




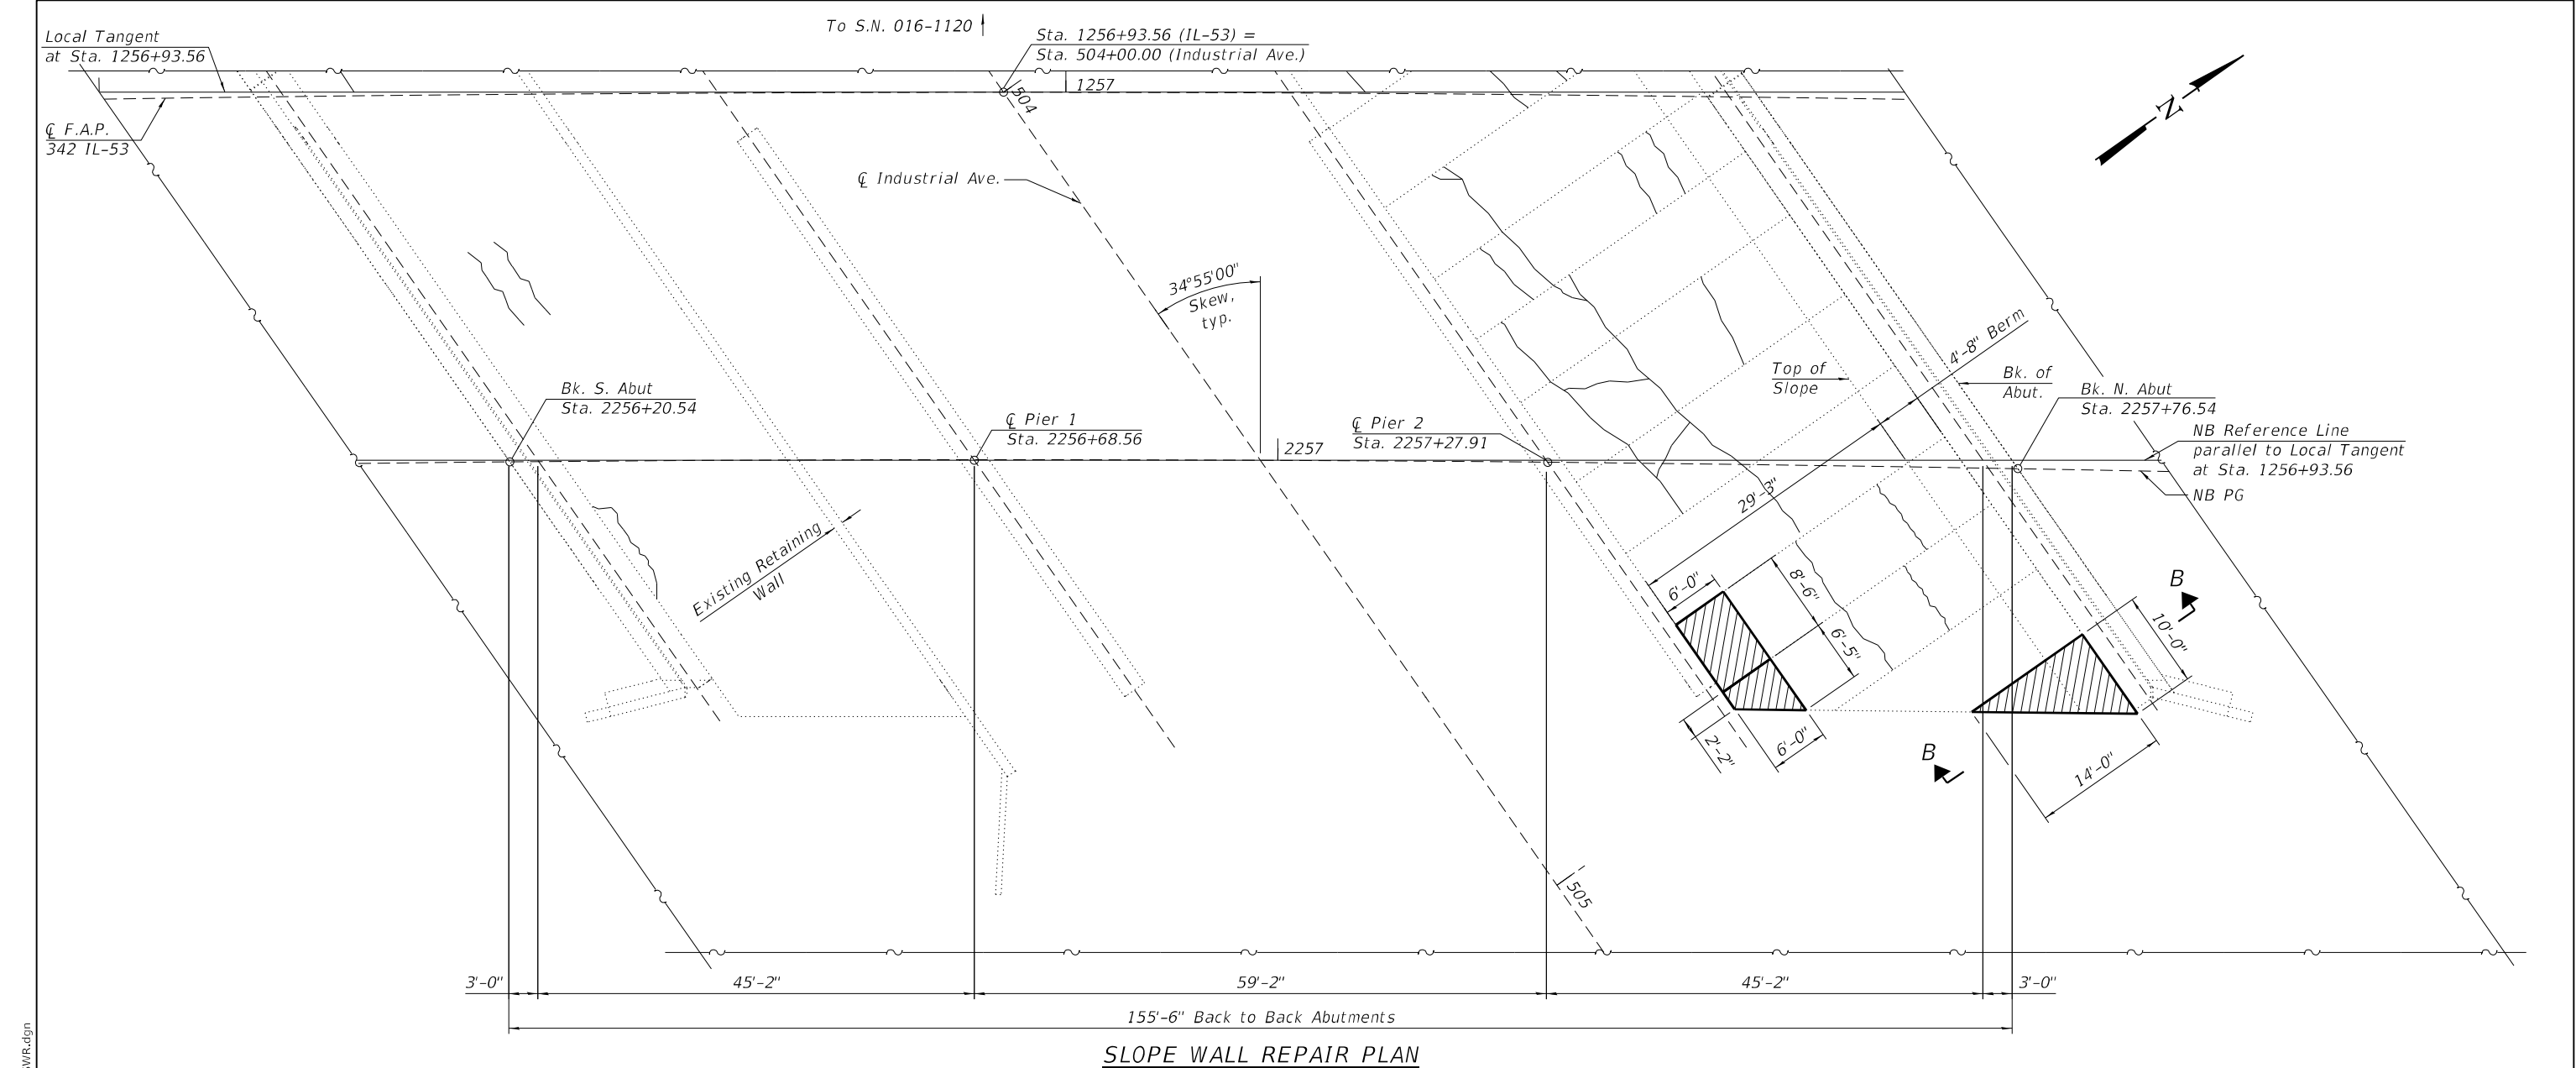


SLOPE WALL REPAIR PLAN

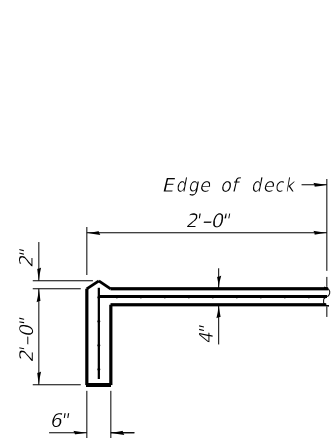

SECTION A-A

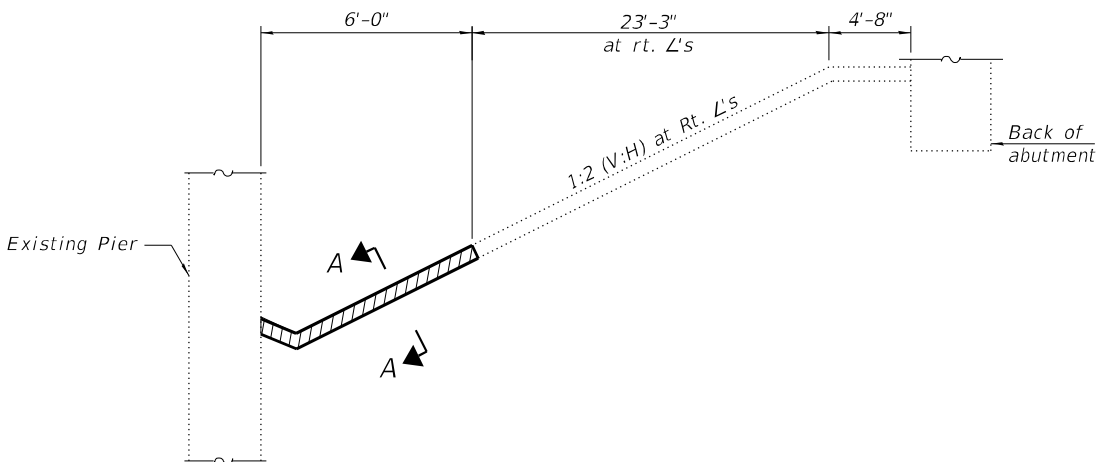


SECTION THRU CONCRETE SLOPEWALL 4" (North Slope Wall)

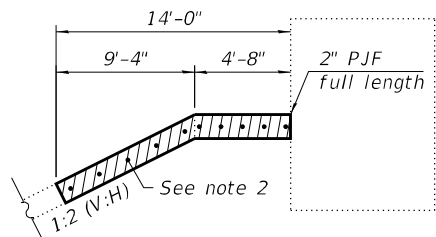

SECTION B-B (North Slope Wall)

LEGEND

 

Slope Wall Repair



Slope Wall Crack Sealing

TOTAL BILL OF MATERIALS

Item	Unit	Total
Slope Wall Repair	SQ YD	17.0
Slope Wall Crack Sealing	FOOT	214

Notes:

- Slope wall shall be reinforced with welded wire fabric, 6in. x 6in. - W4.0 x W4.0, weighing 58lbs. per 100 sq. ft.
- Existing welded wire fabric shall extend 6" into the proposed Slope Wall Repair. The exposed 6" of welded wire fabric on either side shall be lapped with the proposed slope wall reinforcement.
- Cost of welded wire fabric shall be included in Slope Wall Repair.

MODEL: Default
FILE NAME: S:\JOLI\6300-6399\6346\1113\Drawings\CAD\Micro-554\CAD_Sheets\0160375\1120-62W38-043-NSWR.dgn
9/20/2024 2:14:57 PM



USER NAME = codyh	DESIGNED - BRL	REVISED -
PLOT SCALE = 0:2.0000 " = 1"	CHECKED - KRB	REVISED -
PLOT DATE = 9/20/2024	DRAWN - CJH	REVISED -
	CHECKED - BRL	REVISED -

STATE OF ILLINOIS
DEPARTMENT OF TRANSPORTATION

SLOPE WALL REPAIR
STRUCTURE NO. 016-0375 (NB)

SHEET 43 OF 48 SHEETS

F.A. RTE.	SECTION	COUNTY	TOTAL SHEETS	SHEET NO.
342	(531) BR 23	COOK	1211	801
CONTRACT NO. 62W38				
ILLINOIS FED. AID PROJECT				

MODEL: Default
FILE NAME: S:\JOL\6300--6399\6346\113\Drawings\CAD\Micro-554\CAD_Sheets\0160375\1120-62W38-044-55WR.dgn
9/20/2024 2:14:58 PM



USER NAME =	codyh	DESIGNED -	BRL	REVISED -	
		CHECKED -	KRB	REVISED -	
PLOT SCALE =	0:2.0000 " = 1' / in.	DRAWN -	CJH	REVISED -	
PLOT DATE =	9/20/2024	CHECKED -	BRL	REVISED -	

STATE OF ILLINOIS
DEPARTMENT OF TRANSPORTATION

SLOPE WALL REPAIR
STRUCTURE NO. 016-1120 (SB)

SHEET 44 OF 48 SHEETS


TOTAL BILL OF MATERIALS


Item	Unit	Total
Slope Wall Crack Sealing	FOOT	228

- Notes:
- Slope wall shall be reinforced with welded wire fabric, 6in. x 6in. - W4.0 x W4.0, weighing 58lbs. per 100 sq. ft.
 - Existing welded wire fabric shall extend 6" into the proposed Slope Wall Repair. The exposed 6" of welded wire fabric on either side shall be lapped with the proposed slope wall reinforcement.
 - Cost of welded wire fabric shall be included in Slope Wall Repair.


LEGEND

Slope Wall Crack Sealing

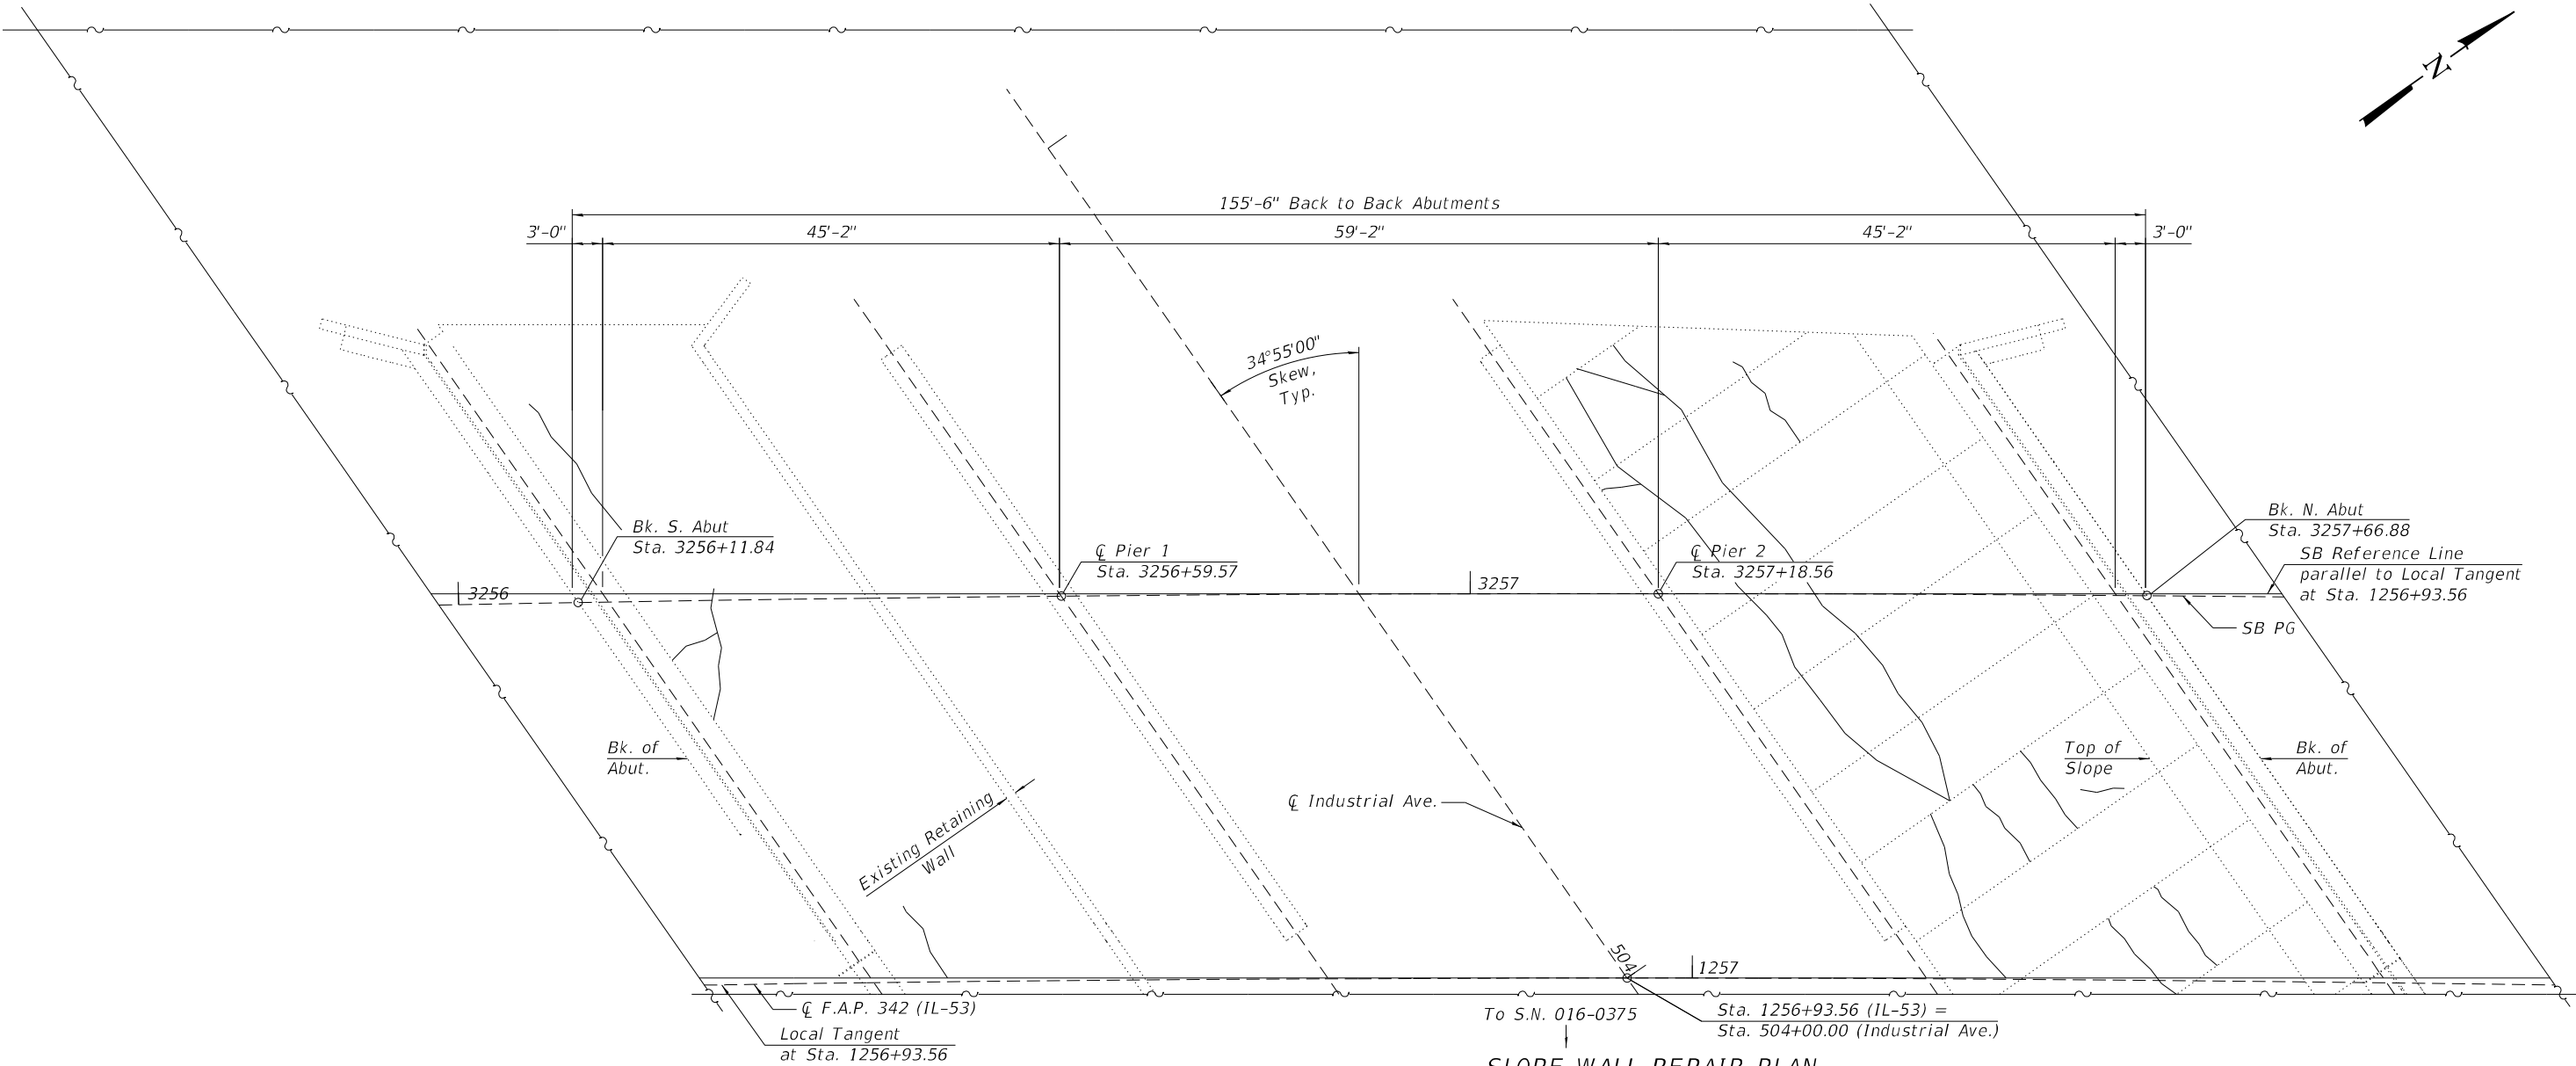

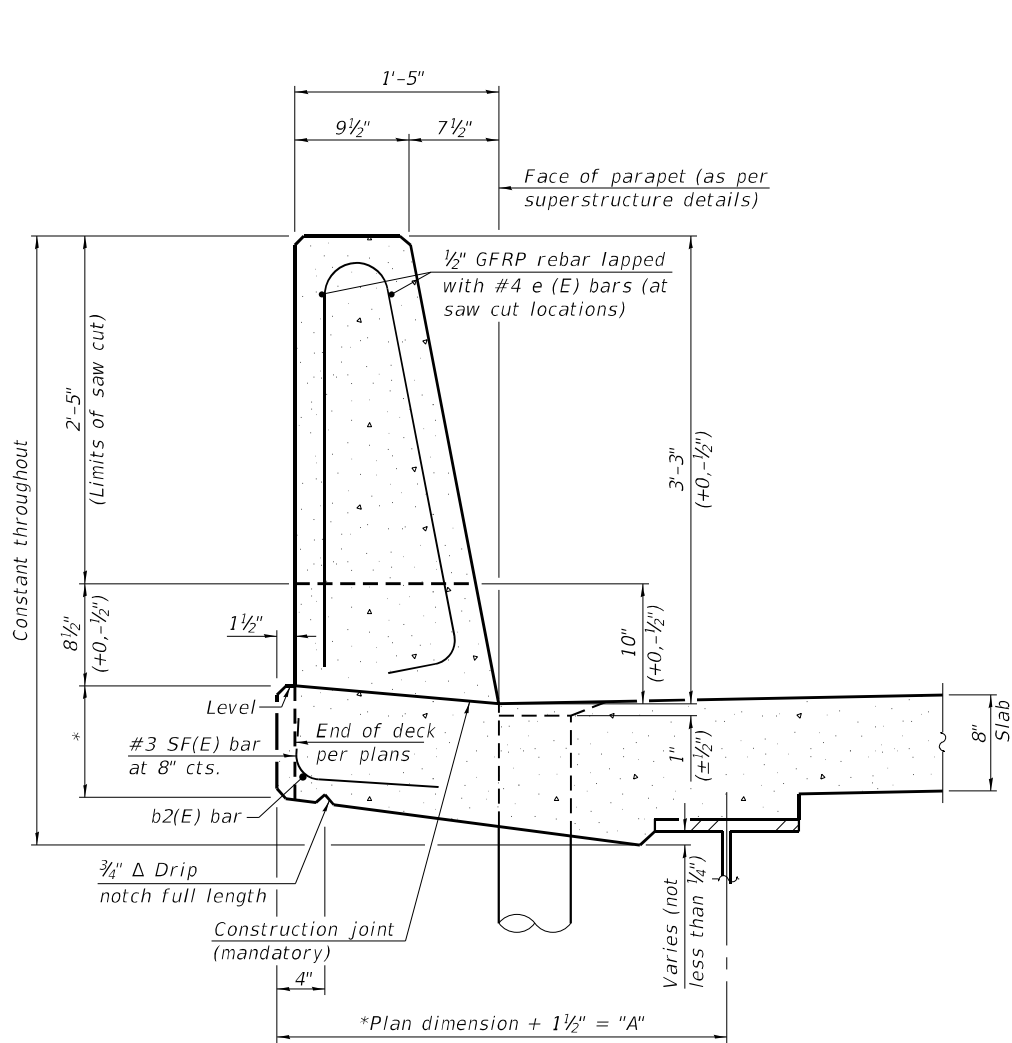


**39" CONSTANT-SLOPE
PARAPET SECTION**
(Showing dimensions, d(E), and 1/2" Ø GFRP rebar)

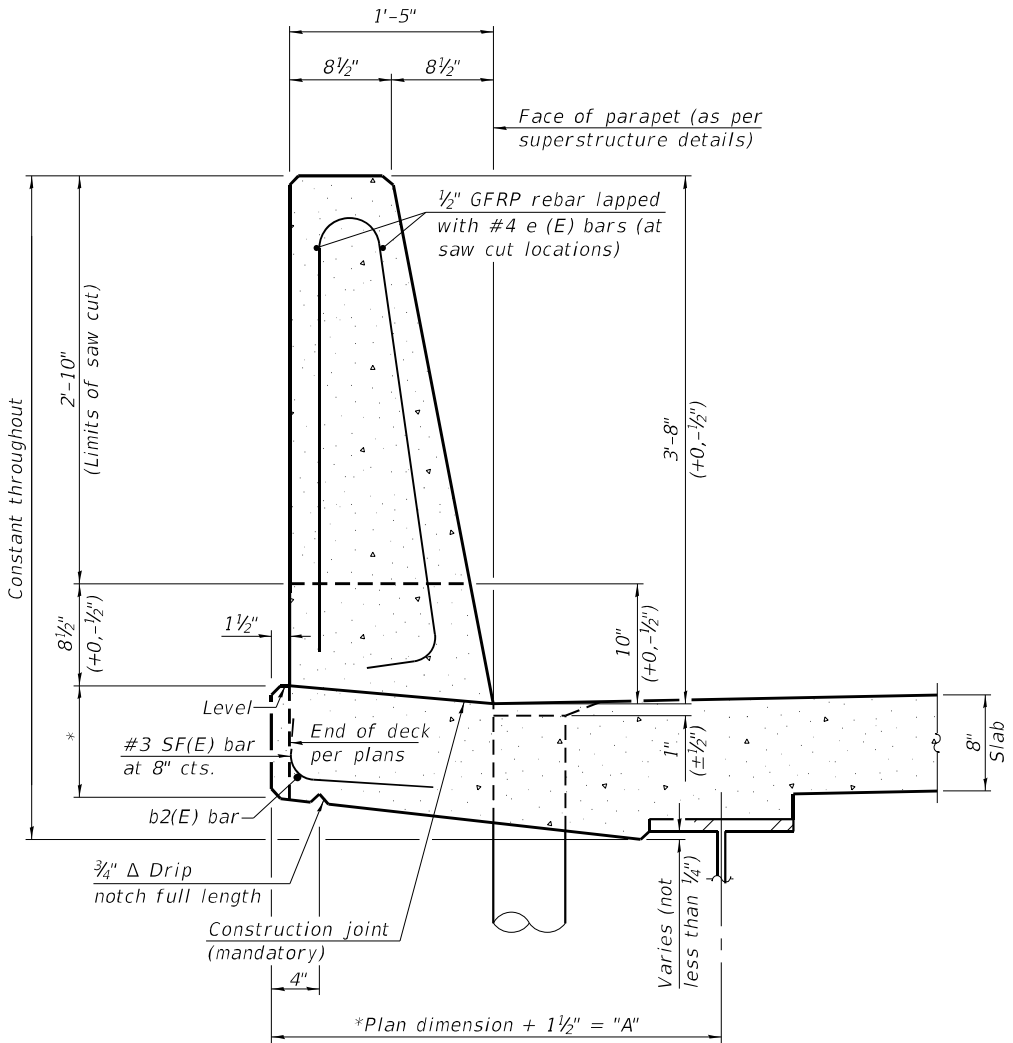


STEEL SUPERSTRUCTURES

*See Superstructure Details.

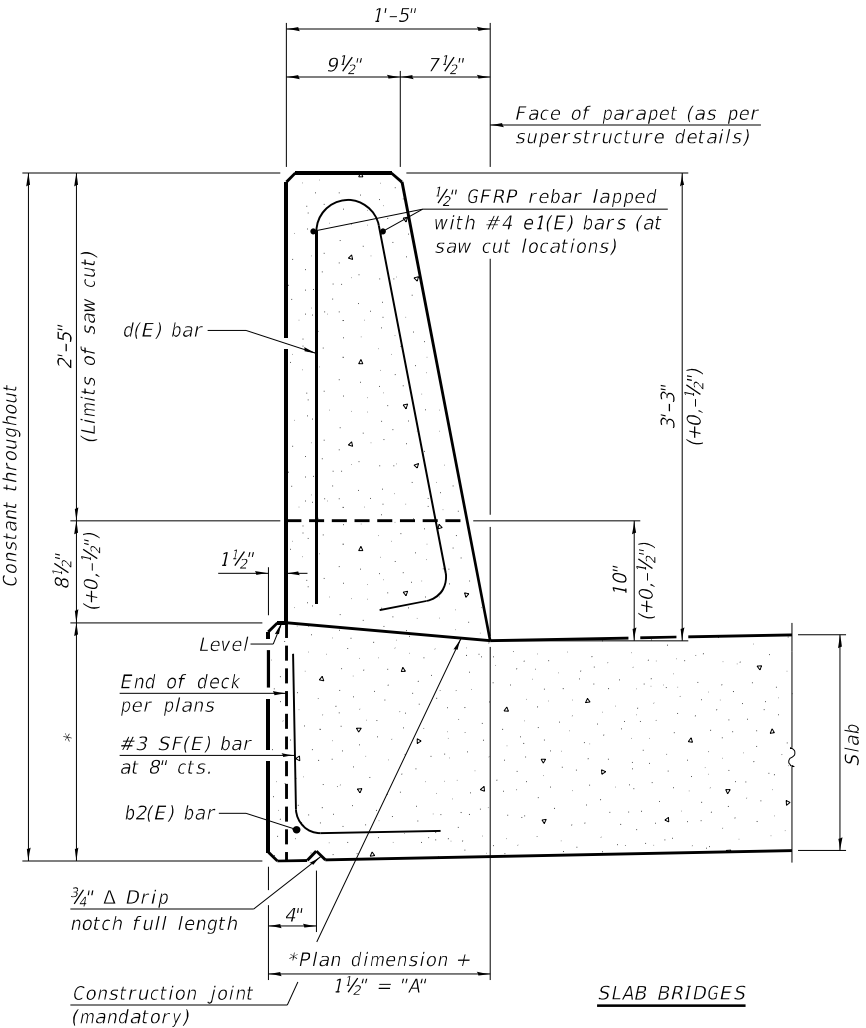


**39" CONSTANT-SLOPE
PARAPET SECTION**
(Showing dimensions, d(E), and 1/2" Ø GFRP rebar)

SLAB BRIDGES

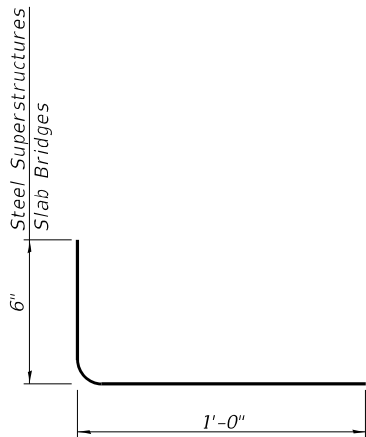

SF(E) BAR

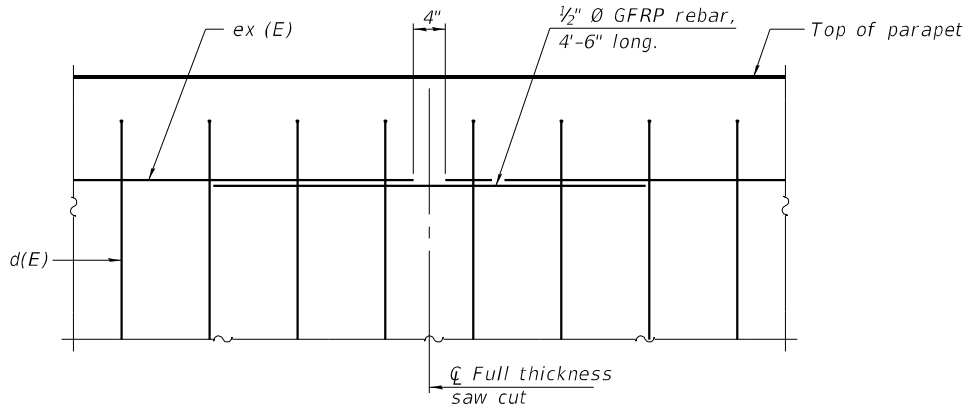

DETAIL - GFRP REBAR STIFFENING ELEVATION

(Place as shown in parapet section
at each parapet joint location.)

- Notes:
- All dimensions shall remain the same as shown on superstructure details, except dimension "A" which is to be revised as shown. Additional concrete needed to revise dimension "A" (39" and 44" parapets):
Steel Superstructures: 0.00348 cu. yds./ft.
Slab Bridge Superstructures: cu. yds./ft.
 - Place full depth aluminum sheets as shown on superstructure details.
 - Replace all cork joint filler locations with a full thickness saw cut.
 - Steel and slab superstructures shown. Other superstructure types similar.
 - Slip forming is not allowed on parapets with form liners.

SFP 39-44

10/27/2023



1170 SOUTH HOUBOLT ROAD
JOLIET, ILLINOIS 60431
(815) 744-4200
IDFPR NO. 184-001273

USER NAME = codyh
DESIGNED - TJE
CHECKED - KRB
PLOT SCALE = 0:2.0000 " / in.
DRAWN - CJH
PLOT DATE = 9/20/2024
CHECKED - TJE
REVISED -

DESIGNED - TJE
CHECKED - KRB
PLOT SCALE = 0:2.0000 " / in.
DRAWN - CJH
PLOT DATE = 9/20/2024
CHECKED - TJE
REVISED -


STATE OF ILLINOIS
DEPARTMENT OF TRANSPORTATION

CONCRETE PARAPET SLIP FORMING OPTION
STRUCTURE NO. 016-0375 (NB) AND 016-1120 (SB)

SHEET 45 OF 48 SHEETS

F.A. RTE.	SECTION	COUNTY	TOTAL SHEETS	SHEET NO.
342	(531) BR 23	COOK	1211	803
CONTRACT NO. 62W38				
ILLINOIS FED. AID PROJECT				

MODEL: Default
FILE NAME: S:\JOL\6300--6399\6346\113\Drawings\CAD\Micro-55A\CAD_Sheets\0160375\1120-62W38-045-CP5FO.dgn
9/20/2024 2:14:59 PM

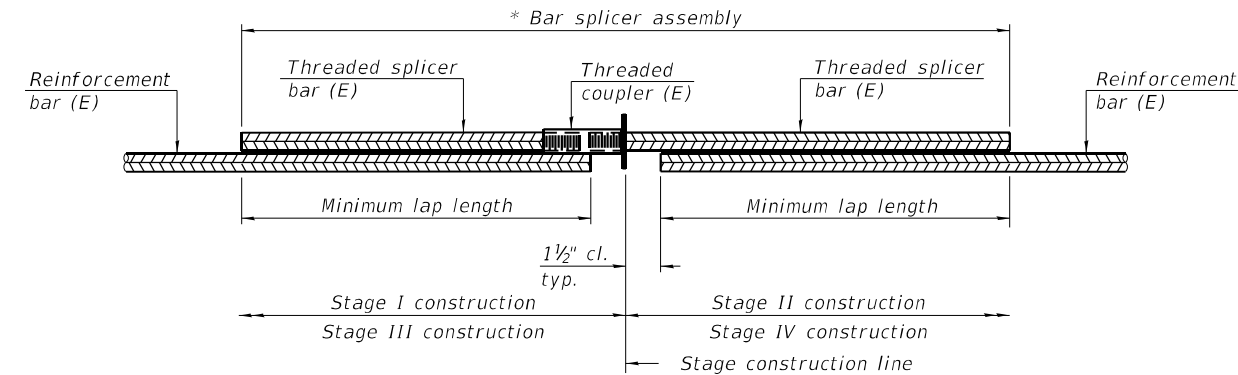

STANDARD BAR SPLICER ASSEMBLY PLAN

Only bar splicer assemblies as presented on the approved QPL list may be used.

Threaded splicer bar length = min. lap length + 1 1/2" + thread length


* Epoxy not required on Bar Splicer Assembly components used in conjunction with black bars.

STRUCTURE NO. 016-0375 NB

Location	Bar Size	No. Assemblies required	Minimum lap length
Top Deck	#5	313	3'-0"
Bottom Deck	#5	191	3'-6"
S. Approach Slab	#5	86	3'-0"
S. Approach Slab	#8	60	4'-9"
N. Approach Slab	#5	86	3'-0"
N. Approach Slab	#8	60	4'-9"

STRUCTURE NO. 016-1120 SB

Location	Bar Size	No. Assemblies required	Minimum lap length
Top Deck	#5	313	3'-0"
Bottom Deck	#5	191	3'-6"
S. Approach Slab	#5	86	3'-0"
S. Approach Slab	#8	60	4'-9"
N. Approach Slab	#5	86	3'-0"
N. Approach Slab	#8	60	4'-9"

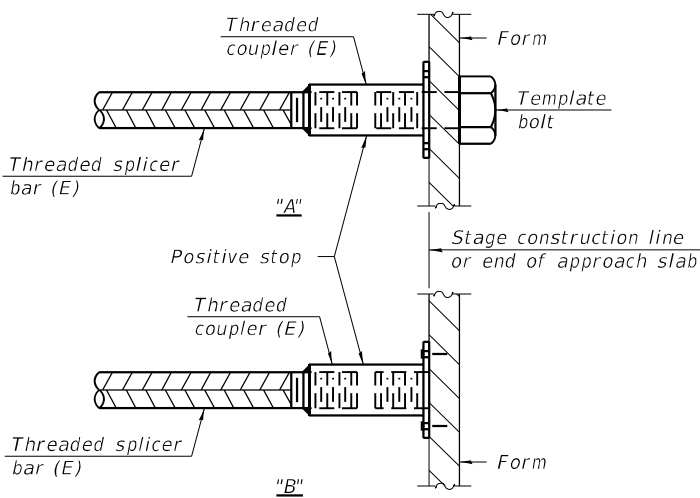


INSTALLATION AND SETTING METHODS

"A" : Set bar splicer assembly by means of a template bolt.

"B" : Set bar splicer assembly by nailing to wood forms or cementing to steel forms.

(E) : Indicates epoxy coating.

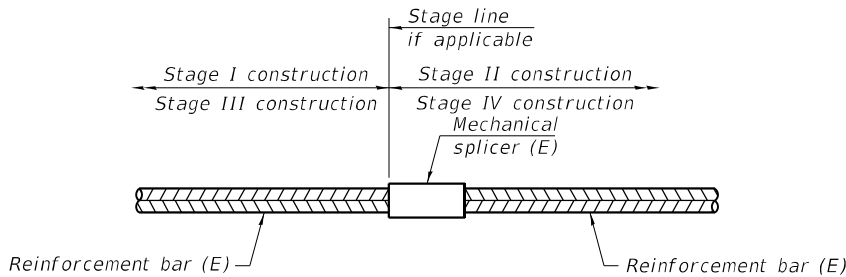

STANDARD MECHANICAL SPLICER

STRUCTURE NO. 016-0375 NB

S. Abut. Diaphragm	#4	2
S. Abut. Diaphragm	#6	9
N. Abut. Diaphragm	#4	2
N. Abut. Diaphragm	#6	9
S. Abut.	#5	2
N. Abut.	#5	2

STRUCTURE NO. 016-1120 SB

S. Abut Diaphragm	#4	2
S. Abut Diaphragm	#6	9
N. Abut Diaphragm	#4	2
N. Abut Diaphragm	#6	9
S. Abut.	#5	2
N. Abut.	#5	2

Notes:


- Splicer bars shall be deformed with threaded ends and have a minimum 60 ksi yield strength.
- All reinforcement shall be lapped and tied to the splicer bars.
- Bar splicer assemblies shall be epoxy coated according to the requirements for reinforcement bars. See Section 508 of the Standard Specifications.
- See approved list of bar splicer assemblies and mechanical splicers for alternatives.

BSD-1

2-1-2023


 1170 SOUTH HOUBOLT ROAD JOLIET, ILLINOIS 60431 (815) 744-4200 IDFPR NO. 184-001273	USER NAME = codyh	DESIGNED - TJE	REVISED -	STATE OF ILLINOIS DEPARTMENT OF TRANSPORTATION	BAR SPLICER DETAILS STRUCTURE NO. 016-0375 (NB) AND 016-1120 (SB)	F.A. RTE.	SECTION	COUNTY	TOTAL SHEETS	SHEET NO.
		CHECKED - KRB	REVISED -			342	(531) BR 23	COOK	1211	804
	PLOT SCALE = 0:2.0000 '"/>	DRAWN - CJH	REVISED -			CONTRACT NO. 62W38				
	PLOT DATE = 9/20/2024	CHECKED - TJE	REVISED -			ILLINOIS FED. AID PROJECT				

SHEET 46 OF 48 SHEETS

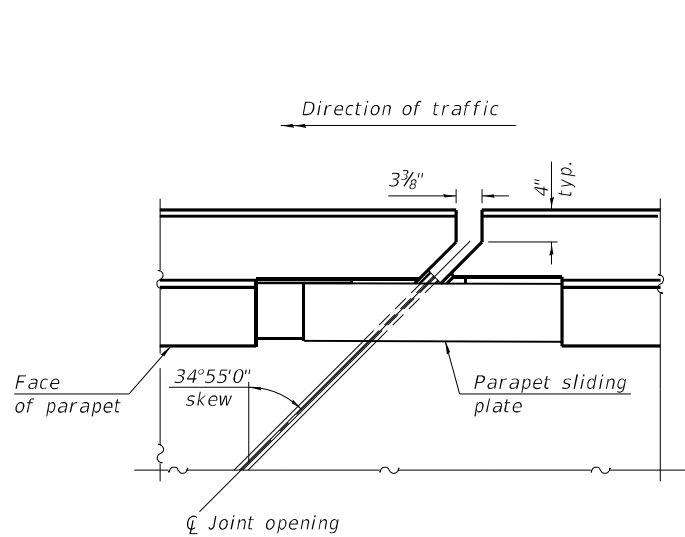


PLAN AT END OF APPROACH

(Drawn for SB IL-53 North approach sliding plate detail, other views similar.)

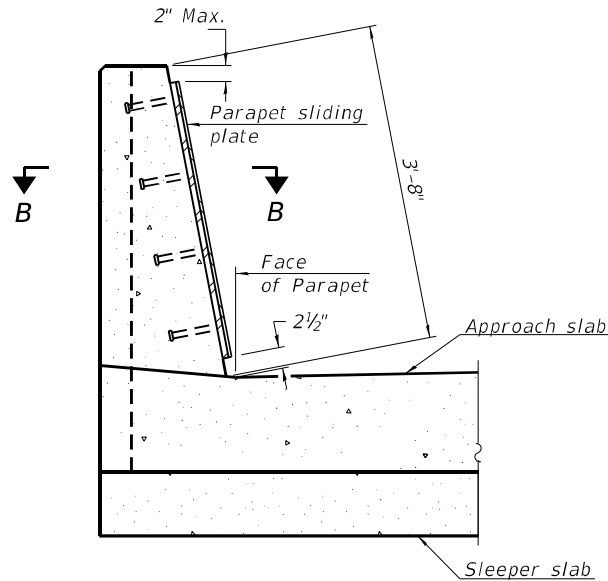


SECTION AT END OF APPROACH

Notes:
1. See bridge approach sheet 28

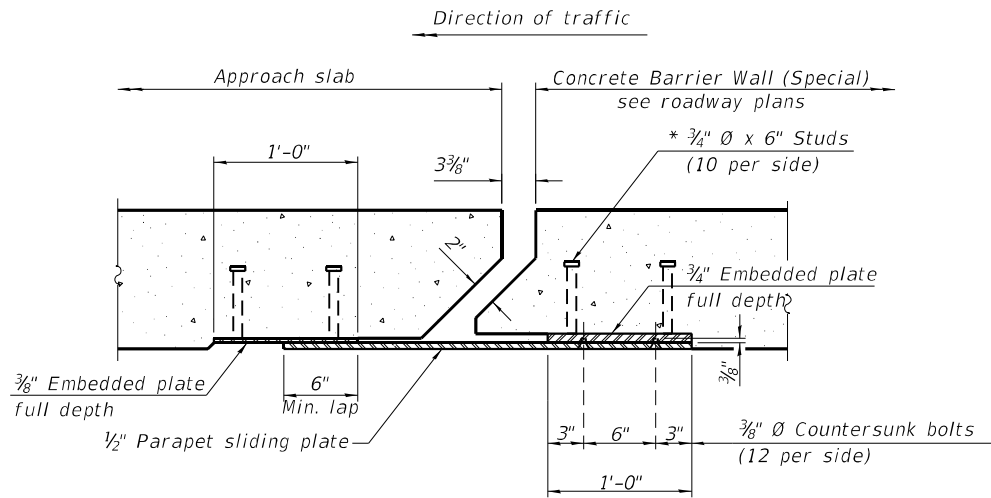

SECTION B-B


(Drawn for SB IL-53 North approach sliding plate detail, other views similar.)

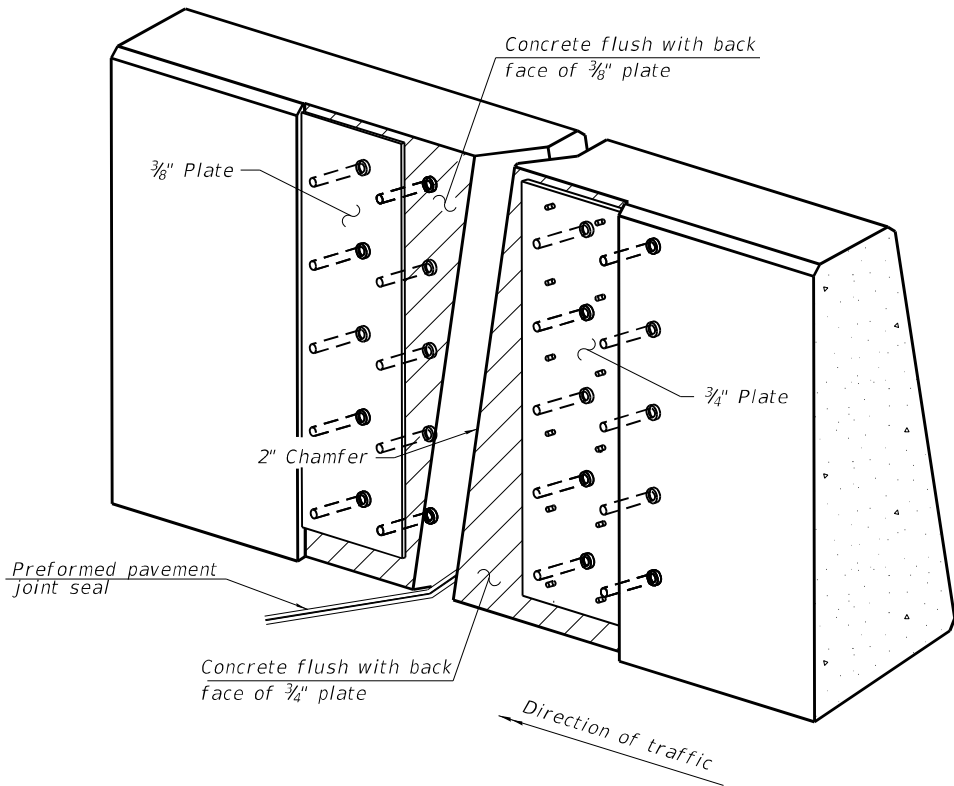


TRIMETRIC VIEW

(Showing embedded plates only)

Notes:
The preformed pavement joint seal shall be made continuous and shall have a minimum thickness of 1/4". The configuration of the stripseal shall match the configuration of the locking edge rails. Open or "webbed" strip seal gland configurations are not permitted. The gland shall be sized for a maximum rated movement of 4 inches.
The manufacturer's recommended installation methods shall be followed.
All steel components shall be galvanized after fabrication according to Article 520.03 of the Standard Specifications.
Cost of parapet sliding plates, embedded plates, and anchorage studs included with Concrete Barrier Wall (Special) 39" constant slope barrier shown, 44" constant slope barrier similar as noted.

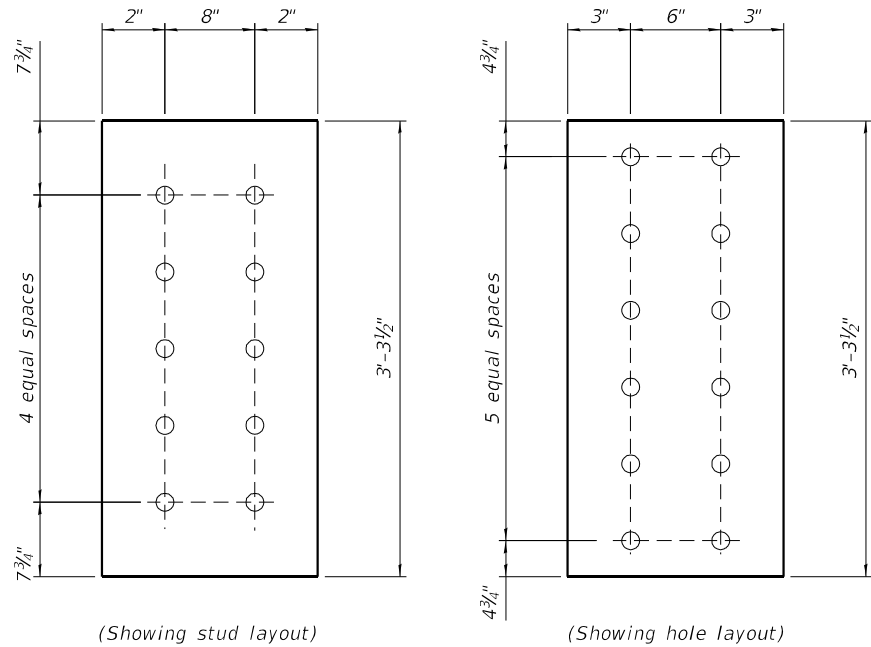

EMBEDDED PLATE DETAIL

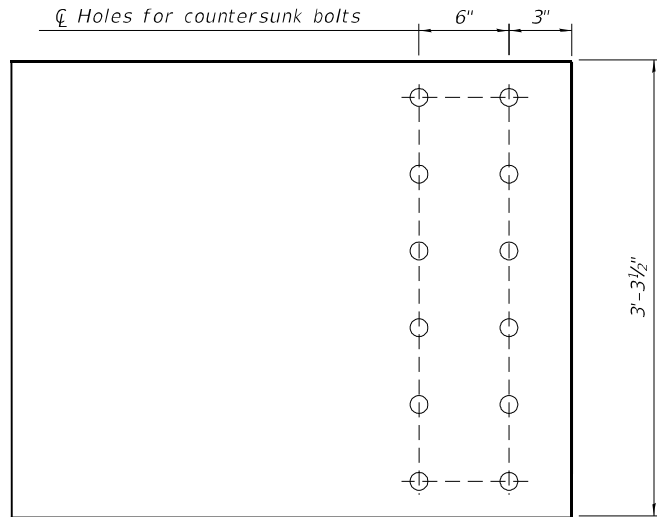

MEDIAN SLIDING PLATE

MODEL: Default
FILE NAME: S:\JOLI\6300--6399\6346\113\Drawings\CAD\Micro-554\CAD_Sheets\0160375\1120-62W38-046A-5P.dgn
9/20/2024 2:15:01 PM

 1170 SOUTH HOUBOLT ROAD JOLIET, ILLINOIS 60431 (815) 744-4200 IDFPR NO. 184-001273	USER NAME = codyh		DESIGNED - JAS	REVISED -	STATE OF ILLINOIS DEPARTMENT OF TRANSPORTATION	MEDIAN SLIDING PLATE STRUCTURE NO. 016-0375 (NB) AND 016-1120 (SB)		F.A. RTE.	SECTION	COUNTY	TOTAL SHEETS	SHEET NO.	
			CHECKED - NDR	REVISED -				342	(531) BR 23	COOK	1211	804A	
	PLOT SCALE = 0:2.0000 " = 1" / in.		DRAWN - JAS	REVISED -									
	PLOT DATE = 9/20/2024		CHECKED - NDR	REVISED -									
				SHEET 46A OF 48 SHEETS									
								ILLINOIS		FED. AID PROJECT			



Date 05/07/23

ROUTE	FAP 342	DESCRIPTION IL 53 over Industrial Ave	LOGGED BY Gonzalez (BR
--------------	---------	--	-------------------------------

SECTION	2018-100-BR	LOCATION	SE 1/4, SEC. 23, TWP. 42N, RNG. 10E, 3 rd PM, Latitude 42.09593014, Longitude 88.02682141
----------------	-------------	-----------------	---

COUNTY	Cook	DRILLING METHOD	Hollow Stem Auger (8" O.D., 3.25" I.D.)	HAMMER TYPE	Auto 140 lb HE 105
---------------	------	------------------------	---	--------------------	--------------------

STRUCT. NO. 016-1120	D E P T H	B L O W S	U C S	M O I S T	Surface Water Elev. _____	ft	D E P T H	B L O W S	U C S	M O I S T
Station _____					Stream Bed Elev. _____	ft				
BORING NO. GC-15					Groundwater Elev.:					
Station 3258+66					First Encounter _____	Dry ft				
Offset 28.8 ft RT					Upon Completion _____	Dry ft				
Ground Surface Elev. 742.7 ft	(ft)	(/6")	(tsf)	(%)	After _____ Hrs.	Filled ft	(ft)	(/6")	(tsf)	(%)

CONCRETE - 12"	741.7				Stiff to Soft, Brown to Dark Brown, Moist to Wet, CLAY, Trace Gravel (continued)			
Medium Stiff, Brown, Moist, CLAY, Trace Gravel	740.5	4		16		6		
		2				3	1.0	20
Loose, Brown, Moist, Fine SAND	739.7	3				4	B	
Medium Stiff to Stiff, Brown, Moist, CLAY		3				2		
		4	1.7	15		4	1.2	22
		5	B			7	B	
		3				0		
		4	2.2	19		0	0.2	25
		5	B			4	B	
	734.7				Medium Stiff to Stiff, Brown, Wet, CLAY, Trace Gravel			
Medium Stiff to Stiff, Dark Brown, Moist, CLAY		5				5		
		3	1.6	23		6		19
		3	B			5		
		3						
		4		20				
		6						
		2				3		
		2	1.8	23		3	1.9	15
		4	B			5	B	
	727.2							
Stiff to Soft, Brown to Dark Brown, Moist to Wet, CLAY, Trace Gravel		3						
		4	3.7	26				
		4	B					
		3				2		
		2	2.0	15		3	1.2	17
		5	P			4	B	

The Unconfined Compressive Strength (UCS) Failure Mode is indicated by (B-Bulge, S-Shear, P-Penetrometer, M-Modified SPT)
The SPT (N value) is the sum of the last two blow values in each sampling zone (AASHTO T206)

BBS, form 137 (Rev. 8-99)



Date 05/07/23

ROUTE	FAP 342	DESCRIPTION IL 53 over Industrial Ave	LOGGED BY Gonzalez (BR
--------------	---------	--	-------------------------------

SECTION	2018-100-BR	LOCATION	SE 1/4, SEC. 23, TWP. 42N, RNG. 10E, 3 rd PM, Latitude 42.09593014, Longitude 88.02682141
----------------	-------------	-----------------	---

COUNTY	Cook	DRILLING METHOD	Hollow Stem Auger (8" O.D., 3.25" I.D.)	HAMMER TYPE	Auto 140 lb HE 105
---------------	------	------------------------	---	--------------------	--------------------

STRUCT. NO. 016-1120	D E P T H	B L O W S	U C S	M O I S T	Surface Water Elev. _____	ft
Station _____					Stream Bed Elev. _____	ft
BORING NO. GC-15					Groundwater Elev.:	
Station 3258+66					First Encounter _____	Dry ft
Offset 28.8 ft RT					Upon Completion _____	Dry ft
Ground Surface Elev. 742.7 ft	(ft)	(/6")	(tsf)	(%)	After _____ Hrs.	Filled ft

[illegible]

The Unconfined Compressive Strength (UCS) Failure Mode is indicated by (B-Bulge, S-Shear, P-Penetrometer, M-Modified SPT)
The SPT (N value) is the sum of the last two blow values in each sampling zone (AASHTO T206)

BBS, form 137 (Rev. 8-99)



Date 05/08/23

ROUTE	<u>FAP 342</u>	DESCRIPTION	<u>IL 53 over Industrial Ave</u>	LOGGED BY	<u>Gonzalez (BR</u>
--------------	----------------	--------------------	----------------------------------	------------------	---------------------

SECTION	2018-100-BR	LOCATION	NE 1/4, SEC. 26, TWP. 42N, RNG. 10E, 3 rd PM, Latitude 42.09530666, Longitude 88.02743663
----------------	-------------	-----------------	---

COUNTY Cook DRILLING METHOD Hollow Stem Auger (8" O.D., 3.25" I.D.) HAMMER TYPE Auto 140 lb HE 105

STRUCT. NO. 016-1120	D E P T H	B L O W S	U C S	M O I S T	Surface Water Elev. _____	ft	D E P T H	B L O W S	U C S	M O I S T	
Station _____					Stream Bed Elev. _____	ft					
BORING NO. GC-16					Groundwater Elev.: _____	ft					
Station 3255+83					First Encounter _____	Dry ft					
Offset 25.8 ft RT			Qu		Upon Completion 714.3	ft			Qu		
Ground Surface Elev. 744.3	ft	(ft)	(/6")	(tsf)	(%)	After _____ Hrs.	Filled ft	(ft)	(/6")	(tsf)	(%)

CONCRETE - 11"				Stiff to Hard, Brown, Dry to Wet, CLAY, Trace Gravel	
743.4					
Loose, Brown, Moist, Fine SAND	742.8	2		6	
		4	1.2	8	3.5
Medium Stiff to Stiff, Brown, Moist		3	B	10	S
to Wet, CLAY, Trace Gravel					
		3		4	
		5	4.9	5	3.7
	-5	7	B	8	B
		5		4	
		6	4.9	5	2.1
		6	B	6	B
		4		3	
		7	5.6	3	1.4
	-10	8	B	5	B
		2			
		5	4.1		
		7	B		
		4		4	
		6	2.6	5	2.8
	-15	9	B	7	B
		3			
		3	1.4		
	727.2	8	B		
Organics					
		4			
		7	2.0	49	
		9	P	50	1.6
	724.3			24	B
	-20				

The Unconfined Compressive Strength (UCS) Failure Mode is indicated by (B-Bulge, S-Shear, P-Penetrometer, M-Modified SPT)
The SPT (N value) is the sum of the last two blow values in each sampling zone (AASHTO T206)

BBS, form 137 (Rev. 8-99)



Date 05/08/23

ROUTE	<u>FAP 342</u>	DESCRIPTION	<u>IL 53 over Industrial Ave</u>	LOGGED BY	<u>Gonzalez (BR)</u>
--------------	----------------	--------------------	----------------------------------	------------------	----------------------

SECTION 2018-100-BR **LOCATION** NE 1/4, SEC. 26, TWP. 42N, RNG. 10E, 3rd PM,
Latitude 42.09530666, Longitude 88.02743663

COUNTY Cook **DRILLING METHOD** Hollow Stem Auger (8" O.D., 3.25" I.D.) **HAMMER TYPE** Auto 140 lb HE 105

STRUCT. NO. 016-1120	D E P T H	B L O W S	U C S	M O I S T	Surface Water Elev. _____	ft
Station _____					Stream Bed Elev. _____	ft
BORING NO. GC-16					Groundwater Elev.: _____	
Station 3255+83					First Encounter _____	Dry ft
Offset 25.8 ft RT					Upon Completion 714.3	ft ☒
Ground Surface Elev. 744.3 ft	(ft)	(/6")	(tsf)	(%)	After _____ Hrs.	Filled ft

Stiff to Hard, Brown, Dry to Wet, CLAY, Trace Gravel (<i>continued</i>)			
	5		
	5	0.8	24
699.3 -45	6	B	
Boring terminated at 45 feet.			
-50			
-55			
-60			

The Unconfined Compressive Strength (UCS) Failure Mode is indicated by (B-Bulge, S-Shear, P-Penetrometer, M-Modified SPT)
The SPT (N value) is the sum of the last two blow values in each sampling zone (AASHTO T206)

BBS, form 137 (Rev. 8-99)

STATE OF ILLINOIS
DEPARTMENT OF PUBLIC WORKS AND BUILDINGS
DIVISION OF HIGHWAYS
PLANS FOR PROPOSED
FEDERAL AID HIGHWAY

INDEX OF SHEETS ON SHEET NO. 2

DISTRICT 10
RELOCATED S. B. I. ROUTE 53 (F. A. ROUTE 61) SECTION 531-2 HB-1
DUAL STRUCTURES OVER INDUSTRIAL AVENUE
PROJECT U-184 (29)
COOK COUNTY


PROJECT LENGTH 155.50 LIN. FT. (0.029 MILES)

PROJECT U-184 (29)
ENDS STA. 244+27.69

SECTION 531-2-HB-1 INCLUDES THE CONSTRUCTION OF DUAL 3-SPAN CONTINUOUS WIDE FLANGE BEAM GRADE SEPARATION STRUCTURES (TO CARRY RELOCATED ROUTE 53 OVER INDUSTRIAL AVENUE), WITH SPANS 2 AT 45'-2" AND 1 AT 59'-2" ON OPEN R.C. ABUTMENTS AND R.C. PIERS, AT STATION 243+49.94 IN THE CITY OF ROLLING MEADOWS.

FOR INFORMATION ONLY

PROJECT U-184 (29)
BEGINS STA. 242+72.19

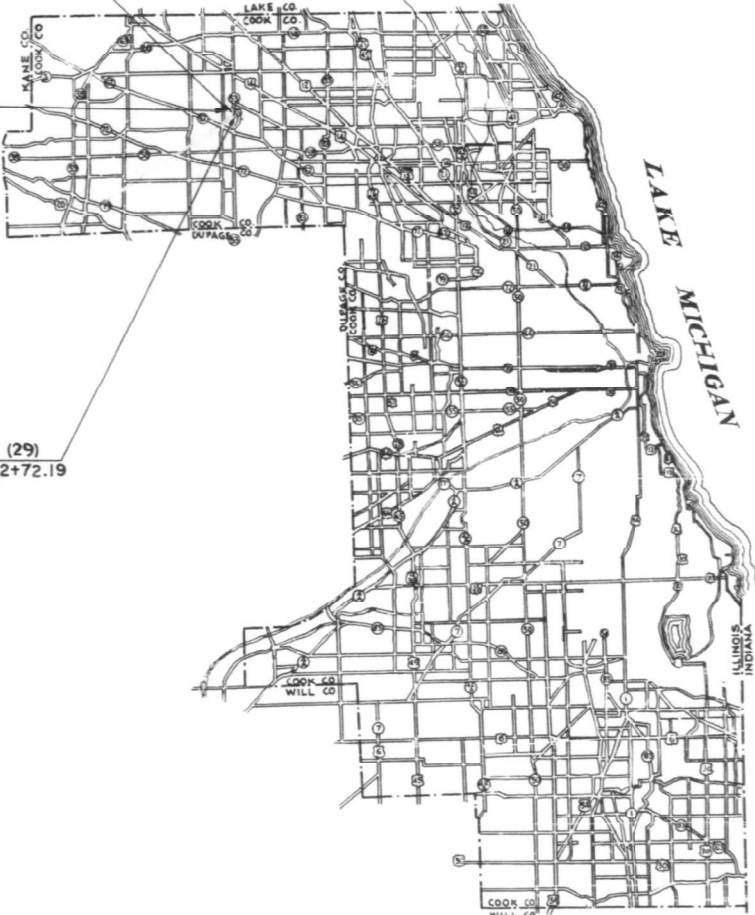

STATE OF ILLINOIS
DEPARTMENT OF PUBLIC WORKS AND BUILDINGS
DIVISION OF HIGHWAYS
SUBMITTED: 4-5-63
EXAMINED: April 19, 1963
PASSED: April 19, 1963
APPROVED: April 19, 1963
APPROVED: April 19, 1963

DEPARTMENT OF COMMERCE
BUREAU OF PUBLIC ROADS
APPROVED: _____
DIVISION ENGINEER DATE

STATE OF ILLINOIS
DEPARTMENT OF TRANSPORTATION

EXISTING DRAWINGS
STRUCTURE NO. 016-0375 (NB) AND 016-1120 (SB)


F.A. RTE.	SECTION	COUNTY	TOTAL SHEETS	SHEET NO.
342	(531) BR 23	COOK	1211	807
CONTRACT NO. 62W38				
ILLINOIS FED. AID PROJECT				

USER NAME = codyh	DESIGNED -	REVISD -
PLOT SCALE = 0:2,0000 " / in.	CHECKED -	REVISED -
PLOT DATE = 9/20/2024	DRAWN - CJH	REVISED -
	CHECKED - TJE	REVISED -




	Beam No	1	2	3	4	5	6	7	8	9
WEST BR.	£ Brg. S. Abt.	745.17	745.02	744.87	744.78	744.55	744.39	744.26	744.05	743.88
	£ Brg. P-1	744.96	744.79	744.64	744.44	744.32	744.16	743.93	743.82	743.58
	£ Spli. #1	744.88	744.73	744.58	744.43	744.28	744.10	743.97	743.78	743.56
	£ Brg. P-2	744.70	744.55	744.40	744.25	744.08	743.92	743.79	743.55	743.41
	£ Spli. #2	744.65	744.50	744.35	744.20	744.03	743.87	743.70	743.53	743.33
	£ Brg. N. Abt.	744.52	744.37	744.22	744.07	744.90	743.74	743.57	743.40	743.28
EAST BR.	£ Brg. S. Abt.	745.28	745.13	744.97	744.82	744.67	744.55	744.34	744.16	743.99
	£ Brg. P-1	745.03	744.88	744.72	744.57	744.42	744.26	744.09	744.91	743.74
	£ Spli. #1	744.96	744.81	744.65	744.50	744.35	744.19	744.02	743.84	743.67
	£ Brg. P-2	744.68	744.53	744.37	744.22	744.07	743.91	743.74	743.56	743.39
	£ Spli. #2	744.61	744.46	744.30	744.15	744.00	743.84	743.67	743.49	743.33
	£ Brg. N. Abt.	744.44	744.29	744.13	743.98	743.83	743.67	743.50	743.32	743.15


FOR INFORMATION ONLY

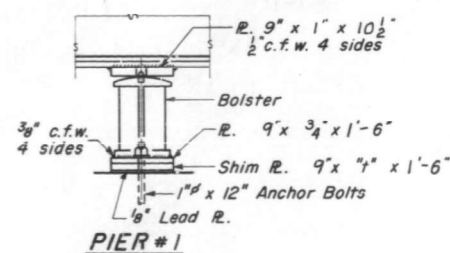

PIER # 2

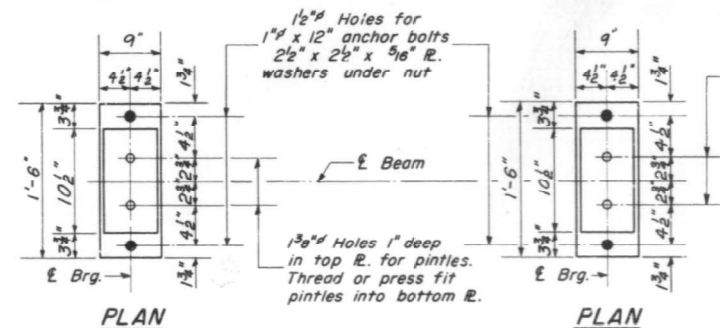


DETAIL OF
PINTLE

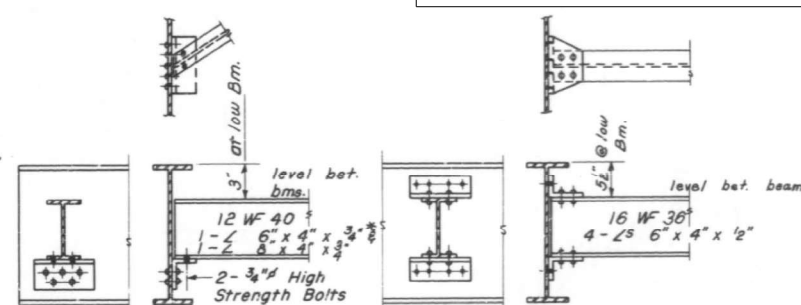


DIAPHRAGM
32 Required

DIAPHRAGM DI
112 Required


	<u>VALUE OF τ</u>								
Beam No	1	2	3	4	5	6	7	8	9
West Br.	$1/16"$	$1/16"$	$0"$	$0"$	$0"$	$0"$	$1/2"$	$0"$	$0"$
East Br.	$1/4"$	$1/8"$	$0"$	$0"$	$1/8"$	$1/4"$	$3/8"$	$1/16"$	$0"$

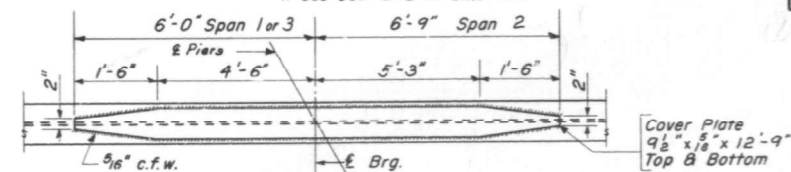


DETAIL OF COVER PLATE

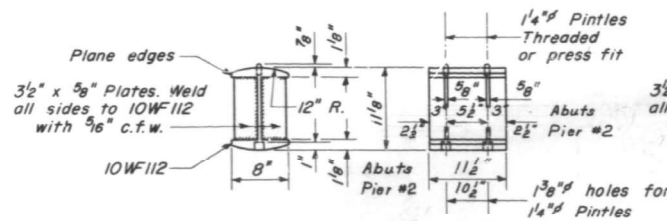

DETAIL OF ROCKER
AT ABUTS. & P-2

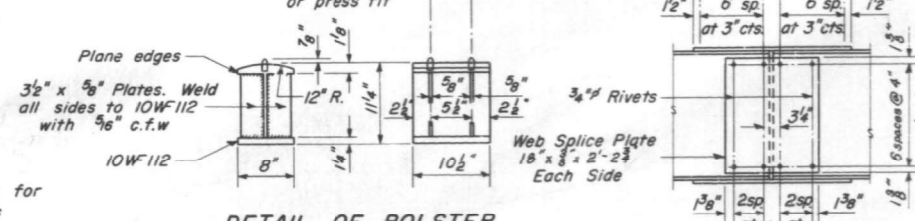

DETAIL OF BOLSTER
AT PIER #1

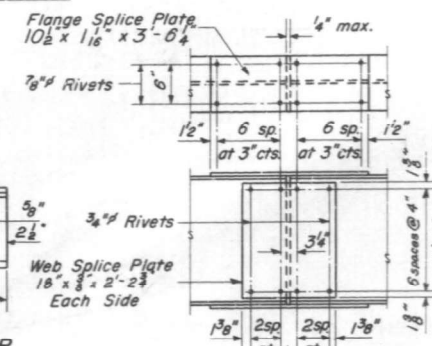

DETAIL OF SPLICE

STRUCTURAL STEEL
E. & W. BRIDGES

SBI. RT.53 SEC.531-2-HB-1
COOK COUNTY
STA.243+49.94

I-2-C 7-2-62 Rev. 11-9-62

MODEL: Default
FILE NAME: S:\JULI6300-6399\6346\113\Drawings\CAD\Micro-55A\CAD_Sheets\0160375\1120-62W38-051-EX.dgn
9/20/2024 2:15:34 PM



1170 SOUTH HOUBOLT ROAD
JOLIET, ILLINOIS 60431
(815) 744-4200
IDFPR NO. 184-001273

USER NAME = codyh
DESIGNED -
CHECKED -
PLOT SCALE = 0:2.0000" = 1/16"
PLOT DATE = 9/20/2024


DESIGNED -
CHECKED -
DRAWN - CJH
CHECKED - TJE

REVISED -
REVISED -
REVISED -
REVISED -

STATE OF ILLINOIS
DEPARTMENT OF TRANSPORTATION

EXISTING DRAWINGS
STRUCTURE NO. 016-0375 (NB) AND 016-1120 (SB)

F.A. RTE.	SECTION	COUNTY	TOTAL SHEETS	SHEET NO.
342	(531) BR 23	COOK	1211	809
CONTRACT NO. 62W38				
ILLINOIS FED. AID PROJECT				

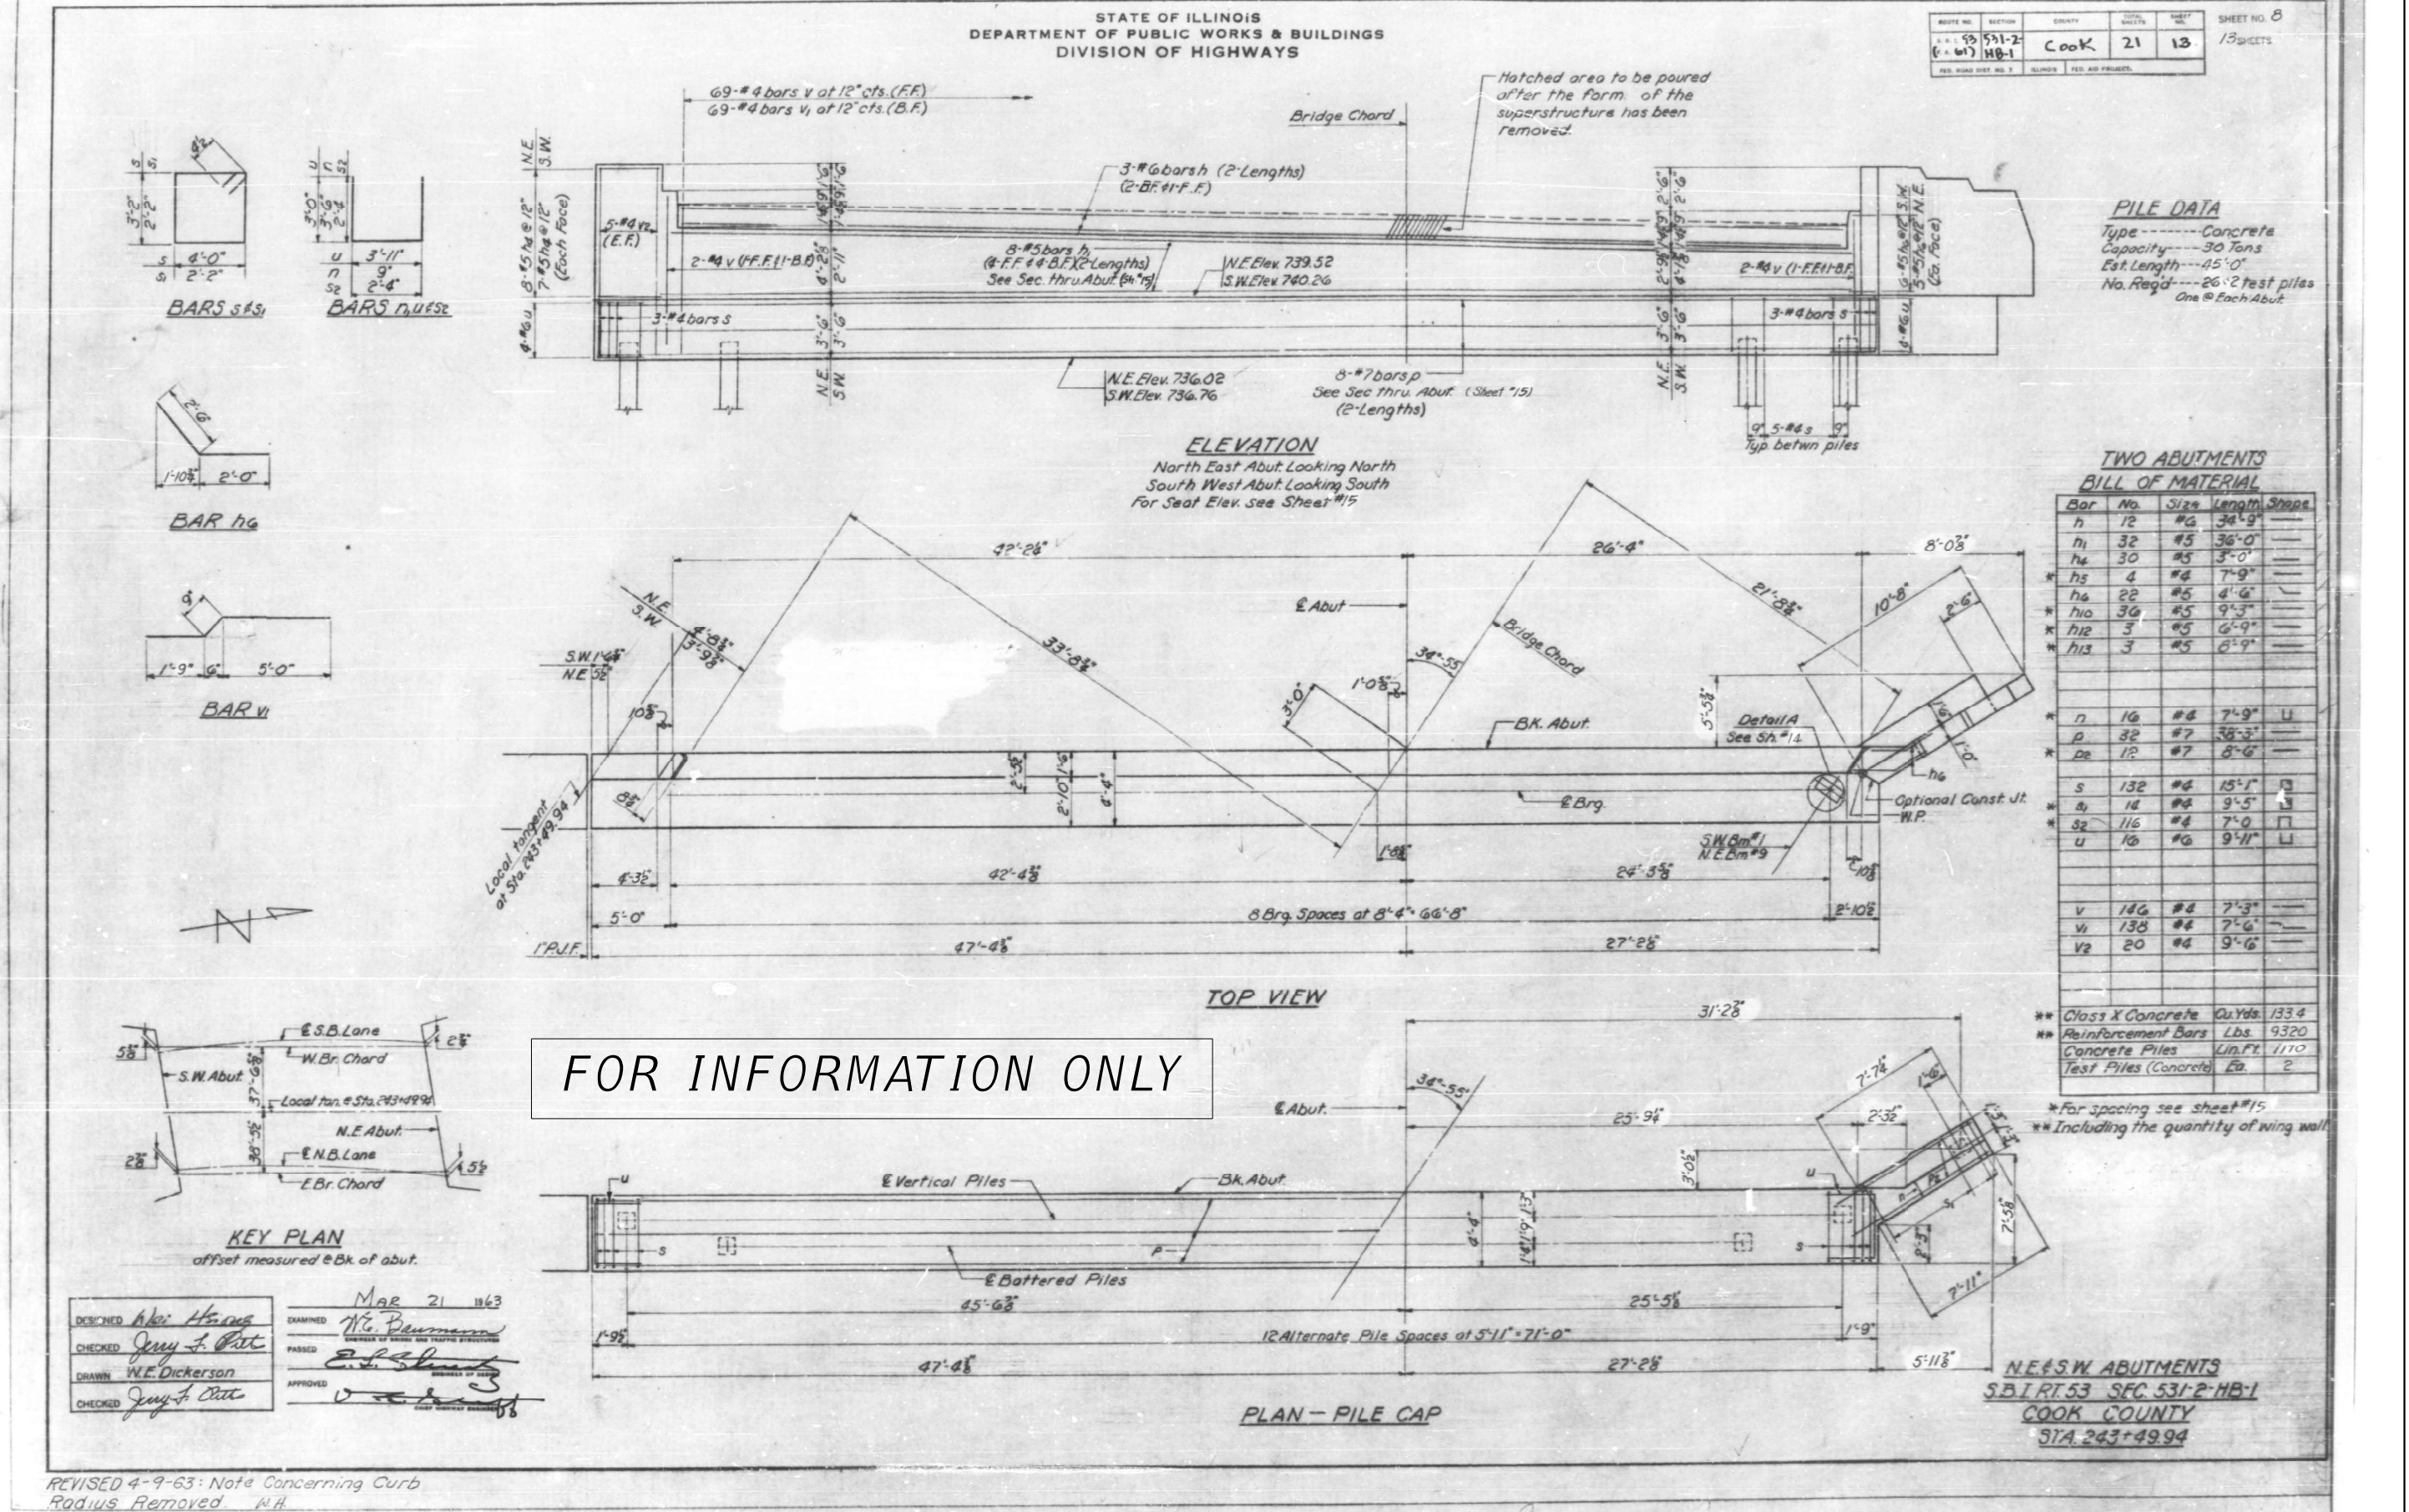

MODEL: Default
FILE NAME: S:\JOL\6300-6399\6346\113\Drawings\CAD\Micro-55A\CAD_Sheets\0160375\1120-62W38-052-Ex.dgn
9/20/2024 2:15:43 PM




USER NAME =	codyh	DESIGNED -	REVISED -
PLOT SCALE =	0:2.0000 " / in.	CHECKED -	REVISED -
PLOT DATE =	9/20/2024	DRAWN -	REVISED -
		CHECKED -	REVISED -


STATE OF ILLINOIS
DEPARTMENT OF TRANSPORTATION

EXISTING DRAWINGS
STRUCTURE NO. 016-0375 (NB) AND 016-1120 (SB)

F.A. RTE.	SECTION	COUNTY	TOTAL SHEETS	SHEET NO.
342	(531) BR 23	COOK	1211	810
CONTRACT NO. 62W38				
ILLINOIS FED. AID PROJECT				

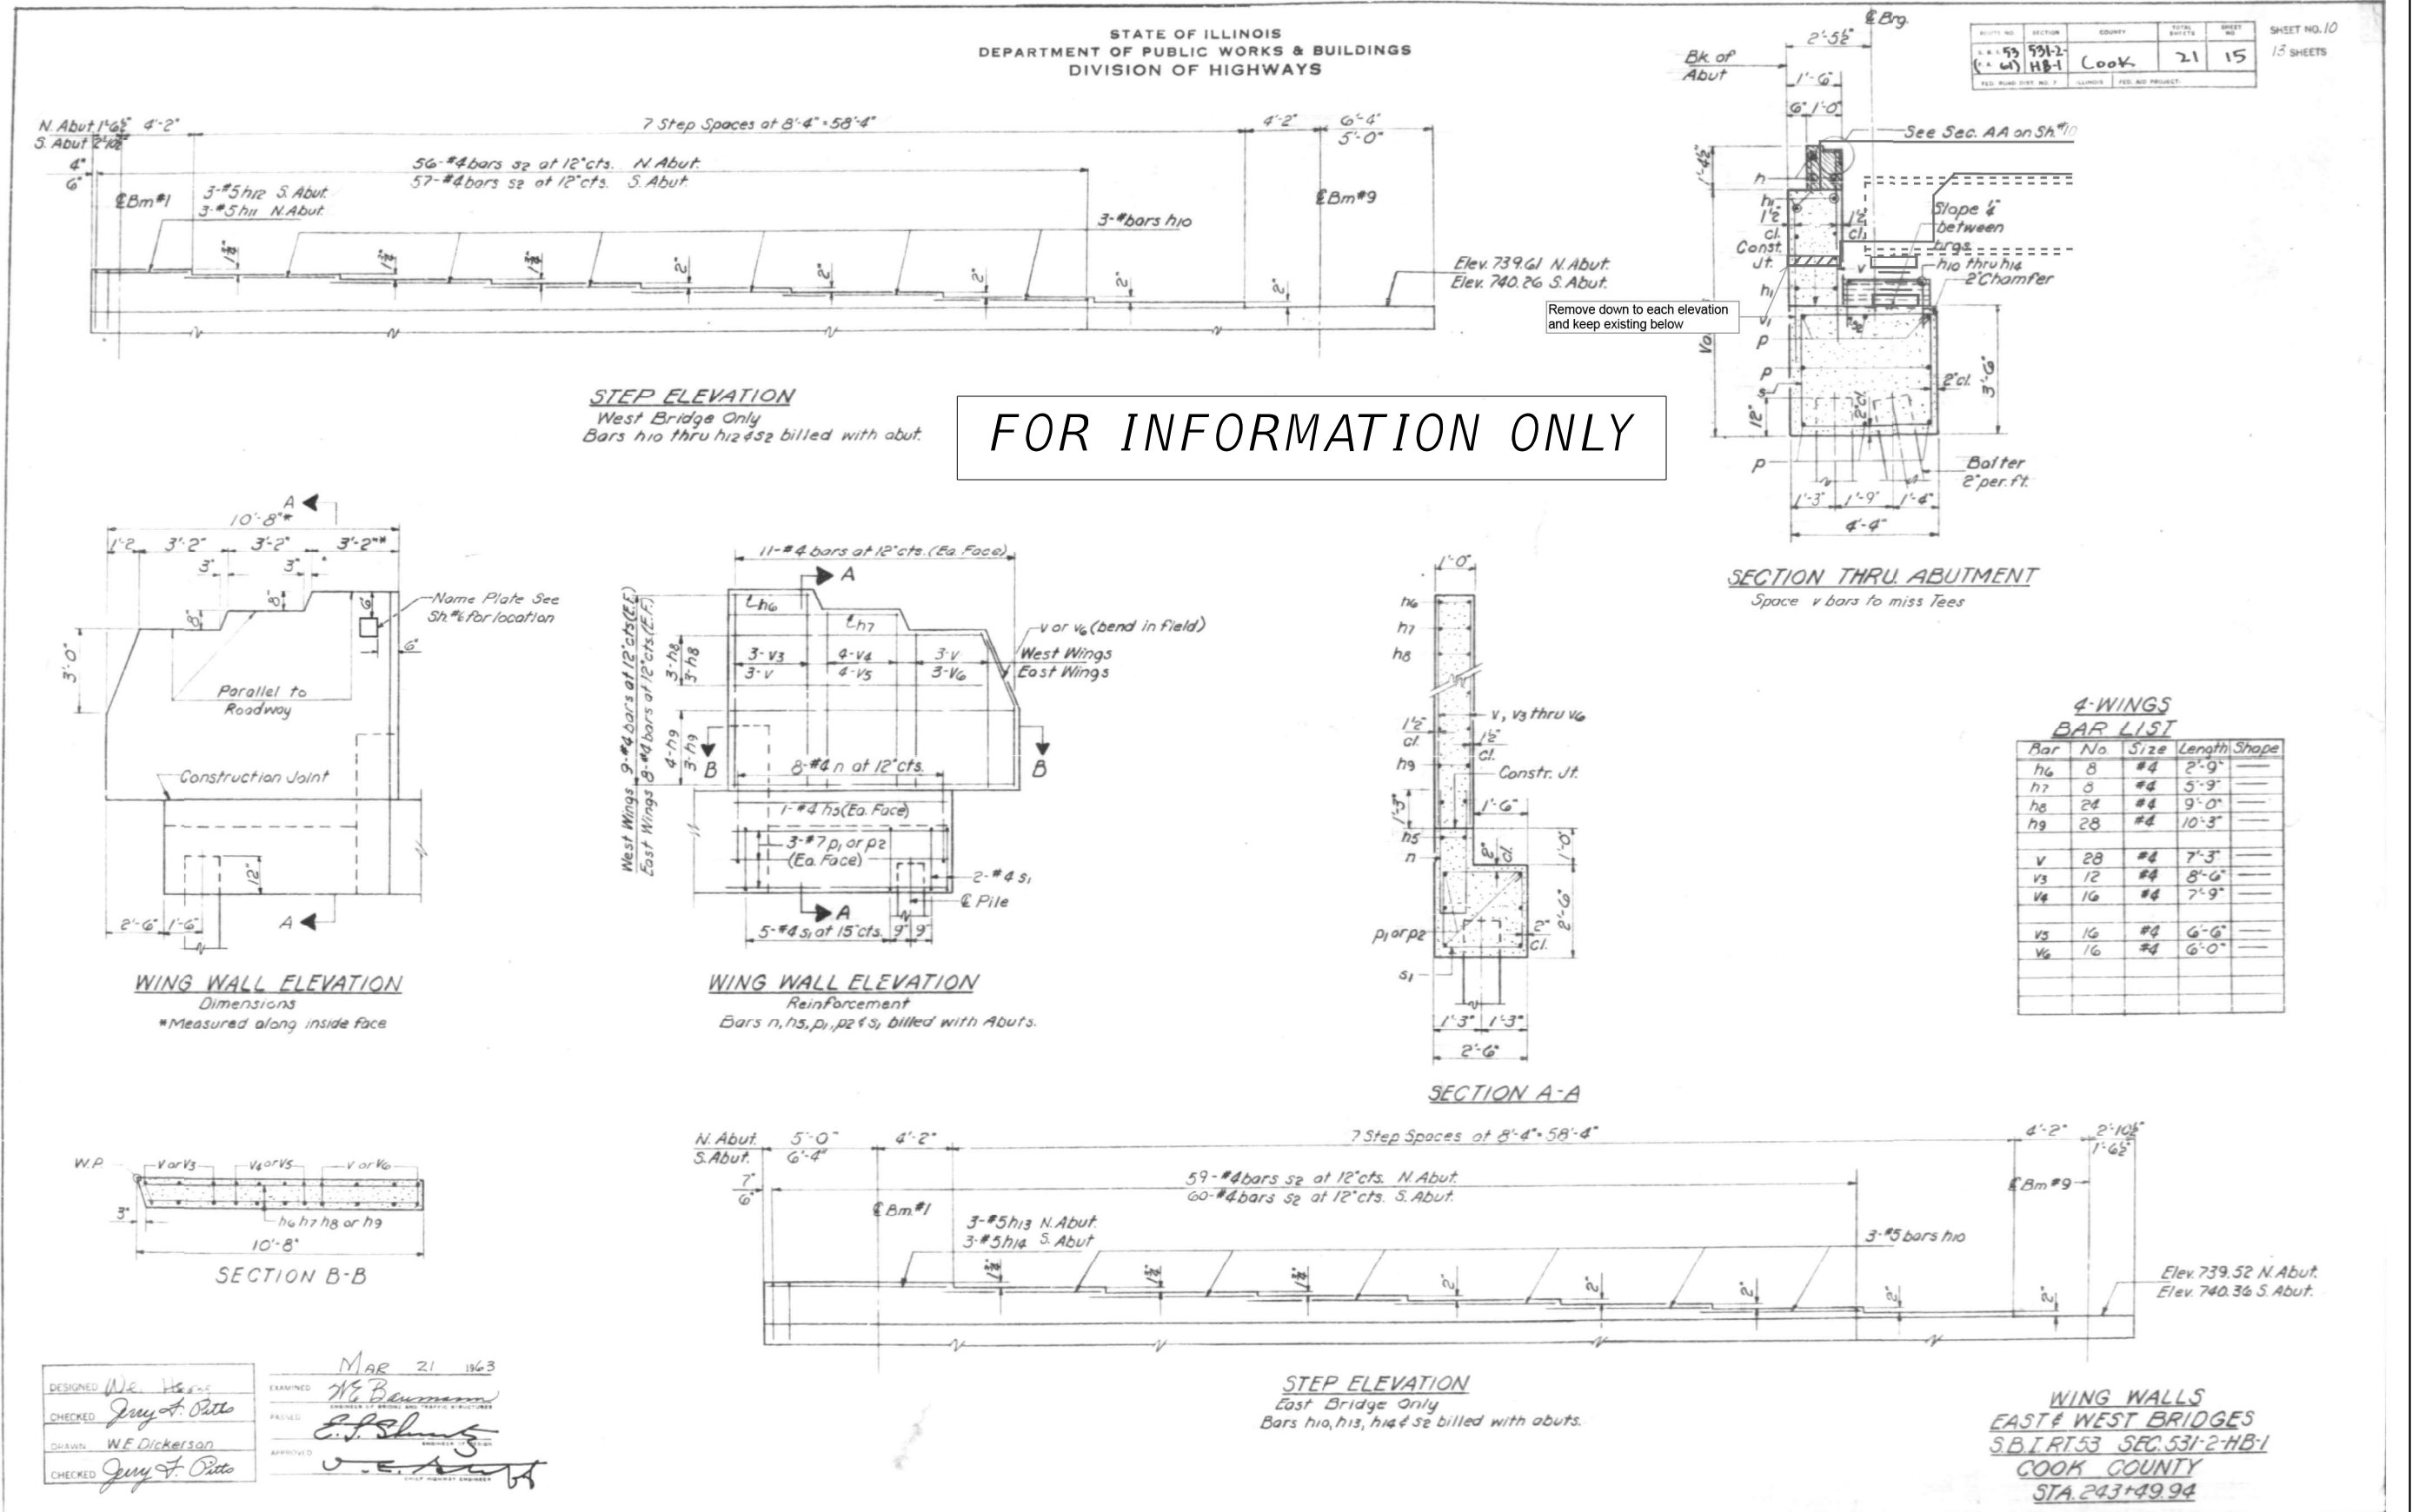

MODEL: Default
FILE NAME: S:\JOL\6300-6399\6346\113\Drawings\CAD\Micro-554\CAD_Sheets\0160375\1120-62W38-053-EX.dgn
9/20/2024 2:15:51 PM

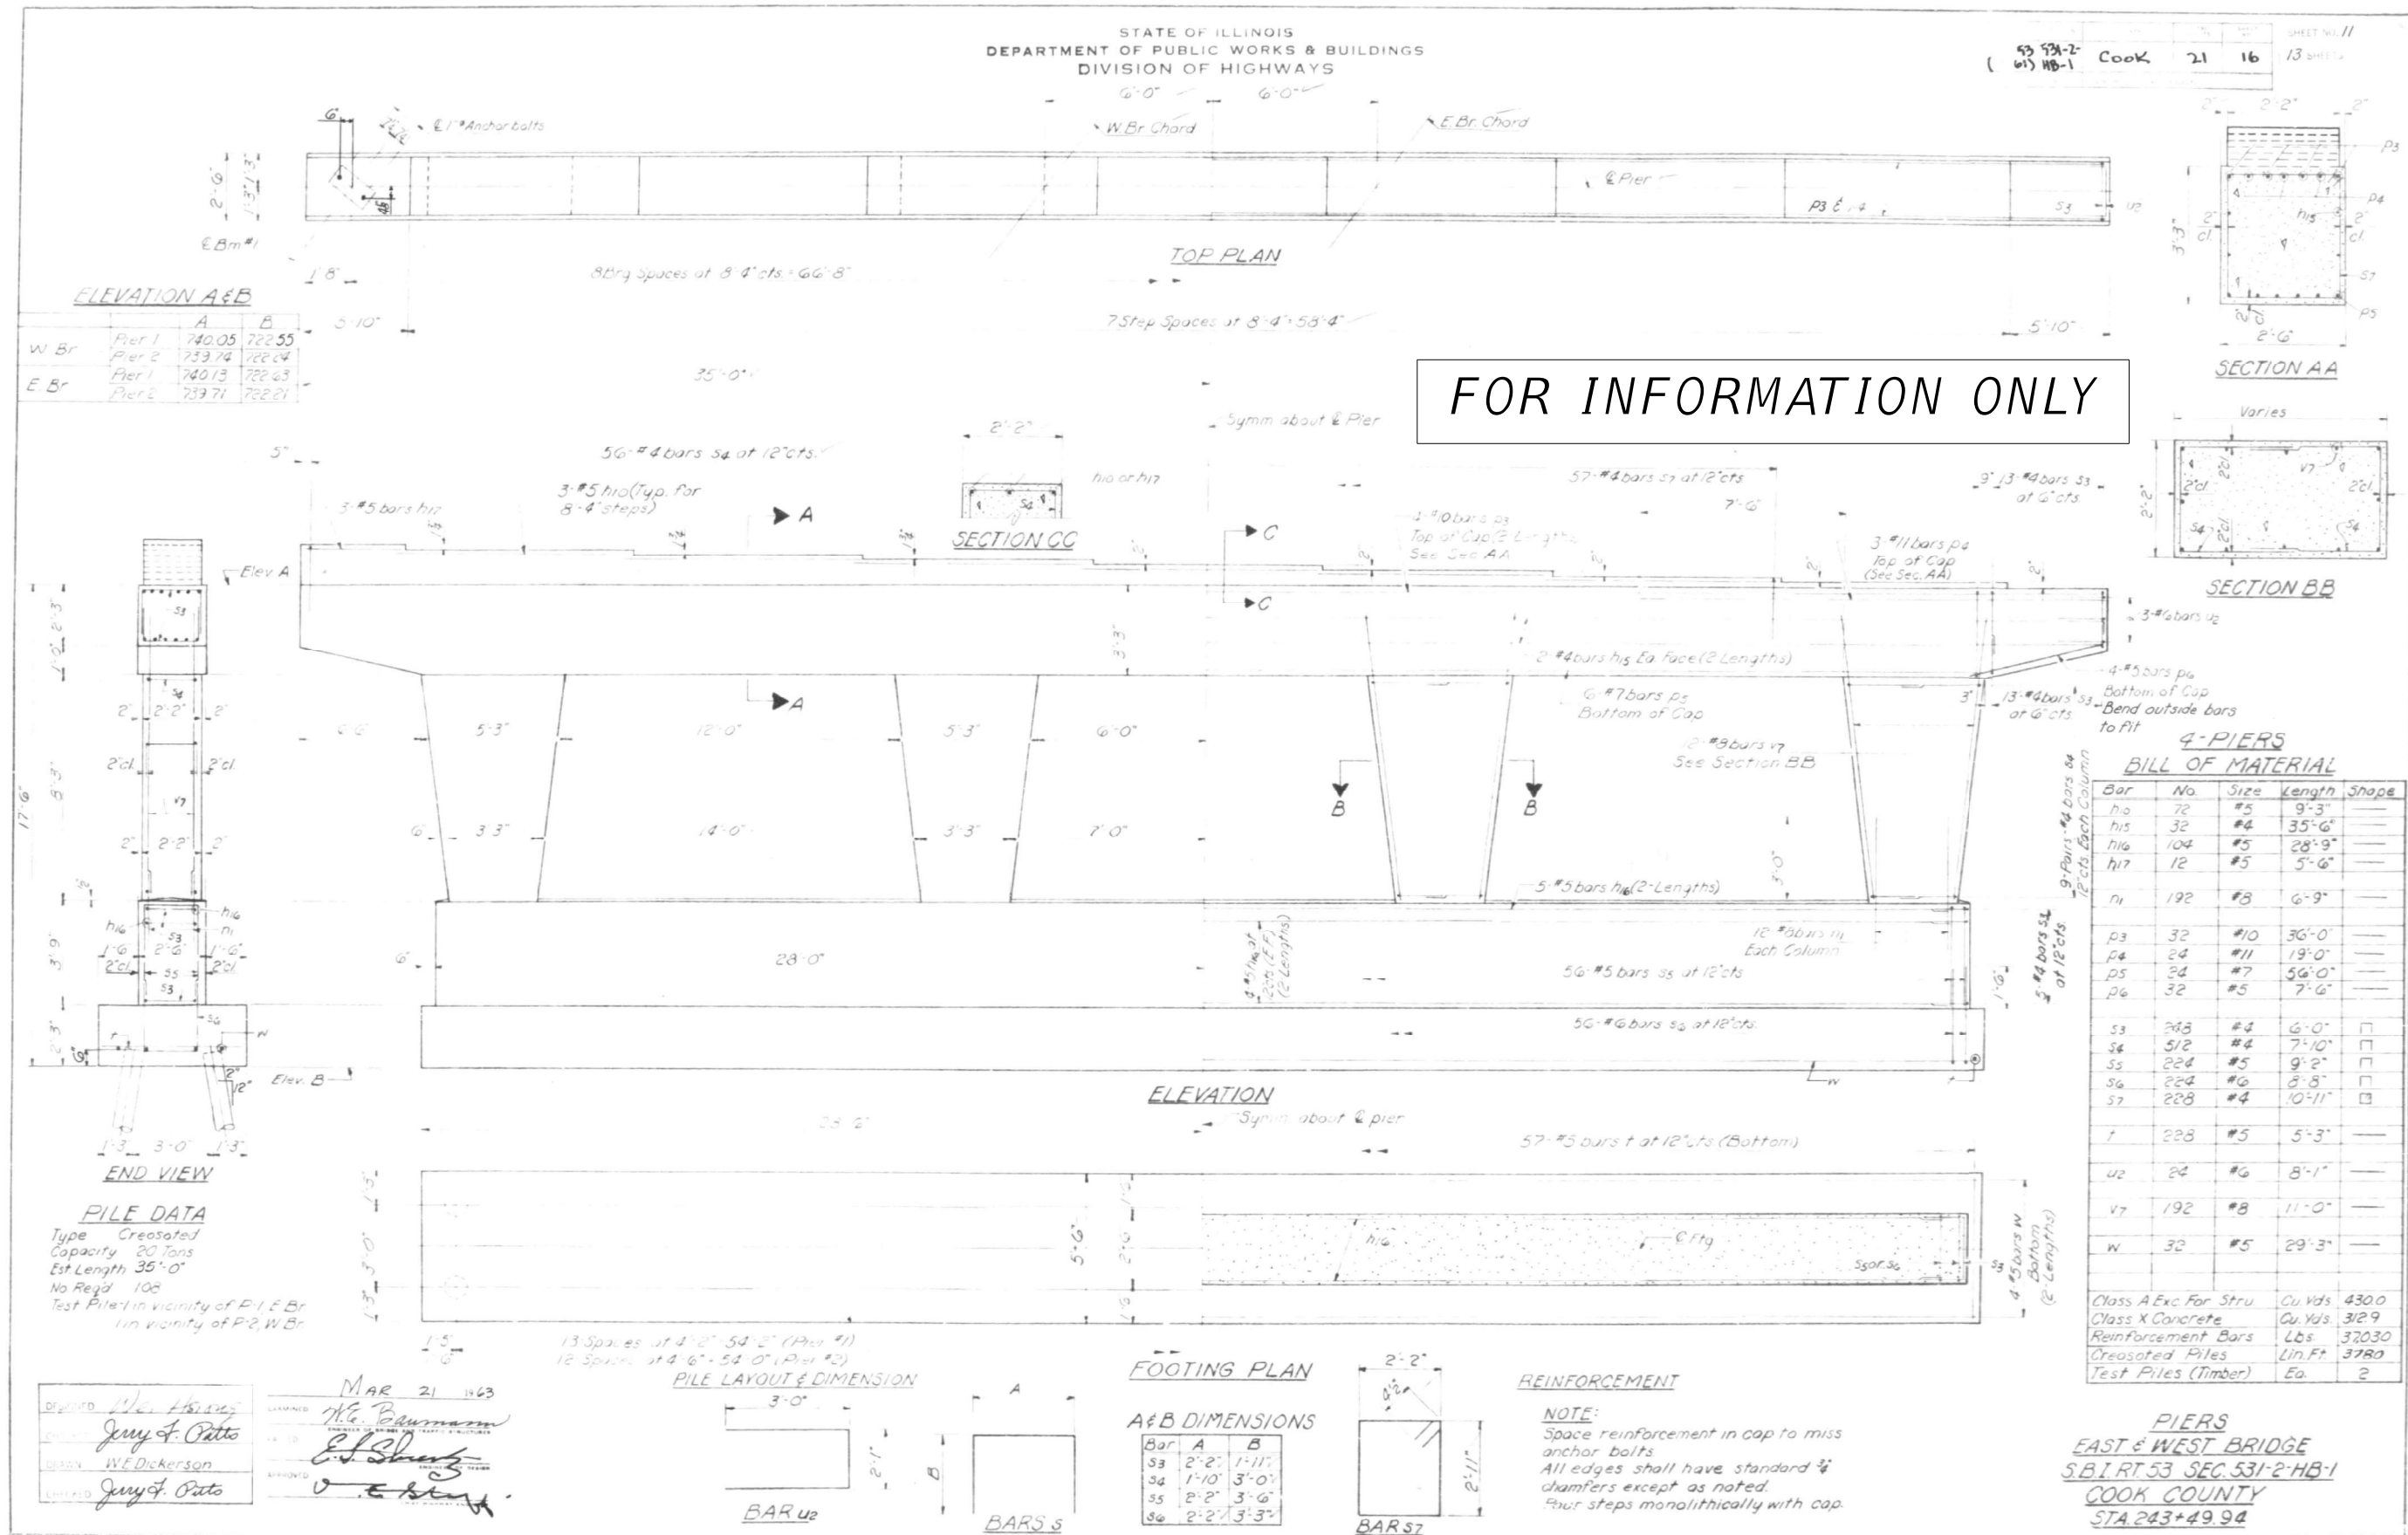

DESIGNED: W.E. Hering
CHECKED: J. F. Otto
DRAWN: W.E. Dickerson
INCHES: J. F. Otto

MAR 21 1963
H.E. Baumann
E. J. Sherry
E. J. Sherry

A&B DIMENSIONS

Bar	A	B
s3	2'-2"	1'-11"
s4	1'-10"	3'-0"
s5	2'-2"	3'-6"
s6	2'-2"	3'-3"





1170 SOUTH HOUBOLT ROAD
JOLIET, ILLINOIS 60431
(815) 744-4200
IDFPR NO. 184-01273

USER NAME =	codyh	DESIGNED -	REVISED -
PLOT SCALE =	0:2.0000" = 1" in.	CHECKED -	REVISED -
PLOT DATE =	9/20/2024	DRAWN -	REVISED -
		CHECKED -	REVISED -

STATE OF ILLINOIS
DEPARTMENT OF TRANSPORTATION

EXISTING DRAWINGS
STRUCTURE NO. 016-0375 (NB) AND 016-1120 (SB)

F.A. RTE.	SECTION	COUNTY	TOTAL SHEETS	SHEET NO.
342	(531) BR 23	COOK	1211	811
CONTRACT NO. 62W38				
ILLINOIS FED. AID PROJECT				

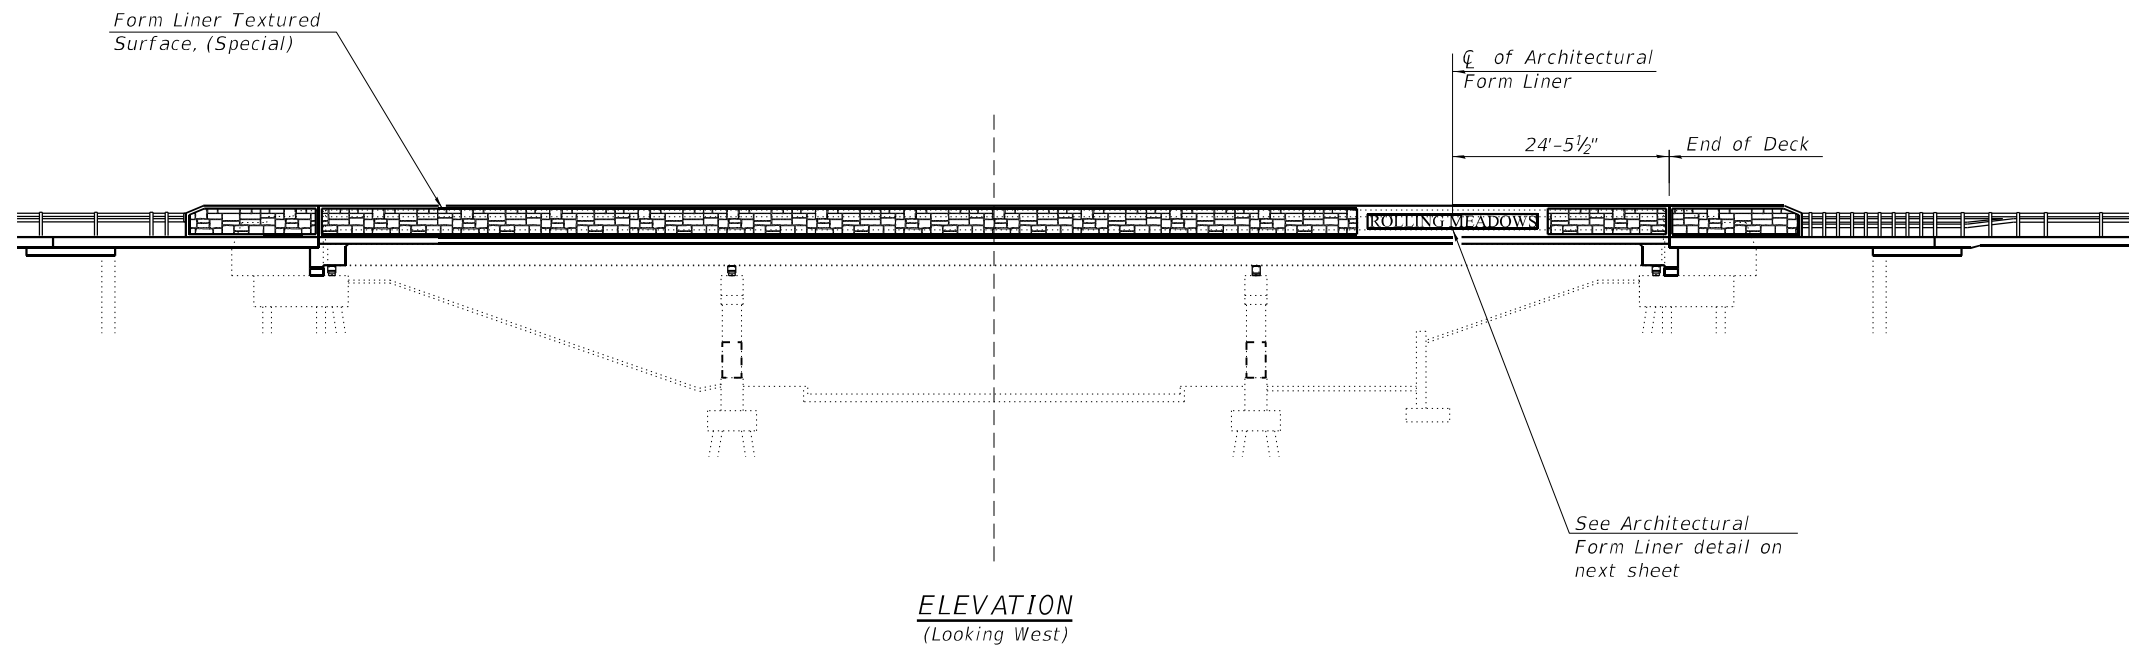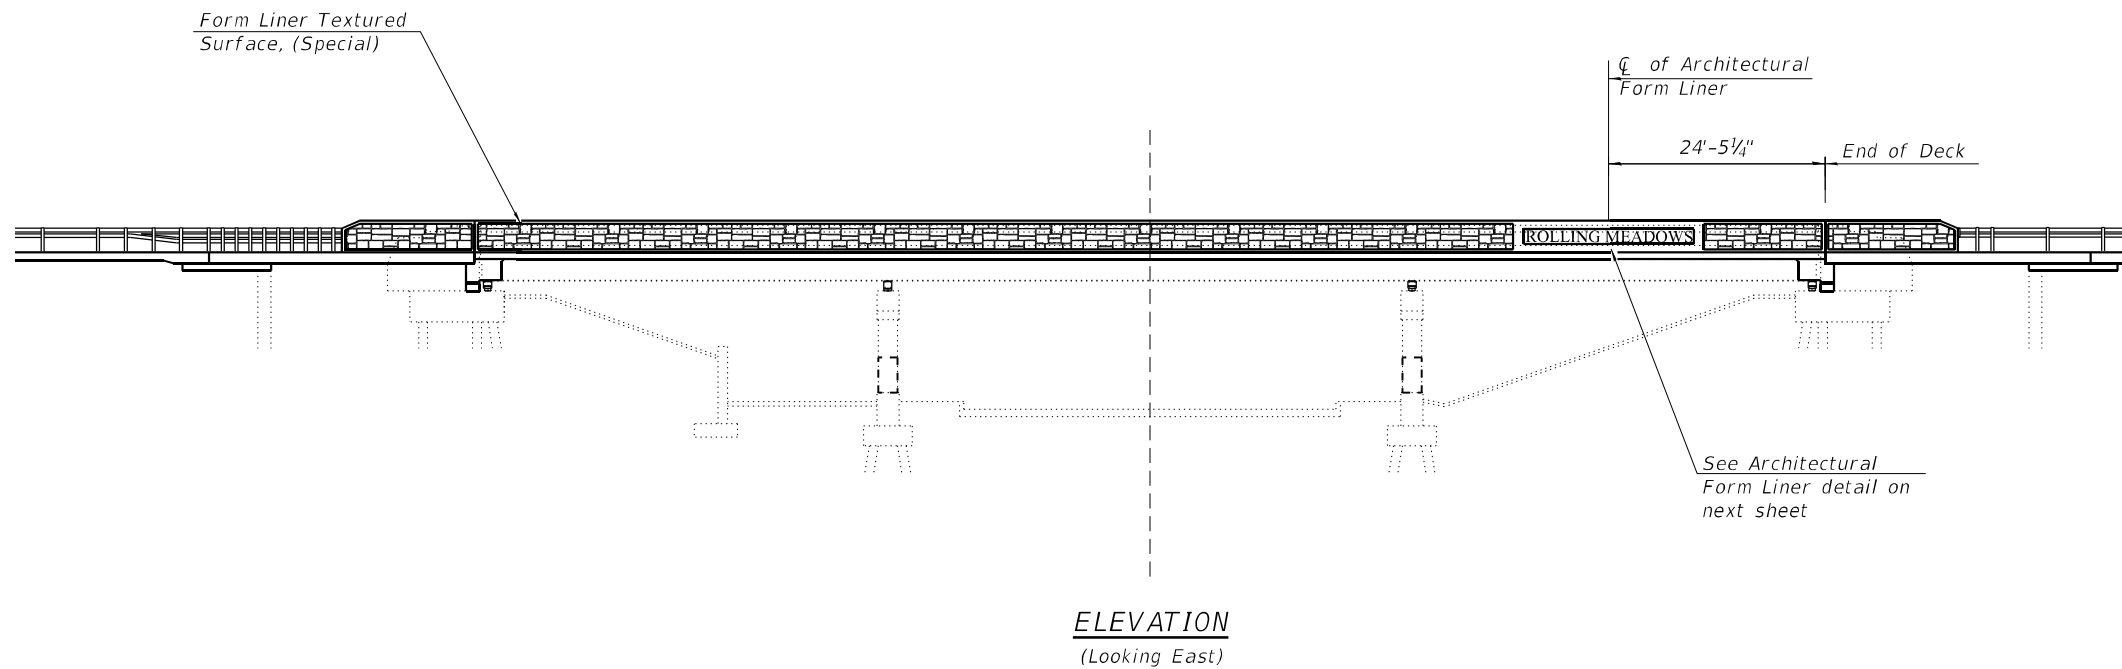

- Notes:
- For parapet dimensions not shown, see Bridge Plans.
 - Concrete Color Additive to be incorporated into superstructure Concrete for all parapet locations receiving Form Liner Treatment.

STATE OF ILLINOIS
DEPARTMENT OF TRANSPORTATION

BRIDGE AESTHETIC PLAN (1 OF 2)
STRUCTURE NO. 016-0375 (NB) AND 016-1120 (SB)

F.A. RTE.	SECTION	COUNTY	TOTAL SHEETS	SHEET NO.
342	(531) BR 23	COOK	1211	812
CONTRACT NO. 62W38				
ILLINOIS FED. AID PROJECT				

MODEL: Default
FILE NAME: S:\JOLI\6300--6399\6346\113\Drawings\CAD\Micro-554\Exhibits\Aesthetic Exhibit_04_SN_016_0375 Industrial\0160375-0161120-C3-Bridge-Parapet01.dgn
9/20/2024 2:16:01 PM



SA

STRAND
ASSOCIATES

1170 SOUTH HOUBOLT ROAD
JOLIET, ILLINOIS 60431
(815) 744-4200
IDFPR NO. 184-001273

USER NAME = codyh	DESIGNED -	REVISED -
	CHECKED -	REVISED -
PLOT SCALE = 0:2,0000 " = 1 in.	DRAWN - ZHH	REVISED -
PLOT DATE = 9/20/2024	CHECKED - NDR	REVISED -

MODEL: Default
FILE NAME: S:\JC

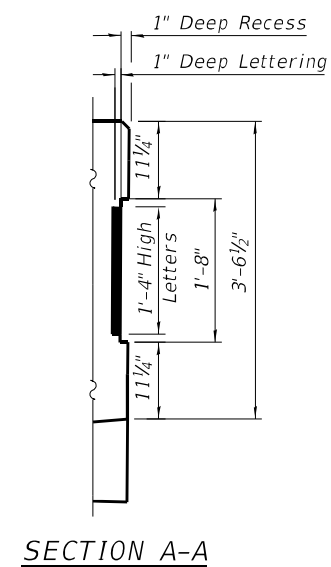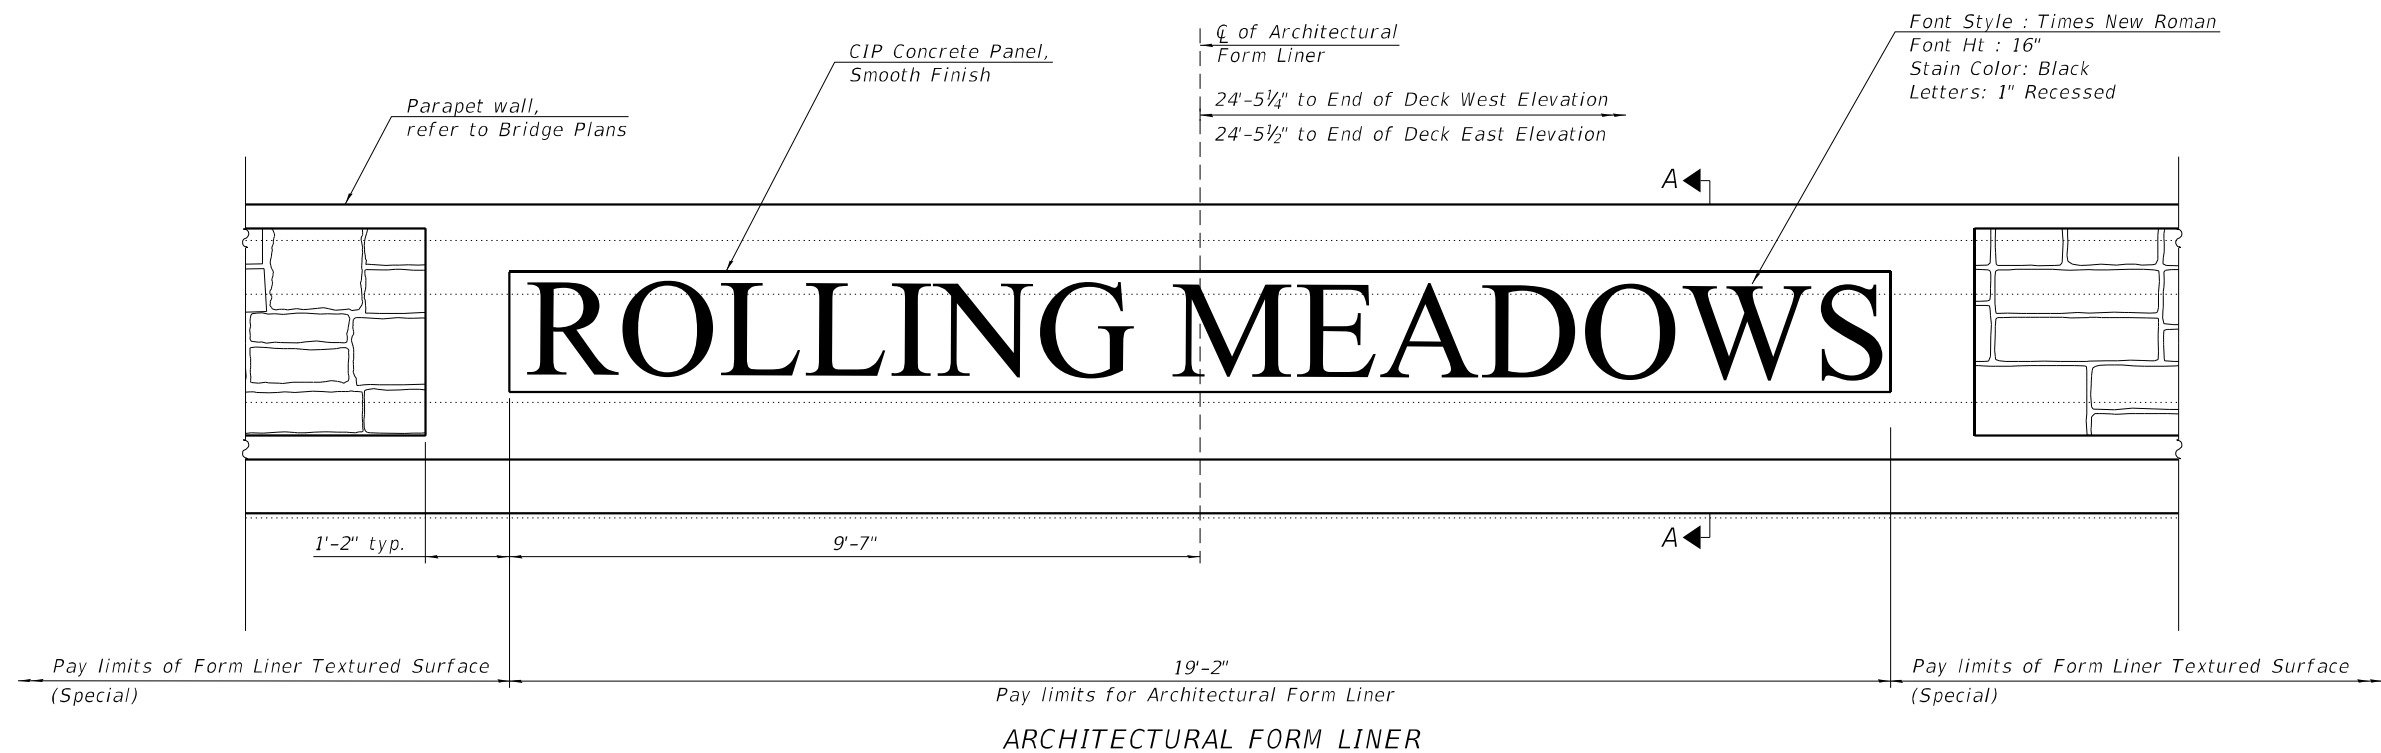

Notes:


1. For parapet dimensions not shown, see Bridge Plans.
2. Concrete Color Additive to be incorporated into Superstructure Concrete for all parapet locations receiving Form Liner Treatment.

SA STRAND ASSOCIATES 1170 SOUTH HOUBOLT ROAD JOLIET, ILLINOIS 60431 (815) 744-4200 IDPR NO. 184-001273	USER NAME = codyh	DESIGNED -	REVISED -	STATE OF ILLINOIS DEPARTMENT OF TRANSPORTATION	BRIDGE AESTHETIC PLAN (2 OF 2) STRUCTURE NO. 016-0375 (NB) AND 016-1120 (SB)	F.A. RTE.	SECTION	COUNTY	TOTAL SHEETS	SHEET NO.
		CHECKED -	REVISED -			342	(531) BR 23	COOK	1211	813
	PLOT SCALE = 0:2,0000 '"/>	DRAWN - ZHH	REVISED -			CONTRACT NO. 62W38				
	PLOT DATE = 9/20/2024	CHECKED - NDR	REVISED -			ILLINOIS FED. AID PROJECT				


2-Year Flow Rate Through Structure: 118 CFS

1. General Plan and Elevation
2. Repair Details
3. Wingwall Removal Details
- 4-5. Wingwall Replacement Details

1. Reinforcement bars designated (E) shall be epoxy coated.
2. Plan dimensions and details relative to the existing structure have been taken from existing plans are subject to nominal construction variations. The Contactor shall field verify existing dimensions and details affecting new construction and make necessary approved adjustments prior to construction or ordering of materials. Such variations shall not be cause for additional compensation for a change in scope of the work, however, the Contractor will be paid for the quantity actually furnished at the unit price bid for the work.

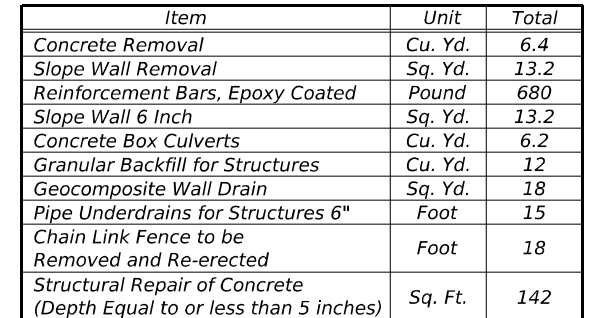


1. Perform repairs on inside face of culvert barrel.
2. Clean existing weepholes.
3. Remove and replace Northeast wingwall.

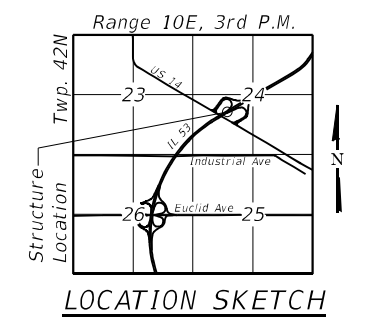


GENERAL PLAN AND ELEVATION
IL 53 OVER TRIB. BRANCH OF SALT CREEK
F.A.P. ROUTE 342 SECTION 531-2.1
COOK COUNTY
STATION 1300+43.00
STRUCTURE NO. 016-0200

MODEL: Default
FILE NAME: E:\2212\Struct\SN 016-0200 Culvert Repair\CADD\CADD_Sheets\0160200-62W\38-002-RepairDetails.dgn

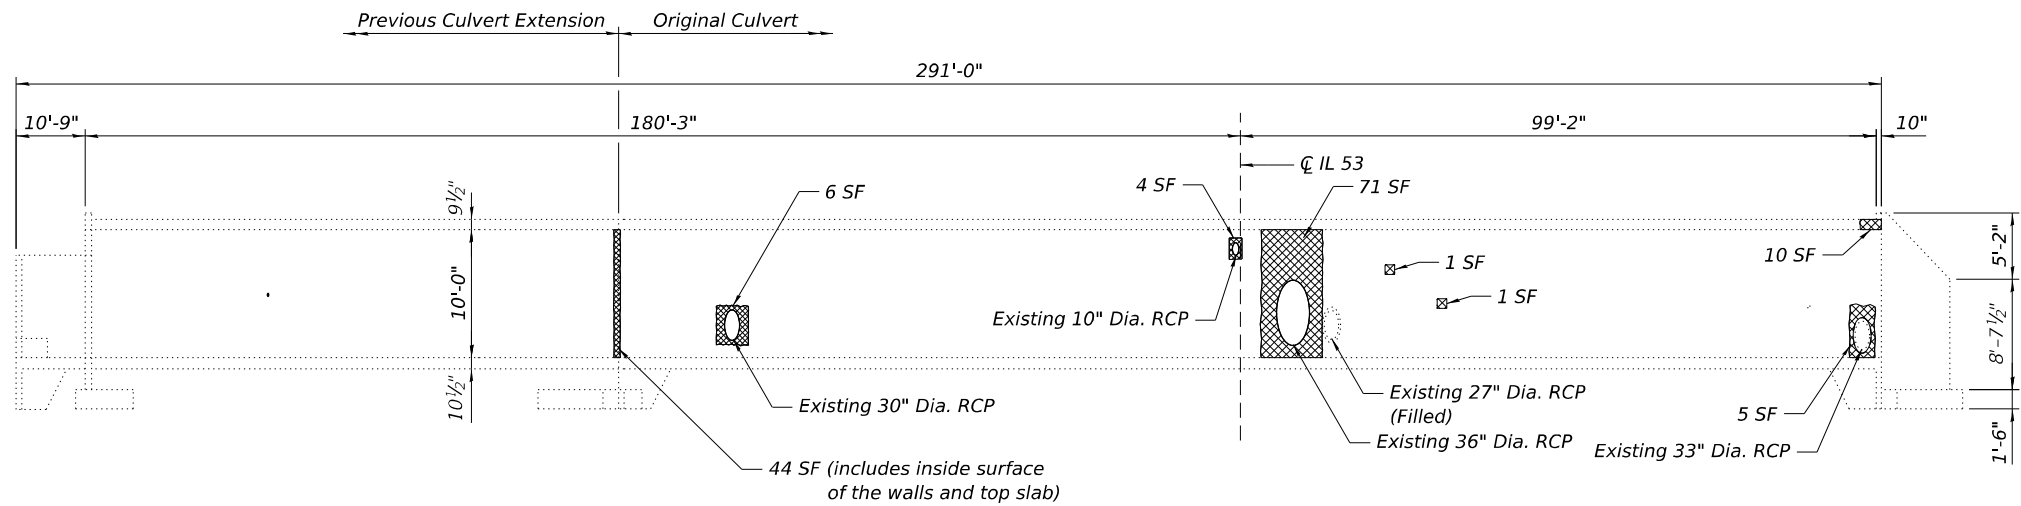

NORTH WALL
(Inside Elevation)
(Looking North)

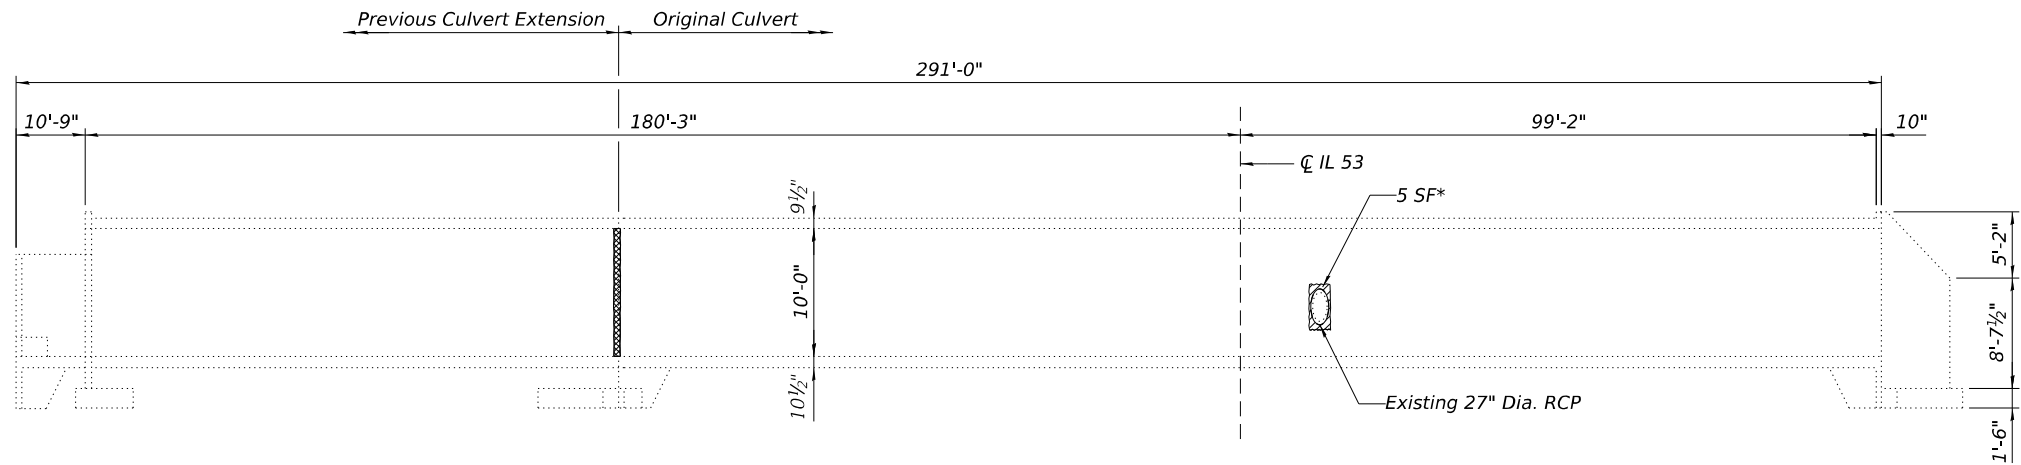

SOUTH WALL
(Inside Elevation)
(Looking North; Reflected View)

* Remove existing brick and fill with concrete.
Cost included with Concrete Box Culverts.

LEGEND

Structural Repair of Concrete
(Depth equal to or less than 5 in.)



SF = Square Feet

Concrete Box Culverts



BILL OF MATERIAL

Item	Unit	Total
Structural Repair of Concrete (Depth equal to or less than 5 in.)	Sq. Ft.	142
Concrete Box Culverts	Cu. Yd.	0.2



USER NAME =	DESIGNED - CL	REVISED -
	CHECKED - MTH	REVISED -
PLOT SCALE =	DRAWN - AJF	REVISED -
PLOT DATE = 9/13/2024	CHECKED - MTH	REVISED -

STATE OF ILLINOIS
DEPARTMENT OF TRANSPORTATION

REPAIR DETAILS
STRUCTURE NO. 016-0200

SHEET 2 OF 5 SHEETS

F.A.P. RTE.	SECTION	COUNTY	TOTAL SHEETS	SHEET NO.
342	(531) BR 23	COOK	1211	815
CONTRACT NO. 62W38				
ILLINOIS FED. AID PROJECT				

MODEL: Default
FILE NAME: E:\22121\Struct\SN 016-0200 Culvert Repair\CADD\CADD_Sheets\0160200-62W38-003-RemovalDetails.dgn
9/13/2024 8:36:06 AM

Lin Engineering, Ltd.

Consulting Engineers

Springfield, Illinois



USER NAME	=	DESIGNED	-	CL	REVISED	-
		CHECKED	-	MTH	REVISED	-
PLOT SCALE	=	DRAWN	-	AJF	REVISED	-
PLOT DATE	=	CHECKED	-	MTH	REVISED	-

STATE OF ILLINOIS
DEPARTMENT OF TRANSPORTATION

WINGWALL REMOVAL DETAILS
STRUCTURE NO. 016-0200

SHEET 3 OF 5 SHEETS

F.A.P. RTE.	SECTION	COUNTY	TOTAL SHEETS	SHEET NO.
342	(531) BR 23	COOK	1211	816
CONTRACT NO. 62W38				
ILLINOIS		FED. AID PROJECT		

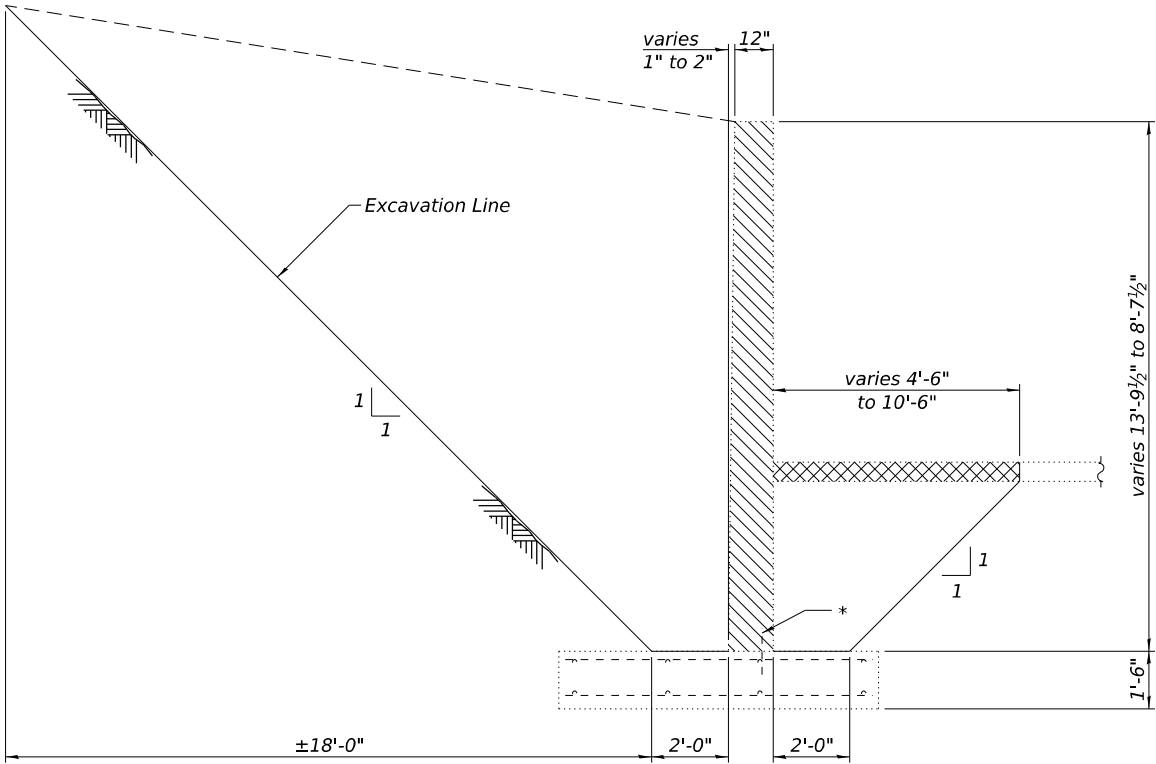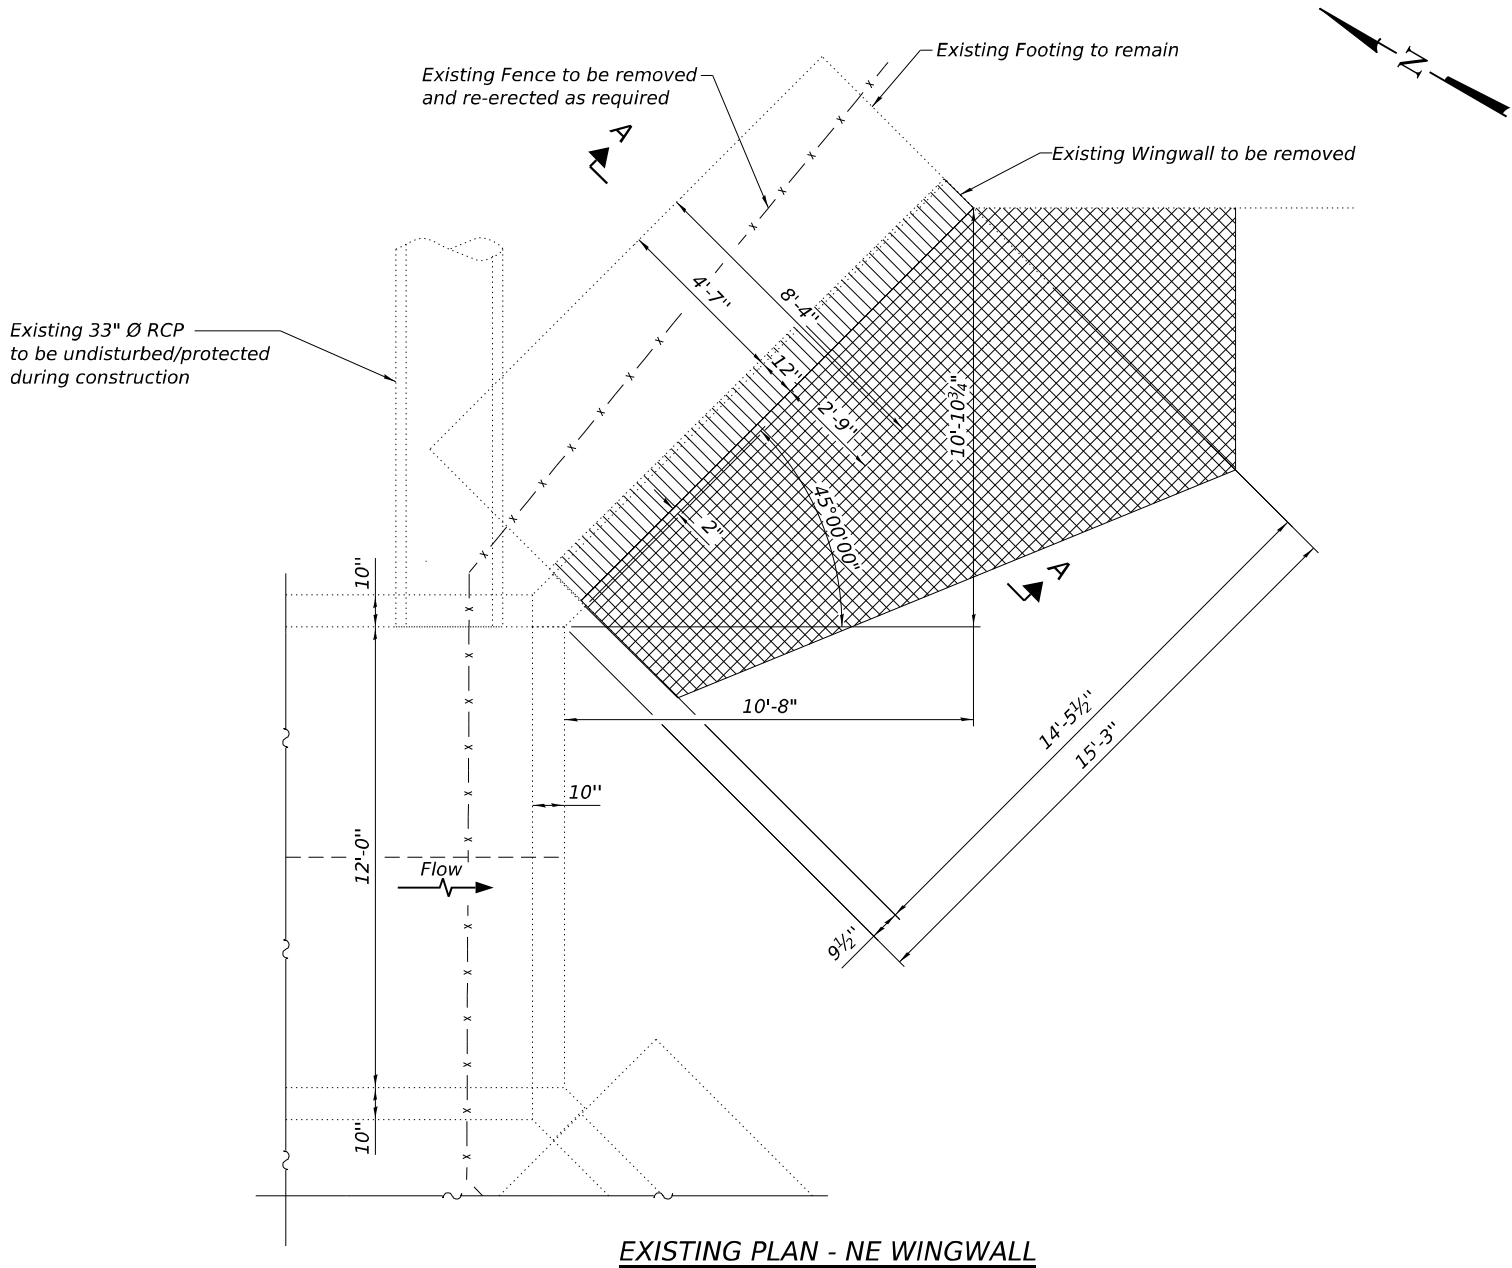



SECTION A-A

* Existing reinforcement shall be cleaned, straightened and incorporated into the new construction. Cost included with Concrete Removal.

BILL OF MATERIAL

Item	Unit	Total
Slope Wall Removal	Sq. Yd.	13.2
Concrete Removal	Cu. Yd.	6.4
Chain Link Fence to be Removed and Re-erected	Foot	18

MODEL: Default
FILE NAME: E:\2212\Structure\016-0200 Culvert Repair\CADD\CADD_Sheets\0160200-62W38-004-WingwallReplacementDetail1.dgn
9/13/2024 8:36:33 AM

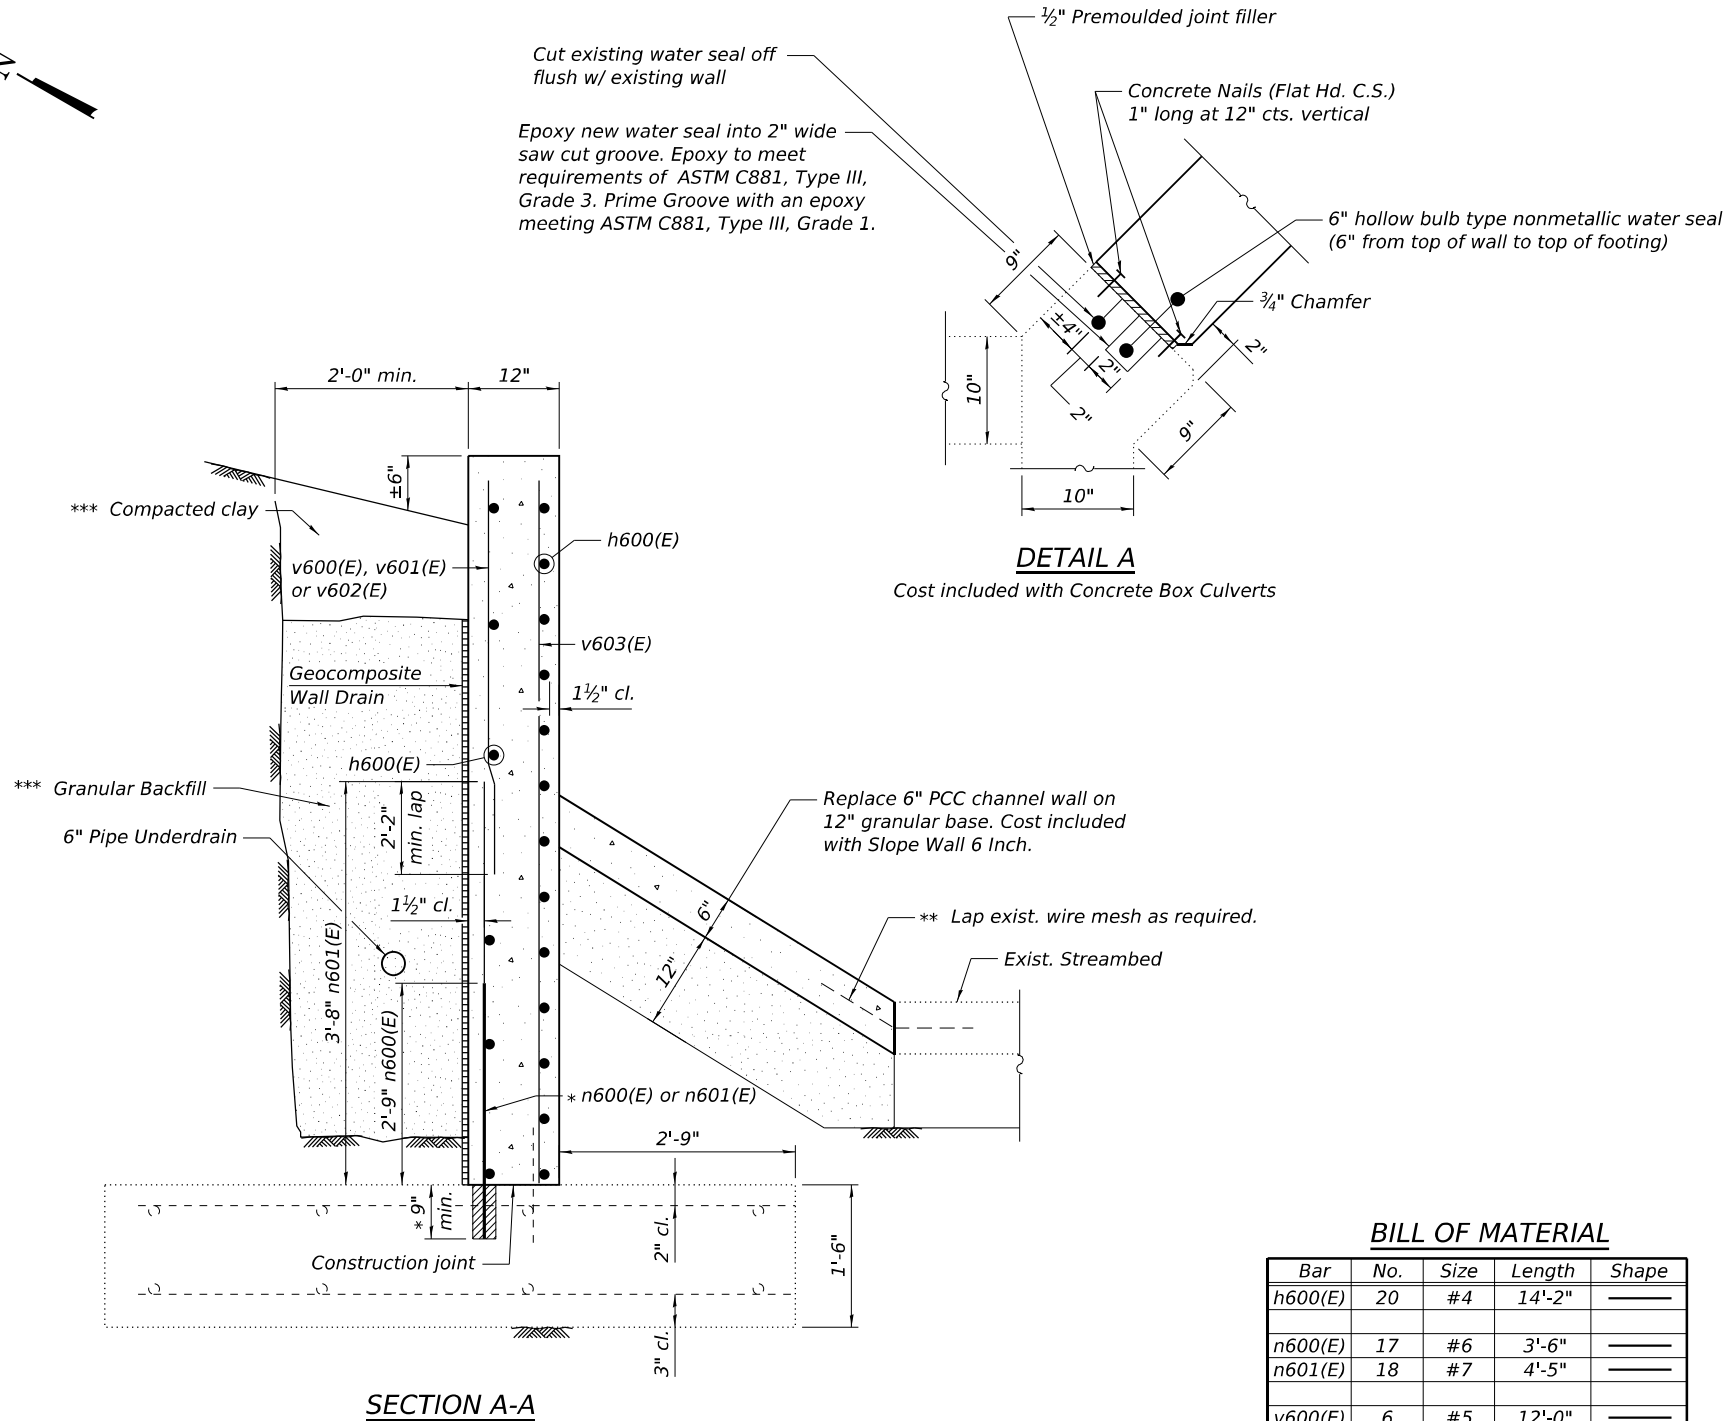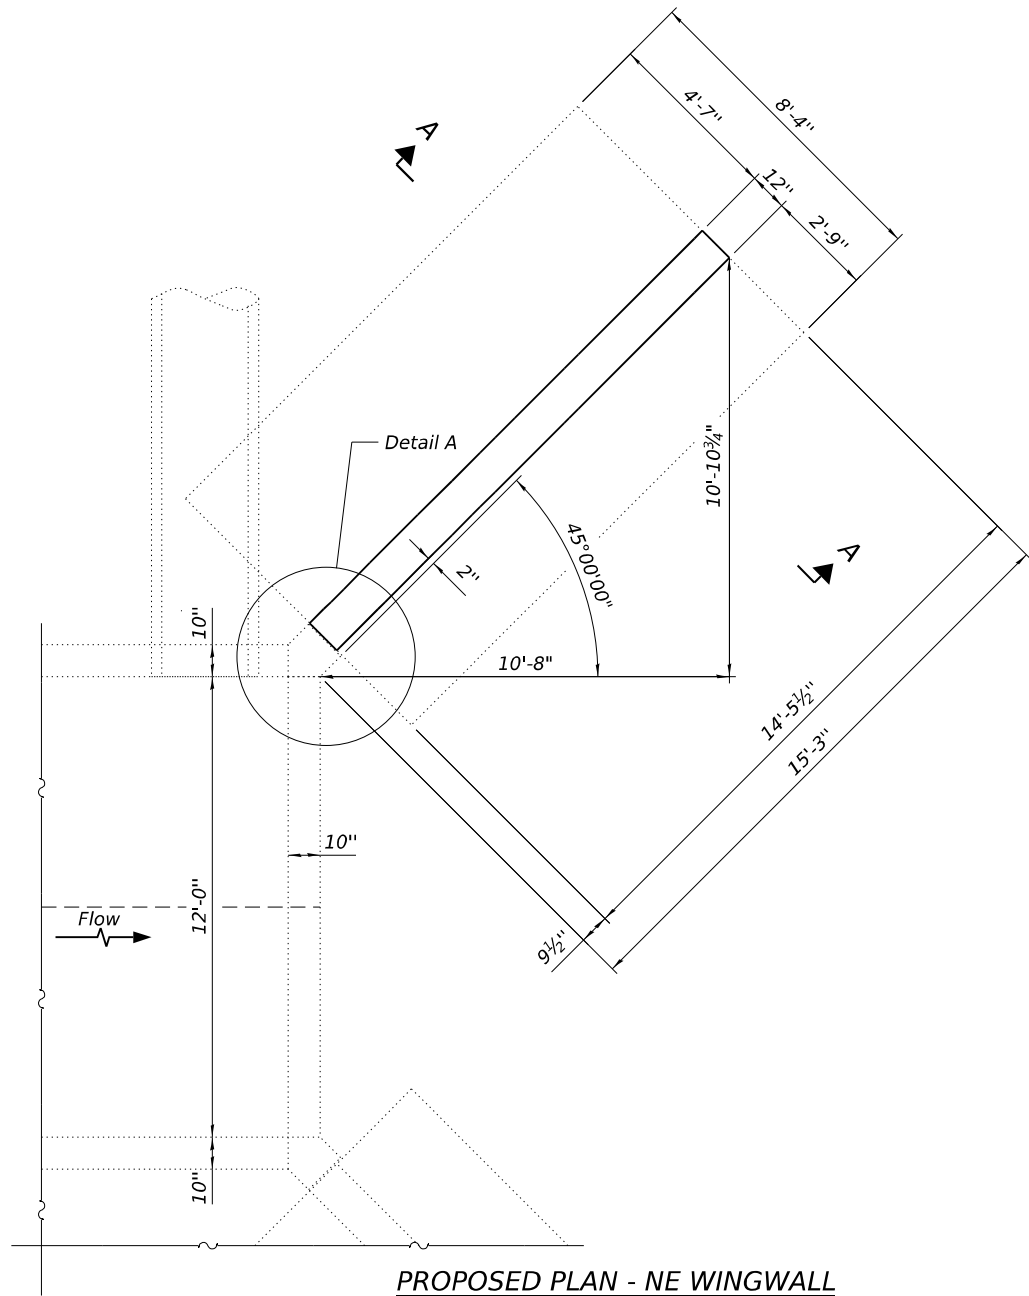


- * Drill and epoxy grout 9" min. into existing concrete according to Article 584 of the Standard Specifications. Cost included with Reinforcement Bars, Epoxy Coated.
- ** Slope Wall shall be reinforced with welded wire fabric, 6" x 6" - W4.0 x W4.0, weighing 58 lbs per 100 sq. ft.
- *** Cost included with Granular Backfill for Structures.

BILL OF MATERIAL

Bar	No.	Size	Length	Shape
h600(E)	20	#4	14'-2"	
n600(E)	17	#6	3'-6"	
n601(E)	18	#7	4'-5"	
v600(E)	6	#5	12'-0"	
v601(E)	6	#5	10'-3"	
v602(E)	6	#5	8'-6"	
v603(E)	5	#4	13'-6"	
Reinforcement Bars, Epoxy Coated			Pound	680
Concrete Box Culverts			Cu. Yd.	6.0
Slope Wall 6 Inch			Sq. Yd.	13.2
Geocomposite Wall Drain			Sq. Yd.	18
Granular Backfill for Structures			Cu. Yd.	12
Pipe Underdrains for Structures 6"			Foot	15


(Sheet 1 of 2)

MODEL: Default
FILE NAME: E:\2212\Struct\SN 016-0200 Culvert Repair\CADD\CADD_Sheets\0160200-62W\38-005-WingwallReplacementDetail2.dgn

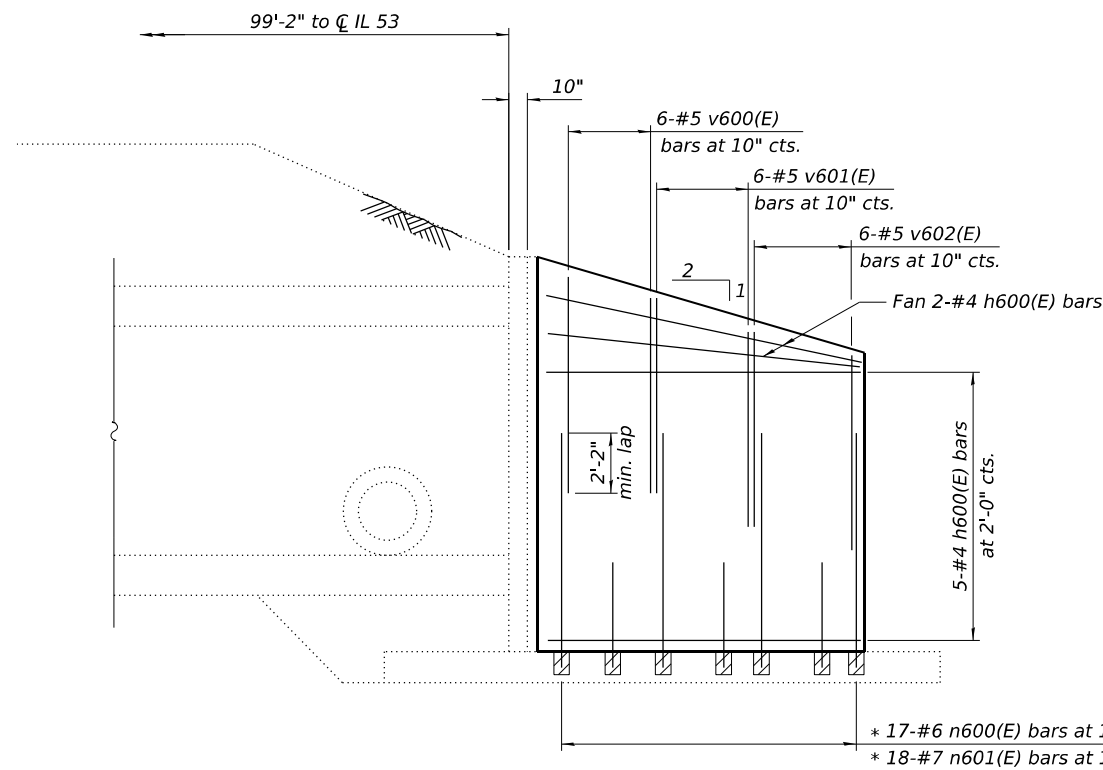


ELEVATION
(Showing reinf. back face)

* Drill and epoxy grout 9" minimum into existing concrete according to Article 584 of the Standard Specification.
Cost included with Reinforcement Bars, Epoxy Coated.

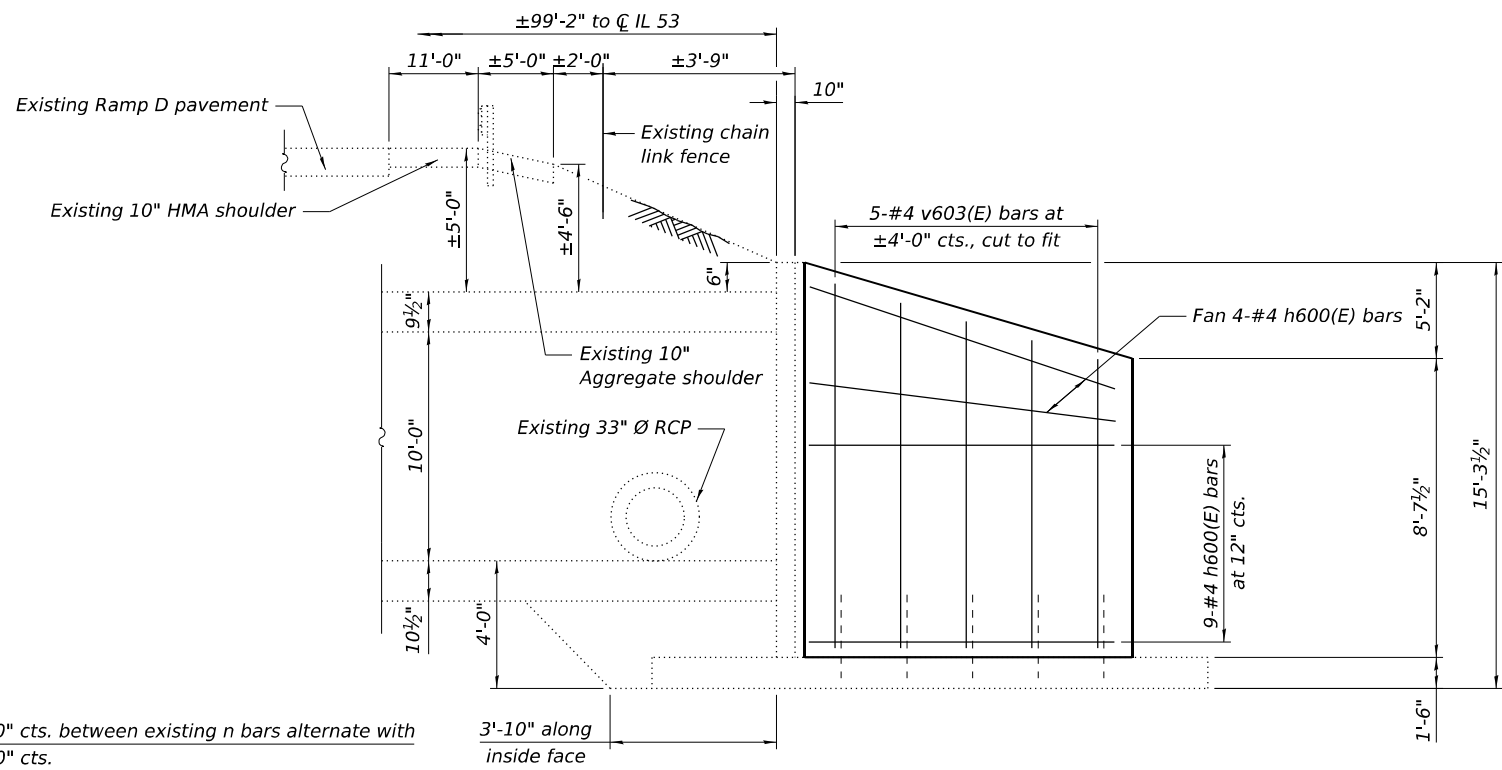

ELEVATION
(Showing reinf. front face)

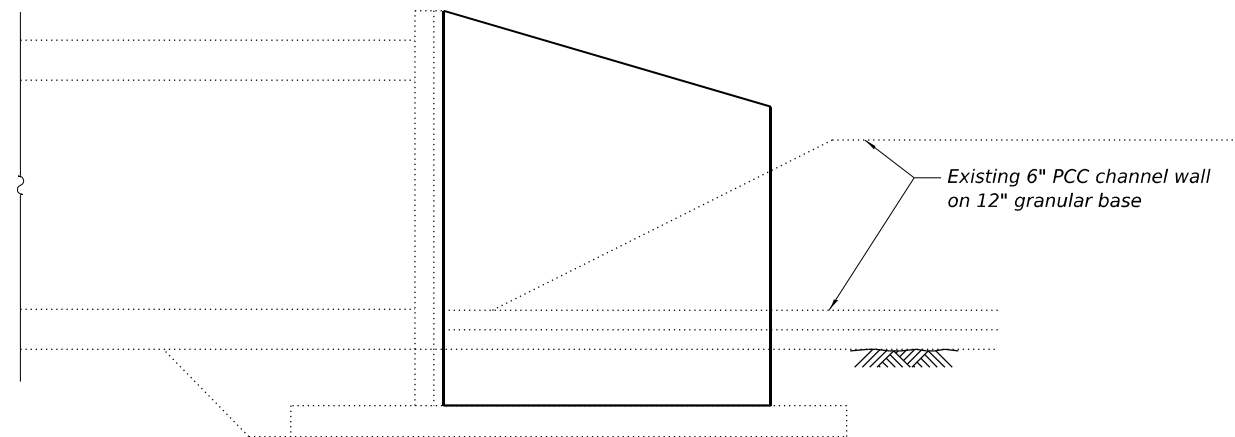

PCC CHANNEL WALL

(Sheet 2 of 2)

USER NAME	=	DESIGNED - CL	REVISED -
CHECKED	- MTH	REVISED -	
PLOT SCALE	=	DRAWN - AJF	REVISED -
PLOT DATE	= 9/13/2024	CHECKED - MTH	REVISED -


F.A.P. RTE.	SECTION	COUNTY	TOTAL SHEETS	SHEET NO.
342	(531) BR 23	COOK	1211	818
CONTRACT NO. 62W38				
ILLINOIS FED. AID PROJECT				

Benchmark: BM 17 - Cut cross on the southwest corner of concrete foundation. Sta. 1345+43.01, 83.81' Right, Elev. 751.399.

Existing Structures: Structure Numbers 016-0373 (NB) and 016-0970 (SB) were originally built in 1964 as FA Route 61 under Section 531-3HB. In 1971, the deck was patched and a bituminous overlay was applied. In 1991, the joints and parapets were reconstructed, along with deck patching and overlay replacement. In 2000, the abutment bearings were replaced. In 2010, the joints were replaced and repairs were made to the deck and parapets. The existing structures consist of four span continuous non-composite steel beam superstructures supported on multi-column piers and stub abutments. Welded cover plates are present on the beams. Along the local tangent, the bridge measures 205'-0" back to back abutments with a 13°24'15" right forward skew. Measured radially, the out to out deck width varies 69'-3¾" to 72'-11⅞" (SB) and 70'-0¼" to 75'-0⅝" (NB).

Traffic Control: Traffic is to be maintained utilizing staged construction.

No Salvage.

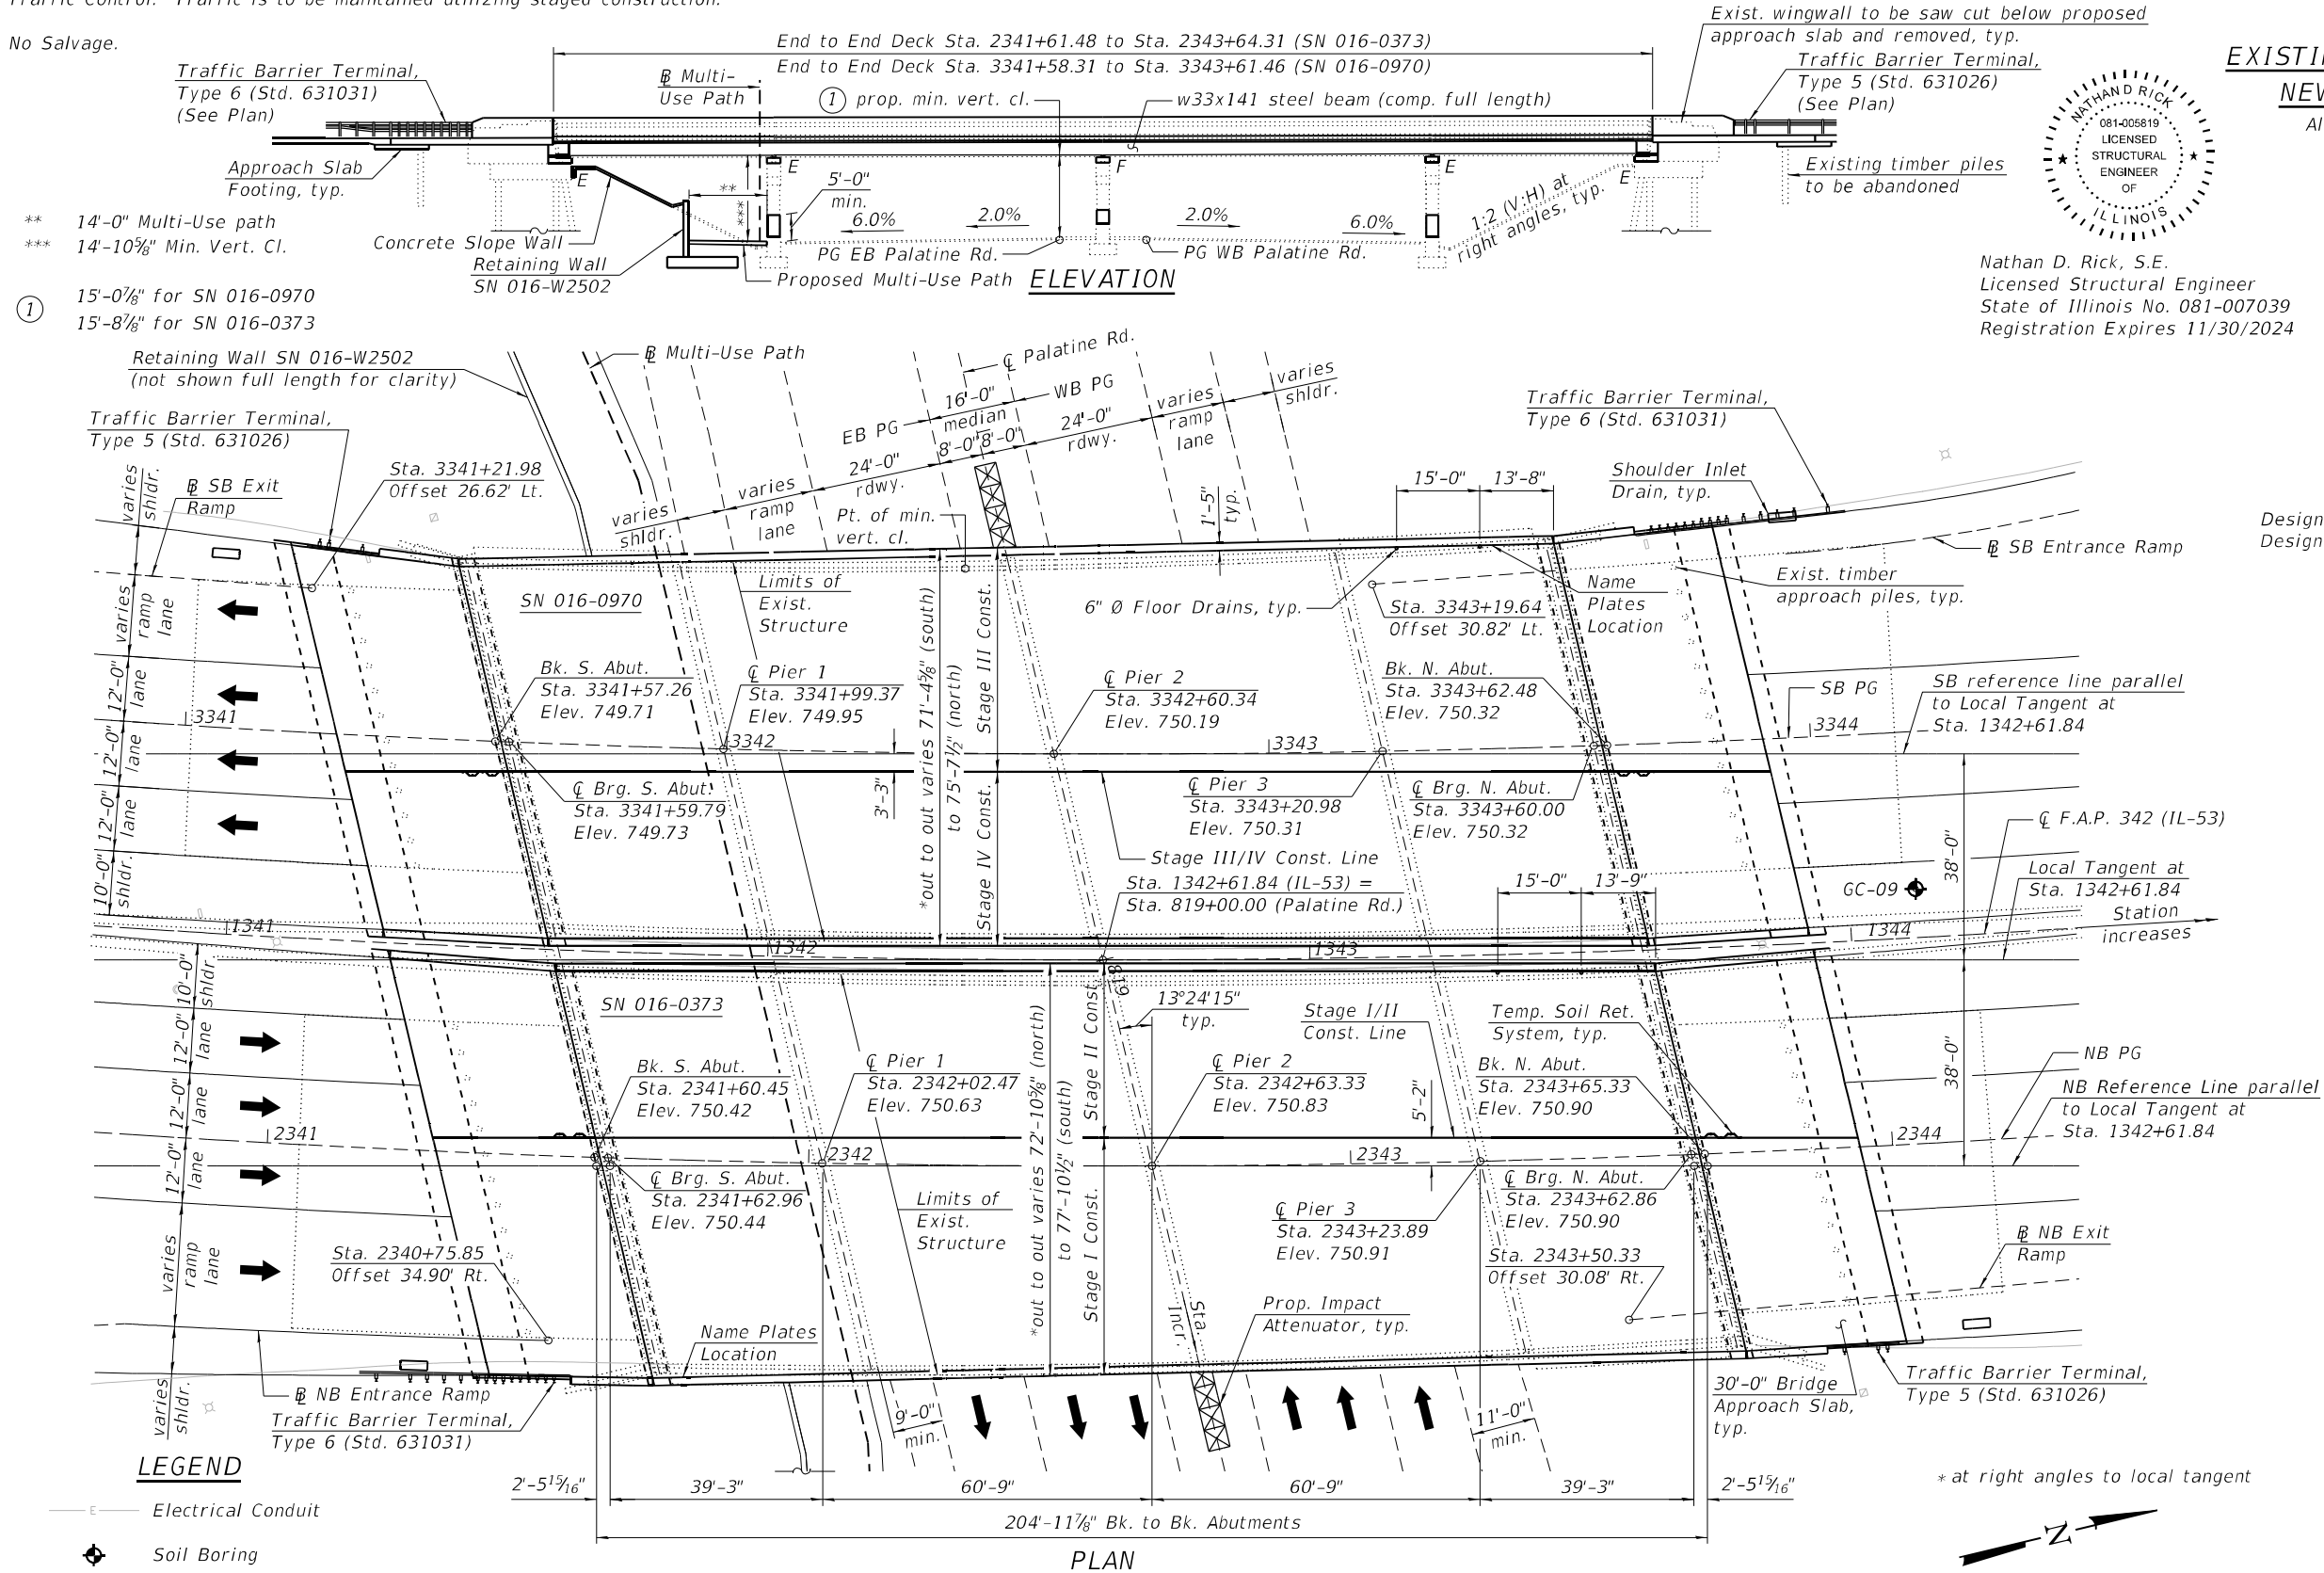

Notes:

- Up to ¼" to be ground off the bridge deck and the bridge approach slabs.
- All structural steel shall be galvanized.
- All transverse dimensions are radial and all longitudinal dimensions are measured along the local tangent, unless noted otherwise.
- Existing Name Plates shall be cleaned and relocated next to the new Name Plates. Cost included with Name Plates.



Nathan D. Rick, S.E.
Licensed Structural Engineer
State of Illinois No. 081-007039
Registration Expires 11/30/2024

NAME PLATE

(See Std. 515001 and Note 4)

EXISTING CONSTRUCTION LOADING HS20-44

NEW CONSTRUCTION LOADING HL-93

Allow 25#/sq. ft. for future wearing surface.

DESIGN SPECIFICATIONS

(New Construction)

2020 AASHTO LRFD Bridge Design Specifications, 9th Edition

(Existing Construction)

2002 AASHTO Standard Specifications for Highway Bridges, 17th Edition

2006 Seismic Retrofitting Manual for Highway Structures: Part 1 - Bridges (FHWA-HRT-06-032)

SEISMIC DATA

Seismic Retrofit Category (SRC) = A
Design Spectral Acceleration at 1.0 sec. (SD1) = 0.082g
Design Spectral Acceleration at 0.2 sec. (SDS) = 0.141g
Soil Site Class = D
Performance Level = PL 1


DESIGN STRESSES

FIELD UNITS (NEW CONSTRUCTION)

f'_c = 4,000 psi (Superstructure)
 f'_c = 3,500 psi (Substructure)
 f_y = 60,000 psi (Reinforcement)
 f_y = 50,000 psi (M270 Grade 50)
 f_y = 36,000 psi (M270 Grade 36)

FIELD UNITS (EXISTING CONSTRUCTION)

f'_c = 1,400 psi (Substructure)
 f_s = 20,000 psi (Reinforcement)

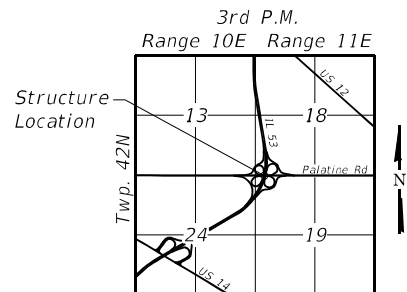

LOCATION SKETCH

GENERAL PLAN AND ELEVATION

IL RTE. 53 OVER PALATINE ROAD

FAP RTE. 342 - SEC. (531) BR 23

COOK COUNTY

STATION 1342+61.84

STRUCTURE NO. 016-0373 (NB)

STRUCTURE NO. 016-0970 (SB)

STATE OF ILLINOIS
DEPARTMENT OF TRANSPORTATION

GENERAL PLAN AND ELEVATION
STRUCTURE NO. 016-0373 (NB) AND 016-0970 (SB)

SHEET 1 OF 73 SHEETS

F.A. RTE.	SECTION	COUNTY	TOTAL SHEETS	SHEET NO.
342	(531) BR 23	COOK	1211	819
CONTRACT NO. 62W38				
ILLINOIS FED. AID PROJECT				

MODEL: Default
FILE NAME: S:\JOLI\6300--6399\6346\113\Drawings\CAD\Micro-55A\CAD_Sheets\01603730970-62W38-002-GN.dgn

GENERAL NOTES

1. Fasteners shall be ASTM F 3125 Grade A325 Type 1, Fasteners shall be hot dip galvanized. See Special Provisions for "Hot Dip Galvanizing for Structural Steel." Bolts 7/8" diameter, holes 1 1/16" diameter, unless otherwise noted.
2. Calculated weight of Structural Steel = 583,760 lbs (Grade 50)
= 73,260 lbs (Grade 36)
3. All structural steel shall be AASHTO M270 Grade 50 or Grade 36 and shall be galvanized. See Special Provision for "Hot Dip Galvanizing of Structural Steel."
4. No field welding is permitted except as specified in the contract documents.
5. Reinforcement bars designated (E) shall be epoxy coated.
6. If the Contractor elects to use cantilever forming brackets on the exterior beams or girders, the brackets shall be placed at the same locations as required for the hardwood blocks in Article 503.06(b) of the Standard Specifications. If additional cantilever forming brackets are required, hardwood blocking shall be wedged between the exterior and first interior beam at each of these additional bracket locations.
7. Bearing seat surfaces shall be constructed or adjusted to the designated elevations within a tolerance of 1/8" (0.01 ft.). Adjustment shall be made either by grinding the surface or by shimming the bearings.
8. Plan dimensions and details relative to the existing structure have been taken from existing plans are subject to nominal construction variations. The Contactor shall field verify existing dimensions and details affecting new construction and make necessary approved adjustments prior to construction or ordering of materials. Such variations shall not be cause for additional compensation for a change in scope of the work, however, the Contractor will be paid for the quantity actually furnished at the unit price bid for the work.
9. The existing structural steel coating contains lead. The Contractor shall take appropriate precautions to address the presence of lead on this project.
10. An existing debris shield is present full length of Span 2 and 3. The staged removal of this debris shield is to be performed concurrently with the staged removal of the substructures. This work will not be individually measured for payment but is considered to be included with the cost of "Removal of Existing Superstructure NO. 1 and No. 2."

INDEX OF SHEETS

- 1 General Plan & Elevation
- 2 General Notes & Total Bill of Materials
- 3 Roadway Profiles
- 4-5 Construction Staging
- 6 Temporary Concrete Barrier
- 7 Top of Deck Slab Elevation Layout
- 8-15 Top of Deck Slab Elevation Deflection Diagrams
- 16-19 Top of Approach Slab Elevations
- 20 Deck Plan (NB)
- 21 Cross Section (NB)
- 22 Deck Plan (SB)
- 23 Cross Section (SB)
- 24 Parapet Elevations
- 25 Deck Details
- 26-27 Semi-Integral Diaphragm
- 28 Semi-Integral Details
- 29-30 Approach Slab Plan (NB)
- 31 Approach Cross Section (NB)
- 32-33 Approach Slab Plan (SB)
- 34 Approach Cross Section (SB)
- 35 Approach Slab Details
- 36 Framing Plan
- 37 Girder Elevations & Details
- 38 Interior Moment & Reaction Tables
- 39 Diaphragm and Beam Details
- 40-41 Expansion Bearing Details
- 42 Fixed Bearing Details
- 43 Concrete Removal/Repair South Abutment (NB)
- 44 Concrete Removal/Repair North Abutment (NB)
- 45 Concrete Removal/Repair South Abutment (SB)
- 46 Concrete Removal/Repair North Abutment (SB)
- 47 Concrete Removal/Repair Pier 1 (NB)
- 48 Concrete Removal/Repair Pier 2 (NB)
- 49 Concrete Removal/Repair Pier 3 (NB)
- 50 Concrete Removal/Repair Pier 1 (SB)
- 51 Concrete Removal/Repair Pier 2 (SB)
- 52 Concrete Removal/Repair Pier 3 (SB)
- 53 Abutment Plan & Elevation South (NB)
- 54 Abutment Plan & Elevation North (NB)
- 55 Abutment Plan & Elevation South (SB)
- 56 Abutment Plan & Elevation North (SB)
- 57 Wing Wall Plan & Elevation (NB)
- 58 Wing Wall Plan & Elevation (SB)
- 59 Pier 1 Modification Details (NB)
- 60 Pier 2 Modification Details (NB)
- 61 Pier 3 Modification Details (NB)
- 62 Pier Modification Details & Tables (NB)
- 63 Pier 1 Modification Details (SB)
- 64 Pier 2 Modification Details (SB)
- 65 Pier 3 Modification Details (SB)
- 66 Pier Modification Details & Tables (SB)
- 67 Northbound Slope Wall Repair
- 68 Southbound Slope Wall Repair
- 69 Concrete Parapet Slip Forming Option
- 70 Bar Splicer Details
- 70A Median Sliding Plate
- 71-73 Soil Borings

TOTAL BILL OF MATERIAL

Item	Unit	Super	Sub	Total
Removal of Existing Superstructure No. 3	EACH	1		1
Removal of Existing Superstructure No. 4	EACH	1		1
Concrete Removal	CU YD		344	344
Protective Shield	SQ YD	3,273		3,273
Structure Excavation	CU YD		824	824
Concrete Structures	CU YD	138	401	538
Concrete Superstructure	CU YD	1,066		1,066
Protective Coat	SQ YD	4,677		4,677
Concrete Superstructure (Approach Slab)	CU YD	420		420
Furnishing and Erecting Structural Steel	L SUM	1		1
Stud Shear Connectors	EACH	24,000		24,000
Reinforcement Bars, Epoxy Coated	POUND	438,480	106,620	545,100
Bar Splicers	EACH	2,038		2,038
Mechanical Splicers	EACH	44	186	230
Slope Wall 4 Inch	SQ YD		354	354
Name Plates	EACH	2		2
Elastomeric Bearing Assembly, Type I	EACH	80		80
Anchor Bolts, 1"	EACH	128		128
Anchor Bolts, 1 1/4"	EACH	80		80
Temporary Soil Retention System	SQ FT		471	471
Granular Backfill for Structures	CU YD		546	546
Concrete Sealer	SQ FT		5,696	5,696
Geocomposite Wall Drain	SQ YD		379	379
Pipe Underdrains for Structures 4"	F00T		353	353
Slope Wall Crack Sealing	F00T		346	346
Bridge Deck Grooving (Longitudinal)	SQ YD	4,067		4,067
Bar Terminators	EACH	1,109		1,109
Structural Repair of Concrete (Depth Equal to or Less Than 5 Inches)	SQ FT		17	17
Structural Repair of Concrete (Depth Greater Than 5 Inches)	SQ FT		3	3
Diamond Grinding (Bridge Section)	SQ YD	4,131		4,131
Slope Wall Repair	SQ YD		19	19
Temporary Shoring	EACH		6	6



1170 SOUTH HOUBOLT ROAD
JOLIET, ILLINOIS 60431
(815) 744-4200
IDFPR NO. 184-001273


USER NAME = codyh	DESIGNED - TJE	REVISED -
	CHECKED - NDR	REVISED -
PLOT SCALE = 0:2.0000 "' / in.	DRAWN - CJH	REVISED -
PLOT DATE = 9/25/2024	CHECKED - TJE	REVISED -

STATE OF ILLINOIS
DEPARTMENT OF TRANSPORTATION

GENERAL NOTES AND TOTAL BILL OF MATERIALS
STRUCTURE NO. 016-0373 (NB) AND 016-0970 (SB)

SHEET 2 OF 73 SHEETS

F.A. RTE.	SECTION	COUNTY	TOTAL SHEETS	SHEET NO.
342	(531) BR 23	COOK	1211	820
CONTRACT NO. 62W38				
		ILLINOIS	FED. AID PROJECT	

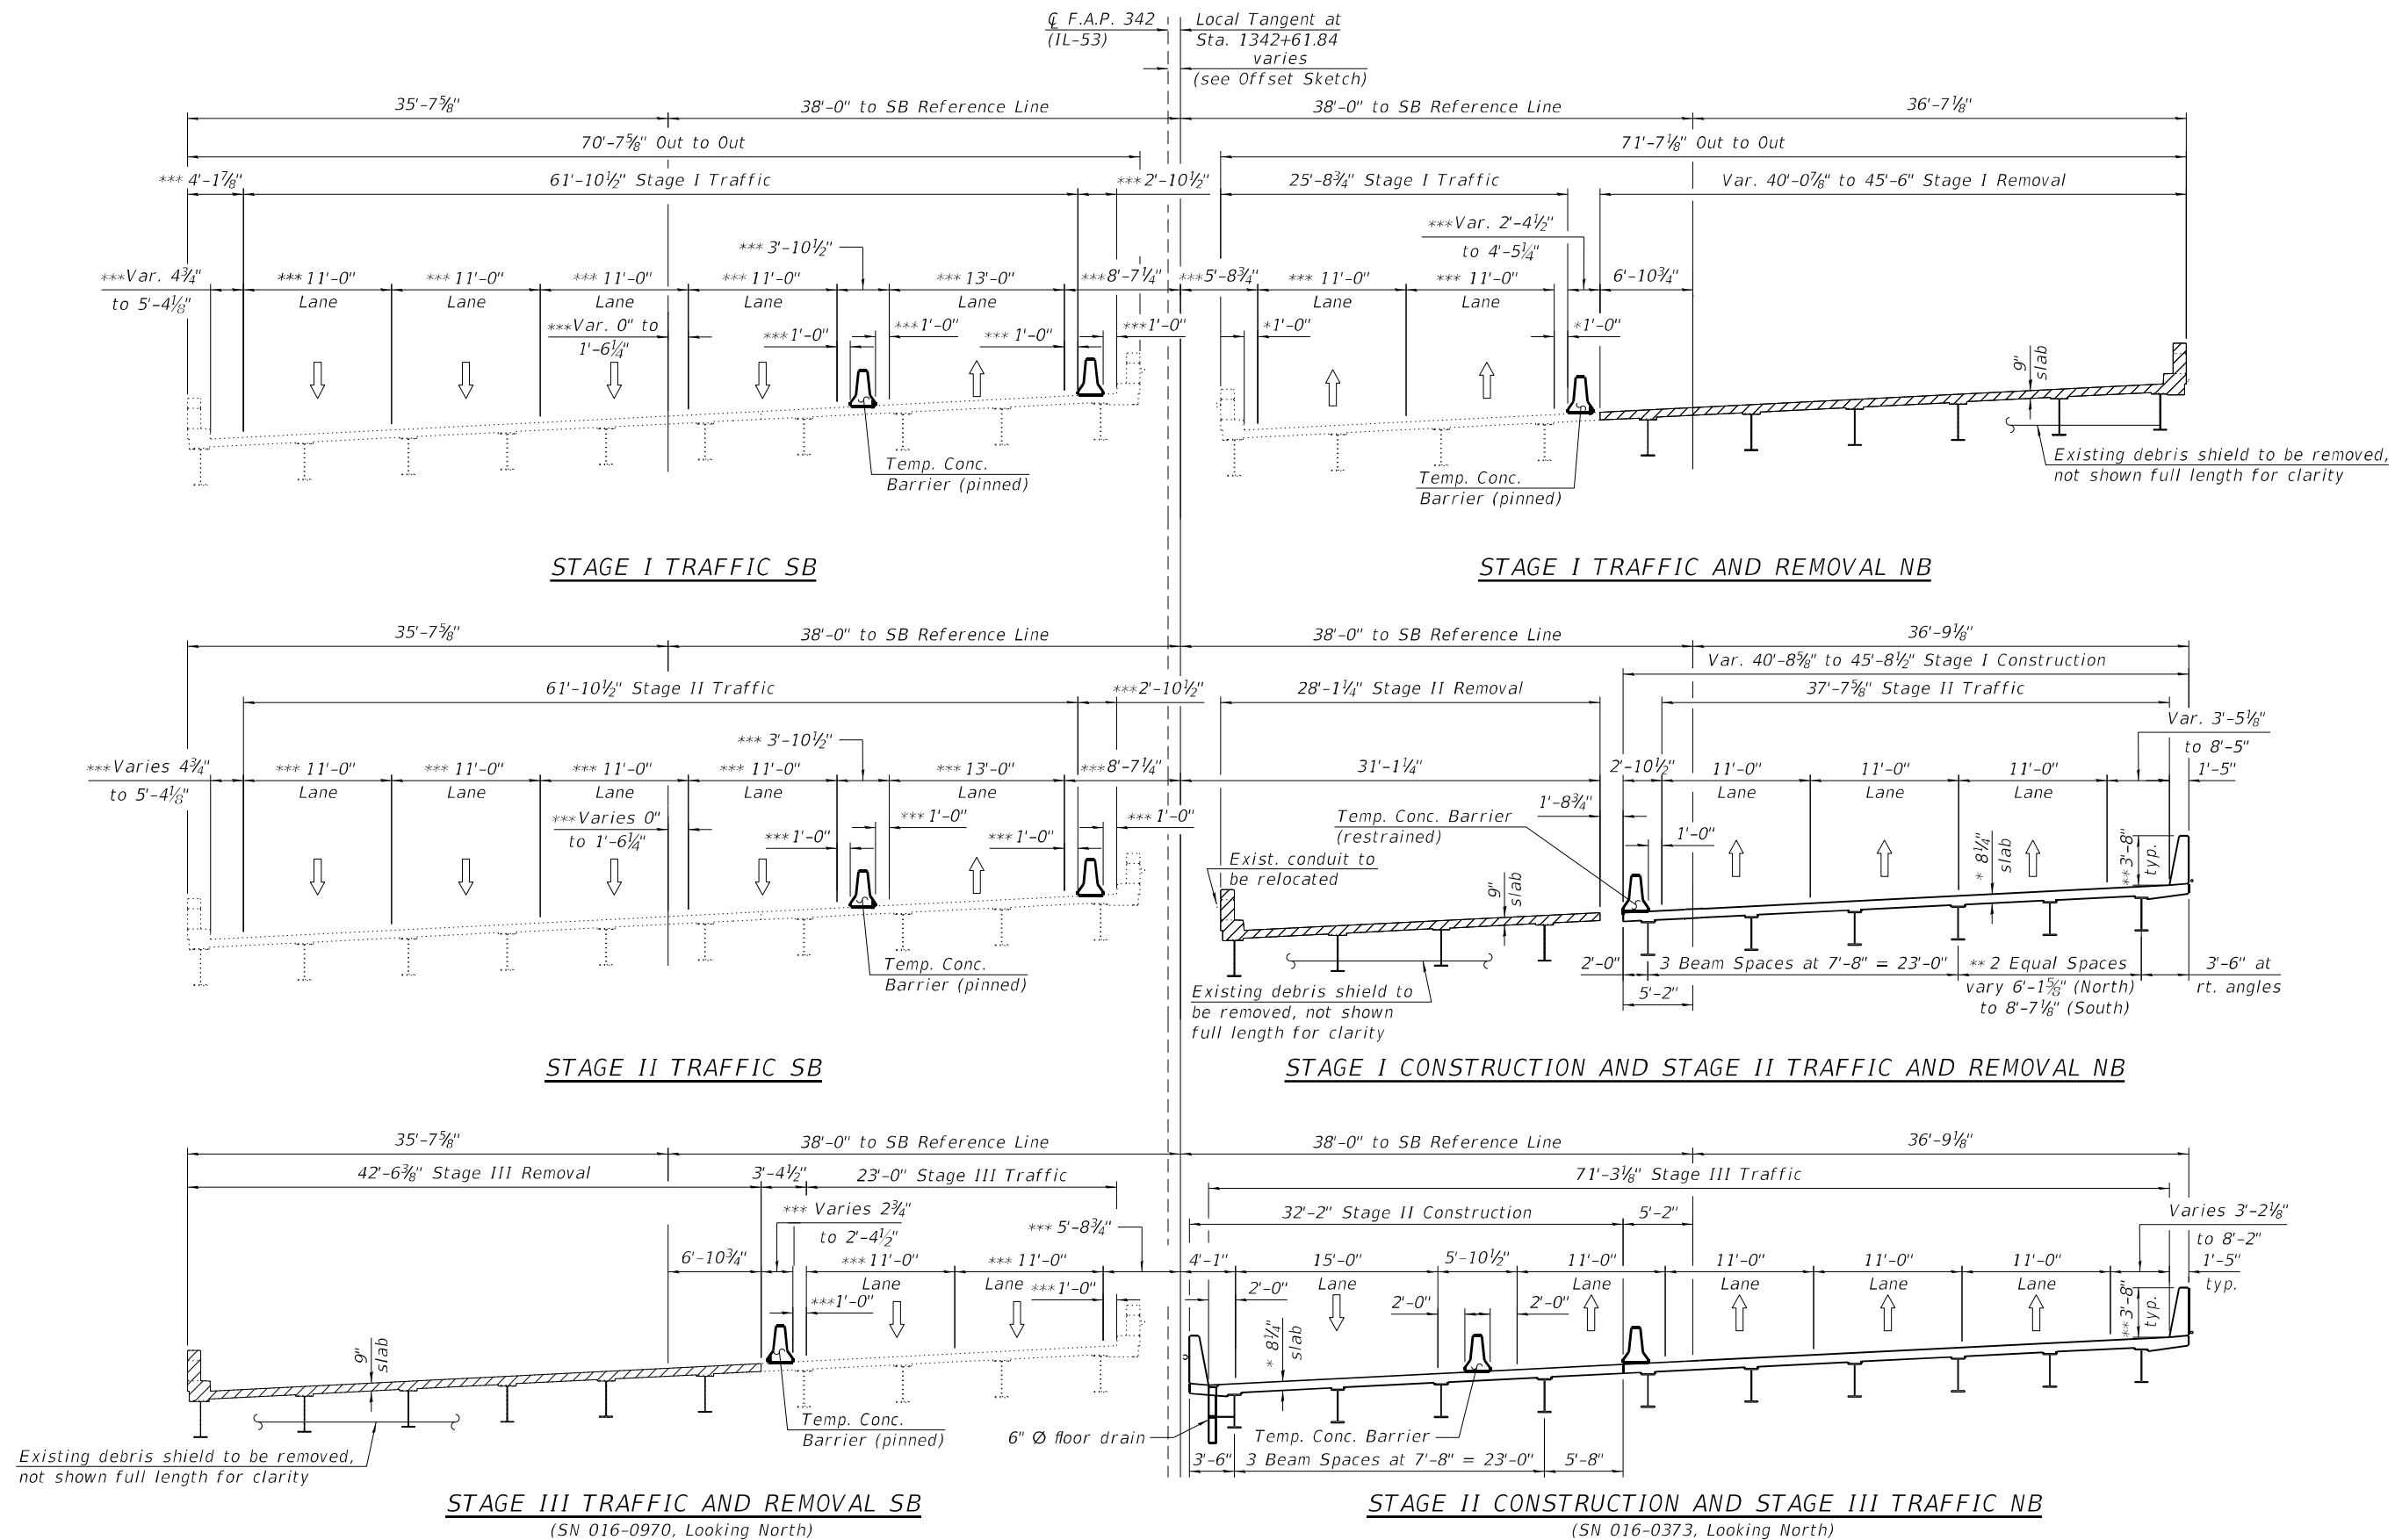

* Prior to Grinding
** After Grinding
*** Measured radially from Point of Tangency

- Notes:
1. All dimensions measured perpendicular to reference lines unless otherwise noted.
 2. Existing under bridge lighting to be removed and relocated.
 3. See Offset Sketch on Sheet 3 of 73 for offsets between tangent lines and $\mathcal{C}$ or PGs.

STATE OF ILLINOIS
DEPARTMENT OF TRANSPORTATION

CONSTRUCTION STAGING (1 OF 2)
STRUCTURE NO. 016-0373 (NB) AND 016-0970 (SB)

SHEET 4 OF 73 SHEETS

F.A. RTE.	SECTION	COUNTY	TOTAL SHEETS	SHEET NO.
342	(531) BR 23	COOK	1211	822
CONTRACT NO. 62W38				
ILLINOIS FED. AID PROJECT				

MODEL: Default
FILE NAME: S:\JOL\6300-6399\6346\113\Drawings\CAD\Micro-55A\CAD_Sheets\01603730970-62W38-004-CS.dgn
9/25/2024 7:53:35 AM

SA
STRAND
ASSOCIATES
1170 SOUTH HOUBOLT ROAD
JOLIET, ILLINOIS 60431
(815) 744-4200
IDFPR NO. 184-001273

USER NAME = codyh	DESIGNED - TJE	REVISED -
PLOT SCALE = 0:2.0000 " = 1"	CHECKED - NDR	REVISED -
PLOT DATE = 9/25/2024	DRAWN - CJH	REVISED -
	CHECKED - TJE	REVISED -

MODEL: Default
FILE NAME: S:\JOLI\6300--6399\6346\113\Drawings\CAD\Micro-554\CAD_Sheets\01603730970-62W38-005-CS.dgn
9/25/2024 7:53:36 AM

- * Prior to grinding
** After Grinding
*** The reported measured shoulder distance was taken radially from the intersection of the outside lane line and shoulder lane at the limits of the bridge deck.

- Notes:
1. All dimensions measured perpendicular to reference lines unless otherwise noted.
2. See Lighting Plans for proposed underdeck lighting.
3. For Offset Sketch, see sheet 3 of 73.




USER NAME = codyh	DESIGNED - TJE	REVISED -
PLOT SCALE = 0:2.0000 " = 1" / in.	CHECKED - NDR	REVISED -
PLOT DATE = 9/25/2024	DRAWN - CJH	REVISED -
	CHECKED - TJE	REVISED -


STATE OF ILLINOIS
DEPARTMENT OF TRANSPORTATION

CONSTRUCTION STAGING (2 OF 2)
STRUCTURE NO. 016-0373 (NB) AND 016-0970 (SB)


SHEET 5 OF 73 SHEETS

F.A. RTE.	SECTION	COUNTY	TOTAL SHEETS	SHEET NO.
342	(531) BR 23	COOK	1211	823
CONTRACT NO. 62W38				
ILLINOIS FED. AID PROJECT				

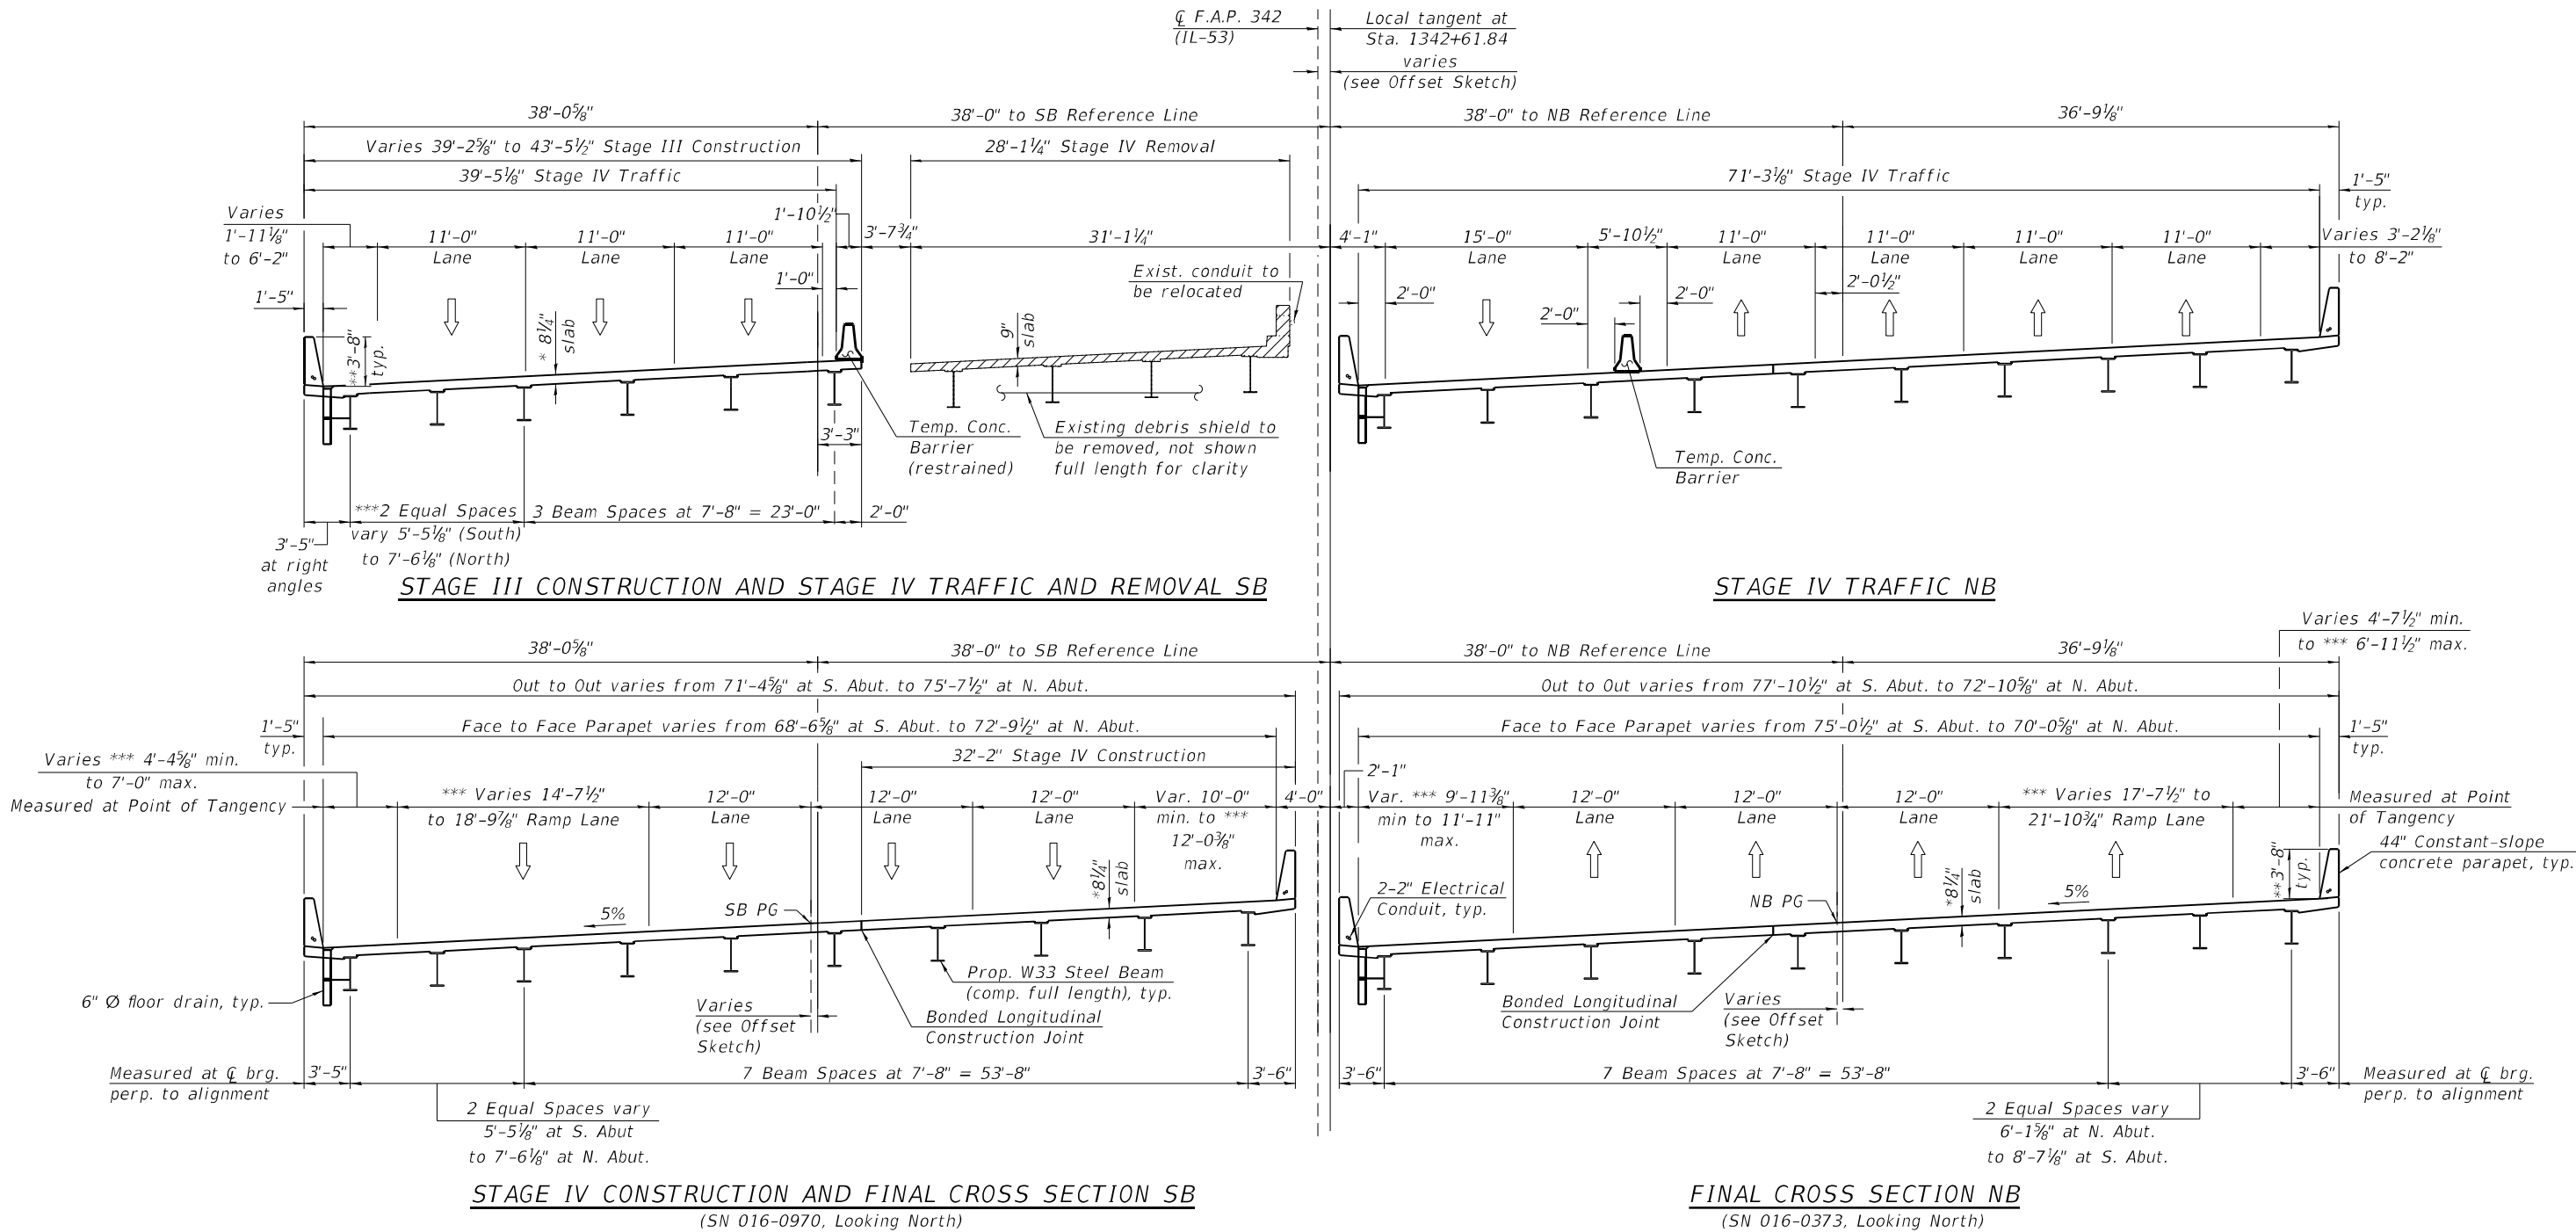

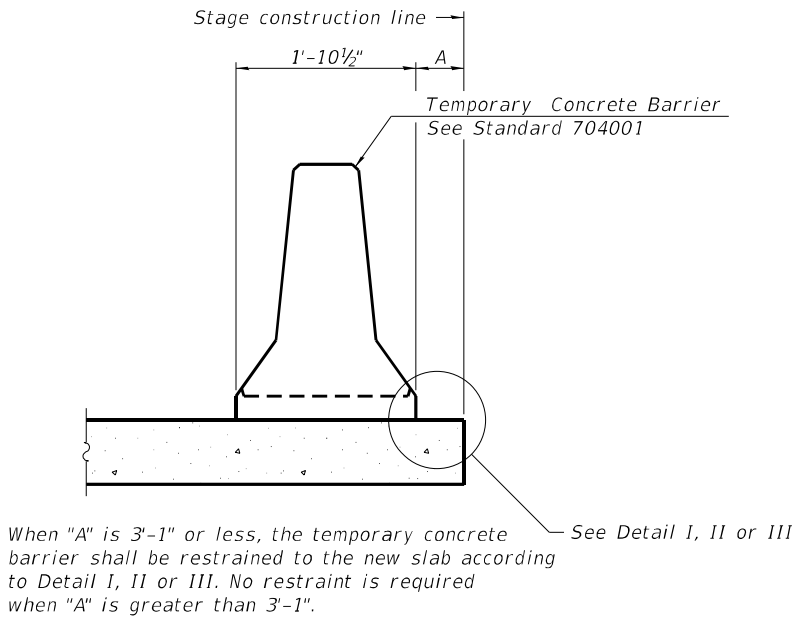


NEW SLAB OR NEW DECK BEAM

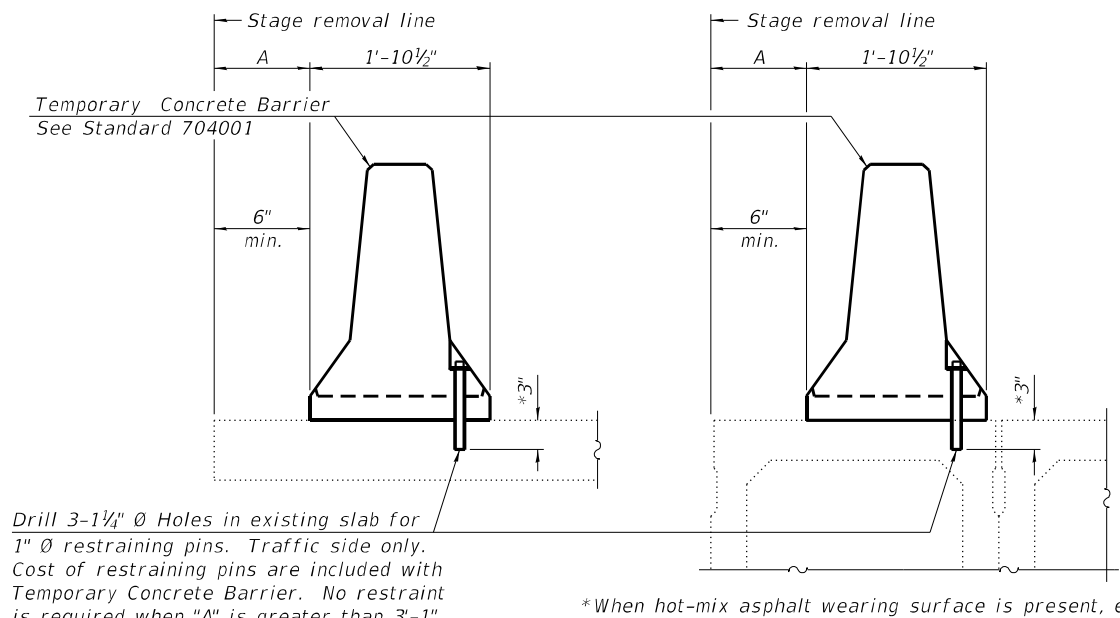


EXISTING SLAB

EXISTING DECK BEAM

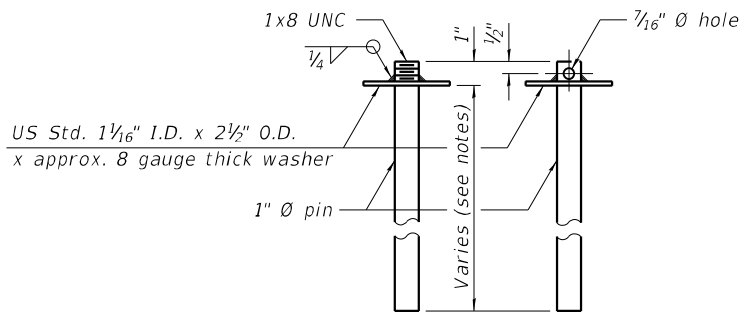


RESTRAINING PIN


SECTIONS THRU SLAB OR DECK BEAM

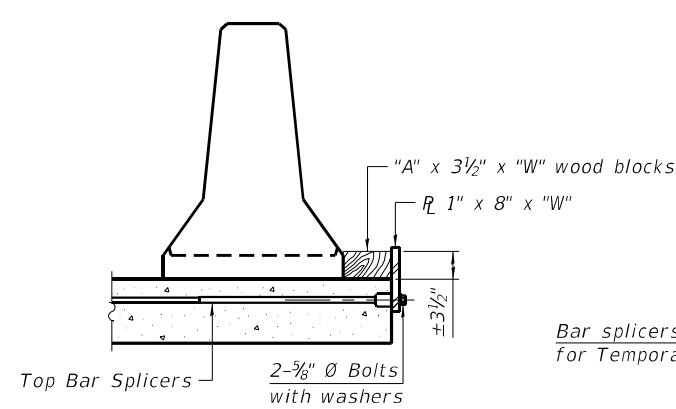


DETAIL I

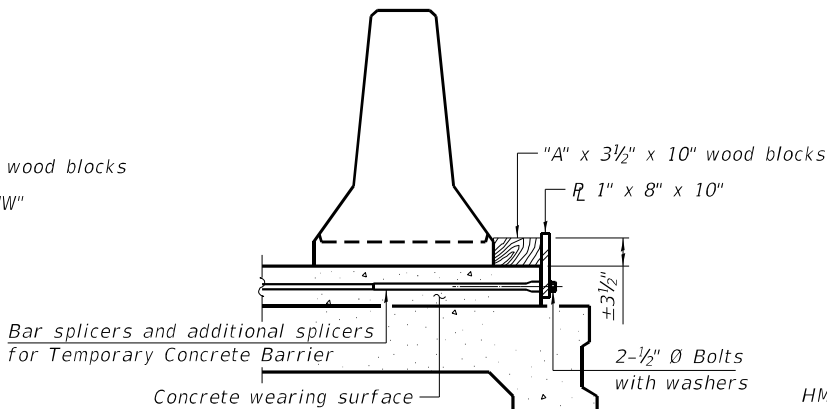


DETAIL II

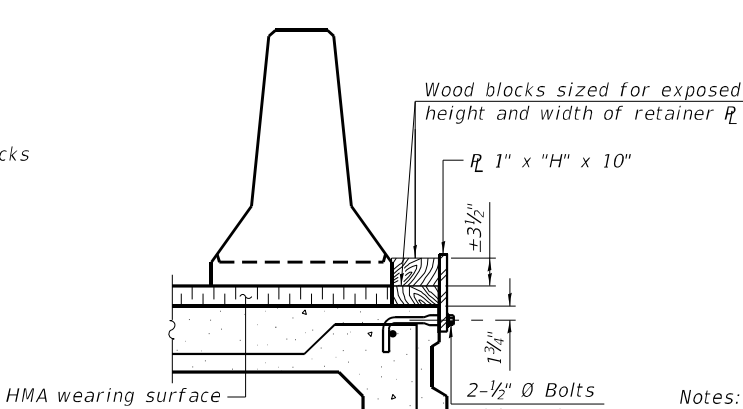


DETAIL III

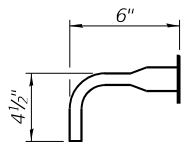

BAR SPLICER FOR #4 BAR - DETAIL III

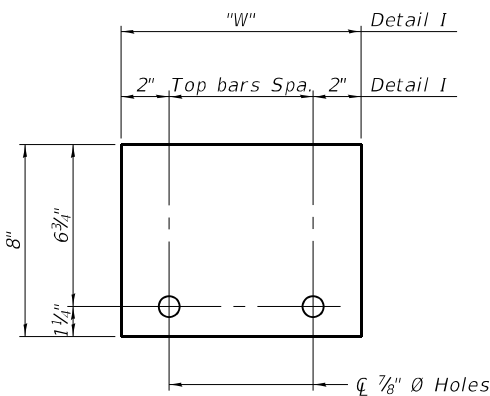

STEEL RETAINER 1" x 8" x "W" (Detail I)

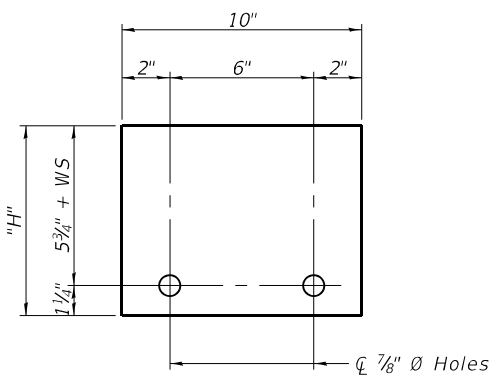

STEEL RETAINER 1" x "H" x 10" (Detail III)

Notes:
Cost of retainer assembly is included with Temporary Concrete Barrier.
A retainer assembly shall be located at the approximate 1/4 of each temporary concrete barrier.
The retainer plate shall not be removed until the concrete on the adjacent stage is ready to be poured. For Detail III applications the retainer plate shall not be removed until just prior to placing the adjacent beam.
When the 'A' dimension is less than 1 1/2", the wood block shall be omitted and the barrier shall be placed in direct contact with the steel retainer plate. For deck beam applications the minimum required 'A' distance is 6" to accommodate the shear key clamping device.

Detail I - Installation for a new bridge deck or bridge slab.
Detail II - Installation for a new deck beam with an initial concrete wearing surface. Additional bar splicers shall be provided at 6'-0" centers and paired with the bar splicers of the concrete wearing surface reinforcement to accommodate the installation of the retainer assemblies. The cost of the additional bar splicers is included with the concrete wearing surface.
Detail III - Installation for a new deck beam with no initial wearing surface or with an initial hot-mix asphalt (HMA) wearing surface present. The deck beam directly beneath the temporary concrete barrier shall be fabricated with bar splicer inserts in the side of the beam, as detailed, to accommodate the installation of the retainer assemblies. A pair of bar splicers, 6" apart, shall be placed at 6'-0" centers along the length of the beam. The cost of the bar splicers is included with the deck beam.

RAILING CRITERIA

NCHRP 350 Test Level	3
Railing Weight (plf)	440



R-27 5-15-2023

STATE OF ILLINOIS
DEPARTMENT OF TRANSPORTATION

TEMPORARY CONCRETE BARRIER
STRUCTURE NO. 016-0373 (NB) AND 016-0970 (SB)

SHEET 6 OF 73 SHEETS

F.A. RTE.	SECTION	COUNTY	TOTAL SHEETS	SHEET NO.
342	(531) BR 23	COOK	1211	824
CONTRACT NO. 62W38				
ILLINOIS FED. AID PROJECT				

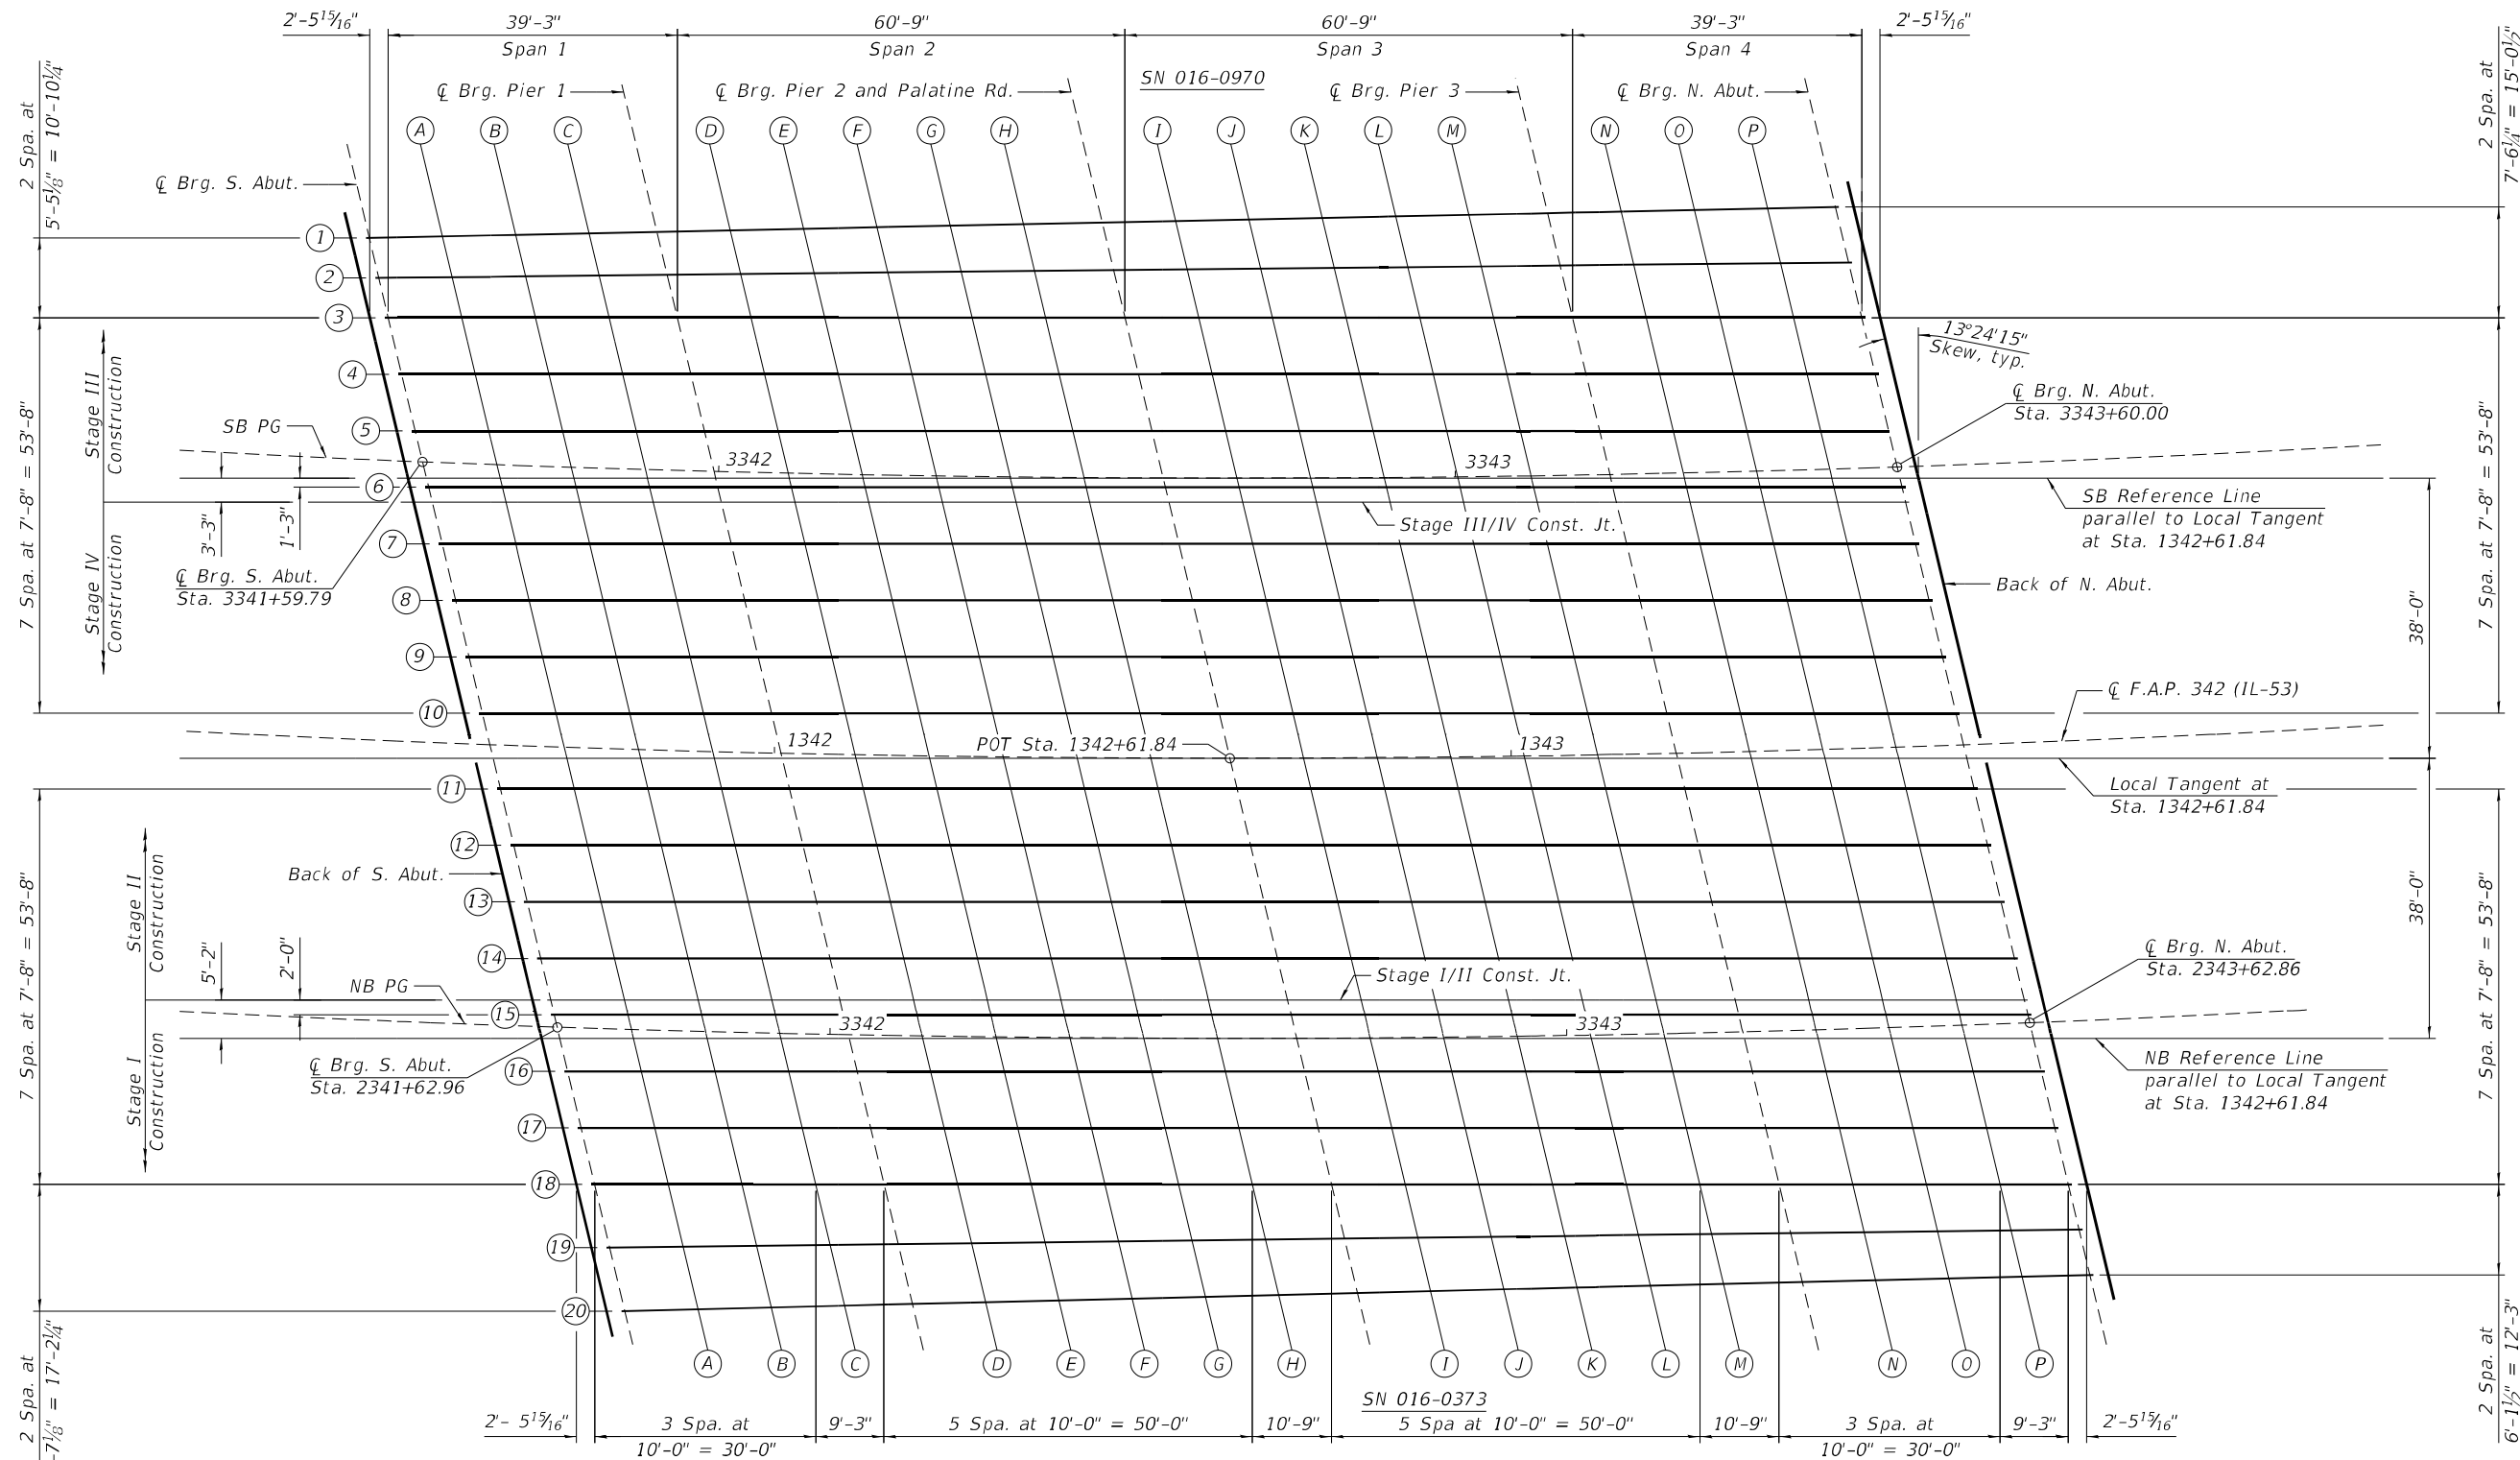 

TOP OF DECK SLAB PLAN

- Notes:
1. Work this sheet with sheets 8 thru 15 of 73.
 2. For Offset sketch, see sheet 3 of 73.

MODEL: Default
FILE NAME: S:\JOL\6300-6399\6346\1113\Drawings\CAD\Micro-554\CAD_Sheets\01603730970-62W38-007-TSEL.dgn
9/25/2024 7:53:38 AM




USER NAME = codyh	DESIGNED - JAS	REVISED -
	CHECKED - ELR	REVISED -
PLOT SCALE = 0:2.0000 " / in.	DRAWN - CJH	REVISED -
PLOT DATE = 9/25/2024	CHECKED - JAS	REVISED -

STATE OF ILLINOIS
DEPARTMENT OF TRANSPORTATION

TOP OF DECK SLAB ELEVATION LAYOUT
STRUCTURE NO. 016-0373 (NB) AND 016-0970 (SB)


SHEET 7 OF 73 SHEETS

F.A. RTE.	SECTION	COUNTY	TOTAL SHEETS	SHEET NO.
342	(531) BR 23	COOK	1211	825
CONTRACT NO. 62W38				
ILLINOIS FED. AID PROJECT				

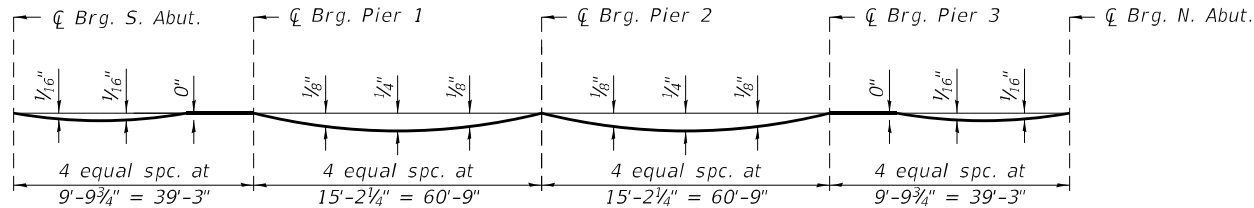

DEAD LOAD DEFLECTION DIAGRAM
(Includes weight of concrete only.)

Note:
The above deflections are not to be used in the field if the engineer is working from the grade elevations adjusted for dead load deflections and grinding as shown below on sheets 8-15.

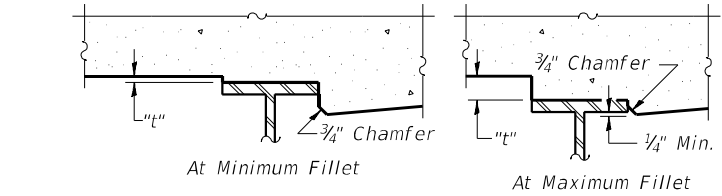

To determine "t": After all structural steel has been erected, elevations of the top flanges of the beams shall be taken at intervals shown on sheet 7. These elevations subtracted from the "Theoretical Grade Elevations Adjusted for Dead Load Deflection and Grinding" shown on sheets 8-15, minus the initial slab thickness prior to grinding, equals the fillet heights "t" above top flange of beams.
The slab is to be ground after curing to achieve smoothness, but the slab is not to be ground to elevations below the "Theoretical Grade Elevations" shown on sheets 8-15. For grinding the deck, see Special Provisions.

FILLET HEIGHTS

BEAM 1

Location	Station	Offset	Theoretical Grade Elevations	Theoretical Grade Elevations Adjusted for DL Deflection & Grinding
BK. S. ABUT.	3341+48.72	-29.89	748.17	748.19
CL BRG. S. ABUT.	3341+51.23	-30.06	748.17	748.19
A	3341+61.27	-30.68	748.20	748.23
B	3341+71.32	-31.27	748.24	748.26
C	3341+81.38	-31.82	748.26	748.29
CL BRG. PIER 1	3341+90.68	-32.30	748.29	748.31
D	3342+00.74	-32.78	748.32	748.34
E	3342+10.81	-33.22	748.34	748.38
F	3342+20.87	-33.62	748.36	748.41
G	3342+30.95	-33.99	748.39	748.42
H	3342+41.02	-34.33	748.41	748.44
CL BRG. PIER 2	3342+51.85	-34.64	748.43	748.45
I	3342+61.93	-34.90	748.45	748.47
J	3342+72.01	-35.12	748.46	748.50
K	3342+82.09	-35.30	748.48	748.52
L	3342+92.17	-35.44	748.49	748.53
M	3343+02.26	-35.55	748.51	748.54
CL BRG. PIER 3	3343+13.10	-35.62	748.52	748.54
N	3343+23.18	-35.65	748.53	748.55
O	3343+33.27	-35.65	748.54	748.56
P	3343+43.35	-35.60	748.54	748.57
CL BRG. N. ABUT.	3343+52.68	-35.53	748.55	748.57
BK. N. ABUT.	3343+55.20	-35.50	748.55	748.57

BEAM 2

Location	Station	Offset	Theoretical Grade Elevations	Theoretical Grade Elevations Adjusted for DL Deflection & Grinding
BK. S. ABUT.	3341+50.26	-24.56	748.44	748.46
CL BRG. S. ABUT.	3341+52.77	-24.69	748.45	748.47
A	3341+62.82	-25.21	748.49	748.51
B	3341+72.88	-25.68	748.52	748.55
C	3341+82.94	-26.13	748.56	748.58
CL BRG. PIER 1	3341+92.25	-26.50	748.59	748.61
D	3342+02.32	-26.87	748.62	748.65
E	3342+12.39	-27.20	748.65	748.69
F	3342+22.47	-27.50	748.68	748.72
G	3342+32.54	-27.76	748.70	748.75
H	3342+42.62	-27.98	748.73	748.76
CL BRG. PIER 2	3342+53.45	-28.18	748.76	748.78
I	3342+63.53	-28.32	748.78	748.81
J	3342+73.61	-28.43	748.80	748.84
K	3342+83.69	-28.50	748.82	748.87
L	3342+93.78	-28.53	748.84	748.88
M	3343+03.86	-28.53	748.86	748.89
CL BRG. PIER 3	3343+14.69	-28.49	748.88	748.90
N	3343+24.78	-28.40	748.89	748.91
O	3343+34.86	-28.29	748.90	748.93
P	3343+44.94	-28.13	748.92	748.94
CL BRG. N. ABUT.	3343+54.26	-27.96	748.93	748.95
BK. N. ABUT.	3343+56.77	-27.90	748.93	748.95

BEAM 3

Location	Station	Offset	Theoretical Grade Elevations	Theoretical Grade Elevations Adjusted for DL Deflection & Grinding
BK. S. ABUT.	3341+51.80	-19.22	748.72	748.74
CL BRG. S. ABUT.	3341+54.31	-19.32	748.73	748.75
A	3341+64.37	-19.73	748.77	748.80
B	3341+74.44	-20.10	748.81	748.84
C	3341+84.51	-20.43	748.85	748.87
CL BRG. PIER 1	3341+93.82	-20.70	748.89	748.91
D	3342+03.90	-20.96	748.92	748.95
E	3342+13.97	-21.19	748.96	749.00
F	3342+24.05	-21.37	748.99	749.04
G	3342+34.13	-21.52	749.02	749.06
H	3342+44.21	-21.63	749.05	749.08
CL BRG. PIER 2	3342+55.05	-21.71	749.09	749.11
I	3342+65.13	-21.75	749.11	749.14
J	3342+75.21	-21.74	749.14	749.18
K	3342+85.29	-21.70	749.17	749.21
L	3342+95.37	-21.63	749.19	749.23
M	3343+05.45	-21.51	749.21	749.25
CL BRG. PIER 3	3343+16.28	-21.35	749.24	749.26
N	3343+26.36	-21.16	749.26	749.28
O	3343+36.44	-20.93	749.27	749.30
P	3343+46.51	-20.66	749.29	749.32
CL BRG. N. ABUT.	3343+55.83	-20.38	749.31	749.33
BK. N. ABUT.	3343+58.34	-20.30	749.31	749.33

MODEL: Default
FILE NAME: S:\JOLI\6300--6399\6346\1113\Drawings\CAD\Micro-554\CAD_Sheets\01603730970-62W38-008-TSEL.dgn
9/25/2024 7:53:39 AM

MODEL: Default
FILE NAME: S:\JOLI\6300--6399\6346\11\3\Drawings\CAD\Micro-554\CAD_Sheets\01603730970-62W38-009-TSE2.dgn
9/25/2024 7:53:40 AM

BEAM 4

Location	Station	Offset	Theoretical Grade Elevations	Theoretical Grade Elevations Adjusted for DL Deflection & Grinding
BK. S. ABUT.	3341+53.96	-11.64	749.11	749.13
CL BRG. S. ABUT.	3341+56.47	-11.74	749.12	749.14
A	3341+66.50	-12.14	749.16	749.19
B	3341+76.54	-12.50	749.20	749.23
C	3341+86.58	-12.82	749.24	749.26
CL BRG. PIER 1	3341+95.87	-13.09	749.28	749.30
D	3342+05.92	-13.34	749.31	749.34
E	3342+15.97	-13.56	749.35	749.39
F	3342+26.02	-13.74	749.38	749.43
G	3342+36.07	-13.88	749.41	749.45
H	3342+46.12	-13.98	749.44	749.47
CL BRG. PIER 2	3342+56.92	-14.05	749.47	749.49
I	3342+66.98	-14.08	749.50	749.53
J	3342+77.03	-14.07	749.53	749.57
K	3342+87.08	-14.03	749.55	749.60
L	3342+97.13	-13.94	749.58	749.62
M	3343+07.18	-13.82	749.60	749.63
CL BRG. PIER 3	3343+17.99	-13.65	749.62	749.64
N	3343+28.03	-13.45	749.64	749.66
O	3343+38.08	-13.22	749.66	749.68
P	3343+48.13	-12.95	749.68	749.70
CL BRG. N. ABUT.	3343+57.41	-12.66	749.69	749.71
BK. N. ABUT.	3343+59.92	-12.58	749.69	749.72

BEAM 5

Location	Station	Offset	Theoretical Grade Elevations	Theoretical Grade Elevations Adjusted for DL Deflection & Grinding
BK. S. ABUT.	3341+56.12	-4.05	749.50	749.53
CL BRG. S. ABUT.	3341+58.61	-4.16	749.51	749.54
A	3341+68.62	-4.55	749.56	749.58
B	3341+78.63	-4.90	749.59	749.62
C	3341+88.65	-5.22	749.63	749.65
CL BRG. PIER 1	3341+97.91	-5.48	749.67	749.69
D	3342+07.93	-5.72	749.70	749.73
E	3342+17.95	-5.93	749.74	749.78
F	3342+27.97	-6.10	749.77	749.82
G	3342+37.99	-6.24	749.80	749.84
H	3342+48.01	-6.33	749.83	749.86
CL BRG. PIER 2	3342+58.79	-6.40	749.86	749.88
I	3342+68.81	-6.42	749.89	749.92
J	3342+78.84	-6.40	749.92	749.96
K	3342+88.86	-6.35	749.94	749.99
L	3342+98.88	-6.26	749.96	750.01
M	3343+08.91	-6.13	749.99	750.02
CL BRG. PIER 3	3343+19.68	-5.95	750.01	750.03
N	3343+29.70	-5.75	750.03	750.05
O	3343+39.72	-5.51	750.05	750.07
P	3343+49.73	-5.23	750.06	750.09
CL BRG. N. ABUT.	3343+58.99	-4.94	750.08	750.10
BK. N. ABUT.	3343+61.49	-4.85	750.08	750.10

SB PG

Location	Station	Offset	Theoretical Grade Elevations	Theoretical Grade Elevations Adjusted for DL Deflection & Grinding
BK. S. ABUT.	3341+57.26	0.00	749.71	749.73
CL BRG. S. ABUT.	3341+59.79	0.00	749.73	749.75
A	3341+69.89	0.00	749.79	749.82
B	3341+79.98	0.00	749.85	749.87
C	3341+90.06	0.00	749.90	749.92
CL BRG. PIER 1	3341+99.37	0.00	749.95	749.97
D	3342+09.43	0.00	750.00	750.03
E	3342+19.48	0.00	750.04	750.08
F	3342+29.52	0.00	750.08	750.13
G	3342+39.55	0.00	750.12	750.16
H	3342+49.58	0.00	750.15	750.18
CL BRG. PIER 2	3342+60.34	0.00	750.19	750.21
I	3342+70.34	0.00	750.21	750.24
J	3342+80.34	0.00	750.24	750.28
K	3342+90.33	0.00	750.26	750.31
L	3343+00.30	0.00	750.28	750.32
M	3343+10.27	0.00	750.29	750.33
CL BRG. PIER 3	3343+20.98	0.00	750.31	750.33
N	3343+30.93	0.00	750.32	750.34
O	3343+40.88	0.00	750.32	750.35
P	3343+50.81	0.00	750.32	750.35
CL BRG. N. ABUT.	3343+60.00	0.00	750.32	750.34
BK. N. ABUT.	3343+62.48	0.00	750.32	750.34

MODEL: Default
FILE NAME: S:\JOLI\6300--6399\6346\11\3\Drawings\CAD\Micros-554\CAD_Sheets\01603730970-62W38+010-TSE3.dgn
9/25/2024 7:53:41 AM

BEAM 6

Location	Station	Offset	Theoretical Grade Elevations	Theoretical Grade Elevations Adjusted for DL Deflection & Grinding
BK. S. ABUT.	3341+58.26	3.53	749.90	749.92
CL BRG. S. ABUT.	3341+60.75	3.43	749.91	749.93
A	3341+70.73	3.05	749.95	749.97
B	3341+80.71	2.70	749.99	750.01
C	3341+90.70	2.39	750.02	750.05
CL BRG. PIER 1	3341+99.94	2.14	750.06	750.08
D	3342+09.93	1.90	750.09	750.12
E	3342+19.92	1.70	750.13	750.17
F	3342+29.91	1.54	750.16	750.21
G	3342+39.91	1.41	750.19	750.23
H	3342+49.90	1.32	750.22	750.25
CL BRG. PIER 2	3342+60.65	1.26	750.25	750.27
I	3342+70.64	1.25	750.28	750.31
J	3342+80.64	1.27	750.30	750.34
K	3342+90.63	1.33	750.33	750.37
L	3343+00.63	1.43	750.35	750.39
M	3343+10.62	1.56	750.37	750.41
CL BRG. PIER 3	3343+21.36	1.75	750.40	750.42
N	3343+31.35	1.96	750.41	750.44
O	3343+41.34	2.21	750.43	750.46
P	3343+51.33	2.49	750.45	750.47
CL BRG. N. ABUT.	3343+60.57	2.79	750.46	750.48
BK. N. ABUT.	3343+63.06	2.87	750.47	750.49

STAGE III/IV CONST. JT.

Location	Station	Offset	Theoretical Grade Elevations	Theoretical Grade Elevations Adjusted for DL Deflection & Grinding
BK. S. ABUT.	3341+58.82	5.51	750.00	750.02
CL BRG. S. ABUT.	3341+61.31	5.41	750.01	750.03
A	3341+71.28	5.03	750.05	750.07
B	3341+81.26	4.69	750.09	750.11
C	3341+91.23	4.38	750.13	750.15
CL BRG. PIER 1	3342+00.47	4.13	750.16	750.18
D	3342+10.45	3.89	750.19	750.23
E	3342+20.43	3.69	750.23	750.27
F	3342+30.42	3.53	750.26	750.31
G	3342+40.40	3.41	750.29	750.33
H	3342+50.39	3.32	750.32	750.35
CL BRG. PIER 2	3342+61.13	3.26	750.35	750.37
I	3342+71.12	3.25	750.38	750.41
J	3342+81.10	3.28	750.41	750.44
K	3342+91.09	3.34	750.43	750.48
L	3343+01.08	3.44	750.45	750.50
M	3343+11.07	3.57	750.47	750.51
CL BRG. PIER 3	3343+21.80	3.76	750.50	750.52
N	3343+31.78	3.97	750.52	750.54
O	3343+41.76	4.22	750.53	750.56
P	3343+51.74	4.50	750.55	750.57
CL BRG. N. ABUT.	3343+60.97	4.80	750.56	750.58
BK. N. ABUT.	3343+63.46	4.89	750.57	750.59

BEAM 7

Location	Station	Offset	Theoretical Grade Elevations	Theoretical Grade Elevations Adjusted for DL Deflection & Grinding
BK. S. ABUT.	3341+60.39	11.12	750.29	750.31
CL BRG. S. ABUT.	3341+62.87	11.02	750.30	750.32
A	3341+72.83	10.64	750.34	750.36
B	3341+82.78	10.31	750.38	750.40
C	3341+92.74	10.01	750.42	750.44
CL BRG. PIER 1	3342+01.96	9.76	750.45	750.47
D	3342+11.92	9.53	750.48	750.51
E	3342+21.88	9.33	750.52	750.56
F	3342+31.85	9.18	750.55	750.60
G	3342+41.81	9.06	750.58	750.62
H	3342+51.78	8.97	750.61	750.64
CL BRG. PIER 2	3342+62.49	8.93	750.64	750.66
I	3342+72.46	8.92	750.67	750.69
J	3342+82.43	8.95	750.69	750.73
K	3342+92.39	9.01	750.72	750.76
L	3343+02.36	9.12	750.74	750.78
M	3343+12.32	9.26	750.76	750.79
CL BRG. PIER 3	3343+23.04	9.45	750.78	750.80
N	3343+33.00	9.67	750.80	750.82
O	3343+42.96	9.92	750.82	750.84
P	3343+52.92	10.21	750.83	750.86
CL BRG. N. ABUT.	3343+62.13	10.51	750.85	750.87
BK. N. ABUT.	3343+64.61	10.60	750.85	750.87

MODEL: Default
FILE NAME: S:\JOLI\6300--6399\6346\11\3\Drawings\CAD\Micro-554\CAD_Sheets\01603730970-62W38-Q11-TSE4.dgn
9/25/2024 7:53:42 AM

BEAM 8

Location	Station	Offset	Theoretical Grade Elevations	Theoretical Grade Elevations Adjusted for DL Deflection & Grinding
BK. S. ABUT.	3341+62.51	18.71	750.68	750.70
CL BRG. S. ABUT.	3341+64.99	18.61	750.69	750.71
A	3341+74.91	18.24	750.73	750.76
B	3341+84.84	17.91	750.77	750.79
C	3341+94.77	17.62	750.81	750.83
CL BRG. PIER 1	3342+03.96	17.38	750.84	750.86
D	3342+13.89	17.16	750.87	750.90
E	3342+23.83	16.97	750.91	750.95
F	3342+33.77	16.82	750.94	750.99
G	3342+43.70	16.71	750.97	751.01
H	3342+53.64	16.63	751.00	751.03
CL BRG. PIER 2	3342+64.33	16.59	751.03	751.05
I	3342+74.27	16.59	751.05	751.08
J	3342+84.21	16.62	751.08	751.12
K	3342+94.14	16.70	751.10	751.15
L	3343+04.08	16.81	751.13	751.17
M	3343+14.02	16.95	751.15	751.18
CL BRG. PIER 3	3343+24.70	17.15	751.17	751.19
N	3343+34.63	17.37	751.19	751.21
O	3343+44.57	17.63	751.20	751.23
P	3343+54.50	17.93	751.22	751.25
CL BRG. N. ABUT.	3343+63.68	18.23	751.23	751.26
BK. N. ABUT.	3343+66.16	18.32	751.24	751.26

BEAM 9

Location	Station	Offset	Theoretical Grade Elevations	Theoretical Grade Elevations Adjusted for DL Deflection & Grinding
BK. S. ABUT.	3341+64.62	26.30	751.07	751.09
CL BRG. S. ABUT.	3341+67.09	26.20	751.08	751.10
A	3341+76.99	25.84	751.12	751.15
B	3341+86.89	25.52	751.16	751.19
C	3341+96.79	25.23	751.20	751.22
CL BRG. PIER 1	3342+05.95	25.00	751.23	751.25
D	3342+15.86	24.78	751.26	751.29
E	3342+25.77	24.60	751.30	751.34
F	3342+35.68	24.46	751.33	751.38
G	3342+45.59	24.36	751.36	751.40
H	3342+55.50	24.29	751.39	751.42
CL BRG. PIER 2	3342+66.15	24.25	751.42	751.44
I	3342+76.06	24.26	751.44	751.47
J	3342+85.97	24.30	751.47	751.51
K	3342+95.89	24.38	751.49	751.54
L	3343+05.80	24.50	751.51	751.56
M	3343+15.70	24.65	751.53	751.57
CL BRG. PIER 3	3343+26.36	24.85	751.56	751.58
N	3343+36.26	25.08	751.57	751.60
O	3343+46.17	25.35	751.59	751.62
P	3343+56.07	25.65	751.61	751.63
CL BRG. N. ABUT.	3343+65.23	25.96	751.62	751.64
BK. N. ABUT.	3343+67.70	26.05	751.62	751.64

BEAM 10

Location	Station	Offset	Theoretical Grade Elevations	Theoretical Grade Elevations Adjusted for DL Deflection & Grinding
BK. S. ABUT.	3341+66.71	33.89	751.47	751.49
CL BRG. S. ABUT.	3341+69.18	33.79	751.48	751.50
A	3341+79.05	33.44	751.51	751.54
B	3341+88.92	33.13	751.55	751.58
C	3341+98.80	32.85	751.59	751.61
CL BRG. PIER 1	3342+07.93	32.62	751.62	751.64
D	3342+17.81	32.41	751.65	751.68
E	3342+27.69	32.24	751.69	751.72
F	3342+37.58	32.11	751.72	751.76
G	3342+47.46	32.01	751.75	751.78
H	3342+57.34	31.94	751.78	751.80
CL BRG. PIER 2	3342+67.97	31.92	751.80	751.83
I	3342+77.85	31.93	751.83	751.86
J	3342+87.73	31.98	751.86	751.89
K	3342+97.62	32.07	751.88	751.92
L	3343+07.50	32.19	751.90	751.94
M	3343+17.38	32.35	751.92	751.95
CL BRG. PIER 3	3343+28.00	32.56	751.94	751.96
N	3343+37.88	32.79	751.96	751.98
O	3343+47.76	33.06	751.98	752.00
P	3343+57.63	33.37	751.99	752.02
CL BRG. N. ABUT.	3343+66.76	33.69	752.01	752.03
BK. N. ABUT.	3343+69.22	33.78	752.01	752.03

MODEL: Default
FILE NAME: S:\JOL\6300--6399\6346\11\3\Drawings\CAD\Micro-554\CAD_Sheets\01603730970-62W38+012-TSE5.dgn
9/25/2024 7:53:43 AM

BEAM 11

Location	Station	Offset	Theoretical Grade Elevations	Theoretical Grade Elevations Adjusted for DL Deflection & Grinding
BK. S. ABUT.	2341+51.58	-31.96	748.77	748.79
CL BRG. S. ABUT.	2341+54.10	-32.05	748.78	748.80
A	2341+64.21	-32.39	748.82	748.85
B	2341+74.32	-32.70	748.86	748.88
C	2341+84.44	-32.97	748.90	748.92
CL BRG. PIER 1	2341+93.80	-33.18	748.93	748.95
D	2342+03.92	-33.38	748.97	749.00
E	2342+14.04	-33.55	749.00	749.04
F	2342+24.16	-33.67	749.03	749.08
G	2342+34.28	-33.76	749.06	749.10
H	2342+44.40	-33.82	749.09	749.12
CL BRG. PIER 2	2342+55.29	-33.83	749.12	749.14
I	2342+65.41	-33.81	749.14	749.17
J	2342+75.53	-33.75	749.17	749.21
K	2342+85.65	-33.66	749.19	749.23
L	2342+95.77	-33.53	749.21	749.25
M	2343+05.89	-33.36	749.23	749.26
CL BRG. PIER 3	2343+16.77	-33.14	749.25	749.27
N	2343+26.89	-32.90	749.27	749.29
O	2343+37.00	-32.62	749.28	749.31
P	2343+47.12	-32.30	749.30	749.32
CL BRG. N. ABUT.	2343+56.47	-31.98	749.31	749.33
BK. N. ABUT.	2343+58.99	-31.89	749.31	749.33

BEAM 12

Location	Station	Offset	Theoretical Grade Elevations	Theoretical Grade Elevations Adjusted for DL Deflection & Grinding
BK. S. ABUT.	2341+53.70	-24.37	749.16	749.19
CL BRG. S. ABUT.	2341+56.22	-24.46	749.17	749.20
A	2341+66.30	-24.79	749.21	749.24
B	2341+76.39	-25.09	749.25	749.28
C	2341+86.48	-25.35	749.29	749.31
CL BRG. PIER 1	2341+95.81	-25.56	749.32	749.34
D	2342+05.90	-25.75	749.36	749.39
E	2342+15.99	-25.91	749.39	749.43
F	2342+26.09	-26.03	749.42	749.47
G	2342+36.18	-26.11	749.45	749.49
H	2342+46.27	-26.16	749.48	749.51
CL BRG. PIER 2	2342+57.13	-26.17	749.51	749.53
I	2342+67.22	-26.14	749.53	749.56
J	2342+77.32	-26.07	749.55	749.59
K	2342+87.41	-25.97	749.58	749.62
L	2342+97.50	-25.83	749.60	749.64
M	2343+07.59	-25.66	749.62	749.65
CL BRG. PIER 3	2343+18.44	-25.43	749.64	749.66
N	2343+28.53	-25.19	749.65	749.67
O	2343+38.62	-24.90	749.67	749.69
P	2343+48.70	-24.58	749.68	749.71
CL BRG. N. ABUT.	2343+58.03	-24.25	749.69	749.71
BK. N. ABUT.	2343+60.54	-24.16	749.69	749.72

BEAM 13

Location	Station	Offset	Theoretical Grade Elevations	Theoretical Grade Elevations Adjusted for DL Deflection & Grinding
BK. S. ABUT.	2341+55.82	-16.77	749.56	749.58
CL BRG. S. ABUT.	2341+58.33	-16.86	749.57	749.59
A	2341+68.38	-17.18	749.61	749.63
B	2341+78.44	-17.47	749.64	749.67
C	2341+88.50	-17.73	749.68	749.70
CL BRG. PIER 1	2341+97.81	-17.93	749.71	749.73
D	2342+07.87	-18.12	749.75	749.78
E	2342+17.94	-18.26	749.78	749.82
F	2342+28.00	-18.38	749.81	749.85
G	2342+38.07	-18.45	749.84	749.88
H	2342+48.14	-18.49	749.87	749.90
CL BRG. PIER 2	2342+58.96	-18.50	749.89	749.91
I	2342+69.02	-18.46	749.92	749.95
J	2342+79.09	-18.39	749.94	749.98
K	2342+89.16	-18.28	749.96	750.01
L	2342+99.22	-18.14	749.98	750.03
M	2343+09.29	-17.96	750.00	750.04
CL BRG. PIER 3	2343+20.10	-17.73	750.02	750.04
N	2343+30.16	-17.47	750.04	750.06
O	2343+40.22	-17.18	750.05	750.08
P	2343+50.28	-16.86	750.07	750.09
CL BRG. N. ABUT.	2343+59.58	-16.52	750.08	750.10
BK. N. ABUT.	2343+62.08	-16.43	750.08	750.10

MODEL: Default
FILE NAME: S:\JOLI\6300--6399\6346\11\3\Drawings\CAD\Micro+554\CAD_Sheets\01603730970+62W38+013-TSE6.dgn
9/25/2024 7:53:44 AM

BEAM 14

Location	Station	Offset	Theoretical Grade Elevations	Theoretical Grade Elevations Adjusted for DL Deflection & Grinding
BK. S. ABUT.	2341+57.92	-9.17	749.95	749.97
CL BRG. S. ABUT.	2341+60.42	-9.26	749.96	749.98
A	2341+70.45	-9.58	750.00	750.02
B	2341+80.48	-9.86	750.03	750.06
C	2341+90.52	-10.11	750.07	750.09
CL BRG. PIER 1	2341+99.80	-10.30	750.10	750.12
D	2342+09.84	-10.48	750.14	750.17
E	2342+19.87	-10.62	750.17	750.21
F	2342+29.91	-10.73	750.20	750.24
G	2342+39.95	-10.80	750.23	750.27
H	2342+49.99	-10.83	750.25	750.28
CL BRG. PIER 2	2342+60.78	-10.83	750.28	750.30
I	2342+70.82	-10.78	750.31	750.33
J	2342+80.86	-10.71	750.33	750.37
K	2342+90.89	-10.59	750.35	750.40
L	2343+00.93	-10.44	750.37	750.41
M	2343+10.97	-10.26	750.39	750.42
CL BRG. PIER 3	2343+21.75	-10.02	750.41	750.43
N	2343+31.79	-9.76	750.42	750.45
O	2343+41.82	-9.46	750.44	750.46
P	2343+51.84	-9.13	750.45	750.48
CL BRG. N. ABUT.	2343+61.12	-8.79	750.46	750.48
BK. N. ABUT.	2343+63.62	-8.69	750.47	750.49

STAGE I/II CONST. JT.

Location	Station	Offset	Theoretical Grade Elevations	Theoretical Grade Elevations Adjusted for DL Deflection & Grinding
BK. S. ABUT.	2341+59.47	-3.56	750.24	750.26
CL BRG. S. ABUT.	2341+61.97	-3.64	750.25	750.27
A	2341+71.98	-3.95	750.29	750.31
B	2341+81.99	-4.23	750.32	750.35
C	2341+92.00	-4.47	750.36	750.38
CL BRG. PIER 1	2342+01.26	-4.66	750.39	750.41
D	2342+11.28	-4.84	750.42	750.45
E	2342+21.29	-4.97	750.45	750.50
F	2342+31.31	-5.07	750.48	750.53
G	2342+41.33	-5.14	750.51	750.55
H	2342+51.35	-5.17	750.54	750.57
CL BRG. PIER 2	2342+62.12	-5.16	750.57	750.59
I	2342+72.14	-5.11	750.59	750.62
J	2342+82.16	-5.03	750.62	750.65
K	2342+92.17	-4.91	750.64	750.68
L	2343+02.19	-4.76	750.66	750.70
M	2343+12.20	-4.57	750.68	750.71
CL BRG. PIER 3	2343+22.97	-4.32	750.69	750.71
N	2343+32.98	-4.06	750.71	750.73
O	2343+42.99	-3.76	750.72	750.75
P	2343+53.00	-3.42	750.74	750.76
CL BRG. N. ABUT.	2343+62.25	-3.08	750.75	750.77
BK. N. ABUT.	2343+64.75	-2.98	750.75	750.77

BEAM 15

Location	Station	Offset	Theoretical Grade Elevations	Theoretical Grade Elevations Adjusted for DL Deflection & Grinding
BK. S. ABUT.	2341+60.01	-1.57	750.34	750.36
CL BRG. S. ABUT.	2341+62.51	-1.66	750.35	750.37
A	2341+72.51	-1.97	750.39	750.41
B	2341+82.52	-2.24	750.43	750.45
C	2341+92.52	-2.48	750.46	750.48
CL BRG. PIER 1	2342+01.78	-2.67	750.49	750.51
D	2342+11.79	-2.84	750.52	750.56
E	2342+21.80	-2.98	750.56	750.60
F	2342+31.81	-3.08	750.59	750.63
G	2342+41.82	-3.14	750.61	750.66
H	2342+51.83	-3.17	750.64	750.67
CL BRG. PIER 2	2342+62.59	-3.15	750.67	750.69
I	2342+72.60	-3.11	750.69	750.72
J	2342+82.61	-3.02	750.72	750.76
K	2342+92.62	-2.90	750.74	750.78
L	2343+02.63	-2.75	750.76	750.80
M	2343+12.64	-2.56	750.78	750.81
CL BRG. PIER 3	2343+23.40	-2.31	750.79	750.82
N	2343+33.40	-2.04	750.81	750.83
O	2343+43.40	-1.74	750.82	750.85
P	2343+53.40	-1.40	750.84	750.86
CL BRG. N. ABUT.	2343+62.65	-1.06	750.85	750.87
BK. N. ABUT.	2343+65.14	-0.96	750.85	750.87

MODEL: Default
FILE NAME: S:\JOL\6300--6399\6346\11\3\Drawings\CAD\Micro-554\CAD_Sheets\01603730970-62W38-014-TSET.dgn
9/25/2024 7:53:44 AM

NB PG				
Location	Station	Offset	Theoretical Grade Elevations	Theoretical Grade Elevations Adjusted for DL Deflection & Grinding
BK. S. ABUT.	2341+60.45	0.00	750.42	750.44
CL BRG. S. ABUT.	2341+62.96	0.00	750.44	750.46
A	2341+73.04	0.00	750.49	750.51
B	2341+83.11	0.00	750.54	750.56
C	2341+93.17	0.00	750.59	750.61
CL BRG. PIER 1	2342+02.47	0.00	750.63	750.65
D	2342+12.51	0.00	750.67	750.70
E	2342+22.54	0.00	750.71	750.75
F	2342+32.57	0.00	750.74	750.79
G	2342+42.58	0.00	750.77	750.82
H	2342+52.59	0.00	750.80	750.83
CL BRG. PIER 2	2342+63.33	0.00	750.83	750.85
I	2342+73.32	0.00	750.85	750.88
J	2342+83.30	0.00	750.87	750.91
K	2342+93.27	0.00	750.88	750.93
L	2343+03.24	0.00	750.90	750.94
M	2343+13.19	0.00	750.90	750.94
CL BRG. PIER 3	2343+23.89	0.00	750.91	750.93
N	2343+33.83	0.00	750.91	750.93
O	2343+43.76	0.00	750.91	750.94
P	2343+53.68	0.00	750.91	750.93
CL BRG. N. ABUT.	2343+62.86	0.00	750.90	750.92
BK. N. ABUT.	2343+65.33	0.00	750.90	750.92

BEAM 16				
Location	Station	Offset	Theoretical Grade Elevations	Theoretical Grade Elevations Adjusted for DL Deflection & Grinding
BK. S. ABUT.	2341+62.10	6.03	750.73	750.75
CL BRG. S. ABUT.	2341+64.58	5.95	750.74	750.76
A	2341+74.56	5.64	750.78	750.80
B	2341+84.54	5.37	750.82	750.84
C	2341+94.51	5.14	750.85	750.87
CL BRG. PIER 1	2342+03.75	4.96	750.88	750.90
D	2342+13.73	4.80	750.91	750.94
E	2342+23.71	4.67	750.95	750.99
F	2342+33.69	4.58	750.98	751.02
G	2342+43.68	4.52	751.00	751.04
H	2342+53.66	4.50	751.03	751.06
CL BRG. PIER 2	2342+64.39	4.52	751.06	751.08
I	2342+74.38	4.57	751.08	751.11
J	2342+84.36	4.66	751.10	751.14
K	2342+94.34	4.79	751.12	751.17
L	2343+04.32	4.95	751.14	751.19
M	2343+14.30	5.15	751.16	751.20
CL BRG. PIER 3	2343+25.03	5.40	751.18	751.20
N	2343+35.01	5.67	751.20	751.22
O	2343+44.98	5.98	751.21	751.24
P	2343+54.95	6.32	751.22	751.25
CL BRG. N. ABUT.	2343+64.17	6.67	751.23	751.25
BK. N. ABUT.	2343+66.66	6.77	751.24	751.26

BEAM 17				
Location	Station	Offset	Theoretical Grade Elevations	Theoretical Grade Elevations Adjusted for DL Deflection & Grinding
BK. S. ABUT.	2341+64.17	13.63	751.12	751.14
CL BRG. S. ABUT.	2341+66.65	13.55	751.13	751.15
A	2341+76.59	13.26	751.17	751.20
B	2341+86.54	12.99	751.21	751.23
C	2341+96.50	12.77	751.24	751.26
CL BRG. PIER 1	2342+05.70	12.59	751.27	751.29
D	2342+15.66	12.44	751.30	751.33
E	2342+25.61	12.31	751.33	751.38
F	2342+35.57	12.23	751.36	751.41
G	2342+45.52	12.18	751.39	751.43
H	2342+55.48	12.17	751.42	751.45
CL BRG. PIER 2	2342+66.18	12.19	751.45	751.47
I	2342+76.14	12.25	751.47	751.50
J	2342+86.09	12.35	751.49	751.53
K	2342+96.05	12.48	751.51	751.56
L	2343+06.00	12.65	751.53	751.57
M	2343+15.96	12.85	751.55	751.58
CL BRG. PIER 3	2343+26.65	13.11	751.57	751.59
N	2343+36.60	13.39	751.58	751.60
O	2343+46.55	13.70	751.60	751.62
P	2343+56.49	14.05	751.61	751.63
CL BRG. N. ABUT.	2343+65.69	14.41	751.62	751.64
BK. N. ABUT.	2343+68.17	14.51	751.62	751.64

MODEL: Default
FILE NAME: S:\JOL\6300--6399\6346\11\3\Drawings\CAD\Micro-554\CAD_Sheets\01603730970-62W38-015-TSEB.dgn
9/25/2024 7:53:45 AM

BEAM 18

Location	Station	Offset	Theoretical Grade Elevations	Theoretical Grade Elevations Adjusted for DL Deflection & Grinding
BK. S. ABUT.	2341+66.22	21.24	751.51	751.54
CL BRG. S. ABUT.	2341+68.70	21.16	751.52	751.55
A	2341+78.62	20.87	751.56	751.59
B	2341+88.54	20.61	751.60	751.62
C	2341+98.47	20.40	751.63	751.65
CL BRG. PIER 1	2342+07.65	20.23	751.66	751.68
D	2342+17.58	20.08	751.69	751.72
E	2342+27.50	19.96	751.72	751.77
F	2342+37.43	19.88	751.75	751.80
G	2342+47.36	19.84	751.78	751.82
H	2342+57.29	19.83	751.81	751.84
CL BRG. PIER 2	2342+67.96	19.87	751.83	751.85
I	2342+77.89	19.93	751.86	751.88
J	2342+87.82	20.04	751.88	751.92
K	2342+97.75	20.17	751.90	751.94
L	2343+07.68	20.35	751.92	751.96
M	2343+17.60	20.56	751.94	751.97
CL BRG. PIER 3	2343+28.27	20.82	751.95	751.97
N	2343+38.19	21.11	751.97	751.99
O	2343+48.11	21.43	751.98	752.01
P	2343+58.03	21.78	751.99	752.02
CL BRG. N. ABUT.	2343+67.20	22.14	752.00	752.02
BK. N. ABUT.	2343+69.67	22.24	752.01	752.03

BEAM 19

Location	Station	Offset	Theoretical Grade Elevations	Theoretical Grade Elevations Adjusted for DL Deflection & Grinding
BK. S. ABUT.	2341+68.53	29.79	751.96	751.98
CL BRG. S. ABUT.	2341+70.99	29.69	751.96	751.98
A	2341+80.84	29.28	751.99	752.02
B	2341+90.71	28.91	752.02	752.05
C	2342+00.57	28.58	752.05	752.07
CL BRG. PIER 1	2342+09.70	28.30	752.07	752.09
D	2342+19.56	28.04	752.10	752.13
E	2342+29.43	27.81	752.12	752.16
F	2342+39.30	27.61	752.14	752.19
G	2342+49.18	27.45	752.17	752.21
H	2342+59.05	27.33	752.19	752.22
CL BRG. PIER 2	2342+69.67	27.24	752.20	752.23
I	2342+79.54	27.18	752.22	752.25
J	2342+89.42	27.17	752.24	752.28
K	2342+99.29	27.19	752.25	752.30
L	2343+09.17	27.24	752.26	752.31
M	2343+19.04	27.34	752.28	752.31
CL BRG. PIER 3	2343+29.65	27.47	752.29	752.31
N	2343+39.53	27.64	752.29	752.32
O	2343+49.40	27.84	752.30	752.33
P	2343+59.27	28.07	752.31	752.33
CL BRG. N. ABUT.	2343+68.39	28.32	752.31	752.33
BK. N. ABUT.	2343+70.86	28.39	752.31	752.33

BEAM 20

Location	Station	Offset	Theoretical Grade Elevations	Theoretical Grade Elevations Adjusted for DL Deflection & Grinding
BK. S. ABUT.	2341+70.81	38.35	752.40	752.42
CL BRG. S. ABUT.	2341+73.26	38.22	752.40	752.42
A	2341+83.06	37.70	752.42	752.45
B	2341+92.86	37.21	752.45	752.47
C	2342+02.66	36.76	752.47	752.49
CL BRG. PIER 1	2342+11.73	36.38	752.49	752.51
D	2342+21.54	36.00	752.50	752.54
E	2342+31.35	35.65	752.52	752.57
F	2342+41.17	35.34	752.54	752.59
G	2342+50.98	35.07	752.55	752.59
H	2342+60.80	34.83	752.56	752.59
CL BRG. PIER 2	2342+71.36	34.61	752.58	752.60
I	2342+81.18	34.44	752.59	752.61
J	2342+91.00	34.30	752.60	752.63
K	2343+00.82	34.21	752.60	752.65
L	2343+10.65	34.14	752.61	752.65
M	2343+20.47	34.11	752.61	752.65
CL BRG. PIER 3	2343+31.03	34.12	752.62	752.64
N	2343+40.86	34.17	752.62	752.64
O	2343+50.68	34.25	752.62	752.65
P	2343+60.50	34.36	752.62	752.65
CL BRG. N. ABUT.	2343+69.59	34.50	752.62	752.64
BK. N. ABUT.	2343+72.04	34.54	752.62	752.64

W. FACE OF PARAPET NB BRIDGE

Location	Station	Offset	Theoretical Grade Elevations	Theoretical Grade Elevations Adjusted for Grinding
S. End S. Approach	2341+21.00	-35.18	748.42	748.44
A1	2341+31.35	-34.84	748.50	748.52
A2	2341+41.69	-34.47	748.59	748.61
N. End. S. Approach	2341+52.03	-34.06	748.67	748.69

W. EDGE OF PAVEMENT

Location	Station	Offset	Theoretical Grade Elevations	Theoretical Grade Elevations Adjusted for Grinding
S. End S. Approach	2341+24.26	-24.00	749.00	749.02
A1	2341+34.47	-24.00	749.06	749.09
A2	2341+44.67	-24.00	749.13	749.15
N. End. S. Approach	2341+54.85	-24.00	749.19	749.21

STAGE I/II CONST. JT.

Location	Station	Offset	Theoretical Grade Elevations	Theoretical Grade Elevations Adjusted for Grinding
S. End S. Approach	2341+30.49	-2.42	750.12	750.14
A1	2341+40.49	-2.85	750.16	750.18
A2	2341+50.49	-3.24	750.20	750.22
N. End. S. Approach	2341+60.50	-3.59	750.24	750.26

NB PG

Location	Station	Offset	Theoretical Grade Elevations	Theoretical Grade Elevations Adjusted for Grinding
S. End S. Approach	2341+31.18	0.00	750.24	750.26
A1	2341+41.29	0.00	750.31	750.33
A2	2341+51.39	0.00	750.37	750.39
N. End. S. Approach	2341+61.48	0.00	750.43	750.45


E. EDGE OF PAVEMENT

Location	Station	Offset	Theoretical Grade Elevations	Theoretical Grade Elevations Adjusted for Grinding
S. End S. Approach	2341+34.59	12.00	750.87	750.89
A1	2341+44.65	12.00	750.93	750.95
A2	2341+54.71	12.00	750.99	751.01
N. End. S. Approach	2341+64.75	12.00	751.04	751.07

E. FACE OF PARAPET & GUTTER LINE NB

Location	Station	Offset	Theoretical Grade Elevations	Theoretical Grade Elevations Adjusted for Grinding
S. End S. Approach	2341+42.68	40.88	752.36	752.38
A1	2341+52.57	40.67	752.41	752.43
A2	2341+62.47	40.49	752.46	752.48
N. End. S. Approach	2341+72.37	40.35	752.50	752.52

- Notes:
- All dimensions measured perpendicular to reference line unless otherwise noted.
 - For Offset sketch see sheet 3 of 73.
- * The reported measured shoulder distance was taken radially from the intersection of the outside lane line at the limits of the bridge deck taken at the front face of the parapet.

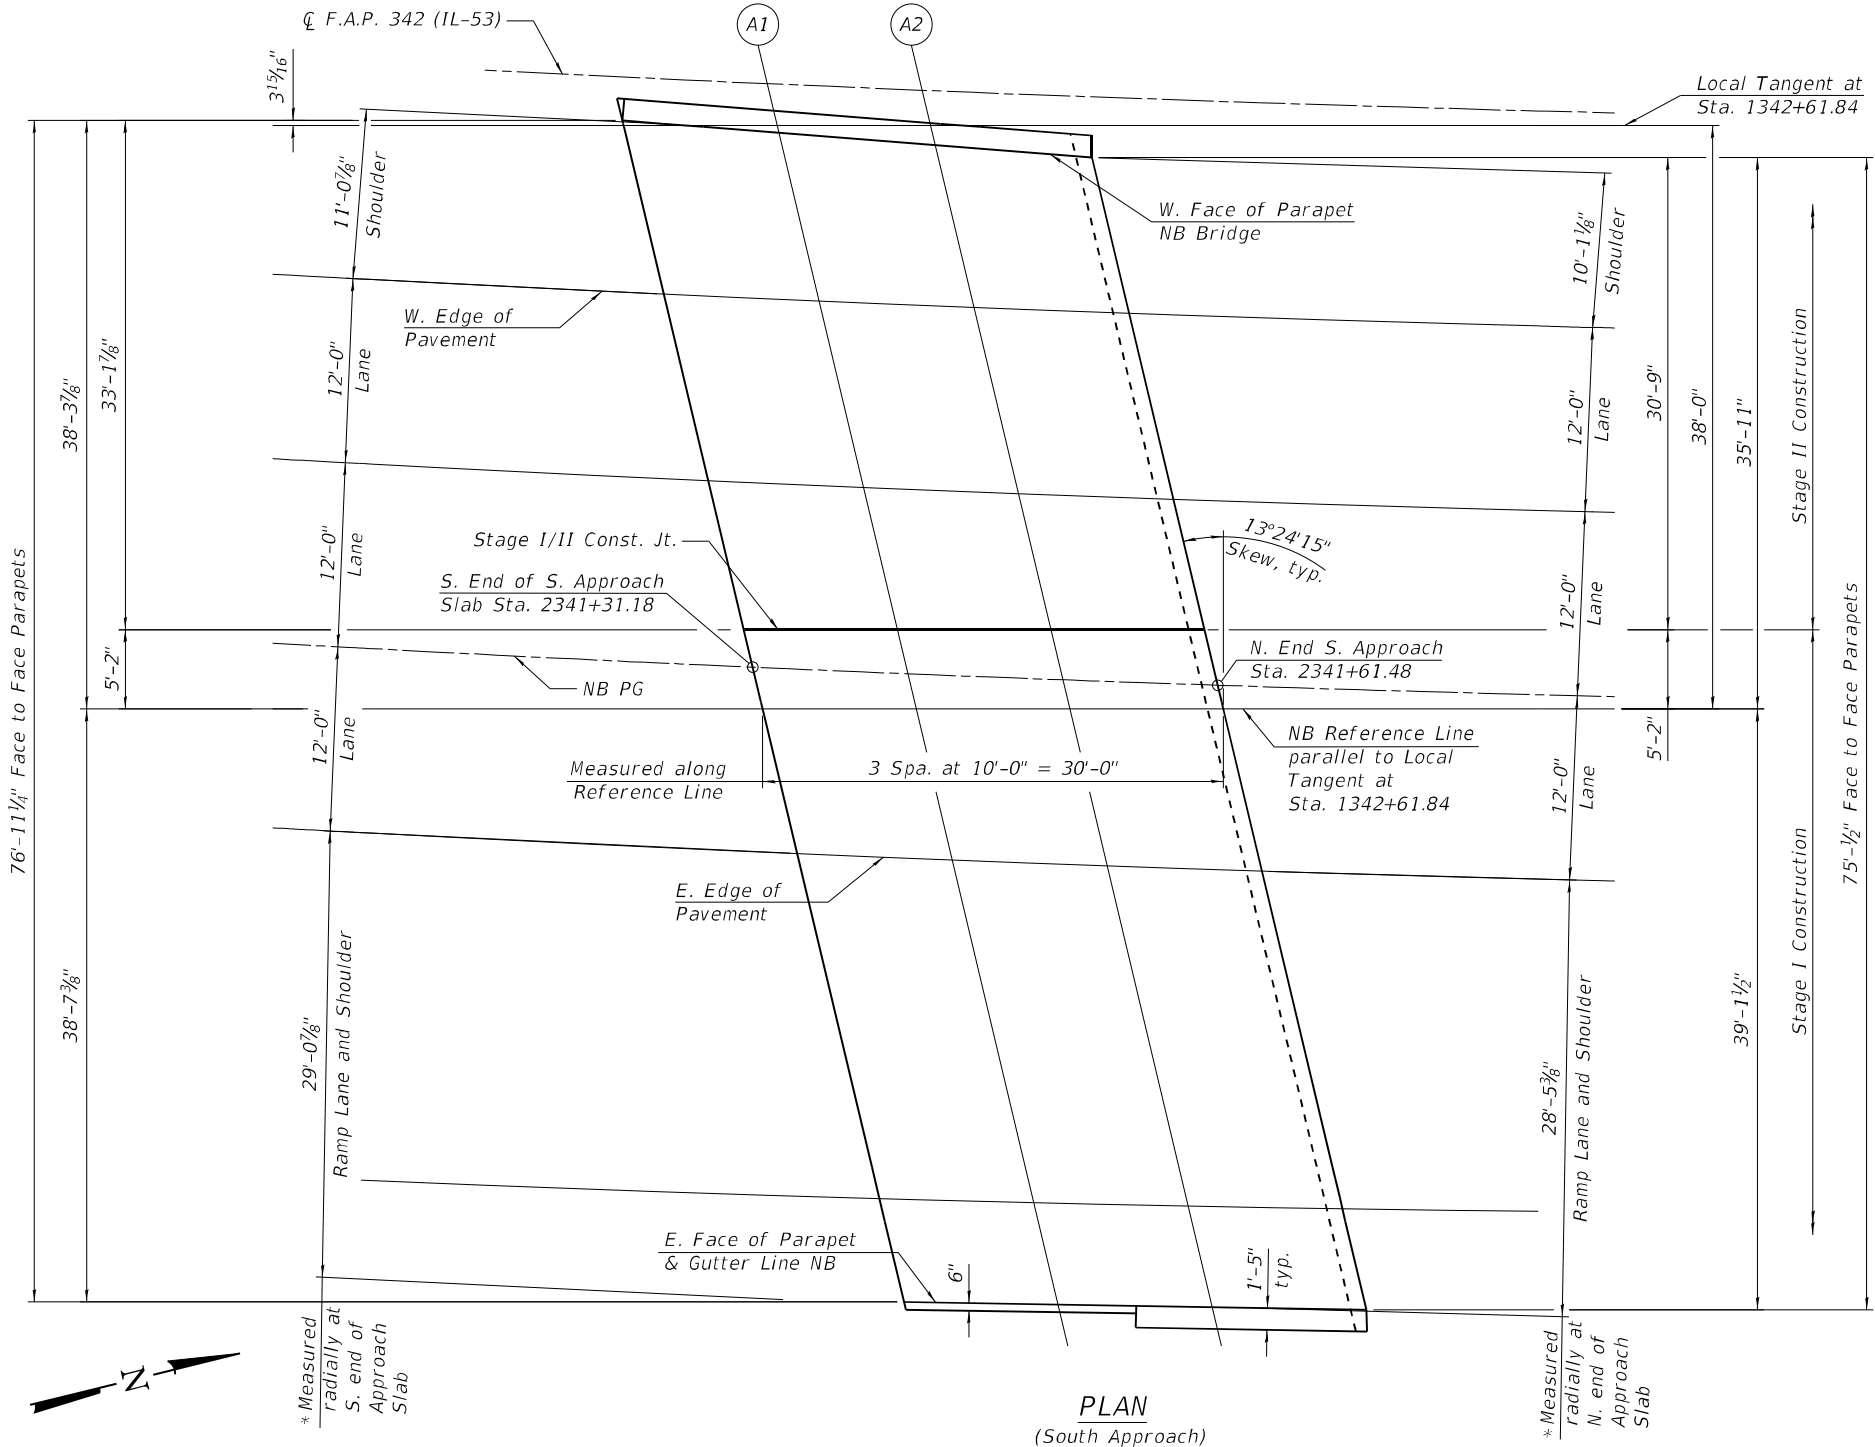

PLAN

(South Approach)

STATE OF ILLINOIS
DEPARTMENT OF TRANSPORTATION

TOP OF APPROACH SLAB ELEVATIONS (1 OF 4)
STRUCTURE NO. 016-0373 (NB)

SHEET 16 OF 73 SHEETS

F.A. RTE.	SECTION	COUNTY	TOTAL SHEETS	SHEET NO.
342	(531)BR 23	COOK	1211	834
CONTRACT NO. 62W38				
ILLINOIS FED. AID PROJECT				

USER NAME = codyh	DESIGNED - JAS	REVISED -
PLOT SCALE = 0:2.0000 " = 1" / in.	CHECKED - ELR	REVISED -
PLOT DATE = 9/25/2024	DRAWN - CJH	REVISED -
	CHECKED - JAS	REVISED -

<i>Location</i>	<i>Station</i>	<i>Offset</i>	<i>Theoretical Grade Elevations</i>	<i>Theoretical Grade Elevations Adjusted for Grinding</i>
<i>S. End N. Approach</i>	<i>2343+57.53</i>	<i>-34.03</i>	<i>749.20</i>	<i>749.22</i>
<i>A3</i>	<i>2343+67.47</i>	<i>-34.51</i>	<i>749.17</i>	<i>749.19</i>
<i>A4</i>	<i>2343+77.42</i>	<i>-34.97</i>	<i>749.14</i>	<i>749.16</i>
<i>N. End N. Approach</i>	<i>2343+87.37</i>	<i>-35.38</i>	<i>749.10</i>	<i>749.12</i>

<i>Location</i>	<i>Station</i>	<i>Offset</i>	<i>Theoretical Grade Elevations</i>	<i>Theoretical Grade Elevations Adjusted for Grinding</i>
<i>S. End N. Approach</i>	2343+59.55	-24.00	749.70	749.72
<i>A3</i>	2343+69.55	-24.00	749.69	749.72
<i>A4</i>	2343+79.54	-24.00	749.68	749.70
<i>N. End N. Approach</i>	2343+89.53	-24.00	749.67	749.69

<i>Location</i>	<i>Station</i>	<i>Offset</i>	<i>Theoretical Grade Elevations</i>	<i>Theoretical Grade Elevations Adjusted for Grinding</i>
<i>S. End N. Approach</i>	2343+63.72	-3.02	750.75	750.77
<i>A3</i>	2343+73.72	-2.61	750.76	750.78
<i>A4</i>	2343+83.72	-2.16	750.77	750.79
<i>N. End N. Approach</i>	2343+93.72	-1.68	750.77	750.80

<i>Location</i>	<i>Station</i>	<i>Offset</i>	<i>Theoretical Grade Elevations</i>	<i>Theoretical Grade Elevations Adjusted for Grinding</i>
<i>S. End N. Approach</i>	<i>2343+64.32</i>	<i>0.00</i>	<i>750.90</i>	<i>750.92</i>
<i>A3</i>	<i>2343+74.23</i>	<i>0.00</i>	<i>750.89</i>	<i>750.91</i>
<i>A4</i>	<i>2343+84.13</i>	<i>0.00</i>	<i>750.88</i>	<i>750.90</i>
<i>N. End N. Approach</i>	<i>2343+94.03</i>	<i>0.00</i>	<i>750.86</i>	<i>750.88</i>

<i>Location</i>	<i>Station</i>	<i>Offset</i>	<i>Theoretical Grade Elevations</i>	<i>Theoretical Grade Elevations Adjusted for Grinding</i>
<i>S. End N. Approach</i>	2343+66.67	12.00	751.50	751.52
A3	2343+76.54	12.00	751.49	751.51
A4	2343+86.40	12.00	751.47	751.49
<i>N. End N. Approach</i>	2343+96.25	12.00	751.45	751.47

<i>Location</i>	<i>Station</i>	<i>Offset</i>	<i>Theoretical Grade Elevations</i>	<i>Theoretical Grade Elevations Adjusted for Grinding</i>
<i>S. End N. Approach</i>	<i>2343+71.43</i>	<i>36.63</i>	<i>752.72</i>	<i>752.74</i>
<i>A3</i>	<i>2343+81.18</i>	<i>36.45</i>	<i>752.70</i>	<i>752.72</i>
<i>A4</i>	<i>2343+90.92</i>	<i>36.31</i>	<i>752.68</i>	<i>752.70</i>
<i>N. End N. Approach</i>	<i>2344+00.67</i>	<i>36.20</i>	<i>752.66</i>	<i>752.68</i>

DACH SLAB ELEVATIONS (2 OF 4) TURE NO. 016-0373 (NB)	F.A. RTE.	SECTION	COUNTY	TOTAL SHEETS	SHEETS NO.
	342	(531)BR 23	COOK	1211	83
			CONTRACT NO. 62W3/		
SHEET 17 OF 73 SHEETS					
		ILLINOIS	FED. AID PROJECT		



<i>Location</i>	<i>Station</i>	<i>Offset</i>	<i>Theoretical Grade Elevations</i>	<i>Theoretical Grade Elevations Adjusted for Grinding</i>
<i>S. End S. Approach</i>	<i>3341+17.69</i>	<i>-34.34</i>	<i>747.73</i>	<i>747.75</i>
<i>A1</i>	<i>3341+28.20</i>	<i>-33.57</i>	<i>747.84</i>	<i>747.86</i>
<i>A2</i>	<i>3341+38.69</i>	<i>-32.76</i>	<i>747.95</i>	<i>747.98</i>
<i>N. End S. Approach</i>	<i>3341+49.19</i>	<i>-31.92</i>	<i>748.07</i>	<i>748.09</i>

<i>Location</i>	<i>Station</i>	<i>Offset</i>	<i>Theoretical Grade Elevations</i>	<i>Theoretical Grade Elevations Adjusted for Grinding</i>
<i>S. End S. Approach</i>	<i>3341+24.38</i>	<i>-12.00</i>	<i>748.89</i>	<i>748.91</i>
<i>A1</i>	<i>3341+34.57</i>	<i>-12.00</i>	<i>748.96</i>	<i>748.99</i>
<i>A2</i>	<i>3341+44.74</i>	<i>-12.00</i>	<i>749.03</i>	<i>749.05</i>
<i>N. End S. Approach</i>	<i>3341+54.90</i>	<i>-12.00</i>	<i>749.10</i>	<i>749.12</i>


<i>Location</i>	<i>Station</i>	<i>Offset</i>	<i>Theoretical Grade Elevations</i>	<i>Theoretical Grade Elevations Adjusted for Grinding</i>
<i>S. End S. Approach</i>	<i>3341+27.93</i>	<i>0.00</i>	<i>749.52</i>	<i>749.54</i>
<i>A1</i>	<i>3341+38.07</i>	<i>0.00</i>	<i>749.59</i>	<i>749.61</i>
<i>A2</i>	<i>3341+48.19</i>	<i>0.00</i>	<i>749.66</i>	<i>749.68</i>
<i>N. End S. Approach</i>	<i>3341+58.30</i>	<i>0.00</i>	<i>749.72</i>	<i>749.74</i>

<i>Location</i>	<i>Station</i>	<i>Offset</i>	<i>Theoretical Grade Elevations</i>	<i>Theoretical Grade Elevations Adjusted for Grinding</i>
<i>S. End S. Approach</i>	<i>3341+29.94</i>	<i>6.85</i>	<i>749.87</i>	<i>749.90</i>
<i>A1</i>	<i>3341+39.90</i>	<i>6.35</i>	<i>749.92</i>	<i>749.94</i>
<i>A2</i>	<i>3341+49.87</i>	<i>5.89</i>	<i>749.96</i>	<i>749.98</i>
<i>N. End S. Approach</i>	<i>3341+59.84</i>	<i>5.47</i>	<i>750.00</i>	<i>750.02</i>

<i>Location</i>	<i>Station</i>	<i>Offset</i>	<i>Theoretical Grade Elevations</i>	<i>Theoretical Grade Elevations Adjusted for Grinding</i>
<i>S. End S. Approach</i>	<i>3341+34.93</i>	<i>24.00</i>	<i>750.77</i>	<i>750.79</i>
<i>A1</i>	<i>3341+44.97</i>	<i>24.00</i>	<i>750.84</i>	<i>750.86</i>
<i>A2</i>	<i>3341+54.99</i>	<i>24.00</i>	<i>750.90</i>	<i>750.92</i>
<i>N. End S. Approach</i>	<i>3341+65.01</i>	<i>24.00</i>	<i>750.96</i>	<i>750.98</i>

<i>Location</i>	<i>Station</i>	<i>Offset</i>	<i>Theoretical Grade Elevations</i>	<i>Theoretical Grade Elevations Adjusted for Grinding</i>
<i>S. End S. Approach</i>	<i>3341+38.27</i>	<i>35.61</i>	<i>751.37</i>	<i>751.39</i>
<i>A1</i>	<i>3341+48.28</i>	<i>35.67</i>	<i>751.44</i>	<i>751.46</i>
<i>A2</i>	<i>3341+58.29</i>	<i>35.77</i>	<i>751.51</i>	<i>751.53</i>
<i>N. End S. Approach</i>	<i>3341+68.29</i>	<i>35.91</i>	<i>751.58</i>	<i>751.60</i>

1. All dimensions measured perpendicular to reference line unless otherwise noted.
 2. For Offset sketch see sheet 3 of 73.
- * The reported measured shoulder distance was taken radially from the intersection of the outside lane line at the limits of the bridge deck taken at the front face of the parapet.

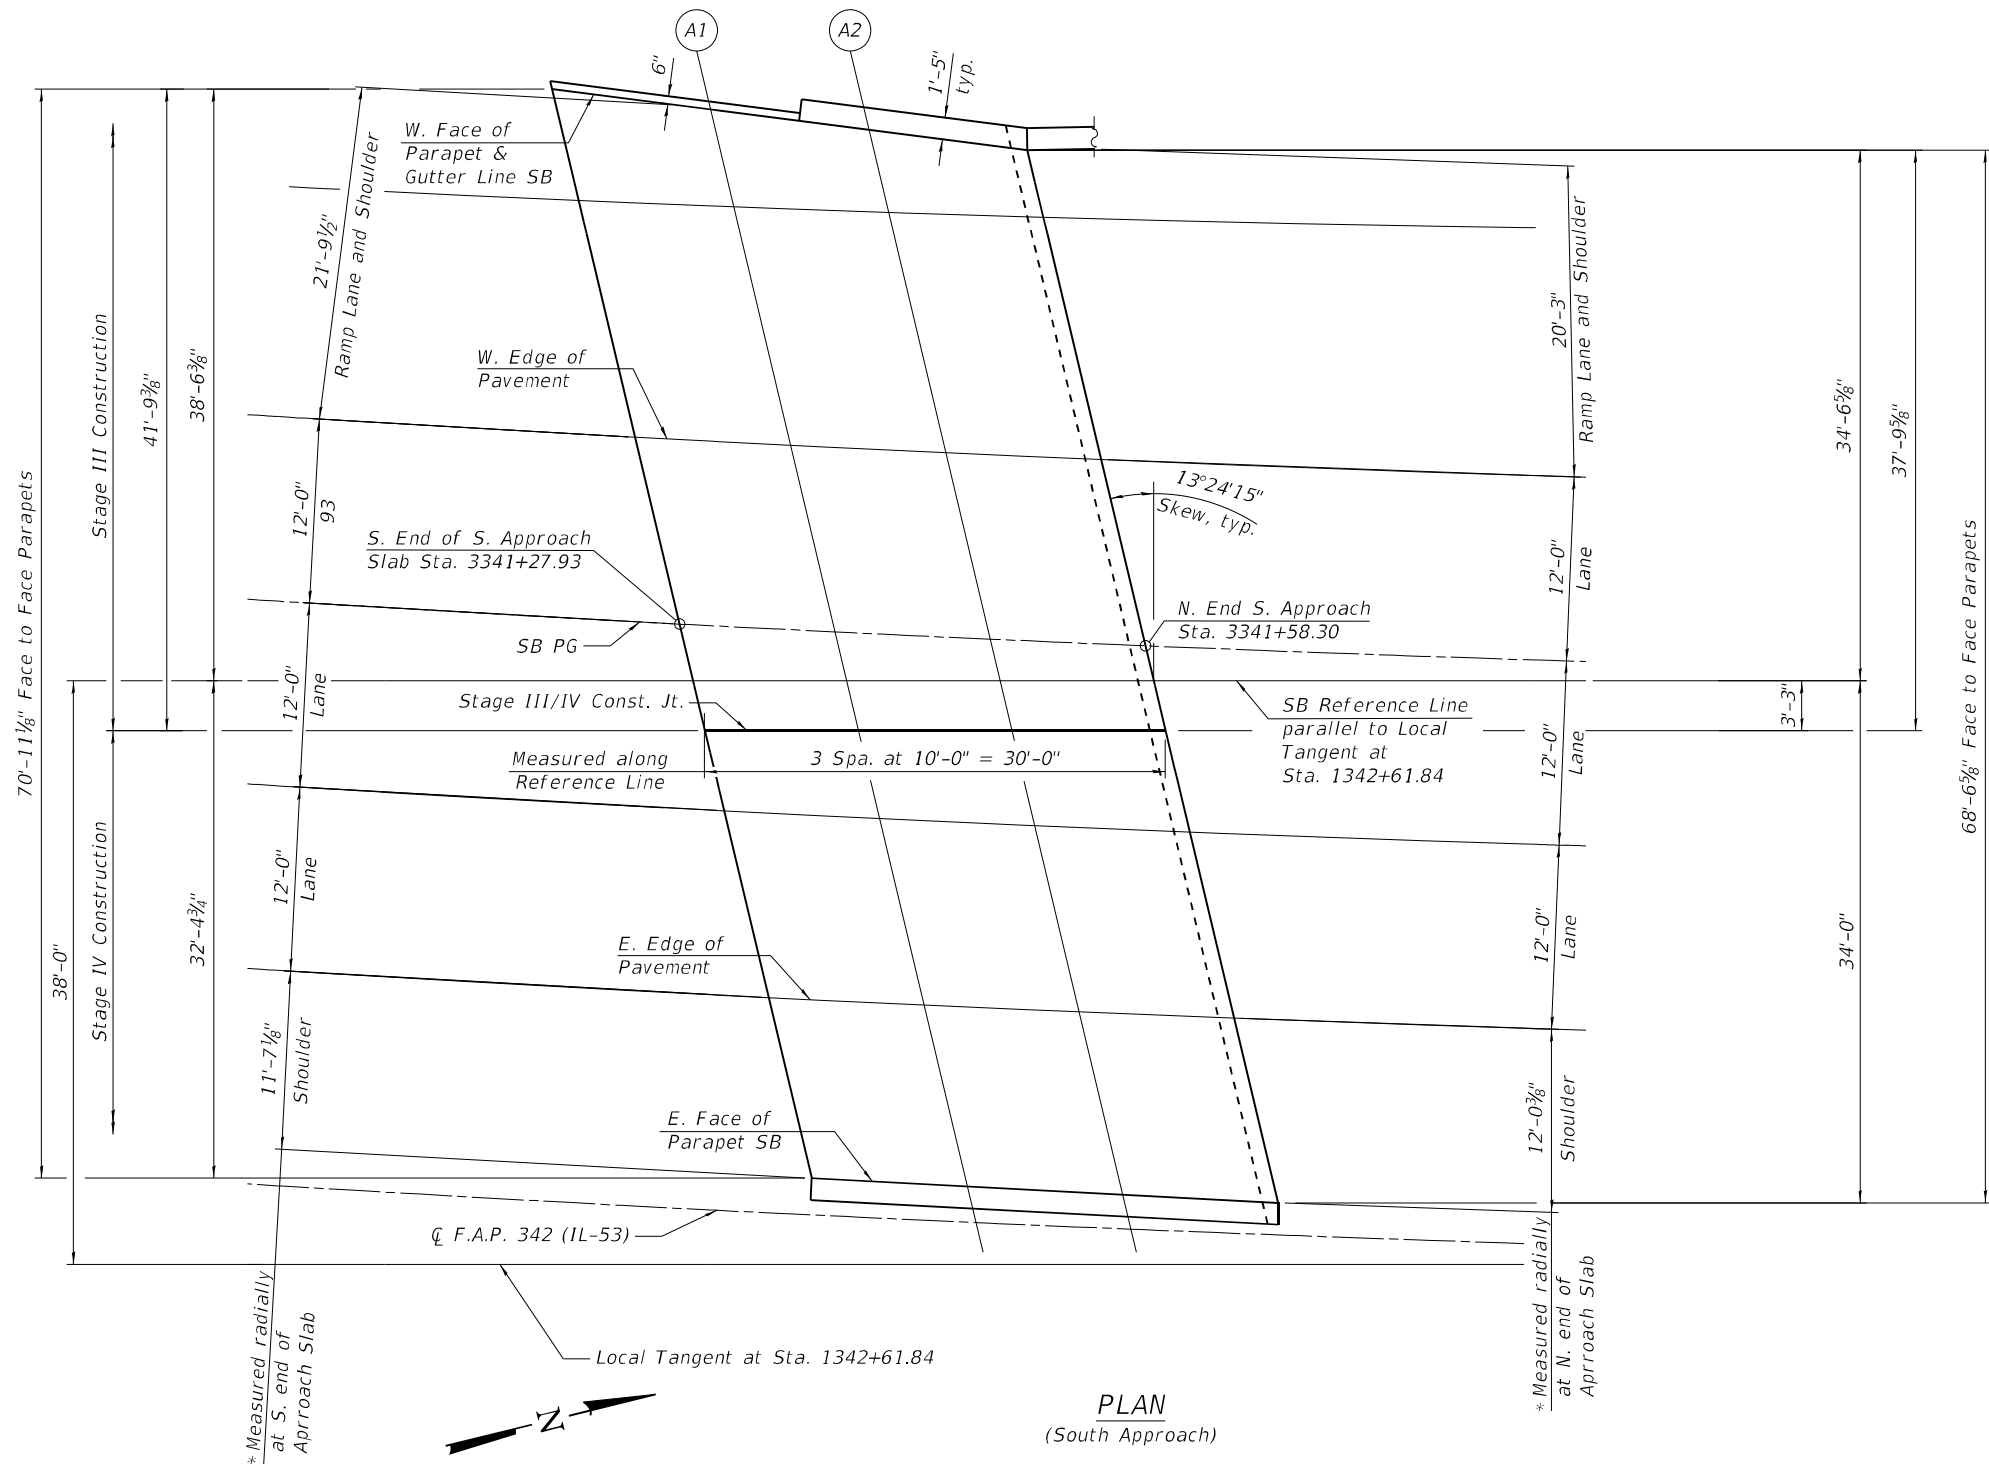

PLAN
(South Approach)

W. FACE OF PARAPET & GUTTER LINE SB

<i>Location</i>	<i>Station</i>	<i>Offset</i>	<i>Theoretical Grade Elevations</i>	<i>Theoretical Grade Elevations Adjusted for Grinding</i>
<i>S. End N. Approach</i>	3343+53.75	-37.50	748.45	748.47
<i>A3</i>	3343+63.65	-38.29	748.41	748.43
<i>A4</i>	3343+73.56	-39.05	748.37	748.39
<i>N. End N. Approach</i>	3343+83.48	-39.77	748.32	748.34

W. EDGE OF PAVEMENT

<i>Location</i>	<i>Station</i>	<i>Offset</i>	<i>Theoretical Grade Elevations</i>	<i>Theoretical Grade Elevations Adjusted for Grinding</i>
<i>S. End N. Approach</i>	<i>3343+59.01</i>	<i>-12.00</i>	<i>749.72</i>	<i>749.74</i>
<i>A3</i>	<i>3343+68.98</i>	<i>-12.00</i>	<i>749.72</i>	<i>749.74</i>
<i>A4</i>	<i>3343+78.94</i>	<i>-12.00</i>	<i>749.71</i>	<i>749.73</i>
<i>N. End N. Approach</i>	<i>3343+88.90</i>	<i>-12.00</i>	<i>749.70</i>	<i>749.73</i>

SB PG

<i>Location</i>	<i>Station</i>	<i>Offset</i>	<i>Theoretical Grade Elevations</i>	<i>Theoretical Grade Elevations Adjusted for Grinding</i>
<i>S. End N. Approach</i>	3343+61.46	0.00	750.32	750.34
<i>A3</i>	3343+71.38	0.00	750.32	750.34
<i>A4</i>	3343+81.29	0.00	750.31	750.33
<i>N. End N. Approach</i>	3343+91.20	0.00	750.30	750.32

Stage III/IV Const. Jt

<i>Location</i>	<i>Station</i>	<i>Offset</i>	<i>Theoretical Grade Elevations</i>	<i>Theoretical Grade Elevations Adjusted for Grinding</i>
<i>S. End N. Approach</i>	<i>3343+62.44</i>	<i>4.85</i>	<i>750.57</i>	<i>750.59</i>
<i>A3</i>	<i>3343+72.41</i>	<i>5.21</i>	<i>750.58</i>	<i>750.60</i>
<i>A4</i>	<i>3343+82.39</i>	<i>5.61</i>	<i>750.59</i>	<i>750.61</i>
<i>N. End N. Approach</i>	<i>3343+92.36</i>	<i>6.05</i>	<i>750.60</i>	<i>750.62</i>

E. EDGE OF PAVEMENT


<i>Location</i>	<i>Station</i>	<i>Offset</i>	<i>Theoretical Grade Elevations</i>	<i>Theoretical Grade Elevations Adjusted for Grinding</i>
<i>S. End N. Approach</i>	<i>3343+66.28</i>	<i>24.00</i>	<i>751.52</i>	<i>751.54</i>
<i>A3</i>	<i>3343+76.11</i>	<i>24.00</i>	<i>751.52</i>	<i>751.54</i>
<i>A4</i>	<i>3343+85.93</i>	<i>24.00</i>	<i>751.51</i>	<i>751.53</i>
<i>N. End N. Approach</i>	<i>3343+95.75</i>	<i>24.00</i>	<i>751.50</i>	<i>751.52</i>

E. FACE OF PARAPET SB BRIDGE

<i>Location</i>	<i>Station</i>	<i>Offset</i>	<i>Theoretical Grade Elevations</i>	<i>Theoretical Grade Elevations Adjusted for Grinding</i>
<i>S. End N. Approach</i>	<i>3343+68.63</i>	<i>35.84</i>	<i>752.11</i>	<i>752.13</i>
<i>A3</i>	<i>3343+78.36</i>	<i>35.58</i>	<i>752.09</i>	<i>752.11</i>
<i>A4</i>	<i>3343+88.10</i>	<i>35.35</i>	<i>752.07</i>	<i>752.09</i>
<i>N. End N. Approach</i>	<i>3343+97.84</i>	<i>35.16</i>	<i>752.05</i>	<i>752.07</i>

Notes:

1. All dimensions measured perpendicular to reference line unless otherwise noted.
2. For Offset sketch see sheet 3 of 73.
- * The reported measured shoulder distance was taken radially from the intersection of the outside lane line at the limits of the bridge deck taken at the front face of the parapet.

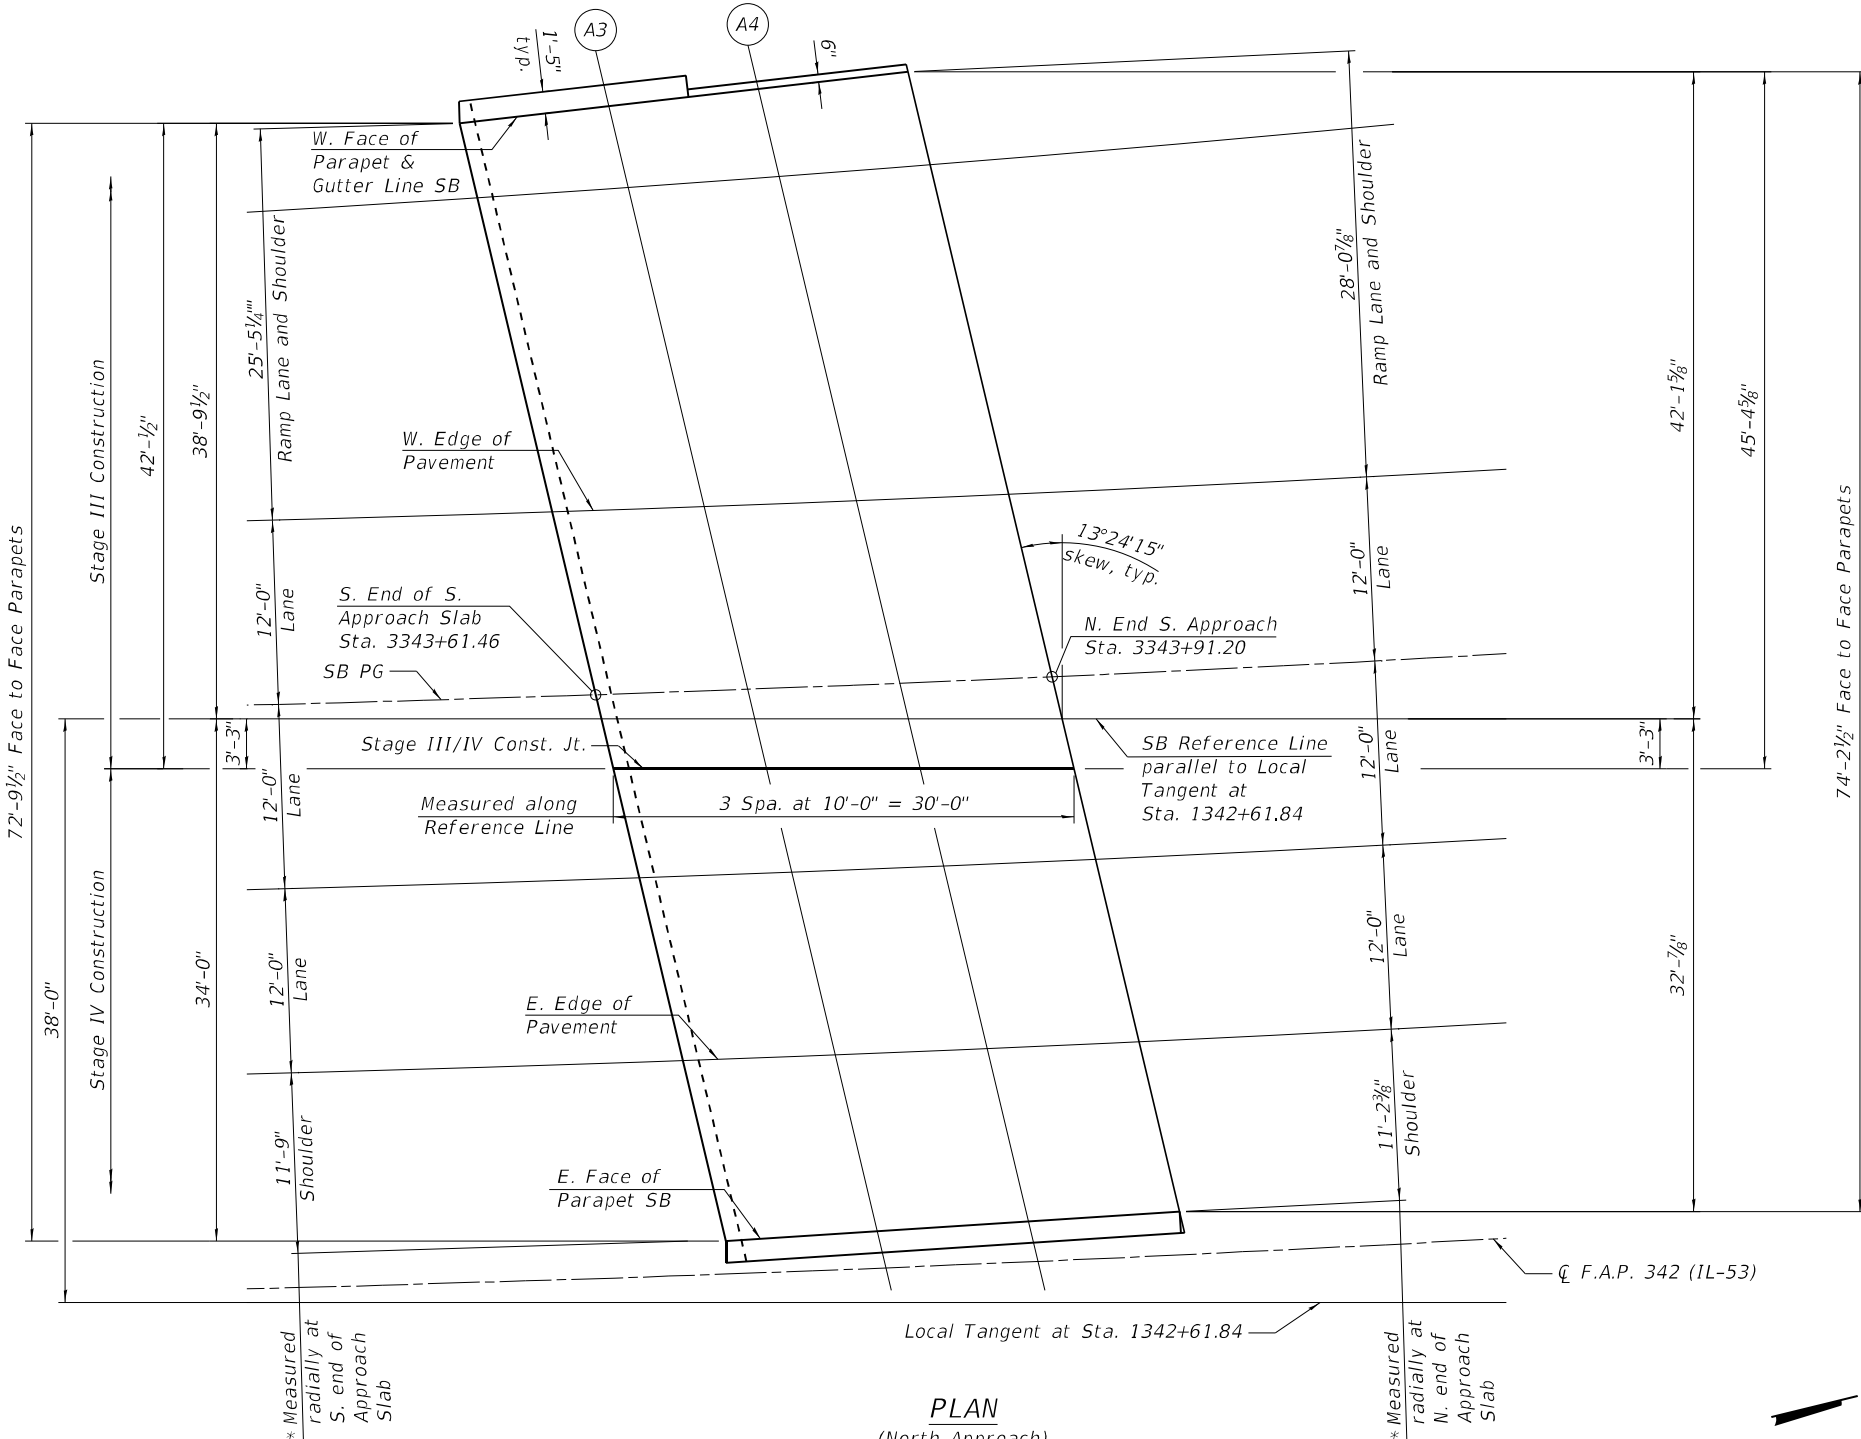

PLAN
(North Approach)


**STATE OF ILLINOIS
DEPARTMENT OF TRANSPORTATION**

TOP OF APPROACH SLAB ELEVATIONS (4 OF 4)
STRUCTURE NO. 016-0970 (SB)


SHEET 19 OF 73 SHEETS

F.A. RTE.	SECTION	COUNTY	TOTAL SHEETS	SHEET NO.
342	(531)BR 23	COOK	1211	837
		CONTRACT NO. 62W38		
ILLINOIS		FED. AID PROJECT		


MODEL: Default
FILE NAME: S:\JOLI\6300--6399\6346\113\Drawings\CAD\Micro-55A\CAD_Sheets\01603730970-62W38-020-DE.dgn
9/25/2024 7:53:52 AM

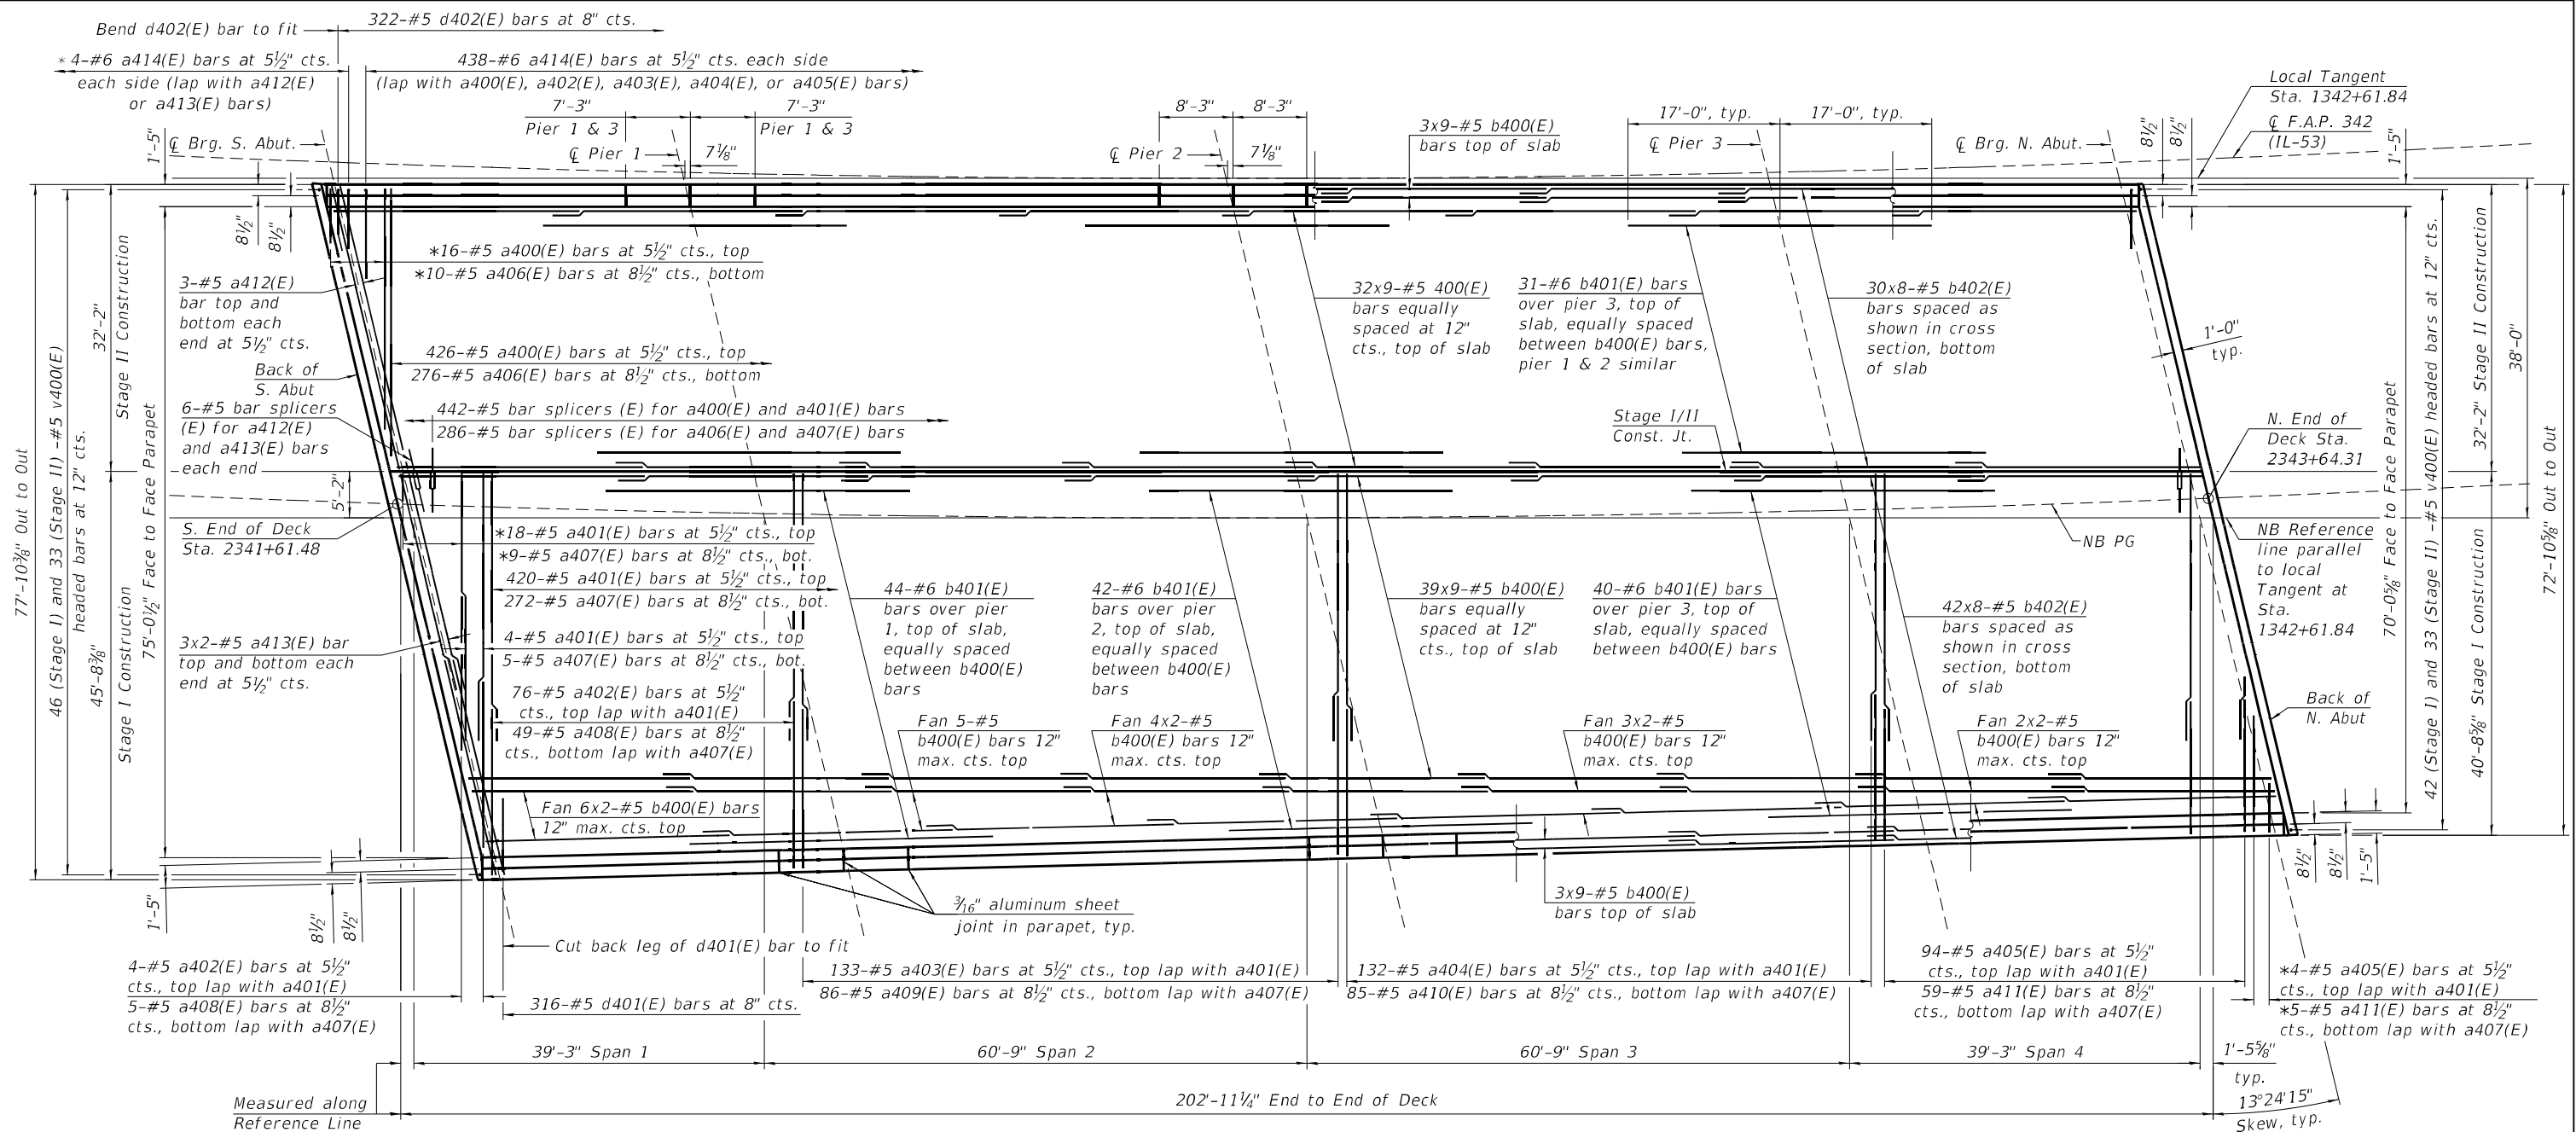

PLAN

 

MINIMUM BAR LAP
#5 bar = 3'-6"

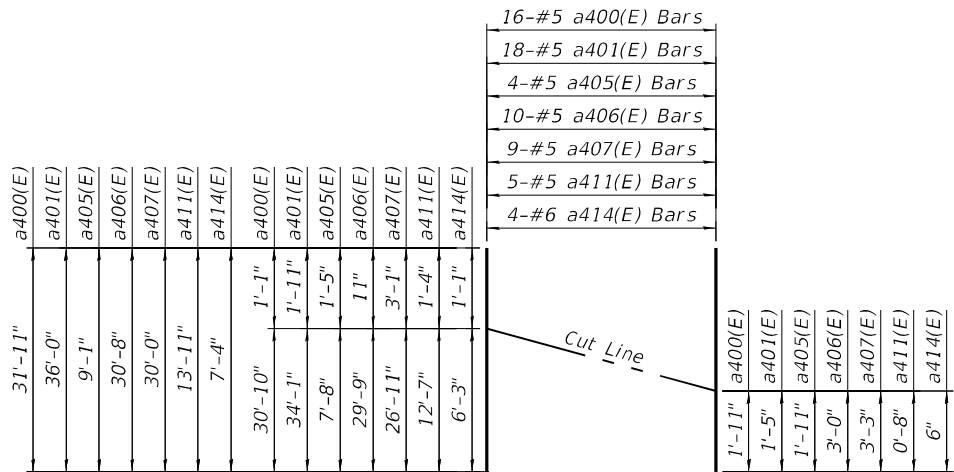

DECK FIELD CUTTING DIAGRAM


* Order bars full length. Cut to fit skew and use remainder of bars in opposite end of deck. Bars shorter than minimum lap length do not need to be placed in the deck.

Notes:

1. Bars indicated thus 20 x 3-#5 etc. indicates 20 lines of bars with 3 lengths per line.
2. Work this sheet with sheet 21 and 25 of 73.
3. For Offset sketch see sheet 3 of 73.

 1170 SOUTH HOUBOLT ROAD JOLIET, ILLINOIS 60431 (815) 744-4200 STRAND ASSOCIATES™ ID#PR NO. 184-001273	USER NAME = codyh		DESIGNED - DMH	REVISED -	STATE OF ILLINOIS DEPARTMENT OF TRANSPORTATION	DECK PLAN STRUCTURE NO. 016-0373 (NB)		F.A. RTE. 342	SECTION (531)BR 23	COUNTY COOK	TOTAL SHEETS 1211	SHEET NO. 838
	PLOT SCALE = 0:2.0000 " = 1' in.		CHECKED - NDR	REVISED -		SHEET 20 OF 73 SHEETS		CONTRACT NO. 62W38				
	PLOT DATE = 9/25/2024		DRAWN - DMH	REVISED -				ILLINOIS FED. AID PROJECT				
			CHECKED - TJE	REVISED -								

MODEL: Default
FILE NAME: S:\JOLI\6300--6399\6346\1113\Drawings\CAD\Micro-554\CAD_Sheets\01603730970-62W38-021-DCS.dgn

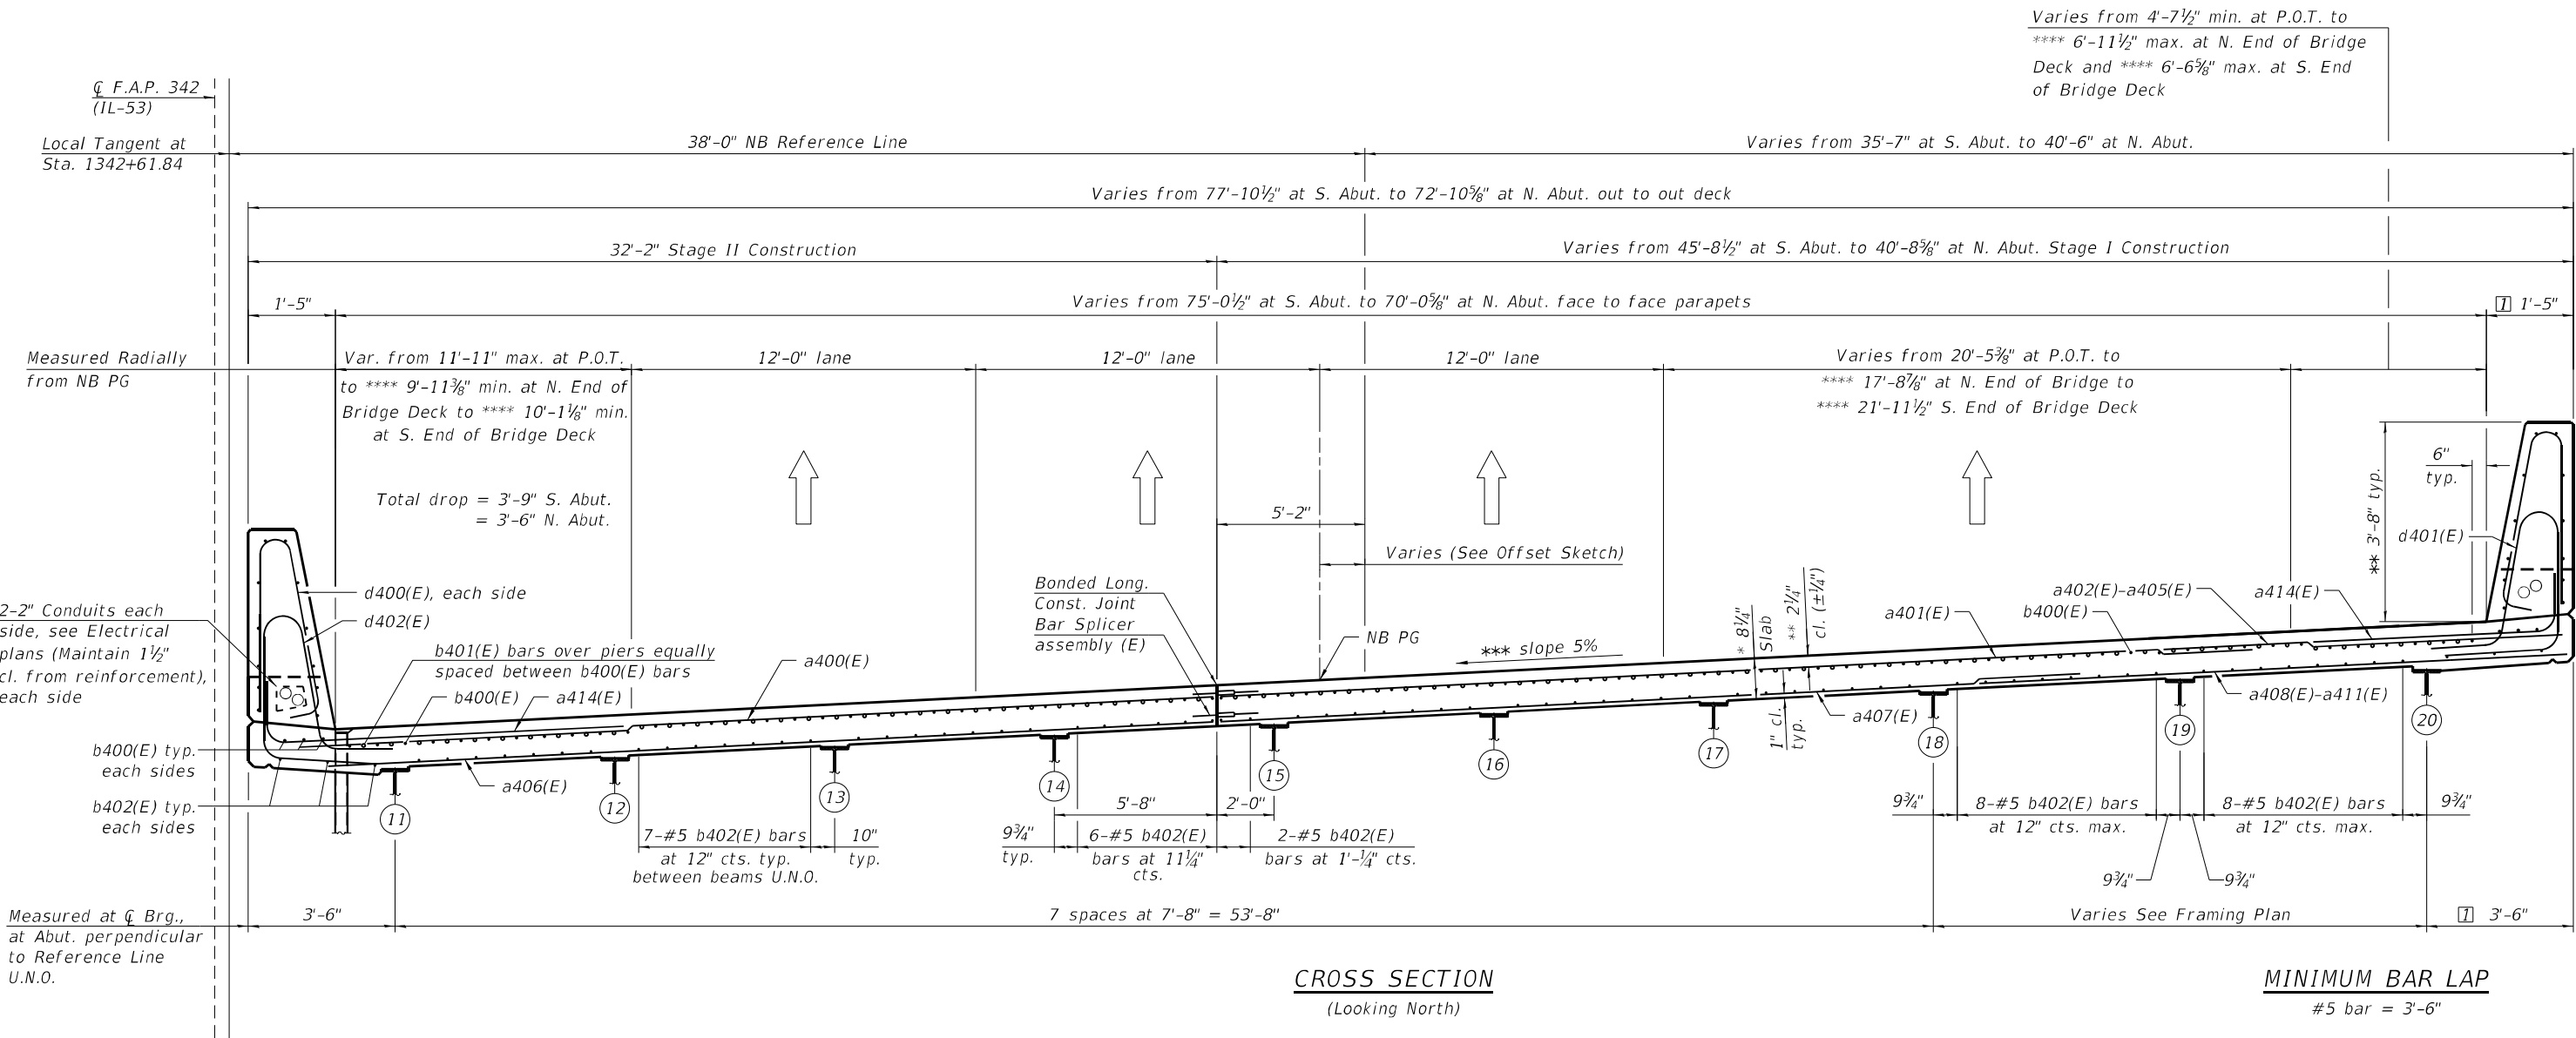


- * Prior to Grinding
** After Grinding
*** Measured Radially
**** The reported measured shoulder distance was taken radially from the intersection of the outside lane line at the limits of the bridge deck taken at the front face of the parapet.
[1] Measured perpendicular to Fascia Beam.

- Notes:
- See sheet 25 of 73 for superstructure details and Bill of Material.
 - Bars indicated thus 20 x 3-#5 etc. indicates 20 lines of bars with 3 lengths per line.
 - For Offset sketch, see sheet 3 of 73.

 1170 SOUTH HOUBOLT ROAD JOLIET, ILLINOIS 60431 (815) 744-4200 IDFPR NO. 184-001273	USER NAME = codyh		DESIGNED - DMH	REVISED -	STATE OF ILLINOIS DEPARTMENT OF TRANSPORTATION	CROSS SECTION STRUCTURE NO. 016-0373 (NB)		F.A. RTE.	SECTION	COUNTY	TOTAL SHEETS	SHEET NO.
			CHECKED - NDR	REVISED -				342	(531)BR 23	COOK	1211	839
	PLOT SCALE = 0:2.0000 " / in.		DRAWN - DMH	REVISED -				CONTRACT NO. 62W38				
	PLOT DATE = 9/25/2024		CHECKED - TJE	REVISED -								
						SHEET 21 OF 73 SHEETS						

MODEL: Default
FILE NAME: S:\JOL\6300--6399\6346\11\3\Drawings\CAD\Micro-554\CAD_Sheets\01603730970-62W38-023+DCS.dgn

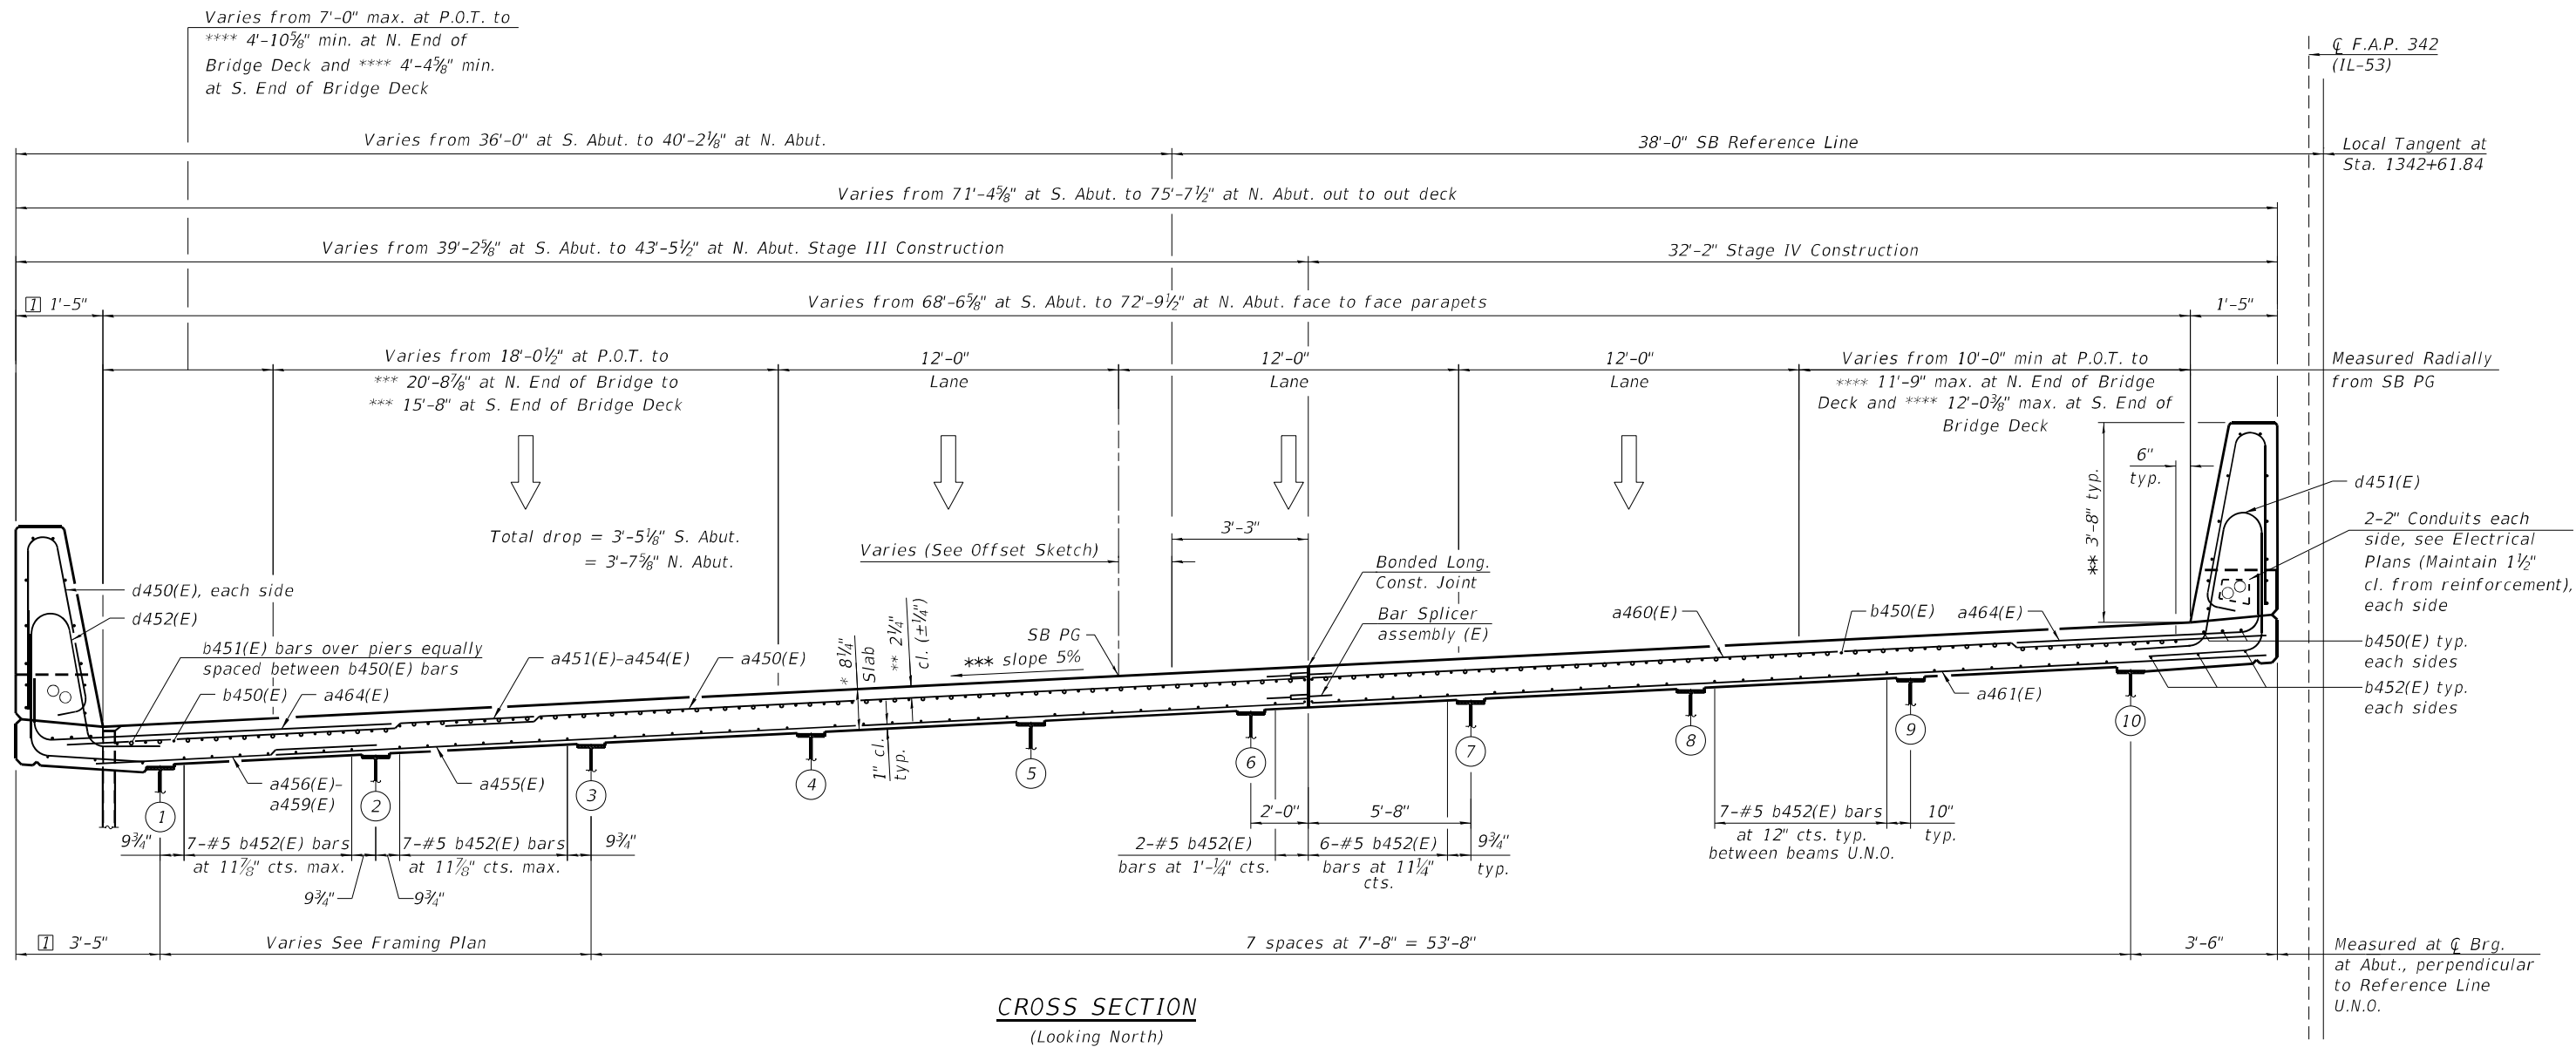

MINIMUM BAR LAP
#5 bar = 3'-6" Bottom

- * Prior to Grinding
** After Grinding
*** Measured Radially
[1] Measured perpendicular to Fascia Beam

- Notes:
- See sheet 25 of 73 for superstructure details and Bill of Material.
 - Bars indicated thus 20 x 3-#5 etc. indicates 20 lines of bars with 3 lengths per line.
 - For Offset sketch, see sheet 3 of 73.



1170 SOUTH HOUBOLT ROAD
JOLIET, ILLINOIS 60431
(815) 744-4200
IDFPR NO. 184-001273


USER NAME = codyh	DESIGNED - DMH	REVISED -
PLOT SCALE = 0:2.0000 " = 1"	CHECKED - NDR	REVISED -
PLOT DATE = 9/25/2024	DRAWN - DMH	REVISED -
	CHECKED - TJE	REVISED -

STATE OF ILLINOIS
DEPARTMENT OF TRANSPORTATION

CROSS SECTION
STRUCTURE NO. 016-0970 (SB)


SHEET 23 OF 73 SHEETS

F.A. RTE.	SECTION	COUNTY	TOTAL SHEETS	SHEET NO.
342	(531)BR 23	COOK	1211	841
CONTRACT NO. 62W38				
ILLINOIS FED. AID PROJECT				

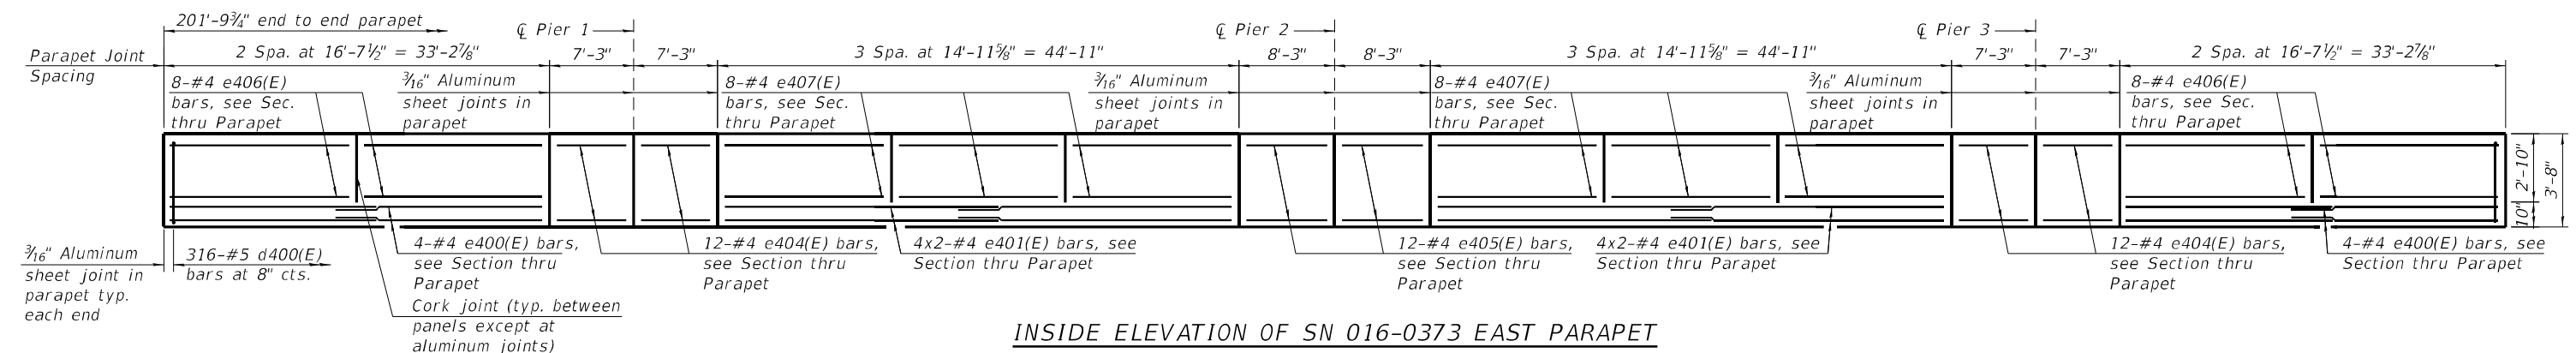


Notes:
1. See sheet 25 of 73 for bar quantities.


MODEL: Default
FILE NAME: S:\JOLI\6300--6399\6346\113\Drawings\CAD\Micro-554\CAD_Sheets\01603730970-62W38-025-DPD.dgn
9/25/2024 7:54:05 AM

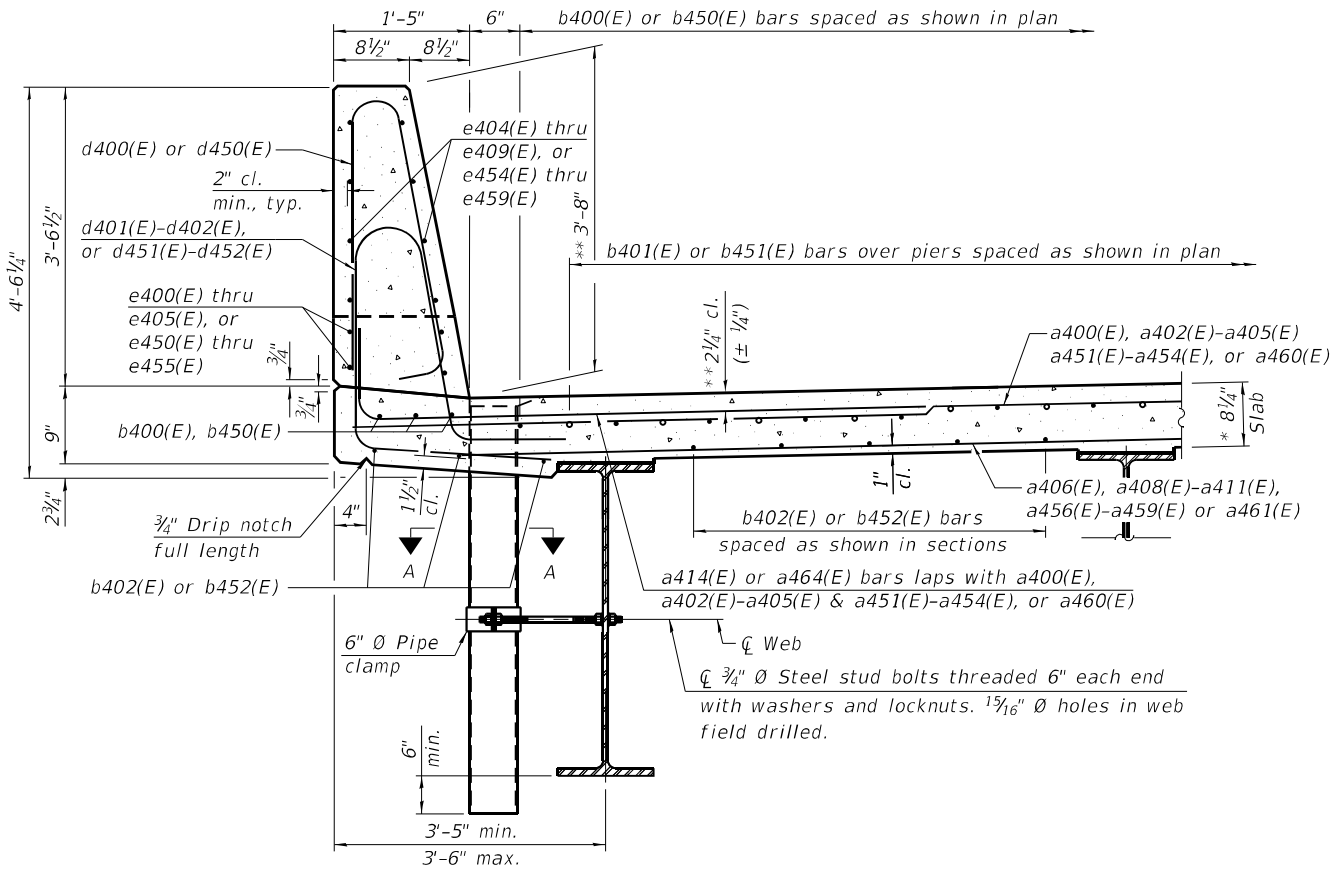


SECTION THRU PARAPET

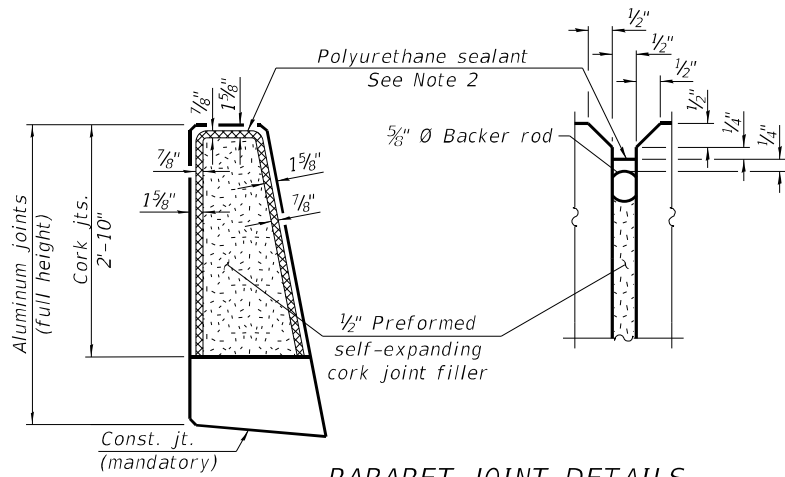


PARAPET JOINT DETAILS

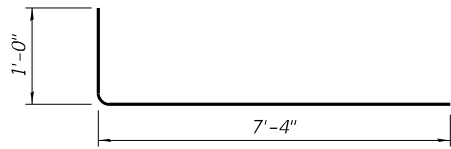


BAR a414(E), a464(E)

 


BAR v400(E), v450(E)
(Headed v400(E) - 154 Bar Terminators)
(Headed v450(E) - 151 Bar Terminators)

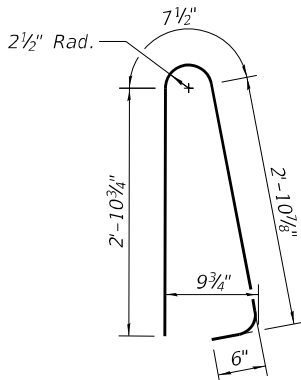

BAR d400(E), d450(E)

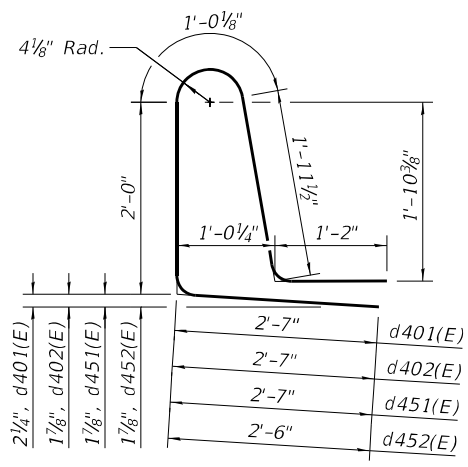


BAR d401(E), d402(E),
d451(E), d452(E)

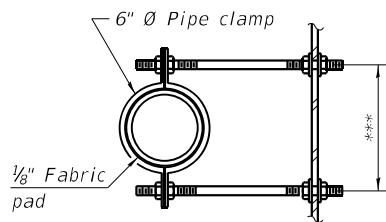


SECTION A-A


***Dimension as required by pipe clamp

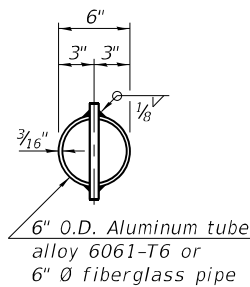


TOP PLAN
(Showing aluminum tube)

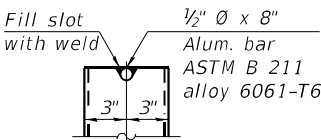

ALUMINUM
TUBE

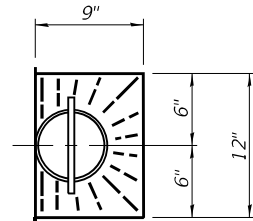

TOP PLAN

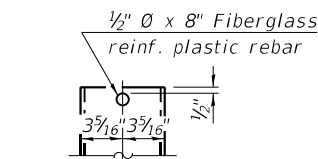

FIBERGLASS
PIPE

SUPERSTRUCTURE BILL OF MATERIAL

Structure No. 016-0373 (NB)					Structure No. 016-0970 (SB)				
Bar	No.	Size	Length	Shape	Bar	No.	Size	Length	Shape
a400(E)	442	#5	32'-0"	—	a450(E)	442	#5	30'-0"	—
a401(E)	442	#5	36'-0"	—	a451(E)	98	#5	13'-5"	—
a402(E)	80	#5	12'-11"	—	a452(E)	132	#5	14'-8"	—
a403(E)	133	#5	12'-1"	—	a453(E)	132	#5	15'-11"	—
a404(E)	132	#5	10'-7"	—	a454(E)	84	#5	16'-8"	—
a405(E)	98	#5	9'-1"	—	a455(E)	286	#5	36'-0"	—
a406(E)	286	#5	30'-8"	—	a456(E)	63	#5	6'-2"	—
a407(E)	286	#5	30'-0"	—	a457(E)	86	#5	7'-6"	—
a408(E)	54	#5	17'-10"	—	a458(E)	85	#5	8'-9"	—
a409(E)	86	#5	16'-11"	—	a459(E)	52	#5	9'-6"	—
a410(E)	85	#5	15'-5"	—	a460(E)	442	#5	31'-11"	—
a411(E)	64	#5	13'-11"	—	a461(E)	286	#5	30'-9"	—
a412(E)	12	#5	32'-9"	—	a462(E)	24	#5	21'-9"	—
a413(E)	24	#5	25'-3"	—	a463(E)	12	#5	32'-10"	—
a414(E)	884	#6	8'-4"	—	a464(E)	884	#6	8'-4"	—
b400(E)	728	#5	25'-9"	—	b450(E)	713	#5	25'-3"	—
b401(E)	219	#6	34'-9"	—	b451(E)	214	#6	34'-0"	—
b402(E)	576	#5	28'-6"	—	b452(E)	560	#5	28'-5"	—
d400(E)	638	#5	6'-11"	—	d450(E)	638	#5	6'-11"	—
d401(E)	316	#5	8'-9"	—	d451(E)	322	#5	8'-9"	—
d402(E)	322	#5	8'-9"	—	d452(E)	316	#5	8'-8"	—
e400(E)	8	#4	32'-11"	—	e450(E)	8	#4	33'-2"	—
e401(E)	16	#4	23'-6"	—	e451(E)	16	#4	23'-8"	—
e402(E)	8	#4	33'-2"	—	e452(E)	8	#4	32'-11"	—
e403(E)	16	#4	23'-8"	—	e453(E)	16	#4	23'-7"	—
e404(E)	96	#4	6'-11"	—	e454(E)	96	#4	6'-11"	—
e405(E)	48	#4	7'-11"	—	e455(E)	48	#4	7'-11"	—
e406(E)	32	#4	16'-4"	—	e456(E)	32	#4	16'-5"	—
e407(E)	48	#4	14'-8"	—	e457(E)	48	#4	14'-9"	—
e408(E)	32	#4	16'-5"	—	e458(E)	32	#4	16'-4"	—
e409(E)	48	#4	14'-9"	—	e459(E)	48	#4	14'-8"	—
v400(E)	154	#5	3'-1"	—	v450(E)	151	#5	3'-1"	—
Concrete Superstructures					CU YD	483.5	Concrete Superstructures		
Protective Coat					SQ YD	1,834	Protective Coat		
Reinforcement Bars, Epoxy Coated					POUND	119,720	Reinforcement Bars, Epoxy Coated		
Bar Splicers					EACH	740	Bar Splicers		
Bar Terminators					EACH	154	Bar Terminators		
Bridge Deck Grooving (Longitudinal)					SQ YD	1,584	Bridge Deck Grooving (Longitudinal)		
Diamond Grinding (Bridge Section)					SQ YD	1,610	Diamond Grinding (Bridge Section)		

Notes:

- Fiberglass pipe shall conform to ASTM D2996, with short-time rupture strength hoop tensile stress of 30,000 p.s.i. minimum.
- The exterior surfaces of the floor drains shall be painted according to Article 506 with the finish coat as specified. The exterior surfaces of the drains shall be cleaned according to the Society of Protective Coating's Spec. SSPC-SP1 prior to painting.
- The top portion of aluminum floor drains shall be coated with 5 mils of either bitumen paint or epoxy paint to minimize reaction with wet concrete.
- The clamping device shall be galvanized according to AASHTO M 232. Cost of clamping device included with Floor Drains.
- The 3/16" min. aluminum sheet shall be ASTM B 209 alloy 3003-H14 and coated with 5 mils of either bitumen paint or epoxy paint to minimize reaction with wet concrete. Cost included with Concrete Superstructure.
- The polyurethane sealant shall be according to Article 1050.04 of the Std. Spec. and the color shall be gray.
- Bar terminators, paid for separately. See Total Bill of Material.

* Prior to Grinding
** After Grinding



USER NAME = codyh	DESIGNED - DMH	REVISED -
CHECKED - NDR	REVIS	ED -
PLOT SCALE = 0:2.0000" = 1' in.	DRAWN - DMH	REVISED -
PLOT DATE = 9/25/2024	CHECKED - TJE	REVISED -

STATE OF ILLINOIS
DEPARTMENT OF TRANSPORTATION

DECK AND PARAPET DETAILS
STRUCTURE NO. 016-0373 (NB) AND 016-0970 (SB)

SHEET 25 OF 73 SHEETS

F.A. RTE.	SECTION	COUNTY	TOTAL SHEETS	SHEET NO.
342	(531) BR 23	COOK	1211	843
CONTRACT NO. 62W38				
ILLINOIS FED. AID PROJECT				



Notes:




1. See sheet 28 of 73 for details and sections.
2. For Offset sketch see sheet 3 of 73.



Notes:


1. See sheet 28 of 73 for details and sections.
2. For Offset sketch see sheet 3 of 73.

MODEL: Default
FILE NAME: S:\JOLI\6300--6399\6346\113\Drawings\CAD\Micro-55A\CAD_Sheets\01603730970-62W38-028-5ID3.dgn
9/25/2024 7:54:15 AM

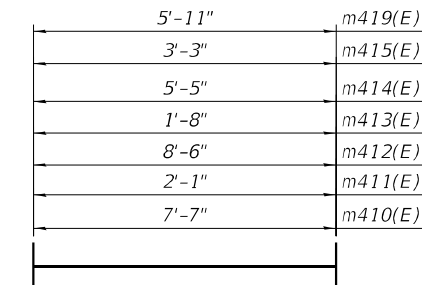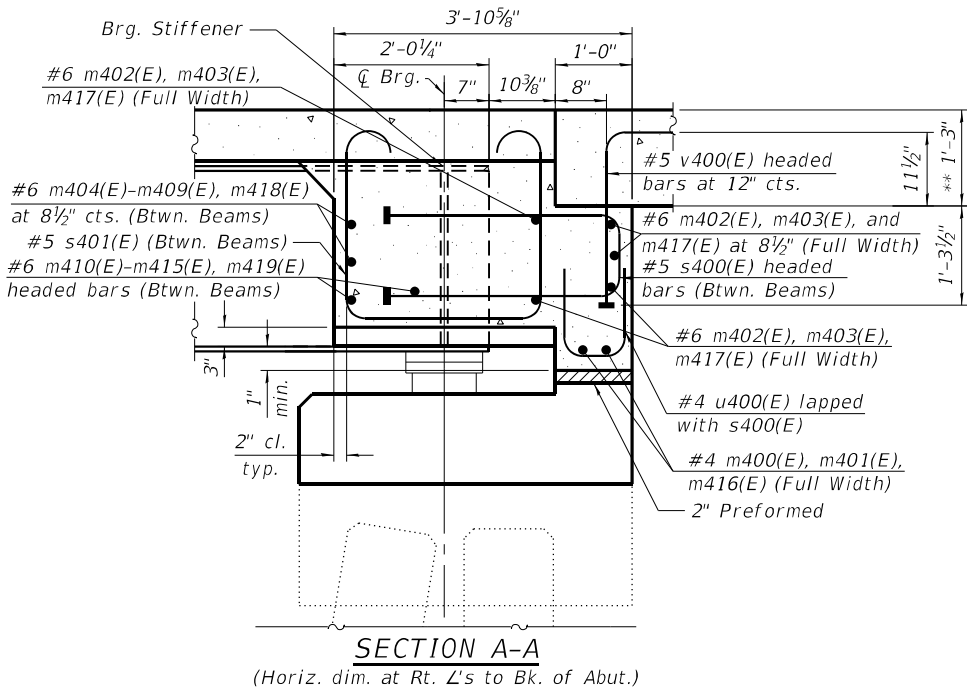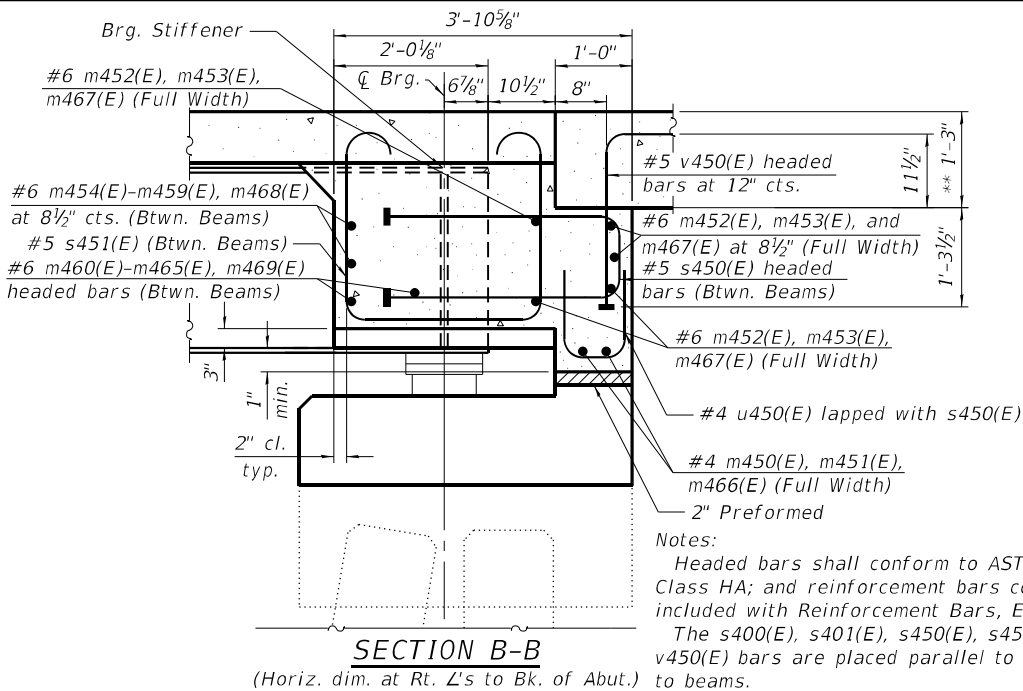


BAR m410(E)-m415(E), m419(E)

(Headed m410(E) - 48 Bar Terminators)
(Headed m411(E) - 8 Bar Terminators)
(Headed m412(E) - 8 Bar Terminators)
(Headed m413(E) - 8 Bar Terminators)
(Headed m414(E) - 8 Bar Terminators)
(Headed m415(E) - 8 Bar Terminators)
(Headed m419(E) - 8 Bar Terminators)

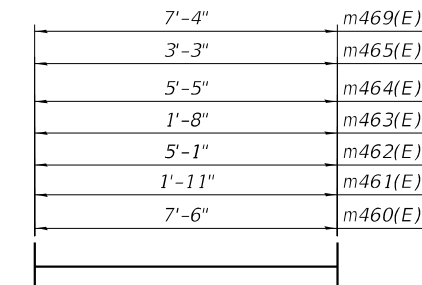


BAR m460(E)-m465(E), m469(E)

(Headed m460(E) - 48 Bar Terminators)
(Headed m461(E) - 8 Bar Terminators)
(Headed m462(E) - 8 Bar Terminators)
(Headed m463(E) - 8 Bar Terminators)
(Headed m464(E) - 8 Bar Terminators)
(Headed m465(E) - 8 Bar Terminators)
(Headed m469(E) - 8 Bar Terminators)

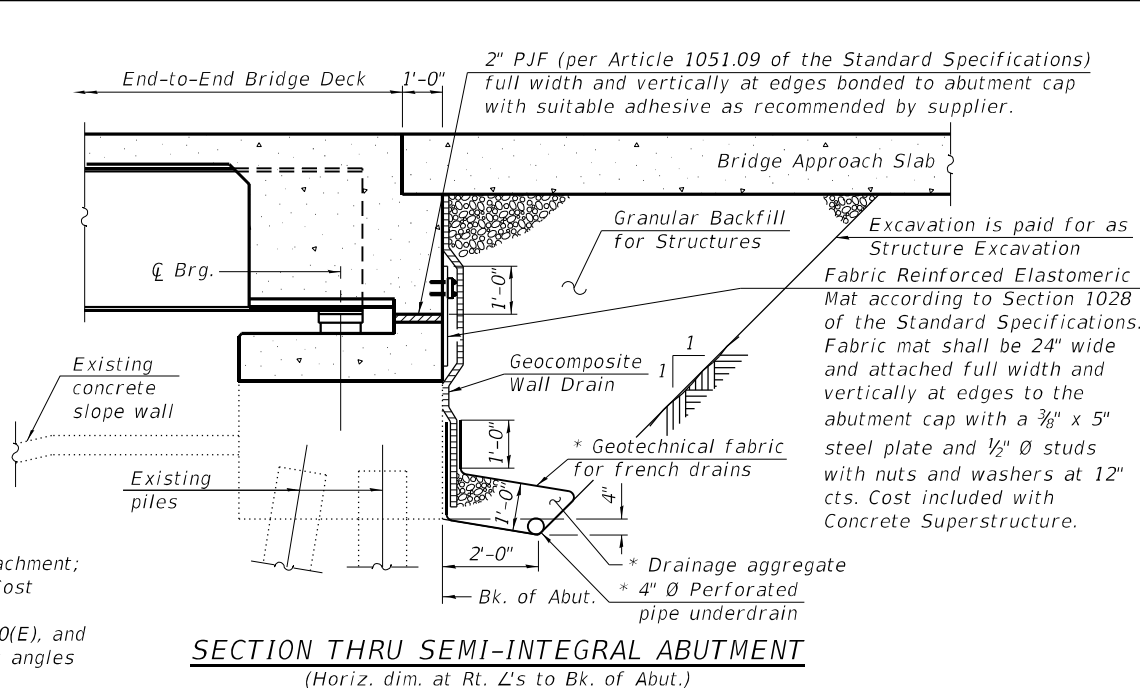

BACK OF ABUTMENT ELEVATIONS

Elev.	S.N. 016-0970 S. Abut	S.N. 016-0373 N. Abut
A	748.08	748.47
B	750.02	750.59
C	749.73	750.34
D	751.59	752.13

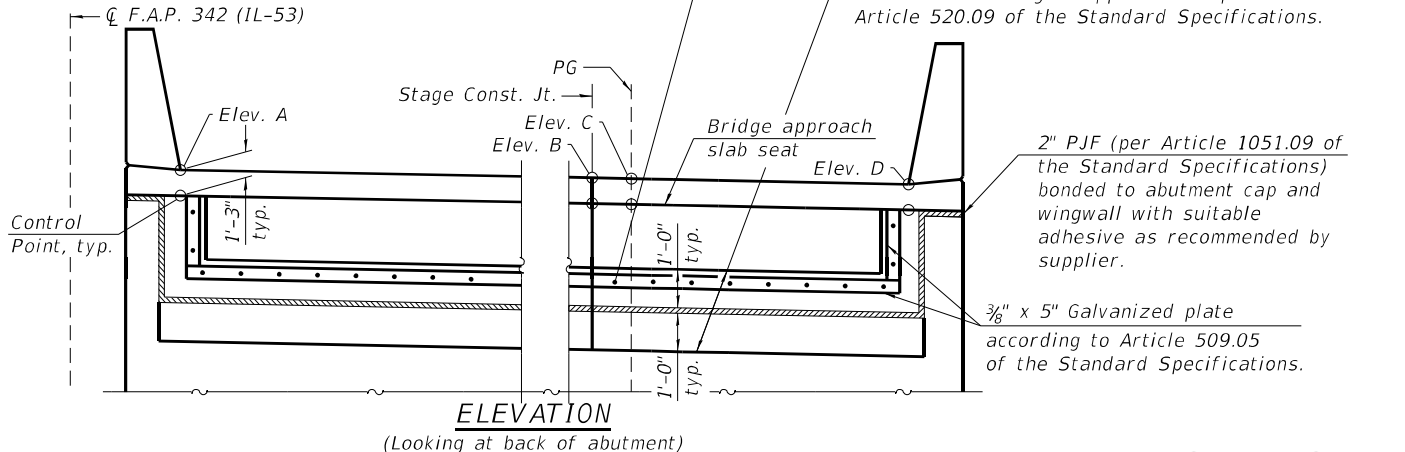

BAR u400(E), u450(E)

** After Grinding

BAR s400(E), s450(E)

(Headed s400(E) - 312 Bar Terminators)
(Headed s450(E) - 300 Bar Terminators)

BAR s401(E), s451(E)

Notes:

- All drainage system components shall extend to 2'-0" from the end of each wingwall except an outlet pipe shall extend until intersecting with the side slopes. The pipes shall drain into concrete headwalls. (See Article 601.05 of the Standard Specifications and Highway Standard 601101).
- The approach slab ledge shall have a constant slope determined from the control points show.
- Cost of fabric reinforced elastomeric mat, galvanized plate, stainless steel expansion bolts with nuts and washers and installation are included in the cost of Concrete Superstructure.

SEMI-INTEGRAL DIAPHRAGM

BILL OF MATERIALS

Structure No. 016-0375

Bar	No.	Size	Length	Shape
m400(E)	4	#4	24'-0"	—
m401(E)	4	#4	32'-8"	—
m402(E)	10	#6	24'-7"	—
m403(E)	10	#6	32'-8"	—
m404(E)	24	#6	7'-7"	—
m405(E)	4	#6	2'-1"	—
m406(E)	4	#6	8'-6"	—
m407(E)	4	#6	1'-8"	—
m408(E)	4	#6	5'-5"	—
m409(E)	4	#6	3'-3"	—
m410(E)	24	#6	7'-7"	—
m411(E)	4	#6	2'-1"	—
m412(E)	4	#6	8'-6"	—
m413(E)	4	#6	1'-8"	—
m414(E)	4	#6	5'-5"	—
m415(E)	4	#6	3'-3"	—
m416(E)	4	#4	21'-0"	—
m417(E)	10	#6	21'-8"	—
m418(E)	4	#6	5'-11"	—
m419(E)	4	#6	5'-11"	—
s400(E)	156	#5	9'-0"	□
s401(E)	156	#5	7'-11"	□
u400(E)	156	#4	3'-8"	□
Concrete Superstructures		CU YD	43.6	
Reinforcement Bars, Epoxy Coated		POUND	3,430	
Bar Terminators		EACH	408	
Mechanical Splicers		EACH	22	
Geocomposite Wall Drain		SQ YD	197	
Structure Excavation		CU YD	438	
Granular Backfill for		CU YD	286	
Pipe UnderDrains for Structures 4"		FOOT	178	

Structure No. 016-1120

Bar	No.	Size	Length	Shape
m450(E)	4	#4	20'-7"	—
m451(E)	4	#4	32'-8"	—
m452(E)	10	#6	21'-2"	—
m453(E)	10	#6	32'-8"	—
m454(E)	24	#6	7'-6"	—
m455(E)	4	#6	1'-11"	—
m456(E)	4	#6	5'-1"	—
m457(E)	4	#6	1'-8"	—
m458(E)	4	#6	5'-5"	—
m459(E)	4	#6	3'-3"	—
m460(E)	24	#6	7'-6"	—
m461(E)	4	#6	1'-11"	—
m462(E)	4	#6	5'-1"	—
m463(E)	4	#6	1'-8"	—
m464(E)	4	#6	5'-5"	—
m465(E)	4	#6	3'-3"	—
m466(E)	4	#4	22'-10"	—
m467(E)	10	#6	23'-4"	—
m468(E)	4	#6	7'-4"	—
m469(E)	4	#6	7'-4"	—
s450(E)	150	#5	9'-0"	□
s451(E)	150	#5	7'-11"	□
u450(E)	150	#4	3'-8"	□
Concrete Superstructures		CU YD	43.6	
Reinforcement Bars, Epoxy Coated		POUND	3,330	
Bar Terminators		EACH	396	
Mechanical Splicers		EACH	22	
Geocomposite Wall Drain		SQ YD	182	
Structure Excavation		CU YD	386	
Granular Backfill for		CU YD	260	
Pipe UnderDrains for Structures 4"		FOOT	175	

STATE OF ILLINOIS
DEPARTMENT OF TRANSPORTATION


ABUTMENT DIAPHRAGM DETAILS
STRUCTURE NO. 016-0373 (NB) AND 016-0970 (SB)

SHEET 28 OF 73 SHEETS

F.A. RTE.	SECTION	COUNTY	TOTAL SHEETS	SHEET NO.
342	(531) BR 23	COOK	1211	846
CONTRACT NO. 62W38				
ILLINOIS FED. AID PROJECT				

TOP AND BOTTOM ELEVATIONS
FOR APPROACH FOOTING

Point	Top	Bottom
A	747.15	746.32
B	748.90	748.07
C	749.04	748.21
D	751.17	750.34
E	747.06	746.23
F	748.85	748.02
G	748.97	748.14
H	751.12	750.29

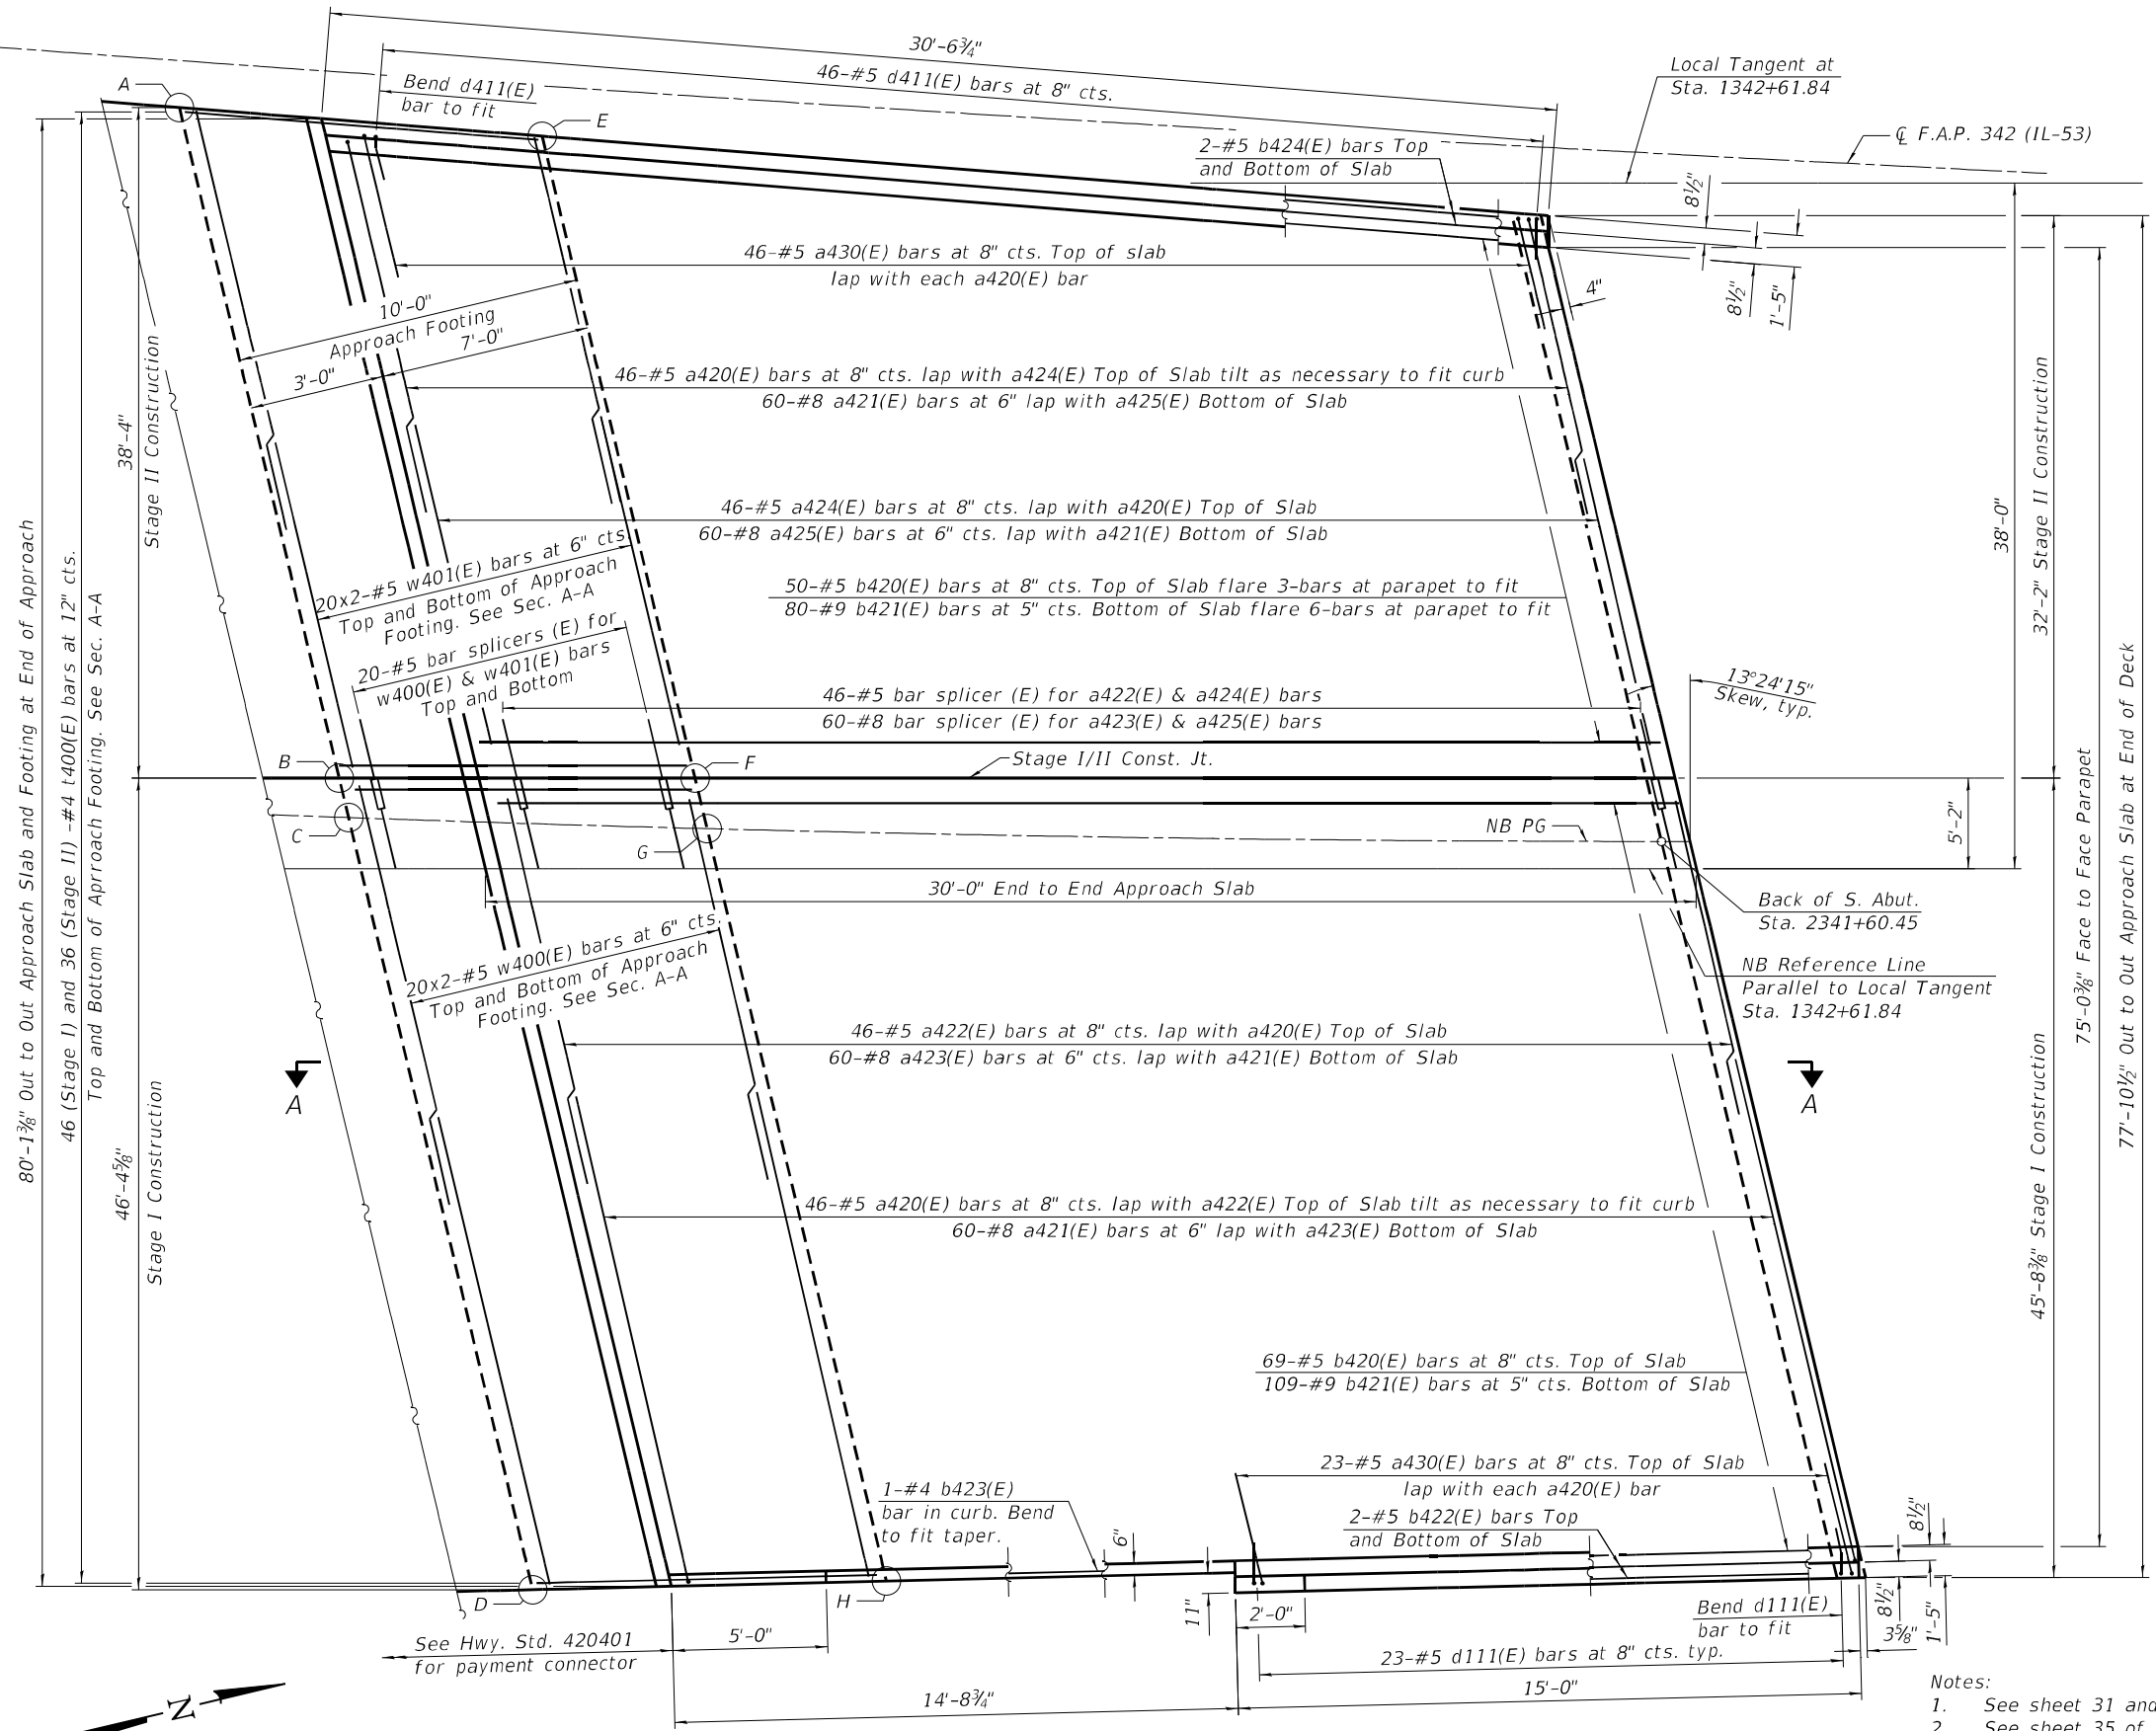

MINIMUM BAR LAPS

#4 Bar = 2'-5"
#5 Bar = 3'-0"
#8 Bar = 4'-9"

- Notes:
- See sheet 31 and 35 of 73 for Cross Section and details.
 - See sheet 35 of 73 for Section A-A.
 - See sheet 3 of 73 for Offset Sketch
 - Bars indicated thus 20x2-#5 etc. indicates 20 lines of bars with 2 lengths per line.

PLAN

STATE OF ILLINOIS
DEPARTMENT OF TRANSPORTATION

SOUTH APPROACH SLAB PLAN (1 OF 2)
STRUCTURE NO. 016-0373 (NB)

SHEET 29 OF 73 SHEETS


F.A. RTE.	SECTION	COUNTY	TOTAL SHEETS	SHEET NO.
342	(531)BR 23	COOK	1211	847
CONTRACT NO. 62W38				

ILLINOIS FED. AID PROJECT

USER NAME = codyh	DESIGNED - TJE	REVISED -
PLOT SCALE = 0:2.0000 " = 1"	CHECKED - NDR	REVISED -
PLOT DATE = 9/25/2024	DRAWN - CJH	REVISED -
	CHECKED - TJE	REVISED -

TOP AND BOTTOM ELEVATIONS
FOR APPROACH FOOTING

Point	Top	Bottom
A	747.81	746.97
B	749.52	748.69
C	749.62	748.79
D	751.45	750.61
E	747.77	746.94
F	749.53	748.69
G	749.60	748.77
H	751.42	750.59

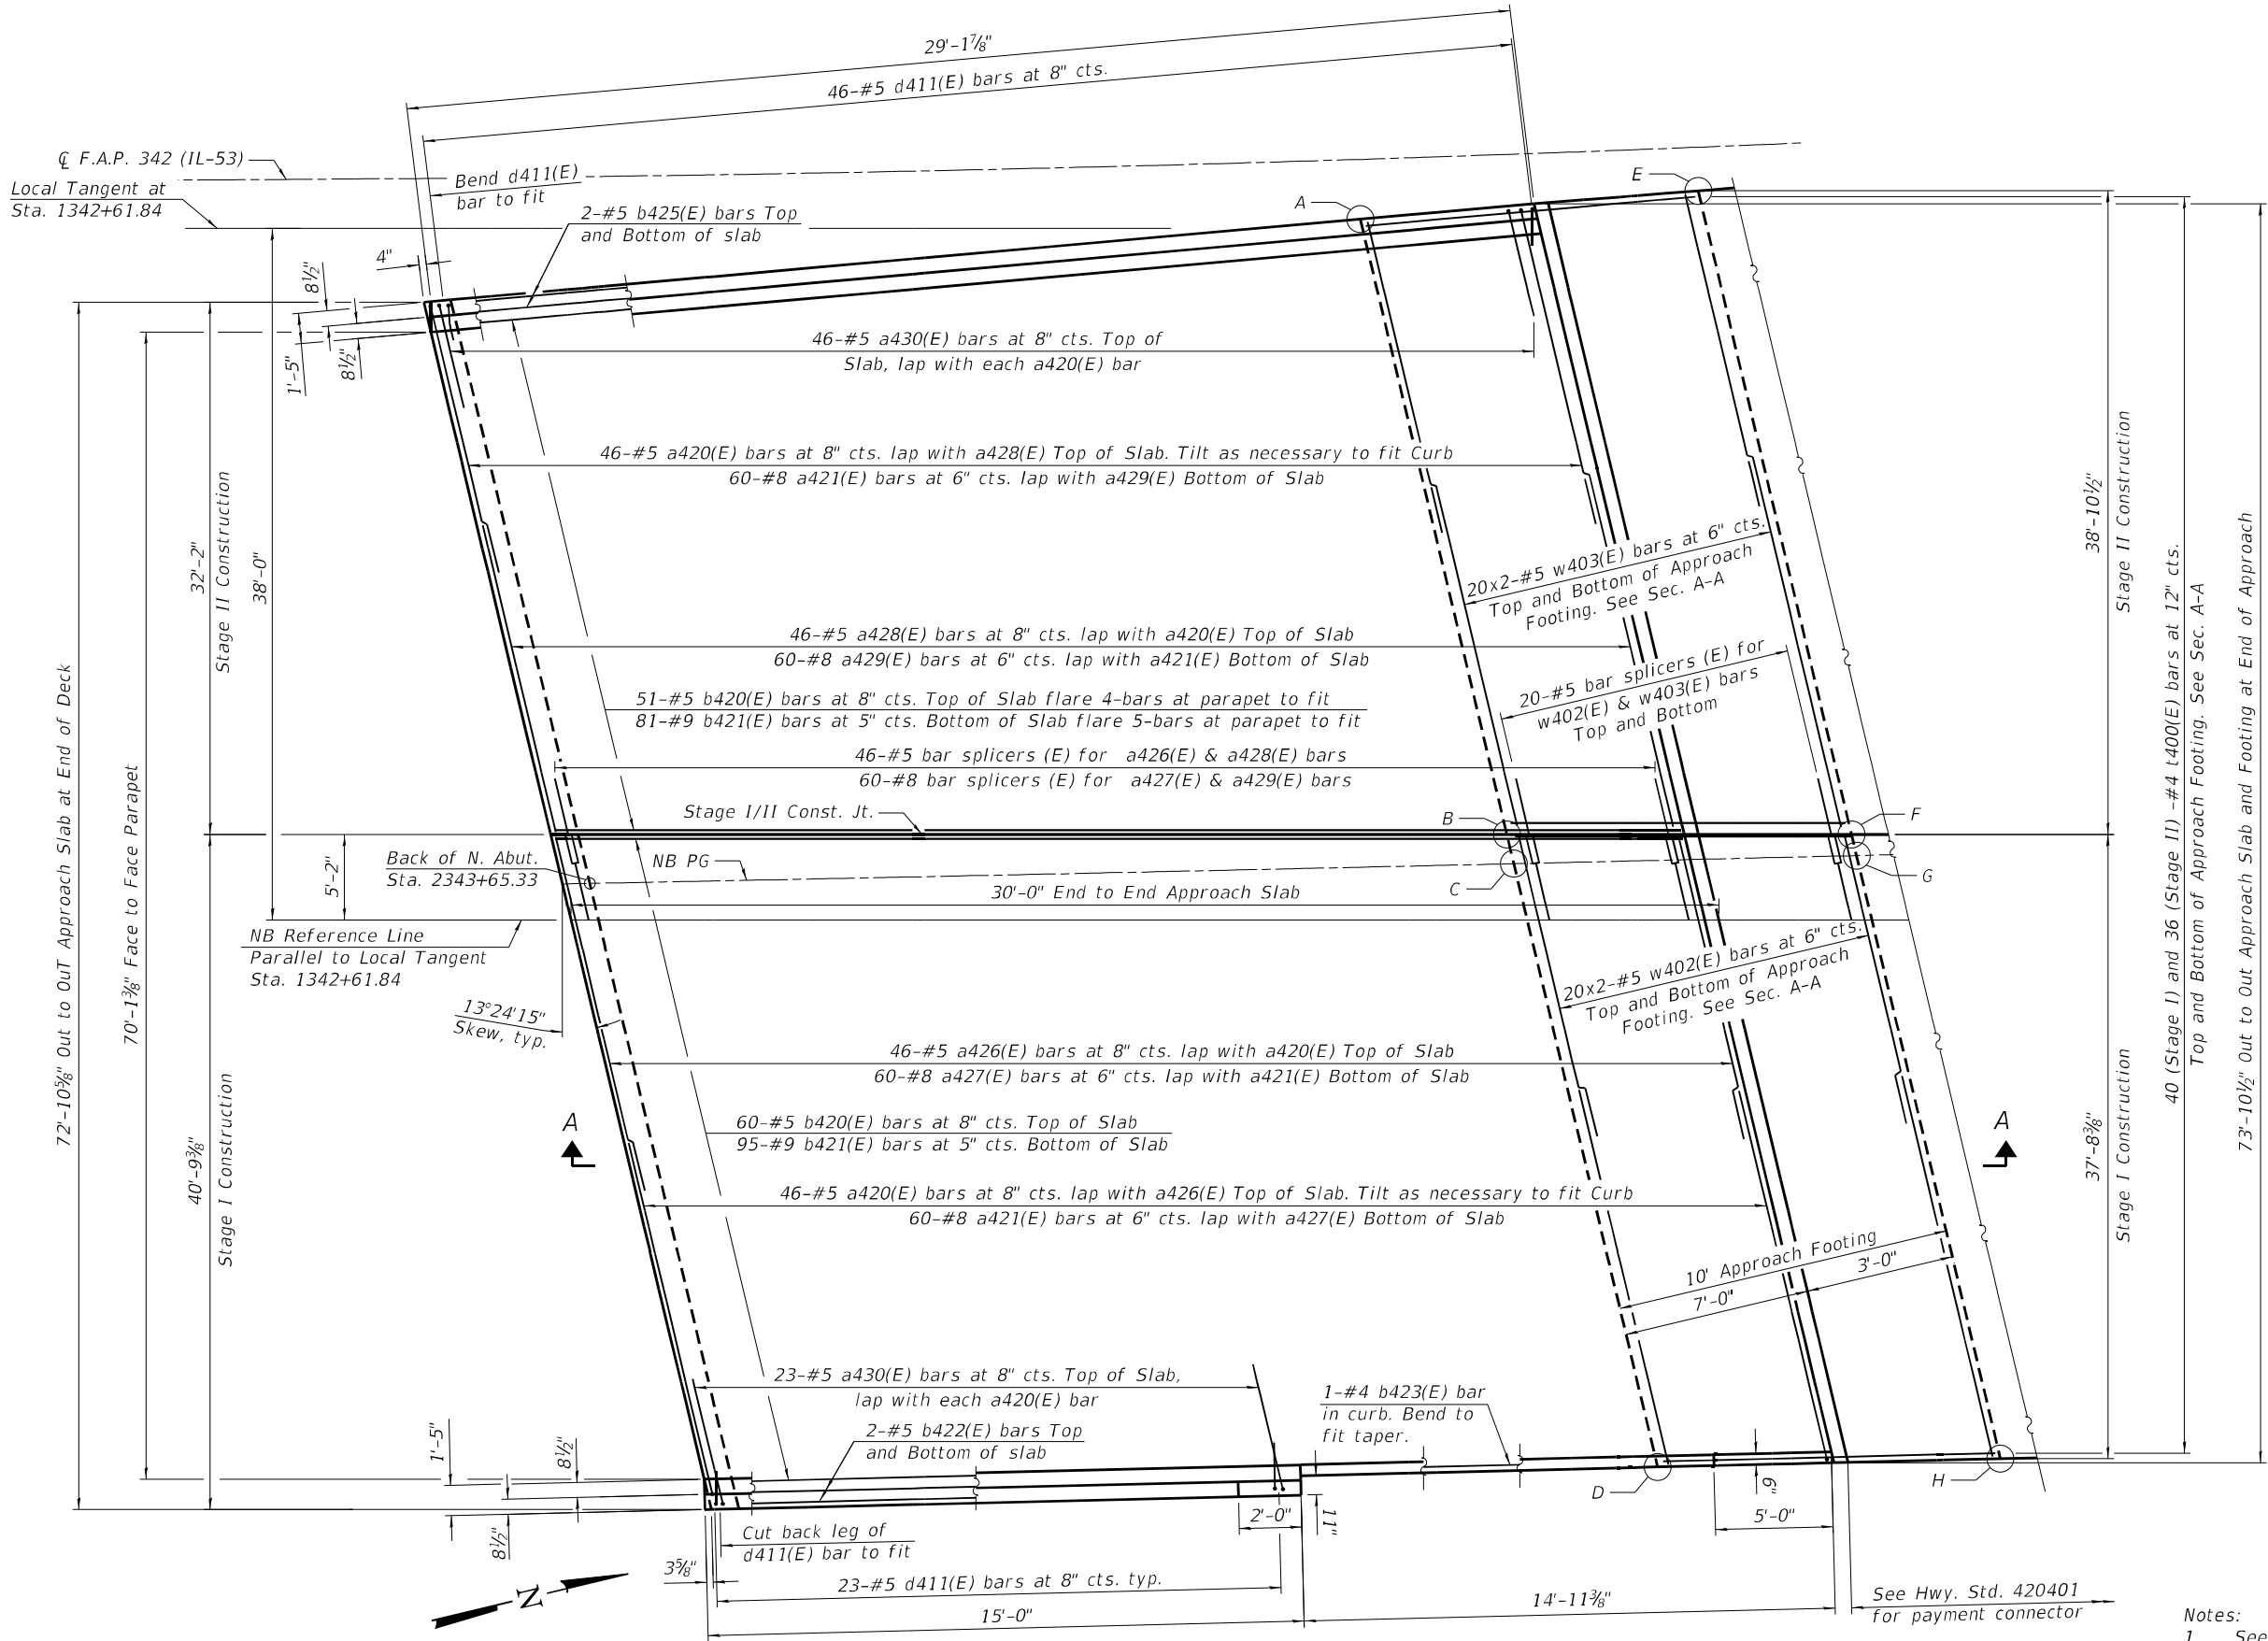

PLAN

MINIMUM BAR LAPS

#4 Bar = 2'-5"
#5 Bar = 3'-0"
#8 Bar = 4'-9"

- Notes:
- See sheet 31 and 35 of 73 for Cross Section and details.
 - See sheet 35 of 73 for Section A-A.
 - See sheet 3 of 73 for Offset Sketch
 - Bars indicated thus 20x2-#5 etc. indicates 20 lines of bars with 2 lengths per line.

MODEL: Default
FILE NAME: S:\JOL\6300-6399\6346\113\Drawings\CAD\Micro-554\CAD_Sheets\01603730970-62W38-030-ASP2.dgn
9/25/2024 7:54:18 AM





USER NAME = codyh	DESIGNED - TJE	REVISED -
	CHECKED - NDR	REVISED -
PLOT SCALE = 0:2.0000" = 1' / in.	DRAWN - CJH	REVISED -
PLOT DATE = 9/25/2024	CHECKED - TJE	REVISED -

STATE OF ILLINOIS
DEPARTMENT OF TRANSPORTATION

NORTH APPROACH SLAB PLAN (2 OF 2)
STRUCTURE NO. 016-0373 (NB)


SHEET 30 OF 73 SHEETS

F.A. RTE.	SECTION	COUNTY	TOTAL SHEETS	SHEET NO.
342	(531)BR 23	COOK	1211	848
CONTRACT NO. 62W38				
ILLINOIS FED. AID PROJECT				

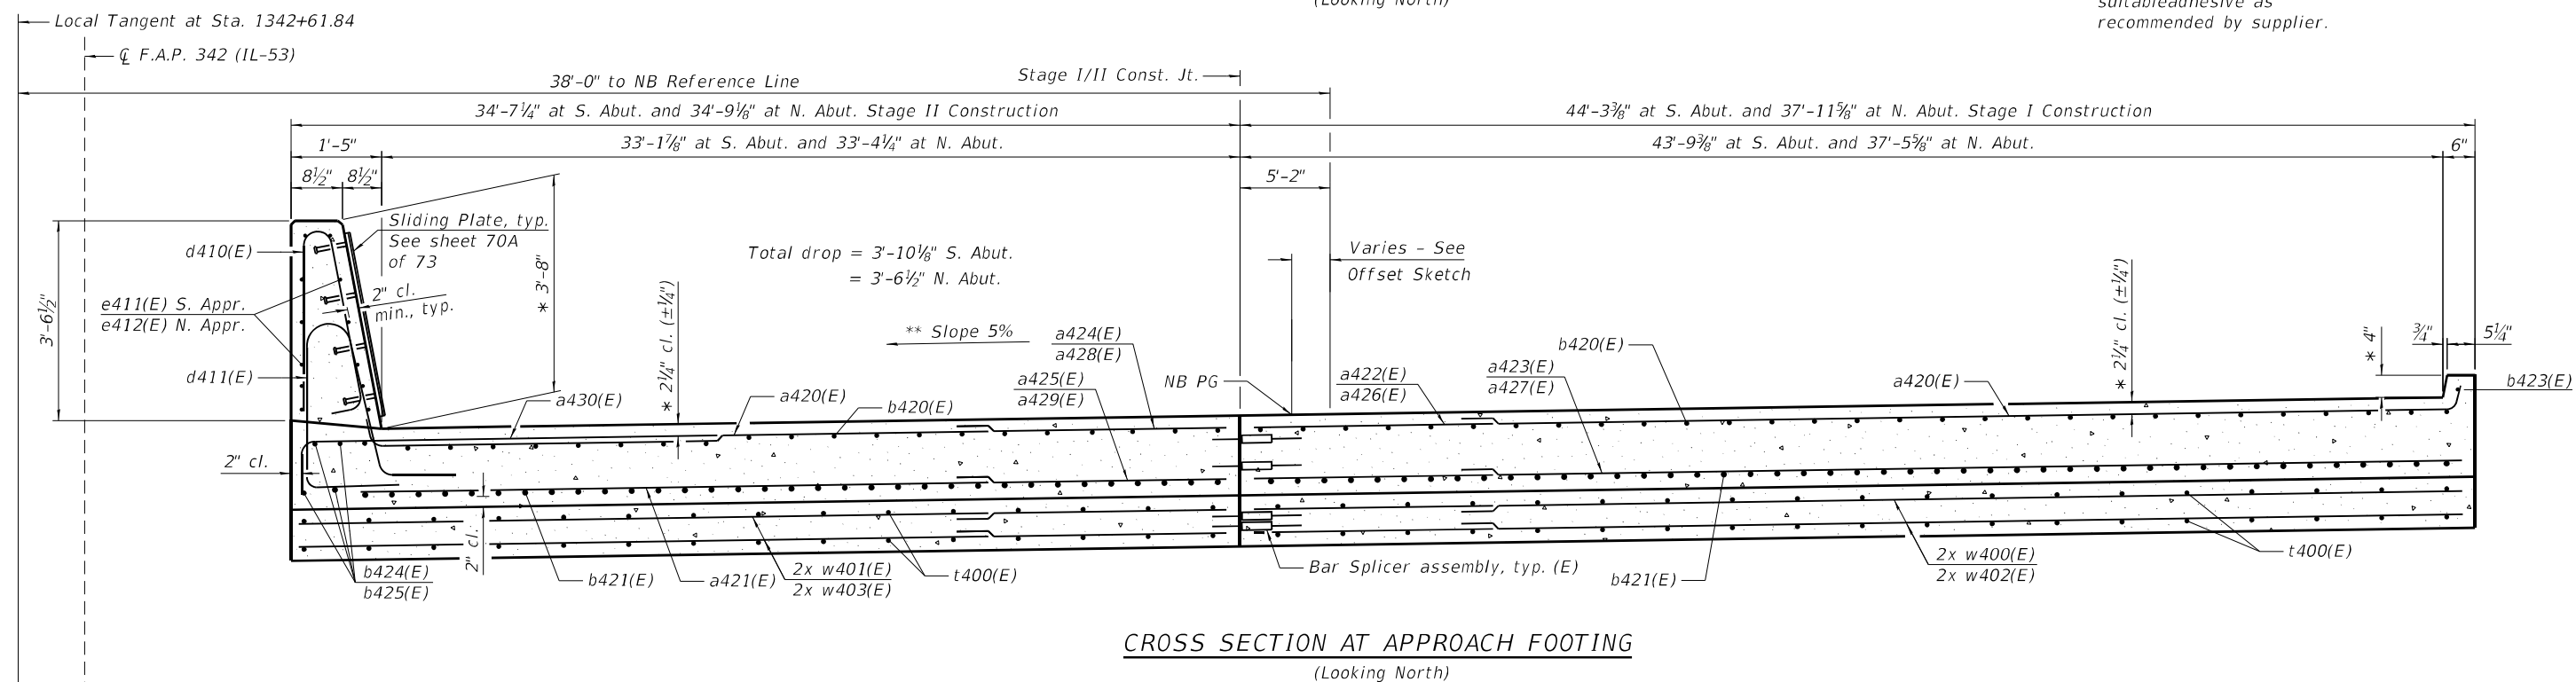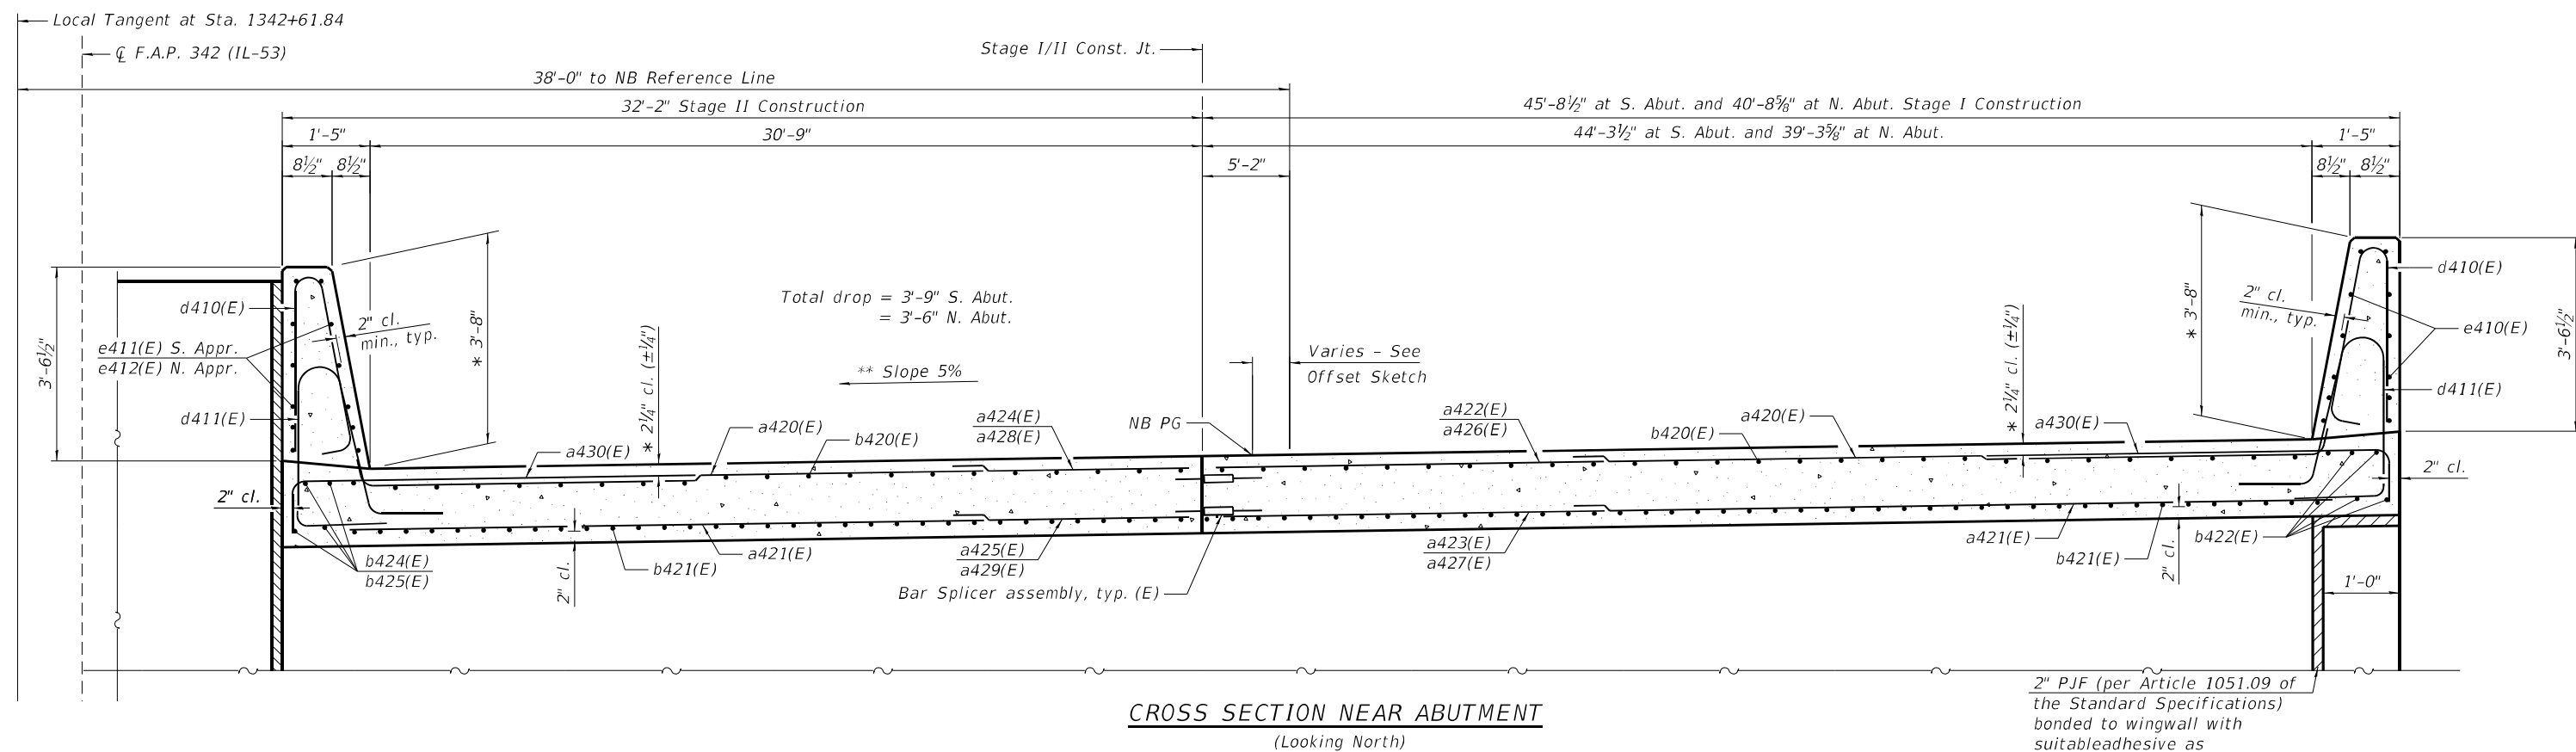

- Notes:
1. See sheet 35 of 73 for details and bill of materials.
 2. See sheet 3 of 73 for Offset Sketch
- * After grinding
** Measured Radially

Point	Top	Bottom
A	746.53	745.70
B	748.32	747.49
C	748.66	747.82
D	750.24	749.41
E	746.41	745.58
F	748.25	747.41
G	748.61	747.78
H	750.17	749.34

 


Notes:

1. See sheet 34 and 35 of 73 for Cross Section and details.
2. See sheet 35 of 73 for Section A-A.
3. See sheet 3 of 73 for Offset Sketch.
4. Bars indicated thus 20x2-#5 etc. indicates 20 lines of bars with 2 lengths per line.

TOP AND BOTTOM ELEVATIONS
FOR APPROACH FOOTING

Point	Top	Bottom
A	747.08	746.25
B	749.06	748.23
C	749.34	748.51
D	750.89	750.05
E	747.03	746.20
F	749.05	748.21
G	749.36	748.52
H	750.86	750.03

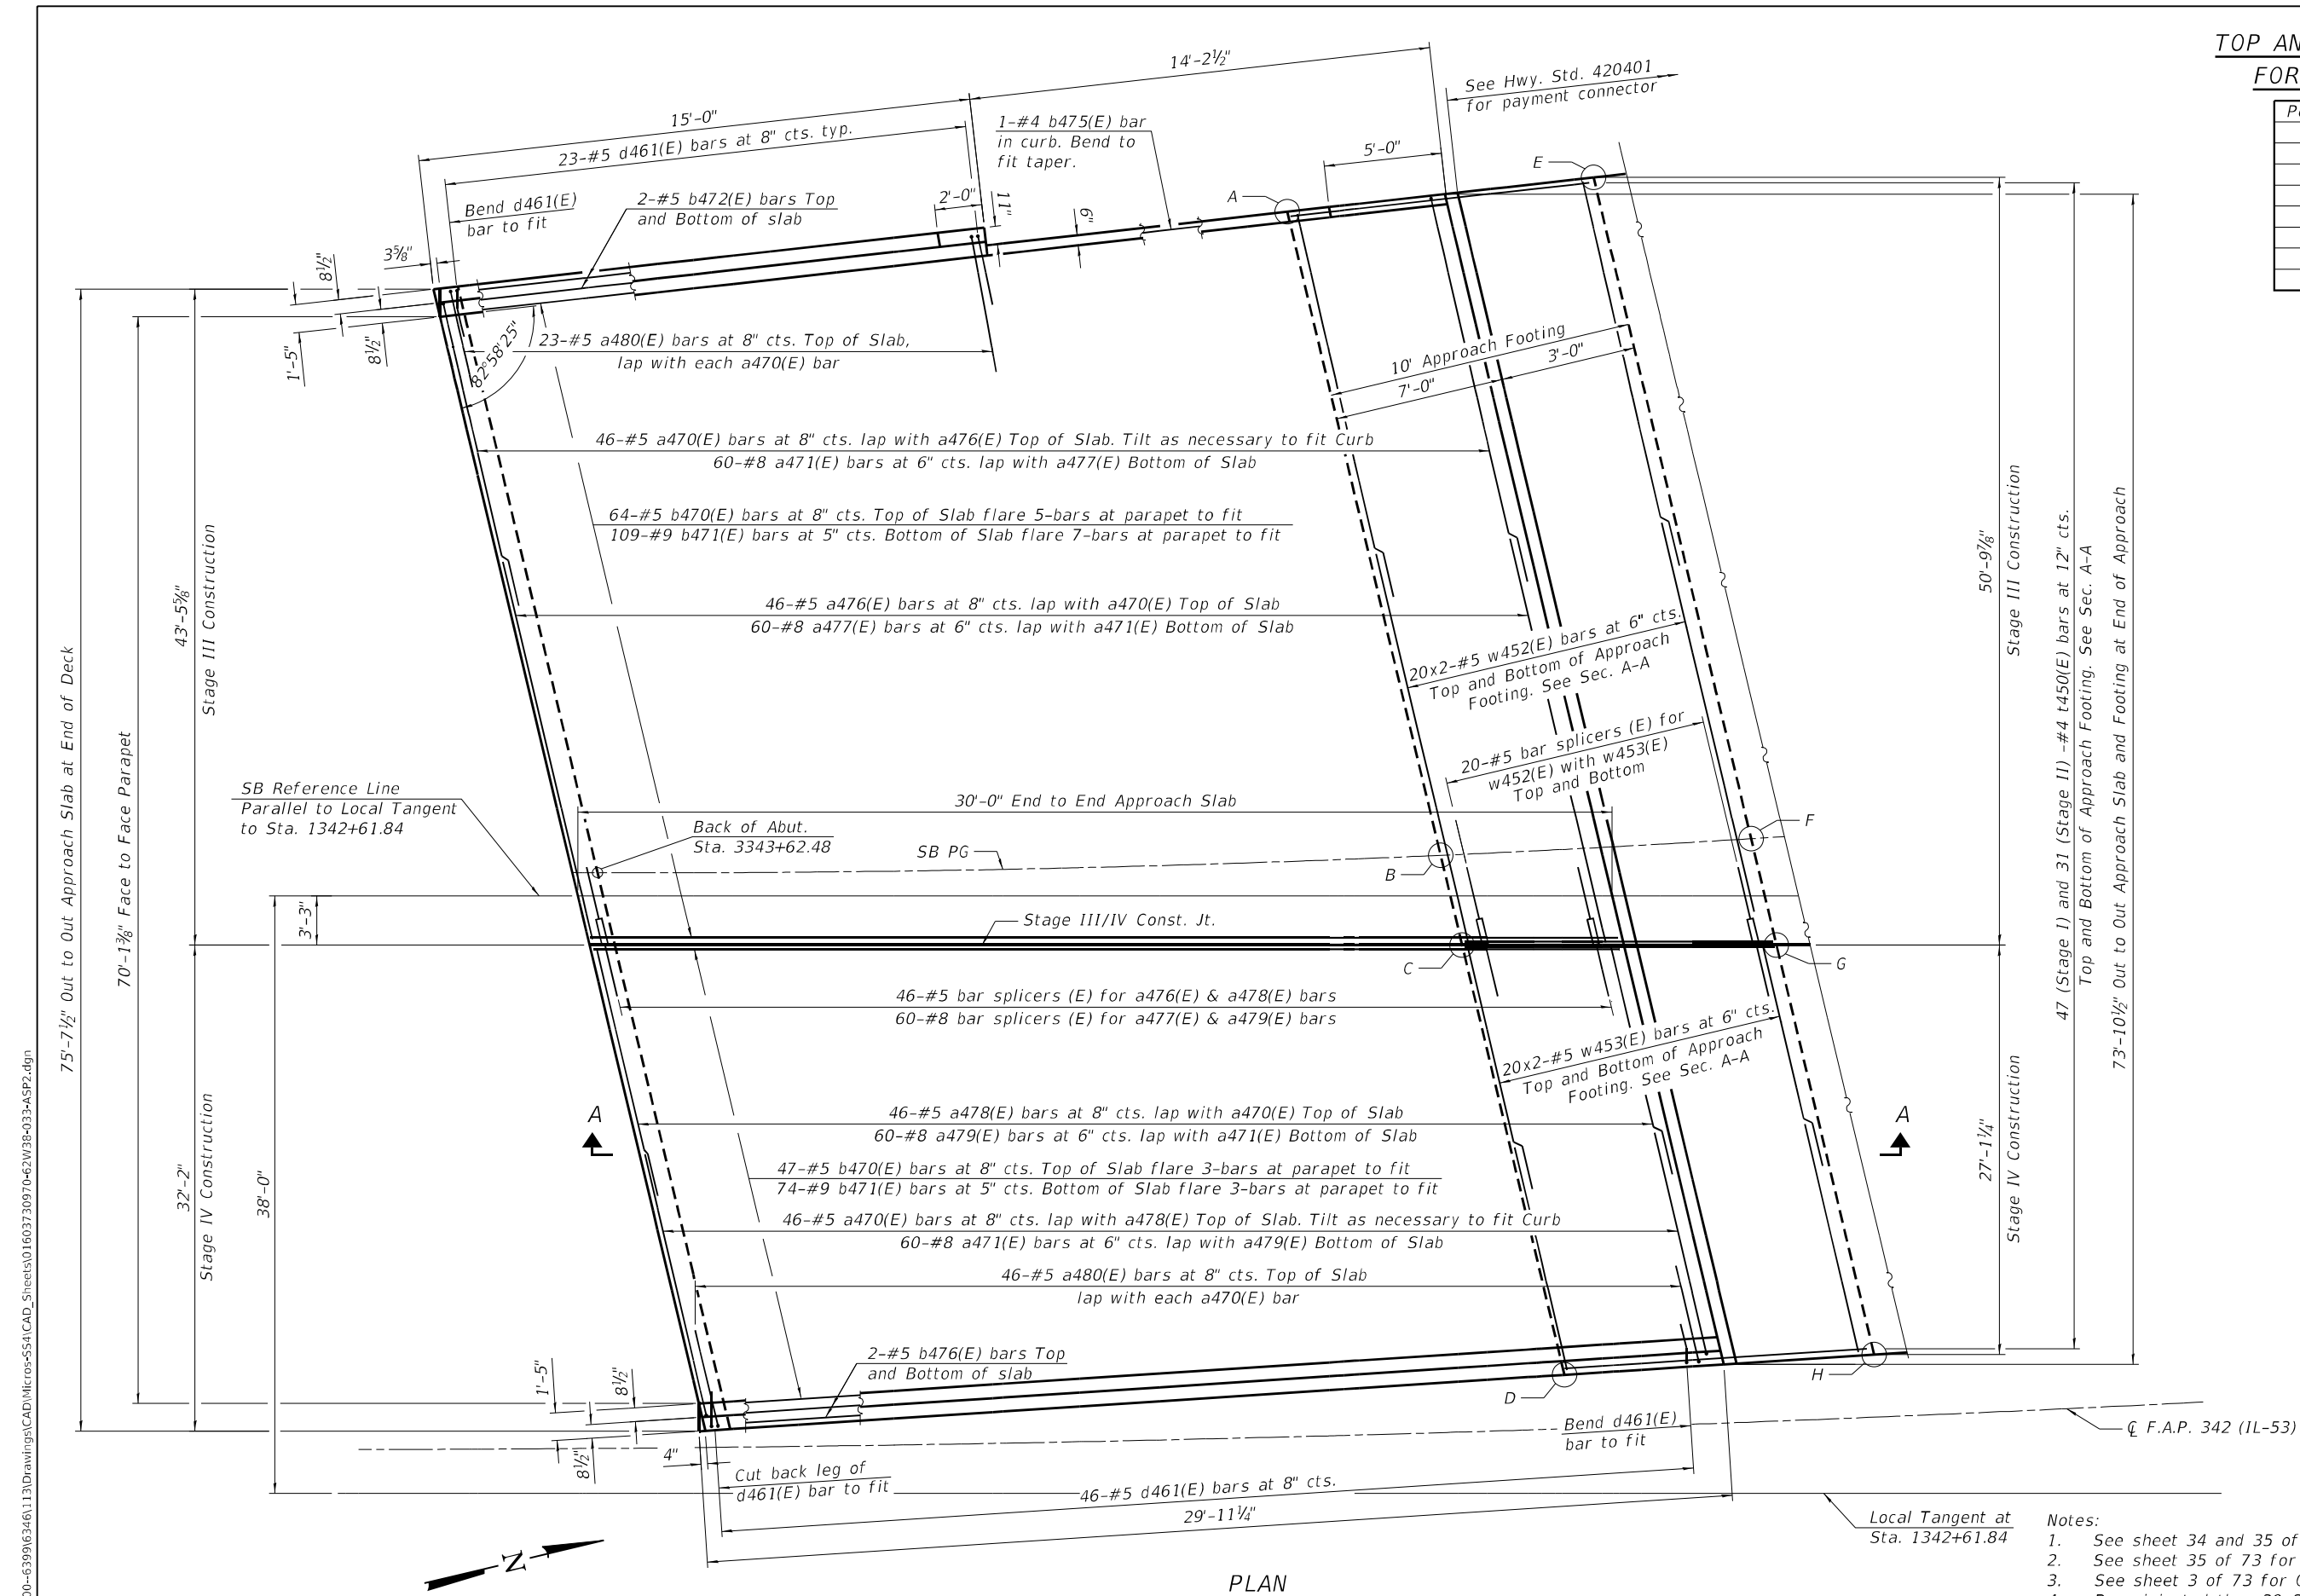

PLAN

MINIMUM BAR LAPS

#4 Bar = 2'-5"
#5 Bar = 3'-0"
#8 Bar = 4'-9"

- Notes:
1. See sheet 34 and 35 of 73 for Cross Section and details.
 2. See sheet 35 of 73 for Section A-A.
 3. See sheet 3 of 73 for Offset Sketch
 4. Bars indicated thus 20x2-#5 etc. indicates 20 lines of bars with 2 lengths per line.

MODEL: Default
FILE NAME: S:\JOL\6300-6399\6346\1113\Drawings\CAD\Micro-554\CAD_Sheets\01603730970-62W38-033-ASP2.dgn
9/25/2024 7:54:22 AM





USER NAME = codyh	DESIGNED - TJE	REVISED -
	CHECKED - NDR	REVISED -
PLOT SCALE = 0:2.0000 " = 1"	DRAWN - CJH	REVISED -
PLOT DATE = 9/25/2024	CHECKED - TJE	REVISED -

STATE OF ILLINOIS
DEPARTMENT OF TRANSPORTATION

NORTH APPROACH SLAB PLAN
STRUCTURE NO. 016-0970 (SB)

SHEET 33 OF 73 SHEETS



F.A. RTE.	SECTION	COUNTY	TOTAL SHEETS	SHEET NO.
342	(531)BR 23	COOK	1211	851
CONTRACT NO. 62W38				
ILLINOIS FED. AID PROJECT				

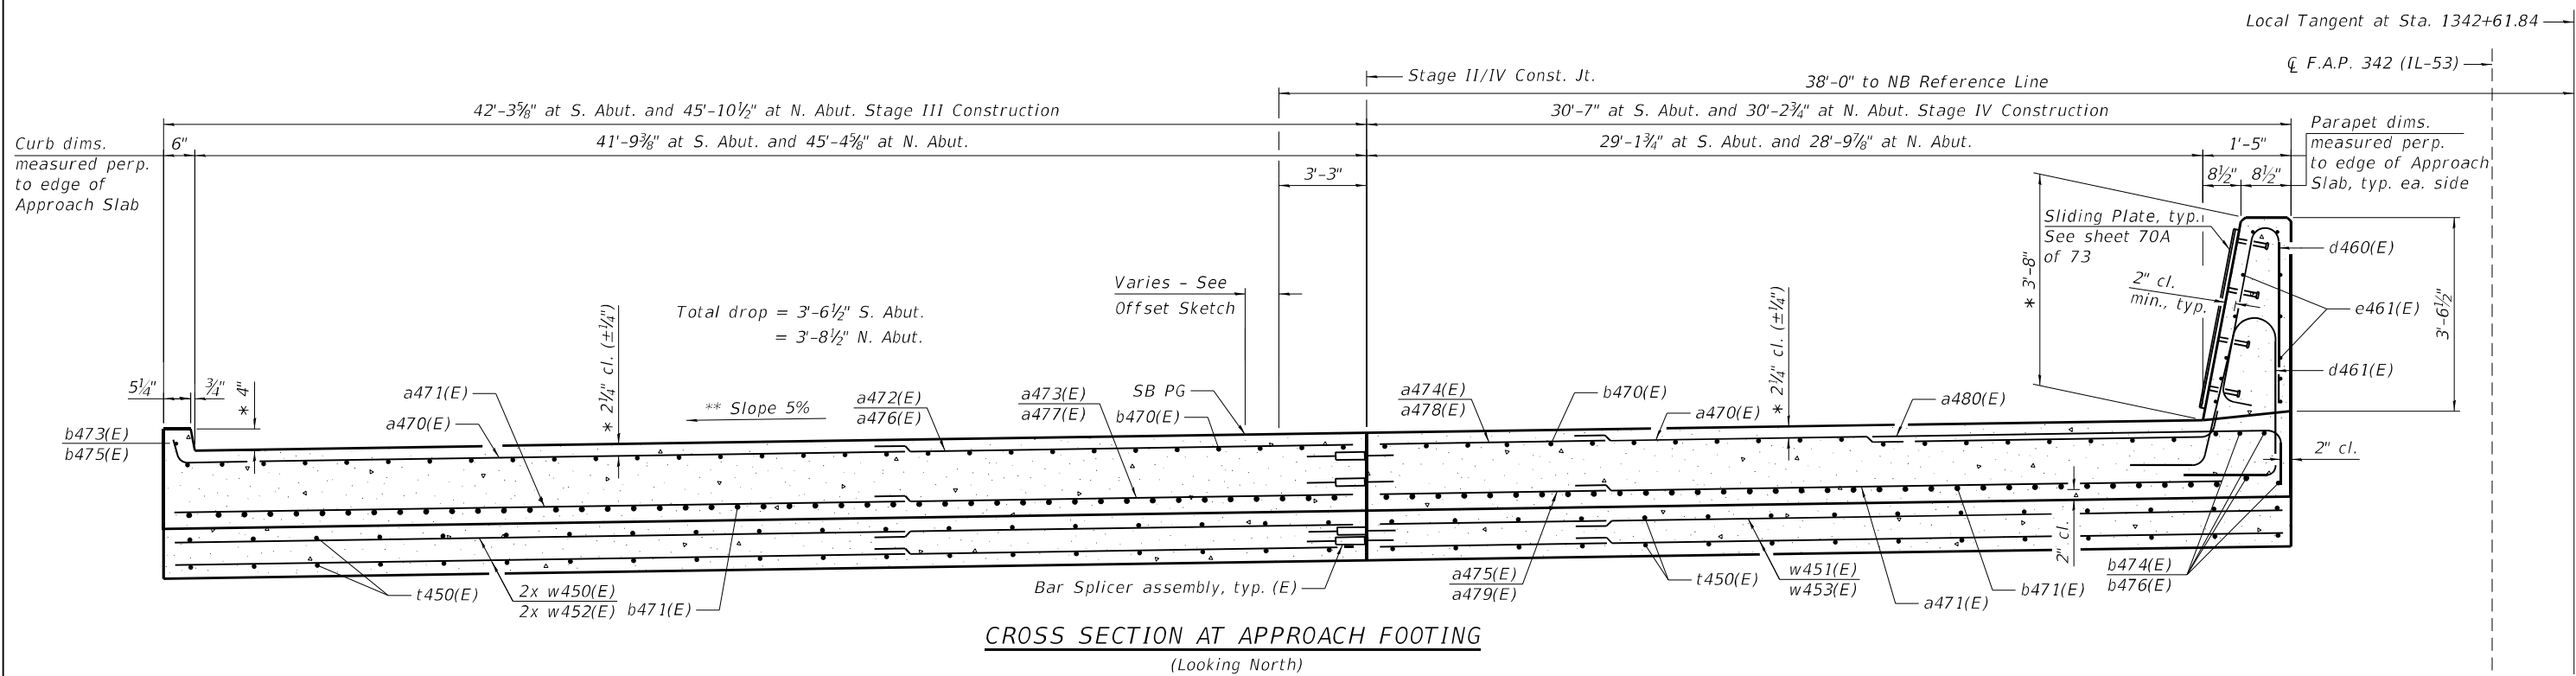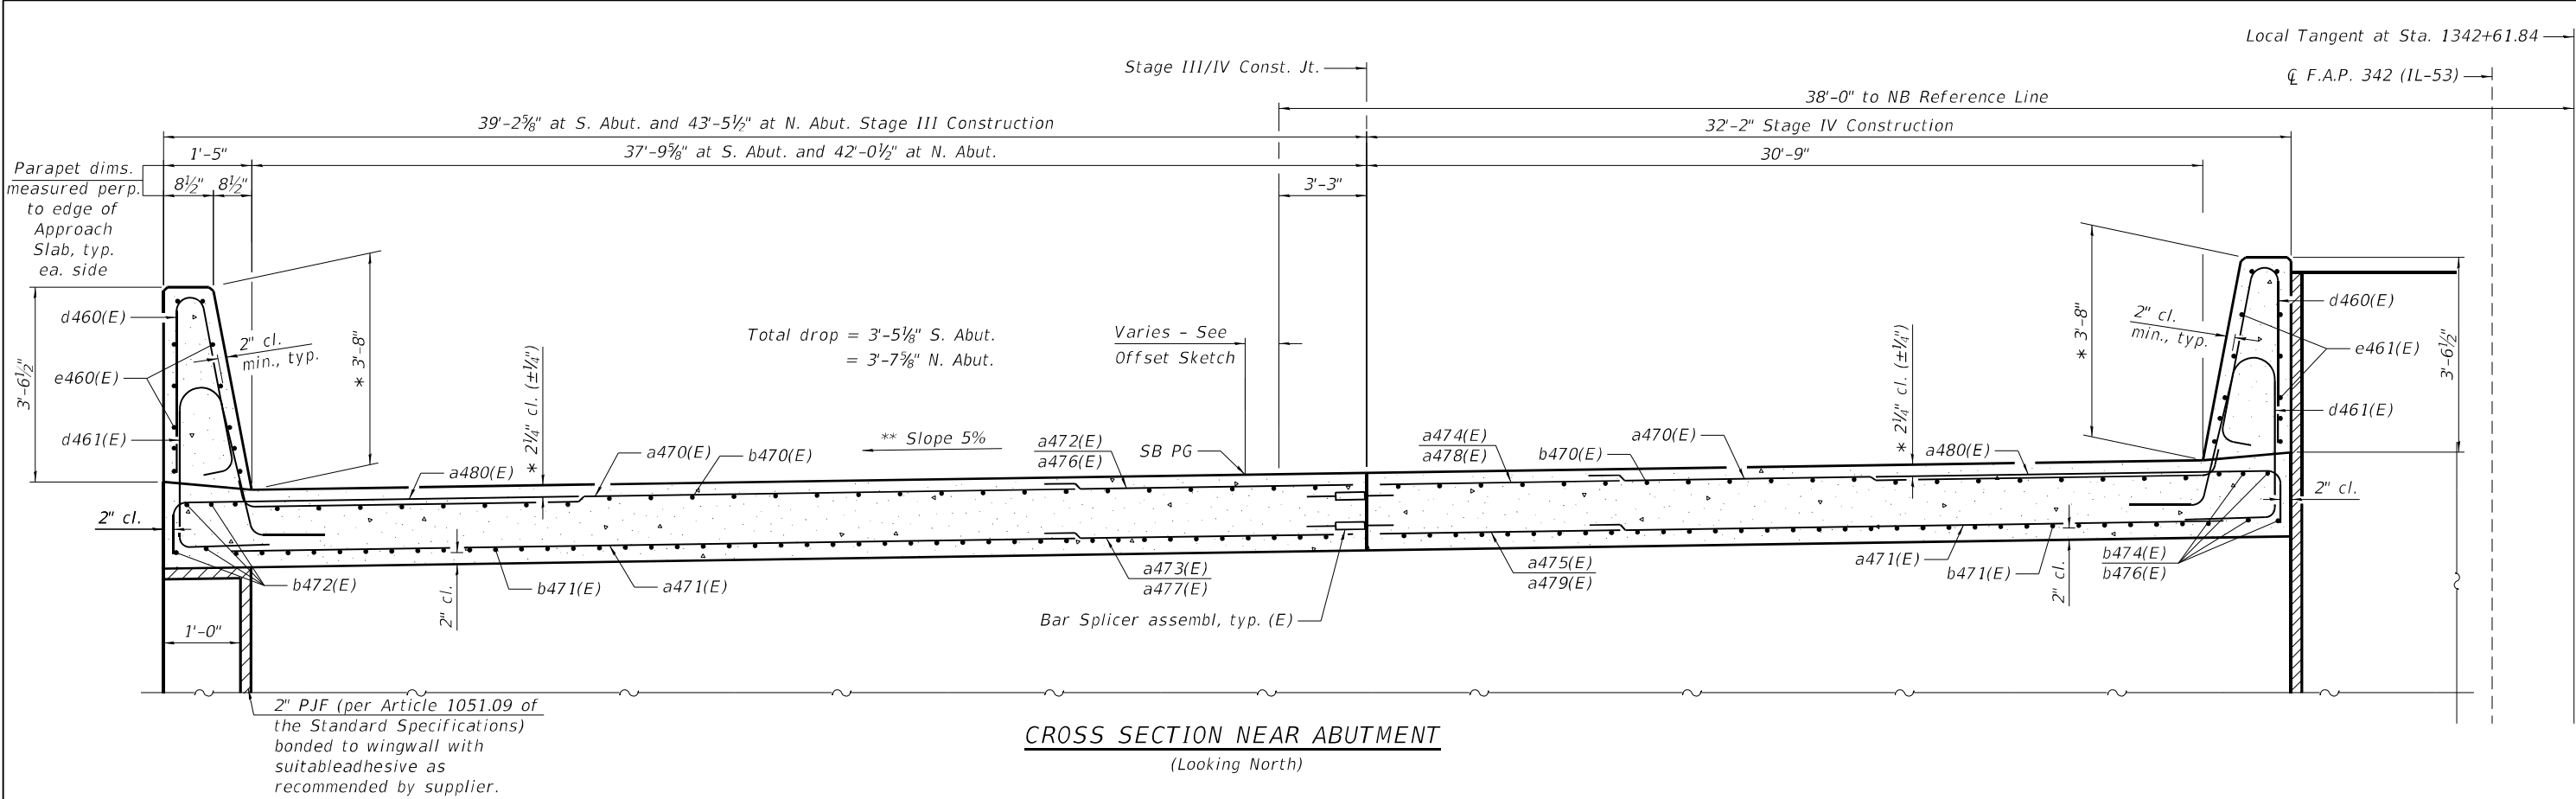

- Notes:
- See sheet 35 of 73 for details and bill of materials.
 - See sheet 3 of 73 for Offset Sketch
- * After grinding
** Measured Radially

MODEL: Default
FILE NAME: S:\JOLI\6300--6399\6346\113\Drawings\CAD\Micro-55A\CAD_Sheets\01603730970-62W38-034+ASC5.dgn
9/25/2024 7:54:23 AM

 1170 SOUTH HOUBOLT ROAD JOLIET, ILLINOIS 60431 (815) 744-4200 ASSOCIATES™ ID#PR NO. 184-001273	USER NAME = codyh		DESIGNED - TJE	REVISED -	STATE OF ILLINOIS DEPARTMENT OF TRANSPORTATION	APPROACH SLAB CROSS SECTION STRUCTURE NO. 016-0970 (SB)	F.A. RTE.	SECTION	COUNTY	TOTAL SHEETS	SHEET NO.
	PLOT SCALE = 0:2.0000 " = 1' in.		CHECKED - NDR	REVISED -			342	(531)BR 23	COOK	1211	852
	PLOT DATE = 9/25/2024		DRAWN - CJH	REVISED -			CONTRACT NO. 62W38				
			CHECKED - TJE	REVISED -			ILLINOIS FED. AID PROJECT				
SHEET 34 OF 73 SHEETS											

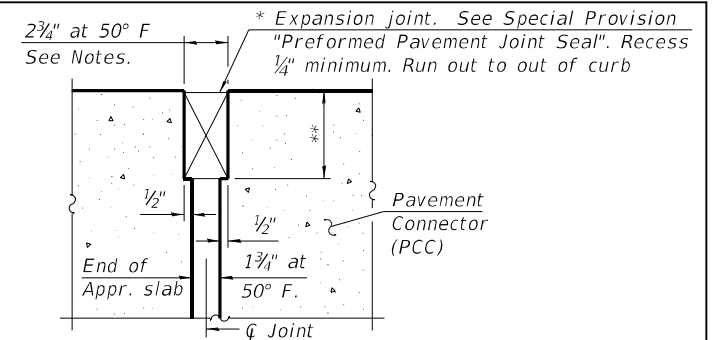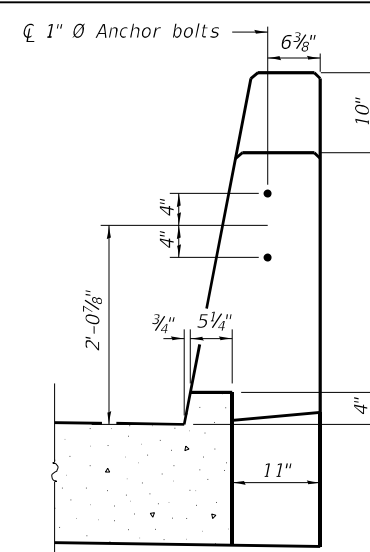

DETAIL A
(at Rt. $\angle$'s)


* Cost included with Concrete Superstructure (Approach Slab).
 ** Per manufacturer recommendations
 *** Prior to Grinding
 **** After Grinding

TWO APPROACHES (EACH STRUCTURE) BILL OF MATERIAL

Structure No. 016-0373 (NB)					Structure No. 016-0970 (SB)				
Bar	No.	Size	Length	Shape	Bar	No.	Size	Length	Shape
a420(E)	184	#5	20'-6"		a470(E)	184	#5	20'-6"	
a421(E)	240	#8	20'-0"		a471(E)	240	#8	20'-0"	
a422(E)	46	#5	29'-7"		a472(E)	46	#5	26'-3"	
a423(E)	60	#8	31'-4"		a473(E)	60	#8	28'-0"	
a424(E)	46	#5	18'-3"		a474(E)	46	#5	15'-8"	
a425(E)	60	#8	20'-0"		a475(E)	60	#8	17'-5"	
a426(E)	46	#5	23'-11"		a476(E)	46	#5	30'-9"	
a427(E)	60	#8	25'-8"		a477(E)	60	#8	32'-6"	
a428(E)	46	#5	18'-5"		a478(E)	46	#5	16'-9"	
a429(E)	60	#8	20'-2"		a479(E)	60	#8	18'-6"	
a430(E)	138	#5	7'-4"		a480(E)	138	#5	7'-4"	
b420(E)	230	#5	29'-8"		b470(E)	224	#5	29'-8"	
b421(E)	365	#9	29'-8"		b471(E)	354	#9	29'-8"	
b422(E)	8	#5	14'-8"		b472(E)	8	#5	14'-8"	
b423(E)	2	#4	14'-6"		b473(E)	1	#4	15'-10"	
b424(E)	4	#5	30'-3"		b474(E)	4	#5	29'-8"	
b425(E)	4	#5	28'-10"		b475(E)	1	#4	13'-10"	
					b476(E)	4	#5	29'-7"	
d410(E)	138	#5	7'-0"		d460(E)	138	#5	7'-0"	
d411(E)	138	#5	8'-6"		d461(E)	138	#5	8'-6"	
e410(E)	24	#4	14'-8"		e460(E)	24	#4	14'-8"	
e411(E)	12	#4	30'-3"		e461(E)	24	#4	29'-8"	
e412(E)	12	#4	28'-10"						
t400(E)	316	#4	9'-11"		t450(E)	304	#4	9'-11"	
w400(E)	80	#5	24'-9"		w450(E)	80	#5	23'-4"	
w401(E)	80	#5	19'-3"		w451(E)	80	#5	17'-3"	
w402(E)	80	#5	21'-7"		w452(E)	80	#5	25'-0"	
w403(E)	80	#5	19'-4"		w453(E)	80	#5	17'-1"	
Concrete Structures			CU YD	70.1	Concrete Structures			CU YD	67.8
Concrete Superstructures			CU YD	17.0	Concrete Superstructures			CU YD	17.0
Concrete Superstructure (Approach Slab)			CU YD	215.9	Concrete Superstructure (Approach Slab)			CU YD	203.8
Protective Coat			SQ YD	514.0	Protective Coat			SQ YD	537.0
Bridge Deck Grooving			SQ YD	473	Bridge Deck Grooving			SQ YD	468
Diamond Grinding (Bridge Section)			SQ YD	479	Diamond Grinding (Bridge Section)			SQ YD	474
Reinforcement Bars, Epoxy Coated			POUND	94,150	Reinforcement Bars, Epoxy Coated			POUND	92,230
Bar Splicers			EACH	292	Bar Splicers			EACH	292


Notes:

1. The joint opening shall be adjusted for temperature per Article 520.04 of the Standard Specifications. However, since this detail is for jointless structures, the length of bridge used to calculate the adjustment shall be equal to half the total bridge length plus the length of the bridge approach slab.
2. Parapet concrete shall be paid for as Concrete Superstructure.
3. Approach slab shall be paid for as Concrete Superstructure (Approach Slab).
4. Approach footing concrete shall be paid for as Concrete Structures.
5. The approach footing maximum applied service bearing pressure (Q_{max}) = 2.0 ksf.
6. Cost of excavation for approach footing included with Concrete Structures.
7. For Granular Backfill for Structures and drainage treatment details, see sheet 28 of 73.

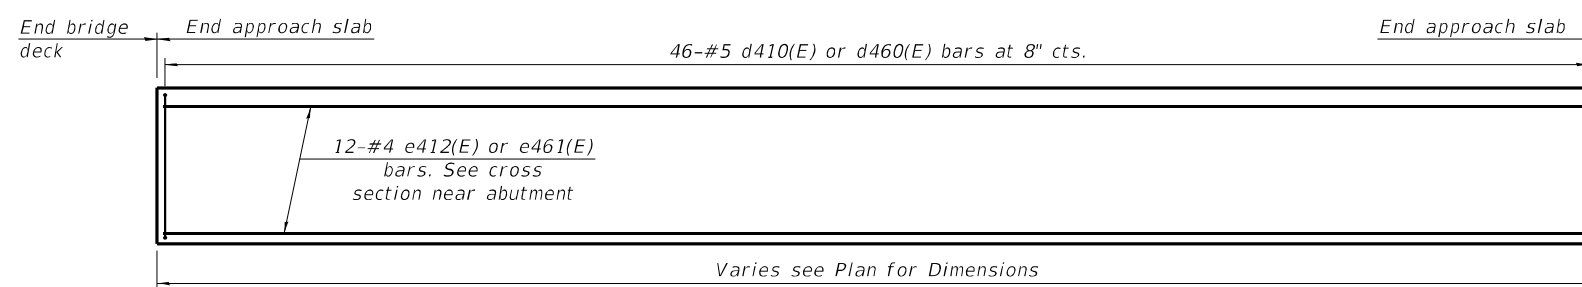


VIEW B-B

SN 016-0373 WEST & SN 016-0970 EAST INSIDE ELEVATION OF PARAPET

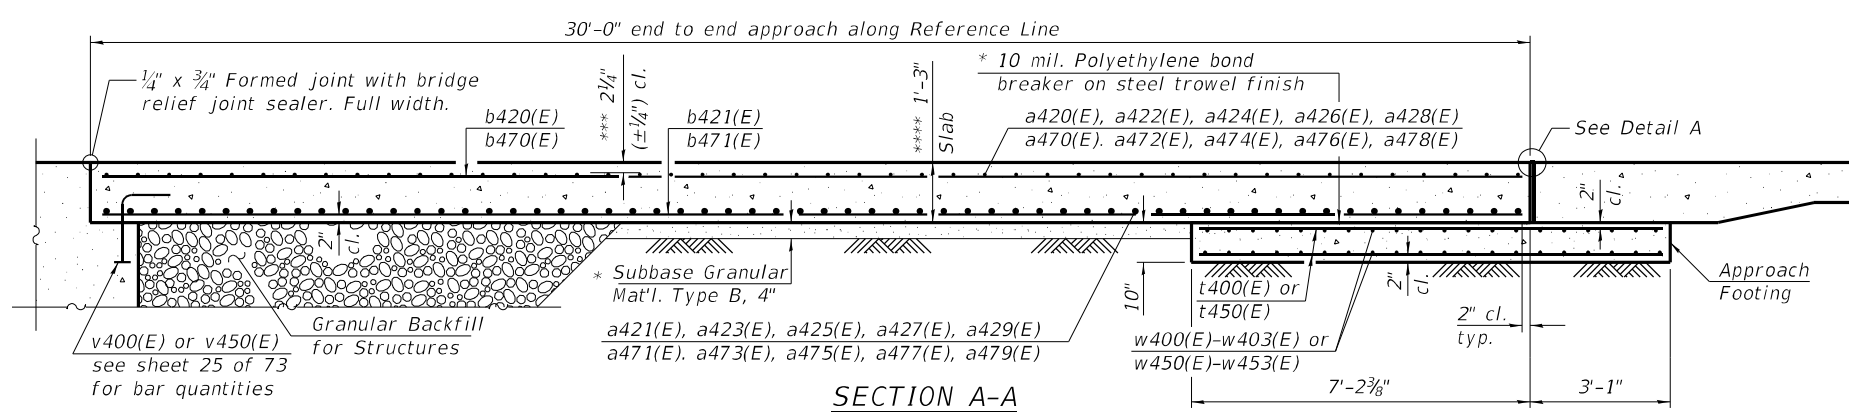


SECTION A-A

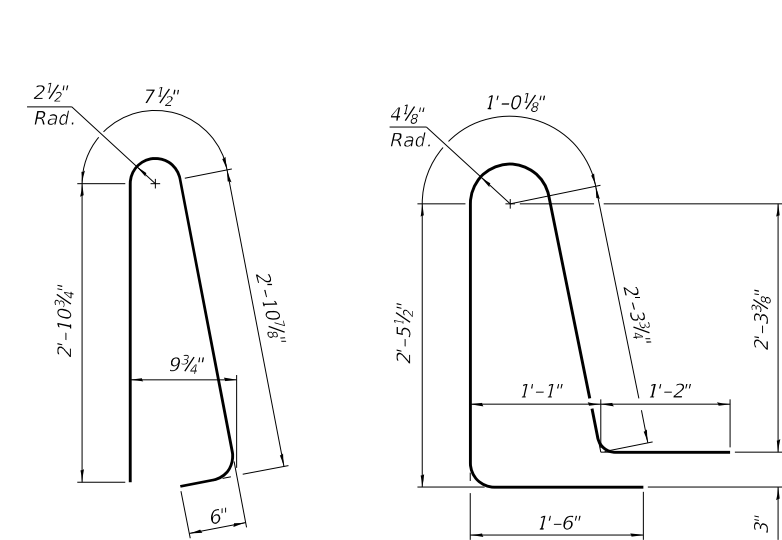


BAR d410(E), d460(E)


BAR d411(E), a461(E)

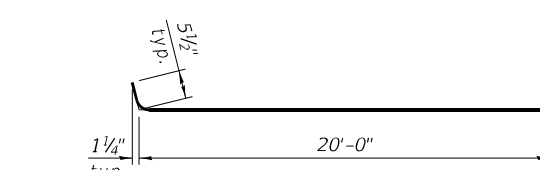

BAR a420(E), a470(E))

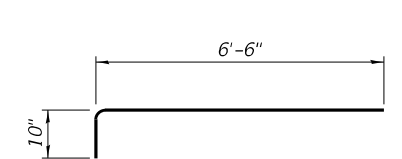

BAR a430(E), a480(E)

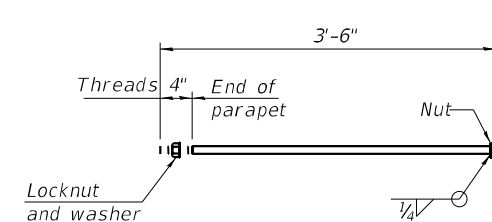

*1" Ø ANCHOR BOLT
(Anchor bolt assemblies shall be
galvanized according to Article 1006.09
of the Standard Specifications)

MODEL: Default
FILE NAME: S:\JOL\6300--6399\6346\113\Drawings\CAD\Micro-55A\CAD_Sheets\01603730970-62W38-036-FP.dgn
9/25/2024 7:54:32 AM




USER NAME = codyh	DESIGNED - TJE	REVISED -
	CHECKED - NDR	REVISED -
PLOT SCALE = 0:2.0000 " / in.	DRAWN - CJH	REVISED -
PLOT DATE = 9/25/2024	CHECKED - TJE	REVISED -

STATE OF ILLINOIS
DEPARTMENT OF TRANSPORTATION


FRAMING PLAN
STRUCTURE NO. 016-0373 (NB) AND 016-0970 (SB)

SHEET 36 OF 73 SHEETS


F.A. RTE.	SECTION	COUNTY	TOTAL SHEETS	SHEET NO.
342	(531) BR 23	COOK	1211	854
CONTRACT NO. 62W38				
ILLINOIS FED. AID PROJECT				

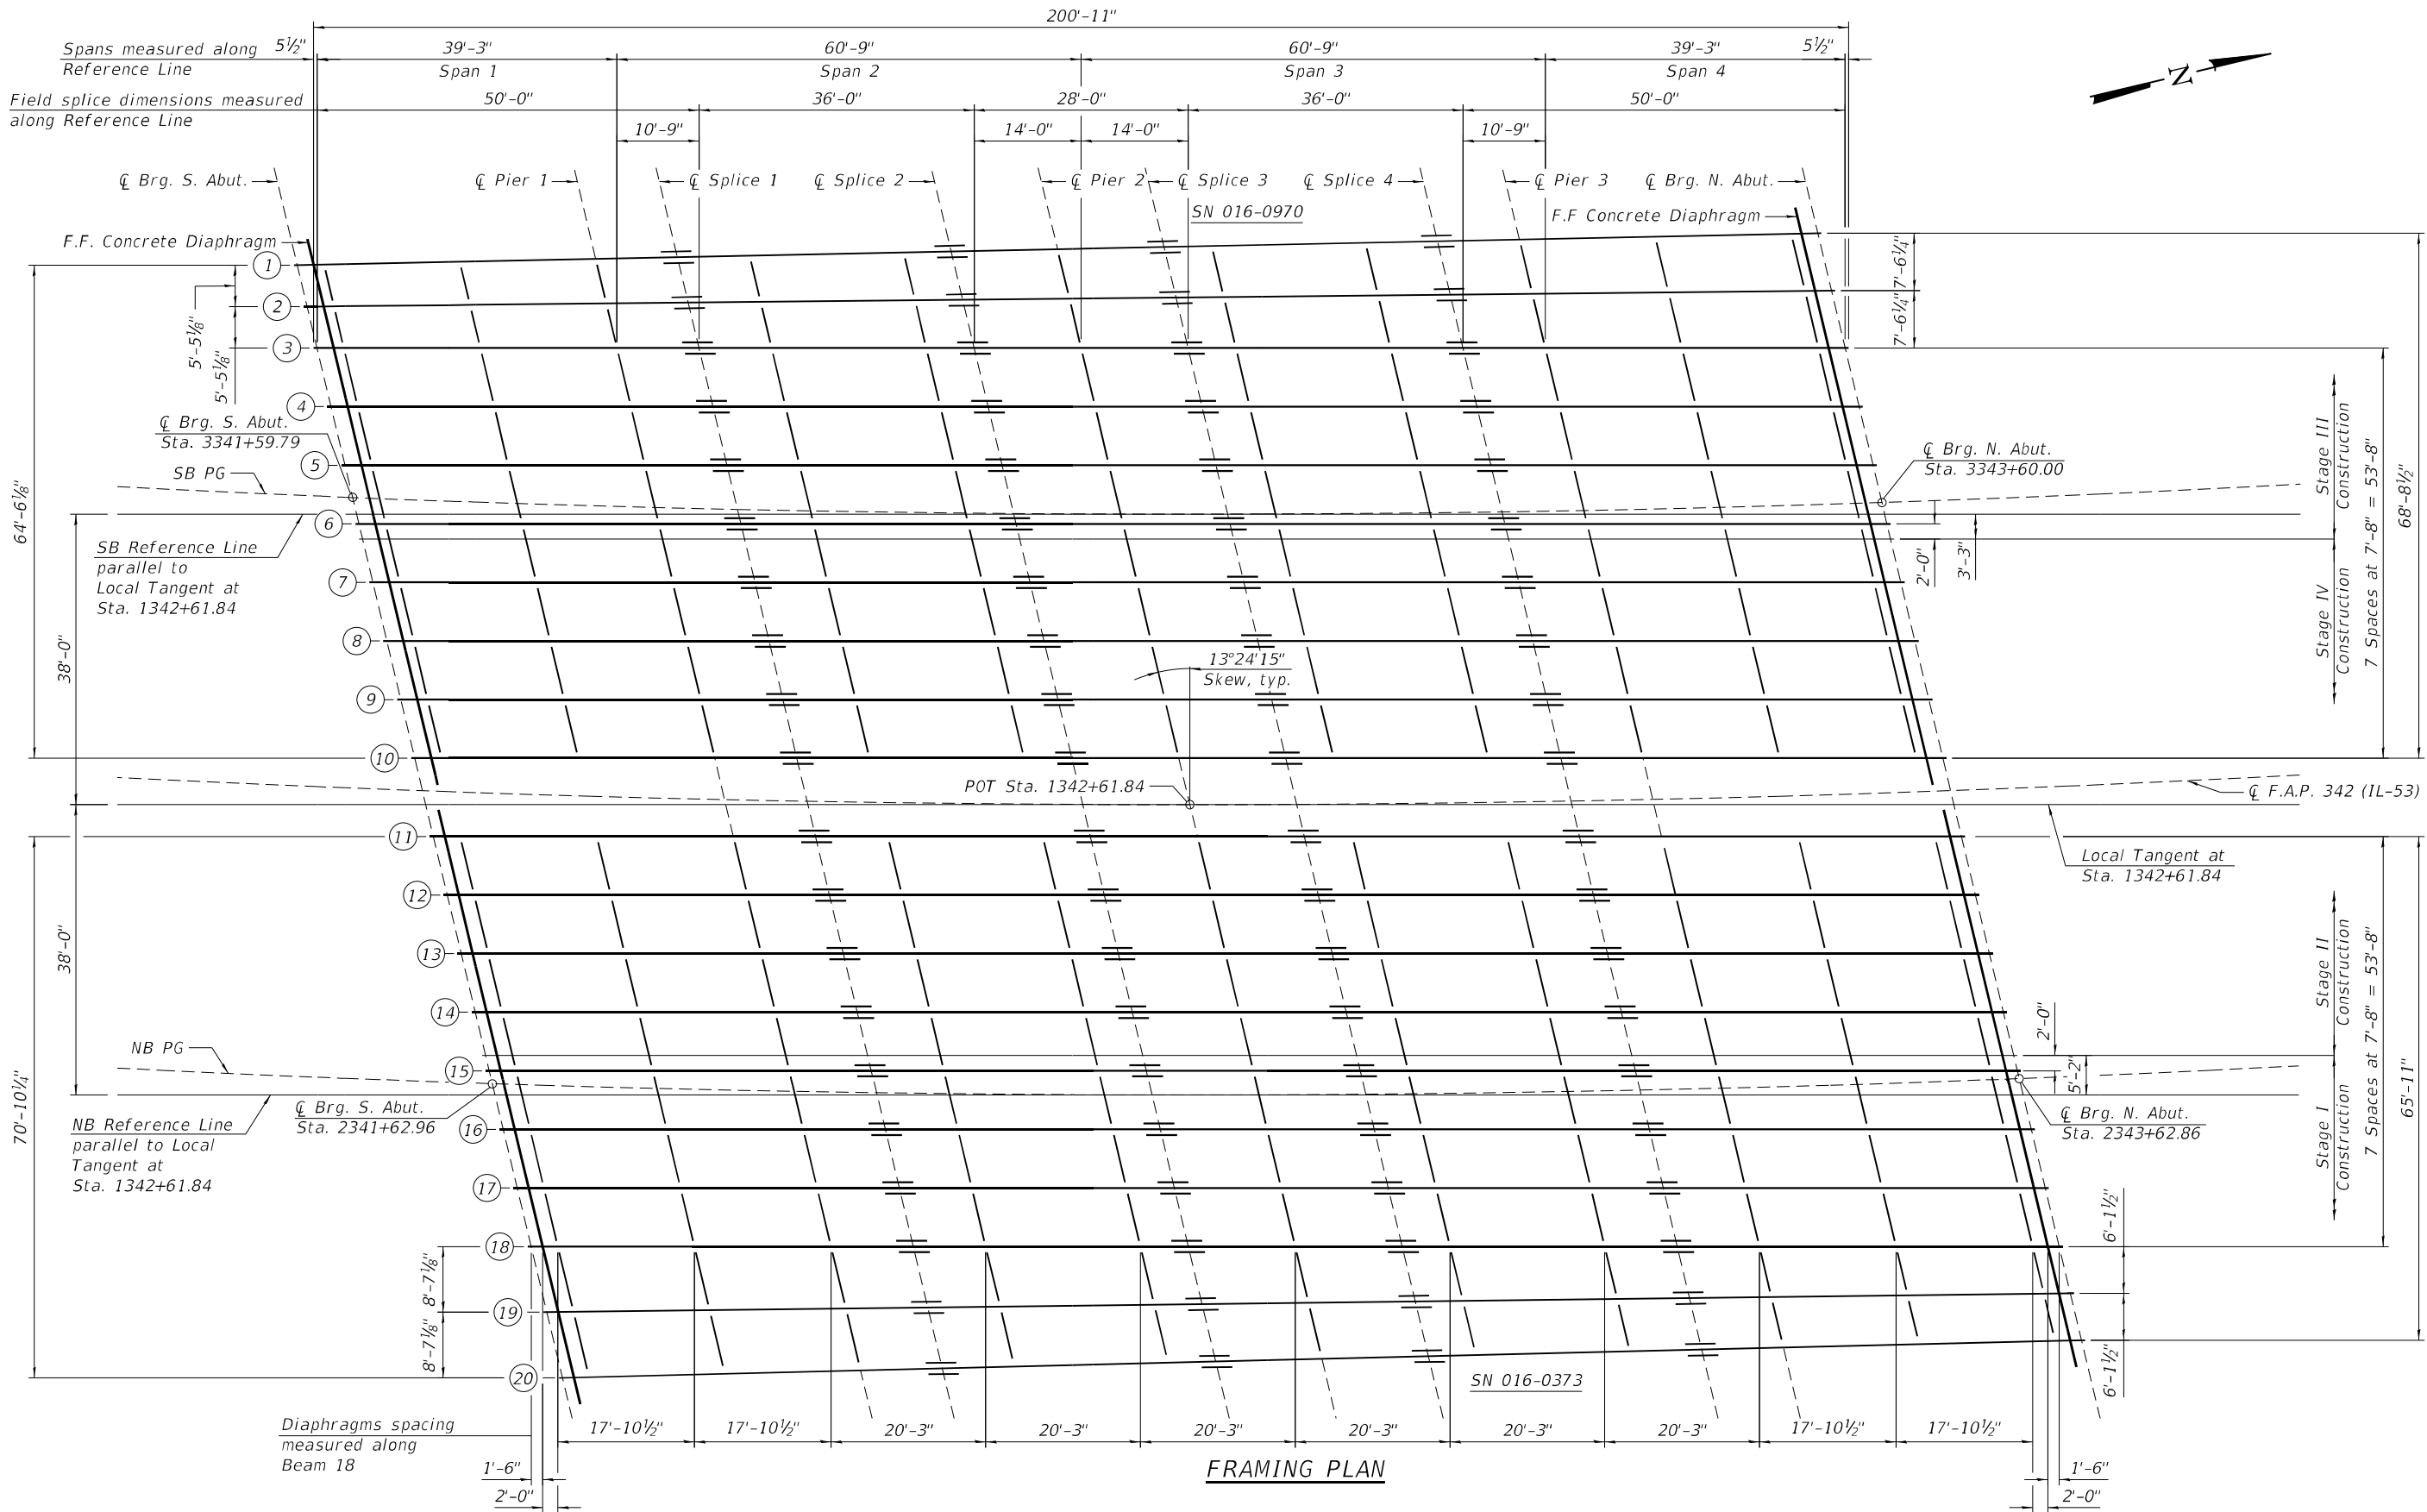


- Notes:
- Work this sheet with sheets 37 thru 39 of 73.
 - For Layout Sketch, see sheet 3 of 73.

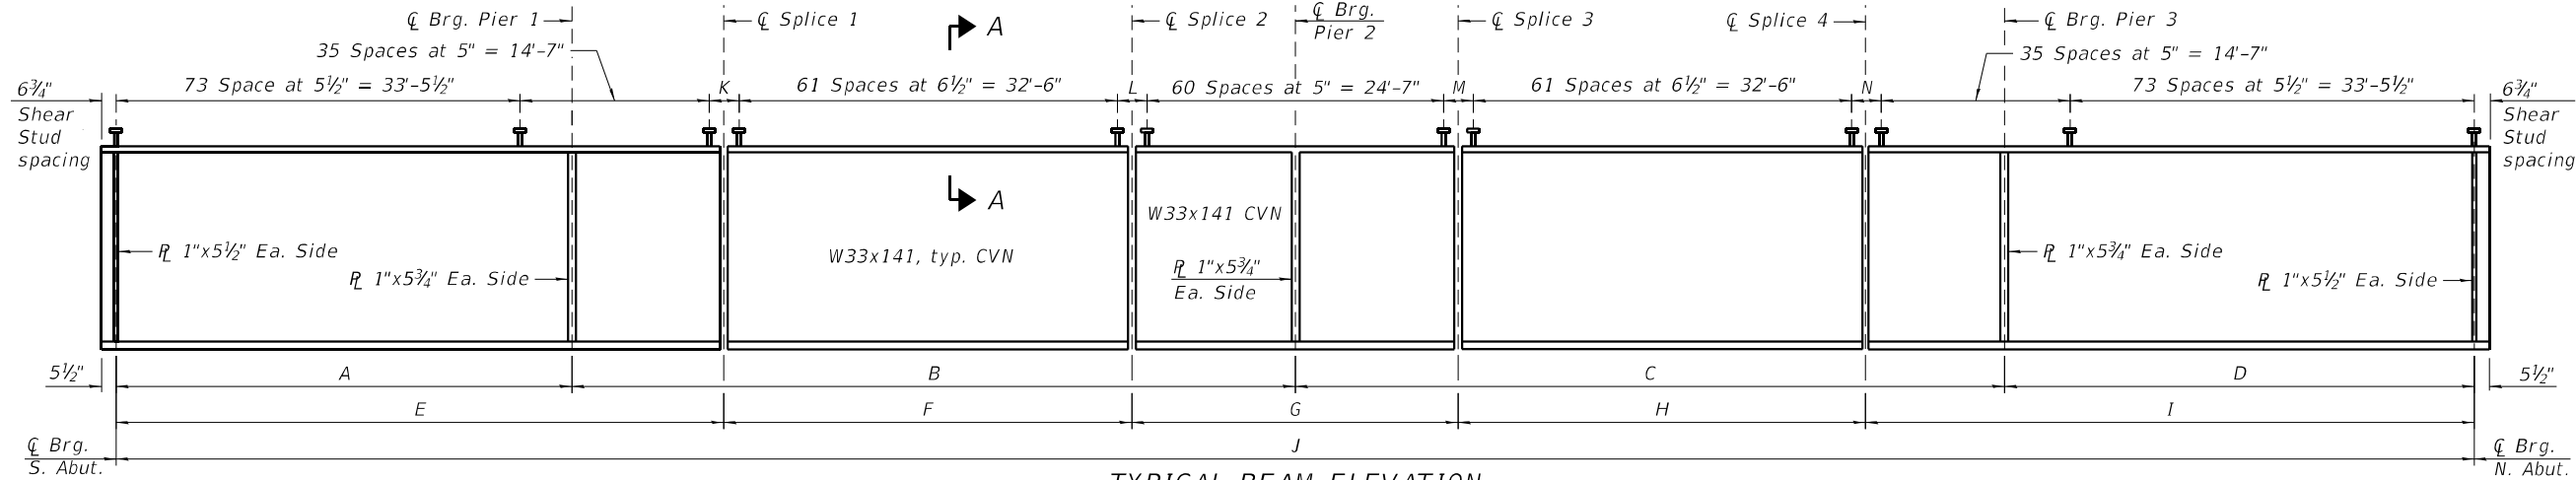


TYPICAL BEAM ELEVATION

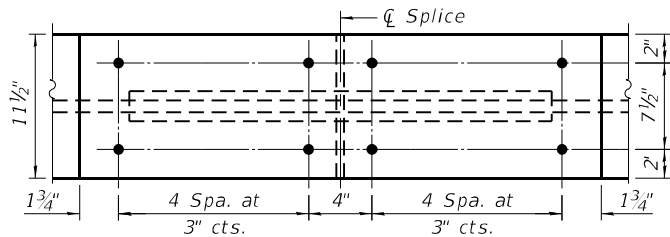


TOP FLANGE

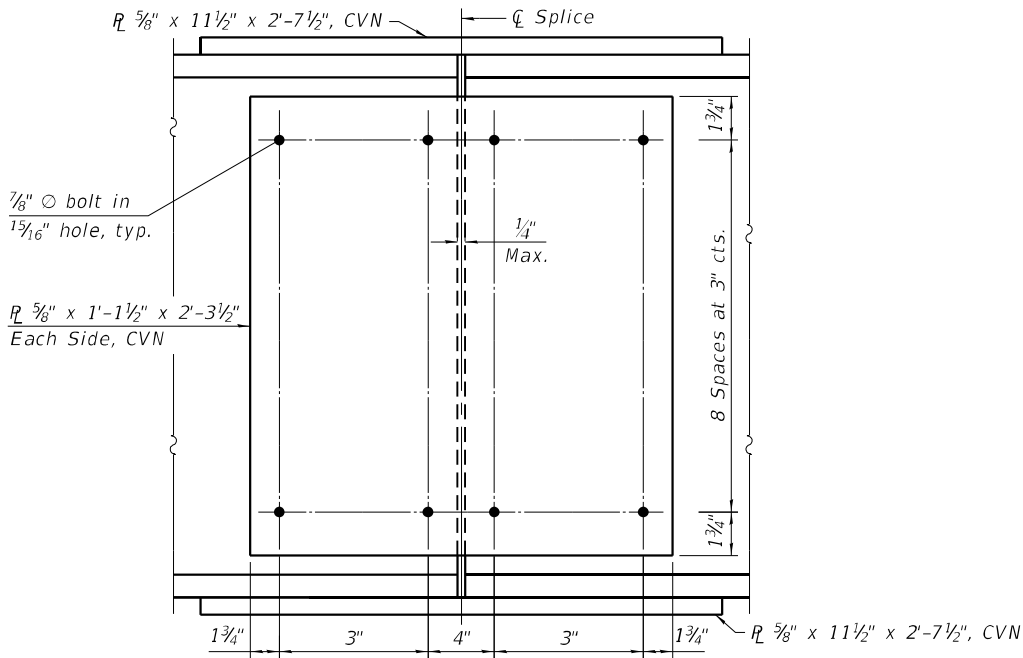

WEB SPLICE

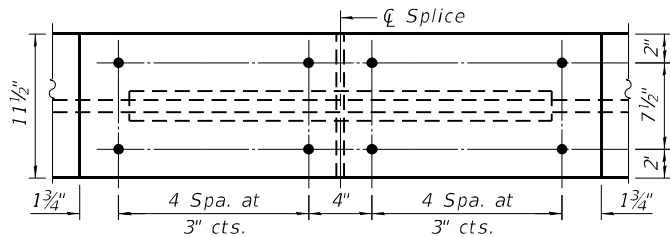

BOTTOM FLANGE
(Typical Field Splice)

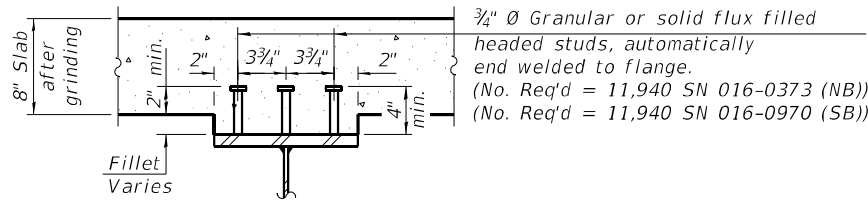

SECTION A-A

Girder	A	B	C	D	E	F	G	H	I	J	K	L	M	N
1	39'-0 3/4"	60'-5 1/2"	60'-5 1/2"	39'-0 3/4"	49'-9 1/8"	35'-10"	27'-10 3/8"	35'-9 3/8"	49'-9 3/4"	199'-0 5/8"	3'-3 1/2"	3'-3 1/2"	3'-3 1/2"	3'-3 5/8"
2	39'-1 13/16"	60'-7 3/16"	60'-7 3/16"	39'-1 13/16"	49'-10 1/2"	35'-11"	27'-11 1/8"	35'-11"	49'-10 1/2"	199'-6 1/8"	3'-5 1/2"	3'-3 1/2"	3'-7"	3'-3 3/4"
3-18	39'-3"	60'-9"	60'-9"	39'-3"	50'-0"	36'-0"	28'-0"	36'-0"	50'-0"	200'-0"	3'-7 1/4"	3'-5 1/2"	3'-5 1/2"	3'-7 1/4"
19	39'-1 5/8"	60'-6 15/16"	60'-6 15/16"	39'-1 5/8"	49'-10 1/4"	35'-10 3/4"	27'-11"	35'-10 3/4"	49'-10 1/4"	199'-5 1/8"	3'-3 1/2"	3'-5 3/4"	3'-5 3/4"	3'-3 5/8"
20	39'-0 3/8"	60'-4 15/16"	60'-4 15/16"	39'-0 3/8"	49'-8 5/8"	35'-9 5/8"	27'-10 1/8"	35'-9 5/8"	49'-8 5/8"	198'-10 5/8"	3'-3 1/2"	3'-3 1/2"	3'-3 1/2"	3'-1 3/4"

TOP OF FLANGE ELEVATIONS

	BEAM No.	CL BRG. S. ABUT.	CL BRG. PIER 1	CL Field Splice 1	CL Field Splice 2	CL BRG. PIER 2	CL Field Splice 3	CL Field Splice 4	CL BRG. PIER 3	CL BRG. N. ABUT.
SN 016-0970	1	747.4	747.5	747.5	747.6	747.6	747.7	747.7	747.7	747.8
	2	747.7	747.8	747.8	747.9	748.0	748.0	748.1	748.1	748.2
	3	748.0	748.1	748.1	748.3	748.3	748.3	748.4	748.5	748.6
	4	748.4	748.5	748.5	748.6	748.7	748.7	748.8	748.8	749.0
	5	748.8	748.9	748.9	749.0	749.1	749.1	749.2	749.2	749.3
	6	749.2	749.2	749.3	749.4	749.5	749.5	749.6	749.6	749.7
	7	749.6	749.6	749.7	749.8	749.8	749.9	750.0	750.0	750.1
	8	750.0	750.0	750.1	750.2	750.2	750.3	750.4	750.4	750.5
	9	750.4	750.4	750.5	750.6	750.6	750.7	750.8	750.8	750.9
	10	750.7	750.8	750.9	751.0	751.0	751.1	751.1	751.2	751.3
SN 016-0373	11	748.0	748.1	748.2	748.3	748.3	748.4	748.4	748.5	748.6
	12	748.4	748.5	748.6	748.7	748.7	748.8	748.8	748.9	749.0
	13	748.8	748.9	749.0	749.1	749.1	749.1	749.2	749.2	749.3
	14	749.2	749.3	749.4	749.5	749.5	749.5	749.6	749.6	749.7
	15	749.6	749.7	749.7	749.8	749.9	749.9	750.0	750.0	750.1
	16	750.0	750.1	750.1	750.2	750.3	750.3	750.4	750.4	750.5
	17	750.4	750.5	750.5	750.6	750.6	750.7	750.8	750.8	750.9
	18	750.8	750.8	750.9	751.0	751.0	751.1	751.2	751.2	751.3
	19	751.2	751.3	751.3	751.4	751.4	751.4	751.5	751.5	751.6
	20	751.7	751.7	751.7	751.7	751.8	751.8	751.8	751.8	751.9

- Notes:
- Load carrying components designated "CVN" shall conform to the Charpy-V-Notch Impact Energy Requirements, Zone 2.
 - All beams and splice plates shall be AASHTO M270 Grade 50.

STATE OF ILLINOIS
DEPARTMENT OF TRANSPORTATION

GIRDER ELEVATIONS AND DETAILS
STRUCTURE NO. 016-0373 (NB) AND 016-0970 (SB)

SHEET 37 OF 73 SHEETS

F.A. RTE.	SECTION	COUNTY	TOTAL SHEETS	SHEET NO.
342	(531) BR 23	COOK	1211	855
CONTRACT NO. 62W38				
ILLINOIS FED. AID PROJECT				

MODEL: Default
FILE NAME: S:\JOL\6300--6399\6346\1113\Drawings\CAD\Micro-55A\CAD_Sheets\01603730970-62W38-03B-IMRT.dgn
9/25/2024 7:54:42 AM

S.N. 016-0376 (NB)

INTERIOR BEAM MOMENT TABLE				
	0.4 Sp. 1 0.6 SP. 4	PIER 1 PIER 3	0.5 Sp. 2 0.5 Sp. 3	PIER 2
I _s	(in4) 7,450	7,450	7,450	7,450
I _c (n)	(in4) 24,136	24,136	24,136	24,136
I _c (3n)	(in4) 18,133	18,133	18,133	18,133
I _c (cr)	(in4) ———	10,643	———	10,643
S _s	(in3) 448	448	448	448
S _c (n)	(in3) 729	———	729	———
S _c (3n)	(in3) 667	———	667	———
S _c (cr)	(in3) ———	724	———	724
S _x	(in3) 729	729	729	729
DC1	(k/ʹ) 1.00	1.00	1.00	1.00
M _{DC1}	(ʹk) 87	249	165	326
DC2	(k/ʹ) 0.11	0.11	0.11	0.11
M _{DC2}	(ʹk) 10	30	20	39
DW	(k/ʹ) 0.36	0.36	0.36	0.36
M _{DW}	(ʹk) 32	98	65	127
LLDF		0.70	0.62	0.62
M _{LL + IM}	(ʹk) 414	520	506	562
f _t (Strength I)	(ksi) ———	———	———	———
Mu + 1/3 f _t S _x	(ʹk) 893	1,406	1,213	1,630
Φ _t M _n	(ʹk) 3,750	———	3,438	———
f _s DC1	(ksi) 749.50	6.68	4.42	8.72
f _s DC2	(ksi) 0.17	0.49	0.35	0.65
f _s DW	(ksi) 0.58	1.63	1.16	2.11
f _s (LL + IM)	(ksi) 6.81	8.62	8.33	9.31
f _t (Service II)	(ksi) ———	———	———	———
f _s +f _t /2 (Service II)	(ksi) 759.10	20.00	16.76	23.58
Service II Resistance	(ksi) 47.50	47.50	47.50	47.50
f _s +f _t /3 (Total)(Strength I)	(ksi) 949.87	26.49	22.29	31.17
Φ _t F _n	(ksi) ———	50	———	50
V _f	(k) 38	51	38	60

S.N. 016-0376 (NB)

INTERIOR BEAM REACTION TABLE			
	ABUTMENT	PIER 1 PIER 3	PIER 2
LLDF	0.79	0.79	0.79
OCF	1.05	———	———
R _{DC1}	(k) 39.2	54.1	61.8
R _{DC2}	(k) 1.7	6.5	7.5
R _{DW}	(k) 5.1	21.4	24.2
R _{LL}	(k) 55.3	106.2	109.2
R _{IM}	(k) 14.8	24.3	24.2
R _{Total} (Strength I + Impact)	(k) 181.5	336.2	356.4
R _{Total} (Strength I)	(k) 155.6	293.7	314.0

S.N. 016-0970 (SB)

INTERIOR BEAM MOMENT TABLE				
	0.4 Sp. 1 0.6 SP. 4	PIER 1 PIER 3	0.5 Sp. 2 0.5 Sp. 3	PIER 2
I _s	(in4) 7,450	7,450	7,450	7,450
I _c (n)	(in4) 24,136	24,136	24,136	24,136
I _c (3n)	(in4) 18,133	18,133	18,133	18,133
I _c (cr)	(in4) ———	10,643	———	10,643
S _s	(in3) 448	448	448	448
S _c (n)	(in3) 729	———	729	———
S _c (3n)	(in3) 667	———	667	———
S _c (cr)	(in3) ———	724	———	724
S _x	(in3) 729	729	729	729
DC1	(k/ʹ) 1.09	1.09	1.09	1.09
M _{DC1}	(ʹk) 85	259	171	336
DC2	(k/ʹ) 0.12	0.12	0.12	0.12
M _{DC2}	(ʹk) 10	30	20	39
DW	(k/ʹ) 0.36	0.36	0.36	0.36
M _{DW}	(ʹk) 30	92	61	121
LLDF		0.70	0.62	0.62
M _{LL + IM}	(ʹk) 417	522	461	568
f _t (Strength I)	(ksi) ———	———	———	———
Mu + 1/3 f _t S _x	(ʹk) 892	1,413	1,137	1,645
Φ _t M _n	(ʹk) 3,749	———	3,434	———
f _s DC1	(ksi) 2.27	6.94	4.58	9.01
f _s DC2	(ksi) 0.17	0.50	0.36	0.65
f _s DW	(ksi) 0.54	1.53	1.10	2.00
f _s (LL + IM)	(ksi) 6.86	8.64	7.59	9.41
f _t (Service II)	(ksi) ———	———	———	———
f _s +f _t /2 (Service II)	(ksi) 11.90	20.20	15.91	23.90
Service II Resistance	(ksi) 47.50	47.50	47.50	47.50
f _s +f _t /3 (Total)(Strength I)	(ksi) 15.87	26.71	21.11	31.55
Φ _t F _n	(ksi) ———	50	———	50
V _f	(k) 41	50	44	52

S.N. 016-0970 (SB)

INTERIOR BEAM REACTION TABLE			
	ABUTMENT	PIER 1 PIER 3	PIER 2
LLDF	0.791	0.791	0.791
OCF	1.050	———	———
R _{DC1}	(k) 49.6	55.9	63.6
R _{DC2}	(k) 1.6	6.5	7.5
R _{DW}	(k) 5.0	20.0	22.9
R _{LL}	(k) 53.6	105.3	110.0
R _{IM}	(k) 14.4	24.0	24.4
R _{Total} (Strength I + Impact)	(k) 190.5	334.3	358.4
R _{Total} (Strength I)	(k) 165.3	292.3	315.7

I_s, S_s:

Non-composite moment of inertia and section modulus of the steel section used for computing f_s (Total-Strength I, and Service II) due to non-composite dead loads (in.⁴ and in.³).

I_c(n), S_c(n):

Composite moment of inertia and section modulus of the steel and deck based upon the modular ratio, "n", used for computing f_s (Total-Strength I, and Service II) in uncracked sections due to short-term composite live loads dead loads (in.⁴ and in.³).

I_c(3n), S_c(3n):

Composite moment of inertia and section modulus of the steel and deck based upon 3 times the modular ratio, "3n", used for computing f_s (Total-Strength I, and Service II) in uncracked sections, due to long-term composite (superimposed)

I_c(cr), S_c(cr):

Composite moment of inertia and section modulus of the steel and longitudinal deck reinforcement, used for computing f_s (Total-Strength I and Service II) in cracked sections, due to both short-term composite live loads and long-term composite (superimposed) dead loads (in.⁴ and in.³).

S_x:

Section modulus about the major axis of a section to the controlling flange, tension or compression, taken as yield moment with respect to the controlling flange over the yield strength of the controlling flange (in.³).

DC1:

Un-factored non-composite dead load (kips/ft.).

M_{DC1}:

Un-factored moment due to non-composite dead load (kip-ft.).

DC2:

Un-factored long-term composite (superimposed excluding future wearing surface) dead load (kips/ft.).

M_{DC2}:

Un-factored moment due to long-term composite (superimposed excluding future wearing surface) dead load (kip-ft.).

DW:

Un-factored long-term composite (superimposed future wearing surface only) dead load (kips/ft.).

M_{DW}:

Un-factored moment due to long-term composite (superimposed future wearing surface only) dead load (kip-ft.).

LLDF:

Live Load Distribution Factor for moment and shear computed according to Article 4.6.2.2 and further IDOT provisions.

M_{LL + IM}:

Un-factored live load moment plus dynamic load allowance (impact) (kip-ft.). Strength I load combination of factored design moments (kip-ft.).

M_u:

1.25 (M_{DC1} + M_{DC2}) + 1.5 M_{DW} + 1.75 M_{LL + IM}

f_t:

Factored calculated flange lateral bending stress as calculated using Article 6.10.1.6 and as further simplified by IDOT provisions (ksi).

Φ_tM_n:

Factored nominal flexural resistance of the section determined as specified in Article 6.10.7.1 or A6 as applicable (kip-ft.).

f_sDC1:

Un-factored stress at edge of flange for controlling steel flange due to vetrical non-composite dead loads as calculated below (ksi).

f_s DC2:

Un-factored stress at edge of flange for controlling steel flange due to vertical composite dead loads as calculated below (ksi).

f_s DW:

Un-factored stress at edge of flange for controlling steel flange due to vertical composite future wearing surface loads as calculated below (ksi).

f_s (LL + IM):

Un-factored stress at edge of flange for controlling steel flange due to vertical composite live load plus impact loads as calculated below (ksi).

f_s + f_t / 2 (Service II):

Sum of stresses as computed below (ksi).

Service II Resistance:

Composite (0.95R_nF_yr) or noncomposite (0.80R_nF_yr) stress capacity according to Article 6.10.4.2 (ksi).

f_s + f_t / 3 (Strength I):

Sum of stresses as computed below on non-compact sections (ksi).

Φ_tF_n:

Factored nominal flexural resistance of the section as specified in Article 6.10.7.2 or 6.10.8 as applicable (ksi).

V_r:

Maximum factored shear range in span computed according to Article 6.10.10.

OCF:

Obtuse Correction Factor according to Article 4.6.2.2.3c or as further simplified by IDOT provisions.

R_{DC1}:

Un-factored reaction due to non-composite dead load (kip).

R_{DC2}:

Un-factored reaction due to long-term composite (superimposed excluding future wearing surface) dead load (kip).

R_{DW}:

Un-factored reaction due to long-term composite (superimposed future wearing surface only) dead load (kip).

R_{LL}:

Un-factored live load reaction (kip).

R_{IM}:

Un-factored dynamic load allowance (impact) (kip).

R_{Total} (Strength I)(Impact):

Strength I load combination of factored design reactions (kip).

R_{Total} (Strength I)(No Impact):

Strength I load combination of factored design reactions, not including dynamic load allowance (Impact) (kip).

1.25 (R_{DC1} + R_{DC2}) + 1.5R_{DW} + 1.75 (R_{LL})

Note:

M_{LL} and R_{LL} include the effects of centrifugal force and superelevation.



1170 SOUTH HOUBOLT ROAD
JOLIET, ILLINOIS 60431
(815) 744-4200
IDFPR NO. 184-001273

USER NAME = codyh
PLOT SCALE = 0:2.0000 " = 1 in.
PLOT DATE = 9/25/2024

DESIGNED - TJE
CHECKED - NDR
DRAWN - CJH
CHECKED - TJE

REVISED -
REVISED -
REVISED -
REVISED -

STATE OF ILLINOIS
DEPARTMENT OF TRANSPORTATION

INTERIOR MOMENT AND REACTION TABLES
STRUCTURE NO. 016-0373 (NB) AND 016-0970 (SB)

SHEET 38 OF 73 SHEETS

F.A.
RTE.

SECTION

COUNTY

TOTAL
SHEETS

SHEET
NO.

342

(531) BR 23


COOK

1211


856

CONTRACT NO. 62W38

ILLINOIS FED. AID PROJECT

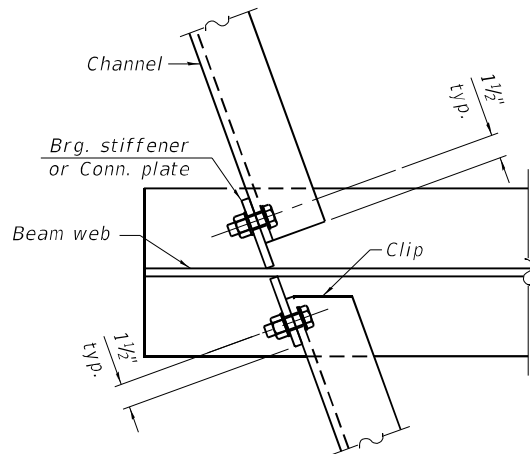


DETAIL A

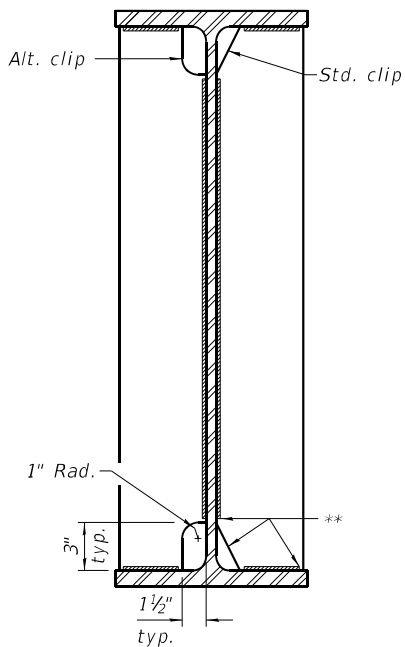


WELD LIMITS AND CLIP DETAILS

** Stop welds $\frac{1}{4}$ " ($\pm \frac{1}{8}$ ") from edges as shown.
Typical.

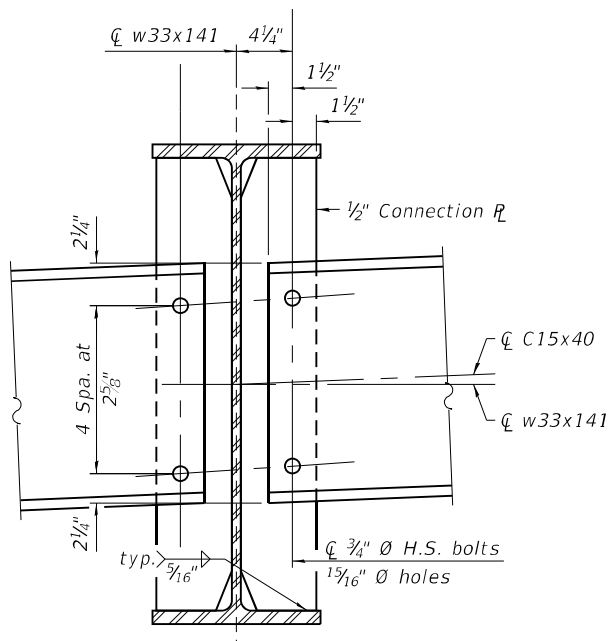

INTERIOR DIAPHRAGM

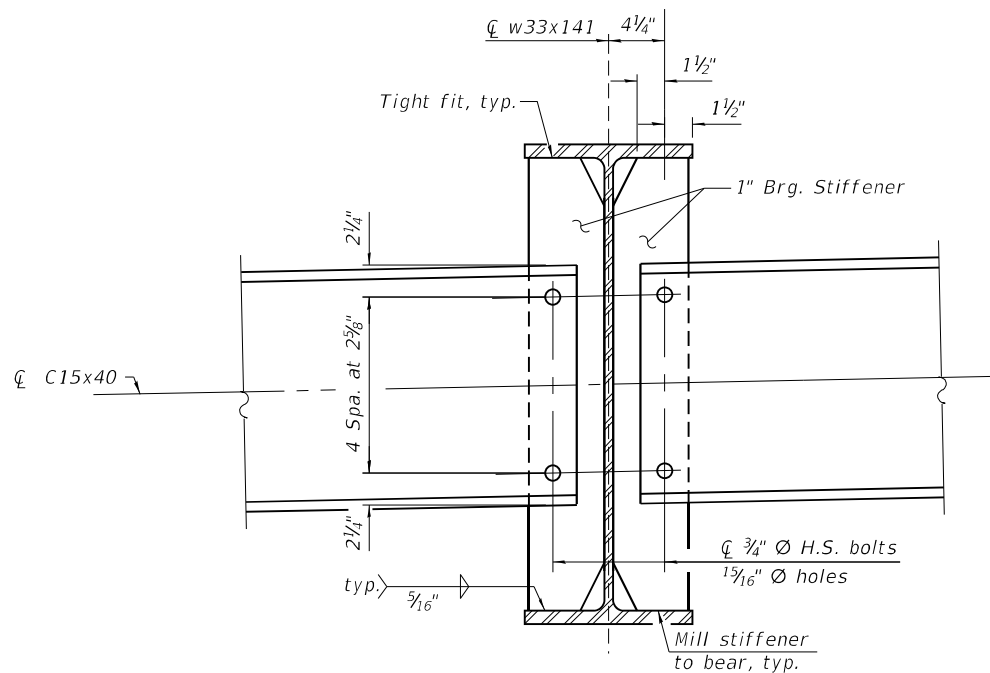


DIAPHRAGMS OVER PIERS


- Notes:
- Two hardened washers required for each set of oversized holes.
 - All diaphragms between beams shall be installed with erection pins and bolts in accordance with the erection plan approved by the Engineer. Individual diaphragms at supports may be temporarily disconnected to install bearing anchor rods.
 - Alternate channels of equal depth and larger weight are permitted to facilitate material acquisition. Alternate channels, if utilized, shall be provided at no additional cost to the department.

MODEL: Default
FILE NAME: S:\JOLI\6300--6399\6346\113\Drawings\CAD\Micro-554\CAD_Sheets\01603730970-62W38-039-DBD.dgn
9/25/2024 7:54:43 AM


SA STRAND ASSOCIATES 1170 SOUTH HOUBOLT ROAD JOLIET, ILLINOIS 60431 (815) 744-4200 IDFPR NO. 184-001273	USER NAME = codyh			DESIGNED - TJE	REVISED -	STATE OF ILLINOIS DEPARTMENT OF TRANSPORTATION	DIAPHRAGM AND BEAM DETAILS			F.A. RTE.	SECTION	COUNTY	TOTAL SHEETS	SHEET NO.
	PLOT SCALE = 0:2.0000 " = 1" / in.			CHECKED - NDR	REVISED -		STRUCTURE NO. 016-0373 (NB) AND 016-0970 (SB)			342	(531) BR 23	COOK	1211	857
	PLOT DATE = 9/25/2024			DRAWN - CJH	REVISED -		SHEET 39 OF 73 SHEETS			CONTRACT NO. 62W38				
				CHECKED - TJE	REVISED -					ILLINOIS FED. AID PROJECT				

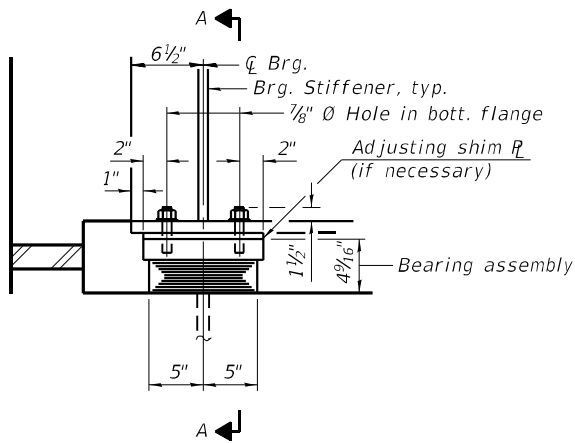


ELEVATION AT SOUTH AND NORTH ABUT.

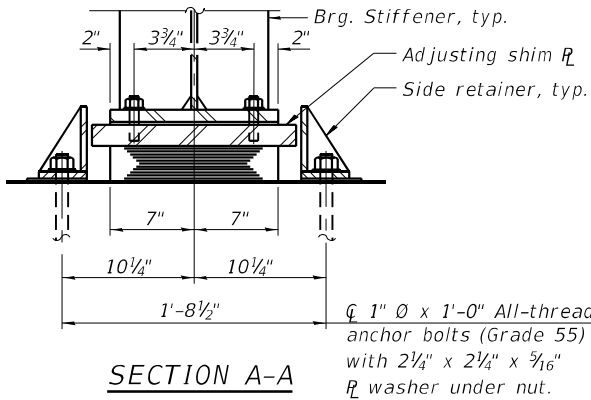

SECTION A-A

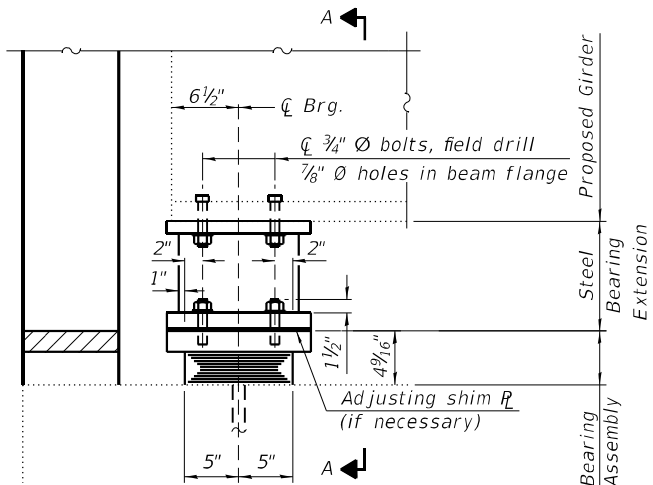


ELEVATION

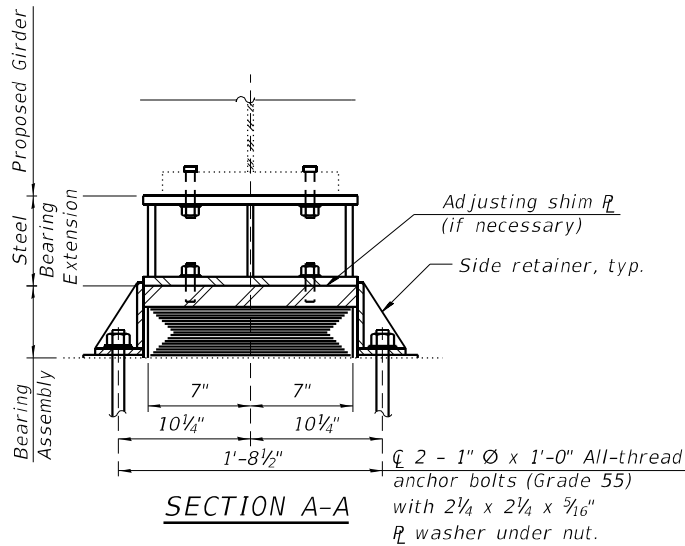


SECTION A-A

TYPE I ELASTOMERIC EXP. BRG.
(Beam lines - 2 thru 10 and 12 thru 20)

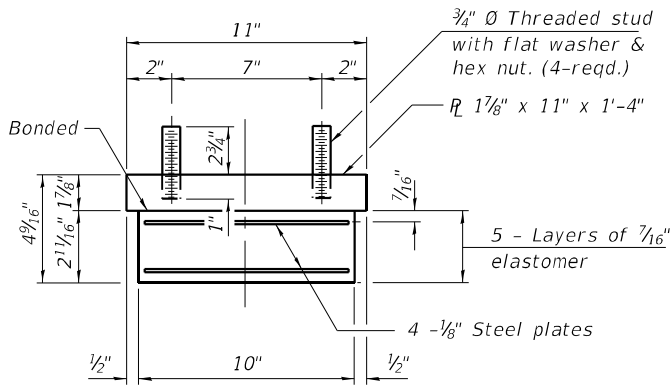


BEARING ASSEMBLY
(South and North Abutments)


Note:
Shim plates shall not be placed under bearing assembly.

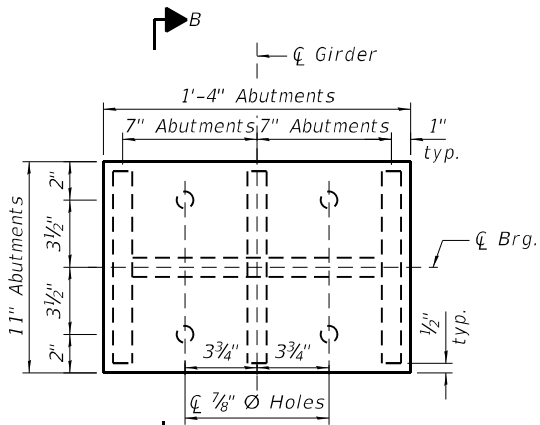

PLAN STEEL BEARING EXTENSION

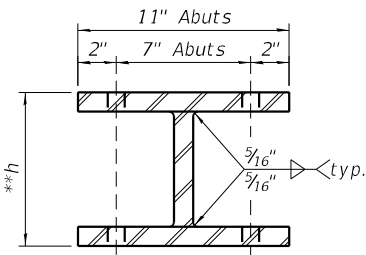

SECTION B-B

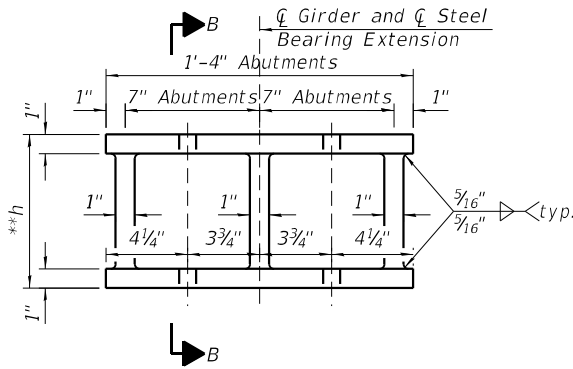

ELEVATION STEEL BEARING EXTENSION

STEEL EXTENSION ASSEMBLY HEIGHT,**h
S.N. 016-0373 S.N. 016-0970

Beam	S. Abut.	N. Abut.	Beam	S. Abut.	N. Abut.
BEAM 11	10 1/4	11	BEAM 1	10 13/16	10 7/8
BEAM 12			BEAM 2		
BEAM 13			BEAM 3		
BEAM 14			BEAM 4		
BEAM 15			BEAM 5		
BEAM 16			BEAM 6		
BEAM 17			BEAM 7		
BEAM 18			BEAM 8		
BEAM 19			BEAM 9		
BEAM 20			BEAM 10		

BILL OF MATERIAL

Item	Unit	Total
Elastomeric Bearing Assembly, Type I	EACH	40
Anchor Bolts, 1"	EACH	88

- Notes:
- Side retainers and stainless steel plates shall be included in the cost of Elastomeric Bearing Assembly, Type I.
 - Anchor bolts and side retainers at all supports shall be installed as each member is erected unless an equivalent temporary means of lateral restraint is used.
 - Two 1/8" adjusting shims shall be provided for each bearing in addition to all other plates or shims and placed as shown on bearing details.
 - All bearing plates, side retainers, anchor bolts, nuts, washers, and pintles shall be galvanized according to AASHTO M111 or M232 as applicable.
 - ** Prior to ordering any material, the Contractor shall field verify all steel bearing extension heights, existing drilled hole sizes and locations at abutments.
 - The cost of steel extensions, shim plates, and all connection bolts are included with the cost of Furnishing and Erecting Structural Steel.

MODEL: Default
FILE NAME: S:\JOLI\6300--6399\6346\113\Drawings\CAD\Micro-55A\CAD_Sheets\01603730970-62W38-040-EBD.dgn



USER NAME = codyh
PLOT SCALE = 0:2.0000 " = 1"
PLOT DATE = 9/25/2024

DESIGNED - BRL
CHECKED - NDR
DRAWN - CJH
CHECKED - BRL


REVISED -
REVISED -
REVISED -
REVISED -

STATE OF ILLINOIS
DEPARTMENT OF TRANSPORTATION


EXPANSION BEARING DETAILS (1 OF 2)
STRUCTURE NO. 016-0373 (NB) AND 016-0970 (SB)

SHEET 40 OF 73 SHEETS

F.A. RTE.	SECTION	COUNTY	TOTAL SHEETS	SHEET NO.
342	(531) BR 23	COOK	1211	858
CONTRACT NO. 62W38				
ILLINOIS FED. AID PROJECT				

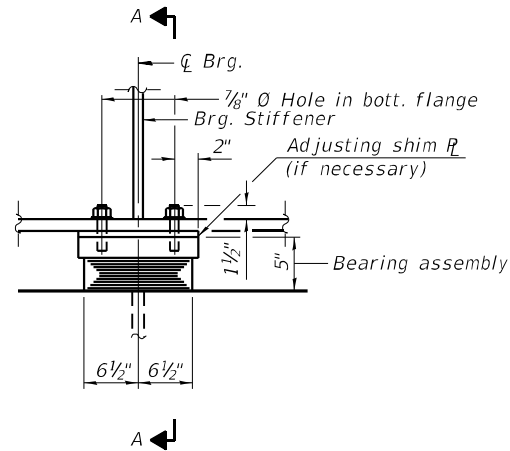


ELEVATION AT PIER 1 AND PIER 3

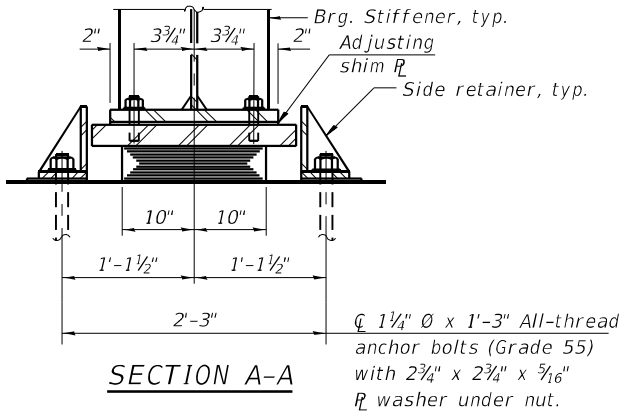


SECTION A-A

TYPE I ELASTOMERIC EXP. BRG.

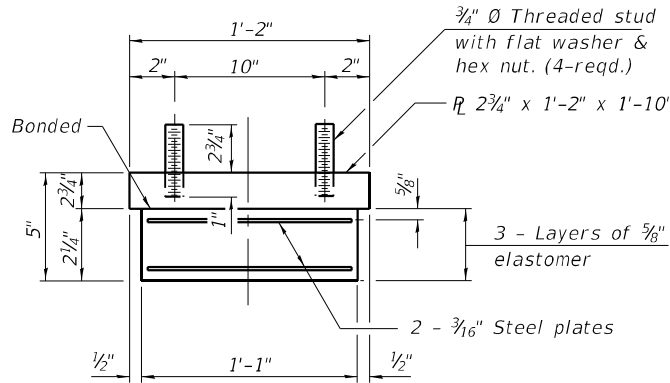

BEARING ASSEMBLY

Note:
Shim plates shall not be placed under bearing assembly.

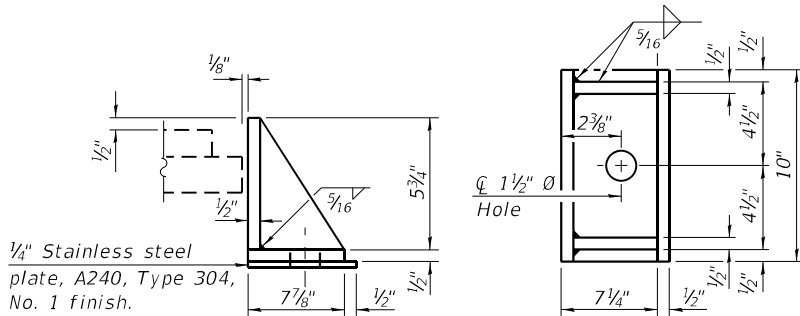

SIDE RETAINER

Equivalent rolled angle with stiffeners will be allowed in lieu of welded plates.

BILL OF MATERIAL

Item	Unit	Total
Elastomeric Bearing Assembly, Type I	EACH	40
Anchor Bolts, 1 1/4"	EACH	80

- Notes:
- Side retainers and stainless steel plates shall be included in the cost of Elastomeric Bearing Assembly, Type I.
 - Anchor bolts and side retainers at all supports shall be installed as each member is erected unless an equivalent temporary means of lateral restraint is used.
 - Two 1/8" adjusting shims shall be provided for each bearing in addition to all other plates or shims and placed as shown on bearing details.
 - All bearing plates, side retainers, anchor bolts, nuts, washers, and pintles shall be galvanized according to AASHTO M111 or M232 as applicable.

MODEL: Default
FILE NAME: S:\JOL\6300-6399\6346\113\Drawings\CAD\Micro-554\CAD_Sheets\01603730970-62W38-041-EBD.dgn
9/25/2024 7:54:49 AM



USER NAME = codyh	DESIGNED - BRL	REVISED -
PLOT SCALE = 0:2.0000 " = 1 in.	CHECKED - NDR	REVISED -
PLOT DATE = 9/25/2024	DRAWN - CJH	REVISED -
	CHECKED - BRL	REVISED -


STATE OF ILLINOIS
DEPARTMENT OF TRANSPORTATION

EXPANSION BEARING DETAILS (2 OF 2)
STRUCTURE NO. 016-0373 (NB) AND 016-0970 (SB)


SHEET 41 OF 73 SHEETS

F.A. RTE.	SECTION	COUNTY	TOTAL SHEETS	SHEET NO.
342	(531) BR 23	COOK	1211	859
CONTRACT NO. 62W38				
ILLINOIS FED. AID PROJECT				

MODEL: Default
FILE NAME: S:\JOL\6300--6399\6346\11\3\Drawings\CAD\Micro-554\CAD_Sheets\01603730970-62W38-042-FBD.dgn

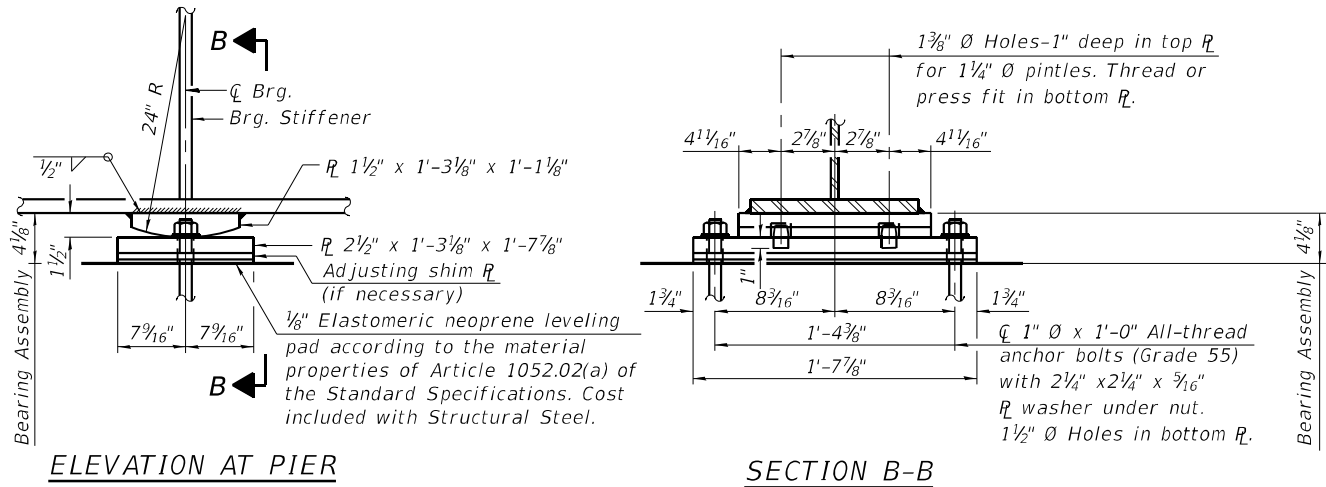

FIXED BEARING AT PIER 2

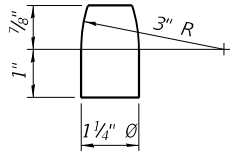



PINTLE

BILL OF MATERIAL



Item	Unit	Total
Anchor Bolts, 1"	EACH	40

- Notes:
- Anchor bolts at all supports shall be installed as each member is erected unless an equivalent temporary means of lateral restraint is used.
 - Two 1/8" adjusting shims shall be provided for each bearing in addition to all other plates or shims and placed as shown on bearing details.
 - All bearing plates, anchor bolts, nuts, washers, and pintles shall be galvanized according to AASHTO M111 or M232 as applicable.

LEGEND:

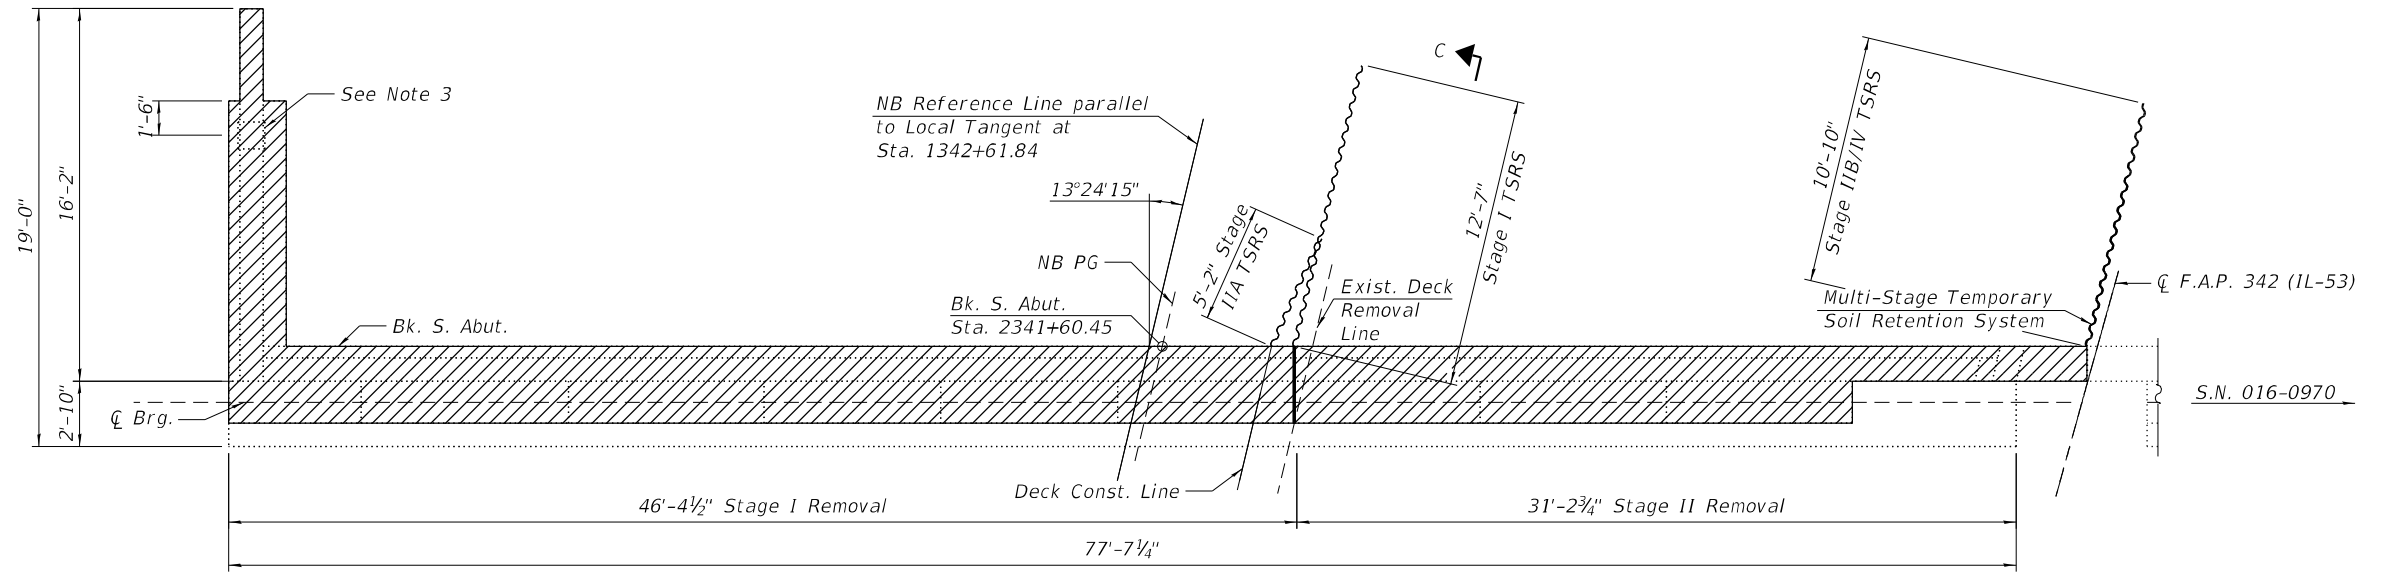 

SOUTH ABUTMENT PLAN

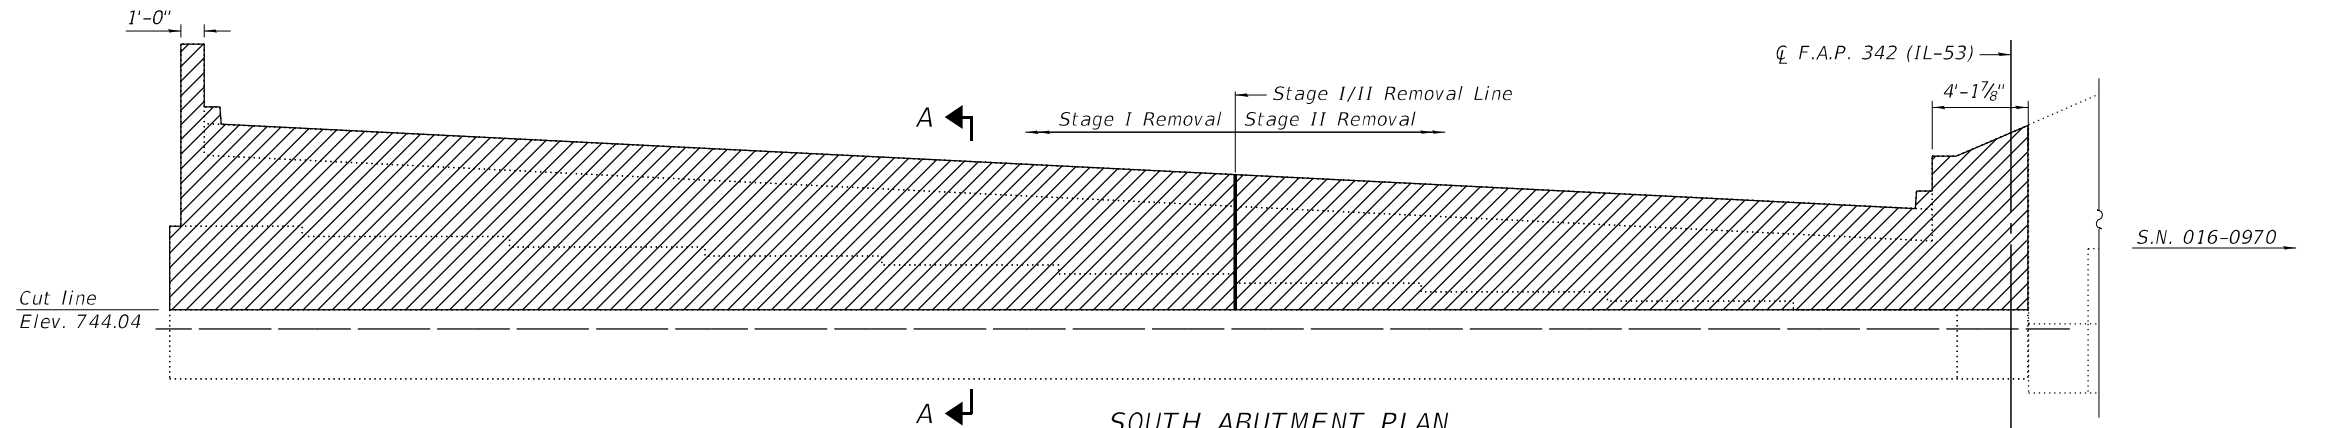
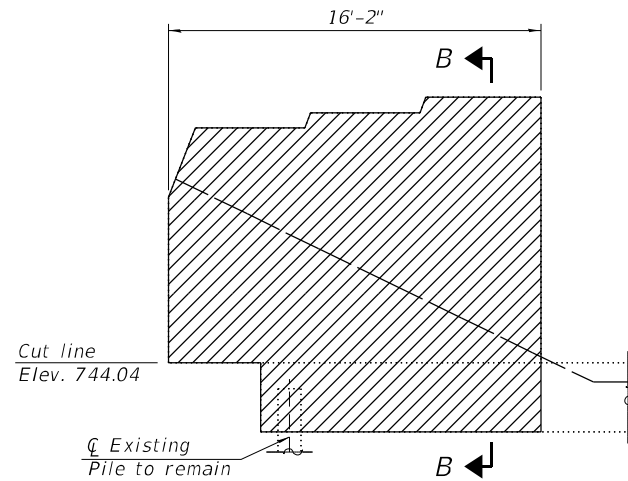


SOUTH ABUTMENT PLAN

(Looking South)

BILL OF MATERIALS

Item	Unit	Total
Concrete Removal	CU YD	46.2
Temporary Soil Retention System	SQ FT	140

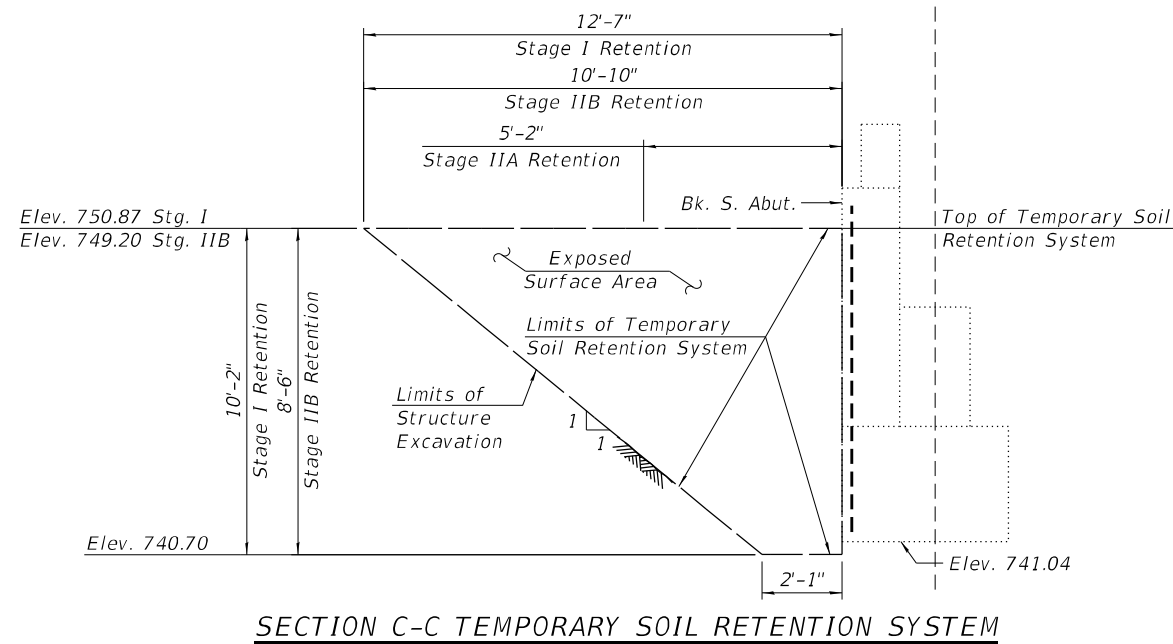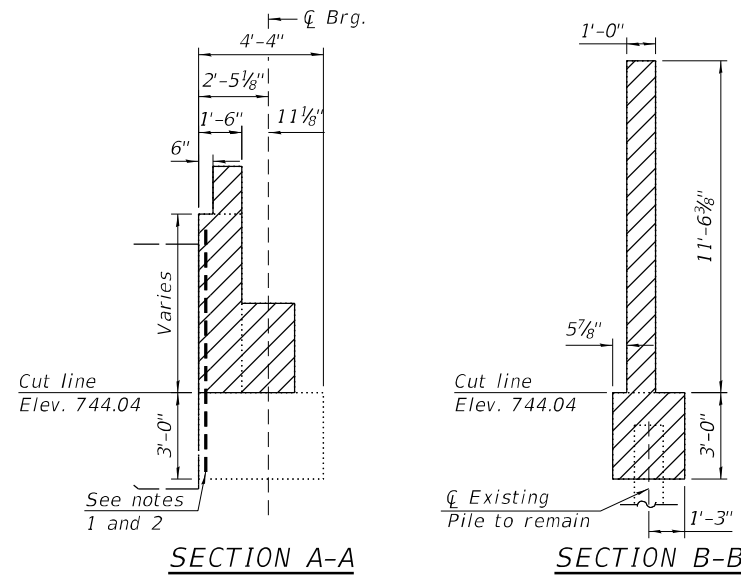

Notes:

- Existing vertical reinforcement in back wall shall be cleaned and incorporated into new construction. Cost included in the cost of "Concrete Removal".
- Any reinforcement bars that are damaged during concrete removal operations shall be repaired or replaced using an approved bar splicer or anchorage system. Cost included in the cost of "Concrete Removal".
- Contractor to take care not to damage pile or pile anchorage during Concrete Removal.
- The elevations and dimensions shown are calculated based on existing plans and field measurements. The Contractor shall verify in field and make necessary approved adjustments prior to removal, repairs, or ordering of materials. For additional information, see Existing Drawings.
- A cantilevered sheet piling design does not appear feasible and additional members or other retention systems may be necessary. The Contractor shall submit a Temporary Soil Retention System design including plan details and calculations for review and acceptance by the Engineer.
- Specified Temporary Soil Retention System will be used for 2 separate construction stages due to necessary required between stages.
- For Offset sketch, see sheet 3 of 73.


STATE OF ILLINOIS
DEPARTMENT OF TRANSPORTATION

CONCRETE REMOVAL/REPAIR ABUTMENTS (1 OF 2)
STRUCTURE NO. 016-0373 (NB)




SHEET 43 OF 73 SHEETS

F.A. RTE.	SECTION	COUNTY	TOTAL SHEETS	SHEET NO.
342	(531)BR 23	COOK	1211	861
CONTRACT NO. 62W38				
ILLINOIS FED. AID PROJECT				

MODEL: Default
FILE NAME: S:\JOLI\6300-6399\6346\113\Drawings\CAD\Micro-554\CAD_Sheets\01603730970-62W38-044-CRNABUT2.dgn
9/25/2024 7:54:54 AM

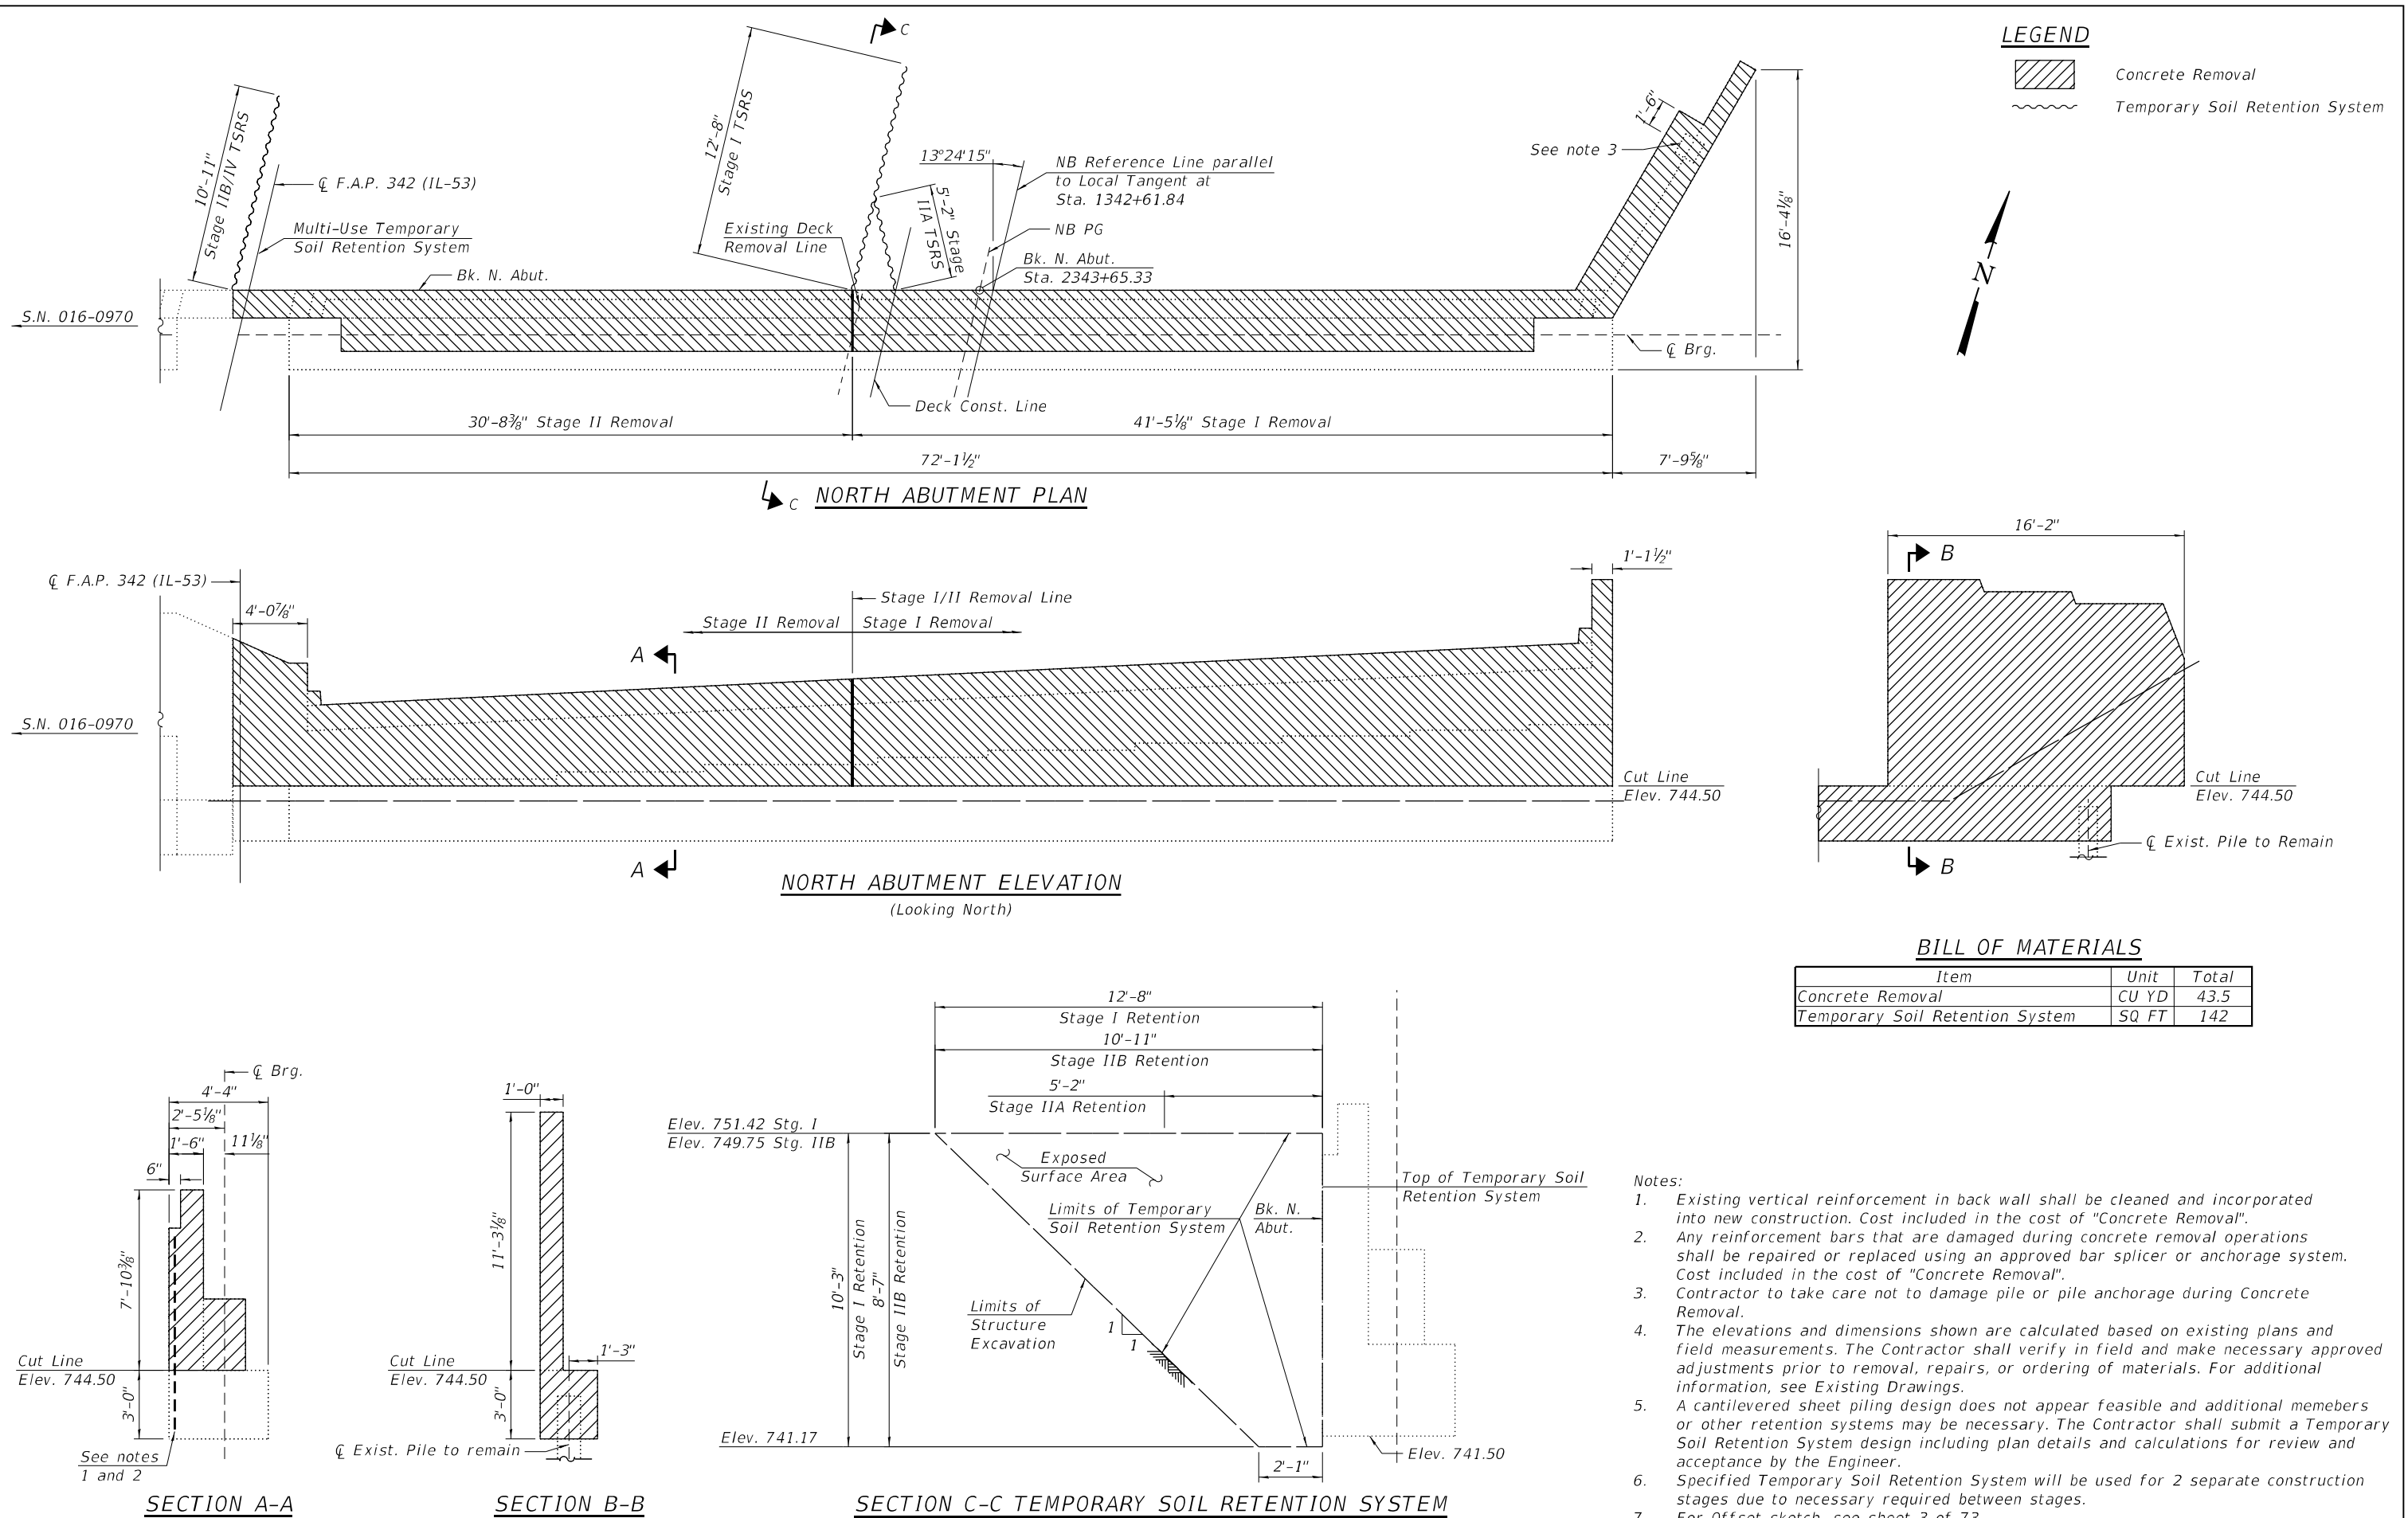

MODEL: Default
FILE NAME: S:\JOL\6300-6399\6346\113\Drawings\CAD\Micro-554\CAD_Sheets\01603730970-62W38-045-CRSABUT1.dgn
9/25/2024 7:54:56 AM

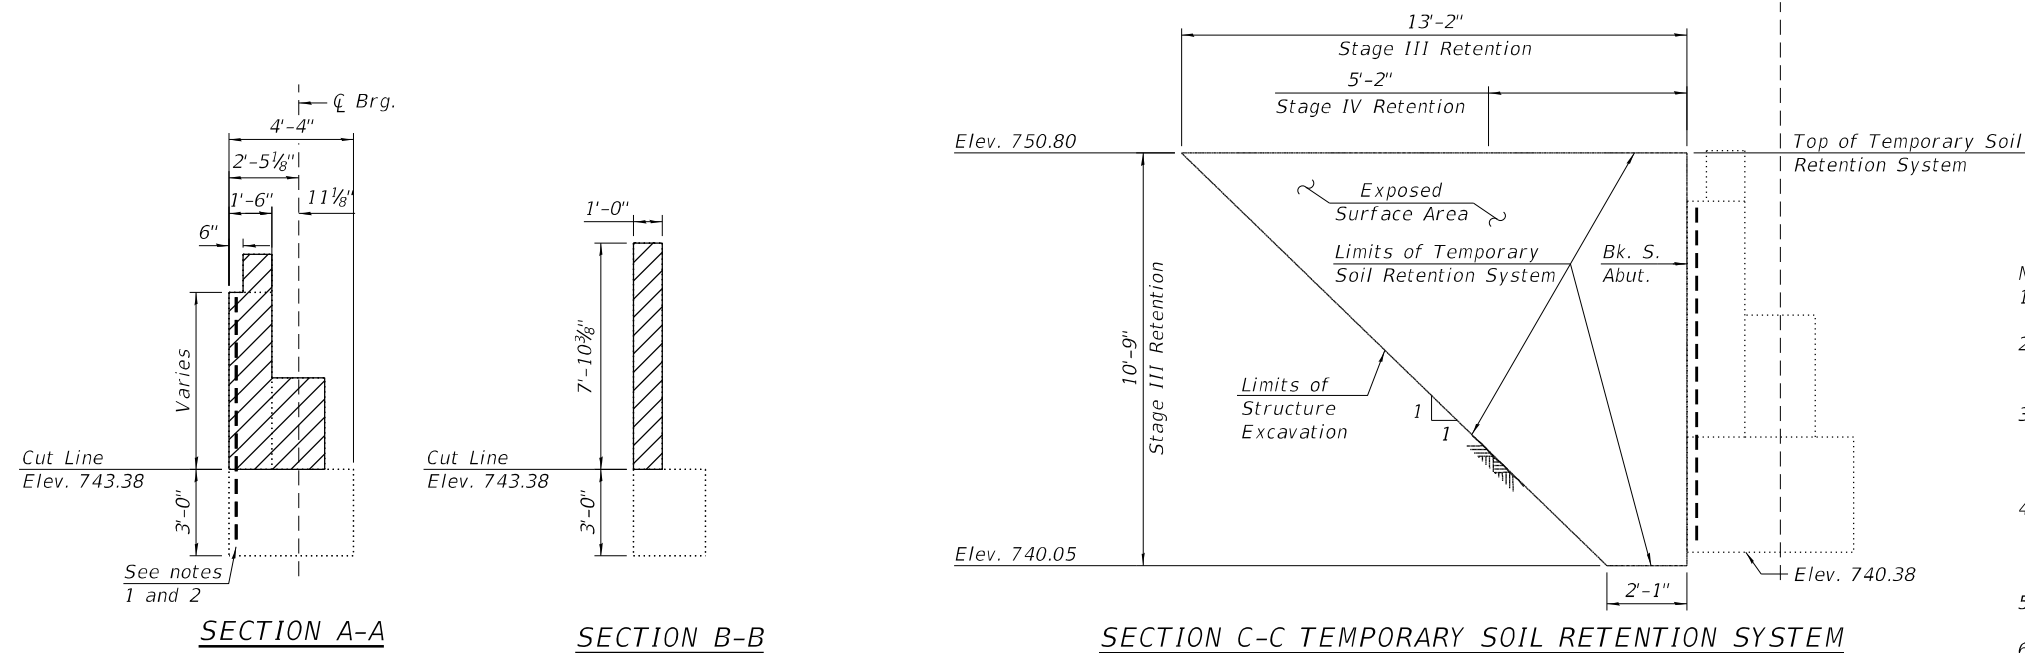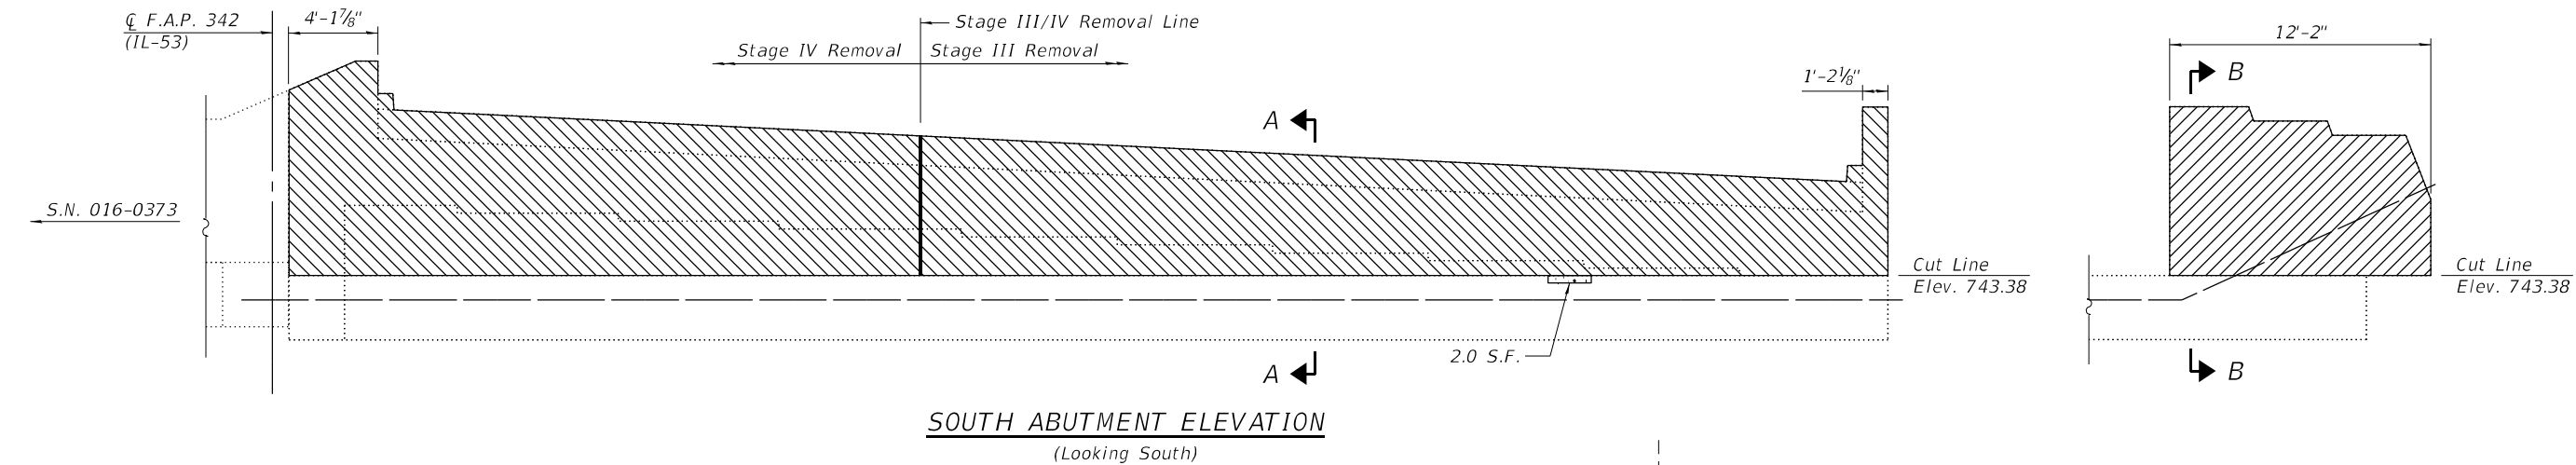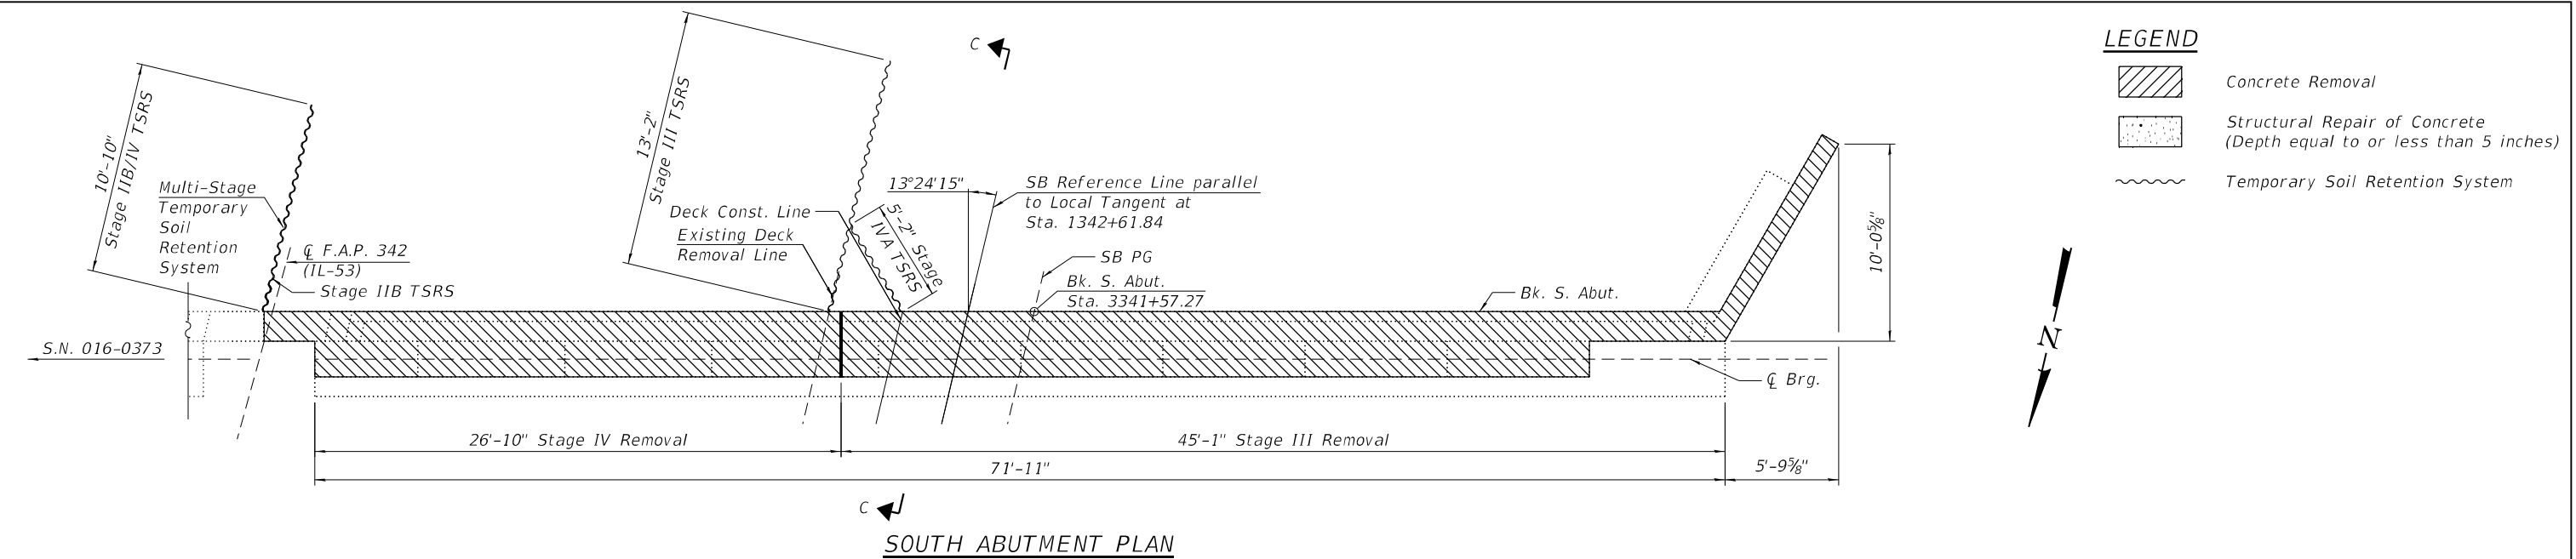


BILL OF MATERIALS

Item	Unit	Total
Concrete Removal	CU YD	35.9
Temporary Soil Retention System	SQ FT	93
Structural Repair of Concrete (Depth Equal to or Less Than 5 Inches)	SQ FT	2


- Notes:
- Existing vertical reinforcement in back wall shall be cleaned and incorporated into new construction. Cost included in the cost of "Concrete Removal".
 - Any reinforcement bars that are damaged during concrete removal operations shall be repaired or replaced using an approved bar splicer or anchorage system. Cost included in the cost of "Concrete Removal".
 - The elevations and dimensions shown are calculated based on existing plans and field measurements. The Contractor shall verify in field and make necessary approved adjustments prior to removal, repairs, or ordering of materials. For additional information, see Existing Drawings.
 - A cantilevered sheet piling design does not appear feasible and additional members or other retention systems may be necessary. The Contractor shall submit a Temporary Soil Retention System design including plan details and calculations for review and acceptance by the Engineer.
 - Specified Temporary Soil Retention System will be used for 2 separate construction stages due to necessary required between stages.
 - For Offset sketch, see sheet 3 of 73.

LEGEND:


-  Concrete Removal
-  Structural Repair of Concrete
(Depth equal to or less than 5 inches)
-  Temporary Soil Retention System

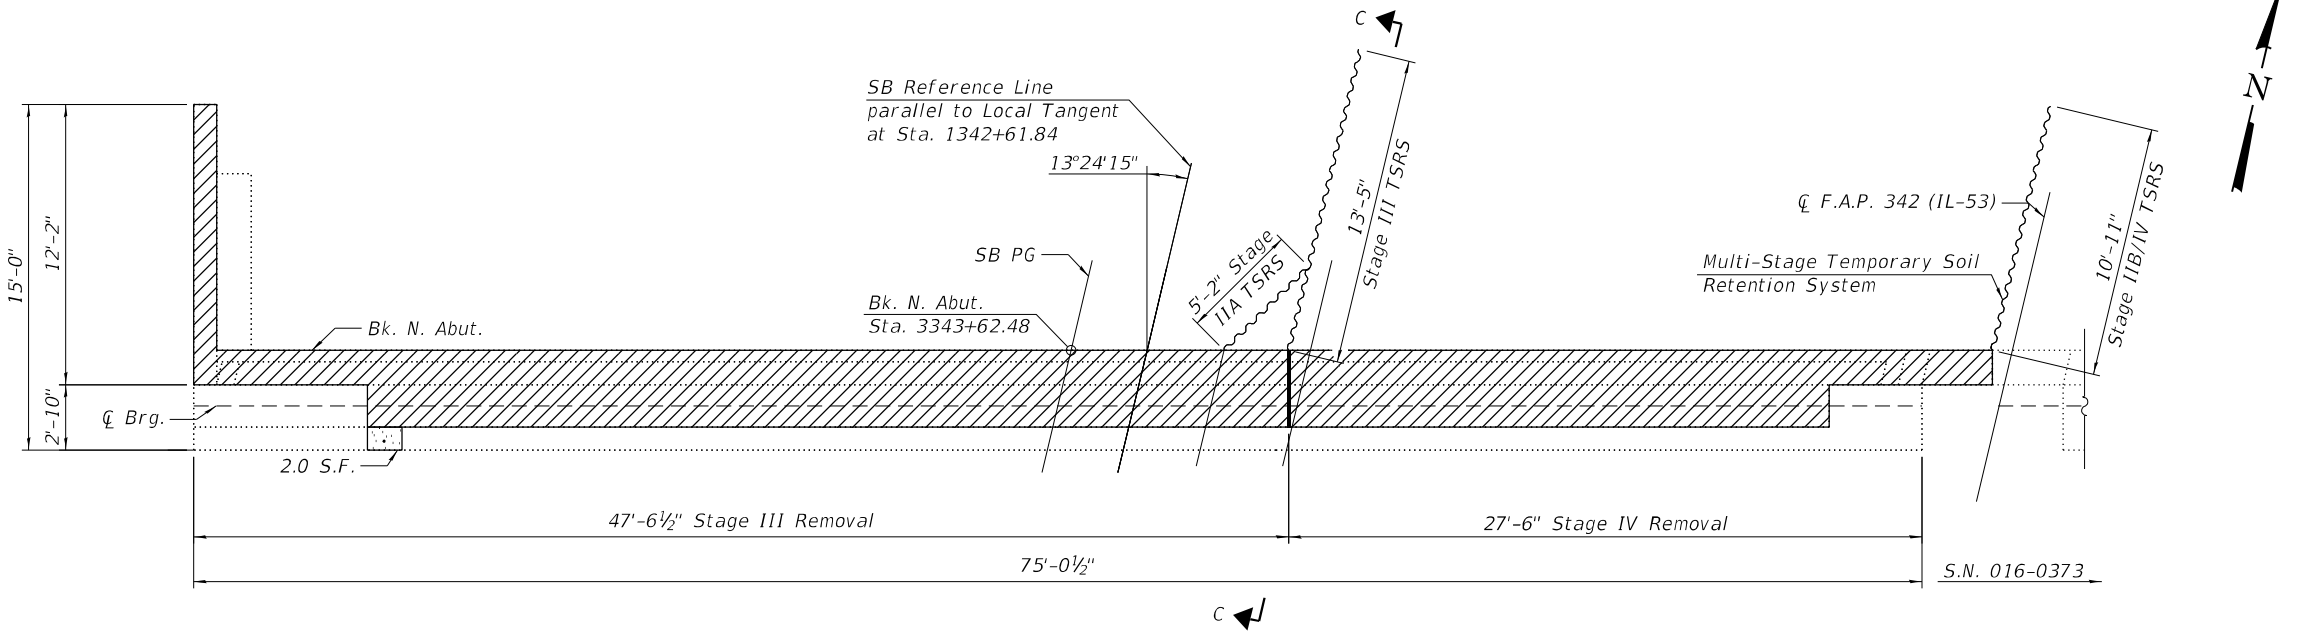


NORTH ABUTMENT PLAN

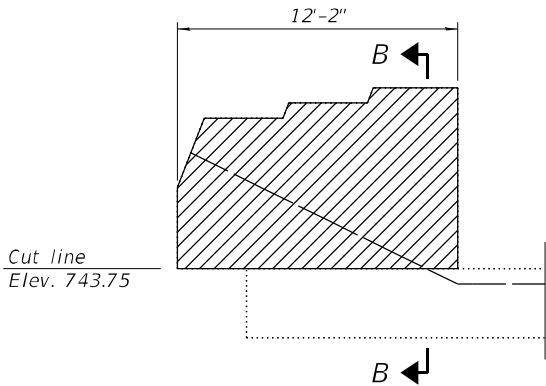


SECTION A-A

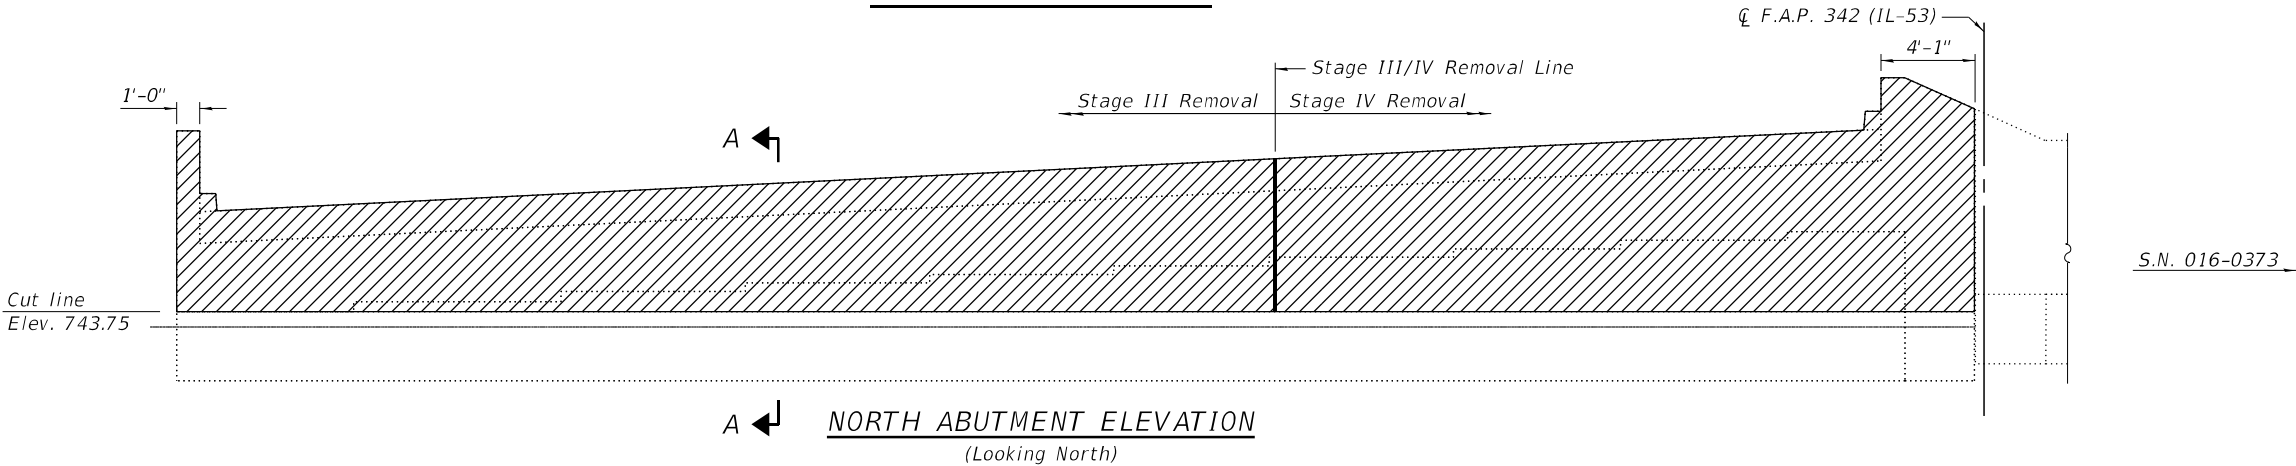

NORTH ABUTMENT ELEVATION
(Looking North)

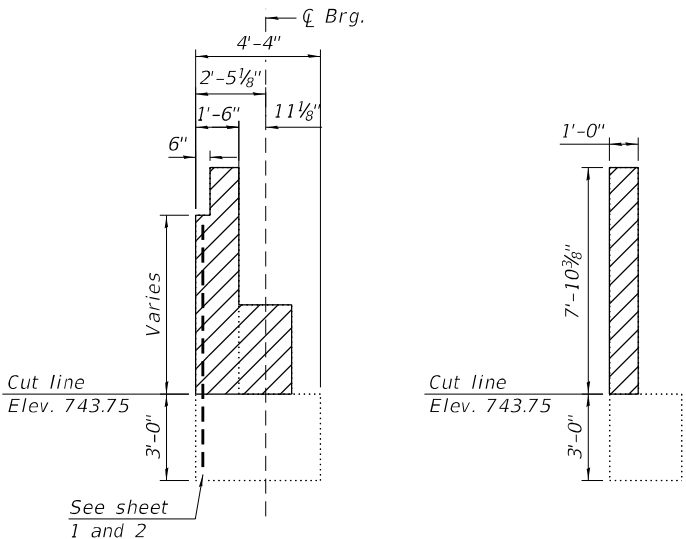

SECTION B-B

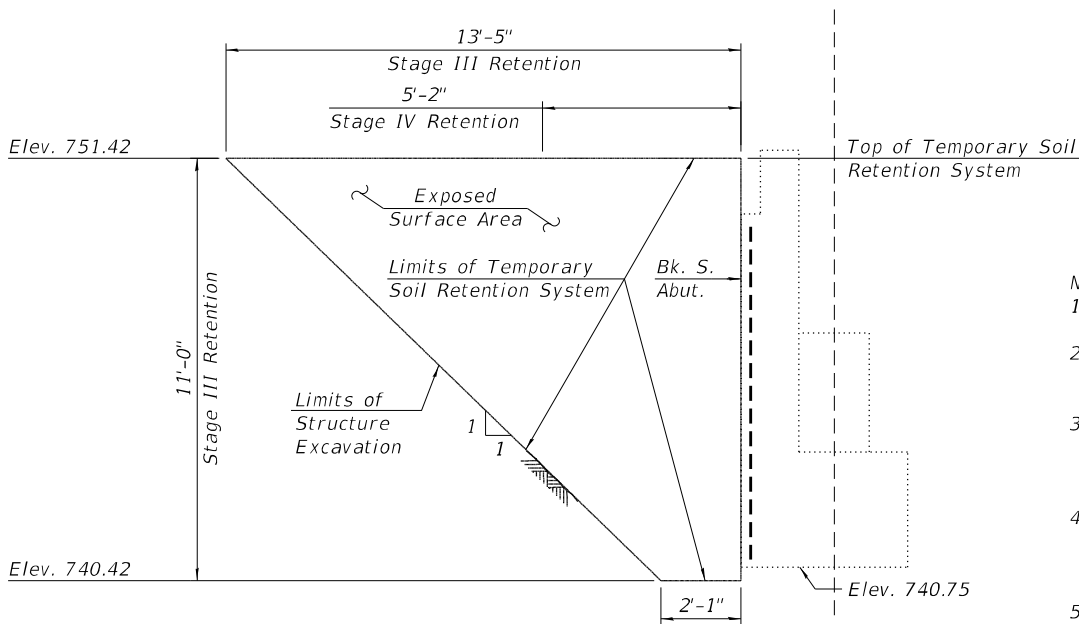

SECTION C-C TEMPORARY SOIL RETENTION SYSTEM

BILL OF MATERIALS

Item	Unit	Total
Concrete Removal	CU YD	38.7
Temporary Soil Retention System	SQ FT	96
Structural Repair of Concrete (Depth Equal to or Less Than 5 Inches)	SQ FT	2

- Notes:
- Existing vertical reinforcement in back wall shall be cleaned and incorporated into new construction. Cost included in the cost of "Concrete Removal".
 - Any reinforcement bars that are damaged during concrete removal operations shall be repaired or replaced using an approved bar splicer or anchorage system. Cost included in the cost of "Concrete Removal".
 - The elevations and dimensions shown are calculated based on existing plans and field measurements. The Contractor shall verify in field and make necessary approved adjustments prior to removal, repairs, or ordering of materials. For additional information, see Existing Drawings.
 - A cantilevered sheet piling design does not appear feasible and additional members or other retention systems may be necessary. The Contractor shall submit a Temporary Soil Retention System design including plan details and calculations for review and acceptance by the Engineer.
 - Specified Temporary Soil Retention System will be used for 2 separate construction stages due to necessary required between stages.
 - For Offset sketch, see sheet 3 of 73.

STATE OF ILLINOIS
DEPARTMENT OF TRANSPORTATION

CONCRETE REMOVAL/REPAIR ABUTMENTS (2 OF 2)
STRUCTURE NO. 016-0970 (SB)

SHEET 46 OF 73 SHEETS

F.A. RTE.	SECTION	COUNTY	TOTAL SHEETS	SHEET NO.
342	(531)BR 23	COOK	1211	864
CONTRACT NO. 62W38				
ILLINOIS FED. AID PROJECT				

MODEL: Default
FILE NAME: S:\JOLI\6300-6399\6346\113\Drawings\CAD\Micro-554\CAD_Sheets\01603730970-62W38-047-CRNPIER1.dgn
9/25/2024 7:55:00 AM




USER NAME =	codyh	DESIGNED -	BRL	REVISED -	
		CHECKED -	ELR	REVISED -	
PLOT SCALE =	0:2.0000 " = 1" / in.	DRAWN -	CJH	REVISED -	
PLOT DATE =	9/25/2024	CHECKED -	BRL	REVISED -	

STATE OF ILLINOIS
DEPARTMENT OF TRANSPORTATION

CONCRETE REMOVAL/REPAIR PIER 1
STRUCTURE NO. 016-0373 (NB)

SHEET 47 OF 73 SHEETS

F.A. RTE.	SECTION	COUNTY	TOTAL SHEETS	SHEET NO.
342	(531)BR 23	COOK	1211	865
CONTRACT NO. 62W38				
ILLINOIS FED. AID PROJECT				

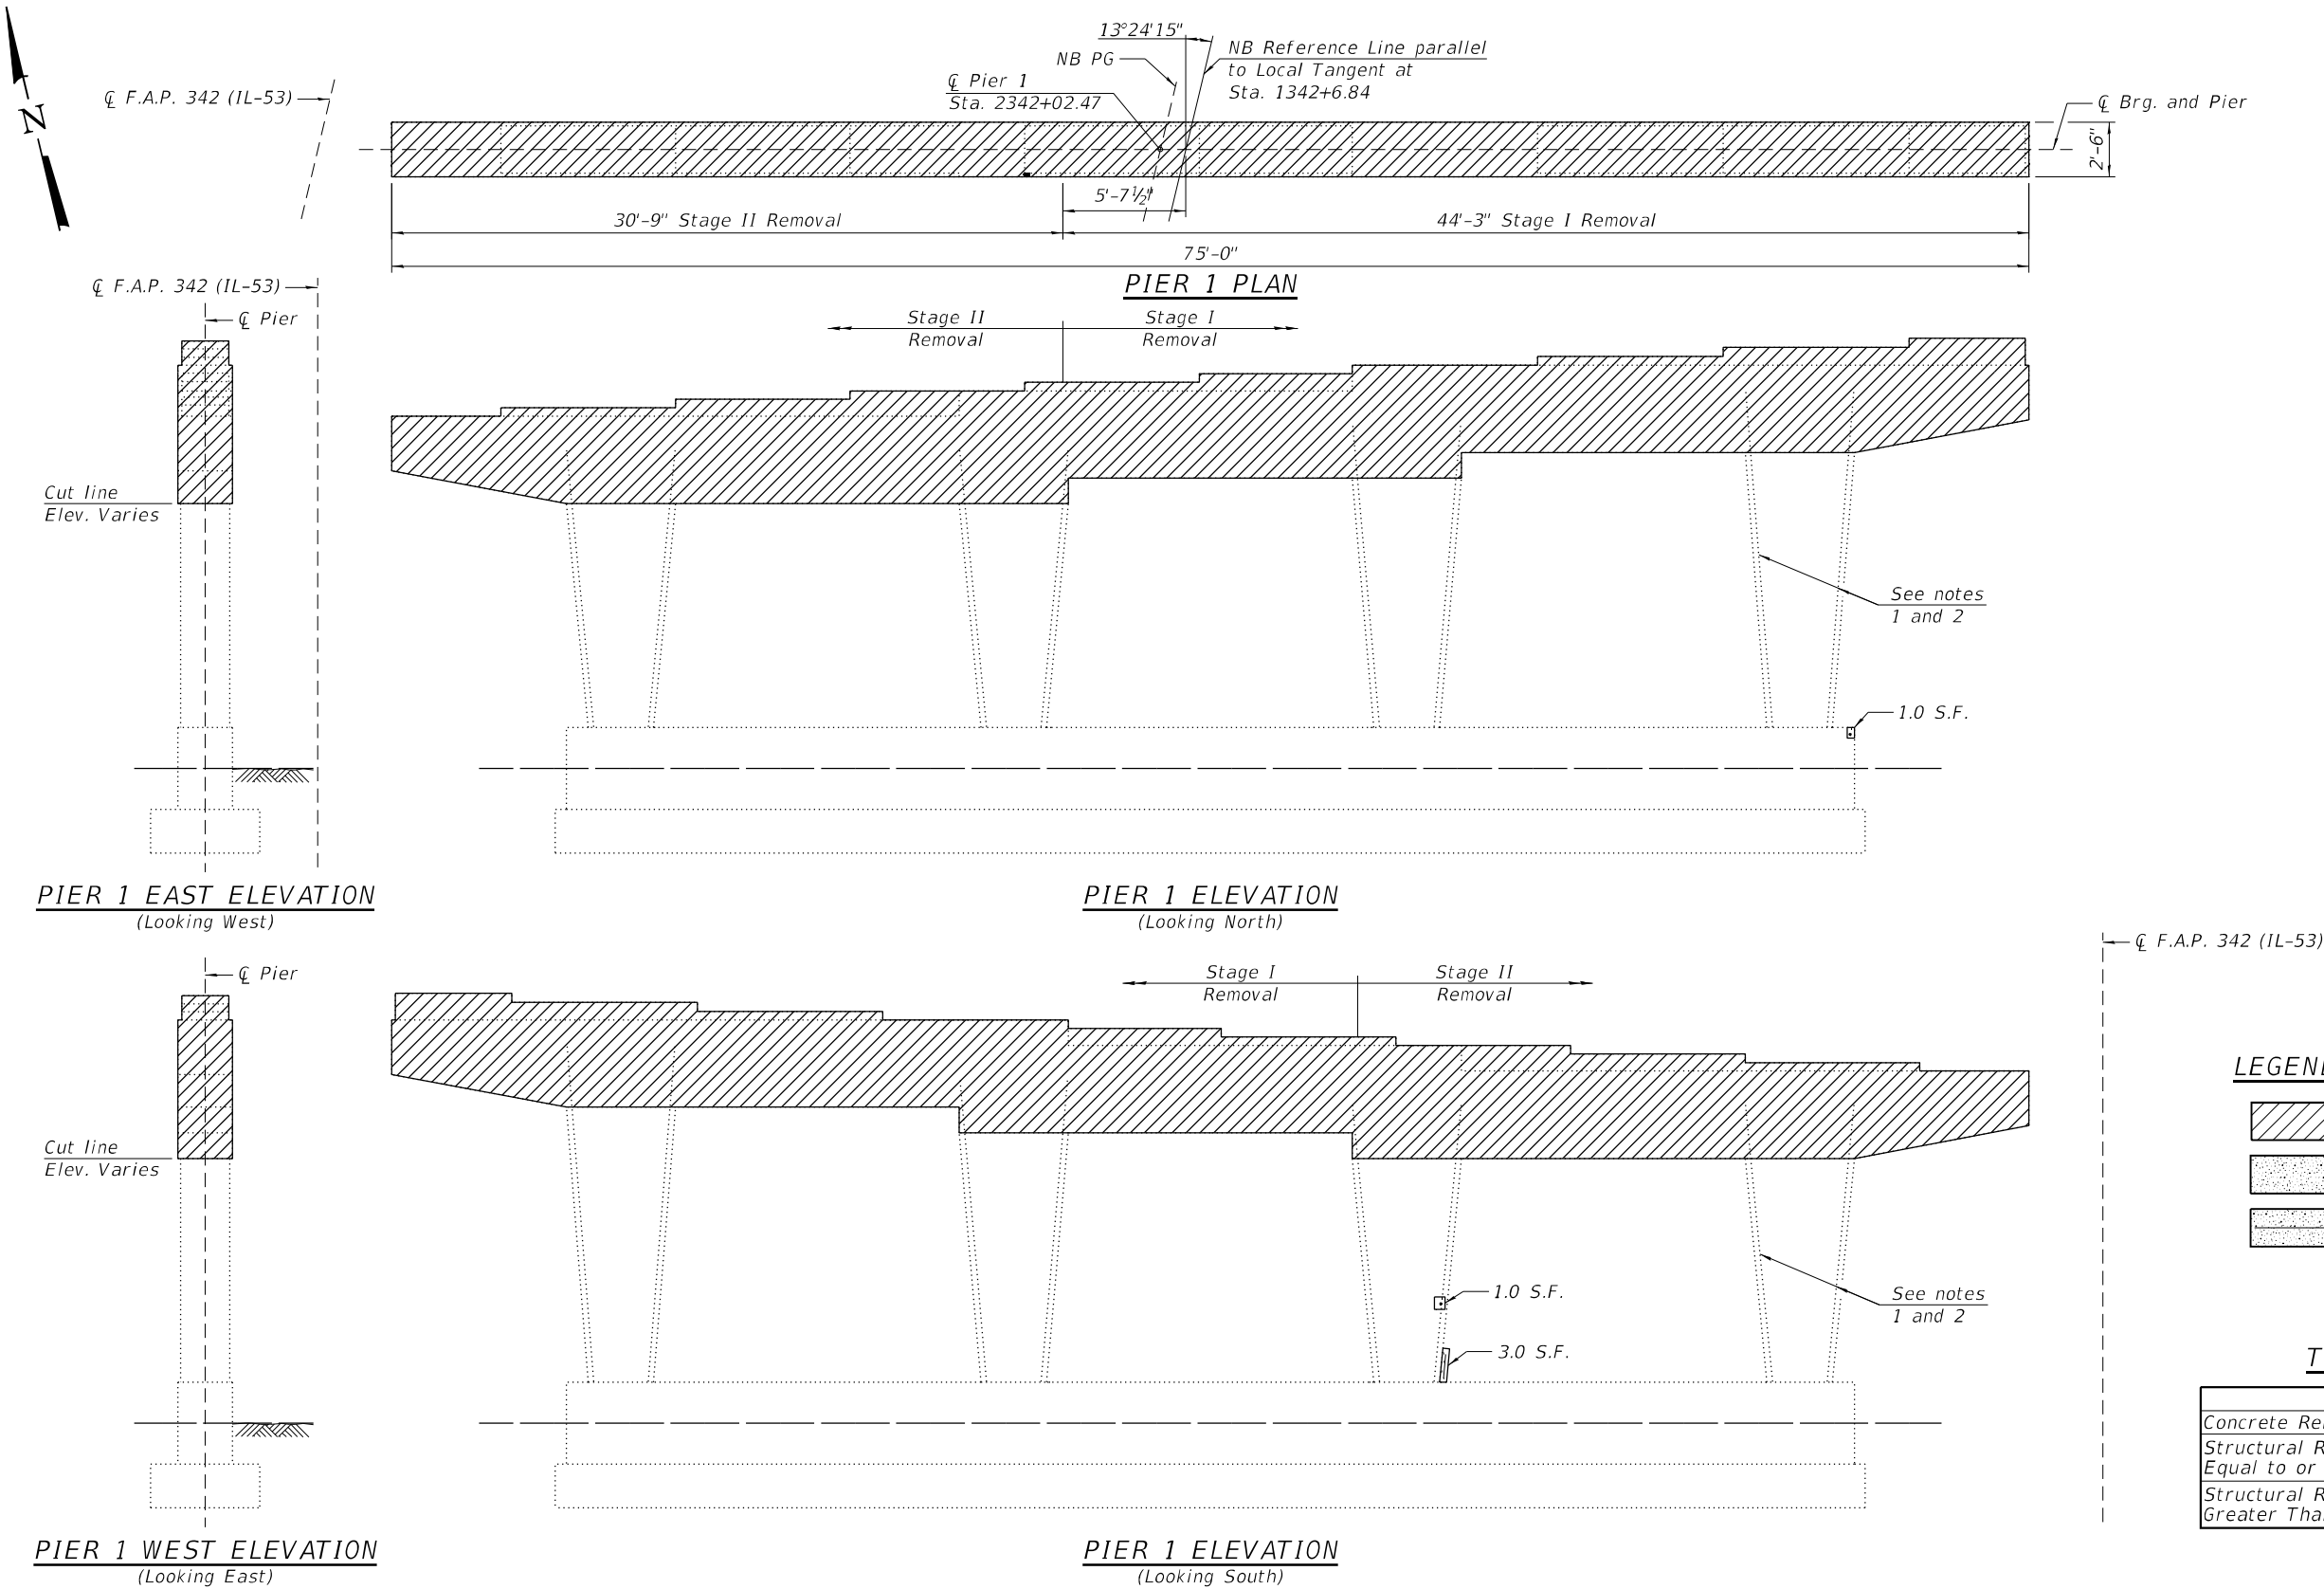

- Notes:
- Existing reinforcement in columns shall be cleaned and incorporated into new construction. Cost included in the cost of "Concrete Removal".
 - Any reinforcement bars that are damaged during concrete removal operations shall be repaired or replaced using an approved bar splicer or anchorage system. Cost included in the cost of "Concrete Removal".
 - The elevations and dimensions shown are calculated based on existing plans and field measurements. The Contractor shall verify in field and make necessary approved adjustments prior to removals, repairs, or ordering of materials. For additional information, see Existing drawings.

MODEL: Default
FILE NAME: S:\JOLI\6300--6399\6346\11\3\Drawings\CAD\Micro-554\CAD_Sheets\01603730970-62W38-048-CRNPIER2.dgn
9/25/2024 7:55:02 AM

SA

STRAND

ASSOCIATES

1170 SOUTH HOUBOLT ROAD
JOLIET, ILLINOIS 60431
(815) 744-4200
IDFPR NO. 184-001273

USER NAME =	codyh	DESIGNED -	BRL	REVISED -	
		CHECKED -	ELR	REVISED -	
PLOT SCALE =	0:2.0000 " = 1' / in.	DRAWN -	CJH	REVISED -	
PLOT DATE =	9/25/2024	CHECKED -	BRL	REVISED -	

STATE OF ILLINOIS
DEPARTMENT OF TRANSPORTATION

CONCRETE REMOVAL/REPAIR PIER 2
STRUCTURE NO. 016-0373 (NB)

SHEET 48 OF 73 SHEETS

F.A. RTE.	SECTION	COUNTY	TOTAL SHEETS	SHEET NO.
342	(531)BR 23	COOK	1211	866
CONTRACT NO. 62W38				
ILLINOIS FED. AID PROJECT				

PIER 2 PLAN

30'-0" Stage II Removal | 43'-6" Stage I Removal | 73'-6" Total Width

PIER 2 EAST ELEVATION (Looking West)

PIER 2 ELEVATION (Looking North)

PIER 2 WEST ELEVATION (Looking East)

PIER 2 ELEVATION (Looking South)

LEGEND:

- Concrete Removal
- Structural Repair of Concrete (Depth equal to or less than 5")

TOTAL BILL OF MATERIAL

Item	Unit	Total
Concrete Removal	CU YD	30.4
Structural Repair of Concrete (Depth Equal to or Less Than 5 Inches)	SQ FT	2

Notes:

- Existing reinforcement in columns shall be cleaned and incorporated into new construction. Cost included in the cost of "Concrete Removal".
- Any reinforcement bars that are damaged during concrete removal operations shall be repaired or replaced using an approved bar splicer or anchorage system. Cost included in the cost of "Concrete Removal".
- The elevations and dimensions shown are calculated based on existing plans and field measurements. The Contractor shall verify in field and make necessary approved adjustments prior to removals, repairs, or ordering of materials. For additional information, see Existing drawings.

MODEL: Default
FILE NAME: S:\JOLI\6300-6399\6346\1113\Drawings\CAD\Micro-55a\CAD_Sheets\01603730970-62W38-049-CRNPIER3.dgn
9/25/2024 7:55:04 AM




USER NAME =	codyh	DESIGNED -	BRL	REVISED -	
		CHECKED -	ELR	REVISED -	
PLOT SCALE =	0:2,0000 " = 1" / in.	DRAWN -	CJH	REVISED -	
PLOT DATE =	9/25/2024	CHECKED -	BRL	REVISED -	


STATE OF ILLINOIS
DEPARTMENT OF TRANSPORTATION

CONCRETE REMOVAL/REPAIR PIER 3
STRUCTURE NO. 016-0373 (NB)


SHEET 49 OF 73 SHEETS

F.A. RTE.	SECTION	COUNTY	TOTAL SHEETS	SHEET NO.
342	(531)BR 23	COOK	1211	867
CONTRACT NO. 62W38				
ILLINOIS FED. AID PROJECT				

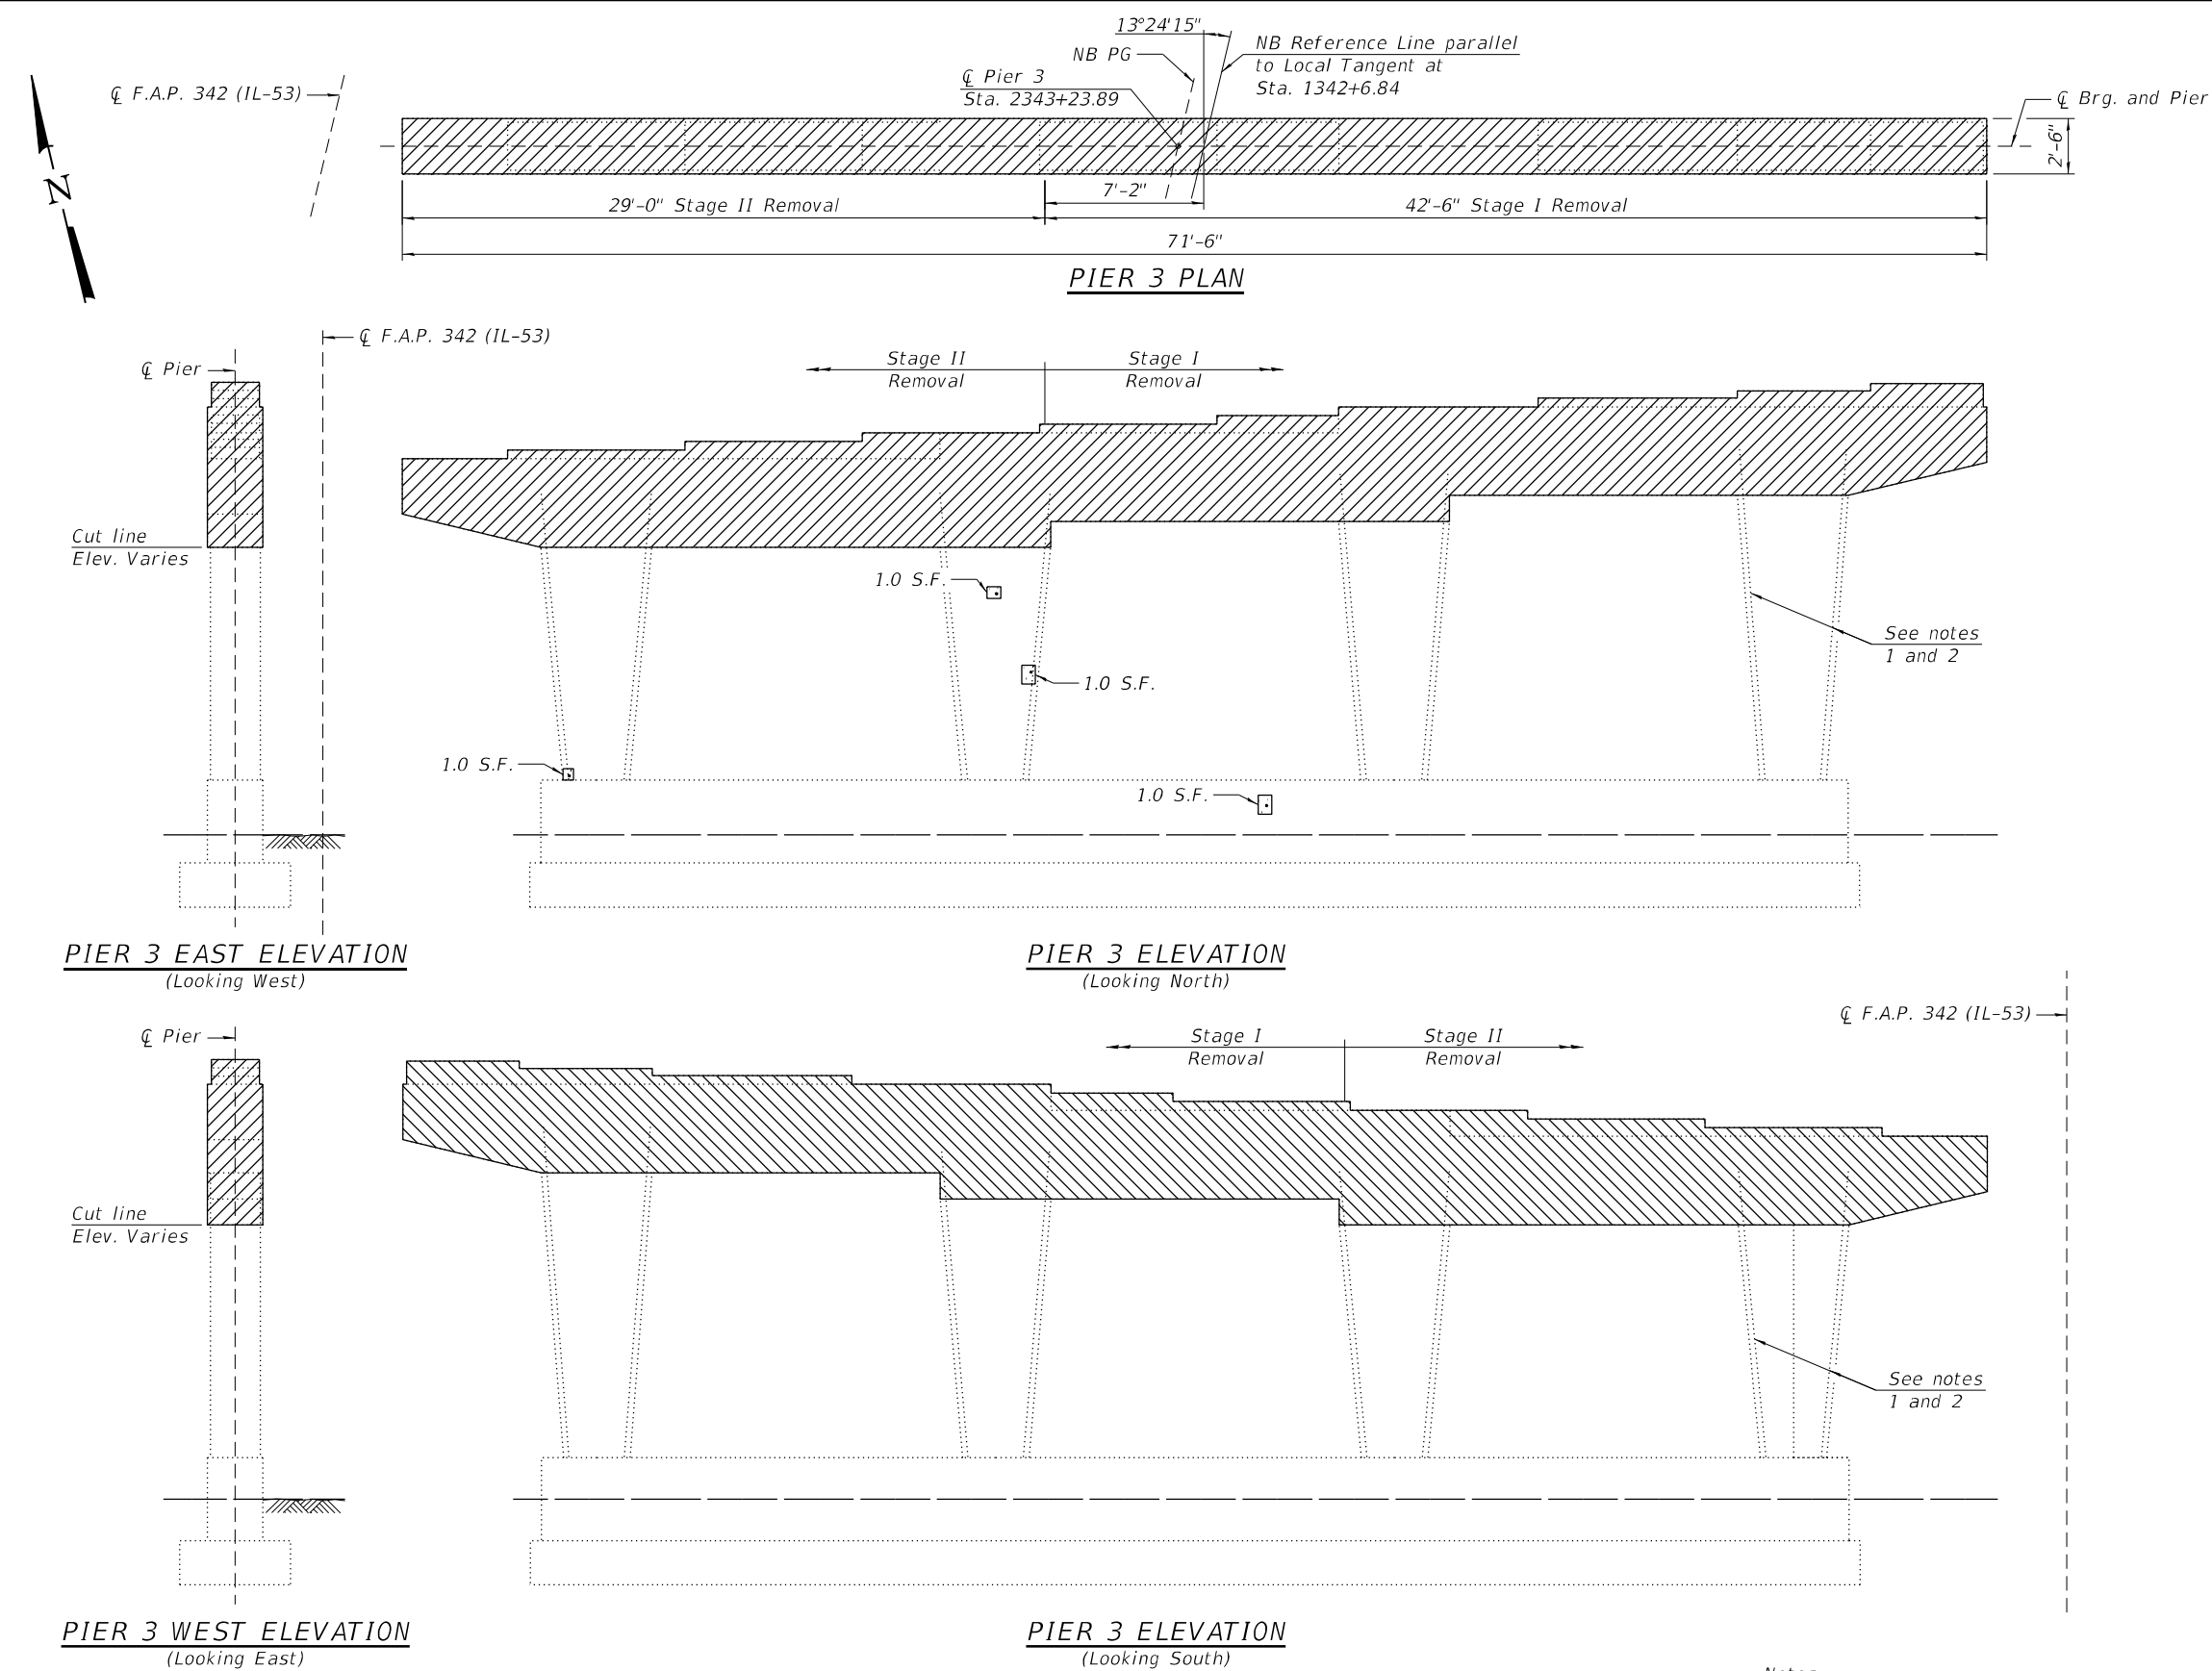


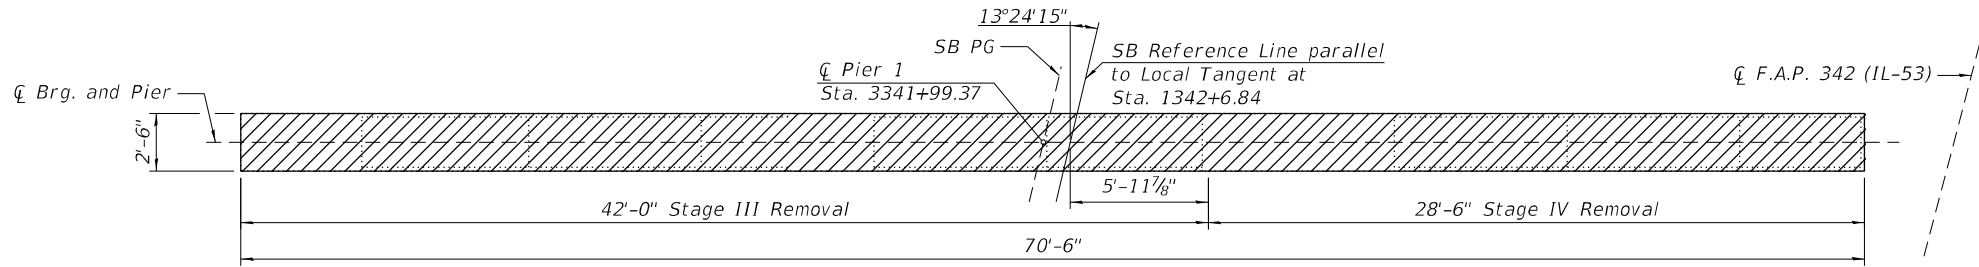


PIER 1 PLAN

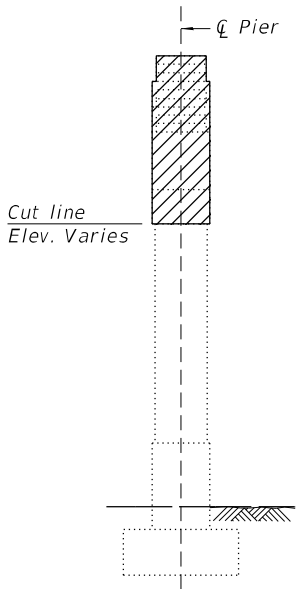


PIER 1 EAST ELEVATION
(Looking West)

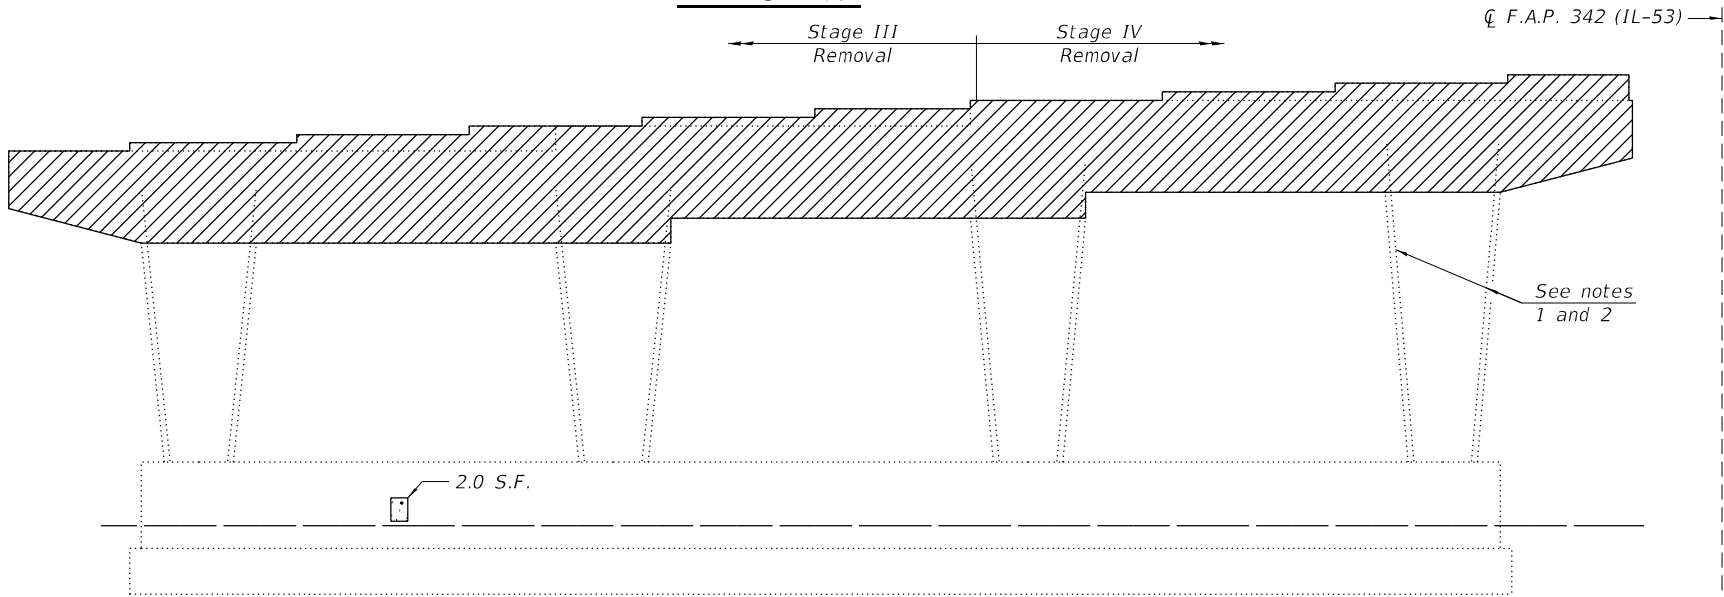

PIER 1 ELEVATION
(Looking North)

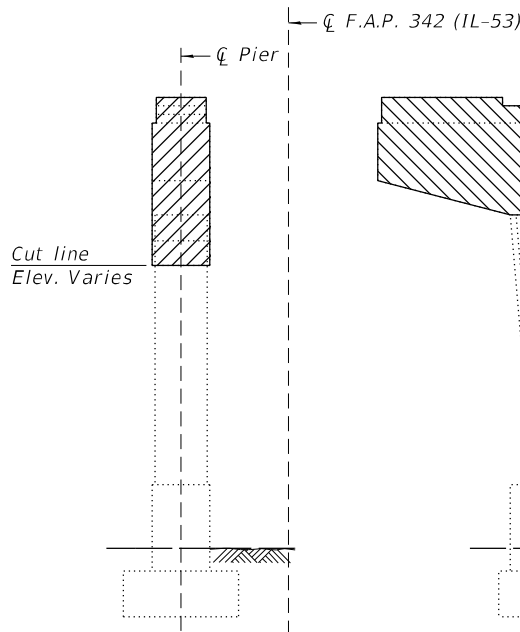

PIER 1 WEST ELEVATION
(Looking East)

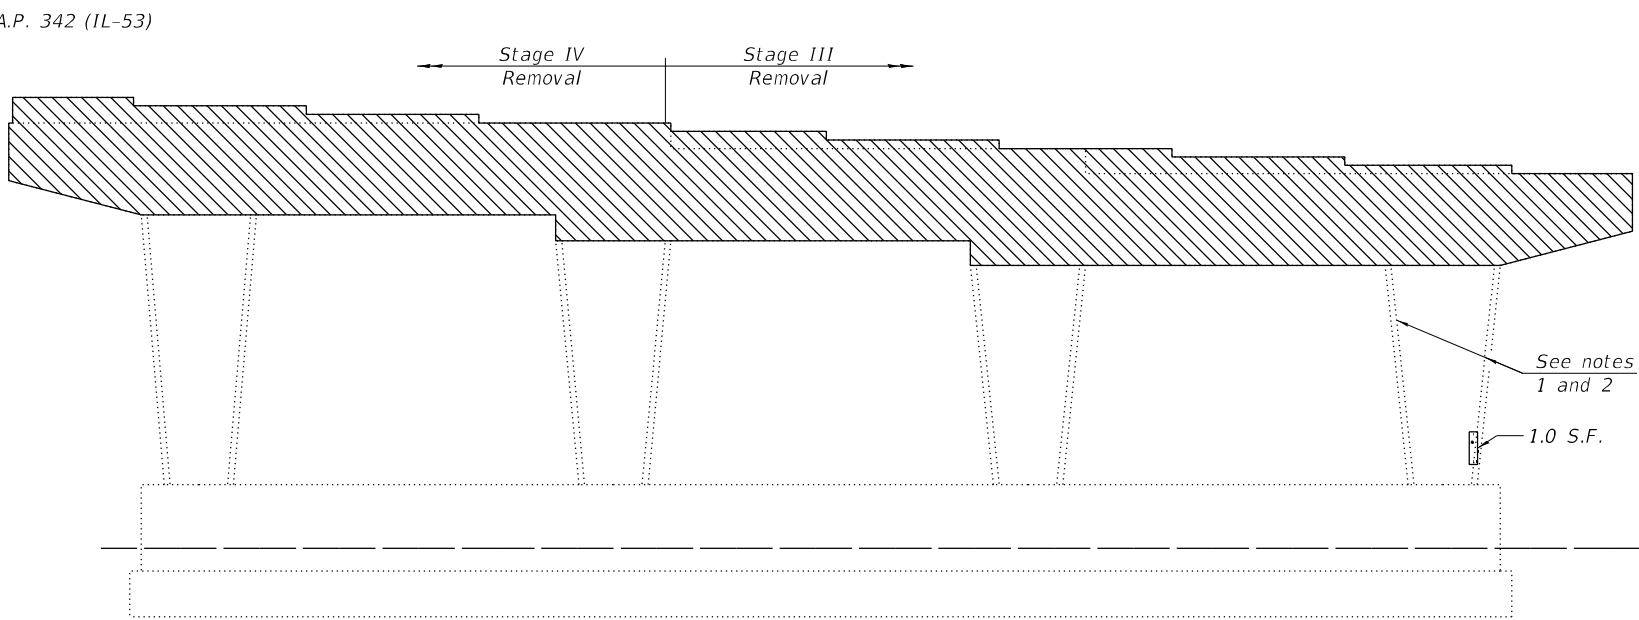

PIER 1 ELEVATION
(Looking South)

LEGEND:

- Concrete Removal
- Structural Repair of Concrete (Depth equal to or less than 5")

TOTAL BILL OF MATERIAL

Item	Unit	Total
Concrete Removal	CU YD	29.1
Structural Repair of Concrete (Depth Equal to or Less Than 5 Inches)	SQ FT	3

Notes:

- Existing reinforcement in columns shall be cleaned and incorporated into new construction. Cost included in the cost of "Concrete Removal".
- Any reinforcement bars that are damaged during concrete removal operations shall be repaired or replaced using an approved bar splicer or anchorage system. Cost included in the cost of "Concrete Removal".
- The elevations and dimensions shown are calculated based on existing plans and field measurements. The Contractor shall verify in field and make necessary approved adjustments prior to removals, repairs, or ordering of materials. For additional information, see Existing drawings.

MODEL: Default
FILE NAME: S:\JOL\6300-6399\6346\113\Drawings\CAD\Micro-554\CAD_Sheets\01603730970-62W38-050-CRSP1ER1.dgn
9/25/2024 7:55:05 AM



1170 SOUTH HOUBOLT ROAD
JOLIET, ILLINOIS 60431
(815) 744-4200
STRAND ASSOCIATES™ IDPR NO. 184-001273

USER NAME = codyh	DESIGNED - BRL	REVISED -
	CHECKED - ELR	REVISED -
PLOT SCALE = 0:2.0000" = 1" / in.	DRAWN - CJH	REVISED -
PLOT DATE = 9/25/2024	CHECKED - BRL	REVISED -


STATE OF ILLINOIS
DEPARTMENT OF TRANSPORTATION

CONCRETE REMOVAL/REPAIR PIER 1
STRUCTURE NO. 016-0970 (SB)

SHEET 50 OF 73 SHEETS


F.A. RTE.	SECTION	COUNTY	TOTAL SHEETS	SHEET NO.
342	(531)BR 23	COOK	1211	868
CONTRACT NO. 62W38				
ILLINOIS FED. AID PROJECT				

MODEL: Default
FILE NAME: S:\JOLI\6300--6399\6346\113\Drawings\CAD\Micro-554\CAD_Sheets\01603730970-62W38-051-CRSP\PIER2.dgn
9/25/2024 7:55:07 AM

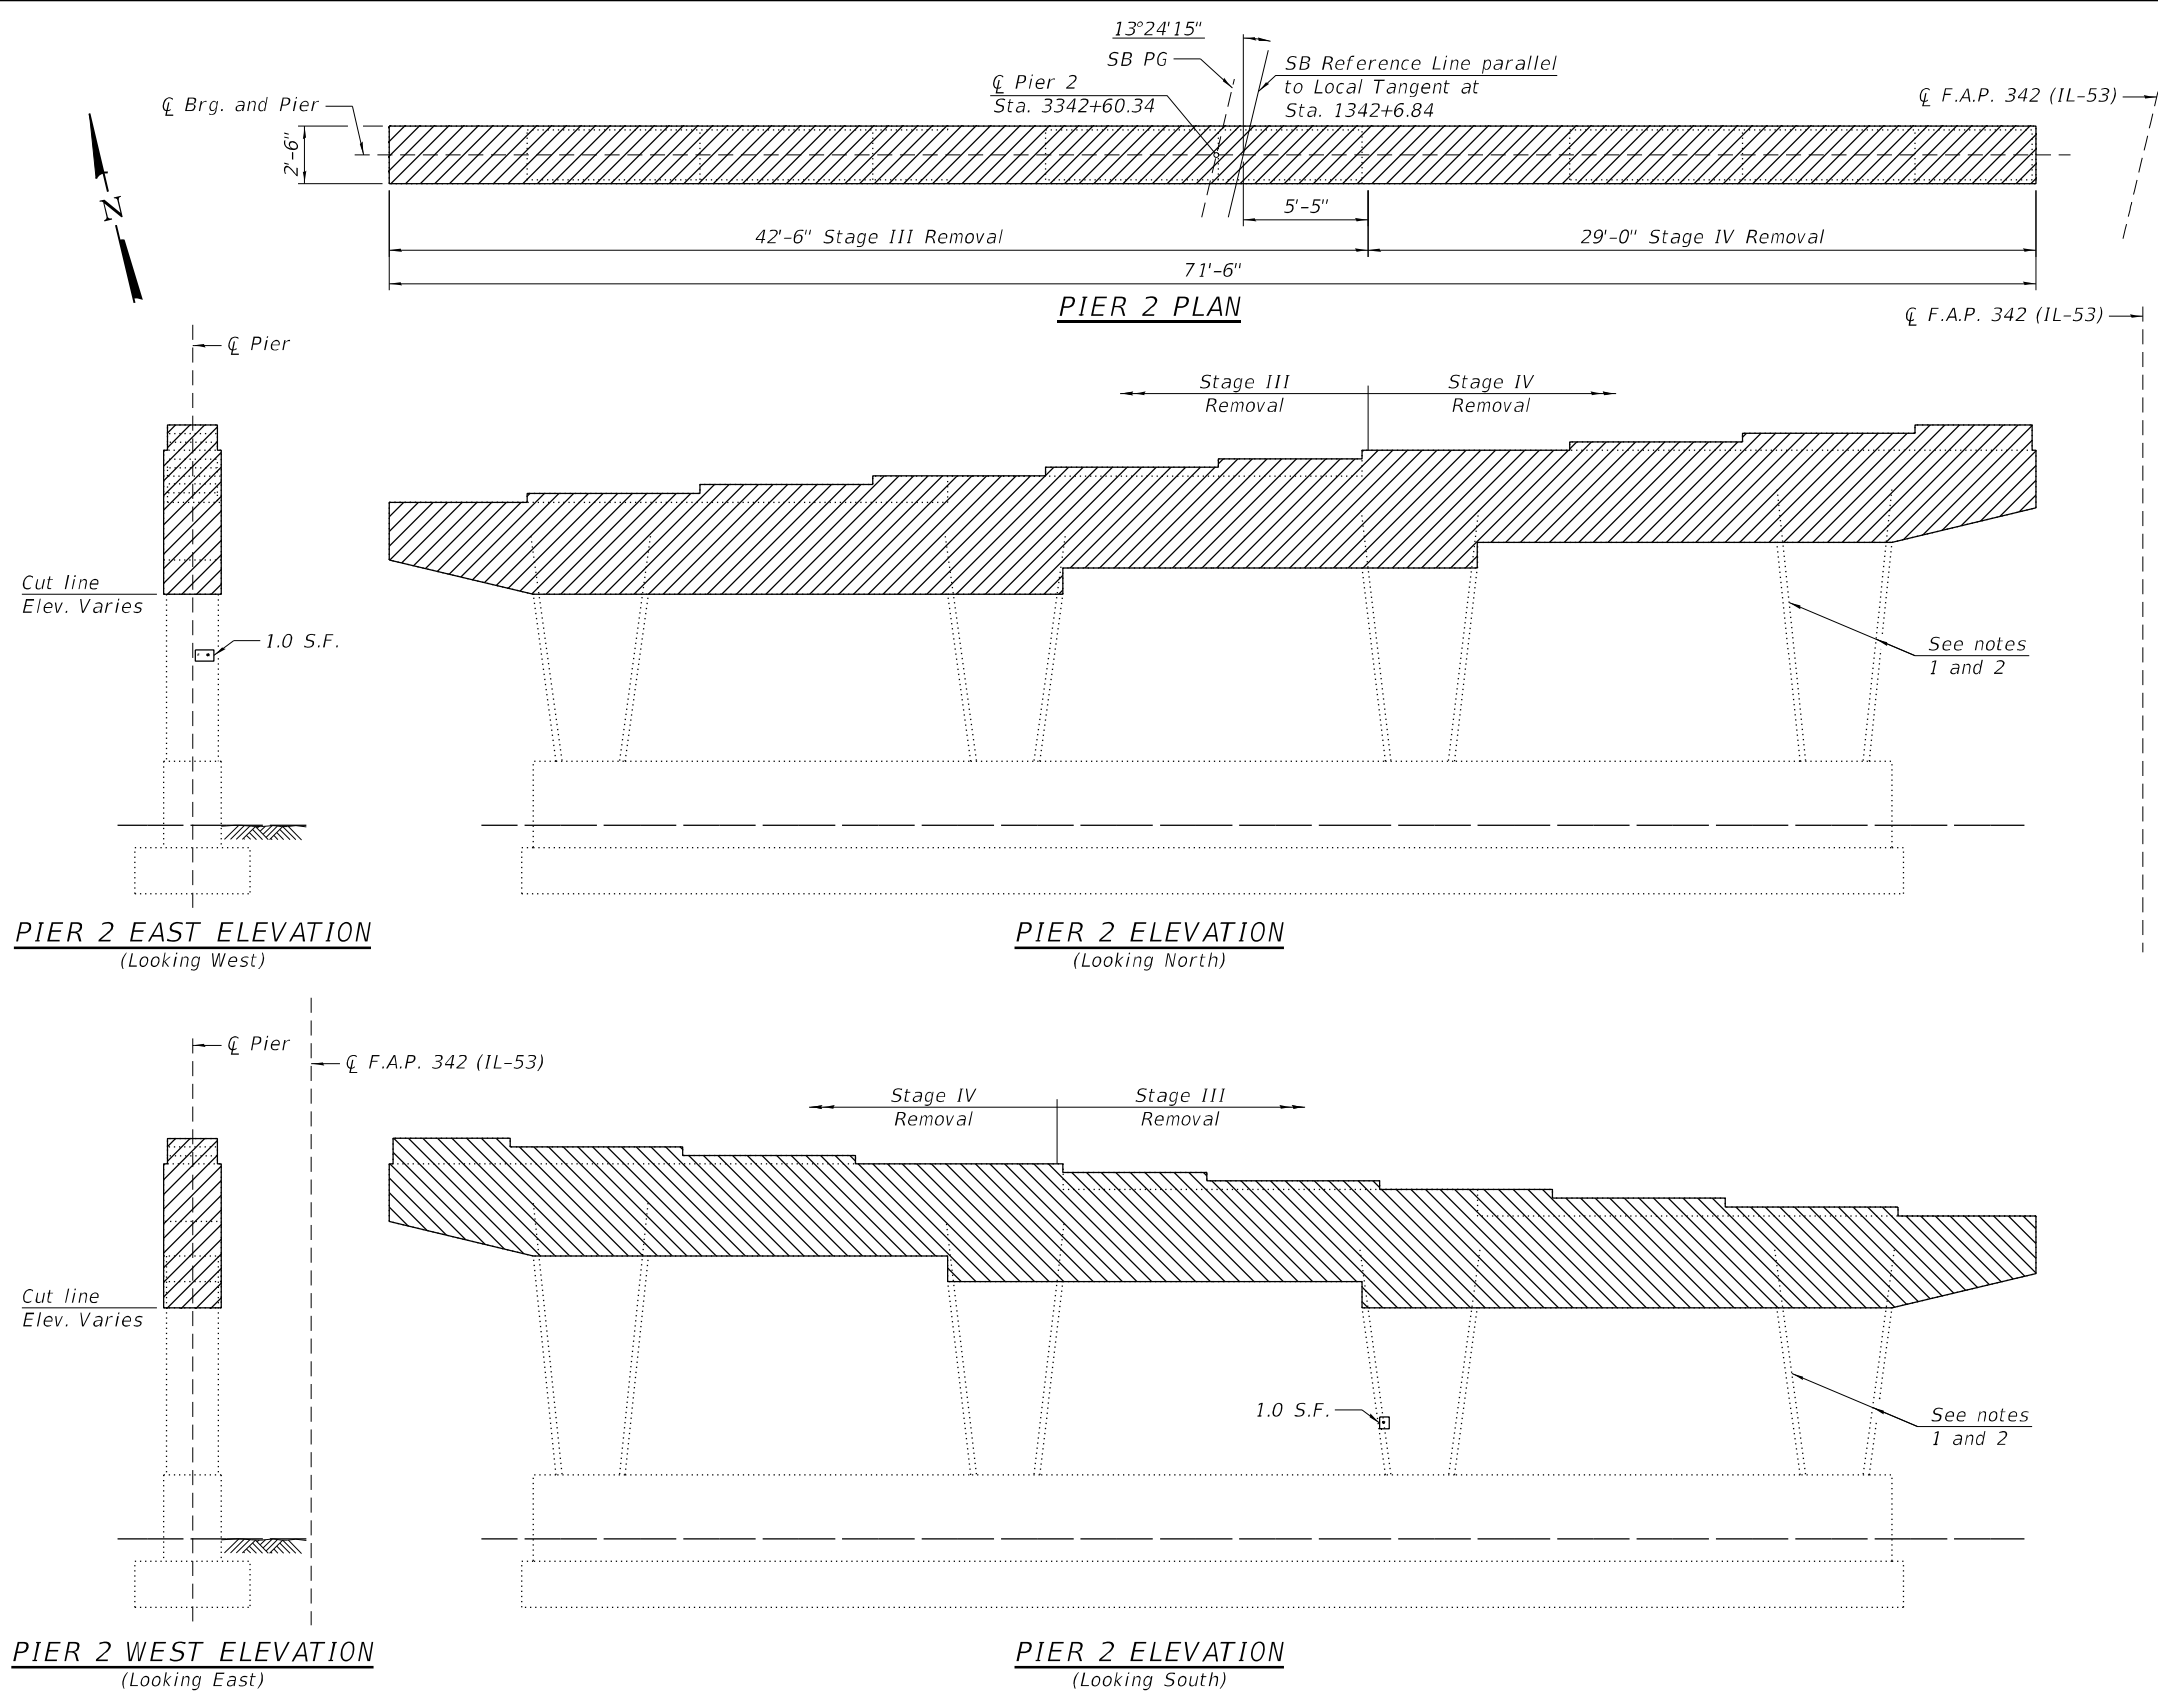

- Notes:
- Existing reinforcement in columns shall be cleaned and incorporated into new construction. Cost included in the cost of "Concrete Removal".
 - Any reinforcement bars that are damaged during concrete removal operations shall be repaired or replaced using an approved bar splicer or anchorage system. Cost included in the cost of "Concrete Removal".
 - The elevations and dimensions shown are calculated based on existing plans and field measurements. The Contractor shall verify in field and make necessary approved adjustments prior to removals, repairs, or ordering of materials. For additional information, see Existing drawings.

MODEL: Default
FILE NAME: S:\JOL\6300--6399\6346\113\Drawings\CAD\Micro-554\CAD_Sheets\01603730970-62W38-052-CRSP\PIER3.dgn
9/25/2024 7:55:08 AM

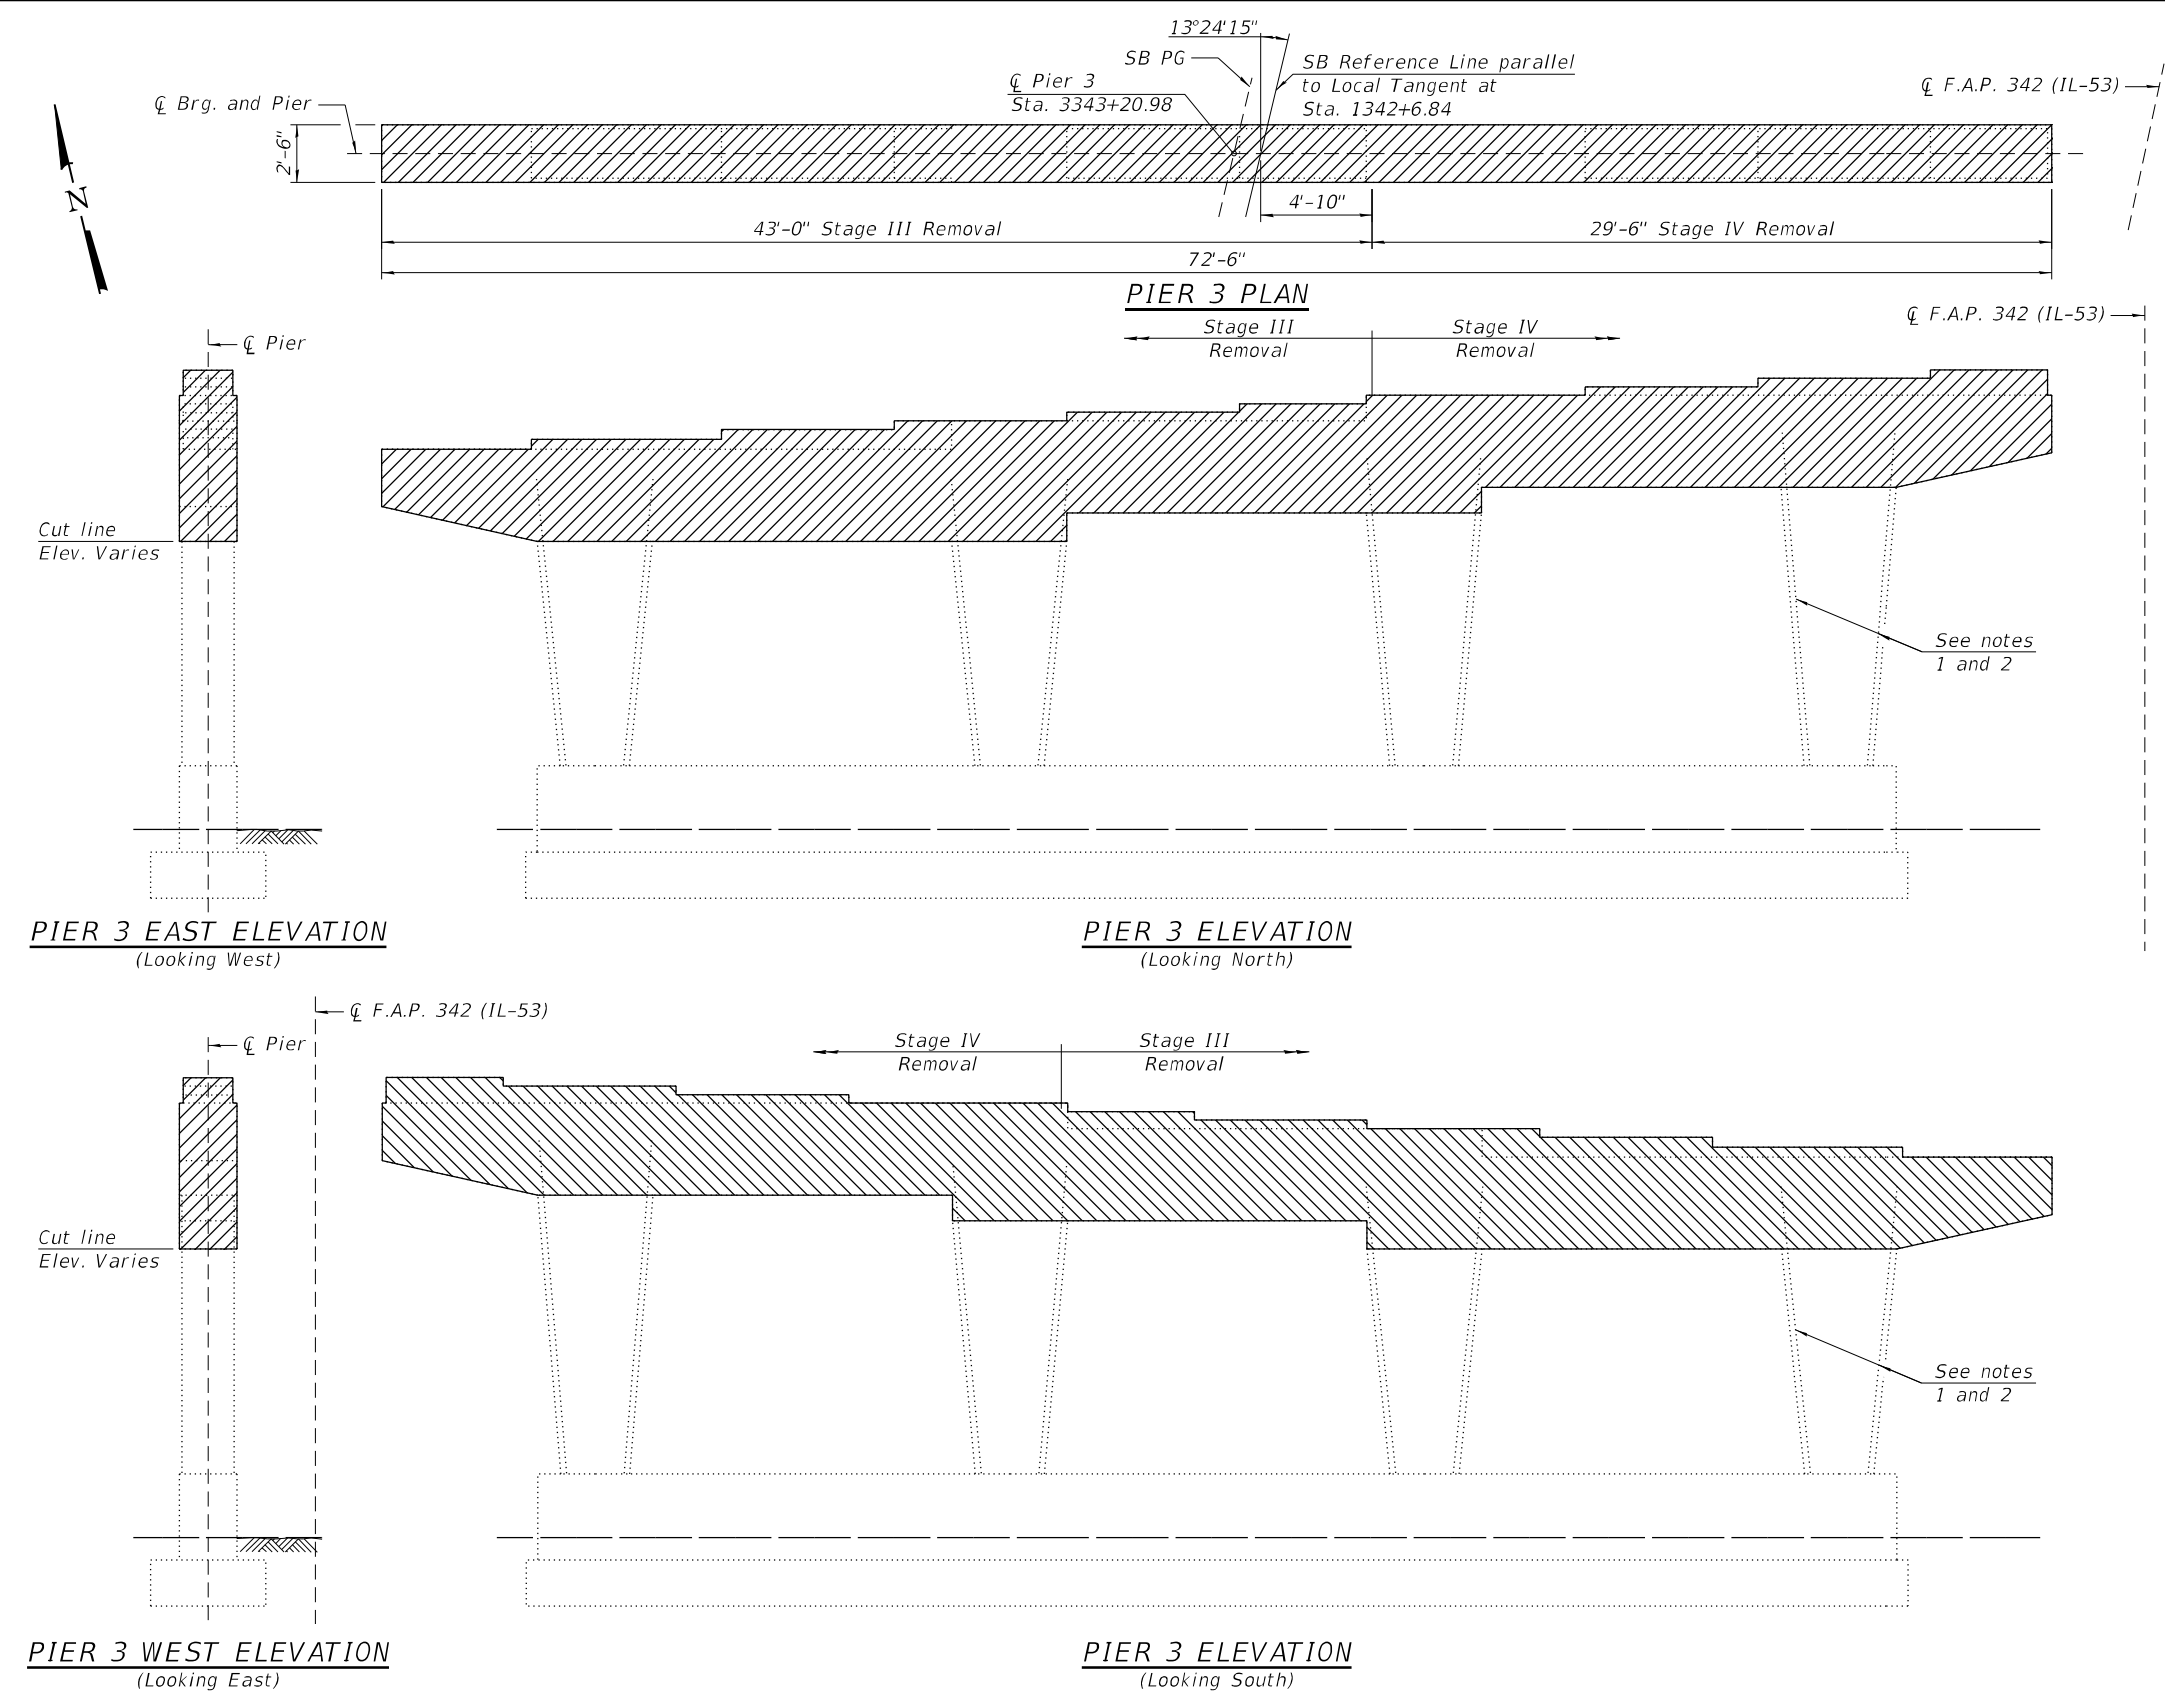

USER NAME = codyh	DESIGNED - BRL	REVISED -
CHECKED - ELR	REVIS	ED -
PLOT SCALE = 0:2,0000 " = 1" / in.	DRAWN - CJH	REVISED -
PLOT DATE = 9/25/2024	CHECKED - BRL	REVISED -

STATE OF ILLINOIS
DEPARTMENT OF TRANSPORTATION

CONCRETE REMOVAL/REPAIR PIER 3
STRUCTURE NO. 016-0970 (SB)

SHEET 52 OF 73 SHEETS

Item	Unit	Total
Concrete Removal	CU YD	29.8

TOTAL BILL OF MATERIAL

F.A. RTE.	SECTION	COUNTY	TOTAL SHEETS	SHEET NO.
342	(531)BR 23	COOK	1211	870
CONTRACT NO. 62W38				
ILLINOIS FED. AID PROJECT				

MODEL: Default
FILE NAME: S:\JOLI\6300--6399\6346\113\Drawings\CAD\Micro-55A\CAD_Sheets\01603730970-62W38-053-APE1.dgn
9/25/2024 7:55:10 AM



USER NAME = codyh
DESIGNED - BRL
CHECKED - ELR
PLOT SCALE = 0:2.0000" = 1' in.
DRAWN - CJH
PLOT DATE = 9/25/2024
CHECKED - BRL
REVISED -


DESIGNED - BRL
CHECKED - ELR
PLOT SCALE = 0:2.0000" = 1' in.
DRAWN - CJH
PLOT DATE = 9/25/2024
CHECKED - BRL
REVISED -

STATE OF ILLINOIS
DEPARTMENT OF TRANSPORTATION


ABUTMENT PLAN AND ELEVATION (1 OF 2)
STRUCTURE NO. 016-0373 (NB)

SHEET 53 OF 73 SHEETS

F.A. RTE.	SECTION	COUNTY	TOTAL SHEETS	SHEET NO.
342	(531)BR 23	COOK	1211	871
CONTRACT NO. 62W38				
ILLINOIS FED. AID PROJECT				

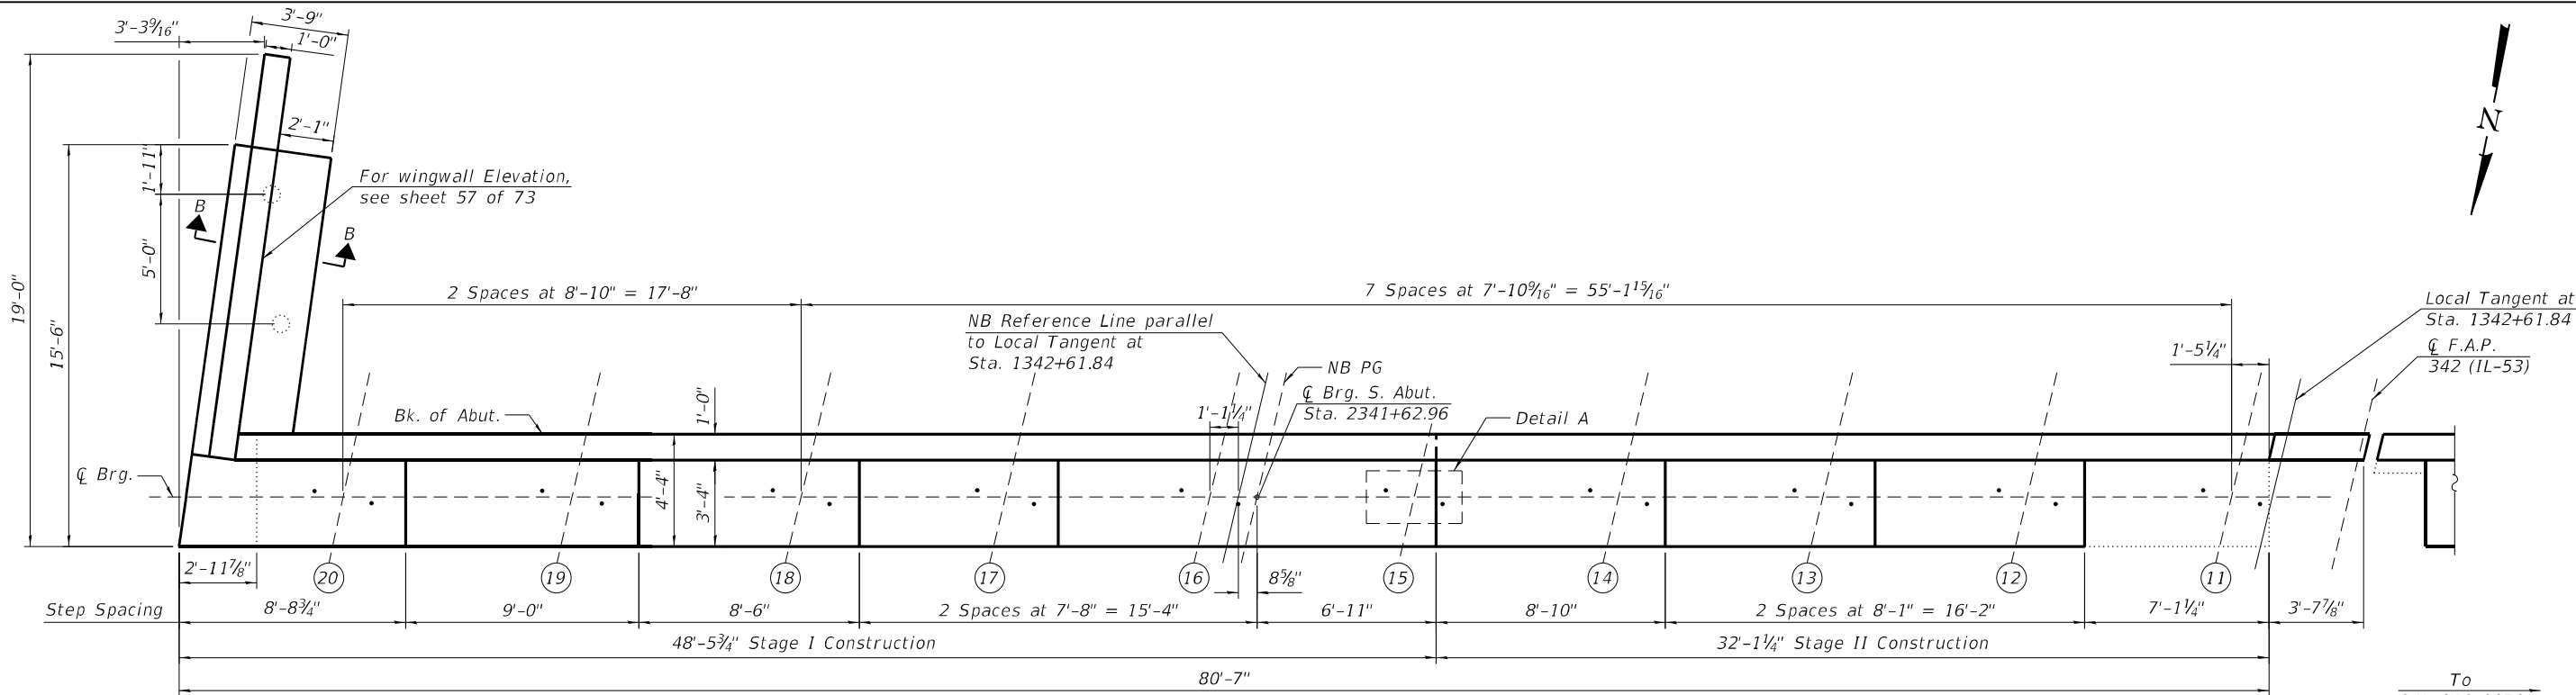

SOUTH ABUTMENT PLAN

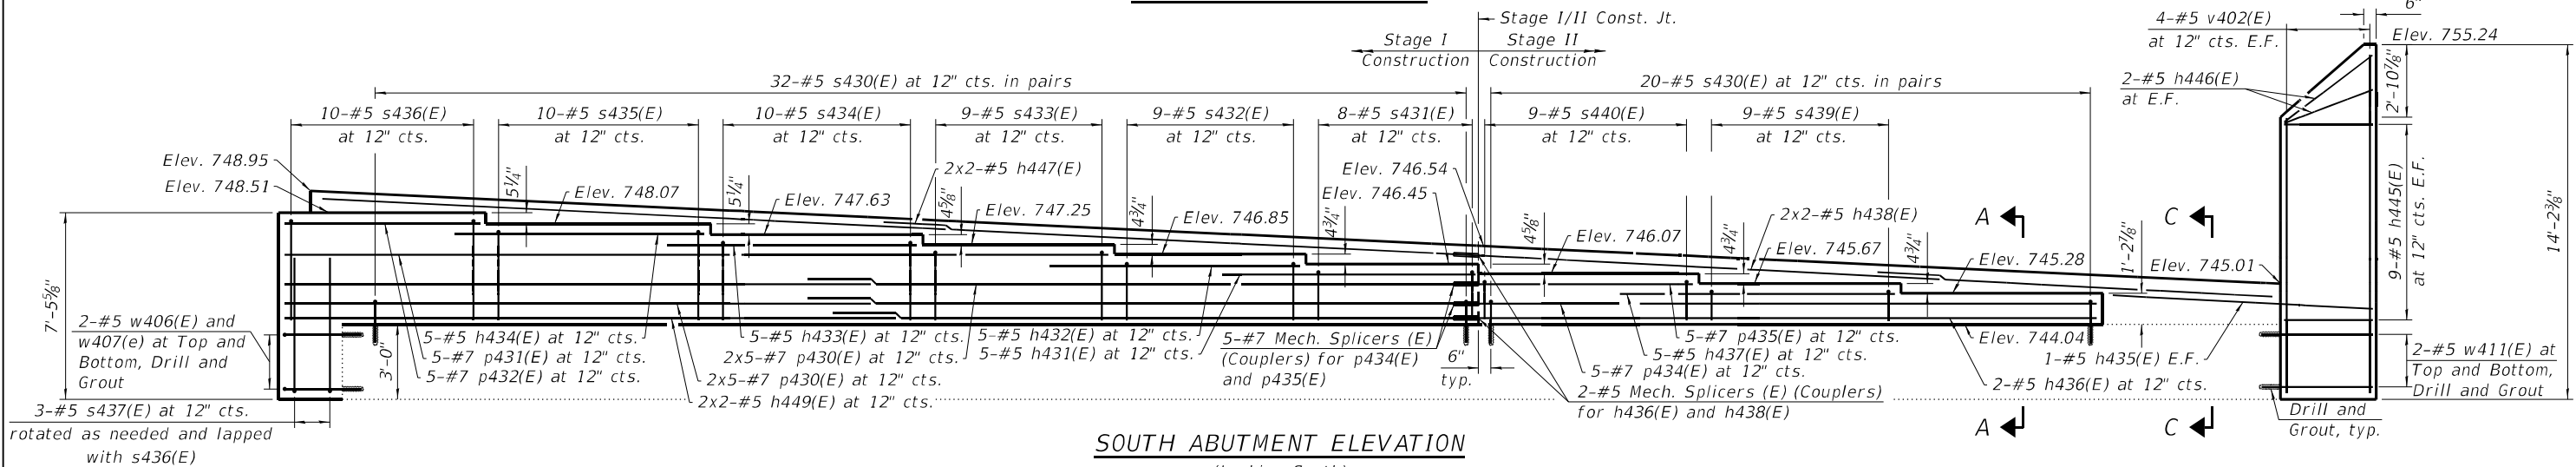


SOUTH ABUTMENT ELEVATION
(Looking South)

ANCHOR BOLT DIMENSION TABLE


Beamline	A	B	C
11-18	1'-1 1/8"	3 1/8"	3 3/4"
19	1'-1 3/16"	2 15/16"	3 9/16"
20	1'-1 3/16"	2 13/16"	3 7/16"

Notes:


- Cost of drilling and grouting reinforcing bars included in cost of Concrete Structures.
- Bars shall be drilled and set according to Article 584 of the Standard Specifications. Bars shall have a 9" minimum embedment depth.
- Bars indicated thus 2x3-#5 etc. indicates 2 lines of bars with 3 lengths per line.
- All construction joints between new and existing concrete shall be Bonded Construction Joints.
- See sheet 28 of 73 for drainage details behind abutments.
- See sheet 57 of 73 for Bill of Materials.
- A film forming concrete sealer shall be applied to vertical surfaces to the designated area of all new and existing concrete.

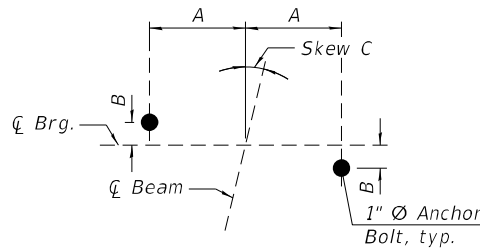


ANCHOR BOLT LOCATION
DETAIL A

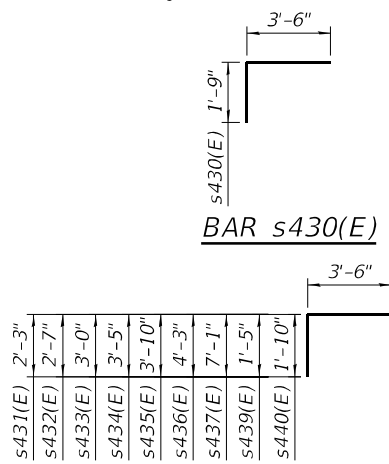


BARS s431(E)-s437(E),
s439(E), AND s440(E)

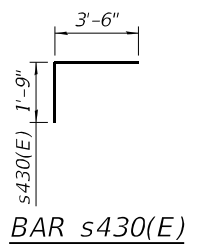


BAR s430(E)

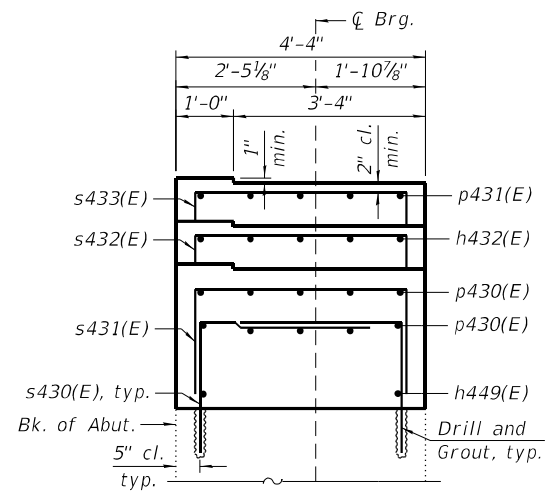

SECTION A-A
(Similar bars not shown for clarity)

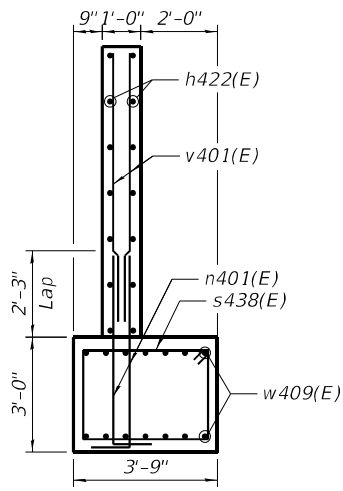

SECTION B-B

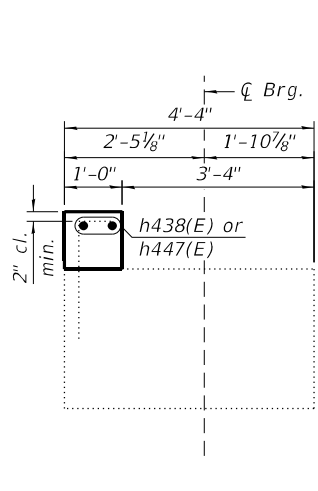

SECTION C-C




Local Tangent at
Sta. 1342+61.84

Cl F.A.P.
342 (IL-53)


7 Spaces at $7'-10\frac{5}{16}" = 55'-1\frac{5}{16}"$

2 Spaces at $6'-3\frac{1}{16}" = 12'-7\frac{3}{8}"$

For wingwall elevation
see sheet 57 of 73

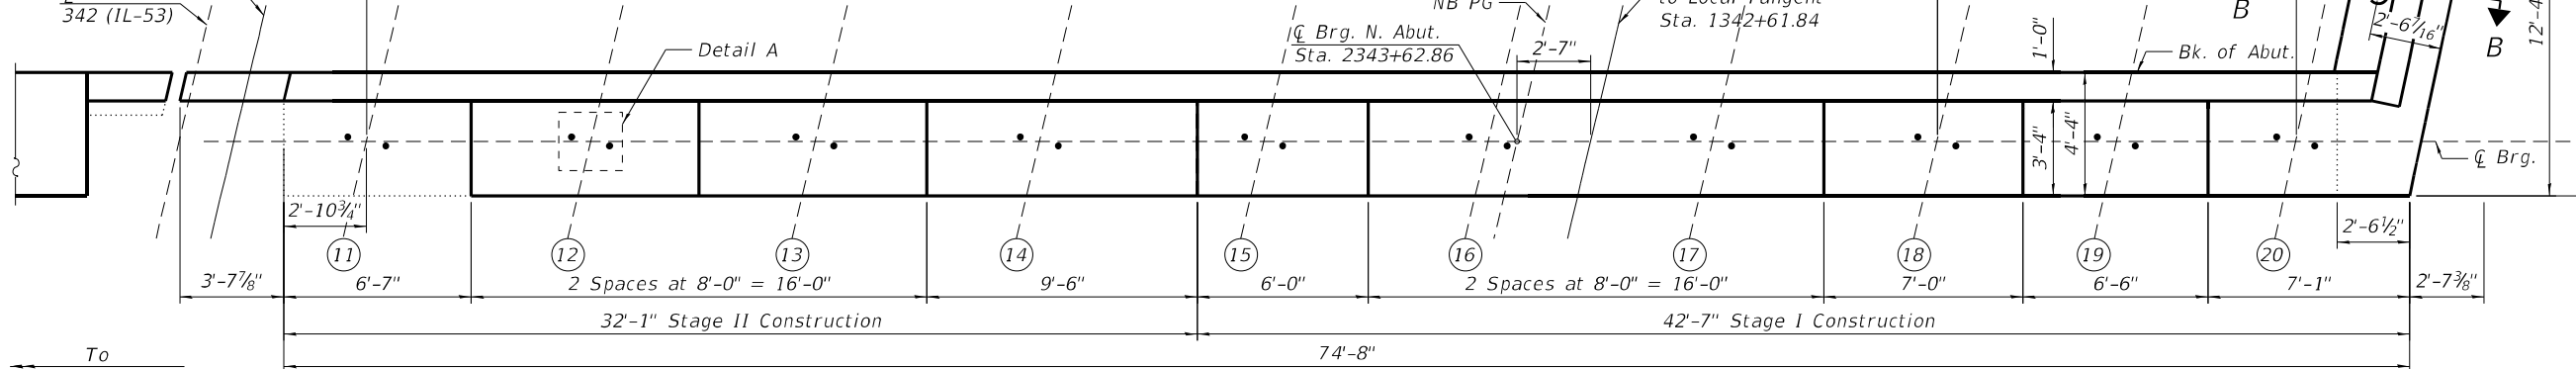


NORTH ABUTMENT PLAN

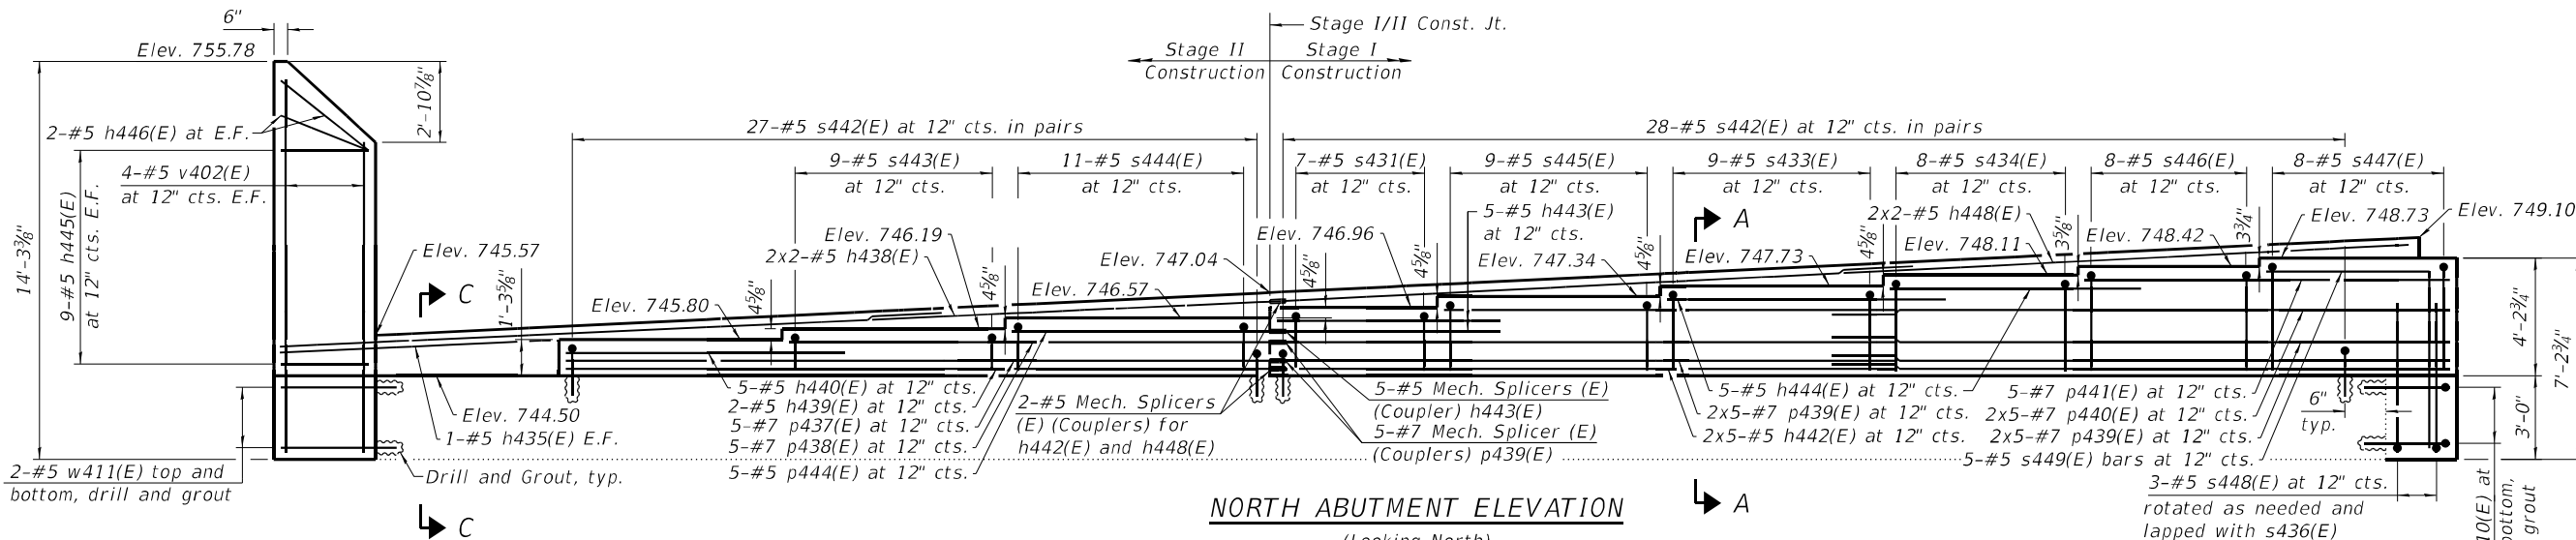


NORTH ABUTMENT ELEVATION

(Looking North)

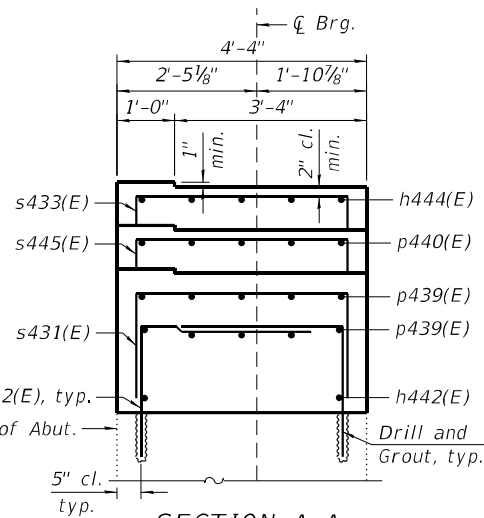


SECTION A-A


(Similar bars not shown
for clarity)

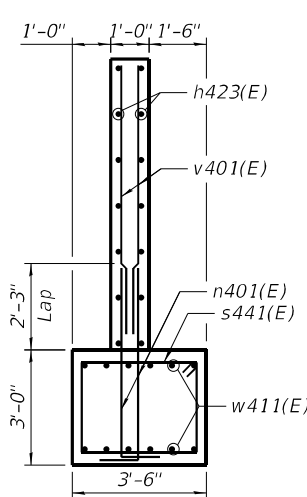


SECTION B-B

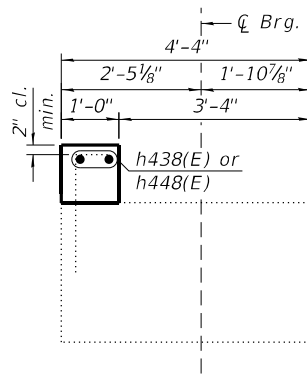


SECTION C-C

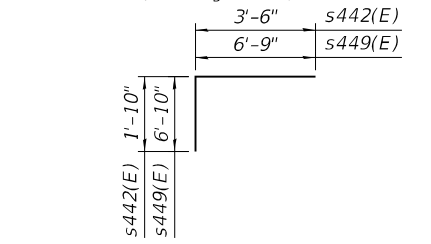

BAR s442(E) AND s449(E)

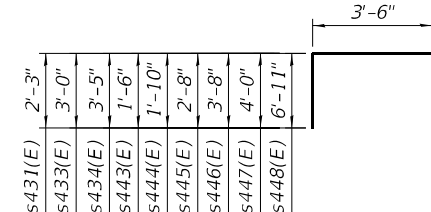

**BARS s431(E), s433(E), s434(E),
and s443(E)-s448(E)**

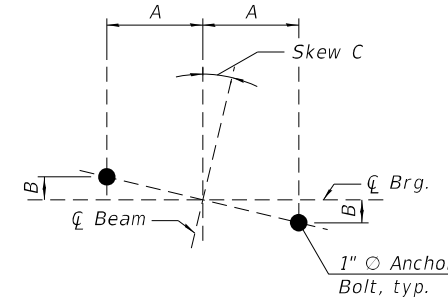

**ANCHOR BOLT LOCATION
PLAN DETAIL A**

ANCHOR BOLT LAYOUT

Beamline	A	B	C
11-18	1'-1 1/8"	3 1/8"	13°24'15"
19	1'-1 13/16"	2 15/16"	12°41'54"
20	1'-1 3/16"	2 13/16"	11°59'18"

Notes:

- Cost of drilling and grouting reinforcing bars included in cost of Concrete Structures.
- Bars shall be drilled and set according to Article 584 of the Standard Specifications. Bars shall have a 9" minimum embedment depth.
- Bars indicated thus 2x3-#5 etc. indicates 2 lines of bars with 3 lengths per line.
- All construction joints between new and existing concrete shall be Bonded Construction Joints.
- See sheet 28 of 73 for drainage details behind abutments.
- See sheet 57 of 73 for Bill of Materials.
- A film forming concrete sealer shall be applied to vertical surfaces to the designated area of all new and existing concrete.

MODEL: Default
FILE NAME: S:\JULI\6300-6399\6346\113\Drawings\CAD\Micros-55\CAD_Sheets\01603730970-62W38-054-APE2.dgn
9/25/2024 7:55:13 AM

SA
STRAND
ASSOCIATES
1170 SOUTH HOUBOLT ROAD
JOLIET, ILLINOIS 60431
(815) 744-4200
IDFPR NO. 184-001273

USER NAME = codyh
DESIGNED - BRL
CHECKED - ELR
PLOT SCALE = 0:2.0000 "/ in.
DRAWN - CJH
PLOT DATE = 9/25/2024
CHECKED - BRL
REVISED -

DESIGNED - BRL
CHECKED - ELR
PLOT SCALE = 0:2.0000 "/ in.
DRAWN - CJH
PLOT DATE = 9/25/2024
CHECKED - BRL
REVISED -








DESIGNED - BRL
CHECKED - ELR
PLOT SCALE = 0:2.0000 "/ in.
DRAWN - CJH
PLOT DATE = 9/25/2024
CHECKED - BRL
REVISED -

**STATE OF ILLINOIS
DEPARTMENT OF TRANSPORTATION**

**ABUTMENT PLAN AND ELEVATION (2 OF 2)
STRUCTURE NO. 016-0373 (NB)**

SHEET 54 OF 73 SHEETS

F.A. RTE.	SECTION	COUNTY	TOTAL SHEETS	SHEET NO.
342	(531)BR 23	COOK	1211	872
CONTRACT NO. 62W38				
ILLINOIS FED. AID PROJECT				

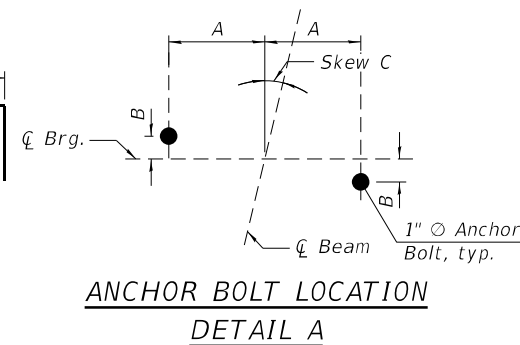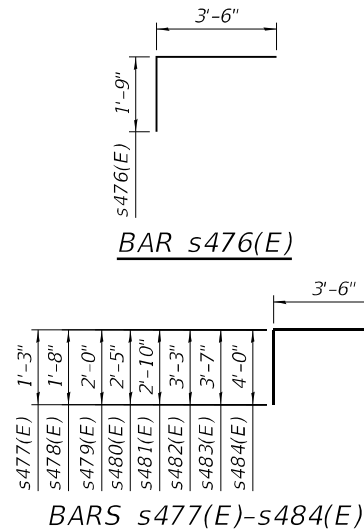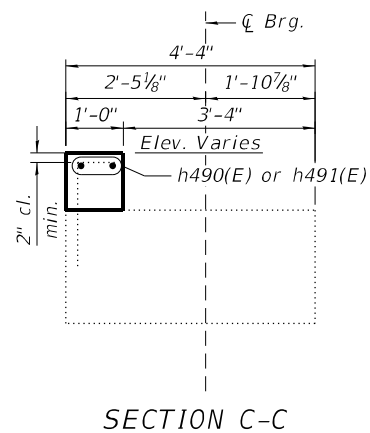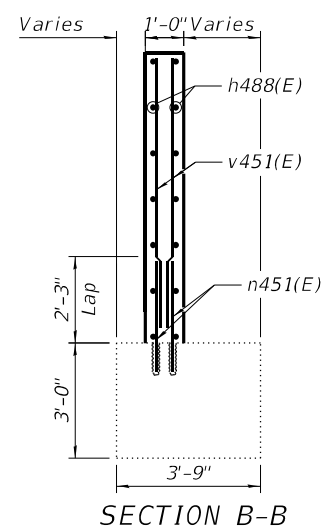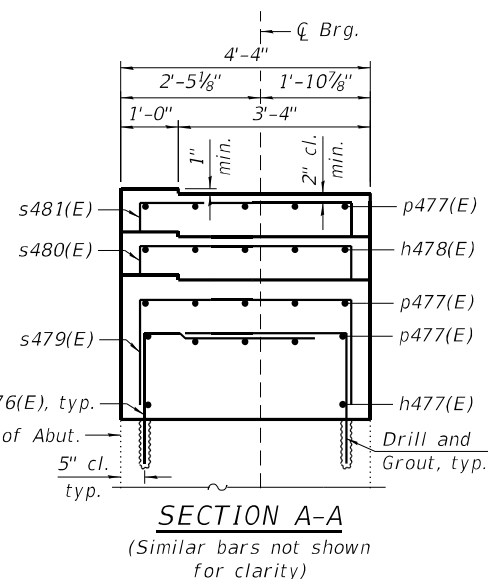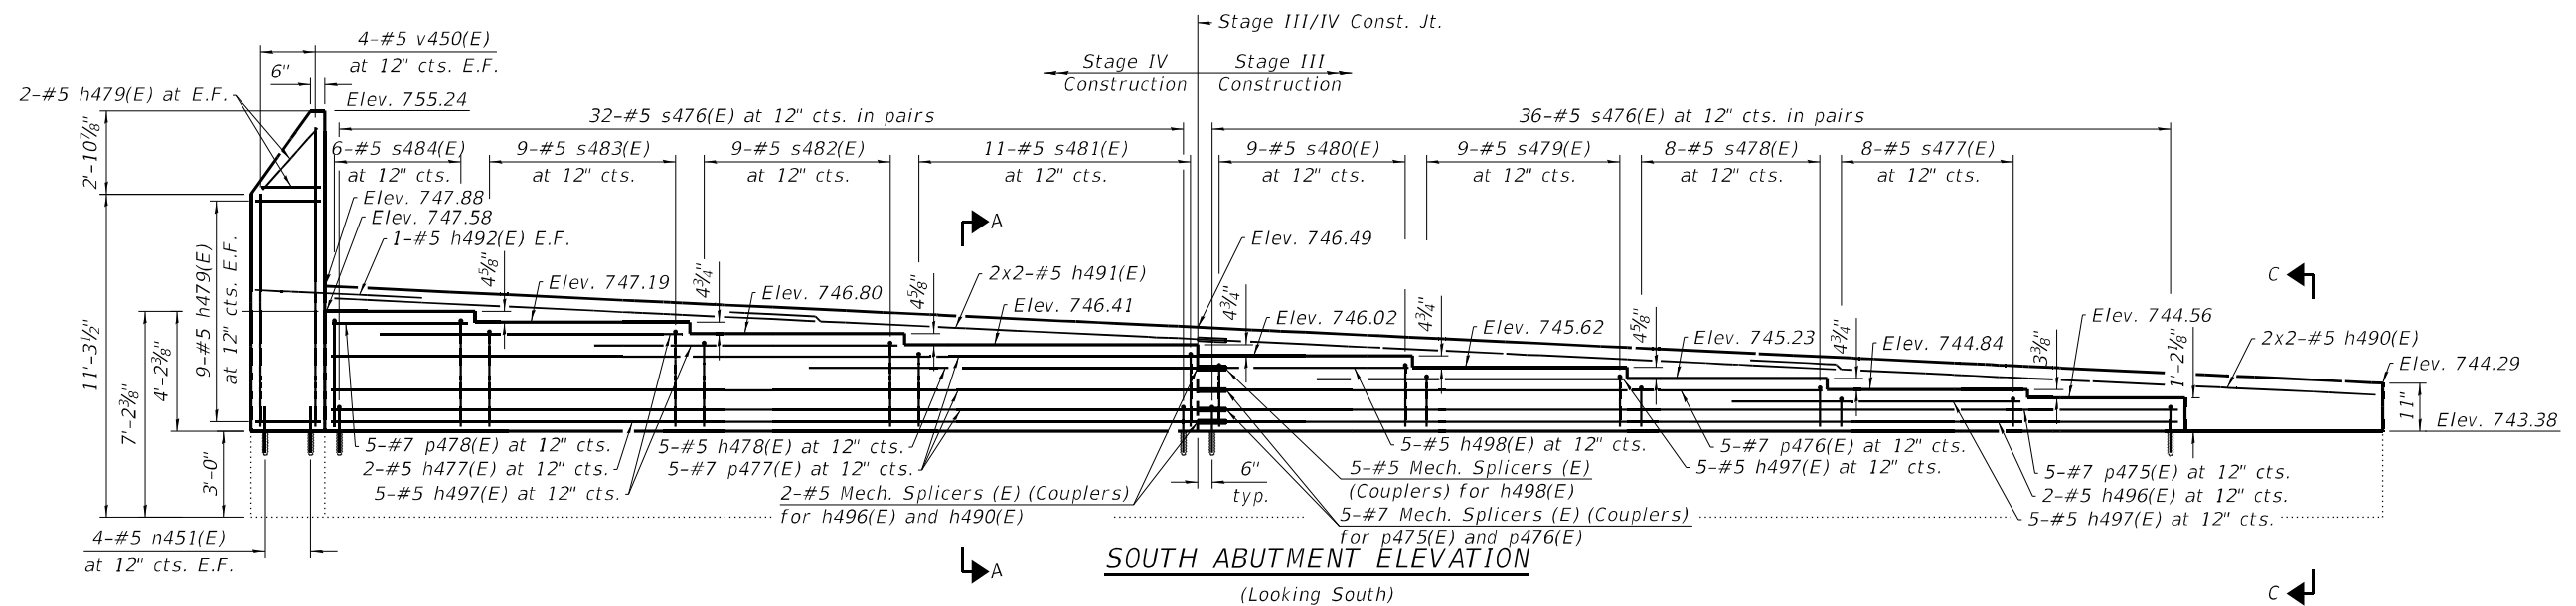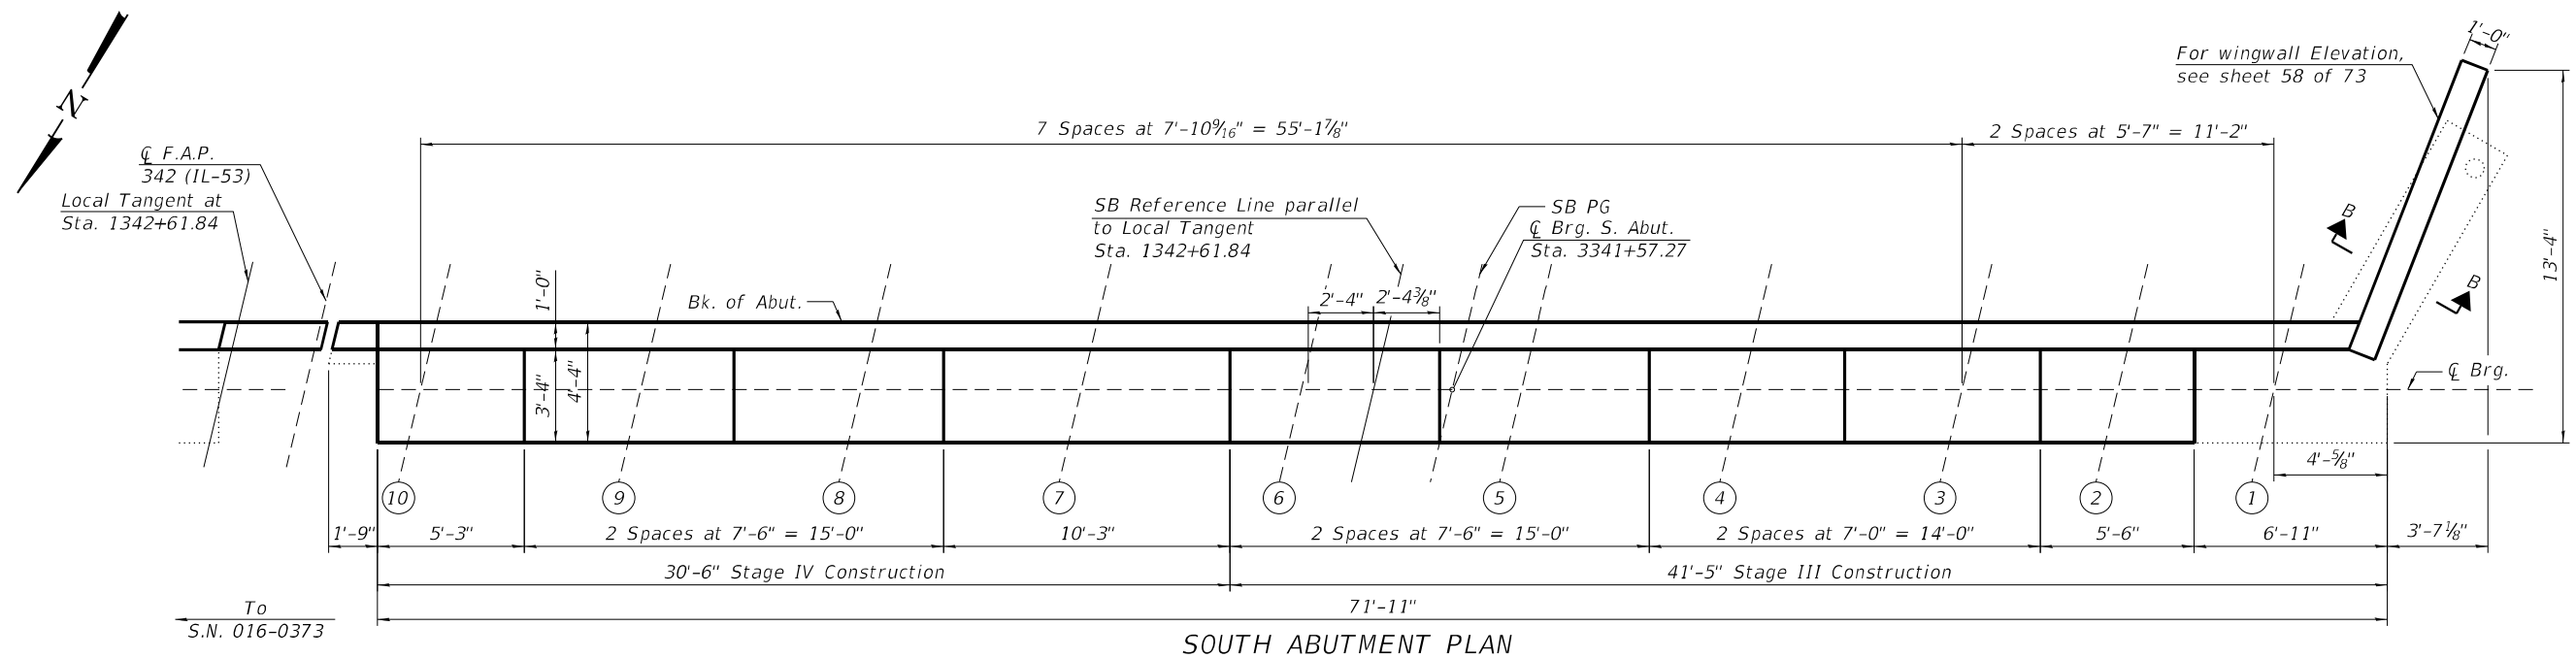


ANCHOR BOLT LAYOUT

Beamline	A	B	C
1	9 7/8"	2 1/8"	12°12'6"
2	9 7/8"	2 1/4"	12°48'16"
3-10	9 7/8"	2 3/8"	13°24'15"


- Notes:
1. Cost of drilling and grouting reinforcing bars included in cost of Concrete Structures.
 2. Bars shall be drilled and set according to Article 584 of the Standard Specifications. Bars shall have a 9" minimum embedment depth.
 3. Bars indicated thus 2x3-#5 etc. indicates 2 lines of bars with 3 lengths per line.
 4. All construction joints between new and existing concrete shall be Bonded Construction Joints.
 5. See sheet 28 of 73 for drainage details behind abutments.
 6. See sheet 58 of 73 for Bill of Materials.
 7. A film forming concrete sealer shall be applied to vertical surfaces to the designated area of all new and existing concrete.

MODEL: Default
FILE NAME: S:\JOLI\6300--6399\6346\113\Drawings\CAD\Micro-55A\CAD_Sheets\01603730970-62W3B-056-APE2.dgn
9/25/2024 7:55:17 AM

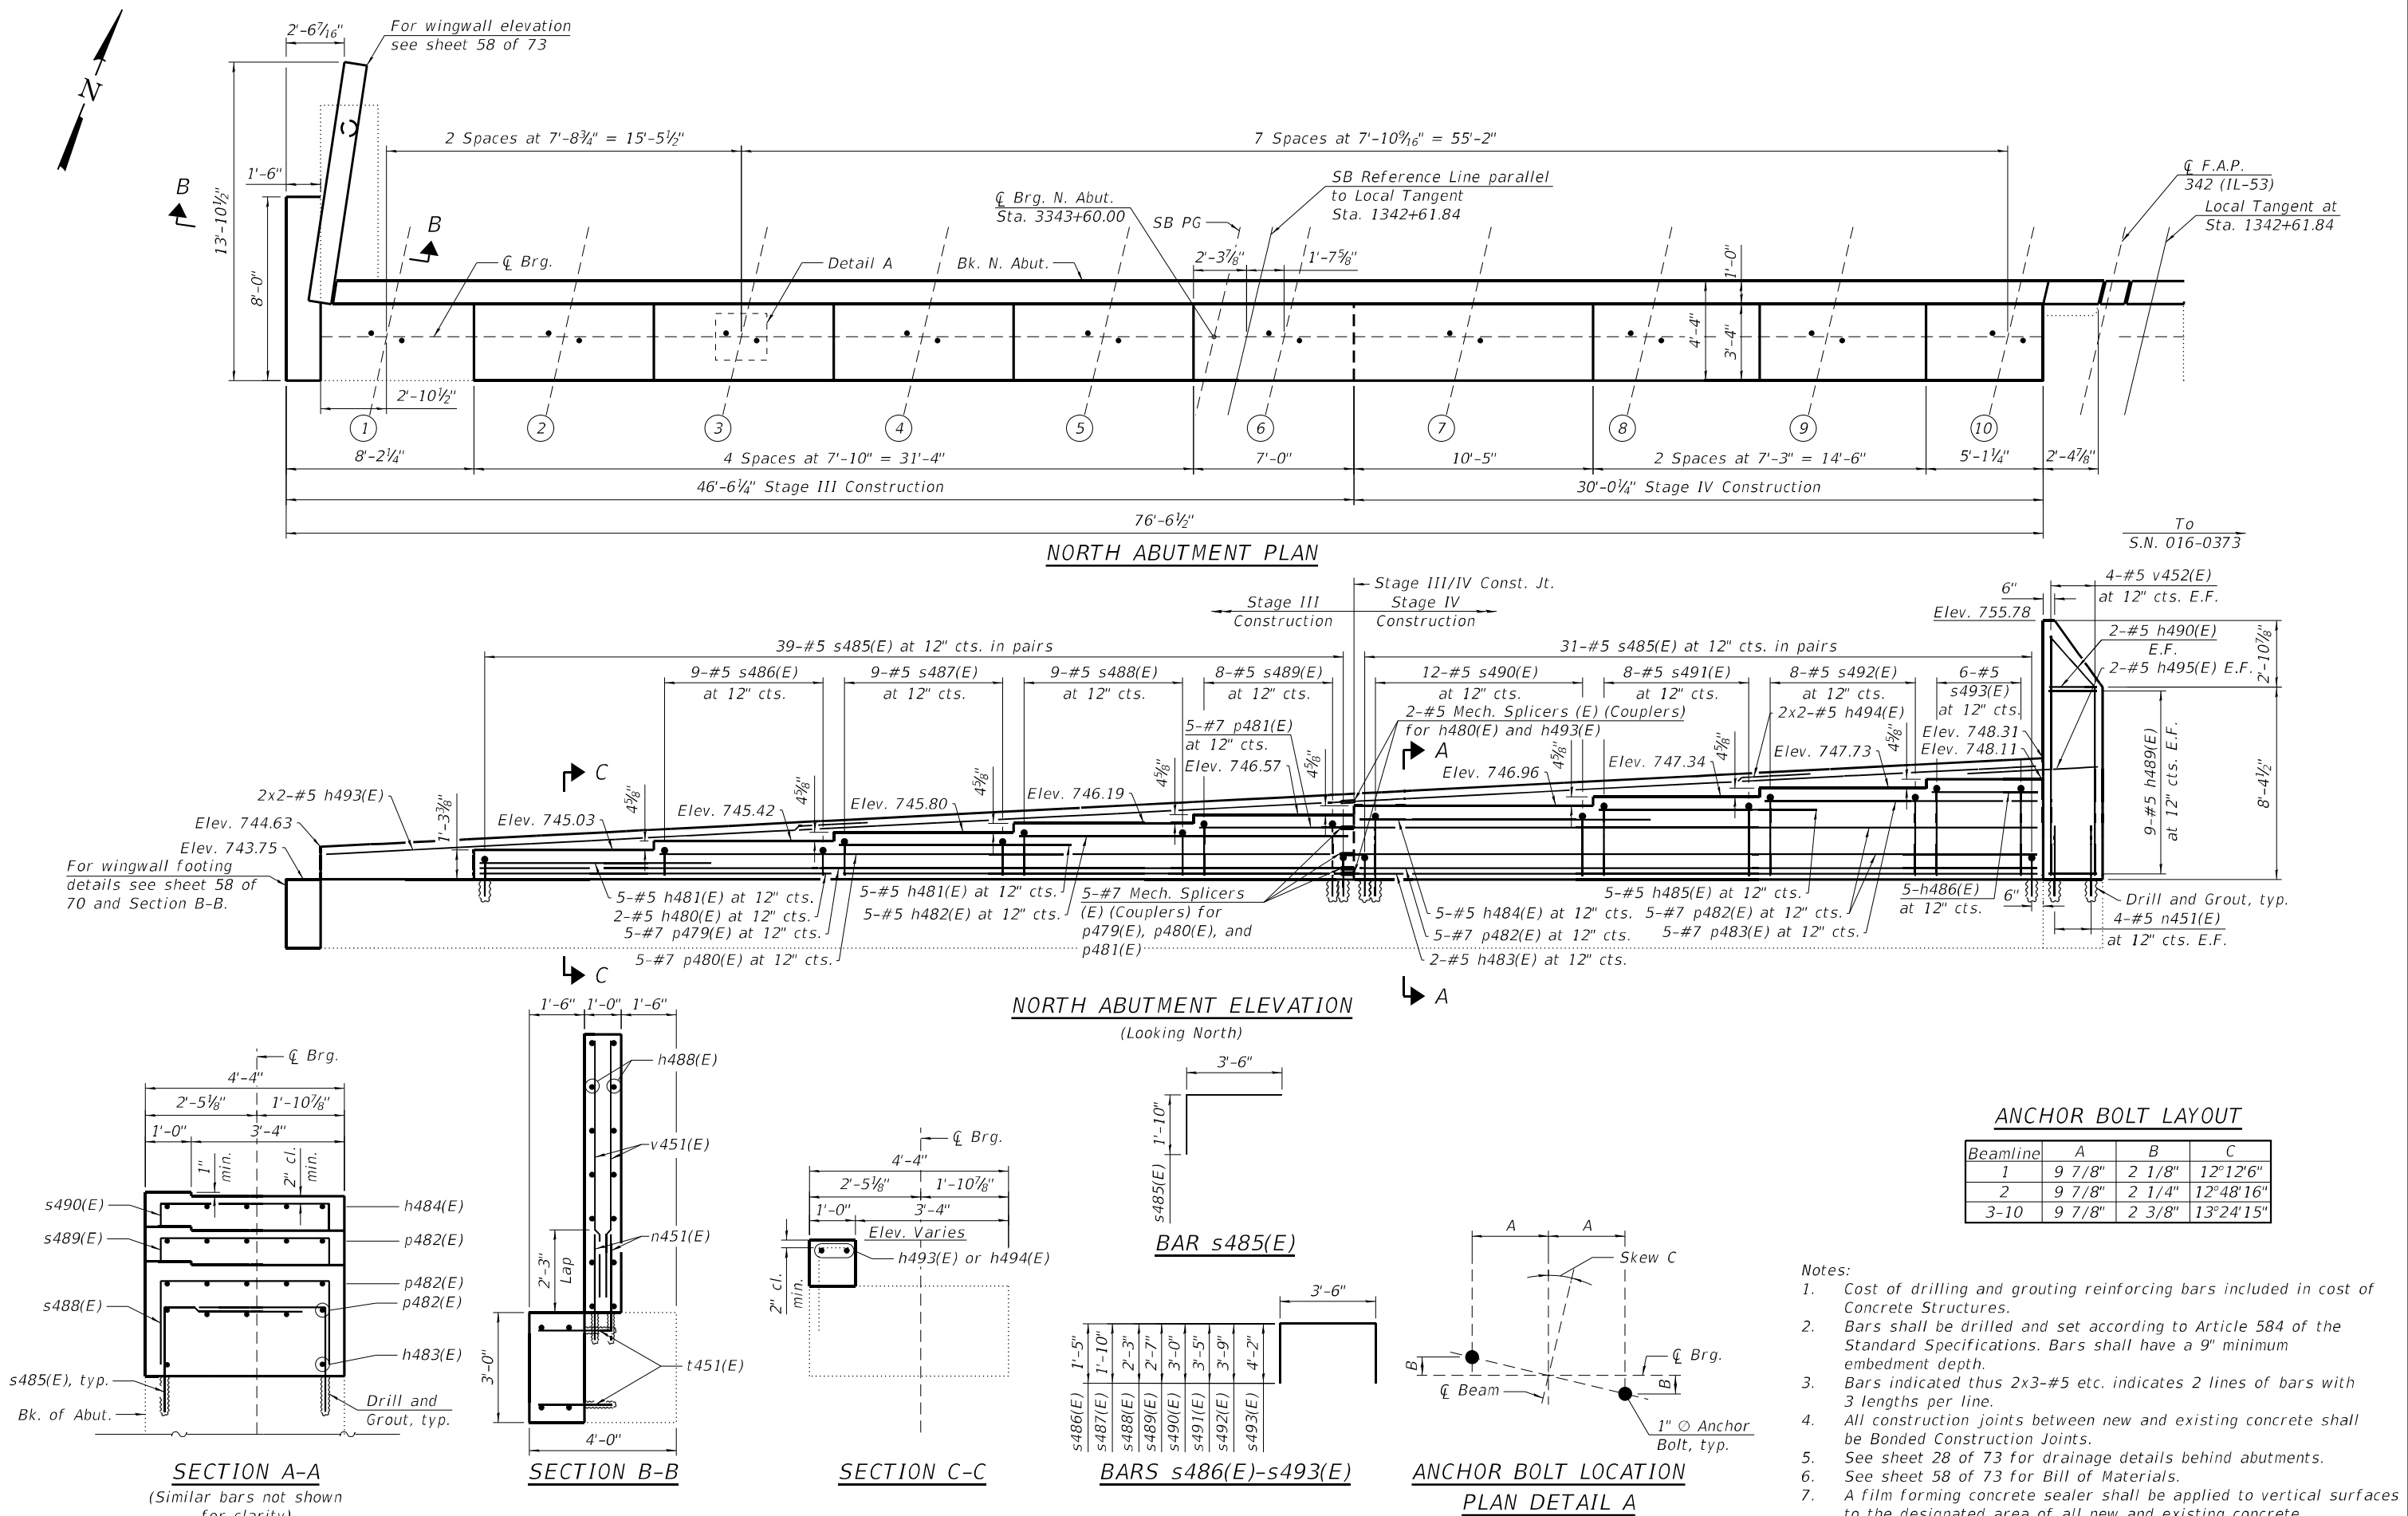


NB ABUTMENT TOTAL BILL OF MATERIALS


Bar	No.	Size	Length	Shape
h422(E)	18	#5	15'-5"	—
h423(E)	18	#5	13'-5"	—
h431(E)	5	#5	10'-4"	—
h432(E)	5	#5	11'-9"	—
h433(E)	5	#5	8'-2"	—
h434(E)	5	#5	7'-8"	—
h435(E)	4	#5	6'-9"	—
h436(E)	2	#5	24'-8"	—
h437(E)	5	#5	11'-6"	—
h438(E)	8	#5	17'-5"	—
h439(E)	2	#5	7'-8"	—
h440(E)	5	#5	25'-2"	—
h441(E)	5	#5	9'-2"	—
h442(E)	4	#5	22'-8"	—
h443(E)	10	#5	10'-1"	—
h444(E)	10	#5	12'-1"	—
h445(E)	36	#5	3'-4"	—
h446(E)	8	#5	4'-2"	—
h447(E)	4	#5	25'-7"	—
h448(E)	4	#5	22'-8"	—
h449(E)	4	#5	25'-7"	—
n401(E)	84	#5	6'-7"	—
p430(E)	20	#7	26'-2"	—
p431(E)	5	#7	33'-7"	—
p432(E)	5	#7	8'-5"	—
p434(E)	5	#7	24'-8"	—
p435(E)	5	#7	8'-6"	—
p437(E)	5	#7	25'-2"	—
p438(E)	5	#7	17'-2"	—
p439(E)	20	#7	23'-3"	—
p440(E)	10	#7	21'-6"	—
p441(E)	5	#7	13'-3"	—
s430(E)	52	#5	5'-3"	—
s431(E)	15	#5	8'-0"	—
s432(E)	9	#5	8'-8"	—
s433(E)	18	#5	9'-6"	—
s434(E)	18	#5	10'-4"	—
s435(E)	10	#5	11'-2"	—
s436(E)	10	#5	12'-0"	—
s437(E)	3	#5	17'-8"	—
s438(E)	12	#5	13'-5"	—
s439(E)	9	#5	6'-4"	—
s440(E)	10	#5	7'-2"	—
s441(E)	11	#5	12'-11"	—
s442(E)	55	#5	5'-4"	—
s443(E)	9	#5	6'-6"	—
s444(E)	11	#5	7'-2"	—
s445(E)	9	#5	8'-10"	—
s446(E)	8	#5	10'-10"	—
s447(E)	8	#5	11'-6"	—
s448(E)	3	#5	17'-4"	—
s449(E)	5	#5	13'-7"	—
v401(E)	82	#5	8'-2"	—
v402(E)	16	#5	14'-2"	—
w405(E)	2	#5	3'-10"	—
w406(E)	2	#5	6'-1"	—
w407(E)	2	#5	6'-10"	—
w408(E)	6	#5	4'-6"	—
w409(E)	8	#5	10'-5"	—
w410(E)	6	#5	10'-1"	—
w411(E)	8	#5	4'-3"	—
Concrete Structures			CU YD	31.8
Reinforcement Bars, Epoxy Coated			POUND	10,020
Mechanical Splicers			EACH	33

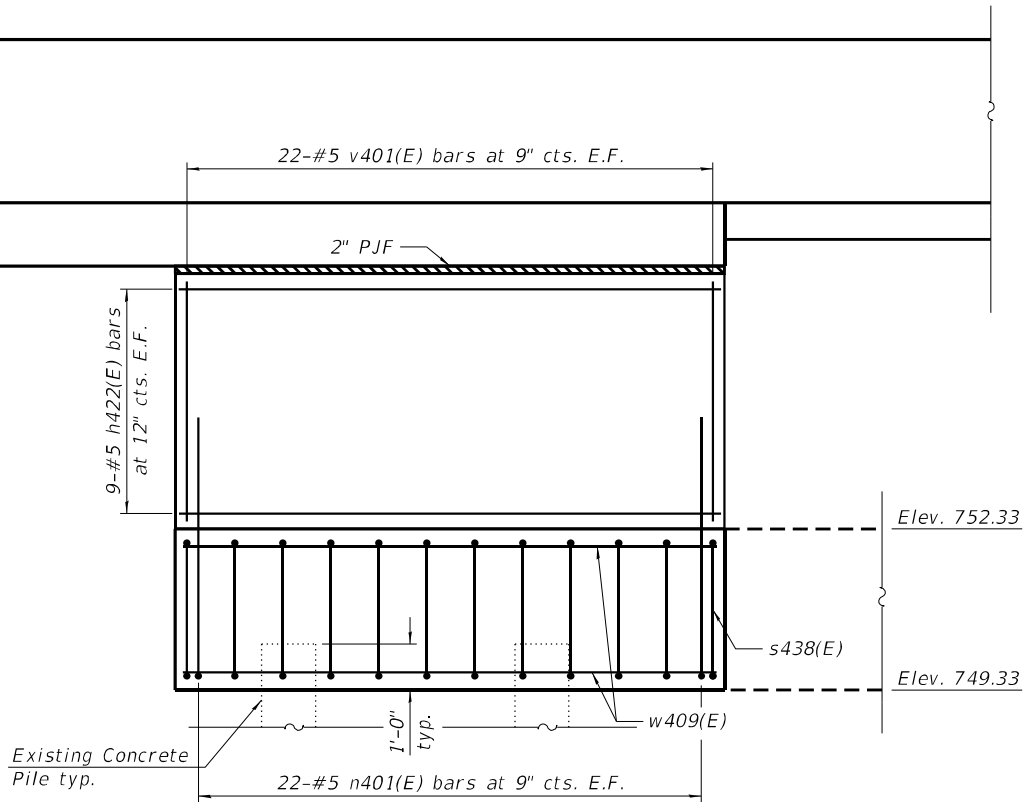


NB SOUTH WING WALL ELEVATION

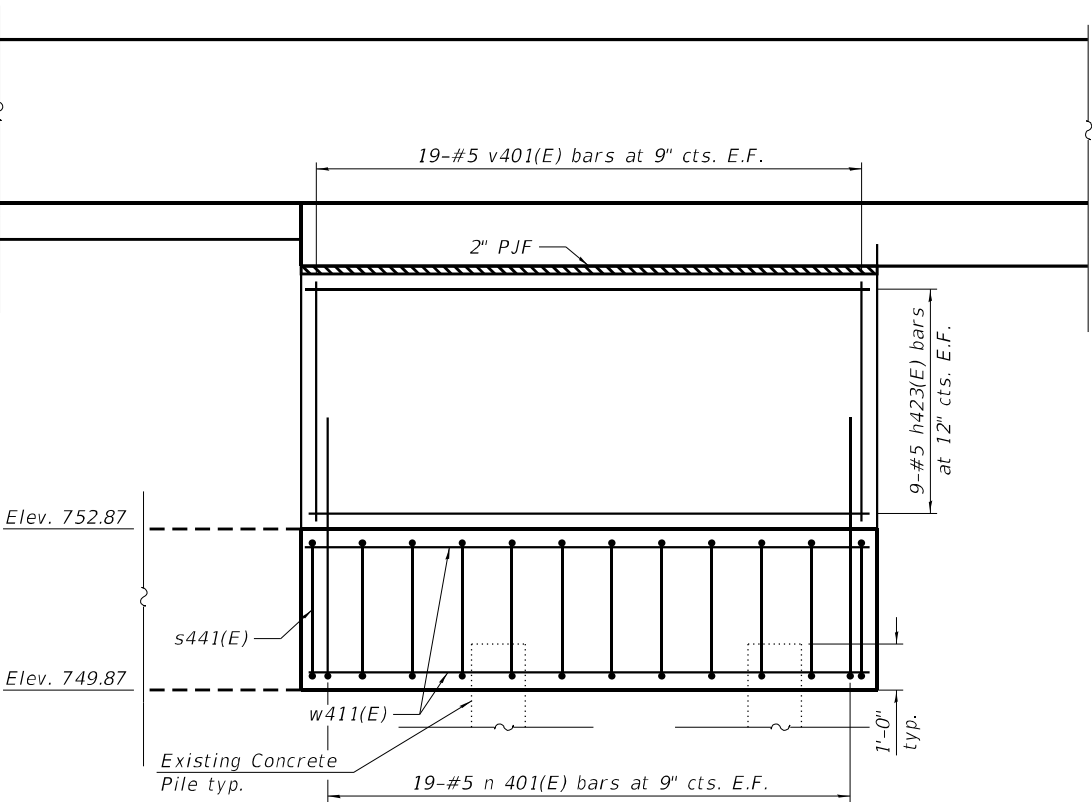


NB NORTH WING WALL ELEVATION

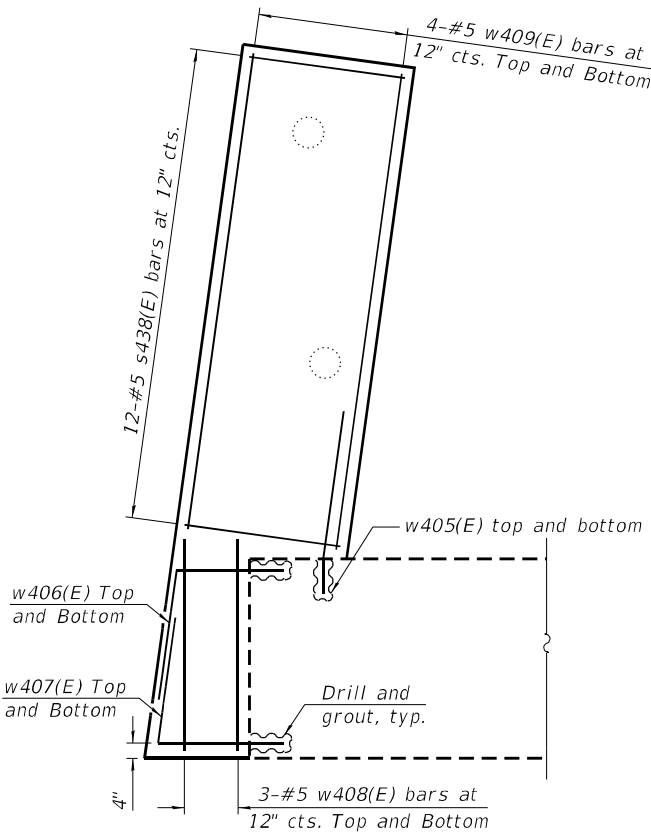


NB SOUTH WING WALL FOOTING PLAN

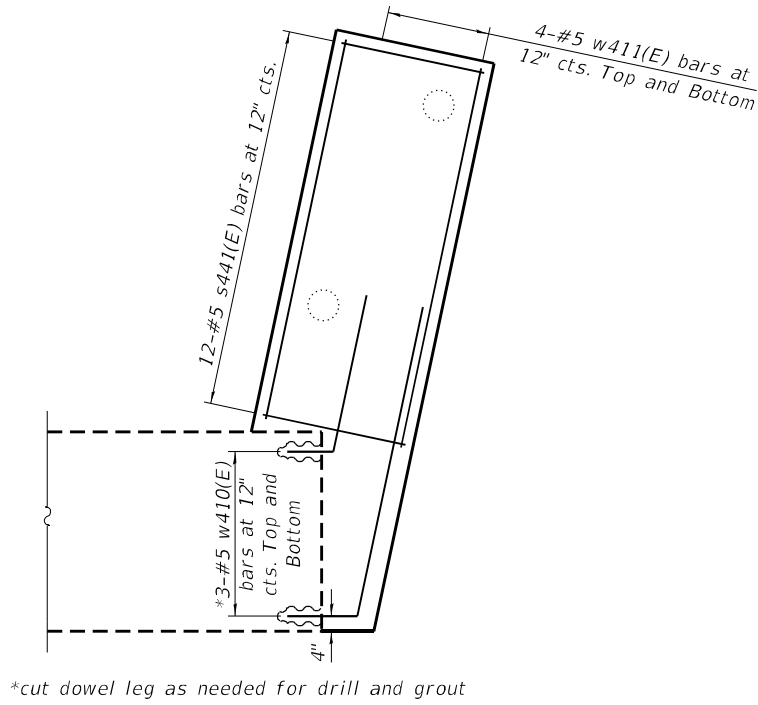


NB NORTH WING WALL FOOTING PLAN

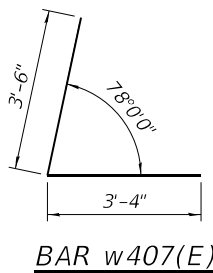


BAR w407(E)

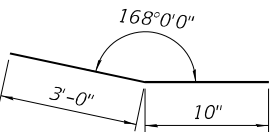


BAR w405(E)

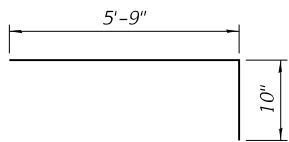

BAR n401(E)

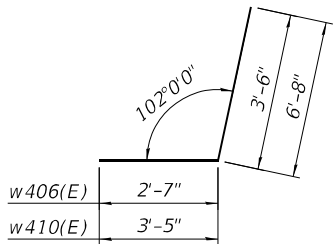

BARS w406(E), w410(E)

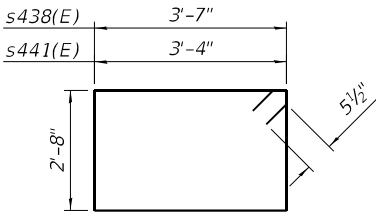

BAR s438(E), s441(E)

- Notes:
- Steel reinforcement should be adjusted to miss existing concrete piles.

STATE OF ILLINOIS
DEPARTMENT OF TRANSPORTATION

WING WALL PLAN AND ELEVATION
STRUCTURE NO. 016-0373 (NB)

SHEET 57 OF 73 SHEETS


F.A. RTE.	SECTION	COUNTY	TOTAL SHEETS	SHEET NO.
342	(531)BR 23	COOK	1211	875
CONTRACT NO. 62W38				
ILLINOIS FED. AID PROJECT				

USER NAME = codyh	DESIGNED - TJE	REVISED -
PLOT SCALE = 0:2.0000" = 1" / in.	CHECKED - BLR	REVISED -
PLOT DATE = 9/25/2024	DRAWN - CJH	REVISED -
	CHECKED - BRL	REVISED -


SB ABUTMENT TOTAL BILL OF MATERIALS

Bar	No.	Size	Length	Shape
h477(E)	2	#5	30'-6"	—
h478(E)	5	#5	13'-8"	—
h479(E)	22	#5	1'-0"	—
h480(E)	5	#5	11'-3"	—
h481(E)	10	#5	30'-2"	—
h482(E)	5	#5	14'-6"	—
h483(E)	2	#5	30'-0"	—
h484(E)	5	#5	13'-10"	—
h485(E)	5	#5	10'-8"	—
h486(E)	5	#5	8'-6"	—
h487(E)	16	#5	10'-2"	—
h488(E)	16	#5	10'-4"	—
h489(E)	22	#5	2'-1"	—
h490(E)	4	#5	22'-1"	—
h491(E)	4	#5	16'-7"	—
h492(E)	2	#5	4'-9"	—
h493(E)	4	#5	24'-7"	—
h494(E)	4	#5	16'-4"	—
h495(E)	2	#5	5'-5"	—
h496(E)	5	#5	34'-2"	—
h497(E)	20	#5	10'-11"	—
h498(E)	5	#5	7'-2"	—
n450(E)	30	#5	6'-7"	—
n451(E)	48	#5	3'-0"	—
p475(E)	5	#7	34'-2"	—
p476(E)	5	#7	21'-8"	—
p477(E)	15	#7	17'-2"	—
p478(E)	5	#7	4'-11"	—
p479(E)	5	#7	38'-0"	—
p480(E)	5	#7	30'-2"	—
p481(E)	5	#7	6'-8"	—
p482(E)	15	#7	16'-11"	—
p483(E)	5	#7	12'-0"	—
s476(E)	68	#5	5'-3"	—
s477(E)	8	#5	6'-0"	—
s478(E)	8	#5	6'-10"	—
s479(E)	9	#5	7'-6"	—
s480(E)	9	#5	8'-4"	—
s481(E)	11	#5	9'-2"	—
s482(E)	9	#5	10'-0"	—
s483(E)	9	#5	10'-8"	—
s484(E)	6	#5	11'-6"	—
s485(E)	70	#5	5'-4"	—
s486(E)	9	#5	6'-4"	—
s487(E)	9	#5	7'-2"	—
s488(E)	9	#5	8'-0"	—
s489(E)	8	#5	8'-8"	—
s490(E)	12	#5	9'-6"	—
s491(E)	8	#5	10'-4"	—
s492(E)	8	#5	11'-0"	—
s493(E)	6	#5	11'-10"	—
t451(E)	18	#5	2'-0"	—
v451(E)	62	#5	7'-6"	—
v452(E)	8	#5	10'-11"	—
w454(E)	4	#5	7'-8"	—
Concrete Structures			CU YD	18.1
Reinforcement Bars, Epoxy Coated			POUND	7,590
Mechanical Splicers			EACH	36


Notes:
1. Steel reinforcement should be adjusted to miss existing concrete piles.

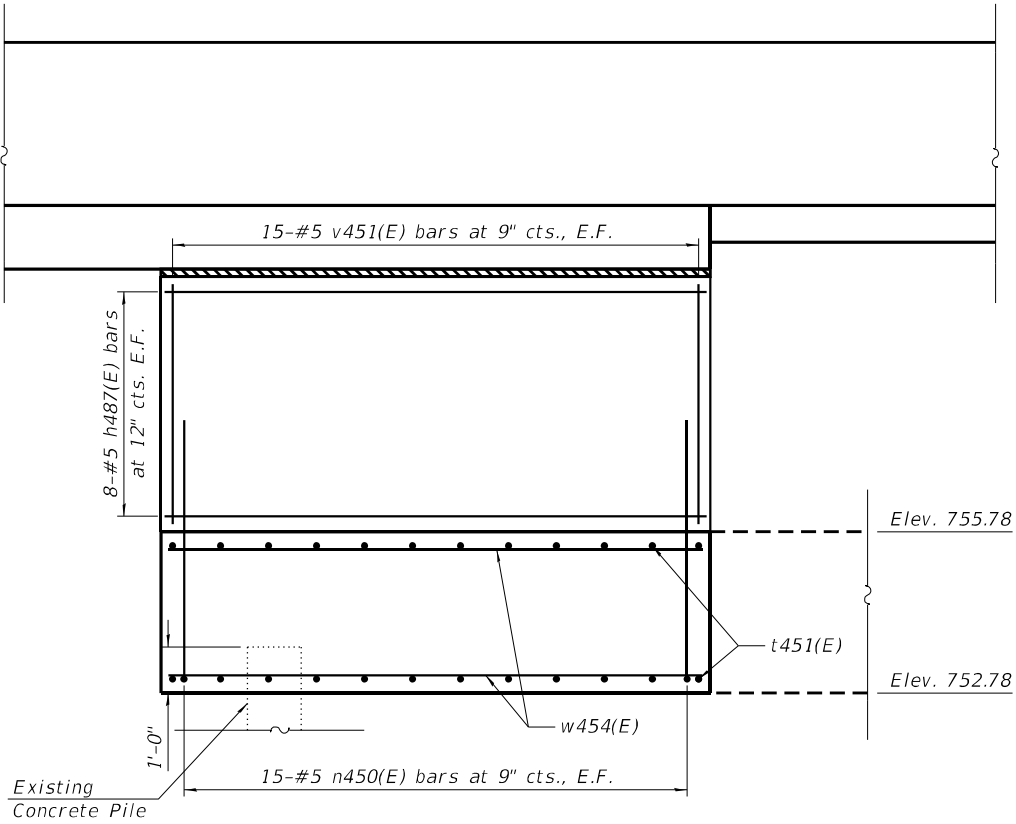


SB NORTH WING WALL ELEVATION

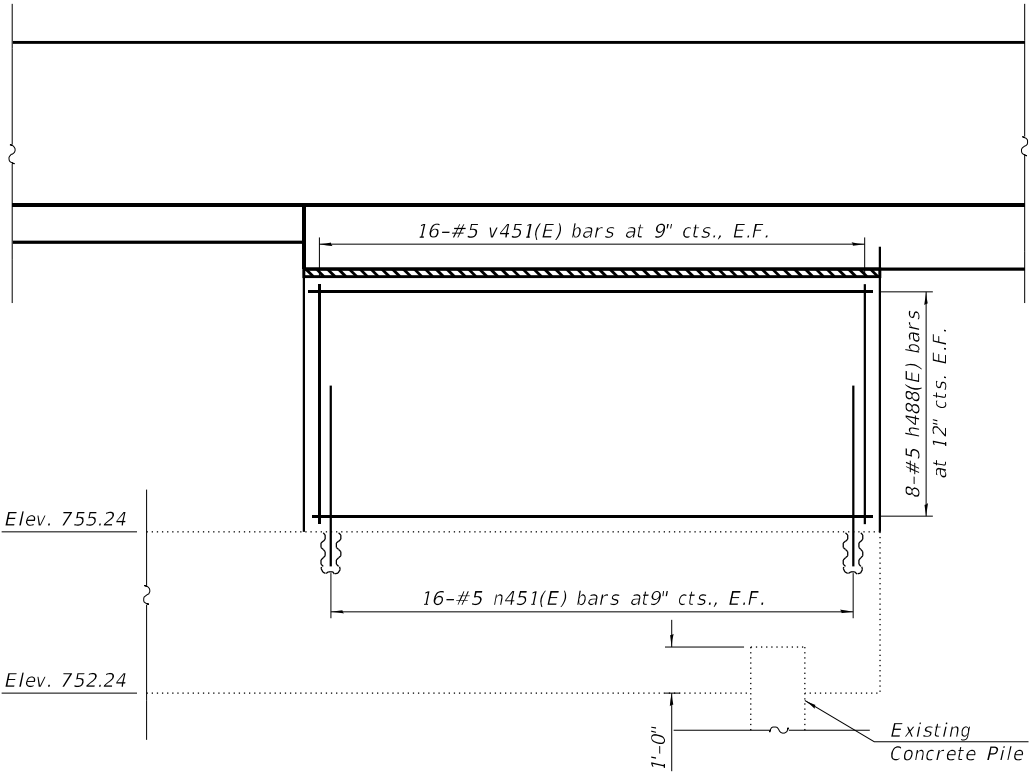

SB SOUTH WING WALL ELEVATION

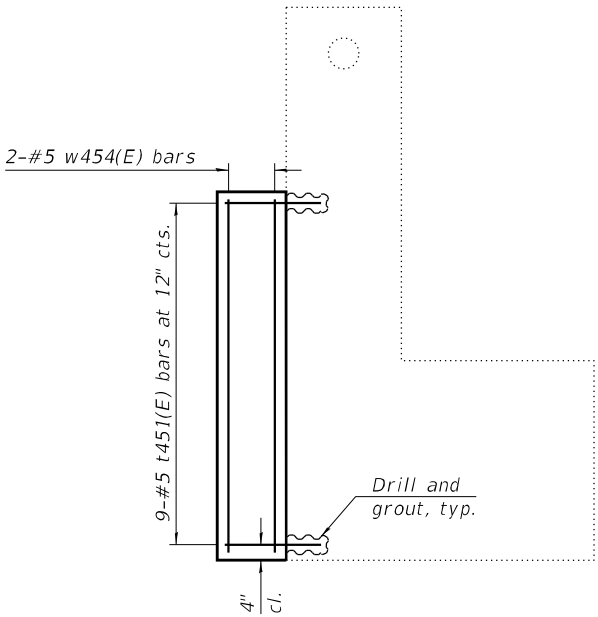

SB NORTH WING WALL FOOTING PLAN

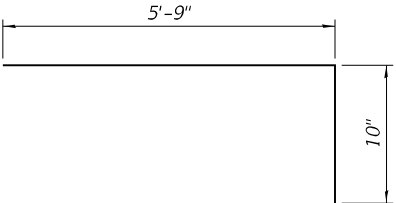

BAR n450(E)

MODEL: Default
FILE NAME: S:\JOLI\6300--6399\6346\113\Drawings\CAD\Micro-554\CAD_Sheets\01603730970-62W38-05B-5WWPE.dgn
9/25/2024 7:55:34 AM



1170 SOUTH HOUBOLT ROAD
JOLIET, ILLINOIS 60431
(815) 744-4200
ASSOCIATES™ IDPR NO. 184-001273


USER NAME = codyh	DESIGNED - TJE	REVISED -
	CHECKED - BRL	REVISED -
PLOT SCALE = 0:2.0000 " = 1"	DRAWN - CJH	REVISED -
PLOT DATE = 9/25/2024	CHECKED - BRL	REVISED -

STATE OF ILLINOIS
DEPARTMENT OF TRANSPORTATION

WING WALL PLAN AND ELEVATION
STRUCTURE NO. 016-0970 (SB)








SHEET 58 OF 73 SHEETS

F.A. RTE.	SECTION	COUNTY	TOTAL SHEETS	SHEET NO.
342	(531)BR 23	COOK	1211	876
CONTRACT NO. 62W38				
ILLINOIS FED. AID PROJECT				

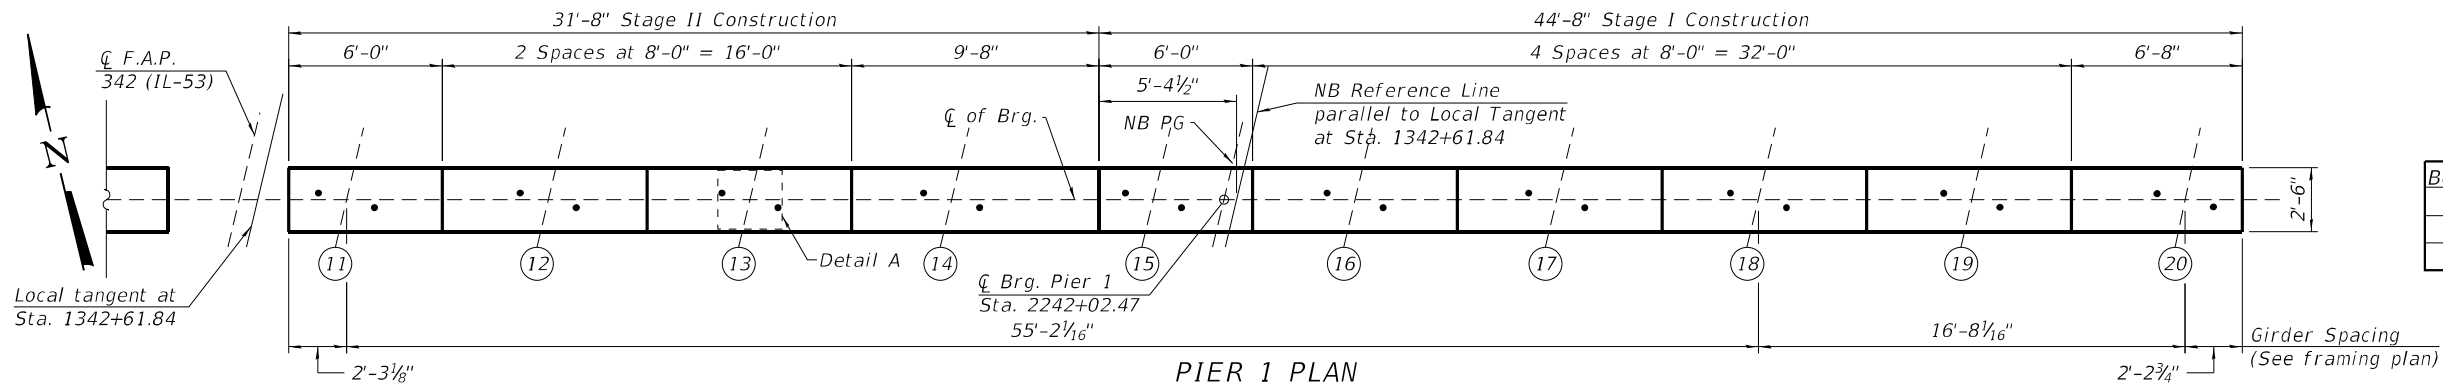

ANCHOR BOLT LAYOUT

Beamline	A	B	C	D
11-18	1'-1 1/8"	3 1/8"	3 3/4"	13°24'15"
19	1'-1 3/16"	2 15/16"	3 9/16"	12°41'54"
20	1'-1 3/16"	2 13/16"	3 7/16"	11°59'18"

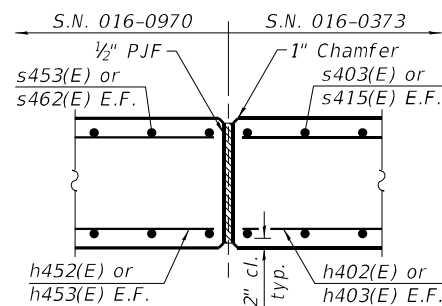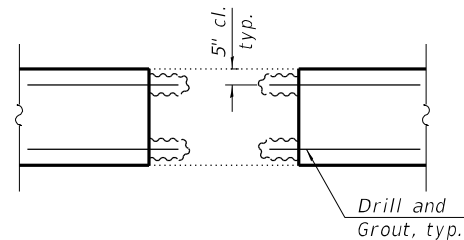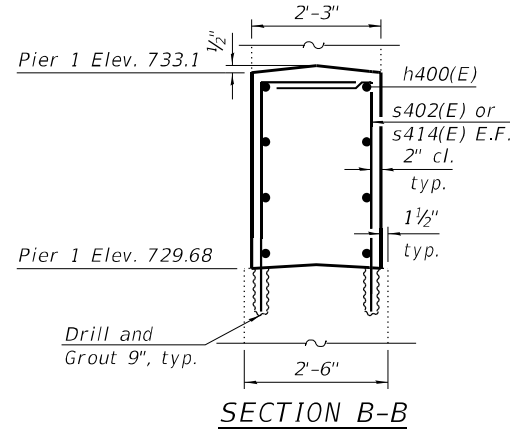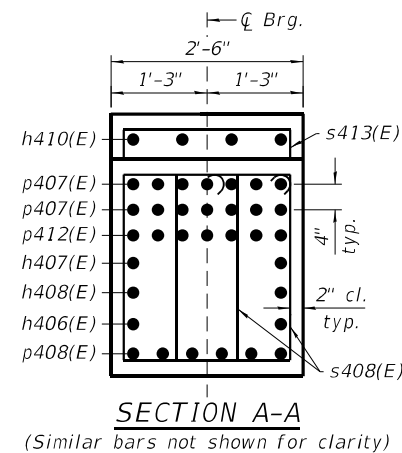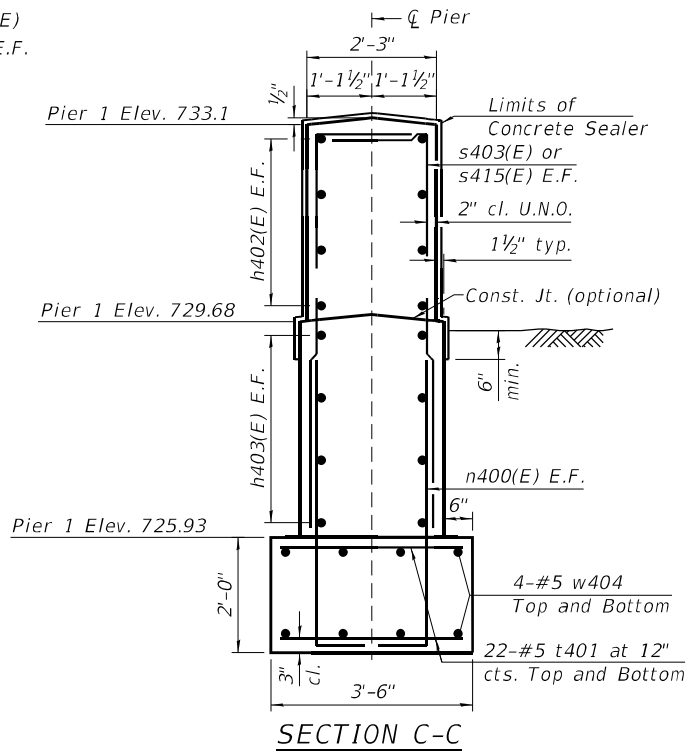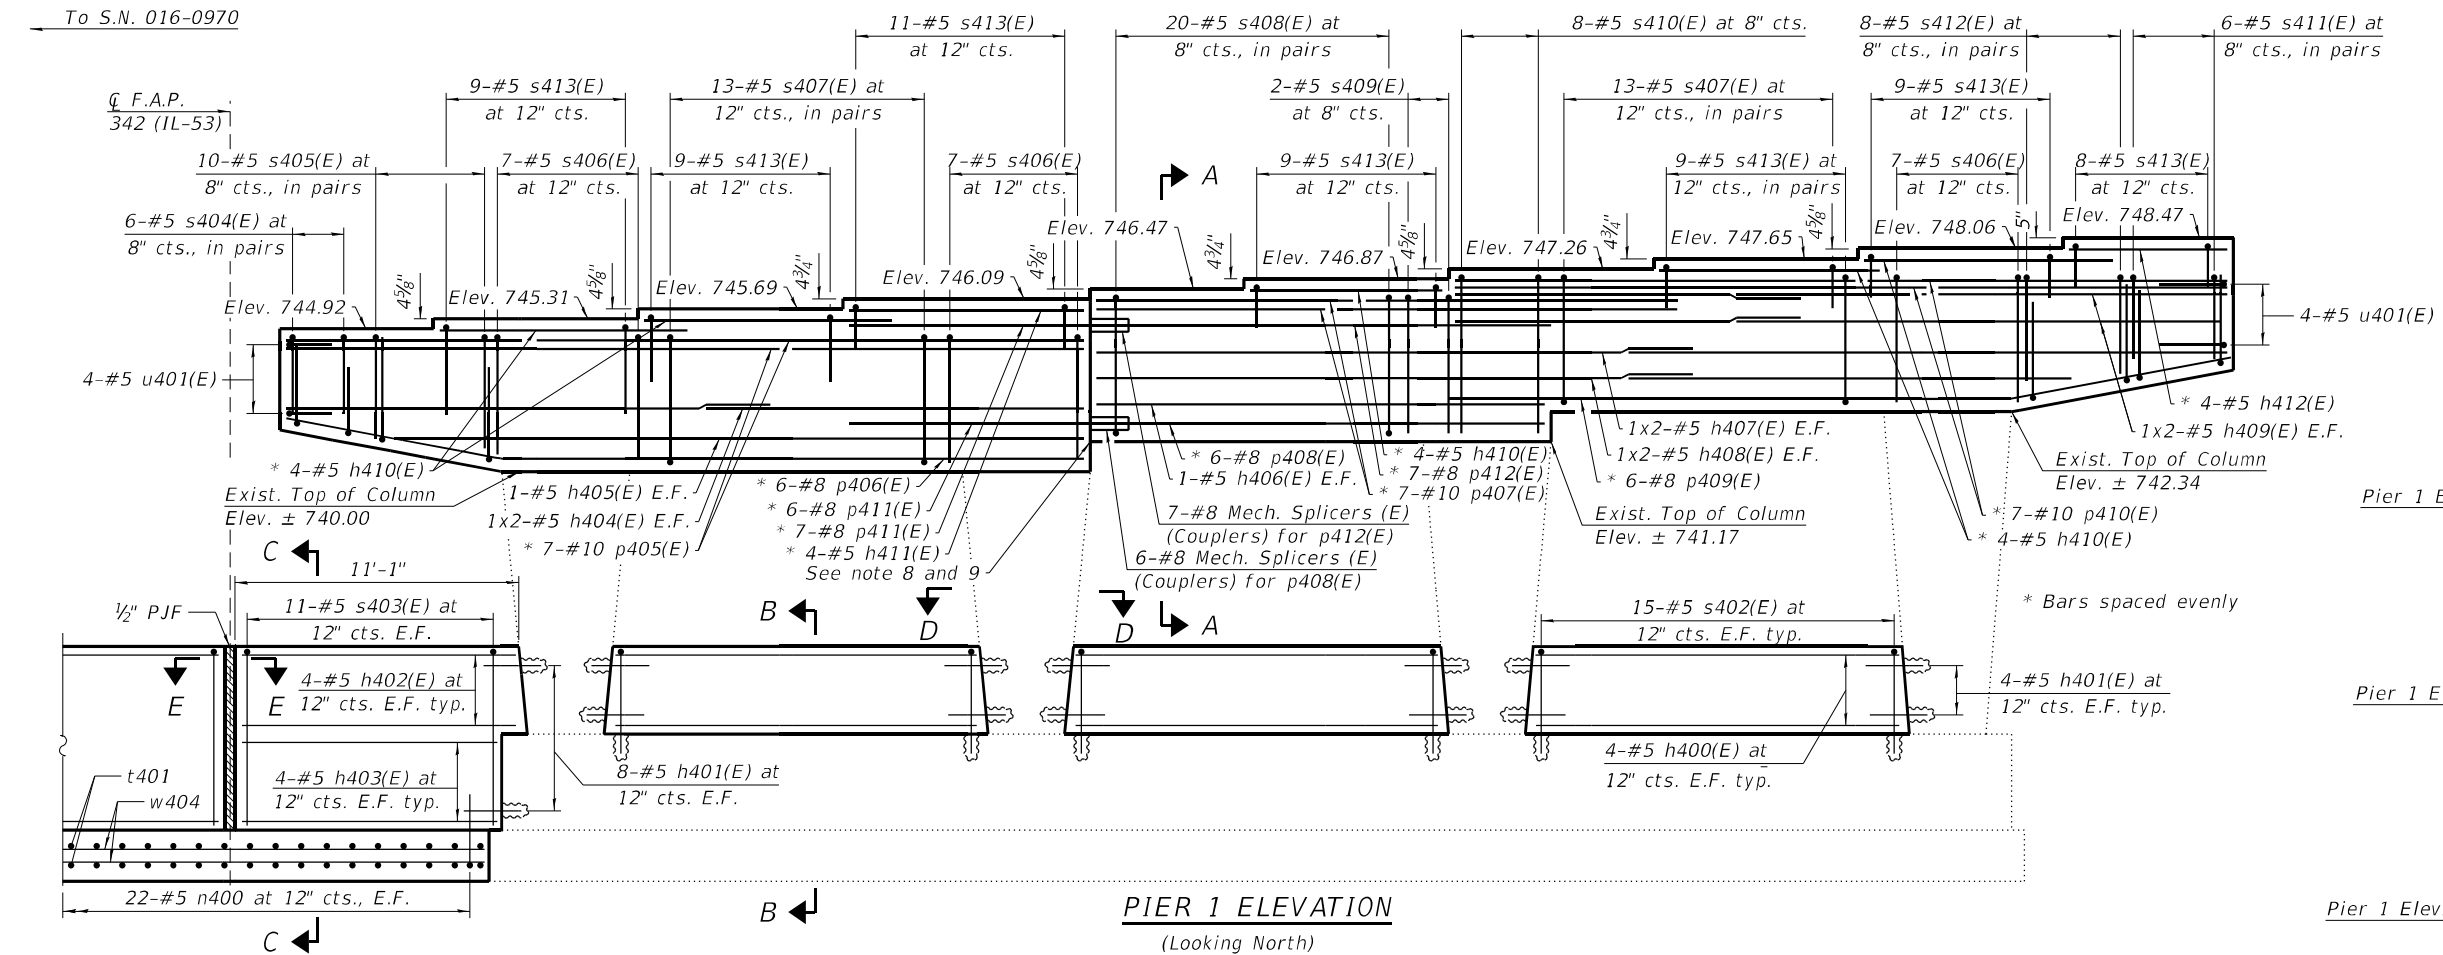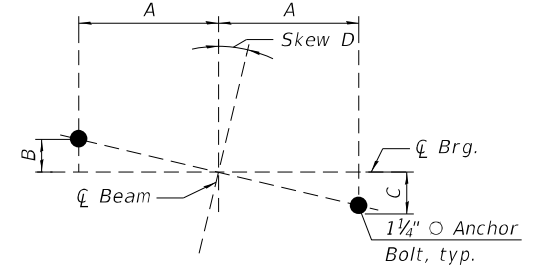

- Notes:**
- Cost of drilling and grouting reinforcing bars included in cost for Concrete Structures.
 - Bars shall be drilled and set according to Article 584 of the Standard Specifications. Bars shall have a 9" minimum embedment depth.
 - All construction joints between new and existing concrete shall be Bonded Construction Joints.
 - A film forming concrete sealer shall be applied to vertical and horizontal surfaces to the designated area of all new and existing concrete.
 - Space reinforcement in cap to miss anchor bolts.
 - See sheet 3 of 73 for Offset Sketch.
 - Existing bars in column reincorporated into design. See sheet 47 of 73 for details.
 - See sheet 62 of 73 for bar diagrams, Bill of Materials, and Temporary Shoring detail.
 - Temporary Shoring should be in place before the beams are set.


**STATE OF ILLINOIS
DEPARTMENT OF TRANSPORTATION**

**PIER 1 MODIFICATION DETAILS
STRUCTURE NO. 016-0373 (NB)**








SHEET 59 OF 73 SHEETS

F.A. RTE.	SECTION	COUNTY	TOTAL SHEETS	SHEET NO.
342	(531)BR 23	COOK	1211	877
CONTRACT NO. 62W38				

ILLINOIS FED. AID PROJECT

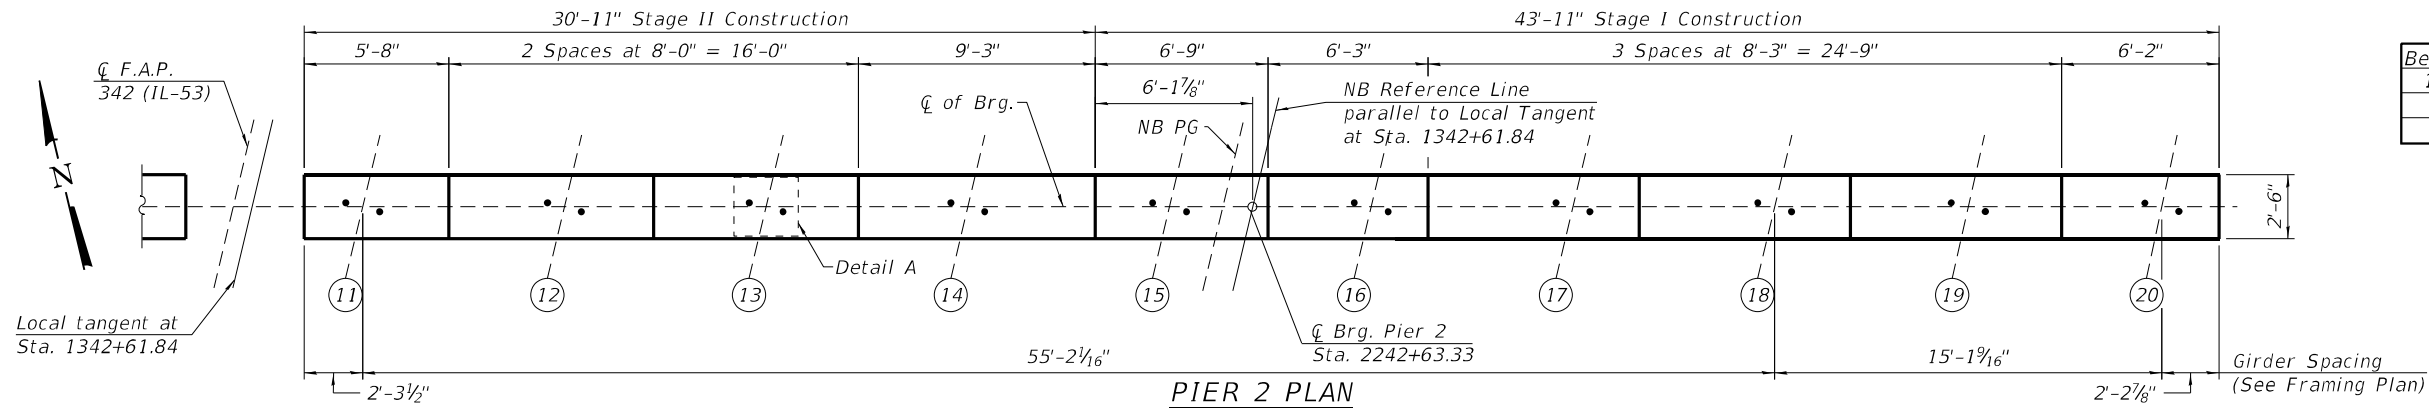

ANCHOR BOLT LAYOUT				
Beamline	A	B	C	D
11-18	7 15/16"	1 7/8"	2 3/8"	13°24'15"
19	8"	1 13/16"	2 5/16"	12°41'54"
20	8"	1 11/16"	2 3/16"	11°59'18"

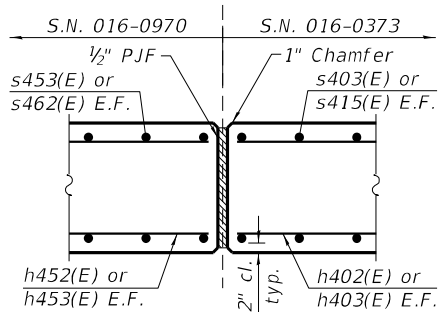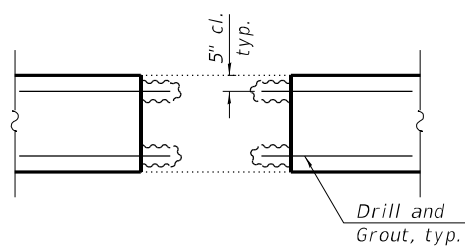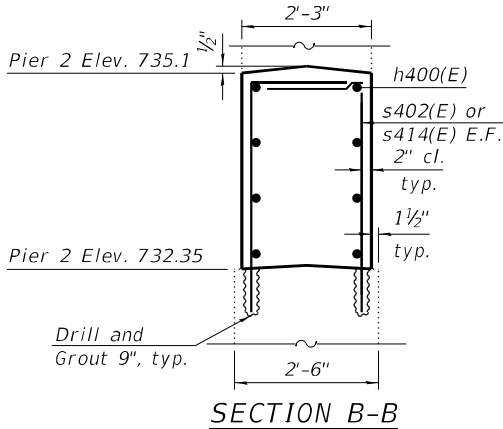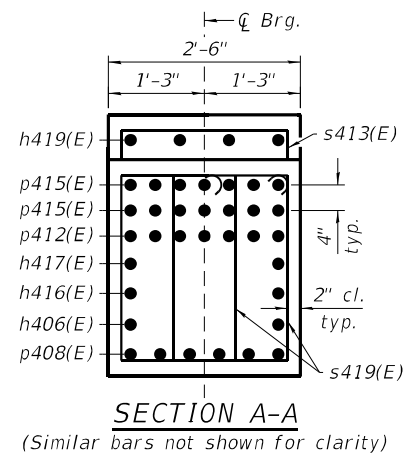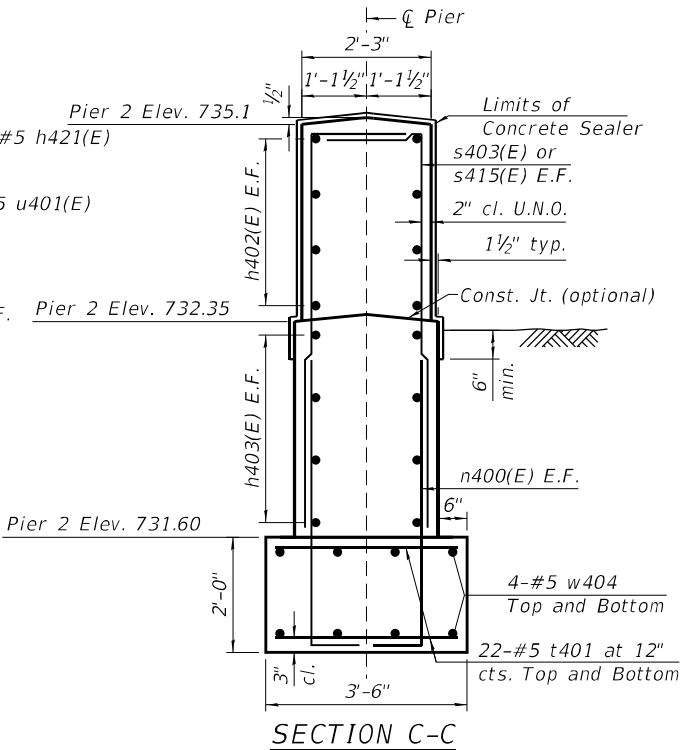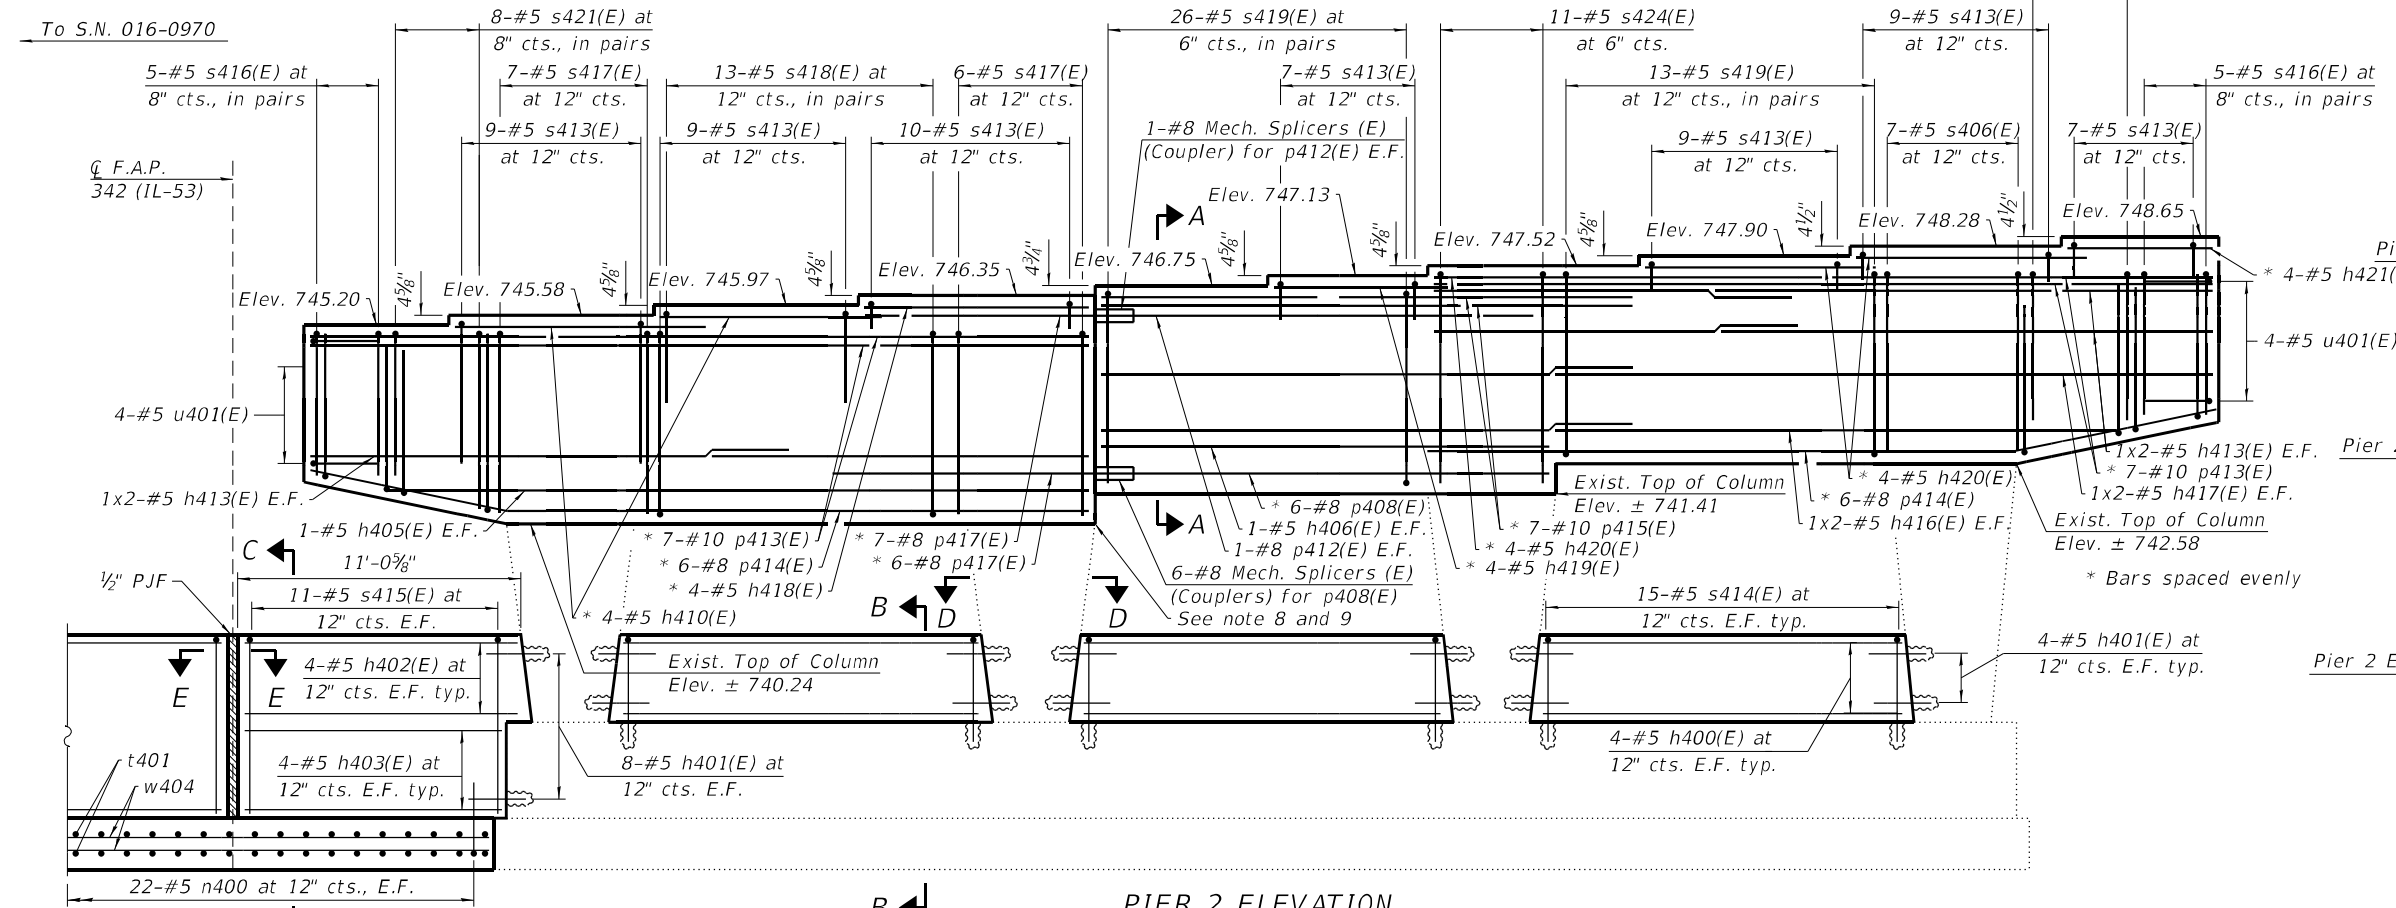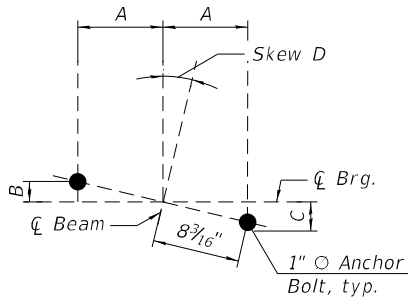

- Notes:
- Cost of drilling and grouting reinforcing bars included in cost for Concrete Structures.
 - Bars shall be drilled and set according to Article 584 of the Standard Specifications. Bars shall have a 9" minimum embedment depth.
 - All construction joints between new and existing concrete shall be Bonded Construction Joints.
 - A film forming concrete sealer shall be applied to vertical and horizontal surfaces to the designated area of all new and existing concrete.
 - Space reinforcement in cap to miss anchor bolts.
 - See sheet 3 of 73 for Offset Sketch.
 - Existing bars in column reincorporated into design. See sheet 47 of 73 for details.
 - See sheet 62 of 73 for bar diagrams, Bill of Materials, and Temporary Shoring detail.
 - Temporary Shoring should be in place before the beams are set.

MODEL: Default
FILE NAME: S:\JOL\6300--6399\6346\113\Drawings\CAD\Micro-s55a\CAD_Sheets\01603730970-62W38-060-PMD2.dgn
9/25/2024 7:55:39 AM




USER NAME = codyh	DESIGNED - ELR	REVISED -
PLOT SCALE = 0:2.0000' / in.	CHECKED - NDR	REVISED -
PLOT DATE = 9/25/2024	DRAWN - CJH	REVISED -
	CHECKED - ELR	REVISED -

STATE OF ILLINOIS
DEPARTMENT OF TRANSPORTATION


PIER 2 MODIFICATION DETAILS
STRUCTURE NO. 016-0373 (NB)

SHEET 60 OF 73 SHEETS


F.A. RTE.	SECTION	COUNTY	TOTAL SHEETS	SHEET NO.
342	(531)BR 23	COOK	1211	878
CONTRACT NO. 62W38				
ILLINOIS FED. AID PROJECT				

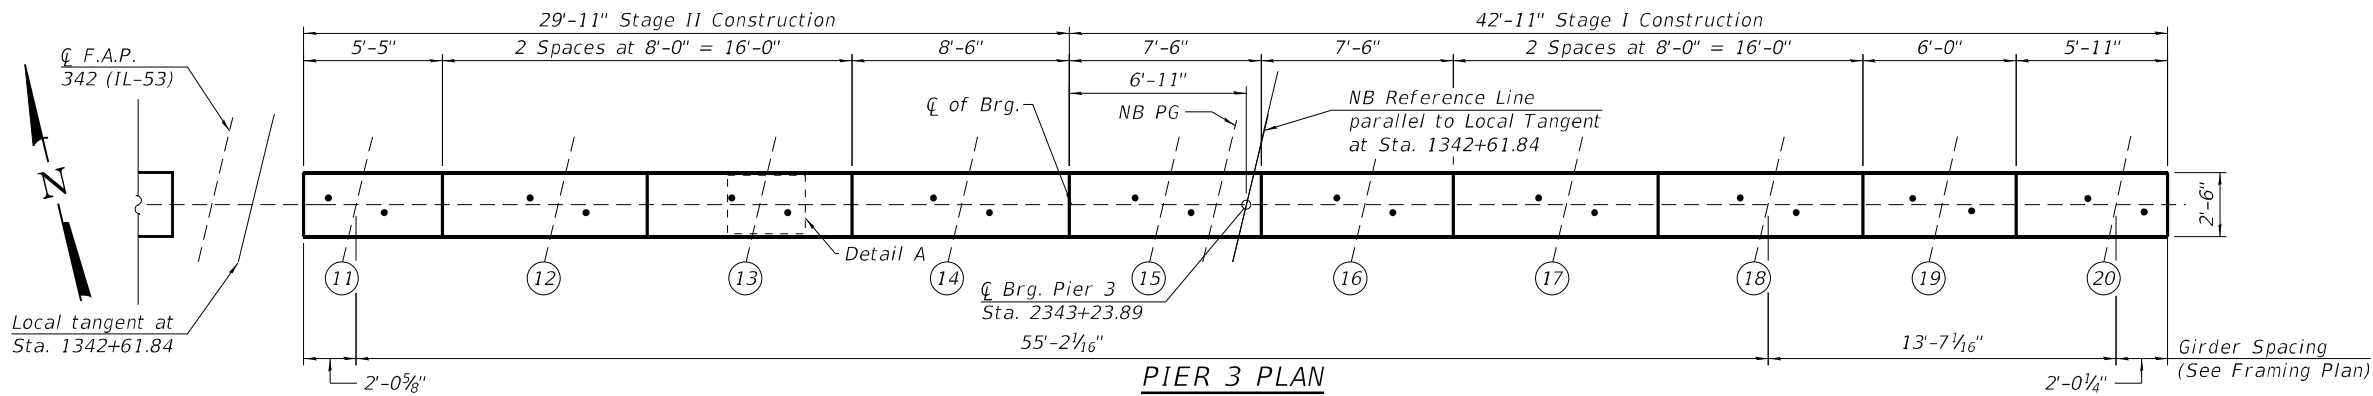


PIER 3 PLAN

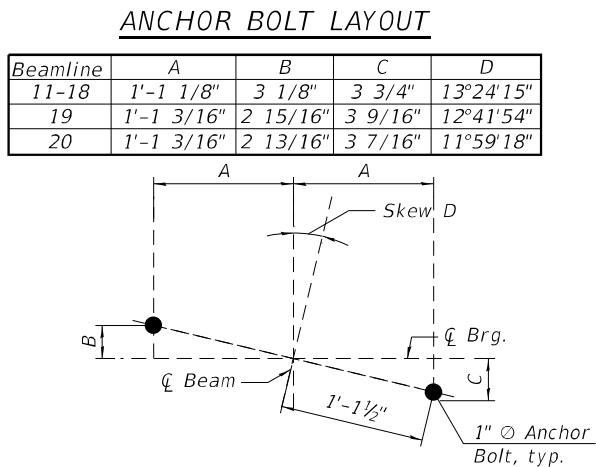


ANCHOR BOLT LOCATION
PLAN DETAIL A

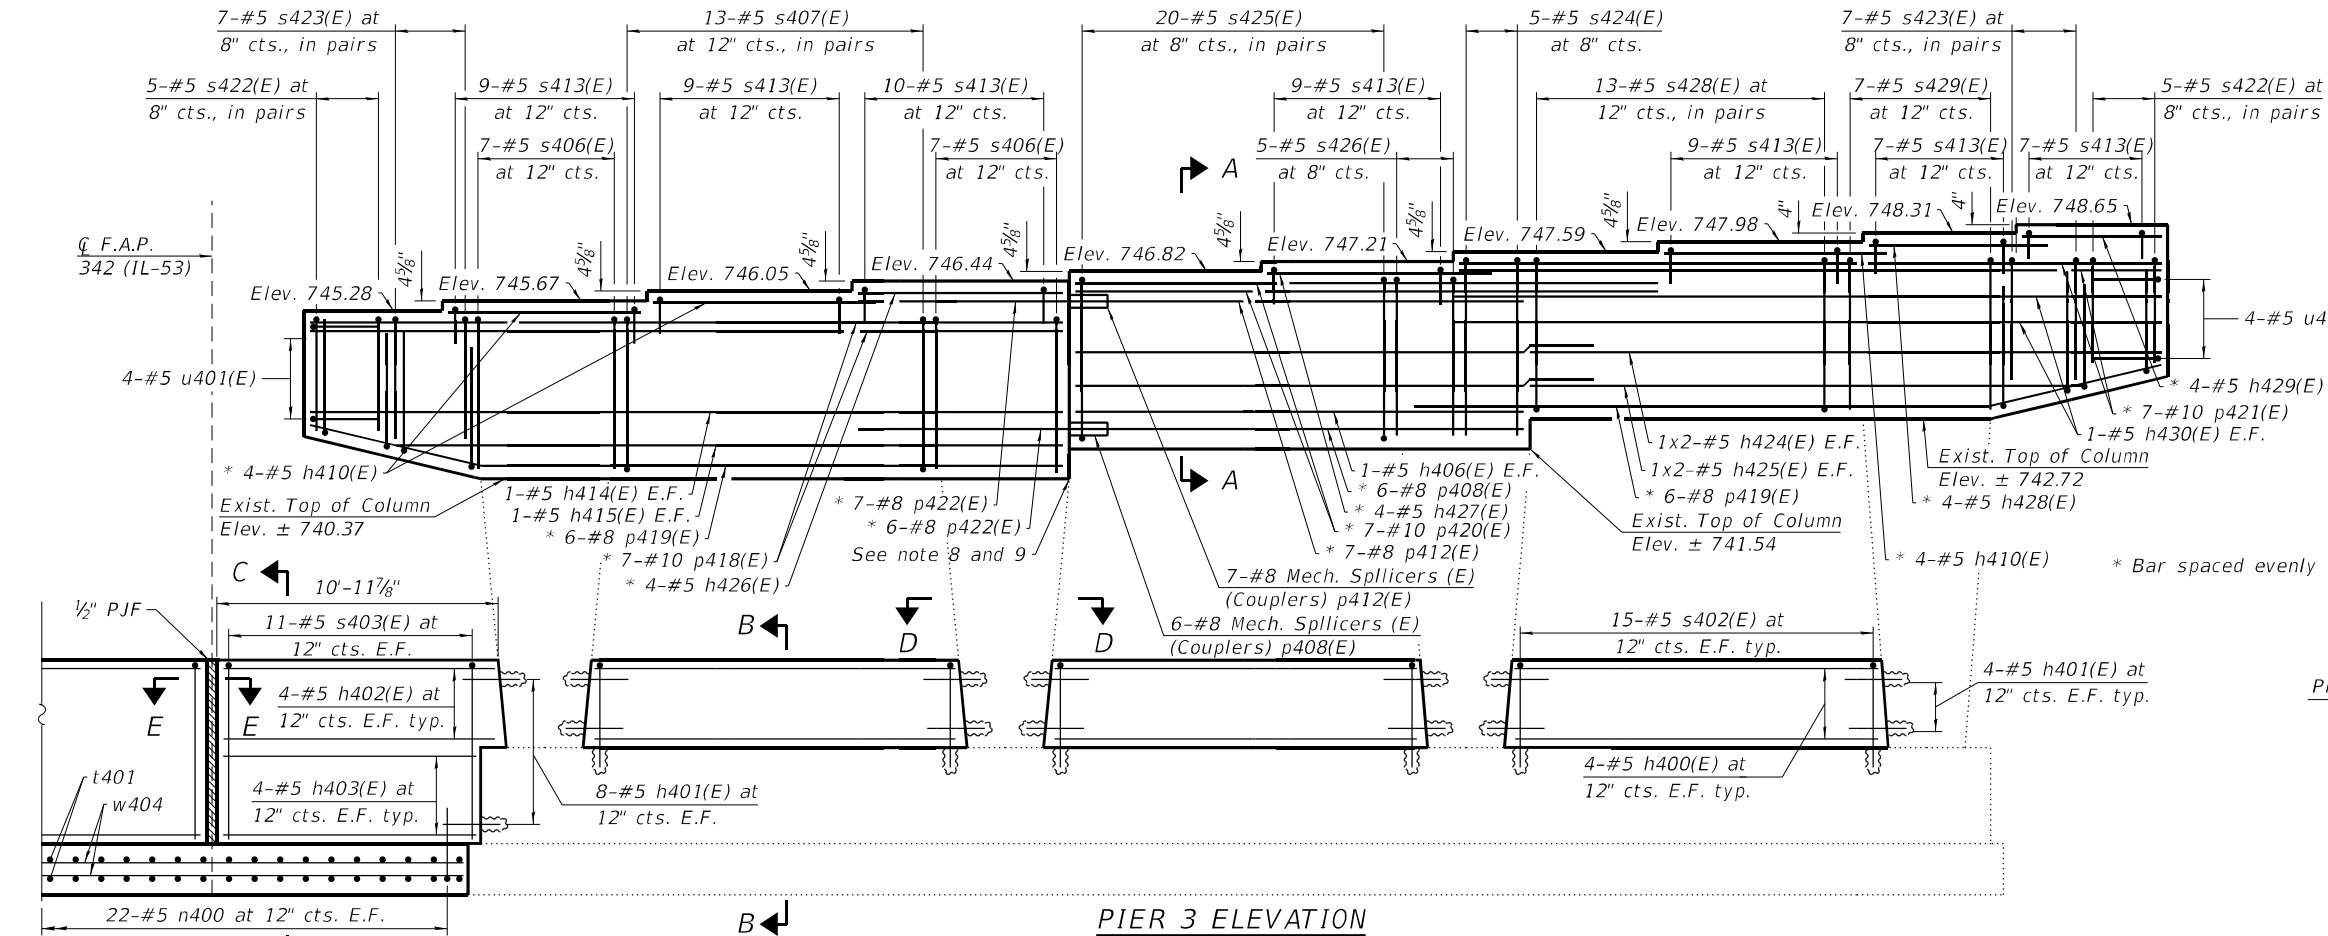

PIER 3 ELEVATION
(Looking North)

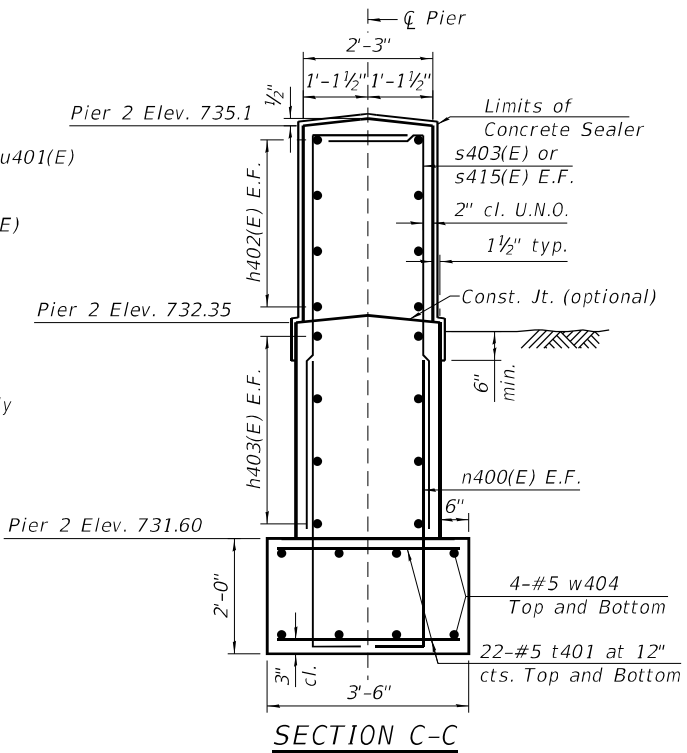


SECTION C-C

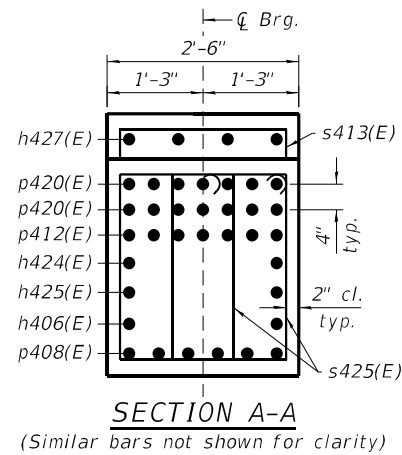


SECTION A-A


(Similar bars not shown for clarity)

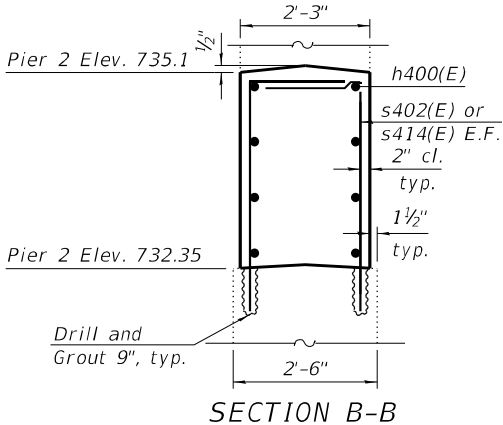

SECTION B-B

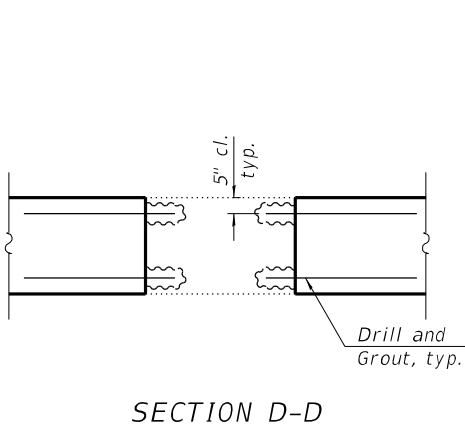

SECTION D-D

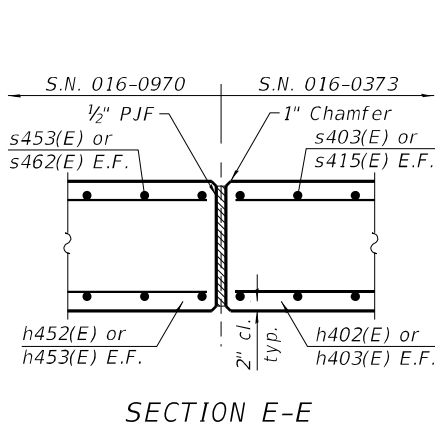

SECTION E-E

- Notes:
1. Cost of drilling and grouting reinforcing bars included in cost for Concrete Structures.
 2. Bars shall be drilled and set according to Article 584 of the Standard Specifications. Bars shall have a 9" minimum embedment depth.
 3. All construction joints between new and existing concrete shall be Bonded Construction Joints.
 4. A film forming concrete sealer shall be applied to vertical and horizontal surfaces to the designated area of all new and existing concrete.
 5. Space reinforcement in cap to miss anchor bolts.
 6. See sheet 3 of 73 for Offset Sketch.
 7. Existing bars in column reincorporated into design. See sheet 47 of 73 for details.
 8. See sheet 62 of 73 for bar diagrams, Bill of Materials, and Temporary Shoring detail.
 9. Temporary Shoring should be in place before the beams are set.

STATE OF ILLINOIS
DEPARTMENT OF TRANSPORTATION

PIER 3 MODIFICATION DETAILS
STRUCTURE NO. 016-0373 (NB)

SHEET 61 OF 73 SHEETS

F.A. RTE.	SECTION	COUNTY	TOTAL SHEETS	SHEET NO.
342	(531)BR 23	COOK	1211	879
CONTRACT NO. 62W38				
ILLINOIS FED. AID PROJECT				

PIER 1 BILL OF MATERIALS


Bar	No.	Size	Length	Shape
h400(E)	24	#5	14'-0"	
h401(E)	64	#5	3'-8"	
h402(E)	8	#5	10'-8"	
h403(E)	8	#5	10'-0"	
h404(E)	4	#5	20'-2"	
h405(E)	2	#5	26'-8"	
h406(E)	2	#5	17'-8"	
h407(E)	4	#5	23'-8"	
h408(E)	4	#5	21'-6"	
h409(E)	8	#5	16'-8"	
h410(E)	20	#5	9'-8"	
h411(E)	4	#5	9'-4"	
h412(E)	4	#5	6'-4"	
n400(E)	44	#5	5'-9"	
p405(E)	14	#10	31'-8"	
p406(E)	6	#8	31'-8"	
p407(E)	14	#10	29'-8"	
p408(E)	6	#8	17'-8"	
p409(E)	6	#8	30'-4"	
p410(E)	14	#10	30'-4"	
p411(E)	13	#8	9'-6"	
p412(E)	7	#8	20'-0"	
s402(E)	90	#5	5'-10"	
s403(E)	22	#5	8'-8"	
s404(E)	12	#5	8'-2"	
s405(E)	20	#5	9'-7"	
s406(E)	21	#5	11'-4"	
s407(E)	52	#5	13'-5"	
s408(E)	40	#5	14'-2"	
s409(E)	2	#5	12'-1"	
s410(E)	8	#5	13'-8"	
s411(E)	12	#5	8'-1"	
s412(E)	16	#5	9'-7"	
s413(E)	64	#5	5'-2"	
t401(E)	44	#5	3'-2"	
u401(E)	8	#5	6'-0"	
w404(E)	8	#5	19'-4"	
Concrete Structures			CU YD	60.6
Concrete Sealer			SQ FT	971
Reinforcement Bars, Epoxy Coated			POUND	13,020
Mechanical Splicers			EACH	13
Temporary Shoring			EACH	1

PIER 2 BILL OF MATERIALS


Bar	No.	Size	Length	Shape
h400(E)	24	#5	14'-0"	
h401(E)	64	#5	3'-8"	
h402(E)	8	#5	10'-8"	
h403(E)	8	#5	10'-0"	
h405(E)	2	#5	26'-8"	
h406(E)	2	#5	17'-8"	
h410(E)	8	#5	9'-8"	
h413(E)	12	#5	16'-10"	
h416(E)	4	#5	21'-4"	
h417(E)	4	#5	23'-4"	
h418(E)	4	#5	8'-11"	
h419(E)	4	#5	7'-11"	
h420(E)	8	#5	9'-11"	
h421(E)	4	#5	5'-10"	
n400(E)	44	#5	5'-9"	
p408(E)	6	#8	17'-8"	
p412(E)	7	#8	20'-0"	
p413(E)	28	#10	30'-7"	
p414(E)	12	#8	30'-7"	
p415(E)	14	#10	20'-11"	
p417(E)	13	#8	8'-11"	
s406(E)	7	#5	11'-4"	
s413(E)	60	#5	5'-2"	
s414(E)	90	#5	5'-2"	
s415(E)	22	#5	8'-2"	
s416(E)	20	#5	8'-2"	
s417(E)	13	#5	11'-6"	
s418(E)	26	#5	13'-7"	
s419(E)	78	#5	14'-3"	
s420(E)	11	#5	13'-9"	
s421(E)	32	#5	9'-8"	
t401(E)	44	#5	3'-2"	
u401(E)	8	#5	6'-0"	
w404(E)	8	#5	19'-4"	
Concrete Structures			CU YD	59.4
Concrete Sealer			SQ FT	953
Reinforcement Bars, Epoxy Coated			POUND	12,440
Mechanical Splicers			EACH	13
Temporary Shoring			EACH	1

PIER 3 BILL OF MATERIALS


Bar	No.	Size	Length	Shape
h400(E)	24	#5	14'-0"	
h401(E)	64	#5	3'-8"	
h402(E)	8	#5	10'-8"	
h403(E)	8	#5	10'-0"	
h406(E)	2	#5	17'-8"	
h410(E)	12	#5	9'-8"	
h414(E)	2	#5	29'-7"	
h415(E)	2	#5	25'-3"	
h424(E)	4	#5	22'-10"	
h425(E)	4	#5	20'-7"	
h426(E)	4	#5	8'-2"	
h427(E)	4	#5	9'-2"	
h428(E)	4	#5	7'-8"	
h429(E)	4	#5	5'-7"	
h430(E)	2	#5	27'-7"	
n400(E)	44	#5	5'-9"	
p408(E)	6	#8	17'-8"	
p412(E)	7	#8	20'-0"	
p418(E)	14	#10	29'-7"	
p419(E)	12	#8	29'-7"	
p420(E)	14	#10	32'-4"	
p421(E)	14	#10	27'-7"	
p422(E)	13	#8	8'-4"	
s402(E)	90	#5	5'-10"	
s403(E)	22	#5	8'-8"	
s406(E)	14	#5	11'-4"	
s407(E)	26	#5	13'-5"	
s413(E)	60	#5	5'-2"	
s422(E)	10	#5	7'-8"	
s423(E)	14	#5	9'-1"	
s424(E)	5	#5	13'-7"	
s425(E)	40	#5	14'-1"	
s426(E)	5	#5	12'-0"	
s428(E)	26	#5	13'-3"	
s429(E)	7	#5	11'-2"	
t401(E)	44	#5	3'-2"	
u401(E)	8	#5	6'-0"	
w404(E)	8	#5	19'-4"	
Concrete Structures			CU YD	58.1
Concrete Sealer			SQ FT	930
Reinforcement Bars, Epoxy Coated			POUND	12,290
Mechanical Splicers			EACH	13
Temporary Shoring			EACH	1

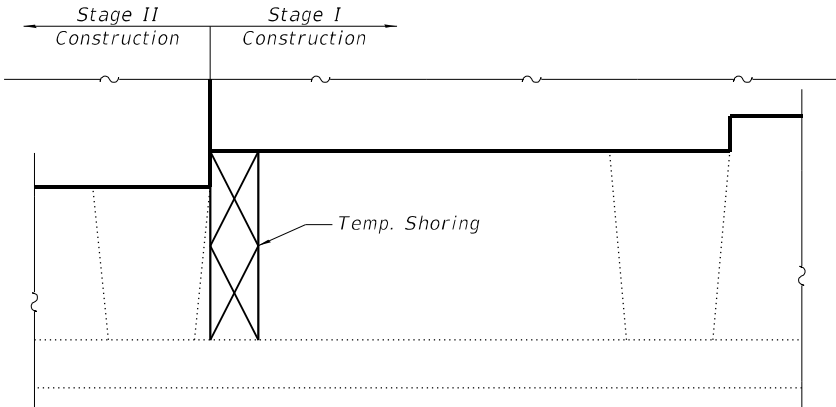


TEMPORARY SHORING DETAIL

 


BAR n400(E)

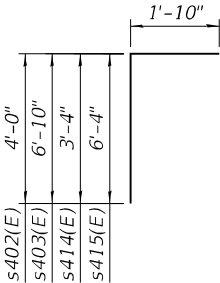

BARS s402(E), s403(E), s414(E), and s415(E)

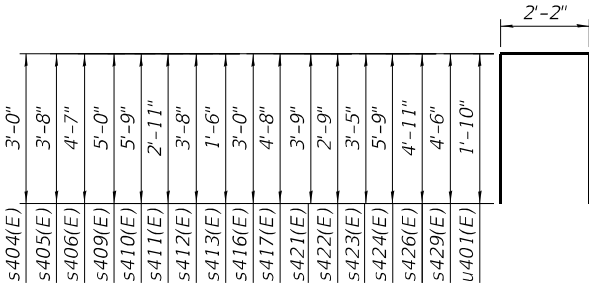


BARS s404(E)-s406(E), s409(E)-s413(E), s416(E), s417(E), s421(E)-s424(E), s426(E), s429(E), and u401(E)

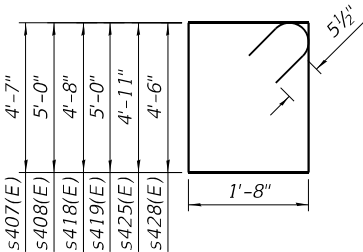


BARS s407(E), s408(E), s418(E), s419(E), s425(E), and s428(E)

Beamline	A	B	C	D
1	1'-1 3/16"	2 7/8"	3 1/2"	12°12'6"
2	1'-1 3/16"	3"	3 5/8"	12°48'16"
3-10	1'-1 1/8"	3 1/8"	3 3/4"	13°24'15"

 

SECTION B-B


 


- SHEET 63 OF 73 SHEETS


F.A. RTE.	SECTION	COUNTY	TOTAL SHEETS	SHEET NO.
342	(531)BR 23	COOK	1211	881
		CONTRACT NO. 62W38		
ILLINOIS		FED. AID PROJECT		

ANCHOR BOLT LAYOUT

Beamline	A	B	C	D
1	8"	1 3/4"	2 1/4"	12°12'6"
2	8"	1 13/16"	2 5/16"	12°48'16"
3-10	7 15/16"	1 7/8"	2 3/8"	13°24'15"

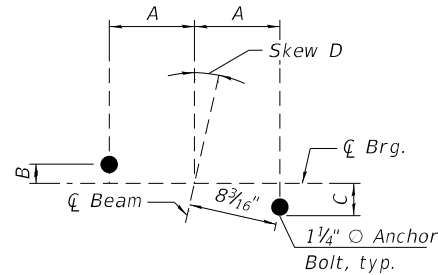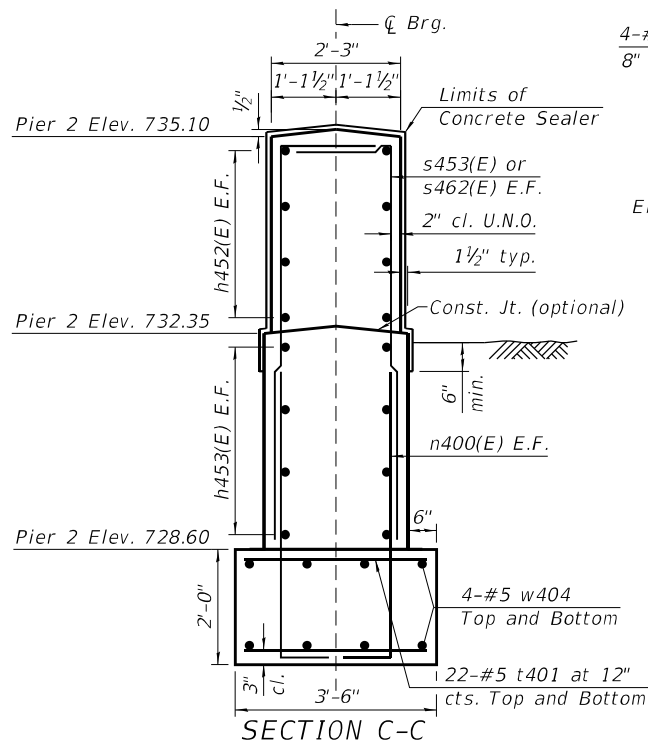
ANCHOR BOLT LOCATION
PLAN DETAIL A

SECTION C-C

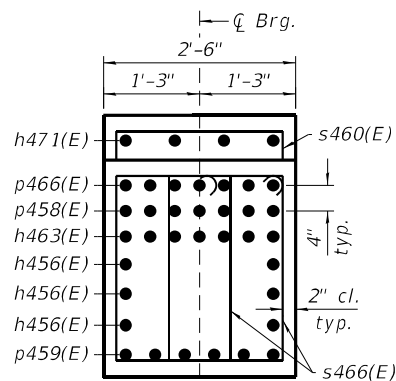


SECTION A-A


(Similar bars not shown for clarity)

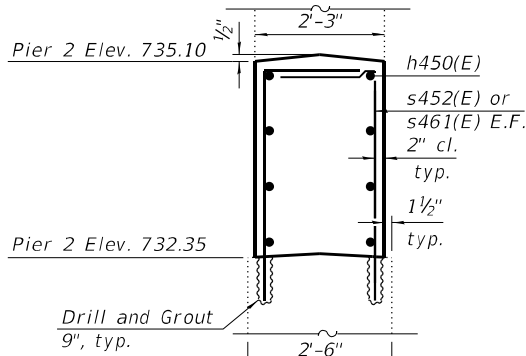


SECTION B-B

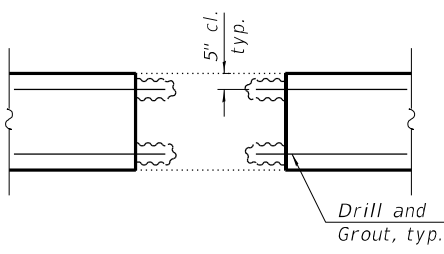

SECTION D-D

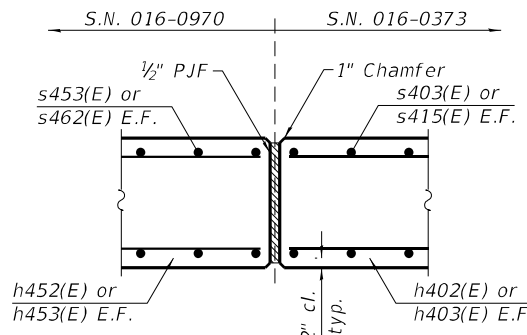

SECTION E-E

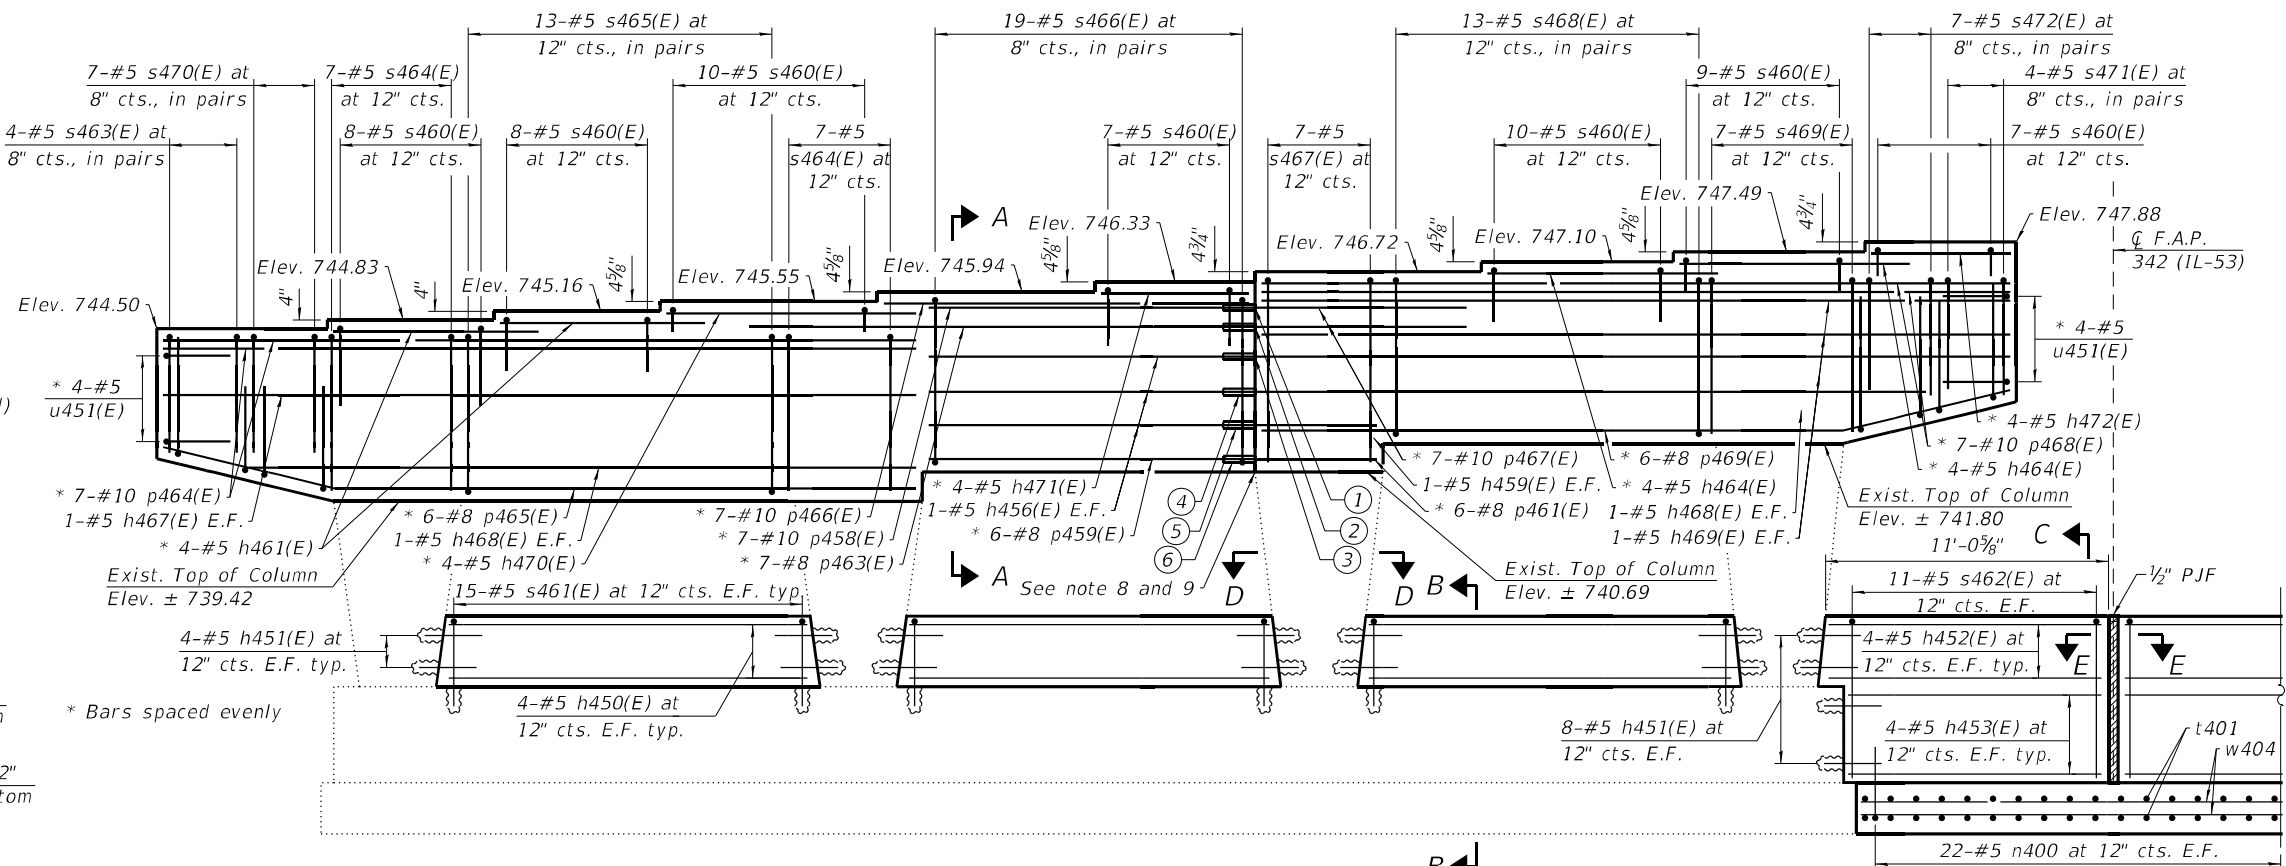

PIER 2 ELEVATION

(Looking North)

- ① 7-#10 Mech. Splicers (E) (Couplers) for p463(E)
- ② 7-#10 Mech. Splicers (E) (Couplers) for p458(E)
- ③ 2-#5 Mech. Splicers (E) (Couplers) for h456(E)
- ④ 2-#5 Mech. Splicers (E) (Couplers) for h456(E)
- ⑤ 2-#5 Mech. Splicers (E) (Couplers) for h456(E)
- ⑥ 6-#8 Mech. Splicers (E) (Couplers) for p459(E)

Notes:

- Cost of drilling and grouting reinforcing bars included in cost for Concrete Structures.
- Bars shall be drilled and set according to Article 584 of the Standard Specifications. Bars shall have a 9" minimum embedment depth.
- All construction joints between new and existing concrete shall be Bonded Construction Joints.
- A film forming concrete sealer shall be applied to vertical and horizontal surfaces to the designated area of all new and existing concrete.
- Space reinforcement in cap to miss anchor bolts.
- See sheet 3 of 73 for Offset Sketch.
- Existing bars in column incorporated into design. See sheet 47 of 73 for details.
- See sheet 62 of 73 for bar diagrams, Bill of Materials, and Temporary Shoring detail.
- Temporary Shoring should be in place before the beams are set.

PIER 2 MODIFICATION DETAILS
STRUCTURE NO. 016-0970 (SB)

SHEET 64 OF 73 SHEETS

F.A. RTE.	SECTION	COUNTY	TOTAL SHEETS	SHEET NO.
342	(531)BR 23	COOK	1211	882
CONTRACT NO. 62W38				

ILLINOIS FED. AID PROJECT

STATE OF ILLINOIS
DEPARTMENT OF TRANSPORTATION

USER NAME = codyh	DESIGNED - ELR	REVISED -
PLOT SCALE = 0:2.0000'"/in.	CHECKED - NDR	REVISED -
PLOT DATE = 9/25/2024	DRAWN - CJH	REVISED -
	CHECKED - ELR	REVISED -



9/25/2024 7:56:03 AM

MODEL: Default
FILE NAME: S:\JOLIET\300-6399\6346\113\Drawings\CAD\Micro-55\54\CAD_Sheets\01603730970-62W38-064-PMD2.dgn
9/25/2024 7:56:03 AM

PIER 1 BILL OF MATERIALS


Bar	No.	Size	Length	Shape
h450(E)	24	#5	14'-0"	
h451(E)	64	#5	3'-8"	
h452(E)	8	#5	10'-8"	
h453(E)	8	#5	10'-0"	
h454(E)	8	#5	29'-1"	
h455(E)	4	#5	25'-11"	
h456(E)	6	#5	12'-8"	
h459(E)	2	#5	4'-8"	
h460(E)	4	#5	7'-3"	
h461(E)	4	#5	8'-2"	
h462(E)	4	#5	11'-5"	
h463(E)	4	#5	7'-5"	
h464(E)	8	#5	9'-2"	
h465(E)	4	#5	5'-9"	
p455(E)	14	#10	29'-1"	
p456(E)	12	#8	29'-1"	
p457(E)	7	#10	15'-11"	
p458(E)	7	#10	12'-8"	
p459(E)	6	#8	12'-8"	
p460(E)	14	#10	8'-0"	
p461(E)	6	#8	4'-8"	
p462(E)	14	#10	29'-1"	
p463(E)	7	#8	20'-0"	
s452(E)	90	#5	5'-10"	
s453(E)	22	#5	8'-8"	
s454(E)	8	#5	7'-7"	
s455(E)	21	#5	11'-2"	
s456(E)	52	#5	13'-3"	
s457(E)	38	#5	13'-11"	
s458(E)	7	#5	13'-4"	
s459(E)	14	#5	8'-10"	
s460(E)	63	#5	5'-2"	
u451(E)	8	#5	8'-4"	
Concrete Structures			CU YD	57.7
Concrete Sealer			SQ FT	937
Reinforcement Bars, Epoxy Coated			POUND	10,840
Mechanical Splicers			EACH	26
Temporary Shoring			EACH	1

PIER 2 BILL OF MATERIALS


Bar	No.	Size	Length	Shape
h450(E)	24	#5	14'-0"	
h451(E)	64	#5	3'-8"	
h452(E)	8	#5	10'-8"	
h453(E)	8	#5	10'-0"	
h456(E)	6	#5	12'-8"	
h459(E)	2	#5	4'-8"	
h461(E)	8	#5	8'-2"	
h464(E)	8	#5	9'-2"	
h467(E)	2	#5	29'-7"	
h468(E)	4	#5	26'-2"	
h469(E)	6	#5	29'-5"	
h470(E)	4	#5	9'-11"	
h471(E)	4	#5	5'-11"	
h472(E)	4	#5	5'-7"	
p458(E)	7	#10	12'-8"	
p459(E)	6	#8	12'-8"	
p461(E)	6	#8	4'-8"	
p463(E)	7	#8	20'-0"	
p464(E)	14	#10	29'-7"	
p465(E)	6	#8	29'-7"	
p466(E)	7	#10	14'-5"	
p467(E)	14	#10	8'-6"	
p468(E)	14	#10	29'-5"	
p469(E)	6	#8	29'-5"	
s460(E)	59	#5	5'-2"	
s461(E)	90	#5	5'-2"	
s462(E)	22	#5	8'-2"	
s463(E)	8	#5	8'-1"	
s464(E)	14	#5	11'-8"	
s465(E)	26	#5	13'-9"	
s466(E)	38	#5	14'-1"	
s467(E)	7	#5	13'-6"	
s468(E)	26	#5	13'-5"	
s469(E)	7	#5	11'-4"	
s470(E)	14	#5	9'-6"	
s471(E)	8	#5	7'-8"	
s472(E)	14	#5	9'-2"	
u451(E)	8	#5	8'-4"	
Concrete Structures			CU YD	56.4
Concrete Sealer			SQ FT	950
Reinforcement Bars, Epoxy Coated			POUND	11,030
Mechanical Splicers			EACH	26
Temporary Shoring			EACH	1

PIER 3 BILL OF MATERIALS


Bar	No.	Size	Length	Shape
h450(E)	24	#5	14'-0"	
h451(E)	64	#5	3'-8"	
h452(E)	8	#5	10'-8"	
h453(E)	8	#5	10'-0"	
h456(E)	6	#5	12'-8"	
h459(E)	2	#5	4'-8"	
h461(E)	4	#5	8'-2"	
h464(E)	12	#5	9'-2"	
h472(E)	4	#5	5'-7"	
h473(E)	8	#5	30'-1"	
h474(E)	4	#5	26'-5"	
h475(E)	4	#5	9'-5"	
h476(E)	4	#5	5'-5"	
p458(E)	7	#10	12'-8"	
p459(E)	6	#8	12'-8"	
p461(E)	6	#8	4'-8"	
p463(E)	7	#8	20'-0"	
p470(E)	28	#10	30'-1"	
p471(E)	12	#8	30'-1"	
p472(E)	7	#10	13'-11"	
p473(E)	14	#10	9'-2"	
s452(E)	90	#5	5'-10"	
s453(E)	22	#5	8'-8"	
s454(E)	10	#5	7'-7"	
s455(E)	7	#5	11'-2"	
s456(E)	26	#5	13'-3"	
s457(E)	38	#5	13'-11"	
s458(E)	14	#5	13'-4"	
s459(E)	16	#5	8'-10"	
s460(E)	59	#5	5'-2"	
s468(E)	26	#5	13'-5"	
s469(E)	14	#5	11'-4"	
s471(E)	10	#5	7'-8"	
s473(E)	16	#5	8'-8"	
u451(E)	8	#5	8'-4"	
Concrete Structures			CU YD	58.4
Concrete Sealer			SQ FT	954
Reinforcement Bars, Epoxy Coated			POUND	11,340
Mechanical Splicers			EACH	26
Temporary Shoring			EACH	1

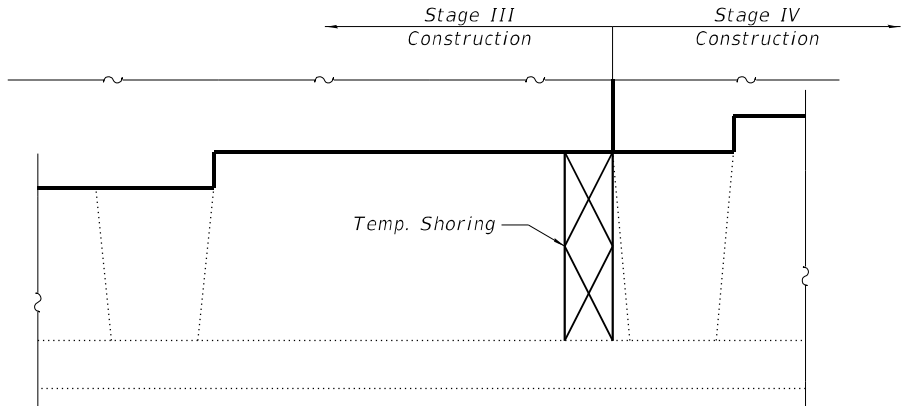


TEMPORARY SHORING DETAIL

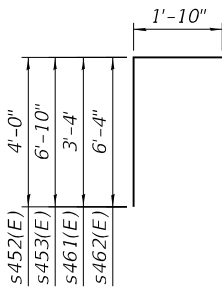

BARS s452(E), s453(E),
s461(E), AND s462(E)

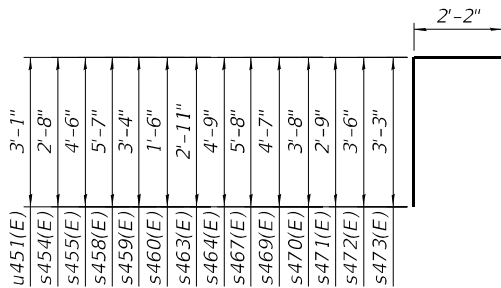


BARS s454(E), s455(E), s458(E)-s460(E),
s463(E), s464(E), s467(E),
s469(E)-s473(E), AND u451(E)

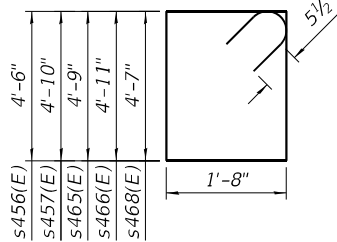

BARS s456(E), s457(E),
s465(E), s466(E), AND
s468(E)

MODEL: Default
FILE NAME: S:\JOLI\6300--6399\6346\113\Drawings\CAD\Micro-s55a\CAD_Sheets\01603730970-62W\3E-066-PMD4.dgn
9/25/2024 7:56:23 AM

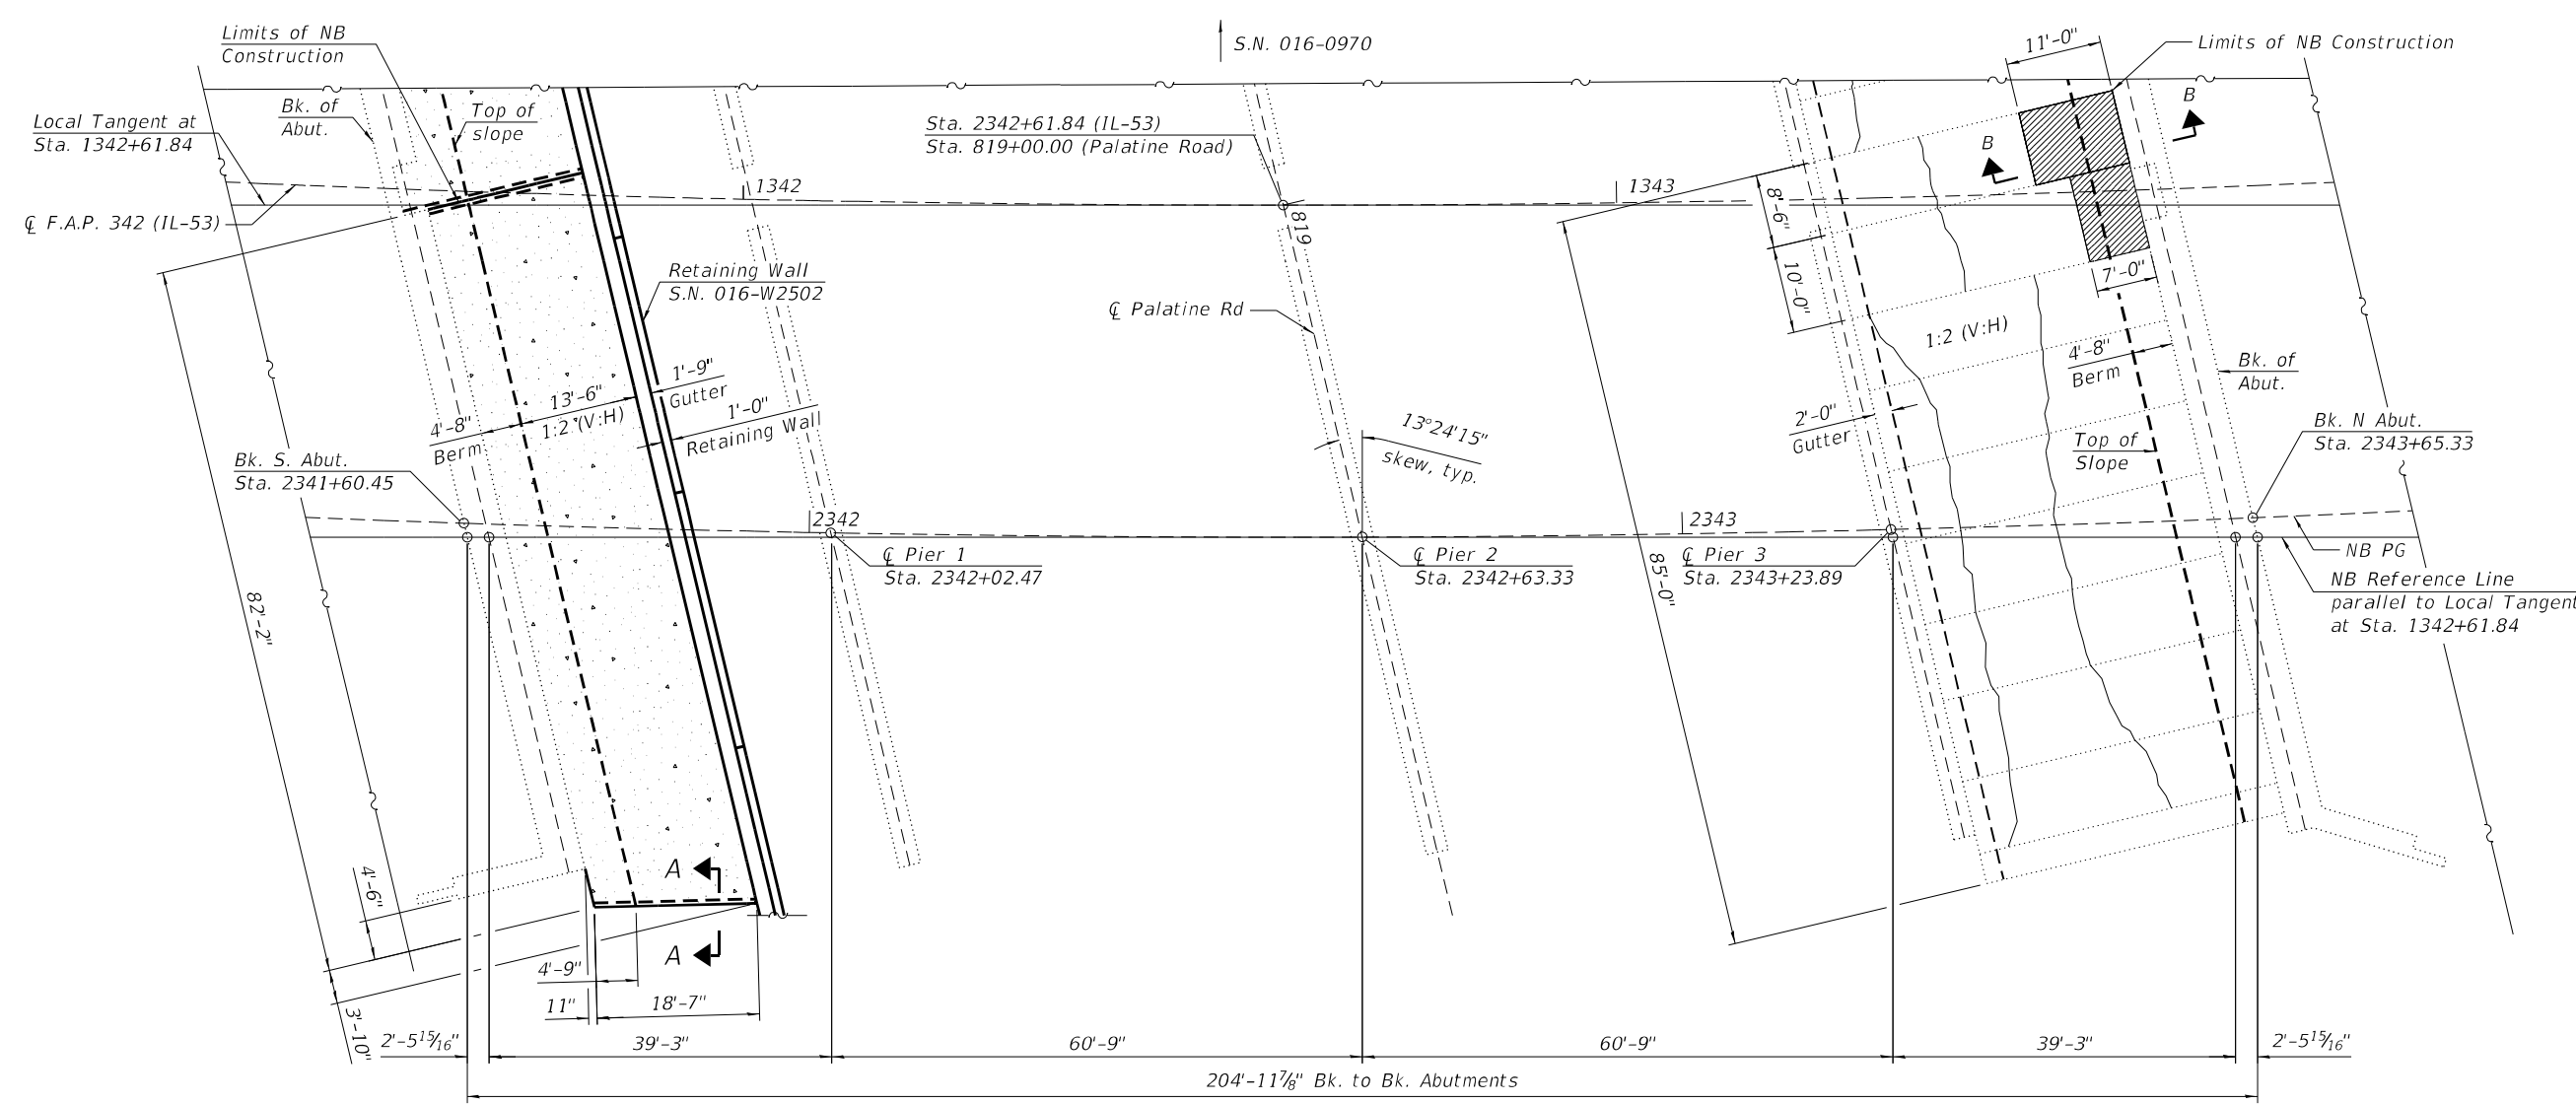

SLOPEWALL PLAN


LEGEND

- Slope Wall 4 Inch
- Slope Wall Crack Sealing
- Slope Wall Repair


TOTAL BILL OF MATERIALS

Item	Unit	Total
Slope Wall 4 Inch	SQ YD	187
Slope Wall Crack Sealing	FOOT	166
Slope Wall Repair	SQ YD	19


- Notes:
- Slope wall shall be reinforced with welded wire fabric, 6in. x 6in. - W4.0 x W4.0, weighing 58lbs. per 100 sq. ft.
 - Slope Wall Removal is associated with construction of S.N. 016-W2502. See retaining wall for more information.
 - Existing welded wire fabric shall extend 6" into the proposed Slope Wall Repair. The exposed 6" of welded wire fabric on either side shall be lapped with the proposed slope wall reinforcement.
 - Cost of welded wire fabric shall be included in Slope Wall Repair or Slope Wall 4 Inch.
 - The cost of Preformed Joint Filler 2" where indicated is included in the cost of associated slope wall pay items.

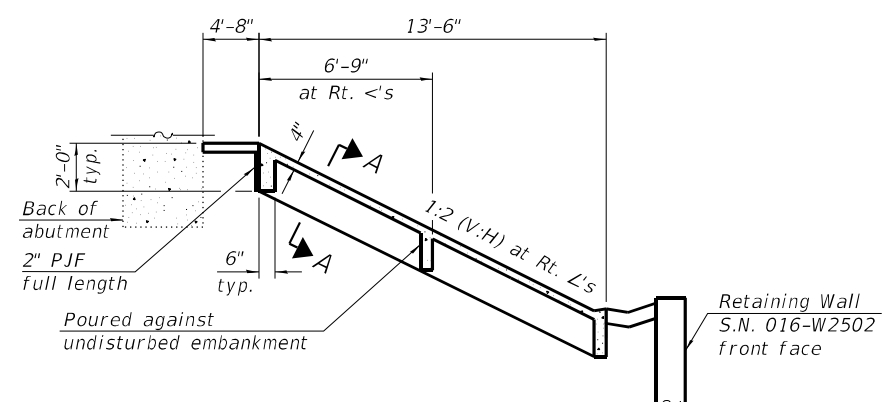

SECTION THRU CONCRETE SLOPEWALL 4" (South Slope Wall)

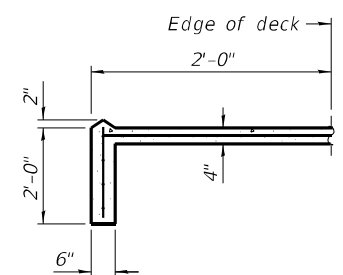


SECTION A-A

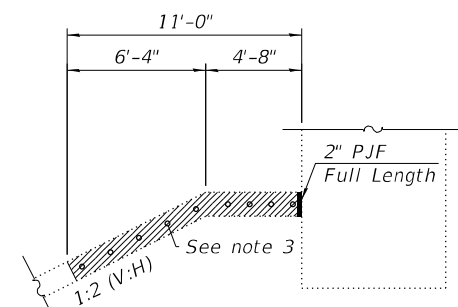

SECTION B-B (North Slope Wall)

MODEL: Default
FILE NAME: S:\JOL\6300-6399\6346\113\Drawings\CAD\Micro-554\CAD_Sheets\01603730970-62W38-067-NSWR.dgn
9/25/2024 7:56:24 AM

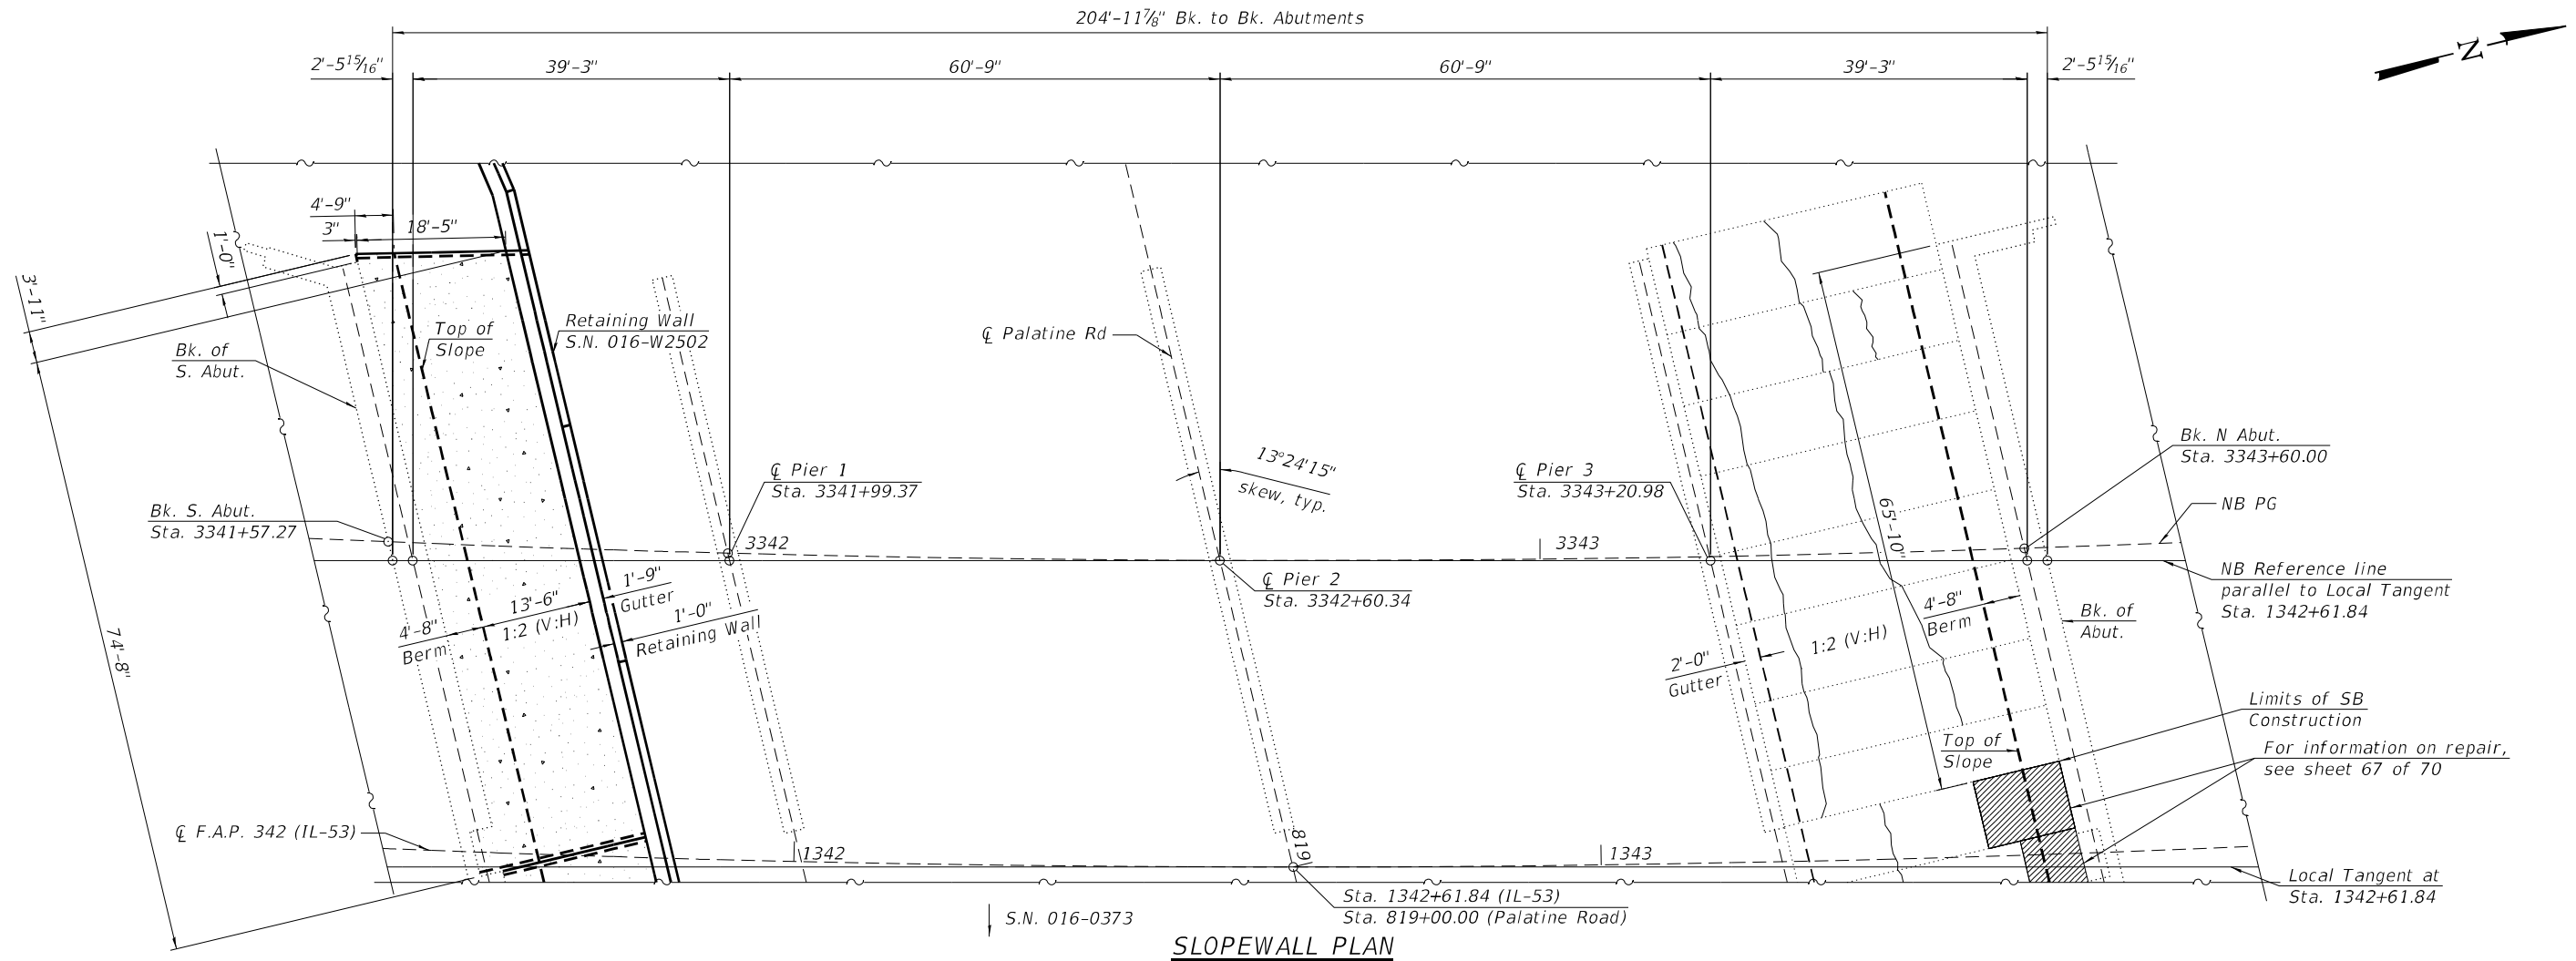

LEGEND



Slope Wall 4 Inch

Slope Wall Crack Sealing

TOTAL BILL OF MATERIALS

Item	Unit	Total
Slope Wall 4 Inch	SQ YD	167
Slope Wall Crack Sealing	FOOT	180

- Notes:
- Slope wall shall be reinforced with welded wire fabric, 6in. x 6in. - W4.0 x W4.0, weighing 58lbs. per 100 sq. ft.
 - Slope Wall Removal is associated with construction of S.N. 016-W2502. See retaining wall for more information.
 - Existing welded wire fabric shall extend 6" into the proposed Slope Wall Repair. The exposed 6" of welded wire fabric on either side shall be lapped with the proposed slope wall reinforcement.
 - Cost of welded wire fabric shall be included in Slope Wall Repair or Slope Wall 4 Inch.
 - The cost of Preformed Joint Filler 2" where indicated is included in the cost of associated slope wall pay items.

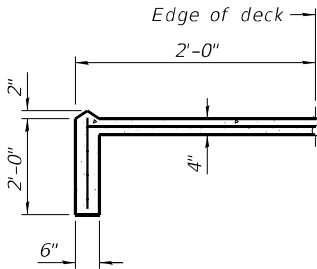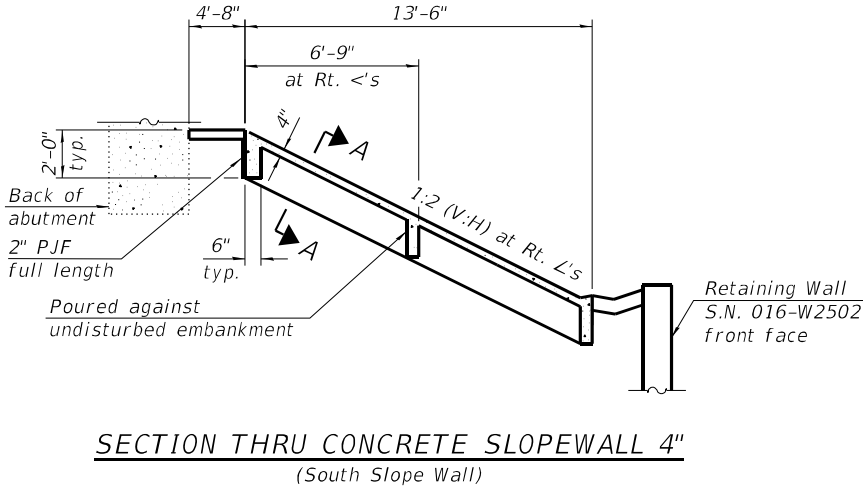

STATE OF ILLINOIS
DEPARTMENT OF TRANSPORTATION


SOUTHBOUND SLOPE WALL REPAIR
STRUCTURE NO. 016-0970 (SB)

SHEET 68 OF 73 SHEETS

F.A. RTE.	SECTION	COUNTY	TOTAL SHEETS	SHEET NO.
342	(531)BR 23	COOK	1211	886
CONTRACT NO. 62W38				
ILLINOIS FED. AID PROJECT				


USER NAME =	codyh	DESIGNED -	BRL	REVISED -	
		CHECKED -	NDR	REVISED -	
PLOT SCALE =	0:2.0000 " = 1 in.	DRAWN -	CJH	REVISED -	
PLOT DATE =	9/25/2024	CHECKED -	BRL	REVISED -	

MODEL: Default
FILE NAME: S:\JOL\6300--6399\6346\113\Drawings\CAD\Micro-55A\CAD_Sheets\01603730970-62W38-069-CP5FO.dgn
9/25/2024 7:56:26 AM

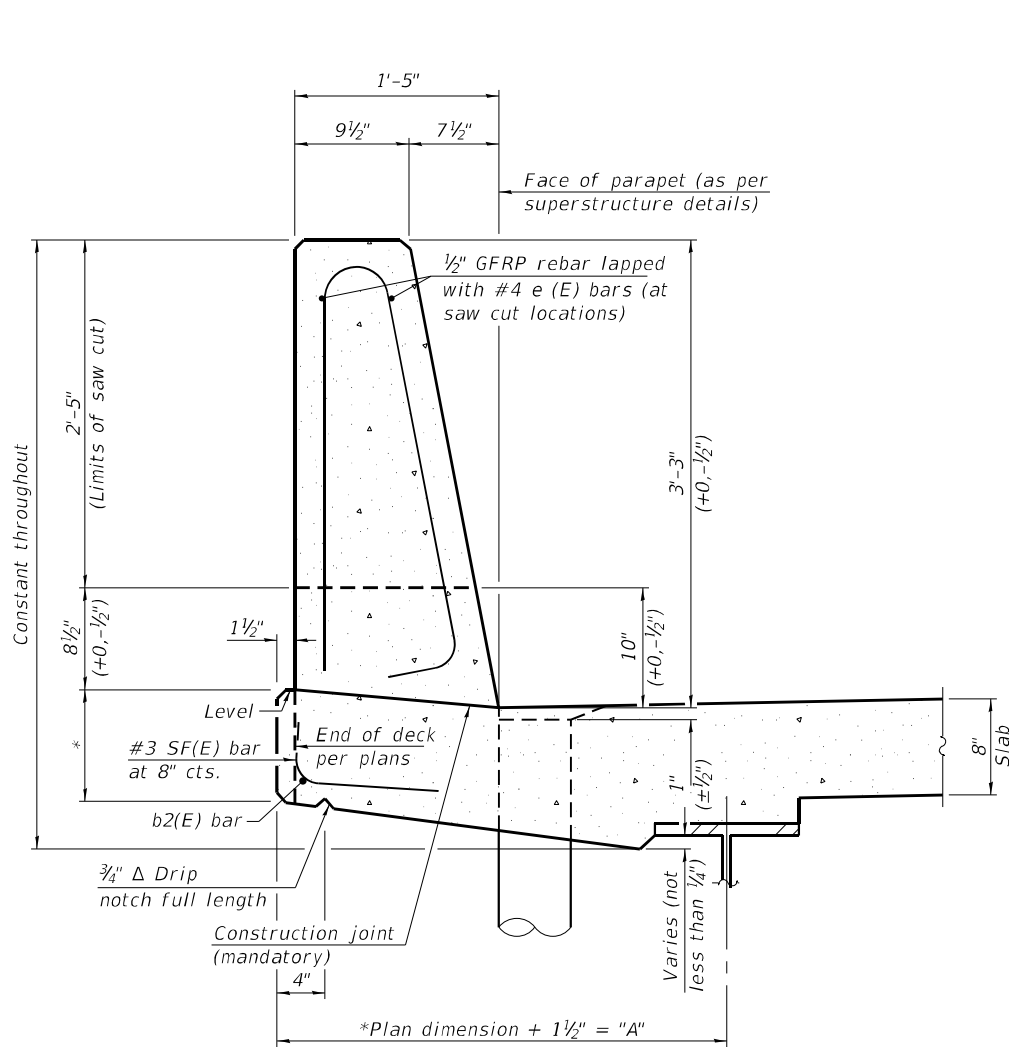


**39" CONSTANT-SLOPE
PARAPET SECTION**
(Showing dimensions, d(E), and 1/2" Ø GFRP rebar)


*See Superstructure Details.

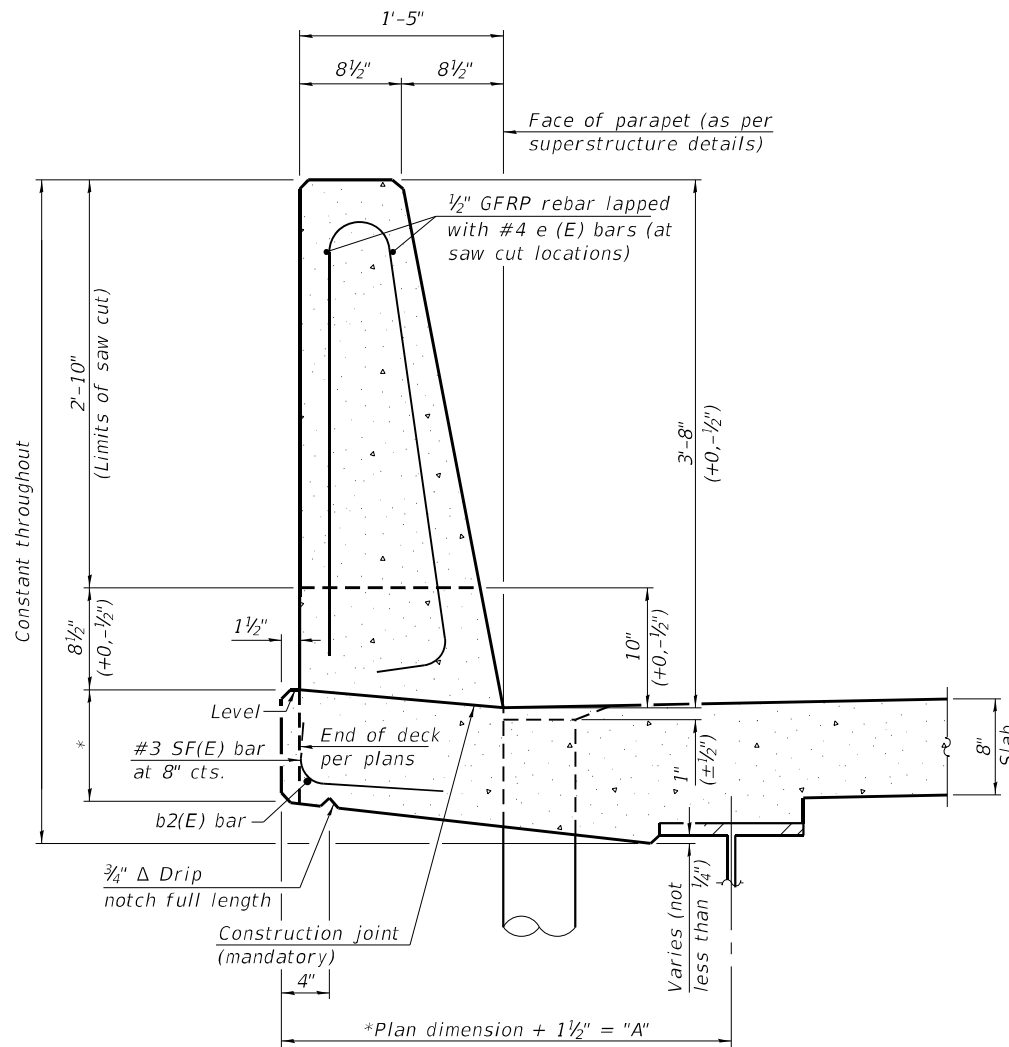


**44" CONSTANT-SLOPE
PARAPET SECTION**
(Showing dimensions, d(E), and 1/2" Ø GFRP rebar)

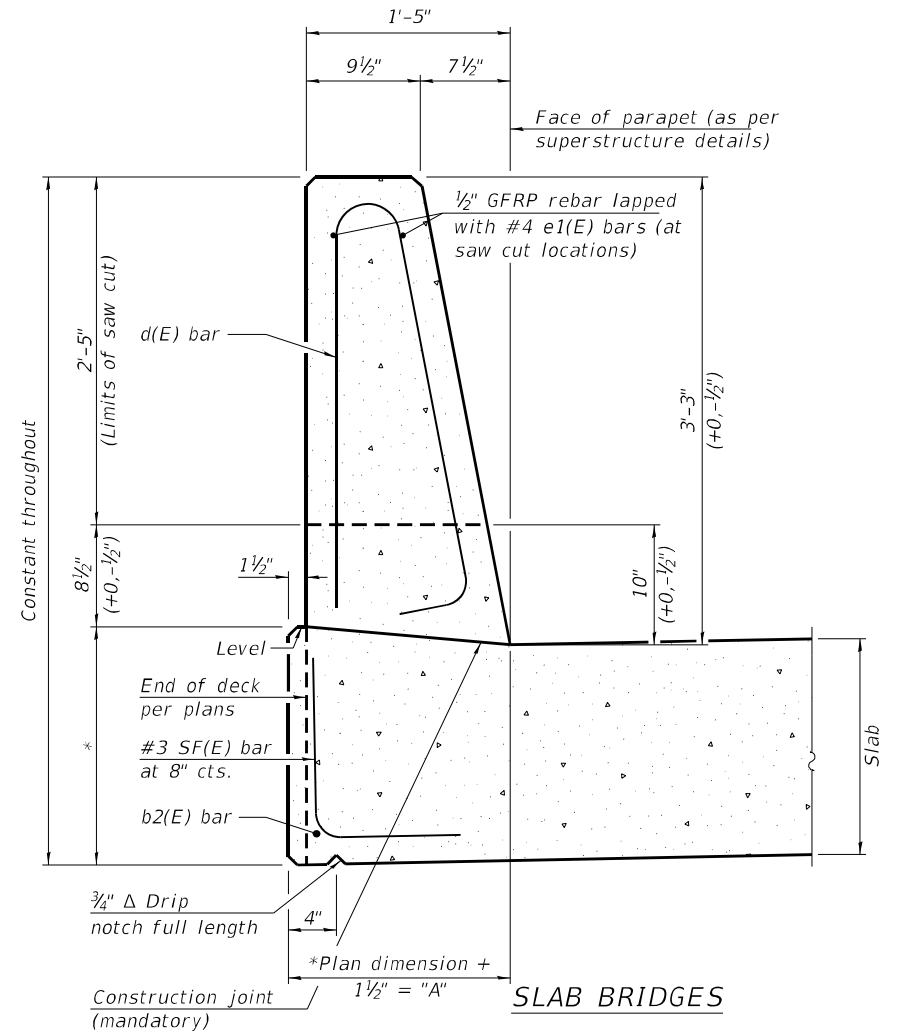

**39" CONSTANT-SLOPE
PARAPET SECTION**
(Showing dimensions, d(E), and 1/2" Ø GFRP rebar)

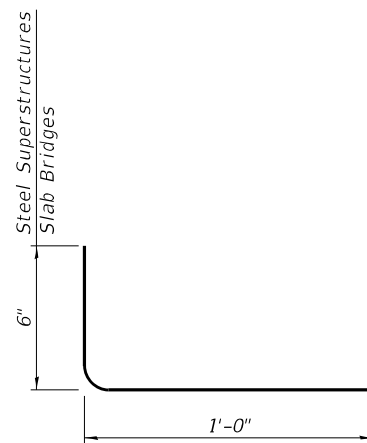

SF(E) BAR

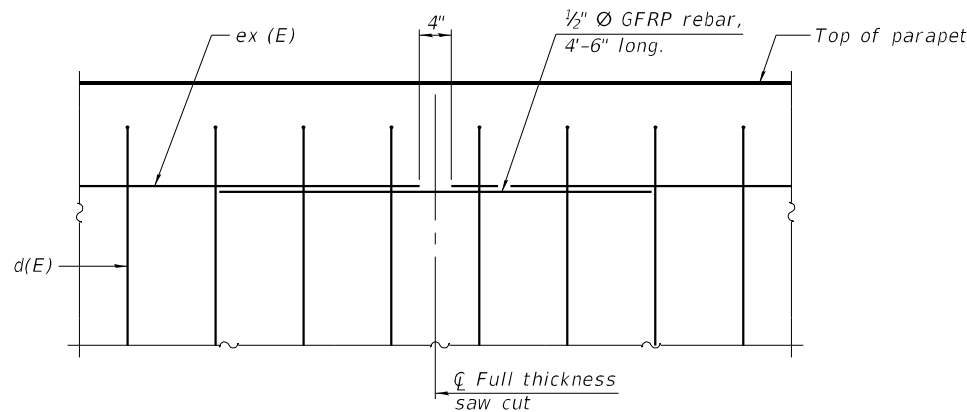

DETAIL - GFRP REBAR STIFFENING ELEVATION

(Place as shown in parapet section
at each parapet joint location.)

Notes:
All dimensions shall remain the same as shown on superstructure details, except dimension "A" which is to be revised as shown.
Additional concrete needed to revise dimension "A" (39" and 44" parapets):
Steel Superstructures: 0.00348 cu. yds./ft.
Slab Bridge Superstructures: cu. yds./ft.
Place full depth aluminum sheets as shown on superstructure details.
Replace all cork joint filler locations with a full thickness saw cut.
Steel and slab superstructures shown. Other superstructure types similar.

SFP 39-44

10/27/2023



1170 SOUTH HOUBOLT ROAD
JOLIET, ILLINOIS 60431
(815) 744-4200
IDFPR NO. 184-001273


USER NAME =	codyh	DESIGNED -	TJE	REVISED -	
		CHECKED -	NDR	REVISED -	
PLOT SCALE =	0:2.0000 " = 1' in.	DRAWN -	CJH	REVISED -	
PLOT DATE =	9/25/2024	CHECKED -	TJE	REVISED -	

STATE OF ILLINOIS
DEPARTMENT OF TRANSPORTATION

CONCRETE PARAPET SLIP FORMING OPTION
STRUCTURE NO. 016-0373 (NB) AND 016-0970 (SB)

SHEET 69 OF 73 SHEETS

F.A. RTE.	SECTION	COUNTY	TOTAL SHEETS	SHEET NO.
342	(531) BR 23	COOK	1211	887
CONTRACT NO. 62W38				
ILLINOIS FED. AID PROJECT				

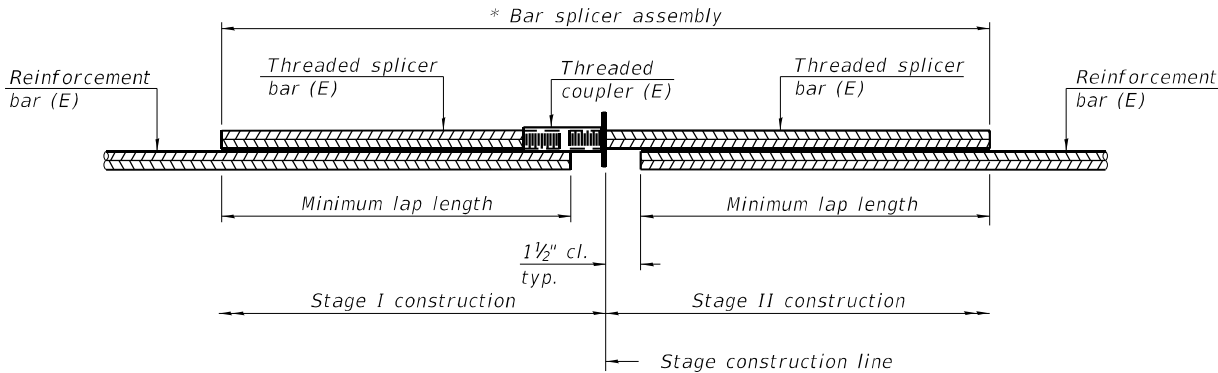

STANDARD BAR SPLICER ASSEMBLY PLAN

Only bar splicer assemblies as presented on the approved QPL list may be used.

Threaded splicer bar length = min. lap length + 1 1/2" + thread length


* Epoxy not required on Bar Splicer Assembly components used in conjunction with black bars.

STRUCTURE NO. 016-0373 (NB)

Location	Bar Size	No. Assemblies	Minimum lap length
Top Deck	#5	454	3'-6"
Bottom Deck	#5	286	3'-6"
S. Approach Slab	#5	86	3'-0"
S. Approach Slab	#8	60	4'-9"
N. Approach Slab	#5	86	3'-0"
N. Approach Slab	#8	60	4'-9"

STRUCTURE NO. 016-0970 (SB)

Location	Bar Size	No. Assemblies	Minimum lap length
Top Deck	#5	439	3'-6"
Bottom Deck	#5	275	3'-6"
S. Approach Slab	#5	86	3'-0"
S. Approach Slab	#8	60	4'-9"
N. Approach Slab	#5	86	3'-0"
N. Approach Slab	#8	60	4'-9"

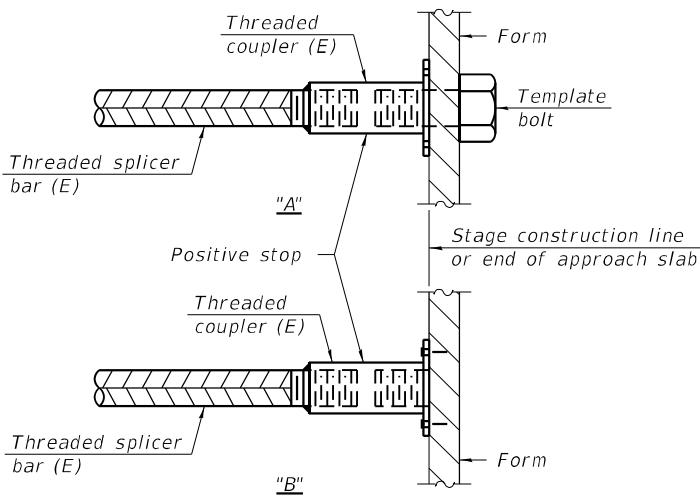


INSTALLATION AND SETTING METHODS

"A" : Set bar splicer assembly by means of a template bolt.

"B" : Set bar splicer assembly by nailing to wood forms or cementing to steel forms.

(E) : Indicates epoxy coating.

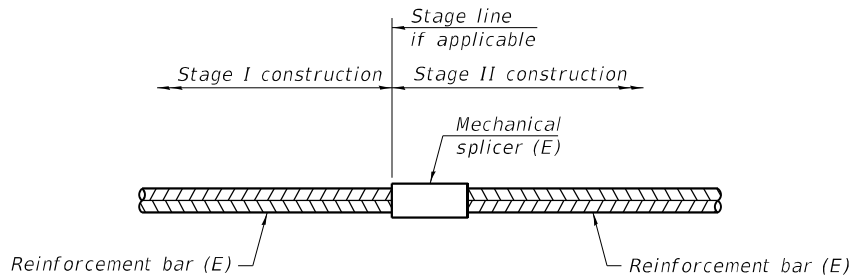

MECHANICAL SPLICER (E) (COUPLERS)

STRUCTURE NO. 016-0373 (NB)


Location	Bar Size	No. Assemblies
S. Abut. Diaphragm	#4	2
S. Abut. Diaphragm	#6	9
N. Abut. Diaphragm	#4	2
N. Abut. Diaphragm	#6	9
S. Abut.	#5	9
S. Abut.	#7	5
N. Abut.	#5	9
N. Abut.	#7	10
Pier 1	#8	13
Pier 2	#8	13
Pier 3	#8	13

STRUCTURE NO. 016-0970 (SB)

Location	Bar Size	No. Assemblies
S. Abut. Diaphragm	#4	2
S. Abut. Diaphragm	#6	9
N. Abut. Diaphragm	#4	2
N. Abut. Diaphragm	#6	9
S. Abut.	#5	9
S. Abut.	#7	10
N. Abut.	#5	2
N. Abut.	#7	15
Pier 1	#5	6
Pier 1	#8	6
Pier 1	#10	14
Pier 2	#5	6
Pier 2	#8	6
Pier 2	#10	14
Pier 3	#5	6
Pier 3	#8	6
Pier 3	#10	14


Notes:

- Splicer bars shall be deformed with threaded ends and have a minimum 60 ksi yield strength.
- All reinforcement shall be lapped and tied to the splicer bars.
- Bar splicer assemblies shall be epoxy coated according to the requirements for reinforcement bars. See Section 508 of the Standard Specifications.
- See approved list of bar splicer assemblies and mechanical splicers for alternatives.

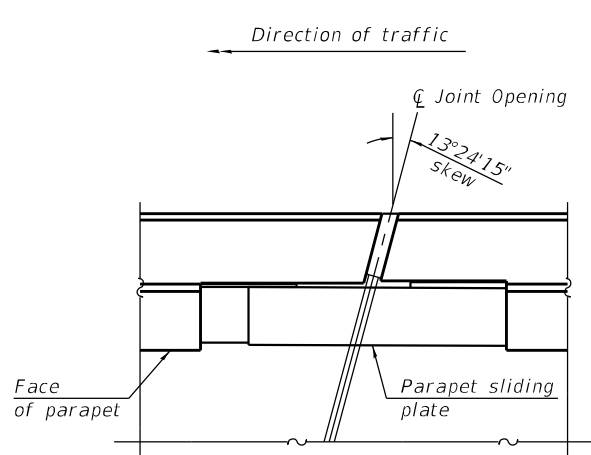


PLAN AT END OF APPROACH

(Drawn for SB IL-53 North approach sliding plate detail, other views similar.)

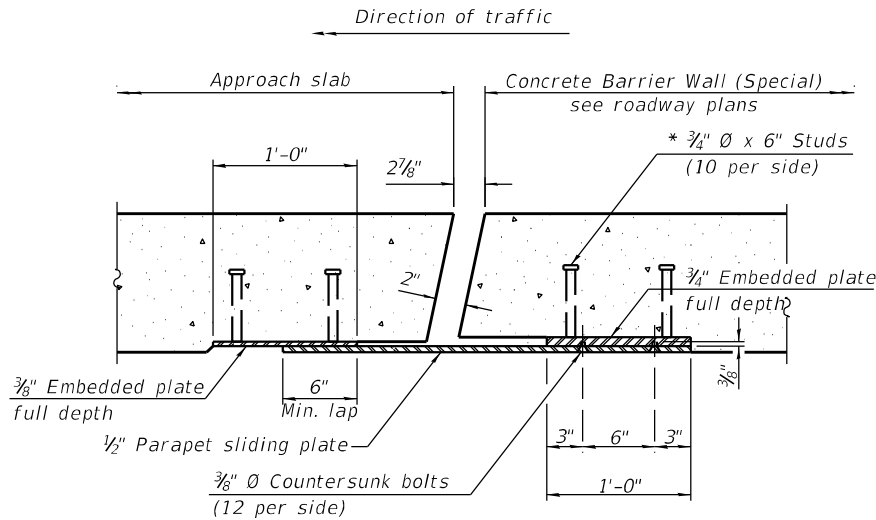


SECTION B-B

(Drawn for SB IL-53 North approach sliding plate detail, other views similar.)

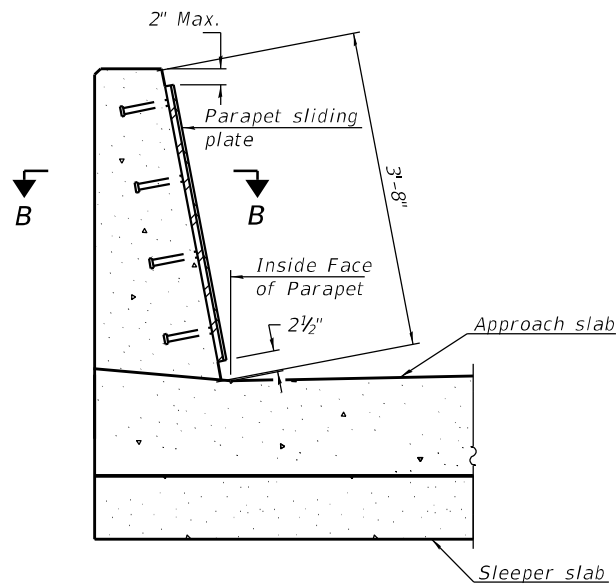


SECTION AT END OF APPROACH

Notes:
1. See bridge approach sheet 37

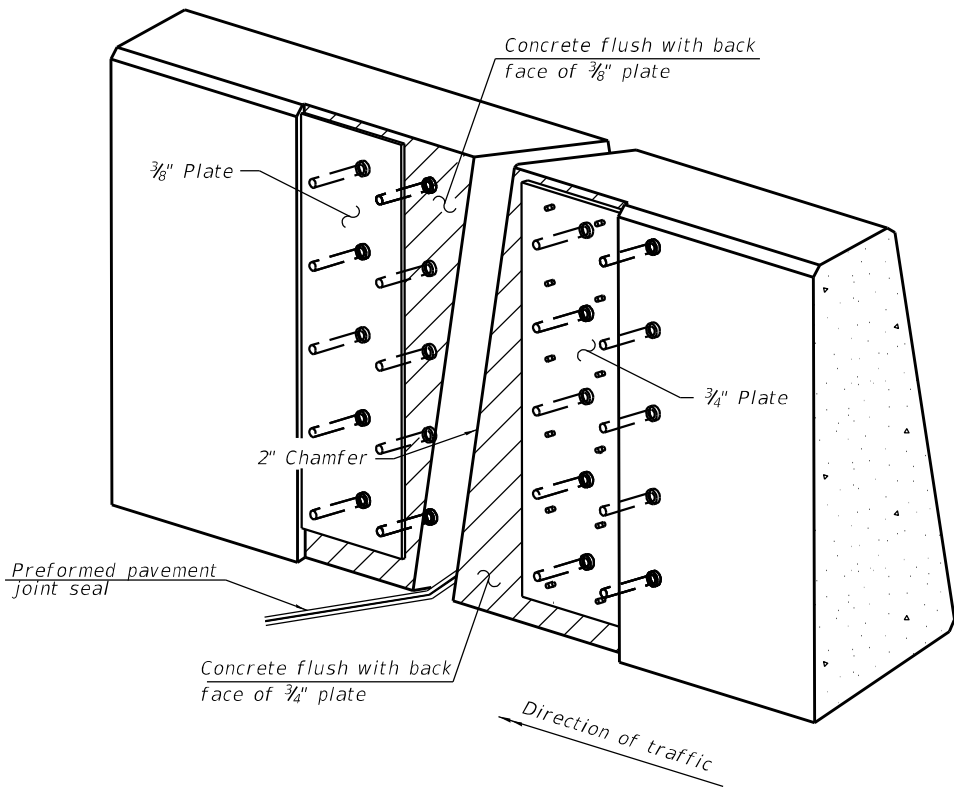


TRIMETRIC VIEW
(Showing embedded plates only)

Notes:
The preformed pavement joint seal shall be made continuous and shall have a minimum thickness of 1/4". The configuration of the stripseal shall match the configuration of the locking edge rails. Open or "webbed" strip seal gland configurations are not permitted. The gland shall be sized for a maximum rated movement of 4 inches.
The manufacturer's recommended installation methods shall be followed.
All steel components shall be galvanized after fabrication according to Article 520.03 of the Standard Specifications.
Cost of parapet sliding plates, embedded plates, and anchorage studs included with Concrete Barrier Wall (Special) 39" constant slope barrier shown, 44" constant slope barrier similar as noted.

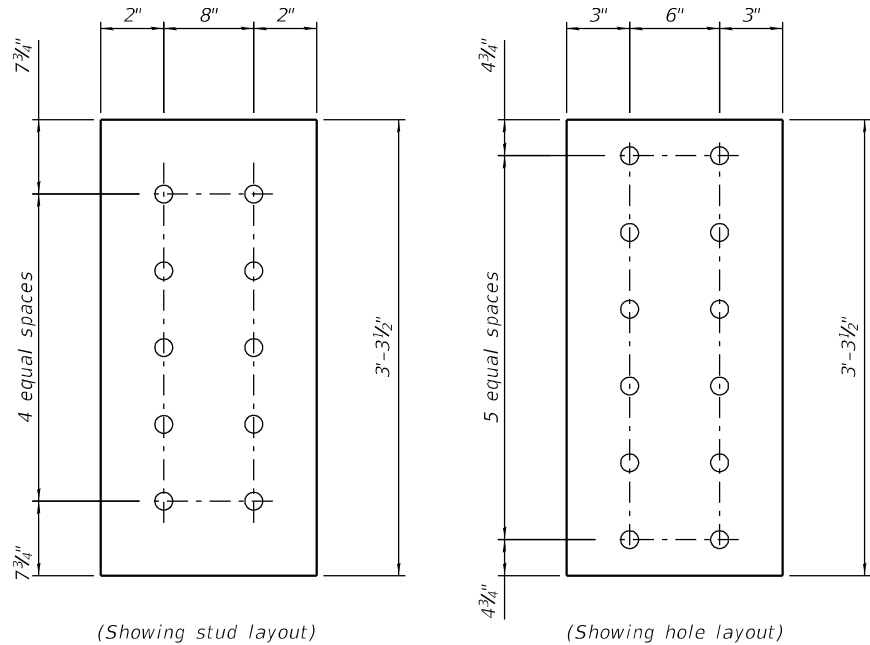

EMBEDDED PLATE DETAIL

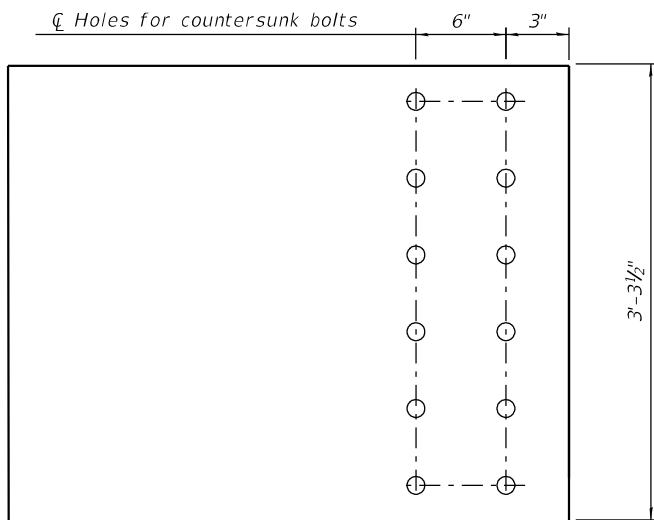

MEDIAN SLIDING PLATE

MODEL: Default
FILE NAME: S:\JOL\6300-6399\6346\1113\Drawings\CAD\Micro-554\CAD_Sheets\01603730970-62W38-070A-SP.dgn
9/25/2024 8:29:14 AM



USER NAME = codyh	DESIGNED - JAS	REVISED -
CHECKED - NDR	REVISED -	
PLOT SCALE = 0:2.0000" = 1"	DRAWN - JAS	REVISED -
PLOT DATE = 9/25/2024	CHECKED - NDR	REVISED -

STATE OF ILLINOIS
DEPARTMENT OF TRANSPORTATION

MEDIAN SLIDING PLATE
STRUCTURE NO. 016-0373 (NB) AND 016-0970 (SB)

SHEET 70A OF 73 SHEETS

F.A. RTE.	SECTION	COUNTY	TOTAL SHEETS	SHEET NO.
342	(531) BR 23	COOK	1211	888A
CONTRACT NO. 62W38				
ILLINOIS FED. AID PROJECT				



Date 05/03/23

ROUTE	FAP 342	DESCRIPTION	IL 53 over Palatine Rd	LOGGED BY	Gonzalez (BR
--------------	---------	--------------------	------------------------	------------------	--------------

SECTION	2018-100-BR	LOCATION	SW 1/4, SEC. 18, TWP. 42N, RNG. 11E, 3 rd PM, Latitude 42.11055789, Longitude 88.00317255
----------------	-------------	-----------------	---

COUNTY	Cook	DRILLING METHOD	Hollow Stem Auger (8" O.D., 3.25" I.D.)	HAMMER TYPE	Auto 140 lb HE 105
---------------	------	------------------------	---	--------------------	--------------------

STRUCT. NO.	016-0970	D	B	U	M	Surface Water Elev.		ft	D	B	U	M	
Station		E	L	C	O	Stream Bed Elev.		ft	E	L	C	O	
		P	O	S	I				P	O	S	I	
		T	W		S				T	W		S	
BORING NO.	GC-09	H	S	Qu	T	Groundwater Elev.:			H	S	Qu	T	
Station	3344+18					First Encounter	Dry	ft					
Offset	28.9 ft RT					Upon Completion	Dry	ft					
Ground Surface Elev.	751.3	ft	(ft)	(/6")	(tsf)	After	Hrs.	Filled	ft	(ft)	(/6")	(tsf)	(%)

CONCRETE - 12.5"				Stiff, Brown, Moist, CLAY (continued)			
	750.3						
Loose, Brown, Moist, Fine SAND	750.0	5				3	
Stiff, Brown, Dry, CLAY, Some Gravel, Trace Sand and Gravel		4	3.5	12		5	2.3
		7	P			7	B
		3				6	
	746.6	5	3.3	21		8	3.5
Stiff, Black, Dry, CLAY	746.3	7	B			10	B
Stiff, Brown, Dry to Moist, CLAY, Some Sand, Trace Gravel							
		4				8	
		5	3.9	15		11	9.9
		6	B			15	S
		3				6	
		4	2.0	25		10	6.6
		5	B			13	B
	740.8						
Stiff, Brown, Moist to Dry, CLAY, Trace Gravel		3					
		5	3.8	12			
		6	B				
		2				4	
		7	4.0	10		8	5.6
		5	P			11	B
	735.2						
Stiff, Brown and Dark Brown, Dry, CLAY		5					
	734.0	5	3.4	17			
Stiff, Brown, Moist, CLAY		7	S				
		5				4	
		7	2.3	17		4	1.9
		9	B			6	B

The Unconfined Compressive Strength (UCS) Failure Mode is indicated by (B-Bulge, S-Shear, P-Penetrometer, M-Modified SPT)
The SPT (N value) is the sum of the last two blow values in each sampling zone (AASHTO T206)

BBS, form 137 (Rev. 8-99)



Date 05/03/23

ROUTE	<u>FAP 342</u>	DESCRIPTION	<u>IL 53 over Palatine Rd</u>	LOGGED BY	<u>Gonzalez (BR</u>
--------------	----------------	--------------------	-------------------------------	------------------	---------------------

SECTION	2018-100-BR	LOCATION	SW 1/4, SEC. 18, TWP. 42N, RNG. 11E, 3 rd PM, Latitude 42.11055789, Longitude 88.00317255
----------------	-------------	-----------------	---

COUNTY	Cook	DRILLING METHOD	Hollow Stem Auger (8" O.D., 3.25" I.D.)	HAMMER TYPE	Auto 140 lb HE 105
---------------	------	------------------------	---	--------------------	--------------------

STRUCT. NO. _____	016-0970	D	B	U	M	Surface Water Elev. _____	ft
Station _____		E	L	C	O	Stream Bed Elev. _____	ft
		P	O	S	I		
BORING NO. _____	GC-09	T	W		S	Groundwater Elev.: _____	
Station _____	3344+18	H	S	Qu	T	First Encounter _____	Dry ft
Offset _____	28.9 ft RT					Upon Completion _____	Dry ft
Ground Surface Elev. _____	751.3	ft	(ft)	(/6")	(tsf)	After _____ Hrs. _____	Filled ft

[illegible]

The Unconfined Compressive Strength (UCS) Failure Mode is indicated by (B-Bulge, S-Shear, P-Penetrometer, M-Modified SPT)
The SPT (N value) is the sum of the last two blow values in each sampling zone (AASHTO T206)

BBS, form 137 (Rev. 8-99)



Date 23/05/03

COUNTY Cook DRILLING METHOD Hollow Stem Auger (8" O.D., 3.25" I.D.) HAMMER TYPE Auto 140 lb HE 105

D E P T H	B L O W S	U C S Qu	M O I S T
-----------------------	-----------------------	-----------------------	-----------------------

(ft)	(/6")	(tsf)	(%)
------	-------	-------	-----

(ft)	(/6")	(tsf)	(%)
------	-------	-------	-----

ASPHALT - 10"	750.6				Stiff, Brown, Moist, CLAY, Trace Gravel			
Soft to Stiff, Brown, Dry, CLAY, Trace Sand, Trace Gravel		6					2	
		4	2.0	16			4	1.9
		3	P				4	B
		4					3	
3" Course Sand Seam		3	0.5	14			4	2.0
		2	P				5	B
		1					3	
		2	1.2	24			6	4.3
		3	B				9	B
		1					5	
		1	0.4	13			8	
		2	B				9	15
		4						
		5	2.4	23				
		5	B					
		3					4	
		4	2.7	21	Becomes Wet		5	2.6
		7	B				8	B
		4						
		5	5.8	19				
		8	B					
		5					6	
		6	6.4	19			7	1.8
		9	B				8	B
731.4	-20					711.4	-40	

BBS, form 137 (Rev. 8-99)



Date 23/05/03

COUNTY Cook DRILLING METHOD Hollow Stem Auger (8" O.D., 3.25" I.D.) HAMMER TYPE Auto 140 lb HE 105

--

(ft)	(/6")	(tsf)	(%)
------	-------	-------	-----

[illegible]

BBS, form 137 (Rev. 8-99)



Date 23/05/04

ROUTE FAP 342 DESCRIPTION IL 53 over Palatine Rd LOGGED BY Gonzalez (BR)

SECTION	2018-100-BR	LOCATION	NW 1/4, SEC. 19, TWP. 42N, RNG. 11E, 3 rd PM, Latitude 42.10980038, Longitude 88.00365603
----------------	-------------	-----------------	---

COUNTY Cook DRILLING METHOD Hollow Stem Auger (8" O.D., 3.25" I.D.) HAMMER TYPE Auto 140 lb HE 105

STRUCT. NO. 016-0970
Station

BORING NO.	GC-11
Station	3341+18
Offset	31.8 ft LT
Ground Surface Elev.	747.8

D E P T H	B L O W S	U C S Qu	M O I S T
(ft)	(/6")	(tsf)	(%)

Surface Water Elev. _____ ft
Stream Bed Elev. _____ ft

Groundwater Elev.:
First Encounter _____ Dry ft
Upon Completion _____ Dry ft
After _____ Hrs. _____ Filled ft

D E P T H	B L O W S	U C S Qu	M O I S T
(ft)	((6"))	(tsf)	(%)

ASPHALT - 8"	747.1				Stiff, Brown, Moist, CLAY, Trace Gravel			
Loose, Brown, Moist, Coarse SAND		8				4		
		4		8		3	3.4	21
		3				5	B	
	744.8							
Medium Stiff to Stiff, Brown, Moist, CLAY, Trace Gravel		2				5		
		3	2.6	19		7	6.0	16
		-5	3	B		-25	9	B
		1				5		
		1		24		5	5.2	21
		4				9	B	
		2				3		
		3	2.0	21		5	4.1	13
		-10	5	B		-30	7	B
		2						
		4	4.5	18				
		6	B					
		3				3		
		5	4.3	20		3	1.4	20
		-15	7	B		-35	4	B
		2						
		4	1.4	21				
		2	B					
Some Organics								
		4				4		
	728.6	4	2.5	17		6	2.8	15
Stiff, Dark Brown, Moist, CLAY	727.8	-20	6	B		-40	8	B

The Unconfined Compressive Strength (UCS) Failure Mode is indicated by (B-Bulge, S-Shear, P-Penetrometer, M-Modified SPT)
The SPT (N value) is the sum of the last two blow values in each sampling zone (AASHTO T206)

BBS, form 137 (Rev. 8-99)



Date 23/05/04

ROUTE	<u>FAP 342</u>	DESCRIPTION	<u>IL 53 over Palatine Rd</u>	LOGGED BY	<u>Gonzalez (BR)</u>
--------------	----------------	--------------------	-------------------------------	------------------	----------------------

SECTION 2018-100-BR **LOCATION** NW 1/4, SEC. 19, TWP. 42N, RNG. 11E, 3rd PM,
Latitude 42.10980038, Longitude 88.00365603

COUNTY Cook **DRILLING METHOD** Hollow Stem Auger (8" O.D., 3.25" I.D.) **HAMMER TYPE** Auto 140 lb HE 105

STRUCT. NO. 016-0970
Station _____

BORING NO. GC-11
Station 3341+18
Offset 31.8 ft LT
Ground Surface Elev. 747.8

D E P T H	B L O W S	U C S Qu	M O I S T
(ft)	(/6")	(tsf)	(%)

Surface Water Elev. _____ ft
Stream Bed Elev. _____ ft

Groundwater Elev.:
First Encounter _____ Dry ft
Upon Completion _____ Dry ft
After _____ Hrs. _____ Filled ft

Stiff, Brown, Moist, CLAY, Trace
Gravel (continued)

[illegible]

The Unconfined Compressive Strength (UCS) Failure Mode is indicated by (B-Bulge, S-Shear, P-Penetrometer, M-Modified SPT)
The SPT (N value) is the sum of the last two blow values in each sampling zone (AASHTO T206)

BBS, form 137 (Rev. 8-99)

STATE OF ILLINOIS
DEPARTMENT OF PUBLIC WORKS AND BUILDINGS
DIVISION OF HIGHWAYS
PLANS FOR PROPOSED
FEDERAL AID HIGHWAY

(S.B.I. ROUTE 53) F.A. ROUTE 61 SECTION 531-3HB - COOK COUNTY
PROJECT U-184 (40)


C - 90 - 442 - 64

DUAL STRUCTURES OVER PALATINE ROAD
RELOCATED ROUTE 53

PROJECT LENGTH 205.09 LIN. FT. OR 0.039 MILES

INDEX OF SHEETS ON SHEET 2


SECTION 531-3HB INCLUDES THE CONSTRUCTION OF DUAL 4-SPAN CONTINUOUS WIDE FLANGE BEAM GRADE SEPARATION STRUCTURES (TO CARRY RELOCATED ROUTE 53 OVER PALATINE ROAD), WITH SPANS 2@ 60'-9" AND 2@ 39'-3", ON OPEN R.C. ABUTMENTS AND R.C. PIERS, IN THE VILLAGE OF ARLINGTON HEIGHTS.

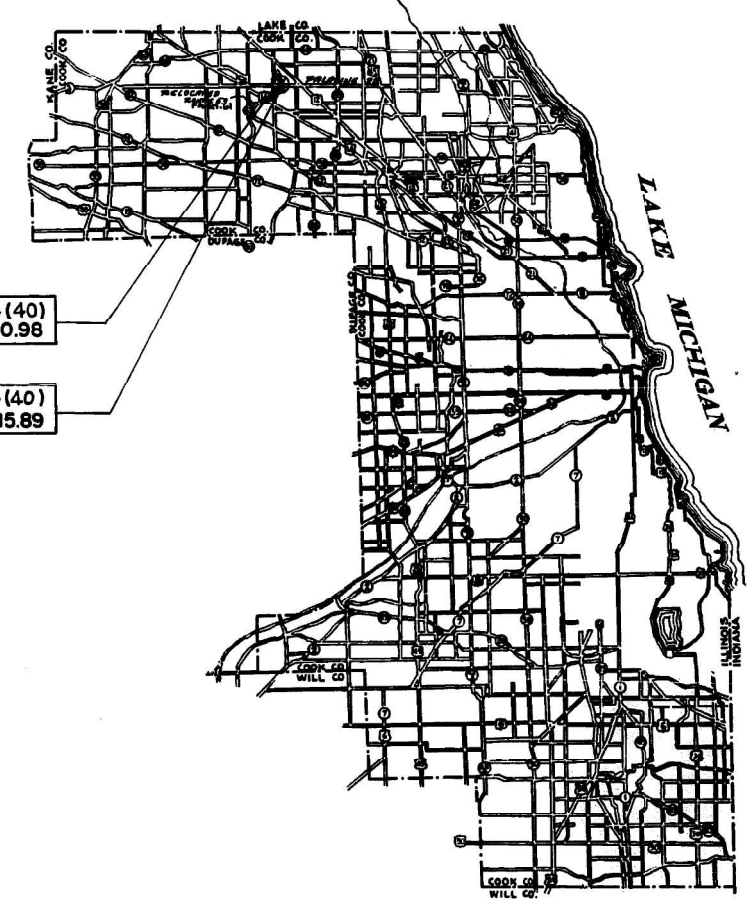

PROJECT U-184 (40)
ENDS STA. 330 + 20.98

PROJECT U-184 (40)
BEGINS STA. 328 + 15.89

FOR INFORMATION ONLY

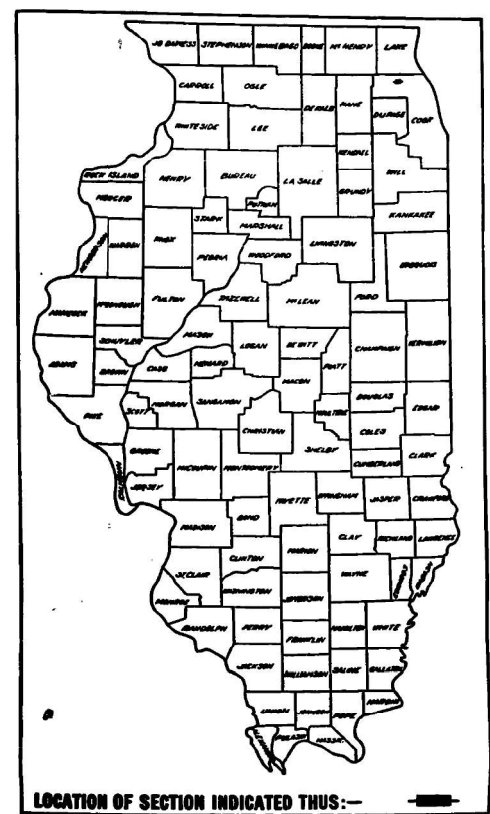

FEDERAL-AID ROUTE NO.	SEC.	COUNTY	TOTAL SHEETS	SHEET NO.
F.A. 61	531-3HB	COOK	29	1
S. P. R. PROJ. NO. 4 ILLINOIS PROJECT U-184 (40)				
JOB NO. P-90-001-64				

STATE OF ILLINOIS
DEPARTMENT OF PUBLIC WORKS AND BUILDINGS
DIVISION OF HIGHWAYS

SUBMITTED August 31, 1964
C.A. Rosenberg

EXAMINED Sept. 11, 1964
W. Van Dusen
CHIEF ENGINEER OF HIGHWAYS AND BRIDGES

DESIGNED Sept. 4, 1964
C. Rosenberg
DESIGNER OF HIGHWAYS AND BRIDGES

APPROVED Sept. 11, 1964
J. H. Jones
CHIEF ENGINEER OF HIGHWAYS AND BRIDGES

DEPARTMENT OF COMMERCE
BUREAU OF PUBLIC ROADS

APPROVED

DIVISION ENGINEER DATE

JOB NUMBER CONTRACT NO. 23867

COUNTY COOK SECTION 531-3HB F. A. ROUTE 61

STATE OF ILLINOIS
DEPARTMENT OF TRANSPORTATION

EXISTING DRAWINGS
STRUCTURE NO. 016-0373 (NB) AND 016-0970 (SB)

F.A. RTE.	SECTION	COUNTY	TOTAL SHEETS	SHEET NO.
342	(531) BR 23	COOK	1211	892
CONTRACT NO. 62W38				
ILLINOIS FED. AID PROJECT				

MODEL: Default
FILE NAME: S:\JOL\6300-6399\6346\11\3\Drawings\CAD\Micro-55\A\CAD_Sheets\01603730970-62W38-074-EX.dgn
9/25/2024 7:56:56 AM

SA
STRAND
ASSOCIATES


1170 SOUTH HOUBOLT ROAD
JOLIET, ILLINOIS 60431
(815) 744-4200
IDFPR NO. 184-001273

USER NAME = codyh	DESIGNED -	REVISED -
CHECKED -	DRAWN - CJH	REVISED -
PLOT SCALE = 0:2.0000 " / in.	CHECKED - TJE	REVISED -
PLOT DATE = 9/25/2024		

STATE OF ILLINOIS
DEPARTMENT OF PUBLIC WORKS & BUILDINGS
DIVISION OF HIGHWAYS


ROUTE NO.	SECTION	COUNTY	TOTAL SHEETS	SHEET NO.
U. S. I. P. A. 61	531- 2HB	COOK	29	18
FED. ROAD DIST. NO. 7		ALJONG	FED. AID PROJECT.	

SHEET NO. 13
22 SHEETS

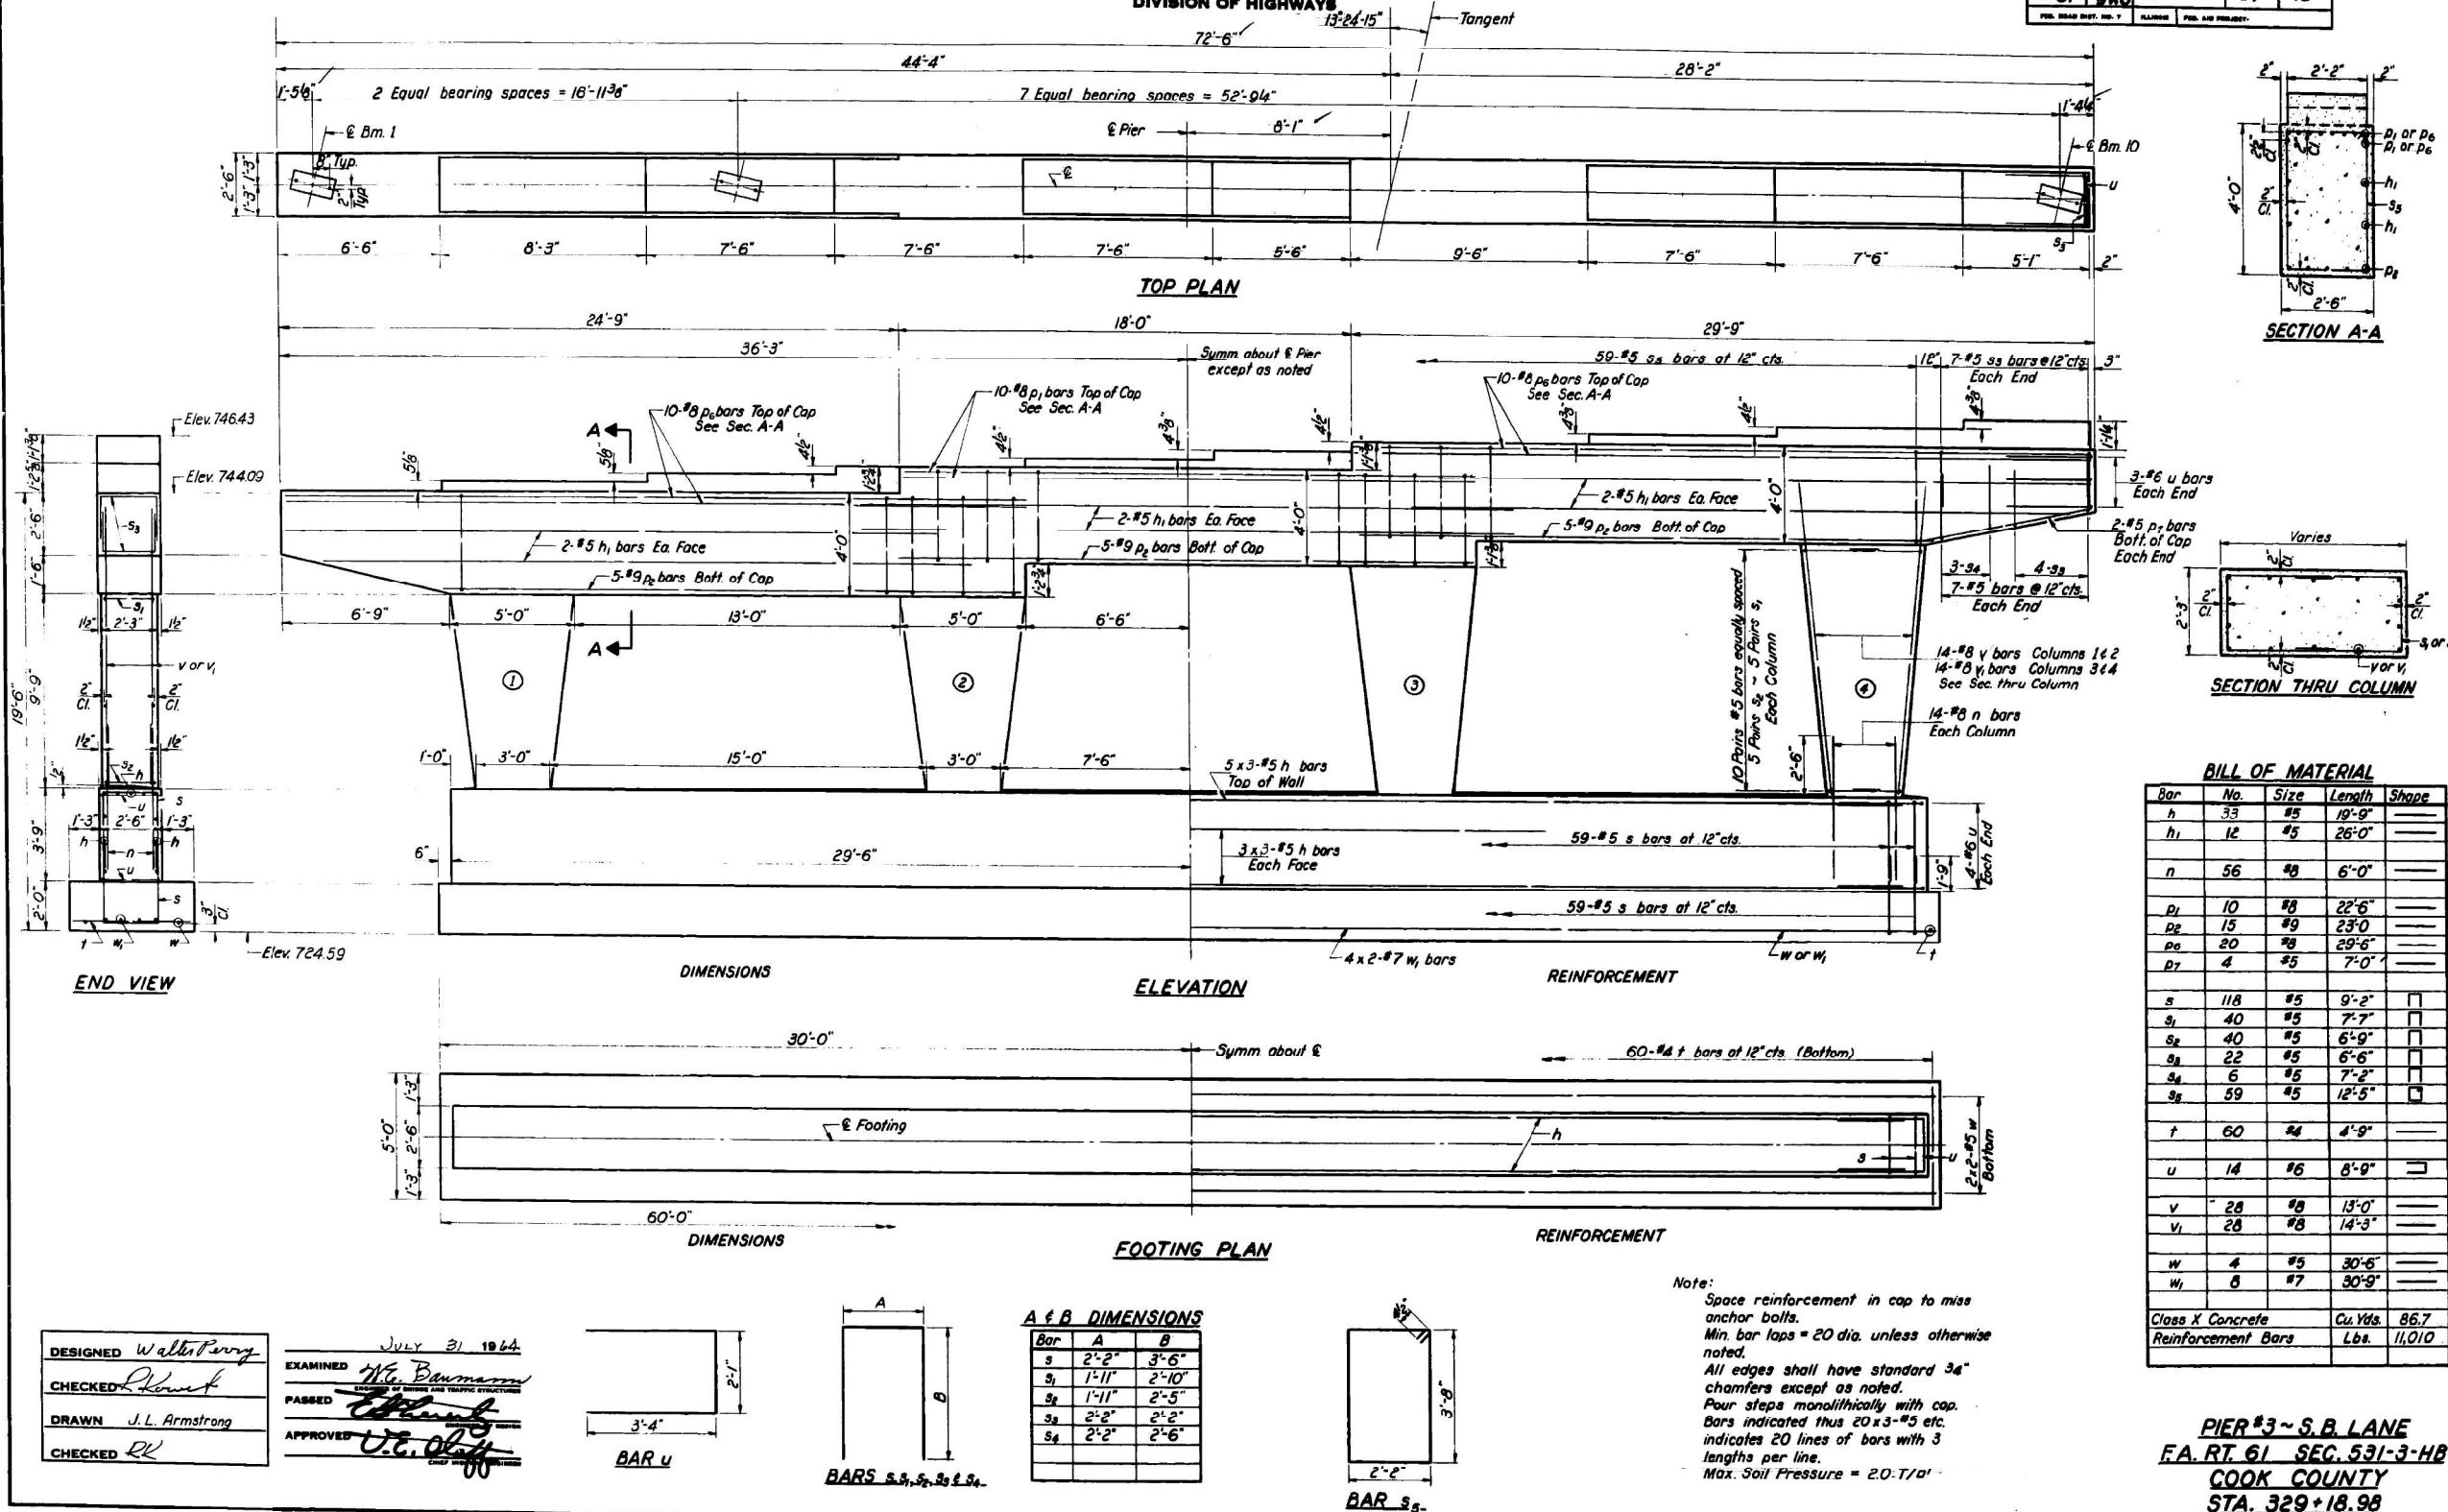



**STATE OF ILLINOIS
DEPARTMENT OF PUBLIC WORKS & BUILDINGS
DIVISION OF HIGHWAYS**

ROUTE NO.	SECTION	COUNTY	TOTAL SHEETS	SHEET NO.	SHEET NO. 16 22 SHEETS
U. S. I. P. A. 61	591- 345	COOK	29	21	
FED. ROAD DIST. NO. 7	NLINDIS		PER. AIR PROJECT-		

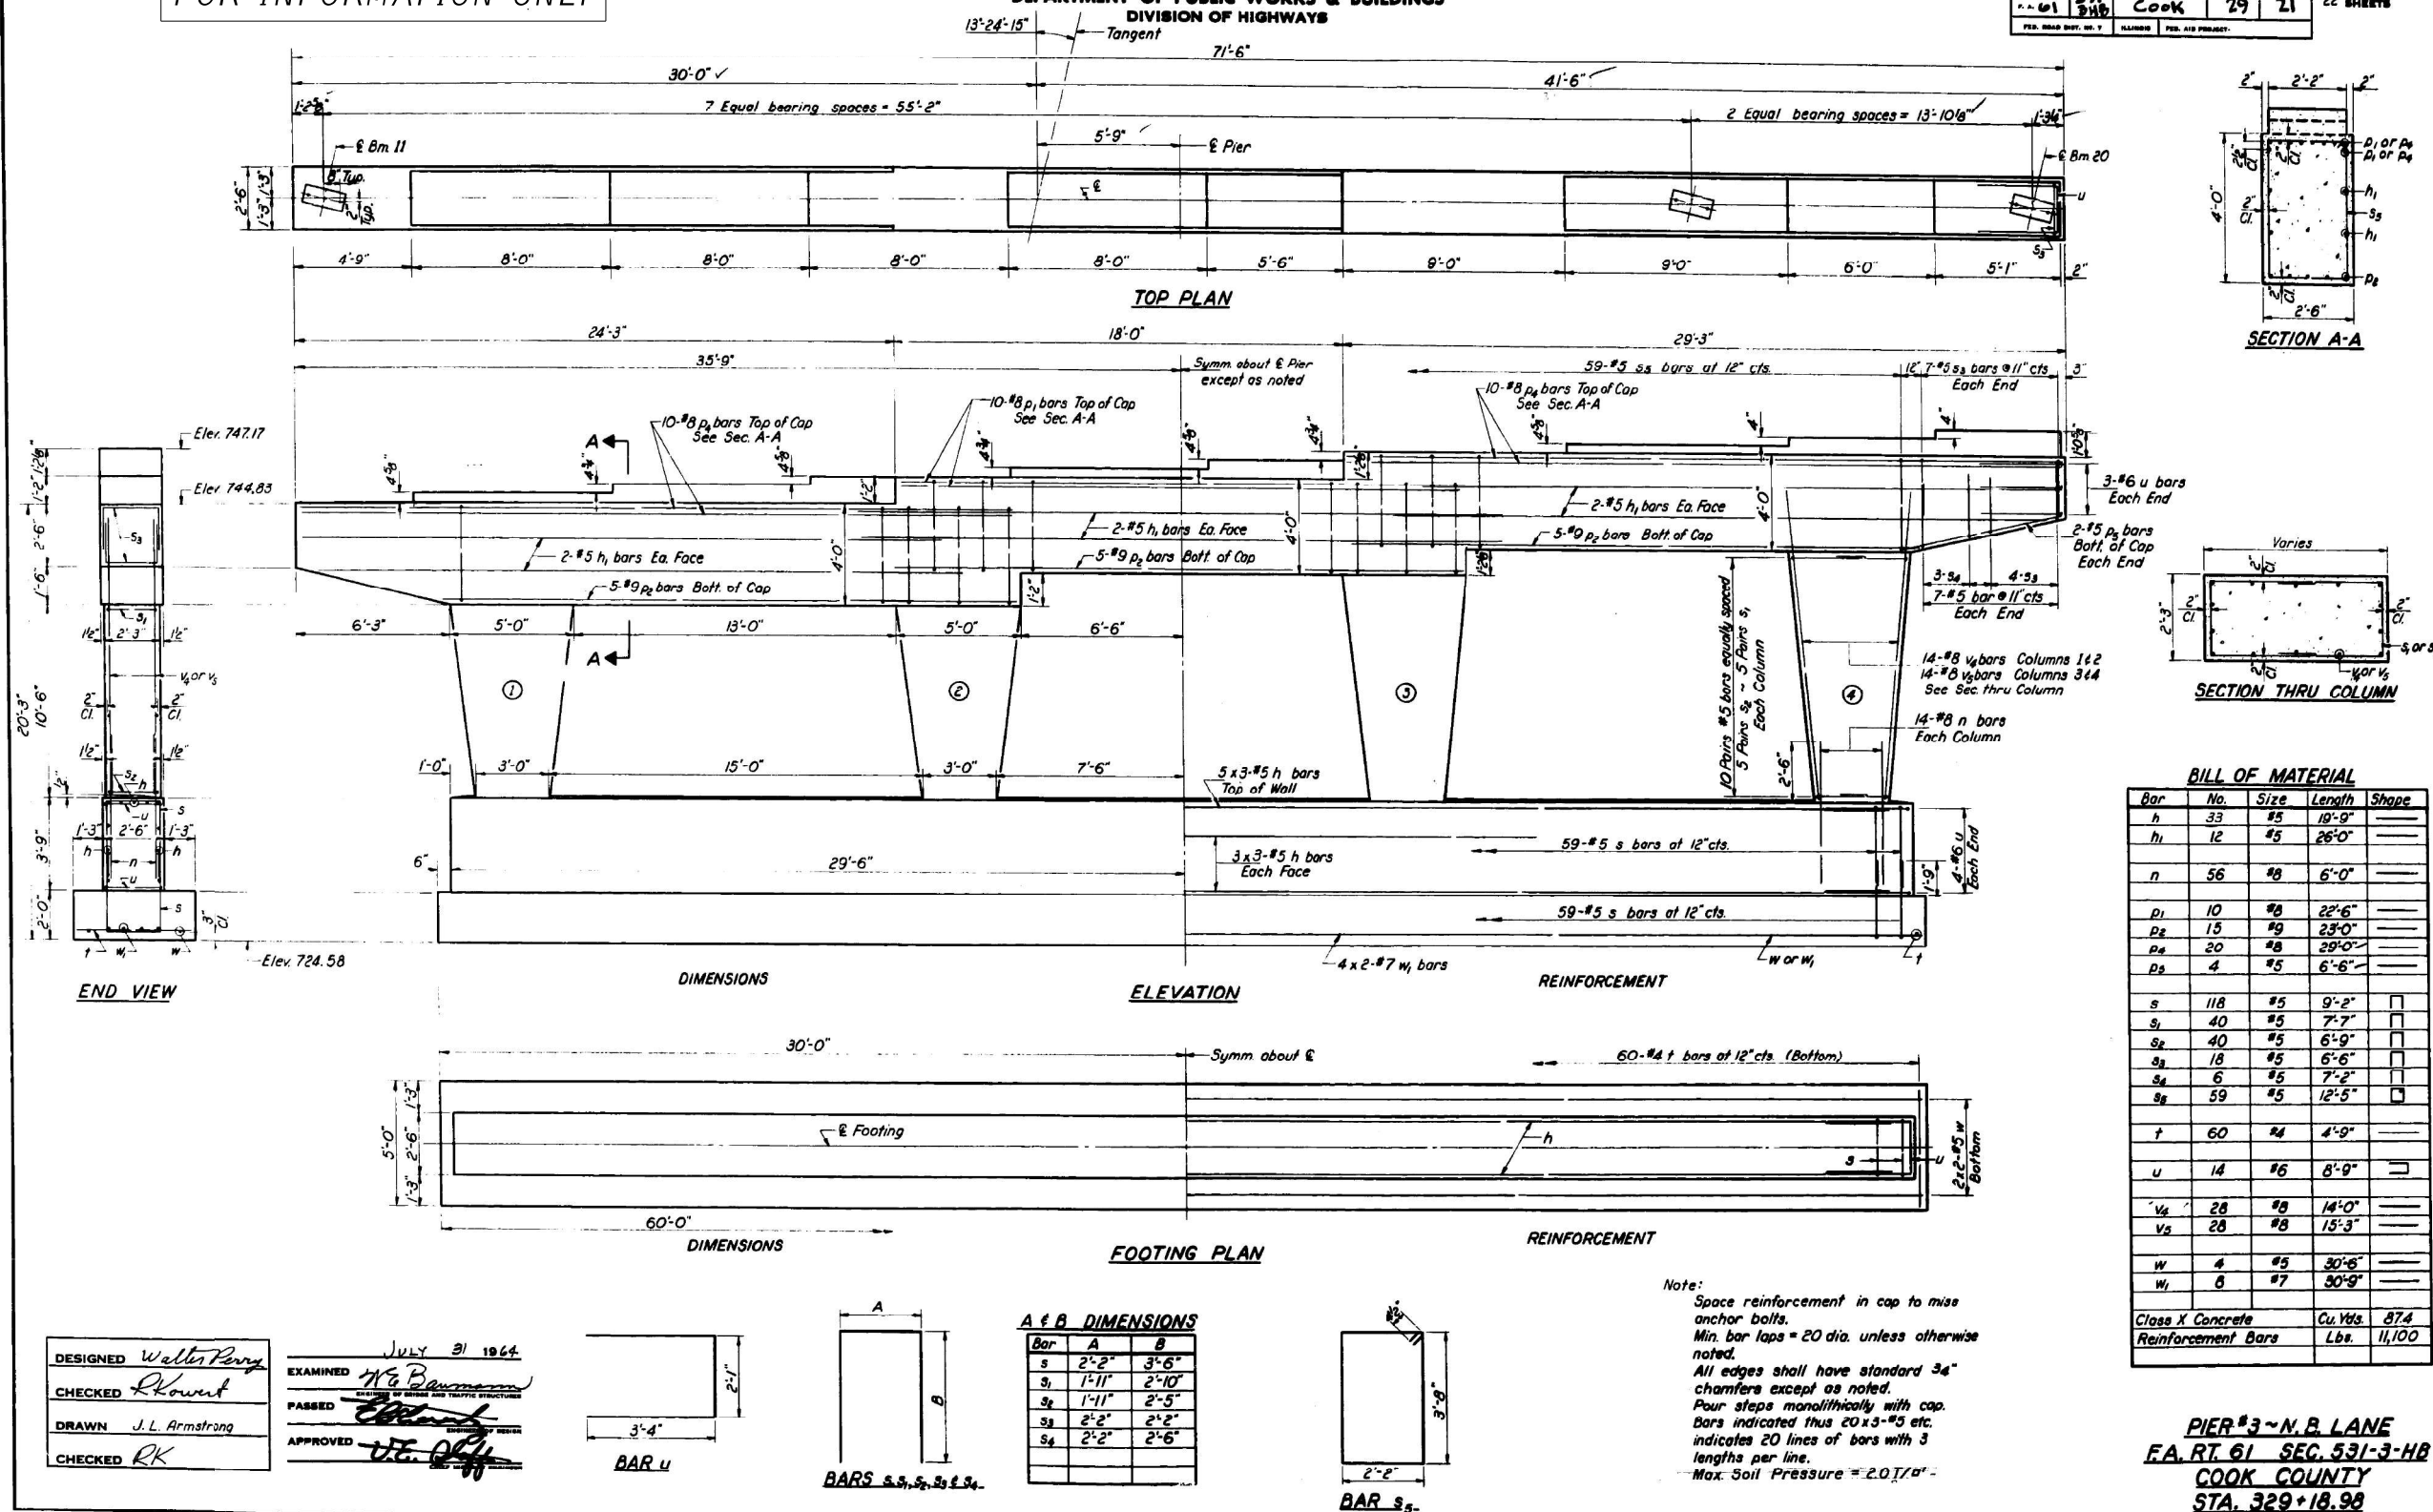


STATE OF ILLINOIS
DEPARTMENT OF PUBLIC WORKS & BUILDINGS
DIVISION OF HIGHWAYS

ROUTE NO.	SECTION	COUNTY	TOTAL SHEETS	SHEET NO.	SHEET TOTAL
61	531-3	COOK	29	27	22 SHEETS
F.A. RT. 61	SEC. 531-3	COOK	29	27	22 SHEETS

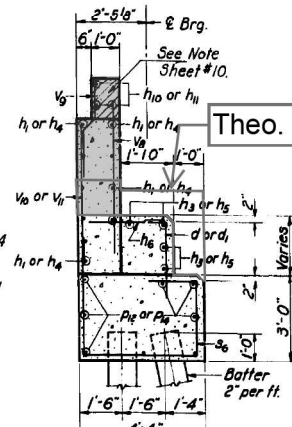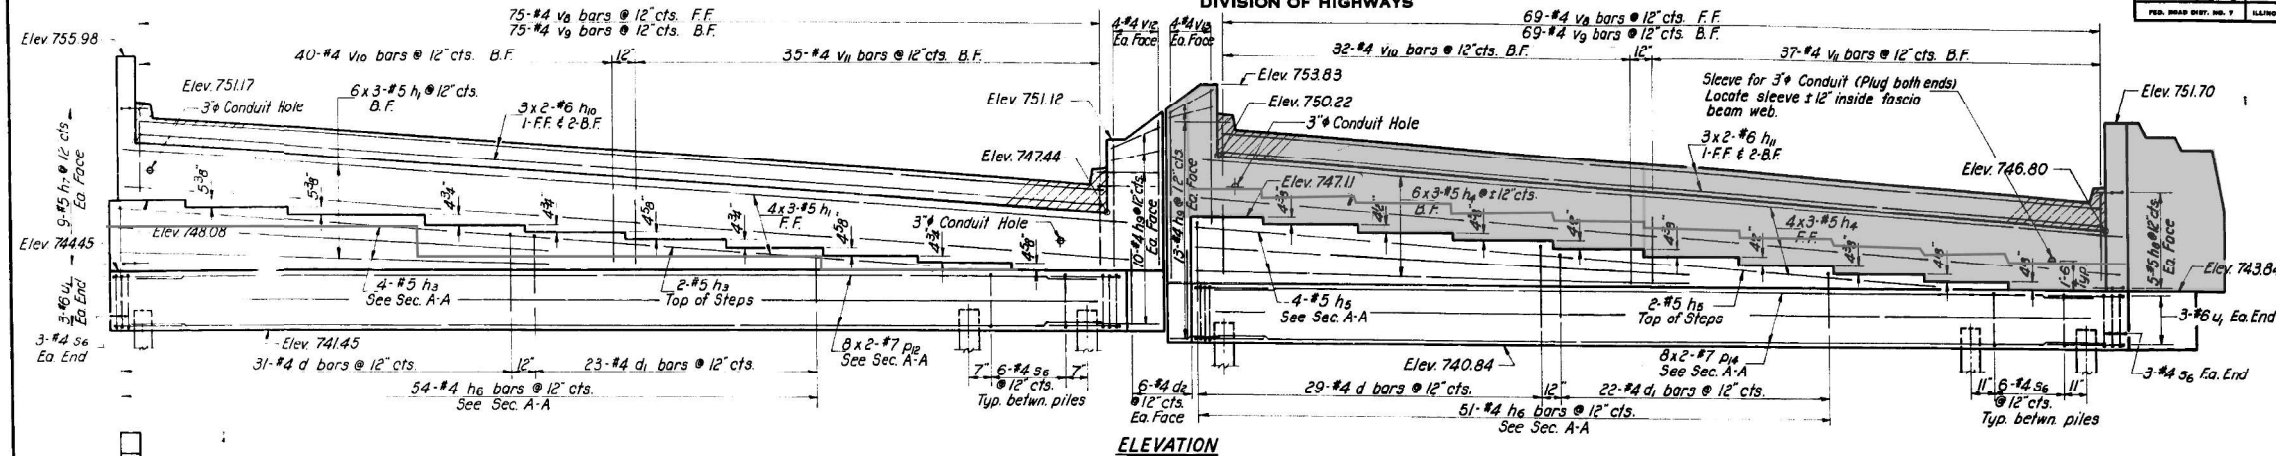

Theo. Beam Seat

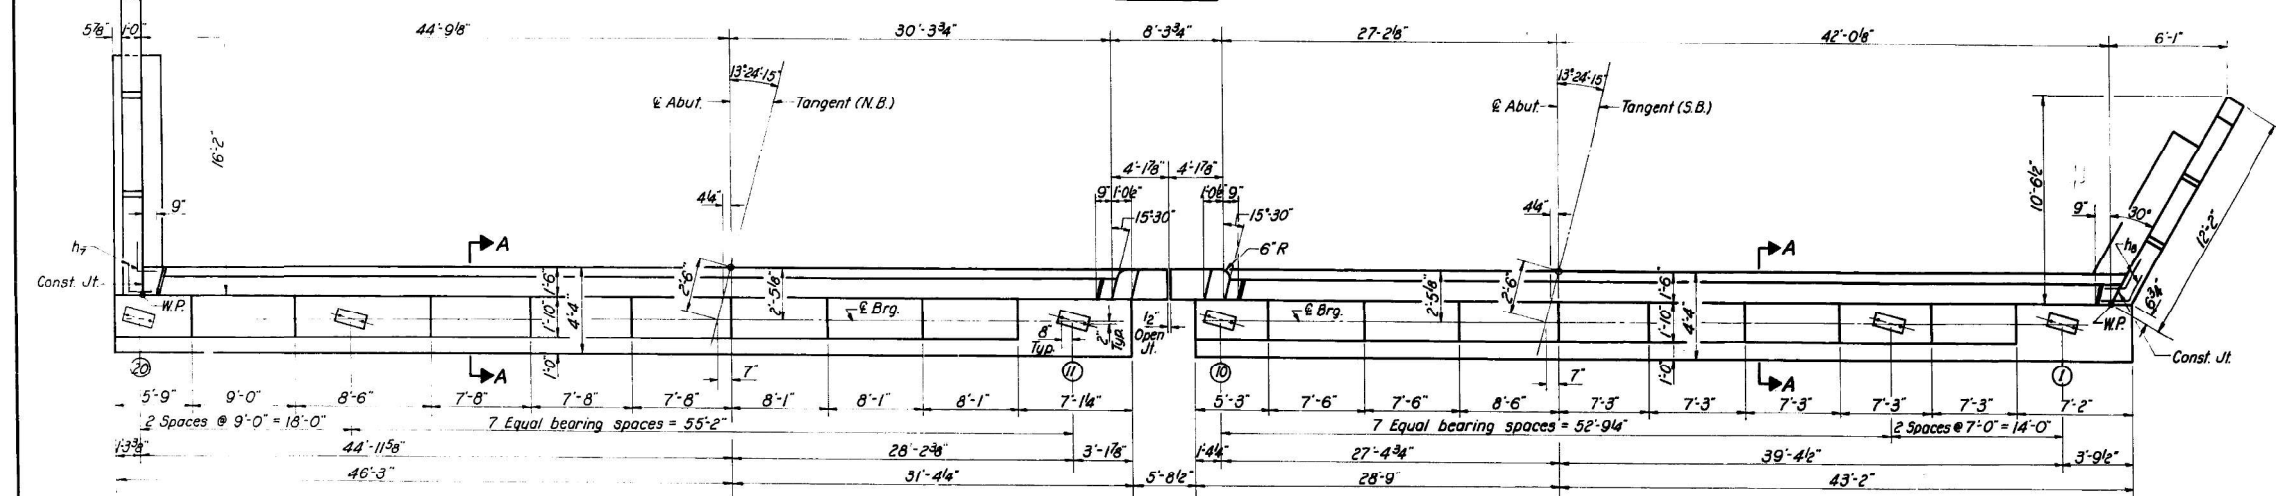


FOR INFORMATION ONLY

PLAN

PILE DATA
Type - Concrete
Capacity - 35 Tons
Est. Length - 40 Ft.
No. Req'd - 26
Test Piles - 1


Note: For Details of Wing Walls
see sheet #19.

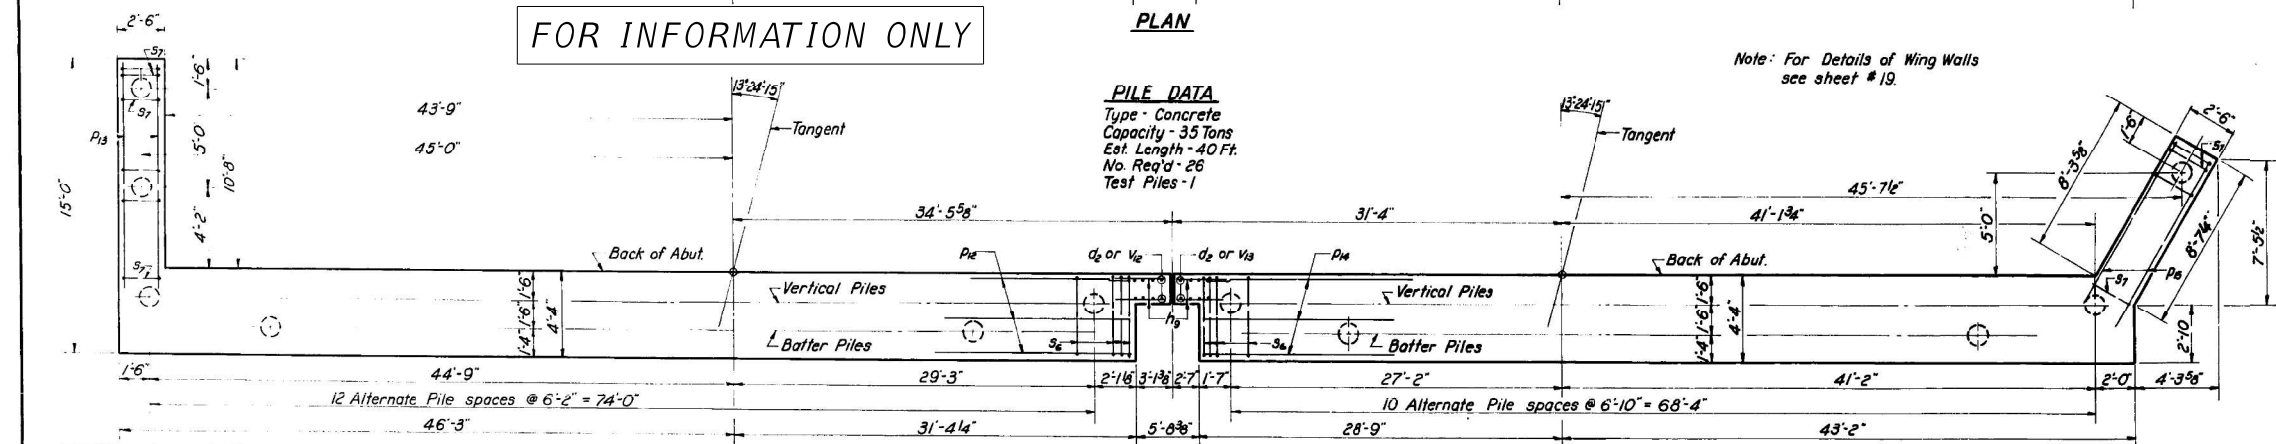

PLAN - PILE CAP

DESIGNED	Walter Perry
CHECKED	L. Roubt
DRAWN	J.L. Armstrong
CHECKED	RK

EXAMINED	J.E. Blum
PASSED	J.E. Blum
APPROVED	J.E. Blum

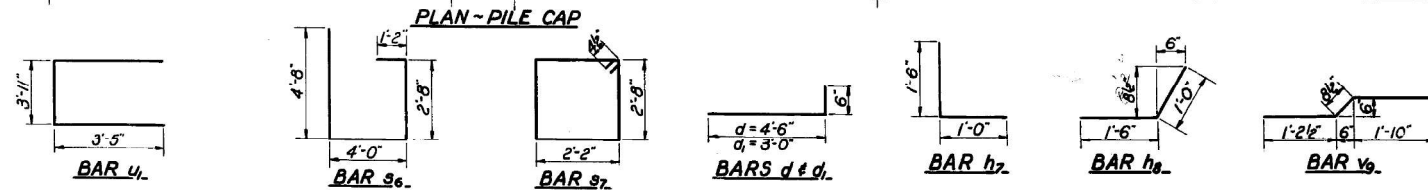

BILL OF MATERIAL

Bar	No.	Size	Length	Shape
d	60	#4	5'-0"	
d1	45	#4	3'-6"	
d2	12	#4	5'-3"	
h1	30	#5	26'-0"	
h2	6	#5	31'-6"	
h3	30	#5	24'-9"	
h4	6	#5	29'-3"	
h5	107	#4	3'-0"	
h6	18	#5	2'-6"	
h7	10	#5	2'-6"	
h8	46	#4	4'-0"	
h9	6	#6	38'-0"	
h10	6	#6	35'-0"	
h11	2	#4	4'-3"	
h12	2	#4	9'-3"	
h13	6	#4	14'-3"	
h14	14	#4	15'-5"	
h15	2	#4	6'-6"	
h16	6	#4	10'-3"	
h17	6	#4	11'-5"	
h18	6	#4	11'-5"	
p12	16	#7	39'-6"	
p13	6	#7	12'-6"	
p14	16	#7	36'-9"	
p15	6	#7	9'-6"	
s6	144	#4	12'-6"	
s7	20	#4	10'-5"	
u1	12	#6	10'-9"	
v9	144	#4	3'-9"	
v10	72	#4	4'-6"	
v11	72	#4	2'-9"	
v12	8	#4	6'-10"	
v13	8	#4	7'-9"	
v14	32	#4	9'-6"	
v15	26	#4	6'-0"	
Class X Concrete	Cu. Yds.	145.9		
Reinforcement Bars	Lbs.	9450		
Concrete Piles	Lin. Ft.	1040		
Test Piles (Concrete)	Each	1		

SOUTH ABUTMENT
F.A. RT. 61 SEC. 531-3-H8
COOK COUNTY
STA. 329+18.98


STATE OF ILLINOIS
DEPARTMENT OF TRANSPORTATION

EXISTING DRAWINGS
STRUCTURE NO. 016-0373 (NB) AND 016-0970 (SB)

F.A. RTE.	SECTION	COUNTY	TOTAL SHEETS	SHEET NO.
342	(531) BR 23	COOK	1211	895
CONTRACT NO. 62W38				
ILLINOIS FED. AID PROJECT				

USER NAME =	codyh	DESIGNED -	REVISD -
PLOT SCALE =	0:2.0000" / in.	CHECKED -	REVISD -
PLOT DATE =	9/25/2024	DRAWN - CJH	REVISD -
		CHECKED - TJE	REVISD -

MODEL: Default
FILE NAME: S:\JULI6300-6399\6346\113\Drawings\CAD\Micro-55A\CAD_Sheets\01603730970-62W38-078-EX.dgn
9/25/2024 7:57:44 AM

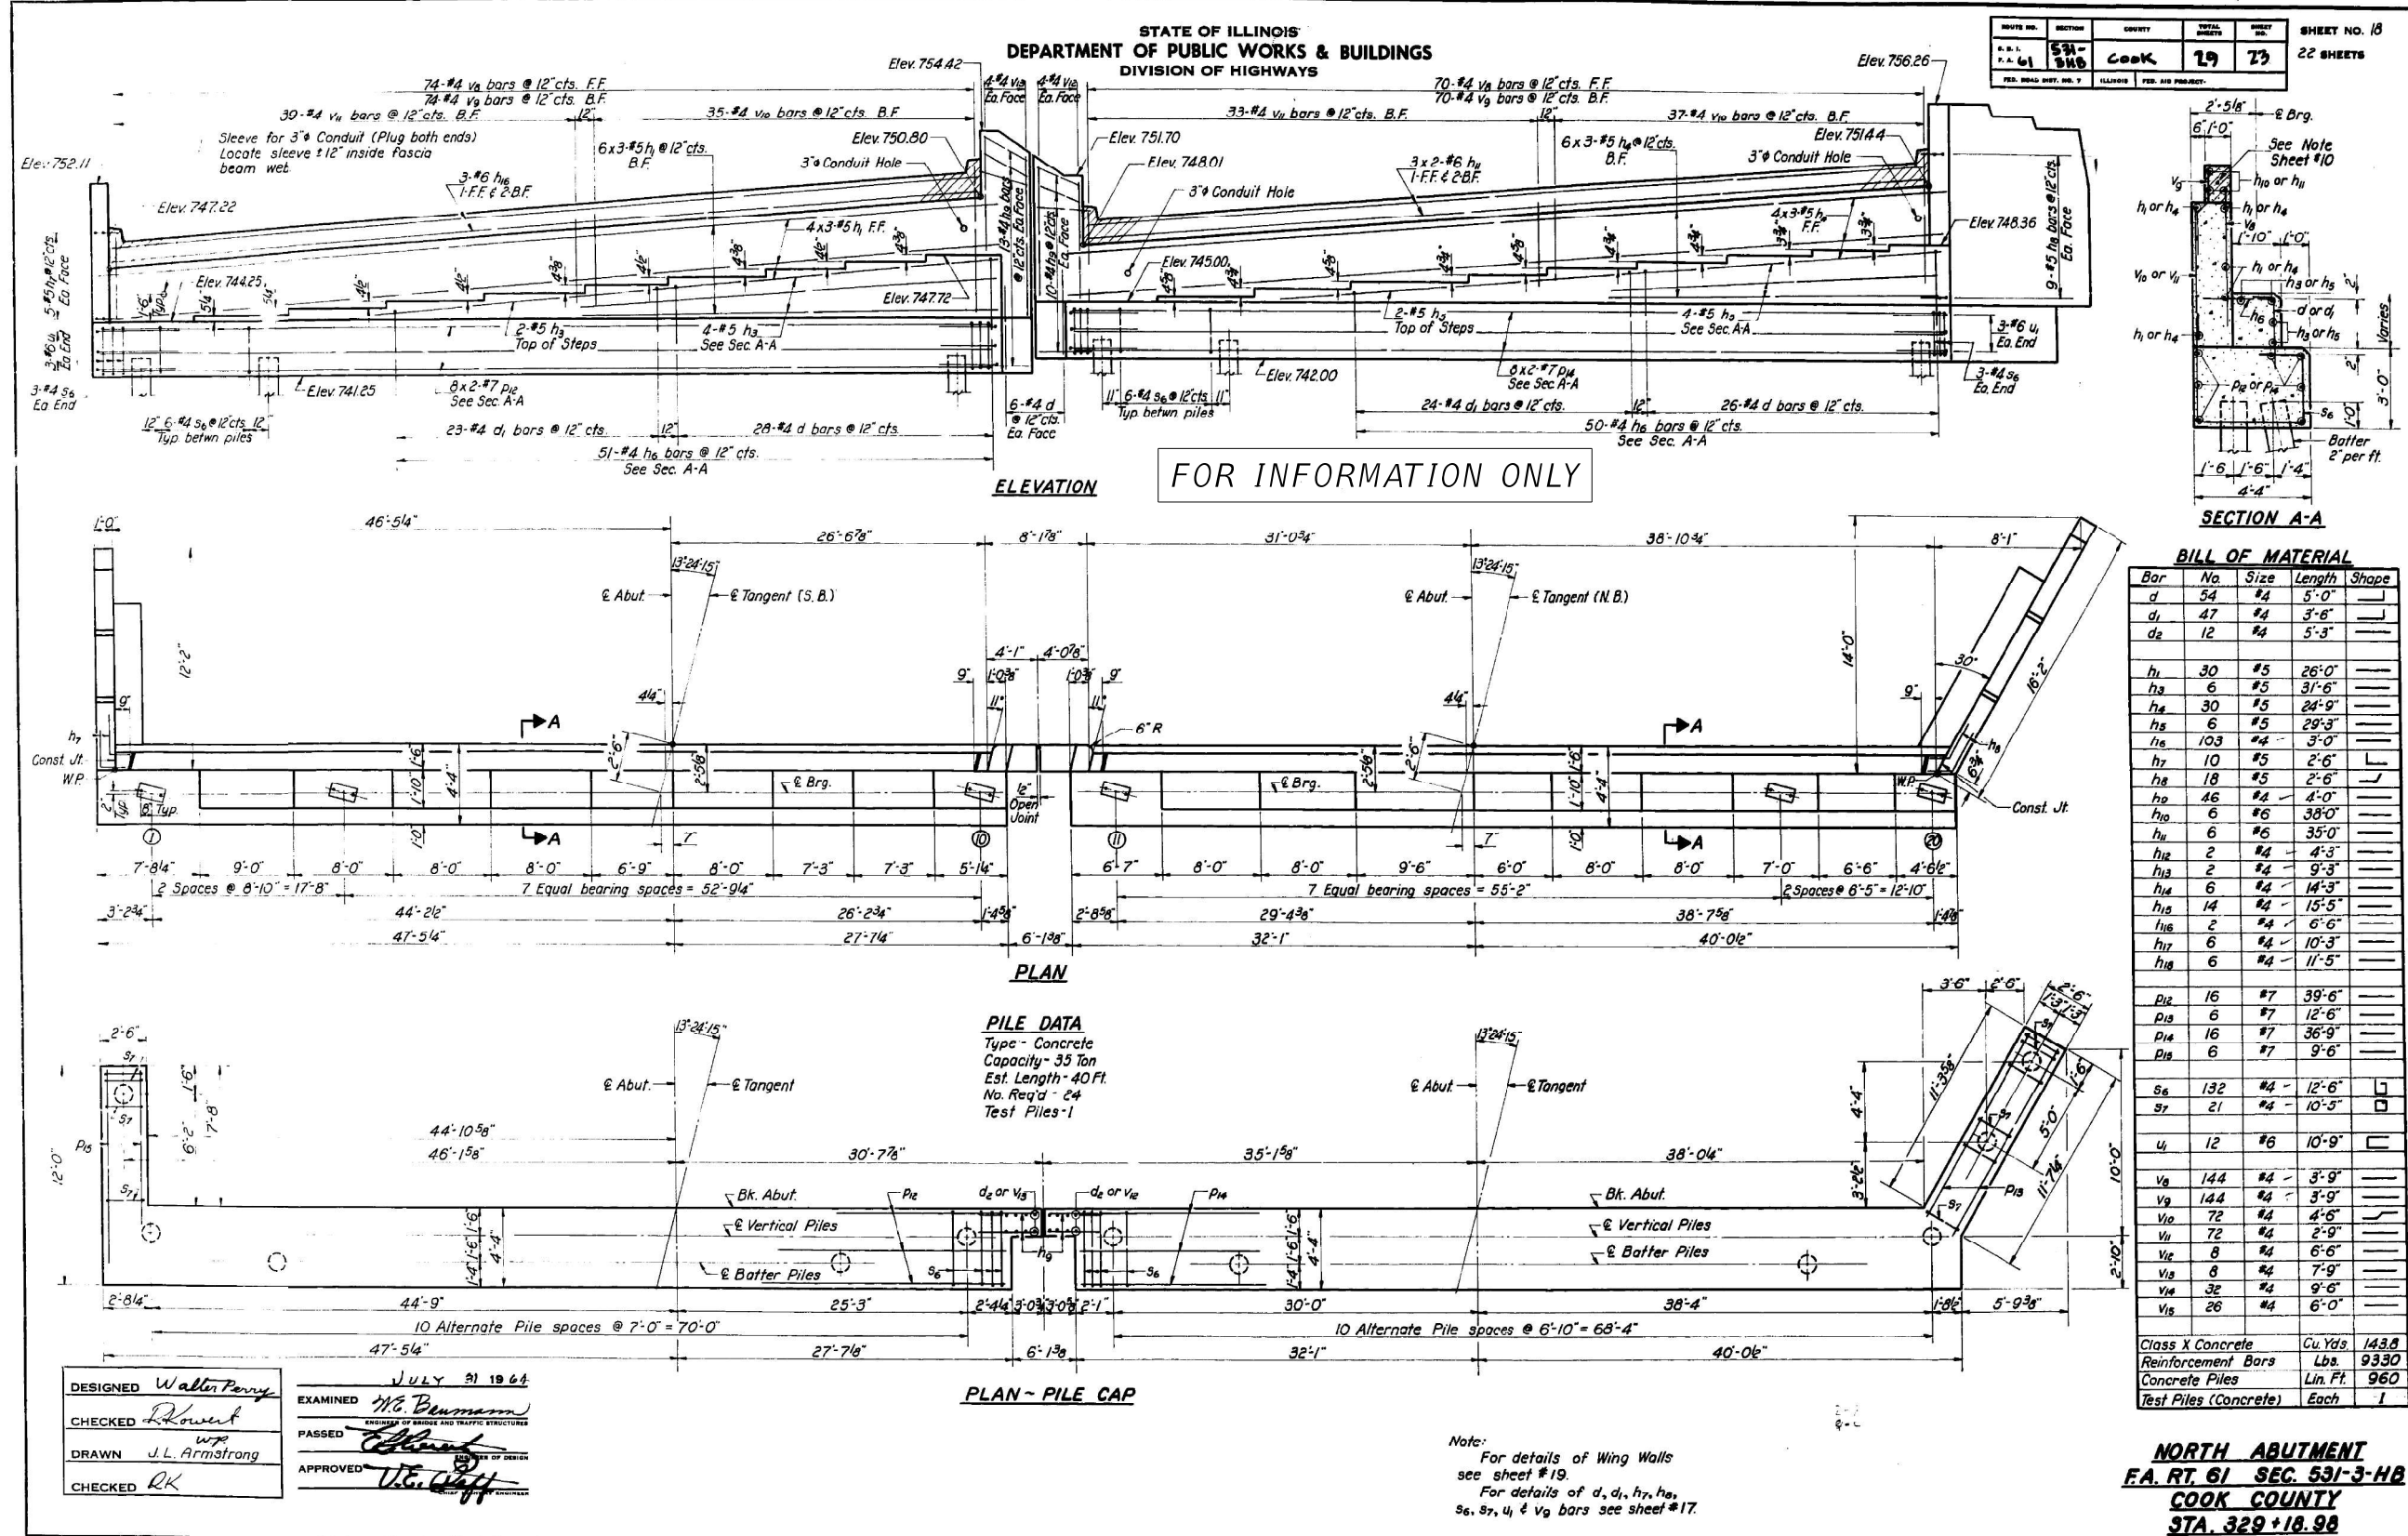

SA
STRAND
ASSOCIATES

1170 SOUTH HOUBOLT ROAD
JOLIET, ILLINOIS 60431
(815) 744-4200
IDFPR NO. 184-001273

USER NAME = codyh
DESIGNED -
CHECKED -
PLOT SCALE = 0:2.0000" = 1'-0"
PLOT DATE = 9/25/2024

DESIGNED -
CHECKED -
DRAWN - CJH
CHECKED - TJE

REVISED -
REVISED -
REVISED -
REVISED -

STATE OF ILLINOIS
DEPARTMENT OF TRANSPORTATION

EXISTING DRAWINGS
STRUCTURE NO. 016-0373 (NB) AND 016-0970 (SB)

F.A. RTE. 342
SECTION (531) BR 23
COUNTY COOK
TOTAL SHEETS 1211
SHEET NO. 896
CONTRACT NO. 62W38
ILLINOIS FED. AID PROJECT



Diagram of a vertical wing section showing dimensions and labels. The section is a vertical rectangle with a wider base. Labels include: h_{16} or h_{12} , h_{13} or h_{16} , h_{14} or h_{17} , h_{15} or h_{18} , V_{16} or V_2 , h_{12} or f_{06} , f_{06} , 3'-6", 0'-3", 1'-3", 2'-6", d , s_7 , 1'-3", 2'-6", h_{10} or h_{18} , p_{13} or p_8 .

Long Wing S.A. = 52
 Short Wings $f = 0$
 Long Wing N.A.

SECTION A-A



ELEVATION ~ SHORT WING

July 31, 1964

EXAMINED *[Signature]*

PASSED *[Signature]*

APPROVED *[Signature]*

ENGINEER OF BRIDGE AND TRAFFIC STRUCTURE

ENGINEER OF DESIGN

CHIEF HIGHWAY ENGINEER

WING WALL DETAILS
F.A. RT. 61 SEC. 531-3-HB
COOK COUNTY
STA. 329+18.98


F.A. RTE.	SECTION	COUNTY	TOTAL SHEETS	SHEET NO.
342	(531) BR 23	COOK	1211	897
		CONTRACT NO. 62W38		
		ILLINOIS	FED. AID PROJECT	

Benchmark: BM 17 - Cut cross on the southwest corner of concrete foundation. Sta. 1345+43.01, 83.81' Right, Elev. 751.399.

Existing Structure: None.

Traffic Control: Shoulder closures are required along Palatine Road and the access ramps to IL-53 during wall construction.

Salvage: None

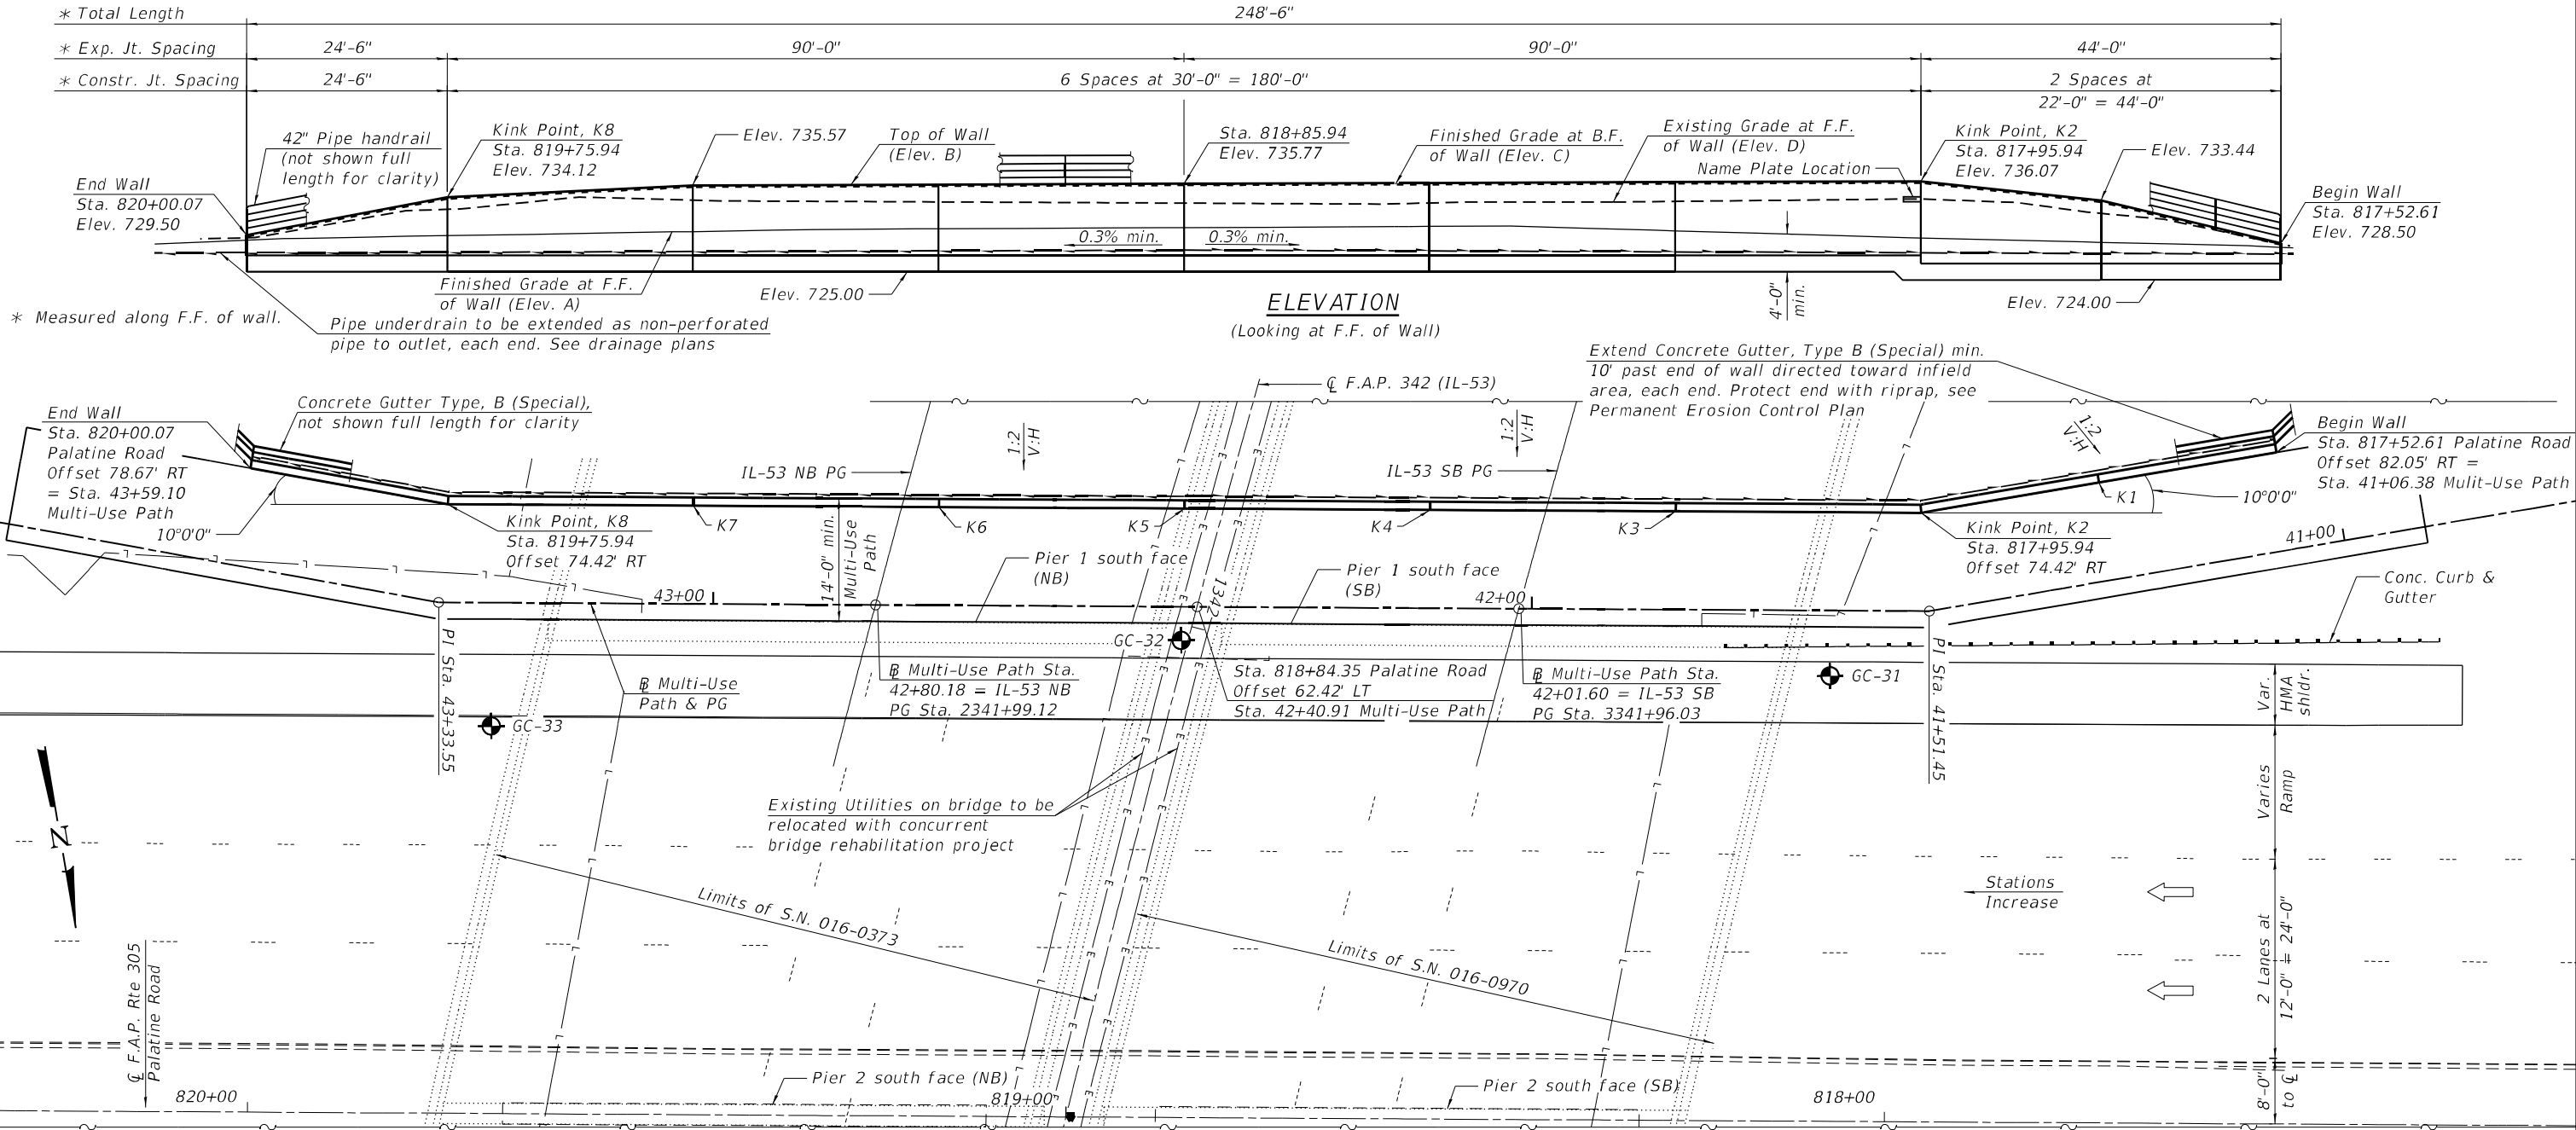

LEGEND

- Electric
- Pipe Underdrain for Structures, 4"
- Soil Boring

- Notes:
- Offsets are measured from $\bar{C}$ F.A.P. Rte. 305 Palatine Road to the front face of wall.
 - F.F. = Front Face and B.F. = Back Face
 - Concrete Gutter, Type B (Special) and pipe underdrain not shown for clarity.
 - See sheet 4 of 10 for Elevations A, B, C, and D data.

STA. 817+52.61
RE-BUILT 20XX BY
STATE OF ILLINOIS
F.A.P. Rt. 342 (IL-53)
SEC. (531) BR 23
STR. NO. 016-W2502

NAME PLATE
(See Std. 515001)

NATHAN D. RICK
081-005819
LICENSED
STRUCTURAL
ENGINEER
OF
ILLINOIS


Nathan D. Rick, S.E.
Licensed Structural Engineer
State of Illinois No. 081-007039
Registration Expires 11/30/2024

PLAN

DESIGN SPECIFICATIONS
2020 AASHTO LRFD Bridge Design
Specifications, 9th Edition with Interims

DESIGN STRESSES
FIELD UNITS

$f'_c = 3,500$ psi (Substructure)
 $f_y = 60,000$ psi (Reinforcement)

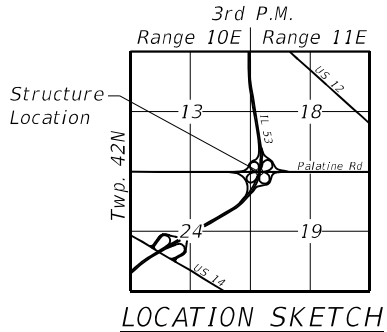

GENERAL PLAN AND ELEVATION
RETAINING WALL ALONG F.A.P. RTE 305
(PALATINE ROAD) UNDER F.A.P. 342 (IL-53)
SECTION (531) BR 23
COOK COUNTY
STA. 817+52.61 TO STA. 820+00.07
STRUCTURE NO. 016-W2502

SA
1170 SOUTH HOUBOLT ROAD
JOLIET, ILLINOIS 60431
(815) 744-4200
IDFPR NO. 184-001273

USER NAME =	codyh	DESIGNED -	JAS	REVISED -	
PLOT SCALE =	0.1667" / in.	CHECKED -	NDR	REVISED -	
PLOT DATE =	9/20/2024	DRAWN -	CJH	REVISED -	
		CHECKED -	NDR	REVISED -	

STATE OF ILLINOIS
DEPARTMENT OF TRANSPORTATION

GENERAL PLAN AND ELEVATION
STRUCTURE NO. 016-W2502


SHEET 1 OF 10 SHEETS

F.A. RTE.	SECTION	COUNTY	TOTAL SHEETS	SHEET NO.
305	(531) BR 23	COOK	1211	898
CONTRACT NO. 62W38				
ILLINOIS FED. AID PROJECT				

MODEL: Sheet 1
FILE NAME: S:\JOLI\6300-6399\6346\113\Drawings\CAD\Micro-554\CAD_Sheets\016W2502-C3+001-GPE.dgn
9/20/2024 2:37:04 PM

GENERAL NOTES

1. Reinforcement bars designated (E) shall be epoxy coated.
2. Plan dimensions and details relative to the existing structure have been taken from existing plans are subject to normal construction variations. The Contractor shall field verify existing dimensions and details affecting new construction and make necessary approved adjustments prior to construction or ordering of materials. Such variations shall not be cause for additional compensation for a change in scope of the work, however, the Contractor will be paid for the quantity actually furnished at the unit price bid for the work.

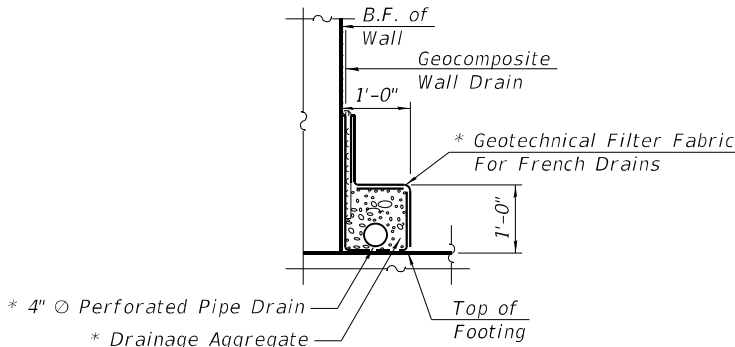

PIPE UNDERDRAIN DETAIL

* Included in the cost of "Pipe Underdrains for Structures 4"


TOTAL BILL OF MATERIAL

Item	Unit	Total
Geotechnical Fabric for Ground Stabilization	SQ YD	390
Slope Wall Removal	SQ YD	700
Structure Excavation	CU YD	2,446
Removal and Disposal of Unsuitable Material for Structures	CU YD	130
Protective Coat	SQ YD	247
Reinforcement Bars, Epoxy Coated	POUND	27,370
Pipe Handrail	FOOT	250
Name Plates	EACH	1
Concrete Structures (Retaining Wall)	CU YD	294
Granular Backfill for Structures	CU YD	1,033
Geocomposite Wall Drain	SQ YD	178
Pipe Underdrains for Structures 4"	FOOT	249
Concrete Gutter, Type B (Special)	FOOT	270
Rock Fill	CU YD	150

INDEX OF SHEETS


- 1 General Plan & Elevation
2 General Notes, Drainage Details, & Total BOM
3 Wall Plan and Foundation Layout
4 Wall Panel Elevation
5 Wall Details
6 Railing Details
7-10 Soil Borings

LEGEND

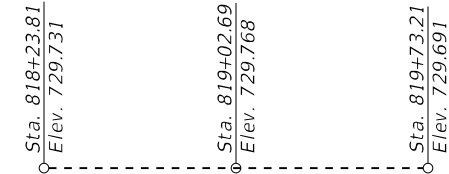

EB PALATINE RD. PROFILE GRADE

(along median edge of pavement from survey)

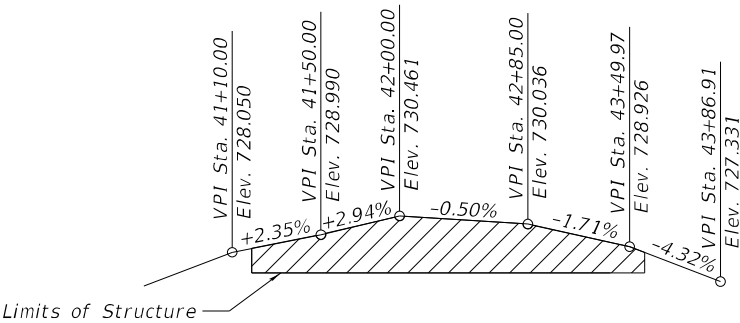

MULTI-USE PATH
PROFILE GRADE

(along R)

SECTION THRU CAST-IN-PLACE T-TYPE WALL

** Slope wall reconstruction and Multi-Use Path to be included with concurrent bridge rehabilitation project.

STATE OF ILLINOIS
DEPARTMENT OF TRANSPORTATION

GENERAL NOTES, DRAINAGE DETAILS, AND BOM
STRUCTURE NO. 016-W2502


SHEET 2 OF 10 SHEETS

F.A. RTE.	SECTION	COUNTY	TOTAL SHEETS	SHEET NO.
305	(531) BR 23	COOK	1211	899
CONTRACT NO. 62W38				
ILLINOIS FED. AID PROJECT				

MODEL: Default
FILE NAME: S:\JOL\6300--6399\6346\113\Drawings\CAD\Micro-554\CAD_Sheets\016W2502-C3+002-GN.dgn
9/20/2024 2:37:06 PM

SA
STRAND
ASSOCIATES
1170 SOUTH HOUBOLT ROAD
JOLIET, ILLINOIS 60431
(815) 744-4200
IDFPR NO. 184-001273

USER NAME = codyh	DESIGNED - JAS	REVISED -
	CHECKED - NDR	REVISED -
PLOT SCALE = 0:2.0000 " = 1"	DRAWN - CJH	REVISED -
PLOT DATE = 9/20/2024	CHECKED - NDR	REVISED -

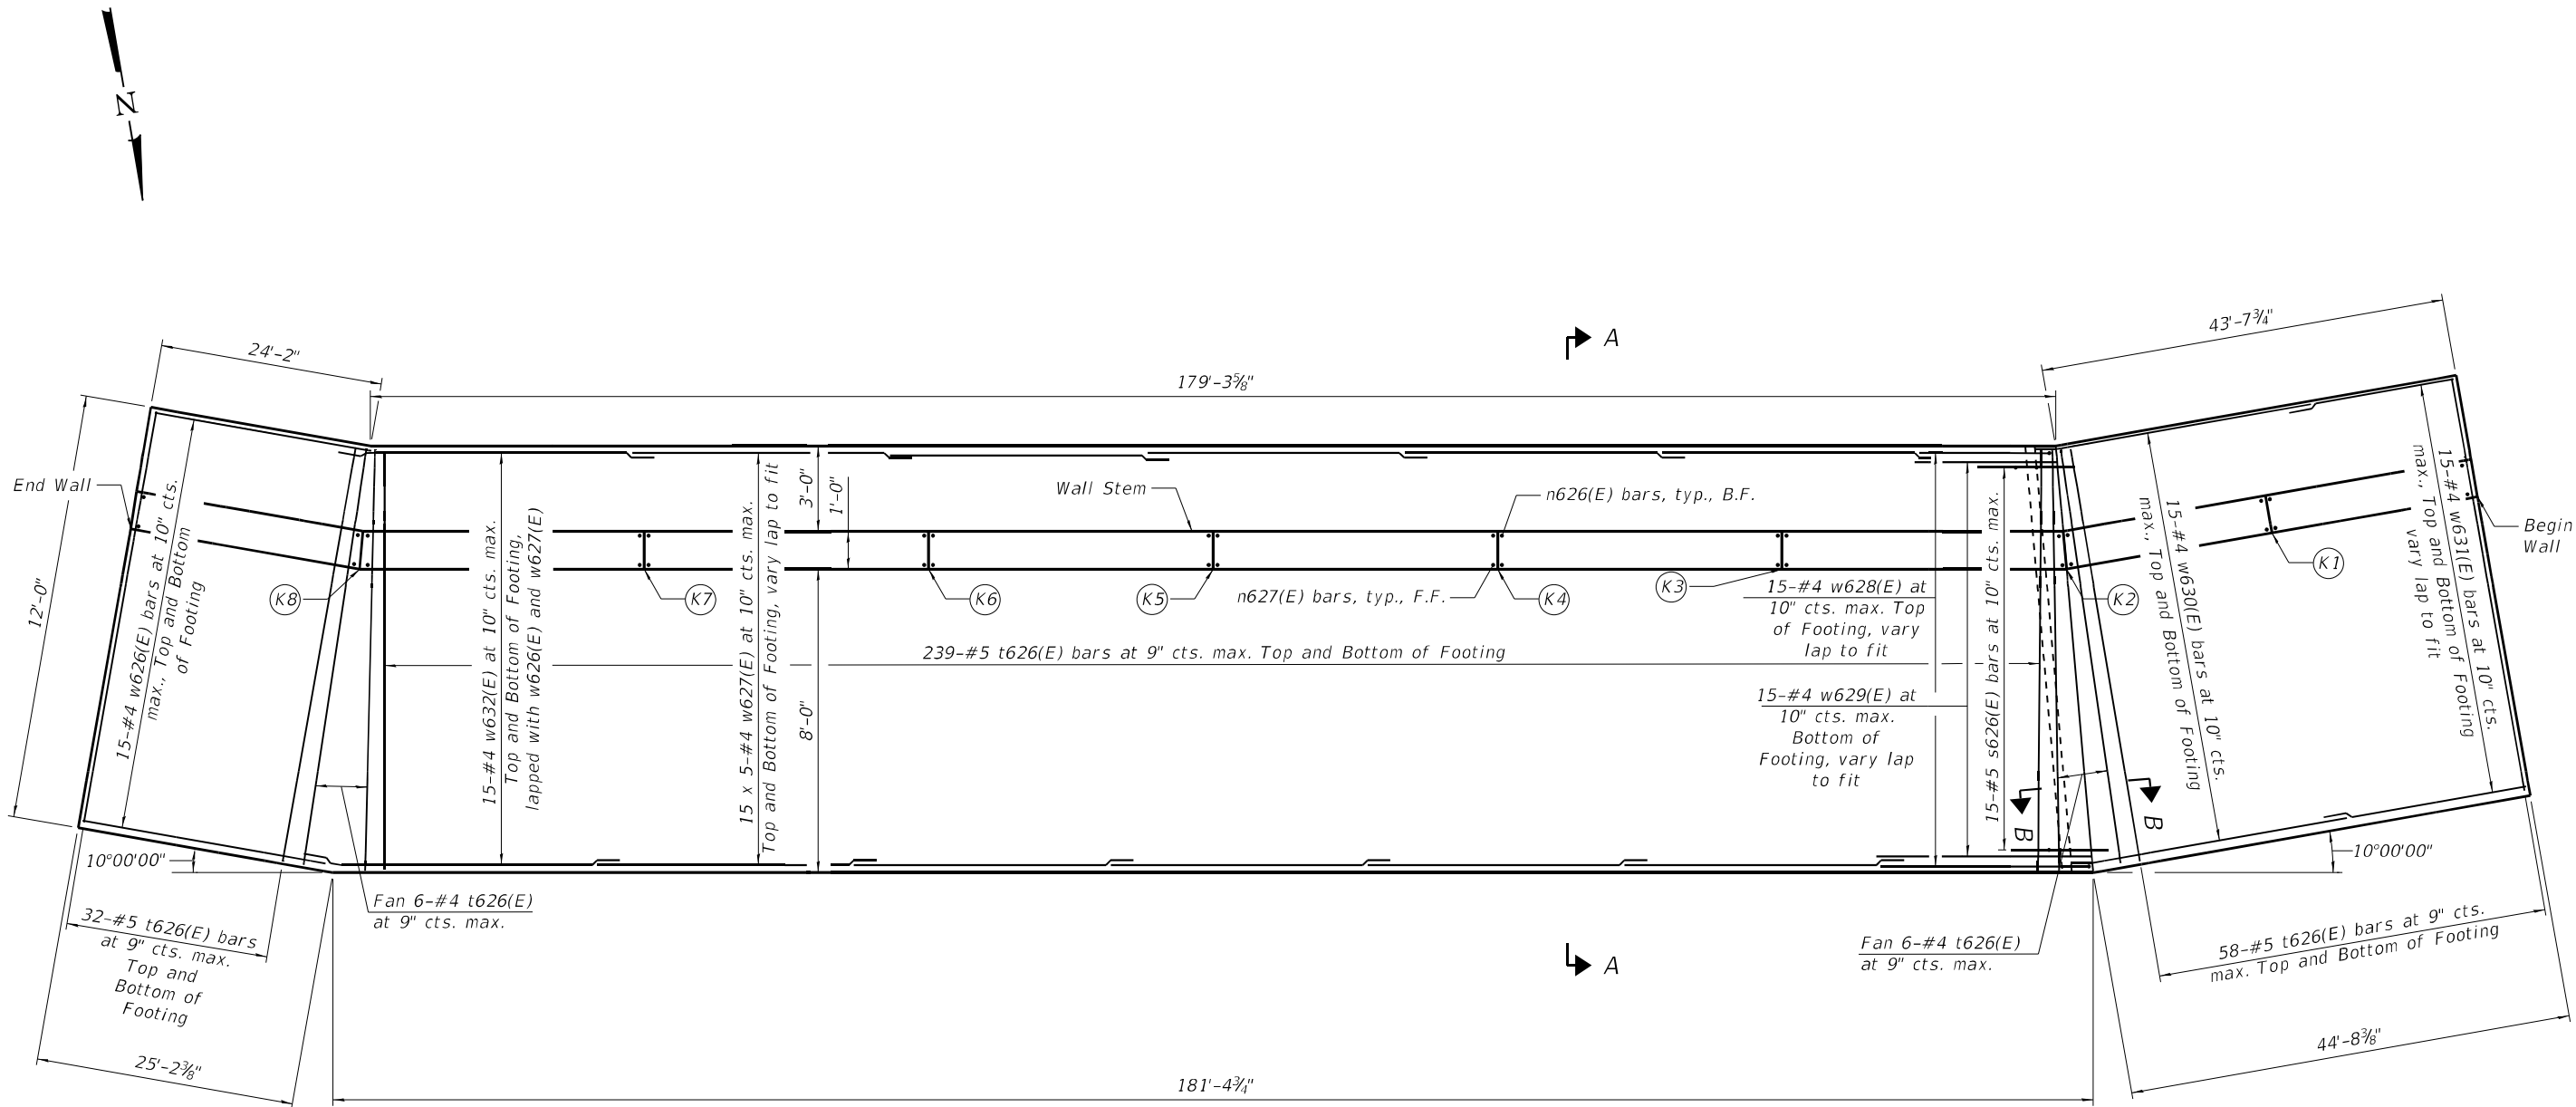

MIN. LAP	
#4	= 2'-11"
#5	= 3'-7"
#6	= 4'-4"

- Notes:
- The nominal soil bearing capacity required shall be a minimum of 3,500 psf (The factored bearing resistance required shall be a minimum of 1,925 psf). Contractor shall verify soil properties and notify the engineer if bearing values are not encountered at the bottom of footing elevations.
 - See Wall Details sheet 5 of 10 for section A-A and B-B.
 - See sheet 4 of 10 for Wall Panel Elevation and layout Data.
 - Bars indicated thus 15 x 6-#4 etc. indicate 15 lines of bars with 6 lengths per line.

MODEL: Default
FILE NAME: S:\JOLI\6300-6399\6346\113\Drawings\CAD\Micro-554\CAD_Sheets\016W2502-C3+03-WPFL.dgn
9/20/2024 2:37:07 PM

 STRAND ASSOCIATES 1170 SOUTH HOUBOLT ROAD JOLIET, ILLINOIS 60431 (815) 744-4200 IDFPR NO. 184-001273	USER NAME = codyh	DESIGNED - JAS	REVISED -	STATE OF ILLINOIS DEPARTMENT OF TRANSPORTATION	WALL PLAN AND FOUNDATION LAYOUT STRUCTURE NO. 016-W2502	F.A. RTE.	SECTION	COUNTY	TOTAL SHEETS	SHEET NO.
	PLOT SCALE = 0:2.0000 " = 1' in.	CHECKED - NDR	REVISED -			305	(531) BR 23	COOK	1211	900
	PLOT DATE = 9/20/2024	DRAWN - CJH	REVISED -			CONTRACT NO. 62W38				
		CHECKED - NDR	REVISED -			ILLINOIS FED. AID PROJECT				

SHEET 3 OF 10 SHEETS