

FILE PATH = p:\61779-PVINT\ascomon\line\local\IACOM_D502_MX\Documents\01_Americas\Transportation\60269938_Ctricle\Phase_1\1000_CAD\006_Roadway\Sheets\60X79_Contract\0160X79-Sht-STAGING-9094-2-03.dgn



D160X79-Sht-STAGING-9094-2-03.dgn
USER NAME = mkwilson
PLOT SCALE = 100.0000' / in.
PLOT DATE = 7/27/2018

DESIGNED - VLJ	REVISED -
DRAWN - DWH	REVISED -
CHECKED - JMG	REVISED -
DATE - 7-30-2018	REVISED -

STATE OF ILLINOIS
DEPARTMENT OF TRANSPORTATION

SUGGESTED STAGES OF CONSTRUCTION AND TRAFFIC CONTROL
I-90/94 STAGE 2

SCALE: 1"=50' SHEET 10 OF 19 SHEETS STA. 144+00 TO STA. 156+00

F.A.I. RTE.	SECTION	COUNTY	TOTAL SHEETS	SHEET NO.
90/94/290	2014-005R&B	COOK	888	201
CONTRACT NO. 60X79				
ILLINOIS FED. AID PROJECT				


NOTES:
1. FOR DETOUR INFORMATION SEE
DETOUR PLAN DETAIL SHEETS

LEGEND

- WORK ZONE
- TEMPORARY IMPACT ATTENUATOR
- TEMPORARY CONCRETE BARRIER
- DIRECTION OF TRAFFIC FLOW
- SIGN
- ARROW BOARD
- TYPE III BARRICADE
- TYPE II BARRICADE OR DRUM WITH FLASHING LIGHT
- Ø 50' C-C (TYP) ON TAPERS AND RAMPS
- Ø 100' C-C (TYP) ON TANGENTS
- DIRECTIONAL INDICATOR BARRICADE WITH STEADY BURN MONODIRECTIONAL LIGHT
- Ø 50' C-C (TYP) ON TAPERS AND RAMPS





0 50 100
SCALE: 1"=50'

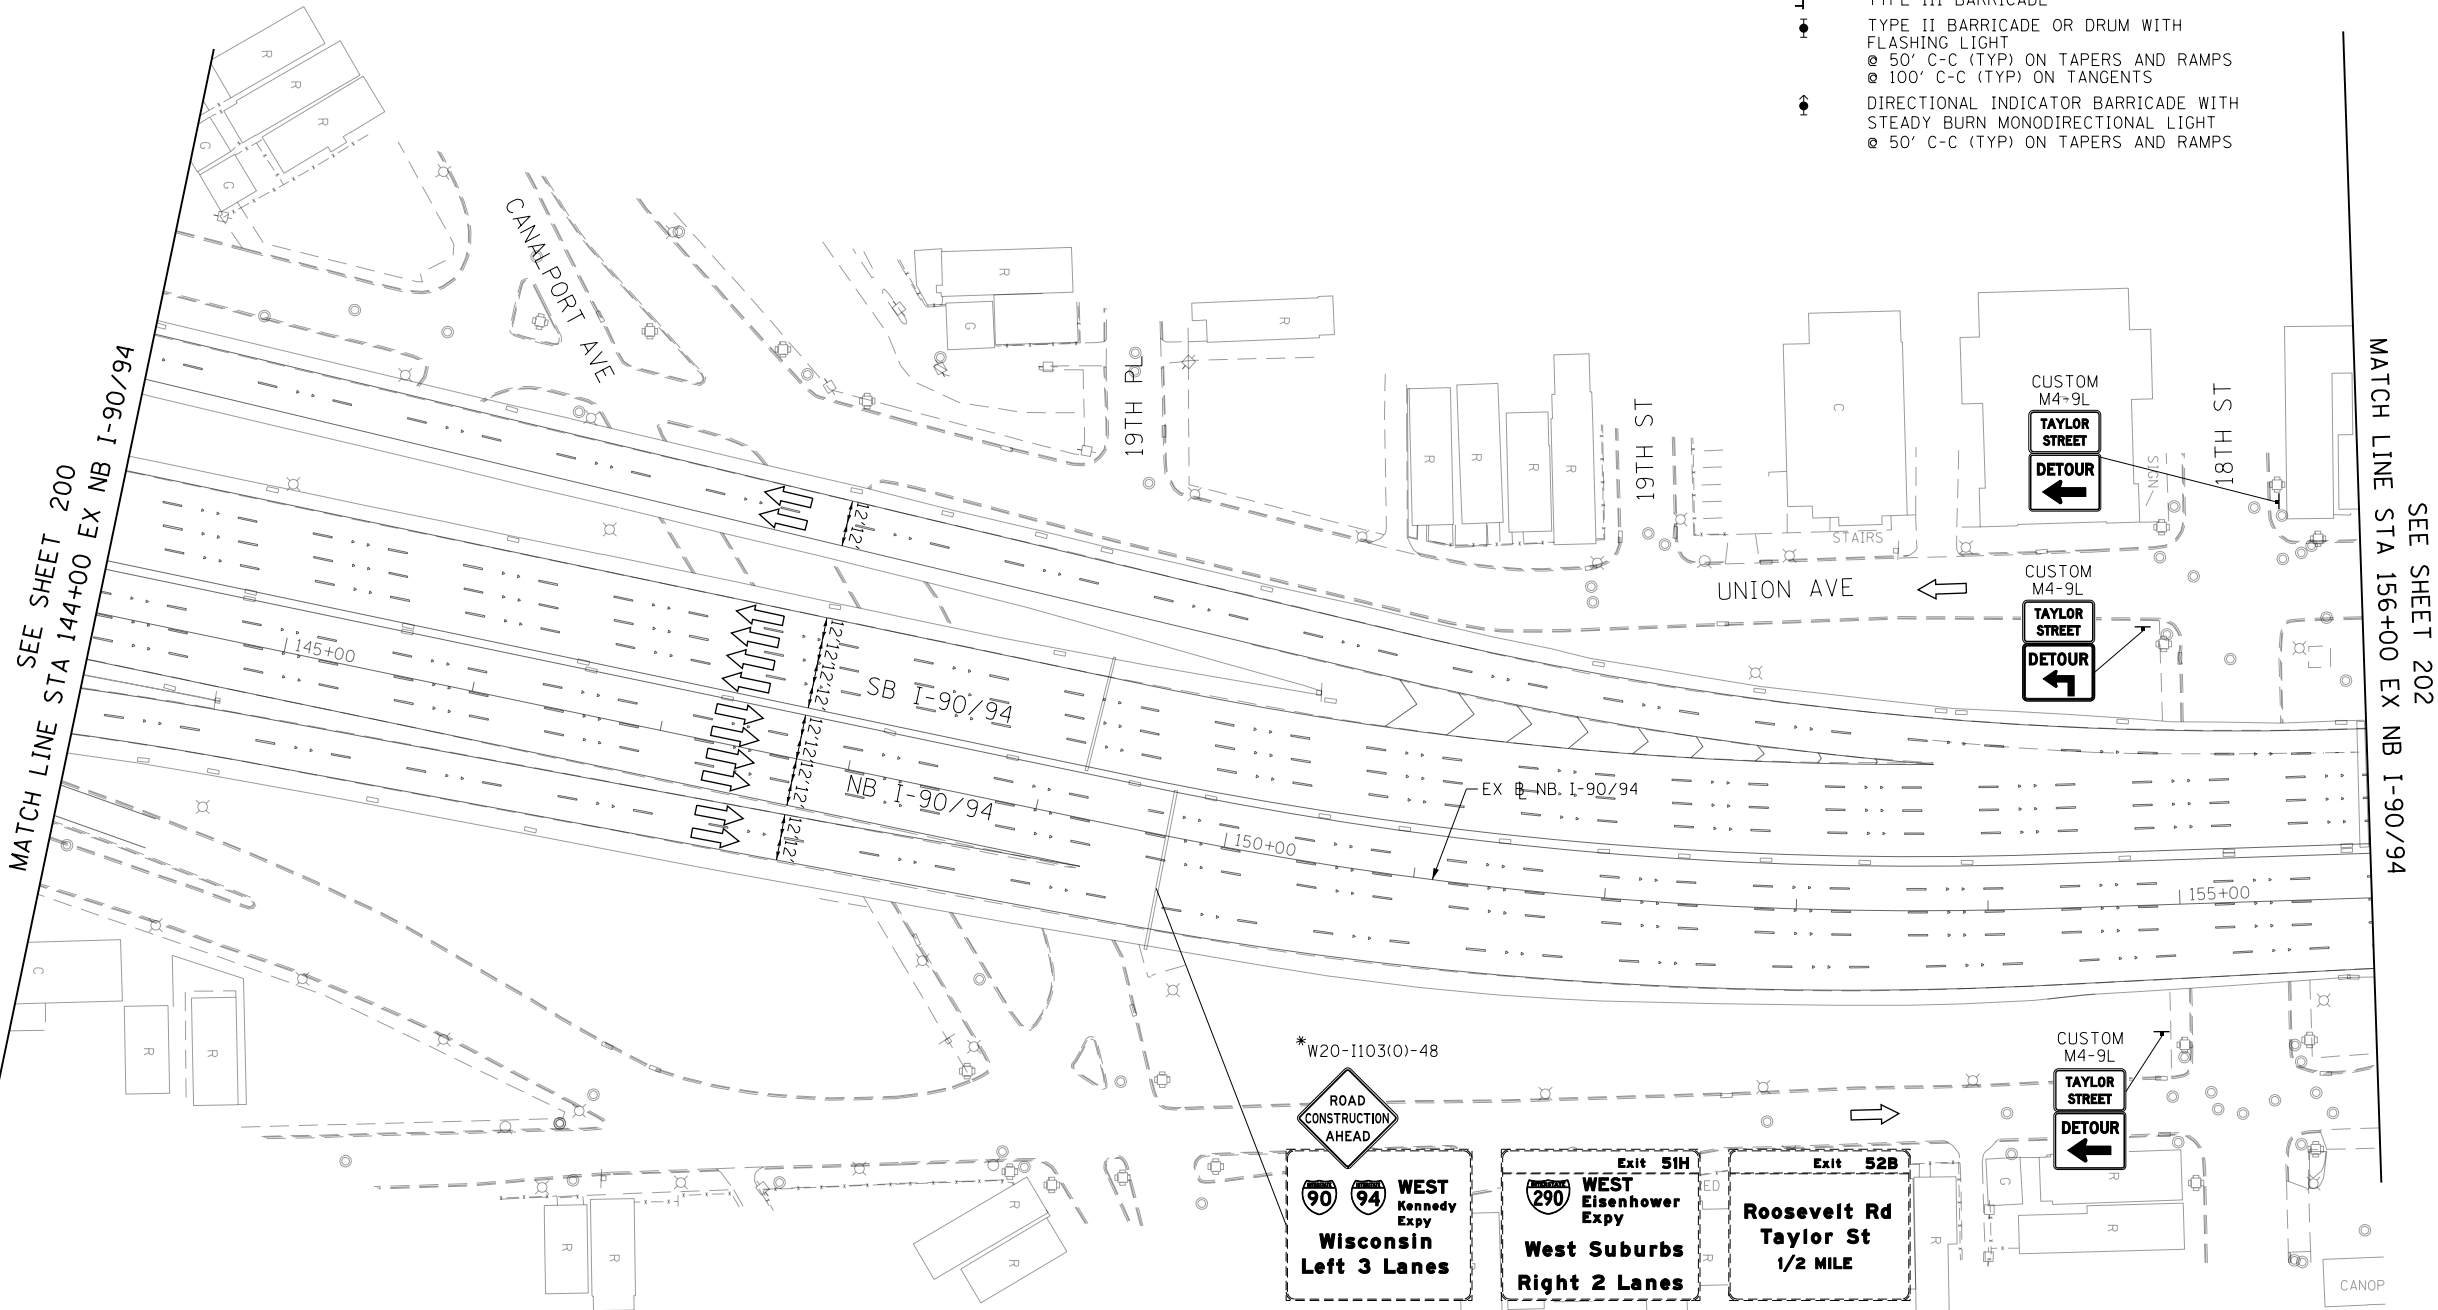

*FROM PREVIOUS STAGE TO REMAIN

- ① The Road Construction Ahead sign shall be located 3 to 5 miles in advance of the project limits.
- ② The message and size of the Work Zone Public Information Sign shall be as specified by the Department.
- ③ This sign shall be omitted when median width is less than 10' (3 m).

NOTES:
1. FOR DETOUR INFORMATION SEE
DETOUR PLAN DETAIL SHEETS

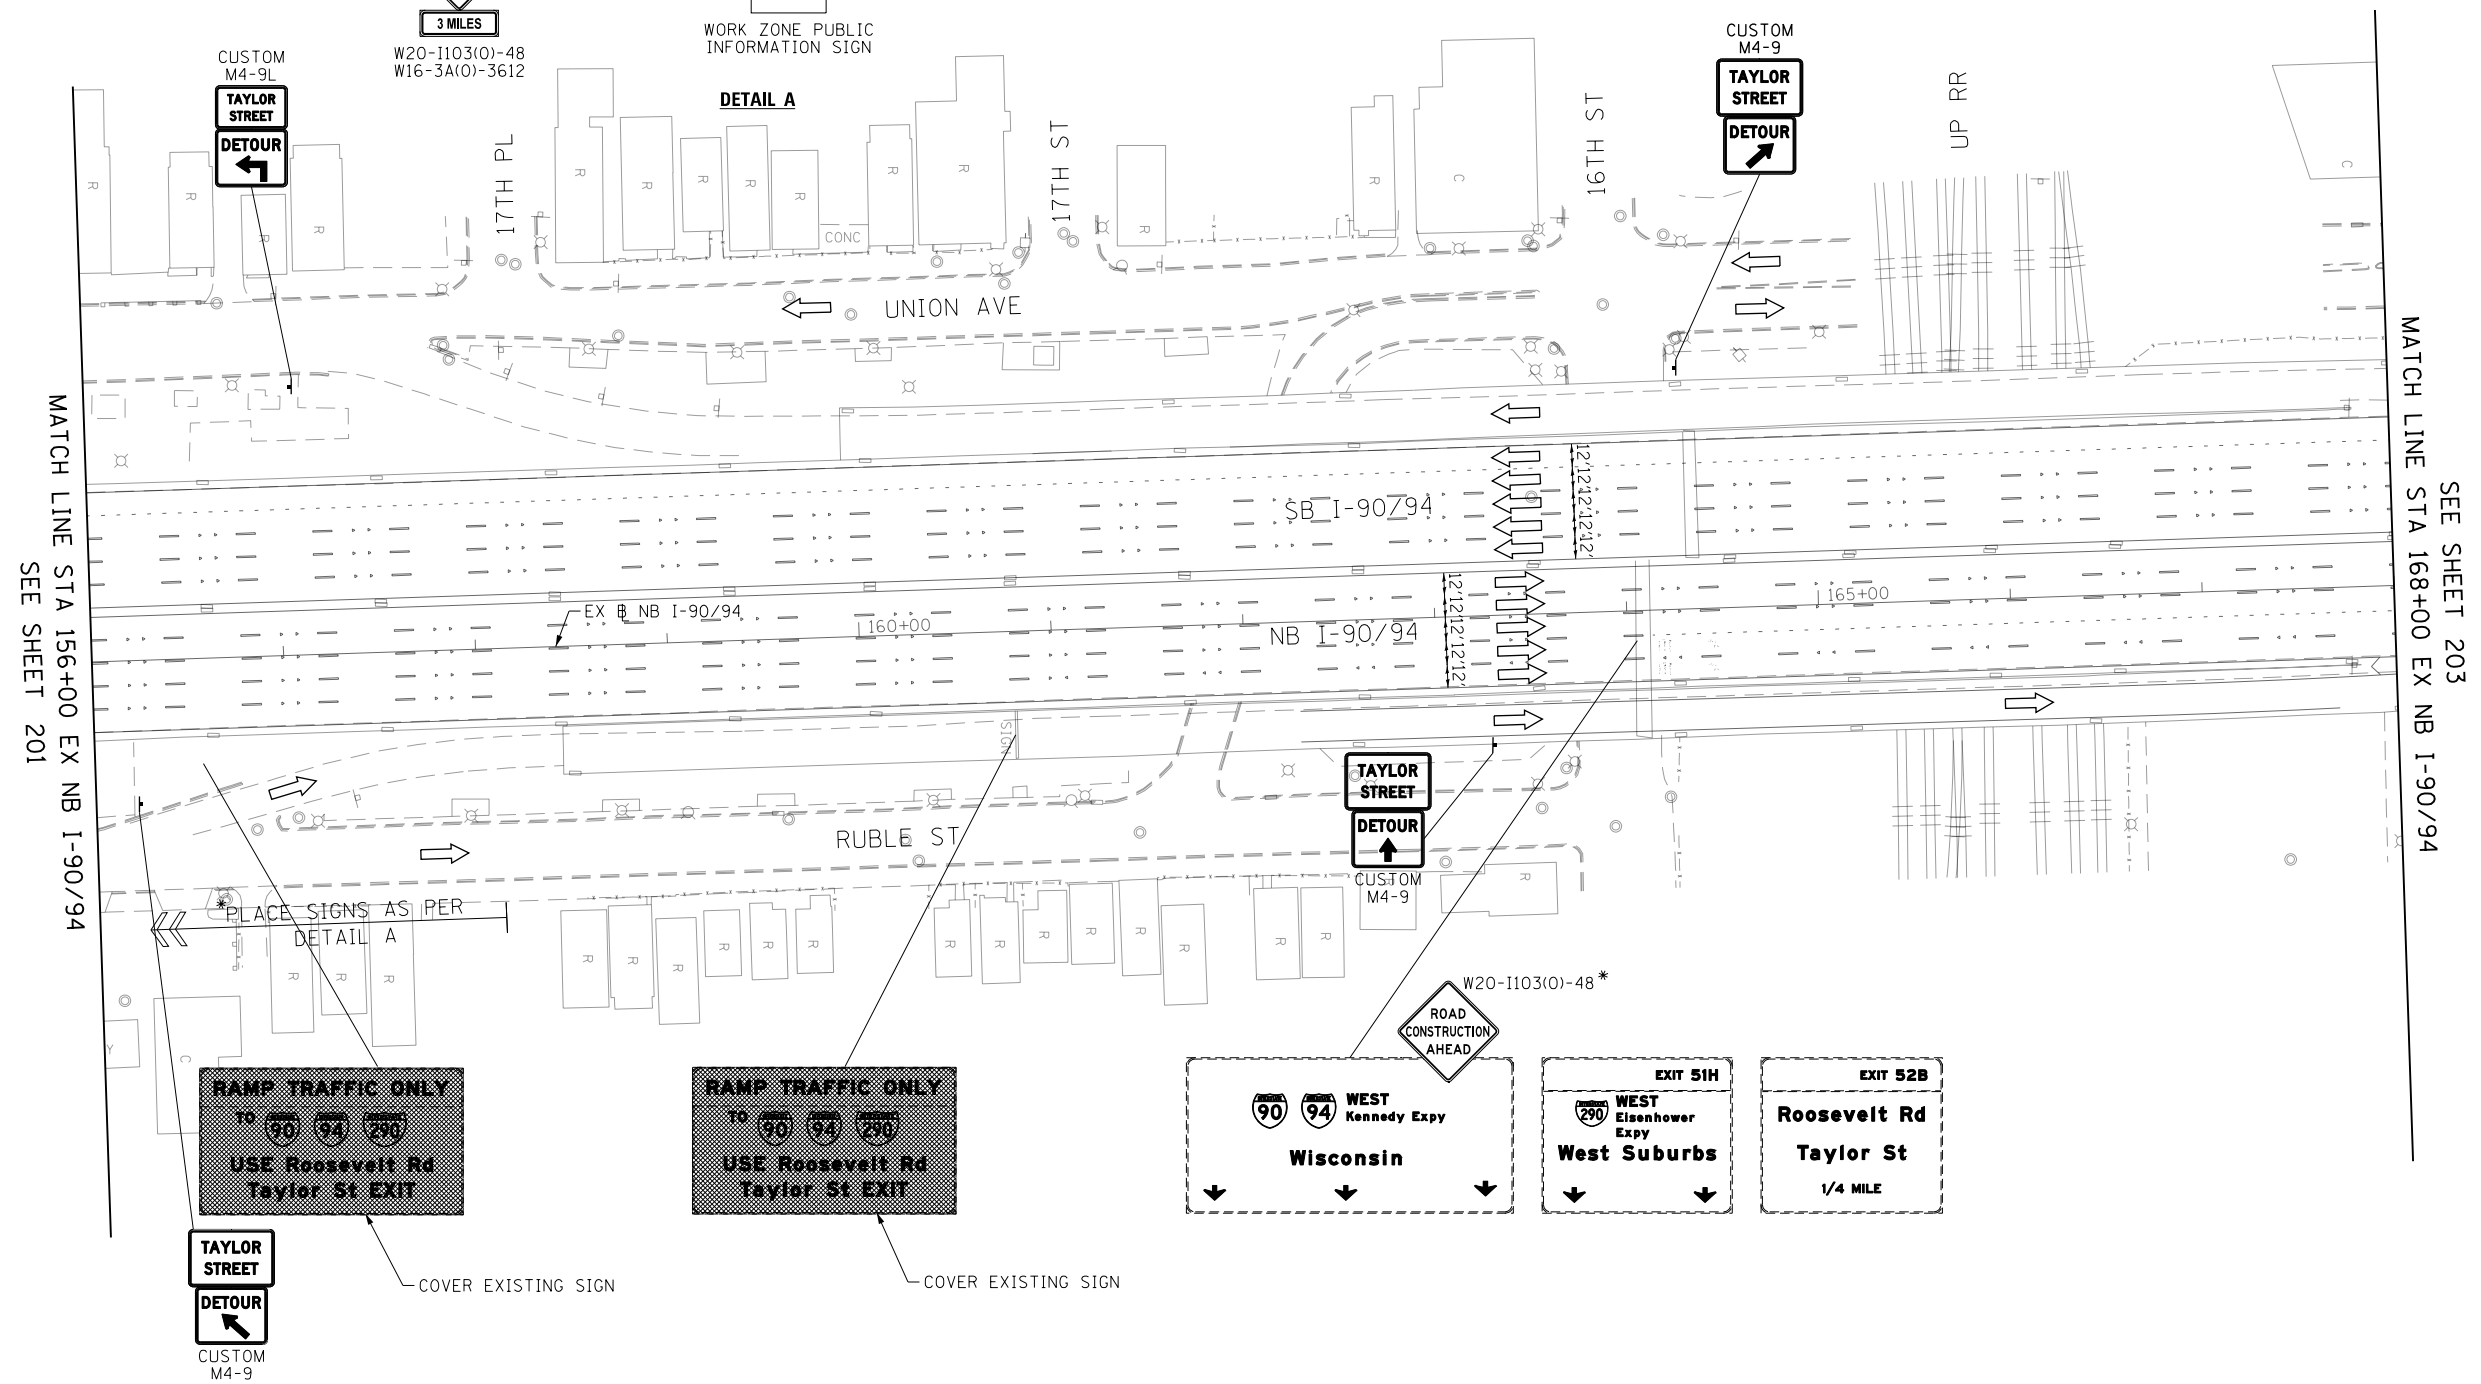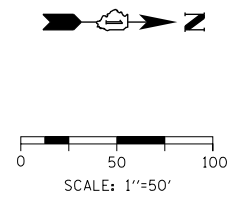


*FROM PREVIOUS STAGE TO REMAIN

LEGEND


- WORK ZONE
- TEMPORARY IMPACT ATTENUATOR
- TEMPORARY CONCRETE BARRIER
- DIRECTION OF TRAFFIC FLOW SIGN
- ARROW BOARD
- TYPE III BARRICADE
- TYPE II BARRICADE OR DRUM WITH FLASHING LIGHT
 - Ø 50' C-C (TYP) ON TAPERS AND RAMPS
 - Ø 100' C-C (TYP) ON TANGENTS
- DIRECTIONAL INDICATOR BARRICADE WITH STEADY BURN MONODIRECTIONAL LIGHT
 - Ø 50' C-C (TYP) ON TAPERS AND RAMPS

FILE PATH = p:\61779-PWNT\ascomonline\local\ECOM_D502_NA\Documents\01 Americas\Transportation\60269938 CirclePhase.11\000 CAD\006 Roadway\Sheets\60X79 Contract\0160X79-Sht-STAGING-9094-2-04.dgn

 

	WORK ZONE
	TEMPORARY IMPACT ATTENUATOR
	TEMPORARY CONCRETE BARRIER
	DIRECTION OF TRAFFIC FLOW
	SIGN
	ARROW BOARD
	TYPE III BARRICADE
	TYPE II BARRICADE OR DRUM WITH FLASHING LIGHT
	@ 50' C-C (TYP) ON TAPERS AND RAMP
	@ 100' C-C (TYP) ON TANGENTS
	DIRECTIONAL INDICATOR BARRICADE WITH STEADY BURN MONODIRECTIONAL LIGHT
	@ 50' C-C (TYP) ON TAPERS AND RAMP


FILE PATH = p:\61779-PVNT-decomon\line\local\IACOM_DS02_MX\Documents\01_Americas\Transportation\60269938_CirclePhase\11_000_CAD_006_Roadway\Sheets\60X79_Contract\0160X79-Sht-STAGING-9094-2-06.dgn

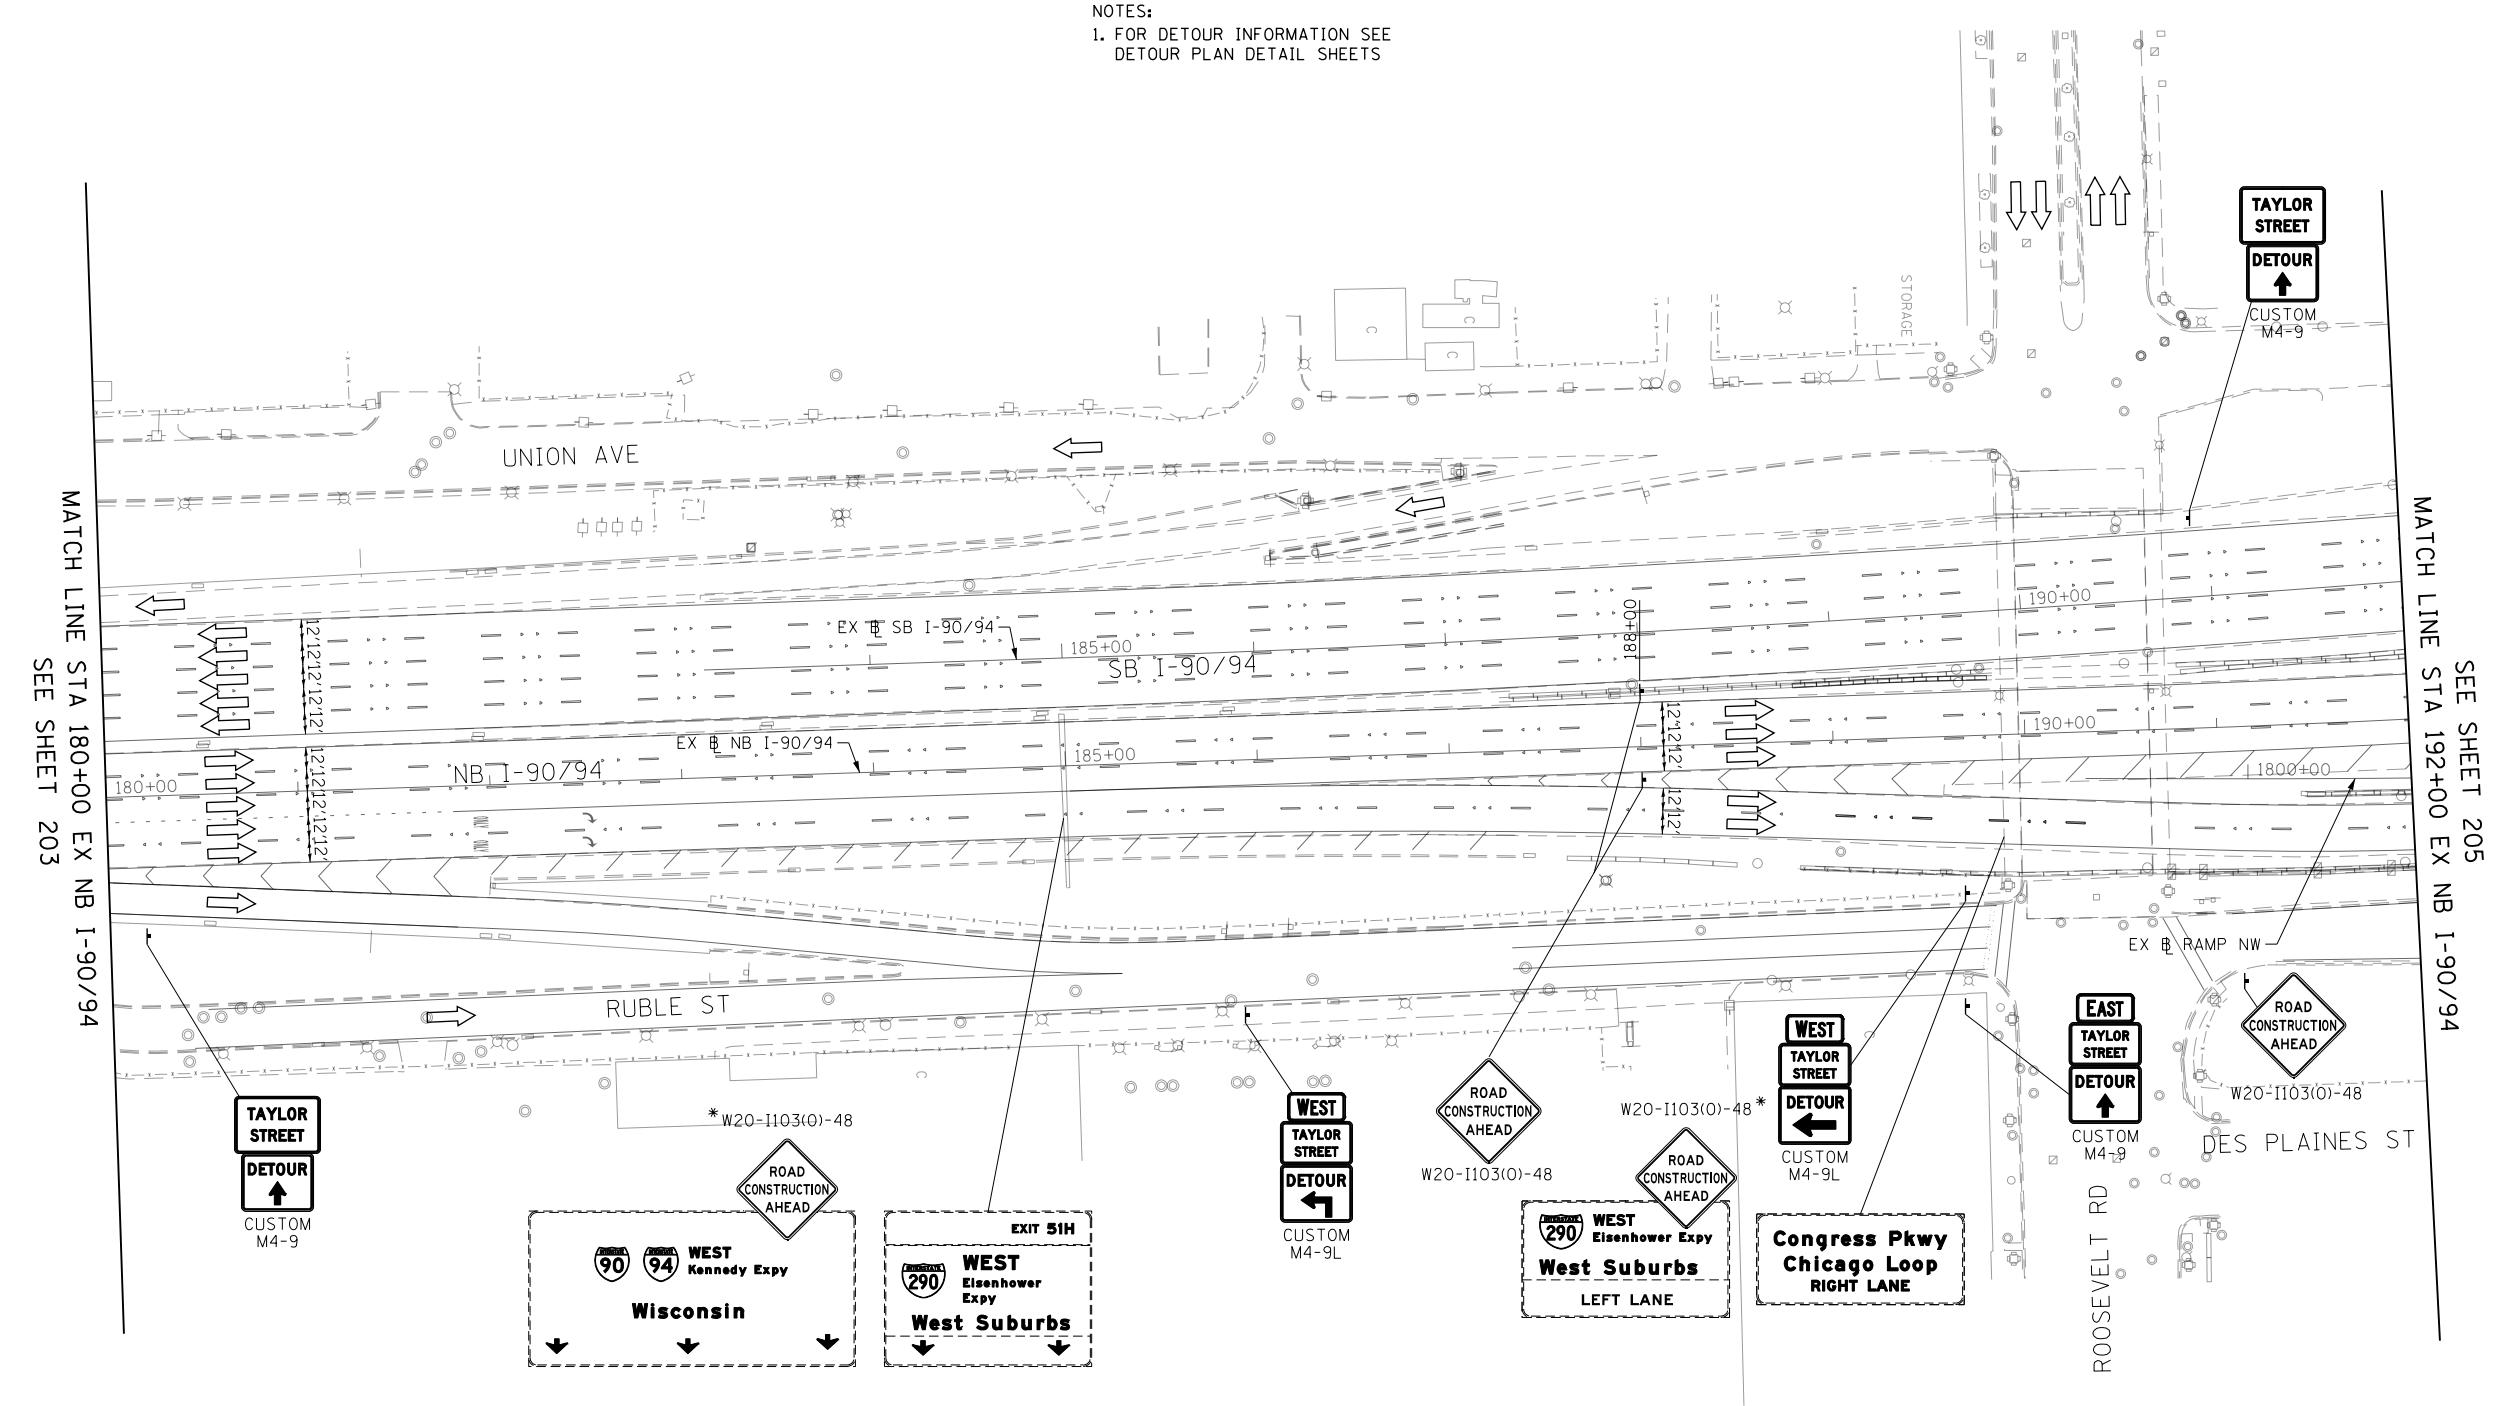



	WORK ZONE
	TEMPORARY IMPACT ATTENUATOR
	TEMPORARY CONCRETE BARRIER
	DIRECTION OF TRAFFIC FLOW
	SIGN
	ARROW BOARD
	TYPE III BARRICADE
	TYPE II BARRICADE OR DRUM WITH FLASHING LIGHT
	⑤ 50' C-C (TYP) ON TAPERS AND RAMPS
	⑤ 100' C-C (TYP) ON TANGENTS
	DIRECTIONAL INDICATOR BARRICADE WITH STEADY BURN MONODIRECTIONAL LIGHT
	⑤ 50' C-C (TYP) ON TAPERS AND RAMPS

FILE PATH = p:\61779-P\INT\ascom\line\local\IACOM_DS02_M\Documents\01_Americas\Transportation\60269938_CirclePhase_11\000_CAD\005_Roadway\Sheets\60X79_Contract\0160X79-Sht-STAGING-9894-2-08.dgn

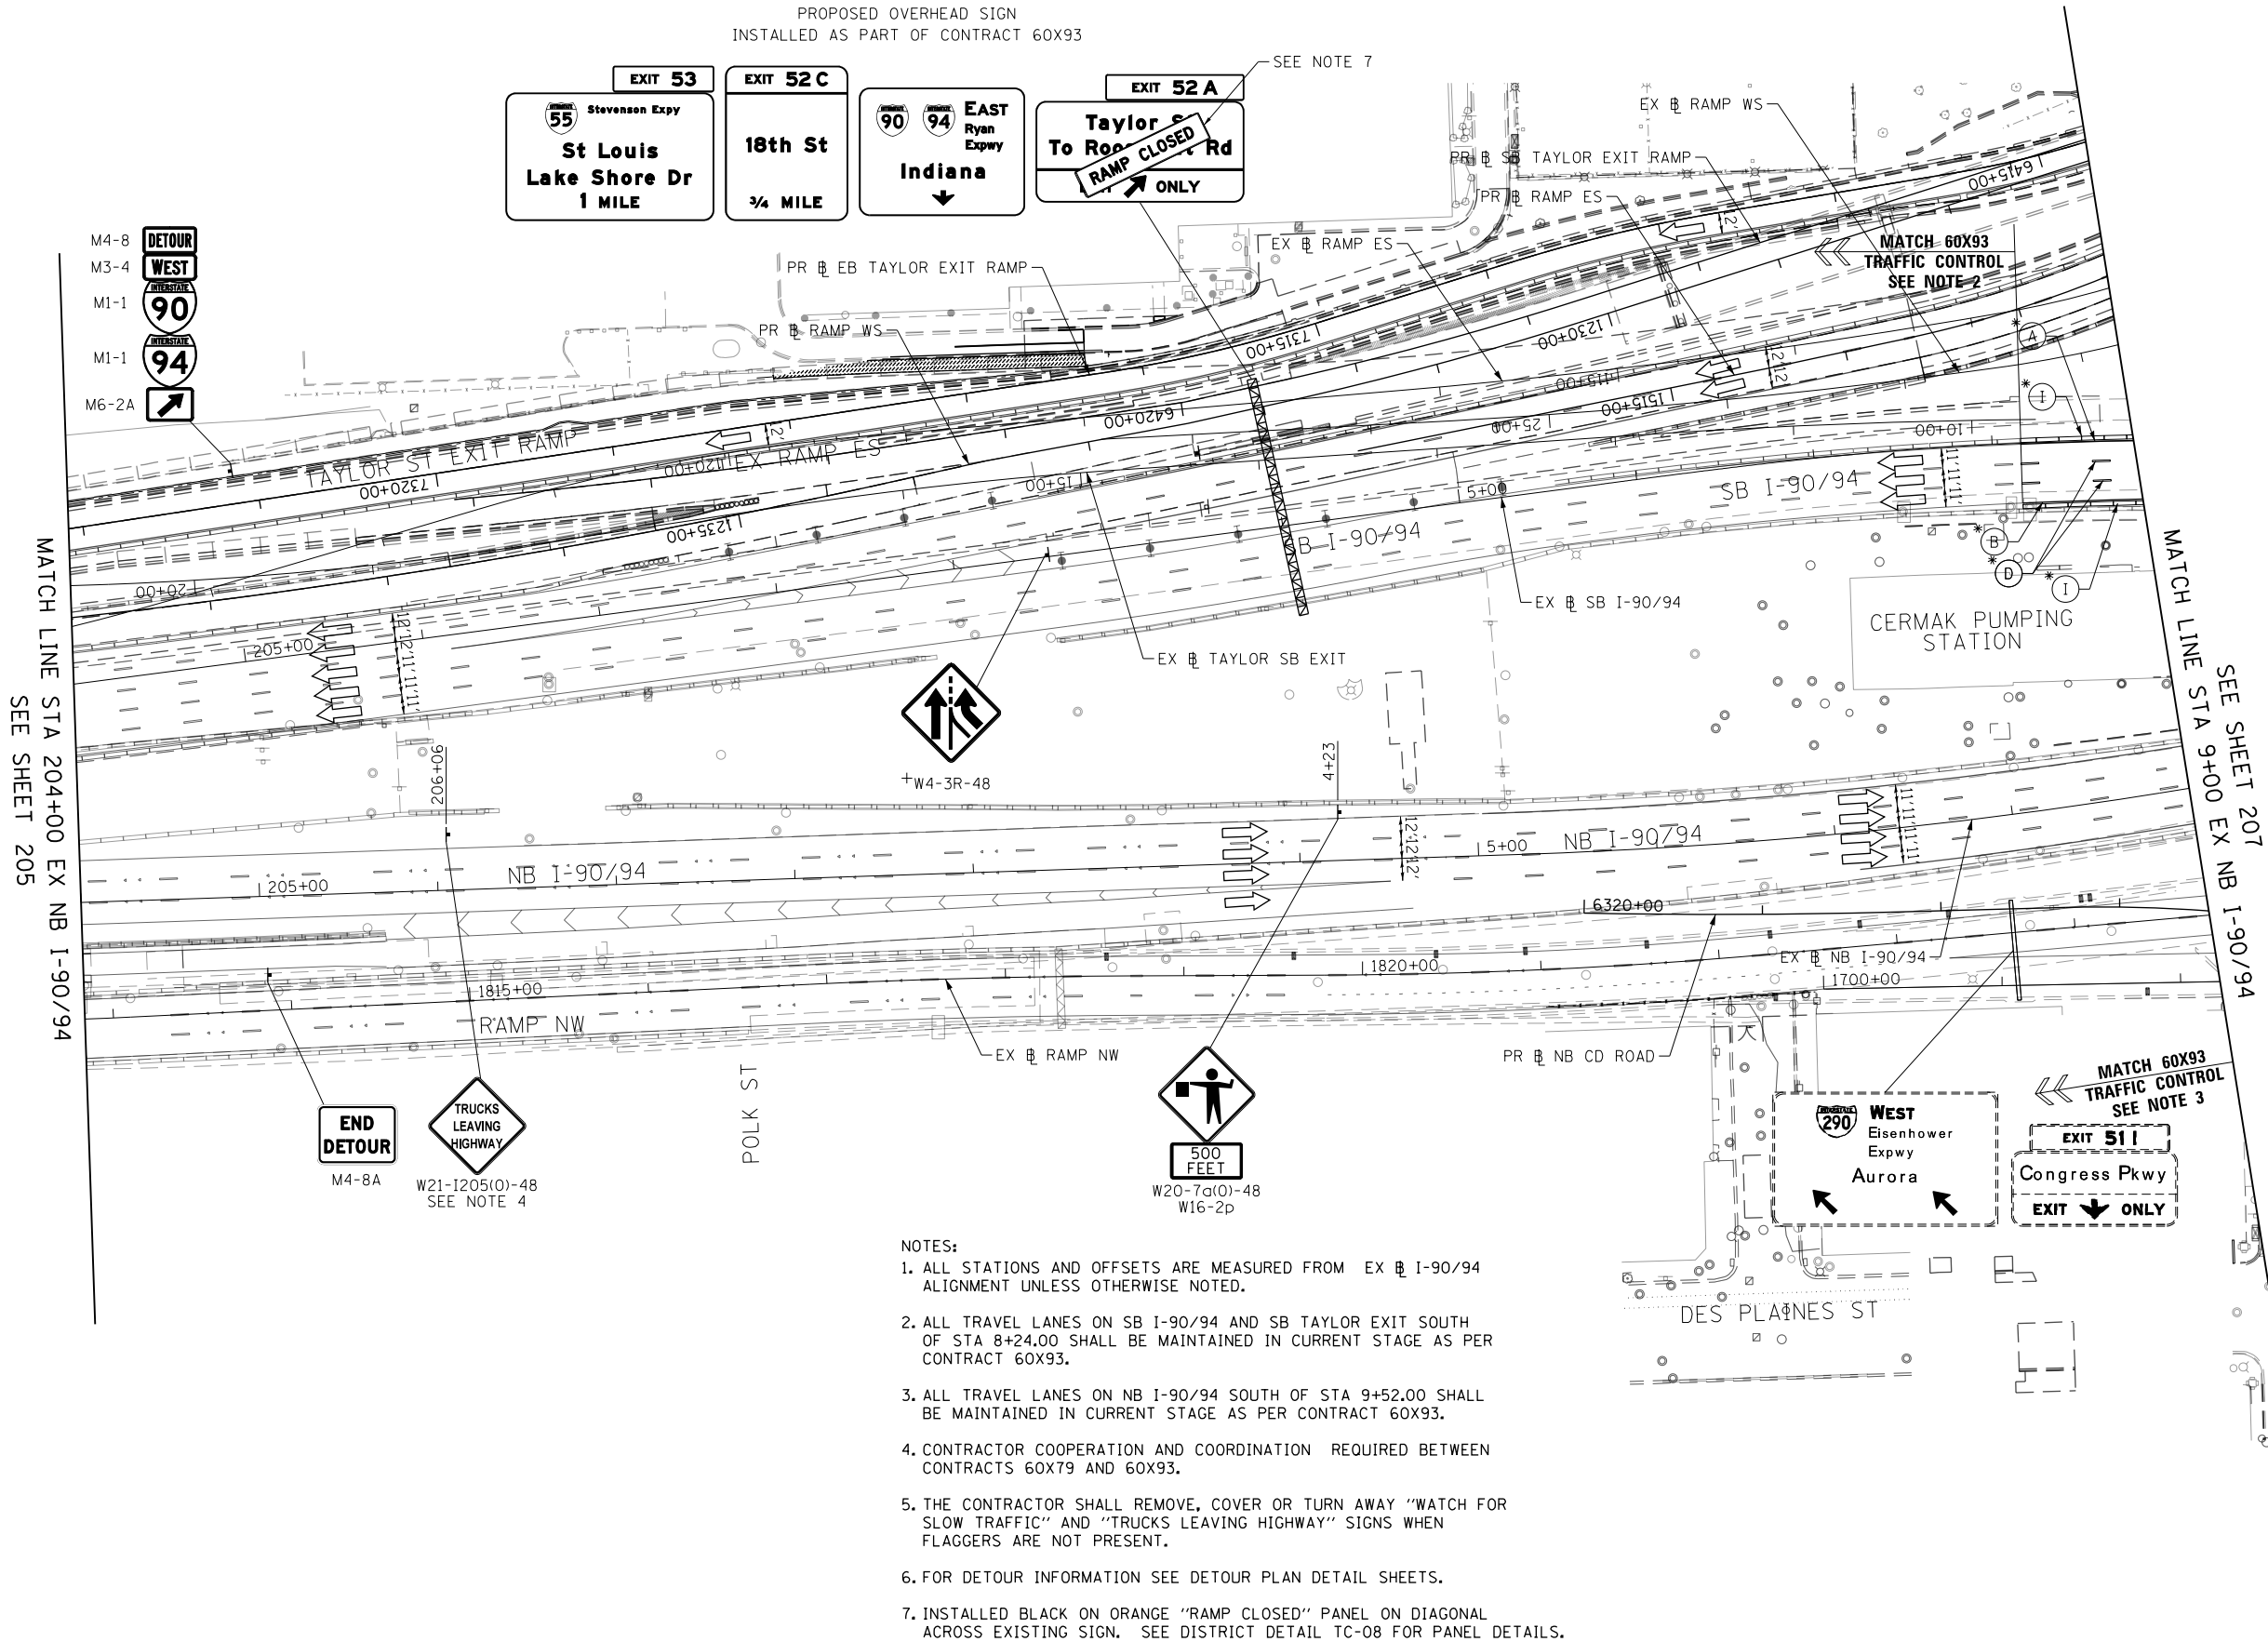

*FROM PREVIOUS STAGE TO REMAIN
+FROM CONTRACT 60X93 TO REMAIN



D160X79-Sht-STAGING-9894-2-08.dgn
USER NAME = mkwilson
PLOT SCALE = 100.0000' / in.
PLOT DATE = 7/27/2018

DESIGNED - VLJ
DRAWN - DWH
CHECKED - JMG
DATE - 7-30-2018

REVISED -
REVISED -
REVISED -
REVISED -


STATE OF ILLINOIS
DEPARTMENT OF TRANSPORTATION


SUGGESTED STAGES OF CONSTRUCTION AND TRAFFIC CONTROL
I-90/94 STAGE 2

SCALE: 1"=50' SHEET 15 OF 19 SHEETS STA. 204+00 TO STA. 9+00

F.A.I. RTE.	SECTION	COUNTY	TOTAL SHEETS	SHEET NO.
90/94/290	2014-005R&B	COOK	888	206
CONTRACT NO. 60X79				
ILLINOIS FED. AID PROJECT				

p:\617979-PWNT\ascom\line\local\IACOM_D502_NA\Documents\01_Americas\Transportation\60269938_Circle\Phase 1\1000 CAD\005_Roadway\Sheets\60X79_Contract\0160X79-Sht-STAGING-9894-2-08.dgn

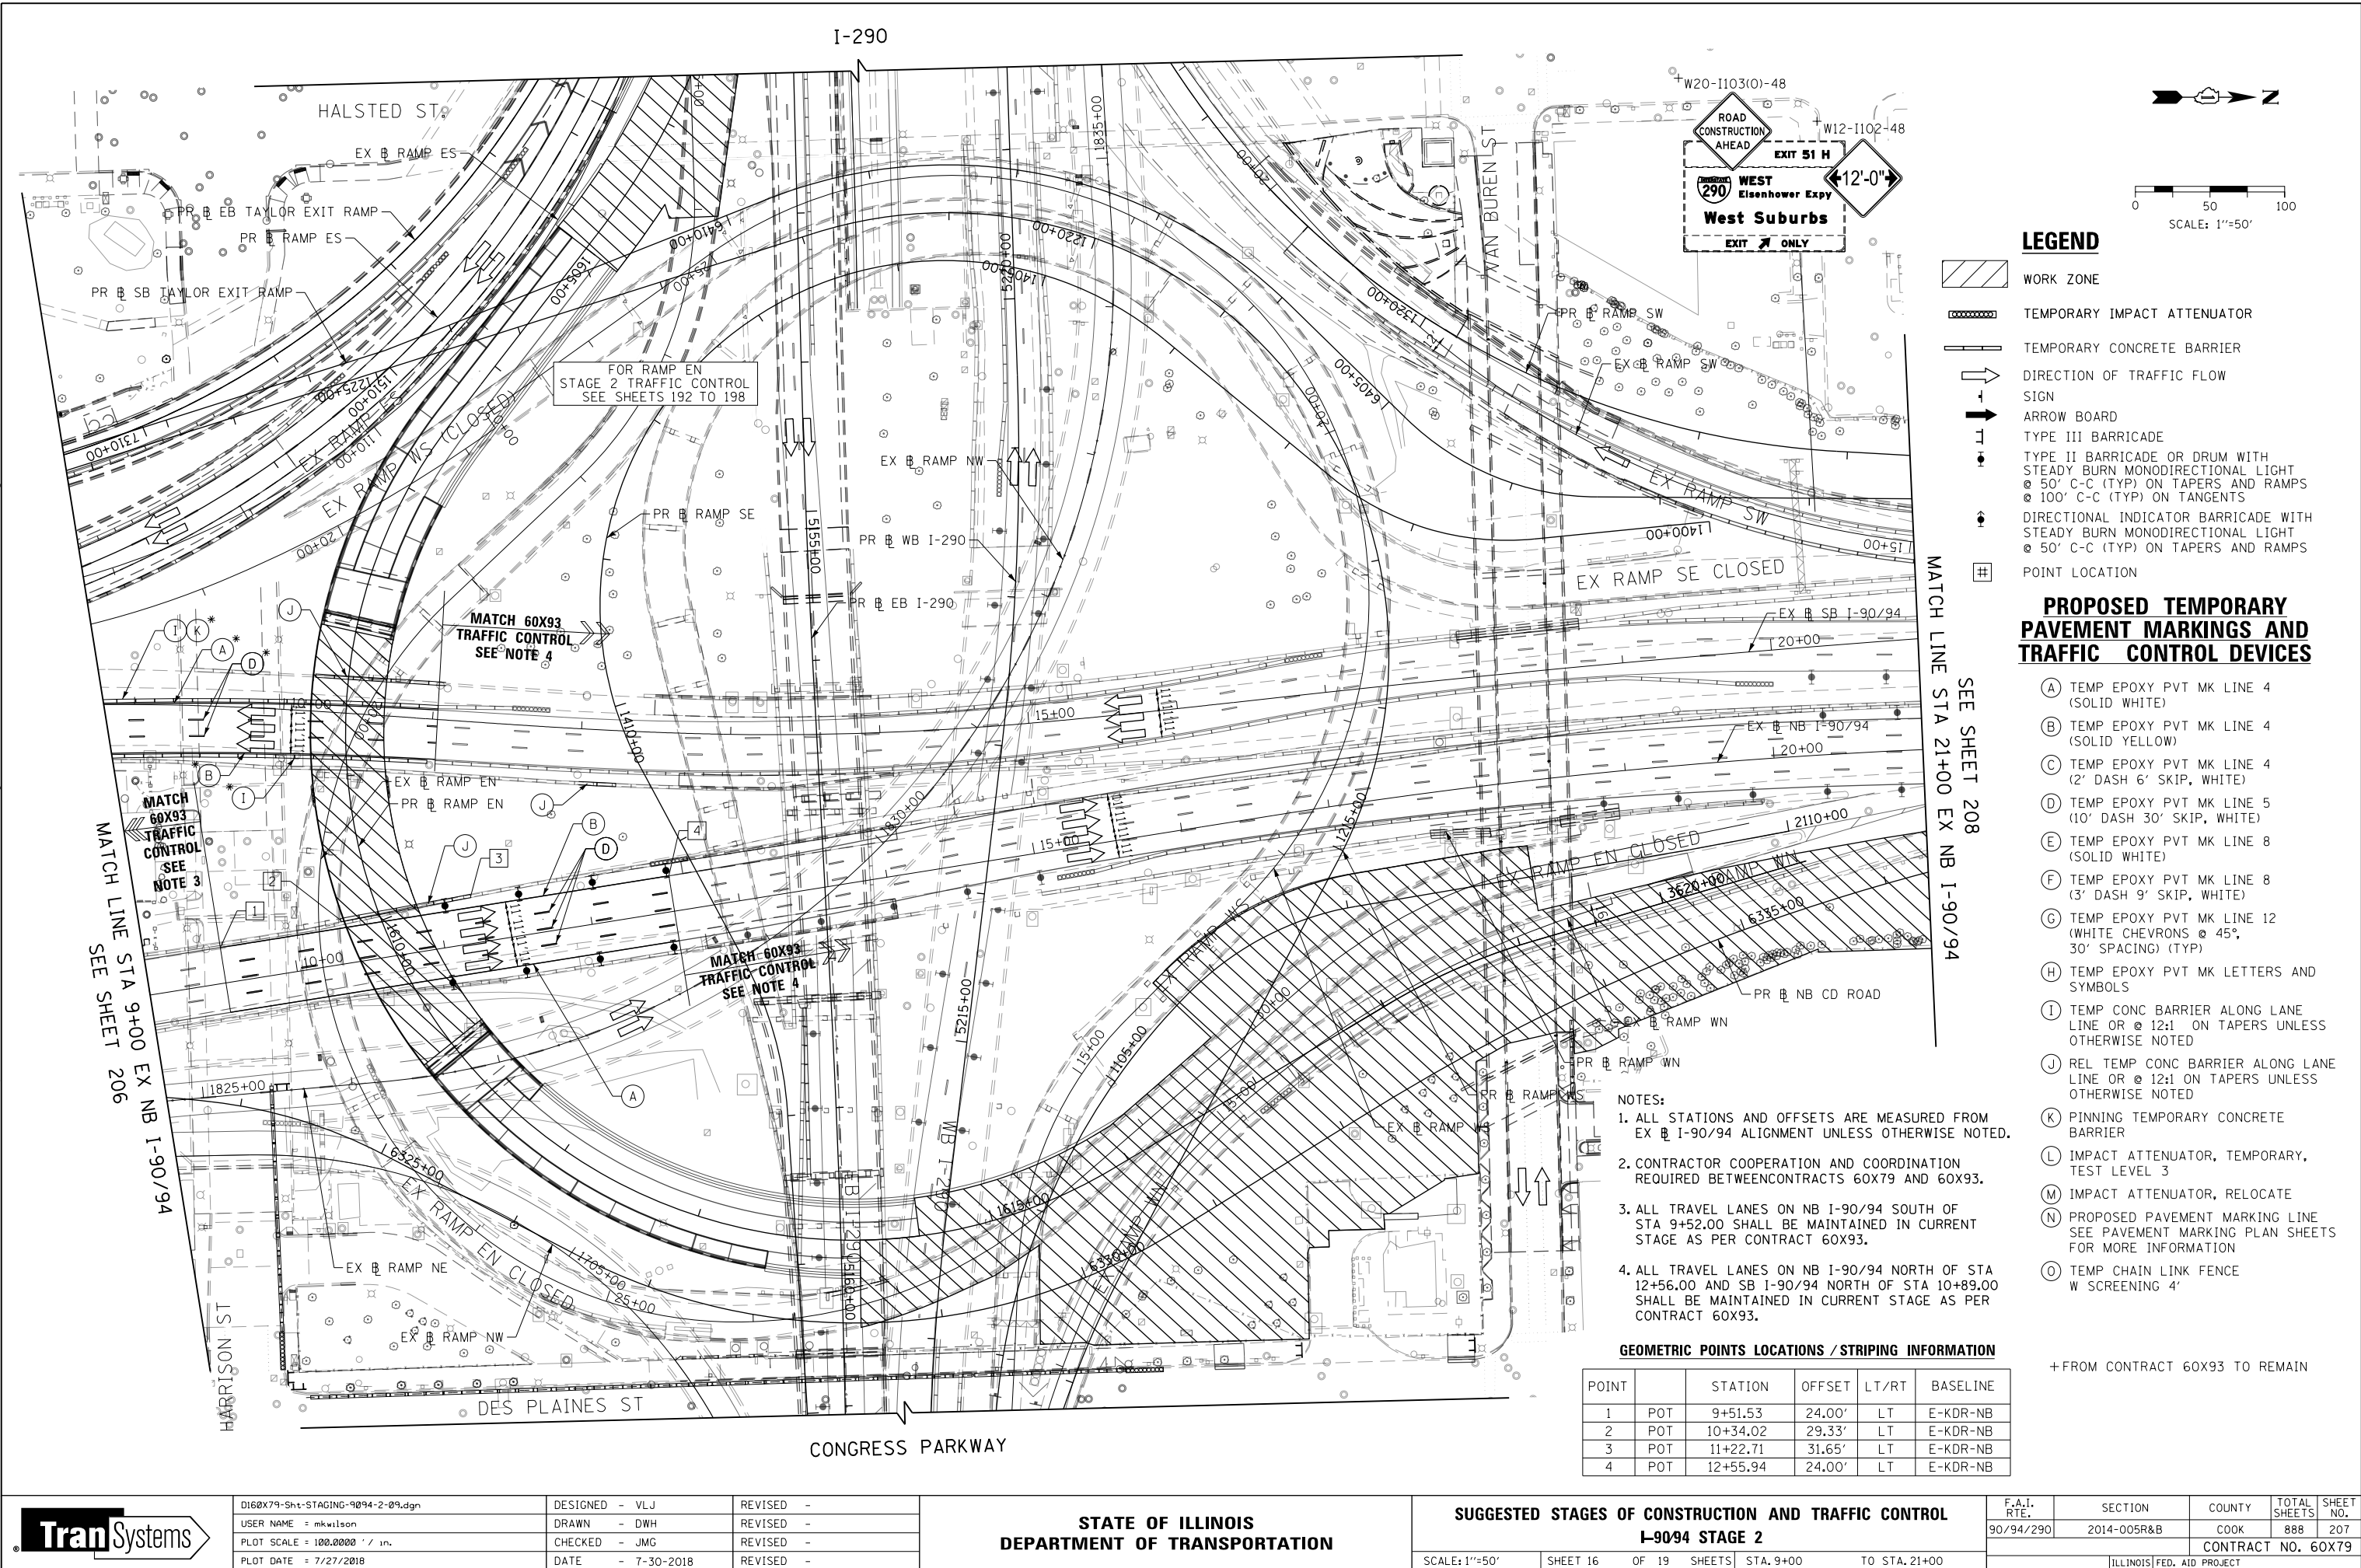

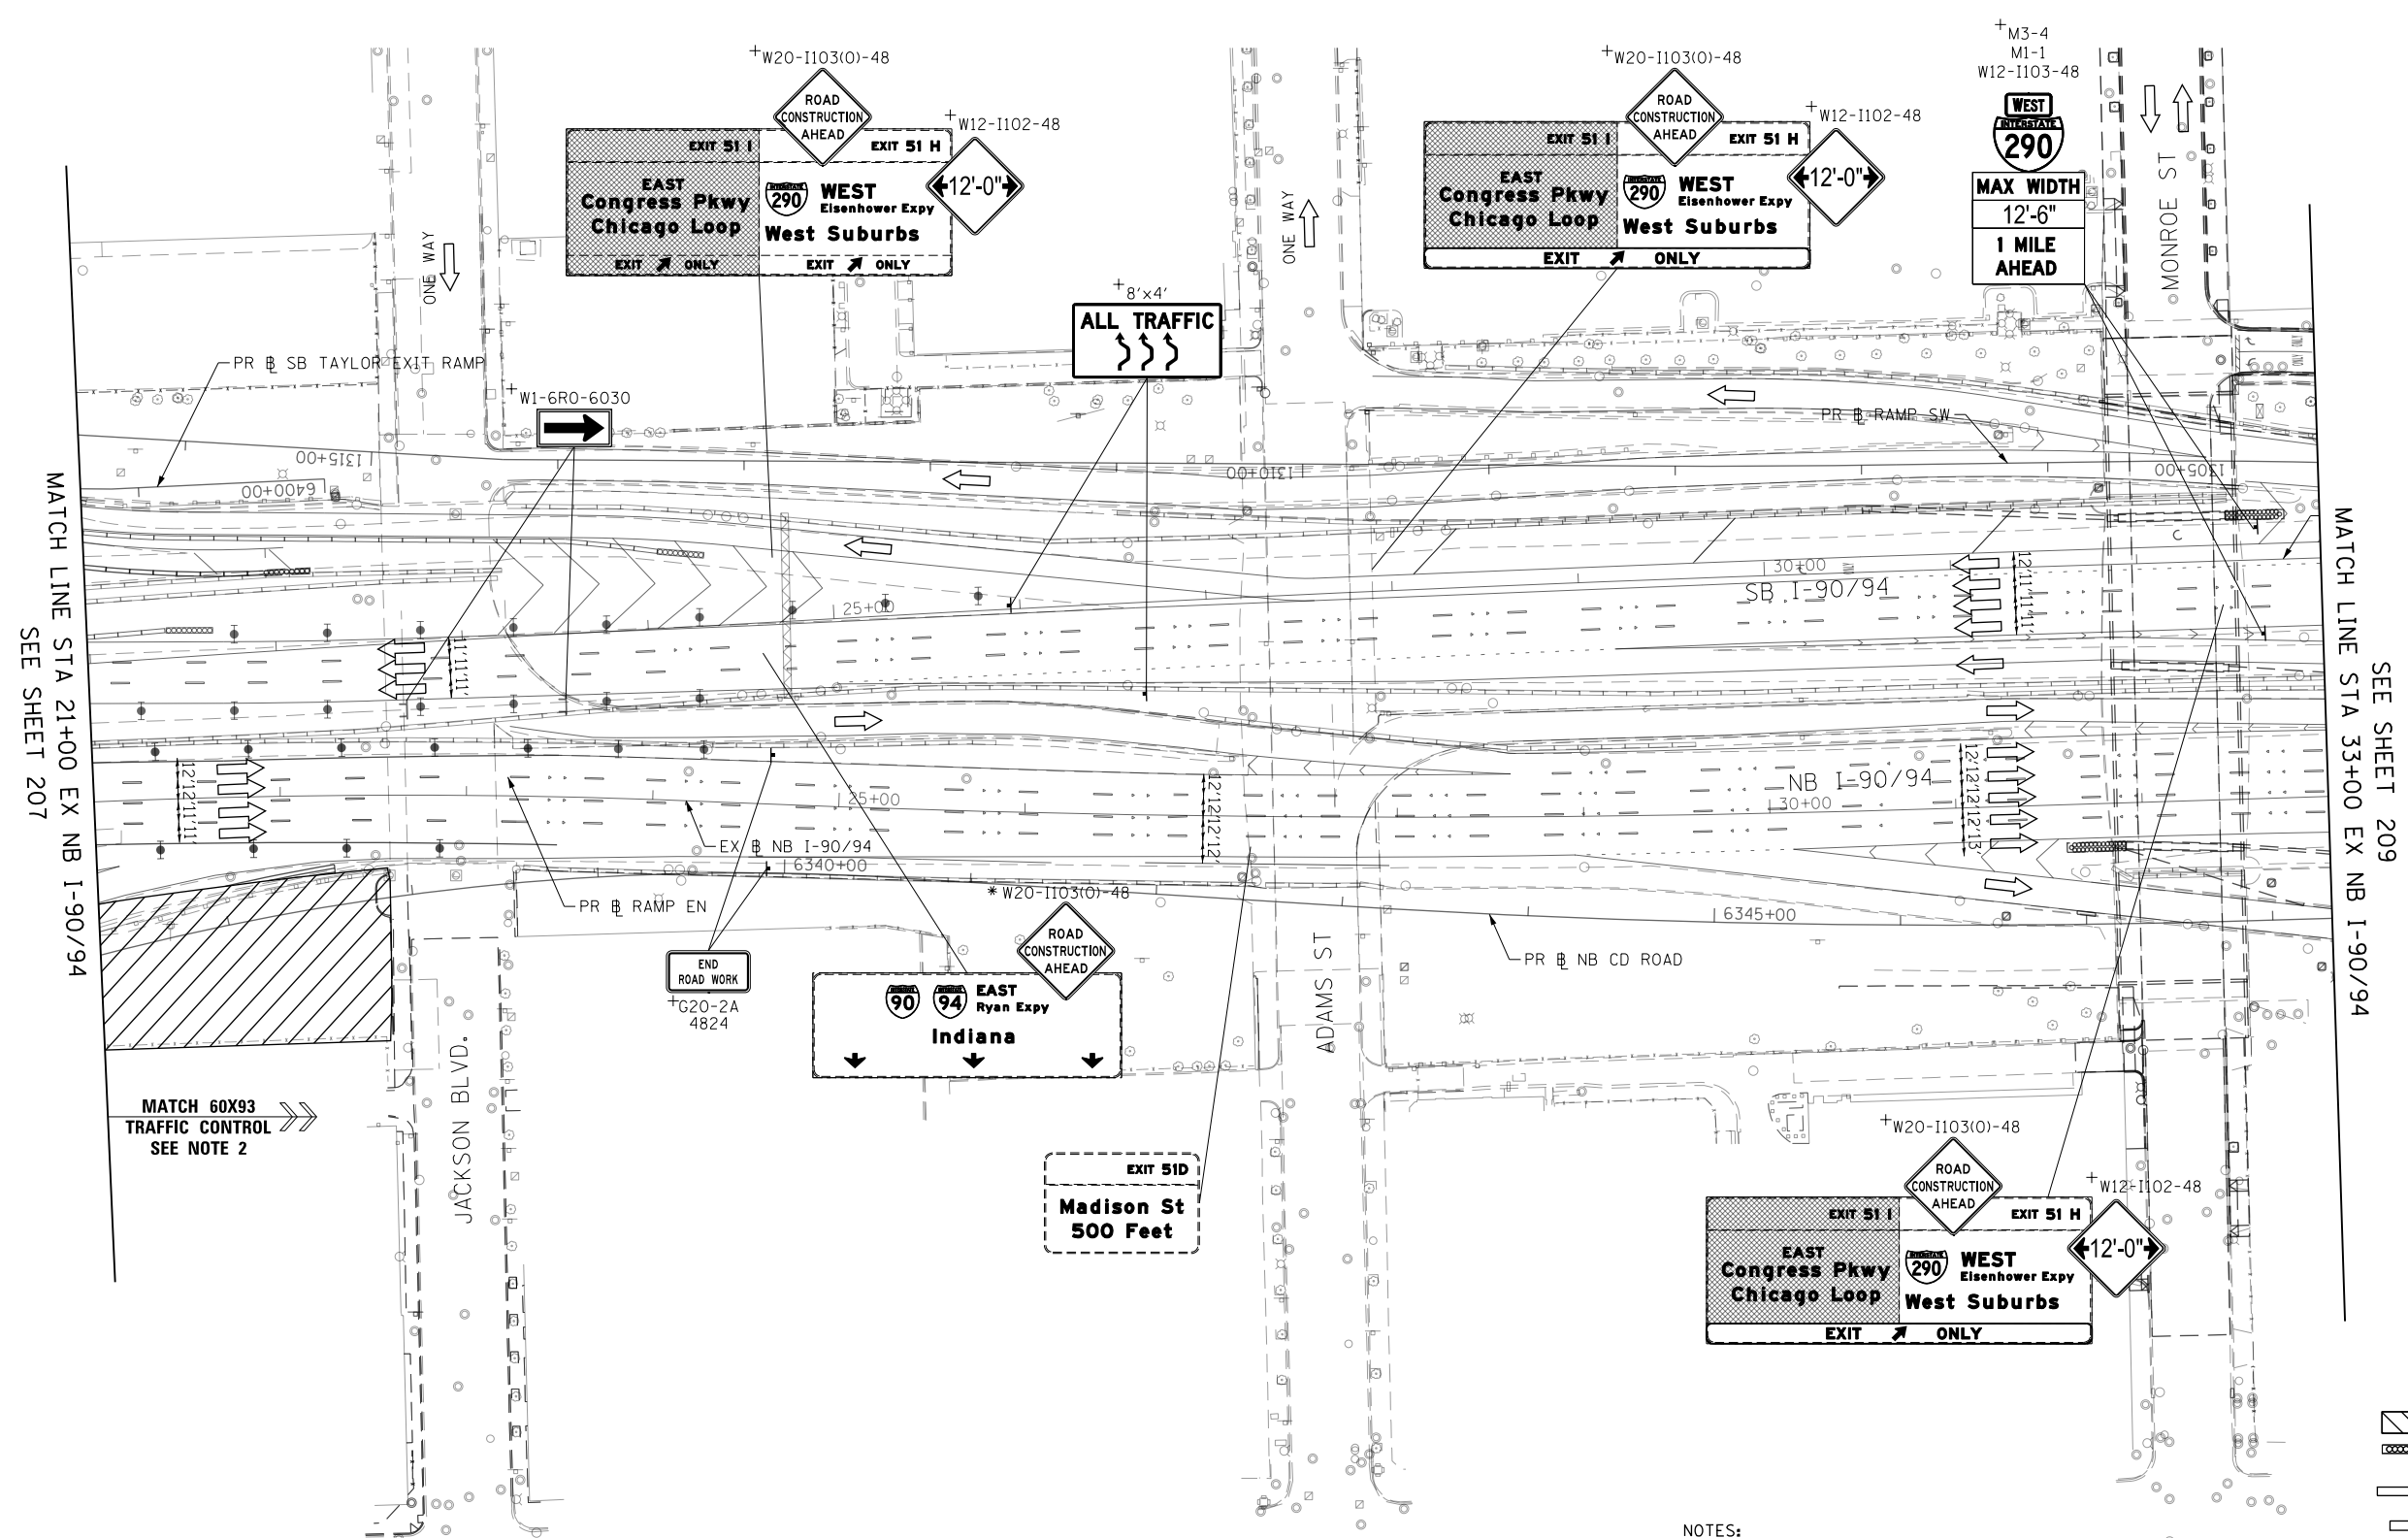

MATCH LINE STA 21+00 EX NB I-90/94
SEE SHEET 207

	WORK ZONE
	TEMPORARY IMPACT ATTENUATOR
	TEMPORARY CONCRETE BARRIER
	DIRECTION OF TRAFFIC FLOW
	SIGN
	ARROW BOARD
	TYPE III BARRICADE
	TYPE II BARRICADE OR DRUM WITH FLASHING LIGHT
	@ 50' C-C (TYP) ON TAPERS AND RAMP
	@ 100' C-C (TYP) ON TANGENTS
	DIRECTIONAL INDICATOR BARRICADE WITH STEADY BURN MONODIRECTIONAL LIGHT
	@ 50' C-C (TYP) ON TAPERS AND RAMP

F.A.I. RTE.	SECTION	COUNTY	TOTAL SHEETS	SHEET NO.
90/94/290	2014-005R&B	COOK	888	208

FILE PATH = p:\61779-PVNT-decomline\local\ECM_DS02_MX\Documents\01_Americas\Transportation\60269938_CtriclePhase_1\1000_CAD\006_Roadway\Sheets\60X79_Contract\0160X79-Sht-STAGING-9894-2-11.dgn



D160X79-Sht-STAGING-9894-2-11.dgn
USER NAME = mkwilson
PLOT SCALE = 100.0000' / in.
PLOT DATE = 7/27/2018



DESIGNED - VLJ	REVISED -
DRAWN - VLJ	REVISED -
CHECKED - JMG	REVISED -
DATE - 7-30-2018	REVISED -

STATE OF ILLINOIS
DEPARTMENT OF TRANSPORTATION

SUGGESTED STAGES OF CONSTRUCTION AND TRAFFIC CONTROL
I-90/94 STAGE 2

SCALE: 1"=50' SHEET 18 OF 19 SHEETS STA. 33+00 TO STA. 45+00

F.A.I. RTE.	SECTION	COUNTY	TOTAL SHEETS	SHEET NO.
90/94/290	2014-005R&B	COOK	888	209
CONTRACT NO. 60X79				
ILLINOIS FED. AID PROJECT				

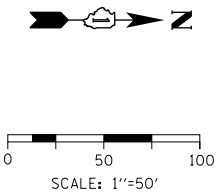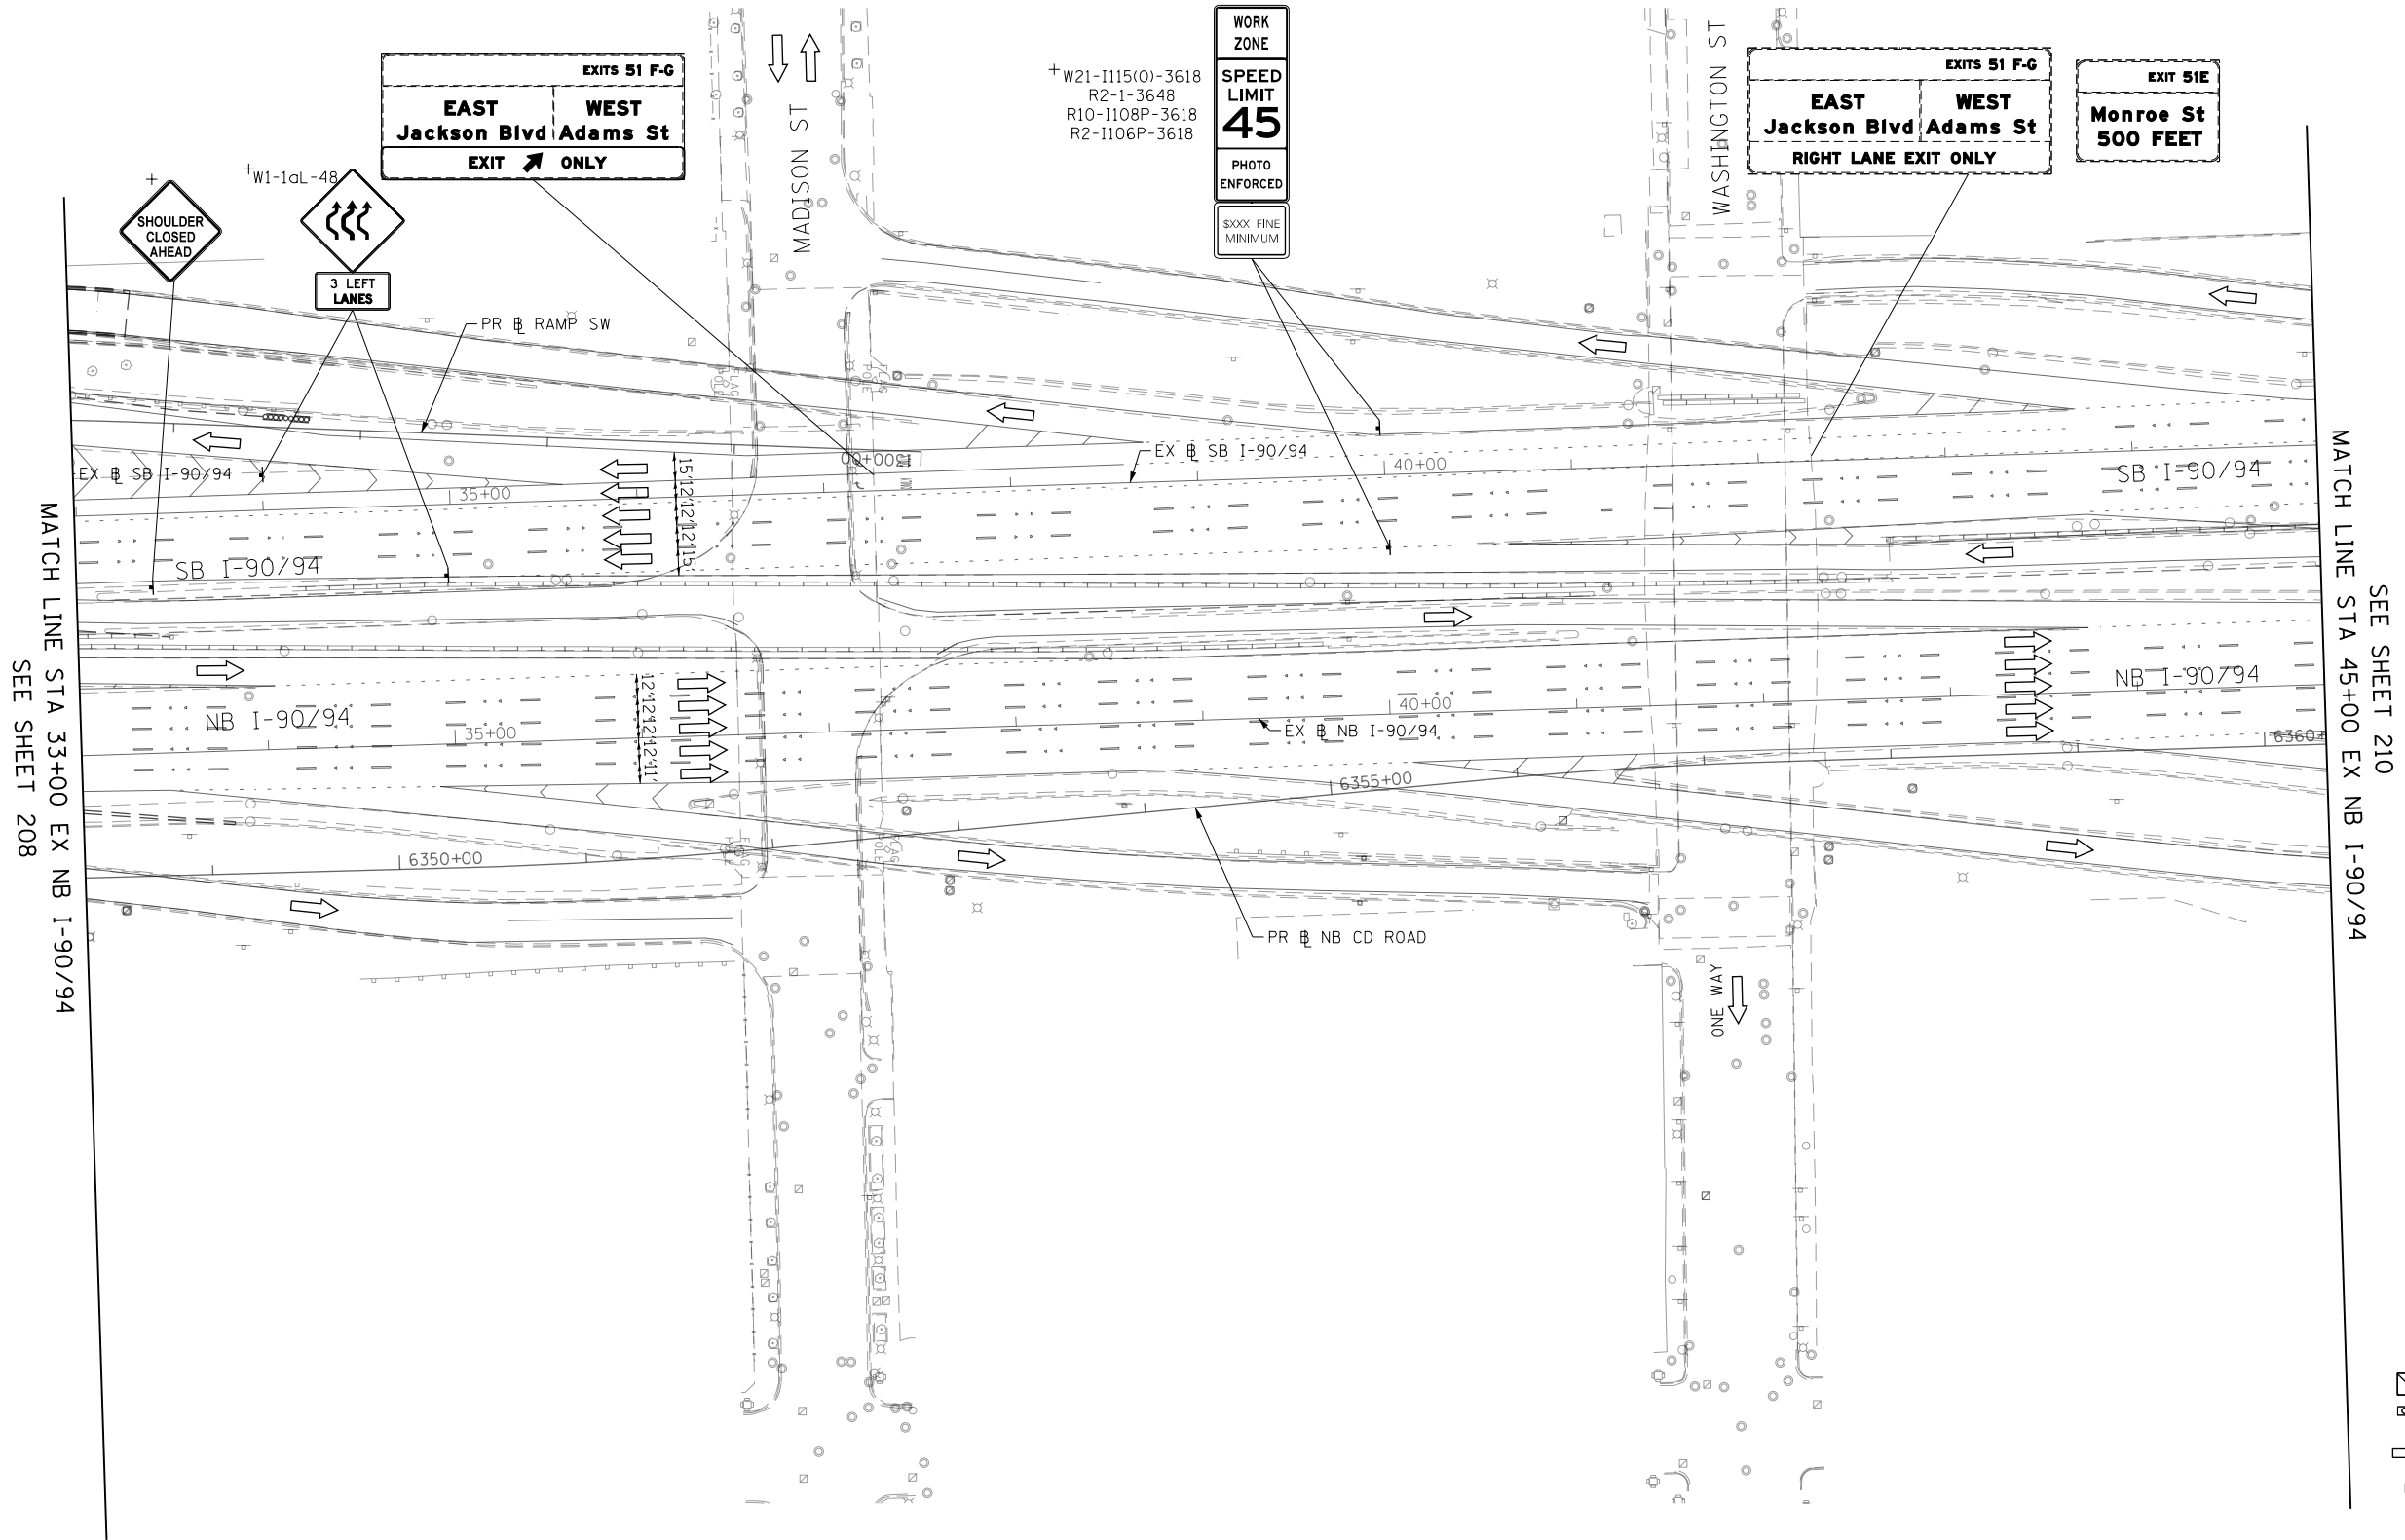

LEGEND

- WORK ZONE
- TEMPORARY IMPACT ATTENUATOR
- TEMPORARY CONCRETE BARRIER
- DIRECTION OF TRAFFIC FLOW SIGN
- ARROW BOARD
- TYPE III BARRICADE
- TYPE II BARRICADE OR DRUM WITH FLASHING LIGHT
 - 50' C-C (TYP) ON TAPERS AND RAMP
 - 100' C-C (TYP) ON TANGENTS
- DIRECTIONAL INDICATOR BARRICADE WITH STEADY BURN MONODIRECTIONAL LIGHT
 - 50' C-C (TYP) ON TAPERS AND RAMP

NOTES:
1. ALL STATIONS AND OFFSETS ARE MEASURED FROM EX @ I-90/94 ALIGNMENT UNLESS OTHERWISE NOTED.

+ FROM CONTRACT 60X93 TO REMAIN

FILE PATH = p:\61779-PWNT\ascomonline\local\ECM\DS02_MW\Documents\01_Americas\Transportation\60269938_Ctricle\Phase 1\1000_CAD\006_Roadway\Sheets\60X79_Contract\DI60X79-Sht-STAGING-9894-2-12.dgn



DI60X79-Sht-STAGING-9894-2-12.dgn
USER NAME = mkwilson
PLOT SCALE = 100.0000' / in.
PLOT DATE = 7/27/2018


DESIGNED - VLJ	REVISED -
DRAWN - DWH	REVISED -
CHECKED - JMG	REVISED -
DATE - 7-30-2018	REVISED -

STATE OF ILLINOIS
DEPARTMENT OF TRANSPORTATION

SUGGESTED STAGES OF CONSTRUCTION AND TRAFFIC CONTROL
I-90/94 STAGE 2

SCALE: 1"=50' SHEET 19 OF 19 SHEETS STA. 45+00 TO STA.

F.A.I. RTE.	SECTION	COUNTY	TOTAL SHEETS	SHEET NO.
90/94/290	2014-005R&B	COOK	888	210
CONTRACT NO. 60X79				
ILLINOIS FED. AID PROJECT				

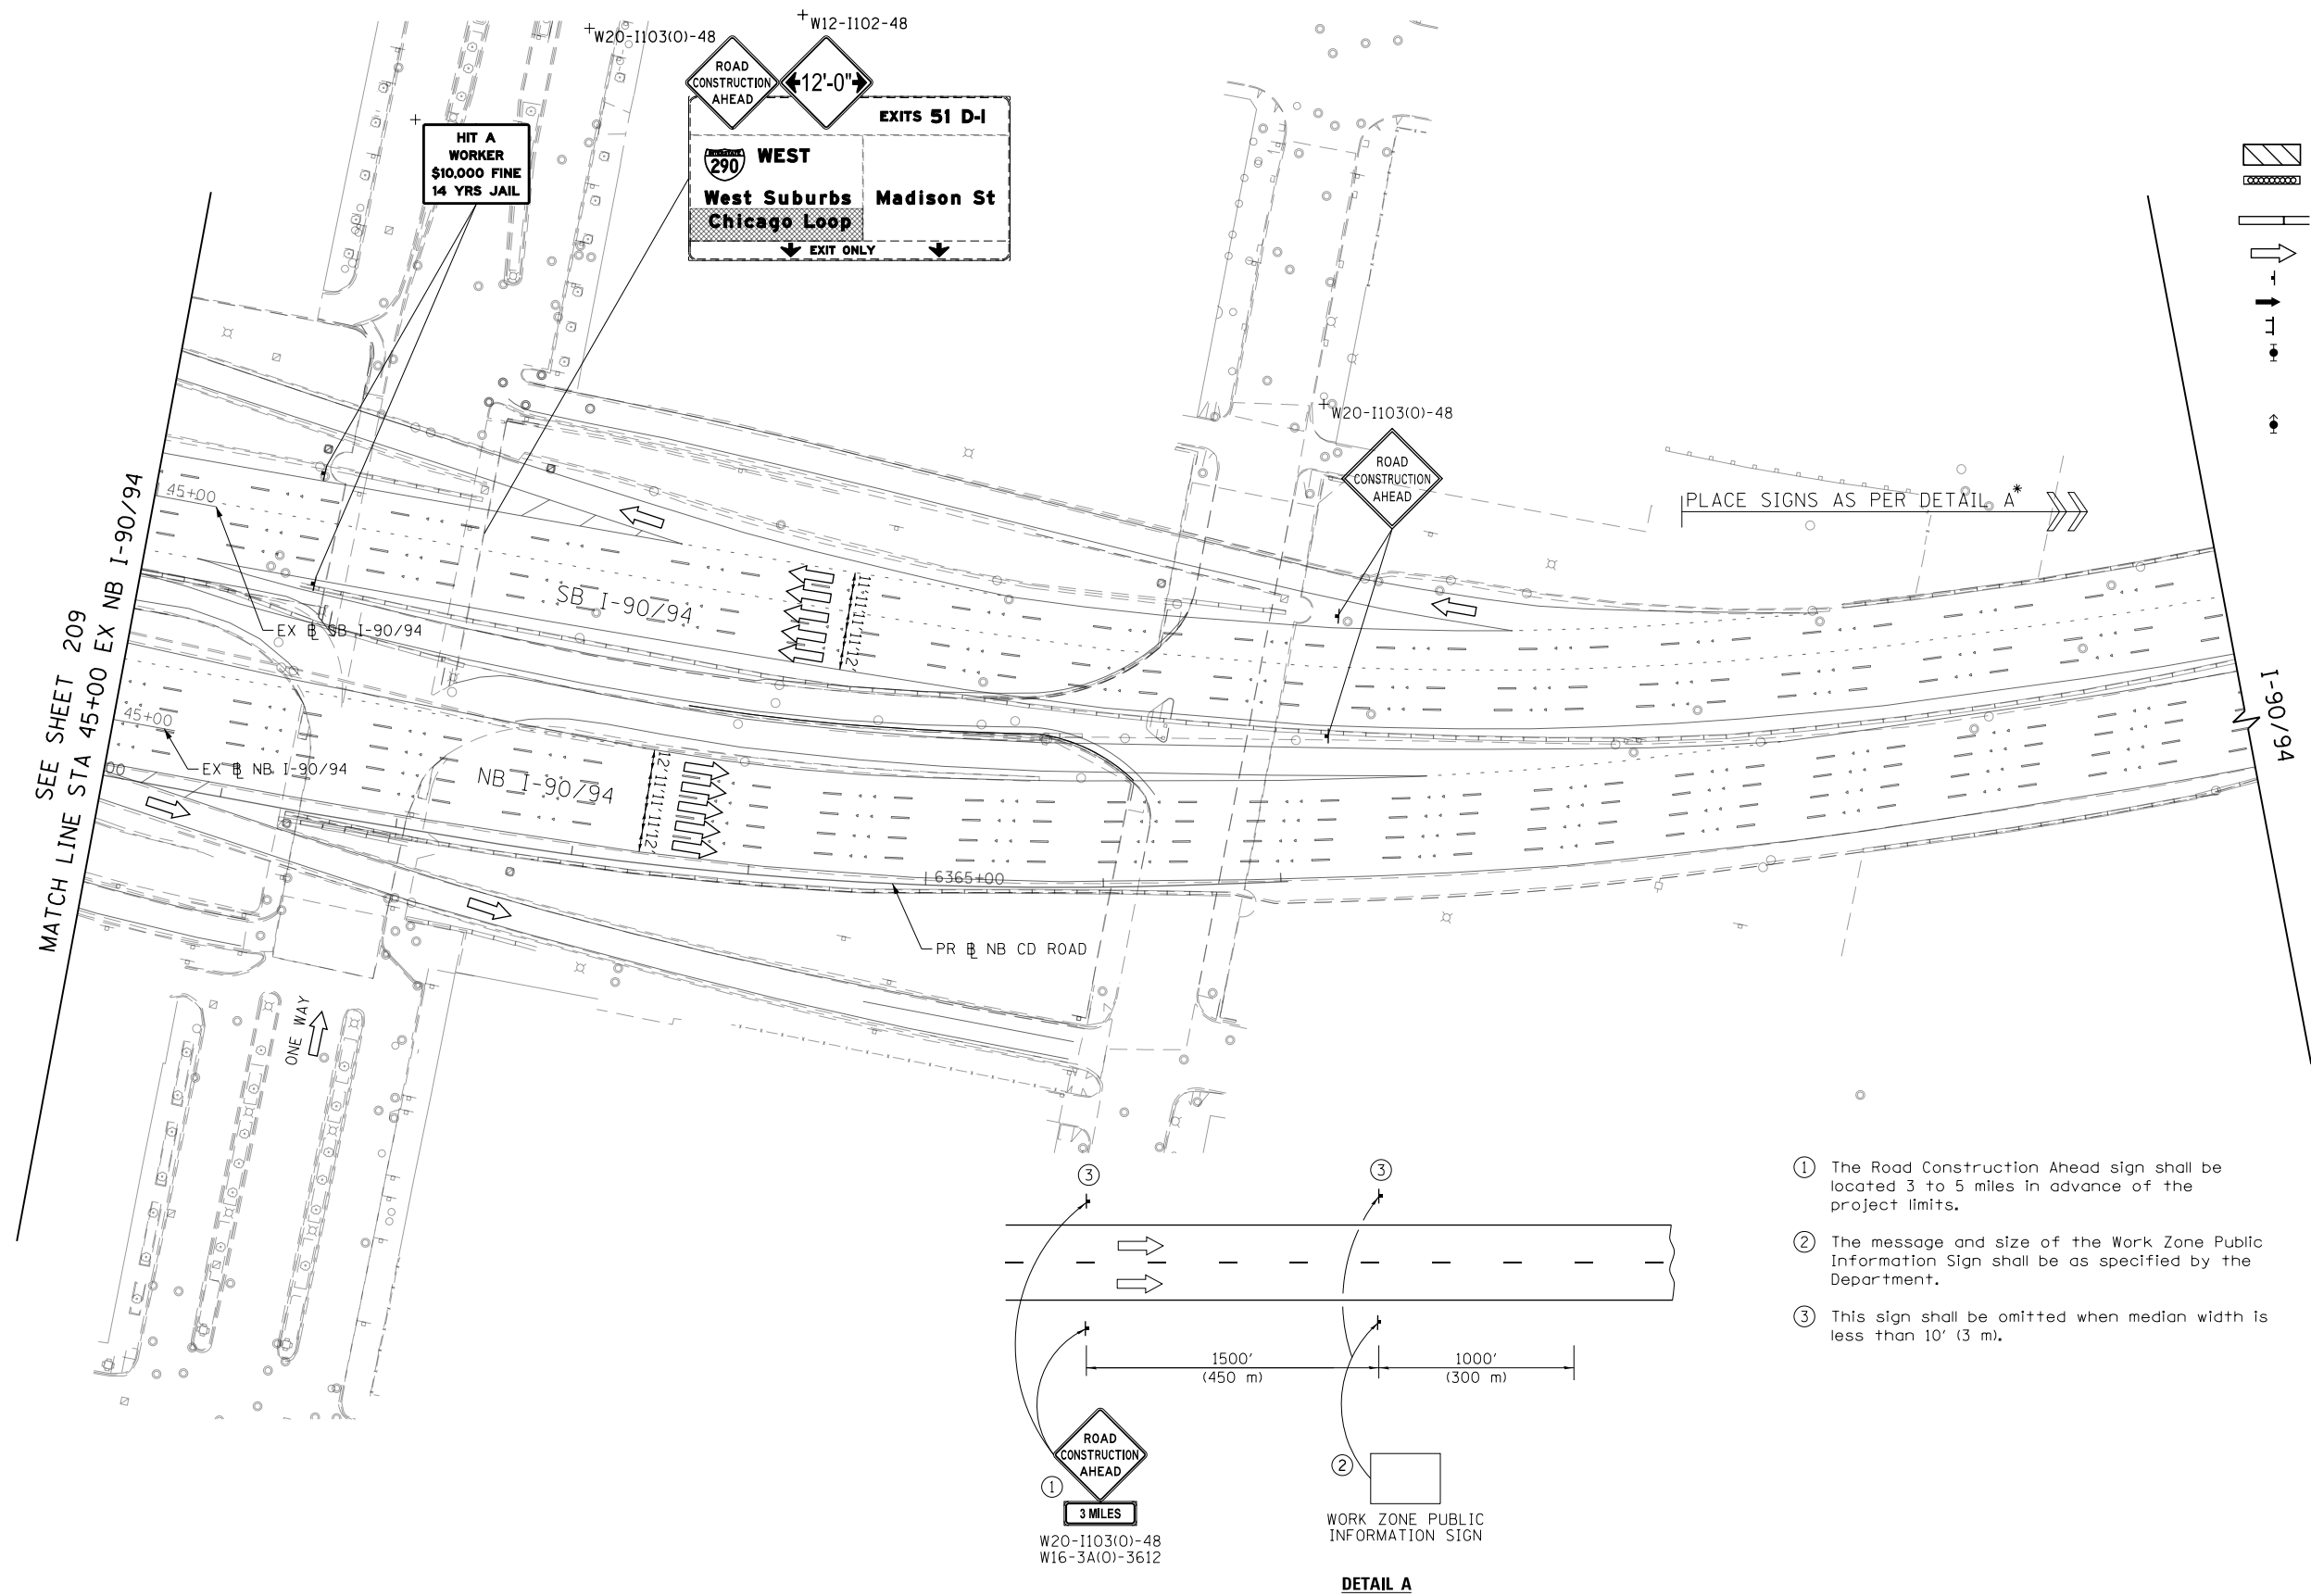


LEGEND

- WORK ZONE
- TEMPORARY IMPACT ATTENUATOR
- TEMPORARY CONCRETE BARRIER
- DIRECTION OF TRAFFIC FLOW SIGN
- ARROW BOARD
- TYPE III BARRICADE
- TYPE II BARRICADE OR DRUM WITH FLASHING LIGHT
 - 50' C-C (TYP) ON TAPERS AND RAMP
 - 100' C-C (TYP) ON TANGENTS
- DIRECTIONAL INDICATOR BARRICADE WITH STEADY BURN MONODIRECTIONAL LIGHT
 - 50' C-C (TYP) ON TAPERS AND RAMP

+ FROM CONTRACT 60X93 TO REMAIN


- The Road Construction Ahead sign shall be located 3 to 5 miles in advance of the project limits.
- The message and size of the Work Zone Public Information Sign shall be as specified by the Department.
- This sign shall be omitted when median width is less than 10' (3 m).

 

	WORK ZONE
	TEMPORARY IMPACT ATTENUATOR
	TEMPORARY CONCRETE BARRIER
	DIRECTION OF TRAFFIC FLOW
	SIGN
	ARROW BOARD
	TYPE III BARRICADE
	TYPE II BARRICADE OR DRUM WITH STEADY BURN MONODIRECTIONAL LIGHT @ 50' C-C (TYP) ON TAPERS AND RAMPS @ 100' C-C (TYP) ON TANGENTS
	DIRECTIONAL INDICATOR BARRICADE WITH STEADY BURN MONODIRECTIONAL LIGHT @ 50' C-C (TYP) ON TAPERS AND RAMPS
	POINT LOCATION

- (A) TEMP EPOXY PVT MK LINE 4
(SOLID WHITE)
- (B) TEMP EPOXY PVT MK LINE 4
(SOLID YELLOW)
- (C) TEMP EPOXY PVT MK LINE 4
(2' DASH 6' SKIP, WHITE)
- (D) TEMP EPOXY PVT MK LINE 5
(10' DASH 30' SKIP, WHITE)
- (E) TEMP EPOXY PVT MK LINE 8
(SOLID WHITE)
- (F) TEMP EPOXY PVT MK LINE 8
(3' DASH 9' SKIP, WHITE)
- (G) TEMP EPOXY PVT MK LINE 12
(WHITE CHEVRONS @ 45°, 30' SPACING) (TYP)
- (H) TEMP EPOXY PVT MK LETTERS AND SYMBOLS
- (I) TEMP CONB BARRIER ALONG LANE LINE OR @ 12:1 ON TAPERS UNLESS OTHERWISE NOTED
- (J) REL TEMP CONB BARRIER ALONG LANE LINE OR @ 12:1 ON TAPERS UNLESS OTHERWISE NOTED
- (K) PINNING TEMPORARY CONCRETE BARRIER
- (L) IMPACT ATTENUATOR, TEMPORARY, TEST LEVEL 3
- (M) IMPACT ATTENUATOR, RELOCATE
- (N) PROPOSED PAVEMENT MARKING LINE
SEE PAVEMENT MARKING PLAN SHEETS FOR MORE INFORMATION
- (O) TEMP CHAIN LINK FENCE
W SCREENING 4'

*FROM PREVIOUS STAGE TO REMAIN

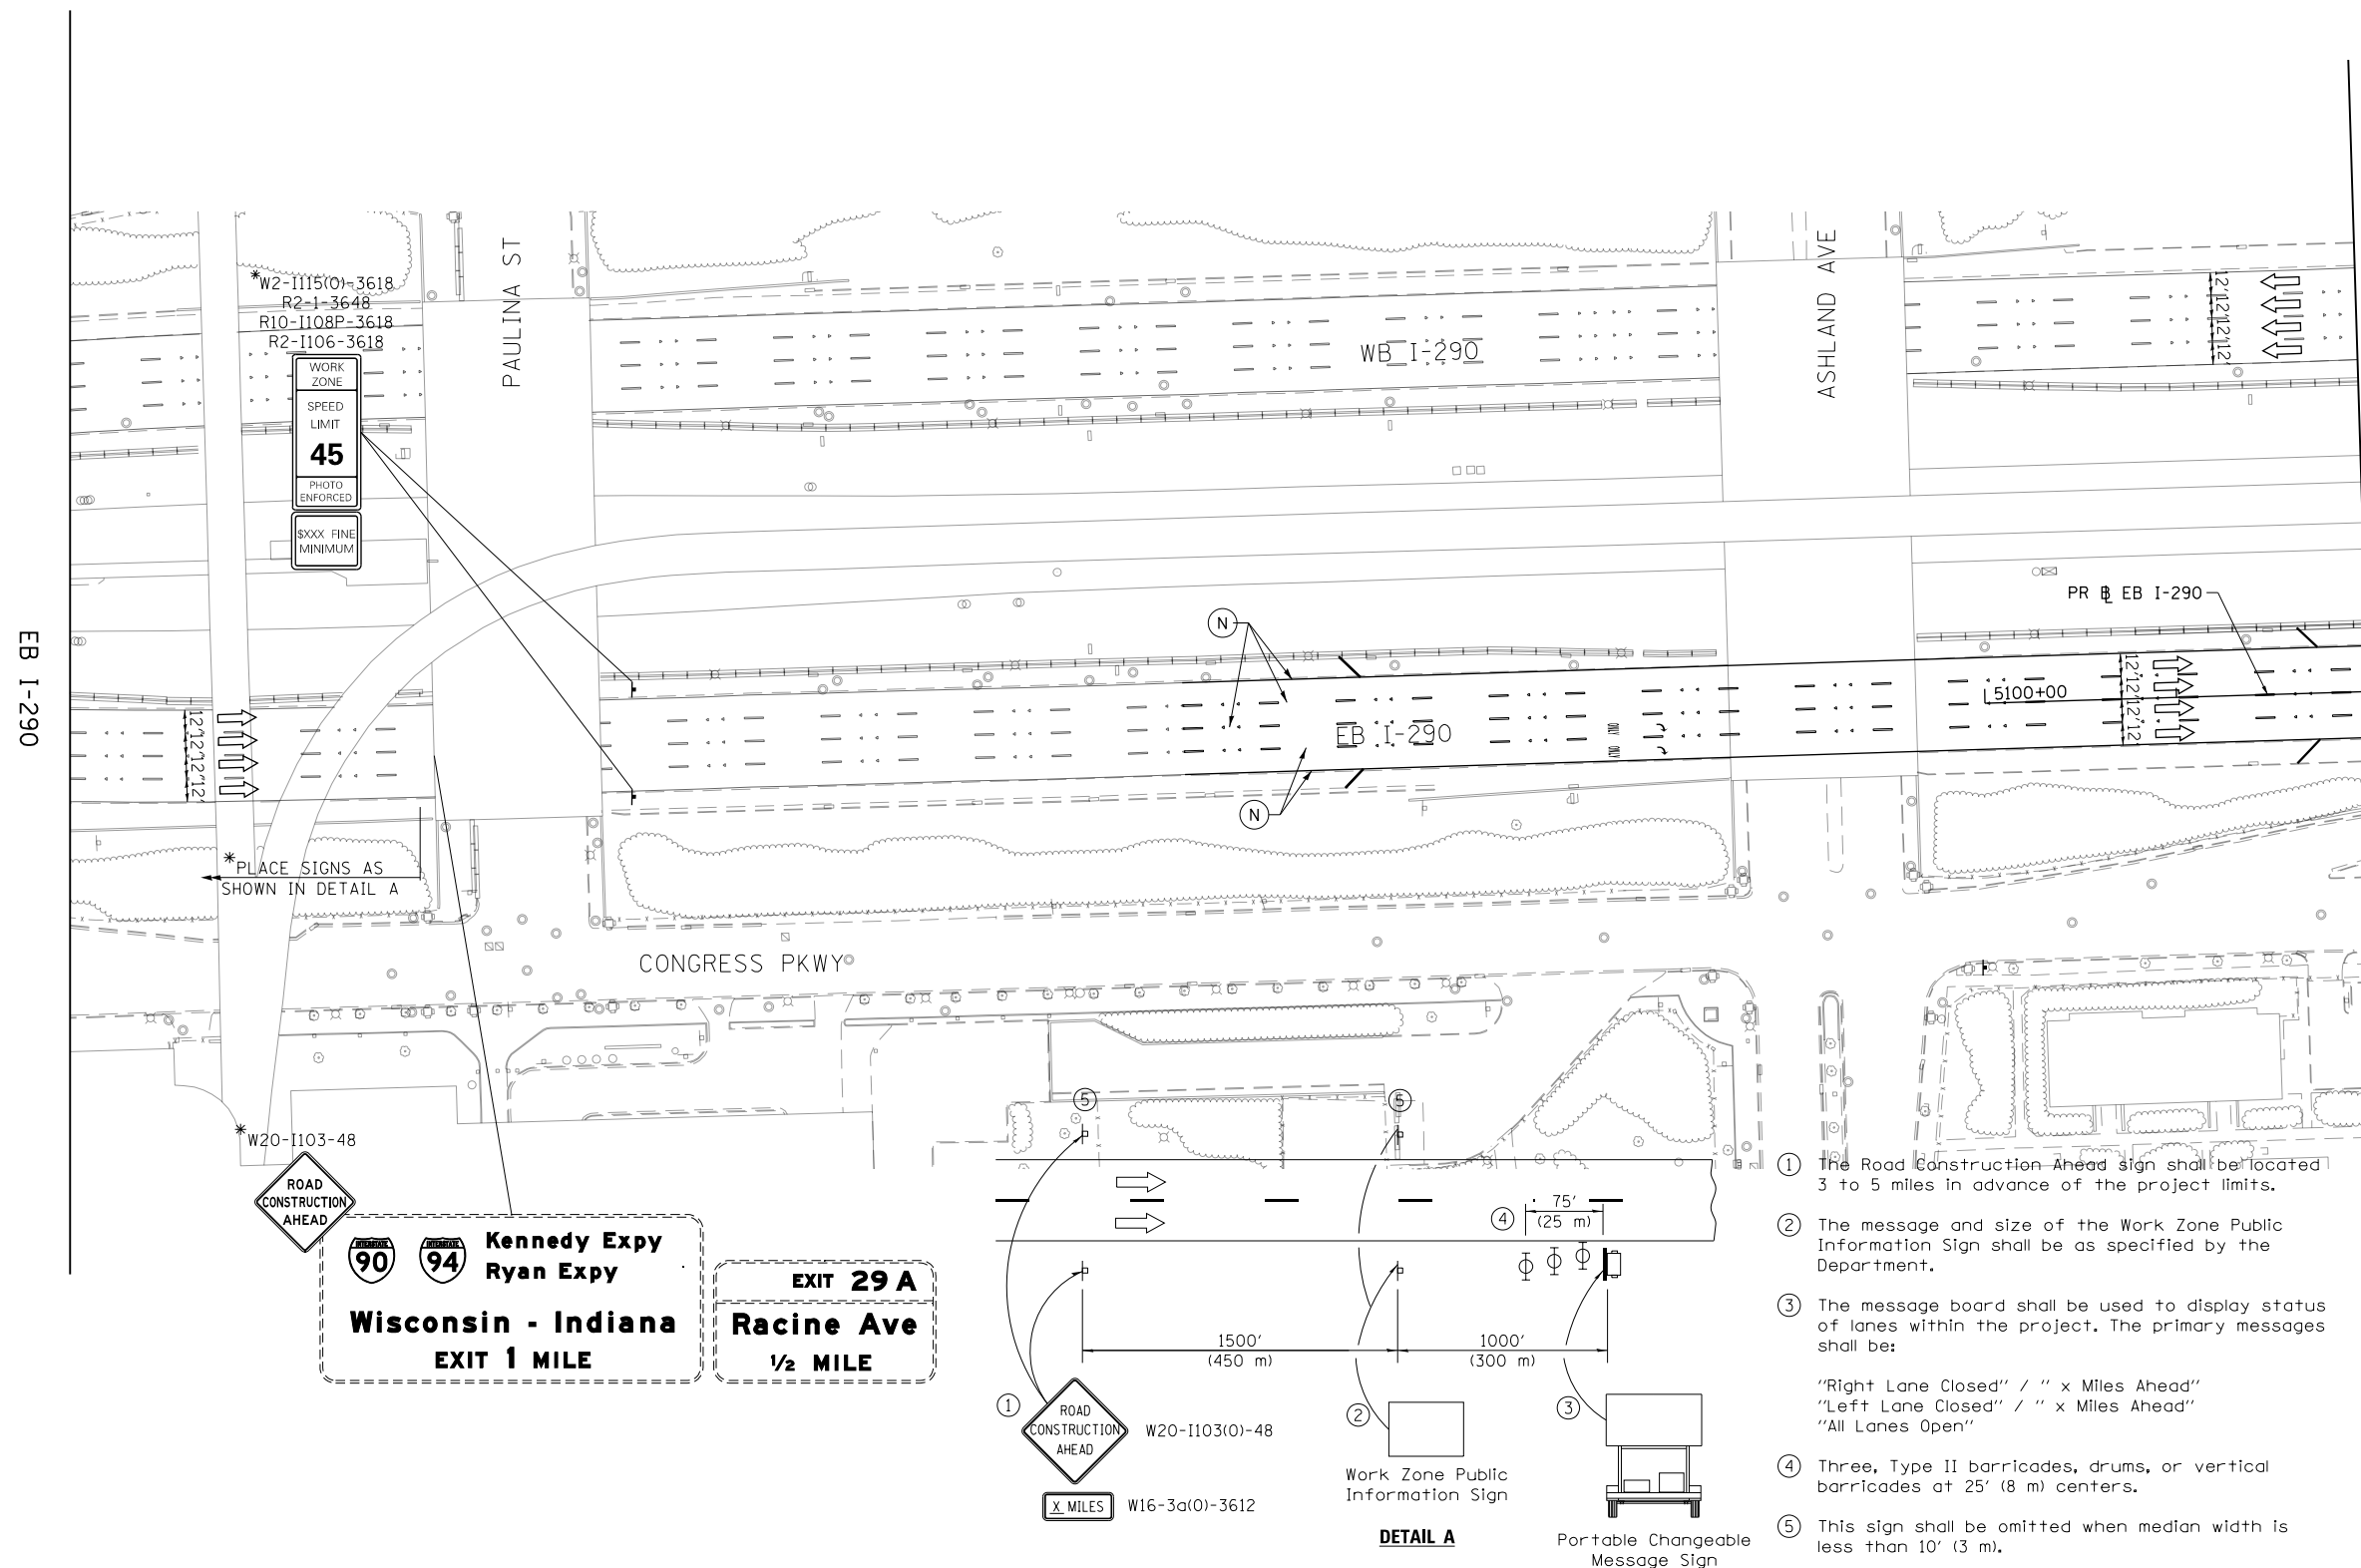


D:\0X79-SHT-STAGING-RAMP-EN-3-01.dgn	DESIGNED - VLJ	REVISED -
USER NAME = mkwilson	DRAWN - DWH	REVISED -
PLOT SCALE = 100.0000' / in.	CHECKED - JMG	REVISED -
PLOT DATE = 7/27/2018	DATE - 7-30-2018	REVISED -

**STATE OF ILLINOIS
DEPARTMENT OF TRANSPORTATION**

SUGGESTED STAGES OF CONSTRUCTION AND TRAFFIC CONTROL
EASTBOUND I-290 STAGE 3

SCALE: 1"=50'	SHEET 1	OF 19 SHEETS	STA.	TO STA. 5102+00
---------------	---------	--------------	------	-----------------


F.A.I. RTE.	SECTION	COUNTY	TOTAL SHEETS	SHEET NO.
90/94/290	2014-005R&B	COOK	888	211
CONTRACT NO. 60X79				
ILLINOIS FED. AID PROJECT				

 

	WORK ZONE
	TEMPORARY IMPACT ATTENUATOR
	TEMPORARY CONCRETE BARRIER
	DIRECTION OF TRAFFIC FLOW SIGN
	ARROW BOARD
	TYPE III BARRICADE
	TYPE II BARRICADE OR DRUM WITH STEADY BURN MONODIRECTIONAL LIGHT @ 50' C-C (TYP) ON TAPERS AND RAMP @ 100' C-C (TYP) ON TANGENTS
	DIRECTIONAL INDICATOR BARRICADE WITH STEADY BURN MONODIRECTIONAL LIGHT @ 50' C-C (TYP) ON TAPERS AND RAMP
	POINT LOCATION

- (A) TEMP EPOXY PVT MK LINE 4
(SOLID WHITE)
- (B) TEMP EPOXY PVT MK LINE 4
(SOLID YELLOW)
- (C) TEMP EPOXY PVT MK LINE 4
(2' DASH 6' SKIP, WHITE)
- (D) TEMP EPOXY PVT MK LINE 5
(10' DASH 30' SKIP, WHITE)
- (E) TEMP EPOXY PVT MK LINE 8
(SOLID WHITE)
- (F) TEMP EPOXY PVT MK LINE 8
(3' DASH 9' SKIP, WHITE)
- (G) TEMP EPOXY PVT MK LINE 12
(WHITE CHEVRONS @ 45°, 30' SPACING) (TYP)
- (H) TEMP EPOXY PVT MK LETTERS AND SYMBOLS
- (I) TEMP CONB BARRIER ALONG LANE LINE OR @ 12:1 ON TAPERS UNLESS OTHERWISE NOTED
- (J) REL TEMP CONB BARRIER ALONG LANE LINE OR @ 12:1 ON TAPERS UNLESS OTHERWISE NOTED
- (K) PINNING TEMPORARY CONCRETE BARRIER
- (L) IMPACT ATTENUATOR, TEMPORARY, TEST LEVEL 3
- (M) IMPACT ATTENUATOR, RELOCATE
- (N) PROPOSED PAVEMENT MARKING LINE
SEE PAVEMENT MARKING PLAN SHEETS FOR MORE INFORMATION
- (O) TEMP CHAIN LINK FENCE
W SCREENING 4'

*FROM PREVIOUS STAGE TO REMAIN

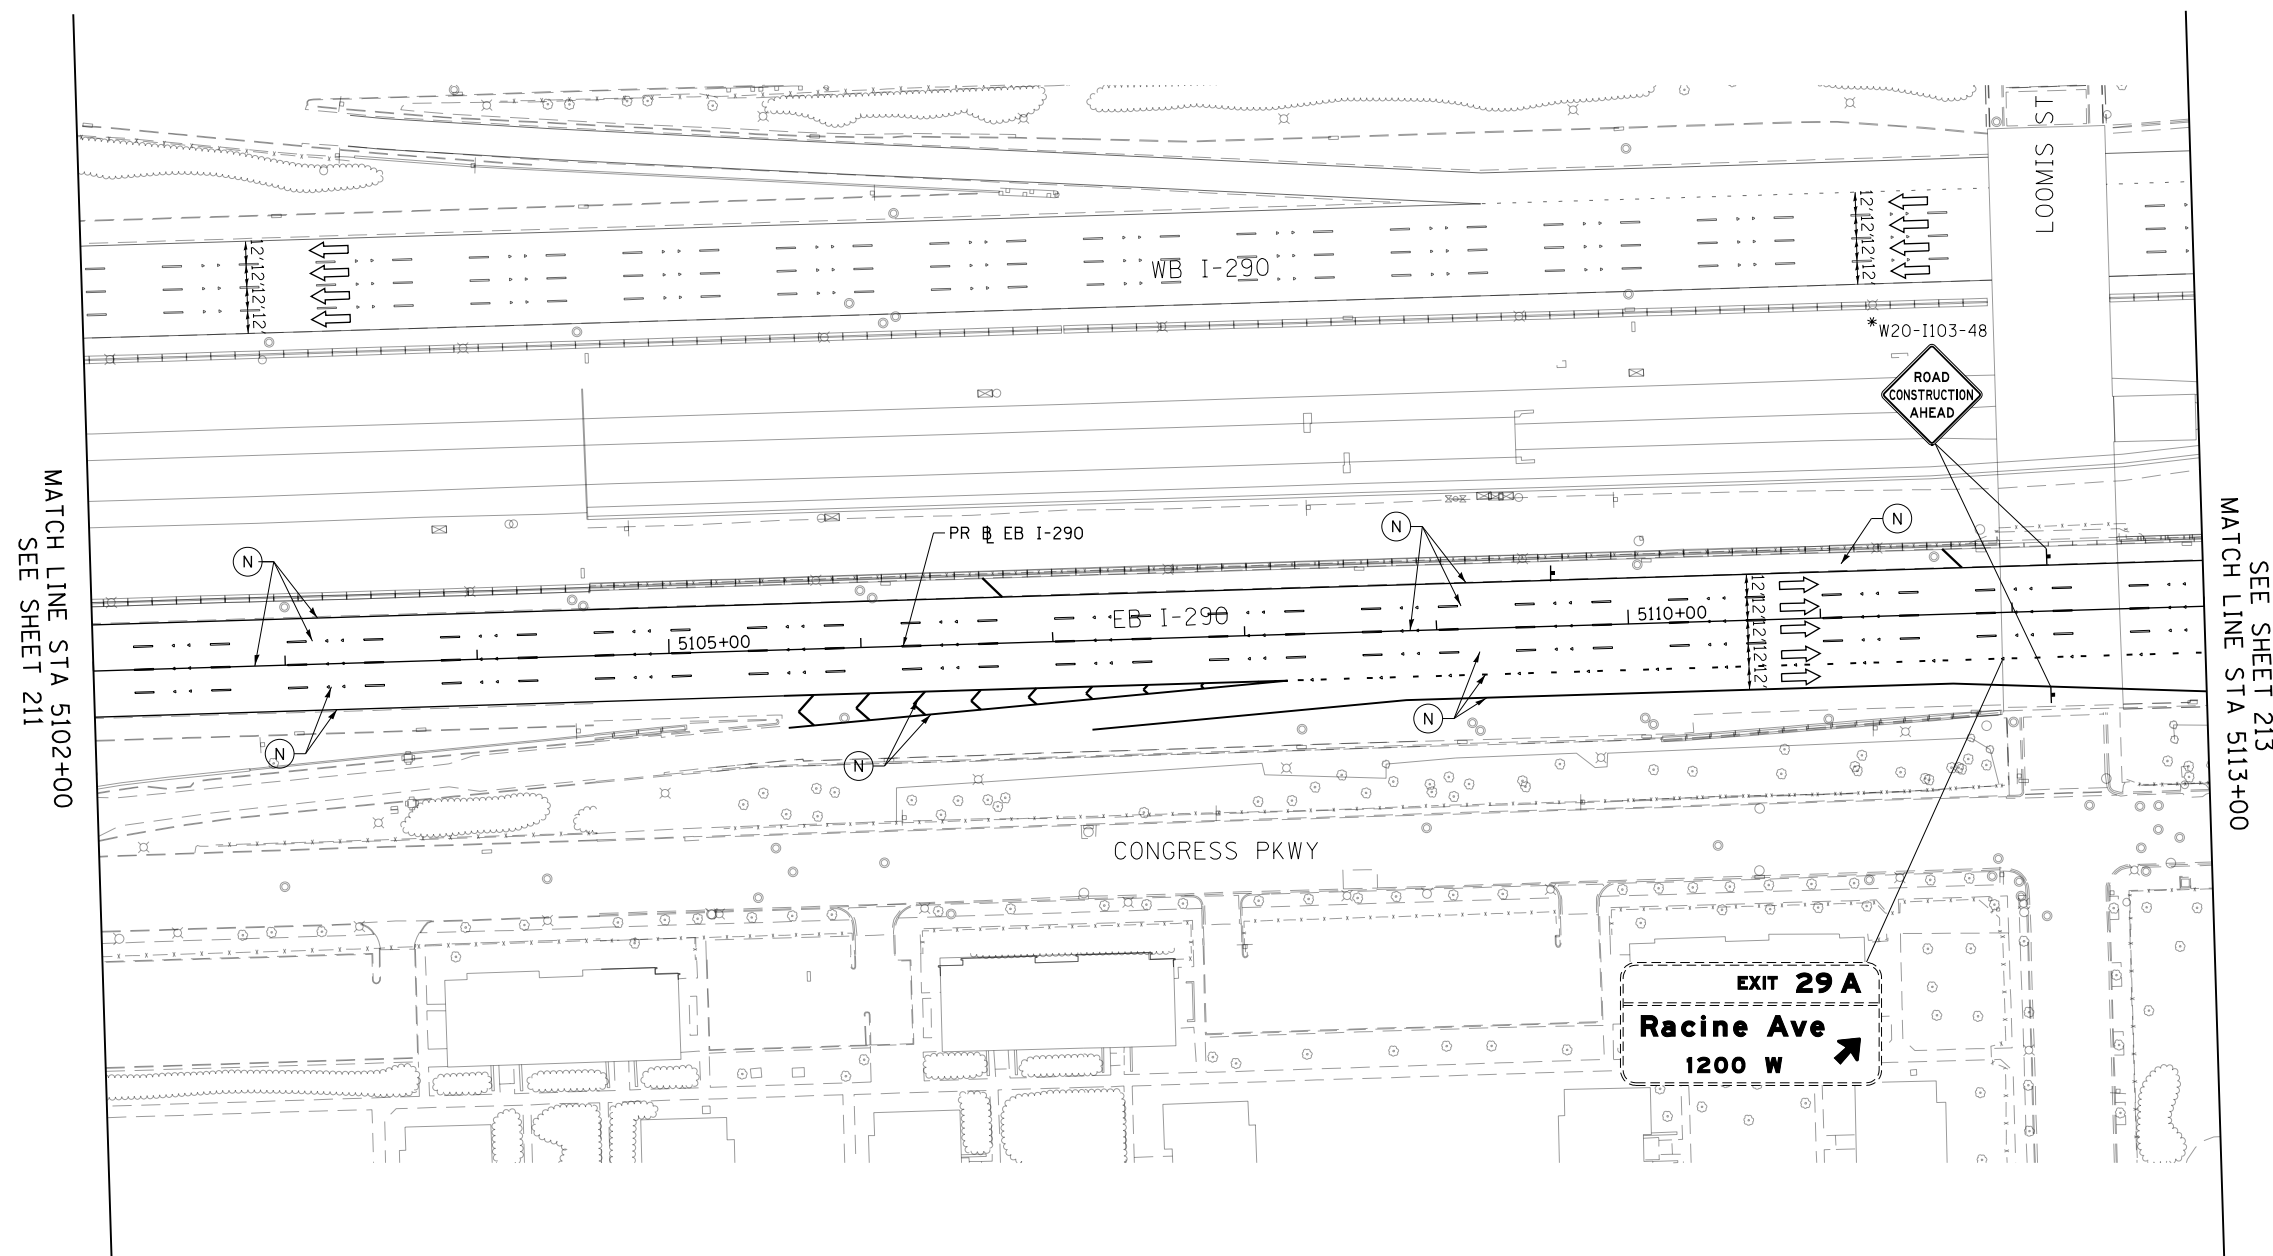

D:\079-SHT-STAGING-RAMP-EN-3-02.dgn	DESIGNED - VLJ	REVISED -
USER NAME = mkwilson	DRAWN - DWH	REVISED -
PLOT SCALE = 100.0000' / in.	CHECKED - JMG	REVISED -
PLOT DATE = 7/27/2018	DATE - 7-30-2018	REVISED -

STATE OF ILLINOIS
DEPARTMENT OF TRANSPORTATION


**SUGGESTED STAGES OF CONSTRUCTION AND TRAFFIC CONTROL
EASTBOUND I-290 STAGE 3**

SCALE: 1"=50'	SHEET 2	OF 19 SHEETS	STA. 5102+00	TO STA. 5113+00
---------------	---------	--------------	--------------	-----------------

F.A.I. RTE.	SECTION	COUNTY	TOTAL SHEETS	SHEET NO.
90/94/290	2014-005R&B	COOK	888	212
		CONTRACT NO. 60X79		
ILLINOIS FED. AID PROJECT				

FILE PATH = p:\61779-PVNT-STAGING-RAMP-EN-3-03.dgn

MATCH LINE STA 5113+00
SEE SHEET 212

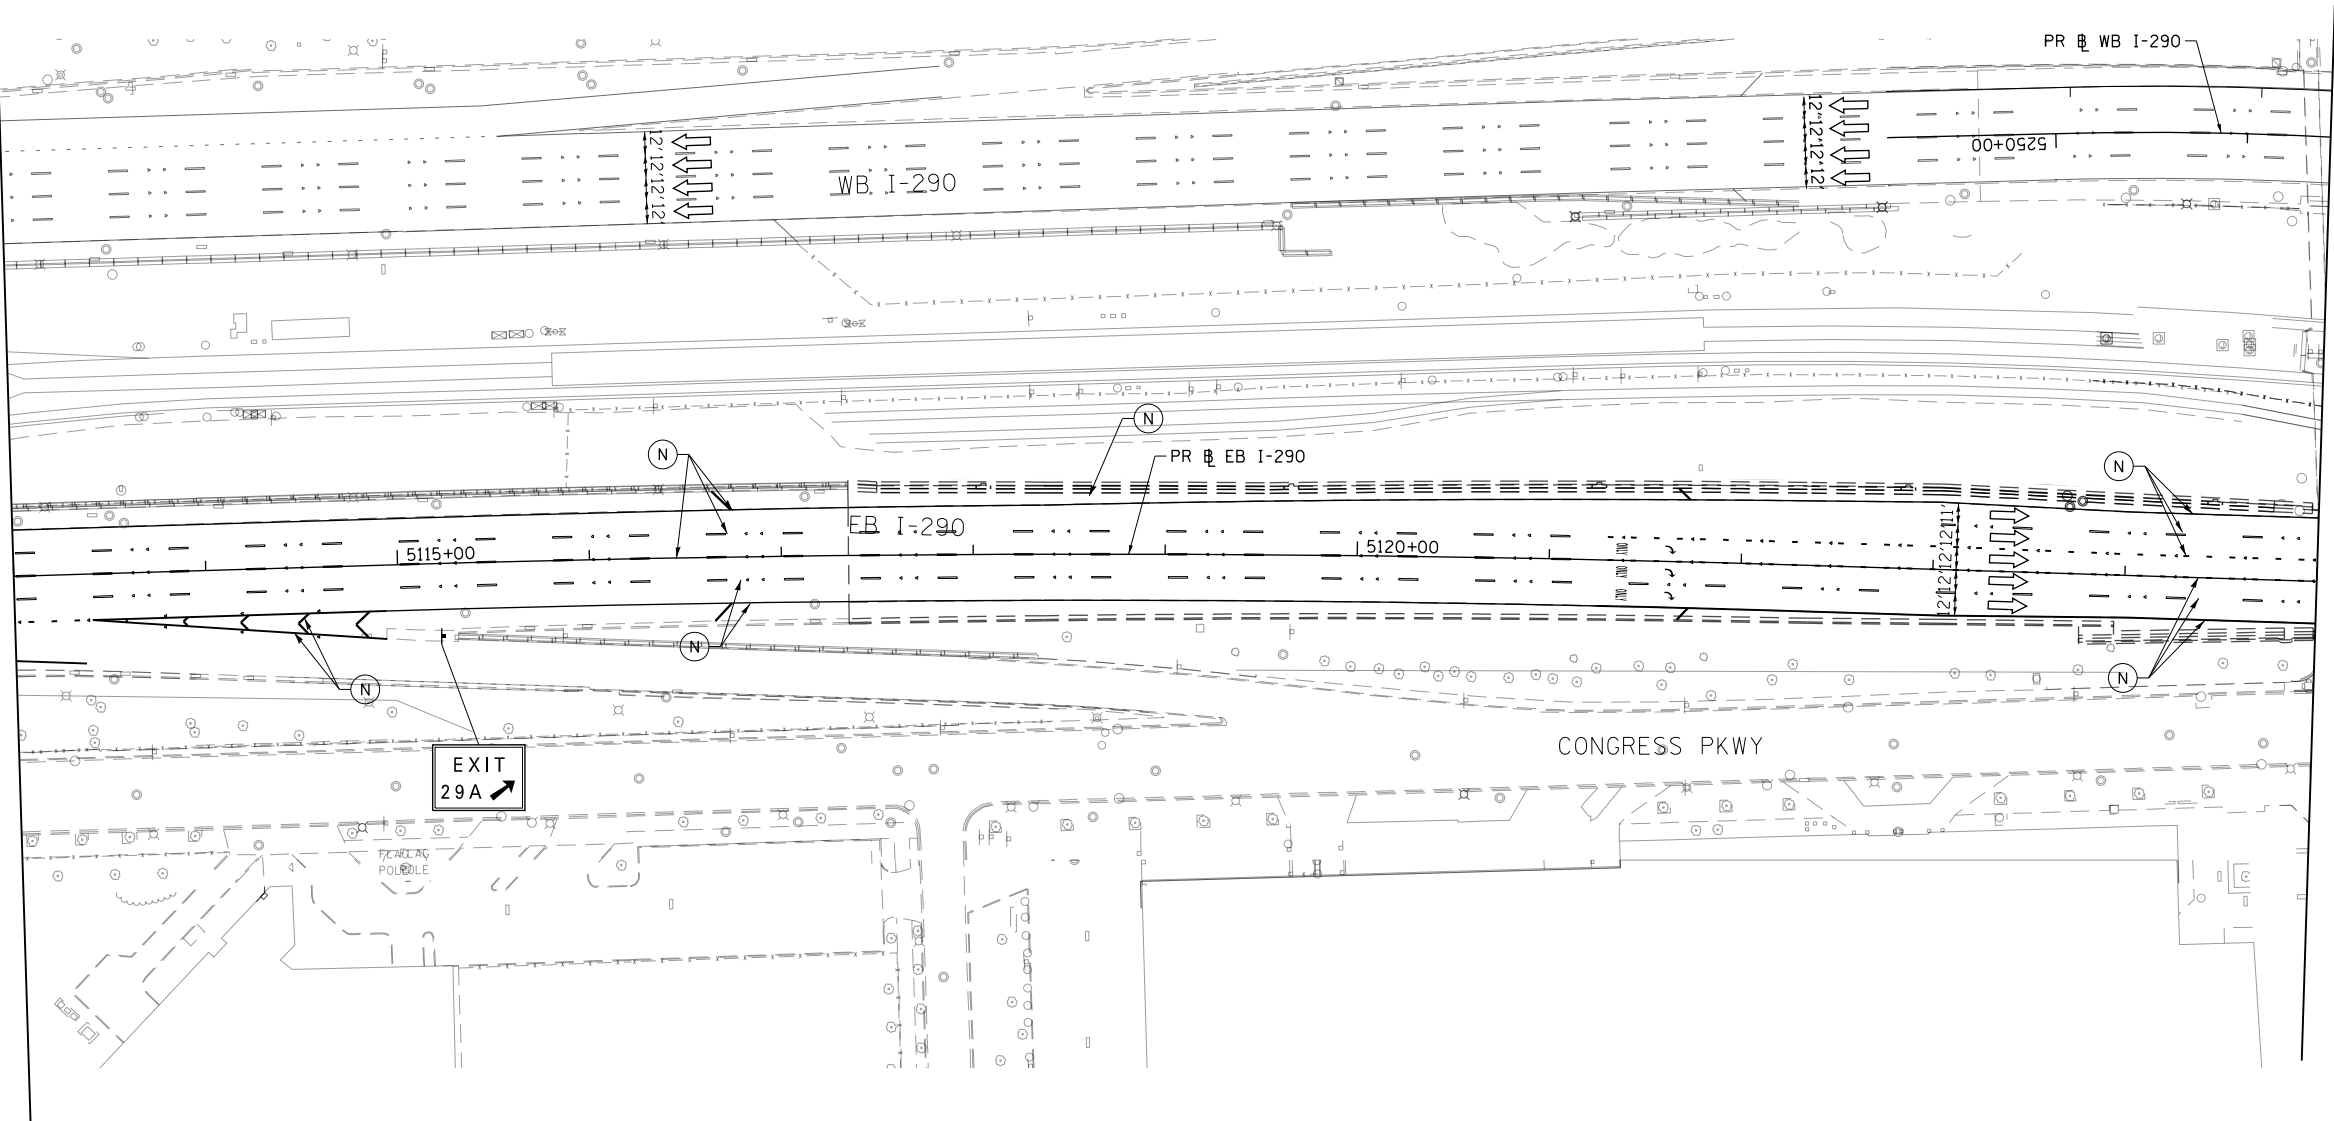

MATCH LINE STA 5125+00
SEE SHEET 214

LEGEND

- WORK ZONE
- TEMPORARY IMPACT ATTENUATOR
- TEMPORARY CONCRETE BARRIER
- DIRECTION OF TRAFFIC FLOW
- SIGN
- ARROW BOARD
- TYPE III BARRICADE
- TYPE II BARRICADE OR DRUM WITH STEADY BURN MONODIRECTIONAL LIGHT @ 50' C-C (TYP) ON TAPERS AND RAMPS @ 100' C-C (TYP) ON TANGENTS
- DIRECTIONAL INDICATOR BARRICADE WITH STEADY BURN MONODIRECTIONAL LIGHT @ 50' C-C (TYP) ON TAPERS AND RAMPS
- POINT LOCATION

PROPOSED TEMPORARY PAVEMENT MARKINGS AND TRAFFIC CONTROL DEVICES

- (A) TEMP EPOXY PVT MK LINE 4 (SOLID WHITE)
- (B) TEMP EPOXY PVT MK LINE 4 (SOLID YELLOW)
- (C) TEMP EPOXY PVT MK LINE 4 (2' DASH 6' SKIP, WHITE)
- (D) TEMP EPOXY PVT MK LINE 5 (10' DASH 30' SKIP, WHITE)
- (E) TEMP EPOXY PVT MK LINE 8 (SOLID WHITE)
- (F) TEMP EPOXY PVT MK LINE 8 (3' DASH 9' SKIP, WHITE)
- (G) TEMP EPOXY PVT MK LINE 12 (WHITE CHEVRONS @ 45°, 30' SPACING) (TYP)
- (H) TEMP EPOXY PVT MK LETTERS AND SYMBOLS
- (I) TEMP CONC BARRIER ALONG LANE LINE OR @ 12:1 ON TAPERS UNLESS OTHERWISE NOTED
- (J) REL TEMP CONC BARRIER ALONG LANE LINE OR @ 12:1 ON TAPERS UNLESS OTHERWISE NOTED
- (K) PINNING TEMPORARY CONCRETE BARRIER
- (L) IMPACT ATTENUATOR, TEMPORARY, TEST LEVEL 3
- (M) IMPACT ATTENUATOR, RELOCATE
- (N) PROPOSED PAVEMENT MARKING LINE SEE PAVEMENT MARKING PLAN SHEETS FOR MORE INFORMATION
- (O) TEMP CHAIN LINK FENCE W SCREENING 4'

*FROM PREVIOUS STAGE TO REMAIN



D160X79-SHT-STAGING-RAMP-EN-3-03.dgn
USER NAME = mkwilson
PLOT SCALE = 100.0000' / in.
PLOT DATE = 7/27/2018

DESIGNED - VLJ	REVISED -
DRAWN - DWH	REVISED -
CHECKED - JMG	REVISED -
DATE - 7-30-2018	REVISED -


STATE OF ILLINOIS
DEPARTMENT OF TRANSPORTATION

SUGGESTED STAGES OF CONSTRUCTION AND TRAFFIC CONTROL
EASTBOUND I-290 STAGE 3

SCALE: 1"=50' SHEET 3 OF 19 SHEETS STA. 5113+00 TO STA. 5125+00

F.A.I. RTE.	SECTION	COUNTY	TOTAL SHEETS	SHEET NO.
90/94/290	2014-005R&B	COOK	888	213
CONTRACT NO. 60X79				
ILLINOIS FED. AID PROJECT				

FILE PATH = p:\61779-PVNT-decomon\line\local\IACOM_DS02_MN\Documents\01_Americas\Transportation\60269938_Circle\Phase_1\1000_CAD\006_Roadway\Sheets\60X79-SHT-STAGING-RAMP-EN-3-04.dgn

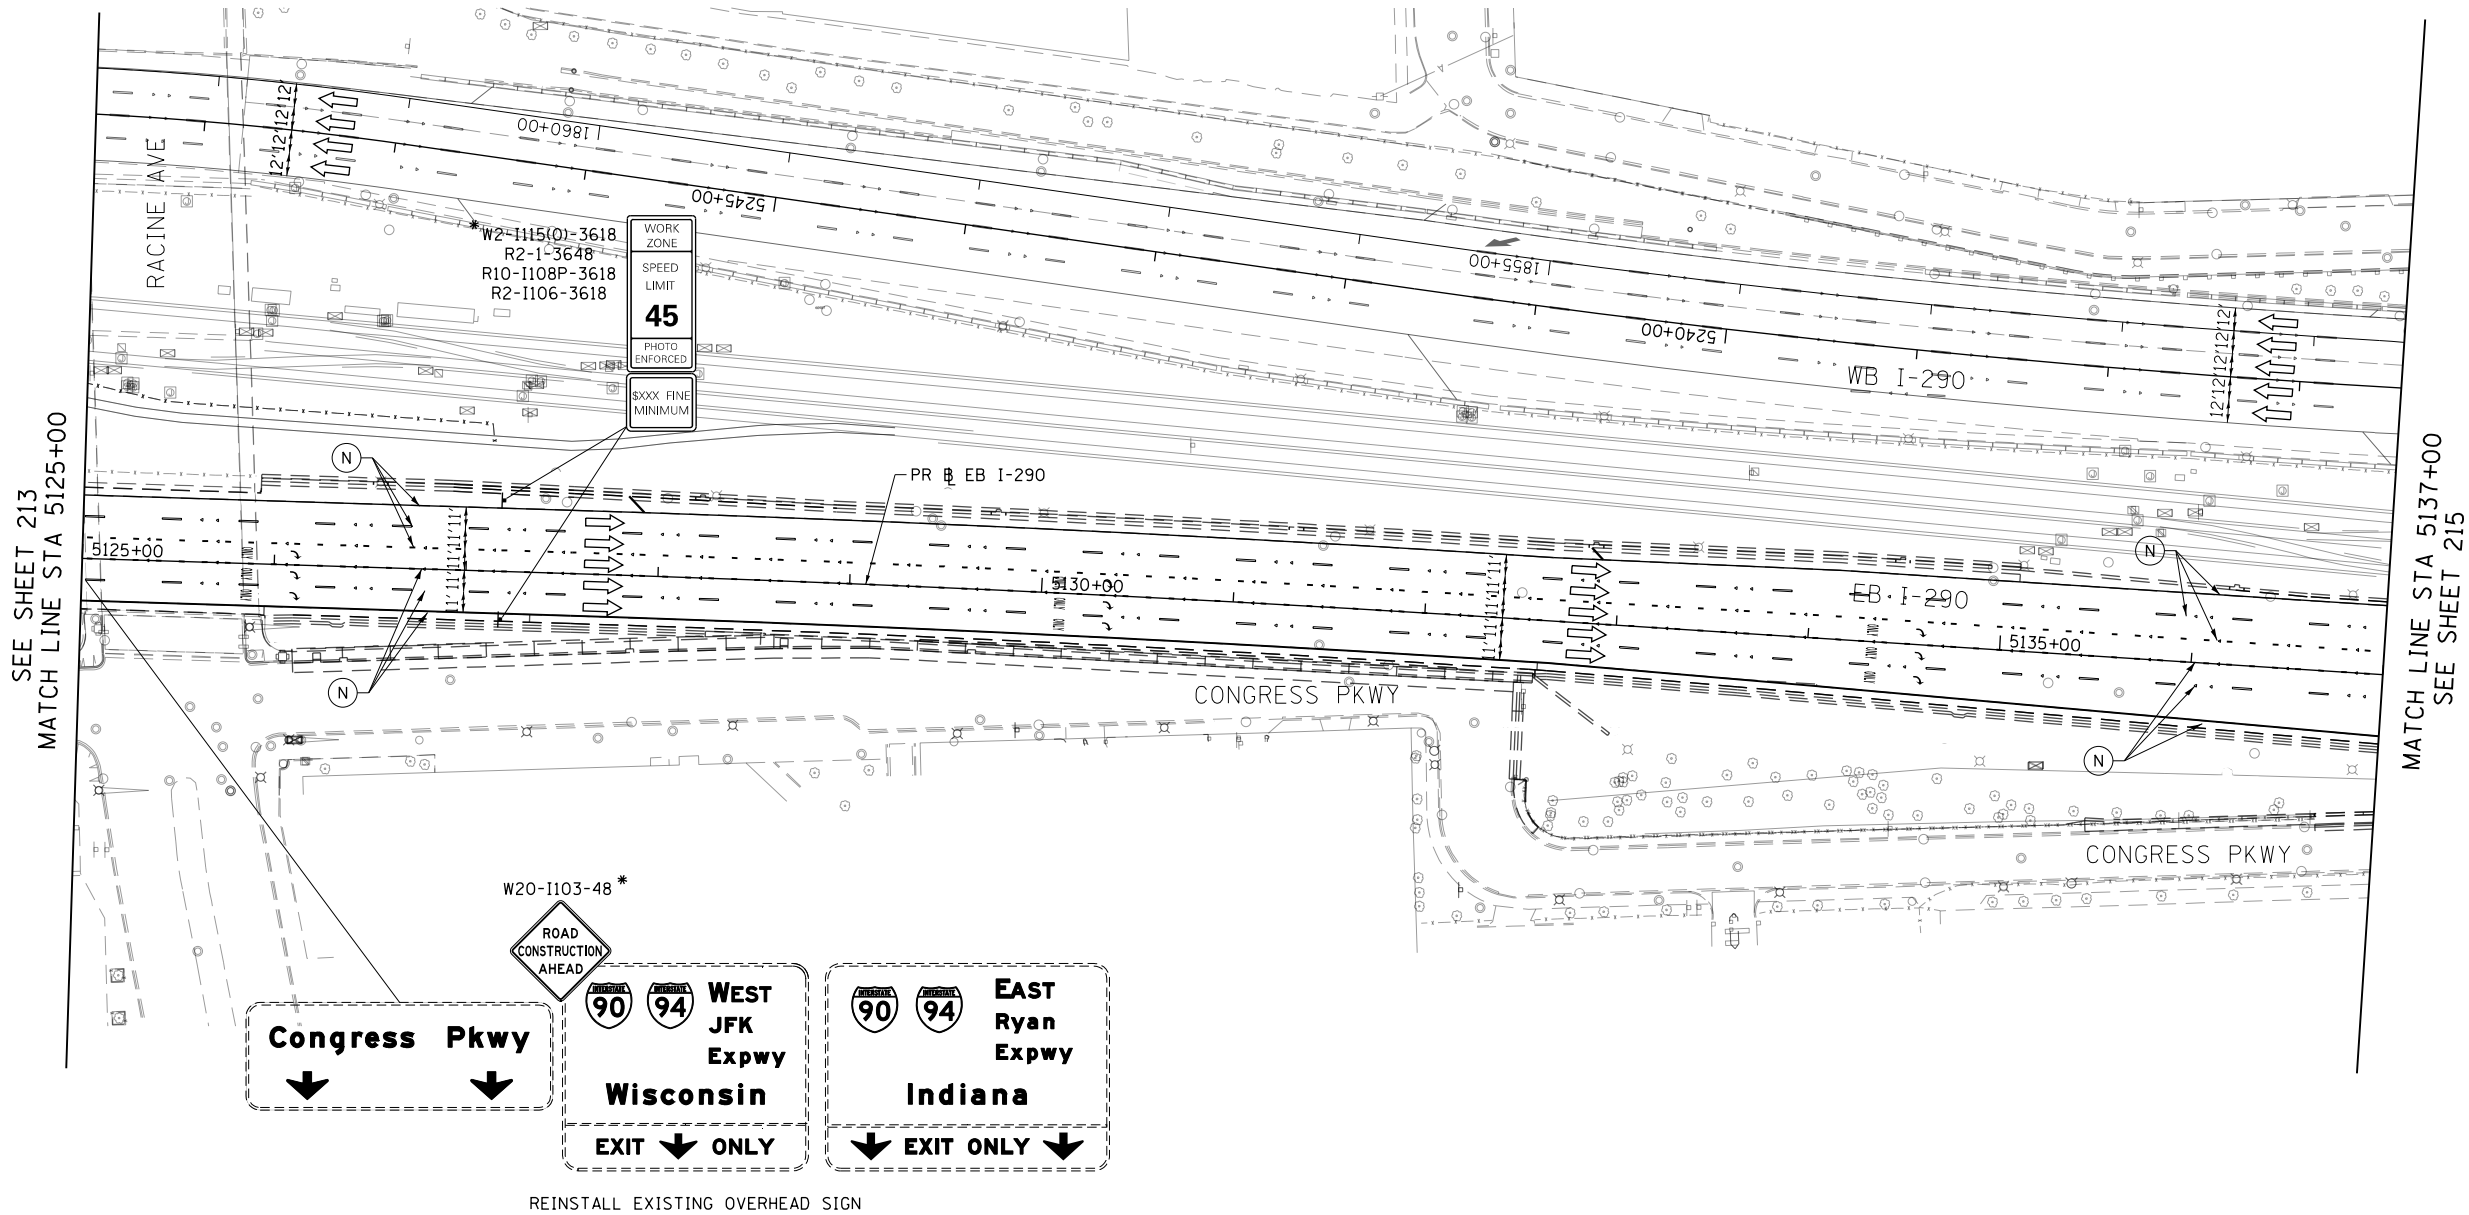

LEGEND

- WORK ZONE
- TEMPORARY IMPACT ATTENUATOR
- TEMPORARY CONCRETE BARRIER
- DIRECTION OF TRAFFIC FLOW
- SIGN
- ARROW BOARD
- TYPE III BARRICADE
- TYPE II BARRICADE OR DRUM WITH STEADY BURN MONODIRECTIONAL LIGHT @ 50' C-C (TYP) ON TAPERS AND RAMPS @ 100' C-C (TYP) ON TANGENTS
- DIRECTIONAL INDICATOR BARRICADE WITH STEADY BURN MONODIRECTIONAL LIGHT @ 50' C-C (TYP) ON TAPERS AND RAMPS
- POINT LOCATION

PROPOSED TEMPORARY PAVEMENT MARKINGS AND TRAFFIC CONTROL DEVICES

- (A) TEMP EPOXY PVT MK LINE 4 (SOLID WHITE)
- (B) TEMP EPOXY PVT MK LINE 4 (SOLID YELLOW)
- (C) TEMP EPOXY PVT MK LINE 4 (2' DASH 6' SKIP, WHITE)
- (D) TEMP EPOXY PVT MK LINE 5 (10' DASH 30' SKIP, WHITE)
- (E) TEMP EPOXY PVT MK LINE 8 (SOLID WHITE)
- (F) TEMP EPOXY PVT MK LINE 8 (3' DASH 9' SKIP, WHITE)
- (G) TEMP EPOXY PVT MK LINE 12 (WHITE CHEVRONS @ 45°, 30' SPACING) (TYP)
- (H) TEMP EPOXY PVT MK LETTERS AND SYMBOLS
- (I) TEMP CONC BARRIER ALONG LANE LINE OR @ 12:1 ON TAPERS UNLESS OTHERWISE NOTED
- (J) REL TEMP CONC BARRIER ALONG LANE LINE OR @ 12:1 ON TAPERS UNLESS OTHERWISE NOTED
- (K) PINNING TEMPORARY CONCRETE BARRIER
- (L) IMPACT ATTENUATOR, TEMPORARY, TEST LEVEL 3
- (M) IMPACT ATTENUATOR, RELOCATE
- (N) PROPOSED PAVEMENT MARKING LINE SEE PAVEMENT MARKING PLAN SHEETS FOR MORE INFORMATION
- (O) TEMP CHAIN LINK FENCE W SCREENING 4'

*FROM PREVIOUS STAGE TO REMAIN
+FROM CONTRACT 60X93 TO REMAIN



D160X79-SHT-STAGING-RAMP-EN-3-04.dgn
USER NAME = mkwilson
PLOT SCALE = 100.0000' / in.
PLOT DATE = 7/27/2018

DESIGNED - VLJ
DRAWN - DWH
CHECKED - JMG
DATE - 7-30-2018


REVISED -
REVISED -
REVISED -
REVISED -

STATE OF ILLINOIS
DEPARTMENT OF TRANSPORTATION

SUGGESTED STAGES OF CONSTRUCTION AND TRAFFIC CONTROL
EASTBOUND I-290 STAGE 3

SCALE: 1"=50' SHEET 4 OF 19 SHEETS STA. 5125+00 TO STA. 5137+00

F.A.I. RTE.	SECTION	COUNTY	TOTAL SHEETS	SHEET NO.
90/94/290	2014-005R&B	COOK	888	214
CONTRACT NO. 60X79				
ILLINOIS FED. AID PROJECT				

 

GEOMETRIC POINTS LOCATIONS / STRIPING INFORMATION

POINT		STATION	OFFSET	LT/RT	BASELINE
1	POT	5148+27.32	0.00'	RT	P-IKE-EB
2	POT	5148+49.11	0.00'	RT	P-CON-EB


LEGEND

- WORK ZONE
- TEMPORARY IMPACT ATTENUATOR
- TEMPORARY CONCRETE BARRIER
- DIRECTION OF TRAFFIC FLOW
- SIGN
- ARROW BOARD
- TYPE III BARRICADE
- TYPE II BARRICADE OR DRUM WITH STEADY BURN MONODIRECTIONAL LIGHT @ 50' C-C (TYP) ON TAPERS AND RAMP @ 100' C-C (TYP) ON TANGENTS
- DIRECTIONAL INDICATOR BARRICADE WITH STEADY BURN MONODIRECTIONAL LIGHT @ 50' C-C (TYP) ON TAPERS AND RAMP
- POINT LOCATION

PROPOSED TEMPORARY PAVEMENT MARKINGS AND TRAFFIC CONTROL DEVICES

- (A) TEMP EPOXY PVT MK LINE 4 (SOLID WHITE)
- (B) TEMP EPOXY PVT MK LINE 4 (SOLID YELLOW)
- (C) TEMP EPOXY PVT MK LINE 4 (2' DASH 6' SKIP, WHITE)
- (D) TEMP EPOXY PVT MK LINE 5 (10' DASH 30' SKIP, WHITE)
- (E) TEMP EPOXY PVT MK LINE 8 (SOLID WHITE)
- (F) TEMP EPOXY PVT MK LINE 8 (3' DASH 9' SKIP, WHITE)
- (G) TEMP EPOXY PVT MK LINE 12 (WHITE CHEVRONS @ 45°, 30' SPACING) (TYP)
- (H) TEMP EPOXY PVT MK LETTERS AND SYMBOLS
- (I) TEMP CONC BARRIER ALONG LANE LINE OR @ 12:1 ON TAPERS UNLESS OTHERWISE NOTED
- (J) REL TEMP CONC BARRIER ALONG LANE LINE OR @ 12:1 ON TAPERS UNLESS OTHERWISE NOTED
- (K) PINNING TEMPORARY CONCRETE BARRIER
- (L) IMPACT ATTENUATOR, TEMPORARY, TEST LEVEL 3
- (M) IMPACT ATTENUATOR, RELOCATE
- (N) PROPOSED PAVEMENT MARKING LINE SEE PAVEMENT MARKING PLAN SHEETS FOR MORE INFORMATION
- (O) TEMP CHAIN LINK FENCE W SCREENING 4'

*FROM PREVIOUS STAGE TO REMAIN
+FROM CONTRACT 60X93 TO REMAIN

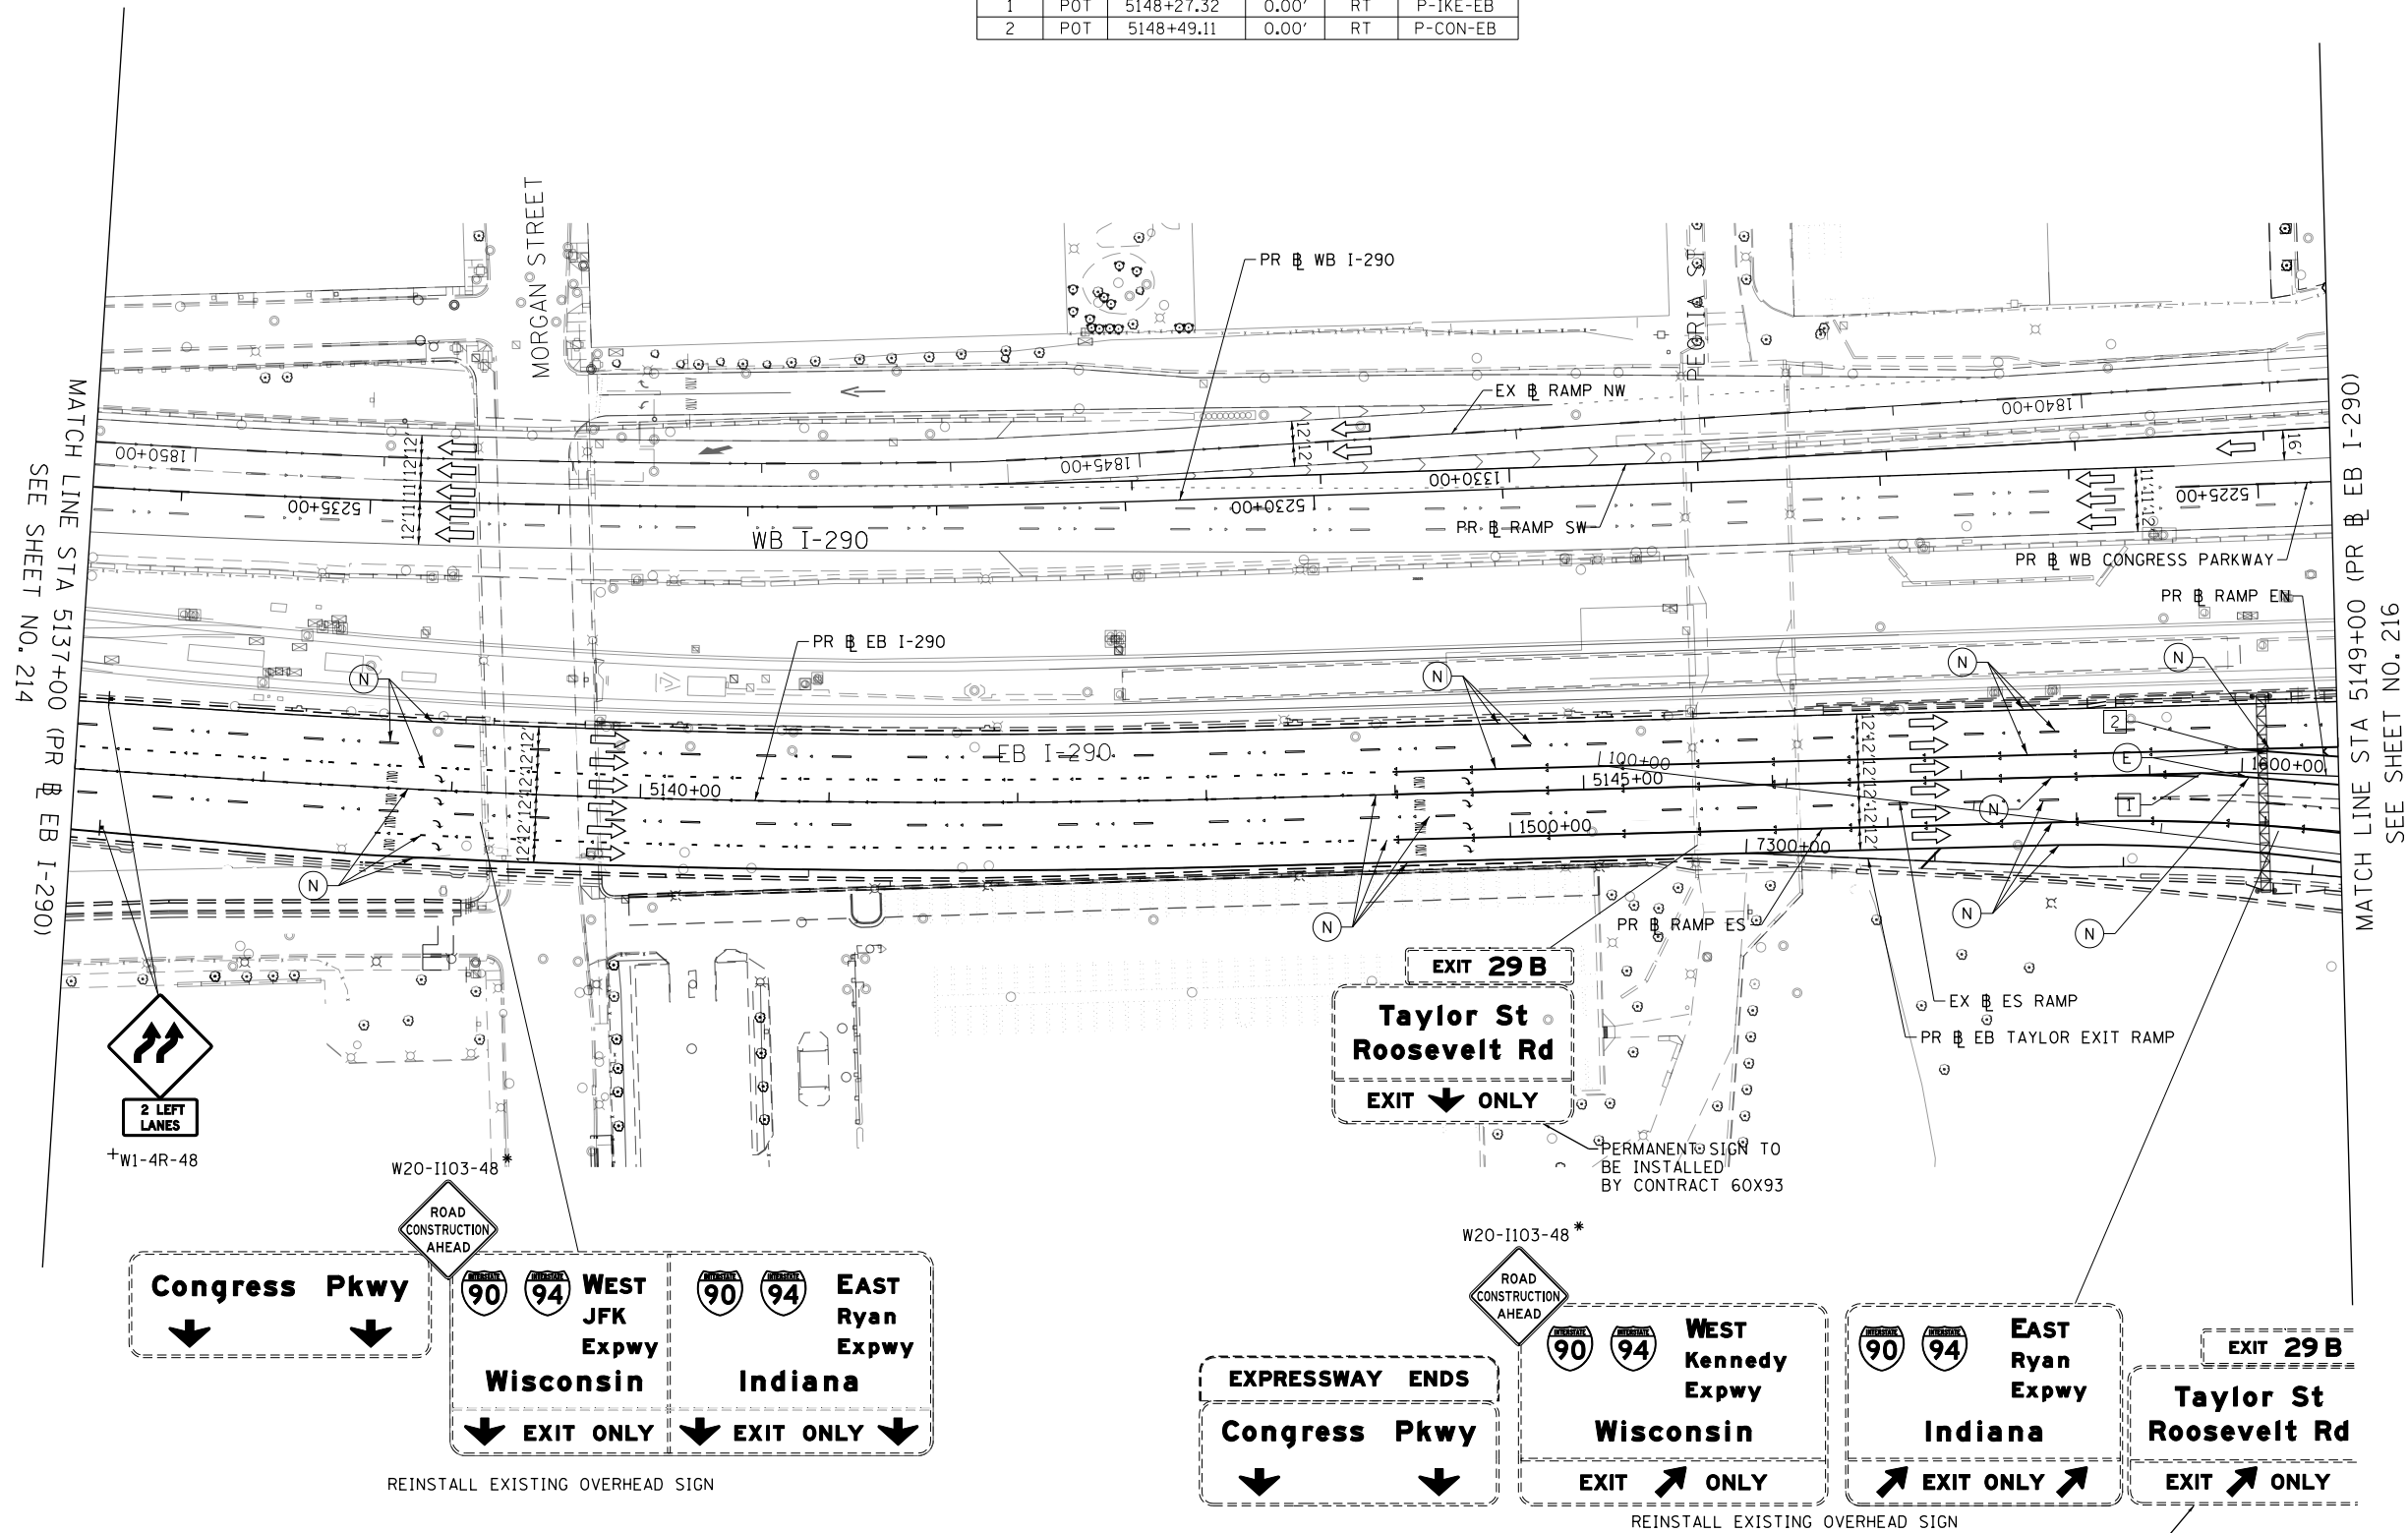

FILE PATH = p:\61779-PVNT-decomon\line\local\I-290-EB-EN-3-05.dgn



D:\61779-SHT-STAGING-RAMP-EN-3-05.dgn	DESIGNED - VLJ	REVISED -
USER NAME = mkwilson	DRAWN - DWH	REVISED -
PLOT SCALE = 100.0000' / in.	CHECKED - JMG	REVISED -
PLOT DATE = 7/27/2018	DATE - 7-30-2018	REVISED -

STATE OF ILLINOIS
DEPARTMENT OF TRANSPORTATION

SUGGESTED STAGES OF CONSTRUCTION AND TRAFFIC CONTROL
EASTBOUND I-290 STAGE 3

SCALE: 1"=50' SHEET 5 OF 19 SHEETS STA. 5137+00 TO STA. 5149+00

F.A.I. RTE.	SECTION	COUNTY	TOTAL SHEETS	SHEET NO.
90/94/290	2014-005R&B	COOK	888	215
CONTRACT NO. 60X79				
ILLINOIS FED. AID PROJECT				

POINT		STATION	OFF ET	LT/RT	BASELINE
1	POT	5149+81.38	5.76'	RT	P-CON-EB
2	POT	5151+95.34	2.00'	RT	P-CON-EB
3	PC	1602+01.06	6.00'	LT	P-CIR-EN
4	PT	1604+70.31	6.00'	LT	P-CIR-EN
5	PC	1606+59.89	12.33'	LT	P-CIR-EN
6	POT	1603+69.73	8.00'	LT	P-CIR-EN
7	POT	1611+72.89	239.80'	RT	P-CIR-EN
8	POT	1616+04.46	167.99'	RT	P-CIR-EN

1. CONTRACTOR COOPERATION AND COORDINATION REQUIRED BETWEEN CONTRACTS 60X79 AND 60X93.
2. ALL TRAVEL LANES ON RAMP ES AND TAYLOR EXIT RAMP SOUTH OF STA 1506+25.00 SHALL BE MAINTAINED IN CURRENT STAGE AS PER CONTRACT 60X93.
3. ALL STATIONS AND OFFSETS ARE MEASURED FROM PR ~~U~~ RAMP EN UNLESS OTHERWISE NOTED.
4. THIS SIGN SHALL BE TAKEN DOWN WHEN WORKERS ARE NOT PRESENT.





- (A) TEMP EPOXY PVT MK LINE 4
(SOLID WHITE)
- (B) TEMP EPOXY PVT MK LINE 4
(SOLID YELLOW)
- (C) TEMP EPOXY PVT MK LINE 4
(2' DASH 6' SKIP, WHITE)
- (D) TEMP EPOXY PVT MK LINE 5
(10' DASH 30' SKIP, WHITE)
- (E) TEMP EPOXY PVT MK LINE 8
(SOLID WHITE)
- (F) TEMP EPOXY PVT MK LINE 8
(3' DASH 9' SKIP, WHITE)
- (G) TEMP EPOXY PVT MK LINE 12
(WHITE CHEVRONS @ 45°, 30' SPACING) (TYP)
- (H) TEMP EPOXY PVT MK LETTERS AND SYMBOLS
- (I) TEMP CONC BARRIER ALONG LANE LINE OR @ 12:1 ON TAPERS UNLESS OTHERWISE NOTED
- (J) REL TEMP CONC BARRIER ALONG LANE LINE OR @ 12:1 ON TAPERS UNLESS OTHERWISE NOTED
- (K) PINNING TEMPORARY CONCRETE BARRIER
- (L) IMPACT ATTENUATOR, TEMPORARY, TEST LEVEL 3
- (M) IMPACT ATTENUATOR, RELOCATE
- (N) PROPOSED PAVEMENT MARKING LINE SEE PAVEMENT MARKING PLAN SHEETS FOR MORE INFORMATION
- (O) TEMP CHAIN LINK FENCE W SCREENING 4'

*FROM PREVIOUS STAGE TO REMAIN

FILE PATH = p:\161779-PWNT-decomon\line\local\IACOM_DS02_MN\Documents\01_Americas\Transportation\60269938_CirclePhase_11\000_CAD\005_Roadway\Sheets\60X79_Contract\0160X79-SHT-STAGING-RAMP-EN-3-07.dgn

- NOTES:
1. CONTRACTOR COOPERATION AND COORDINATION REQUIRED BETWEEN CONTRACTS 60X79 AND 60X93.
 2. ALL STATIONS AND OFFSETS ARE MEASURED FROM PR RAMP EN UNLESS OTHERWISE NOTED.
 3. THIS SIGN SHALL BE TAKEN DOWN WHEN WORKERS ARE NOT PRESENT.

 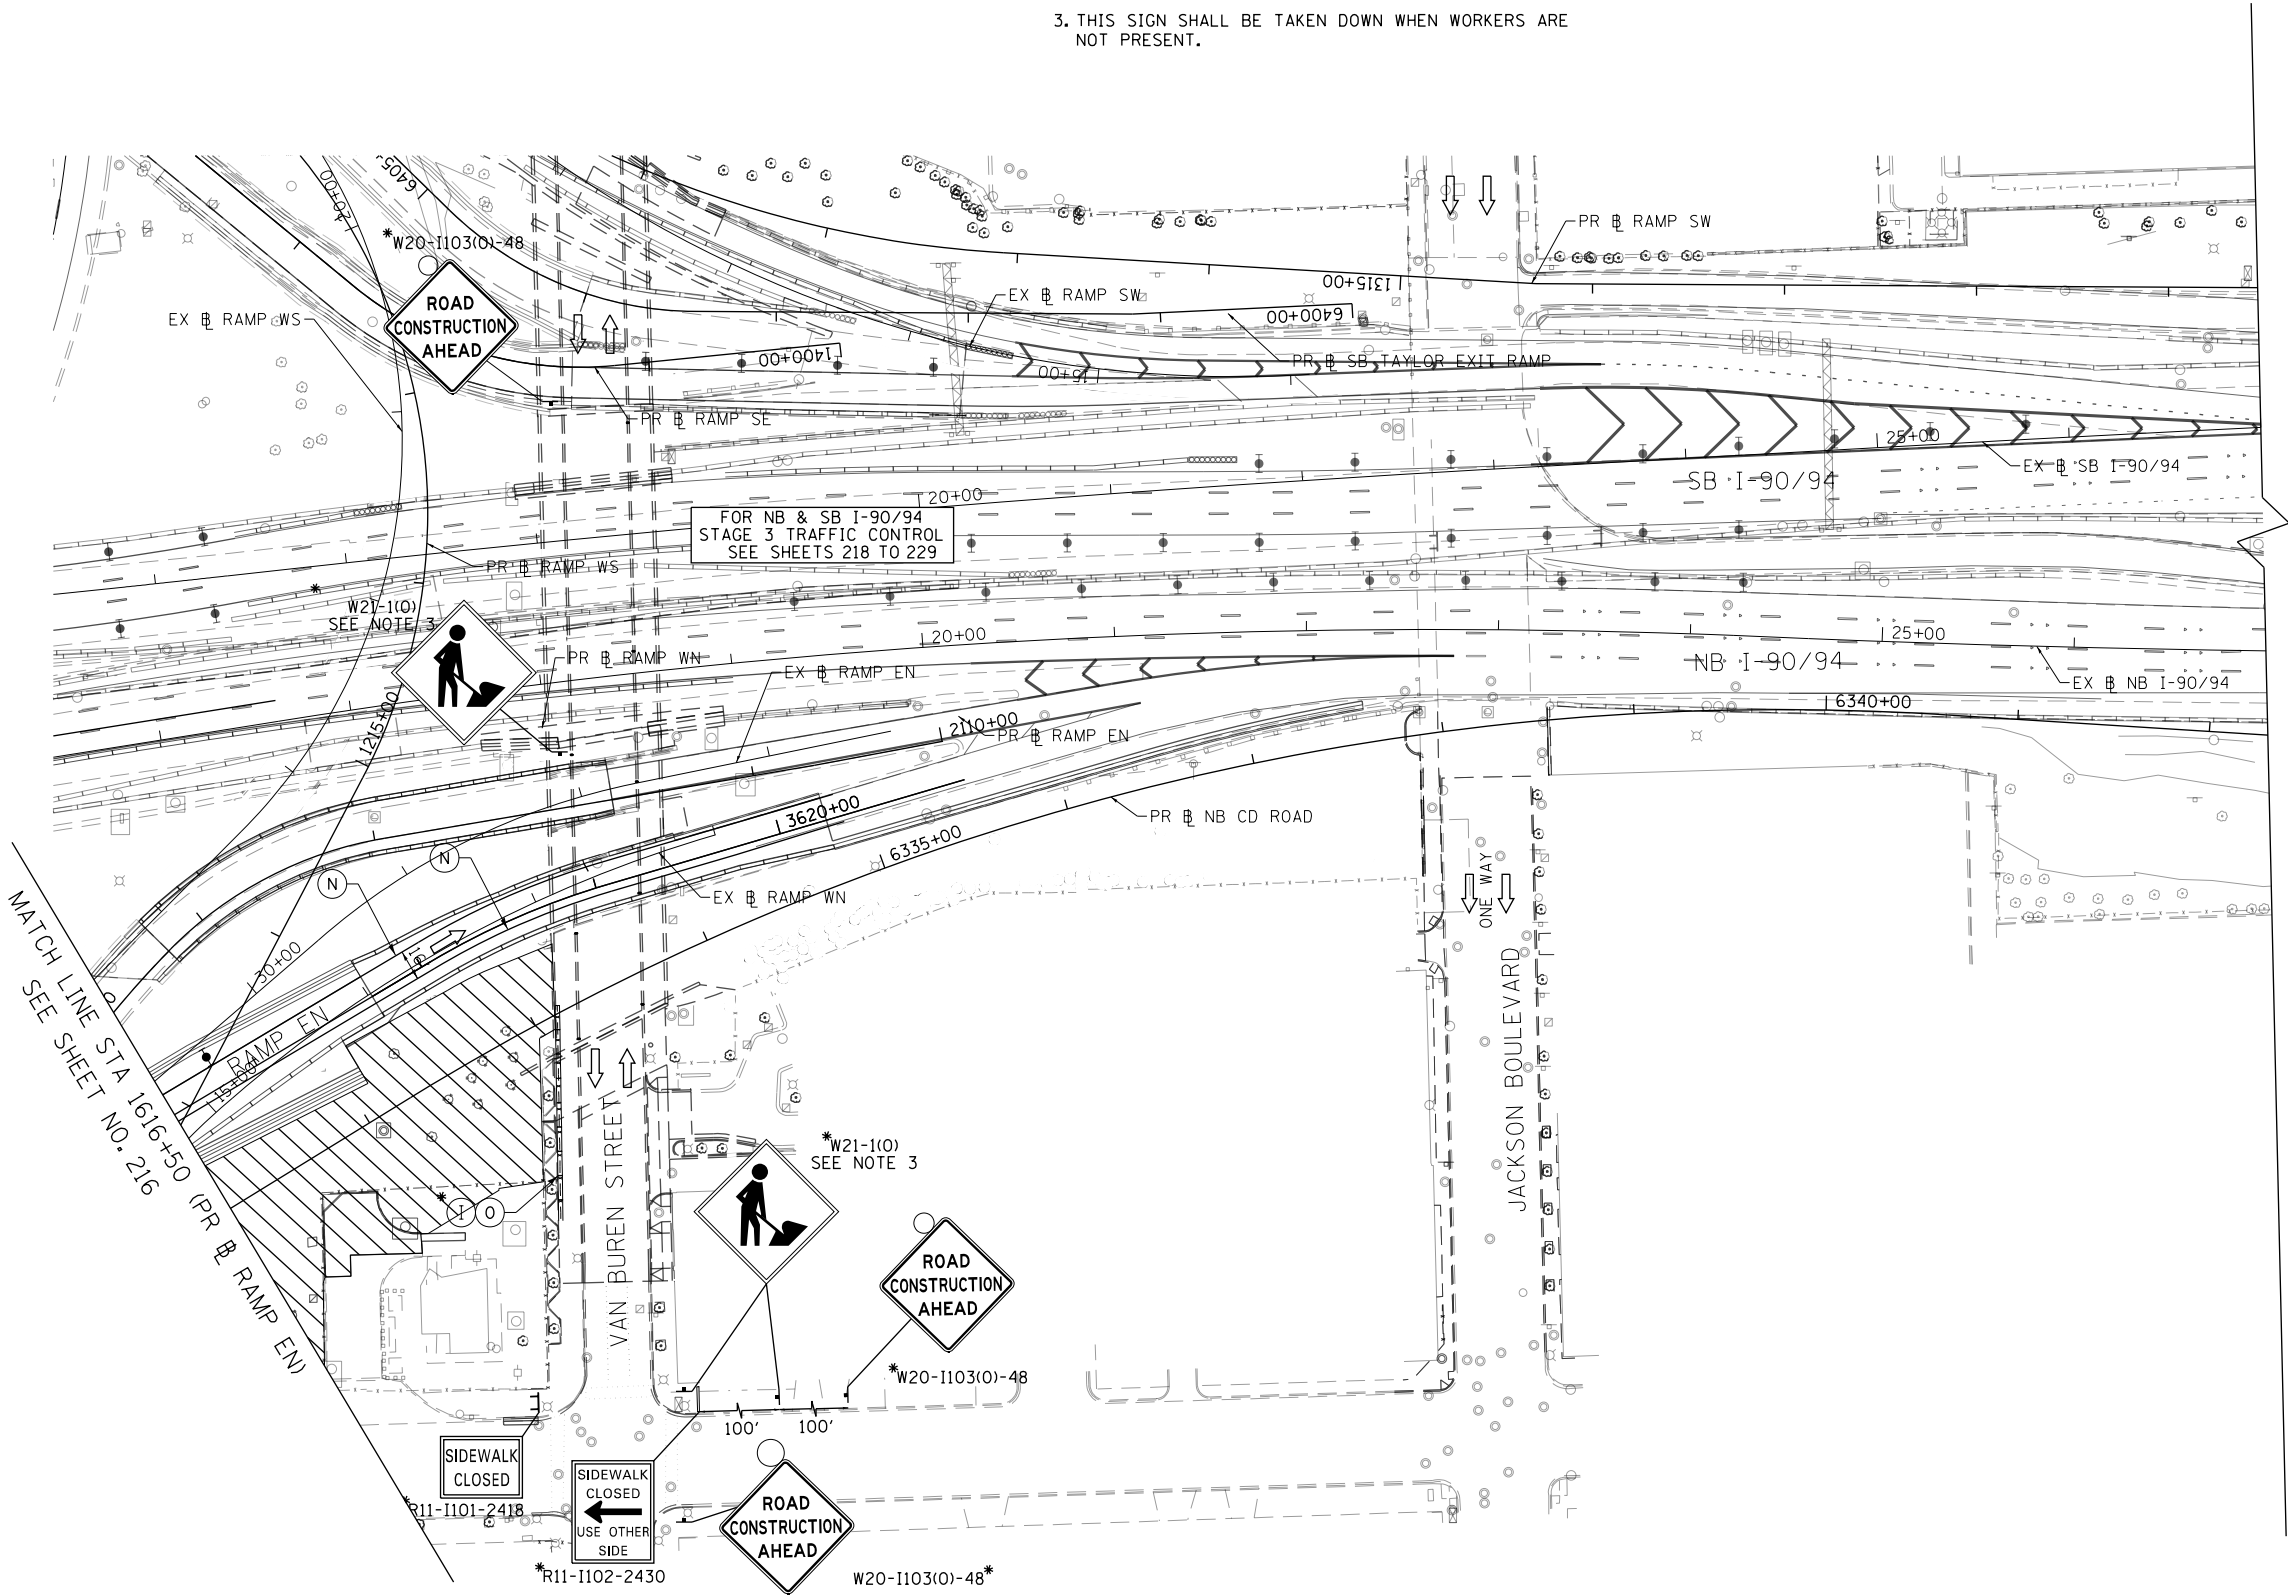

LEGEND

- WORK ZONE
- TEMPORARY IMPACT ATTENUATOR
- TEMPORARY CONCRETE BARRIER
- DIRECTION OF TRAFFIC FLOW
- SIGN
- ARROW BOARD
- TYPE III BARRICADE
- TYPE II BARRICADE OR DRUM WITH STEADY BURN MONODIRECTIONAL LIGHT @ 50' C-C (TYP) ON TAPERS AND RAMP @ 100' C-C (TYP) ON TANGENTS
- DIRECTIONAL INDICATOR BARRICADE WITH STEADY BURN MONODIRECTIONAL LIGHT @ 50' C-C (TYP) ON TAPERS AND RAMP
- POINT LOCATION

PROPOSED TEMPORARY PAVEMENT MARKINGS AND TRAFFIC CONTROL DEVICES

- (A) TEMP EPOXY PVT MK LINE 4 (SOLID WHITE)
- (B) TEMP EPOXY PVT MK LINE 4 (SOLID YELLOW)
- (C) TEMP EPOXY PVT MK LINE 4 (2' DASH 6' SKIP, WHITE)
- (D) TEMP EPOXY PVT MK LINE 5 (10' DASH 30' SKIP, WHITE)
- (E) TEMP EPOXY PVT MK LINE 8 (SOLID WHITE)
- (F) TEMP EPOXY PVT MK LINE 8 (3' DASH 9' SKIP, WHITE)
- (G) TEMP EPOXY PVT MK LINE 12 (WHITE CHEVRONS @ 45°, 30' SPACING) (TYP)
- (H) TEMP EPOXY PVT MK LETTERS AND SYMBOLS
- (I) TEMP CONC BARRIER ALONG LANE LINE OR @ 12:1 ON TAPERS UNLESS OTHERWISE NOTED
- (J) REL TEMP CONC BARRIER ALONG LANE LINE OR @ 12:1 ON TAPERS UNLESS OTHERWISE NOTED
- (K) PINNING TEMPORARY CONCRETE BARRIER
- (L) IMPACT ATTENUATOR, TEMPORARY, TEST LEVEL 3
- (M) IMPACT ATTENUATOR, RELOCATE
- (N) PROPOSED PAVEMENT MARKING LINE SEE PAVEMENT MARKING PLAN SHEETS FOR MORE INFORMATION
- (O) TEMP CHAIN LINK FENCE W SCREENING 4'

*FROM PREVIOUS STAGE TO REMAIN



D160X79-SHT-STAGING-RAMP-EN-3-07.dgn
USER NAME = mkwilson
PLOT SCALE = 100.0000' / in.
PLOT DATE = 7/27/2018

DESIGNED - VLJ
DRAWN - DWH
CHECKED - JMG
DATE - 7-30-2018

REVISED -
REVISED -
REVISED -
REVISED -

STATE OF ILLINOIS
DEPARTMENT OF TRANSPORTATION

SUGGESTED STAGES OF CONSTRUCTION AND TRAFFIC CONTROL
RAMP EN STAGE 3

SCALE: 1"=50' SHEET 7 OF 19 SHEETS STA. 1616+50 TO STA. 1625+00

F.A.I. RTE.	SECTION	COUNTY	TOTAL SHEETS	SHEET NO.
90/94/290	2014-005R&B	COOK	888	217
CONTRACT NO. 60X79				
ILLINOIS FED. AID PROJECT				

FILE PATH = p:\61779-PWNT-dscom\line\local\IACOM_DS02_NA\Documents\01_Americas\Transportation\60269938_CirclePhase\11_000_CAD_006_Roadway\Sheets\60X79_Contract\0160X79-Sht-STAGING-9094-3-01.dgn



D160X79-Sht-STAGING-9094-3-01.dgn
USER NAME = mkwilson
PLOT SCALE = 100.0000' / in.
PLOT DATE = 7/27/2018



DESIGNED - VLJ	REVISED -
DRAWN - DWH	REVISED -
CHECKED - JMG	REVISED -
DATE - 7-30-2018	REVISED -

STATE OF ILLINOIS
DEPARTMENT OF TRANSPORTATION

SUGGESTED STAGES OF CONSTRUCTION AND TRAFFIC CONTROL
I-90/94 STAGE 3

SCALE: 1"=50' SHEET 8 OF 19 SHEETS STA. 120+00 TO STA. 132+00


F.A.I. RTE.	SECTION	COUNTY	TOTAL SHEETS	SHEET NO.
90/94/290	2014-005R&B	COOK	888	218
CONTRACT NO. 60X79				
ILLINOIS FED. AID PROJECT				

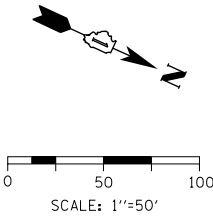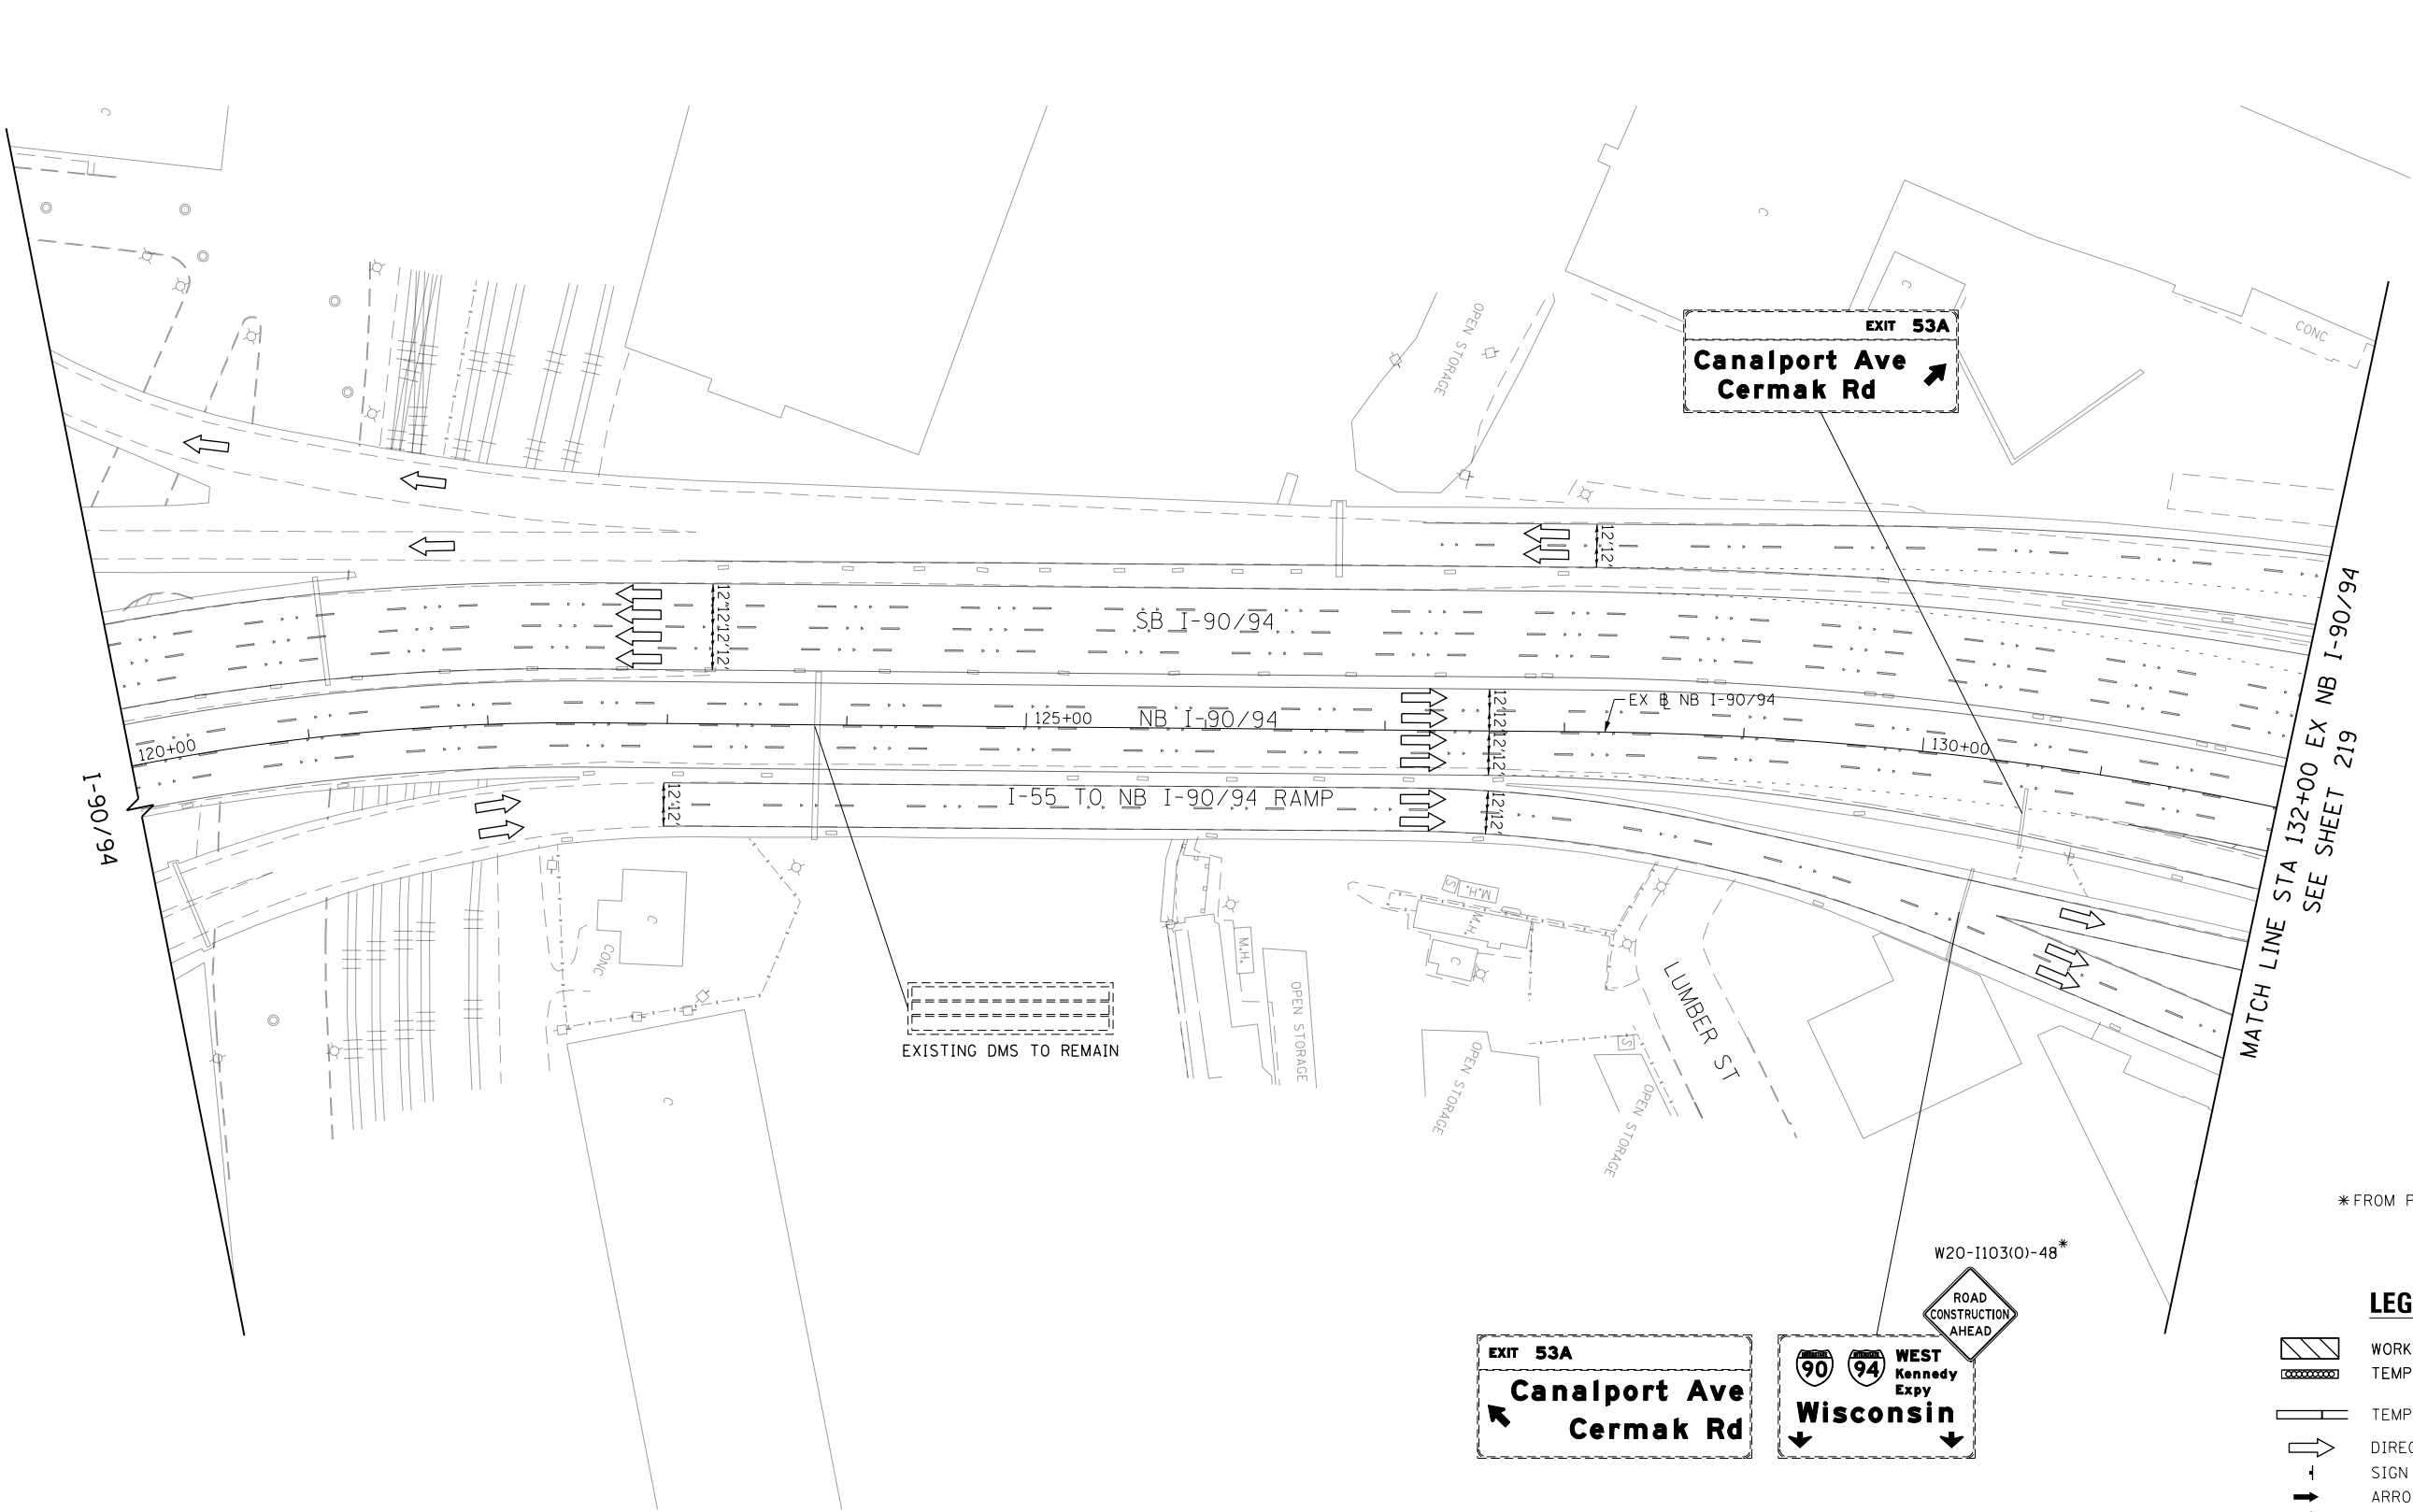

*FROM PREVIOUS STAGE TO REMAIN

LEGEND

- WORK ZONE
- TEMPORARY IMPACT ATTENUATOR
- TEMPORARY CONCRETE BARRIER
- DIRECTION OF TRAFFIC FLOW SIGN
- ARROW BOARD
- TYPE III BARRICADE
- TYPE II BARRICADE OR DRUM WITH FLASHING LIGHT
 - @ 50' C-C (TYP) ON TAPERS AND RAMPS
 - @ 100' C-C (TYP) ON TANGENTS
- DIRECTIONAL INDICATOR BARRICADE WITH STEADY BURN MONODIRECTIONAL LIGHT
 - @ 50' C-C (TYP) ON TAPERS AND RAMPS

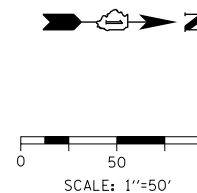

*FROM PREVIOUS STAGE TO REMAIN

LEGEND

- | | |
|---|--|
|  | WORK ZONE |
|  | TEMPORARY IMPACT ATTENUATOR |
|  | TEMPORARY CONCRETE BARRIER |
|  | DIRECTION OF TRAFFIC FLOW |
|  | SIGN |
|  | ARROW BOARD |
|  | TYPE III BARRICADE |
|  | TYPE II BARRICADE OR DRUM WITH FLASHING LIGHT |
| | ⊗ 50' C-C (TYP) ON TAPERS AND RAMPS |
| | ⊙ 100' C-C (TYP) ON TANGENTS |
|  | DIRECTIONAL INDICATOR BARRICADE WITH STEADY BURN MONODIRECTIONAL LIGHT |
| | ⊗ 50' C-C (TYP) ON TAPERS AND RAMPS |

FILE PATH = p:\617479-PWINT.aecom\online.local\AECOM_DS02.NA\Documents\01 Americas\Transportation\60269938 Circle\Phase.I\000.CAD\006.Roadway\Sheets\60X79.Contract\DIS0X79-Sht-STAGINC-0094-3-02.dgn



DI60X79-Sht-STAGING-9894-3-02.dgn	DESIGNED - VLJ	REVISED -
USER NAME : mkwilson	DRAWN - DWH	REVISED -
PLOT SCALE = 100.0000' / in.	CHECKED - JMG	REVISED -
PLOT DATE = 7/27/2018	DATE - 7-30-2018	REVISED -

**STATE OF ILLINOIS
DEPARTMENT OF TRANSPORTATION**

SUGGESTED STAGES OF CONSTRUCTION AND TRAFFIC CONTROL I-90/94 STAGE 3

SCALE: 1"=50'	SHEET 9	OF 19 SHEETS	STA. 132+00	TO STA. 144+00
---------------	---------	--------------	-------------	----------------

F.A.I. RTE.	SECTION	COUNTY	TOTAL SHEETS	SHEET NO.
90/94/290	2014-005R&B	COOK	888	219
		CONTRACT NO. 60X79		
ILLINOIS		FED. AID PROJECT		

FILE PATH = p:\61779-P\INT\descom\line\local\IACOM_D502_NA\Documents\01_Americas\Transportation\60269938_Ctr-ctle\Phase_1\1000_CAD\006_Roadway\Sheets\60X79_Contract\0160X79-Sht-STAGING-9094-3-03.dgn



D160X79-Sht-STAGING-9094-3-03.dgn
USER NAME = mkwilson
PLOT SCALE = 100.0000' / in.
PLOT DATE = 7/27/2018

DESIGNED - VLJ	REVISED -
DRAWN - DWH	REVISED -
CHECKED - JMG	REVISED -
DATE - 7-30-2018	REVISED -

REVISED -
REVISED -
REVISED -
REVISED -

STATE OF ILLINOIS
DEPARTMENT OF TRANSPORTATION



SUGGESTED STAGES OF CONSTRUCTION AND TRAFFIC CONTROL
I-90/94 STAGE 3

SCALE: 1"=50'	SHEET 10	OF 19	SHEETS	STA. 144+00	TO STA. 156+00
---------------	----------	-------	--------	-------------	----------------

F.A.I. RTE.	SECTION	COUNTY	TOTAL SHEETS	SHEET NO.
90/94/290	2014-005R&B	COOK	888	220
CONTRACT NO. 60X79				
ILLINOIS FED. AID PROJECT				



LEGEND

- WORK ZONE
- TEMPORARY IMPACT ATTENUATOR
- TEMPORARY CONCRETE BARRIER
- DIRECTION OF TRAFFIC FLOW
- SIGN
- ARROW BOARD
- TYPE III BARRICADE
- TYPE II BARRICADE OR DRUM WITH FLASHING LIGHT
 - ø 50' C-C (TYP) ON TAPERS AND RAMP
 - ø 100' C-C (TYP) ON TANGENTS
- DIRECTIONAL INDICATOR BARRICADE WITH STEADY BURN MONODIRECTIONAL LIGHT
 - ø 50' C-C (TYP) ON TAPERS AND RAMP

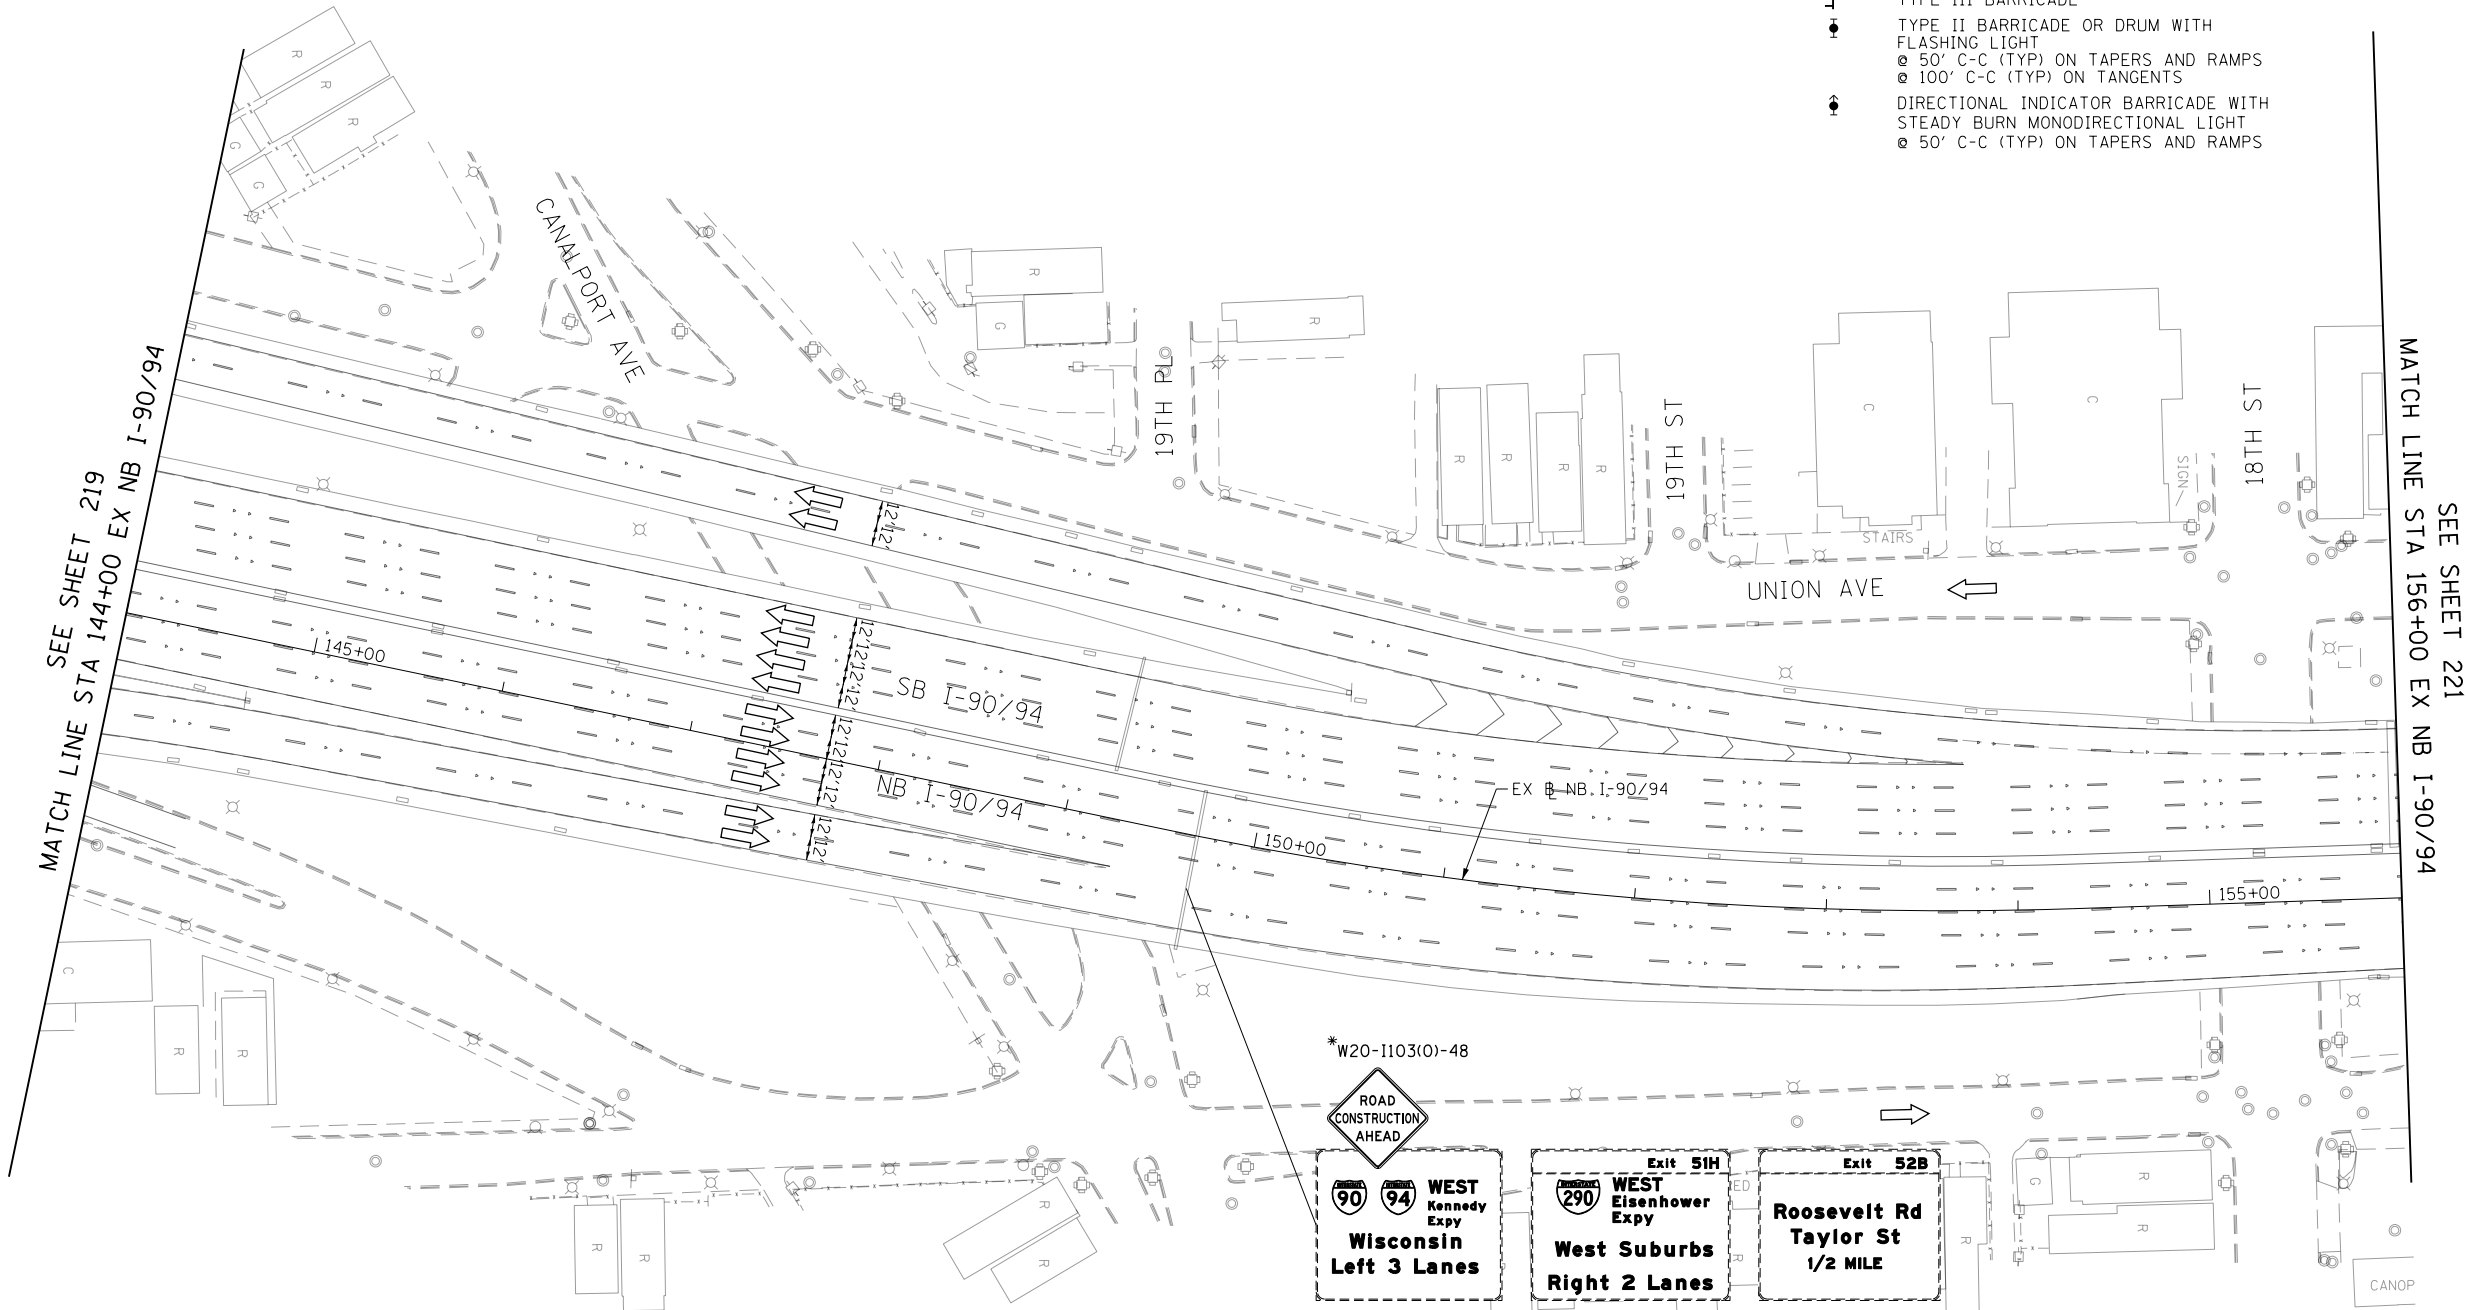 


*FROM PREVIOUS STAGE TO REMAIN

- ① The Road Construction Ahead sign shall be located 3 to 5 miles in advance of the project limits.
- ② The message and size of the Work Zone Public Information Sign shall be as specified by the Department.
- ③ This sign shall be omitted when median width is less than 10' (3 m).

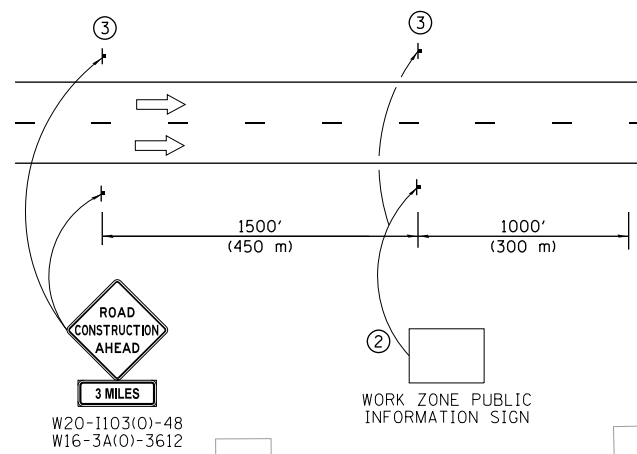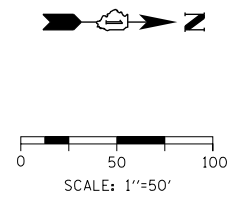

DETAIL A

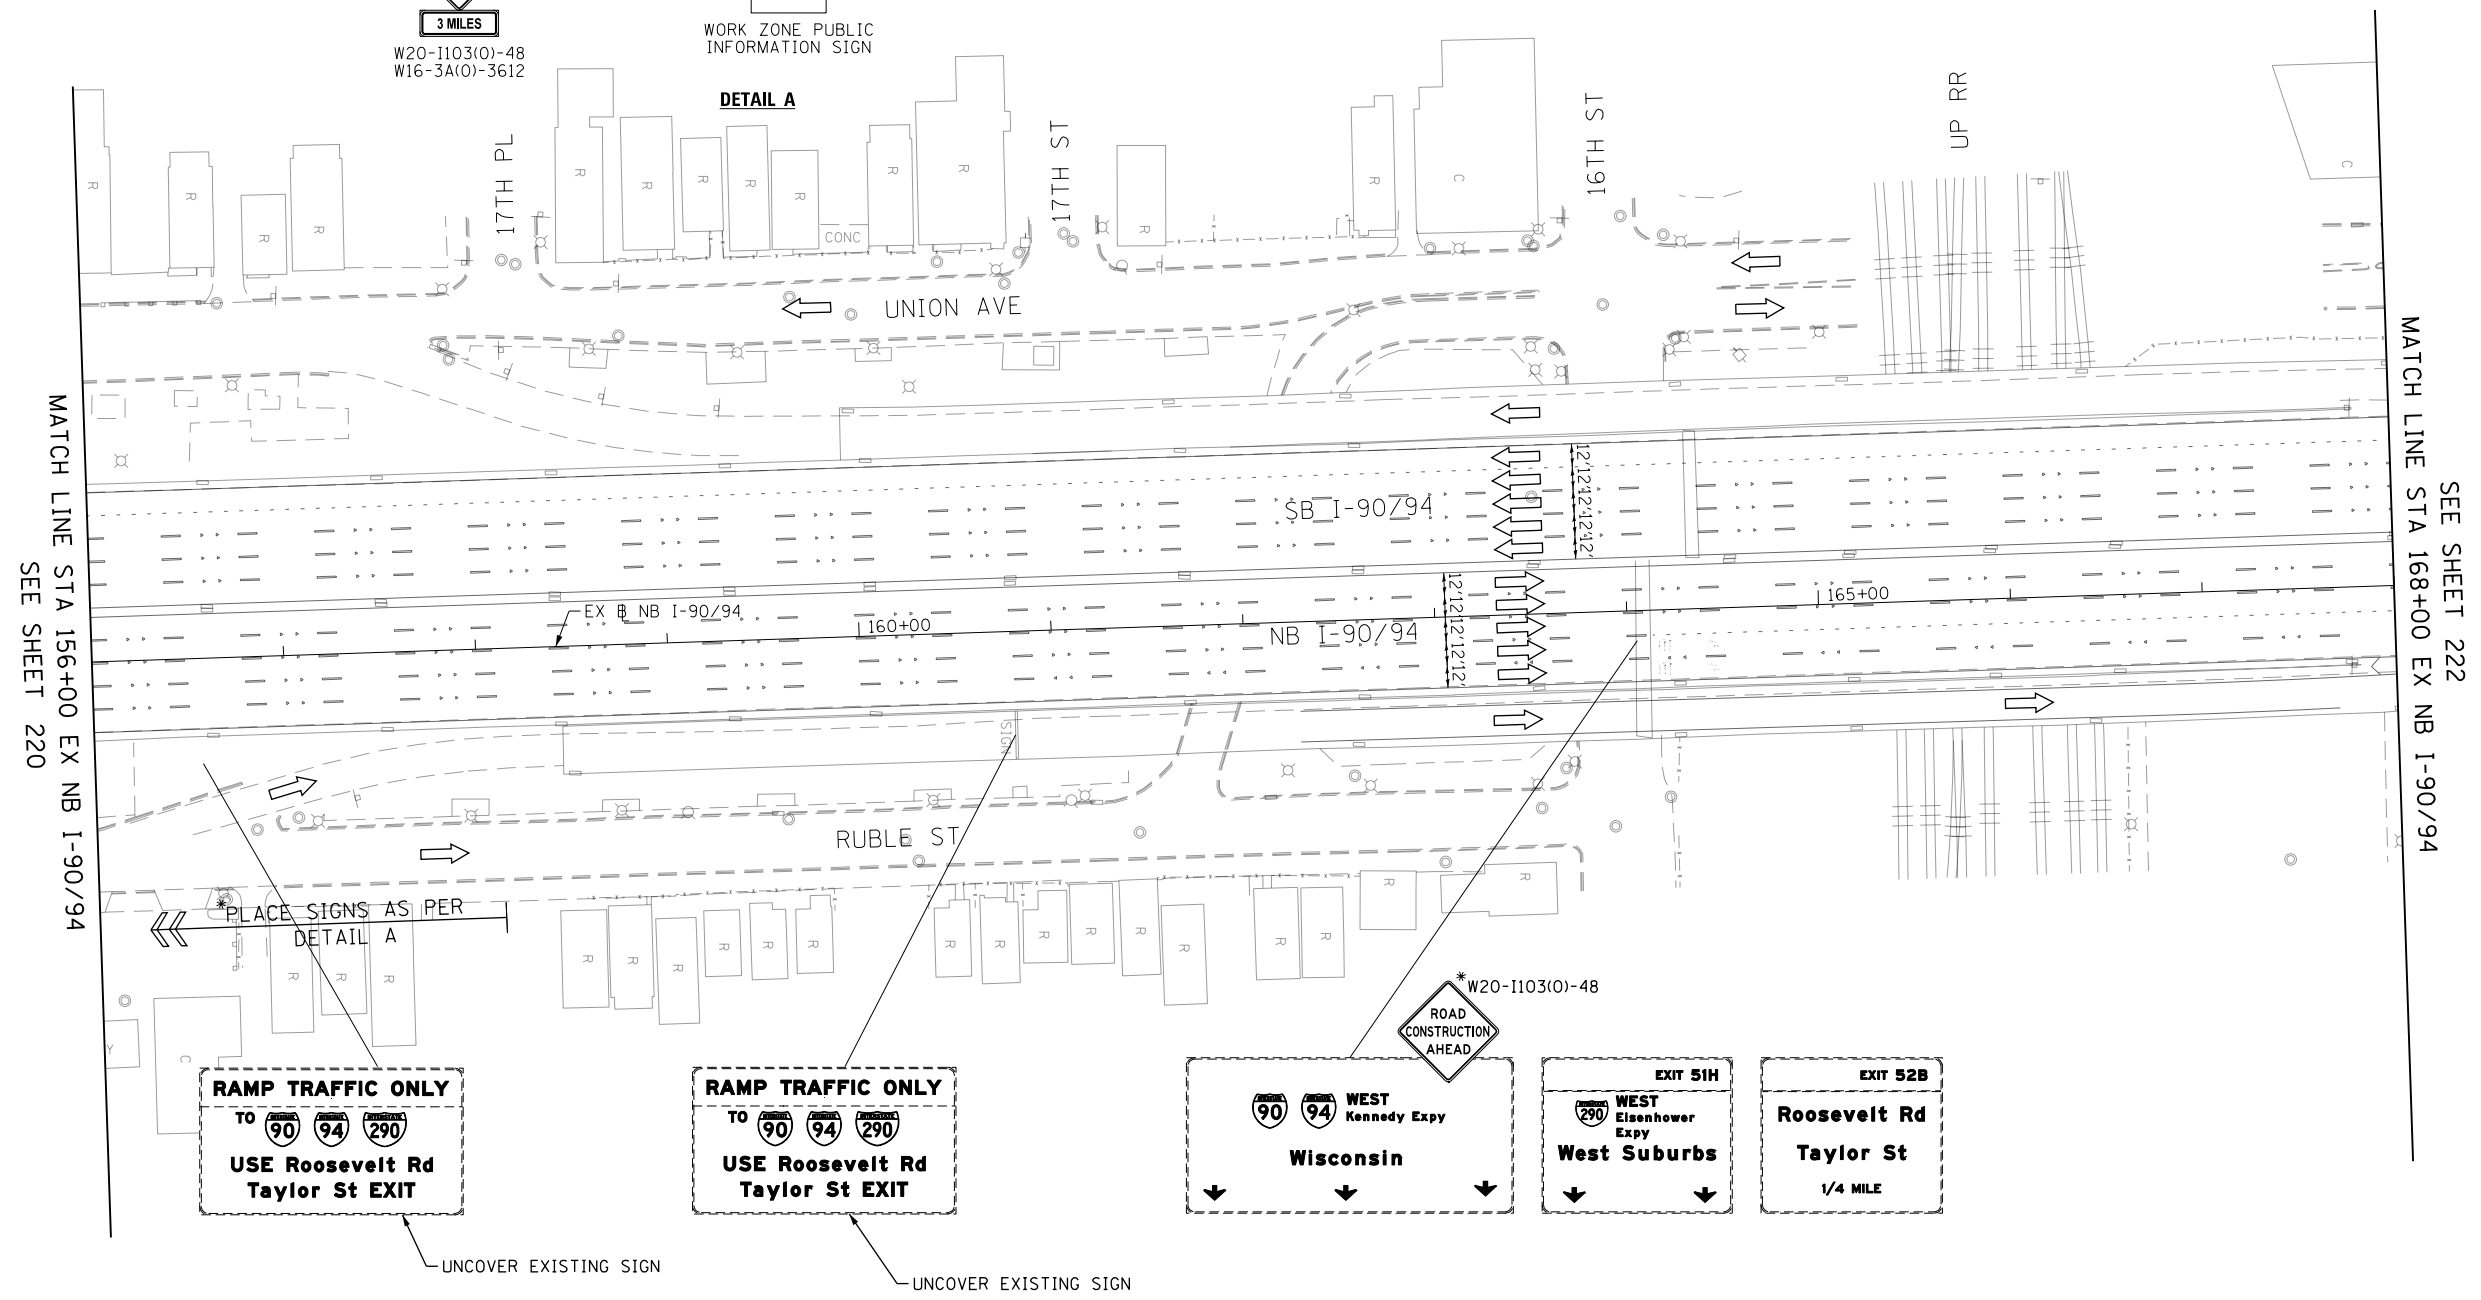

*FROM PREVIOUS STAGE TO REMAIN

LEGEND

- WORK ZONE
- TEMPORARY IMPACT ATTENUATOR
- TEMPORARY CONCRETE BARRIER
- DIRECTION OF TRAFFIC FLOW SIGN
- ARROW BOARD
- TYPE III BARRICADE
- TYPE II BARRICADE OR DRUM WITH FLASHING LIGHT
 - 50' C-C (TYP) ON TAPERS AND RAMPS
 - 100' C-C (TYP) ON TANGENTS
- DIRECTIONAL INDICATOR BARRICADE WITH STEADY BURN MONODIRECTIONAL LIGHT
 - 50' C-C (TYP) ON TAPERS AND RAMPS





D:\60X79-Sht-STAGING-9094-3-04.dgn	DESIGNED - VLJ	REVISED -
USER NAME = mkwilson	DRAWN - DWH	REVISED -
PLOT SCALE = 100.0000' / in.	CHECKED - JMG	REVISED -
PLOT DATE = 7/27/2018	DATE - 7-30-2018	REVISED -

STATE OF ILLINOIS
DEPARTMENT OF TRANSPORTATION

SUGGESTED STAGES OF CONSTRUCTION AND TRAFFIC CONTROL			
I-90/94 STAGE 3			
SCALE: 1"=50'	SHEET 11	OF 19 SHEETS	STA. 156+00 TO STA. 168+00


F.A.I. RTE.	SECTION	COUNTY	TOTAL SHEETS	SHEET NO.
90/94/290	2014-005R&B	COOK	888	221
CONTRACT NO. 60X79				
ILLINOIS FED. AID PROJECT				

  

	WORK ZONE
	TEMPORARY IMPACT ATTENUATOR
	TEMPORARY CONCRETE BARRIER
	DIRECTION OF TRAFFIC FLOW
	SIGN
	ARROW BOARD
	TYPE III BARRICADE
	TYPE II BARRICADE OR DRUM WITH FLASHING LIGHT
	@ 50' C-C (TYP) ON TAPERS AND RAMP
	@ 100' C-C (TYP) ON TANGENTS
	DIRECTIONAL INDICATOR BARRICADE WITH STEADY BURN MONODIRECTIONAL LIGHT
	@ 50' C-C (TYP) ON TAPERS AND RAMP



0 50 100
SCALE: 1"=50'

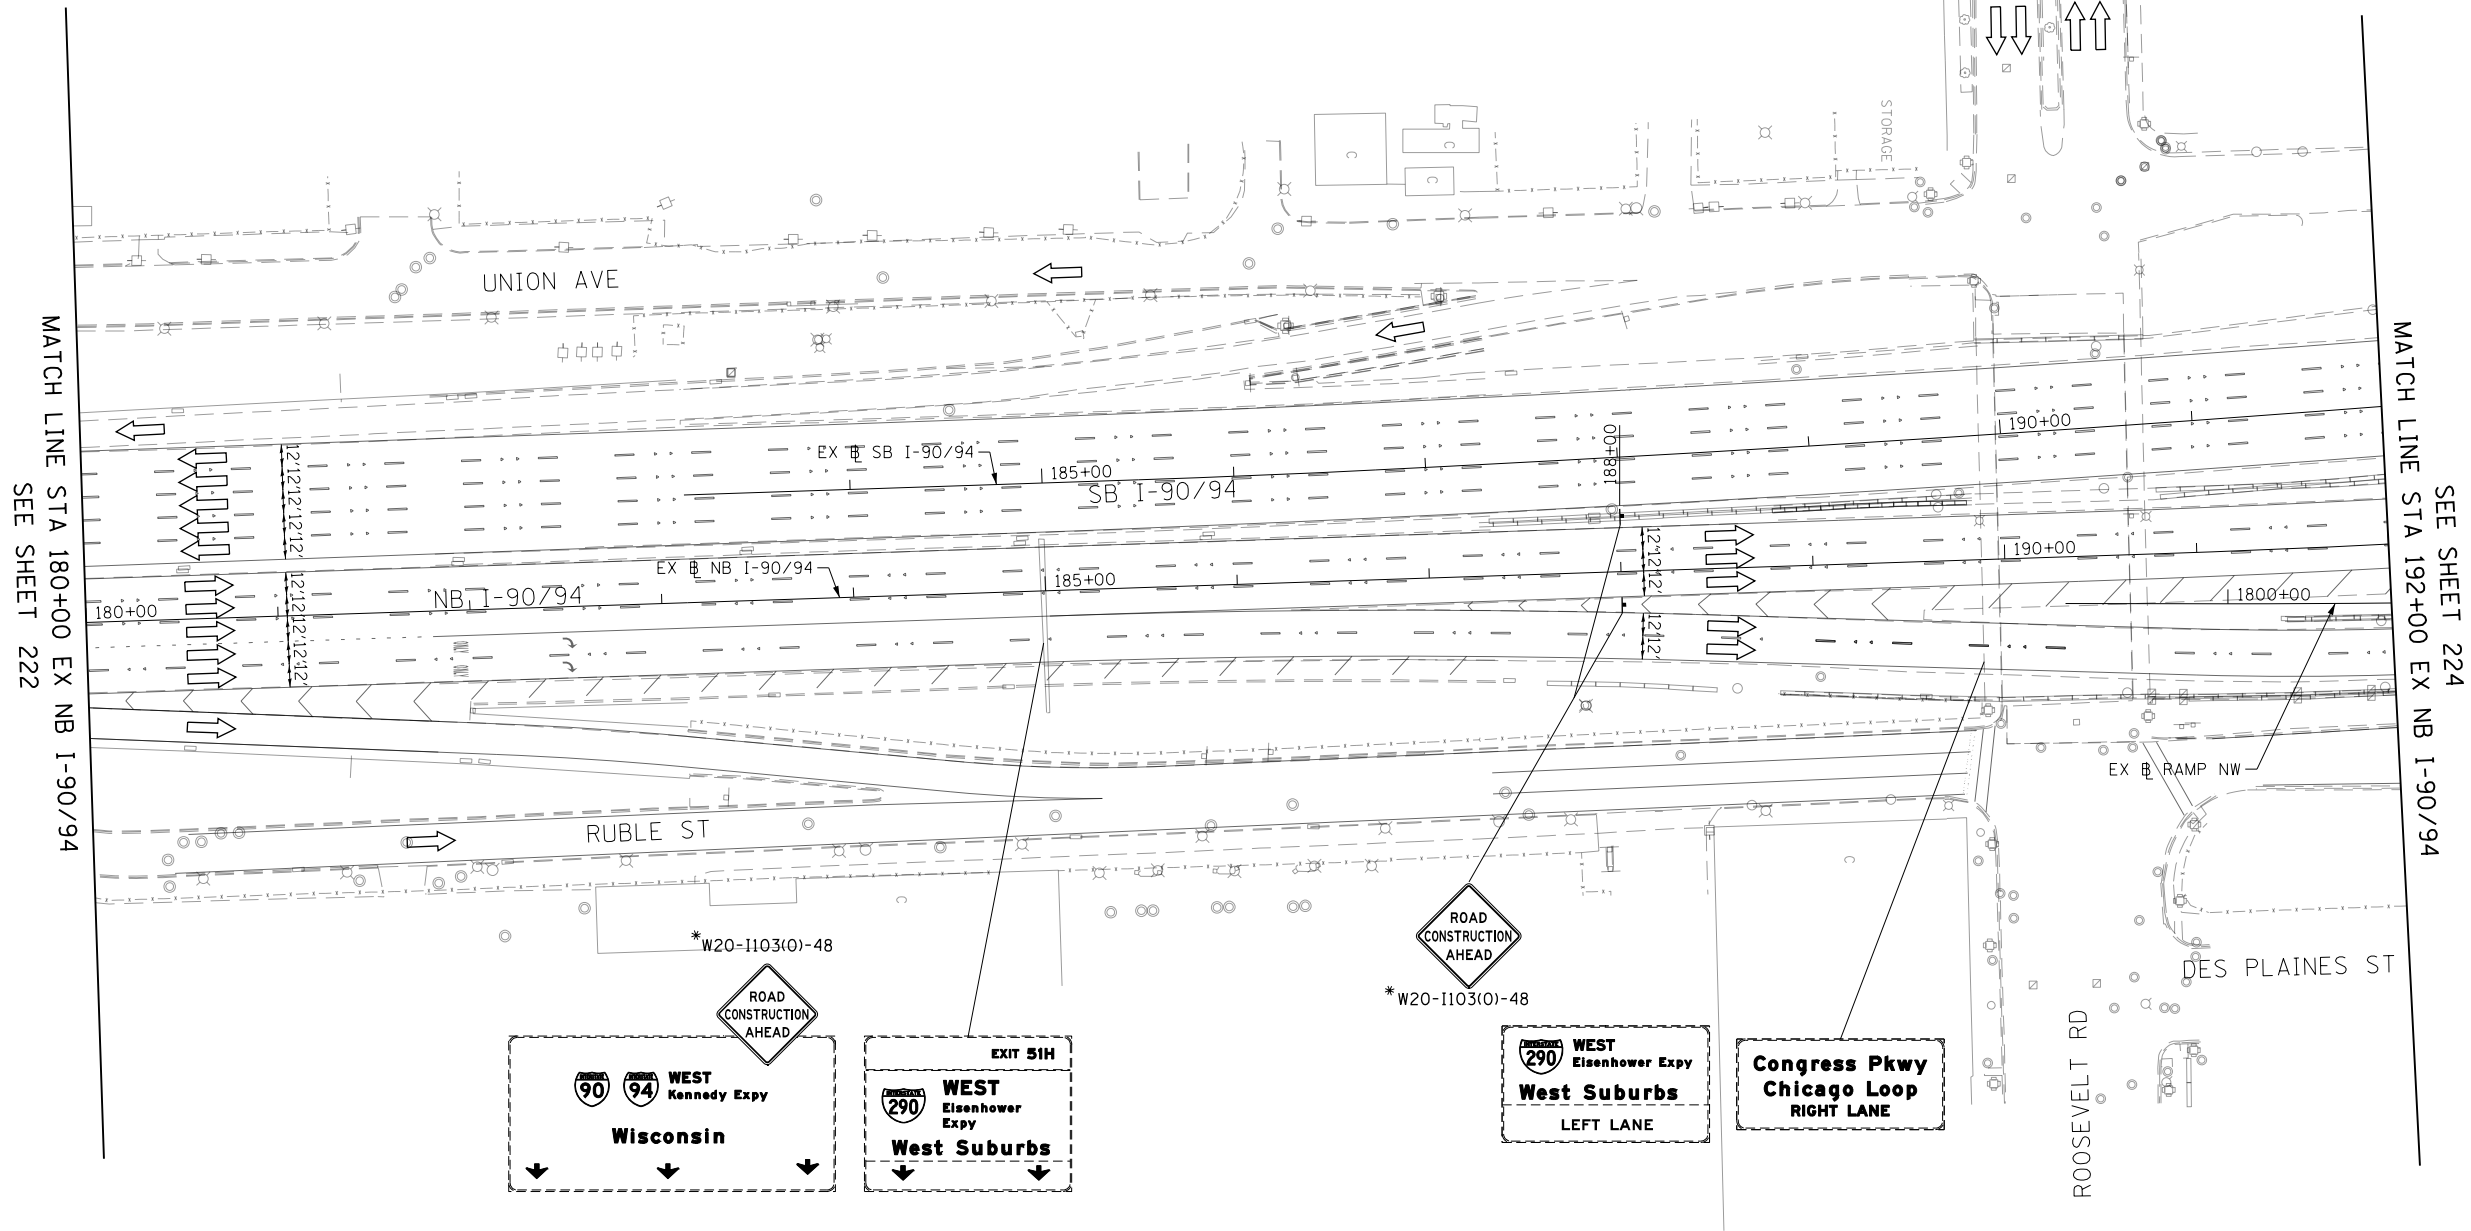

*FROM PREVIOUS STAGE TO REMAIN

LEGEND

- WORK ZONE
- TEMPORARY IMPACT ATTENUATOR
- TEMPORARY CONCRETE BARRIER
- DIRECTION OF TRAFFIC FLOW
- SIGN
- ARROW BOARD
- TYPE III BARRICADE
- TYPE II BARRICADE OR DRUM WITH FLASHING LIGHT
 - Ø 50' C-C (TYP) ON TAPERS AND RAMP
 - Ø 100' C-C (TYP) ON TANGENTS
- DIRECTIONAL INDICATOR BARRICADE WITH STEADY BURN MONODIRECTIONAL LIGHT
 - Ø 50' C-C (TYP) ON TAPERS AND RAMP

FILE PATH = p:\61779-P\INT\ascom\line\local\ECOM_DS02_NA\Documents\01_Americas\Transportation\60269938_CirclePhase_11\000_CAD\006_Roadway\Sheets\60X79_Contract\0160X79-Sht-STAGING-9094-3-06.dgn



D160X79-Sht-STAGING-9094-3-06.dgn	DESIGNED - VLJ	REVISED -
USER NAME = mkwilson	DRAWN - DWH	REVISED -
PLOT SCALE = 100.0000' / in.	CHECKED - JMG	REVISED -
PLOT DATE = 7/27/2018	DATE - 7-30-2018	REVISED -


STATE OF ILLINOIS
DEPARTMENT OF TRANSPORTATION


SUGGESTED STAGES OF CONSTRUCTION AND TRAFFIC CONTROL I-90/94 STAGE 3

SCALE: 1"=50' SHEET 13 OF 19 SHEETS STA. 180+00 TO STA. 192+00

F.A.I. RTE.	SECTION	COUNTY	TOTAL SHEETS	SHEET NO.
90/94/290	2014-005R&B	COOK	888	223
CONTRACT NO. 60X79				
ILLINOIS FED. AID PROJECT				


FILE PATH = p:\61779-PWNT-decomon\line\local\I-90\I-90-94-3-07.dgn

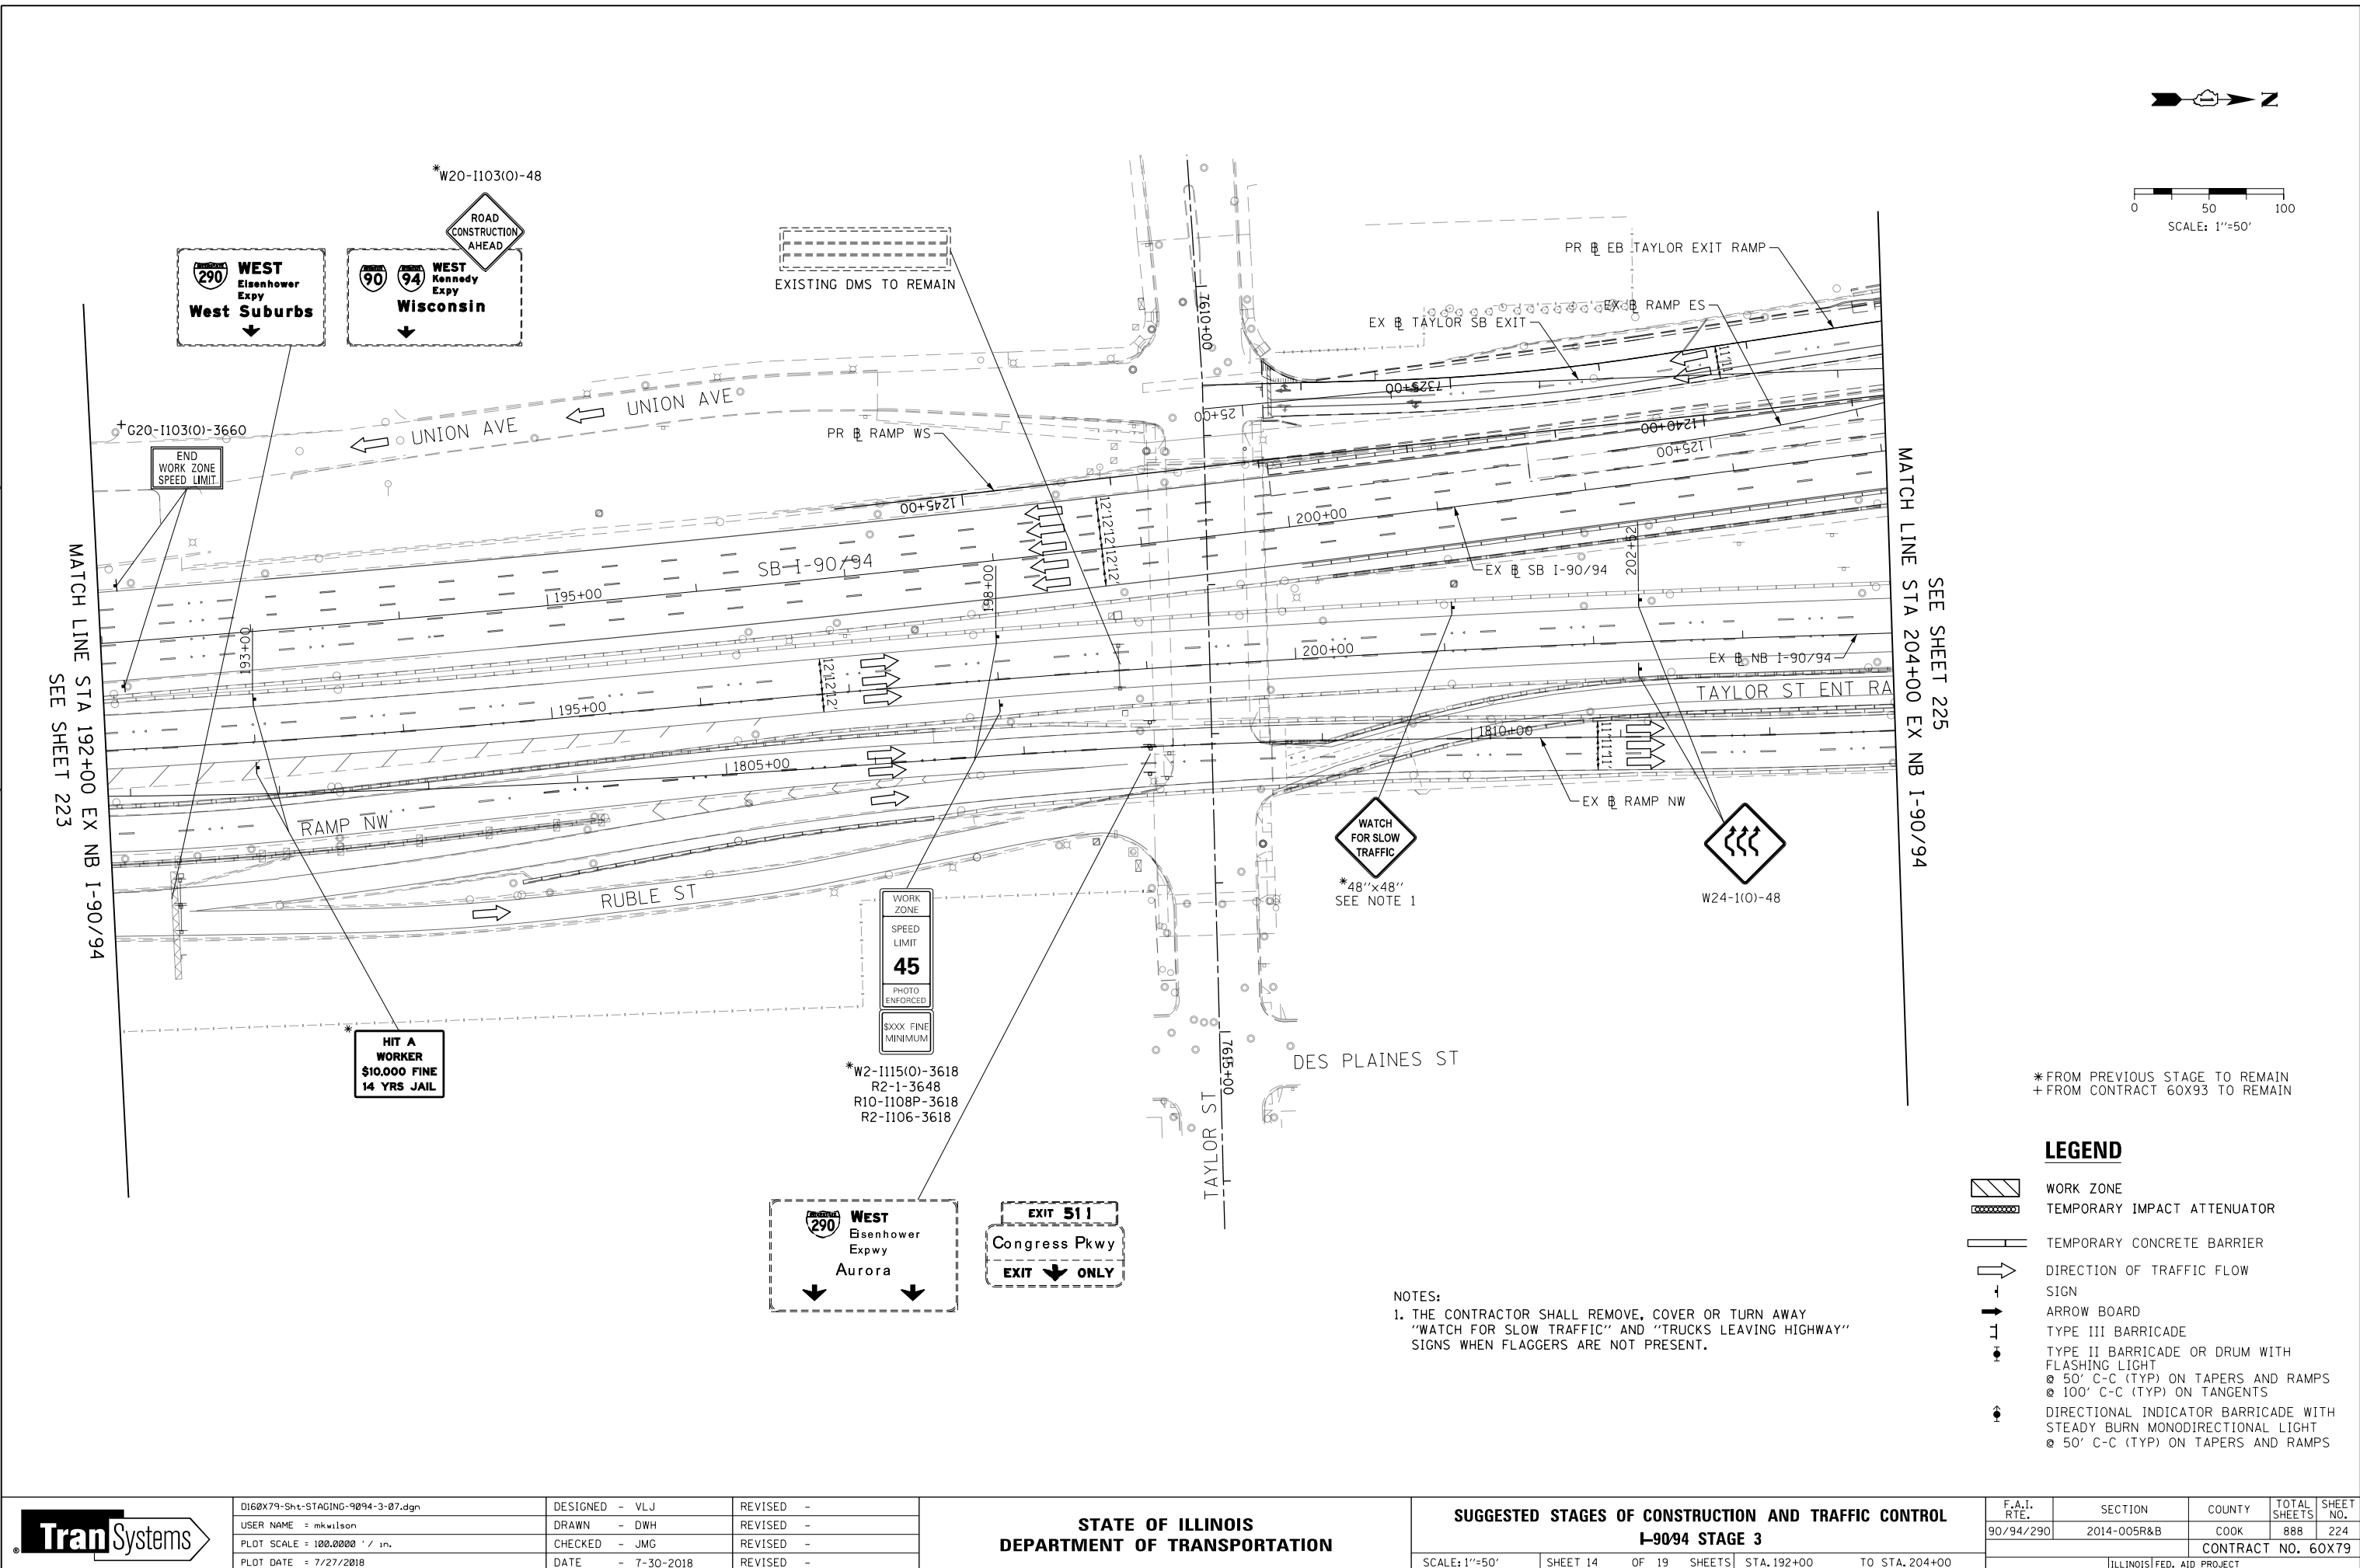

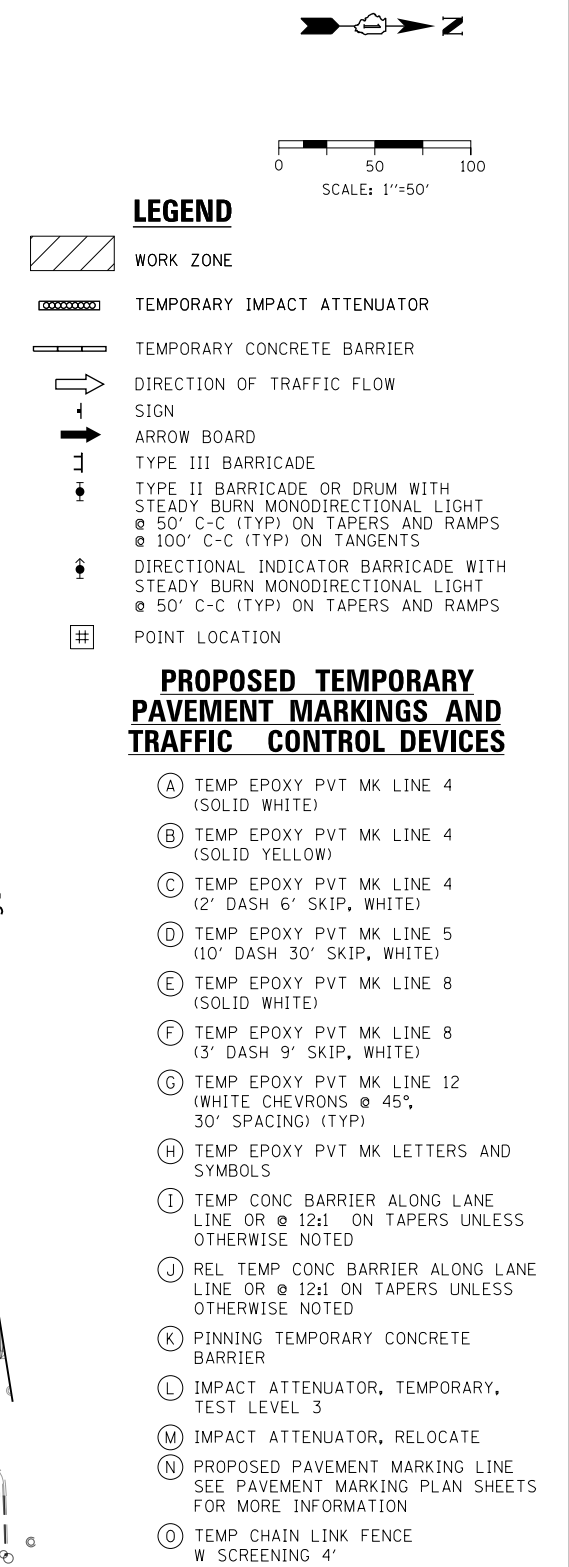

F.A.I. RTE.	SECTION	COUNTY	TOTAL SHEETS	SHEET NO.
90/94/290	2014-005R&B	COOK	888	225
		CONTRACT NO. 60X79		
ILLINOIS FED. AID PROJECT				

FILE PATH = p:\61779-PWNT\ascom\line\local\IACOM_D502_NA\Documents\01_Americas\Transportation\60269938_Circle\Phase_11\000_CAD\006_Roadway\Sheets\60X79_Contract\0160X79-Sht-STAGING-9894-3-06.dgn

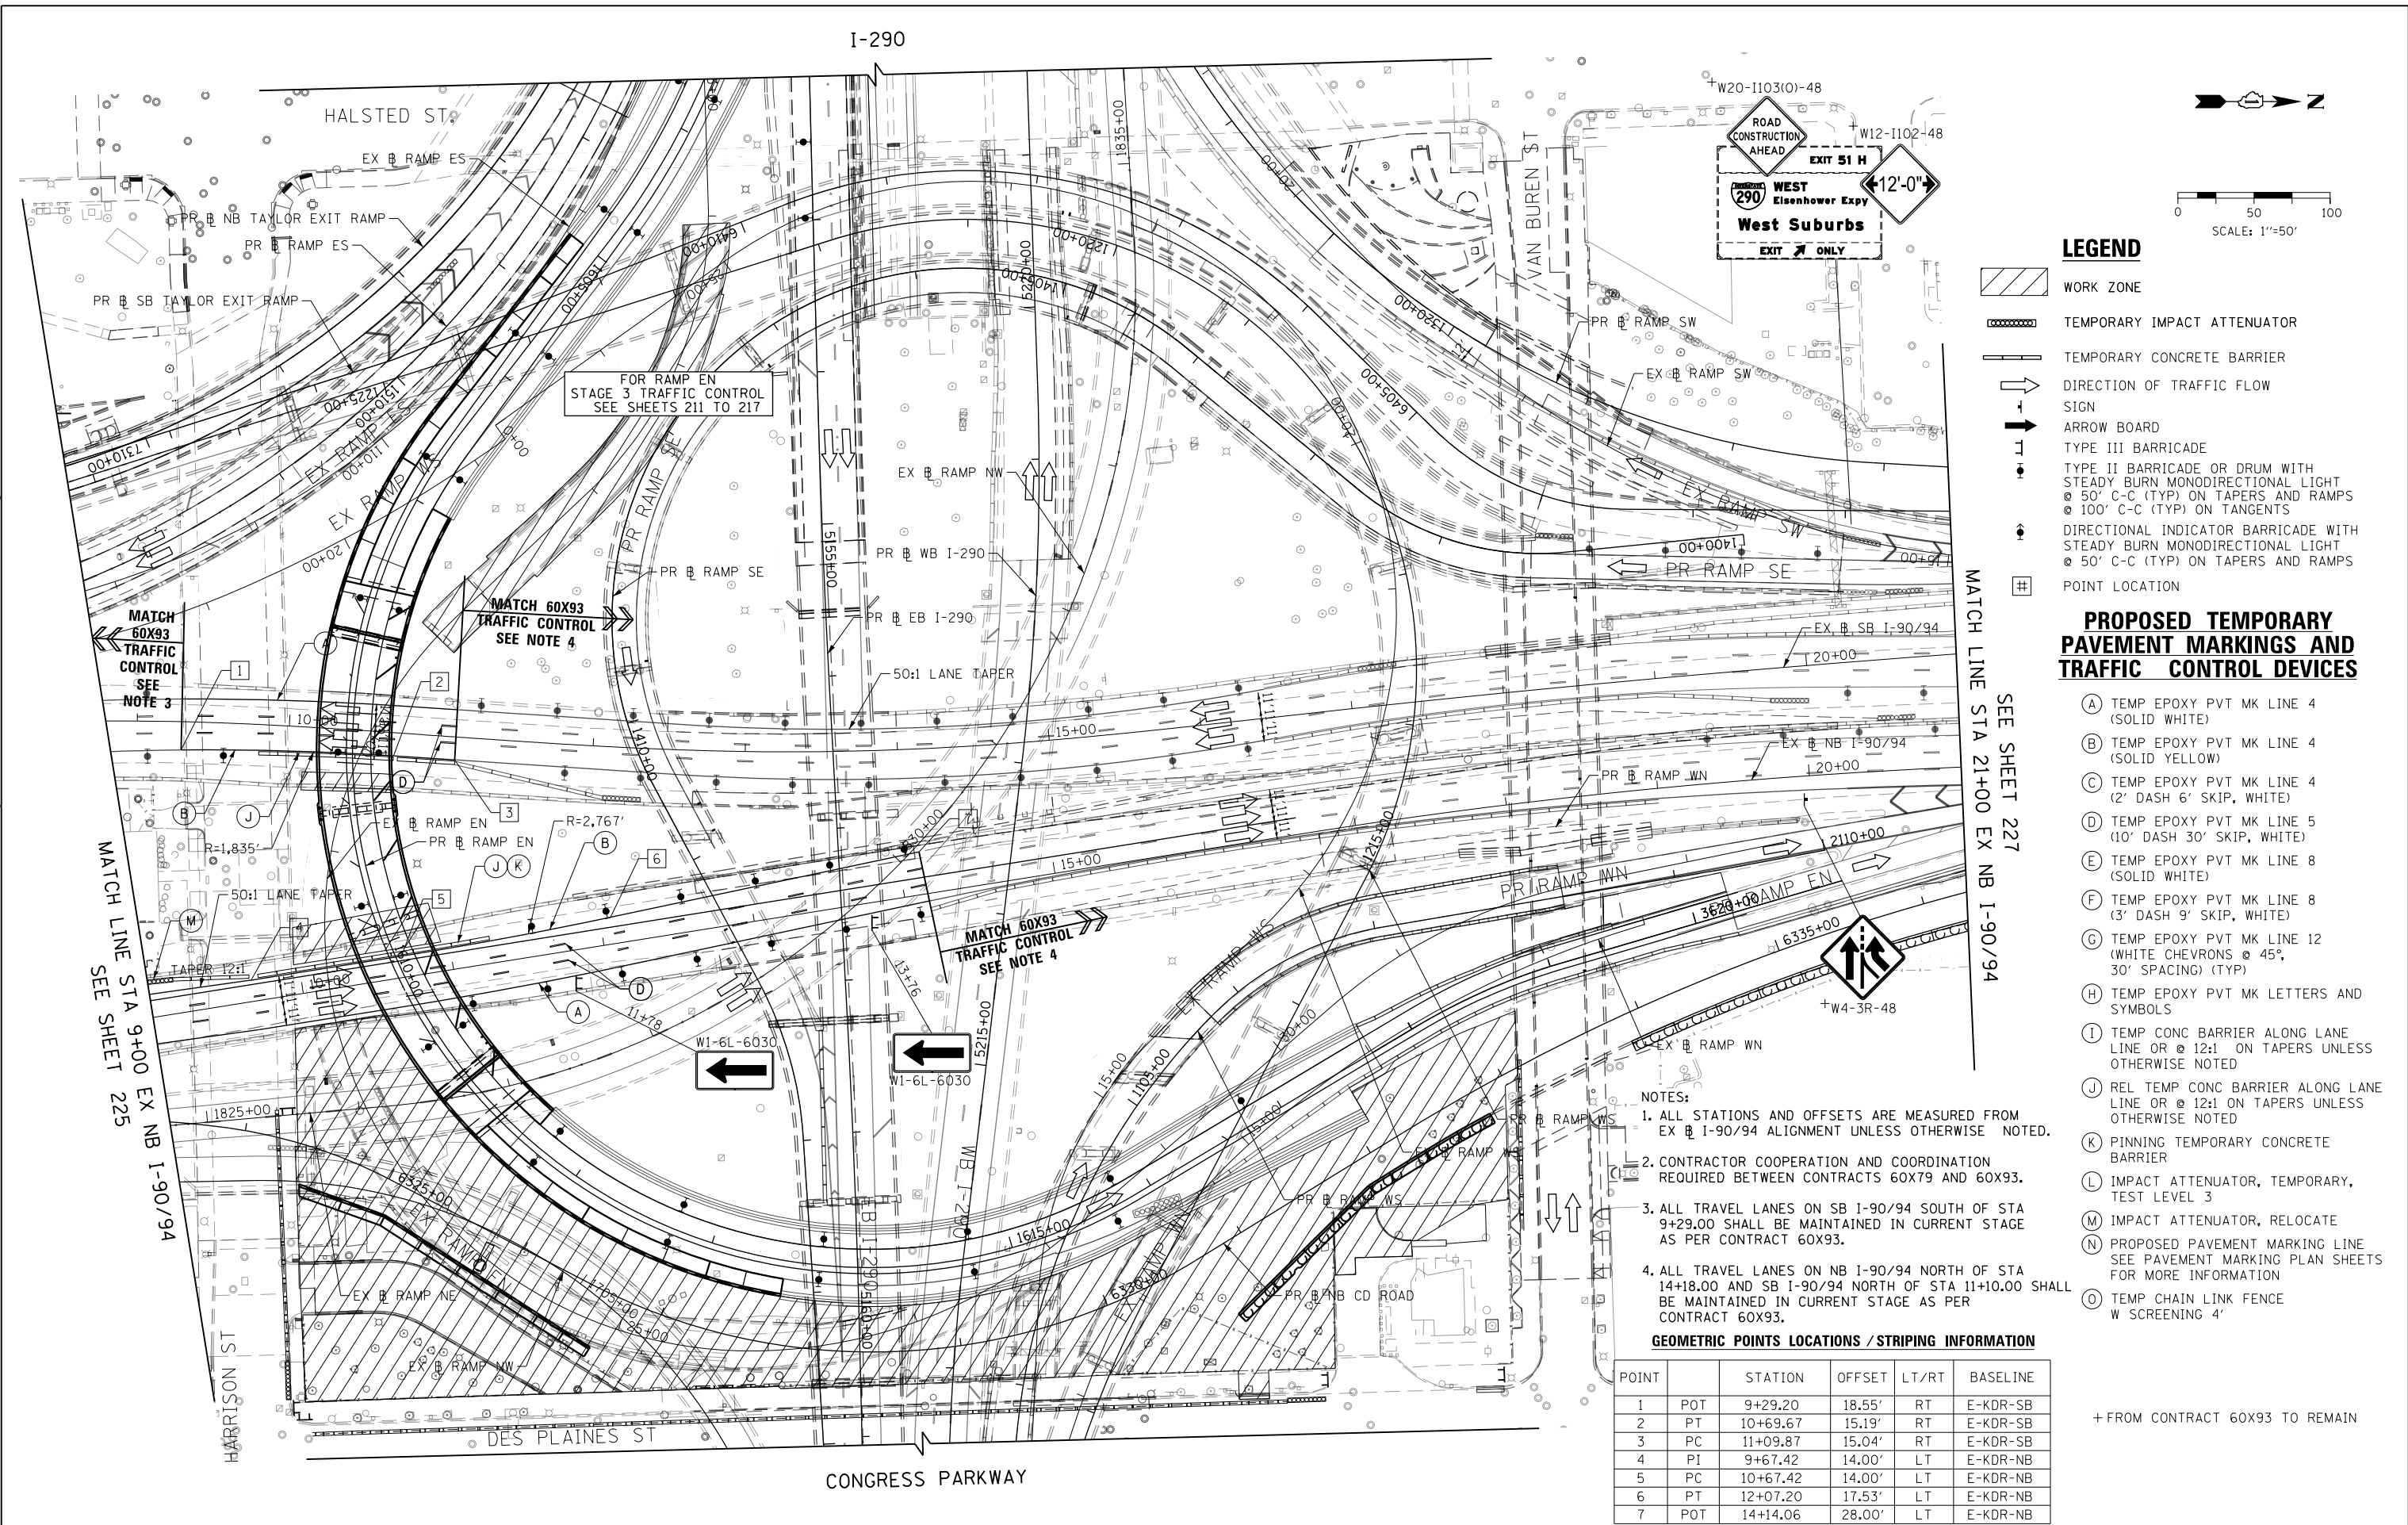

LEGEND

- WORK ZONE
- TEMPORARY IMPACT ATTENUATOR
- TEMPORARY CONCRETE BARRIER
- DIRECTION OF TRAFFIC FLOW
- SIGN
- ARROW BOARD
- TYPE III BARRICADE
- TYPE II BARRICADE OR DRUM WITH STEADY BURN MONODIRECTIONAL LIGHT @ 50' C-C (TYP) ON TAPERS AND RAMP
- TYPE II BARRICADE OR DRUM WITH STEADY BURN MONODIRECTIONAL LIGHT @ 100' C-C (TYP) ON TANGENTS
- DIRECTIONAL INDICATOR BARRICADE WITH STEADY BURN MONODIRECTIONAL LIGHT @ 50' C-C (TYP) ON TAPERS AND RAMP
- POINT LOCATION

PROPOSED TEMPORARY PAVEMENT MARKINGS AND TRAFFIC CONTROL DEVICES

- (A) TEMP EPOXY PVT MK LINE 4 (SOLID WHITE)
- (B) TEMP EPOXY PVT MK LINE 4 (SOLID YELLOW)
- (C) TEMP EPOXY PVT MK LINE 4 (2' DASH 6' SKIP, WHITE)
- (D) TEMP EPOXY PVT MK LINE 5 (10' DASH 30' SKIP, WHITE)
- (E) TEMP EPOXY PVT MK LINE 8 (SOLID WHITE)
- (F) TEMP EPOXY PVT MK LINE 8 (3' DASH 9' SKIP, WHITE)
- (G) TEMP EPOXY PVT MK LINE 12 (WHITE CHEVRONS @ 45°, 30' SPACING) (TYP)
- (H) TEMP EPOXY PVT MK LETTERS AND SYMBOLS
- (I) TEMP CONC BARRIER ALONG LANE LINE OR @ 12:1 ON TAPERS UNLESS OTHERWISE NOTED
- (J) REL TEMP CONC BARRIER ALONG LANE LINE OR @ 12:1 ON TAPERS UNLESS OTHERWISE NOTED
- (K) PINNING TEMPORARY CONCRETE BARRIER
- (L) IMPACT ATTENUATOR, TEMPORARY, TEST LEVEL 3
- (M) IMPACT ATTENUATOR, RELOCATE
- (N) PROPOSED PAVEMENT MARKING LINE SEE PAVEMENT MARKING PLAN SHEETS FOR MORE INFORMATION
- (O) TEMP CHAIN LINK FENCE W SCREENING 4'

NOTES:

- ALL STATIONS AND OFFSETS ARE MEASURED FROM EX NB I-90/94 ALIGNMENT UNLESS OTHERWISE NOTED.
- CONTRACTOR COOPERATION AND COORDINATION REQUIRED BETWEEN CONTRACTS 60X79 AND 60X93.
- ALL TRAVEL LANES ON SB I-90/94 SOUTH OF STA 9+29.00 SHALL BE MAINTAINED IN CURRENT STAGE AS PER CONTRACT 60X93.
- ALL TRAVEL LANES ON NB I-90/94 NORTH OF STA 14+18.00 AND SB I-90/94 NORTH OF STA 11+10.00 SHALL BE MAINTAINED IN CURRENT STAGE AS PER CONTRACT 60X93.

GEOMETRIC POINTS LOCATIONS / STRIPING INFORMATION

POINT		STATION	OFFSET	LT/RT	BASELINE
1	POT	9+29.20	18.55'	RT	E-KDR-SB
2	PT	10+69.67	15.19'	RT	E-KDR-SB
3	PC	11+09.87	15.04'	RT	E-KDR-SB
4	PI	9+67.42	14.00'	LT	E-KDR-NB
5	PC	10+67.42	14.00'	LT	E-KDR-NB
6	PT	12+07.20	17.53'	LT	E-KDR-NB
7	POT	14+14.06	28.00'	LT	E-KDR-NB

+ FROM CONTRACT 60X93 TO REMAIN

FILE PATH = p:\617479-PWNT-dscom\line\local\IACOM_DS02_NA\Documents\01_Americas\Transportation\60269938_Ctricle\Phase_1\1000_CAD\006_Roadway\Sheets\60X79_Contract\0160X79-Sht-STAGING-9894-3-10.dgn



D160X79-Sht-STAGING-9894-3-10.dgn
USER NAME = mkwilson
PLOT SCALE = 100.0000' / 1 in.
PLOT DATE = 7/27/2018


DESIGNED - VLJ	REVISED -
DRAWN - DWH	REVISED -
CHECKED - JMG	REVISED -
DATE - 7-30-2018	REVISED -

STATE OF ILLINOIS
DEPARTMENT OF TRANSPORTATION

SUGGESTED STAGES OF CONSTRUCTION AND TRAFFIC CONTROL
I-90/94 STAGE 3

SCALE: 1"=50' SHEET 17 OF 19 SHEETS STA. 21+00 TO STA. 33+00

F.A.I. RTE.	SECTION	COUNTY	TOTAL SHEETS	SHEET NO.
90/94/290	2014-005R&B	COOK	888	227
CONTRACT NO. 60X79				
ILLINOIS FED. AID PROJECT				

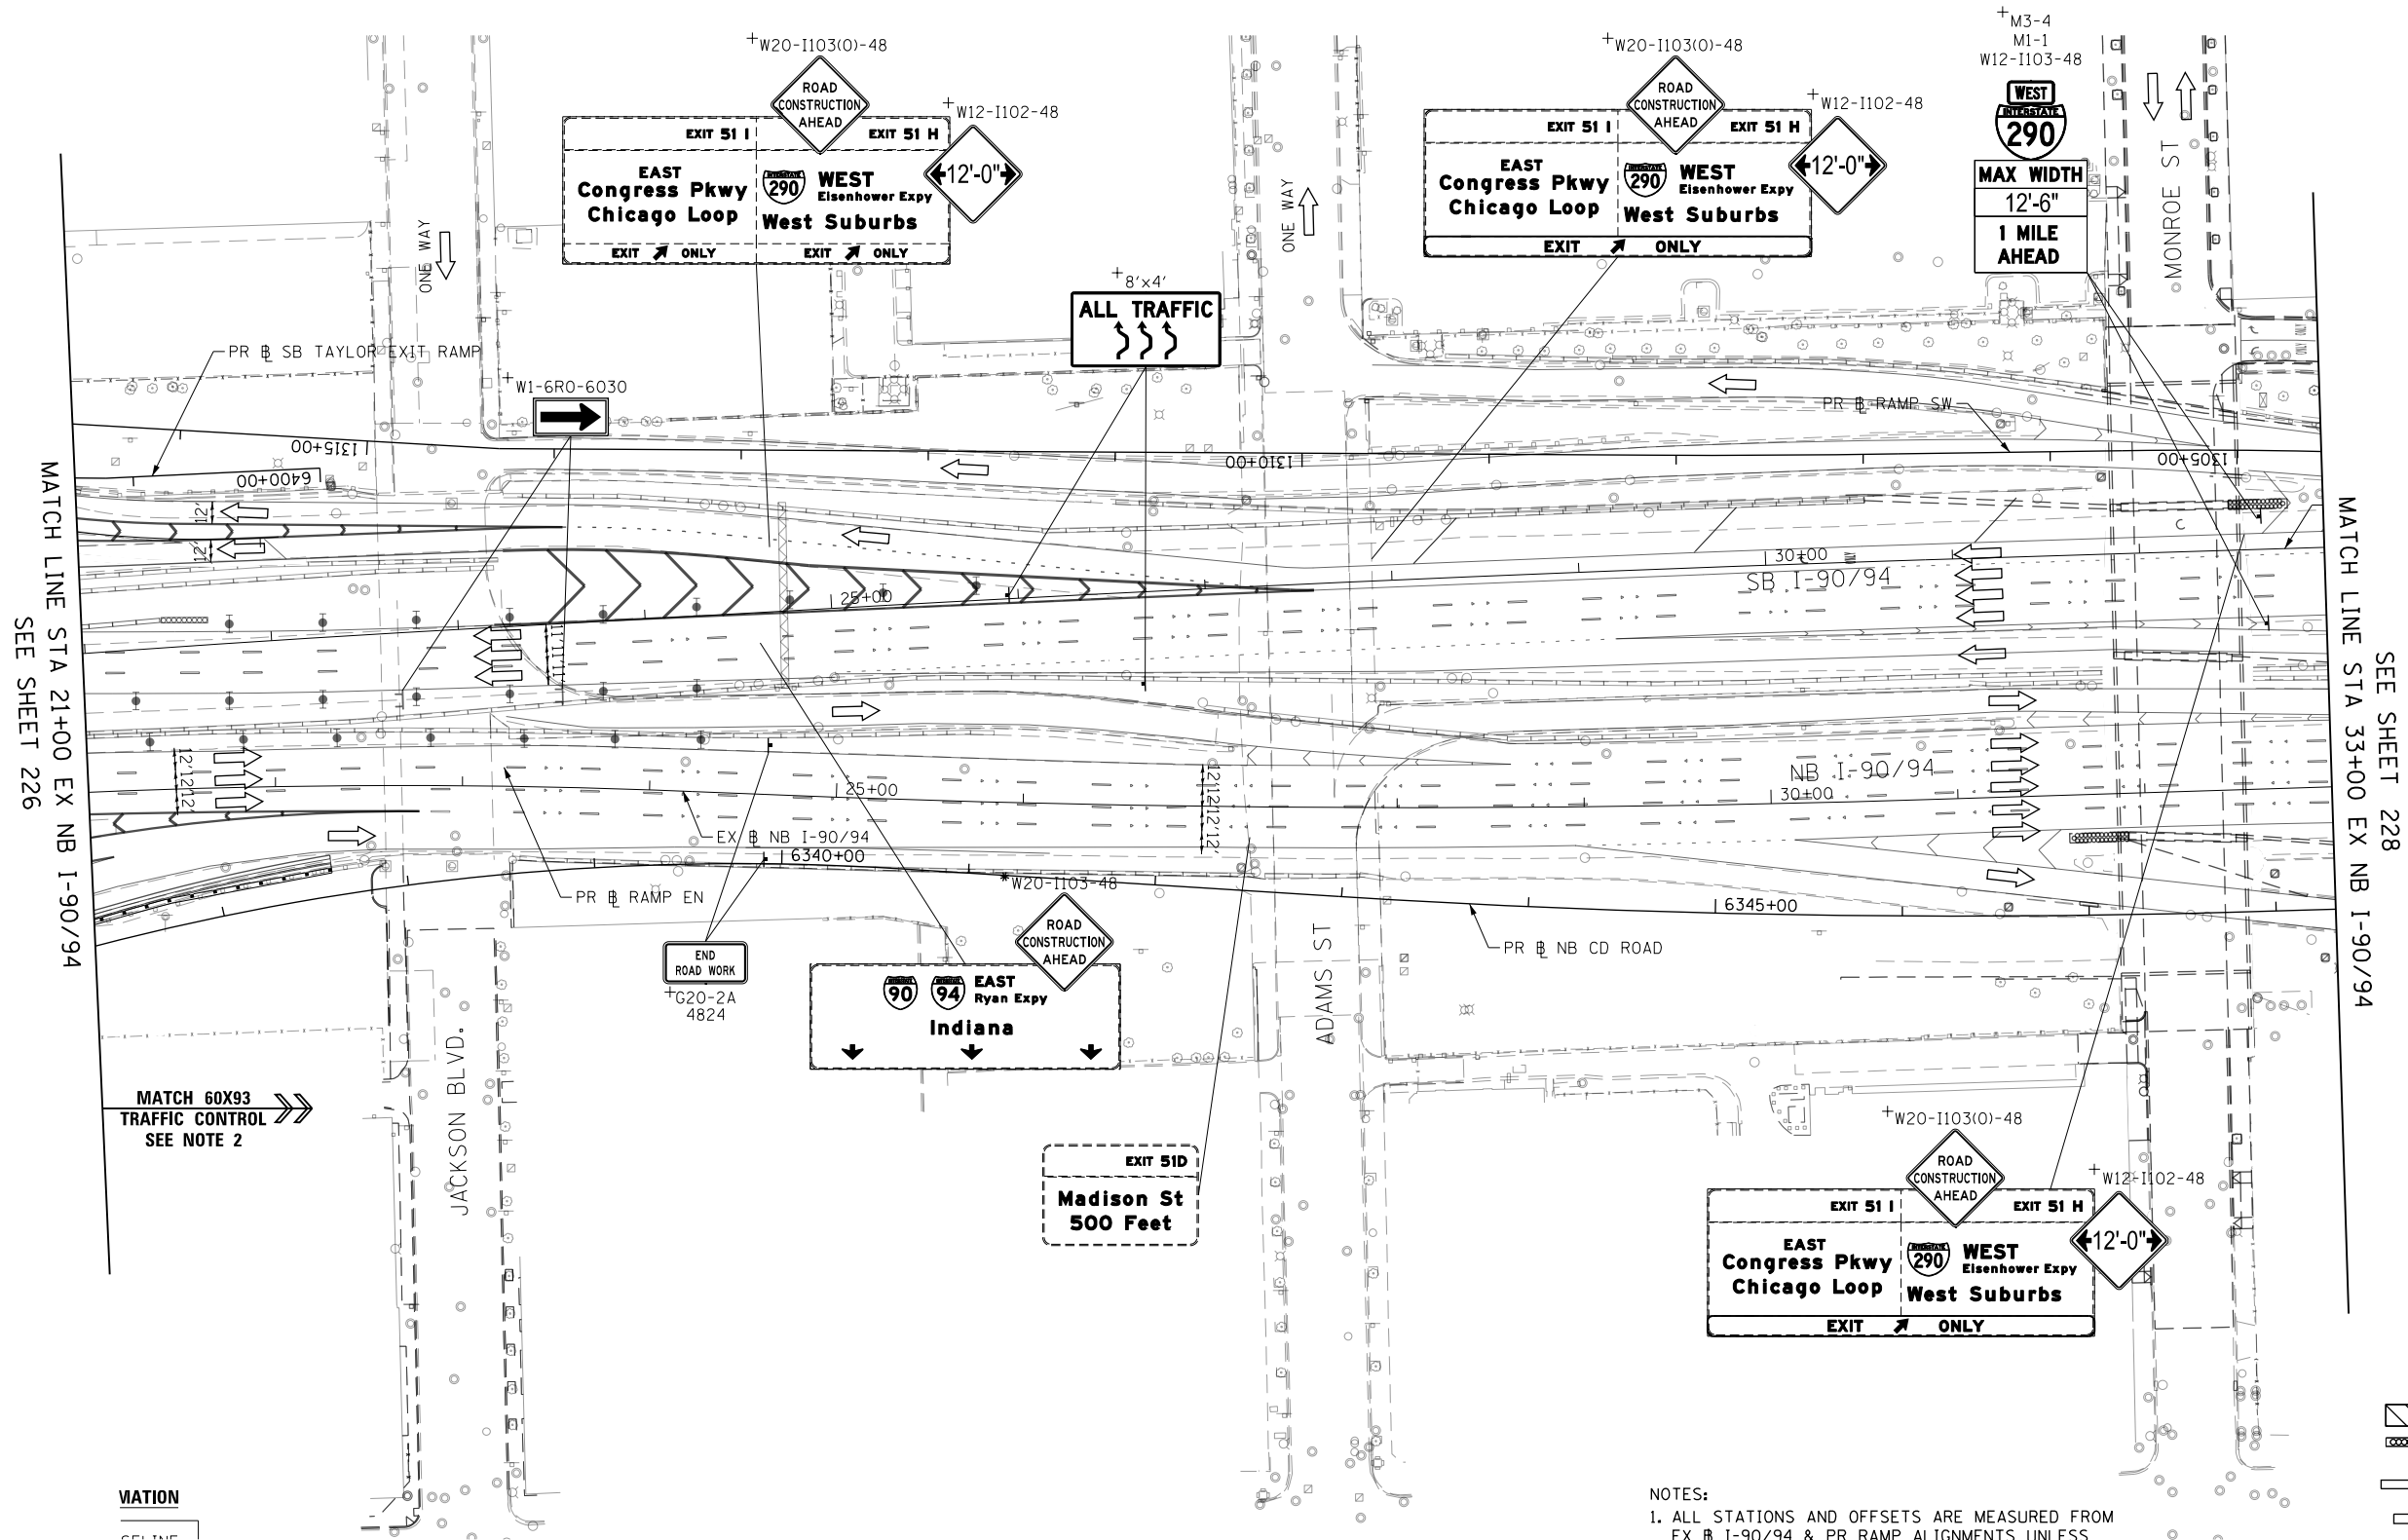

NOTES:

- ALL STATIONS AND OFFSETS ARE MEASURED FROM EX I-90/94 & PR RAMP ALIGNMENTS UNLESS OTHERWISE NOTED.
- ALL TRAVEL LANES ON NB I-90/94 NORTH OF STA 14+18.00 AND SB I-90/94 NORTH OF STA 11+10.00 SHALL BE MAINTAINED IN CURRENT STAGE AS PER CONTRACT 60X93.
- CONTRACTOR COOPERATION AND COORDINATION REQUIRED BETWEEN CONTRACTS 60X79 AND 60X93.

LEGEND

- WORK ZONE
- TEMPORARY IMPACT ATTENUATOR
- TEMPORARY CONCRETE BARRIER
- DIRECTION OF TRAFFIC FLOW SIGN
- ARROW BOARD
- TYPE III BARRICADE
- TYPE II BARRICADE OR DRUM WITH FLASHING LIGHT
 - 50' C-C (TYP) ON TAPERS AND RAMPS
 - 100' C-C (TYP) ON TANGENTS
- DIRECTIONAL INDICATOR BARRICADE WITH STEADY BURN MONODIRECTIONAL LIGHT
 - 50' C-C (TYP) ON TAPERS AND RAMPS

FILE PATH = p:\61779-PVNT-decomon\line\local\I-90-94-3-11.dgn



D160X79-Sht-STAGING-9094-3-11.dgn
USER NAME = mkwilson
PLOT SCALE = 100.0000' / in.
PLOT DATE = 7/27/2018

DESIGNED - VLJ	REVISED -
DRAWN - DWH	REVISED -
CHECKED - JMG	REVISED -
DATE - 7-30-2018	REVISED -

STATE OF ILLINOIS
DEPARTMENT OF TRANSPORTATION

SUGGESTED STAGES OF CONSTRUCTION AND TRAFFIC CONTROL
I-90/94 STAGE 3

SCALE: 1"=50' SHEET 18 OF 19 SHEETS STA. 33+00 TO STA. 45+00



F.A.I. RTE.	SECTION	COUNTY	TOTAL SHEETS	SHEET NO.
90/94/290	2014-005R&B	COOK	888	228
CONTRACT NO. 60X79				
ILLINOIS FED. AID PROJECT				

LEGEND

- WORK ZONE
- TEMPORARY IMPACT ATTENUATOR
- TEMPORARY CONCRETE BARRIER
- DIRECTION OF TRAFFIC FLOW SIGN
- ARROW BOARD
- TYPE III BARRICADE
- TYPE II BARRICADE OR DRUM WITH FLASHING LIGHT
 - 50' C-C (TYP) ON TAPERS AND RAMPS
 - 100' C-C (TYP) ON TANGENTS
- DIRECTIONAL INDICATOR BARRICADE WITH STEADY BURN MONODIRECTIONAL LIGHT
 - 50' C-C (TYP) ON TAPERS AND RAMPS

*FROM PREVIOUS STAGE TO REMAIN
+FROM CONTRACT 60X93 TO REMAIN

NOTES:
1. ALL STATIONS AND OFFSETS ARE MEASURED FROM EX @ I-90/94 ALIGNMENTS UNLESS OTHERWISE NOTED.

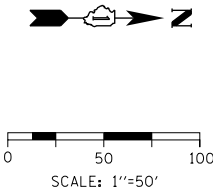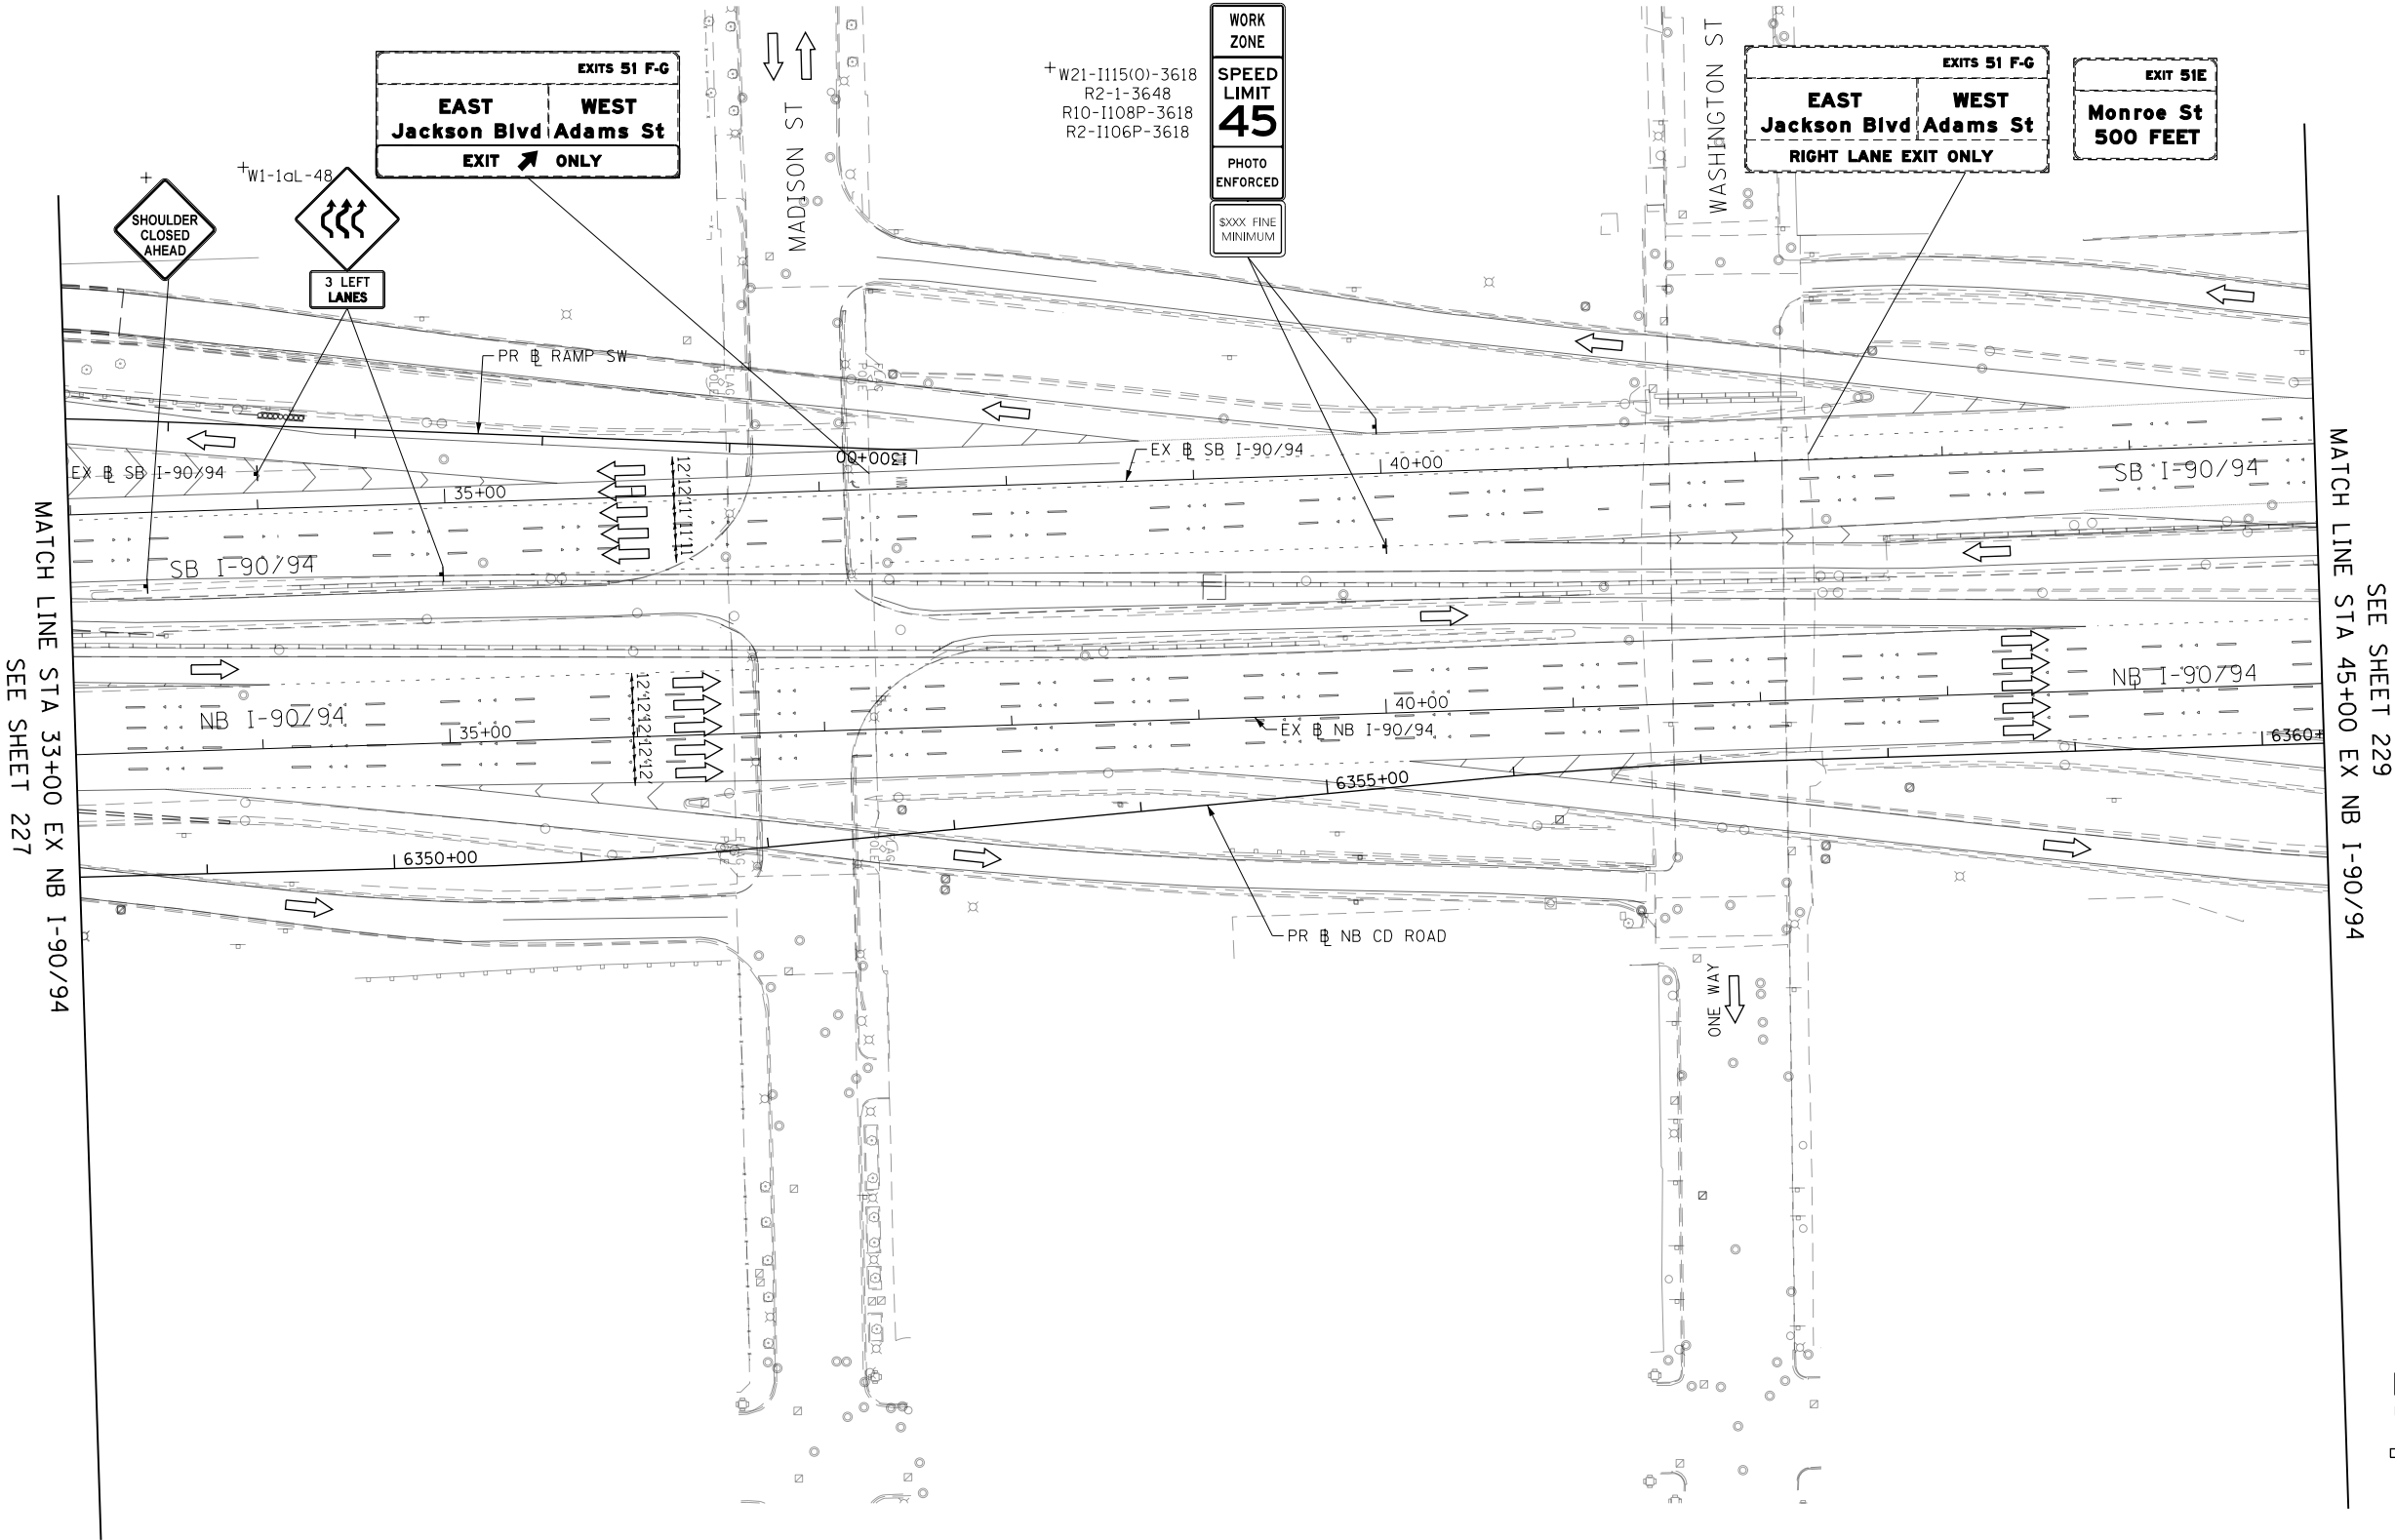

FILE PATH = p:\61779-PWNT\ascomonline\local\ECM\DS02_NA\Documents\01_Americas\Transportation\60269938_CirclePhase\11000_CAD\006_Roadway\Sheets\60X79_Contract\DI60X79-Sht-STAGING-9894-3-12.dgn



DI60X79-Sht-STAGING-9894-3-12.dgn
USER NAME = mkwilson
PLOT SCALE = 100.0000' / in.
PLOT DATE = 7/27/2018


DESIGNED - VLJ	REVISED -
DRAWN - DWH	REVISED -
CHECKED - JMG	REVISED -
DATE - 7-30-2018	REVISED -

STATE OF ILLINOIS
DEPARTMENT OF TRANSPORTATION

SUGGESTED STAGES OF CONSTRUCTION AND TRAFFIC CONTROL
I-90/94 STAGE 3

SCALE: 1"=50' SHEET 19 OF 19 SHEETS STA. 45+00 TO STA.

F.A.I. RTE.	SECTION	COUNTY	TOTAL SHEETS	SHEET NO.
90/94/290	2014-005R&B	COOK	888	229
CONTRACT NO. 60X79				
ILLINOIS FED. AID PROJECT				

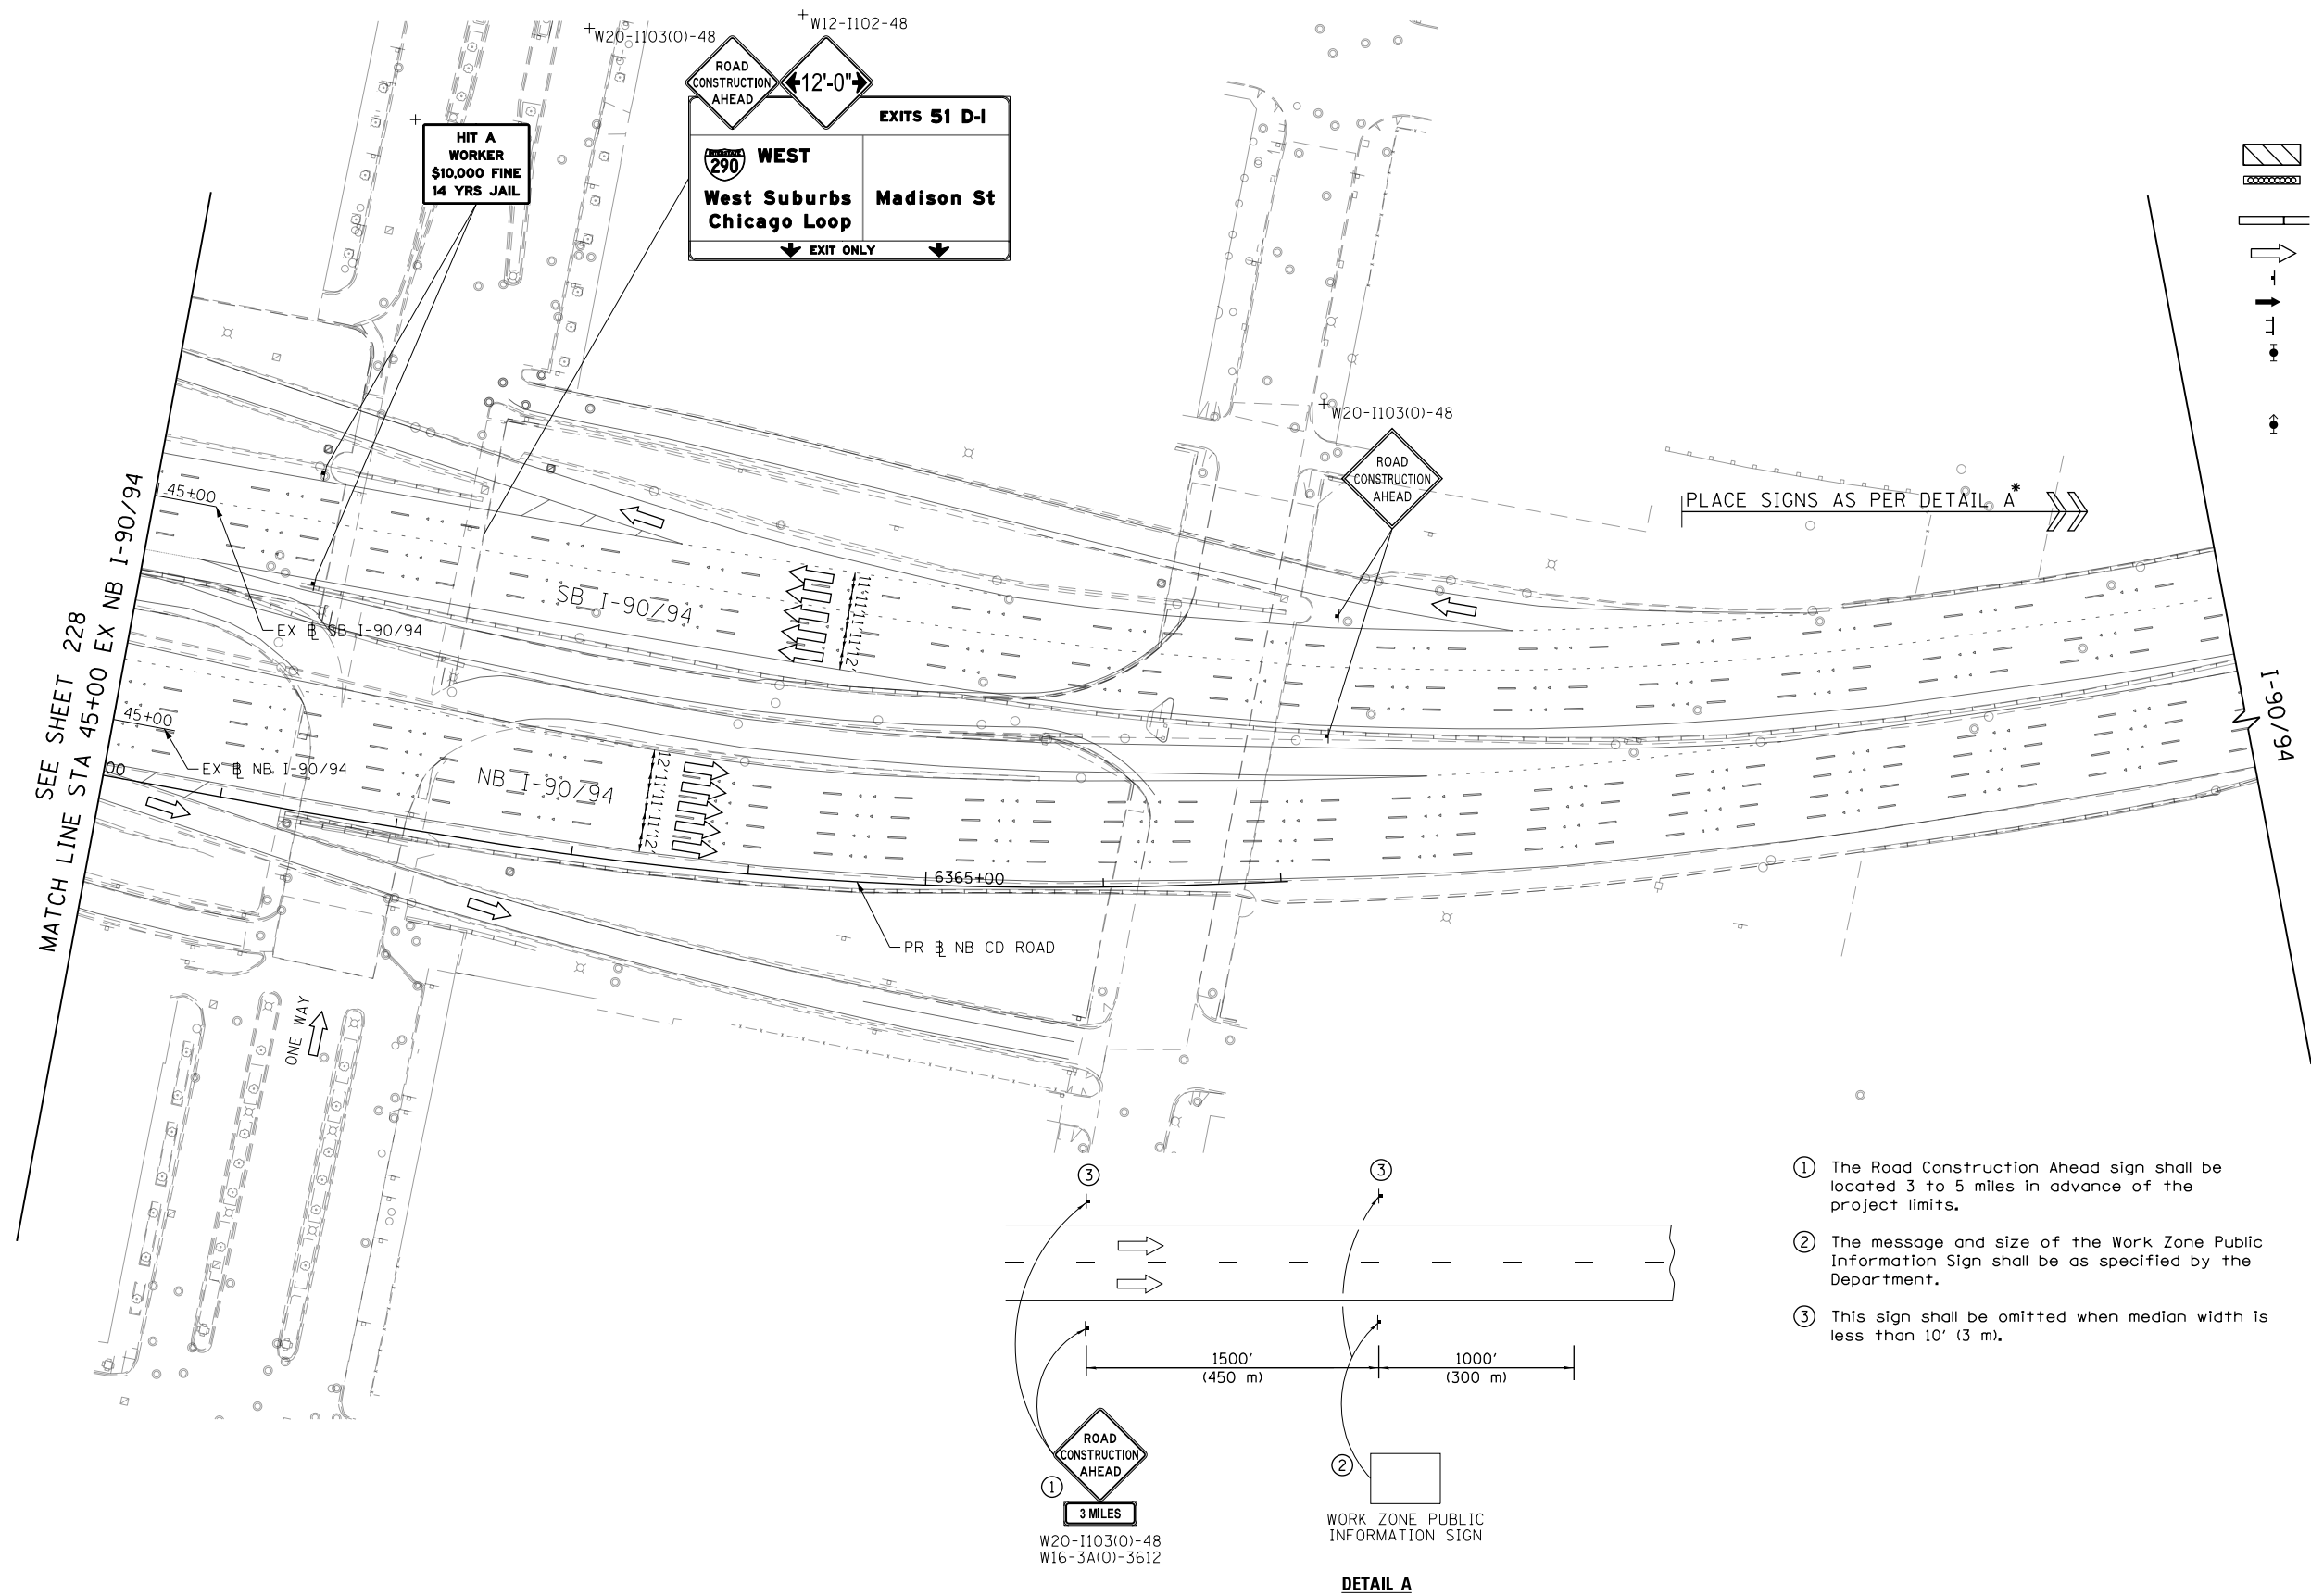

FILE PATH = p:\61779-P\INT.dwscomon\line\local\ECOM_D502_NA\Documents\01_Americas\Transportation\60269938_Circle\Phase 1\000_CAD\006_Roadway\Sheets\60X79_Contract\0160X79-sht-Eros-Schedules.dgn

TEMPORARY EROSION CONTROL SCHEDULE

	MULCH, METHOD 2	TEMPORARY EROSION CONTROL SEEDING	TEMPORARY DITCH CHECKS	PERIMETER EROSION BARRIER	INLET FILTERS	STABILIZED CONSTRUCTION ENTRANCE	DUST CONTROL WATERING	TEMPORARY CHAIN LINK FENCE	INLETS, TYPE A, TYPE 1 FRAME, OPEN LID	STORM SEWERS, CLASS A, TYPE 1 12"
SHEET	ACRE	POUND	FOOT	FOOT	EACH	SQ YD	UNIT	FOOT	EACH	FOOT
STAGE 1	6.25	625	30	1450	59	327	100	168	4	100
STAGE 2	6.75	675	30	1704	13	-	100	-	4	100
STAGE 3	6.25	625	30	1704	0	-	100	-	4	100
TOTAL	19.25	1925	90	4858	72	327	300	168	12	300

PERMANENT EROSION CONTROL SCHEDULE

	SUPPLEMENTAL WATERING	TOPSOIL FURNISH AND PLACE, 4"	SEEDING, CLASS 2A	NITROGEN FERTILIZER NUTRIENT	POTASSIUM FERTILIZER NUTRIENT	EROSION CONTROL BLANKET	SODDING, SALT TOLERANT	AGGREGATE SURFACE COURSE, TYPE B
	UNIT	SQ YD	ACRE	POUND	POUND	SQ YD	SQ YD	CU YD
	54	36,796	7.25	657	657	35,090	1,706	22
TOTAL	54	36,796	7.25	657	657	35,090	1,706	22

INLET FILTERS SCHEDULE (STAGE 1)

LOCATION			AMOUNT
STATION	OFFSET	ALIGNMENT	EACH
1603+30.35	28.69' RT	P-CIR-EN	1
1603+83.06	4.75' RT	P-CIR-EN	1
1604+25.12	21.06' RT	P-CIR-EN	1
1604+74.88	5.71' RT	P-CIR-EN	1
1605+42.12	72.12' LT	P-CIR-EN	1
1605+70.12	21.04' RT	P-CIR-EN	1
1605+70.12	21.99' LT	P-CIR-EN	1
1606+80.12	22.95' LT	P-CIR-EN	1
1608+90.18	45.08' RT	P-CIR-EN	1
1609+96.40	11.59' RT	P-CIR-EN	1
1610+43.13	16.73' RT	P-CIR-EN	1
1610+82.99	12.13' RT	P-CIR-EN	1
1611+39.83	53.98' LT	P-CIR-EN	1
1611+44.61	60.79' LT	P-CIR-EN	1
1613+02.91	22.90' LT	P-CIR-EN	1
1613+55.57	4.83' LT	P-CIR-EN	1
1615+60.17	18.58' LT	P-CIR-EN	1
1619+92.83	6.19' LT	P-CIR-EN	1
1400+23.03	16.79' LT	P-CIR-SE	1
1402+45.23	9.08' LT	P-CIR-SE	1
1410+31.01	40.04' RT	P-CIR-SE	1
1410+94.21	62.13' RT	P-CIR-SE	1
1411+96.73	27.03' LT	P-CIR-SE	1
1411+42.15	92.06' RT	P-CIR-SE	1
1411+49.94	94.15' RT	P-CIR-SE	1
1412+23.92	15.54' RT	P-CIR-SE	1
1412+41.56	54.04' RT	P-CIR-SE	1
1412+74.60	25.89' RT	P-CIR-SE	1
1413+02.36	75.41' LT	P-CIR-SE	1
1413+02.32	60.21' LT	P-CIR-SE	1
1412+99.39	8.53' RT	P-CIR-SE	1
6323+66.65	101.41' LT	P-NCD-NX	1
6324+50.14	45.68' LT	P-NCD-NX	1
6324+51.34	5.47' LT	P-NCD-NX	1
6324+65.81	33.12' LT	P-NCD-NX	1
6324+72.70	15.12' RT	P-NCD-NX	1
6324+72.71	30.23' LT	P-NCD-NX	1
6324+98.59	15.11' RT	P-NCD-NX	1
6326+30.40	7.77' LT	P-NCD-NX	1
6326+52.27	15.11' RT	P-NCD-NX	1
6326+92.86	27.31' LT	P-NCD-NX	1
6331+18.65	31.36' LT	P-NCD-NX	1
6331+18.00	18.15' LT	P-NCD-NX	1
6331+16.01	98.82' RT	P-NCD-NX	1
6331+57.68	28.94' LT	P-NCD-NX	1
6332+15.11	13.53' LT	P-NCD-NX	1
6331+87.58	55.78' RT	P-NCD-NX	1
6332+10.83	128.09' RT	P-NCD-NX	1
6332+36.20	87.18' RT	P-NCD-NX	1
6334+04.44	16.13' LT	P-NCD-NX	1
6335+29.79	19.58' LT	P-NCD-NX	1
6337+78.58	16.29' LT	P-NCD-NX	1
1105+09.61	72.11' LT	P-CIR-WN	1
1105+49.99	15.97' LT	P-CIR-WN	1
1106+09.84	77.46' LT	P-CIR-WN	1
1106+27.46	55.02' LT	P-CIR-WN	1
1318+76.87	7.05' LT	P-CIR-SW	1
6401+98.34	3.45' RT	P-TAY-SX	1
1216+25.65	84.49' LT	P-CIR-WS	1
TOTAL			59

INLET FILTERS SCHEDULE (STAGE 2)

LOCATION			AMOUNT
STATION	OFFSET	ALIGNMENT	EACH
1602+40.00	21.00' RT	P-CIR-EN	1
1602+80.00	21.00' RT	P-CIR-EN	1
1604+01.22	52.72' LT	P-CIR-EN	1
1614+93.00	23.00' LT	P-CIR-EN	1
1615+55.00	23.00' LT	P-CIR-EN	1
1616+15.00	23.00' LT	P-CIR-EN	1
1612+39.81	54.77' LT	P-CIR-EN	1
1612+22.93	170.45' LT	P-CIR-EN	1
1613+54.98	34.20' LT	P-CIR-EN	1
1614+98.57	148.69' LT	P-CIR-EN	1
1615+00.00	50.62' LT	P-CIR-EN	1
1616+02.19	114.48' LT	P-CIR-EN	1
1616+43.44	147.61' LT	P-CIR-EN	1
TOTAL			13

FILE PATH = p:\61779-P\INT.dwscomon\line\local\ECOM_D502_NA\Documents\01_Americas\Transportation\60269938_Circle\Phase 1\000_CAD\006_Roadway\Sheets\60X79_Contract\0160X79-sht-Eros-Schedules.dgn

TEMPORARY EROSION CONTROL SCHEDULE

	MULCH, METHOD 2	TEMPORARY EROSION CONTROL SEEDING	TEMPORARY DITCH CHECKS	PERIMETER EROSION BARRIER	INLET FILTERS	STABILIZED CONSTRUCTION ENTRANCE	DUST CONTROL WATERING	TEMPORARY CHAIN LINK FENCE	INLETS, TYPE A, TYPE 1 FRAME, OPEN LID	STORM SEWERS, CLASS A, TYPE 1 12"
SHEET	ACRE	POUND	FOOT	FOOT	EACH	SQ YD	UNIT	FOOT	EACH	FOOT
STAGE 1	6.25	625	30	1450	59	327	100	168	4	100
STAGE 2	6.75	675	30	1704	13	-	100	-	4	100
STAGE 3	6.25	625	30	1704	0	-	100	-	4	100
TOTAL	19.25	1925	90	4858	72	327	300	168	12	300

PERMANENT EROSION CONTROL SCHEDULE

	SUPPLEMENTAL WATERING	TOPSOIL FURNISH AND PLACE, 4"	SEEDING, CLASS 2A	NITROGEN FERTILIZER NUTRIENT	POTASSIUM FERTILIZER NUTRIENT	EROSION CONTROL BLANKET	SODDING, SALT TOLERANT	AGGREGATE SURFACE COURSE, TYPE B
	UNIT	SQ YD	ACRE	POUND	POUND	SQ YD	SQ YD	CU YD
	54	36,796	7.25	657	657	35,090	1,706	16
TOTAL	54	36,796	7.25	657	657	35,090	1,706	16

INLET FILTERS SCHEDULE (STAGE 1)

LOCATION			AMOUNT
STATION	OFFSET	ALIGNMENT	EACH
1603+30.35	28.69' RT	P-CIR-EN	1
1603+83.06	4.75' RT	P-CIR-EN	1
1604+25.12	21.06' RT	P-CIR-EN	1
1604+74.88	5.71' RT	P-CIR-EN	1
1605+42.12	72.12' LT	P-CIR-EN	1
1605+70.12	21.04' RT	P-CIR-EN	1
1605+70.12	21.99' LT	P-CIR-EN	1
1606+80.12	22.95' LT	P-CIR-EN	1
1608+90.18	45.08' RT	P-CIR-EN	1
1609+96.40	11.59' RT	P-CIR-EN	1
1610+43.13	16.73' RT	P-CIR-EN	1
1610+82.99	12.13' RT	P-CIR-EN	1
1611+39.83	53.98' LT	P-CIR-EN	1
1611+44.61	60.79' LT	P-CIR-EN	1
1613+02.91	22.90' LT	P-CIR-EN	1
1613+55.57	4.83' LT	P-CIR-EN	1
1615+60.17	18.58' LT	P-CIR-EN	1
1619+92.83	6.19' LT	P-CIR-EN	1
1400+23.03	16.79' LT	P-CIR-SE	1
1402+45.23	9.08' LT	P-CIR-SE	1
1410+31.01	40.04' RT	P-CIR-SE	1
1410+94.21	62.13' RT	P-CIR-SE	1
1411+96.73	27.03' LT	P-CIR-SE	1
1411+42.15	92.06' RT	P-CIR-SE	1
1411+49.94	94.15' RT	P-CIR-SE	1
1412+23.92	15.54' RT	P-CIR-SE	1
1412+41.56	54.04' RT	P-CIR-SE	1
1412+74.60	25.89' RT	P-CIR-SE	1
1413+02.36	75.41' LT	P-CIR-SE	1
1413+02.32	60.21' LT	P-CIR-SE	1
1412+99.39	8.53' RT	P-CIR-SE	1
6323+66.65	101.41' LT	P-NCD-NX	1
6324+50.14	45.68' LT	P-NCD-NX	1
6324+51.34	5.47' LT	P-NCD-NX	1
6324+65.81	33.12' LT	P-NCD-NX	1
6324+72.70	15.12' RT	P-NCD-NX	1
6324+72.71	30.23' LT	P-NCD-NX	1
6324+98.59	15.11' RT	P-NCD-NX	1
6326+30.40	7.77' LT	P-NCD-NX	1
6326+52.27	15.11' RT	P-NCD-NX	1
6326+92.86	27.31' LT	P-NCD-NX	1
6331+18.65	31.36' LT	P-NCD-NX	1
6331+18.00	18.15' LT	P-NCD-NX	1
6331+16.01	98.82' RT	P-NCD-NX	1
6331+57.68	28.94' LT	P-NCD-NX	1
6332+15.11	13.53' LT	P-NCD-NX	1
6331+87.58	55.78' RT	P-NCD-NX	1
6332+10.83	128.09' RT	P-NCD-NX	1
6332+36.20	87.18' RT	P-NCD-NX	1
6334+04.44	16.13' LT	P-NCD-NX	1
6335+29.79	19.58' LT	P-NCD-NX	1
6337+78.58	16.29' LT	P-NCD-NX	1
1105+09.61	72.11' LT	P-CIR-WN	1
1105+49.99	15.97' LT	P-CIR-WN	1
1106+09.84	77.46' LT	P-CIR-WN	1
1106+27.46	55.02' LT	P-CIR-WN	1
1318+76.87	7.05' LT	P-CIR-SW	1
6401+98.34	3.45' RT	P-TAY-SX	1
1216+25.65	84.49' LT	P-CIR-WS	1
TOTAL			59

INLET FILTERS SCHEDULE (STAGE 2)

LOCATION			AMOUNT
STATION	OFFSET	ALIGNMENT	EACH
1602+40.00	21.00' RT	P-CIR-EN	1
1602+80.00	21.00' RT	P-CIR-EN	1
1604+01.22	52.72' LT	P-CIR-EN	1
1614+93.00	23.00' LT	P-CIR-EN	1
1615+55.00	23.00' LT	P-CIR-EN	1
1616+15.00	23.00' LT	P-CIR-EN	1
1612+39.81	54.77' LT	P-CIR-EN	1
1612+22.93	170.45' LT	P-CIR-EN	1
1613+54.98	34.20' LT	P-CIR-EN	1
1614+98.57	148.69' LT	P-CIR-EN	1
1615+00.00	50.62' LT	P-CIR-EN	1
1616+02.19	114.48' LT	P-CIR-EN	1
1616+43.44	147.61' LT	P-CIR-EN	1
TOTAL			13

FILE PATH = p:\61779-PWNT-descomon\line\local\ECOM_DS02_NA\Documents\01_Americas\Transportation\60269938_Ctr'de\Phase 1\1000 CAD\006_Roadway\Sheets\60X79_Contract\0160X79-SHT-EROSI-01.dgn



D160X79-SHT-EROSI-01.dgn
USER NAME = mkwilson
PLOT SCALE = 100.0000' / 1" = 50'
PLOT DATE = 7/27/2018


DESIGNED - MRC	REVISED -
DRAWN - MRC	REVISED -
CHECKED - JMG	REVISED -
DATE - 7-30-2018	REVISED -

STATE OF ILLINOIS
DEPARTMENT OF TRANSPORTATION

EROSION AND SEDIMENTATION CONTROL
STAGE 1A1B1C

SCALE: 1"=50' SHEET 1 OF 12 SHEETS STA. 5137+00 TO STA. 5149+00

F.A.I. RTE.	SECTION	COUNTY	TOTAL SHEETS	SHEET NO.
90/94/290	2014-005R&B	COOK	888	232
CONTRACT NO. 60X79				
ILLINOIS FED. AID PROJECT				

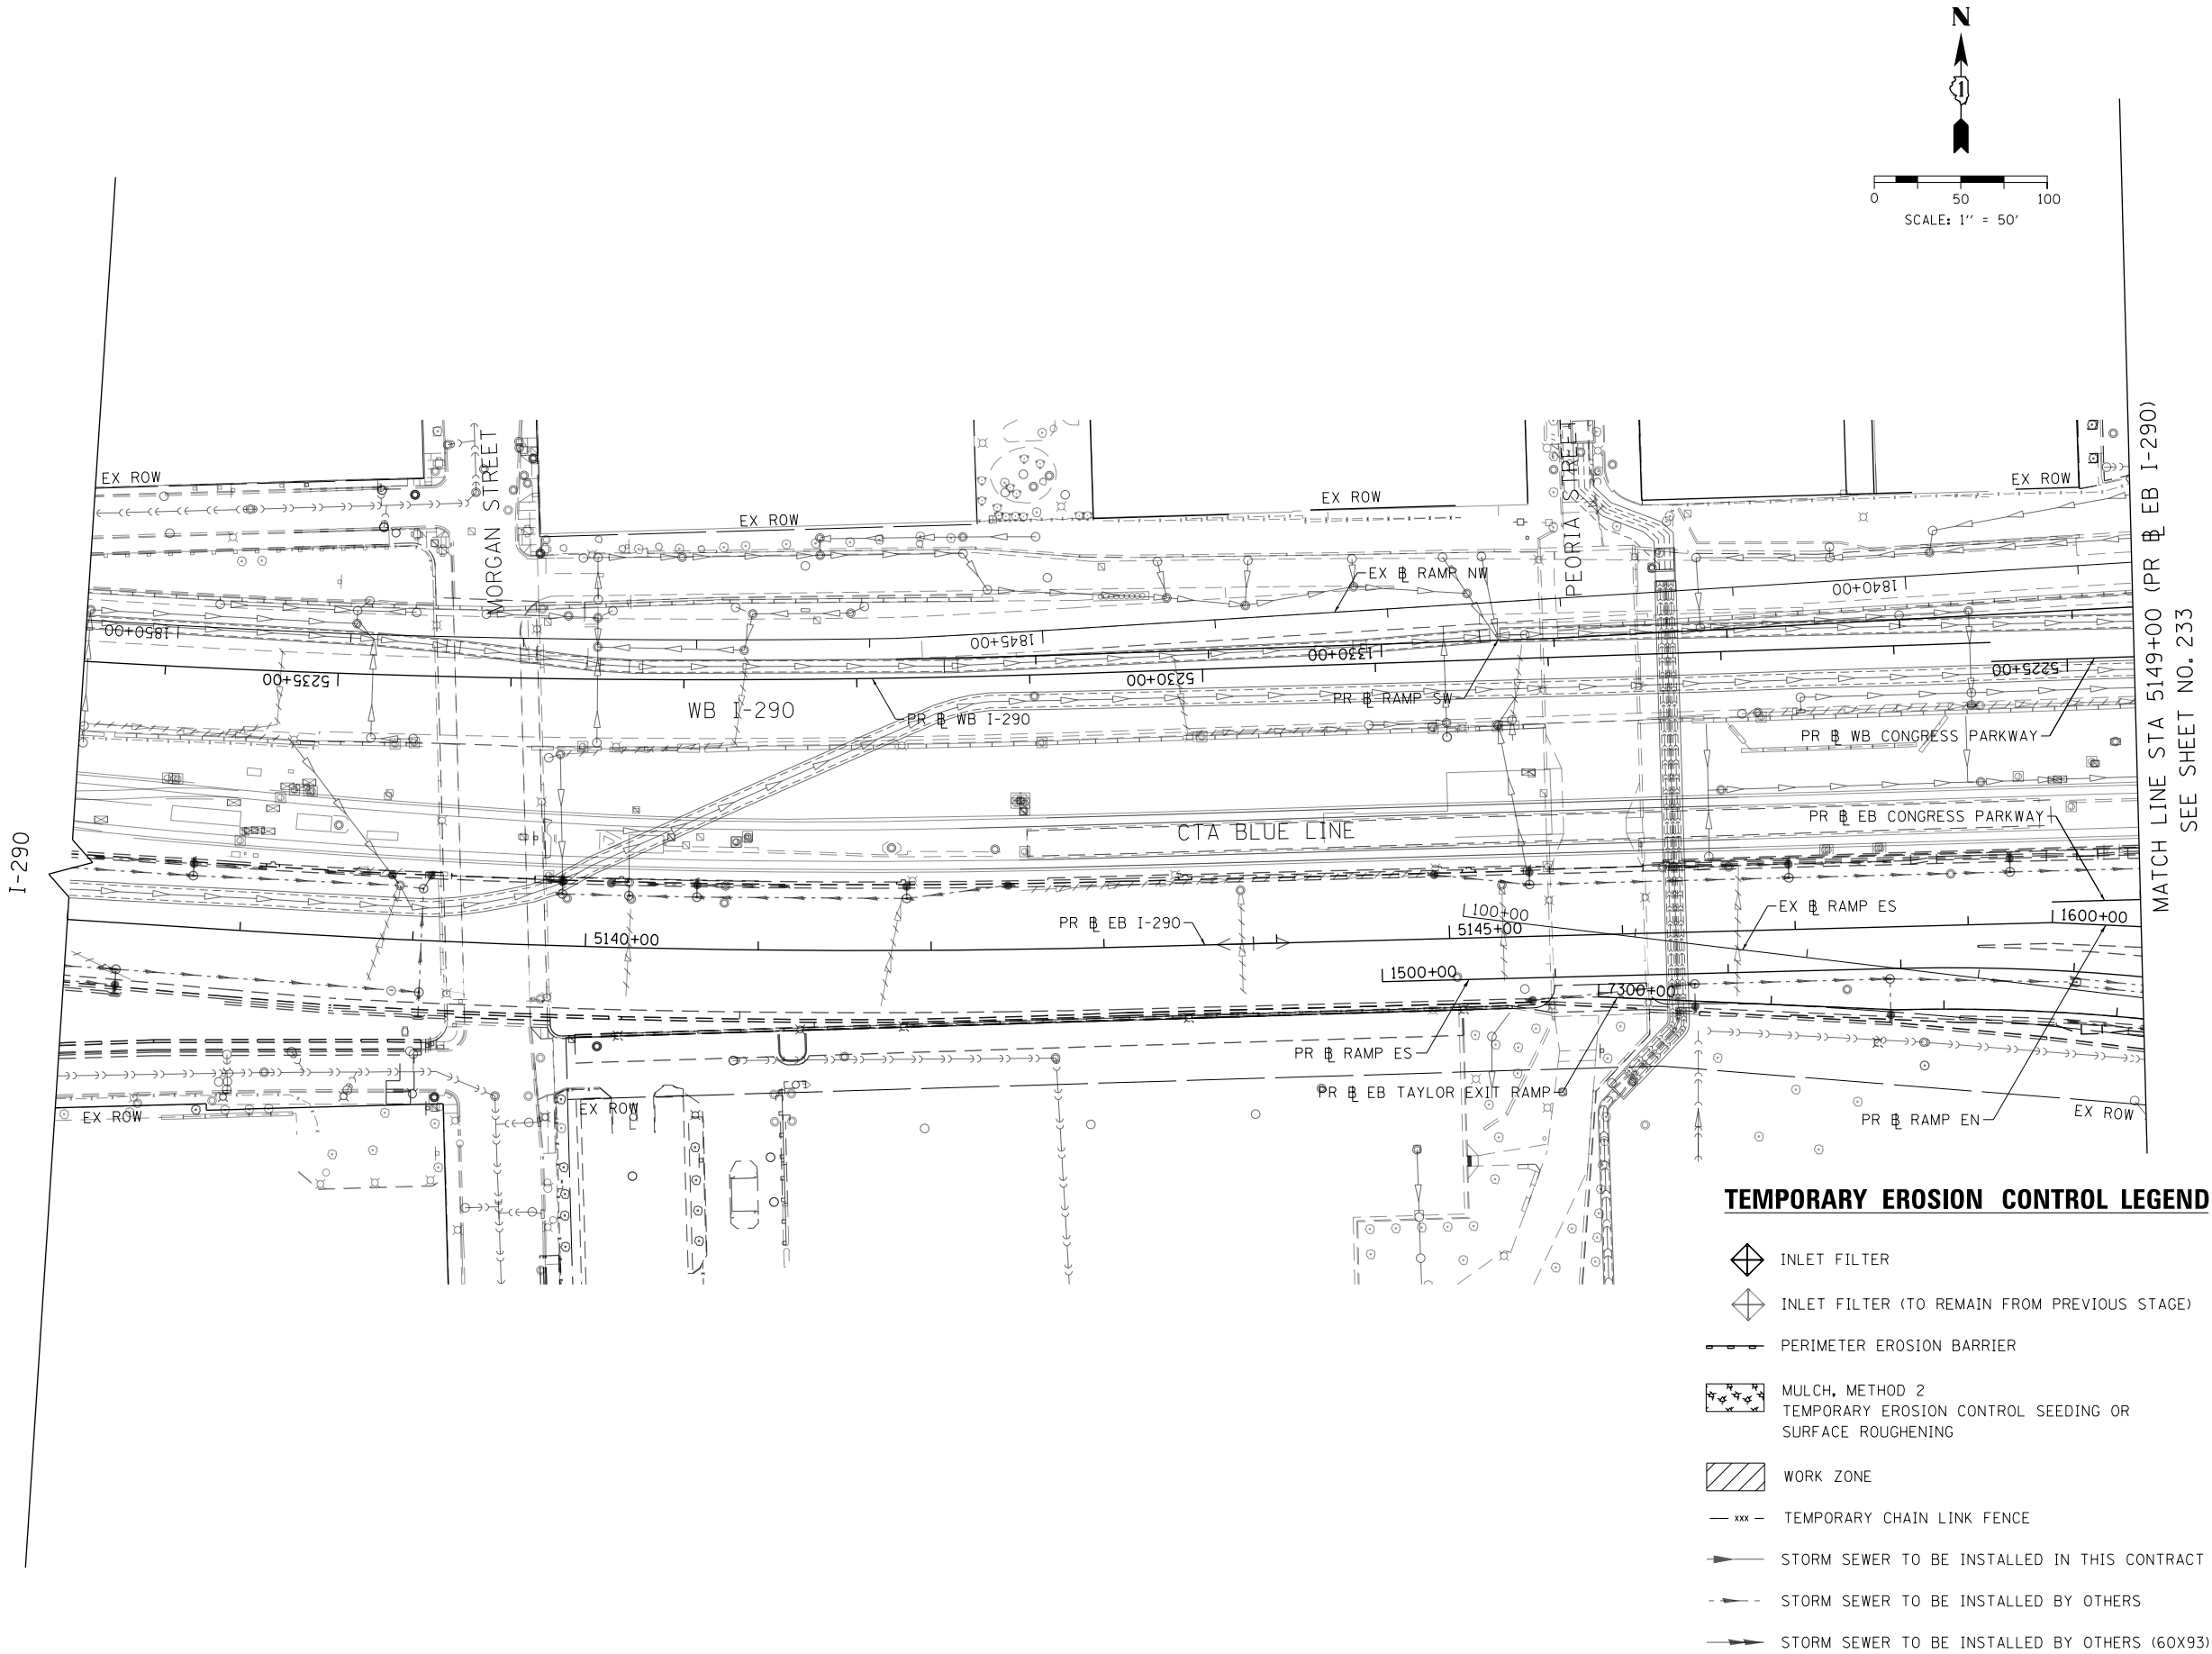


TEMPORARY EROSION CONTROL LEGEND

- INLET FILTER
- INLET FILTER (TO REMAIN FROM PREVIOUS STAGE)
- PERIMETER EROSION BARRIER
- MULCH, METHOD 2
TEMPORARY EROSION CONTROL SEEDING OR
SURFACE ROUGHENING
- WORK ZONE
- xxx --- TEMPORARY CHAIN LINK FENCE
- STORM SEWER TO BE INSTALLED IN THIS CONTRACT
- STORM SEWER TO BE INSTALLED BY OTHERS
- STORM SEWER TO BE INSTALLED BY OTHERS (60X93)

FILE PATH = p:\61779-P\INT\descon\line\local\ECOM\DS02_NA\Documents\01_Americas\Transportation\60269938_Circle\Phase 1\1000 CAD\006_Roadway\Sheets\60X79_Contract\0160X79-SHT-EROSI-02.dgn

MATCH LINE STA 5149+00 (PR & EB I-290)
SEE SHEET NO. 232

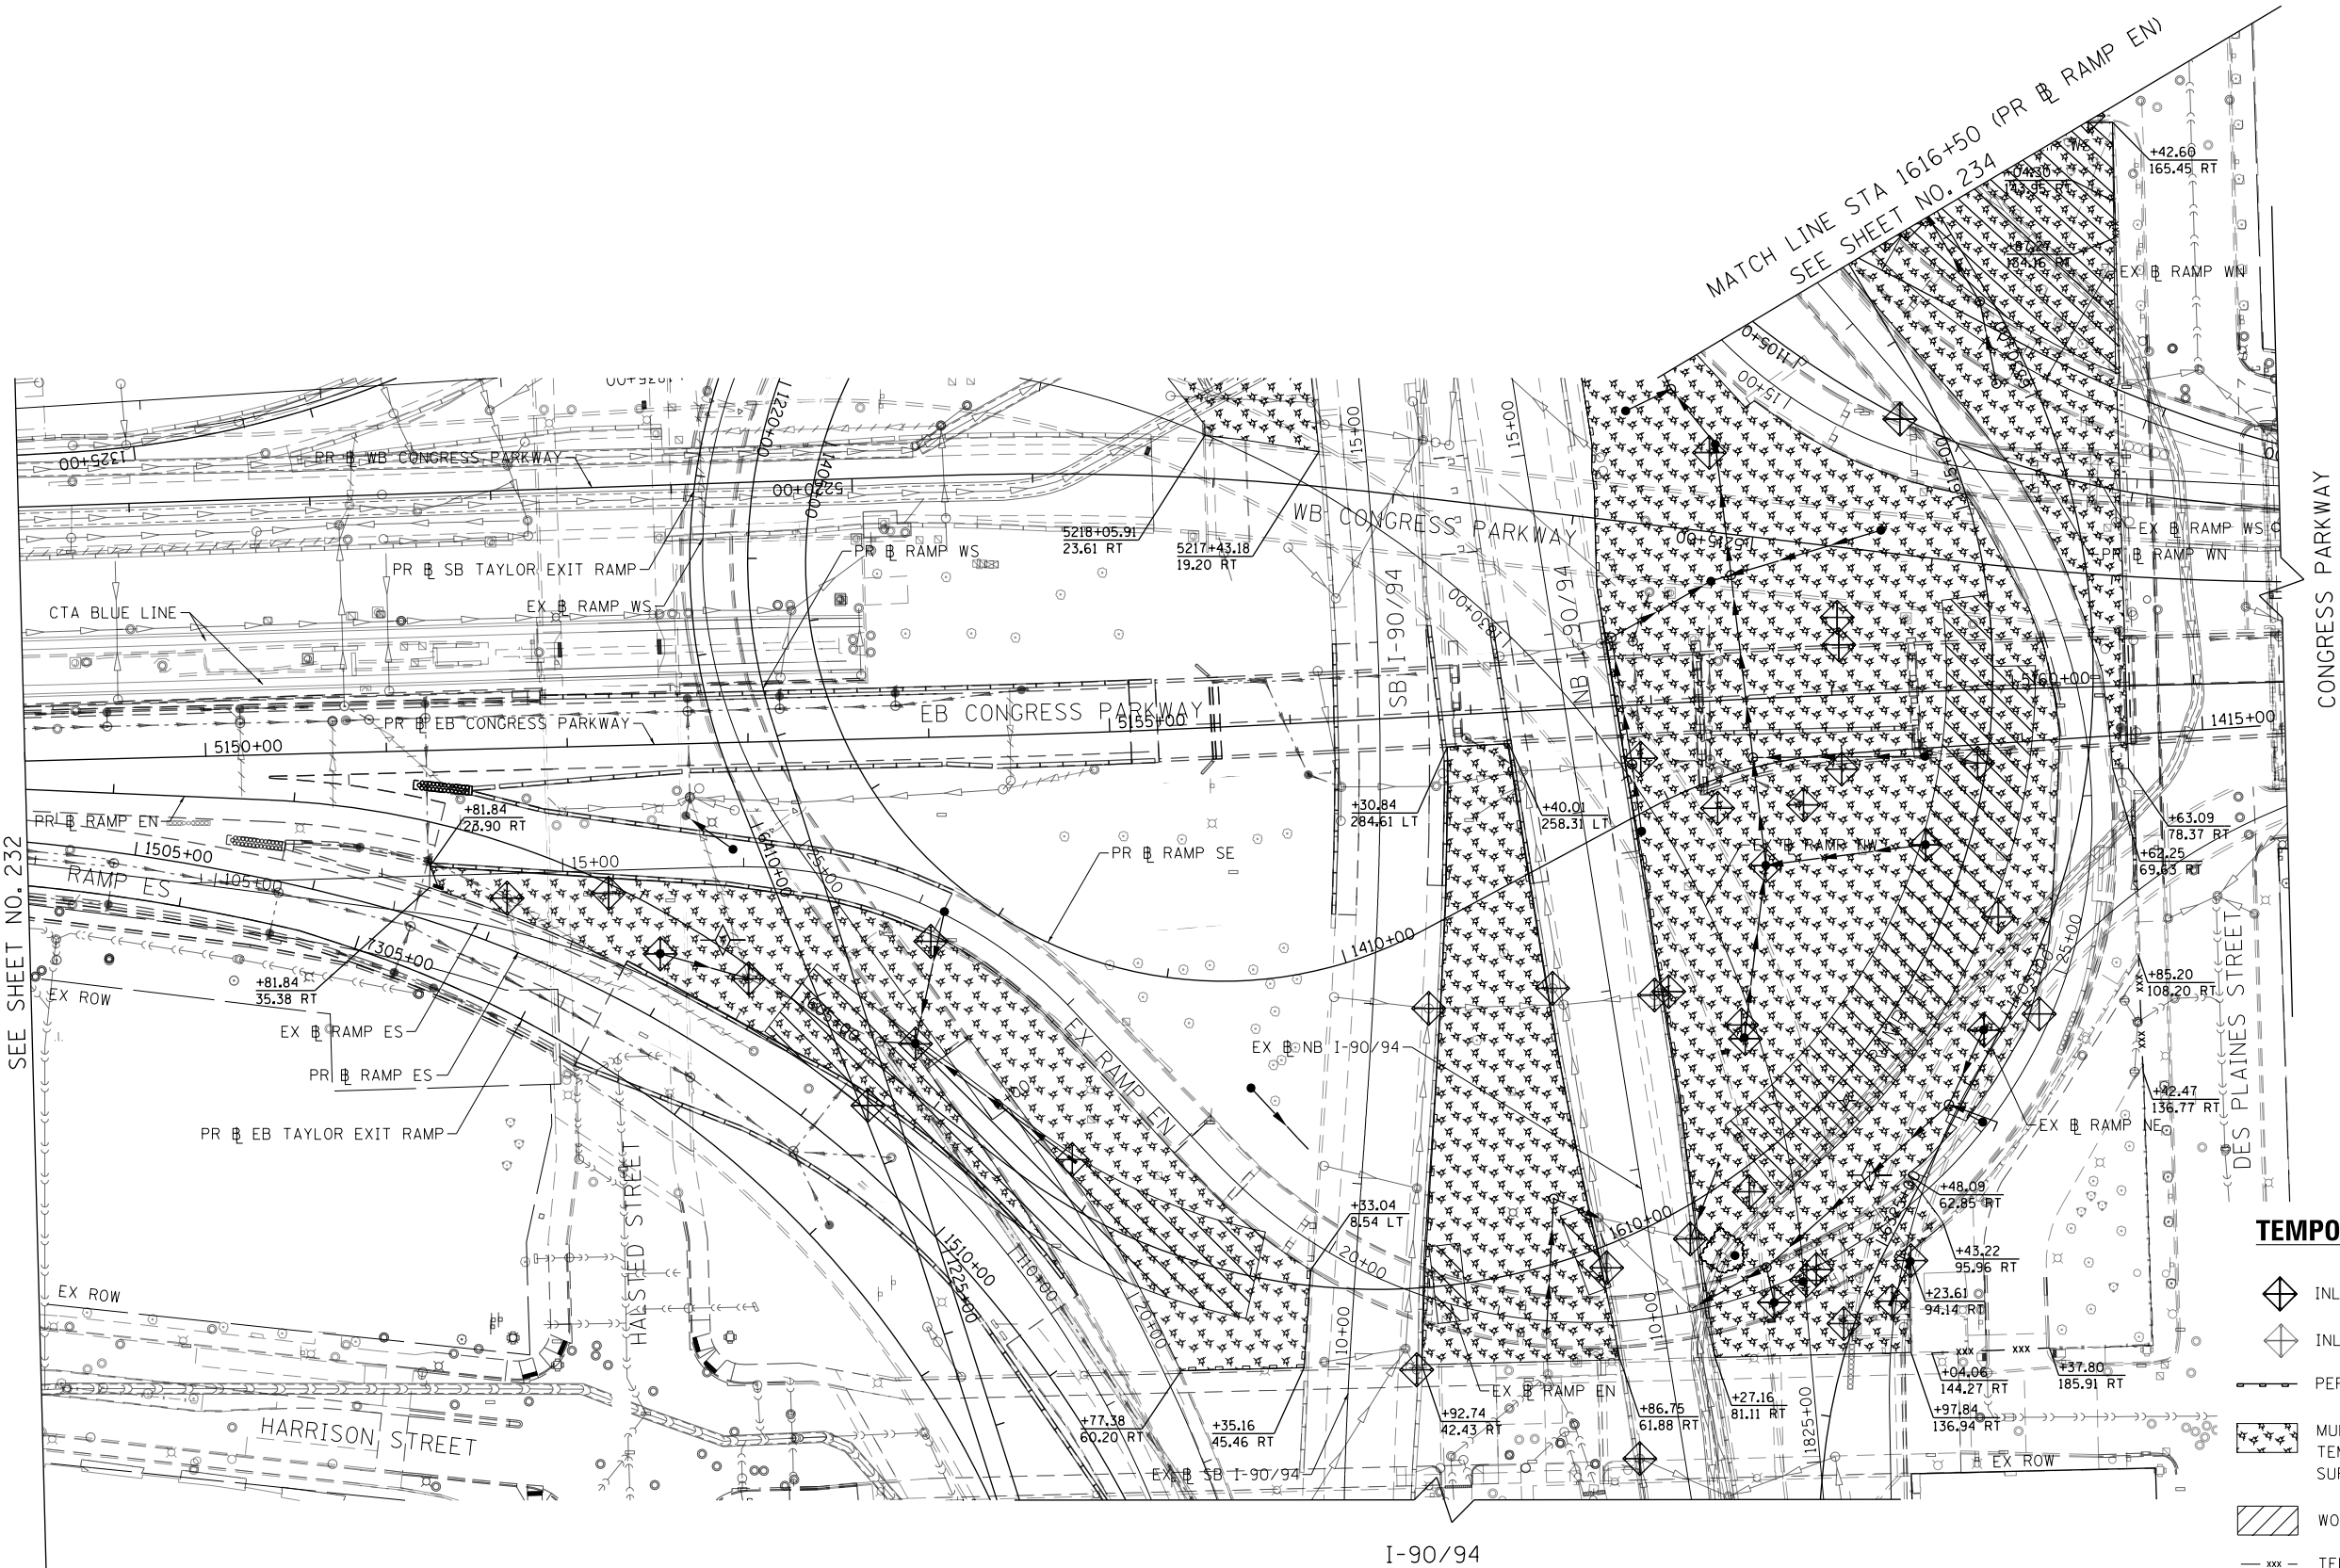

TEMPORARY EROSION CONTROL LEGEND

- INLET FILTER
- INLET FILTER (TO REMAIN FROM PREVIOUS STAGE)
- PERIMETER EROSION BARRIER
- MULCH, METHOD 2
TEMPORARY EROSION CONTROL SEEDING OR
SURFACE ROUGHENING
- WORK ZONE
- TEMPORARY CHAIN LINK FENCE
- STORM SEWER TO BE INSTALLED IN THIS CONTRACT
- STORM SEWER TO BE INSTALLED BY OTHERS
- STORM SEWER TO BE INSTALLED BY OTHERS (60X93)



D160X79-SHT-EROSI-02.dgn
USER NAME = mkwilson
PLOT SCALE = 100.0000' / in.
PLOT DATE = 7/27/2018

DESIGNED - MRC
DRAWN - MRC
CHECKED - JMG
DATE - 7-30-2018



REVISED -
REVISED -
REVISED -
REVISED -

STATE OF ILLINOIS
DEPARTMENT OF TRANSPORTATION

EROSION AND SEDIMENTATION CONTROL
STAGE 1A1B1C

SCALE: 1"=50' SHEET 2 OF 12 SHEETS STA. 5149+00 TO STA. 1616+50

F.A.I. RTE.	SECTION	COUNTY	TOTAL SHEETS	SHEET NO.
90/94/290	2014-005R&B	COOK	888	233
CONTRACT NO. 60X79				
ILLINOIS FED. AID PROJECT				

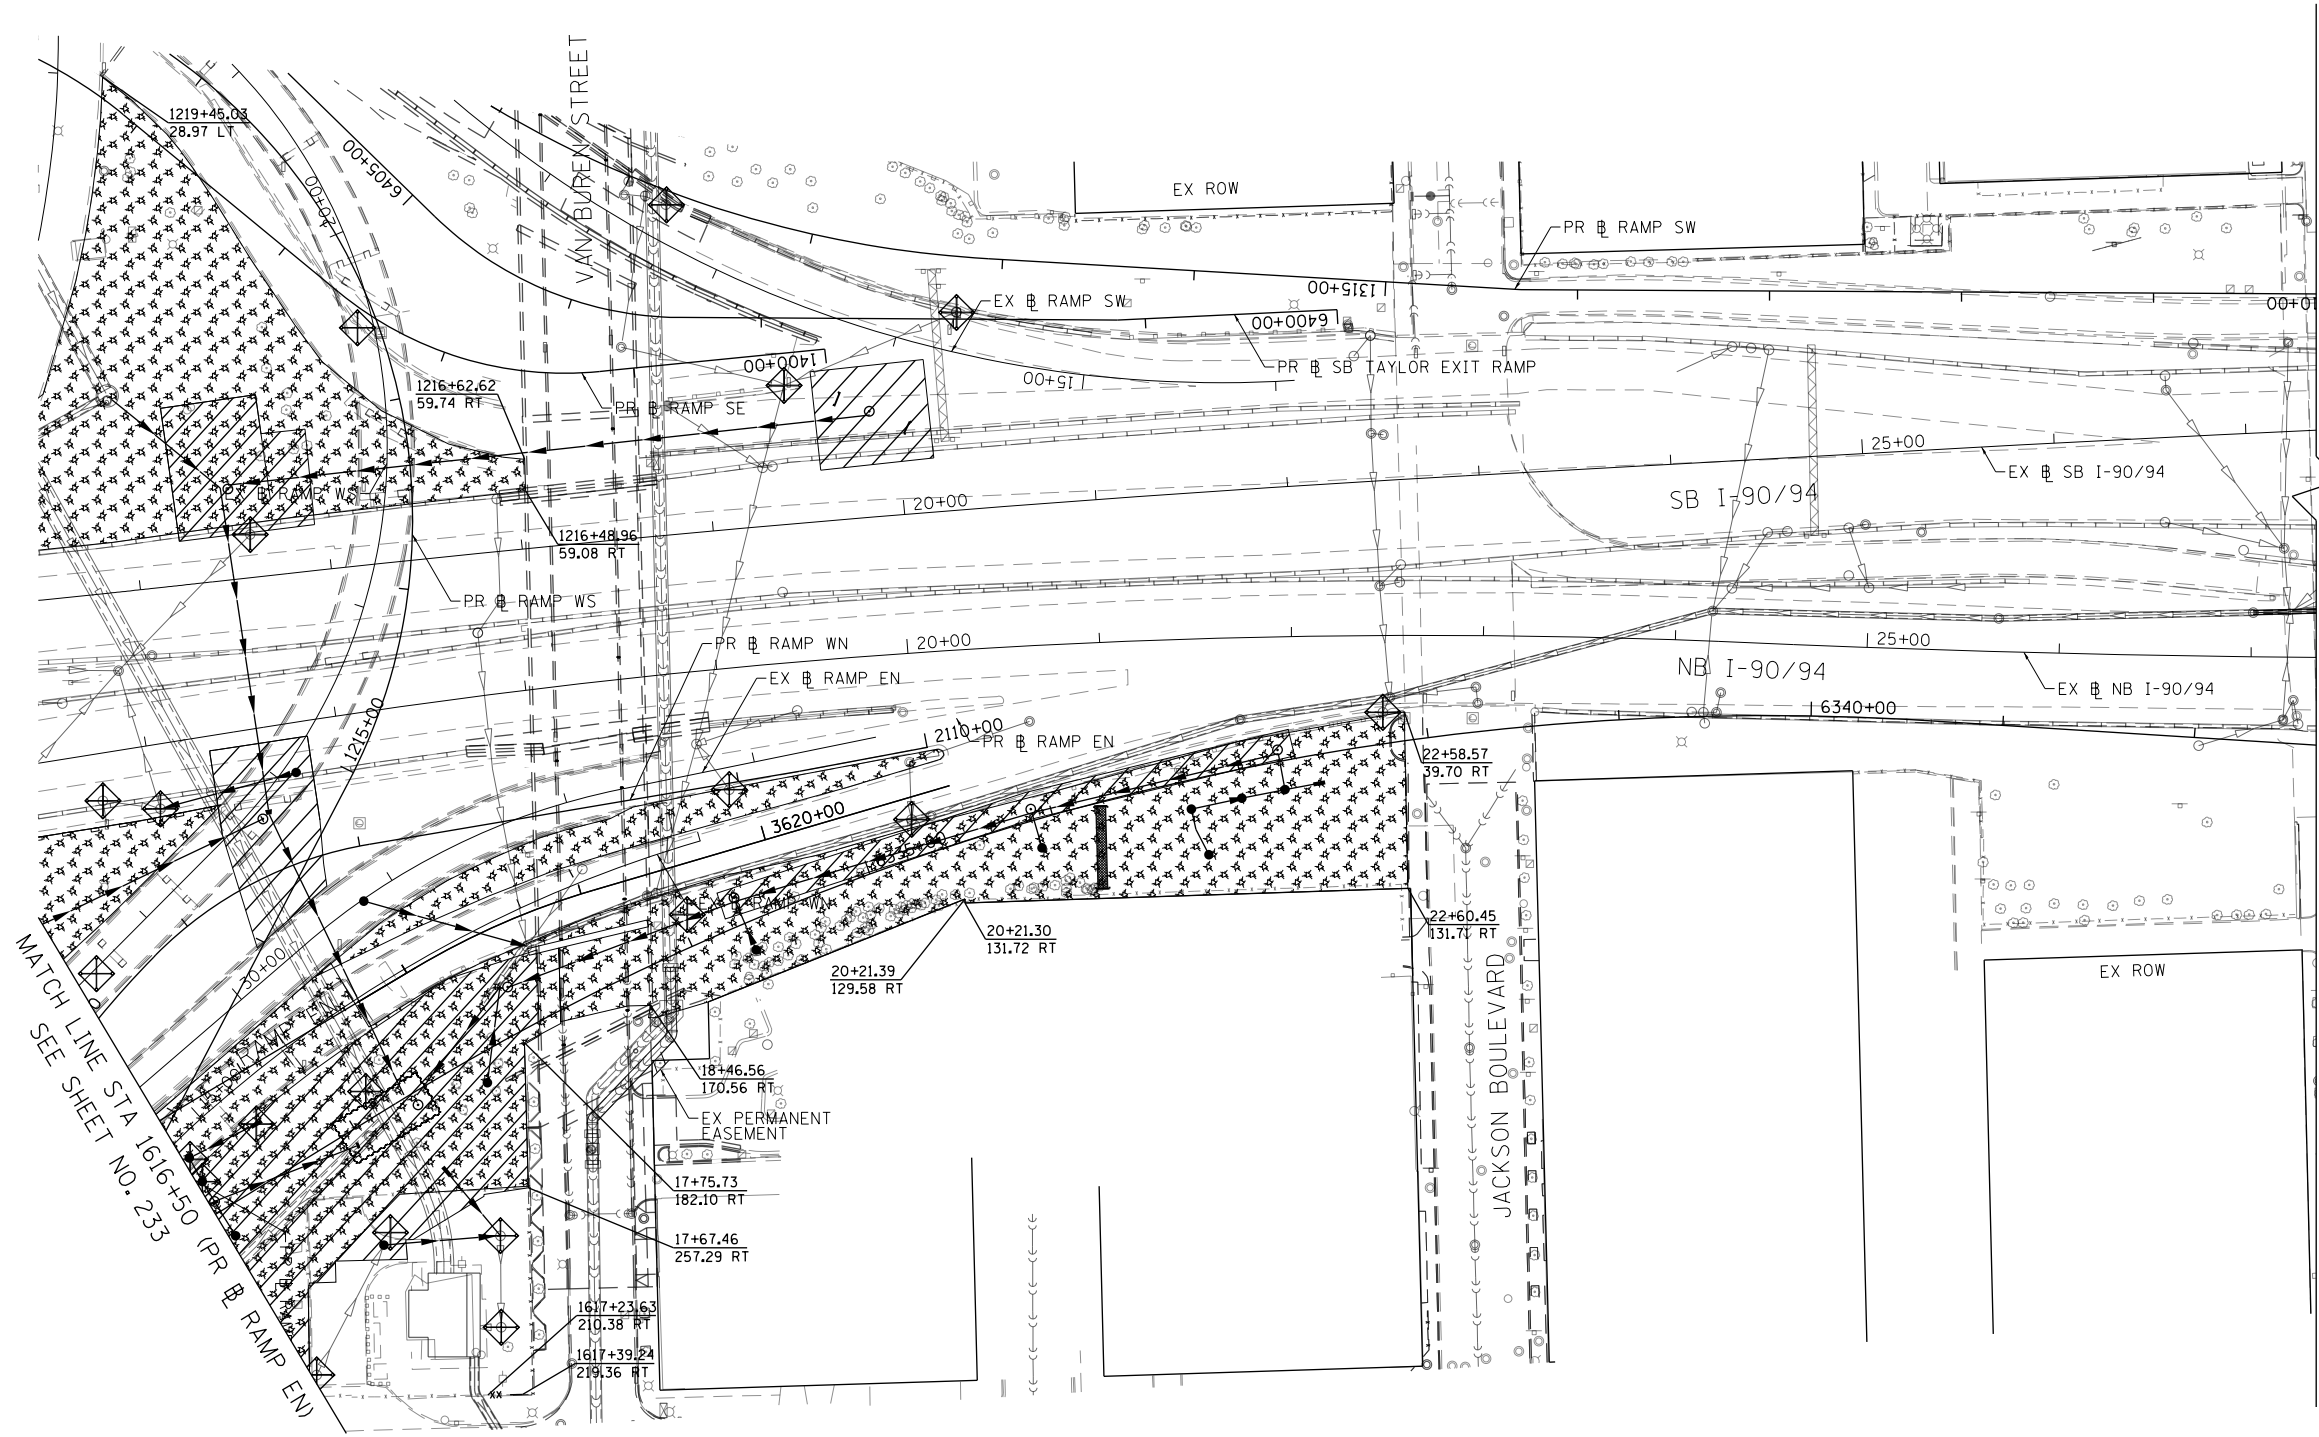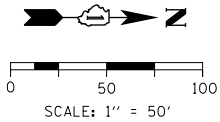

I-90/94

TEMPORARY EROSION CONTROL LEGEND

-  INLET FILTER
-  INLET FILTER (TO REMAIN FROM PREVIOUS STAGE)
-  PERIMETER EROSION BARRIER
-  MULCH, METHOD 2
TEMPORARY EROSION CONTROL SEEDING OR
SURFACE ROUGHENING
-  WORK ZONE
-  --- xxx --- TEMPORARY CHAIN LINK FENCE
-  STORM SEWER TO BE INSTALLED IN THIS CONTRACT
-  STORM SEWER TO BE INSTALLED BY OTHERS
-  STORM SEWER TO BE INSTALLED BY OTHERS (60X93)

FILE PATH = p:\61779-PWNT\ascomon\line\local\IACOM\DS02_NA\Documents\01_Americas\Transportation\60269938_Ctr'dle\Phase 1\000_CAD\006_Roadway\Sheets\60X79_Contract\0160X79-SHT-ER052-01.dgn



D160X79-SHT-ER052-01.dgn
USER NAME = mkwilson
PLOT SCALE = 100.0000' / in.
PLOT DATE = 7/27/2018


DESIGNED - MRC	REVISED -
DRAWN - MRC	REVISED -
CHECKED - JMG	REVISED -
DATE - 7-30-2018	REVISED -

STATE OF ILLINOIS
DEPARTMENT OF TRANSPORTATION

EROSION AND SEDIMENTATION CONTROL
STAGE 2



SCALE: 1"=50' SHEET 4 OF 12 SHEETS STA. 5137+00 TO STA. 5149+00

F.A.I. RTE.	SECTION	COUNTY	TOTAL SHEETS	SHEET NO.
90/94/290	2014-005R&B	COOK	888	235
CONTRACT NO. 60X79				
ILLINOIS FED. AID PROJECT				

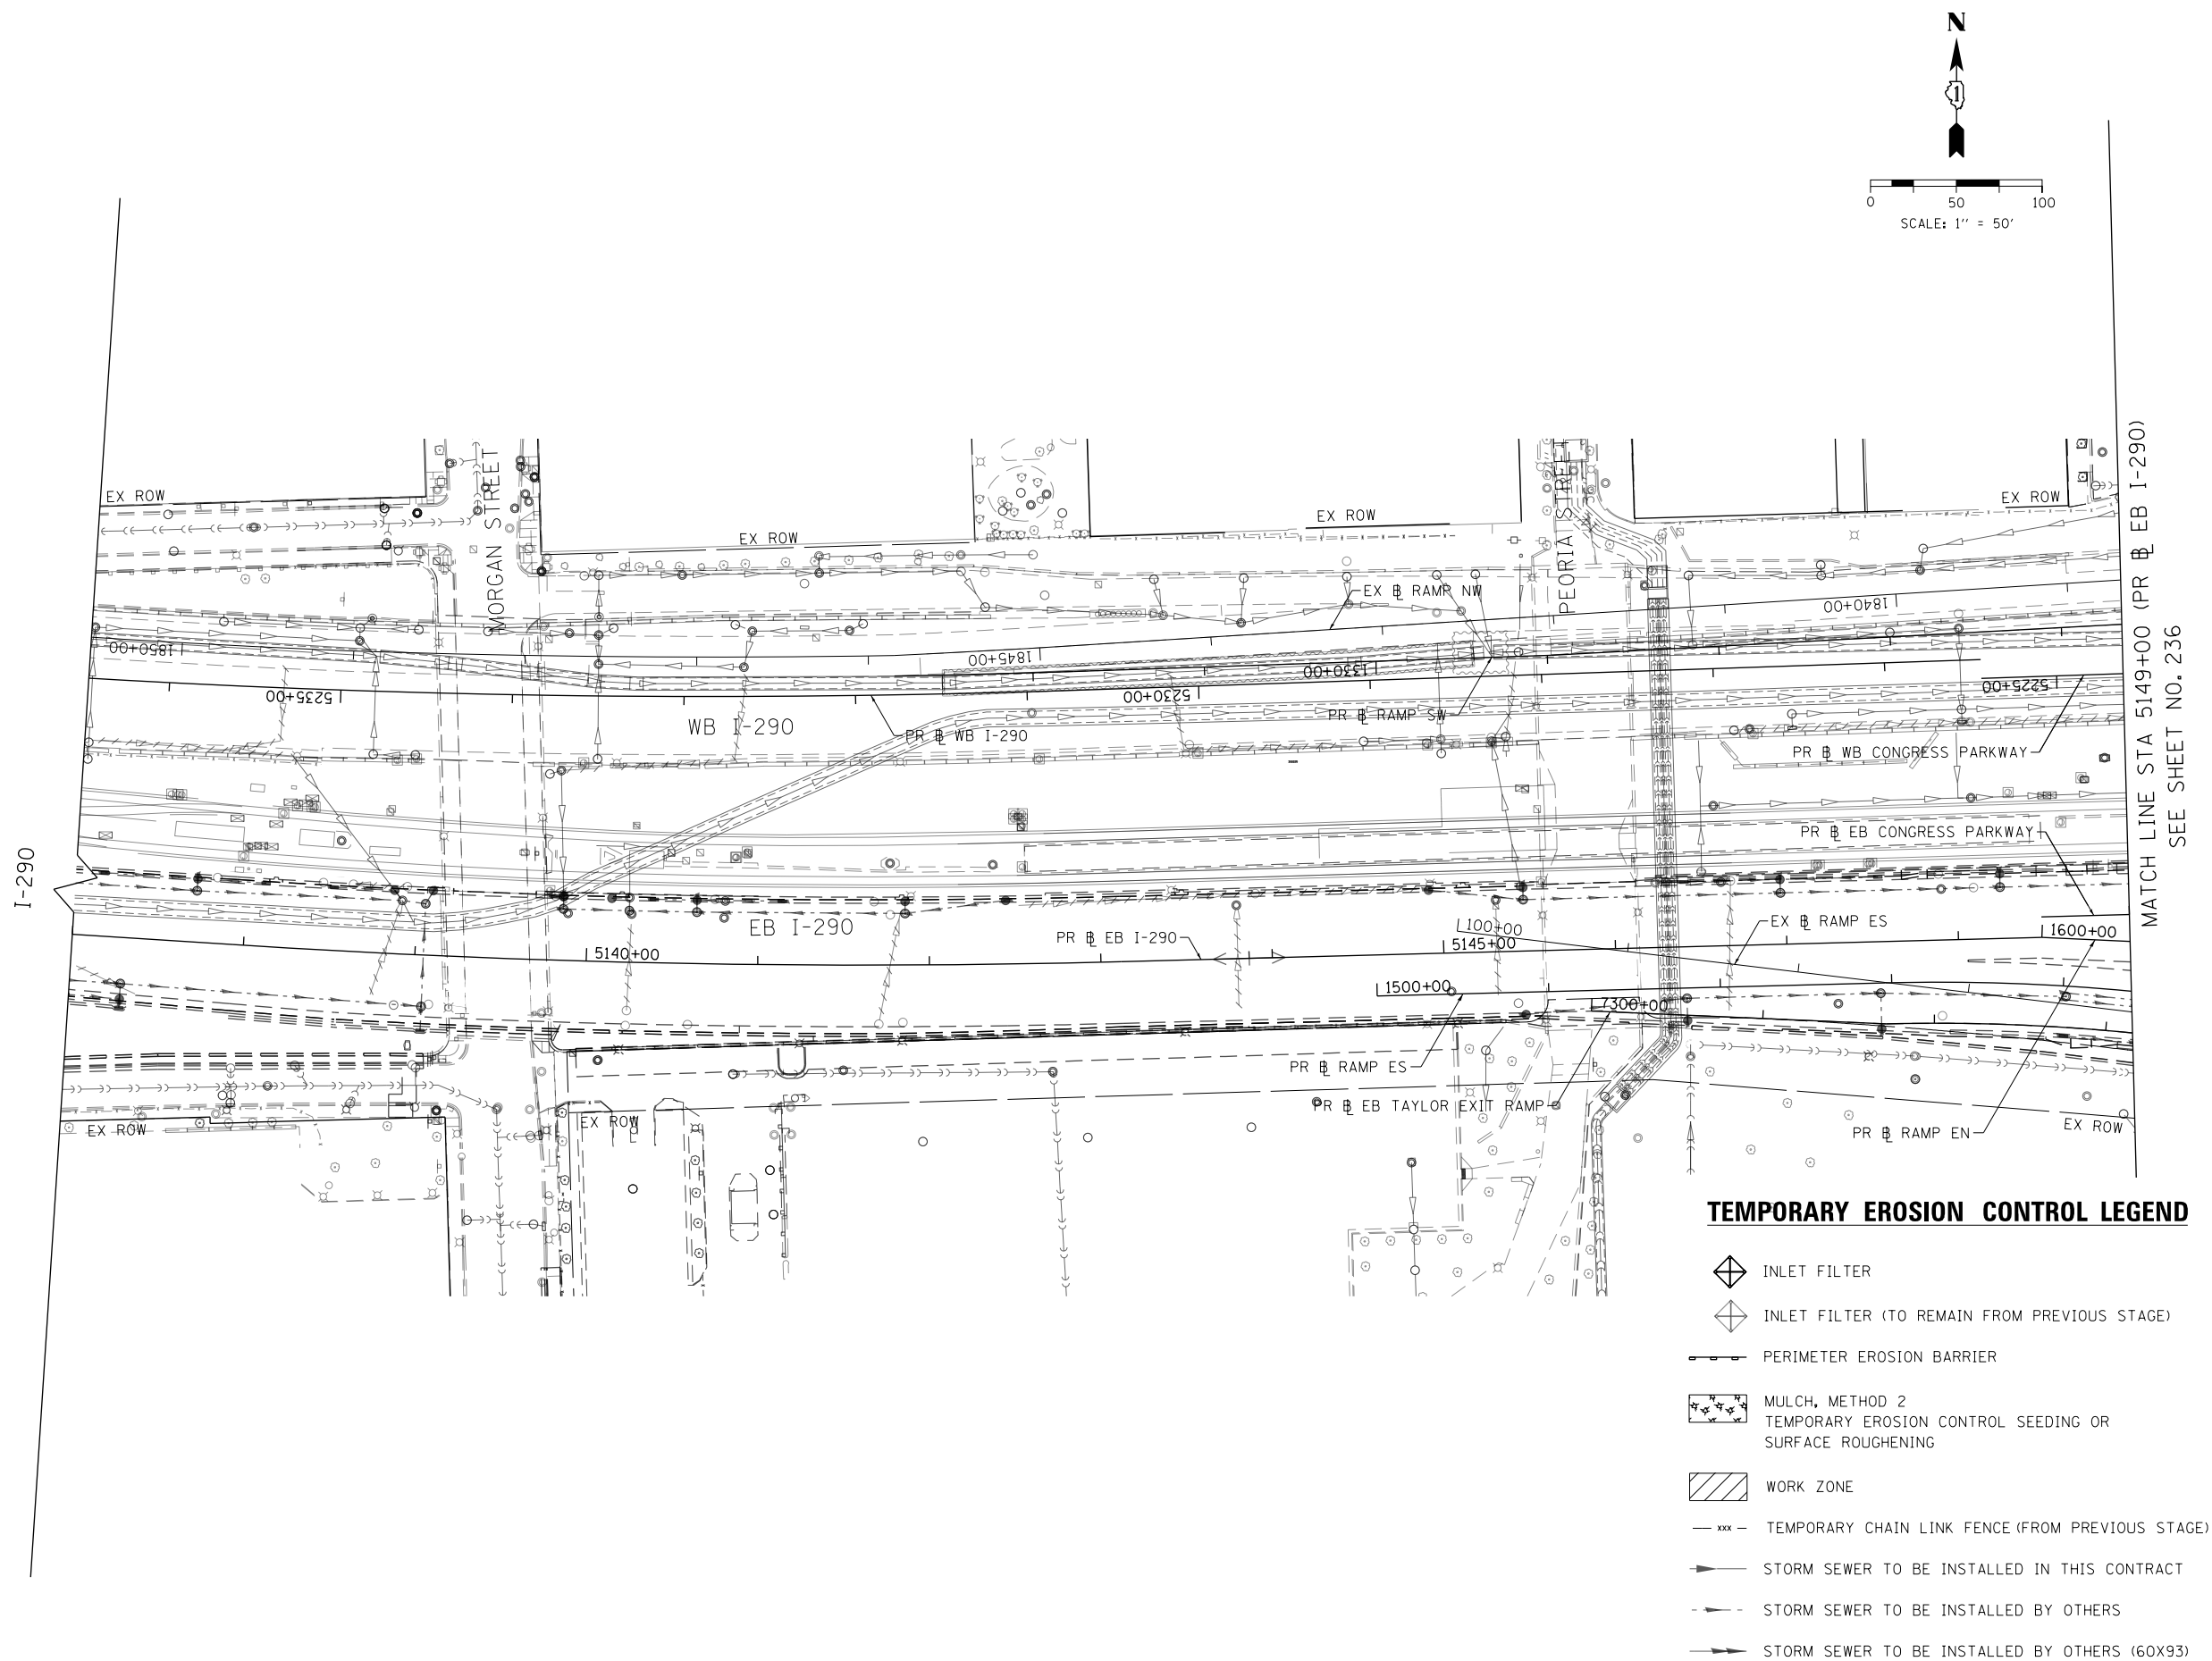

FILE PATH = p:\61779-PWNT\ascom\line\local\ECOM_D502_NA\Documents\01_Americas\Transportation\60269938 CirclePhase 1\1000 CAD\006 Roadway\Sheets\60X79 Contract\0160X79-SHT-ER052-02.dgn

MATCH LINE STA 5149+00 (PR EB I-290)
SEE SHEET NO. 235

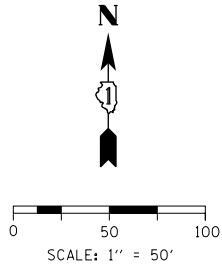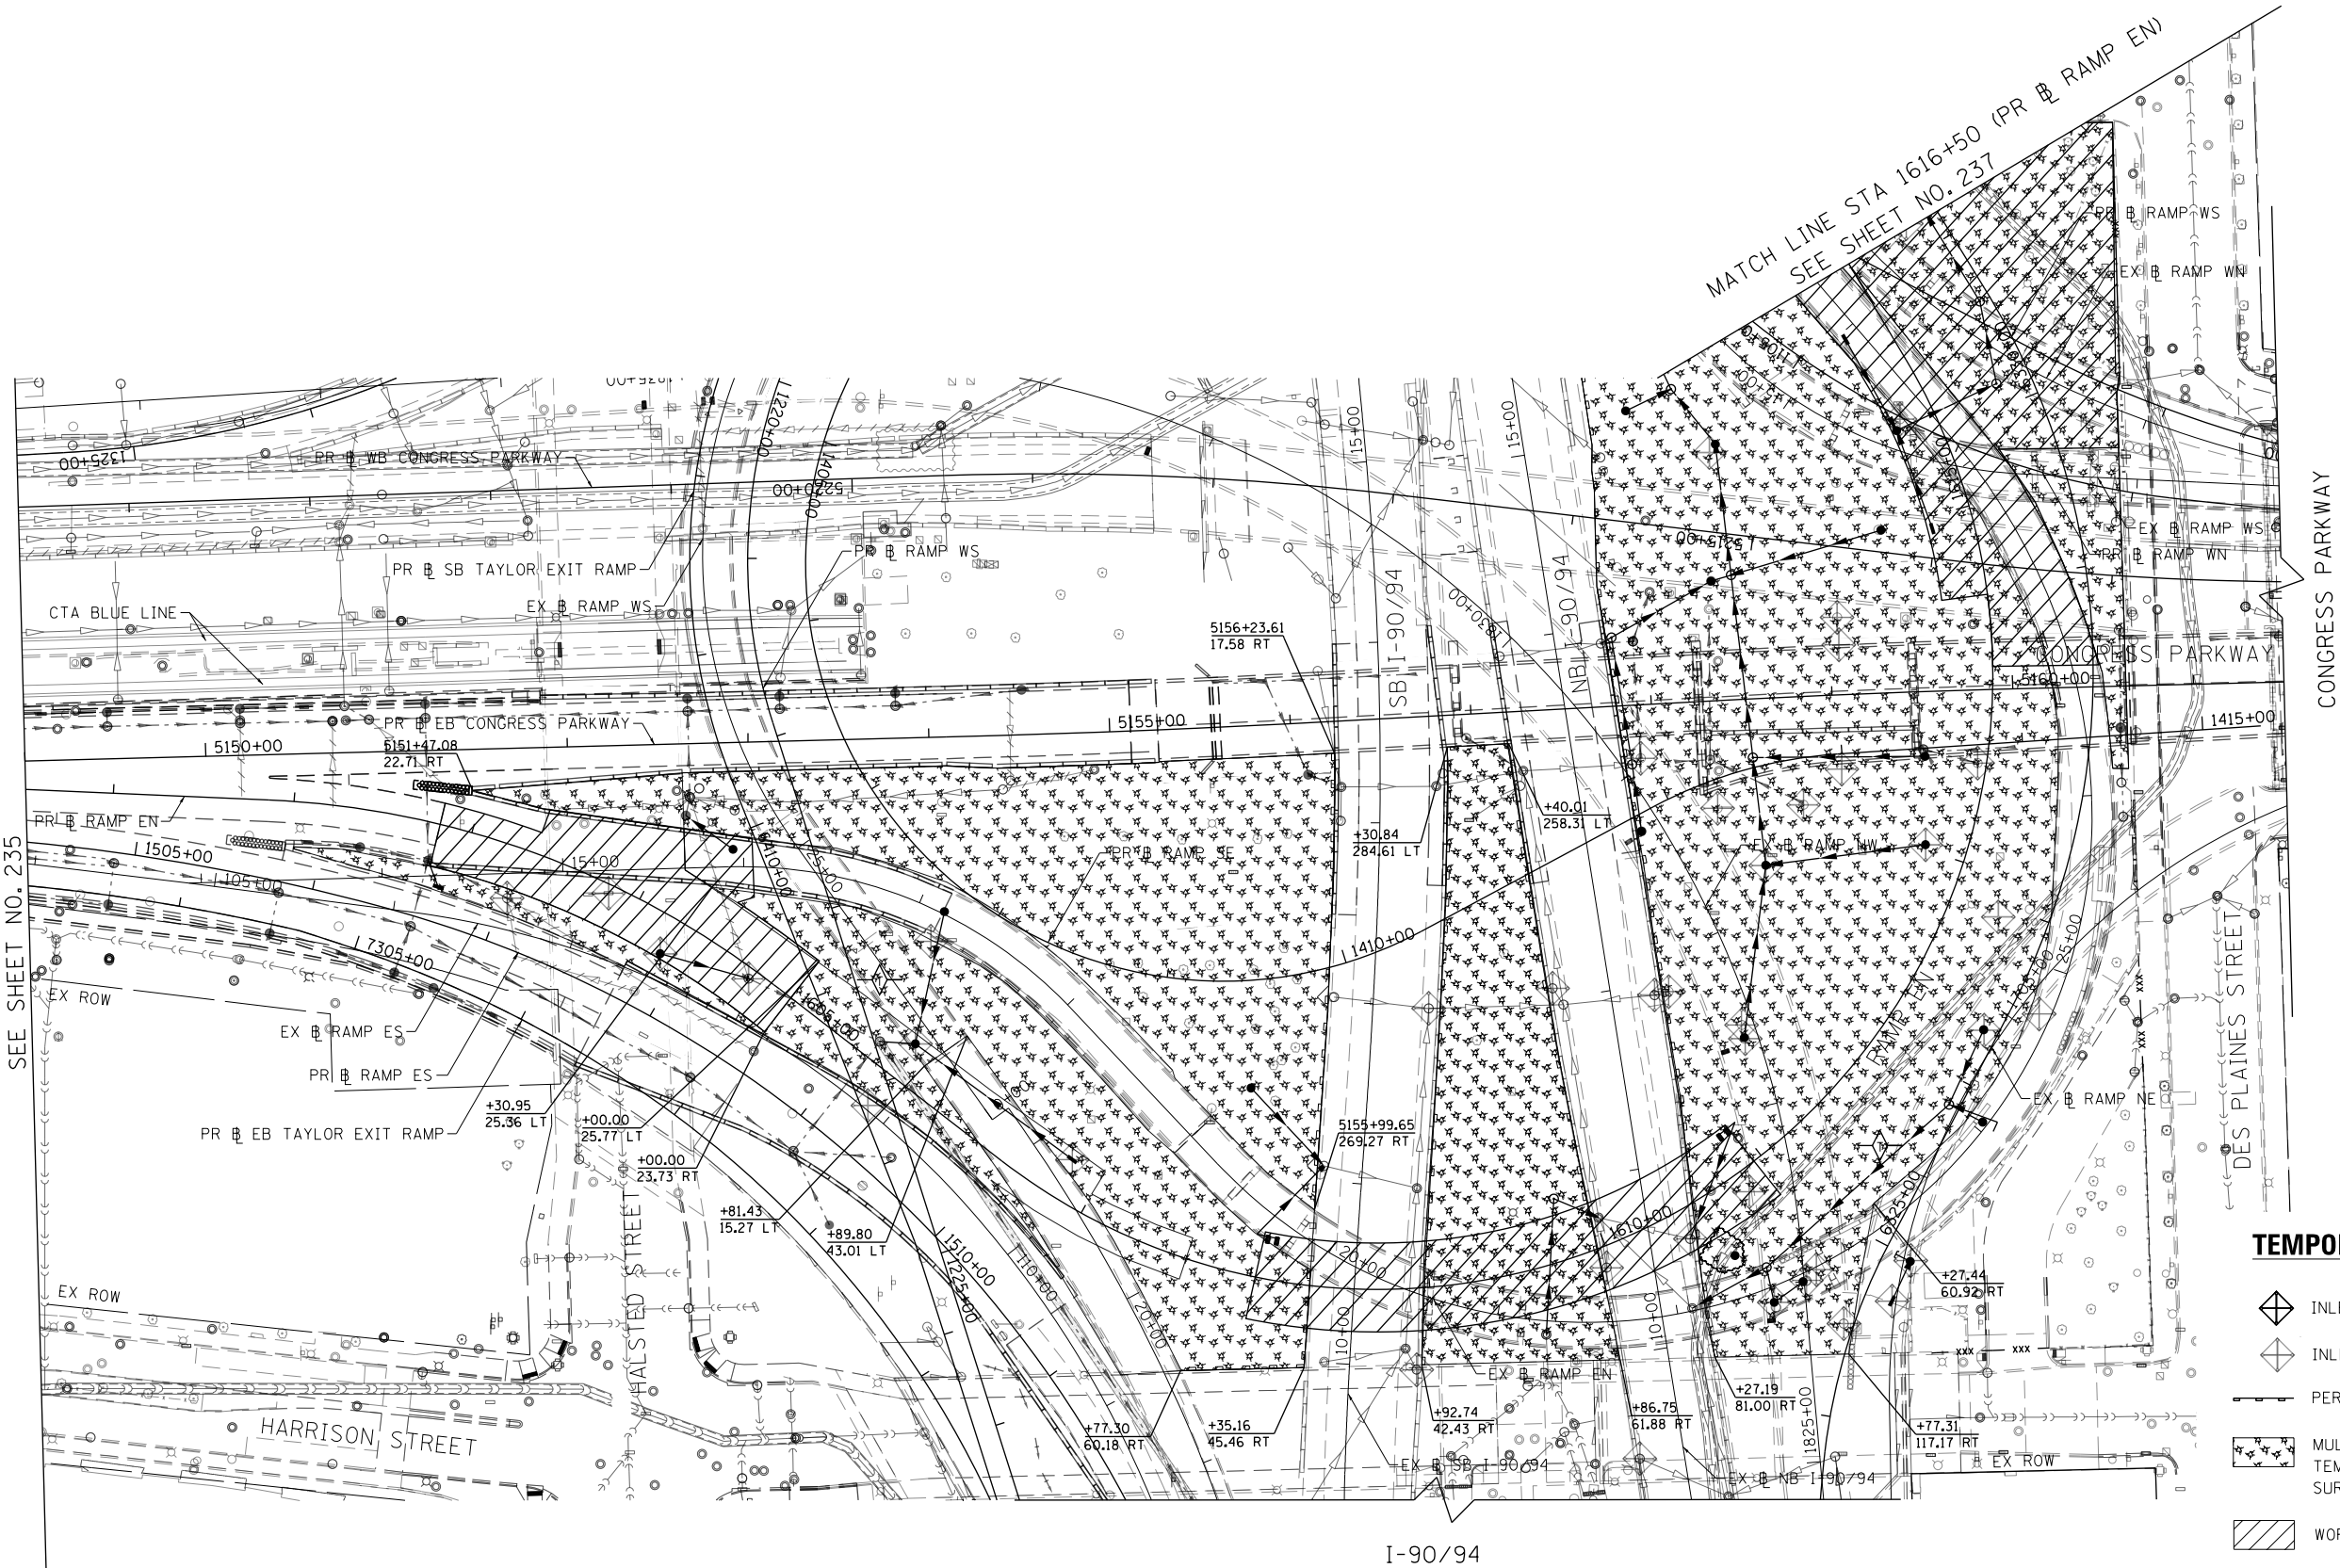

TEMPORARY EROSION CONTROL LEGEND

-  INLET FILTER
-  INLET FILTER (TO REMAIN FROM PREVIOUS STAGE)
-  PERIMETER EROSION BARRIER
-  MULCH, METHOD 2
-  TEMPORARY EROSION CONTROL SEEDING OR SURFACE ROUGHENING
-  WORK ZONE
-  TEMPORARY CHAIN LINK FENCE (FROM PREVIOUS STAGE)
-  STORM SEWER TO BE INSTALLED IN THIS CONTRACT
-  STORM SEWER TO BE INSTALLED BY OTHERS
-  STORM SEWER TO BE INSTALLED BY OTHERS (60X93)



D160X79-SHT-ER052-02.dgn
USER NAME = mkwilson
PLOT SCALE = 100.0000' / in.
PLOT DATE = 7/27/2018

DESIGNED - MRC
DRAWN - MRC
CHECKED - JMG
DATE - 7-30-2018

REVISED -
REVISED -
REVISED -
REVISED -

STATE OF ILLINOIS
DEPARTMENT OF TRANSPORTATION

EROSION AND SEDIMENTATION CONTROL
STAGE 2



SCALE: 1"=50' SHEET 5 OF 12 SHEETS STA. 5149+00 TO STA. 1616+50

F.A.I. RTE.	SECTION	COUNTY	TOTAL SHEETS	SHEET NO.
90/94/290	2014-005R&B	COOK	888	236
CONTRACT NO. 60X79				
ILLINOIS FED. AID PROJECT				


TEMPORARY EROSION CONTROL LEGEND

- INLET FILTER
- INLET FILTER (TO REMAIN FROM PREVIOUS STAGE)
- PERIMETER EROSION BARRIER
- MULCH, METHOD 2
TEMPORARY EROSION CONTROL SEEDING OR
SURFACE ROUGHENING
- WORK ZONE
- TEMPORARY CHAIN LINK FENCE (FROM PREVIOUS STAGE)
- STORM SEWER TO BE INSTALLED IN THIS CONTRACT
- STORM SEWER TO BE INSTALLED BY OTHERS
- STORM SEWER TO BE INSTALLED BY OTHERS (60X93)

I-90/94

 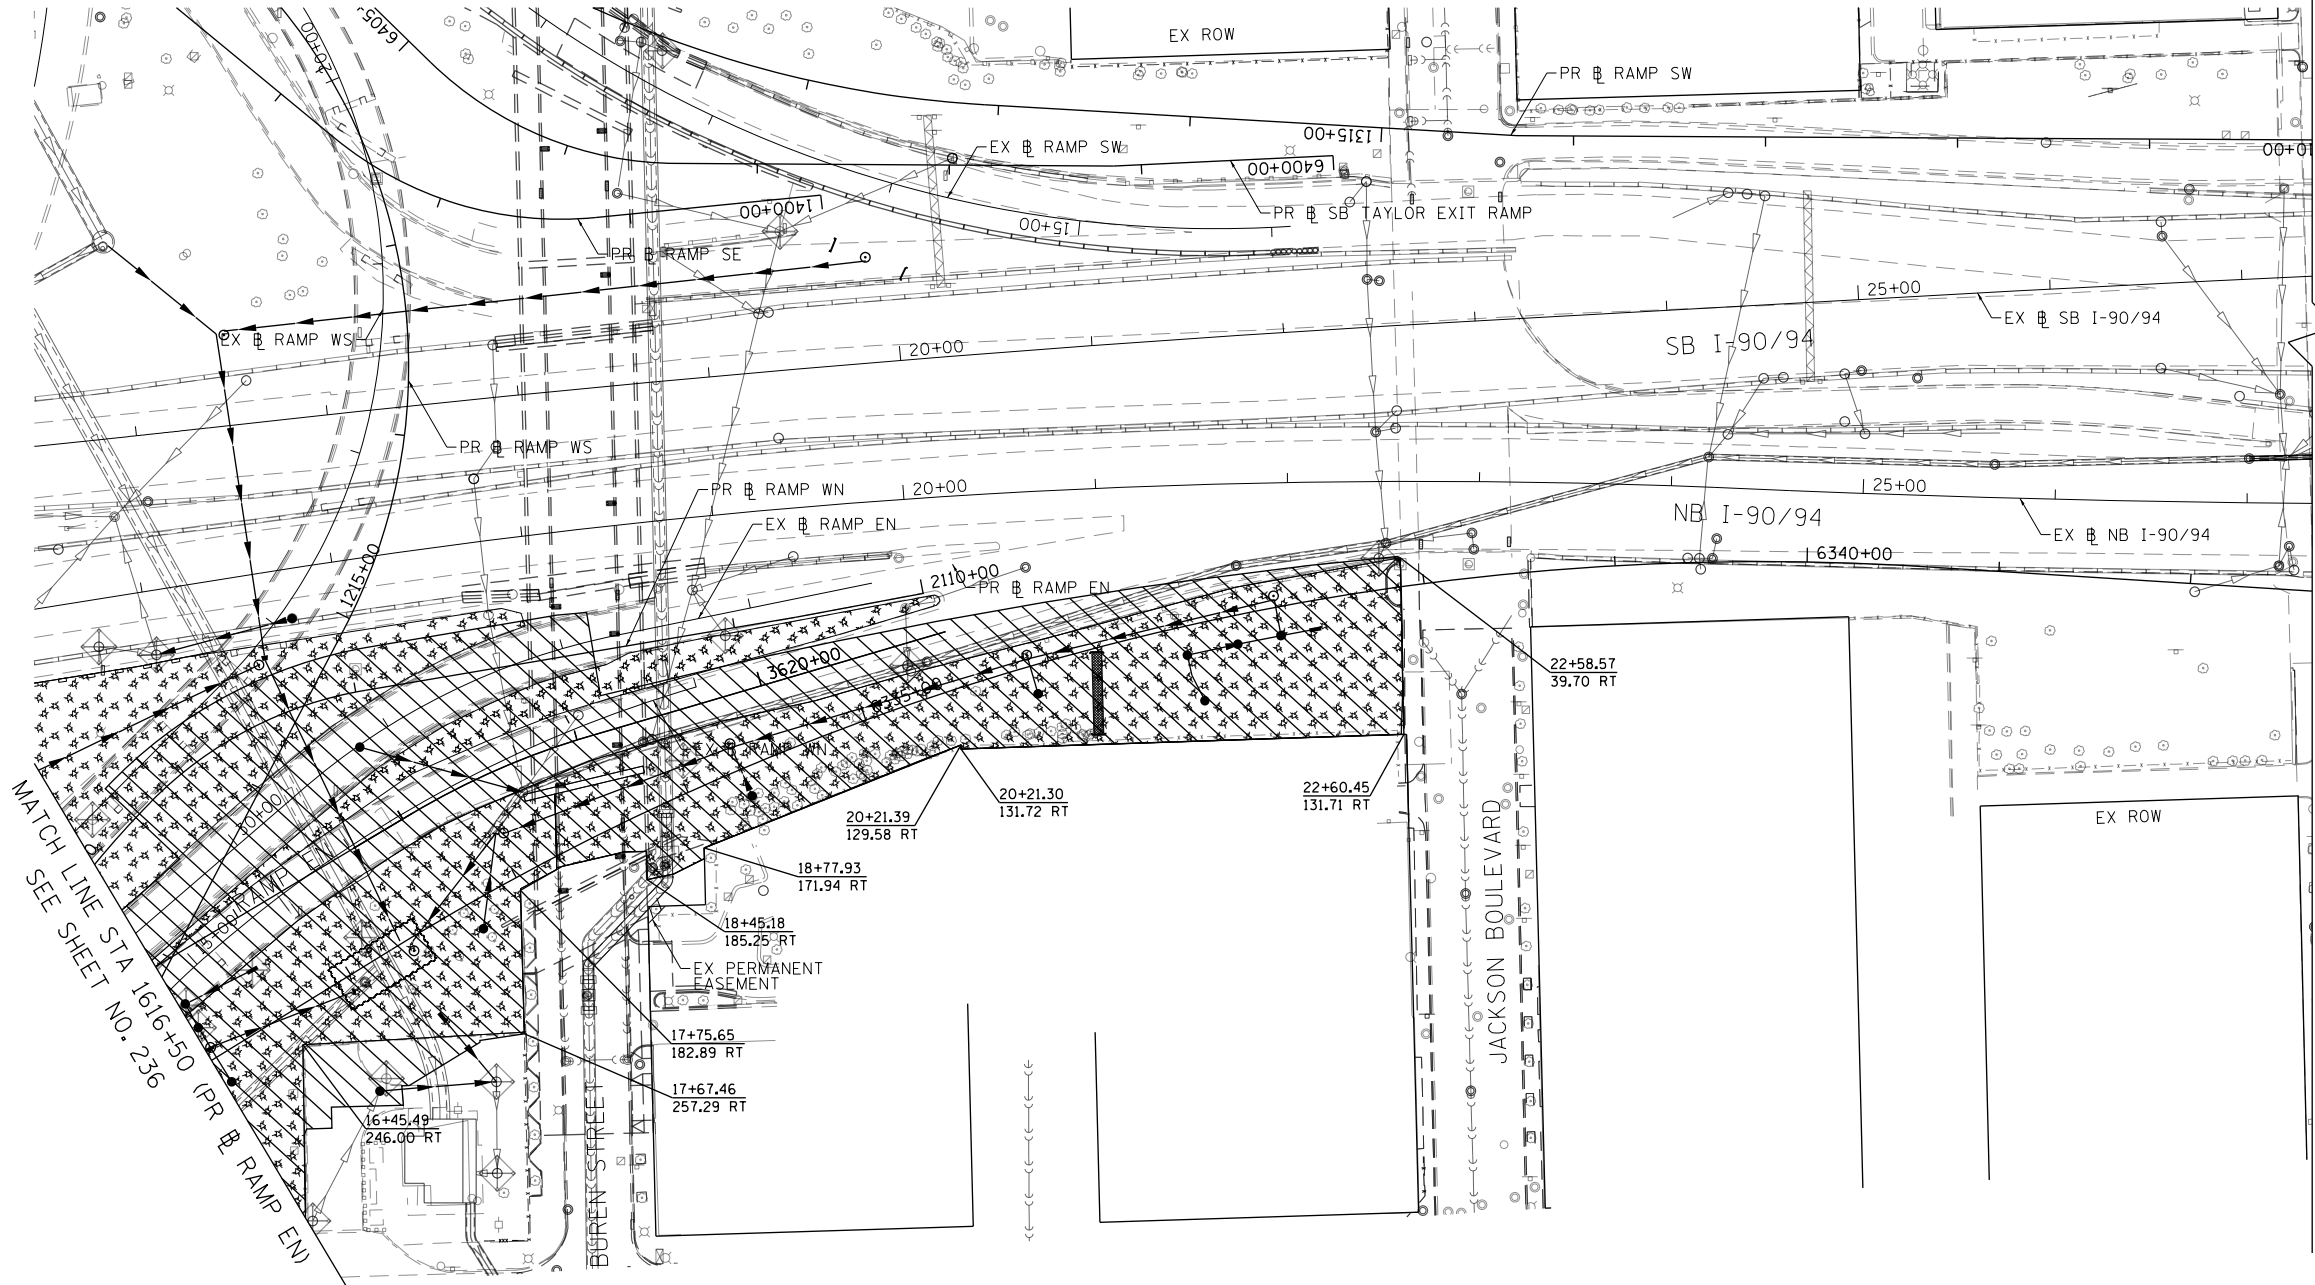


	INLET FILTER
	INLET FILTER (TO REMAIN FROM PREVIOUS STAGE)
	PERIMETER EROSION BARRIER
	MULCH, METHOD 2
	TEMPORARY EROSION CONTROL SEEDING OR SURFACE ROUGHENING
	WORK ZONE
	TEMPORARY CHAIN LINK FENCE (FROM PREVIOUS STAGE)
	STORM SEWER TO BE INSTALLED IN THIS CONTRACT
	STORM SEWER TO BE INSTALLED BY OTHERS

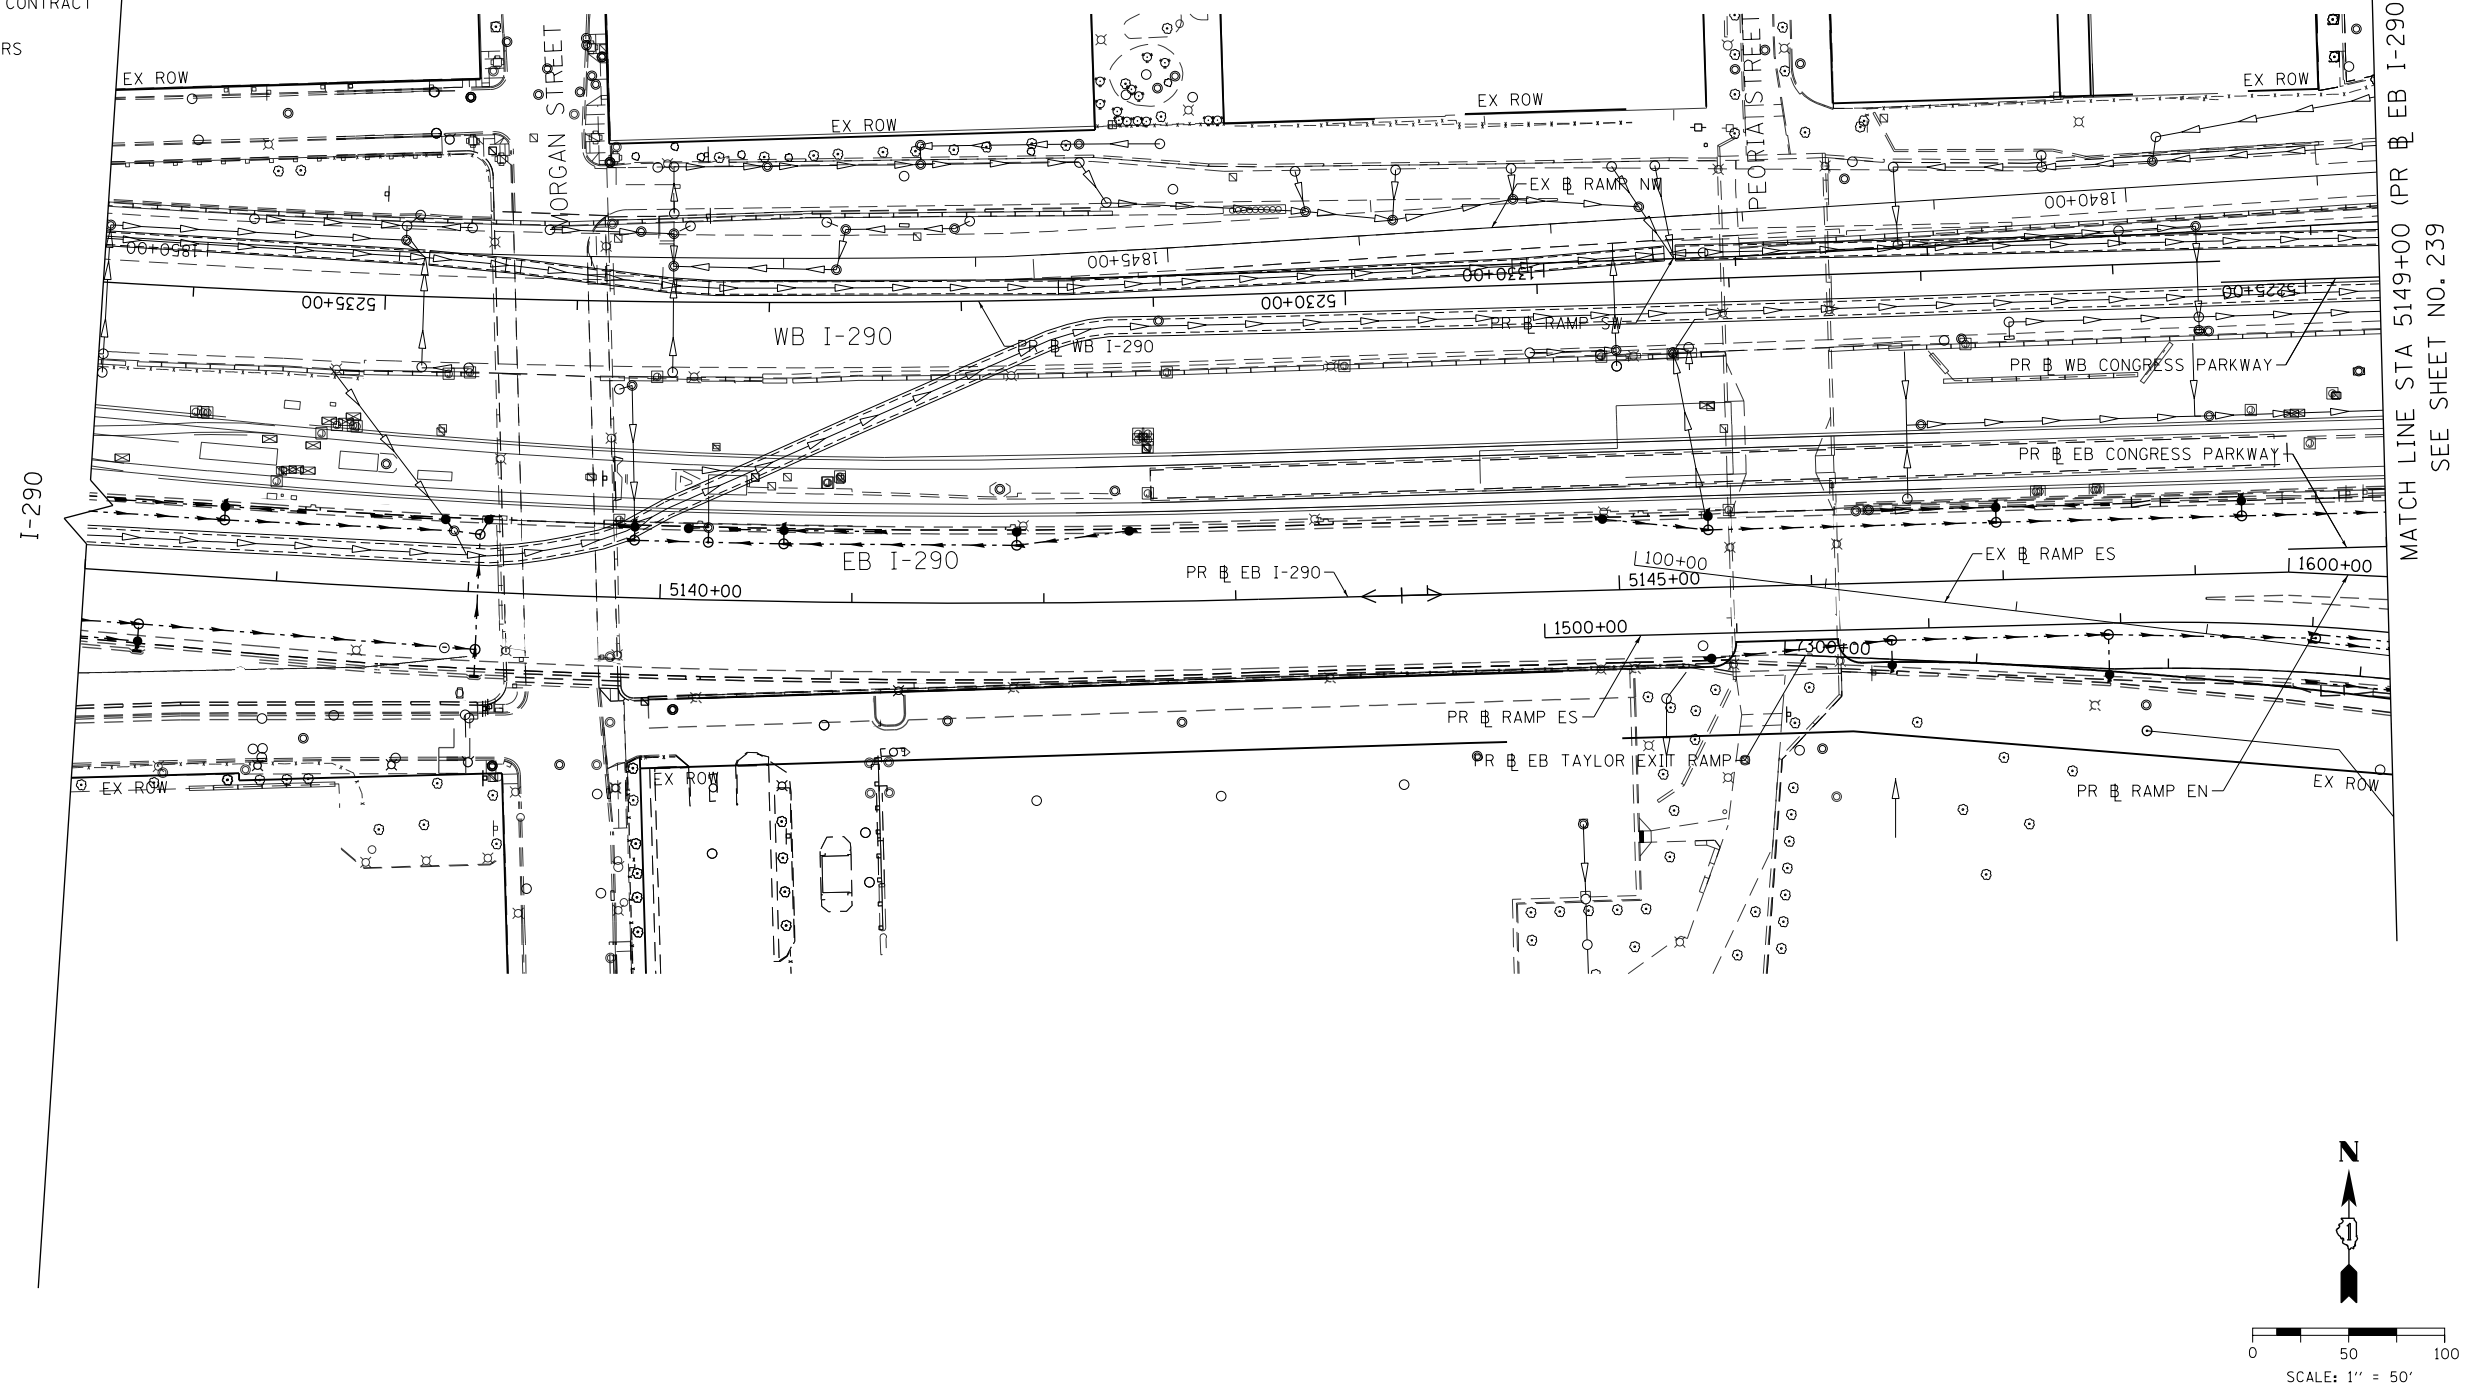


TEMPORARY EROSION CONTROL LEGEND

- INLET FILTER
- INLET FILTER (TO REMAIN FROM PREVIOUS STAGE)
- PERIMETER EROSION BARRIER
- MULCH, METHOD 2
TEMPORARY EROSION CONTROL SEEDING OR
SURFACE ROUGHENING
- WORK ZONE
- xxx--- TEMPORARY CHAIN LINK FENCE (FROM PREVIOUS STAGE)
- STORM SEWER TO BE INSTALLED IN THIS CONTRACT
- STORM SEWER TO BE INSTALLED BY OTHERS
- STORM SEWER TO BE INSTALLED BY OTHERS (60X93)

MATCH LINE STA 5149+00 (PR EB I-290)
SEE SHEET NO. 238

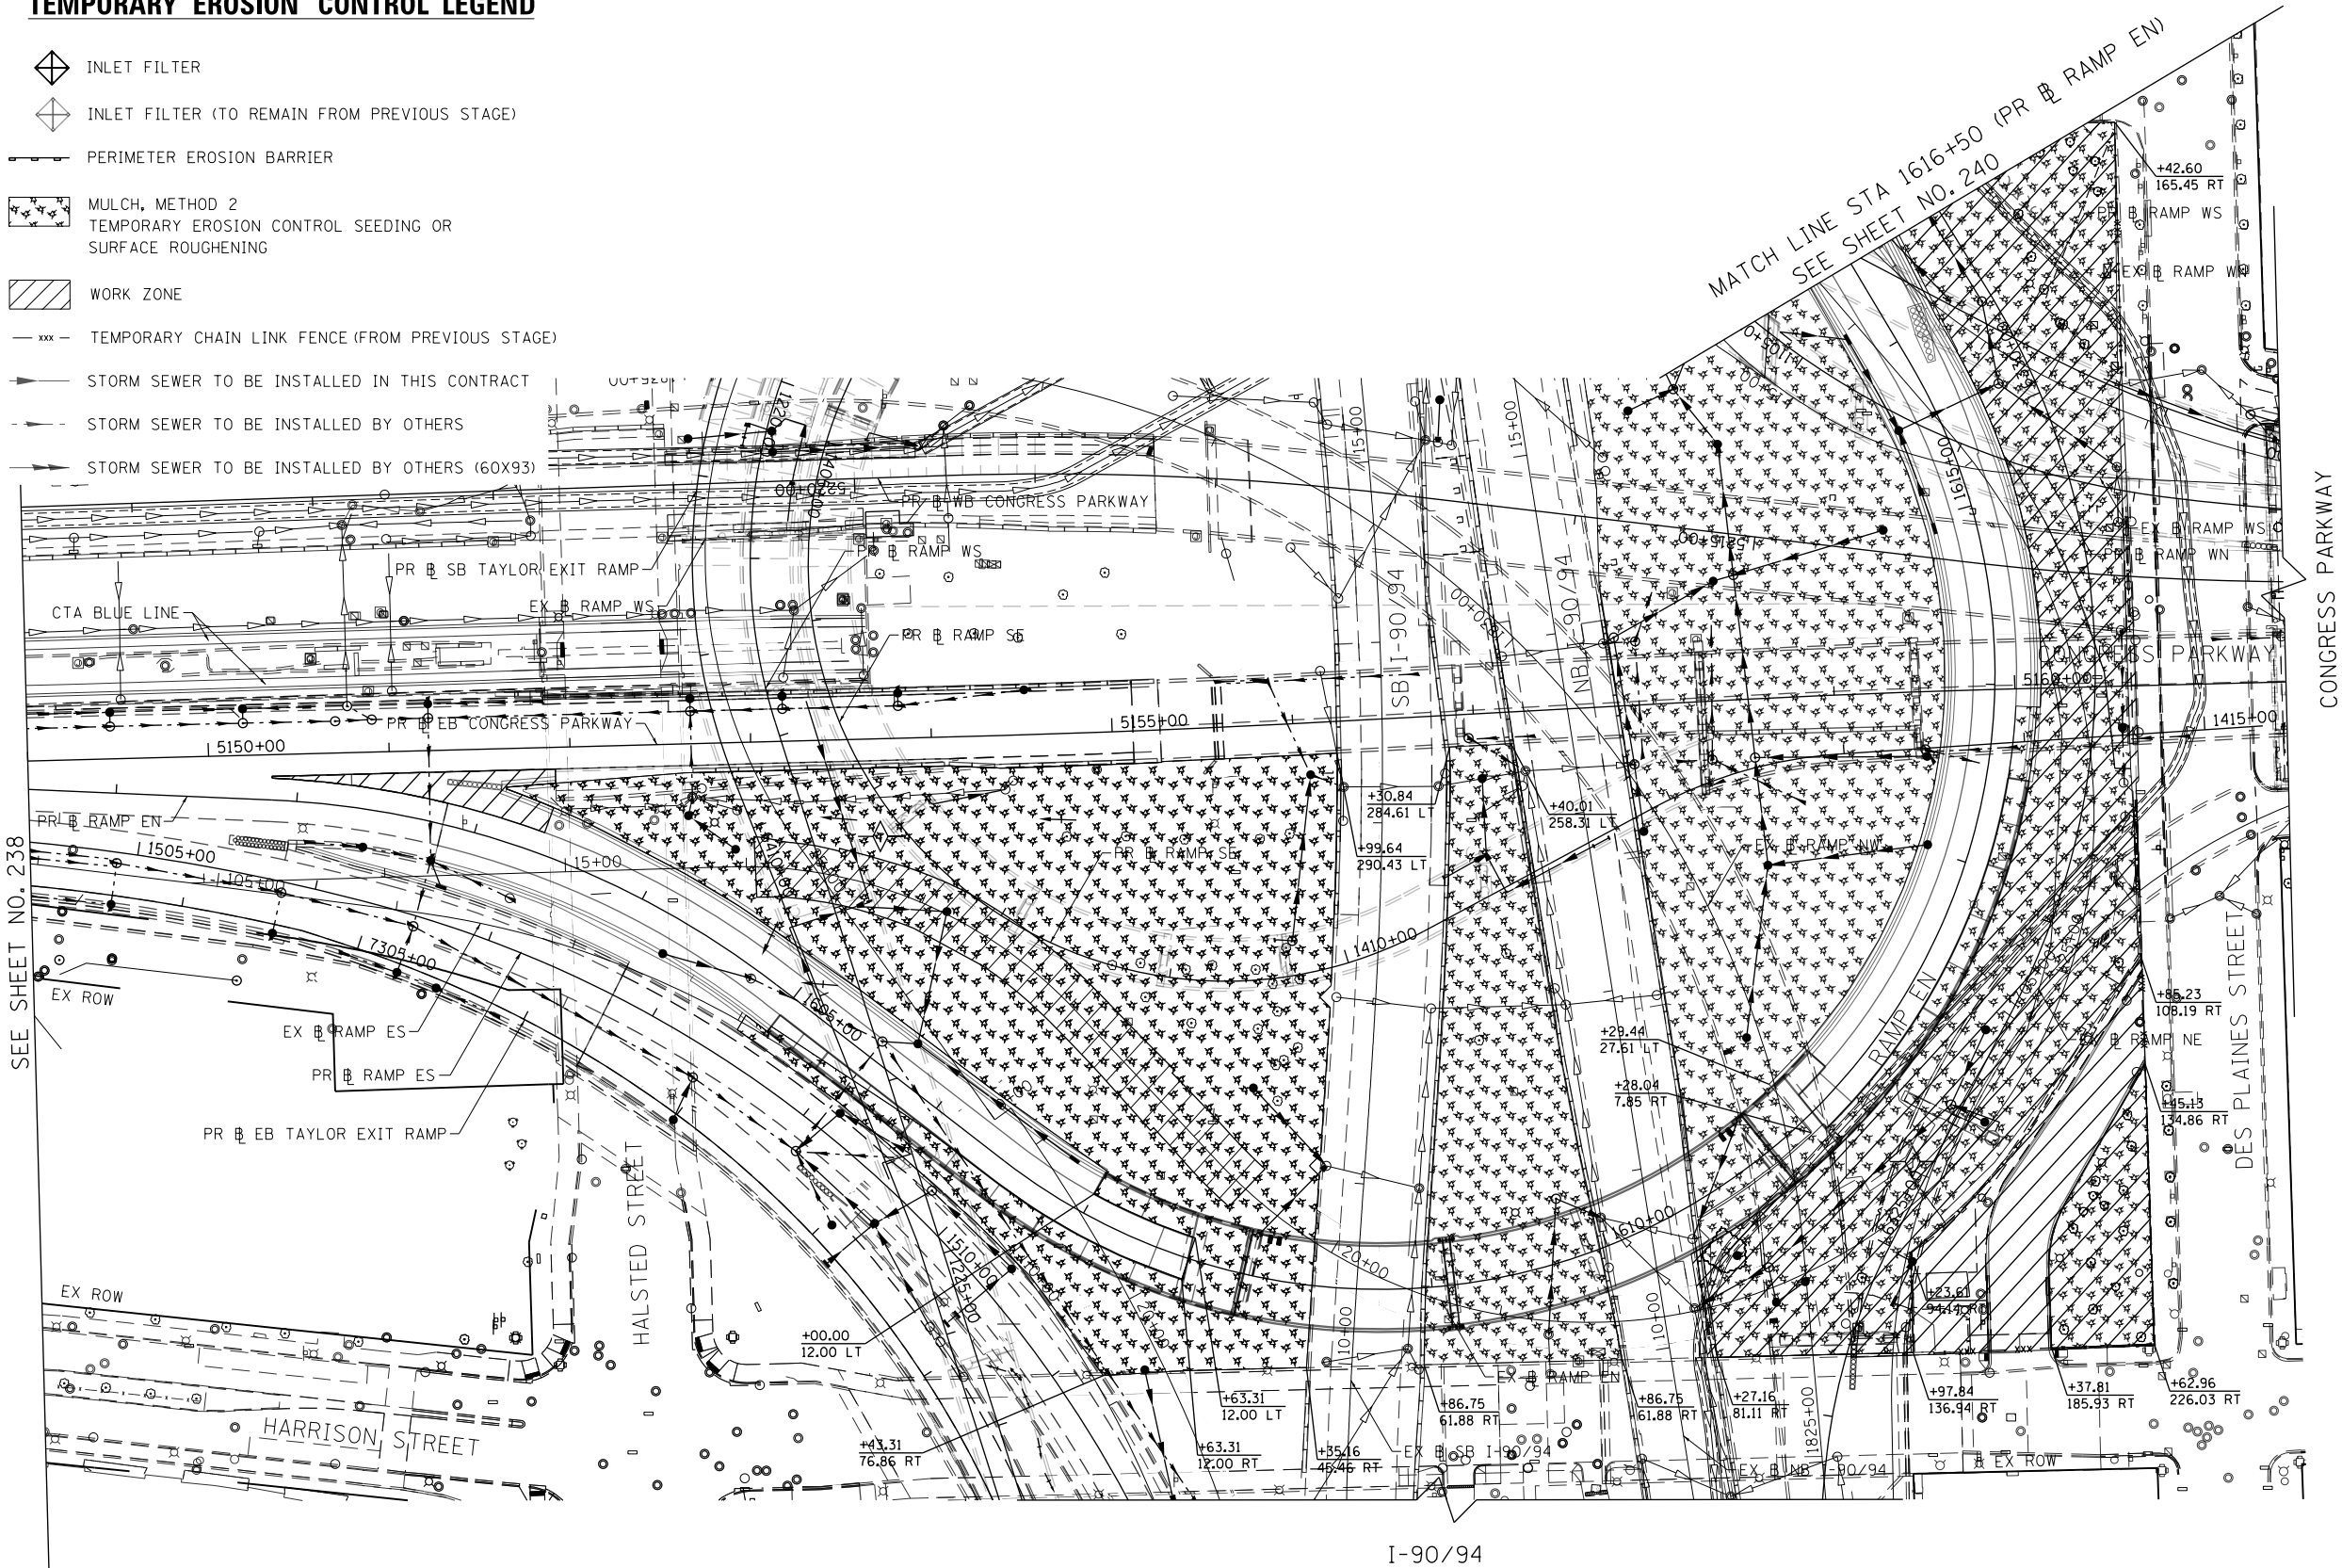

I-90/94

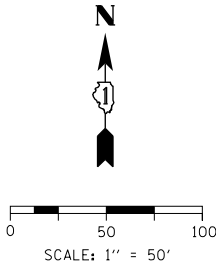

D160X79-SHT-EROS3-02.dgn	DESIGNED - MRC	REVISED -
USER NAME = mkwilson	DRAWN - MRC	REVISED -
PLOT SCALE = 100.0000' / in.	CHECKED - JMG	REVISED -
PLOT DATE = 7/27/2018	DATE - 7-30-2018	REVISED -


STATE OF ILLINOIS
DEPARTMENT OF TRANSPORTATION

EROSION AND SEDIMENTATION CONTROL
STAGE 3

SCALE: 1"=50' SHEET 8 OF 12 SHEETS STA. 5149+00 TO STA. 1616+50

F.A.I. RTE.	SECTION	COUNTY	TOTAL SHEETS	SHEET NO.
90/94/290	2014-005R&B	COOK	888	239
CONTRACT NO. 60X79				
ILLINOIS FED. AID PROJECT				


FILE PATH = p:\61779-P\INT\ascomon\line\local\ECOM_0502_M\Documents\01_Americas\Transportation\60269938_Circle\Phase 1\1000_CAD\006_Roadway\Sheets\60X79_Contract\0160X79-SHT-EROS3-03.dgn

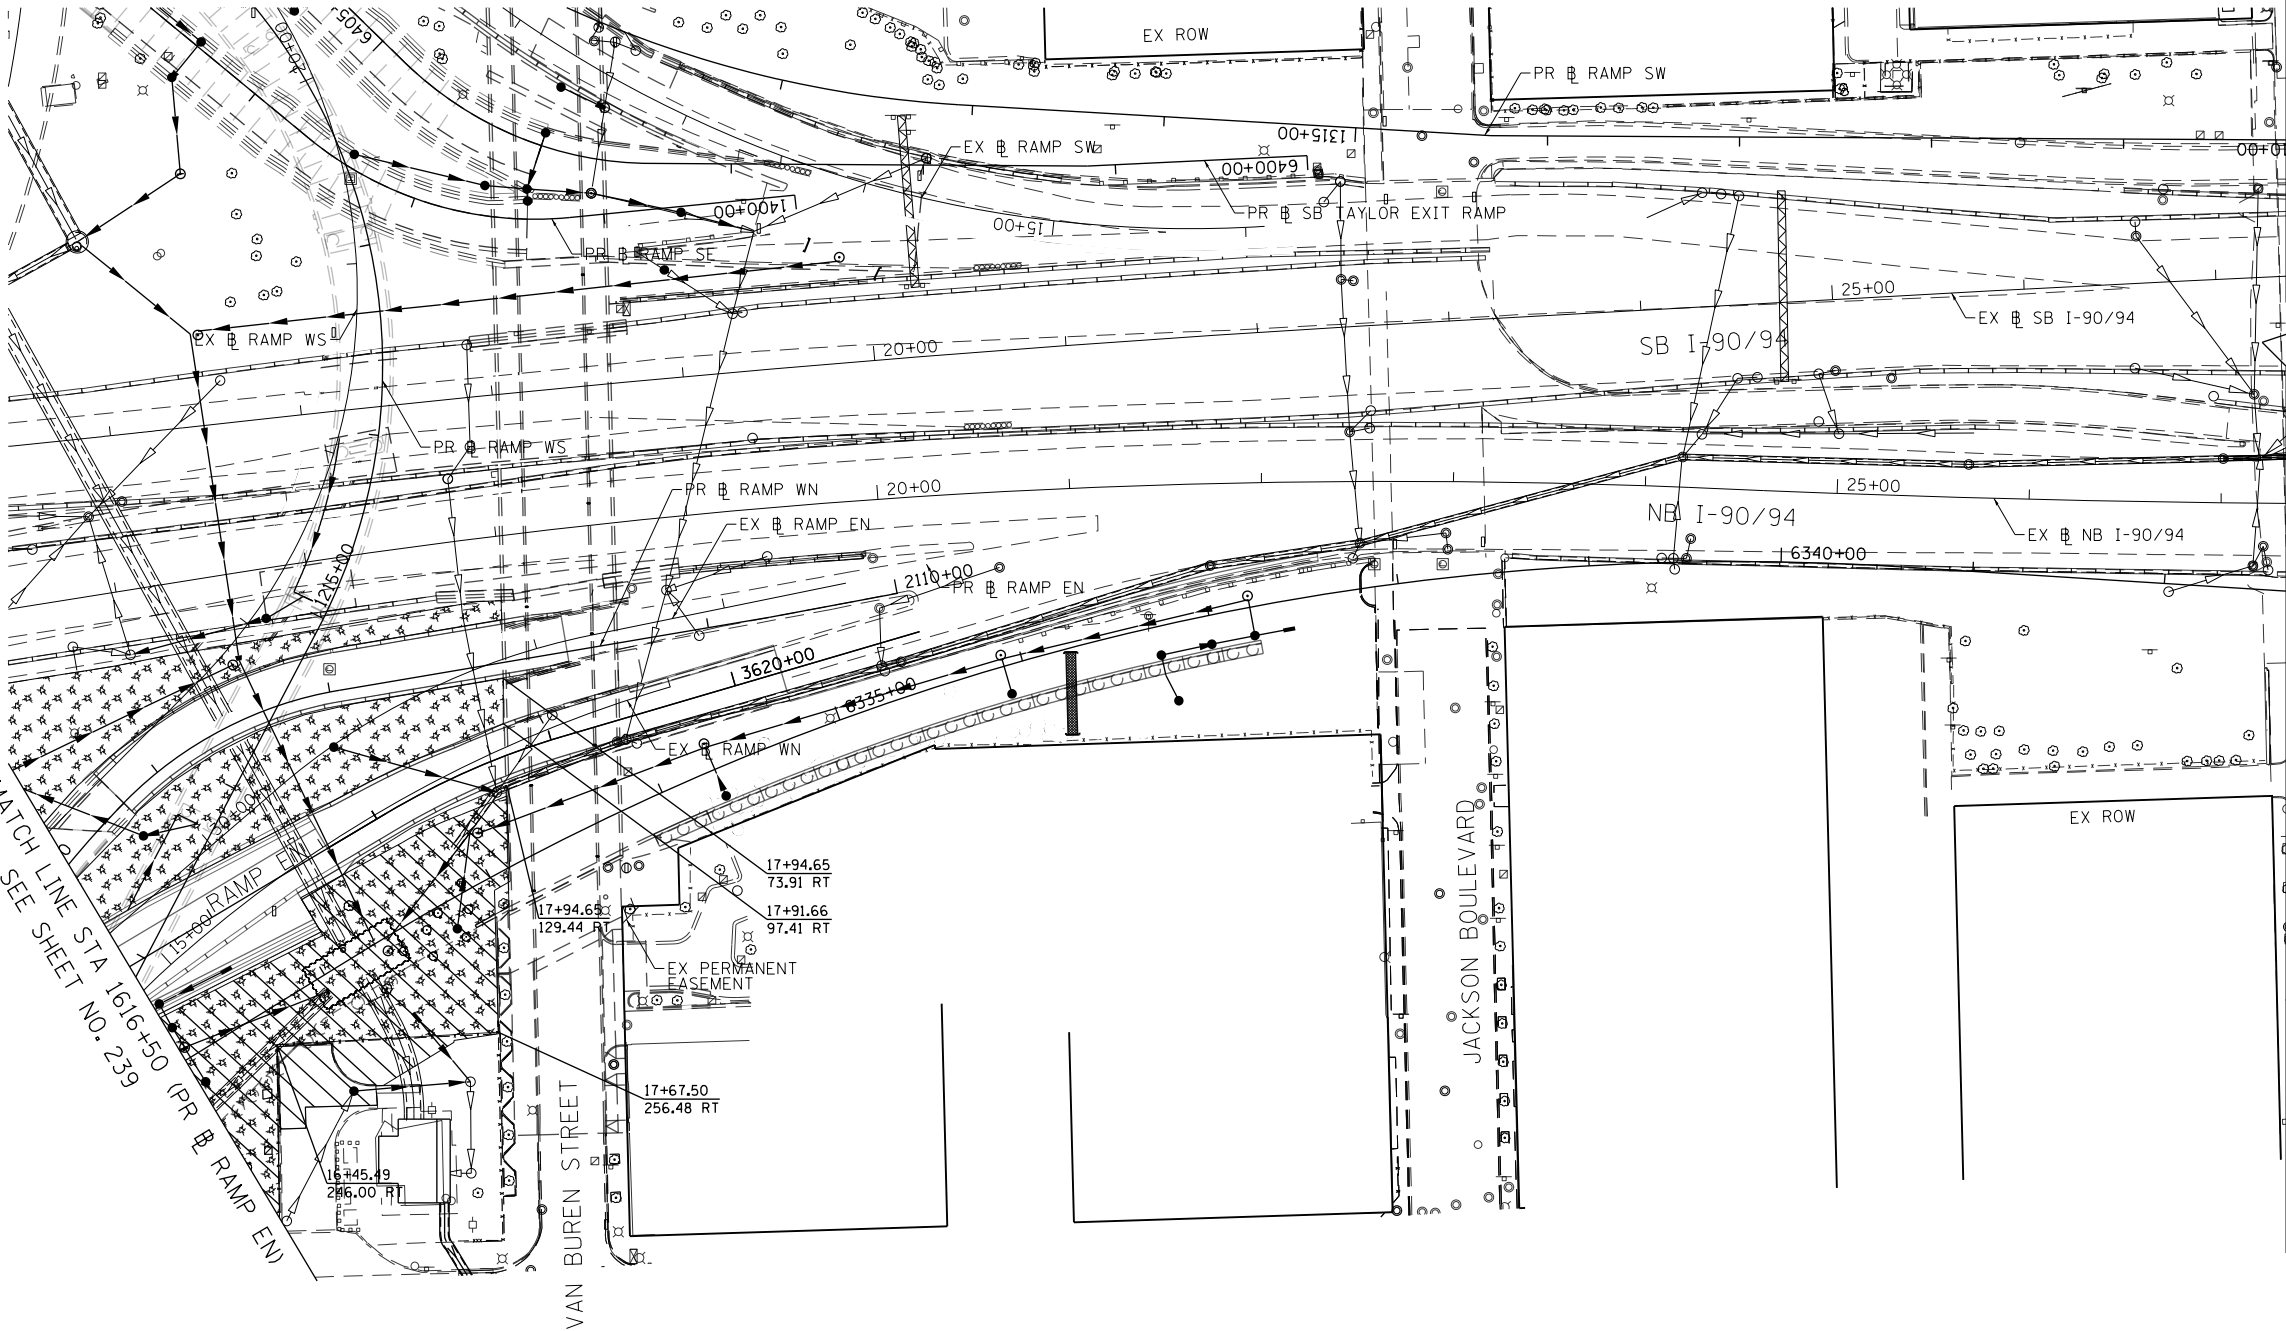

TEMPORARY EROSION CONTROL LEGEND

- INLET FILTER
- INLET FILTER (TO REMAIN FROM PREVIOUS STAGE)
- PERIMETER EROSION BARRIER
- MULCH, METHOD 2
- TEMPORARY EROSION CONTROL SEEDING OR SURFACE ROUGHENING
- WORK ZONE
- TEMPORARY CHAIN LINK FENCE (FROM PREVIOUS STAGE)
- STORM SEWER TO BE INSTALLED IN THIS CONTRACT
- STORM SEWER TO BE INSTALLED BY OTHERS
- STORM SEWER TO BE INSTALLED BY OTHERS (60X93)

I-90/94

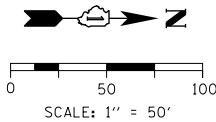

D160X79-SHT-EROS3-03.dgn
USER NAME = m1-ro
PLOT SCALE = 100.0000' / in.
PLOT DATE = 9/6/2018

DESIGNED - MRC
DRAWN - MRC
CHECKED - JMG
DATE - 9-10-2018

REVISED -
REVISED -
REVISED -
REVISED -

STATE OF ILLINOIS
DEPARTMENT OF TRANSPORTATION

EROSION AND SEDIMENTATION CONTROL
STAGE 3

SCALE: 1"=50' SHEET 9 OF 12 SHEETS STA. 1616+50 TO STA. 1625+00

F.A.I. RTE.	SECTION	COUNTY	TOTAL SHEETS	SHEET NO.
90/94/290	2014-005R&B	COOK	888	240
CONTRACT NO. 60X79				
ILLINOIS FED. AID PROJECT				

PERMANENT EROSION CONTROL LEGEND


- 

EROSION CONTROL BLANKET
SEEDING, CLASS 2A
NITROGEN FERTILIZER NUTRIENT
POTASSIUM FERTILIZER NUTRIENT
TOPSOIL FURNISH AND PLACE, 4"
- 

EROSION CONTROL BLANKET
SEEDING, CLASS 2A
NITROGEN FERTILIZER NUTRIENT
POTASSIUM FERTILIZER NUTRIENT
TOPSOIL FURNISH AND PLACE, 24"
- 

SODDING, SALT TOLERANT
TOPSOIL FURNISH AND PLACE, 4"
NITROGEN FERTILIZER NUTRIENT
POTASSIUM FERTILIZER NUTRIENT
SUPPLEMENTAL WATERING
- 


AGGREGATE SURFACE COURSE, TYPE B - 4"

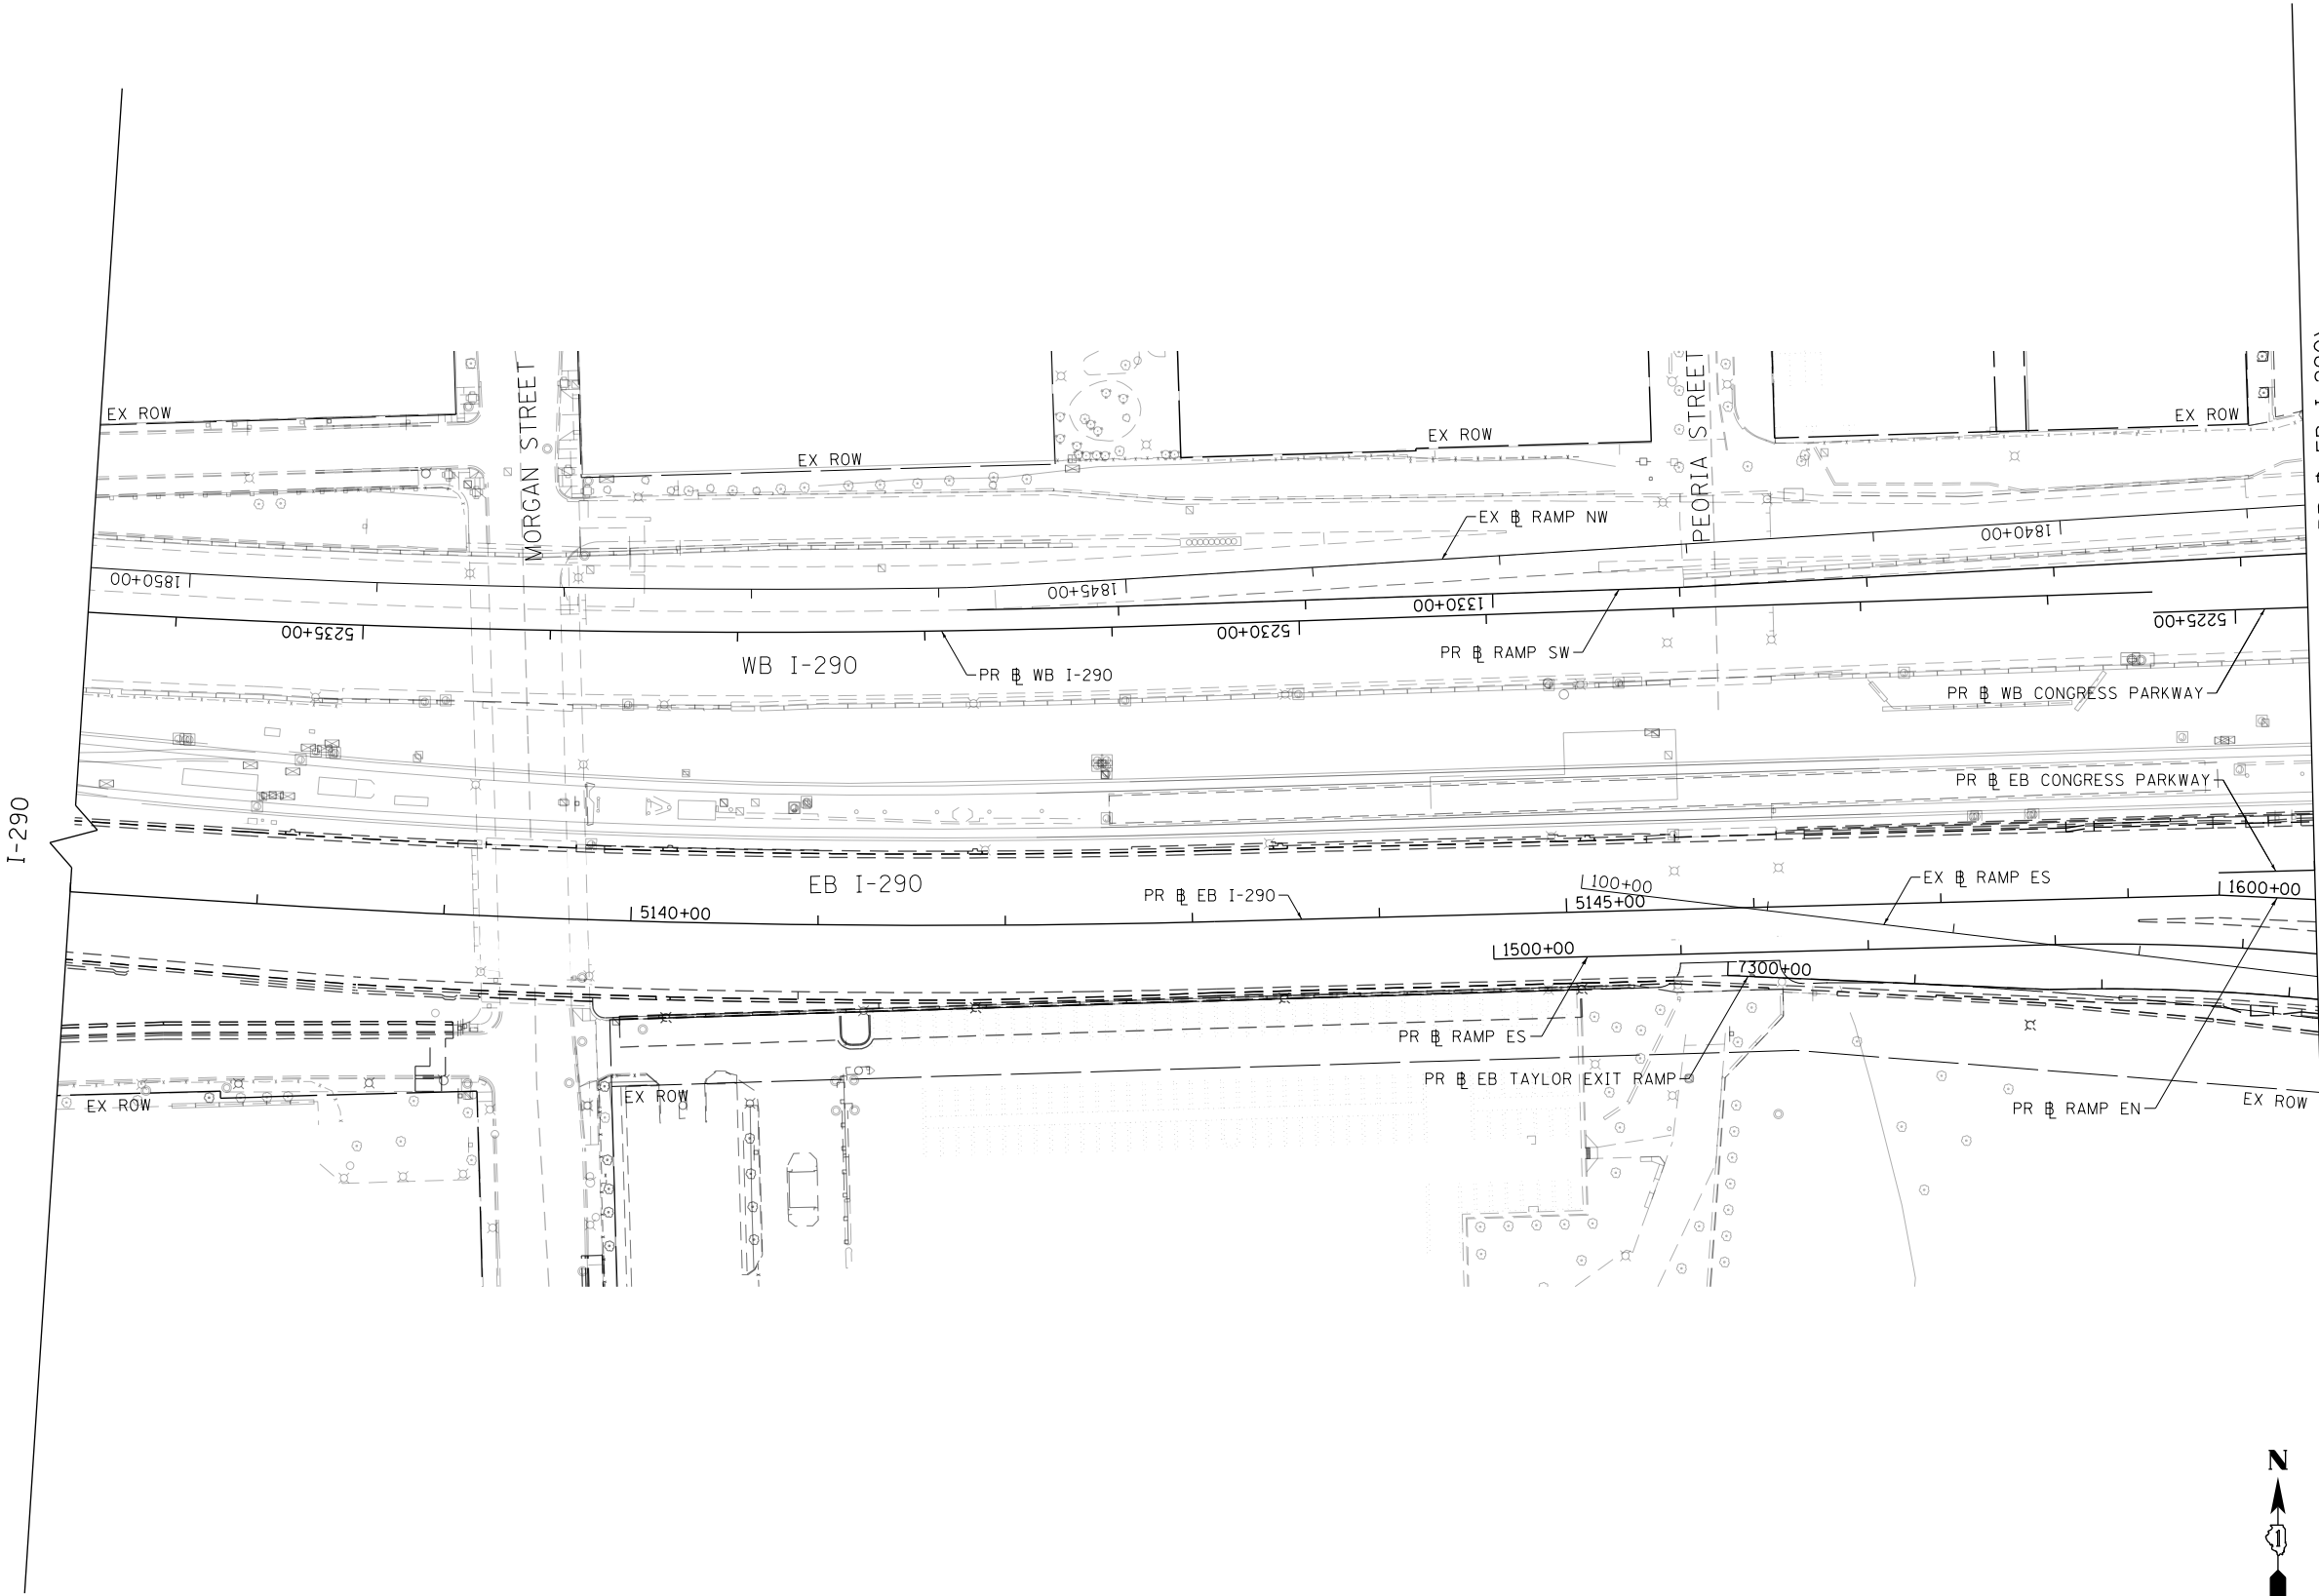



MATCH LINE STA 5149+00 (PR EB I-290)
SEE SHEET NO. 242

FILE PATH = p:\61779-P\MT-decomon\line\local\IACOM_D502_NA\Documents\01_Americas\Transportation\60269938_Ctr'de\Phase_1\1000_CAD\006_Roadway\Sheets\60X79_Contract\0160X79-SHT-EROS+PERM-01.dgn

	EROSION CONTROL BLANKET SEEDING, CLASS 2A NITROGEN FERTILIZER NUTRIENT POTASSIUM FERTILIZER NUTRIENT TOPSOIL FURNISH AND PLACE, 4"
	EROSION CONTROL BLANKET SEEDING, CLASS 2A NITROGEN FERTILIZER NUTRIENT POTASSIUM FERTILIZER NUTRIENT TOPSOIL FURNISH AND PLACE, 24"
	SODDING, SALT TOLERANT TOPSOIL FURNISH AND PLACE, 4" NITROGEN FERTILIZER NUTRIENT POTASSIUM FERTILIZER NUTRIENT SUPPLEMENTAL WATERING
	AGGREGATE SURFACE COURSE, TYPE 1

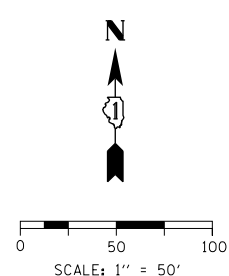

	EROSION CONTROL BLANKET SEEDING, CLASS 2A NITROGEN FERTILIZER NUTRIENT POTASSIUM FERTILIZER NUTRIENT TOPSOIL FURNISH AND PLACE, 4"
	EROSION CONTROL BLANKET SEEDING, CLASS 2A NITROGEN FERTILIZER NUTRIENT POTASSIUM FERTILIZER NUTRIENT TOPSOIL FURNISH AND PLACE, 24"
	SODDING, SALT TOLERANT TOPSOIL FURNISH AND PLACE, 4" NITROGEN FERTILIZER NUTRIENT POTASSIUM FERTILIZER NUTRIENT SUPPLEMENTAL WATERING
	AGGREGATE SURFACE COURSE, TYPE B - 4"

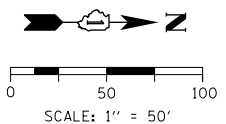 

DI60X79-SHT-EROS-PERM-03.dgn	DESIGNED - MRC	REVISED -
USER NAME = m:roe	DRAWN - MRC	REVISED -
PLOT SCALE = 100.0000' / in.	CHECKED - JMG	REVISED -
PLOT DATE = 9/6/2018	DATE - 9-10-2018	REVISED -

**STATE OF ILLINOIS
DEPARTMENT OF TRANSPORTATION**


PERMANENT EROSION AND SEDIMENTATION CONTROL

SCALE: 1"=50'	SHEET 12 OF 12 SHEETS	STA. 1616+50 TO STA. 1625+00
---------------	-----------------------	------------------------------

F.A.I. RTE.	SECTION	COUNTY	TOTAL SHEETS	SHEET NO.
90/94/290	2014-005R&B	COOK	888	243
		CONTRACT NO. 60X79		
ILLINOIS FED. AID PROJECT				

FILE PATH = p:\617479-PMINT\ascomonline\local\ascom\DS02_MX\Documents\0160X79-sht-Eros-Detail-01.dgn

SUMP PIT PLAN

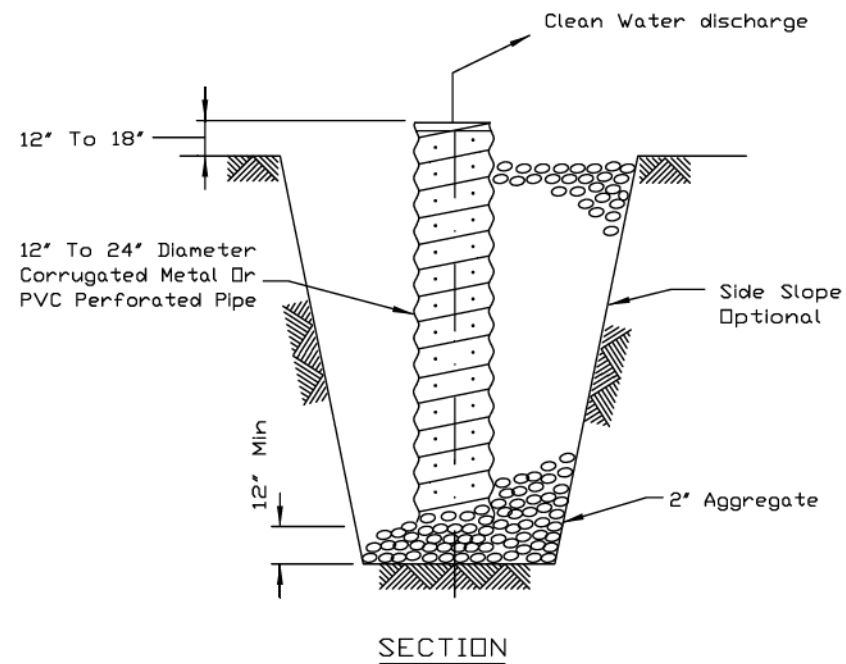

NOTES:


1. Pit dimensions are optional.
2. The standpipe will be constructed by perforating a 12'-24' diameter corrugated metal or PVC pipe.
3. A base of 2' aggregate will be placed in the pit to a minimum depth of 12". After installing the standpipe, the pit surrounding the standpipe will then be backfilled with 2' aggregate.
4. The standpipe will extend 12' to 18' above the lip of the pit.
5. If discharge will be pumped directly to a storm drainage system, the standpipe will be wrapped with filter fabric before installation.
6. If desired, 1/4'-1/2' hardware cloth may be placed around the standpipe prior to attaching the filter fabric. This will increase the rate of water seepage into the pipe.

REFERENCE
Project _____
Designed _____ Date _____
Checked _____ Date _____
Approved _____ Date _____



STANDARD DWG. NO.
IL-650
SHEET 1 OF 1
DATE 8-11-94

TEMPORARY SEDIMENT TRAP

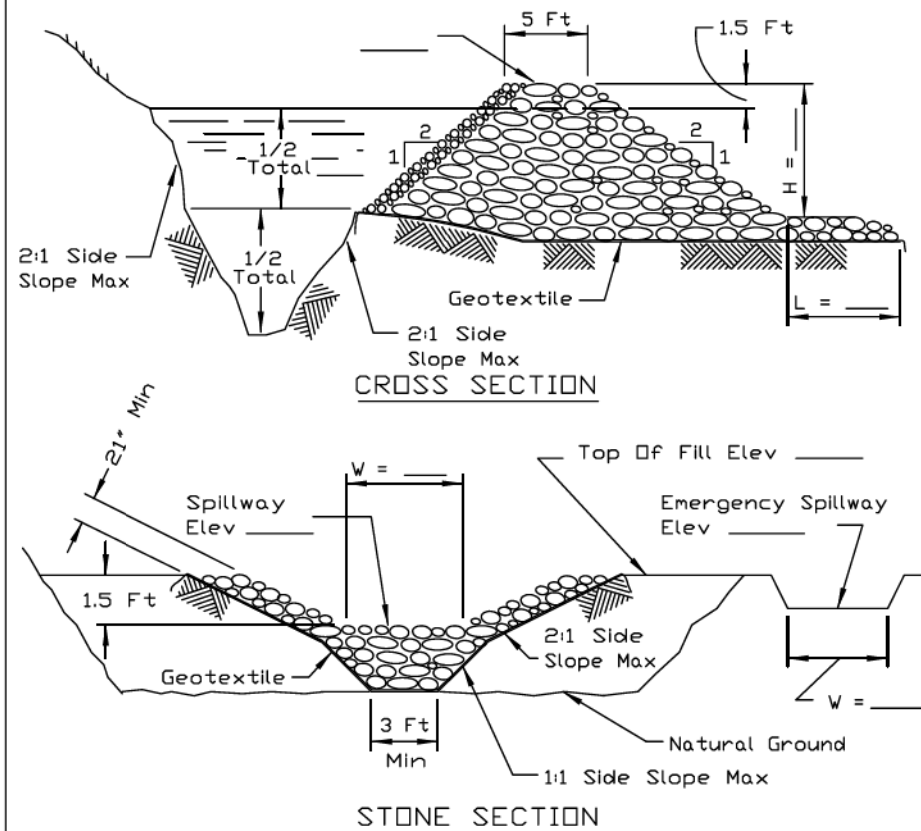

NOTES:


1. If the sediment pool is formed or enlarged the side slope will be 2:1 or flatter.
2. The fill shall be constructed using IDOT RR-4 stone size. A 1' layer of IDOT CA-2 should be placed on the inside face to reduce the flow rate.
3. The rock will be placed according to construction specification 25 ROCKFILL. Placement will be by Method 1 and compaction will be class III.
4. The geotextile shall meet the requirements in material specification 592 GEOTEXTILE table 1 or 2, class I, II or IV.

REFERENCE
Project _____
Designed _____ Date _____
Checked _____ Date _____
Approved _____ Date _____



STANDARD DWG. NO.
IL-660
SHEET 1 OF 1
DATE 11-20-01

CONSTRUCTION ROAD STABILIZATION

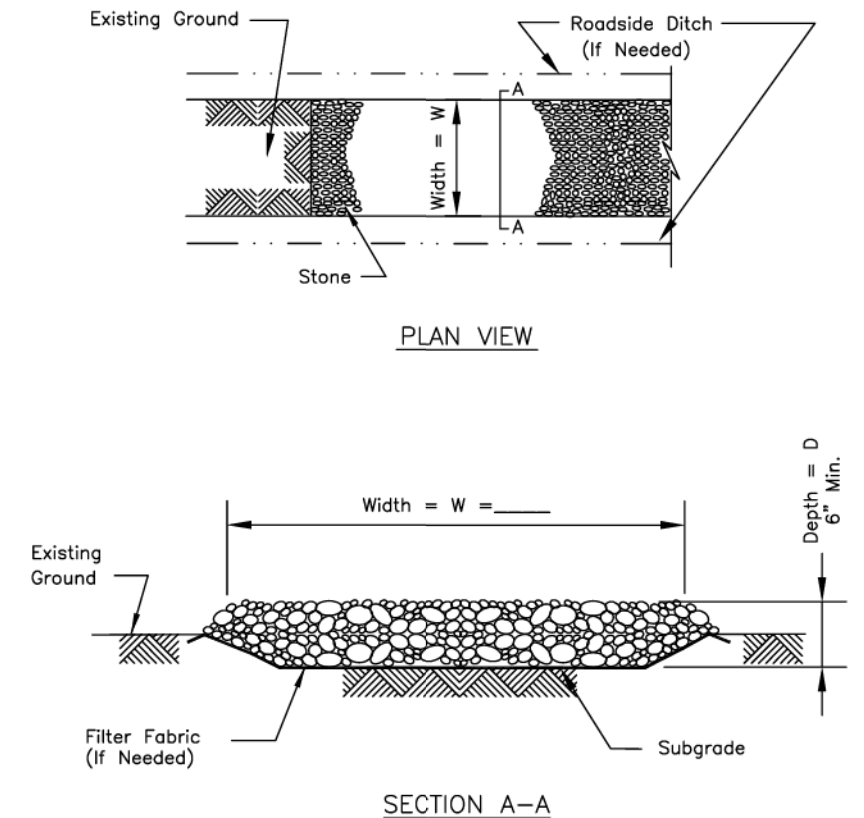

NOTES:

1. Filter fabric shall meet the requirements of material specification 592 GEOTEXTILE, Table 1 or 2, Class I, II or IV and shall be placed over the cleared area prior to the placing of rock.
2. Stone shall meet one of the following IDOT coarse aggregate gradations, CA-1, CA-2, CA-3, or CA-4 and be placed according to construction specification 25 ROCKFILL using placement Method 1 and Class III compaction.
3. See plans for construction road location, D and W dimensions.
4. Minimum width is 14 feet for one-way traffic and 20 feet for two-way traffic. Two-way traffic widths shall be increased a minimum of 4 feet for trailer traffic. Depending on the type of vehicle or equipment, speed, loads, climatic and other conditions under which vehicles and equipment operate an increase in the minimum widths may be required.
5. Roadway shall follow the contour of the natural terrain to the extent possible.

REFERENCE
Project _____
Designed _____ Date _____
Checked _____ Date _____
Approved _____ Date _____



STANDARD DWG. NO.
IL-506
SHEET 1 OF 1
DATE 1-29-99



D160X79-sht-Eros-Detail-01.dgn
USER NAME = mkwilson
PLOT SCALE = 100.0000' / 1"
PLOT DATE = 7/27/2018

DESIGNED - MRC
DRAWN - MRC
CHECKED - JMG
DATE - 7-30-2018

REVISED -
REVISED -
REVISED -
REVISED -

STATE OF ILLINOIS
DEPARTMENT OF TRANSPORTATION

EROSION AND SEDIMENTATION CONTROL PLAN
DETAILS

SCALE: NONE SHEET 1 OF 1 SHEETS STA. TO STA.

F.A.I. RTE.	SECTION	COUNTY	TOTAL SHEETS	SHEET NO.
90/94/290	2014-005R&B	COOK	888	244
CONTRACT NO. 60X79				
ILLINOIS FED. AID PROJECT				

FILE PATH = p:\617479-P\W\T\ascomonline\local\ECM_0502_NA\Documents\01_Americas\Transportation\60269938_Circle\Phase_1\1000_CAD_006_Roadway\Sheets\60X79_Contract\0160X79-sht-Drain-Schedule.dgn

EXISTING DRAINAGE STRUCTURE SCHEDULE

STRUCTURE NUMBER	STATION	OFFSET	BASELINE	CATCH BASINS TO BE ADJUSTED	MANHOLES TO BE ADJUSTED	MANHOLES TO BE RECONSTRUCTED	REMOVING MANHOLES	REMOVING CATCH BASINS	REMOVING INLETS	COMMENTS
				EACH	EACH	EACH	EACH	EACH	EACH	
EXISTING DRAINAGE AND UTILITY PLANS - SHEET 1										
SHEET 1 SUBTOTAL:				0	0	0	0	0	0	
EXISTING DRAINAGE AND UTILITY PLANS - SHEET 2										
ES200	1603+83	4.66' RT	PR 12 RAMP EN						1	
ES201	1603+73	10.13' RT	PR 12 RAMP EN						1	
ES202	1603+30	28.67' RT	PR 12 RAMP EN					1		
ES203	1602+80	21.00' RT	PR 12 RAMP EN	1						EX RIM: 574.86 PR RIM: 574.86
ES204	1604+75	5.67' RT	PR 12 RAMP EN	1						EX RIM: 574.66 PR RIM: 574.66
ES206	1607+46	83.18' LT	PR 12 RAMP EN					1		
ES207	5152+65	39.72' RT	PR 12 EB CONGRESS PARKWAY	1						
ES208	1605+54	10.97' LT	PR 12 RAMP EN			1				ROTATE LID INTO SHOULDER
ES209	5154+40	29.92' RT	PR 12 EB CONGRESS PARKWAY	1						EX RIM: 585.28 PR RIM: 585.28
ES210	12+02	21.73' LT	EX 12 SB I-90/94	1						EX RIM: 575.29 PR RIM: 575.29
SHEET 2 SUBTOTAL:				5	0	1	0	2	2	
EXISTING DRAINAGE AND UTILITY PLANS - SHEET 3										
ES301	1608+34	66.72' LT	PR 12 RAMP EN	1						EX RIM: 576.46 PR RIM: 576.46
ES302	1609+56	36.68' RT	PR 12 RAMP EN		1					EX RIM: 582.22 PR RIM: 582.22
ES303	1610+02	15.83' LT	PR 12 RAMP EN		1					EX RIM: 577.75 PR RIM: 577.75
ES304	1610+96	15.34' LT	PR 12 RAMP EN				1			
ES305	1610+43	16.73' LT	PR 12 RAMP EN	1						EX RIM: 577.97 PR RIM: 577.97
ES306	1610+66	0.36' LT	PR 12 RAMP EN					1		
ES308	1612+26	68.25' RT	PR 12 RAMP EN						1	
ES309	1612+88	43.16' RT	PR 12 RAMP EN				1			
ES310	10+19	17.16' RT	EX 12 NB I-90/94		1					EX RIM: 578.74 PR RIM: 578.74
ES311	1611+40	54.77' LT	PR 12 RAMP EN					1		
ES312	1611+24	102.12' LT	PR 12 RAMP EN					1		
ES313	1612+23	170.45' LT	PR 12 RAMP EN					1		
ES314	1612+78	138.13' LT	PR 12 RAMP EN					1		
ES315	1611+45	60.79' LT	PR 12 RAMP EN					1		
ES316	1610+63	70.57' RT	PR 12 RAMP EN					1		
ES317	1610+79	69.85' RT	PR 12 RAMP EN					1		
SHEET 3 SUBTOTAL:				2	3	0	2	8	1	
EXISTING DRAINAGE AND UTILITY PLANS - SHEET 4										
ES400	1615+69	15.54' LT	PR 12 RAMP EN						1	
ES401	1616+61	82.60' LT	PR 12 RAMP EN					1		
ES402	1616+28	172.85' LT	PR 12 RAMP EN	1						EX RIM: 574.41 PR RIM: 574.41
ES403	1617+34	139.25' LT	PR 12 RAMP EN	1						EX RIM: 573.46 PR RIM: 573.46
ES404	1614+34	9.85' LT	PR 12 RAMP EN				1			
ES406	1615+40	65.31' LT	PR 12 RAMP EN					1		
ES407	1615+60	18.58' LT	PR 12 RAMP EN					1		
ES408	1613+06	94.56' LT	PR 12 RAMP EN	1						EX RIM: 577.87 PR RIM: 577.87
ES409	1618+04	119.30' LT	PR 12 RAMP EN					1		
ES410	1613+90	37.73' RT	PR 12 RAMP EN						1	
ES411	1614+01	34.85' RT	PR 12 RAMP EN						1	
ES412	1613+96	59.00' RT	PR 12 RAMP EN						1	
ES413	1614+04	56.58' RT	PR 12 RAMP EN						1	
ES414	1613+56	4.83' LT	PR 12 RAMP EN					1		
ES415	1613+37	78.30' LT	PR 12 RAMP EN					1		
ES416	1613+20	150.37' LT	PR 12 RAMP EN				1			
ES417	1613+01	187.55' LT	PR 12 RAMP EN					1		
ES418	1614+50	197.84' LT	PR 12 RAMP EN				1			
ES419	1614+53	215.55' LT	PR 12 RAMP EN					1		
ES420	1615+06	182.97' LT	PR 12 RAMP EN				1			
ES421	1615+26	197.71' LT	PR 12 RAMP EN					1		
ES422	1615+49	195.13' LT	PR 12 RAMP EN					1		
ES423	1615+83	169.28' LT	PR 12 RAMP EN				1			
ES424	1614+48	84.15' LT	PR 12 RAMP EN					1		
ES425	1614+72	153.48' LT	PR 12 RAMP EN				1			
ES426	1614+99	148.69' LT	PR 12 RAMP EN					1		
ES427	1615+01	50.62' LT	PR 12 RAMP EN					1		
ES428	1617+78	30.74' LT	PR 12 RAMP EN						1	
SHEET 4 SUBTOTAL:				3	0	0	6	13	6	

NOTES:

1. STRUCTURE AND PIPE NUMBERS NOT INCLUDED IN SCHEDULES ARE NOT USED.



D160X79-sht-Drain-Schedule.dgn
USER NAME = mkwilson
PLOT SCALE = 20.0000' / in.
PLOT DATE = 7/30/2018

DESIGNED - MRC
DRAWN - MRC
CHECKED - JMG
DATE - 7-30-2018

REVISED -
REVISED -
REVISED -
REVISED -

STATE OF ILLINOIS
DEPARTMENT OF TRANSPORTATION

DRAINAGE AND UTILITY SCHEDULES

SCALE: NONE SHEET 1 OF 7 SHEETS STA. TO STA.

F.A.I. RTE.	SECTION	COUNTY	TOTAL SHEETS	SHEET NO.
90/94/290	2014-005R&B	COOK	888	245
CONTRACT NO. 60X79				
ILLINOIS FED. AID PROJECT				

FILE PATH = p:\61779-P\INT-descomon\ne\local\AECOM\DS02_NA\Documents\01_Americas\Transportation\60269938_Circle\Phase_1\000_CAD\006_Roadway\Sheets\60X79_Contract\0160X79-sht-Drain-Schedule.dgn

EXISTING DRAINAGE STRUCTURE SCHEDULE (CONTINUED)

STRUCTURE NUMBER	STATION	OFFSET	BASELINE	CATCH BASINS TO BE ADJUSTED	MANHOLES TO BE ADJUSTED	MANHOLES TO BE RECONSTRUCTED	REMOVING MANHOLES	REMOVING CATCH BASINS	REMOVING INLETS	COMMENTS
				EACH	EACH	EACH	EACH	EACH	EACH	
EXISTING DRAINAGE AND UTILITY PLANS - SHEET 5										
ESS01	1618+61	20.87' RT	PR 12" RAMP EN	1						EX RIM: 578.60 PR RIM: 578.60
SHEET 5 SUBTOTAL:				1	0	0	0	0	0	
EXISTING DRAINAGE AND UTILITY PLANS - SHEET 6										
SHEET 6 SUBTOTAL:				0	0	0	0	0	0	
EXISTING DRAINAGE AND UTILITY PLANS - SHEET 7										
SHEET 7 SUBTOTAL:				0	0	0	0	0	0	
EXISTING DRAINAGE AND UTILITY PLANS - SHEET 8										
SHEET 8 SUBTOTAL:				0	0	0	0	0	0	
EXISTING DRAINAGE AND UTILITY PLANS - SHEET 9										
ES900	1611+33	136.96' RT	PR 12" RAMP EN				1			
ES901	1612+41	132.56' RT	PR 12" RAMP EN	1						EX RIM: 590.62 PR RIM:
ES902	1612+60	121.98' RT	PR 12" RAMP EN		1					EX RIM: 590.10 PR RIM: 590.10
ES903	1612+65	110.47' RT	PR 12" RAMP EN	1						EX RIM: 589.87 PR RIM:
SHEET 9 SUBTOTAL:				2	1	0	1	0	0	
EXISTING DRAINAGE AND UTILITY PLANS - SHEET 10										
ES1001	1617+23	111.68' RT	PR 12" RAMP EN					1		
ES1002	1617+72	142.47' RT	PR 12" RAMP EN	1						EX RIM: 593.17 PR RIM: 593.17
SHEET 10 SUBTOTAL:				1	0	0	0	1	0	
	TOTAL			14	4	1	9	24	9	

NOTES:
1. STRUCTURE AND PIPE NUMBERS NOT INCLUDED
IN SCHEDULES ARE NOT USED.



D160X79-sht-Drain-Schedule.dgn
USER NAME = mkwilson
PLOT SCALE = 20.0000' / in.
PLOT DATE = 7/30/2018

DESIGNED - MRC	REVISED -
DRAWN - MRC	REVISED -
CHECKED - JMG	REVISED -
DATE - 7-30-2018	REVISED -

STATE OF ILLINOIS
DEPARTMENT OF TRANSPORTATION

DRAINAGE AND UTILITY SCHEDULES

SCALE: NONE SHEET 2 OF 7 SHEETS STA. TO STA.

F.A.I. RTE.	SECTION	COUNTY	TOTAL SHEETS	SHEET NO.
90/94/290	2014-005R&B	COOK	888	246
		CONTRACT NO. 60X79		
ILLINOIS		FED. AID PROJECT		

FILE PATH = pwt\\61779-PWNT-decomon1\ne\local\ECM_DS02_NA\Documents\01_Americas\Transportation\60269938_Circle\Phase_11\000_CAD\006_Roadway\Sheets\60X79_Contract\0160X79-sht-Drain-Schedule.dgn

EXISTING PIPE SCHEDULE

PIPE	UPSTREAM	DOWNSTREAM	UPSTREAM INVERT ELEVATION	DOWNSTREAM INVERT ELEVATION	PIPE SLOPE (%)	STORM SEWER REMOVAL 12"	STORM SEWER REMOVAL 18"	STORM SEWER REMOVAL 24"	STORM SEWER REMOVAL 30"	STORM SEWER REMOVAL 36"	COMBINED SEWER REMOVAL, 6"	TRENCH BACKFILL
						FOOT	FOOT	FOOT	FOOT	FOOT	FOOT	CU YD
EXISTING DRAINAGE AND UTILITY PLANS - SHEET 1												
SHEET 1 TOTAL:						0	0	0	0	0	0	0
EXISTING DRAINAGE AND UTILITY PLANS - SHEET 2												
R200	ES200	ES201	570.66	570.41	2.27%	11						1.0
R201	ES201	ES202	570.51	570.06	1.00%	45						7.5
R203	EX SCUPPER	ES204	570.66	573.90	4.00%	81						13.2
R205	EX SCUPPER	ES206	581.61	581.53	1.00%	8						0.0
R206	ES206	ES210	581.81	572.29	10.46%	91						1.0
R207	EX SCUPPER	ES209	579.51	579.08	0.50%	85						0.0
SHEET 2 TOTAL:						321	0	0	0	0	0	23
EXISTING DRAINAGE AND UTILITY PLANS - SHEET 3												
R301	ES317	ES316	575.71	575.61	0.50%	20						0.0
R302	ES302	ES303	578.20	574.75	4.86%		71					0.6
R304	ES304	ES305	573.65	573.33	1.00%	32						11.9
R305	ES309	ES414	575.45	573.97	1.00%	86						28.8
R306		ES304	575.61	573.50	2.27%	93						0.0
R307	ES307	ES306	575.71	575.61	0.50%	20						0.0
R308	ES308	ES309	588.63	588.25	0.50%	76						0.0
R309		ES308	588.89	588.63	0.50%	51						0.0
R310	ES304	ES305	573.50	573.21	1.00%	29						5.9
R311	ES311	ES312	571.85	571.61	0.50%	49						13.0
R312	ES313	ES312	572.06	571.61	0.50%	90						16.3
SHEET 3 TOTAL:						546	71	0	0	0	0	77
EXISTING DRAINAGE AND UTILITY PLANS - SHEET 4												
R400	ES413	ES412	578.43	578.37	0.50%	11						2.7
R401	ES412	ES410	578.32	578.18	0.64%	22						5.1
R402	ES410	ES404	578.17	577.96	0.32%	66						22.2
R403	ES411	ES410	578.18	578.12	0.50%	12						2.8
R404		EX MAIN DRAIN	558.98	557.00	2.64%					75		431.5
R405	ES428	ES403	574.65	569.91	4.05%	117						8.6
R406	ES400	ES407	576.78	576.49	3.22%	9						1.0
R407	ES415	ES408	575.30	574.37	3.32%	28						7.0
R408	ES408	ES416	574.37	574.09	0.50%	56						12.0
R409	ES409	ES403	570.52	569.76	1.04%	73						8.1
R410	ES407	ES406	576.49	575.99	1.00%	50						8.0
R411	ES401	ES402	578.38	570.41	8.30%	96						2.6
R412	ES414	ES408	577.49	575.94	1.57%	99						5.3
R413		ES416	574.09	574.09	0.50%			47				4.6
R414	ES417	ES418	569.94	569.62	0.50%			64				19.2
R415	ES419	ES418	568.94	568.86	0.50%	17						20.8
R416	ES418	ES420	568.63	568.36	1.00%		27					32.8
R417		ES420	568.54	568.36	1.00%		18					33.6
R418	ES421	ES422	574.81	574.75	0.50%	12						41.6
R419	ES420	ES423	568.86	568.66	0.50%				40			33.4
R420	ES423	ES402	568.66	568.44	0.50%				43			26.1
R421	ES404	ES424	577.96	577.59	0.50%	75						10.6
R422	ES424	ES425	576.22	575.86	0.50%	73						6.4
R423	ES416	ES425	574.09	573.68	0.50%			83				10.6
R424	ES425	ES420	573.68	573.51	0.50%			34				10.7
R425	ES426	ES425	575.94	575.86	0.50%	16						1.8
R426	ES427	ES406	576.17	575.99	0.50%	36						0.0
R427	ES406	ES402	575.99	575.34	0.50%	131						0.0
SHEET 4 TOTAL:						999	45	228	83	75	0	770

EXISTING PIPE SCHEDULE (CONTINUED)

PIPE	UPSTREAM	DOWNSTREAM	UPSTREAM INVERT ELEVATION	DOWNSTREAM INVERT ELEVATION	PIPE SLOPE (%)	STORM SEWER REMOVAL 12"	STORM SEWER REMOVAL 18"	STORM SEWER REMOVAL 24"	STORM SEWER REMOVAL 30"	STORM SEWER REMOVAL 36"	COMBINED SEWER REMOVAL, 6"	TRENCH BACKFILL
						FOOT	FOOT	FOOT	FOOT	FOOT	FOOT	CU YD
EXISTING DRAINAGE AND UTILITY PLANS - SHEET 5												
SHEET 5 TOTAL:						0	0	0	0	0	0	0
EXISTING DRAINAGE AND UTILITY PLANS - SHEET 6												
SHEET 6 TOTAL:						0	0	0	0	0	0	0
EXISTING DRAINAGE AND UTILITY PLANS - SHEET 7												
SHEET 7 TOTAL:						0	0	0	0	0	0	0
EXISTING DRAINAGE AND UTILITY PLANS - SHEET 8												
SHEET 8 TOTAL:						0	0	0	0	0	0	0
EXISTING DRAINAGE AND UTILITY PLANS - SHEET 9												
R900	ES900		591.05	590.67	1.00%						38	7.6
SHEET 9 TOTAL:						0	0	0	0	0	38	8
EXISTING DRAINAGE AND UTILITY PLANS - SHEET 10												
R1001	ES1001	ES1002	588.38	588.22	0.28%	57						17.5
R1002		ES1001	588.39	588.38	0.14%	7						1.7
SHEET 10 TOTAL:						64	0	0	0	0	0	20
TOTALS						1930	116	228	83	75	38	898

- NOTES:
1. STRUCTURE AND PIPE NUMBERS NOT INCLUDED IN SCHEDULES ARE NOT USED.



D160X79-sht-Drain-Schedule.dgn	DESIGNED - MRC	REVISED -
USER NAME = mkwilson	DRAWN - MRC	REVISED -
PLOT SCALE = 20.0000 ' / in.	CHECKED - JMG	REVISED -
PLOT DATE = 7/30/2018	DATE - 7-30-2018	REVISED -

STATE OF ILLINOIS
DEPARTMENT OF TRANSPORTATION

DRAINAGE AND UTILITY SCHEDULES

SCALE: NONE SHEET 3 OF 7 SHEETS STA. TO STA.

F.A.I. RTE.	SECTION	COUNTY	TOTAL SHEETS	SHEET NO.
90/94/290	2014-005R&B	COOK	888	247
CONTRACT NO. 60X79				
ILLINOIS FED. AID PROJECT				

FILE PATH = p:\617479-P\INT\recomon\line\local\DCM_DS02_NA\Documents\01_Americas\Transportation\60265938_CirclePhase_1\200_CAD_006_Roadway\Sheets\60X79_Contract\0160X79-sht-Drain-Schedule.dgn

PROPOSED DRAINAGE STRUCTURE SCHEDULE

NOTES: 1. STRUCTURE AND PIPE NUMBERS NOT INCLUDED IN SCHEDULES ARE NOT USED.

STRUCTURE	STATION	OFFSET	OFFSET LOCATION (EDGE OF SHOULDER, CENTER OF STRUCTURE, CENTER OF GRATE, OR FLOW LINE)	BASELINE	PROPOSED RIM (ELEV)	N. INVERT (ELEV)	W. INVERT (ELEV)	E. INVERT (ELEV)	S. INVERT (ELEV)	CATCH BASINS, TYPE A, 4'-DIAMETER, TYPE 1 FRAME, CLOSED LID EACH	CATCH BASINS, TYPE A, 4'-DIAMETER, TYPE 1 FRAME, OPEN LID EACH	CATCH BASINS, TYPE A, 4'-DIAMETER, TYPE 20' FRAME AND GRATE EACH	CATCH BASINS, TYPE A, 4'-DIAMETER, TYPE 8 FRAME AND GRATE EACH	MANHOLES, TYPE A, 4'-DIAMETER, TYPE 1 FRAME, CLOSED LID EACH	MANHOLES, TYPE A, 5'-DIAMETER, TYPE 1 FRAME, CLOSED LID EACH	MANHOLES, TYPE A, 5'-DIAMETER, TYPE IFRAME, OPEN LID EACH	MANHOLES, TYPE A, 6'-DIAMETER, TYPE 1 FRAME, CLOSED LID EACH	MANHOLES, TYPE A, 10'-DIAMETER, TYPE 1 FRAME, CLOSED LID EACH	INLETS, TYPE A, TYPE 8 GRATE EACH	INLETS, TYPE A, TYPE 10 FRAME AND GRATE EACH	INLETS, TYPE A, TYPE 20 FRAME AND GRATE EACH	INLETS, TYPE A, TYPE 1 FRAME, CLOSED LID EACH
PROPOSED DRAINAGE AND UTILITY PLANS - SHEET 1																						
SHEET 1 TOTAL:										0	0	0	0	0	0	0	0	0	0	0	0	0
PROPOSED DRAINAGE AND UTILITY PLANS - SHEET 2																						
S2-01	1604+25.00	22.00' RT	EOS	PR  RAMP EN	577.05			570.77				1										
S2-02	1605+70.00	23.00' LT	EOS	PR  RAMP EN	583.87	574.25	574.00	574.25				1										
S2-04	1602+89.60	33.88' RT	COG	PR  RAMP EN	577.30	570.94													1			
S2-03	1604+30.80	49.23' LT	COG	PR  RAMP EN	577.80	573.16						1										
S2-05	1606+80.00	24.00' LT	EOS	PR  RAMP EN	589.11		DS-11 SCUPPER CONNECTION (FROM 60X93)															1
S2-06	1605+38.00	89.66' LT	COG	PR  RAMP EN	578.26				574.62			1										
SHEET 2 TOTAL:										0	0	2	2	0	0	0	0	0	0	1	0	1
PROPOSED DRAINAGE AND UTILITY PLANS - SHEET 3																						
S3-01	1610+68.54	52.00' RT	COS	PR  RAMP EN	575.97		572.23	572.23	572.23					1								
S3-02	1607+70.00	100.82' LT	COG	PR  RAMP EN	575.50				571.73				1									
* S3-03	6324+72.77	15.00' RT	COS	PR  FUTURE NB C-D ROAD	578.24	572.74																1
* S3-04	6324+98.00	14.00' RT	COS	PR  FUTURE NB C-D ROAD	578.45		572.62		572.62	1												
* S3-05	6325+85.00	14.00' RT	COS	PR  FUTURE NB C-D ROAD	579.84		574.34			1												
S3-06	1609+81.31	34.28' LT	COS	PR  RAMP EN	581.00			572.88	572.88					1								
S3-07	1610+62.70	70.57' RT	COS	PR  RAMP EN	576.80	572.33		572.33		1												
S3-08	1612+25.00	48.25' RT	COG	PR  RAMP EN	579.78							1										
S3-09	1610+78.96	69.85' RT	COG	PR  RAMP EN	575.14		572.42															
S3-10	1611+39.81	54.77' LT	COS	PR  RAMP EN	583.72	571.33				1												
S3-11	1612+50.00	101.4' LT	COG	PR  RAMP EN	572.15	568.45		568.45	568.45													
S3-12	6325+85.00	6.00' LT	COS	PR  FUTURE NB C-D ROAD	581.11	572.91	572.91							1								
S3-13	1612+22.93	170.45' LT	COS	PR  RAMP EN	575.49	569.51				1												
S3-14	1612+90.05	190.95' LT	COS	PR  RAMP EN	575.19	568.32	EX		569.32						1							
SHEET 3 TOTAL:										5	0	0	4	3	1	0	0	0	0	0	0	1
PROPOSED DRAINAGE AND UTILITY PLANS - SHEET 4																						
S4-01	1613+03.00	24.00' LT	EOS	PR  RAMP EN	586.33		571.12					1										
S4-02	1614+93.00	24.00' LT	EOS	PR  RAMP EN	576.35	569.59															1	
S4-03	1615+55.00	24.00' LT	EOS	PR  RAMP EN	574.85	568.53		568.23	569.02			1										
S4-04	6330+14.00	19.00' LT	COS	PR  FUTURE NB C-D ROAD	579.50	567.12	567.62		567.87					1								
S4-05	6331+18.00	6.00' LT	COS	PR  FUTURE NB C-D ROAD	577.31	566.60	570.10	571.48	566.60							1						
S4-06	1616+53.30	25.64' RT	EOS	PR  RAMP EN	575.79	570.78		570.48				1										
S4-07	1616+15.00	24.00' LT	EOS	PR  RAMP EN	574.95				569.11												1	
* S4-08	6331+18.00	20.15' LT	COS	PR  FUTURE NB C-D ROAD	576.96		570.41	570.16		1												
* S4-09	6331+18.00	14.00' RT	COS	PR  FUTURE NB C-D ROAD	577.45		571.58			1												
S4-10	1616+92.37	28.38' RT	EOS	PR  RAMP EN	576.81				570.97												1	
S4-11	6333+01.81	25.45' LT	COS	PR  FUTURE NB C-D ROAD	575.49	556.13		568.35	556.13									1				
* S4-12	6332+72.00	14.00' RT	COS	PR  FUTURE NB C-D ROAD	574.69		568.85			1												
S4-14	1616+02.19	114.48' LT	COG	PR  RAMP EN	570.99	567.29			567.29						1							
S4-15	3618+00.00	43.64' LT	COG	PR  RAMP EN	575.23	570.23							1									
S4-16	6330+60.00	6.00' LT	COS	PR  FUTURE NB C-D ROAD	578.68	566.89			566.89						1							
S4-17	1616+43.44	147.61' LT	COS	PR  RAMP EN	571.33			567.93					1									
S4-18	1614+98.90	137.16' LT	COS	PR  RAMP EN	572.38	567.65	567.65	567.65	567.65						1							
S4-19	1614+98.57	148.69' LT	COS	PR  RAMP EN	572.66		567.65	567.71		1												
S4-20	1613+31.35	127.68' LT	COS	PR  RAMP EN	573.95	568.15		568.15	568.15						1							
S4-21	1613+54.98	34.20' LT	COS	PR  RAMP EN	582.50		568.63			1												
S4-22	1615+00.51	50.62' LT	COS	PR  RAMP EN	576.66		568.08			1												
S4-23	1616+40.89	118.91' LT	COS	PR  RAMP EN	580.57	567.10	567.79		567.10						1							
S4-24	1614+59.07	208.26' LT	COS	PR  RAMP EN	574.35		567.97	567.97	567.97	1												
SHEET 4 TOTAL:										7	0	3	2	1	4	2	0	1	0	0	3	0
PROPOSED DRAINAGE AND UTILITY PLANS - SHEET 5																						
* S5-01	6334+30.00	12.45' LT	COS	PR  FUTURE NB C-D ROAD	575.13	556.38		567.94	556.38								1					
* S5-02	6334+30.00	14.00' RT	COS	PR  FUTURE NB C-D ROAD	574.05		568.21			1												
* S5-03	6335+90.00	4.00' LT	COS	PR  FUTURE NB C-D ROAD	574.33	556.70		567.36	556.70								1					
* S5-04	6335+90.00	14.00' RT	COS	PR  FUTURE NB C-D ROAD	573.41		567.57			1												
* S5-05	6337+21.67	4.00' LT	COS	PR  FUTURE NB C-D ROAD	573.94	556.95		566.27	556.95								1					
* S5-06	6337+21.67	14.00' RT	COS	PR  FUTURE NB C-D ROAD	573.02	567.01	566.48		566.78	1												
* S5-07	6336+98.47	14.07' RT	COS	PR  FUTURE NB C-D ROAD	573.04	567.00			567.00	1												
* S5-08	6337+40.00	14.00' RT	COS	PR  FUTURE NB C-D ROAD	573.03				567.19													1
* S5-09	6336+71.28	14.00' RT	COS	PR  FUTURE NB C-D ROAD	573.10	567.27				1			1									
SHEET 5 TOTAL:										5	0	0	1	0	0	0	3	0	0	0	0	1

* DRAINAGE STRUCTURE TO BE INSTALLED WITH INLET FILTER LEFT IN PLACE AT PROPOSED RIM ELEVATION. STRUCTURE SHALL BE BURIED TO MATCH GRADING PLANS



D160X79-sht-Drain-Schedule.dgn

USER NAME = mkwilson

PLOT SCALE = 20.0000' / in.

PLOT DATE = 7/30/2018

DESIGNED - MRC

DRAWN - MRC

CHECKED - JMG

DATE - 7-30-2018

REVISED -

REVISED -

REVISED -

REVISED -

STATE OF ILLINOIS

DEPARTMENT OF TRANSPORTATION

DRAINAGE AND UTILITY SCHEDULES

SCALE: NONE

SHEET 4 OF 7 SHEETS

STA. TO STA.

F.A.I. RTE. 90/94/290

SECTION 2014-005R&B

COUNTY COOK

TOTAL SHEETS 888

SHEET NO. 248

CONTRACT NO. 60X79

ILLINOIS FED. AID PROJECT

FILE PATH = p:\617179-PWNT\ascomonline\local\ECM_DS02_NA\Documents\01_Americas\Transportation\60269938_Circle\Phase 1\1000_CAD_006_Roadway\Sheets\60X79_Contract\0160X79-sht-Drain-Schedule.dgn

PROPOSED DRAINAGE STRUCTURE SCHEDULE (CONTINUED)

STRUCTURE	STATION	OFFSET	OFFSET LOCATION (EDGE OF SHOULDER, CENTER OF STRUCTURE, CENTER OF GRATE, OR FLOW LINE)	BASELINE	PROPOSED RIM (ELEV)	N. INVERT (ELEV)	W. INVERT (ELEV)	E. INVERT (ELEV)	S. INVERT (ELEV)	CATCH BASINS, TYPE A, 4'-DIAMETER, TYPE 1 FRAME, CLOSED LID	CATCH BASINS, TYPE A, 4'-DIAMETER, TYPE 1 FRAME, OPEN LID	CATCH BASINS, TYPE A, 4'-DIAMETER, TYPE 20' FRAME AND GRATE	CATCH BASINS, TYPE A, 4'-DIAMETER, TYPE 8 FRAME AND GRATE	MANHOLES, TYPE A, 6'-DIAMETER, TYPE 1 FRAME, CLOSED LID	MANHOLES, TYPE A, 5'-DIAMETER, TYPE 1 FRAME, CLOSED LID	MANHOLES, TYPE A, 5'-DIAMETER, TYPE 1FRAME, OPEN LID	MANHOLES, TYPE A, 6'-DIAMETER, TYPE 1 FRAME, CLOSED LID	MANHOLES, TYPE A, 10'-DIAMETER, TYPE 1 FRAME, CLOSED LID	INLETS, TYPE A, TYPE 8 GRATE	INLETS, TYPE A, TYPE 10 FRAME AND GRATE	INLETS, TYPE A, TYPE 20 FRAME AND GRATE	INLETS, TYPE A, TYPE 1 FRAME, CLOSED LID	
PROPOSED DRAINAGE AND UTILITY PLANS - SHEET 6											EACH	EACH	EACH	EACH	EACH	EACH	EACH	EACH	EACH	EACH	EACH	EACH	
SHEET 6 TOTAL:											0	0	0	0	0	0	0	0	0	0	0	0	
PROPOSED DRAINAGE AND UTILITY PLANS - SHEET 7																			1				
S7-01	16+47.06	48.16'LT	COS	EX ½ SB I-90/94	577.25	555.92		555.42	555.42									1					
S7-02	16+57.71	45.30'RT	COS	EX ½ NB I-90/94	578.83		555.31	555.31	566.42									1					
S7-03	16+75.12	26.85'RT	EOS	EX ½ NB I-90/94	574.02				570.52			1											
SHEET 7 TOTAL:											0	0	1	0	0	0	0	0	2	0	0	0	
PROPOSED DRAINAGE AND UTILITY PLANS - SHEET 8																			1				
S8-01	19+86.09	55.08'LT	COS	EX ½ SB I-90/94	577.70	556.25			556.25									1					
SHEET 8 TOTAL:											0	0	0	0	0	0	0	0	1	0	0	0	
PROPOSED DRAINAGE AND UTILITY PLANS - SHEET 9																							
SHEET 9 TOTAL:											0	0	0	0	0	0	0	0	0	0	0	0	
PROPOSED DRAINAGE AND UTILITY PLANS - SHEET 10																							
S10-01	1617+17.17	115.55'RT	COS	PR ½ RAMP EN	592.64	588.38		588.39 (EX)			1												
S10-02	1617+64.86	99.42'RT	COS	PR ½ RAMP EN	593.14			588.44			1								1				
SHEET 10 TOTAL											0	1	0	0	0	0	0	0	0	0	0	0	
TOTALS:											17	2	6	9	4	5	2	3	4	1	1	3	3

* DRAINAGE STRUCTURE TO BE INSTALLED AT PROPOSED RIM ELEVATION WITH INLET FILTER LEFT IN PLACE. STRUCTURE SHALL BE BURIED TO MATCH GRADING PLANS

PROPOSED PIPE SCHEDULE

PIPE	UPSTREAM STRUCTURE	DOWNSTREAM STRUCTURE	UPSTREAM INVERT ELEVATION	DOWNSTREAM INVERT ELEVATION	PIPE SLOPE (%)	STORM SEWERS, CLASS A, TYPE 2				STORM SEWERS, CLASS A, TYPE 3		STORM SEWERS, CLASS A, TYPE 2 EQUIVALENT ROUND-SIZE	STORM SEWERS JACKED IN PLACE			TRENCH BACKFILL
						12"	15"	18"	24"	48	78"	24"	48"	60"	78"	
						FOOT	FOOT	FOOT	FOOT	FOOT	FOOT	FOOT	FOOT	FOOT	FOOT	
PROPOSED DRAINAGE AND UTILITY PLANS - SHEET 1																
SHEET 1 TOTAL:						0	0	0	0	0	0	0	0	0	0	0
PROPOSED DRAINAGE AND UTILITY PLANS - SHEET 2																
P2-01	S2-01	ES204	570.77	570.00	1.50%	51										21.0
P2-02	S2-02	ES208	574.00	573.90	0.50%		20									16.6
P2-03	S2-03	ES207	573.16	573.00	0.50%	32										0.0
P2-04	S2-04	ES203	570.94	570.86	0.50%	15										5.5
P2-05	S2-05	S2-02	575.33	574.25	1.00%	108										152.3
P2-06	S2-06	S2-02	574.62	574.25	0.50%	74										9.0
SHEET 2 TOTAL:						280	20	0	0	0	0	0	0	0	0	205
PROPOSED DRAINAGE AND UTILITY PLANS - SHEET 3																
P3-01	S3-01	ES310	572.23	572.00	0.50%	46										17.2
P3-02	S3-02	ES301	571.73	571.46	0.50%	54										12.8
P3-03	S3-03	S3-04	572.74	572.62	0.50%	24										10.6
P3-04	S3-04	BULKHEAD	572.62	572.58	0.50%	8										4.8
P3-05	S3-05	BULKHEAD	574.34	574.30	0.50%	8										3.5
P3-06	S3-06	ES303	572.88	572.74	0.50%		27									4.8
P3-07	S3-07	S3-01	572.33	572.23	0.50%	19										0.0
P3-08	S3-08	S3-12	573.14	572.91	0.50%	46										0.0
P3-09	S3-09	S3-07	572.42	572.33	0.50%	19										0.0
P3-10	S3-10	S3-11	571.33	568.45	3.00%	96										0.0
P3-11	S3-11	S4-20	568.45	568.15	0.50%				60							0.0
P3-12	S3-12	S3-01	572.91	572.23	0.50%	135										0.0
P3-13	S3-13	S3-14	569.51	569.32	0.50%	37										0.0
P3-14	S3-14	S4-24	568.32	567.97	0.50%				71							0.0
P3-15	ES302	S3-06	573.25	572.88	0.50%	75										0.0
SHEET 3 TOTAL:						567	27	0	131	0	0	0	0	0	0	54

NOTES:

1. STRUCTURE AND PIPE NUMBERS NOT INCLUDED IN SCHEDULES ARE NOT USED.



D160X79-sht-Drain-Schedule.dgn
USER NAME = mkwilson
PLOT SCALE = 20.0000' / in.
PLOT DATE = 7/30/2018

DESIGNED - MRC
DRAWN - MRC
CHECKED - JMG
DATE - 7-30-2018

REVISED -
REVISED -
REVISED -
REVISED -

STATE OF ILLINOIS
DEPARTMENT OF TRANSPORTATION

DRAINAGE AND UTILITY SCHEDULES

SCALE: NONE SHEET 5 OF 7 SHEETS STA. TO STA.

F.A.I. RTE.	SECTION	COUNTY	TOTAL SHEETS	SHEET NO.
90/94/290	2014-005R&B	COOK	888	249
CONTRACT NO. 60X79				
ILLINOIS FED. AID PROJECT				

PROPOSED PIPE SCHEDULE (CONTINUED)

PIPE	UPSTREAM STRUCTURE	DOWNSTREAM STRUCTURE	UPSTREAM INVERT ELEVATION	DOWNSTREAM INVERT ELEVATION	PIPE SLOPE (%)	STORM SEWERS, CLASS A, TYPE 2				STORM SEWERS, CLASS A, TYPE 3		STORM SEWERS, CLASS A, TYPE 2 EQUIVALENT ROUND-SIZE	STORM SEWERS JACKED IN PLACE			TRENCH BACKFILL
						12"	15"	18"	24"	48	78"	24"	48"	60"	78"	
						FOOT	FOOT	FOOT	FOOT	FOOT	FOOT	FOOT	FOOT	FOOT	FOOT	
PROPOSED DRAINAGE AND UTILITY PLANS - SHEET 4																
P4-01	S4-01	S3-11	571.12	568.45	3.00%	89										24.3
P4-02	S4-02	S4-03	569.59	569.02	1.00%	58				1.00%						31.5
P4-03	S4-03	S4-04	568.23	567.62	1.00%			61								66.1
P4-04	S4-04	S4-16	567.12	566.89	0.50%				46							72.1
P4-05	S4-05	EXISTING CHAMBER	566.60	566.00	0.74%				81							118.1
P4-06	S4-06	S4-08	570.48	570.41	0.50%	13										6.3
P4-07	S4-07	S4-03	569.11	568.53	1.00%	58										29.4
P4-08	S4-08	S4-05	570.16	570.10	0.50%		12									8.0
P4-09	S4-09	S4-05	571.58	571.48	0.50%	21										9.9
P4-10	S4-10	S4-06	570.97	570.78	0.50%	39										15.7
P4-11	S4-11	JUNCTION CHAMBER #1	556.13	556.00	0.20%					68						291.2
P4-12	S4-12	S4-11	568.85	568.35	1.00%	50										28.7
P4-13	S7-02	JUNCTION CHAMBER #1	555.31	555.25	0.05%						158					939.9
P4-14	S4-14	S4-23	567.29	567.10	0.50%							39				0.0
P4-15	S4-15	ES501	570.23	569.35	1.00%	88										72.9
P4-16	S4-16	S4-05	566.89	566.60	0.50%				58							77.6
P4-17	S4-17	S4-23	567.93	567.79	0.50%	28										0.0
P4-18	S4-18	S4-14	567.65	567.29	0.50%							72				0.0
P4-19	S4-19	S4-18	567.71	567.65	0.50%				11							0.0
P4-20	S4-20	S4-18	568.15	567.65	0.50%				100							0.0
P4-21	S4-21	S4-20	568.63	568.15	0.50%	95										0.0
P4-22	S4-22	S4-18	568.08	567.65	0.50%	86										0.0
P4-23	S4-23	S7-02	567.10	566.42	0.50%							136				0.0
P4-24	S4-24	S4-19	567.97	567.65	0.50%				63							0.0
SHEET 4 TOTAL:						625	12	61	359	68	158	247	0	0	0	1,792
PROPOSED DRAINAGE AND UTILITY PLANS - SHEET 5																
P5-01	S5-01	S4-11	556.38	556.13	0.20%								126			0.0
P5-02	S5-02	S5-01	568.21	567.94	1.00%	29										16.8
P5-03	S5-03	S5-01	556.70	556.38	0.20%					161						596.5
P5-04	S5-04	S5-03	567.57	567.36	1.00%	21										11.8
P5-05	S5-05	S5-03	556.95	556.70	0.20%					132						455.3
P5-06	S5-06	S5-05	566.48	566.27	1.00%		21									14.4
P5-07	S5-07	S5-06	567.00	566.78	1.00%	22										11.4
P5-08	S5-08	S5-06	567.19	567.01	1.00%	18										8.7
P5-09	S5-09	S5-07	567.27	567.00	1.00%	28										13.6
SHEET 5 TOTAL:						118	21	0	0	293	0	0	126	0	0	1,129
PROPOSED DRAINAGE AND UTILITY PLANS - SHEET 6																
SHEET 6 TOTAL:						0	0	0	0	0	0	0	0	0	0	0
PROPOSED DRAINAGE AND UTILITY PLANS - SHEET 7																
P7-01	S7-01	S7-02	555.42	555.31	0.07%										165	0.0
P7-02	EX STRUCTURE	S7-01	555.46	555.42	0.06%						70					538.1
P7-03	S7-03	ES403	570.52	569.76	1.06%	72										7.9
SHEET 7 TOTAL:						72	0	0	0	0	70	0	0	0	165	546
PROPOSED DRAINAGE AND UTILITY PLANS - SHEET 8																
P8-01	S8-01	S7-01	556.25	555.92	0.10%									335		0.0
SHEET 8 TOTAL:						0	0	0	0	0	0	0	0	335	0	0
PROPOSED DRAINAGE AND UTILITY PLANS - SHEET 9																
SHEET 9 TOTAL:						0	0	0	0	0	0	0	0	0	0	0
PROPOSED DRAINAGE AND UTILITY PLANS - SHEET 10																
P10-01	S10-01	ES1002	588.38	588.22	0.27%	60										16.0
P10-02	S10-02	ES1002	588.44	588.22	0.50%	43										18.2
SHEET 10 TOTAL:						103	0	0	0	0	0	0	0	0	0	35
TOTALS						1,765	80	61	490	361	228	247	126	335	165	3,761

NOTES:

1. STRUCTURE AND PIPE NUMBERS NOT INCLUDED IN SCHEDULES ARE NOT USED.

FILE PATH = pwt\\61779-PWNT-descomon\\line\\local\\d\\CDM_DS02_NA\\Documents\\01_Americas\\Transportation\\60269938_Circle\\Phase_1\\000_CAD\\006_Roadway\\Sheets\\60X79_Contract\\D160X79-sht-Drain-Schedule.dgn

PROPOSED PIPE UNDERDRAIN SCHEDULE


PIPE UNDERDRAIN	BASELINE	UPSTREAM		DOWNSTREAM			PIPE UNDERDRAINS, TYPE 2
		STATION	OFFSET	STRUCTURE NO.	STATION	OFFSET	6''
							FOOT
PROPOSED SUBSURFACE DRAINAGE PLANS - SHEET 1							
SHEET 1 SUBTOTAL:							0
PROPOSED SUBSURFACE DRAINAGE PLANS - SHEET 2							
PU2-01	PR 12 RAMP EN	1605+65	12.00' LT	EX UNDERDRAIN	1602+81	12.00' LT	386
PU2-02	PR 12 RAMP EN	1604+25	12.00' RT	EX UNDERDRAIN	1602+82	12.00' RT	140
PU2-03	PR 12 RAMP EN	1605+65	12.00' RT	S2-01	1604+35	12.00' RT	141
PU2-04	PR 12 RAMP EN	1605+70	12.00' RT	S2-02	1605+70	22.00' LT	34
PU2-05	PR 12 RAMP EN	1607+62	12.00' LT	S2-02	1605+80	12.00' LT	192
PU2-06	PR 12 CONGRESS EB	5151+92	12.00' RT	EX UNDERDRAIN	5150+35	12.00' RT	156
SHEET 2 SUBTOTAL:							1049
PROPOSED SUBSURFACE DRAINAGE PLANS - SHEET 3							
PU4-01	PR 12 RAMP EN	1611+60	12.00' LT	S4-01	1612+93	12.00' LT	143
SHEET 3 SUBTOTAL:							143
PROPOSED SUBSURFACE DRAINAGE PLANS - SHEET 4							
PU4-02	PR 12 RAMP EN	1613+03	12.00' RT	S4-01	1613+03	23.00' LT	35
PU4-03	PR 12 RAMP EN	1613+08	12.00' LT	S4-02	1614+83	12.00' LT	183
PU4-04	PR 12 RAMP EN	1613+50	12.00' RT	S4-02	1614+93	12.00' RT	185
PU4-05	PR 12 RAMP EN	1614+98	12.00' LT	S4-07	1616+10	12.00' LT	121
PU4-06	PR 12 RAMP EN	1641+98	12.00' RT	S4-07	1616+15	18.96' RT	164
PU4-07	PR 12 RAMP EN	1617+70	12.00' LT	S4-07	1616+20	12.00' LT	162
PU4-08	PR 12 RAMP EN	1617+45	28.04' RT	S4-06	1616+58	21.50' RT	93
SHEET 4 SUBTOTAL:							943
PROPOSED SUBSURFACE DRAINAGE PLANS - SHEET 5							
SHEET 5 SUBTOTAL:							0
PROPOSED SUBSURFACE DRAINAGE PLANS - SHEET 6							
SHEET 6 SUBTOTAL:							0
PROPOSED SUBSURFACE DRAINAGE PLANS - SHEET 7							
SHEET 7 SUBTOTAL:							0
PROPOSED SUBSURFACE DRAINAGE PLANS - SHEET 8							
SHEET 8 SUBTOTAL:							0
TOTAL							2135

NOTES:

1. STRUCTURE AND PIPE NUMBERS NOT INCLUDED IN SCHEDULES ARE NOT USED.



FILE PATH = pwt\\61779-PWNT-descomon1ne\local\IACOM\DS02_MX\Documents\01_Americas\Transportation\60269938_Circle\Phase_1\000_CAD\006_Roadway\Sheets\60X79_Contract\0160X79-sht-Drain-Schedule.dgn

FILE PATH = p:\61779-PWNT\descom\line\local\IACOM_D502_MX\Documents\01_Americas\Transportation\60269938_Ctricle\Phase_1\1000_CAD\005_Roadway\Sheets\60X79_Contract\0160X79-SHT-Ex-Drain-01.dgn

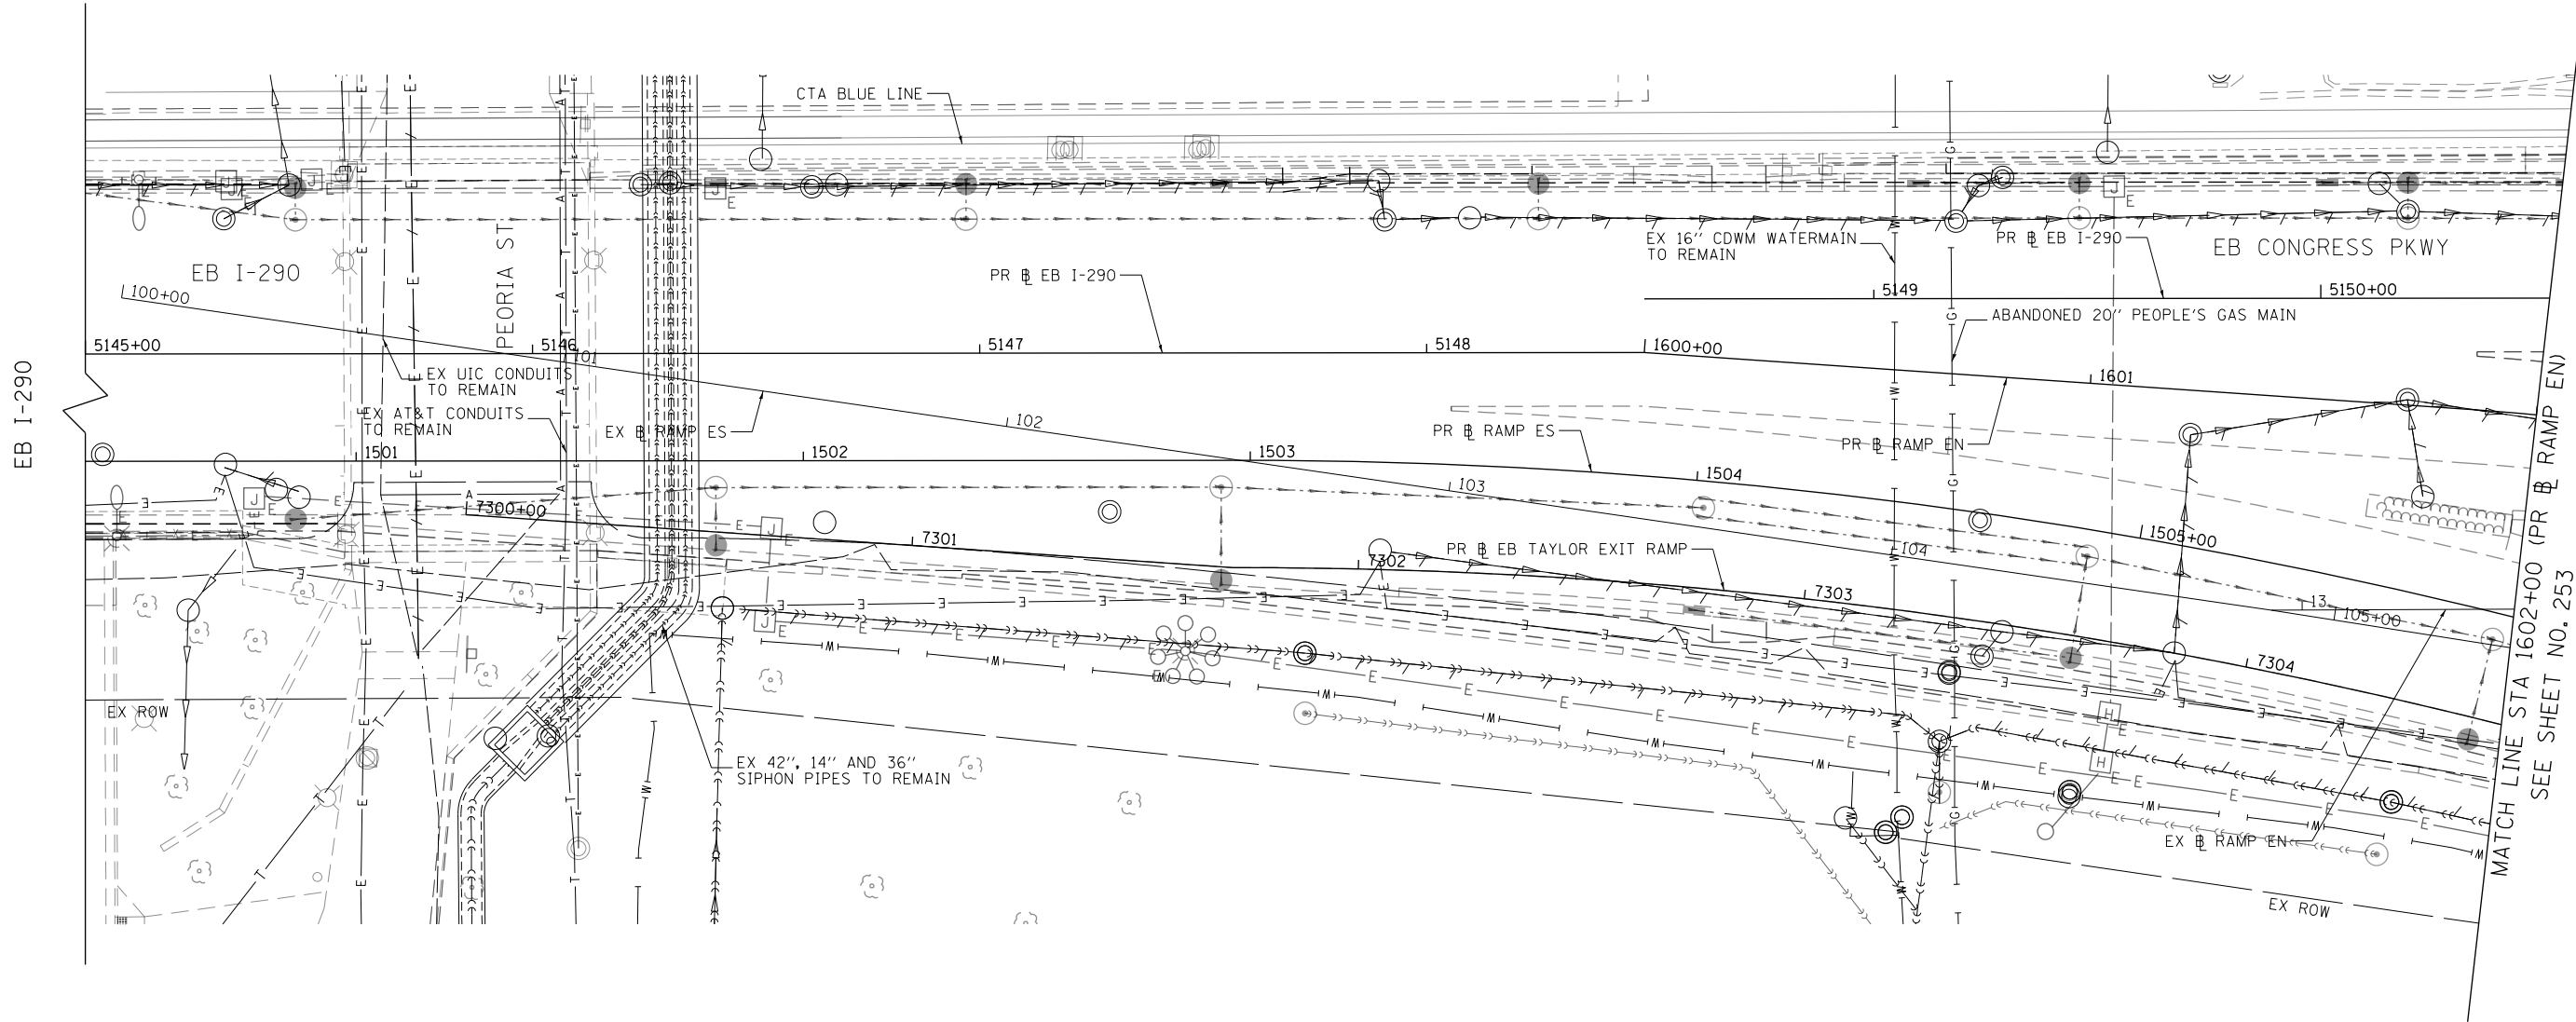

LEGEND

- | | | | |
|--|---|--|--|
| | MANHOLE TO BE INSTALLED BY OTHERS | | STORM SEWER TO BE REMOVED BY OTHERS |
| | CATCH BASIN TO BE INSTALLED BY OTHERS | | COMBINED SEWER TO BE REMOVED BY OTHERS |
| | INLET TO BE INSTALLED BY OTHERS | | STORM SEWER TO BE FILLED AND ABANDONED BY OTHERS |
| | DRAINAGE STRUCTURE TO BE ADJUSTED | | STORM SEWER TO BE INSTALLED BY OTHERS |
| | DRAINAGE STRUCTURE TO BE RECONSTRUCTED | | STORM SEWER REMOVAL |
| | DRAINAGE STRUCTURE TO BE ADJUSTED WITH NEW FRAME AND/OR LID | | ABANDON AND FILL EXISTING STORM SEWER |
| | DRAINAGE STRUCTURE TO BE REMOVED | | |
| | DRAINAGE STRUCTURE TO BE FILLED | | |

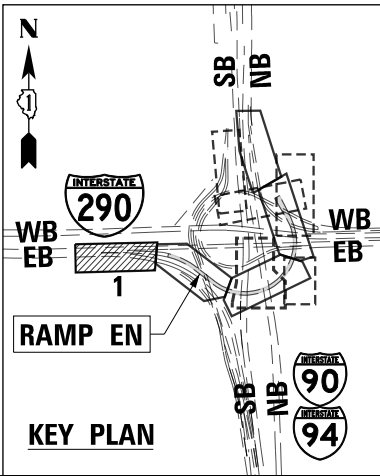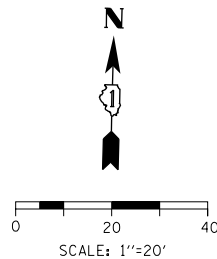

D160X79-SHT-Ex-Drain-01.dgn
USER NAME = mkwilson
PLOT SCALE = 40.0000' / in.
PLOT DATE = 7/30/2018

DESIGNED - MRC
DRAWN - MRC
CHECKED - JMG
DATE - 7-30-2018

REVISED -
REVISED -
REVISED -
REVISED -

STATE OF ILLINOIS
DEPARTMENT OF TRANSPORTATION

EXISTING DRAINAGE AND UTILITIES PLAN


SCALE: 1"=20' SHEET 1 OF 10 SHEETS STA. 1600+00 TO STA. 1602+00

F.A.I. RTE.	SECTION	COUNTY	TOTAL SHEETS	SHEET NO.
90/94/290	2014-005R&B	COOK	888	252
CONTRACT NO. 60X79				
ILLINOIS FED. AID PROJECT				

LEGEND

- MANHOLE TO BE INSTALLED BY OTHERS
- CATCH BASIN TO BE INSTALLED BY OTHERS
- INLET TO BE INSTALLED BY OTHERS
- DRAINAGE STRUCTURE TO BE ADJUSTED
- DRAINAGE STRUCTURE TO BE RECONSTRUCTED
- DRAINAGE STRUCTURE TO BE ADJUSTED WITH NEW FRAME AND/OR LID
- DRAINAGE STRUCTURE TO BE REMOVED
- DRAINAGE STRUCTURE TO BE FILLED
- STORM SEWER TO BE REMOVED BY OTHERS
- COMBINED SEWER TO BE REMOVED BY OTHERS
- STORM SEWER TO BE FILLED AND ABANDONED BY OTHERS
- STORM SEWER TO BE INSTALLED BY OTHERS
- STORM SEWER REMOVAL
- ABANDON AND FILL EXISTING STORM SEWER

FILE PATH = p:\61779-PWNT\ascom\line\local\ECOM\DS02\NA\Documents\01\Americas\Transportation\60269938_Circle\Phase 1\1000 CAD\006_Roadway\Sheets\60X79_Contract\0160X79-SHT-Ex-Drain-02.dgn

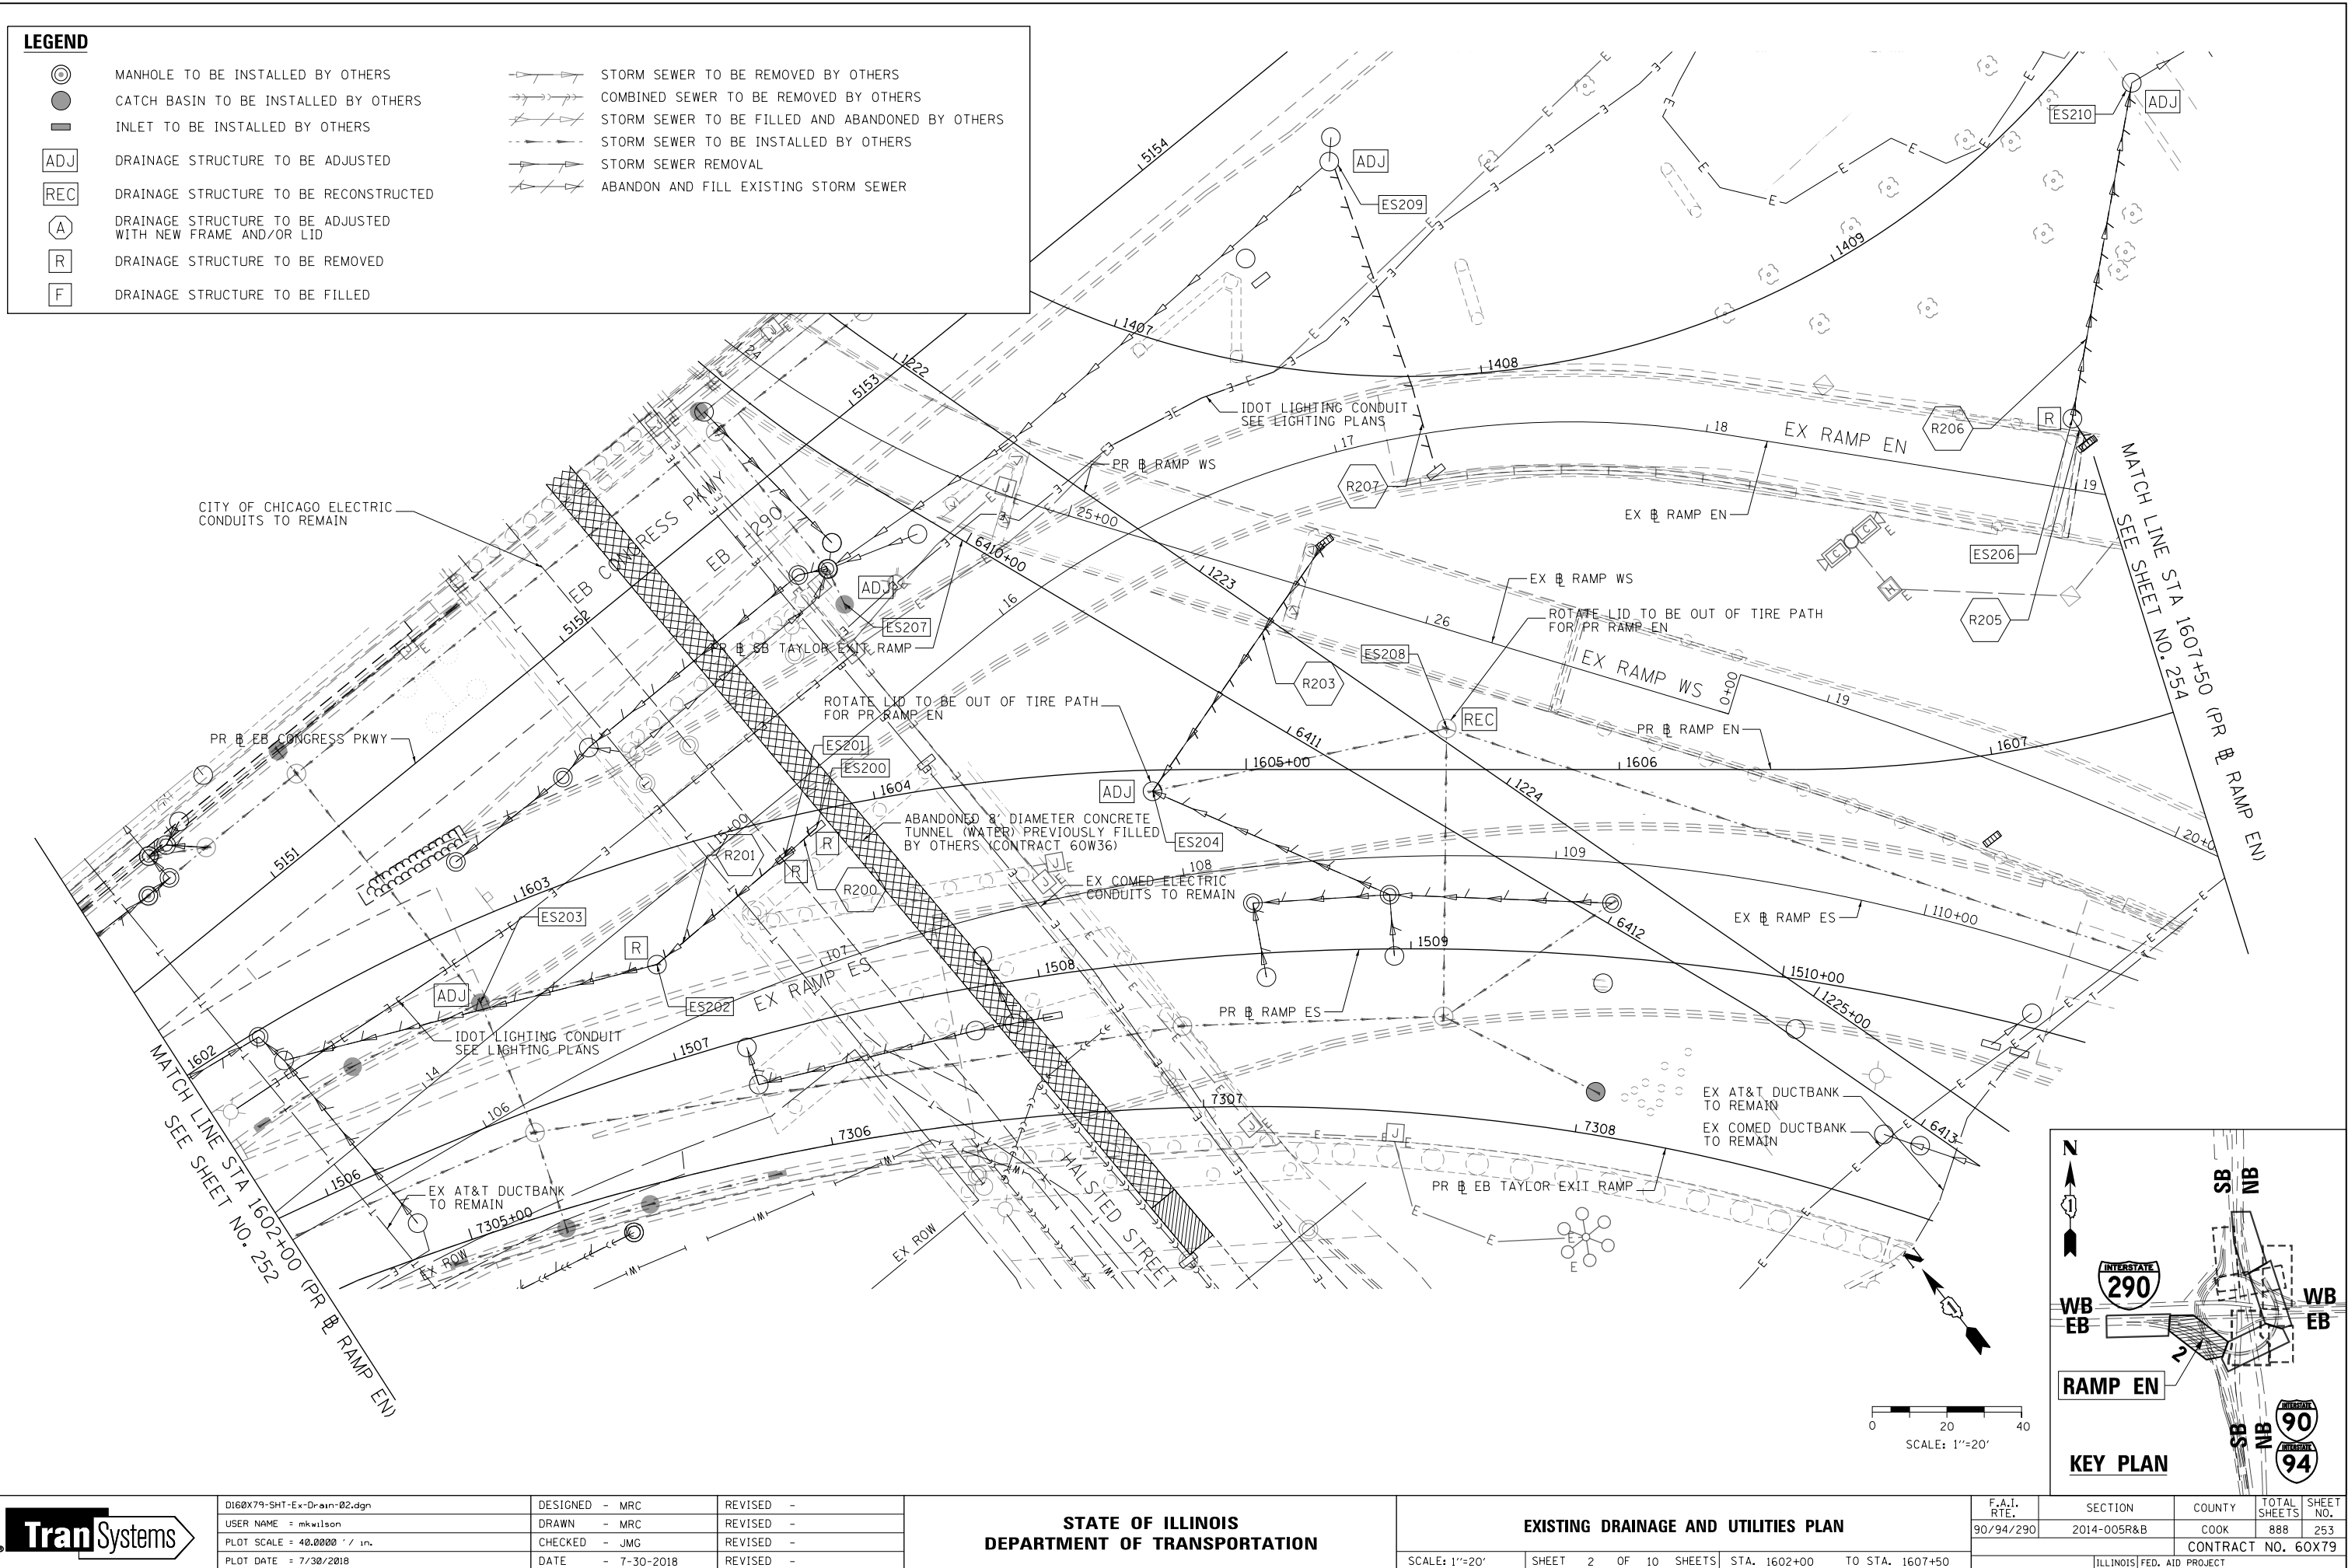

D:\60X79-SHT-Ex-Drain-02.dgn
USER NAME = mkwilson
PLOT SCALE = 40.0000' / in.
PLOT DATE = 7/30/2018

DESIGNED - MRC	REVISED -
DRAWN - MRC	REVISED -
CHECKED - JMG	REVISED -
DATE - 7-30-2018	REVISED -



STATE OF ILLINOIS
DEPARTMENT OF TRANSPORTATION

EXISTING DRAINAGE AND UTILITIES PLAN

SCALE: 1"=20' SHEET 2 OF 10 SHEETS STA. 1602+00 TO STA. 1607+50

F.A.I. RTE.	SECTION	COUNTY	TOTAL SHEETS	SHEET NO.
90/94/290	2014-005R&B	COOK	888	253
CONTRACT NO. 60X79				
ILLINOIS FED. AID PROJECT				


FILE PATH = p:\161779-P\INT\ascom\line\local\IACOM_D502_M\Documents\01_Americas\Transportation\16079-SHT-Ex-Drain-03.dgn

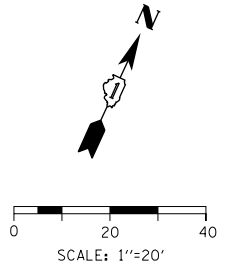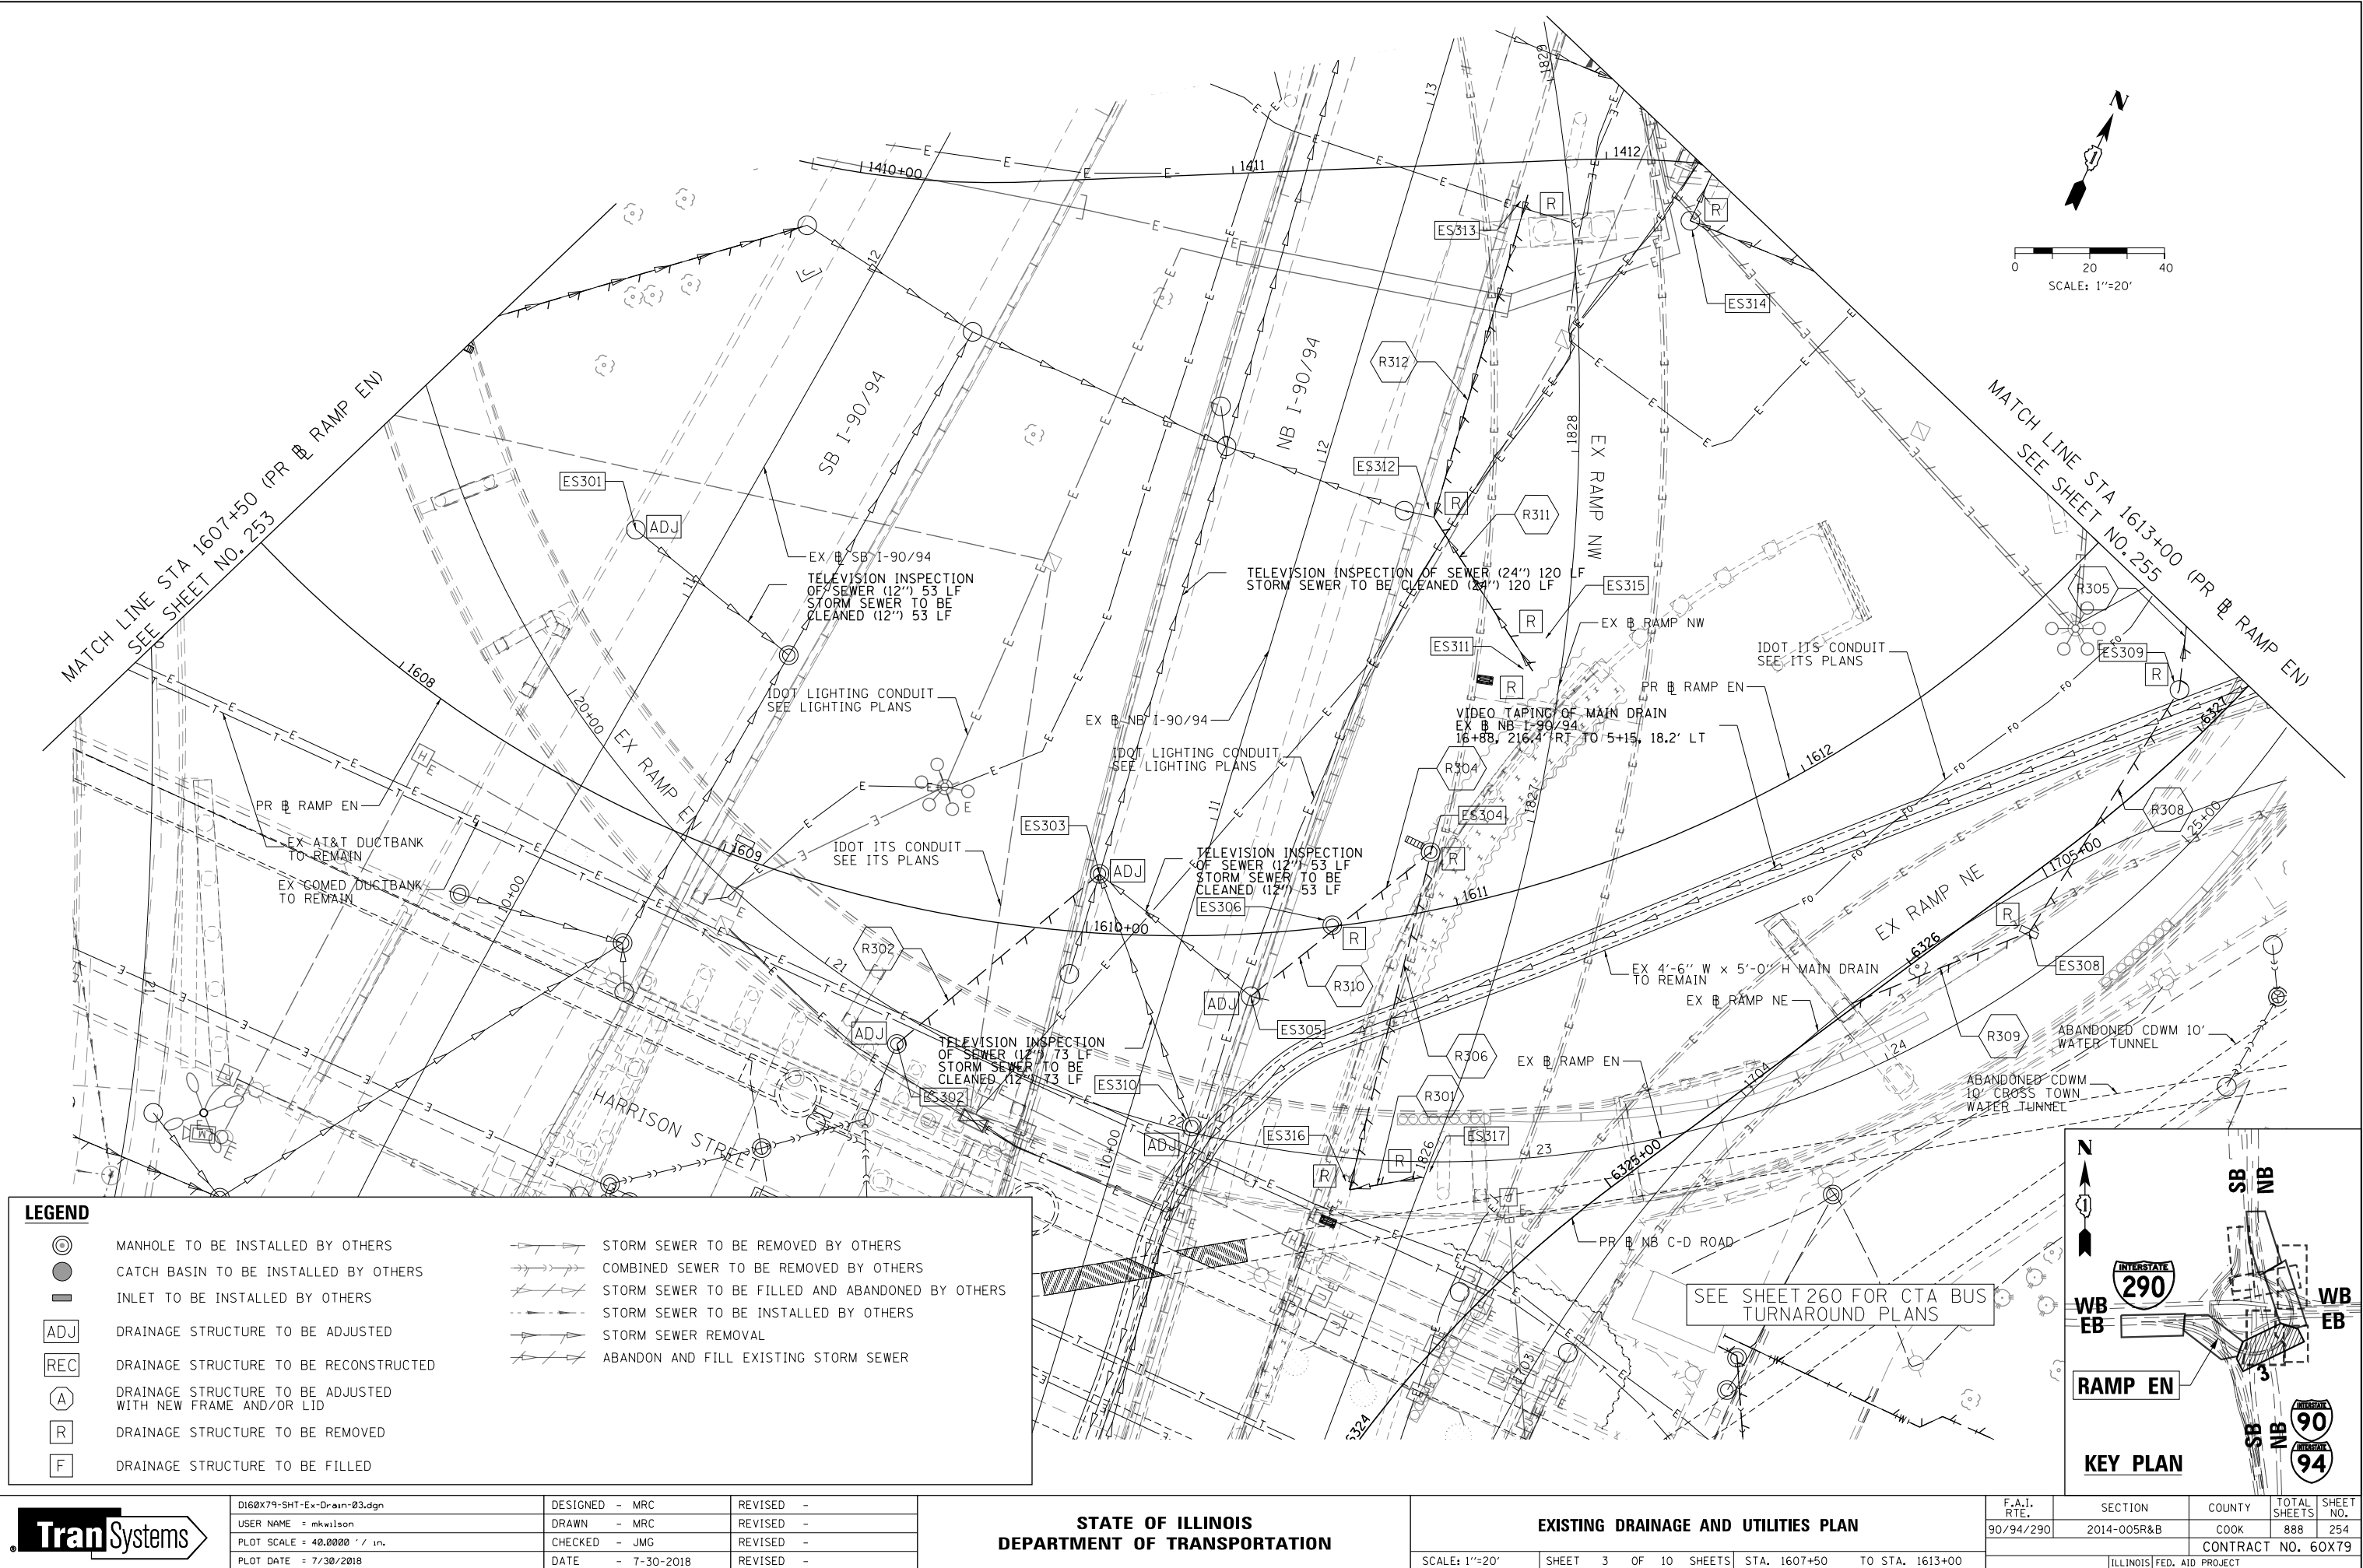

LEGEND

- | | | | |
|--|---|--|--|
| | MANHOLE TO BE INSTALLED BY OTHERS | | STORM SEWER TO BE REMOVED BY OTHERS |
| | CATCH BASIN TO BE INSTALLED BY OTHERS | | COMBINED SEWER TO BE REMOVED BY OTHERS |
| | INLET TO BE INSTALLED BY OTHERS | | STORM SEWER TO BE FILLED AND ABANDONED BY OTHERS |
| | DRAINAGE STRUCTURE TO BE ADJUSTED | | STORM SEWER TO BE INSTALLED BY OTHERS |
| | DRAINAGE STRUCTURE TO BE RECONSTRUCTED | | STORM SEWER REMOVAL |
| | DRAINAGE STRUCTURE TO BE ADJUSTED WITH NEW FRAME AND/OR LID | | ABANDON AND FILL EXISTING STORM SEWER |
| | DRAINAGE STRUCTURE TO BE REMOVED | | |
| | DRAINAGE STRUCTURE TO BE FILLED | | |

SEE SHEET 260 FOR CTA BUS TURNAROUND PLANS

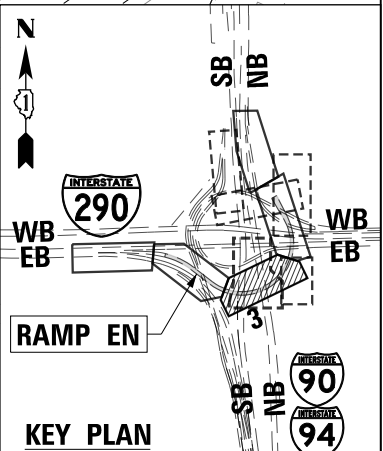

D160X79-SHT-Ex-Drain-03.dgn
USER NAME = mkwilson
PLOT SCALE = 40.0000' / in.
PLOT DATE = 7/30/2018

DESIGNED - MRC
DRAWN - MRC
CHECKED - JMG
DATE - 7-30-2018

REVISED -
REVISED -
REVISED -
REVISED -


STATE OF ILLINOIS
DEPARTMENT OF TRANSPORTATION

EXISTING DRAINAGE AND UTILITIES PLAN

SCALE: 1"=20' SHEET 3 OF 10 SHEETS STA. 1607+50 TO STA. 1613+00

F.A.I. RTE.	SECTION	COUNTY	TOTAL SHEETS	SHEET NO.
90/94/290	2014-005R&B	COOK	888	254
CONTRACT NO. 60X79				
ILLINOIS FED. AID PROJECT				

FILE PATH = p:\161779-PWNT\ascom\line\local\ECOM_D502_WA\Documents\01_Americas\Transportation\60X79_Contract\0160X79-SHT-Ex-Drain-04.dgn


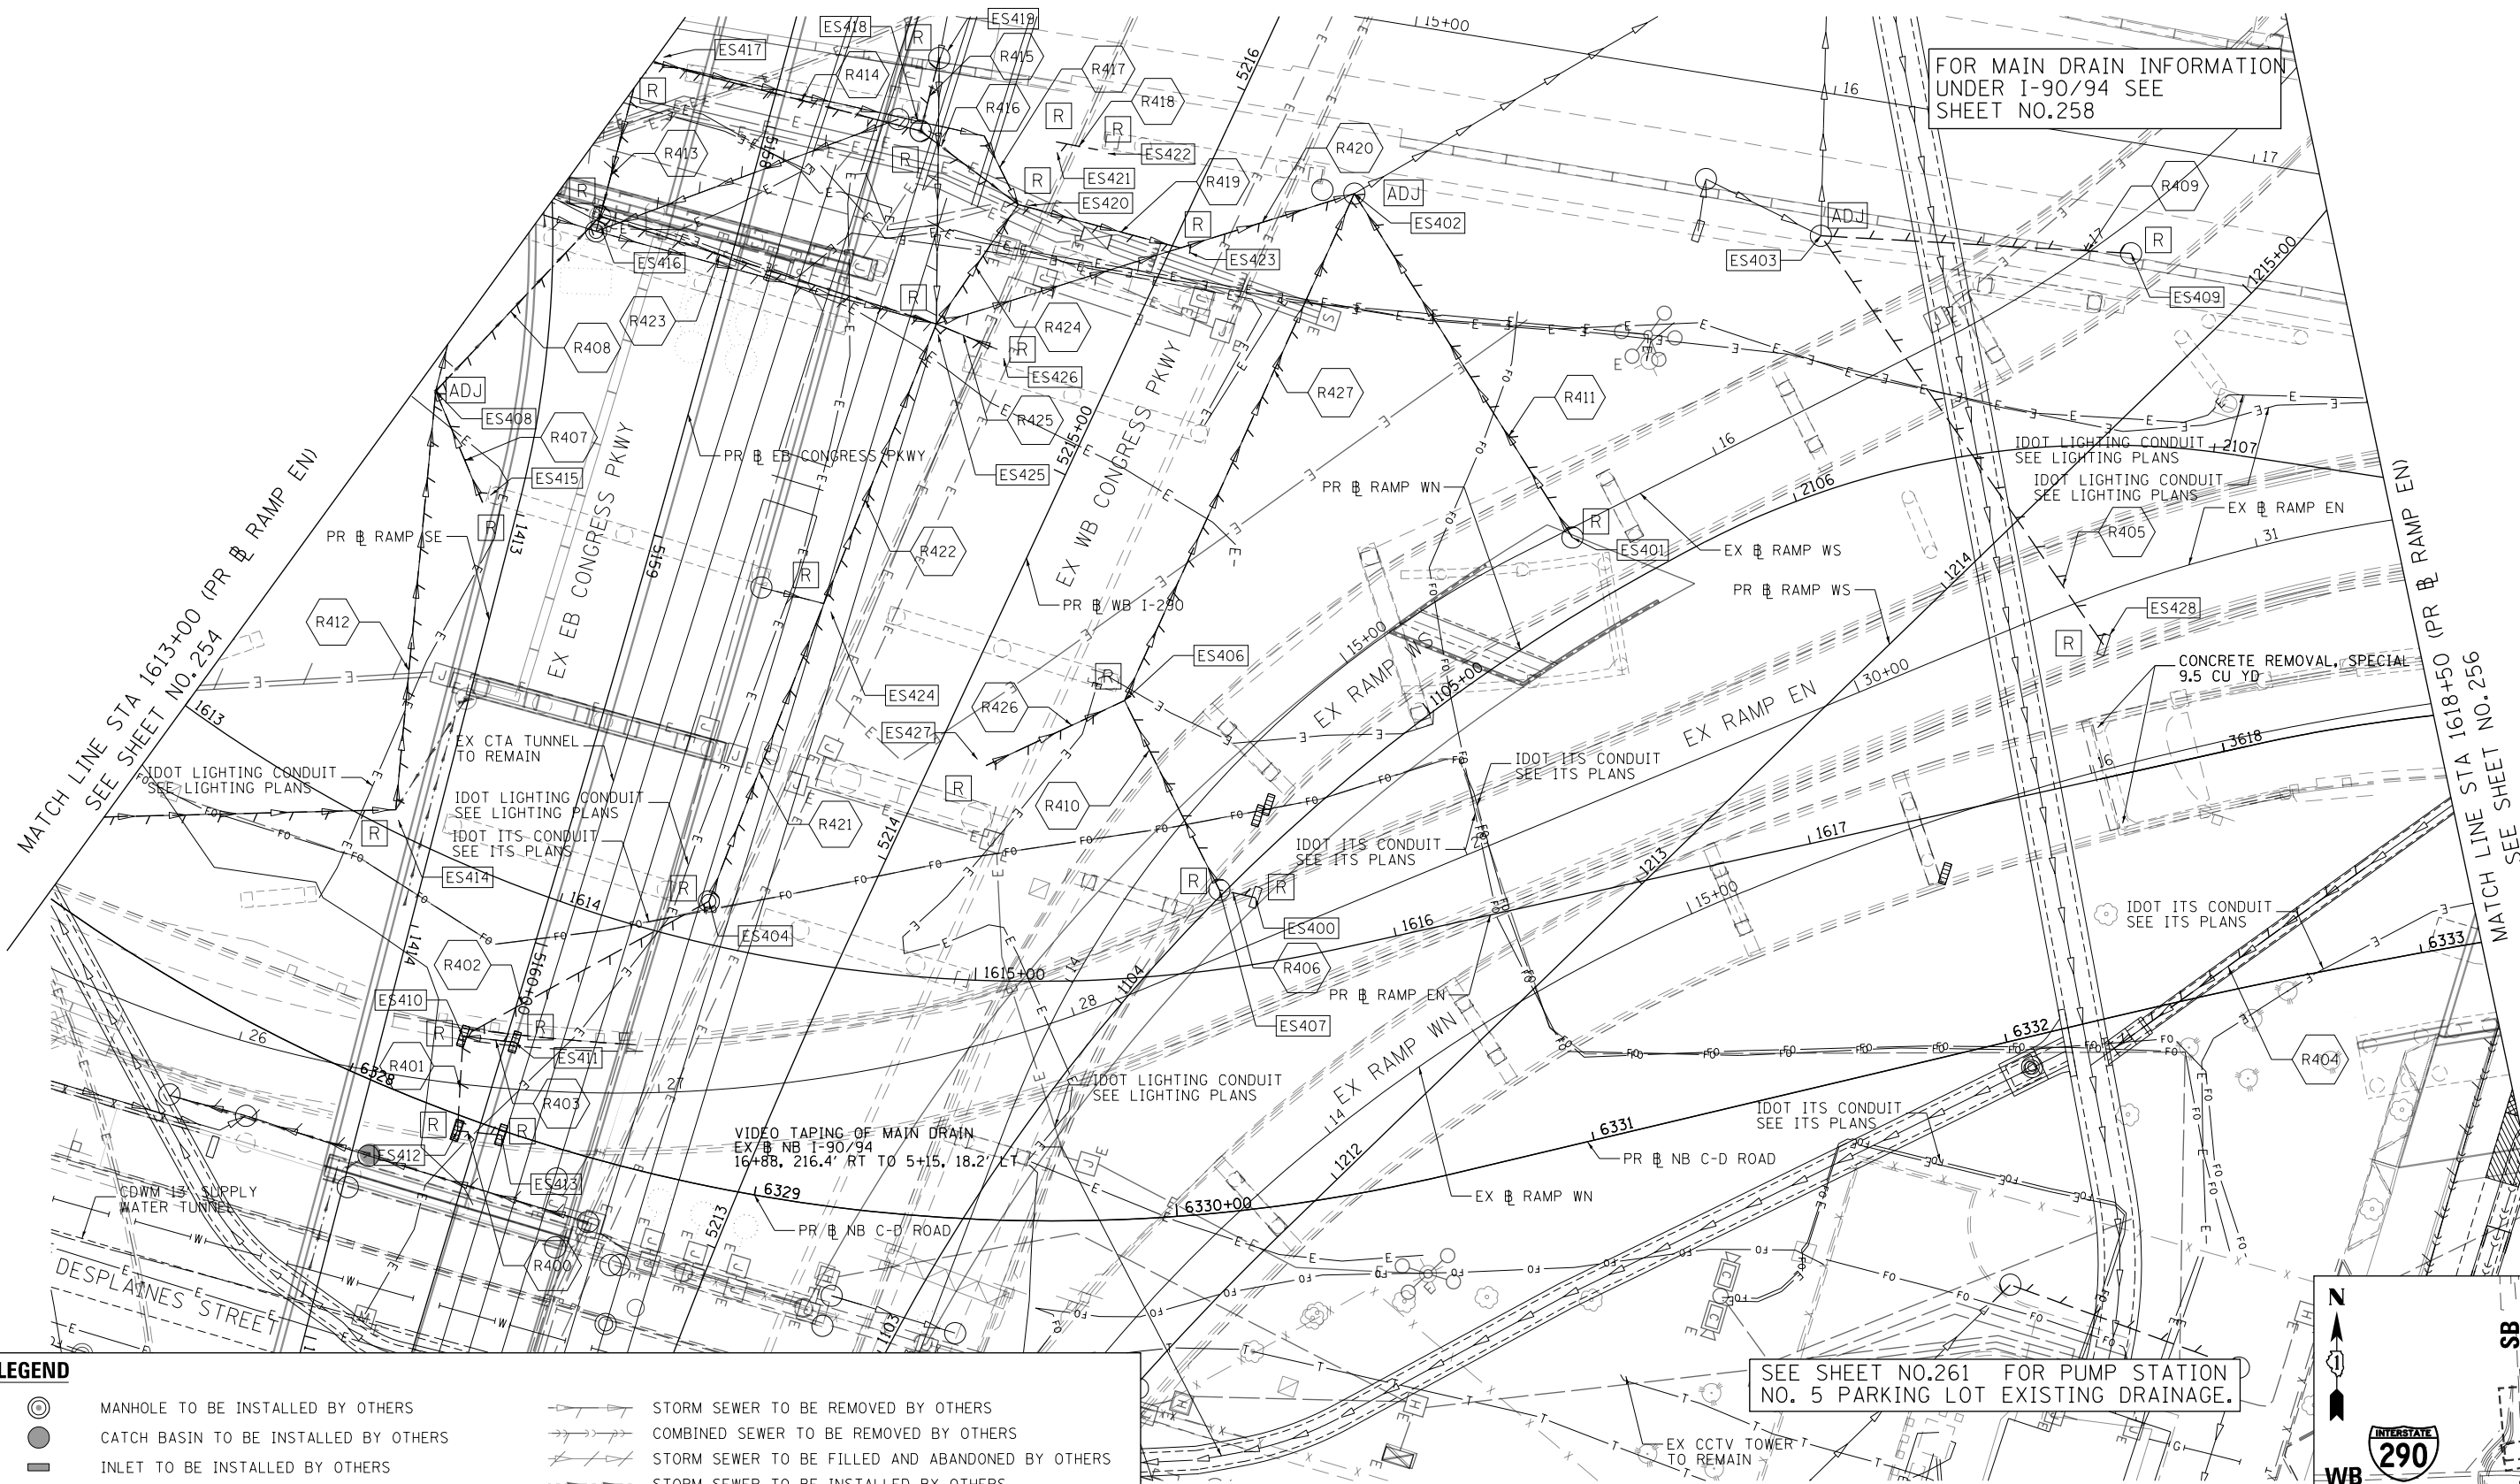


FOR MAIN DRAIN INFORMATION
UNDER I-90/94 SEE
SHEET NO.258

SEE SHEET NO.261 FOR PUMP STATION
NO. 5 PARKING LOT EXISTING DRAINAGE.

LEGEND

- | | | | |
|--|---|--|--|
| | MANHOLE TO BE INSTALLED BY OTHERS | | STORM SEWER TO BE REMOVED BY OTHERS |
| | CATCH BASIN TO BE INSTALLED BY OTHERS | | COMBINED SEWER TO BE REMOVED BY OTHERS |
| | INLET TO BE INSTALLED BY OTHERS | | STORM SEWER TO BE FILLED AND ABANDONED BY OTHERS |
| | DRAINAGE STRUCTURE TO BE ADJUSTED | | STORM SEWER TO BE INSTALLED BY OTHERS |
| | DRAINAGE STRUCTURE TO BE RECONSTRUCTED | | STORM SEWER REMOVAL |
| | DRAINAGE STRUCTURE TO BE ADJUSTED WITH NEW FRAME AND/OR LID | | ABANDON AND FILL EXISTING STORM SEWER |
| | DRAINAGE STRUCTURE TO BE REMOVED | | |
| | DRAINAGE STRUCTURE TO BE FILLED | | |

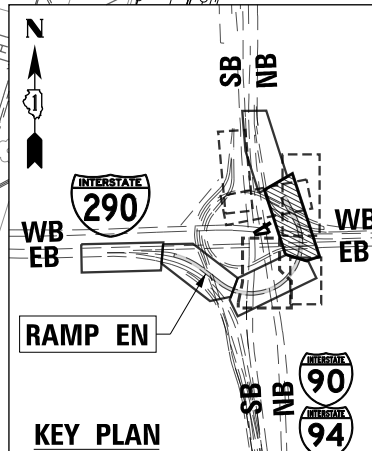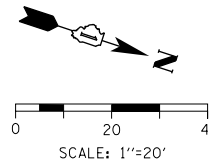

D160X79-SHT-Ex-Drain-04.dgn
USER NAME = mkwilson
PLOT SCALE = 40.0000' / in.
PLOT DATE = 7/30/2018

DESIGNED - MRC
DRAWN - MRC
CHECKED - JMG
DATE - 7-30-2018

REVISED -
REVISED -
REVISED -
REVISED -

STATE OF ILLINOIS
DEPARTMENT OF TRANSPORTATION

EXISTING DRAINAGE AND UTILITIES PLAN

SCALE: 1"=20' SHEET 4 OF 10 SHEETS STA. 1613+00 TO STA. 1618+50

F.A.I.
RTE.
90/94/290

SECTION

COUNTY

TOTAL
SHEETS

SHEET
NO.

2014-005R&B

COOK


888

255

CONTRACT NO. 60X79

ILLINOIS FED. AID PROJECT

FILE PATH = p:\161779-PWNT\ascom\line\local\ECM_DS02_NA\Documents\01_Americas\Transportation\60269938_Circle\Phase 1\1000_CAD\006_Roadway\Sheets\60X79_Contract\0160X79-SHT-Ex-Drain-05.dgn

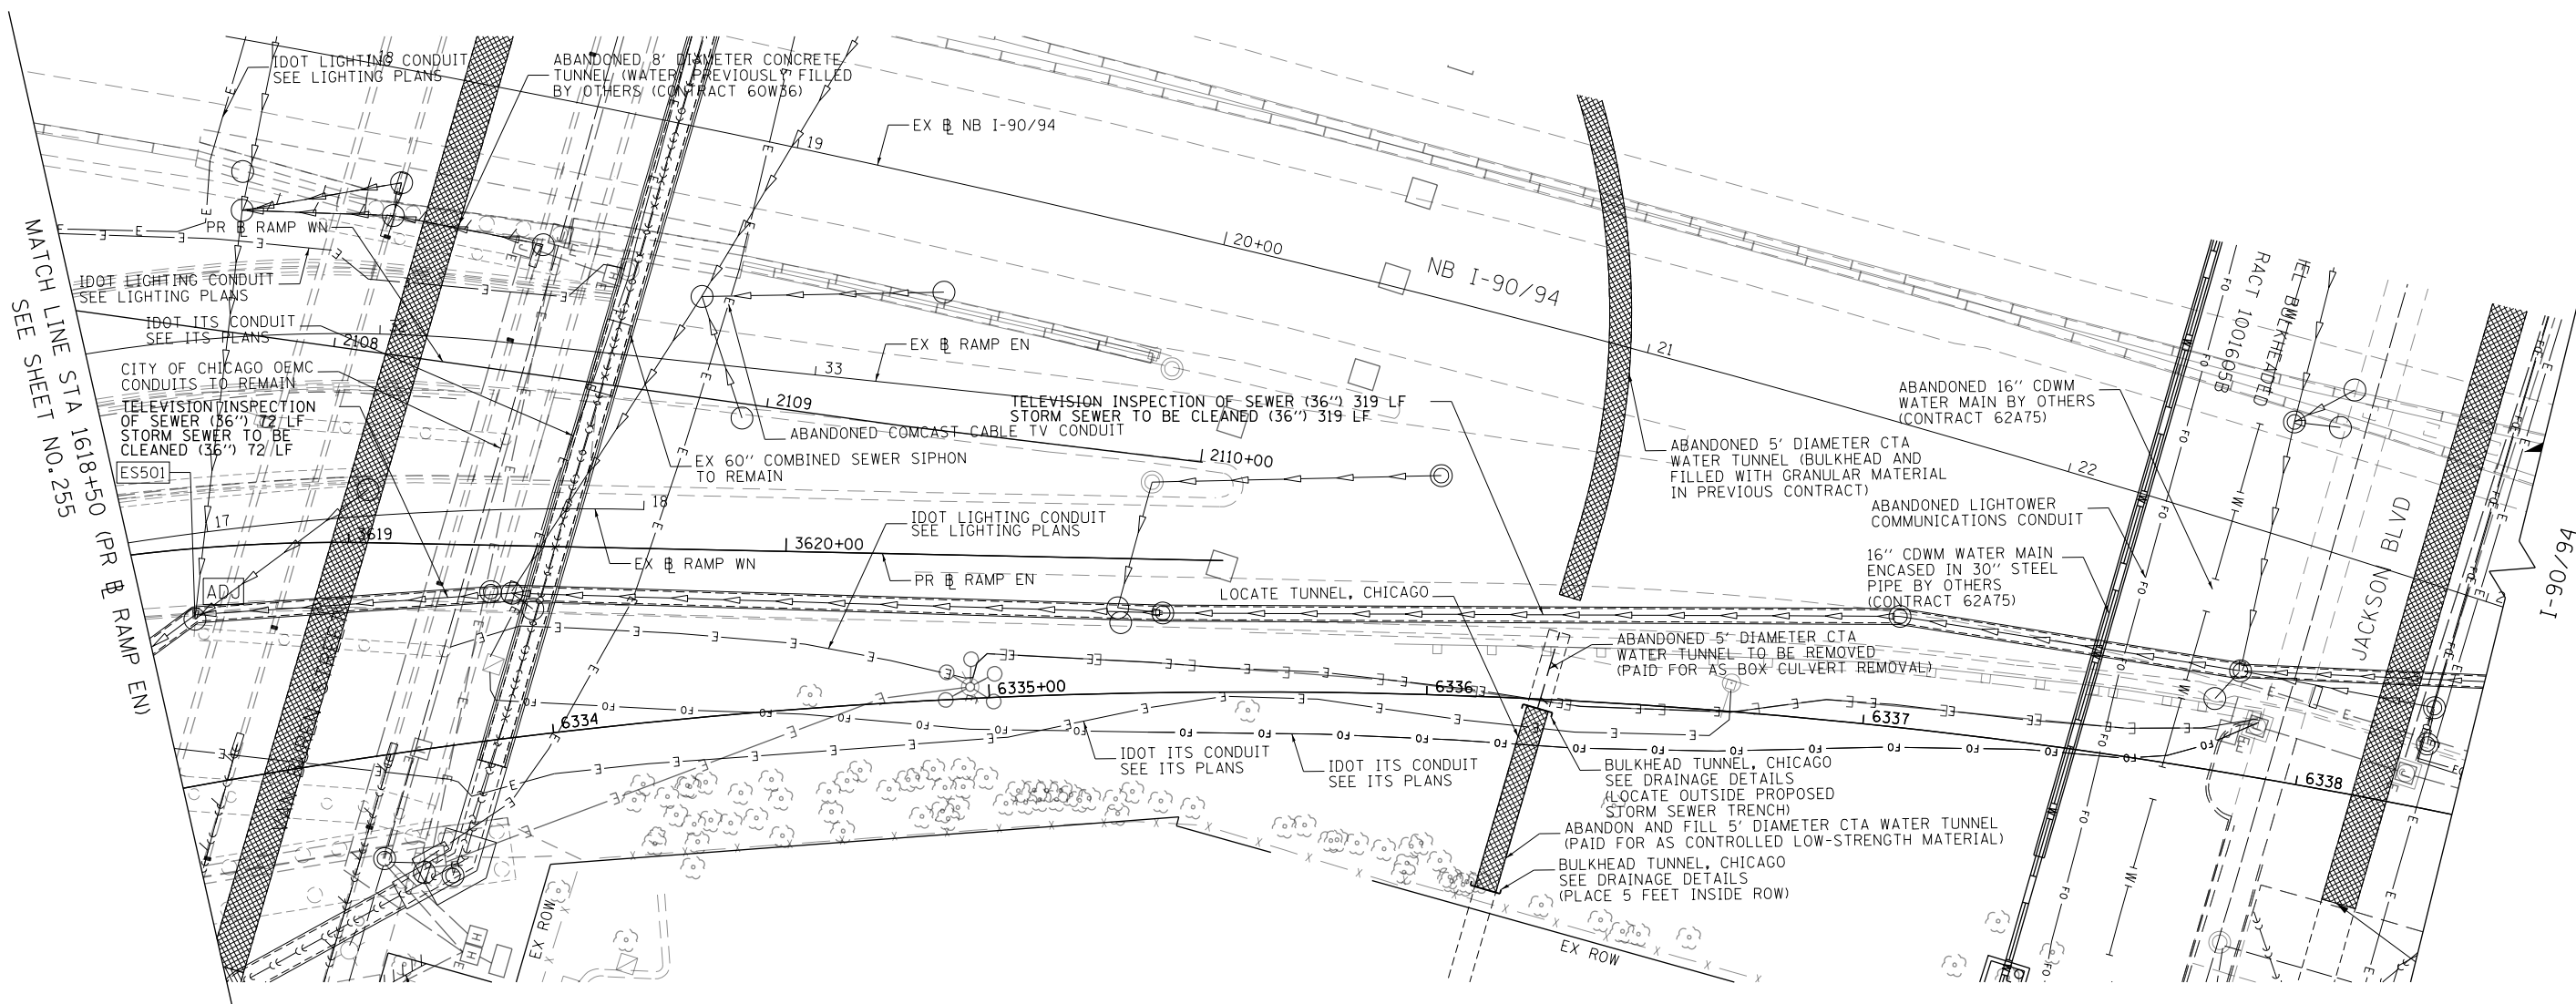

LEGEND

MANHOLE TO BE INSTALLED BY OTHERS

CATCH BASIN TO BE INSTALLED BY OTHERS

INLET TO BE INSTALLED BY OTHERS

DRAINAGE STRUCTURE TO BE ADJUSTED

DRAINAGE STRUCTURE TO BE RECONSTRUCTED

DRAINAGE STRUCTURE TO BE ADJUSTED WITH NEW FRAME AND/OR LID

DRAINAGE STRUCTURE TO BE REMOVED

DRAINAGE STRUCTURE TO BE FILLED

STORM SEWER TO BE REMOVED BY OTHERS

COMBINED SEWER TO BE REMOVED BY OTHERS

STORM SEWER TO BE FILLED AND ABANDONED BY OTHERS


STORM SEWER TO BE INSTALLED BY OTHERS

STORM SEWER REMOVAL

ABANDON AND FILL EXISTING STORM SEWER



0 20 40
SCALE: 1"=20'

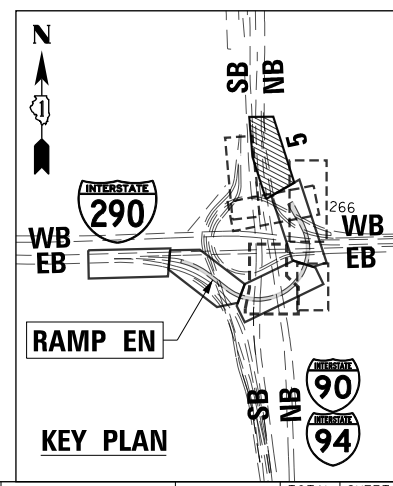

FILE PATH = p:\61779-PWNT\ascom\line\local\ascom\DS02_NA\Documents\01_Americas\Transportation\60269938_Ctricle\Phase 1\1000_CAD\006_Roadway\Sheets\60X79_Contract\0160X79-SHT-EX-DRAIN-06.dgn



D160X79-SHT-EX-DRAIN-06.dgn
USER NAME = mkwilson
PLOT SCALE = 40.0000' / 1"
PLOT DATE = 7/30/2018

DESIGNED - MRC
DRAWN - MRC
CHECKED - JMG
DATE - 7-30-2018


REVISED -
REVISED -
REVISED -
REVISED -

STATE OF ILLINOIS
DEPARTMENT OF TRANSPORTATION


EXISTING DRAINAGE AND UTILITIES PLAN

SCALE: 1"=20' SHEET 6 OF 10 SHEETS STA. TO STA.

F.A.I. RTE.	SECTION	COUNTY	TOTAL SHEETS	SHEET NO.
90/94/290	2014-005R&B	COOK	888	257
CONTRACT NO. 60X79				
ILLINOIS FED. AID PROJECT				

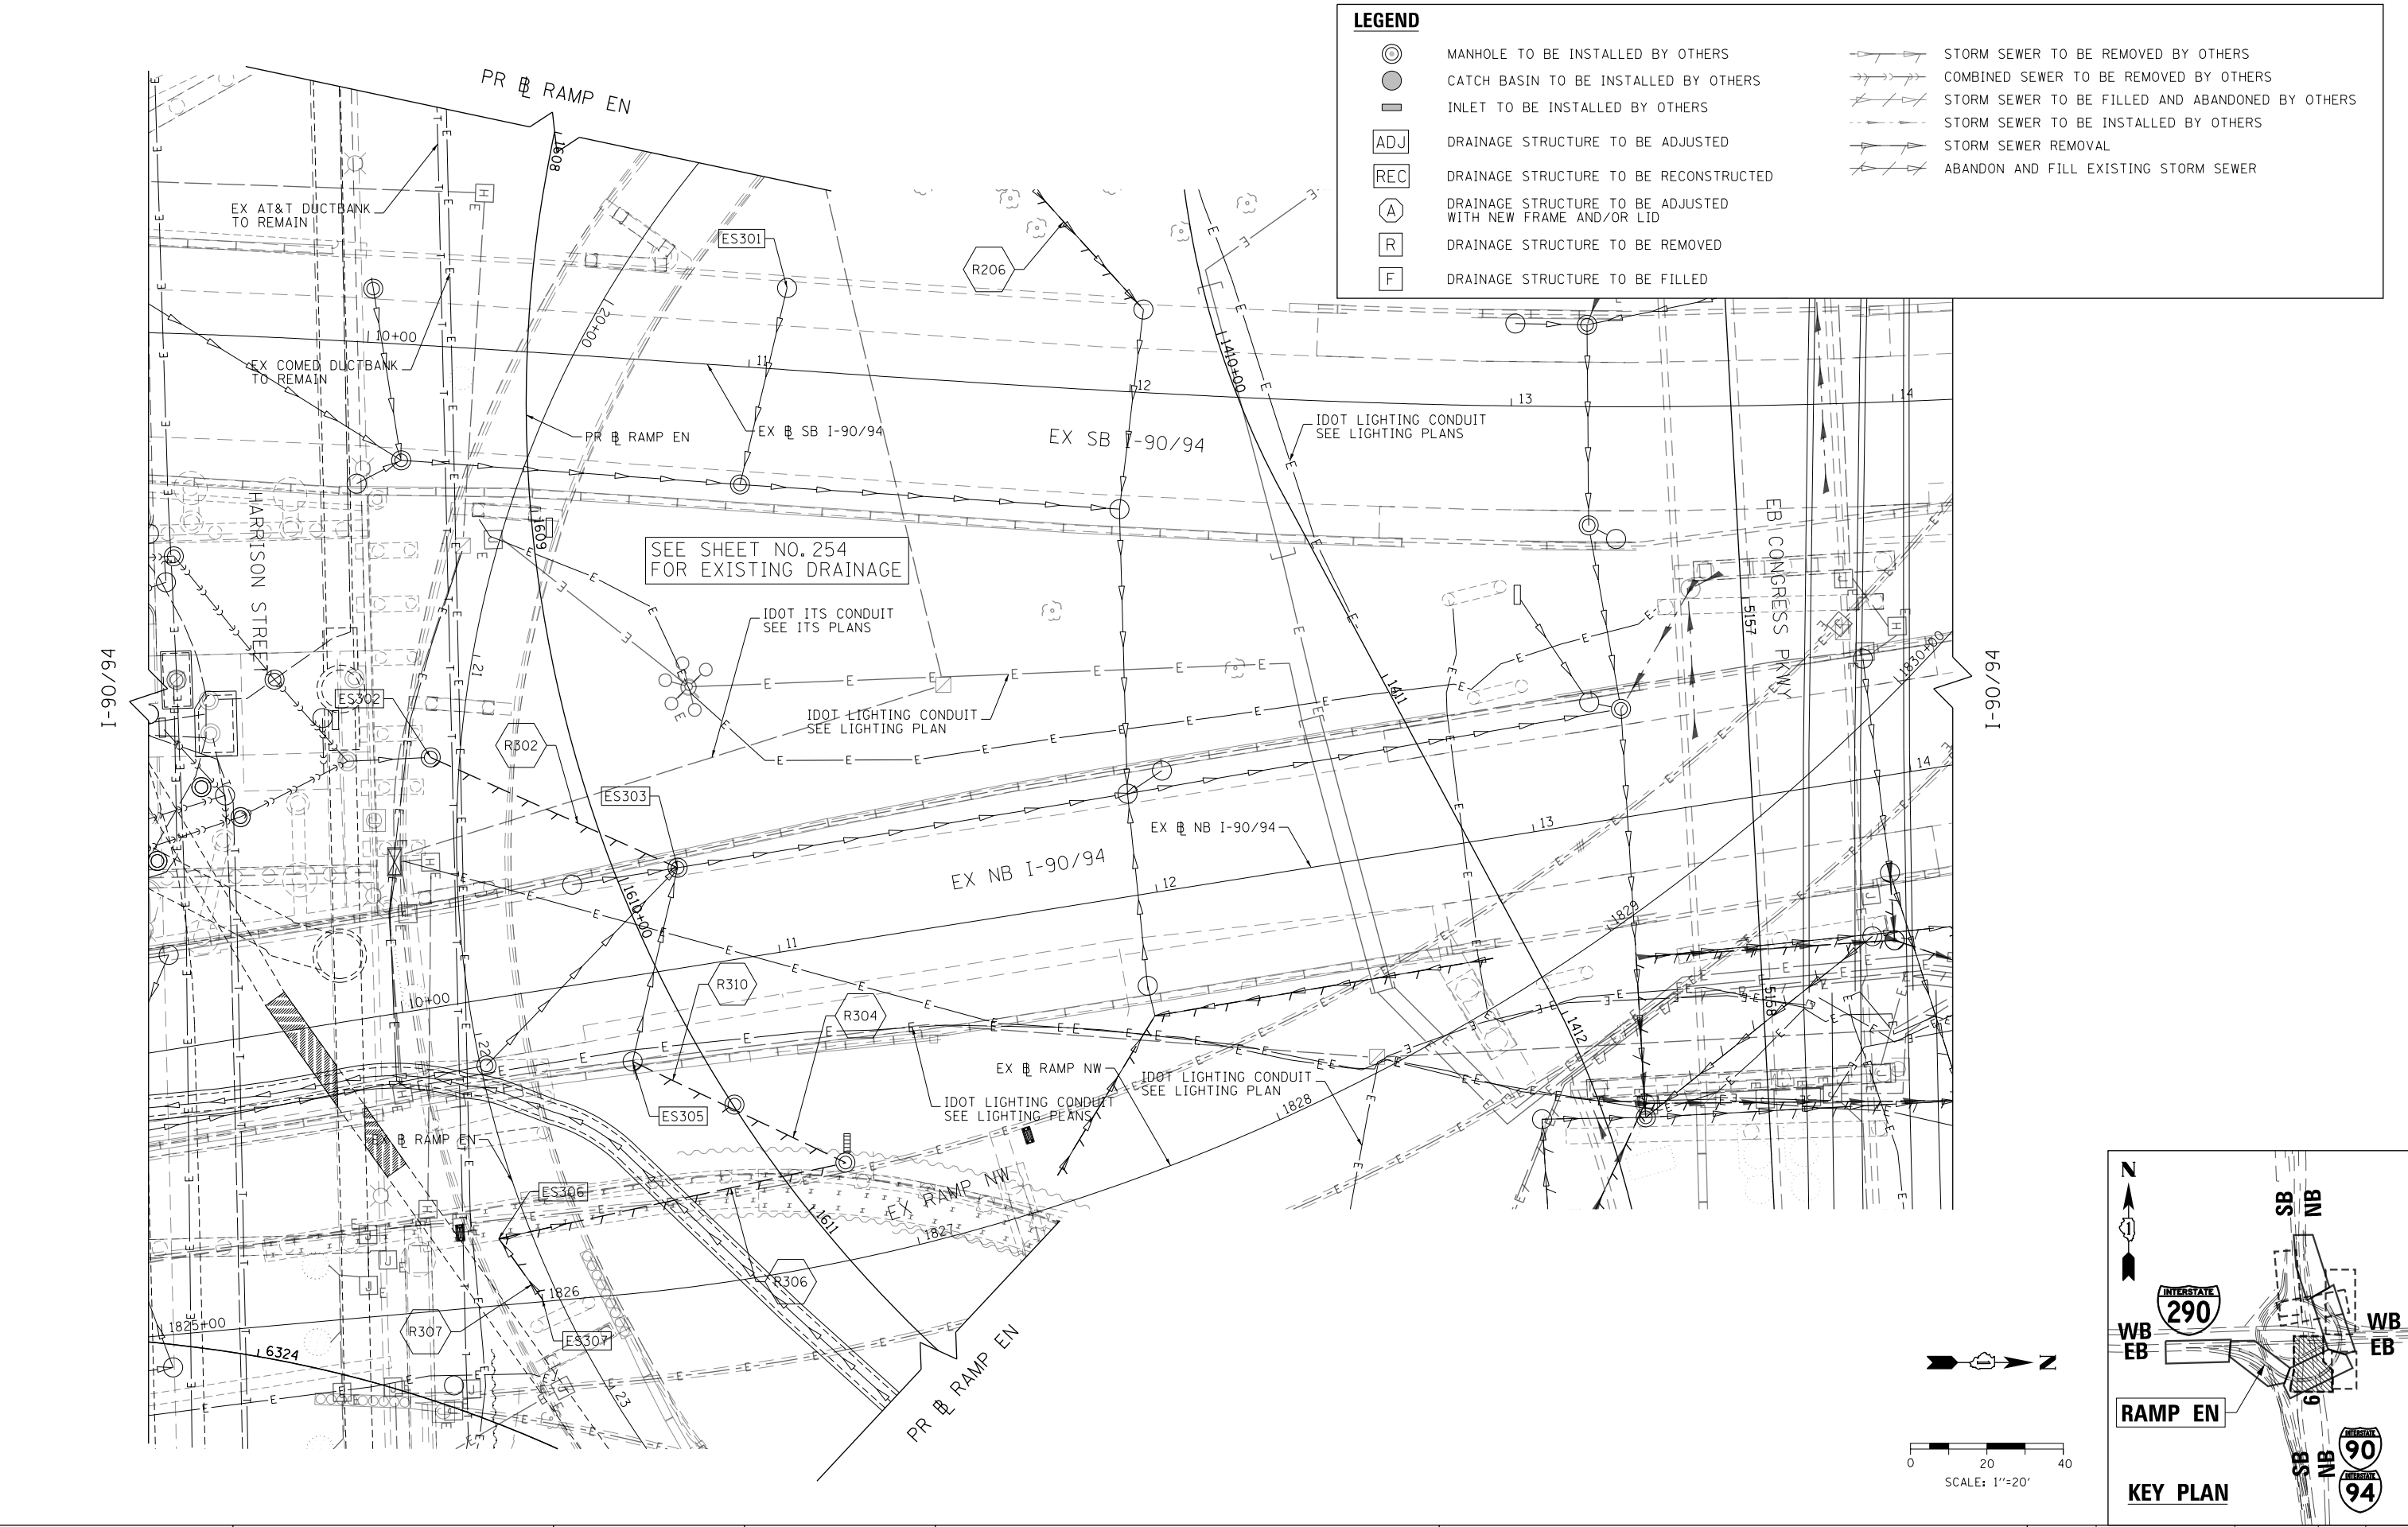


FILE PATH = p:\161779-PWNT\ascomonline\local\ECM_DS02_NA\Documents\01_Americas\Transportation\60269938_Circle\Phase 1\200_CAD\006_Roadway\Sheets\60X79_Contract\0160X79-SHT-EX-Drain-08.dgn

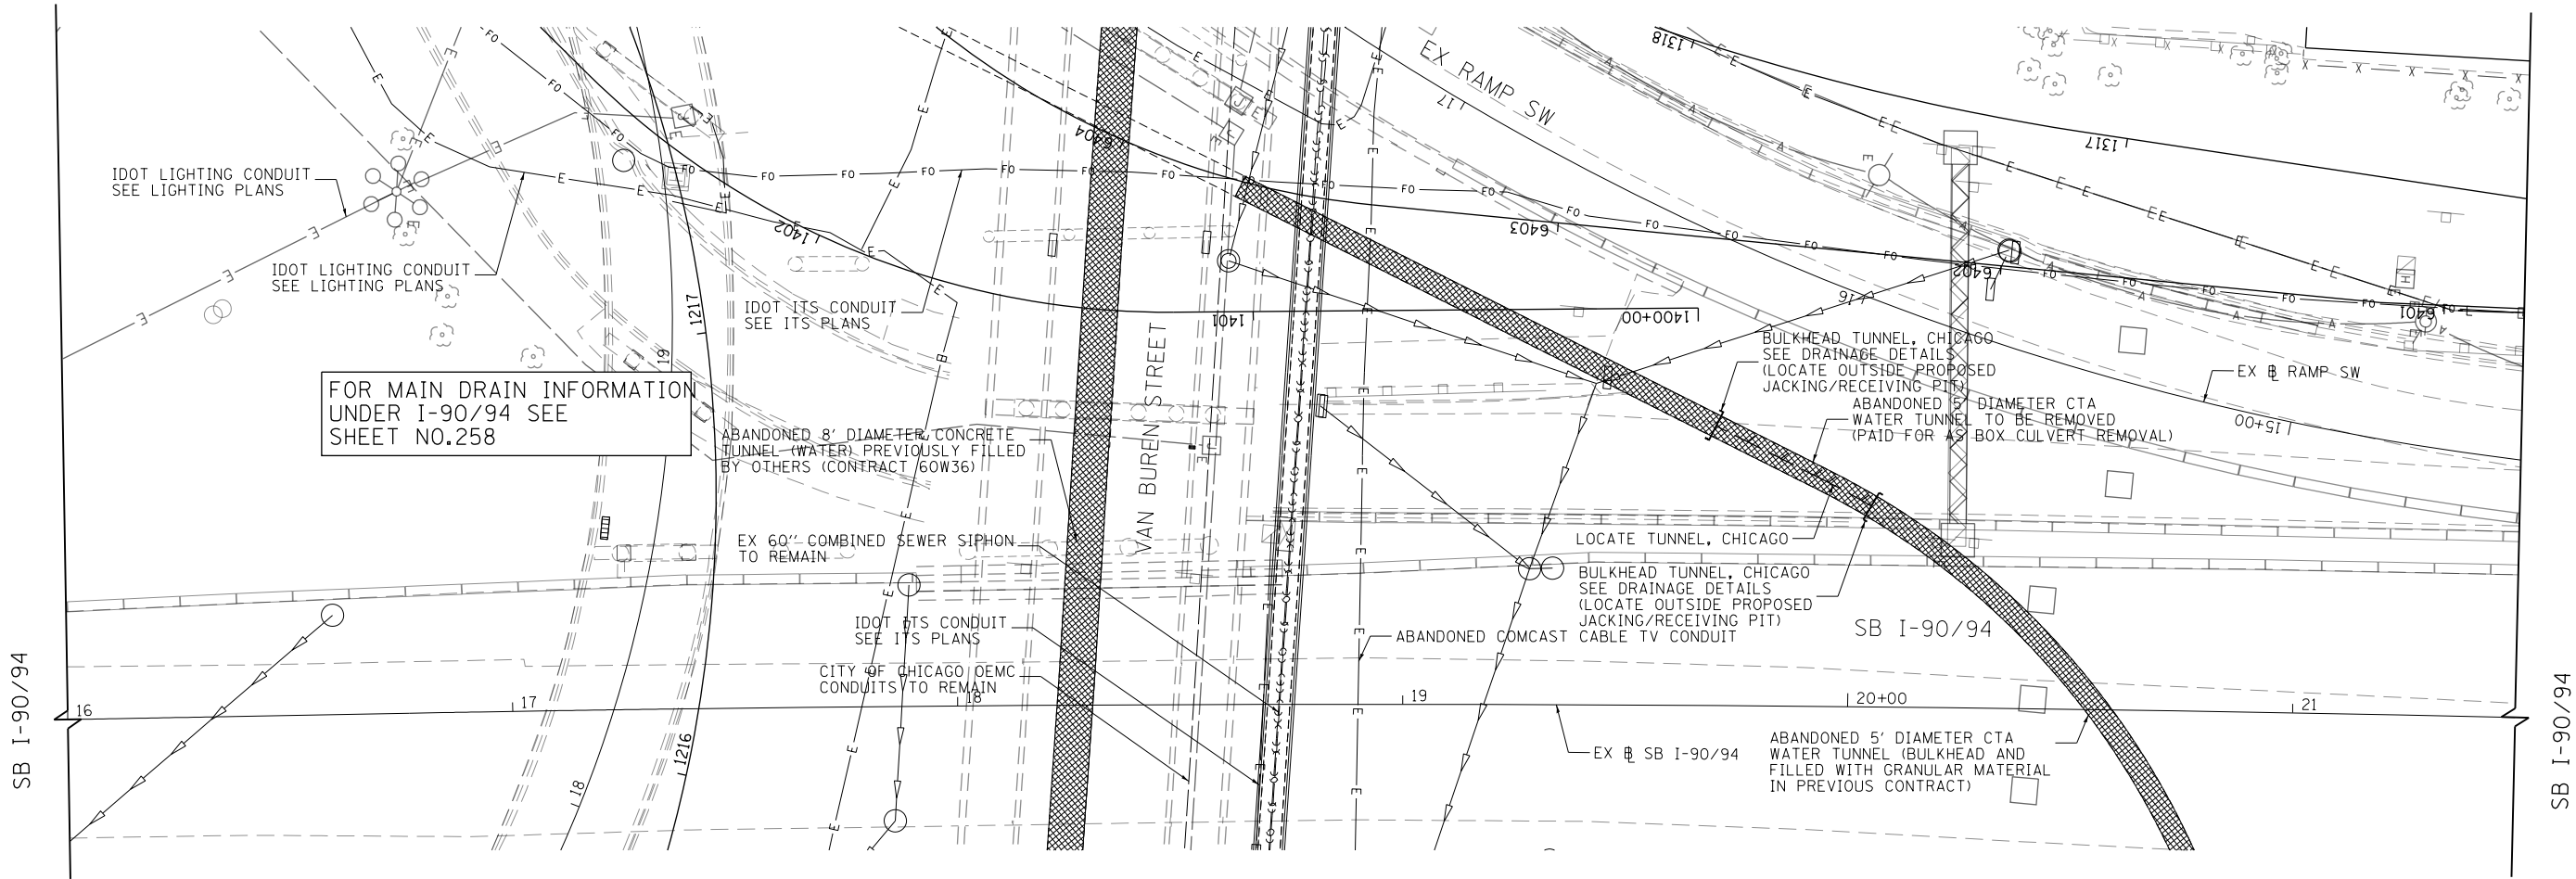

LEGEND

- | | | | |
|-----|---|---------|--|
| ○ | MANHOLE TO BE INSTALLED BY OTHERS | —X—X—X— | STORM SEWER TO BE REMOVED BY OTHERS |
| ● | CATCH BASIN TO BE INSTALLED BY OTHERS | —X—X—X— | COMBINED SEWER TO BE REMOVED BY OTHERS |
| — | INLET TO BE INSTALLED BY OTHERS | —X—X—X— | STORM SEWER TO BE FILLED AND ABANDONED BY OTHERS |
| ADJ | DRAINAGE STRUCTURE TO BE ADJUSTED | —X—X—X— | STORM SEWER TO BE INSTALLED BY OTHERS |
| REC | DRAINAGE STRUCTURE TO BE RECONSTRUCTED | —X—X—X— | STORM SEWER REMOVAL |
| A | DRAINAGE STRUCTURE TO BE ADJUSTED WITH NEW FRAME AND/OR LID | —X—X—X— | ABANDON AND FILL EXISTING STORM SEWER |
| R | DRAINAGE STRUCTURE TO BE REMOVED | | |
| F | DRAINAGE STRUCTURE TO BE FILLED | | |

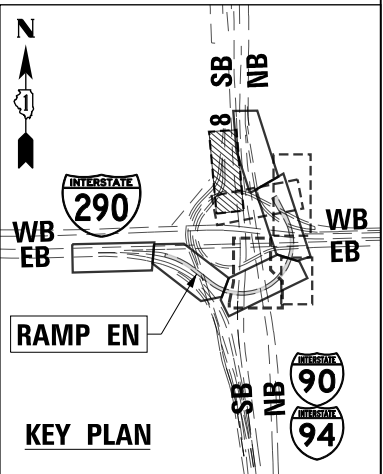

D160X79-SHT-EX-Drain-08.dgn
USER NAME = mkwilson
PLOT SCALE = 40.0000' / in.
PLOT DATE = 7/30/2018

DESIGNED - MRC
DRAWN - MRC
CHECKED - JMG
DATE - 7-30-2018

REVISED -
REVISED -
REVISED -
REVISED -

STATE OF ILLINOIS
DEPARTMENT OF TRANSPORTATION

EXISTING DRAINAGE AND UTILITIES PLAN

SCALE: 1"=20' SHEET 8 OF 10 SHEETS STA. 16+00 TO STA. 21+50

F.A.I. RTE.	SECTION	COUNTY	TOTAL SHEETS	SHEET NO.
90/94/290	2014-005R&B	COOK	888	259
CONTRACT NO. 60X79				
ILLINOIS FED. AID PROJECT				

LEGEND

○

●

—

ADJ

REC

A

R

F

MANHOLE TO BE INSTALLED BY OTHERS

CATCH BASIN TO BE INSTALLED BY OTHERS

INLET TO BE INSTALLED BY OTHERS

DRAINAGE STRUCTURE TO BE ADJUSTED

DRAINAGE STRUCTURE TO BE RECONSTRUCTED

DRAINAGE STRUCTURE TO BE ADJUSTED WITH NEW FRAME AND/OR LID

DRAINAGE STRUCTURE TO BE REMOVED

DRAINAGE STRUCTURE TO BE FILLED

STORM SEWER TO BE REMOVED BY OTHERS

COMBINED SEWER TO BE REMOVED BY OTHERS

STORM SEWER TO BE FILLED AND ABANDONED BY OTHERS

STORM SEWER TO BE INSTALLED BY OTHERS

STORM SEWER REMOVAL

ABANDON AND FILL EXISTING STORM SEWER

NOTES:

1. SEE SHEET NO. 254 FOR RAMP EN PLAN DETAILS.

0


10

20

SCALE: 1"=10'



TranSystems	D:\60779-Sht-EX-DRAIN-09.dgn		DESIGNED - MRC	REVISED -	STATE OF ILLINOIS DEPARTMENT OF TRANSPORTATION	EXISTING DRAINAGE AND UTILITIES PLAN		F.A.I. RTE. 90/94/290	SECTION 2014-005R&B	COUNTY COOK	TOTAL SHEETS 888	SHEET NO. 260
	USER NAME = mrc1ss		DRAWN - MRC	REVISED -		SCALE: 1"=10'		SHEET 9 OF 10 SHEETS		CONTRACT NO. 60X79		
	PLOT SCALE = 20.0000' / in.		CHECKED - JMG	REVISED -		STATION TO STATION		ILLINOIS FED. AID PROJECT				
	PLOT DATE = 9/10/2018		DATE - 9-10-2018	REVISED -								

FILE PATH = p:\61779-PWNT\descom\line\local\IACOM_D502_NA\Documents\01_Americas\Transportation\60269938_Ctr'dle\Phase_1\1000_CAD\006_Roadway\Sheets\60X79_Contract\0160X79-SHT-Drain-01.dgn

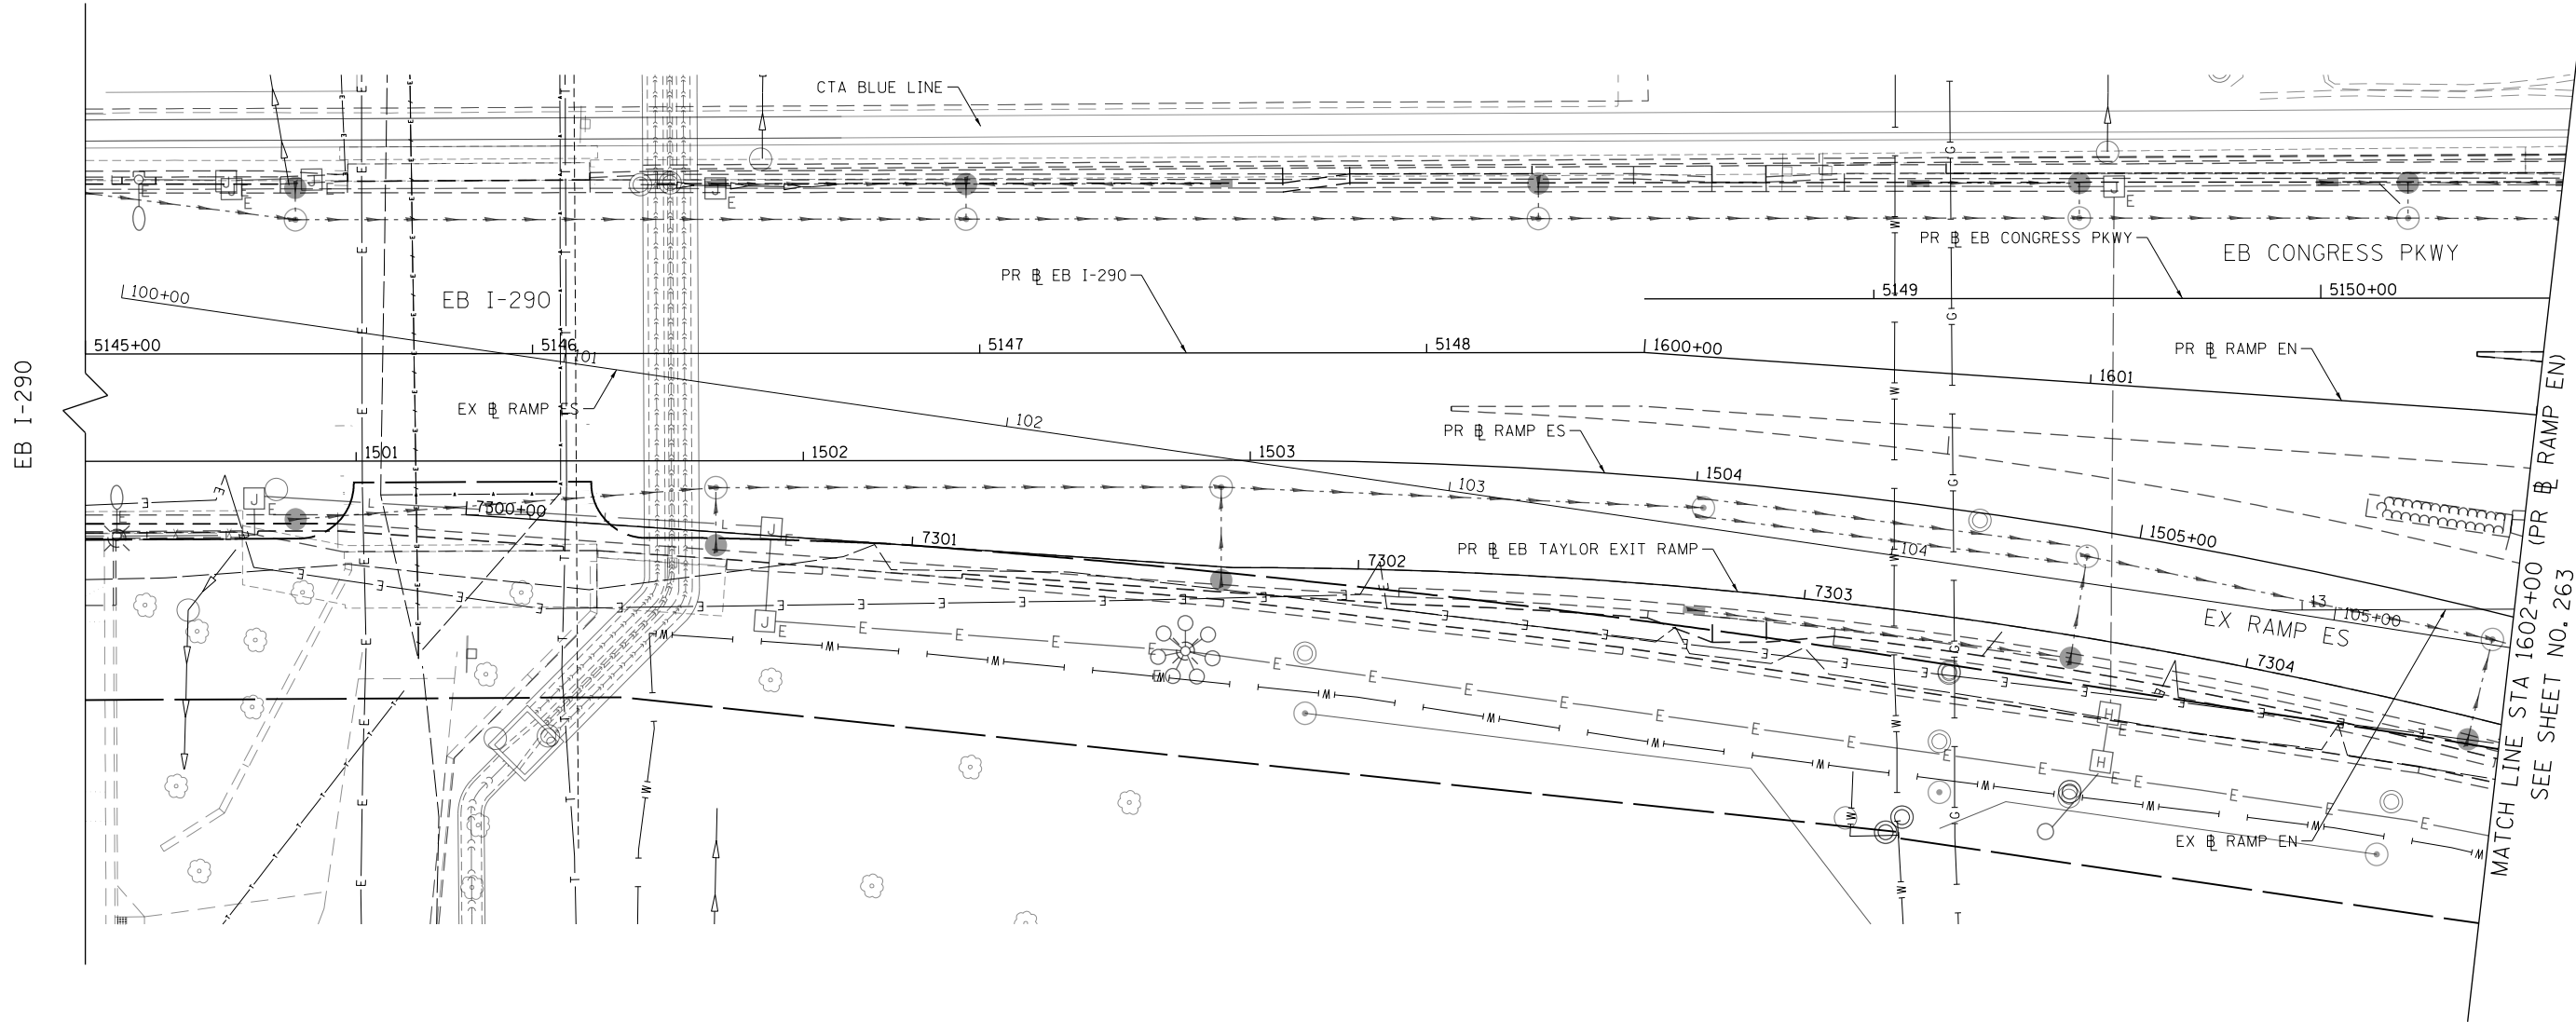

LEGEND

- | | | | |
|--|---|--|----------------------|
| | EXISTING MANHOLE | | PROPOSED MANHOLE |
| | EXISTING CATCH BASIN | | PROPOSED CATCH BASIN |
| | EXISTING INLET | | PROPOSED INLET |
| | BRIDGE SCUPPER (SEE STRUCTURAL PLANS) | | |
| | MANHOLE TO BE INSTALLED BY OTHERS | | |
| | CATCH BASIN TO BE INSTALLED BY OTHERS | | |
| | INLET TO BE INSTALLED BY OTHERS | | |
| | STORM SEWER TO BE INSTALLED BY OTHERS | | |
| | STORM SEWER TO BE INSTALLED BY OTHERS (60X93) | | |
| | PROPOSED STORM SEWER | | |

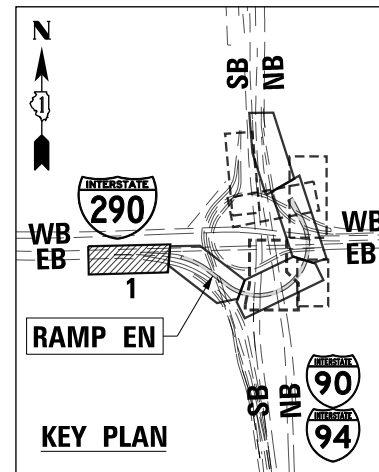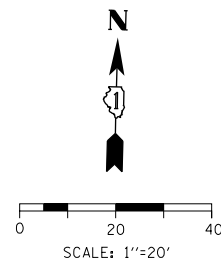

D160X79-SHT-Drain-01.dgn
USER NAME = mkwilson
PLOT SCALE = 40.0000' / in.
PLOT DATE = 7/30/2018

DESIGNED - MRC
DRAWN - MRC
CHECKED - JMG
DATE - 7-30-2018

REVISED -
REVISED -
REVISED -
REVISED -

STATE OF ILLINOIS
DEPARTMENT OF TRANSPORTATION

PROPOSED DRAINAGE AND UTILITIES PLAN

SCALE: 1"=20' SHEET 1 OF 10 SHEETS STA. 1600+00 TO STA. 1602+00

F.A.I. RTE.	SECTION	COUNTY	TOTAL SHEETS	SHEET NO.
90/94/290	2014-005R&B	COOK	888	262
CONTRACT NO. 60X79				
ILLINOIS FED. AID PROJECT				

FILE PATH = p:\61779-PWNT\ascom\line\local\ECM_DS02_MN\Documents\01_Americas\Transportation\60269938_Circle\Phase 1\1000 CAD\006_Roadway\Sheets\60X79_Contract\0160X79-SHT-Drain-02.dgn

LEGEND

EXISTING MANHOLE

EXISTING CATCH BASIN

EXISTING INLET

BRIDGE SCUPPER (SEE STRUCTURAL PLANS)

MANHOLE TO BE INSTALLED BY OTHERS

CATCH BASIN TO BE INSTALLED BY OTHERS

INLET TO BE INSTALLED BY OTHERS

STORM SEWER TO BE INSTALLED BY OTHERS

STORM SEWER TO BE INSTALLED BY OTHERS (60X93)

PROPOSED STORM SEWER

PROPOSED MANHOLE

PROPOSED CATCH BASIN

PROPOSED INLET


D160X79-SHT-Drain-02.dgn	DESIGNED - MRC	REVISED -
USER NAME = mkwilson	DRAWN - MRC	REVISED -
PLOT SCALE = 40.0000' / in.	CHECKED - JMG	REVISED -
PLOT DATE = 7/30/2018	DATE - 7-30-2018	REVISED -

STATE OF ILLINOIS
DEPARTMENT OF TRANSPORTATION

PROPOSED DRAINAGE AND UTILITIES PLAN			
SCALE: 1"=20'	SHEET 2 OF 10 SHEETS	STA. 1602+00 TO STA. 1607+50	

F.A.I. RTE. 90/94/290	SECTION 2014-005R&B	COUNTY COOK	TOTAL SHEETS 888	SHEET NO. 263
CONTRACT NO. 60X79				
ILLINOIS FED. AID PROJECT				

FILE PATH = p:\16179-PM\T\ascom\line\local\ECM_D502_M\Documents\01_Americas\Transportation\60X79_Roadway\Sheets\60X79_Contract\016079-SHT-Drain-03.dgn

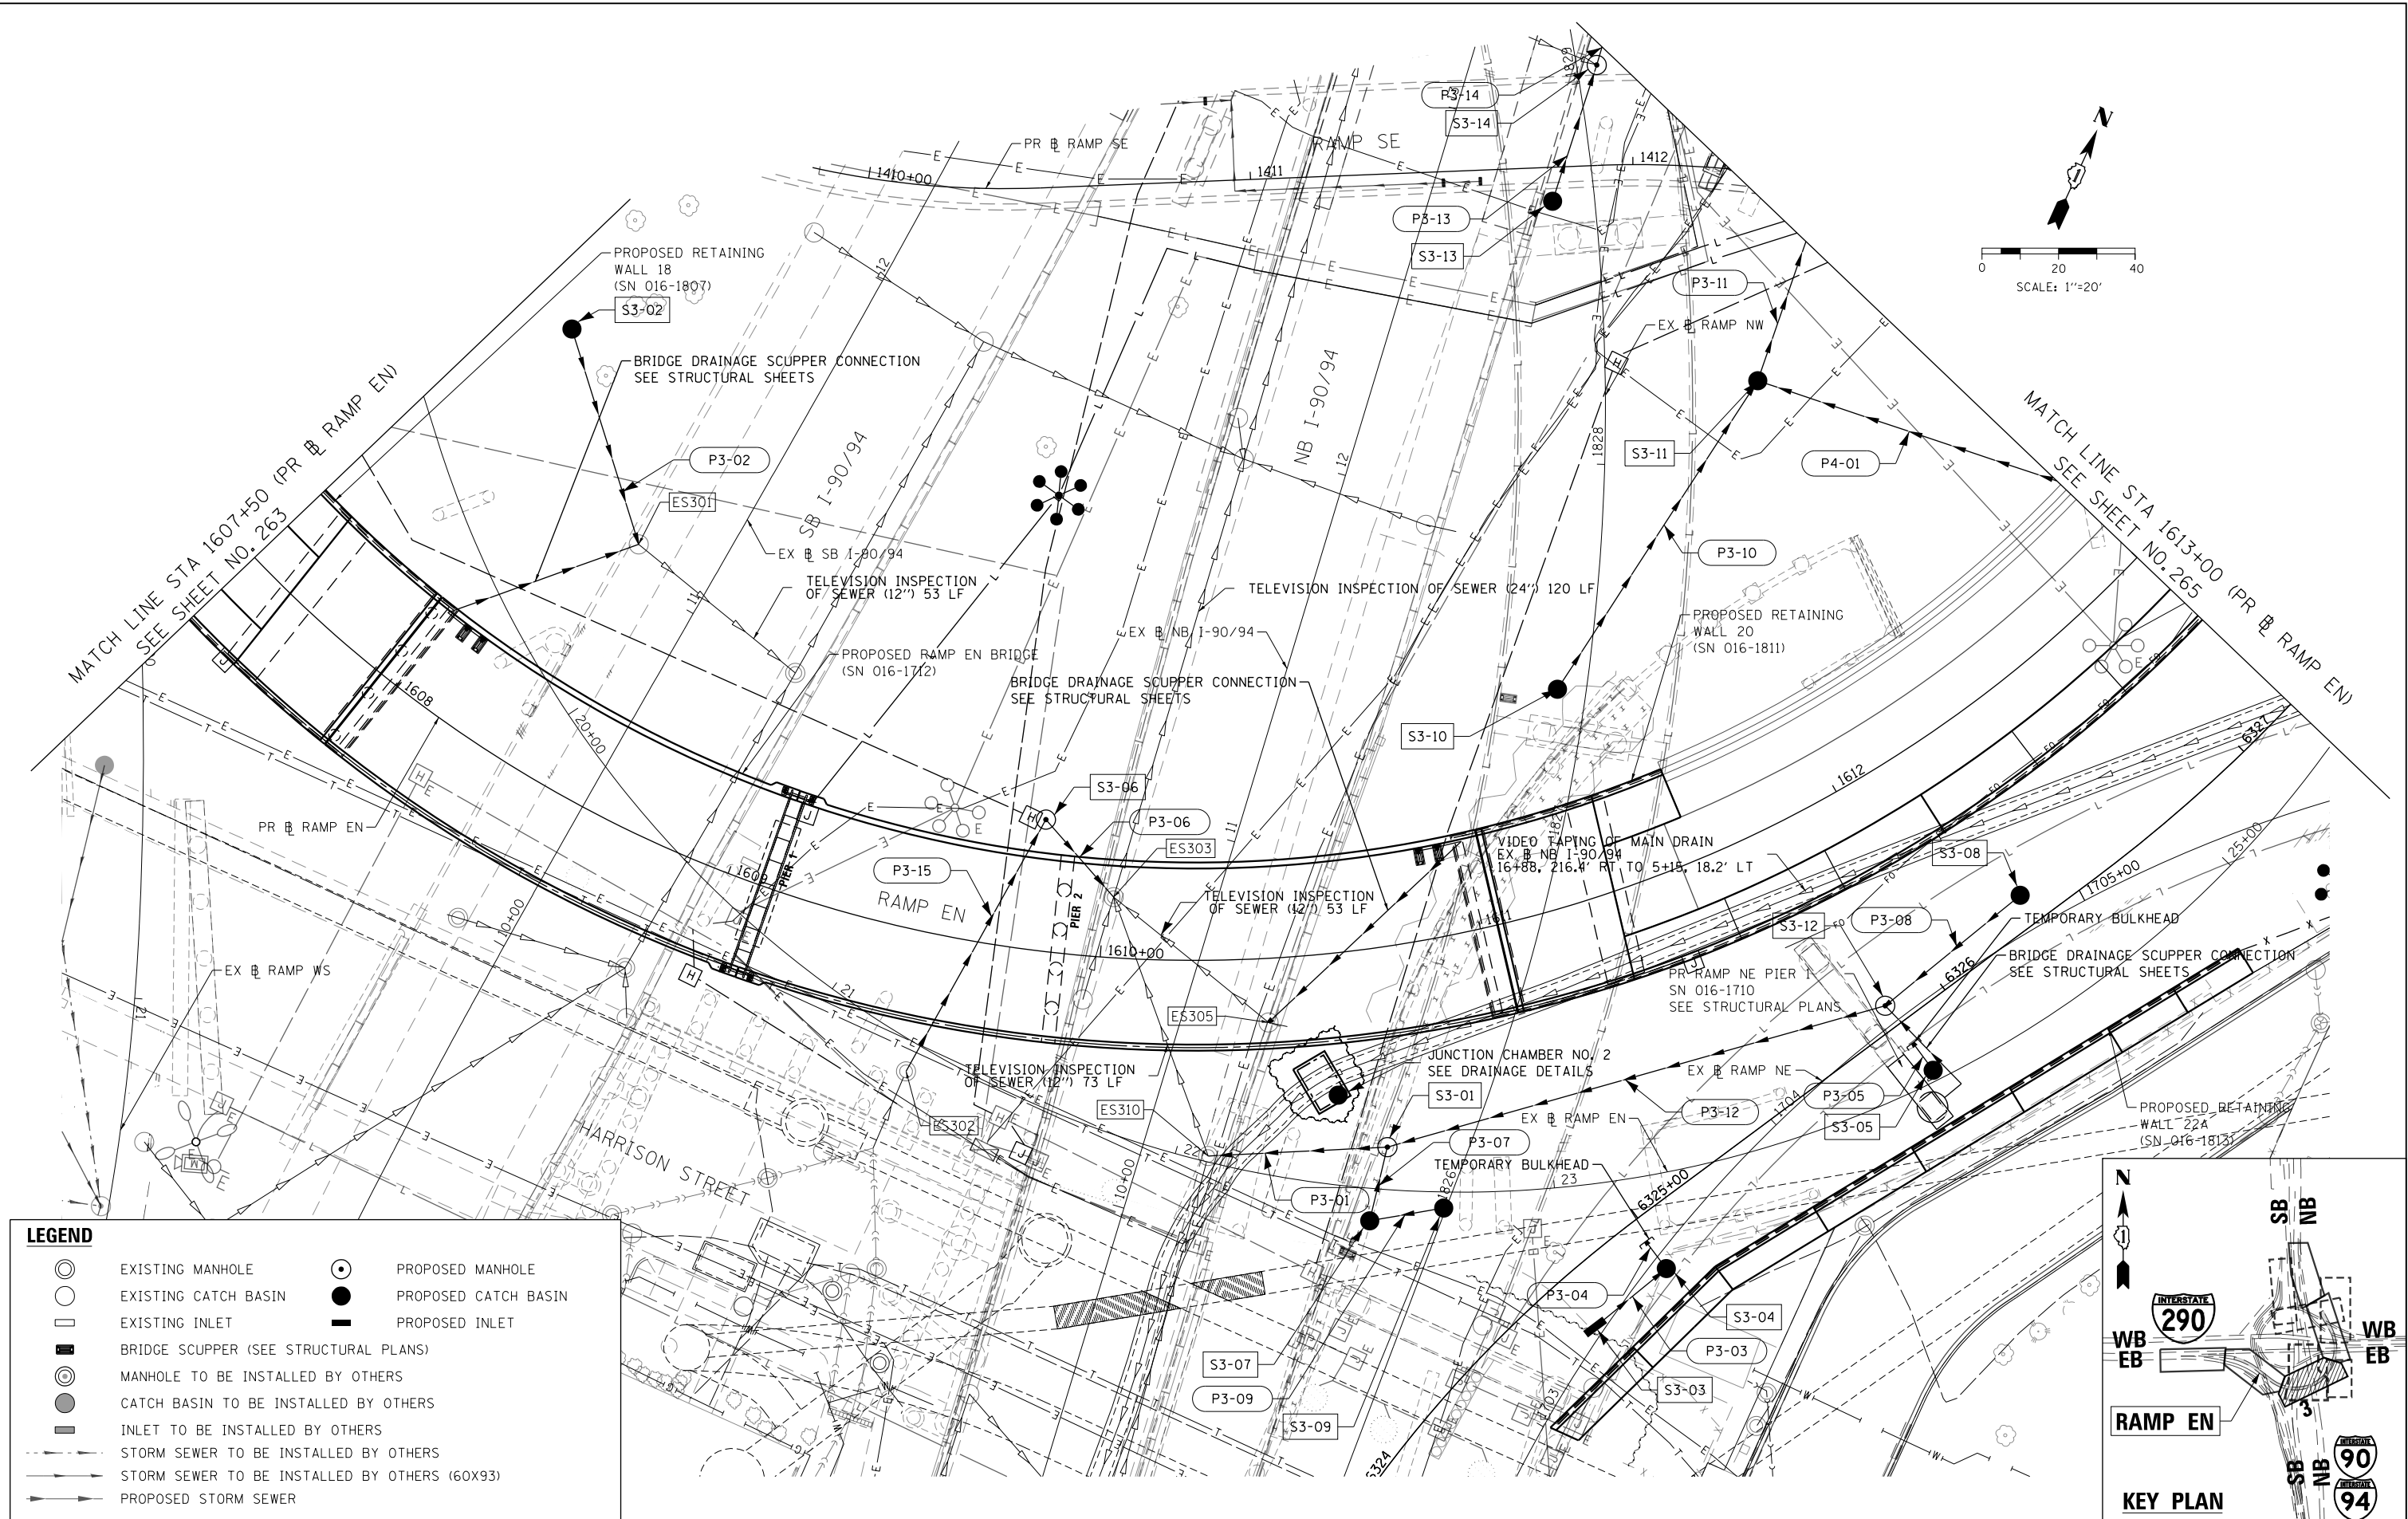

LEGEND

EXISTING MANHOLE

EXISTING CATCH BASIN

EXISTING INLET

BRIDGE SCUPPER (SEE STRUCTURAL PLANS)

MANHOLE TO BE INSTALLED BY OTHERS

CATCH BASIN TO BE INSTALLED BY OTHERS

INLET TO BE INSTALLED BY OTHERS

STORM SEWER TO BE INSTALLED BY OTHERS


STORM SEWER TO BE INSTALLED BY OTHERS (60X93)

PROPOSED STORM SEWER

PROPOSED MANHOLE

PROPOSED CATCH BASIN

PROPOSED INLET

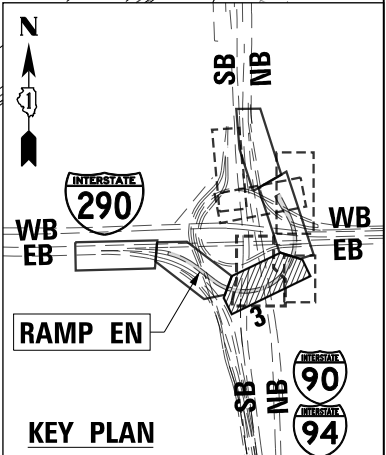

D16079-SHT-Drain-03.dgn
USER NAME = mkwilson
PLOT SCALE = 40.0000' / 1"
PLOT DATE = 7/30/2018

DESIGNED - MRC	REVISED -
DRAWN - MRC	REVISED -
CHECKED - JMG	REVISED -
DATE - 7-30-2018	REVISED -


STATE OF ILLINOIS
DEPARTMENT OF TRANSPORTATION

PROPOSED DRAINAGE AND UTILITIES PLAN

SCALE: 1"=20' SHEET 3 OF 10 SHEETS STA. 1607+50 TO STA. 1613+00

F.A.I. RTE.	SECTION	COUNTY	TOTAL SHEETS	SHEET NO.
90/94/290	2014-005R&B	COOK	888	264
CONTRACT NO. 60X79				
ILLINOIS FED. AID PROJECT				

FILE PATH = p:\161799-PWNT\ascom\line\local\DCM_DS02_WA\Documents\01_Americas\Transportation\60269938_Circle\Phase 1\1000 CAD\005_Roadway\Sheets\60X79_Contract\0160X79-SHT-Drain-04.dgn

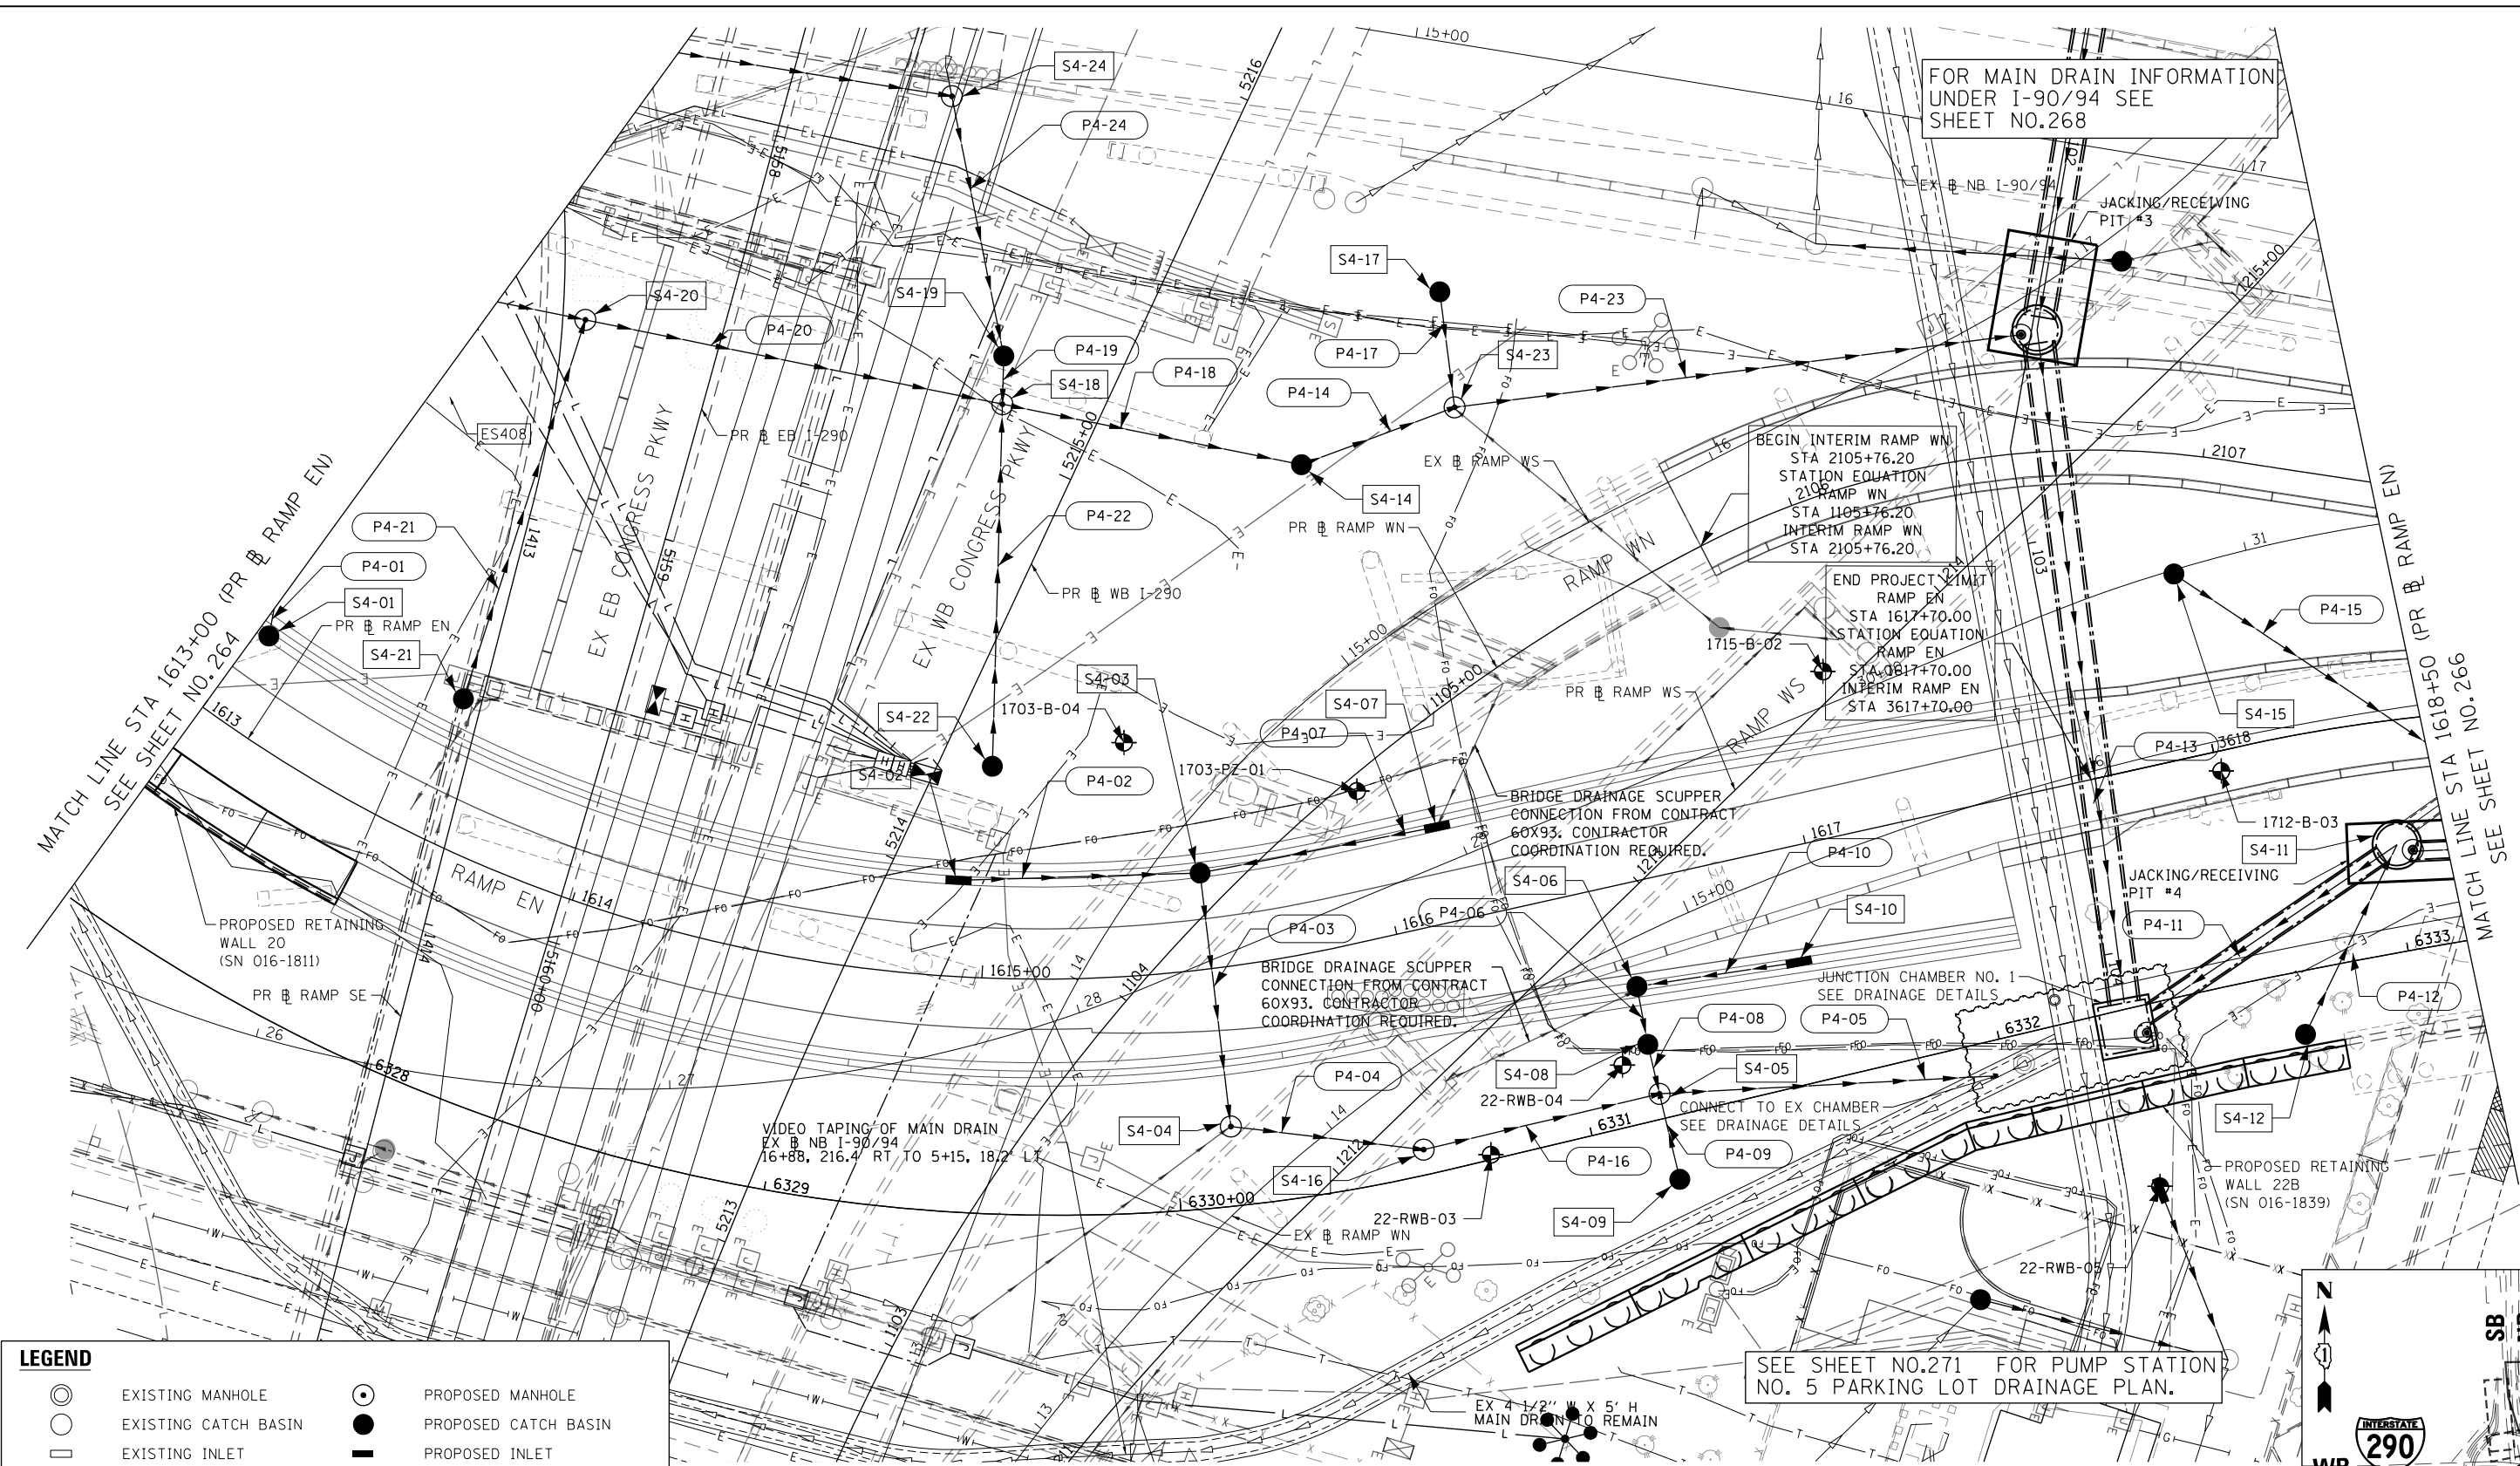

LEGEND

	EXISTING MANHOLE		PROPOSED MANHOLE
	EXISTING CATCH BASIN		PROPOSED CATCH BASIN
	EXISTING INLET		PROPOSED INLET
	BRIDGE SCUPPER (SEE STRUCTURAL PLANS)		
	MANHOLE TO BE INSTALLED BY OTHERS		
	CATCH BASIN TO BE INSTALLED BY OTHERS		
	INLET TO BE INSTALLED BY OTHERS		
	STORM SEWER TO BE INSTALLED BY OTHERS		
	STORM SEWER TO BE INSTALLED BY OTHERS (60X93)		
	PROPOSED STORM SEWER		



D160X79-SHT-Drain-04.dgn
USER NAME = mkwilson
PLOT SCALE = 40.0017' / in.
PLOT DATE = 7/30/2018


DESIGNED - MRC	REVISED -
DRAWN - MRC	REVISED -
CHECKED - JMG	REVISED -
DATE - 7-30-2018	REVISED -

STATE OF ILLINOIS
DEPARTMENT OF TRANSPORTATION


PROPOSED DRAINAGE AND UTILITIES PLAN

SCALE: 1"=20' SHEET 4 OF 10 SHEETS STA. 1613+00 TO STA. 1618+50

F.A.I. RTE. 90/94/290	SECTION 2014-005R&B	COUNTY COOK	TOTAL SHEETS 888	SHEET NO. 265
CONTRACT NO. 60X79				
ILLINOIS FED. AID PROJECT				

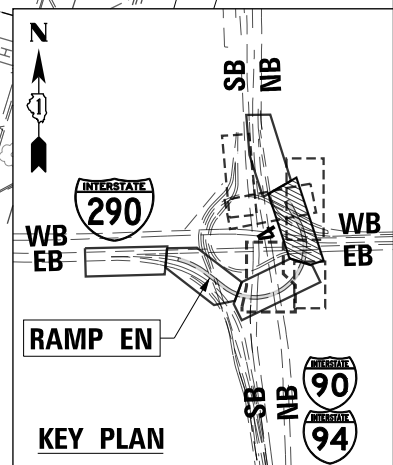

FILE PATH = p:\617479-PWNT\recon\line\local\IACOM_D502_MW\Documents\01_Americas\Transportation\60269938_Circle\Phase 1\1000_CAD\005_Roadway\Sheets\60X79_Contract\0160X79-SHT-Drain-05.dgn

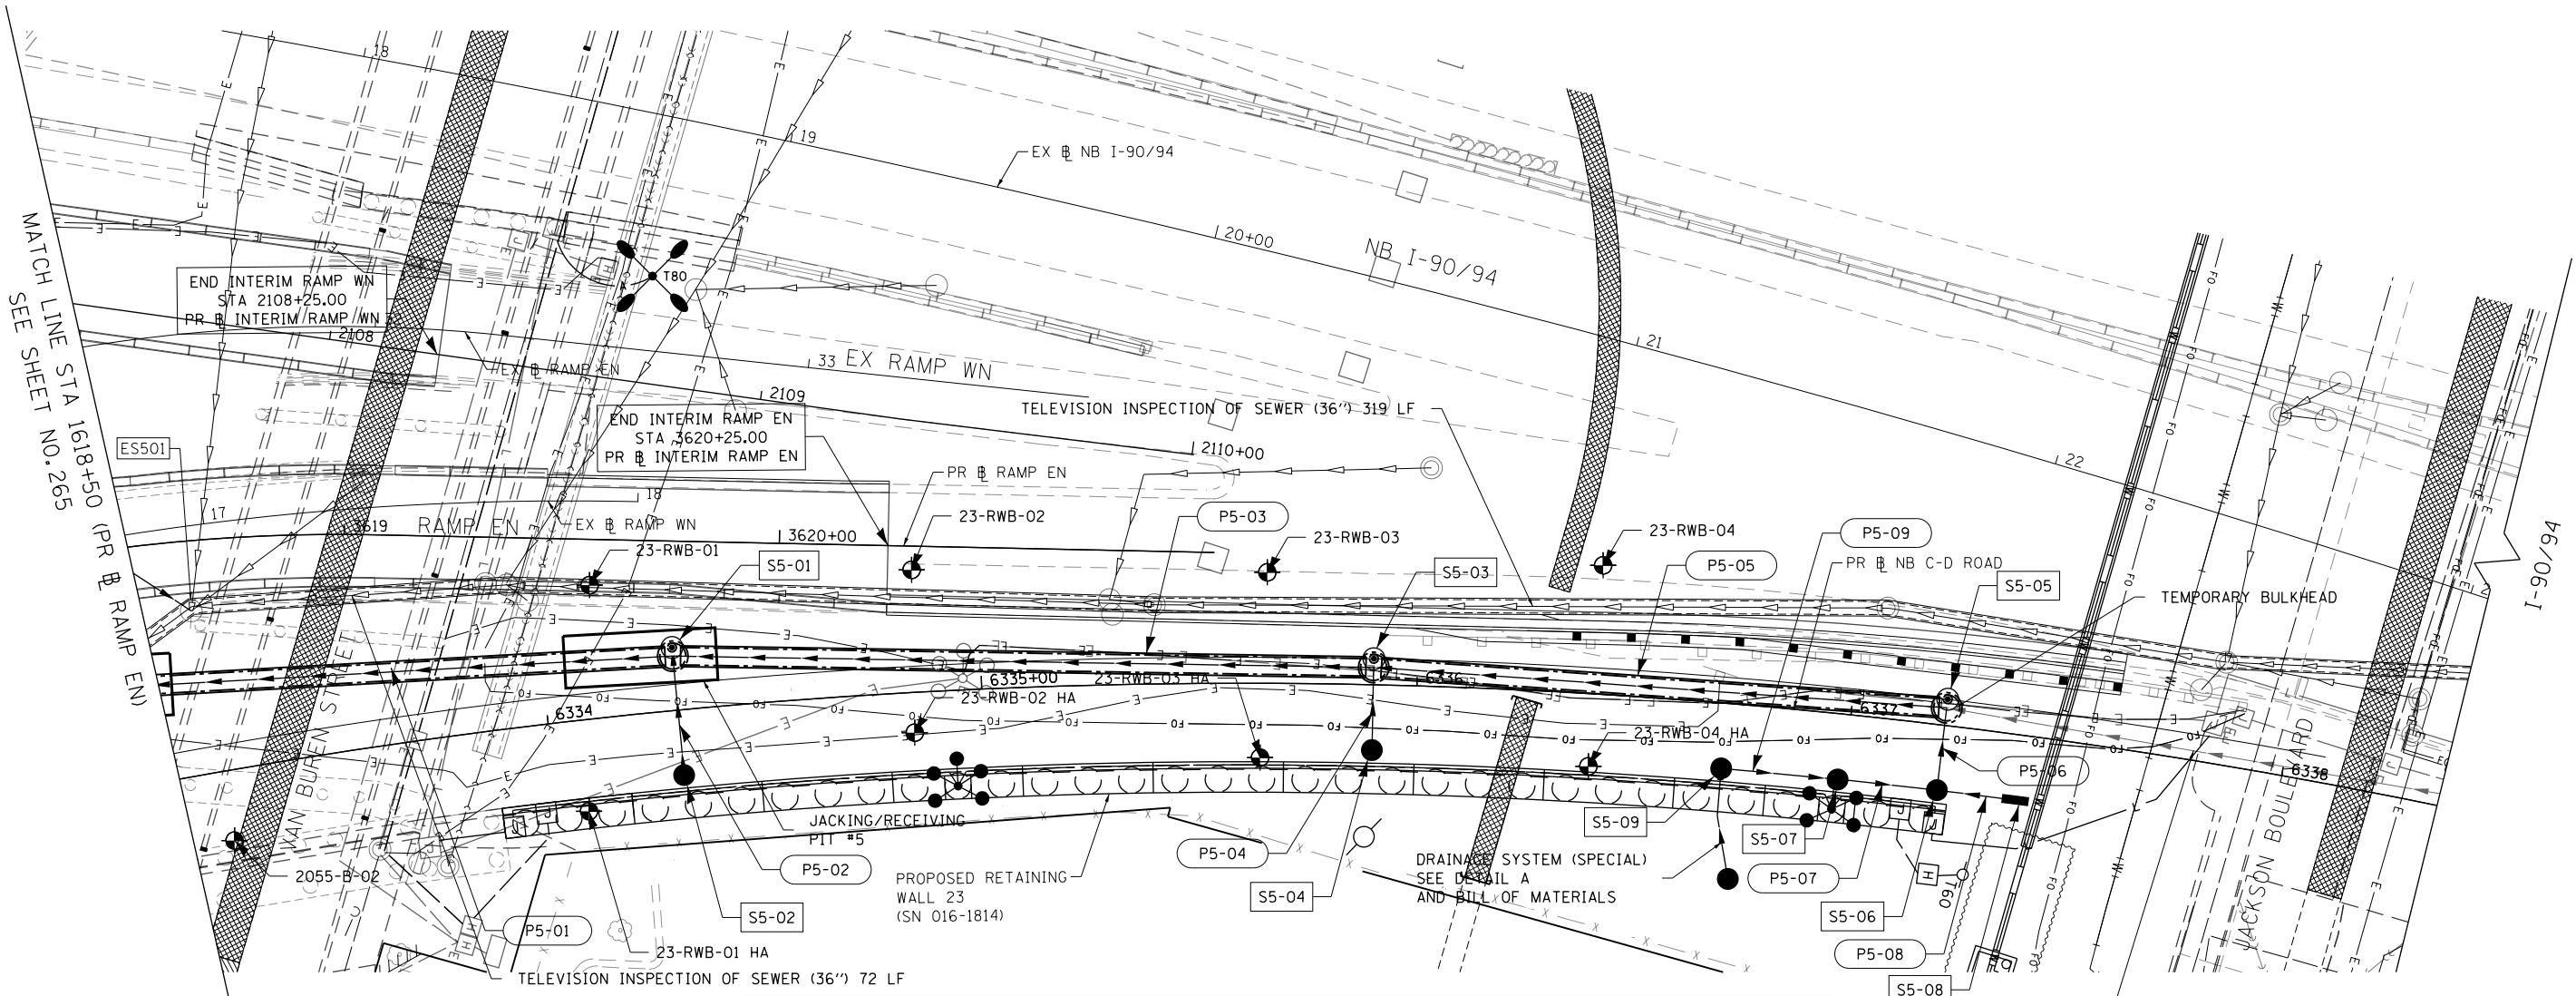


LEGEND

	EXISTING MANHOLE		PROPOSED MANHOLE
	EXISTING CATCH BASIN		PROPOSED CATCH BASIN
	EXISTING INLET		PROPOSED INLET
	BRIDGE SCUPPER (SEE STRUCTURAL PLANS)		
	MANHOLE TO BE INSTALLED BY OTHERS		
	CATCH BASIN TO BE INSTALLED BY OTHERS		
	INLET TO BE INSTALLED BY OTHERS		
	STORM SEWER TO BE INSTALLED BY OTHERS		
	STORM SEWER TO BE INSTALLED BY OTHERS (60X93)		
	PROPOSED STORM SEWER		



BILL OF MATERIAL		
ITEM	UNIT	QUANTITY
DUCTILE IRON FITTING, TYPE 2 WYE 8" PIPE - 6" BRANCH	EACH	1
DUCTILE IRON FITTING 8" 90 DEGREE ELBOW	EACH	1
PIPE CLEANOUT, 8"	EACH	1
STORM SEWERS, TYPE 4, DUCTILE IRON PIPE 8"	FOOT	50
DRAINAGE STRUCTURE	EACH	1
SUBBASE GRANULAR MATERIAL, TYPE B 6"	SQ YD	1
MISCELLANEOUS CONCRETE	CU YD	4.5

NOTE: ALL ITEMS INCLUDED IN THE COST OF DRAINAGE SYSTEM (SPECIAL)

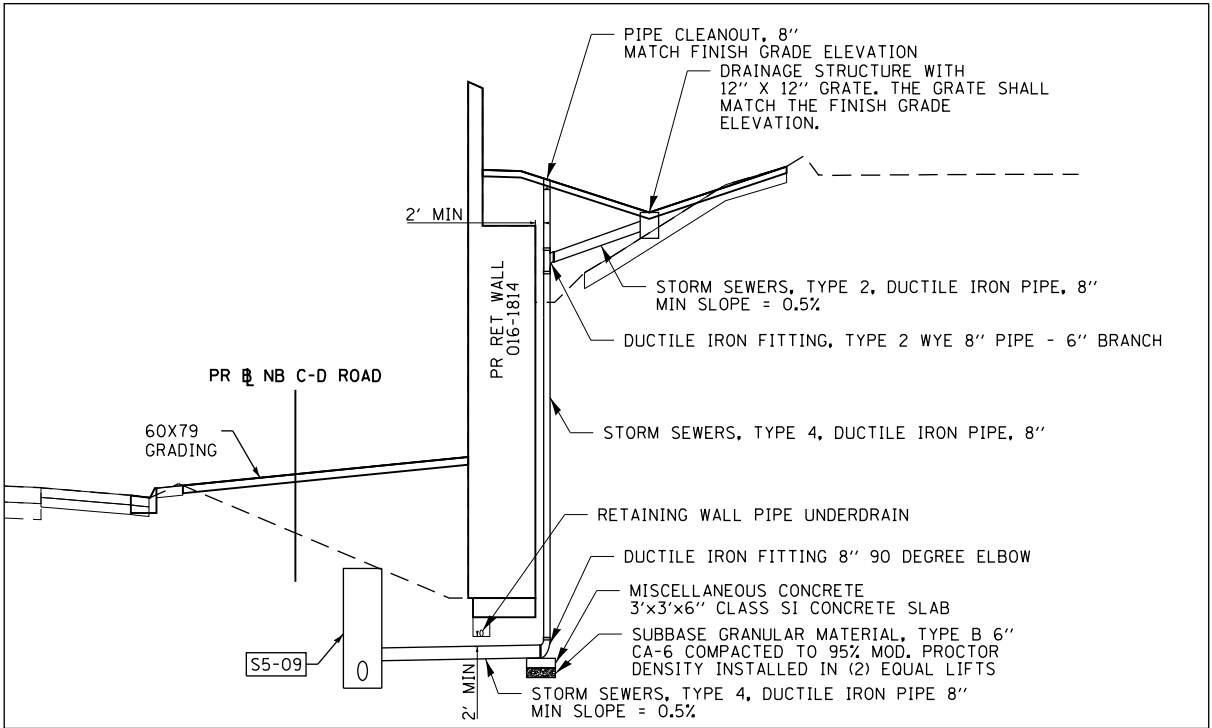

DETAIL A

PR 42" STORM SEWER
TO BE INSTALLED
BY FUTURE CONTRACT

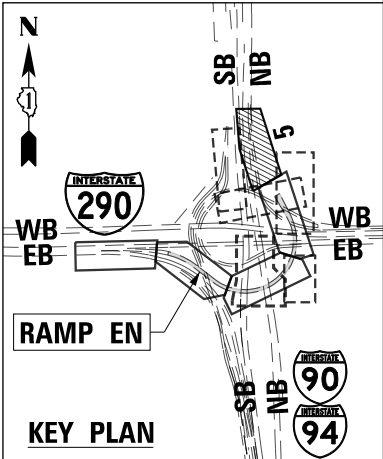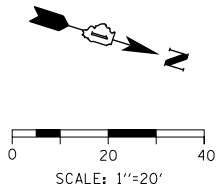

D160X79-SHT-Drain-05.dgn
USER NAME = mkwilson
PLOT SCALE = 40.0000' / in.
PLOT DATE = 7/30/2018

DESIGNED - MRC
DRAWN - MRC
CHECKED - JMG
DATE - 7-30-2018

REVISED -
REVISED -
REVISED -
REVISED -


STATE OF ILLINOIS
DEPARTMENT OF TRANSPORTATION

PROPOSED DRAINAGE AND UTILITIES PLAN

SCALE: 1"=20' SHEET 5 OF 10 SHEETS STA. 1618+50 TO STA. 1624+00



F.A.I. RTE.	SECTION	COUNTY	TOTAL SHEETS	SHEET NO.
90/94/290	2014-005R&B	COOK	888	266
CONTRACT NO. 60X79				
ILLINOIS FED. AID PROJECT				

FILE PATH = p:\61779-PWNT\ascomon\line\local\ECM_DS02_NA\Documents\01_Americas\Transportation\60X79_Contract\0160X79-SHT-Drain-08.dgn

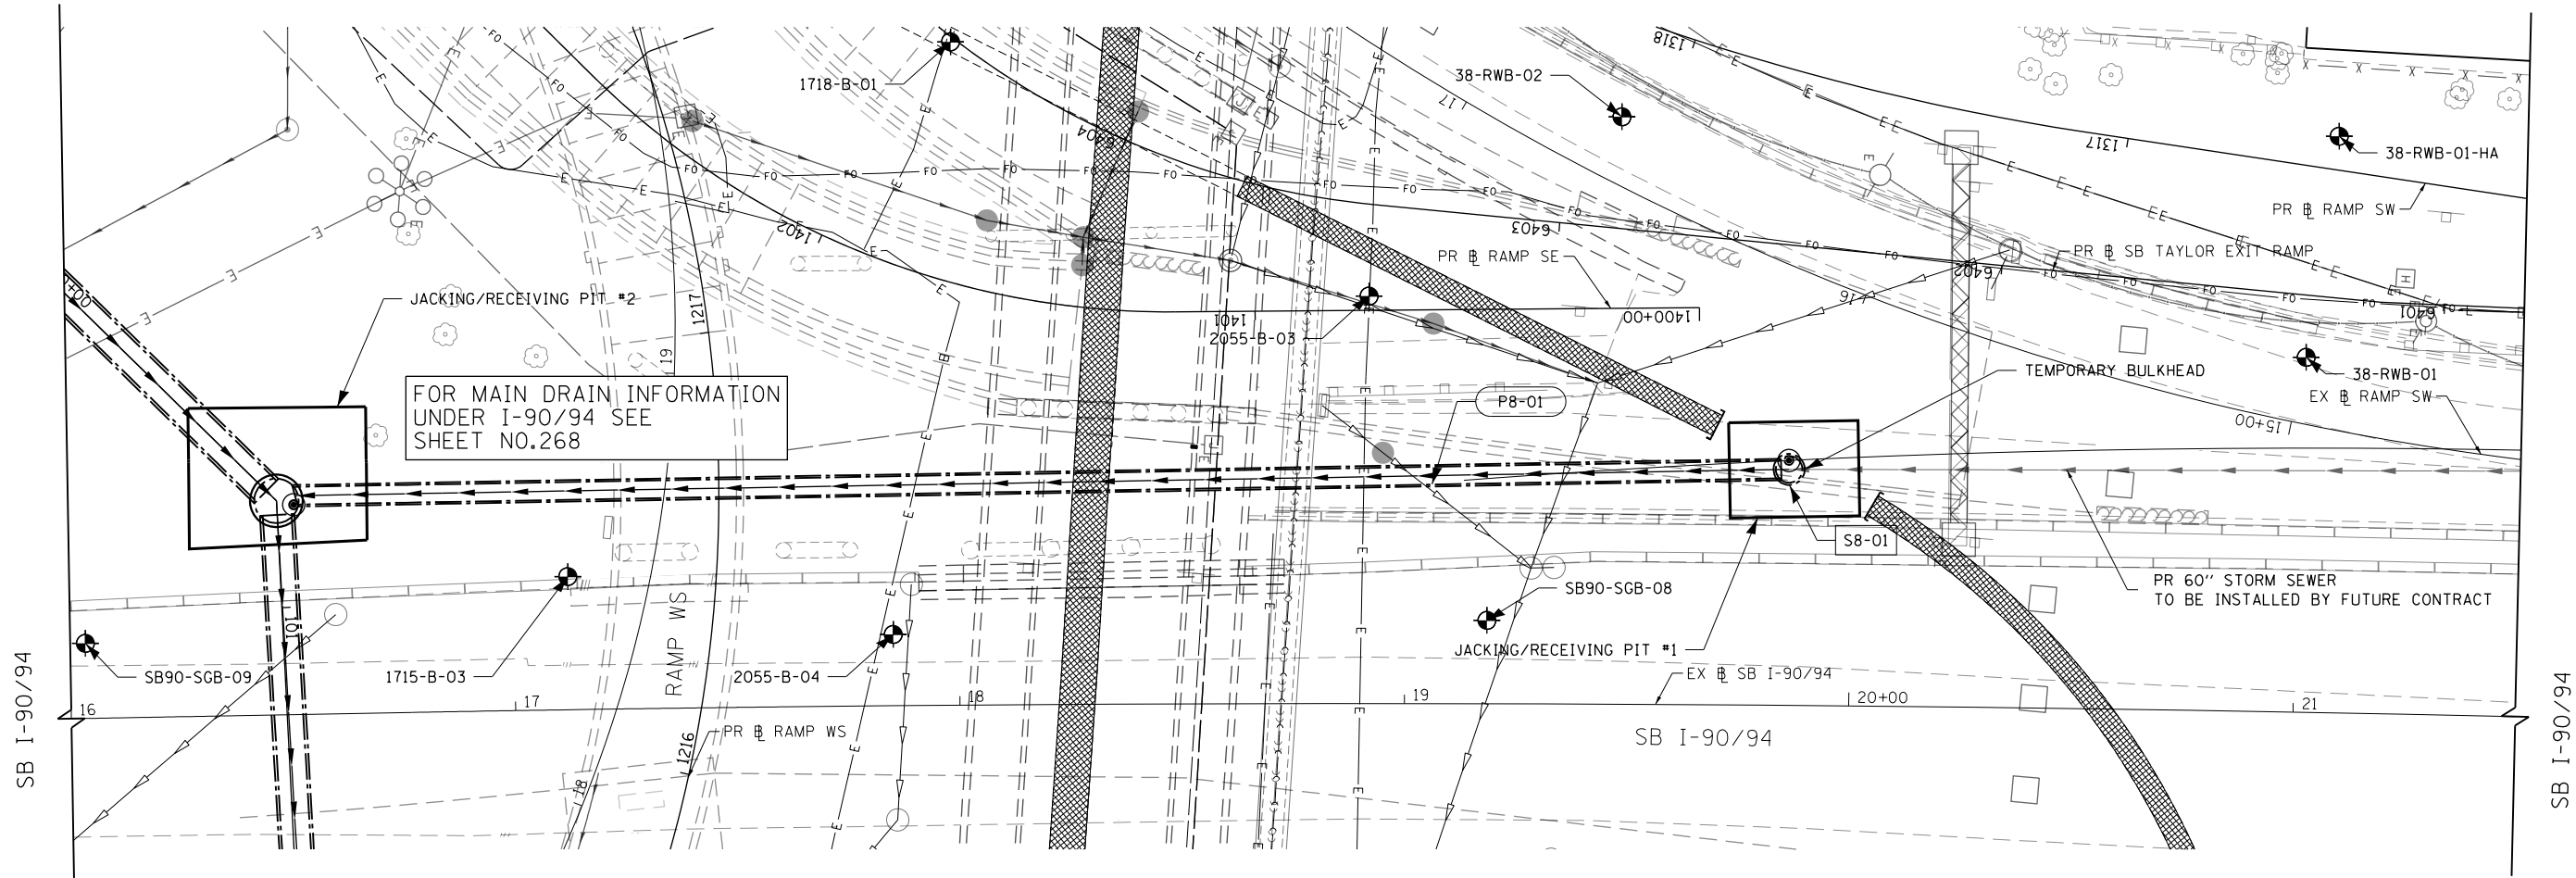


LEGEND



- | | | | |
|--|---|--|----------------------|
| | EXISTING MANHOLE | | PROPOSED MANHOLE |
| | EXISTING CATCH BASIN | | PROPOSED CATCH BASIN |
| | EXISTING INLET | | PROPOSED INLET |
| | BRIDGE SCUPPER (SEE STRUCTURAL PLANS) | | |
| | MANHOLE TO BE INSTALLED BY OTHERS | | |
| | CATCH BASIN TO BE INSTALLED BY OTHERS | | |
| | INLET TO BE INSTALLED BY OTHERS | | |
| | STORM SEWER TO BE INSTALLED BY OTHERS | | |
| | STORM SEWER TO BE INSTALLED BY OTHERS (60X93) | | |
| | PROPOSED STORM SEWER | | |

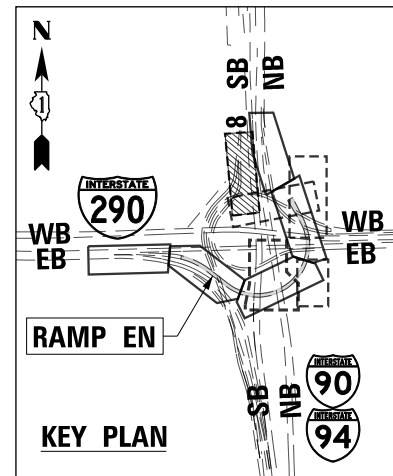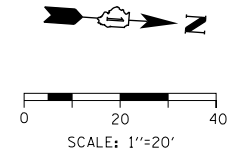

	D:\61779-SHT-Drain-08.dgn			DESIGNED - MRC	REVISED -	STATE OF ILLINOIS DEPARTMENT OF TRANSPORTATION	PROPOSED DRAINAGE AND UTILITIES PLAN			F.A.I. RTE.	SECTION	COUNTY	TOTAL SHEETS	SHEET NO.
	USER NAME = mkwilson			DRAWN - MRC	REVISED -		SCALE: 1"=20'			90/94/290	2014-005R&B	COOK	888	269
	PLOT SCALE = 40.0000' / in.			CHECKED - JMG	REVISED -		SHEET 8 OF 10 SHEETS			CONTRACT NO. 60X79				
	PLOT DATE = 7/30/2018			DATE - 7-30-2018	REVISED -		STA. 16+00 TO STA. 21+50			ILLINOIS FED. AID PROJECT				

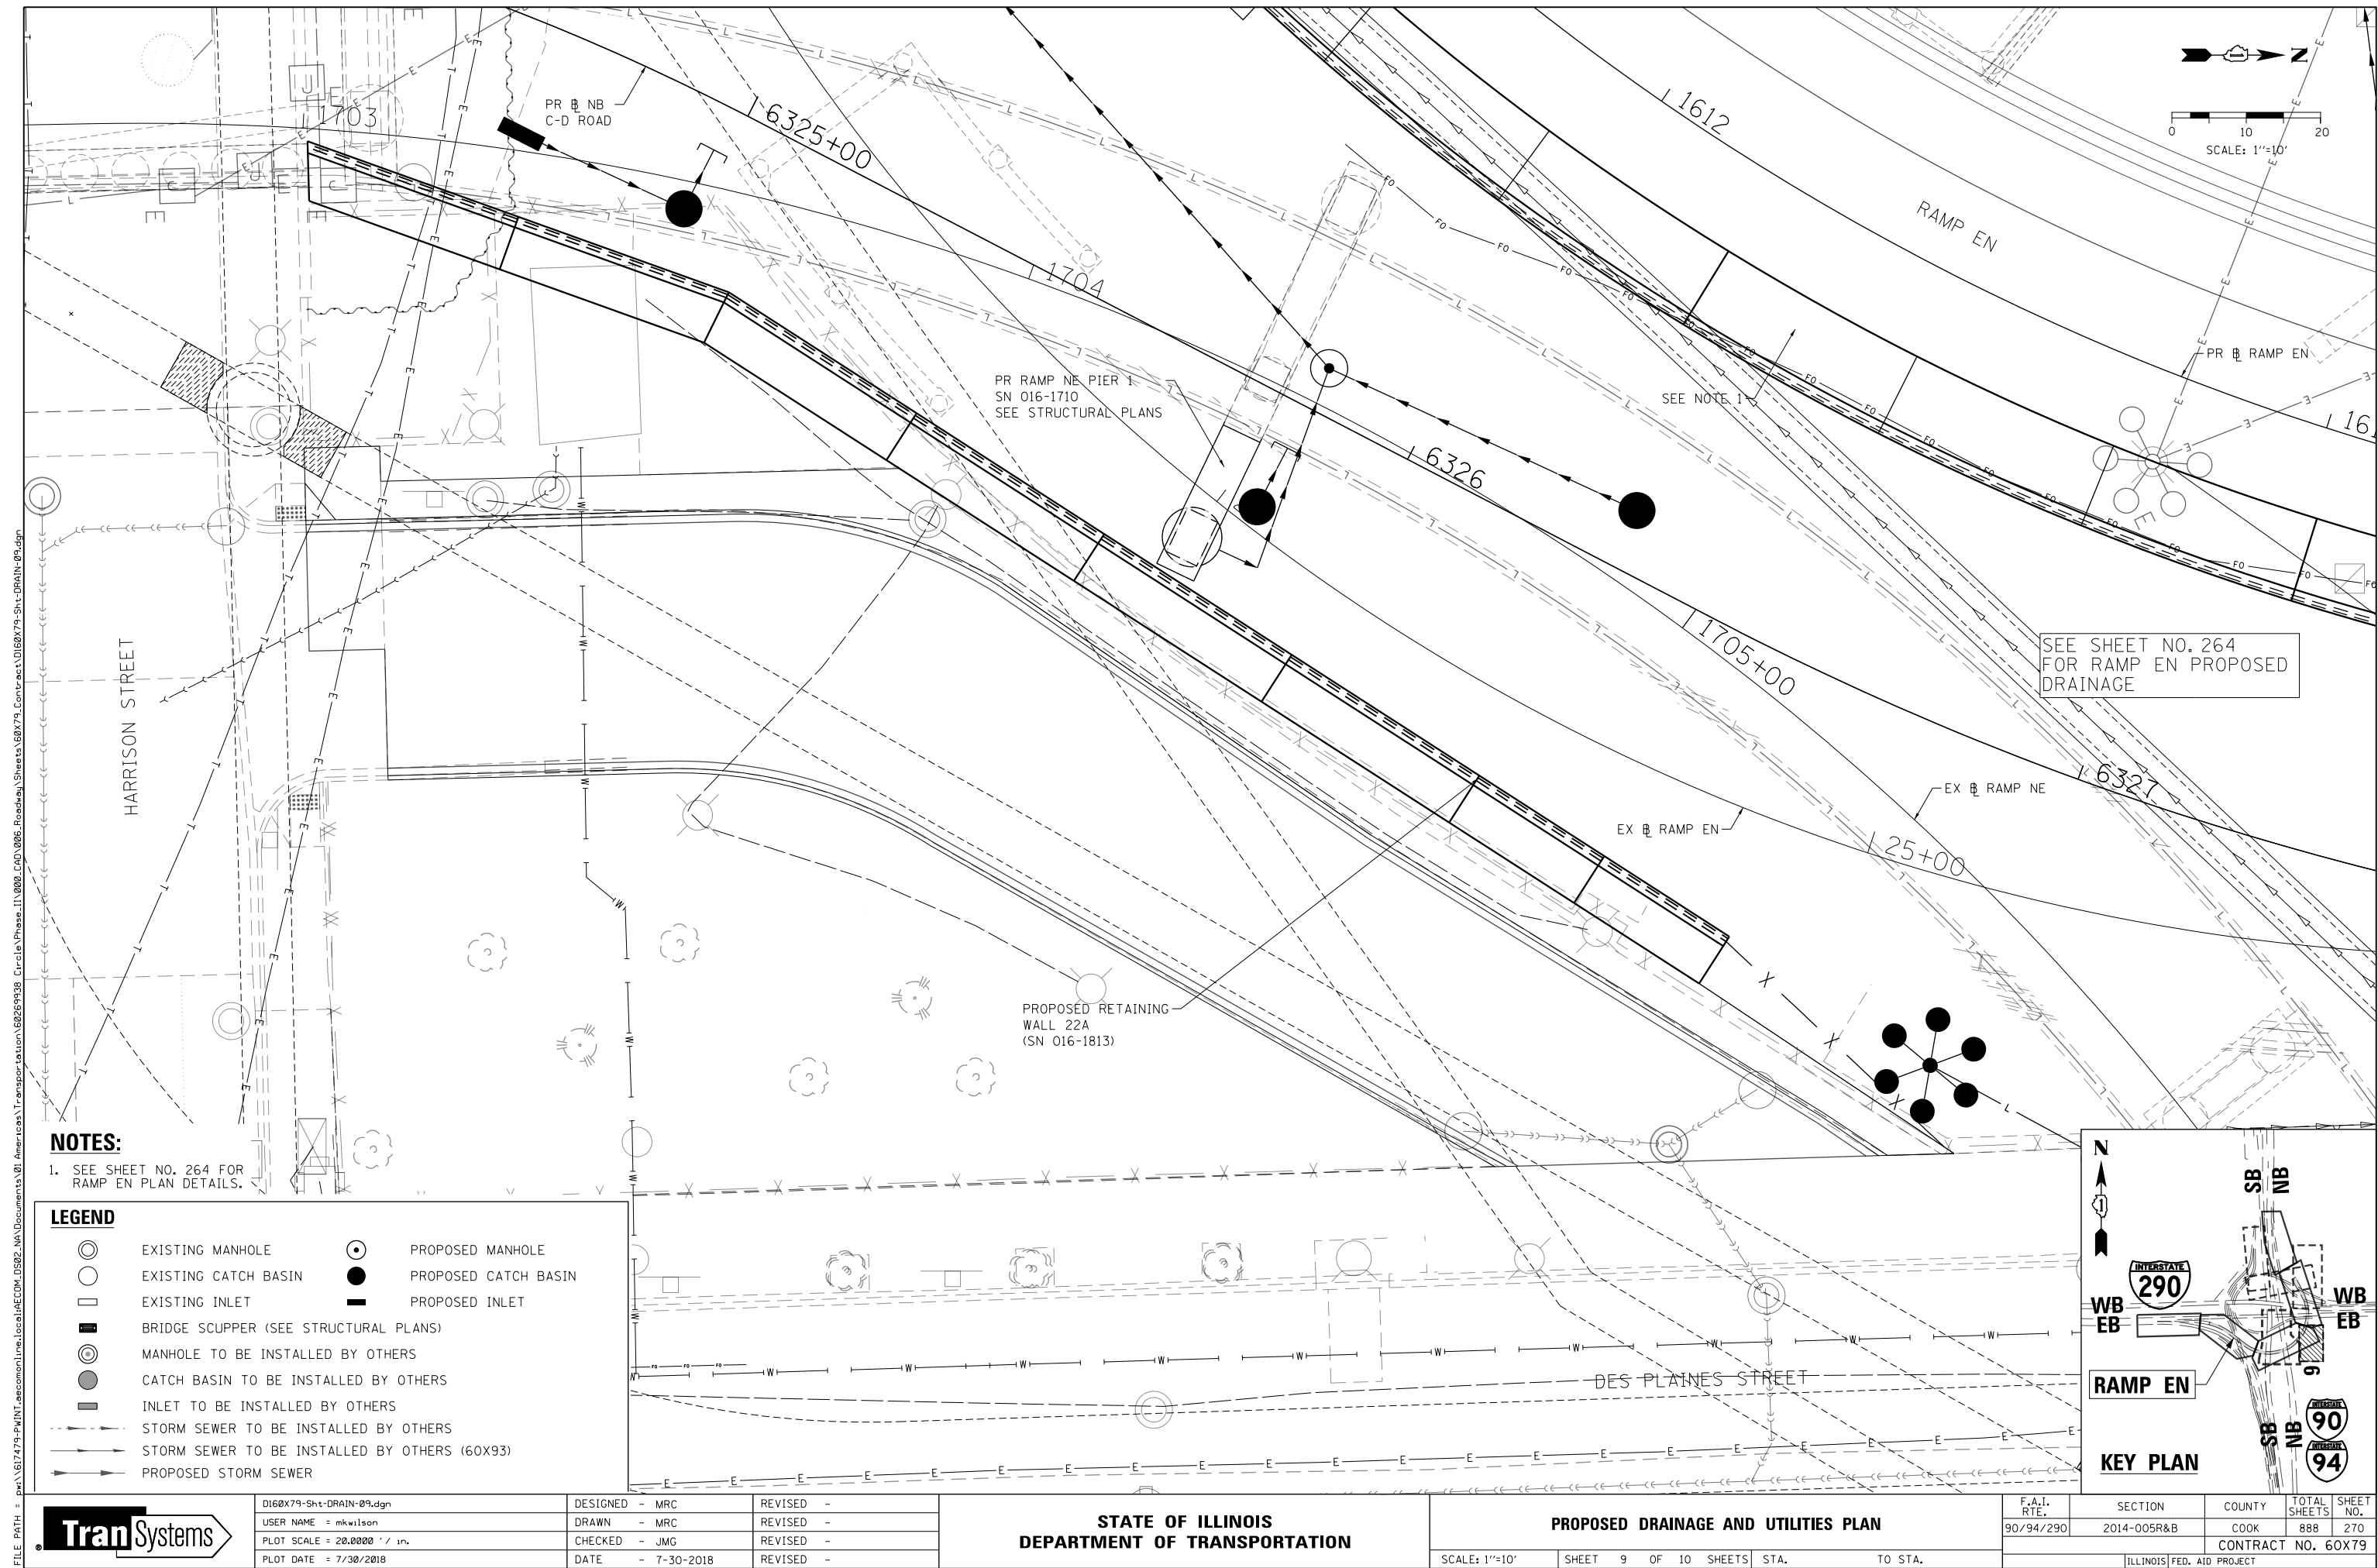

FILE PATH = p:\617479-PWNT\ascom\line\local\IACOM_D502_MW\Documents\01_Americas\Transportation\60269938_Circle\Phase_1\1000_CAD\005_Roadway\Sheets\60X79_Contract\0160X79-Sht-DRAIN-10.dgn

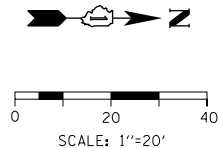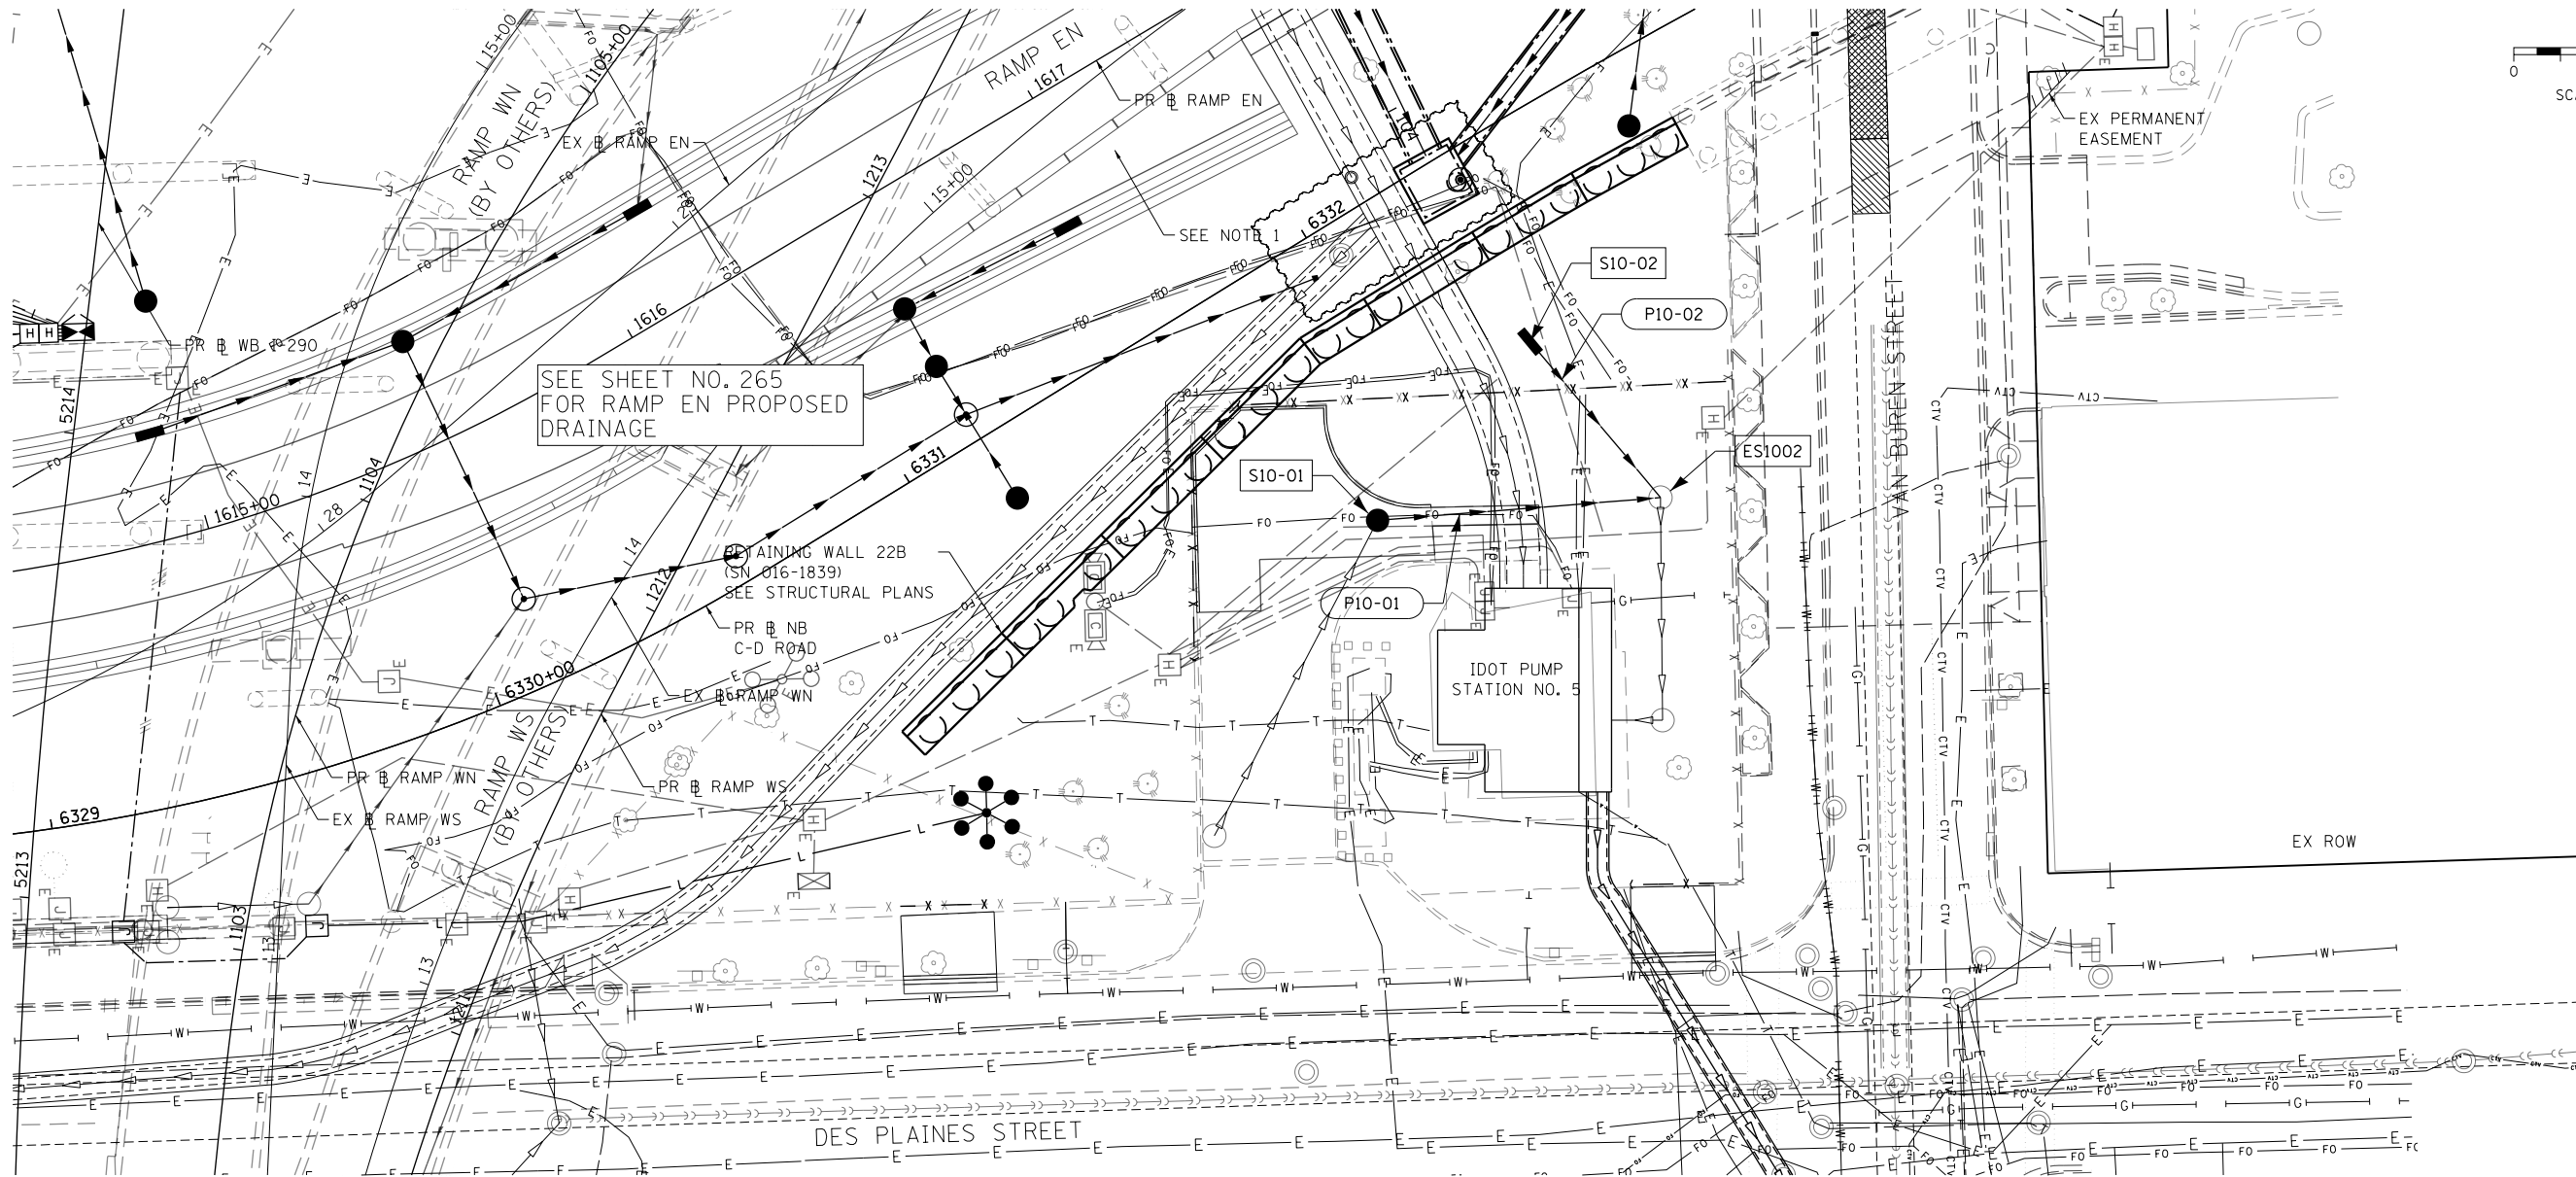


LEGEND

- | | | | |
|--|---|--|----------------------|
| | EXISTING MANHOLE | | PROPOSED MANHOLE |
| | EXISTING CATCH BASIN | | PROPOSED CATCH BASIN |
| | EXISTING INLET | | PROPOSED INLET |
| | BRIDGE SCUPPER (SEE STRUCTURAL PLANS) | | |
| | MANHOLE TO BE INSTALLED BY OTHERS | | |
| | CATCH BASIN TO BE INSTALLED BY OTHERS | | |
| | INLET TO BE INSTALLED BY OTHERS | | |
| | STORM SEWER TO BE INSTALLED BY OTHERS | | |
| | STORM SEWER TO BE INSTALLED BY OTHERS (60X93) | | |
| | PROPOSED STORM SEWER | | |

NOTES:

1. SEE SHEET NO. 265 FOR RAMP EN PLAN DETAILS.

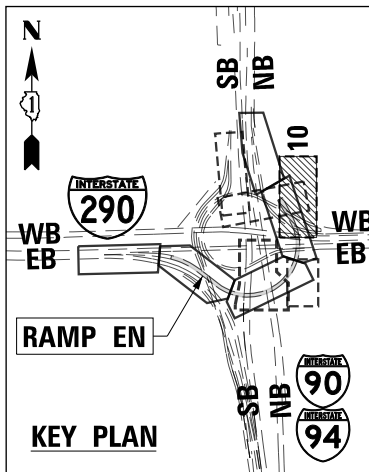

D160X79-Sht-DRAIN-10.dgn
USER NAME = mkwilson
PLOT SCALE = 40.0017' / in.
PLOT DATE = 7/30/2018

DESIGNED - MRC
DRAWN - MRC
CHECKED - JMG
DATE - 7-30-2018

REVISED -
REVISED -
REVISED -
REVISED -

**STATE OF ILLINOIS
DEPARTMENT OF TRANSPORTATION**


PROPOSED DRAINAGE AND UTILITIES PLAN

SCALE: 1"=20' SHEET 10 OF 10 SHEETS STA. TO STA.

F.A.I. RTE.	SECTION	COUNTY	TOTAL SHEETS	SHEET NO.
90/94/290	2014-005R&B	COOK	888	271
CONTRACT NO. 60X79				
ILLINOIS FED. AID PROJECT				


PLAN	SURVEYED	BY	DATE
	PLOTTED		
	ALIGNED		
	CHECKED		
	CADD FILE NAME		
NOTE BOOK NO.			

PROFILE	SURVEYED	BY	DATE
	PLOTTED		
	GRADES CHECKED		
	STRUCTURE NOT AT THIS CHKD		
NOTE BOOK NO.			

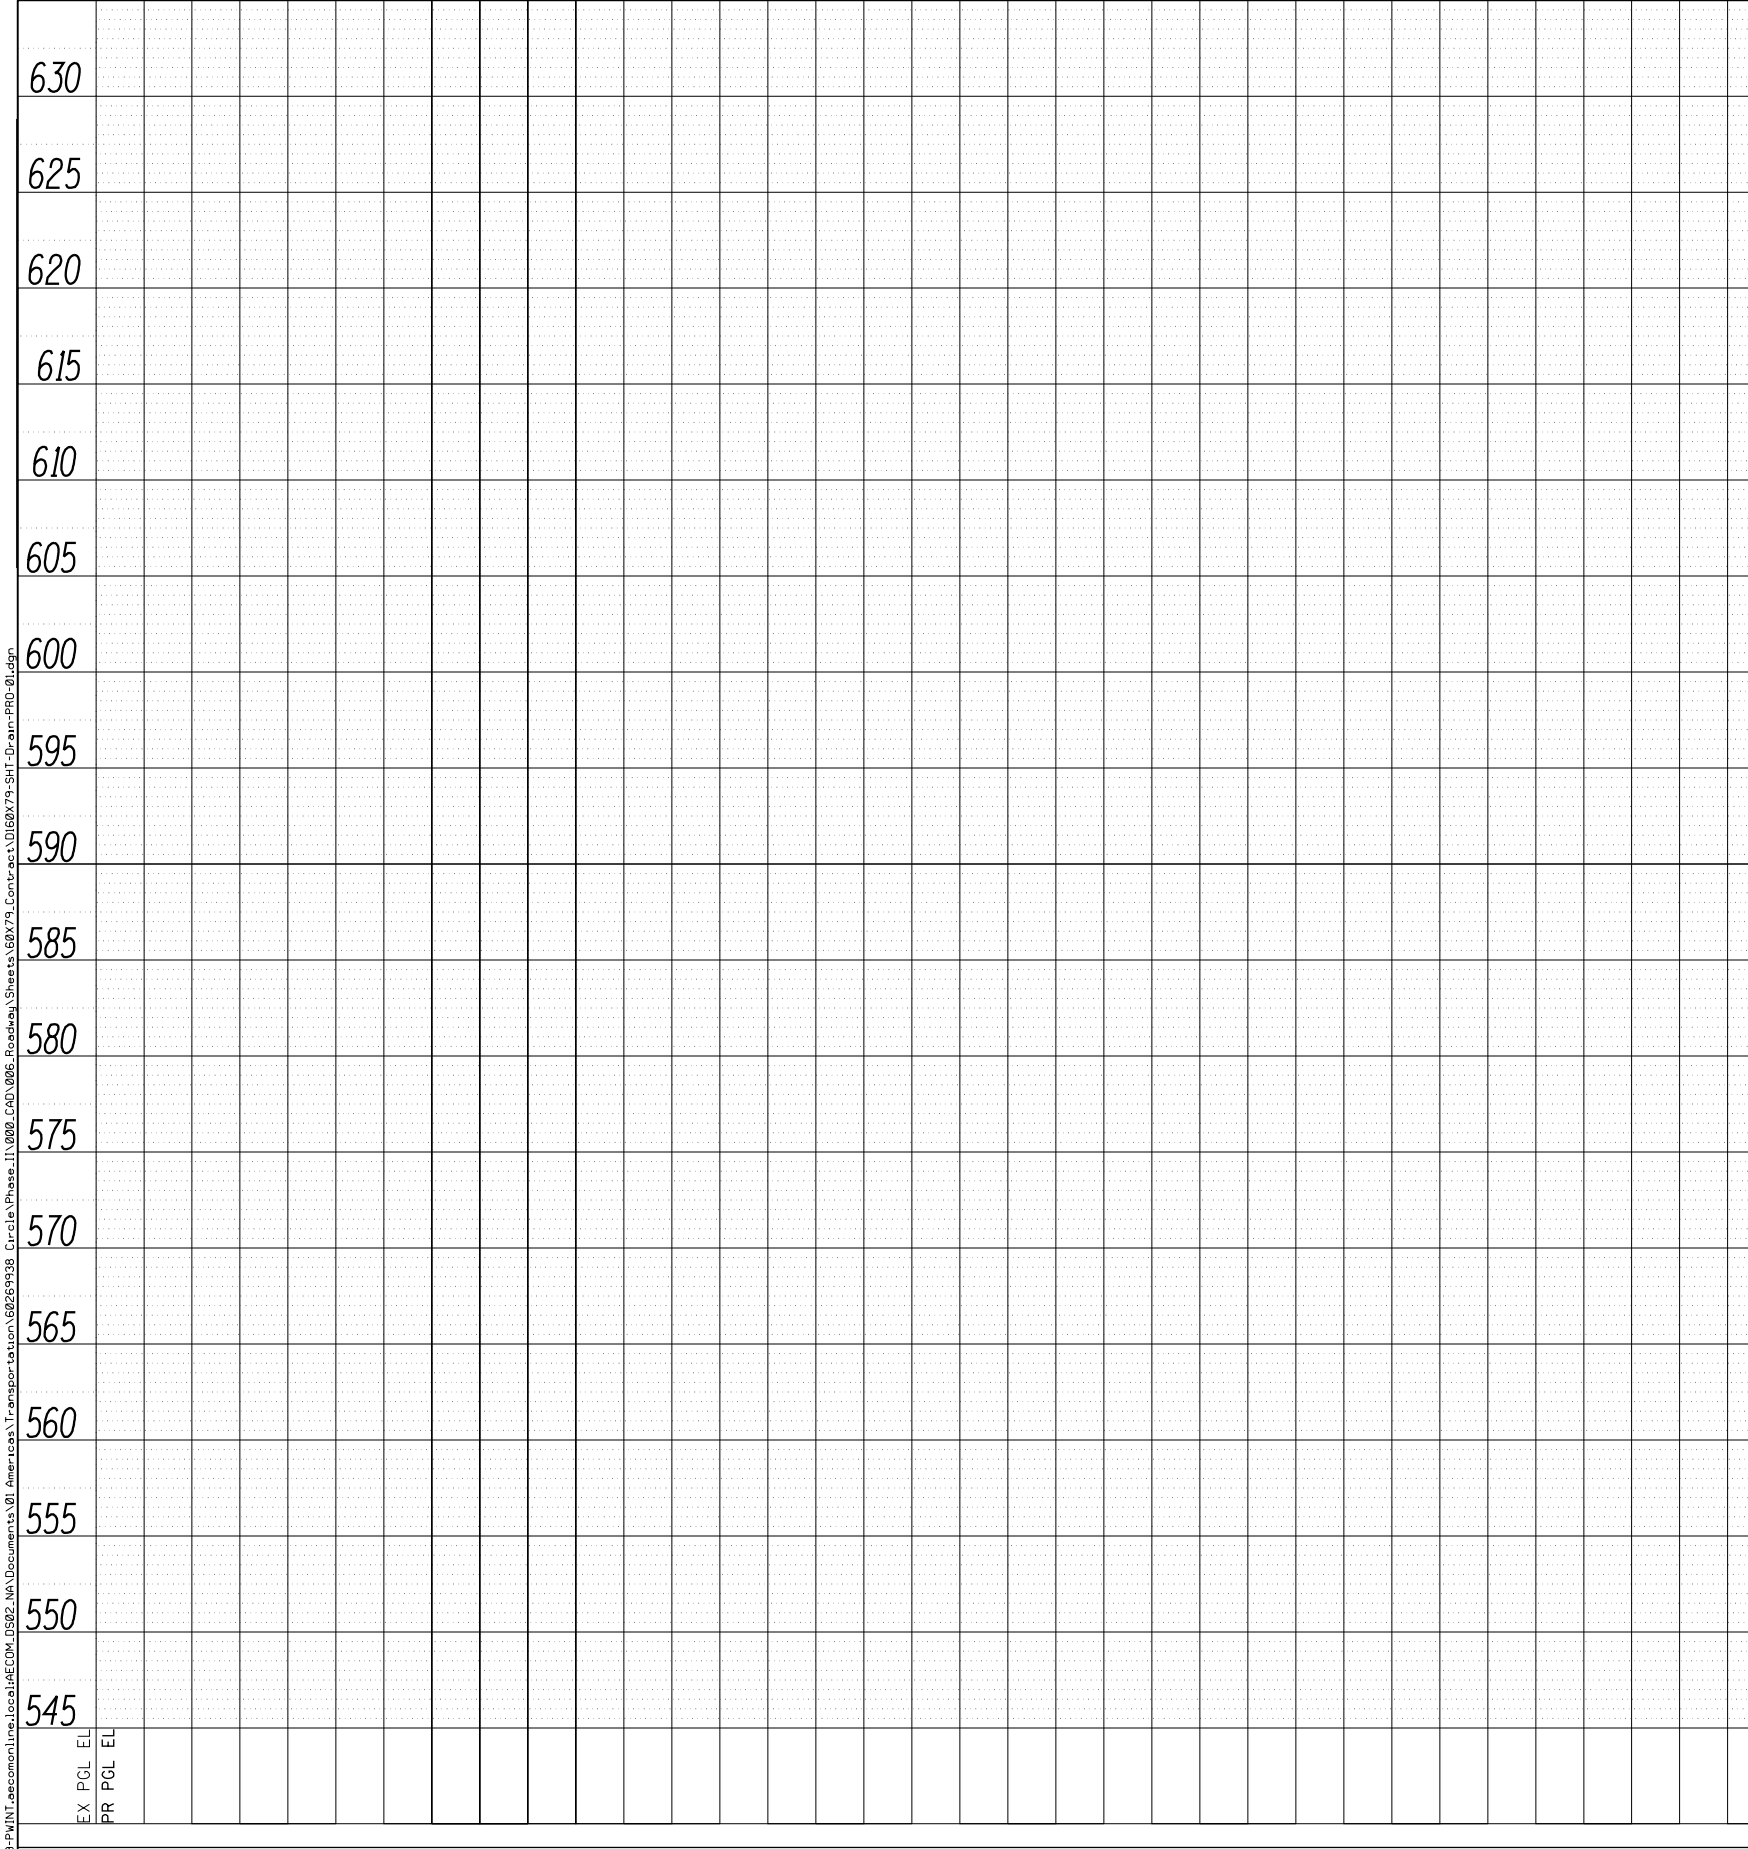

PLAN		BY		DATE
NOTE BOOK NO. _____	SURVEYED _____			
	PLOTTED _____			
	ALIGNMENT CHECKED _____			
	RT. OF WAY CHECKED _____			
	CADD FILE NAME _____			

PROFILE		BY		DATE	
NOTE BOOK NO. _____	SURVEYED _____				
	PLOTTED _____				
	GRADES CHECKED _____				
	B.M. NOTED _____				
	STRUCTURE NOTAT'NS CHK'D _____				

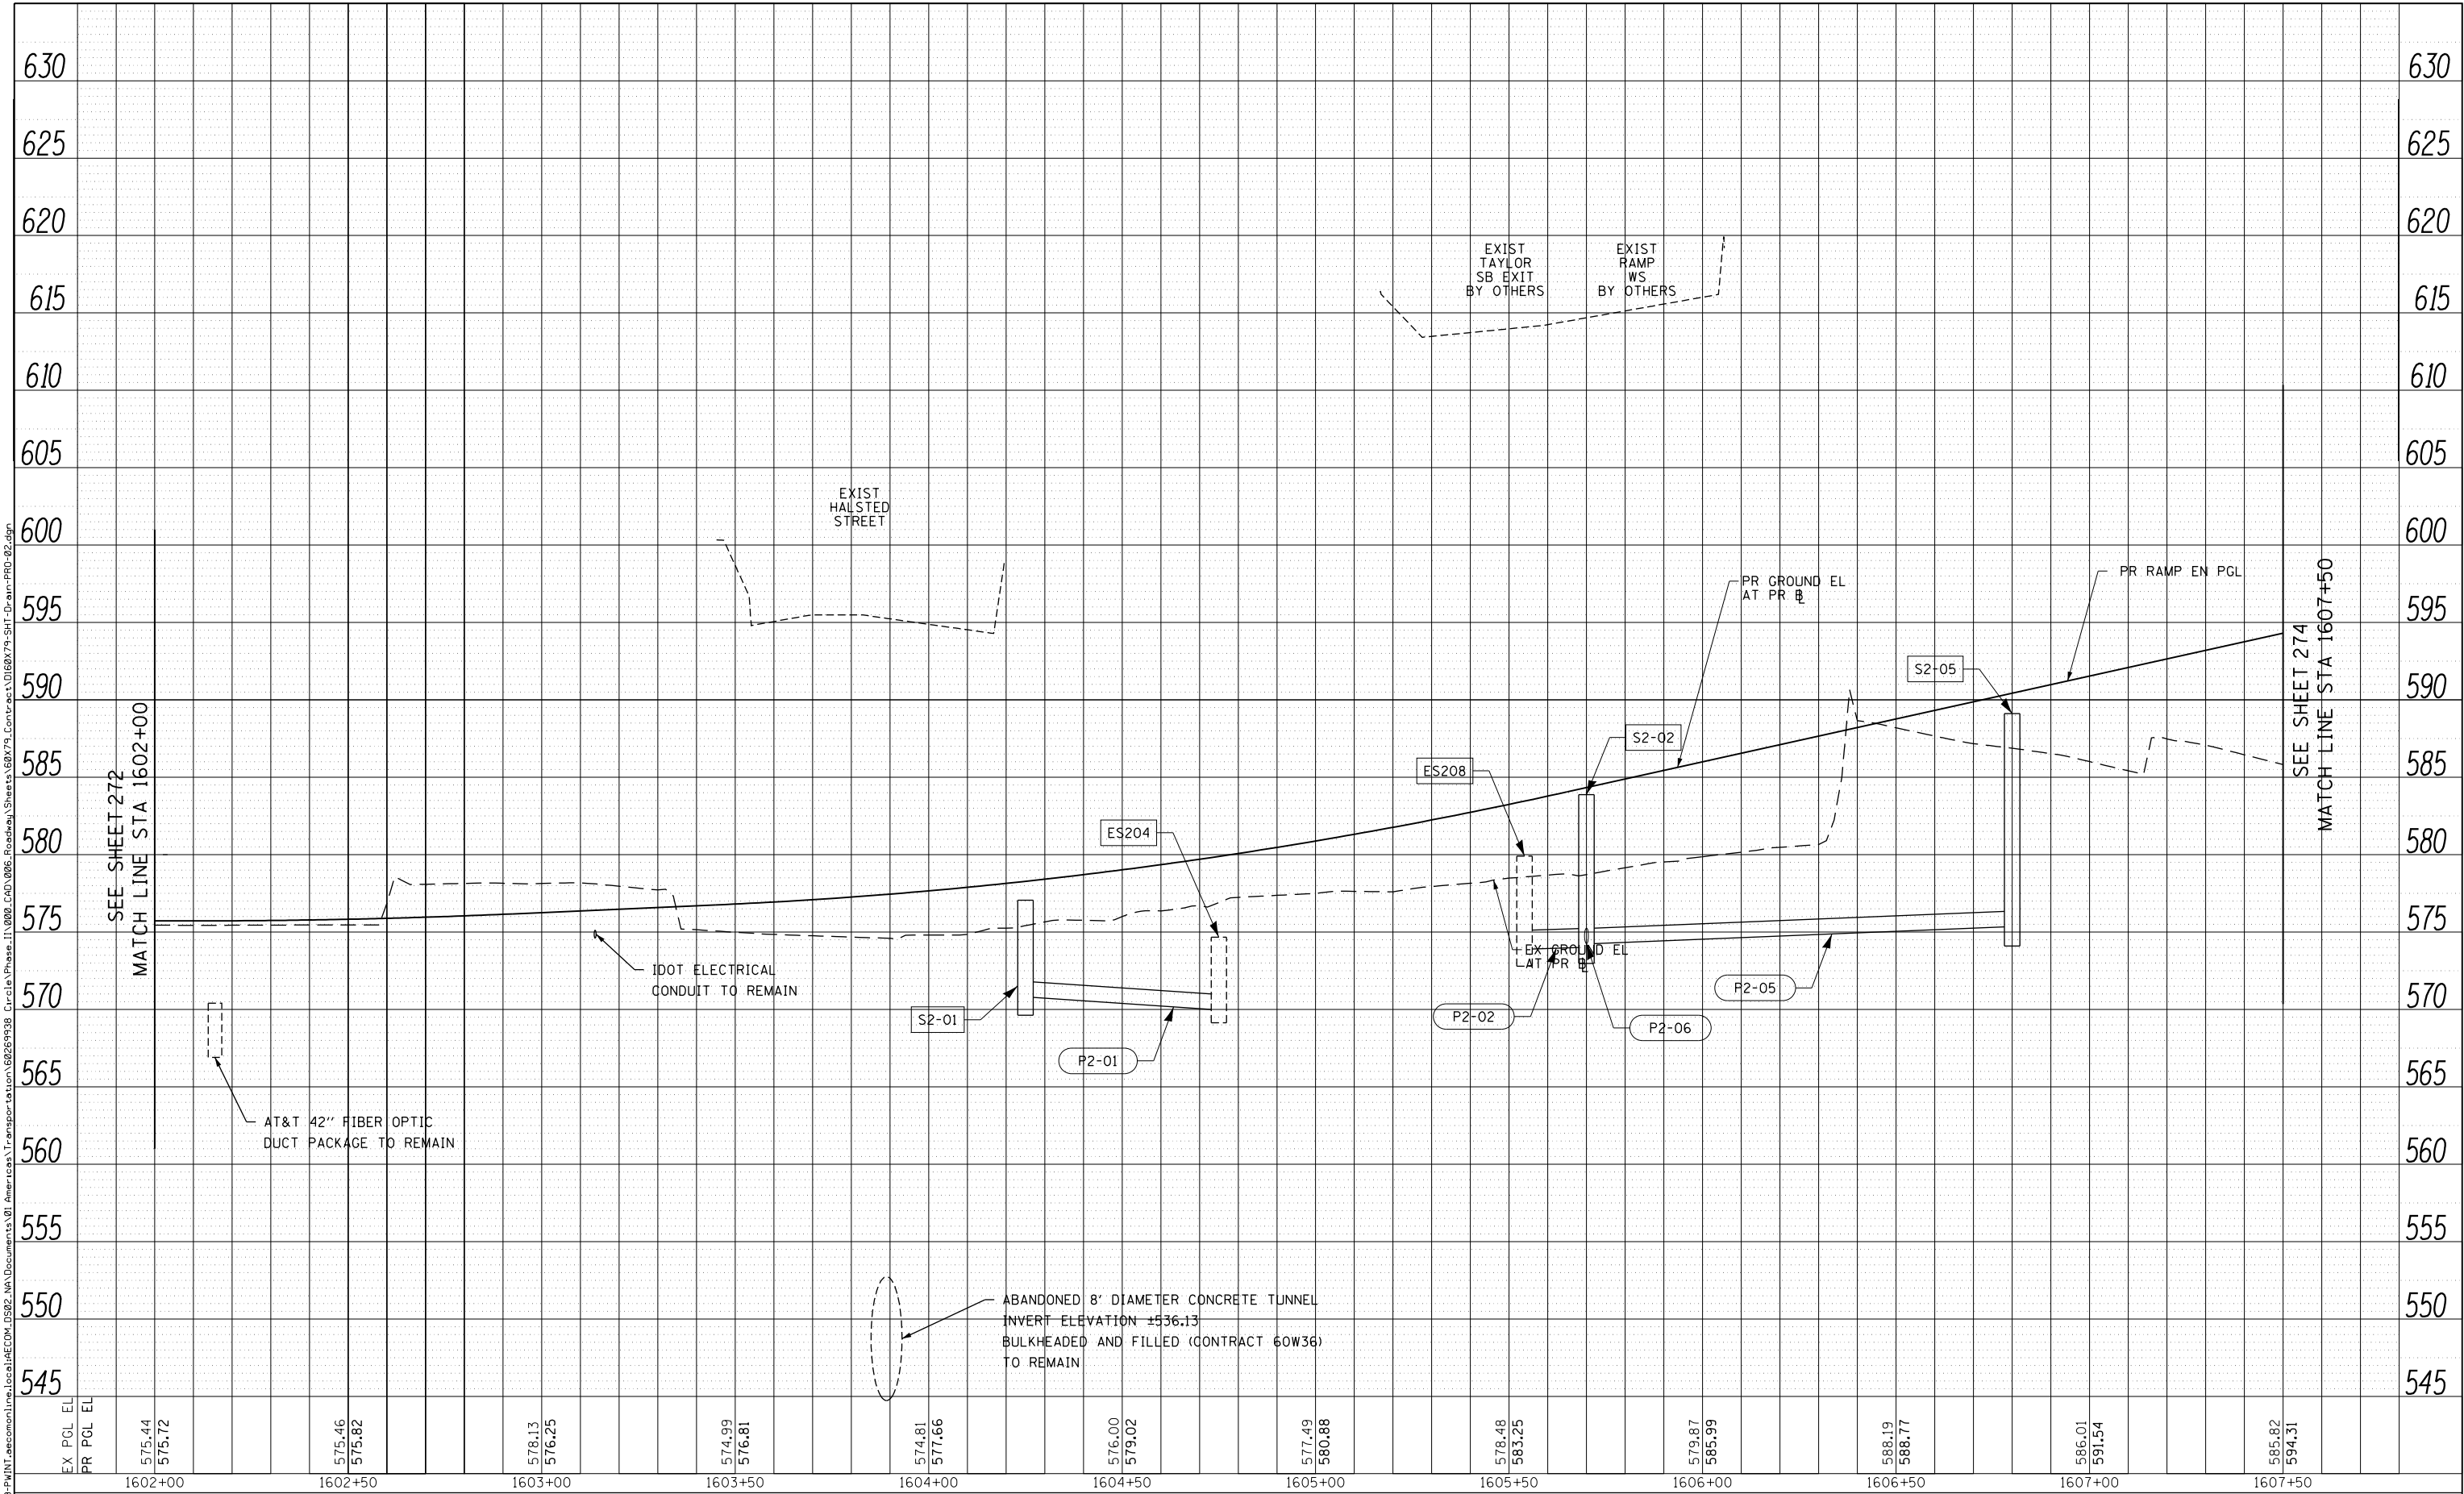

FILE PATH = p:\61779-P\NT\rescom\line\local\BECM_0502_MW\Documents\01 America's Transportation\60269438 Circle Phase 1\2008 CAD\006 Roadway\Sheets\60X79-SHT-Drain-PRO-02.dgn				DESIGNED - MRC				REVISED -				F.A.I. RTE. 90/94/290				SECTION 2014-005R&B				COUNTY COOK				TOTAL SHEETS 888				SHEET NO. 273			
USER NAME = mkwilson				DRAWN - MRC				REVISED -																							
PLOT SCALE = 40.0000' / in.				CHECKED - JMG				REVISED -																							
PLOT DATE = 7/30/2018				DATE - 7-30-2018				REVISED -																							

STATE OF ILLINOIS
DEPARTMENT OF TRANSPORTATION


DRAINAGE AND UTILITIES PROFILE
RAMP EN

SCALE: 1"=20' SHEET 2 OF 11 SHEETS STA.1602+00 TO STA.1607+50


ILLINOIS FED. AID PROJECT

PLAN	SURVEYED	BY	DATE
NOTE BOOK NO.	PLOTTED		
CADD FILE NAME	CHECKED		

PROFILE	SURVEYED	BY	DATE
NOTE BOOK NO.	PLOTTED		
STRUCTURE NOTATION CHKD	CHECKED		

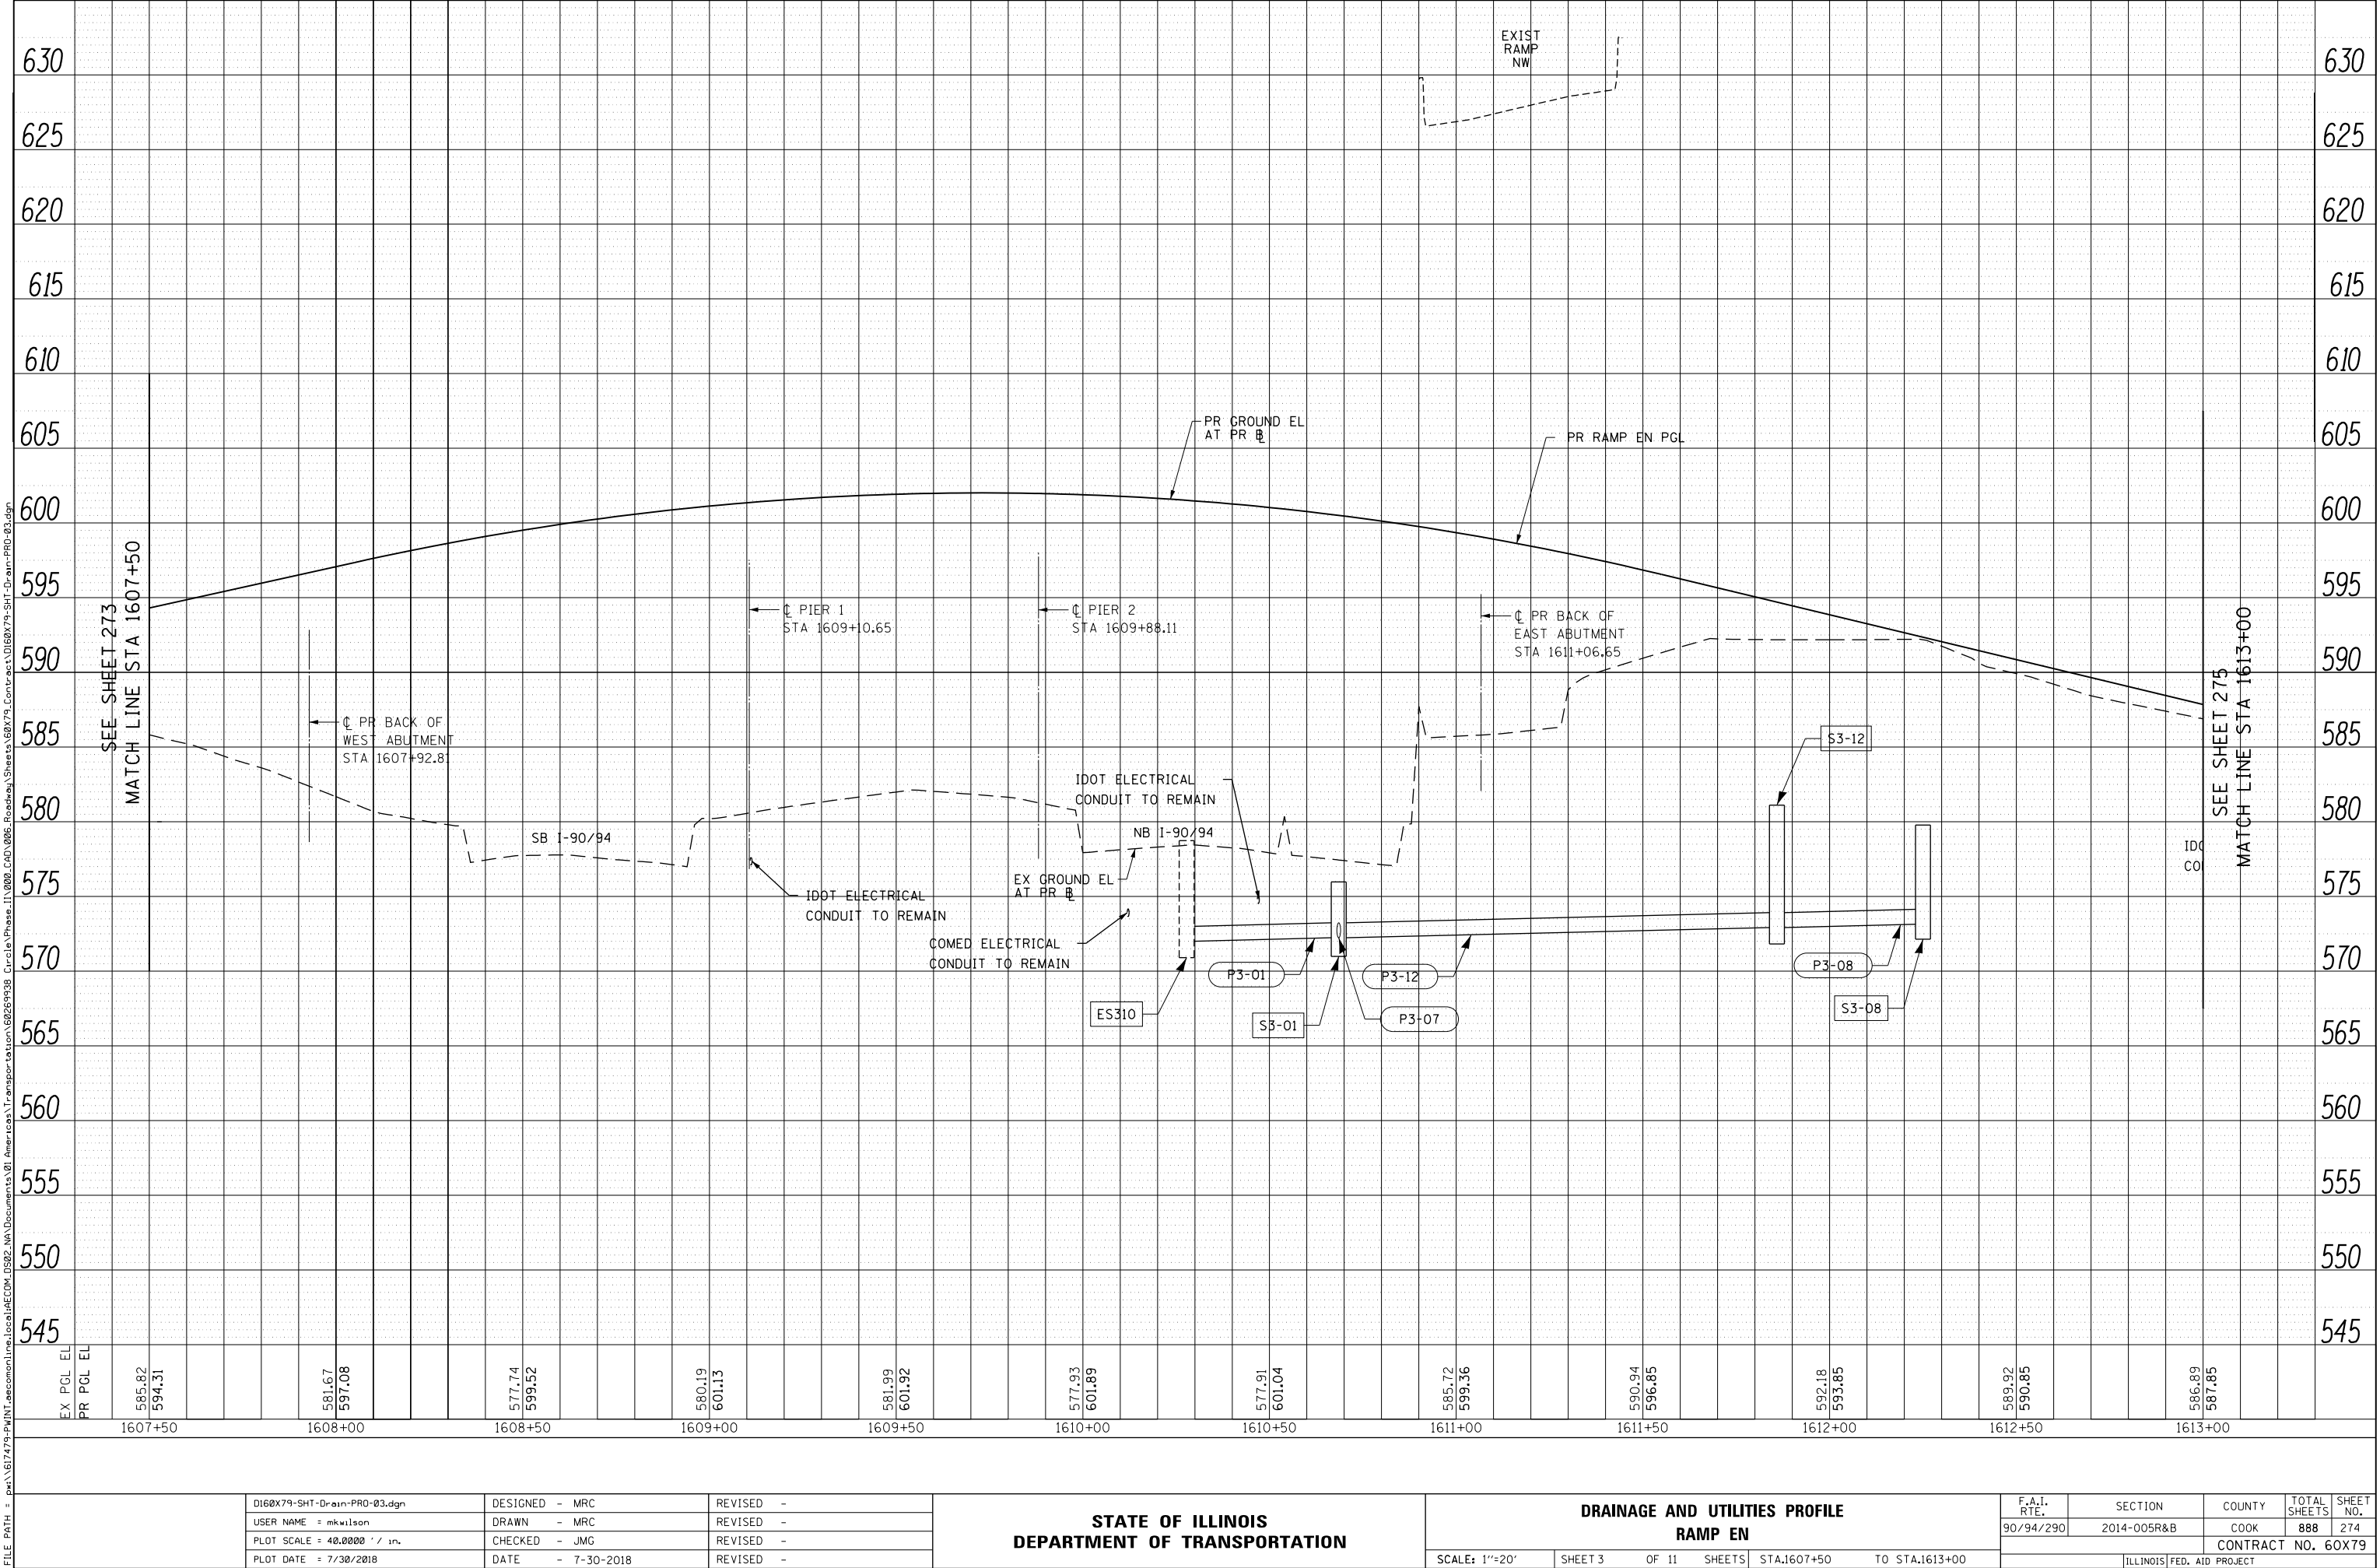

PROFILE	SURVEYED _____	BY _____	DATE _____
	PLOTTED _____		
NOTE BOOK _____	GRADES CHECKED _____		
	B.M. NOTED _____		
NO. _____	STRUCTURE NOTAT'NS CHKD _____		

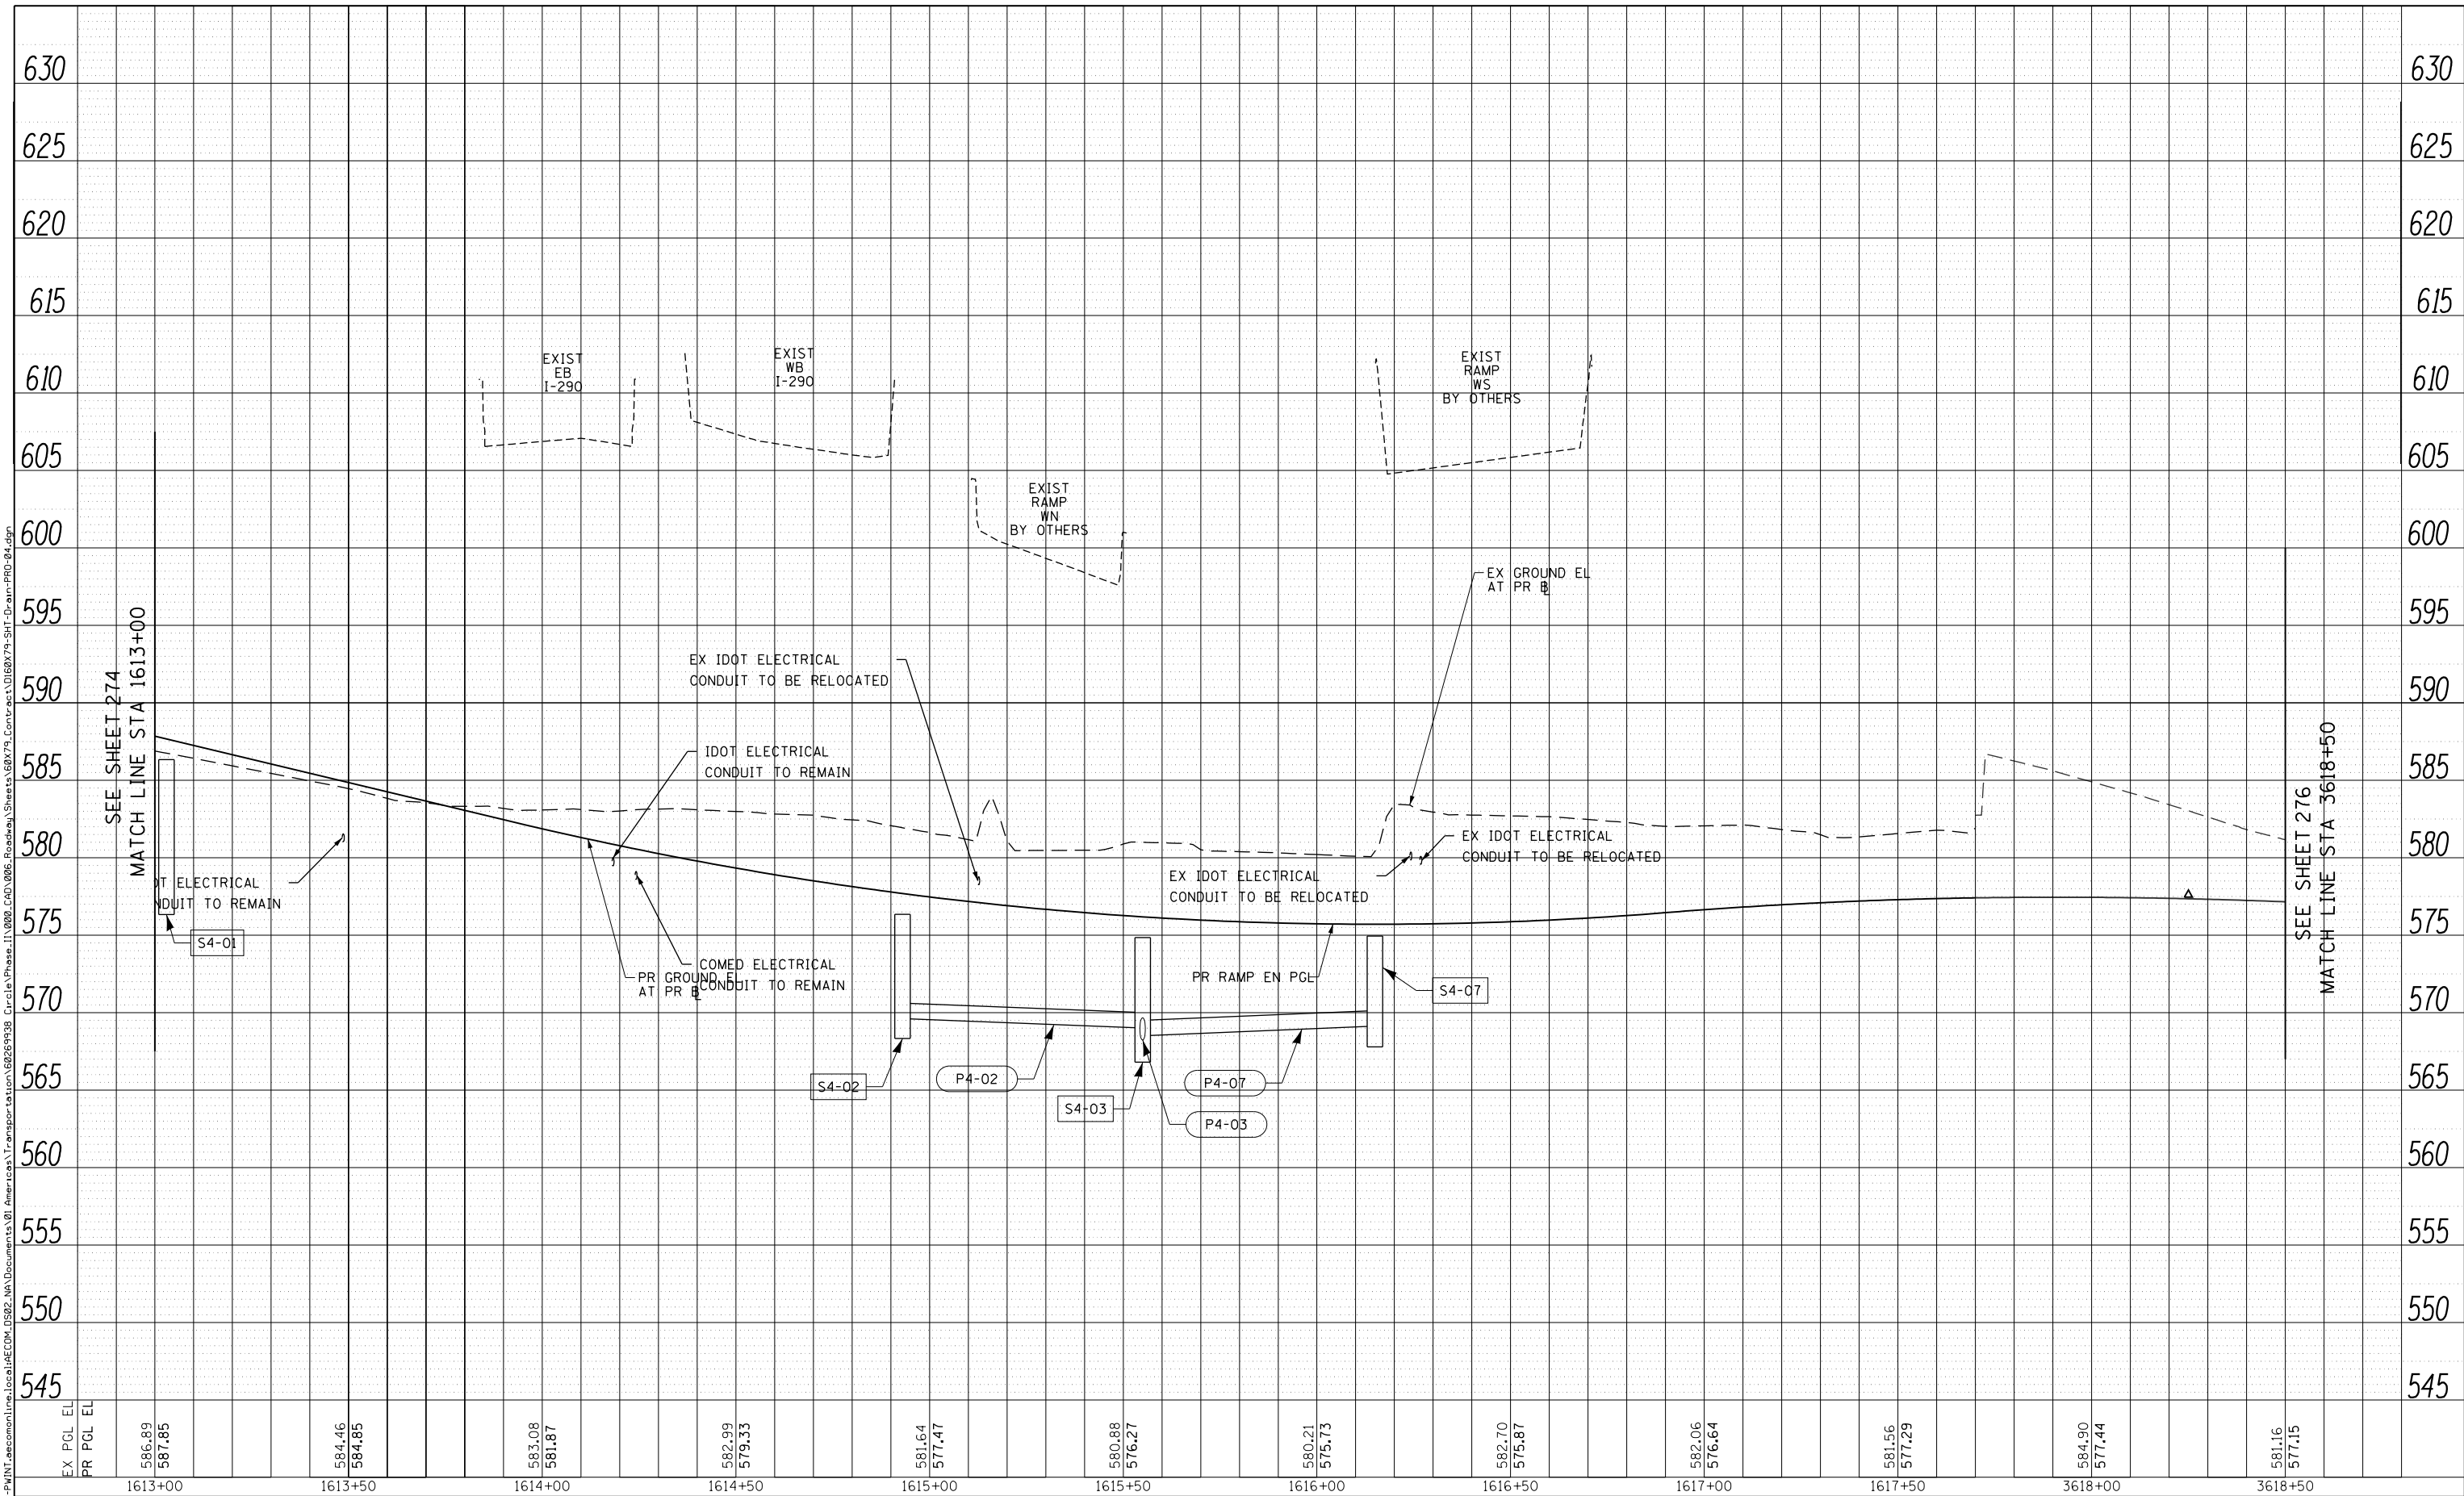

D:\60X79-SHT-Drain-PRO-04.dgn	DESIGNED - MRC	REVISED -
USER NAME = mkwilson	DRAWN - MRC	REVISED -
PLOT SCALE = 40.0000' / in.	CHECKED - JMG	REVISED -
PLOT DATE = 7/30/2018	DATE - 7-30-2018	REVISED -

**STATE OF ILLINOIS
DEPARTMENT OF TRANSPORTATION**


DRAINAGE AND UTILITIES PROFILE RAMP EN

SCALE: 1"=20'	SHEET 4	OF 11	SHEETS	STA.1613+00	TO STA.3618+50
---------------	---------	-------	--------	-------------	----------------

F.A.I. RTE.	SECTION	COUNTY	TOTAL SHEETS	SHEET NO.
90/94/290	2014-005R&B	COOK	888	275
		CONTRACT NO. 60X79		
ILLINOIS		FED. AID PROJECT		


PLAN	SURVEYED	BY	DATE
NO.	PLOTTED		
	CHECKED		
	FILE NAME		

PROFILE	SURVEYED	BY	DATE
NO.	PLOTTED		
	CHECKED		
	NOTATION		

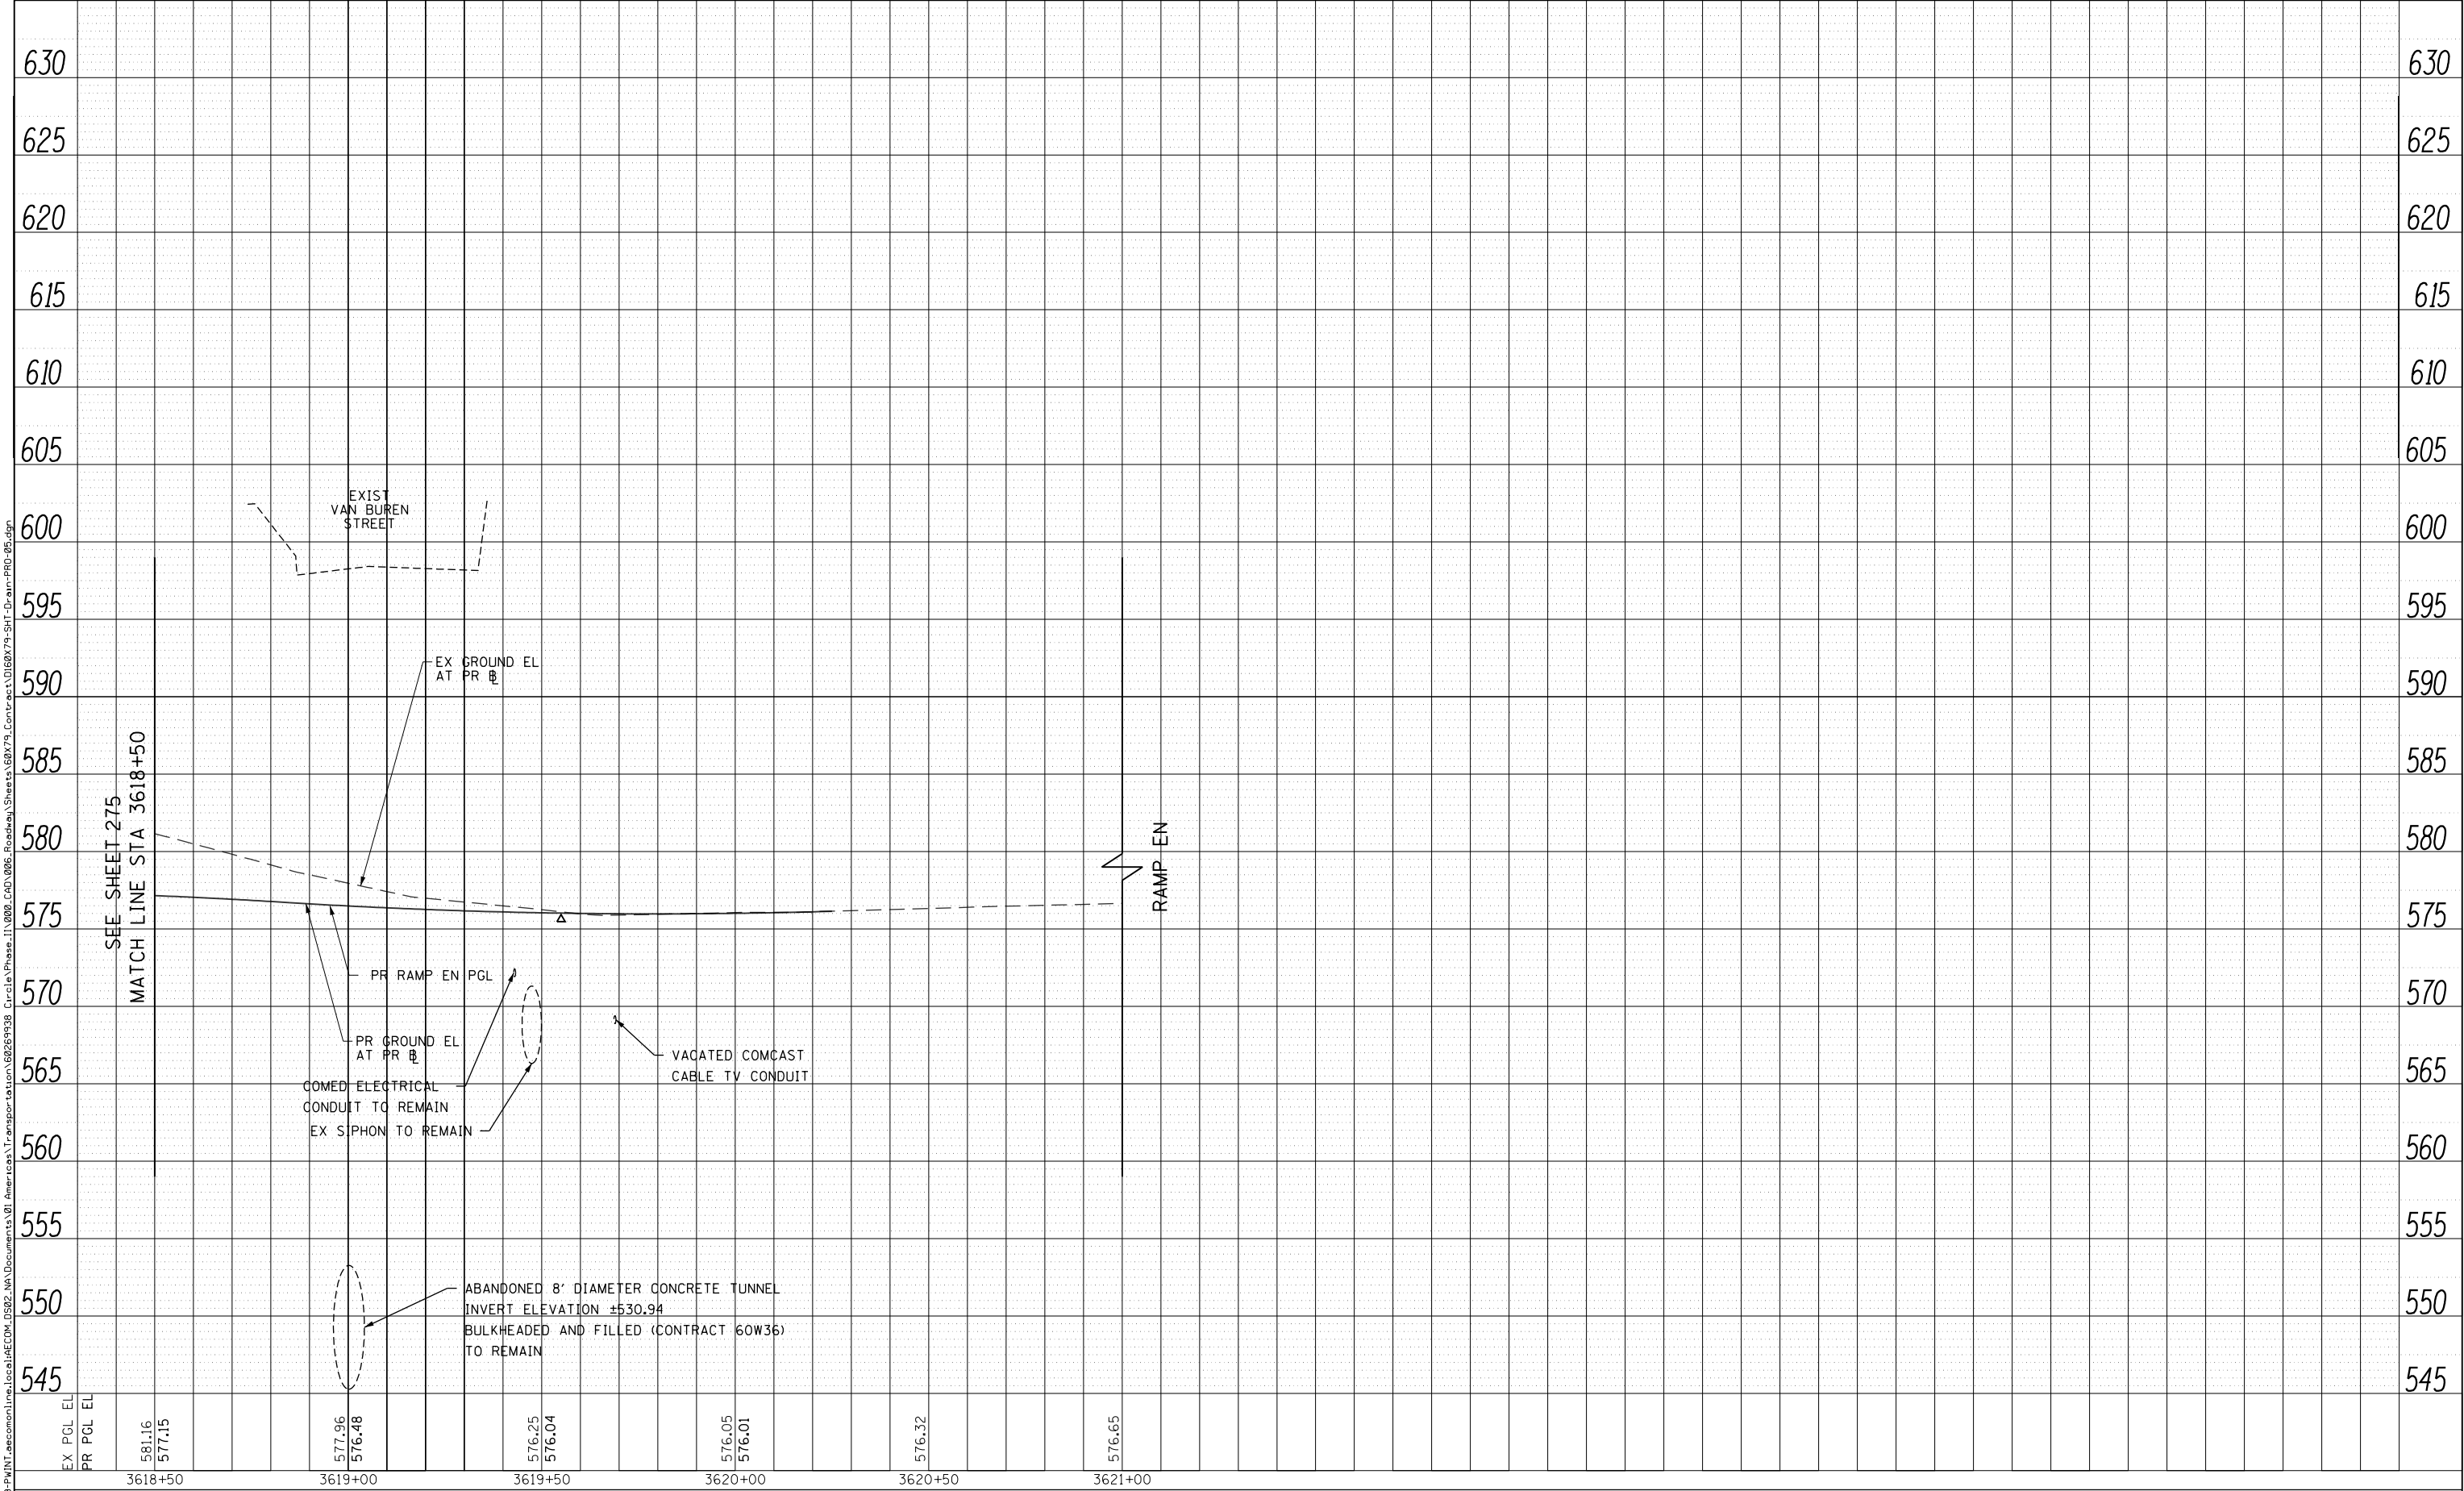


PLAN	SURVEYED	BY	DATE
NOTE BOOK NO.	PLOTTED		
	CHECKED		
	FILE NAME		

PROFILE	SURVEYED	BY	DATE
NOTE BOOK NO.	GRADES CHECKED		
	STRUCTURE		
	NOT AT THIS CHKD		

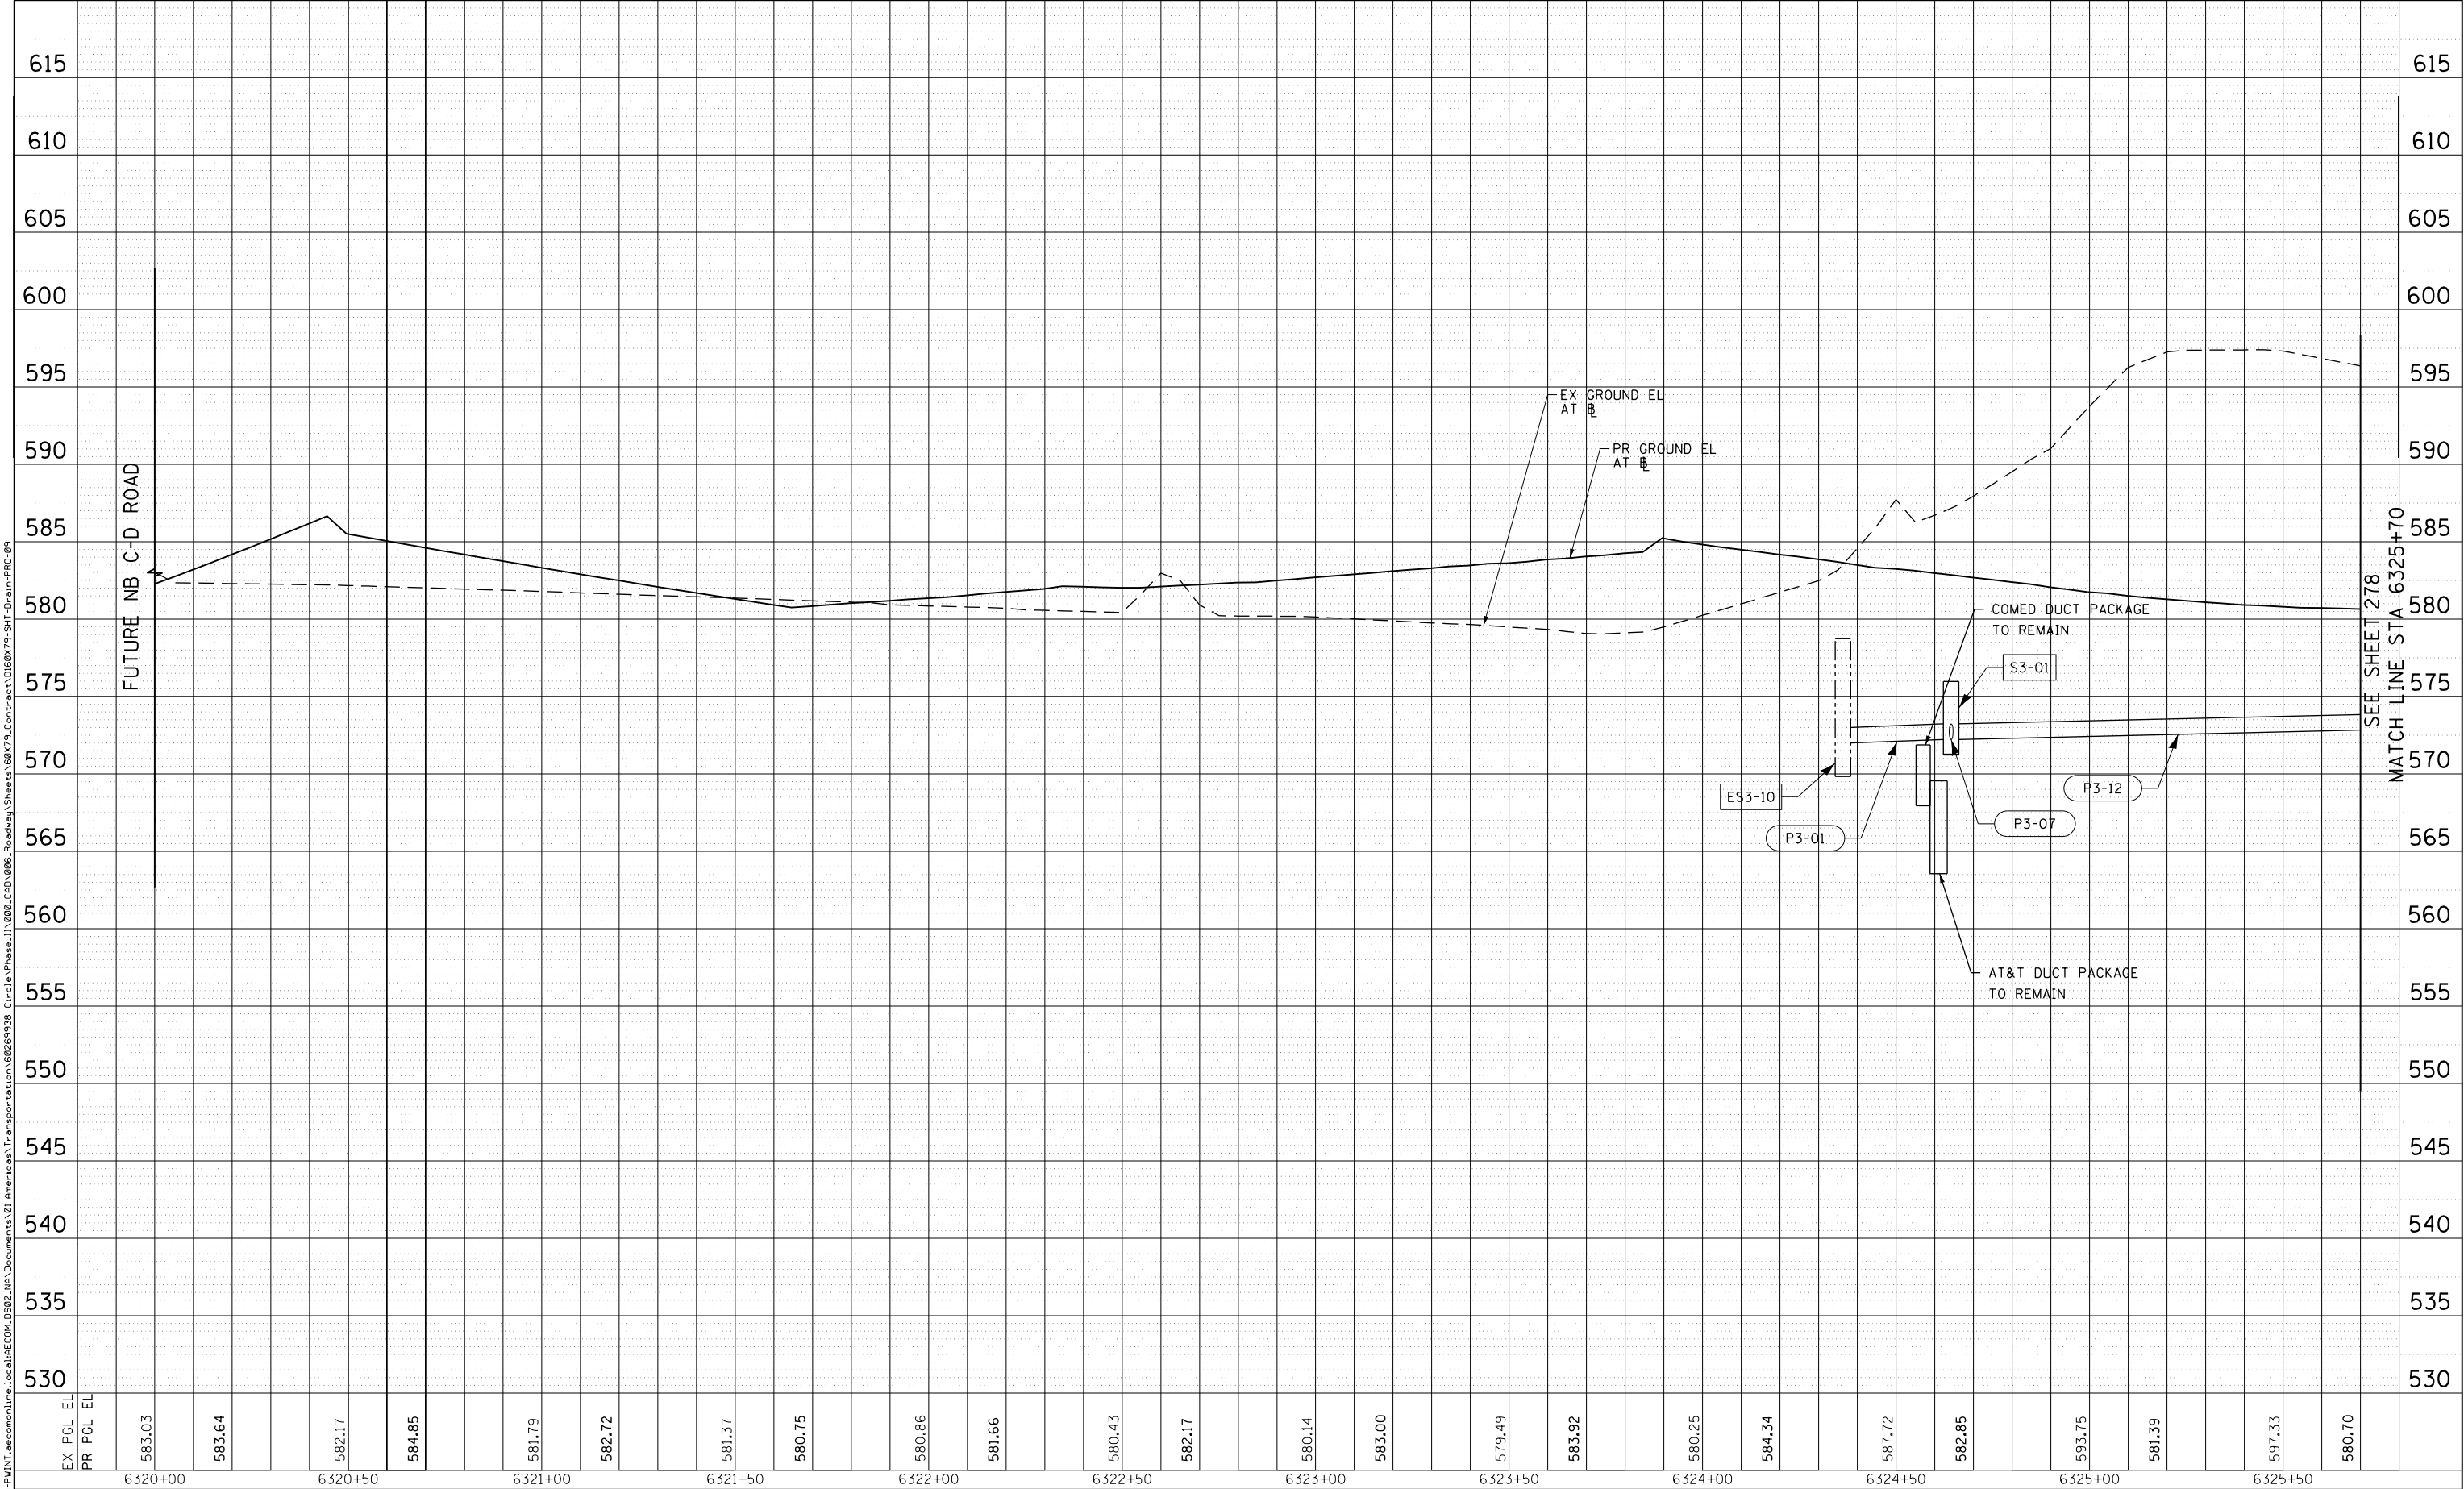

PLAN	SURVEYED	BY	DATE
NOTE BOOK NO.	PLOTTED		
	CHECKED		
	FILE NAME		


PROFILE	SURVEYED	BY	DATE
NOTE BOOK NO.	GRADES CHECKED		
	STRUCTURE		
	NOT AT THIS CHKO		

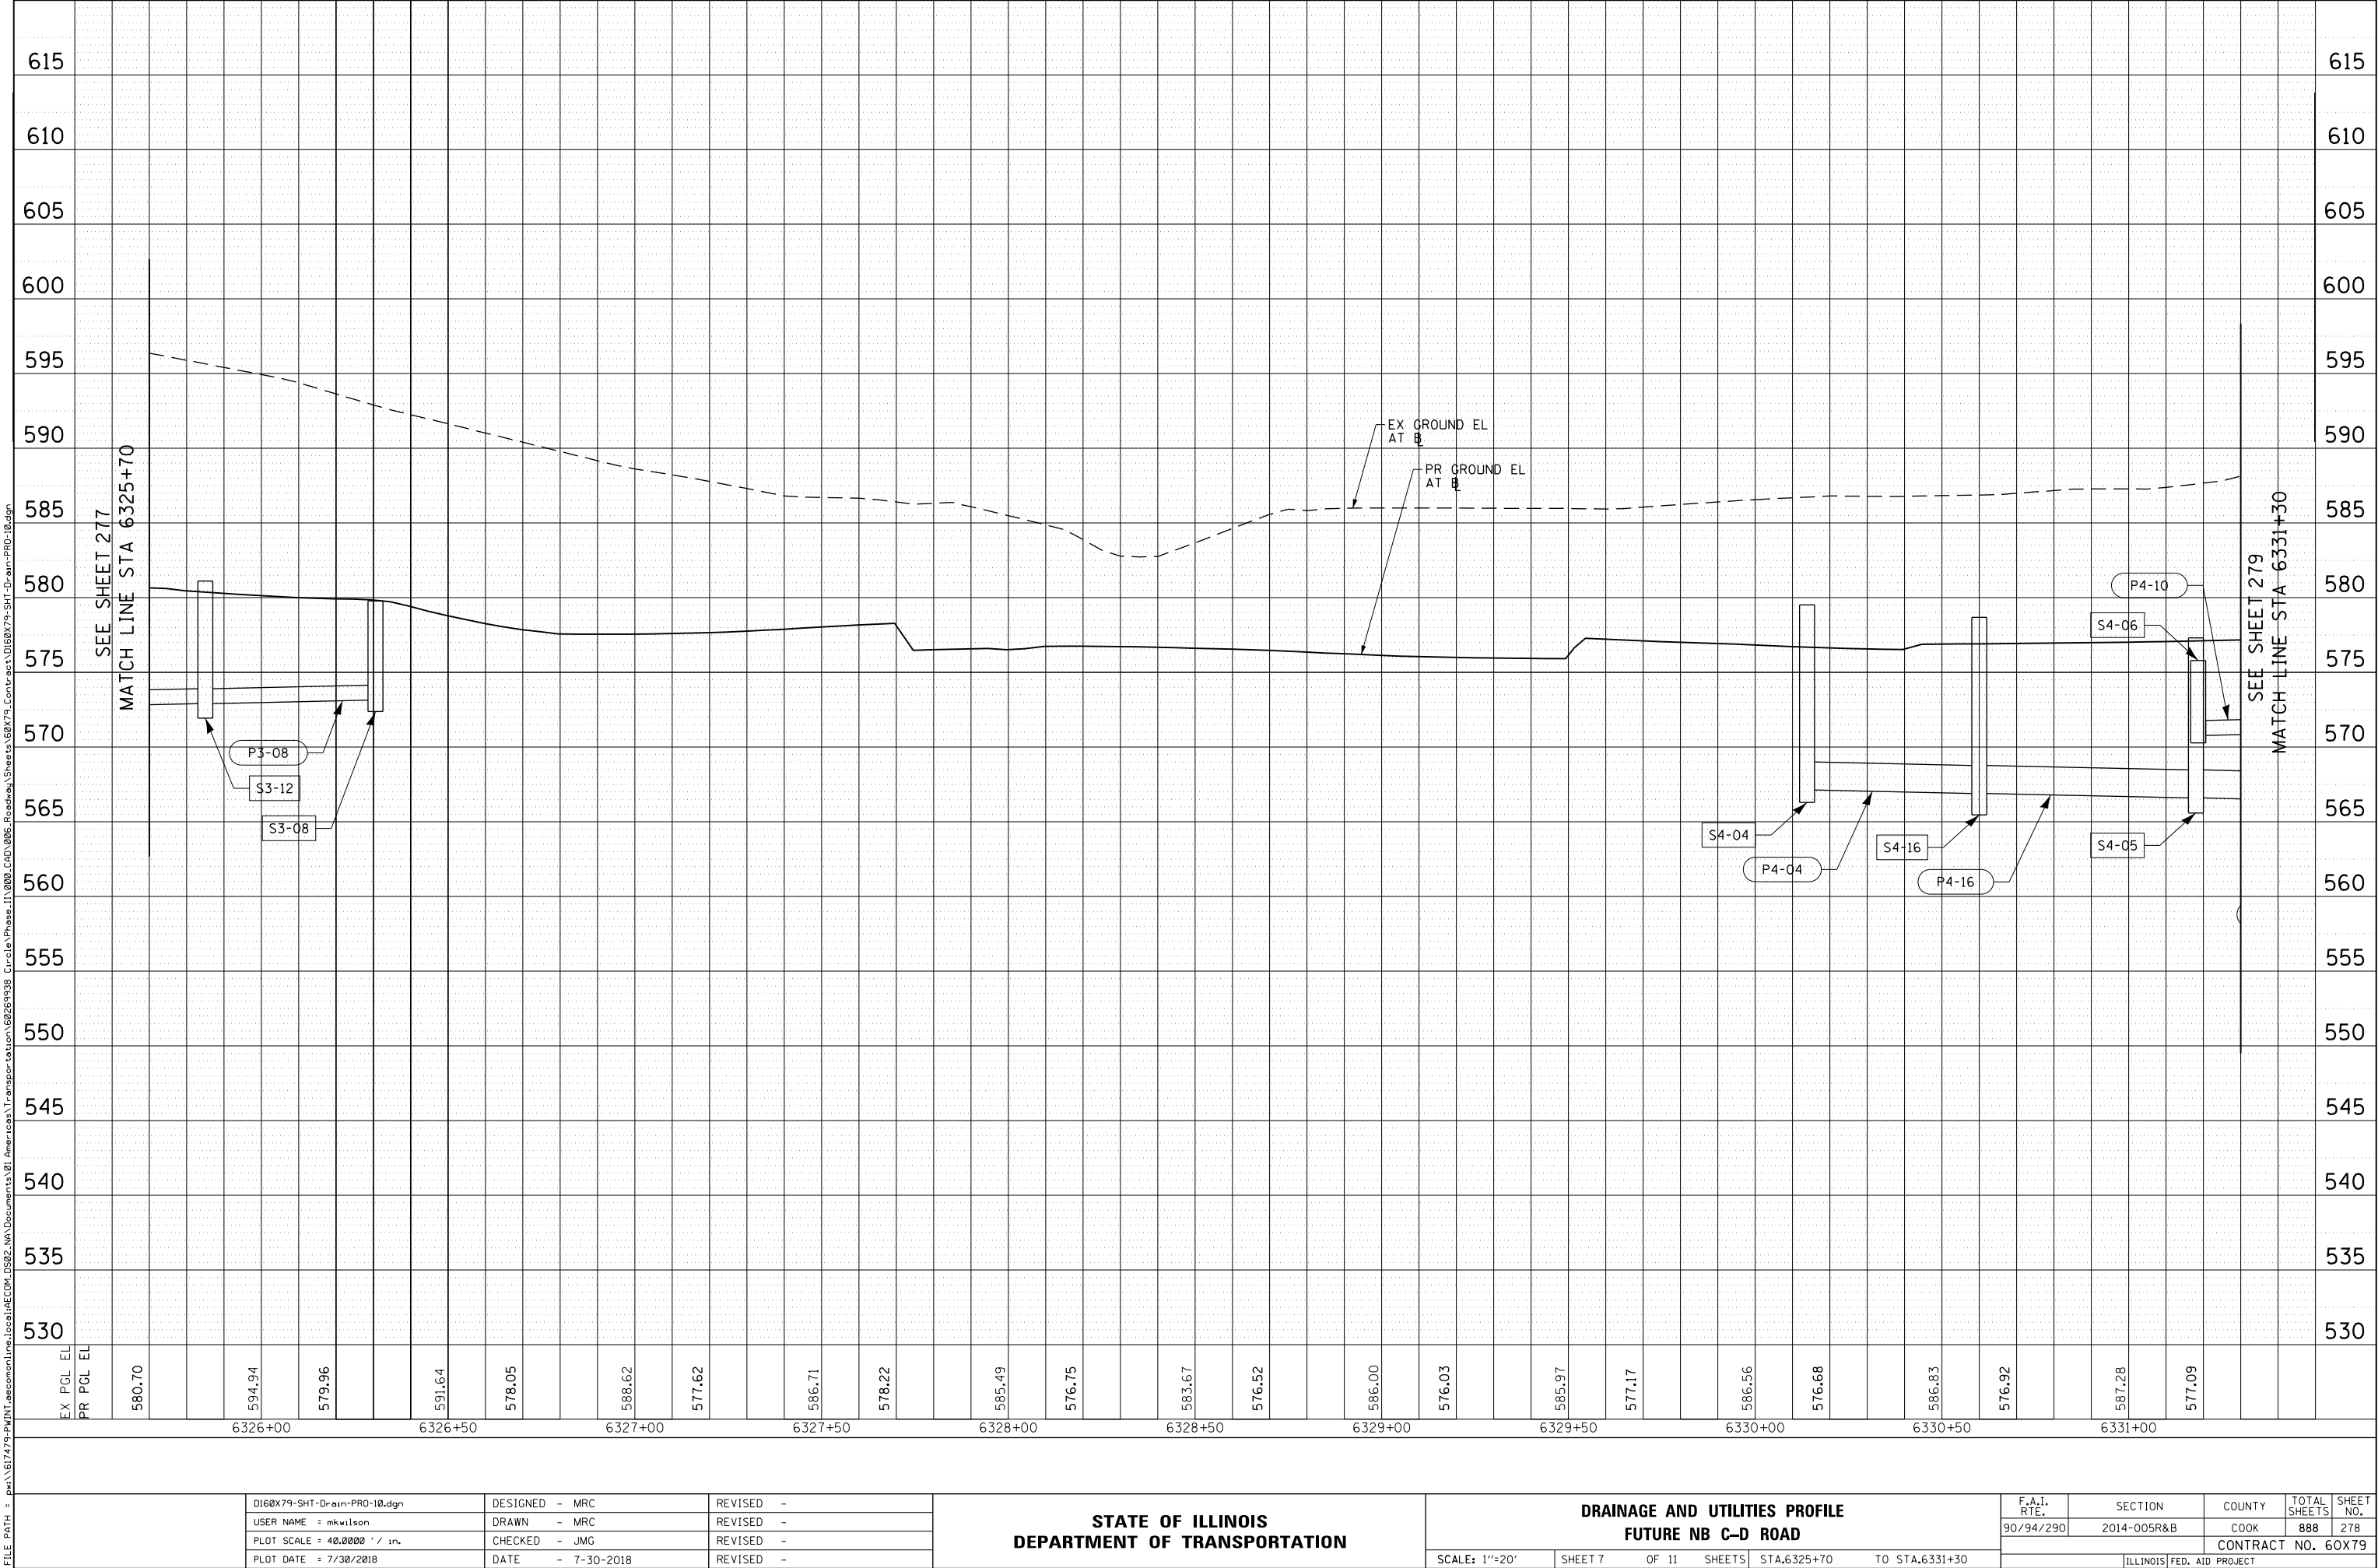

PLAN	SURVEYED	BY	DATE
NOTE BOOK NO.	PLOTTED		
	CHECKED		
	FILE NAME		

PROFILE	SURVEYED	BY	DATE
NOTE BOOK NO.	PLOTTED		
	CHECKED		
	STRUCTURE		

FILE PATH = p:\61779-P\NT\rescom\line\local\IACOM\0502\NA\Documents\01Americas\Transportation\60269938-Circle\Phase 1\2008_CAD\006_Roadway\Sheets\60X79-Contract\0160X79-SHT-Drain-PRO-11.dgn

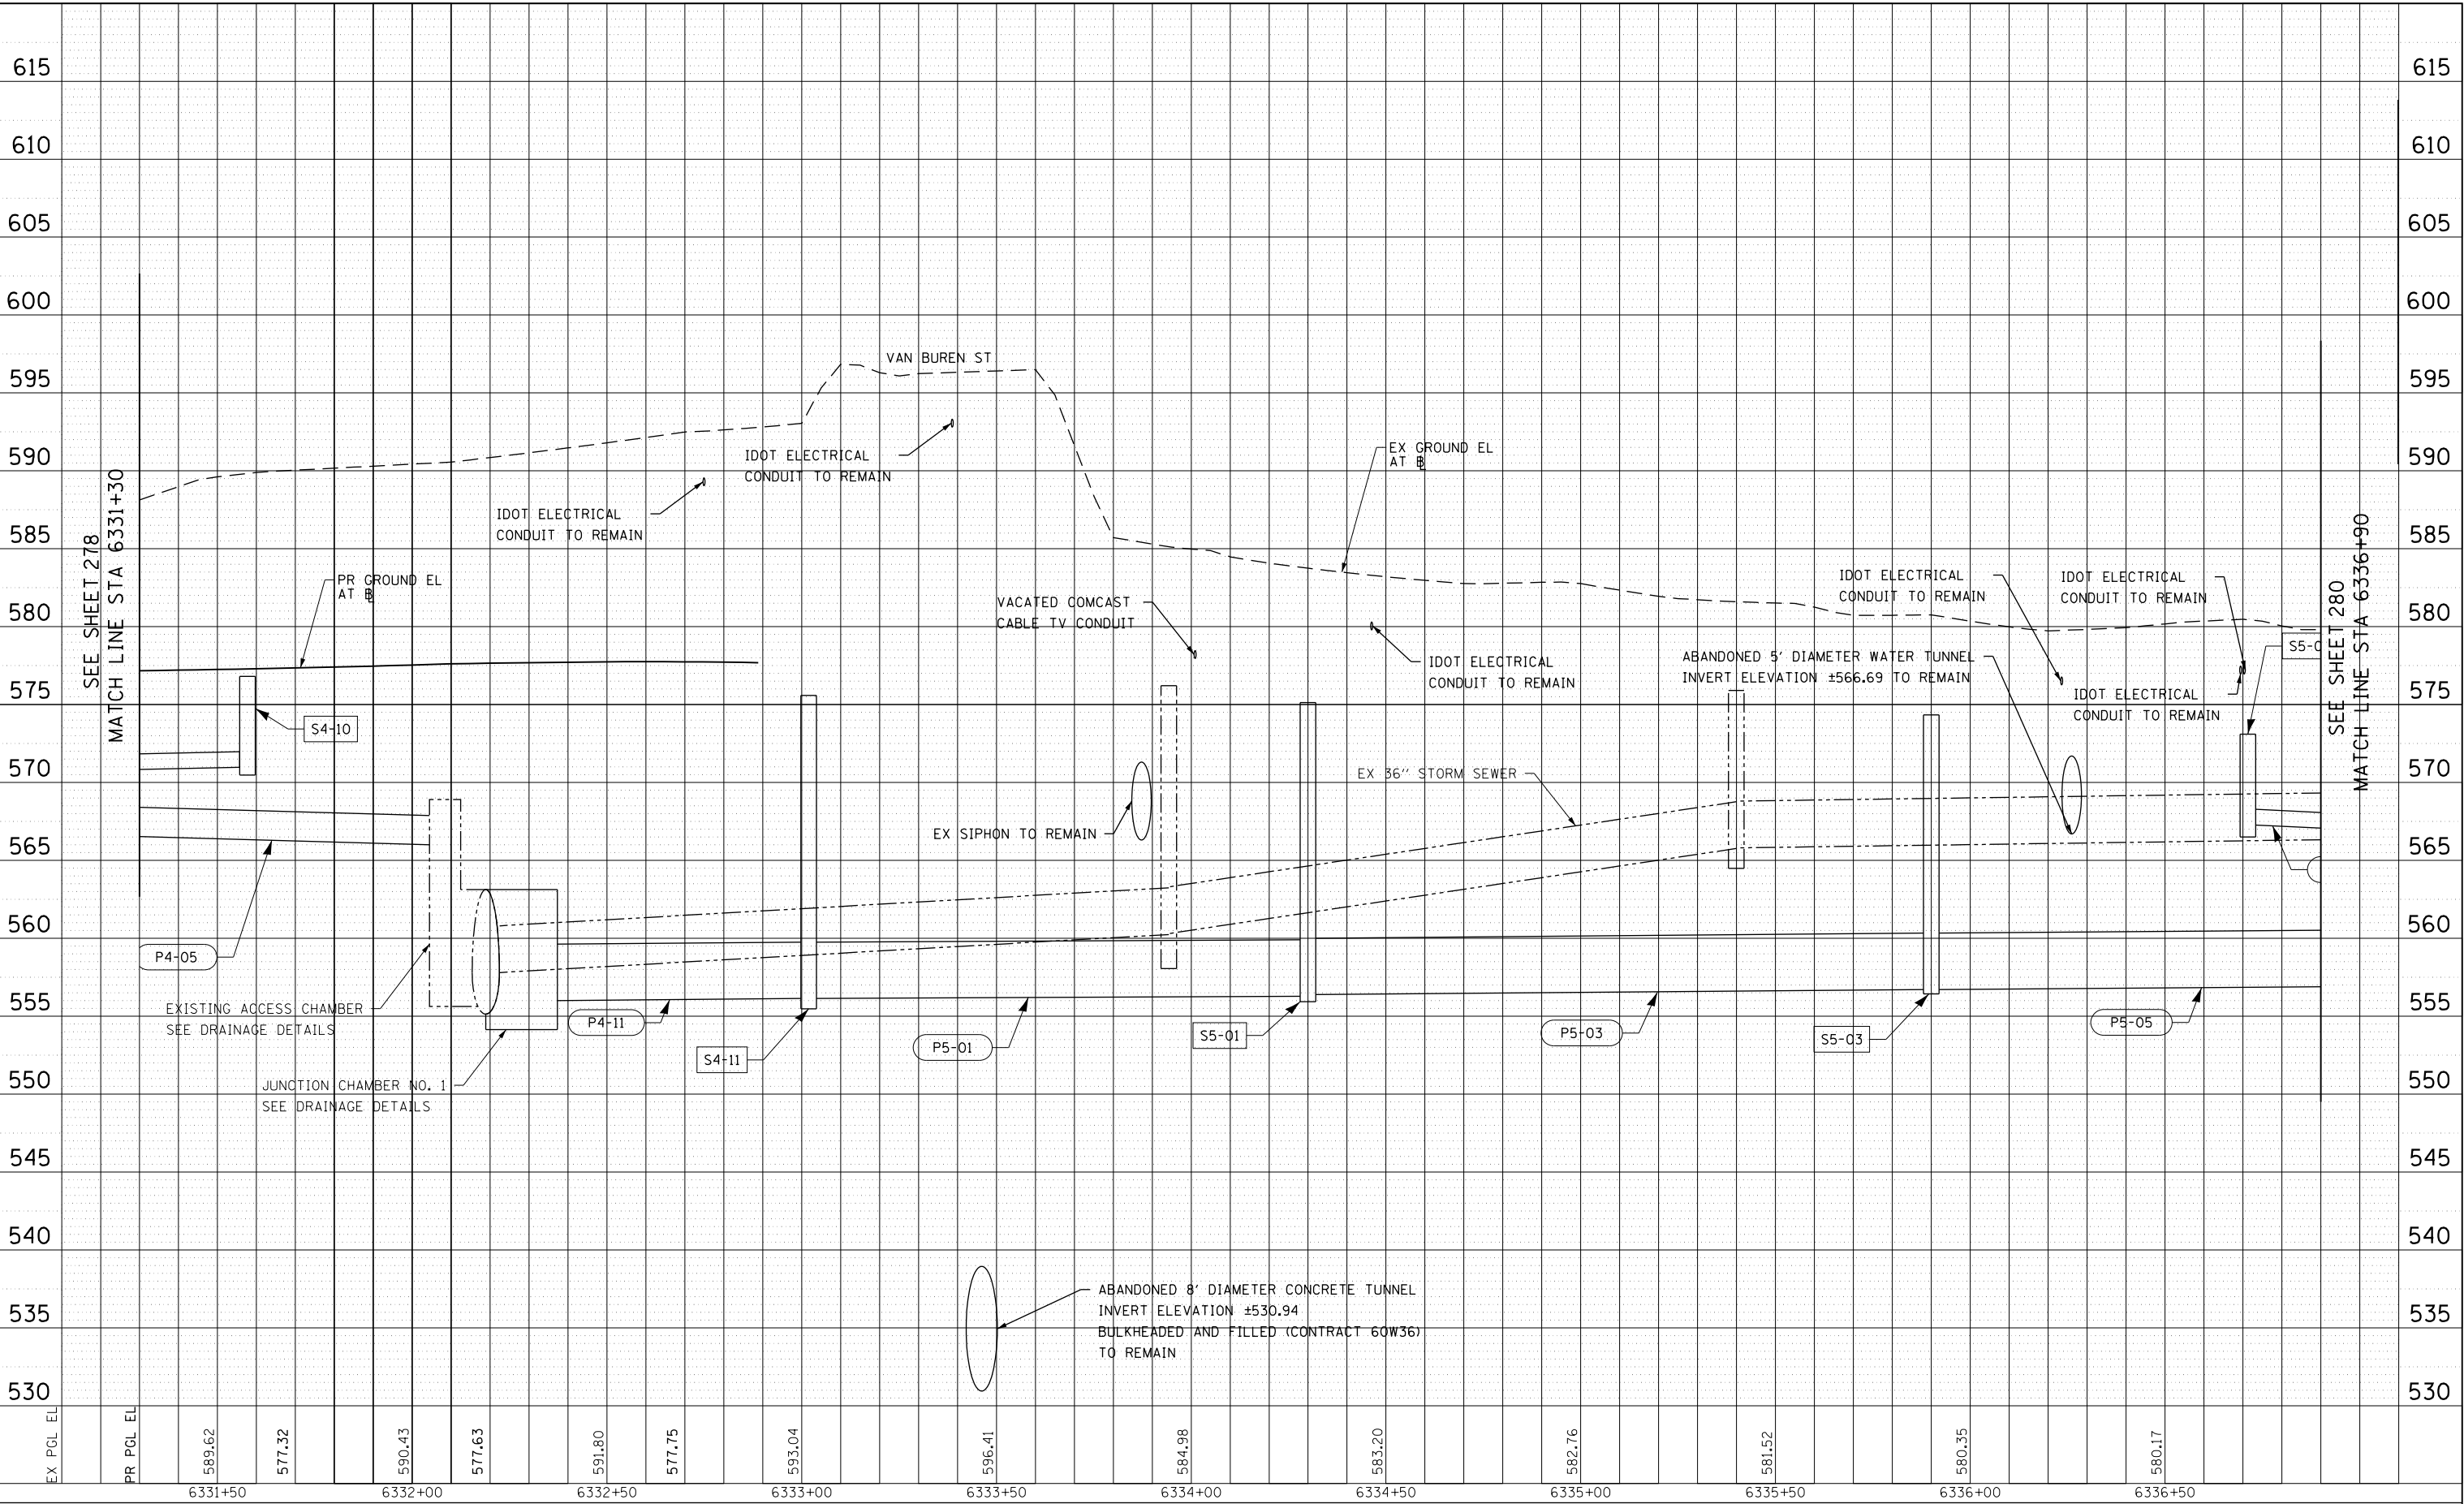

D160X79-SHT-Drain-PRO-11.dgn	DESIGNED - MRC	REVISED -
USER NAME = mkwilson	DRAWN - MRC	REVISED -
PLOT SCALE = 40.0000' / in.	CHECKED - JMG	REVISED -
PLOT DATE = 7/30/2018	DATE - 7-30-2018	REVISED -

STATE OF ILLINOIS
DEPARTMENT OF TRANSPORTATION


DRAINAGE AND UTILITIES PROFILE
FUTURE NB C-D ROAD

SCALE: 1"=20' SHEET 8 OF 11 SHEETS STA.6325+70 TO STA.6336+90

F.A.I. RTE.	SECTION	COUNTY	TOTAL SHEETS	SHEET NO.
90/94/290	2014-005R&B	COOK	888	279
CONTRACT NO. 60X79				
ILLINOIS FED. AID PROJECT				

PLAN	SURVEYED	BY	DATE
	PLOTTED		
	ALIGNED		
	CHECKED		
	CADD FILE NAME		
	NO.		

PROFILE	SURVEYED	BY	DATE
	PLOTTED		
	GRADES CHECKED		
	STRUCTURE		
	NOT AT THIS CHKO		
	NO.		

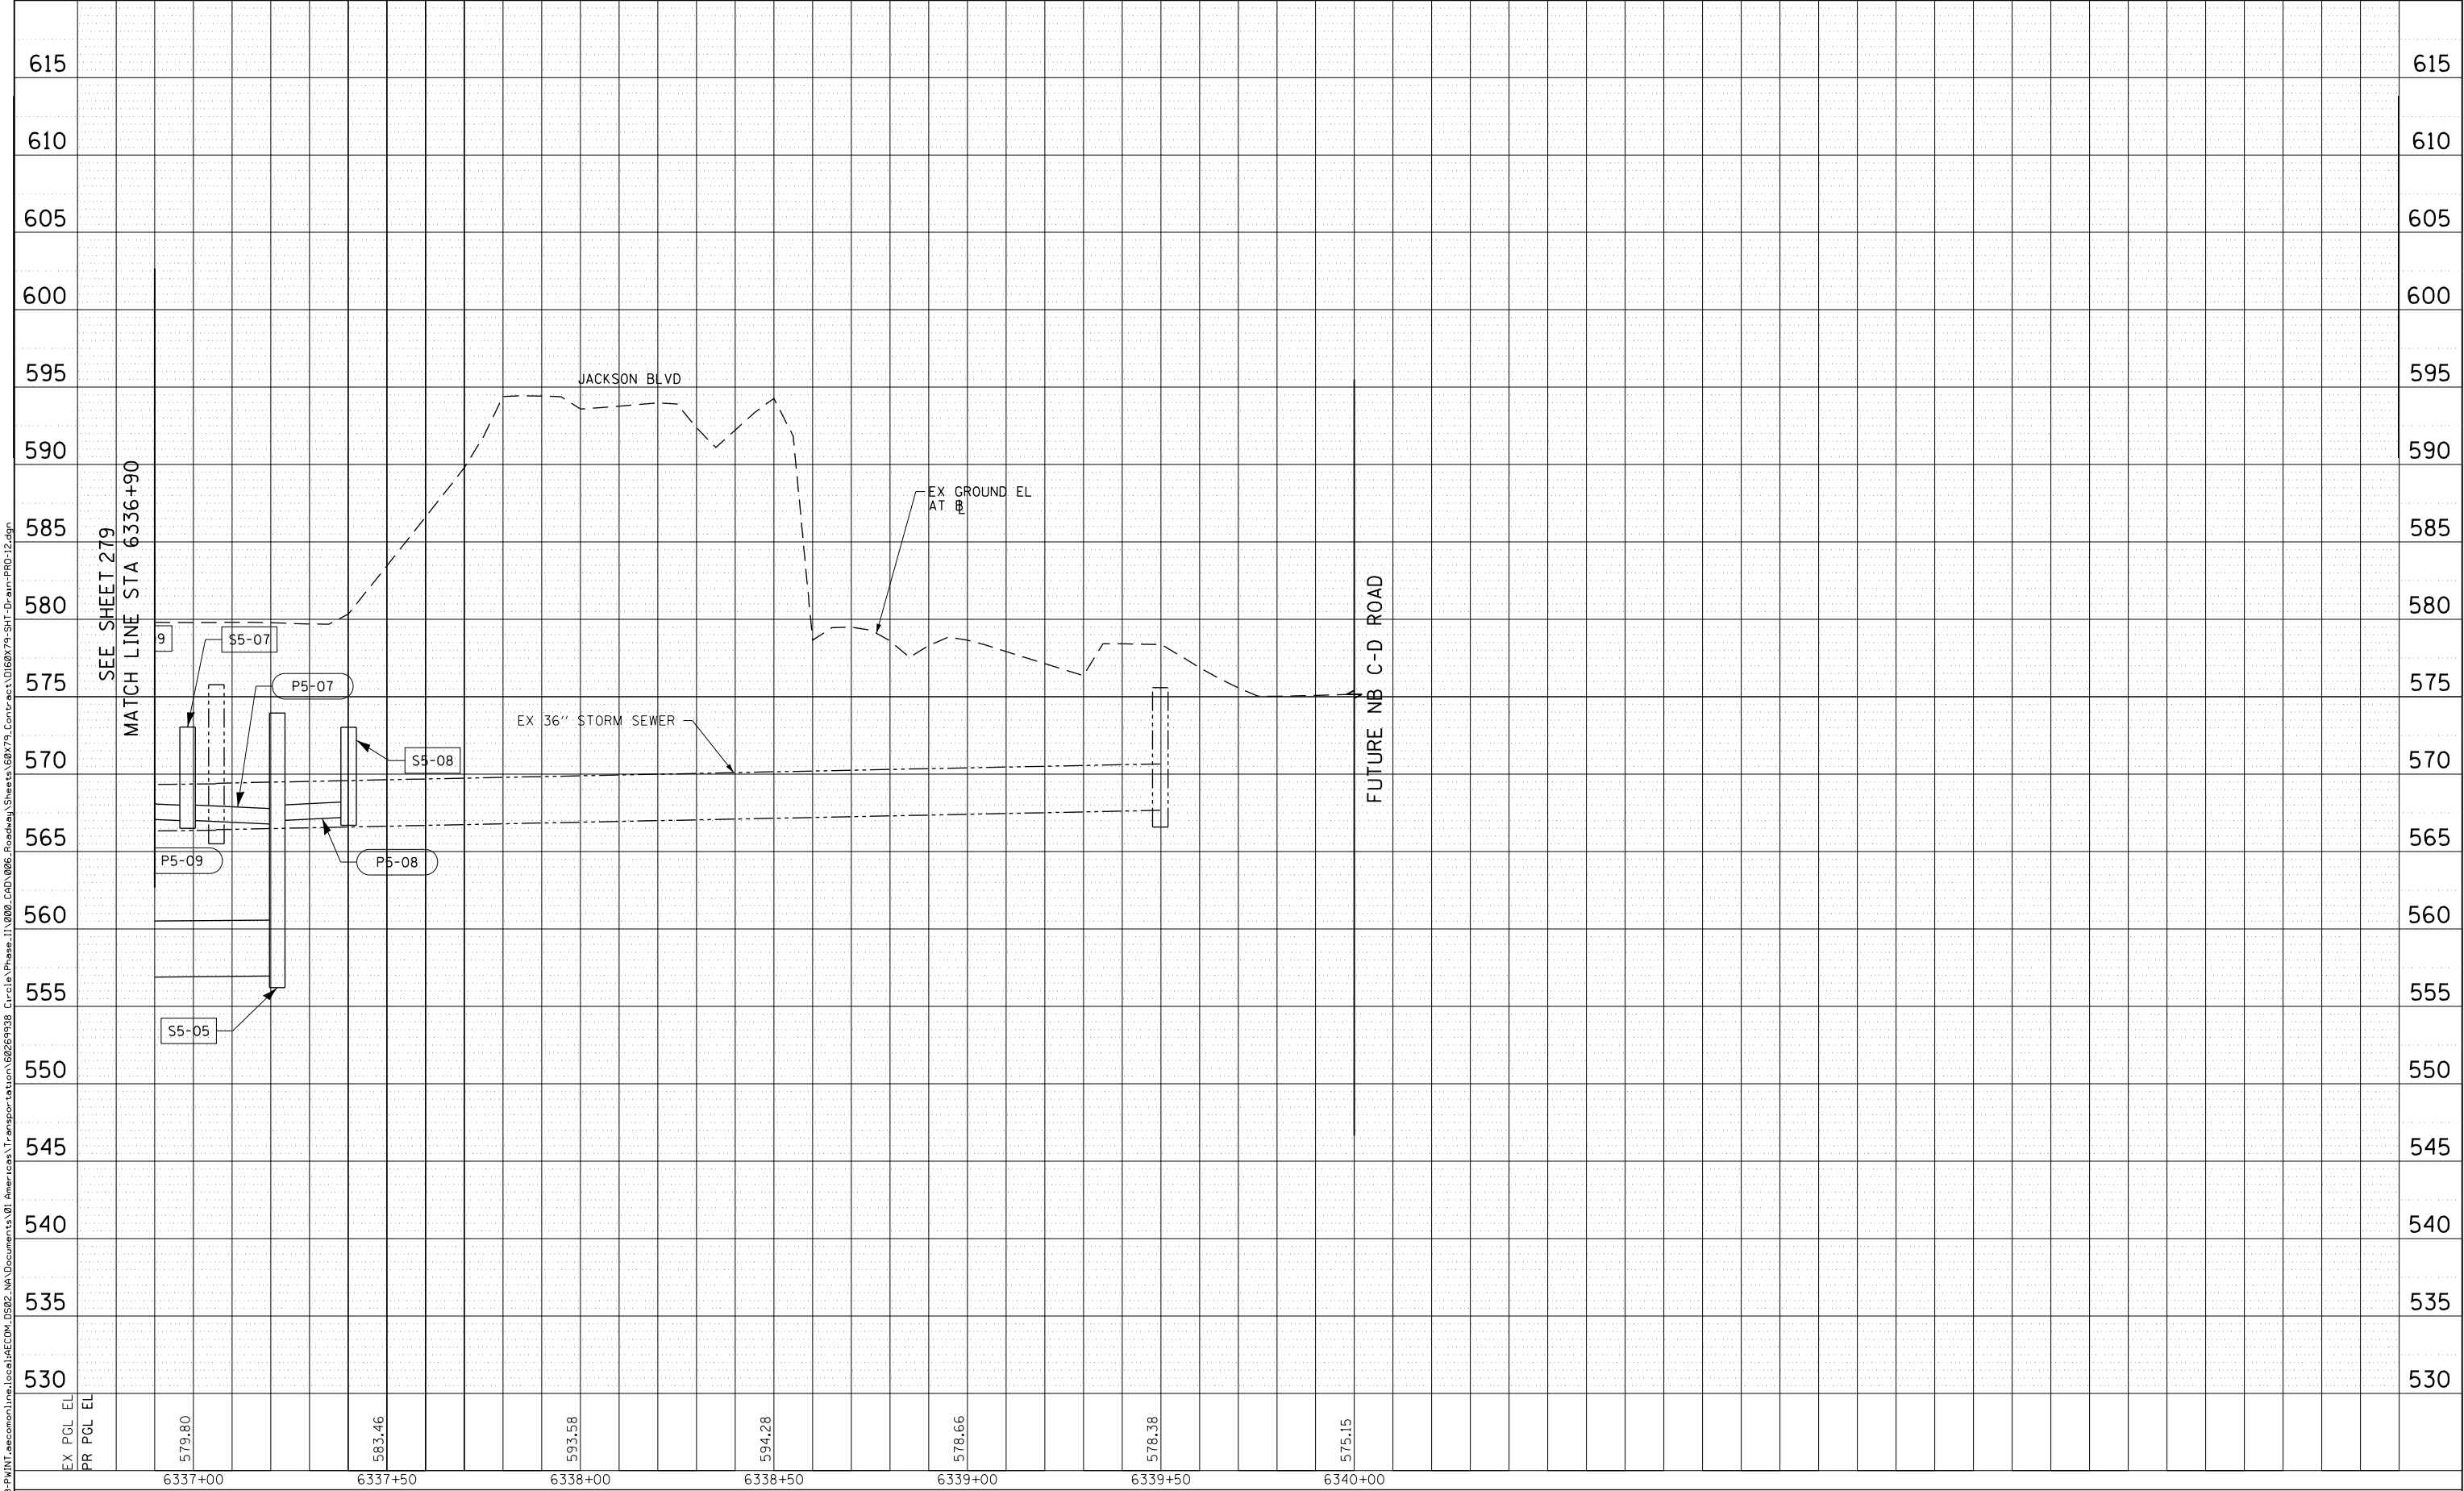

FILE PATH = p:\61779-P\NT\rescom\line\local\BECM_0502_MW\Documents\01 America's Transportation\60265938 Circle\Phase 1\2000 CAD\006 Roadway\Sheets\60X79-SHT Drain-PRO-12.dgn				DESIGNED - MRC				REVISED -				F.A.I. RTE. 90/94/290				SECTION 2014-005R&B				COUNTY COOK				TOTAL SHEETS 888				SHEET NO. 280			
USER NAME = mkwilson				DRAWN - MRC				REVISED -																							
PLOT SCALE = 40.0000' / in.				CHECKED - JMG				REVISED -																							
PLOT DATE = 7/30/2018				DATE - 7-30-2018				REVISED -																							

STATE OF ILLINOIS
DEPARTMENT OF TRANSPORTATION

DRAINAGE AND UTILITIES PROFILE
FUTURE NB C-D ROAD


SCALE: 1"=20'
SHEET 8 OF 11 SHEETS
STA.6336+90 TO STA.6340+00

ILLINOIS
FED. AID PROJECT

PLAN	SURVEYED	BY	DATE
NO.	PLOTTED		
	CHECKED		
	FILE NAME		

PROFILE	SURVEYED	BY	DATE
NO.	PLOTTED		
	CHECKED		
	STRUCTURE		

FILE PATH = p:\61779-PRNT\rescom\line\local\BECM_0502_MW\Documents\01 America's Transportation\60269938 Circle\Phase 1\2000 CAD\006 Roadway\Sheets\60X79 Contract\0160X79-SHT-Drain-PRO-08

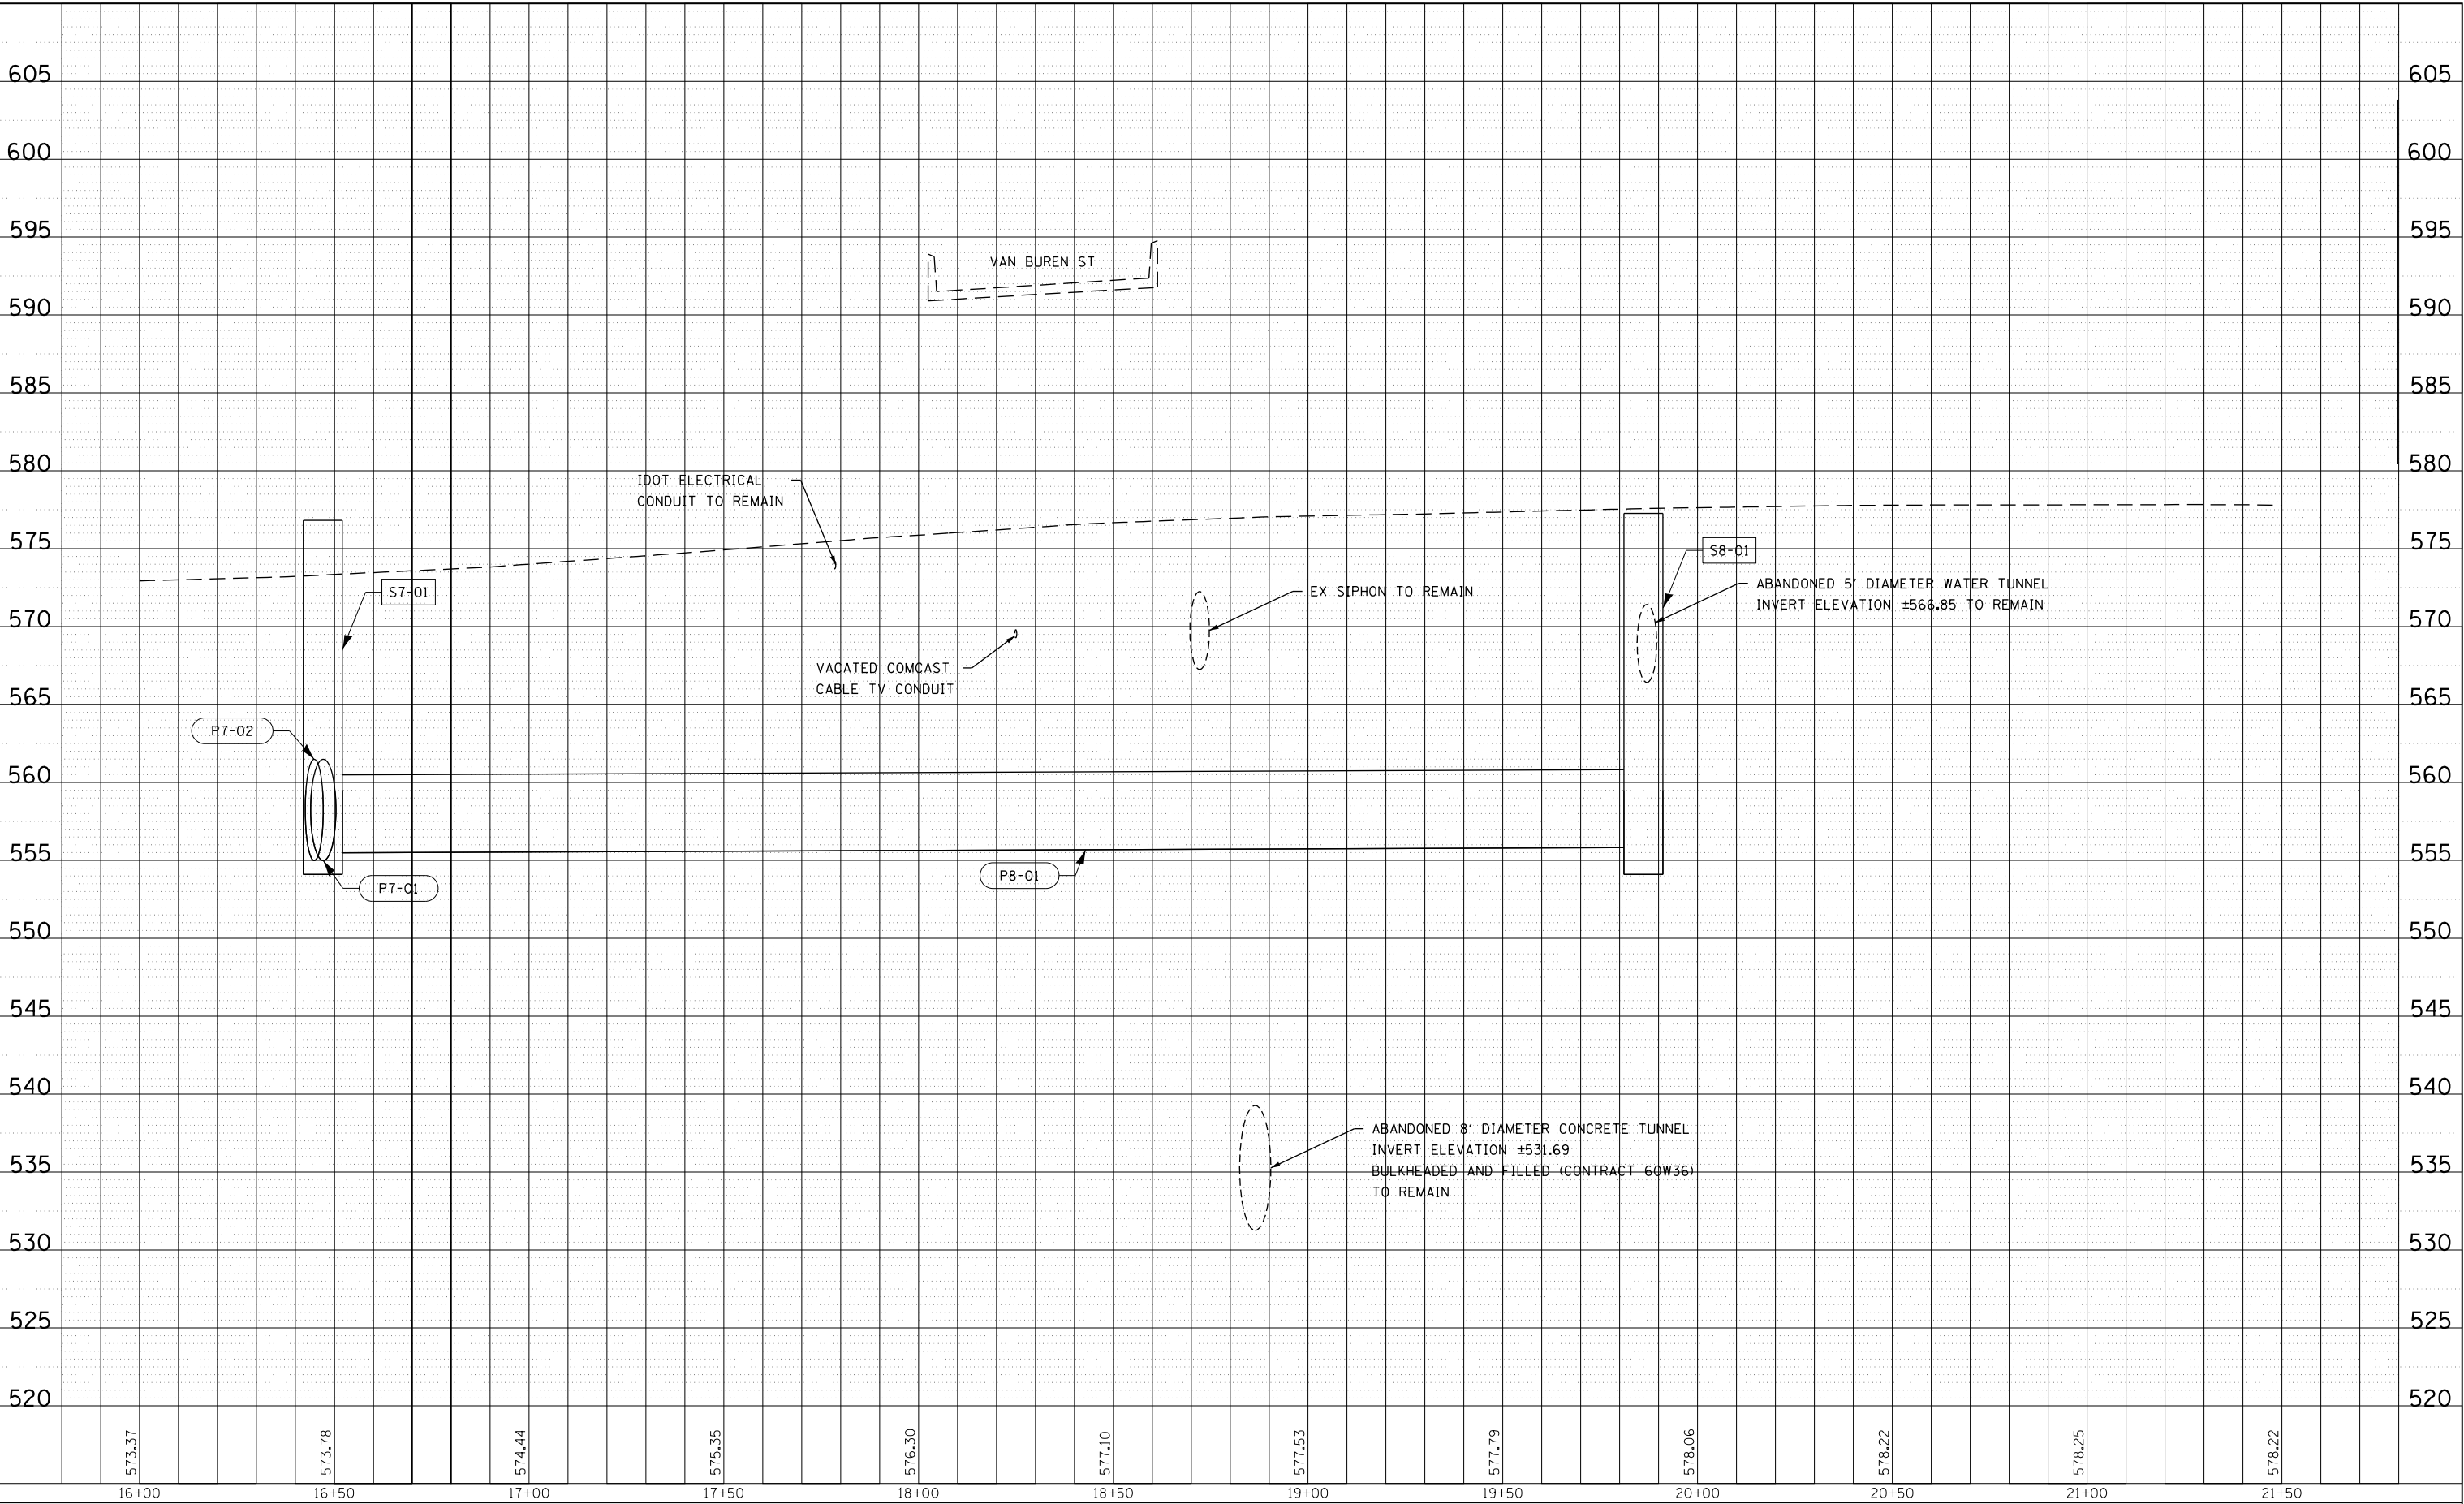

D160X79-SHT-Drain-PRO-08	DESIGNED - MRC	REVISED -
USER NAME = mkwilson	DRAWN - MRC	REVISED -
PLOT SCALE = 40.0000' / in.	CHECKED - JMG	REVISED -
PLOT DATE = 7/30/2018	DATE - 7-30-2018	REVISED -

STATE OF ILLINOIS
DEPARTMENT OF TRANSPORTATION


DRAINAGE AND UTILITIES PROFILE
SB I-9094



SCALE: 1"=20' SHEET 10 OF 11 SHEETS STA. 16+00 TO STA. 21+50

F.A.I. RTE.	SECTION	COUNTY	TOTAL SHEETS	SHEET NO.
90/94/290	2014-005R&B	COOK	888	281
CONTRACT NO. 60X79				
ILLINOIS FED. AID PROJECT				



PLAN	SURVEYED	BY	DATE
NO.	PLOTTED		
	CHECKED		
	ALIGNED		
	CADD FILE NAME		

PROFILE	SURVEYED	BY	DATE
NO.	PLOTTED		
	GRADES CHECKED		
	STRUCTURE		
	NOT AT THIS CHKD		

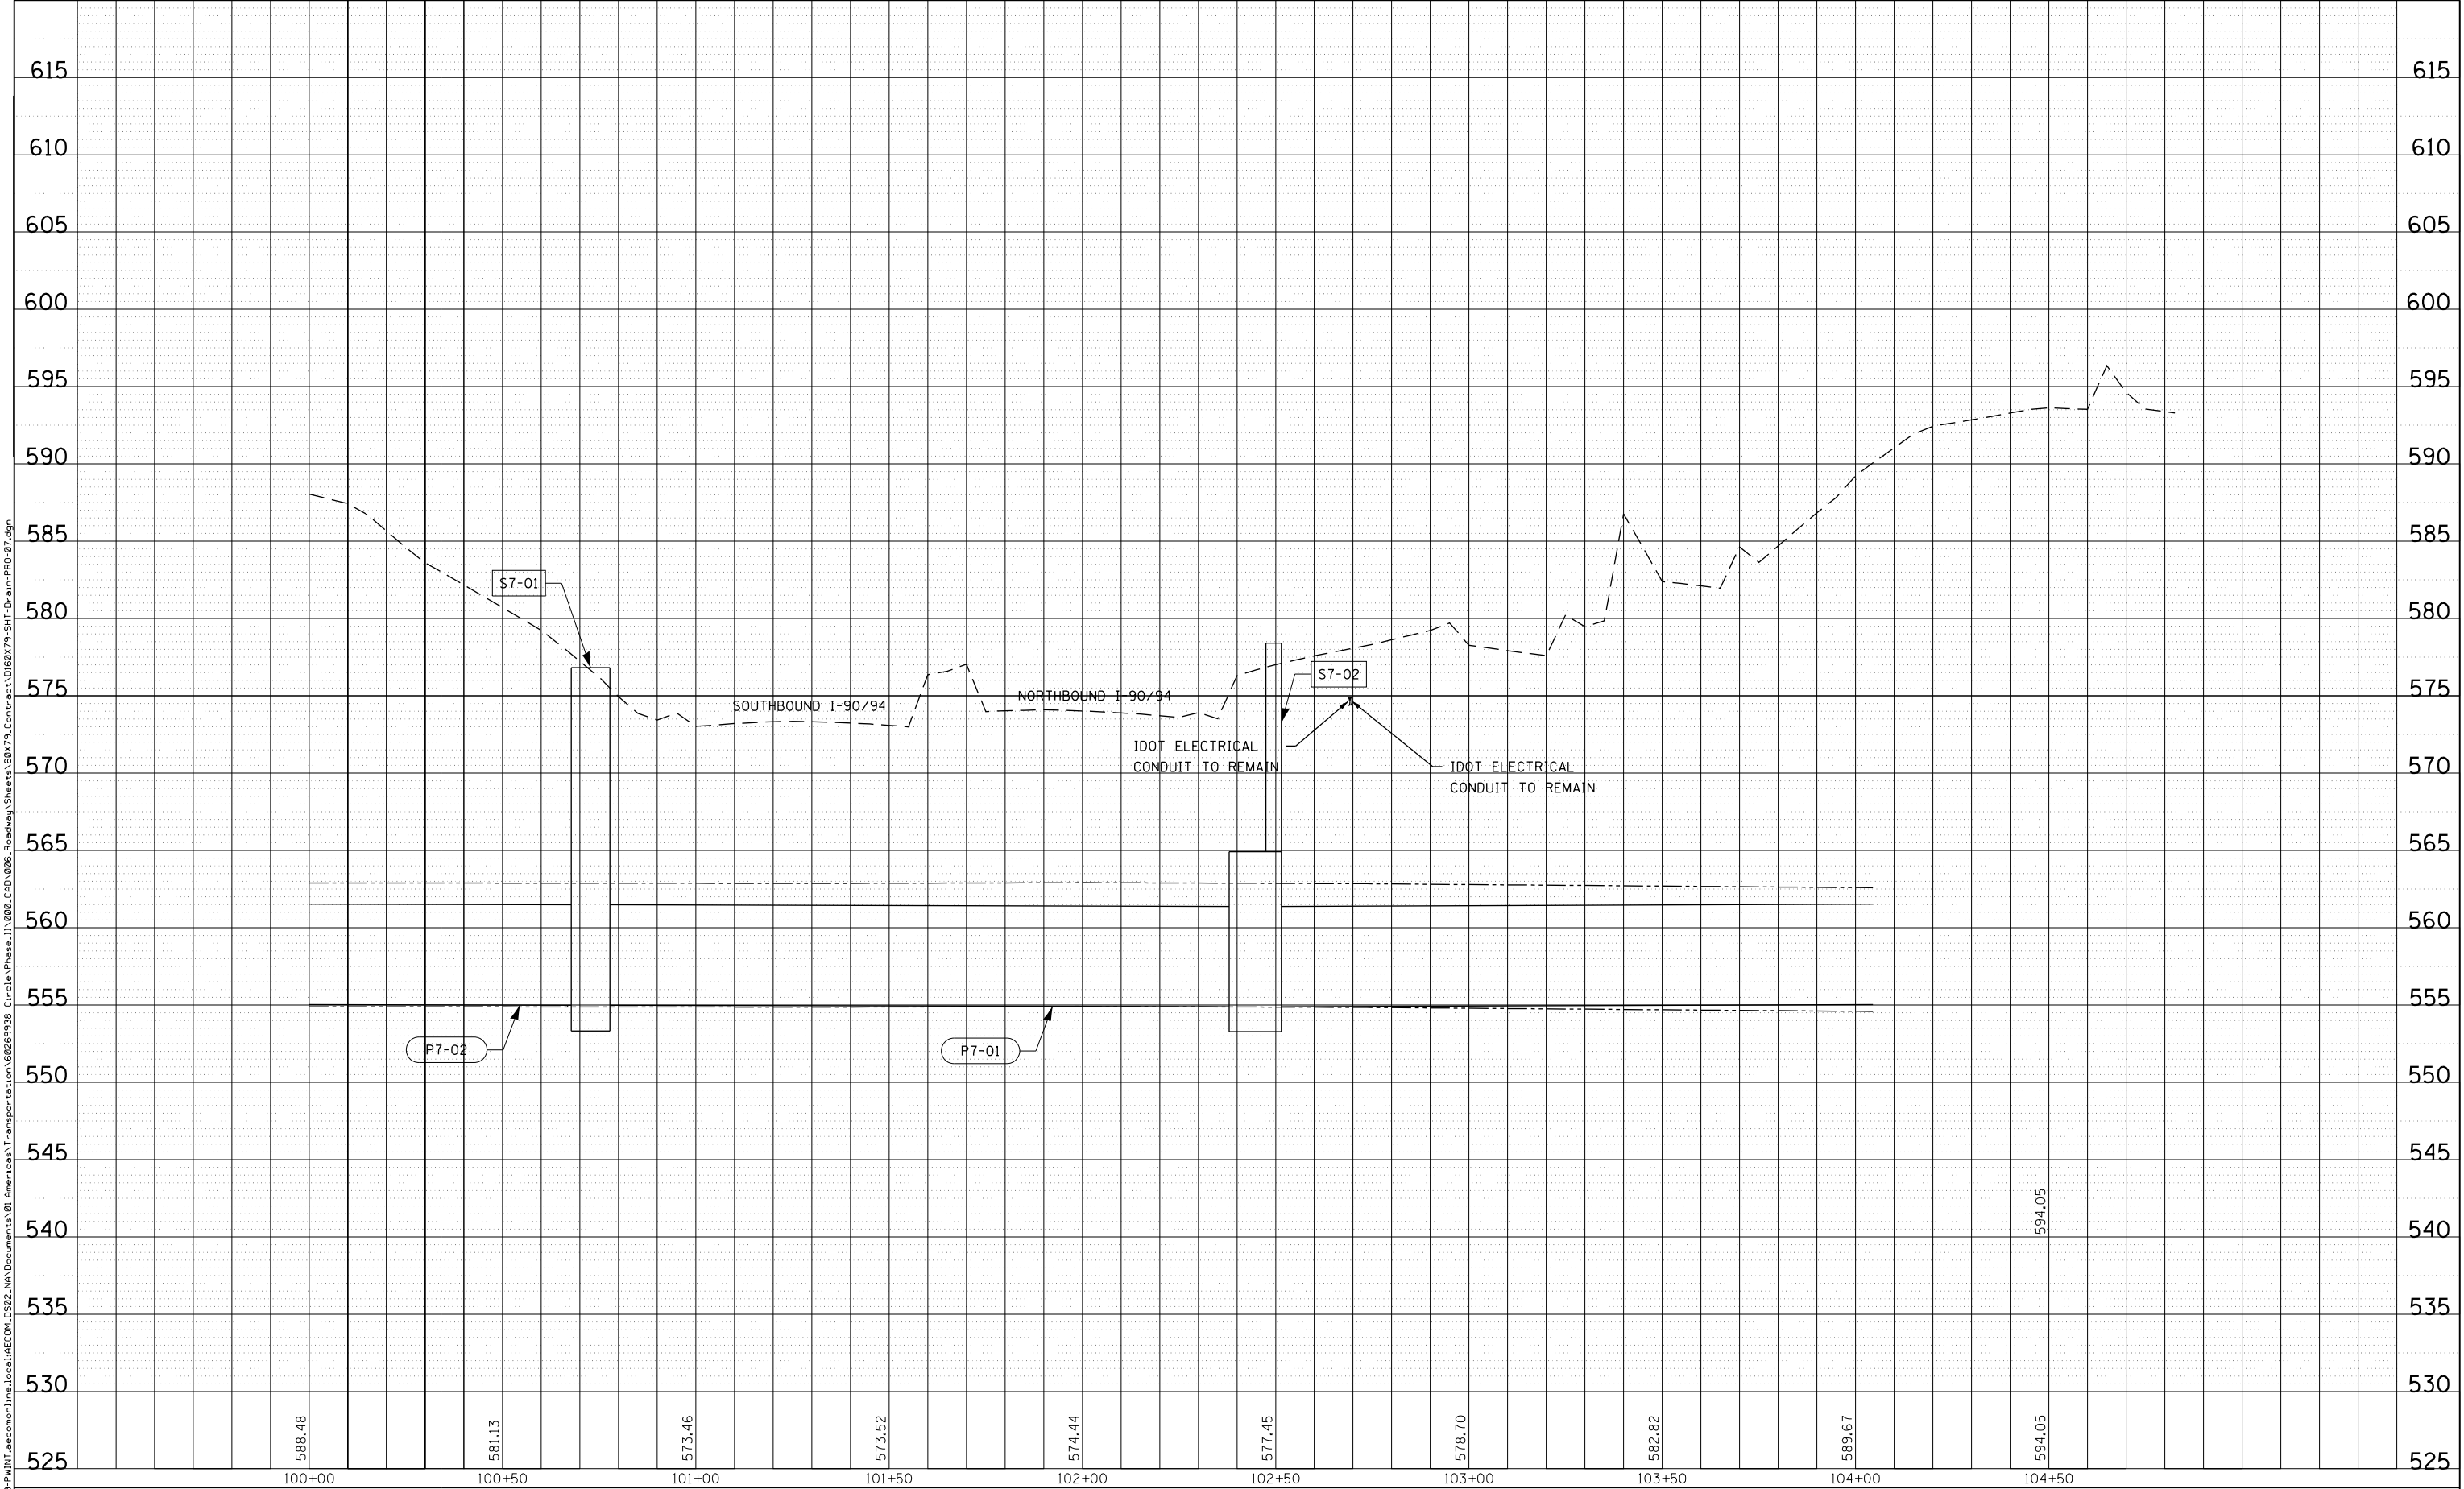


 
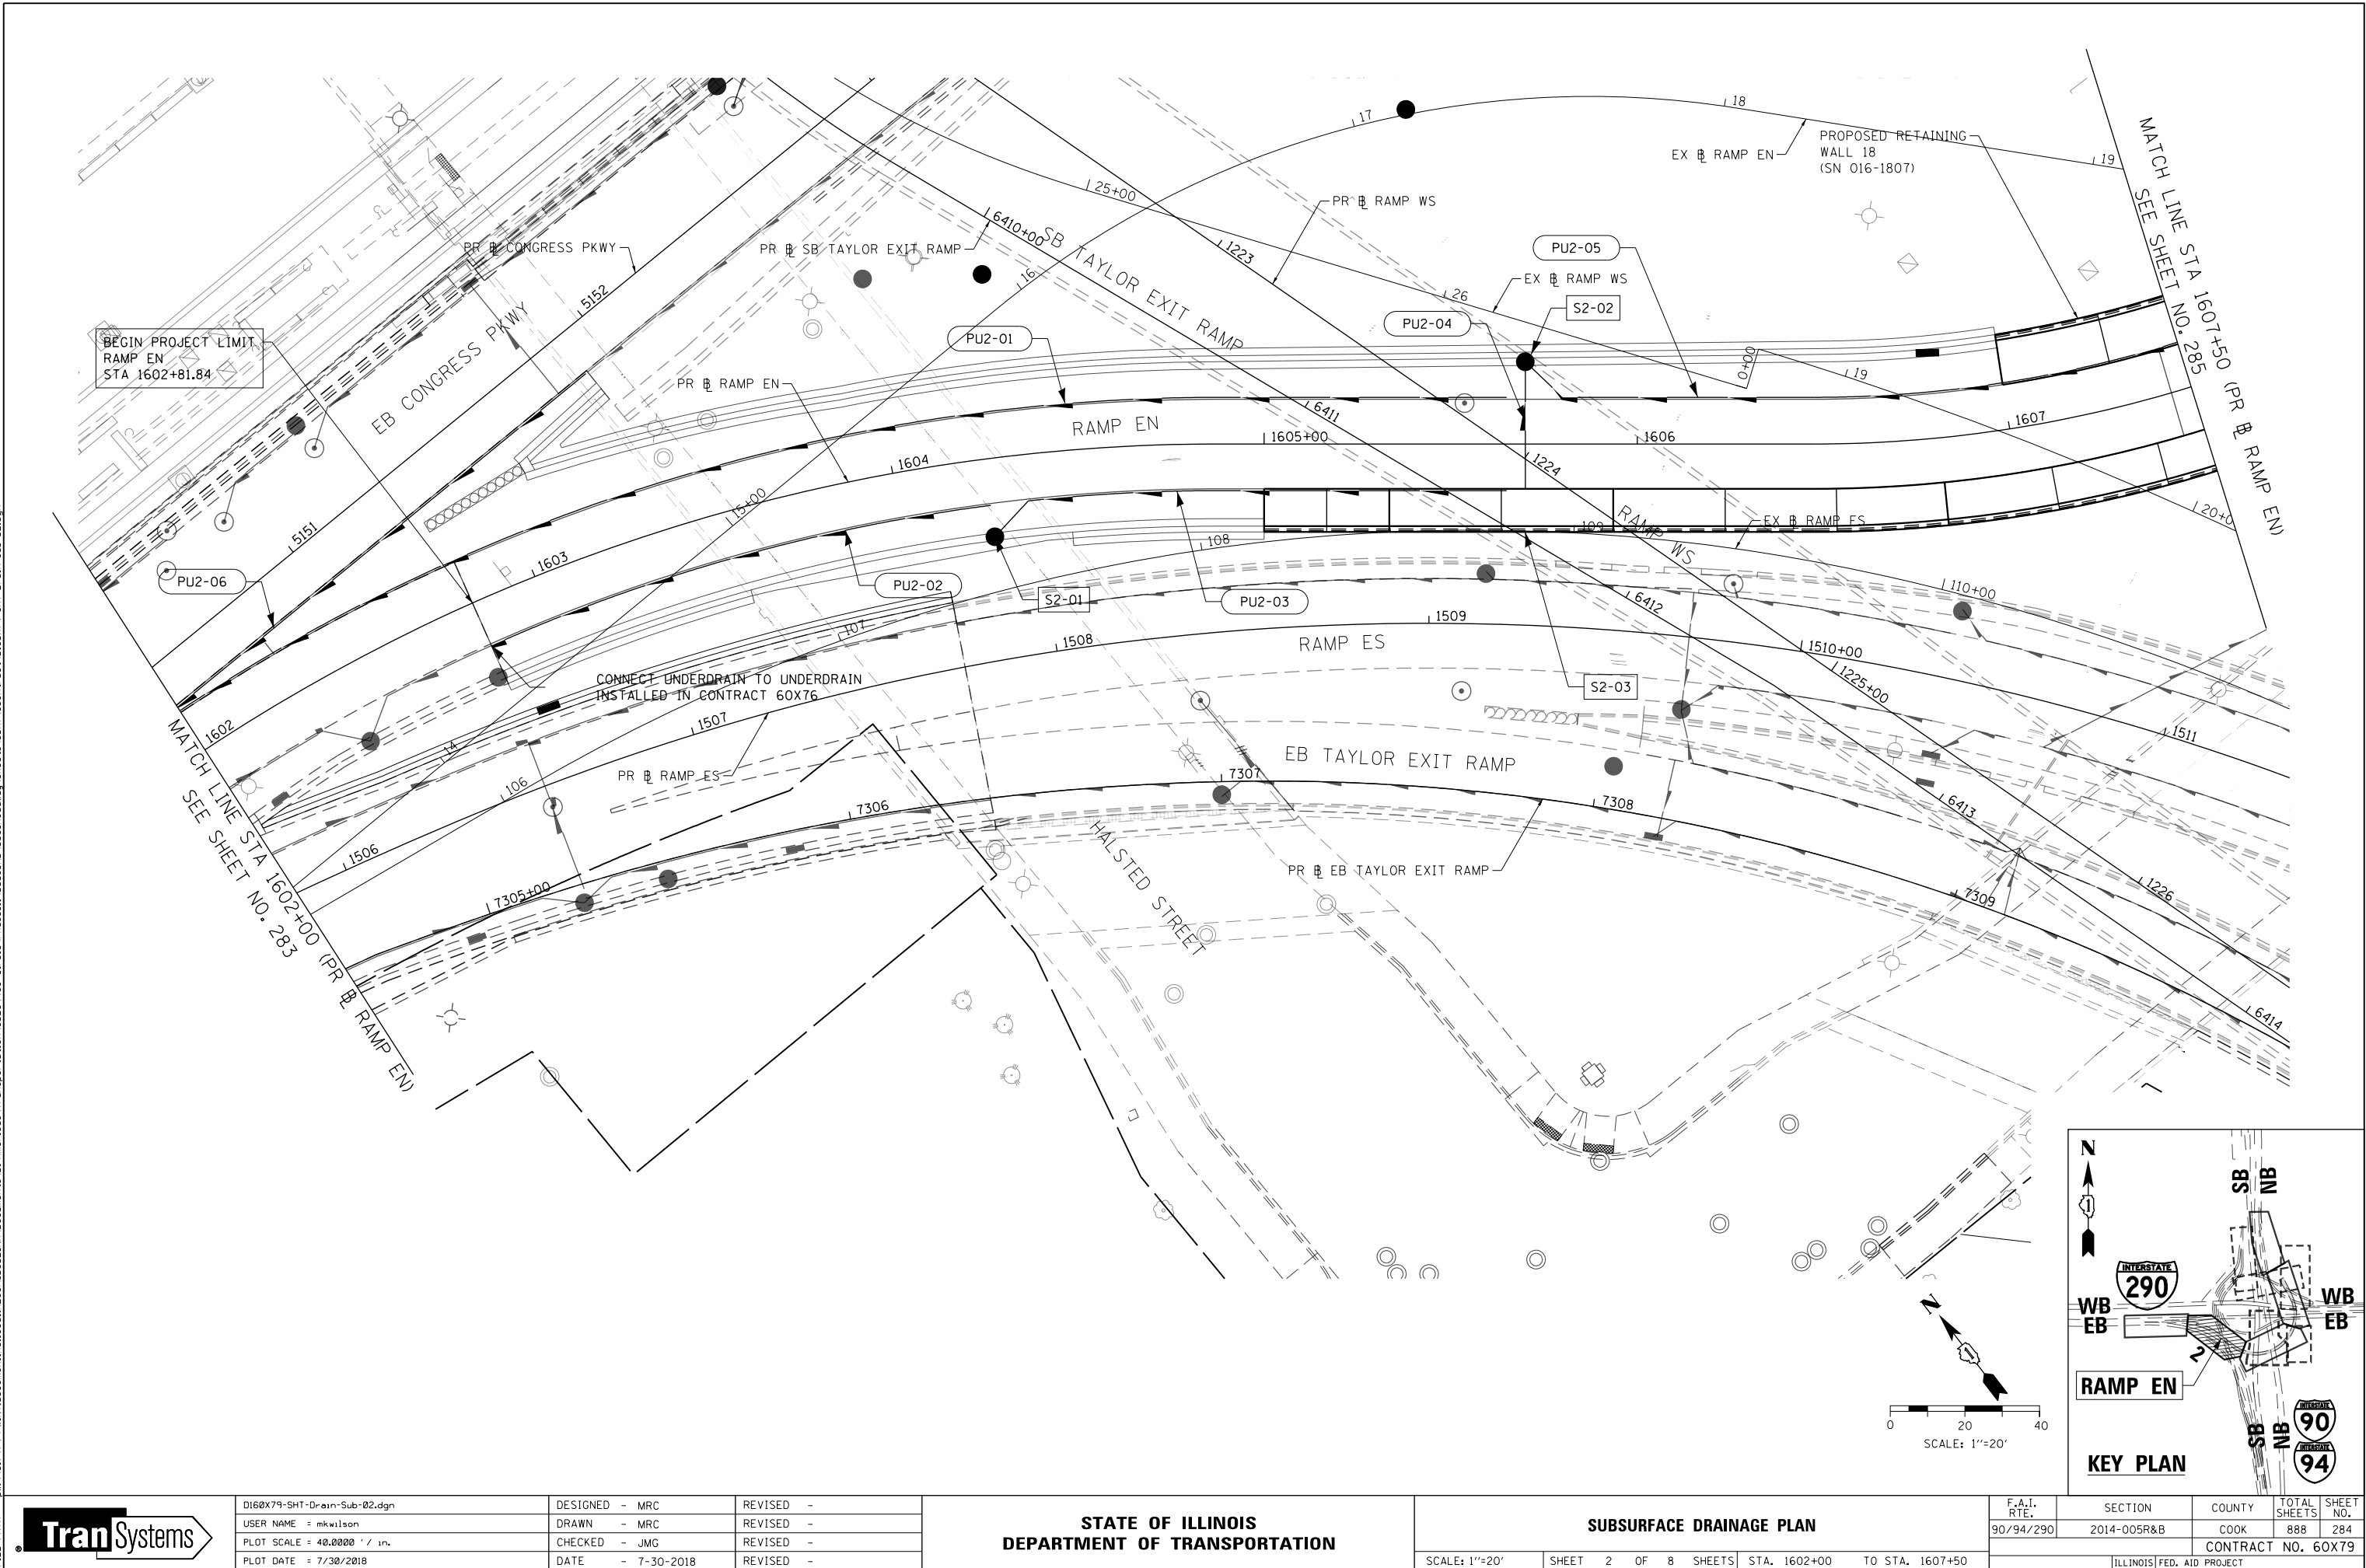


FILE PATH = p:\61779-PMINT\ascomon\line\local\ECM_DS02_M\Documents\01_Americas\Transportation\60X79_Contract\0160X79-SHT-Drain-Sub-03.dgn

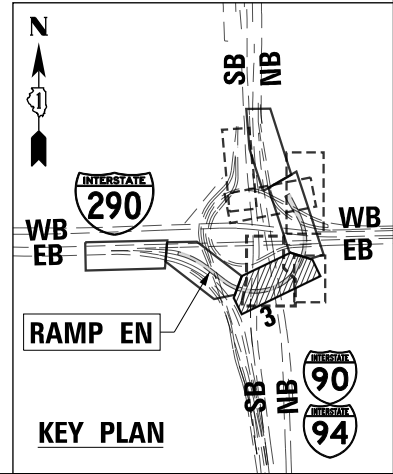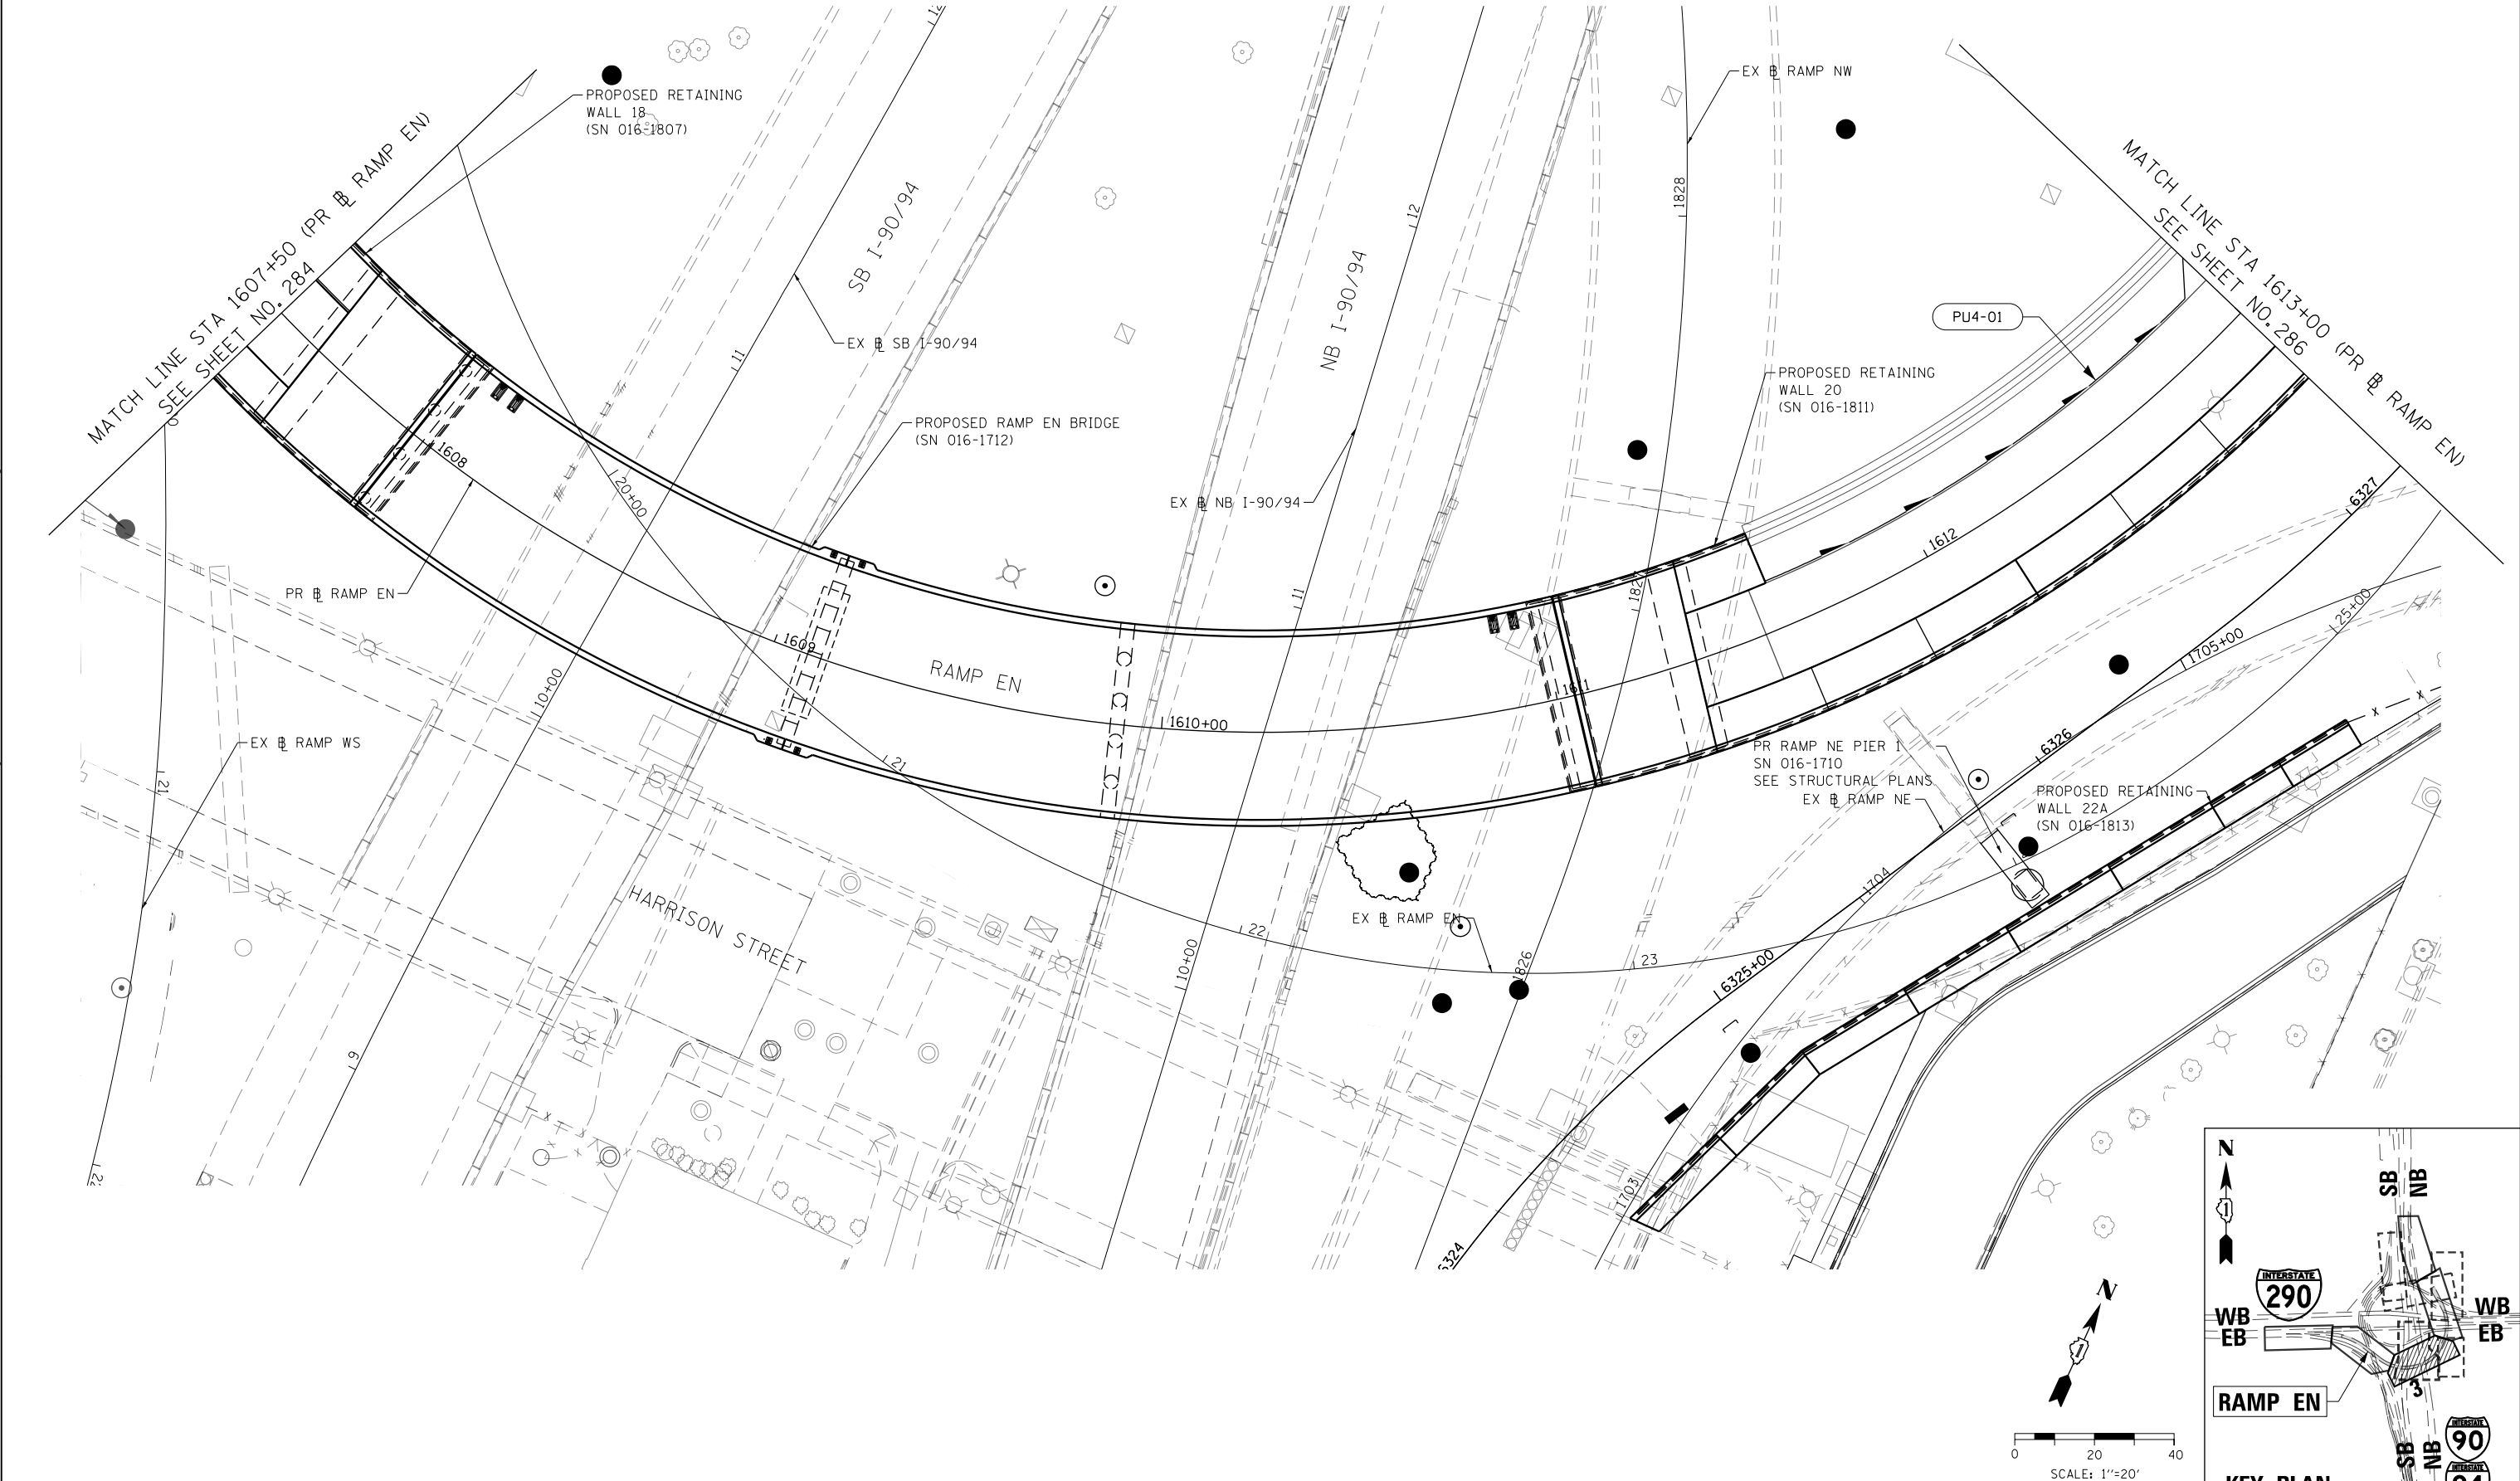


	D160X79-SHT-Drain-Sub-03.dgn	DESIGNED	MRC	REVISED	-	STATE OF ILLINOIS DEPARTMENT OF TRANSPORTATION	SUBSURFACE DRAINAGE PLAN					F.A.I. RTE.	SECTION	COUNTY	TOTAL SHEETS	SHEET NO.
	USER NAME = mkwilson	DRAWN	- MRC	REVISED	-							90/94/290	2014-005R&B	COOK	888	285
	PLOT SCALE = 40.0000' / in.	CHECKED	- JMG	REVISED	-							CONTRACT NO. 60X79				
	PLOT DATE = 7/30/2018	DATE	- 7-30-2018	REVISED	-							ILLINOIS FED. AID PROJECT				
	SCALE: 1"=20'						SHEET 3 OF 8 SHEETS	STA. 1607+50	TO STA. 1613+00							

FILE PATH = p:\61779-PWNT\ascomon\line\local\ECOM_D502_NA\Documents\01_Americas\Transportation\60269938_Circle\Phase 1\1000 CAD\006_Roadway\Sheets\60X79_Contract\0160X79-SHT-Drain-Sub-04.dgn

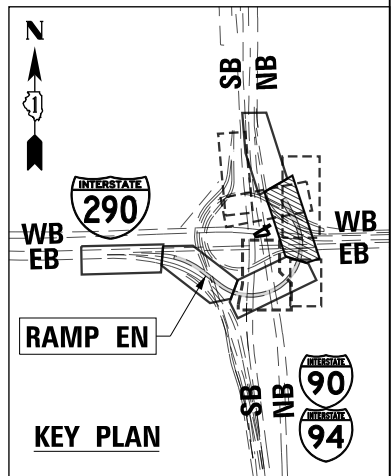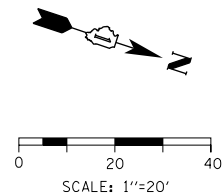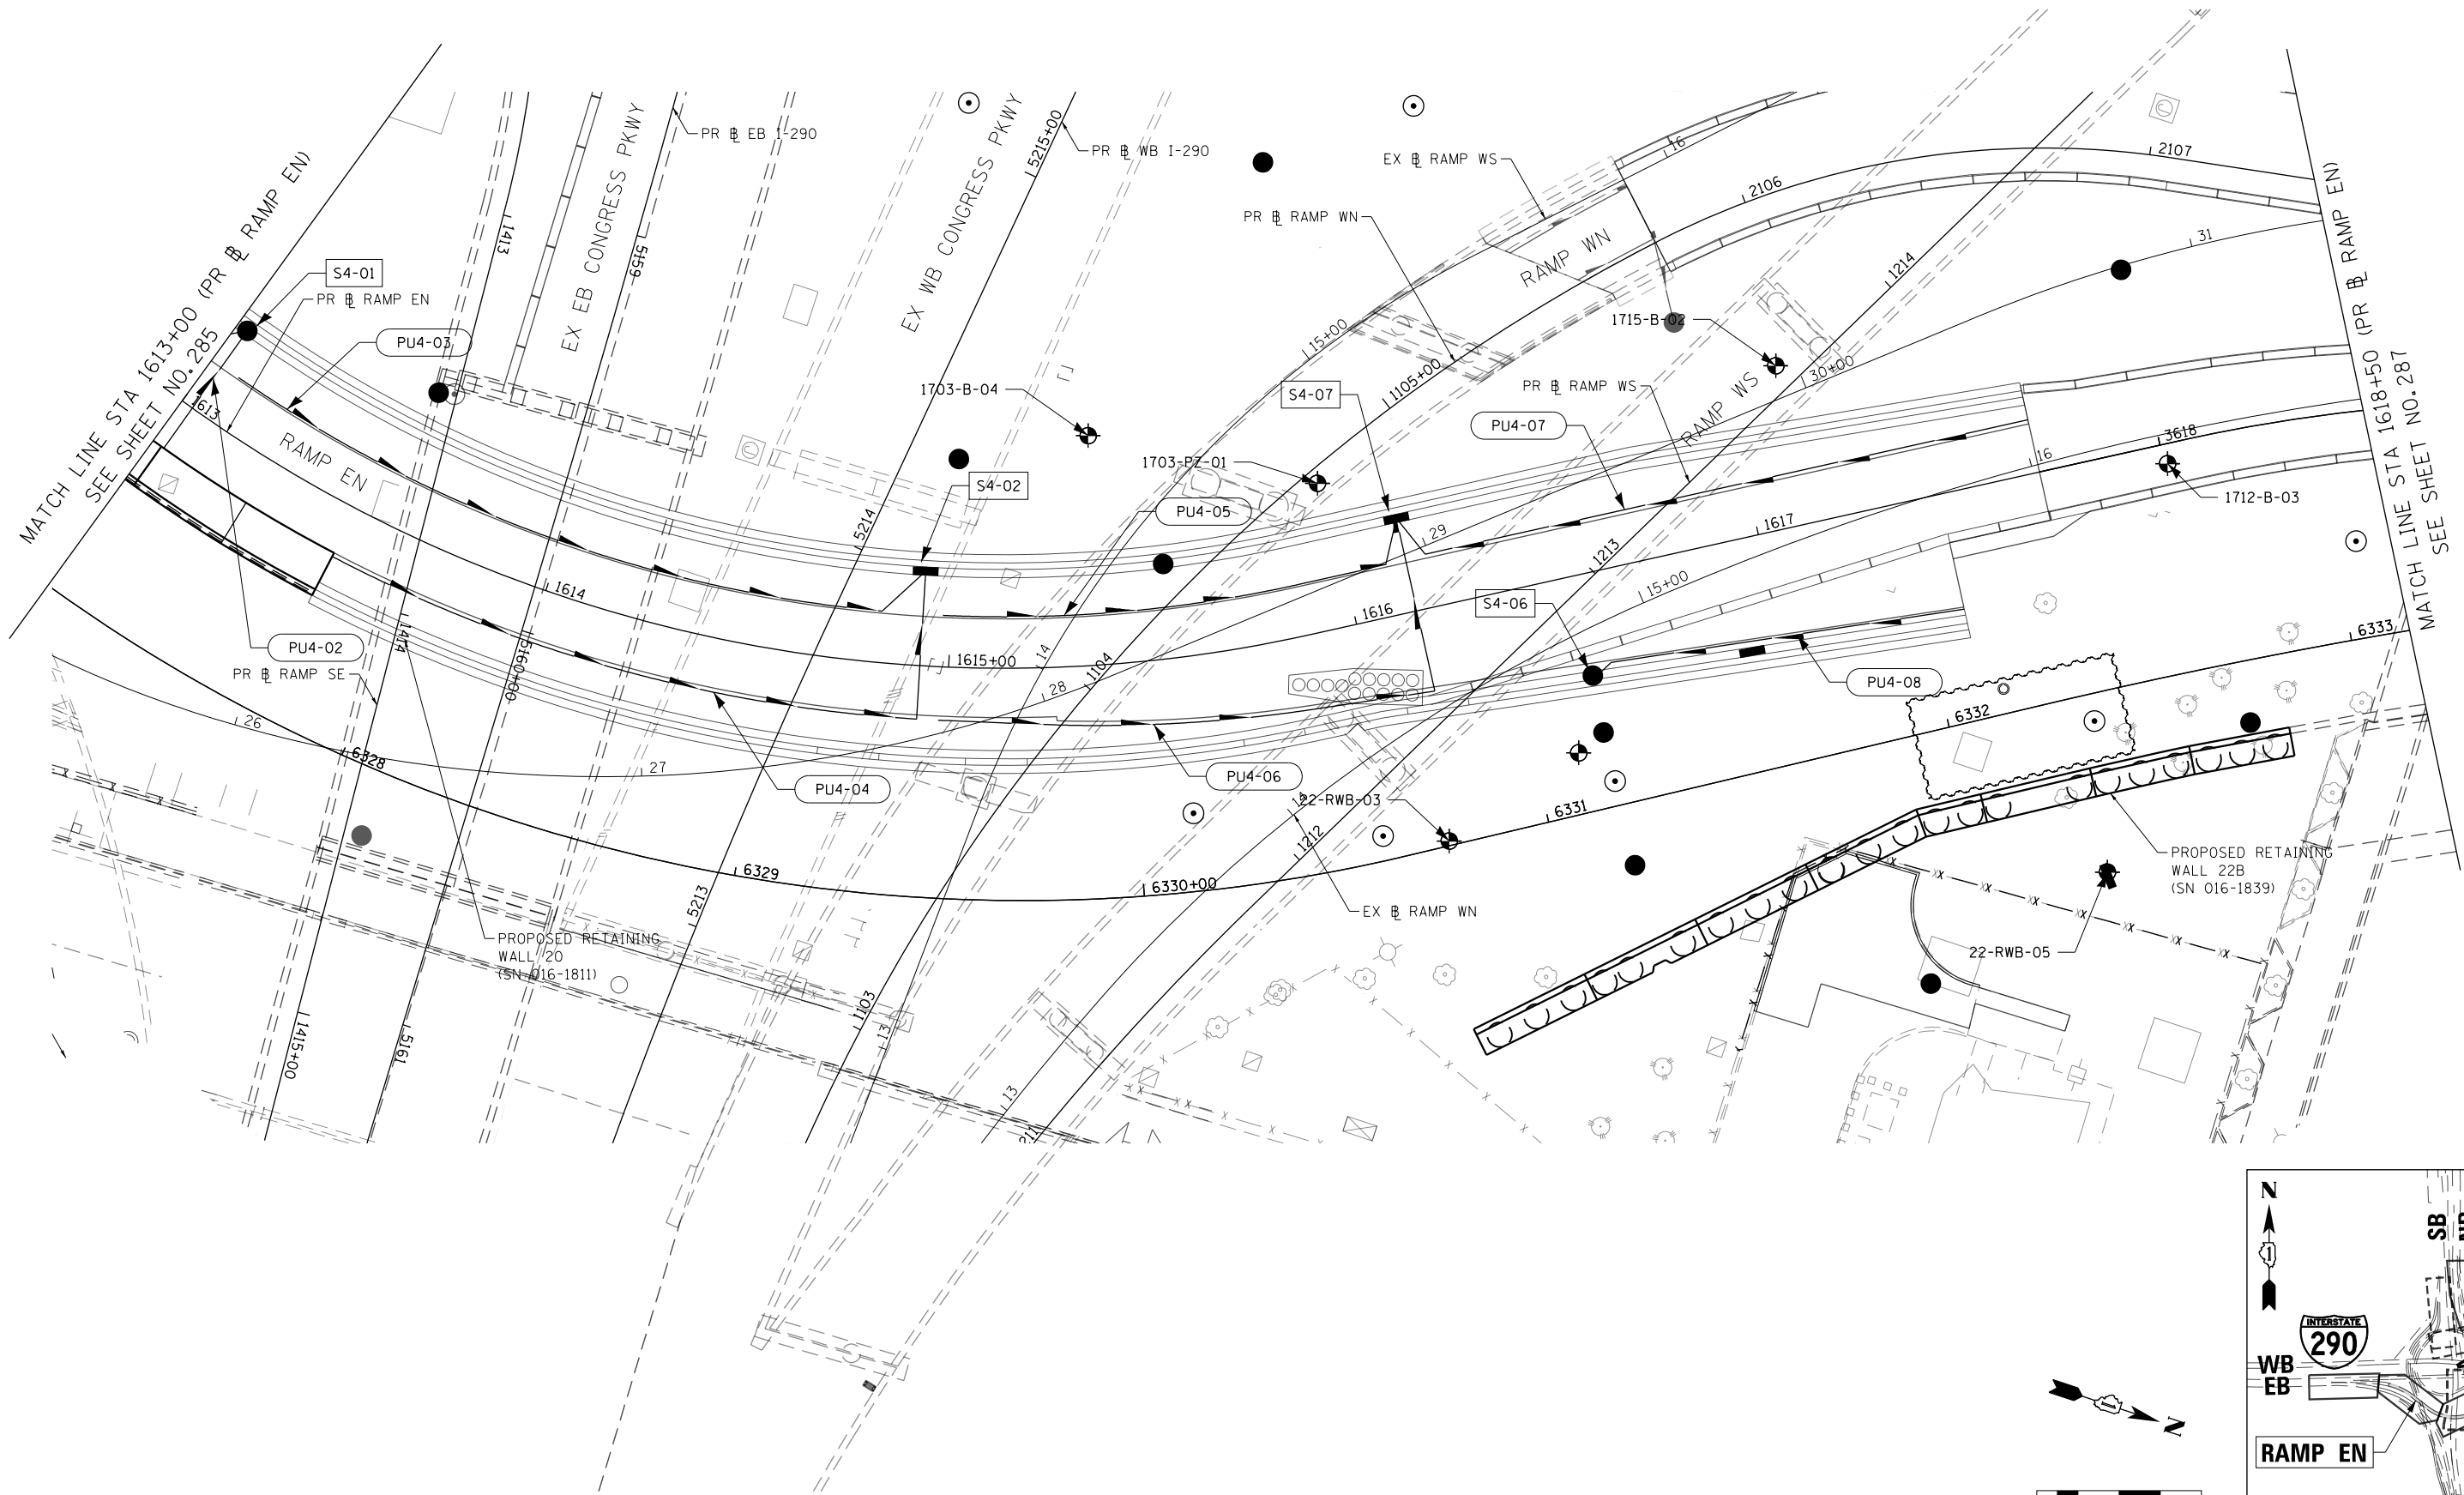


	D:\60X79-SHT-Drain-Sub-04.dgn	DESIGNED - MRC	REVISED -	STATE OF ILLINOIS DEPARTMENT OF TRANSPORTATION	SUBSURFACE DRAINAGE PLAN				F.A.I. RTE.	SECTION	COUNTY	TOTAL SHEETS	SHEET NO.
	USER NAME = mkwilson	DRAWN - MRC	REVISED -						90/94/290	2014-005R&B	COOK	888	286
	PLOT SCALE = 40.0000' / in.	CHECKED - JMG	REVISED -						CONTRACT NO. 60X79				
	PLOT DATE = 7/30/2018	DATE - 7-30-2018	REVISED -						ILLINOIS FED. AID PROJECT				
					SCALE: 1"=20'	SHEET 4 OF 8 SHEETS	STA. 1613+00 TO STA. 1618+50						

FILE PATH = p:\61779-P\INT\Drawings\Sub-05.dgn

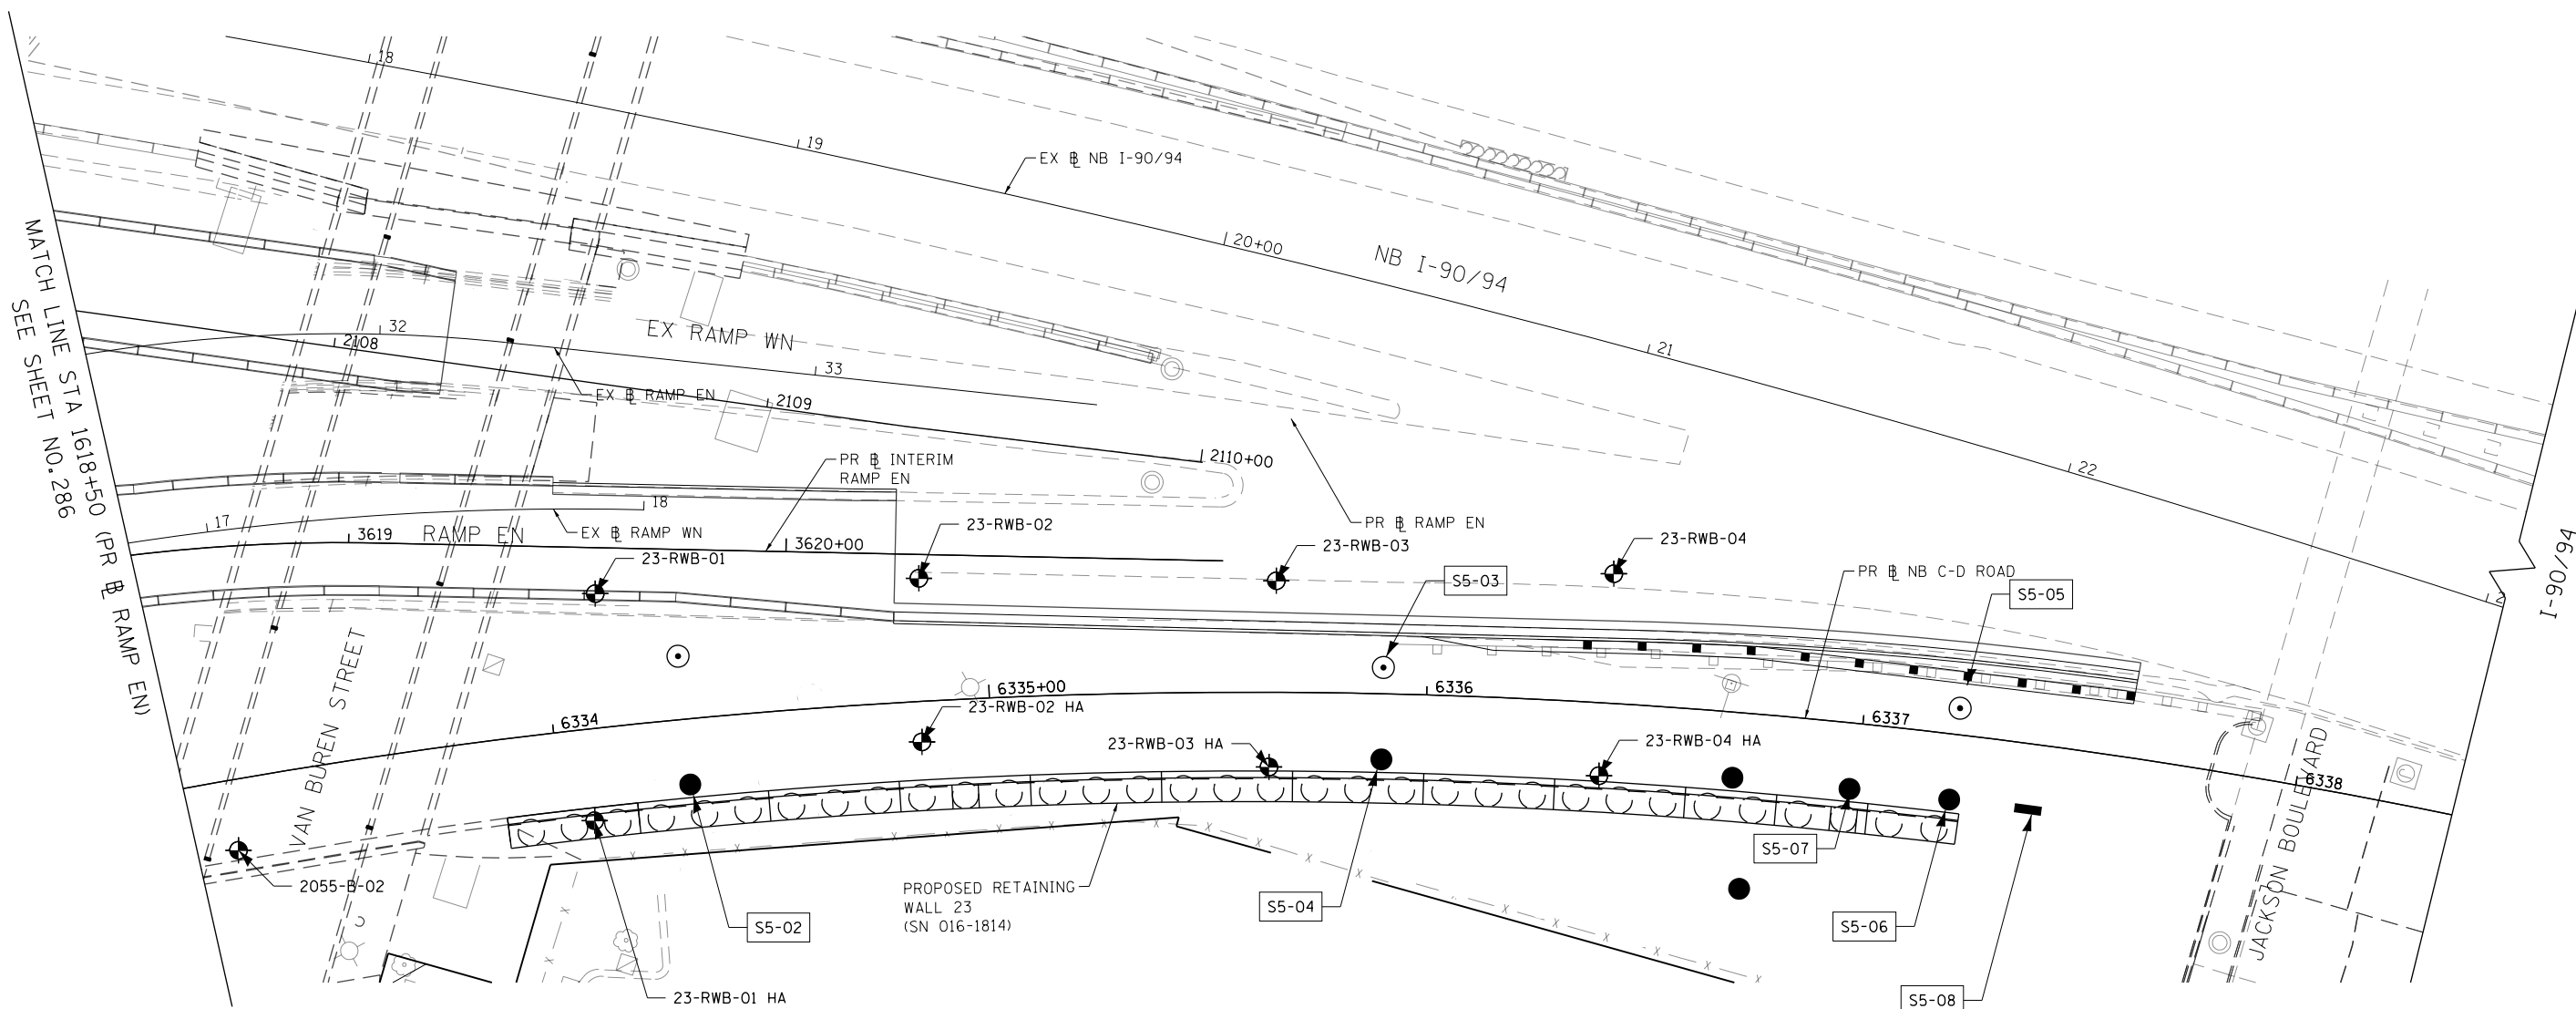

0 20 40
SCALE: 1"=20'

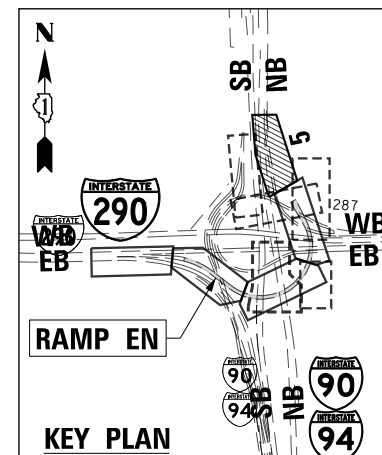



D:\61779-SHT-Draw-Sub-05.dgn	DESIGNED - MRC	REVISED -
USER NAME = mkwilson	DRAWN - MRC	REVISED -
PLOT SCALE = 40.0000' / in.	CHECKED - JMG	REVISED -
PLOT DATE = 7/30/2018	DATE - 7-30-2018	REVISED -

STATE OF ILLINOIS
DEPARTMENT OF TRANSPORTATION

SUBSURFACE DRAINAGE PLAN

SCALE: 1"=20' SHEET 5 OF 8 SHEETS STA. 1618+50 TO STA. 1623+00

F.A.I. RTE.	SECTION	COUNTY	TOTAL SHEETS	SHEET NO.
90/94/290	2014-005R&B	COOK	888	287
CONTRACT NO. 60X79				
ILLINOIS FED. AID PROJECT				

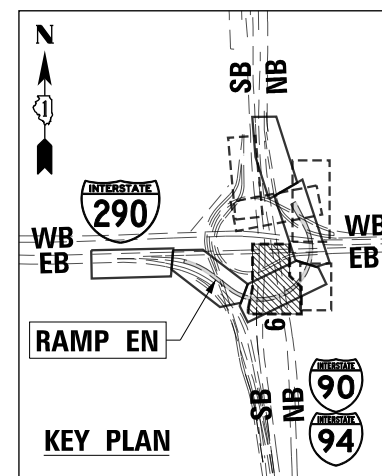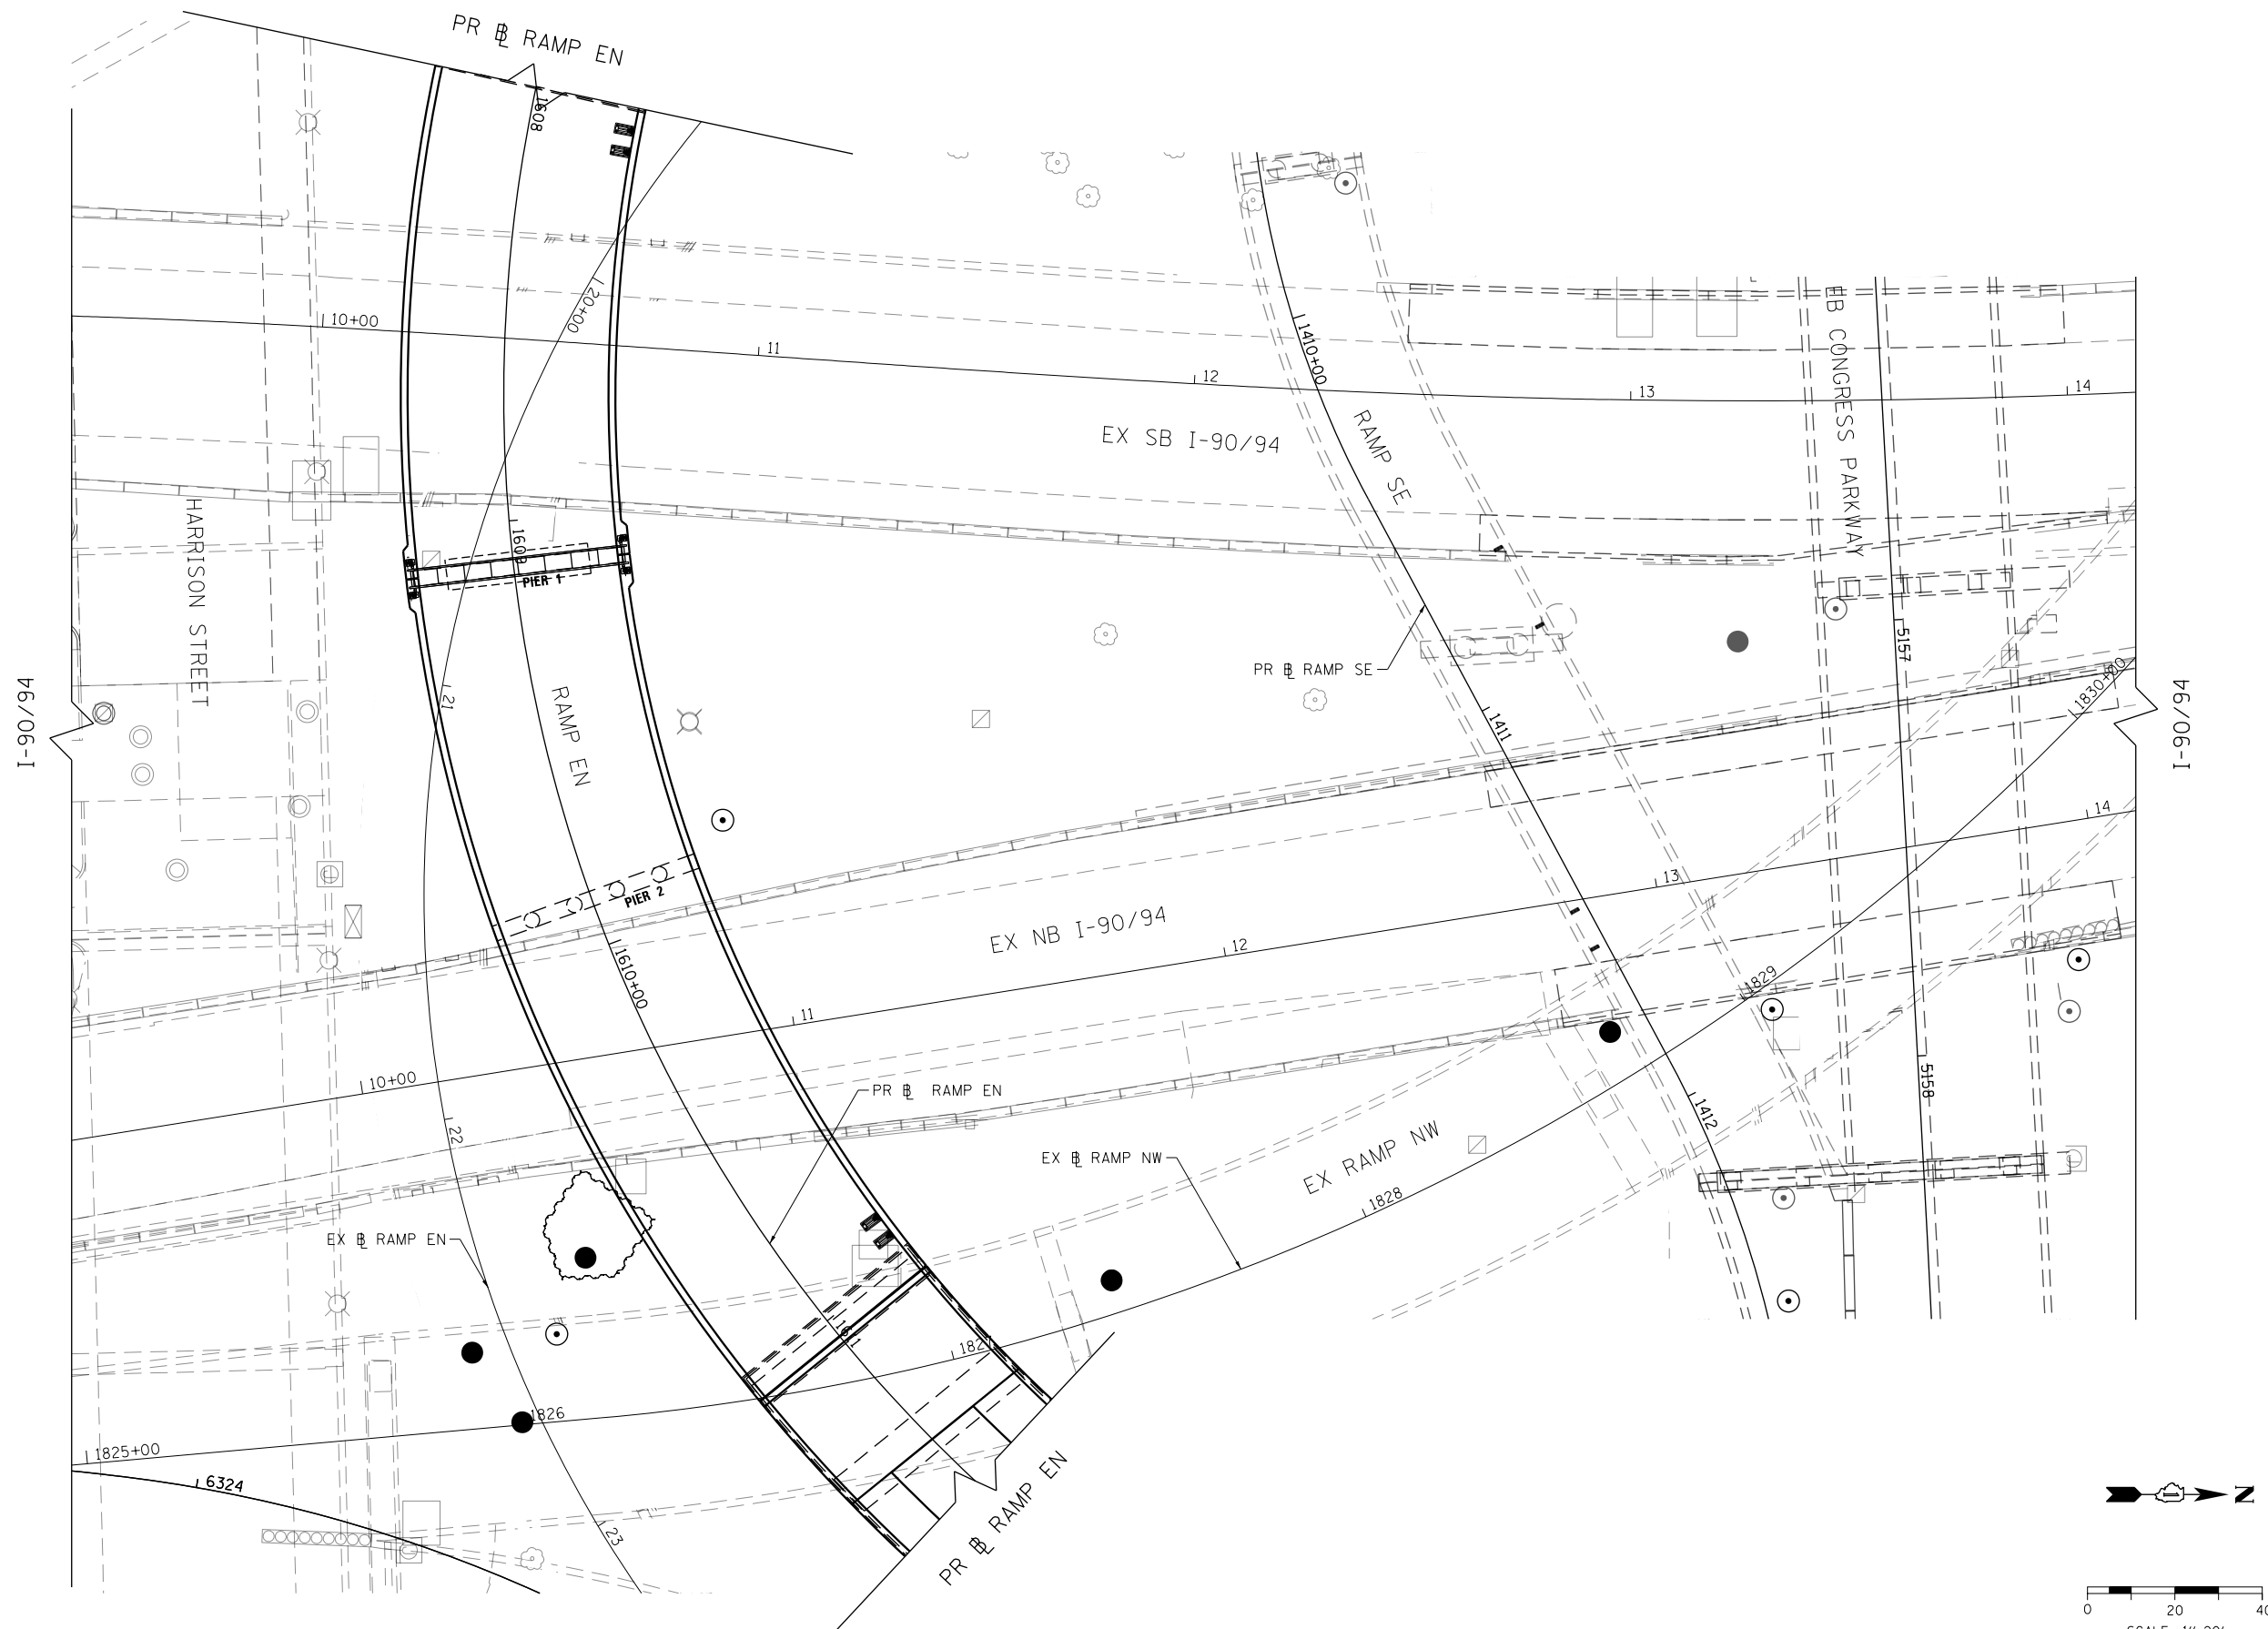

FILE PATH = p:\1617479-PWINT.econonline.local\AECOM_DS02_NA\Documents\01_Americas\Transportation\60269938_Circle\Phase_II\000_CAD\006_Roadway\Sheets\60X79.Contract\0160X79-SHT-DRAIN-SUB-06.dgn

D160X79-SHT-DRAIN-SUB-06.dgn	DESIGNED - MRC	REVISED -	STATE OF ILLINOIS DEPARTMENT OF TRANSPORTATION	SUBSURFACE DRAINAGE PLAN			F.A.I. RTE.	SECTION	COUNTY	TOTAL SHEETS	SHEET NO.
USER NAME = mkwilson	DRAWN - MRC	REVISED -					90/94/290	2014-005R&B	COOK	888	288
PLOT SCALE = 48.0000' / in.	CHECKED - JMG	REVISED -		CONTRACT NO. 60X79							
PLOT DATE = 7/30/2018	DATE - 7-30-2018	REVISED -									
			SCALE: 1"=20'	SHEET 6 OF 8 SHEETS	STA.	TO STA.		ILLINOIS FED. AID PROJECT			



TranSystems



DESIGNED	-	MRC
DRAWN	-	MRC
CHECKED	-	JMG
DATE	-	7-30-2018

**STATE OF ILLINOIS
DEPARTMENT OF TRANSPORTATION**

SCALE: 1"=20'	SHEET 7	OF 8	SHEETS	STA. 100+00	TO STA. 104+00
---------------	---------	------	--------	-------------	----------------

F.A.I. RTE.	SECTION	COUNTY	TOTAL SHEETS	SHEET NO.
90/94/290	2014-005R&B	COOK	888	289
		CONTRACT NO. 60X79		
ILLINOIS FED. AID PROJECT				

FILE PATH = p:\61779-PVNT-descom\line\local\ECM_DS02_NA\Documents\01_Americas\Transportation\60269938_Ctr-cls\Phase_1\1000_CAD\006_Roadway\Sheets\60X79_Contract\0160X79-SHT-Drain-Sub-08.dgn

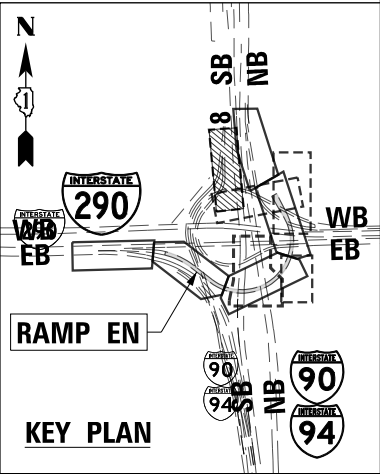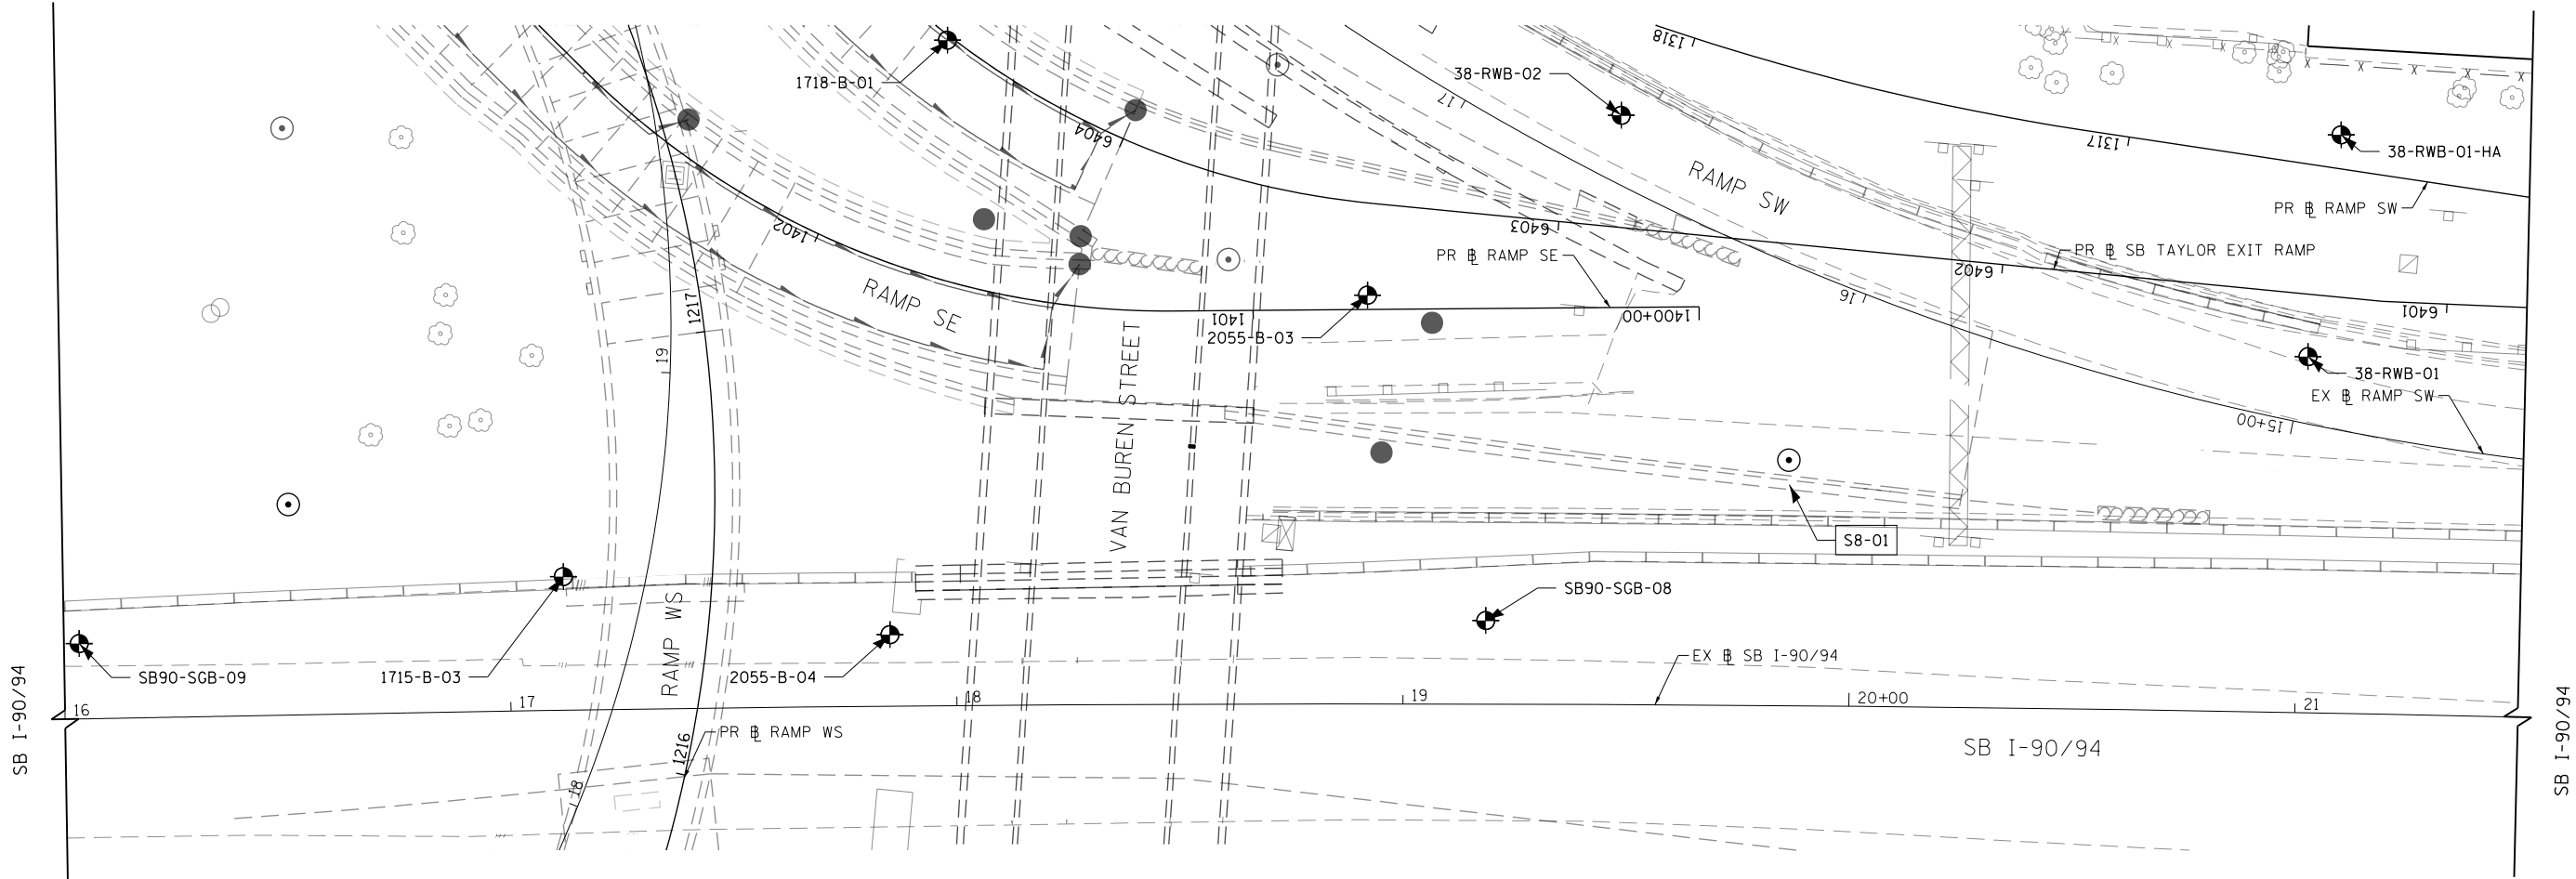

D:\61779-PVNT-descom\line\local\ECM_DS02_NA\Documents\01_Americas\Transportation\60X79_Contract\0160X79-SHT-Drain-Sub-08.dgn	DESIGNED - MRC	REVISED -
USER NAME = mkwilson	DRAWN - MRC	REVISED -
PLOT SCALE = 40.0000' / in.	CHECKED - JMG	REVISED -
PLOT DATE = 7/30/2018	DATE - 7-30-2018	REVISED -


STATE OF ILLINOIS
DEPARTMENT OF TRANSPORTATION

SUBSURFACE DRAINAGE PLAN

SCALE: 1"=20' SHEET 8 OF 8 SHEETS STA. 16+00 TO STA. 21+50


F.A.I. RTE. 90/94/290	SECTION 2014-005R&B	COUNTY COOK	TOTAL SHEETS 888	SHEET NO. 290
CONTRACT NO. 60X79				
ILLINOIS FED. AID PROJECT				

FILE PATH = p:\161779-PWNT\ascom\line\local\ECM_DS02_MN\Documents\01_Americas\Transportation\60269938_Circle\Phase 1\1000_CAD\006_Roadway\Sheets\60X79_Contract\0160X79-sht-Drain-Detail-01.dgn

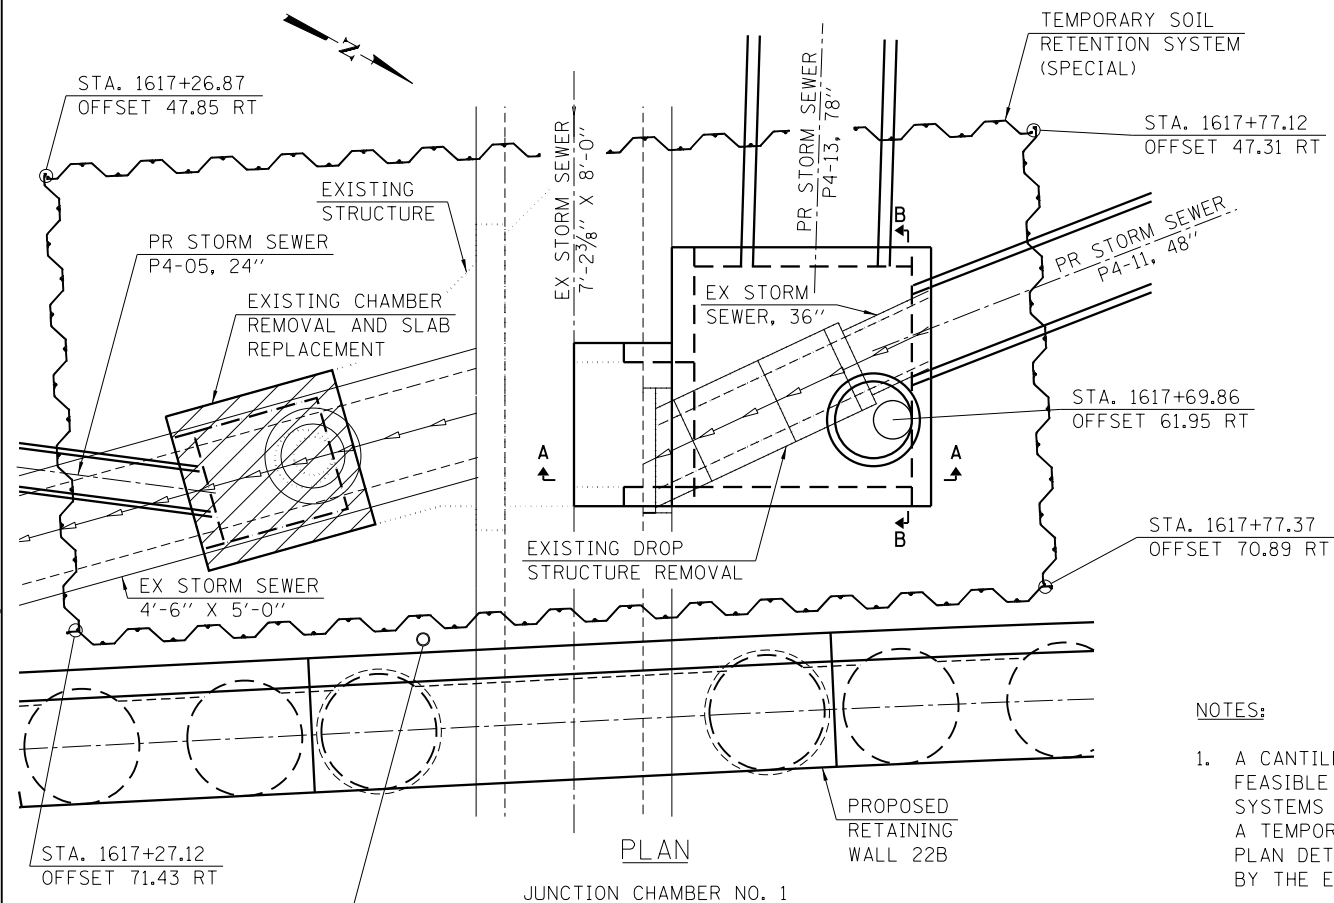



NOTES:

1. A CANTILEVERED SHEET PILING DESIGN DOES NOT APPEAR FEASIBLE AND ADDITIONAL MEMBERS OR OTHER RETENTION SYSTEMS MAY BE NECESSARY. THE CONTRACTOR SHALL SUBMIT A TEMPORARY SOIL RETENTION SYSTEM DESIGN INCLUDING PLAN DETAILS AND CALCULATIONS FOR REVIEW AND ACCEPTANCE BY THE ENGINEER.
2. IN ADDITION TO VIBRATION AND DISPLACEMENT MONITORING, THE CONTRACTOR SHALL MONITOR MOVEMENTS WITH SLOPE INCLINOMETERS. ALL INCLINOMETERS SHALL BE INSTALLED PRIOR TO DRILLING. SEE SPECIAL PROVISION FOR SLOPE INCLINOMETER.
3. STATIONS AND OFFSETS ARE TAKEN ALONG $\frac{1}{4}$ RAMP EN.

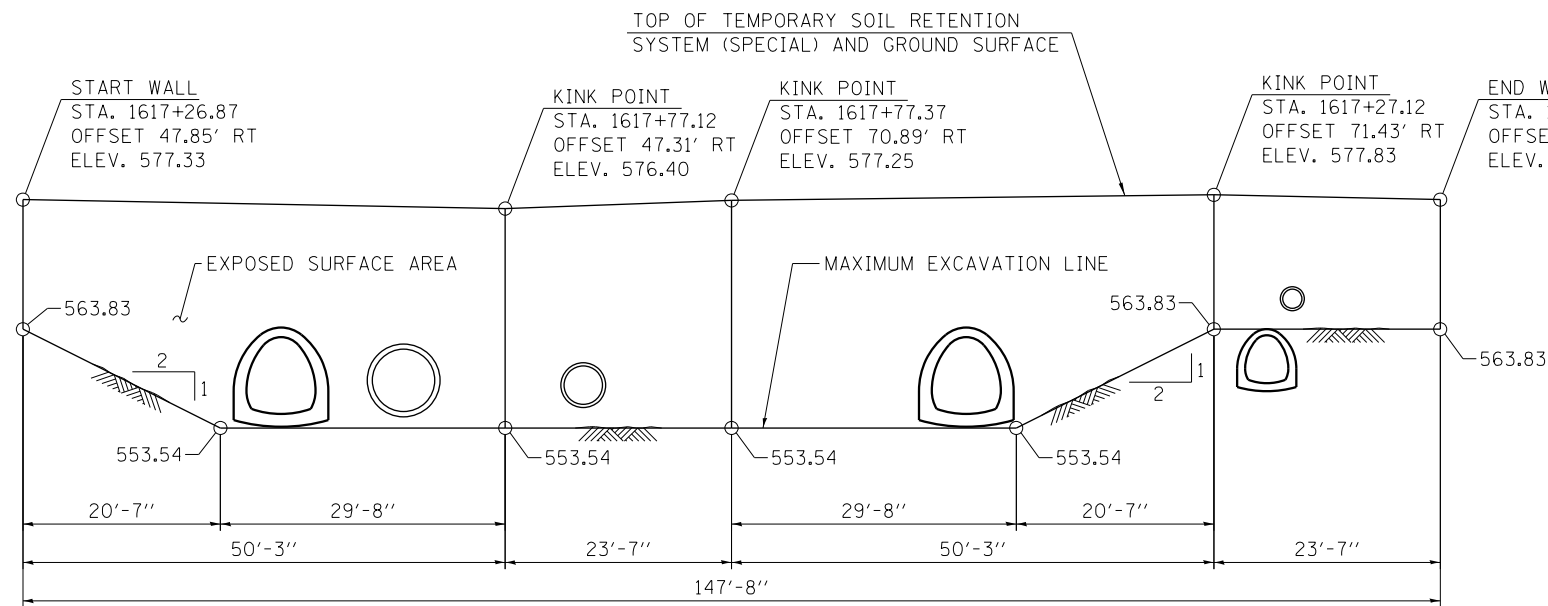

TEMPORARY SOIL RETENTION SYSTEM (SPECIAL)

MEASURED ALONG FRONT FACE OF WALL

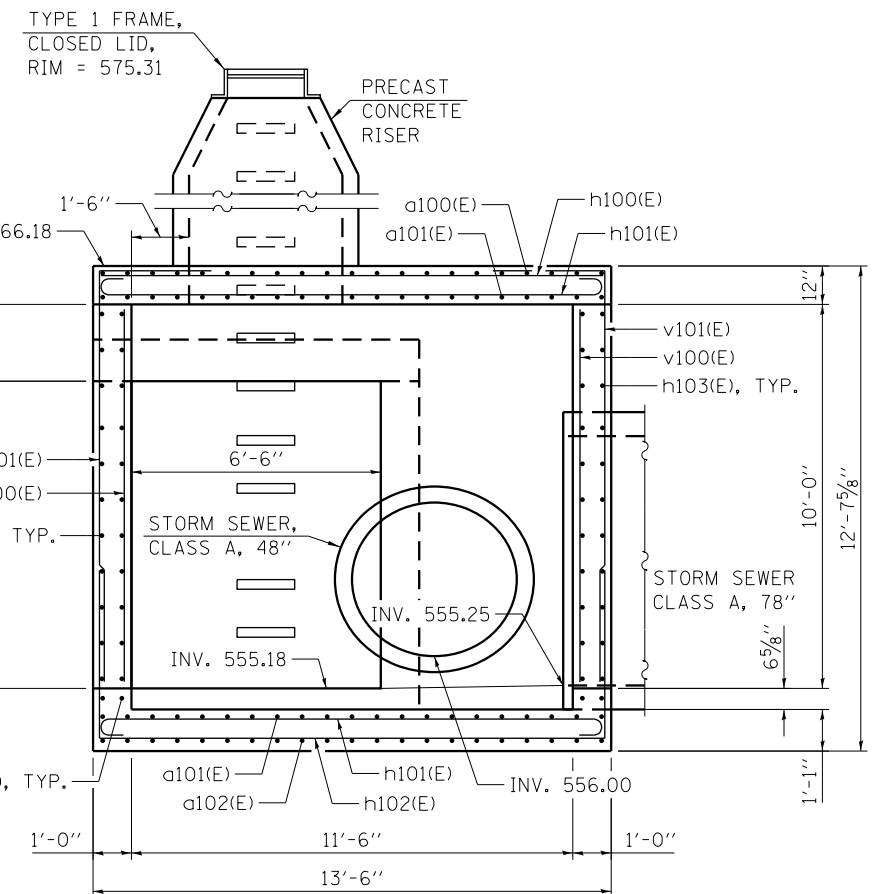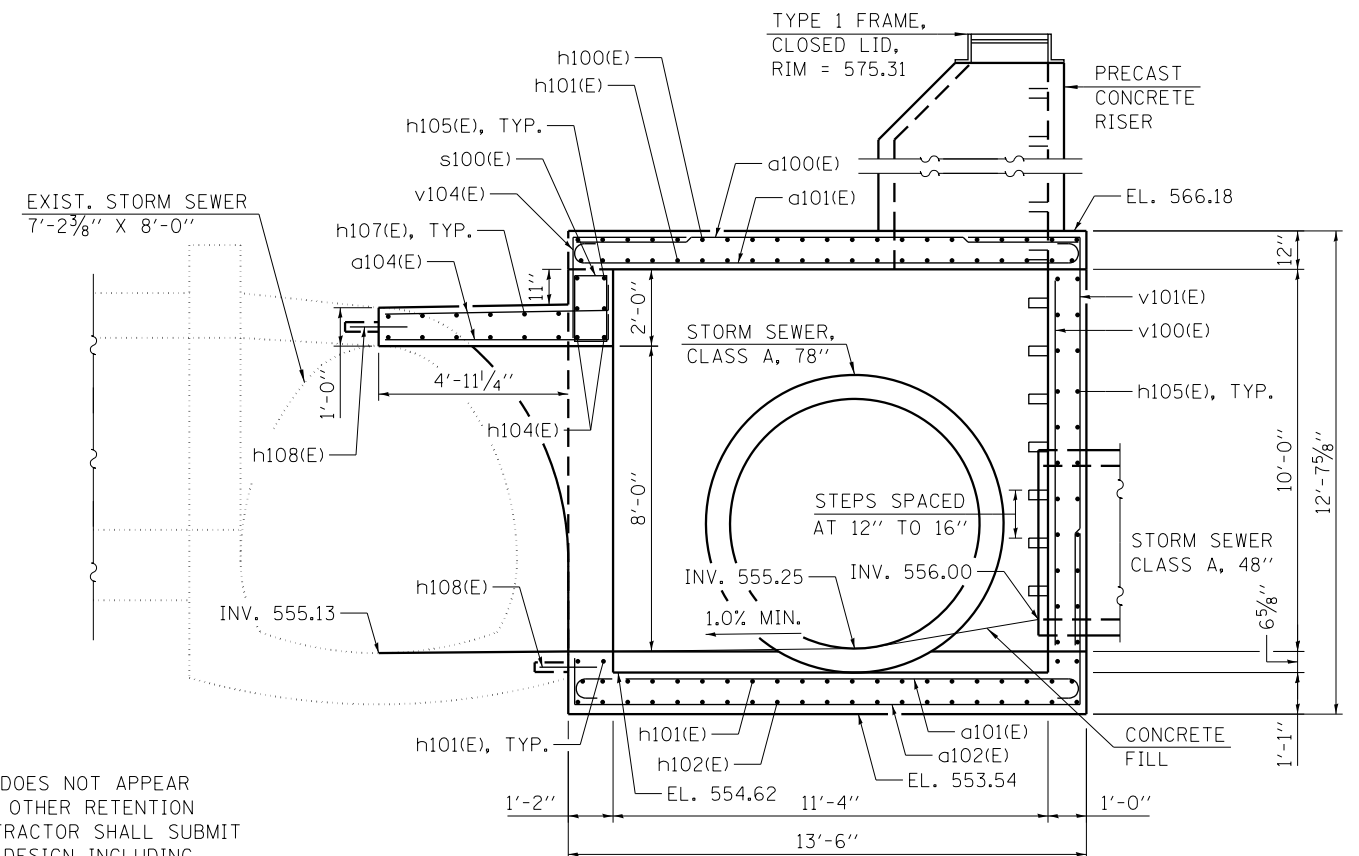

D160X79-sht-Drain-Detail-01.dgn
USER NAME = mkwilson
PLOT SCALE = 10.0000' / 1"
PLOT DATE = 7/30/2018

DESIGNED - TJA
DRAWN - TJA
CHECKED - WJC
DATE - 7-30-2018

REVISED -
REVISED -
REVISED -
REVISED -


STATE OF ILLINOIS
DEPARTMENT OF TRANSPORTATION

DRAINAGE DETAILS
JUNCTION CHAMBER NO. 1


SCALE: NONE SHEET 1 OF 6 SHEETS STA. TO STA.

F.A.I. RTE.	SECTION	COUNTY	TOTAL SHEETS	SHEET NO.
90/94/290	2014-005R&B	COOK	888	291
CONTRACT NO. 60X79				
ILLINOIS FED. AID PROJECT				


FILE PATH = p:\61779-PWNT\ascom\line\local\ECM_DS02_MW\Documents\01_Americas\Transportation\60269938_Circle\Phase.1\2006_CAD\006_Roadway\Sheets\60X79_Contract\0160X79-sht-Drain-Detail-02.dgn

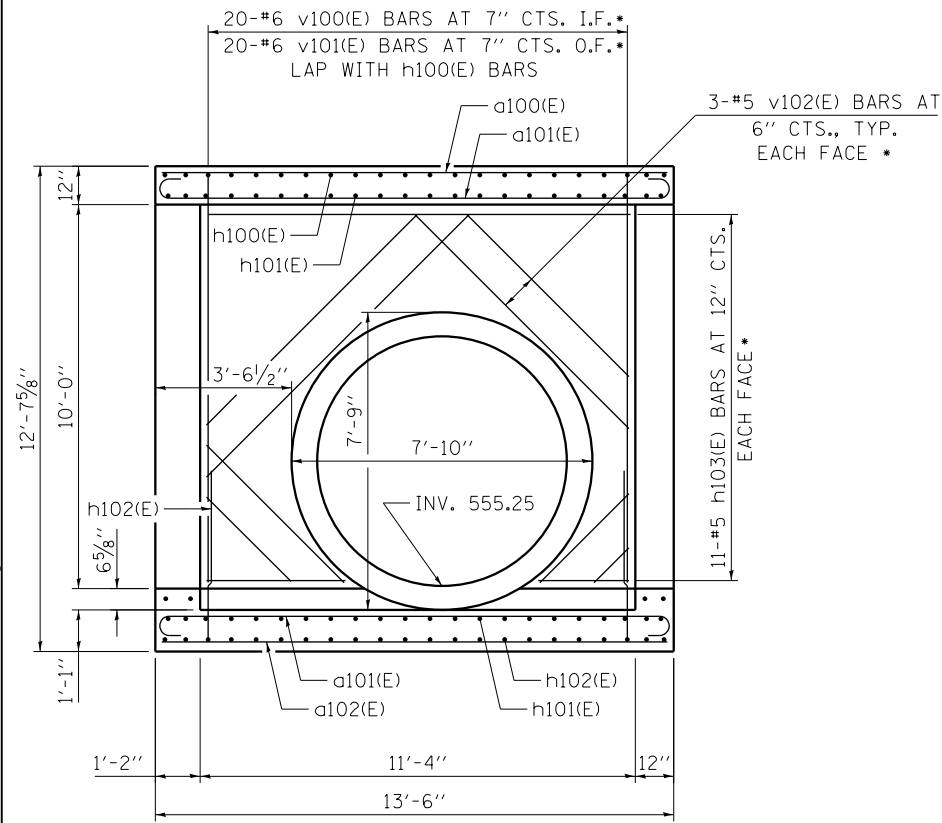


ELEVATION - WEST SIDEWALL

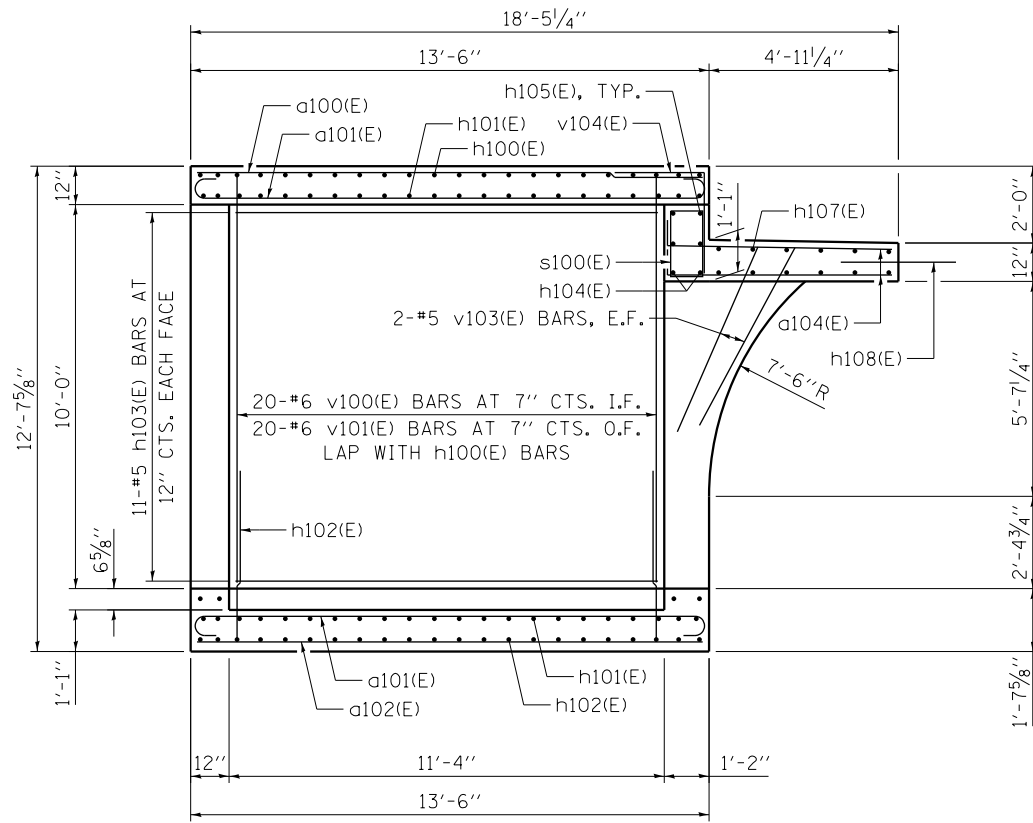


ELEVATION - EAST SIDEWALL

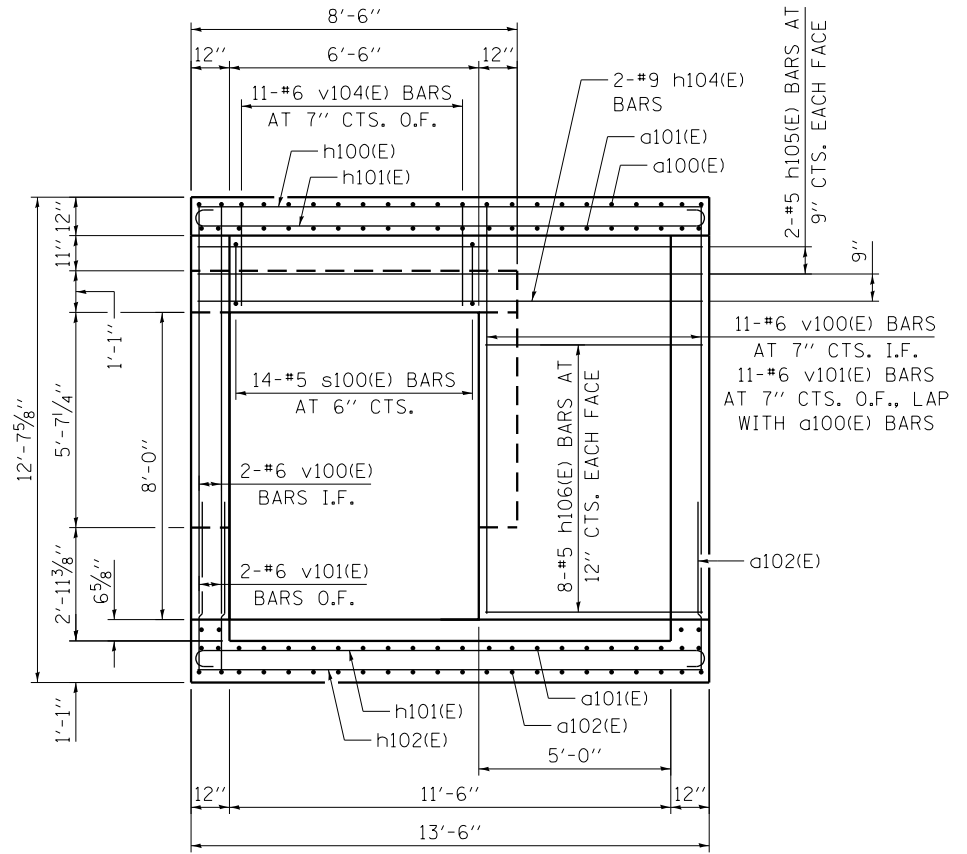


ELEVATION - SOUTH SIDEWALL

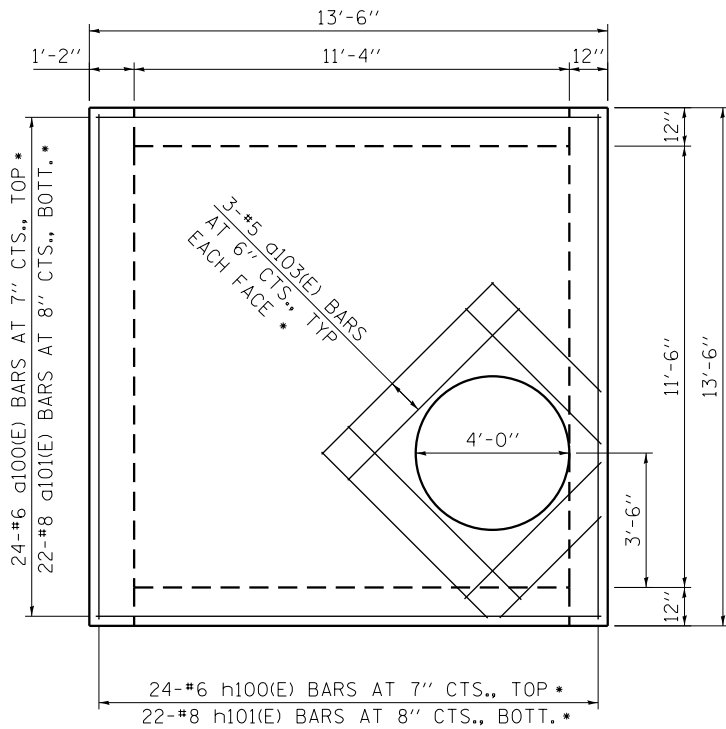

PLAN - TOP SLAB

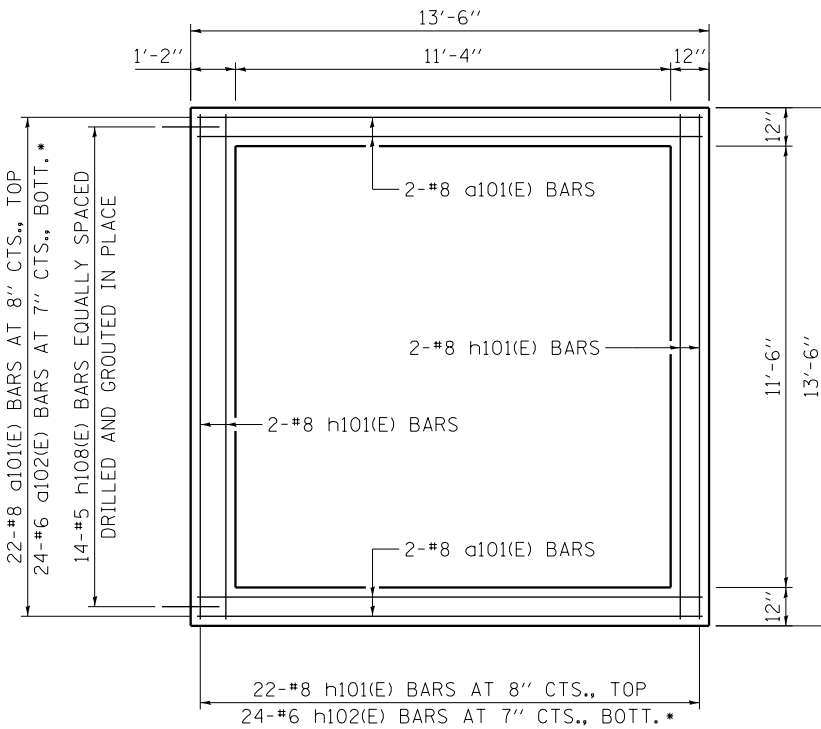

PLAN - BOTTOM SLAB

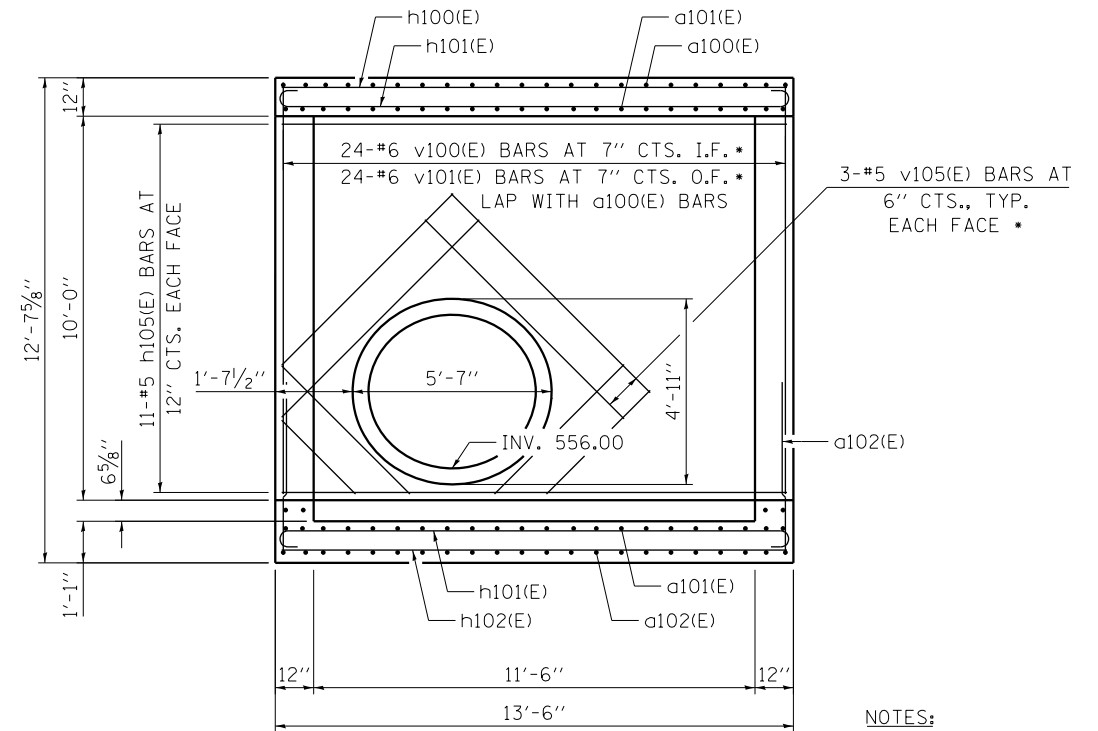

ELEVATION - NORTH SIDEWALL

NOTES:
E.F. = EACH FACE
I.F. = INNER FACE
O.F. = OUTER FACE
MIN. LAP #6 = 2'-11"
* CUT TO FIT.



D160X79-sht-Drain-Detail-02.dgn
USER NAME = mkwilson
PLOT SCALE = 5.00 ' / in.
PLOT DATE = 7/30/2018

DESIGNED - TJA
DRAWN - TJA
CHECKED - WJC
DATE - 7-30-2018

REVISED -
REVISED -
REVISED -
REVISED -


STATE OF ILLINOIS
DEPARTMENT OF TRANSPORTATION

DRAINAGE DETAILS
JUNCTION CHAMBER NO. 1


SCALE: NONE SHEET 2 OF 6 SHEETS STA. TO STA.

F.A.I. RTE.	SECTION	COUNTY	TOTAL SHEETS	SHEET NO.
90/94/290	2014-005R&B	COOK	888	292
CONTRACT NO. 60X79				
ILLINOIS FED. AID PROJECT				

FILE PATH = p:\61779-P\N\T\ascom\line\local\ECM_DS02_M\Documents\01_Americas\Transportation\60269938_Circle\Phase 1\1000_CAD\006_Roadway\Sheets\6079_Contract\016079-sht-Drain-Detail-03.dgn

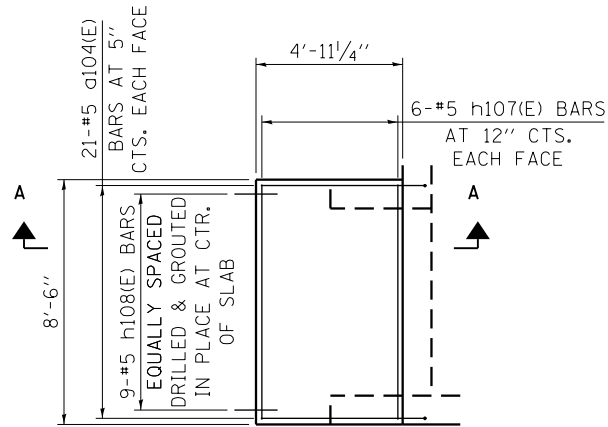

OVERHANG SLAB PLAN

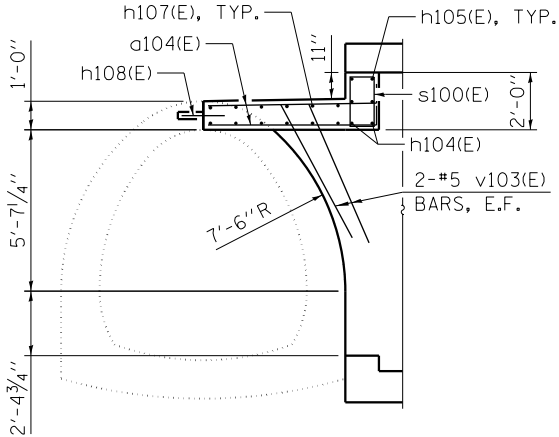

SECTION A-A

PROPOSED SEQUENCE OF CONSTRUCTION

THE SEQUENCE OF CONSTRUCTION MUST ENSURE THAT SEWER FLOWS WILL BE UNINTERRUPTED DURING THE CONSTRUCTION ACTIVITIES. THE CONTRACTOR SHALL BE FULLY RESPONSIBLE FOR DEVELOPING THE SEQUENCE OF CONSTRUCTION FOR THE WORK. THE FOLLOWING SEQUENCE OF CONSTRUCTION WAS DEVELOPED AS ONE OPTION AND IS THE BASIS FOR THE BYPASS PIPING AND STRUCTURES AS SHOWN IN THE PLANS. OTHER CONSTRUCTION SEQUENCES WILL BE CONSIDERED.

1. INSTALL TEMPORARY SOIL RETENTION SYSTEM (SPECIAL) AROUND EXISTING CHAMBER AND PROPOSED JUNCTION CHAMBER NO. 1 LOCATION. EXCAVATE AND EXPOSE EXISTING CHAMBER, MAIN DRAIN, AND DROP STRUCTURE.
2. REMOVE FRAME AND LID, RISER, AND INDICATED PORTION OF EXISTING CHAMBER.
3. CONSTRUCT PROPOSED CHAMBER WALL AND SLAB, INSTALL 24" STORM SEWER PIPE P4-05.
4. REMOVE TOP OF EXISTING DROP STRUCTURE AND INSTALL TEMPORARY 36" HDPE BYPASS PIPE FROM 36" STORM SEWER TO THE NORTH INTO EXISTING 7'-2 3/8" W X 8"-0" H MAIN DRAIN.
5. REMOVE REMAINDER OF DROP STRUCTURE AND CONSTRUCT PROPOSED JUNCTION CHAMBER NO. 1 AROUND TEMPORARY 36" HDPE BYPASS PIPE. BULKHEAD WEST OPENING IN JUNCTION CHAMBER NO. 1 TO 78" STORM SEWER.
6. INSTALL 48" STORM SEWER PIPE P4-11 TO PR MANHOLE S4-11, WHILE REMOVING EXISTING 36" STORM SEWER AND 36" HDPE BYPASS PIPE.
7. FLOW IS ESTABLISHED THROUGH JUNCTION CHAMBER NO. 1 AND 48" STORM SEWER PIPE P4-11.
8. REMOVE UPPER PORTION OF EXISTING CHAMBER AND INSTALL PROPOSED CHAMBER SLAB.
9. REMOVE BULKHEAD AND CONNECT 78" STORM SEWER PIPE P4-13.
10. BACKFILL AND REMOVE TEMPORARY SOIL RETENTION SYSTEM (SPECIAL).

NOTES:

1. A PRECAST REINFORCED CONCRETE ALTERNATE SHALL BE ALLOWED FOR THIS STRUCTURE. SHOP PLANS AND CALCULATIONS SHALL BE SUBMITTED BY THE CONTRACTOR TO THE ENGINEER ACCORDING TO THE APPLICABLE REQUIREMENTS OF ARTICLE 504 OF THE STANDARD SPECIFICATIONS.
2. ALL INVERTS AND ELEVATIONS SHALL BE FIELD VERIFIED BY THE CONTRACTOR PRIOR TO ORDERING MATERIALS AND CONSTRUCTION. THIS WORK WILL NOT BE PAID FOR SEPARATELY, BUT SHALL BE INCLUDED WITHIN THE CONTRACT UNIT PRICE FOR JUNCTION CHAMBER NO. 1.
3. STATION, OFFSET AND RIM ELEVATION PROVIDED ARE AT THE CENTER OF THE PROPOSED FRAME AND LID.
4. THE COST OF DRILLING AND GROUTING REINFORCEMENT IN PLACE SHALL BE INCLUDED WITH THE CONTRACT UNIT PRICE FOR JUNCTION CHAMBER NO. 1.

BILL OF MATERIAL


BAR	NO.	SIZE	LENGTH	SHAPE
a105(E)	13	#5	6'-8"	—
a106(E)	18	#5	7'-10"	C
h109(E)	10	#5	8'-4"	—
h110(E)	15	#5	9'-6"	C
v106(E)	17	#5	1'-0"	—
v107(E)	16	#5	2'-2"	—
CONCRETE REMOVAL			CU YD	14
STRUCTURE EXCAVATION			CU YD	949
CONCRETE STRUCTURES			CU YD	2.1
REINFORCEMENT BARS, EPOXY COATED			POUND	530
SLOPE INCLINOMETER			EACH	1
TEMPORARY SOIL RETENTION SYSTEM (SPECIAL)			SQ FT	3,040
JUNCTION CHAMBER NO. 1			EACH	1

JUNCTION CHAMBER NO. 1


BILL OF MATERIAL

(FOR REFERENCE ONLY)


BAR	NO.	SIZE	LENGTH	SHAPE
a100(E)	24	#6	13'-2"	—
a101(E)	48	#8	15'-0"	C
a102(E)	24	#6	22'-2"	L
a103(E)	24	#5	6'-4"	—
a104(E)	42	#5	6'-5"	L
h100(E)	24	#6	13'-2"	—
h101(E)	48	#8	15'-0"	C
h102(E)	24	#6	22'-2"	L
h103(E)	44	#5	11'-0"	—
h104(E)	2	#9	13'-2"	—
h105(E)	26	#5	13'-2"	—
h106(E)	16	#5	5'-8"	—
h107(E)	12	#5	8'-2"	—
h108(E)	23	#5	1'-6"	—
s100(E)	14	#5	5'-11"	□
v100(E)	77	#6	9'-8"	—
v101(E)	77	#6	13'-7"	L
v102(E)	24	#5	9'-7"	—
v103(E)	8	#5	5'-3"	—
v104(E)	11	#6	5'-7"	L
v105(E)	24	#5	7'-4"	—
CONCRETE STRUCTURES			CU YD	31.1
REINFORCEMENT BARS, EPOXY COATED			POUND	11,360
FRAMES AND LIDS, TYPE 1, CLOSED LID			EACH	1
PRECAST CONCRETE RISER			EACH	1

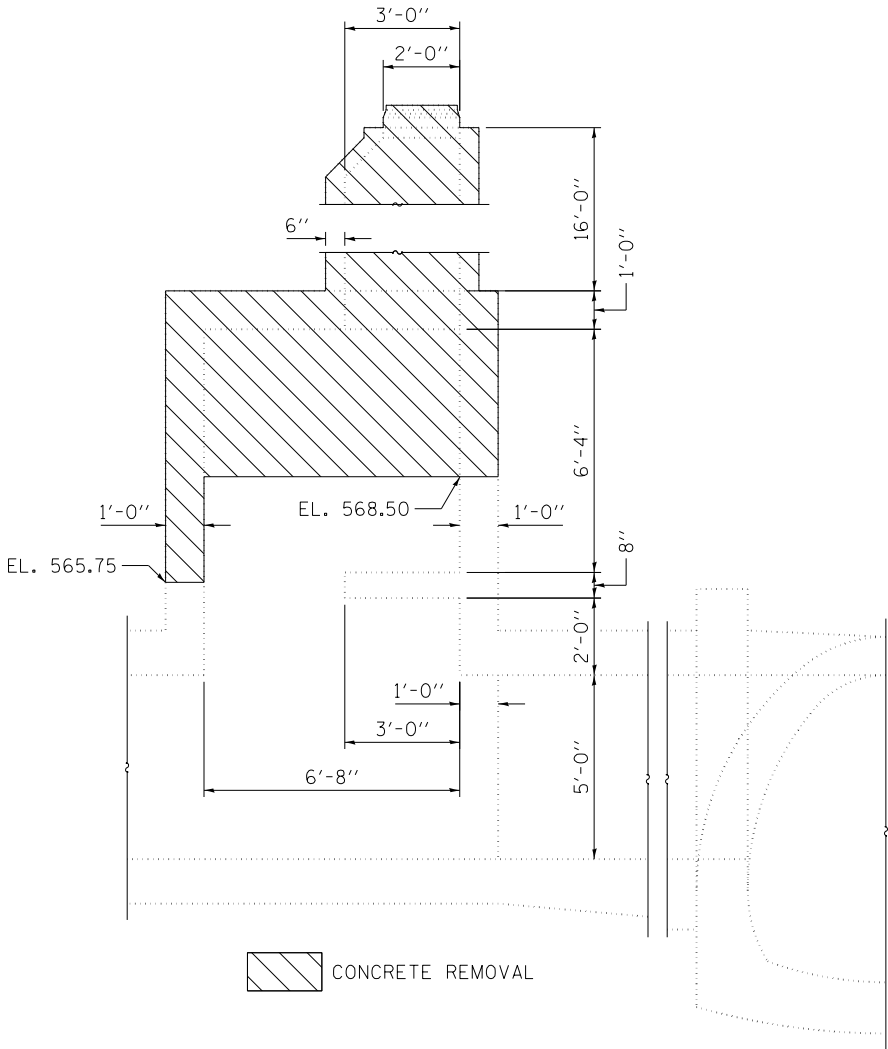


EXISTING CHAMBER REMOVAL

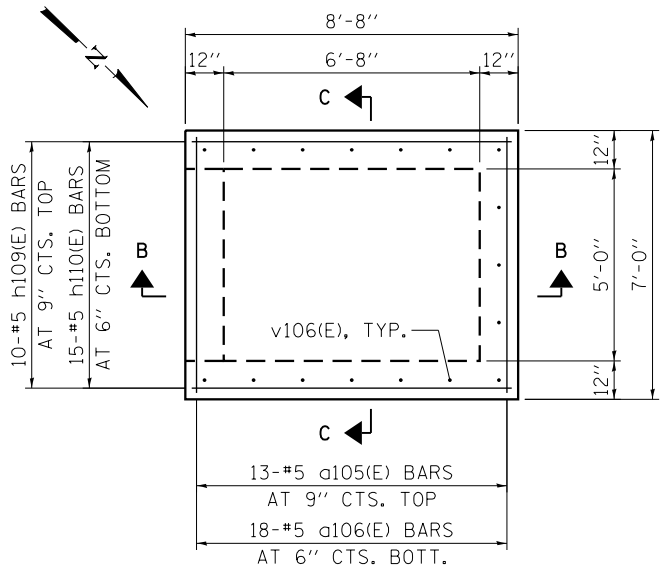


PROPOSED CHAMBER SLAB

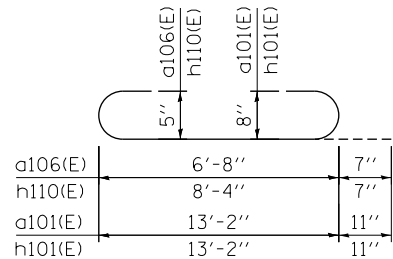


BARS a101(E), a106(E)
h101(E) AND h110(E)

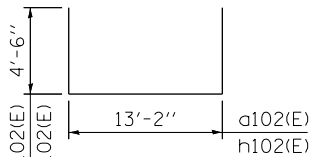


BARS a102(E)
AND h102(E)

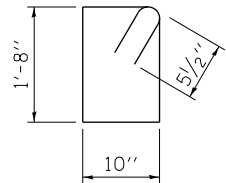


BAR s100(E)

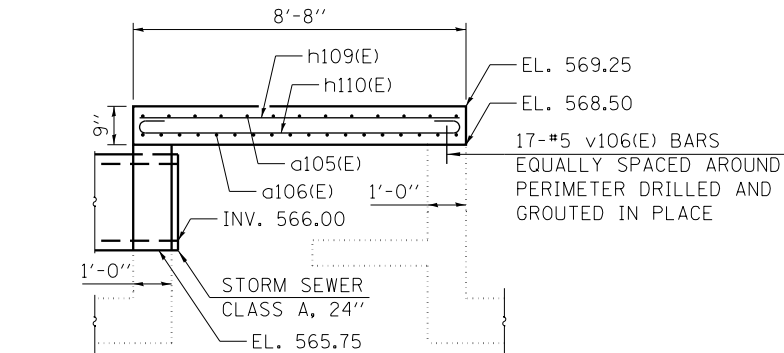

SECTION B-B

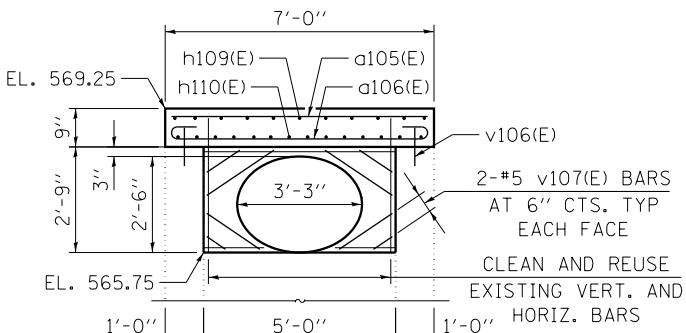

SECTION C-C

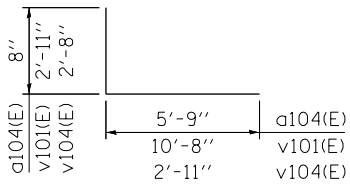

BARS a104(E), v101(E),
AND v104(E)



D160X79-sht-Drain-Detail-03.dgn
USER NAME = mkwilson
PLOT SCALE = 5/8" = 1' / in.
PLOT DATE = 7/30/2018

DESIGNED - TJA
DRAWN - TJA
CHECKED - WJC
DATE - 7-30-2018

REVISED -
REVISED -
REVISED -
REVISED -


STATE OF ILLINOIS
DEPARTMENT OF TRANSPORTATION

DRAINAGE DETAILS
JUNCTION CHAMBER NO. 1

SCALE: NONE SHEET 3 OF 6 SHEETS STA. TO STA.




F.A.I. RTE.	SECTION	COUNTY	TOTAL SHEETS	SHEET NO.
90/94/290	2014-005R&B	COOK	888	293
CONTRACT NO. 60X79				
ILLINOIS FED. AID PROJECT				

FILE PATH = p:\61779-P\INT.dwg;local\ECM_D502_NA\Documents\01_Americas\Transportation\60269938_Circle\Phase 1\1000_CAD\006_Roadway\Sheets\60X79-Contract\0160X79-sht-Drain-Detail-04.dgn

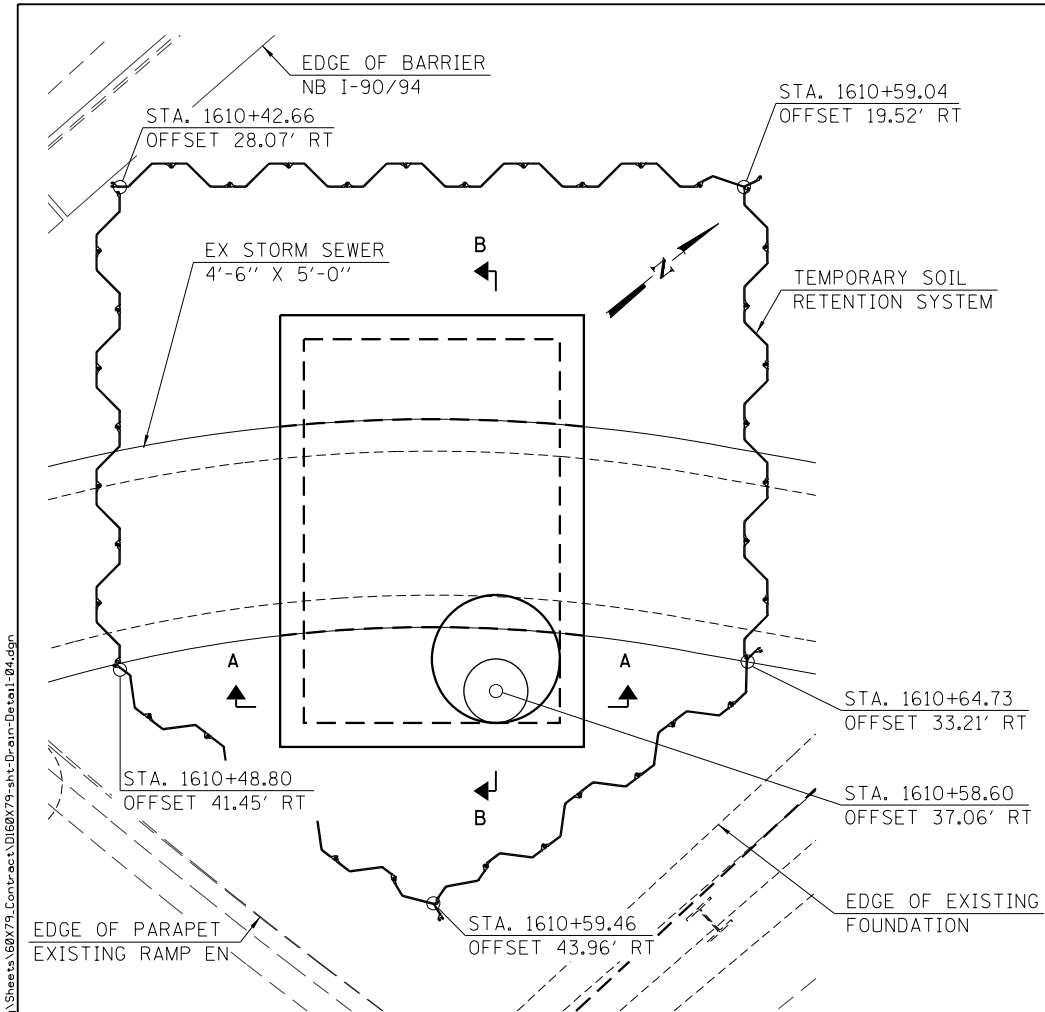

NOTES:

1. A CANTILEVERED SHEET PILING DESIGN DOES NOT APPEAR FEASIBLE AND ADDITIONAL MEMBERS OR OTHER RETENTION SYSTEMS MAY BE NECESSARY. THE CONTRACTOR SHALL SUBMIT A TEMPORARY SOIL RETENTION SYSTEM DESIGN INCLUDING PLAN DETAILS AND CALCULATIONS FOR REVIEW AND ACCEPTANCE BY THE ENGINEER.
2. STATIONS AND OFFSETS ARE TAKEN ALONG $\frac{1}{2}$ RAMP EN.

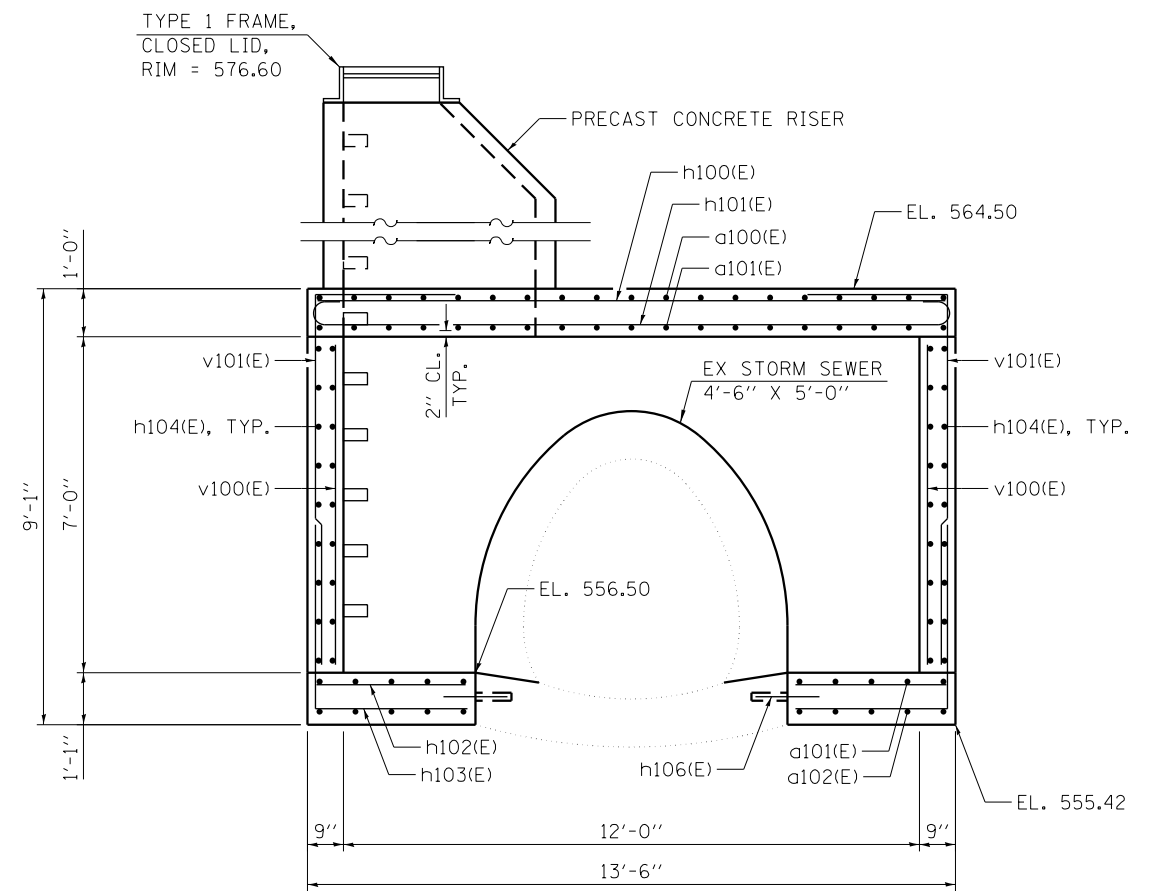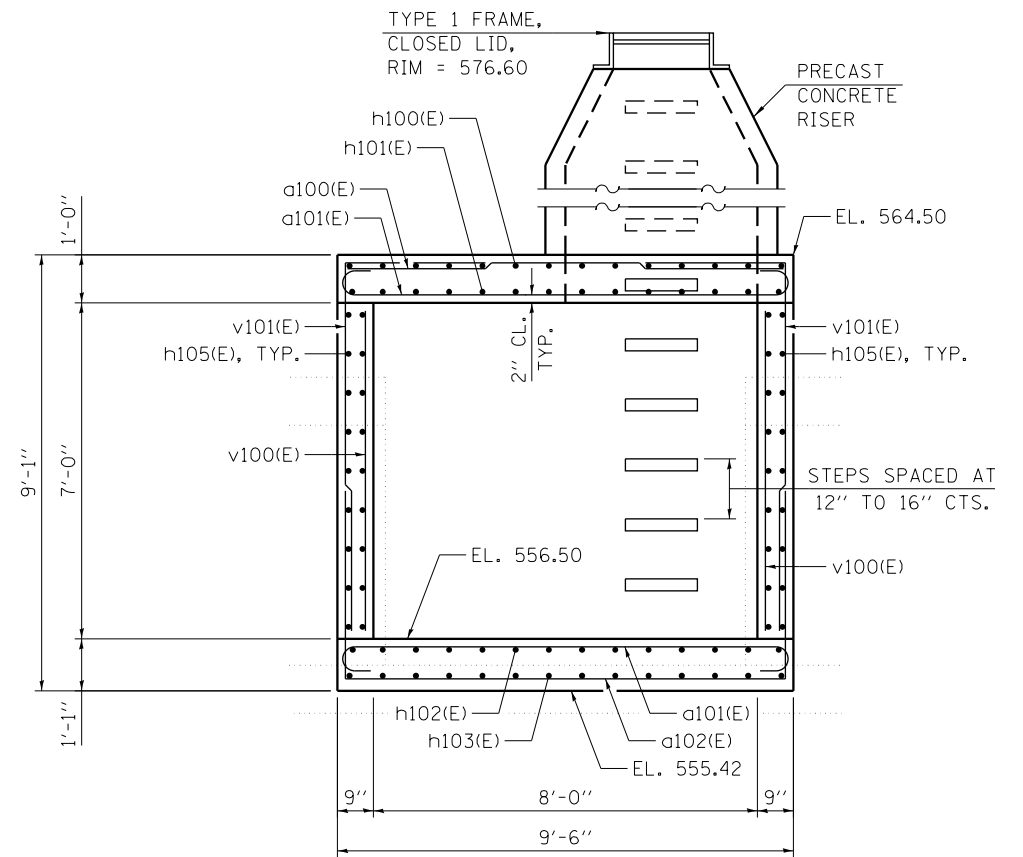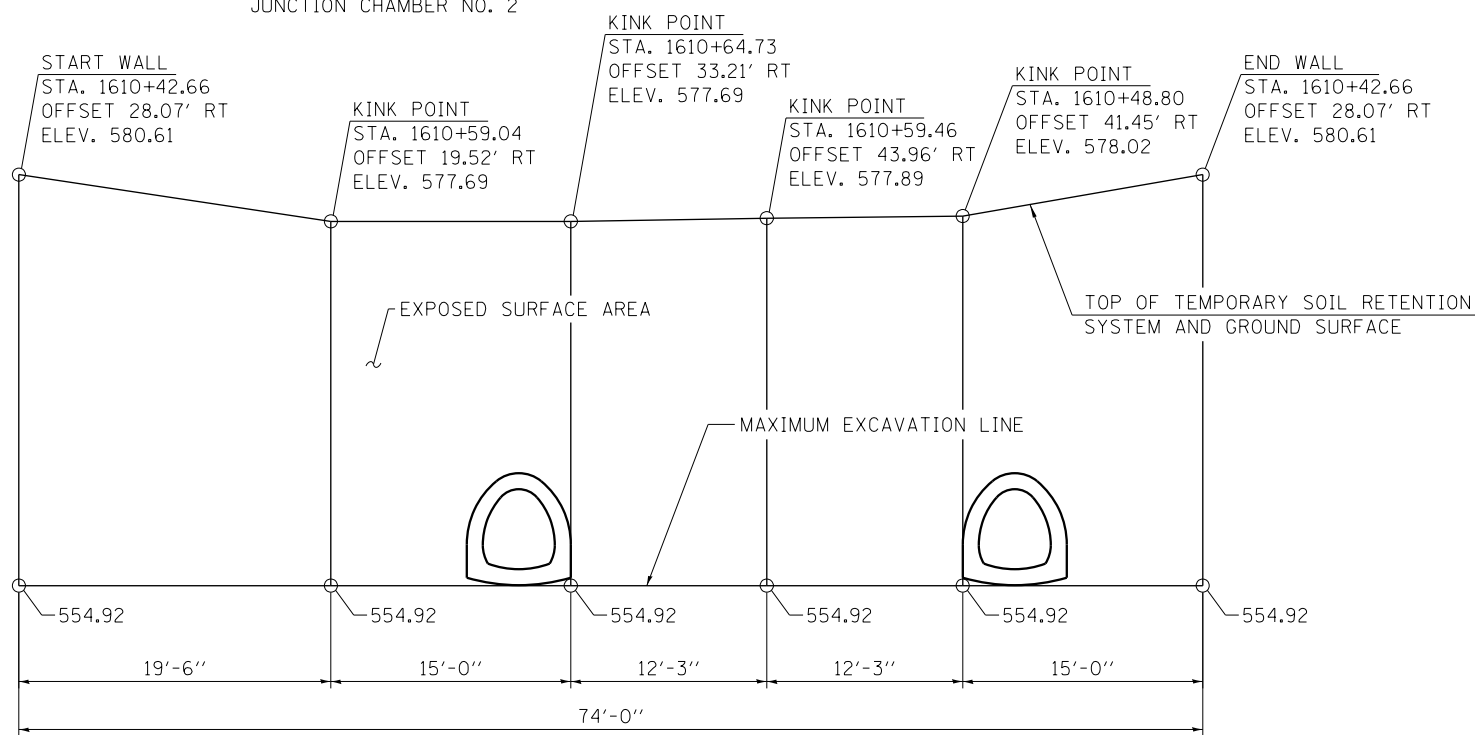

D160X79-sht-Drain-Detail-04.dgn
USER NAME = mkwilson
PLOT SCALE = 6.0000' / in.
PLOT DATE = 7/30/2018

DESIGNED - TJA
DRAWN - TJA
CHECKED - JM
DATE - 7-30-2018


REVISED -
REVISED -
REVISED -
REVISED -

STATE OF ILLINOIS
DEPARTMENT OF TRANSPORTATION


DRAINAGE DETAILS
JUNCTION CHAMBER NO. 2

SCALE: NONE SHEET 4 OF 6 SHEETS STA. TO STA.


F.A.I. RTE.	SECTION	COUNTY	TOTAL SHEETS	SHEET NO.
90/94/290	2014-005R&B	COOK	888	294
CONTRACT NO. 60X79				
ILLINOIS FED. AID PROJECT				

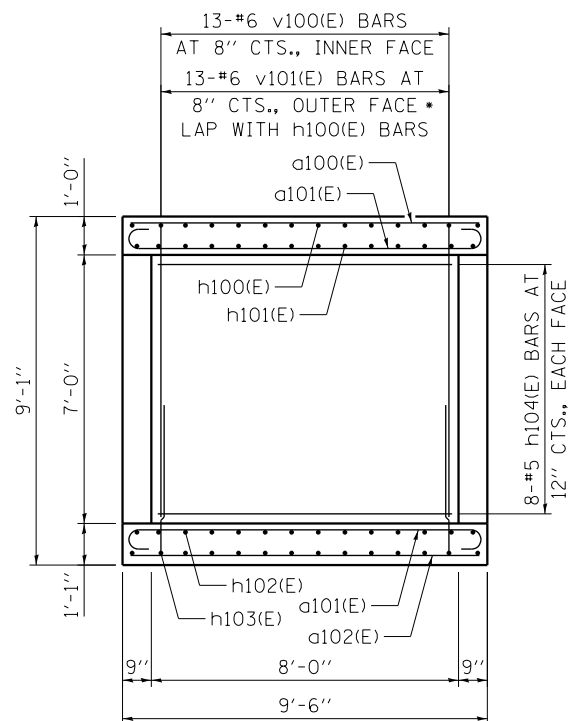


ELEVATION - EAST AND WEST SIDEWALLS

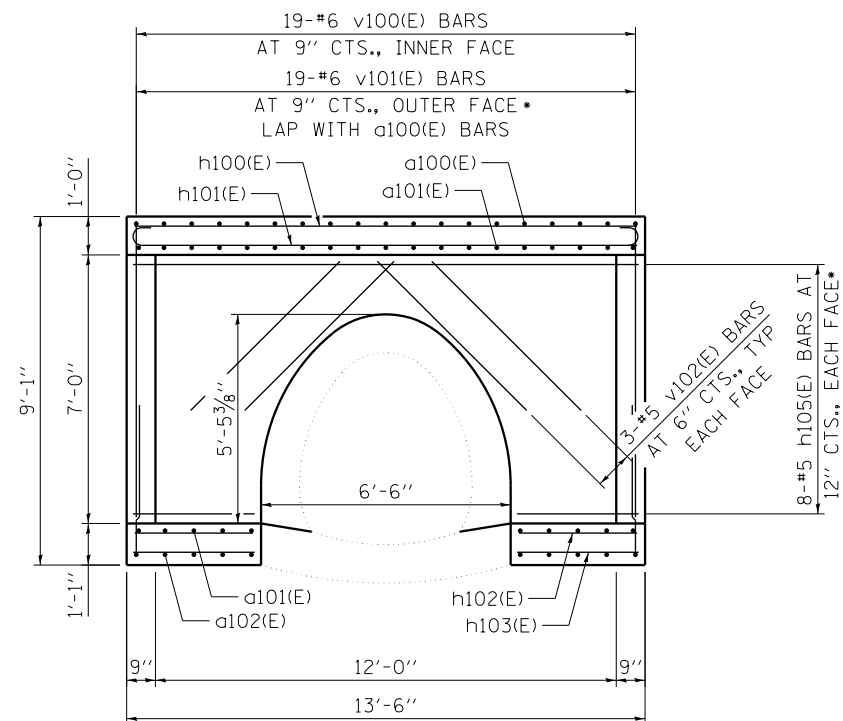


ELEVATION - NORTH AND SOUTH SIDEWALLS

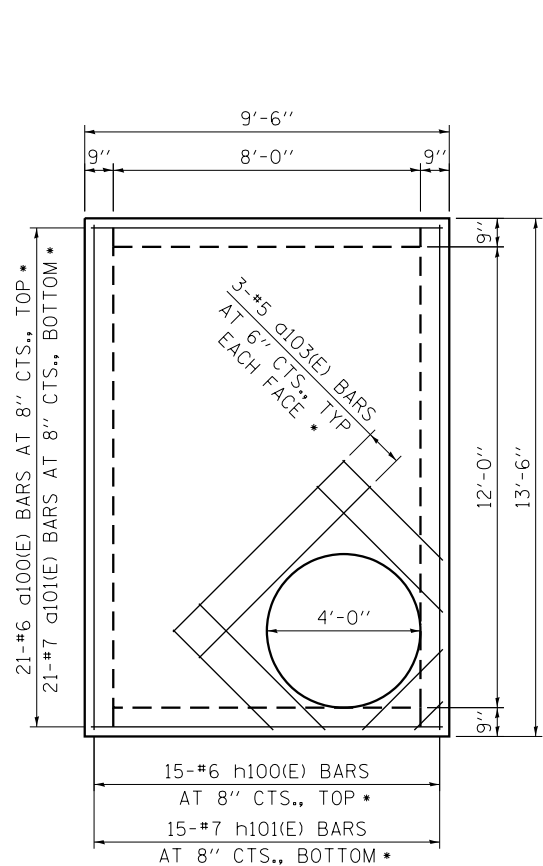


PLAN - TOP SLAB

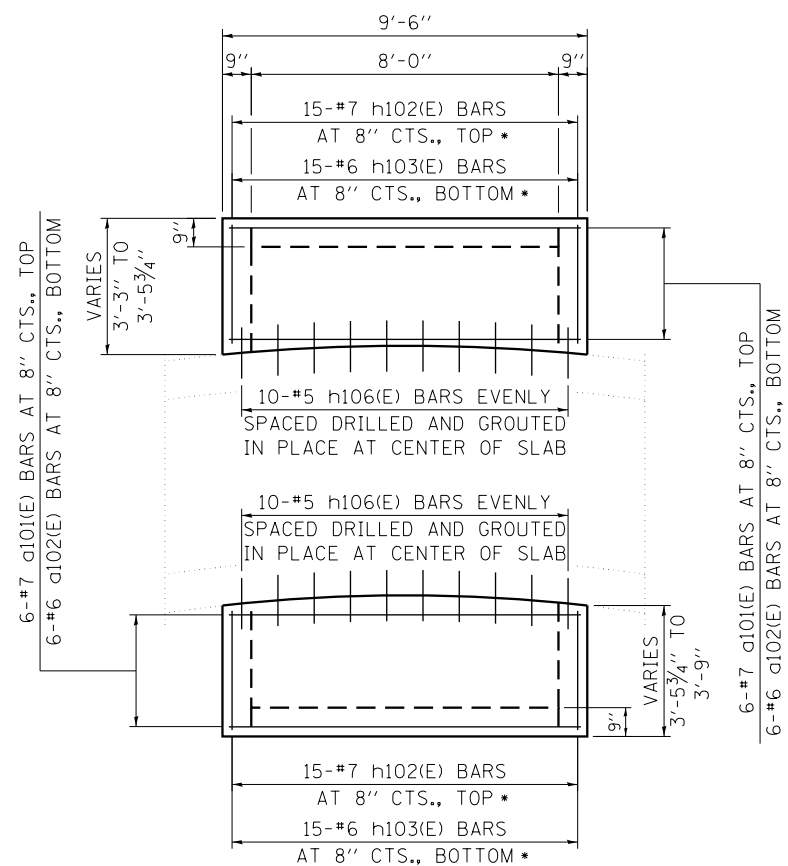


PLAN - BOTTOM SLAB

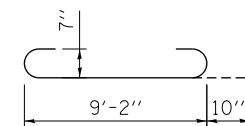


BARS d101(E)

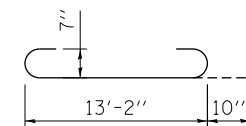

BARS h101(E)

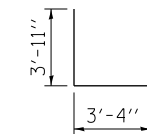

BARS h103(E)

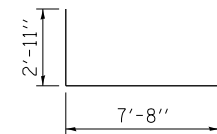BARS v101(E)

BARS a102(E)

BILL OF MATERIAL

ITEM	LENGTH	SHAPE
CONCRETE REMOVAL	CU YD	4
STRUCTURE EXCAVATION	CU YD	317
TEMPORARY SOIL RETENTION SYSTEM	SO FT	1,743
JUNCTION CHAMBER NO. 2	EACH	1

JUNCTION CHAMBER NO. 2

BILL OF MATERIAL


(FOR REFERENCE ONLY)

BAR	NO.	SIZE	LENGTH	SHAPE
a100(E)	21	#6	9'-2"	—
a101(E)	33	#7	10'-10"	U
a102(E)	12	#6	17'-0"	U
a103(E)	24	#5	6'-4"	—
h100(E)	15	#6	13'-2"	—
h101(E)	15	#7	14'-10"	U
h102(E)	30	#7	3'-4"	—
h103(E)	30	#6	7'-3"	L
h104(E)	32	#5	7'-8"	—
h105(E)	32	#5	13'-2"	—
h106(E)	20	#5	1'-6"	—
v100(E)	64	#6	6'-8"	—
v101(E)	64	#6	10'-7"	L
v102(E)	12	#5	5'-6"	—
CONCRETE STRUCTURES			CU YD	13.8
REINFORCEMENT BARS, EPOXY COATED			POUND	5,230
FRAMES AND LIDS, TYPE 1, CLOSED LID			EACH	1
PRECAST CONCRETE RISER			EACH	1


NOTES:

1. A PRECAST REINFORCED CONCRETE ALTERNATE SHALL BE ALLOWED FOR THIS STRUCTURE. SHOP PLANS AND CALCULATIONS SHALL BE SUBMITTED BY THE CONTRACTOR TO THE ENGINEER ACCORDING TO THE APPLICABLE REQUIREMENTS OF ARTICLE 504 OF THE STANDARD SPECIFICATIONS.
2. ALL INVERTS AND ELEVATIONS SHALL BE FIELD VERIFIED BY THE CONTRACTOR PRIOR TO ORDERING MATERIALS AND CONSTRUCTION. THIS WORK WILL NOT BE PAID FOR SEPARATELY, BUT SHALL BE INCLUDED WITHIN THE CONTRACT UNIT PRICE FOR JUNCTION CHAMBER NO. 2.
3. STATION, OFFSET AND RIM ELEVATION PROVIDED ARE AT THE CENTER OF THE PROPOSED FRAME AND LID.
4. THE COST OF DRILLING AND GROUTING REINFORCEMENT IN PLACE SHALL BE INCLUDED WITH THE CONTRACT UNIT PRICE FOR JUNCTION CHAMBER NO. 2.
5. MIN. LAP #6 = 2'-11''.
6. * = CUT TO FIT.

FILE PATH = p:\61779-P\MT\ascomonline\local\ECM_DS02_NA\Documents\01 Americas\Transportation\60269938 CirclePhase.1\000 CAD\006 Roadway\Sheets\60X79 Contract\0160X79-sht-Tunnel Details.dgn

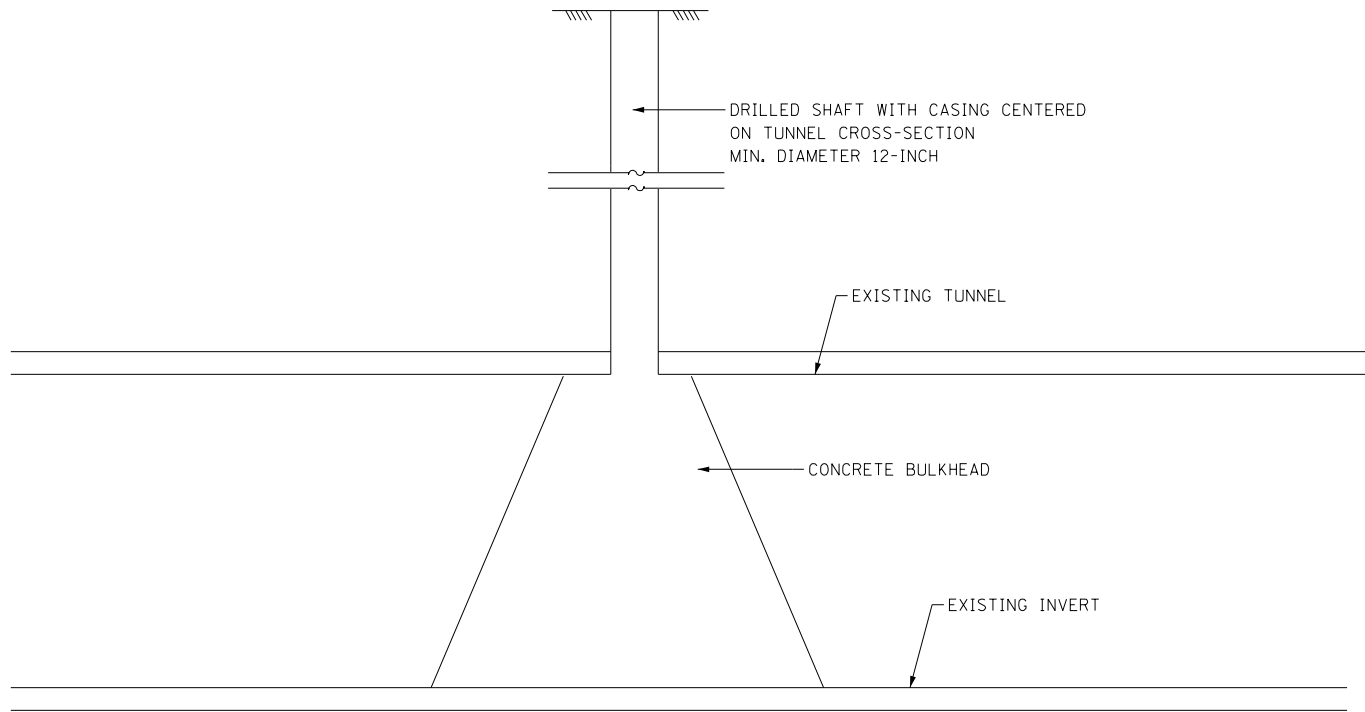

TYPICAL SECTION
PROPOSED BULKHEAD TUNNEL, CHICAGO

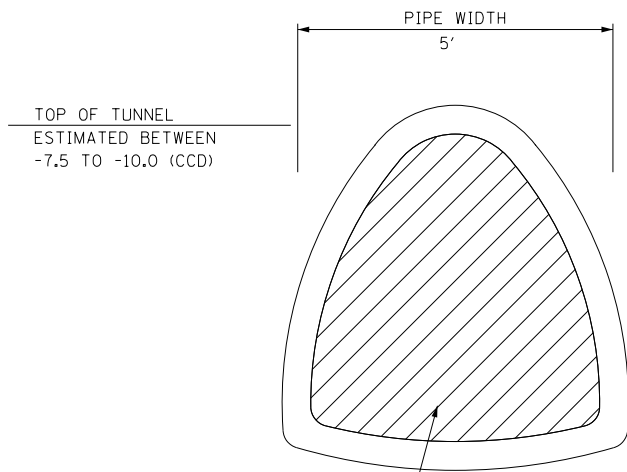

INSTALL BULKHEAD TUNNEL, CHICAGO
AND FILL WITH CONTROLLED LOW
STRENGTH MATERIAL

TYPICAL SECTION
EXISTING CTA WATER TUNNEL (SHAPE ESTIMATED)

SCHEDULE OF QUANTITIES

ITEM	UNIT	QUANTITY
LOCATE TUNNEL, CHICAGO	EACH	2
BULKHEAD TUNNEL, CHICAGO	EACH	4
CONTROLLED LOW STRENGTH MATERIAL	CU YD	40

TUNNEL NOTES:

1. THE WATER TUNNEL SHOWN IS FROM IDOT RECORD DRAWINGS FOR ROADWAY AND BRIDGE CONSTRUCTION. IT SHALL BE THE CONTRACTOR'S RESPONSIBILITY TO ACCURATELY LOCATE THE CROWN OF THE WATER TUNNELS USING PROBE BORINGS AS DESCRIBED IN THE SPECIFICATIONS. THIS WORK IS INCLUDED IN THE ITEM LOCATE TUNNEL. THE METHOD OF LOCATING THE TUNNEL IS BASED UPON CDWM REQUIREMENTS FOR LOCATING TUNNELS.
2. THE EXISTING WATER TUNNEL IS ABANDONED WITH PREVIOUS BULKHEADS CONSTRUCTED. THE TUNNEL IS EXPECTED TO HAVE NOMINAL AMOUNTS OF WATER DUE TO INFILTRATION, WHICH MAY CONTRIBUTE TO SIGNIFICANT FLOWS DEPENDING ON GROUNDWATER CONDITIONS.
3. THE CONTRACTOR SHALL PROVIDE DEWATERING AS NEEDED IN THE EXISTING WATER TUNNEL. THIS WORK WILL NOT BE PAID FOR SEPARATELY, BUT INCLUDED IN THE COST OF TUNNEL BULKHEAD, CHICAGO OR CONTROLLED LOW STRENGTH MATERIAL.
4. OBTAIN TWO CORE SAMPLES PER BULKHEAD, ONE (1) AT THE 10 AND ONE (1) AT THE 4 O'CLOCK POSITIONS OR ONE (1) AT THE 2 AND ONE (1) AT THE 8 O'CLOCK POSITIONS FOR COMPRESSION STRENGTH TESTING.
5. AFTER THE INSPECTION OF ALL BULKHEADS, THE TUNNEL MUST BE FILLED. THE FILLED TUNNEL WILL ALLOW WALL CONSTRUCTION TO PROCEED IN THIS AND LATER CONSTRUCTION CONTRACTS. THE TUNNEL WILL BE FILLED WITH CONCRETE MEETING THE REQUIREMENTS OF CONTROLLED LOW STRENGTH MATERIAL WITH THE FOLLOWING ADDITIONAL INSTALLATION REQUIREMENTS:
 - A. INSTALLATION OF GROUT OR CLSM SHALL NOT TAKE PLACE UNTIL THE CONCRETE STRENGTH OF THE BULKHEAD ACHIEVES 2,000 PSI IN 2-3 DAYS AFTER PLACEMENT. CONCRETE CYLINDERS SHALL BE CAST AND BROKEN TO VERIFY THE BULKHEAD CONCRETE COMPRESSIVE STRENGTH. SUBMIT THE TEST RESULTS TO THE ENGINEER FOR APPROVAL.
 - B. CONTROLLED LOW STRENGTH MATERIAL SHALL BE PLACED BY PUMPING METHODS CONFORMING TO THE REQUIREMENTS OF SECTION 503.07 OF THE STANDARD SPECIFICATIONS EXCEPT THAT THE PLACEMENT TUBE SHALL BE NO LESS THAN SIX INCHES IN DIAMETER. THE PUMPING METHODS MUST BE APPROVED BY THE ENGINEER PRIOR TO THE START OF MATERIAL PLACEMENT.
 - C. THE GROUT/VENT HOLES REQUIRED TO FACILITATE THE PLACEMENT OF CONCRETE WITHIN THE TUNNELS SHALL BE DRILLED THROUGH THE TOP OF THE ABANDONED WATER TUNNEL AND SHALL BE NO MORE TWELVE INCHES IN DIAMETER. THE CONTRACTOR SHALL DRILL THE GROUT HOLES IN ADVANCE OF THE START OF THE GROUTING OPERATION. AT LOCATIONS WHERE GROUT/VENT HOLES ARE INSTALLED WITHIN PAVEMENT AREAS, THE CONTRACTOR SHALL PROVIDE TEMPORARY PLUGS CAPABLE OF SUPPORTING TRUCK LOADS OVER THE OPENINGS UNTIL THE GROUTING WORK COMMENCES. THE METHOD OF TEMPORARY PLUGGING THE GROUT HOLES SHALL BE SUBMITTED TO THE ENGINEER FOR APPROVAL, PRIOR TO DRILLING. DRILLING OF VENT/GROUT HOLES TO FACILITATE THE PLACEMENT OF CONCRETE WILL BE INCLUDED IN THE COST OF CONTROLLED LOW STRENGTH MATERIAL.
 - D. ANY WATER REMAINING IN THE TUNNEL AFTER ALL BULKHEADS ARE IN PLACE MUST BE REMOVED PRIOR TO THE PLACEMENT OF CLSM.
 - E. THE WATER TUNNEL FILLING SHALL BE PERFORMED IN FOUR (4) LIFTS. THE FOURTH LIFT INTO THE DRILLED ACCESS HOLE SHALL EXTEND A MINIMUM OF 10 FEET ABOVE THE TOP OF THE EXISTING CROWN OF THE WATER TUNNEL. THE CONTRACTOR SHALL LET THE CLSM SET A MINIMUM 24-HOUR PERIOD BETWEEN LIFTS. THE MINIMUM STRENGTH OF THE CLSM SHALL NOT BE LESS THAN 125 PSI.
 - F. THE CLSM SHALL HAVE A MINIMUM SPREAD DIAMETER OF 20-INCHES USING AN INVERTED SLUMP CONE, APPROVED BY THE ENGINEER.
 - G. THE CONTRACTOR MAY INSTALL AND UTILIZE FILL/VENT PIPE(S) TO FILL THE WATER TUNNEL. THE CONTRACTOR IS RESPONSIBLE FOR OBTAINING THE EXISTING TUNNEL INVERTS. THE CONTRACTOR SHALL ENSURE THE FILL/VENT PIPE(S) ARE SPACED SUCH THAT THE CLSM OR GROUT IS EQUALLY DISTRIBUTED BY GRAVITY FLOW WITHIN THE WATER TUNNEL.
 - H. BACKFILL THE BALANCE OF THE DRILLED SHAFTS WITH SAND, A MINIMUM OF 72-HOURS AFTER THE PLACEMENT OF THE GROUT OR CLSM.
6. AFTER COMPLETION OF THE GROUTING OPERATIONS, THE CONTRACTOR SHALL RESTORE ANY DAMAGED PARKWAY, PAVEMENT OR SIDEWALK TO ITS CONDITION PRIOR TO THE START OF OPERATIONS. ALL EXCESS GROUT SHALL BE REMOVED AND DISPOSED OF IN ACCORDANCE WITH THE STANDARD SPECIFICATIONS.



D160X79-sht-Tunnel Details.dgn
USER NAME = mkwilson
PLOT SCALE = 100.0000' / in.
PLOT DATE = 7/30/2018

DESIGNED - MSC
DRAWN - MSC
CHECKED - DBM
DATE - 7-30-2018

REVISED -
REVISED -
REVISED -
REVISED -


STATE OF ILLINOIS
DEPARTMENT OF TRANSPORTATION

ABANDONED CTA WATER TUNNEL
BULKHEADING AND FILLING DETAILS

SCALE: SHEET 6 OF 6 SHEETS STA. TO STA.

F.A.I. RTE.	SECTION	COUNTY	TOTAL SHEETS	SHEET NO.
90/94/290	2014-005R&B	COOK	888	296
CONTRACT NO. 60X79				
ILLINOIS FED. AID PROJECT				

FILE PATH = p:\61779-P\INT\ascom\line\local\AECOM\0502_NA\Documents\01_Americas\Transportation\60269938_Circle\Phase.1\2000_CAD\006_Roadway\Sheets\60X79_Contract\0160X79-sht-Drain-Details-BoringLogs.dgn

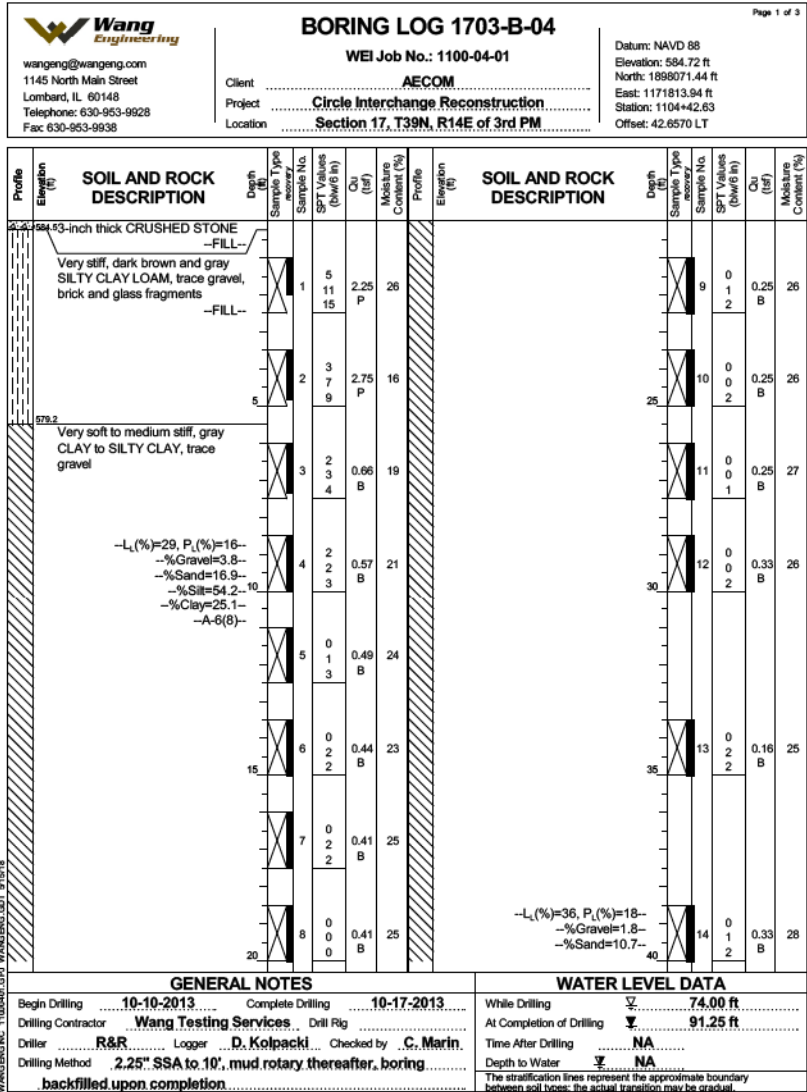



Wang Engineering

wangeng@wangeng.com
1145 North Main Street
Lombard, IL 60148
Telephone: 630-953-9928
Fax: 630-953-9938

BORING LOG 1703-PZ-01

WEI Job No.: 1100-04-01

Date: NAVD 88
Elevation: 582.49 ft
North: 1886127.96 ft
East: 1171807.47 ft
Station: 11404+74.81
Offset: 3.30157 RT

Client: **AECOM**

Project: **Circle Interchange Reconstruction**

Location: **Section 17, T39N, R14E of 3rd PM**

Profile	Elevation (ft)	SOIL AND ROCK DESCRIPTION	Depth (ft)	Sample Type	Sample No.	SPT Values (blows/in)	Cu (tsf)	Moisture Content (%)	Profile	Elevation (ft)	SOIL AND ROCK DESCRIPTION	Depth (ft)	Sample Type	Sample No.	SPT Values (blows/in)	Cu (tsf)	Moisture Content (%)
			45									65					
			50									70					
			55									75					
			60									80					

GENERAL NOTES

Begin Drilling: **11-10-2014** Complete Drilling: **11-12-2014**

Drilling Contractor: **Wang Testing Services** Drill Rig: _____

Driller: **P&P** Logger: **S. Woods** Checked by: **C. Martin**

Drilling Method: **4.25" HSA monitoring water well**

WATER LEVEL DATA

While Drilling: **78.00 ft**

At Completion of Drilling: **NA**

Time After Drilling: **NA**

Depth to Water: **NA**

The stratification lines represent the approximate boundary between soil types. Be actual test results are provided.

Piezometer Data:

- Installed in Nov. 12, 2014
- Bentonite Seal 70 to 72 feet
- Top of Sand Pack at 72 feet
- Top of Screen at 75.3 feet
- Screen Length 20 feet
- Bottom of Screen at 95.3 feet



wangeng@wangeng.com
1145 North Main Street
Lombard, IL 60148
Telephone: 630-953-9928
Fax: 630-953-9938

BORING LOG 1703-PZ-01

WEI Job No.: 1100-04-01

AECOM

Circle Interchange Reconstruction

Section 17, T39N, R14E of 3rd PM

Datum: NAVD 88
Elevation: 582.49 ft
North: 1898127.96 ft
East: 1171807.47 ft
Station: 1104+74.81
Offset: 3.30157 RT

Client: _____

Project: _____

Location: _____

Circle Interchange Reconstruction

Section 17, T39N, R14E of 3rd PM

Datum: NAVD 88

Elevation: 582.49 ft

North: 1898127.96 ft

East: 1171807.47 ft

Station: 1104+74.81

Offset: 3.30157 RT

Profile Elevation (ft)	SOIL AND ROCK DESCRIPTION	Depth (ft)	Sample Type	Sample No.	SPT Values (blows/ft)	Cu (tsf)	Moisture Content (%)	Profile Elevation (ft)	SOIL AND ROCK DESCRIPTION	Depth (ft)	Sample Type	Sample No.	SPT Values (blows/ft)	Cu (tsf)	Moisture Content (%)
582.5	Very dense, gray SILTY LOAM, trace gravel	85													
		90													
	-Dry-			1	40 42 103	NP	13								
		95													
				2	10 23 503	NP	20								
	-Dolostone fragments-			3	15 302	NP	14								
		100													
	Boring terminated at 100.00 ft														

GENERAL NOTES

Begin Drilling 11-10-2014 Complete Drilling 11-12-2014

Drilling Contractor Wang Testing Services Drill Rig

Driller P&P S. Woods Checked by C. Marin

Drilling Method 4.25" HSA, monitoring water well

WATER LEVEL DATA

While Drilling 78.00 ft

At Completion of Drilling NA


Time After Drilling NA

Depth to Water NA

The stratification lines represent the approximate boundary between soil layers. The actual borehole may be irregular.

WANGENG 1100401-01 WANGENG JOB #10118

FILE PATH = p:\61779-PM\T\ascom\line\local\AECOM\0502_NA\Documents\01_Americas\Transportation\60269938_Circle\Phase.1\000_CAD\005_Roadway\Sheets\60X79_Contract\0160X79-sht-Drain-Details-BoringLogs.dgn

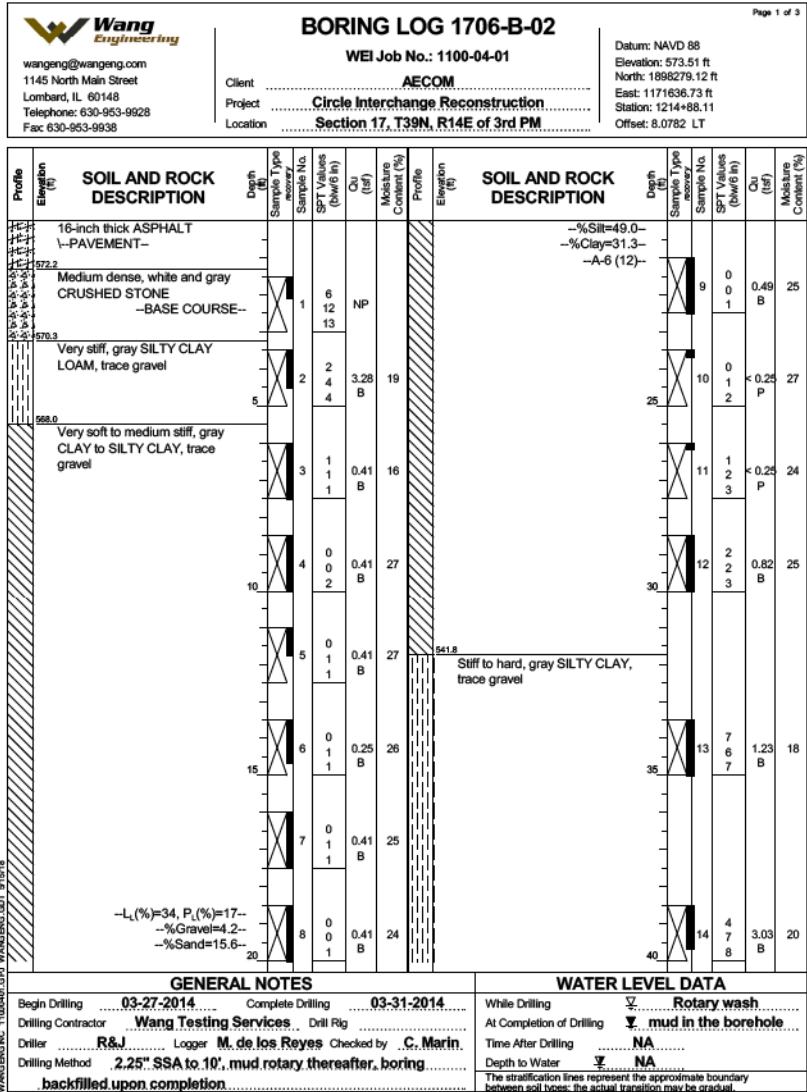

FILE PATH = p:\61779-PMINT\ascomonline\local\AECOM\0502_NA\Documents\01_Americas\Transportation\60269938_Circle\Phase.1\000_CAD\005_Roadway\Sheets\60X79_Contract\0160X79-sht-Drain-Details-BoringLogs.dgn

 Wang Engineering wangeng@wangeng.com 1145 North Main Street Lombard, IL 60148 Telephone: 630-953-9928 Fax 630-953-9938		BORING LOG 1715-B-02 WEI Job No.: 1100-04-01 Client: AECOM Project: Circle Interchange Reconstruction Location: Section 17, T39N, R14E of 3rd PM		Datum: NAVD 88 Elevation: 578.98 ft North: 1898224.57 ft East: 1171745.64 ft Station: 1105+89.73 Offset: 39.7965 RT	
SOIL AND ROCK DESCRIPTION		SOIL AND ROCK DESCRIPTION		SOIL AND ROCK DESCRIPTION	
Profile Elevation (ft)	Depth (ft)	Sample No.	SPT Values (blows/ft)	CU (tsf)	Moisture Content (%)
578.0	0	1	4	NP	10
578.0	1	2	0	0.82	23
578.0	2	3	2	0.41	19
578.0	3	4	2	0.49	22
578.0	4	5	1	0.74	20
578.0	5	6	0	0.33	23
578.0	6	7	1	0.33	26
578.0	7	8	1	0.25	26
578.0	8	9	1	0.25	26
578.0	9	10	1	0.50	26
578.0	10	11	0	0.41	26
578.0	11	12	1	0.57	26
578.0	12	13	2	0.33	28
578.0	13	14	4	0.67	18
578.0	14	15	6	0.67	18
578.0	15	16	9	0.67	18
578.0	16	17	12	0.67	18
578.0	223	224	633	0.67	18



Wang Engineering

wangeng@wangeng.com
1145 North Main Street
Lombard, IL 60148
Telephone: 630-953-9928
Fax: 630-953-9938

BORING LOG 1715-B-03

WEI Job No.: 1100-04-01

Datum: NAVD 88
Elevation: 574.74 ft
North: 1896289.14 ft
East: 1171492.75 ft
Station: 1216+42.65
Offset: 33.3447 LT

Client: **AECOM**

Project: **Circle Interchange Reconstruction**

Location: **Section 17, T39N, R14E of 3rd PM**

Profile	SOIL AND ROCK DESCRIPTION	Depth (ft)	Sample Type (see notes)	Sample No.	SPT Values (blows/ft)	Cu (tsf)	Moisture Content (%)	Profile	Elevation (ft)	SOIL AND ROCK DESCRIPTION	Depth (ft)	Sample Type (see notes)	Sample No.	SPT Values (blows/ft)	Cu (tsf)	Moisture Content (%)
									513.0	Gray SILT, trace gravel						
										--Wet--						
		45		15	4 8 14	3.09 B	19		510.0	Hard (>4.5P), gray SILTY CLAY LOAM, trace gravel	65		19	16 20 21	NP	20
									508.0	Very dense, gray SILTY LOAM, little to some gravel						
	-L _i (%)=36, P _i (%)=18-- --%Gravel=0.5-- --%Sand=3.1-- --%Silt=59.8-- --%Clay=36.7-- --A-6 (18)--															
		50		16	5 9 10	2.87 B	24						20	60.5	NP	9
									523.0	Medium stiff, gray CLAY, trace gravel						
										--HARD DRILLING-- --Possible Cobbles--						
													21	60.5	NP	13
		55		17	4 5 6	0.75 P	27									
									518.0	Hard, gray SILTY CLAY LOAM, trace gravel						
									498.0	Hard, gray SILTY CLAY LOAM, trace gravel						
													22	33 50.4	7.30 S	10
		60		18	10 12 16	9.35 S	15									

GENERAL NOTES

Begin Drilling **03-19-2014** Complete Drilling **03-19-2014**

Drilling Contractor **Wang Testing Services** Drill Rig

Driller **P&P** Logger **D. Kolpack** Checked by **C. Marlin**

Drilling Method **3.25" HSA to 10', mud rotary thereafter, boring**

backfilled upon completion

WATER LEVEL DATA

While Drilling **2.50 ft**

At Completion of Drilling **62.00 ft**

Time After Drilling **NA**

Depth to Water **NA**

The stratification lines represent the approximate boundary between soil types; the actual transition may be gradual.



wangeng@wangeng.com
1145 North Main Street
Lombard, IL 60148
Telephone: 630-953-9928
Fax: 630-953-9938

BORING LOG 1715-B-03

WEI Job No.: 1100-04-01

Client: **AECOM**

Project: **Circle Interchange Reconstruction**

Location: **Section 17, T39N, R14E of 3rd PM**

Datum: NAVD 88
Elevation: 574.74 ft
North: 1896289.14 ft
East: 1171492.75 ft
Station: 1216+42.65
Offset: 33.3447 LT

Profile	SOIL AND ROCK DESCRIPTION	Depth (ft)	Sample Type	Sample No.	SPT Values (blows/ft)	Cu (tsf)	Moisture Content (%)	Profile	SOIL AND ROCK DESCRIPTION	Depth (ft)	Sample Type	Sample No.	SPT Values (blows/ft)	Cu (tsf)	Moisture Content (%)	
490.7	Very dense, gray SILTY LOAM to SILT, trace gravel --Wet-- --L _c (%)=NP, P _c (%)=NP-- --%Gravel=0.1-- --%Sand=1.1-- --%Silt=92.6-- --%Clay=6.3-- --A-4 (0)--	85	23	13 19 28	NP	22										
		24	502	NP	19											
483.2		--DIFFICULT DRILLING-- --WEATHERED BEDROCK-- --ROLLER BIT REFUSAL-- Boring terminated at 94.00 ft	90													
480.7			95													
		100														

GENERAL NOTES

Begin Drilling: **03-19-2014** Complete Drilling: **03-19-2014**

Drilling Contractor: **Wang Testing Services** Drill Rig:

Driller: **P&P** Logger: **D. Kolpack** Checked by: **C. Marlin**

Drilling Method: **3.25" HSA to 10', mud rotary thereafter, boring backfilled upon completion**

WATER LEVEL DATA

While Drilling: **2.50 ft**

At Completion of Drilling: **62.00 ft**

Time After Drilling: **NA**

Depth to Water: **NA**

The stratification lines represent the approximate boundary between soil horizons; the actual transition may be gradual.

WANGENGINEERING 11004061 GET 8/15/18

Wang Engineering										BORING LOG 1715-B-05										Page 2 of 3	
wangeng@wangeng.com 1145 North Main Street Lombard, IL 60148 Telephone: 630-953-9928 Fax: 630-953-9938										WEI Job No.: 1100-04-01										Datum: NAVD 88 Elevation: 577.67 ft North: 1897826.42 ft East: 1171228.58 ft Station: 1223+01.29 Offset: 21.767 RT	
Client: AECOM Project: Circle Interchange Reconstruction Location: Section 17, T39N, R14E of 3rd PM																					
Profile	Elevation (ft)	SOIL AND ROCK DESCRIPTION	Depth (ft)	Sample Type	Sample No.	SPT Values (blows/ft)	Cu (tsf)	Moisture Content (%)													
			45		15	8 10 14	4.10 B	15													
			50		16	10 12 16	4.67 B	14													
			55		17	8 9 14	2.95 B	21													
			60		18	4 3 5	0.66 B	38													
Profile	Elevation (ft)	SOIL AND ROCK DESCRIPTION	Depth (ft)	Sample Type	Sample No.	SPT Values (blows/ft)	Cu (tsf)	Moisture Content (%)													
	516.1	Loose, gray SILT																			
			65		19	4 4 4	NP	29													
	511.1	Hard, gray SILTY CLAY LOAM, trace gravel																			
			70		20	10 16 22	6.07 B	20													
	506.1	Very dense, gray SILTY LOAM, some gravel																			
			75		21	7 36 50.5	NA														
			80		22	50.5	NP	13													
GENERAL NOTES				WATER LEVEL DATA																	
Begin Drilling 04-14-2014 Complete Drilling 04-17-2014				While Drilling ☒ Rotary wash																	
Drilling Contractor Wang Testing Services Drill Rig				At Completion of Drilling ☒ mud in the borehole																	
Driller N&J Logger A. Hoppel Checked by C. Marin				Time After Drilling NA																	
Drilling Method 2.25" HSA to 10', mud rotary thereafter, boring				Depth to Water ☒ NA																	
backfilled upon completion				The stratification lines represent the approximate boundary between soil horizons; the actual transition may be gradual																	



wangeng@wangeng.com
1145 North Main Street
Lombard, IL 60148
Phone: 630-953-9928
Fax: 630-953-9938

BORING LOG 1715-B-05

WEI Job No.: 1100-04-01

Client AECOM

Project Circle Interchange Reconstruction

Location Section 17, T39N, R14E of 3rd PM

Date: NAVD 88
Elevation: 577.87 ft
North: 1897826.42 ft
East: 1171228.58 ft
Station: 1223+01.29
Offset: 21.767 RT

Profile	Elevation (ft)	SOIL AND ROCK DESCRIPTION	Depth (ft)	Sample Type	Sample No.	SPT Values (blows/in)	Cu (tsf)	Moisture Content (%)	Profile	Elevation (ft)	SOIL AND ROCK DESCRIPTION	Depth (ft)	Sample Type	Sample No.	SPT Values (blows/in)	Cu (tsf)	Moisture Content (%)
		--HARD DRILLING-- --Possible Cobbles--	23				500										
	491.1	--DIFFICULT DRILLING-- --WEATHERED BEDROCK--	85														
	489.9	Strong, light gray, fair rock quality, bedded DOLOSTONE, beds up to 10 inch, 6 inch joint spacing, joints with more than 0.2 inch or no infilling, vuggy, and with stylolitic surfaces. --Run 1 -RECOVERY= 91%-- --RQD= 66%--															
	479.9	Boring terminated at 98.00 ft	98														
			100														

GENERAL NOTES

Begin Drilling 04-14-2014 Complete Drilling 04-17-2014

Drilling Contractor Wang Testing Services Drill Rig

Driller N&J Logger A. Happel Checked by C. Marlin

Drilling Method 2.25" HSA to 10', mud rotary thereafter, boring backfilled upon completion

WATER LEVEL DATA

While Drilling ✓ Rotary wash

At Completion of Drilling ✓ mud in the borehole

Time After Drilling NA

Depth to Water ✓ NA

The stratification lines represent the approximate boundary between soil horizons; the actual transition may be irregular.

WANGENGINEERING.COM GET IT FIRST

 Wang Engineering wangeng@wangeng.com 1145 North Main Street Lombard, IL 60148 Telephone: 630-953-9928 Fax 630-953-9938		BORING LOG 2055-B-03 WEI Job No.: 1100-04-01 AECOM Circle Interchange Reconstruction Section 17, T39N, R14E of 3rd PM		Datum: NAVD 88 Elevation: 579.03 ft North: 1898462.94 ft East: 1171413.63 ft Station: 8149+26.26 Offset: 58.3388 LT													
		Client _____		Project _____													
		Location _____															
Profile	Elevation (ft)	SOIL AND ROCK DESCRIPTION	Depth	Sample Type	Sample No.	SPT Values (blows/ft)	Cu (tsf)	Moisture Content (%)	Profile	Elevation (ft)	SOIL AND ROCK DESCRIPTION	Depth	Sample Type	Sample No.	SPT Values (blows/ft)	Cu (tsf)	Moisture Content (%)
	522.3	Medium dense, gray SILT															
			45	X	15	3 7 9	2.30 B			517.3	Hard, gray SILTY CLAY LOAM, trace gravel	65	X	19	13 18 30	> 4.50 P	16
				X	16	4 8 11	2.46 B						X	20	13 23 32	> 10.25 B	15
			50							507.3	Very dense, gray SILT to SILTY LOAM, trace gravel	70					
				X	17	3 7 8	2.30 B						X	21	32	NP	10
			55														
				X	18	2 4 6	NP						X	22	40	NP	9
			60														
GENERAL NOTES																	
Begin Drilling 05-15-2013	Complete Drilling 05-16-2013																
Drilling Contractor Wang Testing Services , Drill Rig																	
Driller P&N , Logger F. Bozza , Checked by C. Marlin																	
Drilling Method .225" HSA to 10', mud rotary thereafter, boring																	
backfilled upon completion																	
WATER LEVEL DATA																	
While Drilling	Rotary wash																
At Completion of Drilling	mud in the borehole																
Time After Drilling	NA																
Depth to Water	NA																
The stratification lines represent the approximate boundary between soil types; the actual transition may be different.																	

WANGENG 1100-04-01 WANGENG.GDT 01/15/18



wangeng@wangeng.com
1145 North Main Street
Lombard, IL 60148
Telephone: 630-953-9928
Fax: 630-953-9938

BORING LOG 2055-B-03

WEI Job No.: 1100-04-01

Datum: NAVD 88
Elevation: 579.03 ft
North: 1898462.94 ft
East: 1171413.63 ft
Station: 8149+26.26
Offset: 58.3388 LT

Client: _____

Project: _____

Location: _____

AECOM

Circle Interchange Reconstruction

Section 17, T39N, R14E of 3rd PM

Profile	Elevation (ft)	SOIL AND ROCK DESCRIPTION	Depth (ft)	Sample Type	Sample No.	SPT Values (blows/ft)	Cu (tsf)	Moisture Content (%)	Profile	Elevation (ft)	SOIL AND ROCK DESCRIPTION	Depth (ft)	Sample Type	Sample No.	SPT Values (blows/ft)	Cu (tsf)	Moisture Content (%)
			85		23	26 38 44	NP	19									
	492.3	Hard, gray SILTY CLAY LOAM															
			90		24	18 21 35	8.20 B	14									
	487.3	Very dense, gray SANDY GRAVEL with dolostone clasts															
	485.9	Probably weathered DOLOSTONE			25	48	NP	13									
	484.0	--AUGER REFUSAL--	95														
		Boring terminated at 95.00 ft															
			100														

GENERAL NOTES

Begin Drilling: 05-15-2013 Complete Drilling: 05-16-2013

Drilling Contractor: Wang Testing Services Drill Rig: _____

Driller: P&N Logger: F. Bozga Checked by: C. Marlin

Drilling Method: 2.25" HSA to 10', mud rotary thereafter, boring backfilled upon completion

WATER LEVEL DATA

While Drilling: ☒ Rotary wash

At Completion of Drilling: ☒ mud in the borehole

Time After Drilling: NA

Depth to Water: ☒ NA

The stratification lines represent the approximate boundary between soil boxes; the actual transition may be gradual.

WANGENG 120404 GDT #15158



Wang Engineering

wangeng@wangeng.com
 1145 North Main Street
 Lombard, IL 60148
 Telephone: 630-953-9928
 Fax: 630-953-9938

BORING LOG 2015-04

WE Job No.: 1100-04-01

AECOM

Circle Interchange Reconstruction

Section 17, T39N, R14E of 3rd PM

Date: NAVD 88
 Elevation: 575.69 ft
 North: 1898363.22 ft
 East: 1171499.16 ft
 Station: 8150+09.25
 Offset: 43.5063 RT

SOIL AND ROCK DESCRIPTION

--Silt=60.5--
 --Clay=36.1--
 --A-6 (16)--

--L_c(%)=22, P_c(%)=13--
 --%Gravel=15.4--
 --%Sand=31.5--
 --%Silt=41.5--
 --Clay=11.6--
 --A-4 (2)--

SOIL AND ROCK DESCRIPTION

Hard, gray SILTY CLAY LOAM,
 trace gravel

Very dense, gray SILT to SILTY
 LOAM, trace to some gravel

GENERAL NOTES

Begin Drilling **05-19-2013** Complete Drilling **05-20-2013**

Drilling Contractor **Wang Testing Services** Drill Rig

Driller **P.N** Logger **F. Bozza** Checked by **C. Marlin**

Drilling Method **2.25" HSA to 10', mud rotary thereafter, boring**

backfilled upon completion

WATER LEVEL DATA

While Drilling **Rotary wash**

At Completion of Drilling **mud in the borehole**

Time After Drilling **NA**

Depth to Water **NA**

The stratification lines represent the approximate boundary between soil types; the actual transition may be different.

Page 3 of 3

wangeng@wangeng.com
1145 North Main Street
Lombard, IL 60148
Telephone: 630-953-9928
Fax: 630-953-9938

BORING LOG 2055-B06

WEI Job No.: 1100-04-01

AECOM

Client

Project

Location

Circle Interchange Reconstruction

Section 17, T39N, R14E of 3rd PM

Date: NAVD 88
Elevation: 575.69 ft
North: 1888363.22 ft
East: 1171499.16 ft
Station: 8150+09.25
Offset: 43.5063 RT

Profile Elevation (ft)	SOIL AND ROCK DESCRIPTION	Depth (ft)	Sample Type	Sample No.	SPT Values (blows/ft)	Cu (psi)	Cv (pcf)	Mohr's Content (%)	Profile Elevation (ft)	SOIL AND ROCK DESCRIPTION	Depth (ft)	Sample Type	Sample No.	SPT Values (blows/ft)	Cu (psi)	Cv (pcf)	Mohr's Content (%)
483.7	--HARD DRILLING-- Boulders, Sandy Gravel	85	X	23	34	NP	22			with stylitic surfaces, and moderately vuggy porosity. --Run 1 - RECOVERY = 95% RQD = 53%	105						
478.7	--AUGER REFUSAL-- Strong, light gray, fair rock mass quality, bedded fresh DOLOSTONE, up to 18-inch beds, 1- to 18-inch spaced joints, horizontal and oblique joints with less than 0.2- to 3-inch greenish gray silty infilling, hard joint wall,	90	X	24	22	NP	19			--Run 1 - RECOVERY = 98% --RQD = 53%	110						
458.7		95			50/2"	NR					115						
		100								Boring terminated at 117.00 ft	120						

CORE

C O R E M

GENERAL NOTES




Begin Drilling **05-19-2013** Complete Drilling **05-20-2013**
Drilling Contractor **Wang Testing Services** Drill Rig
Driller **P&N** Logger **F. Bozga** Checked by **C. Marin**
Drilling Method **2.25" HSA to 10', mud rotary thereafter, boring**
backfilled upon completion

WATER LEVEL DATA


While Drilling ☒ **Rotary wash**
At Completion of Drilling ☒ **mud in the borehole**
Time After Drilling **NA**
Depth to Water ☒ **NA**

The stratification lines represent the approximate boundary between soil types; the actual transition may be gradual.

FILE PATH = p:\617479-PMINT\ascomonline\local\AECOM\0502_NA\Documents\01_Americas\Transportation\60269938_Circle\Phase.1\200_CAD\006_Roadway\Sheets\60X79_Contract\0160X79-sht-Drain-Details-BoringLogs.dgn

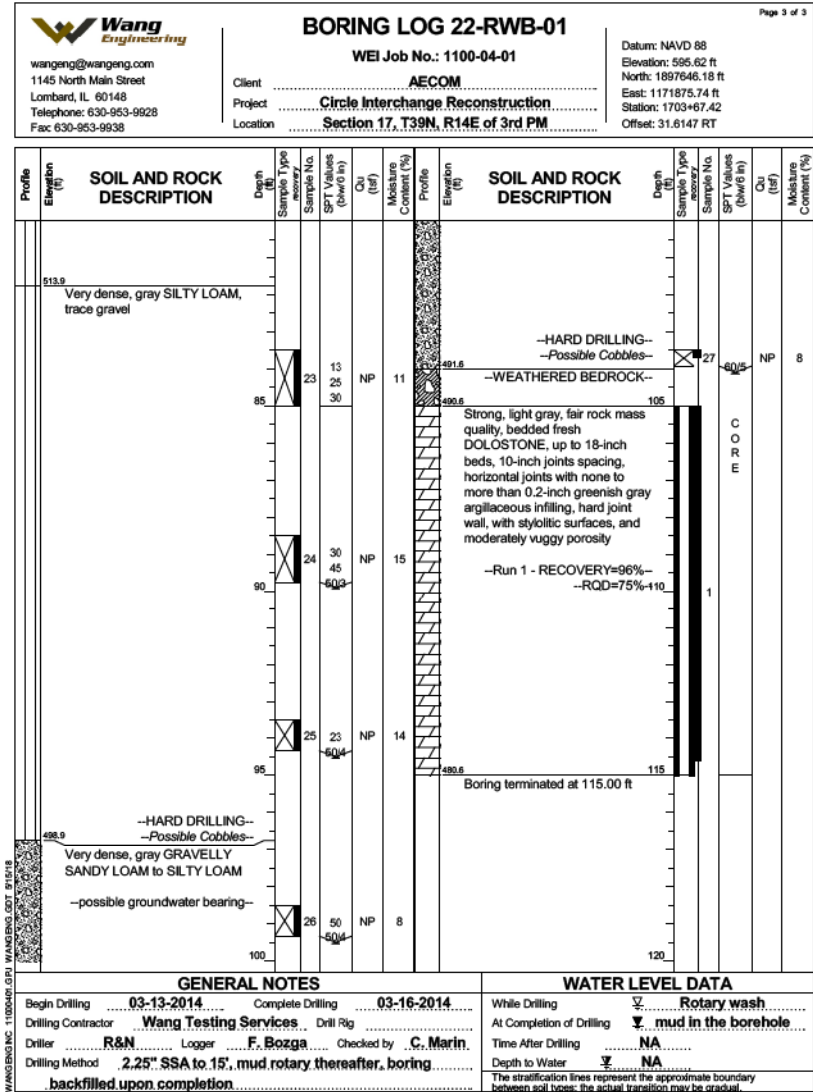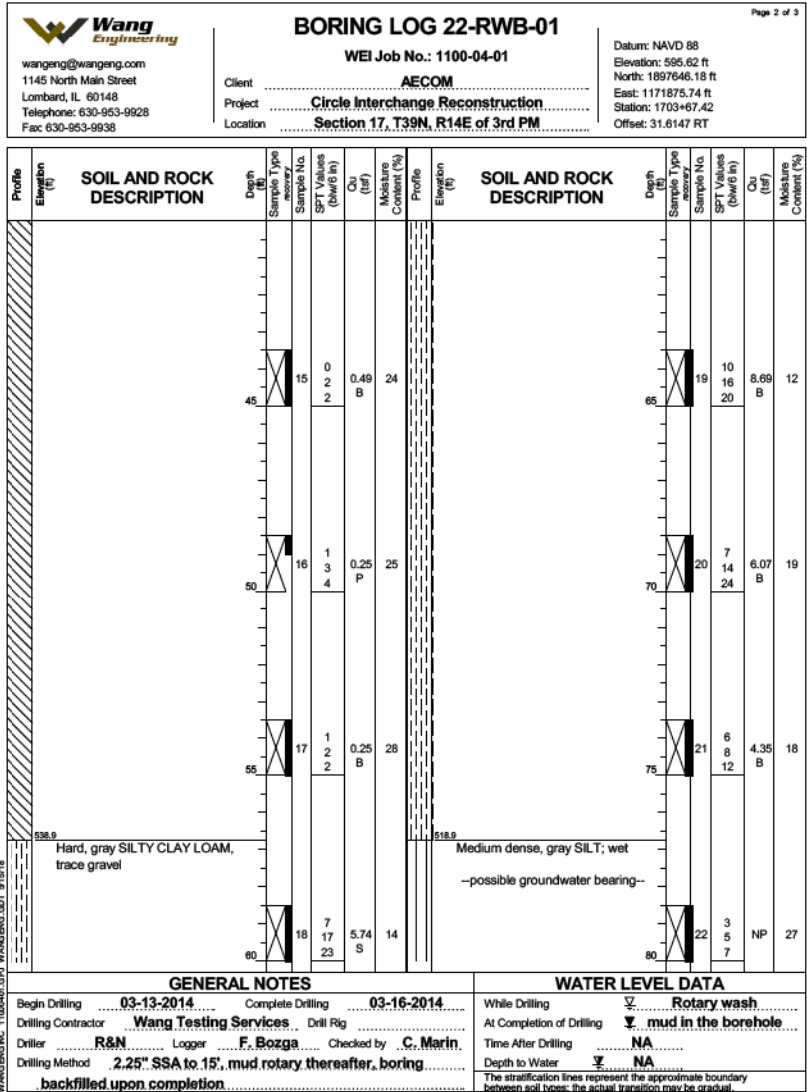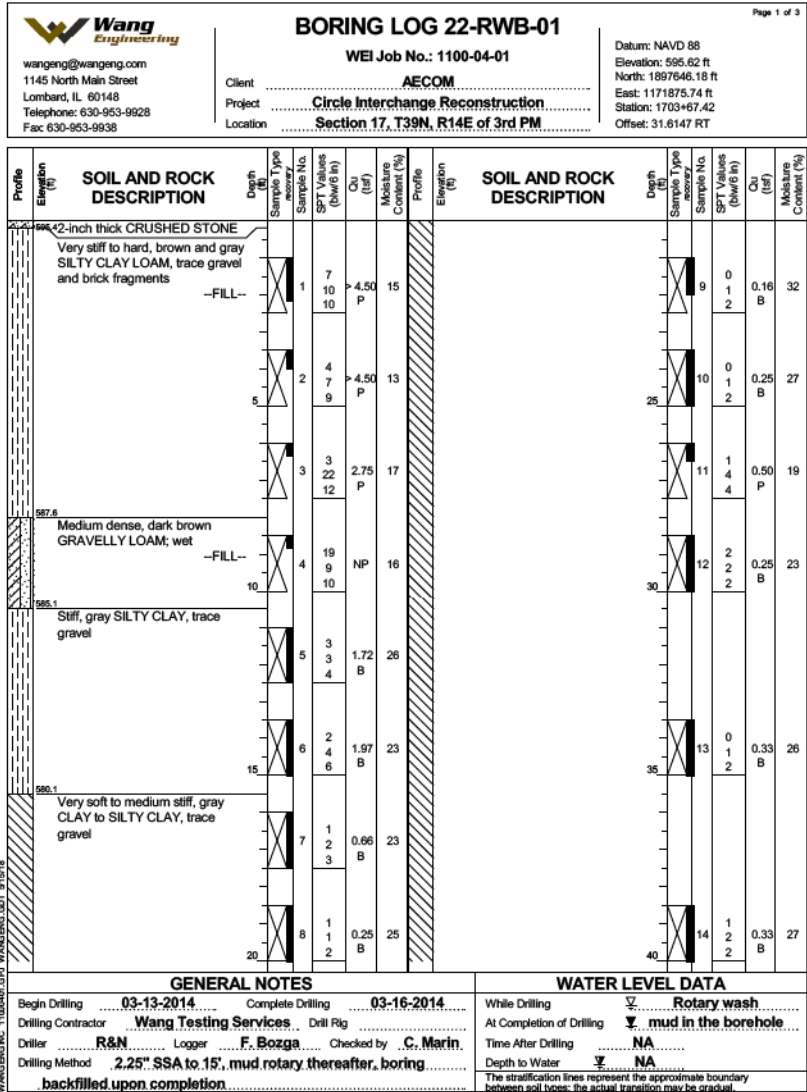


FILE PATH = p:\61779-PMINT\ascomonline\local\AECOM\0502_NA\Documents\01_Americas\Transportation\60269938_Circle\Phase_1\2005_CAD\005_Roadway\Sheets\60X79_Contract\0160X79-sht-Drain-Details-BoringLogs.dgn

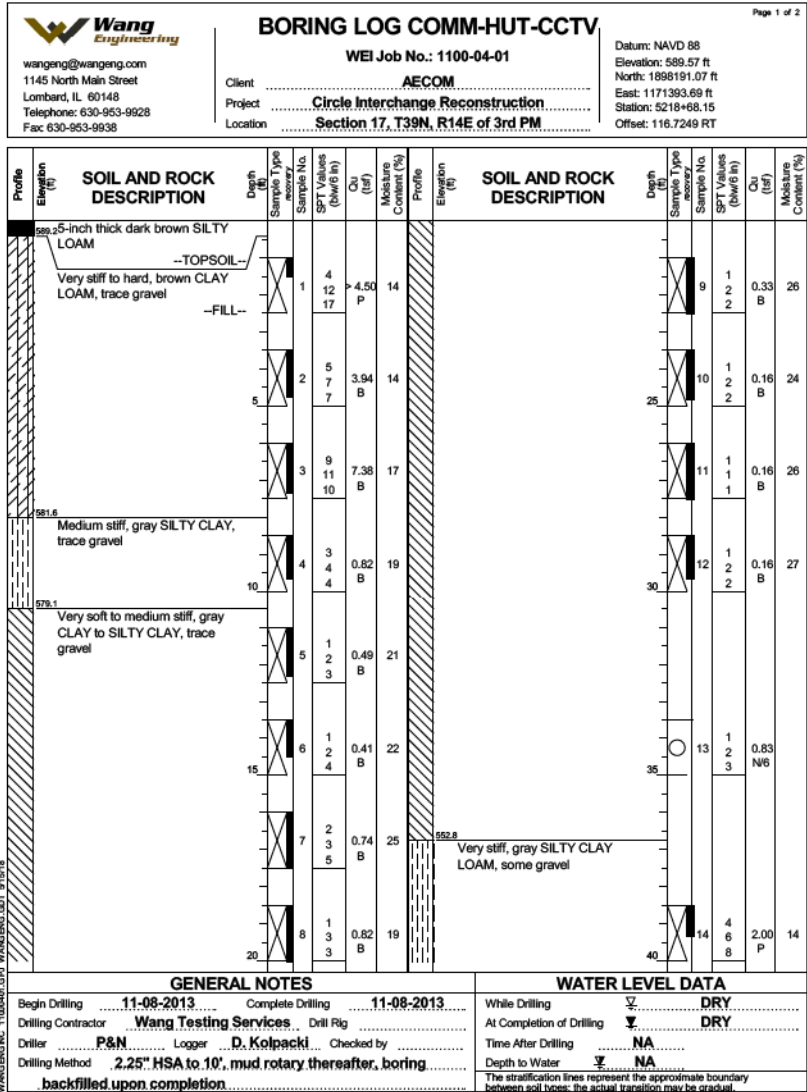


D:\62X79-sht-Drain-Details-Boring-Logs.dgn	DESIGNED - MRC	REVISED -
USER NAME = mrc155	DRAWN - MLR	REVISED -
PLOT SCALE = 20.0000' / in.	CHECKED - JMG	REVISED -
PLOT DATE = 9/10/2018	DATE - 9-10-2018	REVISED -

BORING LOGS


F.A.I. RTE.	SECTION	COUNTY	TOTAL SHEETS	SHEET NO.
90/94/290	2014-005R&B	COOK	888	296K
		CONTRACT NO. 60X79		
ILLINOIS		FED. AID PROJECT		

 


FILE PATH = p:\161779-P\INT-GRADING\161779-INT-GRADING-02.dgn

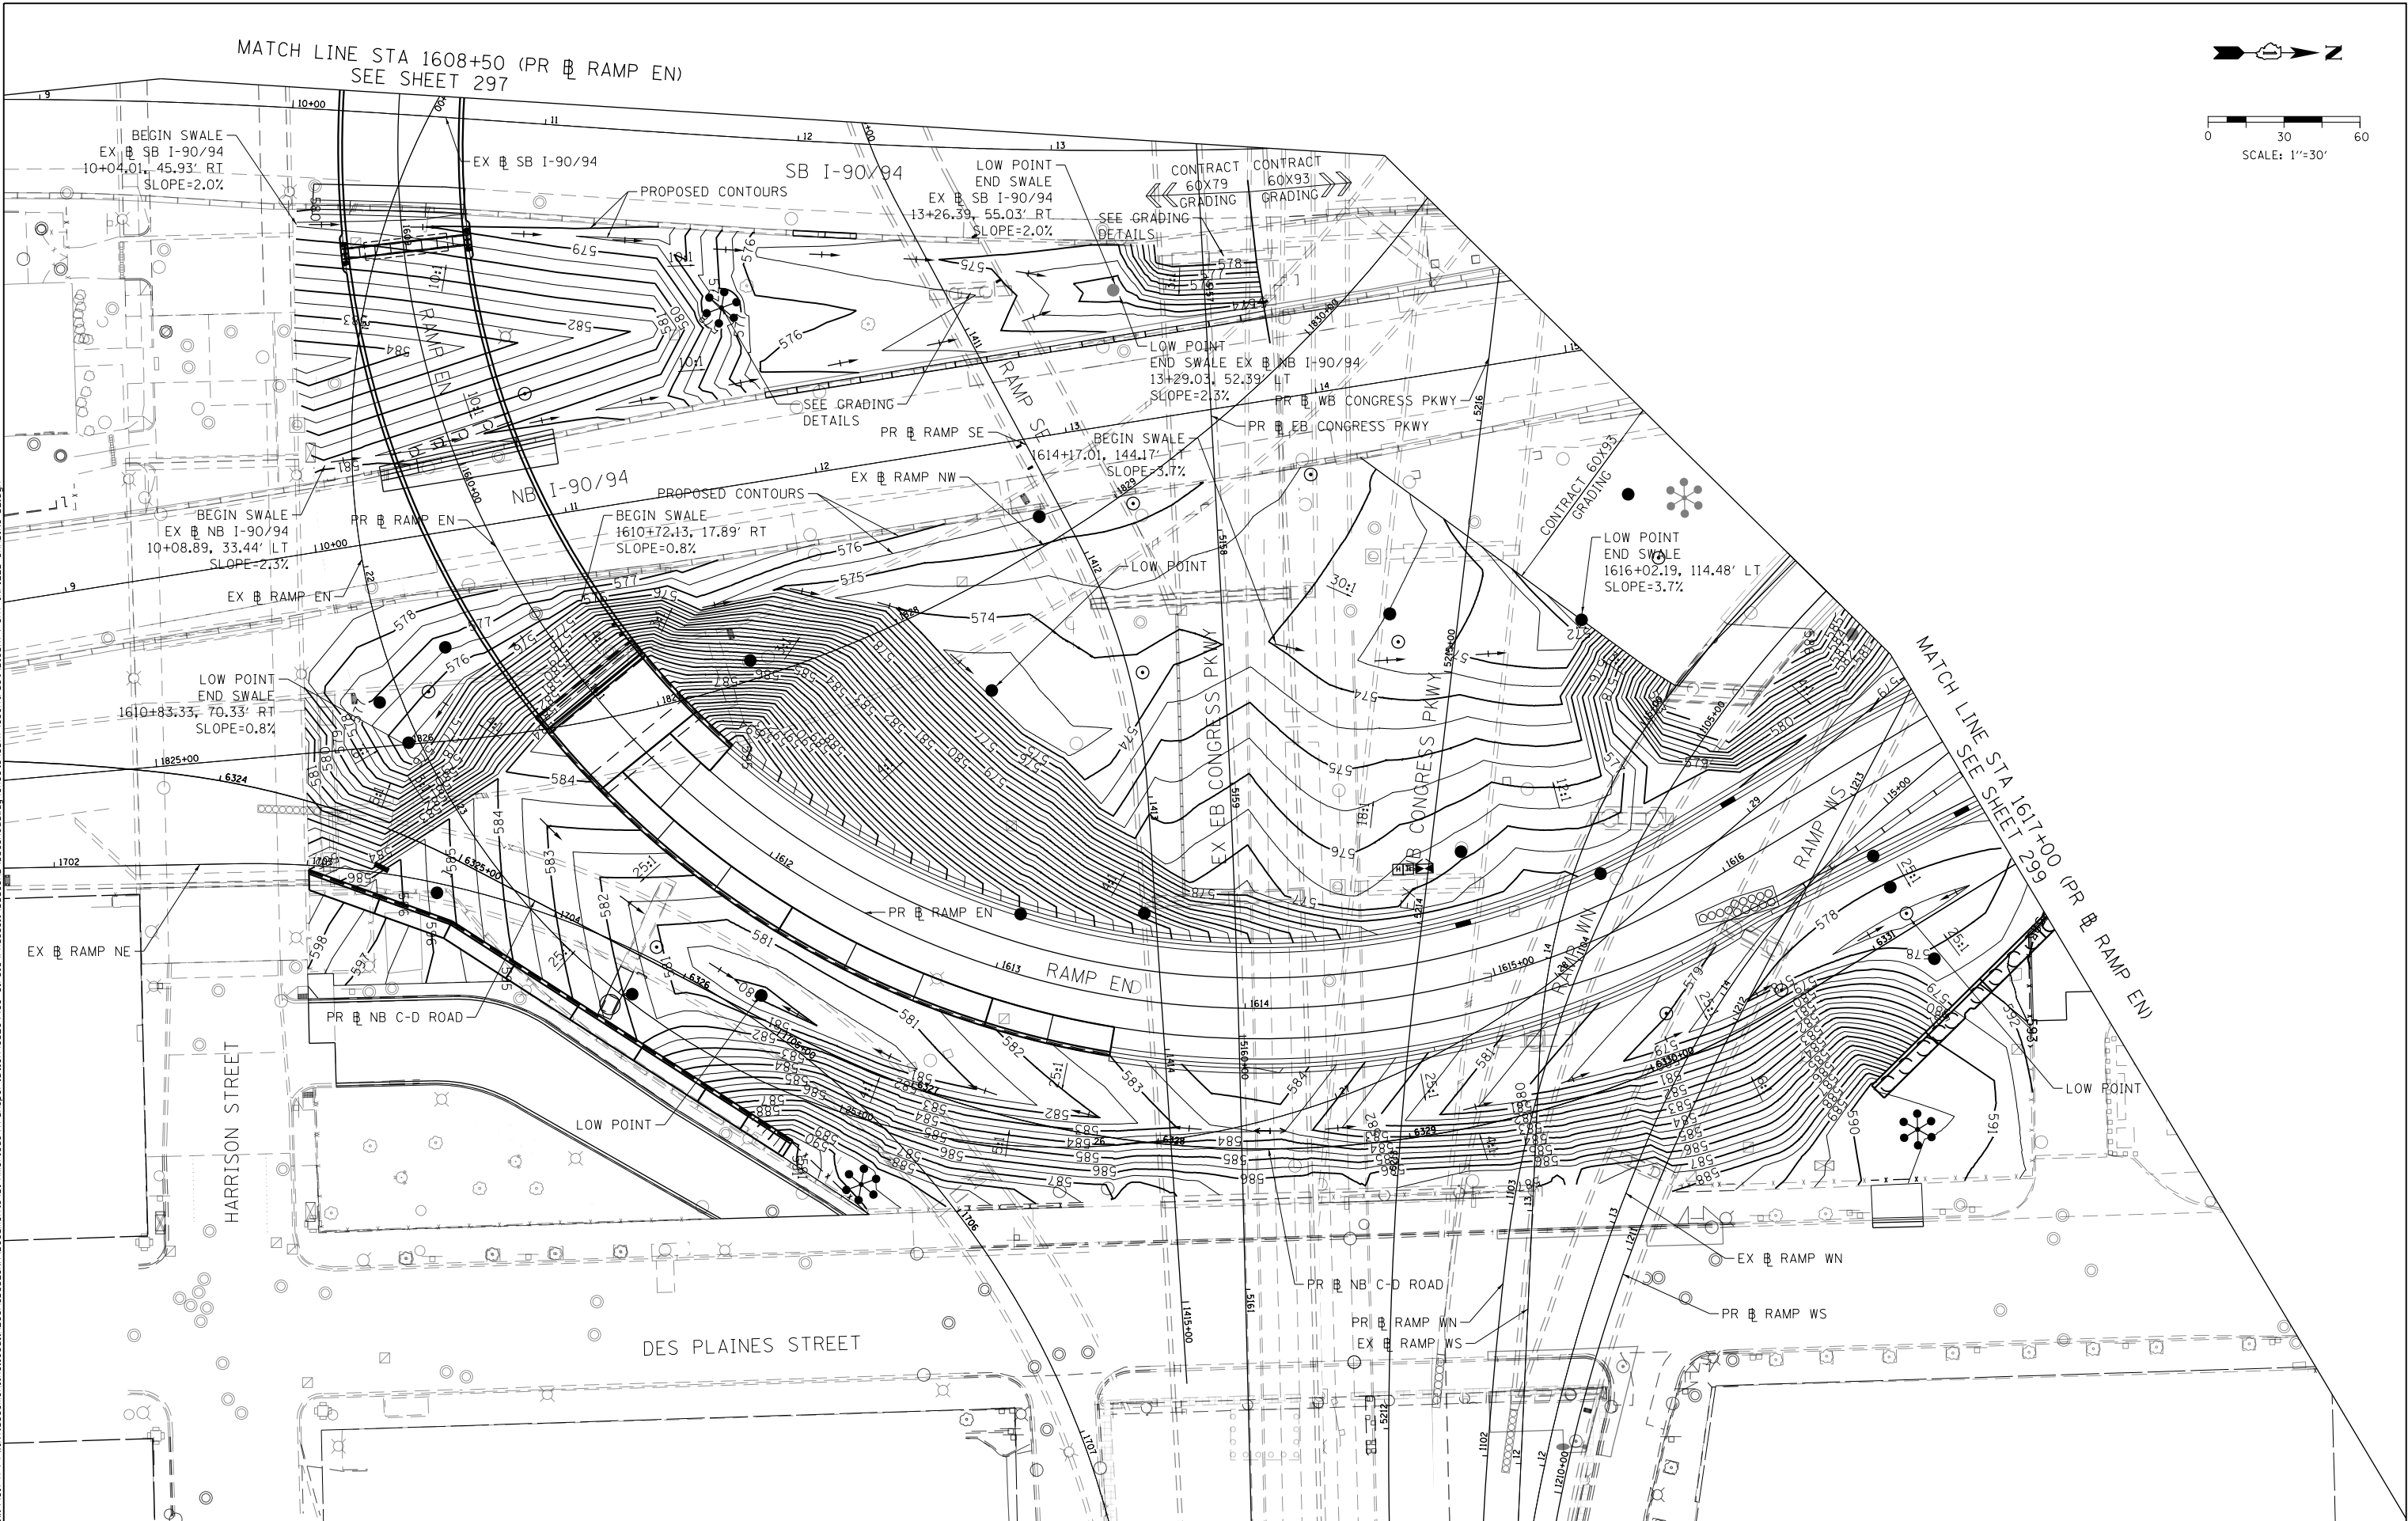


FILE PATH = p:\61779-PVNT-descon\line\local\ECM_DS02_MX\Documents\01_Americas\Transportation\60269938_Ctr'de\Phase.1\2006_CAD\006_Roadway\Sheets\60X79_Contract\0160X79-SHT-INFIELD-GRADING-DET-01.dgn

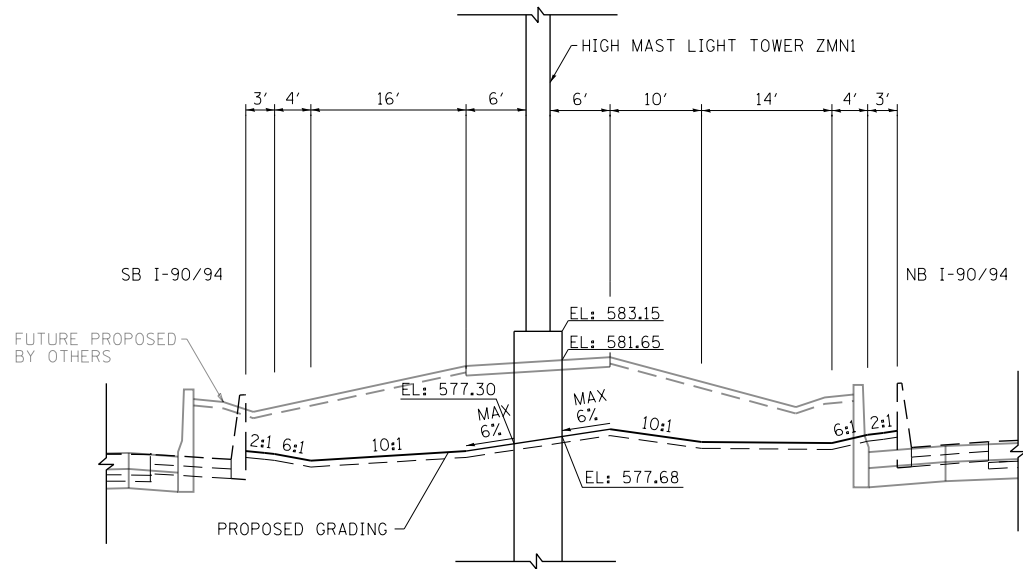

HIGH MAST LIGHT TOWER ZMN1
EX NB I-90/94
(LOOKING NORTH)
STA 11+73.85

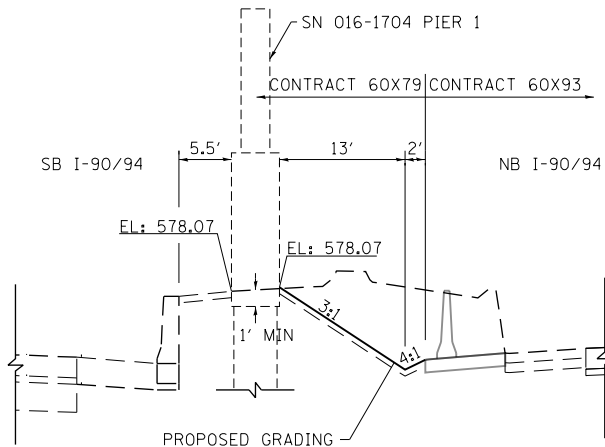

EB I-290 PIER 1 (SN 016-1704)
EX NB I-90/94
(LOOKING NORTH)
STA 13+72.66

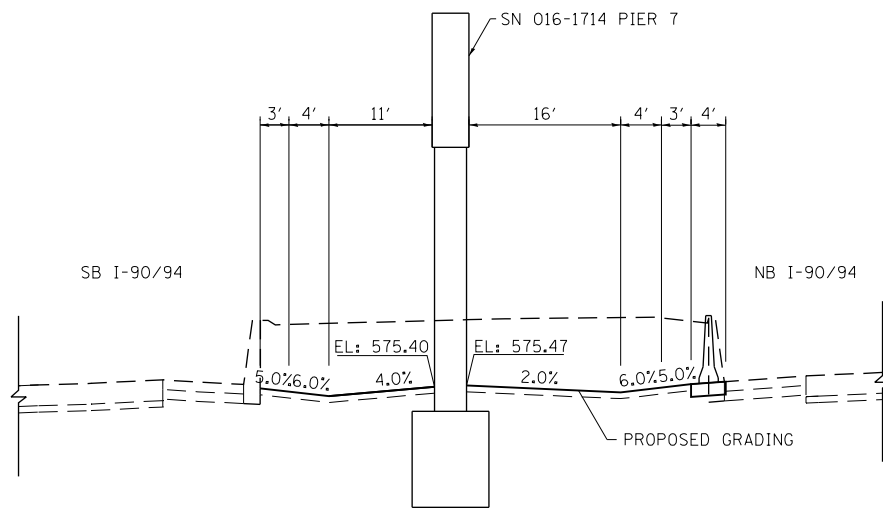

RAMP SE PIER 7 (SN 016-1714)
EX NB I-90/94
(LOOKING NORTH)
STA 12+69.87



D160X79-SHT-INFIELD-GRADING-DET-01.dgn
USER NAME = mkwilson
PLOT SCALE = 20.0000' / in.
PLOT DATE = 7/30/2018

DESIGNED - MKW
DRAWN - BMJ
CHECKED - JMG
DATE - 7-30-2018

REVISED -
REVISED -
REVISED -
REVISED -

STATE OF ILLINOIS
DEPARTMENT OF TRANSPORTATION

GRADING DETAILS

SCALE: NONE SHEET 1 OF 1 SHEETS STA. TO STA.

F.A.I. RTE.	SECTION	COUNTY	TOTAL SHEETS	SHEET NO.
90/94/290	2014-005R&B	COOK	888	300
CONTRACT NO. 60X79				
ILLINOIS FED. AID PROJECT				