



FOR INFORMATION ONLY

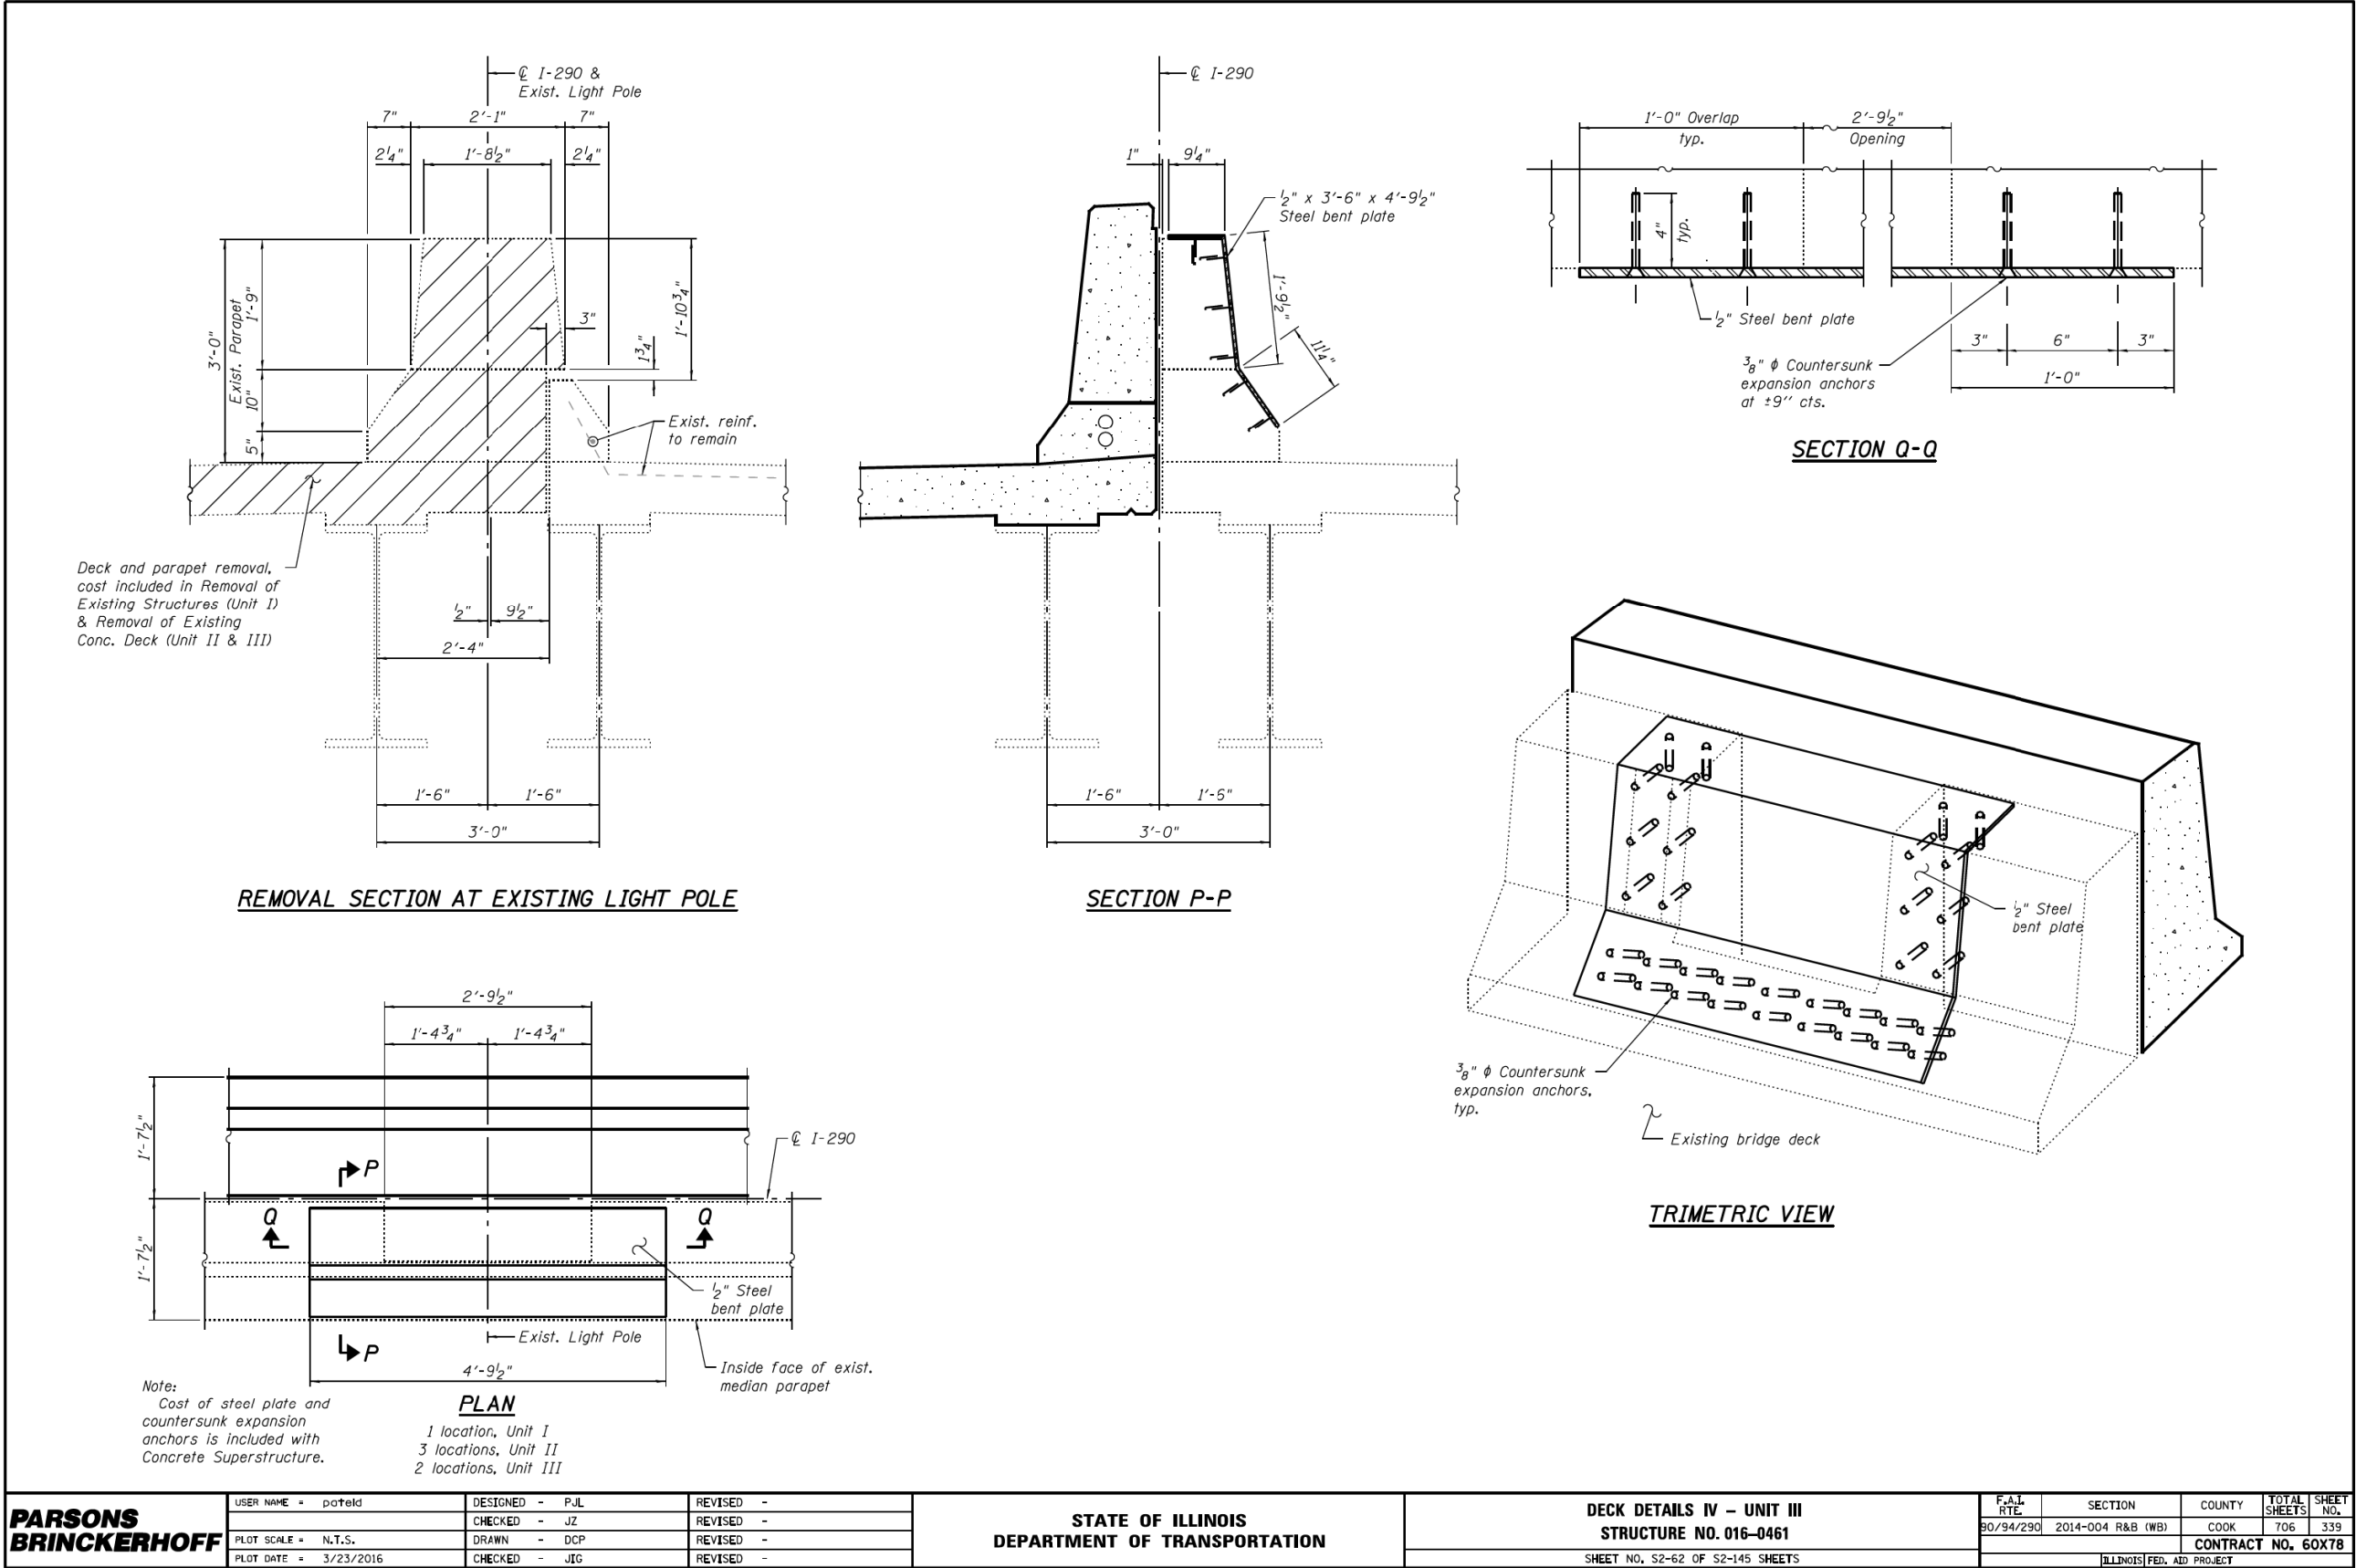

FILE NAME: D:\316174-9-PWINT-aecomonline.local\AECOM_D502_NA\Documents\01_Americas\Transportation\60269938_CirclePhase_II\000_CAD\008_Structural\Structure_016-1718\Existing Plans\33906-60X93-SXX-Existing123

FOR INFORMATION ONLY

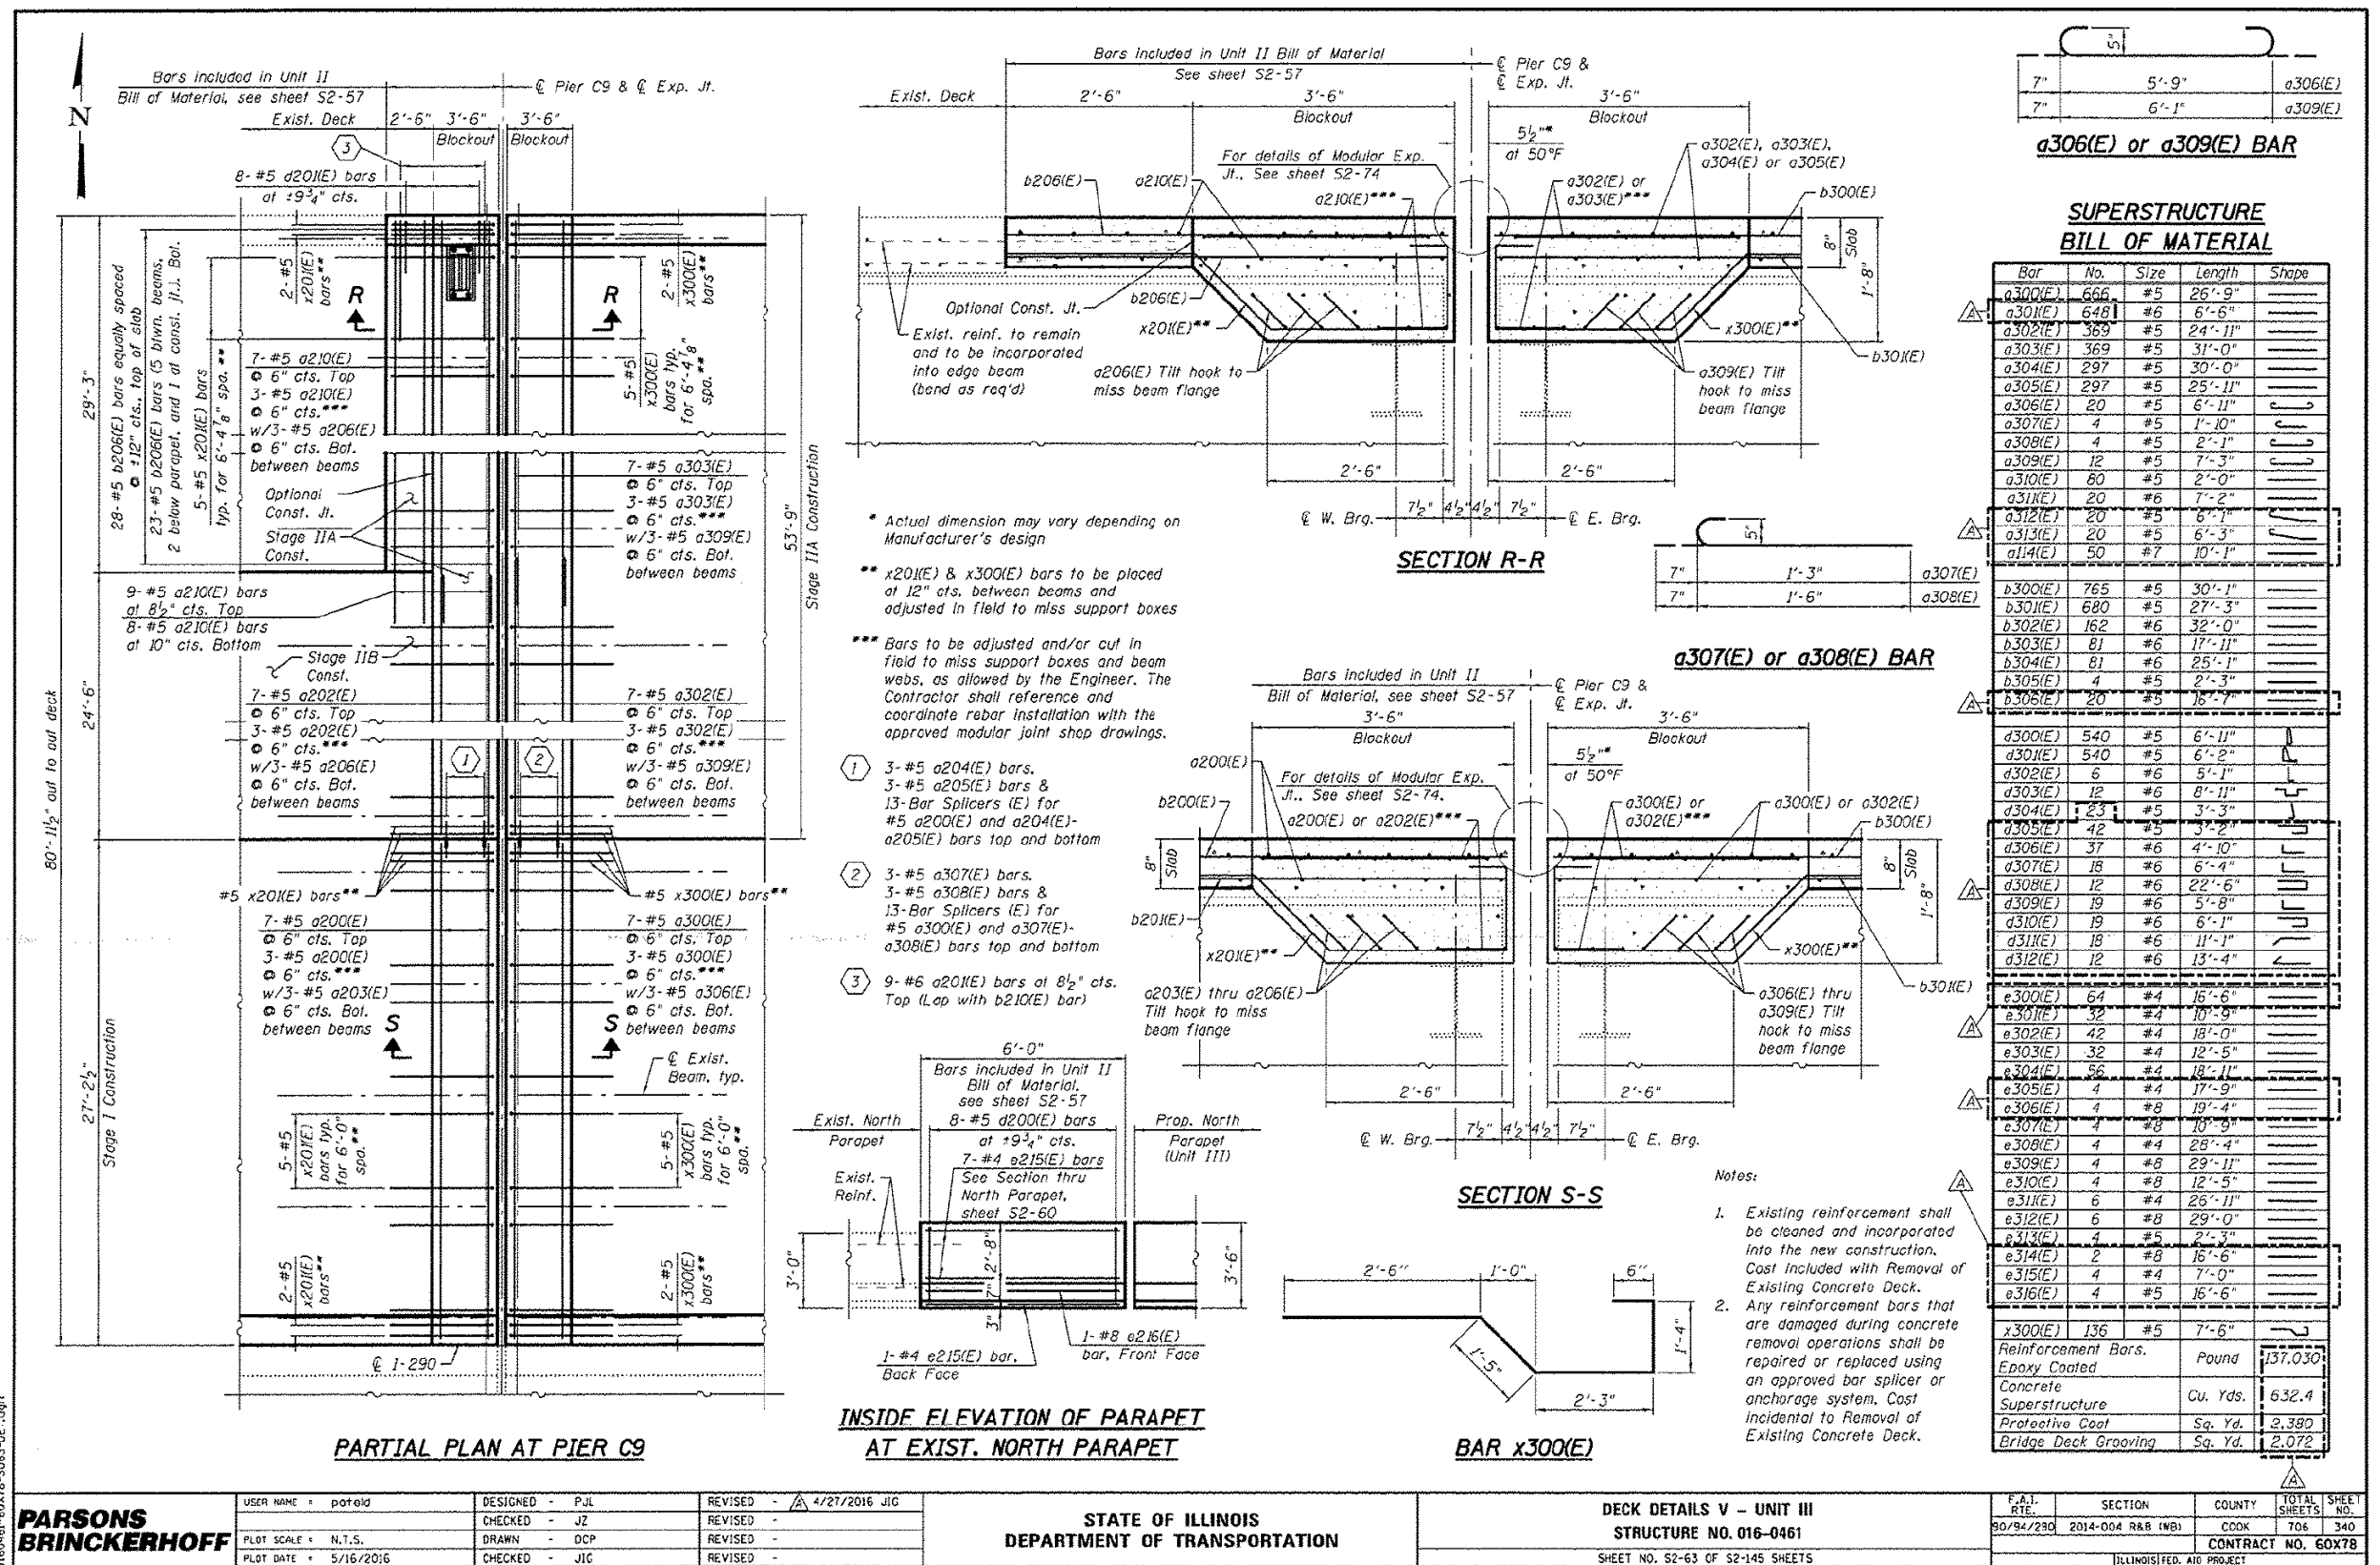

**PARSONS
BRINCKERHOFF**

USER NAME = potold	DESIGNED = P.JL	REVISED = 4/27/2016 JIG
PLOT SCALE = N.T.S.	CHECKED = JZ	REVISED =
PLOT DATE = 5/16/2016	DRAWN = DCP	REVISED =
	CHECKED = JIG	REVISED =

**STATE OF ILLINOIS
DEPARTMENT OF TRANSPORTATION**

**DECK DETAILS V - UNIT III
STRUCTURE NO. 016-0461**

SHEET NO. S2-63 OF S2-145 SHEETS

F.A.I. RTE.	SECTION	COUNTY	TOTAL SHEETS	SHEET NO.
90/94/290	2014-004 R&B (WB)	COOK	706	340
CONTRACT NO. 60X78				
ILLINOIS FED. AID PROJECT				

HBM
ENGINEERING GROUP, LLC

USER NAME = ahmad,issa	DESIGNED =	REVISED =
PLOT SCALE = N.T.S.	CHECKED =	REVISED =
PLOT DATE = 7/26/2018	DRAWN = MI, MAI	REVISED =
	CHECKED =	REVISED =

**STATE OF ILLINOIS
DEPARTMENT OF TRANSPORTATION**



EXISTING RECORD DRAWINGS

F.A.I. RTE.	SECTION	COUNTY	TOTAL SHEETS	SHEET NO.
90/94/290	2014-013R&B-R	COOK	1972	1702
CONTRACT NO. 60X93				
ILLINOIS FED. AID PROJECT				

FILE NAME: pw:\617479-PWINT.aecomonline.local\AECOM_D502_NAI\Documents\01 Americas\Transportation\60269938 Circle\Phase II\000 CAD\008_Structural\Structure 016-1718\Existing Plans\33906-60\X93-SXX-Existing 125



FOR INFORMATION ONLY

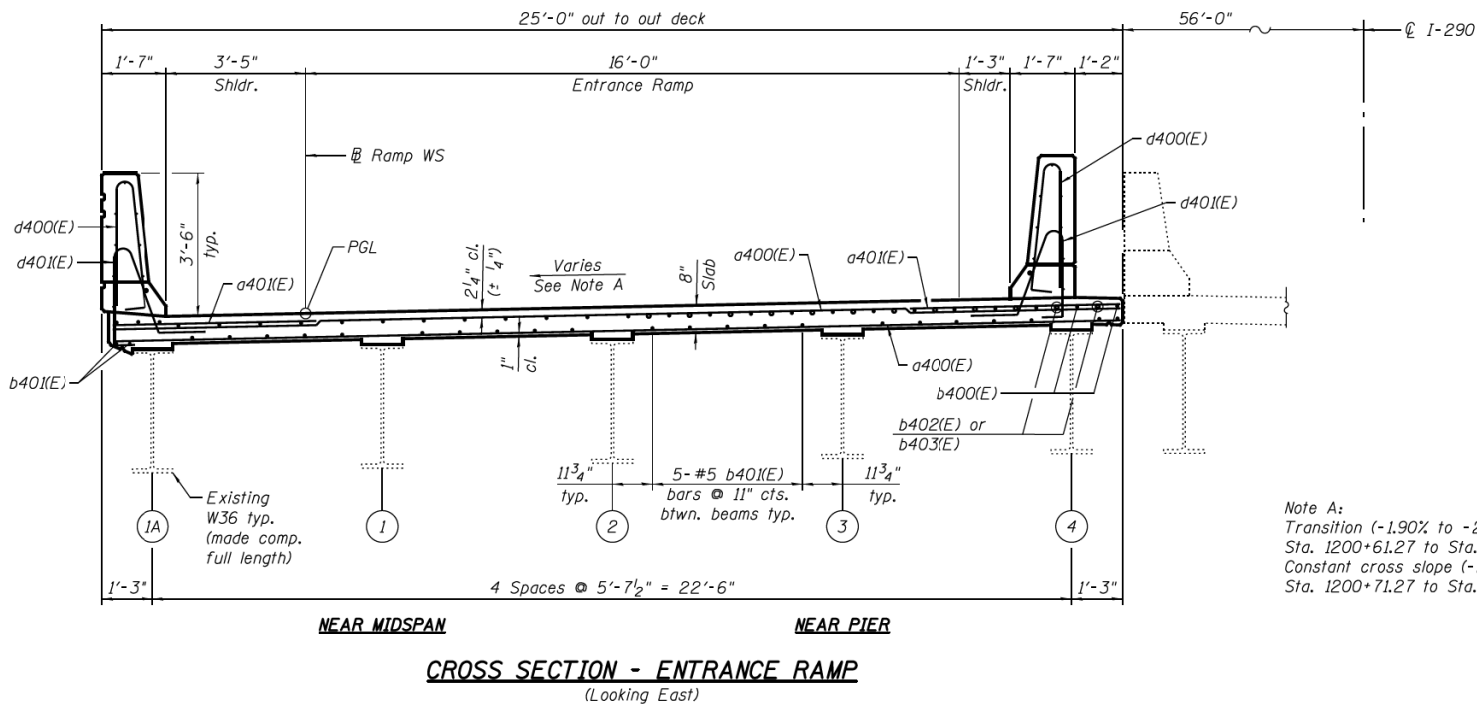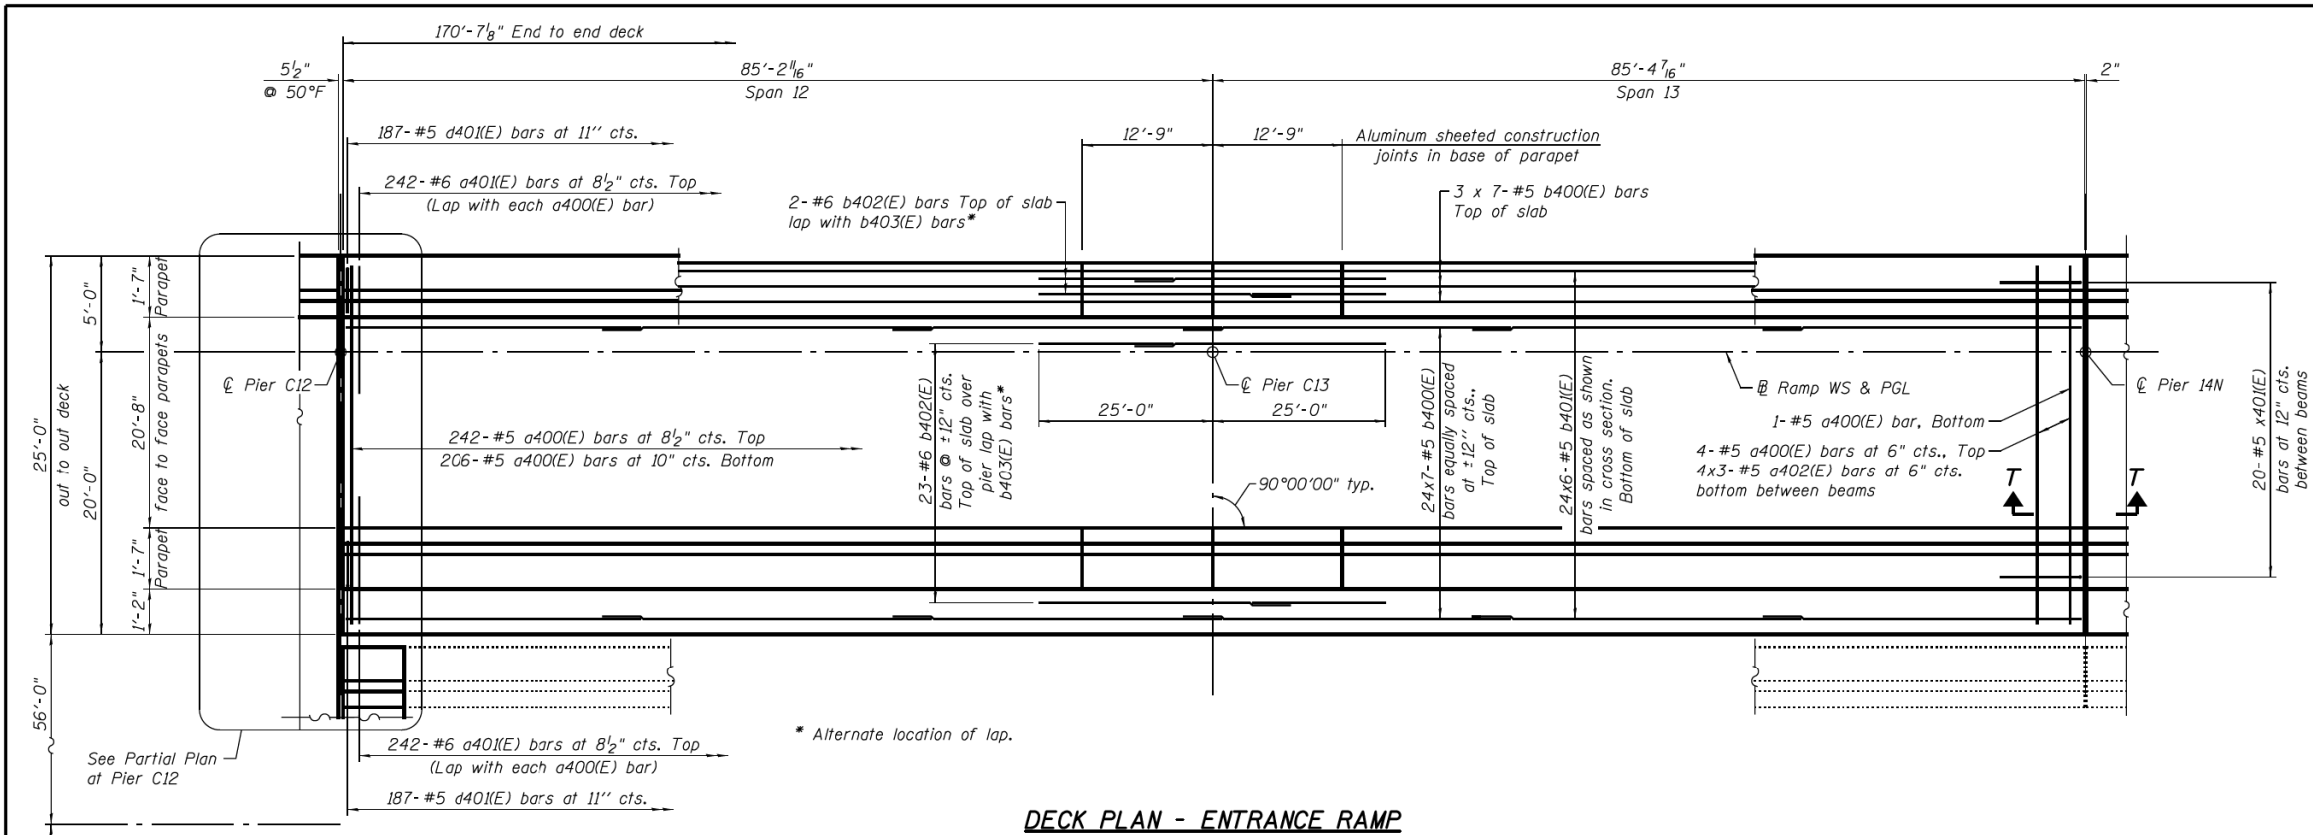


MINIMUM BAR LAP
#5 bar = 2'-7"
#6 bar = 3'-1"

- Notes:
- See sheet S2-65, for parapet reinforcement.
 - See sheet S2-66, for Partial Plan at Pier C12.
 - See sheet S2-67, for superstructure details, Section T-T, and Bill of Material.
 - Bars indicated thus 20 x 3-#5 etc. indicates 20 lines of bars with 3 lengths per line.
 - Reinforcement bars shall not pass thru aluminum sheets and cork joint filler.


PARSONS BRINCKERHOFF	USER NAME = poteld	DESIGNED - PJL	REVISED -	STATE OF ILLINOIS DEPARTMENT OF TRANSPORTATION	DECK PLAN ENTRANCE RAMP STRUCTURE NO. 016-0461	F.A.I. RTE.	SECTION	COUNTY	TOTAL SHEETS	SHEET NO.
	PLOT SCALE = N.T.S.	CHECKED - JZ	REVISED -			90/94/290	2014-004 R&B (WB)	COOK	706	341
	PLOT DATE = 3/23/2016	DRAWN - DCP	REVISED -			CONTRACT NO. 60X78				
		CHECKED - JIG	REVISED -			ILLINOIS FED. AID PROJECT				

HBM ENGINEERING GROUP, LLC	USER NAME = ahmad,issa	DESIGNED -	REVISED -	STATE OF ILLINOIS DEPARTMENT OF TRANSPORTATION	EXISTING RECORD DRAWINGS	F.A.I. RTE.	SECTION	COUNTY	TOTAL SHEETS	SHEET NO.
		CHECKED -	REVISED -			90/94/290	2014-013R&B-R	COOK	1972	1704
	PLOT SCALE = N.T.S	DRAWN -	REVISED -			CONTRACT NO. 60X93				
	PLOT DATE = 7/26/2018	CHECKED - MI, MAI	REVISED -			ILLINOIS FED. AID PROJECT				

FOR INFORMATION ONLY

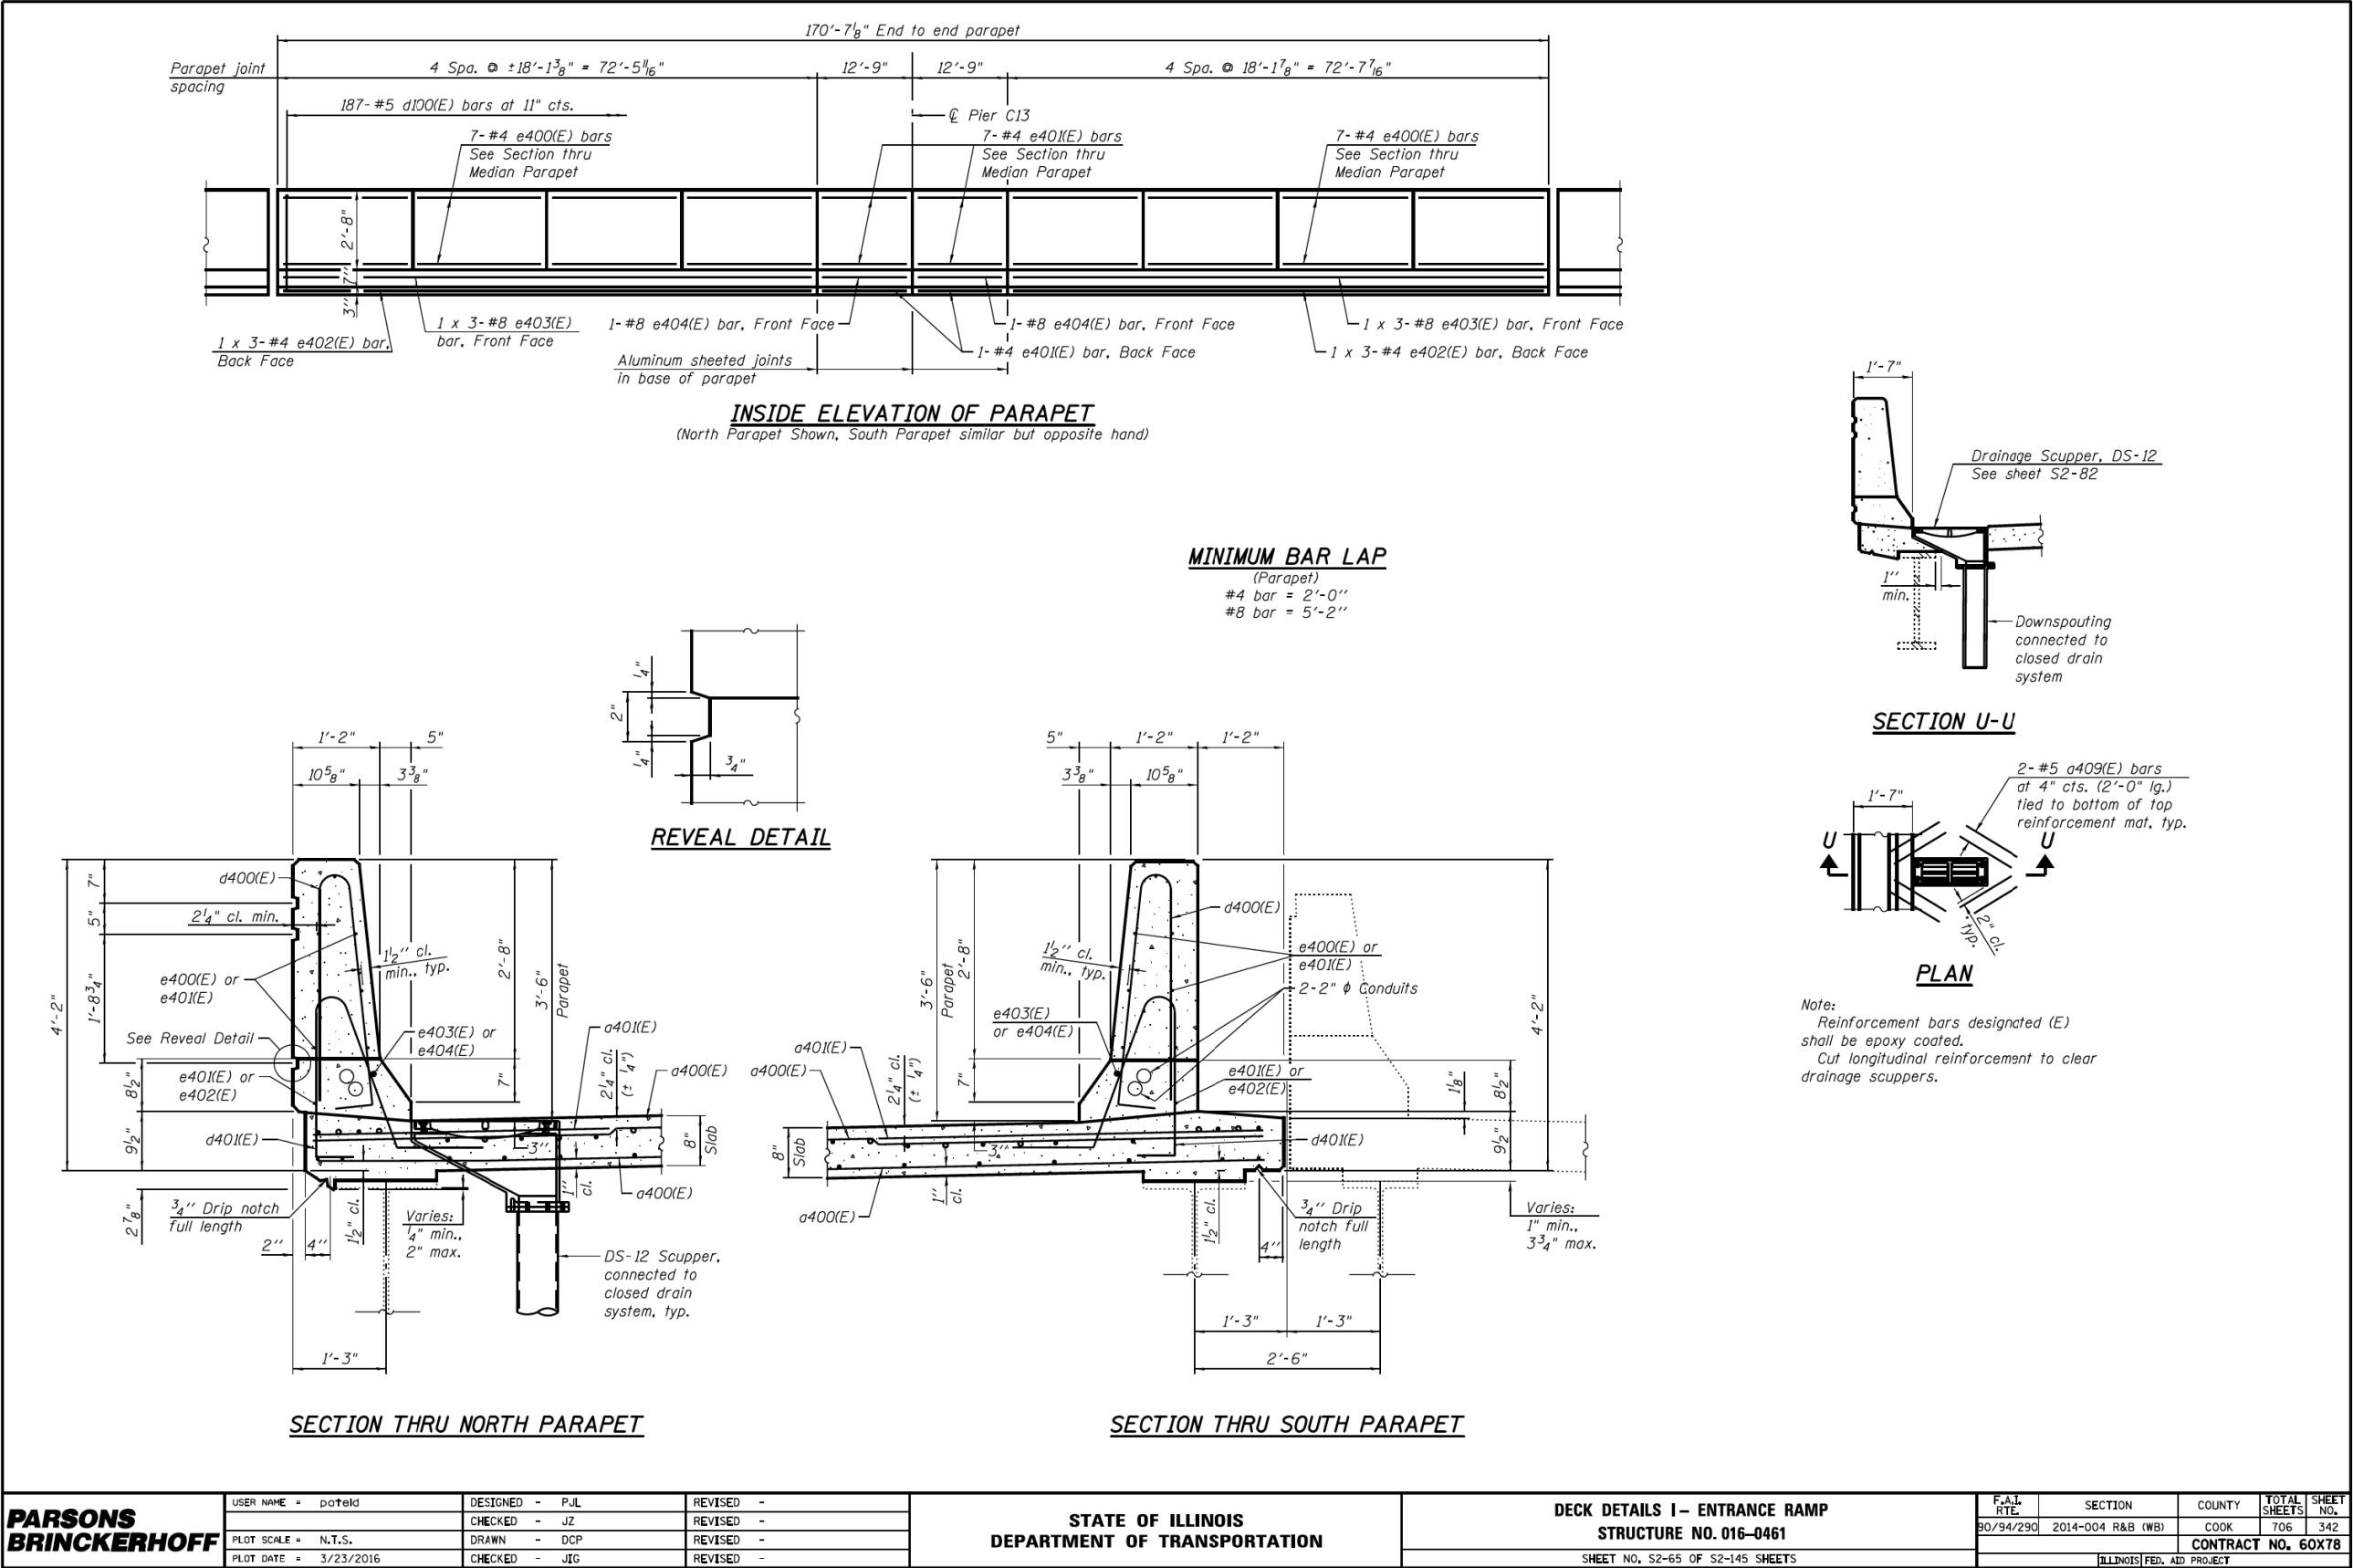

FILE NAME: pw:\617479-PWINT.aecomonline.local\AECOM_D502_NAI\Documents\01 Americas\Transportation\60269938 Circle\Phase II\000_CAD\008_Structural\Structure_016-1718\Existing_Plans\33906-60X93-SXX-Existing128

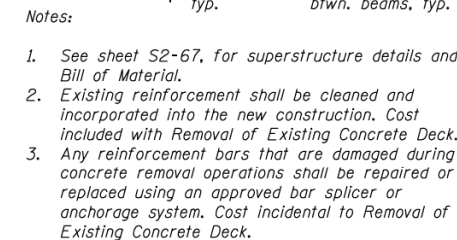


**STATE OF ILLINOIS
DEPARTMENT OF TRANSPORTATION**

F.A.I. RTE	SECTION	COUNTY	TOTAL SHEETS	SHEET NO.
90/94/290	2014-004 R&B (WB)	COOK	706	343
		CONTRACT NO. 60X78		
TITNOTS		FED. AID PROJECT		


**STATE OF ILLINOIS
DEPARTMENT OF TRANSPORTATION**

EXISTING RECORD DRAWINGS	F.A.I. RTE.	SECTION	COUNTY	TOTAL SHEETS	SHEET NO.
	90/94/290	2014-013R&B-R	COOK	1972	1706
	CONTRACT NO. 60X93				
	ILLINOIS		FED. AID PROJECT		

FILE NAME: pw:\617479-PWINT.aecomonline.local\AECOM_D502_NAI\Documents\01 Americas\Transportation\60269938 Circle\Phase II\000_CAD\008_Structural\Structure_016-1718\Existing_Plans\33906-60X93-SXX-Existing_129

 

FOR INFORMATION ONLY

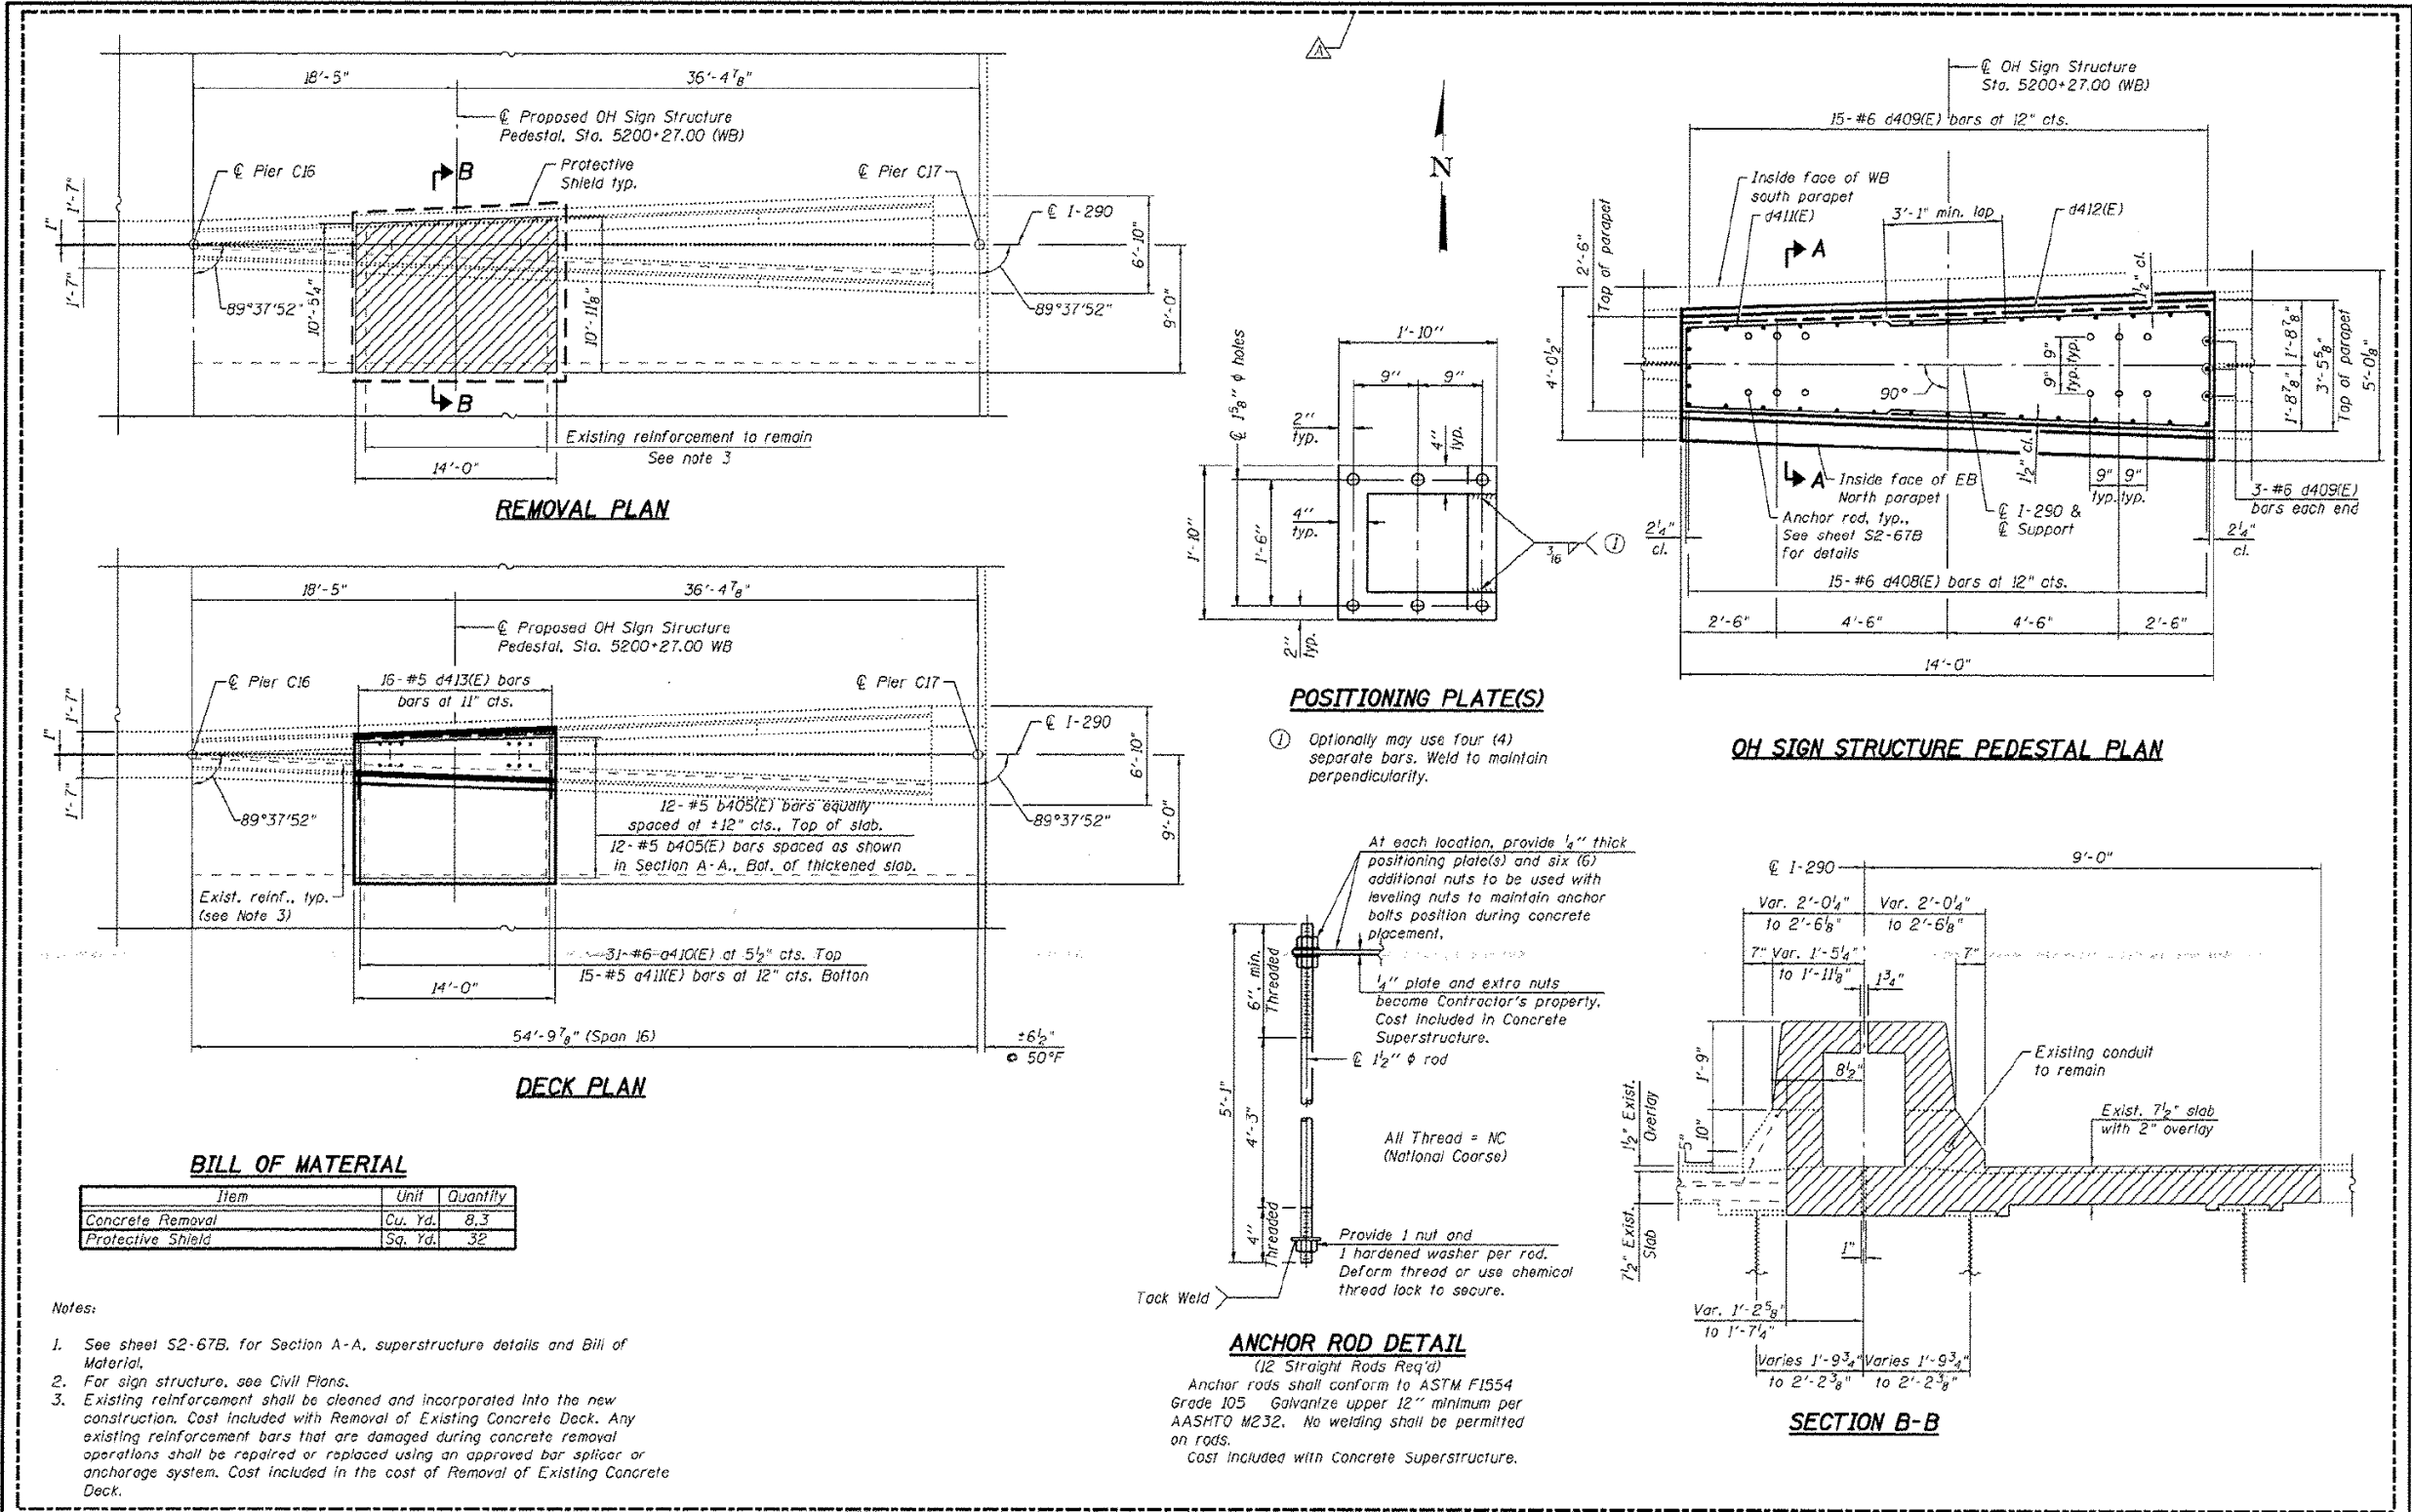

PARSONS
BRINCKERHOFF

USER NAME -	dotaid	DESIGNED -	ILJ	REVISED -	4/27/2016 JIG
PLOT SCALE -	N.T.S.	CHECKED -	JIG	REVISED -	
PLOT DATE -	5/16/2016	DRAWN -	DEP	REVISED -	
		CHECKED -	JIG	REVISED -	

STATE OF ILLINOIS
DEPARTMENT OF TRANSPORTATION

DECK PLAN - UNIT IV
STRUCTURE NO. 016-0461

SHEET NO. S2-67A OF S2-145 SHEETS

F.A.I. RTE.	SECTION	COUNTY	TOTAL SHEETS	SHEET NO.
90/94/290	2014-004 R&B (WB)	COOK	706	344A
CONTRACT NO. 60X78				
ILLINOIS FED. AID PROJECT				

HBM
ENGINEERING GROUP, LLC

USER NAME -	ahmad,issa	DESIGNED -		REVISED -	
		CHECKED -		REVISED -	
PLOT SCALE -	N.T.S.	DRAWN -		REVISED -	
PLOT DATE -	7/26/2018	CHECKED -	MI, MAI	REVISED -	

STATE OF ILLINOIS
DEPARTMENT OF TRANSPORTATION


EXISTING RECORD DRAWINGS

F.A.I. RTE.	SECTION	COUNTY	TOTAL SHEETS	SHEET NO.
90/94/290	2014-013R&B-R	COOK	1972	1708
CONTRACT NO. 60X93				
ILLINOIS FED. AID PROJECT				

FILE NAME: pw:\617479-PWINT.aecomonline.local\AECOM_D502_NAI\Documents\01 Americas\Transportation\60269938 Circle\Phase II\000_CAD\008_Structural\Structure_016-1718\Existing_Plans\33906-60X93-SXX-Existing\31




FOR INFORMATION ONLY

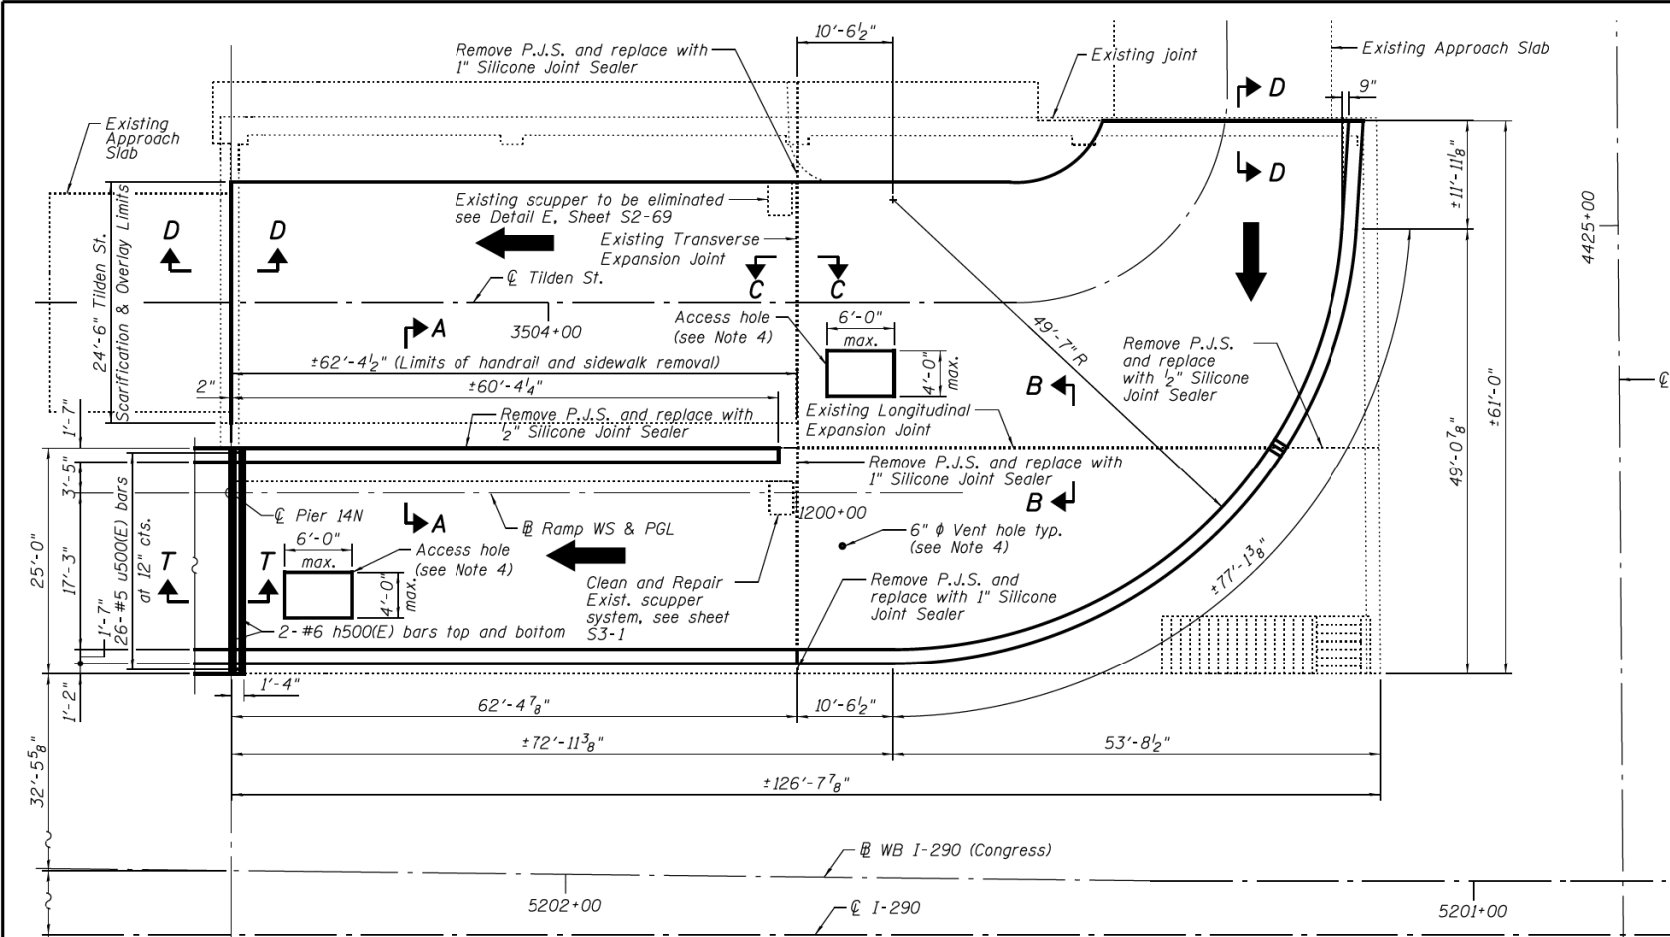


PLAN - CANAL STREET APPROACH SPANS

LEGEND:


- Concrete Removal
- Bridge Deck Scarification
- Handrail Removal

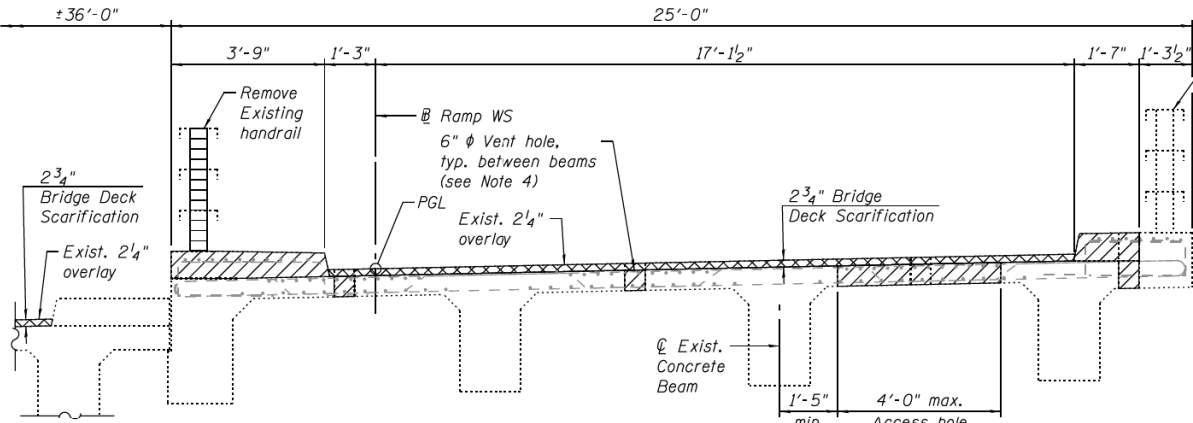

EXISTING CROSS SECTION
(Looking East, Showing removal)

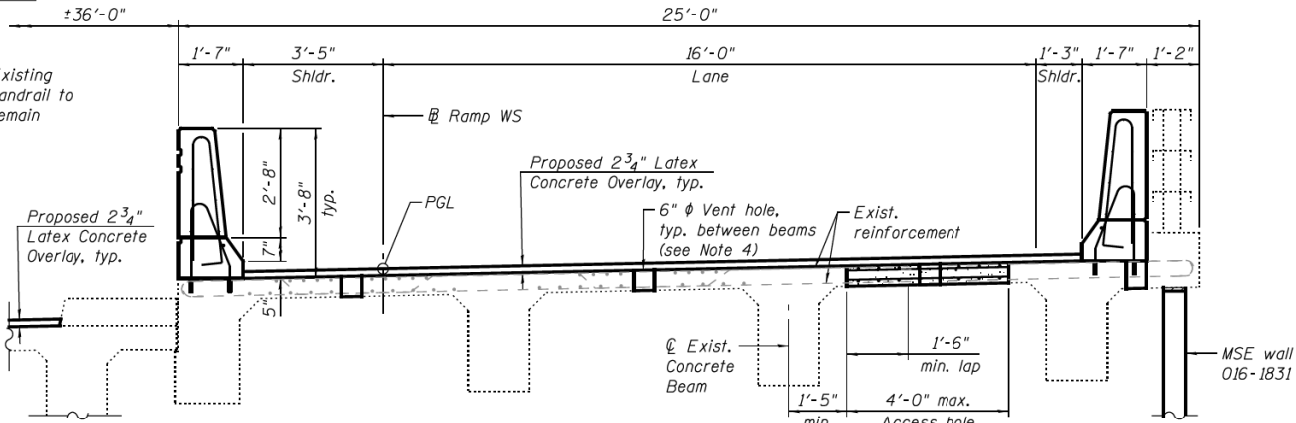

PROPOSED CROSS SECTION
(Looking East)

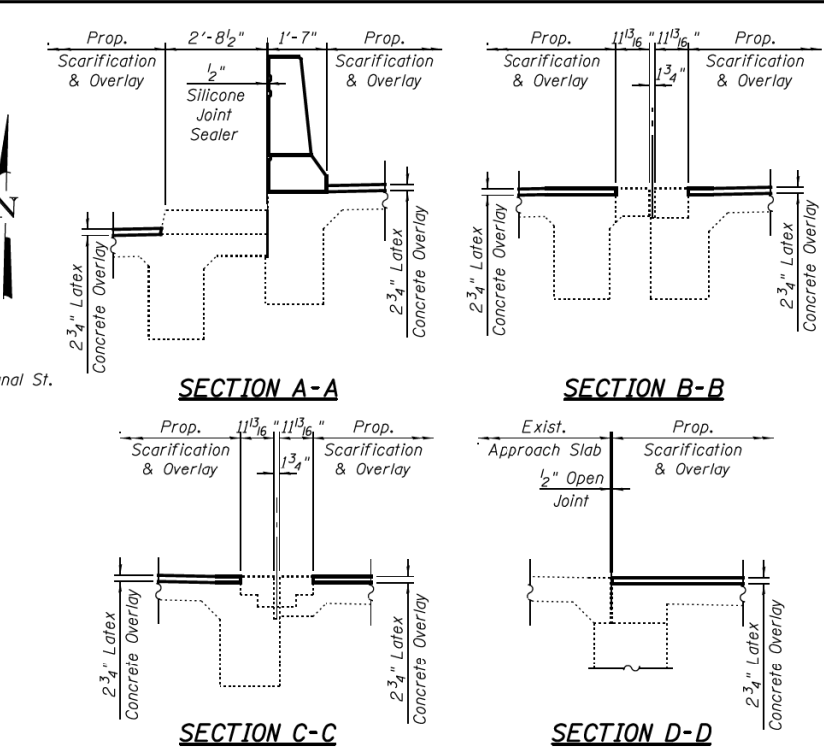

- Notes:
- See sheet S2-67, for section T-T.
 - See sheet S2-69, for parapet details, reinforcement and Bill of Material.
 - The cabinet for traffic surveillance loops on the Canal Street Entrance Ramp near Sta. 1200+60 (Ramp WS), is attached to the existing structure at the Canal Street Entrance Ramp. ITS infrastructure will be relocated, as necessary, to avoid conflict with the proposed parapet.
 - Proposed access holes and vent holes between existing beams shall be reconstructed to original deck level as shown in proposed cross section. The location to be determined by Contractor. Cost of access holes and vent holes removal and reconstruction shall be included in Lightweight Cellular Concrete Fill, see MSE wall plans (SN 016-1831) Sheets S3-1 and S3-2.
 - Bridge deck scarification and latex concrete overlay work shall be performed in stages to allow continuous access to the entrance and garage of 525 W. Van Buren St.
 - Existing reinforcement shall be cleaned and incorporated into the new construction.
 - Any reinforcement bars that are damaged during access hole and vent hole removal and reconstruction shall be repaired or replaced using an approved bar splicer or anchorage system. Cost included with Lightweight Cellular Concrete Fill.

PARSONS BRINCKERHOFF	USER NAME = poteld	DESIGNED - HA	REVISED -	STATE OF ILLINOIS DEPARTMENT OF TRANSPORTATION	APPROACH SPAN PLAN STRUCTURE NO. 016-0461	F.A.I. RTE. 90/94/290	SECTION 2014-004 R&B (WB)	COUNTY COOK	TOTAL SHEETS 706	SHEET NO. 345
	PLOT SCALE = N.T.S.	CHECKED - LFC	REVISED -							
	PLOT DATE = 3/23/2016	DRAWN - DCP	REVISED -							
		CHECKED - JIG	REVISED -							
SHEET NO. S2-68 OF S2-145 SHEETS						CONTRACT NO. 60X78				
						ILLINOIS FED. AID PROJECT				


HBM ENGINEERING GROUP, LLC	USER NAME = ahmad,issa	DESIGNED -	REVISED -
		CHECKED -	REVISED -
	PLOT SCALE = N.T.S	DRAWN -	REVISED -
	PLOT DATE = 7/26/2018	CHECKED - MI, MAI	REVISED -

STATE OF ILLINOIS
DEPARTMENT OF TRANSPORTATION


EXISTING RECORD DRAWINGS

F.A.I. RTE.	SECTION	COUNTY	TOTAL SHEETS	SHEET NO.
90/94/290	2014-013R&B-R	COOK	1972	1710
		CONTRACT NO. 60X93		
ILLINOIS		FED. AID PROJECT		


FOR INFORMATION ONLY

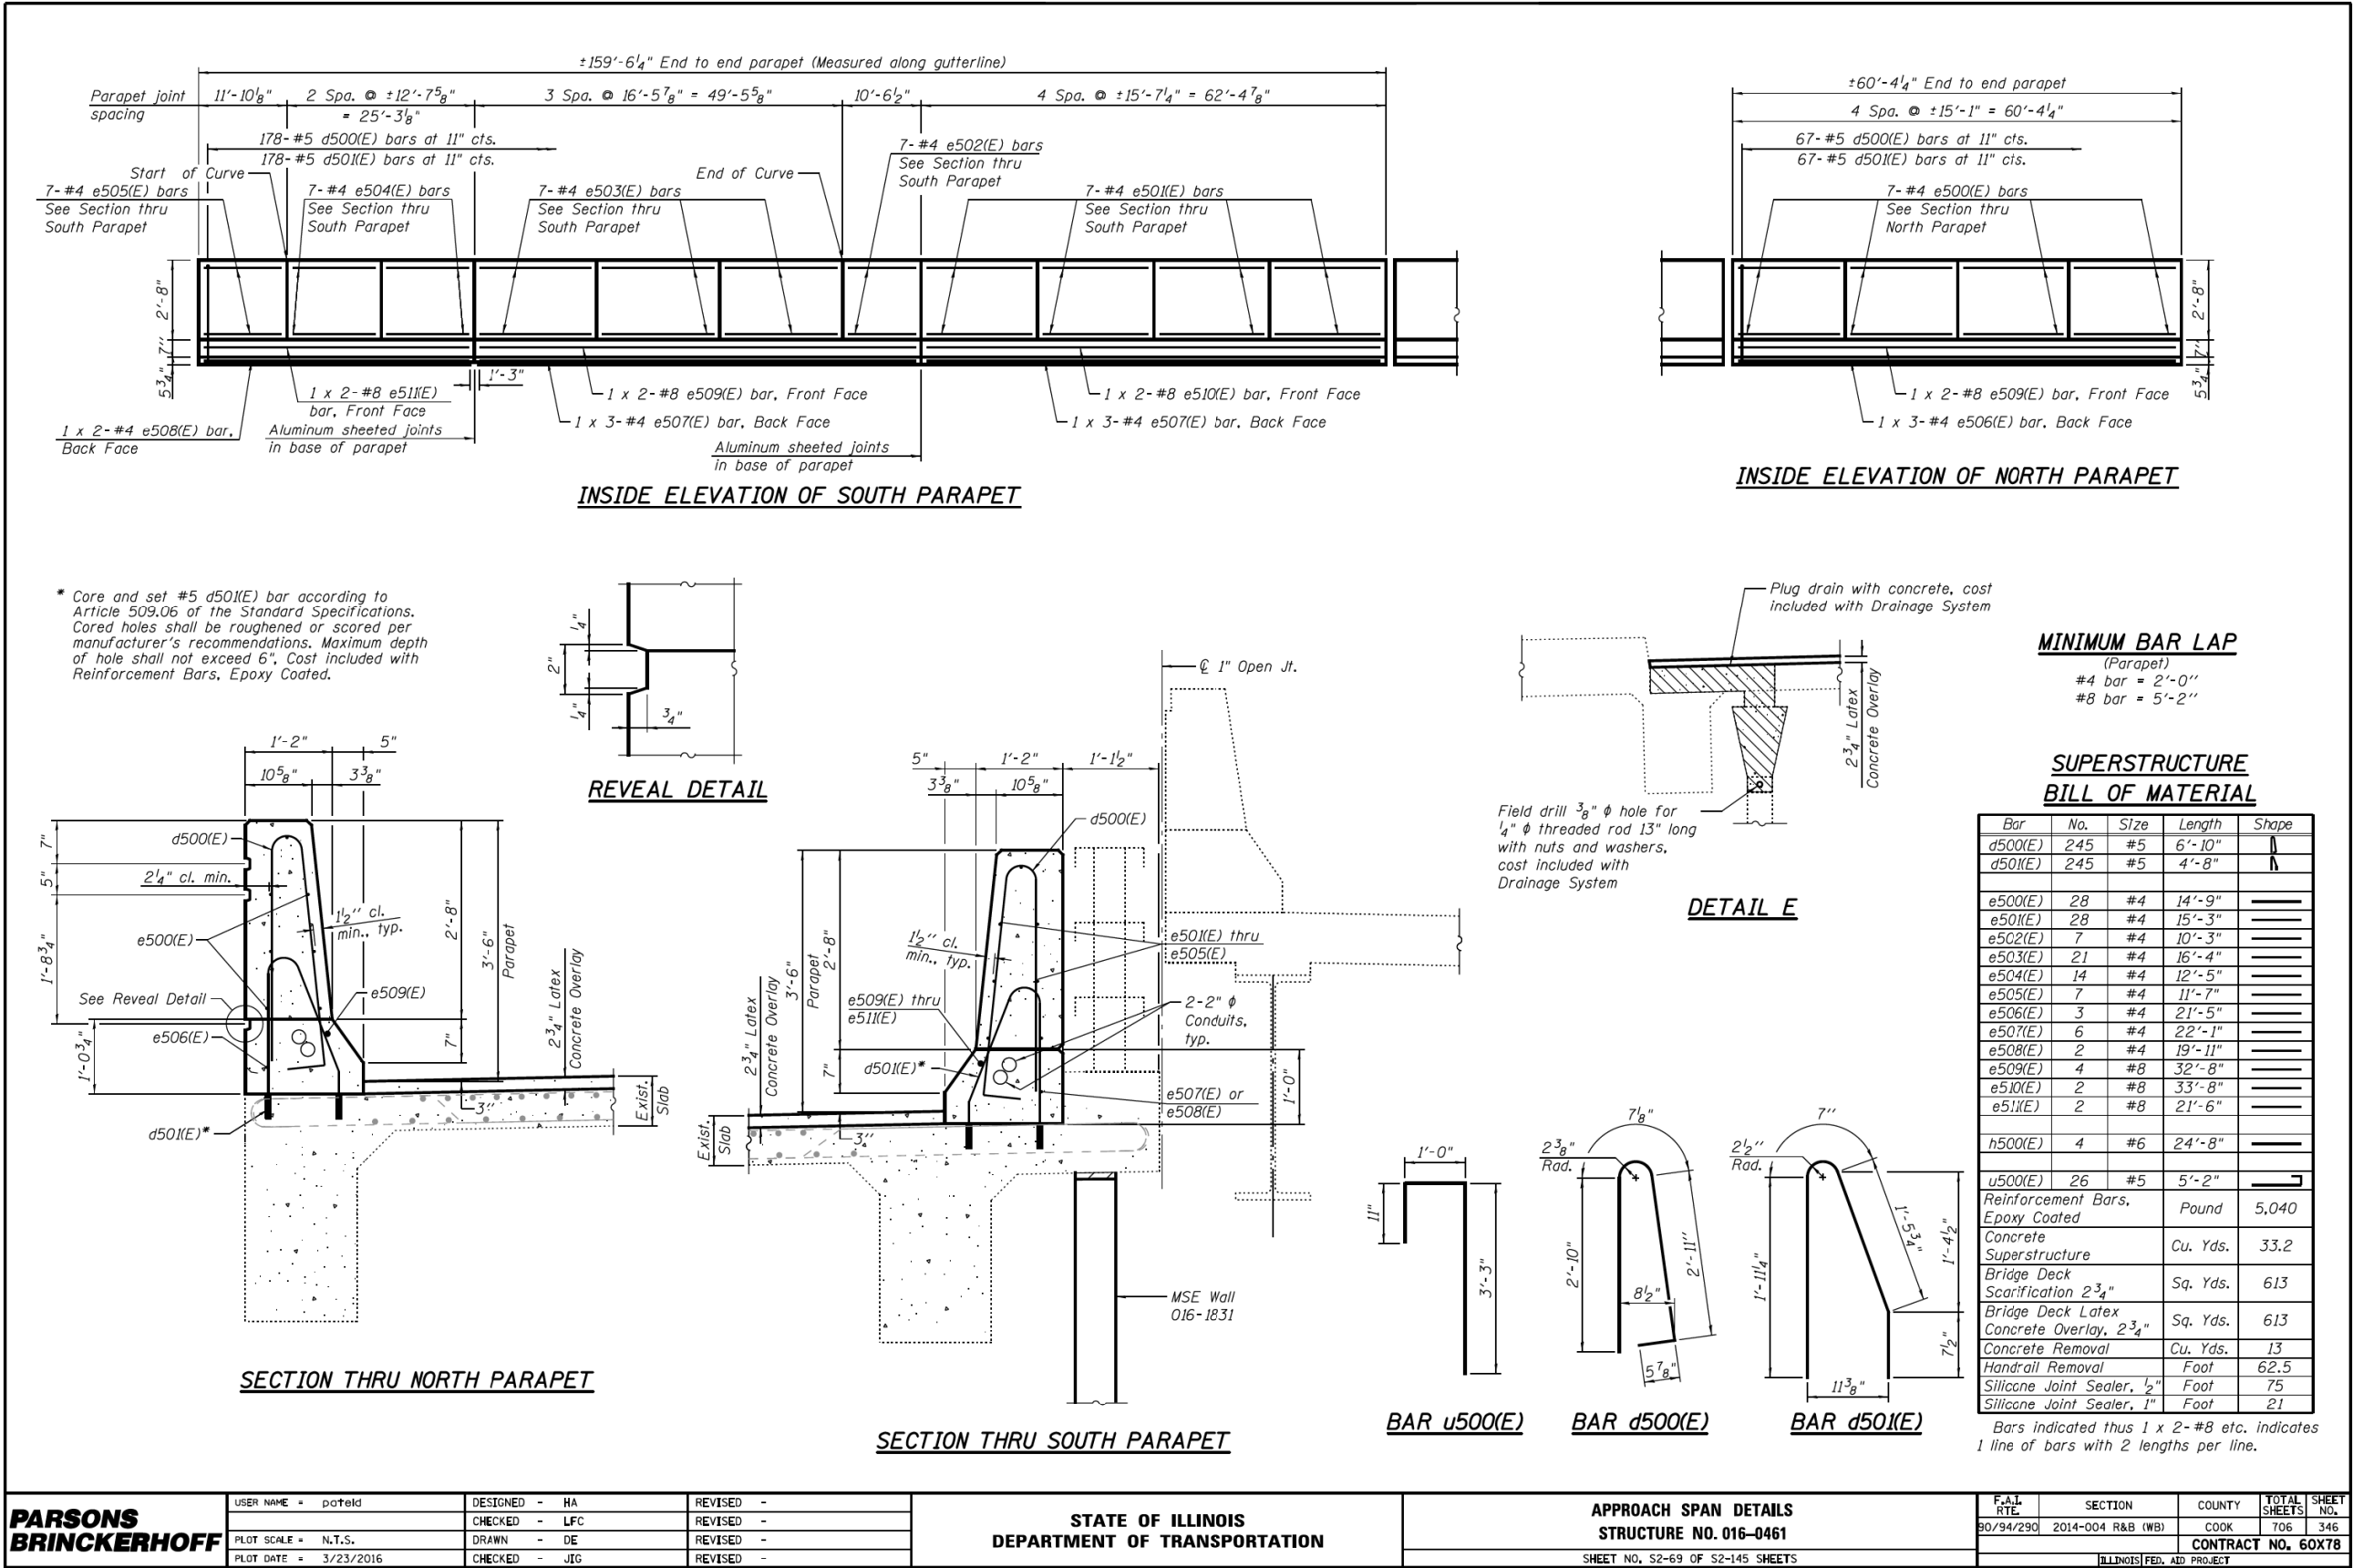

FOR INFORMATION ONLY

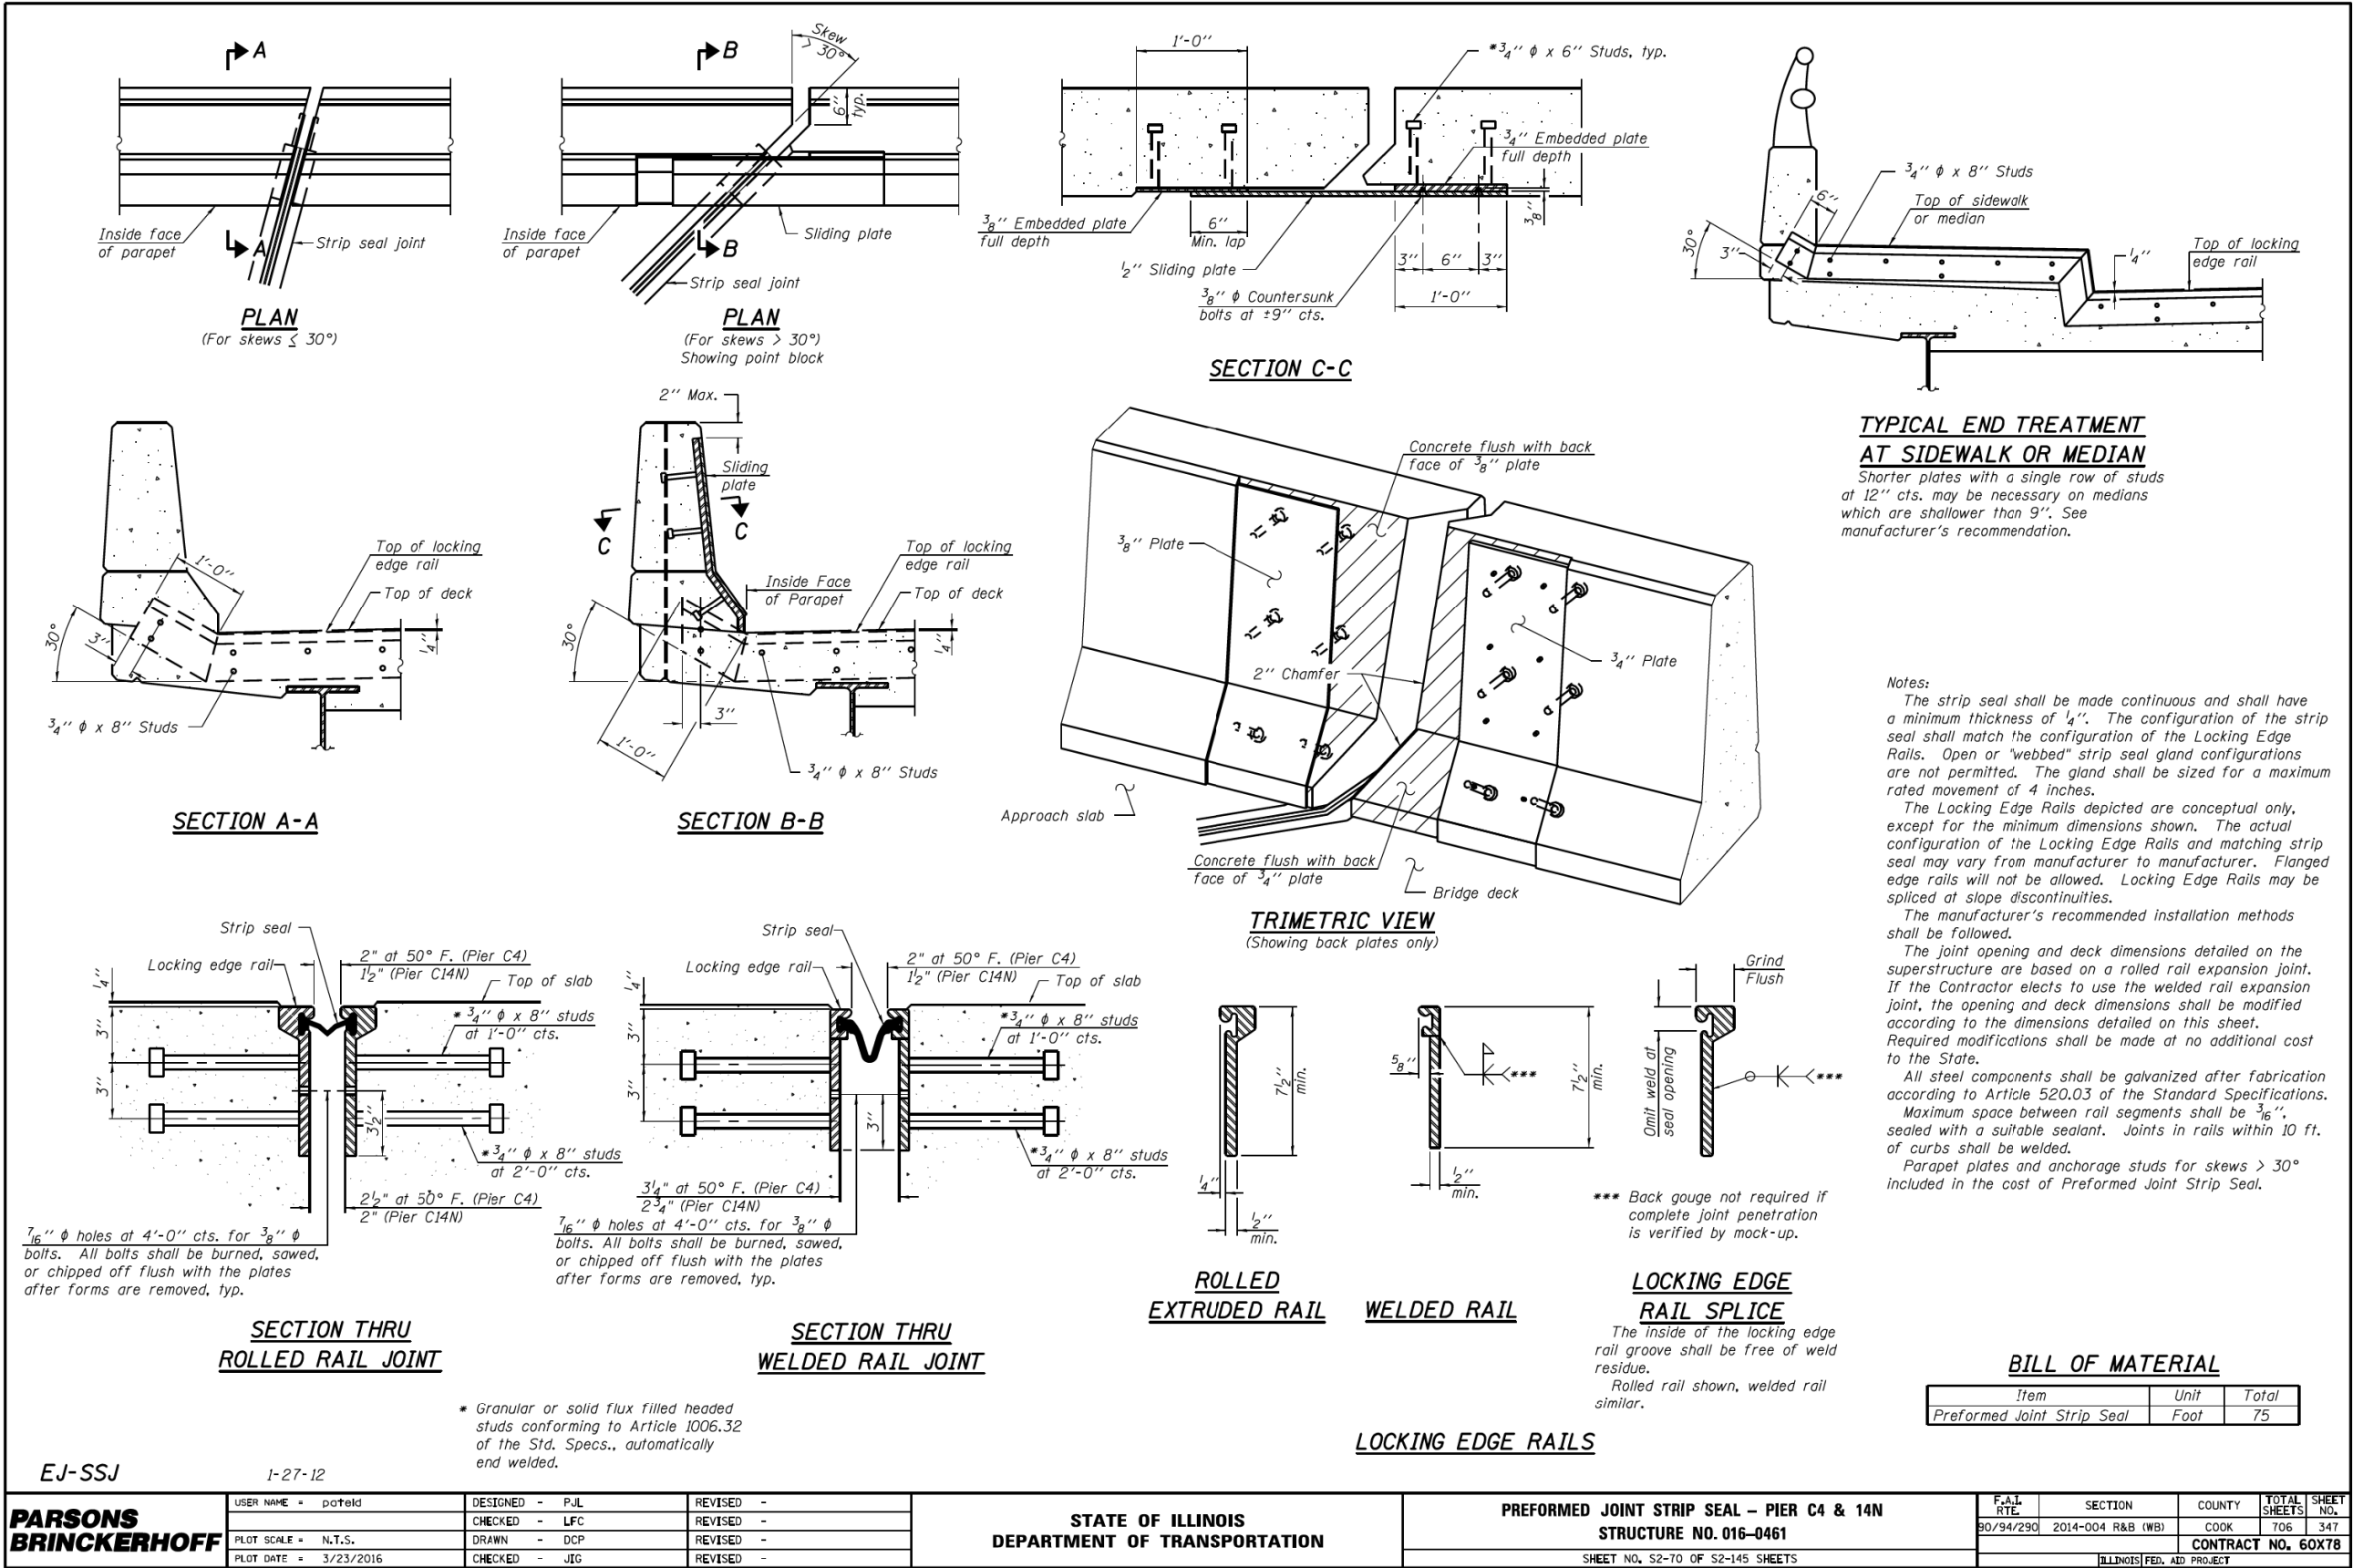

FOR INFORMATION ONLY

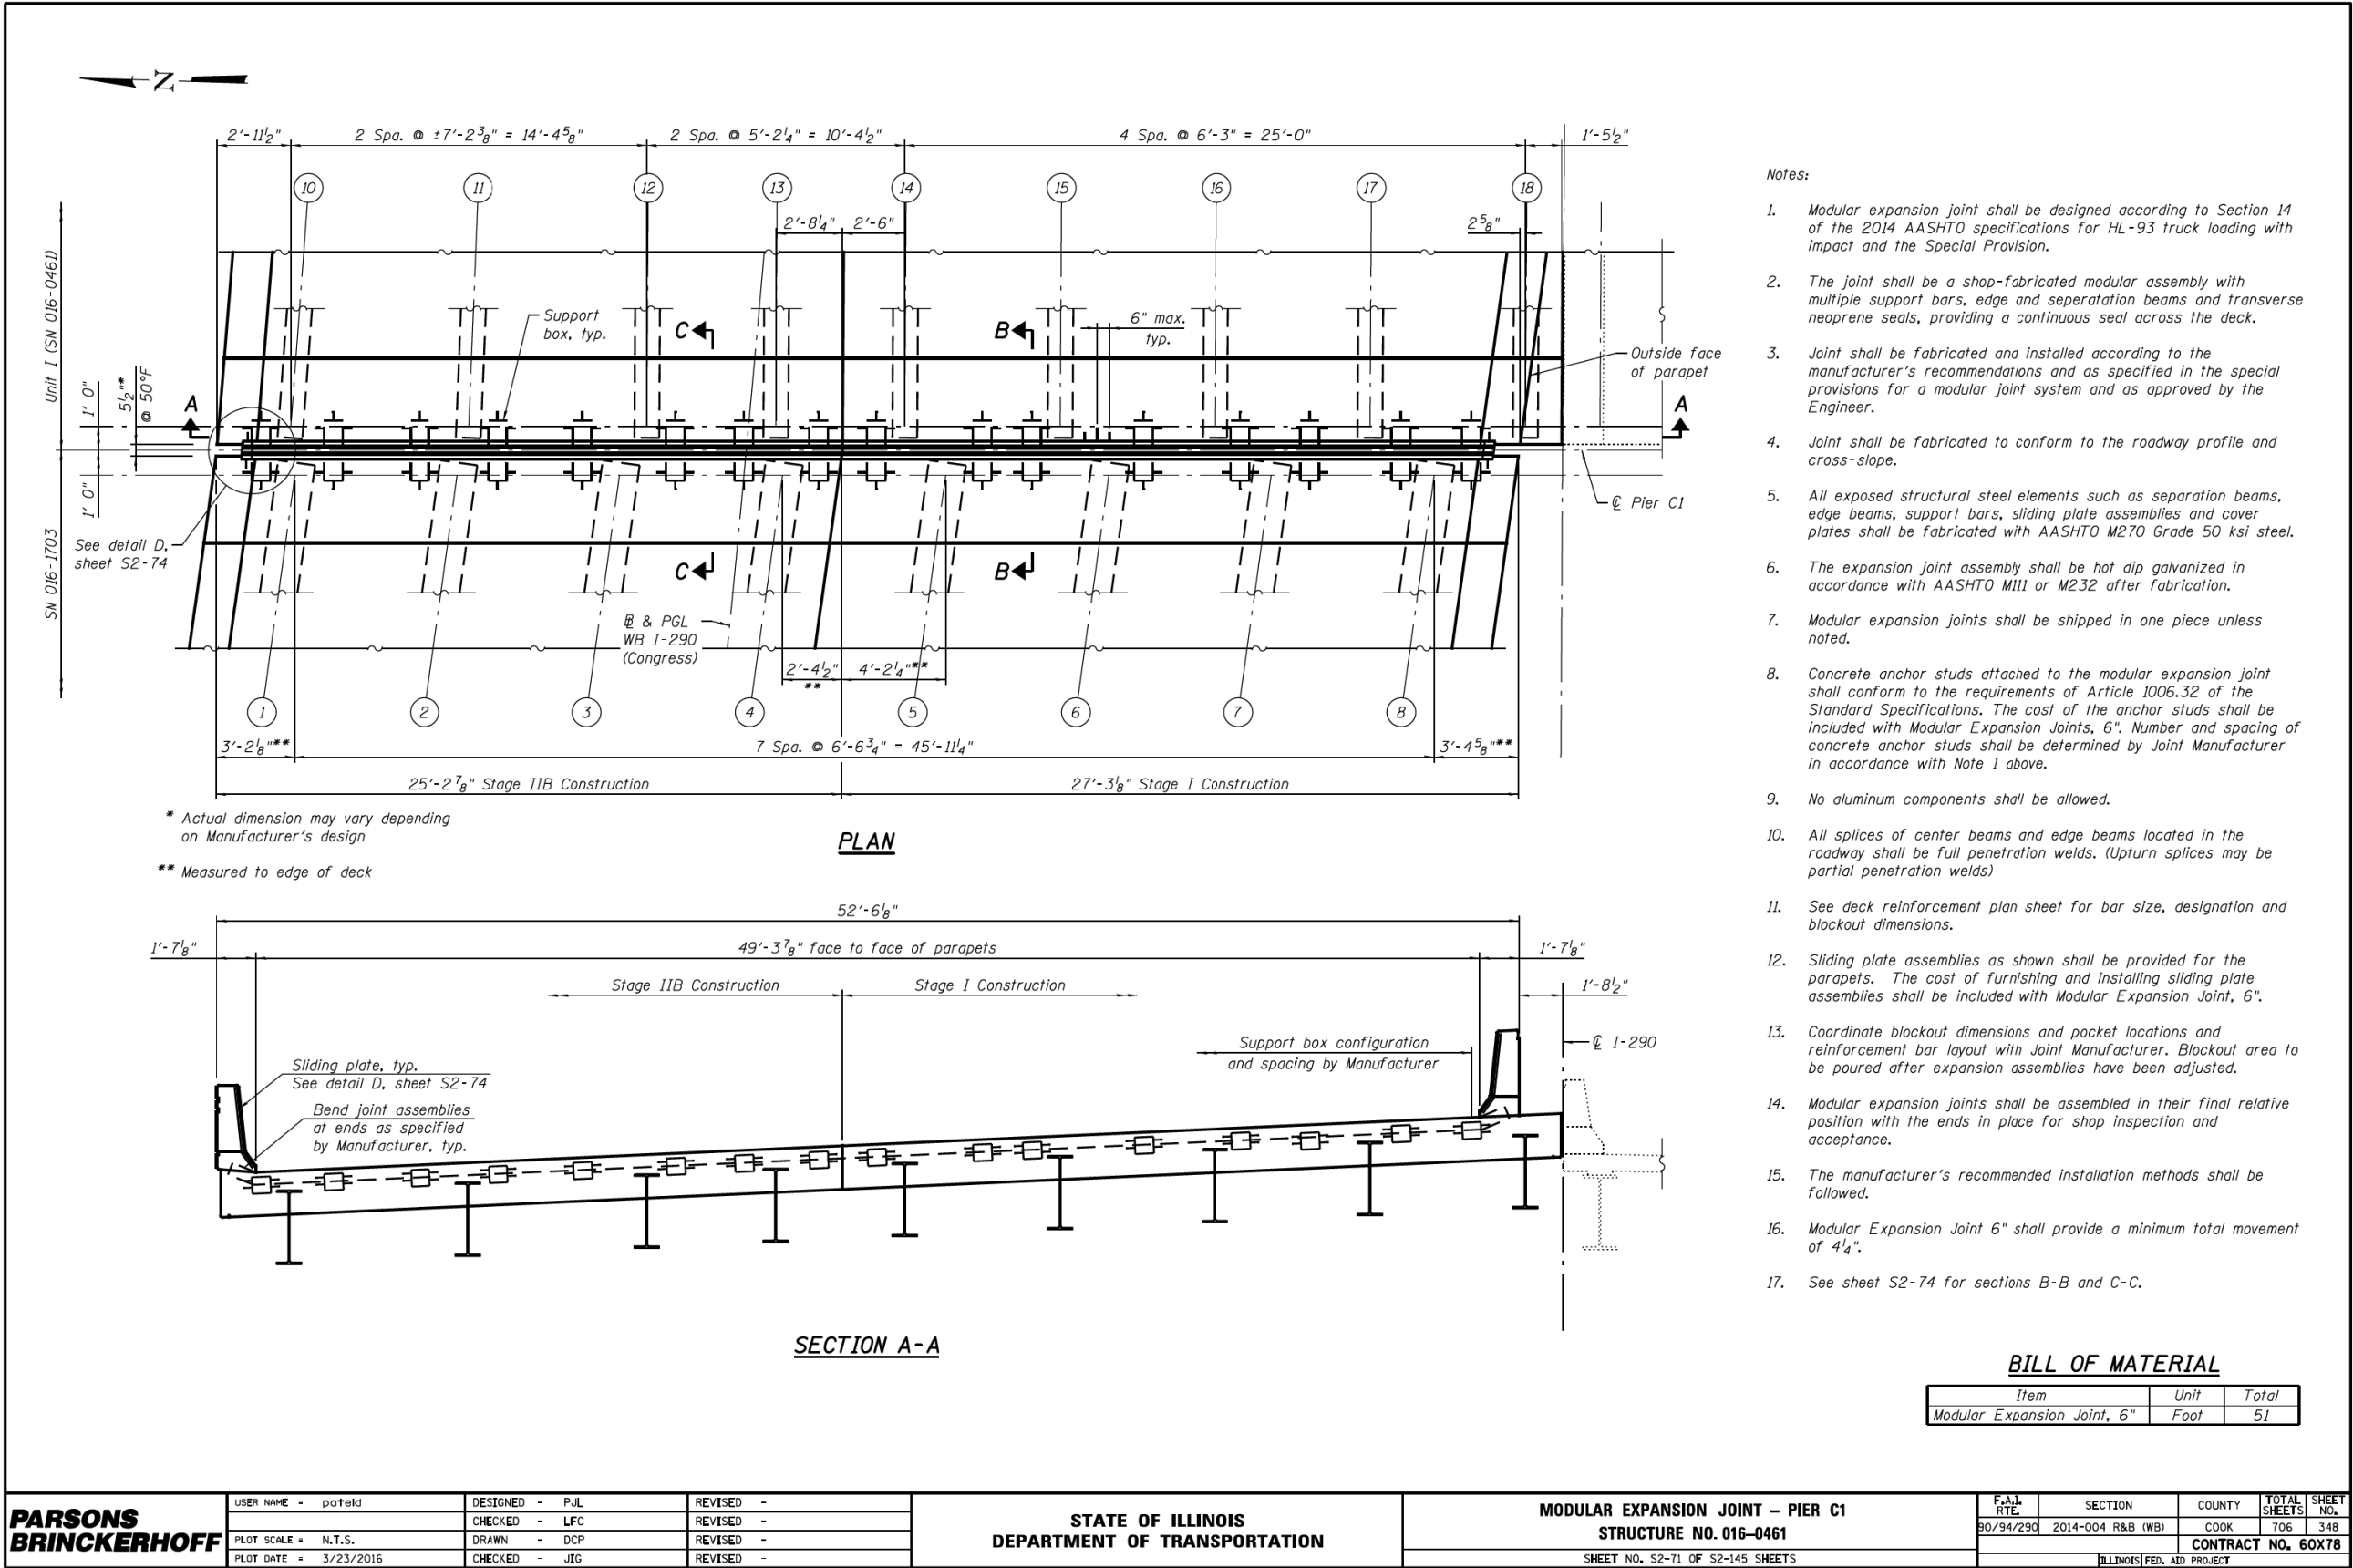

FILE NAME: D:\31617479-PWINT-aecomonline\local\AECOM_D502_NAD\Documents\01_Americas\Transportation\60269938_CirclePhase_I\000_CAD\008_Structural\Structure_016-1718\Existing Plans\33906-60X93-SXX-Existing135

0160461-60X78-5071-EXP.dgn




USER NAME =	ahmad,issa	DESIGNED -	P.J.L	REVISED -	
		CHECKED -		REVISED -	
PLOT SCALE =	N.T.S	DRAWN -		REVISED -	
PLOT DATE =	7/26/2018	CHECKED -	MI, MAI	REVISED -	

STATE OF ILLINOIS
DEPARTMENT OF TRANSPORTATION

EXISTING RECORD DRAWINGS

F.A.I. RTE.	SECTION	COUNTY	TOTAL SHEETS	SHEET NO.
90/94/290	2014-013R&B-R	COOK	1972	1713
CONTRACT NO. 60X93				
ILLINOIS FED. AID PROJECT				

FOR INFORMATION ONLY

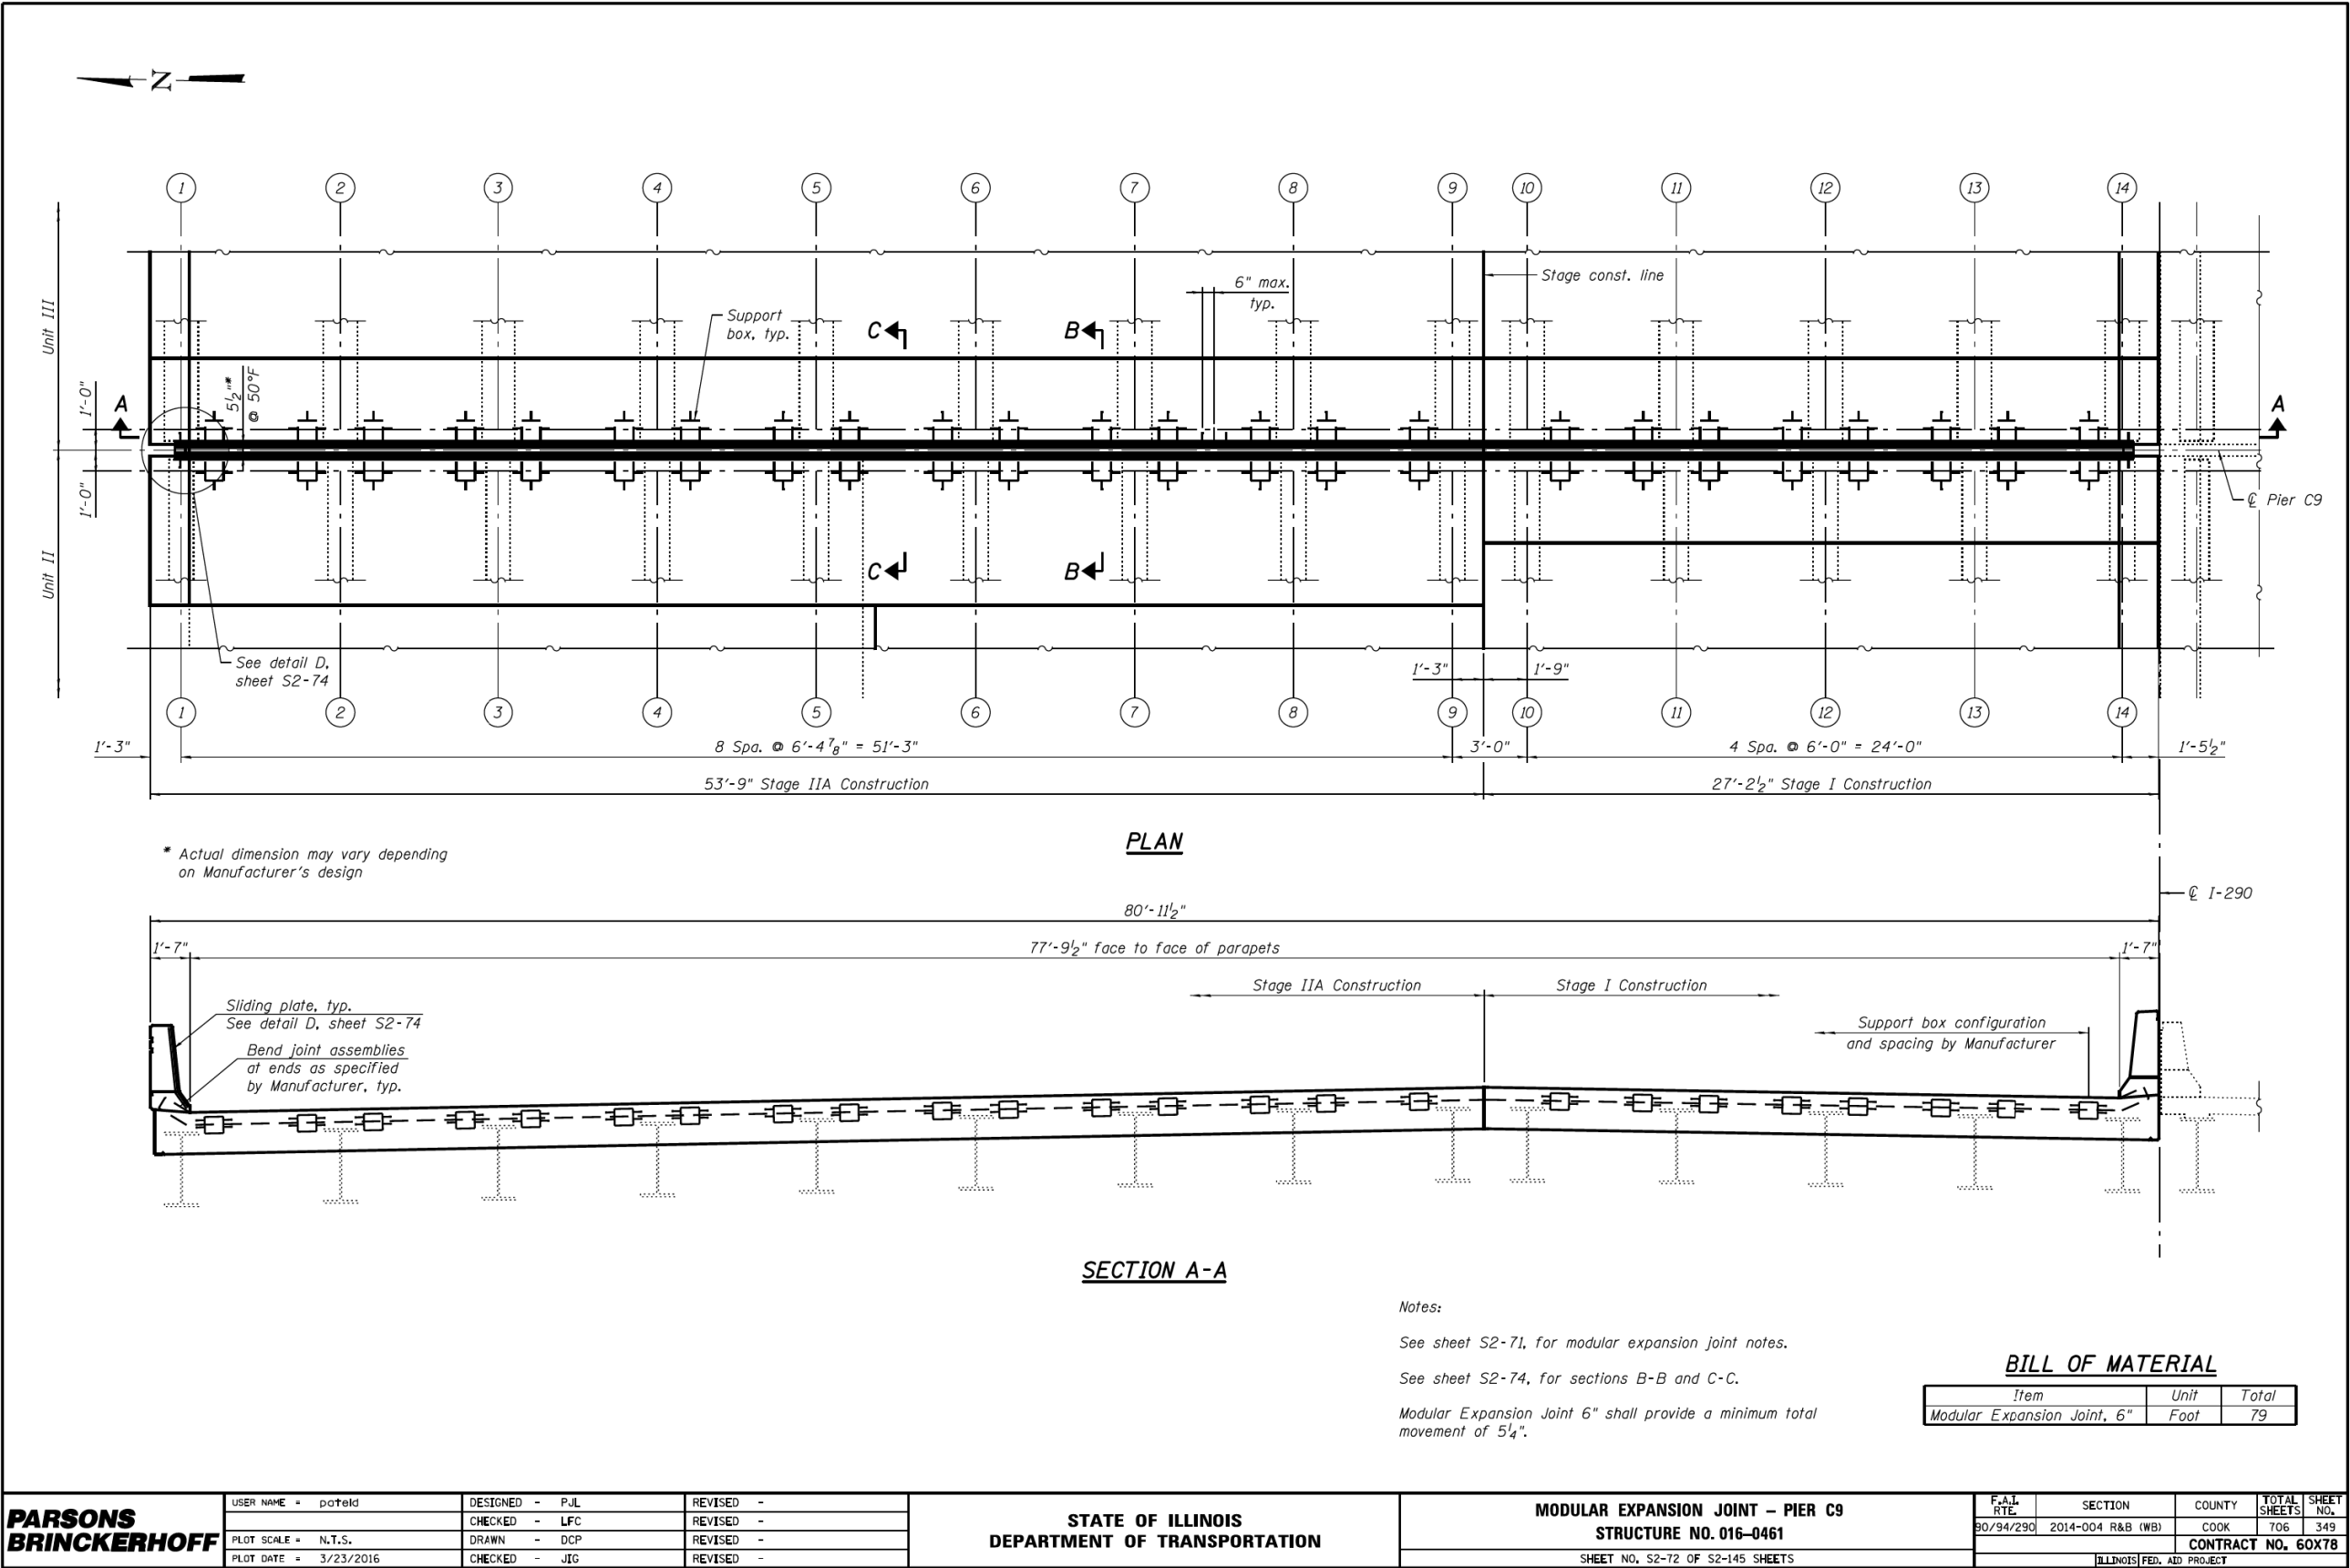

FILE NAME: dw:\16174-9-PWINT-aecomonline\local\AECOM_D502_NA\Documents\01_Americas\Transportation\60269938_CirclePhase_II\000_CAD\008_Structural\Structure_016-1718\Existing Plans\33906-60X93-SXX-Existing136



USER NAME	=	ahmad,issa	DESIGNED	-		REVISED	-	
			CHECKED	-		REVISED	-	
PLOT SCALE	=	N.T.S	DRAWN	-		REVISED	-	
PLOT DATE	=	7/26/2018	CHECKED	-	MI, MAI	REVISED	-	

STATE OF ILLINOIS
DEPARTMENT OF TRANSPORTATION


EXISTING RECORD DRAWINGS

F.A.I. RTE.	SECTION	COUNTY	TOTAL SHEETS	SHEET NO.
90/94/290	2014-013R&B-R	COOK	1972	1714

CONTRACT NO. 60X93

ILLINOIS FED. AID PROJECT

FOR INFORMATION ONLY

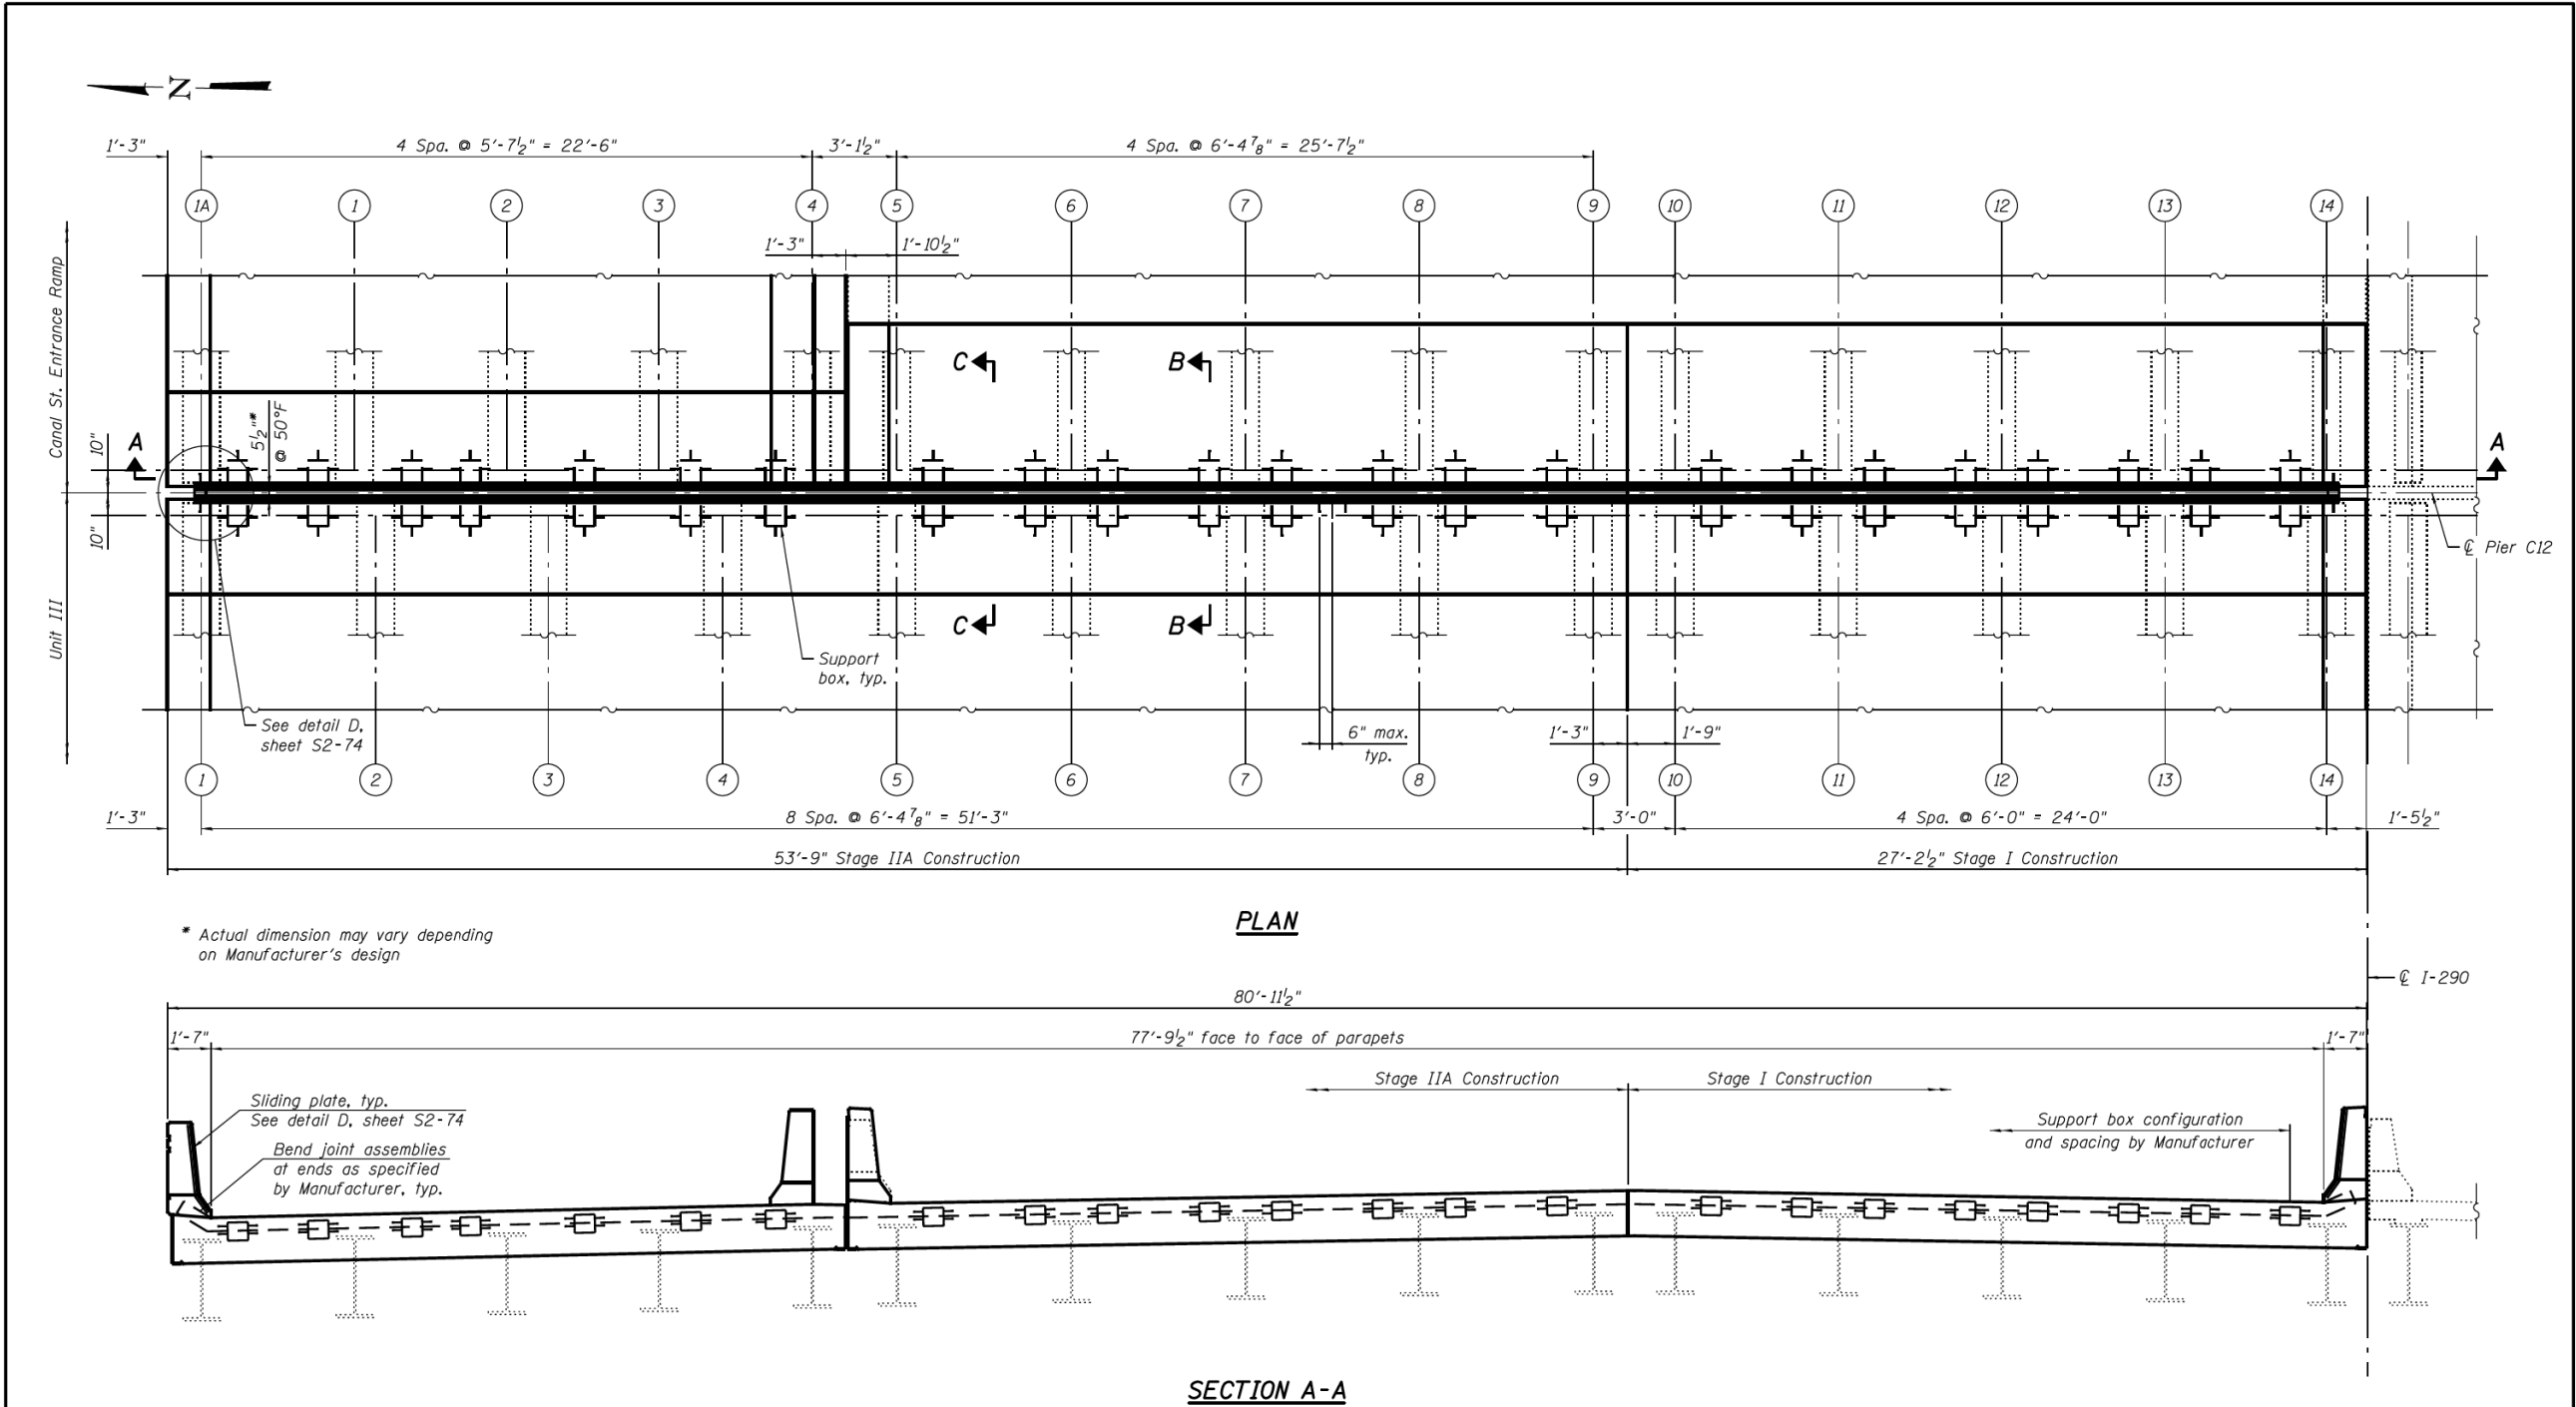

* Actual dimension may vary depending on Manufacturer's design

PLAN

SECTION A-A

Notes:
See sheet S2-71, for modular expansion joint notes.
See sheet S2-74, for sections B-B and C-C.
Modular Expansion Joint 6" shall provide a minimum total movement of 4 1/2".

BILL OF MATERIAL

Item	Unit	Total
Modular Expansion Joint, 6"	Foot	79

PARSONS BRINCKERHOFF	USER NAME = poteld	DESIGNED - P.JL	REVISED -	STATE OF ILLINOIS DEPARTMENT OF TRANSPORTATION	MODULAR EXPANSION JOINT – PIER C12 STRUCTURE NO. 016-0461 SHEET NO. S2-73 OF S2-145 SHEETS	F.A.I. RTE.	SECTION	COUNTY	TOTAL SHEETS	SHEET NO.
	PLOT SCALE = N.T.S.	CHECKED - LFC	REVISED -			90/94/290	2014-004 R&B (WB)	COOK	706	350
	PLOT DATE = 3/23/2016	DRAWN - DCP	REVISED -			CONTRACT NO. 60X78				
		CHECKED - JIG	REVISED -			ILLINOIS FED. AID PROJECT				



HBM ENGINEERING GROUP, LLC	USER NAME = ahmad,issa	DESIGNED -	REVISED -
		CHECKED -	REVISED -
	PLOT SCALE = N.T.S	DRAWN -	REVISED -
	PLOT DATE = 7/26/2018	CHECKED - MI, MAI	REVISED -

STATE OF ILLINOIS
DEPARTMENT OF TRANSPORTATION


EXISTING RECORD DRAWINGS

F.A.I. RTE.	SECTION	COUNTY	TOTAL SHEETS	SHEET NO.
90/94/290	2014-013R&B-R	COOK	1972	1715
CONTRACT NO. 60X93				
ILLINOIS FED. AID PROJECT				

FILE NAME: pw:\617479-PWINT.aecomonline.local\AECOM_D502_NA\Documents\01 Americas\Transportation\60269938 Circle\Phase II\000 CAD\008_Structural\Structure 016-1718\Existing Plans\33906-60\X93-SXX-Existing 138

  


**** Blockout dimensions to be verified by Contractor with Joint Manufacturer. See sheet S2-51 for blockout dimensions and additional details of edge beam at Pier C1. See sheet S2-63 for blockout dimensions and additional details of edge beam at Pier C9. See sheet S2-66 for blockout dimensions and additional details for edge beam at Pier C12.**

 

F.A.I. RTE.	SECTION	COUNTY	TOTAL SHEETS	SHEET NO.
90/94/290	2014-013R&B-R	COOK	1972	1716
		CONTRACT NO. 60X93		
		ILLINOIS	FED. AID PROJECT	

FOR INFORMATION ONLY

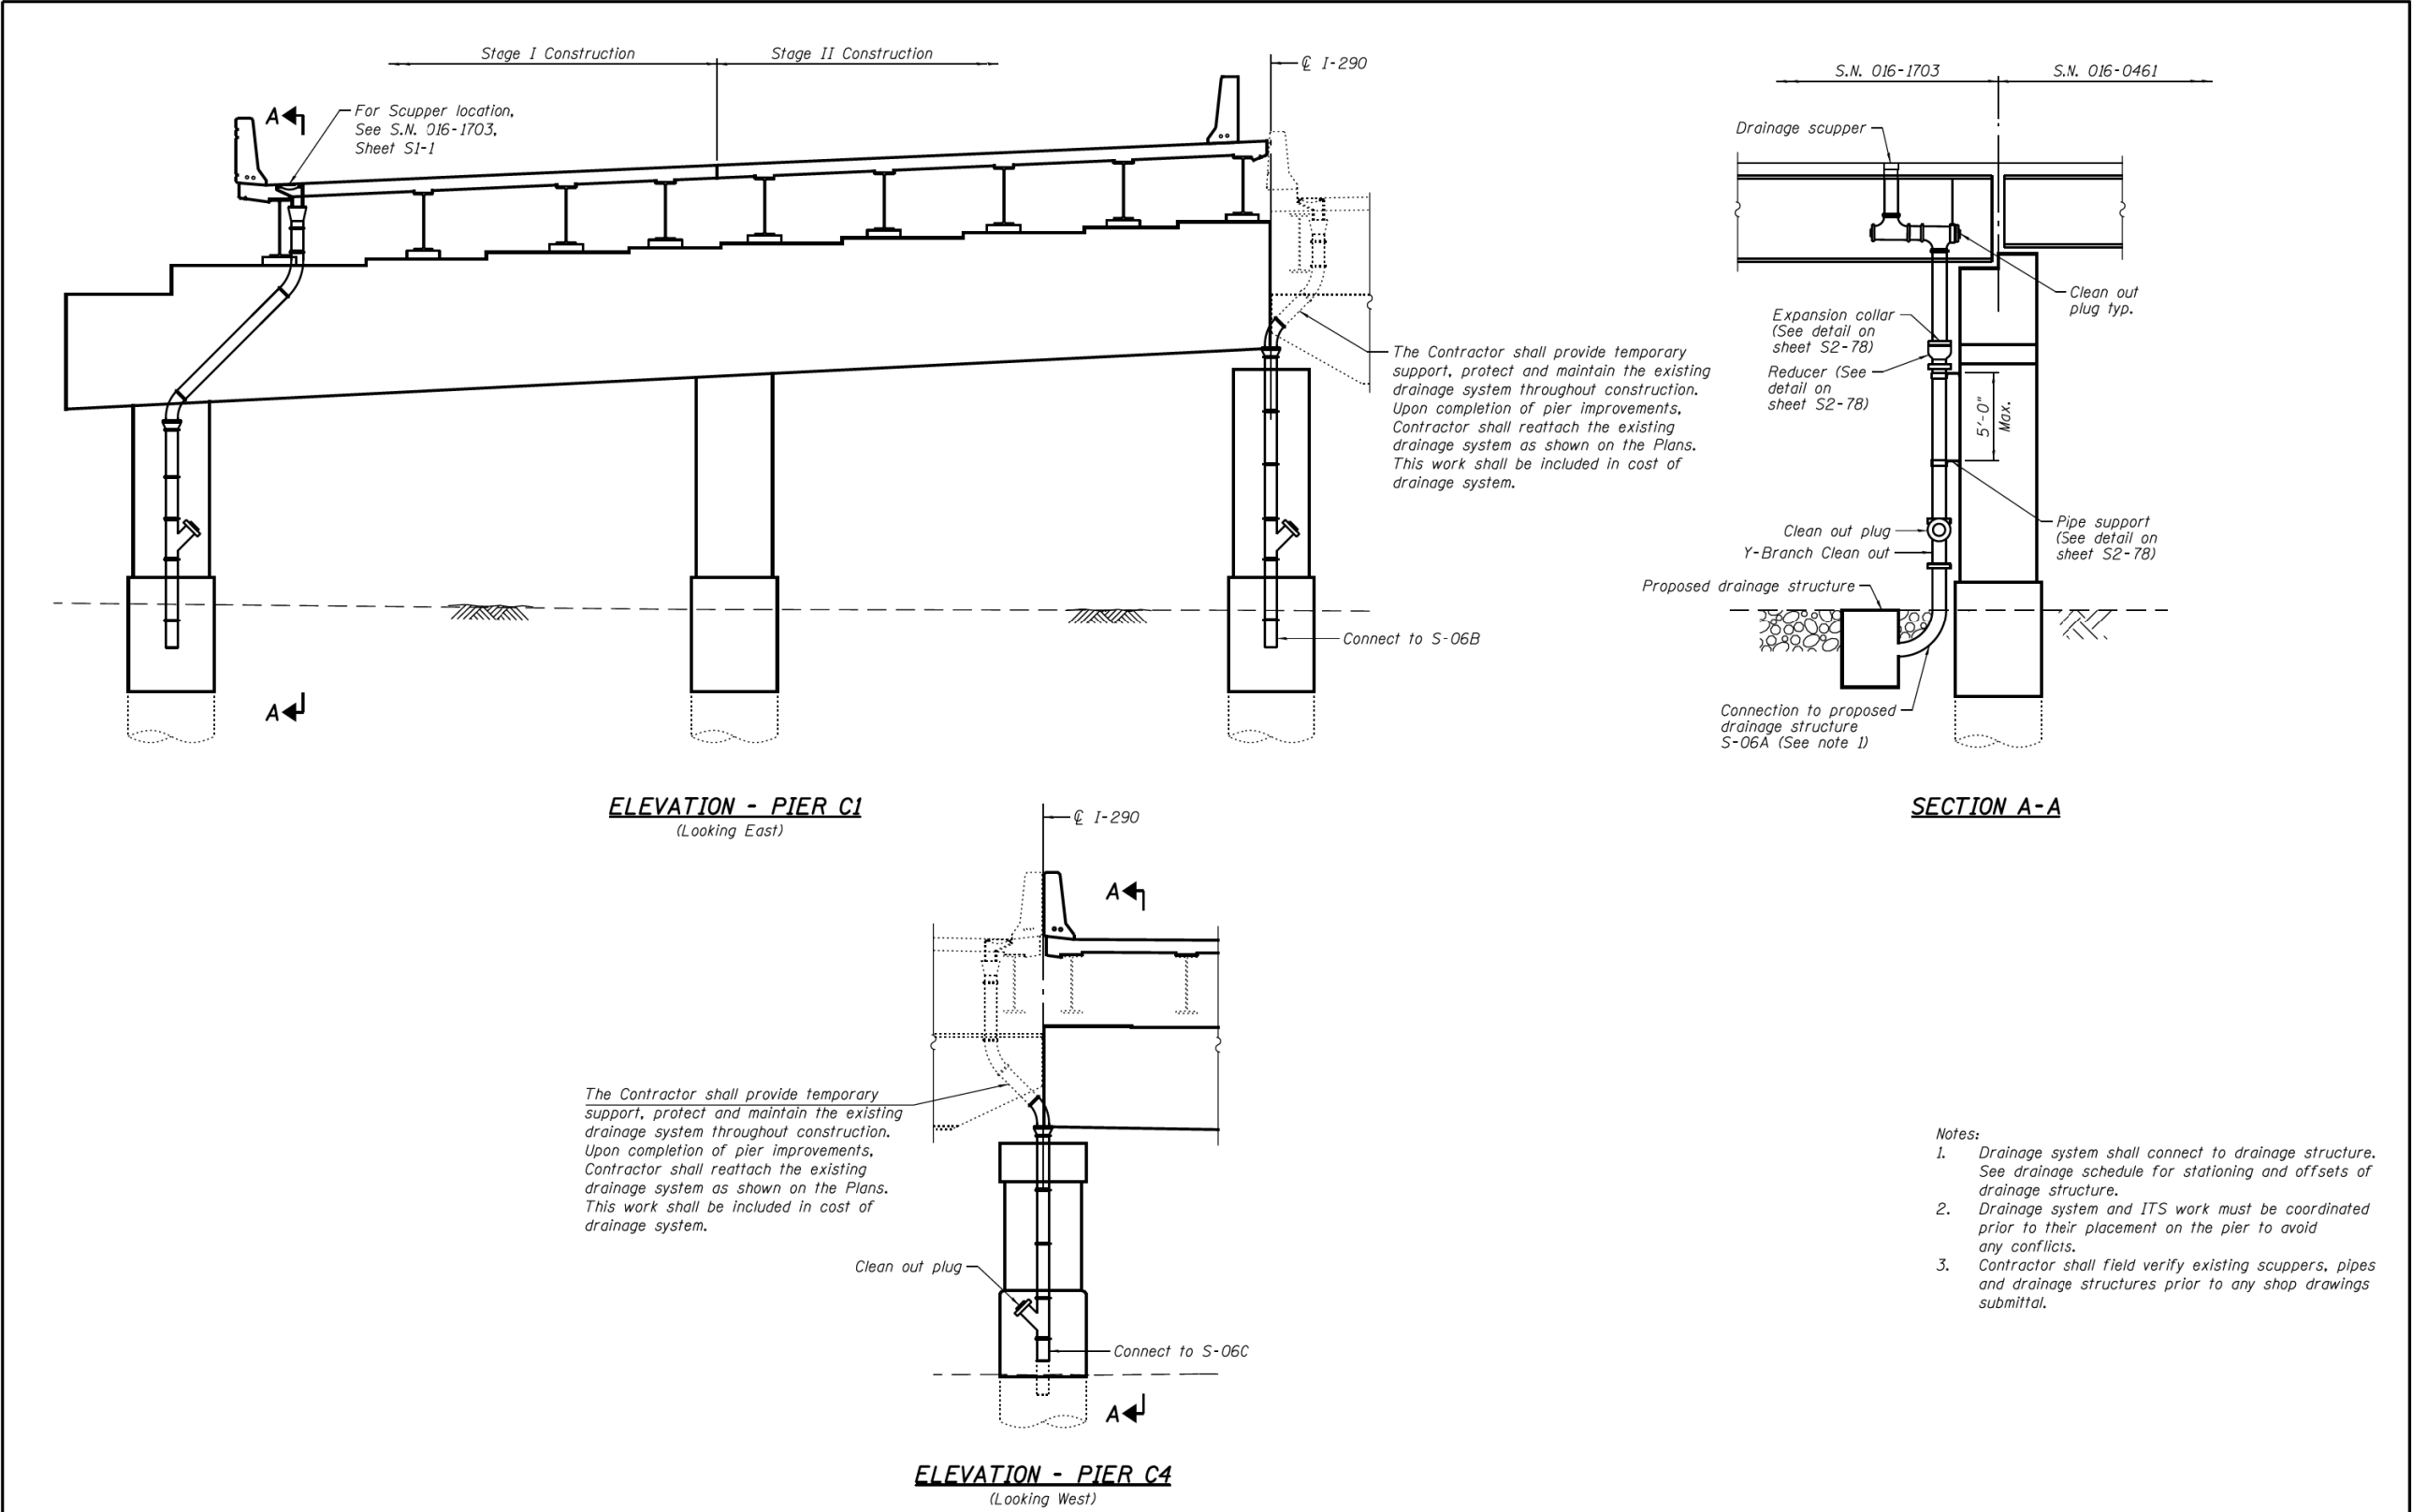

PARSONS BRINCKERHOFF	USER NAME = poteld	DESIGNED - HA	REVISED -	STATE OF ILLINOIS DEPARTMENT OF TRANSPORTATION	DRAINAGE SYSTEM DETAILS - PIER C1 & C4 STRUCTURE NO. 016-0461	SHEET NO. S2-75 OF S2-145 SHEETS	F.A.I. RTE.	SECTION	COUNTY	TOTAL SHEETS	SHEET NO.
	PLOT SCALE = N.T.S.	CHECKED - HA	REVISED -				90/94/290	2014-004 R&B (WB)	COOK	706	352
	PLOT DATE = 3/23/2016	DRAWN - DCP	REVISED -				CONTRACT NO. 60X78				
		CHECKED - JIG	REVISED -				ILLINOIS FED. AID PROJECT				


USER NAME = ahmad,issa	DESIGNED -	REVISED -
	CHECKED -	REVISED -
PLOT SCALE = N.T.S.	DRAWN -	REVISED -
PLOT DATE = 7/26/2018	CHECKED - MI, MAI	REVISED -

STATE OF ILLINOIS
DEPARTMENT OF TRANSPORTATION

EXISTING RECORD DRAWINGS

F.A.I. RTE.	SECTION	COUNTY	TOTAL SHEETS	SHEET NO.
90/94/290	2014-013R&B-R	COOK	1972	1717
CONTRACT NO. 60X93				
ILLINOIS FED. AID PROJECT				

FOR INFORMATION ONLY

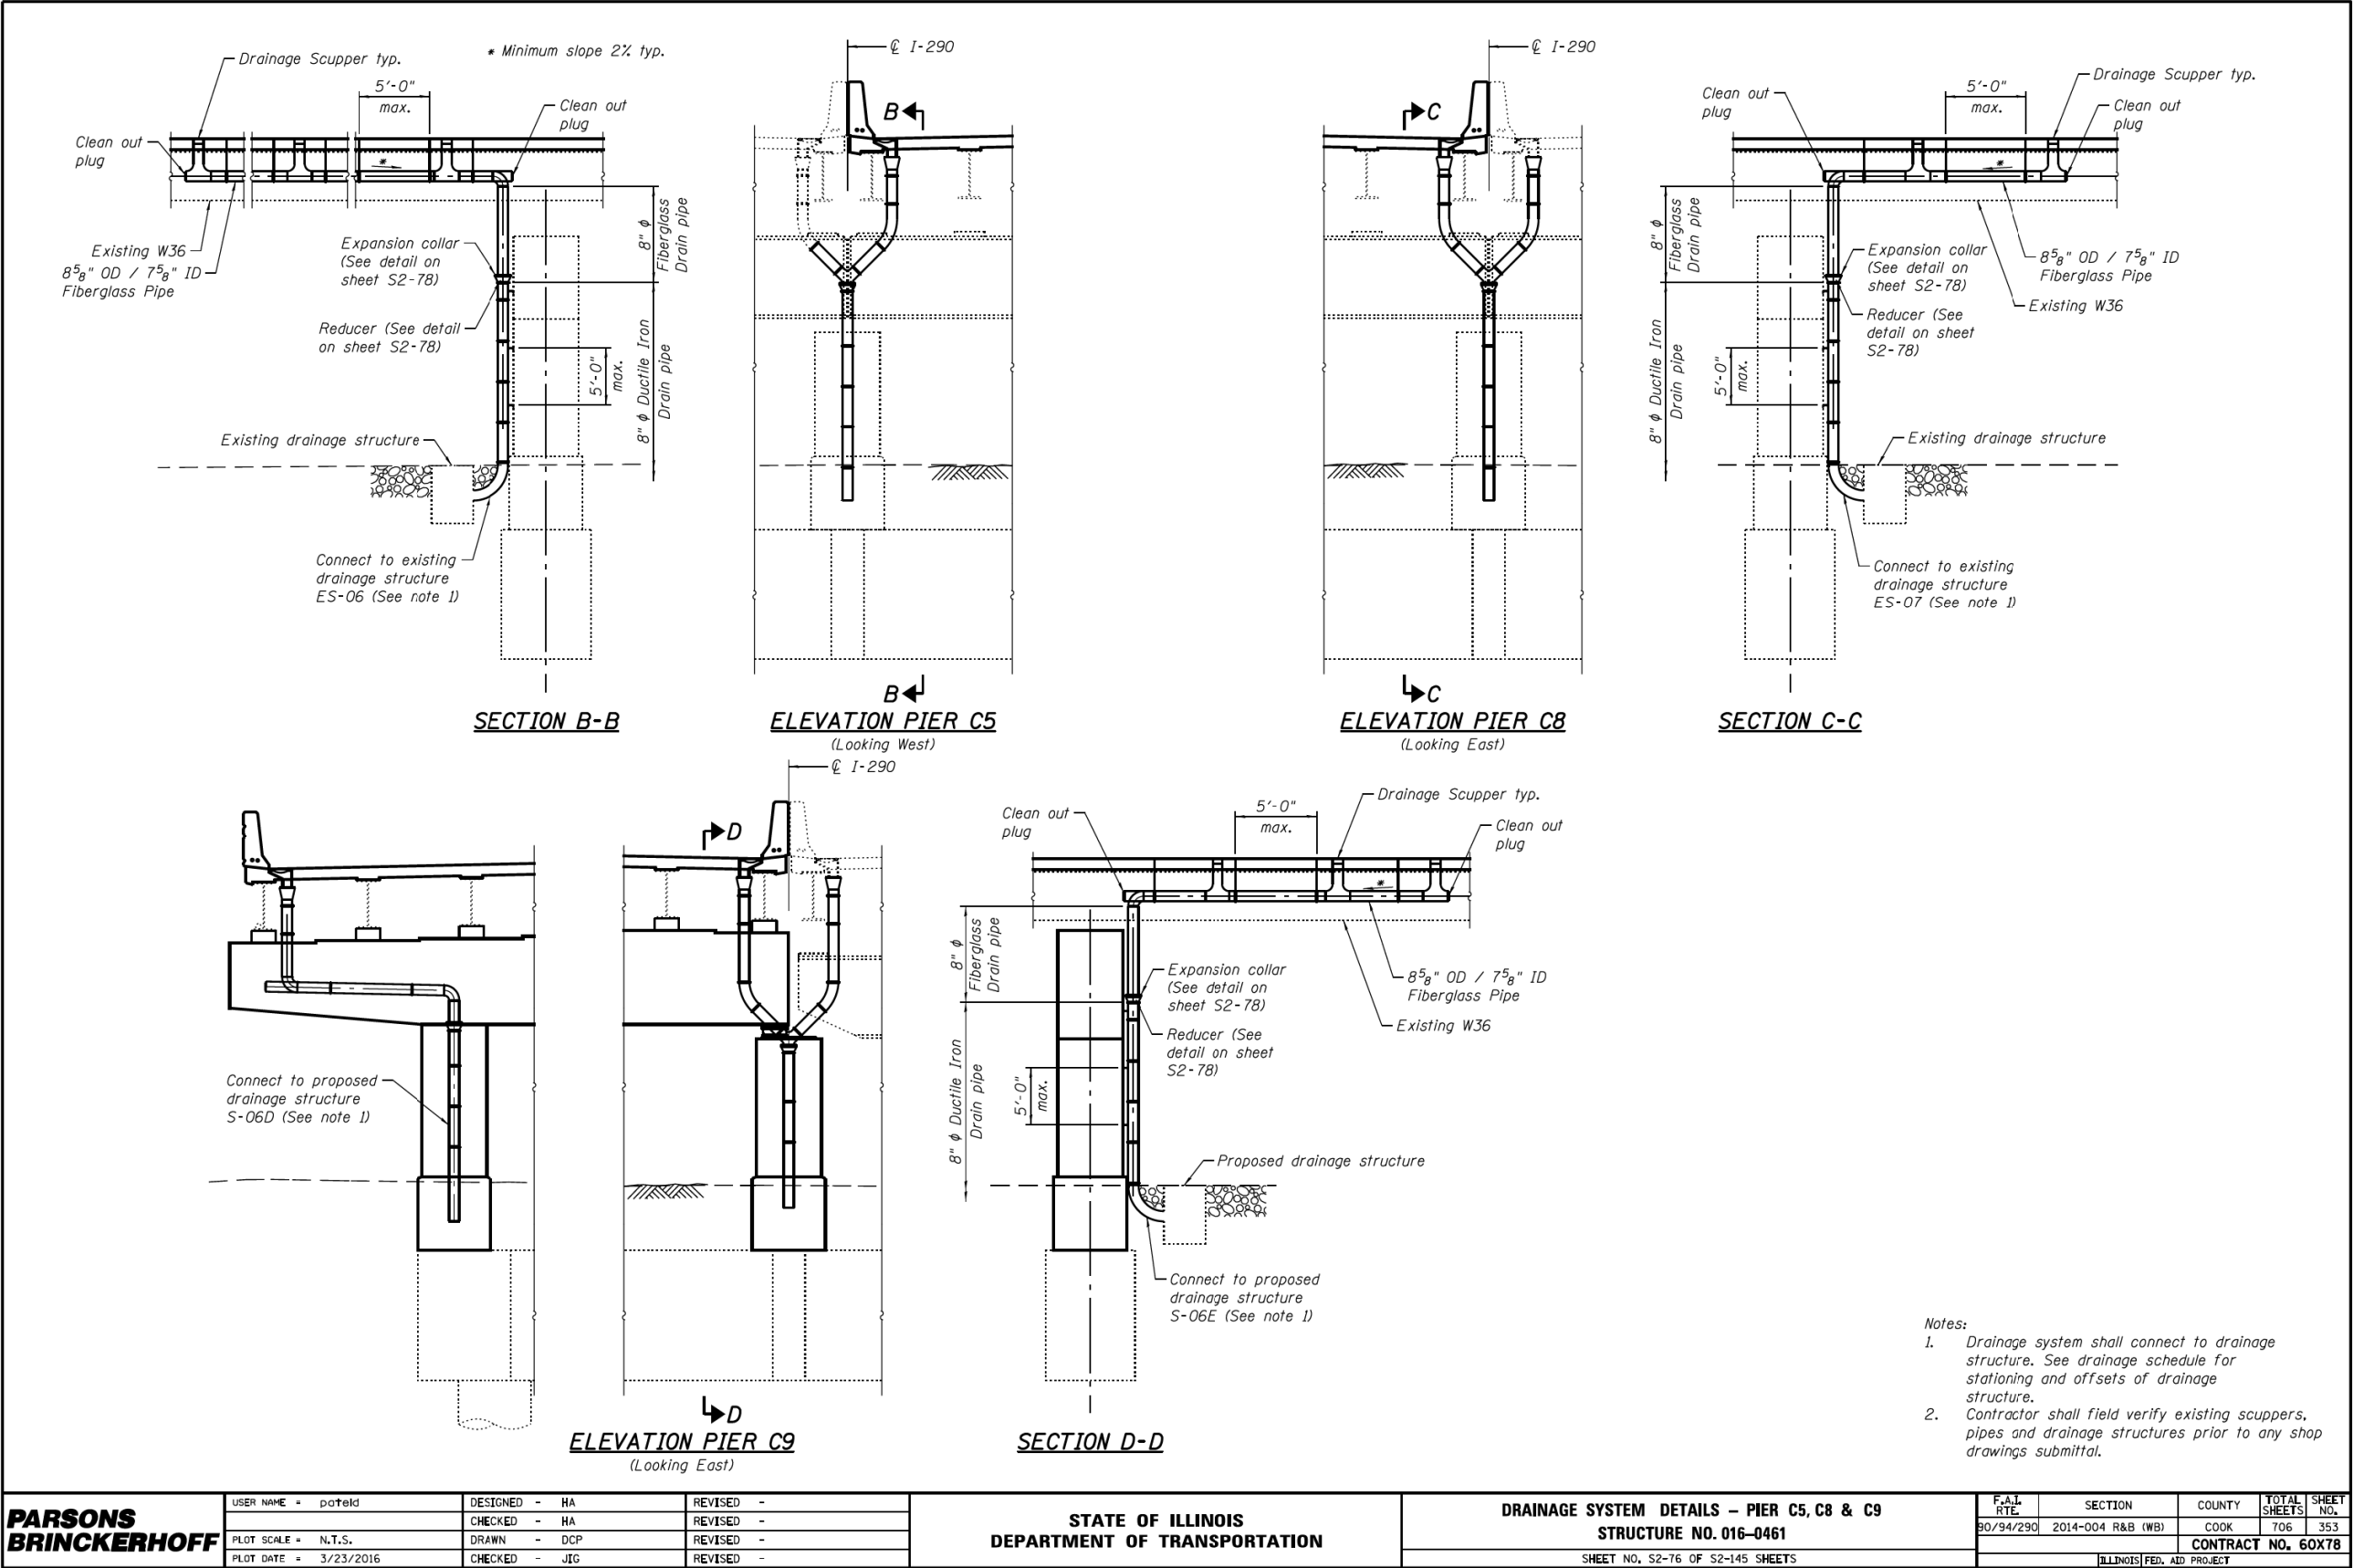


0160461-60X78-S076-DRN.dgn

FILE NAME: dwg\161749-PWINT-aecomonline\local\AECOM_D502_NAD\Documents\01_Americas\Transportation\60269938_CirclePhase_I\000_CAD\008_Structural\Structure_016-1718\Existing Plans\33906-60X93-SXX-Existing140

USER NAME =	ahmad,issa	DESIGNED -	HA	REVISED -
		CHECKED -	HA	REVISED -
PLOT SCALE =	N.T.S	DRAWN -	DCP	REVISED -
PLOT DATE =	7/26/2018	CHECKED -	MI, MAI	REVISED -

F.A.I. RTE.	SECTION	COUNTY	TOTAL SHEETS	SHEET NO.
90/94/290	2014-013R&B-R	COOK	1972	1718
CONTRACT NO. 60X93				
ILLINOIS FED. AID PROJECT				

FOR INFORMATION ONLY

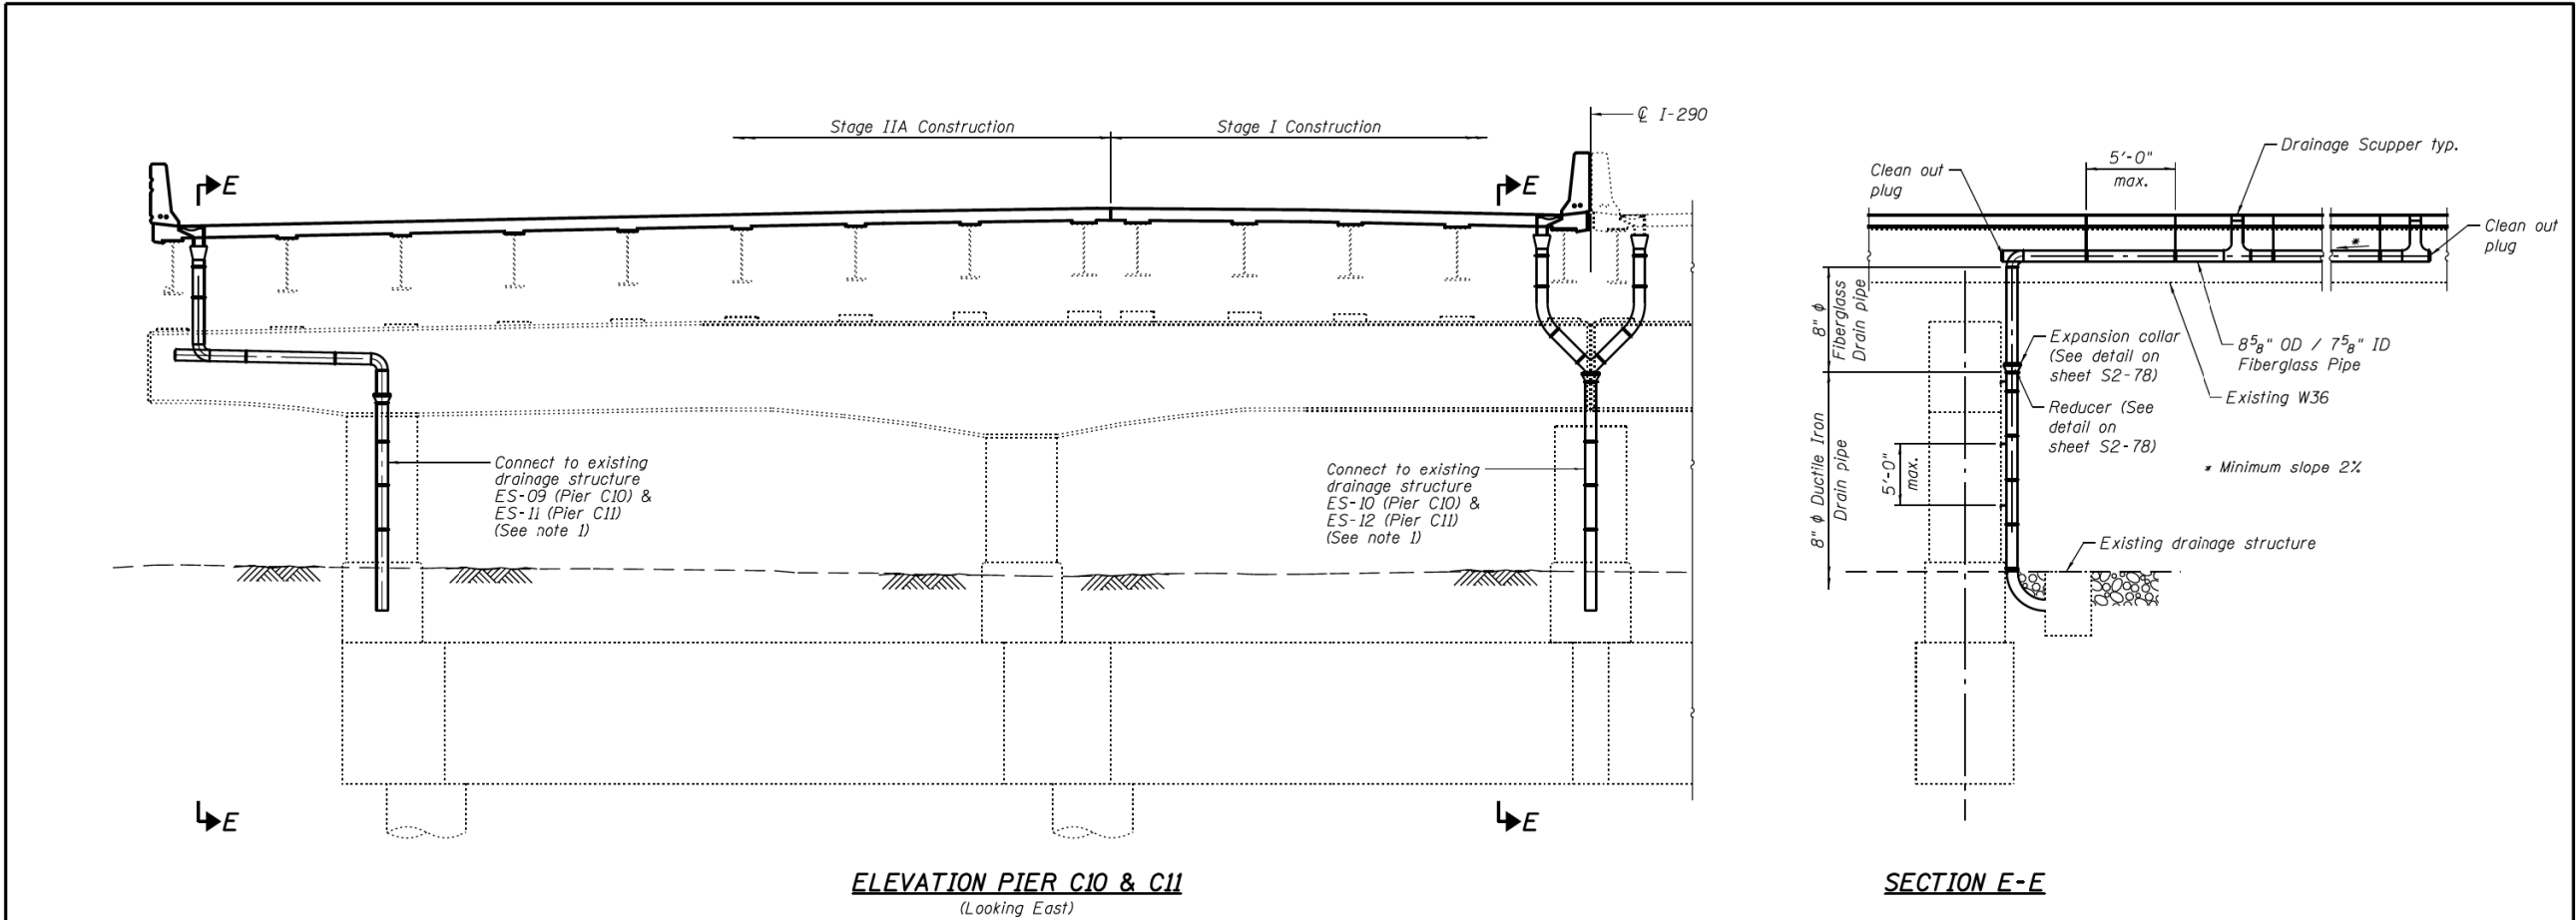

- Notes:
1. Drainage system shall connect to an existing drainage structure. See drainage schedule for stationing and offsets of existing drainage structure.
 2. Contractor shall field verify existing scuppers, pipes and drainage structures prior to any shop drawings submittal.

PARSONS BRINCKERHOFF	USER NAME = poteld	DESIGNED - HA	REVISED -	STATE OF ILLINOIS DEPARTMENT OF TRANSPORTATION	DRAINAGE SYSTEM DETAILS – PIER C10 & C11 STRUCTURE NO. 016-0461	F.A.I. RTE.		SECTION	COUNTY	TOTAL SHEET SHEETS NO.
		CHECKED - HA	REVISED -			90/94/290	2014-004 R&B (WB)	COOK	706	354
	PLOT SCALE = N.T.S.	DRAWN - DCP	REVISED -			CONTRACT NO. 60X78				
	PLOT DATE = 3/23/2016	CHECKED - JIG	REVISED -			ILLINOIS FED. AID PROJECT				
	SHEET NO. S2-77 OF S2-145 SHEETS									


HBM ENGINEERING GROUP, LLC	USER NAME = ahmad,issa	DESIGNED -	REVISED -
		CHECKED -	REVISED -
	PLOT SCALE = N.T.S	DRAWN -	REVISED -
	PLOT DATE = 7/26/2018	CHECKED - MI, MAI	REVISED -

STATE OF ILLINOIS
DEPARTMENT OF TRANSPORTATION

EXISTING RECORD DRAWINGS

F.A.I. RTE.	SECTION	COUNTY	TOTAL SHEETS	SHEET NO.
90/94/290	2014-013R&B-R	COOK	1972	1719
CONTRACT NO. 60X93				
ILLINOIS FED. AID PROJECT				

FOR INFORMATION ONLY

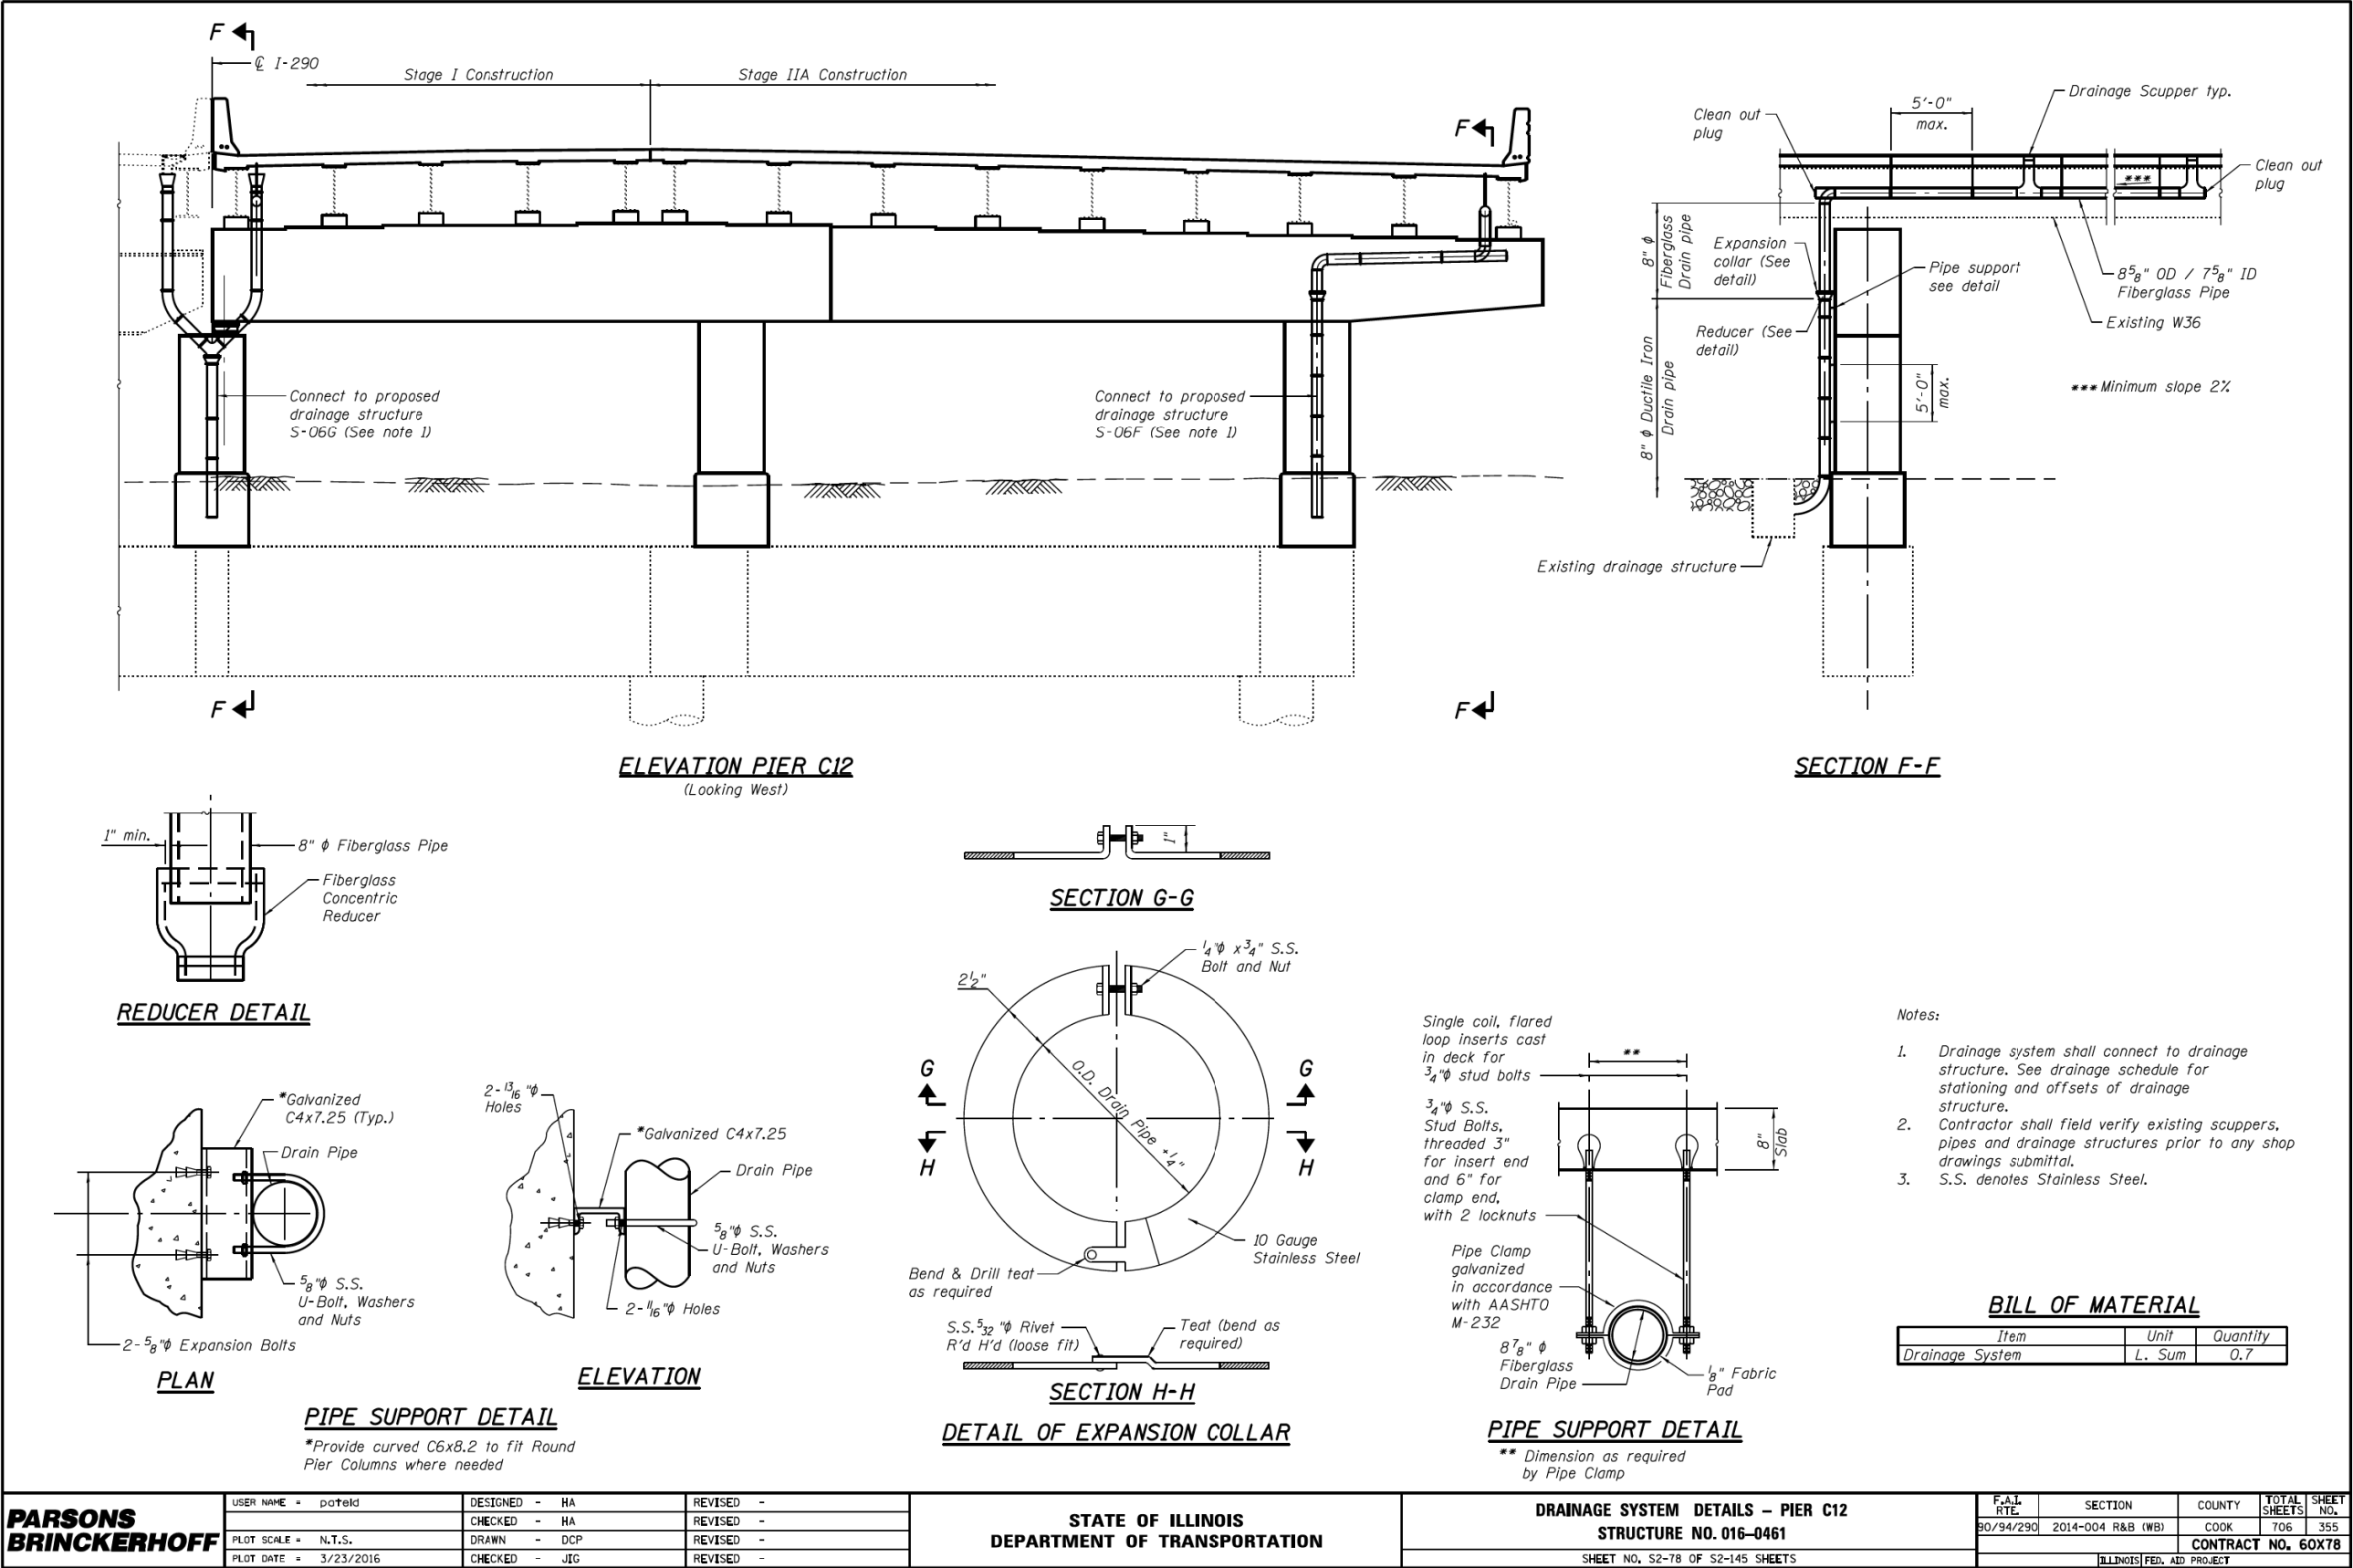

FILE NAME: D:\316174-9-PWINT-aecomonline\local\AECOM_D502_NA\Documents\01_Americas\Transportation\60269938_CirclePhase_I\000_CAD\008_Structural\Structure_016-1718\Existing Plans\33906-60X93-SXX-Existing142




USER NAME	=	ahmad,issa	DESIGNED	-	HA	REVISED	-
			CHECKED	-	HA	REVISED	-
PLOT SCALE	=	N.T.S	DRAWN	-	DCP	REVISED	-
PLOT DATE	=	7/26/2018	CHECKED	-	MI, MAI	REVISED	-

STATE OF ILLINOIS
DEPARTMENT OF TRANSPORTATION

EXISTING RECORD DRAWINGS


F.A.I. RTE.	SECTION	COUNTY	TOTAL SHEETS	SHEET NO.
90/94/290	2014-013R&B-R	COOK	1972	1720
CONTRACT NO. 60X93				
ILLINOIS FED. AID PROJECT				

FOR INFORMATION ONLY

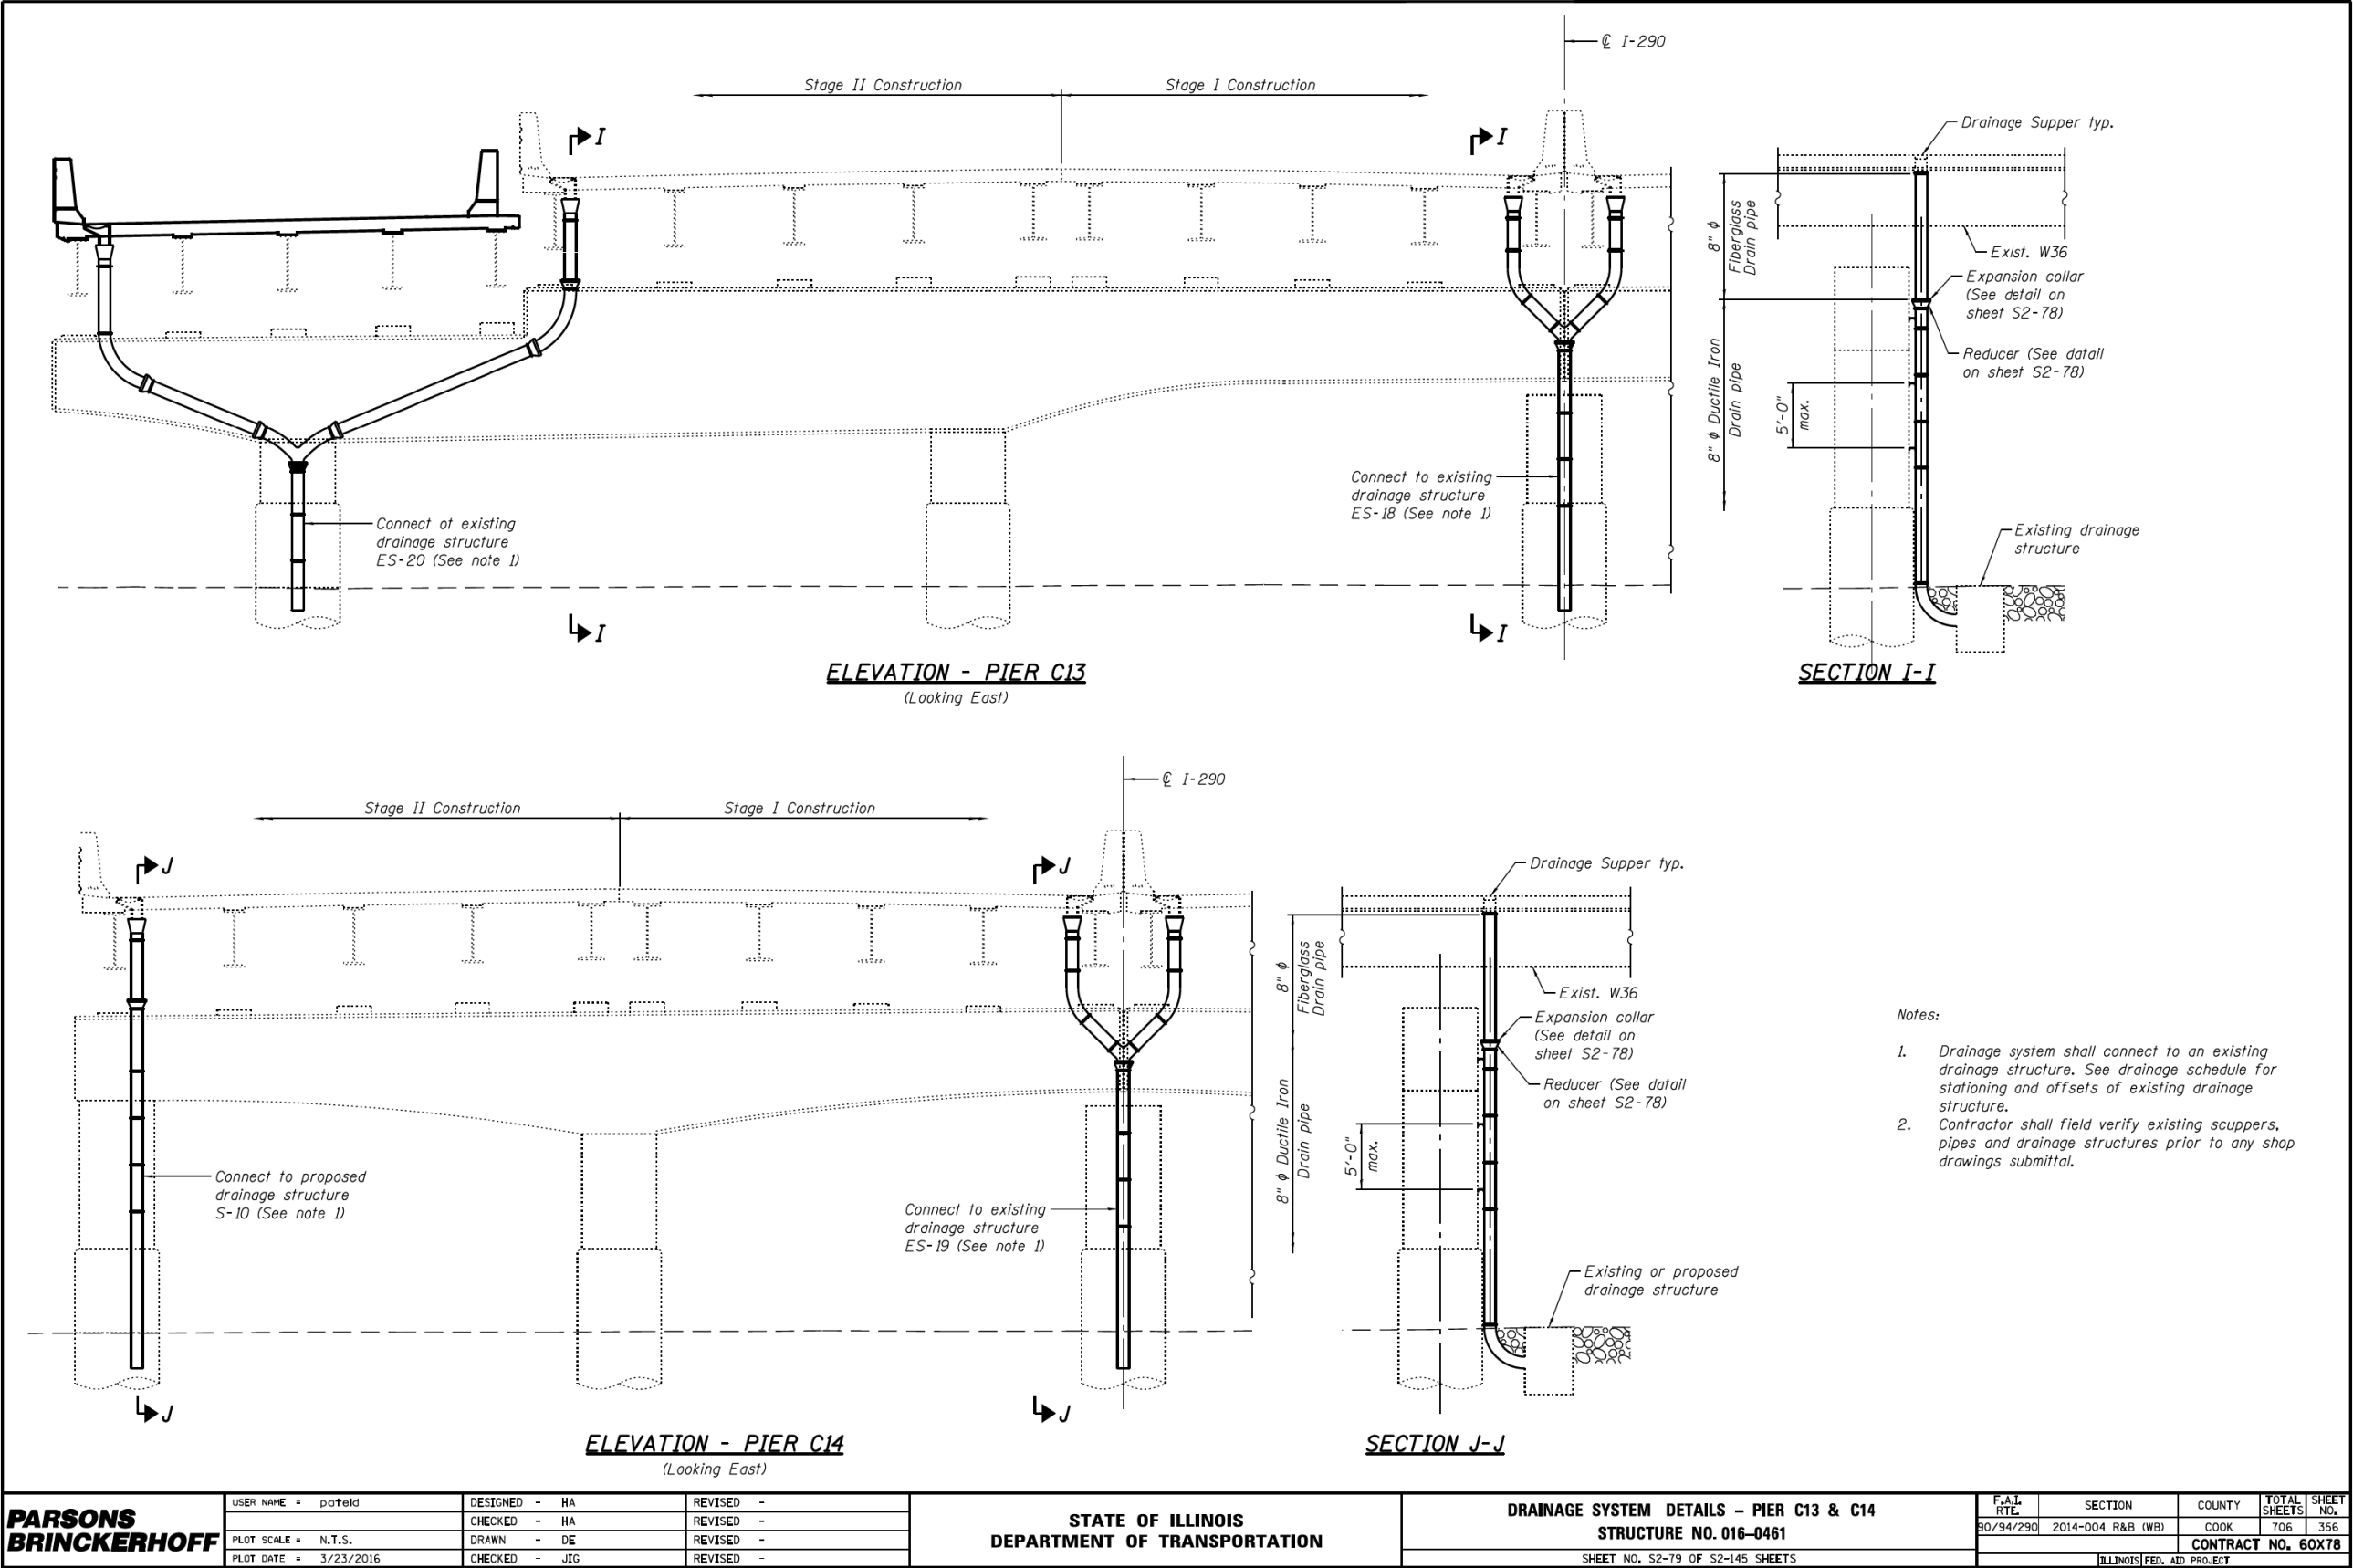


FILE NAME: dw:\6174-9-PWINT-accomonline.local\AECOM_D502_NA\Documents\01_Americas\Transportation\60269938_CirclePhase_I\000_CAD\008_Structural\Structure_016-1718\Existing Plans\33906-60X93-SXX-Existing143
2:19:37 PM

FOR INFORMATION ONLY

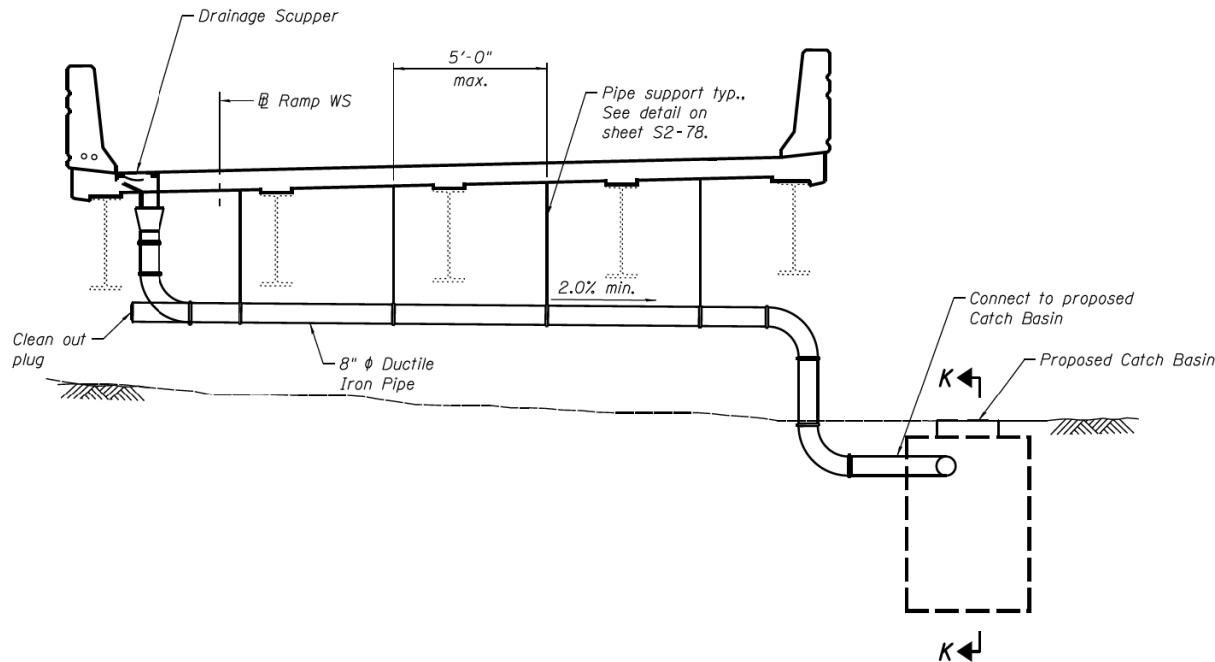

PIER 14N - ELEVATION
(Looking East)

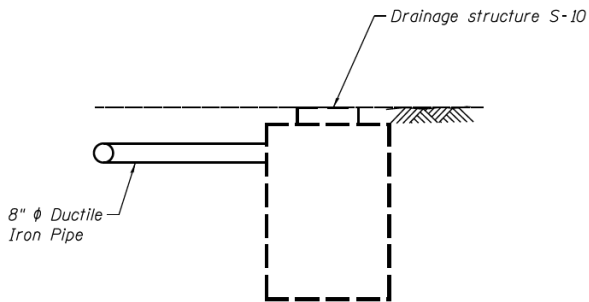

SECTION K-K

- Notes:
- 1. Drainage system shall connect to an proposed drainage structure. See drainage schedule for stationing and offsets of proposed drainage structure.
 - 2. Contractor shall field verify existing scuppers, pipes and drainage structures prior to any shop drawings submittal.

PARSONS BRINCKERHOFF	USER NAME = poteld	DESIGNED - HA	REVISED -	STATE OF ILLINOIS DEPARTMENT OF TRANSPORTATION	DRAINAGE SYSTEM DETAILS – PIER 14N STRUCTURE NO. 016-0461	F.A.I. RTE.	SECTION	COUNTY	TOTAL SHEETS	SHEET NO.
		CHECKED - HA	REVISED -			90/94/290	2014-004 R&B (WB)	COOK	706	357
	PLOT SCALE = N.T.S.	DRAWN - DE	REVISED -			CONTRACT NO. 60X78				
	PLOT DATE = 3/23/2016	CHECKED - JIG	REVISED -			ILLINOIS FED. AID PROJECT				
SHEET NO. S2-80 OF S2-145 SHEETS										


D:\60461-60X78-S080-DRN.dgn

FILE NAME: D:\6174-79-PWINT-aecomonline\local\AECOM_D502_NA\Documents\01_Americas\Transportation\60269938_CirclePhase_II\000_CAD\008_Structural\Structure_016-1718\Existing Plans\33906-60X93-SXX-Existing144

USER NAME = ahmad,issa	DESIGNED -	REVISED -
	CHECKED -	REVISED -
PLOT SCALE = N.T.S	DRAWN -	REVISED -
PLOT DATE = 7/26/2018	CHECKED - MI, MAI	REVISED -

F.A.I. RTE.	SECTION	COUNTY	TOTAL SHEETS	SHEET NO.
90/94/290	2014-013R&B-R	COOK	1972	1722
CONTRACT NO. 60X93				
		ILLINOIS	FED. AID PROJECT	

FOR INFORMATION ONLY

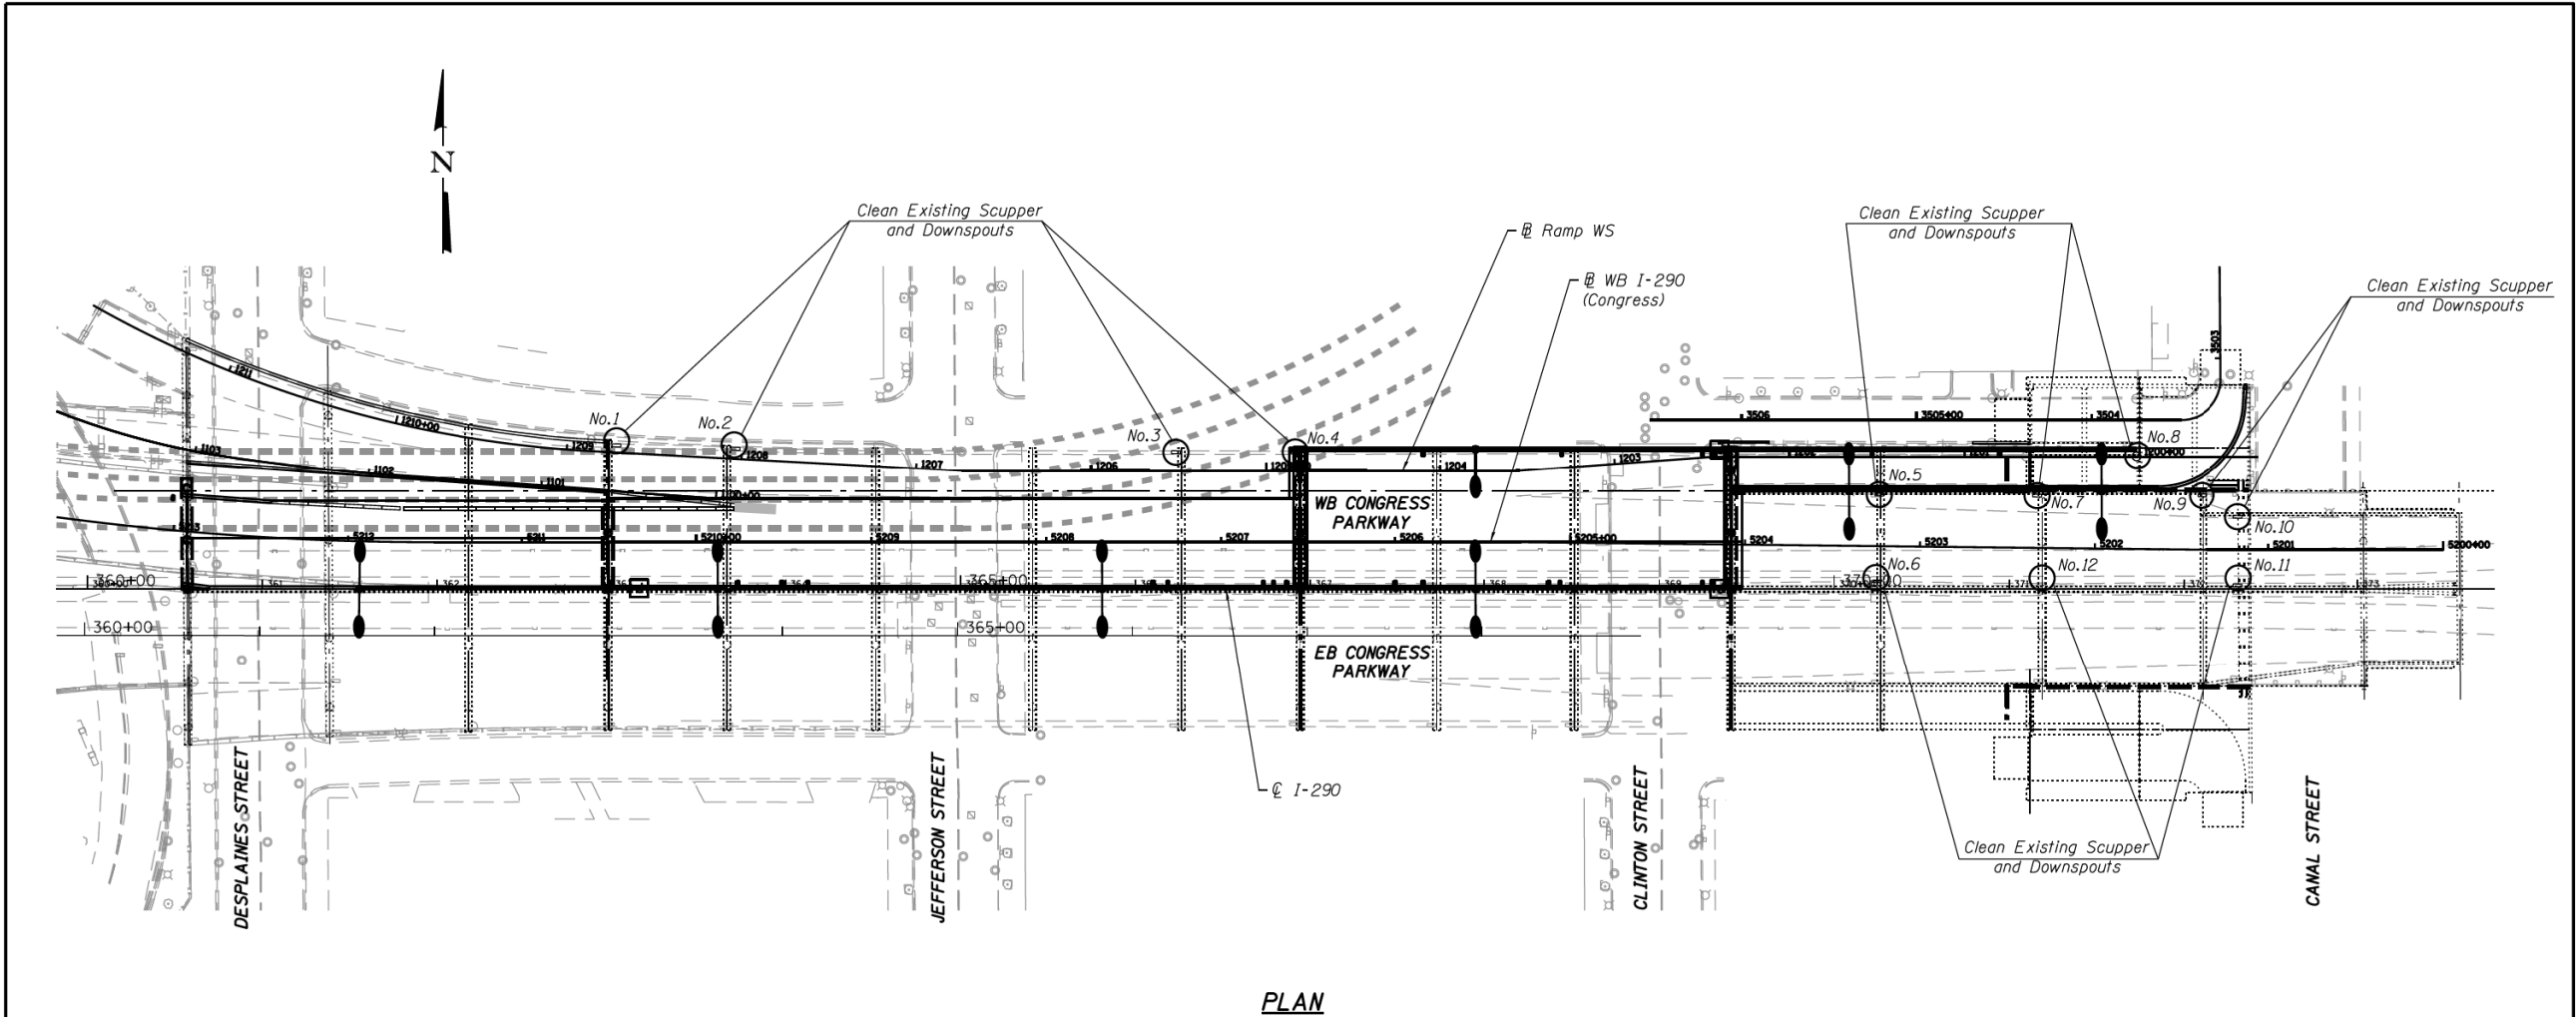

BBRIDGE SCUPPER STATION/OFFSET

Scupper No.	Station	Offset
1	363+03.48	82.50' Lt.
2	363+71.56	80.58' Lt.
3	366+23.18	78.55' Lt.
4	366+91.37	78.77' Lt.
5	370+25.75	54.03' Lt.
6	370+2.87	2.86' Lt.
7	371+15.93	53.39' Lt.
8	371+72.86	76.23' Lt.
9	372+10.56	53.53' Lt.
10	372+31.51	41.33' Lt.
11	372+31.45	2.02' Lt.
12	371+18.22	2.73' Lt.

Note:
1. Bridge scupper Station/Offset are measured along CL I-290.


BILL OF MATERIAL

Item	Unit	Quantity
Cleaning Bridge Scuppers and Downspouts	Each	12

PARSONS BRINCKERHOFF	USER NAME = poteld	DESIGNED -	REVISED -	STATE OF ILLINOIS DEPARTMENT OF TRANSPORTATION	CLEANING BRIDGE SCUPPERS AND DOWNSPOUTS STRUCTURE NO. 016-0461	F.A.I. RTE.	SECTION	COUNTY	TOTAL SHEETS	SHEET NO.
		CHECKED -	REVISED -			90/94/290	2014-004 R&B (WB)	COOK	706	358
	PLOT SCALE = N.T.S.	DRAWN - DCP	REVISED -			CONTRACT NO. 60X78				
	PLOT DATE = 3/23/2016	CHECKED - JIG	REVISED -			ILLINOIS FED. AID PROJECT				
	SHEET NO. S2-81 OF S2-145 SHEETS									

HBM ENGINEERING GROUP, LLC	USER NAME = ahmad,issa	DESIGNED -	REVISED -	STATE OF ILLINOIS DEPARTMENT OF TRANSPORTATION	EXISTING RECORD DRAWINGS	F.A.I. RTE.	SECTION	COUNTY	TOTAL SHEETS	SHEET NO.
	PLOT SCALE = N.T.S	CHECKED -	REVISED -			90/94/290	2014-013R&B-R	COOK	1972	1723
	PLOT DATE = 7/26/2018	DRAWN - MI, MAI	REVISED -			CONTRACT NO. 60X93				
		CHECKED -	REVISED -			ILLINOIS FED. AID PROJECT				

FOR INFORMATION ONLY

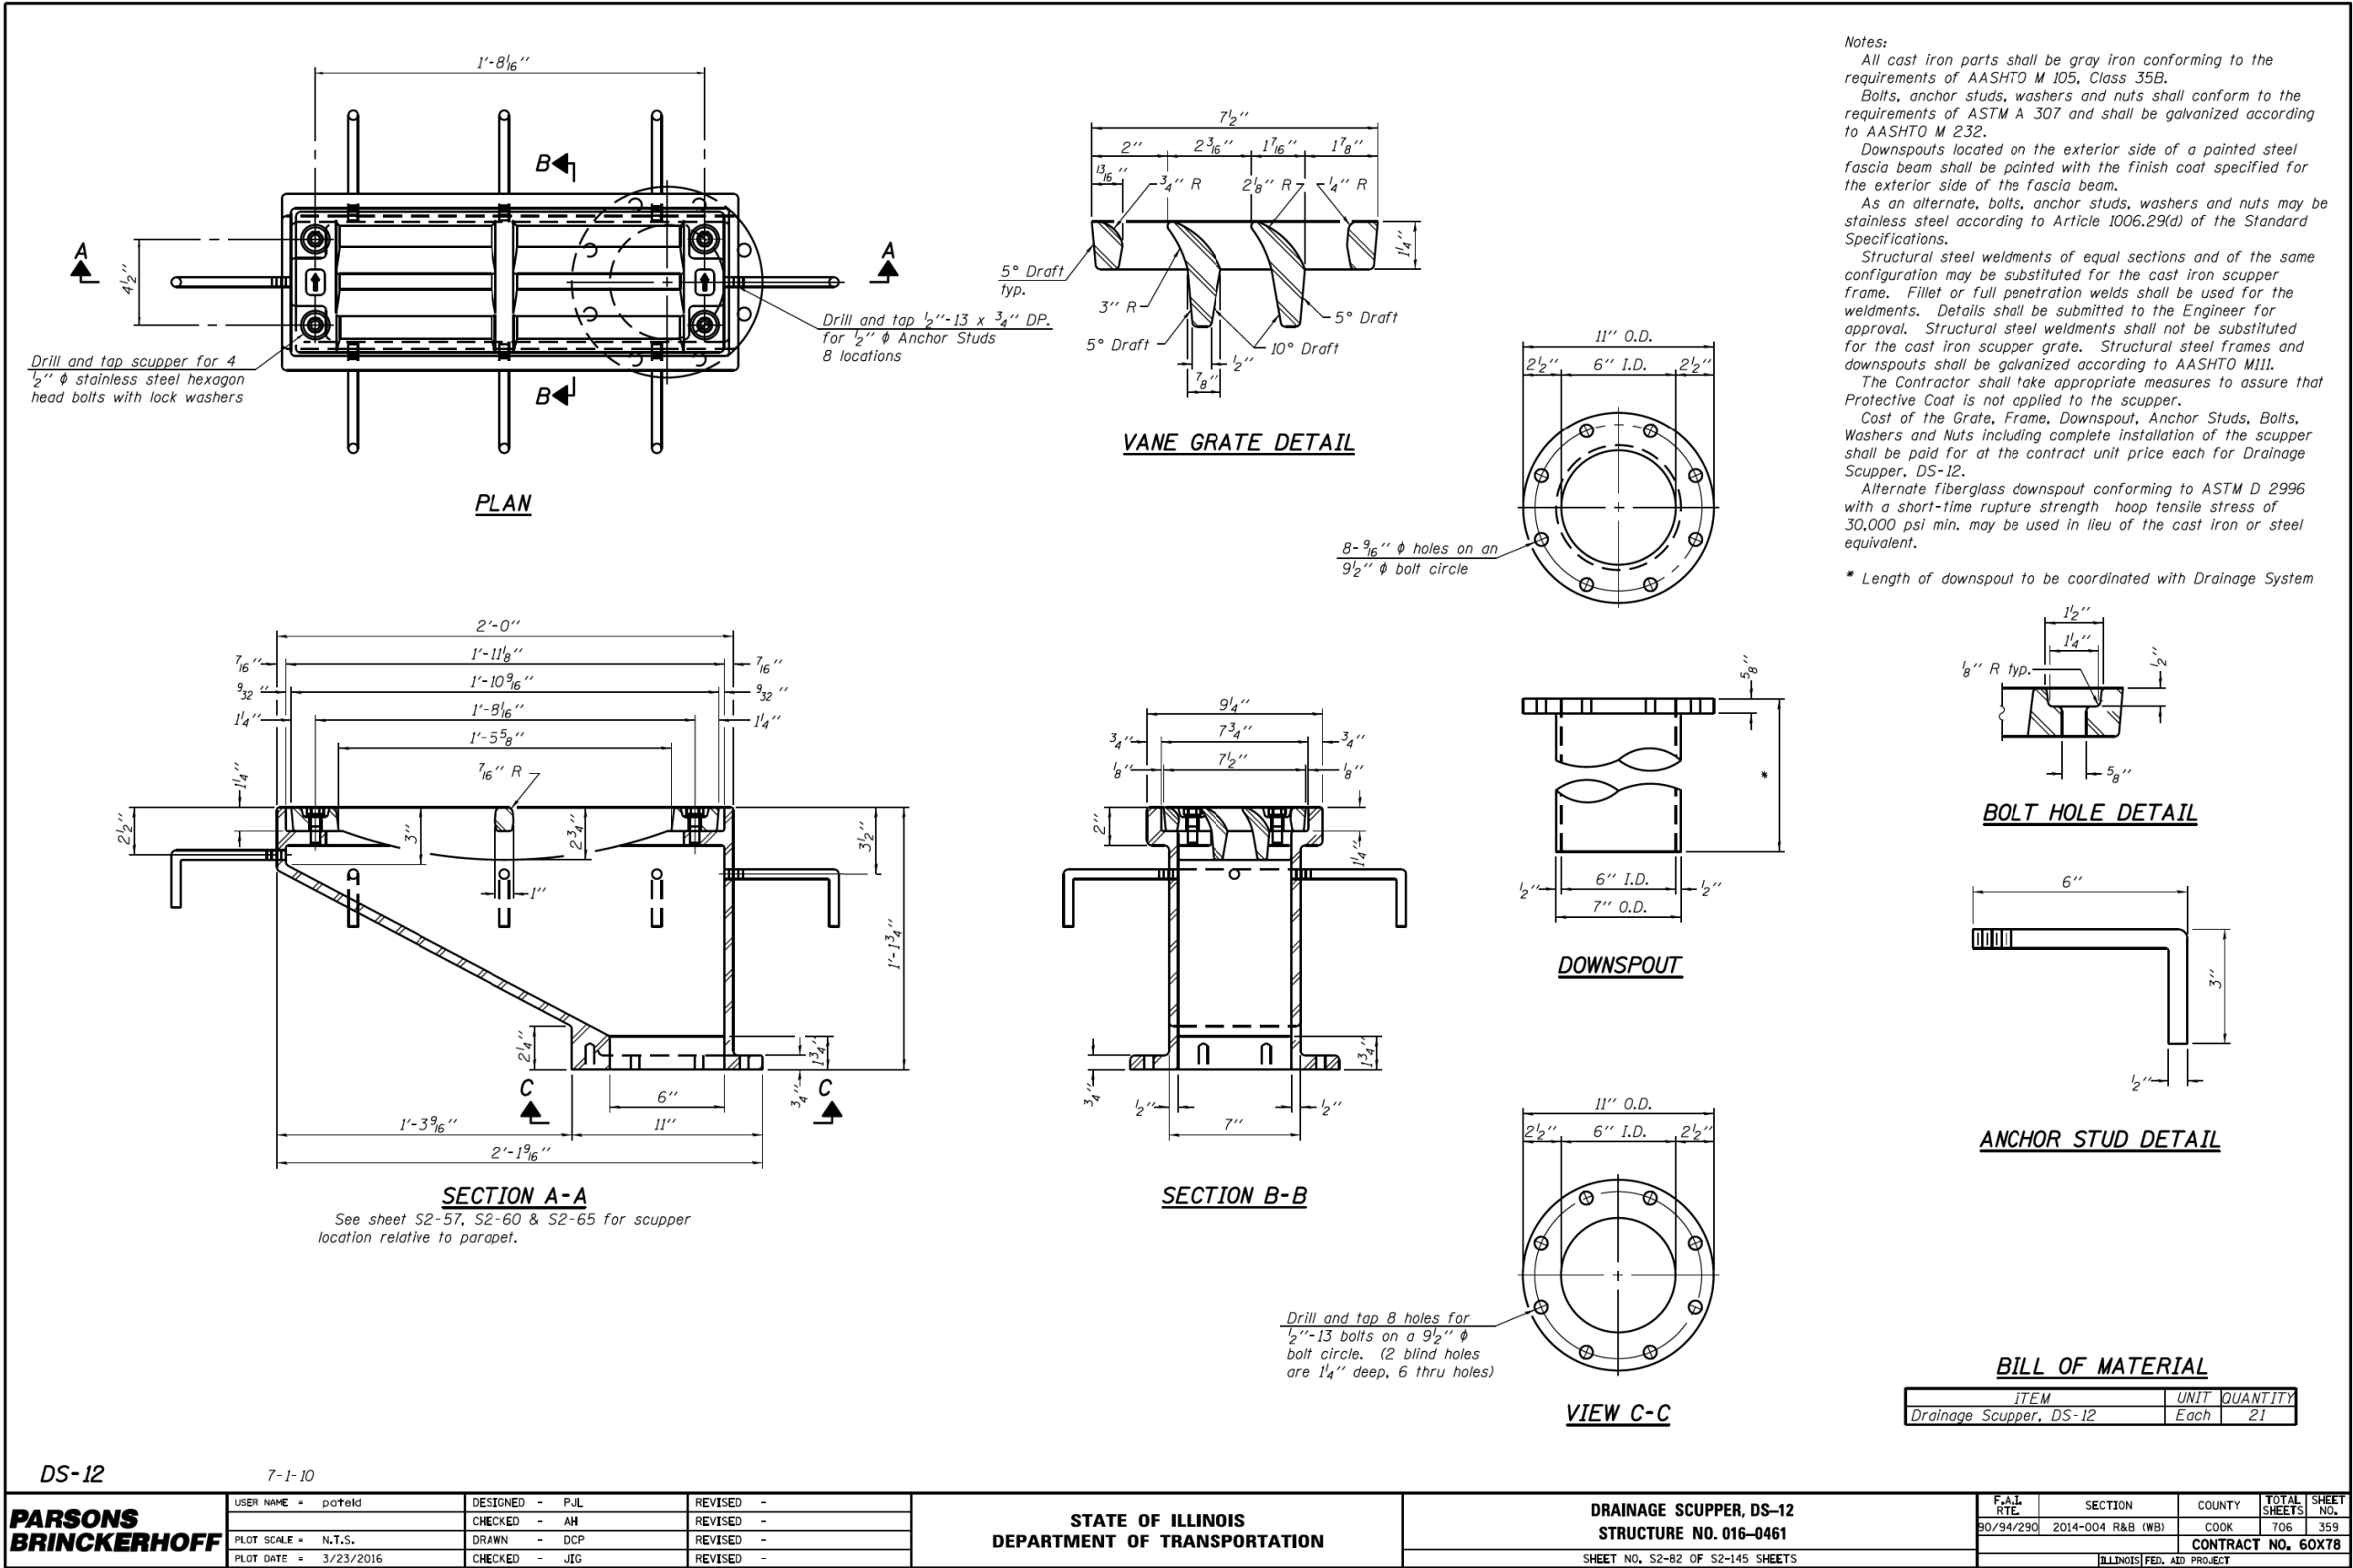

FILE NAME: dw\3\6174-9-PWINT-aecomonline\local\AECOM_DS02_NA\Documents\01_Americas\Transportation\60269938_CirclePhase_I\000_CAD\008_Structural\Structure_016-1718\Existing Plans\33906-60X93-SXX-Existing146




USER NAME =	ahmad,issa	DESIGNED -	PJL	REVISED -	
		CHECKED -	AH	REVISED -	
PLOT SCALE =	N.T.S	DRAWN -	DCP	REVISED -	
PLOT DATE =	7/26/2018	CHECKED -	MI, MAI	REVISED -	

STATE OF ILLINOIS
DEPARTMENT OF TRANSPORTATION

EXISTING RECORD DRAWINGS


F.A.I. RTE.	SECTION	COUNTY	TOTAL SHEETS	SHEET NO.
90/94/290	2014-013R&B-R	COOK	1972	1724
CONTRACT NO. 60X93				
ILLINOIS FED. AID PROJECT				

FOR INFORMATION ONLY

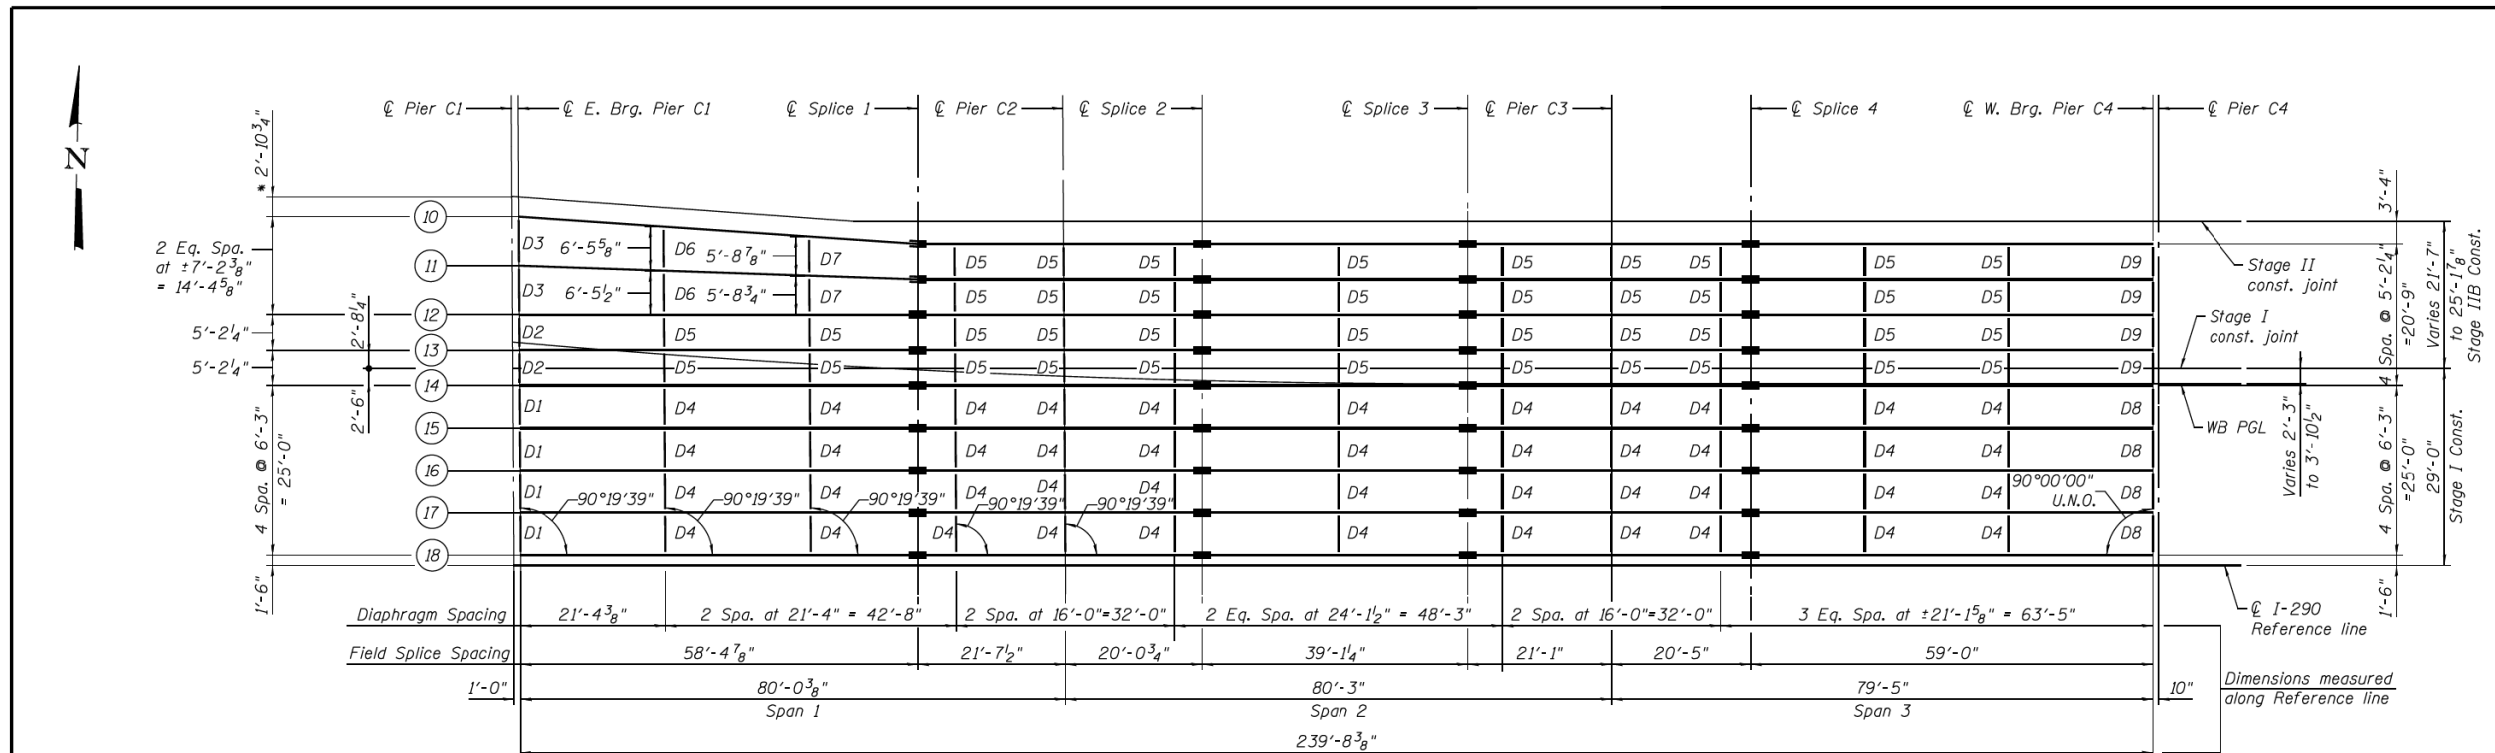

* Dimension shown at
℄ E. Brg. Pier C1

FRAMING PLAN - UNIT I

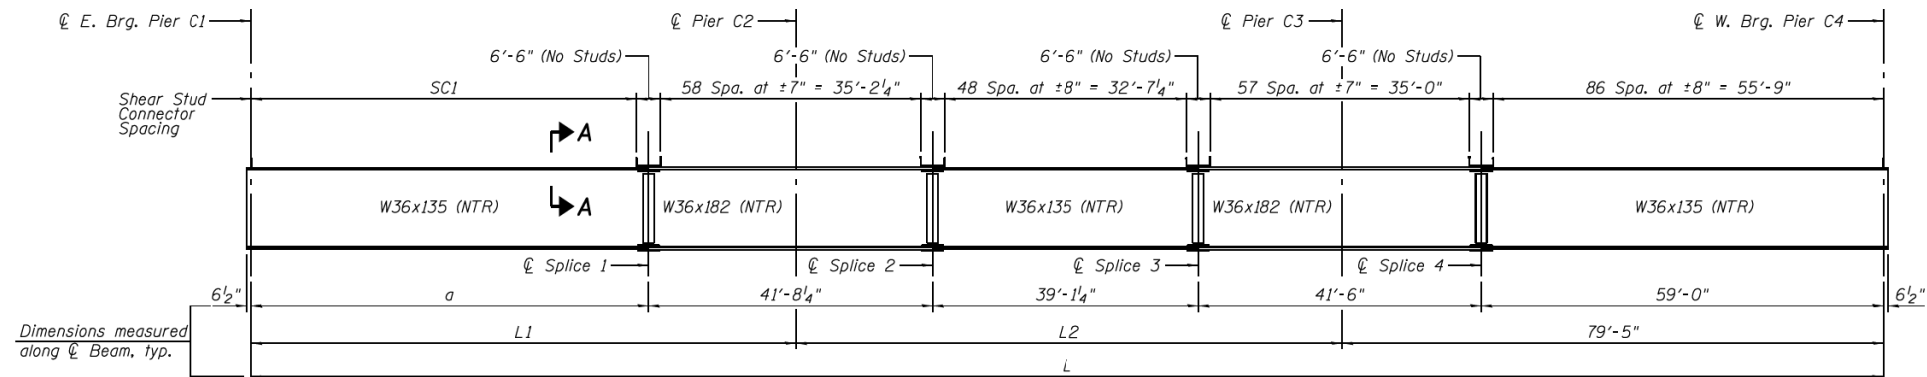


BEAM ELEVATION

BEAM DIMENSIONS

Beam	L	L1	L2	a
10	240'-1 5/8"	80'-2 3/8"	80'-5 1/4"	58'-10 1/8"
11	239'-11 1/8"	80'-1"	80'-5 1/8"	58'-8 3/8"
12	239'-10 7/8"	80'-0 3/8"	80'-5 1/2"	58'-7 3/8"
13	239'-10 1/2"	80'-0 3/8"	80'-5 1/8"	58'-7"
14	239'-10 1/4"	80'-0 3/8"	80'-4 7/8"	58'-6 3/4"
15	239'-9 3/4"	80'-0 3/8"	80'-4 3/8"	58'-6 1/4"
16	239'-9 3/8"	80'-0 3/8"	80'-4"	58'-5 1/8"
17	239'-8 7/8"	80'-0 3/8"	80'-3 1/2"	58'-5 3/8"
18	239'-8 1/2"	80'-0 3/8"	80'-3 1/8"	58'-5"

STUD SHEAR CONNECTOR SPACING

Beam	SC1
10	86 Spa. at ±8" = 55'-7 1/8"
11	86 Spa. at ±8" = 52'-2 3/8"
12	85 Spa. at ±8" = 52'-1 3/8"
13	85 Spa. at ±8" = 52'-1"
14	85 Spa. at ±8" = 52'-0 3/4"
15	85 Spa. at ±8" = 52'-0 1/4"
16	85 Spa. at ±8" = 51'-11 1/8"
17	85 Spa. at ±8" = 51'-11 3/8"
18	85 Spa. at ±8" = 55'-2"

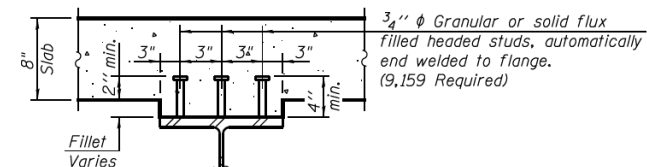

SECTION A-A

Notes:

See sheet S2-84 for moment tables and reaction tables.
See sheet S2-85 for bolted field splice details and diaphragms details.

All beams and splice plates shall be AASHTO M270 Grade 50.
All diaphragms, angles, fill plates and connecting plates shall be AASHTO M270, Grade 50.

All diaphragms shall be installed as steel is erected and secured with erection pins and bolts except as otherwise noted. Individual diaphragms at supports may be temporarily disconnected to install bearing anchor rods.

Load carrying components designated "NTR" shall conform to the Impact Testing Requirement, Zone 2.

All structural steel shall be hot dipped galvanized. Cost included with Furnishing and Erecting Structural Steel.

PARSONS
BRINCKERHOFF

USER NAME = poteld
PLOT SCALE = N.T.S.
PLOT DATE = 3/23/2016

DESIGNED - LFC
CHECKED - P.J.L.
DRAWN - LFC
CHECKED - JIG

REVISED -
REVISED -
REVISED -
REVISED -

STATE OF ILLINOIS
DEPARTMENT OF TRANSPORTATION

FRAMING PLAN - UNIT I
STRUCTURE NO. 016-0461

SHEET NO. S2-83 OF S2-145 SHEETS

F.A.I. RTE.	SECTION	COUNTY	TOTAL SHEETS	SHEET NO.
90/94/290	2014-004 R&B (WB)	COOK	706	360
CONTRACT NO. 60X78				
ILLINOIS FED. AID PROJECT				

HBM
ENGINEERING GROUP, LLC

USER NAME = ahmad,issa
PLOT SCALE = N.T.S.
PLOT DATE = 7/26/2018

DESIGNED -
CHECKED -
DRAWN -
CHECKED - MI, MAI

REVISED -
REVISED -
REVISED -
REVISED -

STATE OF ILLINOIS
DEPARTMENT OF TRANSPORTATION

EXISTING RECORD DRAWINGS

F.A.I. RTE.	SECTION	COUNTY	TOTAL SHEETS	SHEET NO.
90/94/290	2014-013R&B-R	COOK	1972	1725
CONTRACT NO. 60X93				
ILLINOIS FED. AID PROJECT				

FOR INFORMATION ONLY

INTERIOR BEAM MOMENT TABLE - UNIT 1						
		0.4 Sp. 1	Pier C2	0.5 Sp. 2	Pier C3	0.6 Sp. 3
I_s	(in ⁴)	7,800	11,300	7,800	11,300	7,800
$I_c(n)$	(in ⁴)	22,815	-	22,815	-	22,815
$I_c(3n)$	(in ⁴)	16,546	-	16,546	-	16,546
$I_c(cr)$	(in ⁴)	-	14,579	-	14,579	-
S_s	(in ³)	439	623	439	623	439
$S_c(n)$	(in ³)	686	-	686	-	686
$S_c(3n)$	(in ³)	615	-	615	-	615
$S_c(cr)$	(in ³)	-	707	-	707	-
DC1	(k/')	0.80	0.85	0.80	0.85	0.80
M _{DC1}	('k)	388	560	102	564	380
DC2	(k/')	0.13	0.13	0.06	0.06	0.06
M _{DC2}	('k)	69	73	-2	36	34
DW	(k/')	0.13	0.14	0.14	0.14	0.14
M _{DW}	('k)	68	92	18	93	67
M _{ℓ + IM}	('k)	838	902	694	903	826
M _u (Strength I)	('k)	2,140	2,508	1,367	2,469	2,064
φ _r M _n	('k)	3,333	3,624	3,473	3,624	3,346
f _s DC1	(ksi)	10.6	10.8	2.8	10.9	10.4
f _s DC2	(ksi)	1.3	1.2	0.0	0.6	0.7
f _s DW	(ksi)	1.3	1.6	0.4	1.6	1.3
f _s (ℓ+IM)	(ksi)	14.7	15.3	12.1	15.3	14.4
f _s (Service II)	(ksi)	32.3	33.5	18.9	33.0	31.2
0.95R _h F _{yf}	(ksi)	47.5	47.5	47.5	47.5	47.5
f _s (Total)(Strength I)	(ksi)	42.6	44.3	25.4	43.7	41.1
φ _r F _n	(ksi)	-	-	-	-	-
V _r	(k)	29.7	32.6	26.5	32.2	27.7

INTERIOR BEAM REACTION TABLE - UNIT 1					
	Pier C1	Pier C2	Pier C3	Pier C4	
R_{DC1}	(k)	25.6	73.1	73.2	25.5
R_{DC2}	(k)	4.2	9.2	5.1	2.1
R_{DW}	(k)	4.3	12.1	12.1	4.3
$R_4 + IM$	(k)	84.0	136.4	136.7	83.7
R_{Total}	(k)	118.2	230.8	227.0	115.6

TOP OF BEAM ELEVATIONS
(For fabrication only)

	Beam 10	Beam 11	Beam 12	Beam 13	Beam 14	Beam 15	Beam 16	Beam 17	Beam 18
℄ E. Brg. Pier C1	607.88	608.20	608.53	608.76	608.99	609.27	609.55	609.83	610.11
℄ Splice 1	608.58	608.81	609.04	609.27	609.50	609.78	610.06	610.34	610.61
℄ Pier C2	608.66	608.89	609.12	609.35	609.58	609.86	610.14	610.41	610.69
℄ Splice 2	608.74	608.97	609.20	609.43	609.66	609.93	610.21	610.49	610.76
℄ Splice 3	609.48	609.63	609.76	609.89	610.03	610.21	610.39	610.58	610.76
℄ Pier C3	609.80	609.93	610.05	610.17	610.29	610.44	610.58	610.73	610.87
℄ Splice 4	610.12	610.23	610.34	610.44	610.55	610.66	610.77	610.87	610.98
℄ W. Brg. Pier C4	610.62	610.73	610.83	610.94	611.04	611.12	611.20	611.29	611.37

I_s , S_s : Non-composite moment of inertia and section modulus of the steel section used for computing f_s (Total-Strength I, and Service II) due to non-composite dead loads (in.⁴ and in.³).

$I_c(n)$, $S_c(n)$: Composite moment of inertia and section modulus of the steel and deck based upon the modular ratio, "n", used for computing f_s (Total-Strength I, and Service II) in uncracked sections due to short-term composite live loads (in.⁴ and in.³).

$I_c(3n)$, $S_c(3n)$: Composite moment of inertia and section modulus of the steel and deck based upon 3 times the modular ratio, "3n", used for computing f_s (Total-Strength I, and Service II) in uncracked sections, due to long-term composite (superimposed) dead loads (in.⁴ and in.³).

$I_c(cr)$, $S_c(cr)$: Composite moment of inertia and section modulus of the steel and longitudinal deck reinforcement, used for computing f_s (Total-Strength I and Service II) in cracked sections, due to both short-term composite live loads and long-term composite (superimposed) dead loads (in.⁴ and in.³).

DC1: Un-factored non-composite dead load (kips/ft.).

M_{DC1}: Un-factored moment due to non-composite dead load (kip-ft.).

DC2: Un-factored long-term composite (superimposed excluding future wearing surface) dead load (kips/ft.).

M_{DC2}: Un-factored moment due to long-term composite (superimposed excluding future wearing surface) dead load (kip-ft.).

DW: Un-factored long-term composite (superimposed future wearing surface only) dead load (kips/ft.).

M_{DW}: Un-factored moment due to long-term composite (superimposed future wearing surface only) dead load (kip-ft.).

M_ℓ + IM: Un-factored live load moment plus dynamic load allowance (impact) (kip-ft.).

M_u (Strength I): Factored design moment (kip-ft.).

1.25 (M_{DC1} + M_{DC2}) + 1.5 M_{DW} + 1.75 M_ℓ + IM

φ_rM_n: Compact composite positive moment capacity computed according to Article 6.10.7.1 or non-slender negative moment capacity according to Article A6.1.1 or A6.1.2 (kip-ft).

f_s DC1: Un-factored stress at edge of flange for controlling steel flange due to vertical non-composite dead loads as calculated below (ksi).

M_{DC1} / S_{nc}

f_s DC2: Un-factored stress at edge of flange for controlling steel flange due to vertical composite dead loads as calculated below (ksi).

M_{DC2} / S_c(3n) or M_{DC2} / S_c(cr) as applicable.

f_s DW: Un-factored stress at edge of flange for controlling steel flange due to vertical composite future wearing surface loads as calculated below (ksi).

M_{DW} / S_c(3n) or M_{DW} / S_c(cr) as applicable.

f_s (ℓ+IM): Un-factored stress at edge of flange for controlling steel flange due to vertical composite live load plus impact loads as calculated below (ksi).

M_ℓ + IM / S_c(n) or M_ℓ + IM / S_c(cr) as applicable.

f_s (Service II): Sum of stresses as computed below (ksi).

f_{sDC1} + f_{sDC2} + f_{sDW} + 1.3 f_s (ℓ + IM)

0.95R_hF_{yf}: Composite stress capacity for Service II loading according to Article 6.10.4.2 (ksi).

f_s (Total)(Strength I): Sum of stresses as computed below on non-compact section (ksi).

1.25 (f_{sDC1} + f_{sDC2}) + 1.5 f_{sDW} + 1.75 f_s (ℓ + IM)

φ_rF_n: Non-Compact composite positive or negative stress capacity for Strength I loading according to Article 6.10.7 or 6.10.8 (ksi).

V_r: Maximum factored shear range in span computed according to Article 6.10.10.



0160461-60X78-5084-DET.dgn

USER NAME = pnteld	DESIGNED - LFC	REVISED -
PLOT SCALE = N.T.S.	CHECKED - P.JL	REVISED -
PLOT DATE = 4/25/2016	DRAWN - LFC	REVISED -
	CHECKED - JTG	REVISED -

STATE OF ILLINOIS DEPARTMENT OF TRANSPORTATION

SUPERSTRUCTURE STEEL DETAILS 1 - UNIT 1 STRUCTURE NO. 016-0461
SHEET NO. S2-84 OF S2-145 SHEETS

F.A.I. RTE.	SECTION	COUNTY	TOTAL SHEETS	SHEET NO.
90/94/290	2014-004 R&B (WB)	COOK	706	361
CONTRACT NO. 60X78				
ILLINOIS FED. AID PROJECT				




USER NAME = ahmad,issa	DESIGNED -	REVISED -
	CHECKED -	REVISED -
PLOT SCALE = N.T.S	DRAWN -	REVISED -
PLOT DATE = 7/26/2018	CHECKED - MI, MAI	REVISED -

STATE OF ILLINOIS DEPARTMENT OF TRANSPORTATION

EXISTING RECORD DRAWINGS




F.A.I. RTE.	SECTION	COUNTY	TOTAL SHEETS	SHEET NO.
90/94/290	2014-013R&B-R	COOK	1972	1726
CONTRACT NO. 60X93				
ILLINOIS FED. AID PROJECT				

FILE NAME: pw:\617479-PW\INT.aecomonline.local\AECOM_D502_NA\Documents\01 Americas\Transportation\60269938 Circle\Phase II\000 CAD\008_Structural\Structure 016-1718\Existing Plans\33906-60\X93-SXX-Existing 149

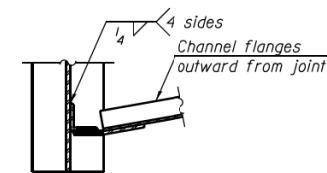

F.A.I. RTE.	SECTION	COUNTY	TOTAL SHEETS	SHEET NO.
90/94/290	2014-013R&B-R	COOK	1972	1727
		CONTRACT NO. 60X93		
ILLINOIS		FED. AID PROJECT		

FILE NAME: pw:\617479-PWINT.aecomonline.local\AECOM_D502_NAI\Documents\01 Americas\Transportation\60269938 Circle\Phase II\000_CAD\008_Structural\Structure_016-1718\Existing_Plans\33906-60X93-SXX-Existing150

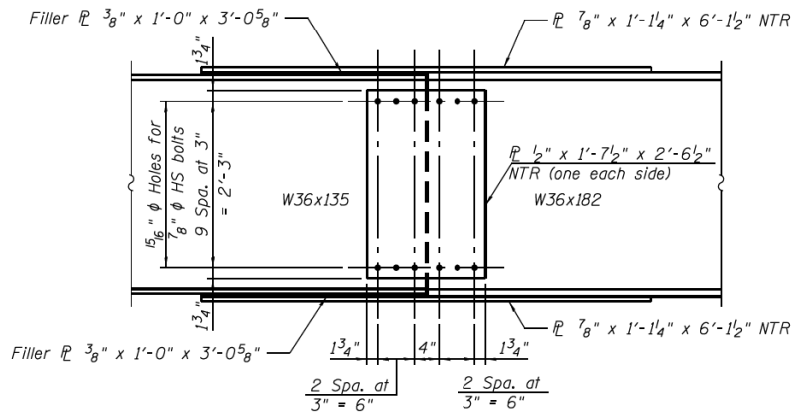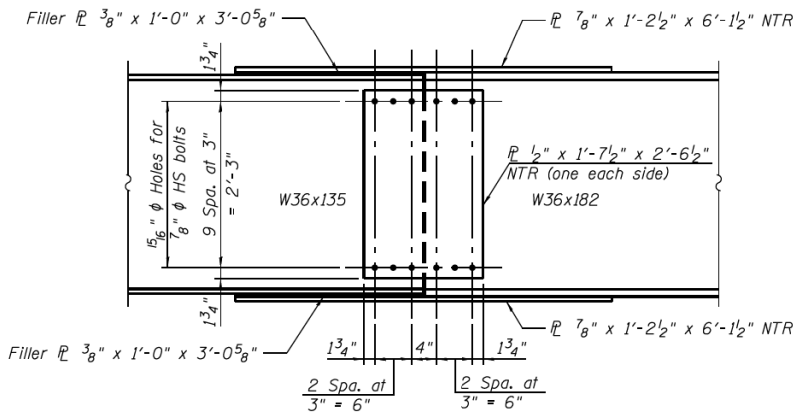 


Note:
Load carrying components designated "NTR" shall conform to the Impact Testing Requirement, Zone 2.


PARSONS BRINCKERHOFF	USER NAME = poteld	DESIGNED = LFC	REVISED =	STATE OF ILLINOIS DEPARTMENT OF TRANSPORTATION	SUPERSTRUCTURE STEEL DETAILS III – UNIT I STRUCTURE NO. 016-0461	F&I RTE	SECTION	COUNTY	TOTAL SHEETS	SHEET NO.	
		CHECKED = PJL	REVISED =			90/94/290	2014-004 R&B (WB)	COOK	706	363	
	PLOT SCALE = N.T.S.	DRAWN = LFC	REVISED =			CONTRACT NO. 60X78					
	PLOT DATE = 3/23/2016	CHECKED = JIG	REVISED =			SHEET NO. S2-86 OF S2-145 SHEETS					
						ILLINOIS FED. AID PROJECT					

USER NAME = ahmad,issa	DESIGNED -	REVISED -	STATE OF ILLINOIS DEPARTMENT OF TRANSPORTATION	EXISTING RECORD DRAWINGS	F.A.I. RTE.	SECTION	COUNTY	TOTAL SHEETS	SHEET NO.	
	CHECKED -	REVISED -			90/94/290	2014-013R&B-R	COOK	1972	1728	
PLOT SCALE = N.T.S	DRAWN -	REVISED -			CONTRACT NO. 60X93					
PLOT DATE = 7/26/2018	CHECKED - MI, MAI	REVISED -			ILLINOIS FED. AID PROJECT					


FOR INFORMATION ONLY

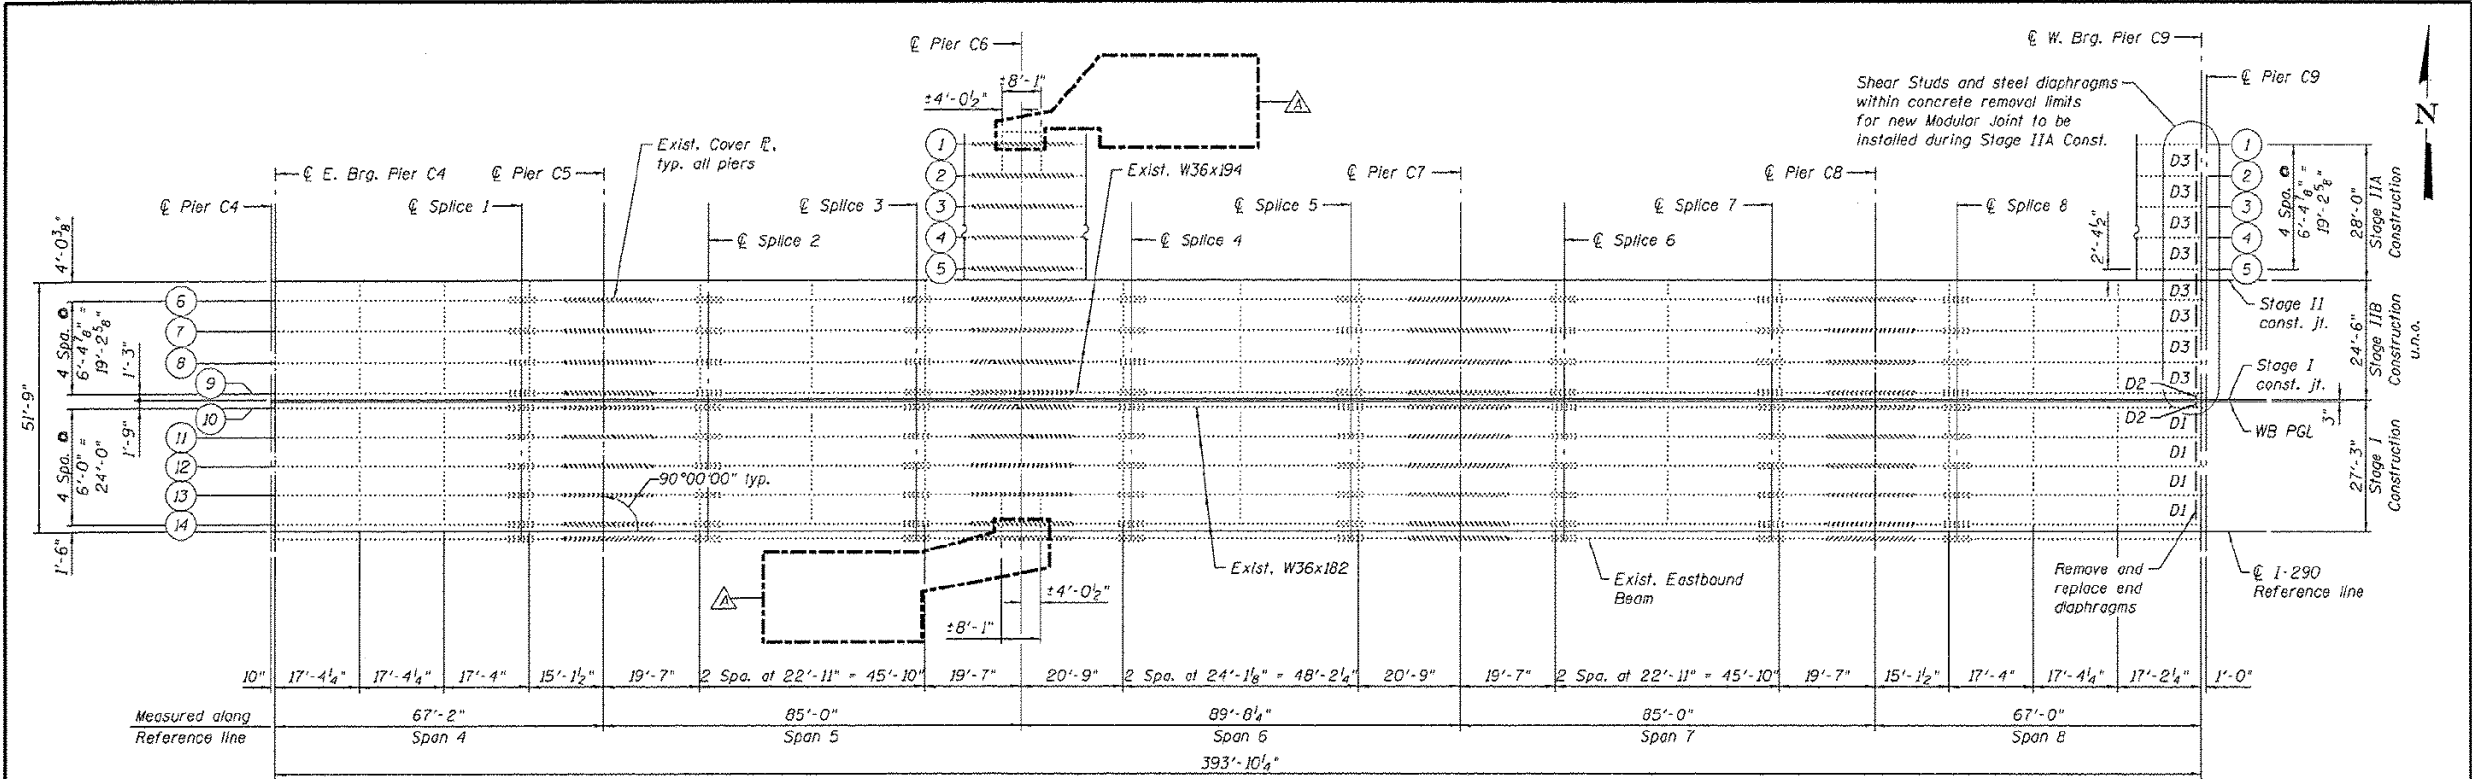

EXISTING FRAMING PLAN - UNIT II

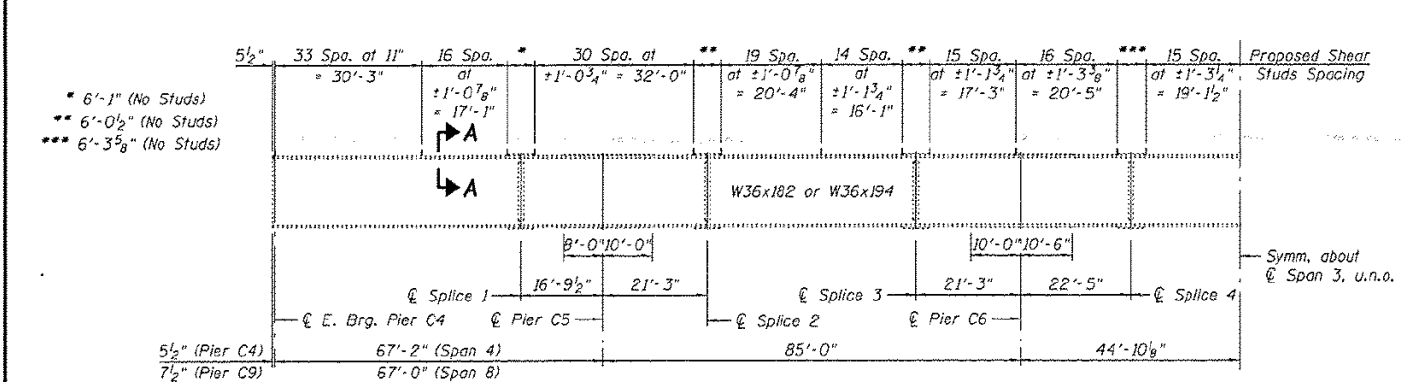


EXISTING BEAM ELEVATION - UNIT II

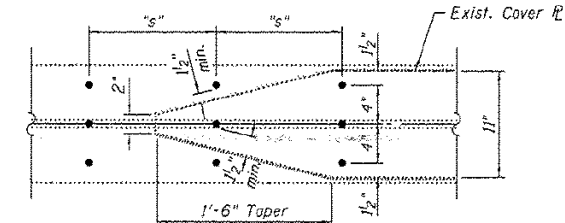

SHEAR STUDS AT ENDS OF COVER PLATE

Shear connector spacing, "s", may be adjusted up to 3" to maintain minimum clearances.

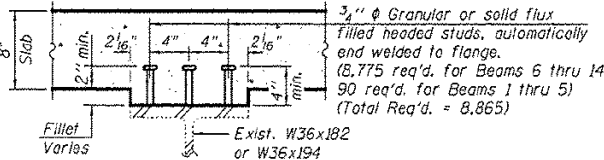

SECTION A-A

Notes:
For top of existing beam elevations and notes and tables, see sheet S2-88.
For diaphragm replacement details, see sheet S2-93.

PARSONS BRINCKERHOFF	USER NAME * potfoid	DESIGNED - JIL	REVISED - 4/27/2016 JIG	STATE OF ILLINOIS DEPARTMENT OF TRANSPORTATION	FRAMING PLAN – UNIT II STRUCTURE NO. 016-0461	F.A.I. RTE. 90/94/290	SECTION 2014-004 R&B (WB)	COUNTY COOK	TOTAL SHEETS 706	SHEET NO. 364
		CHECKED - P.JL	REVISED -							
	PLOT SCALE * N.T.S.	DRAWN - JIL	REVISED -							
	PLOT DATE * 5/16/2016	CHECKED - JIG	REVISED -							
					SHEET NO. S2-87 OF S2-145 SHEETS	ILLINOIS FED. AID PROJECT				
						CONTRACT NO. 60X78				

FILE NAME: DWG1617479-PWINT-aecomonline.local\AECOM_D502_NA\Documents\01_Americas\Transportation\60269938_CirclePhase_II\000_CAD\008_Structural\Structure_016-1718\Existing Plans\33906-60X93-SXX-Existing151



USER NAME =	ahmad,issa	DESIGNED -	JIL	REVISED -	
		CHECKED -	P.JL	REVISED -	
PLOT SCALE =	N.T.S.	DRAWN -	JIL	REVISED -	
PLOT DATE =	7/26/2018	CHECKED -	MI, MAI	REVISED -	

STATE OF ILLINOIS
DEPARTMENT OF TRANSPORTATION

EXISTING RECORD DRAWINGS

F.A.I. RTE. 90/94/290	SECTION 2014-013R&B-R	COUNTY COOK	TOTAL SHEETS 1972	SHEET NO. 1729
CONTRACT NO. 60X93				
ILLINOIS FED. AID PROJECT				

FOR INFORMATION ONLY

INTERIOR BEAM MOMENT TABLE						
		0.4 Sp. 4 or 0.6 Sp. 8	Pier C5 or Pier C8	0.5 Sp. 5 or 0.5 Sp. 7	Pier C6 or Pier C7	0.5 Sp. 6
I_s	(in ⁴)	12100	15865	12100	16838	12100
$I_c(n)$	(in ⁴)	30740	19320	30740	20304	30740
$I_c(3n)$	(in ⁴)	21792	19320	21792	20304	21792
S_s	(in ³)	664	846	664	892	664
$S_c(n)$	(in ³)	977	1157	977	1201	977
$S_c(3n)$	(in ³)	866	1157	866	1201	866
$\bar{\rho}$	(k/')	0.879	0.920	0.879	0.931	0.879
$M \bar{\rho}$	('k)	268	523	237	598	290
$s \bar{\rho}$	(k/')	0.230	0.230	0.230	0.230	0.230
$M_s \bar{\rho}$	('k)	70	135	63	155	77
M_L	('k)	435	416	450	479	475
M_{Iu}	('k)	113	103	107	113	111
$S_3 [M_L + I]$	('k)	913	865	928	987	977
M_d	('k)	1627	1980	1597	2262	1747
M_u	('k)	2829		3455		3455
$f_s \bar{\rho}$ non-comp	(ksi)	4.8	7.4	4.3	8.0	5.2
$f_s \bar{\rho}$ (comp)	(ksi)	1.0	1.4	0.9	1.5	1.1
$f_s S_3 [M_L + M_I]$	(ksi)	11.2	9.0	11.4	9.9	12.0
f_s (Overload)	(ksi)	17.0	17.8	16.6	19.4	18.3
f_s (Total)	(ksi)		23.1		25.2	
VR	(k)	54.5	58.7	41.9	57.2	41.9

* Compact section
** Braced non-compact and partially braced section

INTERIOR BEAM REACTION TABLE					
		Pier C4 & C9	Pier C5 & C8	Pier C6	Pier C7
$R \bar{\rho}$	(k)	28.3	94.0	106.6	99.4
$R \frac{1}{2}$	(k)	45.4	59.0	62.4	62.4
R_I	(k)	11.8	14.7	14.7	14.7
R_{Total}	(k)	85.6	167.7	183.7	176.5

TOP OF EXISTING BEAM ELEVATION ***

	Beam 6	Beam 7	Beam 8	Beam 9	Beam 10	Beam 11	Beam 12	Beam 13	Beam 14
⊕ E. Brg. Pier C4	610.67	610.80	610.93	611.03	611.08	611.15	611.23	611.31	611.39
⊕ Splice 1	611.11	611.24	611.37	611.42	611.43	611.43	611.43	611.43	611.43
⊕ Brg. Pier C5	611.23	611.36	611.49	611.54	611.55	611.54	611.51	611.49	611.46
⊕ Splice 2	611.38	611.52	611.64	611.70	611.70	611.67	611.62	611.56	611.50
⊕ Splice 3	611.61	611.74	611.86	611.92	611.92	611.87	611.76	611.63	611.51
⊕ Brg. Pier C6	611.67	611.81	611.93	611.99	611.99	611.93	611.82	611.70	611.57
⊕ Splice 4	611.74	611.88	612.00	612.06	612.06	612.00	611.89	611.77	611.64
⊕ Splice 5	611.79	611.92	612.04	612.10	612.10	612.05	611.94	611.81	611.69
⊕ Brg. Pier C7	611.76	611.89	612.02	612.07	612.07	612.02	611.91	611.79	611.66
⊕ Splice 6	611.74	611.87	611.99	612.05	612.05	612.00	611.89	611.76	611.64
⊕ Splice 7	611.61	611.74	611.86	611.92	611.92	611.87	611.76	611.63	611.51
⊕ Brg. Pier C8	611.53	611.66	611.79	611.84	611.84	611.79	611.68	611.56	611.43
⊕ Splice 8	611.47	611.61	611.73	611.79	611.79	611.73	611.62	611.50	611.37
⊕ W. Brg. Pier C9	611.40	611.53	611.66	611.71	611.71	611.66	611.55	611.43	611.30

TOP OF EXISTING BEAM ELEVATION (STAGE IIA) ***

	Beam 1	Beam 2	Beam 3	Beam 4	Beam 5
⊕ W. Brg. Pier C9	610.73	610.87	611.00	611.13	611.27

*** Elevations have been converted from the City of Chicago Datum on the original construction plans dated June 26, 1950 to the current NAVD 88 datum using a conversion of 579.19 feet.

FOR INFORMATION ONLY

PARSONS
BRINCKERHOFF

USER NAME =	pateld	DESIGNED -	IJL	REVISED -	
		CHECKED -	PJL	REVISED -	
PLOT SCALE =	N.T.S.	DRAWN -	IJL	REVISED -	
PLOT DATE =	3/23/2016	CHECKED -	JIG	REVISED -	

STATE OF ILLINOIS
DEPARTMENT OF TRANSPORTATION

SUPERSTRUCTURE STEEL DETAILS I – UNIT II
STRUCTURE NO. 016-0461

F.A.I. RTE.	SECTION	COUNTY	TOTAL SHEETS	SHEET NO.
90/94/290	2014-004 R&B (WB)	COOK	706	365
				CONTRACT NO. 60X78
ILLINOIS FED. AID PROJECT				

SHEET NO. S2-88 OF S2-145 SHEETS

HBM
ENGINEERING GROUP, LLC

USER NAME =	ahmad,issa	DESIGNED -		REVISED -	
		CHECKED -		REVISED -	
PLOT SCALE =	N.T.S	DRAWN -		REVISED -	
PLOT DATE =	7/26/2018	CHECKED -	MI, MAI	REVISED -	

STATE OF ILLINOIS
DEPARTMENT OF TRANSPORTATION

EXISTING RECORD DRAWINGS

F.A.I. RTE.	SECTION	COUNTY	TOTAL SHEETS	SHEET NO.
90/94/290	2014-013R&B-R	COOK	1972	1730
				CONTRACT NO. 60X93
ILLINOIS FED. AID PROJECT				

FOR INFORMATION ONLY

SHEET INTENTIONALLY LEFT BLANK

0160461--60X78-S089-DET.dgn

PARSONS BRINCKERHOFF	USER NAME = dotoid	DESIGNED - PJL	REVISED - 4/27/2016 JIG	STATE OF ILLINOIS DEPARTMENT OF TRANSPORTATION	SUPERSTRUCTURE STEEL DETAILS II – UNIT II STRUCTURE NO. 016-0461 SHEET NO. S2-89 OF S2-145 SHEETS	F.A.I. RTE.	SECTION	COUNTY	TOTAL SHEETS	SHEET NO.
	PLOT SCALE = N.T.S.	CHECKED - JIG	REVISED -			90/94/290	2014-004 R&B (WB)	COOK	706	366
	PLOT DATE = 5/16/2016	DRAWN - PJL	REVISED -			CONTRACT NO. 60X78				
		CHECKED - JIG	REVISED -			ILLINOIS FED. AID PROJECT				

FILE NAME: DWG\\617479-PWINT-aecomonline.local\\AECOM_D502_NA\\Documents\\01_Americas\\Transportation\\60269938_Circle\\Phase_II\\000_CAD\\008_Structural\\Structure_016-1718\\Existing_Plans\\33906-60X93-SXX-Existing\\54

2:21:00 PM




USER NAME =	ahmad,issa	DESIGNED -	REVISED -
		CHECKED -	REVISED -
PLOT SCALE =	N.T.S	DRAWN -	REVISED -
PLOT DATE =	7/26/2018	CHECKED - MI, MAI	REVISED -

STATE OF ILLINOIS
DEPARTMENT OF TRANSPORTATION


EXISTING RECORD DRAWINGS

F.A.I. RTE.	SECTION	COUNTY	TOTAL SHEETS	SHEET NO.
90/94/290	2014-013R&B-R	COOK	1972	1731
CONTRACT NO. 60X93				
ILLINOIS FED. AID PROJECT				


FOR INFORMATION ONLY

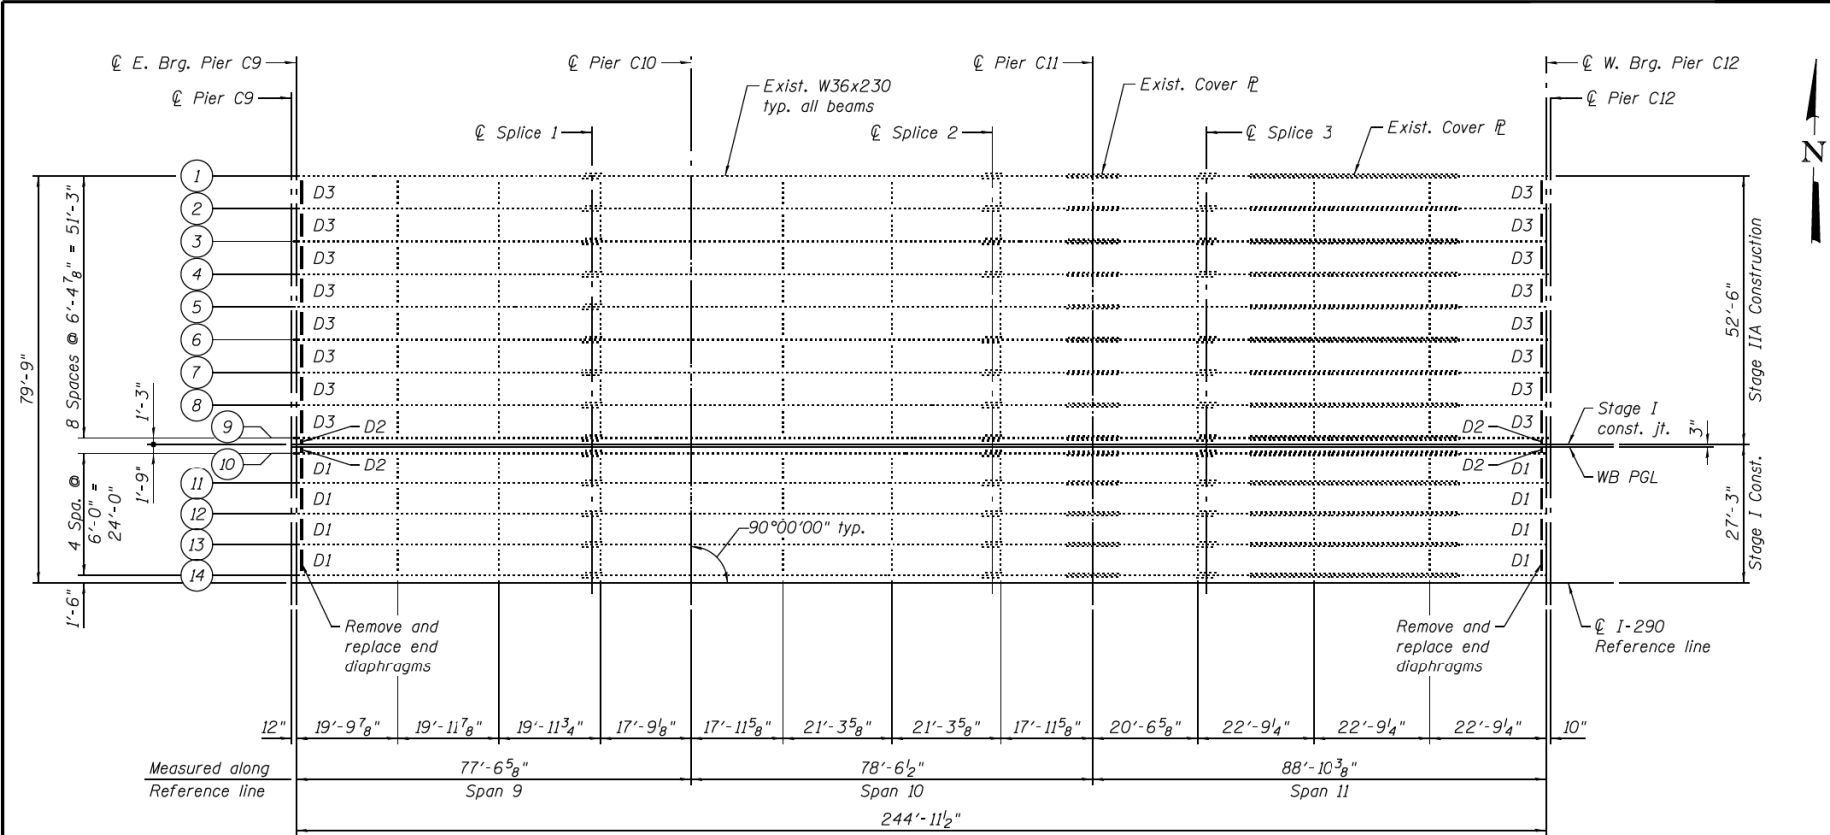

EXISTING FRAMING PLAN - UNIT III

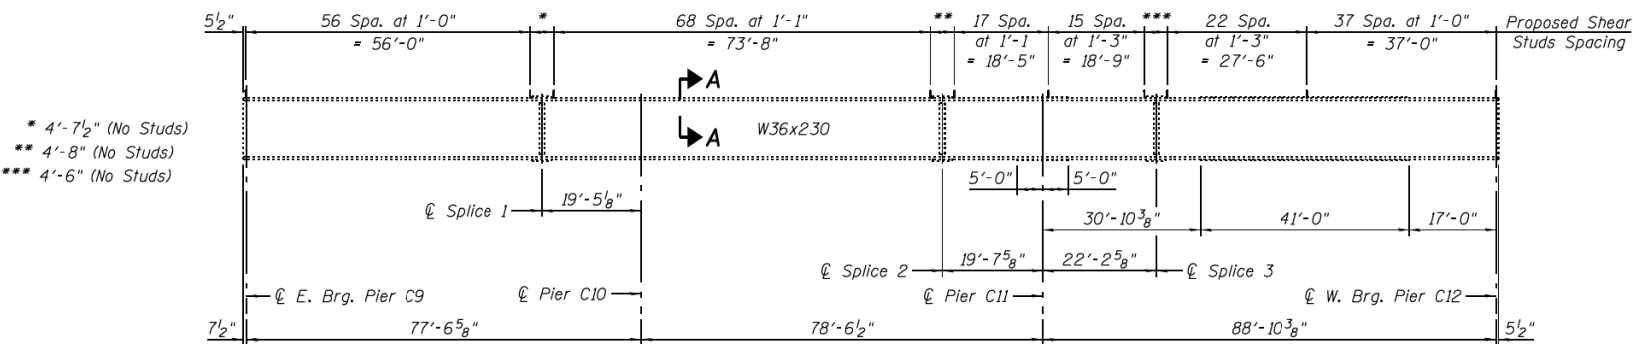

EXISTING BEAM ELEVATION - UNIT III

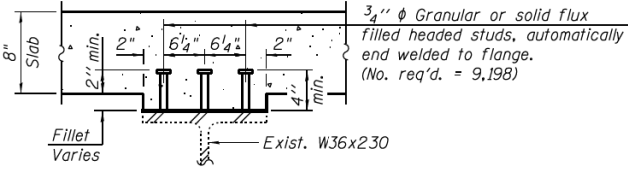

SECTION A-A

Notes:
For minimum clearances of shear studs at ends of cover plates, see sheet S2-87.
For interior beam moment table and reactions, see sheet S2-91.
For diaphragm replacement details, see sheet S2-93.

PARSONS
BRINCKERHOFF

USER NAME = poteld	DESIGNED - IJL	REVISED -
CHECKED - P.JL	REVISED -	
PLOT SCALE = N.T.S.	DRAWN - IJL	REVISED -
PLOT DATE = 3/23/2016	CHECKED - JIG	REVISED -

STATE OF ILLINOIS
DEPARTMENT OF TRANSPORTATION

FRAMING PLAN - UNIT III
STRUCTURE NO. 016-0461

SHEET NO. S2-90 OF S2-145 SHEETS

F.A.I. RTE.	SECTION	COUNTY	TOTAL SHEETS	SHEET NO.
90/94/290	2014-004 R&B (WB)	COOK	706	367
CONTRACT NO. 60X78				
ILLINOIS FED. AID PROJECT				

HBM
ENGINEERING GROUP, LLC

USER NAME = ahmad,issa	DESIGNED -	REVISED -
CHECKED -	REVISED -	
PLOT SCALE = N.T.S	DRAWN - MI, MAI	REVISED -
PLOT DATE = 7/26/2018	CHECKED -	REVISED -

STATE OF ILLINOIS
DEPARTMENT OF TRANSPORTATION

EXISTING RECORD DRAWINGS

F.A.I. RTE.	SECTION	COUNTY	TOTAL SHEETS	SHEET NO.
90/94/290	2014-013R&B-R	COOK	1972	1732
CONTRACT NO. 60X93				
ILLINOIS FED. AID PROJECT				

FOR INFORMATION ONLY

INTERIOR BEAM MOMENT TABLE						
		0.4 Sp. 9	Pier C10	0.5 Sp. 10	Pier C11	0.6 Sp. 11
I_s	(in ⁴)	15000	15000	15000	21254	21254
$I_c(n)$	(in ⁴)	34857	18370	34857	24686	43499
$I_c(3n)$	(in ⁴)	24894	18370	24894	24686	31714
S_s	(in ³)	837	837	837	1144	1144
$S_c(n)$	(in ³)	1162	1155	1162	1456	1492
$S_c(3n)$	(in ³)	1038	1155	1038	1456	1346
ϕ	(k/')	0.928	0.928	0.928	0.998	0.998
$M \phi$	('k)	461	530	107	687	654
$s \phi$	(k/')	0.230	0.230	0.230	0.230	0.230
$M_s \phi$	('k)	113	133	26	169	151
M_L	('k)	518	410	430	466	614
M_{IM}	('k)	128	101	105	112	143
$S_s [M_L + I]$	('k)	1077	852	892	963	1262
M_o	('k)	2146	1969	1332	2365	2687
M_u	('k)	3309		3883		4424
$f_s \phi$ non-comp	(ksi)	6.6	7.6	1.5	7.2	6.9
$f_s \phi$ (comp)	(ksi)	1.3	1.4	0.3	1.4	1.3
$f_s S_s [M_L + M_I]$	(ksi)	11.1	8.9	9.2	7.9	10.1
f_s (Overload)	(ksi)	19.0	17.9	11.0	16.5	18.3
f_s (Total)	(ksi)		23.3		21.5	
VR	(k)	53.1	59.3	41.8	58.2	53.1

* Compact section
** Braced non-compact and partially braced section

INTERIOR BEAM REACTION TABLE					
		Pier C9	Pier C10	Pier C11	Pier C12
$R \phi$	(k)	37.3	96.5	110.8	44.6
R_L	(k)	46.4	59.3	62.9	47.4
R_I	(k)	11.5	14.6	15.1	11.1
R_{Total}	(k)	95.2	170.4	188.8	103.1

TOP EXISTING BEAM ELEVATION ***

	Beam 1	Beam 2	Beam 3	Beam 4	Beam 5	Beam 6	Beam 7	Beam 8	Beam 9	Beam 10	Beam 11	Beam 12	Beam 13	Beam 14
C E. Brg. Pier C9	610.72	610.86	610.99	611.12	611.26	611.39	611.52	611.65	611.71	611.71	611.65	611.54	611.42	611.29
C Splice 1	610.41	610.55	610.68	610.81	610.95	611.08	611.22	611.34	611.40	611.40	611.34	611.23	611.01	610.98
C Brg. Pier C10	610.34	610.48	610.61	610.74	610.88	611.01	611.14	611.27	611.33	611.33	611.27	611.16	611.04	610.91
C Splice 2	610.13	610.26	610.40	610.53	610.66	610.80	610.93	611.05	611.11	611.11	611.06	610.95	610.82	610.70
C Brg. Pier C11	610.05	610.19	610.32	610.45	610.59	610.72	610.85	610.98	611.04	611.04	610.99	610.87	610.75	610.62
C Splice 3	609.97	610.10	610.24	610.37	610.50	610.64	610.77	610.89	610.95	610.95	610.90	610.79	610.66	610.54
C W. Brg. Pier C12	609.81	609.94	610.07	610.21	610.34	610.47	610.61	610.73	610.79	610.79	610.74	610.62	610.50	610.37

*** Elevations have been converted from the City of Chicago Datum on the original construction plans dated June 26, 1950 to the current NAVD 88 datum using a conversion of 579.19 feet.

FOR INFORMATION ONLY

PARSONS
BRINCKERHOFF

USER NAME = poteld	DESIGNED - IJL	REVISED -
	CHECKED - PJJL	REVISED -
PLOT SCALE = N.T.S.	DRAWN - IJL	REVISED -
PLOT DATE = 3/23/2016	CHECKED - JIG	REVISED -

STATE OF ILLINOIS
DEPARTMENT OF TRANSPORTATION

SUPERSTRUCTURE STEEL DETAILS – UNIT III
STRUCTURE NO. 016-0461

SHEET NO. S2-91 OF S2-145 SHEETS

F.A.I. RTE.	SECTION	COUNTY	TOTAL SHEETS	SHEET NO.
90/94/290	2014-004 R&B (WB)	COOK	706	368
CONTRACT NO. 60X78				
ILLINOIS FED. AID PROJECT				

HBM
ENGINEERING GROUP, LLC


USER NAME = ahmad,issa	DESIGNED -	REVISED -
	CHECKED -	REVISED -
PLOT SCALE = N.T.S	DRAWN -	REVISED -
PLOT DATE = 7/26/2018	CHECKED - MI, MAI	REVISED -

STATE OF ILLINOIS
DEPARTMENT OF TRANSPORTATION


EXISTING RECORD DRAWINGS

F.A.I. RTE.	SECTION	COUNTY	TOTAL SHEETS	SHEET NO.
90/94/290	2014-013R&B-R	COOK	1972	1733
CONTRACT NO. 60X93				
			ILLINOIS	FED. AID PROJECT

FOR INFORMATION ONLY

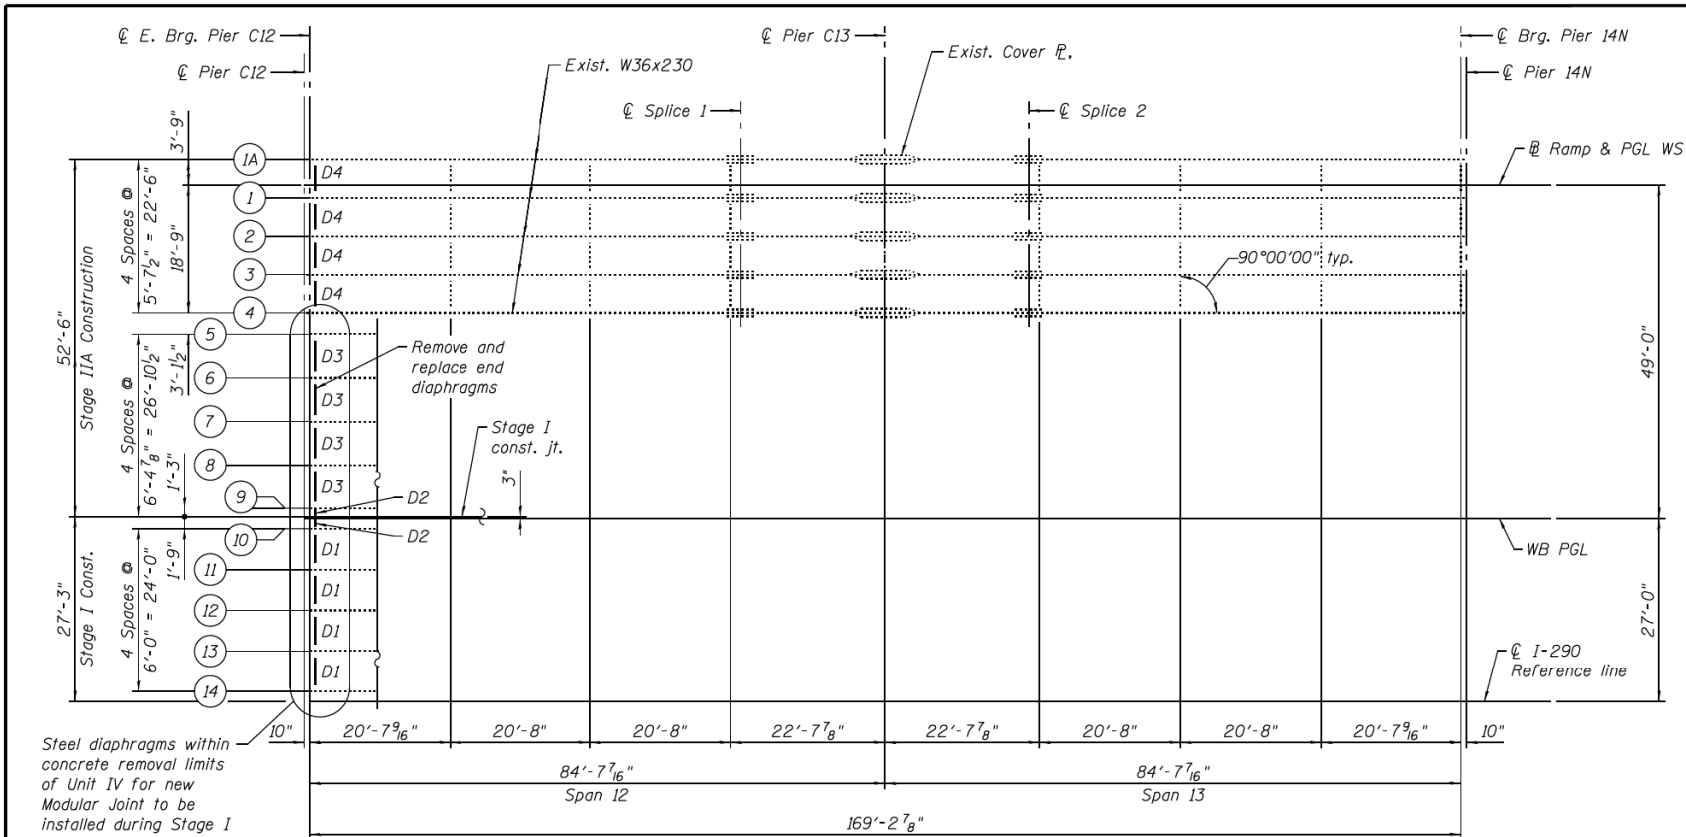

EXISTING FRAMING PLAN - ENTRANCE RAMP

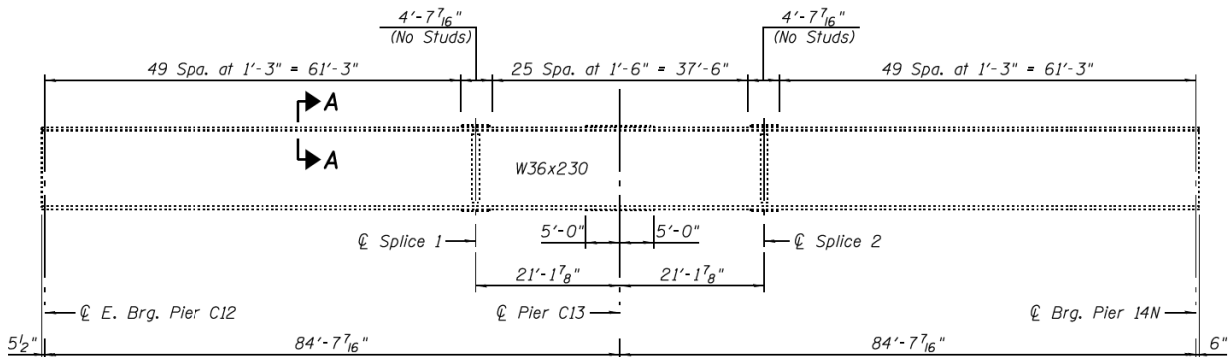


EXISTING BEAM ELEVATION - ENTRANCE RAMP

TOP EXISTING BEAM ELEVATION
(For information only)

	Beam 1A	Beam 1	Beam 2	Beam 3	Beam 4
℄ E. Brg. Pier C12	609.80	609.92	610.03	610.15	610.27
℄ Splice 1	607.76	607.87	607.99	608.11	608.23
℄ Brg. Pier C13	606.77	606.88	607.00	607.12	607.24
℄ Splice 2	605.78	605.89	606.01	606.13	606.24
℄ Brg. Pier 14N	602.90	603.02	603.14	603.26	603.38

*** Elevations have been converted from the City of Chicago Datum on the original construction plans dated June 26, 1950 to the current NAVD 88 datum using a conversion of 579.19 feet.

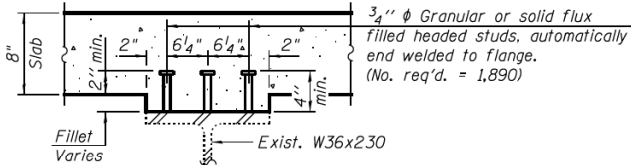

SECTION A-A

INTERIOR BEAM MOMENT TABLE		
	0.4 Sp. 12 or 0.6 Sp. 13	Pier C13
I_s	(in ⁴)	15000
$I_c(n)$	(in ⁴)	33553
$I_c(3n)$	(in ⁴)	23960
S_s	(in ³)	837
$S_c(n)$	(in ³)	1149
$S_c(3n)$	(in ³)	1023
ϕ	(k/')	0.850
$M\phi$	(k)	416
$s\phi$	(k/')	0.340
$M_s\phi$	(k)	166
M_L	(k)	510
M_{Iu}	(k)	122
M_u	(k)	1053
M_a	(k)	2126
M_u	(k)	3326
$f_s\phi$ non-comp	(ksi)	6.0
$f_s\phi$ (comp)	(ksi)	1.9
$f_s\phi$ [M _u + M _I]	(ksi)	11.0
f_s (Overload)	(ksi)	18.9
f_s (Total)	(ksi)	24.6
VR	(k)	49.5

* Compact section
** Braced non-compact and partially braced section

INTERIOR BEAM REACTION TABLE		
	Pier C12 or Pier 14N	Pier C13
$R\phi$	(k)	38.1
R_L	(k)	45.5
R_I	(k)	10.9
R_{Total}	(k)	94.5

I_s , S_s : Non-composite moment of inertia and section modulus of the steel section used for computing f_s (Total and Overload) due to non-composite dead loads (in.⁴ and in.³).

$I_c(n)$, $S_c(n)$: Composite moment of inertia and section modulus of the steel and deck based upon the modular ratio, "n", used for computing f_s (Total and Overload) due to short-term composite live loads (in.⁴ and in.³).

$I_c(3n)$, $S_c(3n)$: Composite moment of inertia and section modulus of the steel and deck based upon 3 times the modular ratio, "3n", used for computing f_s (Total and Overload) due to long-term composite (superimposed) dead loads (in.⁴ and in.³).

Z : Plastic Section Modulus of the steel section in non-composite areas (in.³).

ϕ : Un-factored non-composite dead load (kips/ft.).

$M\phi$: Un-factored moment due to non-composite dead load (kip-ft.).

$s\phi$: Un-factored long-term composite (superimposed) dead load (kips/ft.).

$M_s\phi$: Un-factored moment due to long-term composite (superimposed) dead load (kip-ft.).

M_L : Un-factored live load moment (kip-ft.).

M_I : Un-factored moment due to impact (kip-ft.).

M_a : Factored design moment (kip-ft.).

$1.3 [M\phi + M_s\phi + \frac{2}{3} (M_L + M_I)]$

M_u : Compact composite moment capacity according to AASHTO LFD 10.50.1.1 or compact non-composite moment capacity according to AASHTO LFD 10.48.1 (kip-ft.).

f_s (Overload): Sum of stresses as computed from the moments below (ksi).

$M\phi + M_s\phi + \frac{2}{3} (M_L + M_I)$

f_s (Total): Sum of stresses as computed from the moments below on non-compact section (ksi).

$1.3 [M\phi + M_s\phi + \frac{2}{3} (M_L + M_I)]$

VR: Maximum ϕ + impact shear range within the composite portion of the span for stud shear connector design (kips).

Notes:
For minimum clearances of shear studs at ends of cover plates, see sheet S2-87.
For diaphragm replacement details, see sheet S2-93.

PARSONS
BRINCKERHOFF

USER NAME = poteld	DESIGNED - IJL	REVISED -
PLOT SCALE = N.T.S.	CHECKED - P.JL	REVISED -
PLOT DATE = 3/23/2016	DRAWN - IJL	REVISED -
	CHECKED - JIG	REVISED -

STATE OF ILLINOIS
DEPARTMENT OF TRANSPORTATION

FRAMING PLAN - ENTRANCE RAMP
STRUCTURE NO. 016-0461

SHEET NO. S2-92 OF S2-145 SHEETS

F.A.I. RTE.	SECTION	COUNTY	TOTAL SHEETS	SHEET NO.
90/94/290	2014-004 R&B (WB)	COOK	706	369
CONTRACT NO. 60X78				
ILLINOIS FED. AID PROJECT				

HBM
ENGINEERING GROUP, LLC




USER NAME = ahmad,issa	DESIGNED -	REVISED -
PLOT SCALE = N.T.S	CHECKED -	REVISED -
PLOT DATE = 7/26/2018	DRAWN -	REVISED -
	CHECKED - MI, MAI	REVISED -

STATE OF ILLINOIS
DEPARTMENT OF TRANSPORTATION

EXISTING RECORD DRAWINGS

F.A.I. RTE.	SECTION	COUNTY	TOTAL SHEETS	SHEET NO.
90/94/290	2014-013R&B-R	COOK	1972	1734
CONTRACT NO. 60X93				
ILLINOIS FED. AID PROJECT				

FILE NAME: pw:\617479-PW\INT.aecomonline.local\AECOM_D502_NAI\Documents\01 Americas\Transportation\60269938 Circle\Phase II\000 CAD\008_Structural\Structure 016-1718\Existing Plans\33906-60\X93-SXX-Existing 158

  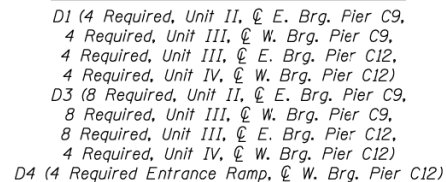


1. *All structural steel for diaphragms and brackets at Pier C9 & Pier C12 may be AASHTO M270 Grade 36 and shall be hot dipped galvanized. Cost of removal and replacement of steel diaphragms, brackets, and connections included in Structural Steel Repair.*
2. *Two hardened washers required for each set of oversized holes.*
3. *Cost of field drilling is included in Structural Steel Repair.*

Item	Unit	Total
Structural Steel Repair	Pound	18,774


IP	F.A.I. RTE	SECTION	COUNTY	TOTAL SHEETS	SHEET NO.
	90/94/290	2014-004 R&B (WB)	COOK	706	370
			CONTRACT NO. 60X78		
		ILLINOIS FED. AID PROJECT			

F.A.I. RTE.	SECTION	COUNTY	TOTAL SHEETS	SHEET NO.
90/94/290	2014-013R&B-R	COOK	1972	1735
CONTRACT NO. 60X93				
ILLINOIS		FED. AID PROJECT		


FOR INFORMATION ONLY

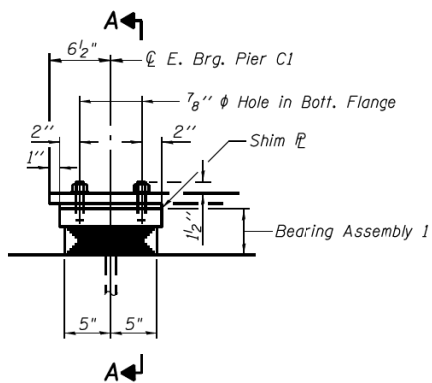


ELEVATION AT E. BRG. PIER C1

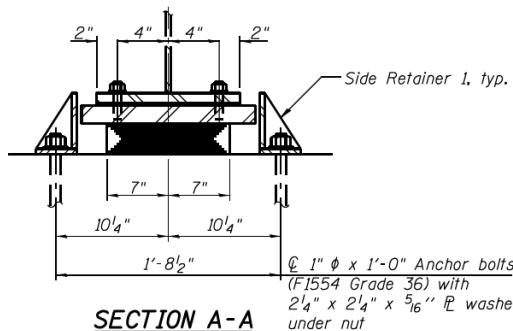

SECTION A-A

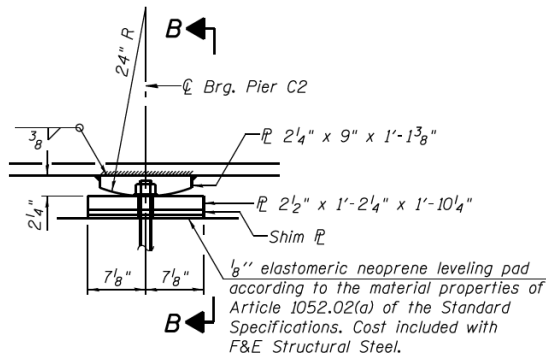

ELEVATION AT PIER C2

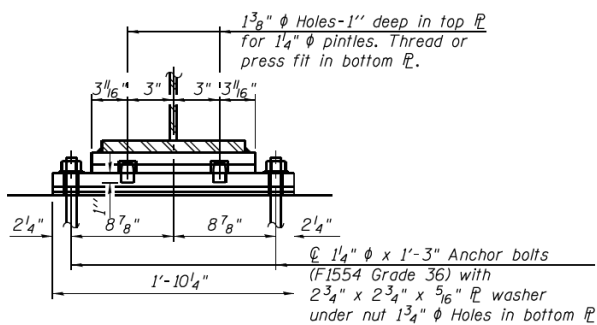


SECTION B-B

TYPE I ELASTOMERIC EXP. BRG. AT E. BRG. PIER C1

(9 Required)


FIXED BEARING AT PIER C2

(9 Required)

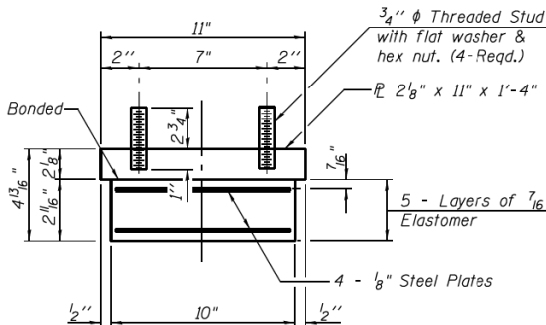


BEARING ASSEMBLY 1

Note:
Shim plates shall not be placed
under Bearing Assembly.

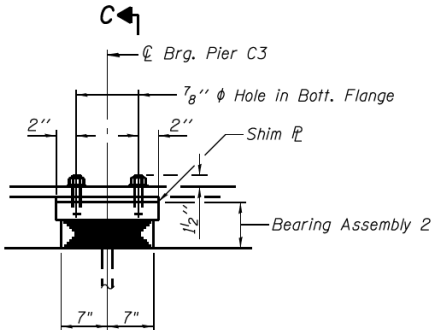

ELEVATION AT PIER C3

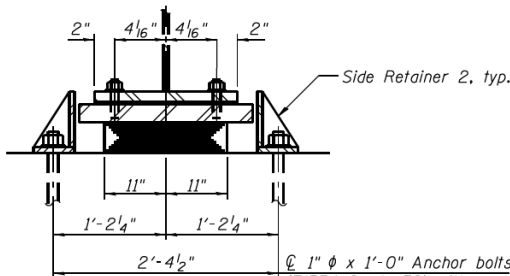

SECTION C-C


TYPE I ELASTOMERIC EXP. BRG. AT PIER C3

(9 Required)

Notes:
Anchor bolts shall be ASTM F1554 all-thread (or an Engineer-approved alternate material) of the grade(s) and diameter(s) specified. The corresponding specified grade of AASHTO M314 anchor bolts may be used in lieu of ASTM F1554.
Anchor bolts at fixed bearings may be either cast in place or installed in holes drilled after the supported member is in place.
Anchor bolts for side retainers may be cast in place or installed in holes drilled before or after members are in place.
Drilled and set anchor bolts shall be installed according to Article 521.06 of the Standard Specifications.
Side retainers and other steel members required for the elastomeric bearing assembly shall be included in the cost of Elastomeric Bearing Assembly, Type I.
Fixed Bearing Assembly included in the cost of Furnishing and Erecting Structural Steel.
Two 1/8" adjusting shims shall be provided for each bearing in addition to all other plates or shims and placed as shown on bearing details.
All (embedded and separate) bearing plates, side retainers, anchor bolts, nuts, washers and pintles shall be galvanized according to AASHTO M111 or M232 as applicable.


BILL OF MATERIAL

Item	Unit	Total
Elastomeric Bearing Assembly, Type I	Each	18
Anchor Bolts 1"	Each	36
Anchor Bolts 1 1/4"	Each	18

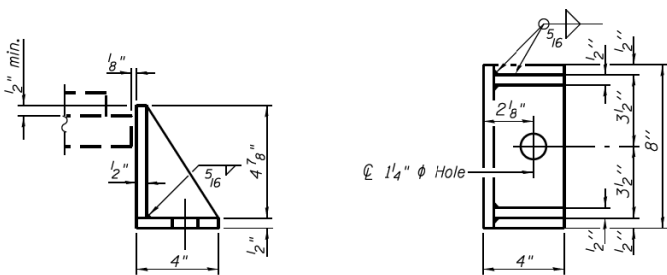


SIDE RETAINER 1

Equivalent rolled angle with stiffeners
will be allowed in lieu of welded plates.

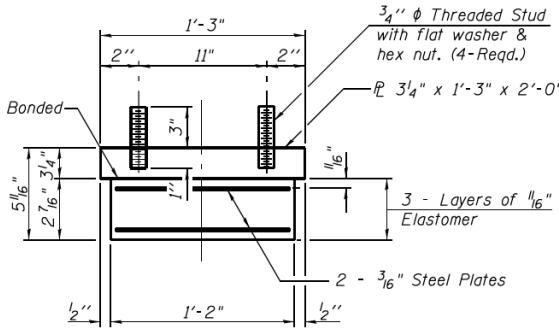

BEARING ASSEMBLY 2

Note:
Shim plates shall not be placed
under Bearing Assembly.

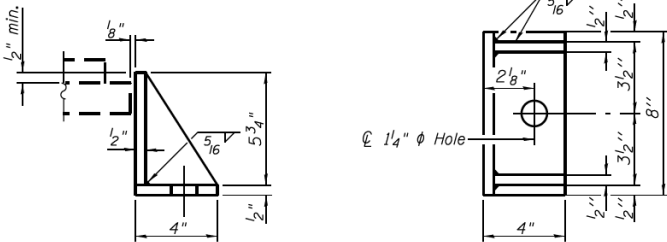

SIDE RETAINER 2

Equivalent rolled angle with stiffeners
will be allowed in lieu of welded plates.

PARSONS
BRINCKERHOFF

USER NAME = poteld	DESIGNED - IJL	REVISED -
PLOT SCALE = N.T.S.	CHECKED - PJJL	REVISED -
PLOT DATE = 3/23/2016	DRAWN - IJL/DCP	REVISED -
	CHECKED - JIG	REVISED -

STATE OF ILLINOIS
DEPARTMENT OF TRANSPORTATION

BEARING DETAILS I- UNIT I
STRUCTURE NO. 016-0461

SHEET NO. S2-94 OF S2-145 SHEETS

F.A.I. RTE.	SECTION	COUNTY	TOTAL SHEETS	SHEET NO.
90/94/290	2014-004 R&B (WB)	COOK	706	371
CONTRACT NO. 60X78				
ILLINOIS FED. AID PROJECT				

HBM
ENGINEERING GROUP, LLC


USER NAME = ahmad,issa	DESIGNED -	REVISED -
	CHECKED -	REVISED -
PLOT SCALE = N.T.S	DRAWN -	REVISED -
PLOT DATE = 7/26/2018	CHECKED - MI, MAI	REVISED -

STATE OF ILLINOIS
DEPARTMENT OF TRANSPORTATION

EXISTING RECORD DRAWINGS

F.A.I. RTE.	SECTION	COUNTY	TOTAL SHEETS	SHEET NO.
90/94/290	2014-013R&B-R	COOK	1972	1736
CONTRACT NO. 60X93				
ILLINOIS FED. AID PROJECT				


FOR INFORMATION ONLY

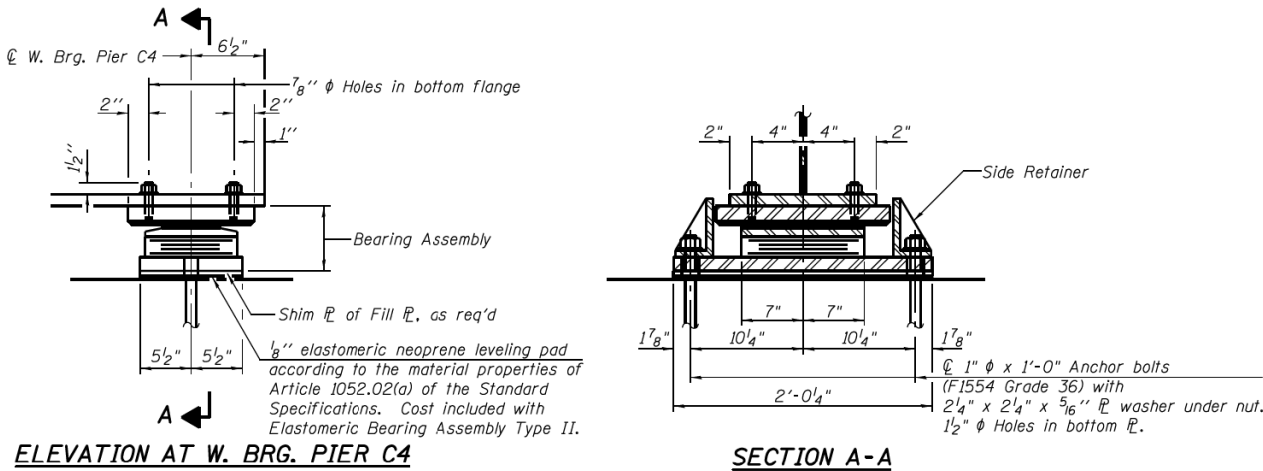



FILL PLATE THICKNESS TABLE
AT W. BRG. PIER C4

Beam No.	Thickness
15	1/2"
17	3/8"

TYPE II ELASTOMERIC EXP. BRG. AT W. BRG. PIER C4
(9 Required)

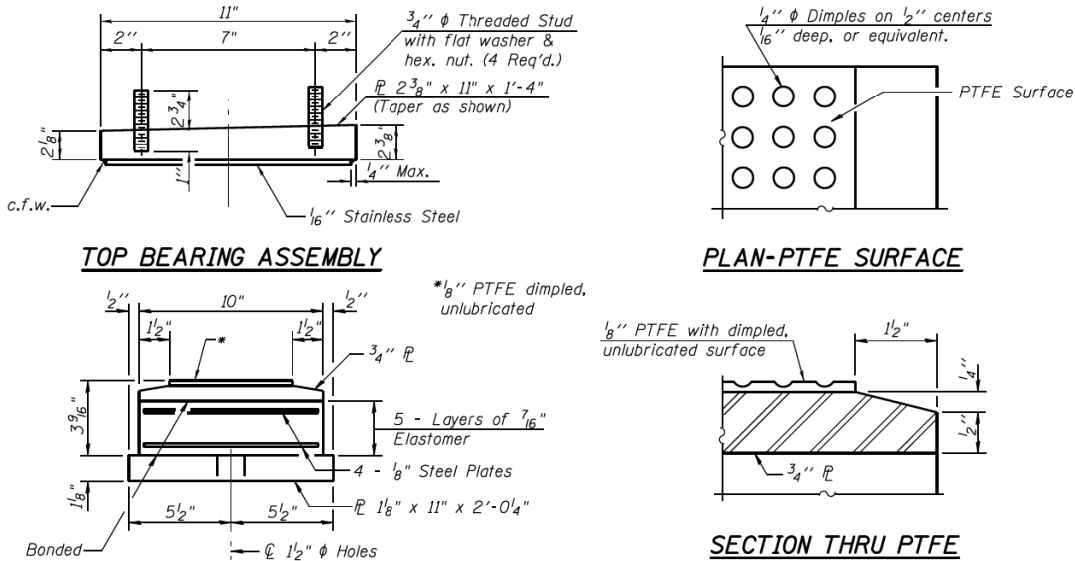

BOTTOM BEARING ASSEMBLY

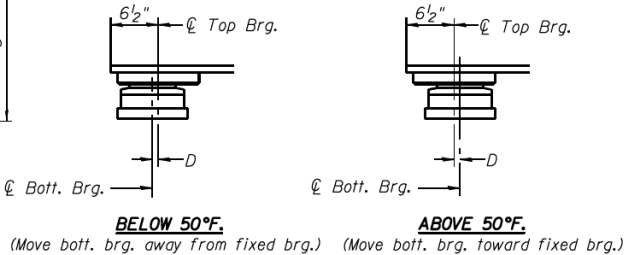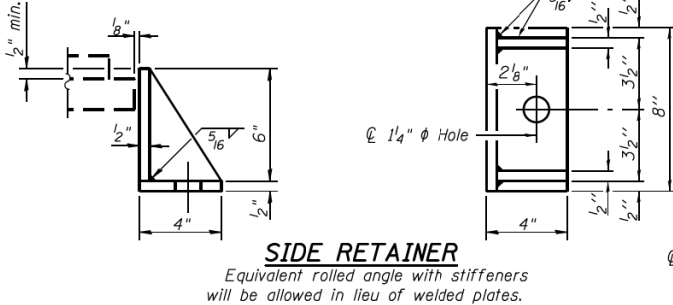

Notes:
Anchor bolts shall be ASTM F1554 all-thread (or an Engineer-approved alternate material) of the grade(s) and diameter(s) specified. The corresponding specified grade of AASHTO M314 anchor bolts may be used in lieu of ASTM F1554.
Anchor bolts for Type II bearings shall be placed in holes drilled in the concrete through holes in the bottom bearing plate after members are in place. Side retainers shall be placed after bolts are installed.
Drilled and set anchor bolts shall be installed according to Article 521.06 of the Standard Specifications.
Side retainers and other steel members required for the elastomeric bearing assembly shall be included in the cost of Elastomeric Bearing Assembly, Type II.
The 1/8" PTFE sheet shall be bonded directly to the top steel plate with a two-component, medium viscosity epoxy resin, conforming to the requirements of the Federal Specification MMM-A-134, Type I. The bond agent shall be applied on the full area of the contact surfaces.
Bonding of 1/8" PTFE sheet during vulcanizing process will be permitted provided the process and method of adjusting assembly height is approved by the Engineer.
Two 1/8" adjusting shims shall be provided for each bearing in addition to all other plates or shims and placed as shown on bearing details.
All (embedded and separate) bearing plates, side retainers, anchor bolts, nuts, washers and pintles shall be galvanized according to AASHTO M111 or M232 as applicable.

BILL OF MATERIAL

Item	Unit	Total
Elastomeric Bearing Assembly, Type II	Each	9
Anchor Bolts 1"	Each	18

PARSONS BRINCKERHOFF	USER NAME = poteld	DESIGNED - IJL	REVISED -	STATE OF ILLINOIS DEPARTMENT OF TRANSPORTATION	BEARING DETAILS II - UNIT I STRUCTURE NO. 016-0461	F.A.I. RTE.	SECTION	COUNTY	TOTAL SHEET SHEETS	SHEET NO.
		CHECKED - P.JL	REVISED -							
	PLOT SCALE = N.T.S.	DRAWN - IJL/DCP	REVISED -							
	PLOT DATE = 4/25/2016	CHECKED - JIG	REVISED -							
SHEET NO. S2-95 OF S2-145 SHEETS						90/94/290	2014-004 R&B (WB)	COOK	706	372
						CONTRACT NO. 60X78				
						ILLINOIS FED. AID PROJECT				

HBM ENGINEERING GROUP, LLC	USER NAME = ahmad,issa	DESIGNED -	REVISED -
		CHECKED -	REVISED -
	PLOT SCALE = N.T.S	DRAWN -	REVISED -
	PLOT DATE = 7/26/2018	CHECKED - MI, MAI	REVISED -

STATE OF ILLINOIS
DEPARTMENT OF TRANSPORTATION

EXISTING RECORD DRAWINGS

F.A.I. RTE.	SECTION	COUNTY	TOTAL SHEETS	SHEET NO.
90/94/290	2014-013R&B-R	COOK	1972	1737
		CONTRACT NO. 60X93		
ILLINOIS		FED. AID PROJECT		


FILE NAME: pw:\617479-PWINT.aecomonline.local\AECOM_D502_NAI\Documents\01 Americas\Transportation\60269938 Circle\Phase II\000_CAD\008_Structural\Structure_016-1718\Existing_Plans\33906-60X93-SXX-Existing_161



FILE NAME: pw:\617479-PWINT.aecomonline.local\AECOM_D502_NAI\Documents\01 Americas\Transportation\60269938 Circle\Phase II\000_CAD\008_Structural\Structure_016-1718\Existing_Plans\33906-60X93-SXX-Existing_162



FOR INFORMATION ONLY

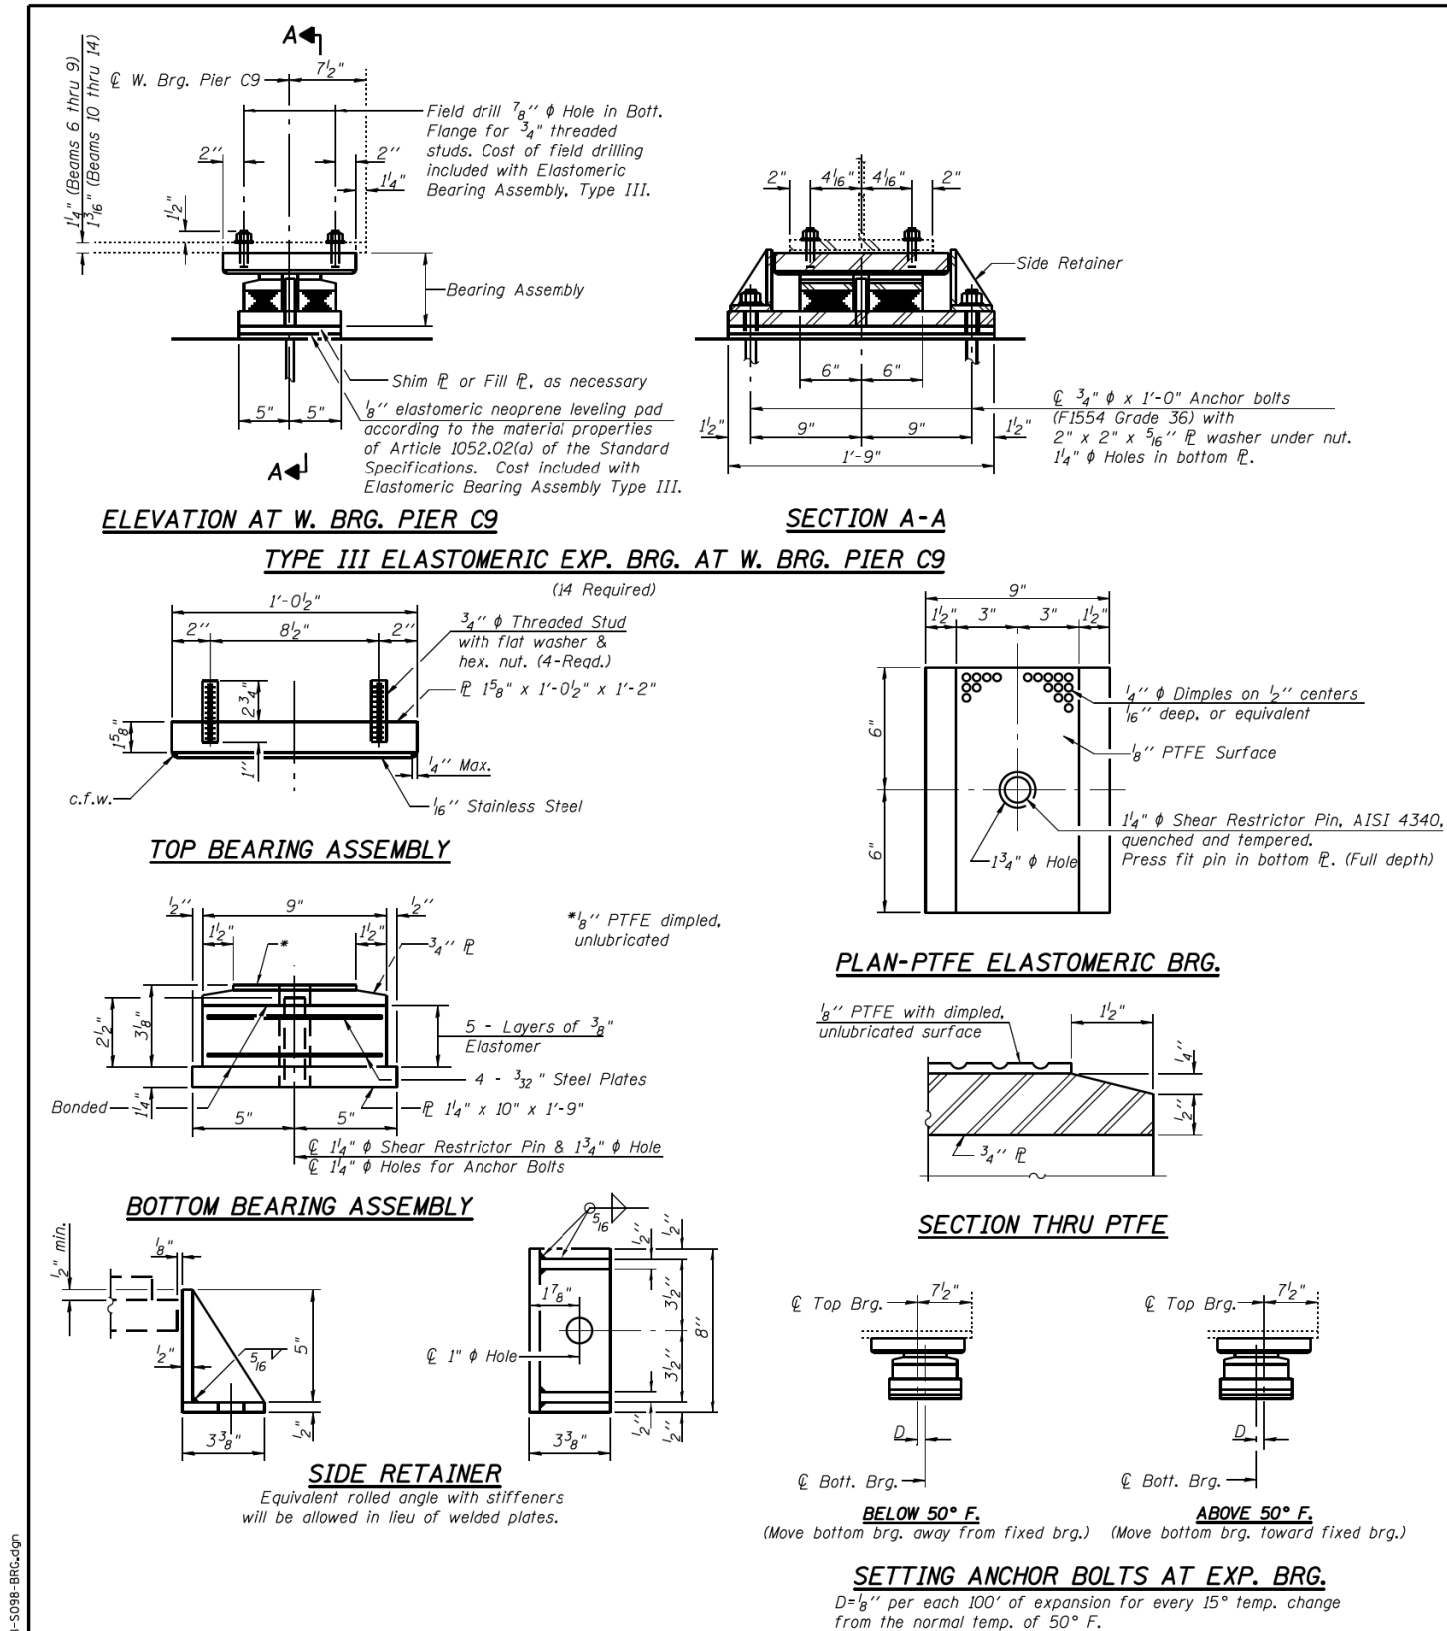

Notes:

For bearing removal details and quantity, see sheet S2-96.

Diaphragm removal and reinstallation may be required to facilitate drilling holes. Cost included with Elastomeric Bearing Assembly, Type III.

Prior to ordering any material, the Contractor shall verify in the field all bearing height and shim thickness dimensions.

Anchor bolts shall be ASTM F1554 all-thread (or an Engineer-approved alternate material) of the grade(s) and diameter(s) specified. The corresponding specified grade of AASHTO M314 anchor bolts may be used in lieu of ASTM F1554.

Anchor bolts for Type III bearings shall be placed in holes drilled in the concrete through holes in the bottom bearing plate after members are in place. Side retainers shall be placed after bolts are installed.

Drilled and set anchor bolts shall be installed according to Article 521.06 of the Standard Specifications.


Side retainers and other steel members required for the elastomeric bearing assembly shall be included in the cost of Elastomeric Bearing Assembly, Type III.

The $\frac{1}{8}$ " PTFE sheet shall be bonded directly to the top steel plate with a two-component, medium viscosity epoxy resin, conforming to the requirements of the Federal Specification MMM-A-134, Type I. The bond agent shall be applied on the full area of the contact surfaces.


Bonding of $\frac{1}{8}$ " PTFE sheet during vulcanizing process will be permitted provided the process and method of adjusting assembly height is approved by the Engineer.

Two $\frac{1}{8}$ " adjusting shims shall be provided for each bearing in addition to all other plates or shims and placed as shown on bearing details.

FOR INFORMATION ONLY

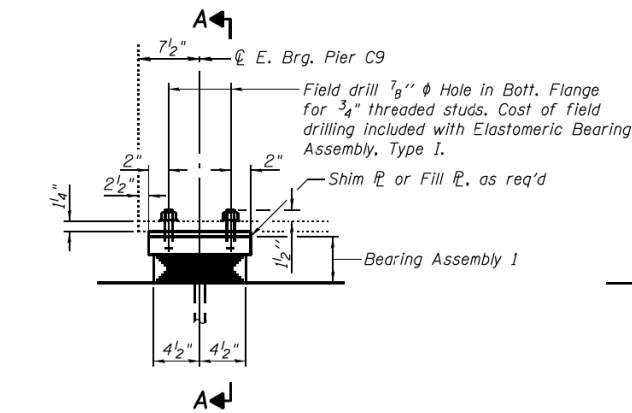


ELEVATION AT E. BRG. PIER C9

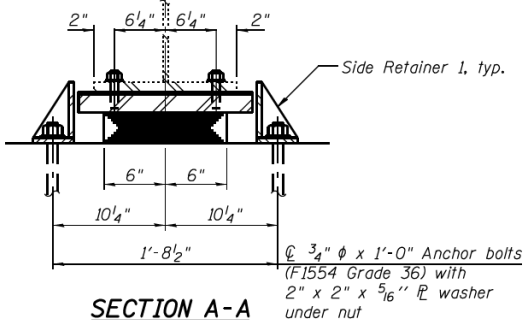


SECTION A-A

TYPE I ELASTOMERIC EXP. BRG. AT E. BRG. PIER C9
(14 Required)

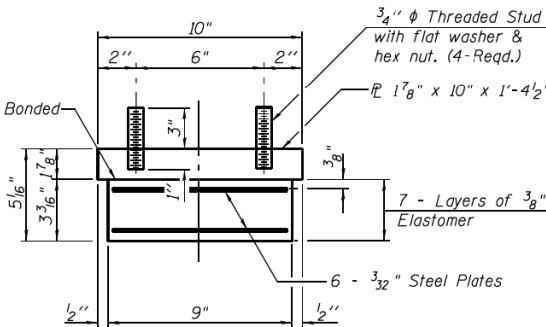


BEARING ASSEMBLY 1

Shim plates shall not be placed under Bearing Assembly.

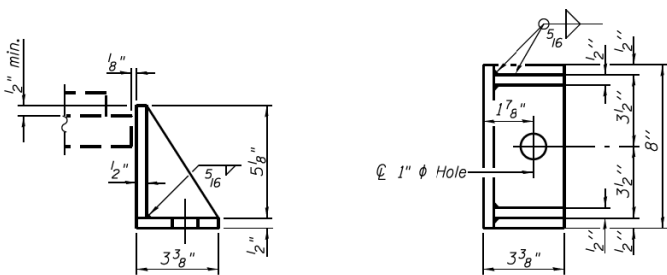


SIDE RETAINER 1

Equivalent rolled angle with stiffeners will be allowed in lieu of welded plates.

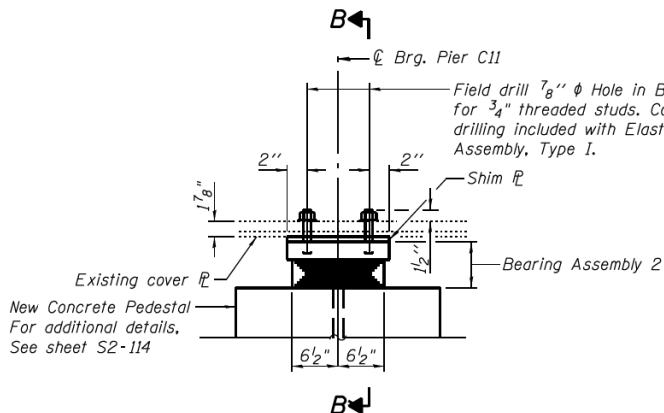


ELEVATION AT PIER C11

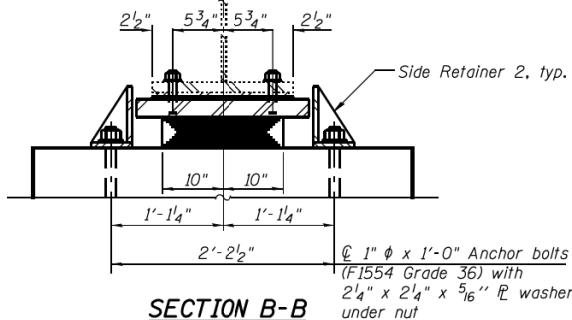


SECTION B-B

TYPE I ELASTOMERIC EXP. BRG. AT PIER C11
(14 Required)

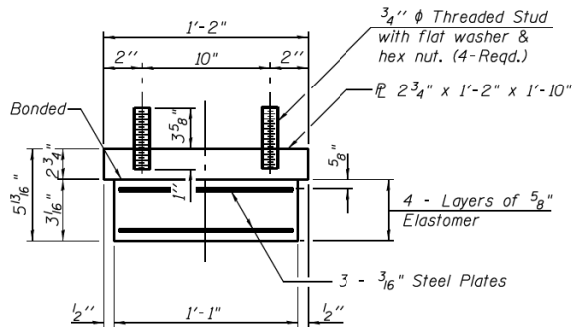

BEARING ASSEMBLY 2

Shim plates shall not be placed under Bearing Assembly.

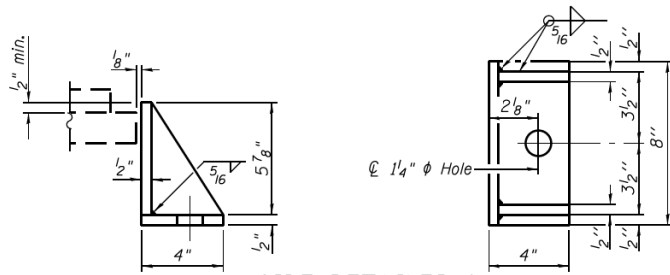

SIDE RETAINER 2

Equivalent rolled angle with stiffeners will be allowed in lieu of welded plates.

FILL PLATE THICKNESS TABLE
AT E. BRG. PIER C9

Beam No.	Thickness
9	3/4"
10	3/4"
11	1/2"

BILL OF MATERIAL

Item	Unit	Total
Elastomeric Bearing Assembly, Type I	Each	28
Anchor Bolts, 3/4"	Each	28
Anchor Bolts, 1"	Each	28

PARSONS
BRINCKERHOFF

USER NAME = poteld	DESIGNED - IJL	REVISED -
CHECKED - PJJ	REVISED -	
PLOT SCALE = N.T.S.	DRAWN - IJL/DCP	REVISED -
PLOT DATE = 4/25/2016	CHECKED - JIG	REVISED -

STATE OF ILLINOIS
DEPARTMENT OF TRANSPORTATION

BEARING DETAILS I - UNIT III
STRUCTURE NO. 016-0461

SHEET NO. S2-99 OF S2-145 SHEETS

F.A.I. RTE.	SECTION	COUNTY	TOTAL SHEETS	SHEET NO.
90/94/290	2014-004 R&B (WB)	COOK	706	376
CONTRACT NO. 60X78				
ILLINOIS FED. AID PROJECT				

HBM
ENGINEERING GROUP, LLC


USER NAME = ahmad,issa	DESIGNED -	REVISED -
CHECKED -	REVISED -	
PLOT SCALE = N.T.S	DRAWN -	REVISED -
PLOT DATE = 7/26/2018	CHECKED - MI, MAI	REVISED -

STATE OF ILLINOIS
DEPARTMENT OF TRANSPORTATION

EXISTING RECORD DRAWINGS

F.A.I. RTE.	SECTION	COUNTY	TOTAL SHEETS	SHEET NO.
90/94/290	2014-013R&B-R	COOK	1972	1741
CONTRACT NO. 60X93				
ILLINOIS FED. AID PROJECT				

FOR INFORMATION ONLY

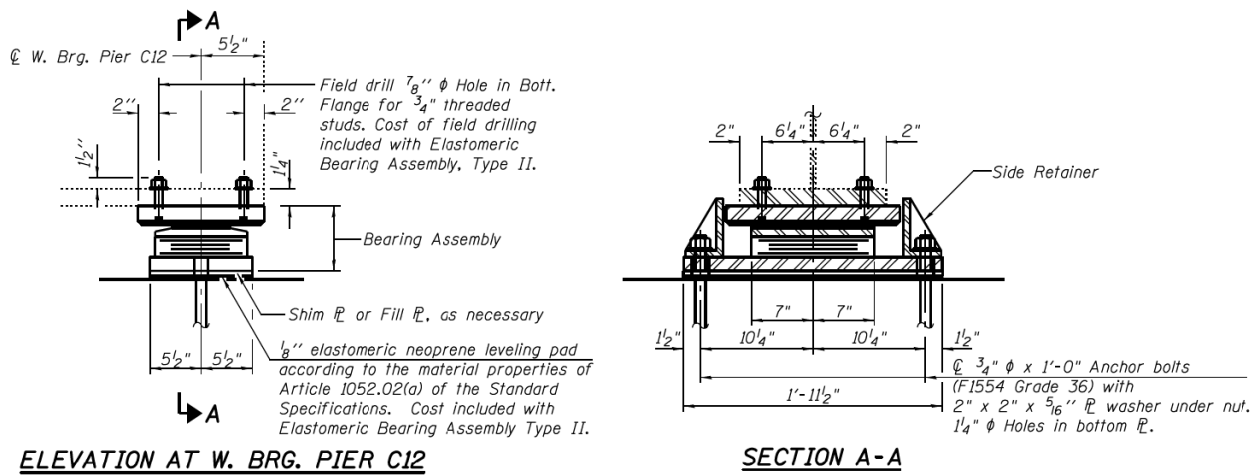


ELEVATION AT W. BRG. PIER C12

SECTION A-A


TYPE II ELASTOMERIC EXP. BRG. AT W. BRG. PIER C12

(14 Required)

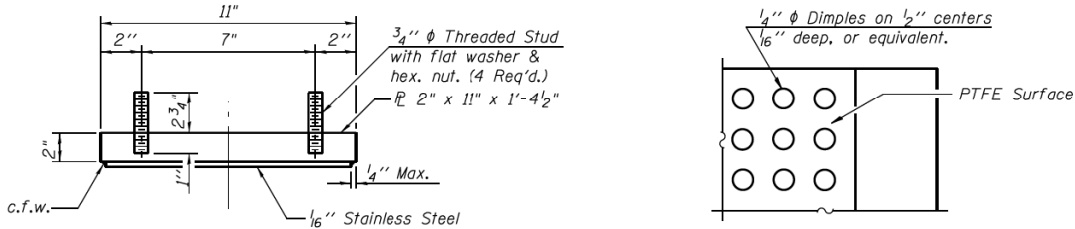


TOP BEARING ASSEMBLY


PLAN-PTFE SURFACE

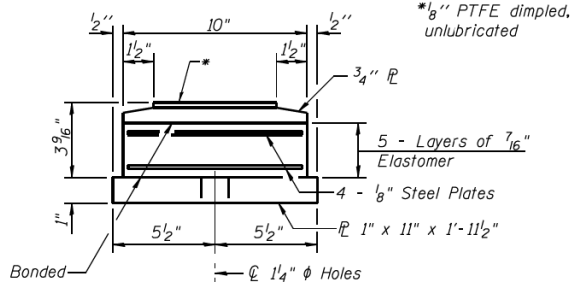

BOTTOM BEARING ASSEMBLY

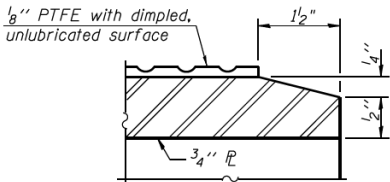


SECTION THRU PTFE

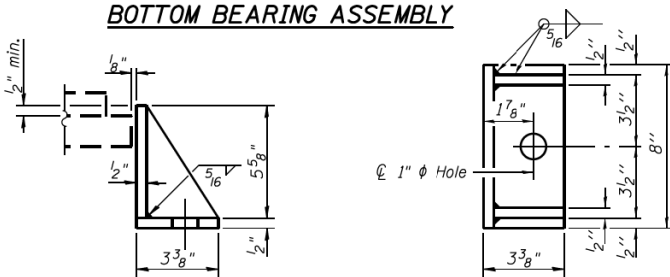

SIDE RETAINER

Equivalent rolled angle with stiffeners will be allowed in lieu of welded plates.

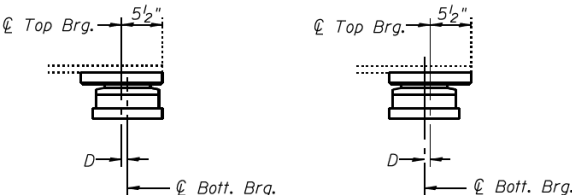

BELOW 50°F.

ABOVE 50°F.

(Move bott. brg. away from fixed brg.) (Move bott. brg. toward fixed brg.)

SETTING ANCHOR BOLTS AT EXP. BRG.

D=1/8" per each 100' of expansion for every 15° temp. change from the normal temp. of 50°F.

FILL PLATE THICKNESS TABLE AT W. BRG. PIER C12

Beam No.	Thickness
9	3/4"
10	3/4"
11	1/2"

Notes:
For bearing removal details and quantity, see sheet S2-96.
Diaphragm removal and reinstallation may be required to facilitate drilling holes. Cost included with Elastomeric Bearing Assembly, Type II.
Prior to ordering any material, the Contractor shall verify in the field all bearing height and shim thickness dimensions.
Anchor bolts shall be ASTM F1554 all-thread (or an Engineer-approved alternate material) of the grade(s) and diameter(s) specified. The corresponding specified grade of AASHTO M314 anchor bolts may be used in lieu of ASTM F1554.
Anchor bolts for Type II bearings shall be placed in holes drilled in the concrete through holes in the bottom bearing plate after members are in place. Side retainers shall be placed after bolts are installed.
Drilled and set anchor bolts shall be installed according to Article 521.06 of the Standard Specifications.
Side retainers and other steel members required for the elastomeric bearing assembly shall be included in the cost of Elastomeric Bearing Assembly, Type II.
The 1/8" PTFE sheet shall be bonded directly to the top steel plate with a two-component, medium viscosity epoxy resin, conforming to the requirements of the Federal Specification MMM-A-134, Type I. The bond agent shall be applied on the full area of the contact surfaces.
Bonding of 1/8" PTFE sheet during vulcanizing process will be permitted provided the process and method of adjusting assembly height is approved by the Engineer.
Two 1/8" adjusting shims shall be provided for each bearing in addition to all other plates or shims and placed as shown on bearing details.


BILL OF MATERIAL

Item	Unit	Total
Elastomeric Bearing Assembly, Type II	Each	14
Anchor Bolts 3/4"	Each	28

PARSONS BRINCKERHOFF	USER NAME = poteld	DESIGNED - IJL	REVISED -	STATE OF ILLINOIS DEPARTMENT OF TRANSPORTATION	BEARING DETAILS II - UNIT III STRUCTURE NO. 016-0461	F.A.I. RTE.	SECTION	COUNTY	TOTAL SHEETS	SHEET NO.
	PLOT SCALE = N.T.S.	CHECKED - P.JL	REVISED -			90/94/290	2014-004 R&B (WB)	COOK	706	377
	PLOT DATE = 3/23/2016	DRAWN - IJL/DCP	REVISED -			CONTRACT NO. 60X78				
		CHECKED - JIG	REVISED -			ILLINOIS FED. AID PROJECT				

HBM ENGINEERING GROUP, LLC	USER NAME = ahmad,issa	DESIGNED -	REVISED -	STATE OF ILLINOIS DEPARTMENT OF TRANSPORTATION	EXISTING RECORD DRAWINGS	F.A.I. RTE.	SECTION	COUNTY	TOTAL SHEETS	SHEET NO.
	PLOT SCALE = N.T.S.	CHECKED -	REVISED -			90/94/290	2014-013R&B-R	COOK	1972	1742
	PLOT DATE = 7/26/2018	DRAWN - MI, MAI	REVISED -			CONTRACT NO. 60X93				
		CHECKED -	REVISED -			ILLINOIS FED. AID PROJECT				


FOR INFORMATION ONLY

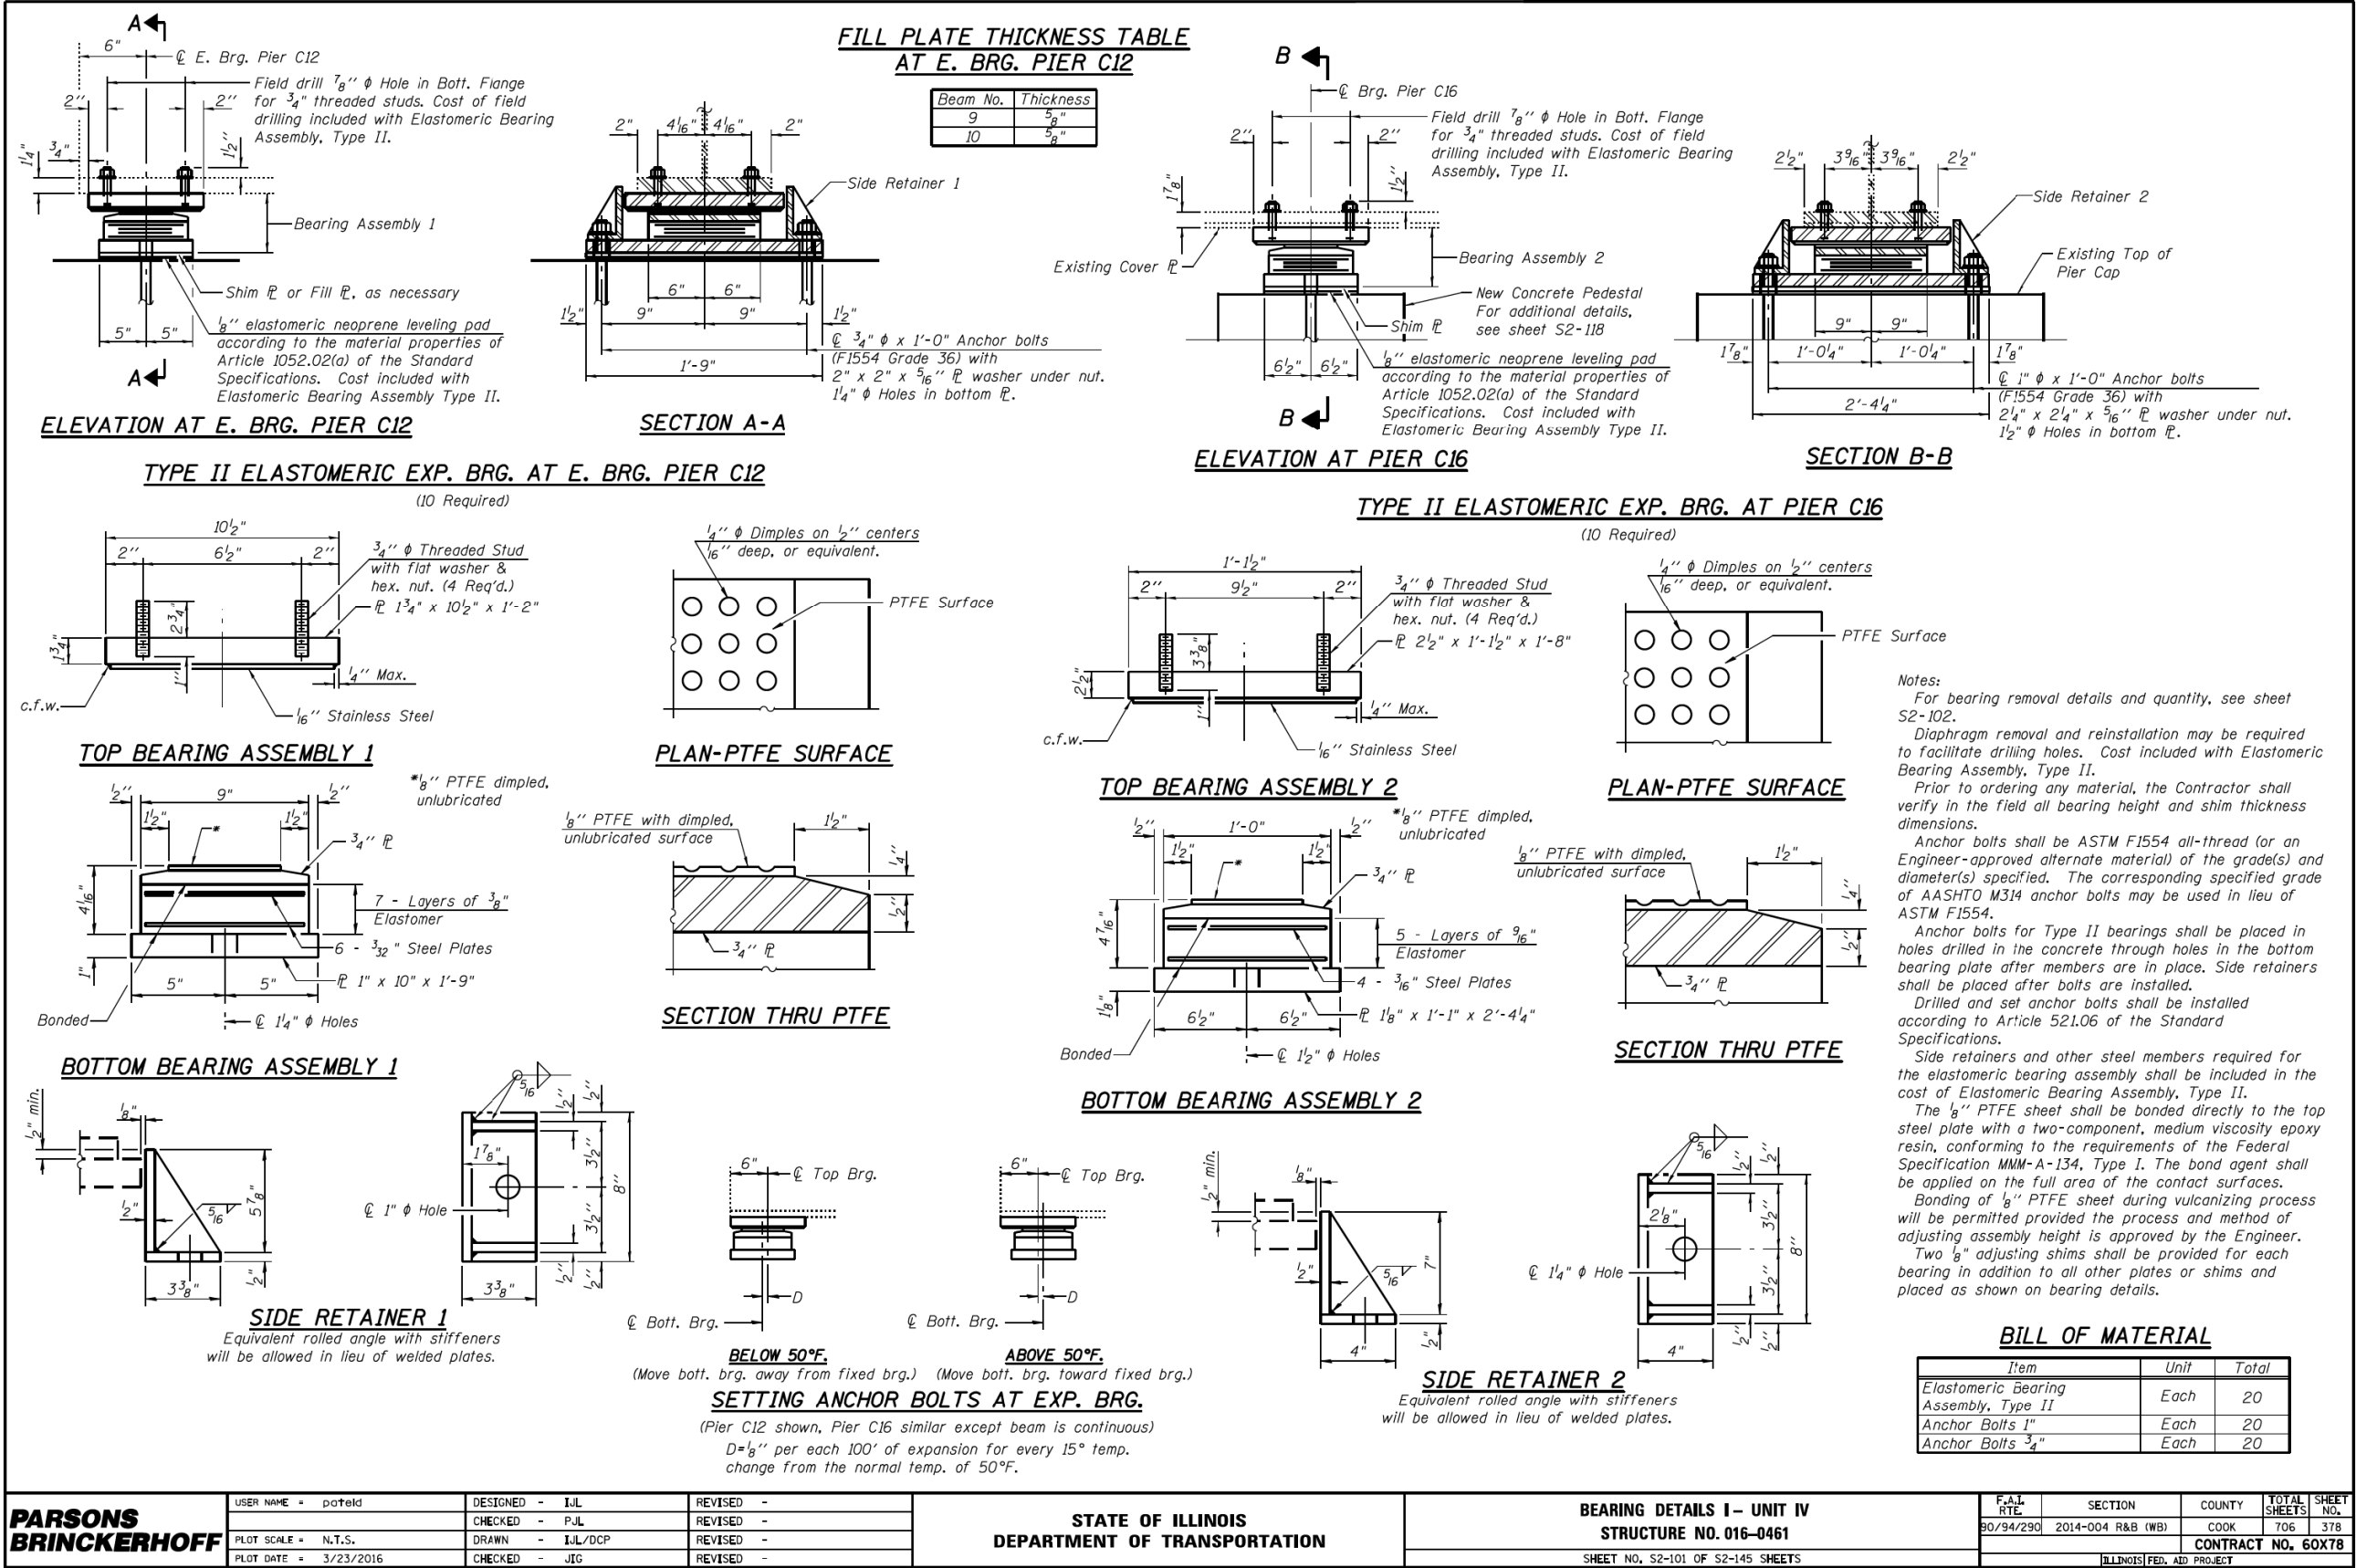

FILE NAME: pw:\617479-PWINT.aecomonline.local\AECOM_D502_NAI\Documents\01 Americas\Transportation\602269938 Circle\Phase II\000_CAD\008_Structural\Structure_016-1718\Existing Plans\33906-60X93-SXX-Existing 167




FOR INFORMATION ONLY

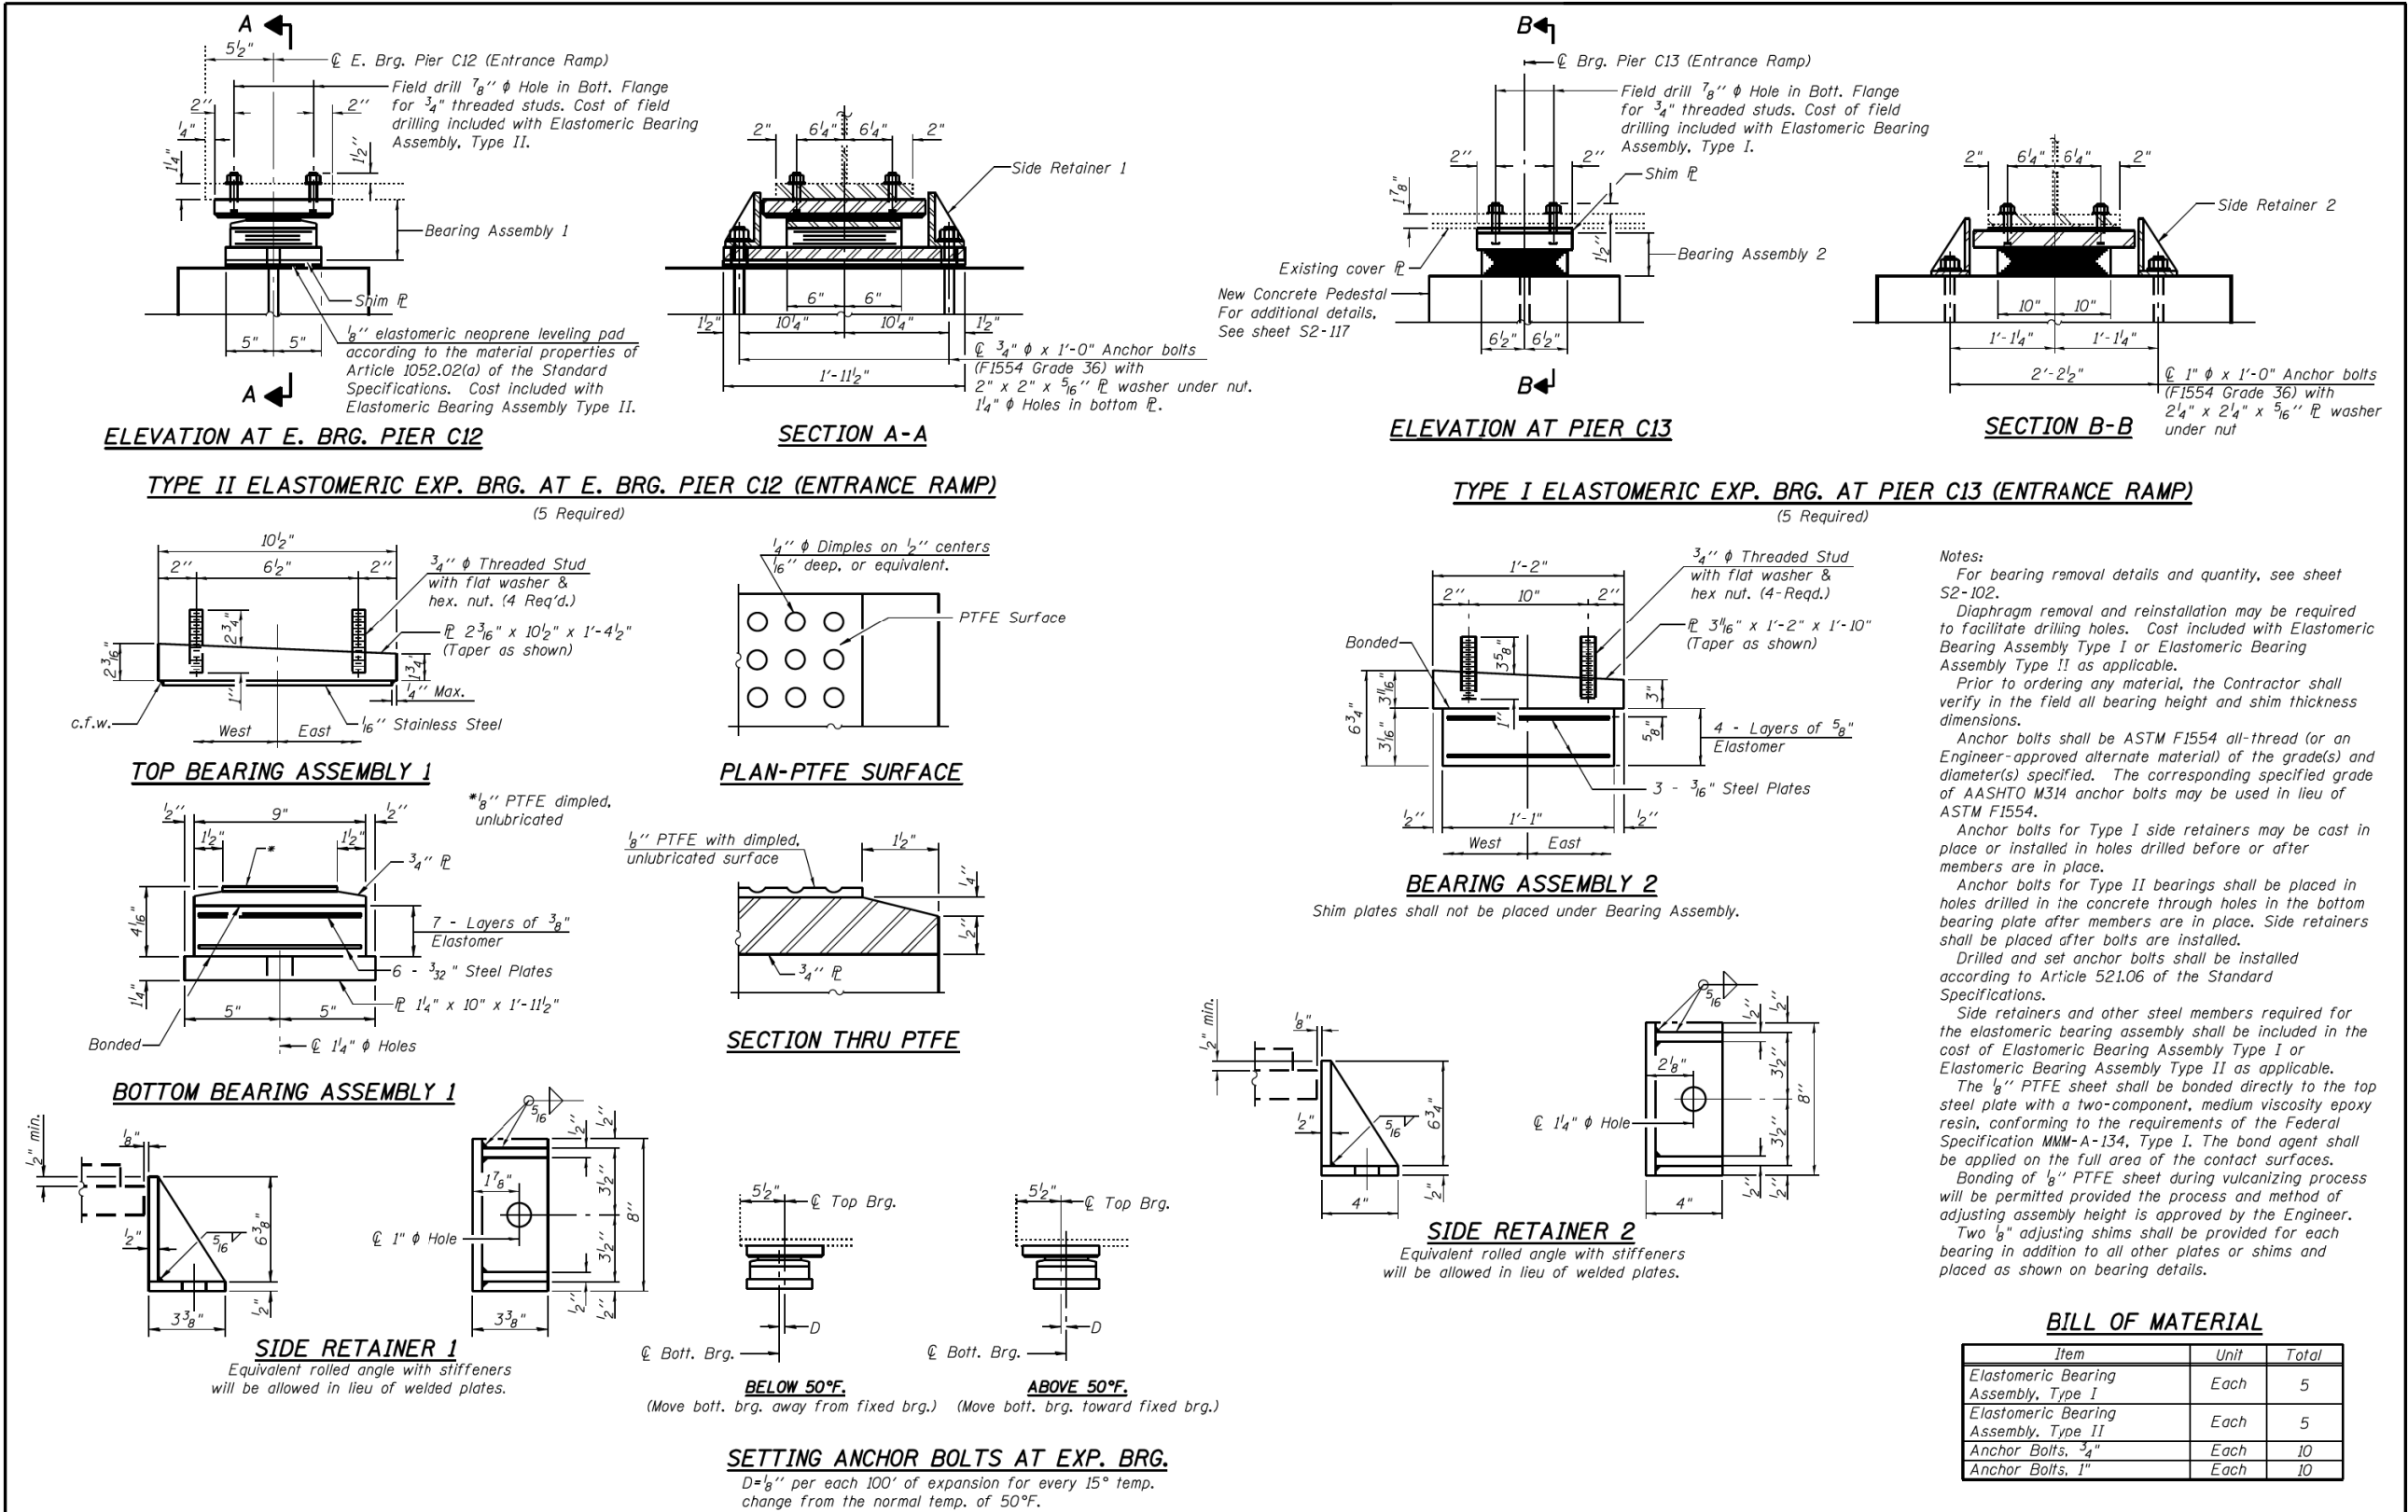


PARSONS BRINCKERHOFF	USER NAME = poteld	DESIGNED - IJL	REVISED -	STATE OF ILLINOIS DEPARTMENT OF TRANSPORTATION	BEARING DETAILS – ENTRANCE RAMP STRUCTURE NO. 016-0461	F.A.I. RTE.	SECTION	COUNTY	TOTAL SHEETS	SHEET NO.
		CHECKED - P.JL	REVISED -			90/94/290	2014-004 R&B (WB)	COOK	706	380
	PLOT SCALE = N.T.S.	DRAWN - IJL/DCP	REVISED -			CONTRACT NO. 60X78				
	PLOT DATE = 3/23/2016	CHECKED - JIG	REVISED -			ILLINOIS FED. AID PROJECT				

HBM ENGINEERING GROUP, LLC	USER NAME = ahmad,issa	DESIGNED -	REVISED -	STATE OF ILLINOIS DEPARTMENT OF TRANSPORTATION	EXISTING RECORD DRAWINGS	F.A.I. RTE.	SECTION	COUNTY	TOTAL SHEETS	SHEET NO.
		CHECKED -	REVISED -			90/94/290	2014-013R&B-R	COOK	1972	1745
	PLOT SCALE = N.T.S	DRAWN -	REVISED -			CONTRACT NO. 60X93				
	PLOT DATE = 7/26/2018	CHECKED - MI, MAI	REVISED -			ILLINOIS FED. AID PROJECT				


FOR INFORMATION ONLY

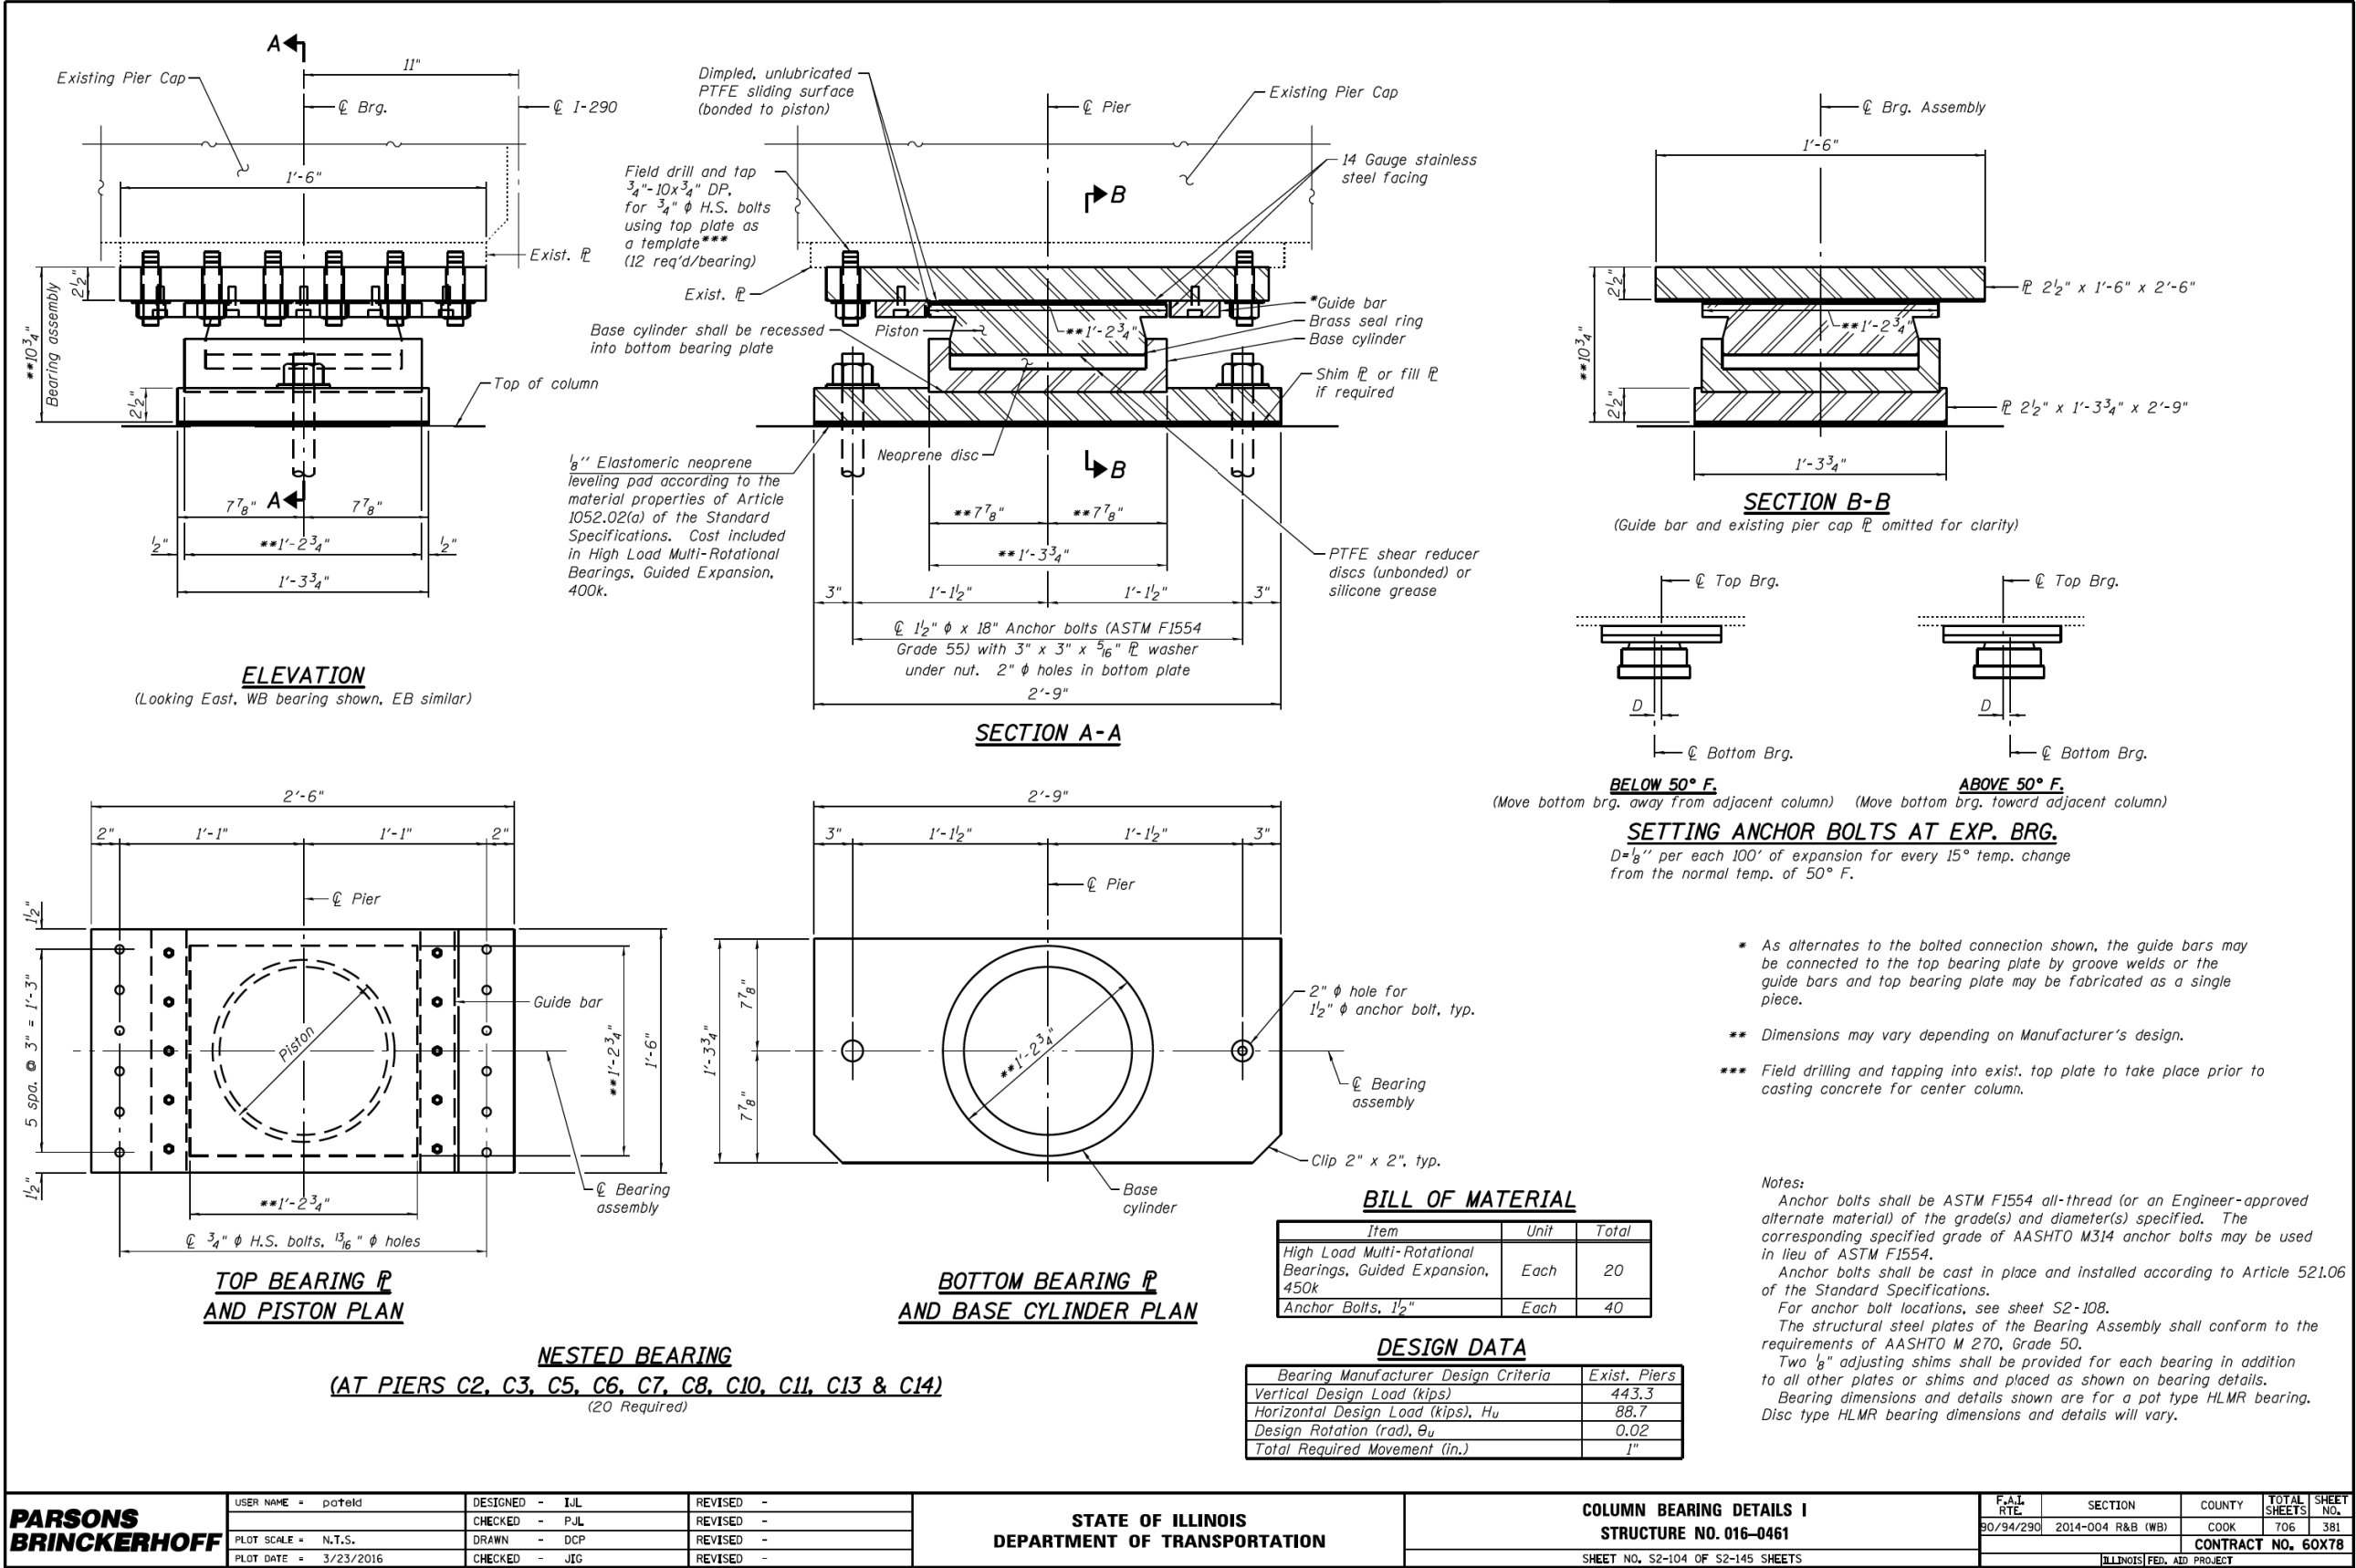

FILE NAME: pw:\617479-PW\INT.aecomonline.local\AECOM_D502_NA\Documents\01 Americas\Transportation\60269938 Circle\Phase II\000 CAD\008_Structural\Structure 016-1718\Existing Plans\33906-60\X93-SXX-Existing 170

 

(Guide bar, pintles and pier cap embedded plate omitted for clarity)

 

(Move bottom brg. away from adjacent column) (Move bottom brg. toward adjacent column)



ABOVE 50° F.

SETTING ANCHOR BOLTS AT EXP. BRG.

$D = \frac{1}{8}''$ per each 100' of expansion for every 15° temp. change from the normal temp. of 50° F.

- * As alternates to the bolted connection shown, the guide bars may be connected to the top bearing plate by groove welds or the guide bars and top bearing plate may be fabricated as a single piece. If bolted connection is used, maintain a minimum clearance of 3" from the centerline of the pintles to the bolts in the guide bar.

** Dimensions may vary depending on Manufacturer's design.

Notes:

Anchor bolts shall be ASTM F1554 all-thread (or an Engineer-approved alternate material) of the grade(s) and diameter(s) specified. The corresponding specified grade of AASHTO M314 anchor bolts may be used in lieu of ASTM F1554.

Drilled and set anchor bolts shall be installed according to Article 521.06 of the Standard Specifications.

The structural steel plates of the Bearing Assembly shall conform to the requirements of AASHTO M 270, Grade 50.


Two $\frac{1}{8}$ " adjusting shims shall be provided for each bearing in addition to all other plates or shims and placed as shown on bearing details.

Bearing dimensions and details shown are for a pot type HLMR bearing. Disc type HLMR bearing dimensions and details will vary.

F.A.I. RTE	SECTION	COUNTY	TOTAL SHEETS	SHEET NO.
90/94/290	2014-004 R&B (WB)	COOK	706	382
		CONTRACT NO. 60X78		
		TITIMOTS, FED. AID PROJECT		


F.A.I. RTE.	SECTION	COUNTY	TOTAL SHEETS	SHEET NO.
90/94/290	2014-013R&B-R	COOK	1972	1747
CONTRACT NO. 60X93				
ILLINOIS		FED. AID PROJECT		

FOR INFORMATION ONLY

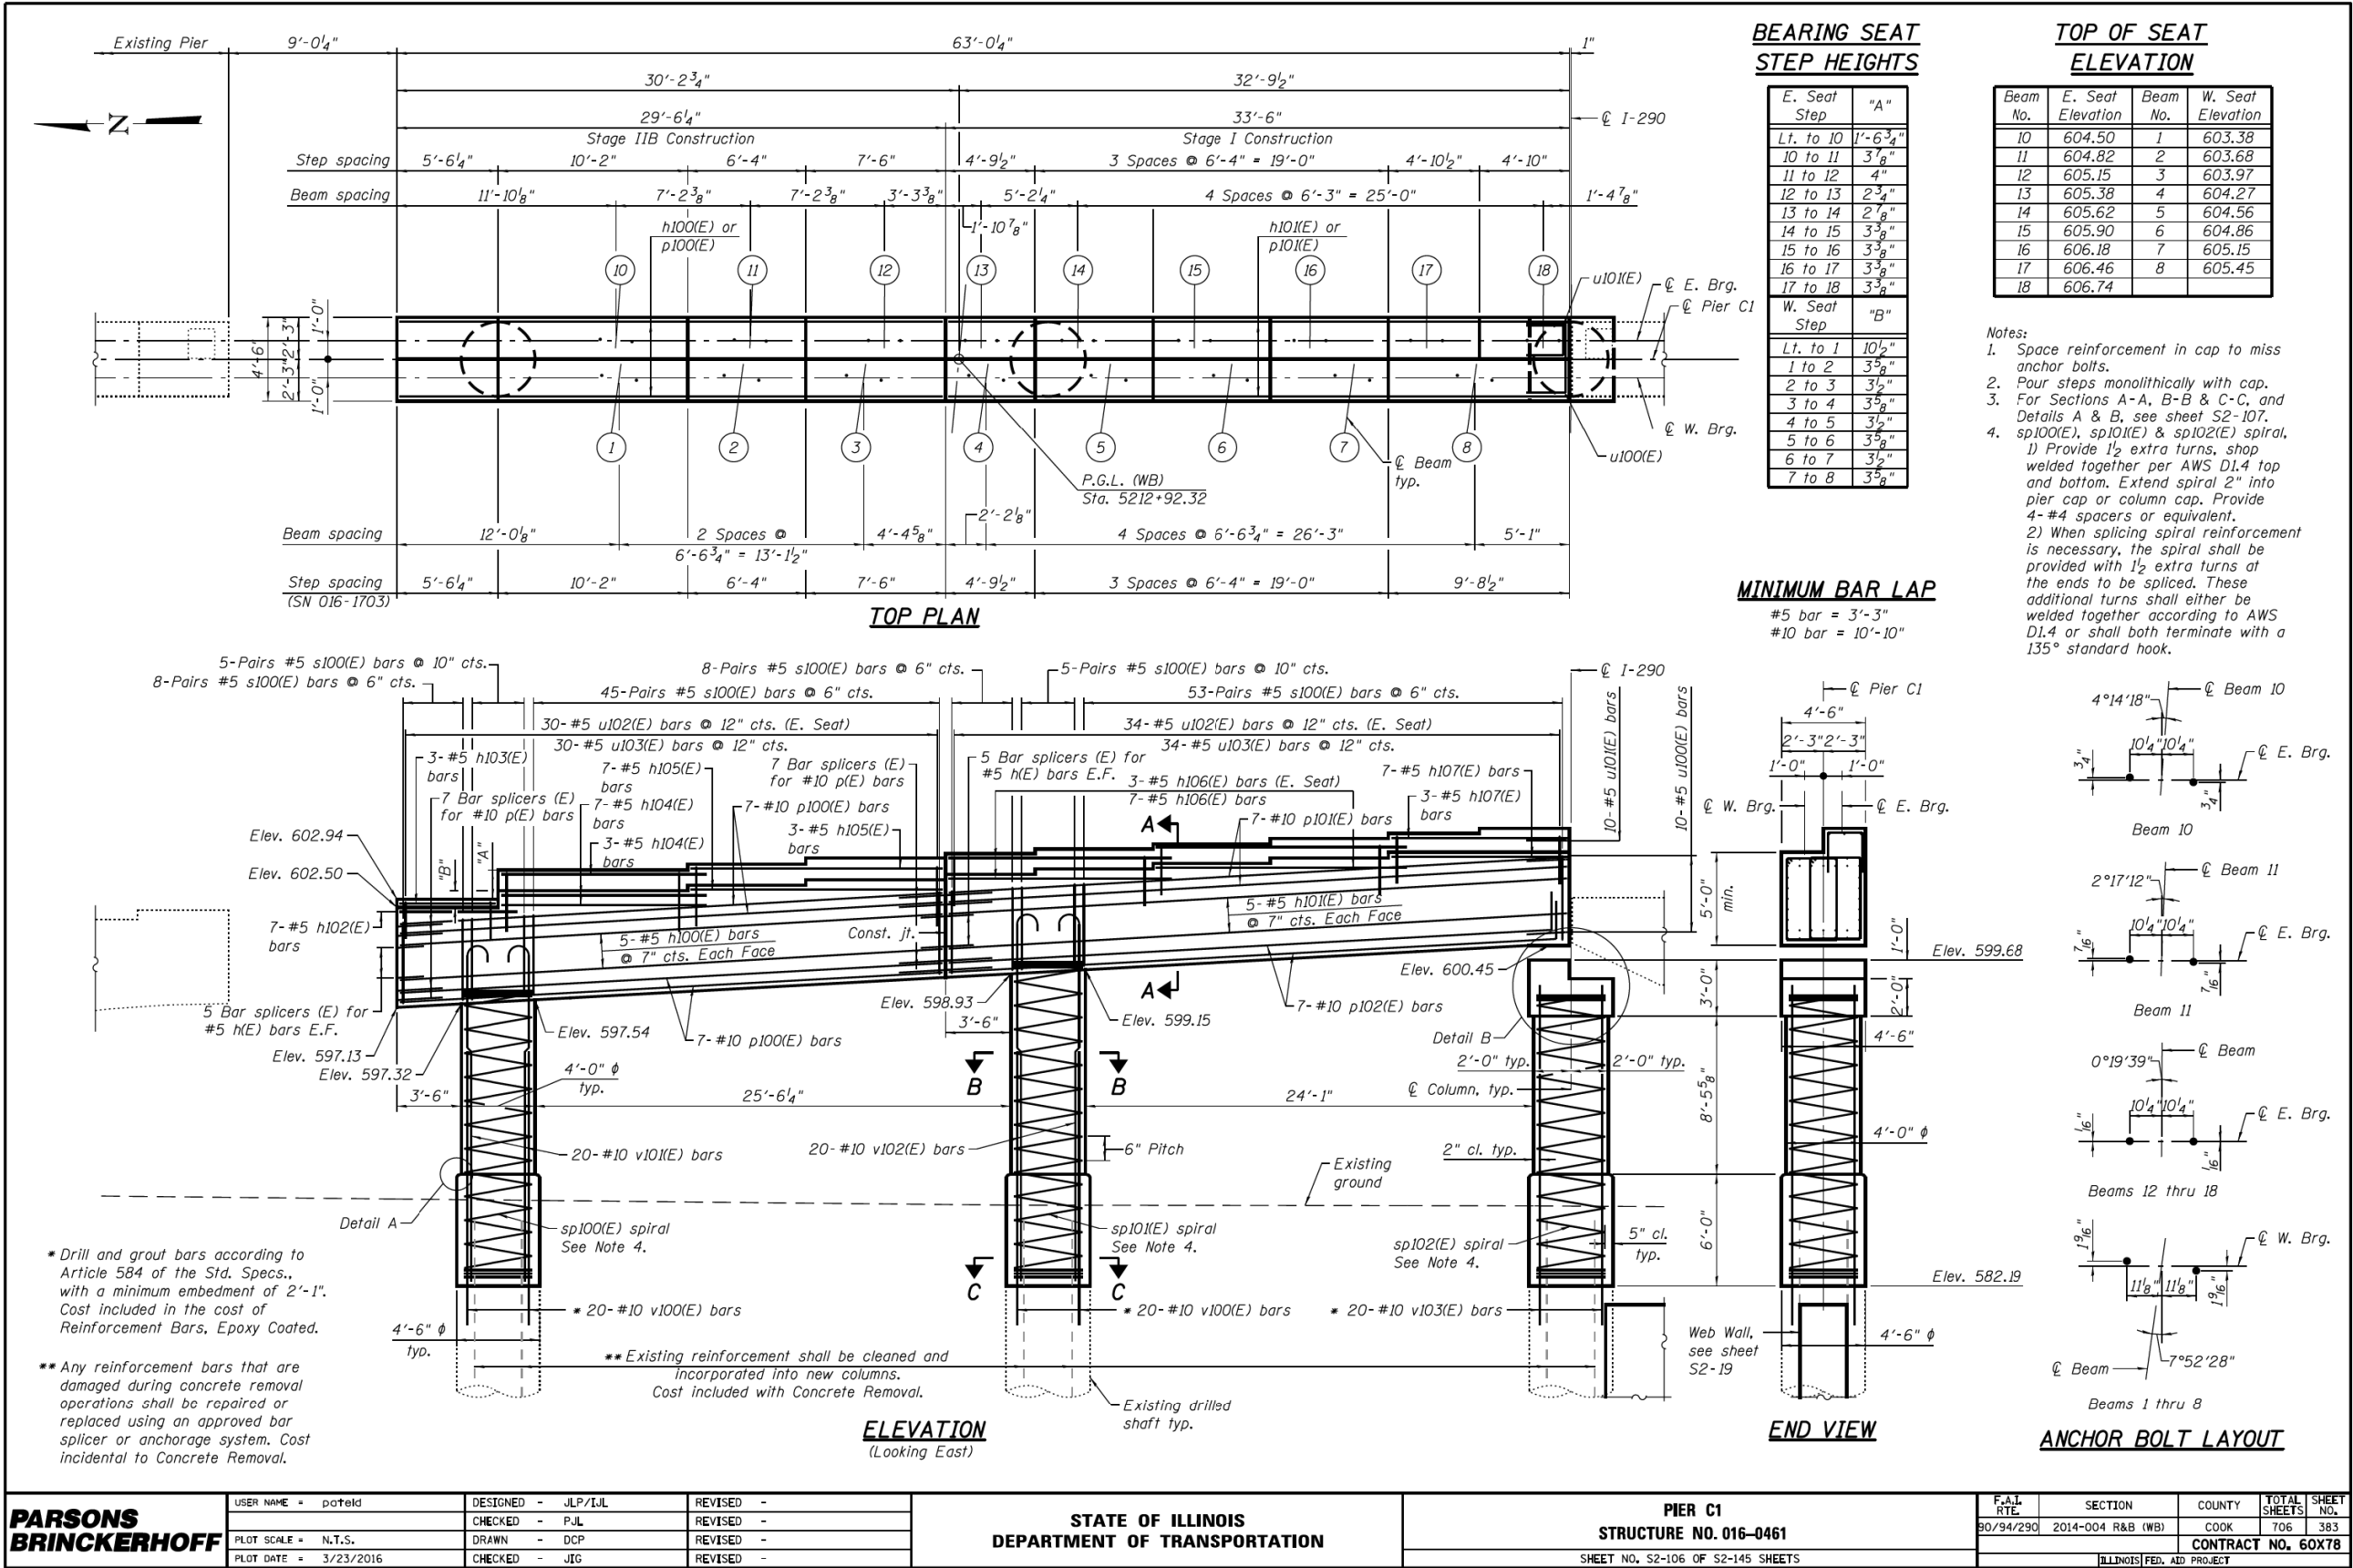

FILE NAME: DWG\1617479-PWINT-aecomonline\local\AECOM_D502_NA\Documents\01_Americas\Transportation\60269938_CirclePhase\I\000_CAD\008_Structural\Plans\33906-60X93-SXX-Existing\171
2:23:27 PM

FOR INFORMATION ONLY

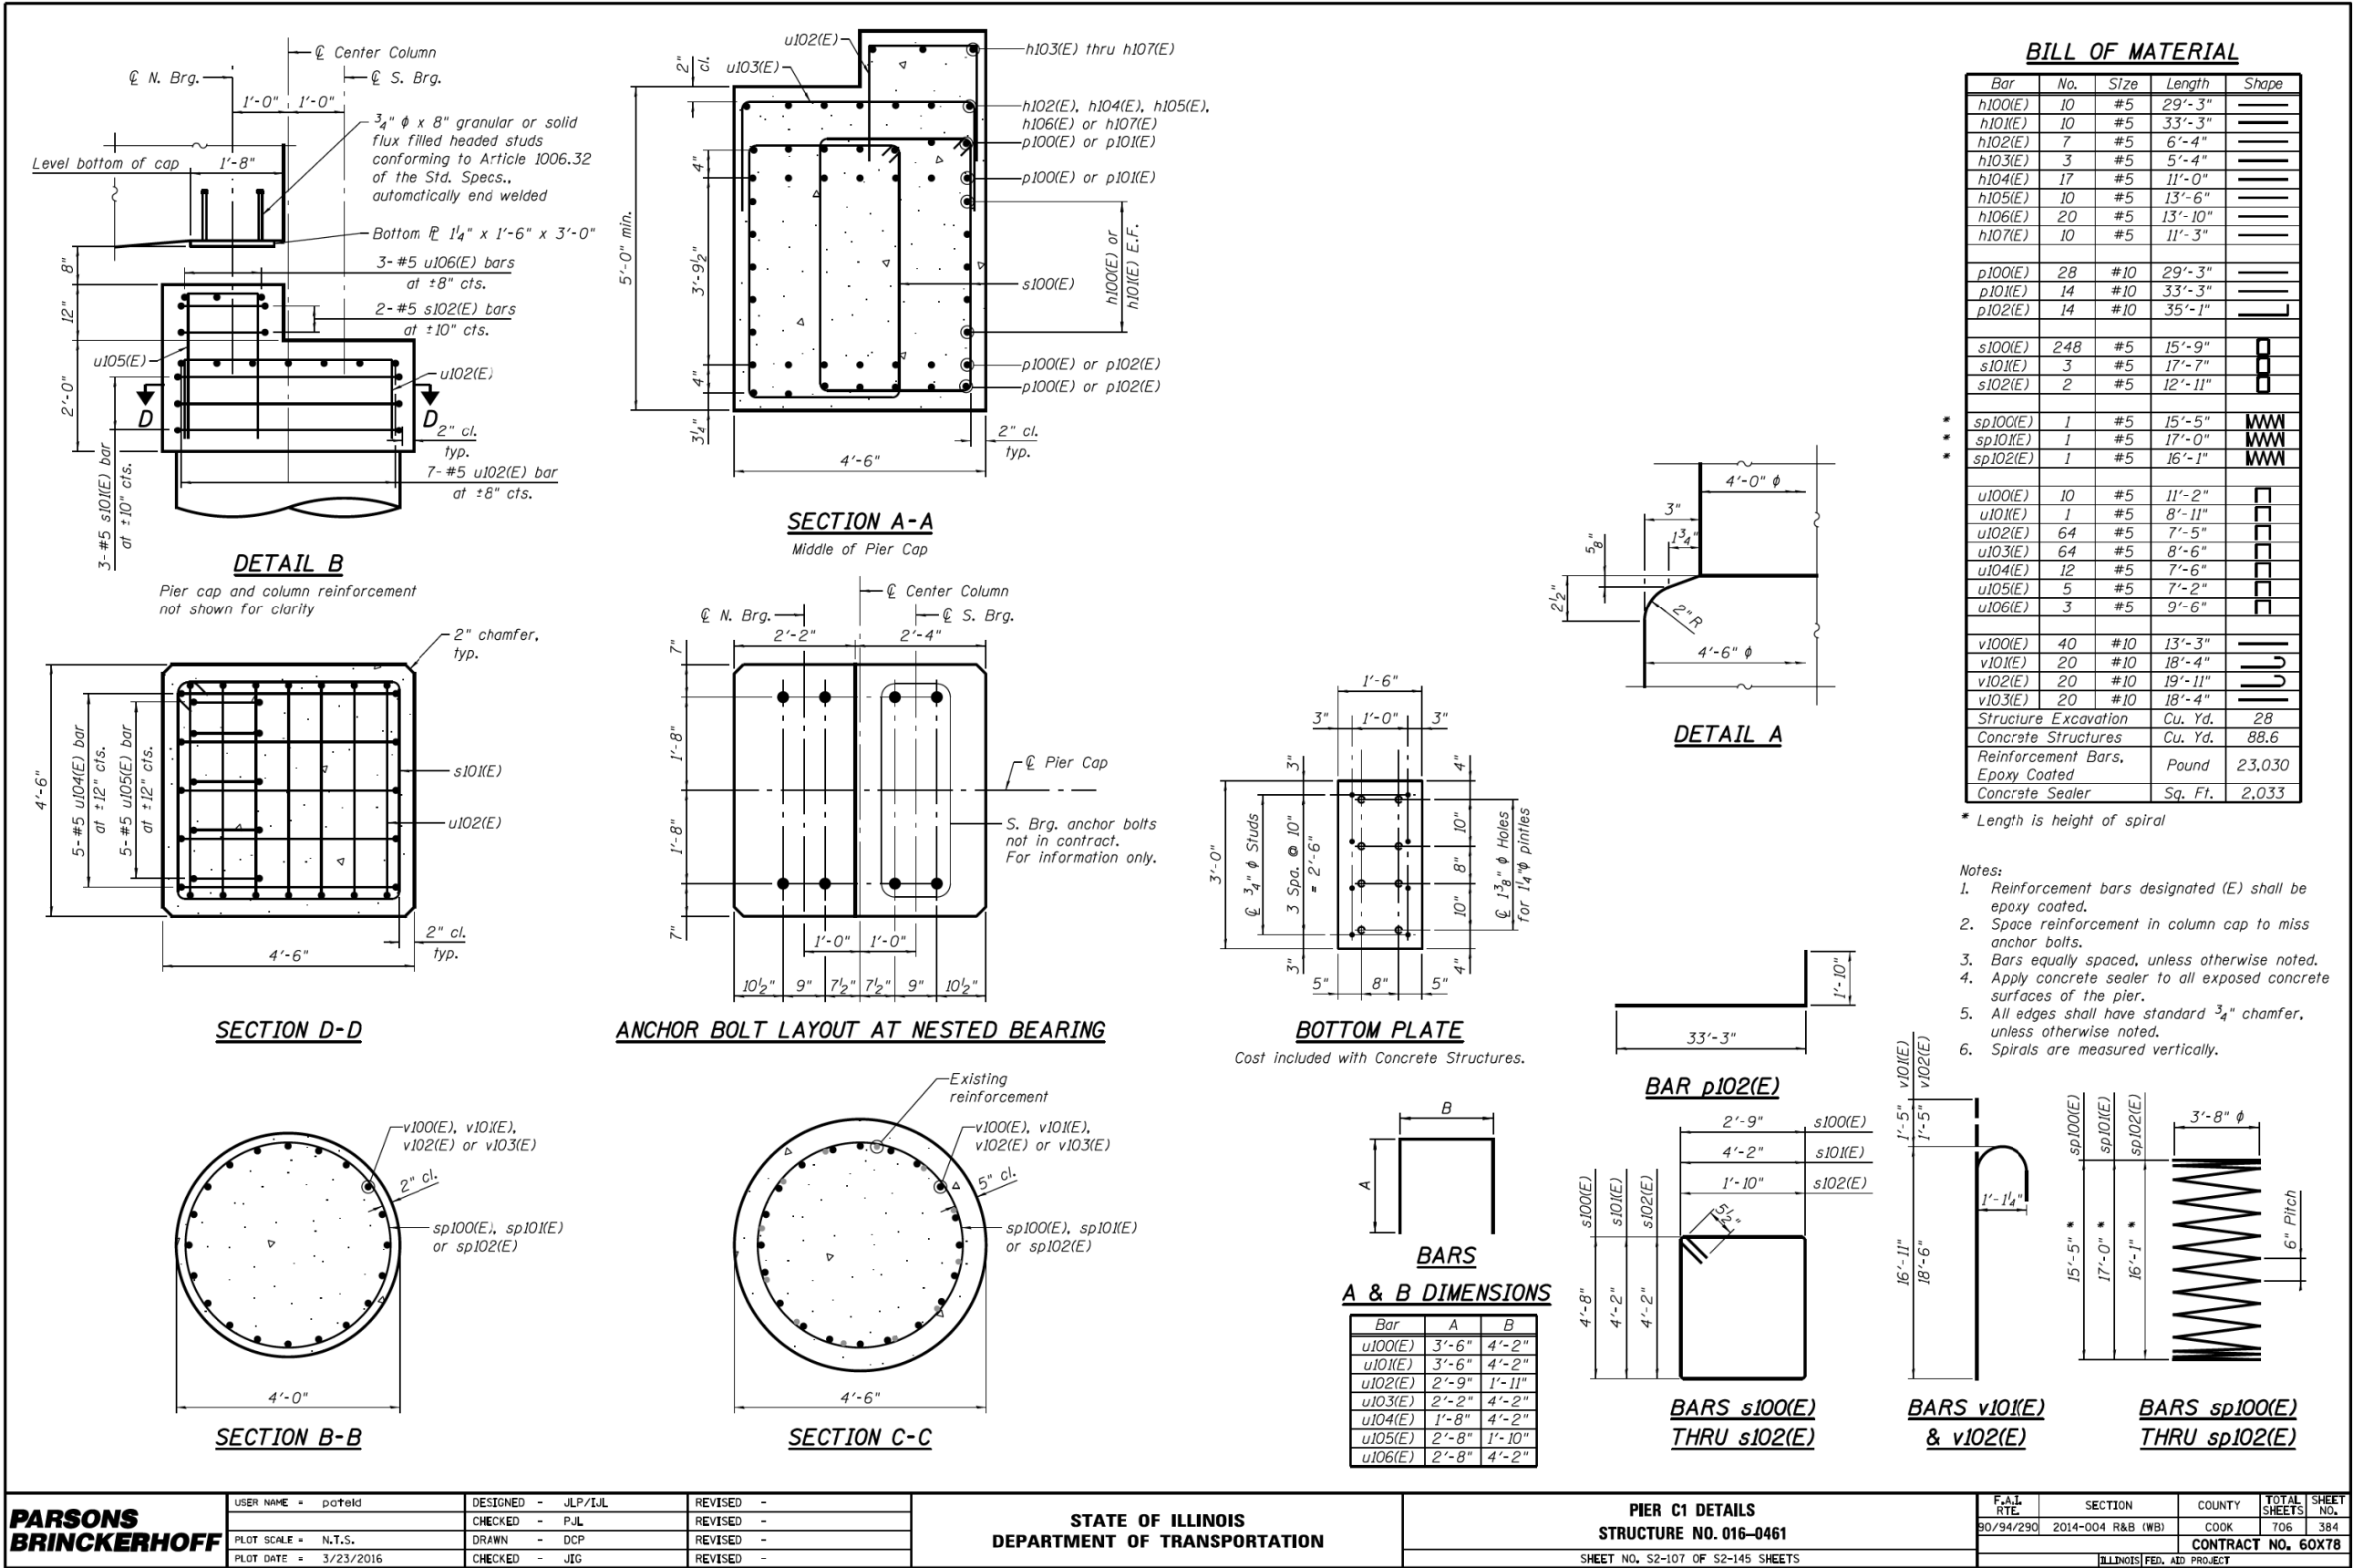

PARSONS
BRINCKERHOFF

USER NAME = poteld	DESIGNED - JLP/IJL	REVISED -
CHECKED - PJJ	REVISED -	
PLOT SCALE = N.T.S.	DRAWN - DCP	REVISED -
PLOT DATE = 3/23/2016	CHECKED - JIG	REVISED -

STATE OF ILLINOIS
DEPARTMENT OF TRANSPORTATION

PIER C1 DETAILS
STRUCTURE NO. 016-0461

SHEET NO. S2-107 OF S2-145 SHEETS

F.A.I. RTE.	SECTION	COUNTY	TOTAL SHEETS	SHEET NO.
90/94/290	2014-004 R&B (WB)	COOK	706	384
CONTRACT NO. 60X78				
ILLINOIS FED. AID PROJECT				

HBM
ENGINEERING GROUP, LLC

USER NAME = ahmad,issa	DESIGNED -	REVISED -
CHECKED -	REVISED -	
PLOT SCALE = N.T.S.	DRAWN -	REVISED -
PLOT DATE = 7/26/2018	CHECKED - MI, MAI	REVISED -

STATE OF ILLINOIS
DEPARTMENT OF TRANSPORTATION

EXISTING RECORD DRAWINGS

F.A.I. RTE.	SECTION	COUNTY	TOTAL SHEETS	SHEET NO.
90/94/290	2014-013R&B-R	COOK	1972	1749
CONTRACT NO. 60X93				
ILLINOIS FED. AID PROJECT				


FILE NAME: pw:\617479-PWINT.aecomonline.local\AECOM_D502_NA\Documents\01 Americas\Transportation\60269938 Circle\Phase II\000 CAD\008_Structural\Structure 016-1718\Existing Plans\33906-60\X93-SXX-Existing 173



FILE NAME: pw:\617479-PWINT.aecomonline.local\AECOM_D502_NAI\Documents\01 Americas\Transportation\60269938 Circle\Phase II\000_CAD\008_Structural\Structure_016-1718\Existing_Plans\33906-60X93-SXX-Existing_174




FILE NAME: pw:\617479-PWINT.aecomonline.local\AECOM_D502_NA\Documents\01 Americas\Transportation\60269938 Circle\Phase II\000 CAD\008_Structural\Structure 016-1718\Existing Plans\33906-60\X93-SXX-Existing 175

 

1. Reinforcement bars designated (E) shall be epoxy coated.
2. Space reinforcement in column cap to miss anchor bolts.
3. Bars equally spaced, unless otherwise noted.
4. Apply concrete sealer to all exposed concrete surfaces of the pier.
5. All edges shall have standard $\frac{3}{4}$ " chamfer, unless otherwise noted.
6. Spirals are measured vertically.

FOR INFORMATION ONLY

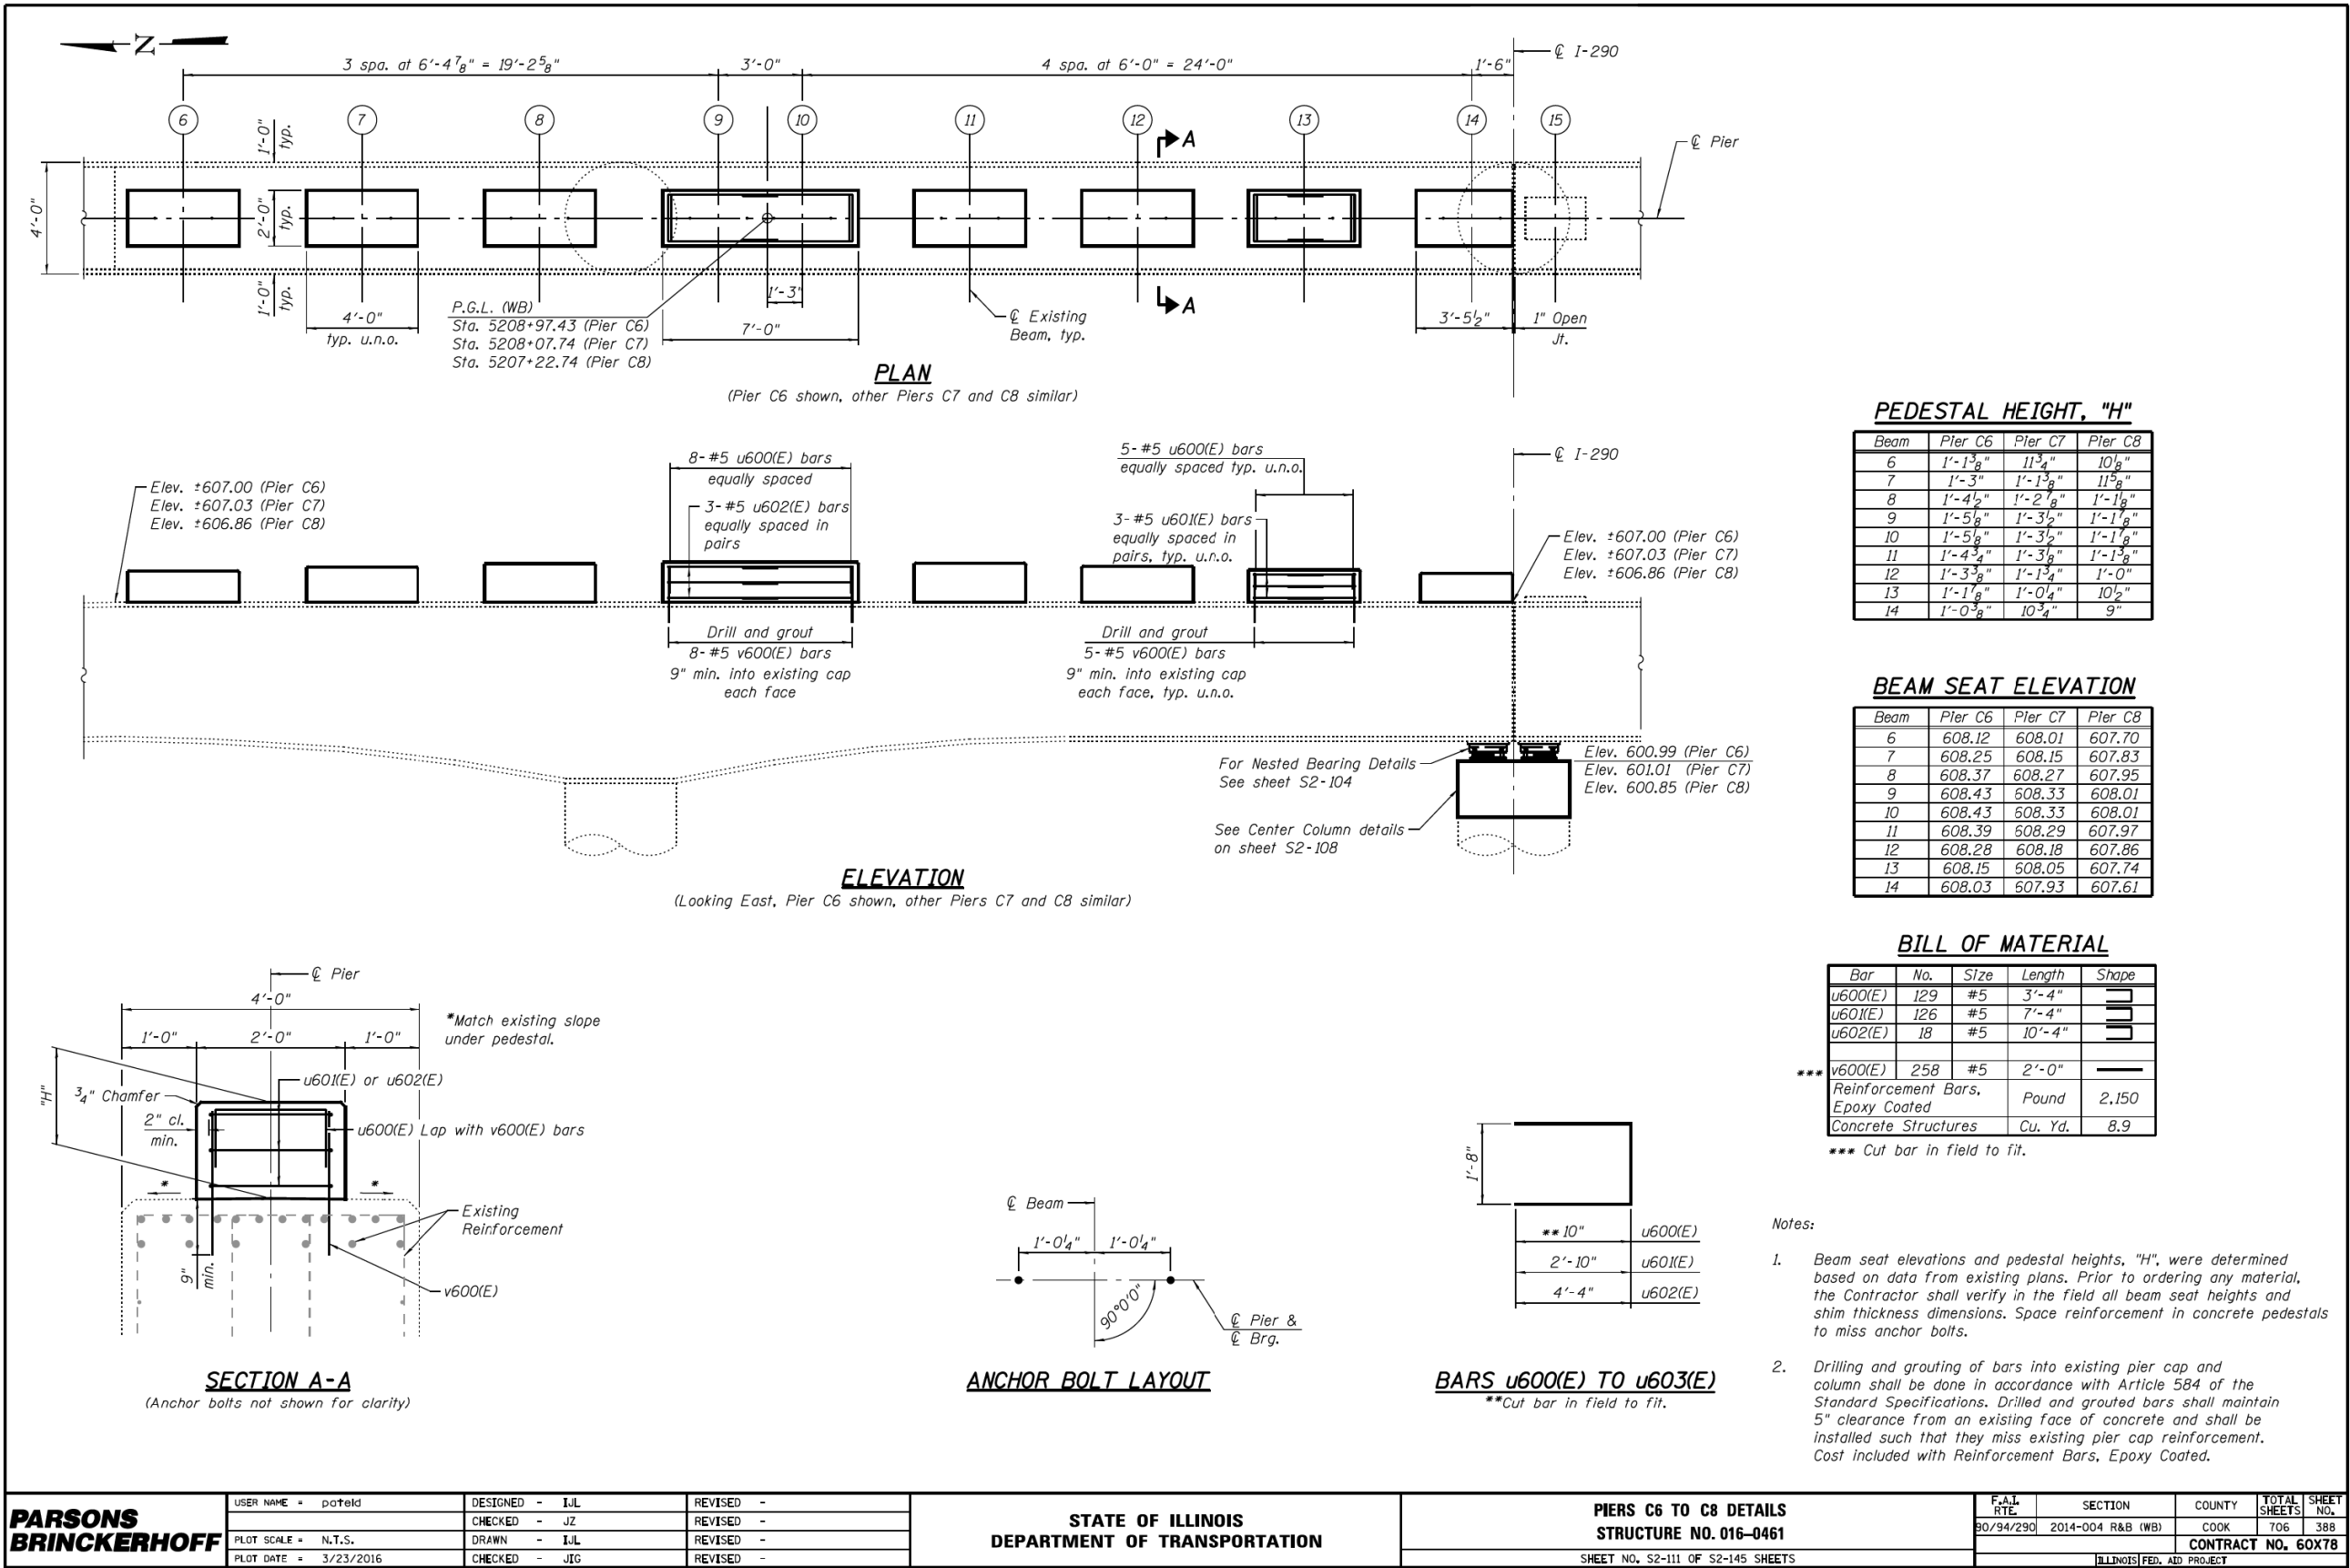

FILE NAME: DWG\161749-PWINT-aecomonline.local\AECOM_D502_NA\Documents\01_Americas\Transportation\60269938_CirclePhase_I\000_CAD\008_Structural\Structure_016-1718\Existing Plans\33906-60X93-SXX-Existing176




USER NAME =	ahmad,issa	DESIGNED -	IJL	REVISÉ -	
		CHECKED -	JZ	REVISÉ -	
PLOT SCALE =	N.T.S	DRAWN -	IJL	REVISÉ -	
PLOT DATE =	7/26/2018	CHECKED -	MI, MAI	REVISÉ -	

STATE OF ILLINOIS
DEPARTMENT OF TRANSPORTATION

EXISTING RECORD DRAWINGS

F.A.I. RTE. 90/94/290	SECTION 2014-013R&B-R	COUNTY COOK	TOTAL SHEETS 1972	SHEET NO. 1753
CONTRACT NO. 60X93				
ILLINOIS FED. AID PROJECT				

FOR INFORMATION ONLY

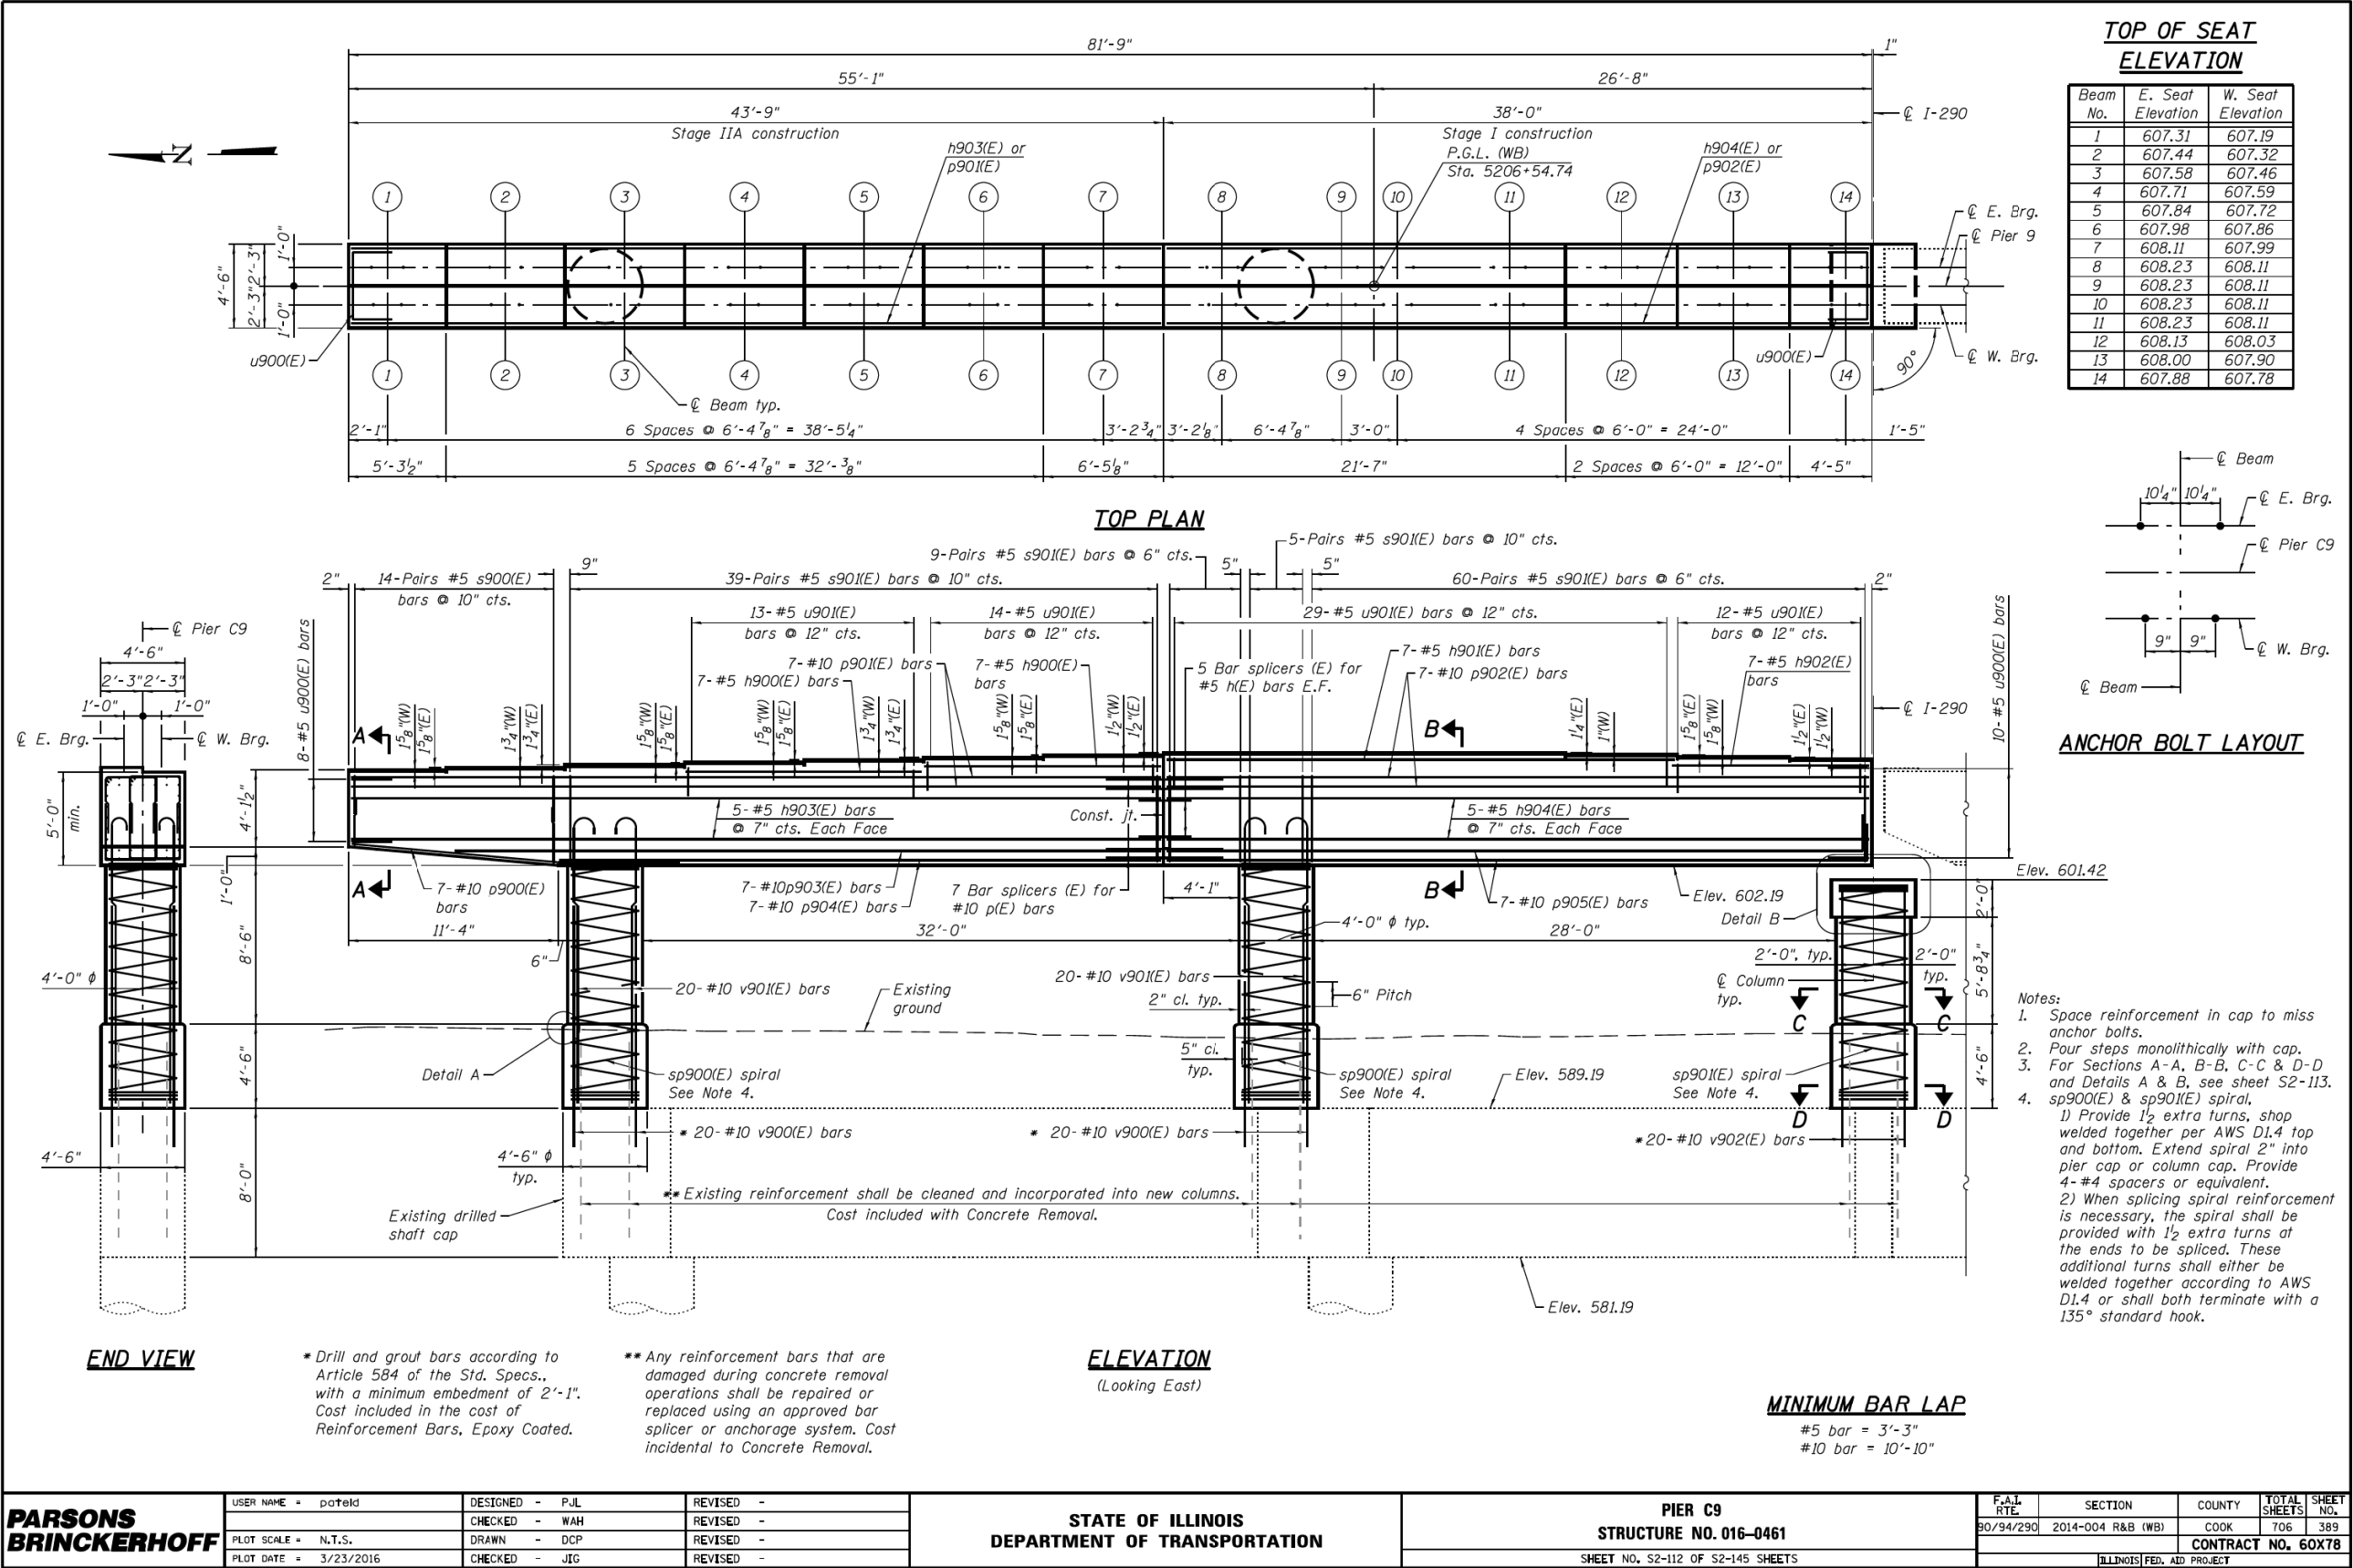

FILE NAME: D:\316174-PIVINT-aecononline\local\AECONOM\DS02_NA\Documents\01_Americas\Transportation\60269938_CirclePhase_I\000_CAD\008_Structural\Plans\33906-60X93-SXX-Existing\177
0160461-60X78-S12-PC3.dgn
2:24:18 PM




USER NAME =	ahmad,issa	DESIGNED -	P.J.L.	REVISED -	
		CHECKED -	WAH	REVISED -	
PLOT SCALE =	N.T.S	DRAWN -	DCP	REVISED -	
PLOT DATE =	7/26/2018	CHECKED -	MI, MAI	REVISED -	

STATE OF ILLINOIS
DEPARTMENT OF TRANSPORTATION

EXISTING RECORD DRAWINGS

F.A.I. RTE.	SECTION	COUNTY	TOTAL SHEETS	SHEET NO.
90/94/290	2014-013R&B-R	COOK	1972	1754
CONTRACT NO. 60X93				
ILLINOIS FED. AID PROJECT				

FOR INFORMATION ONLY

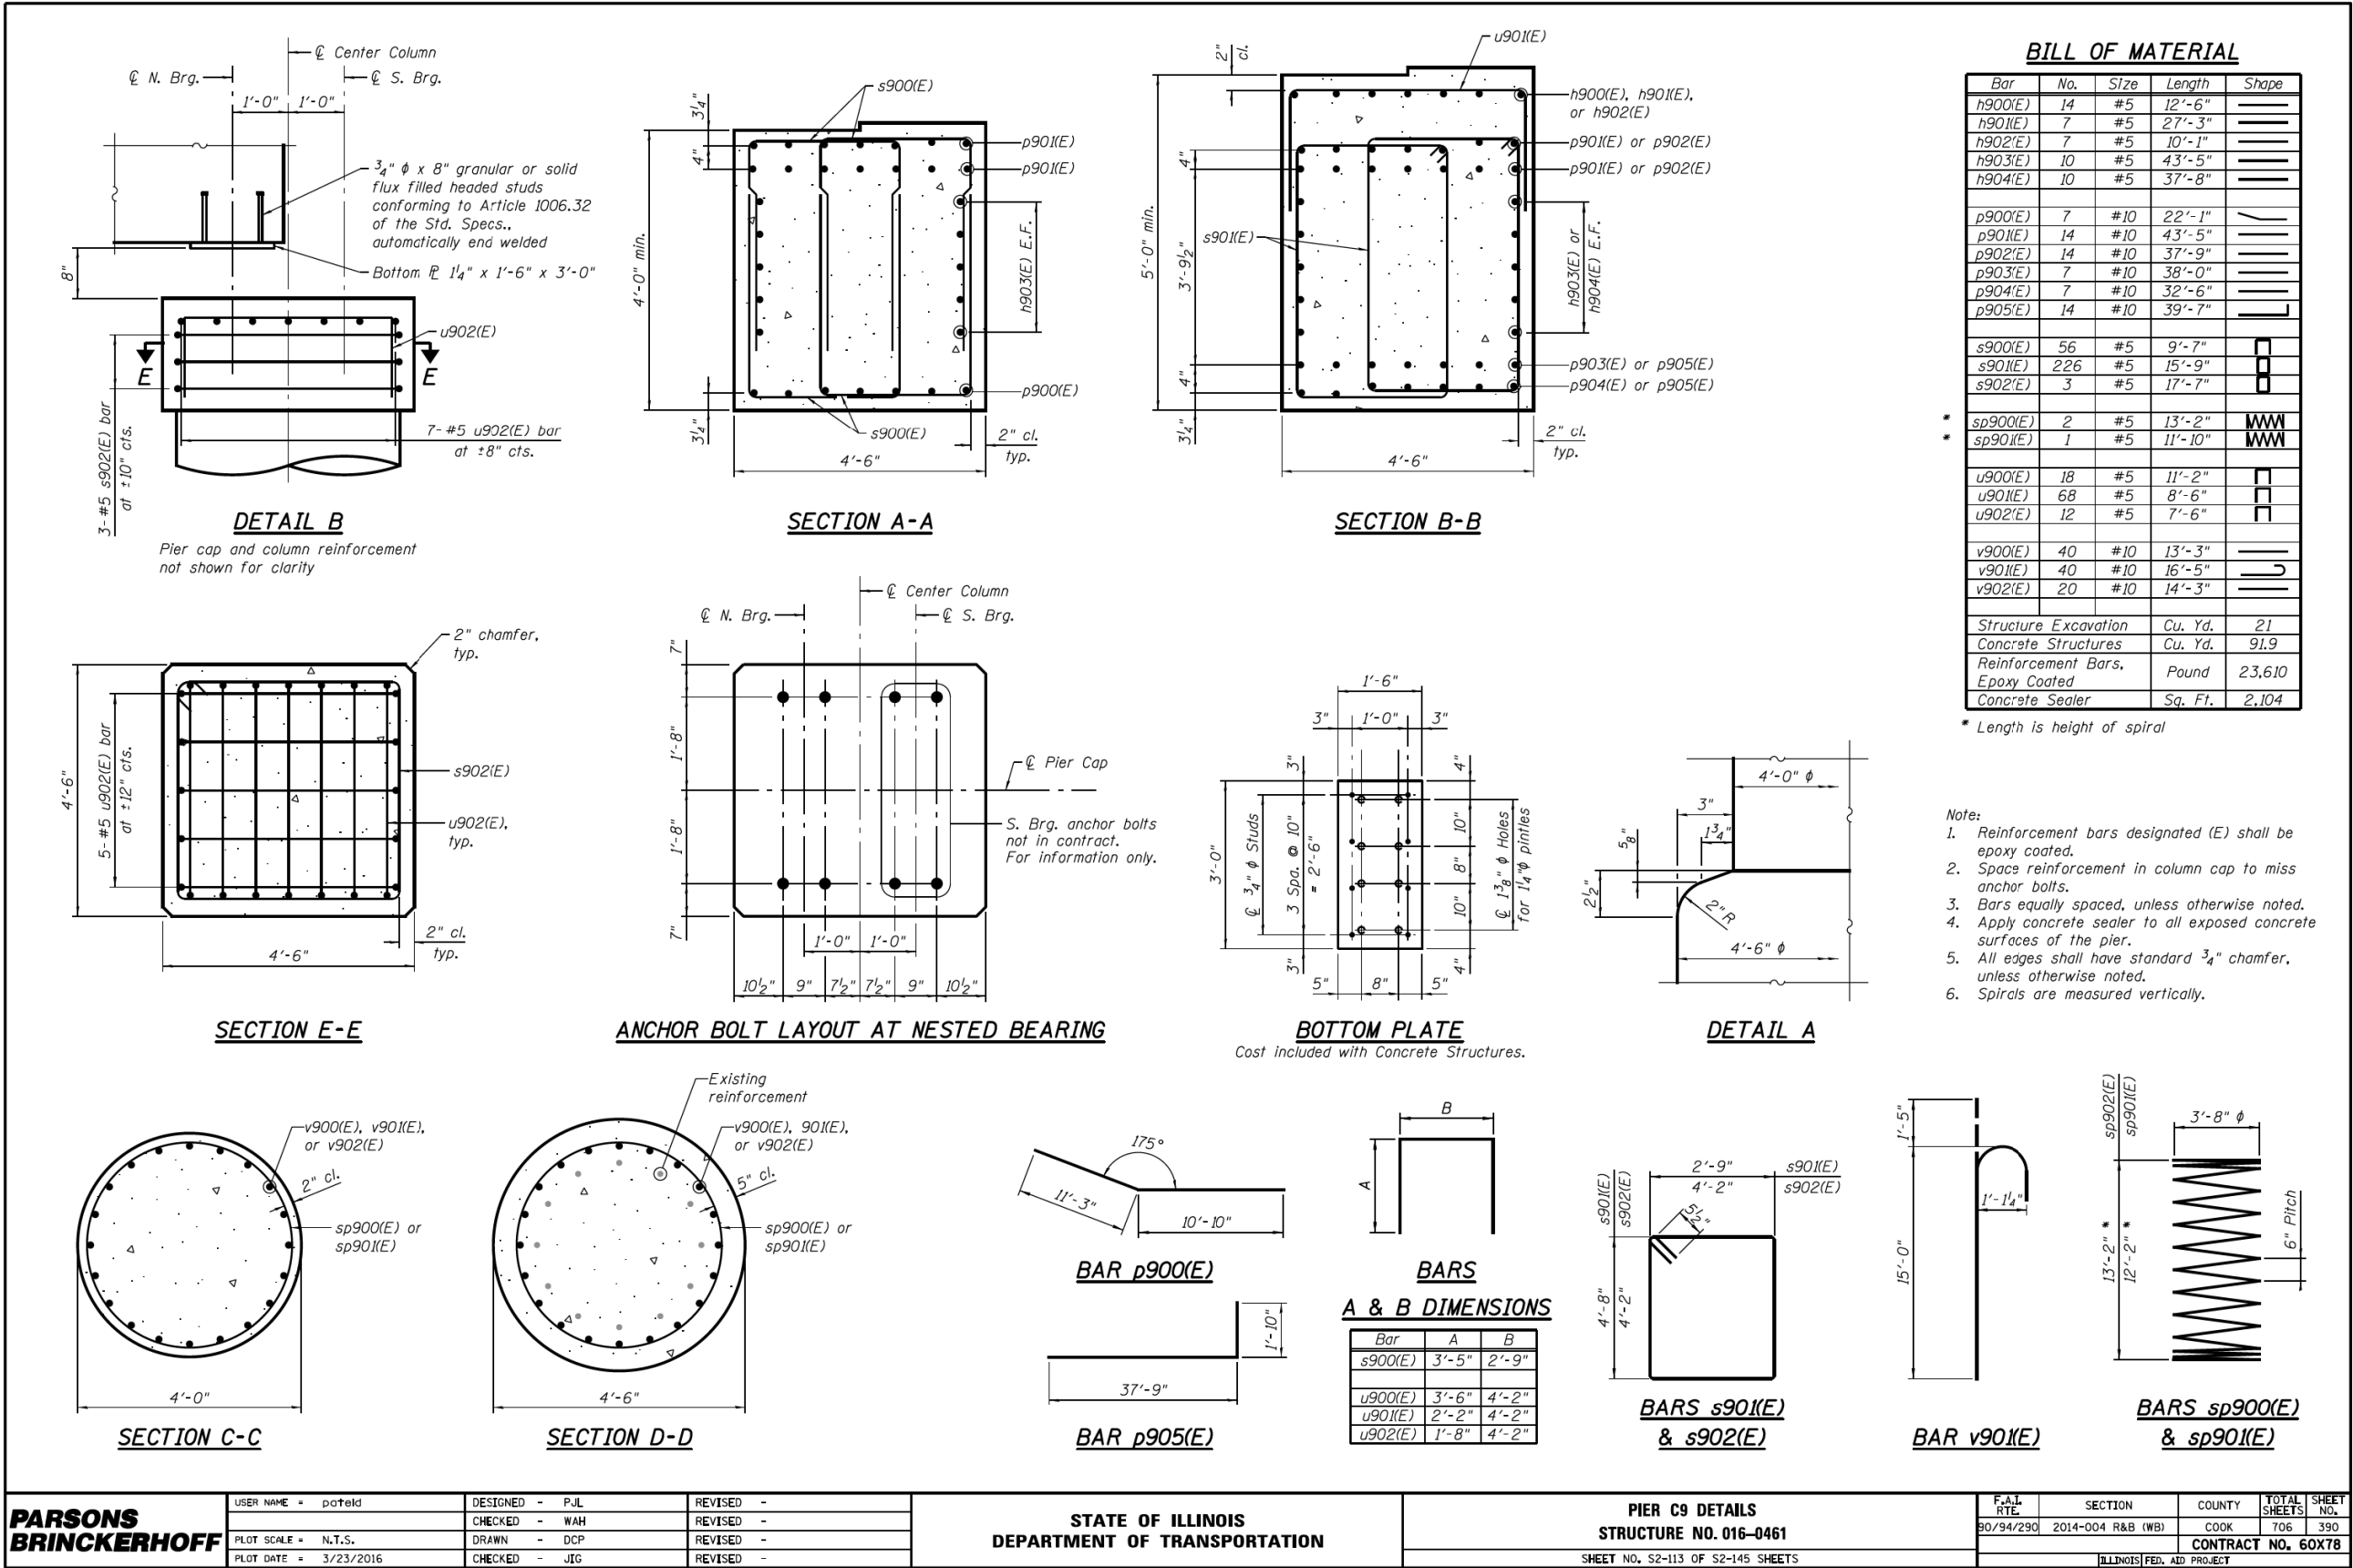

PARSONS
BRINCKERHOFF

USER NAME = poteld	DESIGNED - PJL	REVISED -
CHECKED - WAH	REVISED -	
PLOT SCALE = N.T.S.	DRAWN - DCP	REVISED -
PLOT DATE = 3/23/2016	CHECKED - JIG	REVISED -

STATE OF ILLINOIS
DEPARTMENT OF TRANSPORTATION

PIER C9 DETAILS
STRUCTURE NO. 016-0461

SHEET NO. S2-113 OF S2-145 SHEETS

F.A.I. RTE.	SECTION	COUNTY	TOTAL SHEETS	SHEET NO.
90/94/290	2014-004 R&B (WB)	COOK	706	390
CONTRACT NO. 60X78				
ILLINOIS FED. AID PROJECT				

HBM
ENGINEERING GROUP, LLC


USER NAME = ahmad,issa	DESIGNED -	REVISED -
CHECKED -	REVISED -	
PLOT SCALE = N.T.S.	DRAWN -	REVISED -
PLOT DATE = 7/26/2018	CHECKED - MI, MAI	REVISED -

STATE OF ILLINOIS
DEPARTMENT OF TRANSPORTATION


EXISTING RECORD DRAWINGS

F.A.I. RTE.	SECTION	COUNTY	TOTAL SHEETS	SHEET NO.
90/94/290	2014-013R&B-R	COOK	1972	1755
CONTRACT NO. 60X93				
ILLINOIS FED. AID PROJECT				

FOR INFORMATION ONLY

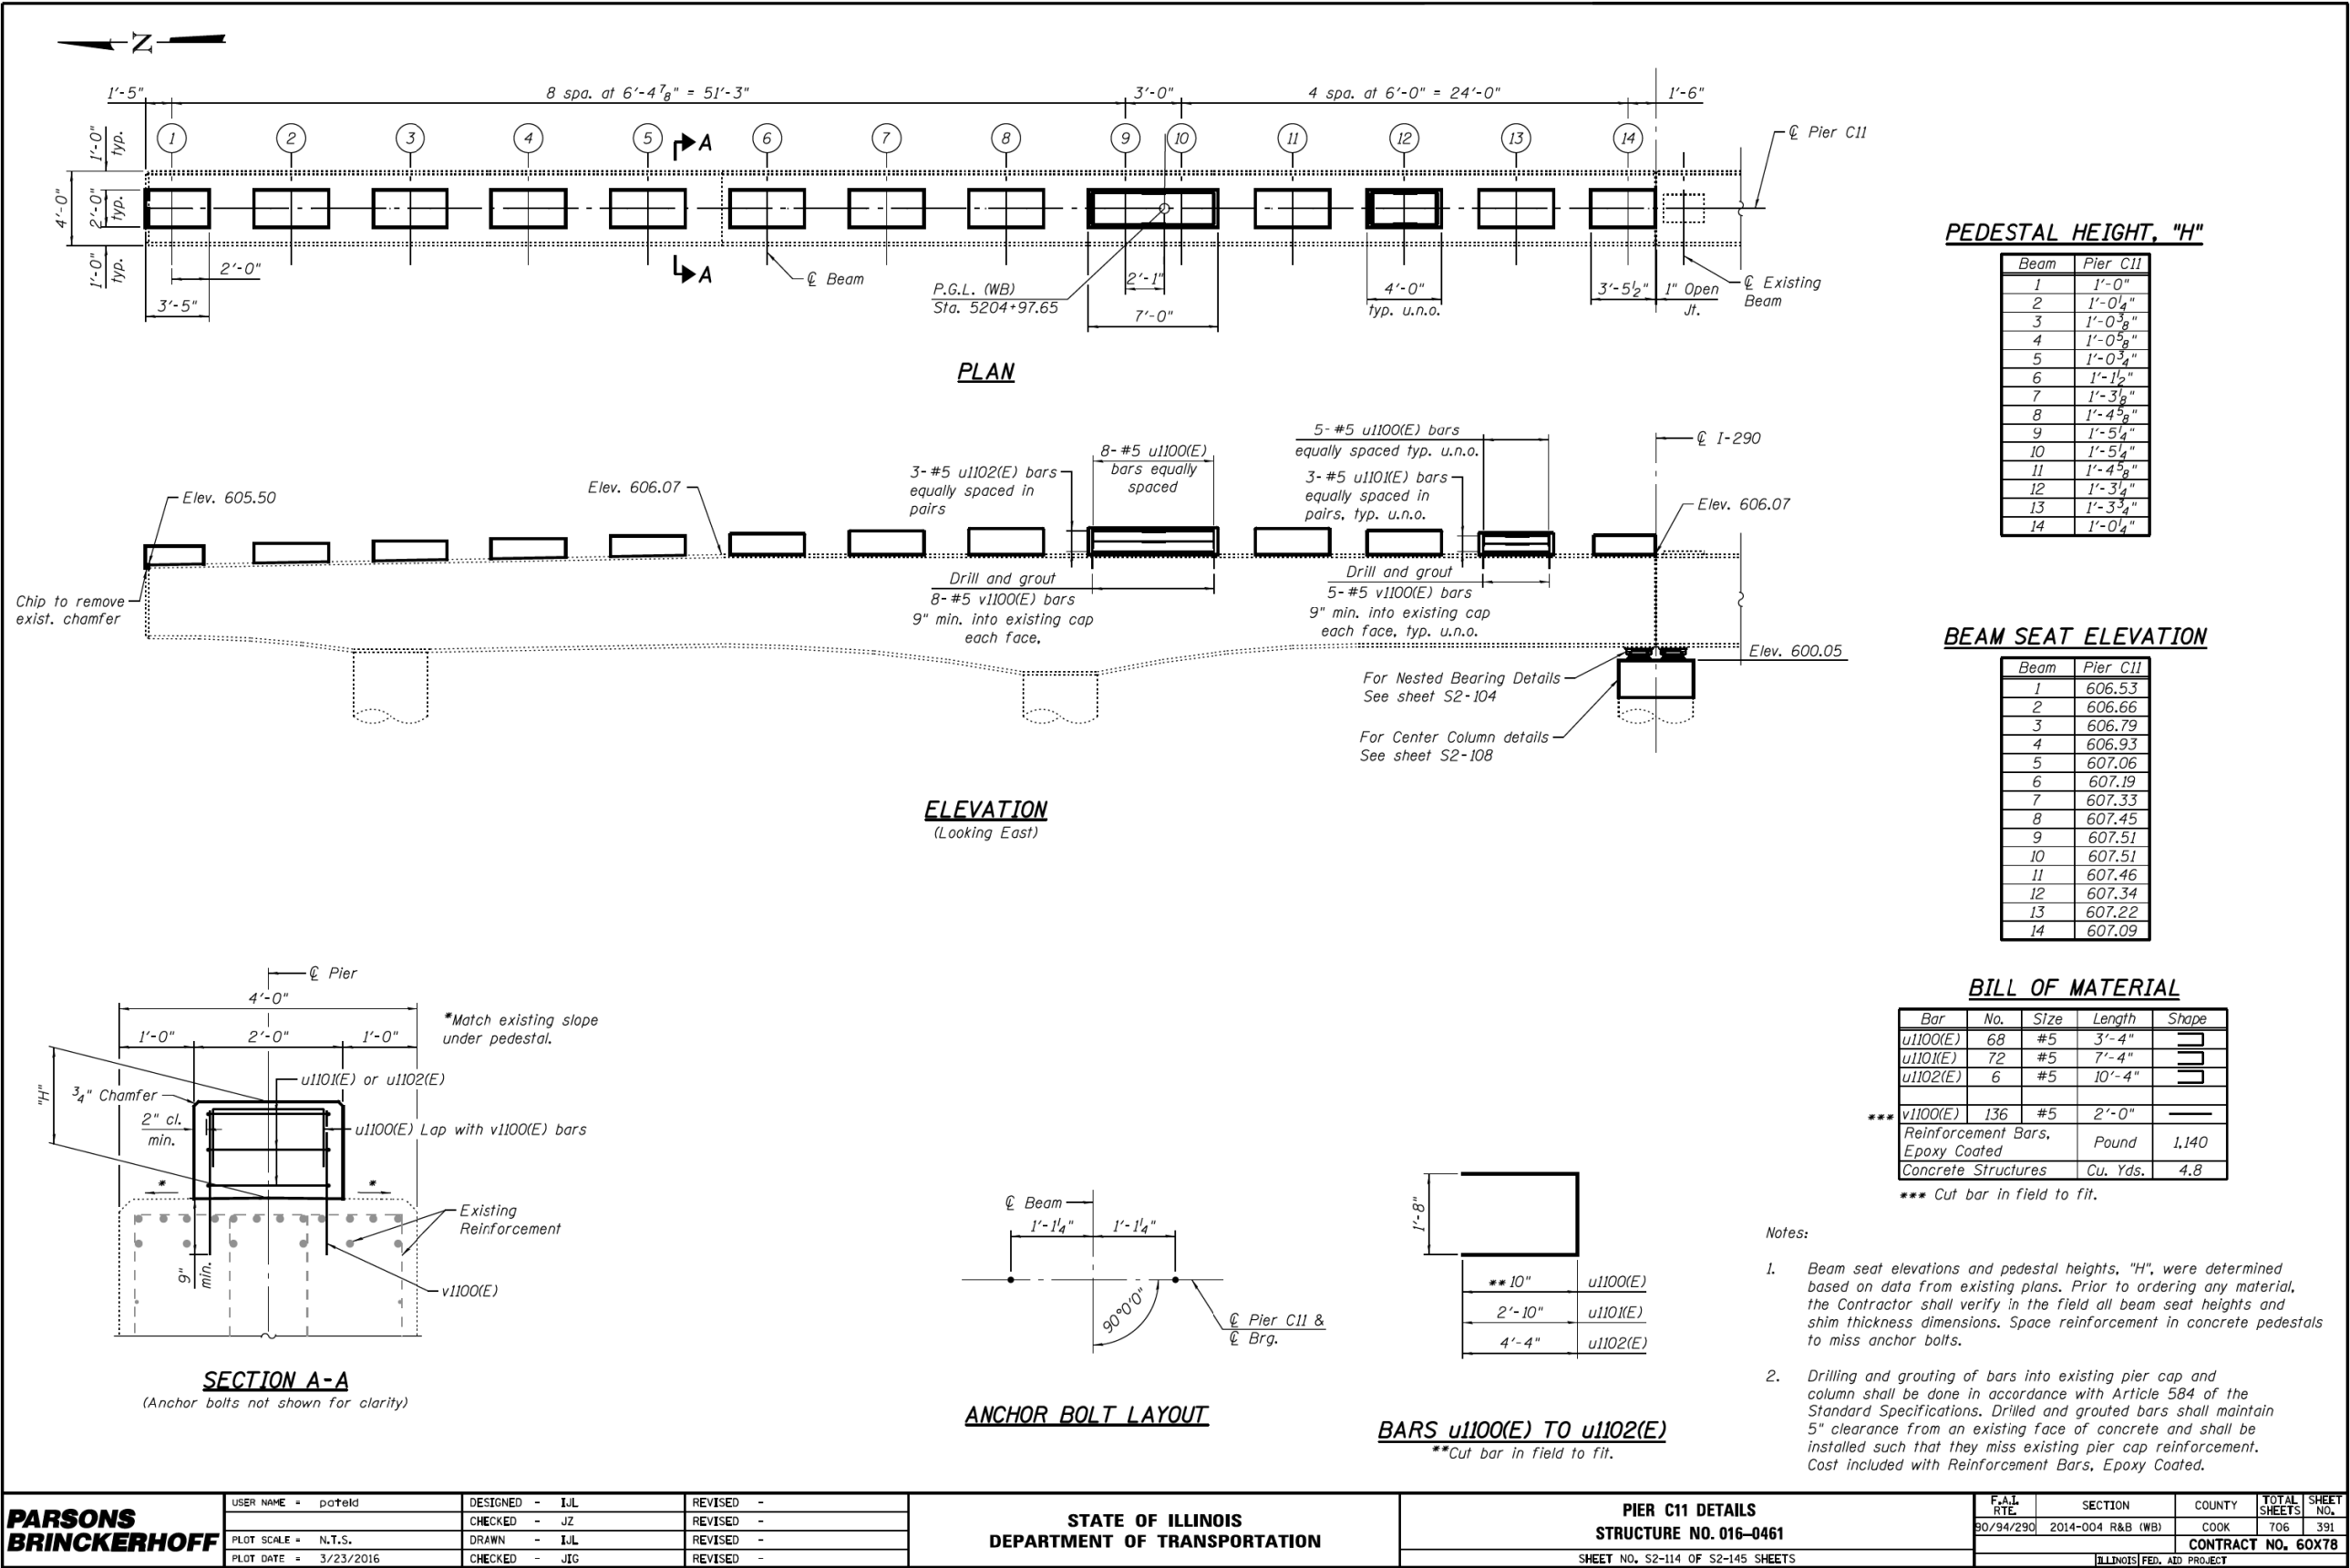


FOR INFORMATION ONLY

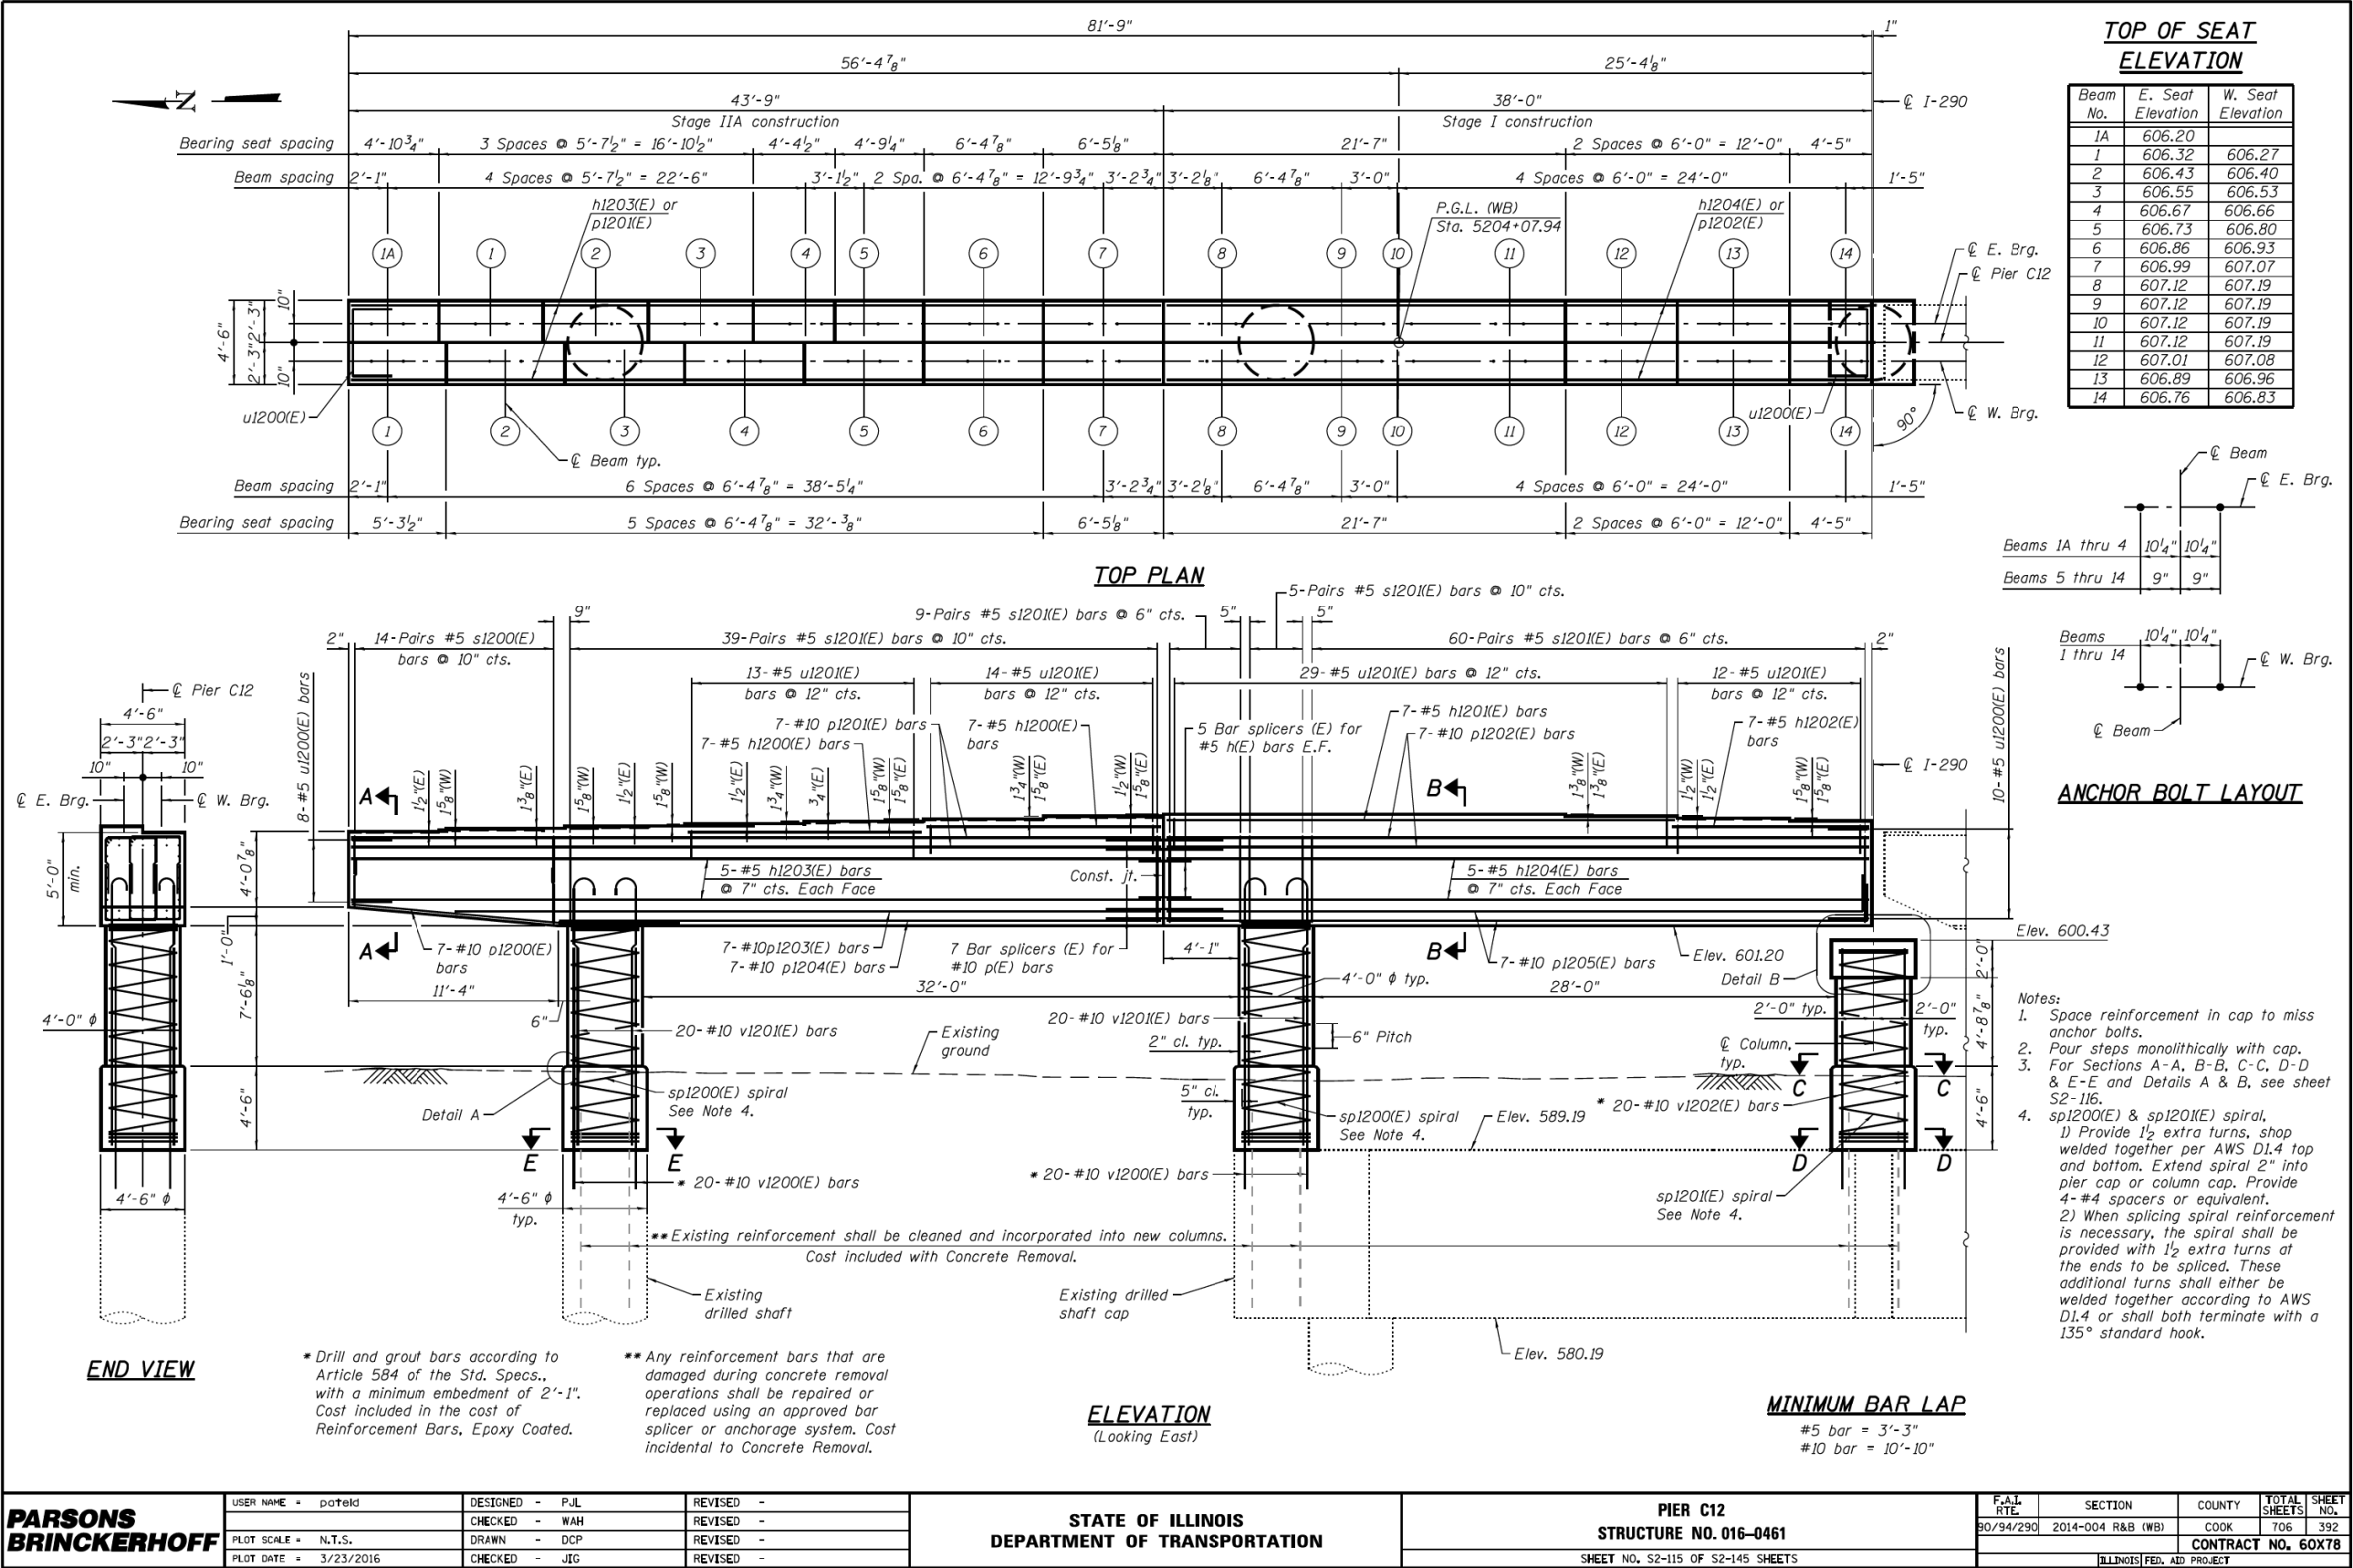


FILE NAME: dwg\161749-PWINT-aecomonline\local\AECOM_D502_NA\Documents\01_Americas\Transportation\60269938_CirclePhase_I\000_CAD\008_Structural\Plans\33906-60X93-SXX-Existing180

FOR INFORMATION ONLY

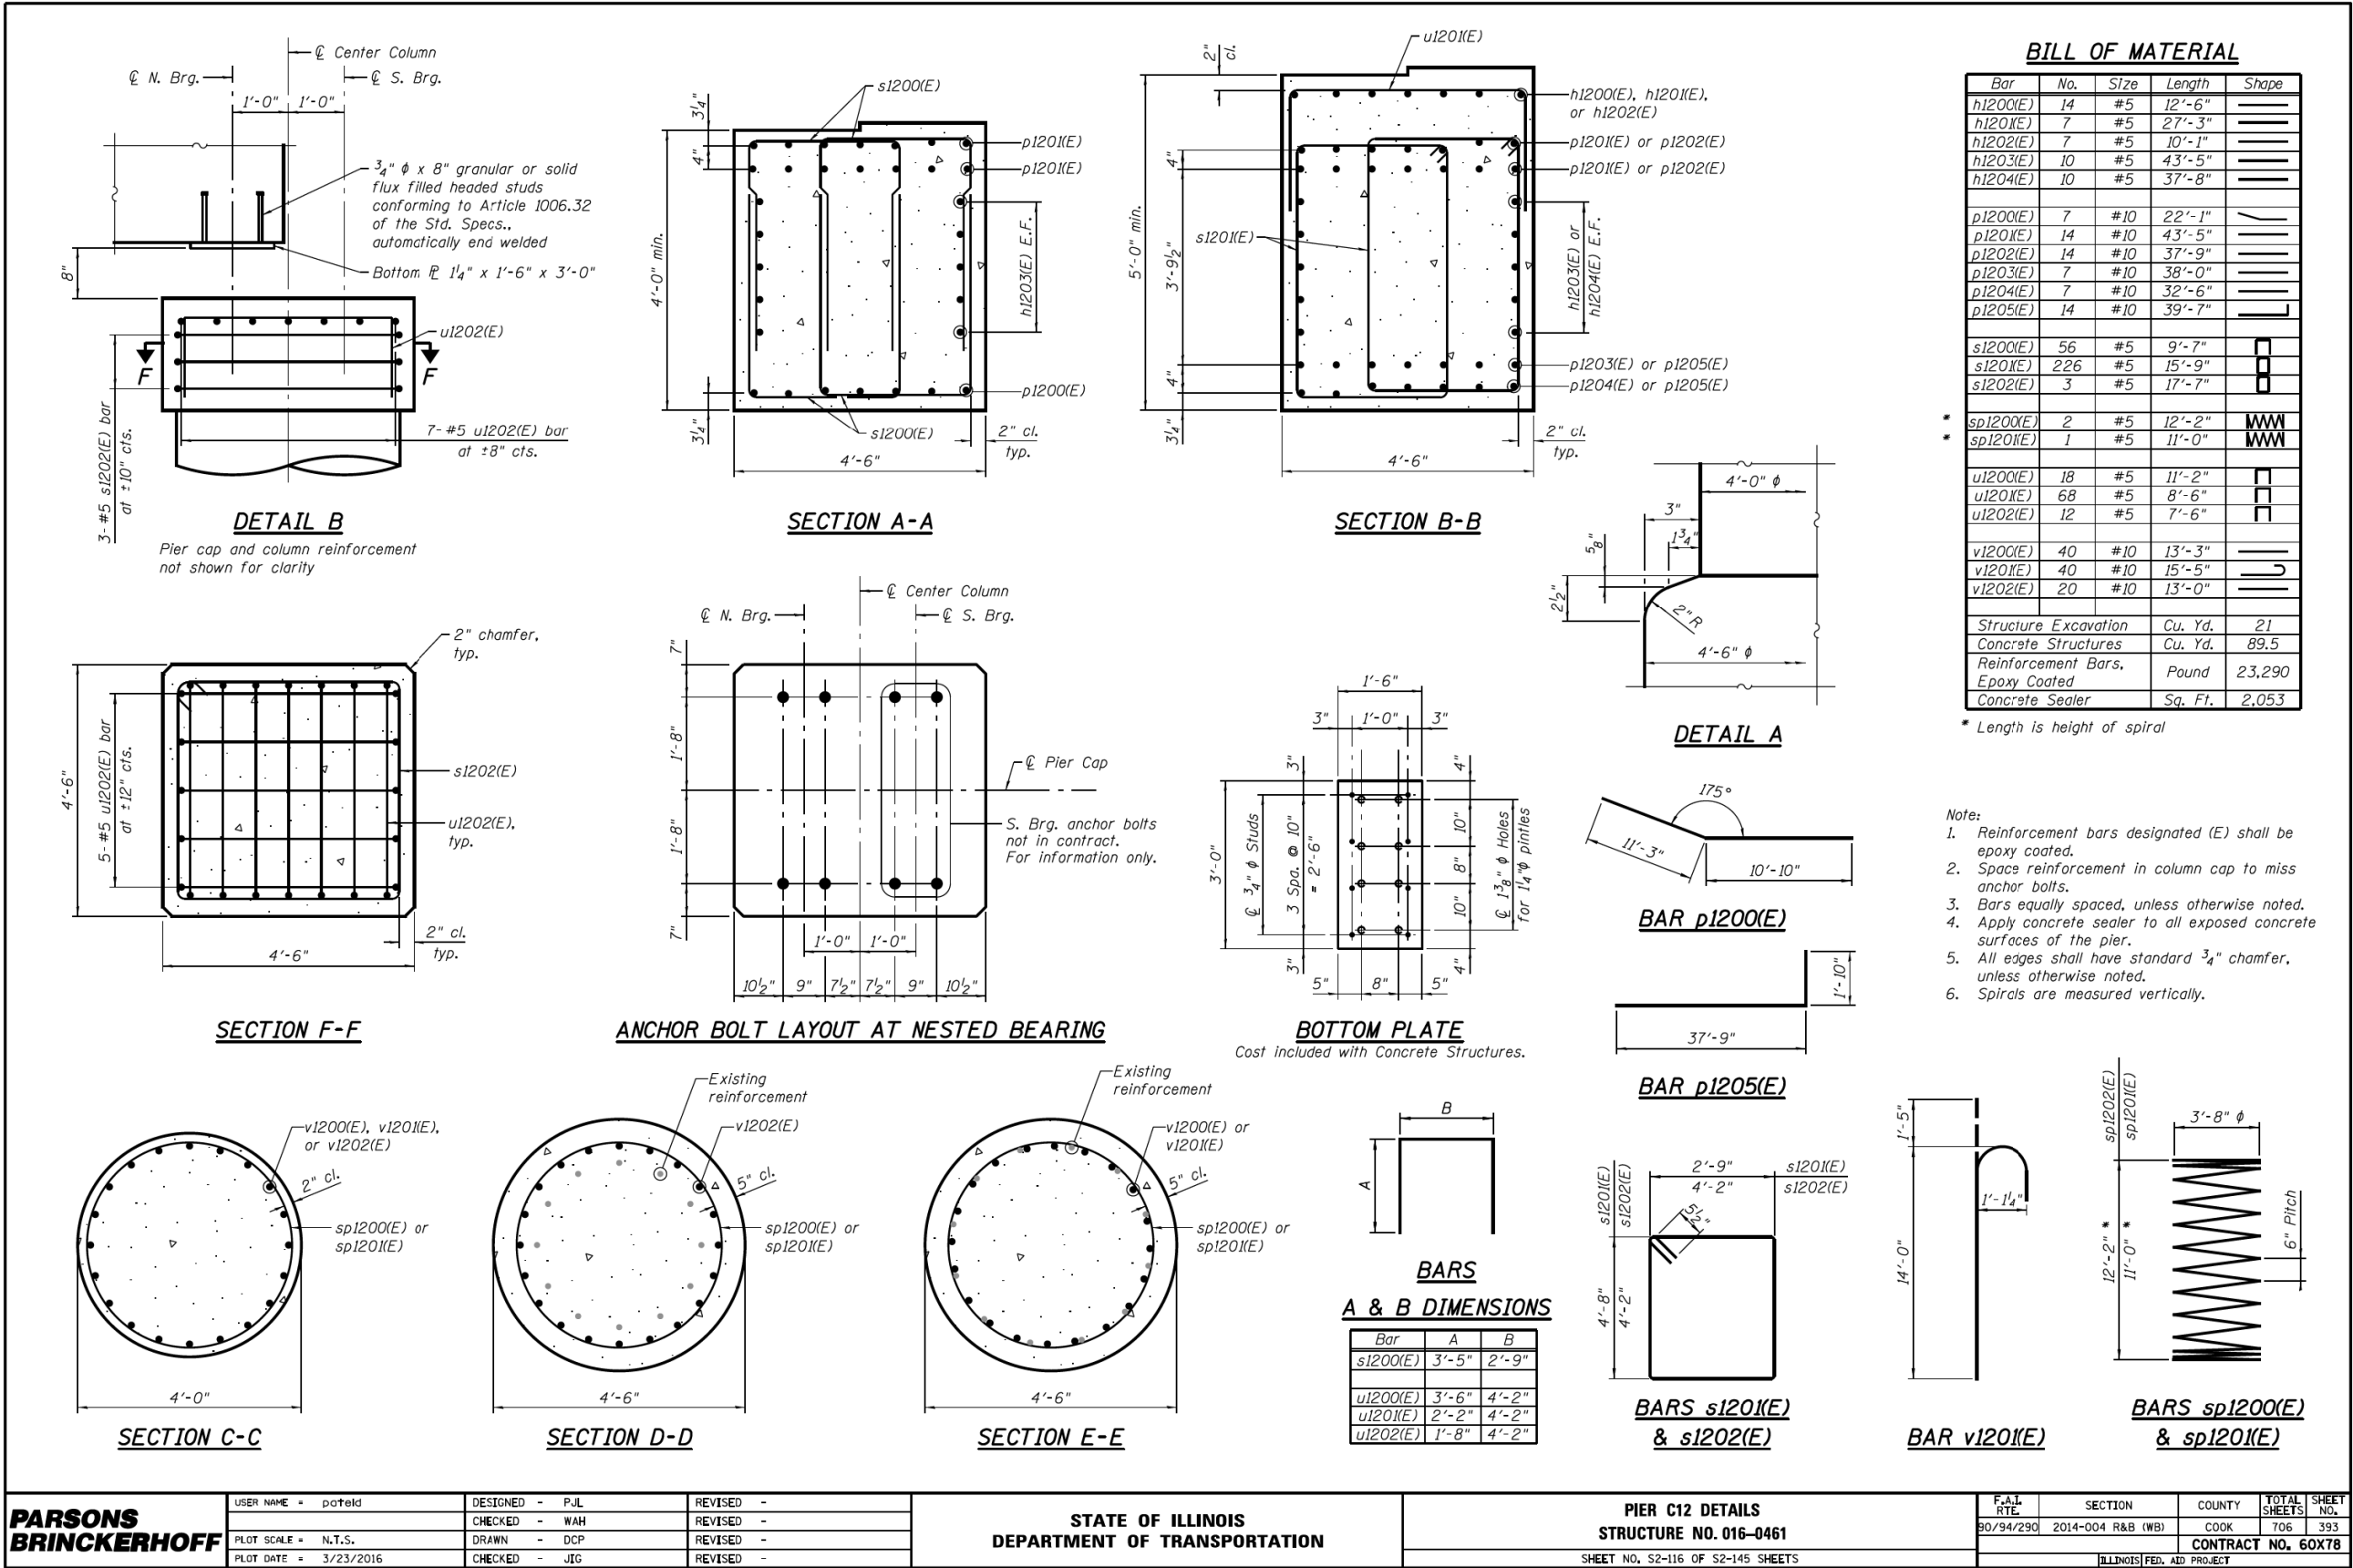

FILE NAME: DWG\161749-PWINT-aecomonline.local\AECOM_D502_NA\Documents\01_Americas\Transportation\60269938_CirclePhase_I\000_CAD\008_Structural\Structure_016-1718(Existing Plans)33906-60X93-SXX-Existing181

FOR INFORMATION ONLY

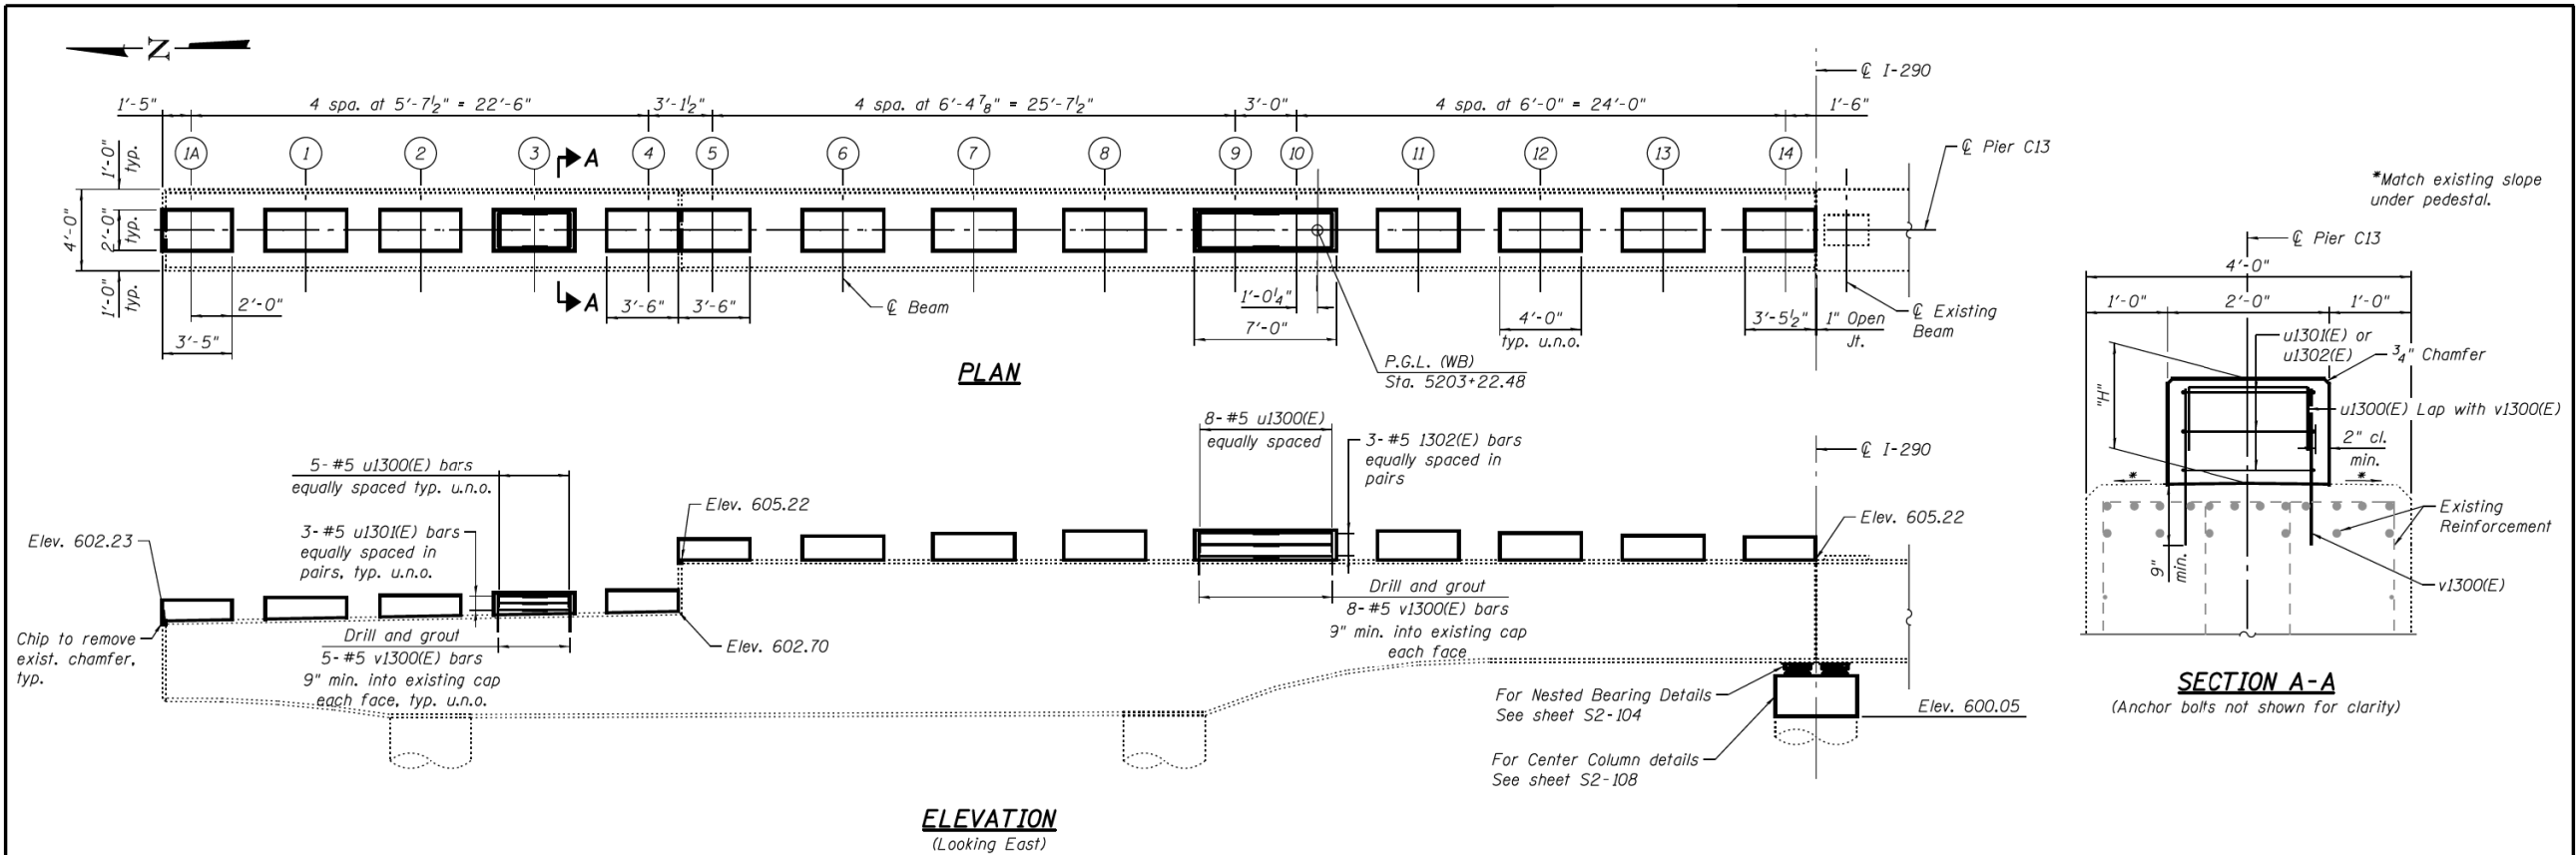

PEDESTAL HEIGHT, "H"

Beam	Pier C13
1A	1'-0"
1	1'-0 1/4"
2	1'-0 1/8"
3	1'-0 1/2"
4	1'-0 5/8"
5	1'-0 1/4"
6	1'-1 1/8"
7	1'-3 1/2"
8	1'-4 1/8"
9	1'-5 5/8"
10	1'-5 5/8"
11	1'-5"
12	1'-3 5/8"
13	1'-2 1/8"
14	1'-1 5/8"

BEARING SEAT ELEVATION

Beam	Pier C13
1A	603.26
1	603.38
2	603.49
3	603.61
4	603.73
5	606.24
6	606.38
7	606.51
8	606.63
9	606.69
10	606.69
11	606.64
12	606.53
13	606.40
14	606.34

BILL OF MATERIAL

Bar	No.	Size	Length	Shape
u1300(E)	73	#5	3'-4"	
u130(E)	72	#5	7'-4"	
u1302(E)	6	#5	10'-4"	
*** v1100(E)	146	#5	2'-0"	
Reinforcement Bars, Epoxy Coated		Pound	1,310	
Concrete Structures		Cu. Yd.	5.2	

*** Cut bar in field to fit.

Notes:

- Beam seat elevations and pedestal heights, "H", were determined based on data from existing plans. Prior to ordering any material, the Contractor shall verify in the field all beam seat heights and shim thickness dimensions. Space reinforcement in concrete pedestals to miss anchor bolts.
- Drilling and grouting of bars into existing pier cap and column shall be done in accordance with Article 584 of the Standard Specifications. Drilled and grouted bars shall maintain 5" clearance from an existing face of concrete and shall be installed such that they miss existing pier cap reinforcement. Cost included with Reinforcement Bars, Epoxy Coated.

PARSONS BRINCKERHOFF	USER NAME = poteld	DESIGNED - IJL	REVISED -	STATE OF ILLINOIS DEPARTMENT OF TRANSPORTATION	PIER C13 DETAILS STRUCTURE NO. 016-0461	SHEET NO. S2-117 OF S2-145 SHEETS	F.A.I. RTE.	SECTION	COUNTY	TOTAL SHEETS	SHEET NO.
	PLOT SCALE = N.T.S.	CHECKED - CL	REVISED -				90/94/290	2014-004 R&B (WB)	COOK	706	394
	PLOT DATE = 3/23/2016	DRAWN - IJL	REVISED -				CONTRACT NO. 60X78				
		CHECKED - JIG	REVISED -				ILLINOIS FED. AID PROJECT				

USER NAME = ahmad,issa	DESIGNED -	REVISED -
	CHECKED -	REVISED -
PLOT SCALE = N.T.S	DRAWN -	REVISED -
PLOT DATE = 7/26/2018	CHECKED - MI, MAI	REVISED -

STATE OF ILLINOIS
DEPARTMENT OF TRANSPORTATION


EXISTING RECORD DRAWINGS

F.A.I. RTE.	SECTION	COUNTY	TOTAL SHEETS	SHEET NO.
90/94/290	2014-013R&B-R	COOK	1972	1759
CONTRACT NO. 60X93				
ILLINOIS FED. AID PROJECT				

FILE NAME: pw:\617479-PWINT.aecomonline.local\AECOM_D502_NAI\Documents\01 Americas\Transportation\602269938 Circle\Phase II\000_CAD\008_Structural\Structure_016-1718\Existing_Plans\33906-60X93-SXX-Existing_183



FOR INFORMATION ONLY

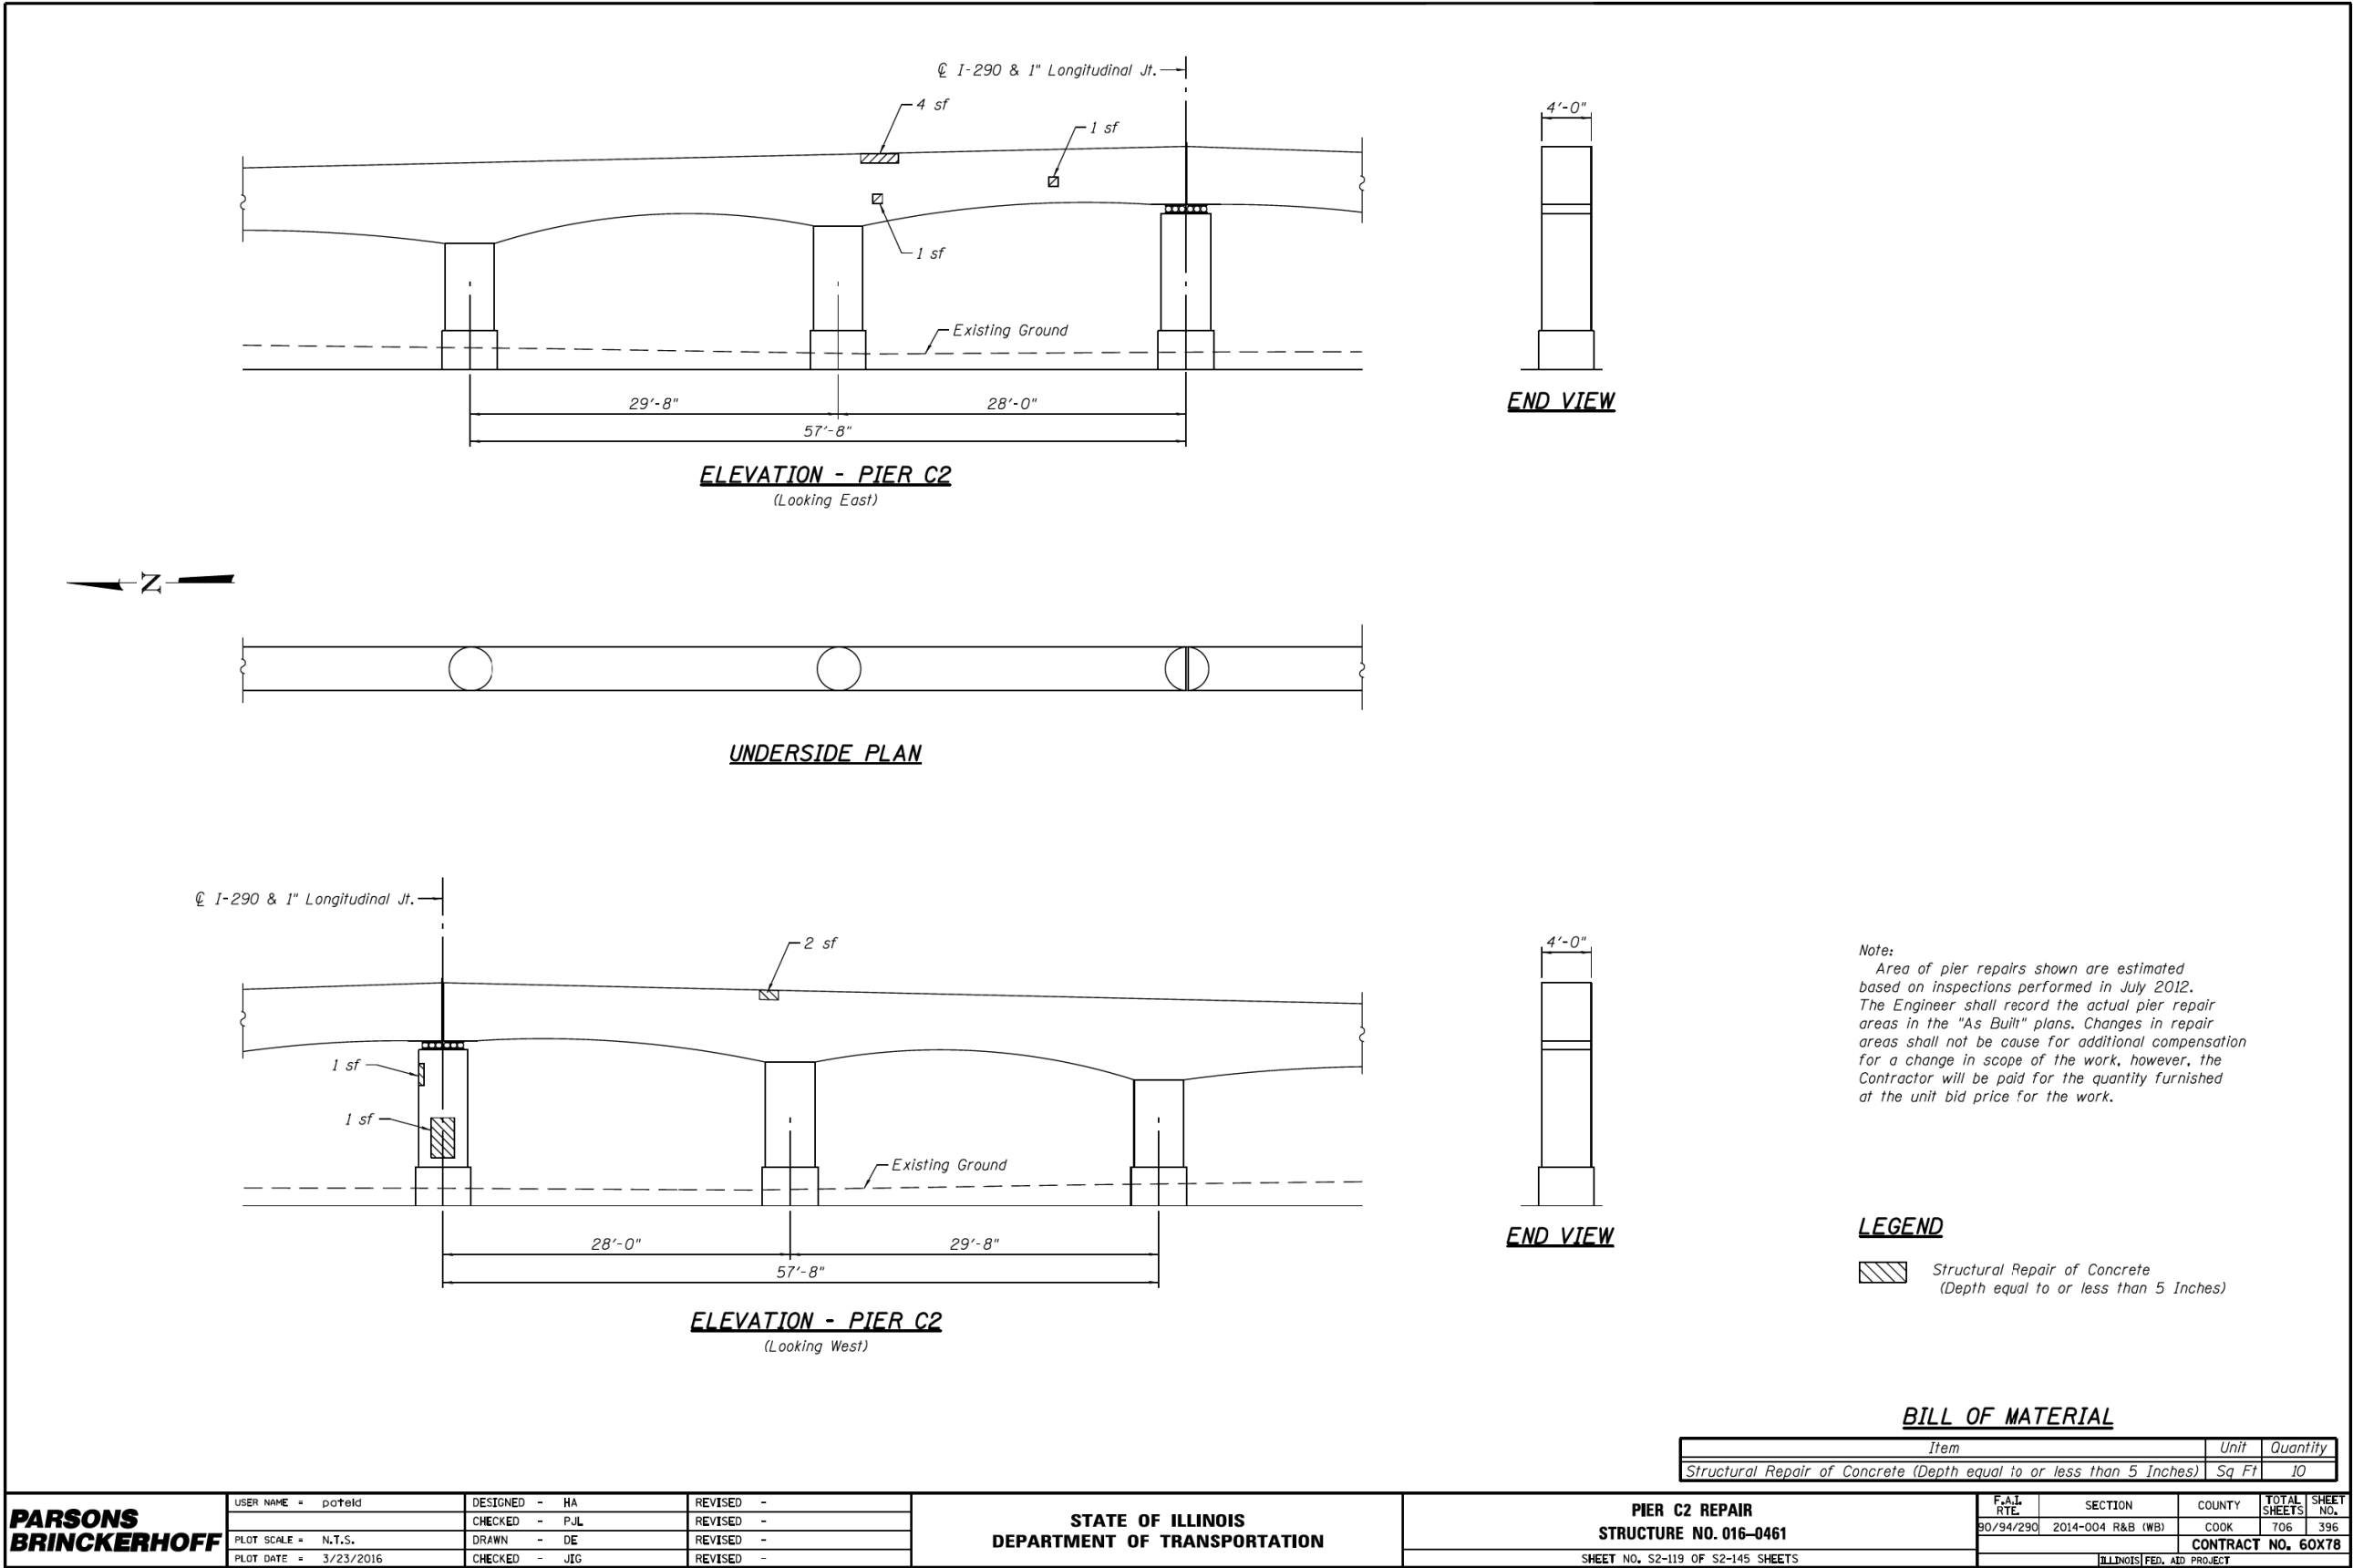

FILE NAME: D:\617479-PWINT-accomonline\local\AECOM_D502_NA\Documents\01_Americas\Transportation\60269938_CirclePhase_II\000_CAD\008_Structural\Structure_016-1718\Existing Plans\33906-60X93-SXX-Existing184




USER NAME	=	ahmad,issa	DESIGNED	-		REVISIONS	-	
			CHECKED	-		REVISIONS	-	
PLOT SCALE	=	N.T.S	DRAWN	-		REVISIONS	-	
PLOT DATE	=	7/26/2018	CHECKED	-	MI, MAI	REVISIONS	-	

STATE OF ILLINOIS
DEPARTMENT OF TRANSPORTATION

EXISTING RECORD DRAWINGS

F.A.I. RTE.	SECTION	COUNTY	TOTAL SHEETS	SHEET NO.
90/94/290	2014-013R&B-R	COOK	1972	1761
CONTRACT NO. 60X93				
ILLINOIS FED. AID PROJECT				

FOR INFORMATION ONLY

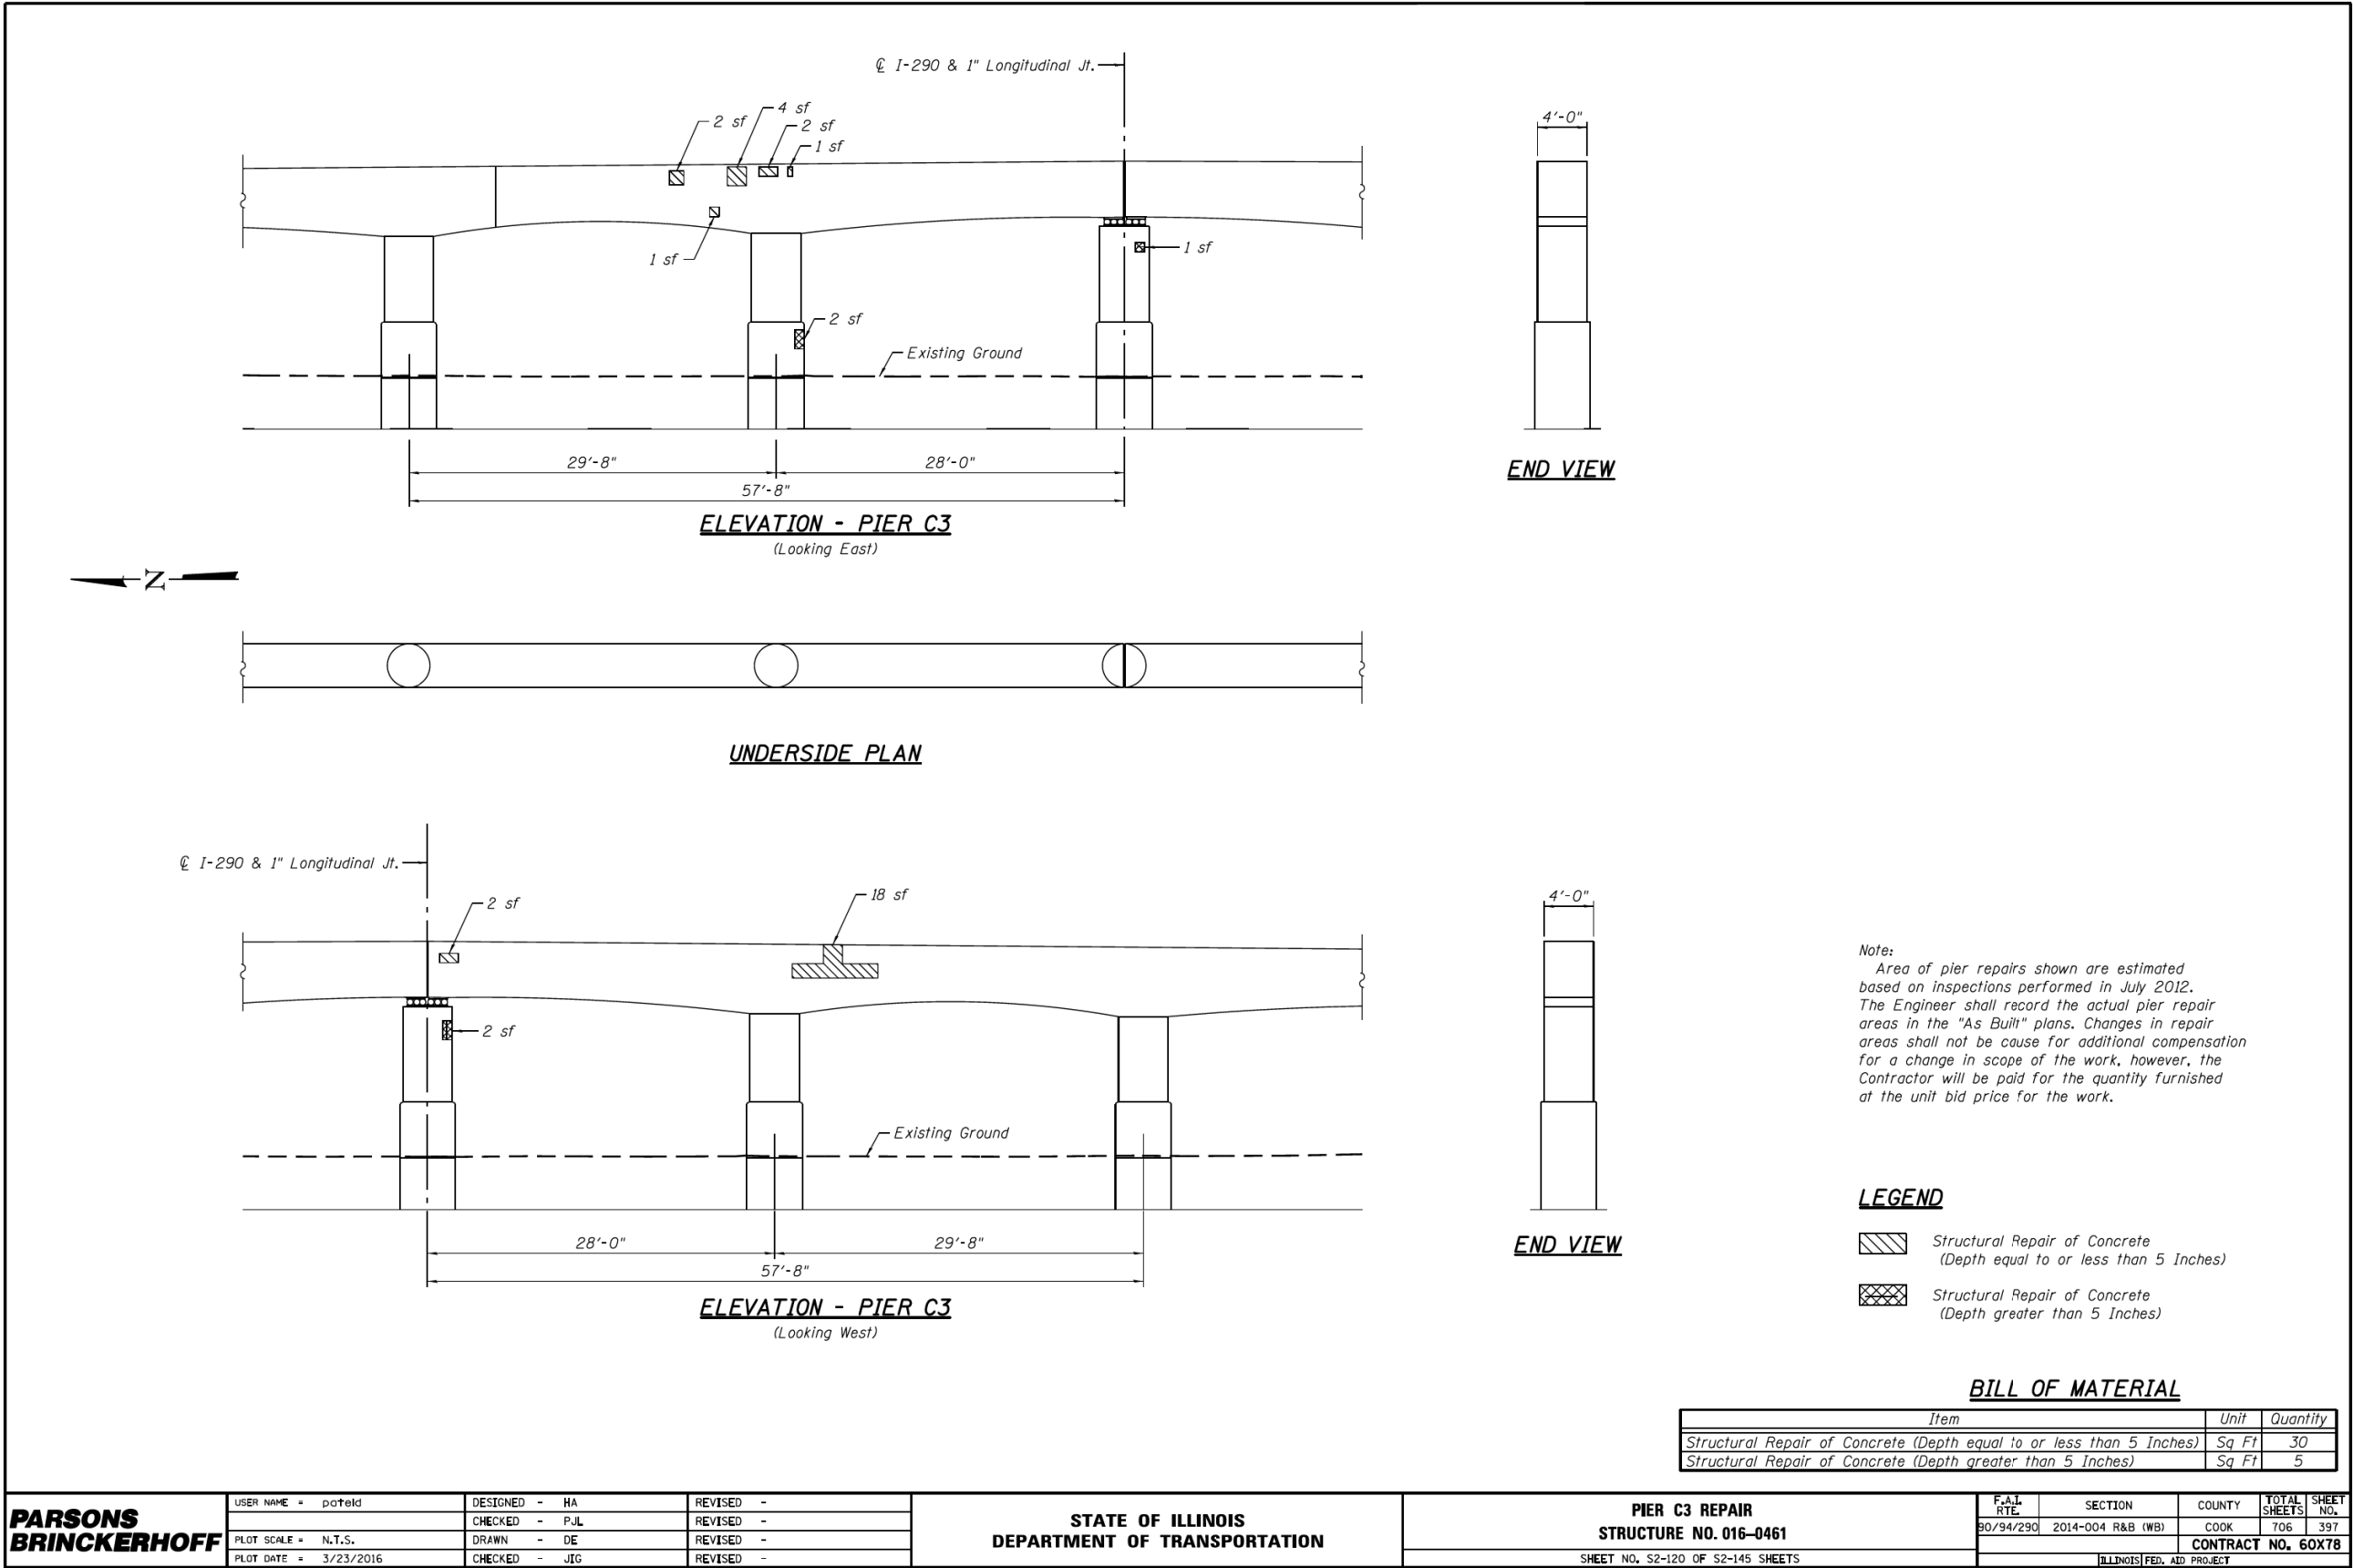

FILE NAME: D:\617479-PWINT-aecomonline\local\AECOM_D502_NA\Documents\01_Americas\Transportation\60269938_Circle\Phase_II\000_CAD\008_Structural\Structure_016-1718\Existing Plans\33906-60X93-SXX-Existing185




USER NAME	=	ahmad,issa	DESIGNED	-		REVISIONS	-	
			CHECKED	-			REVISIONS	-
PLOT SCALE	=	N.T.S	DRAWN	-			REVISIONS	-
PLOT DATE	=	7/26/2018	CHECKED	-	MI, MAI		REVISIONS	-

STATE OF ILLINOIS
DEPARTMENT OF TRANSPORTATION

EXISTING RECORD DRAWINGS

F.A.I. RTE.	SECTION	COUNTY	TOTAL SHEETS	SHEET NO.
90/94/290	2014-013R&B-R	COOK	1972	1762
CONTRACT NO. 60X93				
ILLINOIS FED. AID PROJECT				

FOR INFORMATION ONLY

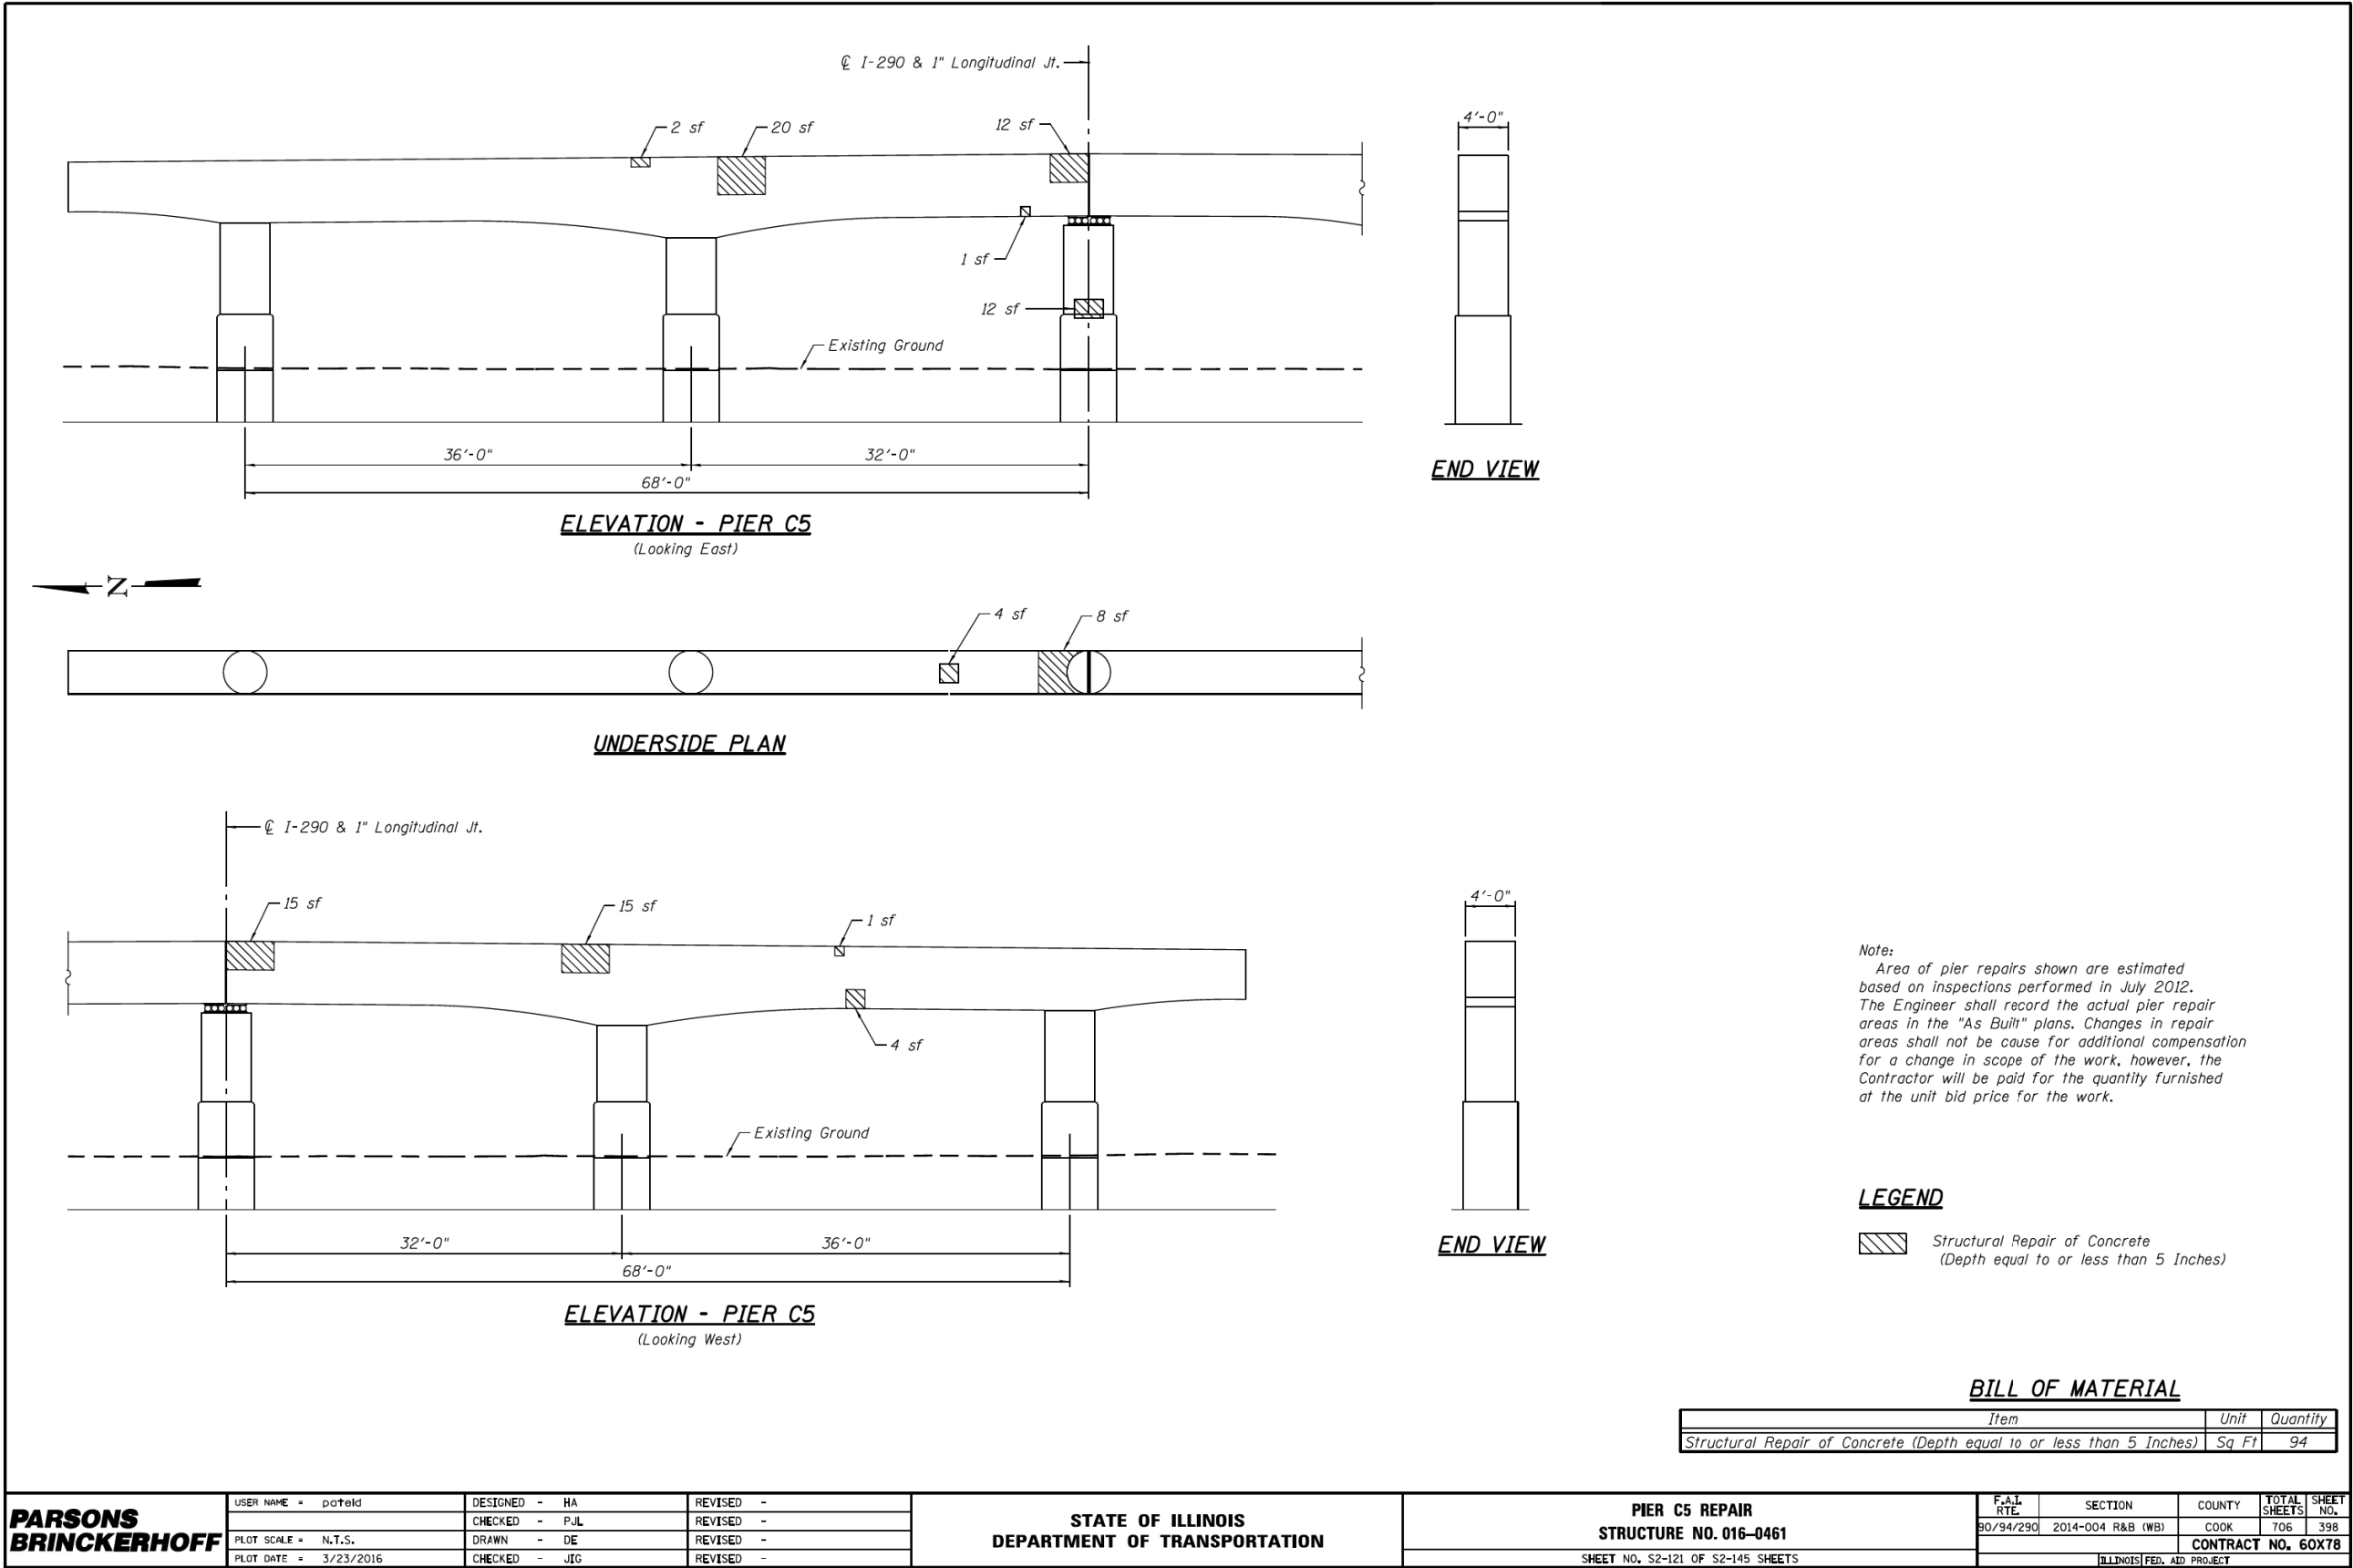

FILE NAME: D:\3161749-PWINT-aecomonline.local\AECOM_D502_NA\Documents\01_Americas\Transportation\60269938_CirclePhase_I\000_CAD\008_Structural\Structure_016-1718\Existing Plans\33906-60X93-SXX-Existing186




USER NAME =	ahmad,issa	DESIGNED -	HA	REVISED -	
		CHECKED -	PJL	REVISED -	
PLOT SCALE =	N.T.S	DRAWN -	DE	REVISED -	
PLOT DATE =	7/26/2018	CHECKED -	MI, MAI	REVISED -	

STATE OF ILLINOIS
DEPARTMENT OF TRANSPORTATION

EXISTING RECORD DRAWINGS

F.A.I. RTE.	SECTION	COUNTY	TOTAL SHEETS	SHEET NO.
90/94/290	2014-013R&B-R	COOK	1972	1763
CONTRACT NO. 60X93				
ILLINOIS FED. AID PROJECT				

FOR INFORMATION ONLY

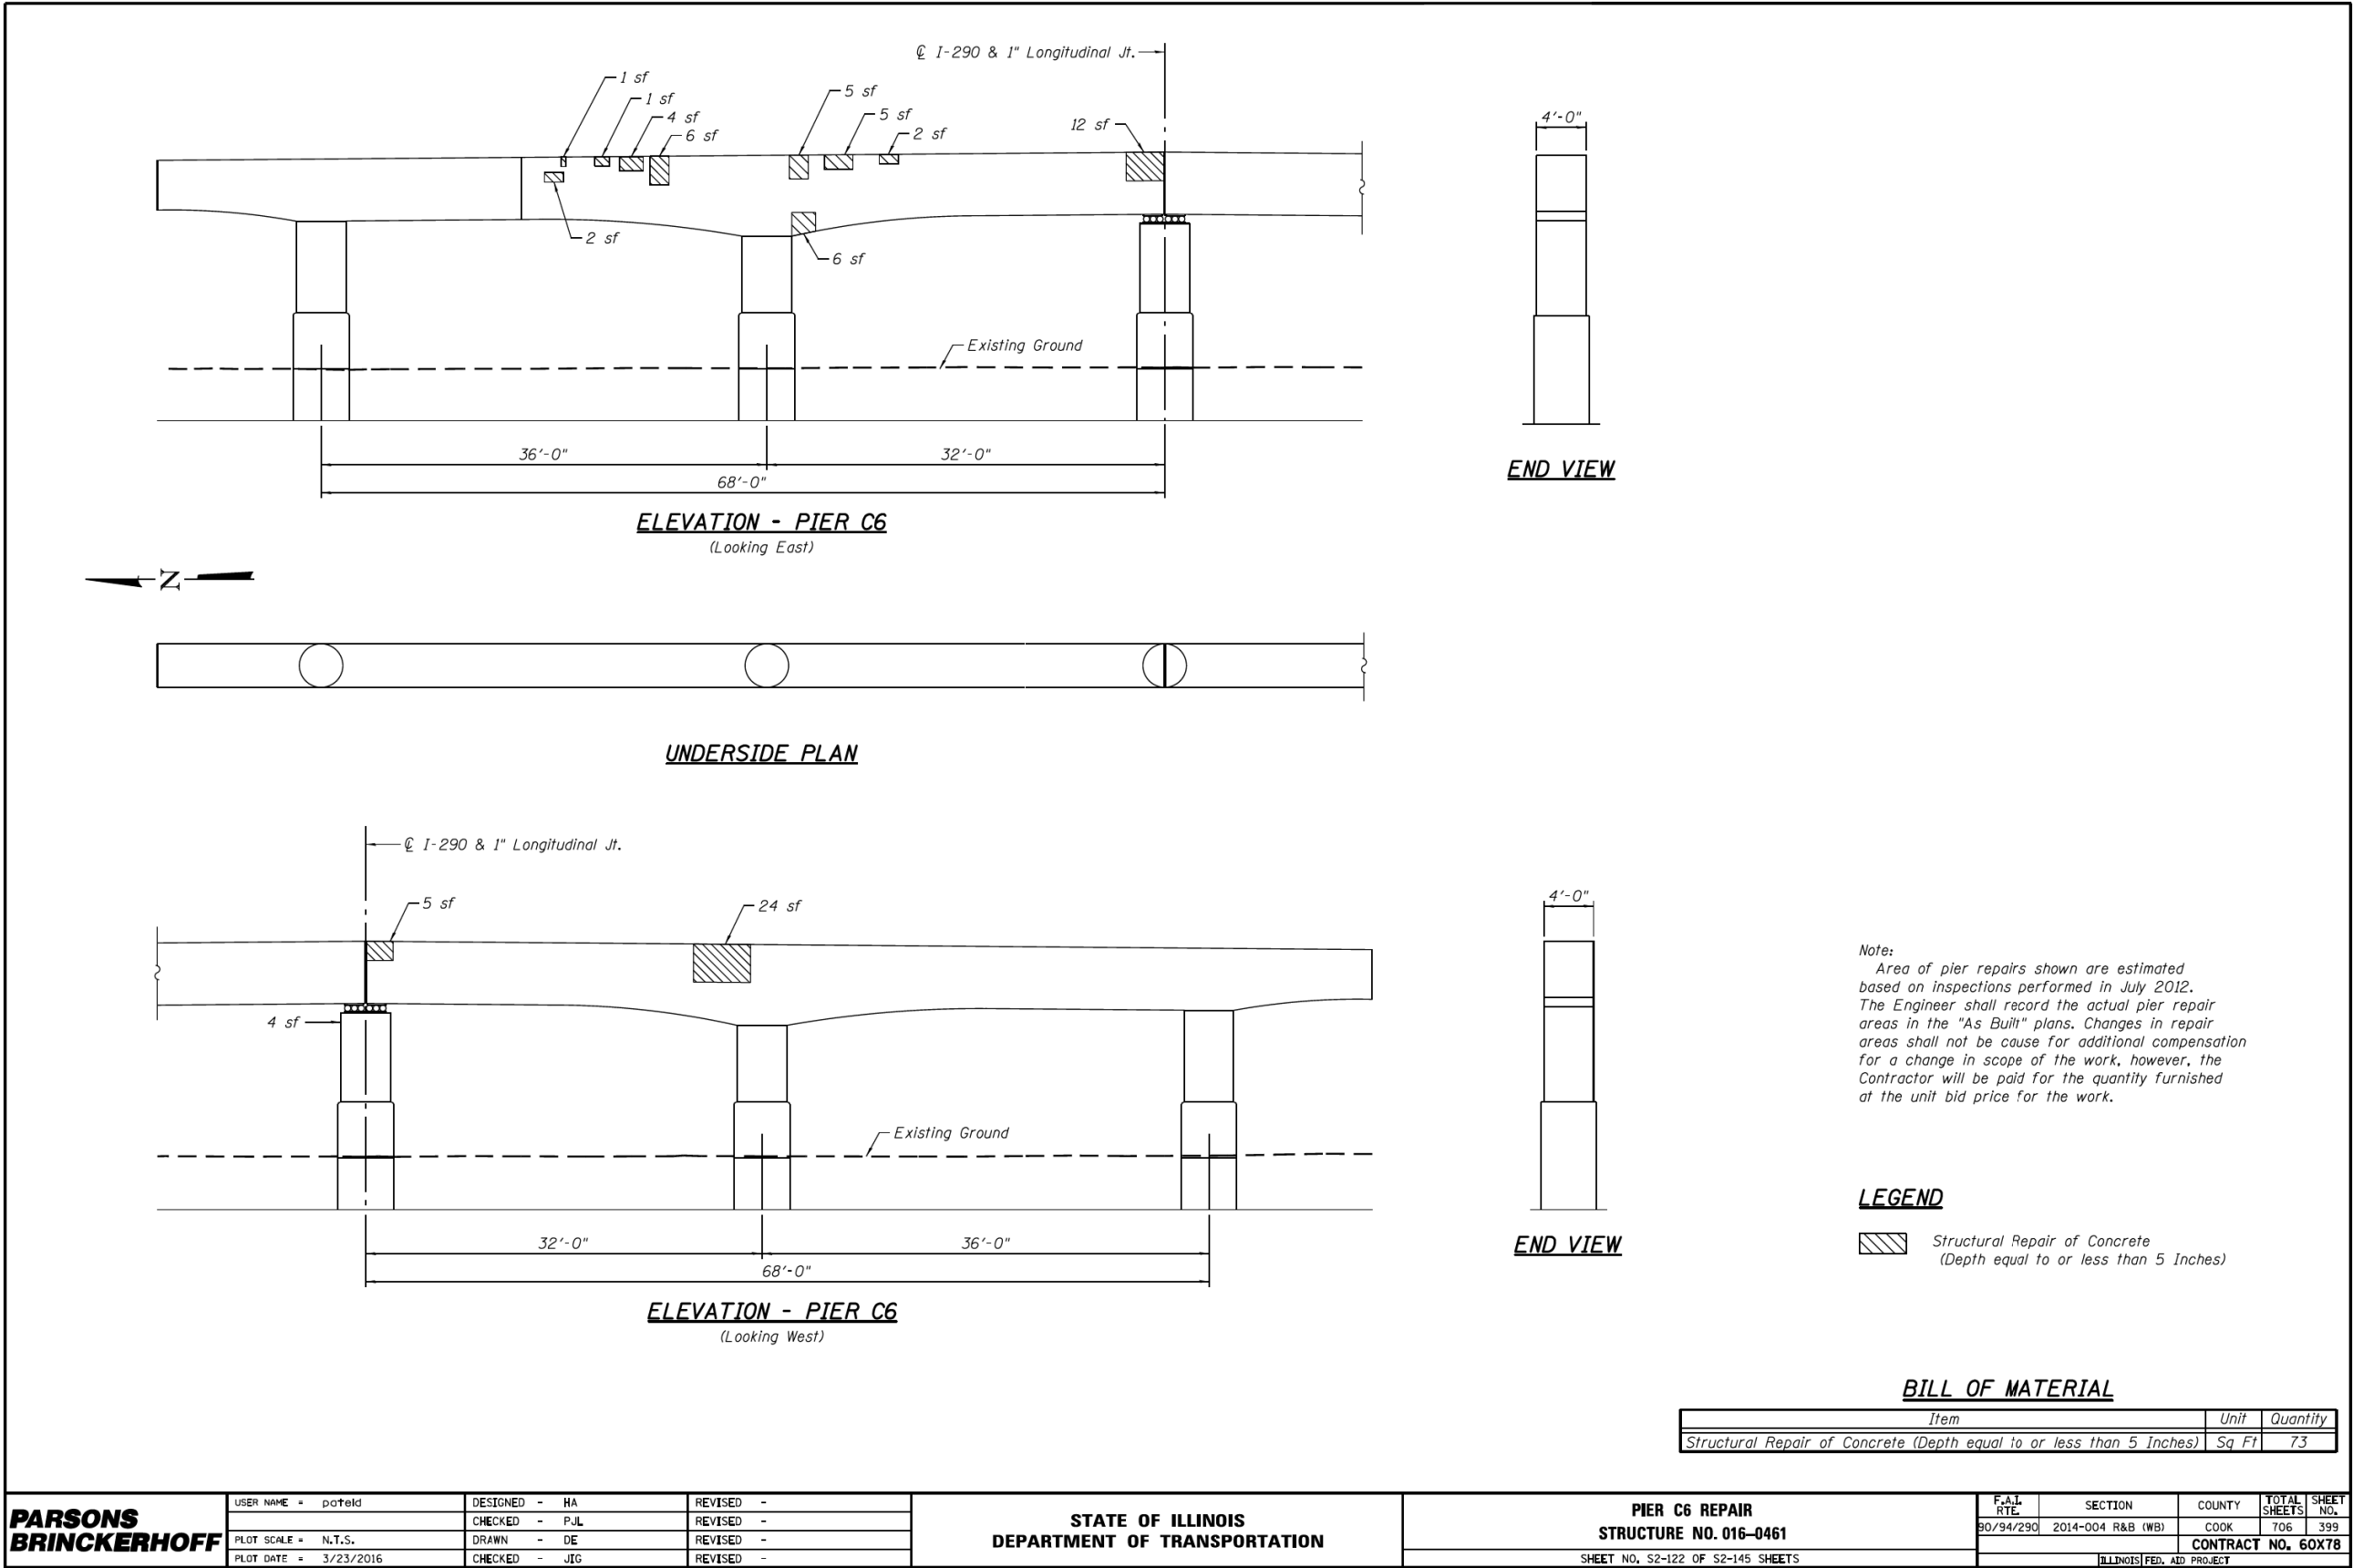

FILE NAME: D:\61779-PWINT-aecomonline\local\AECOM_D502_NA\Documents\01_Americas\Transportation\60269938_Circle\Phase_II\000_CAD\008_Structural\Structure_016-1718\Existing Plans\33906-60X93-SXX-Existing187




USER NAME	=	ahmad,issa	DESIGNED	-	HA	REVISED	-
			CHECKED	-	P.J.L.	REVISED	-
PLOT SCALE	=	N.T.S.	DRAWN	-	DE	REVISED	-
PLOT DATE	=	7/26/2018	CHECKED	-	MI, MAI	REVISED	-

STATE OF ILLINOIS
DEPARTMENT OF TRANSPORTATION

EXISTING RECORD DRAWINGS

F.A.I. RTE.	SECTION	COUNTY	TOTAL SHEETS	SHEET NO.
90/94/290	2014-013R&B-R	COOK	1972	1764
CONTRACT NO. 60X93				
ILLINOIS FED. AID PROJECT				

FOR INFORMATION ONLY

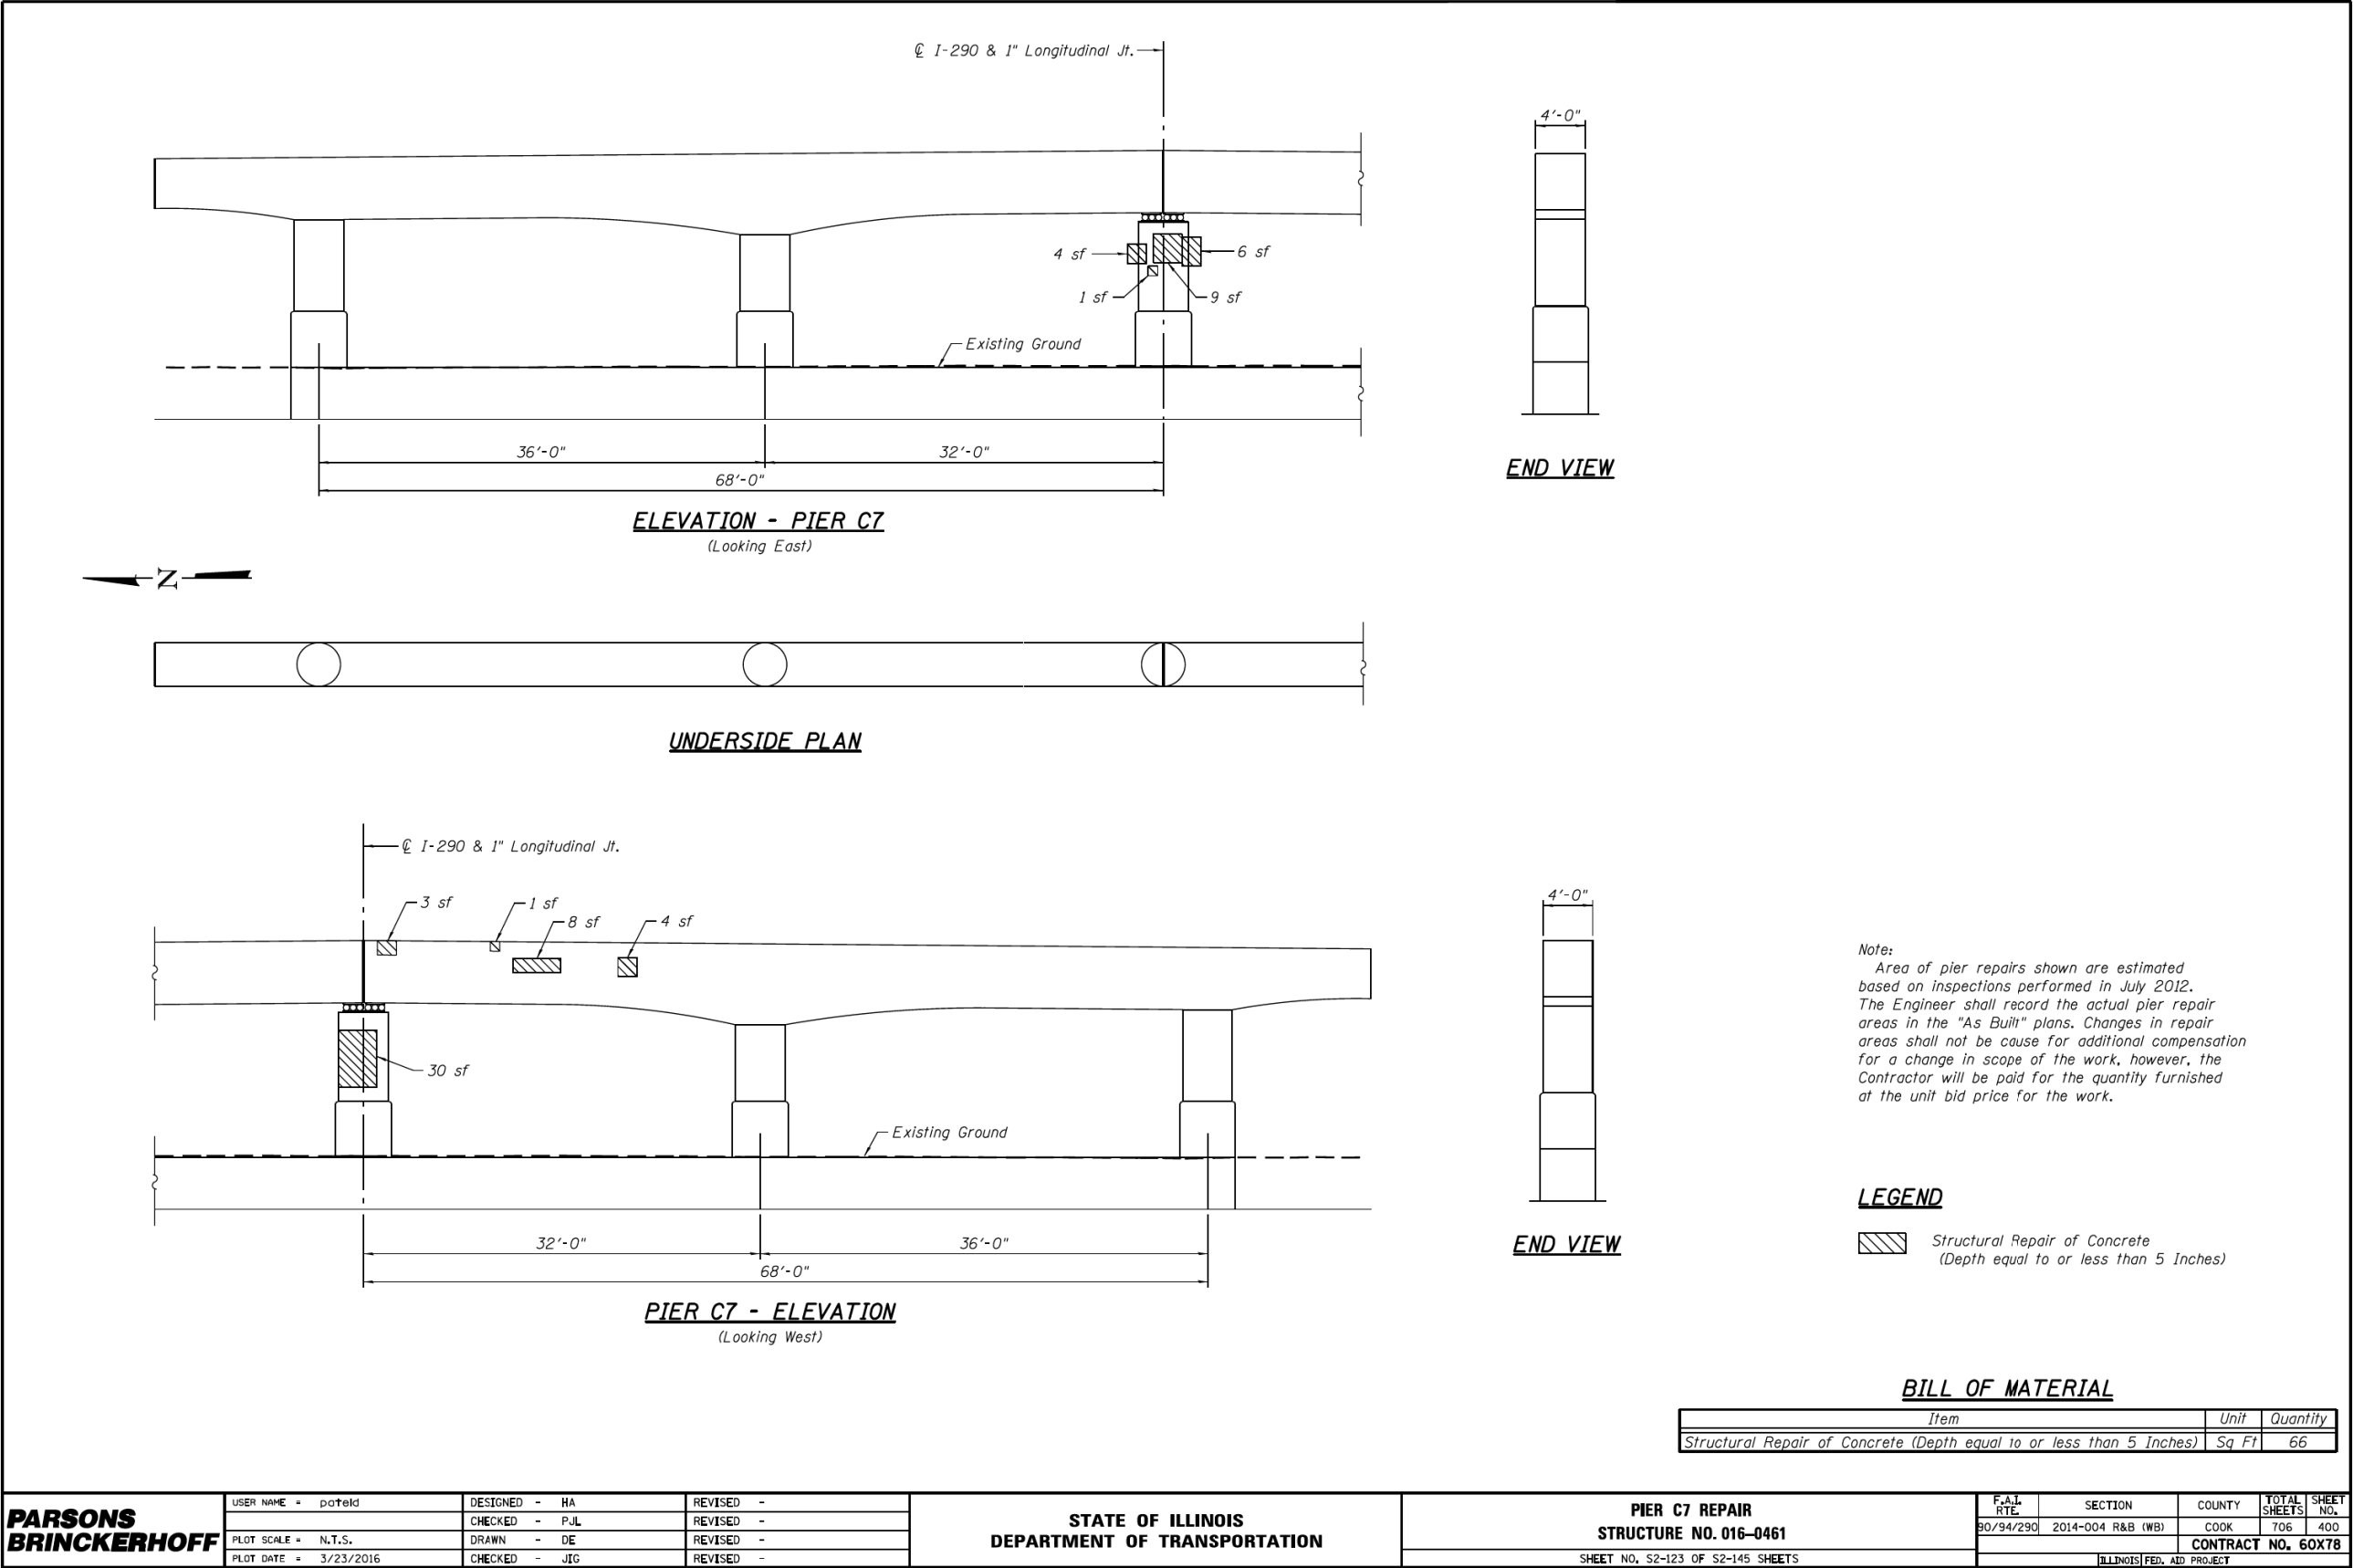

**PARSONS
BRINCKERHOFF**

USER NAME = poteld	DESIGNED - HA	REVISED -
PLOT SCALE = N.T.S.	CHECKED - P.JL	REVISED -
PLOT DATE = 3/23/2016	DRAWN - DE	REVISED -
	CHECKED - JIG	REVISED -

STATE OF ILLINOIS
DEPARTMENT OF TRANSPORTATION

PIER C7 REPAIR
STRUCTURE NO. 016-0461

SHEET NO. S2-123 OF S2-145 SHEETS

F.A.I. RTE.	SECTION	COUNTY	TOTAL SHEETS	SHEET NO.
90/94/290	2014-004 R&B (WB)	COOK	706	400
CONTRACT NO. 60X78				
ILLINOIS FED. AID PROJECT				

HBM
ENGINEERING GROUP, LLC


USER NAME = ahmad,issa	DESIGNED -	REVISED -
	CHECKED -	REVISED -
PLOT SCALE = N.T.S.	DRAWN -	REVISED -
PLOT DATE = 7/26/2018	CHECKED - MI, MAI	REVISED -

STATE OF ILLINOIS
DEPARTMENT OF TRANSPORTATION

EXISTING RECORD DRAWINGS

F.A.I. RTE.	SECTION	COUNTY	TOTAL SHEETS	SHEET NO.
90/94/290	2014-013R&B-R	COOK	1972	1765
CONTRACT NO. 60X93				
ILLINOIS FED. AID PROJECT				

FOR INFORMATION ONLY

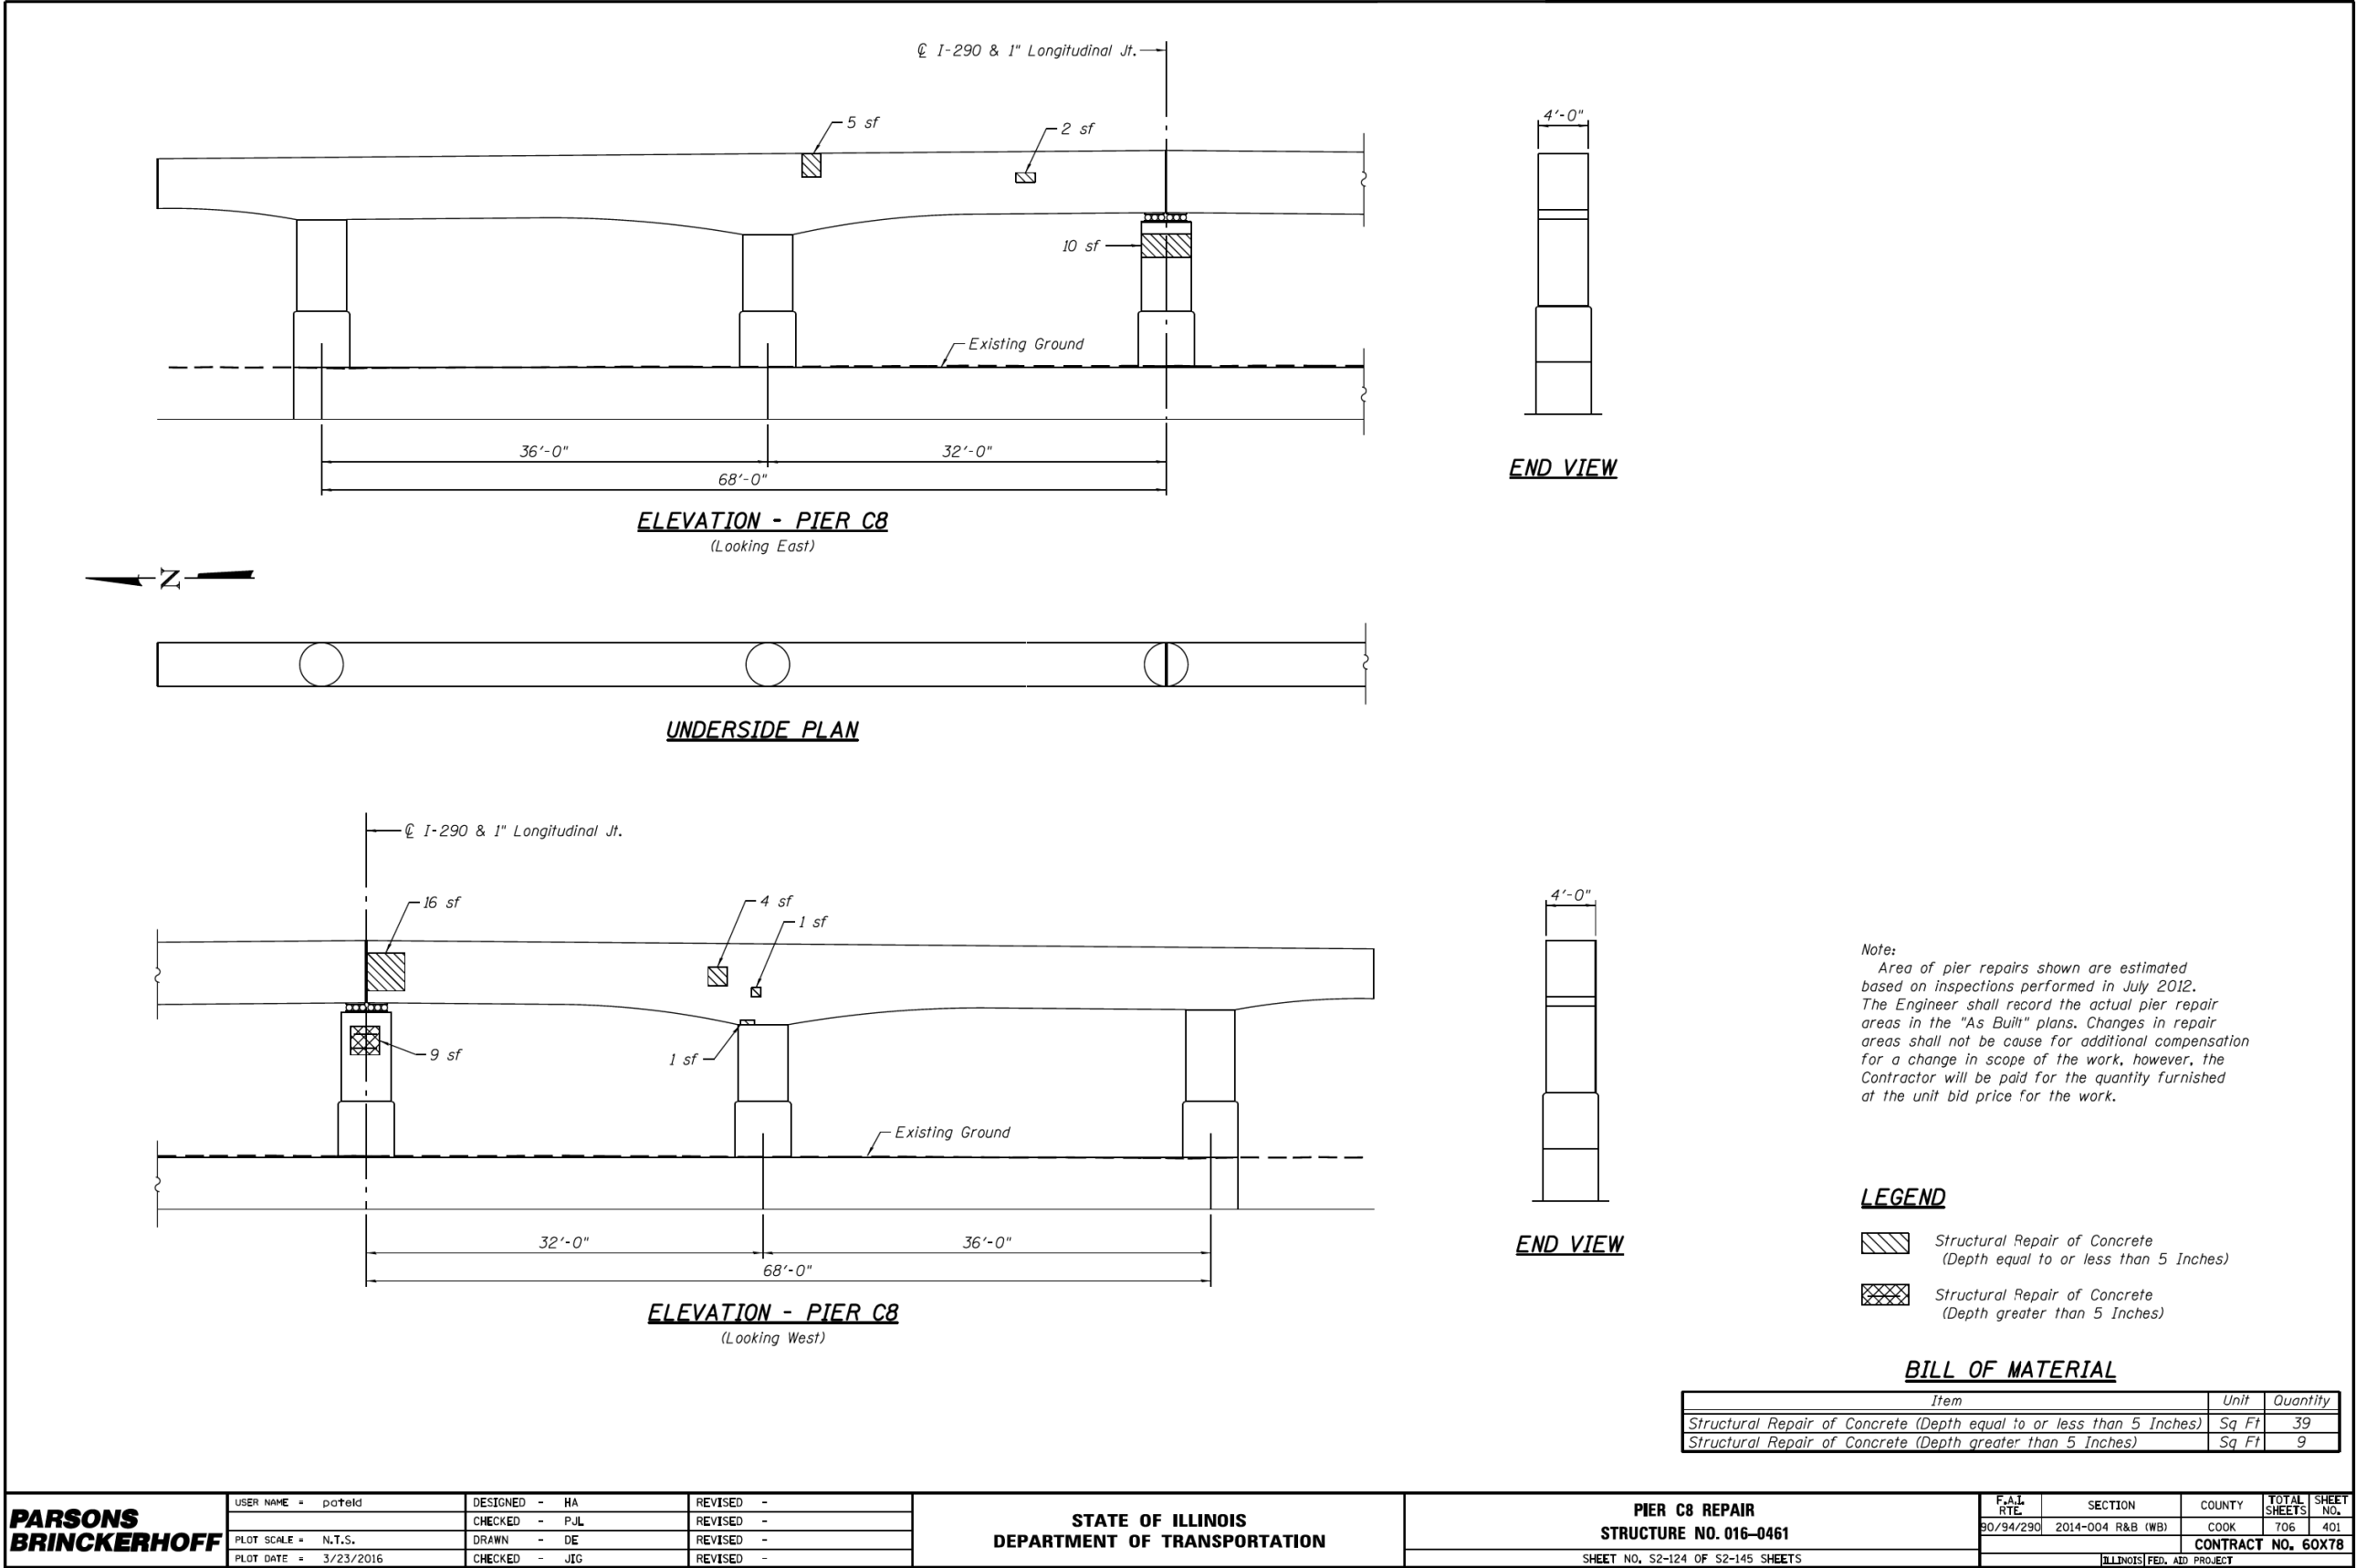

FILE NAME: DW:\161749-PWINT-aecomonline.local\AECOM_D502_NA\Documents\01_Americas\Transportation\60269938_Circle\Phase_II\000_CAD\008_Structural\Structure_016-1718\Existing Plans\33906-60X93-SXX-Existing189




USER NAME =	ahmad,issa	DESIGNED -	HA	REVISED -	
		CHECKED -	P.JL	REVISED -	
PLOT SCALE =	N.T.S	DRAWN -	DE	REVISED -	
PLOT DATE =	7/26/2018	CHECKED -	MI, MAI	REVISED -	

STATE OF ILLINOIS
DEPARTMENT OF TRANSPORTATION

EXISTING RECORD DRAWINGS

F.A.I. RTE.	SECTION	COUNTY	TOTAL SHEETS	SHEET NO.
90/94/290	2014-013R&B-R	COOK	1972	1766
CONTRACT NO. 60X93				
ILLINOIS FED. AID PROJECT				

FOR INFORMATION ONLY

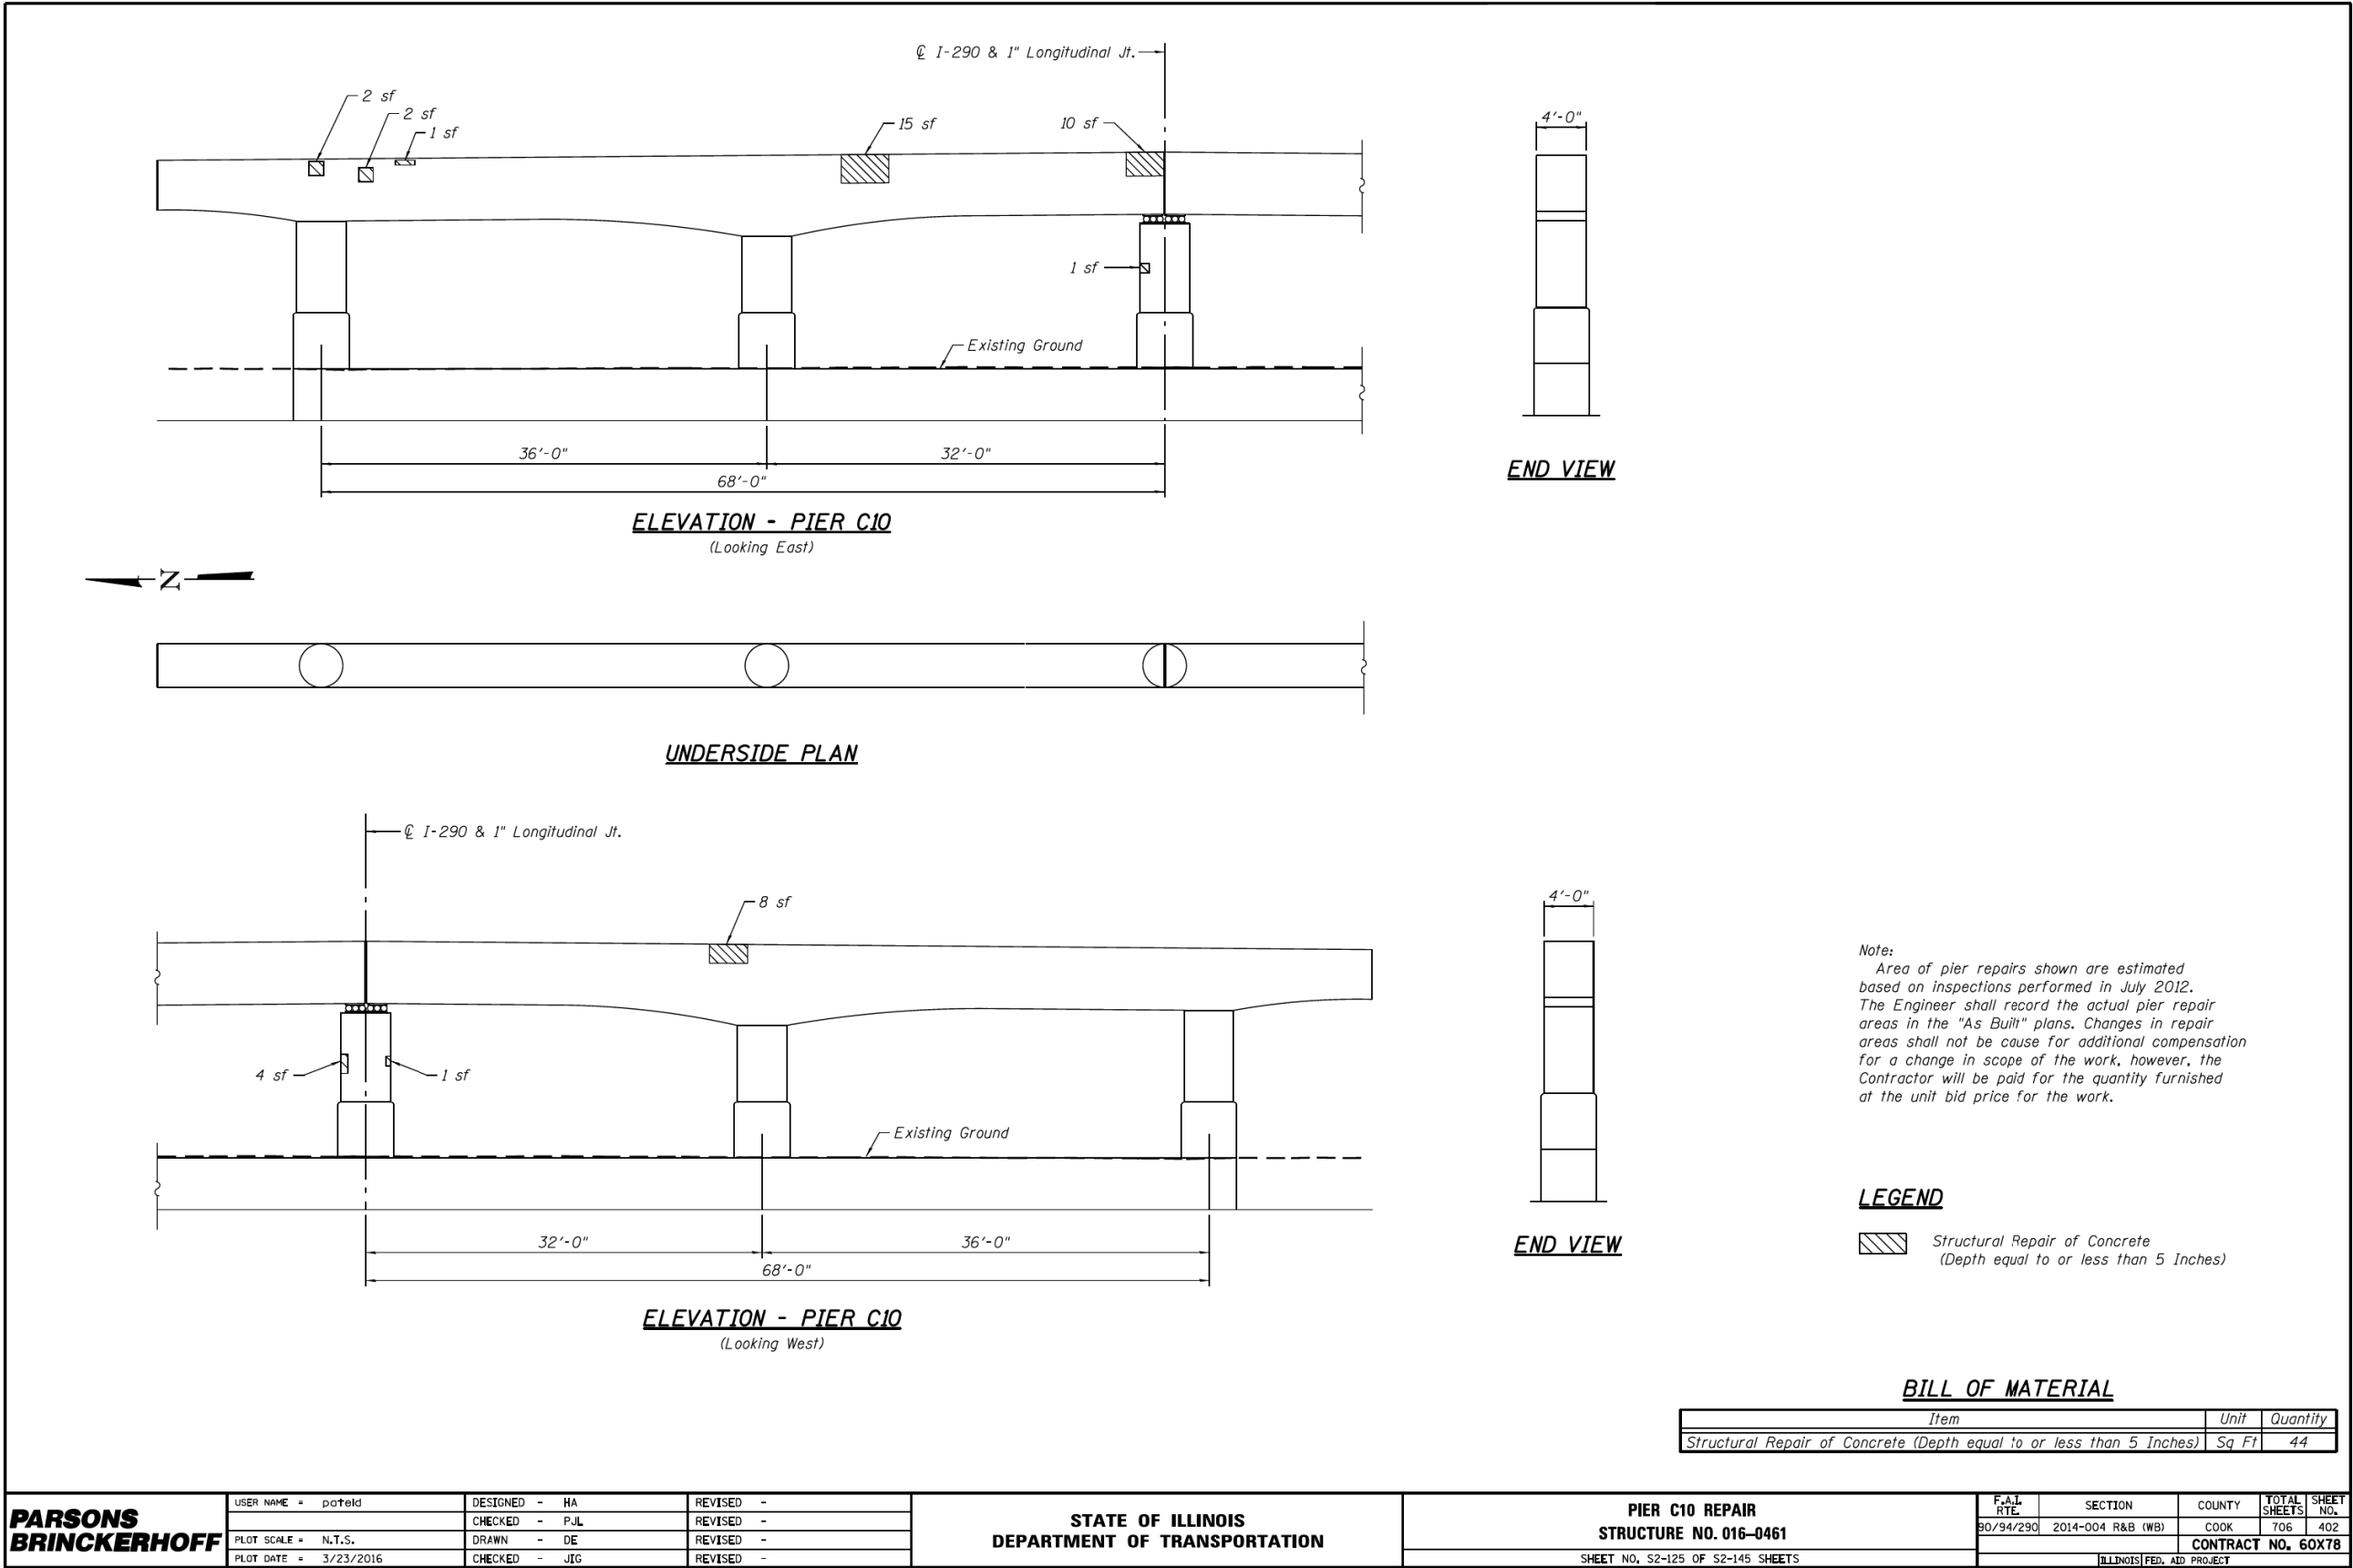

FILE NAME: D:\6161749-PWINT-aecomonline\local\AECOM_D502_NA\Documents\01_Americas\Transportation\60269938_Circle\Phase_II\000_CAD\008_Structural\Structure_016-1718\Existing Plans\33906-60X93-SXX-Existing190




USER NAME =	ahmad,issa	DESIGNED -	HA	REVISED -	
		CHECKED -		REVISED -	
PLOT SCALE =	N.T.S	DRAWN -	DE	REVISED -	
PLOT DATE =	7/26/2018	CHECKED -	MI, MAI	REVISED -	

STATE OF ILLINOIS
DEPARTMENT OF TRANSPORTATION

EXISTING RECORD DRAWINGS

F.A.I. RTE.	SECTION	COUNTY	TOTAL SHEETS	SHEET NO.
90/94/290	2014-013R&B-R	COOK	1972	1767
CONTRACT NO. 60X93				
ILLINOIS FED. AID PROJECT				

FOR INFORMATION ONLY

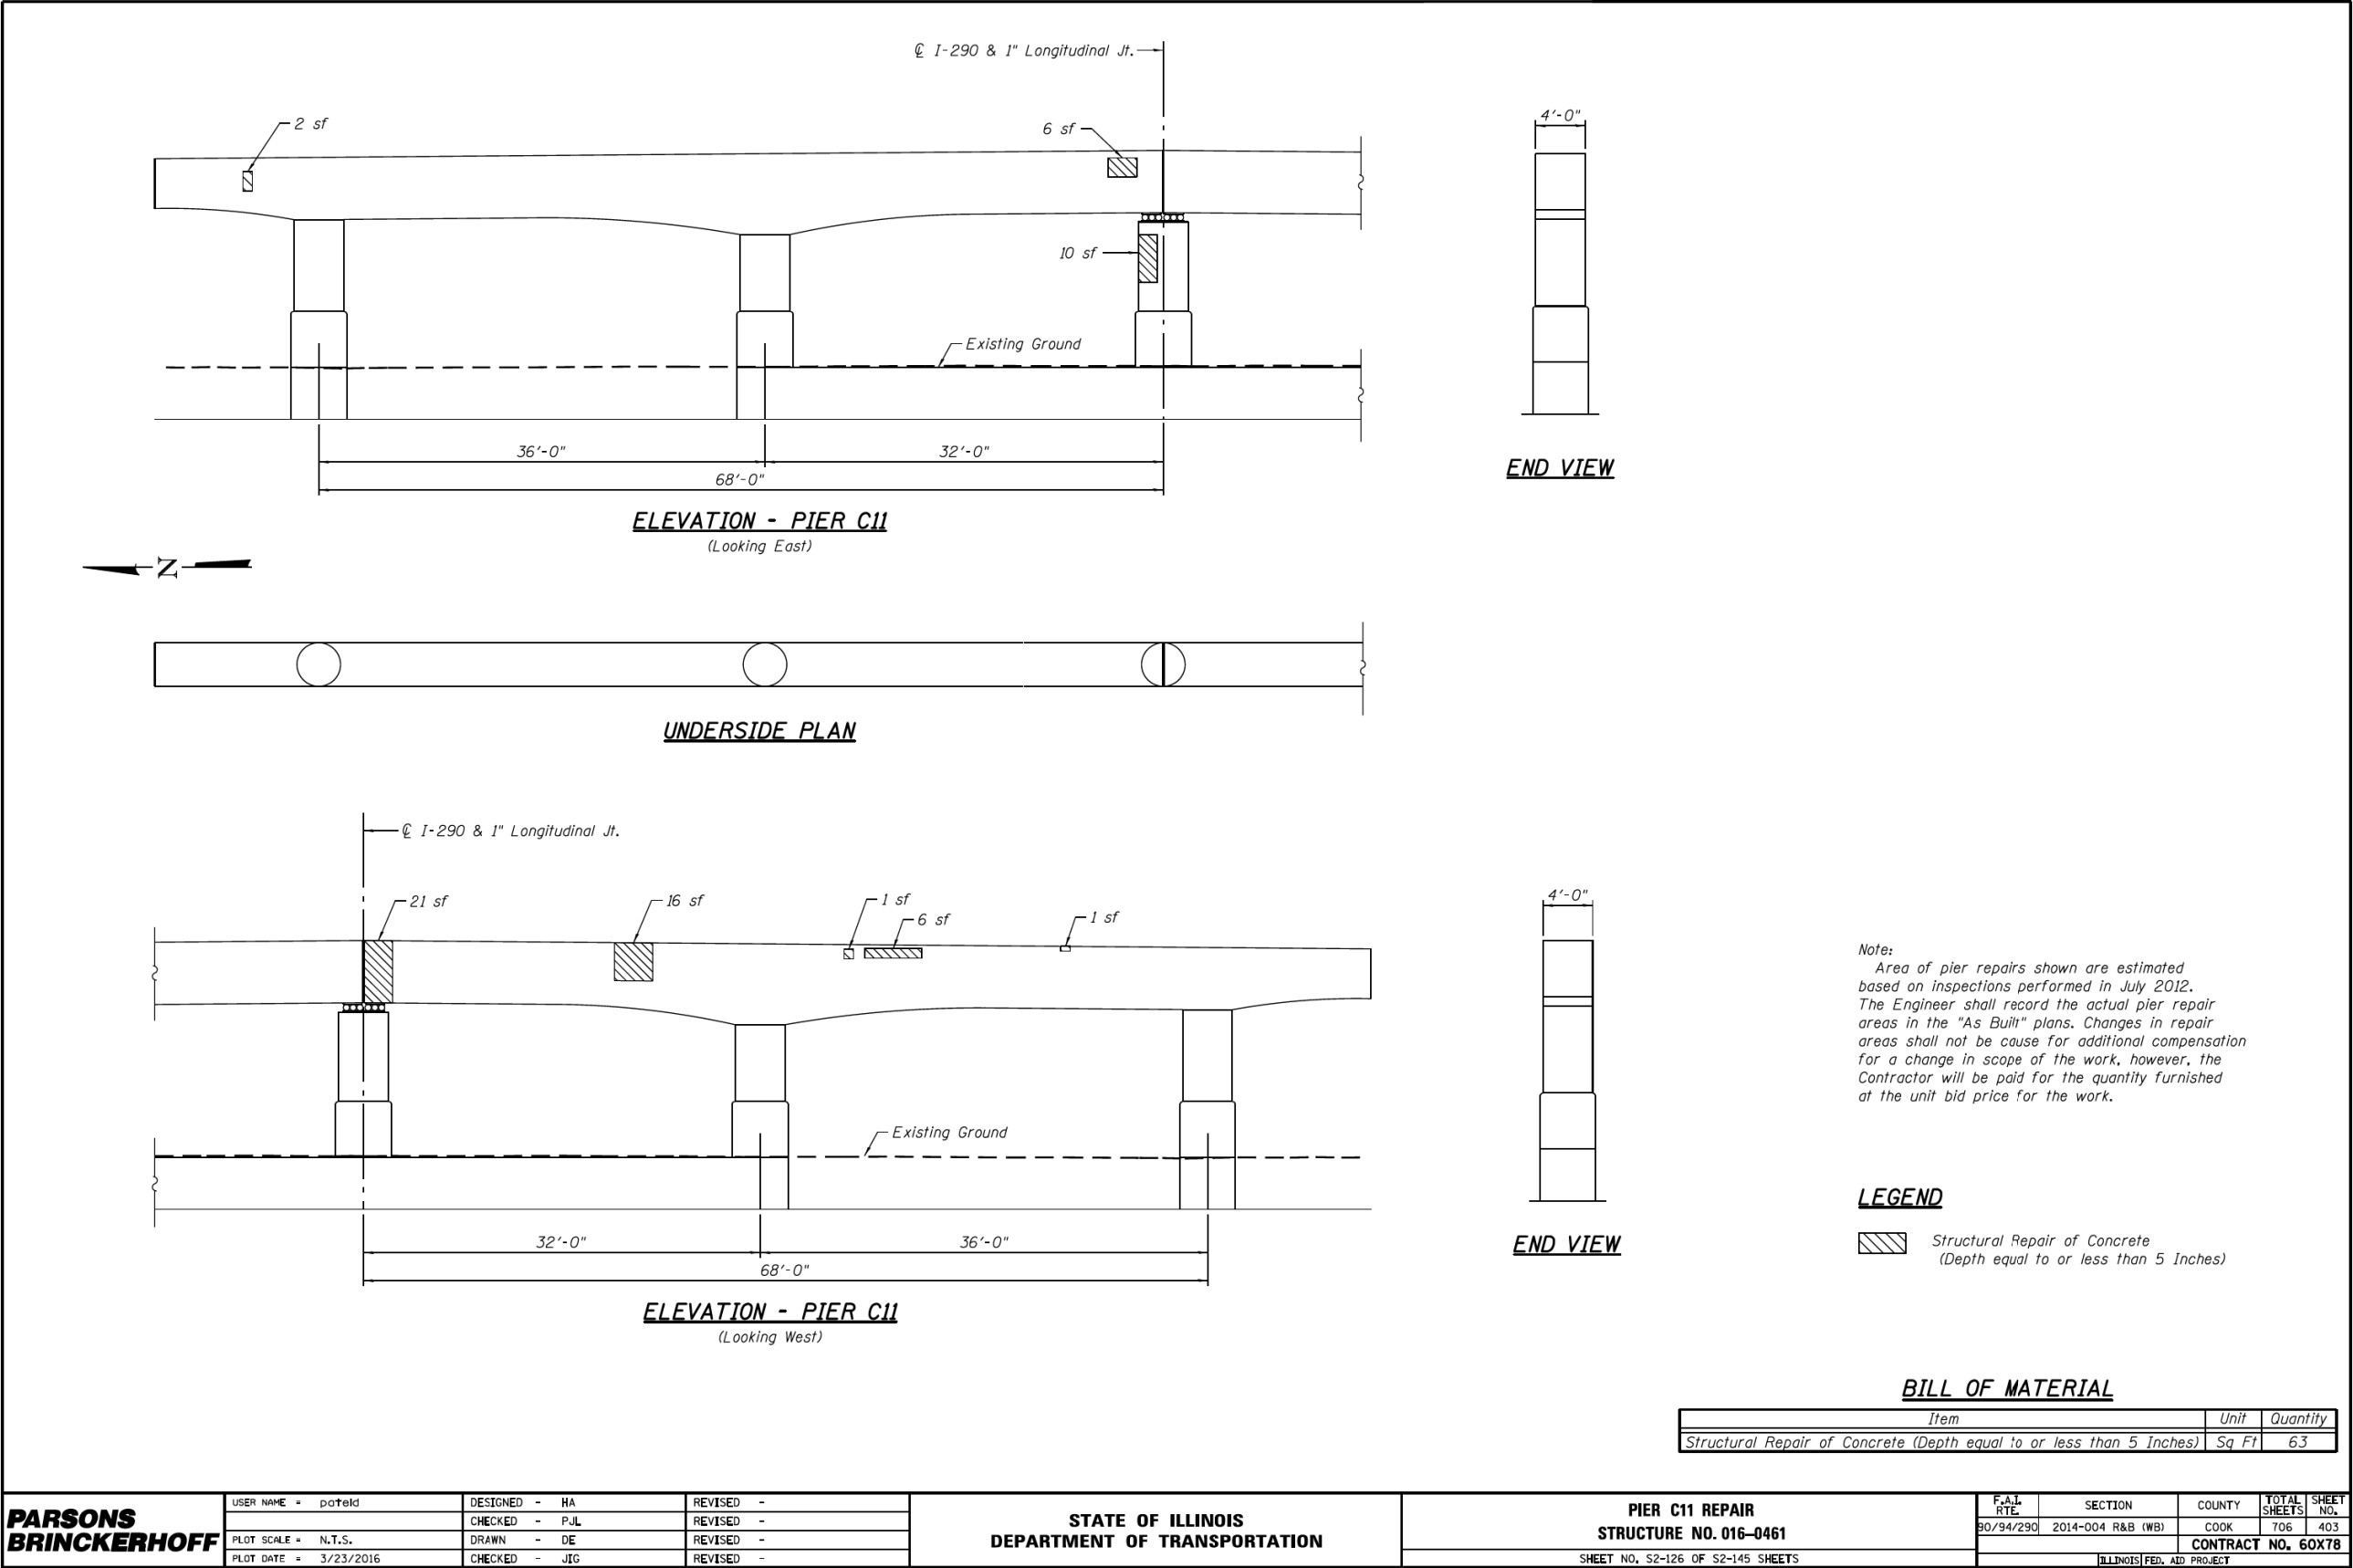

FILE NAME: D:\6161749-PWINT-aecomonline\local\AECOM_D502_NA\Documents\01_Americas\Transportation\60269938_Circle\Phase_II\000_CAD\008_Structural\Structure_016-1718\Existing Plans\33906-60X93-SXX-Existing191




USER NAME	=	ahmad,issa	DESIGNED	-		REVISIONS	
			CHECKED	-		REVISIONS	
PLOT SCALE	=	N.T.S	DRAWN	-		REVISIONS	
PLOT DATE	=	7/26/2018	CHECKED	-	MI, MAI	REVISIONS	

STATE OF ILLINOIS
DEPARTMENT OF TRANSPORTATION

EXISTING RECORD DRAWINGS

F.A.I. RTE.	SECTION	COUNTY	TOTAL SHEETS	SHEET NO.
90/94/290	2014-013R&B-R	COOK	1972	1768
CONTRACT NO. 60X93				
ILLINOIS		FED. AID PROJECT		

FOR INFORMATION ONLY

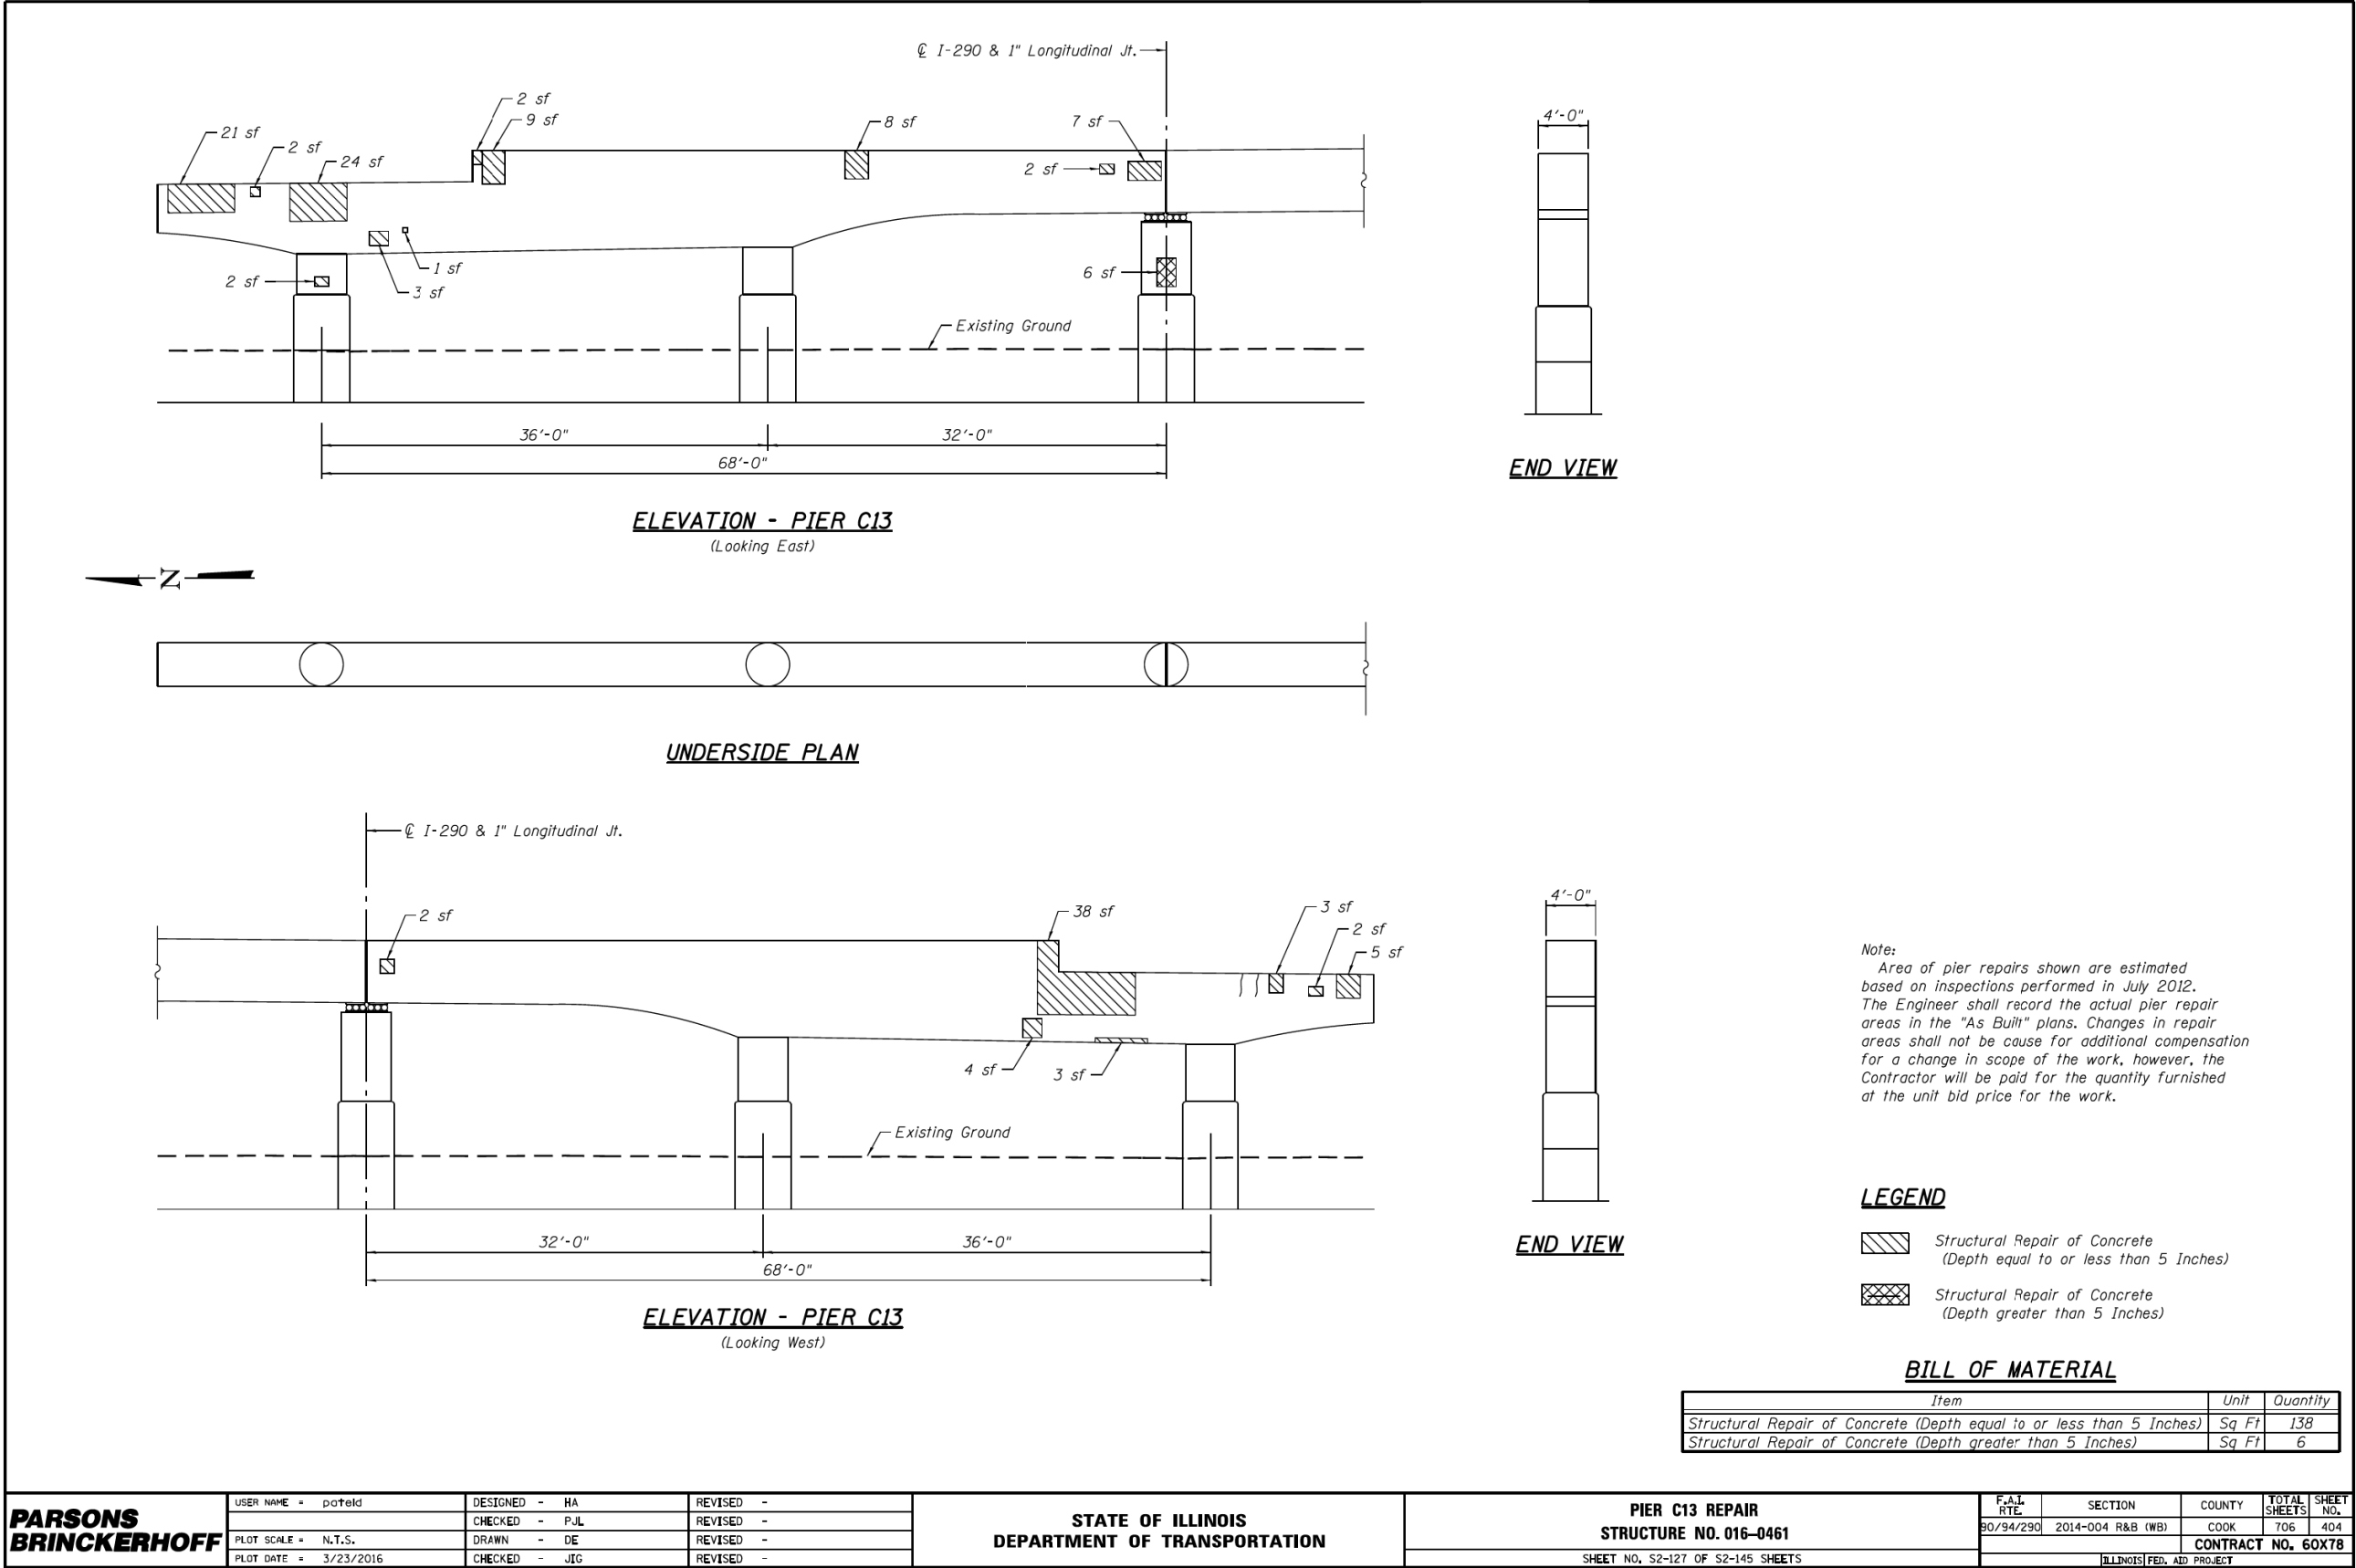

FILE NAME: D:\6161749-PWINT\acconline\local\AECOM_D502_NA\Documents\01_Americas\Transportation\60269938_Circle\Phase_II\000_CAD\008_Structural\Structure_016-1718\Existing Plans\33906-60X93-SXX-Existing192




USER NAME	=	ahmad,issa	DESIGNED	-		REVISED	-	
			CHECKED	-		REVISED	-	
PLOT SCALE	=	N.T.S	DRAWN	-		REVISED	-	
PLOT DATE	=	7/26/2018	CHECKED	-	MI, MAI	REVISED	-	

STATE OF ILLINOIS
DEPARTMENT OF TRANSPORTATION

EXISTING RECORD DRAWINGS


F.A.I. RTE.	SECTION	COUNTY	TOTAL SHEETS	SHEET NO.
90/94/290	2014-013R&B-R	COOK	1972	1769
CONTRACT NO. 60X93				
ILLINOIS FED. AID PROJECT				

FOR INFORMATION ONLY

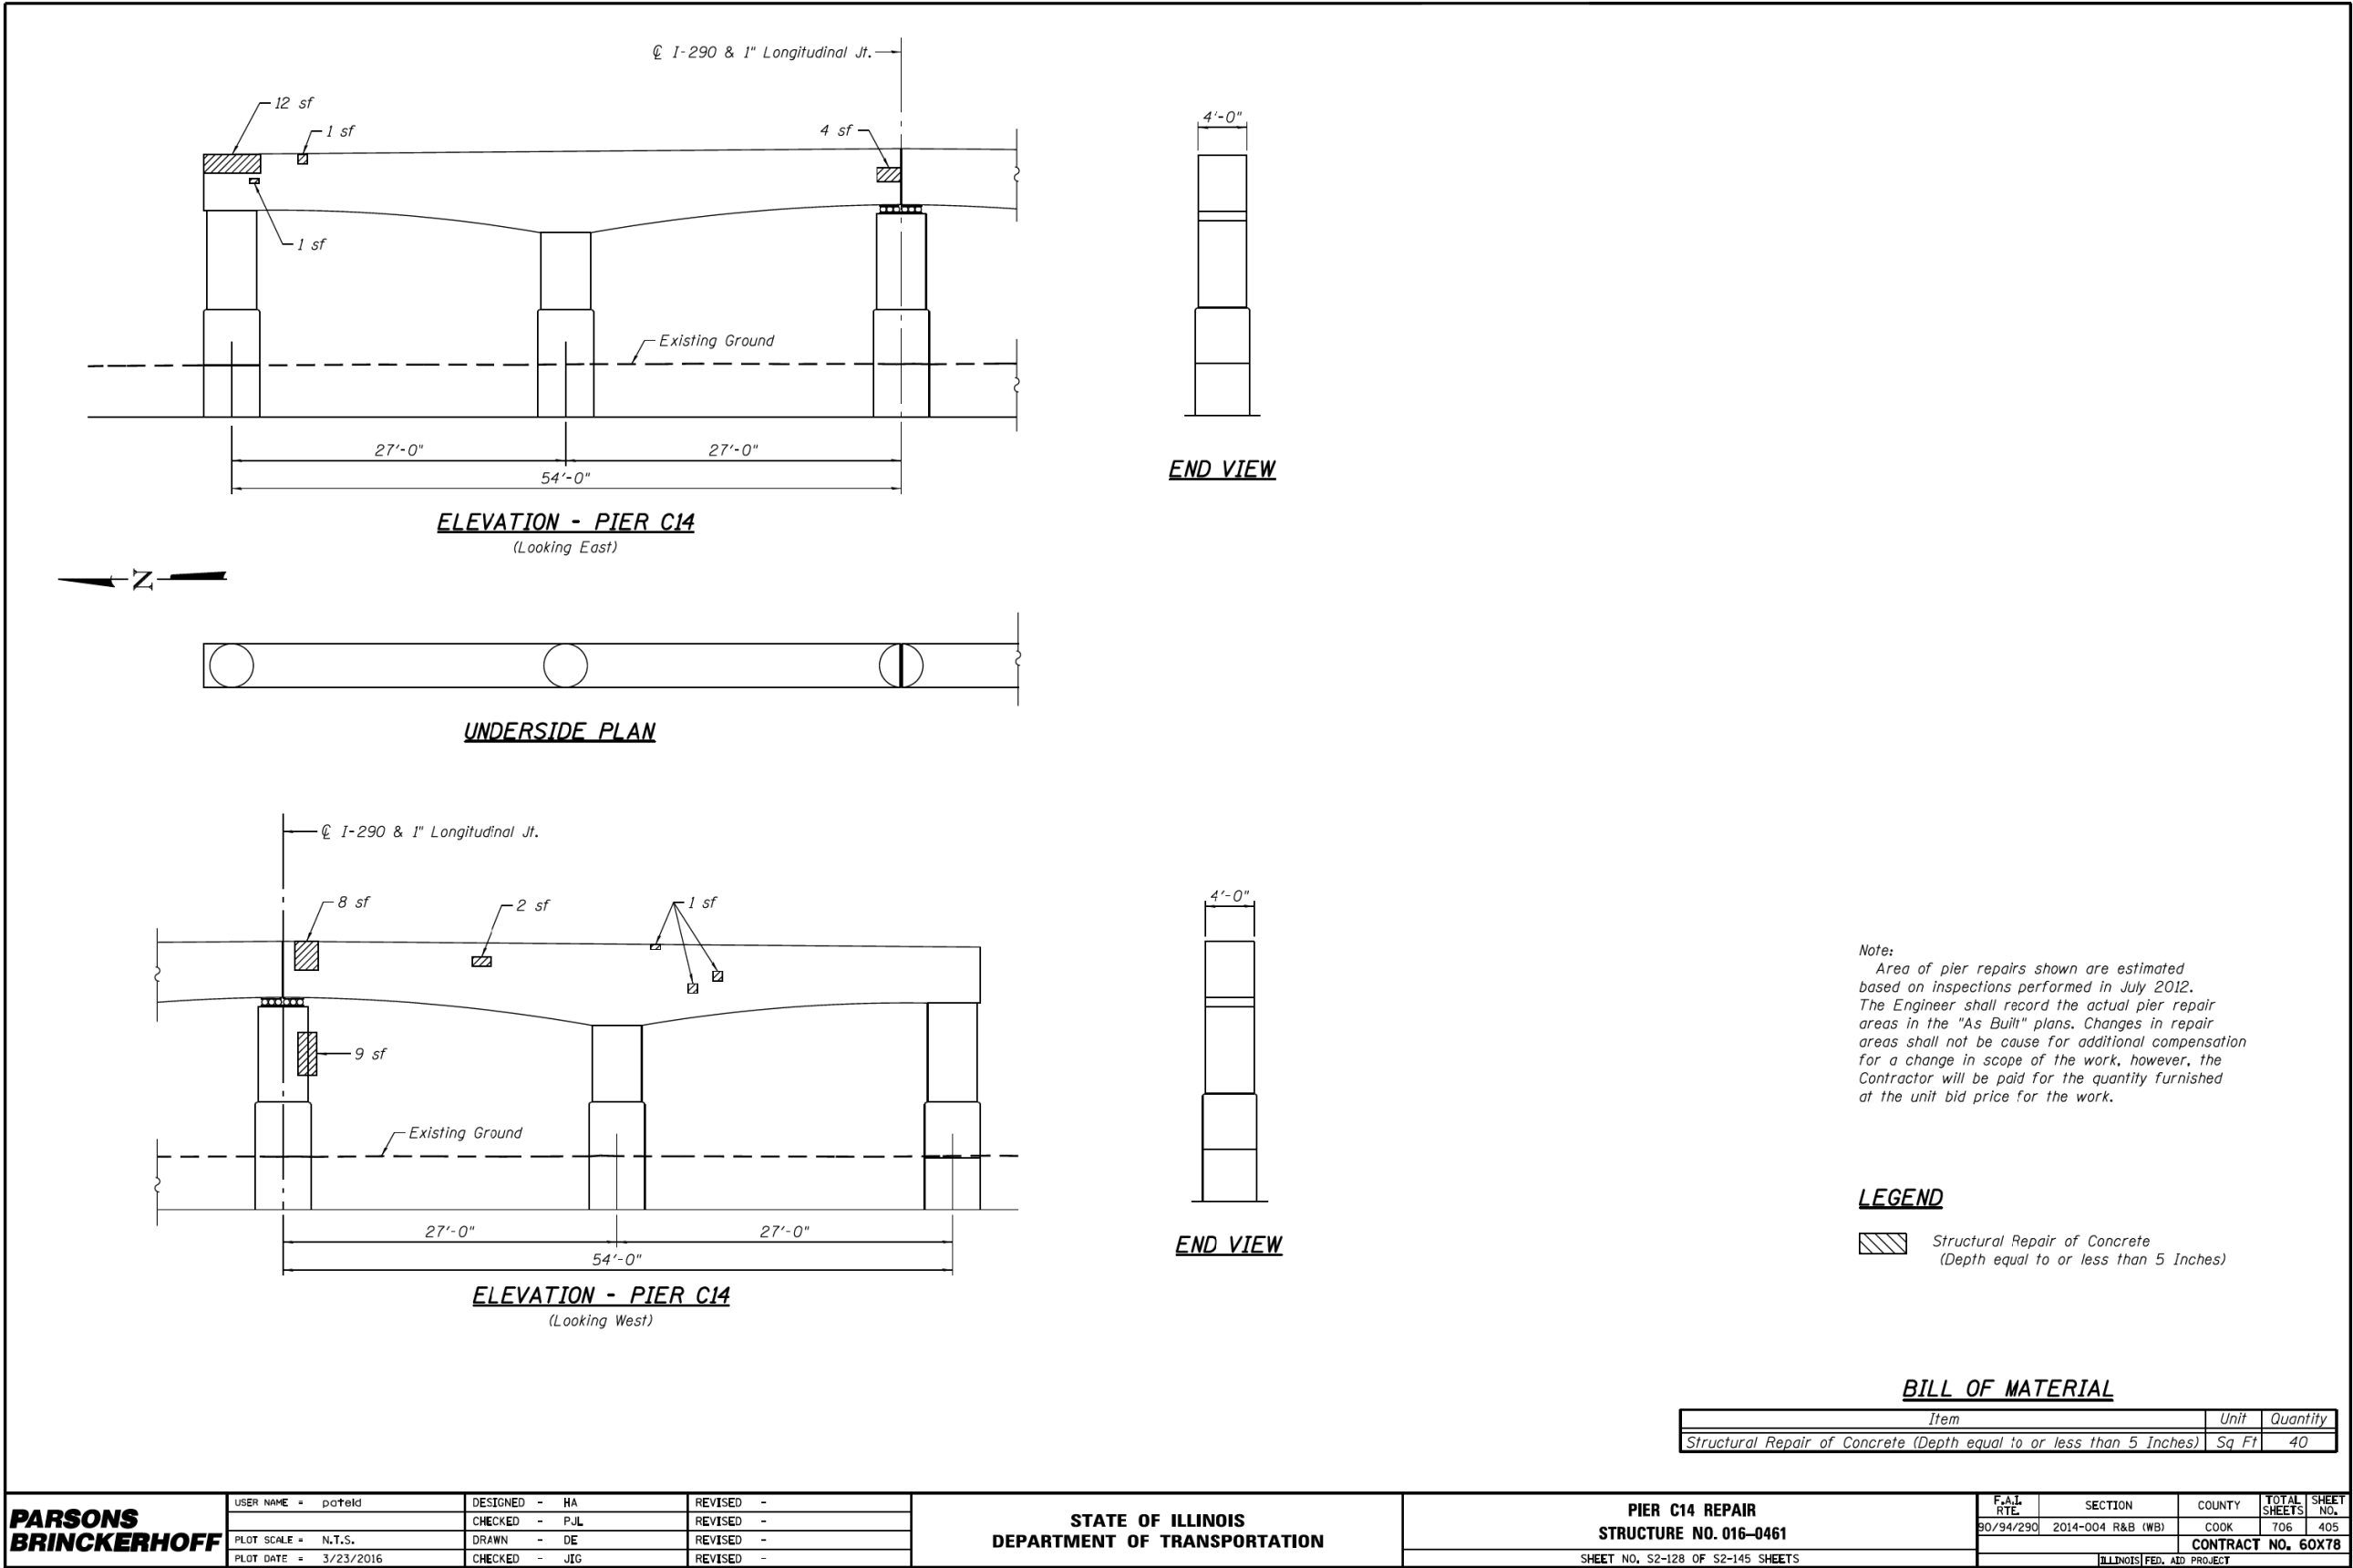

FILE NAME: D:\61779-PWINT-aecomonline\local\AECOM_D502_NA\Documents\01_Americas\Transportation\60269938_CirclePhase_II\000_CAD\008_Structural\Structure_016-1718\Existing Plans\33906-60X93-SXX-Existing193

FILE NAME: pw:\617479-PWINT.aecomonline.local\AECOM_D502_NA\Documents\01 Americas\Transportation\60269938 Circle\Phase II\000 CAD\008 Structural\Structure 016-1718\Existing Plans\33906-60\X93-SXX-Existing 194

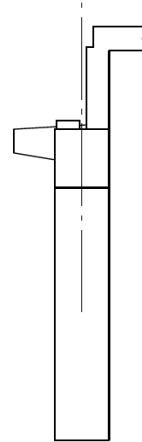

END VIEW

LEGEND

BILL OF MATERIAL

**PARSONS
BRINCKERHOFF**



STATE OF ILLINOIS
DEPARTMENT OF TRANSPORTATION

HBM
ENGINEERING GROUP, LLC

**STATE OF ILLINOIS
DEPARTMENT OF TRANSPORTATION**

EXISTING RECORD DRAWINGS	F.A.I. RTE.	SECTION	COUNTY	TOTAL SHEETS	SHEET NO.
	90/94/290	2014-013R&B-R	COOK	1972	1771
	CONTRACT NO. 60X93				
	ILLINOIS FED. AID PROJECT				

FILE NAME: pw:\617479-PWINT.aecomonline.local\AECOM_D502_NAI\Documents\01_Americas\Transportation\60269938_Circle\Phase II\000_CAD\008_Structural\Structure_016-1718\Existing_Plans\33906-60X93-SXX-Existing\195

 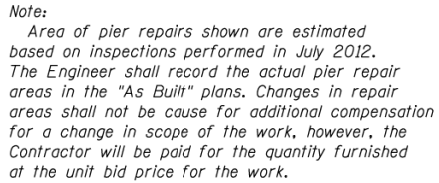


Item	Unit	Quantity
Structural Repair of Concrete (Depth equal to or less than 5 Inches)	Sq Ft	14

	USER NAME = ahmad,Issa	DESIGNED -	REVISED -	STATE OF ILLINOIS DEPARTMENT OF TRANSPORTATION	EXISTING RECORD DRAWINGS	F.A.I. RTE.	SECTION	
		CHECKED -	REVISED -			90/94/290	2014-013R&B-R	
	PLOT SCALE = N,T,S	DRAWN -	REVISED -					
	PLOT DATE = 7/26/2018	CHECKED - MI, MAI	REVISED -					

EXISTING RECORD DRAWINGS	F.A.I. RTE.	SECTION	COUNTY	TOTAL SHEETS	SHEET NO.
	90/94/290	2014-013R&B-R	COOK	1972	1772
				CONTRACT NO. 60X93	
	ILLINOIS		FED. AID PROJECT		

FOR INFORMATION ONLY

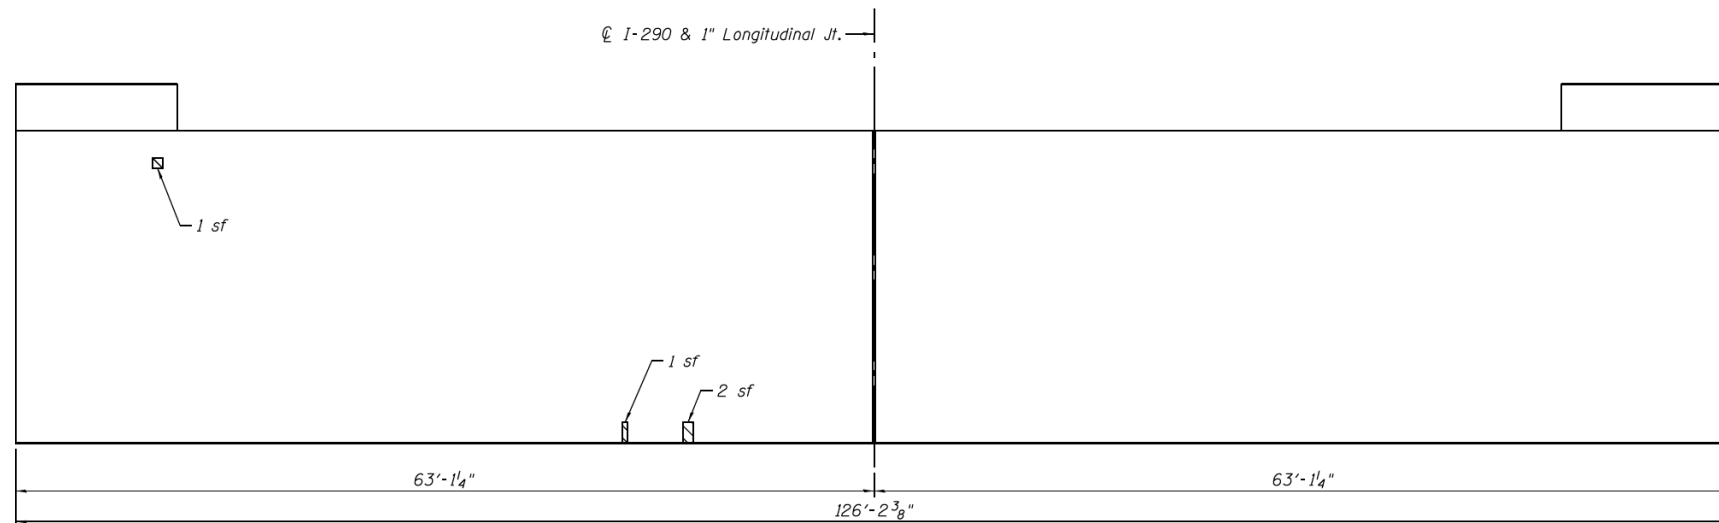

ELEVATION - PIER C16
(Looking East)



END VIEW

Note: Area of pier repairs shown are estimated based on inspections performed in July 2012. The Engineer shall record the actual pier repair areas in the "As Built" plans. Changes in repair areas shall not be cause for additional compensation for a change in scope of the work, however, the Contractor will be paid for the quantity furnished at the unit bid price for the work.

LEGEND

 *Structural Repair of Concrete
(Depth equal to or less than 5 Inches)*


BILL OF MATERIAL

Item	Unit	Quantity
Structural Repair of Concrete (Depth equal to or less than 5 Inches)	Sq Ft	4

PARSONS BRINCKERHOFF	USER NAME = poteld	DESIGNED - HA	REVISED -	STATE OF ILLINOIS DEPARTMENT OF TRANSPORTATION	PIER C16 REPAIR STRUCTURE NO. 016-0461	F.A.I. RTE	SECTION	COUNTY	TOTAL SHEETS	SHEET NO.	
		CHECKED - P.J.L	REVISED -			90/94/290	2014-004 R&B (WB)	COOK	706	408	
	PLOT SCALE = N.T.S.	DRAWN - DE	REVISED -			CONTRACT NO. 60X78					
	PLOT DATE = 3/23/2016	CHECKED - JIG	REVISED -								
	SHEET NO. S2-131 OF S2-145 SHEETS						INSTRUCTIONS AND NOTES				

USER NAME	=	ahmad,issa	DESIGNED	-	REVISED	-	STATE OF ILLINOIS DEPARTMENT OF TRANSPORTATION	EXISTING RECORD DRAWINGS	F.A.I. RTE.	SECTION	COUNTY	TOTAL SHEETS	SHEET NO.	
			CHECKED	-	REVISED	-			90/94/290	2014-013R&B-R	COOK	1972	1773	
PLOT SCALE	=	N.T.S	DRAWN	-	REVISED	-			CONTRACT NO. 60X93					
PLOT DATE	=	7/26/2018	CHECKED	-	REVISED	-			ILLINOIS FED. AID PROJECT					

FOR INFORMATION ONLY

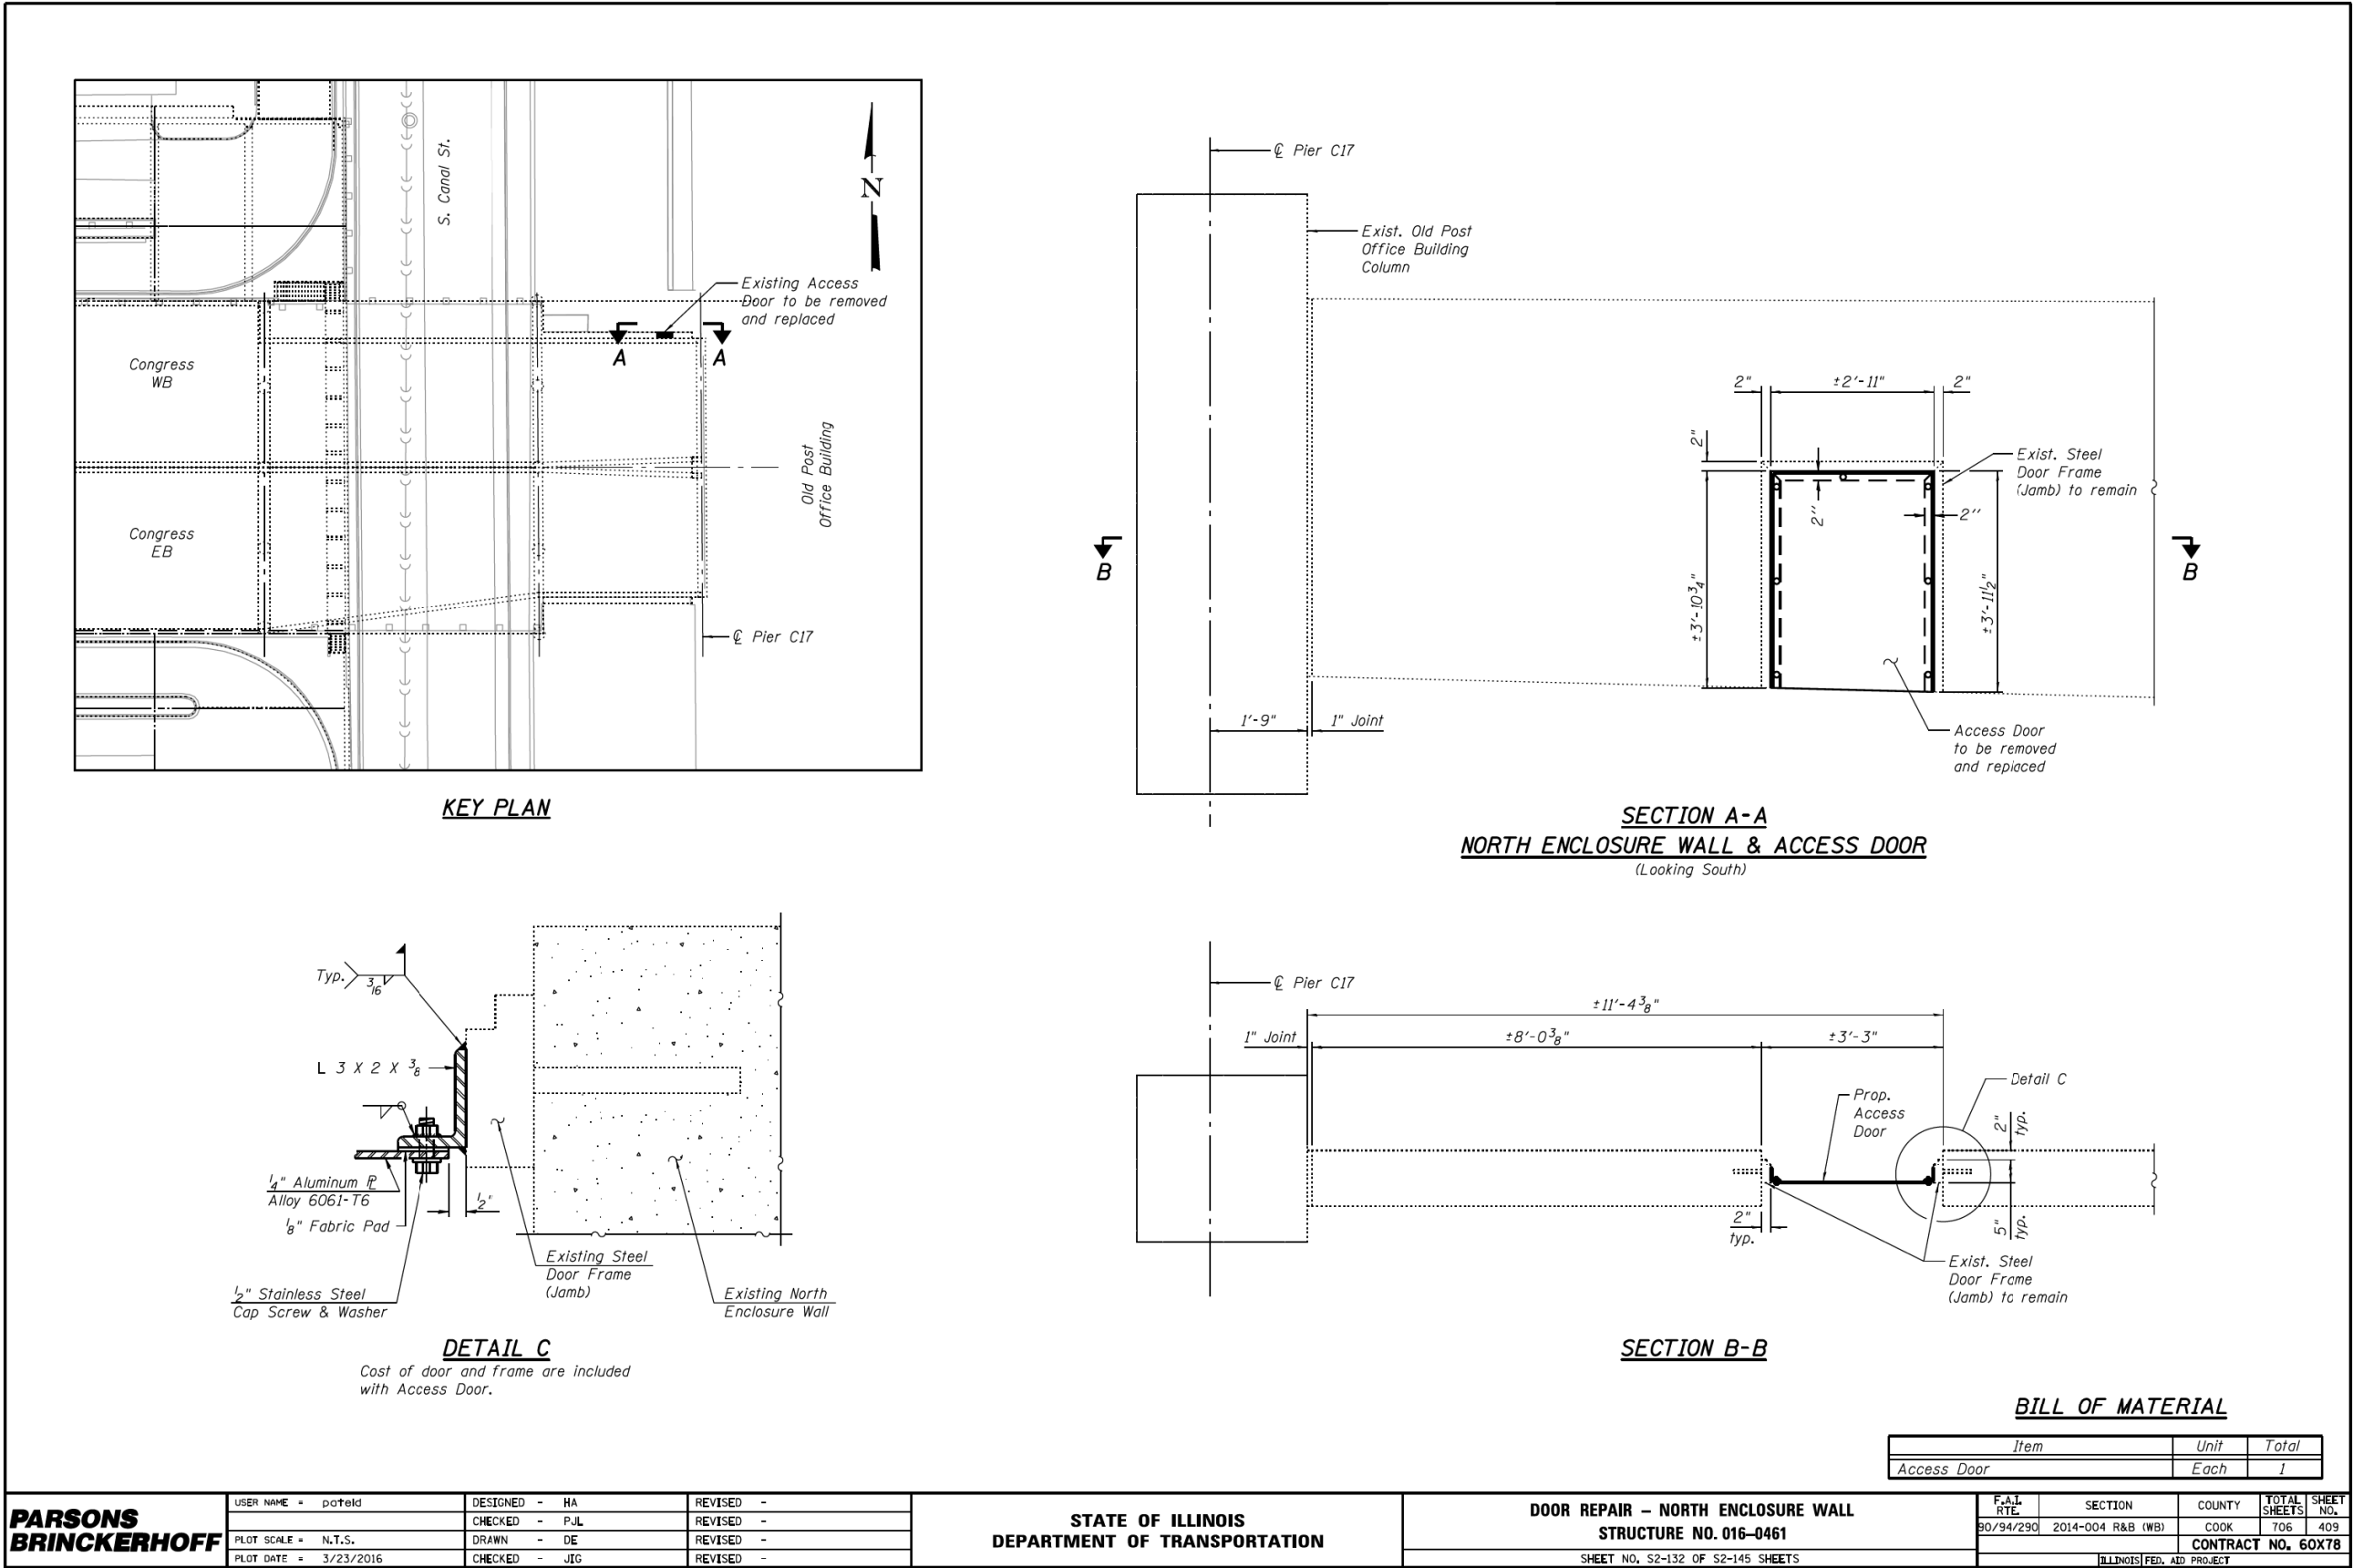

PARSONS
BRINCKERHOFF

HBM
ENGINEERING GROUP, LLC

USER NAME =	ahmad,issa	DESIGNED -	HA	REVISIONS -
		CHECKED -	P.JL	REVISIONS -
PLOT SCALE =	N.T.S	DRAWN -	DE	REVISIONS -
PLOT DATE =	7/26/2018	CHECKED -	MI, MAI	REVISIONS -


STATE OF ILLINOIS
DEPARTMENT OF TRANSPORTATION

EXISTING RECORD DRAWINGS

F.A.I. RTE.	SECTION	COUNTY	TOTAL SHEETS	SHEET NO.
90/94/290	2014-013R&B-R	COOK	1972	1774
CONTRACT NO. 60X93				

FILE NAME: D:\3161749-PWINT-aecomonline\local\AECOM_DS02_NA\Documents\01_Americas\Transportation\60269938_CirclePhase_II\000_CAD\008_Structural\Structure_016-1718\Existing Plans\33906-60X93-SXX-Existing197
2:26:58 PM

FOR INFORMATION ONLY

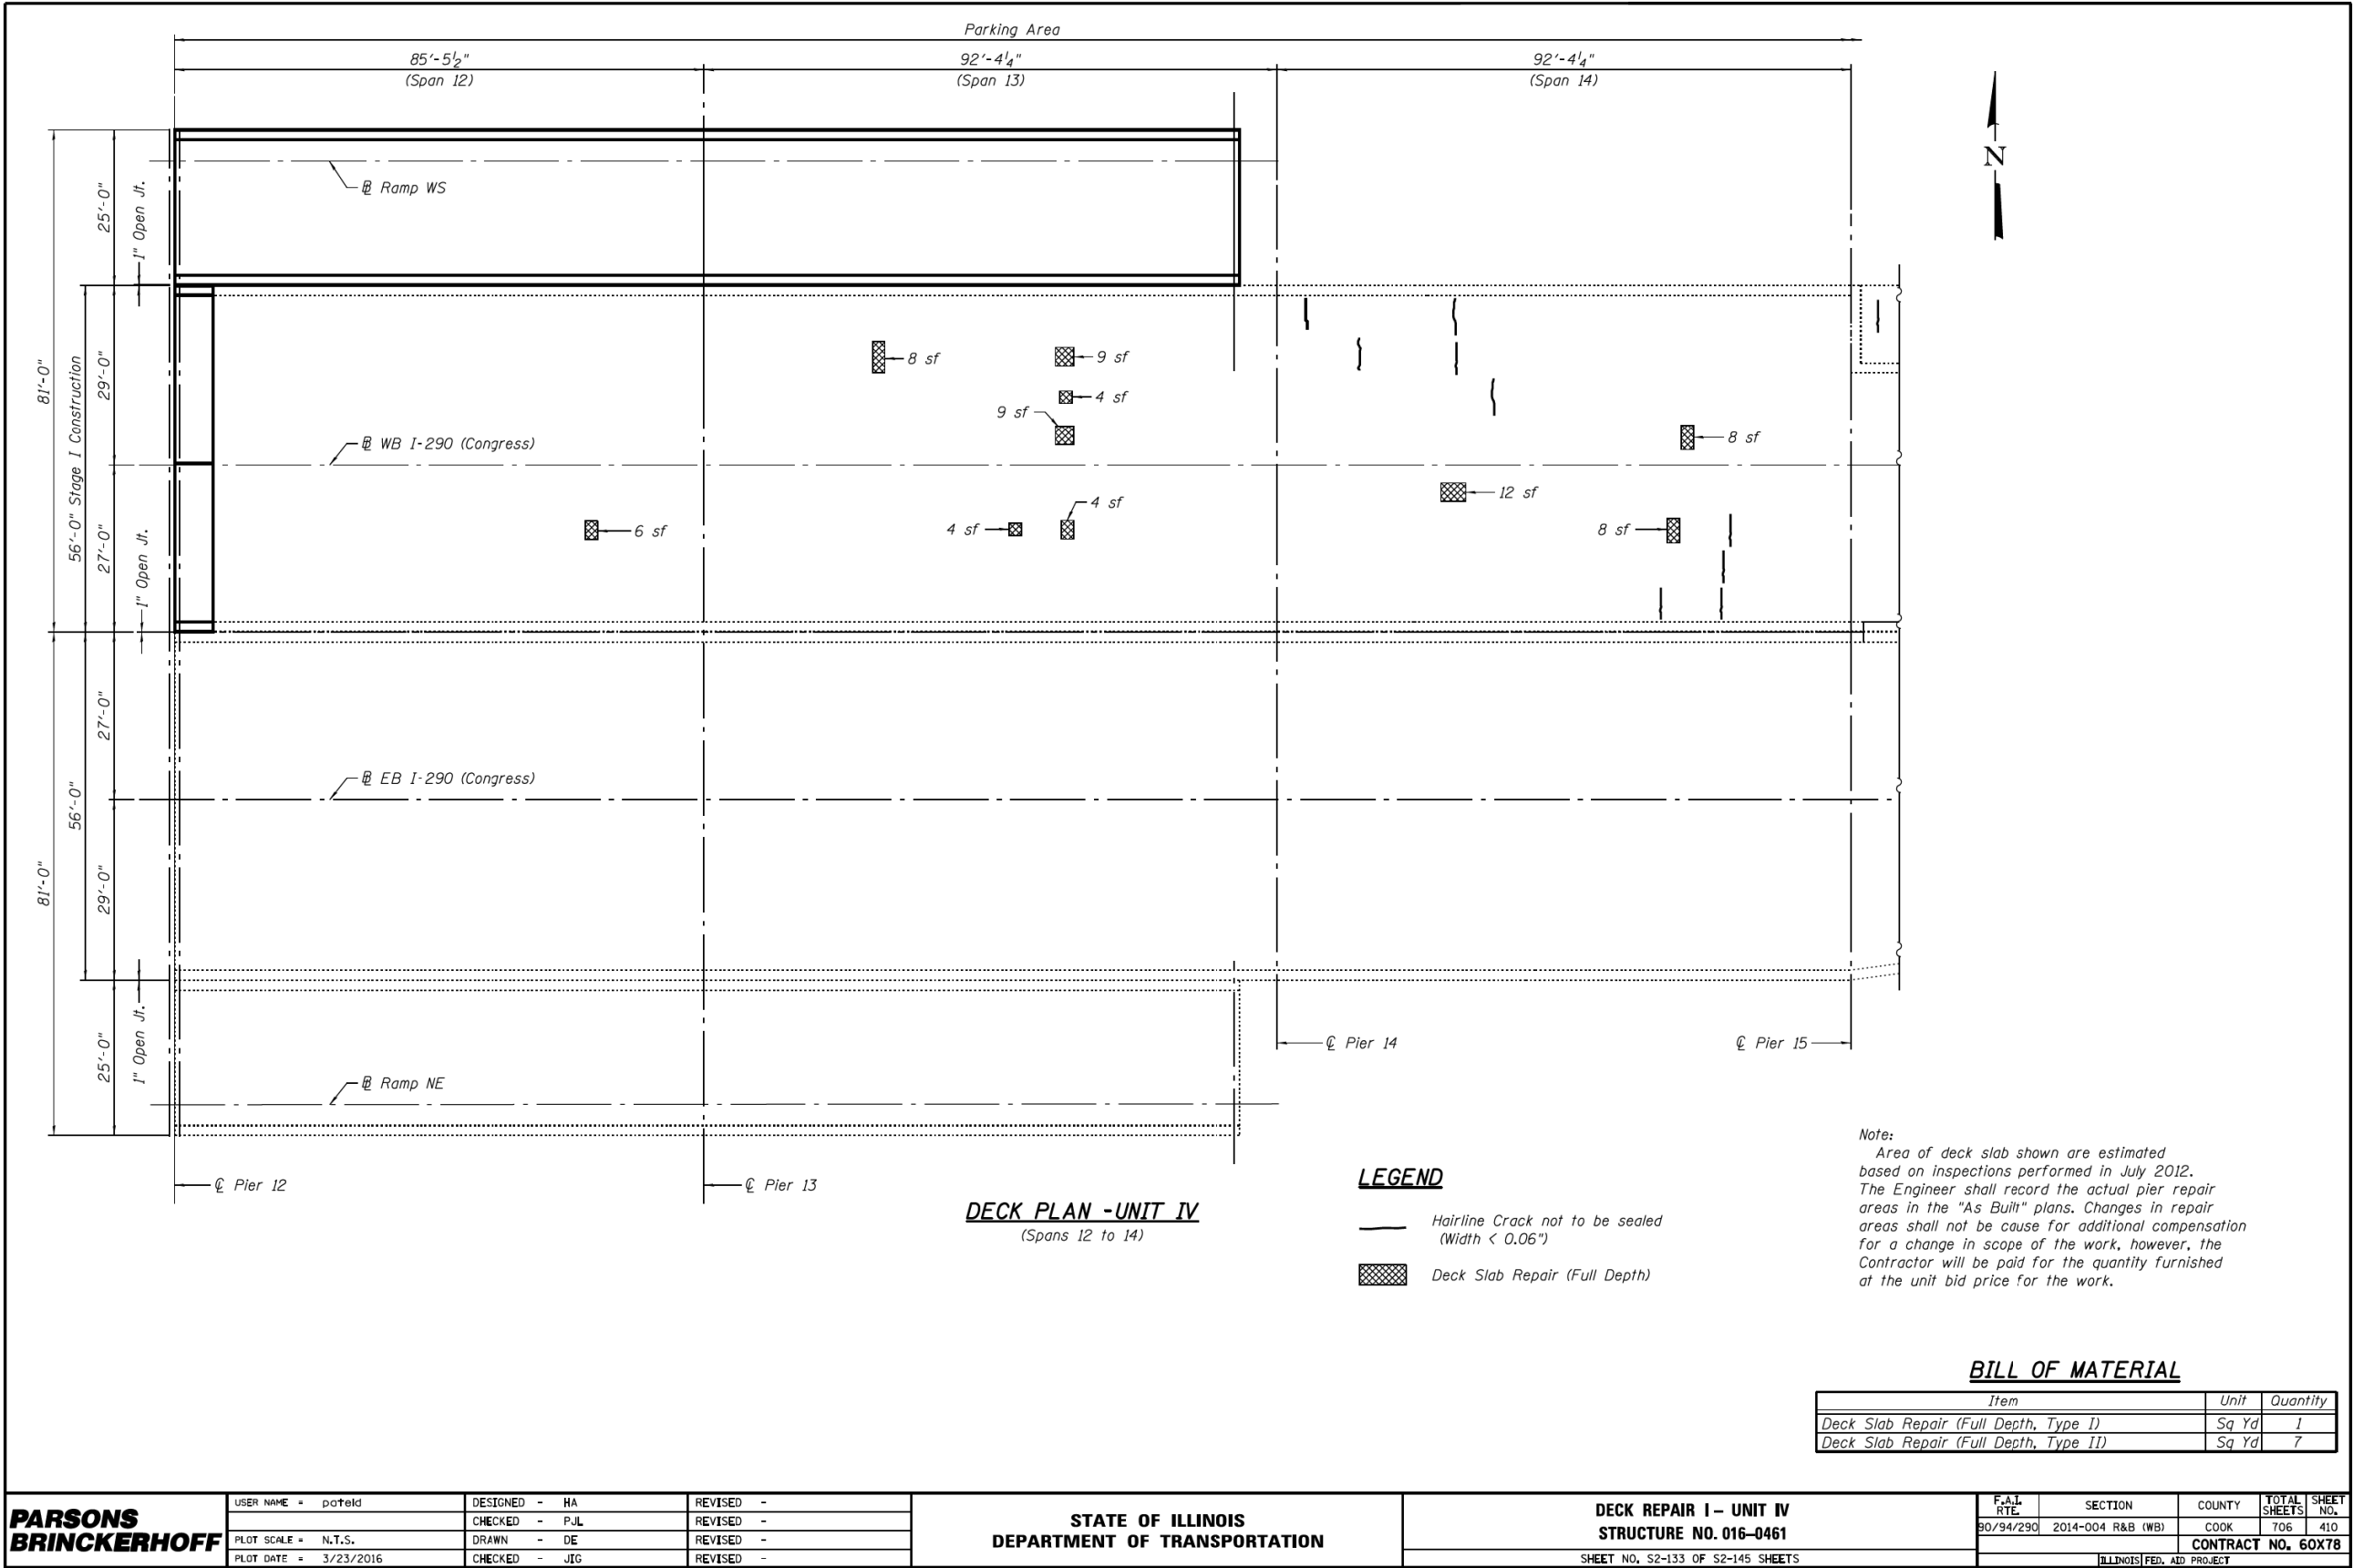

FILE NAME: D:\617479-PWINT-aecomonline\local\AECOM_D502_NA\Documents\01_Americas\Transportation\60269938_Circle\Phase_II\000_CAD\008_Structural\Structure_016-1718\Existing Plans\33906-60X93-SXX-Existing198




USER NAME	=	ahmad,issa	DESIGNED	-		REVISIONS	-	
			CHECKED	-		REVISIONS	-	
PLOT SCALE	=	N.T.S	DRAWN	-		REVISIONS	-	
PLOT DATE	=	7/26/2018	CHECKED	-	MI, MAI	REVISIONS	-	

STATE OF ILLINOIS
DEPARTMENT OF TRANSPORTATION

EXISTING RECORD DRAWINGS

F.A.I. RTE.	SECTION	COUNTY	TOTAL SHEETS	SHEET NO.
90/94/290	2014-013R&B-R	COOK	1972	1775
CONTRACT NO. 60X93				
ILLINOIS FED. AID PROJECT				

FOR INFORMATION ONLY

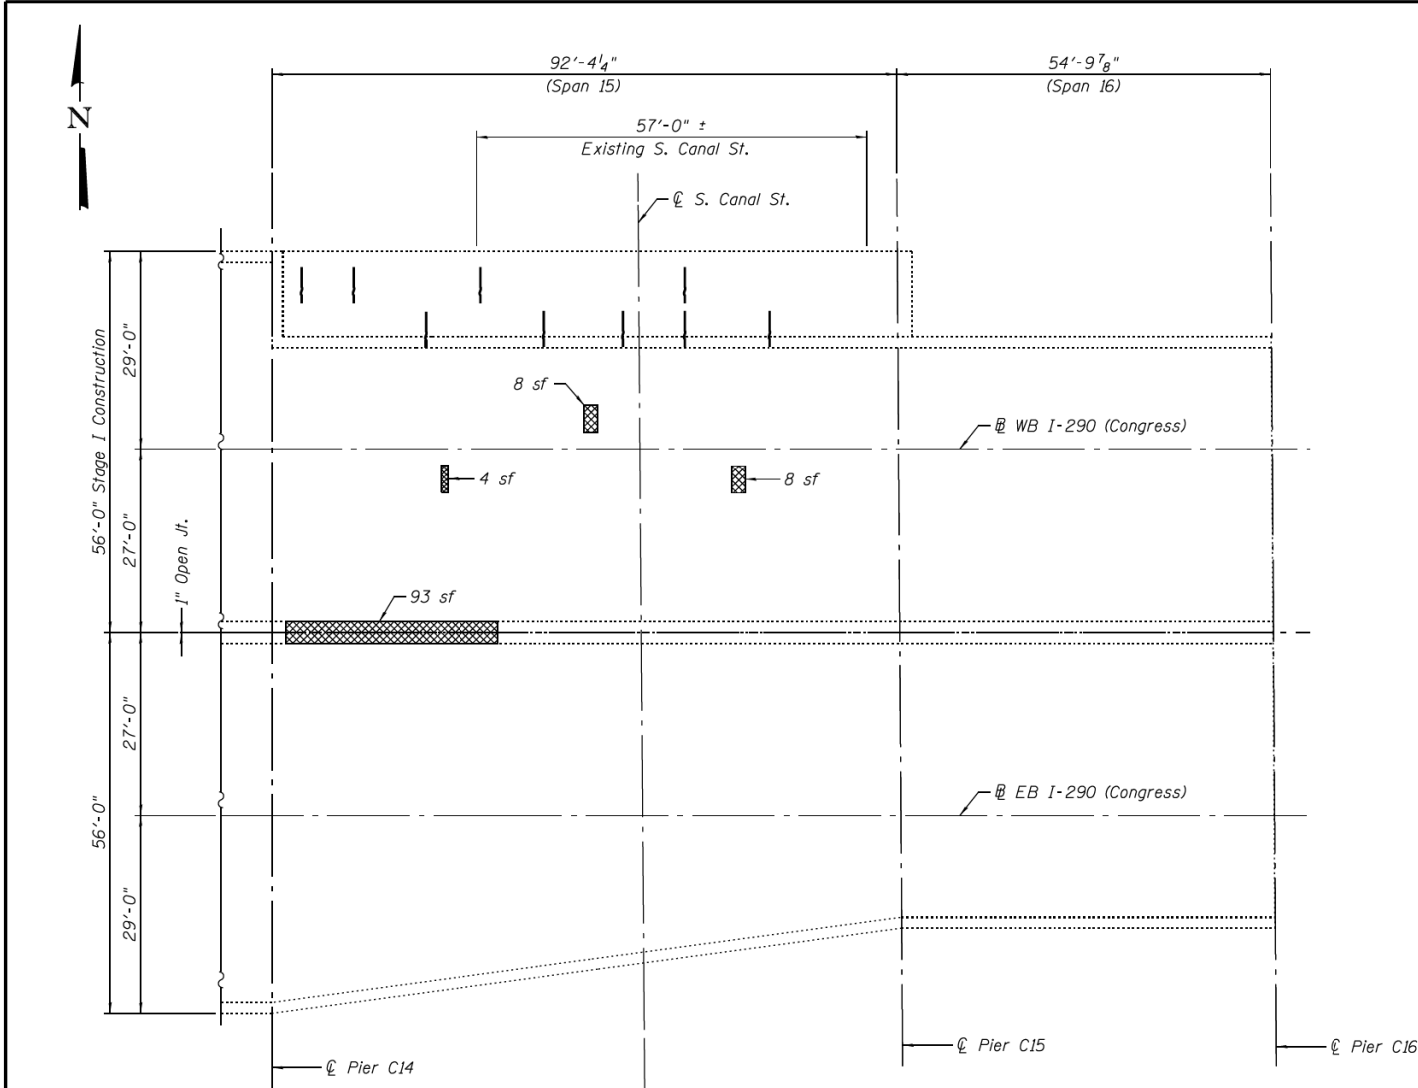

DECK PLAN -UNIT IV


Note:
Area of deck slab shown are estimated based on inspections performed in July 2012. The Engineer shall record the actual pier repair areas in the "As Built" plans. Changes in repair areas shall not be cause for additional compensation for a change in scope of the work, however, the Contractor will be paid for the quantity furnished at the unit bid price for the work.

BILL OF MATERIAL

Item	Unit	Quantity
Deck Slab Repair (Full Depth, Type I)	Sq Yd	1
Deck Slab Repair (Full Depth, Type II)	Sq Yd	12
Structural Repair of Concrete (Depth greater than 5 Inches)	Sq Ft	16

LEGEND

- Structural Repair of Concrete (Depth greater than 5 Inches)
- Hairline Crack not to be sealed (Width < 0.06")
- Deck Slab Repair (Full Depth)

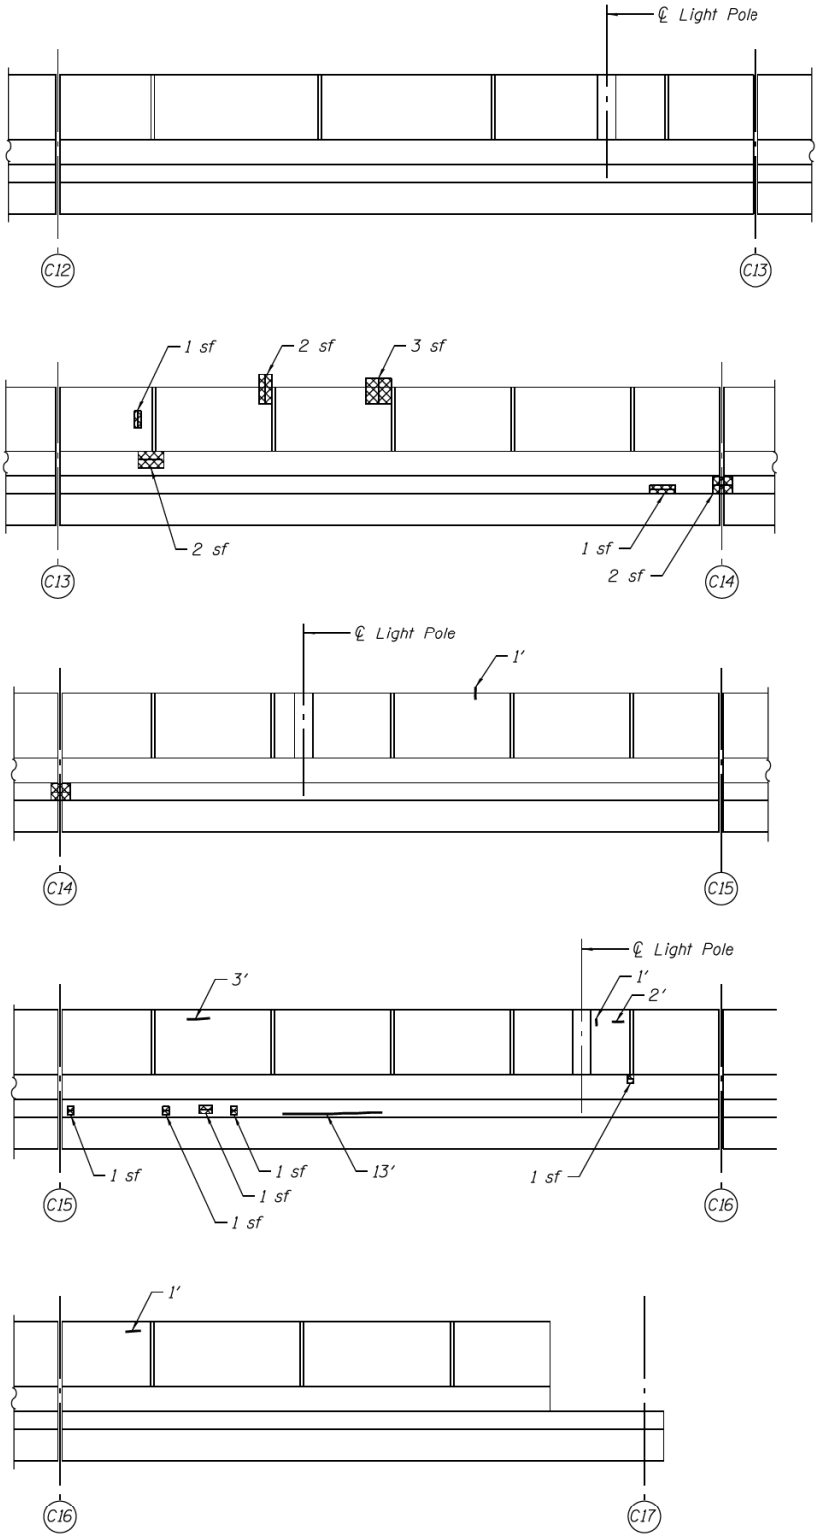

NORTH PARAPET (INSIDE FACE)

(Looking North)

PARSONS BRINCKERHOFF	USER NAME = poteld	DESIGNED - HA	REVISED -	STATE OF ILLINOIS DEPARTMENT OF TRANSPORTATION	DECK REPAIR II - UNIT IV STRUCTURE NO. 016-0461 SHEET NO. S2-134 OF S2-145 SHEETS	F.A.I. RTE.	SECTION	COUNTY	TOTAL SHEETS	SHEET NO.
	PLOT SCALE = N.T.S.	CHECKED - P.J.L	REVISED -			90/94/290	2014-004 R&B (WB)	COOK	706	411
	PLOT DATE = 3/23/2016	DRAWN - DE	REVISED -			CONTRACT NO. 60X78				
		CHECKED - JIG	REVISED -			ILLINOIS FED. AID PROJECT				


USER NAME = ahmad,issa	DESIGNED -	REVISED -
	CHECKED -	REVISED -
PLOT SCALE = N.T.S	DRAWN -	REVISED -
PLOT DATE = 7/26/2018	CHECKED - MI, MAI	REVISED -

STATE OF ILLINOIS
DEPARTMENT OF TRANSPORTATION

EXISTING RECORD DRAWINGS

F.A.I. RTE.	SECTION	COUNTY	TOTAL SHEETS	SHEET NO.
90/94/290	2014-013R&B-R	COOK	1972	1776
CONTRACT NO. 60X93				
ILLINOIS FED. AID PROJECT				

FOR INFORMATION ONLY

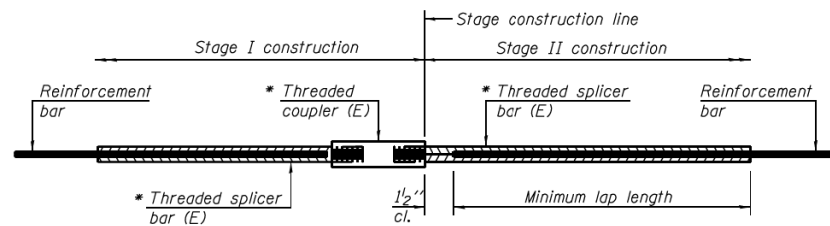

STANDARD BAR SPLICER ASSEMBLY

Minimum Lap Lengths						
Bar size to be spliced	Table 1	Table 2	Table 3	Table 4	Table 5	Table 6
3, 4	1'-5"	1'-11"	2'-1"	2'-4"	2'-7"	2'-11"
5	1'-9"	2'-5"	2'-7"	2'-11"	3'-3"	3'-8"
6	2'-1"	2'-11"	3'-1"	3'-6"	3'-10"	4'-5"
7	2'-9"	3'-10"	4'-2"	4'-8"	5'-2"	5'-10"
8	3'-8"	5'-1"	5'-5"	6'-2"	6'-9"	7'-8"
9	4'-7"	6'-5"	6'-10"	7'-9"	8'-7"	9'-8"

Table 1: Black bar, 0.8 Class C

Table 2: Black bar, Top bar lap, 0.8 Class C

Table 3: Epoxy bar, 0.8 Class C

Table 4: Epoxy bar, Top bar lap, 0.8 Class C


Table 5: Epoxy bar, Class C

Table 6: Epoxy bar, Top bar top, Class C

Threaded splicer bar length = min. lap length + 1 1/2" + thread length

* Epoxy not required on Bar Splicer Assembly components used in conjunction with black bars.

Location	Bar size	No. assemblies required	Table for minimum lap length
Deck - Unit I	#4	1	Table 3
Deck - Unit I	#5	1,346	Table 3
Deck - Unit I	#8	1	Table 3
Deck - Unit II	#4	1	Table 3
Deck - Unit II	#5	2,071	Table 3
Deck - Unit II	#8	1	Table 3
Deck - Unit III	#5	692	Table 3
Deck - Unit IV	#5	30	Table 3
Pier C1	#5	20	Table 5
Pier C1	#10	28	Table 5
Pier C1 (Top Bar)	#10	28	Table 6
Pier C4	#5	20	Table 5
Pier C4	#10	28	Table 5
Pier C4 (Top Bar)	#10	28	Table 6
Pier C9	#5	10	Table 5
Pier C9	#10	14	Table 5
Pier C9 (Top Bar)	#10	14	Table 6
Pier C12	#5	10	Table 5
Pier C12	#10	14	Table 5
Pier C12 (Top Bar)	#10	14	Table 6

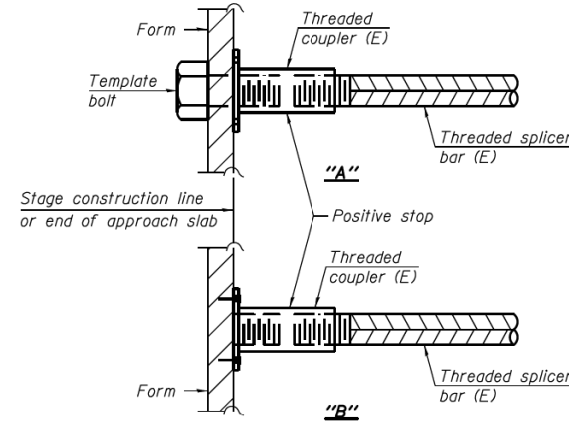


INSTALLATION AND SETTING METHODS

"A" : Set bar splicer assembly by means of a template bolt.


"B" : Set bar splicer assembly by nailing to wood forms or cementing to steel forms.

(E) : Indicates epoxy coating.

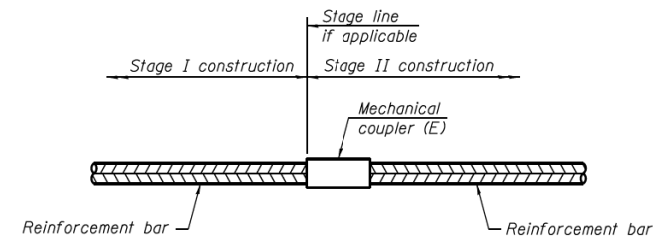

STANDARD MECHANICAL SPLICER

Location	Bar size	No. assemblies required

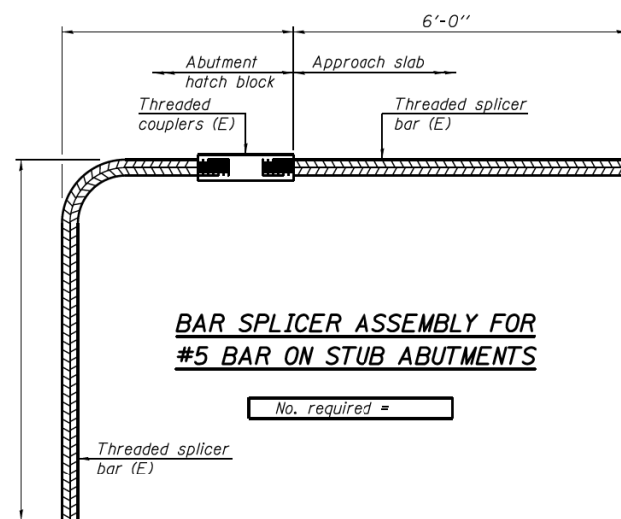

BAR SPLICER ASSEMBLY FOR #5 BAR ON STUB ABUTMENTS

No. required =

NOTES

Splicer bars shall be deformed with threaded ends and have a minimum 60 ksi yield strength.

All reinforcement shall be lapped and tied to the splicer bars.

Bar splicer assemblies shall be epoxy coated according to the requirements for reinforcement bars. See Section 508 of the Standard Specifications.

See approved list of bar splicer assemblies and mechanical splicers for alternatives.

BSD-1

8-31-12

**PARSONS
BRINCKERHOFF**

USER NAME = poteld	DESIGNED - P.JL	REVISED -
CHECKED - LFC	REVISED -	
PLOT SCALE = N.T.S.	DRAWN - DCP	REVISED -
PLOT DATE = 3/23/2016	CHECKED - JIG	REVISED -

**STATE OF ILLINOIS
DEPARTMENT OF TRANSPORTATION**

**BAR SPLICER ASSEMBLY AND MECHANICAL SPLICER DETAILS
STRUCTURE NO. 016-0461**

SHEET NO. S2-135 OF S2-145 SHEETS

F.A.I. RTE.	SECTION	COUNTY	TOTAL SHEETS	SHEET NO.
90/94/290	2014-004 R&B (WB)	COOK	706	412
CONTRACT NO. 60X78				
ILLINOIS FED. AID PROJECT				

HBM
ENGINEERING GROUP, LLC

USER NAME = ahmad,issa	DESIGNED -	REVISED -
CHECKED -	REVISED -	
PLOT SCALE = N.T.S	DRAWN -	REVISED -
PLOT DATE = 7/26/2018	CHECKED - MI, MAI	REVISED -

**STATE OF ILLINOIS
DEPARTMENT OF TRANSPORTATION**



EXISTING RECORD DRAWINGS

F.A.I. RTE.	SECTION	COUNTY	TOTAL SHEETS	SHEET NO.
90/94/290	2014-013R&B-R	COOK	1972	1777
CONTRACT NO. 60X93				
ILLINOIS FED. AID PROJECT				

FOR INFORMATION ONLY

FILE NAME: DWG\617479-PWINT-aecomonline.local\AECOM_D502_NAD\Documents\01_Americas\Transportation\60269938_CirclePhase_I\000_CAD\008_Structural\Structure_016-1718\Existing Plans\33906-60X93-SXX-Existing201

0160461-60X78-S136-BOR.dgn

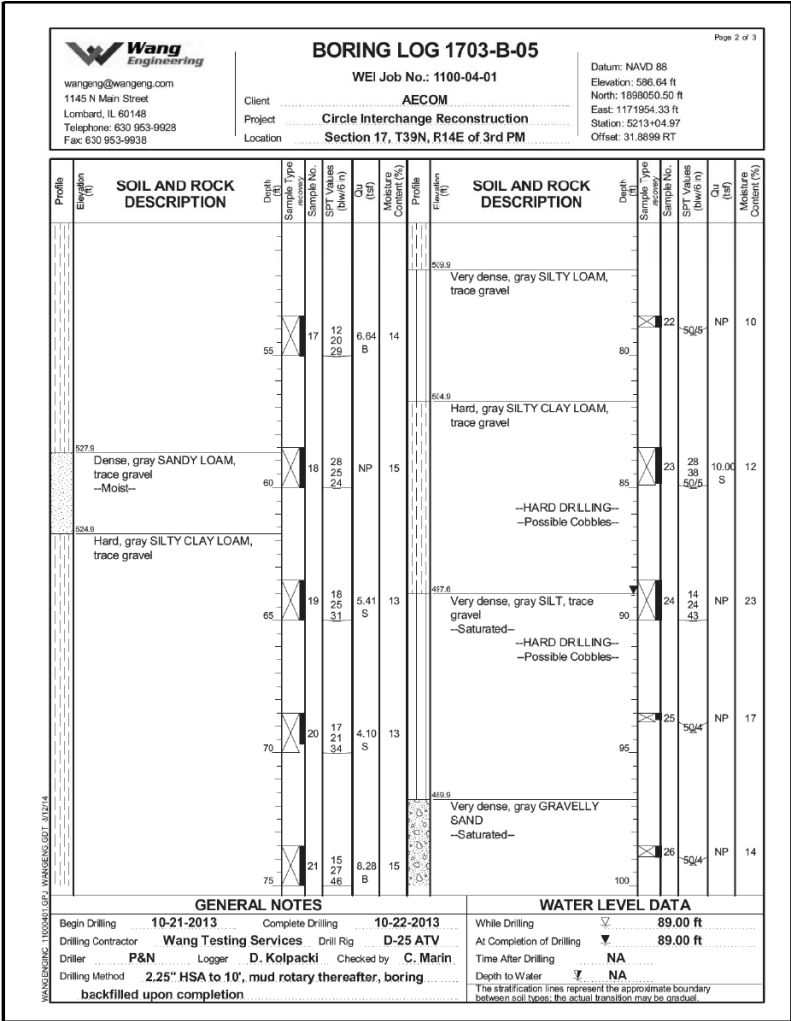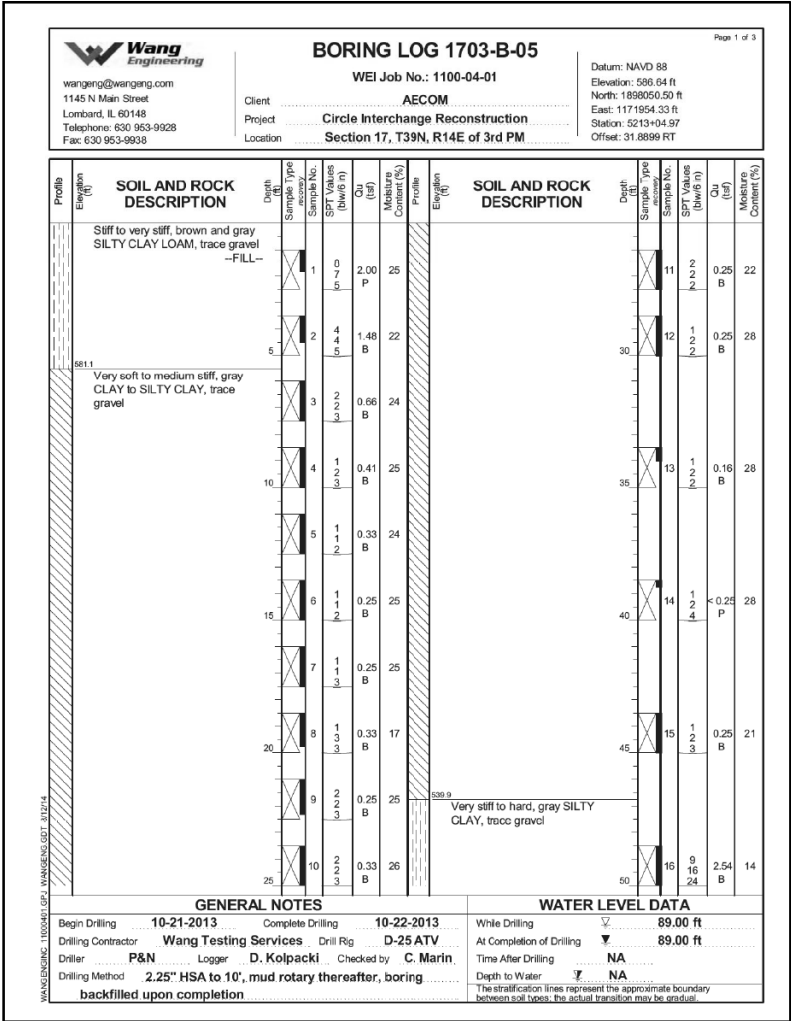

FOR INFORMATION ONLY

FILE NAME: DWG\1617479-PWINT-aecomonline.local\AECOM_D502_NA\Documents\01_Americas\Transportation\60269938_CirclePhase_I\000_CAD\008_Structural\Structure_016-1718\Existing Plans\60X93-SXX-Existing203

0160461-60X78-S138-BOR.dgn

Wang Engineering wangeng@wangeng.com 1145 N Main Street Lombard, IL 60148 Telephone: 630 953-9928 Fax: 630 953-9938		BORING LOG 1715-VS-01 WEI Job No.: 1100-04-01 Client: AECOM Project: Circle Interchange Reconstruction Location: Section 17, T39N, R14E of 3rd PM		Datum: NAVD 88 Elevation: 586.35 ft North: 1898112.83 ft East: 1171916.87 ft Station: 1211+63.80 Offset: 25.6304 LT	
SOIL AND ROCK DESCRIPTION		SOIL AND ROCK DESCRIPTION		SOIL AND ROCK DESCRIPTION	
Drilled without sampling		10-inch thick CONCRETE --PAVEMENT-- 4-inch thick GRAVELLY SAND --BASE COURSE-- Dense, gray, fine SAND --FILL-- Very stiff, gray SILTY CLAY, trace gravel		10-inch thick CONCRETE --PAVEMENT-- 4-inch thick GRAVELLY SAND --BASE COURSE-- Dense, gray, fine SAND --FILL-- Very stiff, gray SILTY CLAY, trace gravel	
In-Situ Vane Shear, 10.0 feet--10 --S _u (undr) = 1036.0 psf-- --S _u (remot) = 543.9 psf-- --Sensitivity = 1.90--		In-Situ Vane Shear, 30.0 feet--30 --S _u (undr) = 828.8 psf-- --S _u (remot) = 466.2 psf-- --Sensitivity = 1.78--		In-Situ Vane Shear, 35.0 feet--35 --S _u (undr) = 1139.6 psf-- --S _u (remot) = 673.4 psf-- --Sensitivity = 1.69--	
In-Situ Vane Shear, 15.0 feet--15 --S _u (undr) = 880.6 psf-- --S _u (remot) = 466.2 psf-- --Sensitivity = 1.89--		In-Situ Vane Shear, 40.0 feet--40 --S _u (undr) = 1139.6 psf-- --S _u (remot) = 725.2 psf-- --Sensitivity = 1.57-- Boring terminated at 40.50 ft		In-Situ Vane Shear, 40.0 feet--40 --S _u (undr) = 1139.6 psf-- --S _u (remot) = 725.2 psf-- --Sensitivity = 1.57-- Boring terminated at 40.50 ft	
In-Situ Vane Shear, 20.0 feet--20 --S _u (undr) = 958.3 psf-- --S _u (remot) = 595.7 psf-- --Sensitivity = 1.61--					
GENERAL NOTES		WATER LEVEL DATA		GENERAL NOTES	
Begin Drilling 03-27-2014 Complete Drilling 03-27-2014		While Drilling ☒ NA		Begin Drilling 03-24-2014 Complete Drilling 03-24-2014	
Drilling Contractor Wang Testing Services Drill Rig D-25 ATV		At Completion of Drilling ☒ NA		Drilling Contractor Wang Testing Services Drill Rig CME-55 TMR	
Driller N&J Logger F. Bozga Checked by C. Marin		Time After Drilling NA		Driller R&N Logger M. de los Reyes Checked by C. Marin	
Drilling Method 3.25" HSA, boring backfilled upon completion		Depth to Water ☒ NA		Drilling Method 2.25" SSA to 12.5', mud rotary thereafter, boring backfilled upon completion	
		The stratification lines represent the approximate boundary between soil types; the actual transition may be gradual.		The stratification lines represent the approximate boundary between soil types; the actual transition may be gradual.	

Wang Engineering wangeng@wangeng.com 1145 N Main Street Lombard, IL 60148 Telephone: 630 953-9928 Fax: 630 953-9938		BORING LOG 0461-B-01 WEI Job No.: 1100-04-01 Client: AECOM Project: Circle Interchange Reconstruction Location: Section 17, T39N, R14E of 3rd PM		Datum: NAVD 88 Elevation: 587.18 ft North: 1898107.11 ft East: 1172063.72 ft Station: 1210+23.99 Offset: 19.2353 RT	
SOIL AND ROCK DESCRIPTION		SOIL AND ROCK DESCRIPTION		SOIL AND ROCK DESCRIPTION	
10-inch thick CONCRETE --PAVEMENT-- 4-inch thick GRAVELLY SAND --BASE COURSE-- Dense, gray, fine SAND --FILL-- Very stiff, gray SILTY CLAY, trace gravel		
In-Situ Vane Shear, 10.0 feet--10 --S _u (undr) = 1036.0 psf-- --S _u (remot) = 543.9 psf-- --Sensitivity = 1.90--		In-Situ Vane Shear, 30.0 feet--30 --S _u (undr) = 828.8 psf-- --S _u (remot) = 466.2 psf-- --Sensitivity = 1.78--		In-Situ Vane Shear, 35.0 feet--35 --S _u (undr) = 1139.6 psf-- --S _u (remot) = 673.4 psf-- --Sensitivity = 1.69--	
In-Situ Vane Shear, 15.0 feet--15 --S _u (undr) = 880.6 psf-- --S _u (remot) = 466.2 psf-- --Sensitivity = 1.89--		In-Situ Vane Shear, 40.0 feet--40 --S _u (undr) = 1139.6 psf-- --S _u (remot) = 725.2 psf-- --Sensitivity = 1.57-- Boring terminated at 40.50 ft		In-Situ Vane Shear, 40.0 feet--40 --S _u (undr) = 1139.6 psf-- --S _u (remot) = 725.2 psf-- --Sensitivity = 1.57-- Boring terminated at 40.50 ft	
In-Situ Vane Shear, 20.0 feet--20 --S _u (undr) = 958.3 psf-- --S _u (remot) = 595.7 psf-- --Sensitivity = 1.61--					
GENERAL NOTES		WATER LEVEL DATA		GENERAL NOTES	
Begin Drilling 03-24-2014 Complete Drilling 03-24-2014		While Drilling ☒ NA		Begin Drilling 03-24-2014 Complete Drilling 03-24-2014	
Drilling Contractor Wang Testing Services Drill Rig CME-55 TMR		At Completion of Drilling ☒ NA		Drilling Contractor Wang Testing Services Drill Rig CME-55 TMR	
Driller R&N Logger M. de los Reyes Checked by C. Marin		Time After Drilling NA		Driller R&N Logger M. de los Reyes Checked by C. Marin	
Drilling Method 2.25" SSA to 12.5', mud rotary thereafter, boring backfilled upon completion		Depth to Water ☒ NA		Drilling Method 2.25" SSA to 12.5', mud rotary thereafter, boring backfilled upon completion	
		The stratification lines represent the approximate boundary between soil types; the actual transition may be gradual.		The stratification lines represent the approximate boundary between soil types; the actual transition may be gradual.	

Wang Engineering wangeng@wangeng.com 1145 N Main Street Lombard, IL 60148 Telephone: 630 953-9928 Fax: 630 953-9938		BORING LOG 0461-B-01 WEI Job No.: 1100-04-01 Client: AECOM Project: Circle Interchange Reconstruction Location: Section 17, T39N, R14E of 3rd PM		Datum: NAVD 88 Elevation: 587.18 ft North: 1898107.11 ft East: 1172063.72 ft Station: 1210+23.99 Offset: 19.2353 RT	
SOIL AND ROCK DESCRIPTION		SOIL AND ROCK DESCRIPTION		SOIL AND ROCK DESCRIPTION	
10-inch thick CONCRETE --PAVEMENT-- 4-inch thick GRAVELLY SAND --BASE COURSE-- Dense, gray, fine SAND --FILL-- Very stiff, gray SILTY CLAY, trace gravel		
In-Situ Vane Shear, 10.0 feet--10 --S _u (undr) = 1036.0 psf-- --S _u (remot) = 543.9 psf-- --Sensitivity = 1.90--		In-Situ Vane Shear, 30.0 feet--30 --S _u (undr) = 828.8 psf-- --S _u (remot) = 466.2 psf-- --Sensitivity = 1.78--		In-Situ Vane Shear, 35.0 feet--35 --S _u (undr) = 1139.6 psf-- --S _u (remot) = 673.4 psf-- --Sensitivity = 1.69--	
In-Situ Vane Shear, 15.0 feet--15 --S _u (undr) = 880.6 psf-- --S _u (remot) = 466.2 psf-- --Sensitivity = 1.89--		In-Situ Vane Shear, 40.0 feet--40 --S _u (undr) = 1139.6 psf-- --S _u (remot) = 725.2 psf-- --Sensitivity = 1.57-- Boring terminated at 40.50 ft		In-Situ Vane Shear, 40.0 feet--40 --S _u (undr) = 1139.6 psf-- --S _u (remot) = 725.2 psf-- --Sensitivity = 1.57-- Boring terminated at 40.50 ft	
In-Situ Vane Shear, 20.0 feet--20 --S _u (undr) = 958.3 psf-- --S _u (remot) = 595.7 psf-- --Sensitivity = 1.61--					
GENERAL NOTES		WATER LEVEL DATA		GENERAL NOTES	
Begin Drilling 03-24-2014 Complete Drilling 03-24-2014		While Drilling ☒ NA		Begin Drilling 03-24-2014 Complete Drilling 03-24-2014	
Drilling Contractor Wang Testing Services Drill Rig CME-55 TMR		At Completion of Drilling ☒ NA		Drilling Contractor Wang Testing Services Drill Rig CME-55 TMR	
Driller R&N Logger M. de los Reyes Checked by C. Marin		Time After Drilling NA		Driller R&N Logger M. de los Reyes Checked by C. Marin	
Drilling Method 2.25" SSA to 12.5', mud rotary thereafter, boring backfilled upon completion		Depth to Water ☒ NA		Drilling Method 2.25" SSA to 12.5', mud rotary thereafter, boring backfilled upon completion	
		The stratification lines represent the approximate boundary between soil types; the actual transition may be gradual.		The stratification lines represent the approximate boundary between soil types; the actual transition may be gradual.	

**PARSONS
BRINCKERHOFF**

USER NAME = poteld	DESIGNED - P.J.L	REVISED -
PLOT SCALE = N.T.S.	CHECKED - AH	REVISED -
PLOT DATE = 3/23/2016	DRAWN - DCP	REVISED -
	CHECKED - JTG	REVISED -

STATE OF ILLINOIS
DEPARTMENT OF TRANSPORTATION

BORING LOGS III
STRUCTURE NO. 016-0461

SHEET NO. S2-138 OF S2-145 SHEETS

F.A.I. RTE.	SECTION	COUNTY	TOTAL SHEETS	SHEET NO.
90/94/290	2014-004 R&B (WB)	COOK	706	415
CONTRACT NO. 60X78				
ILLINOIS FED. AID PROJECT				

HBM
ENGINEERING GROUP, LLC

USER NAME = ahmad,issa	DESIGNED -	REVISED -
PLOT SCALE = N.T.S	CHECKED -	REVISED -
PLOT DATE = 7/26/2018	DRAWN - MI, MAI	REVISED -
	CHECKED -	REVISED -

STATE OF ILLINOIS
DEPARTMENT OF TRANSPORTATION

EXISTING RECORD DRAWINGS

F.A.I. RTE.	SECTION	COUNTY	TOTAL SHEETS	SHEET NO.
90/94/290	2014-013R&B-R	COOK	1972	1780
CONTRACT NO. 60X93				
ILLINOIS FED. AID PROJECT				

FILE NAME: pw:\617479-PWINT.aecomonline.local\AECOM_D502_NAI\Documents\01 Americas\Transportation\60269938 Circle\Phase II\000 CAD\008 Structural\Structure 016-1718\Existing Plans\33906-60\X93-SXX-Existing.204

0160461-60X78-S139-B0R.dgn

ERU
NO

**PARSONS
BRINCKERHOFF**

HBM
ENGINEERING GROUP, LLC

FILE NAME: pw:\617479-PWINT.aecomonline.local\AECOM_D502_NA\Documents\01 Americas\Transportation\60269938 Circle\Phase II\000 CAD\008 Structural\Structure 016-1718\Existing Plans\33906-60\X93-SXX-Existing.205


0160461-60X78-S140-B0R.dgnWANG ENGING 11000401.GPJ WANGENG.GDT 9/25/14WANG ENGING 11000401.GPJ WANG ENG.GDT 9/26/14**PARSONS
BRINCKERHOFF**

HBM
ENGINEERING GROUP, LLC

FOR INFORMATION ONLY

FILE NAME: DWG\161749-PWINT-aecomonline.local\AECOM_D502_NAD\Documents\01_Americas\Transportation\60269938_CirclePhase_I\000_CAD\008_Structural\Structure_016-1718\Existing Plans\33906-60X93-SXX-Existing206

0160461-60X78-S141-B08.dgn

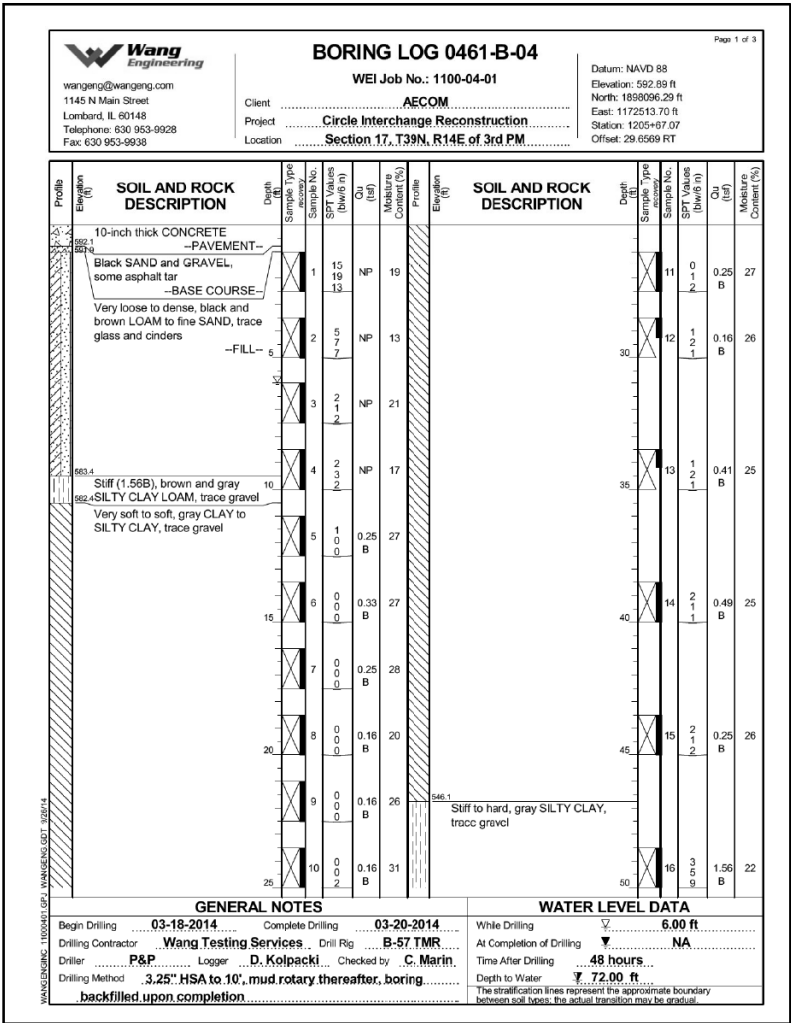

FOR INFORMATION ONLY

FILE NAME: DWG\161749-PWINT-aecomonline.local\AECOM_D502_NAD\Documents\01_Americas\Transportation\60269938_CirclePhase_1\000_CAD\008_Structural\Structure_016-1718\Existing Plans\33906-60X93-SXX-Existing207




0160461-60X78-S142-BOR.dgn

Wang Engineering wangeng@wangeng.com 1145 N Main Street Lombard, IL 60148 Telephone: 630 953-9928 Fax: 630 953-9938		BORING LOG 0461-B-05 WEI Job No.: 1100-04-01		Datum: NAVD 88 Elevation: 593.15 ft North: 1898099.49 ft East: 1172659.59 ft Station: 1204+21.15 Offset: 29.1659 RT	
Client: AECOM		Project: Circle Interchange Reconstruction		Location: Section 17, T39N, R14E, of 3rd PM	
SOIL AND ROCK DESCRIPTION		SOIL AND ROCK DESCRIPTION		SOIL AND ROCK DESCRIPTION	
9-inch thick CONCRETE 12-inch thick CRUSHED STONE BASE COURSE Medium dense, brown and gray SAND to SANDY LOAM, trace cinders and construction debris FILL Black, strong odor Very soft to medium stiff, gray CLAY to SILTY CLAY, trace gravel		11 12 13 

FOR INFORMATION ONLY

FILE NAME: D:\61617479-PWINT-aecomonline.local\AECOM_D502_NAD\Documents\01_Americas\Transportation\60269938_CirclePhase_I\000_CAD\008_Structural\Structure_016-1718\Existing Plans\33906-60X93-SXX-Existing208

0160461-60X78-S143-BOR.dgn

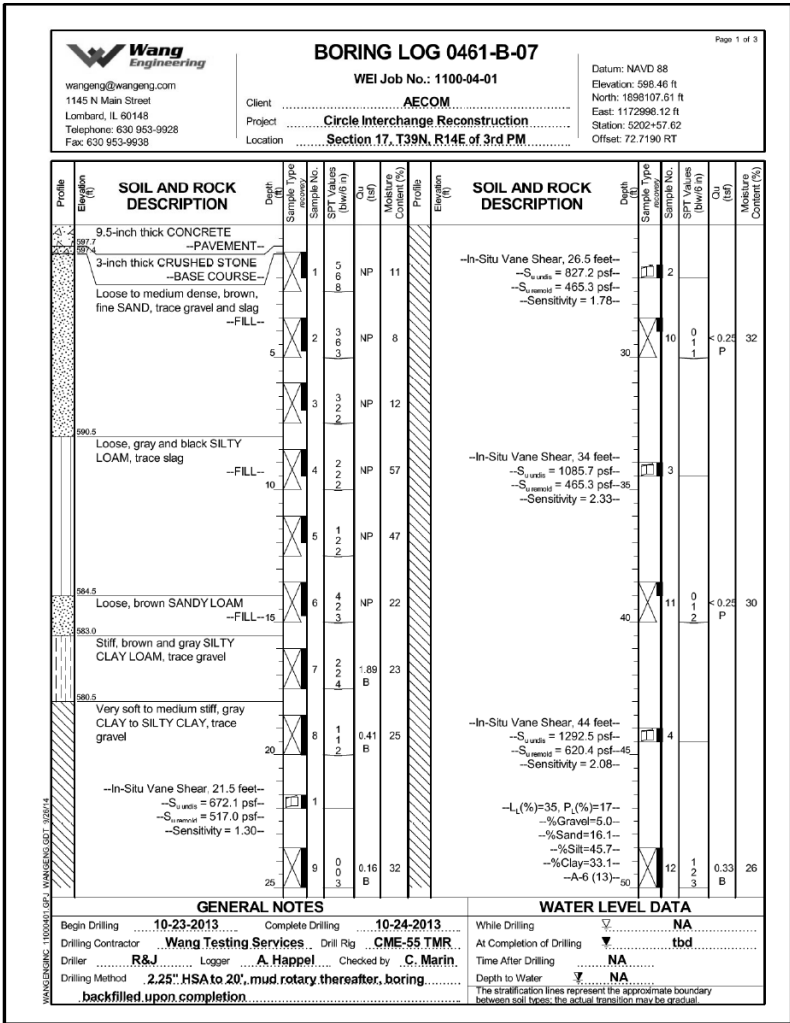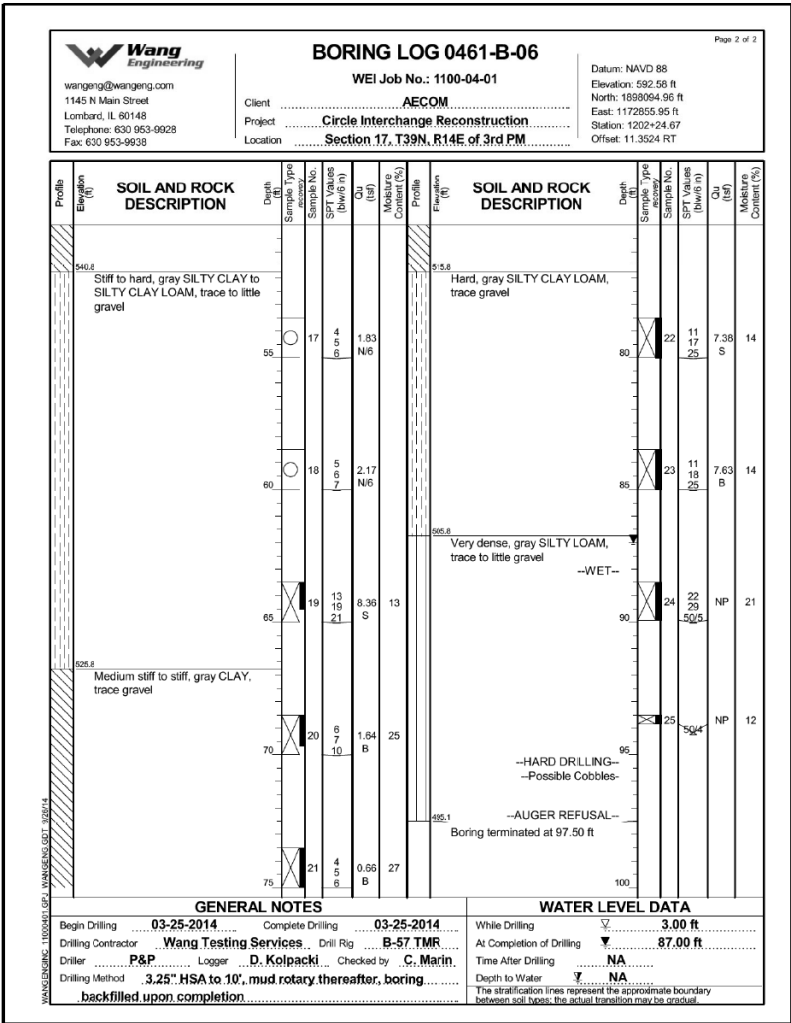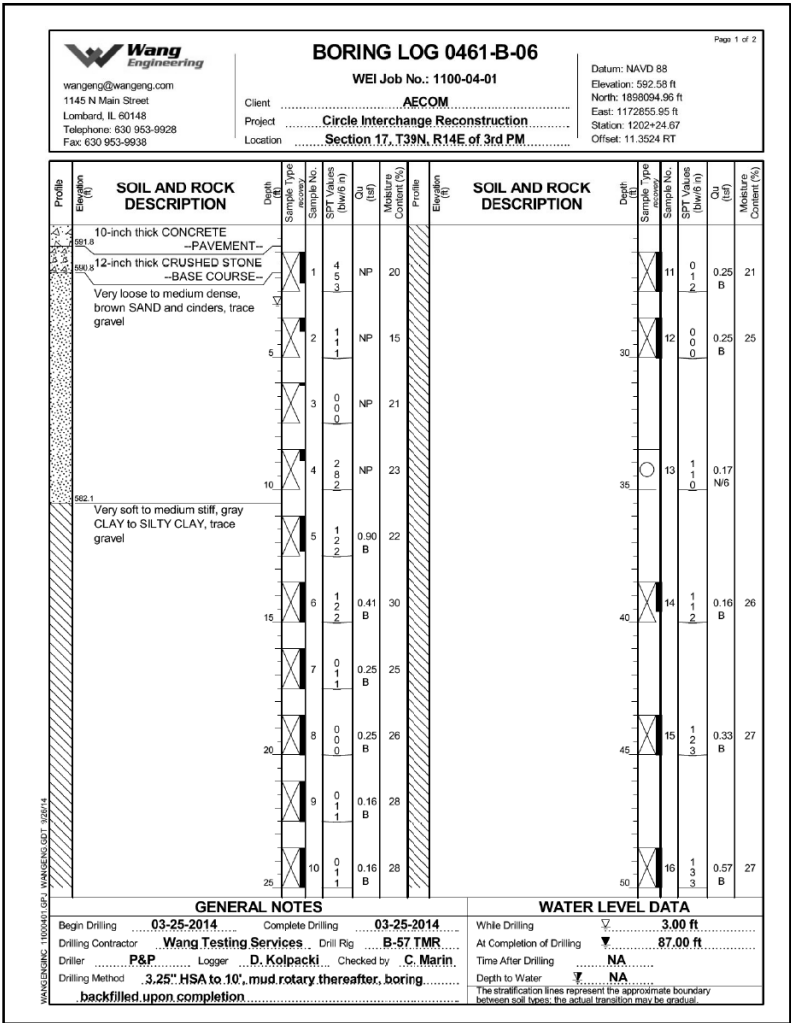

PARSONS BRINCKERHOFF

USER NAME = poteld	DESIGNED - P.JL	REVISED -
PLOT SCALE = N.T.S.	CHECKED - AH	REVISED -
PLOT DATE = 3/23/2016	DRAWN - DCP	REVISED -
	CHECKED - JTG	REVISED -

STATE OF ILLINOIS
DEPARTMENT OF TRANSPORTATION

BORING LOGS VIII
STRUCTURE NO. 016-0461

SHEET NO. S2-143 OF S2-145 SHEETS

F.A.I. RTE.	SECTION	COUNTY	TOTAL SHEETS	SHEET NO.
90/94/290	2014-004 R&B (WB)	COOK	706	420
CONTRACT NO. 60X78				
ILLINOIS FED. AID PROJECT				

HBM
ENGINEERING GROUP, LLC

USER NAME = ahmad,issa	DESIGNED -	REVISED -
PLOT SCALE = N.T.S	CHECKED -	REVISED -
PLOT DATE = 7/26/2018	DRAWN - MI, MAI	REVISED -
	CHECKED -	REVISED -

STATE OF ILLINOIS
DEPARTMENT OF TRANSPORTATION

EXISTING RECORD DRAWINGS

F.A.I. RTE.	SECTION	COUNTY	TOTAL SHEETS	SHEET NO.
90/94/290	2014-013R&B-R	COOK	1972	1785
CONTRACT NO. 60X93				
ILLINOIS FED. AID PROJECT				

FILE NAME: pw:\617479-PWINT.aecomonline.local\AECOM_D502_NA\Documents\01 Americas\Transportation\60269938 Circle\Phase II\000 CAD\008 Structural\Structure 016-1718\Existing Plans\33906-60X93-SXX-Existing.209


0160461-60X78-S144-B0R.dgn

ERU
NO

**PARSONS
BRINCKERHOFF**

HBM
ENGINEERING GROUP, LLC


FILE NAME: pw:\617479-PWINT.aecomonline.local\AECOM_D502_NA\Documents\01 Americas\Transportation\60269938 Circle\Phase II\000 CAD\008 Structural\Structure 016-1718\Existing Plans\33906-60\X93-SXX-Existing.210

 2:28:43 PM

FOR INFORMATION ONLY

STATE OF ILLINOIS
DEPARTMENT OF TRANSPORTATION
DIVISION OF HIGHWAYS
PLANS FOR PROPOSED
FEDERAL AID INTERSTATE HIGHWAY
CIRCLE INTERCHANGE
F.A.I. ROUTE 94 F.A.P. ROUTE 411
SECTION 1975-117-R SECTION 1977-116-R
PROJECT I-IX-94-3(239)51 PROJECT IX-411-5(3)
C-91-114-79 C-91-229-75
COOK COUNTY

FOR INDEX OF SHEETS
SEE SHEET NO. 2

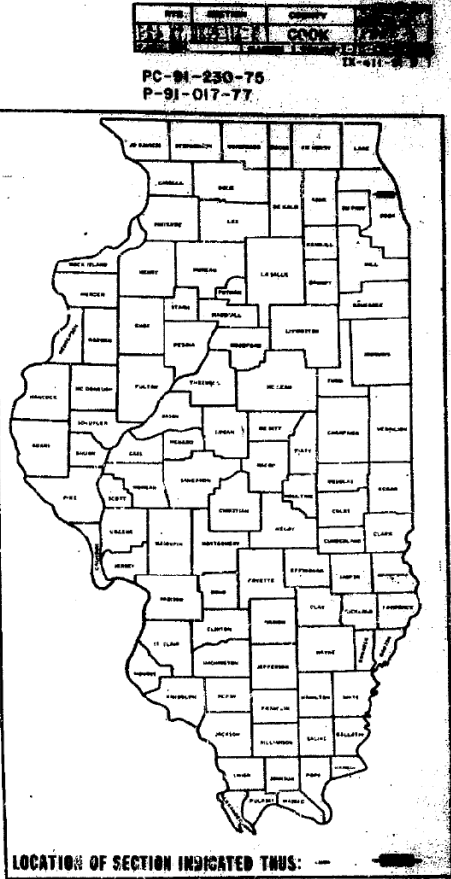

BEGIN PROJECT I-IX-94-3(239)51
SECTION 1975-117-R
STA. 346 + 00
BEGIN IMPROVEMENT

END PROJECT I-IX-94-3(239)51
SECTION 1975-117-R
BEGIN PROJECT IX-411-5(3)
SECTION 1977-116-R
STA. 373 + 03.56

STATION EQUATIONS
EASTBOUND
STA. 353 + 77.15 BACK +
STA. 353 + 77.23 AHEAD
WESTBOUND
STA. 352 + 62.70 BACK +
STA. 352 + 62.84 AHEAD

END PROJECT IX-411-5(3)
SECTION 1977-116-R
STA. 389 + 50
END IMPROVEMENT

CIRCLE INTERCHANGE STRUCTURE, MAINLINE AND RAMPS, INCLUDES
REPAIR OF SUBSTRUCTURE AND SUPERSTRUCTURE, REMOVAL AND
REPLACEMENT OF DECK SPANS WHICH CARRIES EIGHT LANES OF
F.A.I. RTE. 94 (EISENHOWER EXPRESSWAY) OVER DAN RYAN
EXPRESSWAY THRU THE U.S. POST OFFICE BLDG., OVER R.R. SPURS,
CHICAGO RIVER, AND FRANKLIN ST.

APPROVED
FOR STRUCTURAL FREQUENCY ONLY

GROSS LENGTH OF IMPROVEMENT = 4,249.92 LIN. FT. 0.800 MILES
NET LENGTH OF IMPROVEMENT = 4,249.92 LIN. FT. 0.800 MILES
NET LENGTH OF PROJECTS
I-IX-94-3(239)51 = 2,708.48 FT. (0.512 MILES)
IX-411-5(3) = 1,541.44 FT. (0.292 MILES)

STATE OF ILLINOIS
DEPARTMENT OF TRANSPORTATION
DIVISION OF HIGHWAYS

SUBMITTED: 5-2 11-77
EXAMINED: 3-26 10-80
PASSED: 3-20 11-82
APPROVED: 3-20 11-82

CONTRACT NO. 33906

COOK COUNTY

HBM
ENGINEERING GROUP, LLC

USER NAME =	ahmad,issa	DESIGNED -	REVISED -
		CHECKED -	REVISED -
PLOT SCALE =	N.T.S	DRAWN -	REVISED -
PLOT DATE =	7/26/2018	CHECKED -	REVISED -
		MI, MAI	


STATE OF ILLINOIS
DEPARTMENT OF TRANSPORTATION

EXISTING RECORD DRAWINGS

F.A.I. RTE.	SECTION	COUNTY	TOTAL SHEETS	SHEET NO.
90/94/290	2014-013R&B-R	COOK	1972	1788
CONTRACT NO. 60X93				
ILLINOIS FED. AID PROJECT				

FOR INFORMATION ONLY

INDEX OF SHEETS		STATE STANDARDS	
SHEET NO.		STANDARD NO.	
1	TITLE SHEET	1686-4	
2	INDEX OF SHEETS, STATE STANDARDS	1856-2	
3	GENERAL NOTES	2347-1	
4-11	SUMMARY OF QUANTITIES	2116-2	
12	LOCATION OF IMPROVEMENT	2130-6	
13	TYPICAL CROSS SECTIONS-ROADWAY AND CONCRETE BARRIER WALL DETAIL	2168-8	
14	DELETED	2230-13	
15-24	ROADWAY PLANS	2256-8	
25-26	ROADWAY DETAILS	2259-6	
26A,B,C	TEMPORARY CONC.BARRIER, BARRIER DELINEATOR DETAILS & FRAME & GRATE, TYPE V	2298-5	
27-29	GENERAL LOCATION-BRIDGE PLANS	2299-8	
30-35	NORTH-EAST RAMP	2300-2	
36-40	WEST-NORTH RAMP	2319-3	
41-47	NORTH-WEST RAMP	2320-3	
48-56	EAST-NORTH RAMP	2323-5	
57-69	SOUTH-EAST RAMP	2326-3	
70-85	WEST-SOUTH RAMP	2327-5	
(INCLS.93A) 86-94	JOINT DETAILS	2336-2	
95-97	EXPANSION BEARINGS	2337-1	
98-105	ABUTMENT 1 TO BENT C1	2340-8	
106-111	BENT C1 TO BENT C4 (INCLS. 106A, 106B, 111A)	2341-1	
112-120	BENT C4 TO BENT C9	TS-2187-6	
121-131	BENT C9 TO BENT C12	TS-2173-3	
132-144	BENT C12 TO BENT C17	TS-1342	
145-151	I-90 UNDER U.S. POST OFFICE		
152-153	CANAL STREET RAMPS AND APPROACH STRUCTURES		
154-155	LOWER DECK UNDER THE POST OFFICE		
156-158	VIADUCT STRUCTURE - POST OFFICE TO RIVER		
159-161	WELLS PLAZA STRUCTURE (INCLS. 161A THRU 161E, 161AA THRU 161EE)		
(Sh.162 Deleted) 162,A	PIER REPAIRS		
163-183A	BASCULE BRIDGE		
184-189	PAVEMENT MARKING		
(INCLS. 193A) 190-218A	TRAFFIC STAGING, CONTROL AND PROTECTION		
219-271	STAGING PLANS		
(INCLS. 275A,B,C) 272-289	SHORELINE PLANS		
(INCLS. 290A,B) 290-294	LIABILITY PLANS		

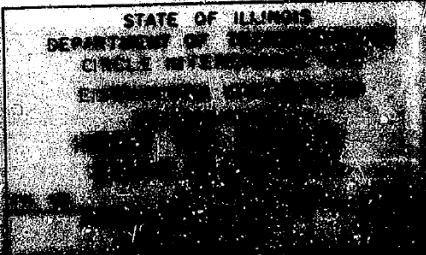

FILE NAME: DWG\161749-PWINT-accomonline.local\AECOM_D502_NA\Documents\01_Americas\Transportation\60269938_CirclePhase_I\0000_CAD\008_Structural\Structure_016-1718\Existing Plans\33906-60X93-SXX-Existing301



USER NAME =	ahmad,issa	DESIGNED -	REVISED -
		CHECKED -	REVISED -
PLOT SCALE =	N.T.S	DRAWN -	REVISED -
PLOT DATE =	7/26/2018	CHECKED -	REVISED -
		MI, MAI	

STATE OF ILLINOIS
DEPARTMENT OF TRANSPORTATION

EXISTING RECORD DRAWINGS

F.A.I. RTE.	SECTION	COUNTY	TOTAL SHEETS	SHEET NO.
90/94/290	2014-013R&B-R	COOK	1972	1789
CONTRACT NO. 60X93				
ILLINOIS FED. AID PROJECT				


FOR INFORMATION ONLY

GENERAL NOTES

ROUTE NO.	SECTION	DATE
F.A.I. 96	104-013R	08-27-96
FED. ROAD DIST. NO. 7	ILLINOIS	

1. ALL FRAMES AND GRATES AND DELINEATORS DAMAGED BY THE CONTRACTOR DURING CONSTRUCTION WILL BE REPLACED BY THE CONTRACTOR AT HIS EXPENSE.
2. PAVEMENT MARKING: ALL PAVEMENT MARKING PROPOSED WITHIN THE WORK AREA SHALL BE COMPLETED PRIOR TO CONSTRUCTION PHASE CHANGE.
3. ADDED EXPENSE WHICH WILL BE INVOLVED IN CONNECTING EXISTING DRAIN TILES, DRAINAGE STRUCTURES, PIPE CULVERTS OR STORM SEWERS TO THE PROPOSED DRAINAGE SYSTEM SHALL BE CONSIDERED INCIDENTAL TO THE CONTRACT OR AS NOTED ON PLAN.
4. FLUORESCENT VEST: ALL CONSTRUCTION PERSONNEL WILL BE REQUIRED TO WEAR FLUORESCENT ORANGE VEST AT ALL TIMES WHILE ON THE CONSTRUCTION SITE. COMPLIANCE WITH THIS REQUIREMENT SHALL BE CONSIDERED AS INCIDENTAL TO THE CONTRACT.
5. THE STANDARD DRAWINGS LISTED IN THE PLAN INDEX IS INTENDED TO BE THE LATEST REVISION. IT SHALL HOLD PRECEDENCE OVER EARLIER REVISIONS THAT MAY BE REFERRED TO ELSEWHERE IN THE PLANS OR IN THE SPECIAL PROVISIONS.
6. FIELD INSPECTION PRIOR TO BIDDING: IT IS THE CONTRACTOR'S RESPONSIBILITY TO ASCERTAIN EXISTING FIELD CONDITIONS BEFORE BIDDING ON THE PROJECT SPECIFICALLY AS THEY RELATE TO LUMP SUM ITEMS.
7. DELETED
8. QUANTITIES: QUANTITIES SHOWN ON THE PLANS ARE BASED ON FIELD INSPECTION AT THE TIME OF PLAN PREPARATION AND ARE TO BE USED FOR PREPARATION PROPOSALS. HOWEVER, AS DETERMINED BY THE ENGINEER, QUANTITIES MAY CHANGE BASED UPON CONDITIONS UNCOVERED AT THE TIME OF CONSTRUCTION.
9. SCALE: DO NOT SCALE PLANS FOR CONSTRUCTION DIMENSIONS.
10. NIGHT OPERATIONS: WHEN ARTIFICIAL LIGHTING IS UTILIZED IN NIGHT OPERATIONS THE CONTRACTOR SHALL EXERCISE THE UTMOST PRECAUTION IN PREVENTING ADVERSE VISIBILITY TO THE MOTORING PUBLIC AS WELL AS THE ADJOINING RESIDENTIAL AREAS.
11. FENCE: EXISTING FENCE THAT HAS TO BE DISCONNECTED AND/OR REMOVED FOR THE CONTRACTOR'S OPERATIONS OR DAMAGED BY THE CONTRACTOR SHALL BE RECONNECTED AND/OR REPLACED IN KIND AT NO ADDITIONAL COST TO THE CONTRACT.
12. ANY DAMAGE TO THE REINFORCEMENT BARS AS A RESULT OF THE CONTRACTOR'S CONCRETE SAWING AND/OR CONCRETE REMOVAL OPERATION SHALL BE CORRECTED BY THE CONTRACTOR AT NO ADDITIONAL COST TO THE CONTRACT.
13. ALL TRAFFIC CONTROL AND PROTECTION DEVICES SHALL BE CLEANED AS NECESSARY THROUGHOUT THE DURATION OF THE CONTRACT.
14. TRAFFIC CONDITIONS, ACCIDENTS AND OTHER UNFORESEEN EMERGENCY CONDITIONS MAY REQUIRE THE ENGINEER TO RESTRICT, MODIFY OR REMOVE LANE CLOSURES OR CHARACTERIZATION SHOWN IN THE PLANS. THE CONTRACTOR SHALL MAKE THE NECESSARY ADJUSTMENTS AS DIRECTED BY THE ENGINEER WITHOUT DELAY. THE CONTRACTOR SHALL RESPOND WITHIN THIRTY (30) MINUTES FROM THE TIME OF NOTIFICATION BY THE ENGINEER TO ANY REQUEST MADE BY THE ENGINEER FOR CORRECTION.
15. NEOPRENE BEARING: NEOPRENE BEARING IS TO BE REMOVED AND NEW CONCRETE IS TO BE PLACED ADJACENT TO IT. EXISTING REINFORCEMENT SHALL BE CLEANED AND EXTENDED INTO THE NEW CONSTRUCTION. COST OF THIS WORK SHALL BE CONSIDERED INCIDENTAL TO THE CONTRACT.

16. EQUIPMENT: ALL DISTRIBUTORS FOR BITUMINOUS PRIMING AND SEAL COATING OPERATIONS SHALL BE EQUIPPED WITH SHIELDS TO PREVENT CONTAMINATION OF ADJACENT HIGHWAY APPURTENANCES. SHIELDS SHALL MEET WITH THE ENGINEER'S APPROVAL.
17. BARRICADES: THE CONTRACTOR WILL PROVIDE AND INSTALL TWO (2) WEIGHTED SAND BAGS ON EACH BARRICADE USED, TYPE I OR TYPE II.
18. STORAGE SITE: THE STORAGE SITE WITHIN THE R.O.W. OF IMPROVEMENT, FOR SALVAGED GUARD RAIL, FRAMES AND GRATES SHALL BE RESTORED TO ORIGINAL CONDITION BY THE CONTRACTOR. THIS ITEM WILL NOT BE PAID FOR SEPARATELY BUT CONSIDERED INCIDENTAL TO THE CONTRACT.
19. ASPHALT SAWING: THE COST OF SAWING ASPHALT SURFACES SHALL BE CONSIDERED INCIDENTAL TO THE ITEM OF WORK BEING PERFORMED.
20. SAWING OF PORTLAND CEMENT CONCRETE PAVEMENT OR DECK WILL NOT BE PAID FOR SEPARATELY BUT SHALL BE CONSIDERED INCIDENTAL TO THE ITEMS IN WHICH SAWING IS REQUIRED.
21. WHEN RESURFACING ADJACENT TO JOINT MODIFICATION, THE CONTRACTOR WILL BE REQUIRED TO TAKE SPECIAL CARE WHEN COMPACTING THE BITUMINOUS MATERIALS. THE METHODS USED FOR COMPACTING SHALL MEET THE APPROVAL OF THE ENGINEER.
22. FULL DEPTH PATCH (PAVEMENT AND BRIDGES): THE CONTRACTOR WILL NOT BE ALLOWED TO BEND REINFORCEMENT BARS FROM THE ORIGINAL POSITION.
23. DRAINAGE STRUCTURE GRAPES SHALL BE VERIFIED IN THE FIELD PRIOR TO INSTALLATION OF DRAINAGE ITEMS.
24. IN ORDER TO PREVENT FRACTURE OF THE DECK, ALL HAND AND MECHANICAL TOOLS USED FOR REMOVING THE SURFACE CONCRETE FROM THE BRIDGE DECKS SHALL BE LIMITED TO 25 POUNDS UNLESS OTHERWISE APPROVED BY THE ENGINEER OR INCLUDED IN SPECIAL PROVISIONS.
25. UNLESS OTHERWISE DIRECTED BY THE ENGINEER, RESURFACING SHALL EXTEND FACE TO FACE OF CURBS.
26. PAVING ASPHALT (PAF-2) SHALL BE USED IN SEALING EDGES OF PROPOSED RESURFACING THAT TERMINATE WITH THE CURB, GUTTER OF CONCRETE WALL OR RAILING. THIS ITEM OF WORK WILL BE CONSIDERED AS INCIDENTAL TO THE ITEM OF BITUMINOUS CONCRETE SURFACE COURSE CLASS 1.
27. WHERE BEARING ADJUSTMENTS ARE REQUIRED AND JACKING IS NECESSARY IN PERFORMANCE OF THIS WORK, THE CONTRACTOR SHALL SCHEDULE THE WORK SO THAT THE BEARING ADJUSTMENTS ARE COMPLETED PRIOR TO PLACEMENT OF NEOPRENE EXPANSION JOINTS ABOVE THESE LOCATIONS.
28. PLAN DIMENSIONS AND DETAILS RELATIVE TO EXISTING STRUCTURE HAVE BEEN TAKEN FROM EXISTING PLANS AND ARE SUBJECT TO MINOR CONSTRUCTION VARIATIONS. IT SHALL BE THE CONTRACTOR'S RESPONSIBILITY TO VERIFY EACH DIMENSION FURNISHED IN THE FIELD AND MAKE NECESSARY ADJUSTMENTS. DIMENSIONS SHALL BE TAKEN TO CENTERLINE OF STRUCTURE UNLESS OTHERWISE NOTED. SUCH VARIATIONS SHALL NOT BE CONSIDERED THE CONTRACTOR'S RESPONSIBILITY. UNLESS THE CONTRACTOR WILL BE PAID FOR THE QUANTITY ACTUALLY FURNISHED AT THE UNIT PRICE SHOWN ON THE BIDS.

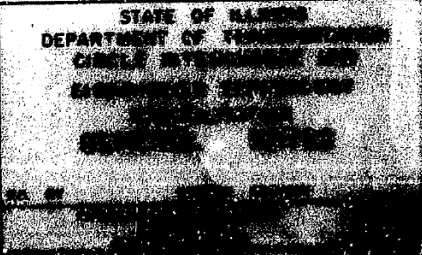

FILE NAME: dw\161749-PWINT-accomonline.local\AECOM_D502_NA\Documents\01_Americas\Transportation\60269938_CirclePhase_II\000_CAD\008_Structural\Structure_016-1718\Existing Plans\33906-60X93-SXX-Existing302




USER NAME =	ahmad,issa	DESIGNED -	REVISED -
		CHECKED -	REVISED -
PLOT SCALE =	N.T.S	DRAWN -	REVISED -
PLOT DATE =	7/26/2018	CHECKED -	REVISED -
		MI, MAI	

STATE OF ILLINOIS
DEPARTMENT OF TRANSPORTATION

EXISTING RECORD DRAWINGS


F.A.I. RTE.	SECTION	COUNTY	TOTAL SHEETS	SHEET NO.
90/94/290	2014-013R&B-R	COOK	1972	1790
CONTRACT NO. 60X93				
ILLINOIS FED. AID PROJECT				

LOCATION OF IMPROVEMENT

 


STATE OF ILLINOIS	
DEPARTMENT OF TRANSPORTATION	
CIRCLE INTERCHANGE AND	
EISENHOWER EXPRESSWAY	
REHABILITATION	
LOCATION OF IMPROVEMENT	
FA. RT.	COOK COUNTY DISTRICT
CIRCLE INTERCHANGE AND EXPRESSWAY	SECTION
CHICAGO, ILLINOIS	SECTION

FOR INFORMATION ONLY

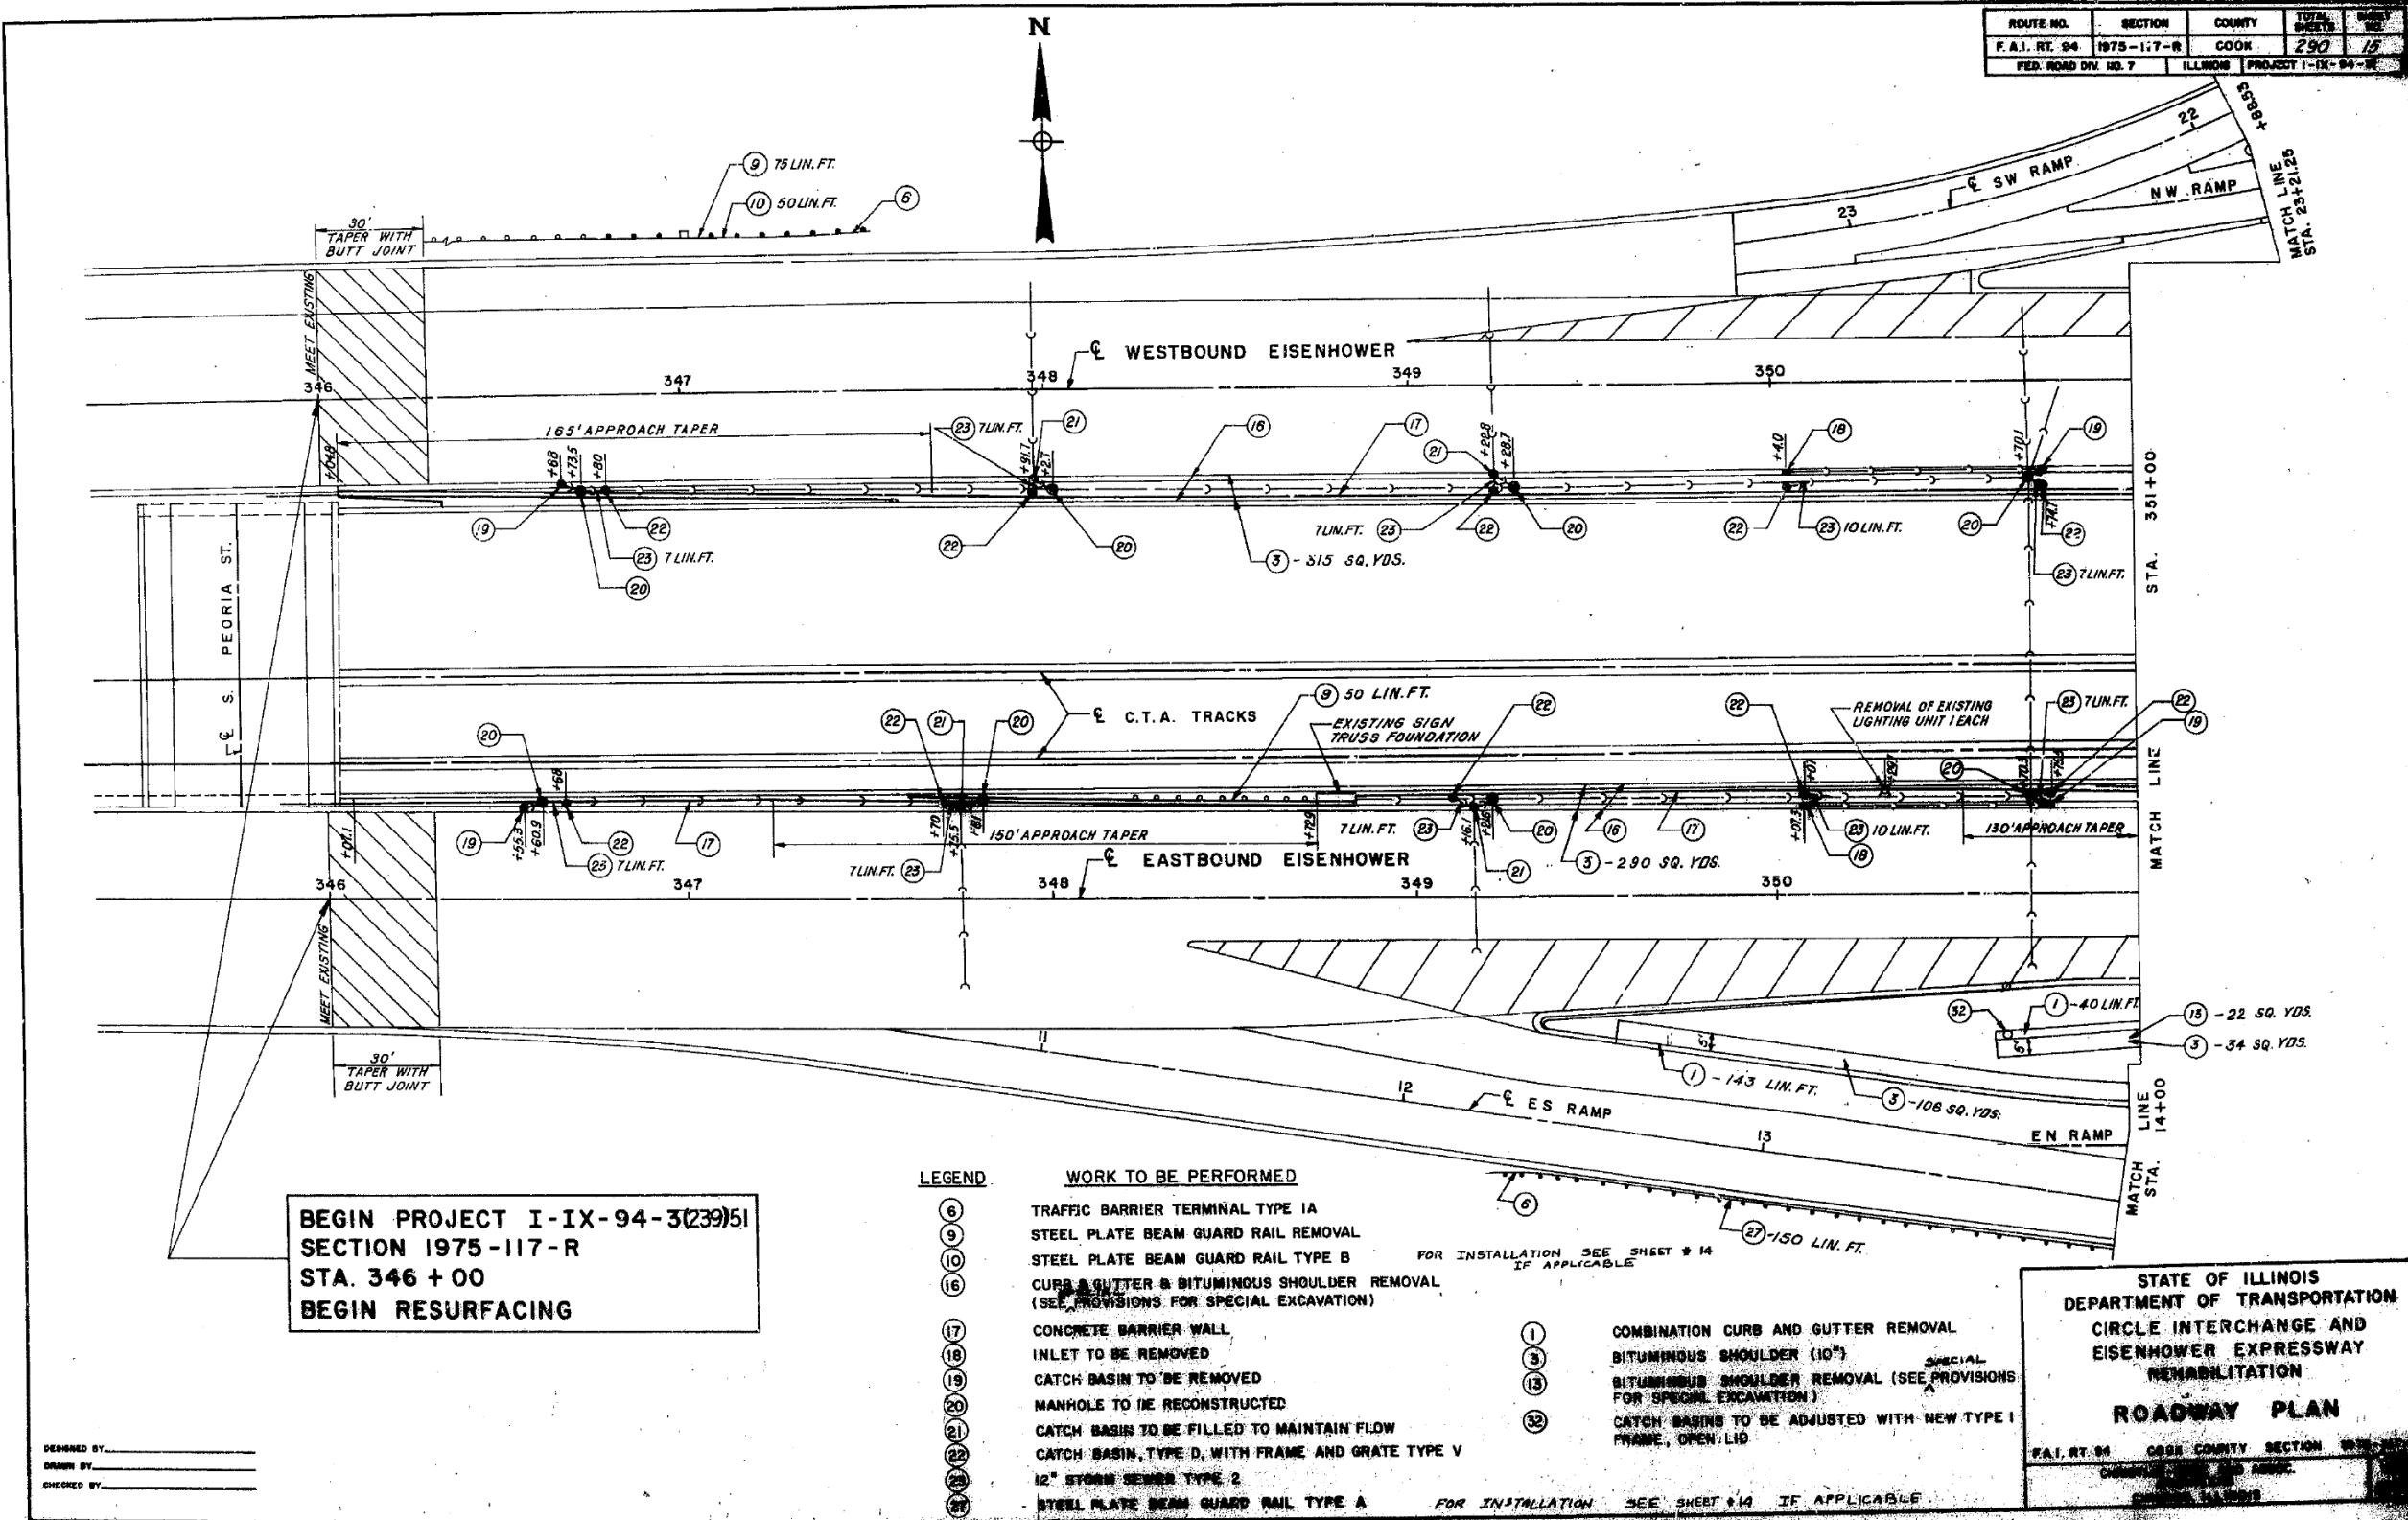

FOR INFORMATION ONLY

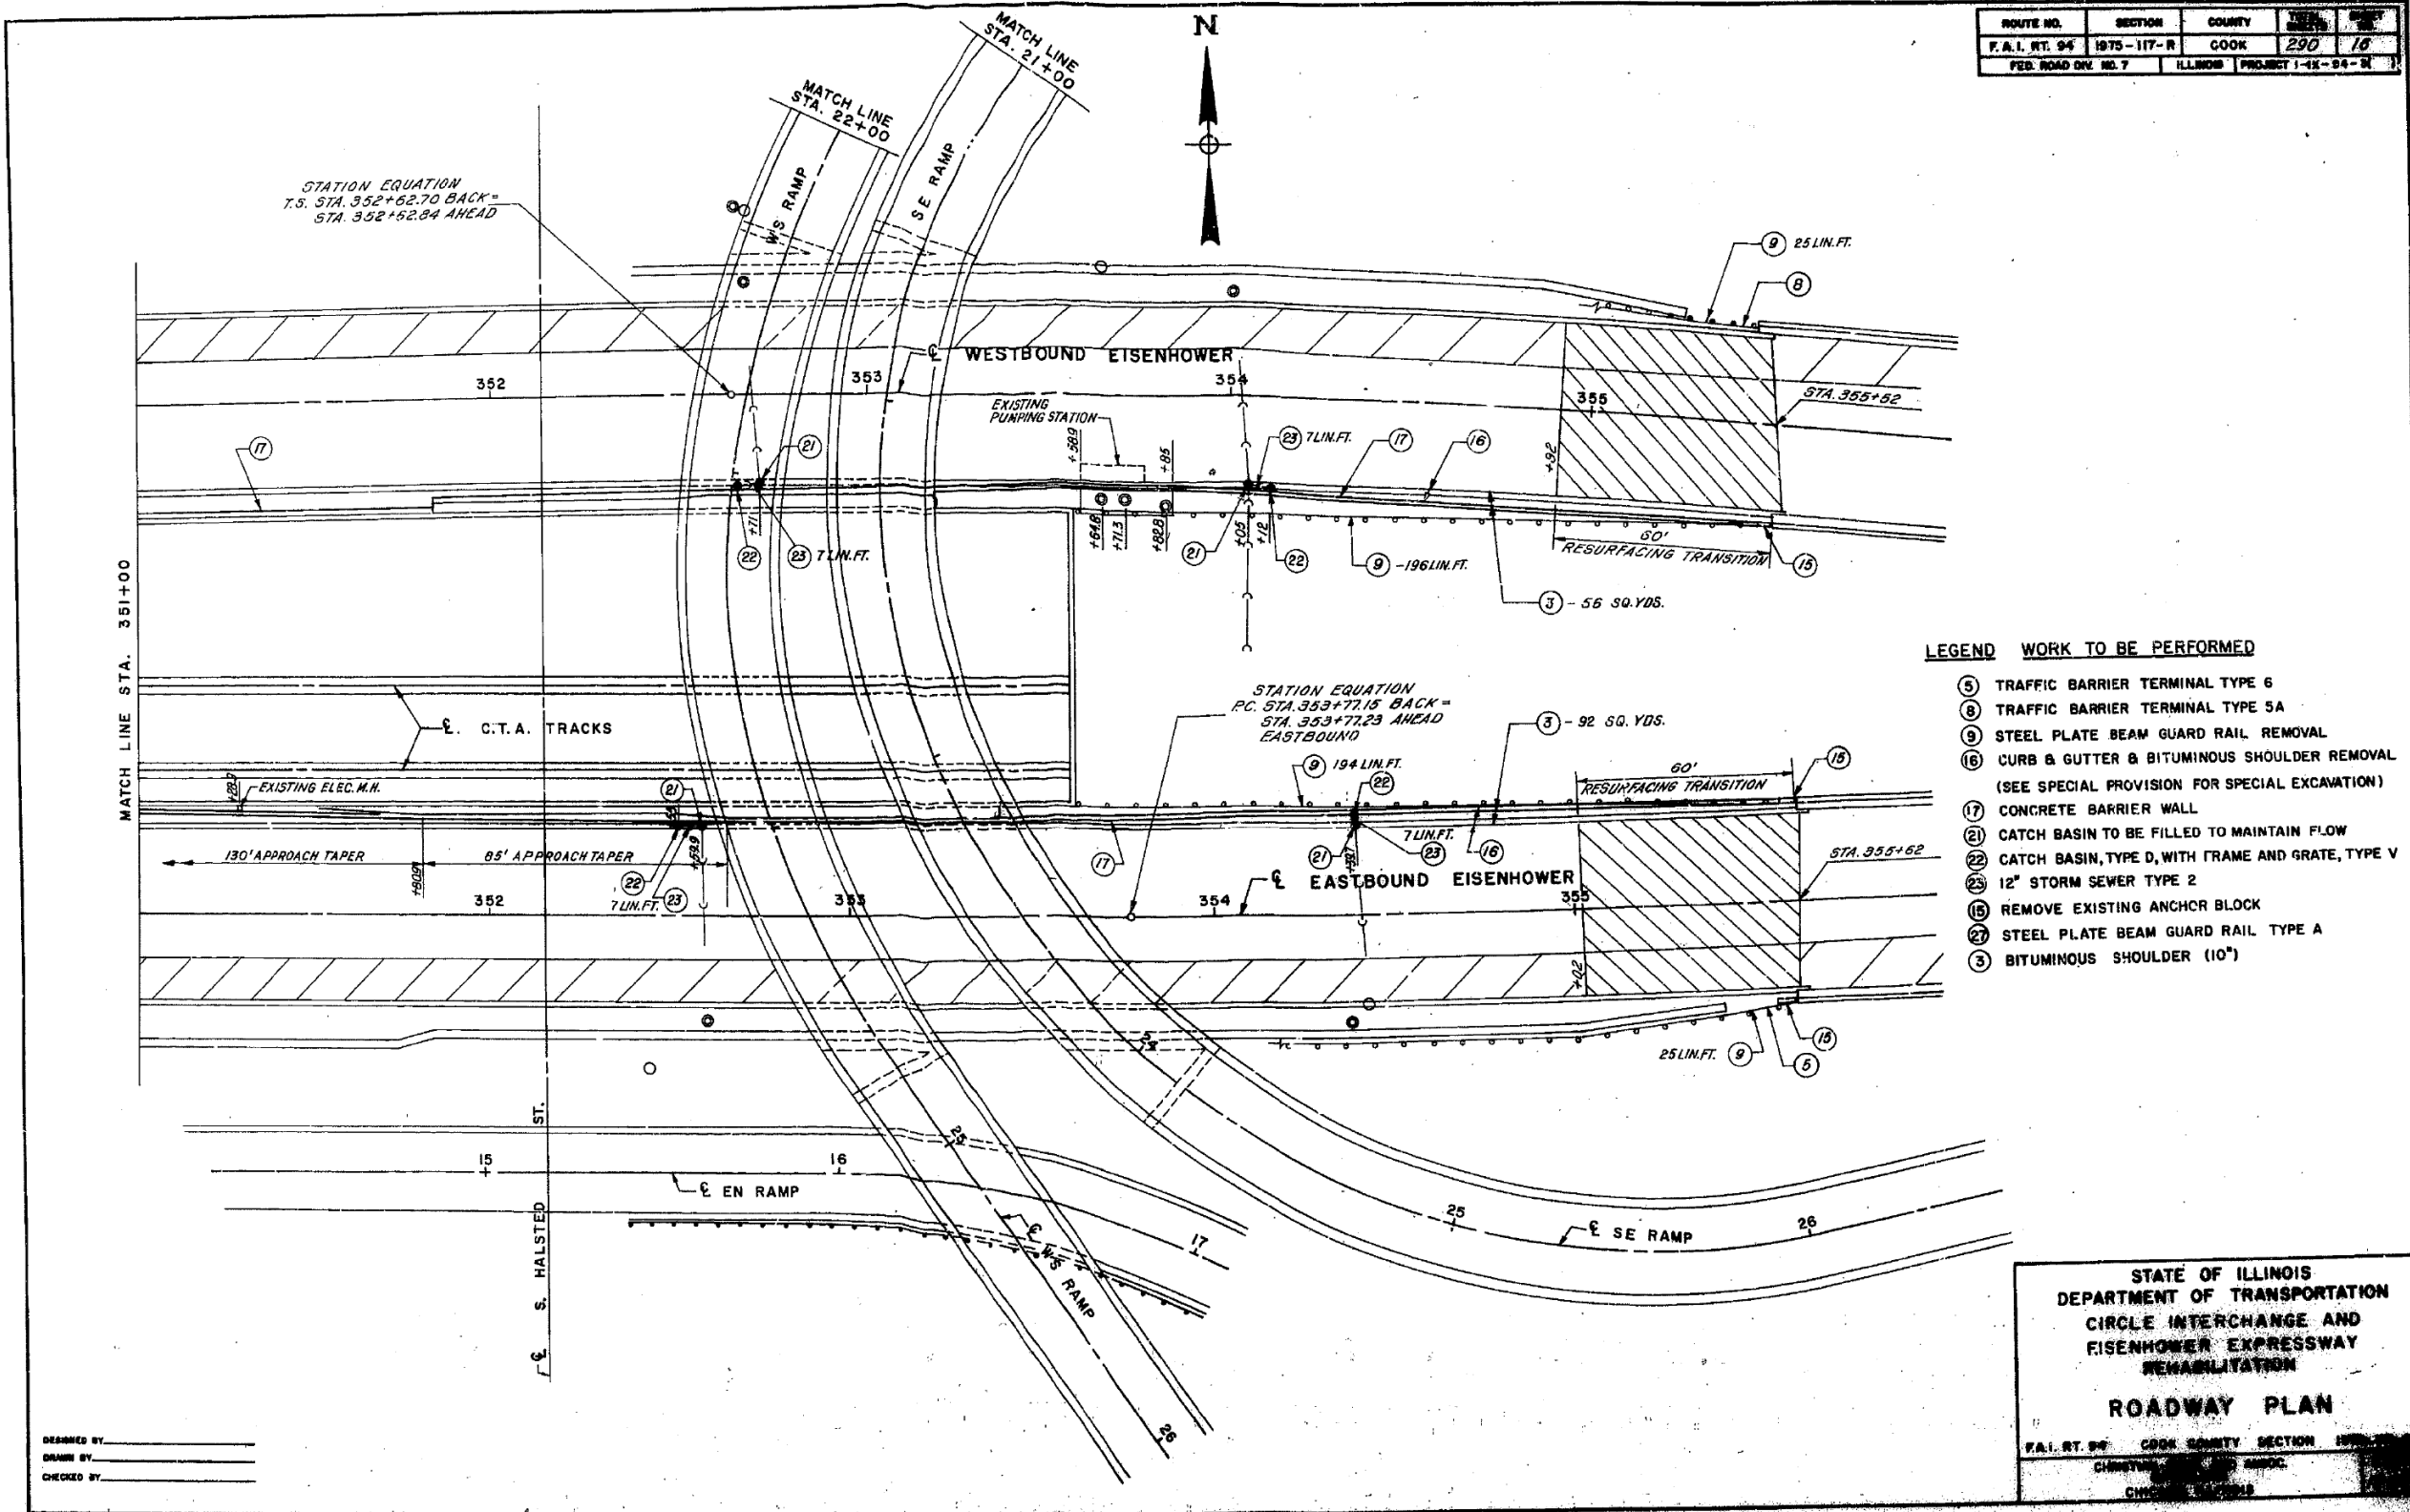

FILE NAME: DWG\1617479-PWINT-acomonline\local\AECOM_D502_NA\Documents\01_Americas\Transportation\60269938_CirclePhase_I\000_CAD\008_Structural\Structure_016-1718\Existing Plans\33906-60X93-SXX-Existing305




USER NAME	=	ahmad,issa	DESIGNED	-		REVISED	-	
			CHECKED	-		REVISED	-	
PLOT SCALE	=	N.T.S	DRAWN	-		REVISED	-	
PLOT DATE	=	7/26/2018	CHECKED	-	MI, MAI	REVISED	-	

STATE OF ILLINOIS
DEPARTMENT OF TRANSPORTATION

EXISTING RECORD DRAWINGS

F.A.I. RTE.	SECTION	COUNTY	TOTAL SHEETS	SHEET NO.
90/94/290	2014-013R&B-R	COOK	1972	1793
CONTRACT NO. 60X93				
ILLINOIS FED. AID PROJECT				

FOR INFORMATION ONLY

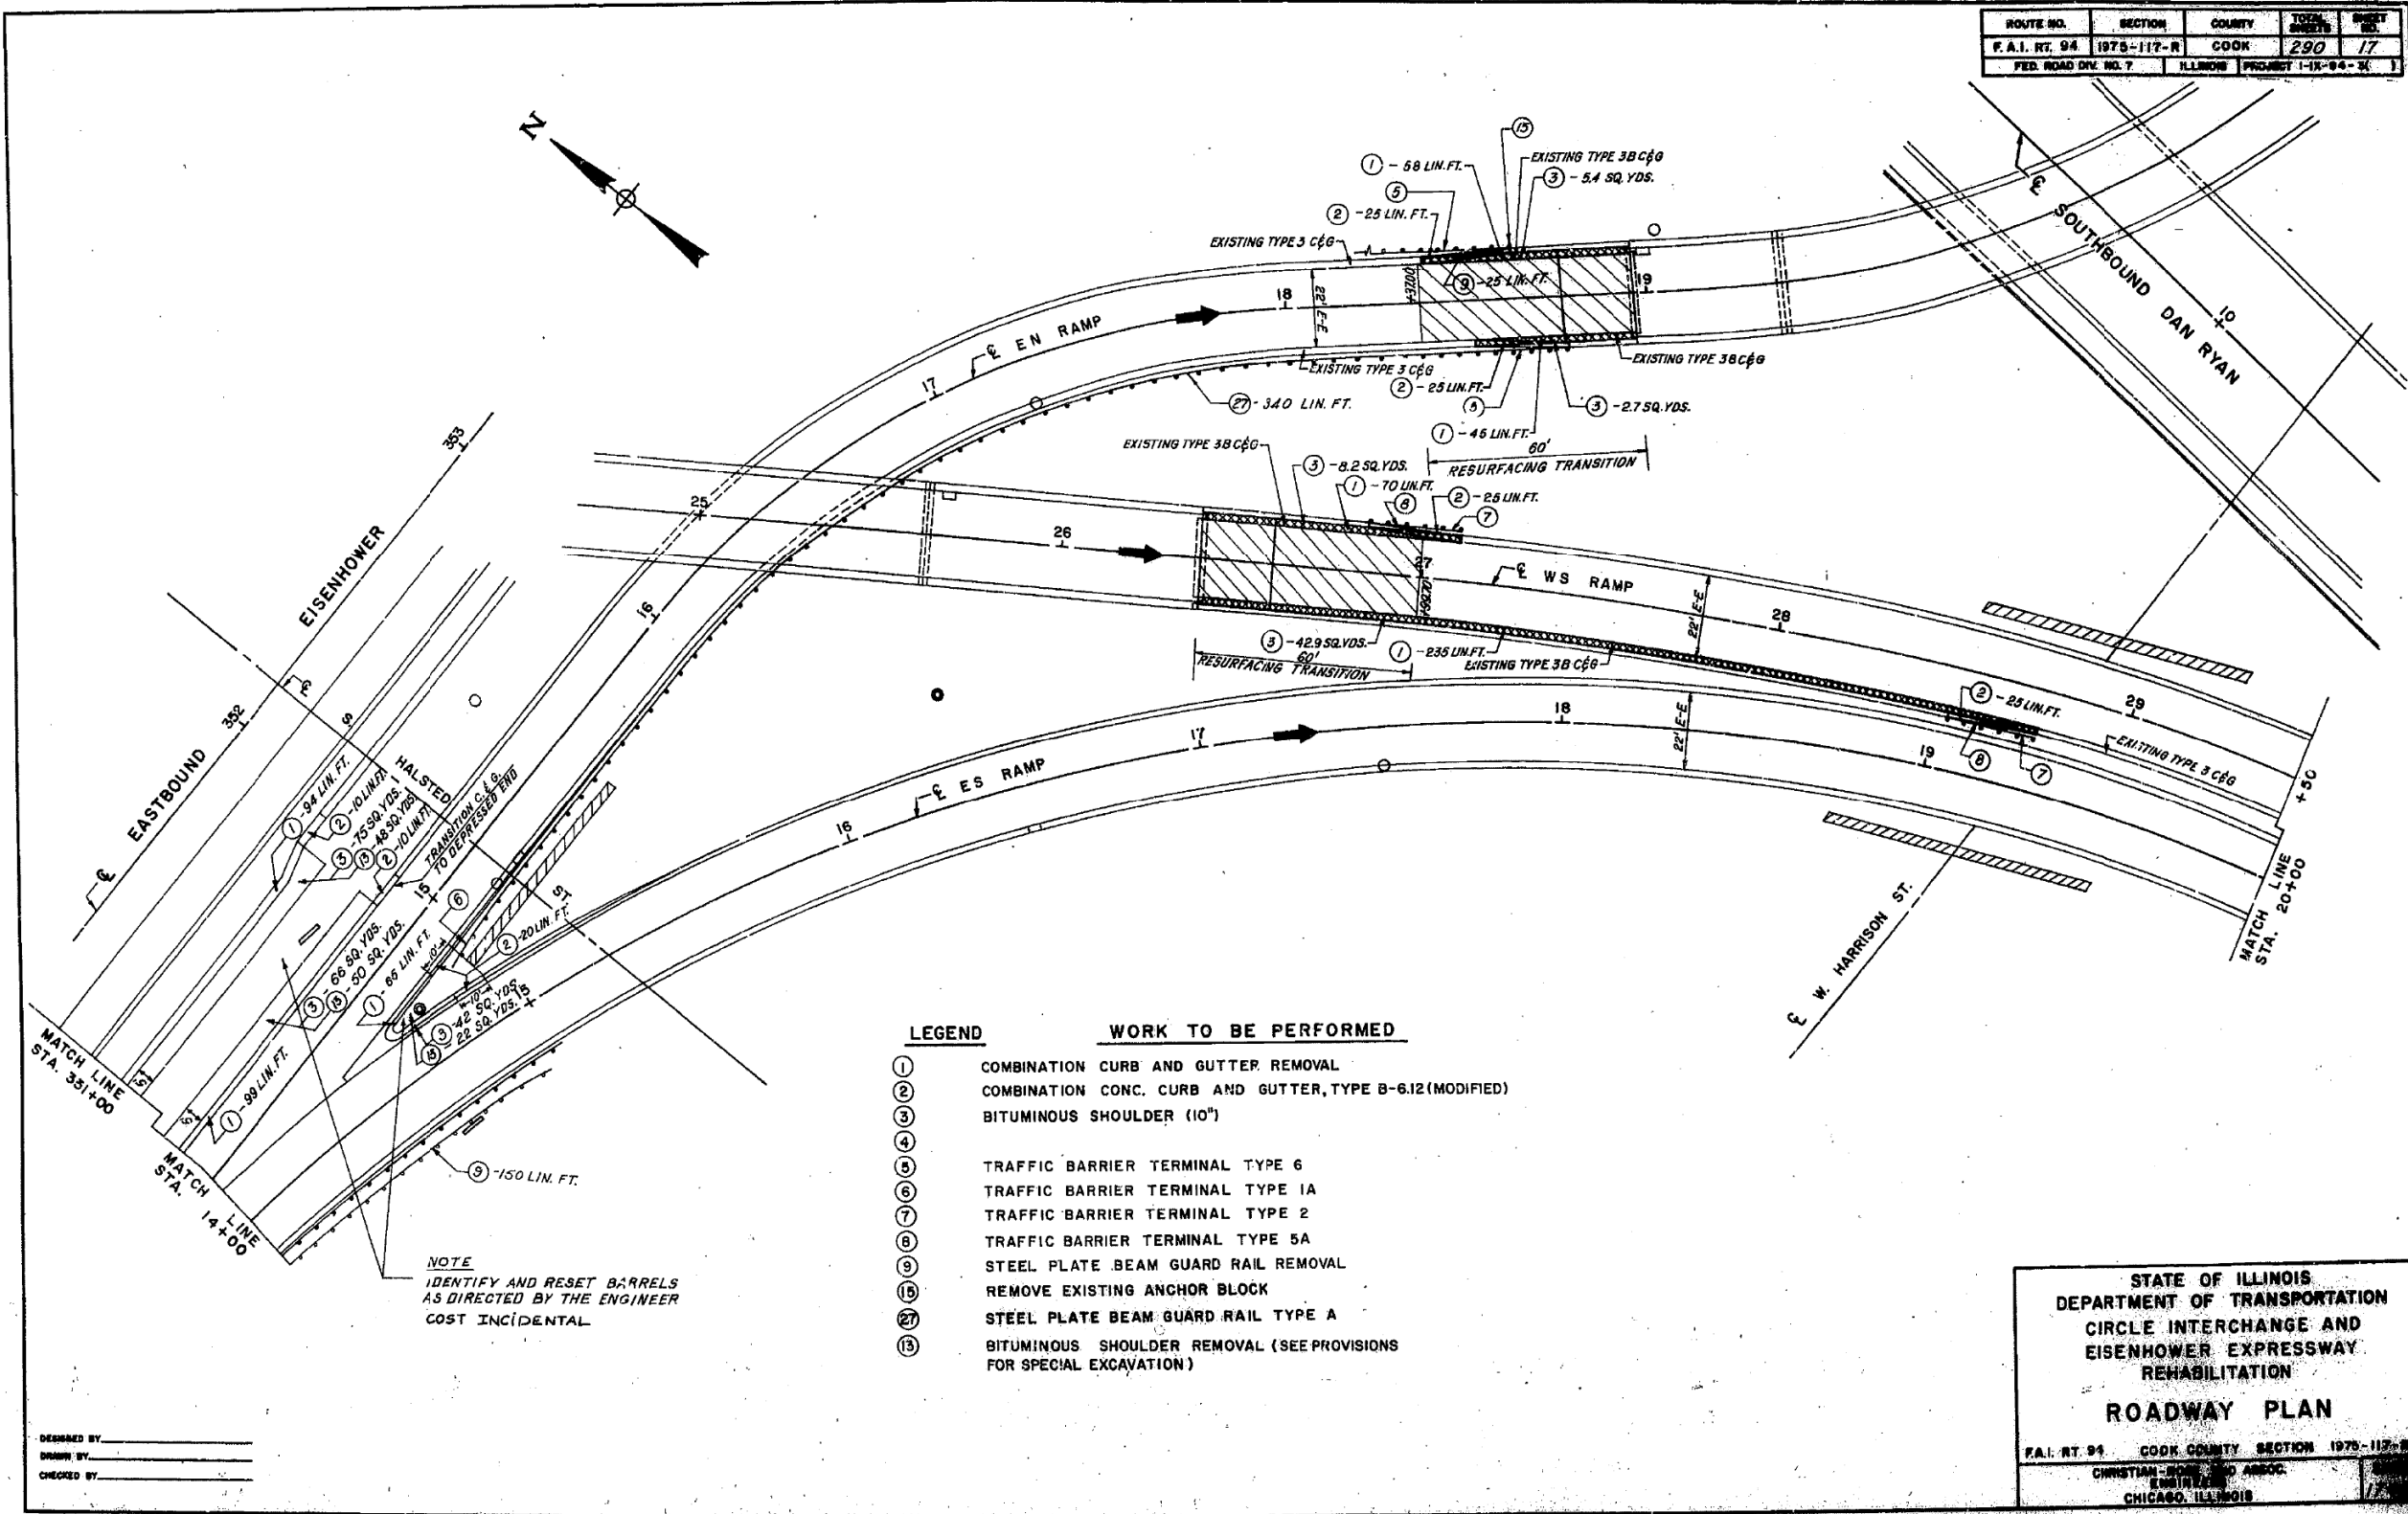

FILE NAME: DWG\161749-PWINT-aecomonline\local\AECOM_D502_NA\Documents\01_Americas\Transportation\60269938_CirclePhase_II\000_CAD\008_Structural\Structure_016-1718\Existing Plans\33906-60X93-SXX-Existing306




USER NAME	=	ahmad,issa	DESIGNED	-	REVISED	-
			CHECKED	-	REVISED	-
PLOT SCALE	=	N.T.S	DRAWN	-	REVISED	-
PLOT DATE	=	7/26/2018	CHECKED	-	REVISED	-
			MI, MAI			

STATE OF ILLINOIS
DEPARTMENT OF TRANSPORTATION

EXISTING RECORD DRAWINGS

F.A.I. RTE.	SECTION	COUNTY	TOTAL SHEETS	SHEET NO.
90/94/290	2014-013R&B-R	COOK	1972	1794
CONTRACT NO. 60X93				
ILLINOIS FED. AID PROJECT				

FOR INFORMATION ONLY

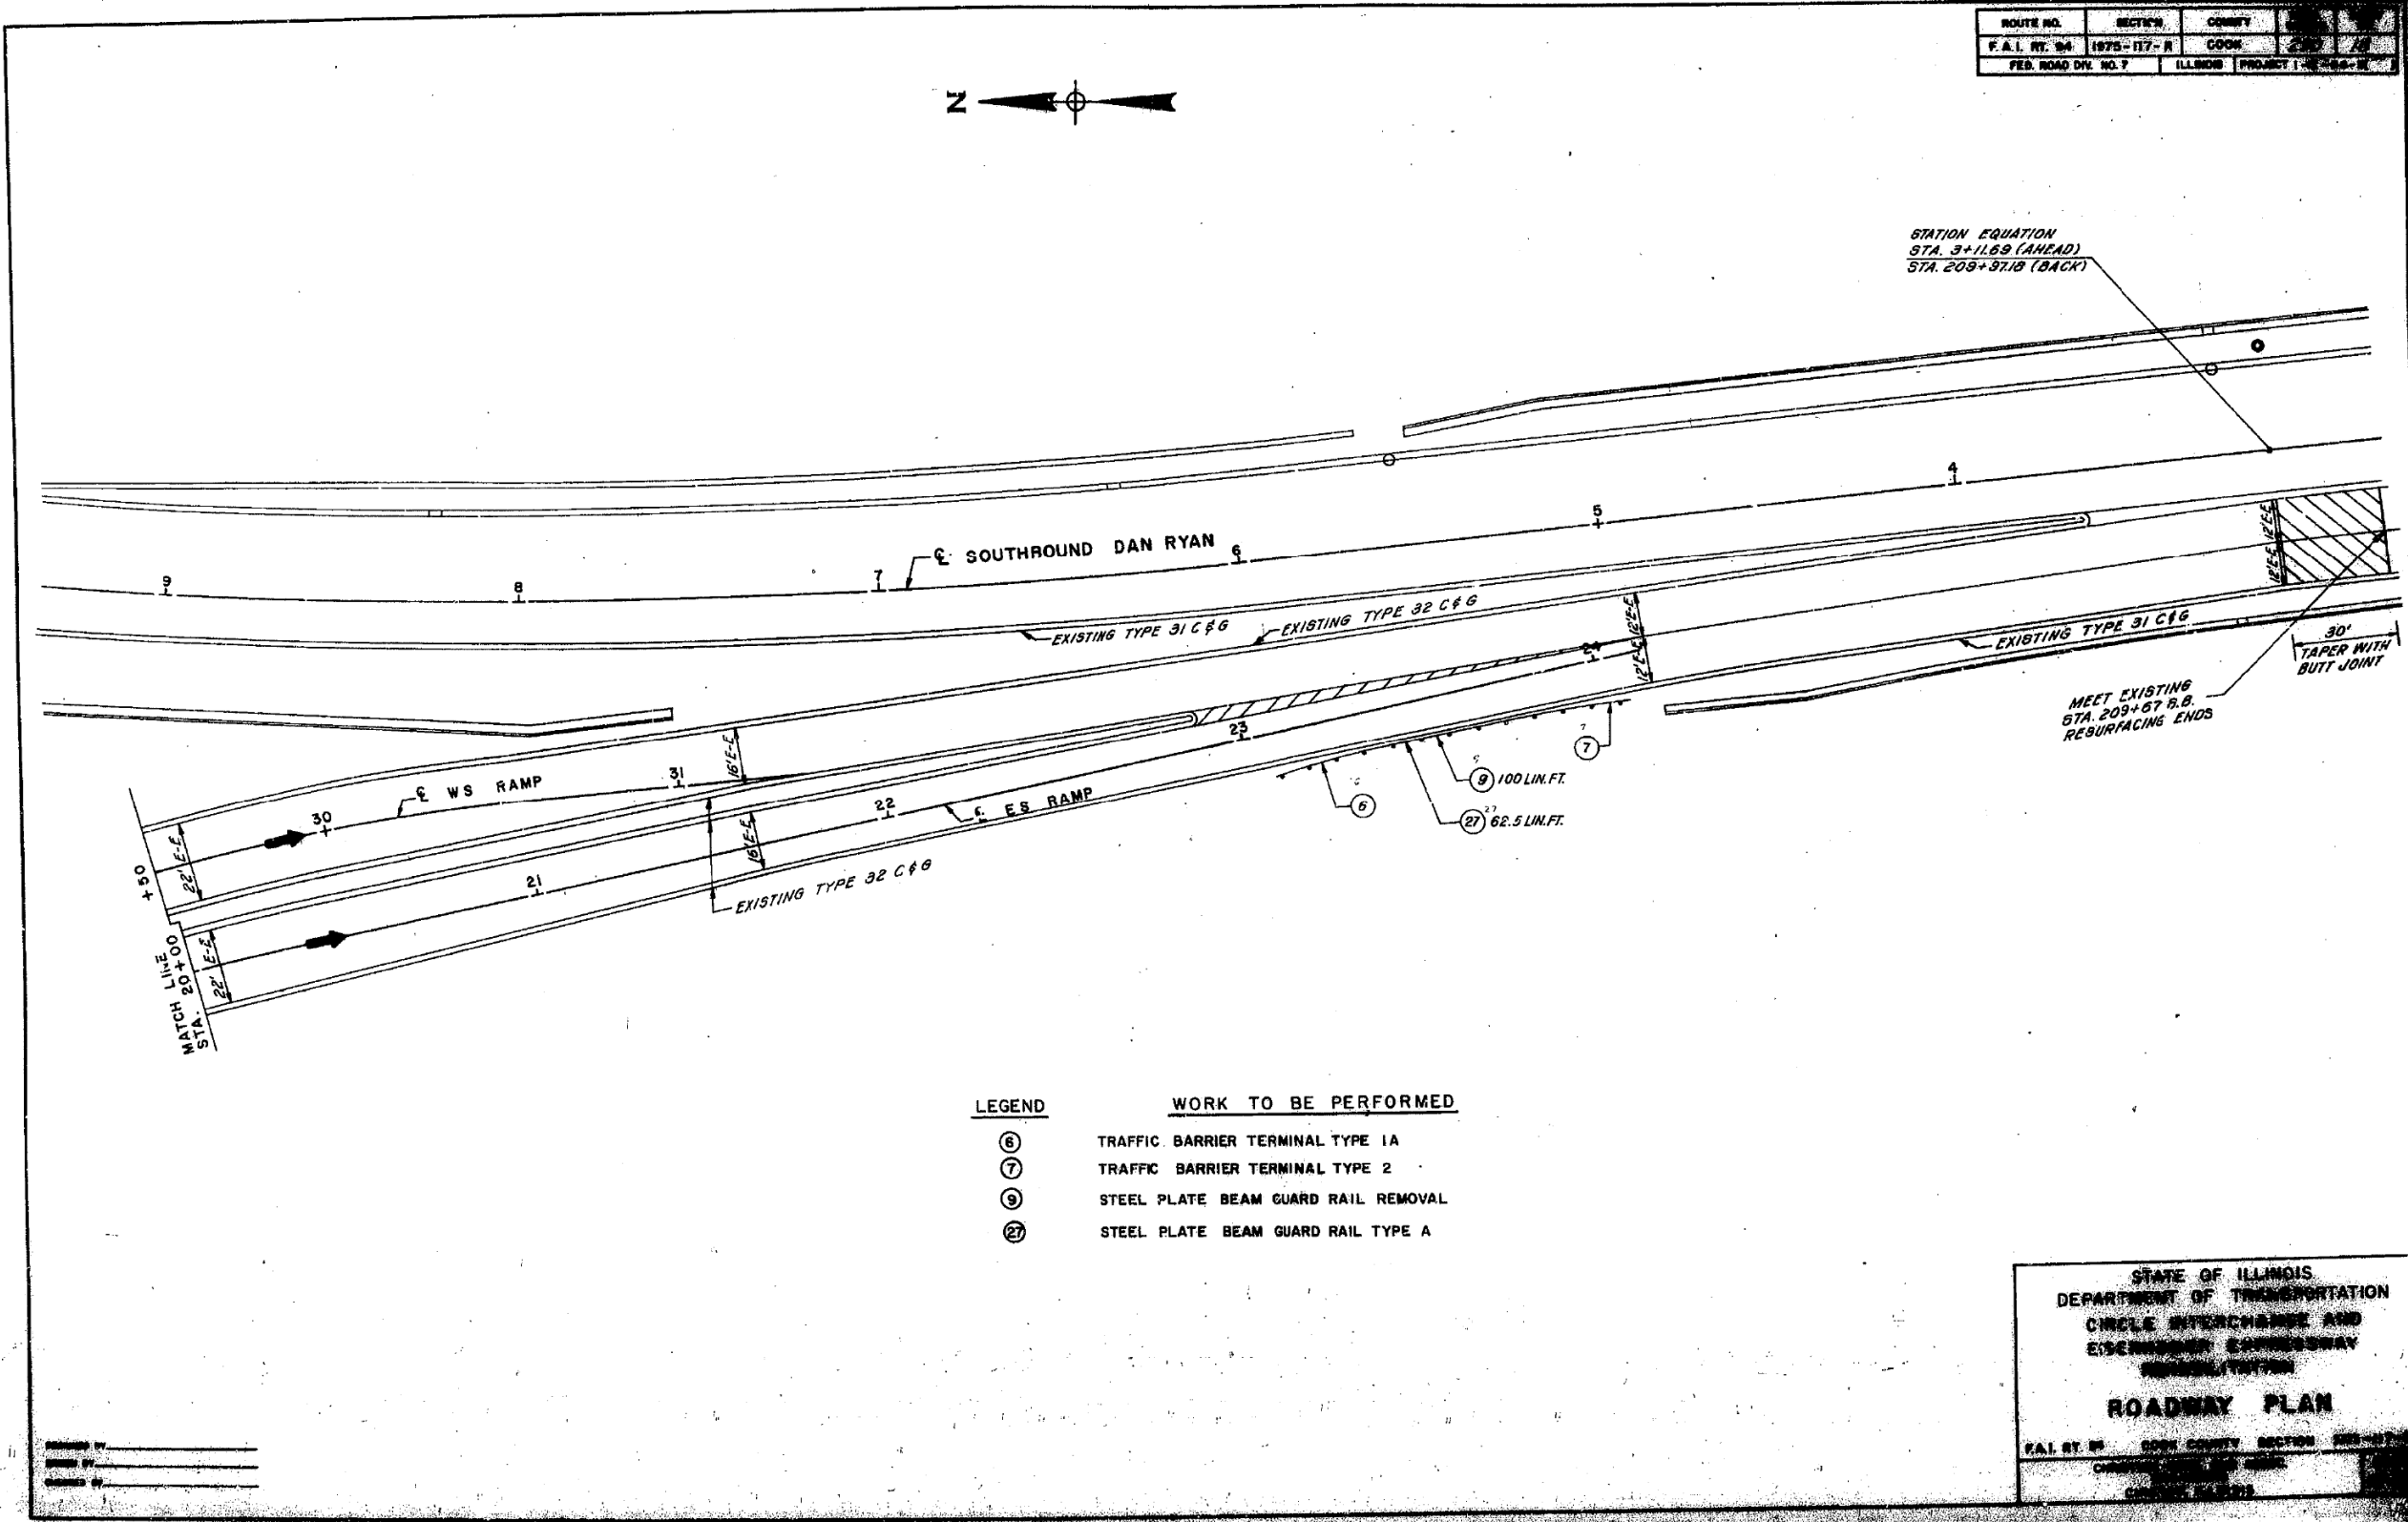

FILE NAME: D:\161749-PWINT-aecomonline\local\AECOM_D502_NA\Documents\01_Americas\Transportation\60269938_Circle\Phase_II\000_CAD\008_Structural\Structure_016-1718\Existing Plans\33906-60X93-SXX-Existing307




USER NAME	=	ahmad,issa	DESIGNED	-	REVISED	-
			CHECKED	-	REVISED	-
PLOT SCALE	=	N.T.S	DRAWN	-	REVISED	-
PLOT DATE	=	7/26/2018	CHECKED	-	REVISED	-
			MI, MAI			

STATE OF ILLINOIS
DEPARTMENT OF TRANSPORTATION

EXISTING RECORD DRAWINGS

F.A.I. RTE.	SECTION	COUNTY	TOTAL SHEETS	SHEET NO.
90/94/290	2014-013R&B-R	COOK	1972	1795
CONTRACT NO. 60X93				
ILLINOIS FED. AID PROJECT				

FOR INFORMATION ONLY

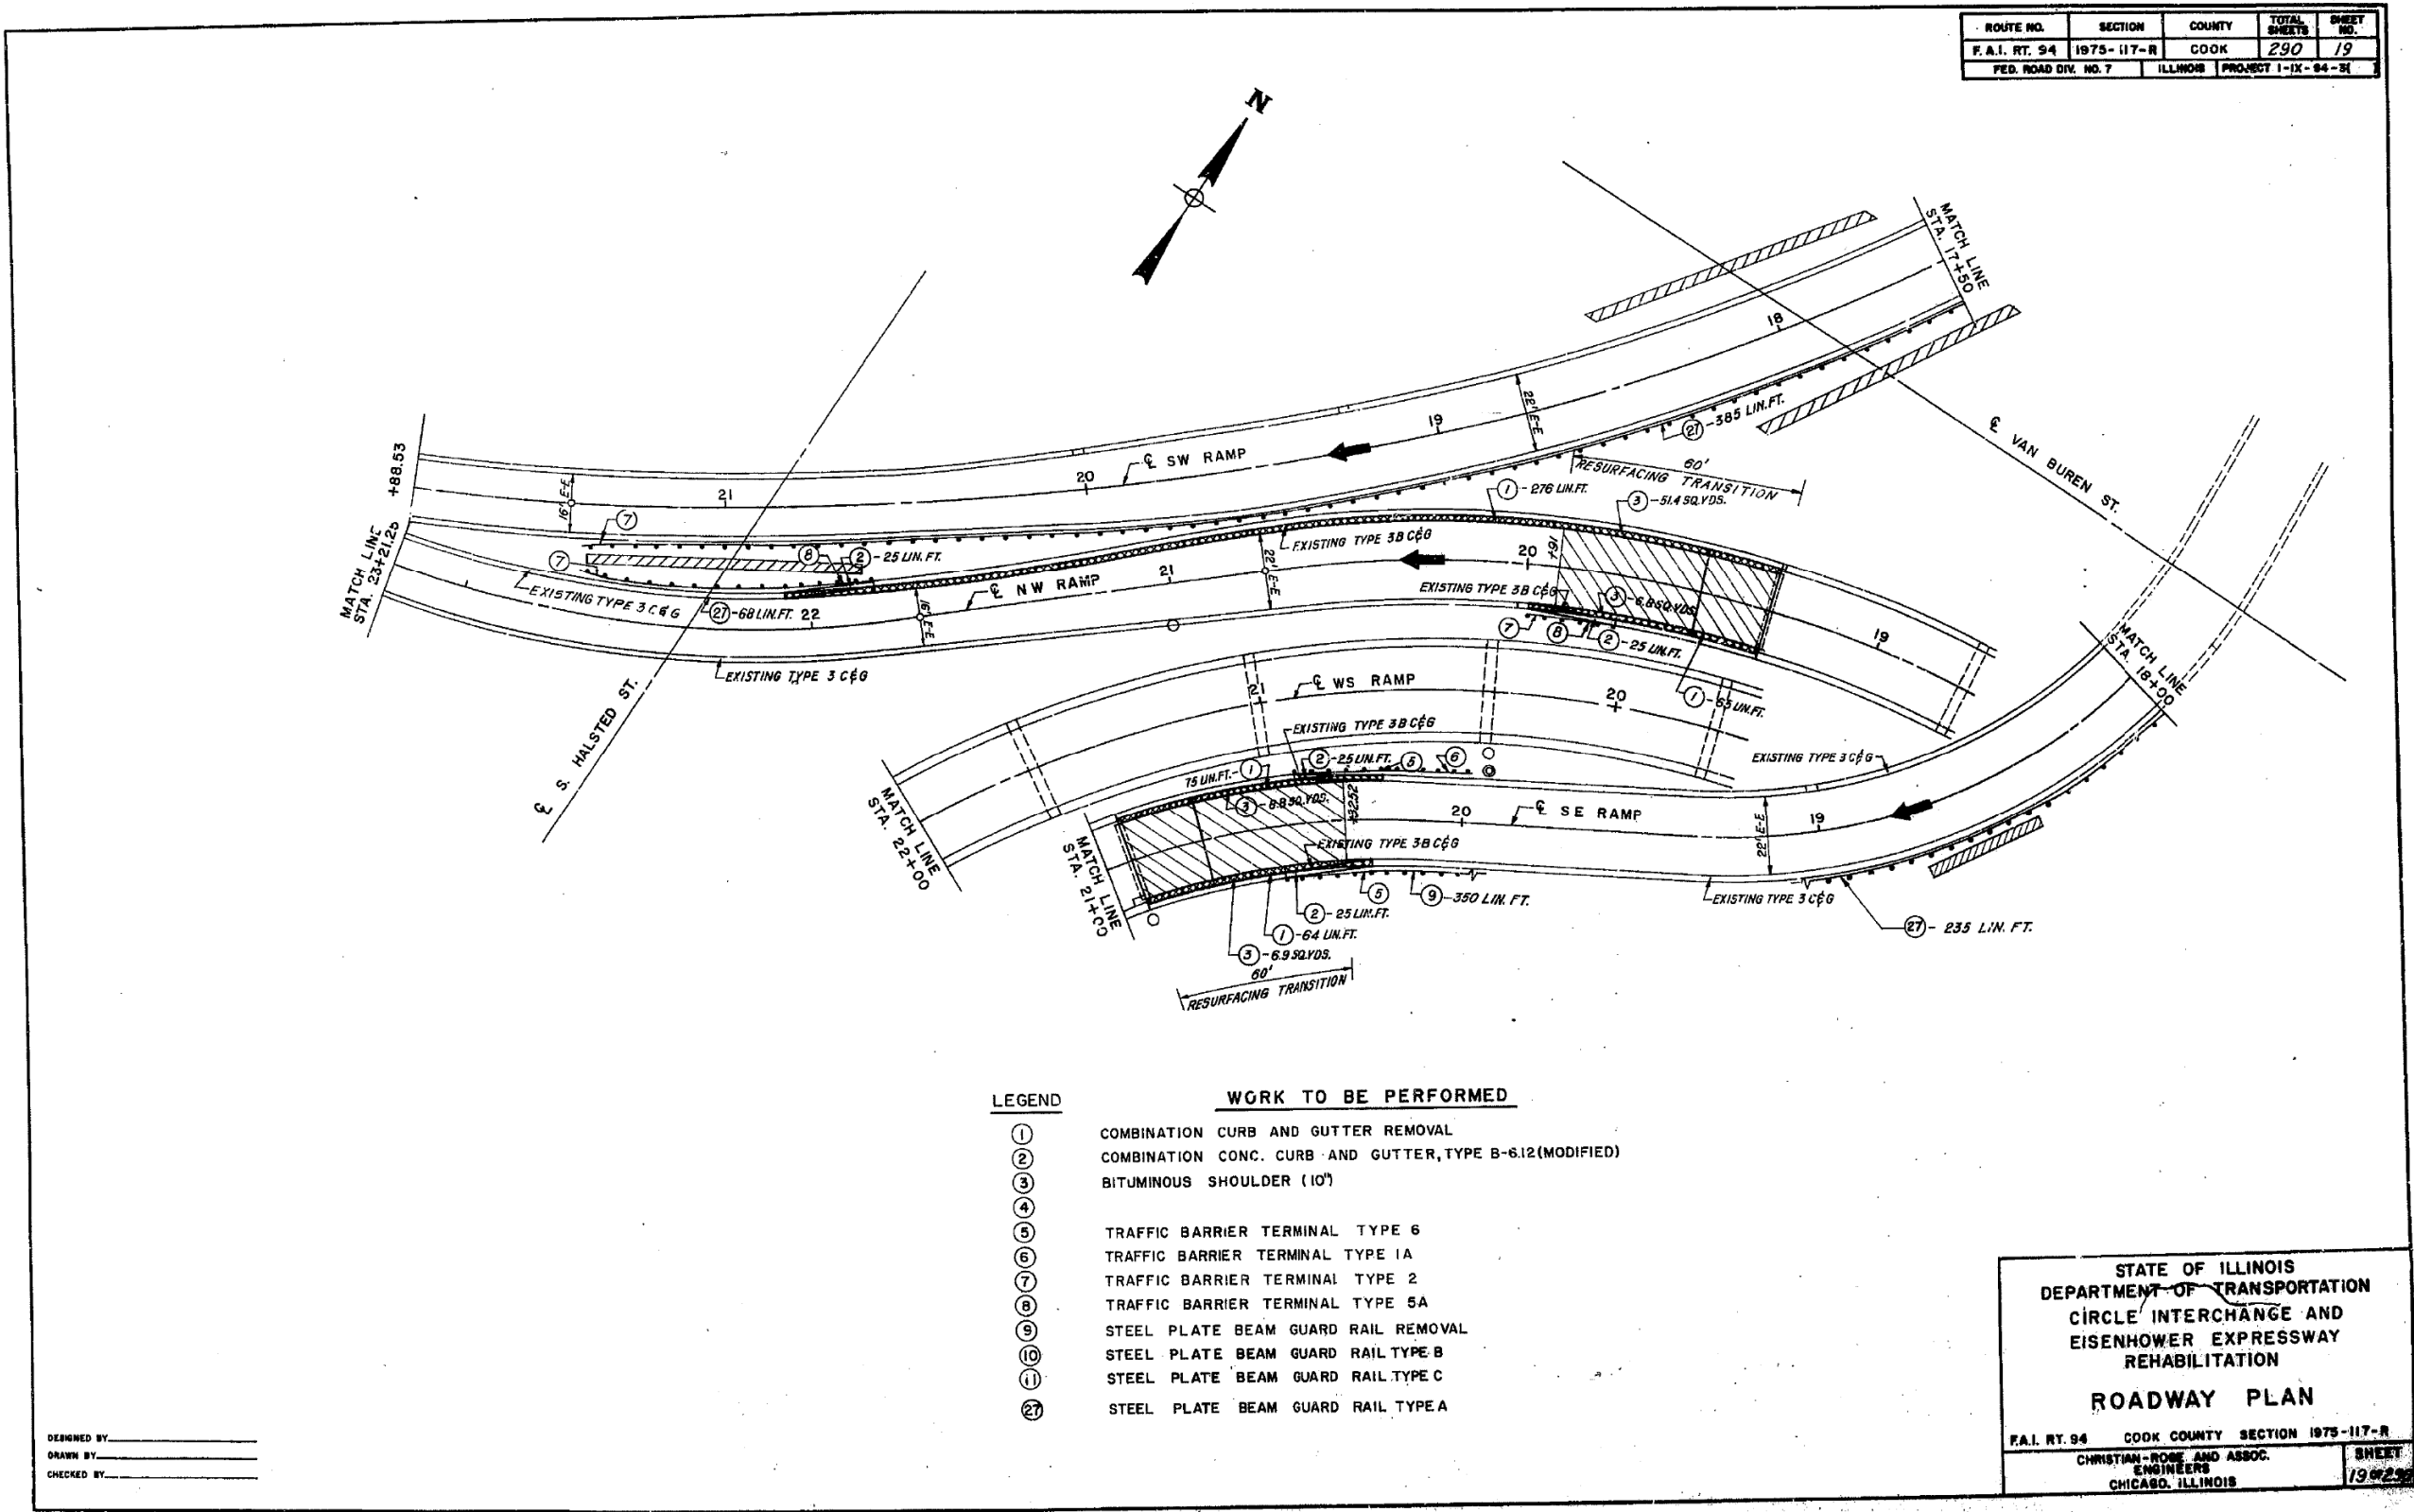

FILE NAME: DWG\161749-PWINT-accomonline.local\AECOM_D502_NA\Documents\01_Americas\Transportation\60269938_CirclePhase_II\000_CAD\008_Structural\Structure_016-1718\Existing Plans\33906-60X93-SXX-Existing308




USER NAME =	ahmad,issa	DESIGNED -	REVIS
		CHECKED -	REVIS
PLOT SCALE =	N.T.S	DRAWN -	REVIS
PLOT DATE =	7/26/2018	CHECKED -	REVIS

STATE OF ILLINOIS
DEPARTMENT OF TRANSPORTATION

EXISTING RECORD DRAWINGS

F.A.I. RTE.	SECTION	COUNTY	TOTAL SHEETS	SHEET NO.
90/94/290	2014-013R&B-R	COOK	1972	1796
CONTRACT NO. 60X93				
ILLINOIS FED. AID PROJECT				

FOR INFORMATION ONLY

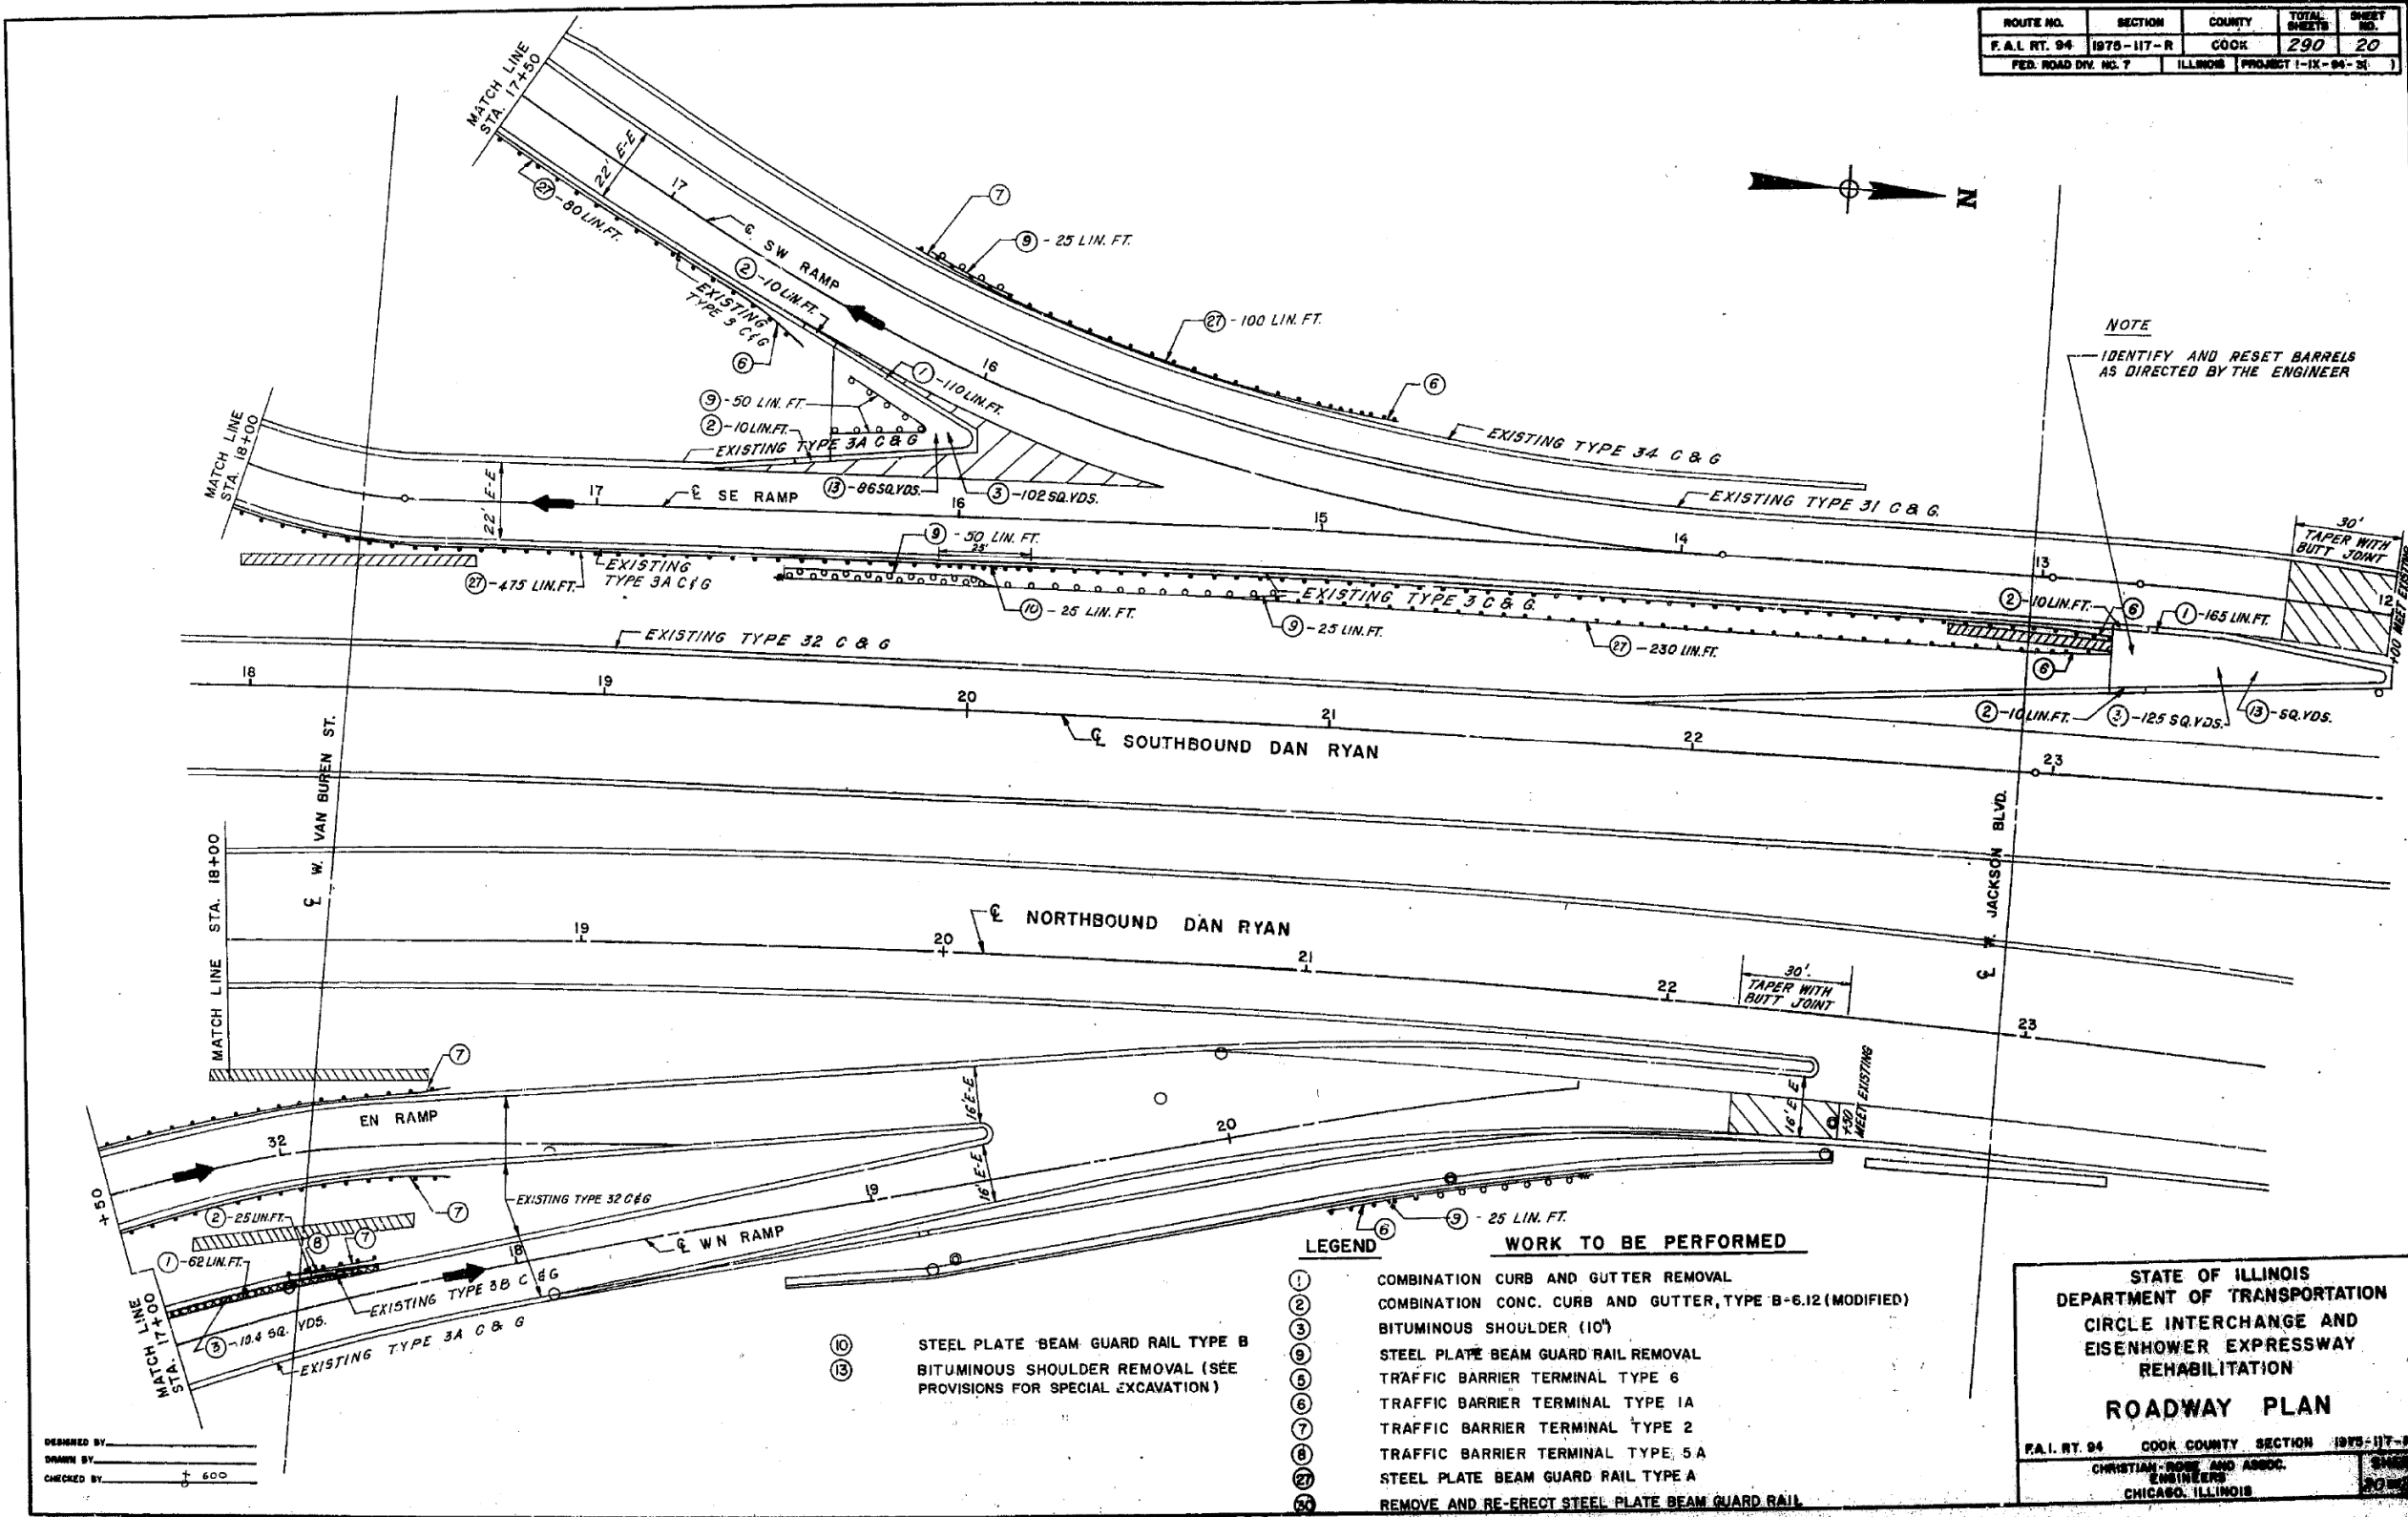

FILE NAME: DWG\161779-PWINT-aecomonline\local\AECOM_D502_NA\Documents\01_Americas\Transportation\60269938_CirclePhase_II\000_CAD\008_Structural\Structure_016-1718\Existing Plans\33906-60X93-SXX-Existing309




USER NAME =	ahmad,issa	DESIGNED -	REVISD -
		CHECKED -	REVISD -
PLOT SCALE =	N.T.S	DRAWN -	REVISD -
PLOT DATE =	7/26/2018	CHECKED -	REVISD -
		MI, MAI	

STATE OF ILLINOIS
DEPARTMENT OF TRANSPORTATION


EXISTING RECORD DRAWINGS

F.A.I. RTE.	SECTION	COUNTY	TOTAL SHEETS	SHEET NO.
90/94/290	2014-013R&B-R	COOK	1972	1797
CONTRACT NO. 60X93				
ILLINOIS FED. AID PROJECT				

FOR INFORMATION ONLY

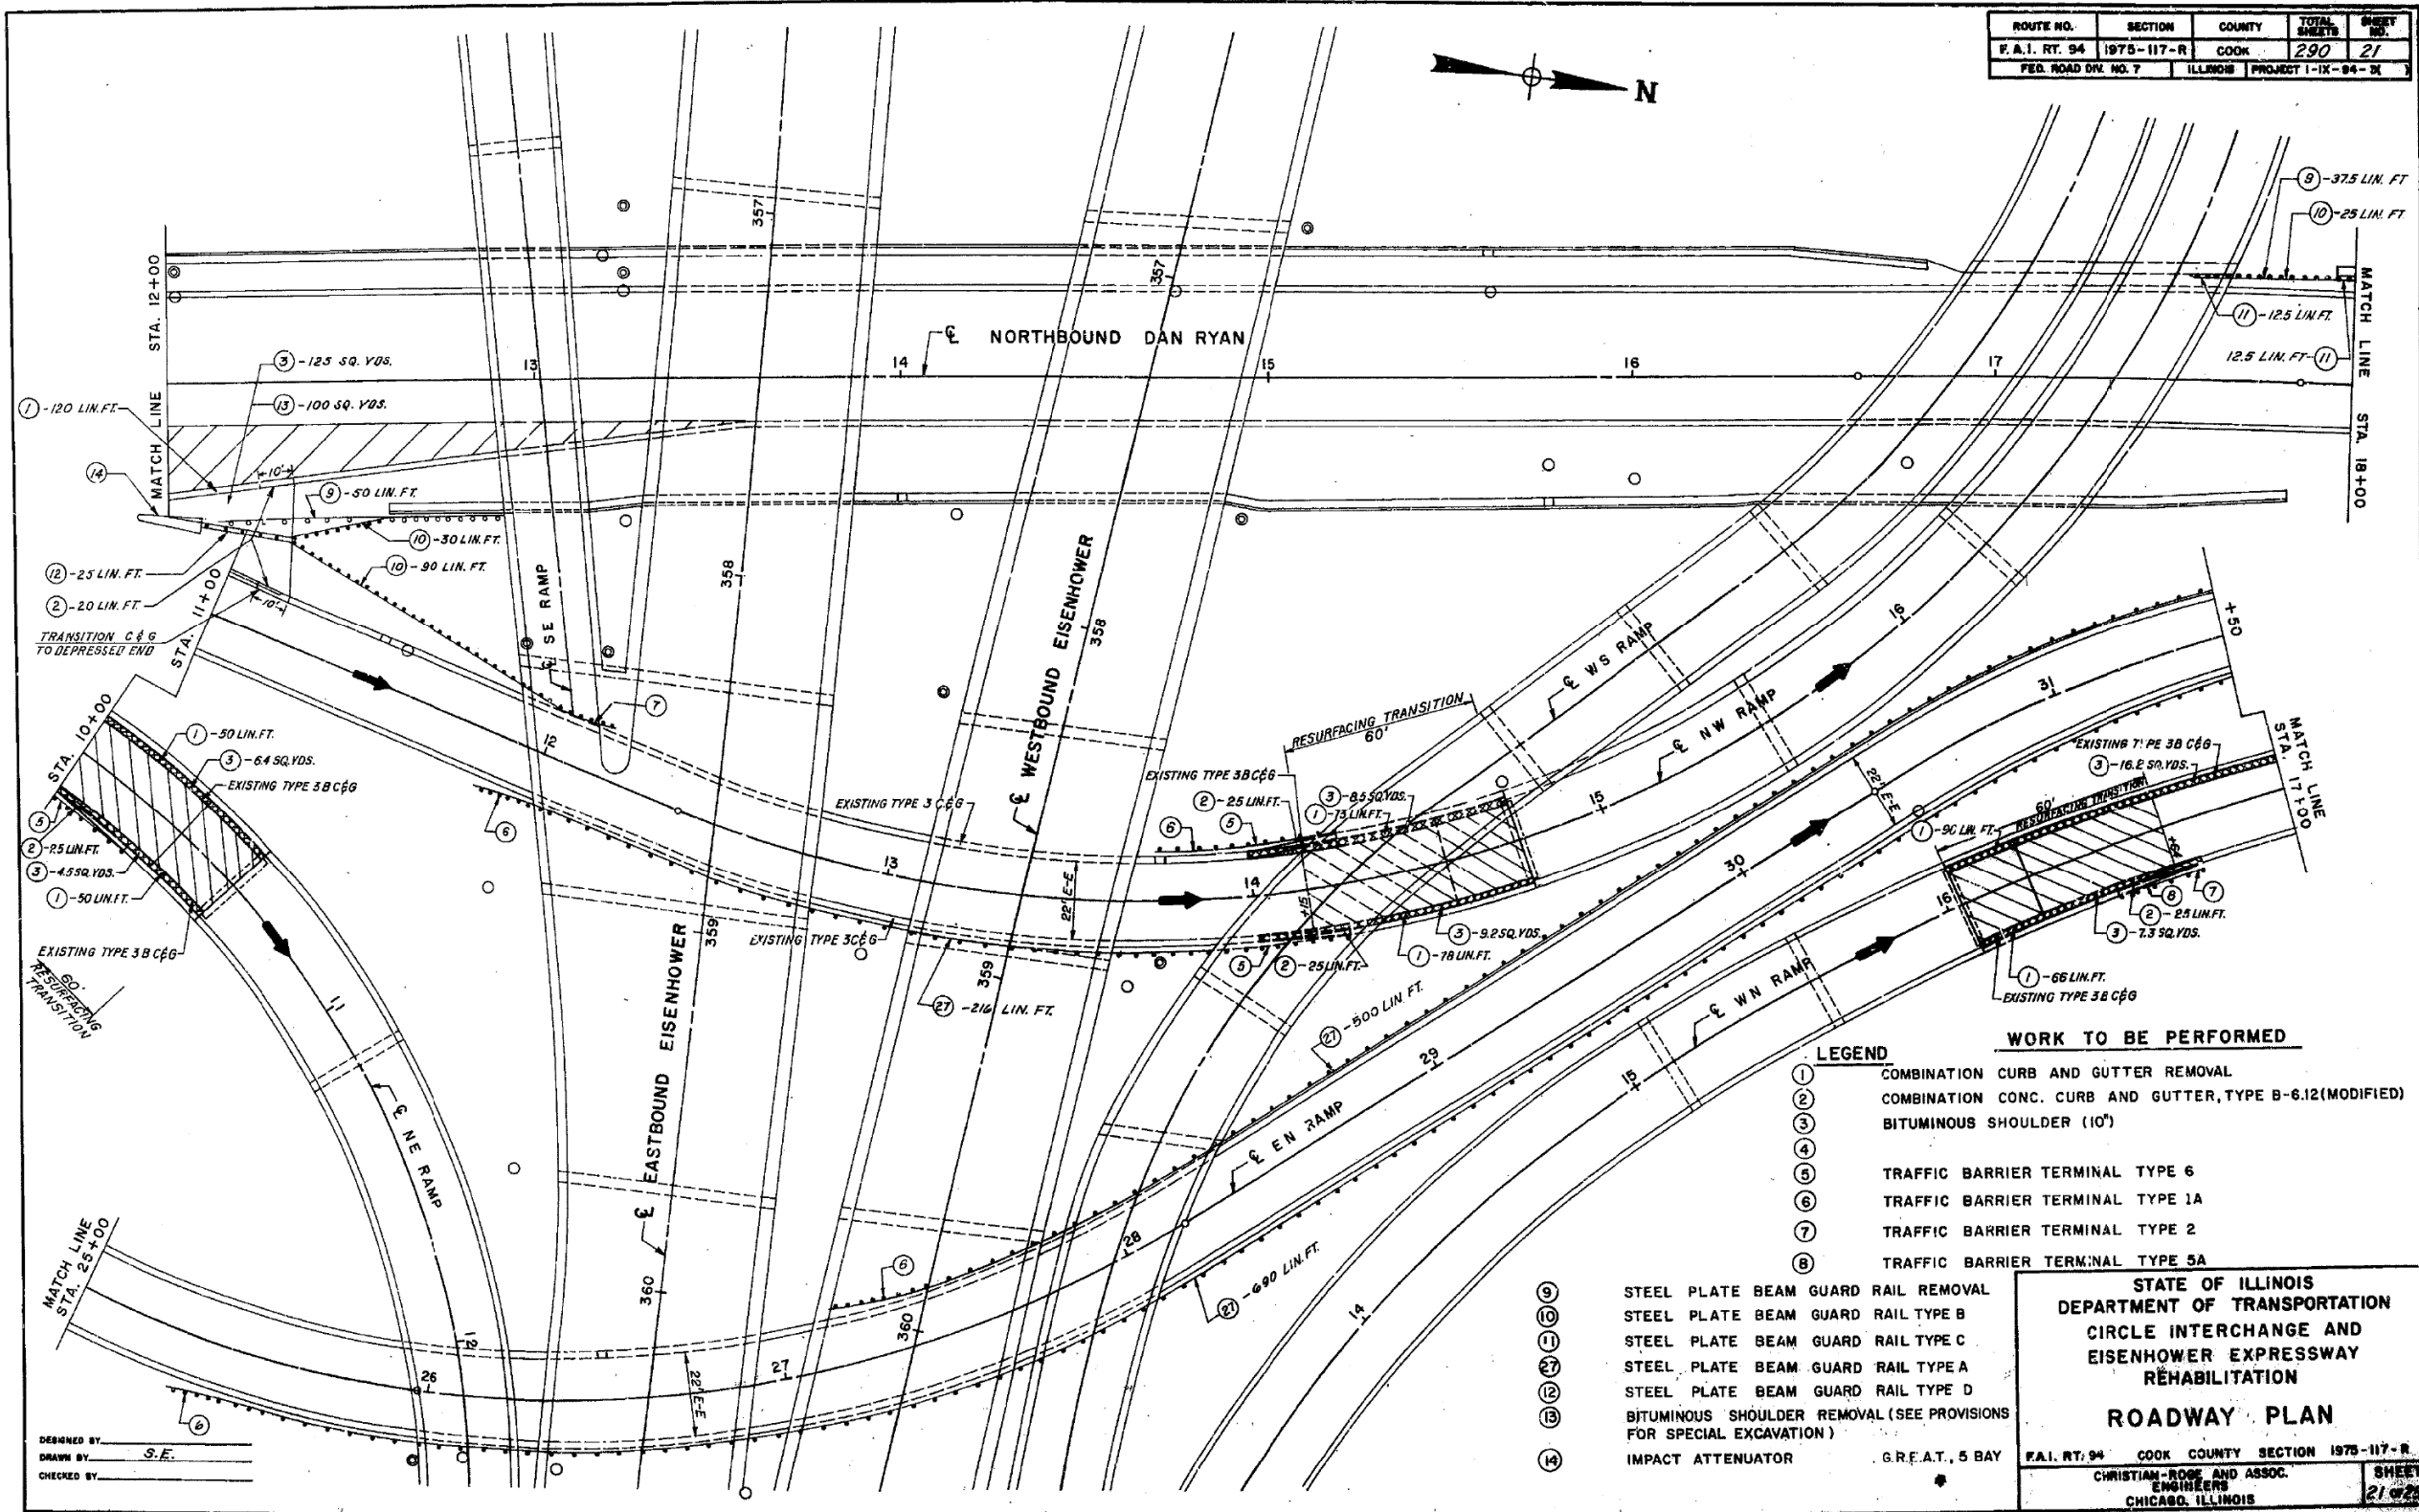

FOR INFORMATION ONLY

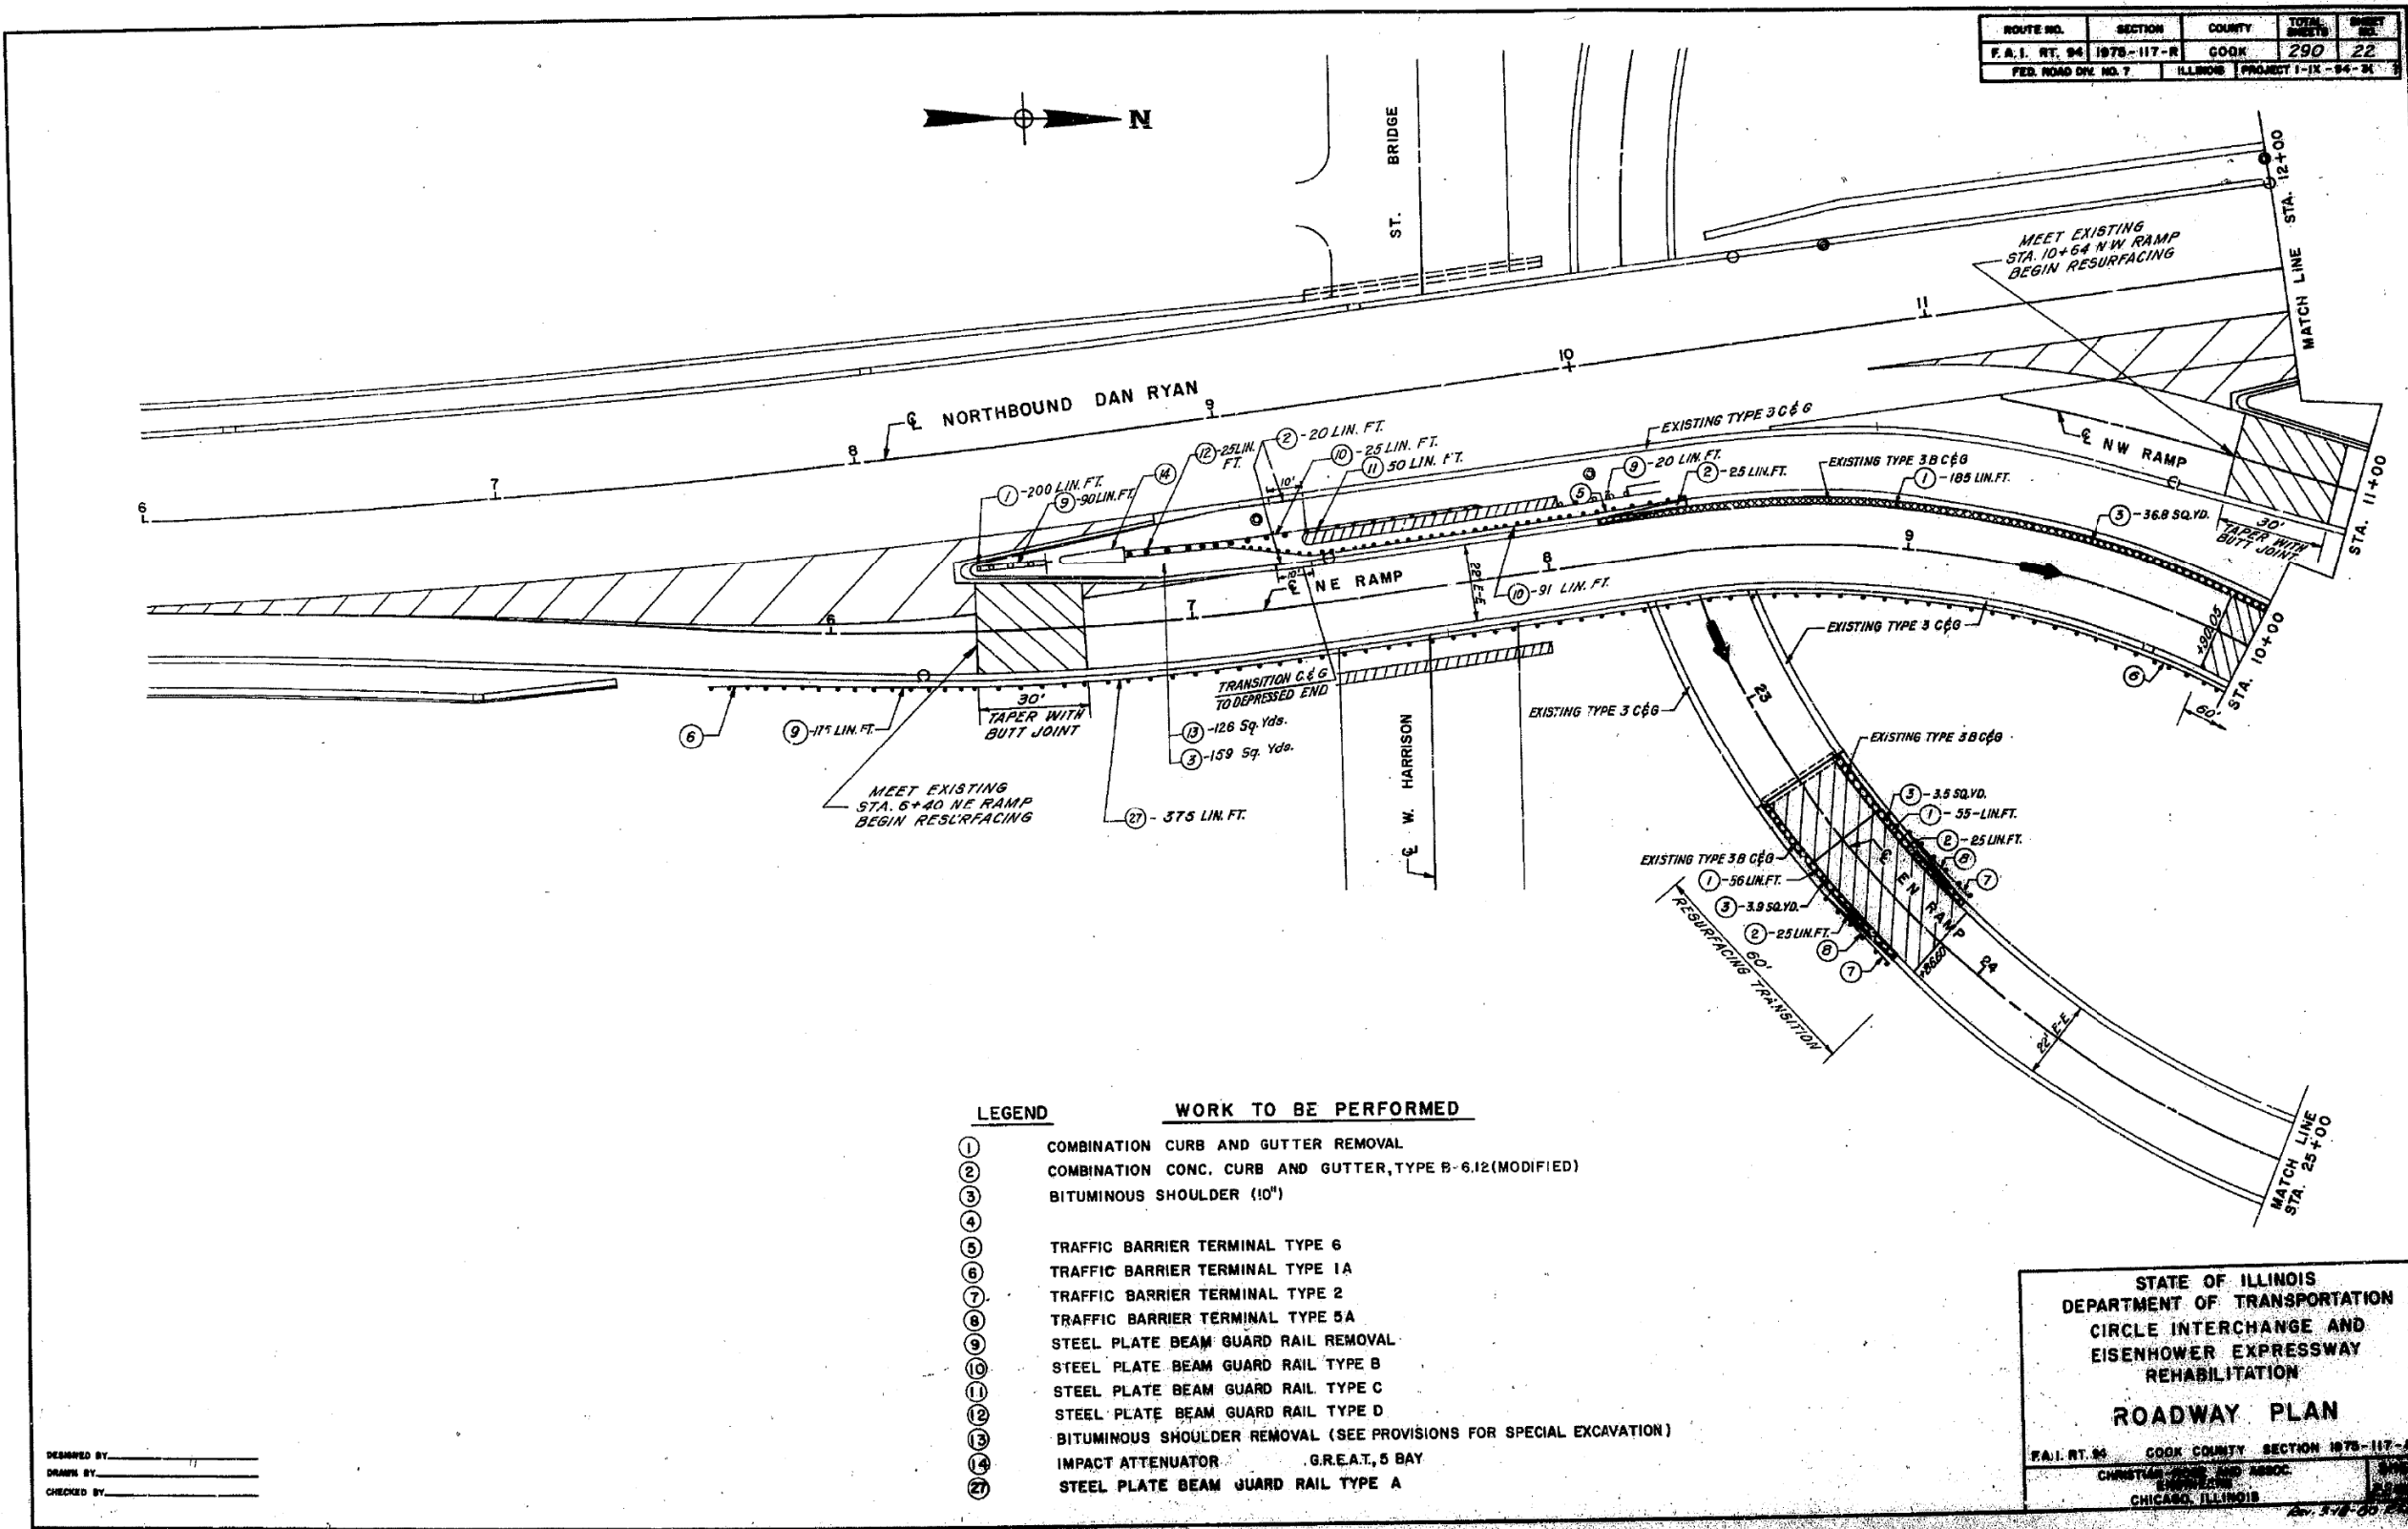

FILE NAME: DWG\161749-PWINT-aecomonline\local\AECOM_D502_NADocuments\01_Americas\Transportation\60269938_CirclePhase_II\000_CAD\008_Structural\Structure_016-1718\Existing Plans\33906-60X93-SXX-Existing311



USER NAME	=	ahmad,issa	DESIGNED	-	REVISED	-
			CHECKED	-	REVISED	-
PLOT SCALE	=	N.T.S	DRAWN	-	REVISED	-
PLOT DATE	=	7/26/2018	CHECKED	-	REVISED	-
			MI, MAI			

STATE OF ILLINOIS
DEPARTMENT OF TRANSPORTATION

EXISTING RECORD DRAWINGS

F.A.I. RTE.	SECTION	COUNTY	TOTAL SHEETS	SHEET NO.
90/94/290	2014-013R&B-R	COOK	1972	1799
CONTRACT NO. 60X93				
ILLINOIS FED. AID PROJECT				

FILE NAME: pw:\617479-PW\INT.aecomonline.local\AECOM_DS02_NA\Documents\01_Americas\Transportation\60269938_Circle\Phase_II\000_CAD\008_Structural\Structure_016-1718\Existing_Plans\33906-60\93-SXX-Existing\312

