


FILE NAME =
G:\CH\3\009\Road\Sheets - B2 Contract\2013\B94-SH1-PMK-04.dgn

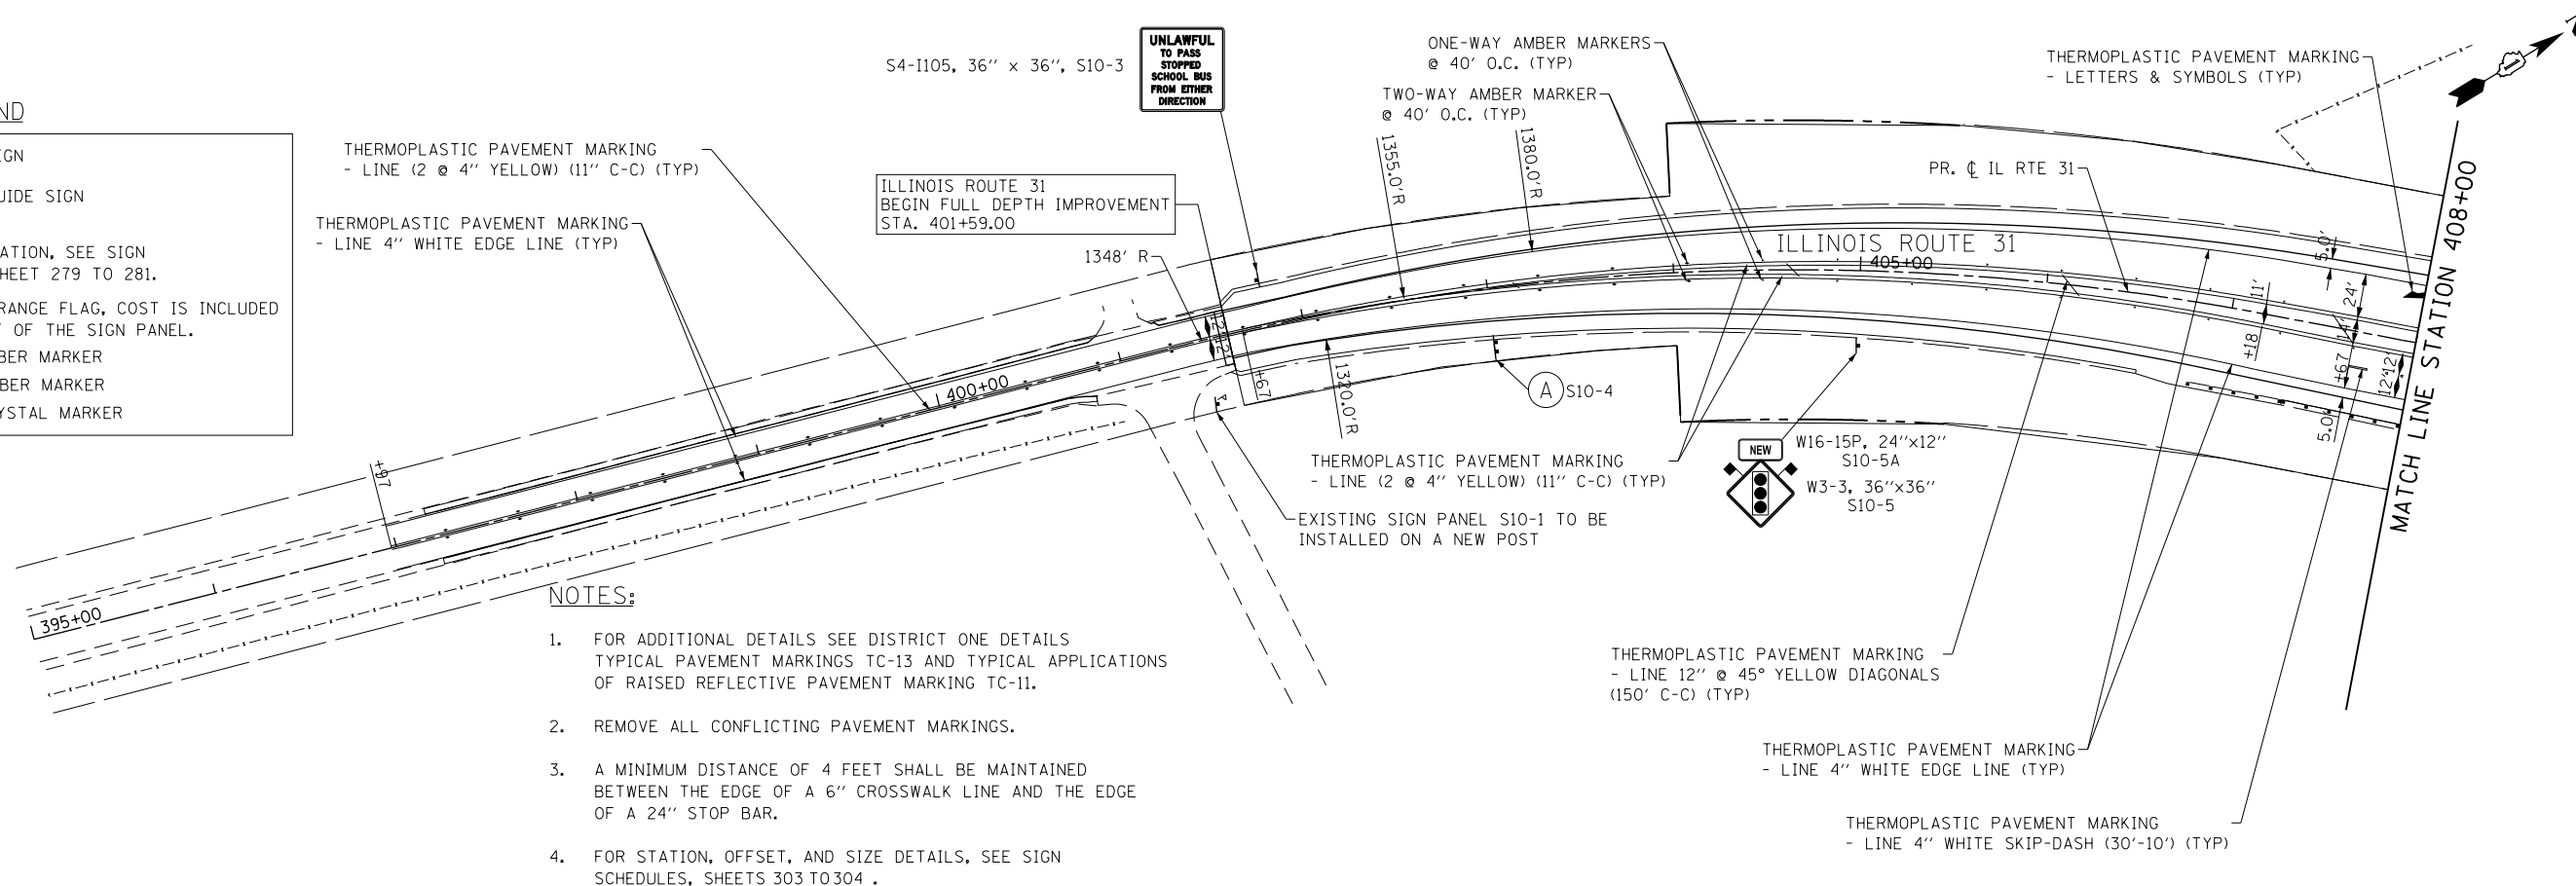


USER NAME = CECComn	DESIGNED - BSH	REVISED -
	DRAWN - MLB	REVISED -
PLOT SCALE = 100.0000' / in.	CHECKED - MFD	REVISED -
PLOT DATE = 10/5/2017	DATE - 8/7/2017	REVISED -

STATE OF ILLINOIS
DEPARTMENT OF TRANSPORTATION

IL ROUTE 31
PAVEMENT MARKING AND SIGNING PLAN

SCALE: 1" = 50' SHEET 302 OF 611 SHEETS STA. 419+00 TO STA. 445+00

F.A.P. RTE.	SECTION	COUNTY	TOTAL SHEETS	SHEET NO.
2298	16-00215-11-PV	KANE	611	302
CONTRACT NO. 61E05				
FED. ROAD DIST. NO. 1 ILLINOIS FED. AID PROJECT				

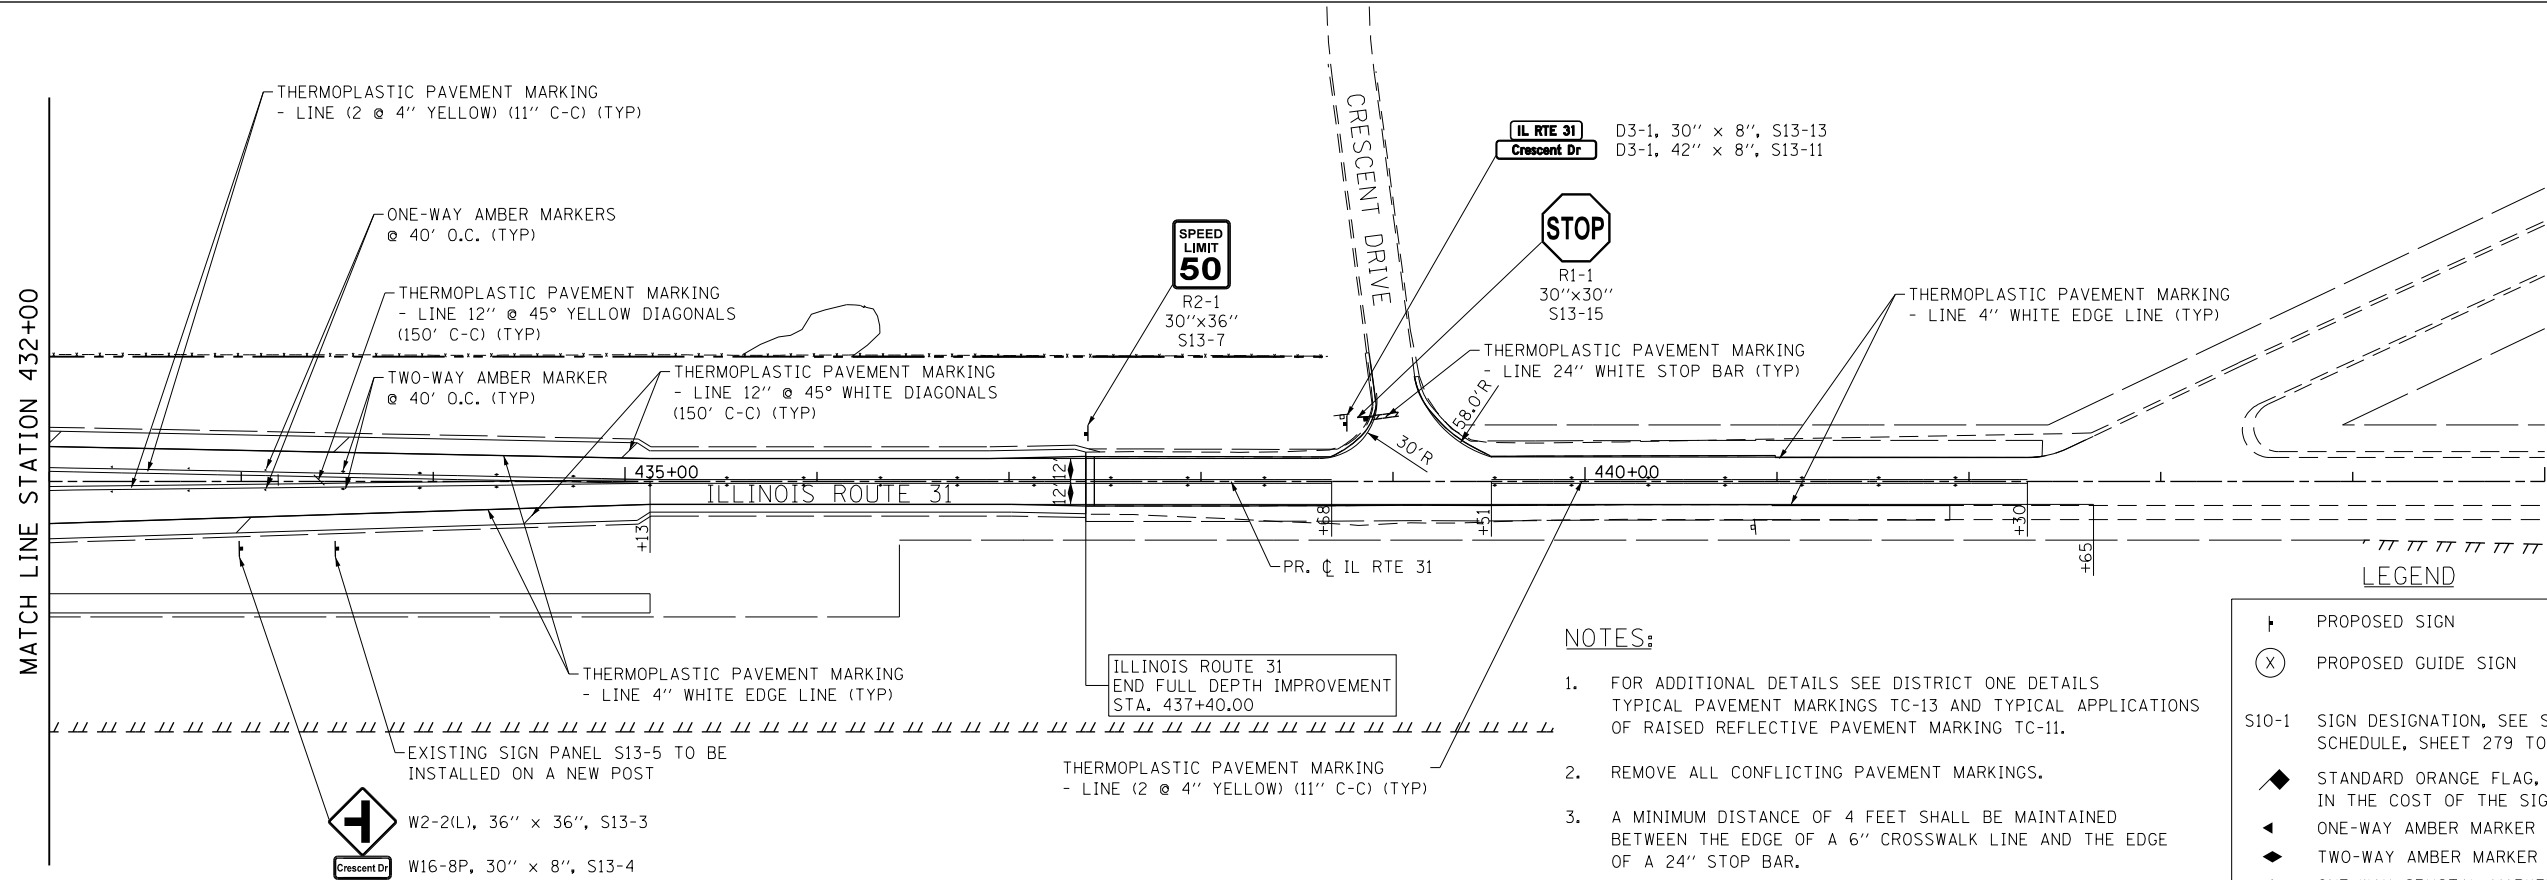

NOTES:

- FOR ADDITIONAL DETAILS SEE DISTRICT ONE DETAILS TYPICAL PAVEMENT MARKINGS TC-13 AND TYPICAL APPLICATIONS OF RAISED REFLECTIVE PAVEMENT MARKING TC-11.
- REMOVE ALL CONFLICTING PAVEMENT MARKINGS.
- A MINIMUM DISTANCE OF 4 FEET SHALL BE MAINTAINED BETWEEN THE EDGE OF A 6" CROSSWALK LINE AND THE EDGE OF A 24" STOP BAR.
- FOR STATION, OFFSET, AND SIZE DETAILS, SEE SIGN SCHEDULES, SHEETS 303 TO 304.

LEGEND

- PROPOSED SIGN
- PROPOSED GUIDE SIGN
- S10-1 SIGN DESIGNATION, SEE SIGN SCHEDULE, SHEET 279 TO 281.
- STANDARD ORANGE FLAG, COST IS INCLUDED IN THE COST OF THE SIGN PANEL.
- ONE-WAY AMBER MARKER
- TWO-WAY AMBER MARKER
- ONE-WAY CRYSTAL MARKER

FILE NAME = G:\CH13\0109\Road\Sheets - B2_Contract\2013\B94-SH1_SIGNS-SCHEDULE5.dgn

SIGN NUMBER	MUTCD CODE	PANEL DESCRIPTION	SIGN SUPPORT	ACTION	EXISTING STATION	EXISTING OFFSET	EXISTING WIDTH (IN)	EXISTING HEIGHT (IN)	REMOVE SIGN PANEL ASSEMBLY		INSTALL EX. SIGN PANEL (SQ FT)	PROPOSED STATION	PROPOSED OFFSET	PROPOSED WIDTH (IN)	PROPOSED HEIGHT (IN)	SIGN PANEL (SQ FT)			SIGN SUPPORT (FT)		
									TYPE A (EA)	TYPE B (EA)						TYPE 1	TYPE 2	TYPE 3	METAL POST TYPE A	TYPE B	WOOD POST
LONGMEADOW PARKWAY CONNECTOR ROAD																					
S9-1	D1-2	EAST TO IL-25 & IL-62, WEST TO RANDALL ROAD (GUIDE SIGN G)	TWO WOOD SIGN SUPPORTS (GROUND)	PROPOSED SIGN								1501+09	57' LT	120	48			40.00			24 (2)
S9-2	M3-1	NORTH	POST MOUNTED (GROUND)	PROPOSED SIGN								1505+48	35' RT	24	12	2.00				13.0	
S9-3	M1-I100	ILLINOIS 31	POST MOUNTED (GROUND)	PROPOSED SIGN								1505+48	35' RT	24	24	4.00				*	
S9-4	M5-1(L)	ARROW LEFT	POST MOUNTED (GROUND)	PROPOSED SIGN								1505+48	35' RT	21	15	2.19				*	
S9-5	M3-1	SOUTH	POST MOUNTED (GROUND)	PROPOSED SIGN								1505+48	39' RT	24	12	2.00				13.0	
S9-6	M1-I100	ILLINOIS 31	POST MOUNTED (GROUND)	PROPOSED SIGN								1505+48	39' RT	24	24	4.00				*	
S9-7	M5-1(R)	ARROW RIGHT	POST MOUNTED (GROUND)	PROPOSED SIGN								1505+48	39' RT	21	15	2.19				*	
S9-8	D1-2	EAST TO IL-25 & IL-62, WEST TO RANDALL ROAD (GUIDE SIGN H)	TWO WOOD SIGN SUPPORTS (GROUND)	PROPOSED SIGN								1507+99	50' LT	120	48			40.00			24 (2)
ILLINOIS ROUTE 31																					
S10-1		CCFPD 18N 681 (ADDRESS)	POST MOUNTED (GROUND)	SIGN PANEL TO BE REMOVED & INSTALLED ON NEW POST	401+45	32.0' RT	18	18	1		1.00	401+45	35.0' RT						10.00		
S10-2	S4-I105	UNLAWFUL TO PASS STOPPED SCHOOL BUS ON EITHER SIDE	POST MOUNTED (GROUND)	TO BE REMOVED	401+77	20.8' LT	36	36	1												
S10-3	S4-I105	UNLAWFUL TO PASS STOPPED SCHOOL BUS ON EITHER SIDE	POST MOUNTED (GROUND)	PROPOSED SIGN								401+80	25' LT	36	36	9.00				11.5	
S10-4	D3-2	TO LONGMEADOW PKWY NEXT SIGNAL (GUIDE SIGN A)	TWO WOOD SIGN SUPPORTS (GROUND)	PROPOSED SIGN								403+01	29' RT	96	42			28.00			23 (2)
S10-5	W3-3	SIGNAL AHEAD	POST MOUNTED (GROUND)	PROPOSED SIGN								405+00	40' RT	36	36	9.00				12.5	
S10-5A	W16-15P	NEW (PLAQUE)	POST MOUNTED (GROUND)	PROPOSED SIGN								405+00	40' RT	24	12	2.00					
S11-0	W4-2	RIGHT LANE ENDS	POST MOUNTED (GROUND)	PROPOSED SIGN								412+75	50' LT	36	36	9.00				11.5	
S11-1		CCFPD 18N 749 (ADDRESS)	POST MOUNTED (GROUND)	SIGN PANEL TO BE REMOVED & INSTALLED ON NEW POST	408+74	41.0' RT	18	18	1		1.00	408+75	50' RT						10.0		
S11-2		FOREST PRESERVE BOUNDARY	POST MOUNTED (GROUND)	SIGN PANEL TO BE REMOVED & INSTALLED ON NEW POST	409+35	30.0' LT	12	12	1		1.00	409+35	50' LT						9.5		
S11-3		SIGN WILL NOT BE USED	SIGN WILL NOT BE USED	SIGN WILL NOT BE USED																	
S11-4	R2-1	SPEED LIMIT 50	POST MOUNTED (GROUND)	PROPOSED SIGN								411+00	50' LT	30	36	7.50				11.5	
S11-5		FOREST PRESERVE BOUNDARY	POST MOUNTED (GROUND)	SIGN PANEL TO BE REMOVED & INSTALLED ON NEW POST	412+60	35.0' RT	12	12	1		1.00	412+50	65' RT						9.5		
S11-6	R2-1	SPEED LIMIT 50	POST MOUNTED (GROUND)	TO BE REMOVED	413+50	28.9' LT	24	30	1												
S11-7	W1-4	REVERSE CURVE	POST MOUNTED (GROUND)	PROPOSED SIGN								413+50	50' LT	36	36	9.00				11.5	
S11-8		RUSTED STREET SIGN (FOREST LANE)	POST MOUNTED (GROUND)	TO BE REMOVED	413+76	35.7' LT	12	12	1												
S11-9		FOREST PRESERVE BOUNDARY	POST MOUNTED (GROUND)	TO BE REMOVED	413+78	49.1' LT	12	12	1												
S11-10	W11-10	TRUCK WARNING	POST MOUNTED (GROUND)	TO BE REMOVED	414+13	19.2' RT	30	30	1												
S11-11		SIGN WILL NOT BE USED	SIGN WILL NOT BE USED	SIGN WILL NOT BE USED																	
S11-12	W1-7	TWO-DIRECTION LARGE ARROW	POST MOUNTED (GROUND)	PROPOSED SIGN								415+10	46' RT	48	24	8.00					9
S11-13	M1-I100	ILLINOIS 31	POST MOUNTED (GROUND)	PROPOSED SIGN								415+31	47' RT	24	24	4.00				12.0	
S11-14	M6-4	DIRECTIONAL ARROW - LEFT AND RIGHT	POST MOUNTED (GROUND)	PROPOSED SIGN								415+31	47' RT	21	15	2.19				*	
S11-18	R2-1	SPEED LIMIT 50	POST MOUNTED (GROUND)	TO BE REMOVED	415+78	18.9' RT	24	30	1												
S11-19		SIGN WILL NOT BE USED	SIGN WILL NOT BE USED	SIGN WILL NOT BE USED																	
S11-20	R2-1	SPEED LIMIT 50	POST MOUNTED (GROUND)	PROPOSED SIGN								417+00	62' RT	30	36	7.50				11.5	
S11-21	R3-5R	RIGHT TURN ONLY	POST MOUNTED (GROUND)	PROPOSED SIGN								418+40	60' LT	30	36	7.50				11.5	
S11-22	W11-10	TRUCK WARNING	POST MOUNTED (GROUND)	PROPOSED SIGN								418+50	60' RT	36	36	9.00				11.5	
S12-1	W4-2	RIGHT LANE ENDS	POST MOUNTED (GROUND)	PROPOSED SIGN								419+75	60' RT	36	36	9.00				11.5	
S12-2	W1-4	REVERSE CURVE	POST MOUNTED (GROUND)	TO BE REMOVED	419+58	24.5' LT	30	30	1												
S12-3		FOREST PRESERVE BOUNDARY	POST MOUNTED (GROUND)	TO BE REMOVED	419+65	30.0' RT	12	12	1												
S12-4		CCFPD 18N 951 (ADDRESS)	POST MOUNTED (GROUND)	TO BE REMOVED	420+05	20.0' RT	18	18	1												
				SUBTOTAL:					13	0	4					110	0	108	39	143	76

NOTES:

- FOR GUIDE SIGN AND STREET NAME SIGN DETAILS, SEE SHEETS 305 TO 309 .
-
- FOR MAST-ARM-MOUNTED STREET NAME SIGNS, SEE SHEETS 341TO 345
 - SHARES A POST WITH THE SIGN ABOVE IT
 - REQUIRES TWO POSTS



USER NAME = CEComin	DESIGNED - BSH	REVISED -
DRAWN - MLB	REVISED -	
PLOT SCALE = 100.0000 ' / in.	CHECKED - MFD	REVISED -
PLOT DATE = 10/5/2017	DATE - 8/7/2017	REVISED -

STATE OF ILLINOIS
DEPARTMENT OF TRANSPORTATION

SIGN SCHEDULES

SCALE: N.T.S. SHEET 303 OF 611 SHEETS

F.A.U. RTE.	SECTION	COUNTY	TOTAL SHEETS	SHEET NO.
2298	16-00215-11-PV	KANE	611	303
CONTRACT NO. 61E05				
FED. ROAD DIST. NO. 1 ILLINOIS FED. AID PROJECT				

FILE NAME = G:\CH13\0093\Road\Sheets - B2_Contract\2013\B94-SHT_SIGNS-SCHEDULES.dgn

SIGN NUMBER	MUTCD CODE	PANEL DESCRIPTION	SIGN SUPPORT	ACTION	EXISTING STATION	EXISTING OFFSET	EXISTING WIDTH (IN)	EXISTING HEIGHT (IN)	REMOVE SIGN PANEL ASSEMBLY		INSTALL EX. SIGN PANEL (SQ FT)	PROPOSED STATION	PROPOSED OFFSET	PROPOSED WIDTH (IN)	PROPOSED HEIGHT (IN)	SIGN PANEL (SQ FT)			SIGN SUPPORT (FT)		
									TYPE A (EA)	TYPE B (EA)						TYPE 1	TYPE 2	TYPE 3	METAL POST TYPE A	TYPE B	WOOD POST
S12-5	W14-3	NO PASSING ZONE	POST MOUNTED (GROUND)	TO BE REMOVED	421+20	20.0' RT	48	36		1											
S12-6		SIGN WILL NOT BE USED	SIGN WILL NOT BE USED	SIGN WILL NOT BE USED																	
S12-7		RUSTED SIGN	POST MOUNTED (GROUND)	TO BE REMOVED	421+39	33' LT	36	36	1												
S12-8	W3-3	SIGNAL AHEAD	POST MOUNTED (GROUND)	PROPOSED SIGN								422+50	46' LT	36	36	9.00				12.5	
S12-8A	W16-15P	NEW (PLAQUE)	POST MOUNTED (GROUND)	PROPOSED SIGN								422+50	46' LT	24	12	2.00					
S12-9		ALMPD 19N 030 (ADDRESS)	POST MOUNTED (GROUND)	TO BE REMOVED	424+05	30.0' LT	18	18	1												
S12-10	D3-1	LATHROP LN. (2 SIGN PANELS BACK TO BACK)	POST MOUNTED (GROUND)	TO BE REMOVED	426+22	33.5' LT	42	8	1												
S12-11	D3-1	LATHROP LN. (2 SIGN PANELS BACK TO BACK)	POST MOUNTED (GROUND)	PROPOSED SIGN								426+15	45' LT	42	8	2.33			10.0		
S12-12	D3-1	RT 31 (2 SIGN PANELS BACK TO BACK)	POST MOUNTED (GROUND)	TO BE REMOVED	426+22	33.5' LT	24	8	1												
S12-13	D3-1	IL RTE 31 (2 SIGN PANELS BACK TO BACK)	POST MOUNTED (GROUND)	PROPOSED SIGN								426+15	45' LT	30	8	1.67			*		
S12-14	R1-1	STOP SIGN (On EB LATHROP LN)	POST MOUNTED (GROUND)	TO BE REMOVED	426+32	41.5' LT	30	30	1												
S12-15	R1-1	STOP SIGN (On EB LATHROP LN)	POST MOUNTED (GROUND)	PROPOSED SIGN								426+28	67' LT	30	30	6.25				11.0	
S12-16	W14-2	NO OUTLET (On WB LATHROP LN)	POST MOUNTED (GROUND)	TO BE REMOVED	426+72	85.1' LT	30	30	1												
S12-17	W14-2	NO OUTLET (On WB LATHROP LN)	POST MOUNTED (GROUND)	PROPOSED SIGN								426+81	87' LT	30	30	6.25				12.5	
S12-18		DUNDEE TOWNSHIP MAINTENANCE (On WB LATHROP LN)	POST MOUNTED (GROUND)	SIGN PANEL TO BE REMOVED & INSTALLED ON NEW POST	426+72	85.1' LT	30	18	1		1.00	426+81	87' LT						*		
S12-19	D3-2	TO LONGMEADOW PKWY NEXT SIGNAL (GUIDE SIGN F)	TWO WOOD SIGN SUPPORTS (GROUND)	PROPOSED SIGN								428+00	49' LT	96	42			28.00			23 (2)
S13-1	W2-2	T INTERESECTION (LEFT)	POST MOUNTED (GROUND)	TO BE REMOVED	432+27	32.3' RT	30	30	1												
S13-2	W16-8P	CRESCENT DR.	POST MOUNTED (GROUND)	TO BE REMOVED	432+27	32.3' RT	30	8	1												
S13-3	W2-2	T INTERESECTION (LEFT)	POST MOUNTED (GROUND)	PROPOSED SIGN	432+27	32.3' RT						433+00	35' RT	36	36	9.00				12.5	
S13-4	W16-8P	CRESCENT DR.	POST MOUNTED (GROUND)	PROPOSED SIGN	432+27	32.3' RT						433+00	35' RT	30	8	1.67				*	
S13-5		FOREST PRESERVE BOUNDARY	POST MOUNTED (GROUND)	SIGN PANEL TO BE REMOVED & INSTALLED ON NEW POST	433+25	30.0' RT	12	12	1		1.00	433+50	35' RT						9.5		
S13-6	R2-1	SPEED LIMIT 50	POST MOUNTED (GROUND)	TO BE REMOVED	436+68	18.5' LT	24	30	1												
S13-7	R2-1	SPEED LIMIT 50	POST MOUNTED (GROUND)	PROPOSED SIGN								437+40	25' LT	30	36	7.50				11.5	
S13-8	W14-3	NO PASSING ZONE	POST MOUNTED (GROUND)	TO BE REMOVED	436+68	18.5' LT	48	36		1											
S13-10	D3-1	CRESCENT DR. (2 SIGN PANELS BACK TO BACK)	POST MOUNTED (GROUND)	TO BE REMOVED	438+73	34.2' LT	42	8	1												
S13-11	D3-1	CRESCENT DR. (2 SIGN PANELS BACK TO BACK)	POST MOUNTED (GROUND)	PROPOSED SIGN								438+75	30' LT	42	8	2.33			10.0		
S13-12	D3-1	RT 31 (2 SIGN PANELS BACK TO BACK)	POST MOUNTED (GROUND)	TO BE REMOVED	438+73	34.2' LT	24	8	1												
S13-13	D3-1	IL RTE 31 (2 SIGN PANELS BACK TO BACK)	POST MOUNTED (GROUND)	PROPOSED SIGN								438+75	30' LT	30	8	1.67			*		
S13-14	R1-1	STOP SIGN (On EB CRESCENT DR)	POST MOUNTED (GROUND)	TO BE REMOVED	438+86	33.1' LT	30	30	1												
S13-15	R1-1	STOP SIGN (On EB CRESCENT DR)	POST MOUNTED (GROUND)	PROPOSED SIGN								438+86	33' LT	30	30	6.25				11.0	
				SUBTOTAL:					14	2	2					56	0	28	30	71	19
				TOTAL:					27	2	6					166	0	136	69	214	95

NOTES:

- FOR GUIDE SIGN AND STREET NAME SIGN DETAILS, SEE SHEETS 305 TO 309 .
-
- FOR MAST-ARM-MOUNTED STREET NAME SIGNS, SEE SHEETS 341TO 345
 - SHARES A POST WITH THE SIGN ABOVE IT
 - REQUIRES TWO POSTS



USER NAME = CEComn	DESIGNED - BSH	REVISED -
DRAWN - MLB	REVISED -	
PLOT SCALE = 100.0000 ' / in.	CHECKED - MFD	REVISED -
PLOT DATE = 10/5/2017	DATE - 8/7/2017	REVISED -

STATE OF ILLINOIS
DEPARTMENT OF TRANSPORTATION


SIGN SCHEDULES

SCALE: N.T.S. SHEET 304 OF 611 SHEETS

F.A.U. RTE.	SECTION	COUNTY	TOTAL SHEETS	SHEET NO.
2298	16-00215-11-PV	KANE	611	304
CONTRACT NO. 61E05				
FED. ROAD DIST. NO. 1 ILLINOIS FED. AID PROJECT				

SIGN DETAIL
N.T.S.

A

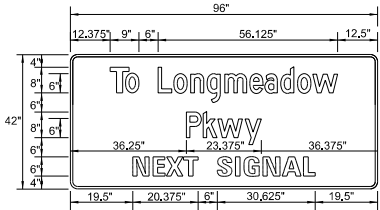

SIGN NUMBER	S10-4
WIDTH x HGHT.	96" x 42"
BORDER WIDTH	0.75"
CORNER RADIUS	1.875"
MOUNTING	Ground
BACKGROUND	TYPE: Reflective
	COLOR: Green
LEGEND/BORDER	TYPE: Reflective
	COLOR: WhiteWhite

SYMBOL	ROT	X	Y	WD	HT

Dimensions are in inches,tenths

Letter locations are panel edge to lower left corner

LETTER POSITIONS (X)																														LENGTH	SERIESSIZE		
T	o		L	o	n	g	m	e	a	d	o	w																				C 2000	
12.4	16.7	21.3	27.3	31.6	36.6	42.1	47.3	55.4	60.3	65.1	70.4	75.4	83.4																		96.0	8/6	
P	k	w	y																														C 2000
36.3	41.5	46.7	54.5	59.7																											96.0	8/6	
N	E	X	T		S	I	G	N	A	L																							C 2000
19.5	24.9	30.3	35.5	39.8	45.8	50.8	53.6	59.6	65.8	71.4	76.4																				96.0	6	



USER NAME = CEComan	DESIGNED - BSH	REVISED -
	DRAWN - MLB	REVISED -
PLOT SCALE = 5.0000' / in.	CHECKED - MFD	REVISED -
PLOT DATE = 10/5/2017	DATE - 8/7/2017	REVISED -

STATE OF ILLINOIS
DEPARTMENT OF TRANSPORTATION

PROPOSED GUIDE SIGNS
IL ROUTE 31

SCALE: N.T.S. SHEET 305 OF 611 SHEETS

F.A.U. RTE.	SECTION	COUNTY	TOTAL SHEETS	SHEET NO.
2298	16-00215-11-PV	KANE	611	305
CONTRACT NO. 61E05				
FED. ROAD DIST. NO. 1 ILLINOIS FED. AID PROJECT				

FILE NAME = G:\CH13\01093Road\Sheets - B2 Contract\20131894-SHT_SIGNS-GUIDE.dgn



USER NAME = mbmcwhorter	DESIGNED - BSH	REVISED -
	DRAWN - MLB	REVISED -
PLOT SCALE = 5.0000' / 1in.	CHECKED - MFD	REVISED -
PLOT DATE = 9/25/2017	DATE - 8/7/2017	REVISED -


STATE OF ILLINOIS
DEPARTMENT OF TRANSPORTATION

PROPOSED GUIDE SIGNS
IL ROUTE 31

SCALE: N.T.S. SHEET 306 OF 611 SHEETS

F.A.U. RTE.	SECTION	COUNTY	TOTAL SHEETS	SHEET NO.
2298	16-00215-II-PV	KANE	611	306
CONTRACT NO. 61E05				
FED. ROAD DIST. NO. 1	ILLINOIS	FED. AID PROJECT		

(F)

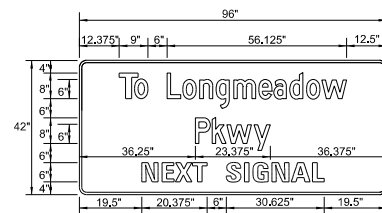

SIGN NUMBER	S12-19
WIDTH x HGHT.	96" x 42"
BORDER WIDTH	0.75"
CORNER RADIUS	1.875"
MOUNTING	Ground
BACKGROUND	TYPE: Reflective
	COLOR: Green
LEGEND/BORDER	TYPE: Reflective
	COLOR: White/White


[illegible]

Letter locations are panel edge to lower left corner

[illegible]

⑥

1:50

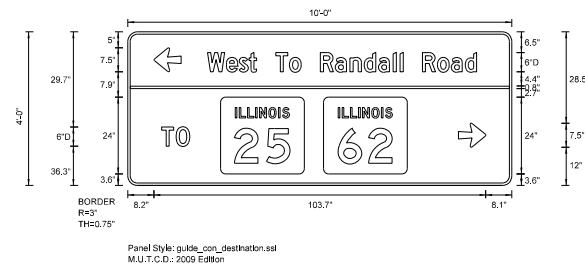

Panel Style: guide_con_destination.ssi
Dimensions are in inches.tenths


Letter locations are panel edge to lower left corner

SIGN NUMBER	D1-2 (2 Dest – Arrows RL)
WIDTH x HGHT.	10'-0" x 6'-0"
BORDER WIDTH	0.75"
CORNER RADIUS	3"
MOUNTING	Overhead
BACKGROUND	TYPE: Reflective
	COLOR: Green
LEGEND/BORDER	TYPE: Reflective
	COLOR: Black /White/White

SYMBOL	ROT	X	Y	WID	HT
AR_Type B	90	8.2	59.5	7.5	8.5
M1-H100A-2-22-H100		28.9	27.7	26.2	24
M1-H100A-2-22-H100		61.1	27.7	26.2	24
AR_Type B	270	103.3	27.6	7.5	8.5

[illegible]

1:50

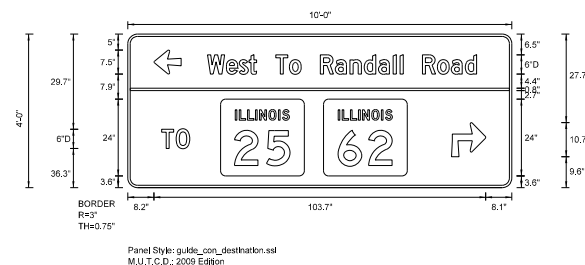

Panel Style: guide_con_destination.ssi
Dimensions are in inches.tenths

Letter locations are panel edge to lower left corner


SIGN NUMBER	D1-2 (2 Dest – Arrows RL)
WIDTH x HGHT.	10'-0" x 6'-0"
BORDER WIDTH	0.75"
CORNER RADIUS	3"
MOUNTING	Overhead
BACKGROUND	TYPE: Reflective
	COLOR: Green
LEGEND/BORDER	TYPE: Reflective
	COLOR: Black /White/White

SYMBOL	ROT	X	Y	WID	HT
AR_Type C 90L 0		8.2	57.2	10.7	10.7
M1-H100A-2-22-H100		28.9	27.6	26.2	24
M1-H100A-2-22-H100		61.1	27.6	26.2	24
AR_Type C 90R 0		101.1	25.2	10.7	10.7

[illegible]

SIGN DETAIL

1:20

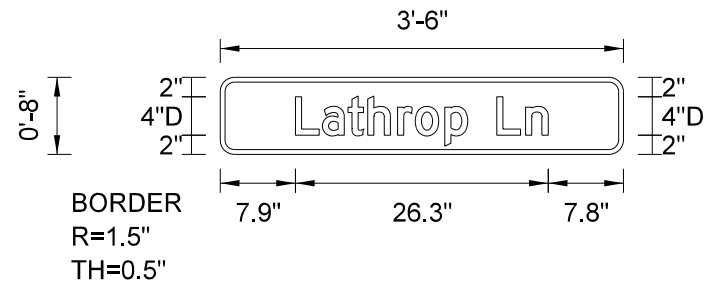

Panel Style: Street Name 6-3in.ssi
M.U.T.C.D.: 2009 Edition

Panel Style: Street Name 6-3in.ssi
Dimensions are in inches.tenths
Letter locations are panel edge to lower left corner


SIGN NUMBER	S12-10
WIDTH x HGHT.	3'-6" x 0'-8"
BORDER WIDTH	0.5"
CORNER RADIUS	1.5"
MOUNTING	Ground
BACKGROUND	TYPE: Reflective
	COLOR: Green
LEGEND/BORDER	TYPE: Reflective
	COLOR: White/White

SYMBOL	ROT	X	Y	WID	HT

LETTER POSITIONS (X)														LENGTH	SERIES/SIZE
L	a	t	h	r	o	p	L	n							D 2000
7.9	10.7	13.3	15.4	18.5	20.3	23.4	28.8	31.8						26.3	4/3

SIGN DETAIL

1:20

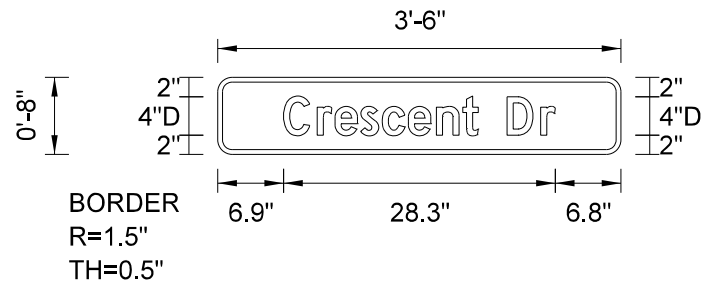

Panel Style: Street Name 6-3in.ssi
M.U.T.C.D.: 2009 Edition

Panel Style: Street Name 6-3in.ssi
Dimensions are in inches.tenths
Letter locations are panel edge to lower left corner


SIGN NUMBER	S13-11
WIDTH x HGHT.	3'-6" x 0'-8"
BORDER WIDTH	0.5"
CORNER RADIUS	1.5"
MOUNTING	Ground
BACKGROUND	TYPE: Reflective
	COLOR: Green
LEGEND/BORDER	TYPE: Reflective
	COLOR: White/White

SYMBOL	ROT	X	Y	WID	HT

LETTER POSITIONS (X)														LENGTH	SERIES/SIZE
C	r	e	s	c	e	n	t	D	r						D 2000
6.9	10.4	12.2	14.9	17.1	19.9	22.8	25.5	30.1	33.7					28.3	4/3

SIGN DETAIL

N.T.S.

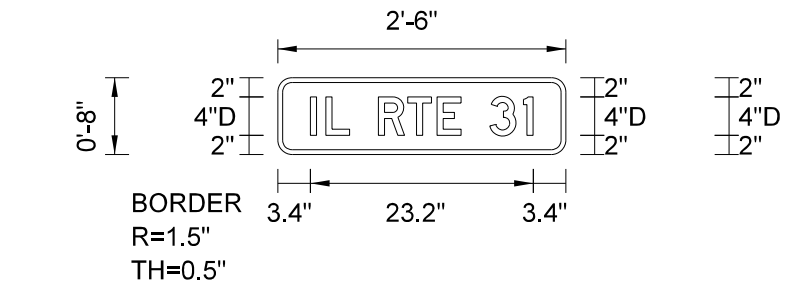

Panel Style: Street Name 6-3in.ssi
M.U.T.C.D.: 2009 Edition

Panel Style: Street Name 6-3in.ssi
Dimensions are in inches.tenths
Letter locations are panel edge to lower left corner

SIGN NUMBER	S12-12
WIDTH x HGHT.	2'-6" x 0'-8"
BORDER WIDTH	0.5"
CORNER RADIUS	1.5"
MOUNTING	Ground
BACKGROUND	TYPE: Reflective
	COLOR: Green
LEGEND/BORDER	TYPE: Reflective
	COLOR: White/White

SYMBOL	ROT	X	Y	WID	HT

LETTER POSITIONS (X)														LENGTH	SERIES/SIZE
I	L	R	T	E	3	1									D 2000
3.4	5	10.5	13.5	16.6	22.1	25.6								23.2	4

FILE NAME = G:\CH13\0109\Road\Sheets - B2 Contract\20131894-SHT_SIGNS-GUIDE.dgn



USER NAME = mbcwhorter	DESIGNED - BSH	REVISED -
	DRAWN - MLB	REVISED -
PLOT SCALE = 5.0000' / in.	CHECKED - MFD	REVISED -
PLOT DATE = 9/25/2017	DATE - 8/7/2017	REVISED -

STATE OF ILLINOIS
DEPARTMENT OF TRANSPORTATION

PROPOSED STREET NAME SIGNS
IL ROUTE 31

SCALE: N.T.S. SHEET 309 OF 611 SHEETS

F.A.U. RTE.	SECTION	COUNTY	TOTAL SHEETS	SHEET NO.
2298	I6-00215-II-PV	KANE	611	309
FED. ROAD DIST. NO. I		CONTRACT NO. 61E05		
ILLINOIS		FED. AID PROJECT		



R8-3
24x24
RB6-9

PAINT PAVEMENT MARKING
LINE, YELLOW, 4", 4' C-C (TYP)

PAINT PAVEMENT MARKING
LINE, YELLOW, 4", 2' C-C (TYP)

-PAINT PAVEMENT MARKINGS
LETTERS & SYMBOLS (TYP)

RESERVED PARKING
SPACE (TYP)



R7-I101 (TYP)
12x24
RB6-1,6-2,6-3,6-4,6-5



STOP

R1-1
36x36
RB6-6,6-7

RESERVED P.
SPACE (TYP)PAINT PAVEMENT MARKING
LETTERS & SYMBOLS (TYP)

PAINT PAVEMENT MARKING
LINE, YELLOW, 4" (TYP)

PROP & PARKING LOT -
802

STANDARD PARKING SPACES (TYP)

PAINT PAVEMENT MARKING
LINE 24", WHITE (TYP), 11 FT

R4-7
24x30
RB6-8

TUBULAR STEEL GATE
(SEE DETAIL)

PAINT PAVEMENT MARKING
LINE 24", WHITE (TYP), 11 FT

PAINT PAVEMENT MARKING
2 @ 11" C-C, 4", YELLOW, (TYP)

PR. TEMP. EASE.



**Bollinger, Lach
& Associates, Inc.**
ITASCA, ILLINOIS

```
USER NAME = jthede
```

PLOT SCALE = 40.0000' / in.

PLOT DATE = 8/7/2017

DESIGNED - GJ

DRAWN	-	GJ
-------	---	----

CHECKED	-	DB
---------	---	----

DATE	-	08
------	---	----

REVISED -

REVISÉ -

REVISED -

REVISÉ -

**STATE OF ILLINOIS
DEPARTMENT OF TRANSPORTATION**

RAGING BUFFALO PAVEMENT MARKING AND SIGNING PLAN

SCALE: 1"=20'

SHEET 310 OF 611 SHEETS	STA. 800+00.00 TO STA. 806+25.00
-------------------------	----------------------------------

F.A.U. RTE.	2298
----------------	------


SECTION
16-00215-11-PV

COUNTY
KANE

TOTAL SHEETS	SHEET NO.
611	310

KANE	611	310
CONTRACT NO. 61E05		

ILLINOIS	FED. AID PROJECT
----------	------------------

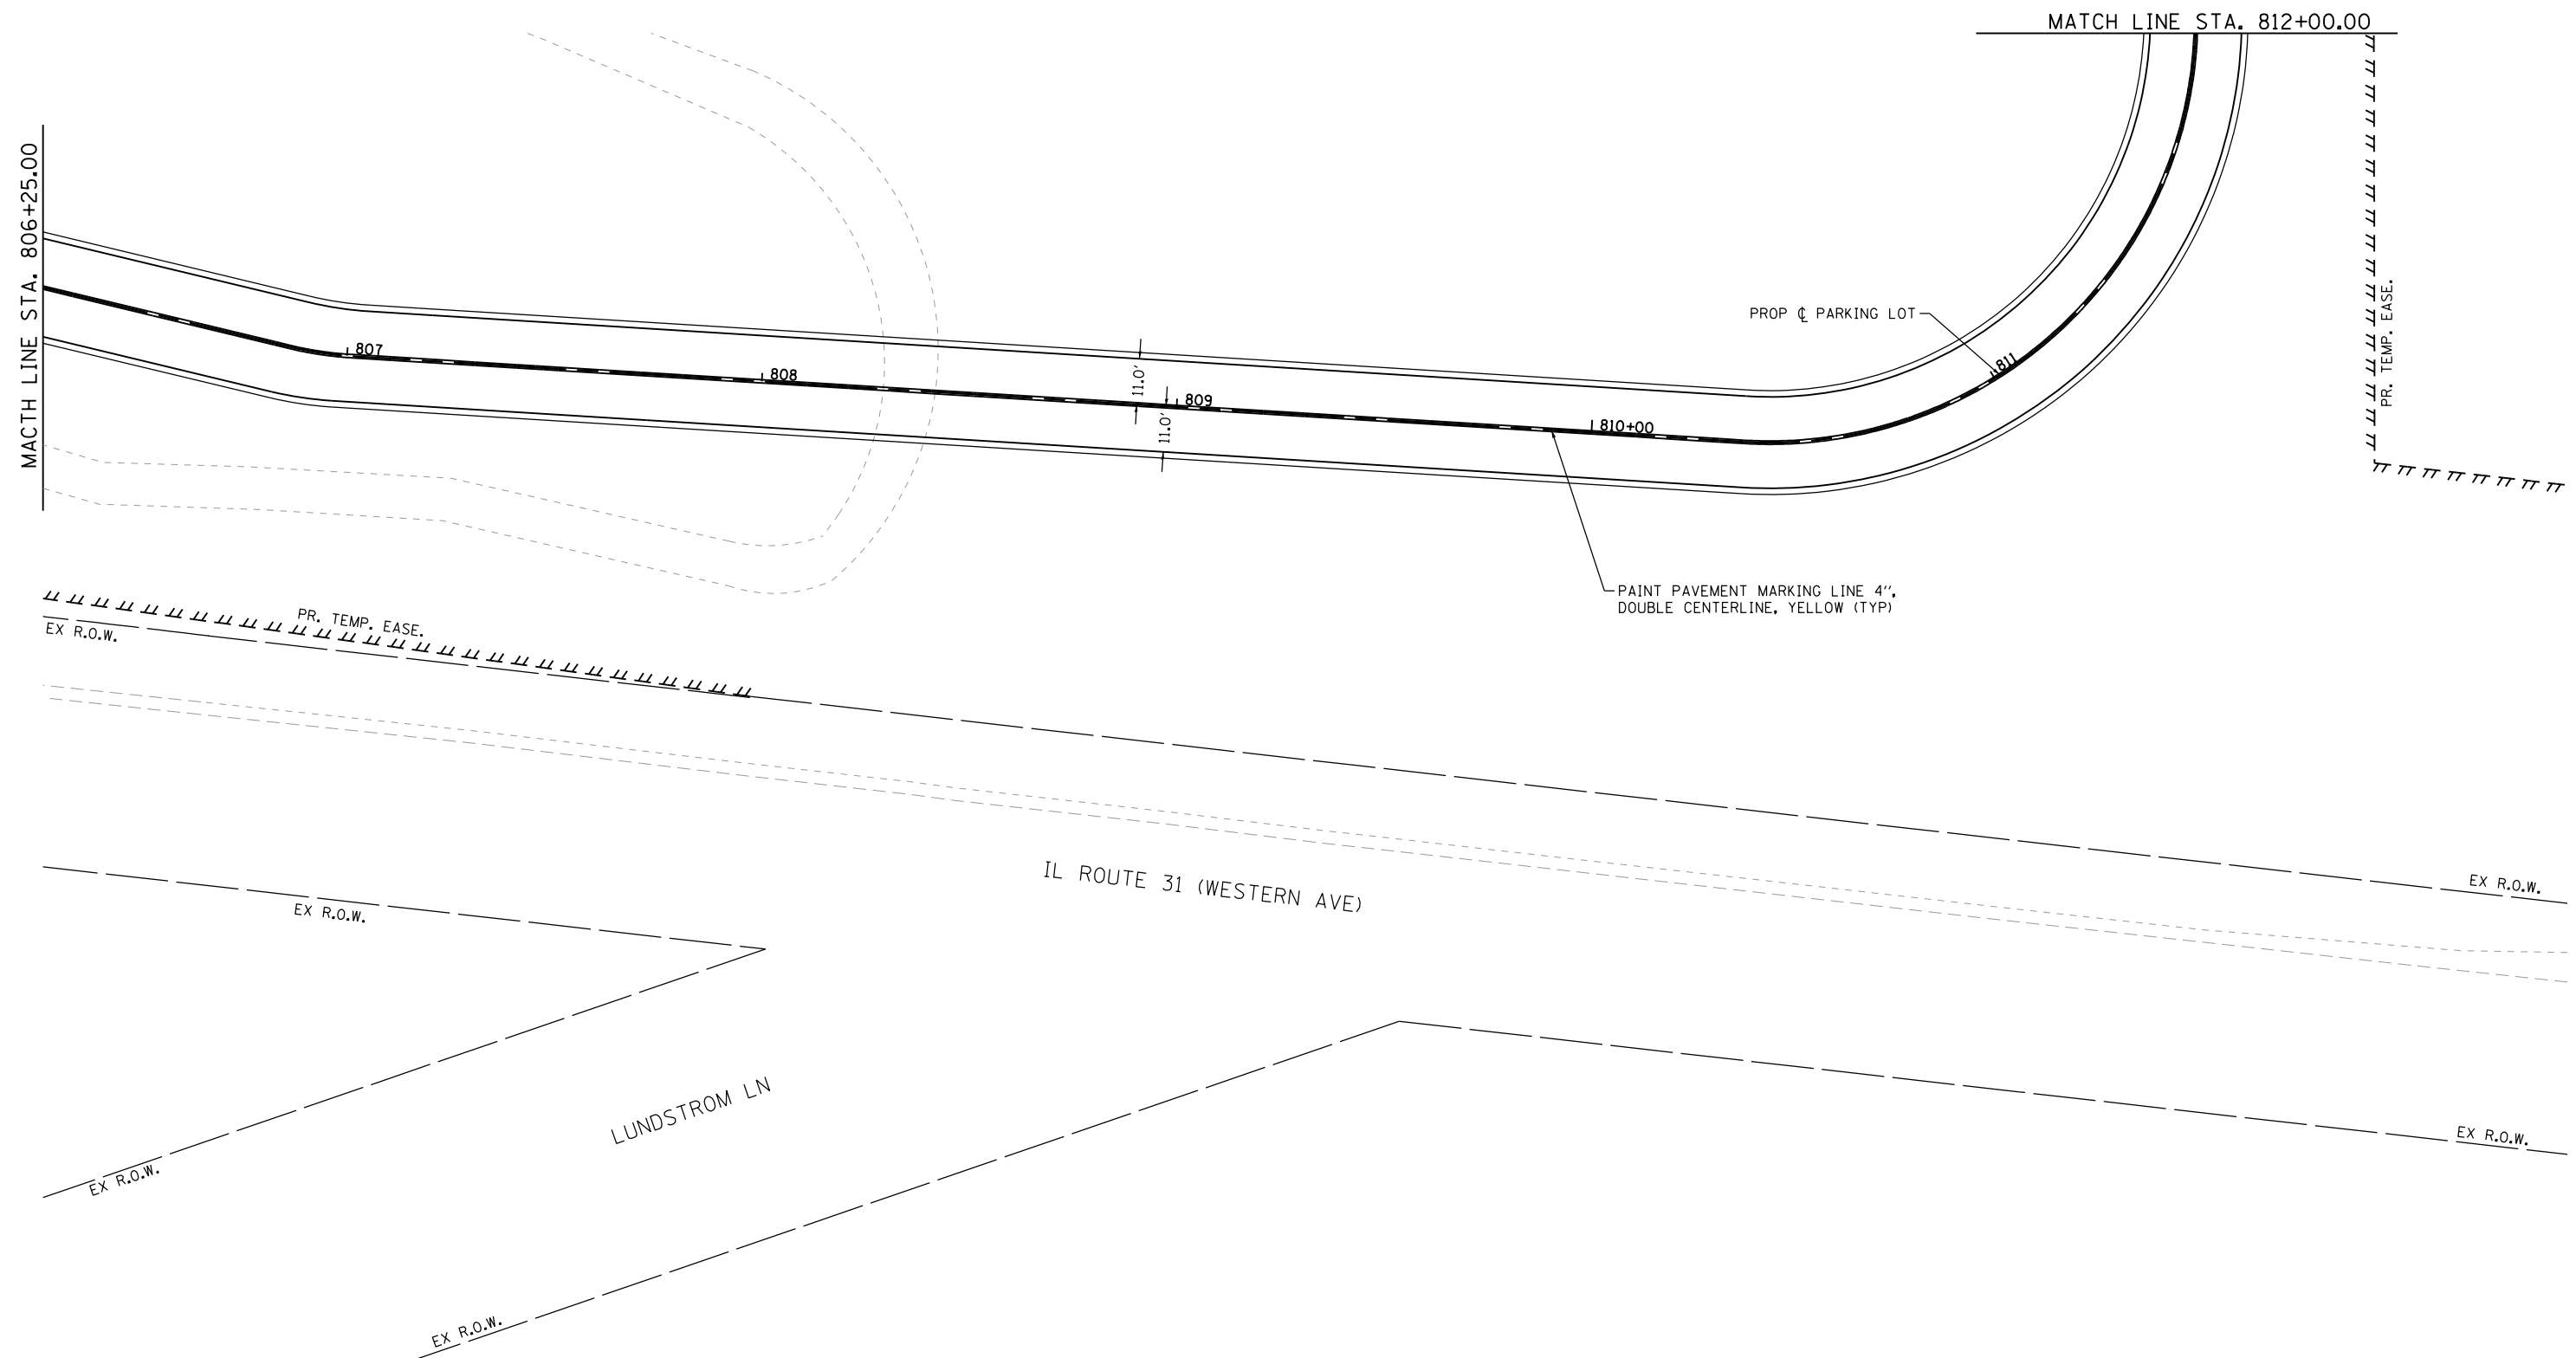

FILE NAME = W:\894-010 KDOT LMP Section B\CADD SHEETS\Section B2\20131894_RB_SHT_PAYMARKING-SIGNAGE02.dgn



**Bollinger, Lach
& Associates, Inc.**
ITASCA, ILLINOIS

USER NAME = gellwanger	DESIGNED - GJE	REVISED -
	DRAWN - GJE	REVISED -
PLOT SCALE = 40.0000' / in.	CHECKED - DBB	REVISED -
PLOT DATE = 8/4/2017	DATE - 08/07/2017	REVISED -


**STATE OF ILLINOIS
DEPARTMENT OF TRANSPORTATION**

RAGING BUFFALO PAVEMENT MARKING AND SIGNING PLAN

SCALE: 1"=20'	SHEET 311 OF 611 SHEETS	STA. 806+25.00 TO STA. 812+00.00
---------------	-------------------------	----------------------------------

F.A.U. RTE.	SECTION	COUNTY	TOTAL SHEETS	SHEET NO.
2298	16-00215-11-PV	KANE	611	311
		CONTRACT NO. 61E05		
ILLINOIS		FED. AID PROJECT		

FILE NAME = M:\994-010 KDOT LWP Section B\CADD SHEETS\Section B2\20131894_RB_SHT_PAVMARKING_SIGNAGE03.dgn

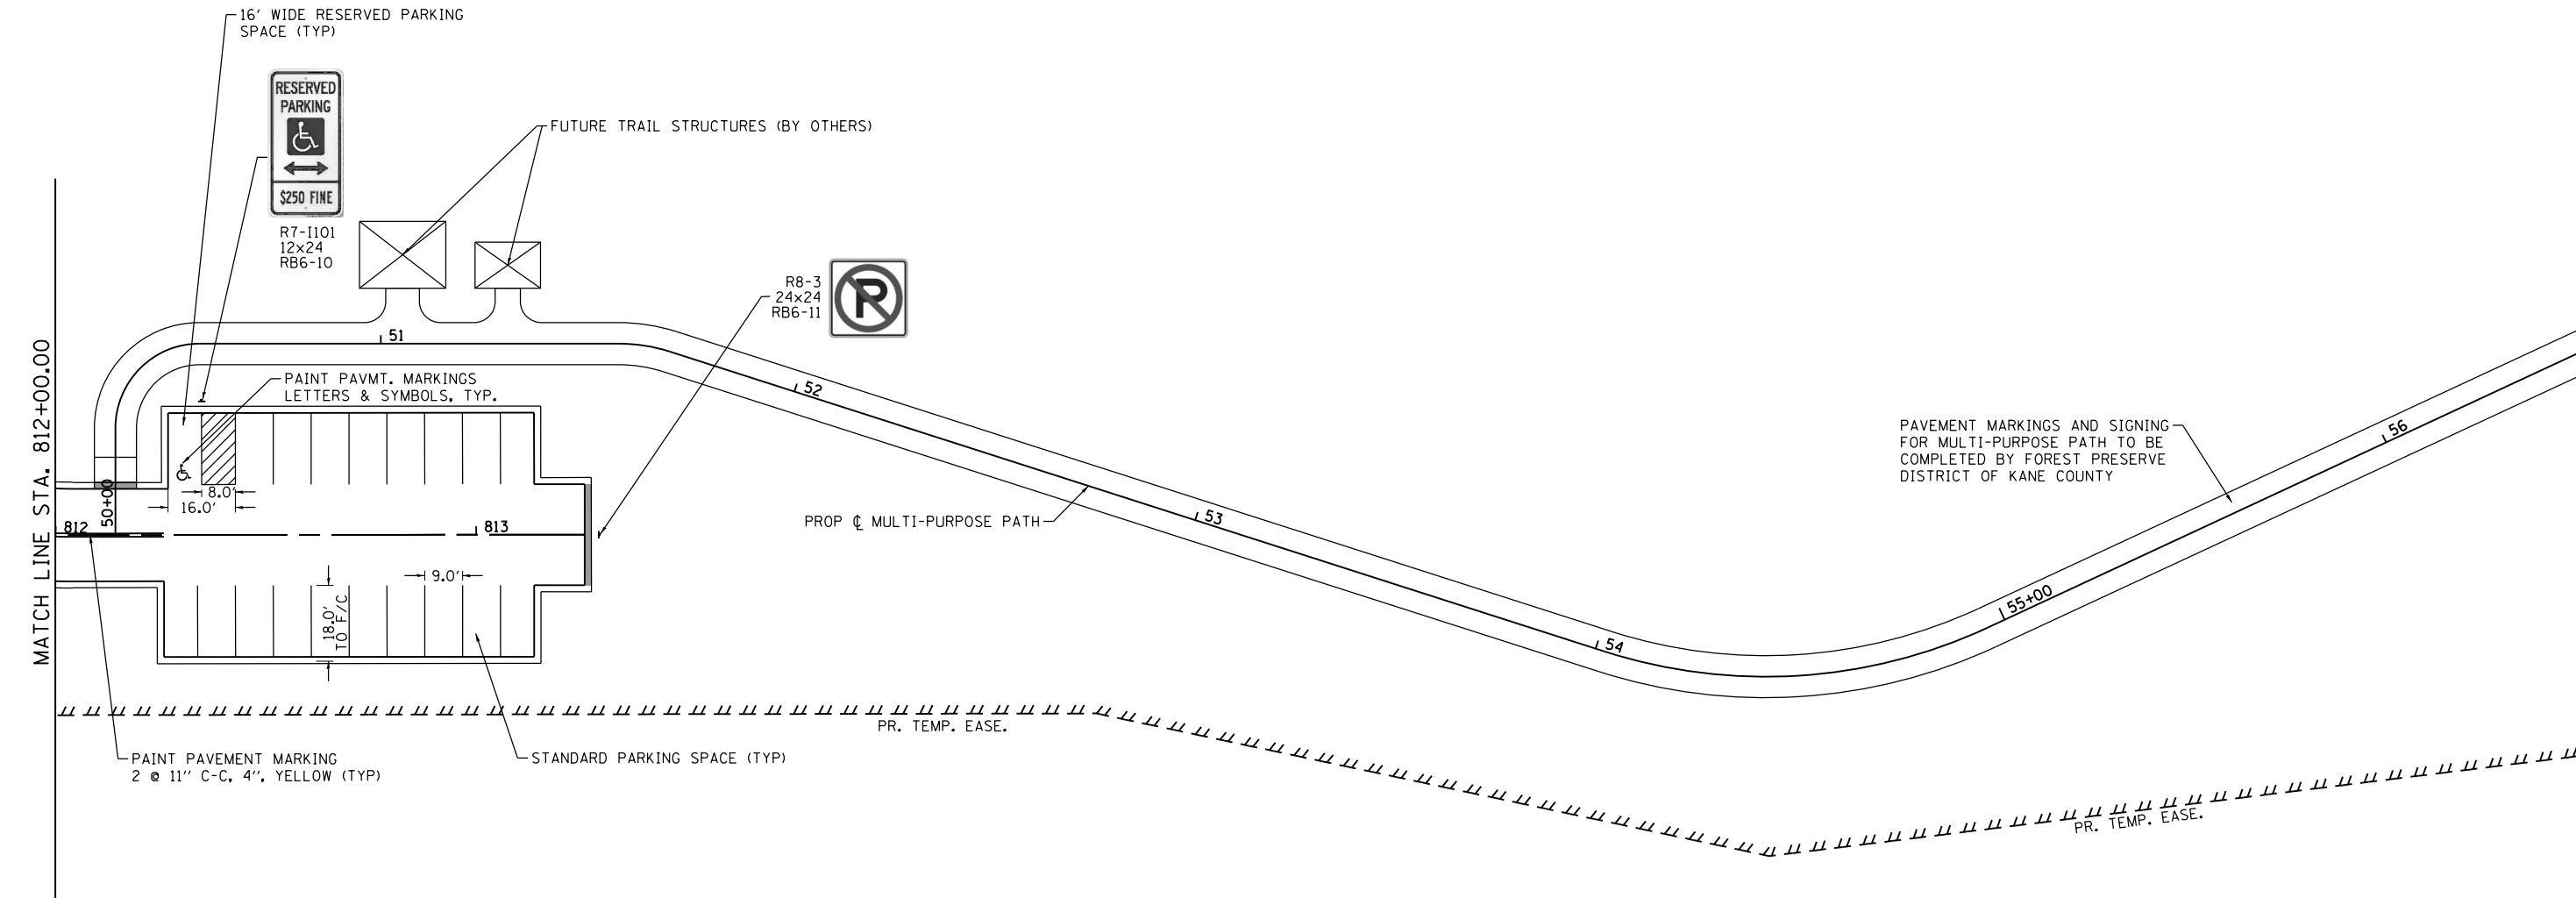

USER NAME = gellwanger	DESIGNED - GJE	REVISED -
	DRAWN - GJE	REVISED -
PLOT SCALE = 40.0000' / in.	CHECKED - DBB	REVISED -
PLOT DATE = 8/4/2017	DATE - 08/07/2017	REVISED -

STATE OF ILLINOIS
DEPARTMENT OF TRANSPORTATION


RAGING BUFFALO
PAVEMENT MARKING AND SIGNING PLAN

SCALE: 1"=20' SHEET 312 OF 611 SHEETS STA. 812+00.00 TO STA. 813+25.78

F.A.U. RTE.	SECTION	COUNTY	TOTAL SHEETS	SHEET NO.
2298	16-00215-11-PV	KANE	611	312
CONTRACT NO. 61E05				
ILLINOIS FED. AID PROJECT				

FILE NAME = M:\894-010 KDOT LMP Section B\CAOD SHEETS\Section B2\20131894_RB_SHT_PAVMARKING_SIGNAGE04.dgn

MATCH LINE STA. 56+50.00

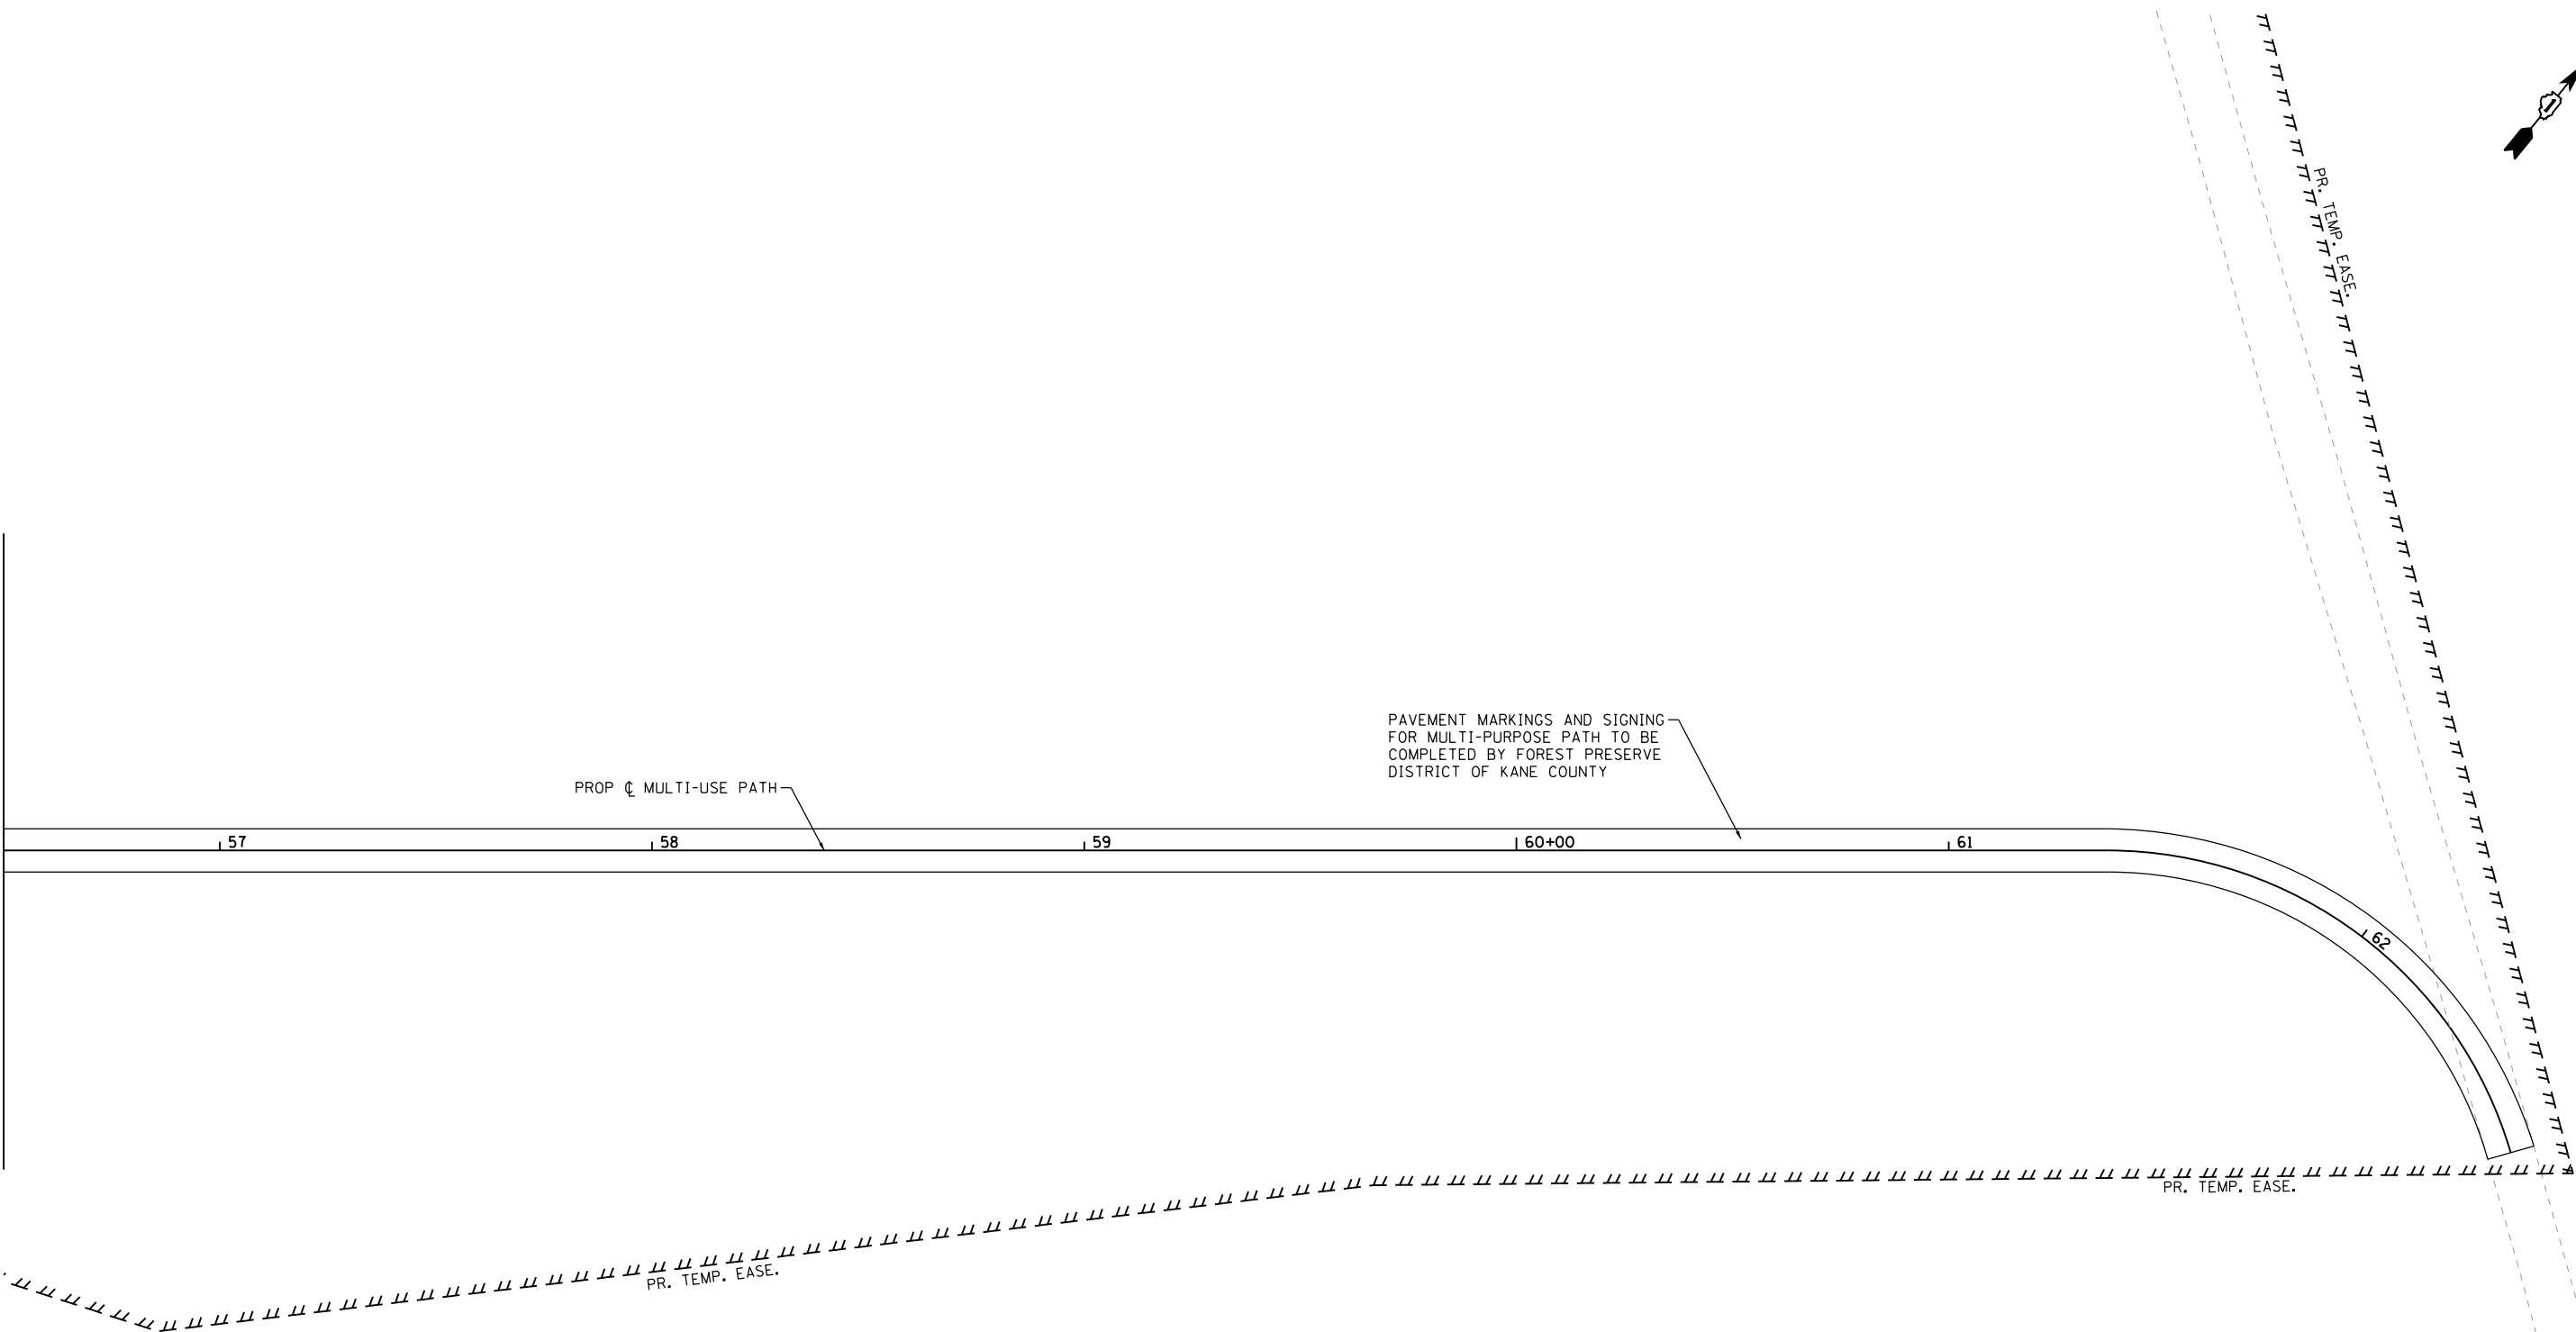

 Bollinger, Lach & Associates, Inc. ITASCA, ILLINOIS	USER NAME = gellwanger	DESIGNED - GJE	REVISED -	STATE OF ILLINOIS DEPARTMENT OF TRANSPORTATION	RAGING BUFFALO PAVEMENT MARKING AND SIGNING PLAN				F.A.U. RTE. 2298	SECTION 16-00215-11-PV	COUNTY KANE	TOTAL SHEETS 611	SHEET NO. 313
	PLOT SCALE = 40.0000' / in.	CHECKED - DBB	REVISED -						CONTRACT NO. 61E05				
	PLOT DATE = 8/4/2017	DATE - 08/07/2017	REVISED -						ILLINOIS FED. AID PROJECT				
					SCALE: 1"=20'	SHEET 313 OF 611 SHEETS	STA. 56+50.00 TO STA. 62+61.72						


FILE NAME = M:\B94-010 KDOT LWP Section B\CAOD SHEETS\Section B2\20131894_SHT_PMK_SIGN_SCHEDULES.dgn

SIGN NUMBER	MUTCD CODE	PANEL DESCRIPTION	SIGN SUPPORT	ACTION	PROPOSED STATION	PROPOSED OFFSET	PROPOSED WIDTH (IN)	PROPOSED HEIGHT (IN)	SIGN PANEL (SQ FT)	TELESCOPING SIGN SUPPORT (FT)
									TYPE 1	
RB6-1	R7-I101	RESERVED PARKING (HANDICAP) \$250 FINE	POST MOUNTED (GROUND)	PROPOSED SIGN	803+77.99	97.09 LT	12	24	2.00	14
RB6-2	R7-I101	RESERVED PARKING (HANDICAP) \$250 FINE	POST MOUNTED (GROUND)	PROPOSED SIGN	803+93.42	98.40 LT	12	24	2.00	14
RB6-3	R7-I101	RESERVED PARKING (HANDICAP) \$250 FINE	POST MOUNTED (GROUND)	PROPOSED SIGN	804+09.37	99.70 LT	12	24	2.00	14
RB6-4	R7-I101	RESERVED PARKING (HANDICAP) \$250 FINE	POST MOUNTED (GROUND)	PROPOSED SIGN	804+91.67	167.13 LT	12	24	2.00	14
RB6-5	R7-I101	RESERVED PARKING (HANDICAP) \$250 FINE	POST MOUNTED (GROUND)	PROPOSED SIGN	805+06.22	160.49 LT	12	24	2.00	14
RB6-6	R1-1	STOP	POST MOUNTED (GROUND)	PROPOSED SIGN	803+83.54	14.84 RT	36	36	9.00	15
RB6-7	R1-1	STOP	POST MOUNTED (GROUND)	PROPOSED SIGN	804+42.56	14.36 LT	36	36	9.00	15
RB6-8	R4-7	KEEP RIGHT	POST MOUNTED (GROUND)	PROPOSED SIGN	804+15.59	44.04 RT	24	30	5.00	14.5
RB6-9	R8-3	NO PARKING SYMBOL	POST MOUNTED (GROUND)	PROPOSED SIGN	804+31.23	274.04 LT	24	24	4.00	14
RB6-10	R7-I101	RESERVED PARKING (HANDICAP) \$250 FINE	POST MOUNTED (GROUND)	PROPOSED SIGN	812+34.79	32.00 LT	12	24	2.00	14
RB6-11	R8-3	NO PARKING SYMBOL	POST MOUNTED (GROUND)	PROPOSED SIGN	813+29.41	0.00 RT	24	24	4.00	14
				TOTAL:					43.00	157



Summary of Perennial Plants, Wetland Type Quantities					
Preferred Water Depth	Scientific Name	Common Name	% of Plug Type Per Basin	QUANTITY (EA)	QUANTITY (UNITS)
3"-6" below NWL	Acorus calamus	Sweet Flag	6.34%	2300	23
3"-6" below NWL	Alisma subcordatum	Common Water Plantain	6.34%	2300	23
6" above NWL	Calamargrosis canadensis	Blue Joint Grass	9.37%	3400	34
0"-3" below NWL	Carex cristatella	Crested Oval Sedge	1.65%	600	6
6" above NWL	Elocharis obtusa	Blunt Spike Rush	4.68%	1700	17
0"-3" below NWL	Iris virginica shrevei	Blue Flag	6.34%	2300	23
3"-6" below NWL	Juncus effusus	Common Rush	9.37%	3400	34
> 6" below NWL	Carex comosa	Bristly Sedge	15.15%	5500	55
3"-6" below NWL	Eupatorium perfolatum	Common Boneset	1.65%	600	6
>6" below NWL	Potamogeton illinoensis	Illinois Pondweed	1.65%	600	6
> 6" below NWL	Sagittaria latifolia	Common Arrowhead	1.65%	600	6
> 6" below NWL	Schoenoplectus acutus	Hard-Stemmed Bulrush	4.68%	1700	17
> 6" below NWL	Scirpus fluviatilis	River Bulrush	0.83%	300	3
> 6" below NWL	Scirpus americanus	Chairmaker's Rush	5.51%	2000	20
> 6" below NWL	Cephalantus occidentalis	Common Buttonbush	7.71%	2800	28
3"-6" below NWL	Scirpus cyperinus	Wool Grass	7.71%	2800	28
> 6" below NWL	Sparangium eurycaprum	Common Bur Reed	9.37%	3400	34
TOTAL			100.00%	36300	363

PLUG PLANTING SCHEDULE

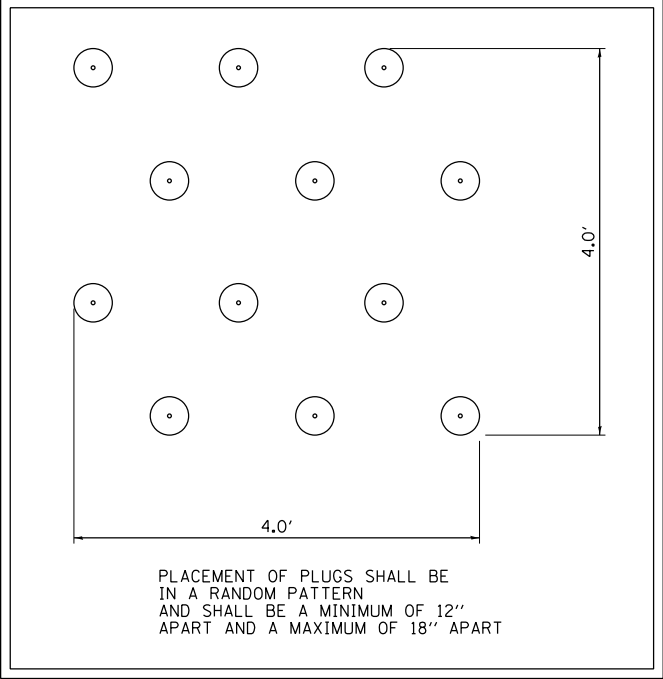

PLUG PLANTING DETAIL

LEGEND

SEEDING, CLASS 2A


SEEDING, CLASS 3 (SPECIAL)

SEEDING, CLASS 4 (SPECIAL)


SEEDING, CLASS 4B (SPECIAL)

PERENNIAL PLANTS, WETLAND TYPE, 2" DIAMETER BY 4" DEEP PLUG

STONE RIPRAP (SEE PLANS FOR SIZE)

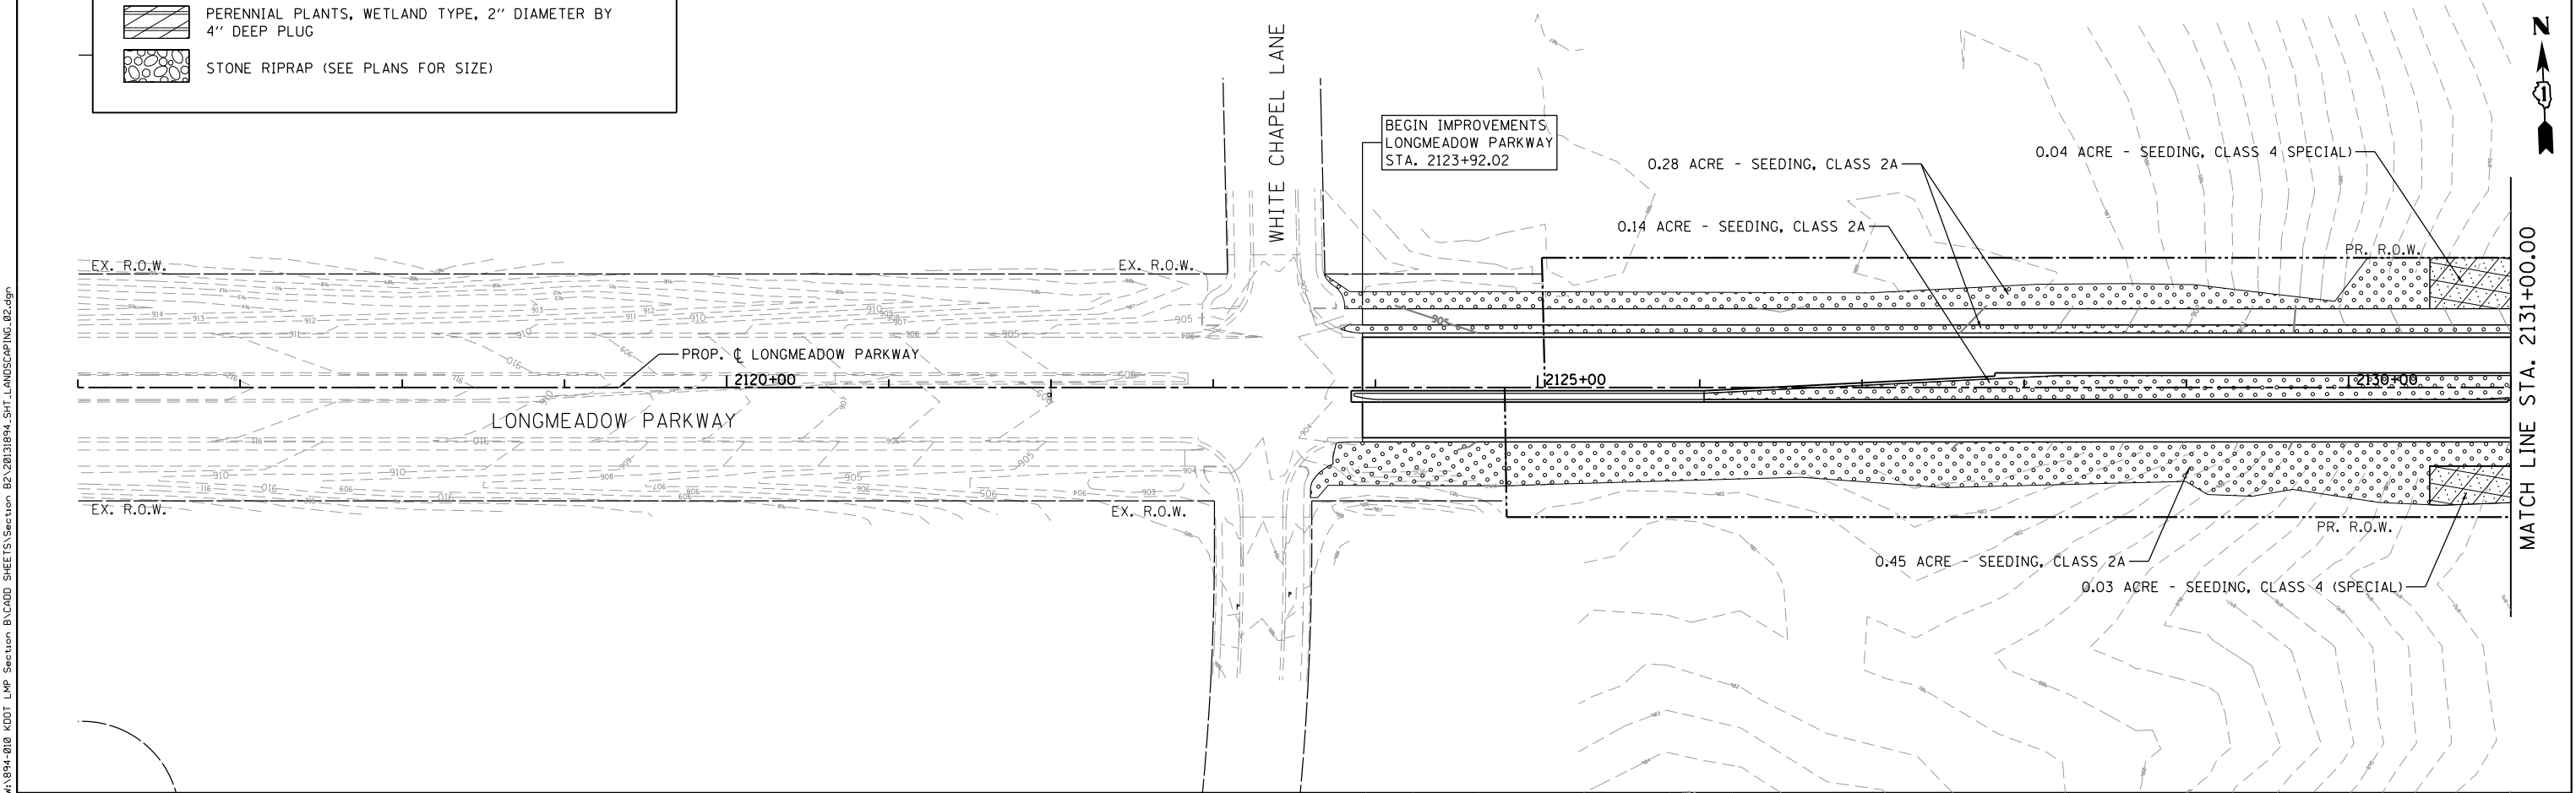


FILE NAME = MA594-010 KDOT LWP Section B\CADD SHEETS\Section B2\20131894.SHT LANDSCAPING_02.dgn

 

MATCH LINE STA. 2146+00.00

FILE NAME = BL Bollinger, Lach & Associates, Inc. ITASCA, ILLINOIS	USER NAME = dbruckelmeier	DESIGNED - GJE	REVISED -	STATE OF ILLINOIS DEPARTMENT OF TRANSPORTATION	LONGMEADOW PARKWAY LANDSCAPING PLAN			F.A.U. RTE.	SECTION	COUNTY	TOTAL SHEETS	SHEET NO.
		DRAWN - GJE	REVISED -					2298	16-00215-11-PV	KANE	611	316
	PLOT SCALE = 100.0000' / in.	CHECKED - DBB	REVISED -		SCALE: 1"=50'			SHEET 316 OF 611 SHEETS	STA. 2131+00.00 TO STA. 2146+00.00	CONTRACT NO. 61E01		
	PLOT DATE = 9/29/2017	DATE - 08/07/2017	REVISED -					ILLINOIS FED. AID PROJECT				

FILE NAME = M:\994-010 KDOT LWP Section B\CADD SHEETS\Section B2\20131894_SHT_LANDSCAPING_04.dgn

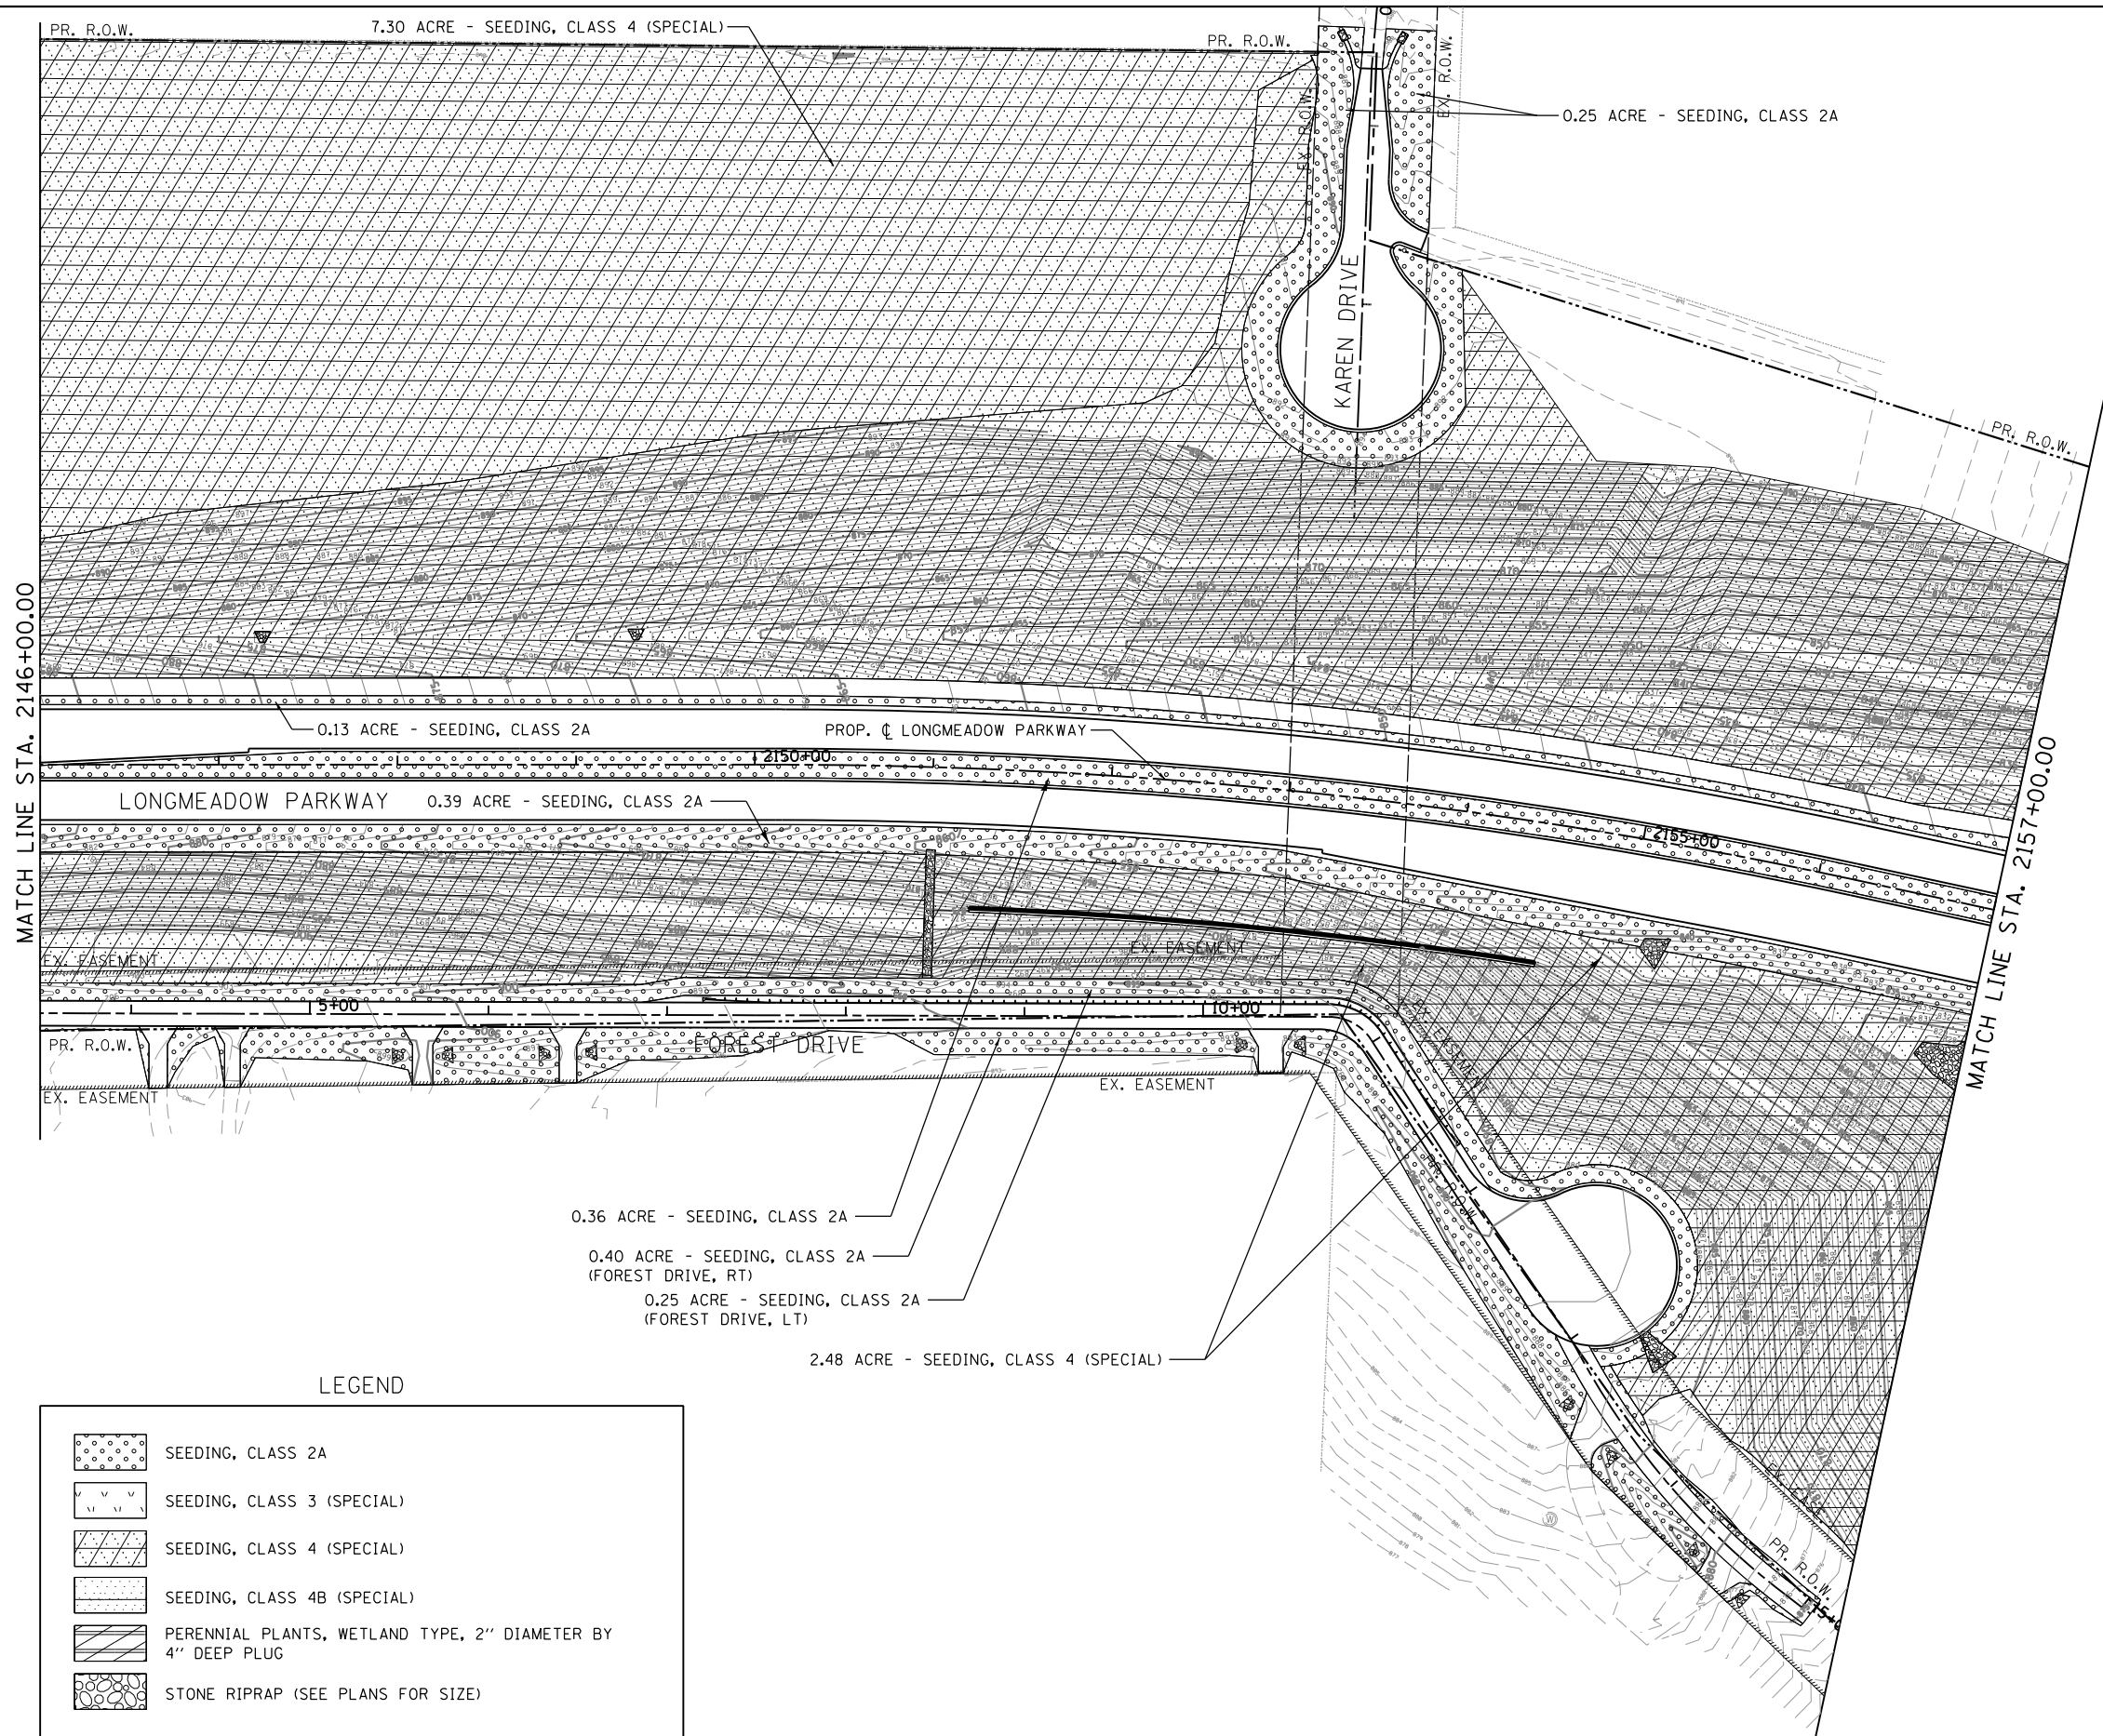


USER NAME = dbruckelmeyer	DESIGNED - GJE	REVISED -
PLOT SCALE = 100.0000' / in.	DRAWN - GJE	REVISED -
PLOT DATE = 9/29/2017	CHECKED - DBB	REVISED -
	DATE - 08/07/2017	REVISED -



STATE OF ILLINOIS
DEPARTMENT OF TRANSPORTATION

LONGMEADOW PARKWAY
LANDSCAPING PLAN

SCALE: 1"=50' SHEET 317 OF 611 SHEETS STA. 2146+00.00 TO STA. 2157+00.00

F.A.U. RTE.	SECTION	COUNTY	TOTAL SHEETS	SHEET NO.
2298	16-00215-11-PV	KANE	611	317
CONTRACT NO. 61E05				
ILLINOIS FED. AID PROJECT				

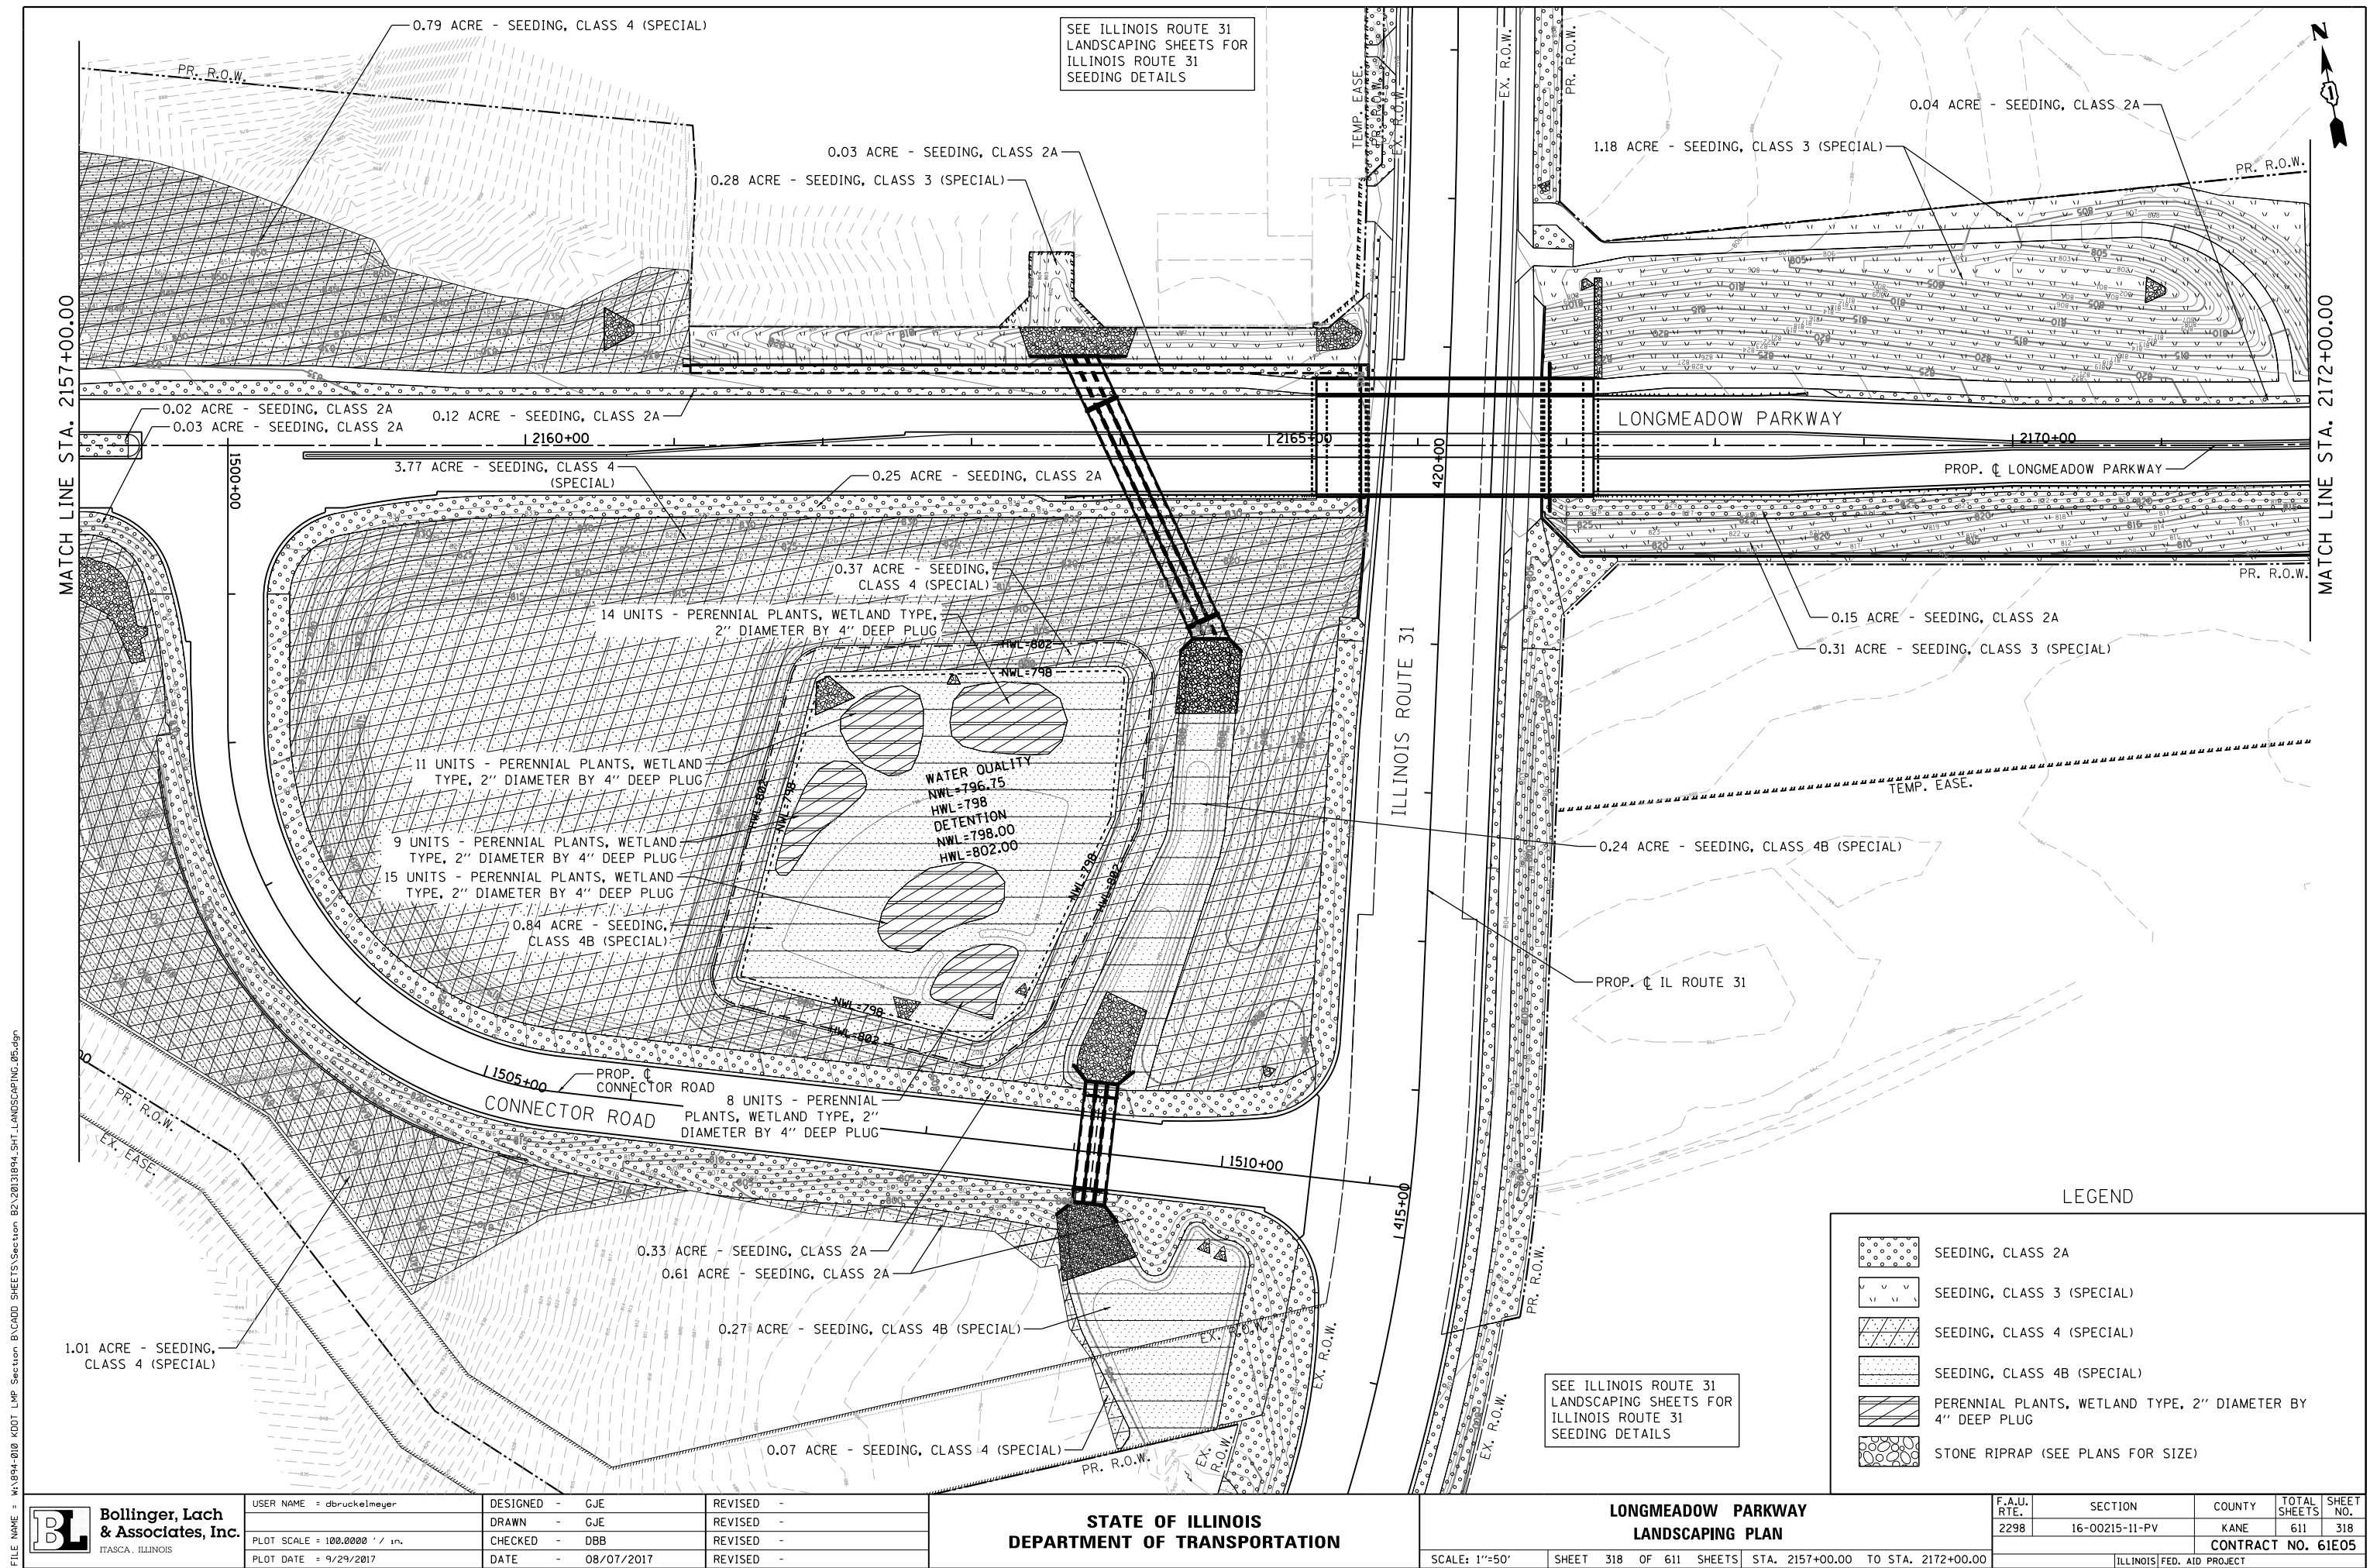

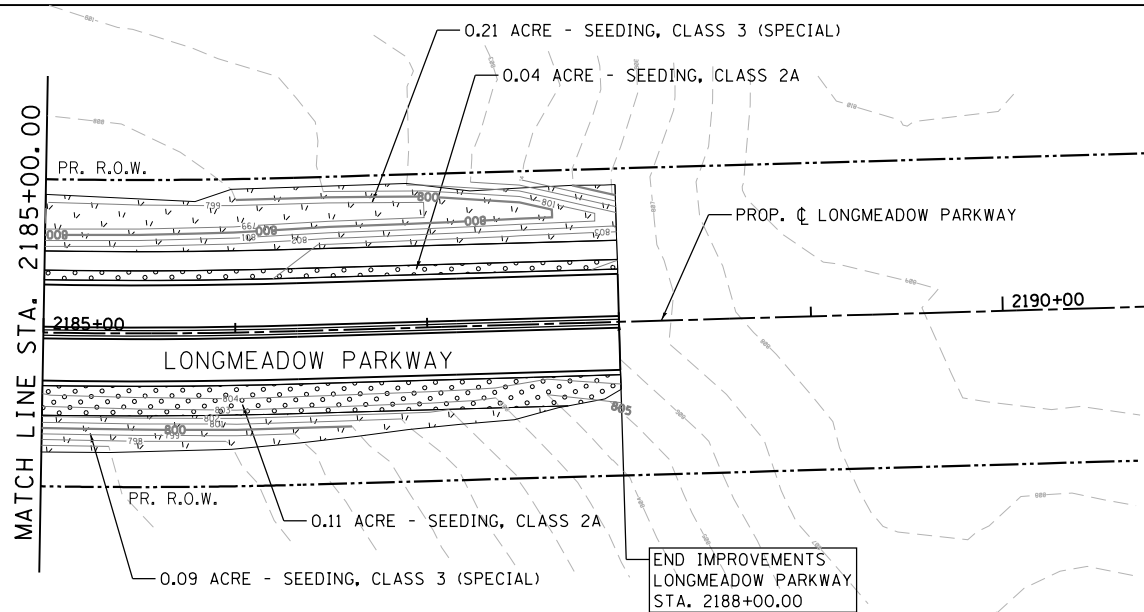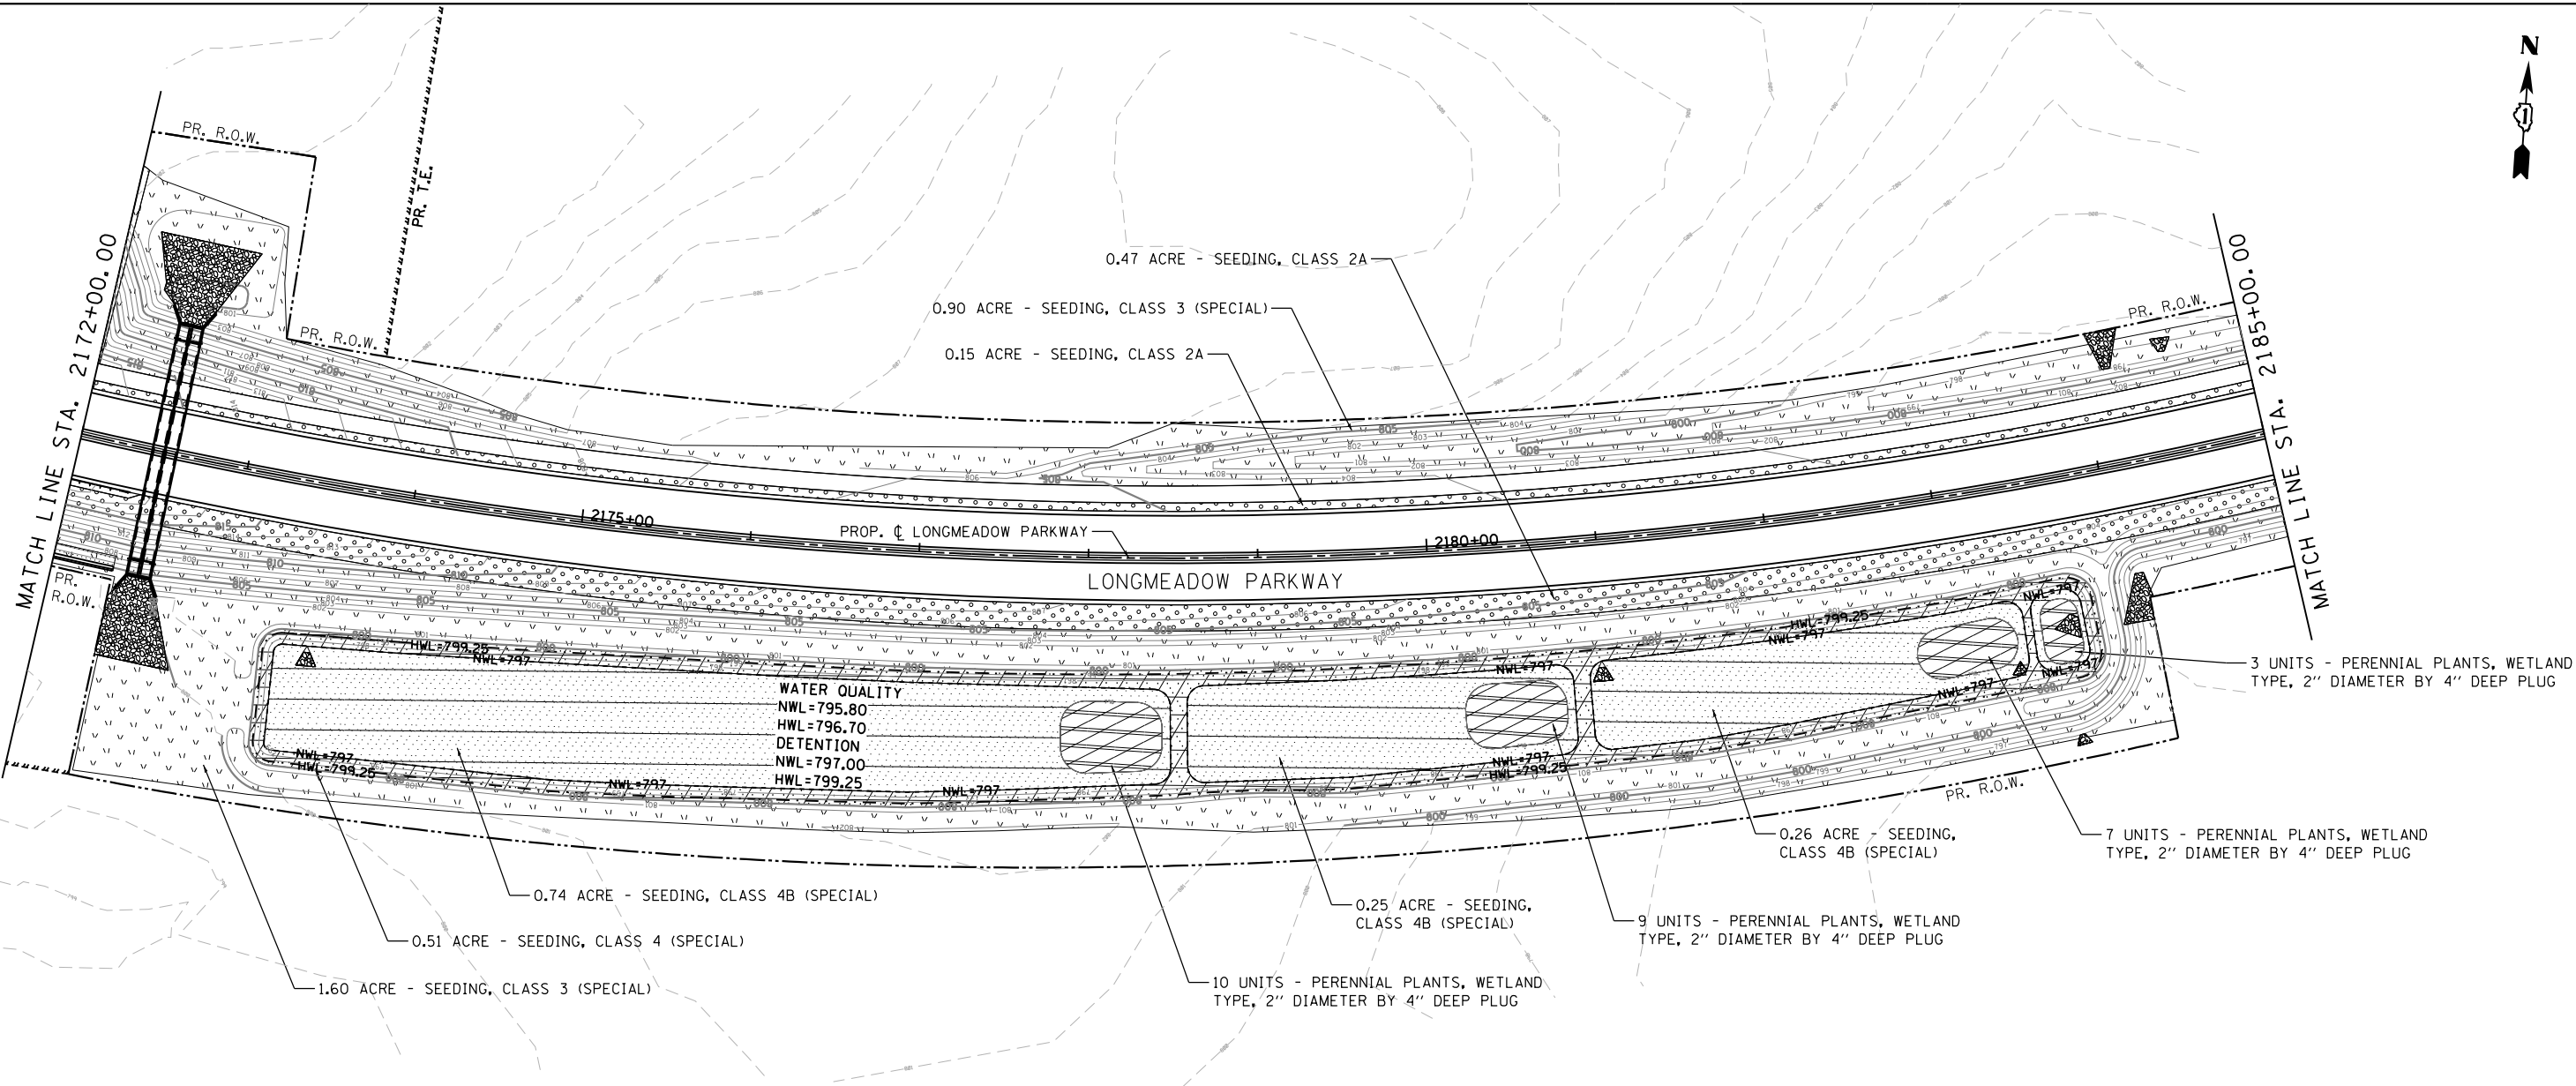


LEGEND

	SEEDING, CLASS 2A
	SEEDING, CLASS 3 (SPECIAL)
	SEEDING, CLASS 4 (SPECIAL)
	SEEDING, CLASS 4B (SPECIAL)
	PERENNIAL PLANTS, WETLAND TYPE, 2\"/>
	STONE RIPRAP (SEE PLANS FOR SIZE)


FILE NAME = M:\994-010 KDOT LWP Section B\CADD SHEETS\Section B2\20131894_SHT_LANDSCAPING_06.dgn

FILE NAME = M:\994-010 KDOT LWP Section B\CADD SHEETS\Section B2\20131894_SHT_LANDSCAPING_07.dgn

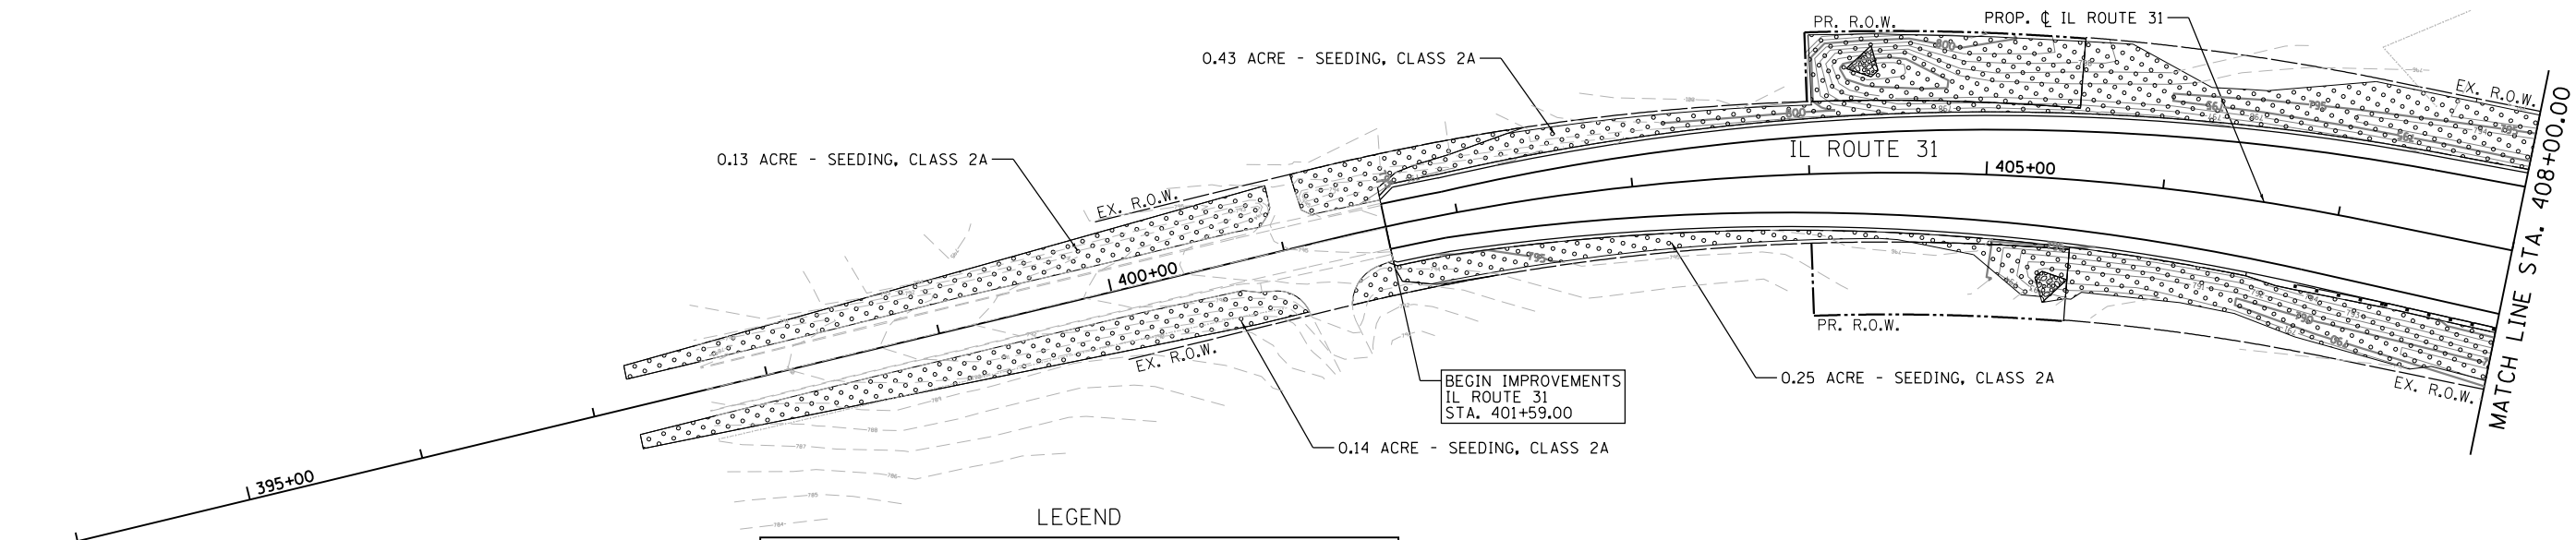

LEGEND

	SEEDING, CLASS 2A
	SEEDING, CLASS 3 (SPECIAL)
	SEEDING, CLASS 4 (SPECIAL)
	SEEDING, CLASS 4B (SPECIAL)
	PERENNIAL PLANTS, WETLAND TYPE, 2" DIAMETER BY 4" DEEP PLUG
	STONE RIPRAP (SEE PLANS FOR SIZE)

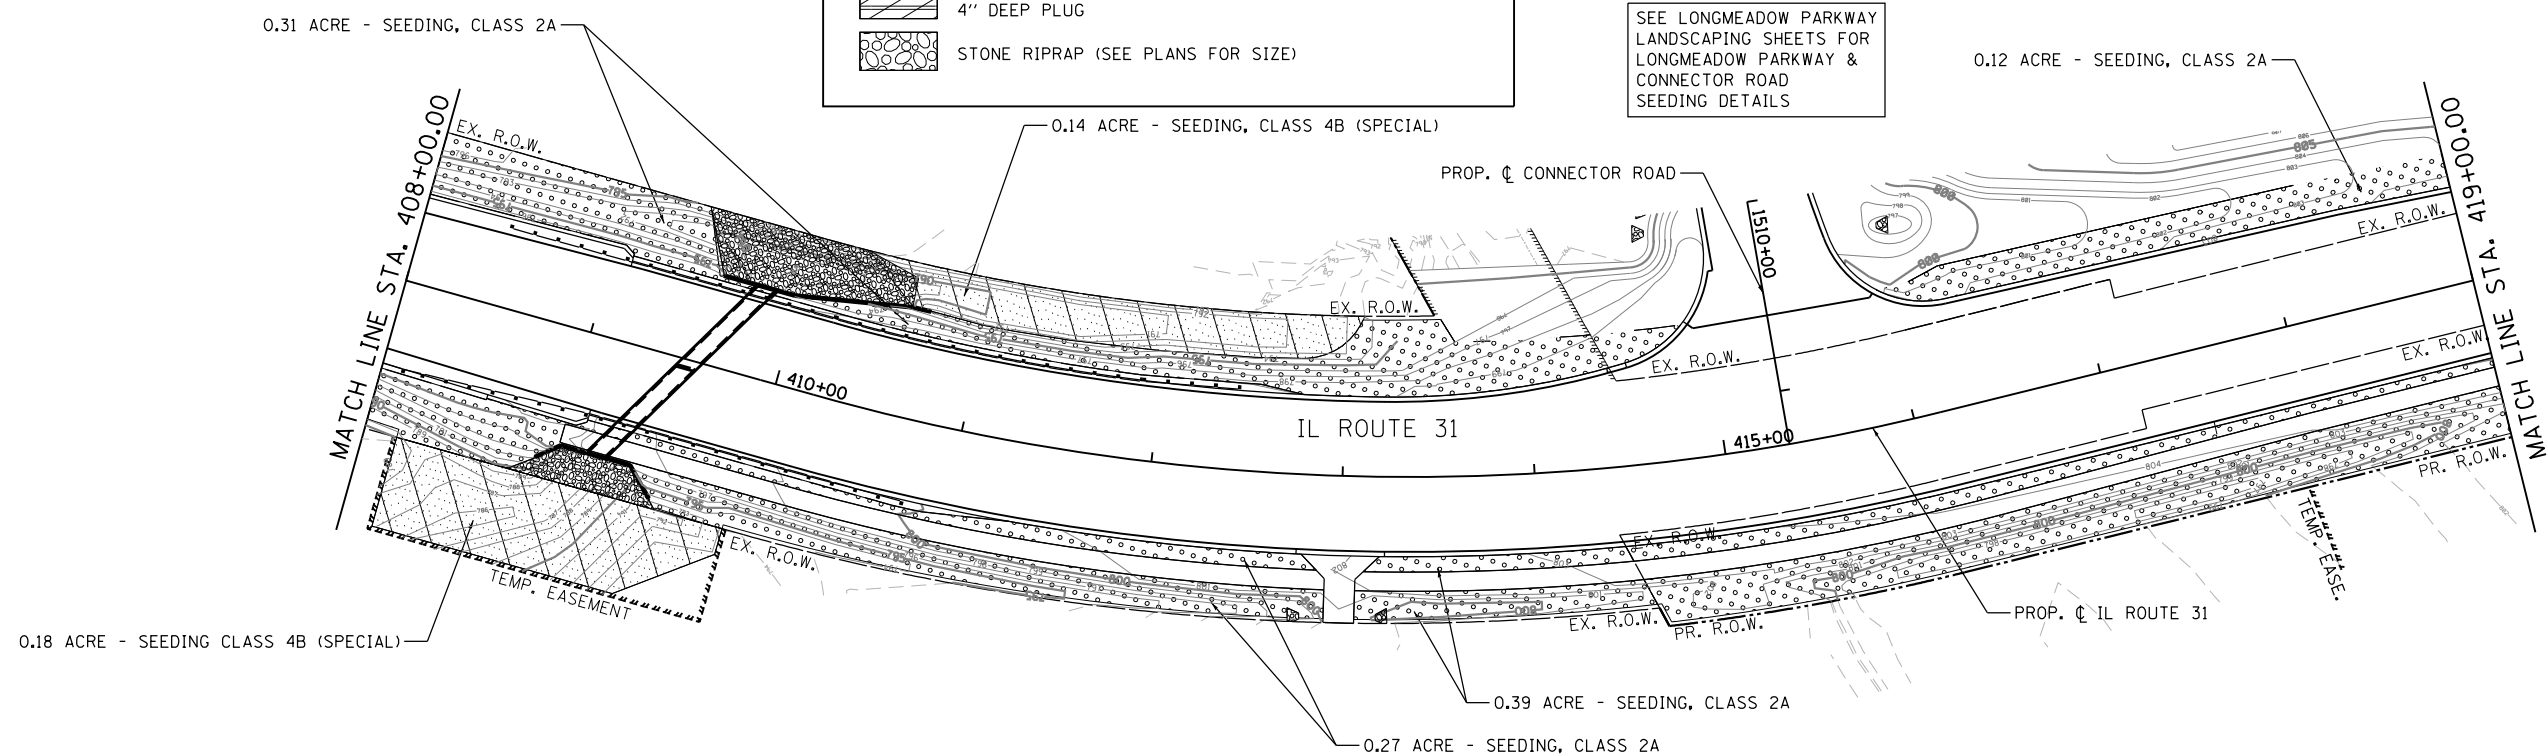

USER NAME = gellwanger	DESIGNED - GJE	REVISED -
	DRAWN - GJE	REVISED -
PLOT SCALE = 100.0000' / 1"	CHECKED - DBB	REVISED -
PLOT DATE = 8/4/2017	DATE - 08/07/2017	REVISED -

STATE OF ILLINOIS
DEPARTMENT OF TRANSPORTATION

IL ROUTE 31
LANDSCAPING PLAN

SCALE: 1"=50' SHEET 320 OF 611 SHEETS STA. 408+00.00 TO STA. 419+00.00

F.A.U. RTE.	SECTION	COUNTY	TOTAL SHEETS	SHEET NO.
2298	16-00215-11-PV	KANE	611	320
CONTRACT NO. 61E05				
ILLINOIS FED. AID PROJECT				

FILE NAME = M:\994-010 KDOT LMP Section B\CADD SHEETS\Section B2\20131894_SHT_LANDSCAPING_08.dgn

B

L

Bollinger, Lach & Associates, Inc.


ITASCA, ILLINOIS

USER NAME = gellwanger	DESIGNED - GJE	REVISED -
	DRAWN - GJE	REVISED -
PLOT SCALE = 100.0000' / in.	CHECKED - DBB	REVISED -
PLOT DATE = 8/4/2017	DATE - 08/07/2017	REVISED -

STATE OF ILLINOIS
DEPARTMENT OF TRANSPORTATION


IL ROUTE 31 LANDSCAPING PLAN		
SCALE: 1"=50'	SHEET 321 OF 611 SHEETS	STA. 419+00.00 TO STA. 445+00.00

F.A.U. RTE.	SECTION	COUNTY	TOTAL SHEETS	SHEET NO.
2298	16-00215-11-PV	KANE	611	321
CONTRACT NO. 61E05				
ILLINOIS FED. AID PROJECT				

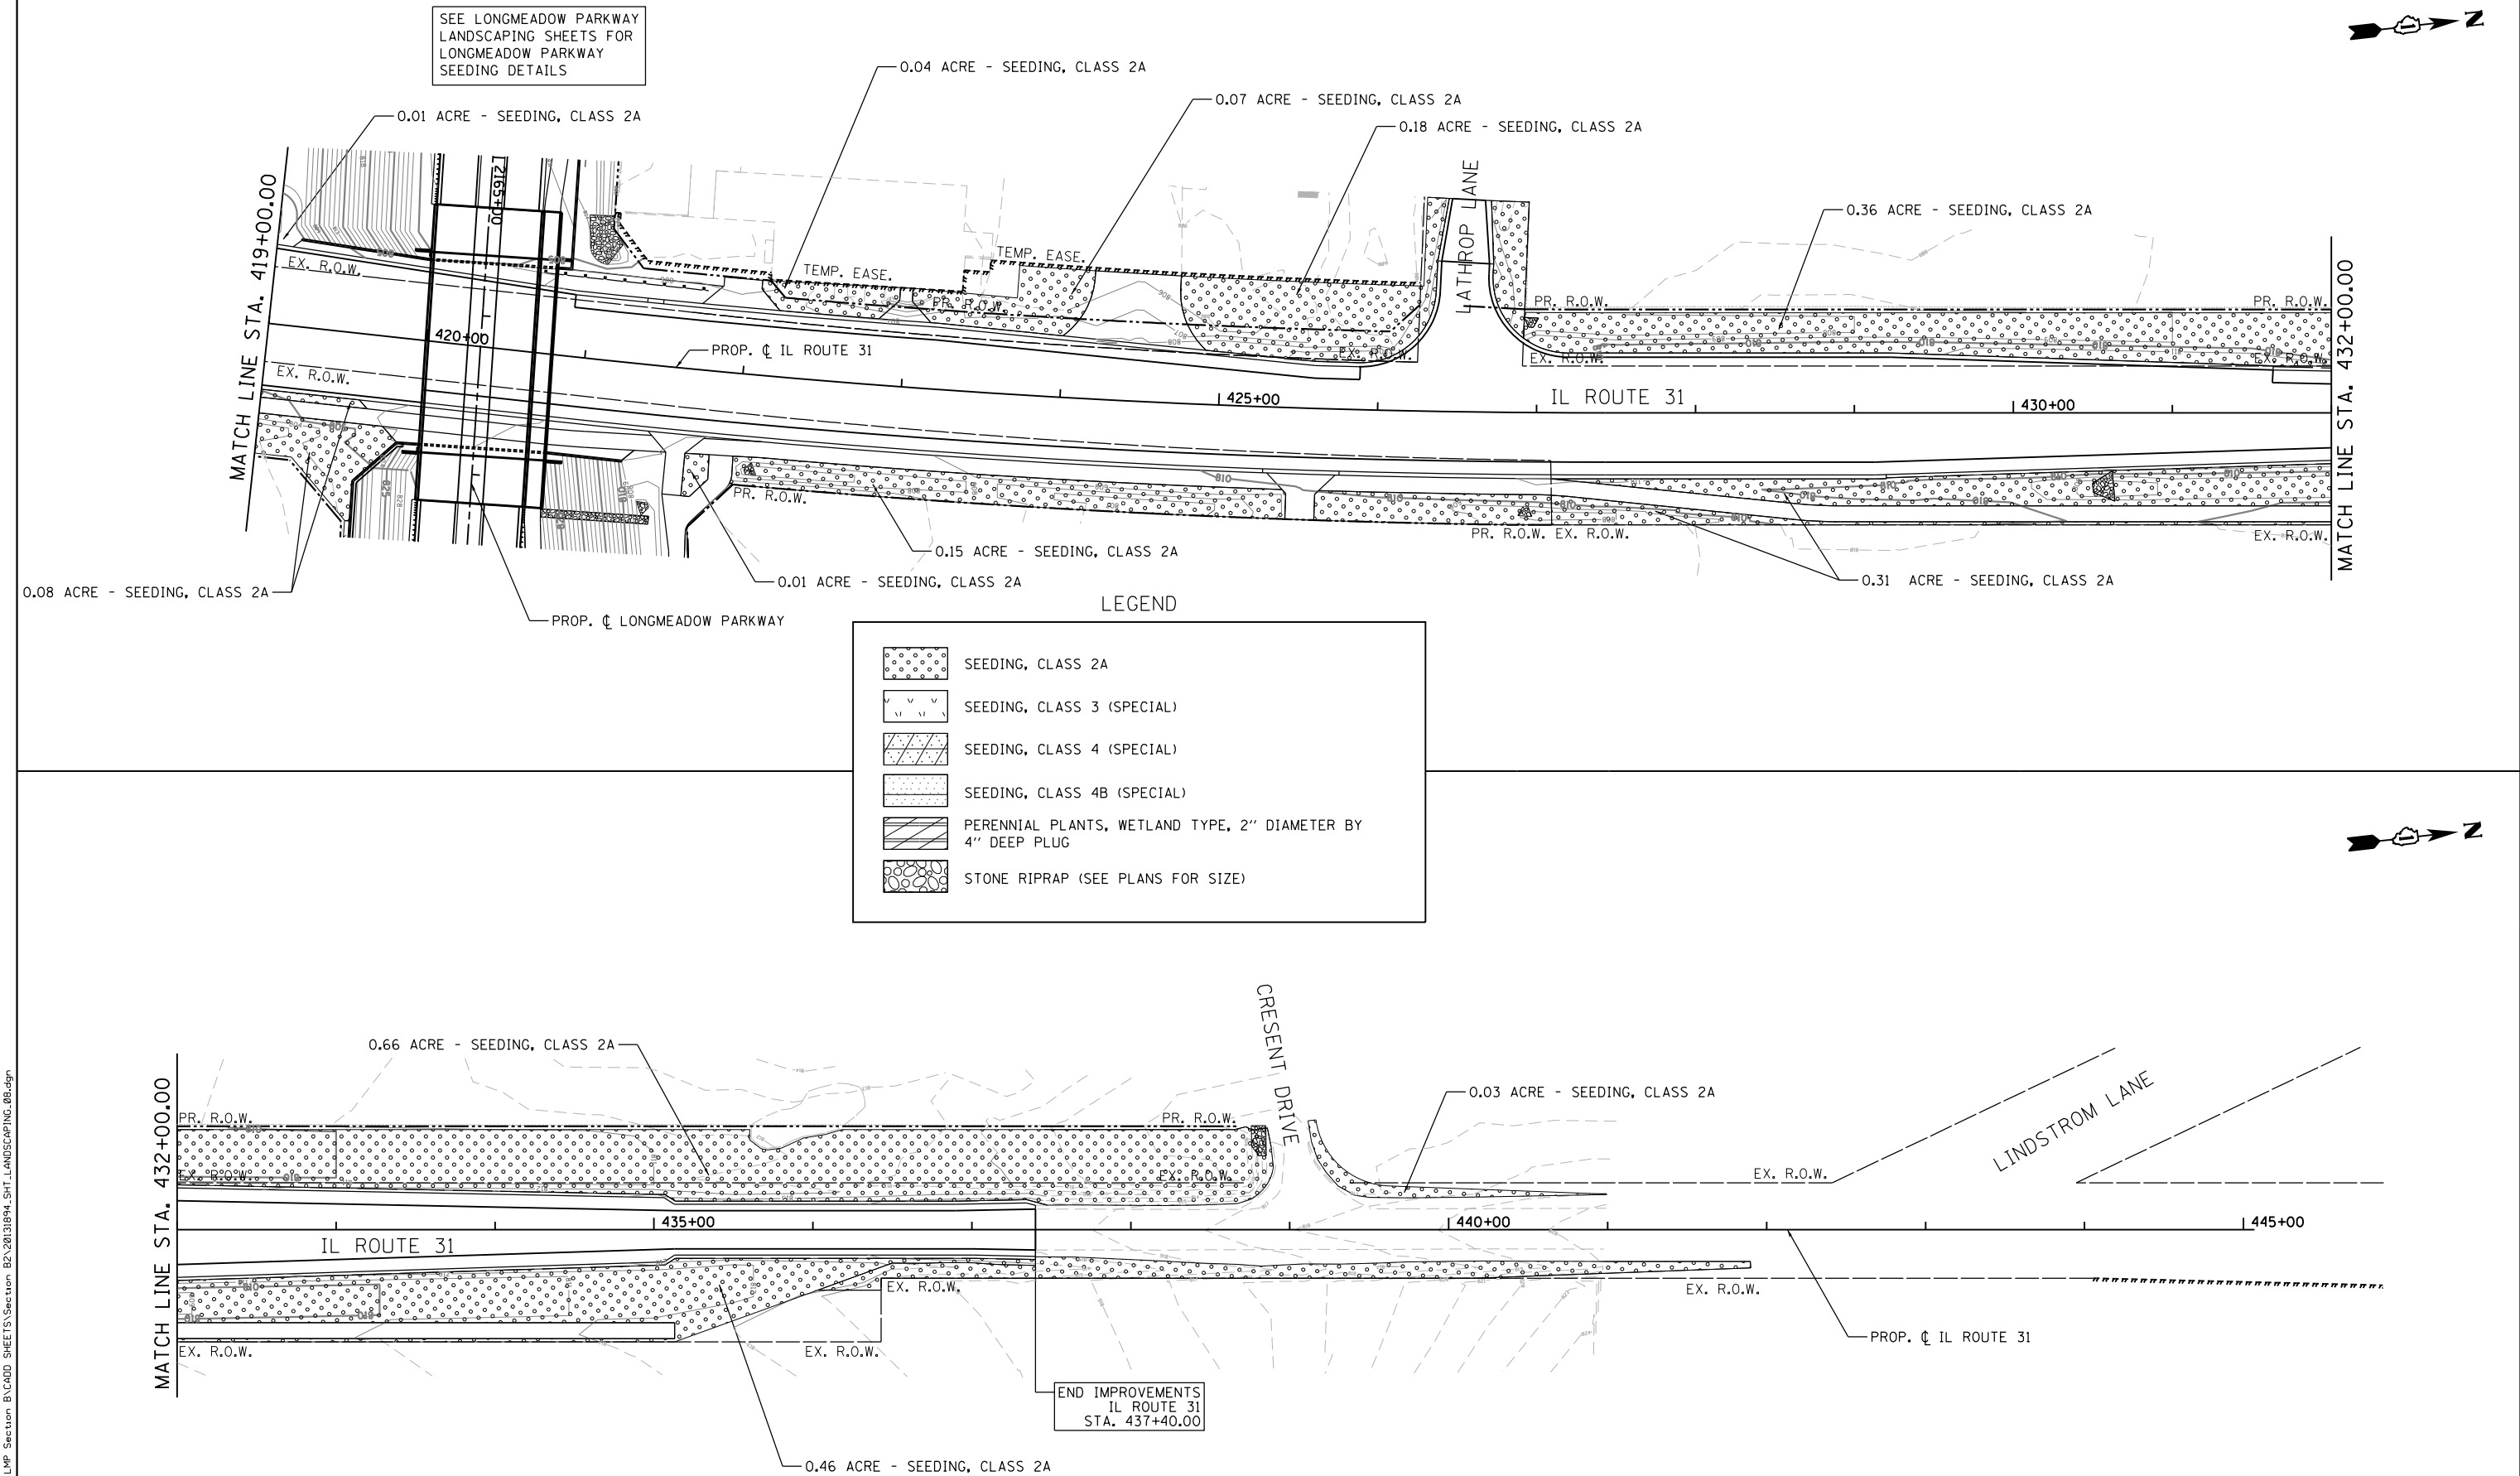



MATCH LINE STA. 56+00.00

 


RAGING BUFFALO LANDSCAPING PLAN

SCALE: 1"=50'	SHEET 322 OF 611 SHEETS	STA.	TO STA.
---------------	-------------------------	------	---------

F.A.U. RTE.	SECTION	COUNTY	TOTAL SHEETS	SHEET NO.
2298	16-00215-11-PV	KANE	611	322
		CONTRACT NO. 61E05		
ILLINOIS		FED. AID PROJECT		

LEGEND

-  SEEDING, CLASS 2A
-  SEEDING, CLASS 3 (SPECIAL)
-  SEEDING, CLASS 4 (SPECIAL)
-  SEEDING, CLASS 4B (SPECIAL)
-  PERENNIAL PLANTS, WETLAND TYPE, 2" DIAMETER BY 4" DEEP PLUG
-  STONE RIPRAP (SEE PLANS FOR SIZE)

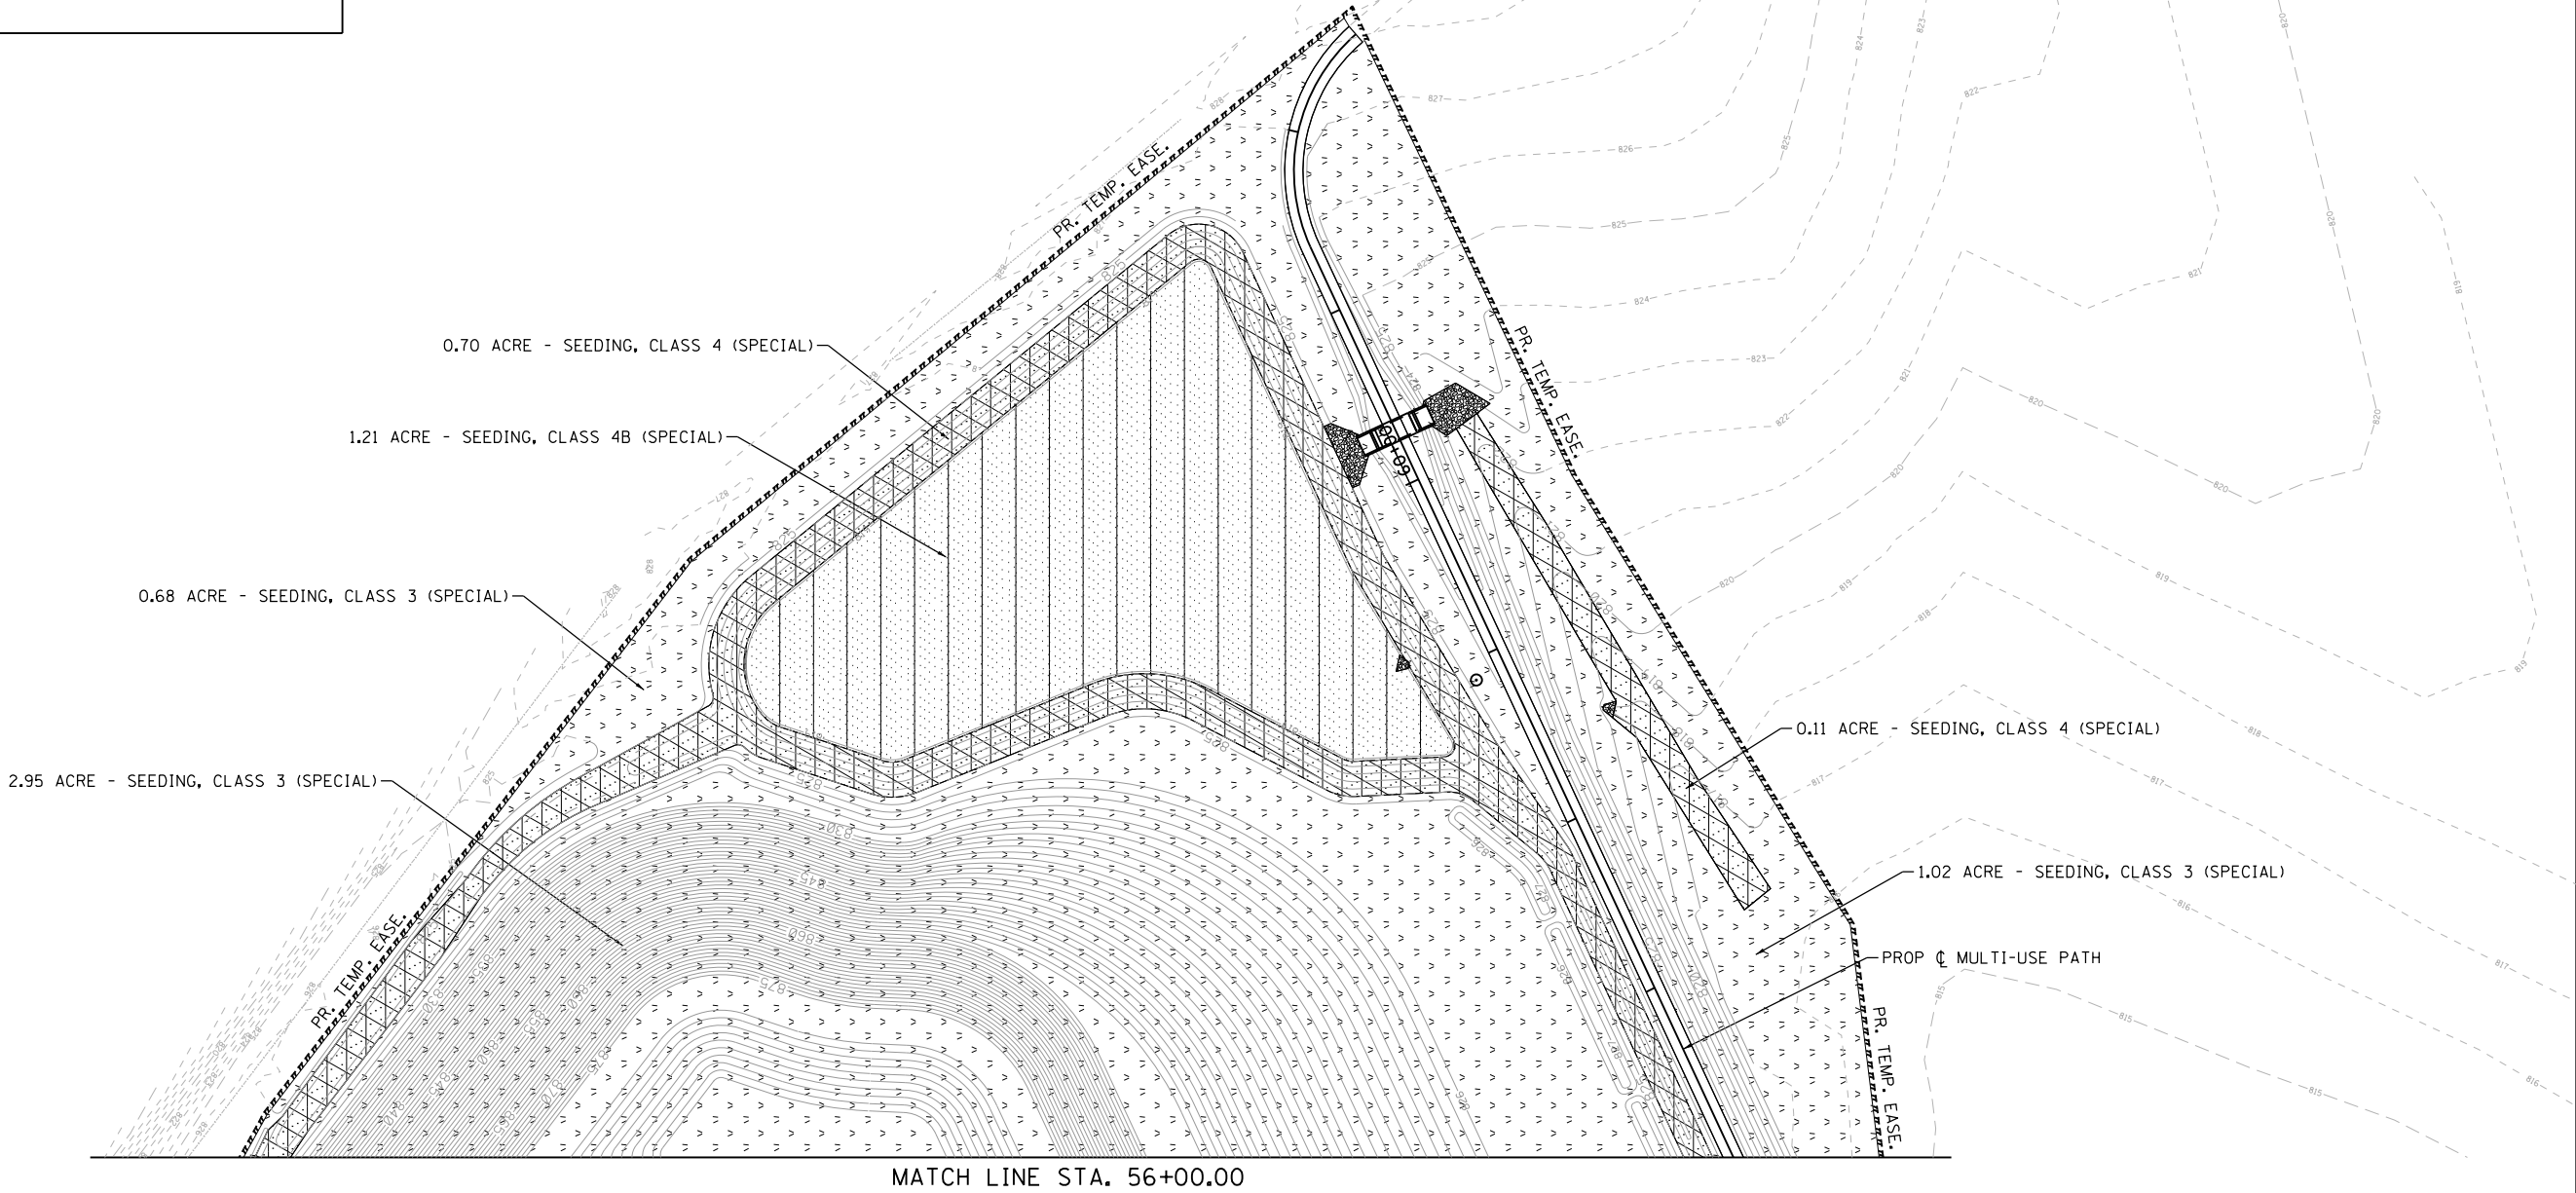

FILE NAME = M:\994-010 KDOT LMP Section B\CADD SHEETS\Section B2\20131894_RB_SHT_LANDSCAPING02.dgn



USER NAME = gellwanger
PLOT SCALE = 100.0000' / in.
PLOT DATE = 8/4/2017

DESIGNED - GJE
DRAWN - GJE
CHECKED - DBB
DATE - 08/07/2017

REVISED -
REVISED -
REVISED -
REVISED -

STATE OF ILLINOIS
DEPARTMENT OF TRANSPORTATION

RAGING BUFFALO
LANDSCAPING PLAN

SCALE: 1"=50' SHEET 323 OF 611 SHEETS STA. TO STA.

F.A.U. RTE.	SECTION	COUNTY	TOTAL SHEETS	SHEET NO.
2298	16-00215-11-PV	KANE	611	323
CONTRACT NO. 61E05				
ILLINOIS FED. AID PROJECT				

FILE NAME = G:\CH\3\0\93\Road\Sheets - B2 Contract\2013\B04-SHT-LANDSCAPING NOTES AND SCHEDULE.dgn

TREE PLANTING BILL OF MATERIALS

TREE PLANTING GENERAL NOTES:

1. THE CONTRACTOR SHALL COORDINATE THE PLANTING, LANDSCAPING AND RESTORATION WORK WITH WORK BY THE GRADING CONTRACTOR AND OTHER UTILITY CONTRACTORS. THE RESTORATION AND PLANTING WORK SHALL BE COMPLETED AS DIRECTED BY THE ENGINEER, NOTWITHSTANDING THE PLANTING RESTRICTIONS AS DESCRIBED IN THE STANDARD SPECIFICATIONS AND THE SPECIAL PROVISIONS.
2. ALL PLANT MATERIAL NOT PLANTED ACCORDING TO THE SPECIFIED SEASONAL DATE SHALL REQUIRE PRIOR WRITTEN APPROVAL FROM THE ENGINEER. FAILURE TO SECURE SUCH APPROVAL WILL RESULT IN THE REJECTION OF THE PLANT MATERIAL AND THE REPLACEMENT SHALL BE AT NO ADDITIONAL COST TO THE CONTRACT.
3. ALL WORK SHALL BE IN ACCORDANCE WITH SECTIONS 253 AND 254 OF THE STANDARD SPECIFICATIONS, THE SPECIAL PROVISIONS AND THE DETAILS SHOWN ON THE PLANS. THE CONTRACTOR SHALL FURNISH THE INITIAL WATERING AND ALL ADDITIONAL WATERING DURING THE PERIOD OF ESTABLISHMENT.
4. THE INTENT OF THE PLANTING PLAN IS TO LOOK NATURAL AND PLEASANT. THE CONTRACTOR SHALL GROUP THE TREES AND SCRUBS TO LOOK NATURAL IN A SOMEWHAT RANDOM ORDER.
5. THE CONTRACTOR SHALL BE CAREFUL WHEN PLANTING TREES AND SCRUBS NEAR AN INTERSECTION TO AVOID THE NECESSARY SIGHT TRIANGLE OF APPROACHING TRAFFIC. IF IN DOUBT, THE CONTRACTOR SHALL CONSULT WITH THE ENGINEER REGARDING CLEAR DISTANCE OF THE SIGHT TRIANGLE.
6. THE CONTRACTOR SHALL VERIFY THE LOCATIONS AND DEPTH OF ANY UNDERGROUND UTILITIES PRIOR TO EXCAVATION OR CONSTRUCTION.
7. THE CONTRACTOR SHALL FOLLOW THE PLANTING PLANS AND MAY ADJUST LOCATIONS TO FIT FIELD CONDITIONS, BUT SHALL NOT INSTALL TREES DIRECTLY ABOVE ANY MAJOR DRAINAGE CULVERTS.
8. THE CONTRACTOR SHALL SCHEDULE PLANT MATERIAL TO KEEP UP WITH THE PLANTING OPERATION. IF PLANTINGS ARE NOT PLANTED IMMEDIATELY AFTER DELIVERY TO THE JOB SITE, THE CONTRACTOR SHALL HARBOR THE PLANTINGS AS DESCRIBED IN ARTICLE 253.06 OF THE STANDARD SPECIFICATIONS FOR TEMPORARY STORAGE.

ITEM NUMBER	PLAN LABEL	ITEM NAME	SIZE	UNIT	QTY
SHADE TREES					
A2000220	AFM2.5	TREE, ACER X FREEMANIIMARMO (MARMO FREEMAN MAPLE)	2 1/2" C	EACH	70
A2001614	ASF2.5	TREE, ACER SACCHARINUM MORTON (CRESCENDO SUGAR MAPLE)	2 1/2" C	EACH	22
A2001820	ASM2.5	TREE, ACER SACCHARUM GREEN MOUNTAIN (GREEN MOUNTAIN SUGAR MAPLE)	2 1/2" C	EACH	30
A2001916	AFI2.5	TREE, ACER SACCHARUM LEGACY (LEGACY SUGAR MAPLE)	2 " C	EACH	6
A2001916	ASP2.5	TREE, ACER SACCHARUM LEGACY (LEGACY SUGAR MAPLE)	2 " C	EACH	8
A2002009	AE02.5	TREE, AESCULUS FLAVEA (YELLOW SWEET BUCKEYE)	2 1/2" C	EACH	20
A2002020	AGL2.5	TREE, AESCULUS GLABRA (OHIO BUCKEYE)	2 1/2" C	EACH	15
A2002612	COV2.5	TREE, CARYA CORDIFORMUS (BITTERNUT HICKORY)	11/2" C	EACH	22
A2002820	CSP2.5	TREE, CATALPA SPECIOSA (NORTHERN CATALPA)	2 1/2" C	EACH	40
A2002920	CH2.5	TREE, CELTIS OCCIDENTALIS (COMMON HACKBERRY)	2 1/2" C	EACH	74
A2004514	GBA2.5	TREE, GINKGO BILOBA AUTUMN GOLD (AUTUMN GOLD GINKGO)	2 1/2" C	EACH	69
A2004720	GTS2.5	TREE, GLEDITSIA TRIACANTHOS INERMIS SHADEMASTER (SHADEMASTER THORNLESS COMMON HONEYLOCUST)	2 1/2" C	EACH	49
A2005020	GDI2.5	TREE, GYMNOCLADUS DIOICUS (KENTUCKY COFFEETREE)	2 1/2" C	EACH	113
A2005520	NSY2.5	TREE, NYSSA SYLVATICA (BLACK TUPELO)	2 1/2" C	EACH	28
A2005620	OVI2.5	TREE, OSTRYA VIRGINIANA (AMERICAN HOPHORNBEAM)	2 1/2" C	EACH	33
A2005920	PLB2.5	TREE, PLATANUS X ACERIFOLIA BLOODGOOD (BLOODGOOD LONDON PLANETREE)	2 1/2" C	EACH	39
A2005960	PMT2.5	TREE, PLATANUS X ACERIFOLIA MORTON CIRCLE (EXCLAMATION LONDON PLANETREE)	2 1/2" C	EACH	53
A2006516	QBI2.5	TREE, QUERCUS BICOLOR (SWAMP WHITE OAK)	2" C	EACH	43
A2006716	QMA2.5	TREE, QUERCUS MACROCARPA (BUR OAK)	2" C	EACH	11
A2007116	QRU2.5	TREE, QUERCUS RUBRA (RED OAK)	2" C	EACH	47
A2007132	QSC2.5	TREE, QUERCUS SCHUETTI (SWAMP BUR OAK)	2" C	EACH	18
A2007820	TAM2.5	TREE, TILIA AMERICANA (AMERICAN LINDEN/ BASSWOOD)	2 1/2" C	EACH	78
A2007920	TAR2.5	TREE, TILIA AMERICANA REDMOND (REDMOND AMERICAN LINDEN)	2 1/2" C	EACH	20
A2008470	UMS2.5	TREE, ULMUS AMERICANA PRINCETON (PRINCETON AMERICAN ELM)	2 1/2" C	EACH	18
A2008519	UMG2.5	TREE, ULMUS MORTON GLOSSY (TRIUMPH ELM)	2 1/2" C	EACH	79
A2008819	UVF2.5	TREE, ULMUS AMERICANA VALLEY FORGE (VALLEY FORGE AMERICAN ELM)	2 1/2" C	EACH	19
A2016616	QCI2.5	TREE, QUERCUS ELLIPSOIDALIS (HILL’S OAK)	2" C	EACH	33
B2010120	CLU2.5	TREE, CLADRASTIS LUTEA (AMERICAN YELLOWWOOD)	2 1/2" C	EACH	19
INTERMEDIATE TREES					
B2001167	CCD.08	TREE, CERCIS CANADENSIS (EASTERN REDBUD)	8’ HT	EACH	7
B2001266	COA.08	TREE, CORNUS ALTERNIFOLIA (PAGODA DOG WOOD)	6’ HT	EACH	7
B2001770	CCI.08	TREE, CRATAEGUS CRUSGALLI VAR. INERMIS (THORNLESS COCKSPUR HAWTHORN)	8’ HT	EACH	22
B2005068	MSN.08	TREE, MALUS SNOWDRIFT (SNOWDRIFT CRABAPPLE)	7’ HT	EACH	18
B2006168	SPM.08	TREE, SYRINGA PEKINENSIS MORTON (CHINA SNOW PEKING LILAC)	7’ HT	EACH	34
B2010165	CKG.08	TREE, CORNUS KOUSA (KOUSA DOGWOOD)	5’ HT	EACH	9
B2013468	MRP.08	TREE, MALUS GOLDEN RAINDROPS (GOLDEN RAINDROPS CRABAPPLE)	2" C	EACH	8
EVERGREEN TREES					
D2001988	PAD.08	EVERGREEN, PICEA GLAUCA DENSATA (BLACK HILLS SPRUCE)	8’ HT	EACH	7
D2002188	PAP.08	EVERGREEN, PICEA PUNGENS (COLORADO SPRUCE)	8’ HT	EACH	9
D2002788	PNI.08	EVERGREEN, PINUS NIGRA (AUSTRIAN PINE)	8’ HT	EACH	24
DECIDUOUS SHRUBS					
C2005972	RGL.08	SHRUB, RHUS GLABRA (SMOOTH SUMAC)	6’ HT	EACH	36
C2006060	RHT.05	SHRUB, RHUS TYPHINA (STAGHORN SUMAC)	5’ HT	EACH	50
C2012772	VPR.08	SHRUB, VIBURNUM PRUNIFOLIUM (BLACKHAW VIBURNUM)	6’ HT	EACH	32

TREE PLANTING LEGEND

- SHADE TREE
- ORNAMENTAL TREE
- EVERGREEN TREE



USER NAME : mbmcwhorter	DESIGNED - BSH	REVISED -
	DRAWN - MLB	REVISED -
PLOT SCALE : 20.0000 ' / in.	CHECKED - MFD	REVISED -
PLOT DATE : 9/25/2017	DATE - 8/7/2017	REVISED -



STATE OF ILLINOIS
DEPARTMENT OF TRANSPORTATION

LONGMEADOW PARKWAY
TREE PLANTING NOTES AND BILL OF MATERIALS

SCALE: N.T.S. SHEET 324 OF 611 SHEETS

F.A.U. RTE.	SECTION	COUNTY	TOTAL SHEETS	SHEET NO.
2298	16-00215-II-PV	KANE	611	324
CONTRACT NO. 61E05				
FED. ROAD DIST. NO. 1 ILLINOIS FED. AID PROJECT				

FILE NAME = G:\CH\3\0\09\Road\Sheets - B2 Contract\20131894-SHT-Landscaping-02.dgn

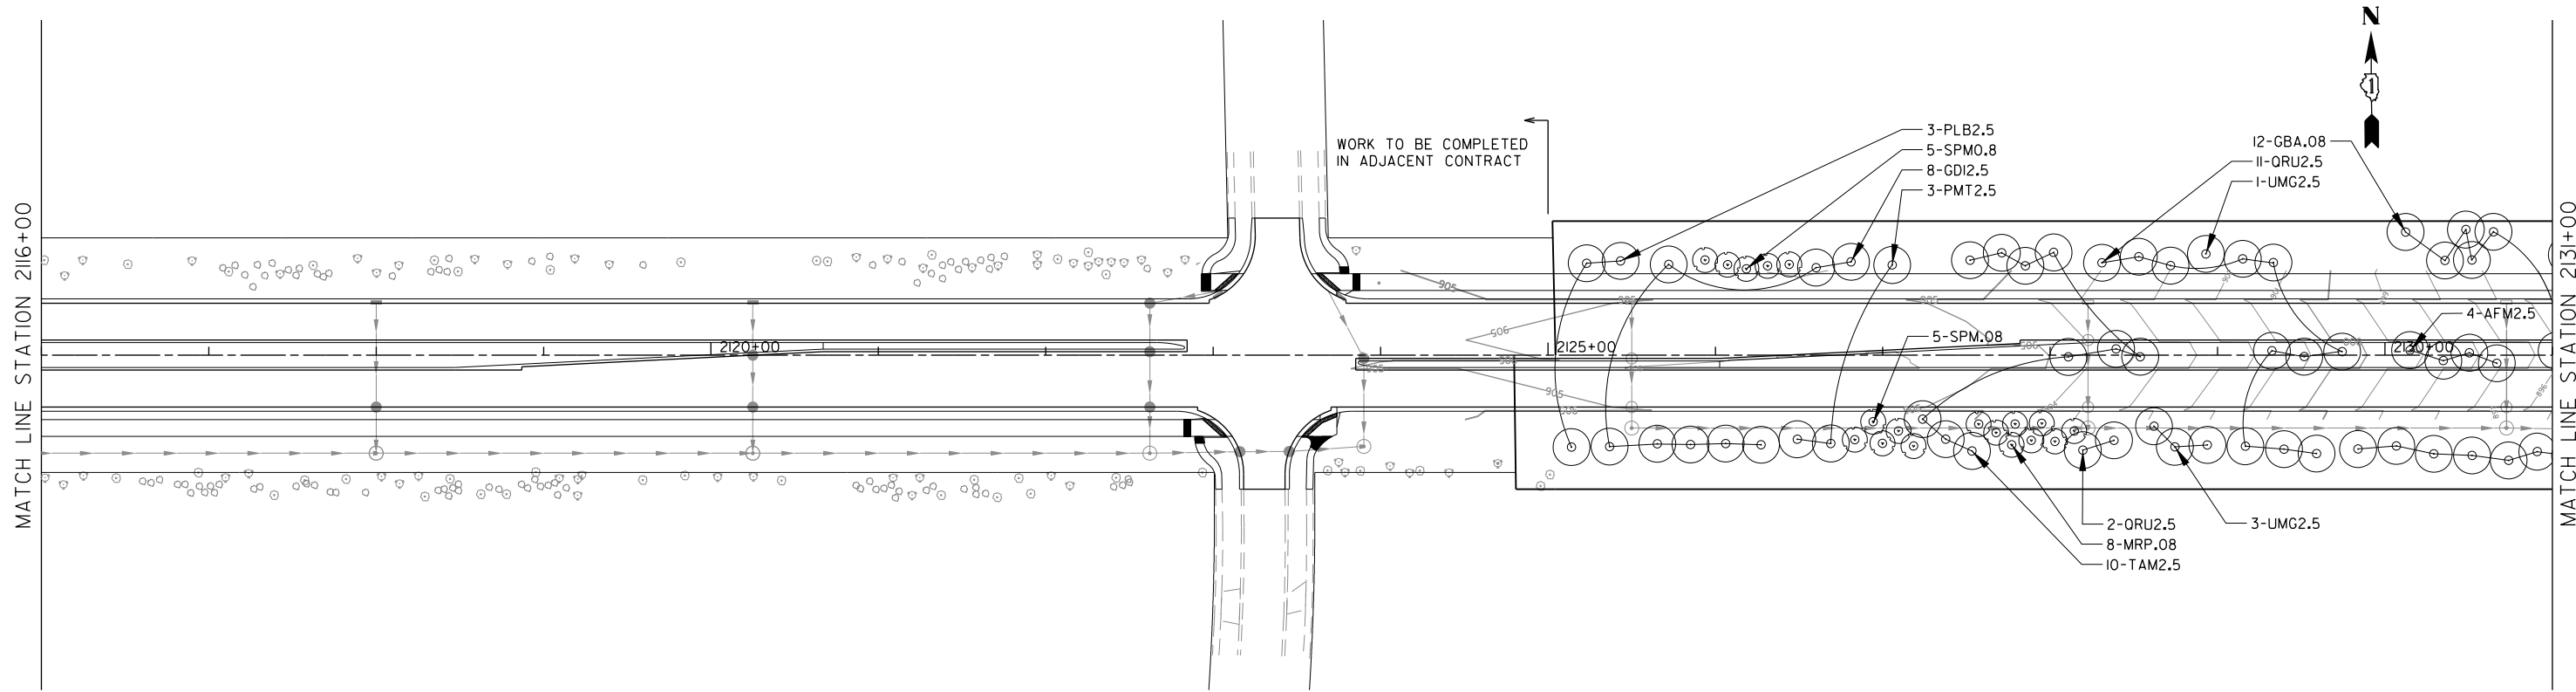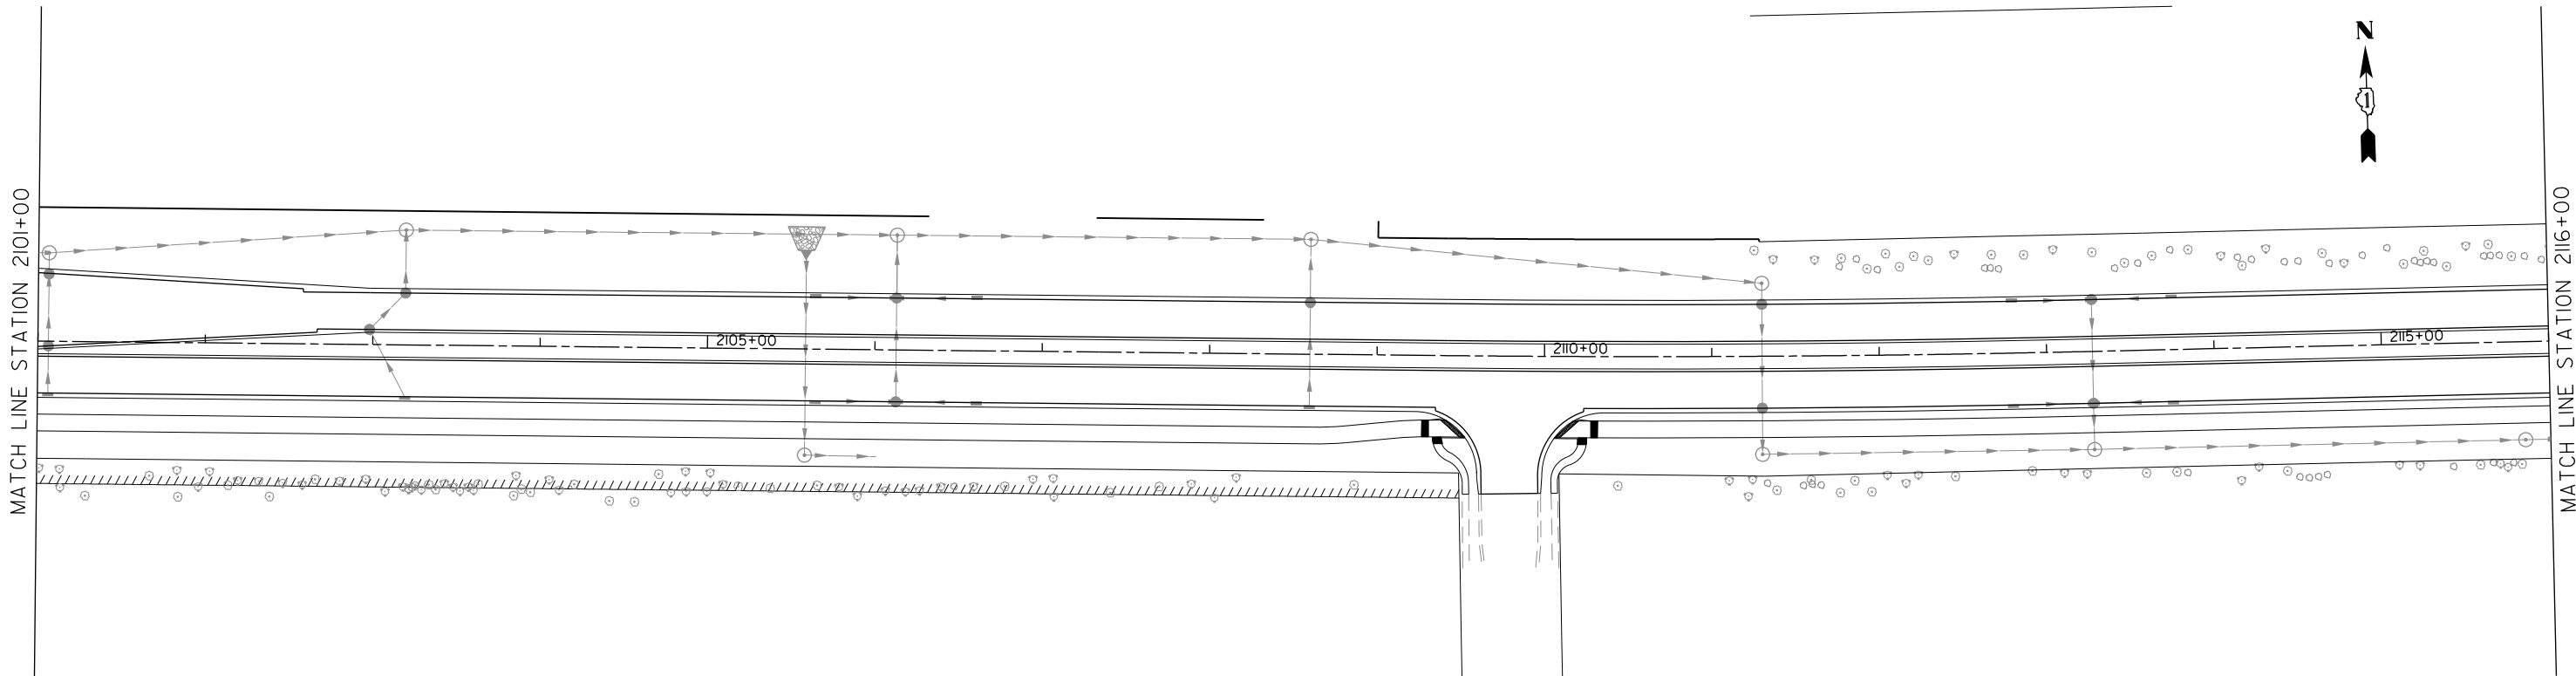

USER NAME = mbmcwhorter	DESIGNED - MWD	REVISED -
	DRAWN - BSH	REVISED -
PLOT SCALE = 100.0000' / in.	CHECKED - TK	REVISED -
PLOT DATE = 9/25/2017	DATE - 8/7/2017	REVISED -


STATE OF ILLINOIS
DEPARTMENT OF TRANSPORTATION

TREE PLANTING PLAN
LONGMEADOW PARKWAY

SCALE: 1" = 50' SHEET 325 OF 611 SHEETS STA. 2101+00 TO STA. 2131+00

F.A.P. RTE.	SECTION	COUNTY	TOTAL SHEETS	SHEET NO.
2298	I6-00215-II-PV	KANE	611	325
CONTRACT NO. 61E05				
FED. ROAD DIST. NO. 1 ILLINOIS FED. AID PROJECT				

FILE NAME = G:\CH\3\0093\Road\Sheets - B2 Contract\20131894-SHT-Landscape\93.dgn

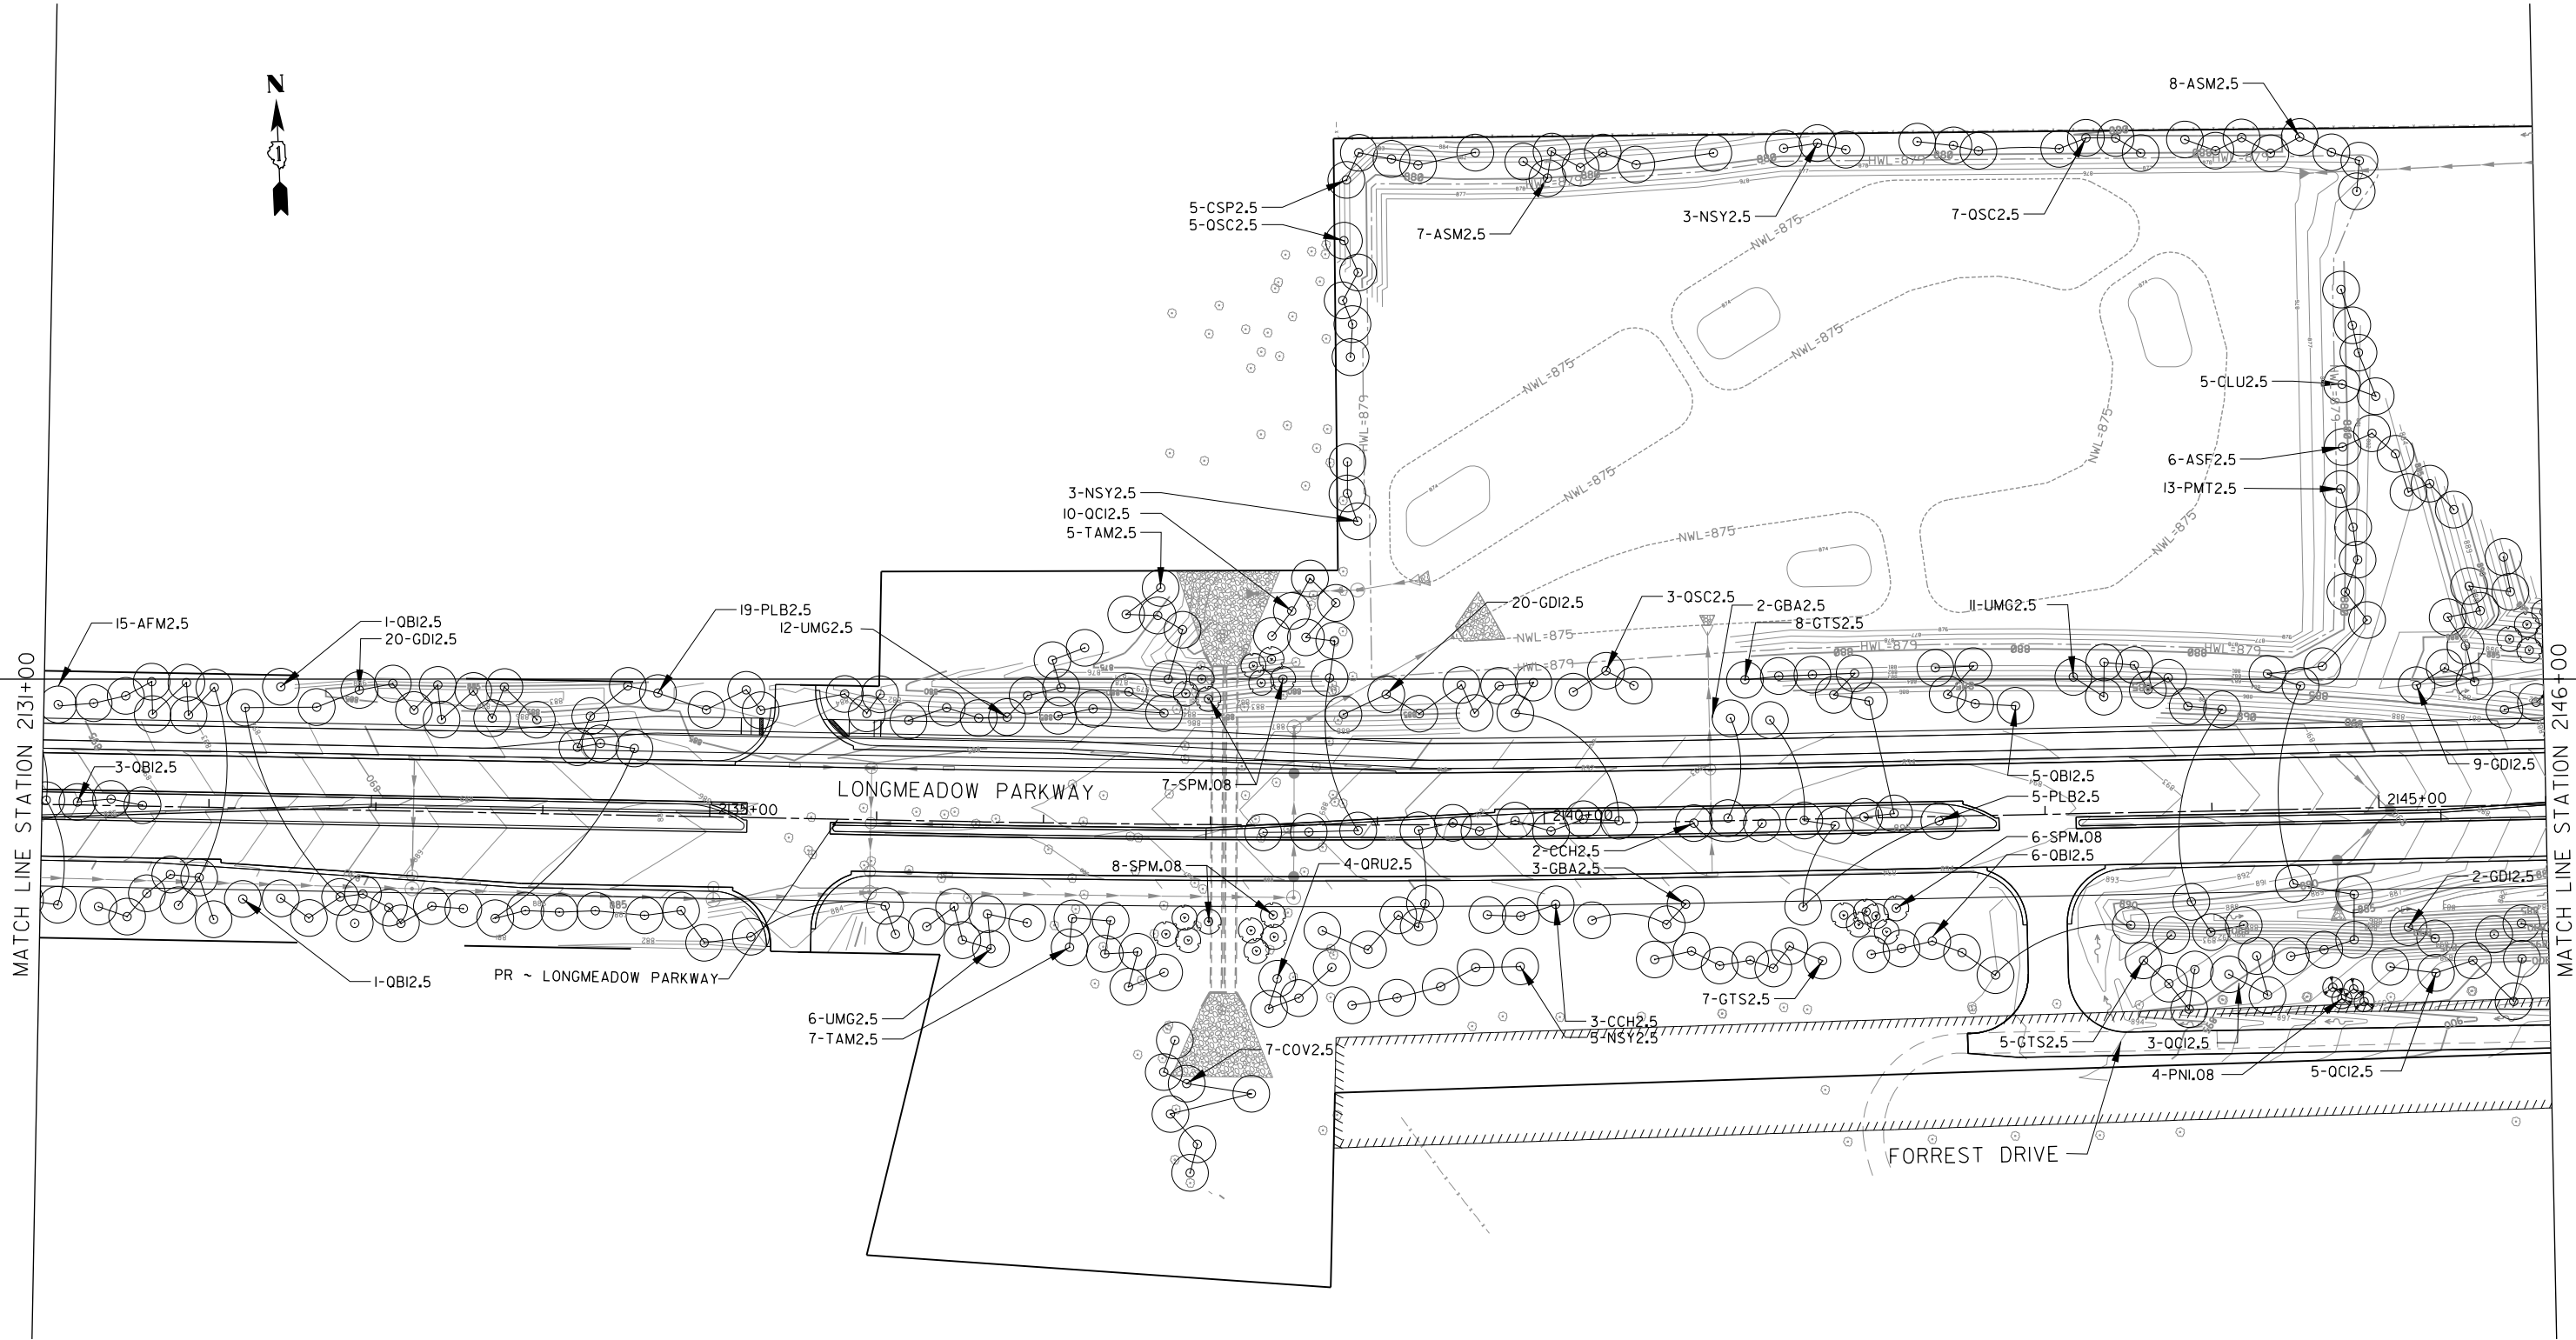

USER NAME = mbmwhorter
PLOT SCALE = 100.0000' / in.
PLOT DATE = 10/9/2017

DESIGNED - MWD
DRAWN - BSH
CHECKED - TK
DATE - 8/7/2017

REVISED -
REVISED -
REVISED -
REVISED -

STATE OF ILLINOIS
DEPARTMENT OF TRANSPORTATION


TREE PLANTING PLAN
LONGMEADOW PARKWAY

SCALE: 1" = 50' SHEET 326 OF 611 SHEETS STA. 2131+00 TO STA. 2157+00

F.A.P. RTE.	SECTION	COUNTY	TOTAL SHEETS	SHEET NO.
2298	16-00215-II-PV	KANE	611	326
CONTRACT NO. 61E05				
FED. ROAD DIST. NO. 1	ILLINOIS	FED. AID PROJECT		

FILE NAME = G:\CH\3\0093\Road\Sheets - B2 Contract\20131894-SHT-Landscape\95.dgn

MATCH LINE STATION 2157+00

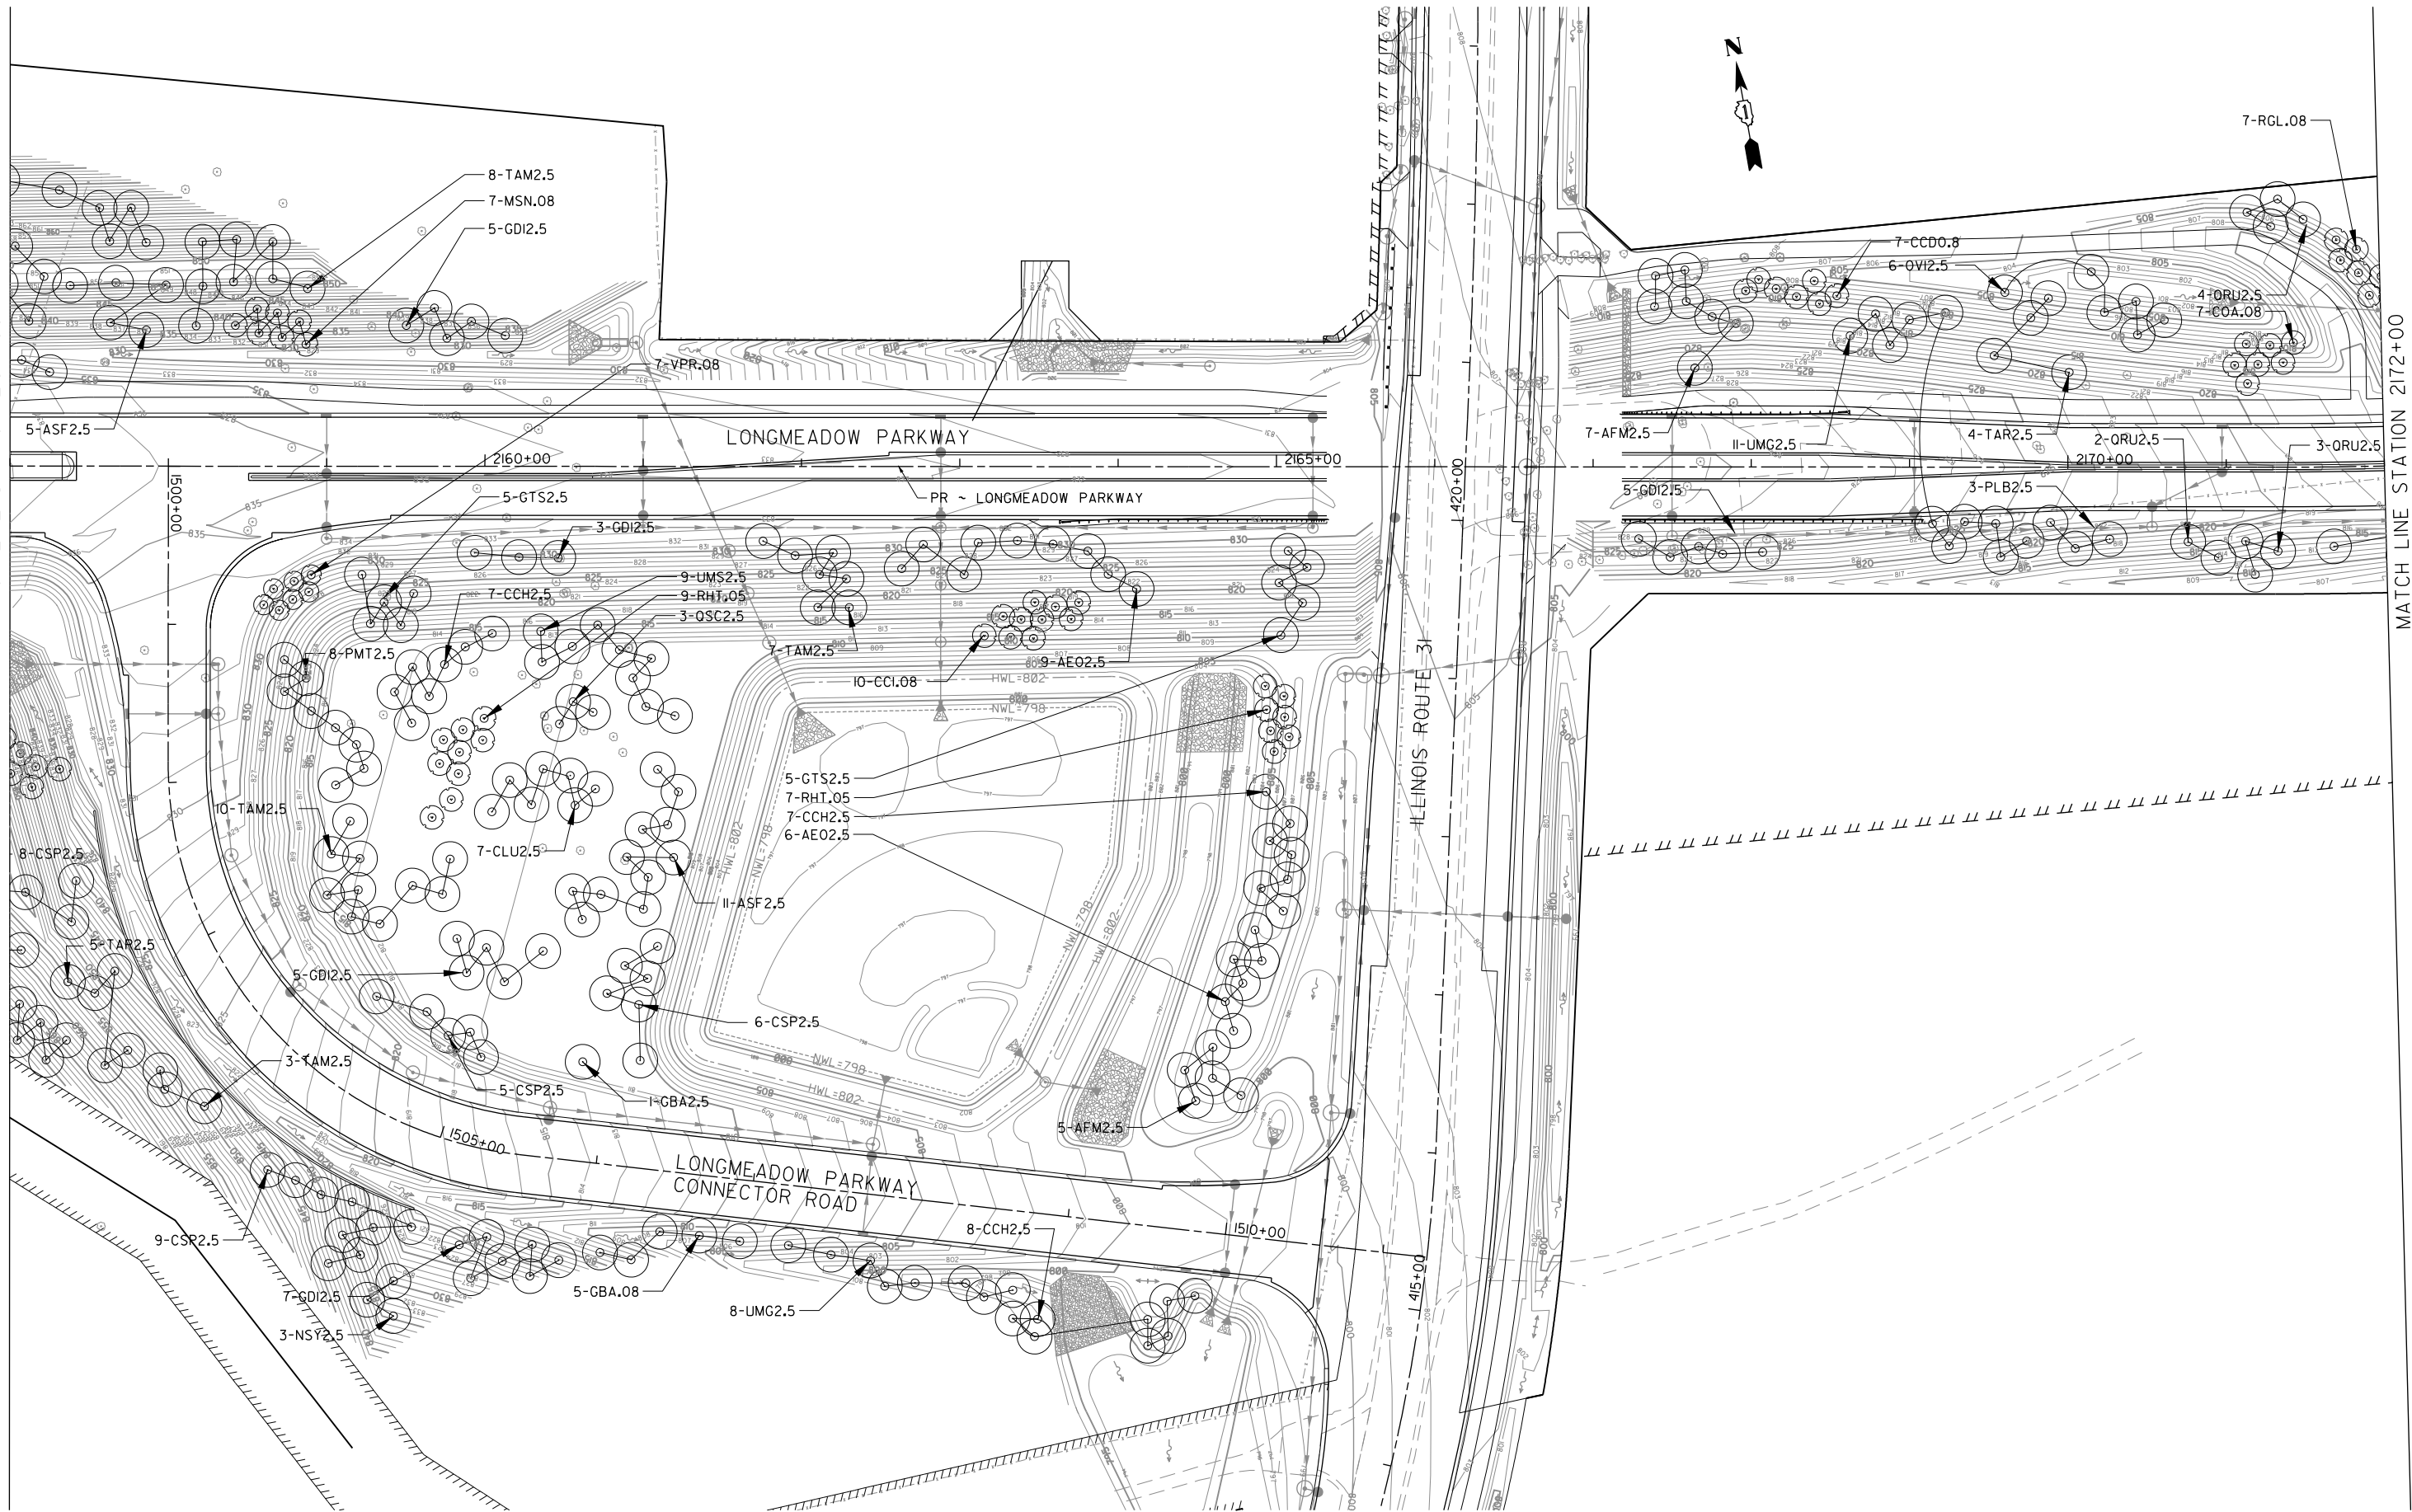

MATCH LINE STATION 2172+00



USER NAME = mbmawhorter
PLOT SCALE = 100.0000' / in.
PLOT DATE = 9/25/2017

DESIGNED - MW
DRAWN - MFD
CHECKED - BKH
DATE - 8/7/2017



REVISED -
REVISED -
REVISED -
REVISED -

STATE OF ILLINOIS
DEPARTMENT OF TRANSPORTATION

TREE PLANTING PLAN
LONGMEADOW PARKWAY

SCALE: 1" = 50'
SHEET 328 OF 611 SHEETS
STA. 2157+00 TO STA. 2172+00

F.A.P. RTE.	SECTION	COUNTY	TOTAL SHEETS	SHEET NO.
2298	16-00215-II-PV	KANE	611	328
CONTRACT NO. 61E05				
FED. ROAD DIST. NO. 1	ILLINOIS	FED. AID PROJECT		

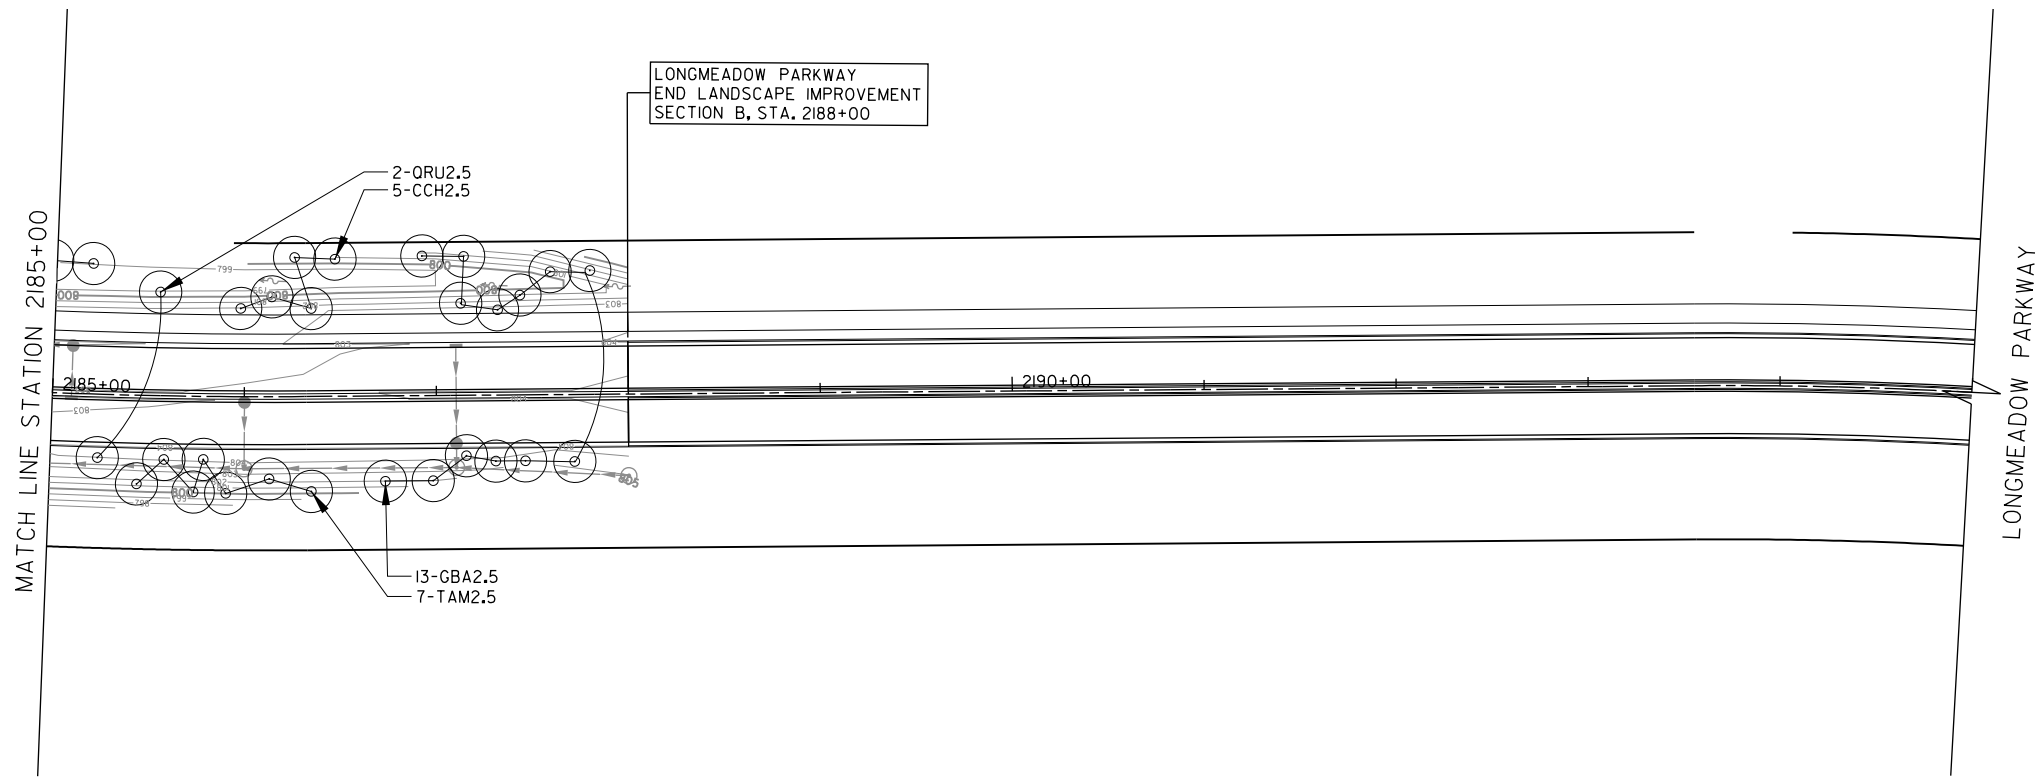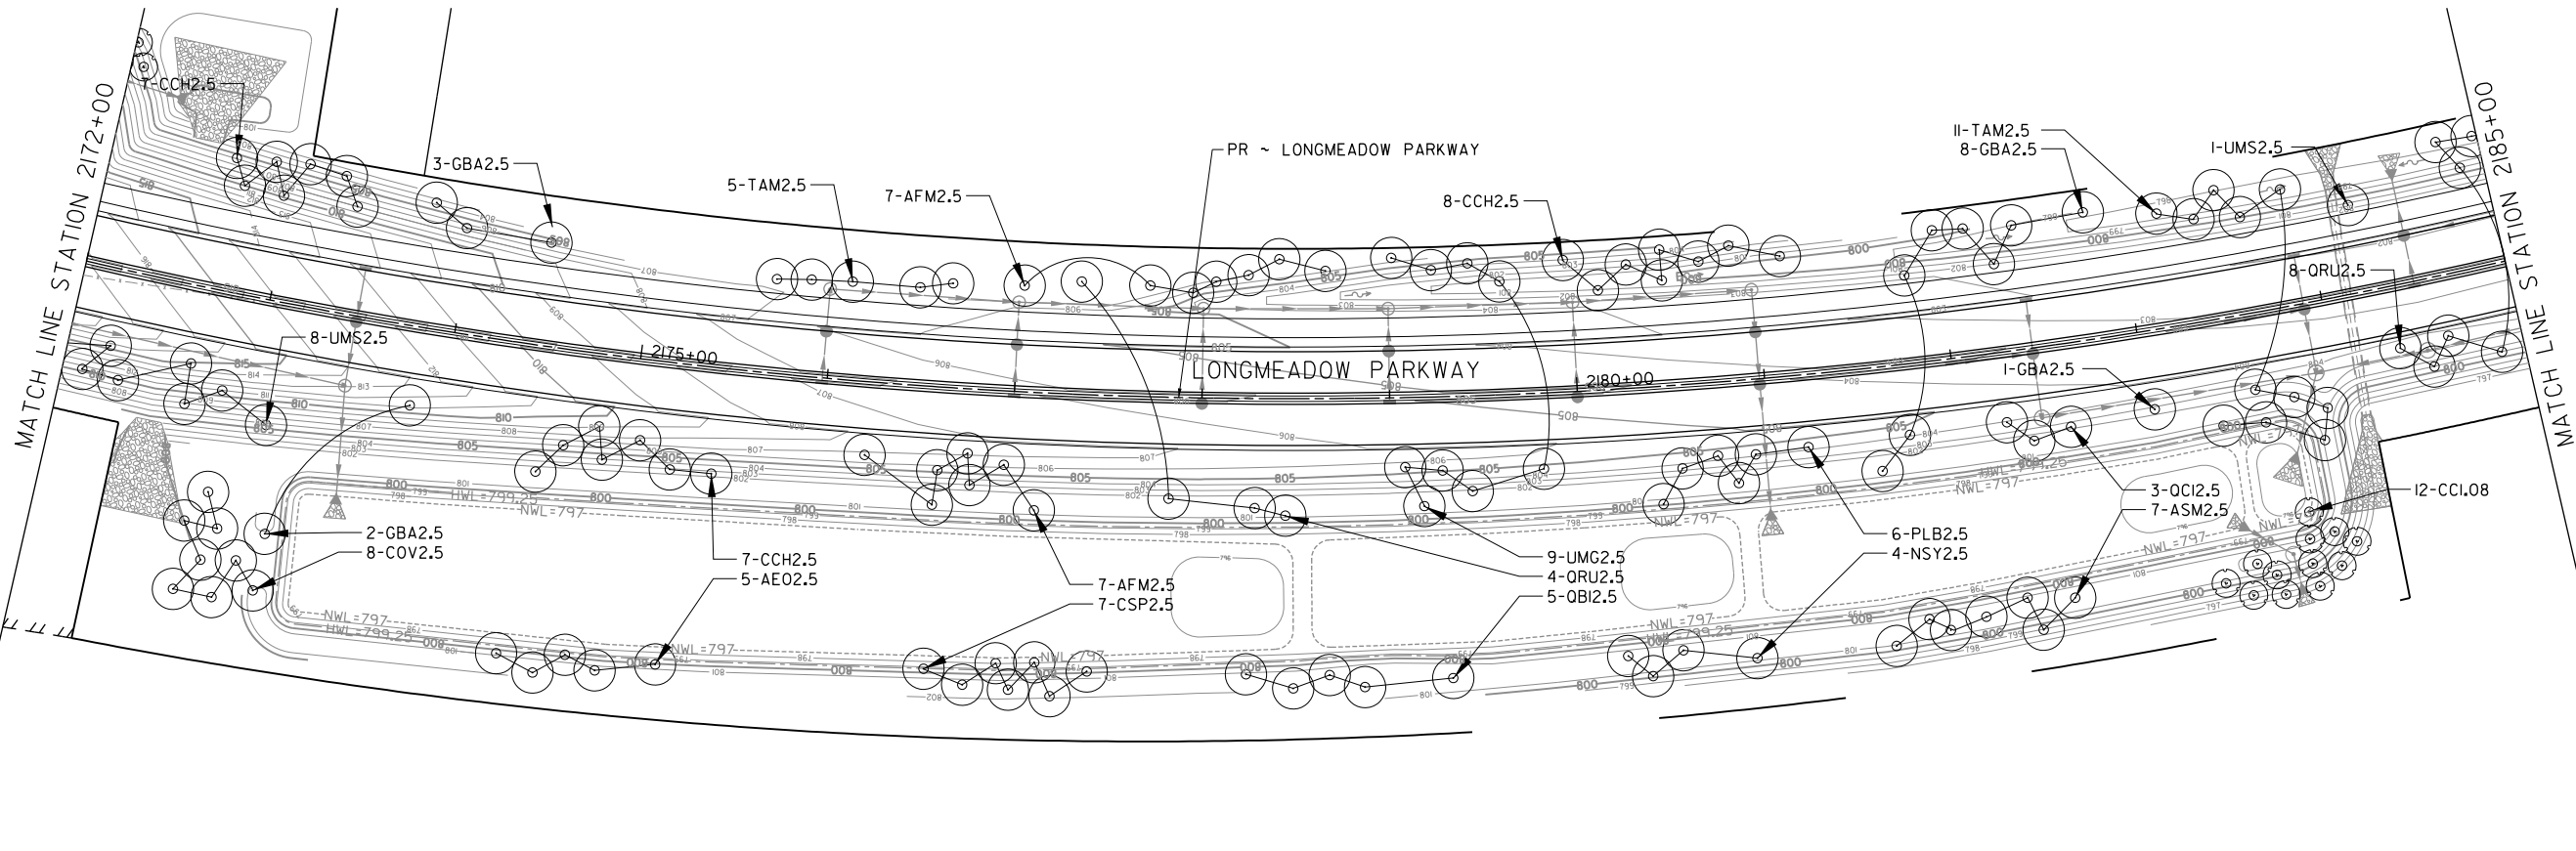

FILE NAME = G:\CH\3\0\93\Road\Sheets - B2 Contract\20131894-SHT-Landscaping-96.dgn




USER NAME = mbcwhorter	DESIGNED - MWD	REVISED -
	DRAWN - BSH	REVISED -
PLOT SCALE = 100.0000' / in.	CHECKED - TK	REVISED -
PLOT DATE = 9/25/2017	DATE - 8/7/2017	REVISED -

STATE OF ILLINOIS
DEPARTMENT OF TRANSPORTATION

TREE PLANTING PLAN
LONGMEADOW PARKWAY

SCALE: 1" = 50' SHEET 329 OF 611 SHEETS STA. 2172+00 TO STA. 2195+00

F.A.P. RTE.	SECTION	COUNTY	TOTAL SHEETS	SHEET NO.
2298	16-00215-II-PV	KANE	611	329
CONTRACT NO. 61E05				
FED. ROAD DIST. NO. 1 ILLINOIS FED. AID PROJECT				

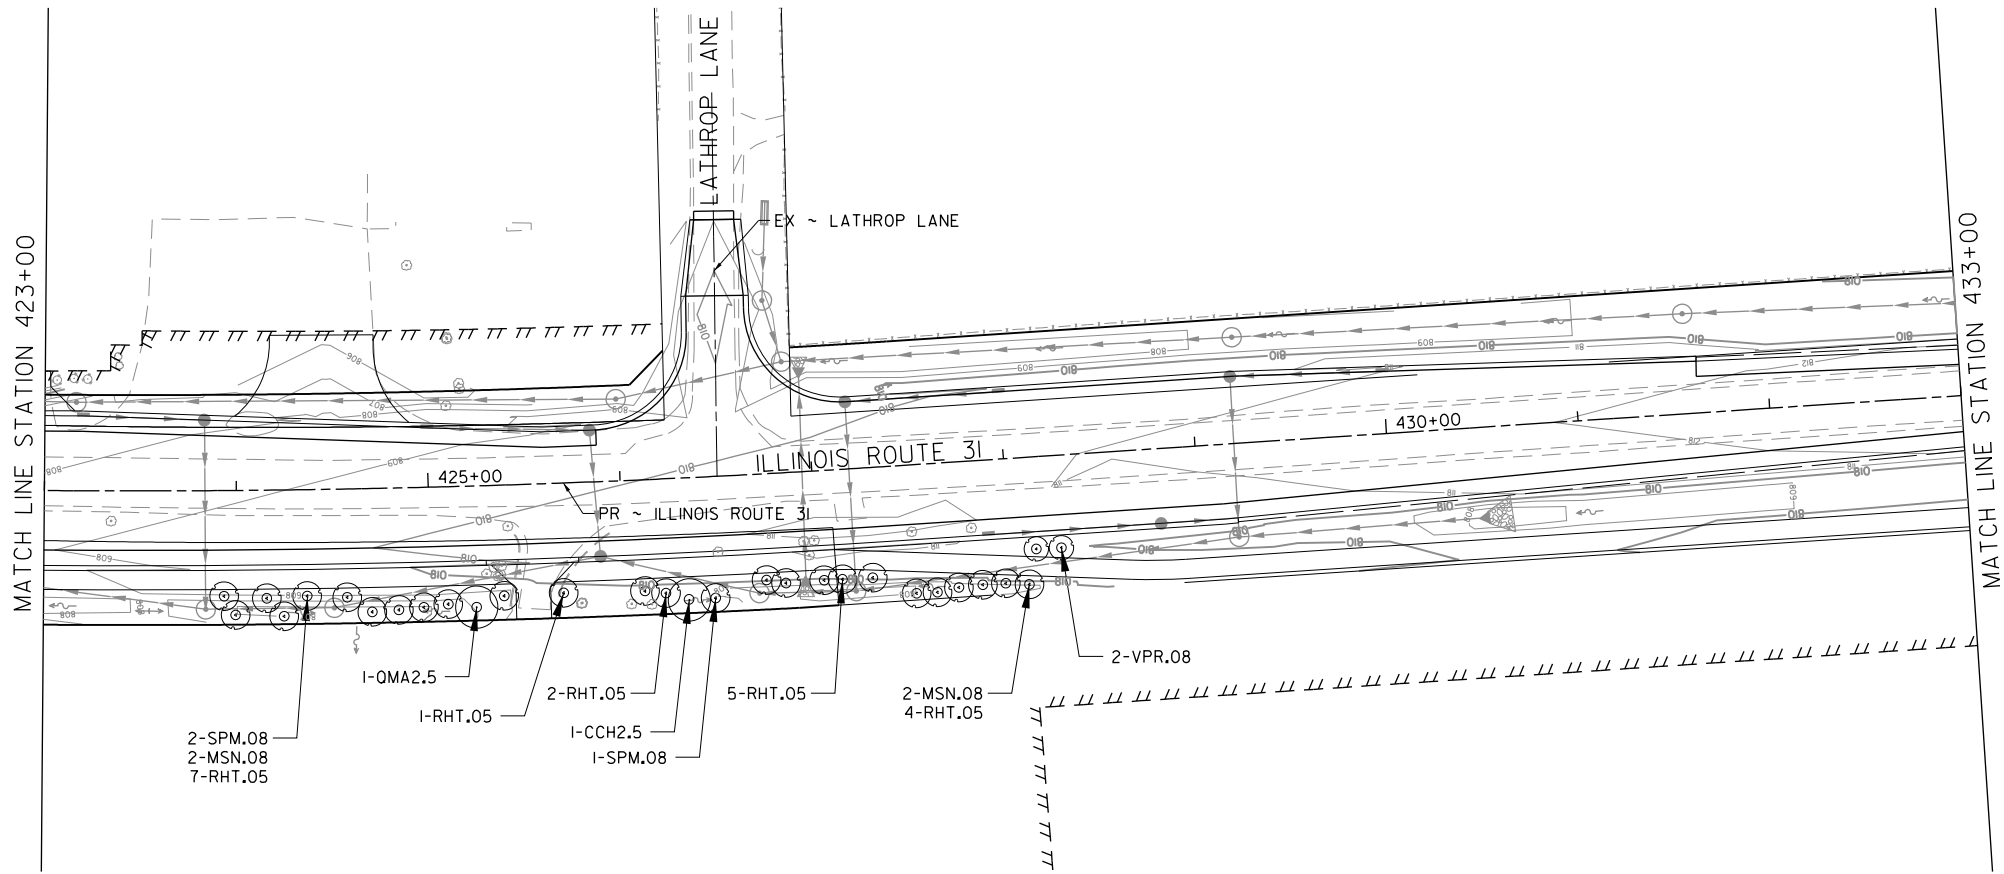

FILE NAME = G:\CH\3\0093\Road\Sheets - B2 Contract\20131894-SHT-Landscaping-97.dgn



USER NAME = mbmcwhorter	DESIGNED - MWD	REVISED -
	DRAWN - BSH	REVISED -
PLOT SCALE = 100.0000' / in.	CHECKED - TK	REVISED -
PLOT DATE = 9/25/2017	DATE - 8/7/2017	REVISED -

STATE OF ILLINOIS
DEPARTMENT OF TRANSPORTATION

TREE PLANTING PLAN
ILLINOIS ROUTE 31

SCALE: 1" = 50' SHEET 330 OF 611 SHEETS STA. 423+00 TO STA. 433+00

F.A.P. RTE.	SECTION	COUNTY	TOTAL SHEETS	SHEET NO.
2298	16-00215-II-PV	KANE	611	330
CONTRACT NO. 61E05				
FED. ROAD DIST. NO. 1	ILLINOIS	FED. AID PROJECT		

FILE NAME = G:\CH\3\0\09\Road\Sheets - B2 Contract\20131894-SHT-LANDSCAPING DETAILS.dgn



USER NAME = mbmcwhorter
PLOT SCALE = 20.0000' / in.
PLOT DATE = 9/25/2017

DESIGNED - MW
DRAWN - AT
CHECKED - TK
DATE - 8/7/2017

REVISED -
REVISED -
REVISED -
REVISED -

STATE OF ILLINOIS
DEPARTMENT OF TRANSPORTATION

LONGMEADOW PARKWAY
TREE PLANTING DETAILS

SCALE: N.T.S.	SHEET 331 OF 611 SHEETS
---------------	-------------------------

F.A.P. RTE.	SECTION	COUNTY	TOTAL SHEETS	SHEET NO.
2298	16-00215-II-PV	KANE	611	331
CONTRACT NO. 61E05				
FED. ROAD DIST. NO. 1	ILLINOIS	FED. AID PROJECT		

TRAFFIC SIGNAL LEGEND

ITEM	REMOVAL	EXISTING	PROPOSED	ITEM	REMOVAL	EXISTING	PROPOSED	ITEM	REMOVAL	EXISTING	PROPOSED
CONTROLLER CABINET				EMERGENCY VEHICLE LIGHT DETECTOR				ELECTRIC CABLE IN CONDUIT, TRACER, NO. 14 1/C, UNLESS NOTED OTHERWISE			
RAILROAD CONTROL CABINET				CONFIRMATION BEACON				COAXIAL CABLE			
COMMUNICATIONS CABINET				HANDHOLE				VENDOR CABLE FOR CAMERA			
MASTER CONTROLLER				HEAVY DUTY HANDHOLE				COPPER INTERCONNECT CABLE, NO. 18 3 PAIR TWISTED, SHIELDED			
MASTER MASTER CONTROLLER				DOUBLE HANDHOLE				FIBER OPTIC CABLE NO. 62.5/125, MM12F			
UNINTERRUPTABLE POWER SUPPLY				JUNCTION BOX				FIBER OPTIC CABLE NO. 62.5/125, MM12F SM12F			
SERVICE INSTALLATION, (P) POLE OR (G) GROUND MOUNT				UNDERGROUND CONDUIT, GALVANIZED STEEL (UC)				FIBER OPTIC CABLE NO. 62.5/125, MM12F SM24F			
TELEPHONE CONNECTION (P) POLE OR (G) GROUND MOUNT				TEMPORARY SPAN WIRE, TETHER WIRE, AND CABLE				FIBER OPTIC CABLE NO. 62.5/125, MM12F SM24F			
STEEL MAST ARM ASSEMBLY AND POLE				COMMON TRENCH			CT	GROUND ROD AT (C) CONTROLLER, (H) HANDHOLE, (P) POST, (M) MAST ARM, OR (S) SERVICE			
ALUMINUM MAST ARM ASSEMBLY AND POLE				COILABLE NONMETALLIC CONDUIT (EMPTY)			CNC	CONTROLLER CABINET AND FOUNDATION TO BE REMOVED			
STEEL COMBINATION MAST ARM ASSEMBLY AND POLE WITH LUMINAIRE				SYSTEM ITEM		S	S	STEEL MAST ARM POLE AND FOUNDATION TO BE REMOVED			
STEEL COMBINATION MAST ARM ASSEMBLY AND POLE WITH PTZ CAMERA				INTERSECTION ITEM		I	IP	ALUMINUM MAST ARM POLE AND FOUNDATION TO BE REMOVED			
SIGNAL POST				REMOVE ITEM	R			STEEL COMBINATION MAST ARM ASSEMBLY AND POLE WITH LUMINAIRE AND FOUNDATION TO BE REMOVED			
TEMPORARY WOOD POLE (CLASS 5 OR BETTER) 45 FOOT (13.7m) MINIMUM				RELOCATE ITEM	RL			SIGNAL POST AND FOUNDATION TO BE REMOVED			
GUY WIRE				ABANDON ITEM	A			INTERSECTION & SAMPLING (SYSTEM) DETECTOR			
SIGNAL HEAD				12" (300mm) TRAFFIC SIGNAL SECTION				SAMPLING (SYSTEM) DETECTOR			
SIGNAL HEAD CONSTRUCTION STAGES (NUMBERS INDICATE THE CONSTRUCTION STAGE)				12" (300mm) RED WITH 8" (200mm) YELLOW AND GREEN TRAFFIC SIGNAL FACE				QUEUE DETECTOR			
SIGNAL HEAD WITH BACKPLATE				SIGNAL FACE				PREFORMED QUEUE DETECTOR			
SIGNAL HEAD OPTICALLY PROGRAMMED				SIGNAL FACE WITH BACKPLATE. "P" INDICATES PROGRAMMED HEAD				PREFORMED INTERSECTION AND SAMPLING (SYSTEM) DETECTOR			
FLASHER INSTALLATION (S DENOTES SOLAR POWER)				"RB" INDICATES REFLECTIVE BACKPLATE				PREFORMED SAMPLING (SYSTEM) DETECTOR			
PEDESTRIAN SIGNAL HEAD				12" (300mm) PEDESTRIAN SIGNAL HEAD WALK/DON'T WALK SYMBOL							
PEDESTRIAN PUSHBUTTON DETECTOR				12" (300mm) PEDESTRIAN SIGNAL HEAD INTERNATIONAL SYMBOL, OUTLINED							
ACCESSIBLE PEDESTRIAN PUSHBUTTON DETECTOR				12" (300mm) PEDESTRIAN SIGNAL HEAD INTERNATIONAL SYMBOL, SOLID							
ILLUMINATED SIGN "NO LEFT TURN"				PEDESTRIAN SIGNAL HEAD, INTERNATIONAL SYMBOL, WITH COUNTDOWN TIMER							
ILLUMINATED SIGN "NO RIGHT TURN"				RADIO INTERCONNECT				RAILROAD CONTROL CABINET			
DETECTOR LOOP, TYPE 1				RADIO REPEATER				RAILROAD CANTILEVER MAST ARM			
PREFORMED DETECTOR LOOP				DENOTES NUMBER OF CONDUCTORS, ELECTRIC CABLE NO. 14, UNLESS NOTED OTHERWISE, ALL DETECTOR LOOP CABLE TO BE SHIELDED				FLASHING SIGNAL			
MICROWAVE VEHICLE SENSOR				GROUND CABLE IN CONDUIT NO. 6 SOLID COPPER (GREEN)				CROSSING GATE			
VIDEO DETECTION CAMERA								CROSSBUCK			
VIDEO DETECTION ZONE											
PAN, TILT, ZOOM CAMERA											
WIRELESS DETECTOR SENSOR											
WIRELESS ACCESS POINT											


FILE NAME =	USER NAME = footemj	DESIGNED -	DAG/BCK	REVISED -	DAG 1-1-14	STATE OF ILLINOIS DEPARTMENT OF TRANSPORTATION	DISTRICT ONE STANDARD TRAFFIC SIGNAL DESIGN DETAILS	F.A.P. RTE.	SECTION	COUNTY	TOTAL SHEETS	SHEET NO.
ca\pwwork\pwwidot\footemj\d0108315\ts05.dgn		DRAWN -	BCK	REVISED -				2298	16-00215-II-PV	KANE	6II	332
		CHECKED -	DAD	REVISED -				TS-05				
		DATE -	10-28-09	REVISED -				CONTRACT NO. 6IE05				
							SCALE: NONE	SHEET NO. 1 OF 7 SHEETS	STA.	TO STA.	FED. ROAD DIST. NO. 1 ILLINOIS FED. AID PROJECT	

RAILROAD SYMBOLS


LOOP DETECTOR NOTES

1. EACH PAIR OF LOOP WIRES SHALL BE PLACED IN A SEPARATE EMPTY COILABLE NONMETALLIC CONDUIT FROM THE EDGE OF PAVEMENT TO THE HANDHOLE. SPACING BETWEEN THE HOLES DRILLED IN THE PAVEMENT SHALL NOT BE LESS THAN 6" (150 mm). EMPTY COILABLE NONMETALLIC CONDUIT SHALL BE INCLUDED IN THE COST OF THE LOOP WIRE.
2. THE NUMBER OF LOOP TURNS SHALL BE AS RECOMMENDED BY THE AMPLIFIER MANUFACTURER. ALL ADJACENT SIDES OF THE LOOPS SHALL BE INSTALLED IN SUCH A WAY THAT THE CURRENT FLOW IS IN THE SAME DIRECTION TO REINFORCE ITS MAGNETIC FIELDS FOR SMALL VEHICLE DETECTION.
3. EACH LOOP LEAD-IN SHALL BE IDENTIFIED AND PERMANENTLY TAGGED IN THE HANDHOLE. EACH LEAD-IN CABLE TAG SHALL INDICATE THE LOCATION OF THE LOOP, LOOP ROTATION (CLOCKWISE/COUNTERCLOCKWISE), LOOP LEAD-IN DIRECTION (IN OR OUT), LOOP CABLE NUMBER AND LOCATION IN CABINET, AND NUMBER OF TURNS IN THE DETECTOR LOOPS IN WATER PROOF INK AS INDICATED ON THE DISTRICT 1 STANDARD TRAFFIC SIGNAL DESIGN DETAIL. THE CONTRACTOR SHALL MARK LOOP LOCATIONS ON RECORD DRAWINGS AND PRESENT TO THE ENGINEER AFTER FINAL INSPECTION. LOOPS SHALL BE MARKED BY LANE AND LOOP NUMBER. SEE DETAIL BELOW.
4. ALL LOOP CABLE SHALL BE FASTENED WITH PLASTIC TIE WRAP TO THE HANDHOLE HOOKS.
5. IN ASPHALT PAVEMENT, LOOPS SHOULD BE PLACED IN THE BINDER AND DIVEHOLES MARKED AT THE CURB WITH A SAW-CUT. THE SAW-CUT SHALL BE CUT IN ACCORDANCE WITH LOCAL AND E.P.A. DUST CONTROL REQUIREMENTS. DETECTOR LOOP(S) SHALL NOT BE INSTALLED IN WET CONDITIONS AND THE SAW-CUTS MUST BE FREE OF DEBRIS AND RESIDUE SUCH AS DUST AND WATER WHICH IS TO BE ACHIEVED BY THE USE OF COMPRESSED AIR, WIRE BRUSHING AND HEAT DRYING ACCORDING TO SEALANT MANUFACTURER REQUIREMENTS. THE DETECTOR WIRE SHALL BE HELD IN PLACE BY THE USE OF FORM WEDGES. WEDGES SHALL BE SPACED NO MORE THAN 18" (450 mm) APART.
6. LOOP SPLICES SHALL BE SOLDERED USING A SOLDERING IRON. BLOW TORCHES OR OTHER DEVICES WHICH OXIDIZE COPPER CABLE SHALL NOT BE ALLOWED FOR SOLDERING OPERATIONS. SEE DETAIL BELOW RIGHT.
7. PREFORMED DETECTOR LOOPS SHALL BE USED, AS SHOWN ON THE PLANS, WHERE NEW CONCRETE PAVEMENT IS PROPOSED. THE INSTALLATION OF PREFORMED LOOPS SHALL BE IN ACCORDANCE WITH THE DISTRICT 1 SPECIFICATIONS OR AS DIRECTED BY THE ENGINEER.

LOOP LEAD-IN CABLE TAG

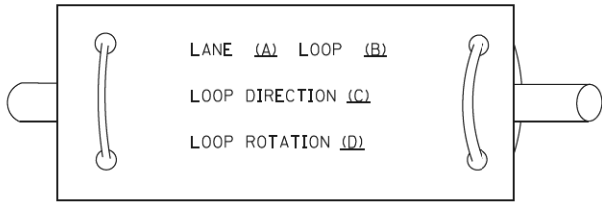


- A. LANE 1 IS THE LANE CLOSEST TO THE CENTERLINE OF THE ROADWAY
- B. LOOP #1 IS THE LOOP IN THE LANE CLOSEST TO THE INTERSECTION.
- C. LABEL LOOP CABLE "IN" OR LOOP CABLE "OUT".
- D. LABEL LOOP CABLE CLOCKWISE OR LOOP CABLE COUNTERCLOCKWISE.

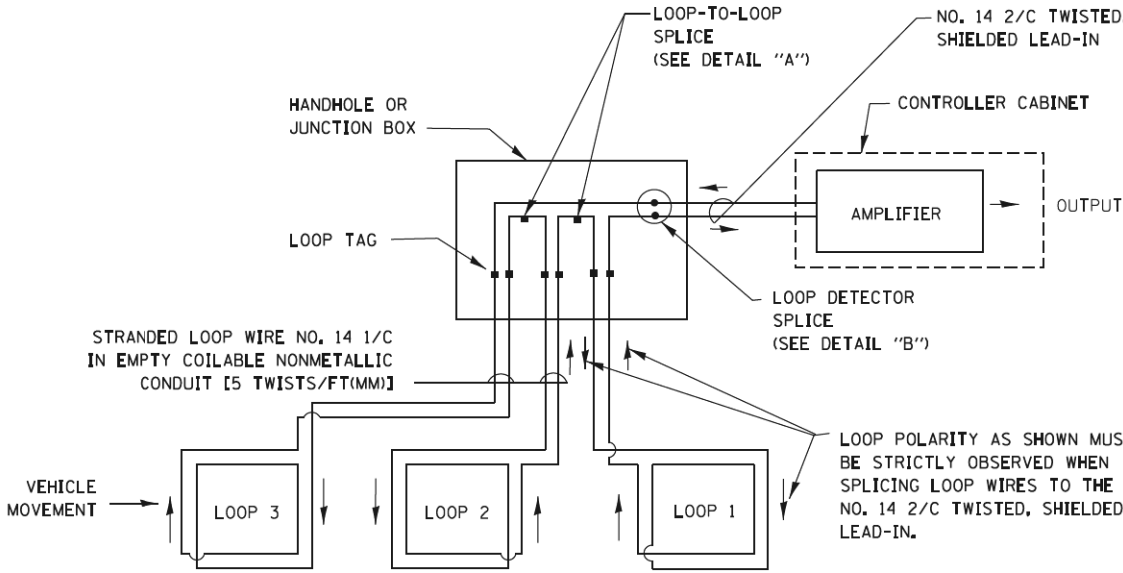


DETECTOR LOOP WIRING SCHEMATIC

- LOOPS SHALL BE SPLICED IN SERIES.
- SAW-CUTS SHALL BE A MINIMUM WIDTH OF 5/16" (8 mm).
- SAW-CUT DEPTHS SHALL BE 3" (75 mm). IF IN CONCRETE, THE SAW-CUT DEPTH SHALL BE TO THE TOP OF THE REINFORCEMENT.
- LOOP CORNERS SHALL BE DRILLED WITH A 2" (50 mm) DIAMETER CORE.

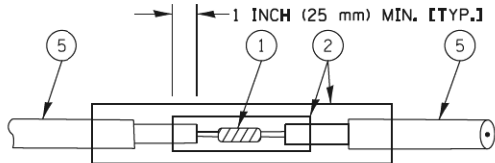


DETAIL "A"
LOOP-TO-LOOP SPLICE

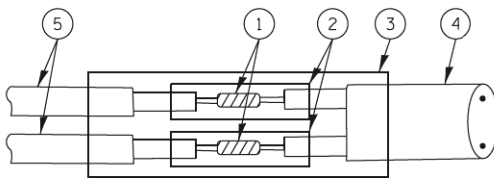


DETAIL "B"
LOOP-TO-CONTROLLER SPLICE

TYPE I LOOP

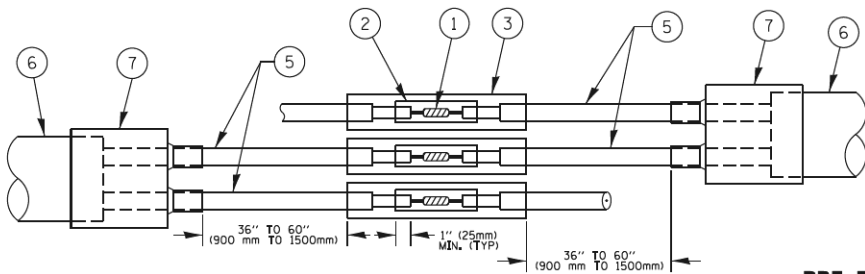

DETAIL "A"
LOOP-TO-LOOP SPLICE

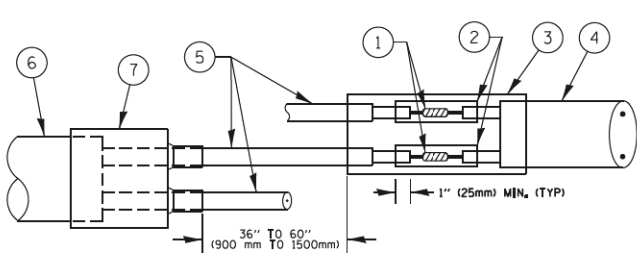


DETAIL "B"
LOOP-TO-CONTROLLER SPLICE

PREFORMED LOOP

LOOP DETECTOR SPLICE


- WESTERN UNION SPLICE SOLDERED WITH ROSIN CORE FLUX. ALL EXPOSED SURFACES OF THE SOLDER SHALL BE SMOOTH. THE WESTERN UNION SPLICES SHALL BE STAGGERED.
- WCSMW 30/100 HEAT SHRINK TUBE, MINIMUM LENGTH 3" (75 mm), UNDERWATER GRADE.
- WCS 200/750 HEAT SHRINK TUBE, MINIMUM LENGHT 6" (150 mm), UNDERWATER GRADE.
- NO. 14 2/C TWISTED, SHIELDED CABLE.
- LOOP CONDUCTOR WITH FLEXIBLE PLASTIC TUBE.
- PREFORMED LOOP
- XL POLYOLEFIN 2 CONDUCTOR BREAKOUT SEALS. TYCO CBR-2 OR APPROVED EQUAL

FILE NAME = c:\pwwork\pwwork\footemj\d0108315\ts05.dgn	USER NAME = footemj	DESIGNED - DAD	REVISED - DAG 1-1-14	STATE OF ILLINOIS DEPARTMENT OF TRANSPORTATION	DISTRICT ONE STANDARD TRAFFIC SIGNAL DESIGN DETAILS			F.A. RTE.	SECTION	COUNTY	TOTAL SHEETS	SHEET NO.	
	PLOT SCALE = 50.0000' / 1" =	DRAWN - BCK	REVISED -					2298	16-00215-II-PV	KANE	611	333	
	PLOT DATE = 1/13/2014	CHECKED - DAD	REVISED -		SCALE: NONE			SHEET NO. 2 OF 7 SHEETS	STA.	TO STA.	TS-05		CONTRACT NO. 6IE05
		DATE - 10-28-09	REVISED -					FED. ROAD DIST. NO. 1 ILLINOIS FED. AID PROJECT					

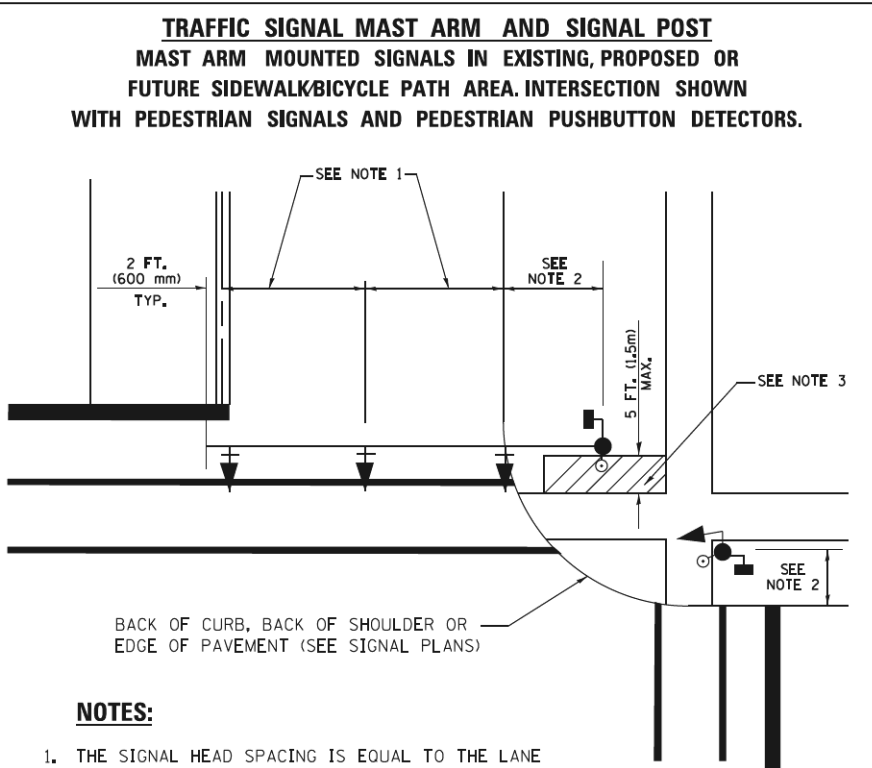


NOTES:

1. THE SIGNAL HEAD SPACING IS EQUAL TO THE LANE WIDTH OR AS SHOWN ON THE TRAFFIC SIGNAL PLAN.
2. REFER TO THE TRAFFIC SIGNAL EQUIPMENT OFFSET TABLE.
3. PROVIDE A LEVEL ALL-WEATHER SURFACE (CONCRETE SIDEWALK, ASPHALT BICYCLE PATH SURFACE OR MATCHING MATERIAL TO THE ADJACENT SURFACE) UP TO THE MAST ARM SHAFT OR THE SIGNAL POST.
4. THE FACE OF THE PEDESTRIAN PUSHBUTTON SHALL BE PARALLEL TO THE CROSSWALK TO BE USED.
5. THE LOCATIONS AND INSTALLATION OF PEDESTRIAN SIGNAL HEADS AND PEDESTRIAN PUSHBUTTONS SHALL MEET THE REQUIREMENTS OF THE MUTCD AND INFORMATION FOUND IN THE "AMERICANS WITH DISABILITIES ACT ACCESSIBILITY GUIDELINES FOR BUILDINGS AND FACILITIES."

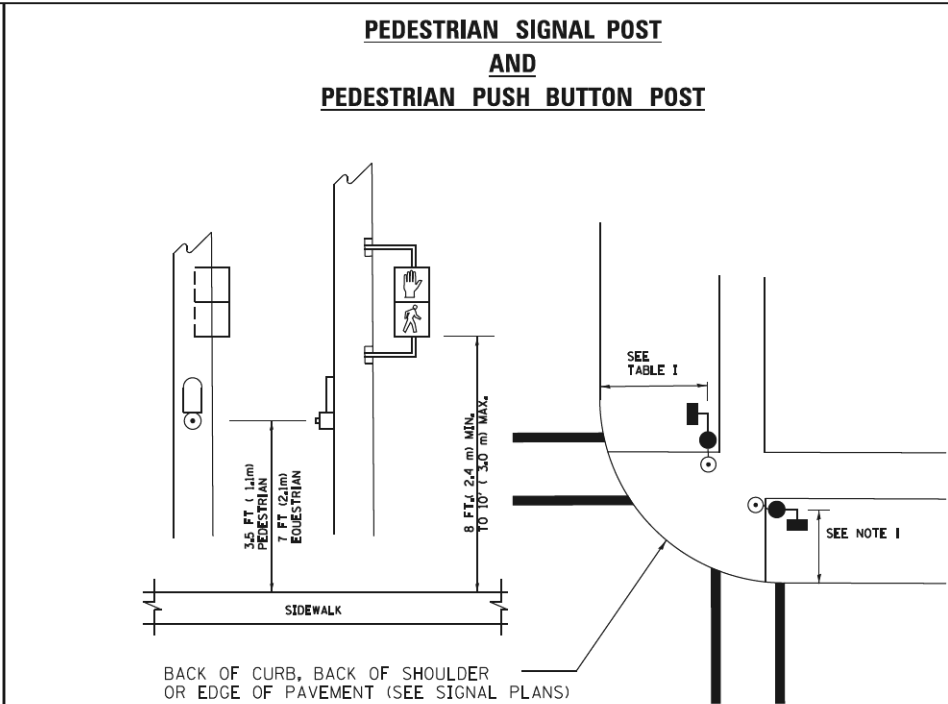

NOTES:

1. REFER TO THE TRAFFIC SIGNAL EQUIPMENT OFFSET TABLE.
2. PROVIDE A LEVEL ALL-WEATHER SURFACE (CONCRETE SIDEWALK, ASPHALT BICYCLE PATH SURFACE OR MATCHING MATERIAL TO THE ADJACENT SURFACE) UP TO THE PEDESTRIAN SIGNAL POST OR THE PEDESTRIAN PUSH BUTTON POST.
3. THE FACE OF THE PEDESTRIAN PUSHBUTTON SHALL BE PARALLEL TO THE CROSSWALK TO BE USED.
4. THE LOCATIONS AND INSTALLATION OF PEDESTRIAN SIGNAL HEADS AND PEDESTRIAN PUSHBUTTONS SHALL MEET THE REQUIREMENTS OF THE MUTCD AND INFORMATION FOUND IN THE "AMERICANS WITH DISABILITIES ACT ACCESSIBILITY GUIDELINES FOR BUILDINGS AND FACILITIES."

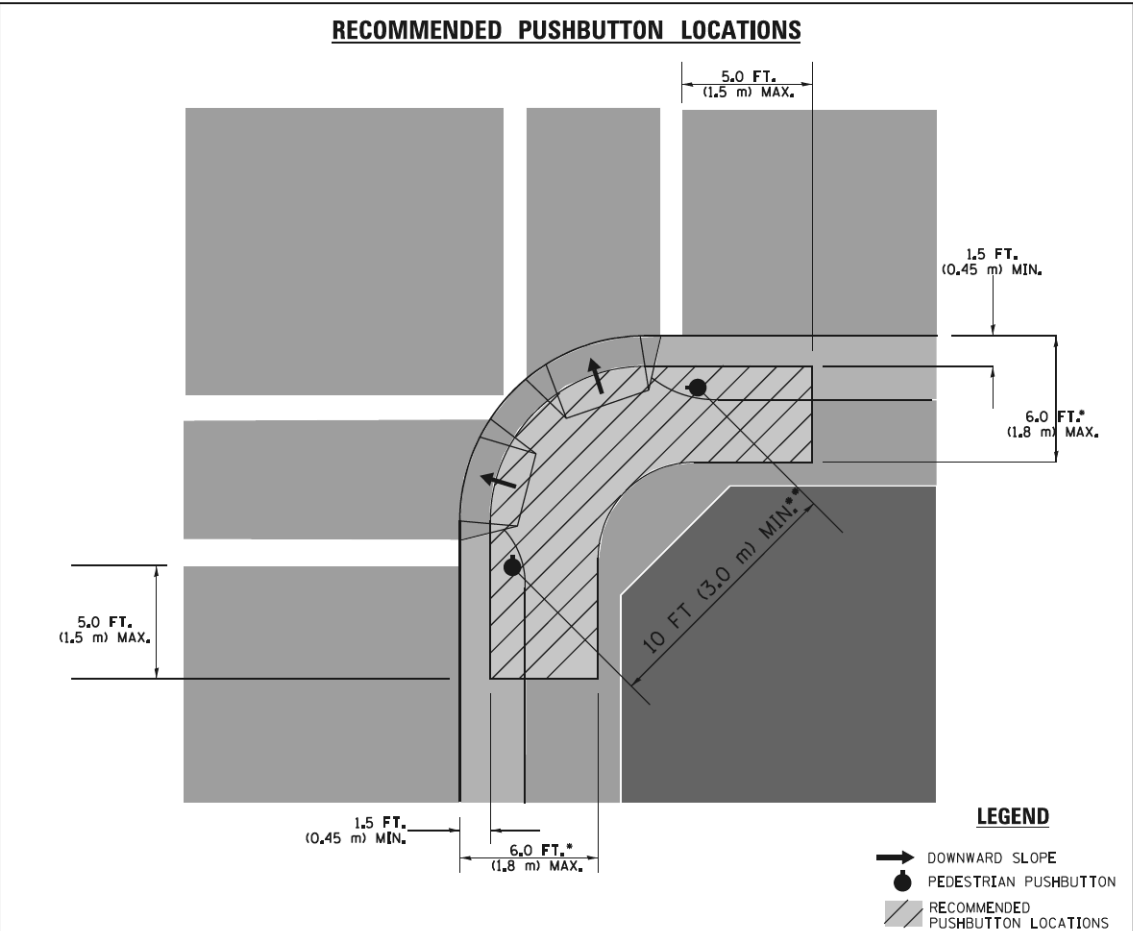

- WHERE THERE ARE CONSTRAINTS THAT MAKE IT IMPRACTICAL TO PLACE THE PEDESTRIAN PUSHBUTTON BETWEEN 1.5 FT (0.45 m) AND 6 FT (1.8 m) FROM THE EDGE OF THE CURB, SHOULDER, OR PAVEMENT, IT SHOULD NOT BE FURTHER THAN 10 FT (3 m) FROM THE EDGE OF CURB, SHOULDER, OR PAVEMENT.
- WHERE THERE ARE CONSTRAINTS ON A PARTICULAR CORNER THAT MAKE IT IMPRACTICAL TO PROVIDE THE 10 FT (3 m) SEPERATION BETWEEN THE TWO PEDESTRIAN PUSHBUTTONS, THE PUSHBUTTONS MAY BE PLACED CLOSER TOGETHER OR ON THE SAME POLE.

NOTES:

1. PEDESTRIAN SIGNAL HEADS SHALL BE MOUNTED WITH THE BOTTOM OF THE SIGNAL HOUSING INCLUDING BRACKETS NOT LESS THAN 8 FT (2.4 m) OR MORE THAN 10 FT (3 m) ABOVE SIDEWALK LEVEL, AND SHALL BE POSITIONED AND ADJUSTED TO PROVIDE MAXIMUM VISIBILITY AT THE BEGINNING OF THE CONTROLLED CROSSWALK.
2. THE BOTTOM OF THE SIGNAL HOUSING (INCLUDING BRACKETS) OF A VEHICULAR SIGNAL FACE THAT IS NOT LOCATED OVER A HIGHWAY SHALL BE AT LEAST 8 FT (2.4 m) BUT NOT MORE THAN 19 FT (5.8 m) ABOVE THE SIDEWALK OR, IF THERE IS NO SIDEWALK, ABOVE THE PAVEMENT GRADE AT THE CENTER OF THE ROADWAY.
3. THE BOTTOM OF THE SIGNAL HOUSING AND ANY RELATED ATTACHMENTS TO A SIGNAL FACE LOCATED OVER ANY PORTION OF A HIGHWAY SHALL BE ACCORDING TO CURRENT STATE STANDARDS 877001, 877002, 877006, 877011 AND 877012 WITH A MINIMUM OF 16 FT (5.0 m) AND A MAXIMUM OF 18 FT. (5.5 m) FROM THE HIGHEST POINT OF PAVEMENT.
4. THE BOTTOM OF THE TEMPORARY SPAN WIRE MOUNTED SIGNAL HOUSING AND ANY RELATED ATTACHMENTS TO A SIGNAL FACE LOCATED OVER ANY PORTION OF A HIGHWAY SHALL BE ACCORDING TO CURRENT STATE STANDARD 880001 WITH A MINIMUM OF 17 FT (5.18 m) FROM THE HIGHEST POINT OF PAVEMENT.
5. THE TOP OF THE SIGNAL HOUSING OF A SIGNAL FACE LOCATED OVER ANY PORTION OF A HIGHWAY SHALL NOT BE MORE THAN 25.6 FT (7.8 m) ABOVE THE PAVEMENT.


TRAFFIC SIGNAL EQUIPMENT OFFSET

TRAFFIC SIGNAL EQUIPMENT	COMBINATION CONCRETE CURB AND GUTTER (MINIMUM DISTANCE FROM BACK OF CURB TO CENTERLINE OF FOUNDATION)	SHOULDER/NON-CURBED AREA (MINIMUM DISTANCE FROM EDGE OF PAVEMENT TO CENTERLINE OF FOUNDATION)
TRAFFIC SIGNAL MAST ARM POLE	6 FT (1.8m)	SHOULDER WIDTH + 2 FT (0.6m), MINIMUM 10 FT (3.0m)
TRAFFIC SIGNAL POST	4 FT (1.2m)	SHOULDER WIDTH + 2 FT (0.6m), MINIMUM 10 FT (3.0m)
PEDESTRIAN SIGNAL POST	4 FT (1.2m)	SHOULDER WIDTH + 2 FT (0.6m), MINIMUM 10 FT (3.0m)
PEDESTRIAN PUSHBUTTON POST	4 FT (1.2m)	SHOULDER WIDTH + 2 FT (0.6m), MINIMUM 10 FT (3.0m)
TEMPORARY WOOD POLE	6 FT (1.8m)	SHOULDER WIDTH + 2 FT (0.6m), MINIMUM 10 FT (3.0m)
CONTROLLER CABINET	6 FT (1.8m) MINIMUM DISTANCE SEE NOTE 2	SHOULDER WIDTH + 6 FT (1.8m), MINIMUM 16 FT (4.9m) SEE NOTE 3,
SERVICE INSTALLATION, GROUND MOUNT	6 FT (1.8m) MINIMUM DISTANCE SEE NOTE 2	SHOULDER WIDTH + 6 FT (1.8m), MINIMUM 16 FT (4.9m) SEE NOTE 3,


NOTES:

1. CONTACT THE "AREA TRAFFIC SIGNAL MAINTENANCE AND OPERATIONS ENGINEER" FOR ASSISTANCE IN LOCATING THE TRAFFIC SIGNAL EQUIPMENT WHEN THERE ARE CONFLICTS WITH DITCHES OR THE MINIMUM OFFSET DISTANCES CANNOT BE MET.
2. MINIMUM DISTANCE FROM THE BACK OF CURB TO THE ROADWAY SIDE OF THE FOUNDATION.
3. MINIMUM DISTANCE FROM THE EDGE OF PAVEMENT TOTHE ROADWAY SIDE OF THE FOUNDATION.
4. ANY CHANGES TO THE OFFSETS OF THE FOUNDATIONS, FROM THE MINIMUM DISTANCES LISTED IN THE "TRAFFIC SIGNAL EQUIPMENT OFFSET" CHART AND THE TRAFFIC SIGNAL INSTALLATION PLAN, COULD EFFECT THE PLACEMENT OF THE SIGNAL HEADS, PEDESTRIAN SIGNAL HEADS AND THE PEDESTRIAN PUSHBUTTONS. THE SIGNAL HEAD PLACEMENT ON THE MAST ARMS SHALL REMAIN AS PER THE TRAFFIC SIGNAL INSTALLATION PLAN AND THE "TRAFFIC SIGNAL MAST ARM AND SIGNAL POST" DETAIL ABOVE. THE PROPOSED MAST ARM LENGTHS MAY NEED TO BE REVISED TO MEET THE ABOVE REQUIREMENTS. THE PEDESTRIAN SIGNAL HEADS AND PEDESTRIAN PUSHBUTTONS MUST MEET THE REQUIREMENTS UNDER THE DETAILS ON THIS SHEET.

FILE NAME = c:\pwwork\pwwork\footemj\00108315\ts05.dgn	USER NAME = footemj	DESIGNED - DAD	REVISED - DAG 1-1-14	STATE OF ILLINOIS DEPARTMENT OF TRANSPORTATION	DISTRICT ONE STANDARD TRAFFIC SIGNAL DESIGN DETAILS			F.A.P. RTE.	SECTION	COUNTY	TOTAL SHEETS	SHEET NO.
		DRAWN - BCK	REVISED -					2298	16-00215-II-PV	KANE	611	334
	PLOT SCALE = 50.0000 ' / 1"=	CHECKED - DAD	REVISED -		TS-05			CONTRACT NO. 61E05				
	PLOT DATE = 1/13/2014	DATE - 10-28-09	REVISED -		SCALE: NONE	SHEET NO. 3 OF 7 SHEETS	STA. TO STA.	FED. ROAD DIST. NO. 1 ILLINOIS FED. AID PROJECT				





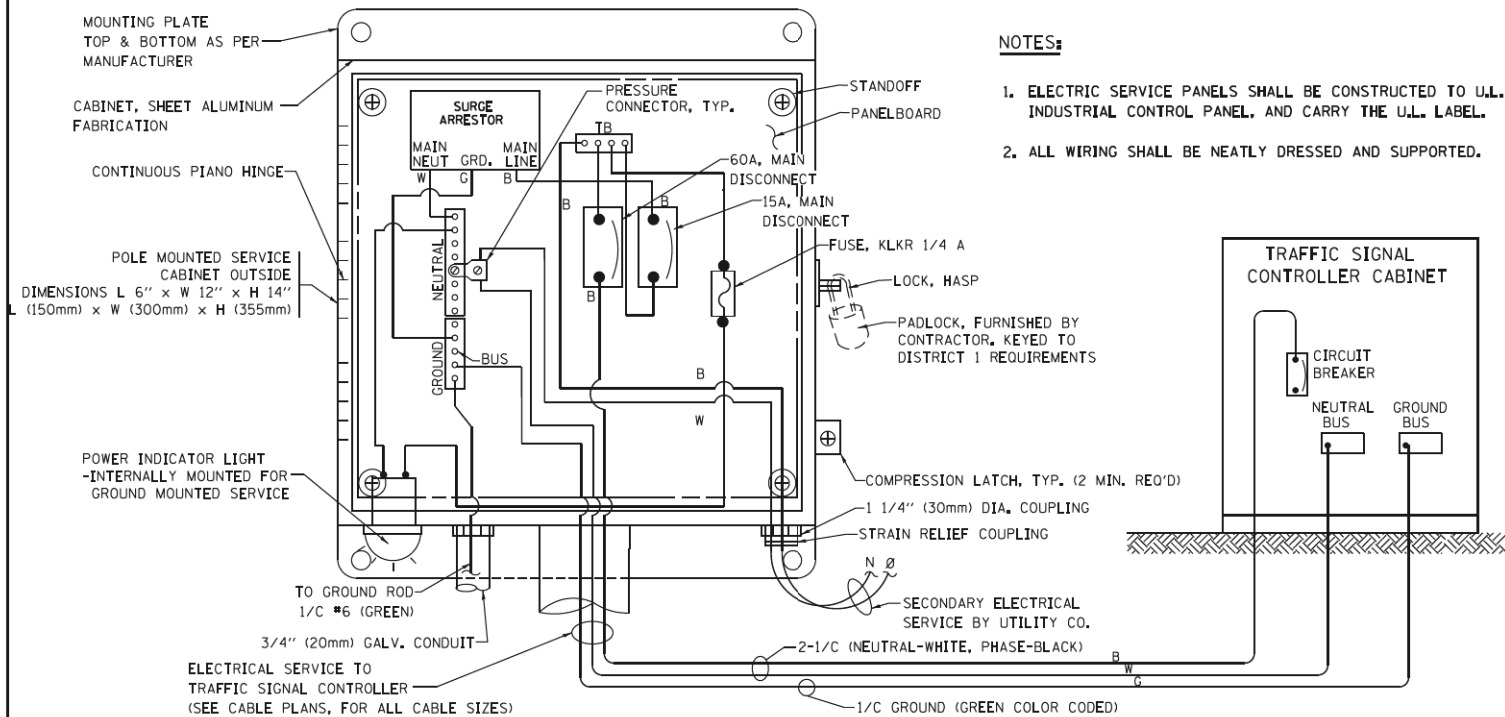


ELECTRICAL SERVICE – PANEL DIAGRAM (TYPICAL FOR POLE AND GROUND MOUNTED SERVICE)
SERVICE INSTALLATION POLE MOUNT (SHOWN)
(NOT TO SCALE)

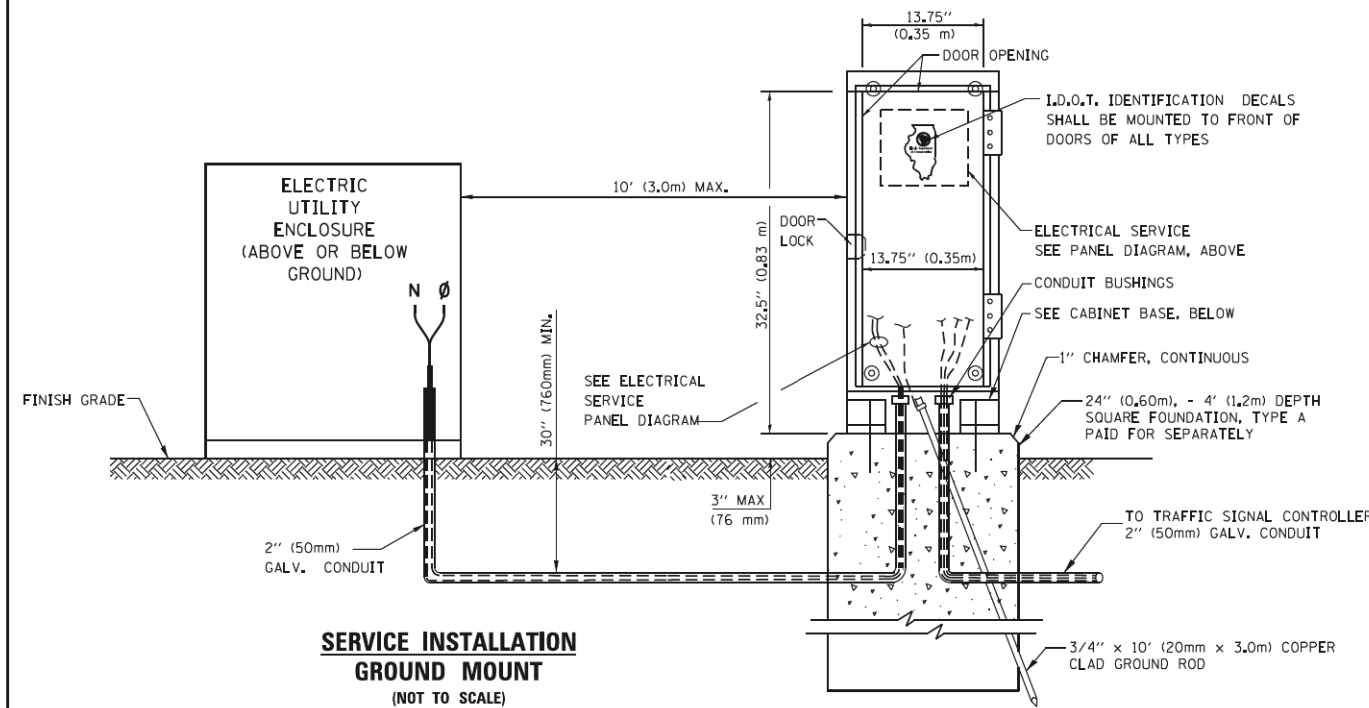


SERVICE INSTALLATION GROUND MOUNT
(NOT TO SCALE)

CABINET – BASE BOLT PATTERN
(NOT TO SCALE)

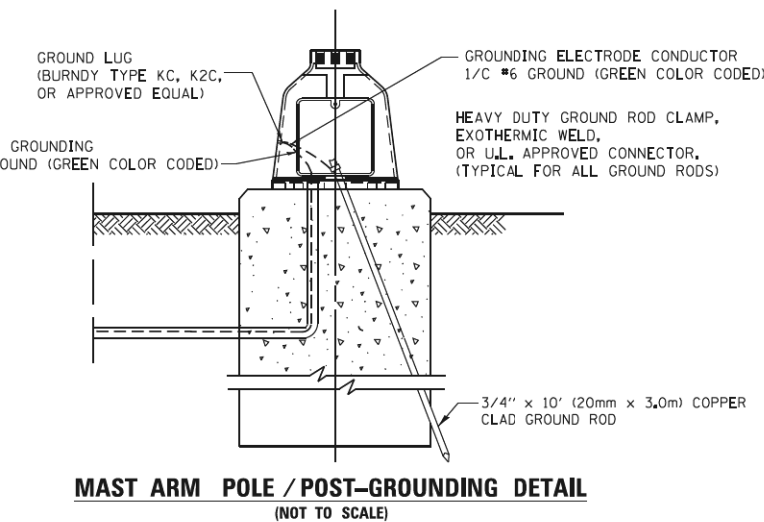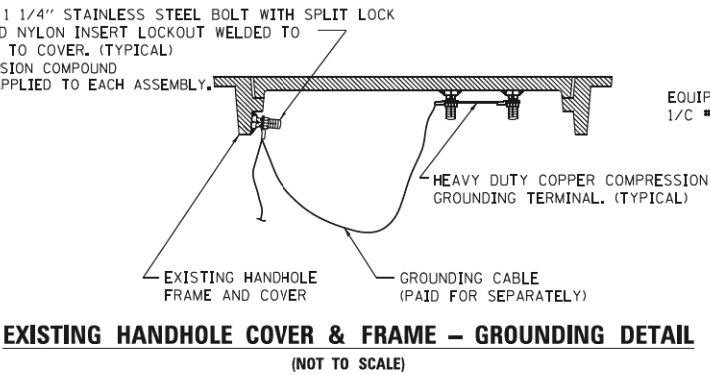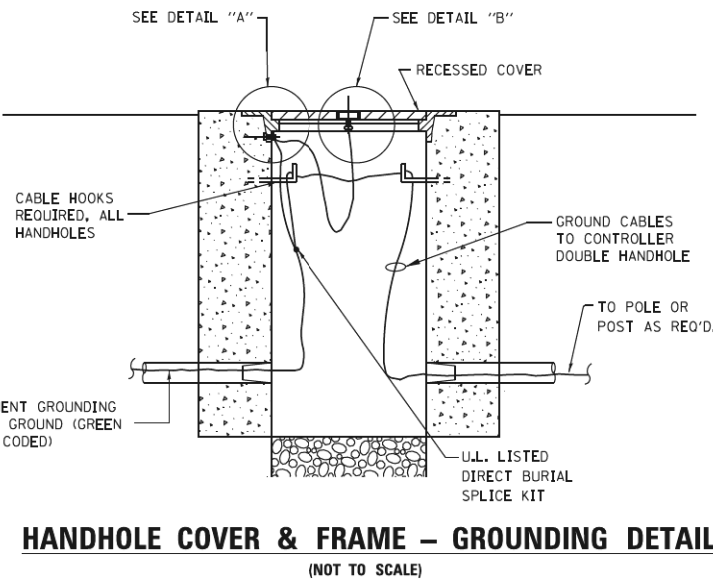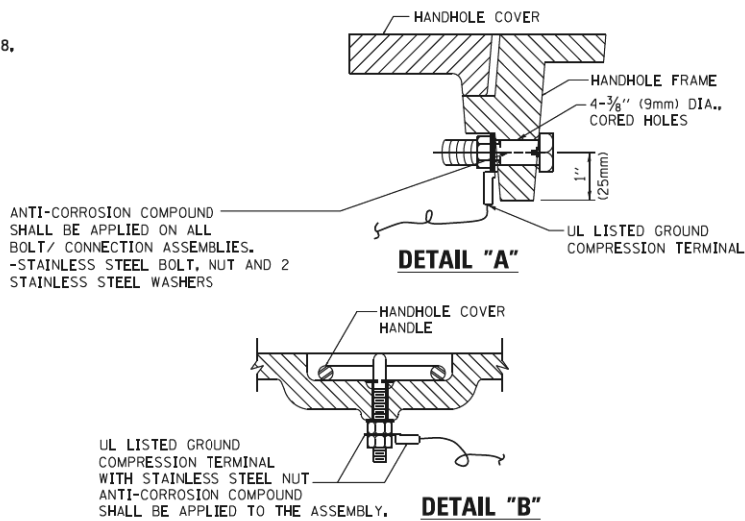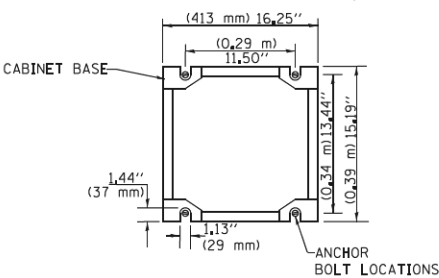


NOTES:
GROUNDING SYSTEM

1. THE GROUNDING SYSTEM SHALL CONSIST OF AN INSULATED CONDUCTOR TYPE XLP, NO. 6 A.W.G., STRANDED COPPER TO BE INSTALLED IN RACEWAYS. THE GROUNDING CABLE SHALL BE INSTALLED IN A CONTINUOUS MANNER AS SHOWN ON THE CABLE PLAN PROVIDED. ALL GROUNDING CONDUCTORS SHALL BE BONDED TO METAL ENCLOSURE (HANDHOLE, POST, MAST ARM, CONTROLLER, ETC.). GROUND ROD SHALL BE 3/4" DIA. x 10'-0" (20mm x 3.0m) LONG, COPPER CLAD, ONE GROUND ROD SHALL BE INSTALLED AT ALL POST FOUNDATIONS, POLE FOUNDATIONS, CONTROLLER CABINET FOUNDATION AND ELECTRICAL SERVICE INSTALLATION AS INDICATED ON THE CABLE PLAN. IF THERE ARE ANY SPECIAL CONDITIONS SUCH AS SUB-SURFACE CONDITIONS OR INSTALLATION PROBLEMS, THE RESIDENT ENGINEER SHALL BE NOTIFIED OR CONTACT THE BUREAU OF TRAFFIC, ILLINOIS DEPARTMENT OF TRANSPORTATION DISTRICT ONE AT (847) 705-4139.
2. THE NEUTRAL CONDUCTOR AND THE GROUND CONDUCTOR SHALL BE CONNECTED IN THE SERVICE INSTALLATION. AT NO OTHER POINT IN THE TRAFFIC SIGNAL SYSTEM SHALL THE NEUTRAL AND GROUND CONDUCTORS BE CONNECTED.
3. ALL EQUIPMENT GROUNDING CONDUCTORS SHALL TERMINATE AT THE GROUND BUS IN THE CONTROLLER CABINET.
4. THE CONTRACTOR SHALL PROVIDE A GROUND CABLE WITH CONNECTORS BETWEEN THE HANDHOLE COVER AND HANDHOLE FRAME.

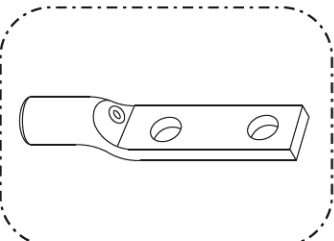

HEAVY-DUTY COMPRESSION TERMINAL
(BURNDY TYPE YGHA OR APPROVED EQUAL)

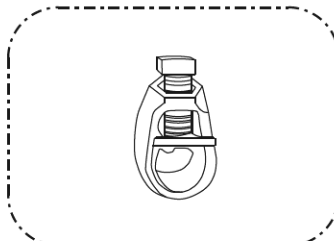

3/4" (20mm) HEAVY-DUTY GROUND ROD CLAMP
(BURNDY TYPE GRC OR APPROVED EQUAL)

NOTES:






- ALL CLAMPS SHALL BE BRONZE OR COPPER, UL APPROVED.
- GROUND CABLE SHALL BE LOOPED OVER HOOKS IN THE HANDHOLES 6.5' (2.0m) SLACK SHALL BE PROVIDED IN SINGLE HANDHOLES 13' (4.0m) OF SLACK SHALL BE PROVIDED IN DOUBLE HANDHOLES. 5' (1.4m) OF SLACK SHALL BE PROVIDED BETWEEN FRAME AND COVER.

FILE NAME =	USER NAME = footemj	DESIGNED - DAD	REVISED - DAG 1-1-14
ca\pwwork\pwwork\footemj\00108315\ts05.dgn		DRAWN - BCK	REVISED -
	PLOT SCALE = 50,0000 ' / 1"	CHECKED - DAD	REVISED -
	PLOT DATE = 1/13/2014	DATE - 10-28-09	REVISED -

STATE OF ILLINOIS
DEPARTMENT OF TRANSPORTATION

DISTRICT ONE			
STANDARD TRAFFIC SIGNAL DESIGN DETAILS			
SCALE: NONE	SHEET NO. 4 OF 7 SHEETS	STA.	TO STA.

F.A.P. RTE.	SECTION	COUNTY	TOTAL SHEETS	SHEET NO.
2298	16-00215-II-PV	KANE	611	335
TS-05		CONTRACT NO. 61E05		
FED. ROAD DIST. NO. 1 ILLINOIS FED. AID PROJECT				

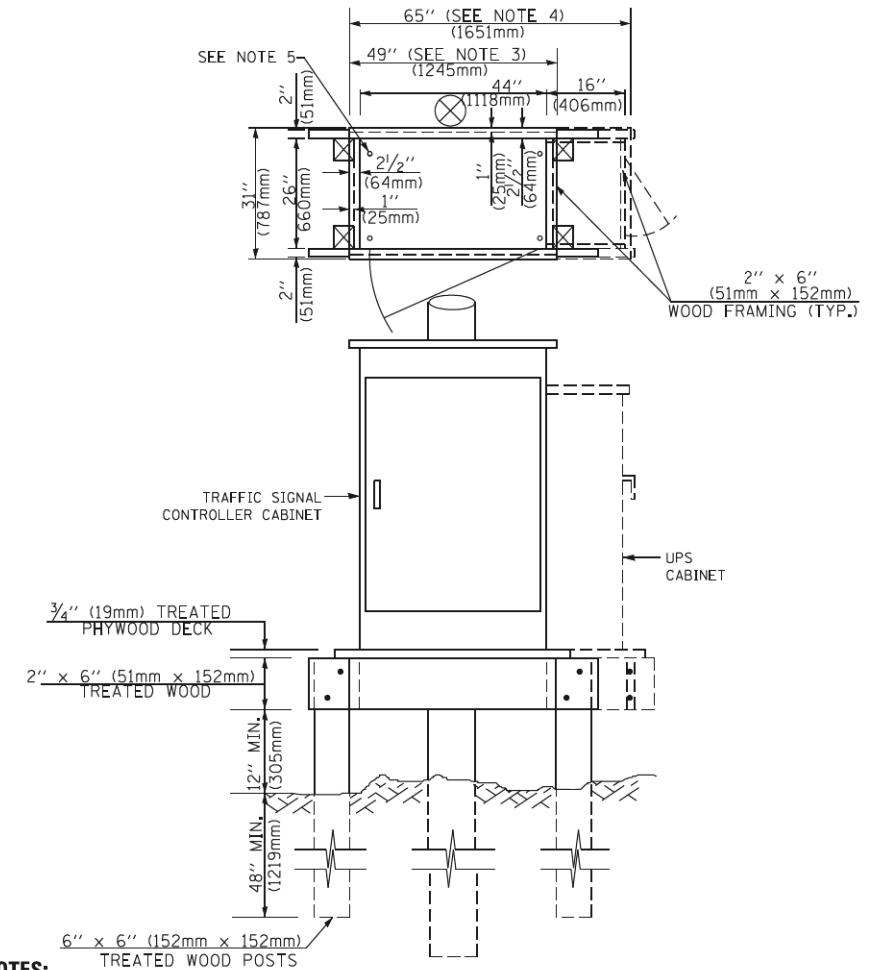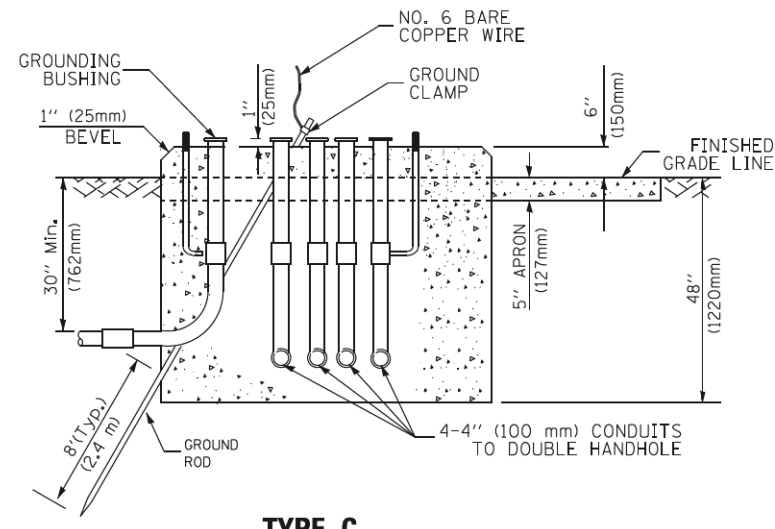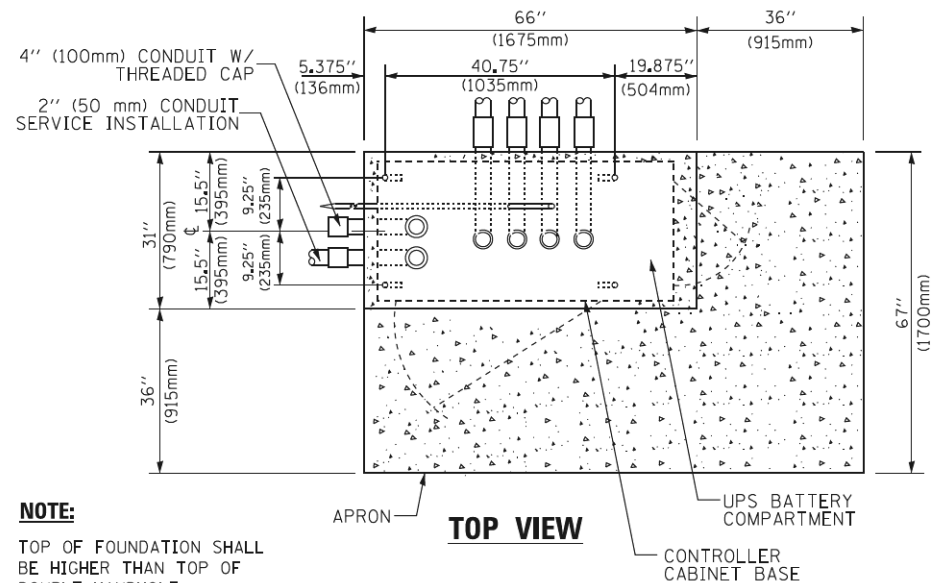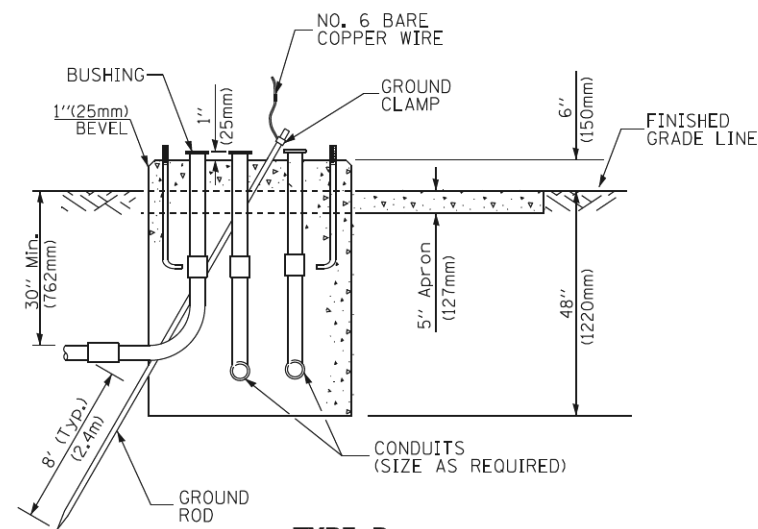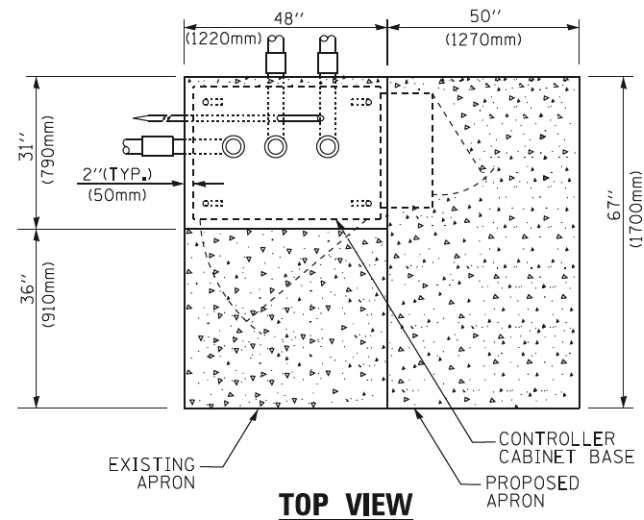

TEMPORARY SIGNAL CONTROLLER
WOOD SUPPORT PLATFORM

CABLE SLACK LENGTH	FEET	METER
HANDHOLE	6.5	2.0
DOUBLE HANDHOLE	13.0	4.0
SIGNAL POST	2.0	0.6
MAST ARM	2.0	0.6
CONTROLLER CABINET	1.5	0.5
FIBER OPTIC AT CABINET	13.0	4.0
ELECTRIC SERVICE AT (CABINET OR SERVICE LOCATION)	1.5	0.5
GROUND CABLE (SIGNAL POST, MAST ARM, CABINET)	1.5	0.5
GROUND CABLE (BETWEEN FRAME AND COVER)	5.0	1.6

VERTICAL CABLE LENGTH	FEET	METER
MAST ARM POLE (MAST ARM MOUNTED SIGNAL HEAD) (L = MAST ARM LENGTH - DISTANCE TO SIGNAL HEAD FROM END OF ARM)	20.0+L	6.0+L
BRACKET MOUNTED (MAST ARM POLE OR SIGNAL POLE)	13.0	4.0
PEDESTRIAN PUSH BUTTON	6.0	2.0
SERVICE INSTALLATION POLE MOUNT TO SERVICE DROP	13.5	4.1
SERVICE INSTALLATION POLE MOUNT TO GROUND	13.5	4.1
SERVICE INSTALLATION GROUND MOUNT	6.0	2.0
FOUNDATION (SIGNAL POST, MAST ARM POLE, CONTROLLER CABINET, SERVICE-GROUND MOUNT)	3.0	1.0

FOUNDATION	DEPTH
TYPE A - Signal Post	4'-0" (1.2m)
TYPE C - CONTROLLER W/ UPS	4'-0" (1.2m)
TYPE D - CONTROLLER	4'-0" (1.2m)
SERVICE INSTALLATION, GROUND MOUNT, TYPE A - SQUARE	4'-0" (1.2m)

Mast Arm Length	① Foundation Depth	Foundation Diameter	Spiral Diameter	Quantity of Rebars	Size of Rebars
Less than 30' (9.1 m)	10'-0" (3.0 m)	30" (750mm)	24" (600mm)	8	6(19)
Greater than or equal to 30' (9.1 m) and less than 40' (12.2 m)	13'-6" (4.1 m) 11'-0" (3.4 m)	30" (750mm) 36" (900mm)	24" (600mm) 30" (750mm)	8 12	6(19) 7(22)
Greater than or equal to 40' (12.2 m) and less than 50' (15.2 m)	13'-0" (4.0 m)	36" (900mm)	30" (750mm)	12	7(22)
Greater than or equal to 50' (15.2 m) and up to 55' (16.8 m)	15'-0" (4.6 m)	36" (900mm)	30" (750mm)	12	7(22)
Greater than or equal to 56' (16.8 m) and less than 65' (19.8 m)	21'-0" (6.4 m)	42" (1060mm)	36" (900mm)	16	8(25)
Greater than or equal to 65' (19.8 m) and up to 75' (22.9 m)	25'-0" (7.6 m)	42" (1060mm)	36" (900mm)	16	8(25)

NOTES:

1. These foundation depths are for sites which have cohesive soils (clayey silt, sandy clay, etc.) along the length of the shaft, with an average Unconfined Compressive Strength (qu) > 1.0 tsf (100 kpa). This strength shall be verified by boring data prior to construction or with testing by the Engineer during foundation drilling. The Bureau of Bridges & Structures should be contacted for a revised design if other conditions are encountered.
2. Combination mast arm assemblies under 55 feet (16,8 m) shall use 36" (900 mm) diameter foundations.
3. Combination mast arm assemblies under 56 feet (16,8 m) through 75 feet (22,9 m) shall use 42" (1060 mm) diameter foundations
4. For mast arm assemblies with dual arms refer to state standard 878001..

2. Combination mast arm assemblies under 55 feet (16,8 m) shall use 36" (900 mm) diameter foundations.
3. Combination mast arm assemblies under 56 feet (16,8 m) through 75 feet (22,9 m) shall use 42" (1060 mm) diameter foundations.


3. Combination mast arm assemblies under 56 feet (16.8 m) through 75 feet (22.9 m) shall use 42" (1060 mm) diameter foundations

4. For most arm assemblies with dual arms refer to state standard 878001..


DEPTH OF MAST ARM FOUNDATIONS, TYPE E

FILE NAME =	USER NAME = footemj	DESIGNED - DAG	REVISED - DAG 1-1-14	STATE OF ILLINOIS DEPARTMENT OF TRANSPORTATION	DISTRICT ONE STANDARD TRAFFIC SIGNAL DESIGN DETAILS				F.A.P. RTE.	SECTION	COUNTY	TOTAL SHEETS	SHEET NO.
c:\pwwork\pwwork\footemj\00108315\ts05.dgn		DRAWN - BCK	REVISED -		2298	16-00215-II-PV	KANE	611	336				
PLOT SCALE = 50.0000' / 1" =		CHECKED - DAD	REVISED -		TS-05		CONTRACT NO. 61E05						
PLOT DATE = 1/13/2014		DATE - 10-28-09	REVISED -		SCALE: NONE	SHEET NO. 5 OF 7 SHEETS	STA. TO STA.	FED. ROAD DIST. NO. 1 ILLINOIS FED. AID PROJECT					

DISTRICT ONE STANDARD TRAFFIC SIGNAL DESIGN DETAILS					F.P.P. RTE.	SECTION	COUNTY	TOTAL SHEETS	SHEET NO.
					2298	I6-00215-II-PV	KANE	611	337
					TS-05		CONTRACT NO. 61E05		
SCALE: NONE	SHEET NO. 6	OF 7	SHEETS	STA. TO STA.	FED. ROAD DIST. NO. 1 ILLINOIS FED. AID PROJECT				

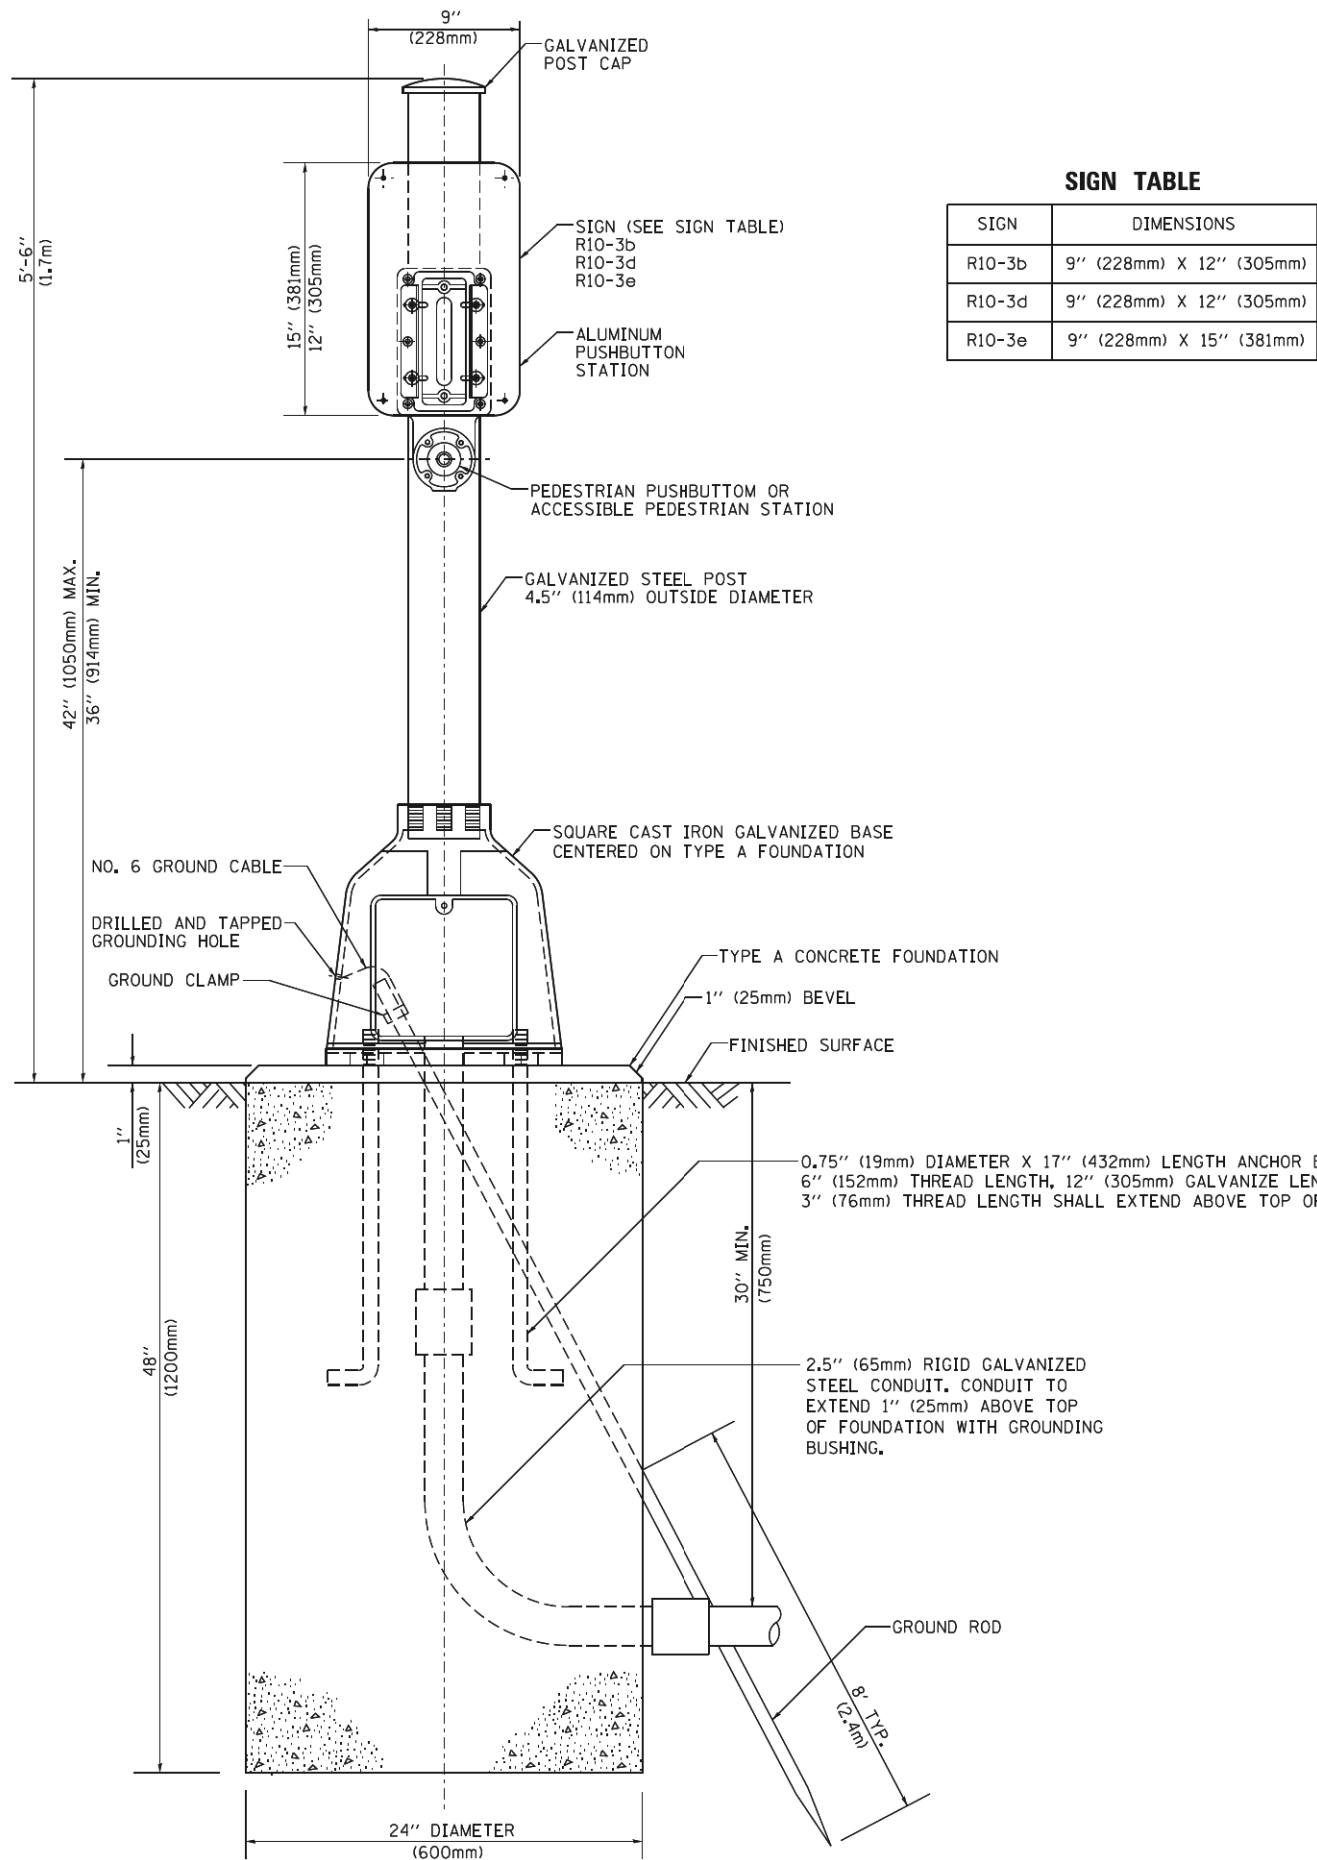

SIGN TABLE	
SIGN	DIMENSIONS
R10-3b	9" (228mm) X 12" (305mm)
R10-3d	9" (228mm) X 12" (305mm)
R10-3e	9" (228mm) X 15" (381mm)

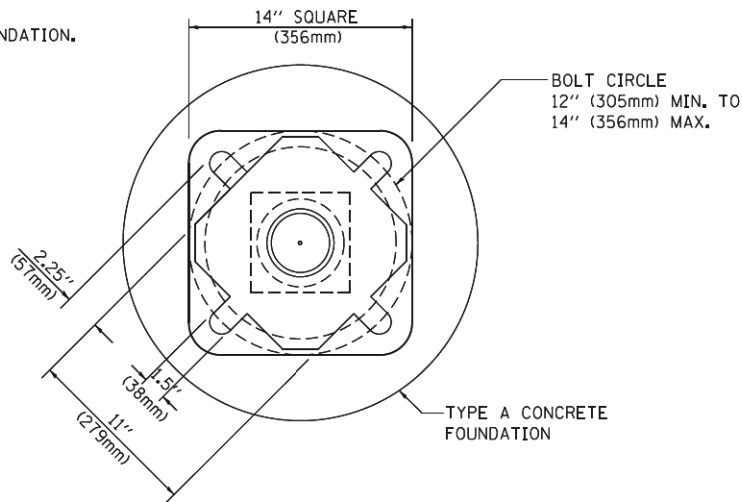



BOLT PATTERN

PEDESTRIAN PUSH BUTTON POST, TYPE A

FILE NAME = c:\p\work\p\dot\Footemj\00108315\ts05.dgn	USER NAME = Footemj	DESIGNED - DAG	REVISED - DAG 1-1-14	STATE OF ILLINOIS DEPARTMENT OF TRANSPORTATION	DISTRICT ONE STANDARD TRAFFIC SIGNAL DESIGN DETAILS			F.A.P. RTE.	SECTION	COUNTY	TOTAL SHEETS	SHEET NO.
	PLOT SCALE = 50.0000 ' / 1" =	CHECKED - DAD	REVISED -					2298	16-00215-II-PV	KANE	611	338
	PLOT DATE = 1/13/2014	DATE - 10/1/2012	REVISED -		TS-05		CONTRACT NO. 61E05					
					SCALE: NONE	SHEET NO. 7 OF 7 SHEETS	STA.	TO STA.	FED. ROAD DIST. NO. 1 ILLINOIS FED. AID PROJECT			


FILE NAME = G:\CH13\0093\Road\Sheets - B2 Contract\20131894-SHT-Signals-Install-Longmeadow.dgn

LONGMEADOW PARKWAY

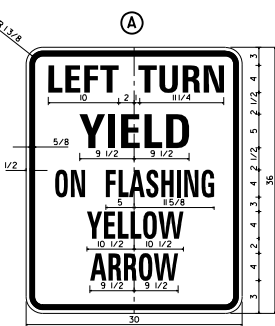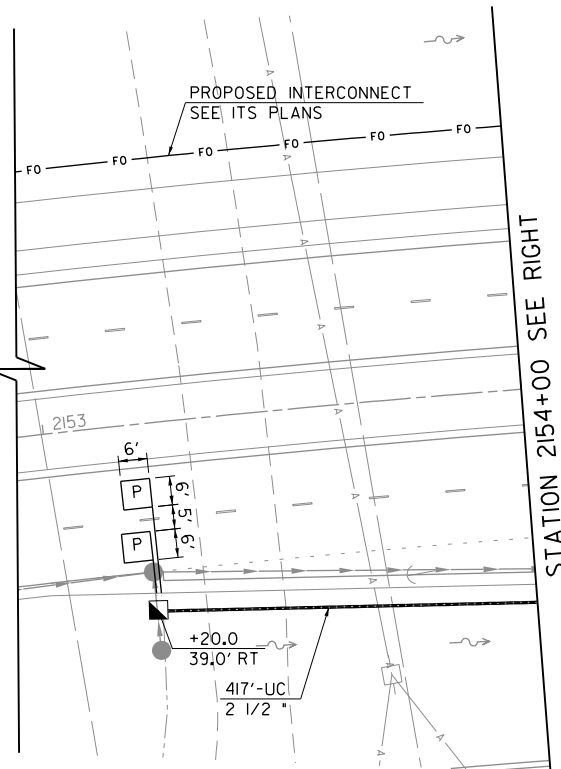

- NOTES:
1. COLOR:
BACKGROUND: WHITE
MESSAGE: BLACK
 2. LINE 1 IS SERIES C
LINE 2, 4 AND 5 ARE SERIES D
LINE 3 IS SERIES B
 3. ALL DIMENSIONS SHOWN ARE IN INCHES

STATION 2156+50 SEE LEFT

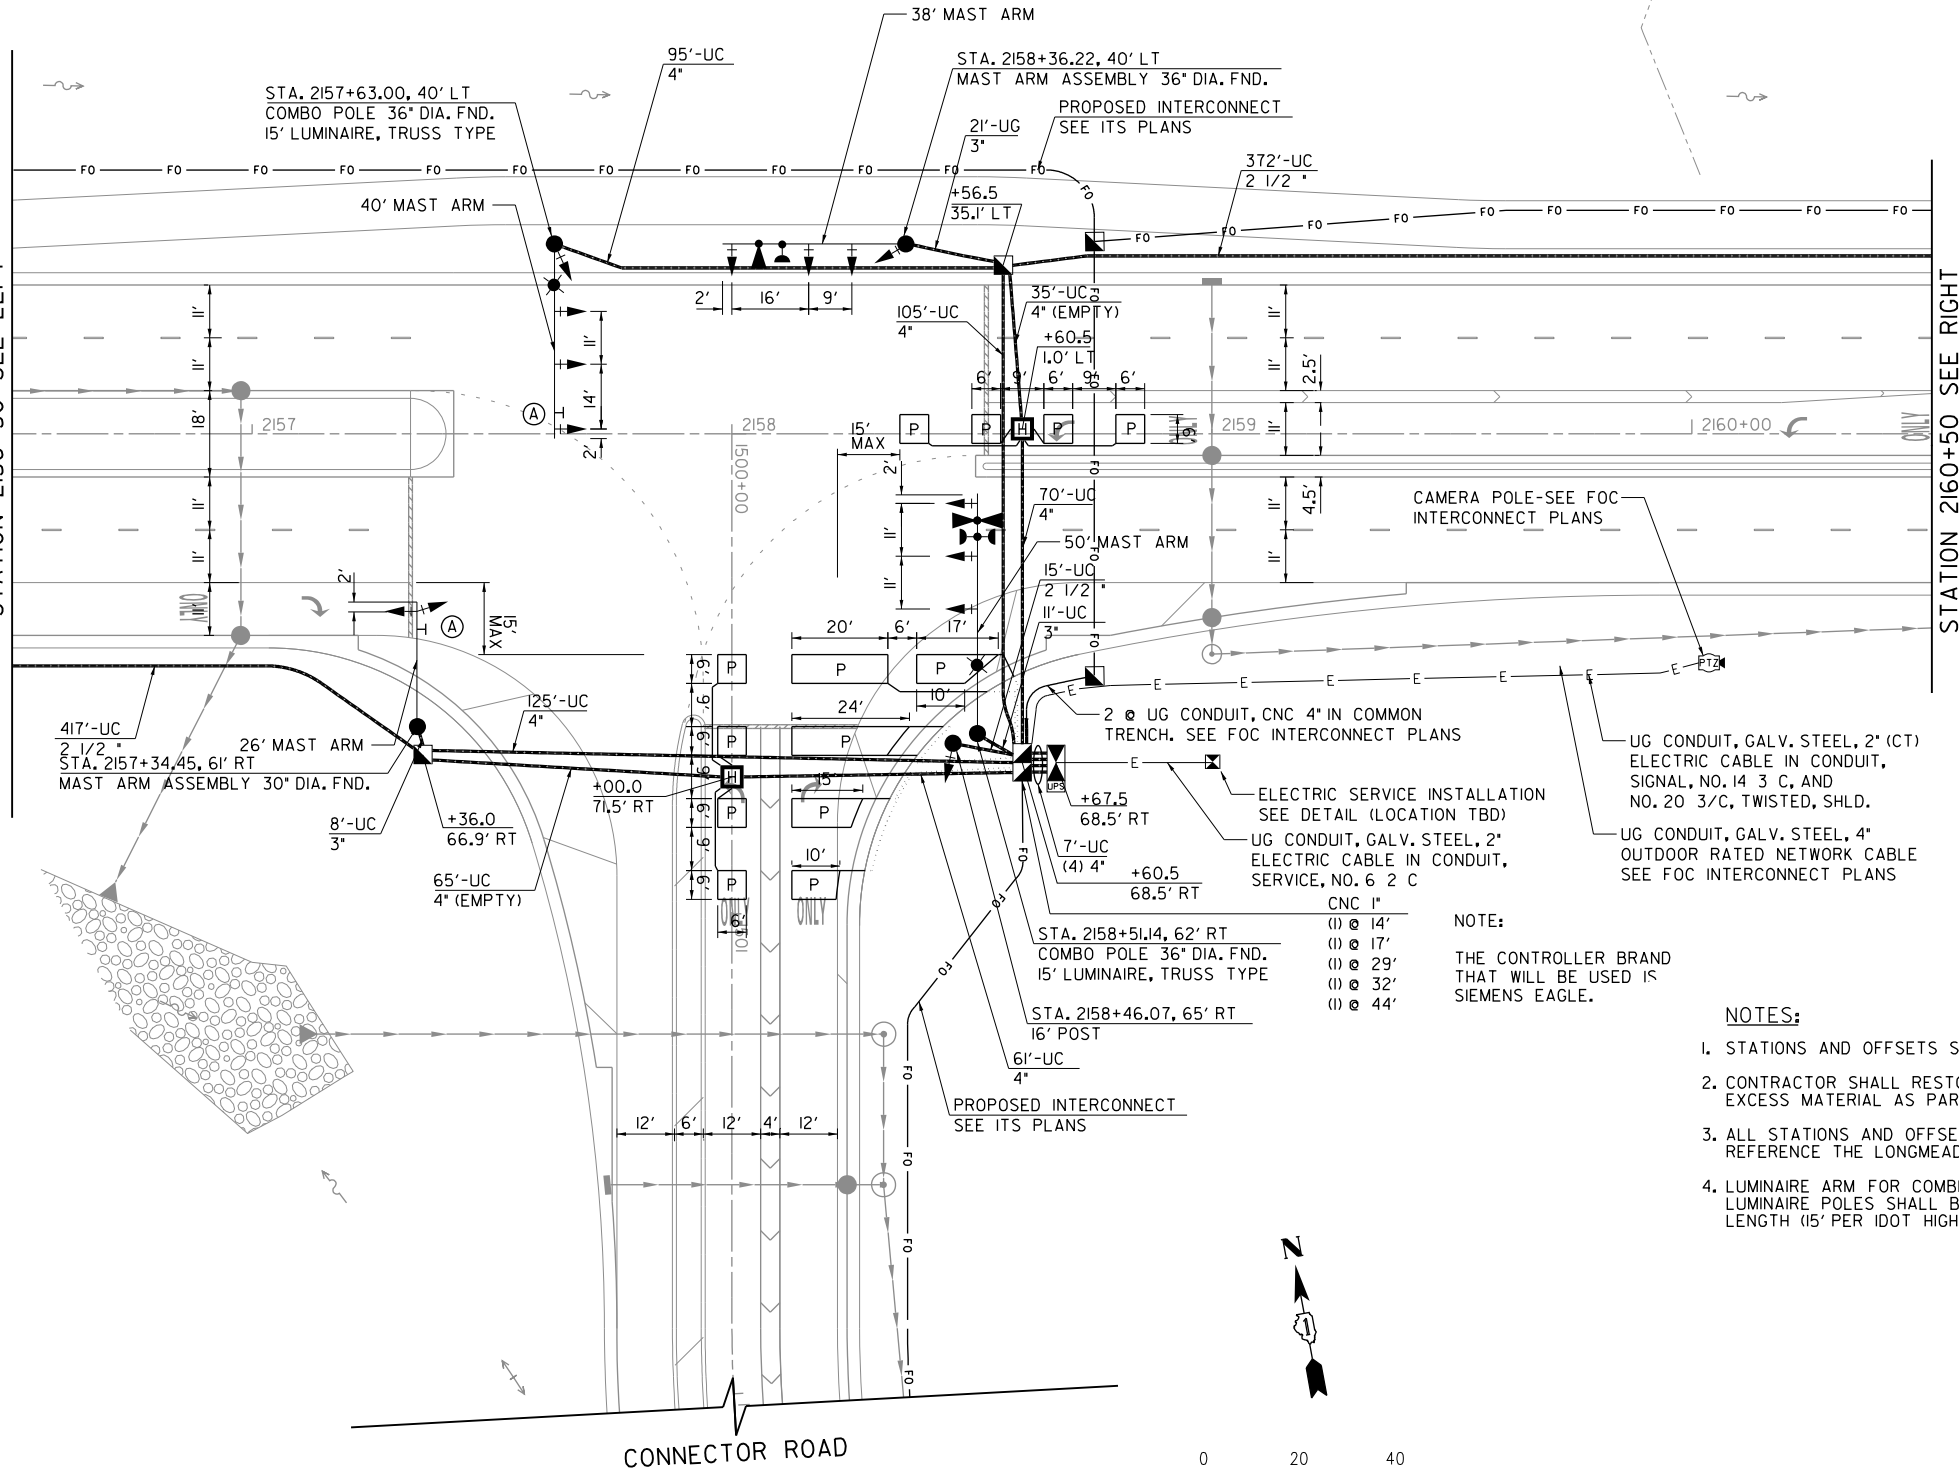

STATION 2160+50 SEE RIGHT

STATION 2162+00 SEE LEFT

LONGMEADOW PARKWAY

NOTE:
THE CONTROLLER BRAND
THAT WILL BE USED IS
SIEMENS EAGLE.

NOTES:

1. STATIONS AND OFFSETS SHOWN ARE APPROXIMATE.
2. CONTRACTOR SHALL RESTORE WORK AREA AND REMOVE EXCESS MATERIAL AS PART OF THE WORK.
3. ALL STATIONS AND OFFSETS ON THIS SHEET REFERENCE THE LONGMEADOW PARKWAY BASELINE.
4. LUMINAIRE ARM FOR COMBINATION SIGNAL AND LUMINAIRE POLES SHALL BE THE MAXIMUM ALLOWABLE LENGTH (15' PER IDOT HIGHWAY STANDARD)



USER NAME = mbcwhorter	DESIGNED - BSH	REVISED -
	DRAWN - MLB	REVISED -
PLOT SCALE = 40.0000' / in.	CHECKED - MFD	REVISED -
PLOT DATE = 9/25/2017	DATE - 8/7/2017	REVISED -


STATE OF ILLINOIS
DEPARTMENT OF TRANSPORTATION

TRAFFIC SIGNAL INSTALLATION PLAN
LONGMEADOW PARKWAY AT CONNECTOR ROAD

SCALE: 1"=20' SHEET 339 OF 611 SHEETS

F.A.U. RTE.	SECTION	COUNTY	TOTAL SHEETS	SHEET NO.
2298	16-00215-II-PV	KANE	611	339
CONTRACT NO. 61E05				
FED. ROAD DIST. NO. 1	ILLINOIS	FED. AID PROJECT		

CONTROLLER SEQUENCE

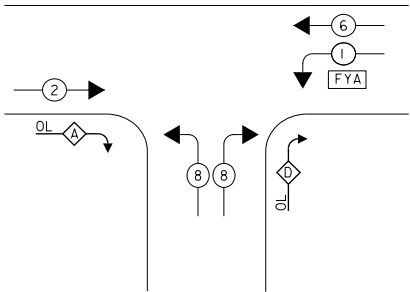

PHASE DESIGNATION DIAGRAM


RIGHT TURN OVERLAP PHASE DESIGNATION

OVERLAP LETTER		PERMISSIVE PHASE		PROTECTED PHASE
D	=	8	+	1
A	=	2	+	8

LEGEND


- DUAL ENTRY PHASE
- SINGLE ENTRY PHASE
- PEDESTRIAN PHASE
- OVERLAP
- NUMBER REFERS TO ASSOCIATED PHASE
- FLASHING YELLOW ARROW

EMERGENCY VEHICLE PREEMPTION SEQUENCE

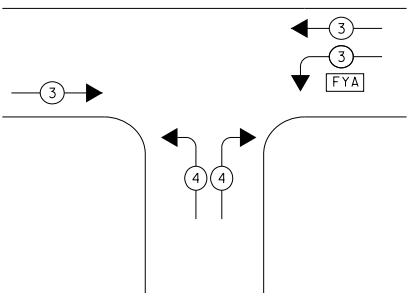

PROPOSED EMERGENCY VEHICLE PREEMPTORS		
EMERGENCY VEHICLE PREEMPTOR	3	4
MOVEMENT	→	↔ FYA

I.D.O.T. / KANE COUNTY TRAFFIC SIGNAL INSTALLATION ELECTRICAL SERVICE REQUIREMENTS				
TYPE	NO. LAMPS	WATTAGE		TOTAL
		INCAND.	LED	WATTAGE
SIGNAL (RED)	14	11	50	77
(YELLOW)	14		20	12
(GREEN)	14	12	45	65
ARROW (EXCEPT FOR FYA)	4	10	10	4
FLASHING YELLOW ARROW (FYA)	2	12	30	7
PEDESTRIAN SIGNAL	0	20	100	0
CONTROLLER	1	100	100	100
UPS	1	25	100	25
ILLUM. SIGN (BLANK OUT)	0	25	5	0
VIDEO DETECTION SYSTEM	0	150	100	0
ILLUM. STREET NAME SIGN	0	120	50	0
LUMINAIRE (COMBO POLE)	2	190	50	190
PTZ / SURVEILLANCE CAMERA	1	100	100	100
FLASHING BEACON (SIGNAL)	0		50	0
ENERGY COSTS TO: KDOT				TOTAL = 580
41W011 BURLINGTON RD				
ST. CHARLES, IL. 60175				
ENERGY SUPPLY CONTACT: ELIZABETH MOESCH				
PHONE: (630) 723-2128				
COMPANY: COMED				

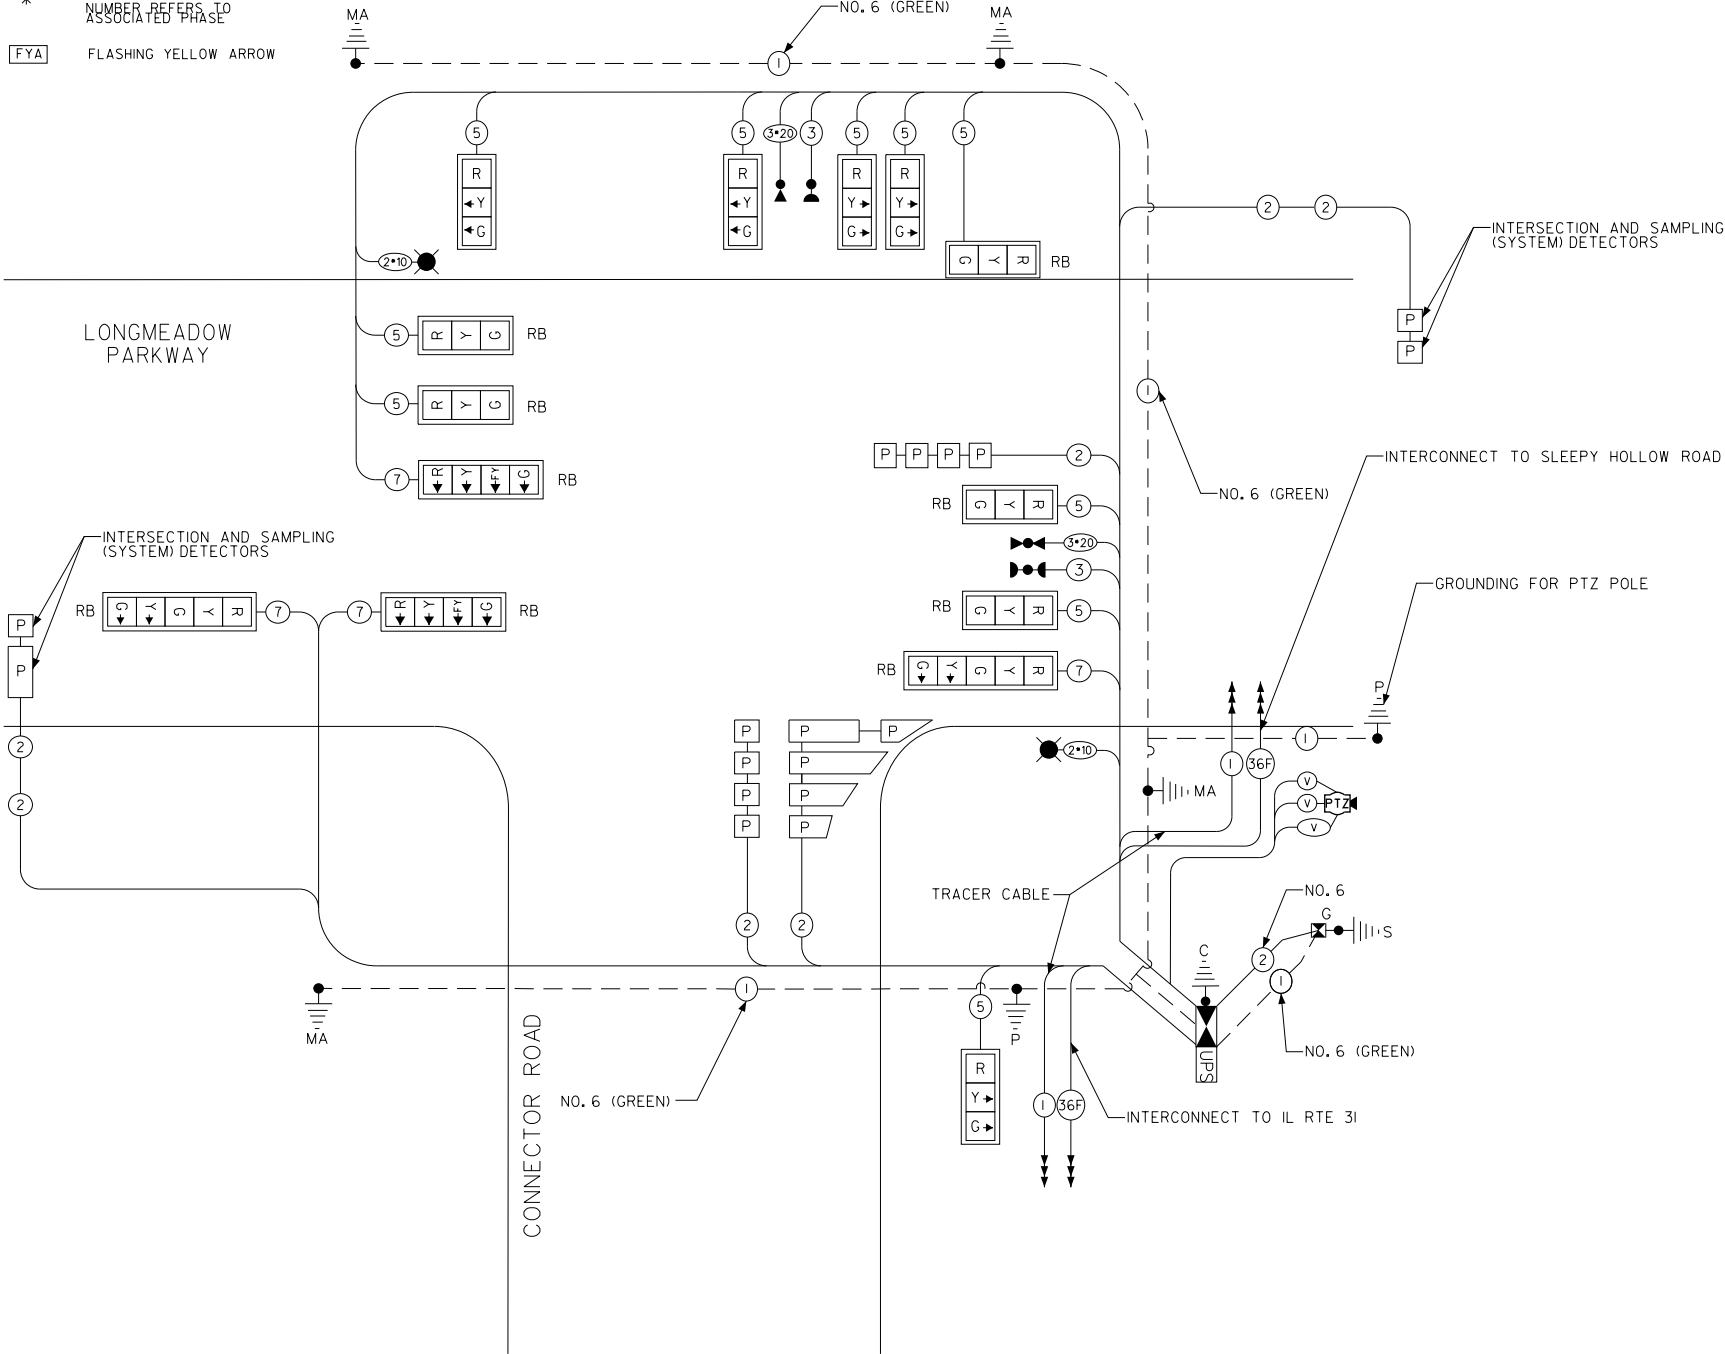

NOTE:
RETROREFLECTIVE BACKPLATES "RB" SHALL
CONSIST OF A 1" WIDE YELLOW RETROREFLECTIVE
STRIP AROUND THE OUTSIDE PERIMETER OF
BACKPLATE WITH LOUVERS. THESE SHALL BE PAID
FOR AS TRAFFIC SIGNAL BACKPLATE, RETROREFLECTIVE

FILE NAME = G:\CH13\0193\Road\Sheets - B2 Contract\20131894-SHT-Signals-Cable-Longmeadow.dgn



USER NAME = mbmawhorter	DESIGNED - BSH	REVISED -
	DRAWN - MLB	REVISED -
PLOT SCALE = 40.0000' / in.	CHECKED - MFD	REVISED -
PLOT DATE = 9/25/2017	DATE = 8/7/2017	REVISED -

STATE OF ILLINOIS
DEPARTMENT OF TRANSPORTATION

CABLE PLAN AND PHASE DESIGNATION
LONGMEADOW PARKWAY AT CONNECTOR ROAD

SCALE: 1"=20' SHEET 340 OF 611 SHEETS

F.A.U. RTE.	SECTION	COUNTY	TOTAL SHEETS	SHEET NO.
2298	16-00215-II-PV	KANE	611	340
CONTRACT NO. 61E05				
FED. ROAD DIST. NO. 1 ILLINOIS FED. AID PROJECT				

FILE NAME = G:\CH13\0093\Road\Sheets - B2_Contract\2013\B94-SH1_SIGNS-STREET_NAME.dgn




USER NAME = CEComin	DESIGNED - BSH	REVISED -
	DRAWN - MLB	REVISED -
PLOT SCALE = 100.0000' / in.	CHECKED - MFD	REVISED -
PLOT DATE = 10/11/2017	DATE - 8/7/2017	REVISED -

STATE OF ILLINOIS
DEPARTMENT OF TRANSPORTATION


MAST ARM MOUNTED STREET NAME SIGNS AND SCHEDULE OF QUANTITIES LONGMEADOW PARKWAY AT CONNECTOR ROAD	
SCALE: N.T.S.	SHEET 341 OF 611 SHEETS

F.A.U. RTE.	SECTION	COUNTY	TOTAL SHEETS	SHEET NO.
2298	16-00215-11-PV	KANE	611	341
CONTRACT NO. 61E05				
FED. ROAD DIST. NO. 1 ILLINOIS FED. AID PROJECT				


PANEL SIGN DESIGN TYPE 2

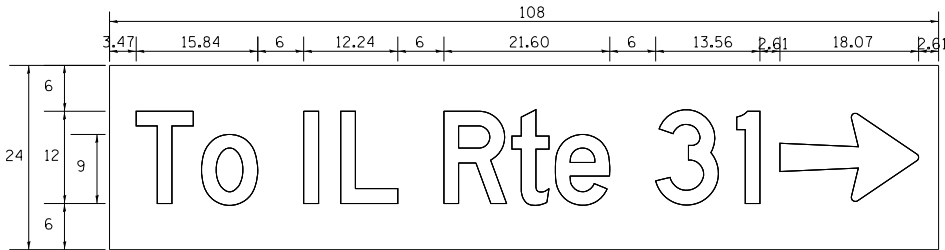

DESIGN SERIES	AREA (SQ FT)	SIGN PANEL TYPE	SHEETING TYPE	QTY. REQUIRED
D	18	2	ZZ	1

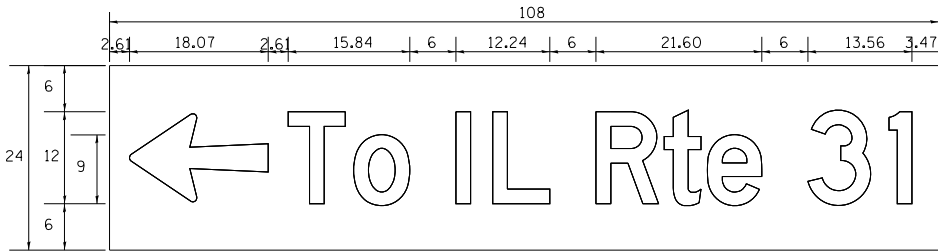

DESIGN SERIES	AREA (SQ FT)	SIGN PANEL TYPE	SHEETING TYPE	QTY. REQUIRED
D	18	2	ZZ	1


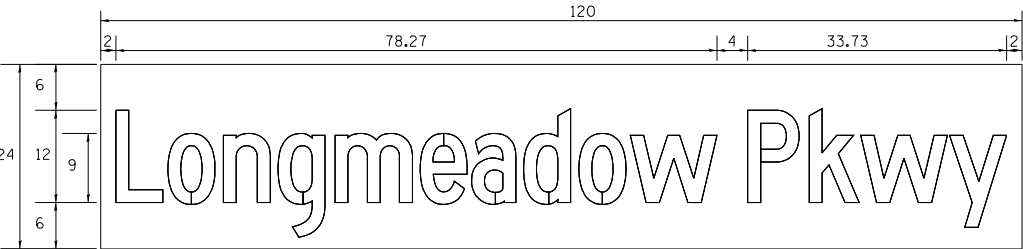


DESIGN SERIES	AREA (SQ FT)	SIGN PANEL TYPE	SHEETING TYPE	QTY. REQUIRED
C	20	2	ZZ	1

SCHEDULE OF QUANTITIES

ITEM	DESCRIPTION	QUANTITY	UNIT
72000100	SIGN PANEL - TYPE 1	15	SQ FT
72000200	SIGN PANEL - TYPE 2	56	SQ FT
80400200	ELECTRIC UTILITY SERVICE CONNECTION	1	LSUM
80500010	SERVICE INSTALLATION - GROUND MOUNTED	1	EACH
81028200	UNDERGROUND CONDUIT, GALVANIZED STEEL, 2" DIA.	893	FOOT
81028210	UNDERGROUND CONDUIT, GALVANIZED STEEL, 2 1/2" DIA.	804	FOOT
81028220	UNDERGROUND CONDUIT, GALVANIZED STEEL, 3" DIA.	40	FOOT
81028240	UNDERGROUND CONDUIT, GALVANIZED STEEL, 4" DIA.	752	FOOT
81400100	HANDHOLE	4	EACH
81400200	HEAVY-DUTY HANDHOLE	2	EACH
81400300	DOUBLE HANDHOLE	1	EACH
85700200	FULL-ACTUATED CONTROLLER AND TYPE IV CABINET	1	EACH
87301225	ELECTRIC CABLE IN CONDUIT, SIGNAL NO. 14 3C	562	FOOT
87301245	ELECTRIC CABLE IN CONDUIT, SIGNAL NO. 14 5C	1,850	FOOT
87301255	ELECTRIC CABLE IN CONDUIT, SIGNAL NO. 14 7C	807	FOOT
87301305	ELECTRIC CABLE IN CONDUIT, LEAD-IN, NO. 14 1 PAIR	2,425	FOOT
87301805	ELECTRIC CABLE IN CONDUIT, SERVICE, NO. 6 2 C	760	FOOT
87301900	ELECTRIC CABLE IN CONDUIT, EQUIPMENT GROUNDING CONDUCTOR, NO. 6 1C	1,163	FOOT
87501200	TRAFFIC SIGNAL POST, 16 FT.	1	EACH
87700170	STEEL MAST ARM ASSEMBLY AND POLE, 26 FT.	1	EACH
87700230	STEEL MAST ARM ASSEMBLY AND POLE, 38 FT.	1	EACH
87702930	STEEL COMBINATION MAST ARM ASSEMBLY AND POLE 40 FT.	1	EACH
87702980	STEEL COMBINATION MAST ARM ASSEMBLY AND POLE 50 FT.	1	EACH
87800100	CONCRETE FOUNDATION, TYPE A	4	FOOT
87800150	CONCRETE FOUNDATION, TYPE C	4	FOOT
87800400	CONCRETE FOUNDATION, TYPE E 30-INCH DIAMETER	10	FOOT
87800415	CONCRETE FOUNDATION, TYPE E 36-INCH DIAMETER	39	FOOT
88030020	SIGNAL HEAD, LED, 1-FACE, 3-SECTION, MAST-ARM MOUNTED	7	EACH
88030050	SIGNAL HEAD, LED, 1-FACE, 3-SECTION, BRACKET MOUNTED	3	EACH
88030080	SIGNAL HEAD, LED, 1-FACE, 4-SECTION, MAST ARM MOUNTED	2	EACH
88030110	SIGNAL HEAD, LED, 1-FACE, 5-SECTION, MAST-ARM MOUNTED	2	EACH
88200100	TRAFFIC SIGNAL BACKPLATE	5	EACH
88200510	TRAFFIC SIGNAL BACKPLATE, RETROREFLECTIVE	9	EACH
88500100	INDUCTIVE LOOP DETECTOR	7	EACH
88600700	PREFORMED DETECTOR LOOP	696	FOOT
88700200	LIGHT DETECTOR	2	EACH
88700300	LIGHT DETECTOR AMPLIFIER	1	EACH
X0323906	CAMERA POLE, 45 FT	1	EACH
X0323920	POLE MOUNTED EQUIPMENT CABINET, TYPE B	1	EACH
X0324085	EMERGENCY VEHICLE PRIORITY SYSTEM LINE SENSOR CABLE, NO. 20 3/C	683	FOOT
X0325949	ELECTRICAL SERVICE DISCONNECT, LIGHTING AND TRAFFIC SIGNAL	1	EACH
X1400146	HELIX FOUNDATION AND BREAKAWAY DEVICE	1	EACH
X8211190	LUMINAIRE, LED, HORIZONTAL MOUNT, 190 WATT (SPECIAL)	2	EACH
X8620200	UNINTERRUPTABLE POWER SUPPLY, SPECIAL	1	EACH
X8730104	ELECTRIC CABLE IN CONDUIT, SIGNAL NO. 10 2C	391	FOOT
XX008392	OUTDOOR RATED NETWORK CABLE	255	FOOT
XX007251	INTERSECTION VIDEO TRAFFIC MONITORING SYSTEM WITH PTZ CAMERA	1	EACH
XX007953	NETWORK CONFIGURATION	1	L SUM
XX008454	ETHERNET SWITCH, TYPE 2	1	EACH
Z0033056	OPTIMIZE TRAFFIC SIGNAL SYSTEM	1	EACH

1. STATIONS AND OFFSETS SHOWN ARE APPROXIMATE.
2. CONTRACTOR SHALL RESTORE WORK AREA AND REMOVE EXCESS MATERIAL AS PART OF THE WORK.
3. ALL STATIONS AND OFFSETS ON THIS SHEET REFERENCE THE ILL RTE 31 BASELINE.
4. SEE THE DISTRICT 1 TRAFFIC SIGNAL STANDARDS FOR FOUNDATION DEPTH REQUIREMENTS.

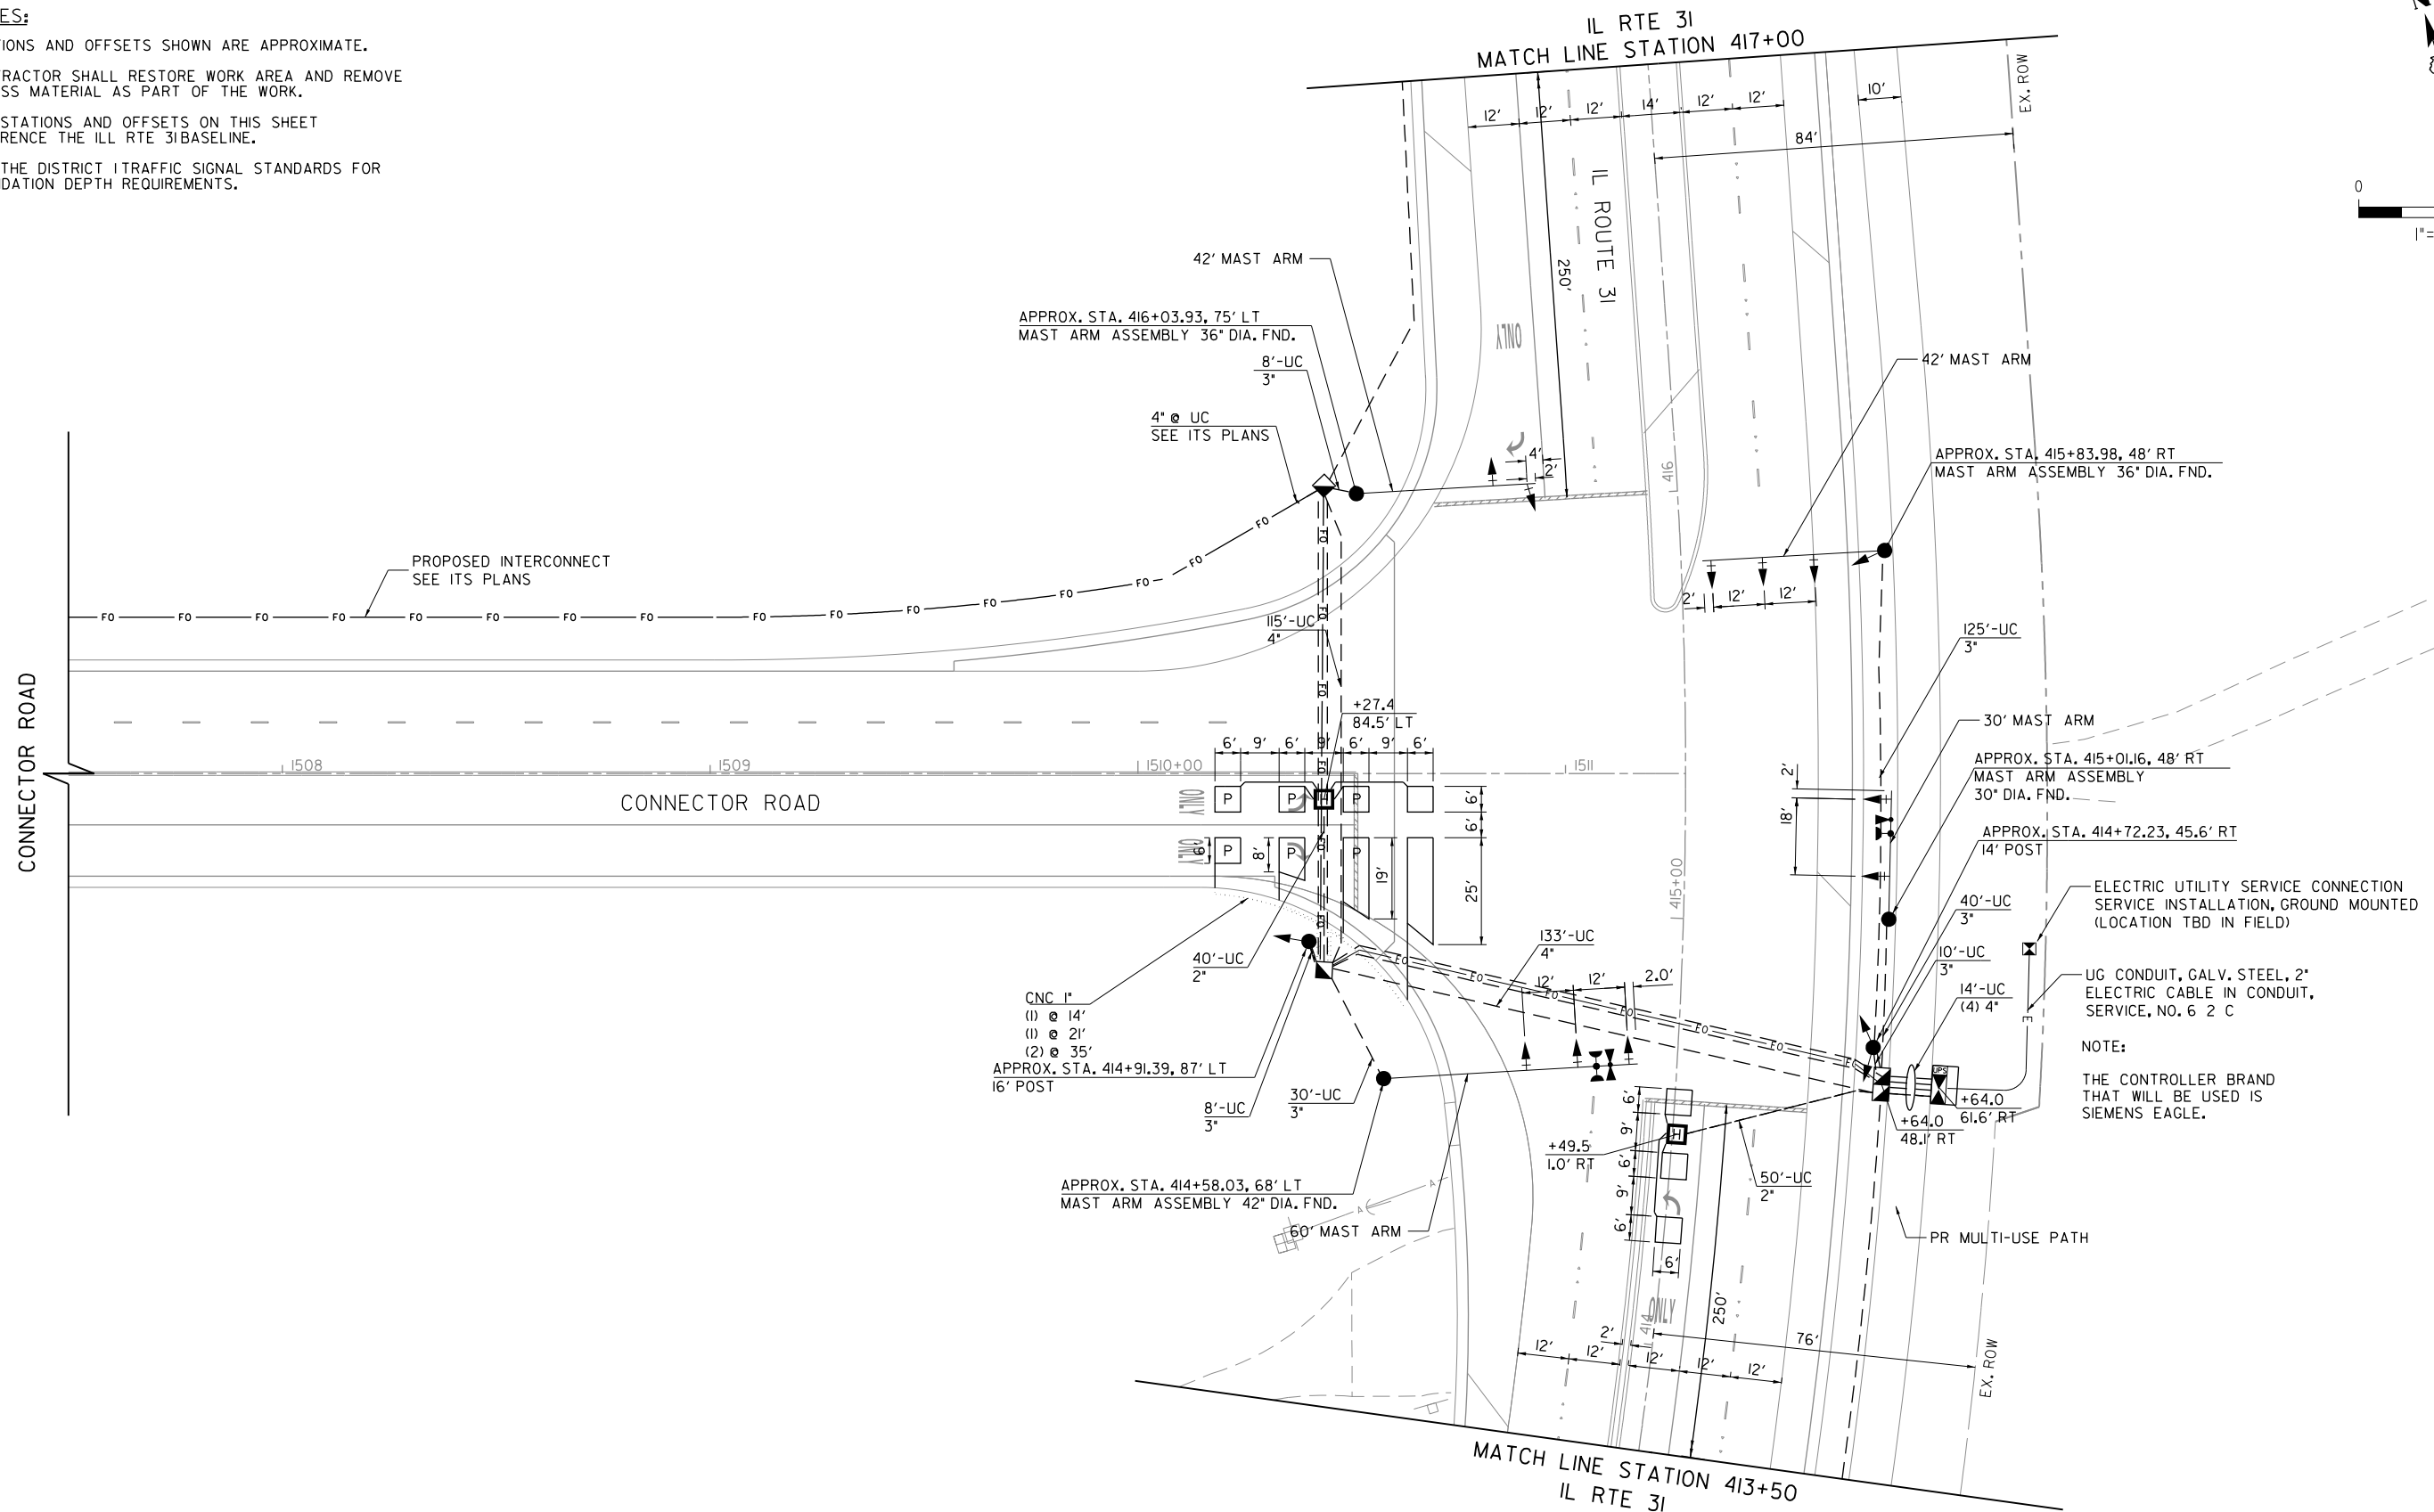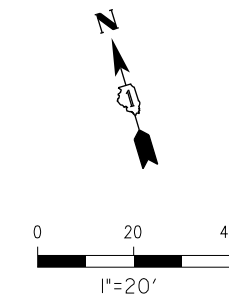



USER NAME = mbmcwarner	DESIGNED = BSH	REVISED =
	DRAWN = MLB	REVISED =
PLOT SCALE = 40.0000' / in.	CHECKED = MFD	REVISED =
PLOT DATE = 9/25/2017	DATE = 8/7/2017	REVISED =

**STATE OF ILLINOIS
DEPARTMENT OF TRANSPORTATION**

**TRAFFIC SIGNAL INSTALLATION PLAN
IL ROUTE 31 AT CONNECTOR ROAD**

SCALE: 1"=20'	SHEET 342 OF 611 SHEETS
---------------	-------------------------

F.A.U. RTE.	SECTION	COUNTY	TOTAL SHEETS	SHEET NO.
2298	16-00215-II-PV	KANE	611	342
		CONTRACT NO. 61E05		
FED. ROAD DIST. NO. I	ILLINOIS	FED. AID PROJECT		

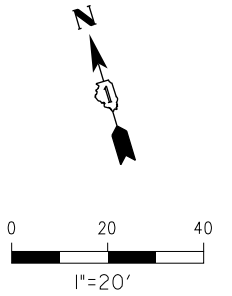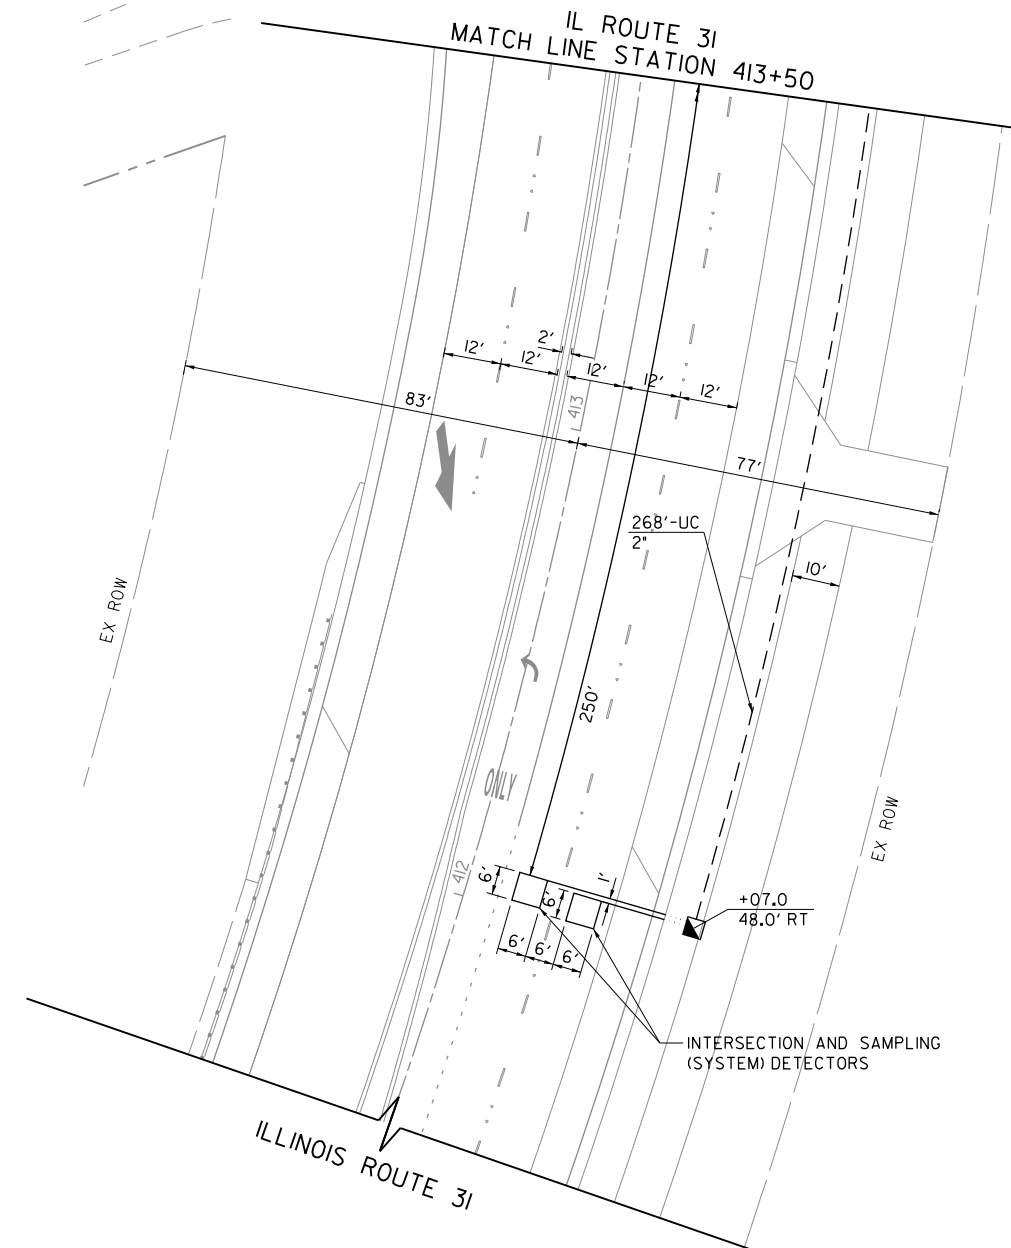

USER NAME = mbmcwhorter	DESIGNED = BSH	REVISED =
	DRAWN = MLB	REVISED =
PLOT SCALE = 40.0000' / in.	CHECKED = MFD	REVISED =
PLOT DATE = 9/25/2017	DATE = 8/7/2017	REVISED =

STATE OF ILLINOIS
DEPARTMENT OF TRANSPORTATION

**TRAFFIC SIGNAL INSTALLATION PLAN
IL ROUTE 31 AT CONNECTOR ROAD**

SCALE: 1"=20'	SHEET 343 OF 611 SHEETS
---------------	-------------------------

F.A.U. RTE.	SECTION	COUNTY	TOTAL SHEETS	SHEET NO.
2298	16-00215-II-PV	KANE	611	343
		CONTRACT NO. 61E05		
FED. ROAD DIST. NO. 1	ILLINOIS	FED. AID PROJECT		

FILE NAME = G:\CH13\0093\Road\Sheets - B2_Contract\20131894-SHT-Signals-Cable-IL-31.dgn

I.D.O.T / KANE COUNTY TRAFFIC SIGNAL INSTALLATION ELECTRICAL SERVICE REQUIREMENTS				
TYPE	NO. LAMPS	WATTAGE		TOTAL
		INCAND.	LED	
SIGNAL (RED)	14	11	50	77
(YELLOW)	14		20	14
(GREEN)	14		12	45
ARROW (EXCEPT FOR FYA)	12		10	12
FLASHING YELLOW ARROW (FYA)	0		12	30
PEDESTRIAN SIGNAL	0		20	100
CONTROLLER	1		100	100
UPS	1		25	100
ILLUM. SIGN (BLANK OUT)	0		25	5
VIDEO DETECTION SYSTEM	0		150	100
ILLUM. STREET NAME SIGN	0		120	50
LUMINAIRE (COMBO POLE)	0		200	50
PTZ / SURVEILLANCE CAMERA	0		100	100
FLASHING BEACON (SIGNAL)	0		50	0
ENERGY COSTS TO: KDOT				TOTAL = 304
41W011 BURLINGTON RD				
ST. CHARLES, IL. 60175				
ENERGY SUPPLY CONTACT: ELIZABETH MOESCH				
PHONE: (630) 723-2128				
COMPANY: COMED				

ENGINEER NOTES REGARDING ABOVE REQUIREMENTS:
1. LUMINAIRE WATTAGE DETERMINED BY ROADWAY LIGHTING DESIGN, ONLY INCLUDE IF LIGHTING IS POWERED BY SIGNAL.
2. FLASHING BEACON WATTAGE DETERMINED BY BEACON COLOR, USE WATTAGE SHOWN IN "SIGNAL" TYPE ENTRIES.
3. IF SIGNAL DESIGN CONTAINS RED COLORED "ARROWS", DISCUSS WITH TRAFFIC ENGINEER IF SEPARATE PERCENT OPERATION IS NEEDED FOR THESE ARROWS.
4. TOTAL WATTAGE AND TOTAL WATTAGE SUMMATION SHOULD ALWAYS DISPLAY CALCULATION TO FIRST DECIMAL (TENTHS) PLACE.

	USER NAME = mbmawhorter	DESIGNED - BSH	REVISED -
	PLOT SCALE = 40.0000' / in.	DRAWN - MLB	REVISED -
	PLOT DATE = 9/25/2017	CHECKED - MFD	REVISED -
		DATE - 8/7/2017	REVISED -


STATE OF ILLINOIS
DEPARTMENT OF TRANSPORTATION

CABLE PLAN AND PHASE DESIGNATION
IL ROUTE 31 AT CONNECTOR ROAD

SCALE: 1"=20' SHEET 344 OF 611 SHEETS

F.A.U. RTE.	SECTION	COUNTY	TOTAL SHEETS	SHEET NO.
2298	16-00215-II-PV	KANE	611	344
CONTRACT NO. 61E05				
FED. ROAD DIST. NO. I ILLINOIS FED. AID PROJECT				

CONTROLLER SEQUENCE


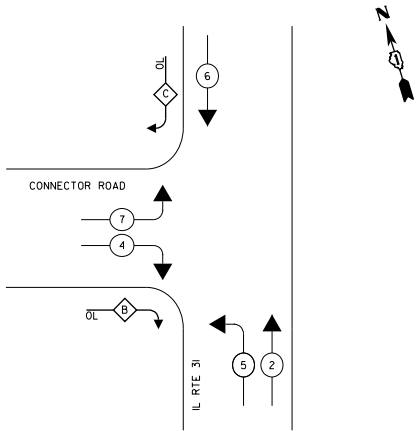


PHASE DESIGNATION DIAGRAM


RIGHT TURN OVERLAP PHASE DESIGNATION

OVERLAP LETTER		PERMISSIVE PHASE		PROTECTED PHASE
B	=	4	+	5
C	=	6	+	7

LEGEND

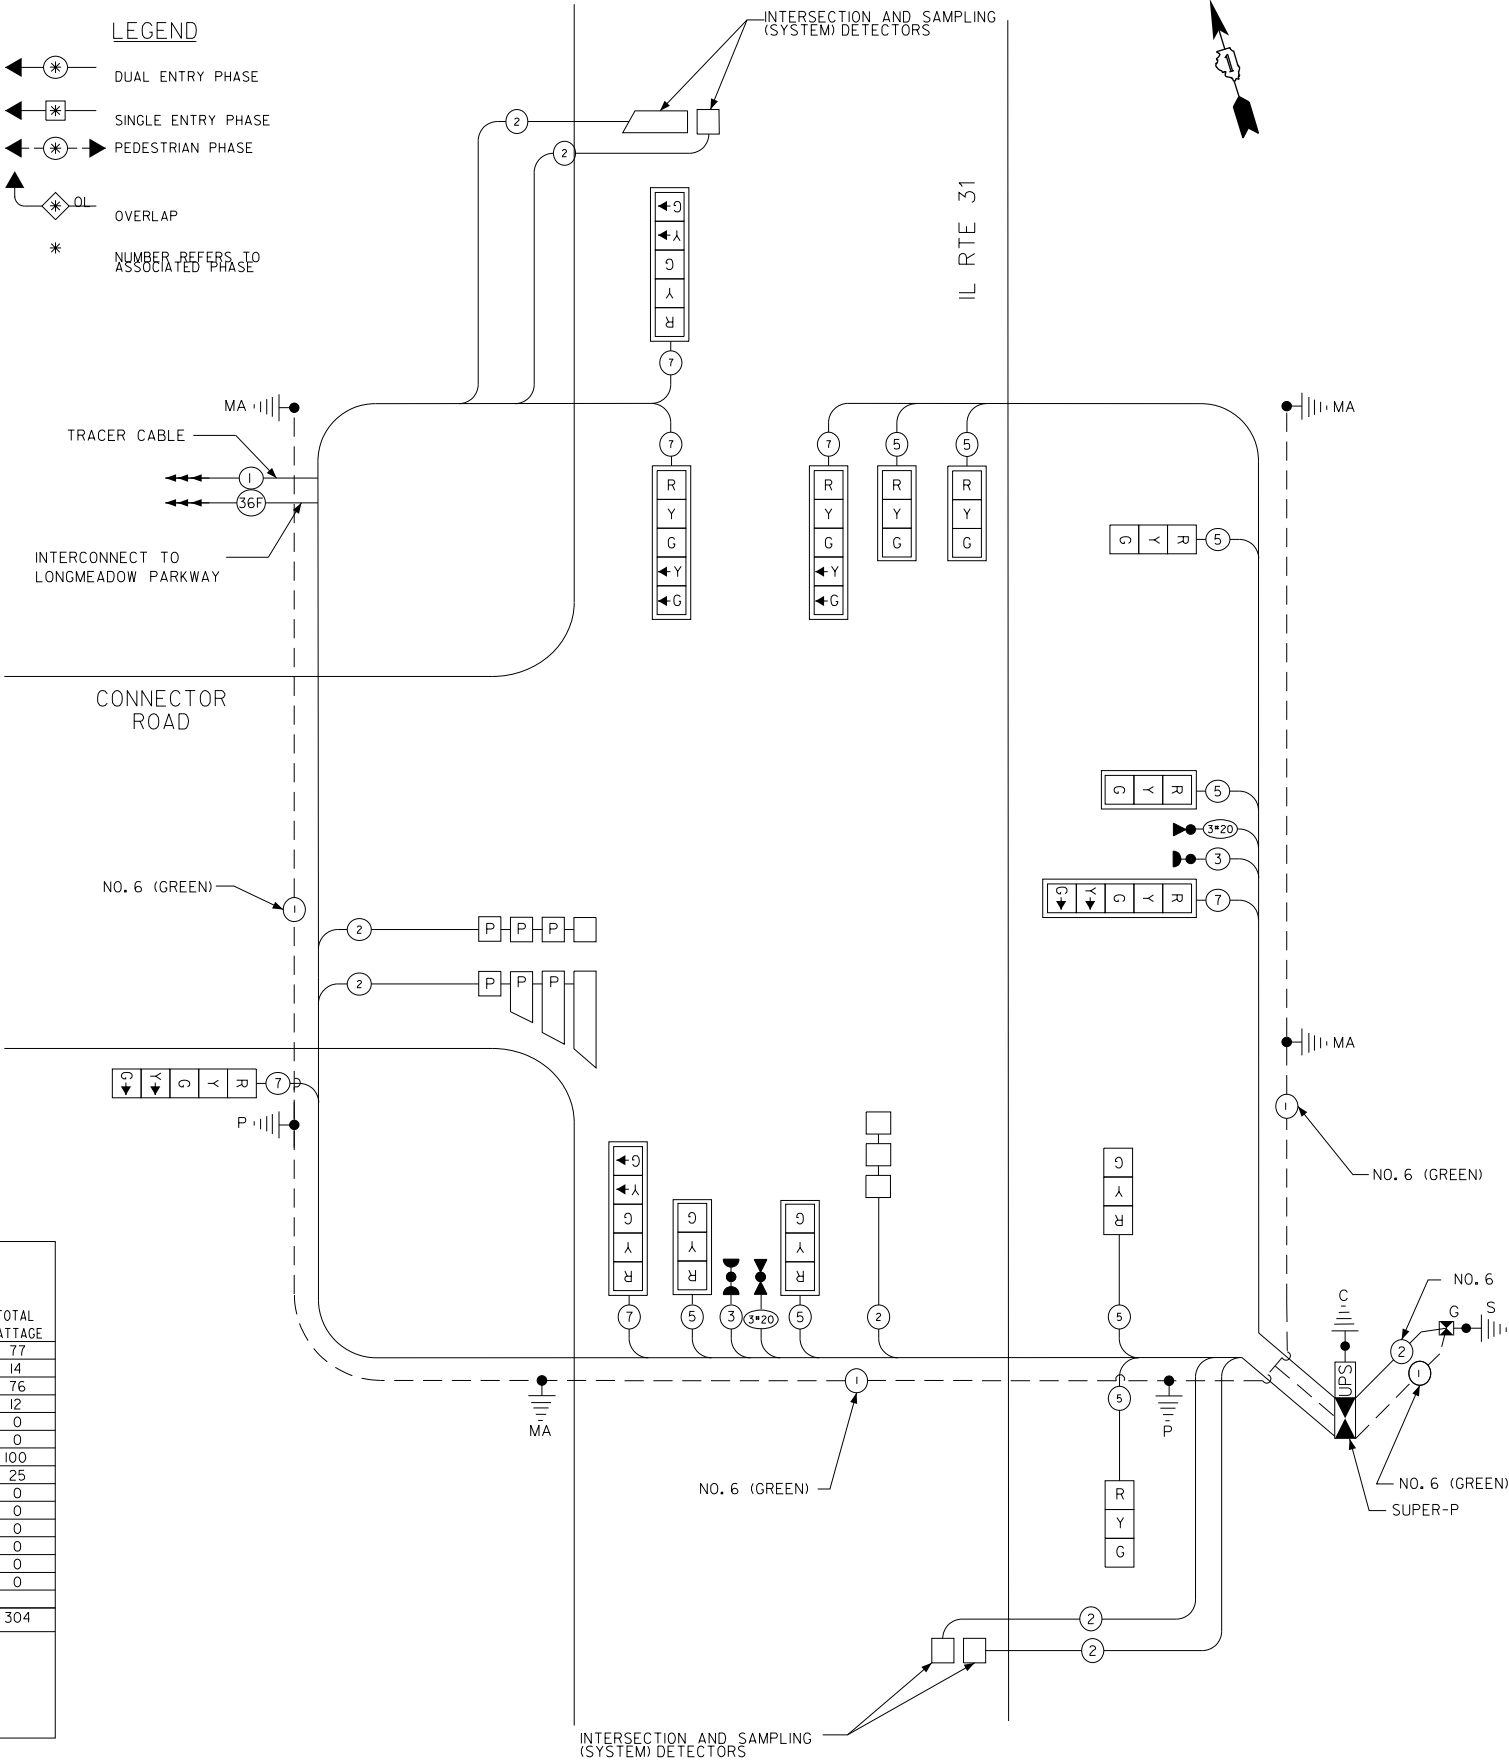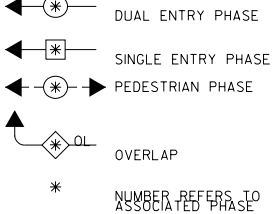

EMERGENCY VEHICLE PREEMPTION SEQUENCE

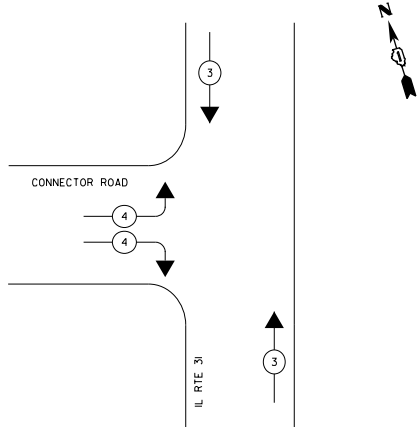

NOTE:

THE TRAFFIC SIGNAL CONTROL EQUIPMENT FOR THIS PROJECT SHALL BE NTCIP (LATEST VERSION)

FILE NAME = G:\CH13\0093\Road\Sheets - B2_Contract\2013\B94-SH1_SIGNS-STREET NAME.dgn




USER NAME = CEComn	DESIGNED - BSH	REVISED -
	DRAWN - MLB	REVISED -
PLOT SCALE = 100.0000' / in.	CHECKED - MFD	REVISED -
PLOT DATE = 10/5/2017	DATE - 8/7/2017	REVISED -

STATE OF ILLINOIS
DEPARTMENT OF TRANSPORTATION


MAST ARM MOUNTED STREET NAME SIGNS IL ROUTE 31 AT CONNECTOR ROAD		F.A.U. RTE.	SECTION	COUNTY	TOTAL SHEETS	SHEET NO.
SCALE: N.T.S.		SHEET	345 OF 611 SHEETS			
			16-00215-11-PV	KANE	611	345
					CONTRACT NO. 61E05	
			FED. ROAD DIST. NO. 1	ILLINOIS	FED. AID PROJECT	

PANEL SIGN DESIGN TYPE 1

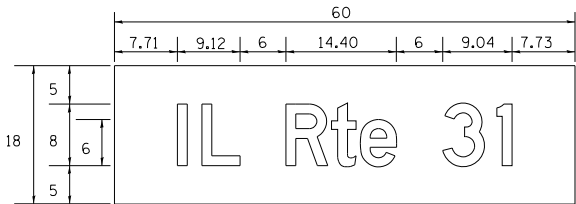


DESIGN SERIES	AREA (SQ FT)	SIGN PANEL TYPE	SHEETING TYPE	QTY. REQUIRED
D	7.5	1	ZZ	1

PANEL SIGN DESIGN TYPE 2

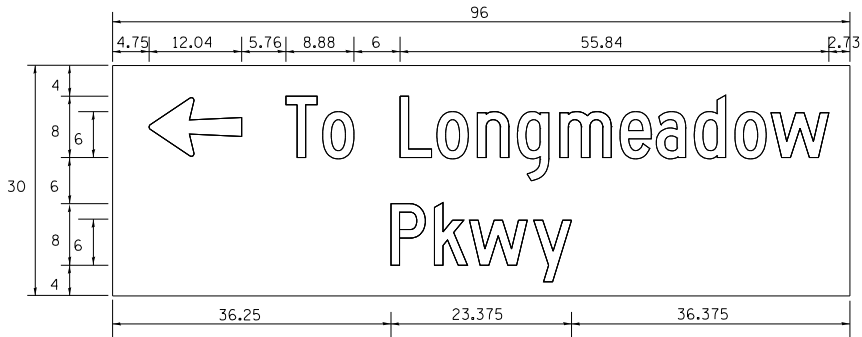

DESIGN SERIES	AREA (SQ FT)	SIGN PANEL TYPE	SHEETING TYPE	QTY. REQUIRED
C	20	2	ZZ	1


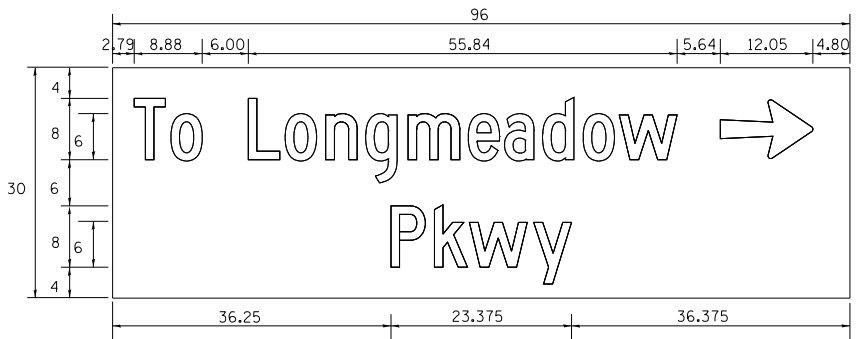


DESIGN SERIES	AREA (SQ FT)	SIGN PANEL TYPE	SHEETING TYPE	QTY. REQUIRED
C	20	2	ZZ	1

SCHEDULE OF QUANTITIES

ITEM	DESCRIPTION	QUANTITY	UNIT
72000100	SIGN PANEL - TYPE 1	7.5	SQ FT
72000200	SIGN PANEL - TYPE 2	40	SQ FT
80400200	ELECTRIC UTILITY SERVICE CONNECTION	1	LSUM
80500010	SERVICE INSTALLATION - GROUND MOUNTED	1	EACH
81028200	UNDERGROUND CONDUIT, GALVANIZED STEEL, 2" DIA.	723	FOOT
81028220	UNDERGROUND CONDUIT, GALVANIZED STEEL, 3" DIA.	221	FOOT
81028240	UNDERGROUND CONDUIT, GALVANIZED STEEL, 4" DIA.	304	FOOT
81400100	HANDHOLE	4	EACH
81400200	HEAVY-DUTY HANDHOLE	2	EACH
81400300	DOUBLE HANDHOLE	1	EACH
87301225	ELECTRIC CABLE IN CONDUIT, SIGNAL NO. 14 3C	395	FOOT
87301245	ELECTRIC CABLE IN CONDUIT, SIGNAL NO. 14 5C	1,357	FOOT
87301255	ELECTRIC CABLE IN CONDUIT, SIGNAL NO. 14 7C	1,532	FOOT
87301305	ELECTRIC CABLE IN CONDUIT, LEAD-IN, NO. 14 1 PAIR	2,187	FOOT
87301805	ELECTRIC CABLE IN CONDUIT, SERVICE, NO. 6 2 C	160	FOOT
87301900	ELECTRIC CABLE IN CONDUIT, EQUIPMENT GROUNDING CONDUCTOR, NO. 6 1C	656	FOOT
87501000	TRAFFIC SIGNAL POST, 14 FT.	1	EACH
87501200	TRAFFIC SIGNAL POST, 16 FT.	1	EACH
87700190	STEEL MAST ARM ASSEMBLY AND POLE, 30 FT.	1	EACH
87700250	STEEL MAST ARM ASSEMBLY AND POLE, 42 FT.	2	EACH
87700400	STEEL MAST ARM ASSEMBLY AND POLE, 60 FT.	1	EACH
87800100	CONCRETE FOUNDATION, TYPE A	8	FOOT
87800150	CONCRETE FOUNDATION, TYPE C	4	FOOT
87800400	CONCRETE FOUNDATION, TYPE E 30-INCH DIAMETER	14	FOOT
87800415	CONCRETE FOUNDATION, TYPE E 36-INCH DIAMETER	27	FOOT
87800420	CONCRETE FOUNDATION, TYPE E 42-INCH DIAMETER	21	FOOT
88030020	SIGNAL HEAD, LED, 1-FACE, 3-SECTION, MAST-ARM MOUNTED	5	EACH
88030050	SIGNAL HEAD, LED, 1-FACE, 3-SECTION, BRACKET MOUNTED	3	EACH
88030100	SIGNAL HEAD, LED, 1-FACE, 5-SECTION, BRACKET MOUNTED	1	EACH
88030110	SIGNAL HEAD, LED, 1-FACE, 5-SECTION, MAST-ARM MOUNTED	5	EACH
88200410	TRAFFIC SIGNAL BACKPLATE, LOUVERED, FORMED PLASTIC	10	EACH
88500100	INDUCTIVE LOOP DETECTOR	7	EACH
88600100	DETECTOR LOOP, TYPE I	427	FOOT
88600700	PREFORMED DETECTOR LOOP	221	FOOT
X0324085	EMERGENCY VEHICLE PRIORITY SYSTEM LINE SENSOR CABLE, NO. 20 3/C	403	FOOT
X0325949	ELECTRICAL SERVICE DISCONNECT, LIGHTING AND TRAFFIC SIGNAL	1	EACH
X1400107	FULL-ACTUATED CONTROLLER AND TYPE SUPER P CABINET	1	EACH
X8620200	UNINTERRUPTABLE POWER SUPPLY, SPECIAL	1	EACH
XX008454	ETHERNET SWITCH, TYPE 2	1	EACH
Z0033056	OPTIMIZE TRAFFIC SIGNAL SYSTEM	1	EACH

FOC AT CONTINUOUS 75.0' OFFSET FROM
STA 2101+00 TO 2105+00

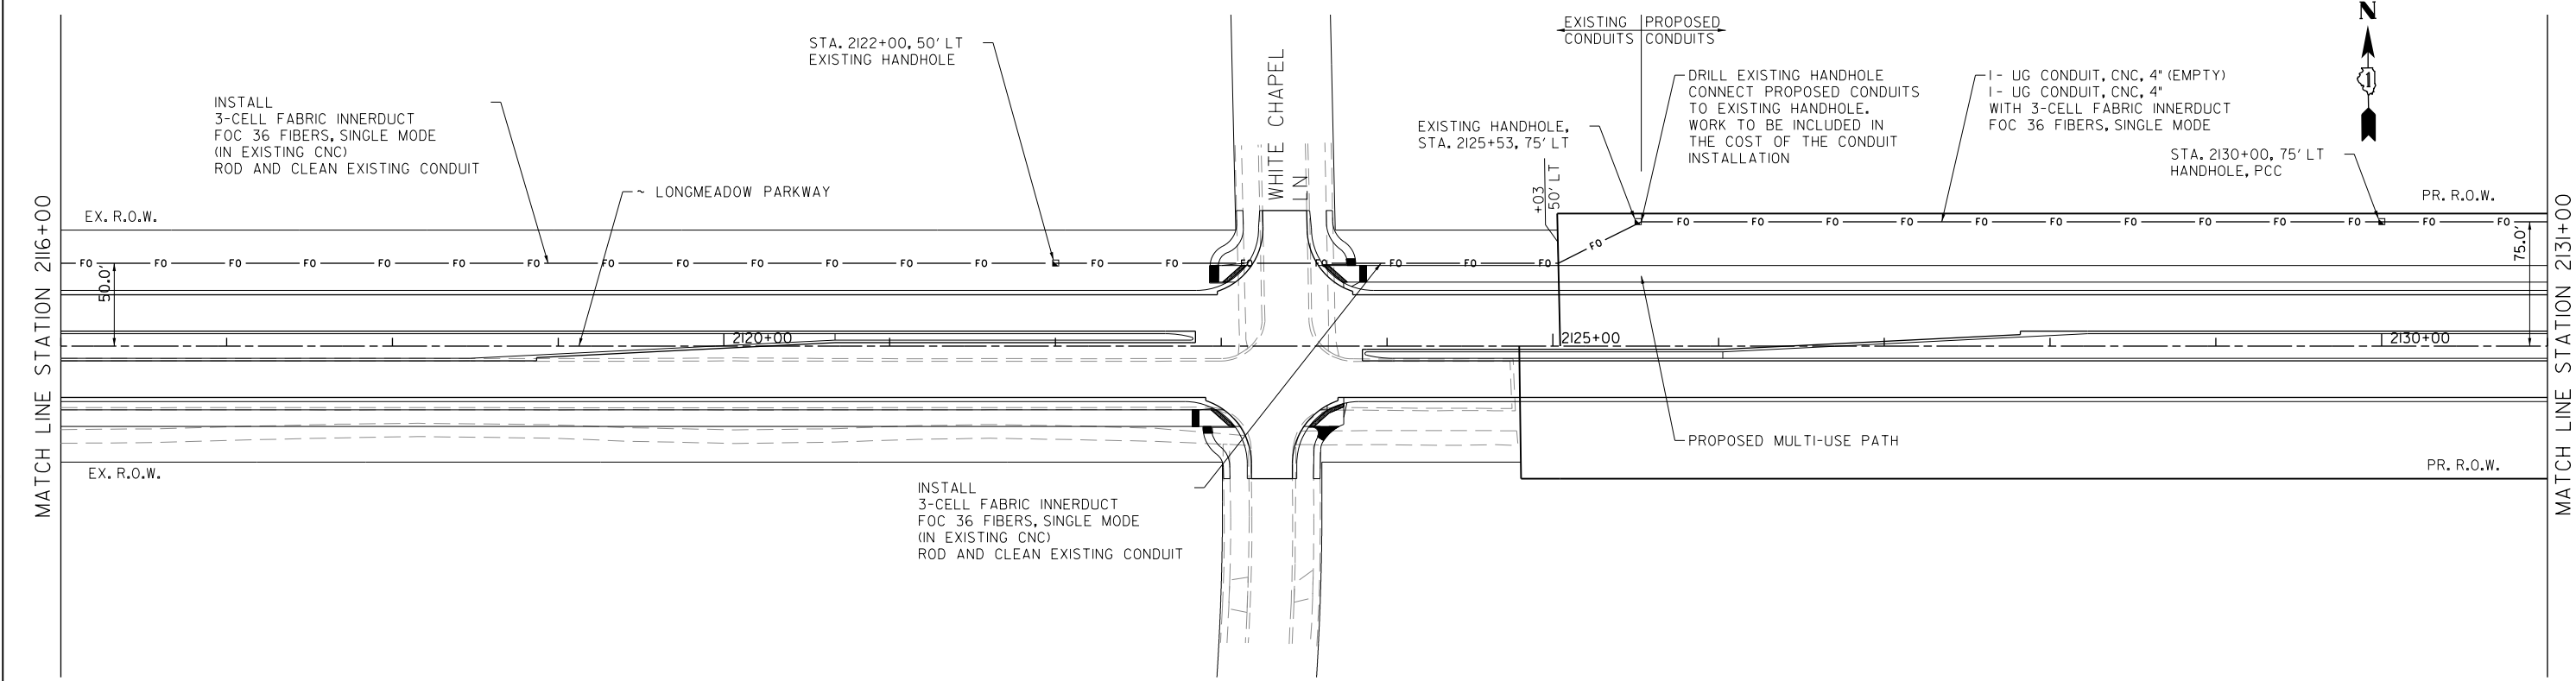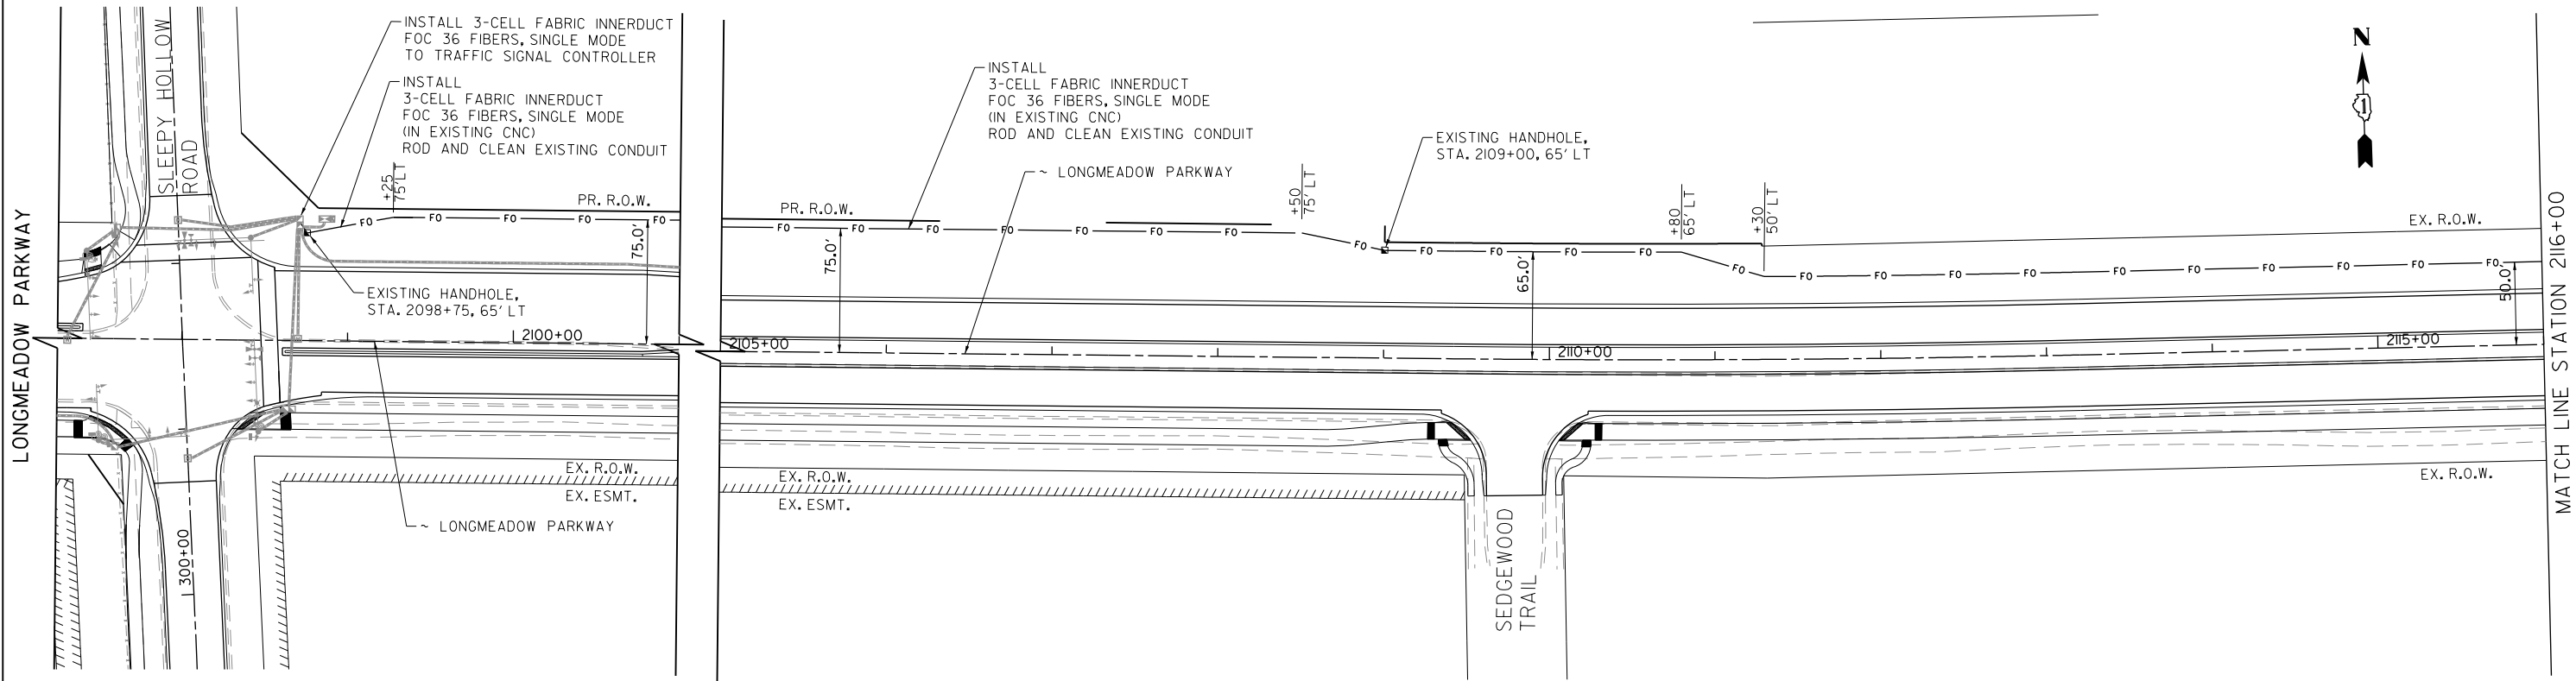

FILE NAME = G:\CH13\0103\Road\Sheets - B2 Contract\20131894-SHT-FOC-02.dgn



USER NAME = mbmwhorter	DESIGNED - M5B	REVISED -
	DRAWN - M5B	REVISED -
PLOT SCALE = 100.0000' / in.	CHECKED - MFD	REVISED -
PLOT DATE = 9/25/2017	DATE = 8/7/2017	REVISED -

STATE OF ILLINOIS
DEPARTMENT OF TRANSPORTATION

LONGMEADOW PARKWAY
FIBER-OPTIC CABLE INTERCONNECT PLAN

SCALE: 1" = 50' SHEET 346 OF 611 SHEETS STA. 2101+00 TO STA. 2131+00

F.A.P. RTE.	SECTION	COUNTY	TOTAL SHEETS	SHEET NO.
2298	16-00215-II-PV	KANE	611	346
CONTRACT NO. 61E05				
FED. ROAD DIST. NO. 1	ILLINOIS	FED. AID PROJECT		

FILE NAME = G:\CH\3\0\93\Road\Sheets - B2 Contract\20131894-SHT-FOC-03.dgn





USER NAME = mbmwhorter	DESIGNED - BSB	REVISED -
	DRAWN - BSB	REVISED -
PLOT SCALE = 100.0000' / in.	CHECKED - MFD	REVISED -
PLOT DATE = 9/25/2017	DATE = 8/7/2017	REVISED -


STATE OF ILLINOIS
DEPARTMENT OF TRANSPORTATION

LONGMEADOW PARKWAY
FIBER-OPTIC CABLE INTERCONNECT PLAN

SCALE: 1" = 50'
SHEET 347 OF 611 SHEETS
STA. 2131+00 TO STA. 2157+00

F.A.P. RTE.	SECTION	COUNTY	TOTAL SHEETS	SHEET NO.
2298	16-00215-II-PV	KANE	611	347
CONTRACT NO. 61E05				
FED. ROAD DIST. NO. 1	ILLINOIS	FED. AID PROJECT		

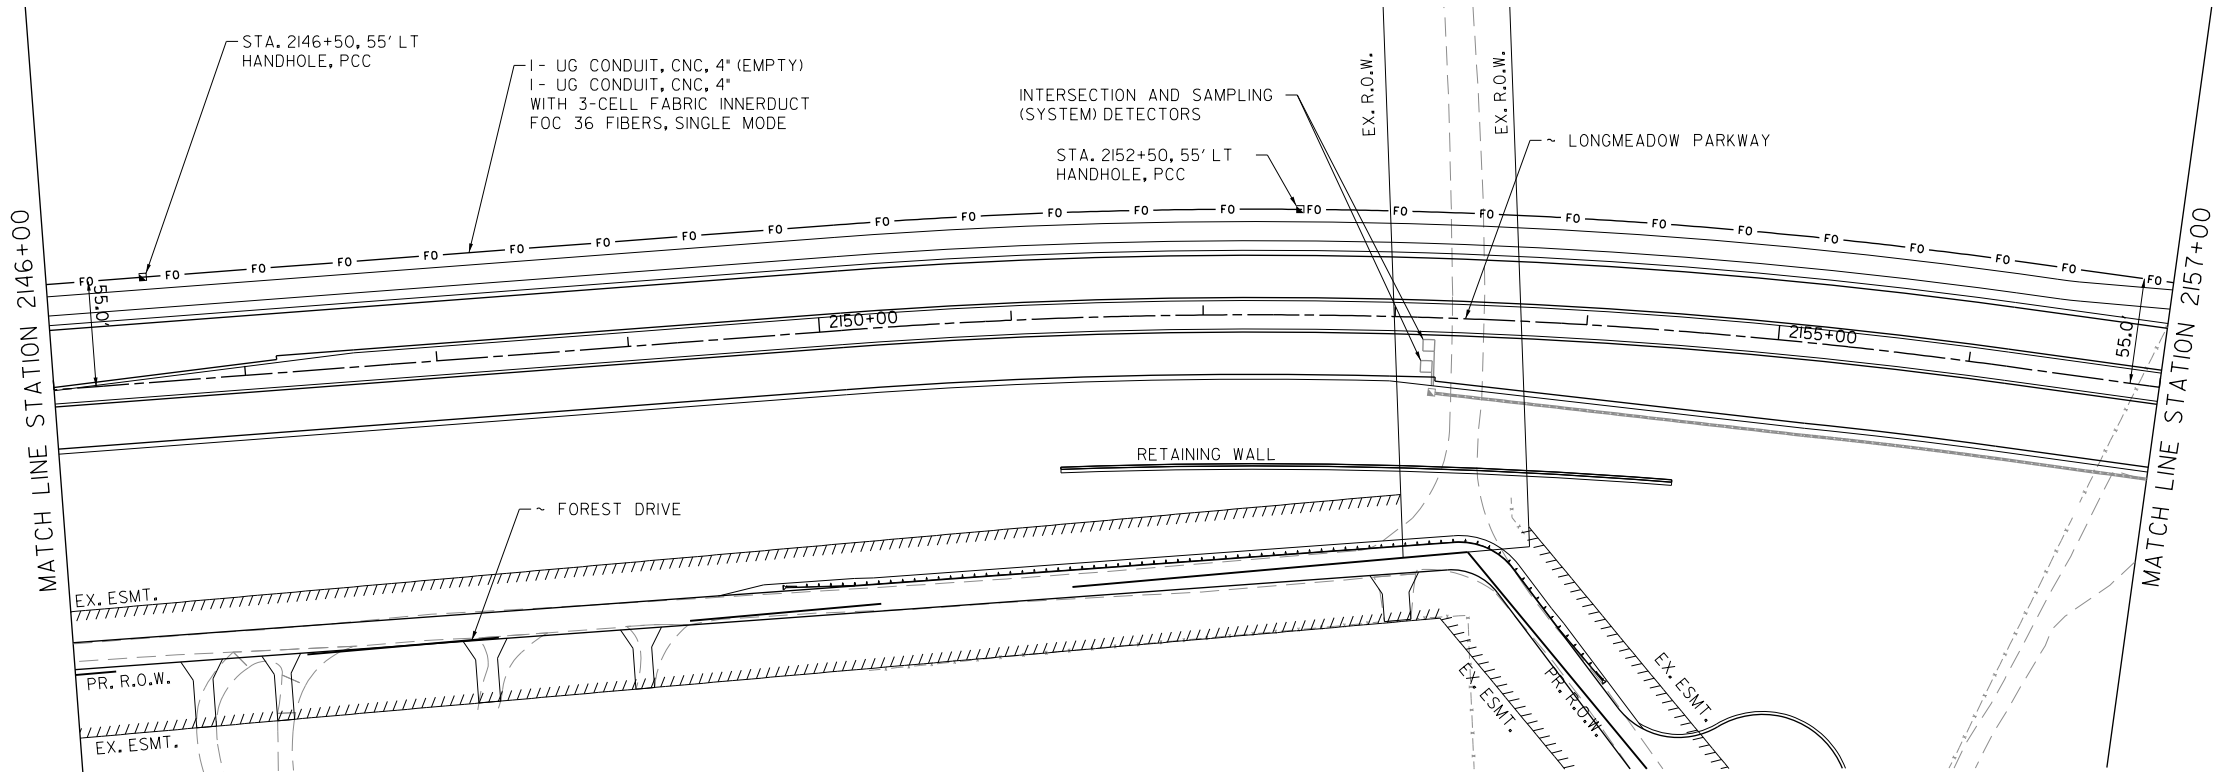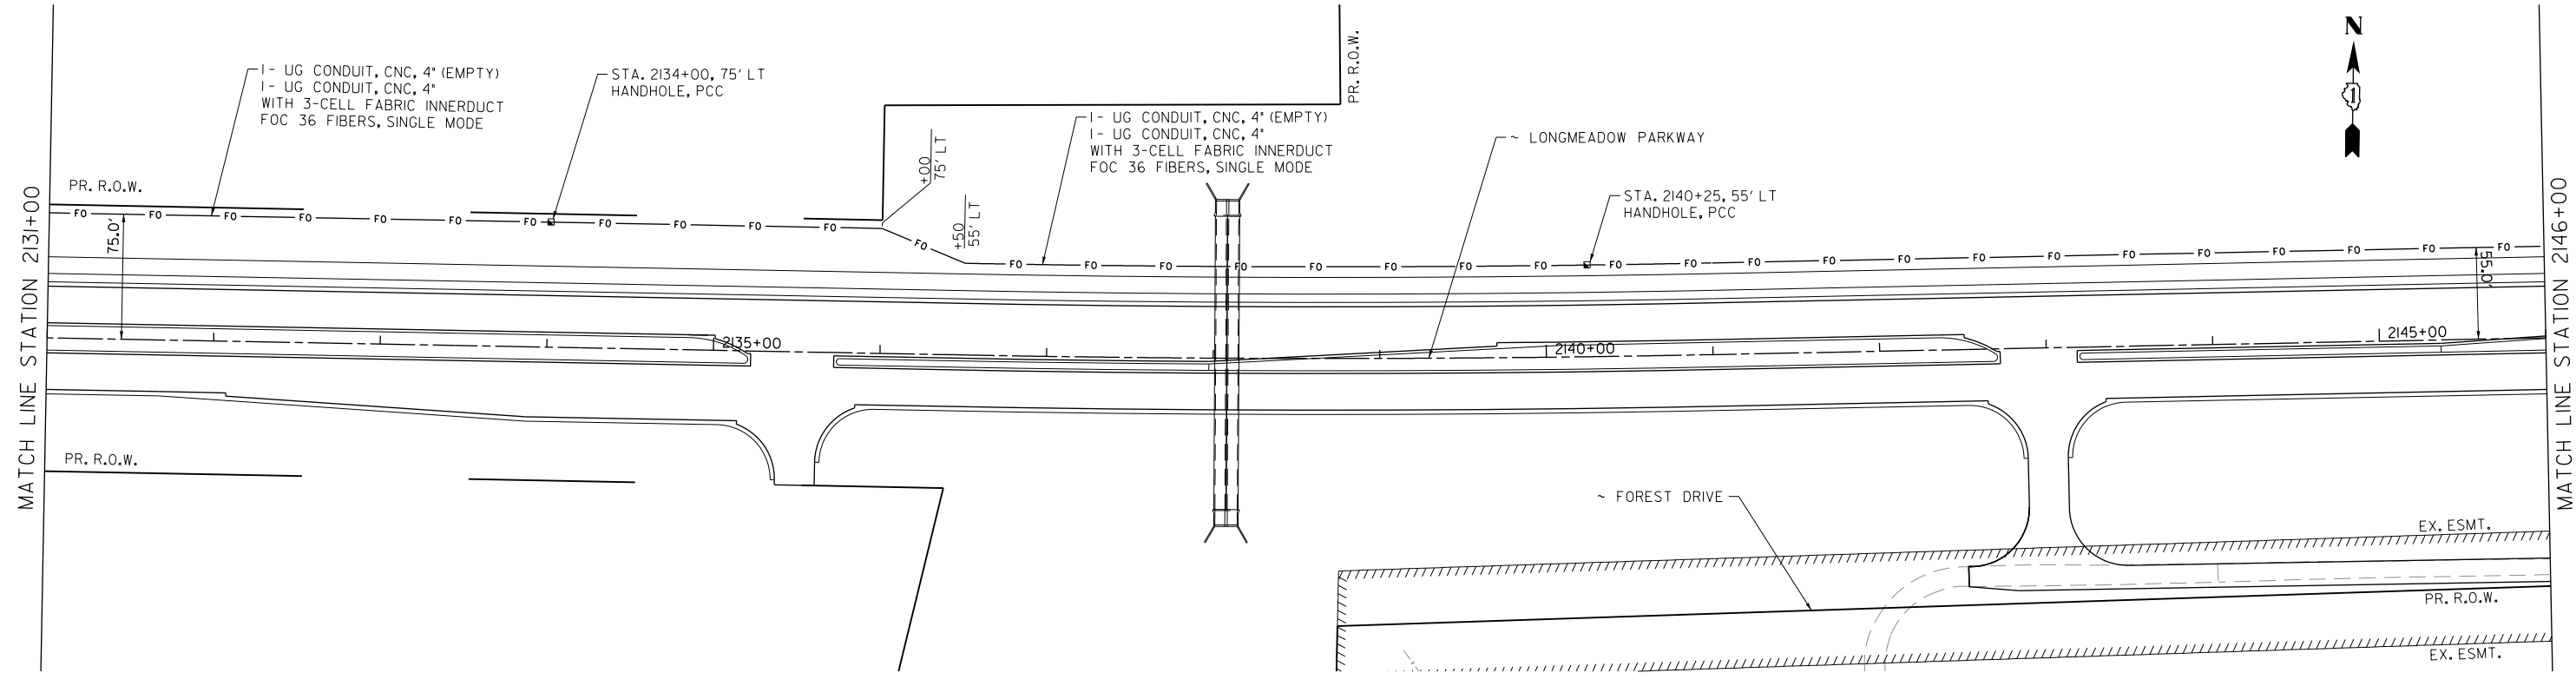

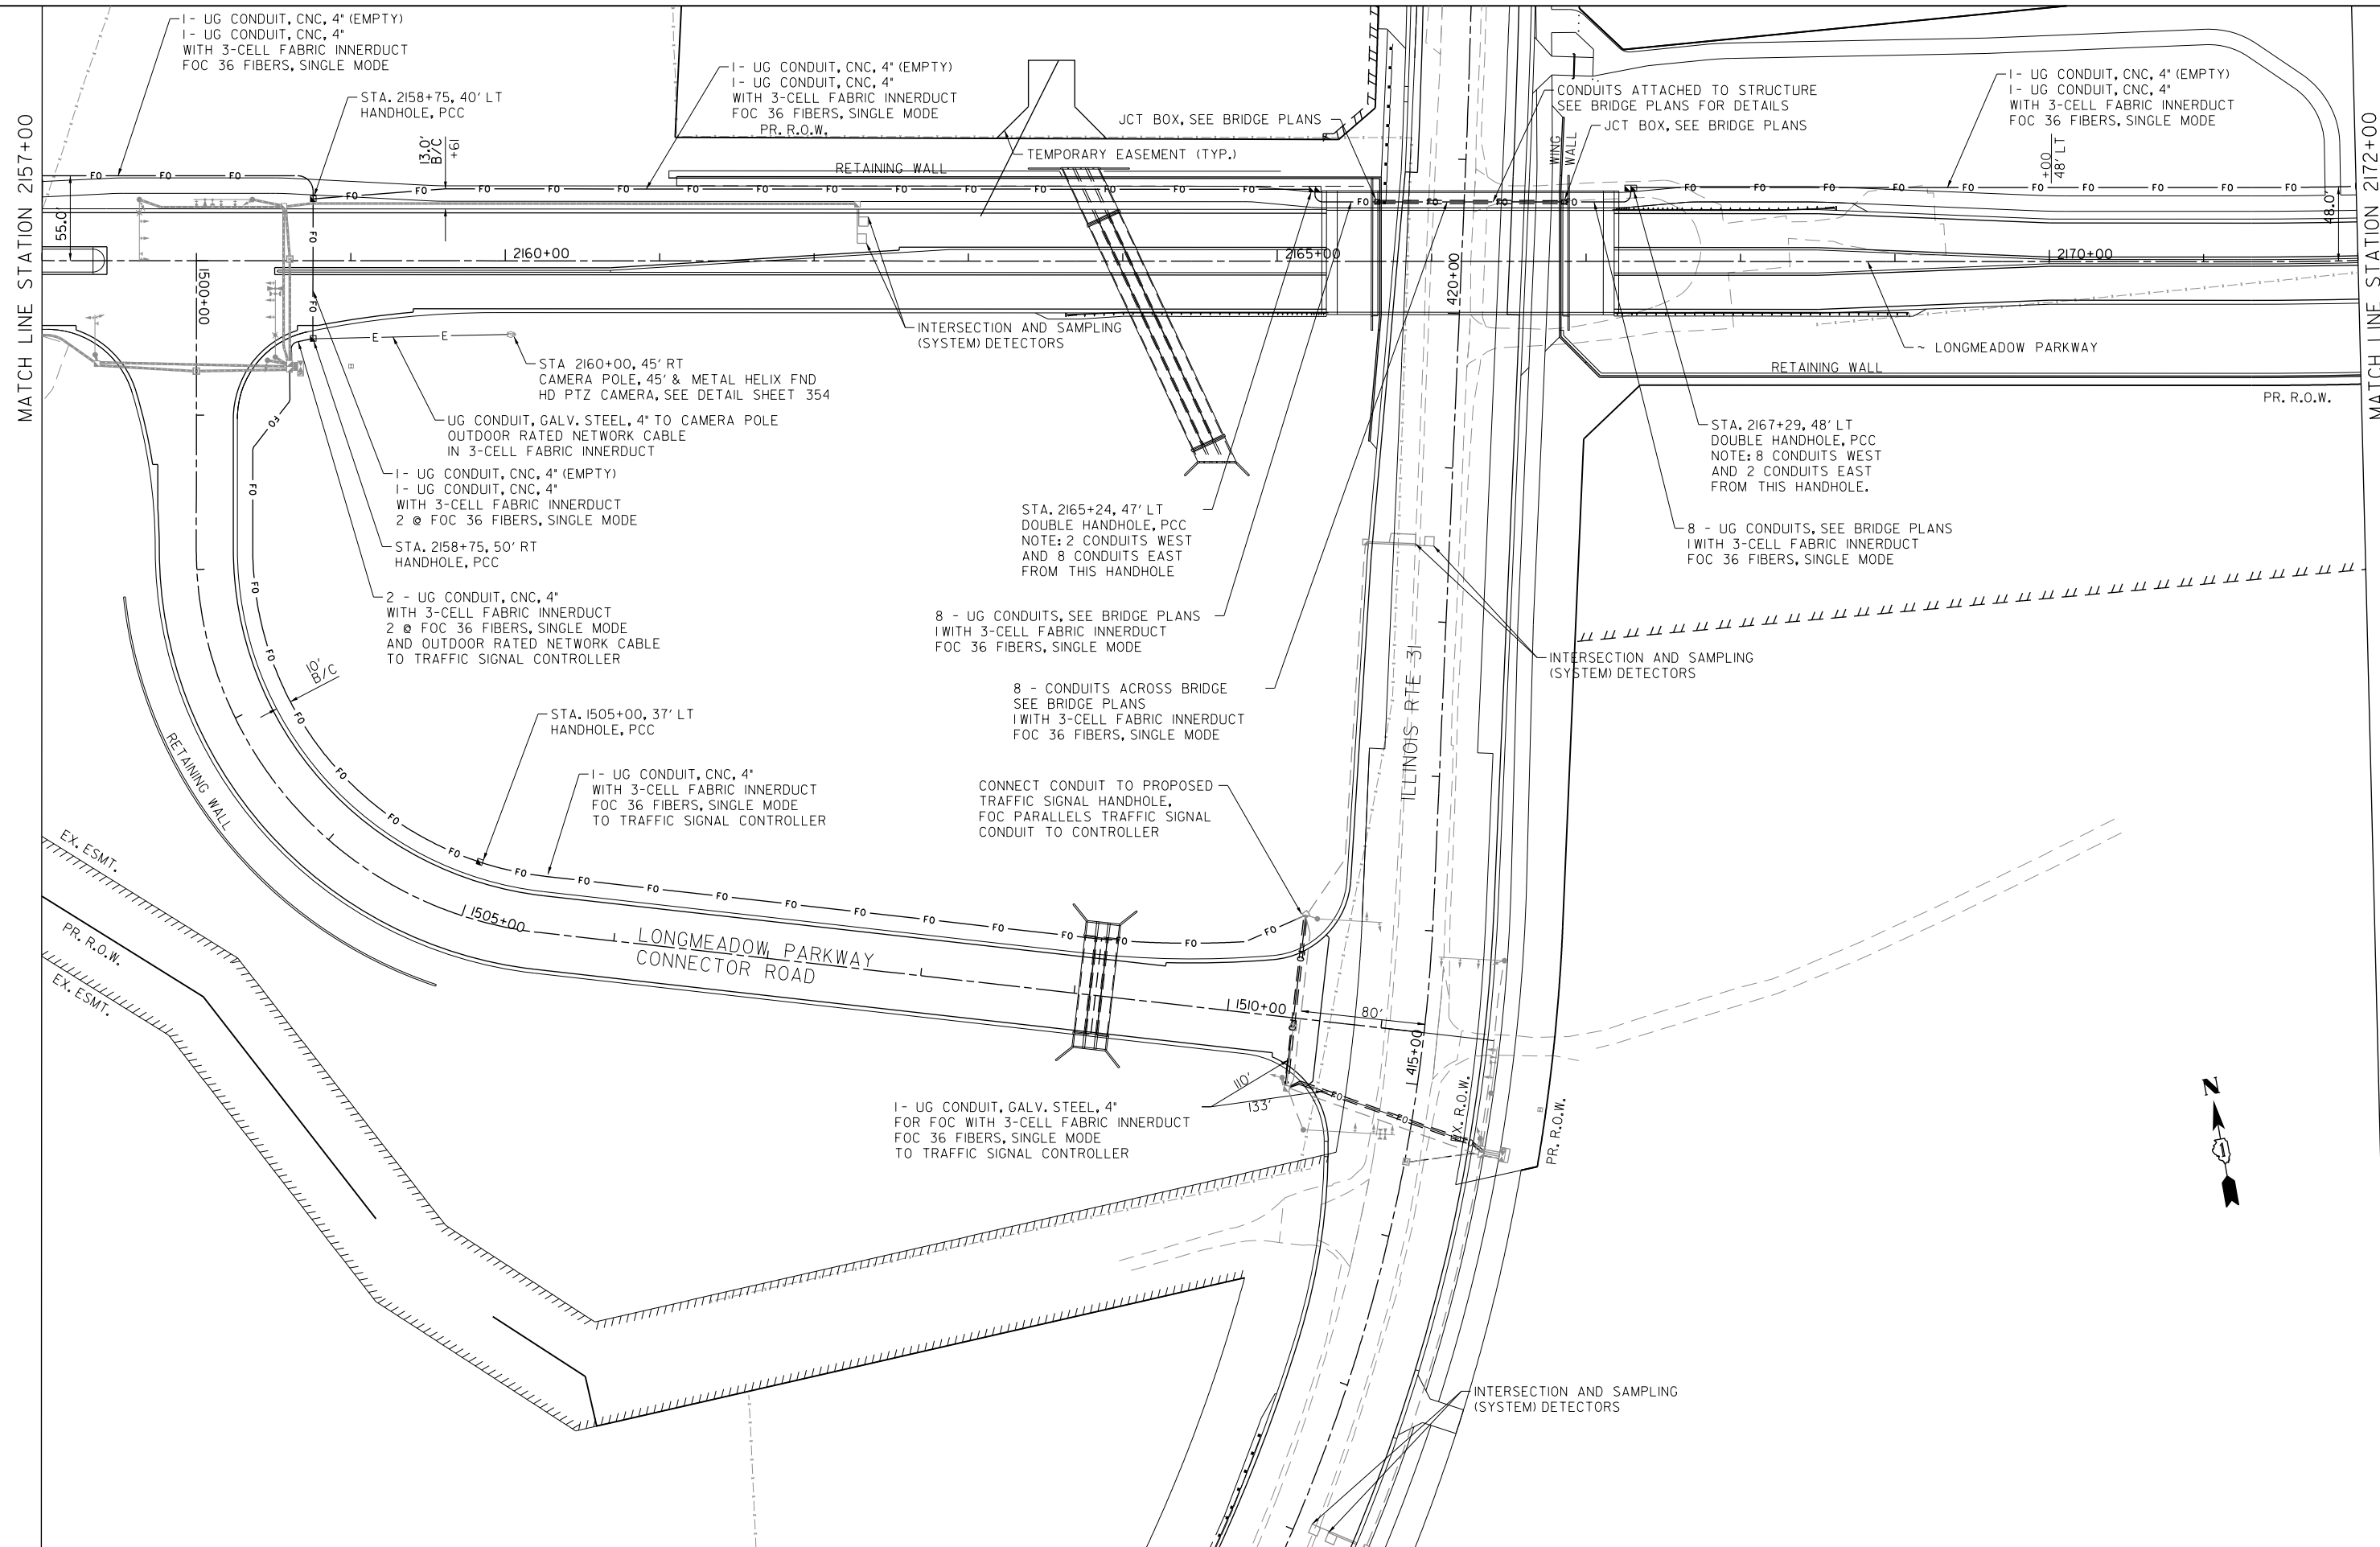

FILE NAME = G:\CH13\0109\Road\Sheets - B2 Contract\20131894-SHT-FOC-04.dgn





USER NAME = mbmcwharter	DESIGNED - MSB	REVISED -
	DRAWN - MSB	REVISED -
PLOT SCALE = 100.0000' / in.	CHECKED - MFD	REVISED -
PLOT DATE = 9/25/2017	DATE - 8/7/2017	REVISED -

STATE OF ILLINOIS
DEPARTMENT OF TRANSPORTATION

**LONGMEADOW PARKWAY
FIBER-OPTIC CABLE INTERCONNECT PLAN**

SCALE: 1" = 50'	SHEET 348 OF 611 SHEETS	STA. 2157+00 TO STA. 2172+00
-----------------	-------------------------	------------------------------

F.A.U. RTE.	SECTION	COUNTY	TOTAL SHEETS	SHEET NO.
2298	16-00215-II-PV	KANE	611	348
		CONTRACT NO. 61E05		
FED. ROAD DIST. NO. 1	ILLINOIS	FED. AID PROJECT		

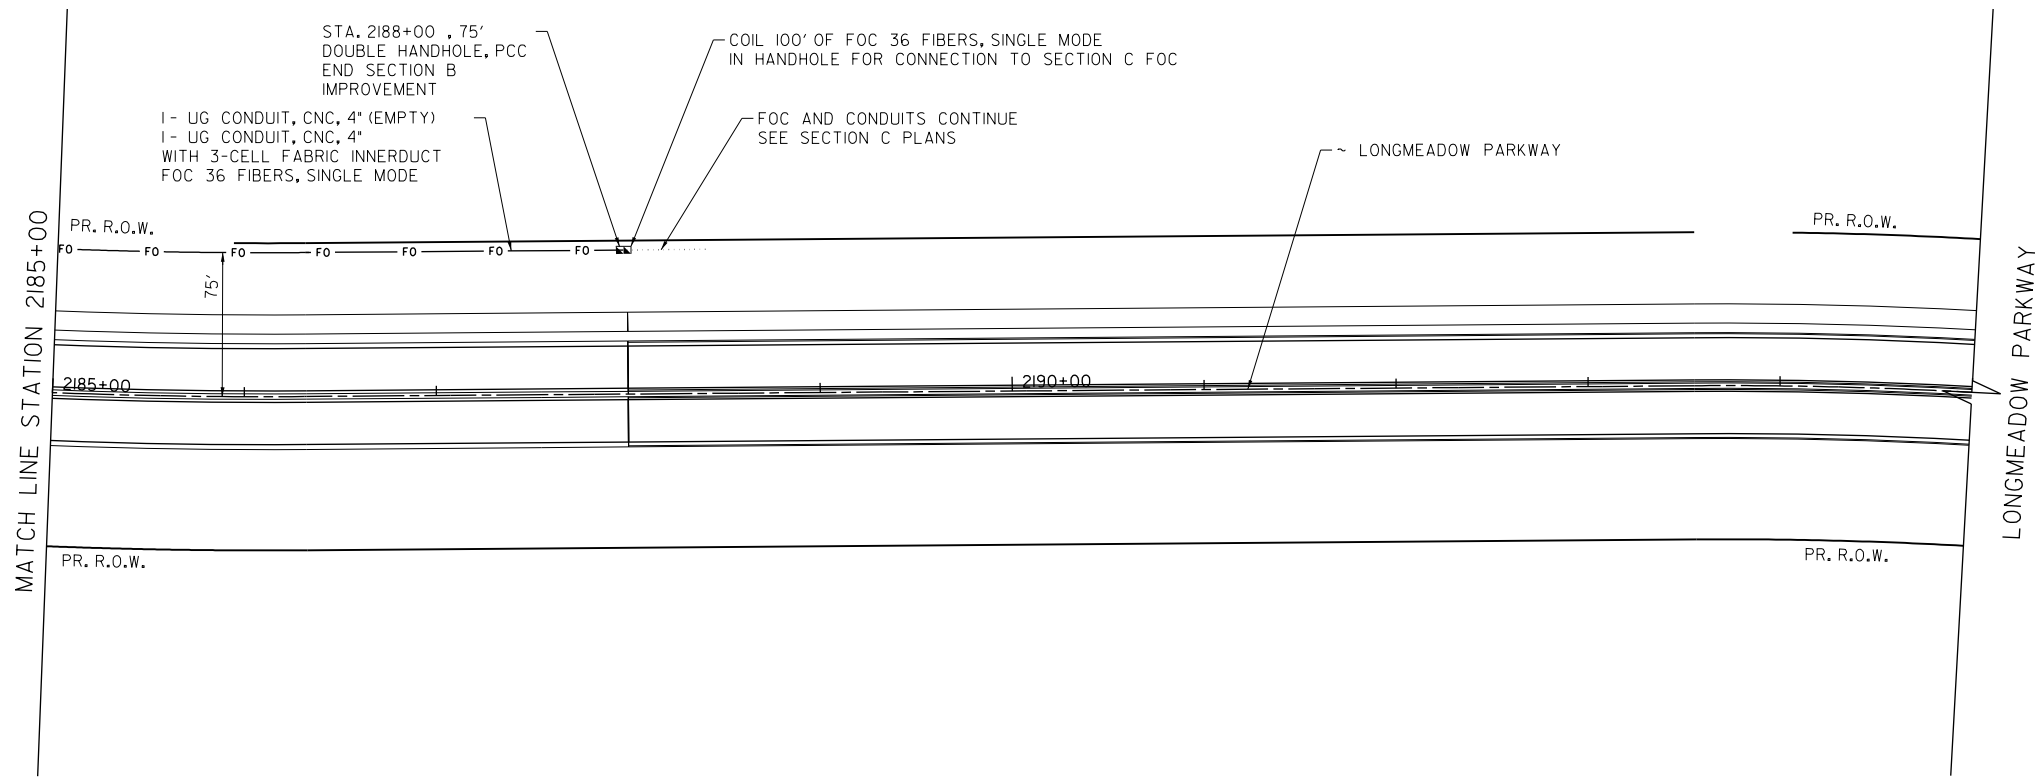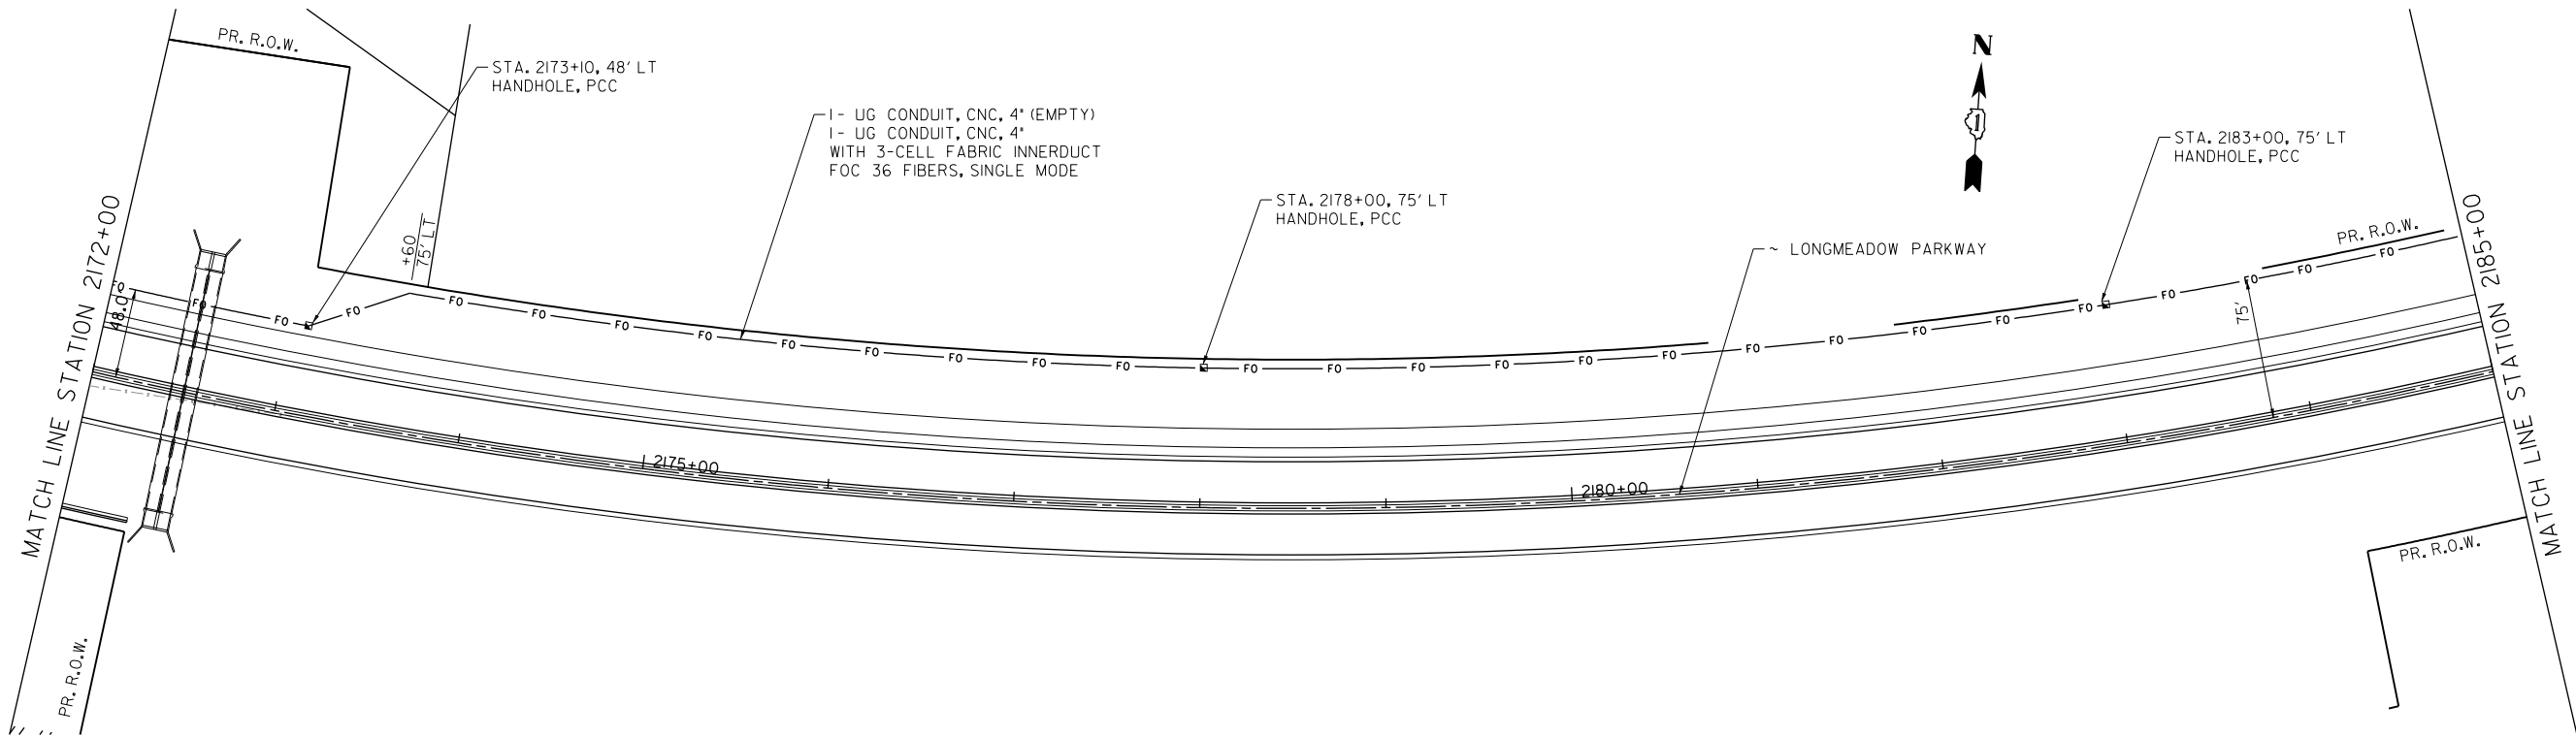

FILE NAME = G:\CH\3\0\09\Road\Sheets - B2 Contract\20131894-SHT-FOC-05.dgn



USER NAME = mbmawhorter	DESIGNED - BSB	REVISED -
	DRAWN - BSB	REVISED -
PLOT SCALE = 100.0000' / in.	CHECKED - MFD	REVISED -
PLOT DATE = 9/25/2017	DATE = 8/7/2017	REVISED -

STATE OF ILLINOIS
DEPARTMENT OF TRANSPORTATION

LONGMEADOW PARKWAY
FIBER-OPTIC CABLE INTERCONNECT PLAN

SCALE: 1" = 50' SHEET 349 OF 611 SHEETS STA. 2172+00 TO STA. 2195+00

F.A.P. RTE.	SECTION	COUNTY	TOTAL SHEETS	SHEET NO.
2298	16-00215-II-PV	KANE	611	349
CONTRACT NO. 61E05				
FED. ROAD DIST. NO. 1 ILLINOIS FED. AID PROJECT				

FILE NAME = G:\CH13\0093\Road\Sheets - B2_Contract\20131894-SHT-Signals_Cabinet_Detail-01.dgn




USER NAME = mbmcwhorter	DESIGNED - BSH	REVISED -
	DRAWN - MLB	REVISED -
PLOT SCALE = 40.0000' / in.	CHECKED - MFD	REVISED -
PLOT DATE = 9/25/2017	DATE - 8/7/2017	REVISED -

STATE OF ILLINOIS
DEPARTMENT OF TRANSPORTATION


CABINET DETAIL 1 LONGMEADOW PARKWAY		
SCALE: N.T.S.	SHEET 351 OF 611 SHEETS	

F.A.U. RTE.	SECTION	COUNTY	TOTAL SHEETS	SHEET NO.
2298	16-00215-II-PV	KANE	611	351
CONTRACT NO. 61E05				
FED. ROAD DIST. NO. I	ILLINOIS	FED. AID PROJECT		


NOTE:
LONGMEADOW PARKWAY AT SLEEPY HOLLOW ROAD IS AN EXISTING CONTROLLER. THE ONLY WORK INCLUDED HERE IS THE FIBER OPTIC TERMINATION FROM THE CONNECTOR ROAD. THE CONTRACTOR SHALL MAINTAIN THE EXISTING SIGNAL INSTALLATION WHILE INSTALLING THE FIBER OPTIC CABLE AND TERMINATIONS. THIS WILL BE PAID FOR AS MAINTENANCE OF EXISTING TRAFFIC SIGNAL INSTALLATION.

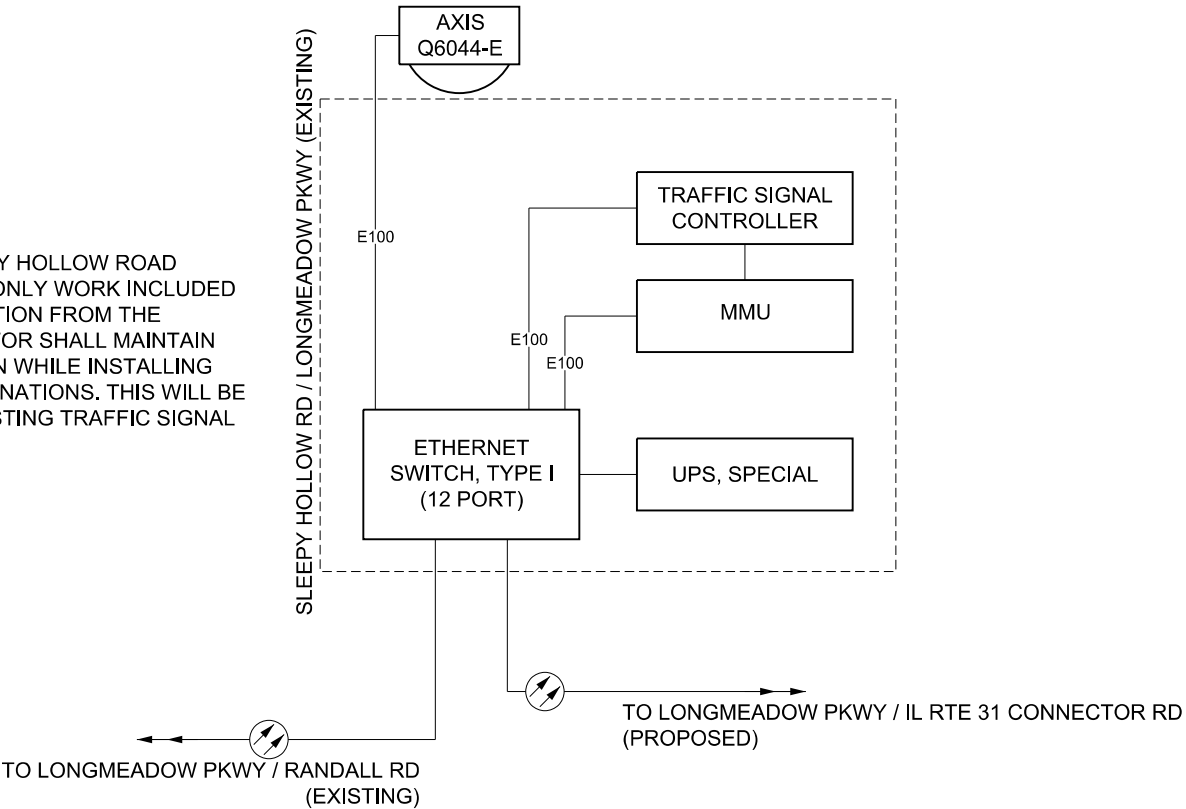


LONGMEADOW PARKWAY AT SLEEPY HOLLOW ROAD

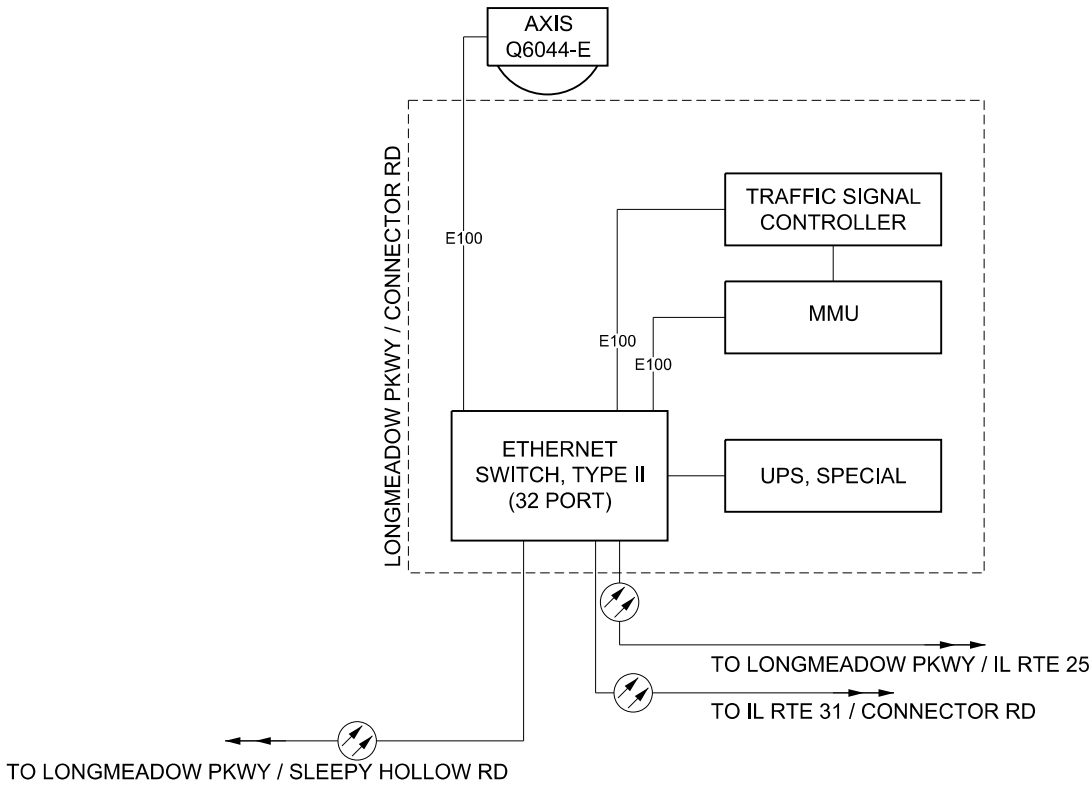


LONGMEADOW PARKWAY AT CONNECTOR ROAD

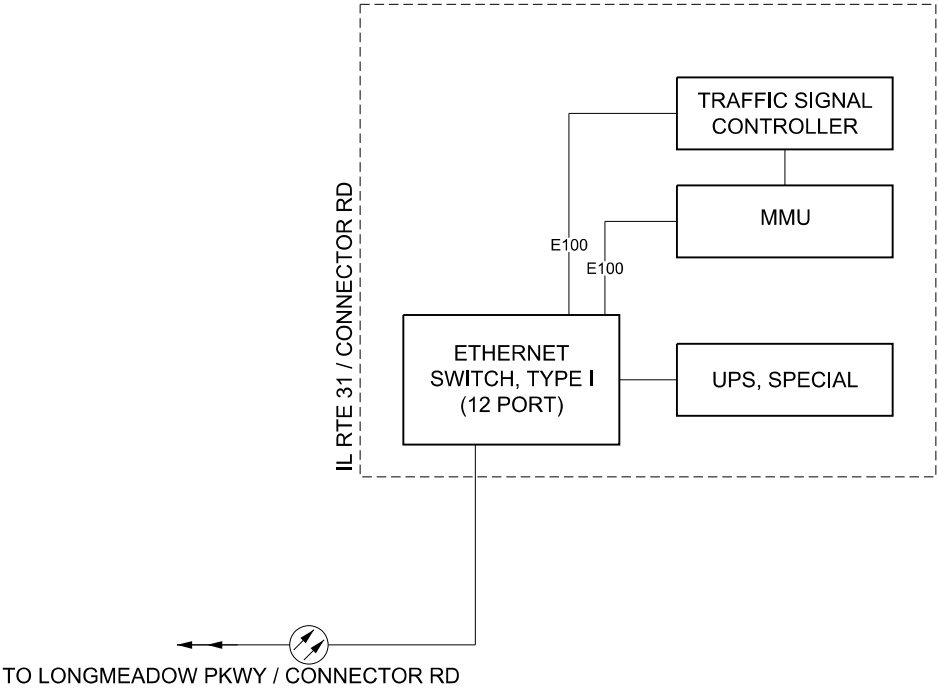


CONNECTOR ROAD AT IL RTE 31

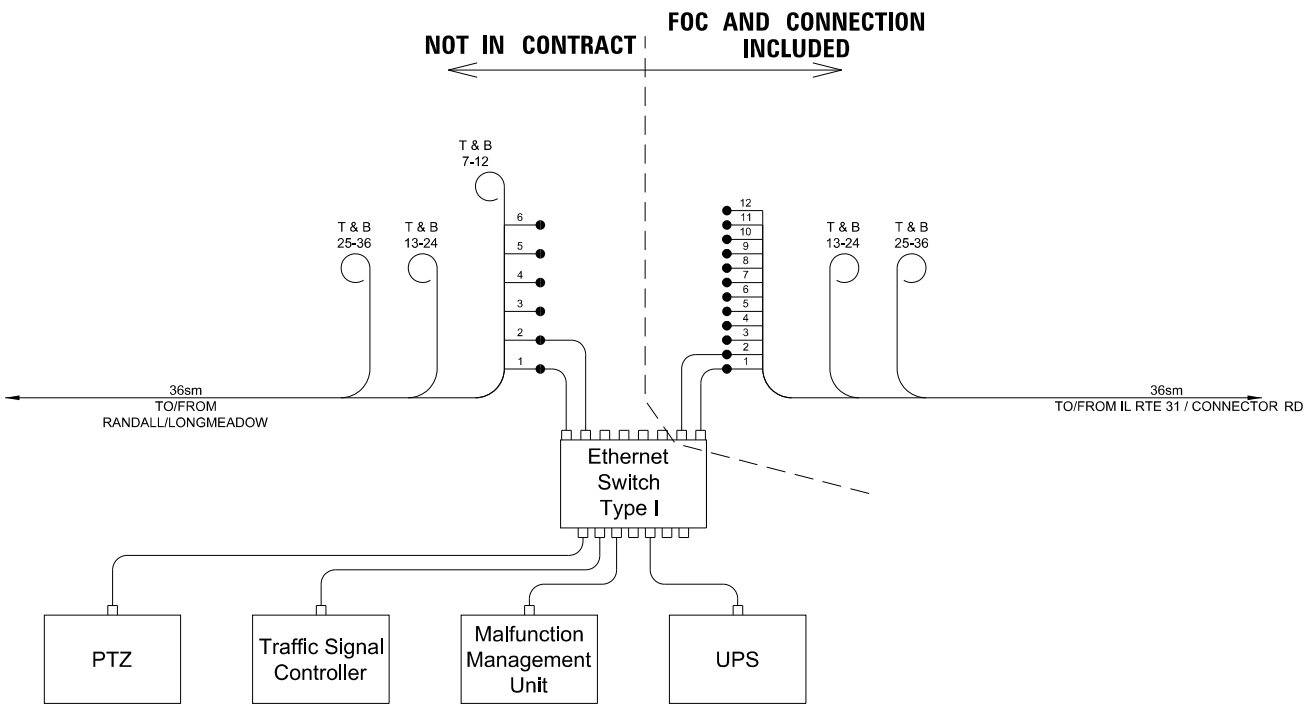

LONGMEADOW PARKWAY AT SLEEPY HOLLOW ROAD

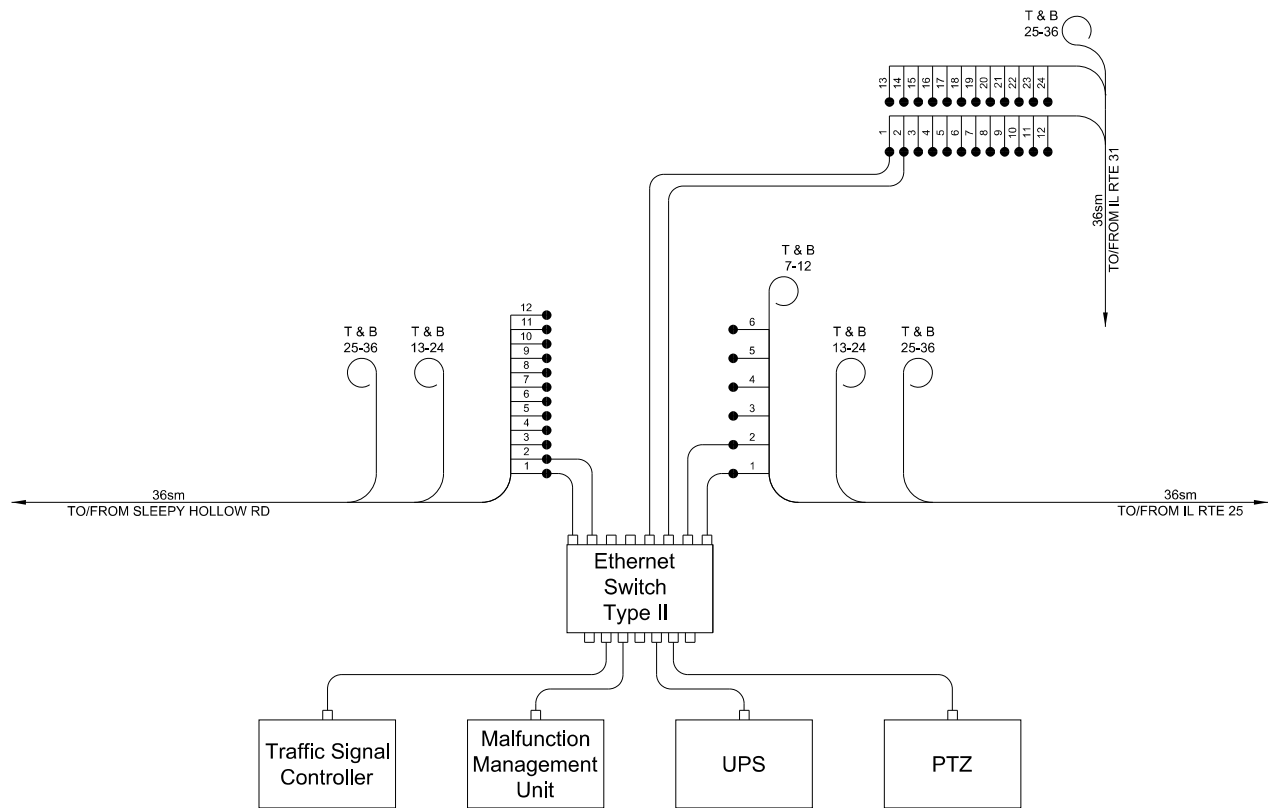

LONGMEADOW PARKWAY AT CONNECTOR ROAD

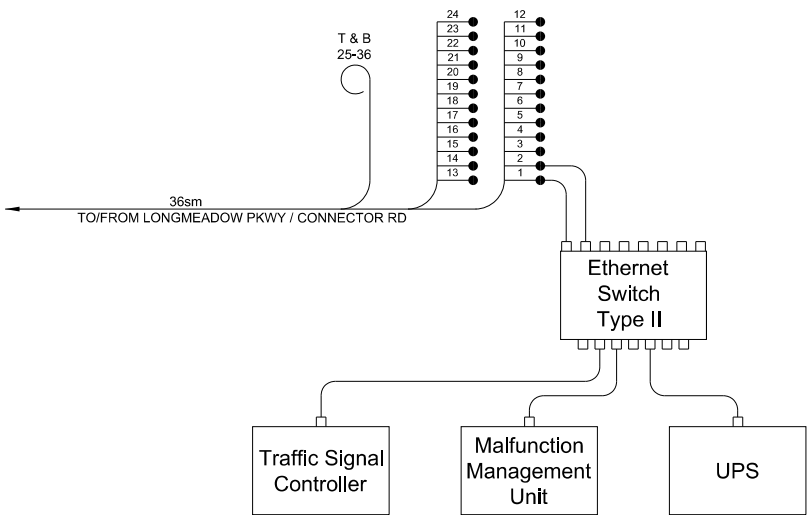

CONNECTOR ROAD AT IL RTE 31

FILE NAME = G:\CH13\0193\Road\Sheets - B2 Contract\20131894-SHT-Signals.Fiber-Splicing Diagram-01.dgn



USER NAME = mbcwhorter	DESIGNED - BSH	REVISED -
DRAWN - MLB	REVISED -	
PLOT SCALE = 40.0000' / in.	CHECKED - MFD	REVISED -
PLOT DATE = 9/25/2017	DATE - 8/7/2017	REVISED -

STATE OF ILLINOIS
DEPARTMENT OF TRANSPORTATION

FIBER SPlicing DIAGRAM
LONGMEADOW PARKWAY

SCALE: N.T.S. SHEET 352 OF 611 SHEETS

F.A.U. RTE.	SECTION	COUNTY	TOTAL SHEETS	SHEET NO.
2298	16-00215-II-PV	KANE	611	352
CONTRACT NO. 61E05				
FED. ROAD DIST. NO. 1 ILLINOIS FED. AID PROJECT				

ITS NOTES

1. ALL UNDERGROUND CONDUITS USED FOR FIBER SHALL BE COILABLE NONMETALLIC HDPE CONDUIT, SCHEDULE 80 AND SHALL BE BLACK IN COLOR, UNLESS NOTED OTHERWISE.
2. ALL WORK SHALL BE IN ACCORDANCE WITH THE LATEST EDITION OF THE FOLLOWING SPECIFICATIONS, WHICH ARE HEREBY MADE A PART HEREOF:

A. STANDARD SPECIFICATIONS FOR ROADWAY AND BRIDGE CONSTRUCTION IN ILLINOIS, AS PREPARED BY IDOT.

B. THE NATIONAL ELECTRICAL CODE

C. MUNICIPAL CODES & STANDARDS

D. ILLINOIS MUNICIPAL SIGNAL ASSOCIATION (IMSA) STANDARDS.
3. THE CONTRACTOR SHALL VERIFY ALL UTILITY LOCATIONS PRIOR TO CONSTRUCTION.
4. THE ELECTRICAL CONTRACTOR SHALL FURNISH ONE SET OF RECORD DRAWINGS TO THE OWNERS REPRESENTATIVE UPON COMPLETION OF THE ELECTRICAL AND ITS IMPROVEMENTS. THE DRAWINGS SHALL SHOW THE INSTALLED LOCATION OF ALL EQUIPEMENT, UNDERGROUND WIRING & CONTROLLER CABINETS.
5. CONDUIT HANGAR SPACING UNDER BRIDGE DECK SHALL NOT EXCEED 8 FEET. THE COST OF INSTALLATION AND MATERIALS FOR HANGARS SHALL BE INCLUDED IN THE COST OF ITS CONDUIT INSTALLATION. SEE STRUCTURAL PLANS FOR ADDITIONAL INFORMATION.
6. ALL FIBER OPTIC CABLE SPLICES SHALL BE LOCATED AT TRAFFIC SIGNAL CONTROLLER CABINETS. THE CONTRACTOR SHALL COORDINATE WITH THE ENGINEER AND THE ADJACENT CONTRACTS TO ELIMINATE SPLICES AT THE CONTRACT LIMITS.
7. THE COST OF CONNECTIONS BETWEEN CONDUITS AND HANDHOLES, AND BETWEEN CONDUITS OF DIFFERENT MATERIALS SHALL BE INCLUDED IN THE COST OF THE CONDUIT INSTALLATION. CONNECTIONS BETWEEN DIFFERENT MATERIALS SHALL BE APPROVED BY THE ENGINEER.
8. ALL INTERCONNECTED DEVICES SHALL BE CONFIGURED AND ASSIGNED RESPECTIVE IP ADDRESSES AS OUTLINED BY KANE COUNTY'S IP NAMING CONVENTION SCHEME AND ASSIGNED LOCATION ID AS INSTRUCTED BY KANE COUNTY TRAFFIC (630-208-3139). THIS WORK ALONG WITH ALL REQUIRED COMMUNICATION WILL BE PAID FOR AS PART OF NETWORK CONFIGURATION.
9. ALL COSTS ASSOCIATED WITH THE COORDINATION OF FIBER OPTIC CABLE TERMINATION POINTS SHALL BE INCLUDED IN THE PRICE OF THE FIBER OPTIC CABLE BEING PLACED. IF THE CONTRACTOR IS REQUESTED BY THE ENGINEER TO RUN FIBER OPTIC CABLE BEYOND THE CONTRACT LIMITS IN ORDER TO TERMINATE AT THE CLOSEST TRAFFIC SIGNAL CABINET, THE COST ASSOCIATED WITH THIS ADDITIONAL WORK SHALL BE AT THE AGREED UPON UNIT PRICE FOR THE FIBER OPTIC CABLE BEING INSTALLED AND THE ASSOCIATED COST FOR FIBER OPTIC CABLE TERMINATIONS (IF ALSO REQUESTED BY THE ENGINEER).

ITS LEGEND

PROPOSED

EXISTING

HANDHOLE


HEAVY DUTY HANDHOLE

DOUBLE HANDHOLE

FIBER OPTIC CABLE IN CONDUIT

FO

FO

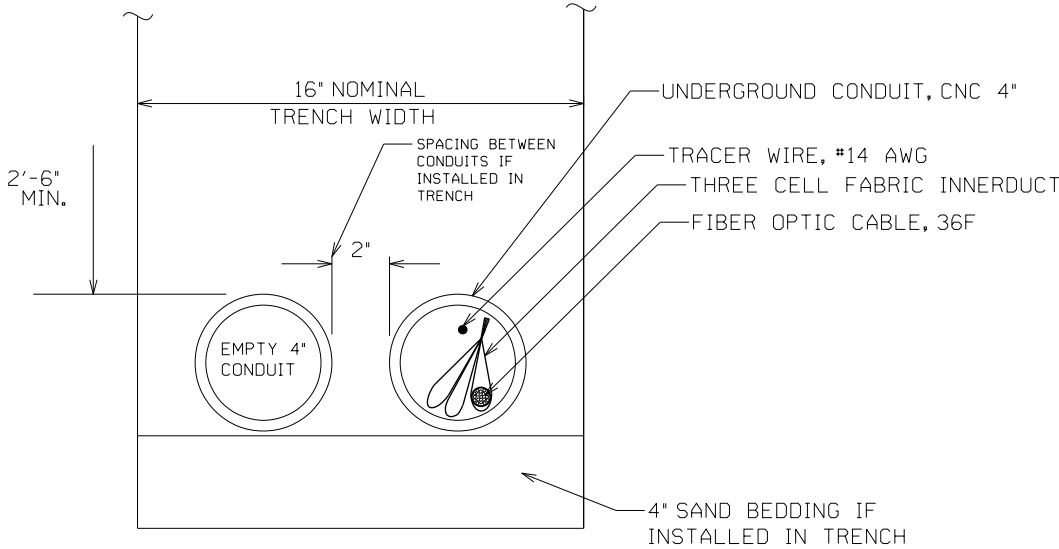

ITS FOC/ INTERCONNECT TRENCH DETAIL
N.T.S.

FILE NAME = G:\CH\3\0\93\Road\Sheets - B2 Contract\2013\B04-SHT-ITS NOTES AND BILL OF MATERIAL.dgn




USER NAME = mbmcwhorter	DESIGNED - BSH	REVISED -
	DRAWN - MLB	REVISED -
PLOT SCALE = 20.0000' / in.	CHECKED - MFD	REVISED -
PLOT DATE = 9/25/2017	DATE - 8/7/2017	REVISED -

STATE OF ILLINOIS
DEPARTMENT OF TRANSPORTATION



LONGMEADOW PARKWAY FOC INTERCONNECT
ITS NOTES AND SCHEDULE OF QUANTITIES

SCALE: N.T.S. SHEET 353 OF 611 SHEETS

F.A.U. RTE.	SECTION	COUNTY	TOTAL SHEETS	SHEET NO.
2298	I6-00215-II-PV	KANE	611	353
CONTRACT NO. 6IE05				
FED. ROAD DIST. NO. I	ILLINOIS	FED. AID PROJECT		

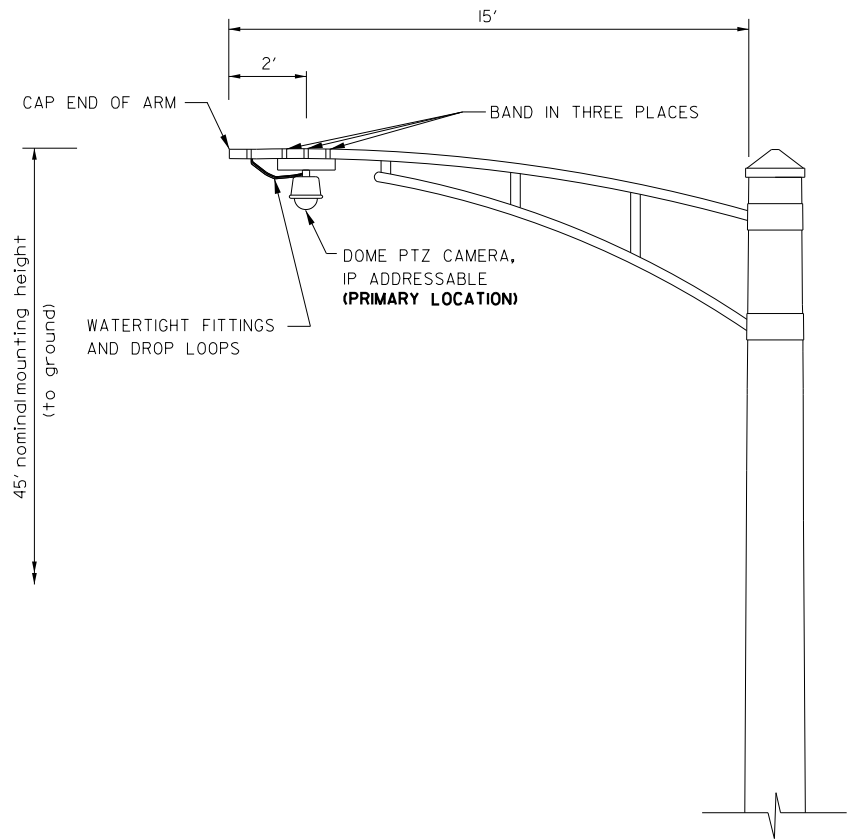


CAMERA MOUNTING ASSEMBLY DETAIL
(NOT TO SCALE)

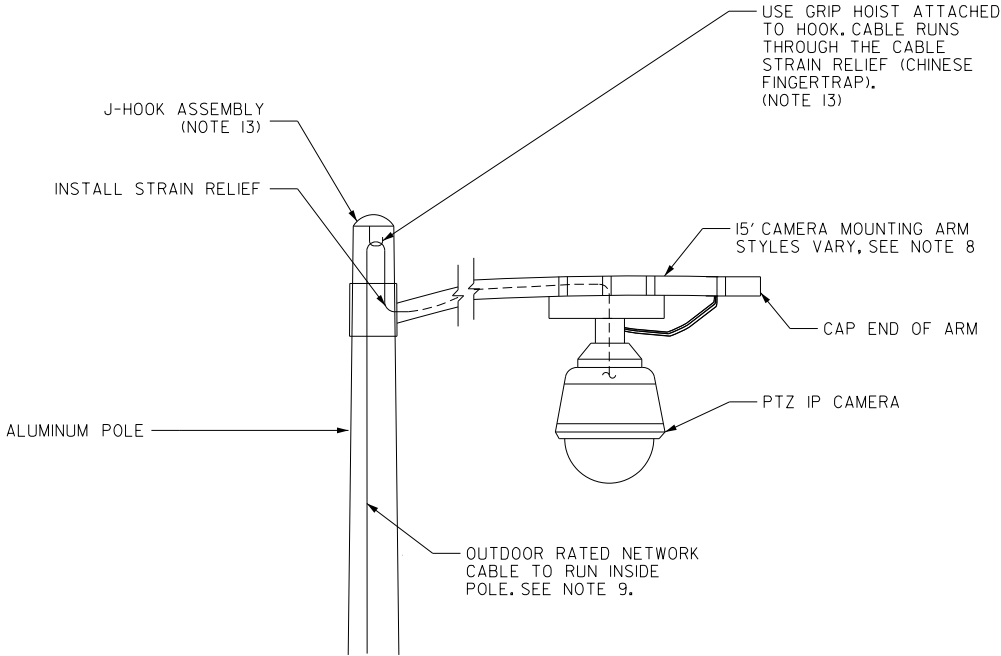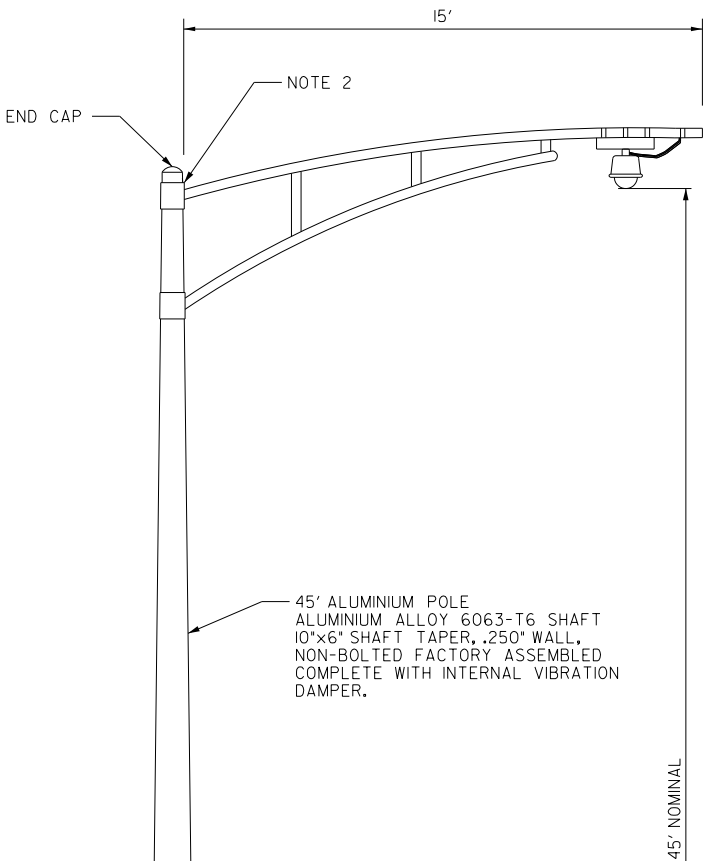


POLE TOP DETAIL
NOT TO SCALE

NOTES:

- CAMERA POLES SHOULD BE SHIELDED BY GUARDRAIL OR CURB AND GUTTER.
- CONTRACTOR TO SEAL ENTRY WITH STEEL WOOL TO PREVENT RODENTS ENTERING.
- ALL EQUIPMENT MUST BE CONNECTED TO A COMMON GROUND. ANY GROUND CABLES ROUTED INSIDE THE ENCLOSURE SHALL BE GREEN INSULATED TYPE RHW CONDUCTORS. ANY GROUND CONDUCTORS THAT ARE BURIED SHALL BE BARE COPPER TINNED. ANY GROUND CONNECTED TO THE EXTERNAL GROUND BUS BAR SHALL BE CADWELDED TO THE BUS BAR.
- VERIFY POLE LOCATION AND CAMERA ORIENTATION WITH THE ENGINEER AND KDOT BEFORE INSTALLATION.
- PROVIDE A 1-1/2" ALUMINUM CONDUIT NIPPLE WITH LB FITTING FOR ROUTING CAMERA CABLES INSIDE THE POLE TO THE EQUIPMENT ENCLOSURE. DRILL AND TAP POLE FOR THE CONDUIT NIPPLE. CABLE SLACK SHALL BE PULLED AND FASTENED WITHIN THE TOP OF THE POLE. PROPER CABLE STRAIN RELIEF SHALL BE INSTALLED AND APPROVED BY THE ENGINEER. ALL CABLE RUN INSIDE THE POLE SHALL NOT HANG BELOW THE TOP OF THE HANDHOLE COVER ON THE POLE.
- ALL CONDUITS ENTERING THE ENCLOSURE SHALL BE SEALED WITH DUCT SEAL PUTTY (RAINBOW TECHNOLOGY OR EQUIVALENT) TO PREVENT RODENTS OR INSECTS FROM ENTERING THE ENCLOSURE. THE LB FITTING FROM THE POLE TO THE ENCLOSURE SHALL BE SEALED ON THE POLE SIDE ALONG WITH THE ENCLOSURE SIDE.
- CONTRACTOR TO PROVIDE ALL POWER, COMMUNICATIONS AND GROUND WIRING REQUIRED FOR SYSTEM OPERATION. WORK IS SHALL BE INCLUDED IN THE PTZ CAMERA SYSTEM INSTALLATION.
- CONTRACTOR TO SEAL THE CAMERA HOUSING PER THE MANUFACTURERS RECOMMENDATION USING RECTORSEAL DUCT SEAL. SEE SPECIFIC MANUFACTURER INSTRUCTIONS FOR MORE DETAILS. CONTRACTOR TO SECURE, WITH A TIE-WRAP, A ULINE S-3902 DESICCANT PACK INSIDE THE CAMERA HOUSING TO ABSORB ANY MOISTURE.
- ALL CABLING (INCLUDING CABLING INSIDE THE ENCLOSURE) SHALL BE OUTDOOR RATED.
- GROUND ROD SHALL BE PLACED A MINIMUM OF 10' FROM THE FOUNDATION. A GROUND WELL SHALL BE INCLUDED TO PERMIT ACCESS TO THE GROUND ROD CONNECTION. CONNECTION TO THE GROUND BUS BAR AND THE GROUND ROD SHALL BE CADWELD.
- UPON COMPLETION OF INSTALLATION, ALL OPENINGS SHALL BE FILLED WITH STEEL WOOL AND SPRAY FOAM SEALANT TO SEAL GAPS AND CRACKS, FOR RODENT PROTECTION. WORK IS INCIDENTAL TO CABINET INSTALLATION.
- A FLAT STEEL MESH PANEL ALONG WITH A COMMERCIALY AVAILABLE HYDROPHOBIC LOW DENSITY COMPOSITE BACKFILL MATERIAL (KNOW AS O-SET 250) SHALL BE INSTALLED BETWEEN THE ANCHOR BASE AND THE POLE TO PREVENT THE ENTRY OF RODENTS INTO THE POLE. SEE SPECIAL PROVISIONS FOR MORE DETAILS.
- THE J-HOOK SHALL BE WELDED IN PLACE TO THE SIDE OF THE POLE, NEAR THE TOP OF THE POLE. THE CONTRACTOR SHALL PROVIDE A CUSTOM FLAT TOP POLE CAP THAT WILL FIT THE POLE TOP WITH THE J-HOOK WELDED TO THE SIDE. THE POLE CAP SHALL BE SECURED TO THE POLE BY DRILLING AND INSERTING SET SCREWS.

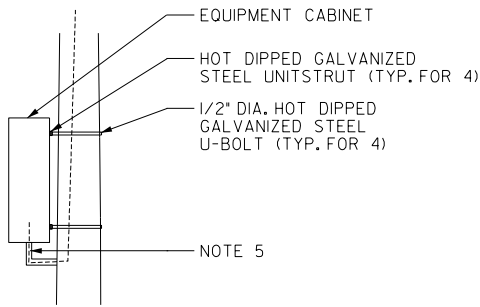

SIDE VIEW

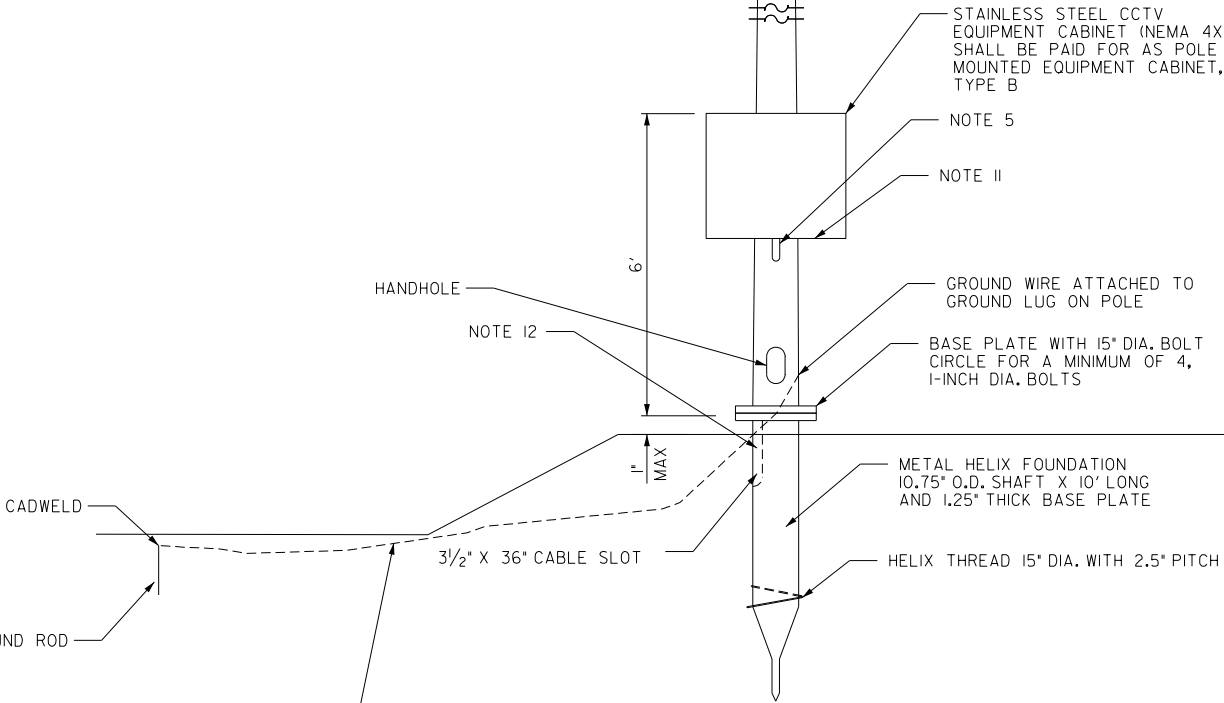

POLE MOUNTED CAMERA ASSEMBLY
NOT TO SCALE

FILE NAME = G:\CH13\0193\Road\Sheets - B2 Contract\20131894-SHT-DETAIL-CAMERA.dgn



USER NAME = mbmawhorter	DESIGNED - BSH	REVISED -
DRAWN - MLB	REVISED -	
PLOT SCALE = 100.0000' / in.	CHECKED - MFD	REVISED -
PLOT DATE = 9/25/2017	DATE - 8/7/2017	REVISED -

STATE OF ILLINOIS
DEPARTMENT OF TRANSPORTATION

POLE MOUNTED CAMERA ASSEMBLY

SCALE: N.T.S. SHEET 354 OF 611 SHEETS

F.A.U. RTE.	SECTION	COUNTY	TOTAL SHEETS	SHEET NO.
2298	16-00215-II-PV	KANE	611	354
CONTRACT NO. 61E05				
FED. ROAD DIST. NO. 1 ILLINOIS FED. AID PROJECT				

SYMBOL LIST

	NON-FUSIBLE HORSEPOWER RATED MOTOR DISCONNECT SWITCH-600V., 3PH,3W. "30A" DENOTES 30 AMPERES
	FUSIBLE DISCONNECT SWITCH, 600V., 3PH,3W, EXCEPT AS NOTED. " 20" DENOTES FUSE SIZE. "30A" DENOTES SWITCH RATING.
	TRANSFORMER 480V-208/120, 3PH, 4W. UNLESS OTHERWISE INDICATED. "30 KVA" DENOTES RATING
	LEGEND NUMBER FOR CONDUIT AND CABLE. SEE CONDUIT/CABLE SCHEDULE, SHEET E-1111 "1" DENOTES LEGEND NUMBER.
	CIRCUIT BREAKER "30" DENOTES 30 AMPERES, "3P" DENOTES 3 POLES
	CONDUIT UP
	CONDUIT DOWN
	DETAIL NUMBER- 1 SHEET NUMBER- E-4
	GROUND ROD
	NEW EQUIPMENT
	UNDERGROUND CONDUIT (QUANTITY AND SIZE AS SHOWN ON PLANS)
	HAND HOLE
	UTILITY POLE
	AERIAL CABLE
	UTILITY METER
	PHOTOCELL LIGHTING CONTROL
	CURRENT TRANSFORMER (C/T)
	TRANSFORMER
	LIGHT POLE WITH MAST ARM AND FIXTURE

ABBREVIATIONS

A, AMP	AMMETER OR AMPERE
AC	ALTERNATING CURRENT
A/C	AERIAL CABLE
AF	CIRCUIT BREAKER FRAME SIZE (AMPERES)
AS	AMMETER SWITCH
AT	CIRCUIT BREAKER TRIP RATING (AMPERES)
AWG	AMERICAN WIRE GAUGE
BKR	BREAKER
C	CONDUIT
CKT	CIRCUIT
COMED	COMMONWEALTH EDISON CO.
CT	CONTROL TRANSFORMER
CTR	CONTACTOR
DEG	DEGREE
DISC. SW	DISCONNECT SWITCH
EA	EACH
EQ	EQUAL
E, EXIST	EXISTING
G	GROUNDING WIRE IN CONDUIT. EXPOSED WHERE SO INDICATED ON PLANS.
GFI	GROUND FAULT INTERRUPTER
GRD	GROUND
GRC	GALVANIZED RIGID STEEL CONDUIT
GRC PVC	GALVANIZED RIGID STEEL PVC COATED CONDUIT
HH	HAND HOLE
IL	INDICATING LIGHT
JB	JUNCTION BOX
KAIC	KILO AMP INTERRUPTING CURRENT
KCMIL	KILO CIRCULAR MIL
LC	LIGHTING CONTACTOR
MH	METAL HALIDE
MLO	MAIN LUG ONLY
NC	NORMALLY CLOSED
NO	NUMBER
PB	PUSHBUTTON
PNL	PANEL
PH	PHASE
SS	STAINLESS STEEL
UNO	UNLESS NOTED OTHERWISE

SUMMARY OF QUANTITIES

ITEM CODE	DESCRIPTION	UNIT	QUANTITY
20800150	TRENCH BACKFILL	CU YD	1235
80500010	SERVICE INSTALLATION - GROUND MOUNTED	EACH	1
81028320	UNDERGROUND CONDUIT, PVC, 1" DIA.	FOOT	2982
81028340	UNDERGROUND CONDUIT, PVC, 1½" DIA.	FOOT	30
81028370	UNDERGROUND CONDUIT, PVC, 3" DIA.	FOOT	30
81028380	UNDERGROUND CONDUIT, PVC, 3½" DIA.	FOOT	960
81028390	UNDERGROUND CONDUIT, PVC, 4" DIA.	FOOT	335
81400200	HEAVY-DUTY HANDHOLE	EACH	8
84200600	REMOVAL OF LIGHTING UNIT, NO SALVAGE	EACH	7
81702100	ELECTRIC CABLE IN CONDUIT, 600V (XLP-TYPE USE) 1/C NO. 12	FOOT	100
81702120	ELECTRIC CABLE IN CONDUIT, 600V (XLP-TYPE USE) 1/C NO. 8	FOOT	5165
81702130	ELECTRIC CABLE IN CONDUIT, 600V (XLP-TYPE USE) 1/C NO. 6	FOOT	10470
81702150	ELECTRIC CABLE IN CONDUIT, 600V (XLP-TYPE USE) 1/C NO. 2	FOOT	1080
81702160	ELECTRIC CABLE IN CONDUIT, 600V (XLP-TYPE USE) 1/C NO. 1/0	FOOT	40
81702200	ELECTRIC CABLE IN CONDUIT, 600V (XLP-TYPE USE) 1/C 250 MCM	FOOT	3840
81702230	ELECTRIC CABLE IN CONDUIT, 600V (XLP-TYPE USE) 1/C 500 MCM	FOOT	150
X1400202	LUMINAIRE (SPECIAL)	EACH	4
X1400211	LIGHT POLE, SPECIAL, 30"	EACH	3
X1400238	LUMINAIRES, LED, SPECIAL	EACH	14
X8250505	LIGHTING CONTROLLER, SPECIAL	EACH	1
X8300001	LIGHT POLE, SPECIAL	EACH	14
X8360210	LIGHT POLE FOUNDATION, 24" DIAMETER, SPECIAL	EACH	14

GENERAL ELECTRICAL NOTES

- LOCATIONS OF EQUIPMENT SHOWN ARE APPROXIMATE. CONTRACTOR TO COORDINATE LOCATION OF ALL EQUIPMENT IN THE FIELD WITH OTHER EQUIPMENT PRIOR TO INSTALLATION.
- ALL CONDUIT ROUTING SHOWN IS DIAGRAMMATIC AND IS SHOWN ONLY FOR GENERAL GUIDANCE FOR THE CONTRACTOR IN SUBMITTING BIDS AND IS NOT TO BE CONSTRUED AS FINAL EITHER AS TO ARRANGEMENT OR QUANTITY REQUIRED. THE SIZE AND NUMBER OF CONDUITS NEEDED TO BE DETERMINED BY THE CONTRACTOR TO ACHIEVE THE OPERATIONAL REQUIREMENT OF ALL SYSTEMS, AND AS GENERAL GUIDANCE FOR DEVELOPING OF FINAL DETAILED WORKING (SHOP DRAWINGS). ALL WORKING DRAWINGS ARE SUBJECT TO APPROVAL BY THE ENGINEER. ONLY APPROVED SHOP DRAWINGS TO BE USED FOR FIELD INSTALLATION.
- ALL NEW CONDUITS, FITTINGS AND HARDWARE INSTALLED IN EXPOSED OUTDOOR AREAS TO BE GRC. ALL PULLBOXES AND JUNCTION BOXES IN OUTDOOR AREAS TO BE NEMA TYPE 4X, AND CORROSION RESISTANT. ALL CONDUIT INSTALLED UNDERGROUND TO BE PVC SCHEDULE 80.
- MINIMUM CONDUIT SIZE TO BE 3/4" UNLESS OTHERWISE INDICATED. CONDUIT FILL NOT TO EXCEED 40%.
- ALL CONDUIT INSTALLED EXPOSED IN FINISHED AREAS OR ON EXTERIOR, TO BE PAINTED TO MATCH SURROUNDING SURFACES.
- ALL WORK TO COMPLY WITH THE KANE COUNTY AND KANE COUNTY FOREST PRESERVE CODE AND IDOT STANDARDS, AND ALL ASSOCIATED AMENDMENTS.
- ALL MATERIALS RELATED TO LIGHTING SYSTEMS TO BE FURNISHED BY THE CONTRACTOR. CONTRACTOR TO INSTALL THE LIGHTING, INCLUDING FIXTURES, CONDUIT AND CONDUCTORS.
- ALL EMPTY CONDUITS TO BE PROVIDED WITH NYLON PULL CORD WITH THREE FEET PIGTAIL AT BOTH ENDS OF THE CONDUIT.
- EXISTING ITEMS NOTED TO REMAIN TO BE LEFT IN PLACE AND IN OPERATION.
- ALL TRENCHING CAUSED BY NEW WORK TO BE BACKFILLED AND FINISHED TO MATCH EXISTING SURROUNDING.
- CONTRACTOR TO PROVIDE SHOP DRAWING SUBMITTALS FOR REVIEW AND APPROVAL, INCLUDING BUT NOT LIMITED TO LIGHT FIXTURE DATA SHEETS, LIGHTING PHOTOMETRIC CALCULATIONS, INSTALLATION DETAILS, CONDUIT LAYOUT, AND NAVIGATION LIGHTING DATA SHEETS.
- CONTRACTOR TO PROVIDE TEMPORARY POWER AND LIGHTING AS REQUIRED DURING CONSTRUCTION. DISCONNECT AND REMOVE TEMPORARY POWER AND LIGHTING WHEN CONSTRUCTION IS COMPLETED.

FILE NAME = M:\4650 Reging Buffalo Ski Resor\1\04 - CADD Files\04 - Sheet Files\E-1.dgn



AAA ENGINEERING
TIME CERTIFIED

4323 W. IRVING PARK RD., SUITE 200
CHICAGO, IL 60641
P: 773-657-3300 F: 773-657-3330
http://www.AAAEngineering.net/



Bollinger, Lach & Associates, Inc.
ITASCA, ILLINOIS

USER NAME : cmartin	DESIGNED -	REVISED -
	DRAWN -	REVISED -
PLOT SCALE : 2:0.0000 '1' = 1/4"	CHECKED -	REVISED -
PLOT DATE : 8/4/2017	DATE - 08/07/2017	REVISED -

STATE OF ILLINOIS
DEPARTMENT OF TRANSPORTATION

RAGING BUFFALO SKI SLOPE
GENERAL ELECTRICAL NOTES, ABBREVIATIONS,
SYMBOL LIST AND SUMMARY OF QUANTITIES

SCALE: NONE SHEET 1 OF 10 SHEETS STA. TO STA.

F.A.U. RTE.	SECTION	COUNTY	TOTAL SHEETS	SHEET NO.
2298	16-00215-11-PV	KANE	611	355
CONTRACT NO.				61E05
ILLINOIS FED. AID PROJECT				

E-1

FILE NAME = M:\4650 Raging Buffalo Ski Resort\04 - CAD Files\04 - Sheet Files\E-2.dgn



4323 W. IRVING PARK RD., SUITE 200
CHICAGO, IL 60641
P: 773-657-3300 F: 773-657-3330
http://www.AAAEngineering.net/



**Bollinger, Lach
& Associates, Inc.**
ITASCA, ILLINOIS

USER NAME = cmartin

DESIGNED - EJM

REVISED -

DRAWN - HR

REVISED -

PLOT SCALE = 60:0.0000 '1" / 11.

CHECKED - JCM

REVISED -

PLOT DATE = 8/4/2017

DATE - 08/07/2017

REVISED -

**STATE OF ILLINOIS
DEPARTMENT OF TRANSPORTATION**

**RAGING BUFFALO SKI SLOPE
EXISTING ELECTRICAL SITE PLAN**

SCALE: 1"=30'

SHEET 2 OF 10 SHEETS

STA.

TO STA.

F.A.U.
RTE.

SECTION

COUNTY

TOTAL
SHEETS

SHEET
NO.

2298

16-00215-11-PV

KANE

611

356

CONTRACT NO. 61E05

ILLINOIS FED. AID PROJECT

NOTES


1. REFER TO SHEET E-1 FOR SYMBOL LIST, ABBREVIATIONS AND GENERAL NOTES.
2. REMOVE EXISTING WOODPOLE AND POLE MOUNTED PARKING LOT LIGHT FIXTURE.
3. REMOVE EXISTING AERIAL CABLE.
4. EXISTING CABLE SPLICE, REPAIR SPLICE AFTER REMOVAL OF AERIAL CABLE. COST OF CABLE SPLICE REPAIR TO BE INCIDENTAL TO THE COST OF POLE AND CABLE REMOVAL.
5. DISCONNECT AND REMOVE ALL EXISTING SERVICE ENTRANCE ELECTRICAL EQUIPMENT CONNECTED TO EXISTING INCOMING COMED ELECTRICAL SERVICE.

E-2



NOTES

1. REFER TO SHEET E-1 FOR SYMBOL LIST, ABBREVIATIONS AND GENERAL NOTES.
2. EMPTY 4" PVC SCH 80 FOR FUTURE BUILDING ELECTRIC SERVICE. STUB CONDUIT AT BOTH ENDS AND TERMINATE IN HANDHOLES.
3. NEW 30'-0" WOOD UTILITY POLE WITH FLOOD LIGHTS TO ILLUMINATE TOP OF SKI HILL. SEE LIGHTING FIXTURE SCHEDULE ON SHEET E-6.
4. REFER TO SHEET E-6 FOR CABLE AND CONDUIT SCHEDULE.
5. COIL 4 #250 kcmil CABLES IN PROPOSED HANDHOLE AT HILL TOP FOR FUTURE USE. CONTINUE 2 #6 & 1 #8 GRD CABLES TO FEED FLOOD LIGHTS FROM PROPOSED HANDHOLE.
6. SEE SHEET E-4 FOR CONTINUATION TO MAIN PARKING LOT LIGHT FIXTURES.
7. SEE SHEET E-5 FOR CONTINUATION TO SOUTH PARKING LOT LIGHT FIXTURES.

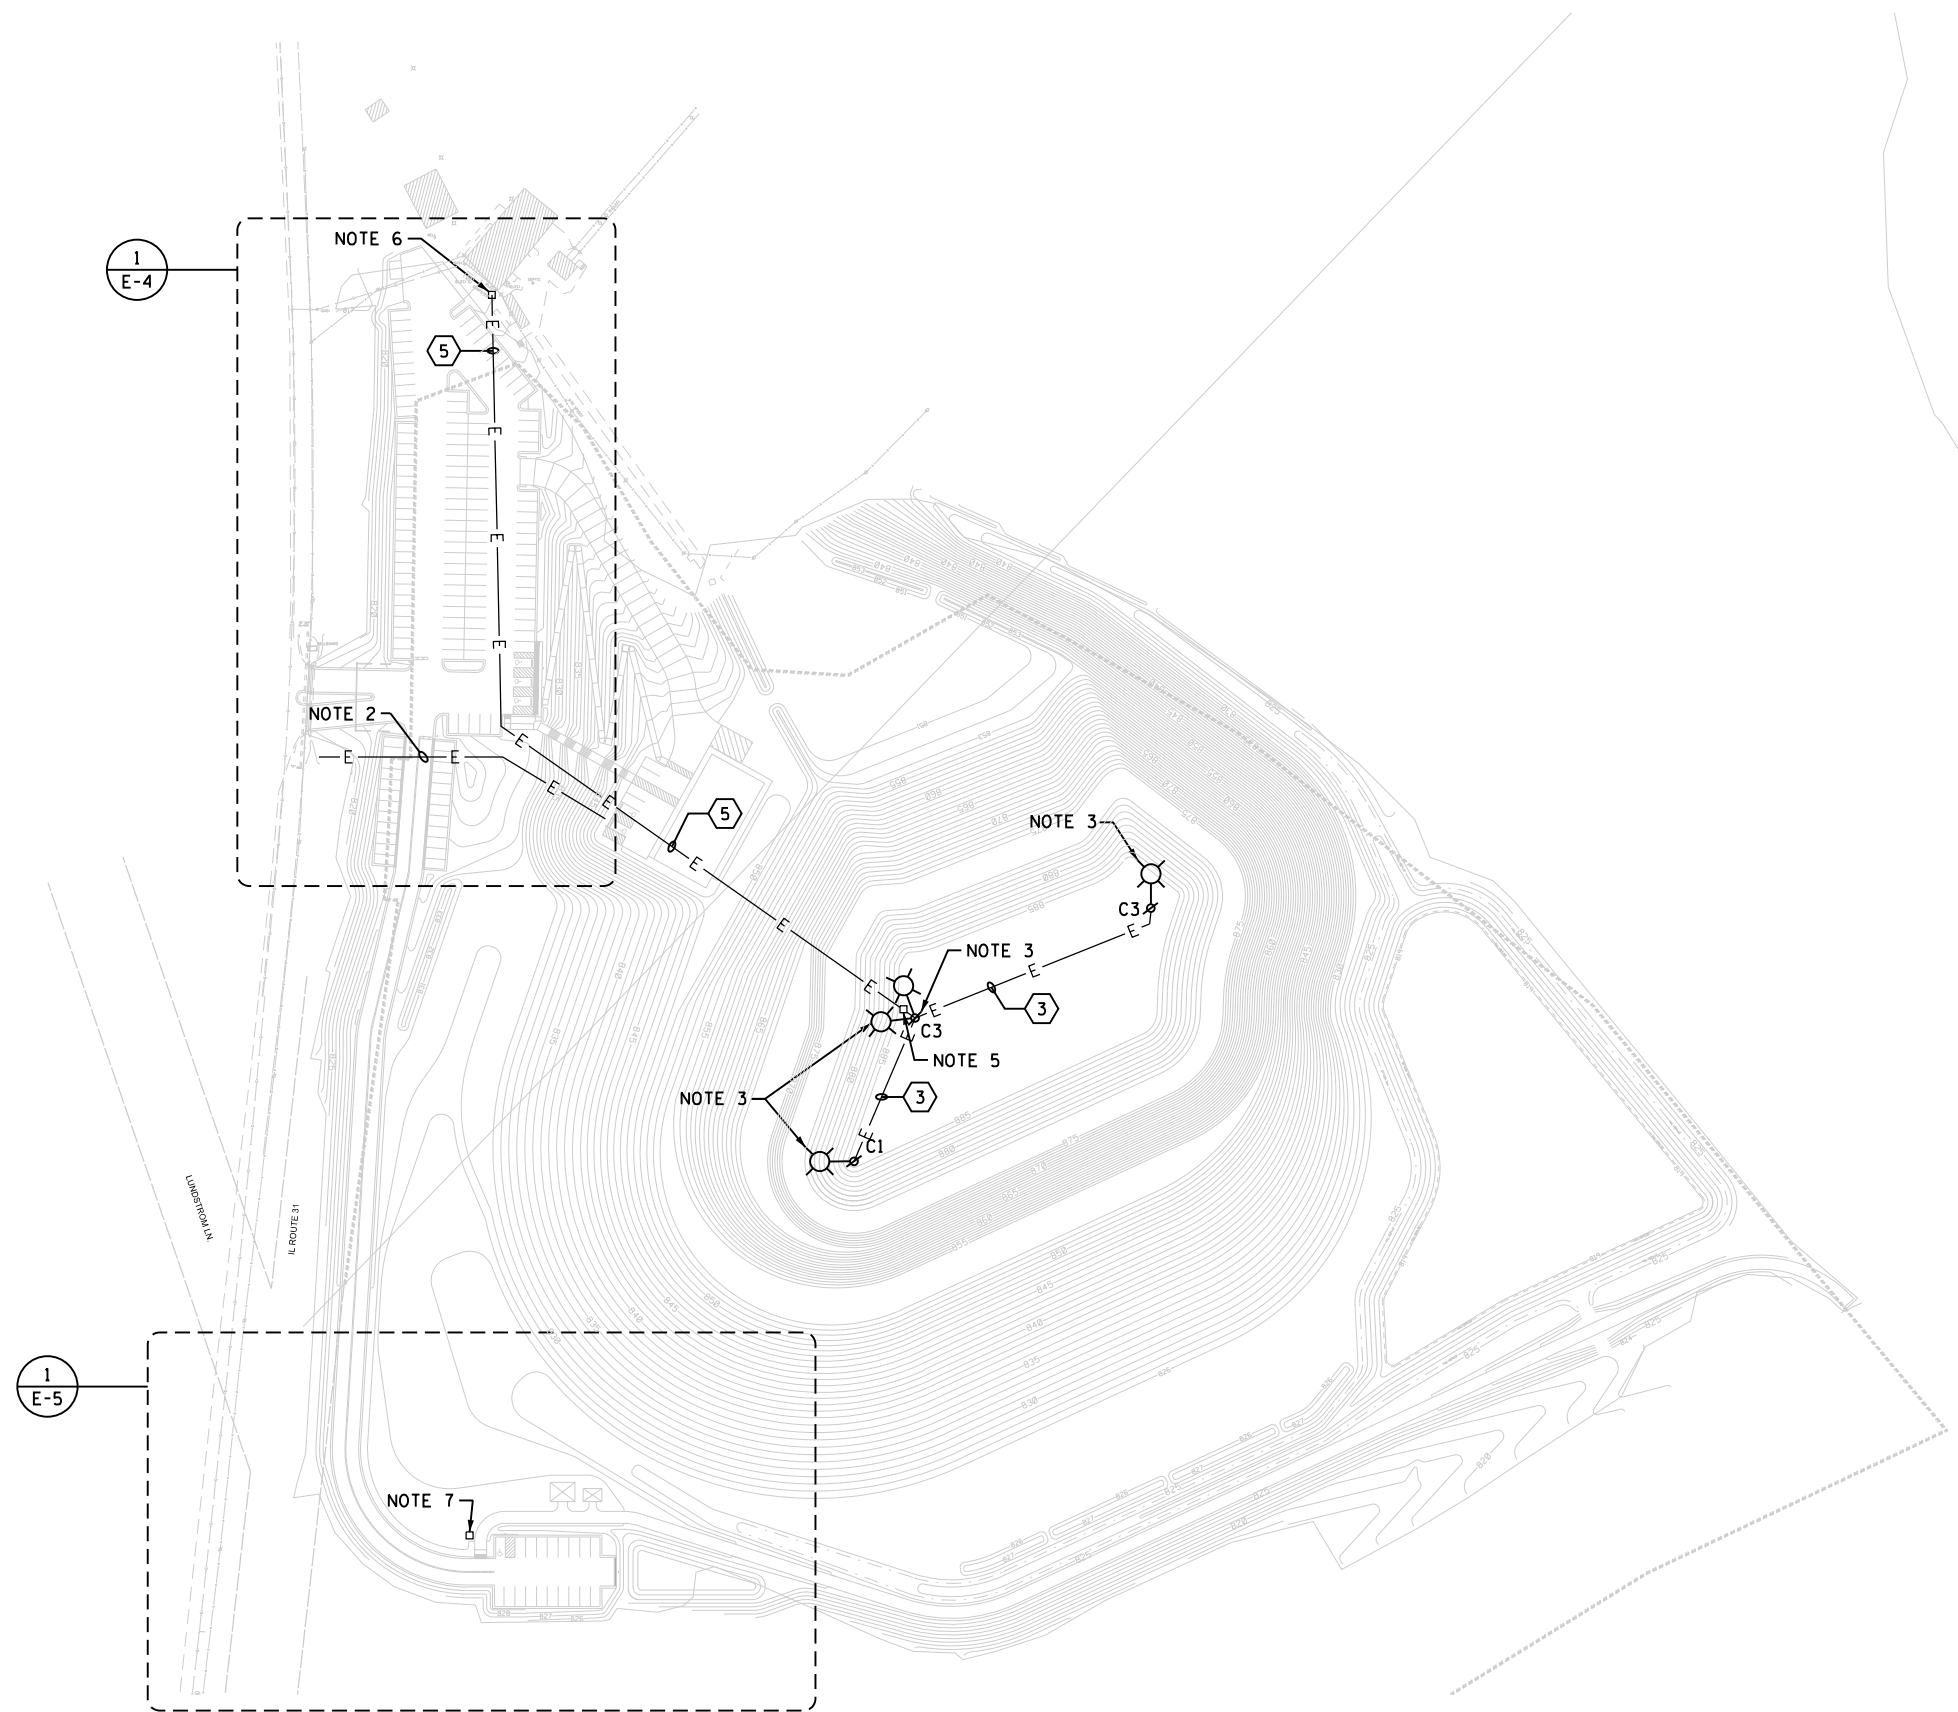

FILE NAME = M:\4650 Raging Buffalo Ski Resor\1\04 - CAD Files\04 - Sheet Files\E-3.dgn



AAA ENGINEERING
TIME CERTIFIED
4323 W. IRVING PARK RD., SUITE 200
CHICAGO, IL 60641
P: 773-657-3300 F: 773-657-3330
<http://www.AAAEngineering.net/>



Bollinger, Lach & Associates, Inc.
ITASCA, ILLINOIS

USER NAME = cmartin	DESIGNED - EJM	REVISED -
	DRAWN - HR	REVISED -
PLOT SCALE = 1/8"=80' / in.	CHECKED - JCM	REVISED -
PLOT DATE = 8/4/2017	DATE - 08/07/2017	REVISED -

**STATE OF ILLINOIS
DEPARTMENT OF TRANSPORTATION**

**RAGING BUFFALO SKI SLOPE
PROPOSED ELECTRICAL SITE & HILL TOP LIGHTING PLAN**

SCALE: 1"=80' SHEET 3 OF 10 SHEETS STA. TO STA.


F.A.U. RTE.	SECTION	COUNTY	TOTAL SHEETS	SHEET NO.
2298	16-00215-11-PV	KANE	611	357
CONTRACT NO. 61E05				
ILLINOIS FED. AID PROJECT				

E-3



NOTES

- 1. REFER TO SHEET E-1 FOR SYMBOL LIST, ABBREVIATIONS AND GENERAL NOTES.
- 2. REFER TO SHEET E-6 FOR CABLE AND CONDUIT SCHEDULE.

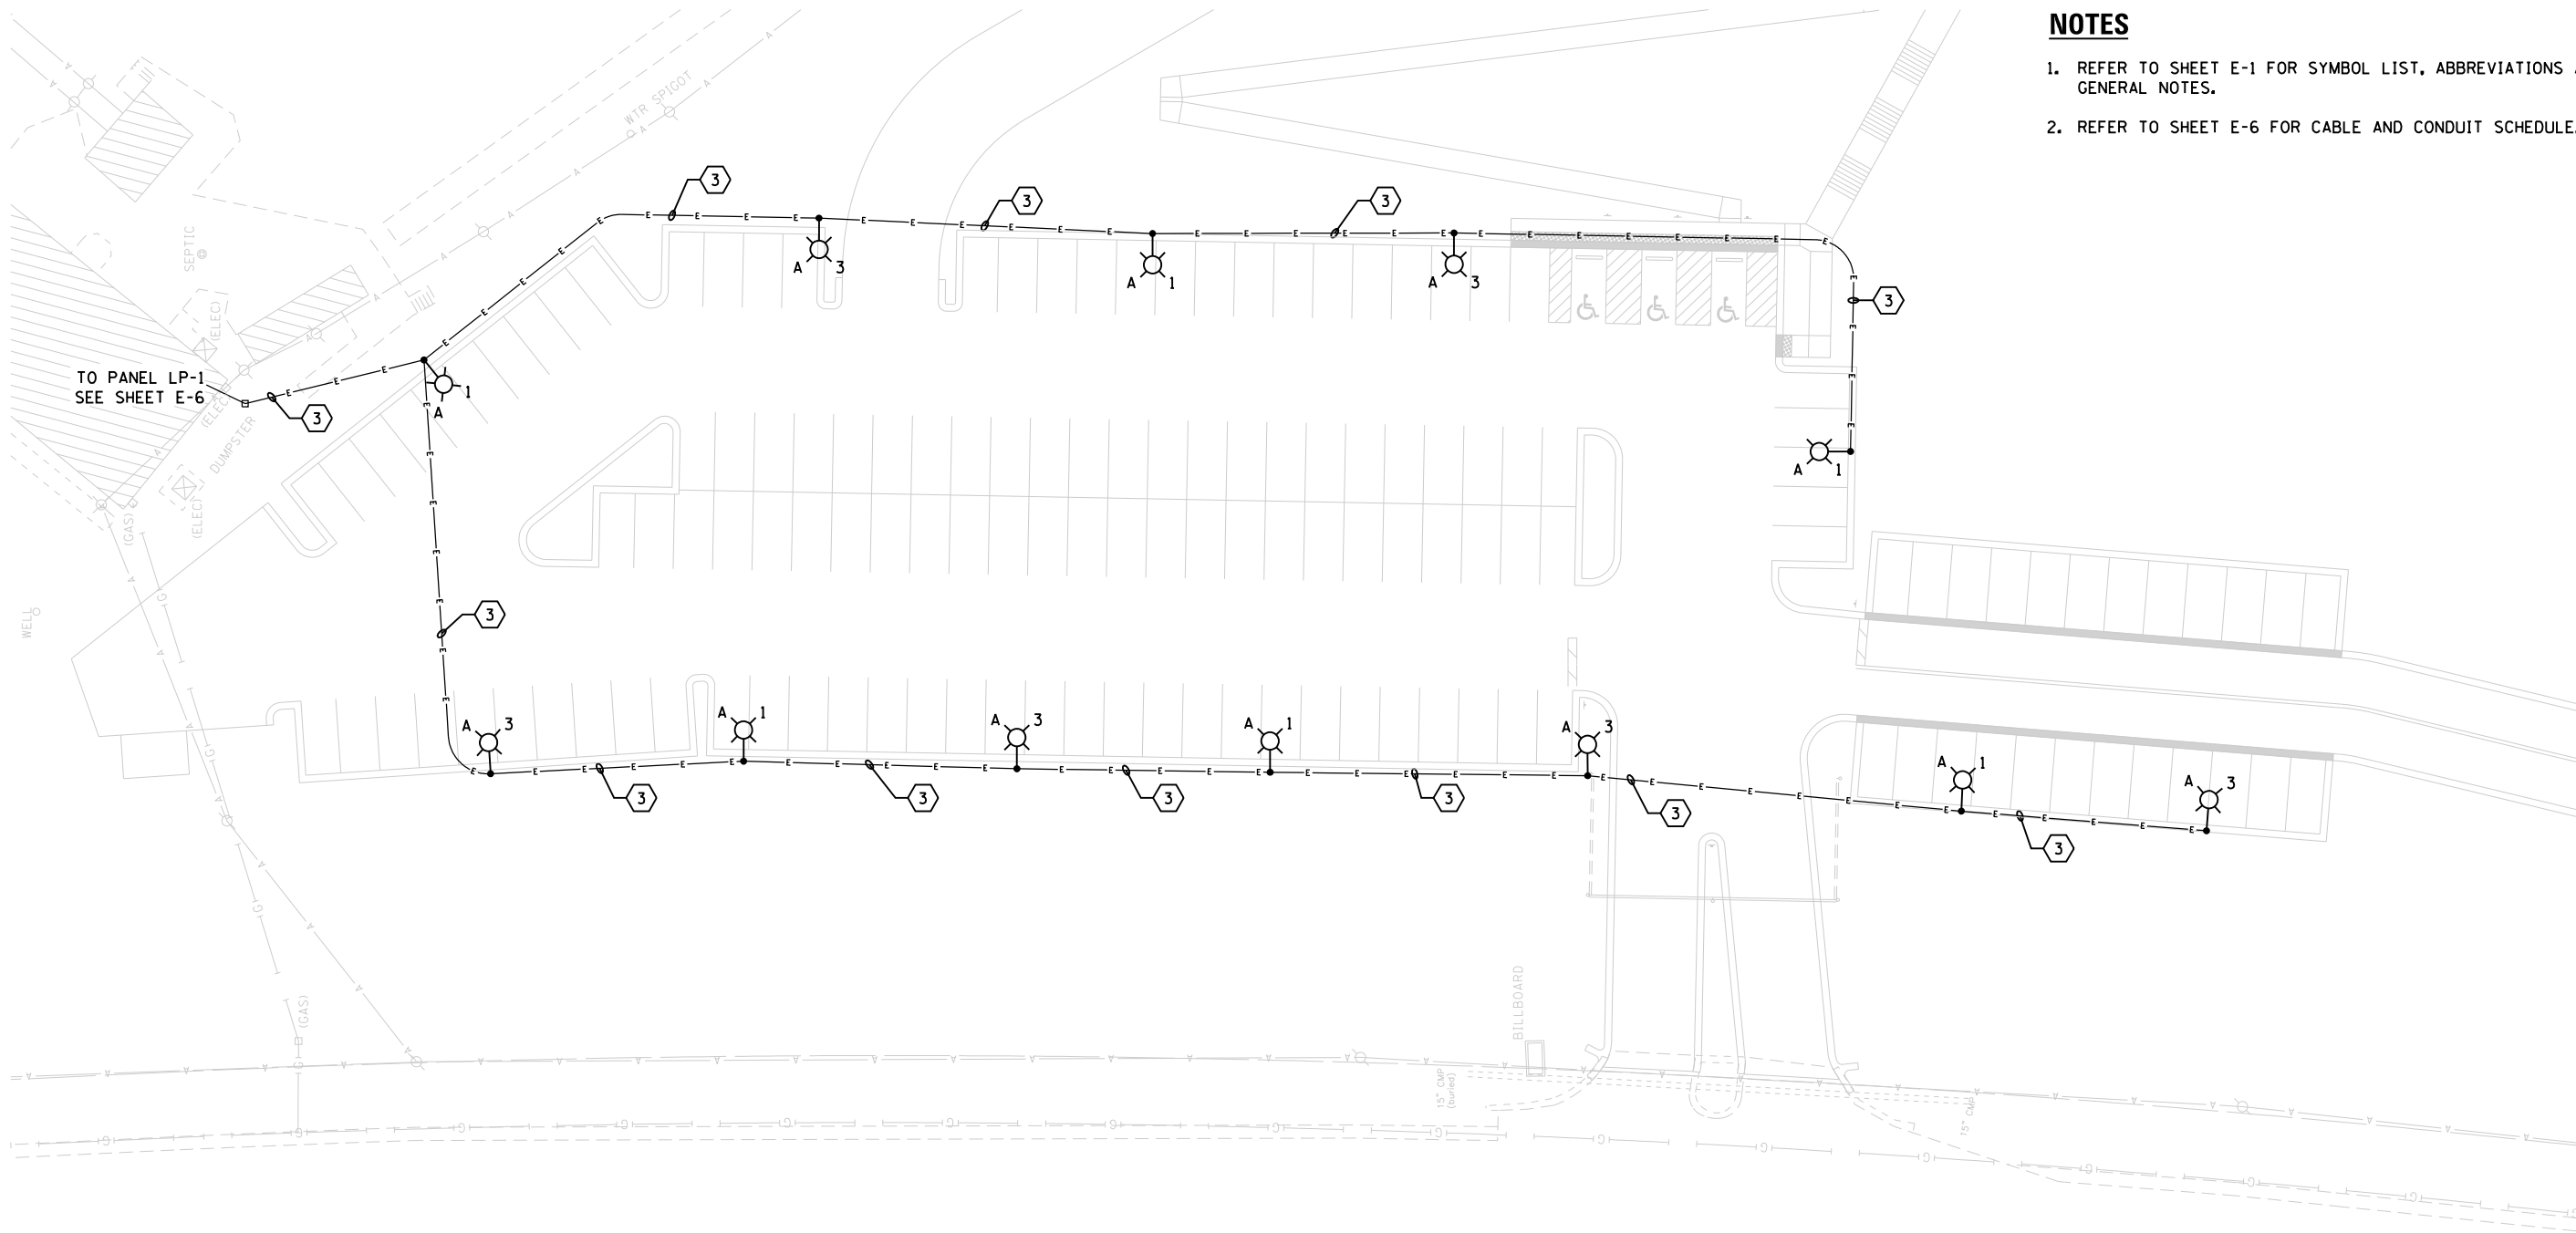

FILE NAME = M:\4650 Raging Buffalo Ski Resort\04 - CAD Files\04 - Sheet Files\E-4.dgn



AAA ENGINEERING
TIME CERTIFIED

4323 W. IRVING PARK RD., SUITE 200
CHICAGO, IL 60641
P: 773-657-3300 F: 773-657-3330
<http://www.AAAEngineering.net/>



**Bollinger, Lach
& Associates, Inc.**
ITASCA, ILLINOIS


USER NAME = cmartin	DESIGNED - EJM	REVISED -
	DRAWN - HR	REVISED -
PLOT SCALE = 40:0.0000 '1' / in.	CHECKED - JCM	REVISED -
PLOT DATE = 8/4/2017	DATE - 08/07/2017	REVISED -

STATE OF ILLINOIS
DEPARTMENT OF TRANSPORTATION

**RAGING BUFFALO SKI SLOPE
PROPOSED MAIN PARKING LOT ELECTRICAL PLAN**


SCALE: 1"=20' SHEET 4 OF 10 SHEETS STA. TO STA.

F.A.U. RTE.	SECTION	COUNTY	TOTAL SHEETS	SHEET NO.
2298	16-00215-11-PV	KANE	611	358
CONTRACT NO. 61E05				
ILLINOIS FED. AID PROJECT				

 

NOTES

- 1. REFER TO SHEET E-1 FOR SYMBOL LIST, ABBREVIATIONS AND GENERAL NOTES.
- 2. REFER TO SHEET E-6 FOR CABLE AND CONDUIT SCHEDULE.
- 3. ROUTE CONDUIT AND CABLES THROUGH PROPOSED HANDHOLE LOCATED NEAR EXISTING BUILDING TO PANEL LP-1. REFER TO SHEET E-3 FOR LOCATION. PROVIDE INTERMEDIATE HANDHOLES IN RUN AS REQUIRED PER ELECTRICAL CODES.

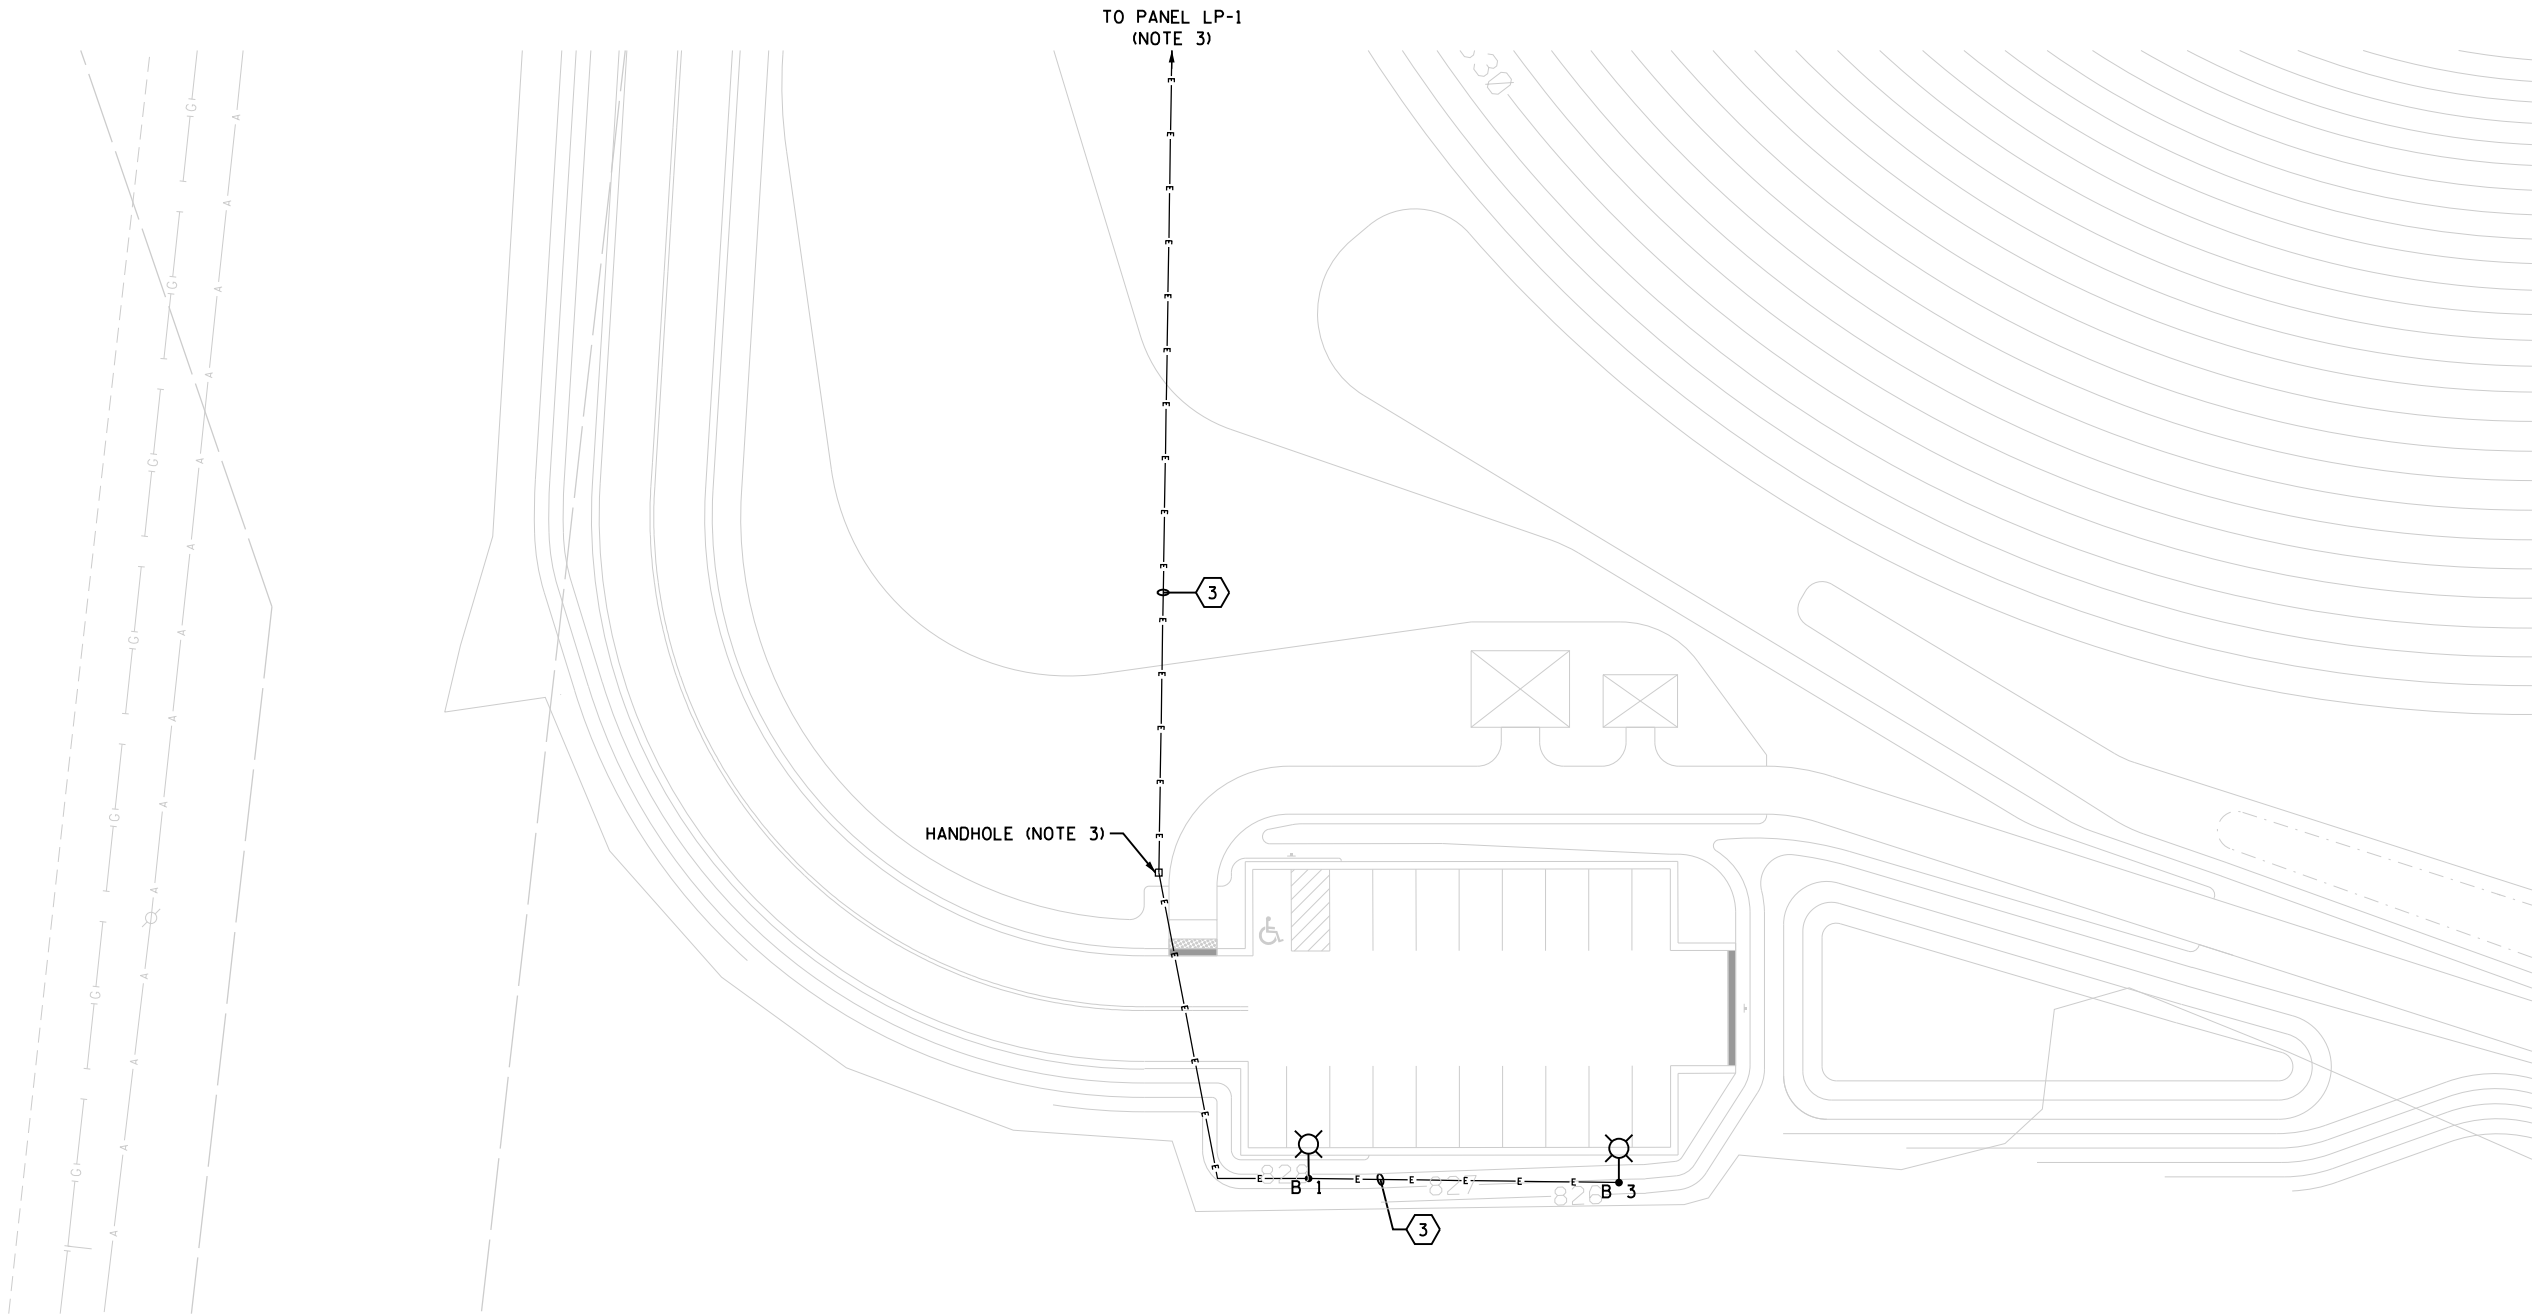

FILE NAME = M:\4650 Raging Buffalo Ski Resort\04 - CAD\Files\04 - Sheet Files\E-5.dgn



AAA ENGINEERING
TIME CERTIFIED

4323 W. IRVING PARK RD., SUITE 200
CHICAGO, IL 60641
P: 773-657-3300 F: 773-657-3330
<http://www.AAAEngineering.net/>



**Bollinger, Lach
& Associates, Inc.**
ITASCA, ILLINOIS

USER NAME = cmartin	DESIGNED - EJM	REVISED -
	DRAWN - HR	REVISED -
PLOT SCALE = 40.0000' / in.	CHECKED - JCM	REVISED -
PLOT DATE = 8/4/2017	DATE - 08/07/2017	REVISED -

STATE OF ILLINOIS
DEPARTMENT OF TRANSPORTATION

**RAGING BUFFALO SKI SLOPE
PROPOSED SOUTH PARKING LOT ELECTRICAL PLAN**

SCALE: 1"=20' SHEET 5 OF 10 SHEETS STA. TO STA.

F.A.U. RTE.	SECTION	COUNTY	TOTAL SHEETS	SHEET NO.
2298	16-00215-11-PV	KANE	611	359
CONTRACT NO. 61E05				
ILLINOIS FED. AID PROJECT				

FILE NAME = M:\4650 Raging Buffalo Ski Resor\1\04 - CADD Files\04 - Sheet Files\E-6.dgn

AAA ENGINEERING

TIME CERTIFIED

4323 W. IRVING PARK RD., SUITE 200
CHICAGO, IL 60641
P: 773-657-3300 F: 773-657-3330
http://www.AAAEngineering.net/

B

L

Bollinger, Lach & Associates, Inc.

ITASCA, ILLINOIS

USER NAME = cmartin	DESIGNED - EJM	REVISED -
	DRAWN - HR	REVISED -
PLOT SCALE = 2:0.0000 '1' = 1"	CHECKED - JCM	REVISED -
PLOT DATE = 8/4/2017	DATE - 08/07/2017	REVISED -

STATE OF ILLINOIS
DEPARTMENT OF TRANSPORTATION

RAGING BUFFALO SKI SLOPE
ELECTRICAL SINGLE LINE DIAGRAM & SCHEDULES

SCALE: NTS SHEET 6 OF 10 SHEETS STA. TO STA.

F.A.U. RTE.	SECTION	COUNTY	TOTAL SHEETS	SHEET NO.
2298	16-00215-11-PV	KANE	611	360
CONTRACT NO. 61E05				
ILLINOIS FED. AID PROJECT				

1 SINGLE LINE DIAGRAM
NOT TO SCALE

LIGHTING FIXTURE SCHEDULE				
SYMBOL & TYPE	DESCRIPTION	WATTAGE	VOLTAGE	NOTES
	RAB LIGHTING CAT *ALED4T150Y/480 A DENOTES FIXTURE TYPE (TYP) 1 DENOTES CIRCUIT NUMBER (TYP)	154	480	POLE MOUNT TYPE 4
	RAB LIGHTING CAT *ALED3T150Y/480	154	480	POLE MOUNT TYPE 3
	RAB LIGHTING CAT *FXLED300SFYB46/480	313	480	FLOOD 4x6


PANEL SCHEDULE					NOTE 5
NAME	VOLTAGE	MAIN	CIRCUIT BREAKERS	NOTES	
MDP-1	277/480V, 3PH, 4W	400A, 3P BREAKER	(1) 200A, 3P (1) 100A, 3P (1) 60A, 3P 3 SPACES 100A EACH	SERVICE ENTRANCE RATED	
LP-1	277/480V, 3PH, 4W	60A MLO	(4) 30A, 2P (24 SPACES TOTAL)	CONTACTOR CONTROLLED VIA PHOTOCELL	
DP-1	277/480V, 3PH, 4W	100A MLO	(1) 40A, 3P (24 SPACES TOTAL)		

CABLE AND CONDUIT SCHEDULE			
LEGEND	CABLE DESCRIPTION	CONDUIT SIZE (INCHES)	REMARKS
1	4 #500 kcmil, 1 #1/0 AWG GRD	4	-
2	4 #6 AWG, 1 #12 AWG GRD	1	NOTE 7
3	2 #6 AWG, 1 #8 AWG GRD	1	-
4	4 #250 kcmil, 1 #2 AWG GRD	3	NOTE 7
5	4 #250 kcmil, 2 #6 AWG, 1 #2 AWG GRD, 1 #8 AWG GRD	4	-
6	4 #2 AWG, 1 #8 AWG GRD	1 1/2	NOTE 7
7	5 #8 AWG	1	NOTE 7
8	-	-	-
9	-	-	-
10	-	-	-

NOTES:


- REFER TO SHEET E-1 FOR SYMBOL LIST, ABBREVIATIONS, AND GENERAL NOTES.
- ALL PROPOSED EQUIPMENT IDENTIFIED BY THIS NOTE SHALL BE LOCATED WITHIN EXISTING BUILDING.
- SQUARE D 22.5KVA MINI-POWER CENTER. 480V-120/208V, 3PH, 4W. PART #MPZB2T2F65K.
- CONNECT EXISTING BUILDING SERVICES TO PANELS DP-1 AND MPS-1 TO MAINTAIN EXISTING OPERATIONS.
- ALL PANEL BOARDS SHALL HAVE AN IC RATING OF 65 KAIC.
- ALL WIRE AND CABLE TO HAVE 600V, XLP INSULATION.
- CONDUIT TO BE SURFACE MOUNTED EXPOSED INSIDE EXISTING BUILDING.

E-6

 

NOTES

1. REFER TO SHEET E-1 FOR SYMBOL LIST, ABBREVIATIONS AND GENERAL NOTES.

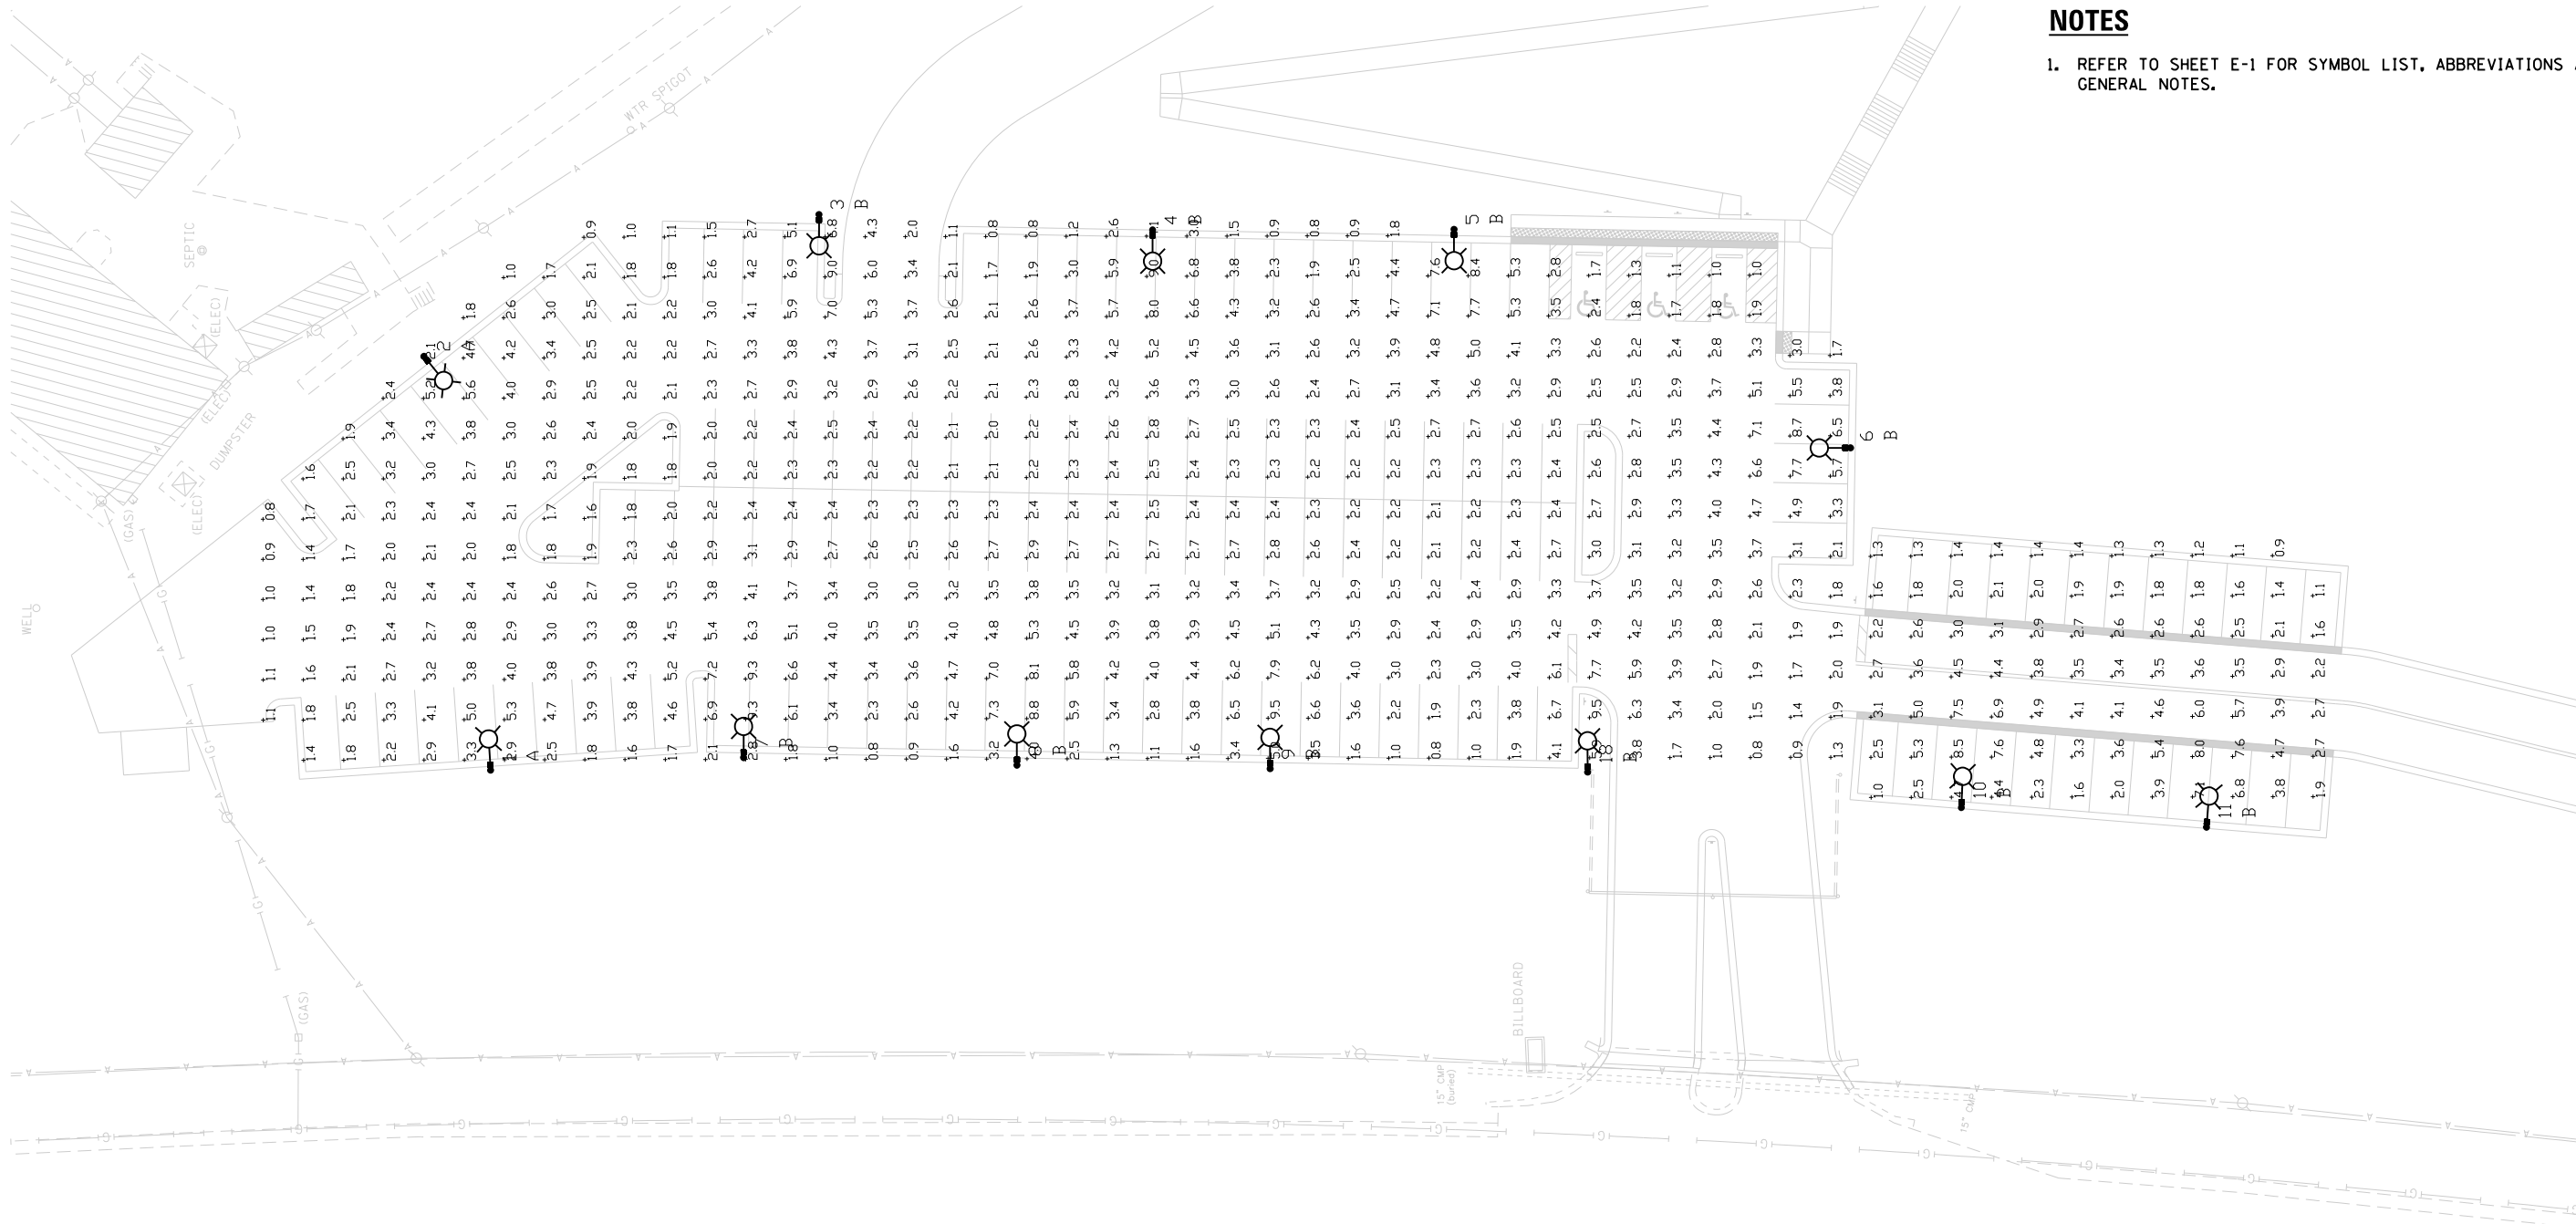

Luminaire Schedule						
Symbol	Qty	Label	Arrangement	Total Lamp Lumens	LLF	Description
	2	ALED3T150Y	SINGLE	N.A.	1.000	Pole Mount (Type 3)
	12	ALED4T150Y	SINGLE	N.A.	1.000	Pole Mount (Type 4)
	4	FXLED300SFYB46	SINGLE	N.A.	1.000	Flood 4x6

Calculation Summary							
Label	CalcType	Units	Avg	Max	Min	Avg/Min	Max/Min
CalcPts Parking Lot 1	Illuminance	Fc	3.19	9.5	0.8	3.99	11.88
CalcPts Parking Lot 2	Illuminance	Fc	3.13	7.8	0.9	3.48	8.67
CalcPts Ski Slope	Illuminance	Fc	0.48	13.4	0.0	N.A.	N.A.

FILE NAME = M:\4650 Raging Buffalo Ski Resort\104 - CAD Files\04 - Sheet Files\E-7.dgn

AAA ENGINEERING
TIME CERTIFIED

4323 W. IRVING PARK RD., SUITE 200
CHICAGO, IL 60641
P: 773-657-3300 F: 773-657-3330
http://www.AAAEngineering.net/

Bollinger, Lach & Associates, Inc.
ITASCA, ILLINOIS

USER NAME = cmartin	DESIGNED - EJM	REVISED -
	DRAWN - HR	REVISED -
PLOT SCALE = 40:0.0000 '1" = 16'	CHECKED - JCM	REVISED -
PLOT DATE = 8/4/2017	DATE - 08/07/2017	REVISED -

STATE OF ILLINOIS
DEPARTMENT OF TRANSPORTATION

PROPOSED MAIN PARKING LOT PHOTOMETRICS

SCALE: 1"=20' SHEET 7 OF 10 SHEETS STA. TO STA.

F.A.U. RTE.	SECTION	COUNTY	TOTAL SHEETS	SHEET NO.
2298	16-00215-11-PV	KANE	611	361
CONTRACT NO. 61E05				
ILLINOIS FED. AID PROJECT				



NOTES

1. REFER TO SHEET E-1 FOR SYMBOL LIST, ABBREVIATIONS AND GENERAL NOTES.

Luminaire Schedule						
Symbol	Qty	Label	Arrangement	Total Lamp Lumens	LLF	Description
	2	ALED3T150Y	SINGLE	N.A.	1.000	Pole Mount (Type 3)
	12	ALED4T150Y	SINGLE	N.A.	1.000	Pole Mount (Type 4)
	4	FXLED300SFYB46	SINGLE	N.A.	1.000	Flood 4x6

Calculation Summary								
Label	CalcType	Units	Avg	Max	Min	Avg/Min	Max/Min	
CalcPts Parking Lot 1	Illuminance	Fc	3.19	9.5	0.8	3.99	11.88	
CalcPts Parking Lot 2	Illuminance	Fc	3.13	7.8	0.9	3.48	8.67	
CalcPts Ski Slope	Illuminance	Fc	0.48	13.4	0.0	N.A.	N.A.	

FILE NAME = M:\4650 Raging Buffalo Ski Resor\1\04 - CAD\ Files\04 - Sheet Files\E-8.dgn



AAA ENGINEERING
TIME CERTIFIED

4323 W. IRVING PARK RD., SUITE 200
CHICAGO, IL 60641
P: 773-657-3300 F: 773-657-3330
<http://www.AAAEngineering.net/>



Bollinger, Lach & Associates, Inc.
ITASCA, ILLINOIS

USER NAME = cmartin	DESIGNED - EJM	REVISED -
	DRAWN - HR	REVISED -
PLOT SCALE = 80.0000' / in.	CHECKED - JCM	REVISED -
PLOT DATE = 8/4/2017	DATE - 08/07/2017	REVISED -

STATE OF ILLINOIS
DEPARTMENT OF TRANSPORTATION

RAGING BUFFALO SKI SLOPE
PROPOSED SKI SLOPE PHOTOMETRICS

SCALE: 1"=40' SHEET 8 OF 10 SHEETS STA. TO STA.

F.A.U. RTE.	SECTION	COUNTY	TOTAL SHEETS	SHEET NO.
2298	16-00215-11-PV	KANE	611	362
CONTRACT NO. 61E05				
ILLINOIS FED. AID PROJECT				


NOTES

1. REFER TO SHEET E-1 FOR SYMBOL LIST, ABBREVIATIONS AND GENERAL NOTES.

Luminaire Schedule						
Symbol	Qty	Label	Arrangement	Total Lamp Lumens	LLF	Description
	2	ALED3T150Y	SINGLE	N.A.	1.000	Pole Mount (Type 3)
	12	ALED4T150Y	SINGLE	N.A.	1.000	Pole Mount (Type 4)
	4	FXLED300SFYB46	SINGLE	N.A.	1.000	Flood 4x6

Calculation Summary							
Label	CalcType	Units	Avg	Max	Min	Avg/Min	Max/Min
CalcPts Parking Lot 1	Illuminance	Fc	3.19	9.5	0.8	3.99	11.88
CalcPts Parking Lot 2	Illuminance	Fc	3.13	7.8	0.9	3.48	8.67
CalcPts Ski Slope	Illuminance	Fc	0.48	13.4	0.0	N.A.	N.A.


NOTES:
1. CIRCUIT GROUND CONDUCTOR, GROUND ROD, AND GROUND CONDUCTOR TO BE BONDED TOGETHER AT POLE GROUND CLAMP.

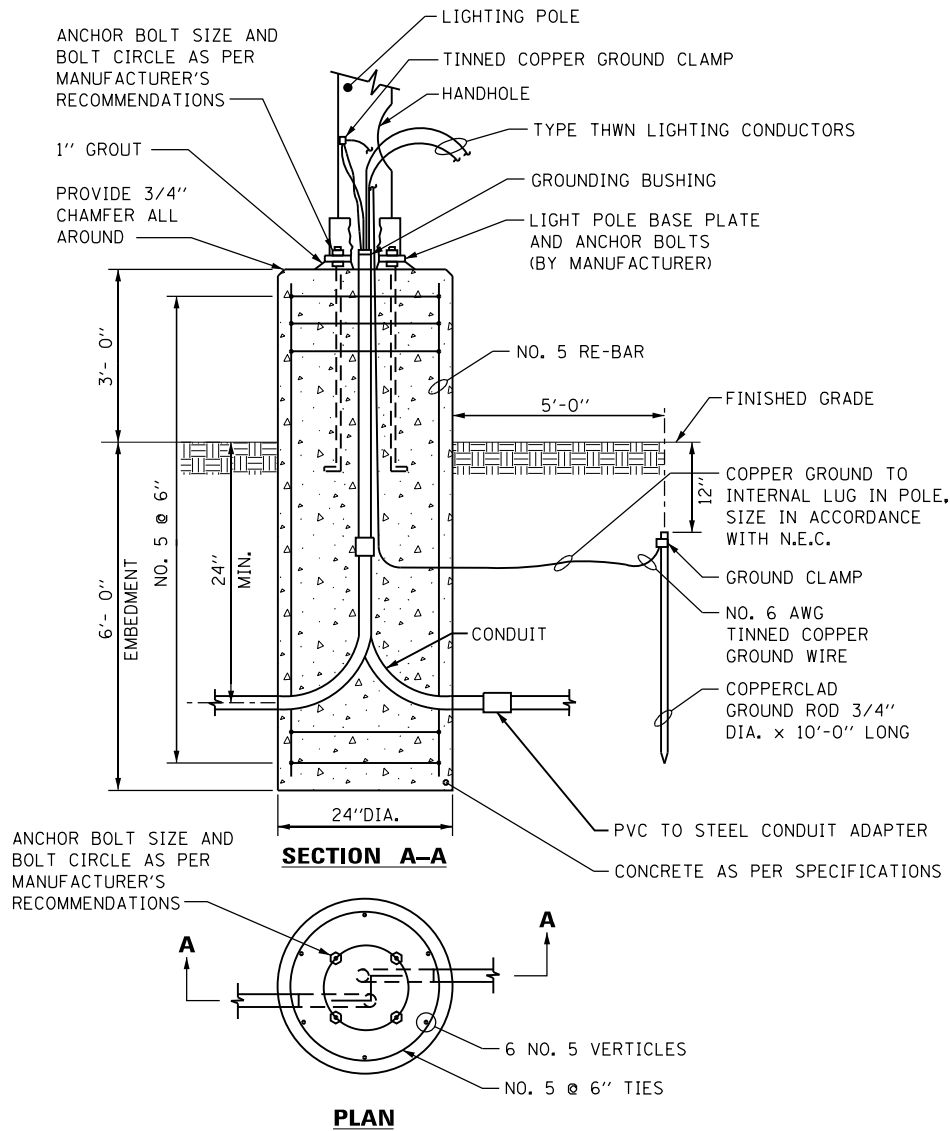

FOR TYPICAL EXTENDED LIGHTING
FOUNDATION PARKING LOT TO 30'

1


NOT TO SCALE

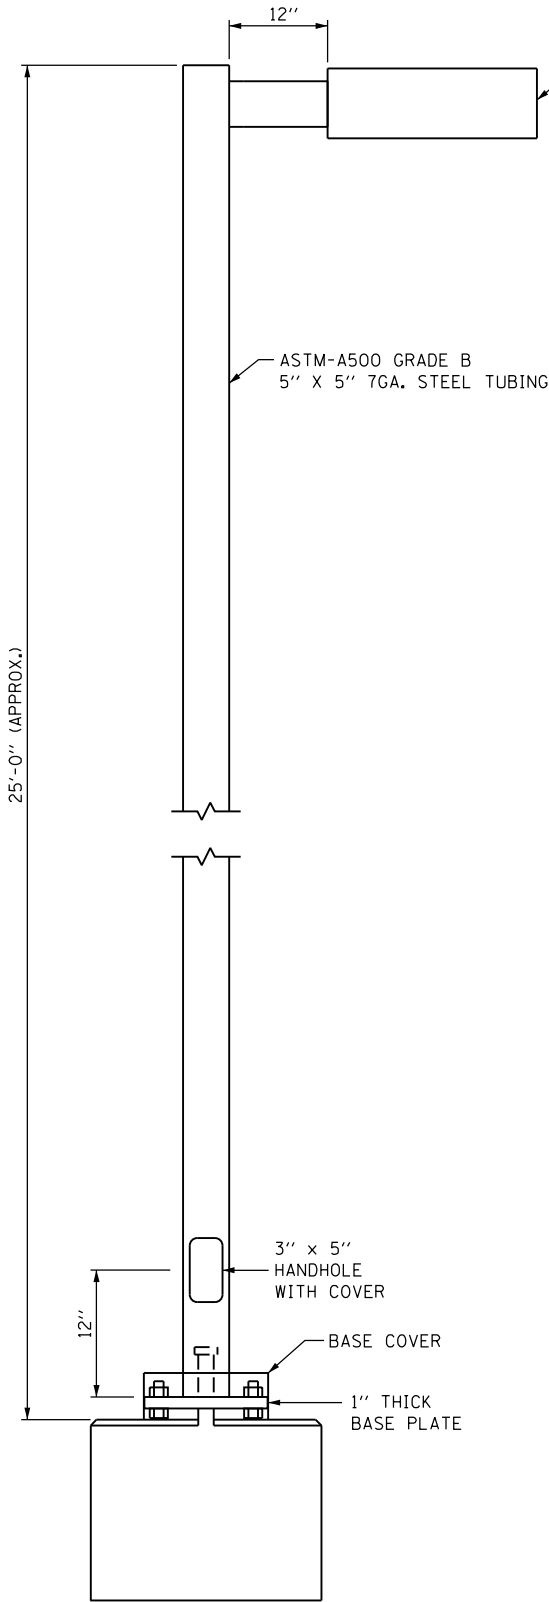

SQUARE STEEL LIGHT POLE

2

NOT TO SCALE

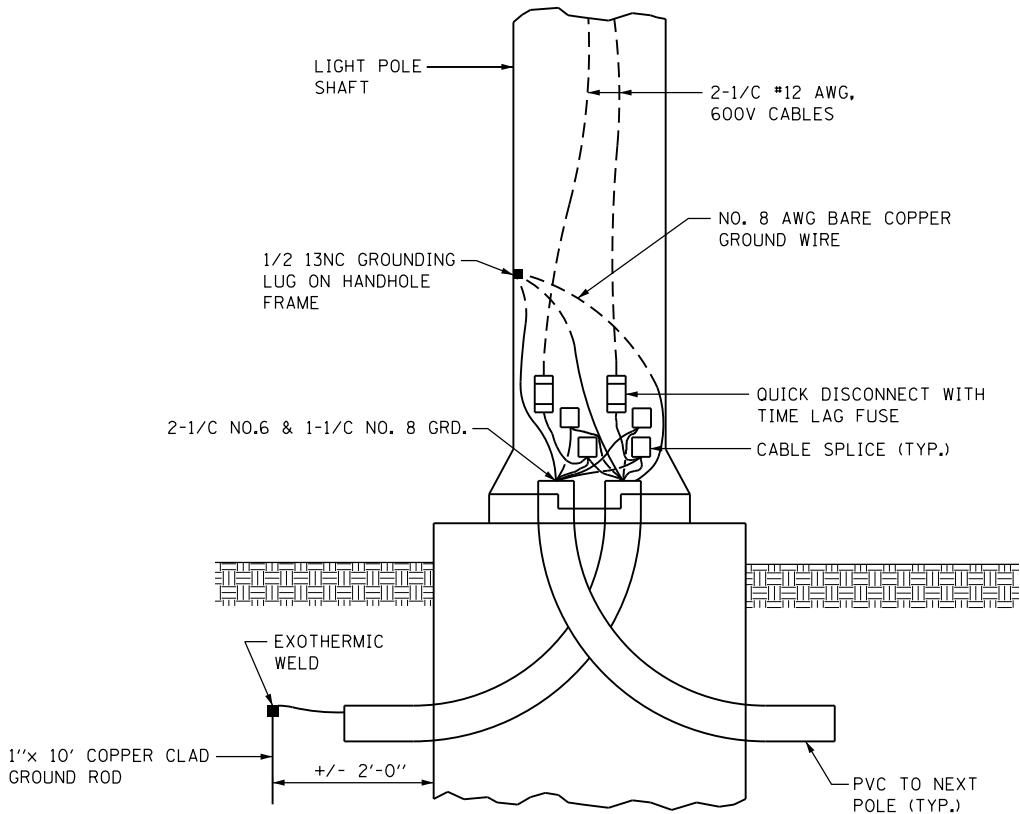

POLE BASE WIRING

3

NOT TO SCALE

FILE NAME = M:\4650 Raging Buffalo Ski Resort\A\04 - CAD Files\A\04 - Sheet Files\E-10.dgn

AAA ENGINEERING

TIME CERTIFIED

4323 W. IRVING PARK RD., SUITE 200
CHICAGO, IL 60641
P: 773-657-3300 F: 773-657-3330
http://www.AAAEngineering.net/

Bollinger, Lach & Associates, Inc.

ITASCA, ILLINOIS

USER NAME = cmartin	DESIGNED - EJM	REVISED -
	DRAWN - HR	REVISED -
PLOT SCALE = 2.0000' / in.	CHECKED - JCM	REVISED -
PLOT DATE = 8/4/2017	DATE - 08/07/2017	REVISED -

STATE OF ILLINOIS
DEPARTMENT OF TRANSPORTATION

RAGING BUFFALO SKI SLOPE
LIGHT POLE DETAILS

SCALE: NTS SHEET 10 OF 10 SHEETS STA. TO STA.


F.A.U. RTE.	SECTION	COUNTY	TOTAL SHEETS	SHEET NO.
2298	16-00215-11-PV	KANE	611	364
CONTRACT NO. 61E05				
ILLINOIS FED. AID PROJECT				

E-10

NOTES:


- 1) SEE STANDARD 63030I FOR TRAFFIC BARRIER TERMINAL TYPE I, SPECIAL (TANGENT).
- 2) TRAFFIC BARRIER TERMINAL TYPE I, SPECIAL, SHALL NOT BE TAPERED. IT SHALL REMAIN PARALLEL TO THE ROAD.
- 3) SEE STANDARD 6310II FOR TRAFFIC BARRIER TERMINAL, TYPE 2

- 4) SEE STANDARD 63000I FOR STEEL PLATE BEAM GUARDRAIL, TYPE B
- 5) POSTS 1-17 SHALL FOLLOW STANDARD 63000I FOR POST LENGTH AND EMBEDMENT.
- 6) POSTS 1-9 SHALL BE SPACED 1'-6¾" CENTER POST-CENTER POST
- 7) POSTS 10-17 SHALL BE SPACED 3'-1½" CENTER POST-CENTER POST

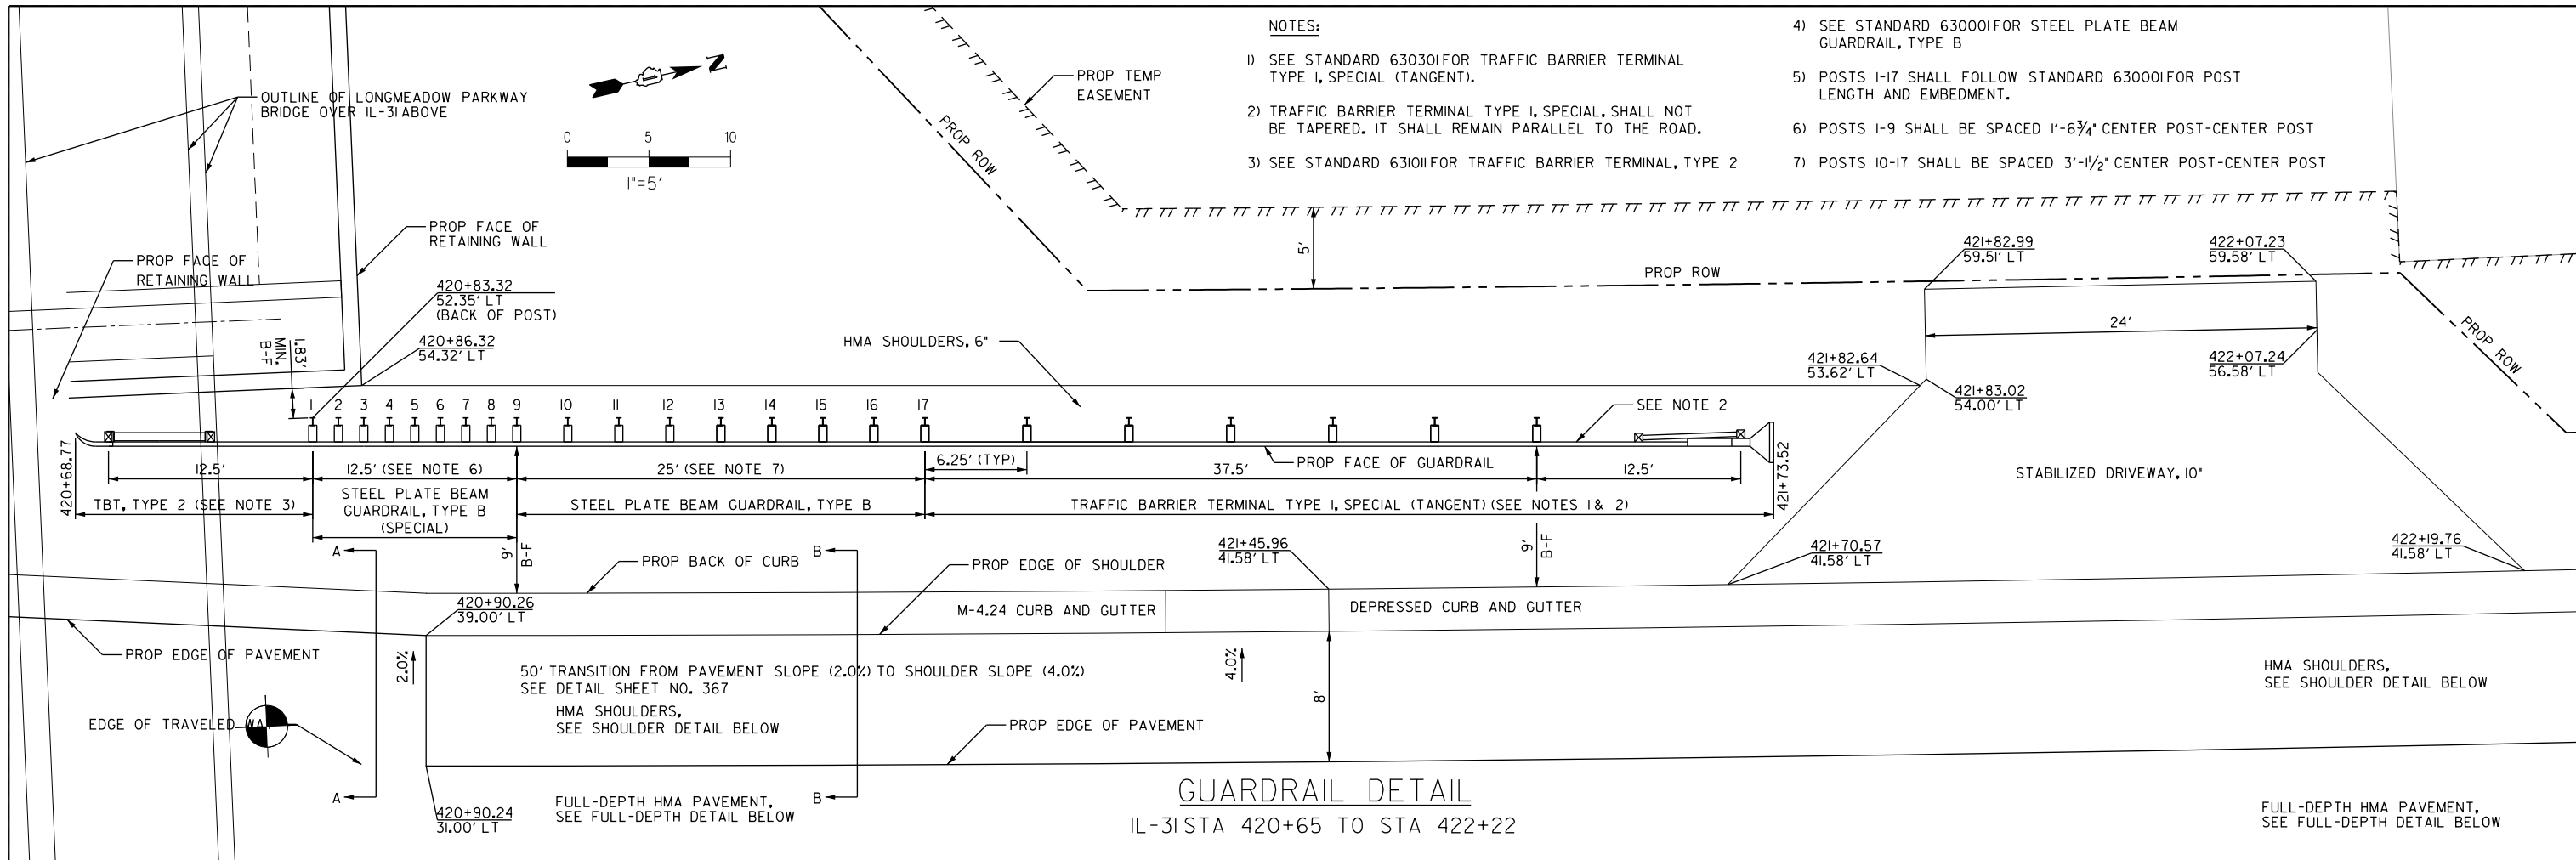


GUARDRAIL DETAIL

IL-31 STA 420+65 TO STA 422+22

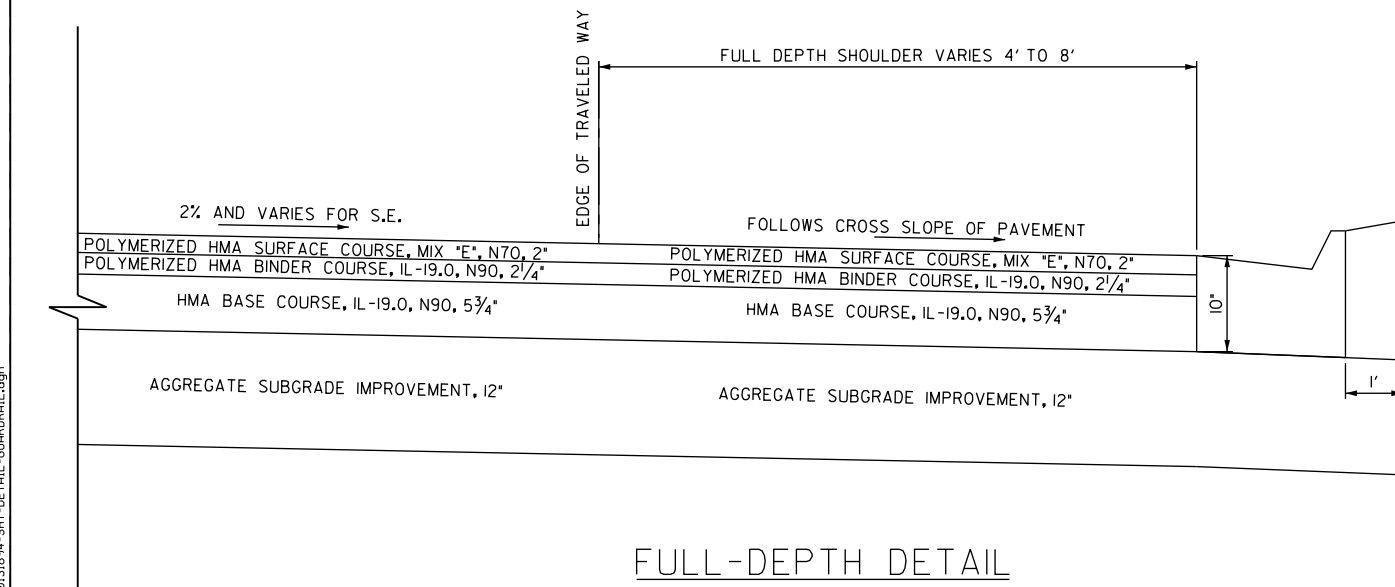

FULL-DEPTH DETAIL

SECTION A-A

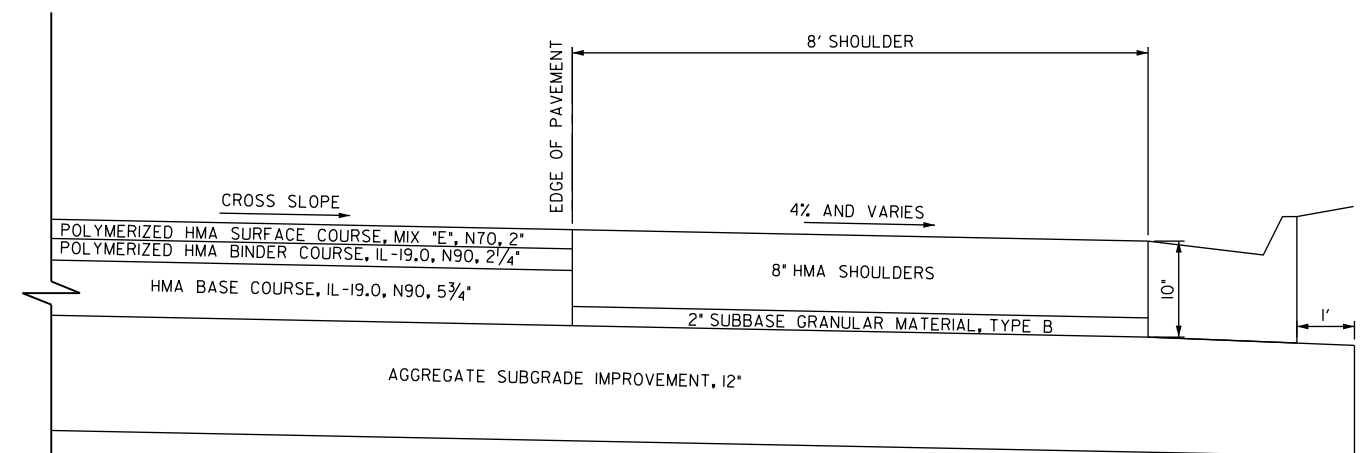

SHOULDER DETAIL

SECTION B-B

STATE OF ILLINOIS
DEPARTMENT OF TRANSPORTATION


ILLINOIS ROUTE 31
GUARDRAIL AND PAVEMENT DETAIL

SCALE: 1" = 5' SHEET 365 OF 611 SHEETS


F.A.U. RTE.	SECTION	COUNTY	TOTAL SHEETS	SHEET NO.
2298	16-00215-II-PV	KANE	611	365
CONTRACT NO. 61E05				
FED. ROAD DIST. NO. 1 ILLINOIS FED. AID PROJECT				




USER NAME = mbmawhorter	DESIGNED - BSH	REVISED -
PLOT SCALE = 10.0000" / in.	DRAWN - MLB	REVISED -
PLOT DATE = 9/25/2017	CHECKED - MFD	REVISED -
	DATE - 8/7/2017	REVISED -

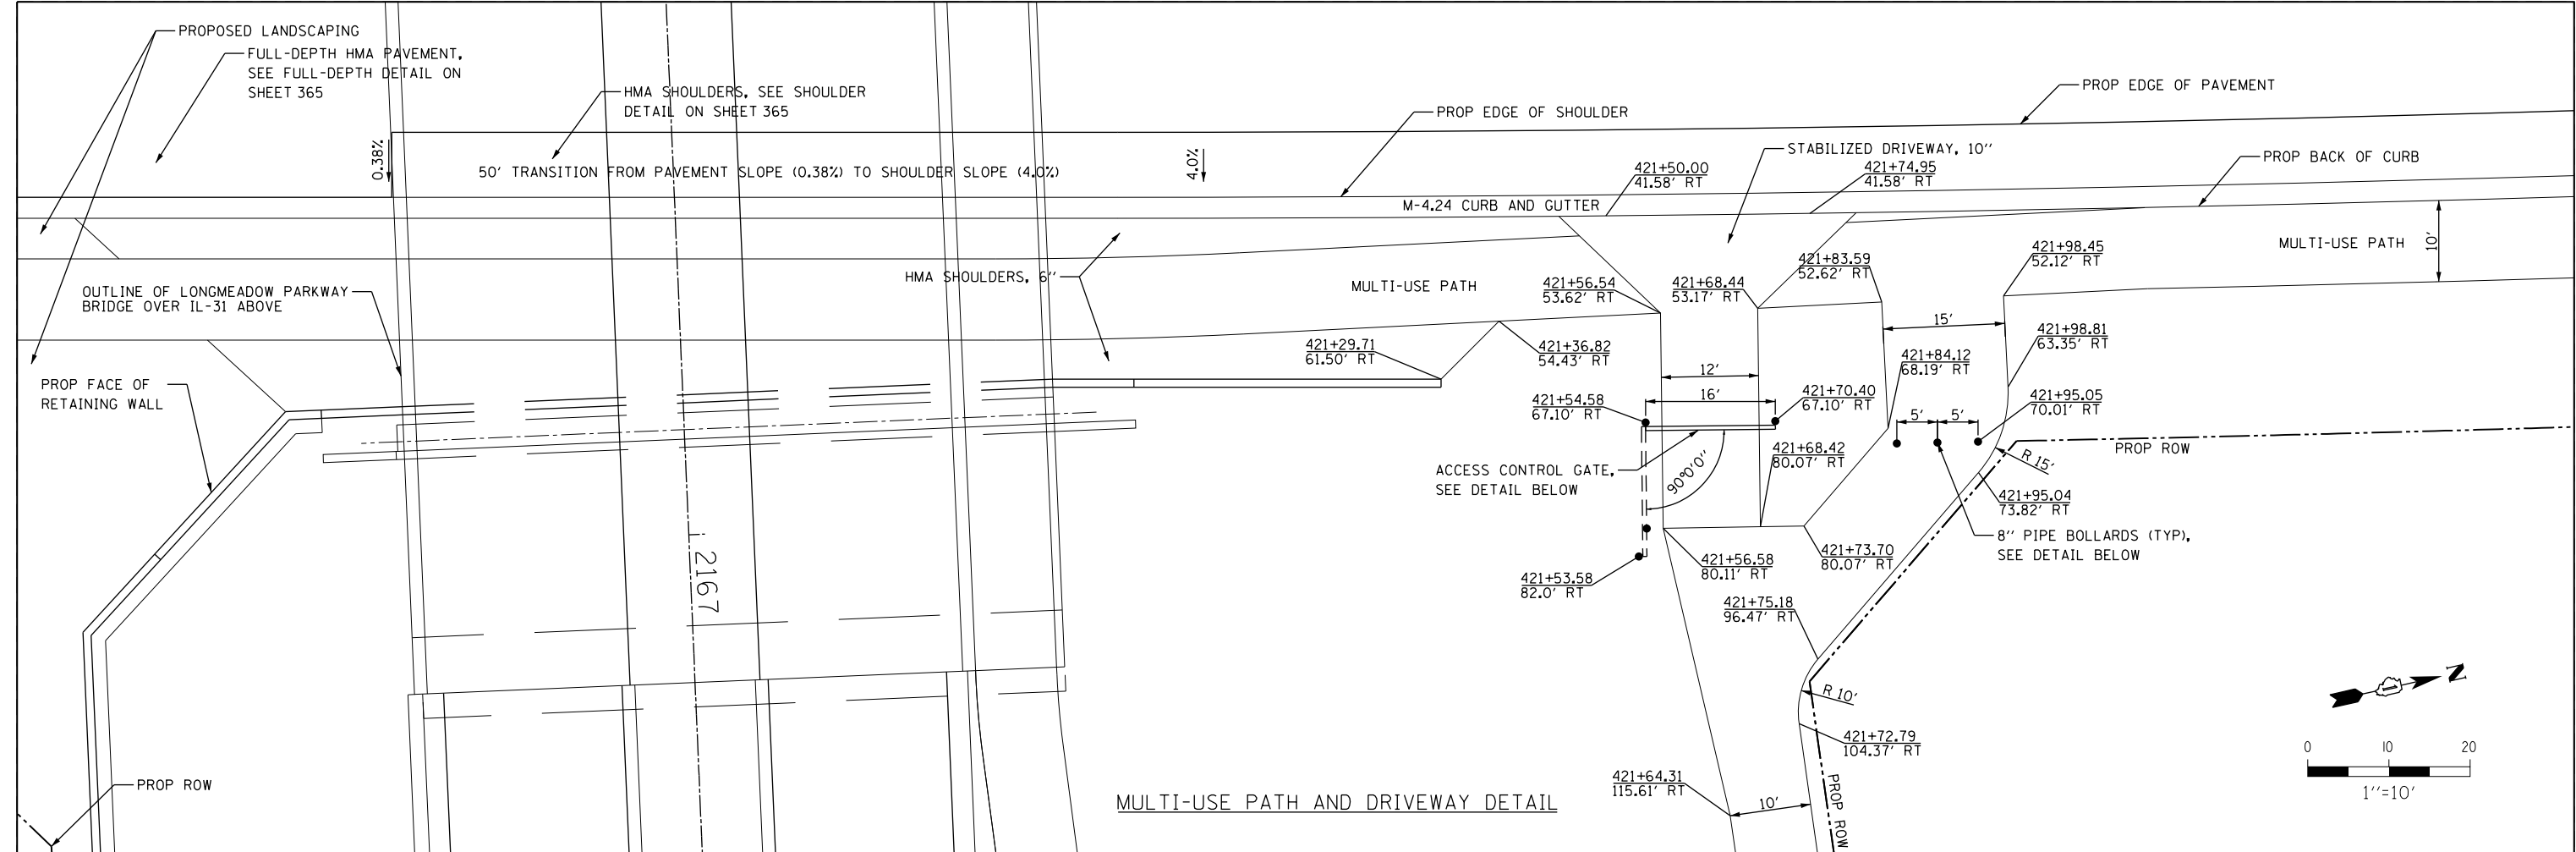

MULTI-USE PATH AND DRIVEWAY DETAIL

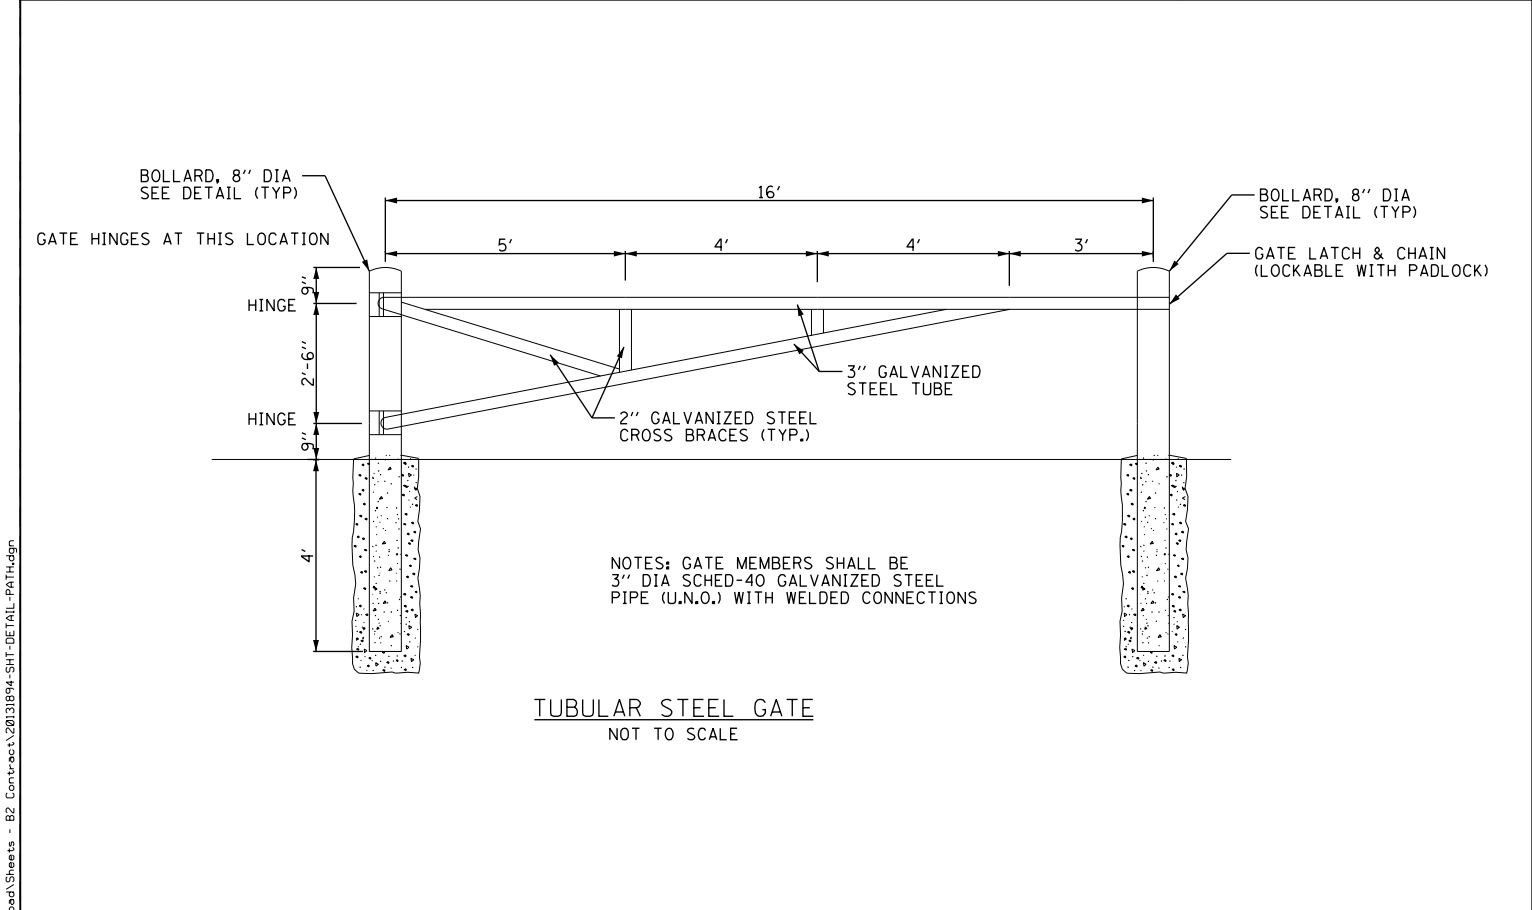

TUBULAR STEEL GATE
NOT TO SCALE

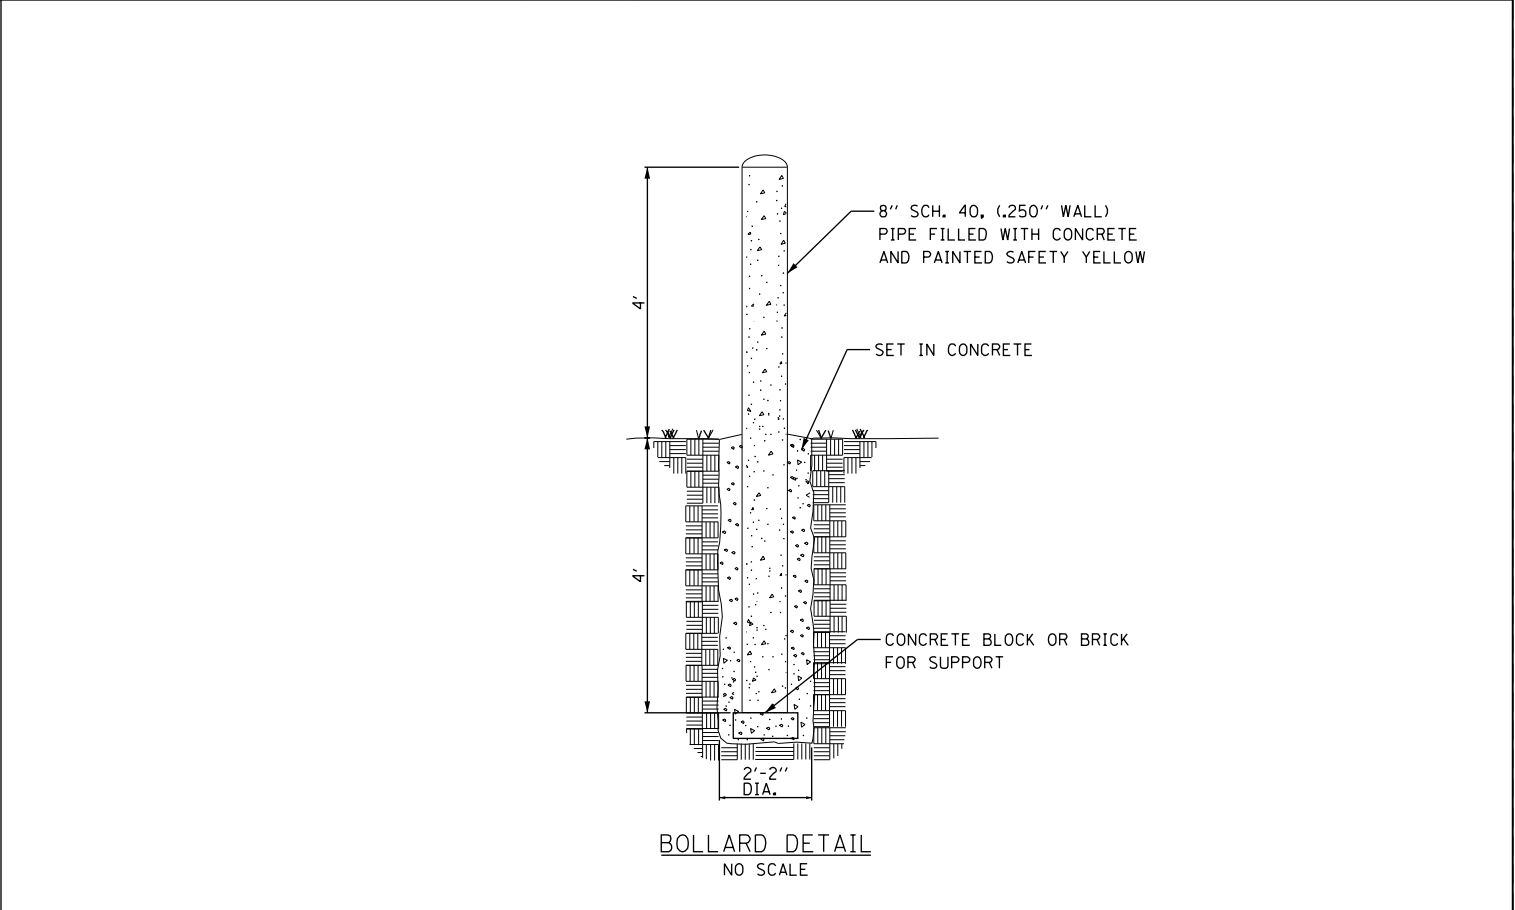

BOLLARD DETAIL
NO SCALE

FILE NAME = G:\CHI\3\0093\Road\Sheets - B2_Contract\2013\B94-SHT-DETAIL-PATH.dgn




USER NAME = mbcwhorter	DESIGNED - BSH	REVISED -
DRAWN - MLB	REVISED -	
PLOT SCALE = 20.0000' / in.	CHECKED - MFD	REVISED -
PLOT DATE = 8/4/2017	DATE - 8/7/2017	REVISED -

STATE OF ILLINOIS
DEPARTMENT OF TRANSPORTATION


ILLINOIS ROUTE 31
BIKE PATH CONNECTION AND GATE DETAIL

SCALE: 1" = 10' SHEET 366 OF 611 SHEETS

F.A.U. RTE.	SECTION	COUNTY	TOTAL SHEETS	SHEET NO.
2298	16-00215-11-PV	KANE	611	366
CONTRACT NO. 61E05				
FED. ROAD DIST. NO. 1 ILLINOIS FED. AID PROJECT				

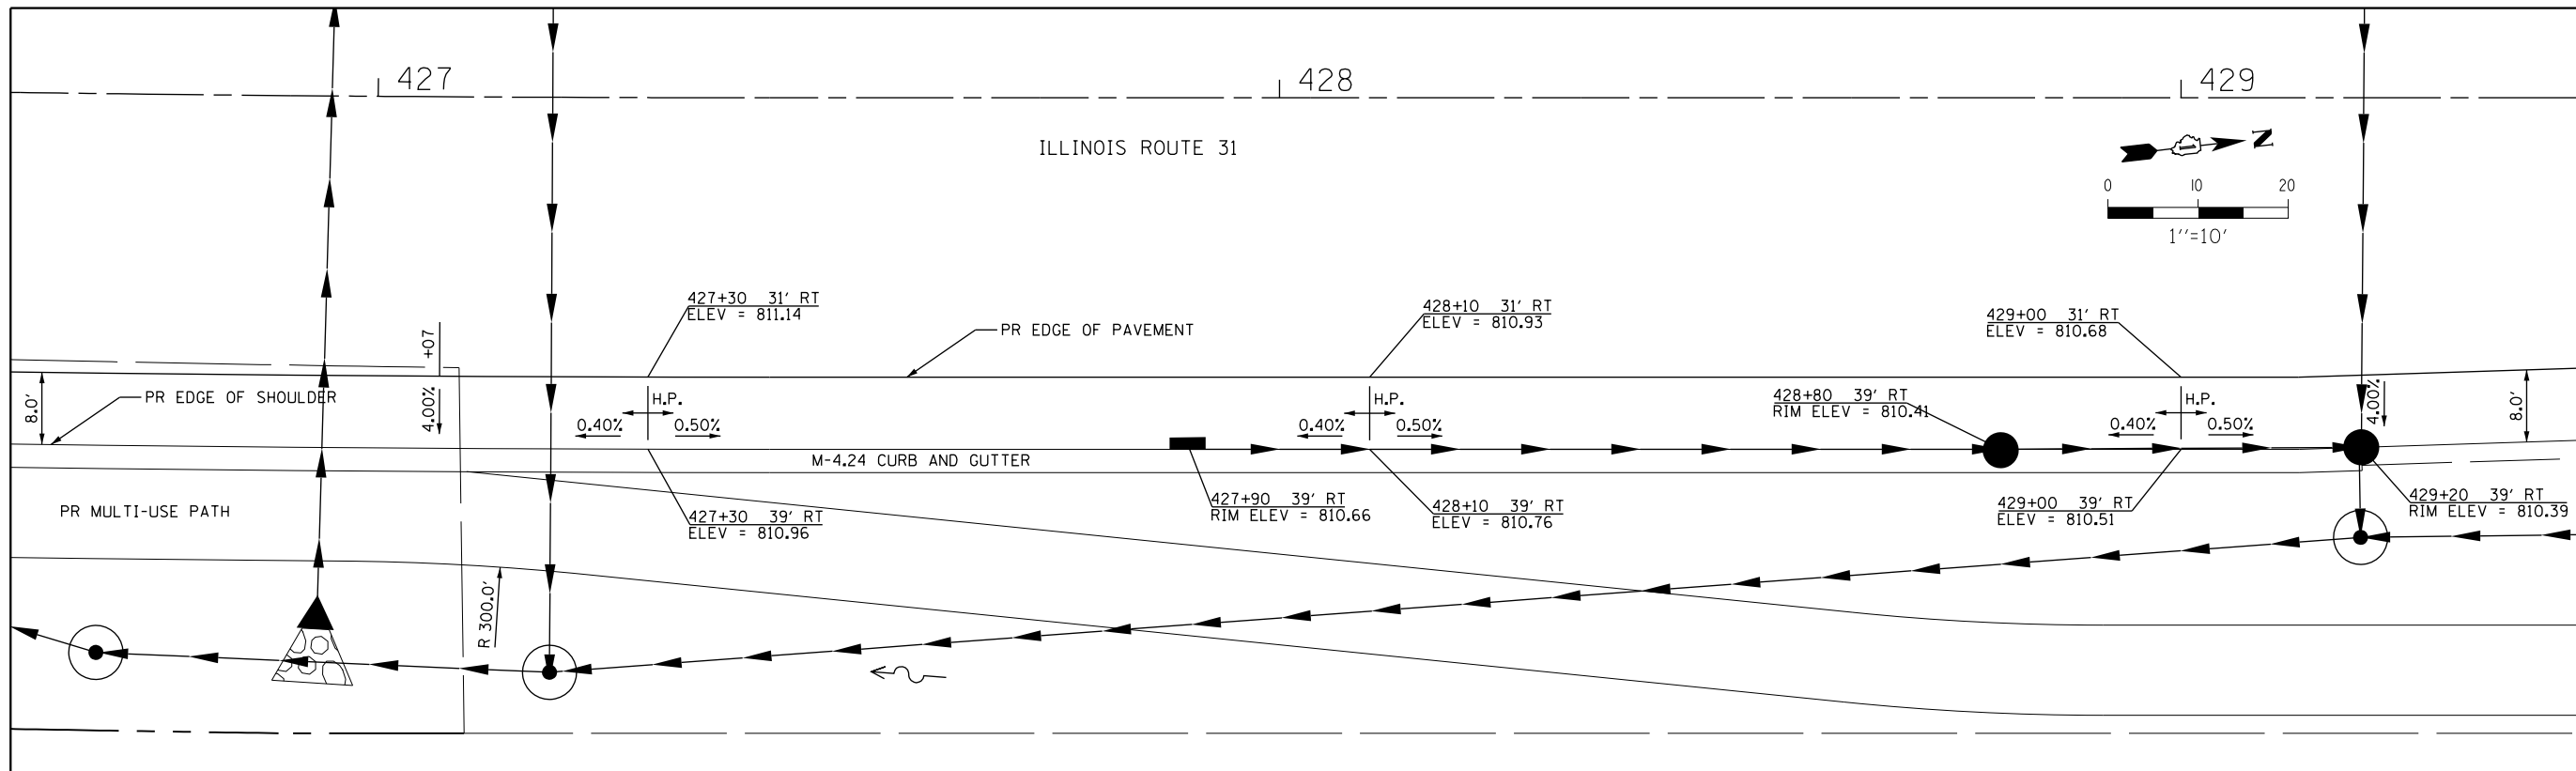

SHOULDER DETAIL 1

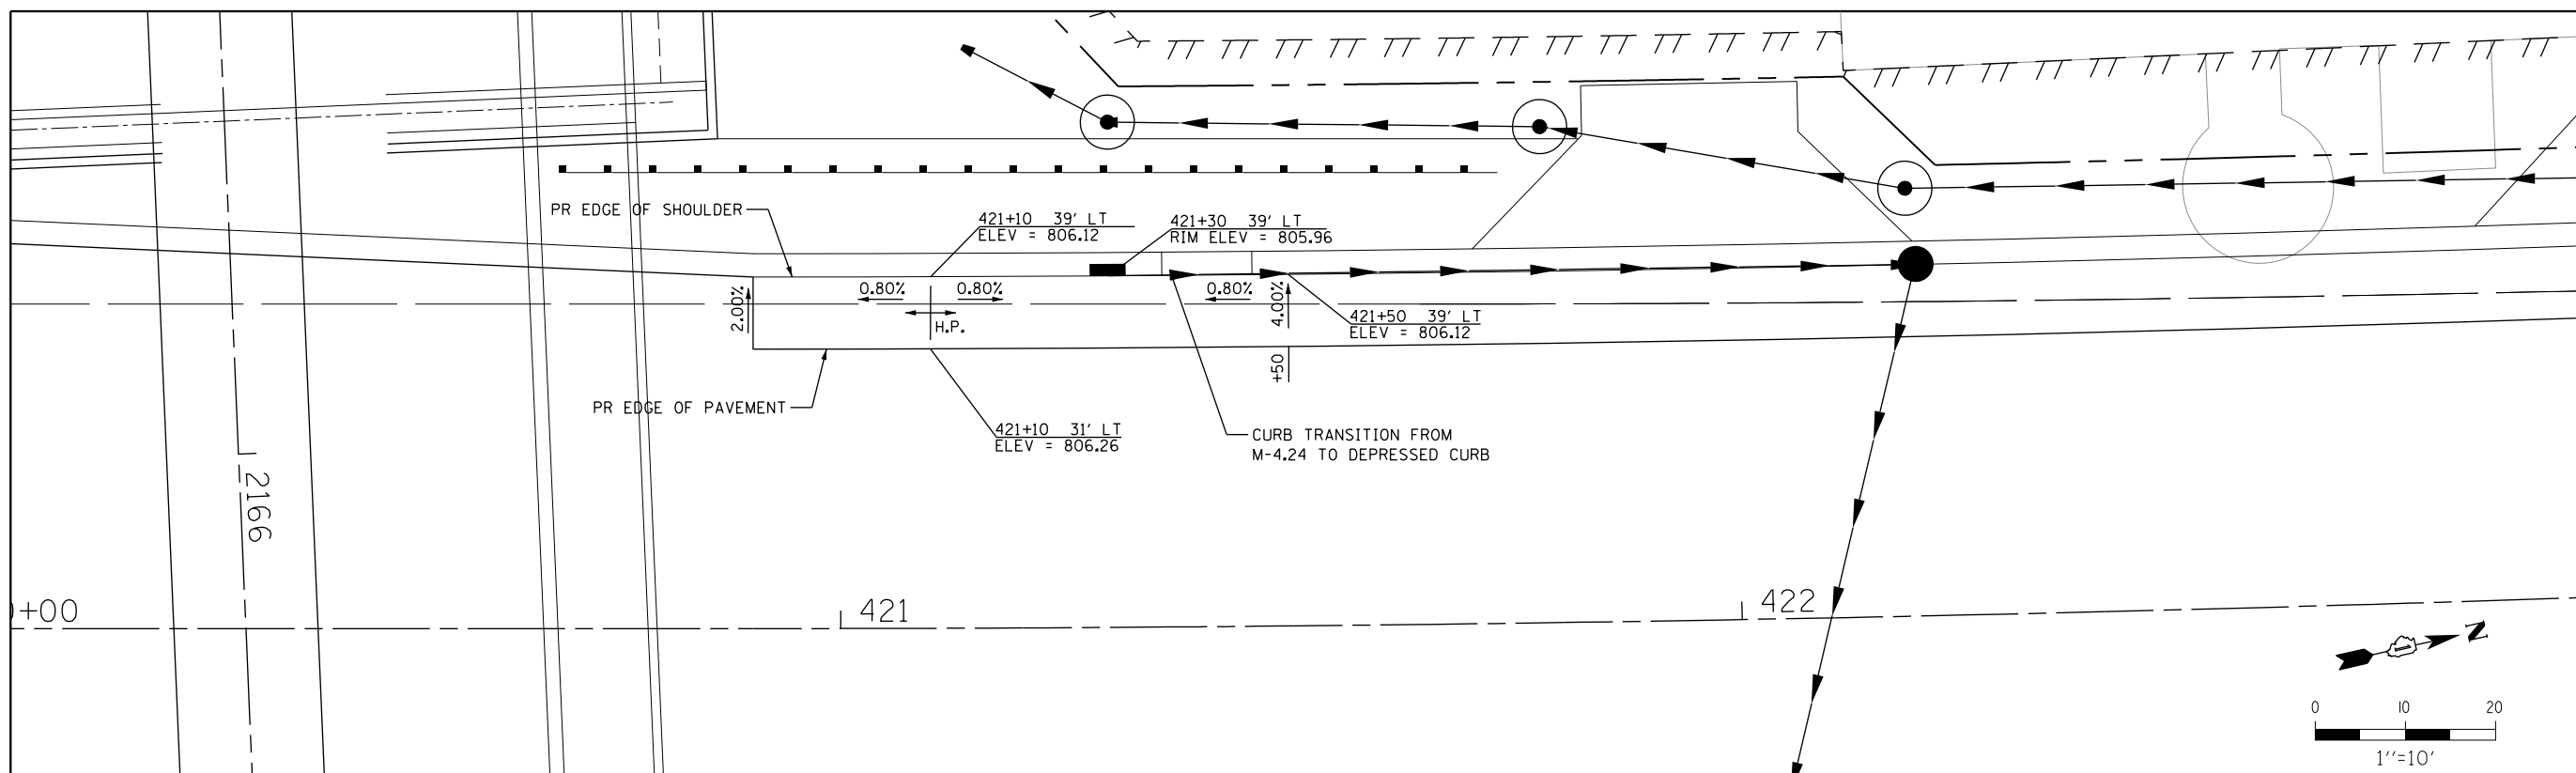

SHOULDER DETAIL 2

FILE NAME = G:\CH13\0093\Road\Sheets - B2_Contract\2013\B94-SHT-DETAIL-SHOULDER.dgn



USER NAME = mbmwhorter	DESIGNED - BSH	REVISED -
DRAWN - MLB	REVISED -	
PLOT SCALE = 20.0000' / in.	CHECKED - MFD	REVISED -
PLOT DATE = 8/4/2017	DATE - 8/7/2017	REVISED -

STATE OF ILLINOIS
DEPARTMENT OF TRANSPORTATION

ILLINOIS ROUTE 31
SHOULDER DETAIL

SCALE: 1" = 10' SHEET 367 OF 611 SHEETS

F.A.U. RTE.	SECTION	COUNTY	TOTAL SHEETS	SHEET NO.
2298	16-00215-11-PV	KANE	611	367
CONTRACT NO. 61E05				
FED. ROAD DIST. NO. 1 ILLINOIS FED. AID PROJECT				

PROGRAM AND OFFICE ENGINEER: CHARLES RIDDLE, P.E., (847) 705-4406 SCHAUMBURG, IL

INDEX OF SHEETS

VOLUME 2:

- 368 COVER SHEET (VOLUME 2)
- 369-417 STRUCTURAL DRAWINGS, LONGMEADOW PARKWAY BRIDGE OVER IL RTE 31
- 418-423 STRUCTURAL DRAWINGS, LONGMEADOW CULVERT AT STA 2164+00
- 424-434 STRUCTURAL DRAWINGS, IL ROUTE 31 CULVERT
- 435-443 STRUCTURAL DRAWINGS, PRECAST CULVERTS
- 444-454 STRUCTURAL DRAWINGS, RETAINING WALL 02
- 455-467 STRUCTURAL DRAWINGS, CONNECTOR RD RETAINING WALL
- 468-486 DISTRICT 1 DESIGN DETAILS
- 487-493 CROSS SECTIONS (TEMPORARY HAUL ROAD)
- 494-562 CROSS SECTIONS (LONGMEADOW PARKWAY)
- 563-574 CROSS SECTIONS (CONNECTOR ROAD)
- 575-578 CROSS SECTIONS (FOREST DRIVE)
- 579-611 CROSS SECTIONS (IL ROUTE 31)

DESIGN DESIGNATION

LONGMEADOW PKWY – 29,000 (40) MINOR ARTERIAL 5.36 (PCC–20)
ILLINOIS ROUTE 31 – 22,000 (40) MINOR ARTERIAL (HMA)

TRAFFIC DATA

LONGMEADOW PARKWAY:

ADT:
2,300 (2011)
29,000 (2040)

SPEED LIMIT:
40 MPH (POSTED)
50 MPH (DESIGN)

P.V. = 97.0%
S.U. = 2.8 %
M.U. = 1.2%


ILLINOIS ROUTE 31:

ADT:
17,730 (2011)
22,000 (2040)

SPEED LIMIT:
50 MPH (POSTED)
55 MPH (DESIGN)

P.V. = 95.0%
S.U. = 5.0 %
M.U. = 1.0%

PROJECT LOCATED IN VILLAGE OF
ALGONQUIN, DUNDEE TOWNSHIP, AND
UNINCORPORATED KANE COUNTY

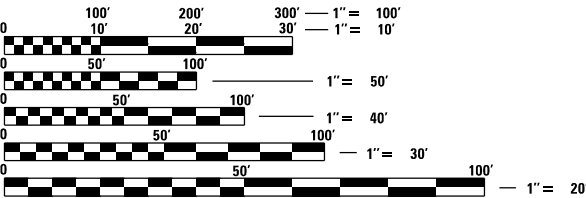

FULL SIZE PLANS HAVE BEEN PREPARED USING STANDARD
ENGINEERING SCALES. REDUCED SIZED PLANS WILL NOT
CONFORM TO STANDARD SCALES. IN MAKING MEASUREMENTS
ON REDUCED PLANS, THE ABOVE SCALES MAY BE USED.

J.U.L.I.E.
JOINT UTILITY LOCATION INFORMATION FOR EXCAVATION
1-800-892-0123
OR 811

CONTRACT NO. 61E05

STATE OF ILLINOIS
DEPARTMENT OF TRANSPORTATION

PLANS FOR PROPOSED
FEDERAL-AID HIGHWAY

FAU 2298 (LONGMEADOW PARKWAY)
KAREN DRIVE TO EAST OF IL ROUTE 31
ROADWAY WIDENING AND RECONSTRUCTION
SECTION 16-00215-11-PV
PROJECT 9TJY (262)
KANE COUNTY


VOLUME NO. 2

F.A.U. RTE.	SECTION	COUNTY	TOTAL SHEETS	SHEET NO.
2298	16-00215-11-PV	KANE	611	368
		ILLINOIS	CONTRACT NO. 61E05	



PRINTED BY THE AUTHORITY
OF THE STATE OF ILLINOIS

Bench Mark: Chiseled " " Kane County BM 10-21 concrete slab southwest corner IL Route 31 and Lathrop Lane Sta. 425+45.25, 131.6' LT IL31 Elev. 806.44
Existing Structure: None

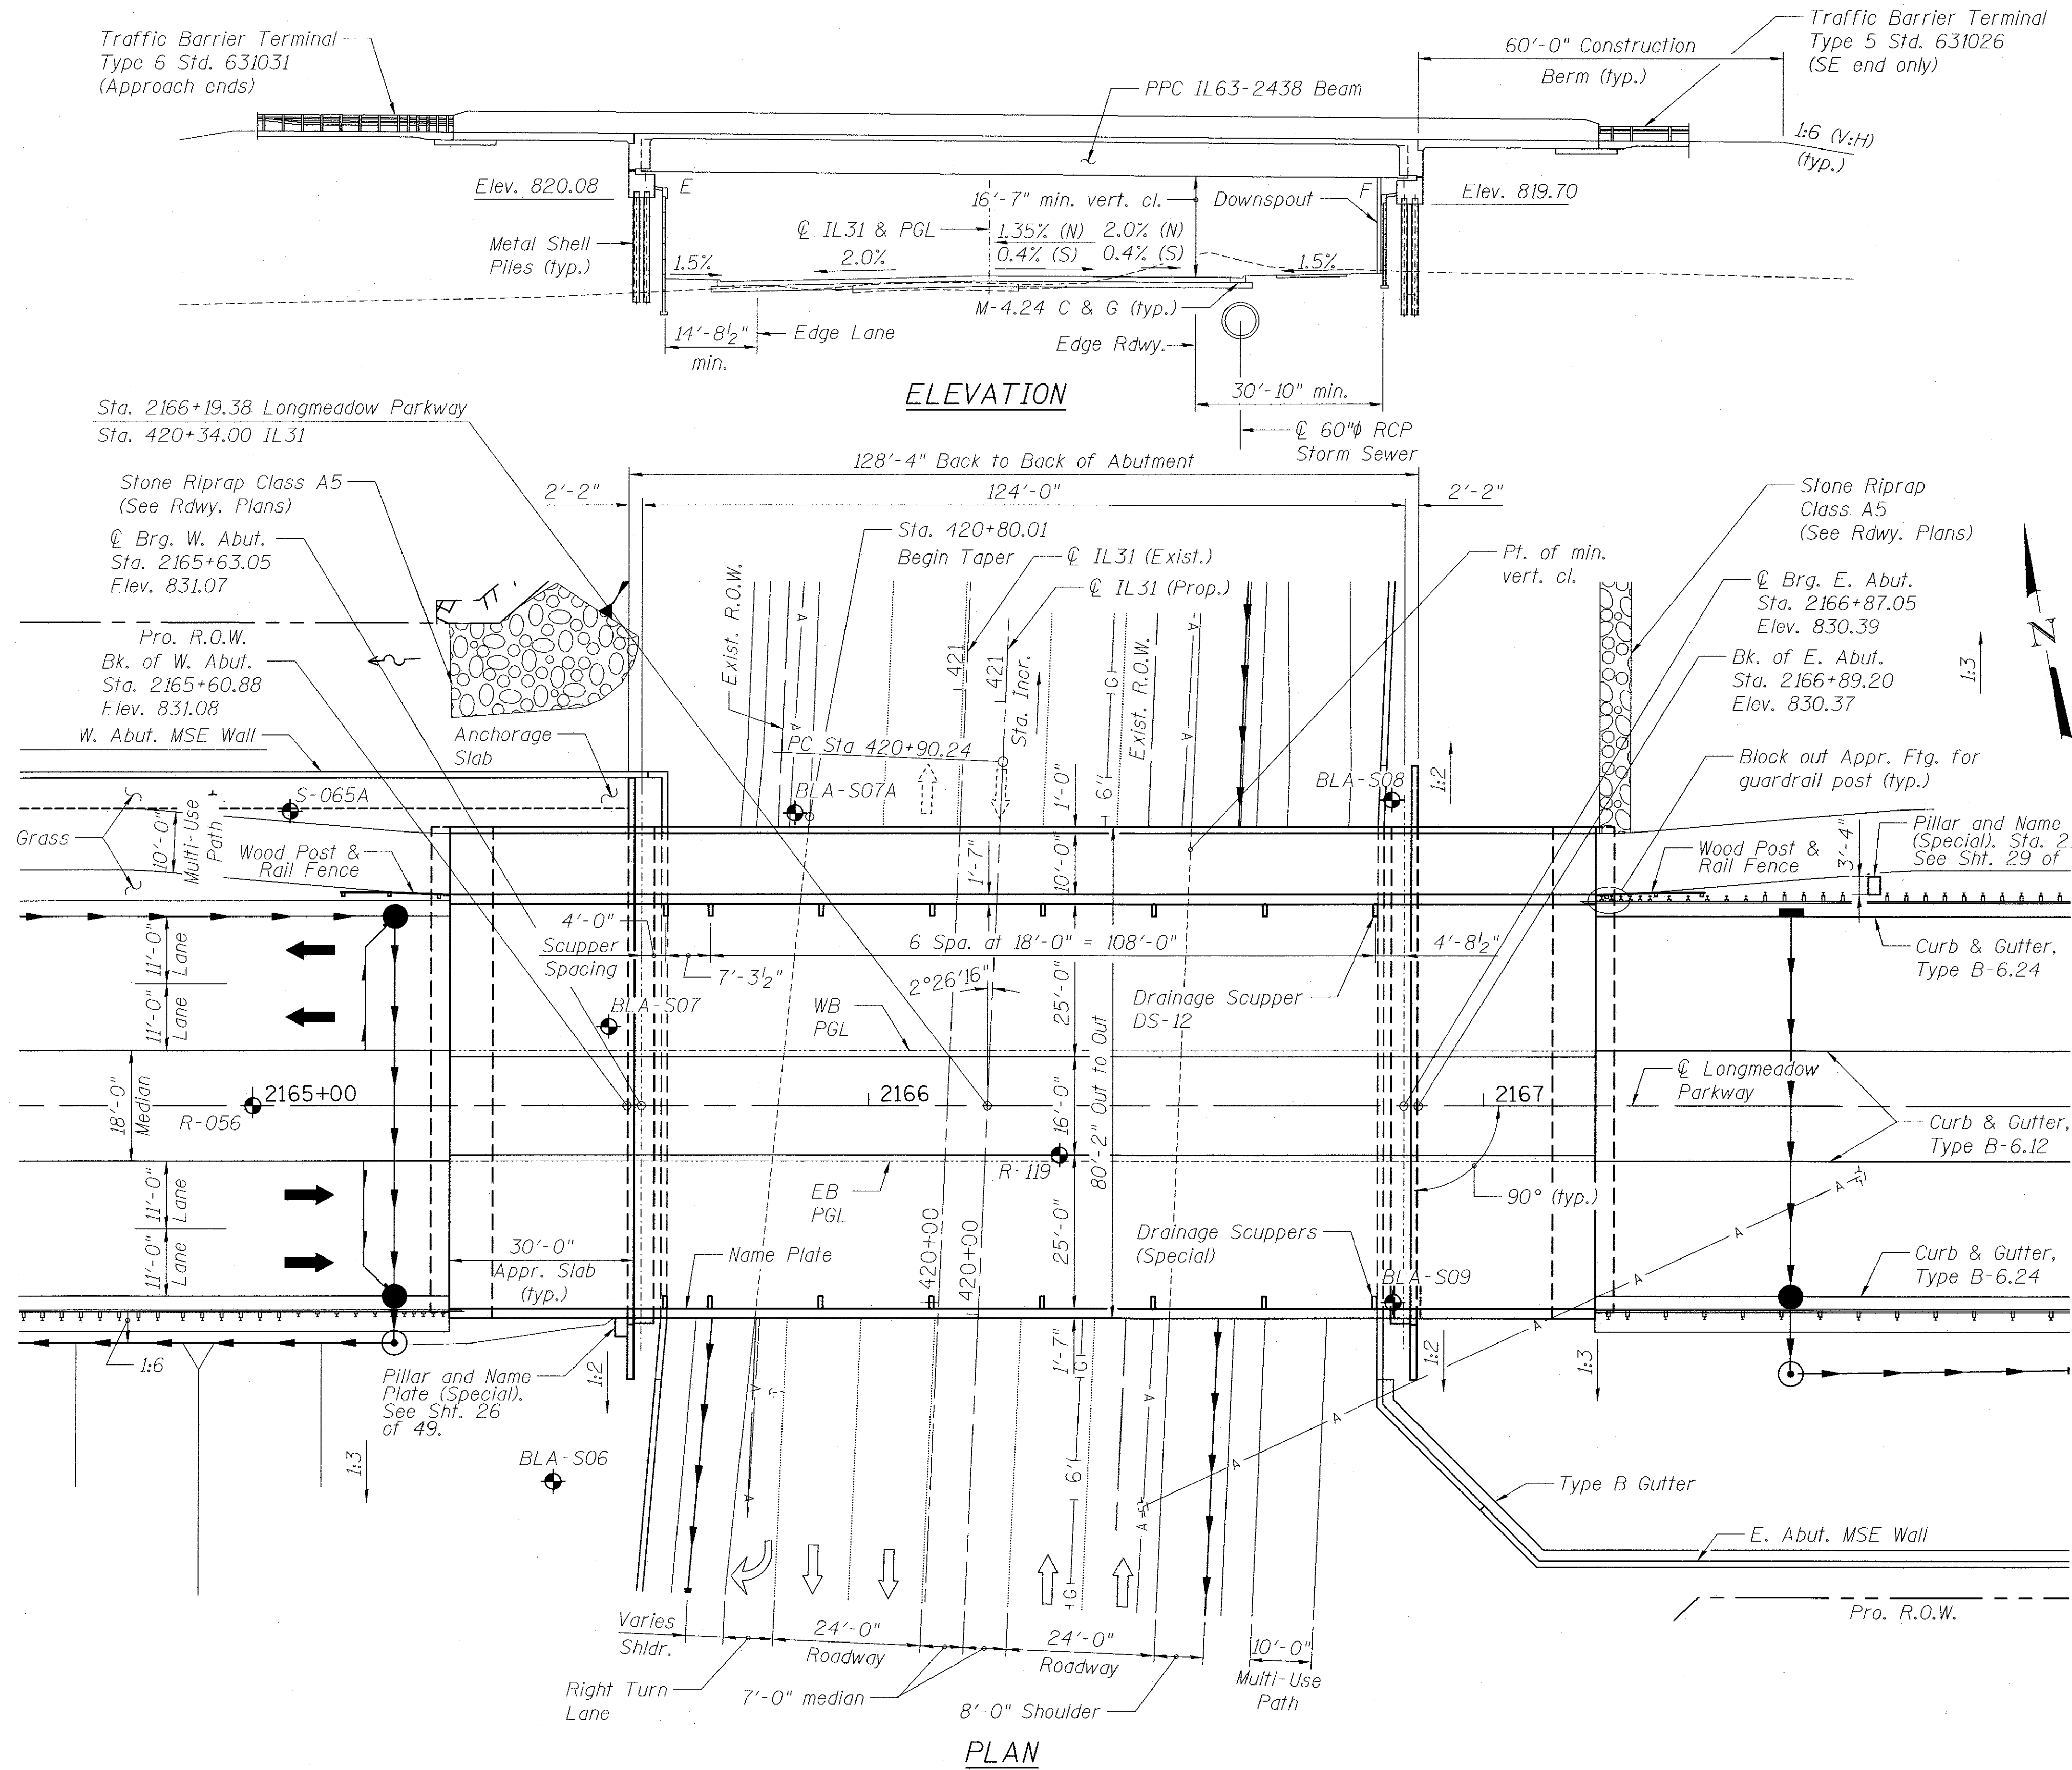

DESIGN SPECIFICATIONS
AASHTO LRFD Bridge Design Specifications,
7th Edition with 2015 & 2016 Interims

LOADING HL-93
Allow 50#/sq. ft. for future wearing surface.


DESIGN STRESSES
FIELD UNITS
f'c = 4,000 psi (Superstructure)
f'c = 3,500 psi (typ.)
fy = 60,000 psi (Reinforcement)
PRECAST UNITS
f'c = 4,500 psi (Precast Panels)
PRECAST PRESTRESSED UNITS
f'c = 8,500 psi
f'ci = 7,000 psi
fpu = 270,000 psi (0.6" ϕ low lax strands)
fpbt = 202,300 psi (0.6" ϕ low lax strands)

SEISMIC DATA
BRIDGE
Seismic Performance Zone (SPZ) = 1
Design Spectral Acceleration at 1.0 sec. (S_{DP}) = 0.082
Design Spectral Acceleration at 0.2 sec. (S_{DS}) = 0.144
Soil Site Class = D

CURVE DATA


(ϕ IL31)
P.I. Sta. = 424+17.15
 Δ = 6° 14' 29" (LT)
D = 0° 57' 20"
R = 5,996.00'
T = 326.91'
L = 653.17'
E = 8.91'
e = 2.40%
T.R. = 91'
S.E. Run = 109'
P.C. Sta. = 420+90.24
P.T. Sta. = 427+43.41

PROFILE GRADE IL31

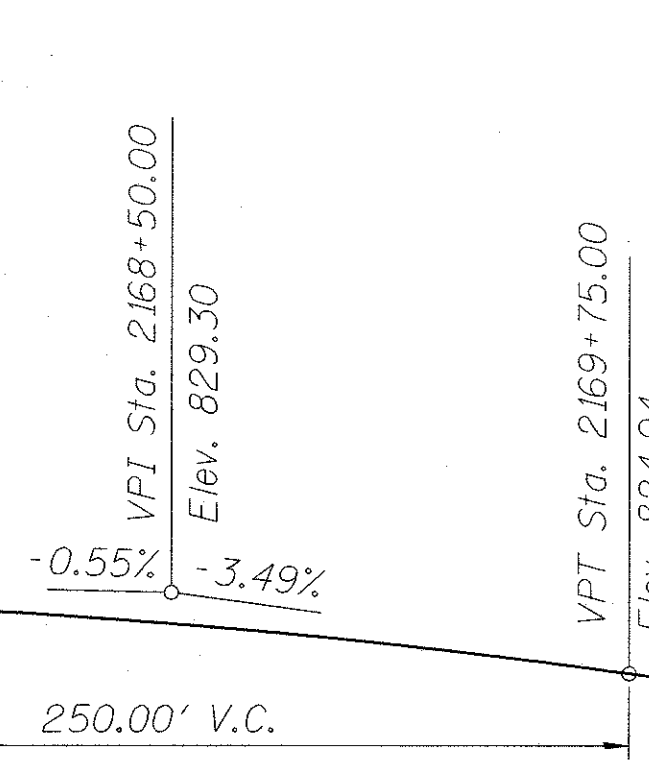

PROFILE GRADE LONGMEADOW PARKWAY

Along EB & WB PGL

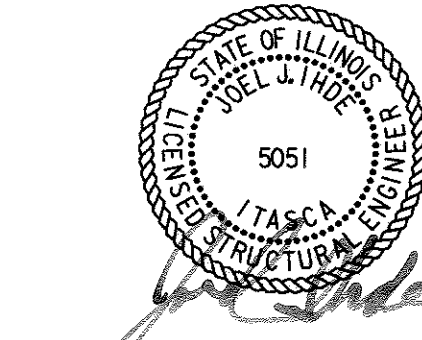


I certify that to the best of my knowledge, information and belief, this bridge design is structurally adequate for the design loading shown on the plans. The design is an economical one of the style of structure and complies with the requirements of the current AASHTO LRFD Bridge Design Specifications.

DATE SIGNED: 7-17-2017
EXP. DATE: 11-30-2018

APPROVED
FOR STRUCTURAL ADEQUACY ONLY

Dr. Carl Rupp
Engineer of Bridges and Structures

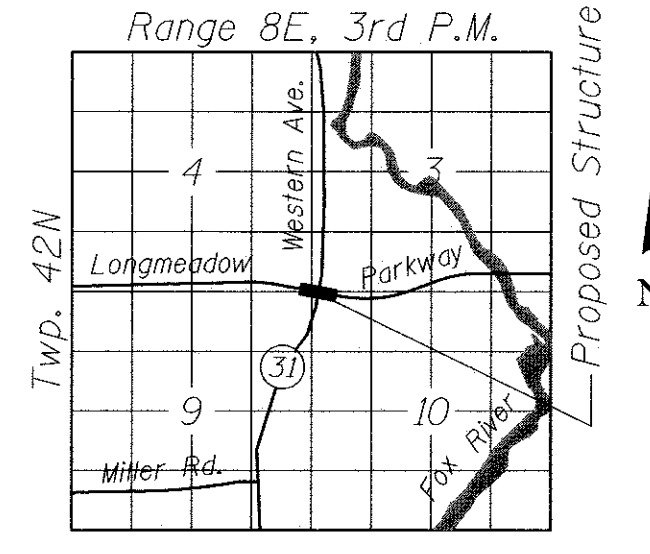

LOCATION SKETCH


GENERAL PLAN AND ELEVATION
LONGMEADOW PARKWAY OVER
IL ROUTE 31
KANE COUNTY
SECTION 16-00215-11-PV
STATION 2166+19.38
STRUCTURE NO. 045-3048

	USER NAME =		DESIGNED - JJI	REVISED	STATE OF ILLINOIS DEPARTMENT OF TRANSPORTATION	GENERAL PLAN STRUCTURE NO. 045-3048		F.A.U. RTE. 2298	SECTION 16-00215-11-PV	COUNTY KANE	TOTAL SHEETS 611	SHEET NO. 369
	PLOT SCALE =		CHECKED - NS	REVISED		SHEET NO. 1 OF 49 SHEETS		CONTRACT NO. 61E05				
	DRAWN - GM		CHECKED - NS	REVISED				ILLINOIS FED. AID PROJECT				
	PLOT DATE = 9/19/2017		CHECKED - NS	REVISED								

GENERAL NOTES

Reinforcement bars designated (E) shall be epoxy coated.
Slipforming of the parapets is not allowed.
The embankment configuration shown shall be the minimum that must be placed and compacted prior to construction of the abutments.
A protective coat shall be applied to the top and inside faces the median, parapets and multi-use path. This work shall be performed after the polymer overlay is applied.

* See Diaphragm Details sht. 12 of 49

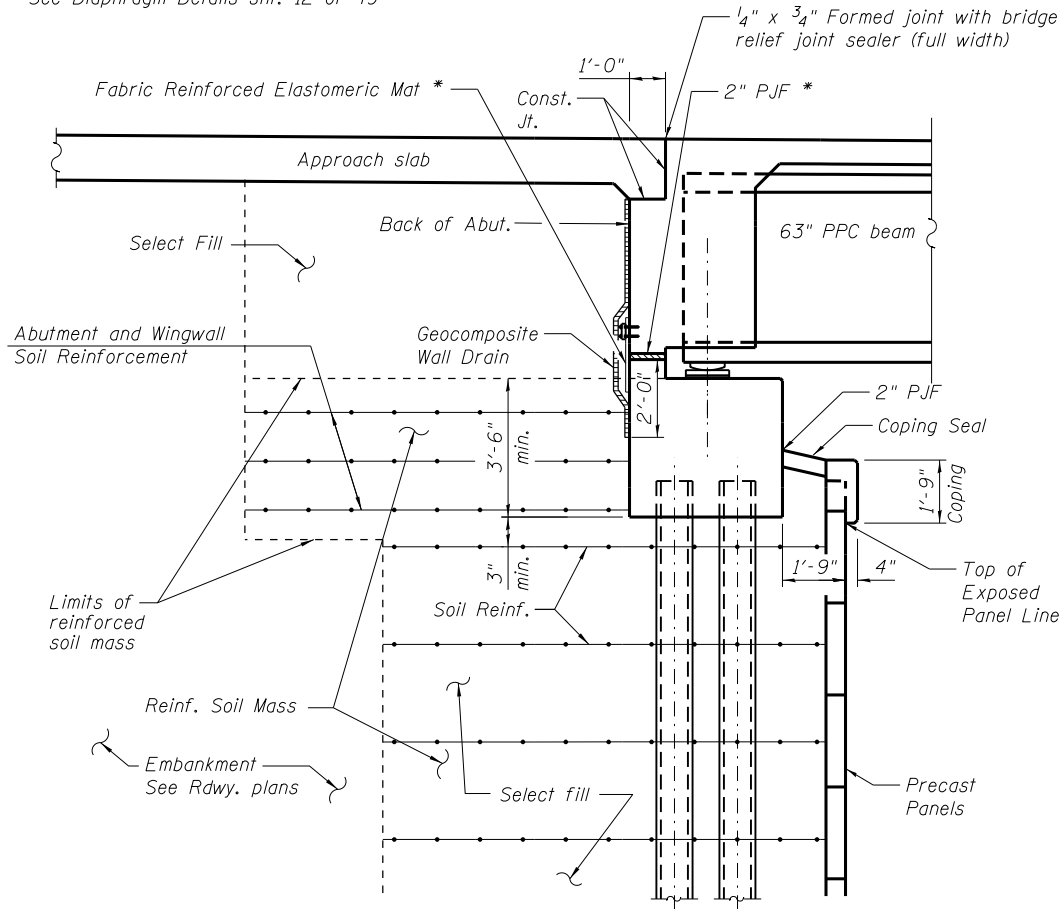

SECTION THRU SEMI-INTEGRAL ABUTMENT

See sheets 31 thru 39 of 49 for MSE wall details

INDEX OF SHEETS

- 1. General Plan
- 2. General Data
- 3. Top of Slab Elevations
- 4. Top of Slab Elevations
- 5. Top of Slab Elevations
- 6. Top of West Approach Slab Elevations
- 7. Top of East Approach Slab Elevations
- 8. Superstructure Plan
- 9. Superstructure Cross Section
- 10. Parapet and Median Sections
- 11. Parapet Elevations
- 12. Diaphragm Details
- 13. Superstructure Details
- 14. Bridge Approach Slab Plan
- 15. Bidge Approach Slab Sections
- 16. Bridge Approach Slab Details
- 17. Bicycle Railing
- 18. Bridge Drainage System
- 19. Drainage Scupper, DS-12
- 20. Drainage Scupper
- 21. Conduit Details at Semi-Integral Abutment Bridge
- 22. Framing Plan
- 23. IL63N PPC Beam
- 24. IL63N PPC Beam Details
- 25. Bearing Details
- 26. West Abutment Plan and Elevation
- 27. West Abutment Details
- 28. East Abutment Plan and Elevation
- 29. East Abutment Details
- 30. Metal Shell Pile Details
- 31. West Abutment MSE Wall Plan
- 32. West Abutment MSE Wall Elevation
- 33. West Abutment MSE Wall Details I
- 34. West Abutment MSE Wall Details II
- 35. West Abutment MSE Wall Anchorage Slab
- 36. West Abutment MSE Wall Anchorage Slab
- 37. East Abutment MSE Wall Plan
- 38. East Abutment MSE Wall Elevation
- 39. East Abutment MSE Wall Details
- 40. Boring Logs (1 of 10)
- 41. Boring Logs (2 of 10)
- 42. Boring Logs (3 of 10)
- 43. Boring Logs (4 of 10)
- 44. Boring Logs (5 of 10)
- 45. Boring Logs (6 of 10)
- 46. Boring Logs (7 of 10)
- 47. Boring Logs (8 of 10)
- 48. Boring Logs (9 of 10)
- 49. Boring Logs (10 of 10)

TOTAL BILL OF MATERIAL

ITEM	UNIT	SUPER	SUB	TOTAL
Porous Granular Embankment	Cu. Yd.		2	2
Aggregate Subgrade Improvement	Cu. Yd.		871	871
Structure Excavation	Cu. Yd.		1,303	1,303
Removal and Disposal of Unsuitable Material for Structures	Cu. Yd.		871	871
Concrete Structures	Cu. Yd.	49.5	122.2	171.7
Concrete Superstructure	Cu. Yd.	498.9	128.9	627.8
Form Liner Textured Surface	Sq. Ft.		17,582	17,582
Protective Coat	Sq. Yd.	914	150	1,064
Concrete Superstructure (Approach Slab)	Cu. Yd.	236.6		236.6
Furnishing And Erecting Precast Prestressed Concrete Beams IL63N	Foot	1,254		1,254
Reinforcement Bars, Epoxy Coated	Pound	186,190	29,340	215,520
Bicycle Railing	Foot		458	458
Parapet Railing	Foot	362		362
Furnishing Metal Shell Piles 14" X 0.312"	Foot		3,160	3,160
Driving Piles	Foot		3,160	3,160
Test Pile Metal Shells	Each		2	2
Name Plates	Each	1		1
Elastomeric Bearing Assembly, Type I	Each	10		10
Steel Bearing Assembly	Each	10		10
Anchor Bolts, 1/2"	Each	40		40
Mechanically Stabilized Earth Retaining Wall	Sq. Ft.		24,815	24,815
Geocomposite Wall Drain	Sq. Yd.		134	134
Conduit Attached To Structure, 2 1/2" Dia., PVC Coated Galvanized Steel	Foot	886		886
Conduit Attached To Structure, 5" Dia., PVC Coated Galvanized Steel	Foot	886		886
Aggregate Column Ground Improvement	L Sum		1	1
Staining Concrete Structures	Sq. Ft.		17,582	17,582
Name Plates (Special)	Each		2	2
Anti-Graffiti Coating	Sq. Ft.		18,516	18,516
Bridge Deck Thin Polymer Overlay 3/8"	Sq. Yd.	1,036		1,036
Drainage Scuppers (Special)	Each	8		8
Drainage Scuppers, DS-12	Each	8		8
Drainage System	L Sum	1		1
Wood Post And Rail Fence	Foot	32		32
Junction Box, Stainless Steel, Attached To Structure, 60" X 36" X 12"	Each	2		2

STATION 2166+19.38
BUILT 201 BY
STATE OF ILLINOIS
F.A.U. RTE. 2298
SEC. 16-00215-11-PV
LOADING HL-93
STRUCTURE NO. 045-3048

NAME PLATE
See Std. 515001

2'-0"
2'-0"
LETTERING TO
AND ARTWORK TO
BE DETERMINED BY
THE ENGINEER.

NAME PLATE (SPECIAL)

FILE NAME = W:\894-010 KDOT LMP Section B\CA00D SHEETS\structure\Section B2\LMP over IL31 Bridge\xxx-Sht.02 GenData.dgn

	USER NAME =			DESIGNED - JJI	REVISED	STATE OF ILLINOIS DEPARTMENT OF TRANSPORTATION	GENERAL DATA STRUCTURE NO. 045-3048			F.A.U. RTE.	SECTION	COUNTY	TOTAL SHEETS	SHEET NO.
	CHECKED - NS			CHECKED - NS	REVISED					2298	16-00215-11-PV	KANE	611	370
	PLOT SCALE =			DRAWN - GM	REVISED					CONTRACT NO. 61E05				
	PLOT DATE = 9/28/2017			CHECKED - NS	REVISED		SHEET NO. 2 OF 49 SHEETS			ILLINOIS FED. AID PROJECT				

FILE NAME = W:\894-010 KDOT LMP Section B\CA0DD SHEETS\structural\Section B2\LMP over IL31 Bridge\xxx-SHT.03 Topof SlabElev.dgn

BEAM 1



Location	Station	Offset	Theoretical Grade Elevations	Theoretical Grade Elevations Adjusted For Dead Load Deflection
Back of West Abut.	2165+60.88	-42.96	830.24	830.24
CL Brg. West Abut.	2165+63.05	-42.96	830.23	830.23
A	2165+73.05	-42.96	830.17	830.21
B	2165+83.05	-42.96	830.12	830.19
C	2165+93.05	-42.96	830.06	830.17
D	2166+03.05	-42.96	830.01	830.14
E	2166+13.05	-42.96	829.95	830.10
F	2166+23.05	-42.96	829.90	830.05
G	2166+33.05	-42.96	829.84	829.99
H	2166+43.05	-42.96	829.79	829.93
I	2166+53.05	-42.96	829.73	829.85
J	2166+63.05	-42.96	829.68	829.76
K	2166+73.05	-42.96	829.62	829.67
CL Brg. East Abut.	2166+87.05	-42.96	829.54	829.54
Back of East Abut.	2166+89.20	-42.96	829.53	829.53

BEAM 2

Location	Station	Offset	Theoretical Grade Elevations	Theoretical Grade Elevations Adjusted For Dead Load Deflection
Back of West Abut.	2165+60.88	-34.54	830.37	830.37
CL Brg. West Abut.	2165+63.05	-34.54	830.36	830.36
A	2165+73.05	-34.54	830.30	830.35
B	2165+83.05	-34.54	830.25	830.33
C	2165+93.05	-34.54	830.19	830.32
D	2166+03.05	-34.54	830.14	830.29
E	2166+13.05	-34.54	830.08	830.26
F	2166+23.05	-34.54	830.03	830.21
G	2166+33.05	-34.54	829.97	830.15
H	2166+43.05	-34.54	829.92	830.08
I	2166+53.05	-34.54	829.86	830.00
J	2166+63.05	-34.54	829.81	829.91
K	2166+73.05	-34.54	829.75	829.81
CL Brg. East Abut.	2166+87.05	-34.54	829.68	829.68
Back of East Abut.	2166+89.20	-34.54	829.66	829.66


BEAM 3

Location	Station	Offset	Theoretical Grade Elevations	Theoretical Grade Elevations Adjusted For Dead Load Deflection
Back of West Abut.	2165+60.88	-26.12	830.54	830.54
CL Brg. West Abut.	2165+63.05	-26.12	830.52	830.52
A	2165+73.05	-26.12	830.47	830.51
B	2165+83.05	-26.12	830.41	830.50
C	2165+93.05	-26.12	830.36	830.48
D	2166+03.05	-26.12	830.30	830.46
E	2166+13.05	-26.12	830.25	830.42
F	2166+23.05	-26.12	830.19	830.38
G	2166+33.05	-26.12	830.14	830.32
H	2166+43.05	-26.12	830.08	830.25
I	2166+53.05	-26.12	830.03	830.17
J	2166+63.05	-26.12	829.97	830.08
K	2166+73.05	-26.12	829.92	829.98
CL Brg. East Abut.	2166+87.05	-26.12	829.84	829.84
Back of East Abut.	2166+89.20	-26.12	829.83	829.83

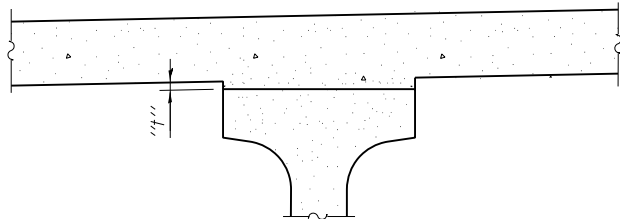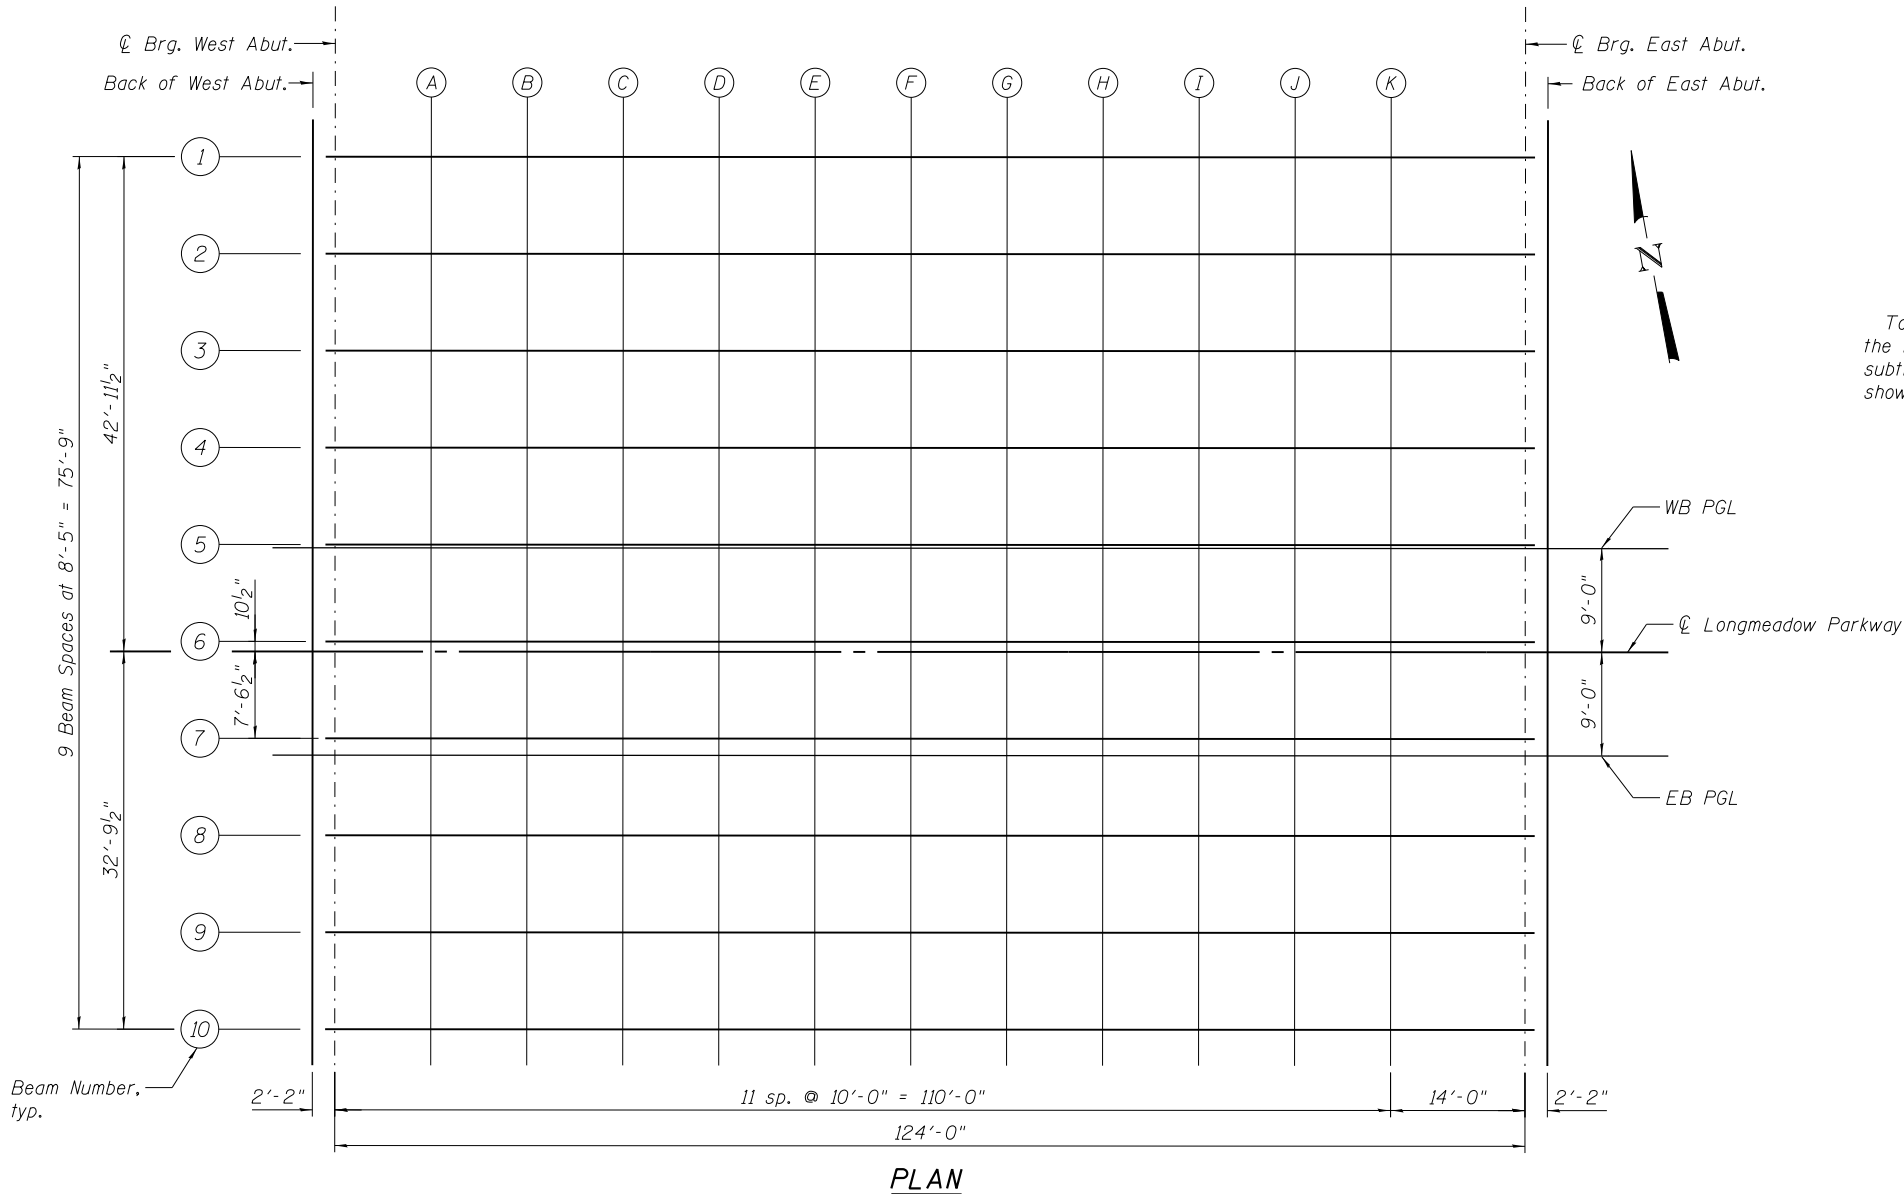

To determine "t": After all precast prestressed beams have been erected, elevations of the top flanges of the beams shall be taken at intervals shown below. These elevations subtracted from the "Theoretical Grade Elevations Adjusted for Dead Load Deflections" shown below, minus slab thickness, equals the fillet heights "t" above top flanges of beams.

FILLET HEIGHTS

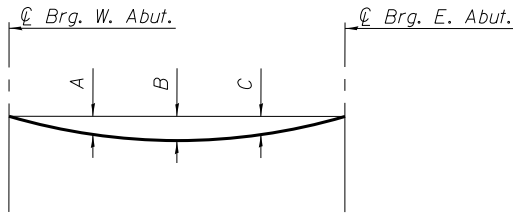

DEAD LOAD DEFLECTION DIAGRAM

(Includes weight of concrete, excluding beams)

Note:
The above deflections are not to be used in the field if the Engineer is working from the "Theoretical Grade Elevations Adjusted for Dead Load Deflections." Dimensions below are in inches.

GIRDER	A	B	C
1	1 ³ / ₈	1 ⁷ / ₈	1 ³ / ₈
2 through 9	1 ¹ / ₂	2 ¹ / ₄	1 ¹ / ₂
10	1 ¹ / ₄	1 ³ / ₄	1 ¹ / ₄

FILE NAME = W:\B94+010 KDOT LMP Section B\CA0D SHEET\Structural\Section B2\LMP over IL31 Bridge\xxx-SHT_04_Topof SlabElev.dgn

BEAM 4

Location	Station	Offset	Theoretical Grade Elevations	Theoretical Grade Elevations Adjusted For Dead Load Deflection
Back of West Abut.	2165+60.88	-17.71	830.71	830.71
CL Brg. West Abut.	2165+63.05	-17.71	830.70	830.70
A	2165+73.05	-17.71	830.64	830.69
B	2165+83.05	-17.71	830.59	830.68
C	2165+93.05	-17.71	830.53	830.66
D	2166+03.05	-17.71	830.48	830.63
E	2166+13.05	-17.71	830.42	830.60
F	2166+23.05	-17.71	830.37	830.55
G	2166+33.05	-17.71	830.31	830.49
H	2166+43.05	-17.71	830.26	830.42
I	2166+53.05	-17.71	830.20	830.34
J	2166+63.05	-17.71	830.15	830.25
K	2166+73.05	-17.71	830.09	830.16
CL Brg. East Abut.	2166+87.05	-17.71	830.02	830.02
Back of East Abut.	2166+89.20	-17.71	830.01	830.01

BEAM 5

Location	Station	Offset	Theoretical Grade Elevations	Theoretical Grade Elevations Adjusted For Dead Load Deflection
Back of West Abut.	2165+60.88	-9.29	830.89	830.89
CL Brg. West Abut.	2165+63.05	-9.29	830.88	830.88
A	2165+73.05	-9.29	830.82	830.86
B	2165+83.05	-9.29	830.77	830.85
C	2165+93.05	-9.29	830.71	830.83
D	2166+03.05	-9.29	830.66	830.81
E	2166+13.05	-9.29	830.60	830.77
F	2166+23.05	-9.29	830.55	830.73
G	2166+33.05	-9.29	830.49	830.67
H	2166+43.05	-9.29	830.44	830.60
I	2166+53.05	-9.29	830.38	830.52
J	2166+63.05	-9.29	830.33	830.43
K	2166+73.05	-9.29	830.27	830.33
CL Brg. East Abut.	2166+87.05	-9.29	830.19	830.19
Back of East Abut.	2166+89.20	-9.29	830.18	830.18

WB PGL

Location	Station	Offset	Theoretical Grade Elevations	Theoretical Grade Elevations Adjusted For Dead Load Deflection
Back of West Abut.	2165+60.88	-9.00	830.89	830.89
CL Brg. West Abut.	2165+63.05	-9.00	830.88	830.88
A	2165+73.05	-9.00	830.82	830.87
B	2165+83.05	-9.00	830.77	830.86
C	2165+93.05	-9.00	830.71	830.84
D	2166+03.05	-9.00	830.66	830.81
E	2166+13.05	-9.00	830.60	830.78
F	2166+23.05	-9.00	830.55	830.73
G	2166+33.05	-9.00	830.49	830.67
H	2166+43.05	-9.00	830.44	830.60
I	2166+53.05	-9.00	830.38	830.52
J	2166+63.05	-9.00	830.33	830.43
K	2166+73.05	-9.00	830.27	830.34
CL Brg. East Abut.	2166+87.05	-9.00	830.20	830.20
Back of East Abut.	2166+89.20	-9.00	830.18	830.18

BEAM 6

Location	Station	Offset	Theoretical Grade Elevations	Theoretical Grade Elevations Adjusted For Dead Load Deflection
Back of West Abut.	2165+60.88	-0.87	831.06	831.06
CL Brg. West Abut.	2165+63.05	-0.87	831.05	831.05
A	2165+73.05	-0.87	831.00	831.04
B	2165+83.05	-0.87	830.94	831.03
C	2165+93.05	-0.87	830.89	831.01
D	2166+03.05	-0.87	830.83	830.98
E	2166+13.05	-0.87	830.78	830.95
F	2166+23.05	-0.87	830.72	830.90
G	2166+33.05	-0.87	830.67	830.84
H	2166+43.05	-0.87	830.61	830.77
I	2166+53.05	-0.87	830.56	830.69
J	2166+63.05	-0.87	830.50	830.60
K	2166+73.05	-0.87	830.45	830.51
CL Brg. East Abut.	2166+87.05	-0.87	830.37	830.37
Back of East Abut.	2166+89.20	-0.87	830.36	830.36

LONGMEADOW PARKWAY

Location	Station	Offset	Theoretical Grade Elevations	Theoretical Grade Elevations Adjusted For Dead Load Deflection
Back of West Abut.	2165+60.88	0.00	831.08	831.08
CL Brg. West Abut.	2165+63.05	0.00	831.07	831.07
A	2165+73.05	0.00	831.01	831.06
B	2165+83.05	0.00	830.96	831.05
C	2165+93.05	0.00	830.90	831.03
D	2166+03.05	0.00	830.85	831.00
E	2166+13.05	0.00	830.79	830.97
F	2166+23.05	0.00	830.74	830.92
G	2166+33.05	0.00	830.68	830.86
H	2166+43.05	0.00	830.63	830.79
I	2166+53.05	0.00	830.57	830.71
J	2166+63.05	0.00	830.52	830.62
K	2166+73.05	0.00	830.46	830.53
CL Brg. East Abut.	2166+87.05	0.00	830.39	830.39
Back of East Abut.	2166+89.20	0.00	830.37	830.37

BEAM 7

Location	Station	Offset	Theoretical Grade Elevations	Theoretical Grade Elevations Adjusted For Dead Load Deflection
Back of West Abut.	2165+60.88	7.54	830.92	830.92
CL Brg. West Abut.	2165+63.05	7.54	830.91	830.91
A	2165+73.05	7.54	830.86	830.90
B	2165+83.05	7.54	830.80	830.89
C	2165+93.05	7.54	830.75	830.87
D	2166+03.05	7.54	830.69	830.85
E	2166+13.05	7.54	830.64	830.81
F	2166+23.05	7.54	830.58	830.76
G	2166+33.05	7.54	830.53	830.71
H	2166+43.05	7.54	830.47	830.64
I	2166+53.05	7.54	830.42	830.55
J	2166+63.05	7.54	830.36	830.46
K	2166+73.05	7.54	830.31	830.37
CL Brg. East Abut.	2166+87.05	7.54	830.23	830.23
Back of East Abut.	2166+89.20	7.54	830.22	830.22



USER NAME =	DESIGNED - JJI	REVISED
	CHECKED - NS	REVISED
PLOT SCALE =	DRAWN - GM	REVISED
PLOT DATE = 9/28/2017	CHECKED - NS	REVISED

STATE OF ILLINOIS
DEPARTMENT OF TRANSPORTATION

TOP OF SLAB ELEVATIONS
STRUCTURE NO. 045-3048

SHEET NO. 4 OF 49 SHEETS

F.A.U RTE.	SECTION	COUNTY	TOTAL SHEETS	SHEET NO.
2298	16-00215-11-PV	KANE	611	372
			CONTRACT NO. 61E05	
ILLINOIS FED. AID PROJECT				

EB PGL

<i>Location</i>	<i>Station</i>	<i>Offset</i>	<i>Theoretical Grade Elevations</i>	<i>Theoretical Grade Elevations Adjusted For Dead Load Deflection</i>
<i>Back of West Abut.</i>	<i>2165+60.88</i>	<i>9.00</i>	<i>830.89</i>	<i>830.89</i>
<i>CL Brg. West Abut.</i>	<i>2165+63.05</i>	<i>9.00</i>	<i>830.88</i>	<i>830.88</i>
<i>A</i>	<i>2165+73.05</i>	<i>9.00</i>	<i>830.82</i>	<i>830.87</i>
<i>B</i>	<i>2165+83.05</i>	<i>9.00</i>	<i>830.77</i>	<i>830.86</i>
<i>C</i>	<i>2165+93.05</i>	<i>9.00</i>	<i>830.71</i>	<i>830.84</i>
<i>D</i>	<i>2166+03.05</i>	<i>9.00</i>	<i>830.66</i>	<i>830.81</i>
<i>E</i>	<i>2166+13.05</i>	<i>9.00</i>	<i>830.60</i>	<i>830.78</i>
<i>F</i>	<i>2166+23.05</i>	<i>9.00</i>	<i>830.55</i>	<i>830.73</i>
<i>G</i>	<i>2166+33.05</i>	<i>9.00</i>	<i>830.49</i>	<i>830.67</i>
<i>H</i>	<i>2166+43.05</i>	<i>9.00</i>	<i>830.44</i>	<i>830.60</i>
<i>I</i>	<i>2166+53.05</i>	<i>9.00</i>	<i>830.38</i>	<i>830.52</i>
<i>J</i>	<i>2166+63.05</i>	<i>9.00</i>	<i>830.33</i>	<i>830.43</i>
<i>K</i>	<i>2166+73.05</i>	<i>9.00</i>	<i>830.27</i>	<i>830.34</i>
<i>CL Brg. East Abut.</i>	<i>2166+87.05</i>	<i>9.00</i>	<i>830.20</i>	<i>830.20</i>
<i>Back of East Abut.</i>	<i>2166+89.20</i>	<i>9.00</i>	<i>830.18</i>	<i>830.18</i>

BEAM 8

<i>Location</i>	<i>Station</i>	<i>Offset</i>	<i>Theoretical Grade Elevations</i>	<i>Theoretical Grade Elevations Adjusted For Dead Load Deflection</i>
<i>Back of West Abut.</i>	<i>2165+60.88</i>	<i>15.96</i>	<i>830.75</i>	<i>830.75</i>
<i>CL Brg. West Abut.</i>	<i>2165+63.05</i>	<i>15.96</i>	<i>830.74</i>	<i>830.74</i>
<i>A</i>	<i>2165+73.05</i>	<i>15.96</i>	<i>830.68</i>	<i>830.73</i>
<i>B</i>	<i>2165+83.05</i>	<i>15.96</i>	<i>830.63</i>	<i>830.71</i>
<i>C</i>	<i>2165+93.05</i>	<i>15.96</i>	<i>830.57</i>	<i>830.70</i>
<i>D</i>	<i>2166+03.05</i>	<i>15.96</i>	<i>830.52</i>	<i>830.67</i>
<i>E</i>	<i>2166+13.05</i>	<i>15.96</i>	<i>830.46</i>	<i>830.64</i>
<i>F</i>	<i>2166+23.05</i>	<i>15.96</i>	<i>830.41</i>	<i>830.59</i>
<i>G</i>	<i>2166+33.05</i>	<i>15.96</i>	<i>830.35</i>	<i>830.53</i>
<i>H</i>	<i>2166+43.05</i>	<i>15.96</i>	<i>830.30</i>	<i>830.46</i>
<i>I</i>	<i>2166+53.05</i>	<i>15.96</i>	<i>830.24</i>	<i>830.38</i>
<i>J</i>	<i>2166+63.05</i>	<i>15.96</i>	<i>830.19</i>	<i>830.29</i>
<i>K</i>	<i>2166+73.05</i>	<i>15.96</i>	<i>830.13</i>	<i>830.19</i>
<i>CL Brg. East Abut.</i>	<i>2166+87.05</i>	<i>15.96</i>	<i>830.05</i>	<i>830.05</i>
<i>Back of East Abut.</i>	<i>2166+89.20</i>	<i>15.96</i>	<i>830.04</i>	<i>830.04</i>


BEAM 9

<i>Location</i>	<i>Station</i>	<i>Offset</i>	<i>Theoretical Grade Elevations</i>	<i>Theoretical Grade Elevations Adjusted For Dead Load Deflection</i>
<i>Back of West Abut.</i>	<i>2165+60.88</i>	<i>24.37</i>	<i>830.57</i>	<i>830.57</i>
<i>CL Brg. West Abut.</i>	<i>2165+63.05</i>	<i>24.37</i>	<i>830.56</i>	<i>830.56</i>
<i>A</i>	<i>2165+73.05</i>	<i>24.37</i>	<i>830.51</i>	<i>830.55</i>
<i>B</i>	<i>2165+83.05</i>	<i>24.37</i>	<i>830.45</i>	<i>830.54</i>
<i>C</i>	<i>2165+93.05</i>	<i>24.37</i>	<i>830.40</i>	<i>830.52</i>
<i>D</i>	<i>2166+03.05</i>	<i>24.37</i>	<i>830.34</i>	<i>830.50</i>
<i>E</i>	<i>2166+13.05</i>	<i>24.37</i>	<i>830.29</i>	<i>830.46</i>
<i>F</i>	<i>2166+23.05</i>	<i>24.37</i>	<i>830.23</i>	<i>830.41</i>
<i>G</i>	<i>2166+33.05</i>	<i>24.37</i>	<i>830.18</i>	<i>830.35</i>
<i>H</i>	<i>2166+43.05</i>	<i>24.37</i>	<i>830.12</i>	<i>830.28</i>
<i>I</i>	<i>2166+53.05</i>	<i>24.37</i>	<i>830.07</i>	<i>830.20</i>
<i>J</i>	<i>2166+63.05</i>	<i>24.37</i>	<i>830.01</i>	<i>830.11</i>
<i>K</i>	<i>2166+73.05</i>	<i>24.37</i>	<i>829.96</i>	<i>830.02</i>
<i>CL Brg. East Abut.</i>	<i>2166+87.05</i>	<i>24.37</i>	<i>829.88</i>	<i>829.88</i>
<i>Back of East Abut.</i>	<i>2166+89.20</i>	<i>24.37</i>	<i>829.87</i>	<i>829.87</i>

BEAM 10

<i>Location</i>	<i>Station</i>	<i>Offset</i>	<i>Theoretical Grade Elevations</i>	<i>Theoretical Grade Elevations Adjusted For Dead Load Deflection</i>
<i>Back of West Abut.</i>	<i>2165+60.88</i>	<i>32.79</i>	<i>830.40</i>	<i>830.40</i>
<i>CL Brg. West Abut.</i>	<i>2165+63.05</i>	<i>32.79</i>	<i>830.39</i>	<i>830.39</i>
<i>A</i>	<i>2165+73.05</i>	<i>32.79</i>	<i>830.33</i>	<i>830.37</i>
<i>B</i>	<i>2165+83.05</i>	<i>32.79</i>	<i>830.28</i>	<i>830.34</i>
<i>C</i>	<i>2165+93.05</i>	<i>32.79</i>	<i>830.22</i>	<i>830.32</i>
<i>D</i>	<i>2166+03.05</i>	<i>32.79</i>	<i>830.17</i>	<i>830.29</i>
<i>E</i>	<i>2166+13.05</i>	<i>32.79</i>	<i>830.11</i>	<i>830.25</i>
<i>F</i>	<i>2166+23.05</i>	<i>32.79</i>	<i>830.06</i>	<i>830.20</i>
<i>G</i>	<i>2166+33.05</i>	<i>32.79</i>	<i>830.00</i>	<i>830.14</i>
<i>H</i>	<i>2166+43.05</i>	<i>32.79</i>	<i>829.95</i>	<i>830.07</i>
<i>I</i>	<i>2166+53.05</i>	<i>32.79</i>	<i>829.89</i>	<i>830.00</i>
<i>J</i>	<i>2166+63.05</i>	<i>32.79</i>	<i>829.84</i>	<i>829.92</i>
<i>K</i>	<i>2166+73.05</i>	<i>32.79</i>	<i>829.78</i>	<i>829.83</i>
<i>CL Brg. East Abut.</i>	<i>2166+87.05</i>	<i>32.79</i>	<i>829.70</i>	<i>829.70</i>
<i>Back of East Abut.</i>	<i>2166+89.20</i>	<i>32.79</i>	<i>829.69</i>	<i>829.69</i>

FILE NAME = W:\994-010 KDOT LMP Section B\CA00 SHEETS\Structural\Section B2\LMP over IL31 Bridge\xxx-SHT.06 Top of West Approach Slab Elev.dgn

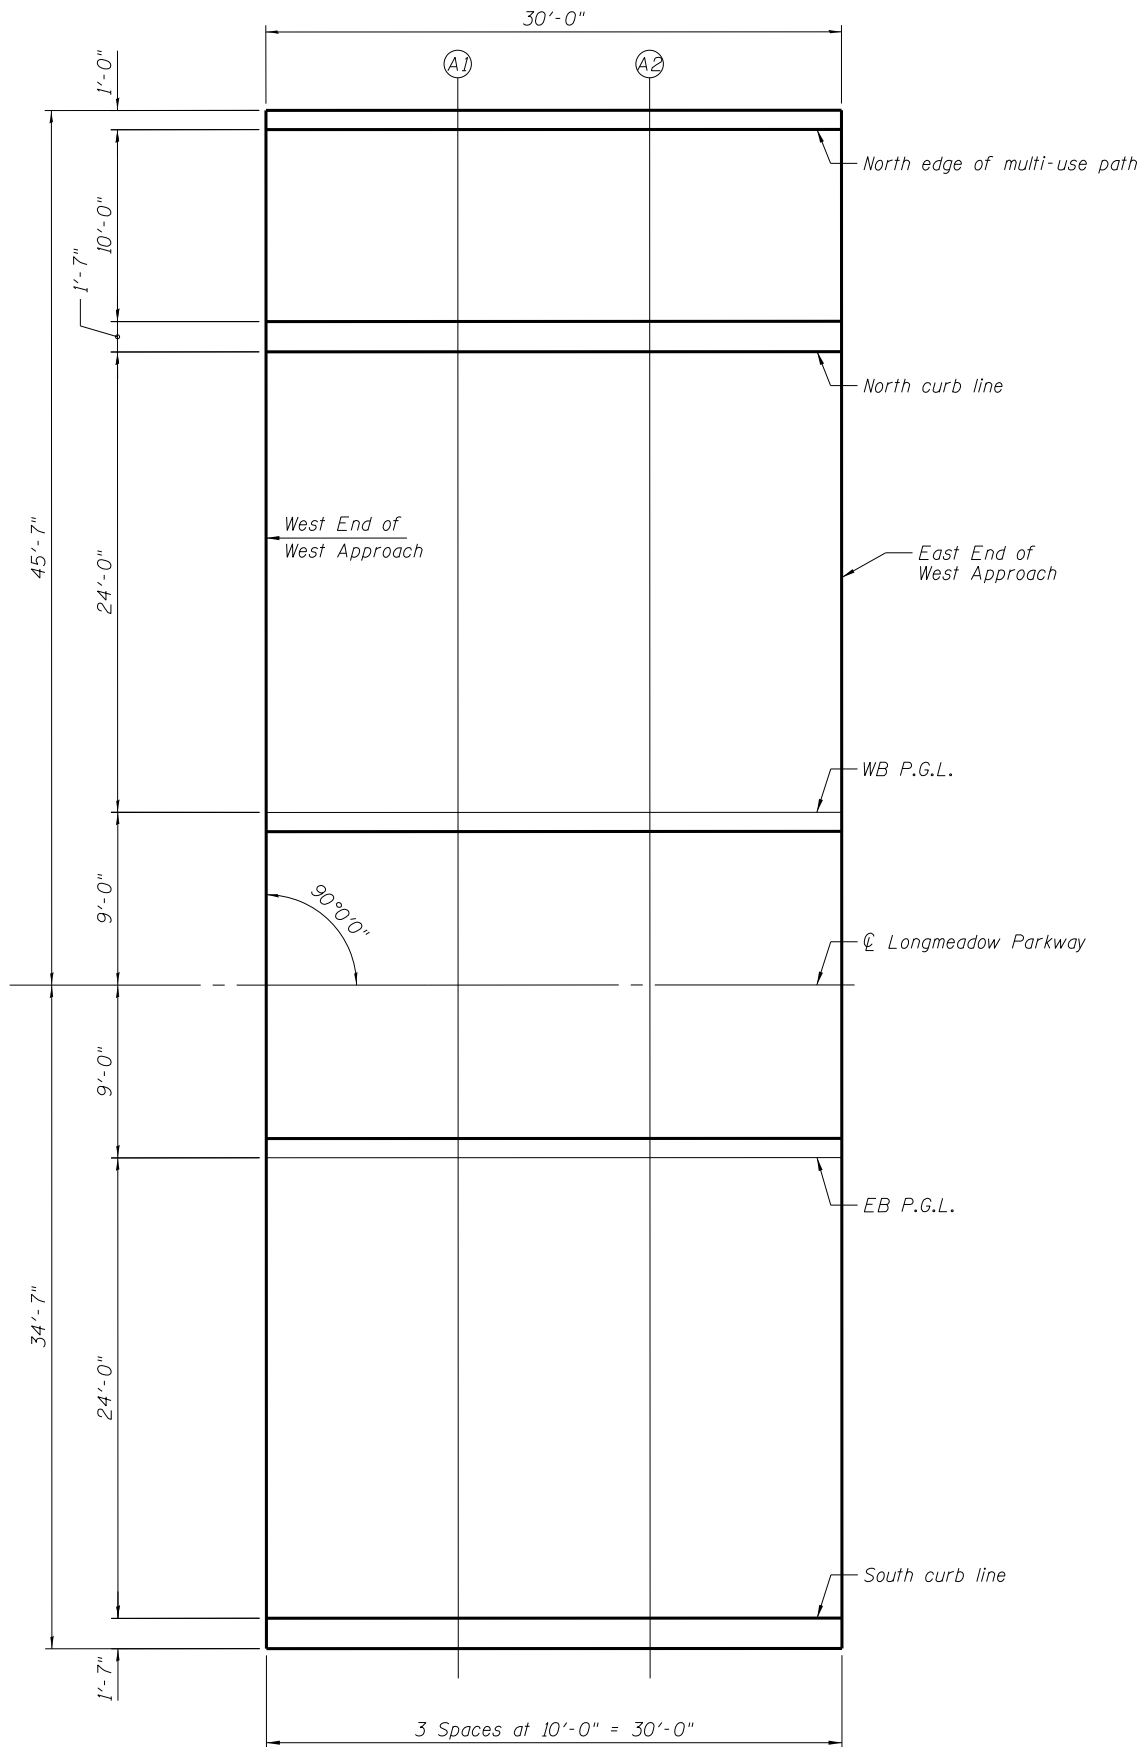

NORTH EDGE OF MULTI-USE PATH

Location	Station	Offset	Theoretical Grade Elevations
West End of West Appr.	2165+31.87	-44.58	830.37
A1	2165+41.87	-44.58	830.32
A2	2165+51.87	-44.58	830.26
East End of West Appr.	2165+61.87	-44.58	830.21

NORTH CURB LINE

Location	Station	Offset	Theoretical Grade Elevations
West End of West Appr.	2165+31.87	-33.00	830.55
A1	2165+41.87	-33.00	830.50
A2	2165+51.87	-33.00	830.44
East End of West Appr.	2165+61.87	-33.00	830.39

WB P.G.L.

Location	Station	Offset	Theoretical Grade Elevations
West End of West Appr.	2165+31.87	-9.00	831.05
A1	2165+41.87	-9.00	831.00
A2	2165+51.87	-9.00	830.94
East End of West Appr.	2165+61.87	-9.00	830.89

CL LONGMEADOW PARKWAY

Location	Station	Offset	Theoretical Grade Elevations
West End of West Appr.	2165+31.87	0.00	831.24
A1	2165+41.87	0.00	831.19
A2	2165+51.87	0.00	831.13
East End of West Appr.	2165+61.87	0.00	831.07

EB P.G.L.

Location	Station	Offset	Theoretical Grade Elevations
West End of West Appr.	2165+31.87	9.00	831.05
A1	2165+41.87	9.00	831.00
A2	2165+51.87	9.00	830.94
East End of West Appr.	2165+61.87	9.00	830.89

SOUTH CURB LINE

Location	Station	Offset	Theoretical Grade Elevations
West End of West Appr.	2165+31.87	33.00	830.55
A1	2165+41.87	33.00	830.50
A2	2165+51.87	33.00	830.44
East End of West Appr.	2165+61.87	33.00	830.39



USER NAME =	DESIGNED - JJI	REVISED
	CHECKED - NS	REVISED
PLOT SCALE =	DRAWN - GM	REVISED
PLOT DATE = 9/28/2017	CHECKED - NS	REVISED


**STATE OF ILLINOIS
DEPARTMENT OF TRANSPORTATION**

**TOP OF WEST APPROACH SLAB ELEVATIONS
STRUCTURE NO. 045-3048**

SHEET NO. 6 OF 49 SHEETS

F.A.U RTE.	SECTION	COUNTY	TOTAL SHEETS	SHEET NO.
2298	16-00215-11-PV	KANE	611	374
CONTRACT NO. 61E05				
ILLINOIS FED. AID PROJECT				

FILE NAME = W:\894+010 KDOT LMP Section B\CA00D SHEETS\Structural\Section B2\LMP over IL31 Bridge\xxx-SHT.07 Top of East Approach Slab Elev.dgn

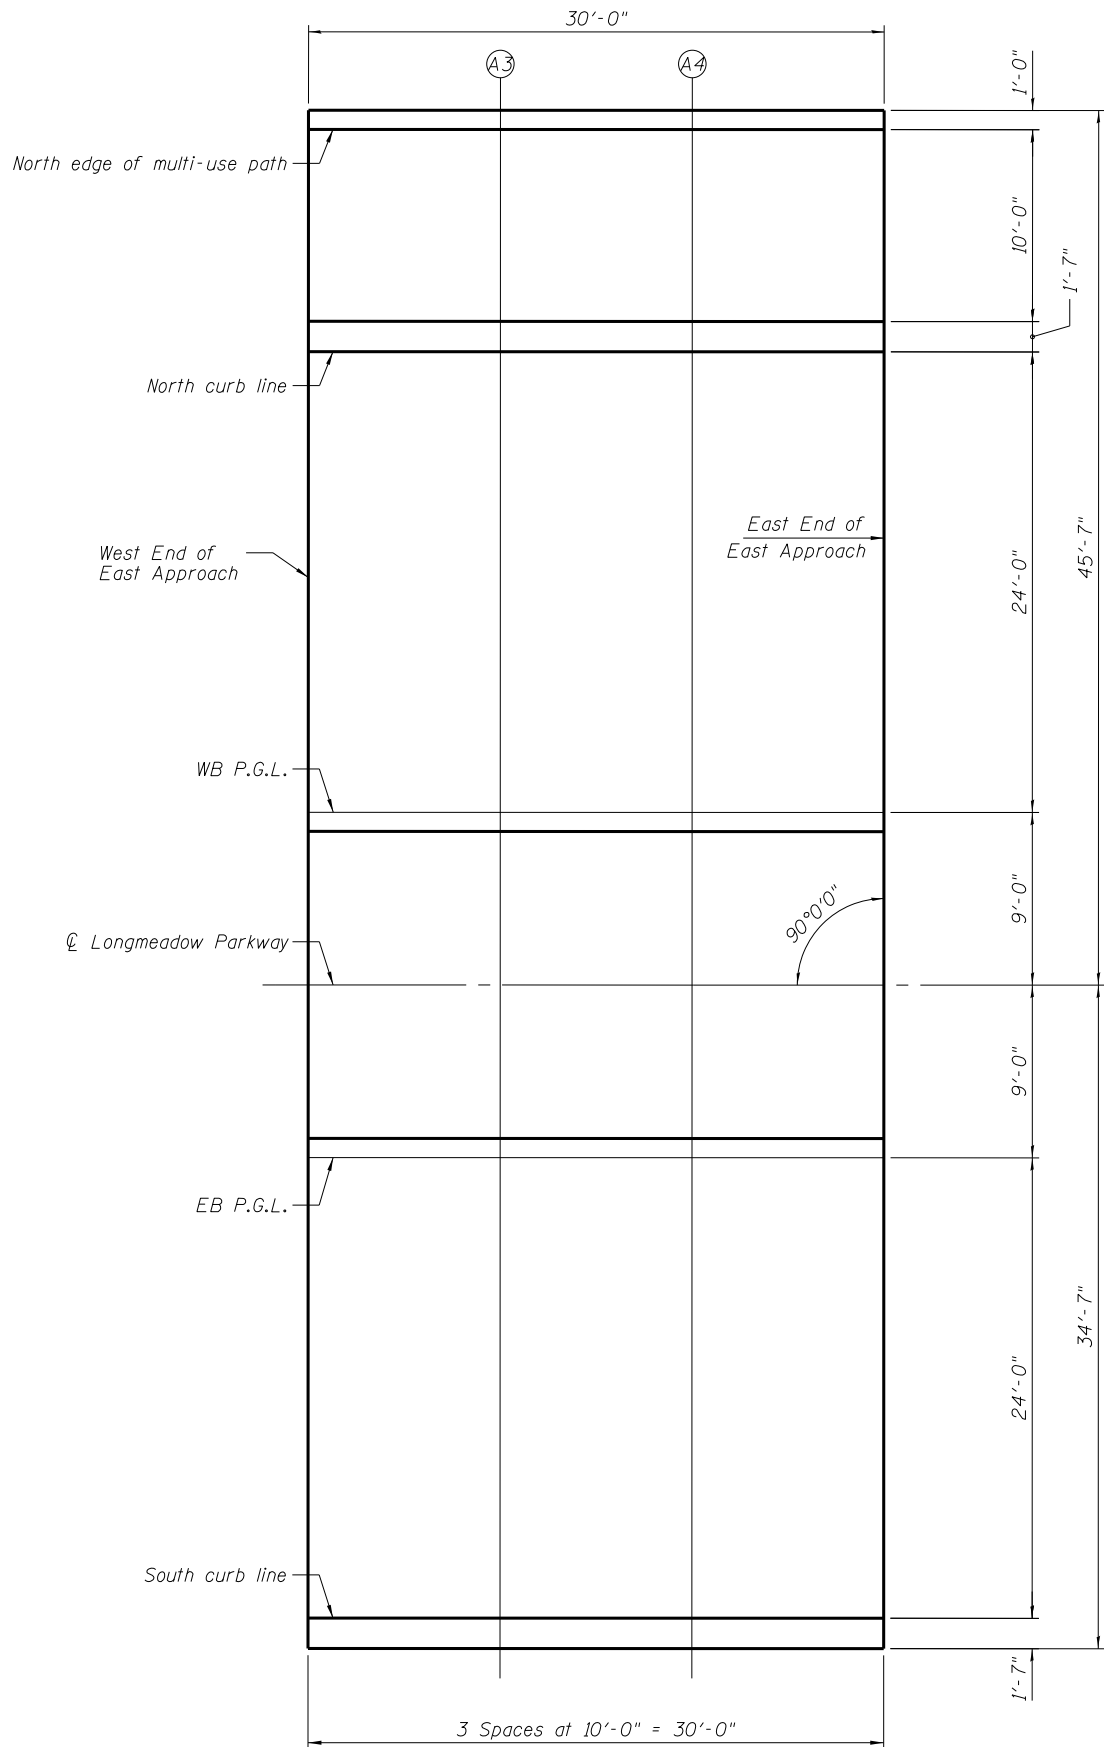

PLAN



NORTH EDGE OF MULTI-USE PATH

Location	Station	Offset	Theoretical Grade Elevations
West End of East Appr.	2166+88.21	-44.58	829.51
A3	2166+98.21	-44.58	829.46
A4	2167+08.21	-44.58	829.40
East End of East Appr.	2167+18.21	-44.58	829.35

NORTH CURB LINE

Location	Station	Offset	Theoretical Grade Elevations
West End of East Appr.	2166+88.21	-33.00	829.69
A3	2166+98.21	-33.00	829.64
A4	2167+08.21	-33.00	829.58
East End of East Appr.	2167+18.21	-33.00	829.53

WB P.G.L.

Location	Station	Offset	Theoretical Grade Elevations
West End of East Appr.	2166+88.21	-9.00	830.19
A3	2166+98.21	-9.00	830.14
A4	2167+08.21	-9.00	830.08
East End of East Appr.	2167+18.21	-9.00	830.03

CL LONGMEADOW PARKWAY

Location	Station	Offset	Theoretical Grade Elevations
West End of East Appr.	2166+88.21	0.00	830.38
A3	2166+98.21	0.00	830.33
A4	2167+08.21	0.00	830.27
East End of East Appr.	2167+18.21	0.00	830.22


EB P.G.L.

Location	Station	Offset	Theoretical Grade Elevations
West End of East Appr.	2166+88.21	9.00	830.19
A3	2166+98.21	9.00	830.14
A4	2167+08.21	9.00	830.08
East End of East Appr.	2167+18.21	9.00	830.03


SOUTH CURB LINE

Location	Station	Offset	Theoretical Grade Elevations
West End of East Appr.	2166+88.21	33.00	829.64
A3	2166+98.21	33.00	829.69
A4	2167+08.21	33.00	829.58
East End of East Appr.	2167+18.21	33.00	829.53

FILE NAME = W:\894-010 KDOT LMP Section BNCADD SHEETS\Structure\Section B2\LMP over IL31 Bridge\xxx-SHT_09 Superstructure Cross Section.dgn

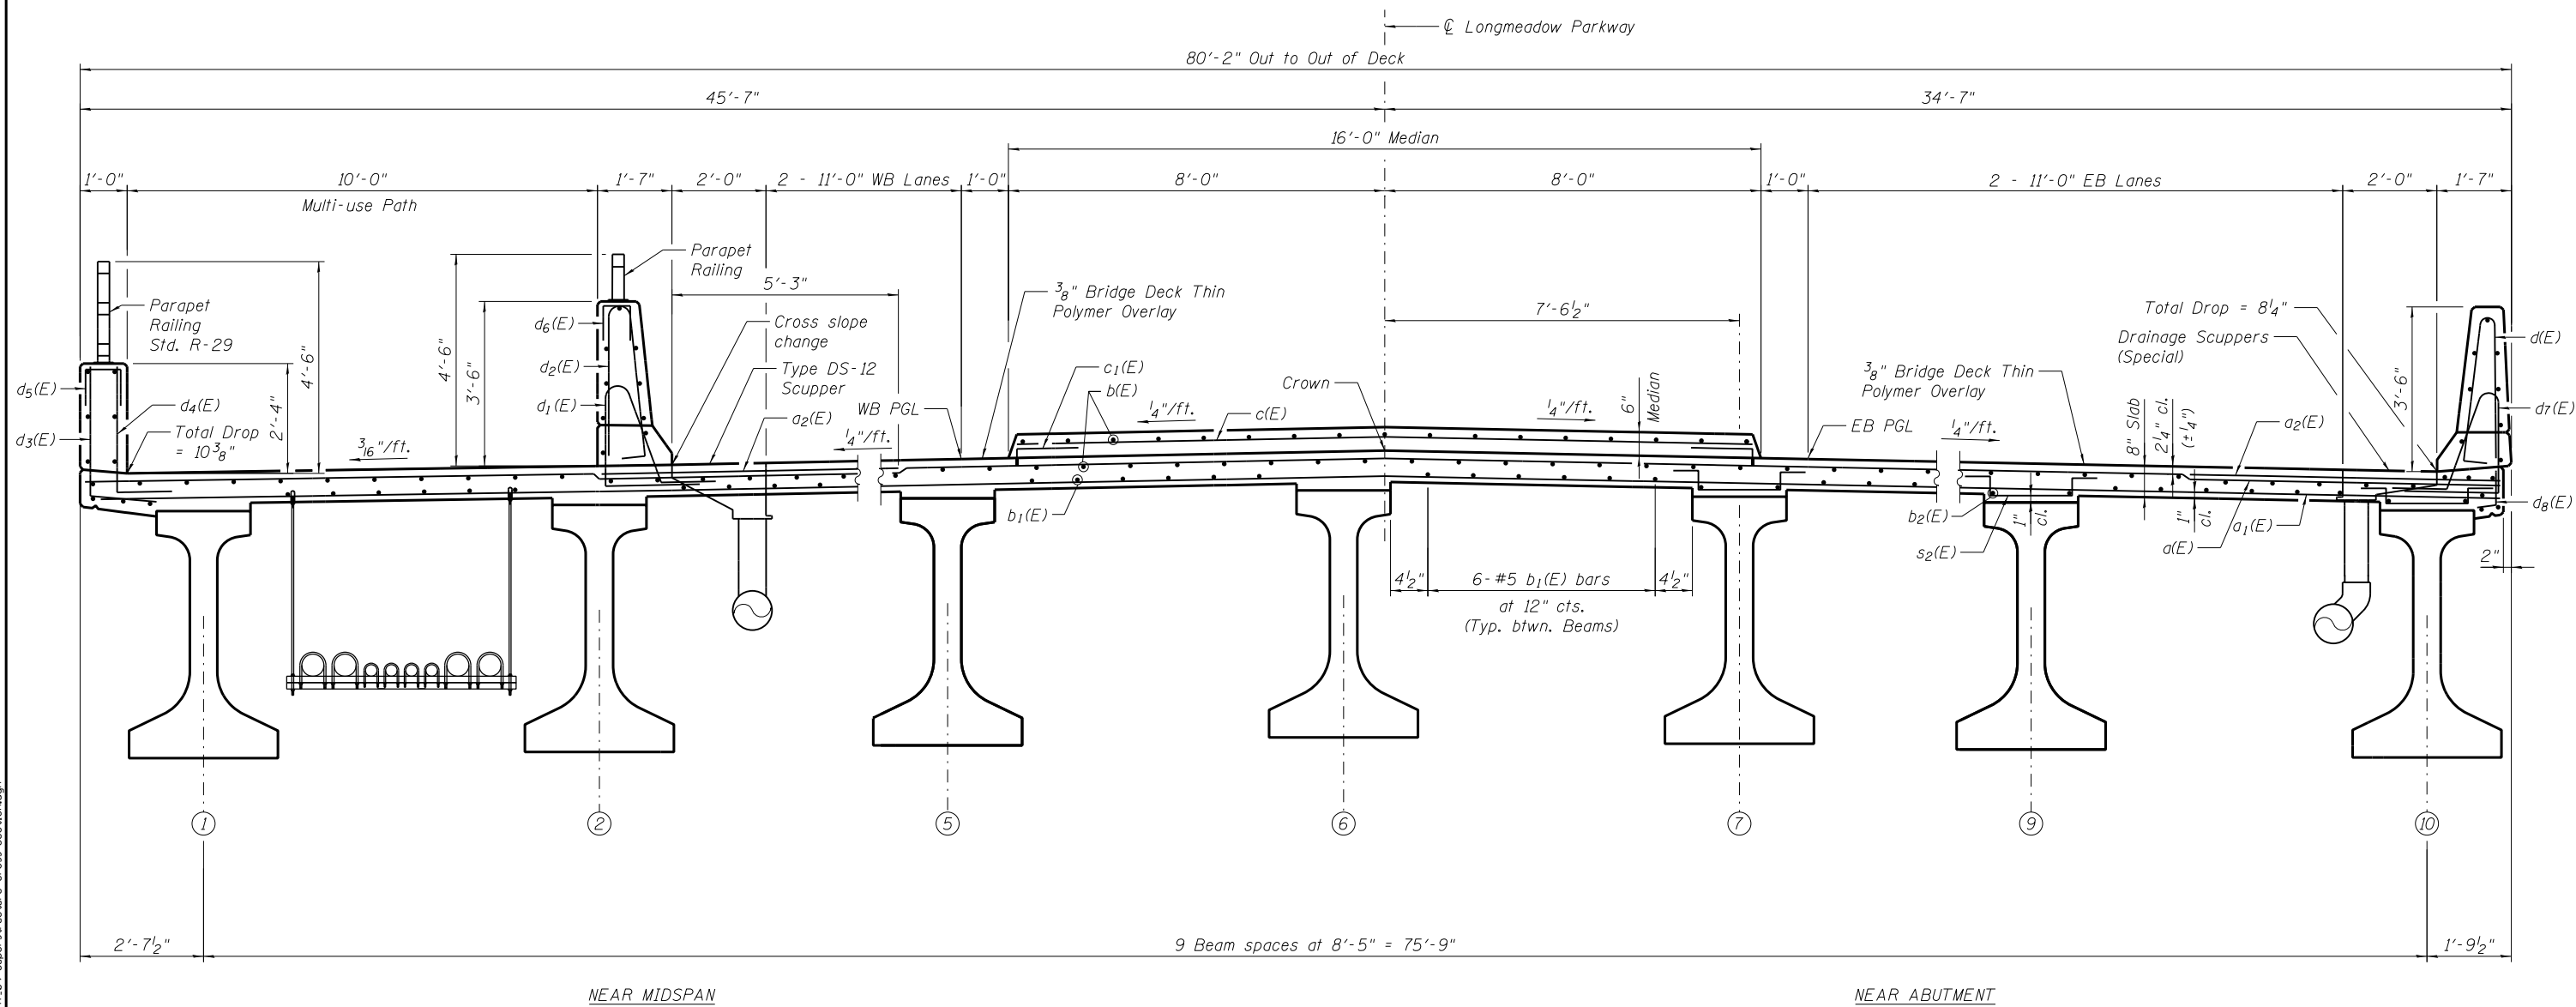


CROSS SECTION
(Looking East)

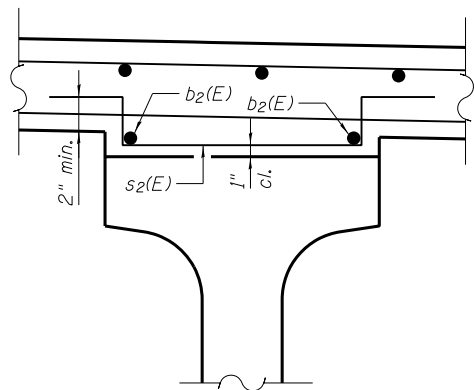


FILLET REINFORCEMENT DETAIL


 Bollinger, Lach & Associates, Inc. ITASCA, ILLINOIS	USER NAME =	DESIGNED - JJI	REVISED	STATE OF ILLINOIS DEPARTMENT OF TRANSPORTATION	SUPERSTRUCTURE CROSS SECTION STRUCTURE NO. 045-3048	F.A.U. RTE.	SECTION	COUNTY	TOTAL SHEETS	SHEET NO.
		CHECKED - NS	REVISED			2298	16-00215-11-PV	KANE	611	377
	PLOT SCALE =	DRAWN - GM	REVISED			CONTRACT NO. 61E05				
	PLOT DATE = 9/28/2017	CHECKED - NS	REVISED			ILLINOIS FED. AID PROJECT				
	SHEET NO. 9 OF 49 SHEETS									

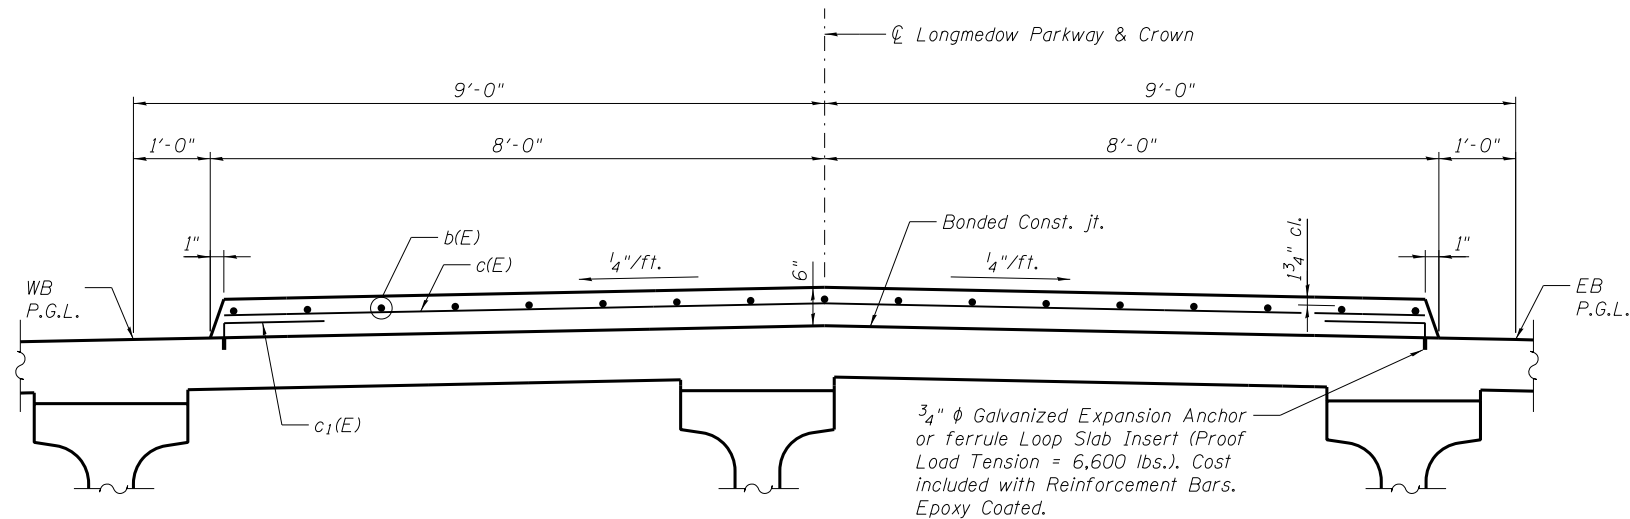

MEDIAN CROSS SECTION
(Looking East)
(Deck reinforcement omitted for clarity)

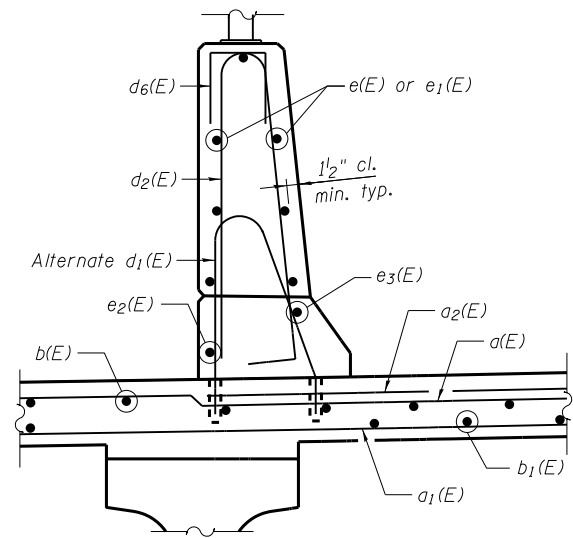

DETAIL A

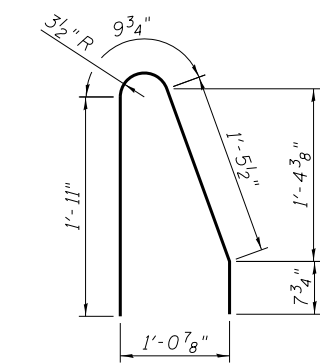


ALTERNATE BAR d₁(E)
At North Rdwy. Parapet

Drill and set Alternate #5 d₁(E) bar according to Article 509.06 of the Standard Specifications. Drilled holes shall be roughened or scored per manufacturer's recommendations. Maximum depth of hole shall not exceed 6".


The Contractor shall take all necessary precautions to prevent drilled hole interference with deck reinforcement bars. Locate longitudinal bars to miss drilled locations. Locate drilled holes to miss transference bars in deck.

If alternate parapet reinforcement is chosen, cost of alternate d(E) bars, drilling, and setting is included with the cost of Reinforcement Bars, Epoxy Coated.

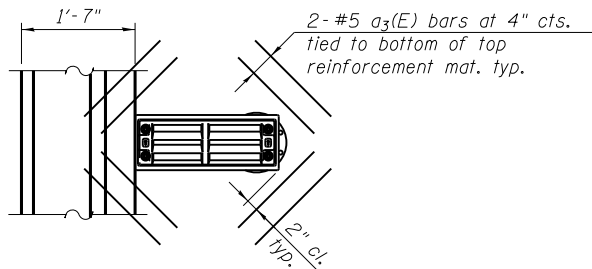


DETAIL AT SCUPPER

Note:
Cut longitudinal reinforcement to clear drainage scuppers.

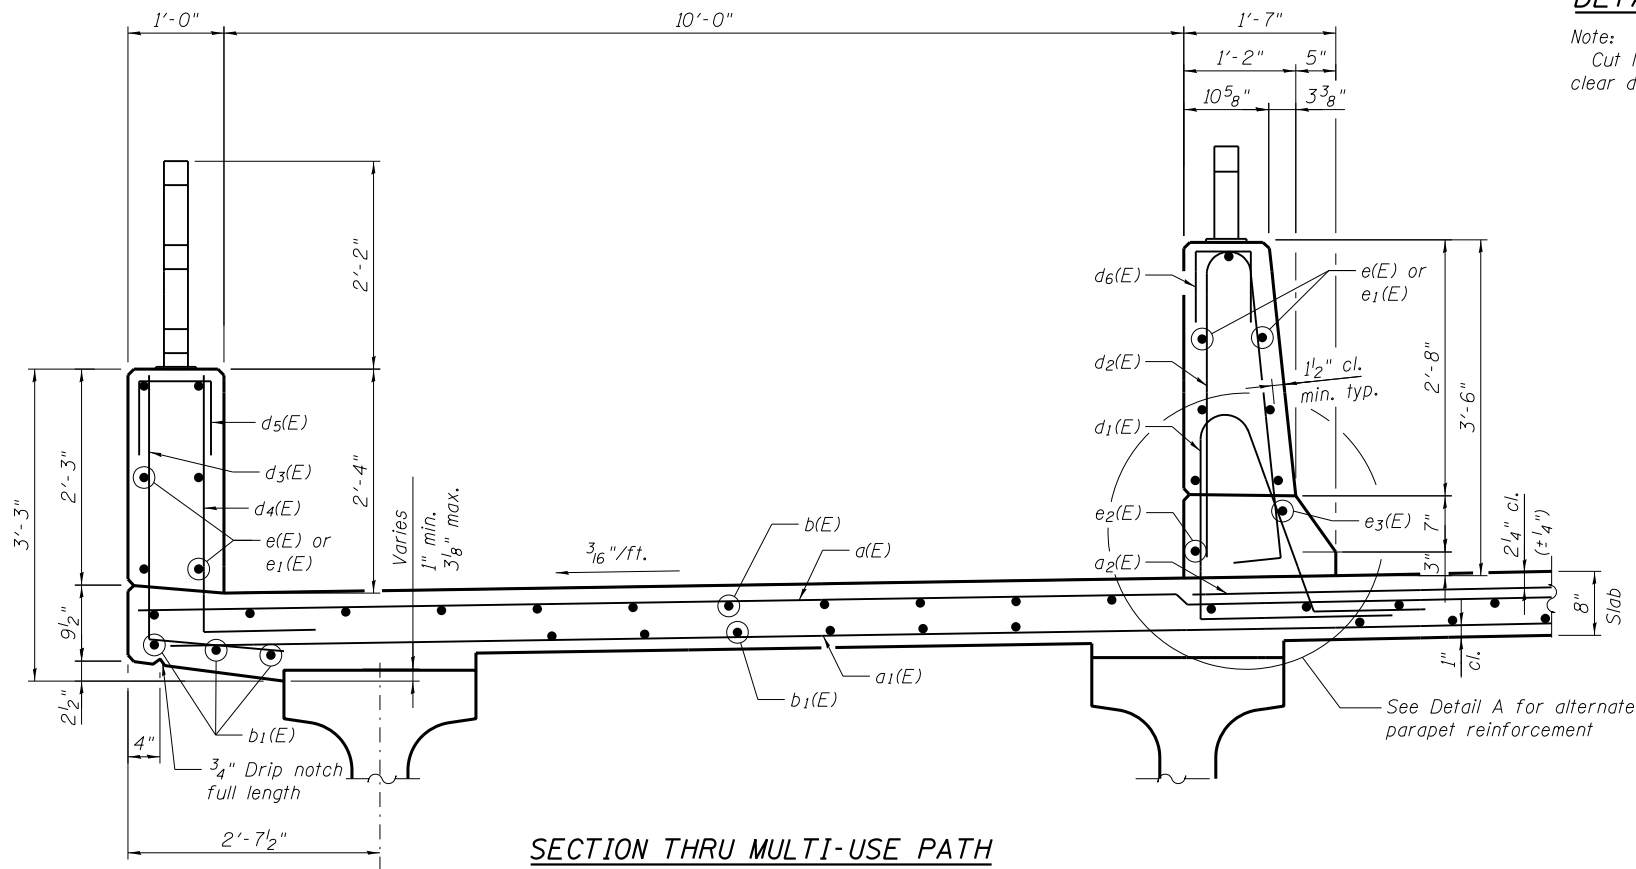


SECTION THRU MULTI-USE PATH
(Looking East)

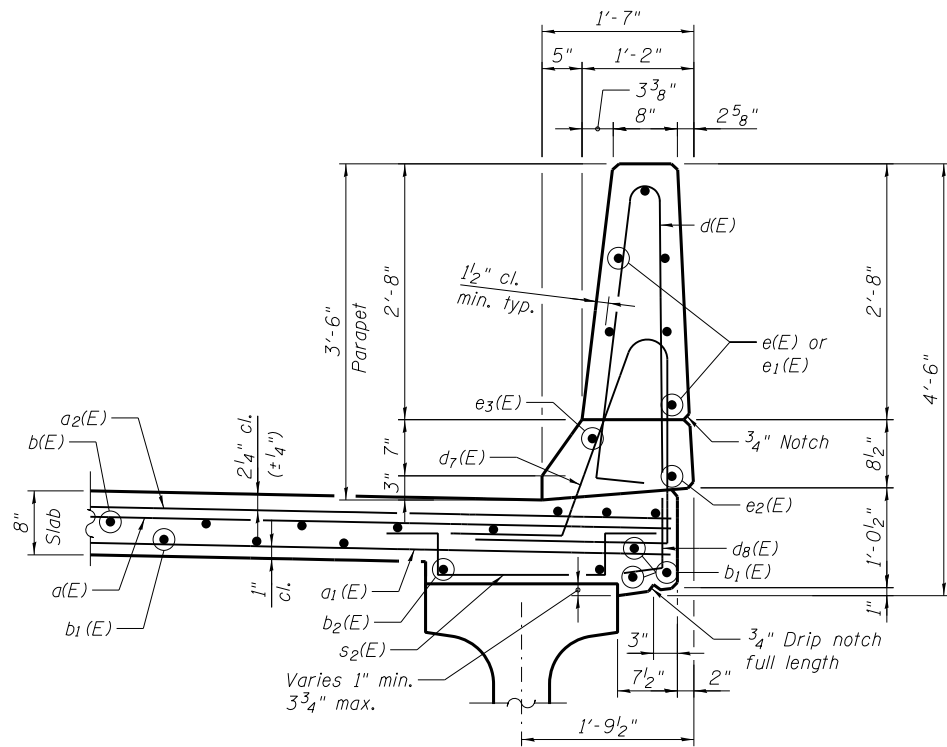

SECTION THRU SOUTH RDWY. PARAPET
(Looking East)


FILE NAME = W:\894-008 KDOT LMP Section BNCADD SHEET\STRUCTURE\Section B2\LMP over IL31 Bridge\xxx-SHT.10 PARAPET AND MEDIAN SECTION.dgn

Bollinger, Lach & Associates, Inc. ITASCA, ILLINOIS	USER NAME =	DESIGNED - JJI	REVISED	STATE OF ILLINOIS DEPARTMENT OF TRANSPORTATION	PARAPET AND MEDIAN SECTIONS STRUCTURE NO. 045-3048 SHEET NO. 10 OF 49 SHEETS	F.A.U. RTE.	SECTION	COUNTY	TOTAL SHEETS	SHEET NO.
	PLOT SCALE =	CHECKED - NS	REVISED			2298	16-00215-11-PV	KANE	611	378
	PLOT DATE = 9/28/2017	DRAWN - GM	REVISED			CONTRACT NO. 61E05				
		CHECKED - NS	REVISED			ILLINOIS FED. AID PROJECT				

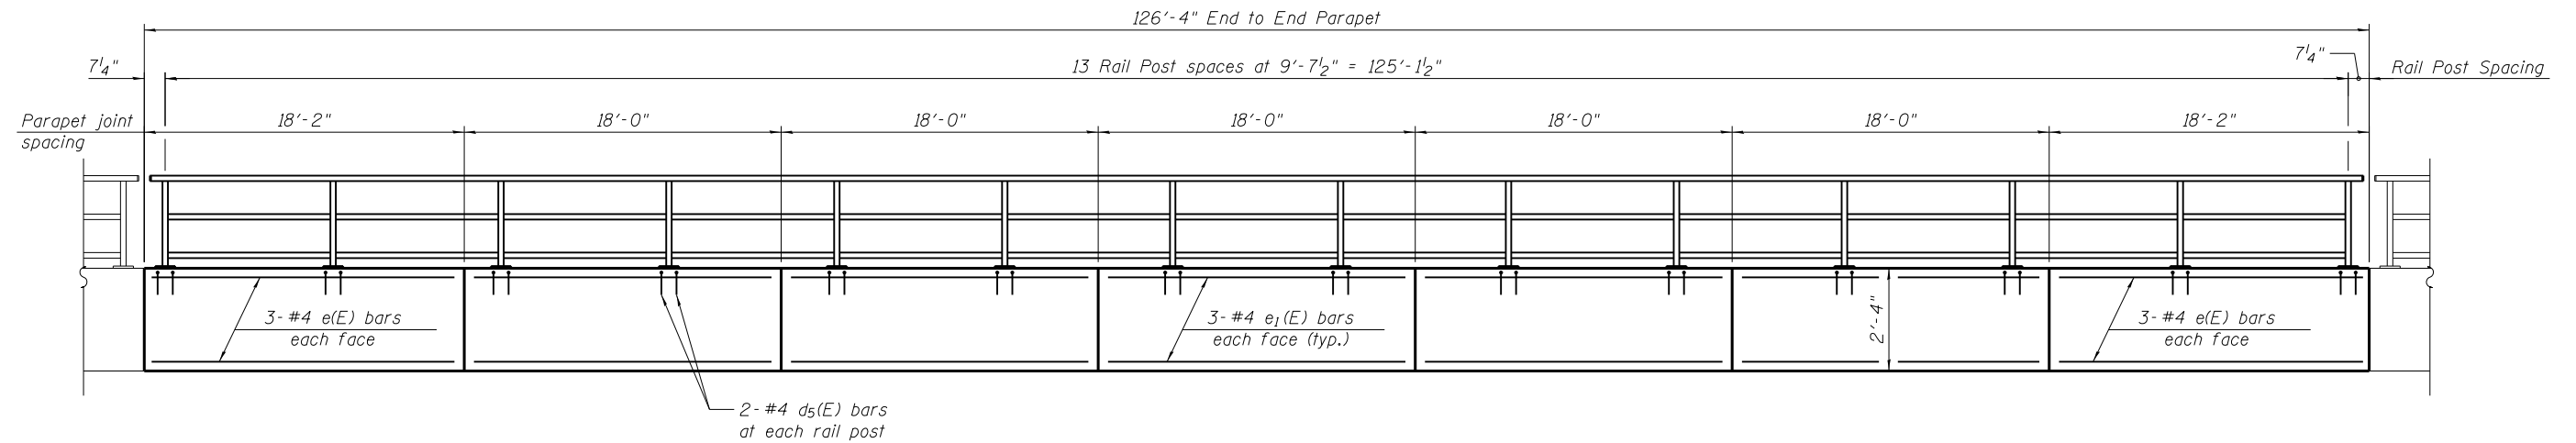


INSIDE ELEVATION OF NORTH SIDEWALK PARAPET

(Looking North)

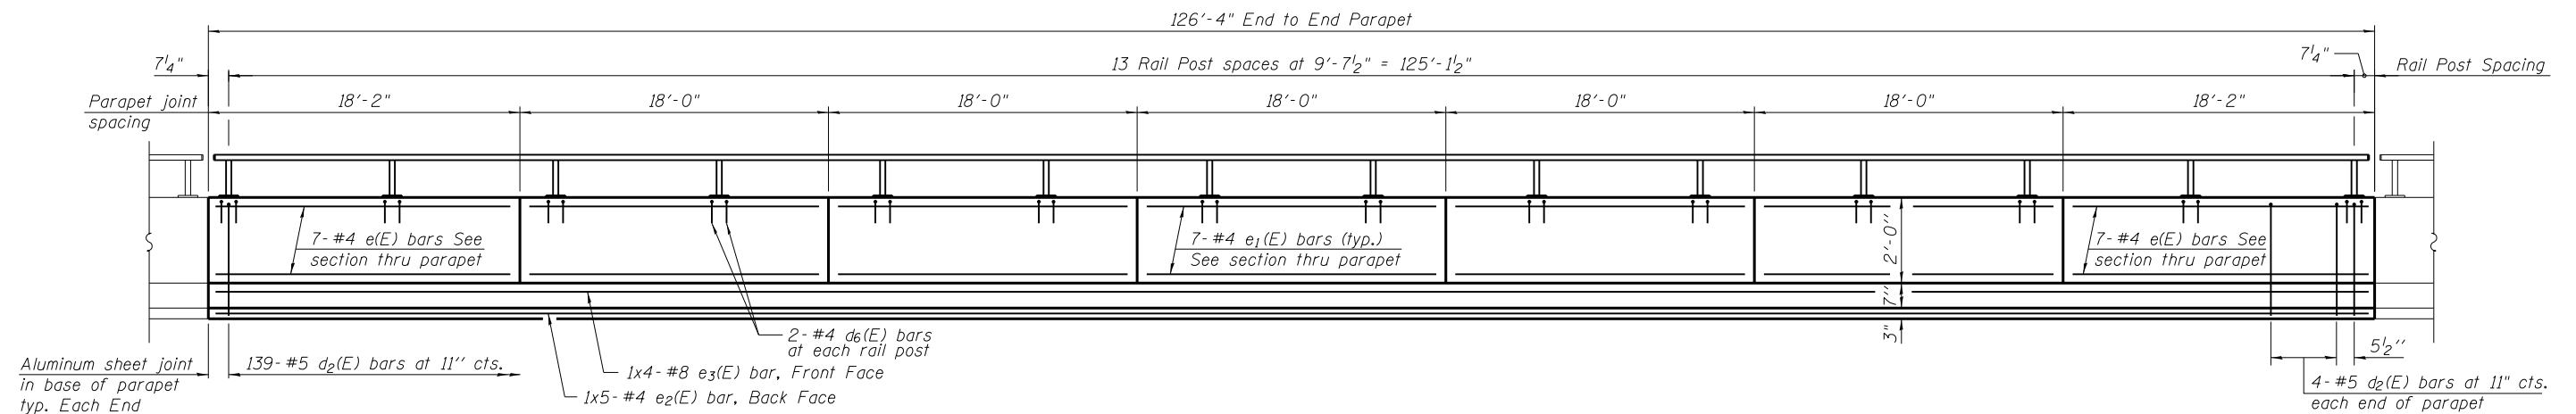

INSIDE ELEVATION OF NORTH ROADWAY PARAPET

Looking North

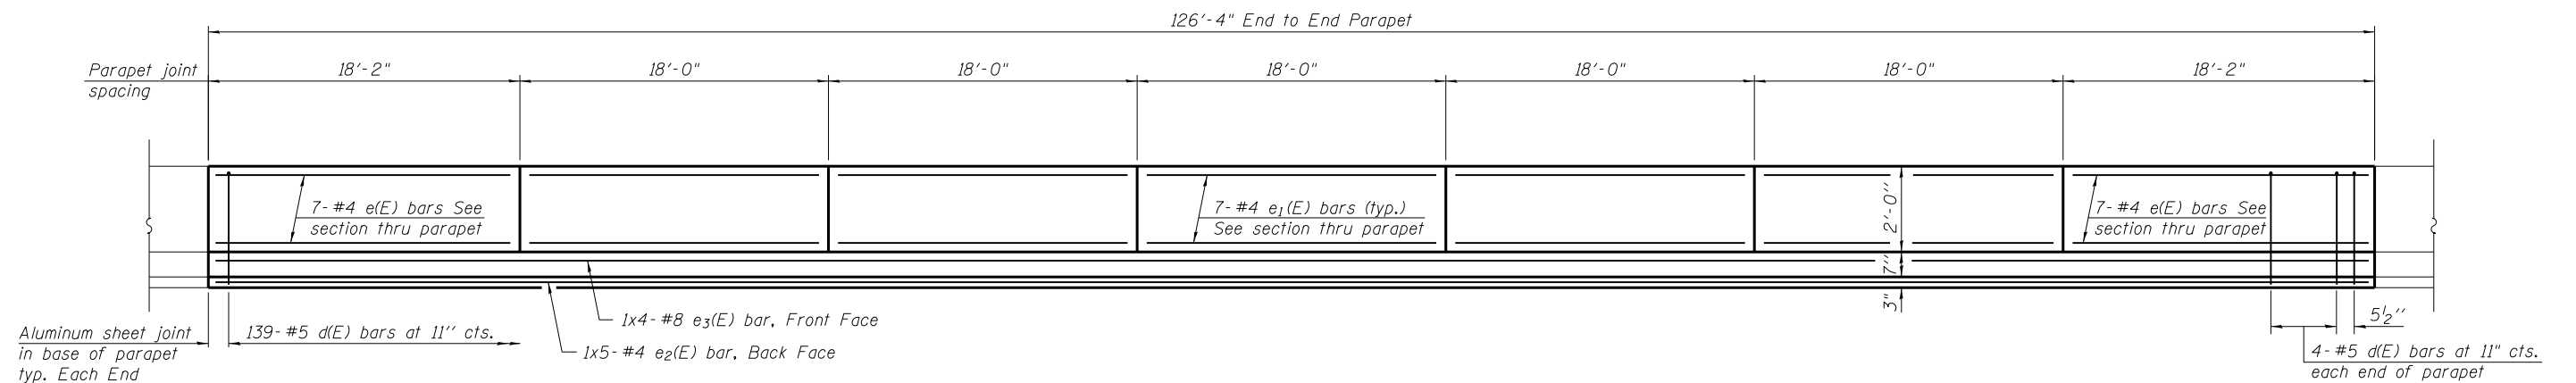

INSIDE ELEVATION OF SOUTH ROADWAY PARAPET

(Looking South)

MINIMUM BAR LAP


#4 bar = 2'-5"
#8 bar = 6'-9"

Note:
See sheet 10 of 49 for sections thru parapets.


FILE NAME = W:\994-00 KDOT LMP Section B\CA00D SHEET\STRUCTURE\Section B2\LMP over IL31 Bridge\xxx-SHT.11 Parapet Elevations.dgn

 Bollinger, Lach & Associates, Inc. ITASCA, ILLINOIS	USER NAME =			DESIGNED - JJI	REVISED	STATE OF ILLINOIS DEPARTMENT OF TRANSPORTATION	PARAPET ELEVATIONS STRUCTURE NO. 045-3048			F.A.U. RTE.	SECTION	COUNTY	TOTAL SHEETS	SHEET NO.
	PLOT SCALE =			CHECKED - NS	REVISED		SHEET NO. 11 OF 49 SHEETS			2298	16-00215-11-PV	KANE	611	379
	PLOT DATE = 9/28/2017			DRAWN - GM	REVISED					CONTRACT NO. 61E05				
				CHECKED - NS	REVISED					ILLINOIS FED. AID PROJECT				

FILE NAME = W:\994-010 KDOT LMP Section B\CA00 SHEETS\Structure\Section B2\LMP over IL31 Bridge\xxx-SHT.12 Diaphragm Details.dgn

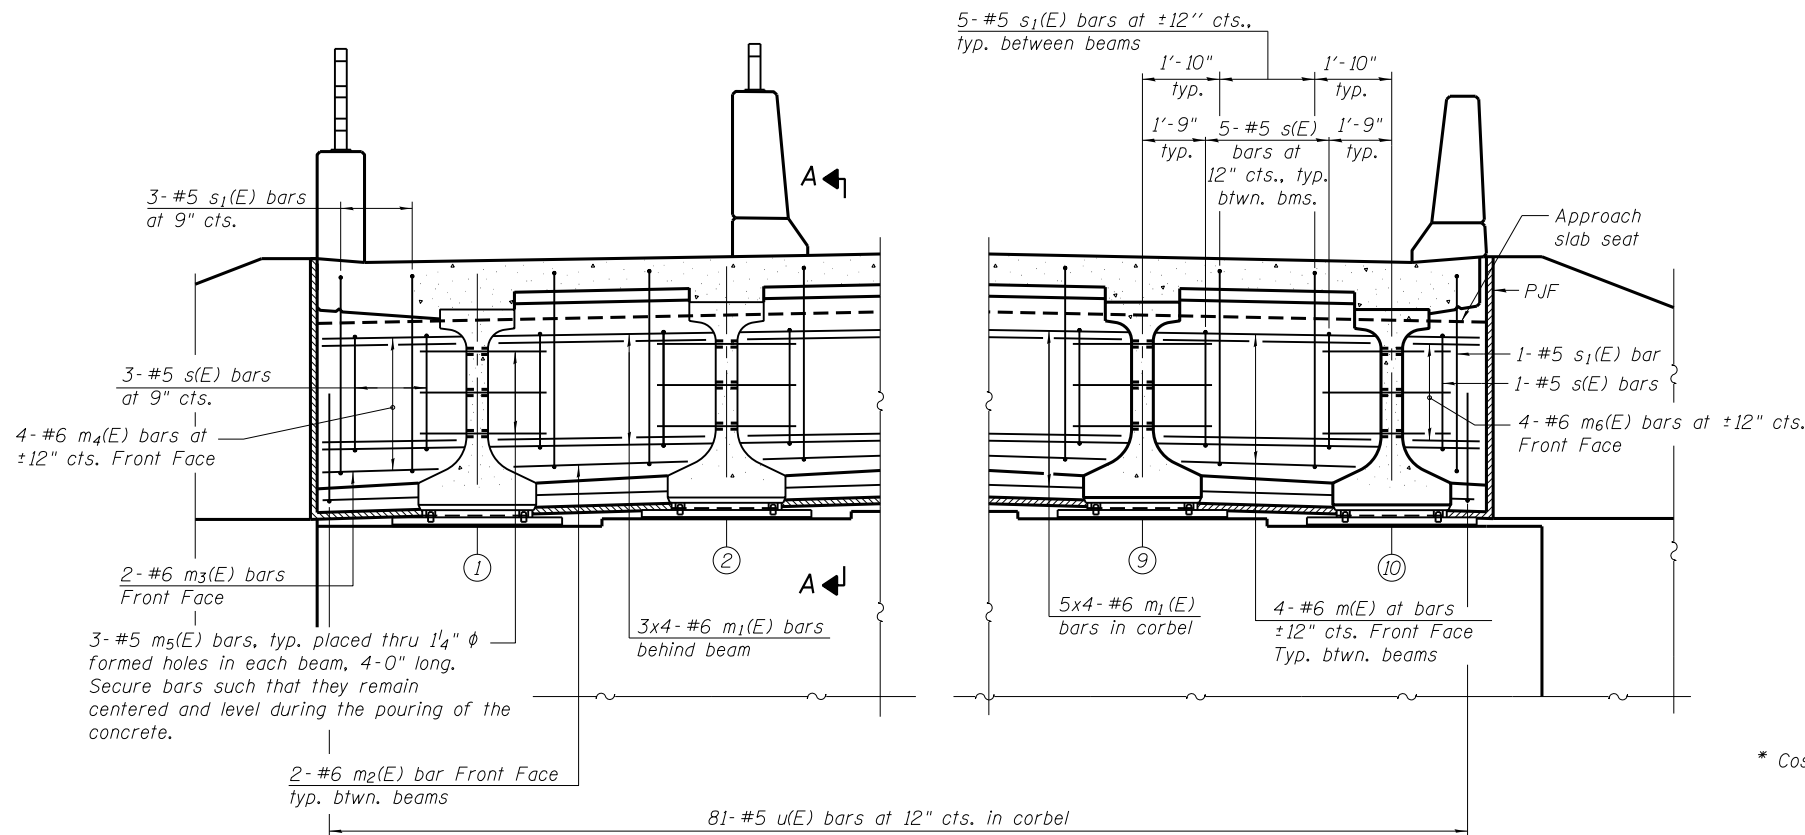

DIAPHRAGM ELEVATION AT ABUTMENT
(East Abutment Shown, West Abutment Similar)

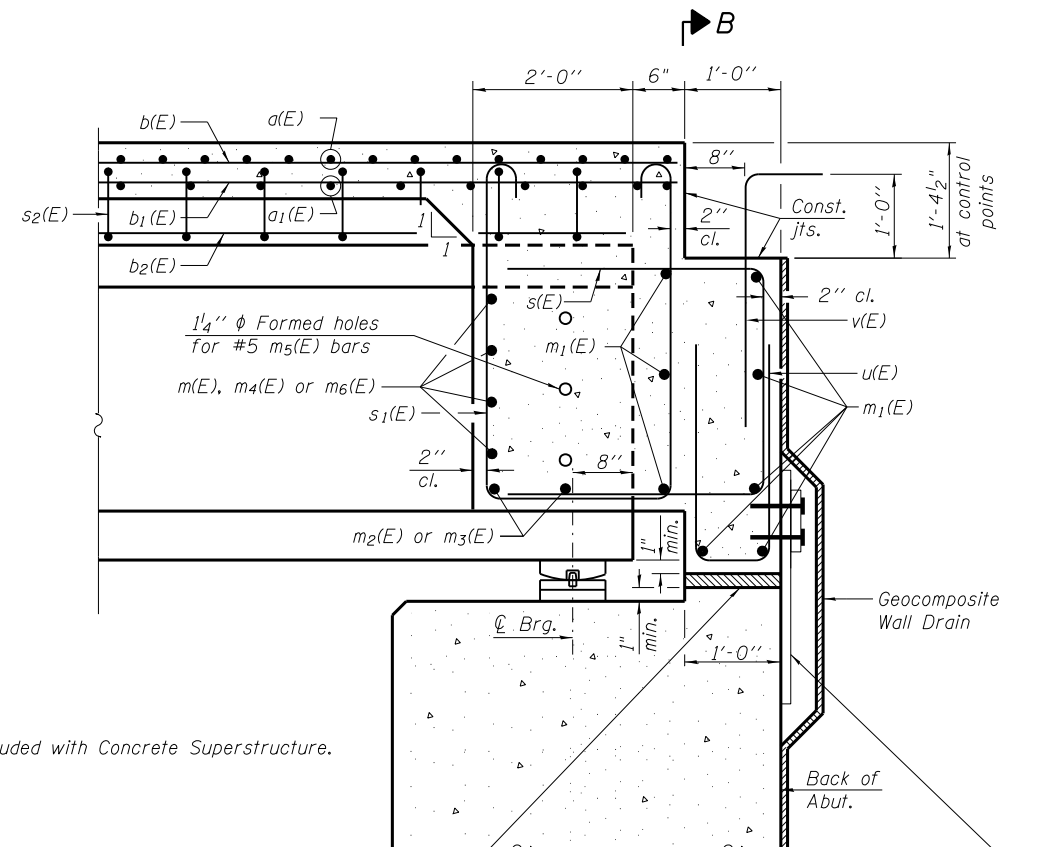


* Cost included with Concrete Superstructure.

2" P.J.F (per Article 1051.09 of the Standard Specifications) full width and vertically at edges bonded to abutment cap with suitable adhesive as recommended by supplier. *

Fabric Reinforced Elastomeric Mat according to Section 1028 of the Standard Specifications. Fabric mat shall be 24" wide and attached full width and vertically at edges to the abutment cap with a 3/8" x 5" steel plate and 1/2" φ studs with nuts and washers at 12" cts. *

SECTION A-A

(Fixed Bearing shown for East Abutment
Elastomeric Bearing at West Abutment)

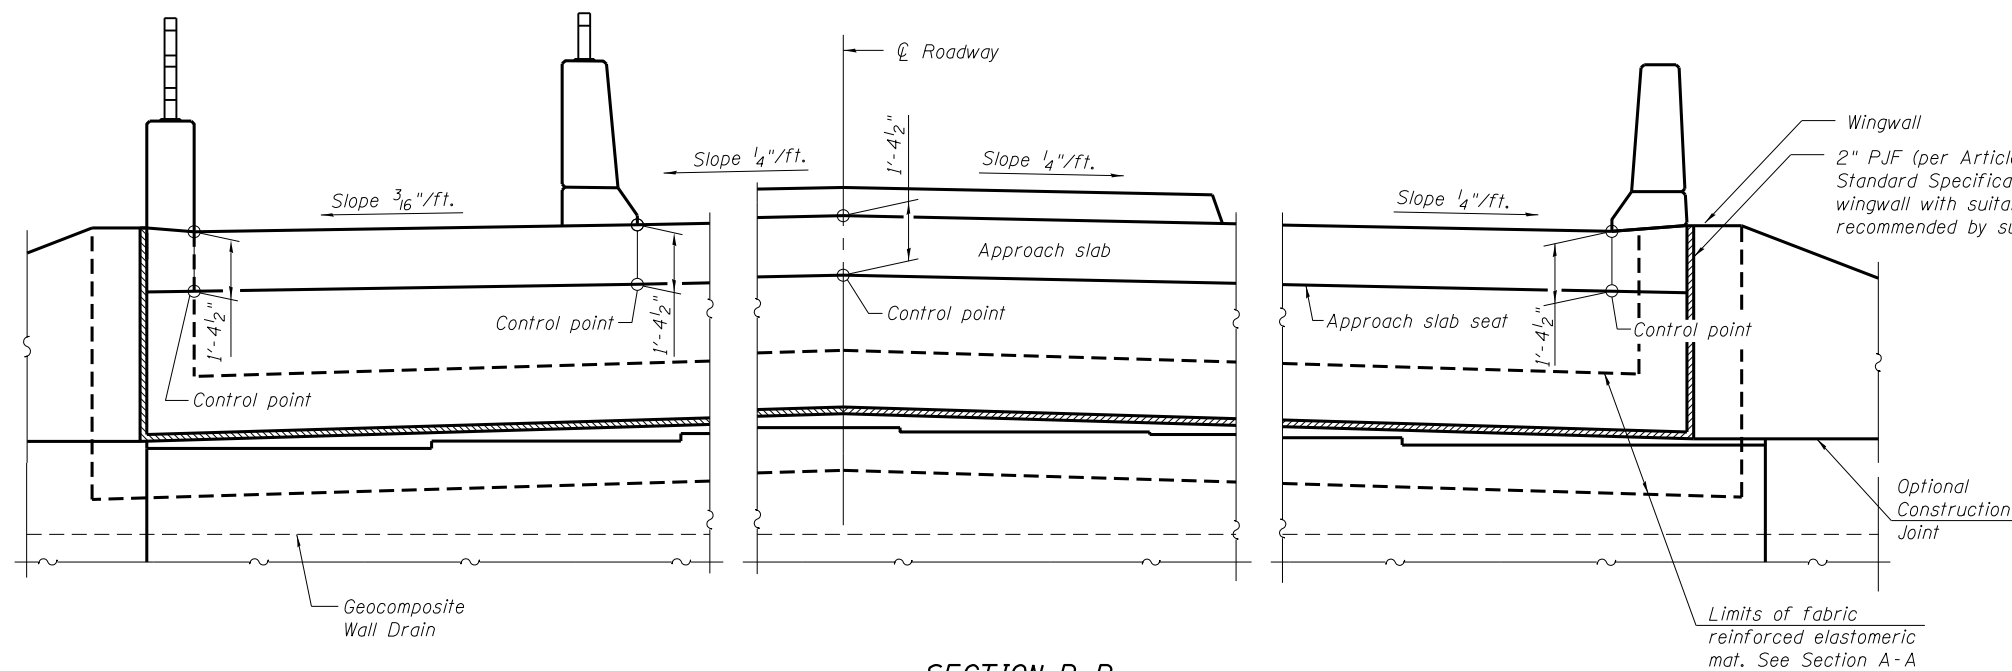


SECTION B-B


MINIMUM BAR LAP

#6 bar = 4'-5"


FILE NAME = W:\894-008 KDOT LMP Section BNCADD SHEETS\Structure\Section B2\LMP over IL31 Bridge\xxx-SHT.13 Superstructure Details.dgn

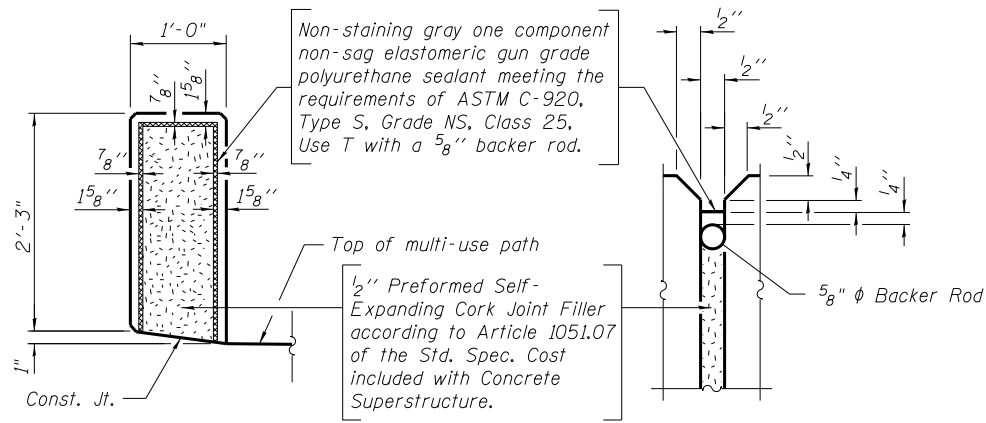


NORTH MULTI-USE PATH PARAPET JOINT DETAILS

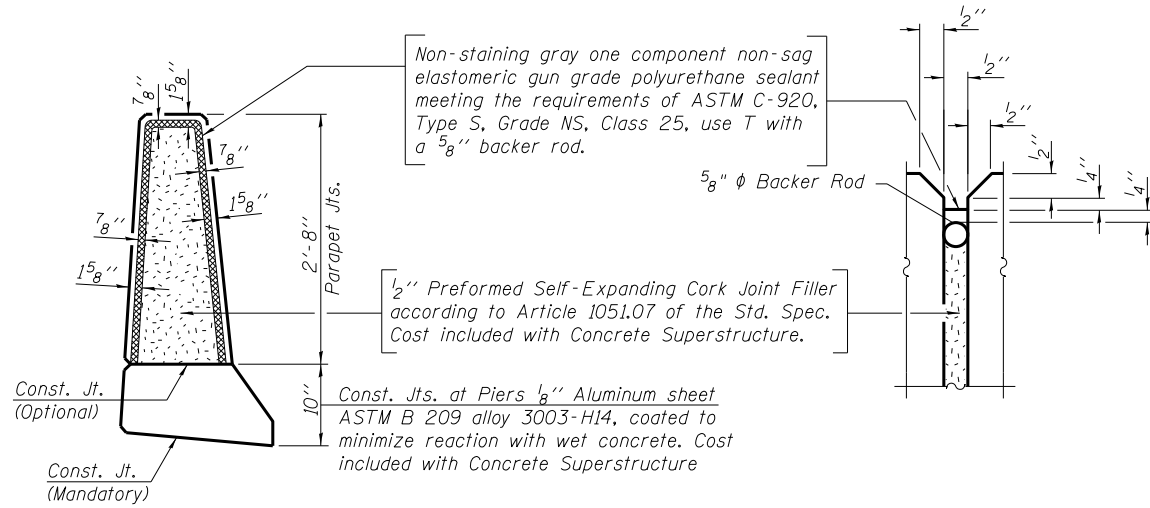


ROADWAY PARAPET JOINT DETAILS

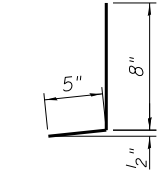


BAR d8(E)

 


BAR c1(E)

 


BAR v(E)

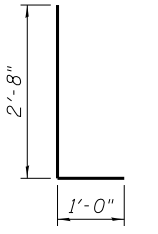


BAR d4(E)

 


BAR d5(E)

 


BAR d6(E)

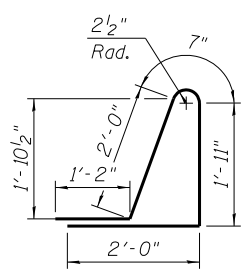


BAR d7(E)

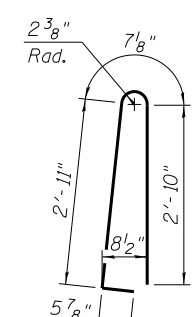


BAR d(E)

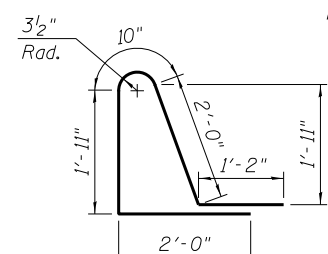


BAR d1(E)

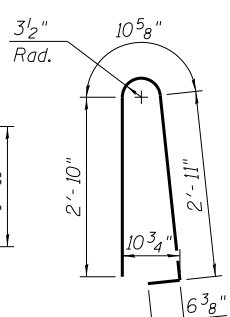


BAR d2(E)

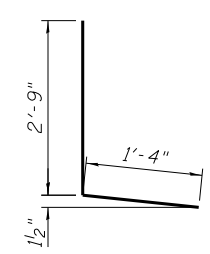


BAR d3(E)

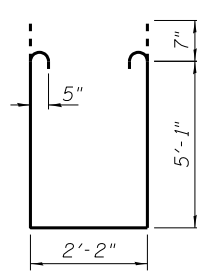


BAR s1(E)

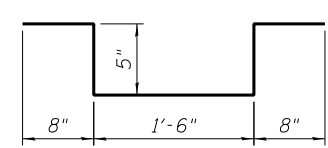

BAR s2(E)

 


BAR u(E)

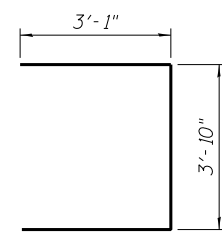

BAR s(E)




SUPERSTRUCTURE
BILL OF MATERIAL

Bar	No.	Size	Length	Shape
d(E)	552	#5	41'-5"	
d1(E)	507	#5	28'-10"	
d2(E)	552	#6	6'-6"	
d3(E)	128	#5	1'-6"	
b(E)	396	#5	34'-0"	
b1(E)	300	#5	28'-0"	
b2(E)	40	#4	25'-0"	
c(E)	127	#5	15'-6"	
c1(E)	254	#5	1'-4"	
d(E)	147	#5	6'-10"	
d1(E)	139	#5	7'-11"	
d2(E)	147	#5	7'-2"	
d3(E)	127	#4	4'-1"	
d4(E)	127	#6	3'-8"	
d5(E)	28	#4	2'-2"	
d6(E)	28	#4	2'-1"	
d7(E)	139	#5	7'-2"	
d8(E)	139	#4	1'-1"	
e(E)	40	#4	17'-10"	
e1(E)	100	#4	17'-8"	
e2(E)	10	#4	27'-2"	
e3(E)	8	#8	36'-7"	
m(E)	72	#6	6'-8"	
m1(E)	64	#6	23'-4"	
m2(E)	36	#6	4'-1"	
m3(E)	4	#6	1'-4"	
m4(E)	8	#6	2'-8"	
m5(E)	60	#5	4'-0"	
m6(E)	8	#6	1'-1"	
s(E)	98	#5	10'-0"	
s1(E)	98	#5	13'-6"	
s2(E)	500	#4	3'-8"	
u(E)	162	#4	8'-8"	
v(E)	162	#5	3'-1"	
Reinforcement Bars, Epoxy Coated			Lbs.	87,170
Concrete Superstructure			Cu. Yd.	459.8
Protective Coat			Sq. Yd.	619
3/8" Bridge Deck Thin Polymer Overlay			Sq. Yd.	702

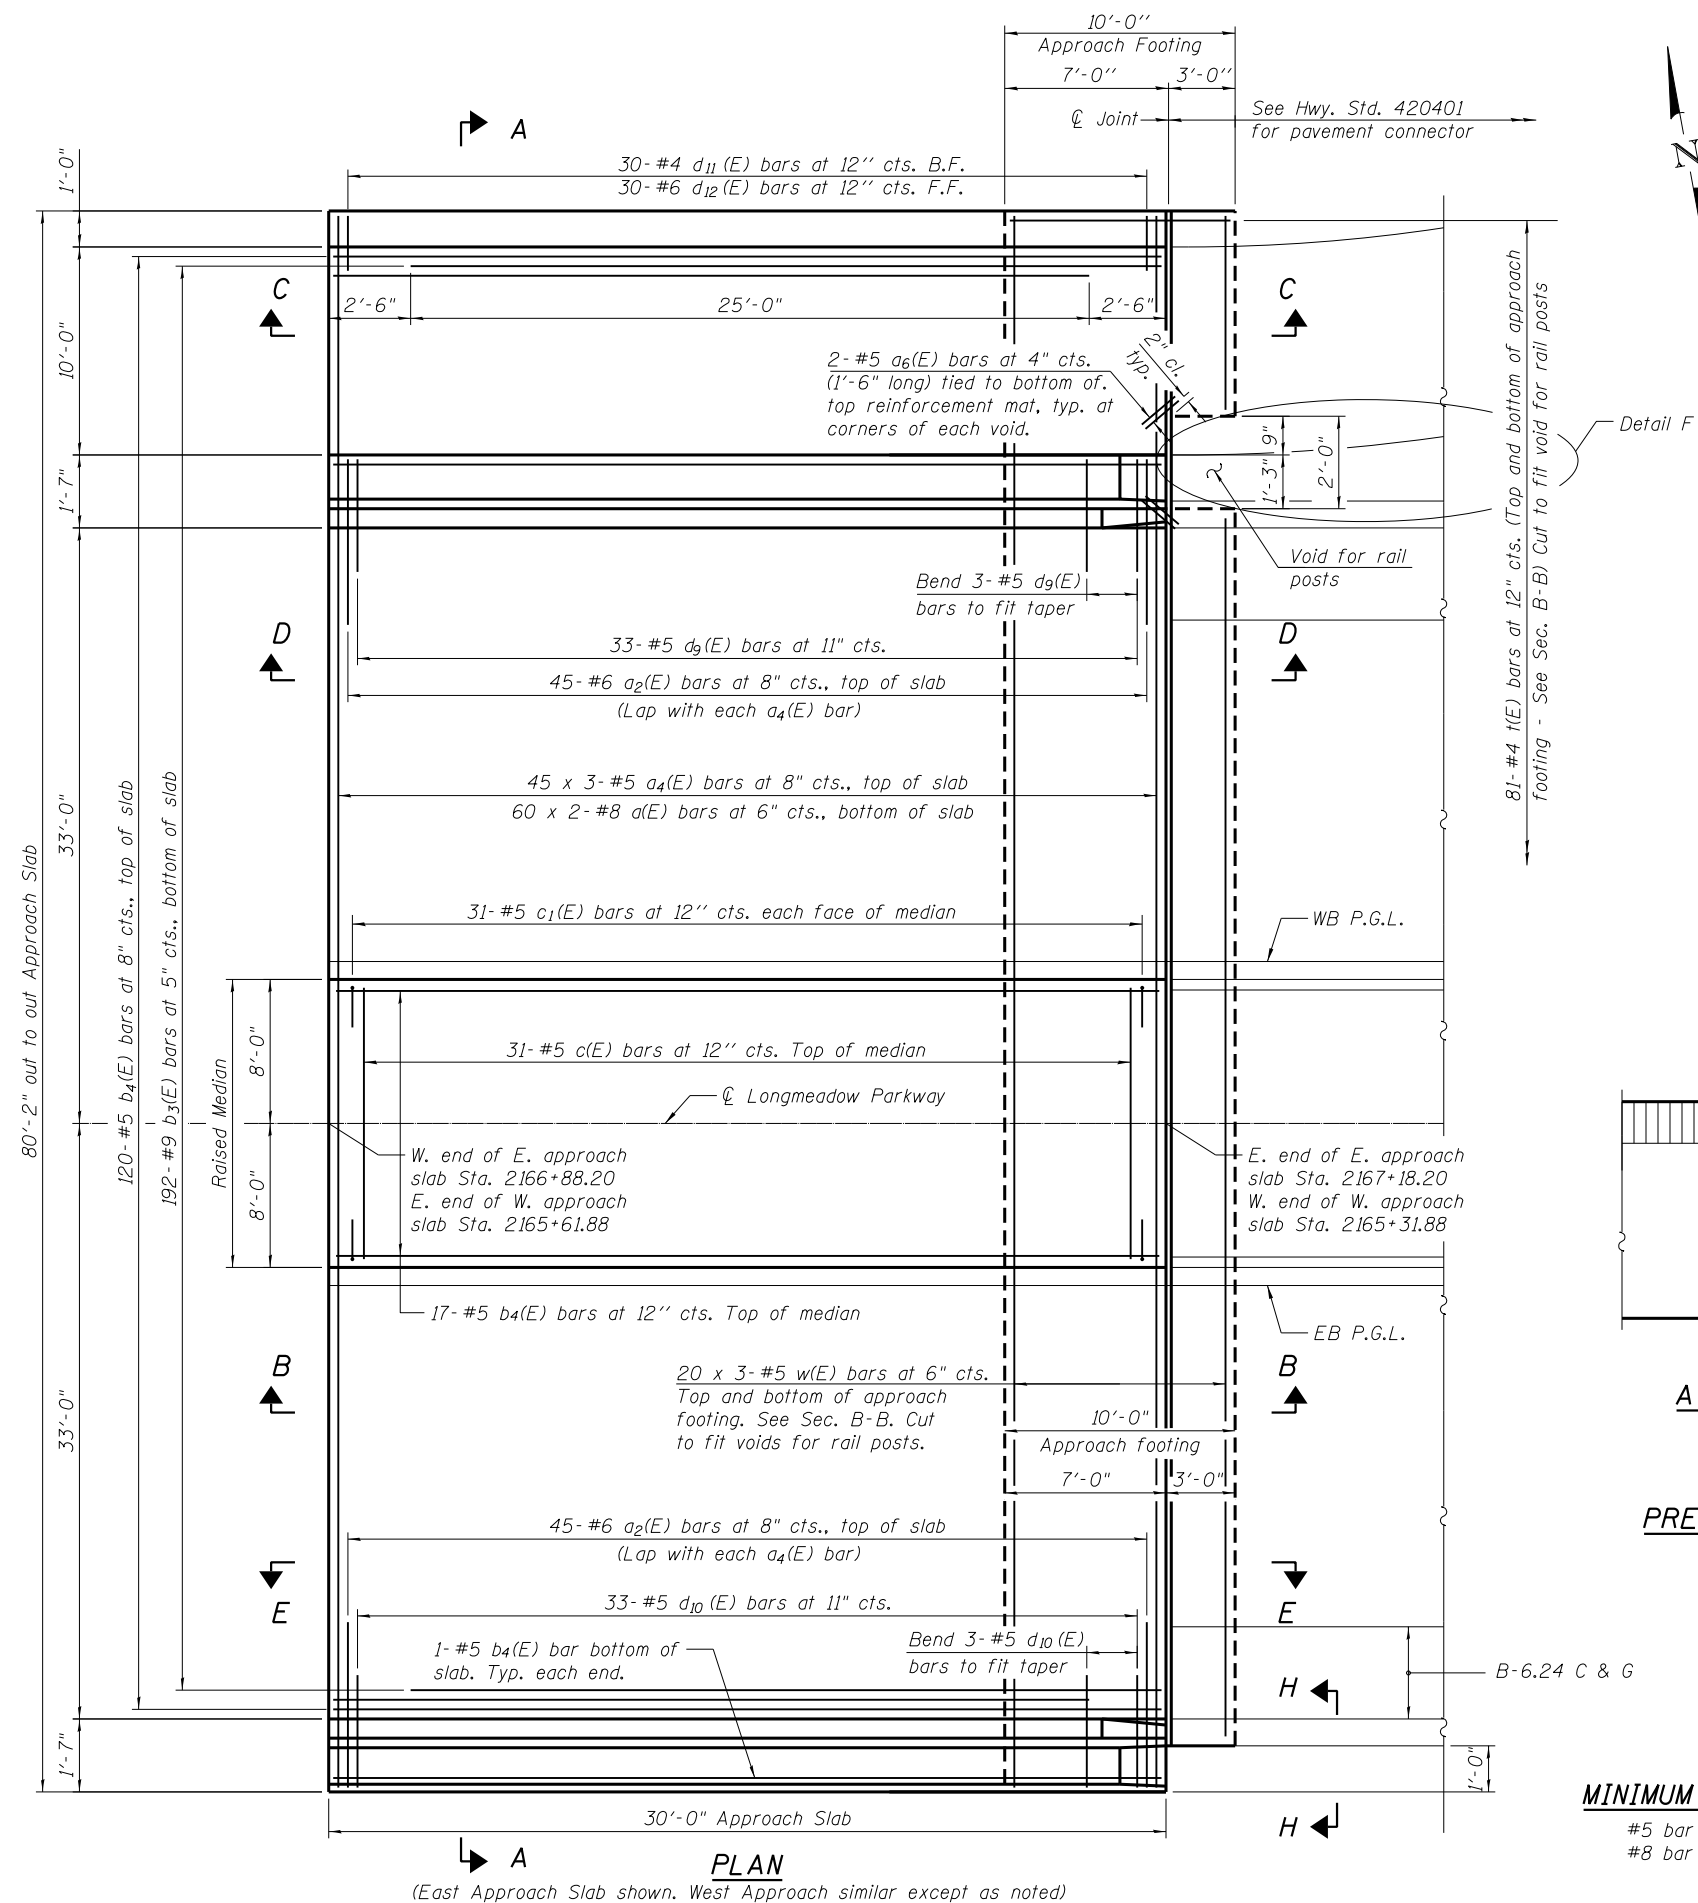


Notes:
See sheet 15 of 49 for Sections A-A and B-B, and Detail F.
See sheet 16 of 49 for Views C-C & D-D and E-E.
The joint opening shall be determined per Article 520.04 except that on jointless structures, the distance described as the bridge length between the nearest fixed bearings each way from the joint shall be taken as half the bridge length plus the approach slab length. The minimum dimension shall be 1½" for installation purposes.

* Cost included with Concrete Superstructure (Approach Slab).
** Per manufacturer recommendations

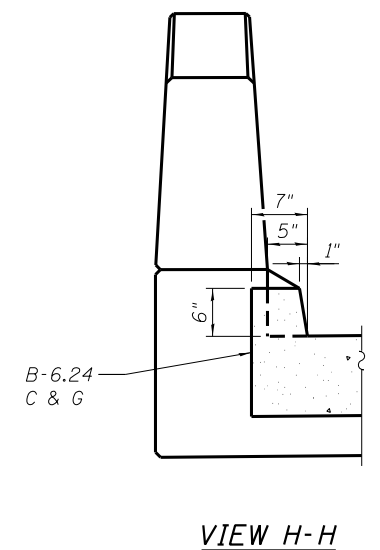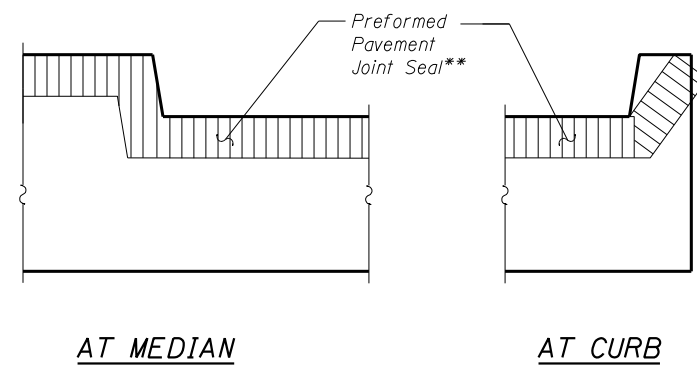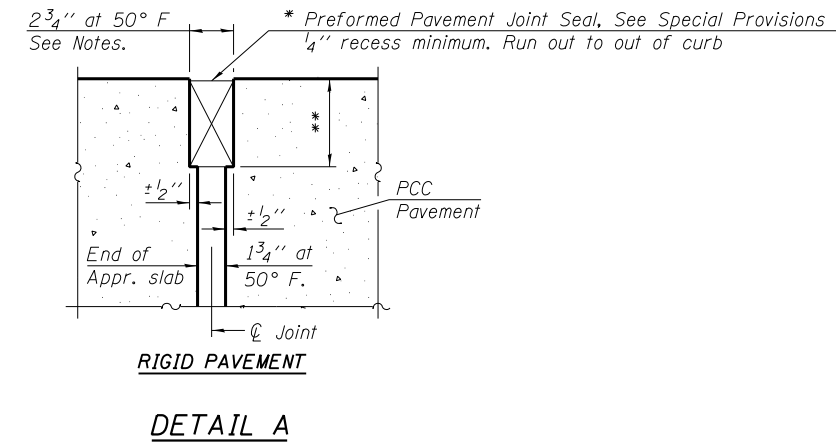


MINIMUM BAR LAP
#5 bar = 3'-0"
#8 bar = 4'-9"


(Sheet 1 of 3)

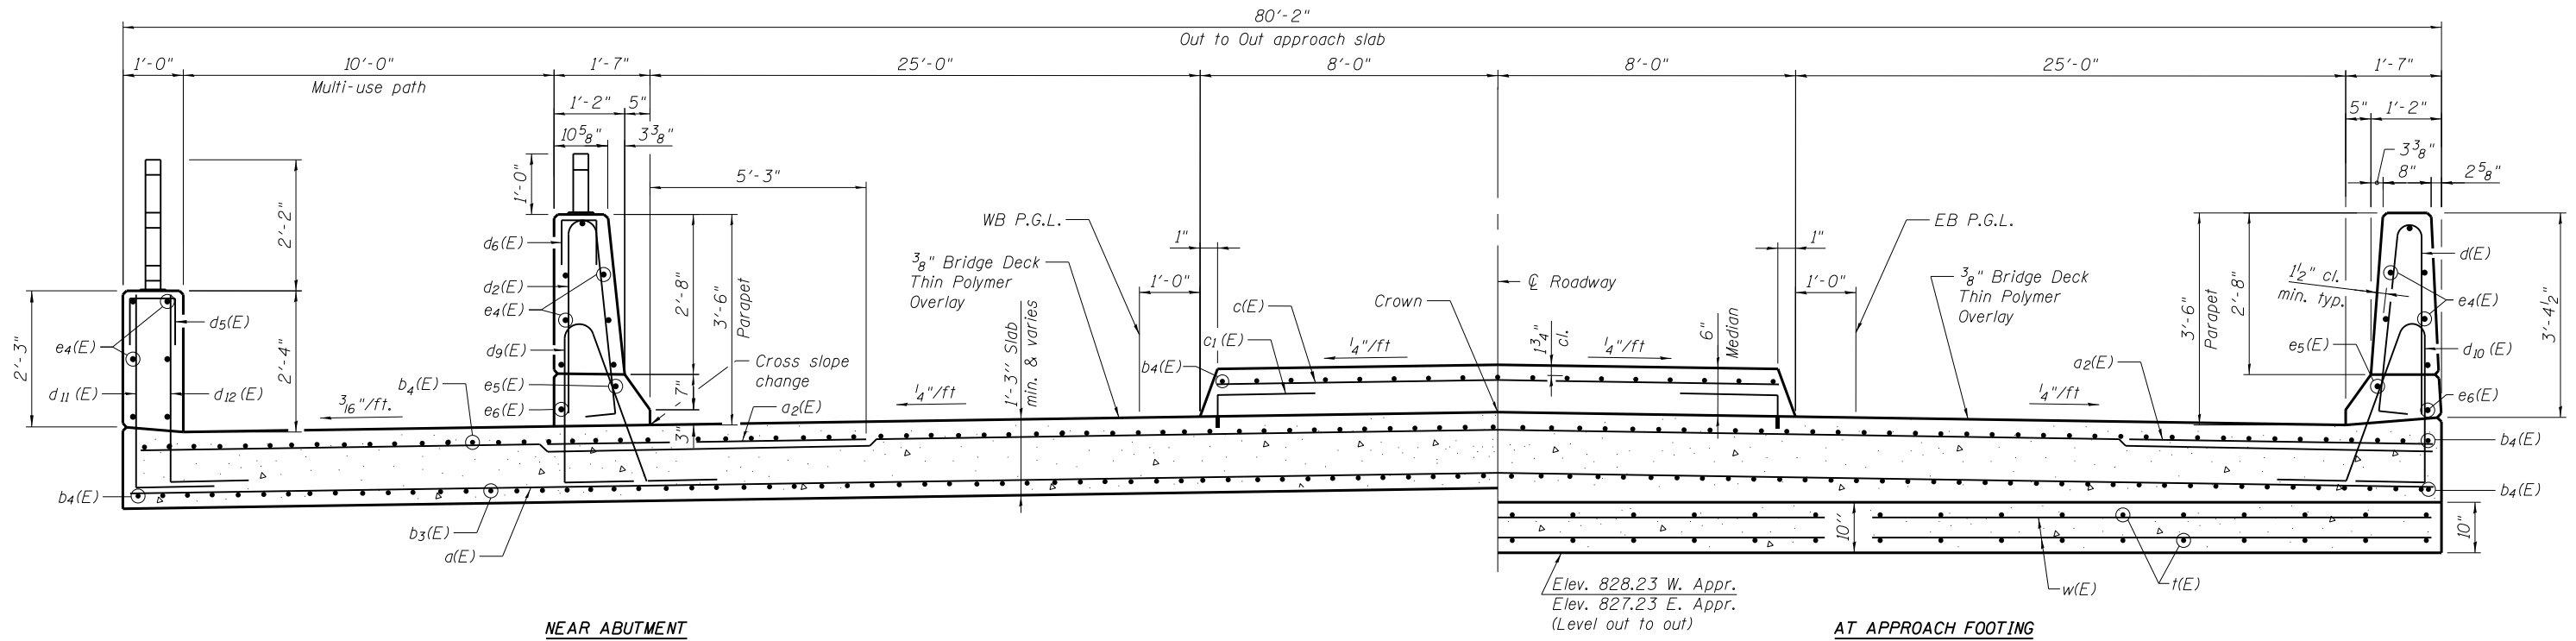

SECTION A-A
(See Plan for dimensions not shown)

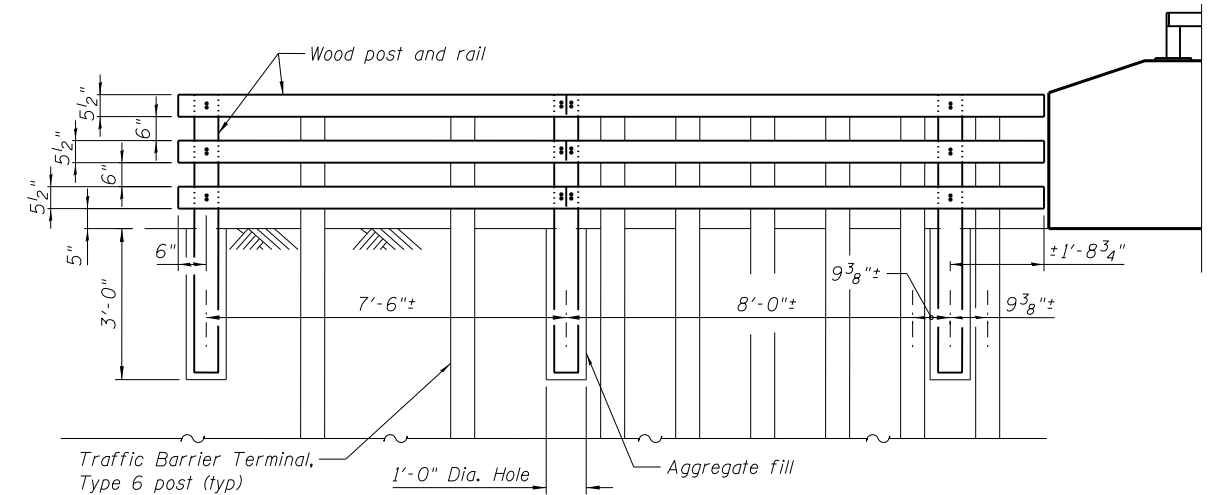


VIEW G-G
WOOD POST AND RAIL FENCE

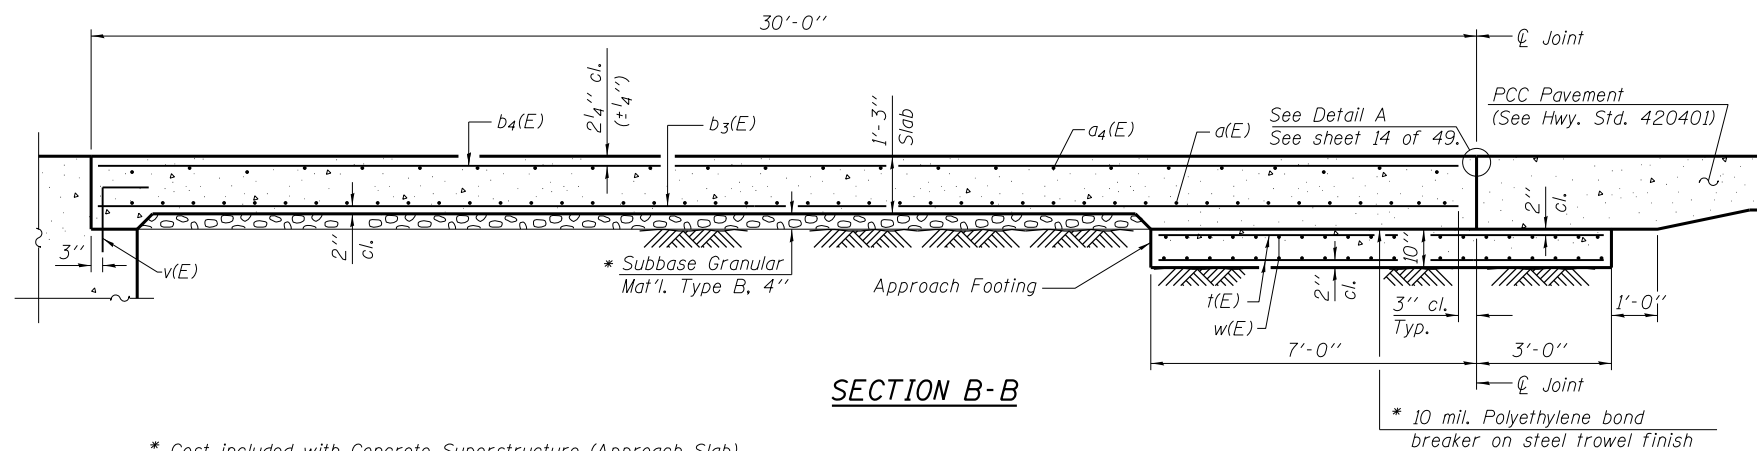

SECTION B-B

* Cost included with Concrete Superstructure (Approach Slab).

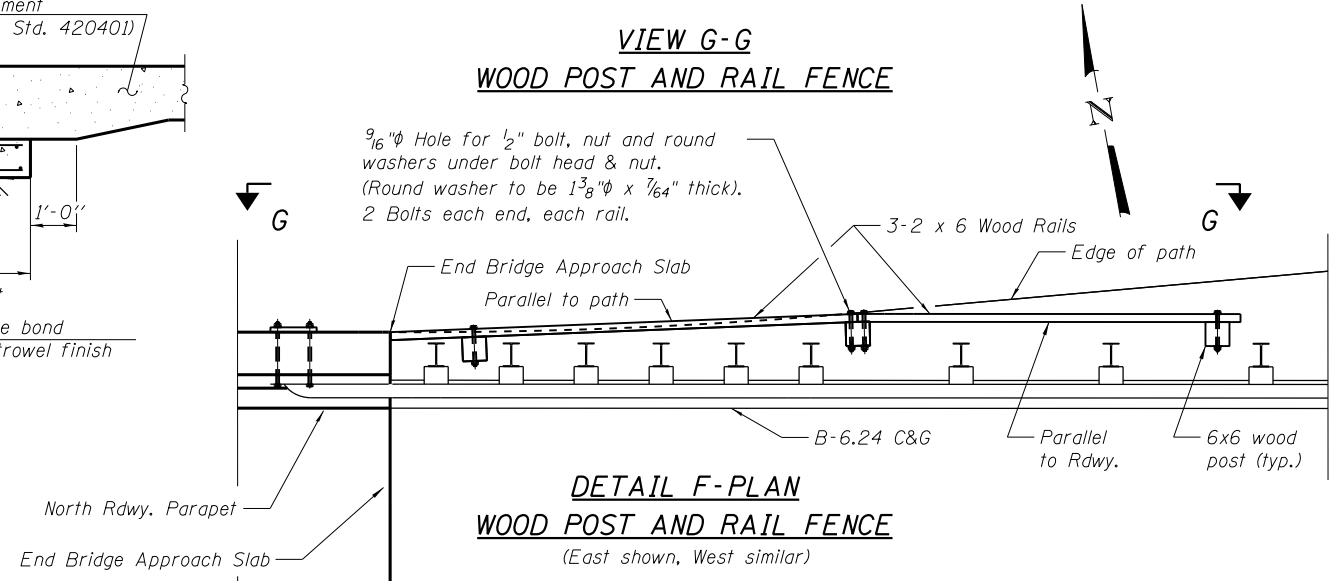

DETAIL F-PLAN
WOOD POST AND RAIL FENCE
(East shown, West similar)




Notes:
See Wood Post and Rail Special Provision for details.

(Sheet 2 of 3)

USER NAME =	DESIGNED - JJI	REVISED
	CHECKED - NS	REVISED
PLOT SCALE =	DRAWN - GM	REVISED
PLOT DATE = 9/28/2017	CHECKED - NS	REVISED

F.A.U. RTE.	SECTION	COUNTY	TOTAL SHEETS	SHEET NO.
2298	16-00215-11-PV	KANE	611	383
CONTRACT NO. 61E05				


FILE NAME = W:\994-010 KDOT LMP Section BNCADD SHEETS\Structure\Section B2\LMP over IL31 Bridge\xxx-SHT 16 BridgeAppDet.dgn

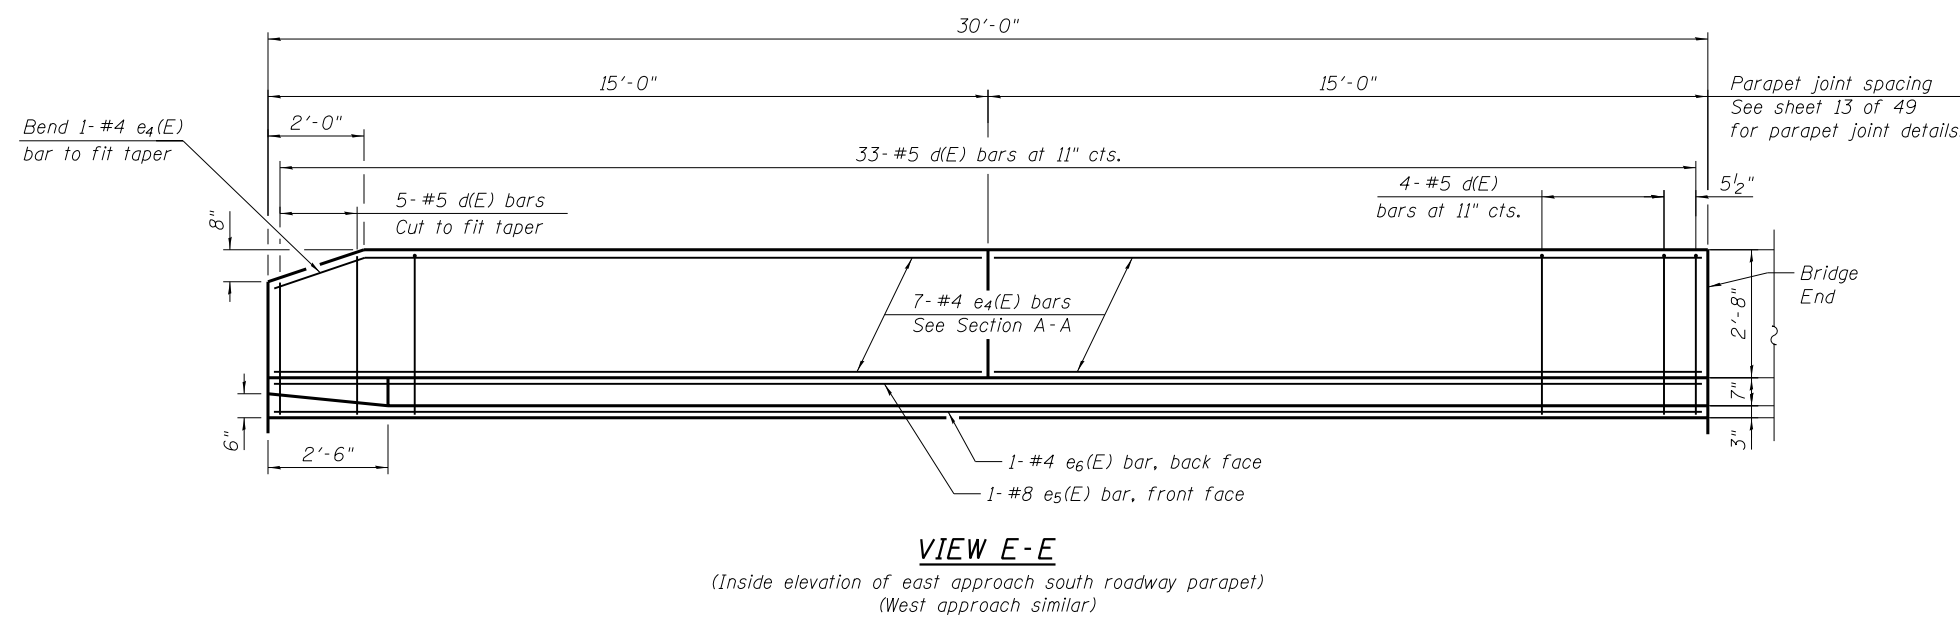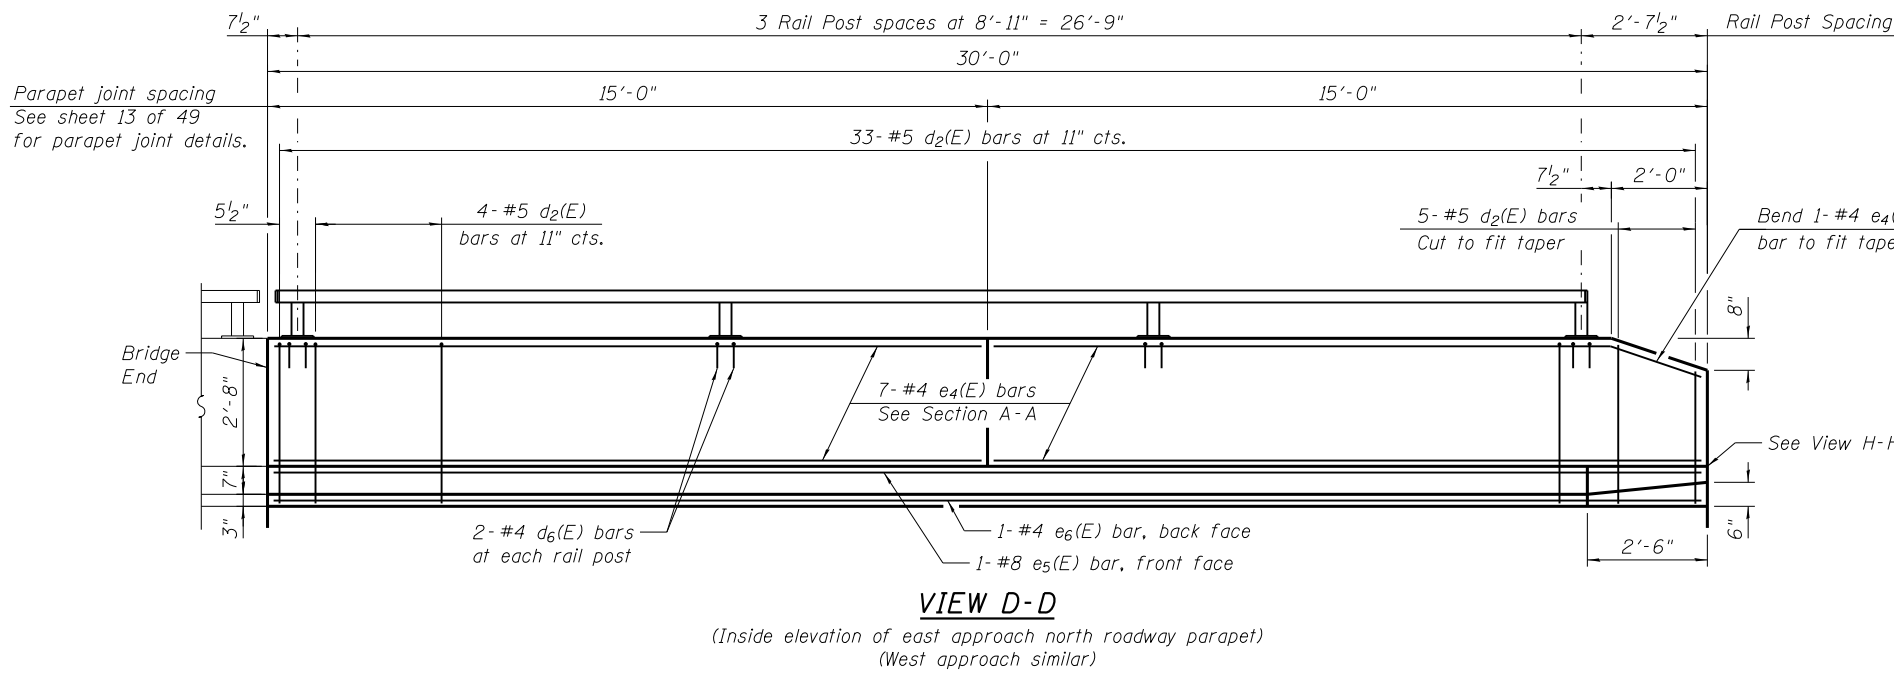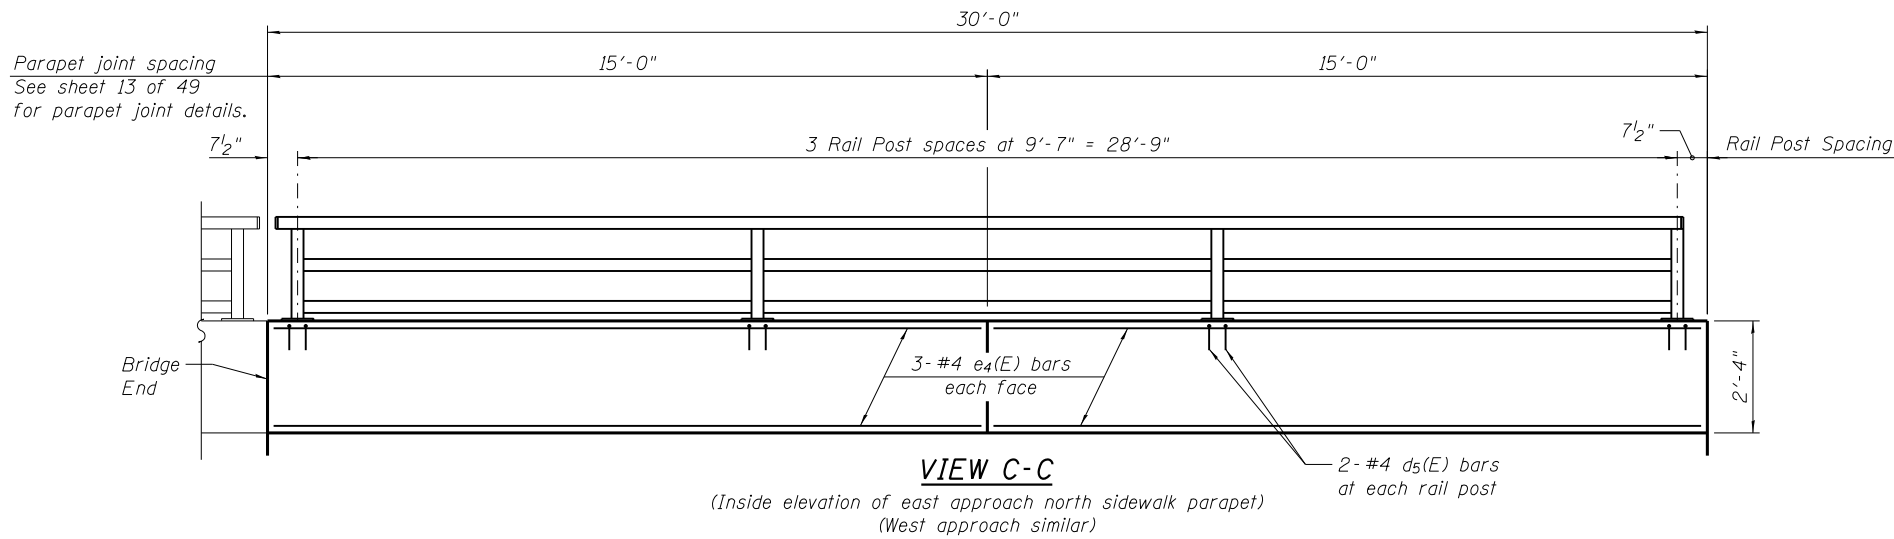


Notes:

Approach slab and parapet concrete shall be paid for as Concrete Superstructure.
Approach footing concrete shall be paid for as Concrete Structures.
Reinforcement shall be paid for as Reinforcement Bars, Epoxy Coated.
The approach footing maximum applied service bearing pressure (Omax) = 2.0 ksf.
Cost of excavation for approach footing included with Concrete Structures
See sheet 13 of 49 for c(E), d(E), d2(E), d5(E) and d6(E) bar bending diagrams.
Bars indicated thus 25 x 2-#4 etc. indicates 25 lines of bars with 2 lengths per line.


See sheet 14 of 49 for View H-H.

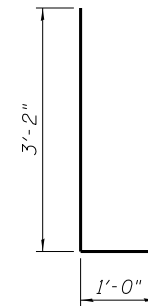

BAR d11(E) & d12(E)

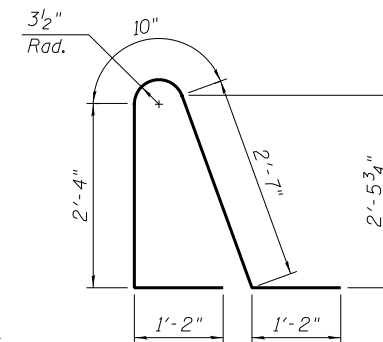

BAR d9(E)

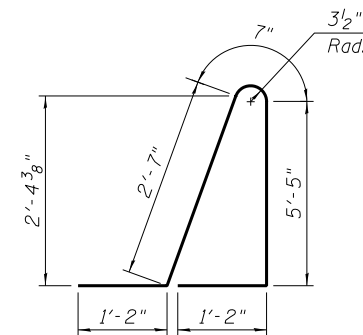

BAR d10(E)

**TWO APPROACHES
BILL OF MATERIAL**

Bar	No.	Size	Length	Shape
d(E)	240	#8	42'-4"	—
d2(E)	180	#6	6'-6"	—
d4(E)	270	#5	28'-8"	—
d6(E)	8	#5	1'-6"	—
b3(E)	384	#9	29'-8"	—
b4(E)	278	#5	29'-8"	—
c(E)	62	#5	15'-7"	—
c1(E)	124	#5	1'-4"	—
d(E)	84	#5	7'-2"	—
d2(E)	84	#5	6'-10"	—
d5(E)	16	#4	2'-2"	—
d6(E)	16	#4	2'-1"	—
d9(E)	66	#5	8'-1"	—
d10(E)	66	#5	10'-11"	—
d11(E)	60	#4	4'-2"	—
d12(E)	60	#6	4'-2"	—
e4(E)	80	#4	14'-8"	—
e5(E)	4	#8	29'-8"	—
e6(E)	4	#4	29'-8"	—
f(E)	324	#4	9'-8"	—
w(E)	240	#5	28'-6"	—
Concrete Structures			Cu. Yd.	49.5
Concrete Superstructure			Cu. Yd.	39.1
Protective Coat			Sq. Yd.	295
Concrete Superstructure (Approach Slab)			Cu. Yd.	236.6
Reinforcement Bars, Epoxy Coated			Pound	99,020
3/8" Bridge Deck Thin Polymer Overlay			Sq. Yd.	334
Wood Post and Rail Fence			Foot	32

(Sheet 3 of 3)




USER NAME =	DESIGNED - JJI	REVISED
	CHECKED - NS	REVISED
PLOT SCALE =	DRAWN - GM	REVISED
PLOT DATE = 9/28/2017	CHECKED - NS	REVISED

**STATE OF ILLINOIS
DEPARTMENT OF TRANSPORTATION**


**BRIDGE APPROACH SLAB DETAILS
STRUCTURE NO. 045-3048**

SHEET NO. 16 OF 49 SHEETS


F.A.U. RTE.	SECTION	COUNTY	TOTAL SHEETS	SHEET NO.
2298	16-00215-11-PV	KANE	611	384
CONTRACT NO. 61E05				
ILLINOIS FED. AID PROJECT				

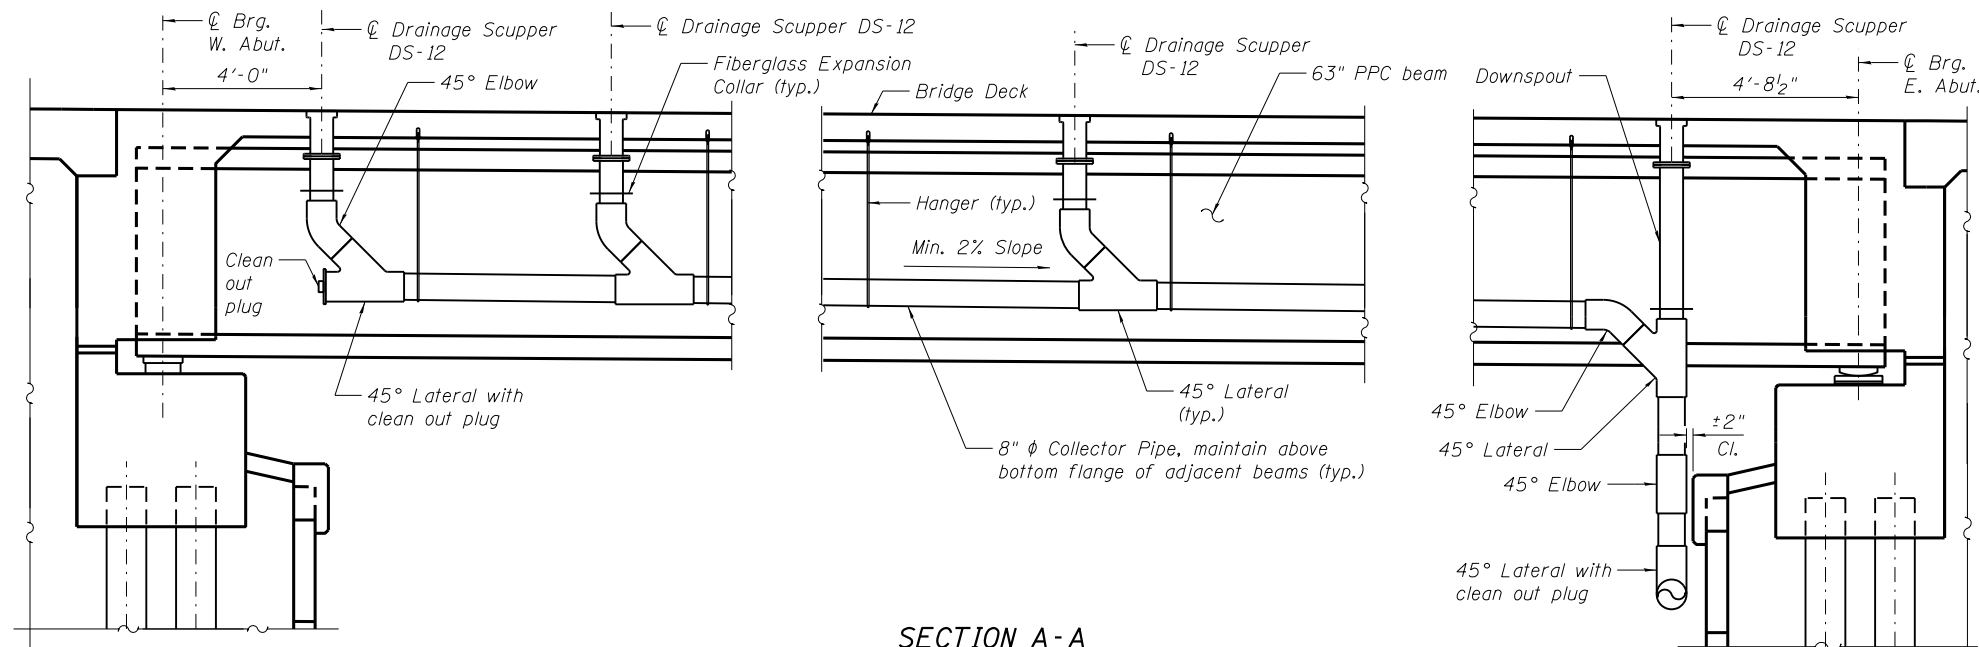

SECTION A-A
ELEVATION NORTH COLLECTOR
 (Looking North, South Collector similar)

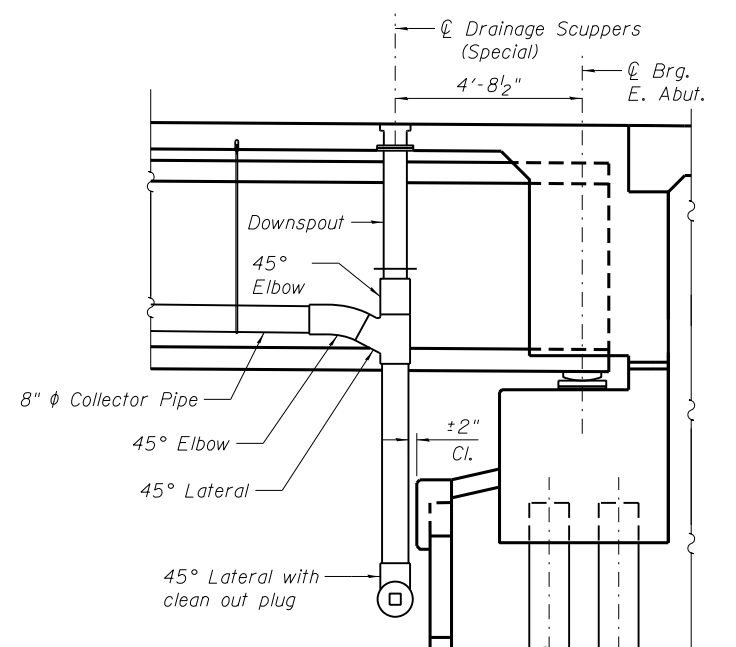

SECTION B-B
 (South Collector at East Abut.)

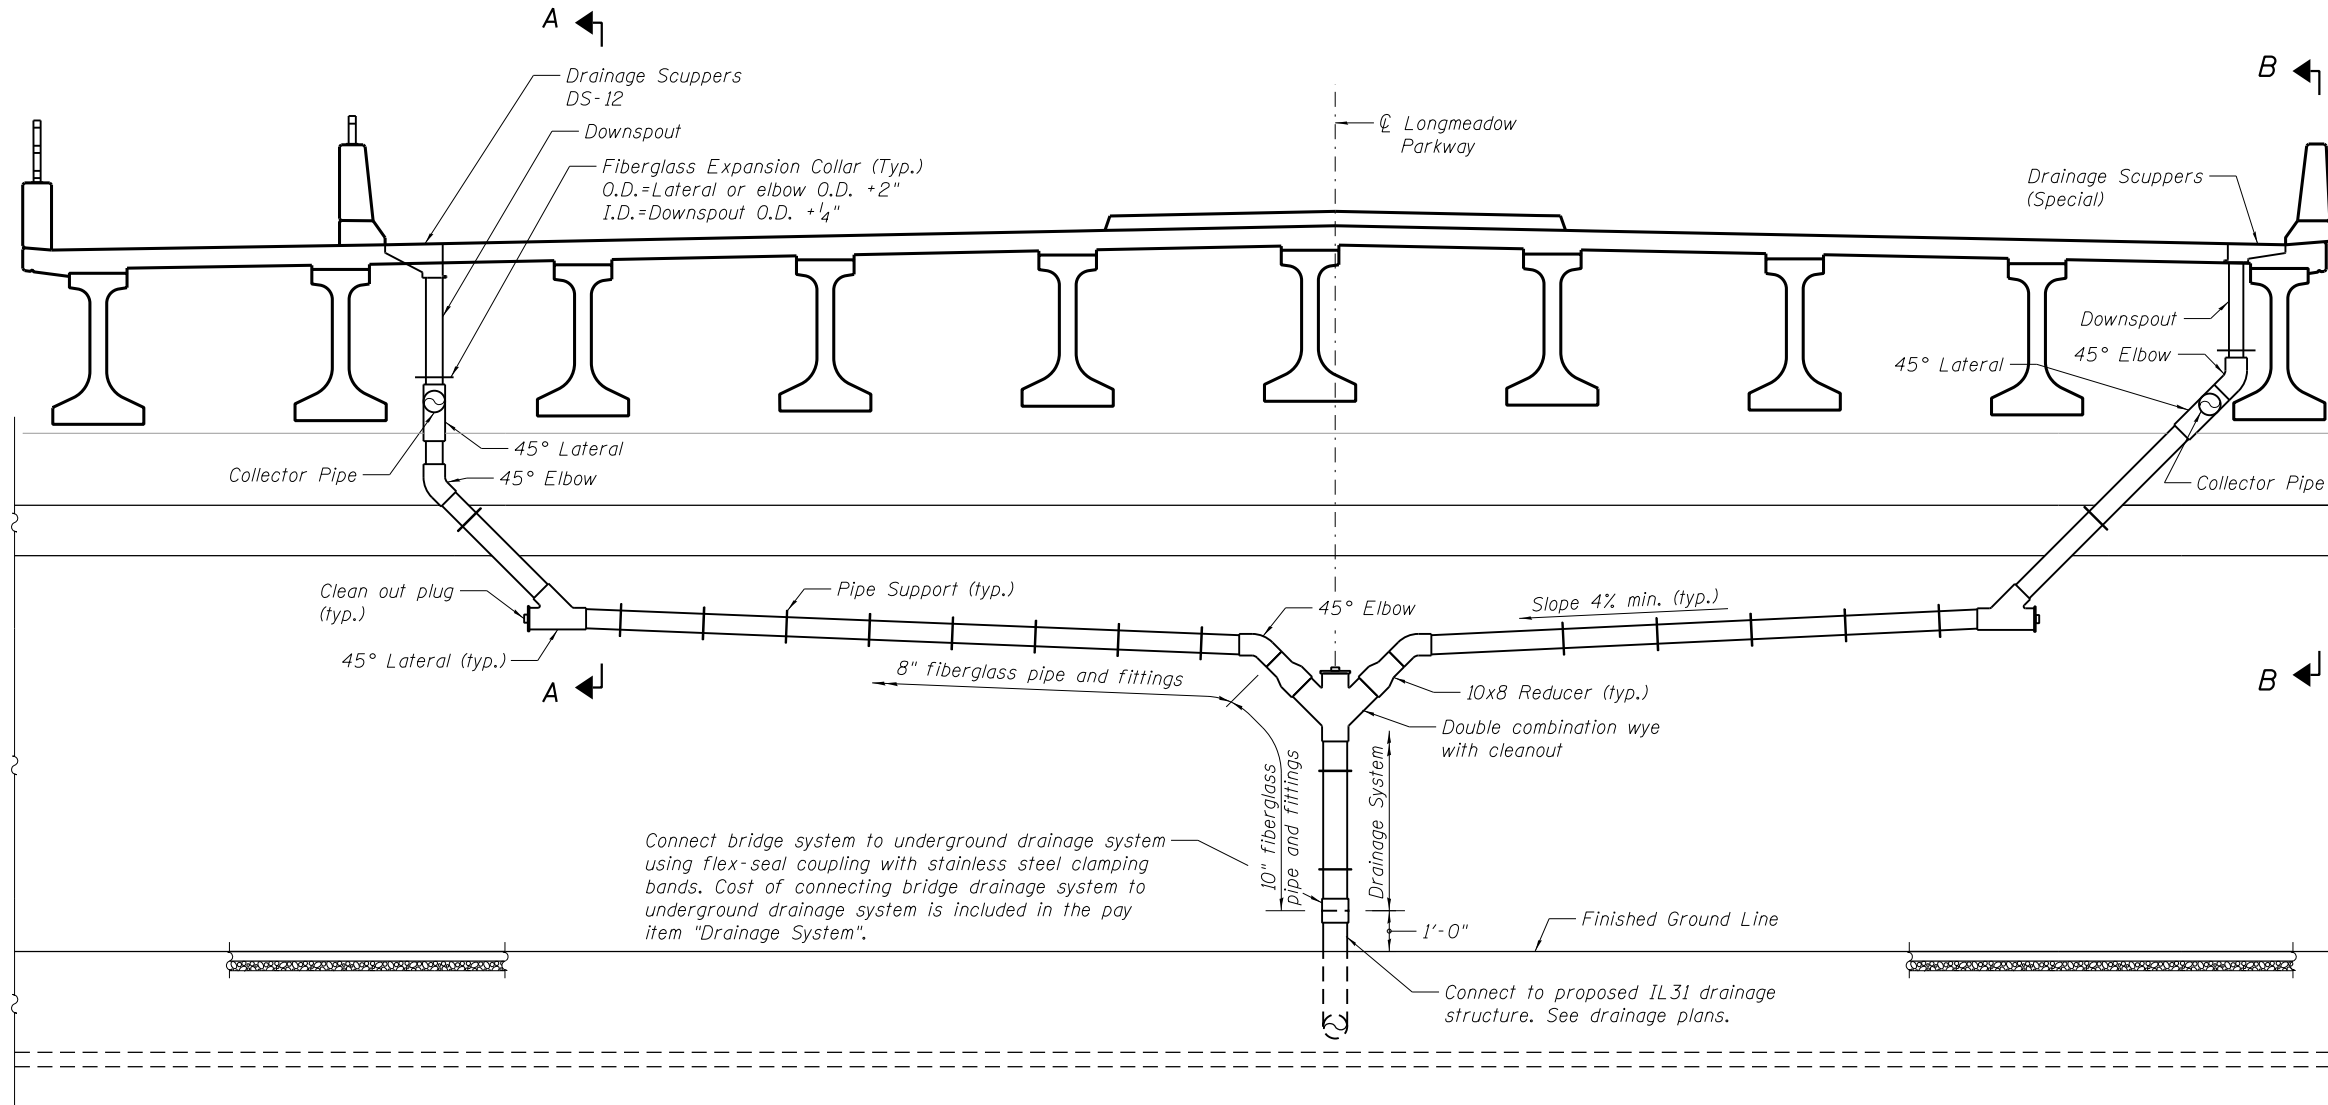

ELEVATION AT EAST ABUTMENT
 (Looking East)

NOTES:
 For pipe and fitting requirements see "Drainage System" Special Provision.
 Downspouts shall extend a minimum of 1" into fittings.
 Scuppers and Drainage System shall be located clear of all cross frames. The costs of custom fittings required for the collector pipes to clear cross frames are included in the Drainage System item.
 The Contractor shall submit shop drawings showing details of the drainage system, including downspouts and downspout lengths determined by the Contractor, to the Engineer and obtain the Engineer's approval before any fabrication is begun. Cost included in Drainage System.

BILL OF MATERIAL

Item	Unit	Total
Drainage System	L Sum	1

FILE NAME = W:\894-00 KDOT LMP Section B\CA00 SHEETS\structural\Section B2\LMP over IL31 Bridge\xxx-SHT 18 Bridge Drainage System.dgn







USER NAME =	DESIGNED - JJI	REVISED
	CHECKED - NS	REVISED
PLOT SCALE =	DRAWN - GM	REVISED
PLOT DATE = 9/28/2017	CHECKED - NS	REVISED

STATE OF ILLINOIS
DEPARTMENT OF TRANSPORTATION






BRIDGE DRAINAGE SYSTEM
STRUCTURE NO. 045-3048

SHEET NO. 18 OF 49 SHEETS

F.A.U. RTE.	SECTION	COUNTY	TOTAL SHEETS	SHEET NO.
2298	16-00215-11-PV	KANE	611	386
CONTRACT NO. 61E05				
ILLINOIS FED. AID PROJECT				

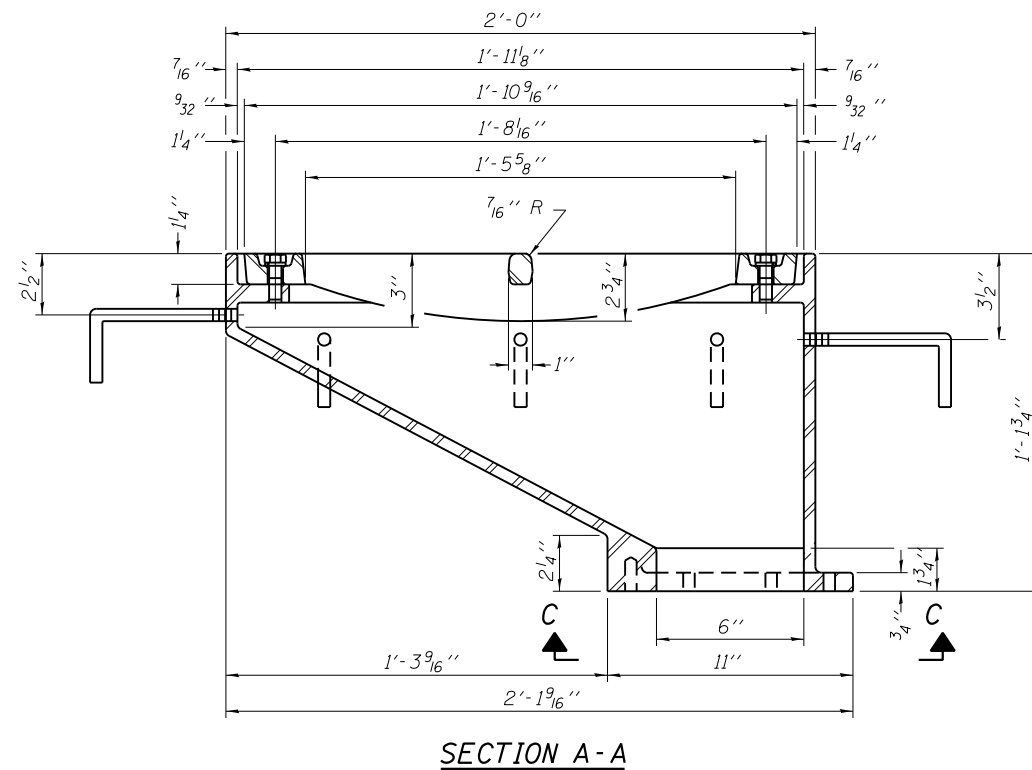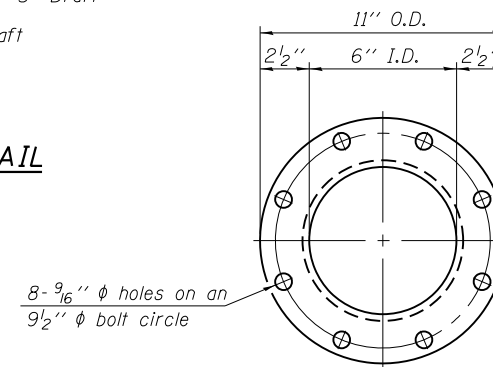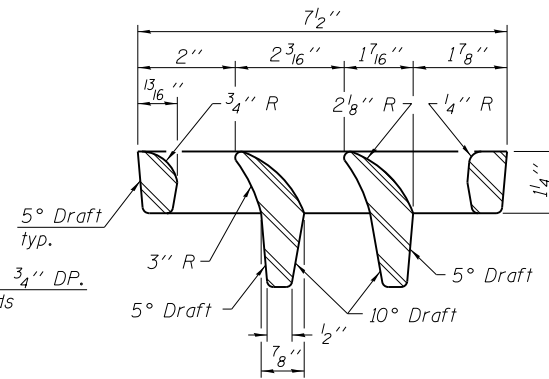
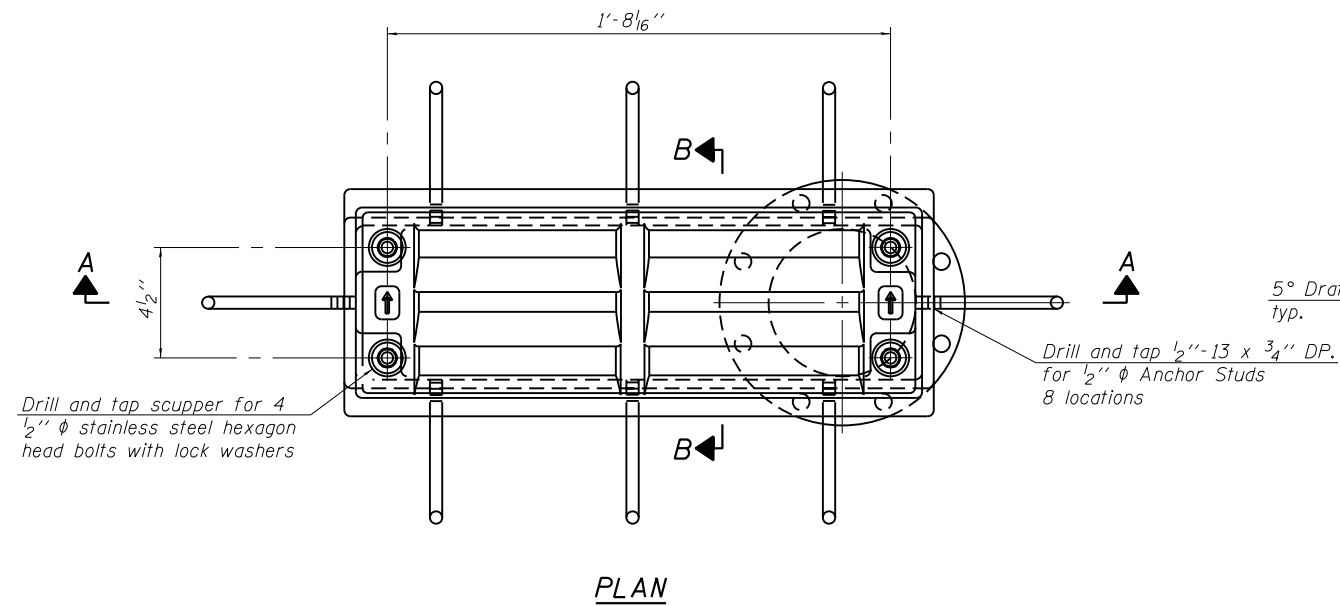


See sheet 8 of 49 for scupper location relative to parapet.

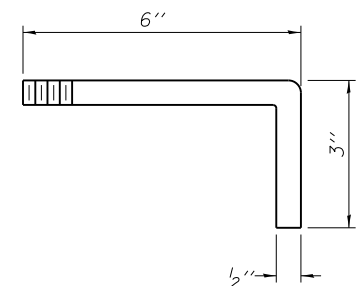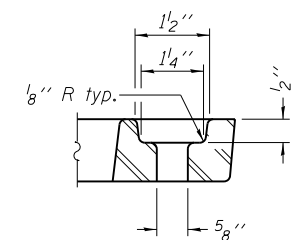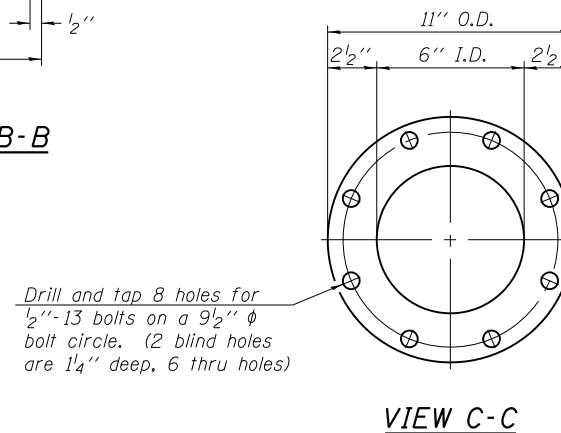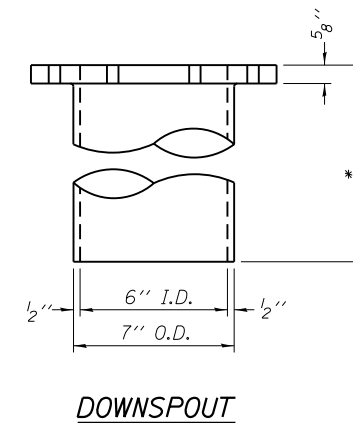
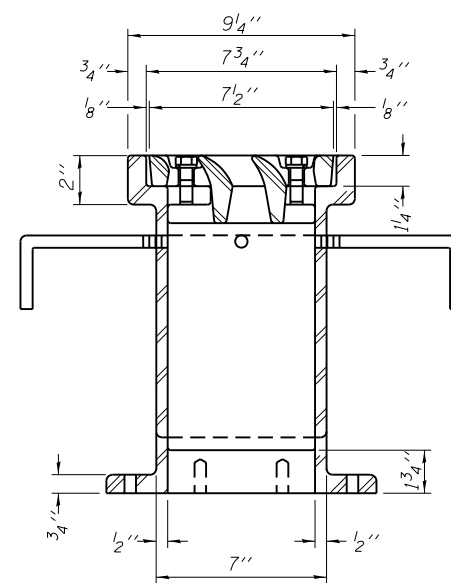


BILL OF MATERIAL


ITEM	UNIT	QUANTITY
Drainage Scupper, DS-12	Each	8

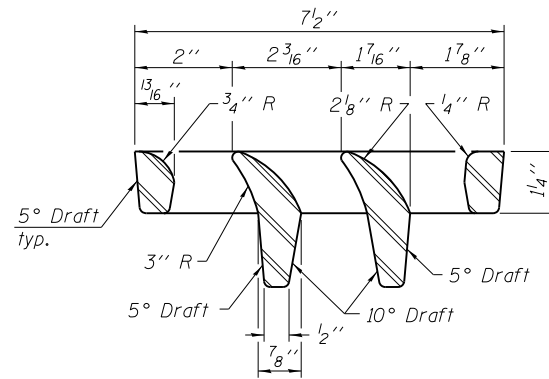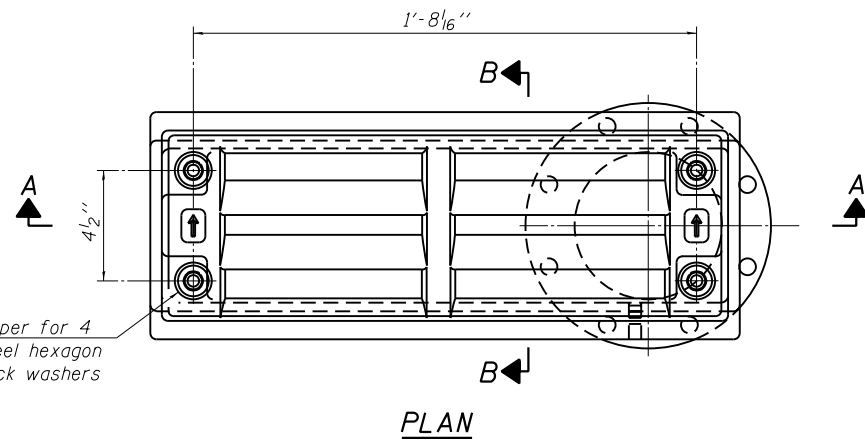


VANE GRATE DETAIL

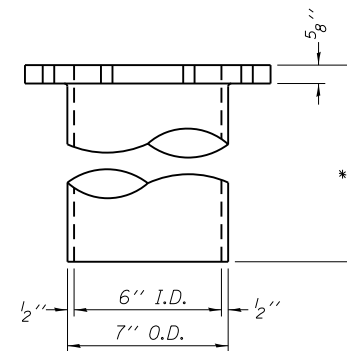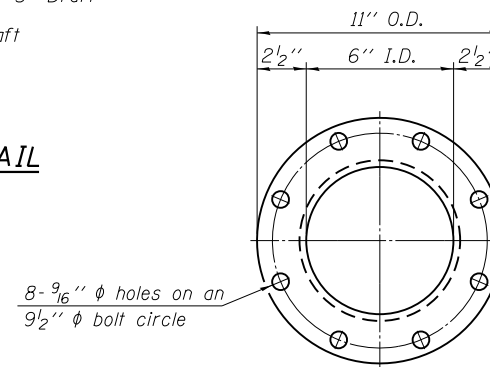

DOWNSPOUT

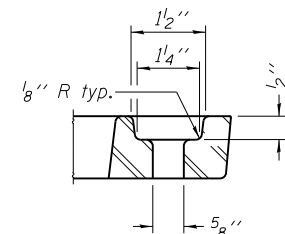


BOLT HOLE DETAIL

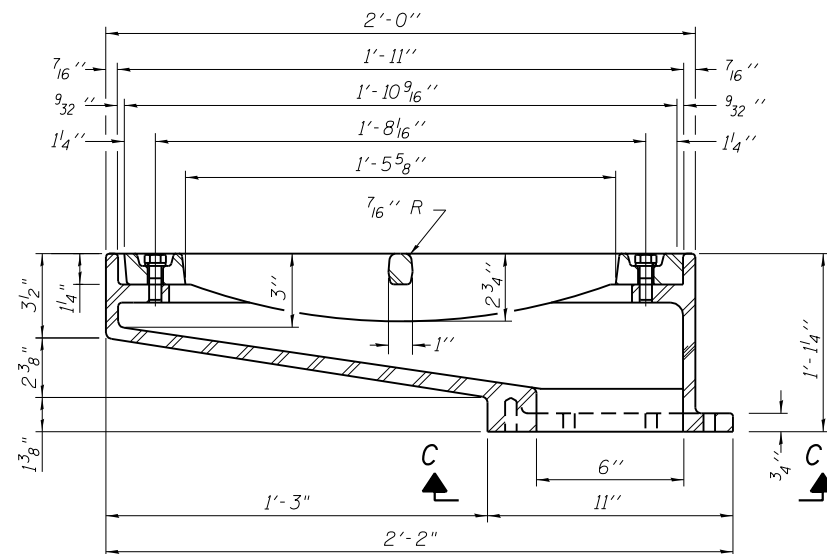


SECTION A-A

See sheet 8 of 49 for scupper location relative to parapet.

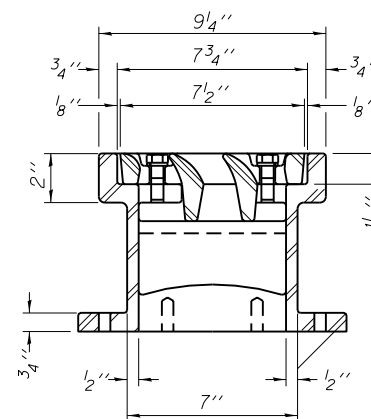

SECTION B-B

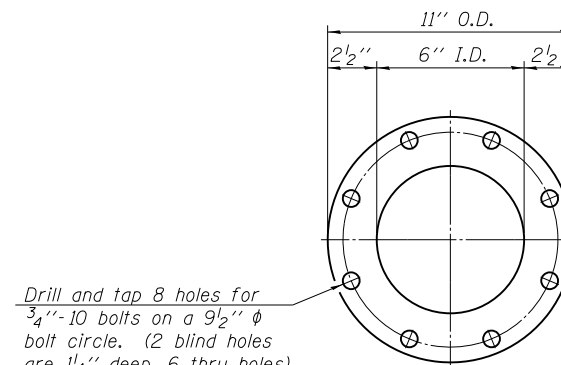

VIEW C-C

Notes:

All cast iron parts shall be gray iron conforming to the requirements of AASHTO M 105, Class 35B.

Bolts, anchor studs, washers and nuts shall conform to the requirements of ASTM A 307 and shall be galvanized according to AASHTO M 232.

As an alternate, bolts, anchor studs, washers and nuts may be stainless steel according to Article 1006.29(d) of the Standard Specifications.

Structural steel weldments of equal sections and of the same configuration may be substituted for the cast iron scupper frame. Fillet or full penetration welds shall be used for the weldments. Details shall be submitted to the Engineer for approval. Structural steel weldments shall not be substituted for the cast iron scupper grate. Structural steel frames and downspouts shall be galvanized according to AASHTO M111.

The Contractor shall take appropriate measures to assure that Protective Coat is not applied to the scupper.

Cost of the Grate, Frame, Downspout, Anchor Studs, Bolts, Washers and Nuts including complete installation of the scupper shall be paid for at the contract unit price each for Drainage Scuppers, (Special).

Alternate fiberglass downspout conforming to ASTM D 2996 with a short-time rupture strength hoop tensile stress of 30,000 psi min. may be used in lieu of the cast iron or steel equivalent.

Scupper shall be R-4014-T2L fabricated by Neenah Foundry or an approved equal.

* Length Varies. See Drainage System Notes on sh. 18 of 49.

BILL OF MATERIAL

ITEM	UNIT	QUANTITY
Drainage Scuppers, (Special)	Each	8

FILE NAME = W:\894-010 KDOT LMP Section B\CA00D SHEETS\structural\Section B2\LMP over IL31 Bridge\xxx-SHT 20 DRAINAGE SCUPPER.dgn



USER NAME =	DESIGNED - JJI	REVISED
	CHECKED - NS	REVISED
PLOT SCALE =	DRAWN - GM	REVISED
PLOT DATE = 9/28/2017	CHECKED - NS	REVISED


STATE OF ILLINOIS
DEPARTMENT OF TRANSPORTATION

DRAINAGE SCUPPER
STRUCTURE NO. 045-3048


SHEET NO. 20 OF 49 SHEETS

F.A.U RTE.	SECTION	COUNTY	TOTAL SHEETS	SHEET NO.
2298	16-00215-11-PV	KANE	611	388
CONTRACT NO. 61E05				
ILLINOIS FED. AID PROJECT				


FILE NAME = W:\894-008-KDOT-LMP-Section-B\CADD-SHEETS\Structural\Section-B2\LMP-over-IL31-Bridge\xxx-SHT-21-CONDUIT DET AT SEMI-INTEGRAL ABUT BRIDGE.dgn

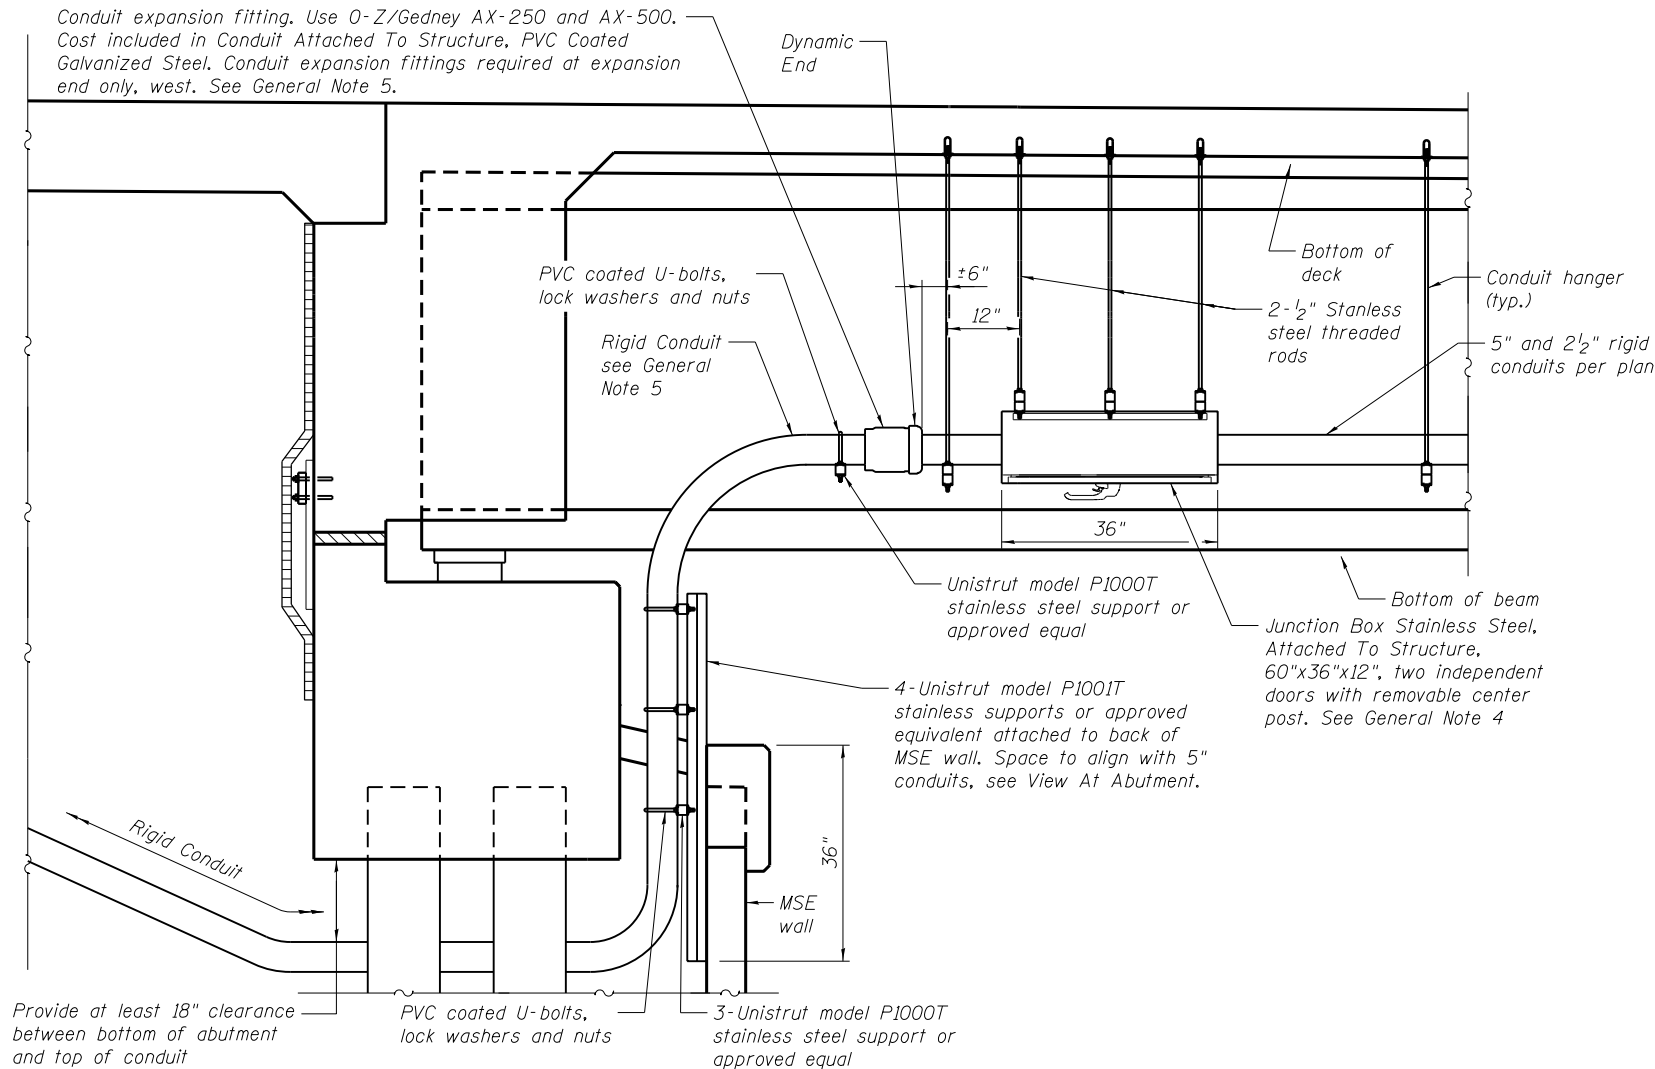

DETAIL AT ABUTMENT - BRIDGE MOUNTED JUNCTION BOX

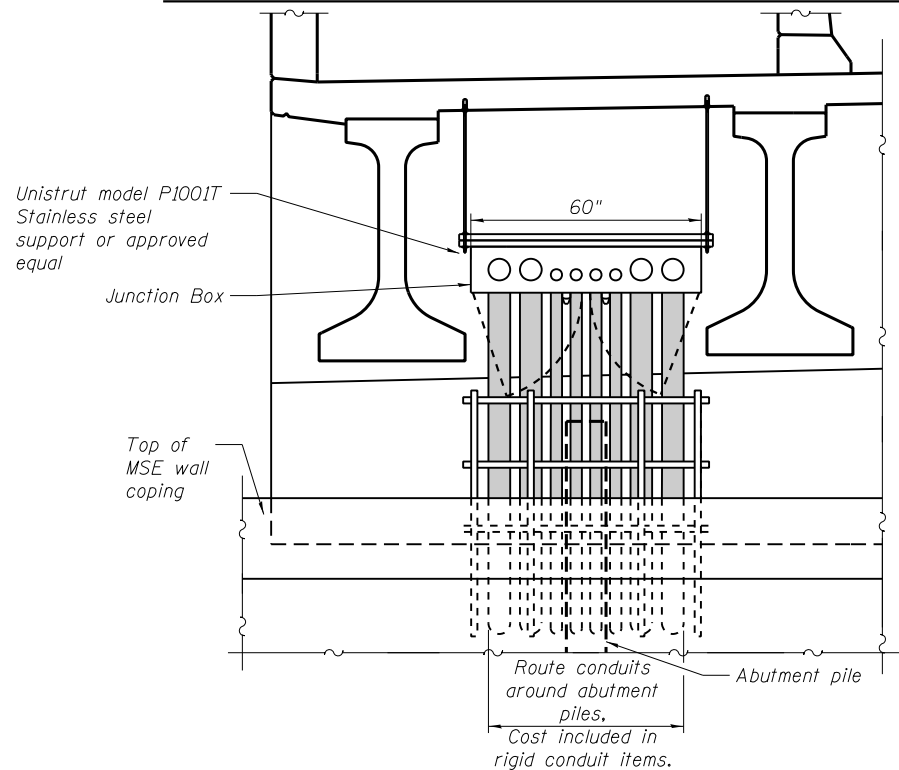


VIEW AT ABUTMENT

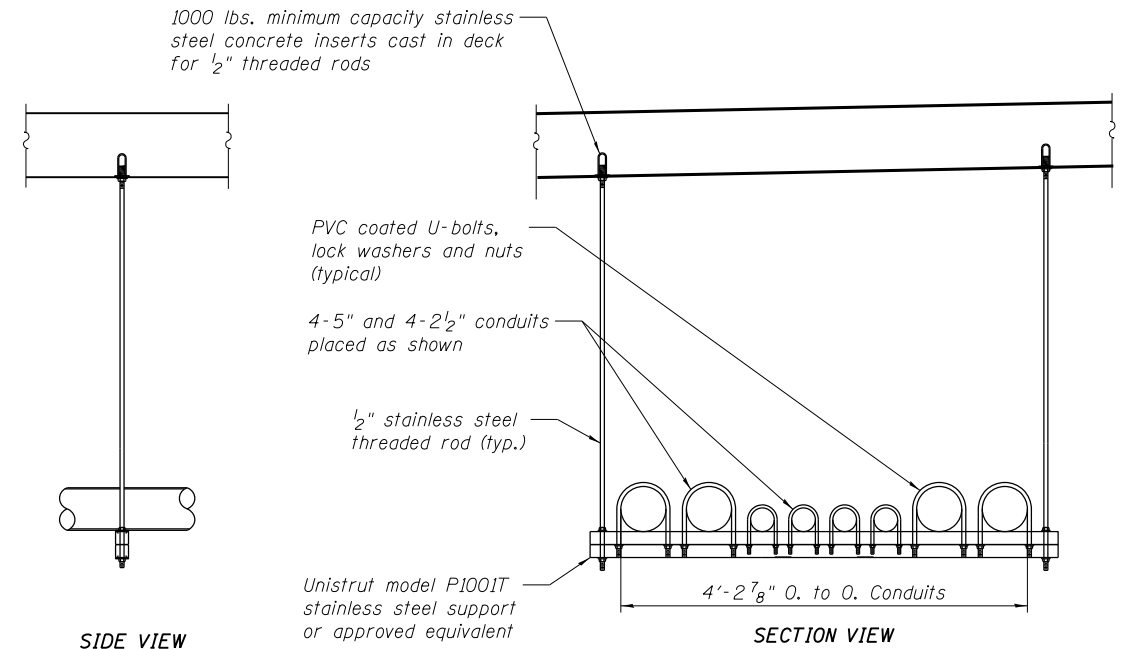

CONDUIT HANGER ASSEMBLY DETAIL

HANGER NOTES:

1. Conduit shall be supported at a maximum interval per the Standard Specifications, except as noted. Supports shall be located a maximum of 3' away from any connection.
2. All hardware shall be stainless steel unless noted otherwise.
3. The electrical contractor shall coordinate the location of the concrete inserts with the bridge contractor.
4. The cost of the concrete inserts shall be included in the cost of Conduit Attached To Structure, PVC Coated Galvanized Steel.
5. Conduits shall be centered between the beams.
6. Conduits shall not come into contact with any cross bracing or other structural members.
7. Provide 1" minimum clearance to all structural members.

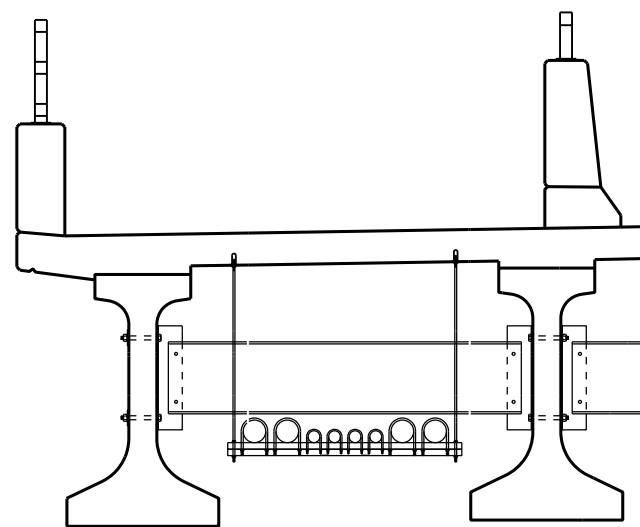

CONDUIT ROUTING THROUGH CROSS FRAME


BILL OF MATERIAL

Item	Unit	Total
Conduit attached to Structure, 2½" Dia. PVC Coated Galvanized Steel	Foot	886
Conduit attached to Structure, 5" Dia. PVC Coated Galvanized Steel	Foot	886
Junction Box, Stainless Steel, attached to Structure, 60" x 36" x 12"	Each	2

GENERAL NOTES:

1. The contractor shall furnish & install a pull tape from junction box to junction box.
2. Do not drill deck. use installed hanger inserts.
3. All hardware shall be stainless steel in accordance with article 1006.31 of the Standard Specifications.
4. The Junction boxes shall meet the requirements of Article 1088.04 of the Standard Specifications. Hinged doors and provisions for 3-point lock and a pad-lock are required. Junction boxes are required at both abutments. Provide 3 removable cross bars in cabinet for cable support.
5. 24 inch radius rigid conduit 90 degree elbow shown for 5 inch conduit. Liquid tight flexible nonmetallic conduit may be used for 2½" conduits in place of expansion fitting and elbow as approved by the Engineer.
6. Flexible conduit shall be limited to a maximum length of 5'.
7. The Contractor shall submit shop drawings showing details of the exposed raceway system, including junction boxes, to the Engineer and obtain the Engineer's approval before ordering any material. Cost included in the Conduit Attached to Structure items.
8. Pay limits for conduit attached to Structure are from double hand hole to double hand hole. See Interconnect plans.

FILE NAME = W:\B94-008 KDOT LMP Section B\CA00D SHEETS\Structure\Section B2\LMP over IL31 Bridge\xxx-SHT 22 Framing Plan.dgn

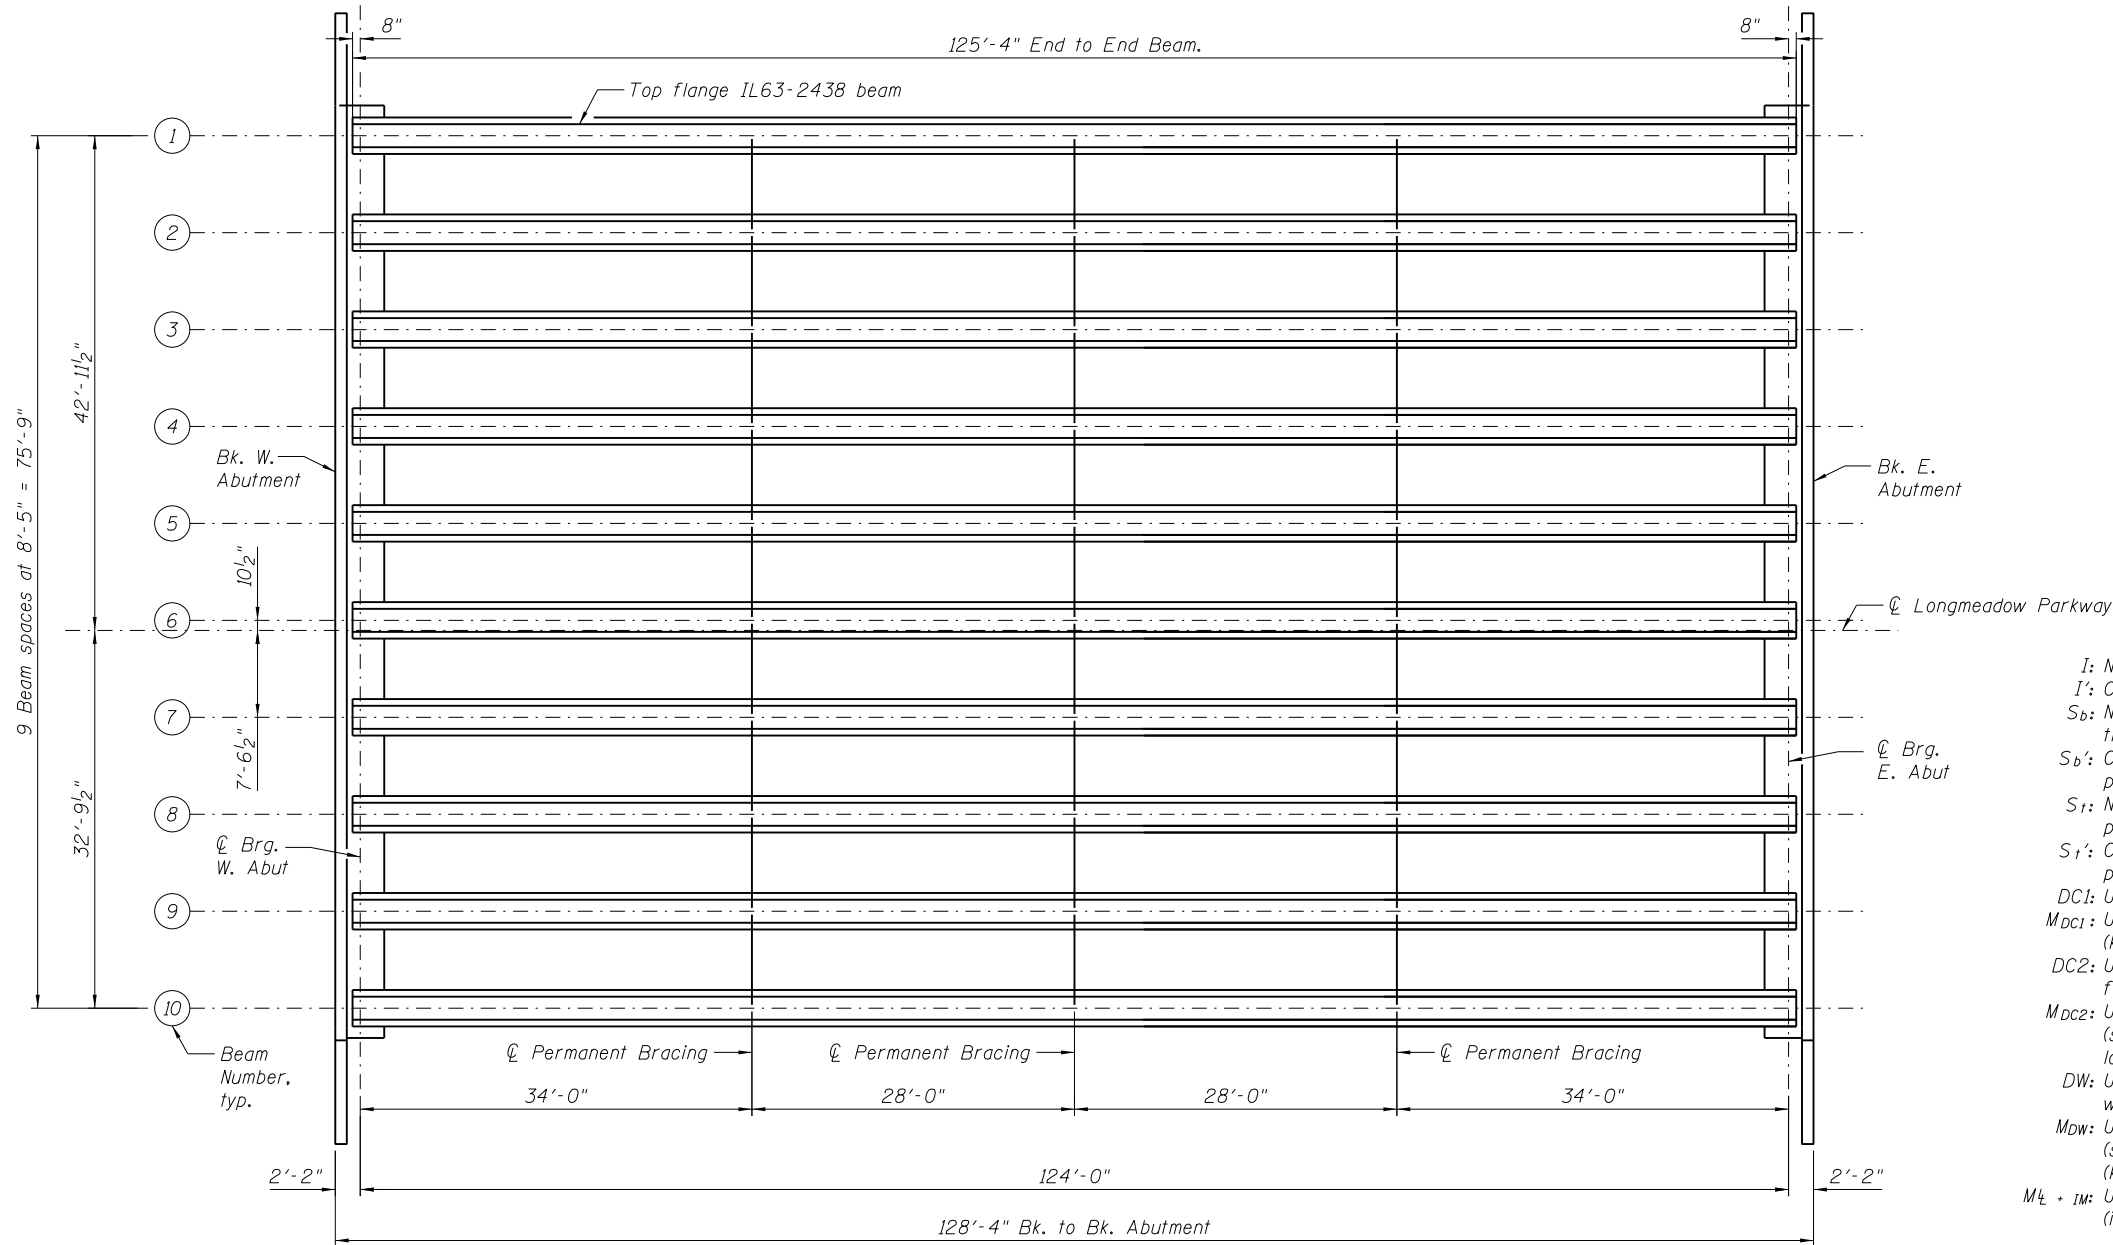


- I : Non-composite moment of inertia of beam section (in^4).
 I' : Composite moment of inertia of beam section (in^4).
 S_b : Non-composite section modulus for the bottom fiber of the prestressed beam (in^3).
 S_b' : Composite section modulus for the bottom fiber of the prestressed beam (in^3).
 S_t : Non-composite section modulus for the top fiber of the prestressed beam (in^3).
 S_t' : Composite section modulus for the top fiber of the prestressed beam (in^3).
 $DC1$: Un-factored non-composite dead load (kips/ft.).
 M_{DC1} : Un-factored moment due to non-composite dead load (kip-ft.).
 $DC2$: Un-factored long-term composite (superimposed excluding future wearing surface) dead load (kips/ft.).
 M_{DC2} : Un-factored moment due to long-term composite (superimposed excluding future wearing surface) dead load (kip-ft.).
 DW : Un-factored long-term composite (superimposed future wearing surface only) dead load (kips/ft.).
 M_{DW} : Un-factored moment due to long-term composite (superimposed future wearing surface only) dead load (kip-ft.).
 $M_L + I_M$: Un-factored live load moment plus dynamic load allowance (impact) (kip-ft.).

FRAMING PLAN

INTERIOR BEAM MOMENT TABLE		
0.5 Span		
I	(in^4)	441,689
I'	(in^4)	1,054,021
S_b	(in^3)	17,294
S_b'	(in^3)	25,658
S_t	(in^3)	11,790.9
S_t'	(in^3)	48,084
$DC1$	(k/ft)	1.84
M_{DC1}	(k)	3,537
$DC2$	(k/ft)	0.27
M_{DC2}	(k)	519
DW	(k/ft)	0.26
M_{DW}	(k)	500
$LLDF$		0.697
$M_L + I_M$	(k)	2,667

	BEAM REACTION TABLE	
	Abutment	
	Interior	Exterior (Bm 10)
$LLDF$	0.844	0.551
R_{DC1} (k)	114.1	99.0
R_{DC2} (k)	48.5	39.4
R_{DW} (k)	16.1	16.1
R_L (k)	89.2	58.2
R_{IM} (k)	29.4	19.2
R_{Total} (k)	297.3	231.9

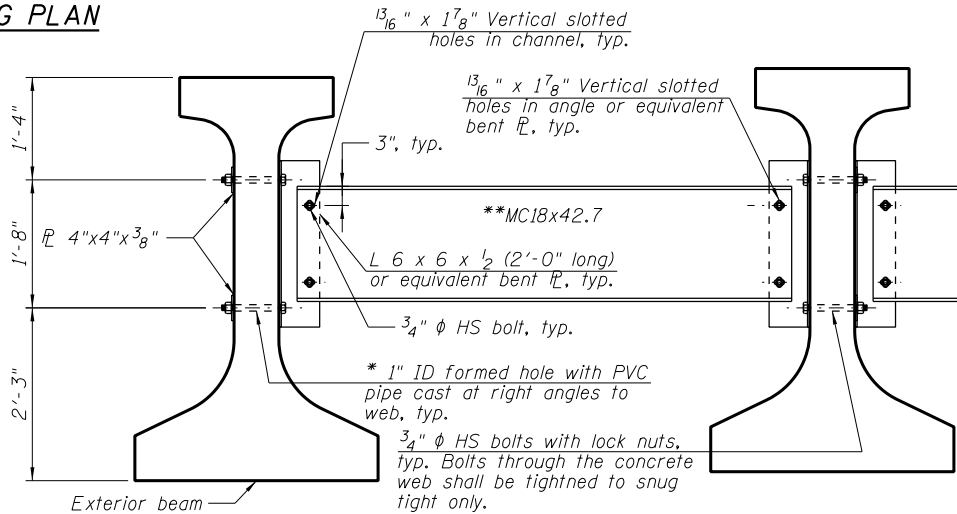

- * Fabricator shall locate to miss strands within permissible tolerances.
** Alternate MC18x45.8 channel are permitted to facilitate material acquisition.

All material for bracing shall be hot dip galvanized according to AASHTO M111 unless otherwise noted.
Two hardened washers are required for each set of oversized holes.
All holes shall be $1\frac{1}{16}$ " ϕ unless otherwise noted.
 $5\frac{1}{16}$ " x 3"x 3" plate washers are required over all slotted holes.
All bolts shall be galvanized according to AASHTO M232.
Bracing shall be installed as beams are erected and tightened as soon as possible during erection.
Permanent bracing shall not be paid for separately, but shall be included in the cost of Furnishing and Erecting Precast Prestressed Concrete Beams, IL63N.

PERMANENT BRACING DETAIL



USER NAME =	DESIGNED - JJI	REVISED
PLOT SCALE =	CHECKED - NS	REVISED
PLOT DATE = 9/28/2017	DRAWN - GM	REVISED
	CHECKED - NS	REVISED







STATE OF ILLINOIS
DEPARTMENT OF TRANSPORTATION

FRAMING PLAN
STRUCTURE NO. 045-3048

SHEET NO. 22 OF 49 SHEETS

F.A.U. RTE.	SECTION	COUNTY	TOTAL SHEETS	SHEET NO.
2298	16-00215-11-PV	KANE	611	390
CONTRACT NO. 61E05				
ILLINOIS FED. AID PROJECT				

FILE NAME = W:\894-00 KDOT LMP Section B\CAOD SHEETS\Structure\Section B2\LMP over IL31 Bridge\xxx-SHT 23 IL63-2438 PPC BEAM.dgn

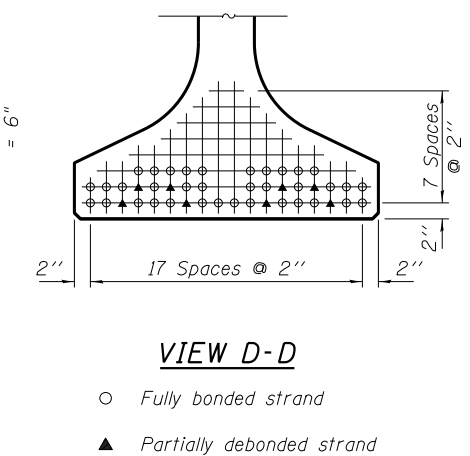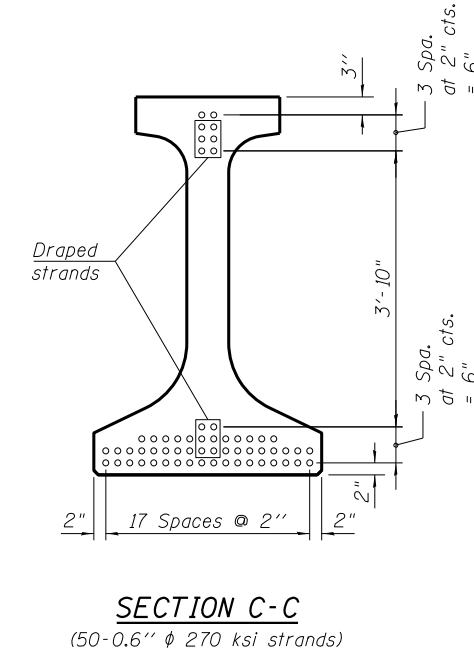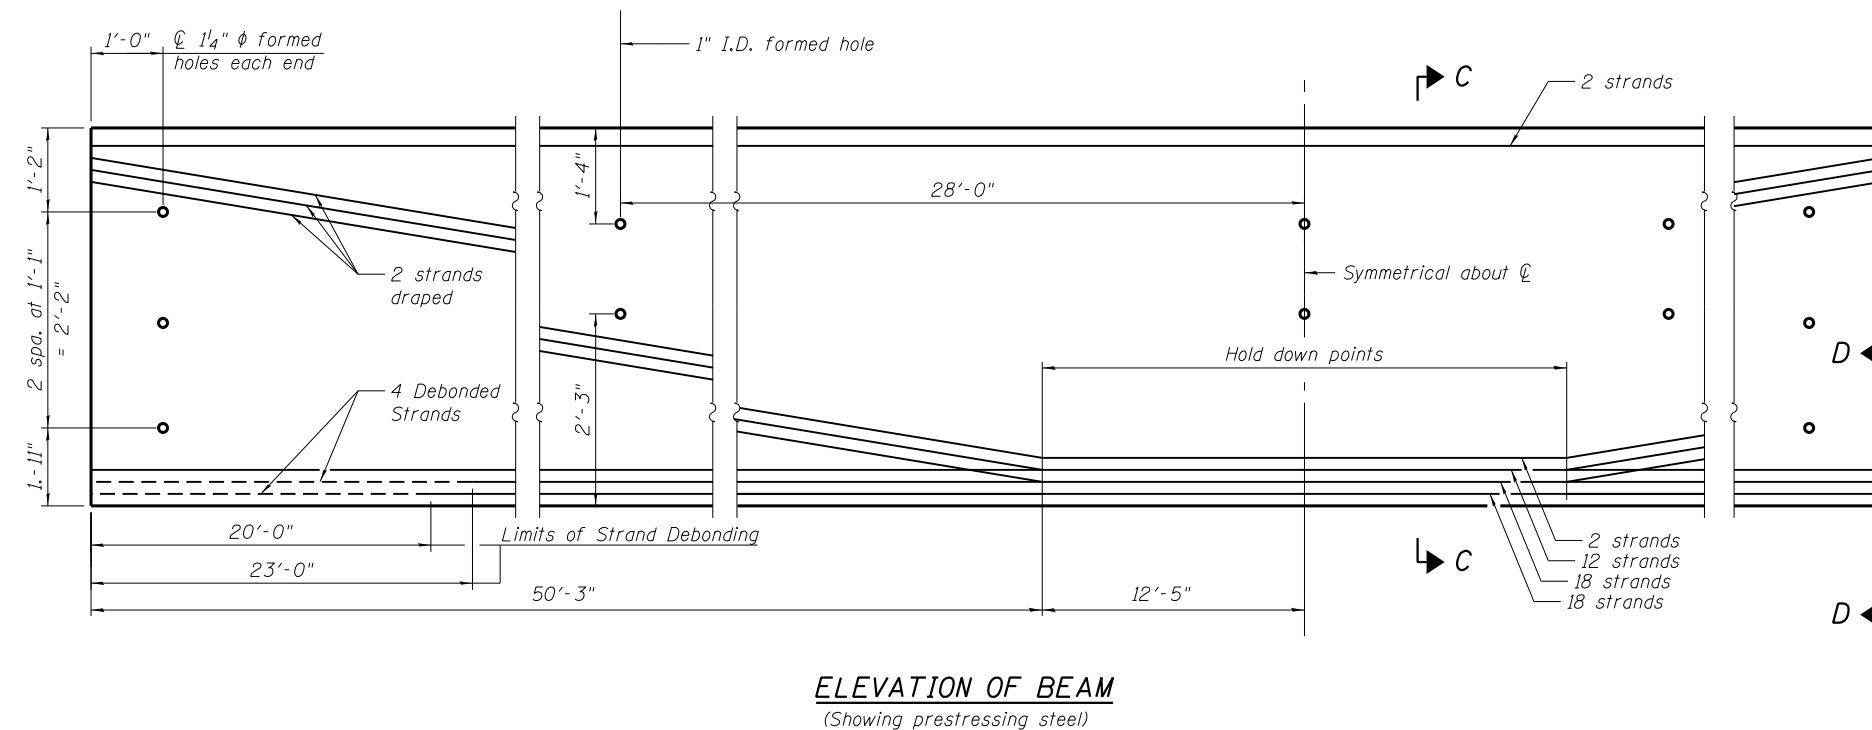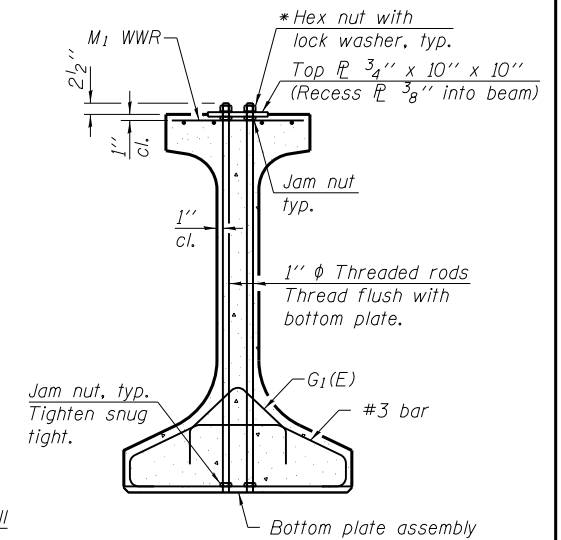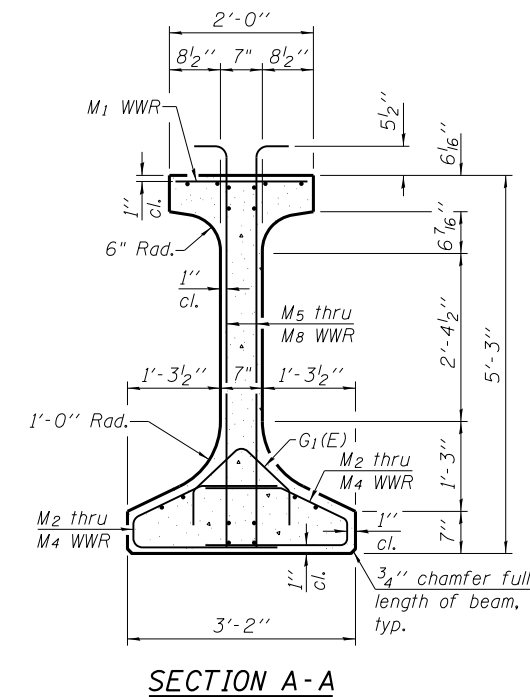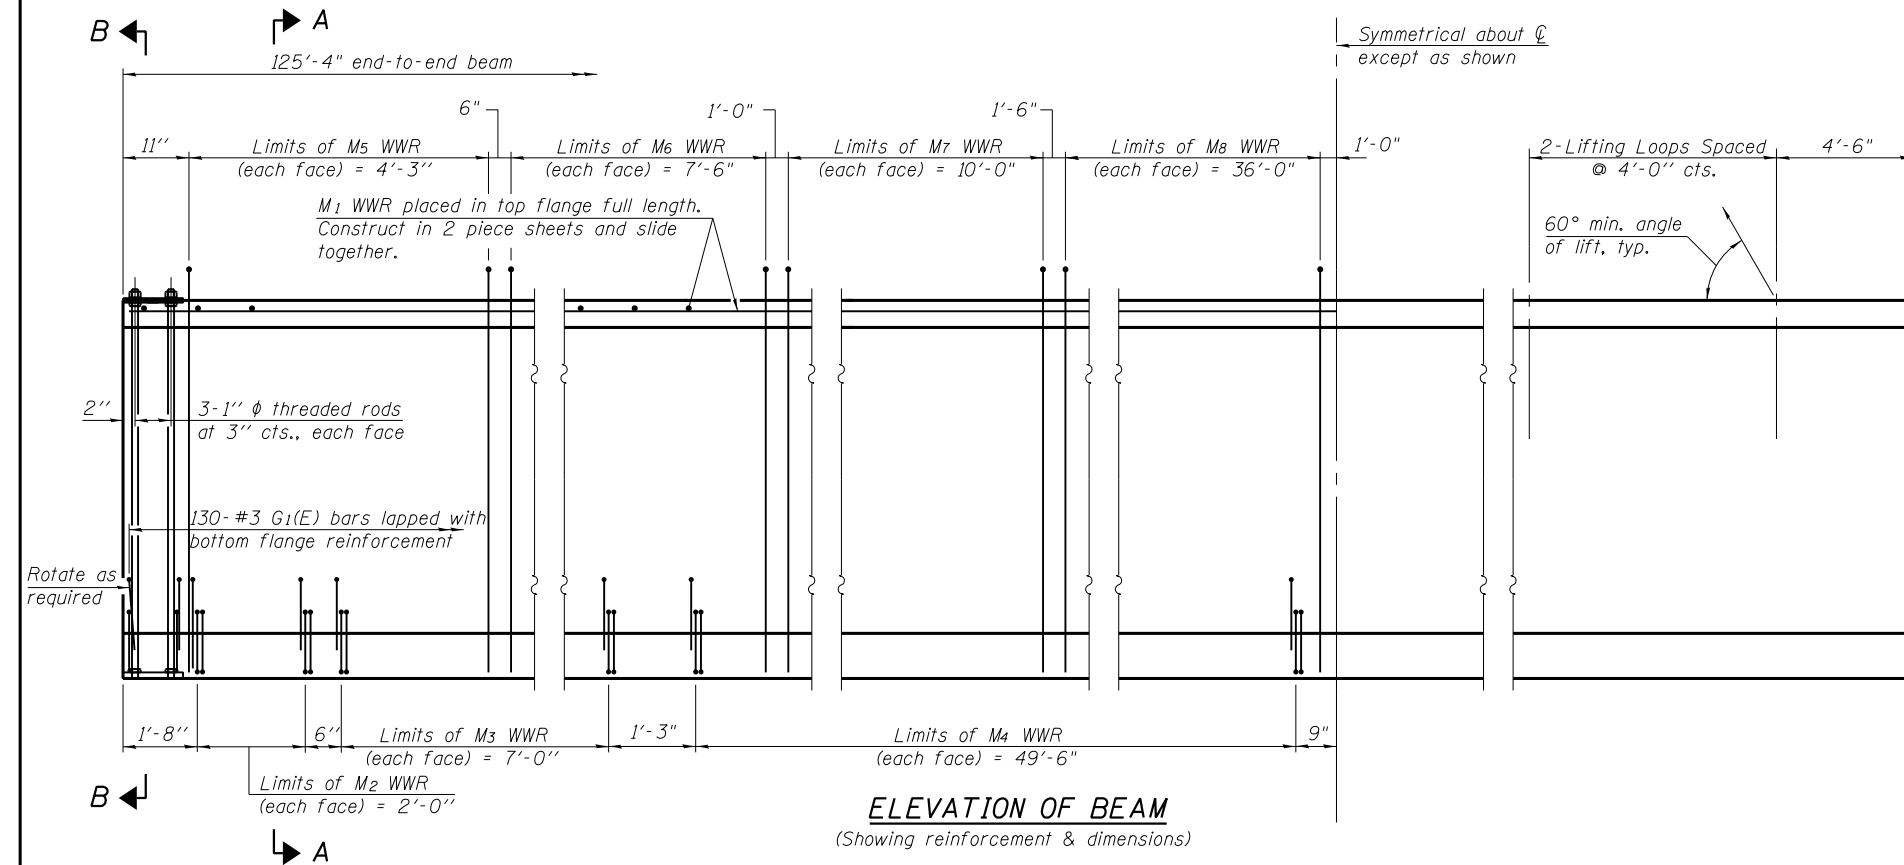

Note:
See sheet 24 of 49 for additional details and Bill of Material.

IL63-2438

2-17-2017



USER NAME =	DESIGNED - JJI	REVISED
	CHECKED - NS	REVISED
PLOT SCALE =	DRAWN - GM	REVISED
PLOT DATE = 9/28/2017	CHECKED - NS	REVISED


STATE OF ILLINOIS
DEPARTMENT OF TRANSPORTATION

IL63N PPC BEAM
STRUCTURE NO. 045-3048


SHEET NO. 23 OF 49 SHEETS

F.A.U. RTE.	SECTION	COUNTY	TOTAL SHEETS	SHEET NO.
2298	16-00215-11-PV	KANE	611	391
CONTRACT NO. 61E05				
ILLINOIS FED. AID PROJECT				


FILE NAME = W:\894-010 KDOT LMP Section B\CAOD SHEETS\structural\Section B2\LMP over IL31 Bridge\xxx-SHT 24 IL63-2438 PPC BEAM DETAILS.dgn

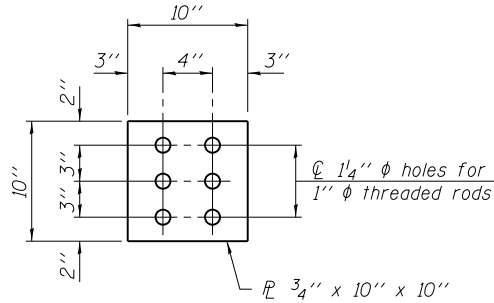

PLAN - TOP PLATE

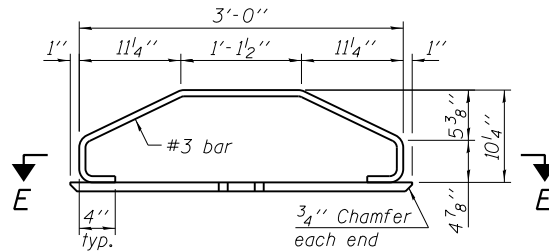

ELEVATION - BOTTOM PLATE ASSEMBLY

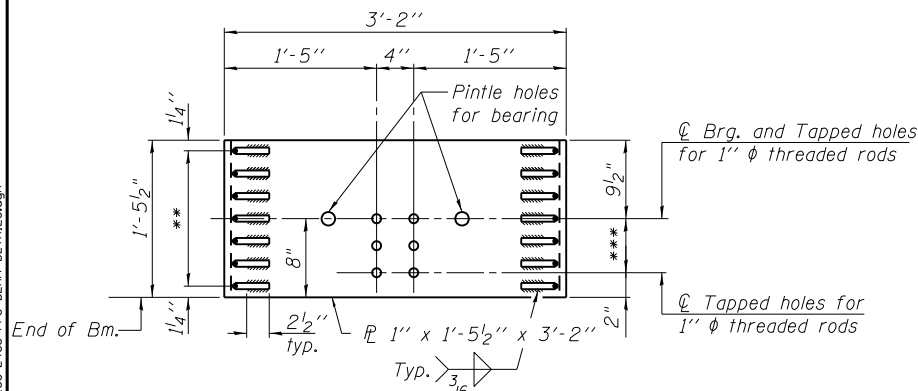


SECTION E-E


** 6 Spaces at 2 1/2" = 1'-3"

*** 2 Spaces at 3" = 6"

Note:
See bearing details for pintle hole locations.

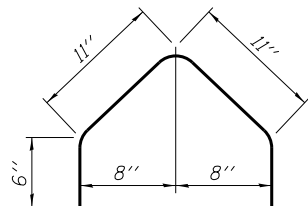


BAR G1(E)

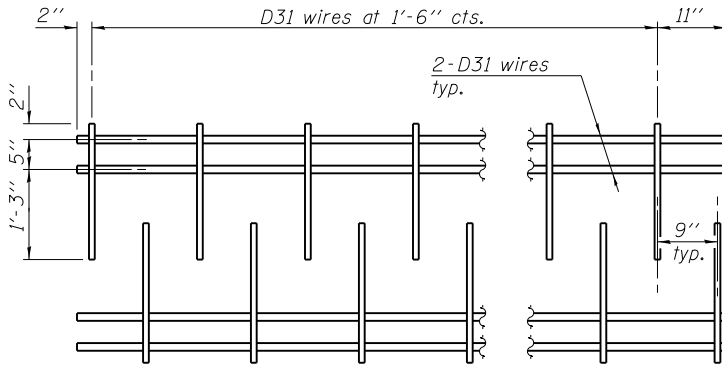


M1 WWR DETAIL

When multiple sheets of M1 WWR are required along the beam length, #5(E) bars (4'-6" long) shall be used to splice the longitudinal D31 wires together.

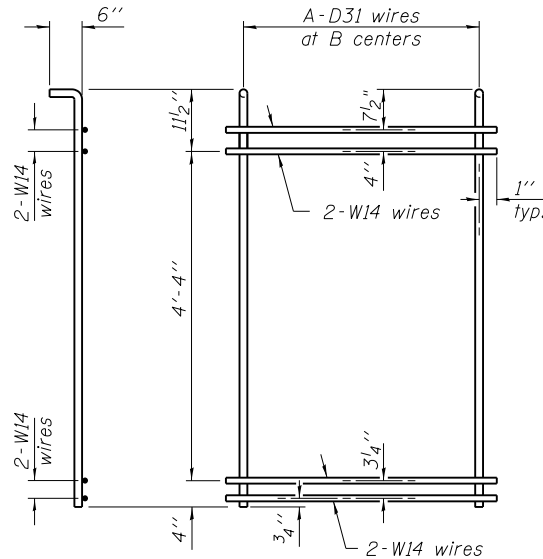

M5 THRU M8 WWR DETAIL

(See Table of Dimensions)

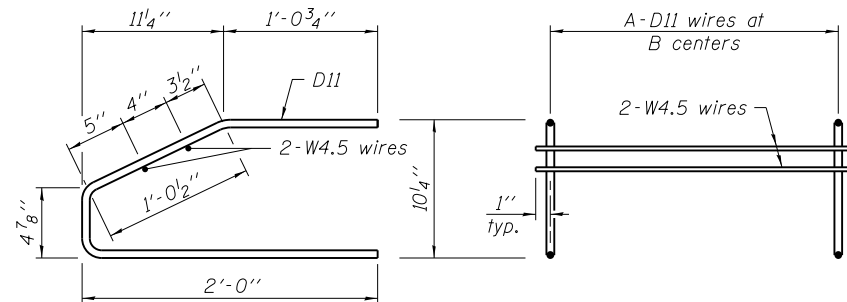

M2 THRU M4 WWR DETAIL

(See Table of Dimensions)

TABLE OF DIMENSIONS

SPAN 1

WWR	A	B
M2	9	3"
M3	15	6"
M4	34	1'-6"
M5	18	3"
M6	16	6"
M7	11	1'-0"
M8	19	2'-0"

NOTES

Inserts for 3/4" ϕ threaded dowel rods, when specified, are to be two strut, ferrule type for interior beams and single ferrule, flared loop type for exterior beams. Prestressing steel shall be uncoated high strength, low relaxation 7-wire strand, Grade 270. The nominal diameter for beam strands shall be 0.6" and the nominal cross-sectional area shall be 0.217 sq. in. The nominal diameter for lifting loops shall be 1/2" and the nominal cross sectional area shall be 0.153 sq. in.

The beams shall have a final concrete compressive strength, f'_c , of 8500 psi and a release concrete compressive strength, f'_{ci} , of 7000 psi.

A minimum 2 1/2" ϕ lifting pin shall be used to engage the lifting loops during handling. Bend the extended strands inward on the fascia beams to maintain 1 1/2" clearance inside the pier diaphragm.

The top and bottom plates shall be AASHTO M270 Grade 50.


The top plates and bottom plate assemblies shall be galvanized according to AASHTO M111.

The threaded rods, nuts and washers shall be galvanized according to AASHTO M232.

Threaded rods shall be ASTM F 1554 Grade 55.

Beams shall not be released from the fabricator until they have attained 45 days of age or older.

Welded Wire Reinforcement (WWR) shall conform to ASTM A884 with a Class A, Type 1 epoxy coating.

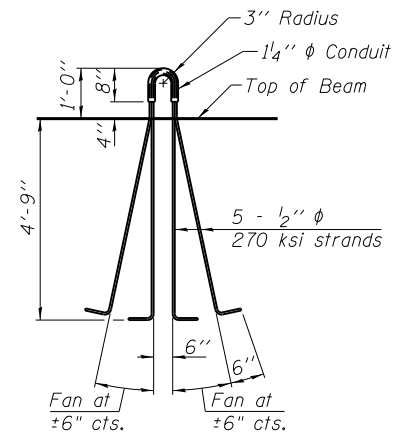

LIFTING LOOP DETAIL

BILL OF MATERIAL

Item	Unit	Total
Furnishing and Erecting Precast Prestressed Concrete Beams, IL63N	Ft.	1,254

IL63-2438D

2-17-2017



USER NAME =	DESIGNED - JJI	REVISED
CHECKED - NS	REVIS	
PLOT SCALE =	DRAWN - GM	REVISED
PLOT DATE = 9/28/2017	CHECKED - NS	REVISED


STATE OF ILLINOIS
DEPARTMENT OF TRANSPORTATION

IL63N PPC BEAM DETAILS
STRUCTURE NO. 045-3048


SHEET NO. 24 OF 49 SHEETS

F.A.U RTE.	SECTION	COUNTY	TOTAL SHEETS	SHEET NO.
2298	16-00215-11-PV	KANE	611	392
CONTRACT NO. 61E05				
ILLINOIS FED. AID PROJECT				

FILE NAME = W:\894-008 KDOT LMP Section BNCADD SHEETS\structural\Section B2\LMP over IL31 Bridge\xxx-SHT 25 BEARING DETAILS.dgn

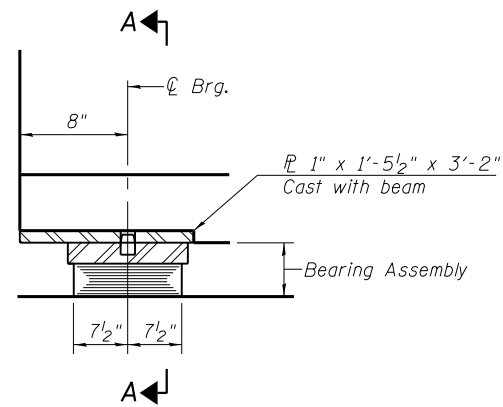


SECTION AT ABUT.

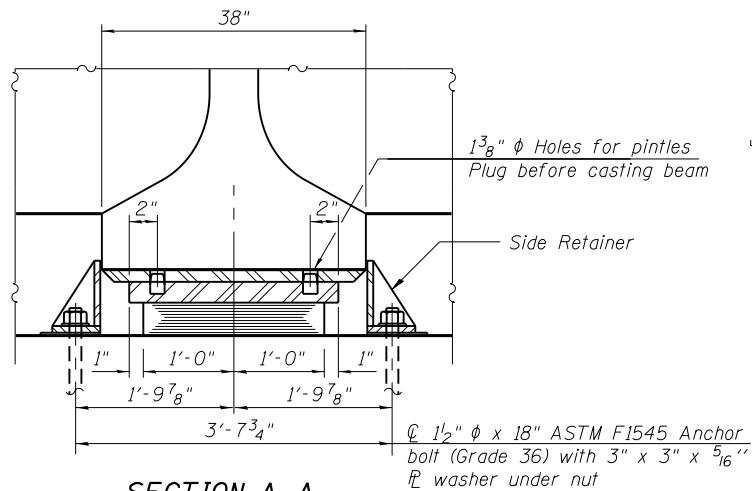


SECTION A-A


TYPE I ELASTOMERIC EXP. BRG.

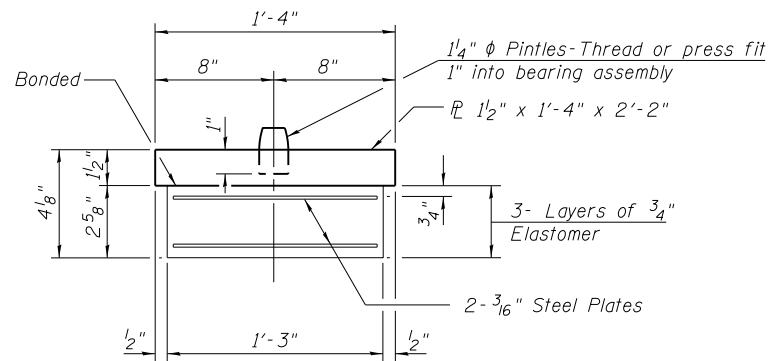

BEARING ASSEMBLY


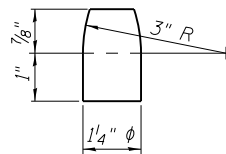


PINTLE

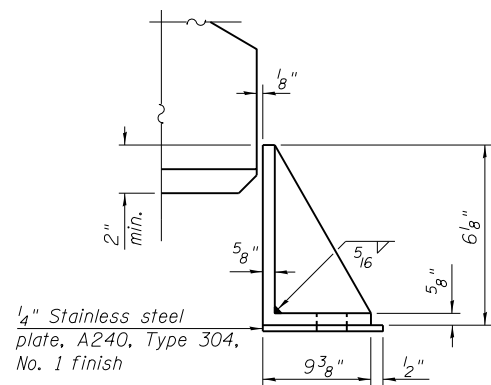


SIDE RETAINER

Equivalent rolled angle with stiffeners will be allowed in lieu of welded plates.

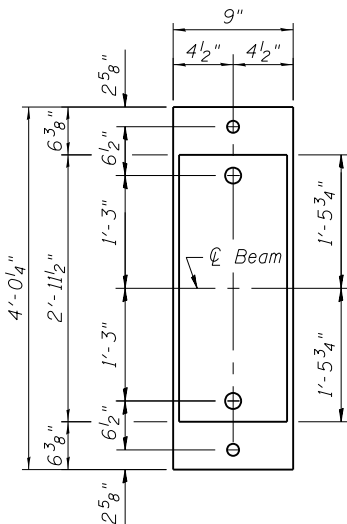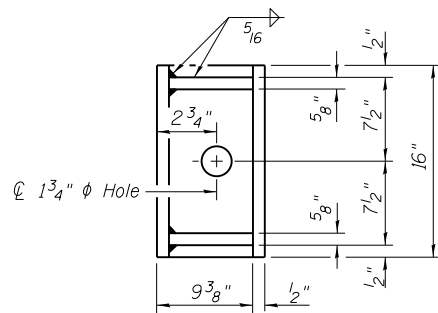


PLAN OF
TOP & BOTTOM PLATES

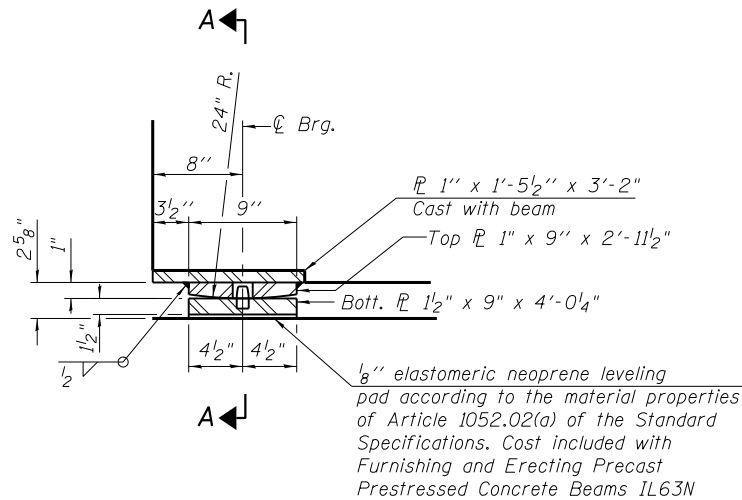

SECTION AT ABUT.

FIXED BEARING

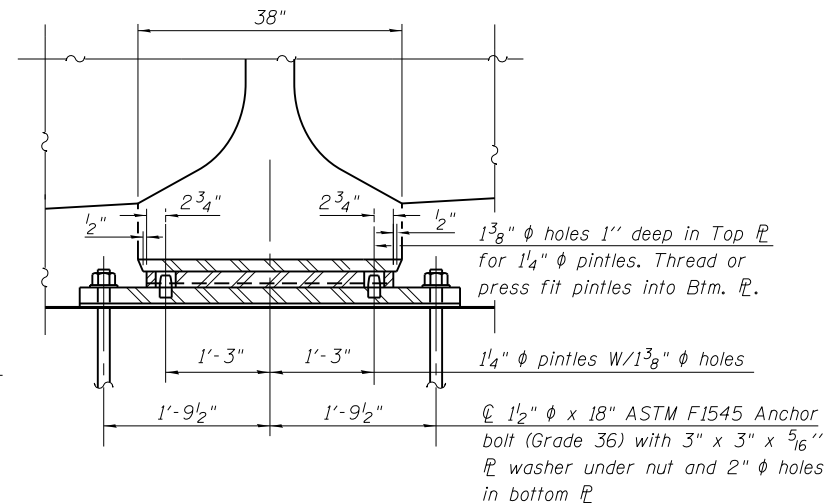

SECTION A-A

Notes:

Anchor bolts shall be ASTM F1554 all-thread (or an Engineer-approved alternate material) of the grade(s) and diameter(s) specified. The corresponding specified grade of AASHTO M314 anchor bolts may be used in lieu of ASTM F1554.

Anchor bolts at fixed bearings may be either cast in place or installed in holes drilled after the supported member is in place and prior to pouring the deck.

Drilled and set anchor bolts shall be installed according to Article 521.06 of the Standard Specifications.

Side retainers and other steel members required for the bearing assembly shall be included in the cost of Elastomeric Bearing Assembly, Type I.

See sheet 24 of 49 for additional details of plate cast with beam.

Beams shall be braced for stability during erection and remain braced until deck is poured and cured.

Anchor bolts and side retainers at all supports shall be installed as each member is erected unless and equivalent temporary means of lateral restraint is used.


All (embedded and separate) bearing plates, side retainers, anchor bolts, nuts, washers and pintles shall be galvanized according to AASHTO M111 or M232 as applicable.

The structural steel plates and pintles of the Bearing Assembly and Fixed Bearing shall conform to the requirements of AASHTO M 270 Grade 50.

BILL OF MATERIAL

Item	Unit	Total
Elastomeric Bearing Assembly, Type I	Each	10
Steel Bearing Assembly	Each	10
Anchor Bolts, 1 1/2"	Each	40

FILE NAME = W:\94-00 KDOT LMP Section BNCAD SHEETS\Structural\Section B2\LMP over IL31 Bridge\XXX-SHT 26 WestabutPlanElev.dgn

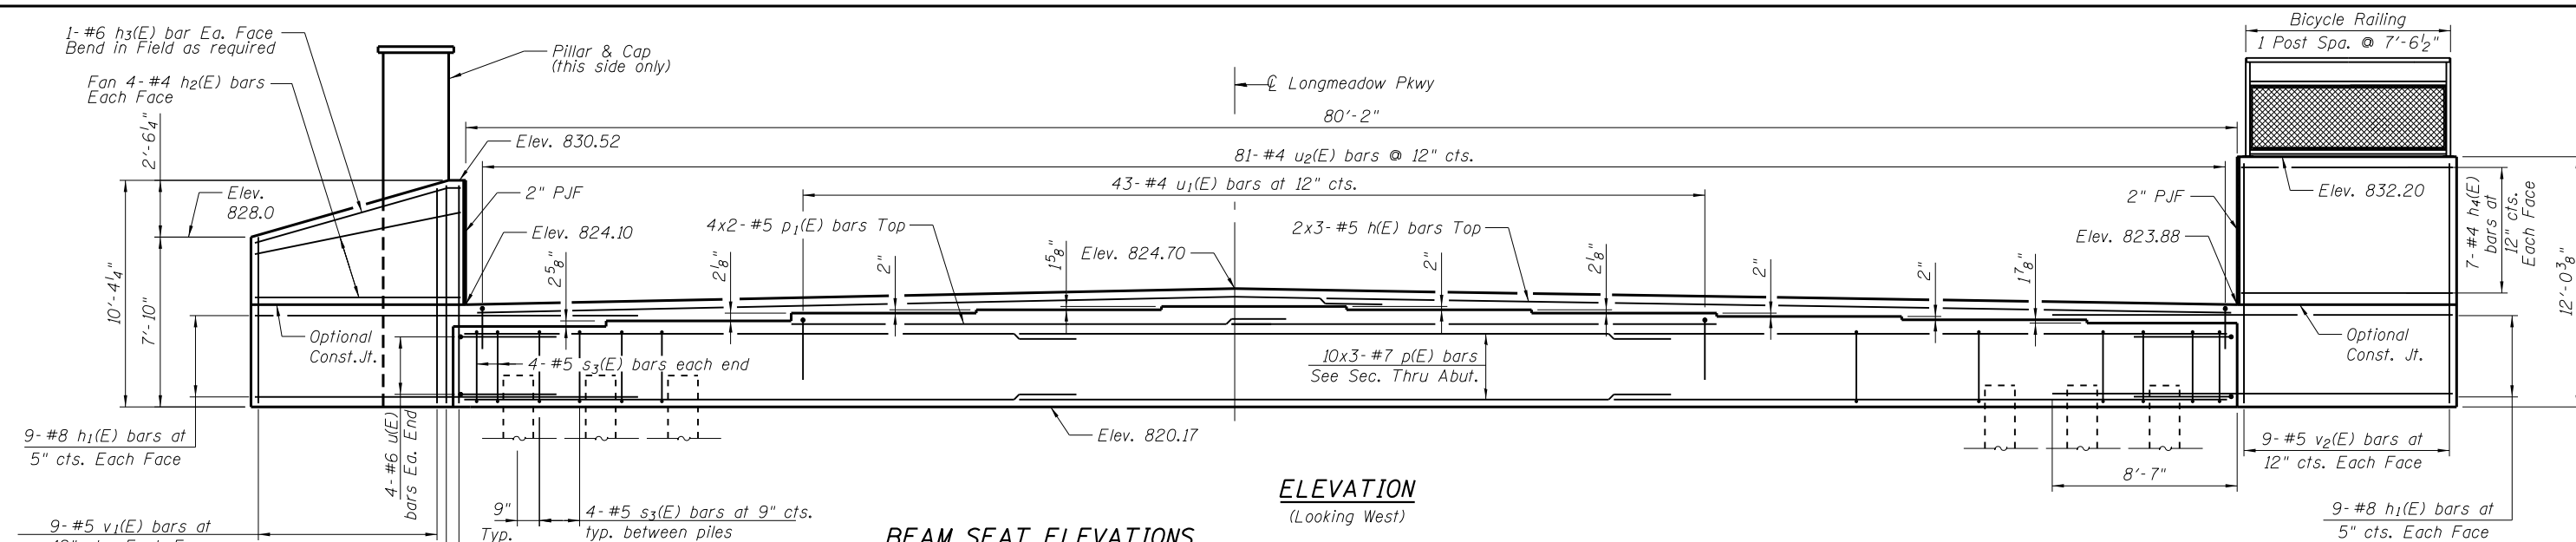


BEAM SEAT ELEVATIONS

Beam	Elev.	Beam	Elev.
1	823.67	6	824.52
2	823.83	7	824.38
3	823.99	8	824.21
4	824.17	9	824.03
5	824.35	10	823.81

Notes:
Pour steps monolithically with cap.
Space reinforcement in cap to miss anchor bolts.


MIN. BAR LAP

#5 = 3'-2"
#7 = 4'-5"

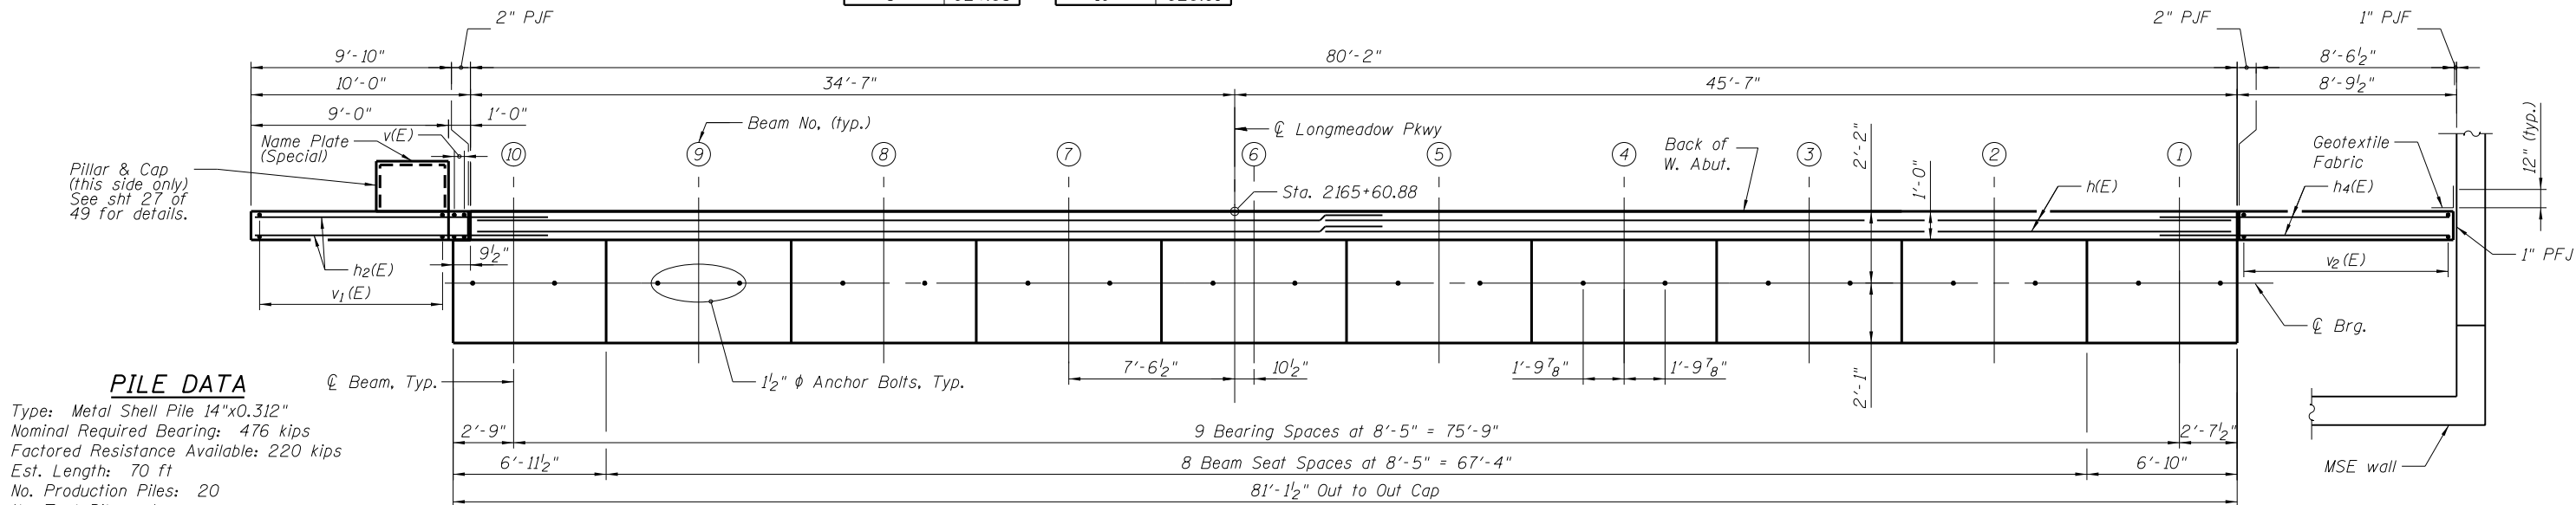


PILE DATA


Type: Metal Shell Pile 14"x0.312"
Nominal Required Bearing: 476 kips
Factored Resistance Available: 220 kips
Est. Length: 70 ft
No. Production Piles: 20
No. Test Piles: 1

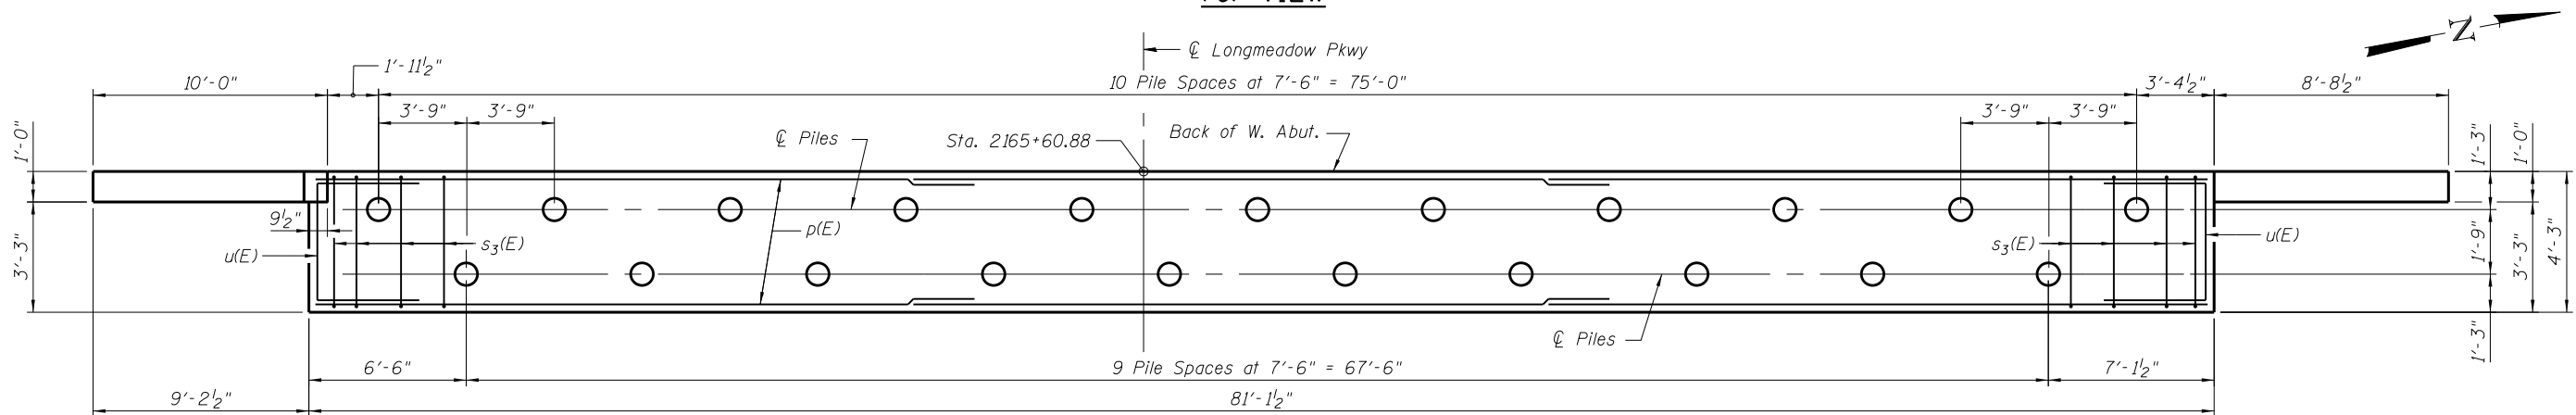

FILE NAME = W:\894-008-KDOT LMP Section B\CA00D SHEETS\structural\Section B2\LMP over IL31 Bridge\xxx-SHT 27 WestabutDetail.dgn

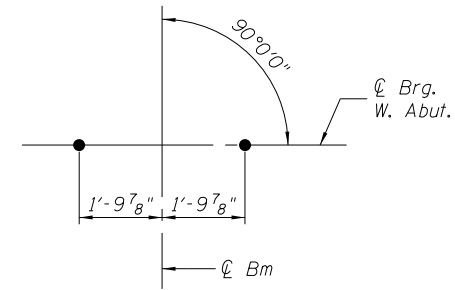


ANCHOR BOLT DETAILS

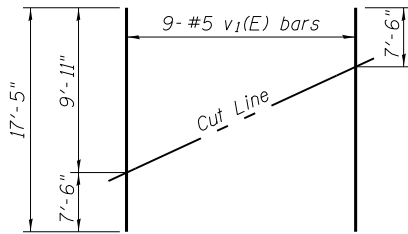


FIELD CUTTING DIAGRAM


Order v1(E) bars full length. Cut as shown and use remainder of bars in opposite face.

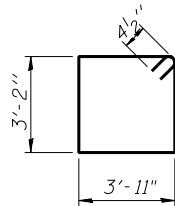


BARS s3(E)

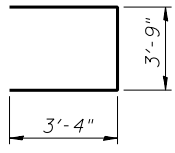


BAR u(E)

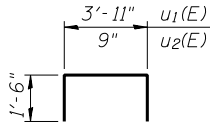


BAR u1(E) & u2(E)

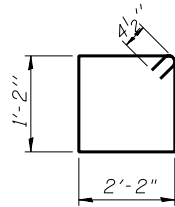

BARS s4(E)

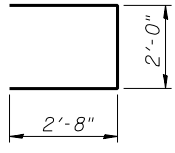


BAR u5(E)

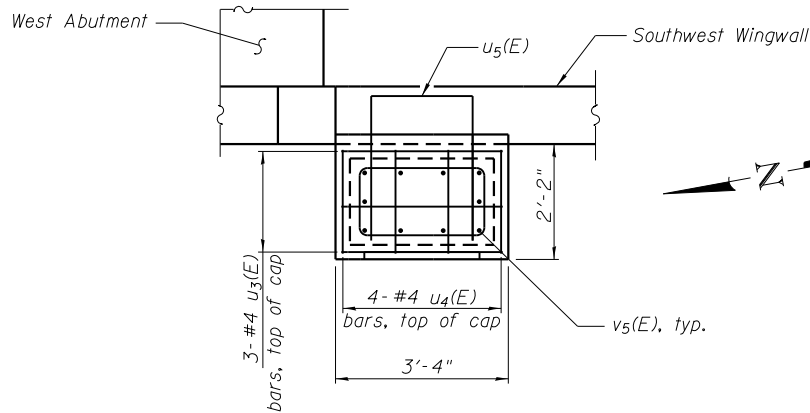


PILLAR PLAN

(Wingwall bars and superstructure omitted for clarity)

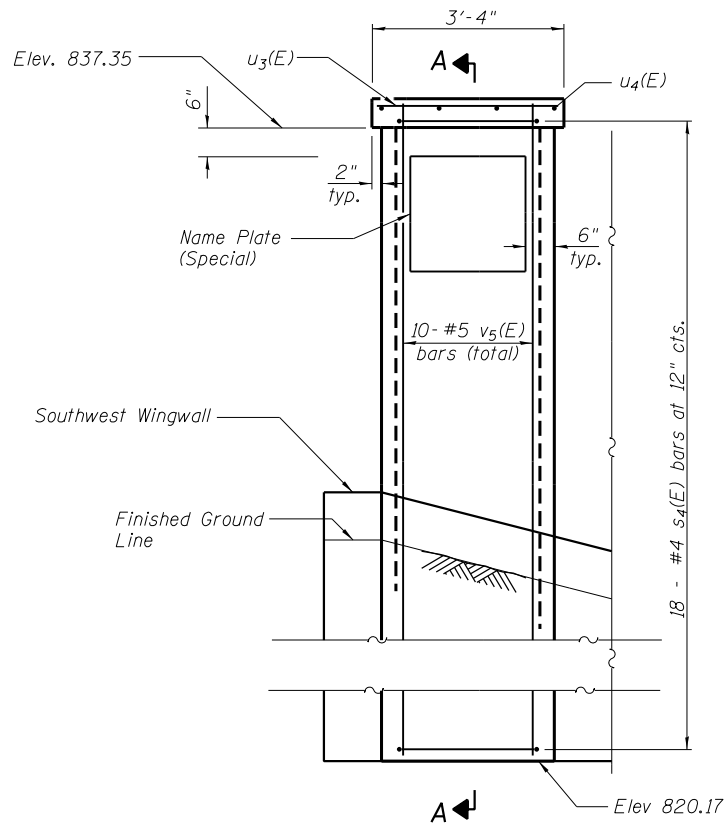


PILLAR ELEVATION

(Looking East)

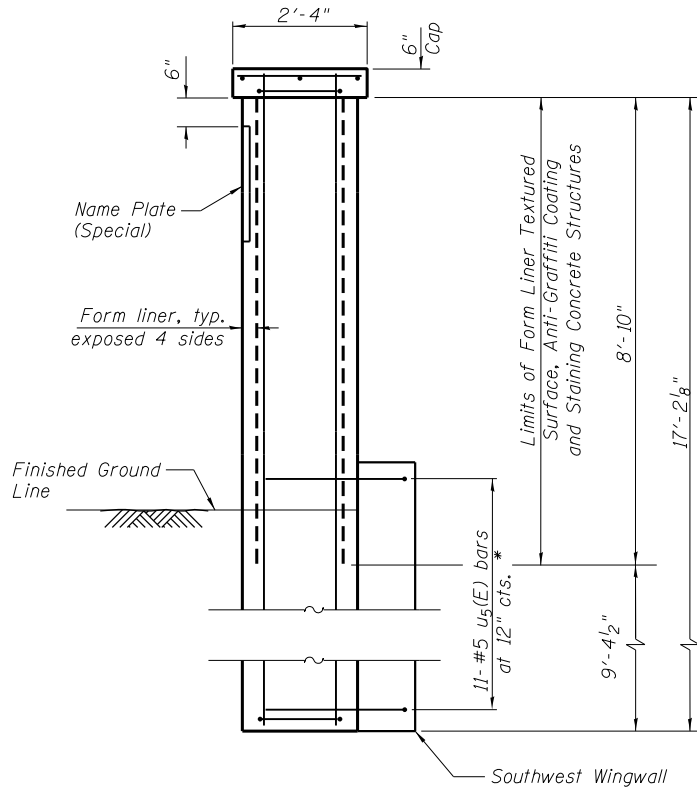

SECTION A-A

* Tilt bars to fit wingwall slope

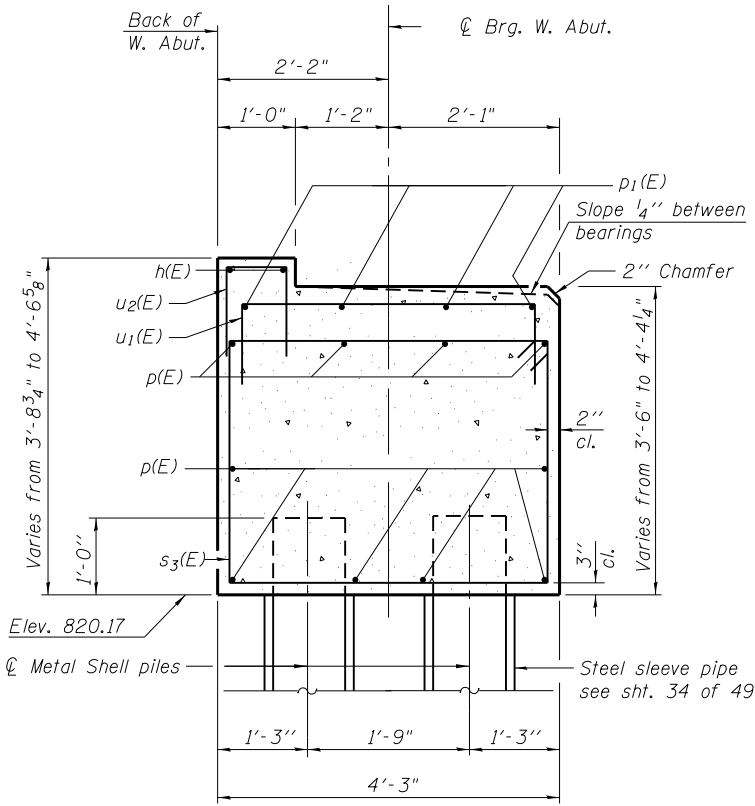

SEC. THRU ABUT.

WEST ABUTMENT
BILL OF MATERIAL

Bar	No.	Size	Length	Shape
h(E)	6	#5	28'-9"	
h1(E)	36	#8	18'-5"	
h2(E)	22	#4	9'-8"	
h3(E)	2	#6	10'-2"	
h4(E)	14	#4	8'-6"	
p(E)	30	#7	29'-9"	
p1(E)	8	#5	23'-4"	
s3(E)	88	#5	14'-11"	
s4(E)	18	#4	7'-5"	
u(E)	8	#6	10'-5"	
u1(E)	43	#4	6'-11"	
u2(E)	81	#4	3'-9"	
u3(E)	3	#4	3'-0"	
u4(E)	4	#4	2'-0"	
u5(E)	11	#4	7'-4"	
v(E)	4	#5	10'-1"	
v1(E)	9	#5	17'-4"	
v2(E)	18	#5	11'-10"	
v5(E)	10	#5	16'-10"	
Structure Excavation			Cu. Yd.	2
Concrete Structures			Cu. Yd.	62.3
Form Liner Textured Surface			Sq. Ft.	89
Reinforcement Bars, Epoxy Coated			Pound	6,780
Furnishing Metal Shell Piles 14" x 0.312"			Foot	1,400
Driving Piles			Foot	1,400
Test Pile, Metal Shell			Each	1
Geocomposite Wall Drain			Sq. Yd.	67
Staining Concrete Structures			Sq. Ft.	89
Name Plates (Special)			Each	1
Anti-Graffiti Coating			Sq. Ft.	89

For details of piles see sheet 30 of 49.



USER NAME =	DESIGNED - JJI	REVISED
	CHECKED - NS	REVISED
PLOT SCALE =	DRAWN - GM	REVISED
PLOT DATE = 9/28/2017	CHECKED - NS	REVISED


STATE OF ILLINOIS
DEPARTMENT OF TRANSPORTATION

WEST ABUTMENT DETAILS
STRUCTURE NO. 045-3048


SHEET NO. 27 OF 49 SHEETS

F.A.U. RTE.	SECTION	COUNTY	TOTAL SHEETS	SHEET NO.
2298	16-00215-11-PV	KANE	611	395
CONTRACT NO. 61E05				
ILLINOIS FED. AID PROJECT				


FILE NAME = W:\894-00 KDOT LMP Section B\CA00D SHEETS\Structure\Section B2\LMP over IL31 Bridge\xxx-SHT_29_EastAbutDetail.dgn

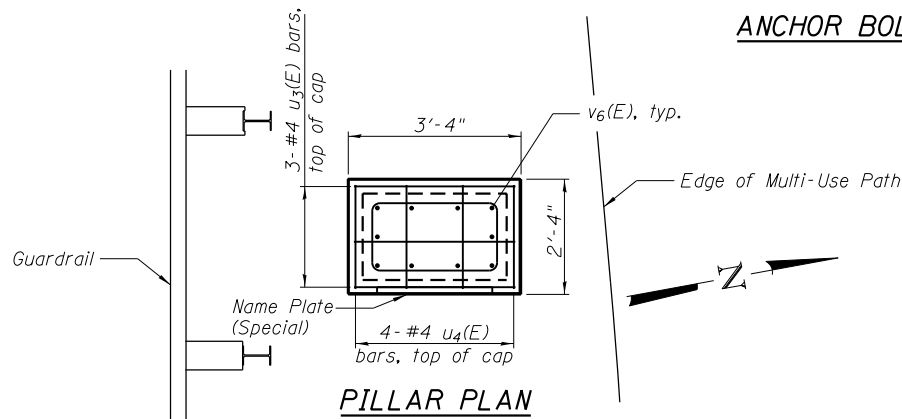


PILLAR PLAN

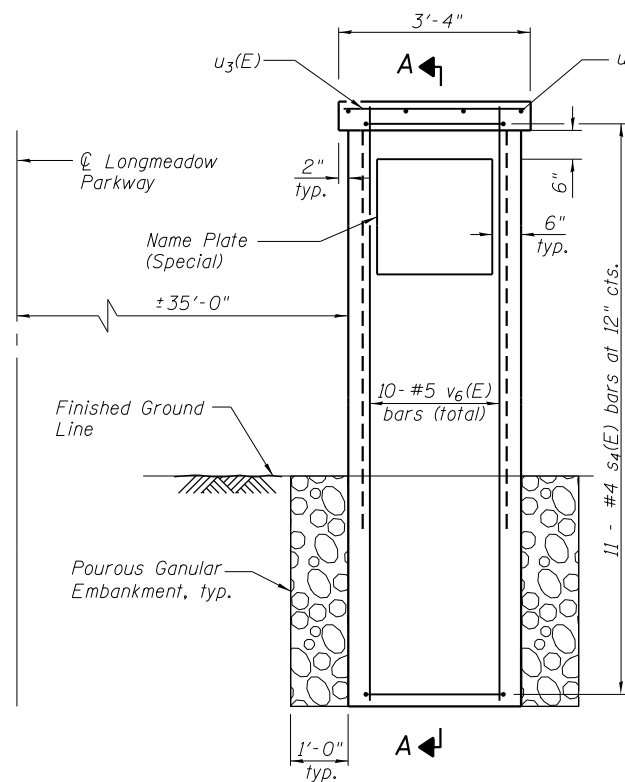


PILLAR ELEVATION
(Looking West)

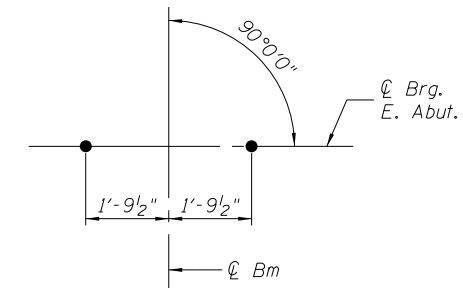

ANCHOR BOLT DETAILS

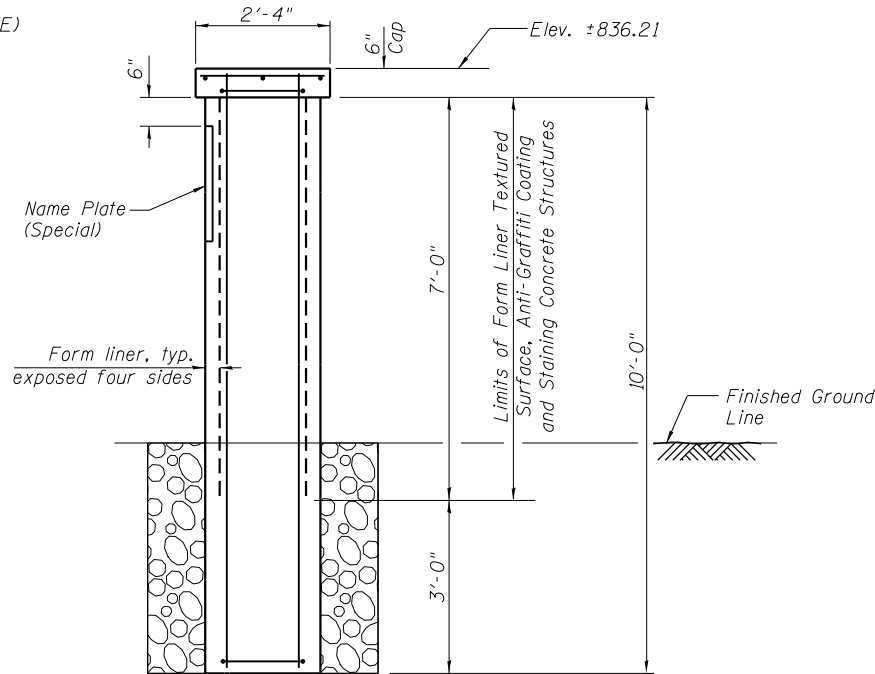


SECTION A-A

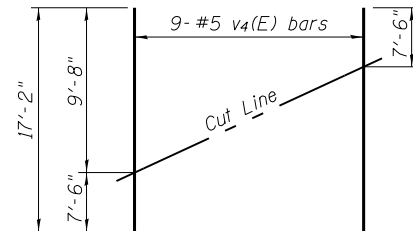


FIELD CUTTING DIAGRAM


Order $v_4(E)$ bars full length. Cut as shown and use remainder of bars in opposite face.

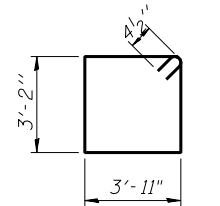


BARS $s_3(E)$

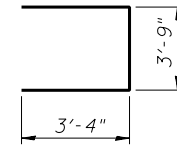


BAR $u(E)$

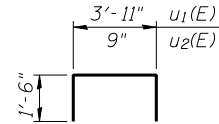

BAR $u_1(E)$ & $u_2(E)$

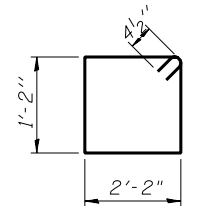

BARS $s_4(E)$

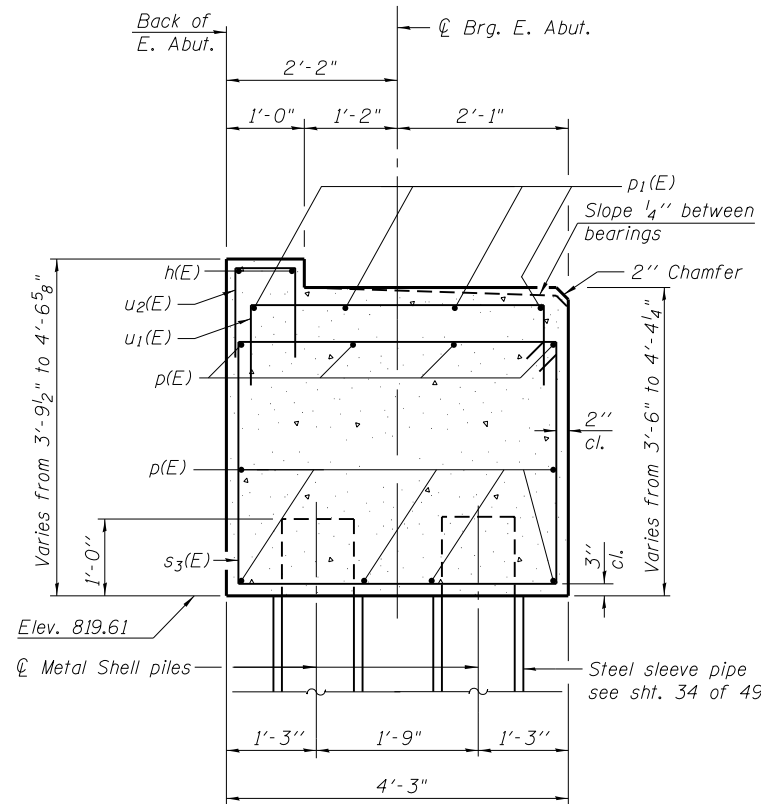


SEC. THRU ABUT.

EAST ABUTMENT
BILL OF MATERIAL


Bar	No.	Size	Length	Shape
$h(E)$	6	#5	28'-2"	
$h_1(E)$	24	#9	18'-5"	
$h_2(E)$	16	#4	9'-8"	
$h_3(E)$	4	#6	10'-2"	
$p(E)$	30	#7	29'-9"	
$p_1(E)$	8	#5	23'-4"	
$s_3(E)$	96	#5	14'-11"	
$s_4(E)$	11	#4	7'-5"	
$u(E)$	8	#6	10'-5"	
$u_1(E)$	43	#4	6'-11"	
$u_2(E)$	81	#4	3'-9"	
$u_3(E)$	3	#4	3'-0"	
$u_4(E)$	4	#4	2'-0"	
$v_3(E)$	8	#5	9'-10"	
$v_4(E)$	18	#5	17'-2"	
$v_6(E)$	10	#5	10'-1"	
Porous Granular Embankment			Cu. Yd.	2
Structure Excavation			Cu. Yd.	3
Concrete Structures			Cu. Yd.	59.9
Form Liner Textured Surface			Sq. Ft.	70
Reinforcement Bars, Epoxy Coated			Pound	6,730
Furnishing Metal Shell Piles 14" x 0.312"			Foot	1,760
Driving Piles			Foot	1,760
Test Pile Metal Shell			Each	1
Geocomposite Wall Drain			Sq. Yd.	67
Staining Concrete Structures			Sq. Ft.	70
Name Plates (Special)			Each	1
Anti-Graffiti Coating			Sq. Ft.	70

For details of piles see sheet 30 of 49.

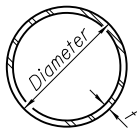

METAL SHELL PILE TABLE


Designation and outside diameter	Wall thickness t	Weight per foot (Lbs./ft.)	Inside volume (yd. ³ /ft.)
PP12	0.179"	22.60	0.0274
PP12	0.250"	31.37	0.0267
PP14	0.250"	36.71	0.0368
PP14	0.312"	45.61	0.0361

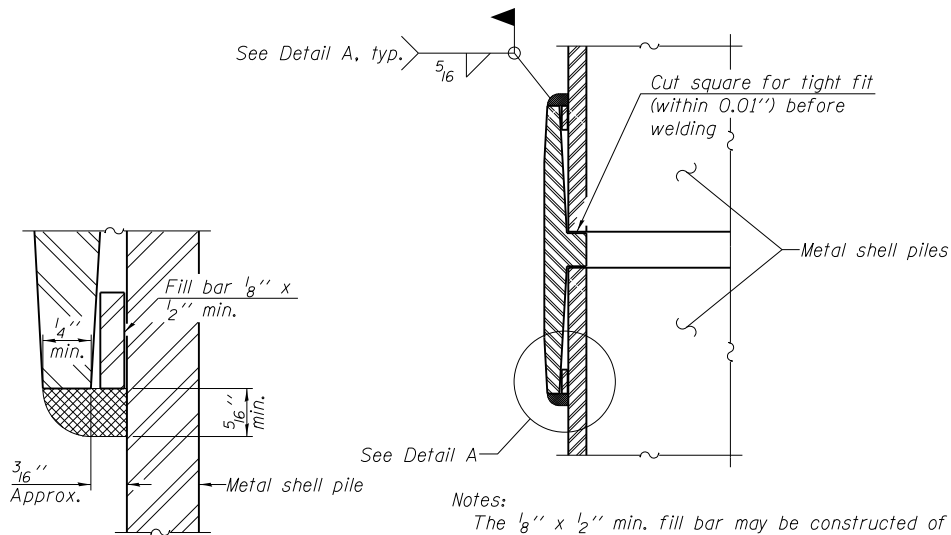


DETAIL A

Notes:
The 1/8" x 1/2" min. fill bar may be constructed of 2 bars with a 1/8" max. gap between them.
Pile segments shall be driven to solid contact with splicer before welding.

WELDED COMMERCIAL SPLICE

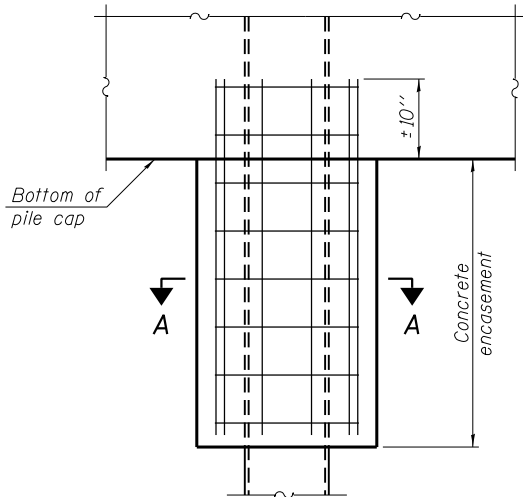


ELEVATION

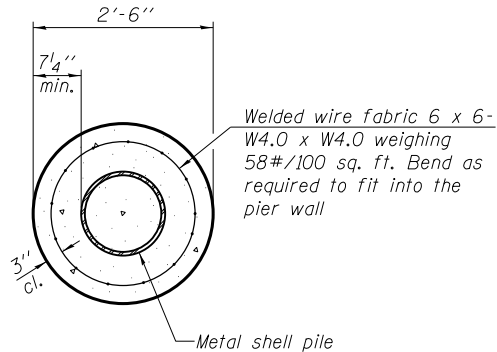


SECTION A-A

Note:
Forms for encasement may be omitted when soil conditions permit.

CONCRETE ENCASEMENT AT PIERS

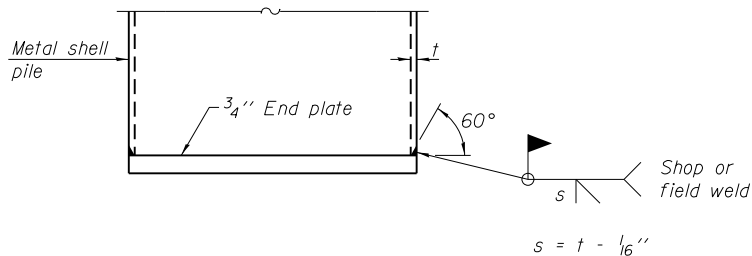


END PLATE ATTACHMENT

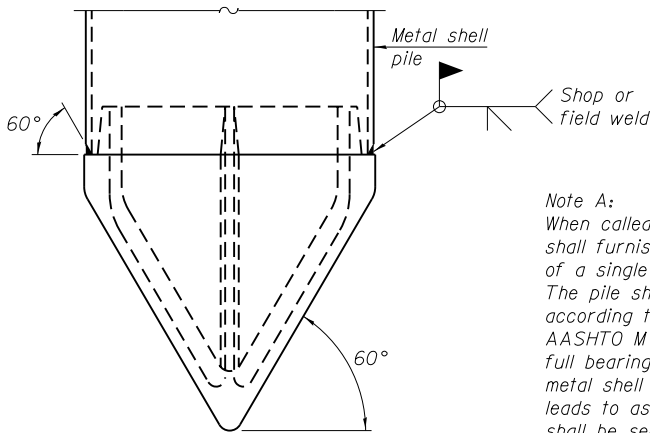

Note A:
When called for on the plans, the Contractor shall furnish metal shell pile shoes consisting of a single piece conical pile point as shown. The pile shoes shall be cast in one piece steel according to either ASTM A 148 Grade 90-60 or AASHTO M 103 Grade 65-35 and shall provide full bearing over the full circumference of the metal shell pile. The pile shoe shall have tapered leads to assure proper alignment and fitting and shall be secured to the pile with a circumferential weld.


METAL SHELL PILE SHOE ATTACHMENT

(See Note A)

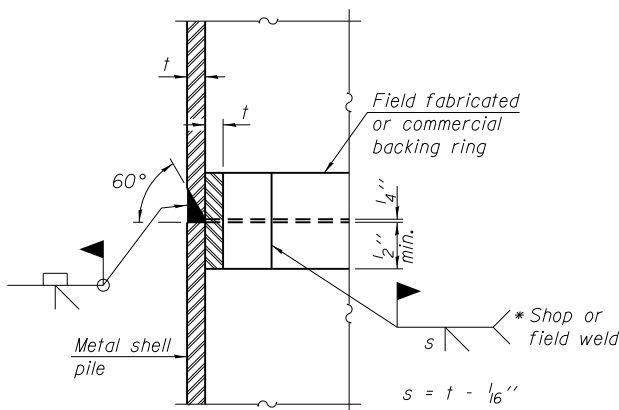


COMPLETE PENETRATION WELD SPLICE

* Field fabricated backing ring may be made from pile shell by removing segment to allow reducing circumference and vertically rejoin with partial joint penetration weld.

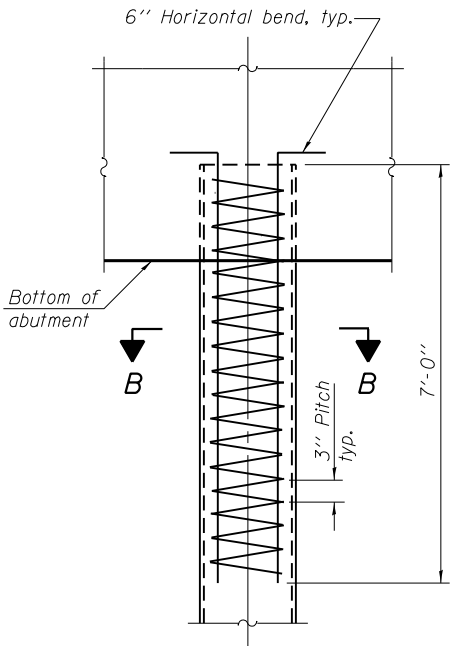

ELEVATION

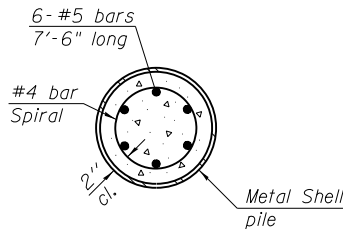

SECTION B-B

METAL SHELL REINFORCEMENT AT ABUTMENTS

Note:
The metal shell piles shall be according to ASTM A 252 Grade 3.

F-MS

1-27-12



USER NAME =	DESIGNED - JJI	REVISED
	CHECKED - NS	REVISED
PLOT SCALE =	DRAWN - GM	REVISED
PLOT DATE = 9/28/2017	CHECKED - NS	REVISED


STATE OF ILLINOIS
DEPARTMENT OF TRANSPORTATION

METAL SHELL PILE DETAILS
STRUCTURE NO. 045-3048


SHEET NO. 30 OF 49 SHEETS

F.A.U. RTE.	SECTION	COUNTY	TOTAL SHEETS	SHEET NO.
2298	16-00215-11-PV	KANE	611	398
CONTRACT NO. 61E05				
ILLINOIS FED. AID PROJECT				


FILE NAME = W:\94-008 KDOT LMP Section B\CA00D SHEET\STRUCTURE\Section B2\LMP over IL-31 Bridge\xxx-SHT_31 W Abut MSE Wall Plan.dgn

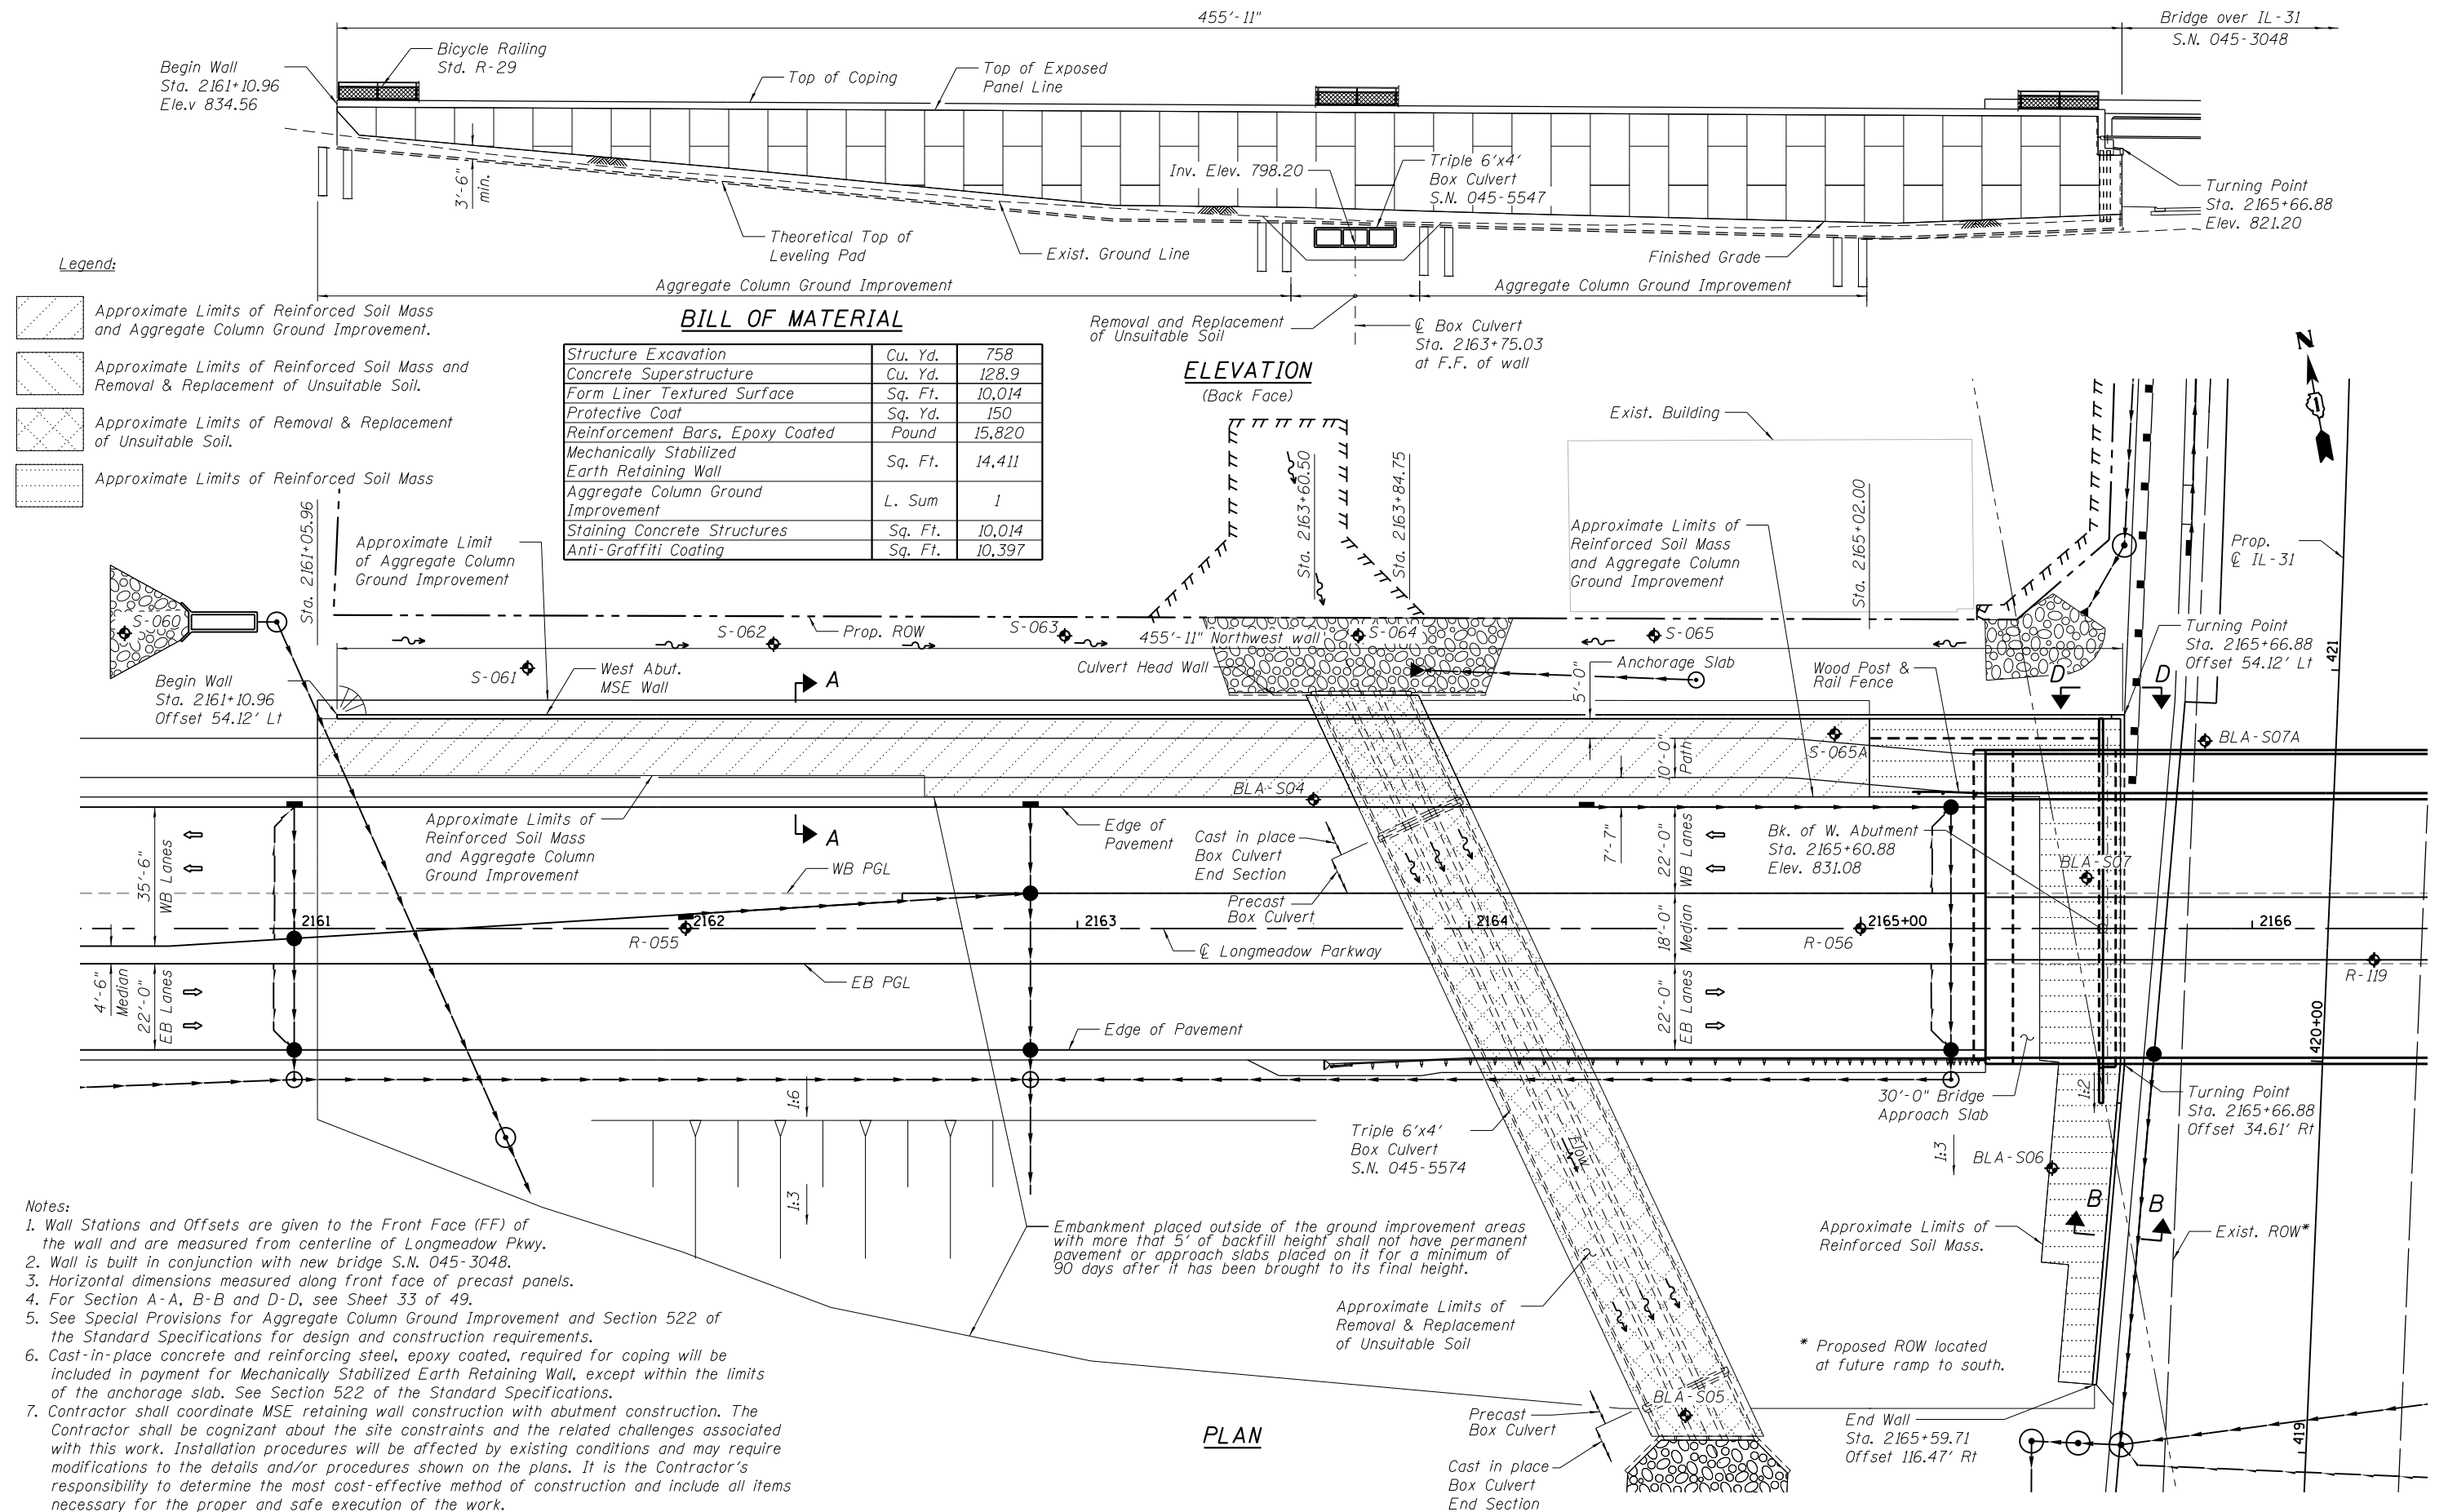

FILE NAME = W:\894-010 KDOT LMP Section B\CAOD SHEETS\structural\Section B2\LMP over IL31 Bridge\xxx-SHT_32.W About MSE Wall Elev.dgn

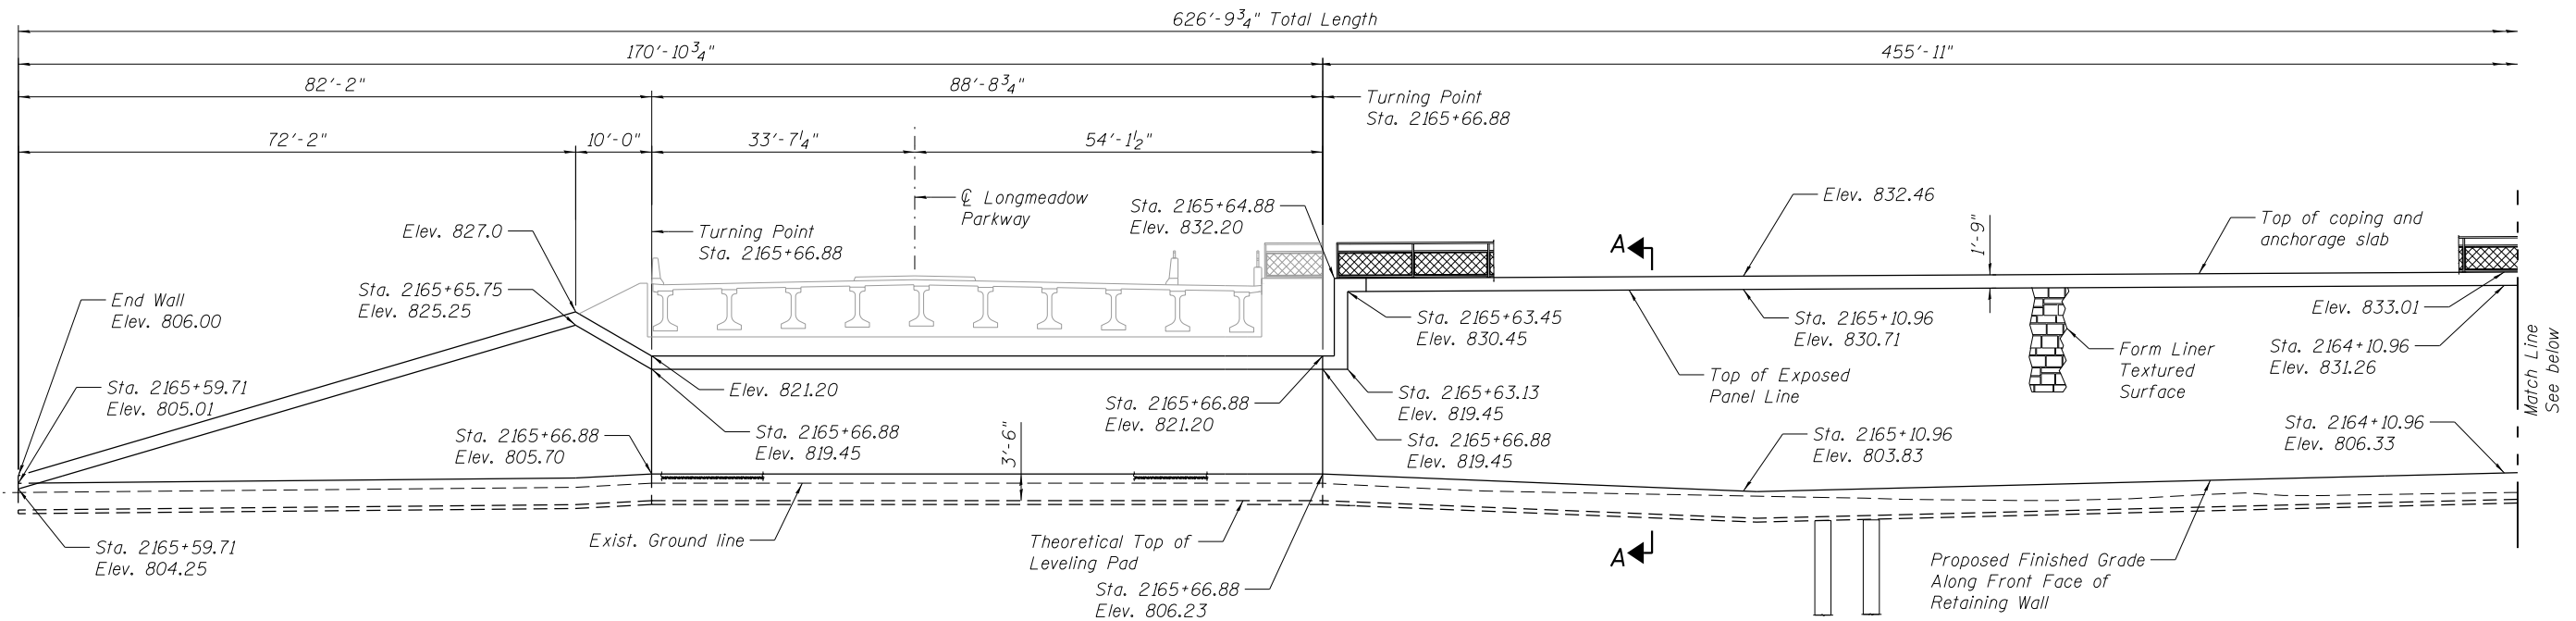

WEST ABUTMENT MSE WALL
UNFOLDED ELEVATION VIEW
(Looking West & South)

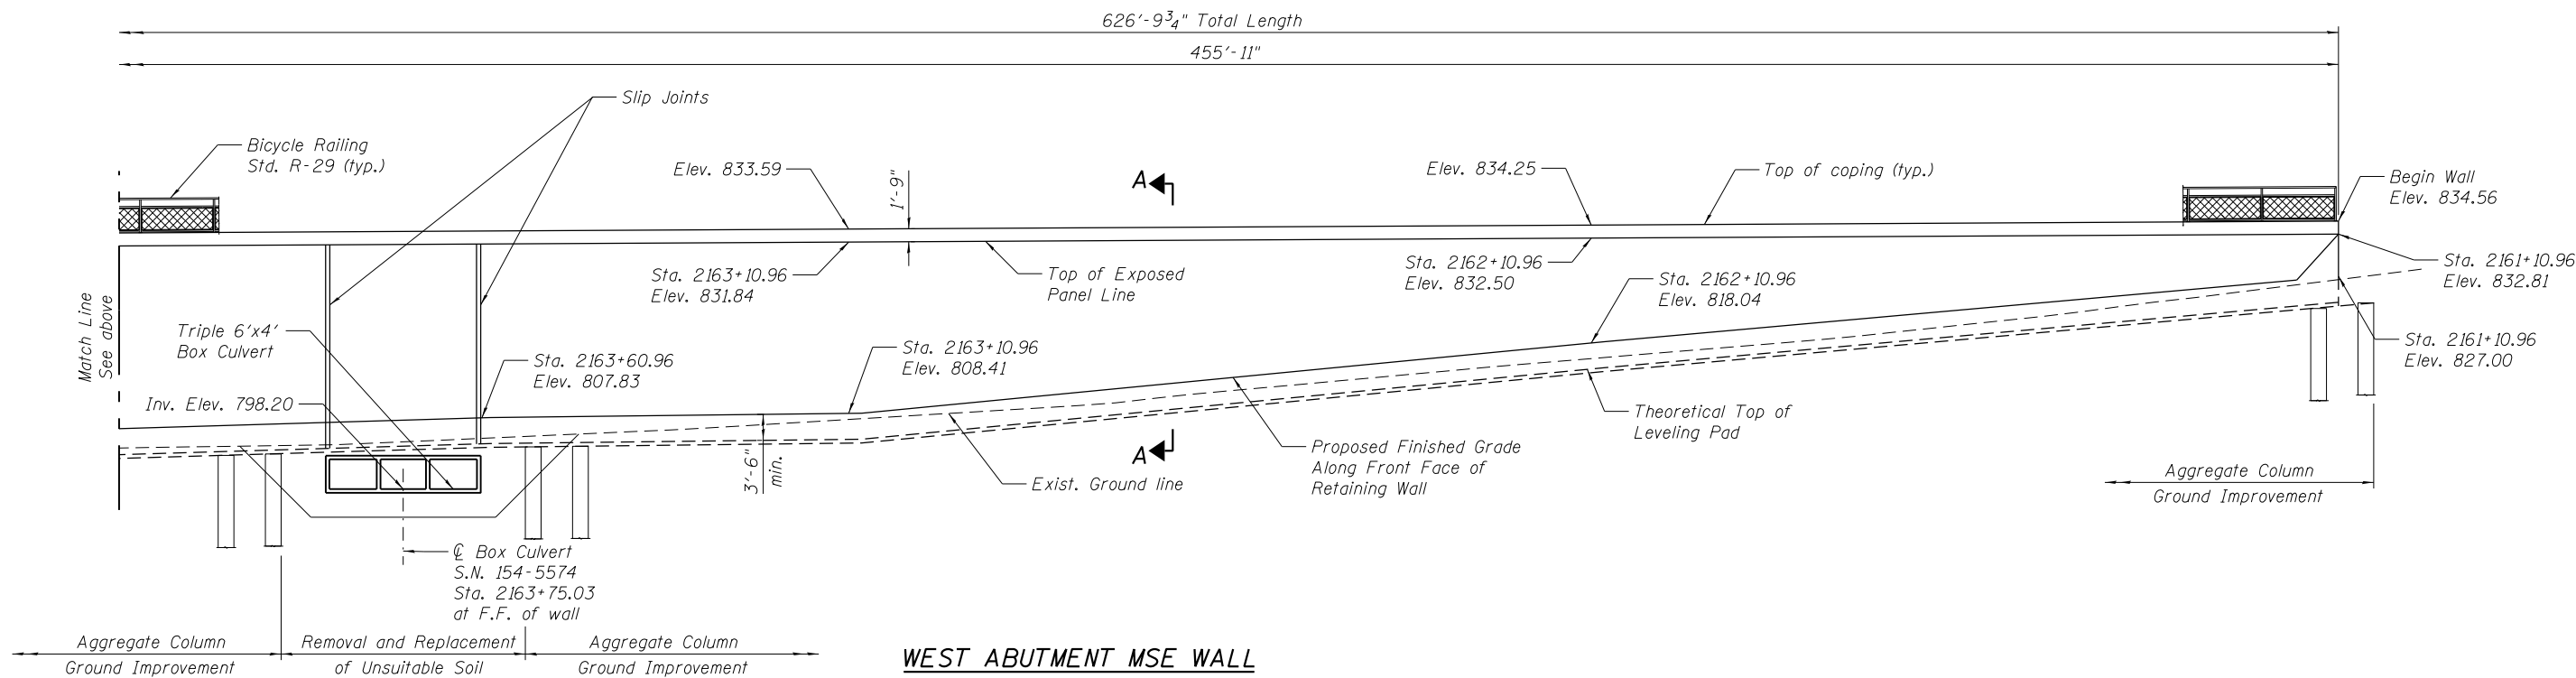

WEST ABUTMENT MSE WALL
UNFOLDED ELEVATION VIEW
(Looking South)

- Notes:
1. Wall Stations and Offsets are given to the Front Face (FF) of the wall and are measured from centerline of Longmeadow Pkwy.
 2. Wall is built in conjunction with new bridge S.N. 045-3048.
 3. Horizontal dimensions measured along front face of precast panels.
 4. For Section A-A see Sheet 33 of 49.



USER NAME =	DESIGNED - JJI	REVISED
	CHECKED - NS	REVISED
PLOT SCALE =	DRAWN - GM	REVISED
PLOT DATE = 9/28/2017	CHECKED - NS	REVISED

STATE OF ILLINOIS
DEPARTMENT OF TRANSPORTATION

WEST ABUTMENT MSE WALL ELEVATION
STRUCTURE NO. 045-3048

SHEET NO. 32 OF 49 SHEETS

F.A.U. RTE.	SECTION	COUNTY	TOTAL SHEETS	SHEET NO.
2298	16-00215-11-PV	KANE	611	400
CONTRACT NO. 61E05				
ILLINOIS FED. AID PROJECT				