


STATE OF ILLINOIS
DEPARTMENT OF TRANSPORTATION

F.A.P. RTE	SECTION	COUNTY	TOTAL SHEETS	SHEET NO
873	(28-5)K-1	FRANKLIN	162*	1
CONTRACT NO. 78814				

* 162 + 1 = 163 TOTAL SHEETS

D-99-069-20

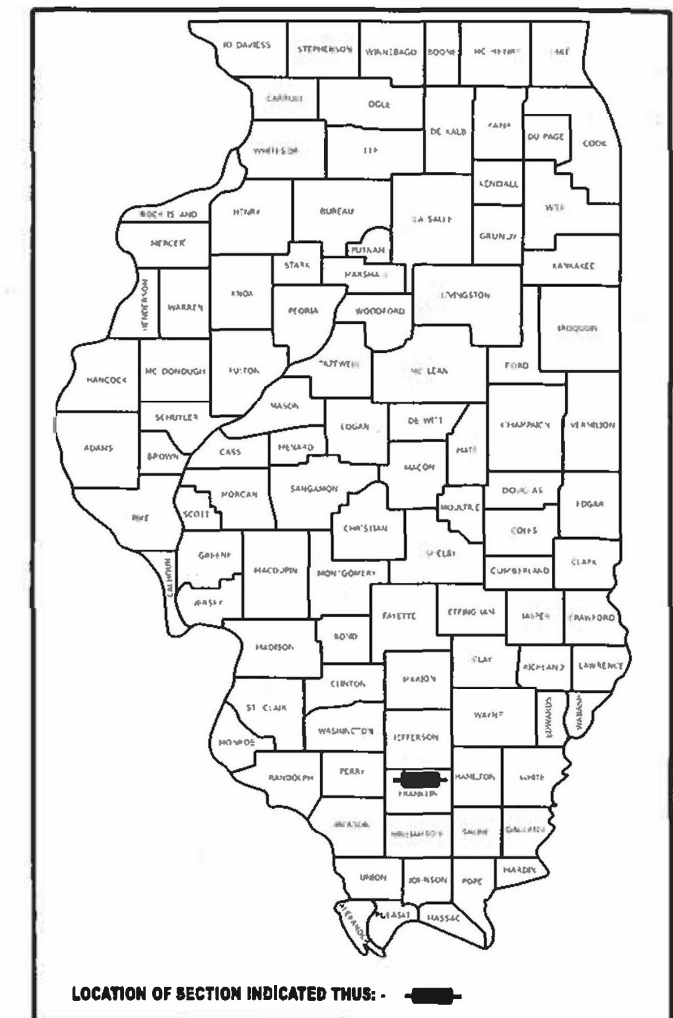

FOR INDEX OF SHEETS, SEE SHEET NO. 3

FOR SUMMARY OF QUANTITIES, SEE SHEET NO. 5-14

PROPOSED HIGHWAY PLANS

FAP 873 (IL 149)
SECTION (28-5)K-1
PROJECT NHPP-JH89(002)
ROUNDAABOUT
FRANKLIN COUNTY

C99-089-20

TRAFFIC DATA

ADT 10400 WITH 3.7% TRUCKS

**TOWNSHIP
DENNING**

DESIGN DESIGNATION:
1835(23) MINOR ARTERIAL 5.02(PCC-20)


COORDINATE SYSTEM :
EPSG 102671
NAD 1983 STATEPLANE ILLINOIS EAST FIPS 1201 FEET

POSTED SPEED : 35 MPH

J.U.L.I.E.
JOINT UTILITY LOCATION INFORMATION FOR EXCAVATION
1-800-892-0123
OR 811

PROJECT ENGINEER: SUSAN POE
PROJECT DESIGNER: CHRIS RUSSELL

CONTRACT NO. 78814

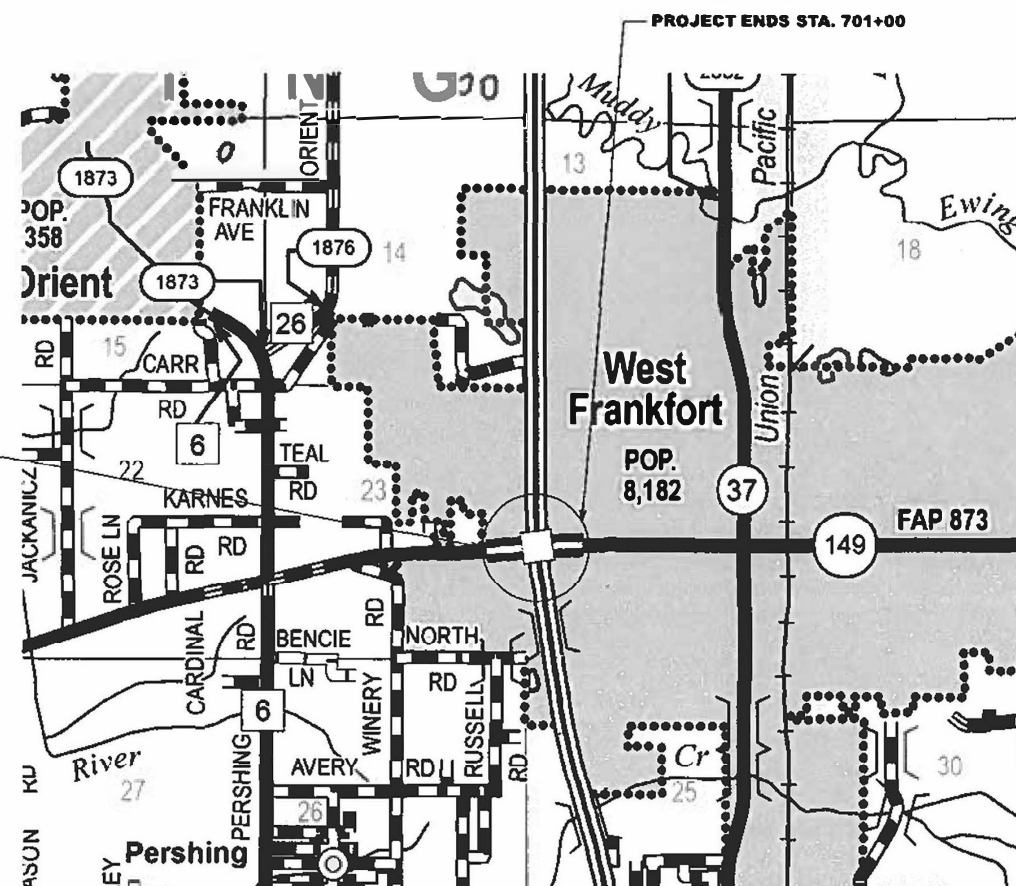

GROSS LENGTH = 1850 FT. = 0.35 MILES
NET LENGTH = 1850 FT. = 0.35 MILES

STATE OF ILLINOIS
DEPARTMENT OF TRANSPORTATION

SUBMITTED May 15 20 23Kirk H. Brown

REGION FIVE ENGINEER

October 13, 2023

ENGINEER OF DESIGN AND ENVIRONMENT

October 13, 2023

DIRECTOR OF HIGHWAYS PROJECT IMPLEMENTATION

PRINTED BY THE AUTHORITY
OF THE STATE OF ILLINOIS

Examined By: Nancy Lee
DISTRICT LAND ACQUISITION ENGINEER

Examined By: RGD
DISTRICT OPERATIONS ENGINEER

Examined By: Daraj M. Al-Sayid
DISTRICT CONSTRUCTION ENGINEER

**STATE OF ILLINOIS
DEPARTMENT OF TRANSPORTATION**

SCALE:	SHEET 2	OF 47	SHEETS	STA.	TO STA.
--------	---------	-------	--------	------	---------

MODEL: Signature [Sheet]
FILE NAME: jsw/Model new bundle1.com: PM1DOT7/Documents/IDOT/Office/Default 9/ORD Projects/71611/ACADD/DrawCAD/Sheet/DS74814-SHA-Cover_Sig.dgn

INDEX OF SHEETS

1	COVER SHEET
2	SIGNATURE SHEET
3	INDEX OF SHEETS, HIGHWAY STANDARDS
4	GENERAL NOTES, MIX DESIGN
5-14A	SUMMARY OF QUANTITIES
15-17	TYPICAL SECTIONS
18-29	SCHEDULE OF QUANTITIES
30	TIE POINTS
31-35	GEOPAK ELEMENTS
36-41	PLAN PROFILE
42-45	PROPOSED DITCH PROFILE
46-51	PROPOSED REMOVAL AND CONSTRUCTION
52-72	STAGING PLAN
73	EROSION CONTROL
74	STORM SEWER REMOVAL
75-76	PROPOSED STORM SEWER
77-80	GEOMETRICS
81-91	JOINTING DETAIL
92-93	PAVEMENT MARKINGS
94-105	SIGNING DETAILS
106-116	LIGHTING PLAN
117-137	STRUCTURE SHEETS
138-142	DETAILS
143-162	CROSS SECTIONS

HIGHWAY STANDARDS

000001-08	STANDARDSYMBOLSABBREVIATIONS-PATTERNS-001
001001-02	AREASOFREINFREBARS
001006	DECIMALOFINCH-FOOT
280001-07	TEMPEROSIONCNTRLSYSTEMS
420001-10	PAVEMENTJOINTS
420101-07	24FTJOINTEDPCCPVM
424001-11	PERPENDICULARCURBRAMPS
424031-02	MEDIANPEDESTRIANCROSSINGS
483001-06	PCCSHLD
542301-03	PRECASTREINFCONCFLAREDENDSECT
602306-03	INLET-TYPEB
602601-06	PRECASTREINFCONCFLATSLABTOP
604006-05	FRAME-GRATETYPE3
604061-03	FRAME-GRATETYPE12
606001-08	CONCCURBTYPED-COMBOCONCC-G
606006-04	OUTLETSFORCONCC-G-TYPEB-6.24
606301-04	PCCISLANDS-MEDIANS
630301-09	SHLDWIDENFORTYPE1GRDRAILTERMS
631031-18	TRAFBARTERMTYPE6
701101-05	OFFRDOP-MULTILN-LESSTHAN15FTTOEOP
701106-02	OFFRDOP-MULTILN-MORETHAN15FTAWAY
701311-03	LNCLOSURE2L2W-MOVINGOPDAYONLY
701400-11	APPRCHTOLNLCLOSURE-FRWAYEXPWAY
701401-13	LNCLOSUREFRWAYEXPWAY
701428-01	TRAFFICCONTROLSETUPREMOVALFREEWAYEXPRESSWAY
701446-11	TWOLNLCLOSURE-FRWAYEXPWAY-284
701451-05	RAMPCLOSUREFREEWAYEXP
701502-09	URBANLNCLOSURE2L2WWITHBIDIRECTLEFTTURNLN
701601-09	URBANLNCLOSUREMULTILN1W2WWITHNONTRVSABLEMED
701801-06	SIDEWALKCORNERORCROSSWALKCLOSURE
701901-08	TRAFCNTRLDEVICES
704001-08	TEMPCONCBARRIER
720001-01	SIGNPANELMOUNTDETAILS
720006-04	SIGNPANELERECTDETAILS
720021-03	SIGNPANELS-EXTRUDEDALUMTYPE
725001-01	OBJECTANDTERMINALMARKERS
728001-01	TELESCOPINGSTEELSIGNSUPPORT
731001-01	BASEFORTELESCOPINGSTEELSIGNSUPPORT
780001-05	TYPICALPVMTRKINGS
781001-04	TYPICALAPPRAISEDREFLCPVMTRKRS
782001-01	CURBREFLECTORS
782006-01	GUARDRAILANDBARRIERWALLREFLECTORMOUNTINGDEATILS
805001-01	ELECSRVCINSTALLDETAILS
821101-02	LUMINAIRE WIRING IN POLE
825026-04	LIGHTINGCONTROLLERBASEMOUNT480V
830006-05	LIGHTPOLEALUMINUMDAVITARM
836001-04	LIGHTPOLEFOUNDATION
836011-02	LIGHTPOLEFOUNDATIONWITH44INCONCBARRIER
838001-01	BREAKAWAYDEVICES
BLR21-9	TYPAPPTRAFCNTRLDEVICES-CONSTRONRURALLOCALHWYS

REV. - MS

MODEL: Index Sheet
FILE NAME: p:\2025\p1\barley.com\PM\DOT\Documents\DOT Office\United States\DOT Projects\7814\CA\Drawings\07814-SHA-Index_GenNotes.dgn

	USER NAME = Tristen Reid	DESIGNED -	REVISED -	STATE OF ILLINOIS DEPARTMENT OF TRANSPORTATION	INDEX OF SHEETS HIGHWAY STANDARDS				F.A.P RTE.	SECTION	COUNTY	TOTAL SHEETS	SHEET NO.
		DRAWN -	REVISED -						873	(28-5)K-1	FRANKLIN	162	3
	PLOT SCALE = 0.16666633" / in.	CHECKED -	REVISED -						CONTRACT NO. 78814				
	PLOT DATE = 8/24/2023	DATE -	REVISED -		SCALE:				SHEET 3	OF 50 SHEETS	STA.	TO STA.	
					ILLINOIS FED. AID PROJECT								

MODEL: general notes - General notes [Sheet]
FILE NAME: P:\2025\250313\72017\2025\250313\72017\Documents\DOT Office\United States\DOT Projects\78814\CA\Drawings\78814-SubB-Index_GenNotes.dgn

Locations	Temporary Pavement – Top Lift
Mixture Use(s):	Hot-Mix Asphalt Surface Course, Mix-D, N70
PG:	PG64-22
Design Air Voids:	4.0 %, 70 Gyraton Design
Mixture Composition: (Gradation Mixture)	9.5mm
Friction Aggregate:	Mix D
Mixture Weight:	112 lbs./Sq Yd/in
Quality Management Program:	QC/QA
Sublot Size:	3000 ton
Material Transfer Device	No

Locations	Stabilized Subbase 4", Temporary Pavement – Lower Lifts
Mixture Use(s):	Hot-Mix Asphalt Binder Course, N70, IL-19.0
PG:	PG64-22
Design Air Voids:	4.0 %, 70 Gyraton Design
Mixture Composition: (Gradation Mixture)	IL-19.0 mm
Friction Aggregate:	None
Mixture Weight:	112 lbs./Sq Yd/in
Quality Management Program:	QC/QA
Sublot Size:	3000 ton
Material Transfer Device	No

GENERAL NOTES

FACTORS USED FOR ESTIMATING PLAN QUANTITIES ARE AS FOLLOWS AND SHALL NOT BE USED FOR THE BASIS OF FINAL QUANTITIES:

ALL AGGREGATE	2.05 TONS/CU. YD.
RIPRAP	1.50 TONS/CU. YD.

TRENCH BACKFILL REQUIRED FOR STORM SEWER, SANITARY SEWER, OR WATER MAINS SHALL ONLY BE PLACED UP TO ONE FOOT BELOW THE FINAL GRADE IN AREAS HAVING A PROPOSED GRASS OR SOD SURFACE.

THE PROPOSED LIGHT POLE FOUNDATION SHALL BE FLUSH WITH EXISTING SURFACE.
REMOVAL OF ABANDONED UTILITIES SHALL BE INCLUDED IN THE COST OF EARTH EXCAVATION
DUE TO THE PRESENCE OF ENDANGERED/THREATENED SPECIES OR HABITAT, CLEARING OF TREES SHALL BE PROHIBITED FROM APRIL 1 THROUGH SEPTEMBER 30.

PAYMENT FOR TIEBARS AND DOWEL BARS SHALL BE INCLUDED IN THE COST OF THE PROPOSED PAVEMENT AND/OR COMBINATION CURB AND GUTTER.
ALL AGGREGATE SHOWN ON STANDARD 606301 SHALL NOT BE PAID FOR SEPARATELY BUT SHALL BE INCLUDED IN THE UNIT PRICE FOR STAMPED COLORED PORTLAND CEMENT CONCRETE MEDIAN SURFACE, 4 INCH.

THE REMOVAL OF RIP-RAP IN EXISTING DITCHES SHALL BE INCLUDED IN THE COST OF EARTH EXCAVATION.
CONNECTING OF NEW OR EXISTING STORM SEWERS TO NEW OR EXISTING INLETS OR MANHOLES SHALL BE MADE IN A MANNER WHICH RESULTS IN A NEAT AND WATERTIGHT JOINT. WHEN PLAYED THROUGH THE WALL OF AN INLET OR MANHOLE, STORM SEWER PIPE SHALL BE PLAYED OR CUT FLUSH WITH THE FACE OF THE WALL AND DRESSED WITH MORTAR TO PROVIDE A SMOOTH ROUNDED OR BEVELED EDGE. THIS WORK WILL NOT BE PAID FOR SEPARATELY, BUT SHALL BE CONSTRUCTED AS INCLUDED IN THE CONTRACT UNIT PRICES OF THE STORM SEWERS OR STRUCTERS INVOLVED.

AT ALL LOCATIONS WHERE THE PROPOSED HOT MIX ASPHALT OR CONCRETE PAVEMENT JOINS AN EXISTING HOT MIX ASPHALT OR CONCRETE PAVEMENT, A FULL DEPTH SAWED JOINT SHALL BE CONSTRUCTED. THE COST OF THIS JOINT WILL BE INCLUDED IN THE COST OF THE TYPE OF PAVEMENT BEING CONSTRUCTED.

REV. - MS

	USER NAME = Tristen Reid	DESIGNED -	REVISED -	STATE OF ILLINOIS DEPARTMENT OF TRANSPORTATION	MIX DESIGN GENERAL NOTES		F.A.P RTE	SECTION	COUNTY	TOTAL SHEETS	SHEET NO.
		DRAWN -	REVISED -				873	(28-5)K-1	FRANKLIN	162	4
	PLOT SCALE = 0.16666633 ' / in.	CHECKED -	REVISED -				CONTRACT NO. 78814				
	PLOT DATE = 8/24/2023	DATE -	REVISED -				ILLINOIS FED. AID PROJECT				
SCALE:		SHEET	OF	SHEETS	STA.	TO STA.					

SUMMARY OF QUANTITIES

CODE NUMBER	ITEM DESCRIPTION	UNIT	TOTAL QUANTITY	COUNTY:	FRANKLIN CO	FRANKLIN CO	FRANKLIN CO
				ROUTE:	IL 149	IL 149	IL 149
				FUNDING:	90% FEDERAL 10% STATE	90% FEDERAL 10% STATE	90% FEDERAL 10% STATE
				LOCATION:	RURAL	RURAL	RURAL
					ROADWAY	LIGHTING	BRIDGE
					0004	0021	0059
20200100	EARTH EXCAVATION	CU YD	6,879		6,879		
20800150	TRENCH BACKFILL	CU YD	481		481		
25000115	SEEDING, CLASS 1B	ACRE	2.19		2.19		
25000350	SEEDING, CLASS 7	ACRE	2.19		2.19		
25000400	NITROGEN FERTILIZER NUTRIENT	POUND	204		204		
25000500	PHOSPHORUS FERTILIZER NUTRIENT	POUND	204		204		
25000600	POTASSIUM FERTILIZER NUTRIENT	POUND	204		204		
25000700	AGRICULTURAL GROUND LIMESTONE	TON	4.38		4.38		
25100115	MULCH, METHOD 2	ACRE	4.38		4.38		
25100630	EROSION CONTROL BLANKET	SQ YD	1,646		1,646		
28000250	TEMPORARY EROSION CONTROL SEEDING	POUND	657		657		
28000305	TEMPORARY DITCH CHECKS	FOOT	480		480		
28000400	PERIMETER EROSION BARRIER	FOOT	3,533		3,533		
28100107	STONE RIPRAP, CLASS A4	SQ YD	44		44		

REV. - MS

MODEL: SQO (Sheet)
FILE NAME: p:\2025\25-0001\Documents\DOT Office\United States\DOT Projects\7814\CA\Drawings\DOT\7814-SHC-SQO.dgn

PLOT SCALE = 0.16666633 1/In. PLOT DATE = 8/24/2023	USER NAME = Tristen Reid	DESIGNED -	REVISED -	STATE OF ILLINOIS DEPARTMENT OF TRANSPORTATION	SUMMARY OF QUANTITIES			F.A.P. RTE.	SECTION	COUNTY	TOTAL SHEETS	SHEET NO.
		DRAWN -	REVISED -					873	(28-5)K-1	FRANKLIN	162	5
		CHECKED -	REVISED -		SCALE: SHEET 5 OF 50 SHEETS STA TO STA.			CONTRACT NO. 78814				
		DATE -	REVISED -					ILLINOIS FED. AID PROJECT				

SUMMARY OF QUANTITIES - CONT

SUMMARY OF QUANTITIES - CONT			COUNTY:	FRANKLIN CO	FRANKLIN CO	FRANKLIN CO
			ROUTE:	IL 149	IL 149	IL 149
			FUNDING:	90% FEDERAL 10% STATE	90% FEDERAL 10% STATE	90% FEDERAL 10% STATE
			LOCATION:	RURAL	RURAL	RURAL
CODE NUMBER	ITEM DESCRIPTION	UNIT	TOTAL	ROADWAY	LIGHTING	BRIDGE
			QUANTITY	0004	0021	0059
31100910	SUBBASE GRANULAR MATERIAL, TYPE A 12"	SQ YD	17,515	17,515		
31200100	STABILIZED SUBBASE 4"	SQ YD	16,833	16,833		
42000401	PORTLAND CEMENT CONCRETE PAVEMENT 9" (JOINTED)	SQ YD	11,686	11,686		
42001300	PROTECTIVE COAT	SQ YD	20,868	20,868		
42400200	PORTLAND CEMENT CONCRETE SIDEWALK 5 INCH	SQ FT	23,517	23,517		
42400800	DETECTABLE WARNINGS	SQ FT	300	300		
44000100	PAVEMENT REMOVAL	SQ YD	13,306	13,306		
44000500	COMBINATION CURB AND GUTTER REMOVAL	FOOT	1,652	1,652		
44003100	MEDIAN REMOVAL	SQ FT	17,062	15,558		1,504
44004250	PAVED SHOULDER REMOVAL	SQ YD	1,729	1,729		
48102100	AGGREGATE WEDGE SHOULDER, TYPE B	TON	19	19		
48300400	PORTLAND CEMENT CONCRETE SHOULDERS 9"	SQ YD	895	895		
50102400	CONCRETE REMOVAL	CU YD	22.6			22.6
50104400	CONCRETE HEADWALL REMOVAL	EACH	5	5		

REV. - MS

FILE NAME: DWG	USER NAME = Tristen Reid	DESIGNED -	REVISED -	STATE OF ILLINOIS DEPARTMENT OF TRANSPORTATION	SUMMARY OF QUANTITIES				F.A.P. RTE.	SECTION	COUNTY	TOTAL SHEETS	SHEET NO.
		DRAWN -	REVISED -						873	(28-5)K-1	FRANKLIN	162	6
	PLOT SCALE = 0.16666633' / in.	CHECKED -	REVISED -						CONTRACT NO. 78814				
	PLOT DATE = 8/24/2023	DATE -	REVISED -		SCALE:				SHEET 6	OF 50 SHEETS	STA.	TO STA.	
									ILLINOIS FED. AID PROJECT				

SUMMARY OF QUANTITIES - CONT

SUMMARY OF QUANTITIES - CONT			COUNTY:	FRANKLIN CO	FRANKLIN CO	FRANKLIN CO
			ROUTE:	IL 149	IL 149	IL 149
			FUNDING:	90% FEDERAL 10% STATE	90% FEDERAL 10% STATE	90% FEDERAL 10% STATE
			LOCATION:	RURAL	RURAL	RURAL
CODE NUMBER	ITEM DESCRIPTION	UNIT	TOTAL QUANTITY	ROADWAY	LIGHTING	BRIDGE
				0004	0021	0059
50105220	PIPE CULVERT REMOVAL	FOOT	50	50		
50157300	PROTECTIVE SHIELD	SQ YD	277			277
50300100	FLOOR DRAINS	EACH	2			2
50300225	CONCRETE STRUCTURES	CU YD	40.7			40.7
50300255	CONCRETE SUPERSTRUCTURE	CU YD	68.1			68.1
50300260	BRIDGE DECK GROOVING	SQ YD	1,615			1,615
50300300	PROTECTIVE COAT	SQ YD	2,287			2,287
50301350	CONCRETE SUPERSTRUCTURE (APPROACH SLAB)	CU YD	130.2			130.2
50800105	REINFORCEMENT BARS	POUND	1,616	1,616		
50800205	REINFORCEMENT BARS, EPOXY COATED	POUND	66,080			66,080
50800515	BAR SPLICERS	EACH	244			244
50901720	BICYCLE RAILING	FOOT	44			44
50901730	BRIDGE FENCE RAILING	FOOT	512	96		416
50901750	PARAPET RAILING	FOOT	250			250

REV. - MS

USER NAME = Tristen Reid	DESIGNED -	REVISED -	STATE OF ILLINOIS DEPARTMENT OF TRANSPORTATION	SUMMARY OF QUANTITIES				F.A.P. RTE.	SECTION	COUNTY	TOTAL SHEETS	SHEET NO.
	DRAWN -	REVISED -						873	(28-5)K-1	FRANKLIN	162	7
PLOT SCALE = 0.16666633' / in.	CHECKED -	REVISED -		SCALE: SHEET 7 OF 50 SHEETS STA. TO STA.				CONTRACT NO. 78814				
PLOT DATE = 8/24/2023	DATE -	REVISED -						ILLINOIS FED. AID PROJECT				

SUMMARY OF QUANTITIES - CONT

SUMMARY OF QUANTITIES - CONT				COUNTY:	FRANKLIN CO	FRANKLIN CO	FRANKLIN CO
				ROUTE:	IL 149	IL 149	IL 149
				FUNDING:	90% FEDERAL 10% STATE	90% FEDERAL 10% STATE	90% FEDERAL 10% STATE
				LOCATION:	RURAL	RURAL	RURAL
CODE NUMBER	ITEM DESCRIPTION	UNIT	TOTAL QUANTITY	ROADWAY	LIGHTING	BRIDGE	
			0004	0021	0059		
52000110	PREFORMED JOINT STRIP SEAL	FOOT	157			157	
54213660	PRECAST REINFORCED CONCRETE FLARED END SECTIONS 15"	EACH	6	6			
54213681	PRECAST REINFORCED CONCRETE FLARED END SECTIONS 36"	EACH	3	3			
54248510	CONCRETE COLLAR	CU YD	1.32	1.32			
550A0070	STORM SEWERS, CLASS A, TYPE 1 15"	FOOT	470	470			
550A0160	STORM SEWERS, CLASS A, TYPE 1 36"	FOOT	70	70			
55100500	STORM SEWER REMOVAL 12"	FOOT	165	165			
55100700	STORM SEWER REMOVAL 15"	FOOT	765	765			
60240220	INLETS, TYPE B, TYPE 3 FRAME AND GRATE	EACH	6	6			
60240315	INLETS, TYPE B, TYPE 12 FRAME AND GRATE	EACH	2	2			
60500040	REMOVING MANHOLES	EACH	2	2			
60500060	REMOVING INLETS	EACH	7	7			
60600095	CLASS SI CONCRETE (OUTLET)	CU YD	23	23			
60600605	CONCRETE CURB, TYPE B	FOOT	620	620			

REV. - MS

USER NAME = Tristen Reid	DESIGNED -	REVISED -	STATE OF ILLINOIS DEPARTMENT OF TRANSPORTATION	SUMMARY OF QUANTITIES				F.A.P. RFE.	SECTION	COUNTY	TOTAL SHEETS	SHEET NO.
	DRAWN -	REVISED -						873	(28-5)K-1	FRANKLIN	162	8
PLOT SCALE = 0.16666633' / in.	CHECKED -	REVISED -		CONTRACT NO. 78814								
PLOT DATE = 8/24/2023	DATE -	REVISED -										
				SCALE:	SHEET 8	OF 50	SHEETS	STA.	TO STA.			

SUMMARY OF QUANTITIES - CONT

SUMMARY OF QUANTITIES - CONT			COUNTY:	FRANKLIN CO	FRANKLIN CO	FRANKLIN CO
			ROUTE:	IL 149	IL 149	IL 149
			FUNDING:	90% FEDERAL 10% STATE	90% FEDERAL 10% STATE	90% FEDERAL 10% STATE
			LOCATION:	RURAL	RURAL	RURAL
CODE NUMBER	ITEM DESCRIPTION	UNIT	TOTAL QUANTITY	ROADWAY	LIGHTING	BRIDGE
			0004	0021	0059	
60605000	COMBINATION CONCRETE CURB AND GUTTER, TYPE B-6.24	FOOT	3,040	3,040		
60608582	COMBINATION CONCRETE CURB AND GUTTER, TYPE M-4.24	FOOT	353	353		
60610400	COMBINATION CONCRETE CURB AND GUTTER, TYPE M-6.24	FOOT	2,000	2,000		
60622400	CONCRETE MEDIAN, TYPE SM-6.06	SQ FT	1,235	1,235		
63100085	TRAFFIC BARRIER TERMINAL, TYPE 6	EACH	2	2		
63100167	TRAFFIC BARRIER TERMINAL, TYPE 1 (SPECIAL) TANGENT	EACH	2	2		
63200310	GUARDRAIL REMOVAL	FOOT	120	120		
66900200	NON-SPECIAL WASTE DISPOSAL	CU YD	260	260		
66900530	SOIL DISPOSAL ANALYSIS	EACH	3	3		
66901001	REGULATED SUBSTANCES PRE-CONSTRUCTION PLAN	L SUM	1	1		
66901003	REGULATED SUBSTANCES FINAL CONSTRUCTION REPORT	L SUM	1	1		
66901006	REGULATED SUBSTANCES MONITORING	CAL DA	2	2		
67000400	ENGINEER'S FIELD OFFICE, TYPE A	CAL MO	13	13		
67100100	MOBILIZATION	L SUM	1	1		

* SPECIALTY ITEM

REV. - MS

USER NAME = Tristen Reid	DESIGNED -	REVISED -	STATE OF ILLINOIS DEPARTMENT OF TRANSPORTATION	SUMMARY OF QUANTITIES			F.A.P RTE.	SECTION	COUNTY	TOTAL SHEETS	SHEET NO.
	DRAWN -	REVISED -					873	(28-5)K-1	FRANKLIN	162	9
PLOT SCALE = 0.16666633' / in.	CHECKED -	REVISED -					CONTRACT NO. 78814				
PLOT DATE = 8/24/2023	DATE -	REVISED -		SCALE:	SHEET 9 OF 50 SHEETS	STA. TO STA.	ILLINOIS FED. AID PROJECT				

MODEL: SOQ 5 [Sheet]
FILE NAME: pw://dot-ow Bentley.com/PWIDOT/Documents/IDOT Offices/District 9/ORD Projects/78814/CAD/Data/CAD/Reverts/D978814-SN-C SOQ.dgn

SUMMARY OF QUANTITIES - CONT

SUMMARY OF QUANTITIES - CONT			COUNTY:	FRANKLIN CO	FRANKLIN CO	FRANKLIN CO
			ROUTE:	IL 149	IL 149	IL 149
			FUNDING:	90% FEDERAL 10% STATE	90% FEDERAL 10% STATE	90% FEDERAL 10% STATE
			LOCATION:	RURAL	RURAL	RURAL
CODE NUMBER	ITEM DESCRIPTION	UNIT	TOTAL QUANTITY	ROADWAY	LIGHTING	BRIDGE
				0004	0021	0059
70100800	TRAFFIC CONTROL AND PROTECTION, STANDARD 701401	L SUM	1			1
70100815	TRAFFIC CONTROL AND PROTECTION, STANDARD 701446	L SUM	1			1
70102640	TRAFFIC CONTROL AND PROTECTION, STANDARD 701801	L SUM	1	1		
70107025	CHANGEABLE MESSAGE SIGN	CAL DA	150	150		
70200100	NIGHTTIME WORK ZONE LIGHTING	L SUM	1	1		
70300100	SHORT TERM PAVEMENT MARKING	FOOT	640	640		
70300150	SHORT TERM PAVEMENT MARKING REMOVAL	SQ FT	9,396	9,396		
70303100	TEMPORARY PAVEMENT MARKING LETTERS AND SYMBOLS - MODIFIED URETHANE	SQ FT	883	883		
70303120	TEMPORARY PAVEMENT MARKING - LINE 4" - MODIFIED URETHANE	FOOT	6,445	6,445		
70303140	TEMPORARY PAVEMENT MARKING - LINE 8" - MODIFIED URETHANE	FOOT	1,164	1,164		
70303160	TEMPORARY PAVEMENT MARKING - LINE 12"- MODIFIED URETHANE	FOOT	500	500		
70303190	TEMPORARY PAVEMENT MARKING - LINE 18"- MODIFIED URETHANE	FOOT	170	170		
70400100	TEMPORARY CONCRETE BARRIER	FOOT	250			250
70400125	PINNING TEMPORARY CONCRETE BARRIER	EACH	12			12

REV. - MS

USER NAME = Tristen.Raid	DESIGNED -	REVISED -	STATE OF ILLINOIS DEPARTMENT OF TRANSPORTATION	SUMMARY OF QUANTITIES			F.A.P RTE.	SECTION	COUNTY	TOTAL SHEETS	SHEET NO.
	DRAWN -	REVISED -					873	(28-5)K-1	FRANKLIN	162	10
PLOT SCALE = 0.16666633' / in.	CHECKED -	REVISED -					CONTRACT NO. 78814				
PLOT DATE = 8/24/2023	DATE -	REVISED -		SCALE:	SHEET 10 OF 50 SHEETS	STA. TO STA.		ILLINOIS	FED. AID PROJECT		

SUMMARY OF QUANTITIES - CONT

SUMMARY OF QUANTITIES - CONT			COUNTY:	FRANKLIN CO	FRANKLIN CO	FRANKLIN CO
			ROUTE:	IL 149	IL 149	IL 149
			FUNDING:	90% FEDERAL 10% STATE	90% FEDERAL 10% STATE	90% FEDERAL 10% STATE
			LOCATION:	RURAL	RURAL	RURAL
CODE NUMBER	ITEM DESCRIPTION	UNIT	TOTAL QUANTITY	ROADWAY	LIGHTING	BRIDGE
				0004	0021	0059
*	72000100	SIGN PANEL - TYPE 1	SQ FT	383	383	
*	72000300	SIGN PANEL - TYPE 3	SQ FT	906	906	
*	72400310	REMOVE SIGN PANEL - TYPE 1	SQ FT	18	18	
*	72400330	REMOVE SIGN PANEL - TYPE 3	SQ FT	612	612	
*	72400710	RELOCATE SIGN PANEL - TYPE 1	SQ FT	10	10	
*	72400730	RELOCATE SIGN PANEL - TYPE 3	SQ FT	176	176	
*	72501000	TERMINAL MARKER - DIRECT APPLIED	EACH	2	2	
*	72700100	STRUCTURAL STEEL SIGN SUPPORT - BREAKAWAY	POUND	6,426	6,426	
*	72800100	TELESCOPING STEEL SIGN SUPPORT	FOOT	483	483	
*	73000100	WOOD SIGN SUPPORT	FOOT	354	354	
*	73100100	BASE FOR TELESCOPING STEEL SIGN SUPPORT	EACH	29	29	
*	73400100	CONCRETE FOUNDATIONS	CU YD	16	16	
	73700100	REMOVE GROUND MOUNTED SIGN SUPPORT	EACH	16	16	
	73700200	REMOVE CONCRETE FOUNDATION - GROUND MOUNT	EACH	16	16	
*	78009000	MODIFIED URETHANE PAVEMENT MARKING - LETTERS AND SYMBOLS	SQ FT	883	883	
*	78009004	MODIFIED URETHANE PAVEMENT MARKING - LINE 4"	FOOT	6,445	6,445	

* SPECIALTY ITEM

REV. - MS

USER NAME = Tristen Reid	DESIGNED -	REVISED -	STATE OF ILLINOIS DEPARTMENT OF TRANSPORTATION	SUMMARY OF QUANTITIES				F.A.P. RTE.	SECTION	COUNTY	TOTAL SHEETS	SHEET NO.
	DRAWN -	REVISED -						873	(28-5)K-1	FRANKLIN	162	11
PLOT SCALE = 0.16666633" / in.	CHECKED -	REVISED -		CONTRACT NO. 78814								
PLOT DATE = 8/24/2023	DATE -	REVISED -		SCALE:	SHEET 11	OF 50	SHEETS	STA.			TO STA.	

SUMMARY OF QUANTITIES - CONT

CODE NUMBER	ITEM DESCRIPTION	UNIT	TOTAL QUANTITY	COUNTY:	FRANKLIN CO	FRANKLIN CO	FRANKLIN CO
				ROUTE:	IL 149	IL 149	IL 149
				FUNDING:	90% FEDERAL 10% STATE	90% FEDERAL 10% STATE	90% FEDERAL 10% STATE
				LOCATION:	RURAL	RURAL	RURAL
					ROADWAY	LIGHTING	BRIDGE
					0004	0021	0059
* 78009008	MODIFIED URETHANE PAVEMENT MARKING - LINE 8"	FOOT	1,164		1,164		
* 78009012	MODIFIED URETHANE PAVEMENT MARKING - LINE 12"	FOOT	500		500		
* 78009018	MODIFIED URETHANE PAVEMENT MARKING - LINE 18"	FOOT	170		170		
* 78011000	GROOVING FOR RECESSED PAVEMENT MARKING, LETTERS AND SYMBOLS	SQ FT	883		883		
* 78011025	GROOVING FOR RECESSED PAVEMENT MARKING 5"	FOOT	6,445		6,445		
* 78011045	GROOVING FOR RECESSED PAVEMENT MARKING 9"	FOOT	1,164		1,164		
* 78011065	GROOVING FOR RECESSED PAVEMENT MARKING 13"	FOOT	500		500		
* 78011095	GROOVING FOR RECESSED PAVEMENT MARKING 19"	FOOT	170		170		
* 78100100	RAISED REFLECTIVE PAVEMENT MARKER	EACH	40		40		
* 78200020	CURB REFLECTORS	EACH	30		30		
78300201	PAVEMENT MARKING REMOVAL - GRINDING	SQ FT	4,034		4,034		
* 80400100	ELECTRIC SERVICE INSTALLATION	EACH	1			1	
* 81028370	UNDERGROUND CONDUIT, PVC, 3" DIA.	FOOT	295			295	
* 81603040	UNIT DUCT, 600V, 2-1C NO.6, 1/C NO.8 GROUND, (XLP-TYPE USE), 1" DIA. POLYETHYLENE	FOOT	4,335			4,335	

* SPECIALTY ITEM

REV. - MS

MODEL: SQO (Sheet)
FILE NAME: p:\2025\Projects\DOT\Office\United States\DOT\Projects\7814\CA\Drawings\DOT\7814-SHC-SQO.dgn

USER NAME = Tristen Reid	DESIGNED -	REVISED -	STATE OF ILLINOIS DEPARTMENT OF TRANSPORTATION	SUMMARY OF QUANTITIES			F.A.P. RTE.	SECTION	COUNTY	TOTAL SHEETS	SHEET NO.
	DRAWN -	REVISED -					873	(28-5)K-1	FRANKLIN	162	12
	PLOT SCALE = 0.16666633 1/in.	CHECKED -		SCALE:			CONTRACT NO. 78814				
	PLOT DATE = 8/24/2023	DATE -		SHEET 12 OF 50 SHEETS			ILLINOIS FED. AID PROJECT				

SUMMARY OF QUANTITIES - CONT

CODE NUMBER	ITEM DESCRIPTION	UNIT	TOTAL QUANTITY	COUNTY:	FRANKLIN CO	FRANKLIN CO	FRANKLIN CO
				ROUTE:	IL 149	IL 149	IL 149
				FUNDING:	90% FEDERAL 10% STATE	90% FEDERAL 10% STATE	90% FEDERAL 10% STATE
				LOCATION:	RURAL	RURAL	RURAL
					ROADWAY	LIGHTING	BRIDGE
					0004	0021	0059
* 82110009	LUMINAIRE, LED, ROADWAY, OUTPUT DESIGNATION I	EACH	22			22	
* 82500360	LIGHTING CONTROLLER, BASE MOUNTED, 480VOLT, 100AMP	EACH	1			1	
* 83002600	LIGHT POLE, ALUMINUM, 40 FT. M.H., 15 FT. DAVIT ARM	EACH	22			22	
* 83600356	LIGHT POLE FOUNDATION, METAL, 15" BOLT CIRCLE, 8 5/8" X 6'	EACH	22			22	
* 83800650	BREAKAWAY DEVICE, COUPLING WITH STAINLESS STEEL SCREEN	EACH	88			88	
84200600	REMOVAL OF LIGHTING UNIT, NO SALVAGE	EACH	12			12	
84200804	REMOVAL OF POLE FOUNDATION	EACH	12			12	
84500110	REMOVAL OF LIGHTING CONTROLLER	EACH	1			1	
X0323117	LANDSCAPING GRAVEL	SQ YD	1,043		1,043		
* X8210403	PARAPET MOUNTED BRIDGE LIGHTING SYSTEM	L SUM	1				1
X1700010	STAMPED COLORED PORTLAND CEMENT CONCRETE PAVEMENT 9" (JOINTED)	SQ YD	2,251		2,251		
X1700011	STAMPED COLORED PORTLAND CEMENT CONCRETE MEDIAN SURFACE 4 INCH	SQ FT	7,716		7,716		
X2200003	FENCE (SPECIAL)	FOOT	516		516		
X4060995	TEMPORARY RAMP (SPECIAL)	SQ YD	196		196		

* SPECIALTY ITEM

REV. - MS

MODEL: SQO (Sheet)
FILE NAME: p:\2025\25-0001\Documents\DOT Office\Drawings\DOT Office\Drawings\25-0001\4-SQC-SQO.dgn

	USER NAME = Tristen.Reid	DESIGNED -	REVISED -	STATE OF ILLINOIS DEPARTMENT OF TRANSPORTATION	SUMMARY OF QUANTITIES			F.A.P. RTE.	SECTION	COUNTY	TOTAL SHEETS	SHEET NO.
	PLOT SCALE = 0.16666633 1/ in.	DRAWN -	REVISED -					873	(28-5)K-1	FRANKLIN	162	13
	PLOT DATE = 8/24/2023	CHECKED -	REVISED -		SCALE: SHEET 13 OF 50 SHEETS STA. TO STA.			ILLINOIS FED. AID PROJECT				
		DATE -	REVISED -					CONTRACT NO. 78814				

SUMMARY OF QUANTITIES - CONT

SUMMARY OF QUANTITIES - CONT			COUNTY:	FRANKLIN CO	FRANKLIN CO	FRANKLIN CO
			ROUTE:	IL 149	IL 149	IL 149
			FUNDING:	90% FEDERAL 10% STATE	90% FEDERAL 10% STATE	90% FEDERAL 10% STATE
			LOCATION:	RURAL	RURAL	RURAL
CODE NUMBER	ITEM DESCRIPTION	UNIT	TOTAL	ROADWAY	LIGHTING	BRIDGE
			QUANTITY	0004	0021	0059
X4240440	PORTLAND CEMENT CONCRETE SIDEWALK 6 INCH (SPECIAL)	SQ FT	1,257	1,257		
X4402805	ISLAND REMOVAL	SQ FT	1,059	1,059		
X5503101	PLUG EXISTING PIPE	CU YD	0.28	0.28		
X6024502	INLETS, TYPE B, WITH SPECIAL FRAME AND GRATE	EACH	2	2		
X6061815	COMBINATION CONCRETE CURB AND GUTTER, TYPE M (SPECIAL)	FOOT	841	841		
X6350120	DELINEATOR REMOVAL	EACH	104	104		
X6640300	CHAIN LINK FENCE REMOVAL	FOOT	516	516		
70307120	TEMPORARY PAVEMENT MARKING - LINE 4" -TYPE IV TAPE	FOOT	27,536	27,536		
X7010216	TRAFFIC CONTROL AND PROTECTION, (SPECIAL)	L SUM	1	1		
Z0004552	APPROACH SLAB REMOVAL	SQ YD	293			293
Z0012130	BRIDGE DECK SCARIFICATION 3/4"	SQ YD	1,734			1,734
Z0013798	CONSTRUCTION LAYOUT	L SUM	1	1		
Z0012166	BRIDGE DECK MICROSILICA CONCRETE OVERLAY 2 3/4"	SQ YD	1,734			1,734
Z0016001	DECK SLAB REPAIR (FULL DEPTH, TYPE I)	SQ YD	10			10

REV. - MS

USER NAME = Tristen Reid	DESIGNED -	REVISED -	STATE OF ILLINOIS DEPARTMENT OF TRANSPORTATION	SUMMARY OF QUANTITIES				F.A.P. RTE.	SECTION	COUNTY	TOTAL SHEETS	SHEET NO.
	DRAWN -	REVISED -						873	(28-5)K-1	FRANKLIN	162	14
PLOT SCALE = 0.16666633" / in.	CHECKED -	REVISED -		SCALE: SHEET 14 OF 50 SHEETS STA. TO STA.				CONTRACT NO. 78814				
PLOT DATE = 8/24/2023	DATE -	REVISED -						ILLINOIS FED. AID PROJECT				

MODEL: SOQ 10 [Sheet]
FILE NAME: pw\dot-pw Bentley.com\PWIDOT\Documents\DOT Offices\Distri 9\ORD Projects\78514\CAD\data\CADsheets\0978514-ShtC-SoQ.dgn

SUMMARY OF QUANTITIES - CONT

COUNTY:	FRANKLIN CO	FRANKLIN CO	FRANKLIN CO
ROUTE:	IL 149	IL 149	IL 149
FUNDING:	90% FEDERAL 10% STATE	90% FEDERAL 10% STATE	90% FEDERAL 10% STATE
LOCATION:	RURAL	RURAL	RURAL
TOTAL QUANTITY	ROADWAY	LIGHTING	BRIDGE
	0004	0021	0059
			4
	500	500	
	1,350	1,350	
	500	500	

CODE NUMBER	ITEM DESCRIPTION	UNIT
Z0018002	DRAINAGE SCUPPERS, DS-11	EACH
Z0076600	TRAINEES	hour
Z0062456	TEMPORARY PAVEMENT	SQ YD
Z0076604	TRAINEES TRAINING PROGRAM GRADUATE	hour

Ø


Ø

Ø 0042

REV. - MS


MODEL: SOQ 11 (Sheet)
FILE NAME: p:\2023\p1-bentley.com\FWIDOT\Documents\DOT Offices\District 9\CRD Projects\78814\CADDData\CA\Sheet\0978814-SHC-SoQ.dgn

TO BE USE
RAMP B
RAMP D

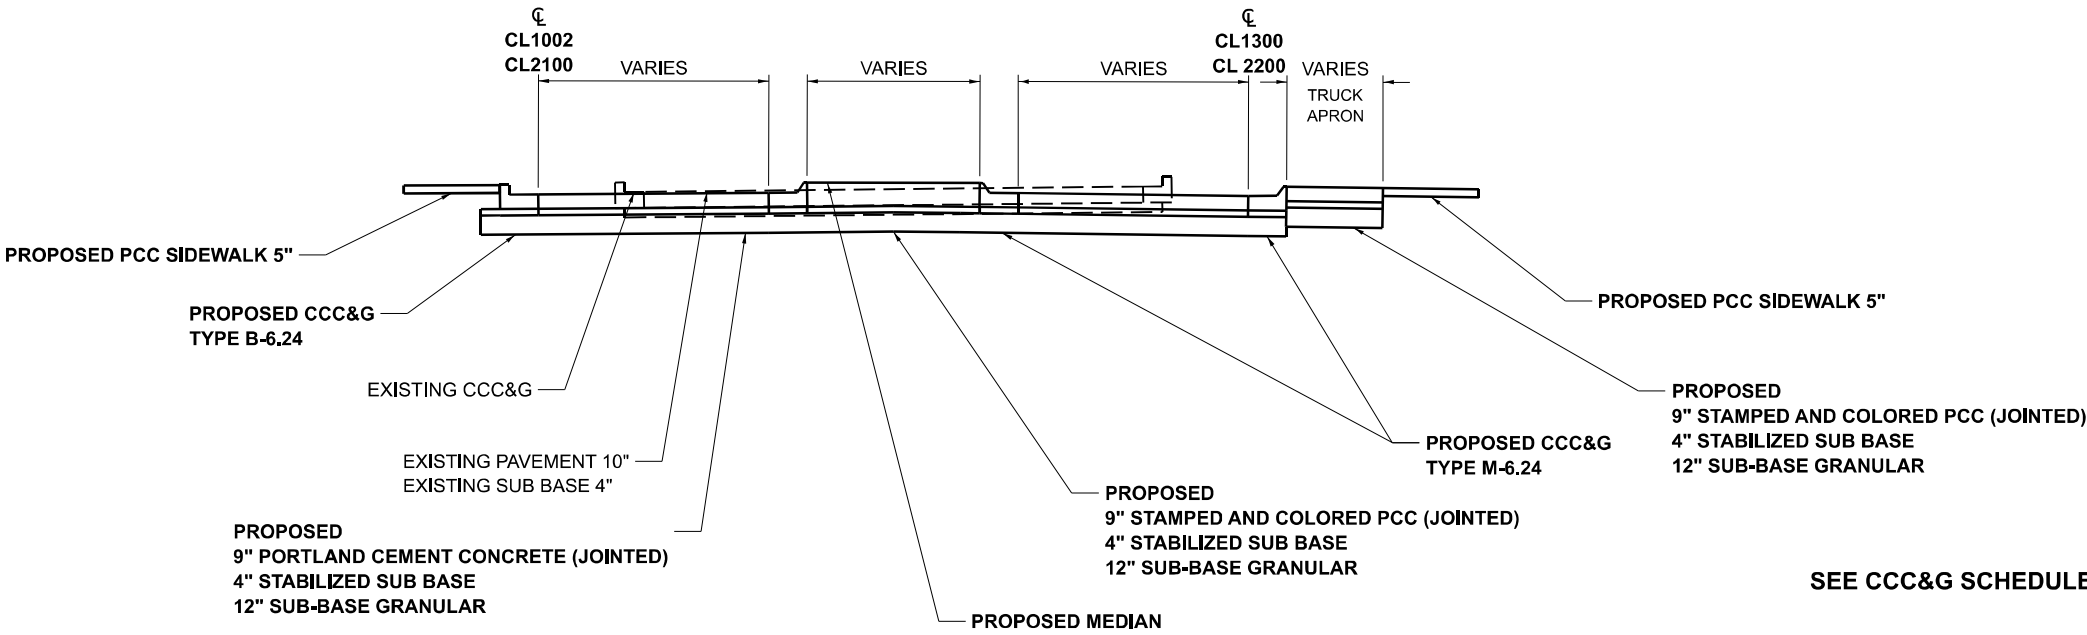

SEE CCC&G SCHEDULE FOR CURB TYPE


TO BE USE
RAMP A
RAMP C

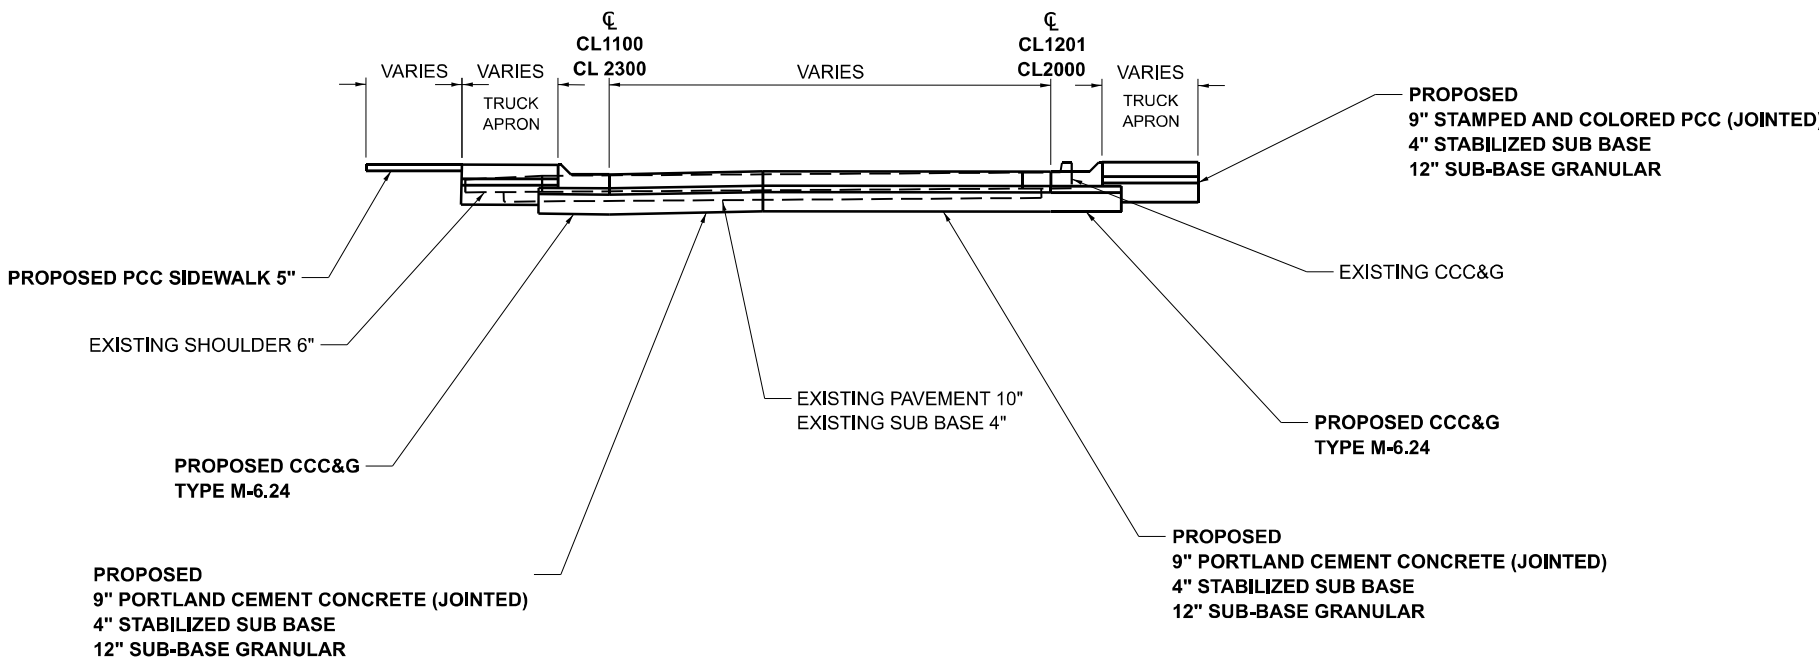

SEE CCC&G SCHEDULE FOR CURB TYPE

USER NAME = Tristen_Reid	DESIGNED -	REVISED -	STATE OF ILLINOIS DEPARTMENT OF TRANSPORTATION	TYPICAL SECTIONS				F.A.P RTE.	SECTION	COUNTY	TOTAL SHEETS	SHEET NO.
	DRAWN -	REVISED -		873	(28-5)K-1	FRANKLIN	162	15				
PLOT SCALE = 0.166666633' / in.	CHECKED -	REVISED -		CONTRACT NO. 78814								
DATE = 03/10/2022	DATE	REVISED										

TO BE USED
IL 149 WB STA 1606+00 TO 1611+41
(SEE BRIDGE PLANS STA 1607+53 TO 1610+30)

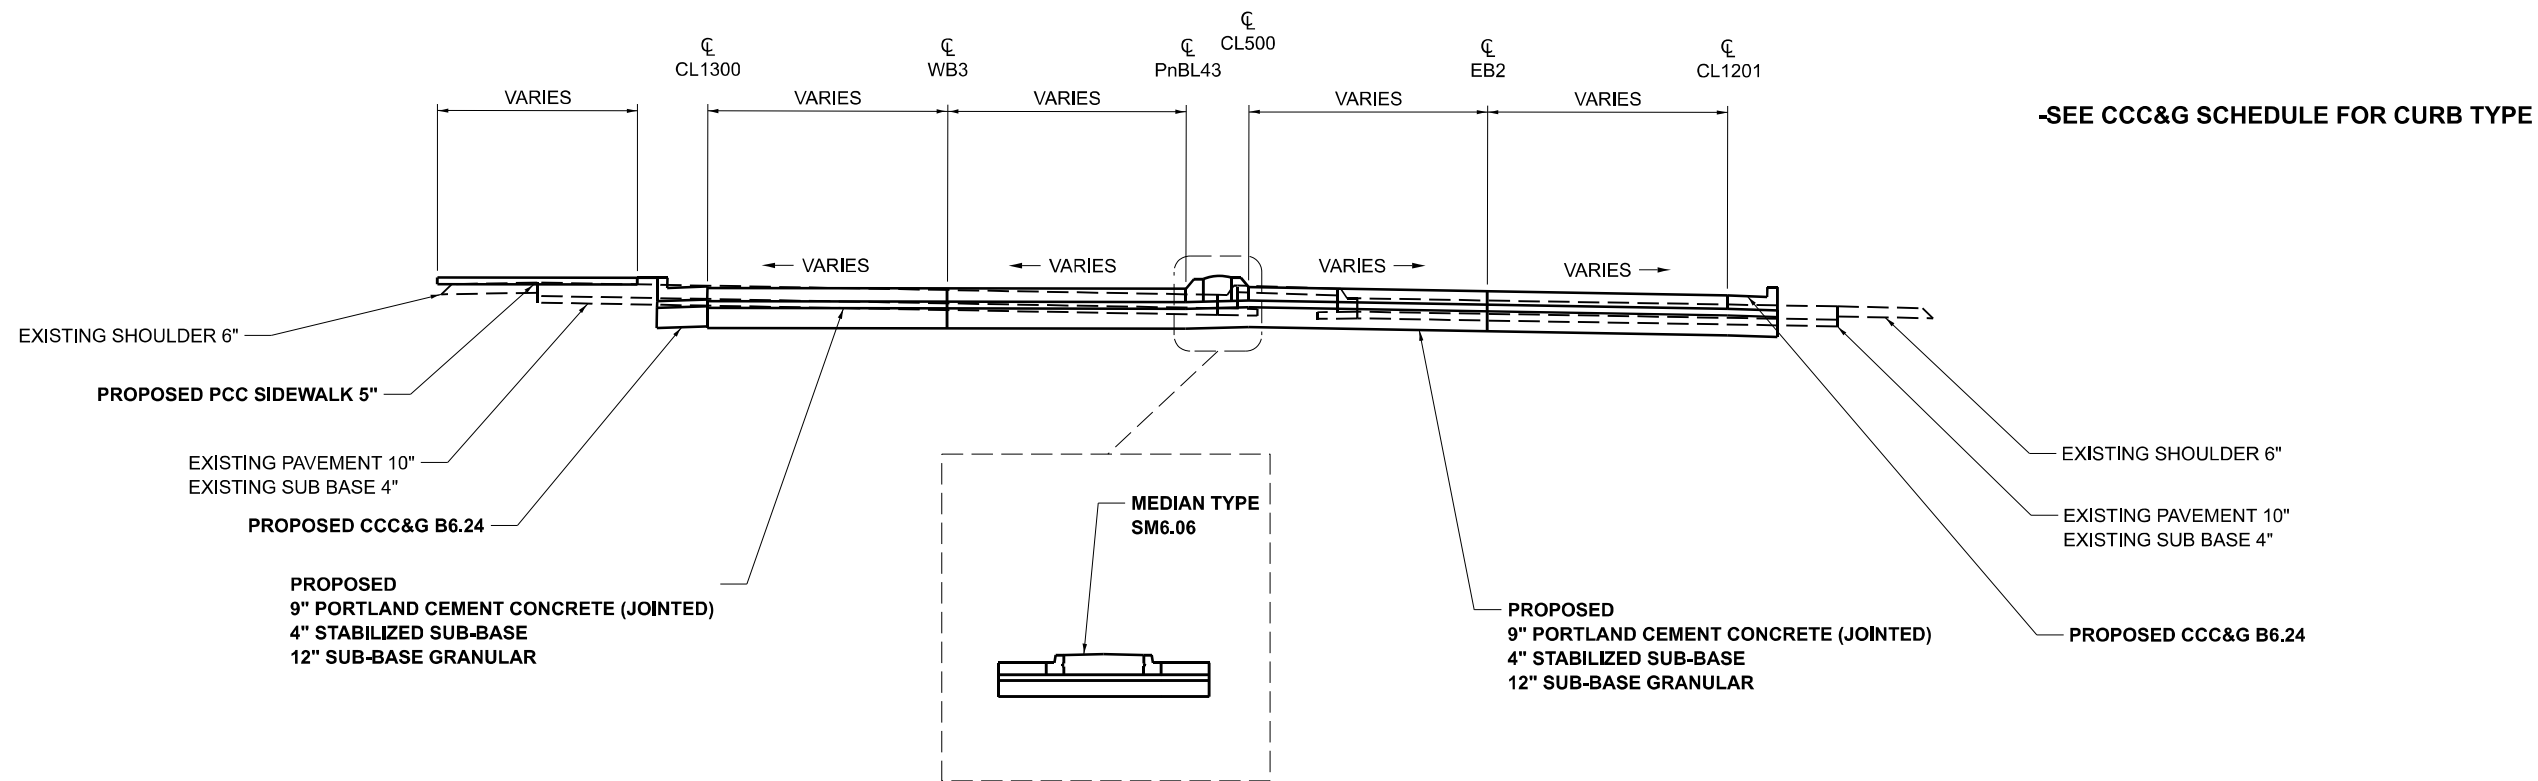

MODEL: IL 149_Plan 2 (Sheet)
FILE NAME: p:\bids\scans\by.com\p\DOT\Documents\DOT Office\District 9\CRD Projects\78814\CAD Data\CAD sheets\0378814-ShtD-Typical.dgn

USER NAME	= Tristen.Reid	DESIGNED	-	REVISED	-
DRAWN	-	REVIS	-	REVIS	-
PLOT SCALE	= 0.166666633 ' / in.	CHECKED	-	REVISED	-
PLOT DATE	= 8/24/2023	DATE	-	REVISED	-


STATE OF ILLINOIS
DEPARTMENT OF TRANSPORTATION

TYPICAL SECTIONS


SCALE: 1"=30' SHEET 2 OF 3 SHEETS STA. TO STA.

F.A.P RTE.	SECTION	COUNTY	TOTAL SHEETS	SHEET NO.
873	(28-5)K-1	FRANKLIN	162	17
CONTRACT NO. 78814				
ILLINOIS FED. AID PROJECT				

CIRCULAR ROADWAY

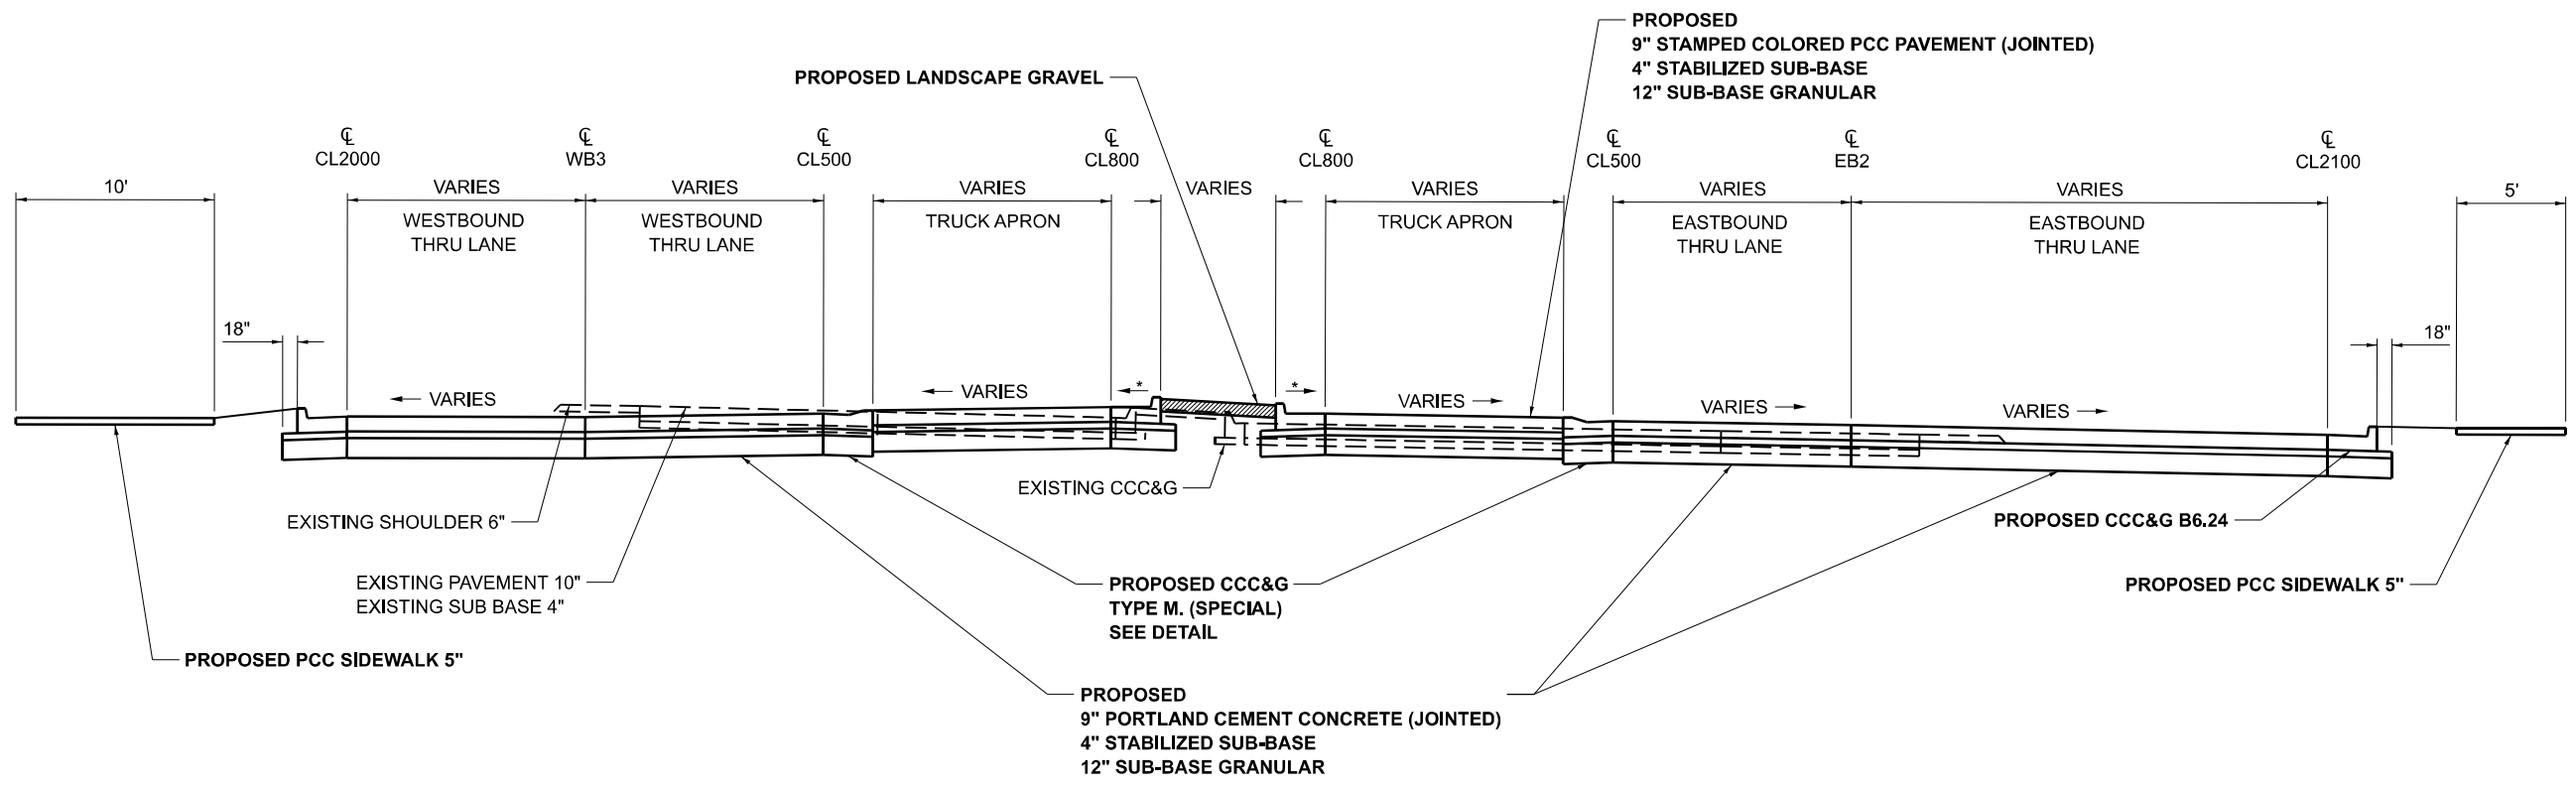

TO BE USED
IL 149 WB STA 1600+00 TO 1603+85
IL 149 WB STA 1613+66 TO 1616+05.5

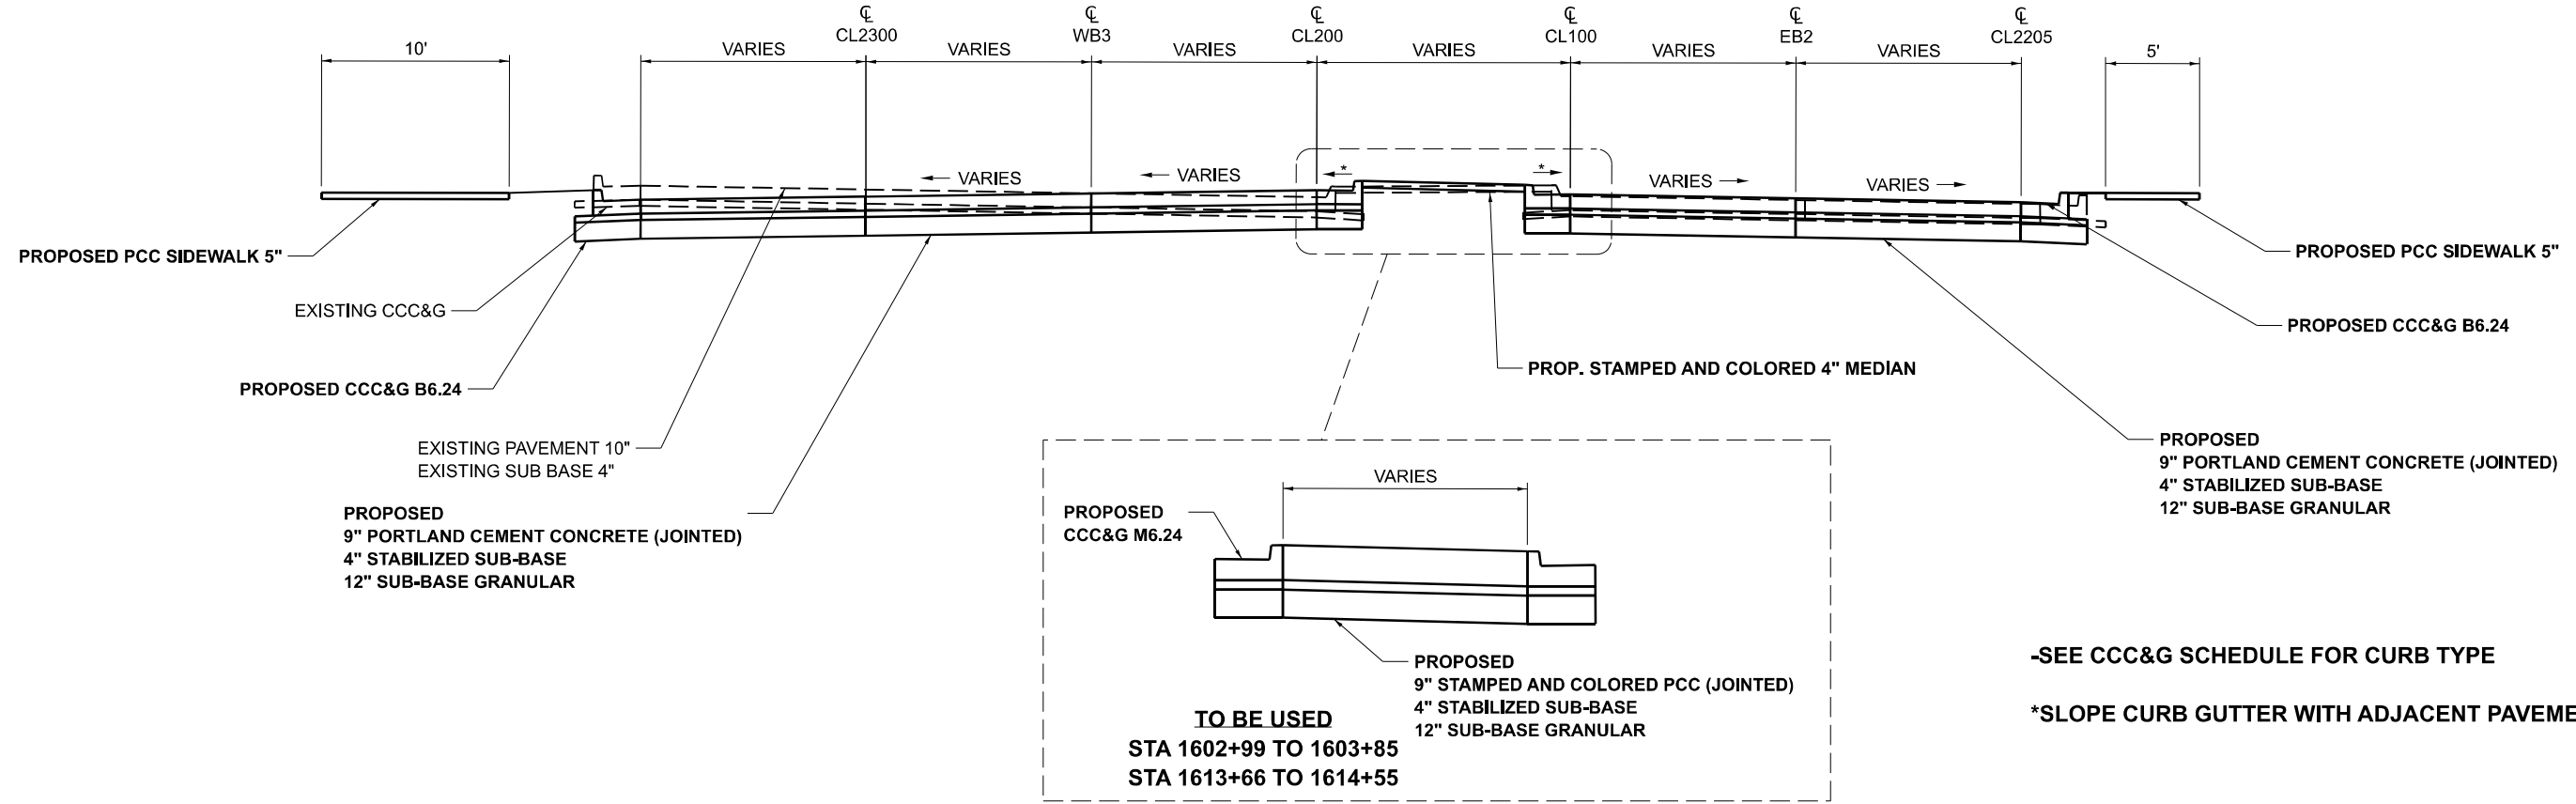

-SEE CCC&G SCHEDULE FOR CURB TYPE
*SLOPE CURB GUTTER WITH ADJACENT PAVEMENT

STATE OF ILLINOIS
DEPARTMENT OF TRANSPORTATION

TYPICAL SECTIONS

USER NAME = Tristen,Reid	DESIGNED -	REVISED -
	DRAWN -	REVISED -
PLOT SCALE = 0.16666633' / in.	CHECKED -	REVISED -
PLOT DATE = 8/24/2023	DATE -	REVISED -

SCALE:	SHEET	OF	SHEETS	STA.	TO STA.
--------	-------	----	--------	------	---------

F.A.P. RTE.	SECTION	COUNTY	TOTAL SHEETS	SHEET NO.
873	(28-5)K-1	FRANKLIN	162	16
CONTRACT NO. 78814				
ILLINOIS FED. AID PROJECT				

MODEL: IL 149_Plan 3 (Sheet)
FILE NAME: P:\Bids\2023\149\149_Plan 3.dwg
PLOT DATE: 8/24/2023

REMOVAL SCHEDULE

LOCATION STATION TO STATION			LENGTH	WIDTH	PAVEMENT REMOVAL	ISLAND REMOVAL	MEDIAN REMOVAL	PAVED SHOULDER REMOVAL	COMBINATION CURB & GUTTER REMOVAL	GUARDRAIL REMOVAL	COMMENTS
IL 149			FT	FT	SQ YD	SQ FT	SQ FT	SQ YD	FOOT	FOOT	
682+40 TO 685+50			310		295						
683+70 TO 688+05			435					387			
LT	685+50	TO 688+05	255	2				57			
685+50 TO 689+95			445				7425				
690+55 TO 692+97			242				1980				
RT	690+97	TO 692+97 RT	200	5				112			
LT	690+99	TO 692+97 LT	198	5				110			
RT	695+45	TO 697+82 RT	237	5				132			
LT	695+45	TO 697+85 LT	240	5				134			
LT	695+37	TO 696+57	120							120	
695+45 TO 697+87			242				2138				
698+51 TO 701+01			250				4015				
EASTBOUND											
682+48									10		OUTLETS
THRU	685+50	TO 692+97	747	24	1992						
RT	685+90	TO 689+06	316	12	422						
THRU	695+45	TO 701+01.5	556.5	24	1484						
LT	695+45	TO 698+51			408						
WESTBOUND											
683+80									8		OUTLETS
RT LANE	685+50	TO 688+05	255		225						
THRU	685+50	TO 692+97	747	24	1992						
LT	689+89.5	TO 692+97	308		410						
THRU	695+45	TO 701+04	559	24	1491						
RT	699+15	TO 701+19			272						
SOFIA ROAD											
10+13.5 TO 10+40.5			27	7.5	128						
RAMP A (NE RAMP)											
0+12.5 TO 1+98.5			186		517						
0+16 TO 0+40			24			245					
LT	0+46	TO 1+98	152	4				68			
RT	1+37	TO 1+98	61	8				55			
1+37 TO 701+30 IL 149									364		
IL 149	697+84	TO 0+46 RAMP A							74		
RAMP B (SE RAMP)											
LT	6+54	TO 9+96	342	4				152			
RT	6+55	TO 9+60	305	8				272			
6+55 TO 10+44			389		1033						
IL 149	697+82	TO 9+72 RAMP B							106		
9+37 TO 701+02 IL 149									353		
10+25 TO 10+45			20			352					
RAMP C (SW RAMP)											
0+13 TO 2+12			199		620						
0+15 TO 0+38			23			187					
LT	0+57	TO 2+12 LT	155	4				70			
0+85 TO 690+95 IL 149									152		
RT	1+40	TO 2+12 RT	72	8				64			
IL 149	688+68	TO 1+57 RAMP C							225		
RAMP D (NW RAMP)											
RT	9+44	TO 10+04	60	8				54			
LT	9+44	TO 10+83	139	4				62			
9+45 TO 11+13			168		580						
IL 149	688+59	TO 9+83 RAMP D							223		
10+59 TO 690+98 IL 149									137		
10+91 TO 11+11			20			275					
					1314						STAGING TEMP. PAVEMENT
2203+06 TO 2203+50					123						La FIESTA PARKING LOT
TOTALS					13306	1059	15558	1729	1652	120	

MODEL: Schedule (Sheet)
FILE NAME: p:\projects\78814\CADD\Drawings\DOT\Office\Drawings\78814\CADD\Drawings\78814\Drawings\78814-Schedule.dgn

USER NAME = Tristen Reid	DESIGNED -	REVISED -	STATE OF ILLINOIS DEPARTMENT OF TRANSPORTATION	REMOVAL SCHEDULE			F.A.P RTE.	SECTION	COUNTY	TOTAL SHEETS	SHEET NO.
	DRAWN -	REVISED -					873	(28-5)K-1	FRANKLIN	162	18
PLOT SCALE = 0.16666633' / in.	CHECKED -	REVISED -					CONTRACT NO. 78814				
PLOT DATE = 8/24/2023	DATE -	REVISED -					ILLINOIS FED. AID PROJECT				
				SCALE:	SHEET 18	OF 50 SHEETS	STA.	TO STA.			

PCC PAVEMENT SCHEDULE

LOCATION STATION TO STATION	LENGTH	SUB-BASE GRANULAR MATERIAL, TYPE A 12"	PCC PAVEMENT, 9" (JOINTED)	STAMPED COLORED PCC PAVEMENT, 9" (JOINTED)	STAMPED COLORED PCC MEDIAN SURFACE, 4"	STABILIZED SUB BASE, 4"	PROTECTIVE COAT	TEMPORARY PAVEMENT	COMMENTS
IL 149	FOOT	SQ YD	SQ YD	SQ YD	SQ FT	SQ YD	SQ YD	SQ YD	
682+40 TO 685+50					2480				
700+00 TO 700+30					70				
800+00 TO 800+40					85				
WESTBOUND									
RT LANE 685+50 TO 688+05	255	225	225			225	225		
WESTBOUND THRU LANES									
1600+00 TO 1607+68.5	769	2586	2586			2586	2586		
1610+16 TO 1616+05.39	589	1894	1894			1894	1894		
EASTBOUND THRU LANES									
1700+00 TO 1707+71.5	772	2440	2440			2440	2440		
1710+19 TO 1715+92.5	574	1857	1857			1857	1857		
RAMP A									
2302+01.5 TO 2304+45.22	244	395	395			395	395		
RAMP B									
2200+00 TO 2203+94.3	394	980	980			980	980		
RAMP C									
1102+95.7 TO 1105+79.8	284	391	391			391	391		
RAMP D									
1000+00 TO 1001+89.9	190	505	505			505	505		
ROUNDABOUT									
501+78 TO 502+83	105	132	132			132	132		
511+53 TO 512+55.8	103	133	133			133	133		
SOFIA ROAD									
2300+00 TO 2300+38	38	97	97			97	97		
INSIDE MEDIAN									
103+00 TO 103+90	90	176		176		176	176		
302+69 TO 303+69	100	180		180		180	180		
MEDIAN WESTSIDE									
100+00 TO 103+00					3057		3057		
504+40 TO 504+93					240		240		
MEDIAN EASTSIDE									
509+45 TO 509+98					230		230		
301+20 TO 302+70					1554		1554		
TRUCK LANE									
700+00 TO 703+48	348	530		530		530	530		
800+00 TO 803+29	329	551		551		551	551		
RAMP A									
2001+08		12	12			12			SIDEWALK
2303+40		16	16			16			SIDEWALK
RAMP B									
2202+95		4	4			4			SIDEWALK
RAMP C									
1104+69		8	8			8			SIDEWALK
1201+20		5	5			5			SIDEWALK
RAMP D									
1000+83		6	6			6			SIDEWALK
SUBTOTALS		13123	11686	1437	7716	13123	18153	0	
TOTALS		13937	11686	2251	7716	13937	18967	1350	

MODEL: Schedule1 [Sheet]
FILE NAME: P:\DOT\Documents\DOT Office\District 9\RD Project\78814\CAD\Drawings\78814-SubE-Schedule.dgn

USER NAME = Tristen Reid	DESIGNED -	REVISED -
	DRAWN -	REVISED -
PLOT SCALE = 0.16666633' / in.	CHECKED -	REVISED -
PLOT DATE = 8/24/2023	DATE -	REVISED -

STATE OF ILLINOIS
DEPARTMENT OF TRANSPORTATION

PCC PAVEMENT SCHEDULE

SCALE: SHEET 19 OF 50 SHEETS STA. TO STA.

F.A.P. RTE.	SECTION	COUNTY	TOTAL SHEETS	SHEET NO.
873	(28-5)K-1	FRANKLIN	162	19
CONTRACT NO. 78814				
ILLINOIS FED. AID PROJECT				

PCC PAVEMENT SCHEDULE

LOCATION STATION TO STATION	LENGTH	SUB-BASE GRANULAR MATERIAL, TYPE A 12"	PCC PAVEMENT, 9" (JOINTED)	STAMPED COLORED PCC PAVEMENT, 9" (JOINTED)	STAMPED COLORED PCC MEDIAN SURFACE, 4"	STABILIZED SUB BASE, 4"	PROTECTIVE COAT	TEMPORARY PAVEMENT	COMMENTS
IL 149	FOOT	SQ YD	SQ YD	SQ YD	SQ FT	SQ YD	SQ YD	SQ YD	
RAMP A OVERSIZED LOAD PAV'T									
2302+86 TO 2303+35	49	60		60		60	60		STOP AT SIDEWALK
2303+45 TO 2304+39	94	134		134		134	134		
2000+00 TO 2001+02	102	93		93		93	93		STOP AT SIDEWALK
2001+12 TO 2001+28	16	18		18		18	18		
RAMP B OVERSIZED LOAD PAV'T									
2202+22 TO 2202+93	71	39		39		39	39		STOP AT SIDEWALK
2202+98 TO 2303+54	156	43		43		43	43		
RAMP B INSIDE ISLAND									
2202+52.6 TO 2203+41	88	71		71		71	71		
RAMP C OVERSIZED LOAD PAV'T									
1200+61 TO 1201+17	56	23		23		23	23		STOP AT SIDEWALK
1201+22 TO 1201+38	16	21		21		21	21		
1104+10 TO 1104+66	56	61		61		61	61		STOP AT SIDEWALK
1104+71 TO 1105+73	102	100		100		100	100		
RAMP D OVERSIZED LOAD PAV'T									
1000+11 TO 1000+77	66	40		40		40	40		STOP AT SIDEWALK
1000+87 TO 1002+30	143	79		79		79	79		
RAMP D INSIDE ISLAND									
1000+66.8 TO 1001+35	68	32		32		32	32		
WEST INNER CIRCLE									
700+00 TO 703+47									
EAST INNER CIRCLE									
800+00 TO 803+66									
								1350	
SUBTOTALS		814	0	814	0	814	814	1350	
TOTALS		13937	11686	2251	7716	13937	18967	1350	

MODEL: Schedule2 (Sheet)
FILE NAME: p:\projects\78814\CADD\Drawings\DOT\Office\Drawings\78814\CADD\Drawings\DOT\78814-Schedule2.dgn

	USER NAME = Tristen,Reid	DESIGNED -	REVISED -	STATE OF ILLINOIS DEPARTMENT OF TRANSPORTATION	PCC PAVEMENT SCHEDULE CONT.			F.A.P RTE.	SECTION	COUNTY	TOTAL SHEETS	SHEET NO.
		DRAWN -	REVISED -					873	(28-5)K-1	FRANKLIN	162	20
	PLOT SCALE = 0.16666633''/in.	CHECKED -	REVISED -					CONTRACT NO. 78814				
	PLOT DATE = 8/24/2023	DATE -	REVISED -		SCALE:	SHEET 20	OF 50	SHEETS	STA.	TO STA.	ILLINOIS FED. AID PROJECT	

MODEL: Schedule3 (Sheet)
FILE NAME: P:\Roads\Illinois\DOT\Office\District 9\9060 Projects\7881\ACAD\Drawings\DOT\Office\District 9\9060 Projects\7881\45inE-Schedule.dgn

PAVEMENT MARKING SCHEDULE															
LOCATION STATION TO STATION	LENGTH	MODIFIED URETHANE PAVEMENT MARKING						RAISED REFLECTIVE PAVEMENT MARKER	GROOVING FOR RECESSED PAV'T MARKING 5"	GROOVING FOR RECESSED PAV'T MARKING 9"	GROOVING FOR RECESSED PAV'T MARKING 13"	GROOVING FOR RECESSED PAV'T MARKING 19"	GROOVING FOR RECESSED PAV'T MARKING LETTERS AND SYMBOLS	COMMENTS	
		LINE 4"		LINE 8"	LINE 12"	LINE 18"	LETTERS AND SYMBOLS								
		YELLOW	WHITE	WHITE	YELLOW	WHITE									
		SOLID	SOLID												
	FOOT	FOOT	FOOT	FOOT	FOOT	FOOT	SQ FT	EACH	FOOT	FOOT	FOOT	FOOT	SQ FT		
IL 149 EASTBOUND															
1700+00 TO 1703+18	318		80						80					SKIP DASH CENTERLINE	
1700+00 TO 1702+83	283		283						283						
1700+00 TO 1703+85	385	385							385						
1700+00 TO 1716+00								20							
1702+45							21						21	FISH HOOK THRU	
1702+45							32						32	FISH HOOK THRU/RIGHT	
1703+80							8						8	YIELD LINE (TRIANGLES)	
1703+98							8						8	YIELD LINE (TRIANGLES)	
1704+03						50						50		2' SKIP - 2' DASH	
1704+37.5 TO 1706+75	237.5		490						490					LANE BUFFER	
1704+37.5 TO 1706+75	237.5			240						240				HATCH FOR LANE BUFFER	
1706+75 TO 1710+84	409		102						102					SKIP DASH CENTERLINE	
1710+84 TO 1712+90	206		427						427					LANE BUFFER	
1707+68							35						35	FISH HOOK THRU/LEFT + DOT	
1707+68							21						21	FISH HOOK THRU	
1707+74 LT							22						22	YIELD	
1707+93 RT							22						22	YIELD	
1710+28							21						21	FISH HOOK THRU	
1710+28							35						35	FISH HOOK THRU/LEFT + DOT	
1710+84 TO 1712+90	206			192						192				LANE BUFFER	
1712+14							35						35	FISH HOOK THRU/LEFT + DOT	
1712+14							21						21	FISH HOOK THRU	
1713+25						35						35		2' SKIP - 2' DASH	
1713+20 TO 1714+45	125		265						265					LANE BUFFER	
1713+20 TO 1714+45	125			96						96				LANE BUFFER	
1714+45 TO 1715+92	147		37						37					SKIP DASH CENTERLINE	
PAINTED ISLAND															
1703+18 TO 1704+12			178			30			178			30			
RAMP C															
1102+84 TO 1105+65		278				90			278			90			
IL 149 WESTBOUND															
1600+00 TO 1602+53	253		64						64					SKIP DASH CENTERLINE	
1600+00 TO 1616+00								20							
1600+00 TO 1603+07	307		307						307					LEFT EOP	
1600+00 TO 1603+88	388	388							388					RIGHT EOP	
1600+00 TO 1600+54	54		54						54					RIGHT TURN LANE	
1600+00 TO 1616+05		475							475					MULTI-USE PATH	
1602+53 TO 1604+07	154		323						323					LANE BUFFER	
1602+53 TO 1604+07	154			132						132				LANE BUFFER	
1604+39 TO 1606+71.5	232.5		480						480					LANE BUFFER	
1604+39 TO 1606+71.5	232.5			240						240				LANE BUFFER	
1604+07						35						35		2' SKIP - 2' DASH	
1606+71.5 TO 1610+81.5	410		103						103					SKIP DASH CENTERLINE	
1607+62							21						21	FISH HOOK THRU	
1607+62							35						35	FISH HOOK THRU/LEFT + DOT	
1610+25							21						21	FISH HOOK THRU	
1610+25							35						35	FISH HOOK THRU/LEFT + DOT	
1610+81.5 TO 1613+35	253.5		522						522					LANE BUFFER	
1610+81.5 TO 1613+35	253.5			264						264				LANE BUFFER	
1613+56						50						50		2' SKIP - 2' DASH	
1613+60							8						8	YIELD LINE (TRIANGLES)	
1613+66 LT							22						22	YIELD	
SUBTOTALS		0	3715	1164	120	170	423	40	5241	1164	120	170	423		
TOTALS		1661	4784	1164	500	170	883	40	6445	1164	500	170	883		

USER NAME = Tristen,Reid
PLOT SCALE = 0.16666633' / in.
PLOT DATE = 8/24/2023

DESIGNED -
DRAWN -
CHECKED -
DATE -

REVISED -
REVISED -
REVISED -
REVISED -

STATE OF ILLINOIS
DEPARTMENT OF TRANSPORTATION

PAVE IMENT MARKING SCHEDULE

SCALE: SHEET 21 OF 50 SHEETS STA. TO STA.

F.A.P. RTE.	SECTION	COUNTY	TOTAL SHEETS	SHEET NO.
873	(28-5)K-1	FRANKLIN	162	21
CONTRACT NO. 78814				
ILLINOIS FED. AID PROJECT				

MODEL: Schedule1 (Sheet)
FILE NAME: P:\GIS\Projects\7881\4CADData\CAD\Sheet027881-4-5-15-Schedule.dgn

PAVEMENT MARKING SCHEDULE														
LOCATION STATION TO STATION	LENGTH	MODIFIED URETHANE PAVEMENT MARKING						RAISED REFLECTIVE PAVEMENT MARKER	GROOVING FOR RECESSED PAV'T MARKING 5"	GROOVING FOR RECESSED PAV'T MARKING 9"	GROOVING FOR RECESSED PAV'T MARKING 13"	GROOVING FOR RECESSED PAV'T MARKING 19"	GROOVING FOR RECESSED PAV'T MARKING LETTERS AND SYMBOLS	COMMENTS
		LINE 4"		LINE 8"	LINE 12"	LINE 18"	LETTERS AND SYMBOLS							
		YELLOW	WHITE	WHITE	YELLOW	WHITE								
		SOLID	SOLID											
	FOOT	FOOT	FOOT	FOOT	FOOT	FOOT	SQ FT	EACH	FOOT	FOOT	FOOT	FOOT	SQ FT	
1613+72							8						8	YIELD LINE (TRIANGLES)
1613+75 RT							22						22	YIELD
1614+41 TO 1616+05.5	164.5		42						42					SKIP DASH CENTERLINE
1614+80							24						24	FISH HOOK THRU + DOT
1614+80							32						32	FISH HOOK THRU/RIGHT
PAINTED ISLAND														
1613+50 TO 1614+41	91		171		30				171		30			
RAMP A														
2302+02 TO 2304+07	205		169		100				169		100			
RAMP B PAINTED ISLAND					20						20			
2202+15 TO 2202+52	37		80						80					
RAMP B														
2100+00 TO 2101+35	135	135							135					LEFT EOP
2101+42							35						35	FISH HOOK THRU/LEFT + DOT
2101+42							21						21	ONLY/RIGHT ARROW
2102+57							35						35	FISH HOOK THRU/LEFT + DOT
2102+57							21						21	ONLY/RIGHT ARROW
2103+00	5				35						35			CROSSWALKS
2103+11							22						22	YIELD
2103+20							8						8	YIELD LINE (TRIANGLES)
2201+33 TO 2202+15	82		82						82					SOLID CENTERLINE
2200+00 TO 2201+35	135		135						135					RIGHT EOP
2202+95	5				35						35			CROSSWALKS
2203+27							22						22	YIELD
2203+35							8						8	YIELD LINE (TRIANGLES)
RAMP C														
1102+84 TO 1105+65			278						278					
RAMP D PAINTED ISLAND					20						20			
1000+32 TO 1000+66	34		80						80					
RAMP D														
1000+00 TO 1000+32	32		32						32					SOLID CENTERLINE
1000+83	10				70						70			CROSSWALKS
1000+90							21						21	RIGHT/ONLY ARROW
1001+20							22						22	YIELD
1001+25							8						8	YIELD LINE (TRIANGLES)
1303+23							22						22	YIELD
1303+35	10				70						70			CROSSWALKS
1304+05							35						35	FISH HOOK THRU/LEFT + DOT
1304+05							21						21	ONLY/RIGHT ARROW
1303+60							35						35	FISH HOOK THRU/LEFT + DOT
1303+17							8						8	YIELD LINE (TRIANGLES)
ROUND ABOUT														
502+25							15						15	THRU/LEFT ARROW
512+02							15						15	THRU/LEFT ARROW
SUBTOTALS		135	1069	0	380	0	460	0	1204	0	380	0	460	
TOTALS		1661	4784	1164	500	170	883	40	6445	1164	500	170	883	

USER NAME = TristenReid	DESIGNED -	REVISED -
	DRAWN -	REVISED -
PLOT SCALE = 0.16666633' / in.	CHECKED -	REVISED -
PLOT DATE = 8/24/2023	DATE -	REVISED -

STATE OF ILLINOIS
DEPARTMENT OF TRANSPORTATION

PAVEMENT MARKING SCHEDULE CONT.

SCALE: SHEET 22 OF 50 SHEETS STA. TO STA.

F.A.P. RTE.	SECTION	COUNTY	TOTAL SHEETS	SHEET NO.
873	(28-5)K-1	FRANKLIN	162	22
CONTRACT NO. 78814				
ILLINOIS FED. AID PROJECT				

MODEL: Schedule5 (Sheet)
FILE NAME: P:\GIS\Projects\78814\DOT\Documents\DOT Office\Sheet 9\908D Project\78814\CAD Data\CAD Sheets\0978814-5b15-Schedule5.dgn

CURB AND GUTTER SCHEDULE										
LOCATION STATION TO STATION	COMB. CONCRETE CURB AND GUTTER, TYPE M 6.24	COMB. CONCRETE CURB AND GUTTER, TYPE M (SPECIAL)	COMB. CONCRETE CURB AND GUTTER, TYPE M 4.24	COMB. CONCRETE CURB AND GUTTER, TYPE B 6.24	CLASS SI CONCRETE	CONCRETE CURB TYPE B	PROTECTIVE COAT	CONCRETE MEDIAN TYPE SM 6.06	CURB REFLECTORS	COMMENTS
IL 149	FOOT	FOOT	FOOT	FOOT	CU YD	FOOT	SQ YD	SQ FT	EACH	
682+40 TO 685+50						620				
MEDIAN EASTBOUND										
CL100 100+00 TO 103+00				300			86			
CL100 103+00 TO 103+90	90						26			
CL300 301+20 TO 302+70				150			43			
CL300 302+70 TO 303+70	100						29			
1705+93 TO 1707+56							47	705		
1710+35 TO 1711+47							32	530		
MEDIAN WESTBOUND										
CL200 200+00 TO 203+00				300			86			
CL200 203+00 TO 203+94	94						27			
CL400 401+20 TO 402+70				150			43			
CL400 402+70 TO 403+65	95						27			
END OF MEDIAN										
CL100 103+90 TO 203+94	52						15			
CL300 303+70 TO 403+65	53						15			
INNER CIRCLE										
CL700 700+00 TO 703+47	347						99			
CL800 800+00 TO 803+66	366						105			
WESTBOUND NORTHSIDE							0			
CL1300 1300+00 TO 1303+11				311			89			
CL2000 2001+43 TO 2004+34				291			83			
CL2300 2300+00 TO 2302+87.5				288			82			
EASTBOUND SOUTHSIDE										
CL1100 1103+40 TO 1104+10				70			20			
CL1201 1201+59.5 TO 1204+57.5				298			85			
CL2100 2103+24.5 TO 2105+94				270			77			
CL2205 2203+54 TO 2206+12				258			74			
RAMP A NE										
CL2300 2302+87.5 TO 2303+83	96						27			
CL2000 2000+60.8 TO 2001+43	82						24			
RAMP B SE									15	
CL2100 2101+59 TO 2103+24.5				166			47			
CL2100 2101+25 TO 2101+59					3		10			CURB OUTLET
CL2100 2201+02 TO 2201+58					5		16			CURB OUTLET
CL2100 2201+60 TO 2202+22				62			18			
CL2100 2202+22 TO 2203+54	132						38			
RAMP C SW										
CL1100 1105+74 TO 1104+10	164						47			
CL1100 1105+79 TO 1105+55					4		7			CURB OUTLET
CL1201 1200+00 TO 1200+24					3		7			CURB OUTLET
CL1201 1200+24 TO 1200+61				37			11			
CL1201 1200+61 TO 1201+59.5	99						28			
RAMP D NW									15	
CL1002 1000+00 TO 1000+24					5		7			CURB OUTLET
CL1002 1000+00 TO 1002+30	230						66			
CL1300 1303+11 TO 1304+00				89			26			
CL1300 1303+89.6 TO 1304+13					3		7			CURB OUTLET
TRUCK APRON WEST										
CL500 500+27 TO 504+40		413					138			
TRUCK APRON EAST										
CL500 510+00 TO 514+28		428					143			
RAMP D ISLAND										
CL1002 1000+66.7 TO 1000+35			152				9			SEE ISLAND DETAIL
RAMP B ISLAND										
CL2205 2202+52.5 TO 2203+75			201				35			SEE ISLAND DETAIL
TOTALS	2000	841	353	3040	23	620	1901	1235	30	

USER NAME	= TristenReid
PLOT SCALE	= 0.16666633' / in.
PLOT DATE	= 8/24/2023

DESIGNED	-
DRAWN	-
CHECKED	-
DATE	-

REVISED	-
REVISED	-
REVISED	-
REVISED	-

STATE OF ILLINOIS
DEPARTMENT OF TRANSPORTATION

CURB AND GUTTER SCHEDULE

SCALE: SHEET 23 OF 50 SHEETS STA. TO STA.

F.A.P. RTE.	SECTION	COUNTY	TOTAL SHEETS	SHEET NO.
873	(28-5)K-1	FRANKLIN	162	23
CONTRACT NO. 78814				
ILLINOIS FED. AID PROJECT				

DRAINAGE SCHEDULE

LOCATION STATION TO STATION	STORM SEWER, CLASS A, TYPE I 36"	STORM SEWER, CLASS A, TYPE I 15"	PRC FLARED END SECTION, 36"	PRC FLARED END SECTION, 15"	CONCRETE COLLAR	INLET TYPE B, W/ SPECIAL FRAME AND GRATE	INLET TYPE B, W/ TYPE 12 FRAME AND GRATE	INLET TYPE B, W/ TYPE 3 FRAME AND GRATE	TRENCH BACKFILL
	FOOT	FOOT	EACH	EACH	CU YD	EACH	EACH	EACH	CU YD
WEST OF I-57									
1001+59.5 28' RT	35		1		0.44				32
1103+74 35' RT	25		1		0.44				23
502+11 1.5' LT						1			
1303+48.5 25.5' RT		40		1					35
1303+00		85						1	75
1202+00								1	
1201+01 27.5' RT		25		1					22
1607+50.5 12' RT		30					1		27
1204+40								1	18
1204+40.5 20' RT		20		1					
EAST OF I-57									
2003+62 28.5' RT		55		1					49
161+82 11.17' RT							1		
2001+44		70						1	62
511+86.5 1.5' LT		90				1			80
2102+93 18' LT		30		1					27
2103+34.5								1	
2302+86.5								1	22
2302+87 25.5' RT		25		1					
2302+64 35' RT	10		1		0.44				9
TOTALS	70	470	3	6	1.32	2	2	6	481

DRAINAGE REMOVAL SCHEDULE

LOCATION STATION TO STATION	MANHOLE REMOVAL	REMOVING INLETS	STORM SEWER REMOVAL 12"	STORM SEWER REMOVAL 15"	CONCRETE HEADWALL REMOVAL	PLUG EXISTING PIPE	PIPE CULVERT REMOVAL
	EACH	EACH	FOOT	FOOT	EACH	CU YD	FOOT
687+00		1	50		1		
LT 689+05					1		
RT 689+05					1		
690+15		1					
LT 689+05 TO 692+65				370		0.14	
692+65	1	1		40			
695+73	1	1	45				
695+73 TO 698+25				250			
697+67		1					
697+67 TO 698+25			70				
698+25		1					
698+25 TO 698+87				75			
698+87		1					
698+87 TO 699+15				30			
699+15						0.14	
RT 699+15 TO 699+15 LT					2		
La FIESTA PARKING LOT 2203+06 TO 2203+50							50
TOTALS	2	7	165	765	5	0.28	50

MODEL: Schedule5 (Sheet)
FILE NAME: p:\projects\78814\CADD\Drawings\DOT\Office\Drawings\78814\CADD\Drawings\DOT\78814-Schedule5.dgn

USER NAME = TristenReid DESIGNED - DRAWN - PLOT SCALE = 0.16666633' / in. PLOT DATE = 8/24/2023	DESIGNED - REVIS CHECKED - DATE -	REVISED - REVISED - REVISED - REVISED -	STATE OF ILLINOIS DEPARTMENT OF TRANSPORTATION	DRAINAGE SCHEDULE DRAINAGE REMOVAL SCHEDULE			F.A.P RTE.	SECTION	COUNTY	TOTAL SHEETS	SHEET NO.
							873	(28-5)K-1	FRANKLIN	162	24
				SCALE: SHEET 24 OF 50 SHEETS STA. TO STA.			ILLINOIS FED. AID PROJECT				
							CONTRACT NO. 78814				

MODEL: Schedule7 (Sheet)
FILE NAME: P:\DOT\Documents\DOT Office\District 9\RD Project\7881\CAD Data\CAD sheets\037881-4-Sht5-Schedule.sgn

SHOULDER SCHEDULE					
LOCATION STATION TO STATION	LENGTH	PORTLAND CEMENT CONCRETE SHOULDERS 9"	STABILIZED SUBBASE 4"	SUB-BASE GRANULAR MATERIAL, TYPE A 12"	AGGREGATE WEDGE TYPE B
IL 149	FOOT	SQ YD	SQ YD	SQ YD	TON
EASTBOUND					
1700+00 TO 1703+42	342	380	48	337	7
WESTBOUND					
1600+00 TO 1603+07	307	273	42	237	6
RAMP A NE					
2000+00 TO 2000+61.7 LT	61.7	28	11	31	2
RAMP B SE					
2100+00 TO 2101+59.5 LT	159.5	71	27	80	4
2200+00 TO 2201+60.5 RT	160.5	143	27	152	
UNDER B-6.24					
MEDIAN EASTBOUND					
100+00 TO 103+00	300		134	134	
301+20 TO 302+72	152		67	67	
MEDIAN WESTBOUND					
200+00 TO 203+00	300		134	134	
401+20 TO 402+70	150		67	67	
WESTBOUND-NORTHSIDE					
1300+00 TO 1303+11	311		139	139	
2001+43 TO 2004+34	291		130	130	
2300+00 TO 2302+87.5	287.5		128	128	
EASTBOUND-SOUTHSIDE					
1102+89 TO 1101+10	179		54	54	
1201+59.5 TO 1204+57.5	298		133	133	
2103+24.5 TO 2105+74	249.5		111	111	
2203+54 TO 2206+12	258		115	115	
RAMP B SE					
2101+59 TO 2103+24.5	165.5		74	74	
2201+60 TO 2202+22	62		28	28	
RAMP C SW					
1200+24 TO 1200+61	37		17	17	
RAMP D NW					
1303+11 TO 1304+00	89		40	40	
UNDER TYPE M (SPECIAL)					
500+27 TO 504+40	413		138	138	
510+00 TO 514+28	428		191	191	
UNDER M-4.24					
1000+66.7 TO 1000+35	31.7		68	68	
2202+52.5 TO 2203+75	122.5		90	90	
UNDER M-6.24					
103+00 TO 103+90	90		40	40	
302+70 TO 303+70	100		45	45	
203+00 TO 203+94	94		42	42	
402+70 TO 403+65	95		43	43	
END OF MEDIAN					
103+90 TO 203+94	52		24	24	
303+70 TO 403+65	53		24	24	
INNER CIRCLE					
700+00 TO 703+47	347		155	155	
800+00 TO 803+66	366		163	163	
RAMP A NE					
2302+87.5 TO 2303+83	95.5		43	43	
SUBTOTALS		895	2592	3274	19
TOTALS		895	2896	3578	19

SHOULDER SCHEDULE					
LOCATION STATION TO STATION	LENGTH	PORTLAND CEMENT CONCRETE SHOULDERS 9"	STABILIZED SUBBASE 4"	SUB-BASE GRANULAR MATERIAL, TYPE A 12"	AGGREGATE WEDGE TYPE B
IL 149	FOOT	SQ YD	SQ YD	SQ YD	TON
RAMP B SE					
2202+22 TO 2203+54	132		59	59	
RAMP C SW	0				
1200+61 TO 1201+59.5	98.5		44	44	
1105+74 TO 1104+10	164		73	73	
RAMP D NW					
1000+00 TO 1002+86	286		128	128	
SUBTOTALS		0	304	304	0
TOTALS		895	2896	3578	19

USER NAME = Tristen,Reid	DESIGNED -	REVISED -
	DRAWN -	REVISED -
PLOT SCALE = 0.16666633' / in.	CHECKED -	REVISED -
PLOT DATE = 8/24/2023	DATE -	REVISED -

STATE OF ILLINOIS
DEPARTMENT OF TRANSPORTATION

SHOULDER SCHEDULE

SCALE: SHEET 25 OF 50 SHEETS STA. TO STA.

F.A.P RTE.	SECTION	COUNTY	TOTAL SHEETS	SHEET NO.
873	(28-5)K-1	FRANKLIN	162	25
CONTRACT NO. 78814				
ILLINOIS FED. AID PROJECT				

SEEDING EROSION CONTROL SCHEDULE

LOCATION STATION AND STATION	SEEDING CLASS 1B	SEEDING CLASS 7	NITROGEN FERTILIZER NUTRIENT	PHOSPHORUS FERTILIZER NUTRIENT	POTASSIUM FERTILIZER NUTRIENT	AGRICULTURAL GROUND LIMESTONE	MULCH METHOD 2	TEMP. EROSION CONTROL SEEDING	STONE RIP RAP CLASS A4	PERIMETER EROSION BARRIER	EROSION CONTROL BLANKET	COMMENTS
IL 149	ACRE	ACRE	POUND	POUND	POUND	TON	ACRE	POUND	SQ YD	FOOT	SQ YD	
EASTBOUND												
RT 682+50 TO 685+50	0.11	0.11	10	10	10	0.22	0.22	33			534	8' WIDE RT/LT
683+75 RT									7			CURB OUTLET-FACTORY OUTLET BLVD.
1700+00 TO 1703+83											340	8' WIDE RT
50' RT 1700+00 TO 1702+85 62' RT										285		EB2
RT 1700+00 TO 1704+00 RT	0.26	0.26	24	24	24	0.52	0.52	78				EB2
62' RT 1702+85 TO 1703+85 70' RT										100		EB2
62' RT 1704+85 TO 1707+75 30' RT										280		EB2
RT 1704+85 TO 1707+75	0.16	0.16	15	15	15	0.32	0.32	48				EB2
70' RT 1710+30 TO 1710+96 55' RT										67		EB2
RT 1710+40.5 TO 1712+28.5	0.16	0.16	15	15	15	0.32	0.32	48				EB2
55' RT 1710+96 TO 1712+50 55' RT										125		EB2
45' RT 1713+40 TO 1715+10 22' RT										155		EB2
RT 1713+45 TO 1715+92.5	0.05	0.05	5	5	5	0.1	0.10	15				EB2
22' RT 1715+10 TO 1715+92 22' RT										82		EB2
WESTBOUND												
682+50 LT									7			
LT 682+50 TO 685+50	0.08	0.08	7	7	7	0.16	0.16	24				
1600+00 TO 1603+77											335	8' WIDE LT
55' LT 1600+00 TO 1600+64 58' LT										65		WB3
58' LT 1600+64 TO 1603+55 50' LT										275		WB3
LT 1600+00 TO 1604+00	0.35	0.35	31	31	31	0.7	0.70	105				WB3
1603+75 55' LT									15			WB3
55' LT 1604+80 TO 1607+75 30' LT										285		WB3
LT 1605+00 TO 1607+75.5	0.14	0.14	13	13	13	0.28	0.28	42				WB3
LT 1610+08 TO 1613+00	0.19	0.19	17	17	17	0.38	0.38	57				WB3
30' LT 1610+09 TO 1612+78 60' LT										275		WB3
LT 1614+00 TO 1616+05	0.02	0.02	2	2	2	0.04	0.04	6				WB3
1614+12 70' LT									15			WB3
53' LT 1614+25 TO 1616+00 45' LT										180		WB3
RAMP D												
RT 1000+00 TO 1001+50	0.08	0.08	8	8	8	0.16	0.16	24				CL1002
25' RT 1000+00 TO 1001+82 32' RT										154		CL1002
1303+08 TO 1304+13 RT	0.06	0.06	6	6	6	0.12	0.12	18				CL1300
25' RT 1303+47 TO 1304+13 25' RT										75		CL1300
RAMP C												
1103+86 TO 1105+77											170	8' WIDE RT
46' RT 1103+80 TO 1105+79 30' RT										150		
1103+87 TO 1105+79	0.14	0.14	13	13	13	0.28	0.28	42				CL1100
15' RT 1200+00 TO 1200+98 30' RT										100		
1200+00 TO 1201+75	0.05	0.05	5	5	5	0.1	0.10	15				CL1201
RAMP B												
20' LT 2100+00 TO 2102+90 30' LT										285		CL2100
2100+00 TO 2103+00											267	8' WIDE LT
2100+00 TO 2103+65	0.14	0.14	13	13	13	0.28	0.28	42				CL2100
20' RT 2200+00 TO 2203+58 20' RT										350		CL2205
2200+00 TO 2203+71	0.04	0.04	4	4	4	0.08	0.08	12				CL2205
RAMP A												
40' RT 2000+00 TO 2000+85 40' RT										85		CL2000
2000+00 TO 2001+55	0.08	0.08	8	8	8	0.16	0.16	24				CL2000
35' RT 2302+48 TO 2304+45 15' RT										160		CL2300
2302+48 TO 2304+45	0.08	0.08	8	8	8	0.16	0.16	24				CL2300
TOTALS	2.19	2.19	204	204	204	4.38	4.38	657	44	3533	1646	

MODEL: Schedule3 (Sheet)
FILE NAME: P:\DOT\Documents\DOT Office\District 9\ORD Projects\7881\ACAD\Drawings\7881-4-SE-Schedule3.dgn

USER NAME = Tristen,Reid	DESIGNED -	REVISED -
	DRAWN -	REVISED -
PLOT SCALE = 0.16666633' / in.	CHECKED -	REVISED -
PLOT DATE = 8/24/2023	DATE -	REVISED -

STATE OF ILLINOIS
DEPARTMENT OF TRANSPORTATION

SEEDING EROSION CONTROL SCHEDULE

SCALE: SHEET 26 OF 50 SHEETS STA. TO STA.

F.A.P. RTE.	SECTION	COUNTY	TOTAL SHEETS	SHEET NO.
873	(28-5)K-1	FRANKLIN	162	26
CONTRACT NO. 78814				
ILLINOIS FED. AID PROJECT				

MODEL: Schedule3 (Sheet)
FILE NAME: P:\GIS\Projects\7881\4\CAD\Drawings\DOT\Office\Drawings\7881\4\45b5-Schedule3.dgn

SIDEWALK SCHEDULE					
LOCATION STATION TO STATION			DETECTABLE WARNING	PCC SIDEWALK 5"	COMMENTS
IL 149			SQ FT	SQ FT	
EASTBOUND - SOUTH 5'					
682+30	TO	685+50		1845	
1700+00	TO	1704+50		2290	
1704+73	TO	1707+55		1430	
1710+33	TO	1712+64		1140	
1712+93	TO	1715+92		1540	
WESTBOUND - NORTH 10'					
682+62	TO	685+51		2615	
1600+00	TO	1604+37		4268	
1604+65	TO	1607+53		2895	
1610+51	TO	1613+05		2562	
1613+26	TO	1616+05		2932	
RAMP A					
2001+08			60		
2303+40			60		
RAMP B					
2103+00			15		
2202+96			15		
RAMP C					
1201+20			15		
1104+70			15		
RAMP D					
1000+83			60		
1303+37			60		
TOTALS			300	23517	

FENCE SCHEDULE						
LOCATION STATION TO STATION				FENCE (SPECIAL)	CHAIN LINK FENCE REMOVAL	
IL 149				FOOT	FOOT	
EASTBOUND						
70'RT	1701+50	TO	1702+98.5 103.5'RT	150	150	
47'RT	1714+02.5	TO	1715+10.7 45'RT	100	100	
45'RT	1715+10.7	TO	1715+10.7 25'RT	20	20	
25'RT	1715+10.7	TO	1715+92.5 25'RT	86	86	
WESTBOUND						
58.5'LT	1602+45.5	TO	1603+31 94'LT	80	80	
RAMP B						
97'RT	2203+16.5	TO	1714+02.5 47'RT	80	80	
TO						
TOTALS				516	516	

GUARDRAIL SCHEDULE				
LOCATION STATION TO STATION	TRAFFIC BARRIER TERMINAL TYPE 1 (SPECIAL)	TRAFFIC BARRIER TERMINAL TYPE 6	TERMINAL MARKER DIRECT APPLIED	COMMENTS
IL 149	EACH	EACH	EACH	
EAST			1	
1706+91.5 TO 1707+41.5	1			
1707+41.5 TO 1707+79.0 RT		1		
WEST			1	
1610+16 TO 1610+53.5		1		
1610+53.5 TO 1611+03.5	1			
TOTALS	2	2	2	

USER NAME = Tristen,Reid	DESIGNED -	REVISED -
	DRAWN -	REVISED -
PLOT SCALE = 0.16666633' / in.	CHECKED -	REVISED -
PLOT DATE = 10/5/2023	DATE -	REVISED -

STATE OF ILLINOIS
DEPARTMENT OF TRANSPORTATION

SIDEWALK, FENCE GUARDRAIL SCHEDULE			
SCALE:	SHEET 27	OF 50 SHEETS	STA. TO STA.

F.A.P. RTE.	SECTION	COUNTY	TOTAL SHEETS	SHEET NO.
873	(28-5)K-1	FRANKLIN	162	27
CONTRACT NO. 78814				
ILLINOIS FED. AID PROJECT				

MODEL: Schedule 0 (Sheet)
FILE NAME: p:\busch\cadd\lay.com\p\DOT\Documents\DOT Office\District 9\CRD Project\78814\CAD Data\CAD sheets\078814-Site-Schedule.dgn

EARTHWORK SCHEDULE

LOCATION STATION TO STATION	EARTH EXCAVATION	EXCAVATION TO BE USED IN EMBANKMENT ADJUSTED FOR SHRINKAGE	EMBANKMENT	EARTHWORK BALANCE WASTE (+) OR SHORTAGE (-)
	CU YD	CU YD	CU YD	CU YD
ST AGE 1	364.10	273.08	341.5	-88.43
ST AGE 2	1919.00	1439.25	509	930.25
ST AGE 3	739.40	554.55	248.7	305.85
ST AGE 4	538.40	403.80	210.2	193.60
ST AGE 5	1742.00	1306.50	509	797.50
ST AGE 6	329.20	246.90	216.2	30.70
ST AGE 7	771.80	578.85	56.5	522.35
ST AGE 2	475.00	356.25	504.3	-148.05
TOTALS	6879	5159	2595	2564

RAILING SCHEDULE

LOCATION STATION TO STATION	BRIDGE FENCE RAILING	PCC SIDEWALK 6" (SPECIAL)
IL 149	FOOT	SQ FT
EASTBOUND		
1707+55 TO 1707+90		175
1709+99 TO 1710+34		175
1710+10 TO 1710+42	32	
WESTBOUND		
1607+43 TO 1607+75	32	
1607+53 TO 1607+88		350
1609+96 TO 1610+31		557
1610+08 TO 1610+40	32	
TOTALS	96	1257

USER NAME = Tristen,Reid	DESIGNED -	REVISED -
	DRAWN -	REVISED -
PLOT SCALE = 0.16666633' / in.	CHECKED -	REVISED -
PLOT DATE = 8/24/2023	DATE -	REVISED -

STATE OF ILLINOIS
DEPARTMENT OF TRANSPORTATION

EARTHWORK SCHEDULE
RAILING SCHEDULE

SCALE: SHEET 28 OF 50 SHEETS STA. TO STA.


F.A.P RTE.	SECTION	COUNTY	TOTAL SHEETS	SHEET NO.
873	(28-5)K-1	FRANKLIN	162	28
CONTRACT NO. 78814				
ILLINOIS FED. AID PROJECT				

MODEL: Schedule1 (Sheet)
FILE NAME: p:\dot\sch\dotfiles\com\p\DOT\Documents\DOT Office\District 9\RD Project\78814\CAD Data\CAD sheets\0278814-Sht5-Schedule.sgn

DITCH CHECKS		
LOCATION STATION TO STATION	TEMPORARY DITCH CHECK	COMMENTS
	FOOT	
IL 149 EASBOUND		
STA 682+50	8	
STA 683+00	8	
STA 683+50	8	
STA 684+00	8	
STA 684+50	8	
STA 685+00	8	
STA 685+50	8	
STA 1700+25	8	
STA 1700+50	8	
STA 1700+75	8	
STA 1701+00	8	
STA 1701+25	8	
STA 1701+50	8	
STA 1701+75	8	
STA 1702+00	8	
STA 1702+25	8	
STA 1702+50	8	
STA 1702+75	8	
STA 1703+00	8	
STA 1703+25	8	
IL 149 WESTBOUND		
STA 682+50	8	
STA 683+00	8	
STA 683+50	8	
STA 684+00	8	
STA 684+50	8	
STA 685+00	8	
STA 685+50	8	
STA 1600+25	8	
STA 1600+50	8	
STA 1600+75	8	
STA 1601+00	8	
STA 1601+25	8	
STA 1601+50	8	
STA 1601+75	8	
STA 1602+00	8	
STA 1602+25	8	
STA 1602+50	8	
STA 1602+75	8	
STA 1703+00	8	
STA 1703+25	8	
SUBTOTALS	320	
TOTALS	480	

DITCH CHECKS		
LOCATION STATION TO STATION	TEMPORARY DITCH CHECK	COMMENTS
	FOOT	
RAMP C		
STA 1104+00	8	
STA 1104+25	8	
STA 1104+50	8	
STA 1104+75	8	
STA 1105+00	8	
STA 1105+25	8	
STA 1105+50	8	
STA 1105+75	8	
RAMP B		
STA 2100+00	8	
STA 2100+25	8	
STA 2100+50	8	
STA 2100+75	8	
STA 2101+00	8	
STA 2101+25	8	
STA 2101+50	8	
STA 2101+75	8	
STA 2102+00	8	
STA 2102+25	8	
STA 2102+50	8	
STA 2102+75	8	
SUBTOTALS	160	
TOTALS	480	

	USER NAME = Tristen,Reid	DESIGNED -	REVISED -	STATE OF ILLINOIS DEPARTMENT OF TRANSPORTATION	DITCH CHECKS				F.A.P RTE.	SECTION	COUNTY	TOTAL SHEETS	SHEET NO.
	PLOT SCALE = 0.16666633' / in.	DRAWN -	REVISED -						873	(28-5)K-1	FRANKLIN	162	29
	PLOT DATE = 8/24/2023	CHECKED -	REVISED -		CONTRACT NO. 78814								
		DATE -	REVISED -		SCALE:	SHEET 29	OF 50	SHEETS	STA.	TO STA.			

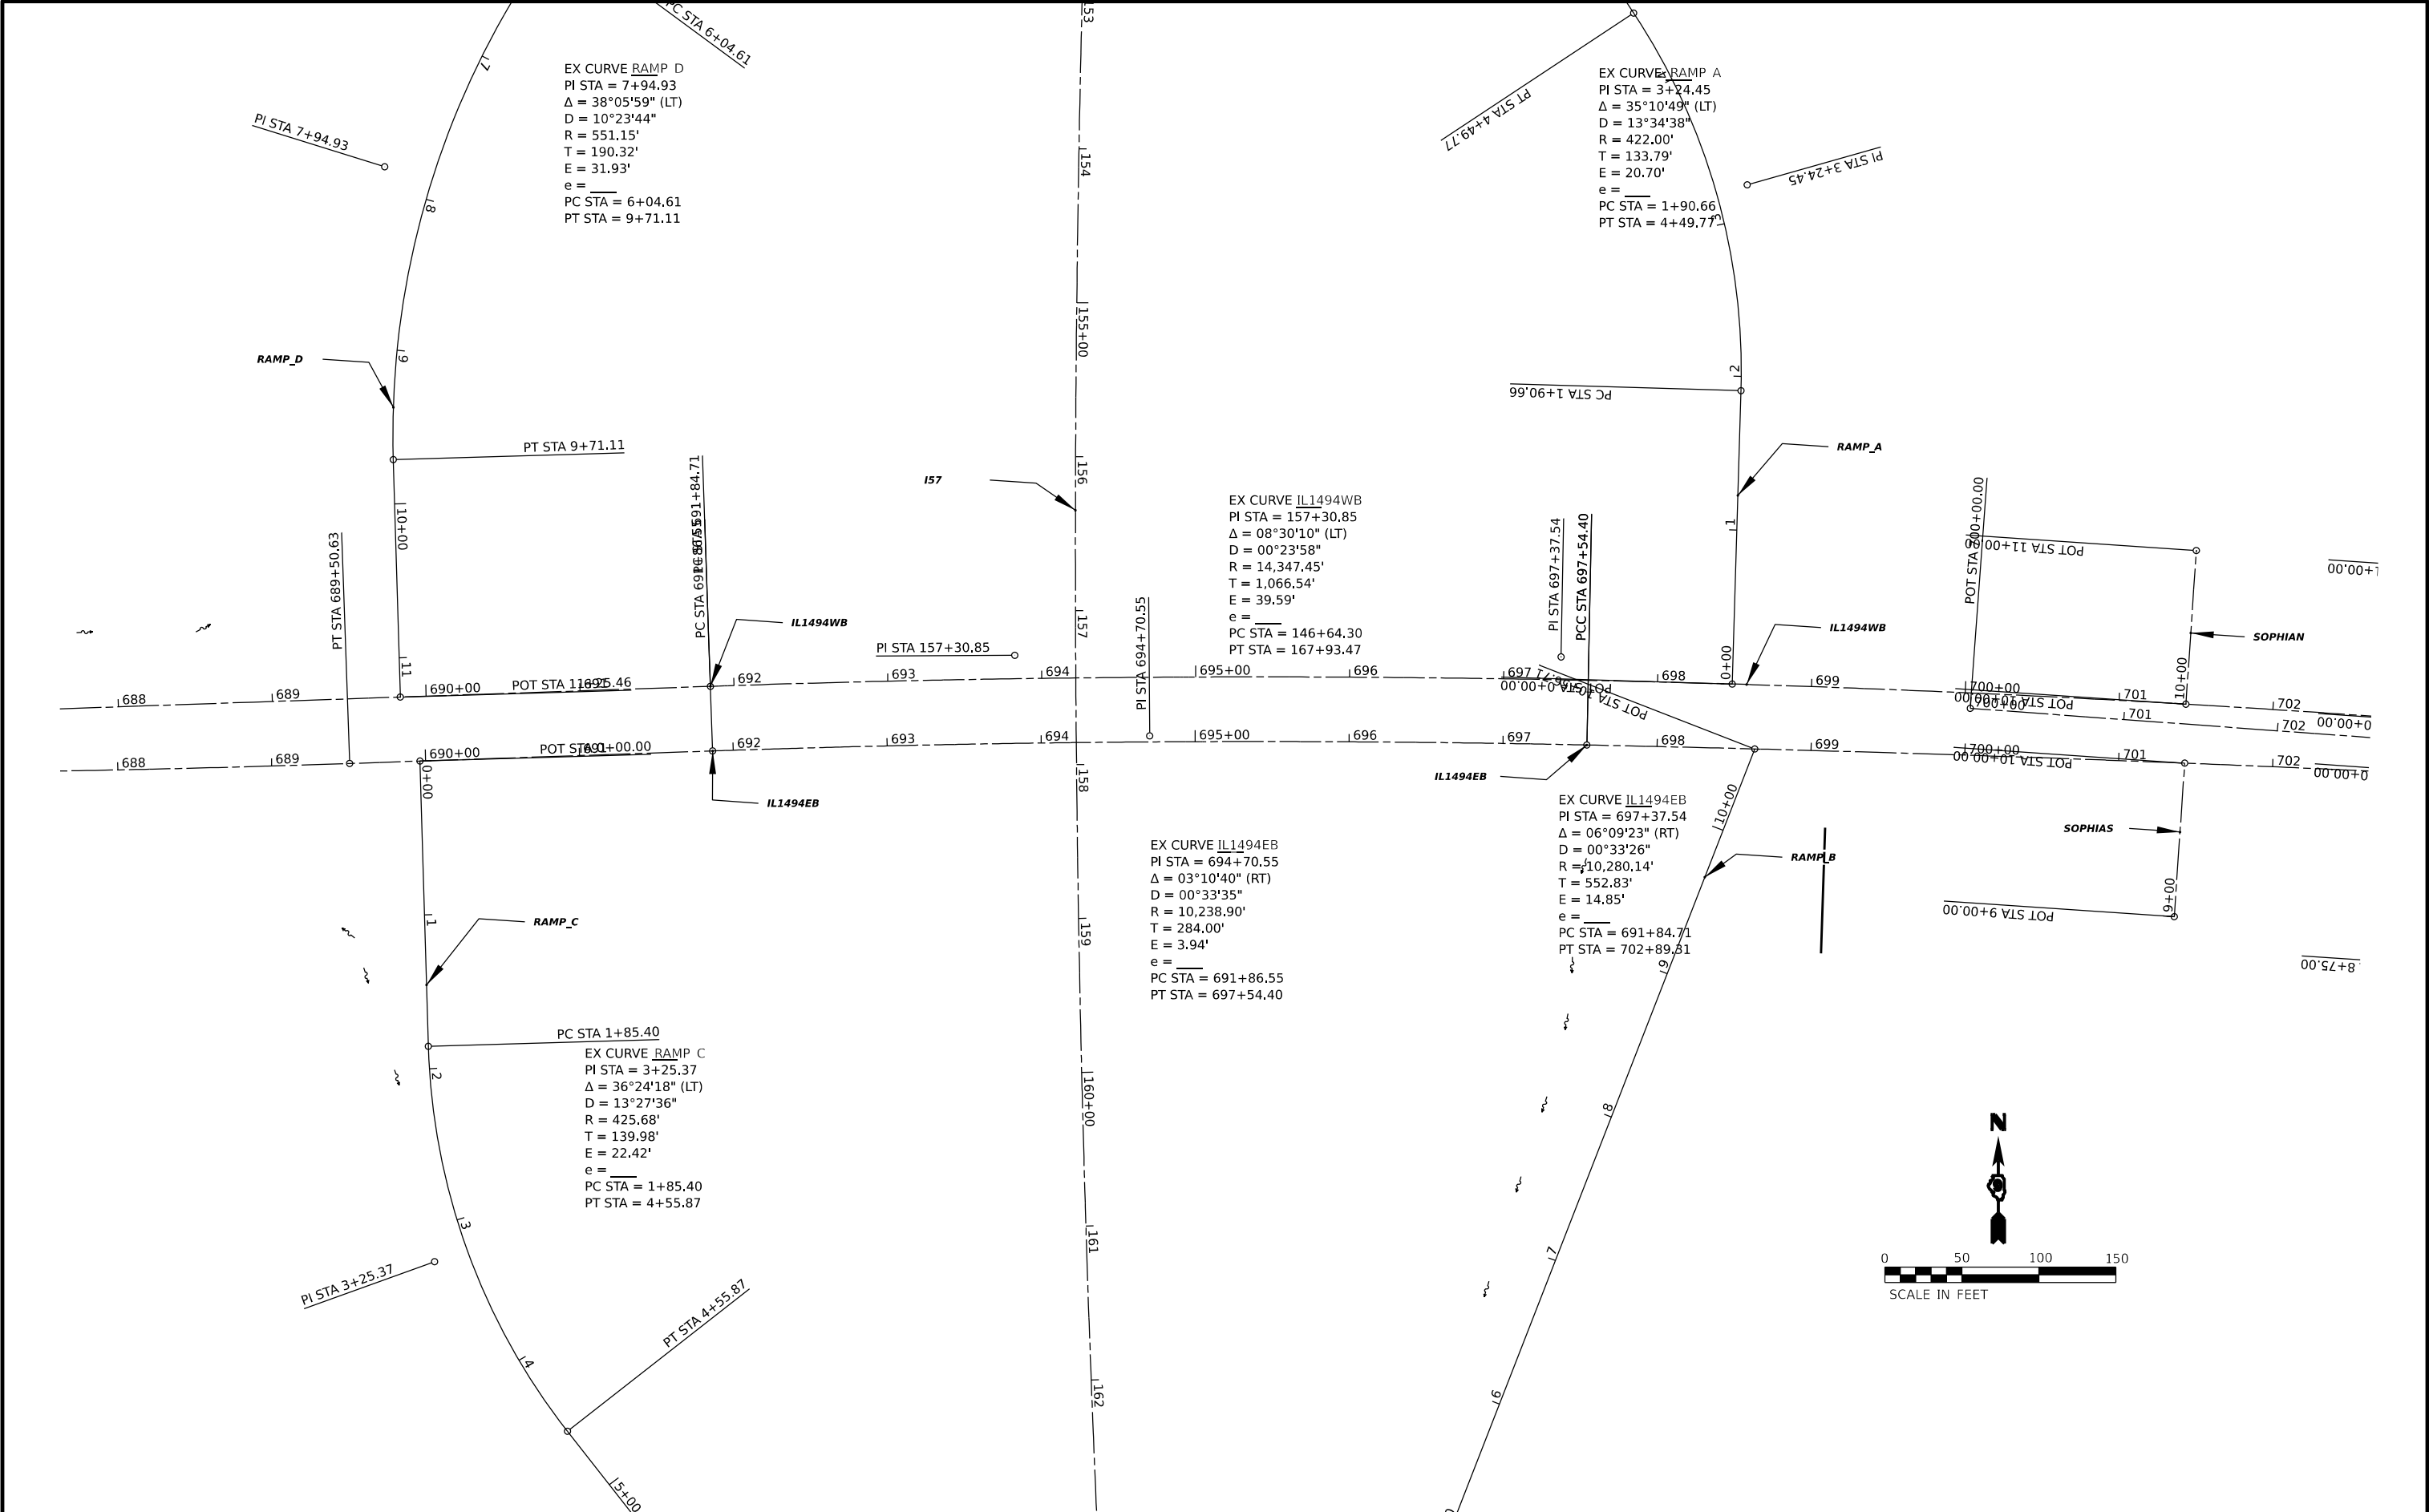

MODEL: \$MODELNAME\$
FILE NAME: \$FILE\$


	USER NAME = \$USERS\$	DESIGNED -	REVISED -
		DRAWN -	REVISED -
	PLOT SCALE = \$SCALE\$	CHECKED -	REVISED -
	PLOT DATE = \$DATE\$	DATE -	REVISED -

STATE OF ILLINOIS
DEPARTMENT OF TRANSPORTATION

EXISTNG GEOPAK ELEMENTS

SCALE: SHEET OF SHEETS STA. TO STA.

F.A.P. RTE.	SECTION	COUNTY	TOTAL SHEETS	SHEET NO.
873	(28-5)K-1	FRANKLIN	162	31
CONTRACT NO. 78814				
		ILLINOIS	FED. AID PROJECT	

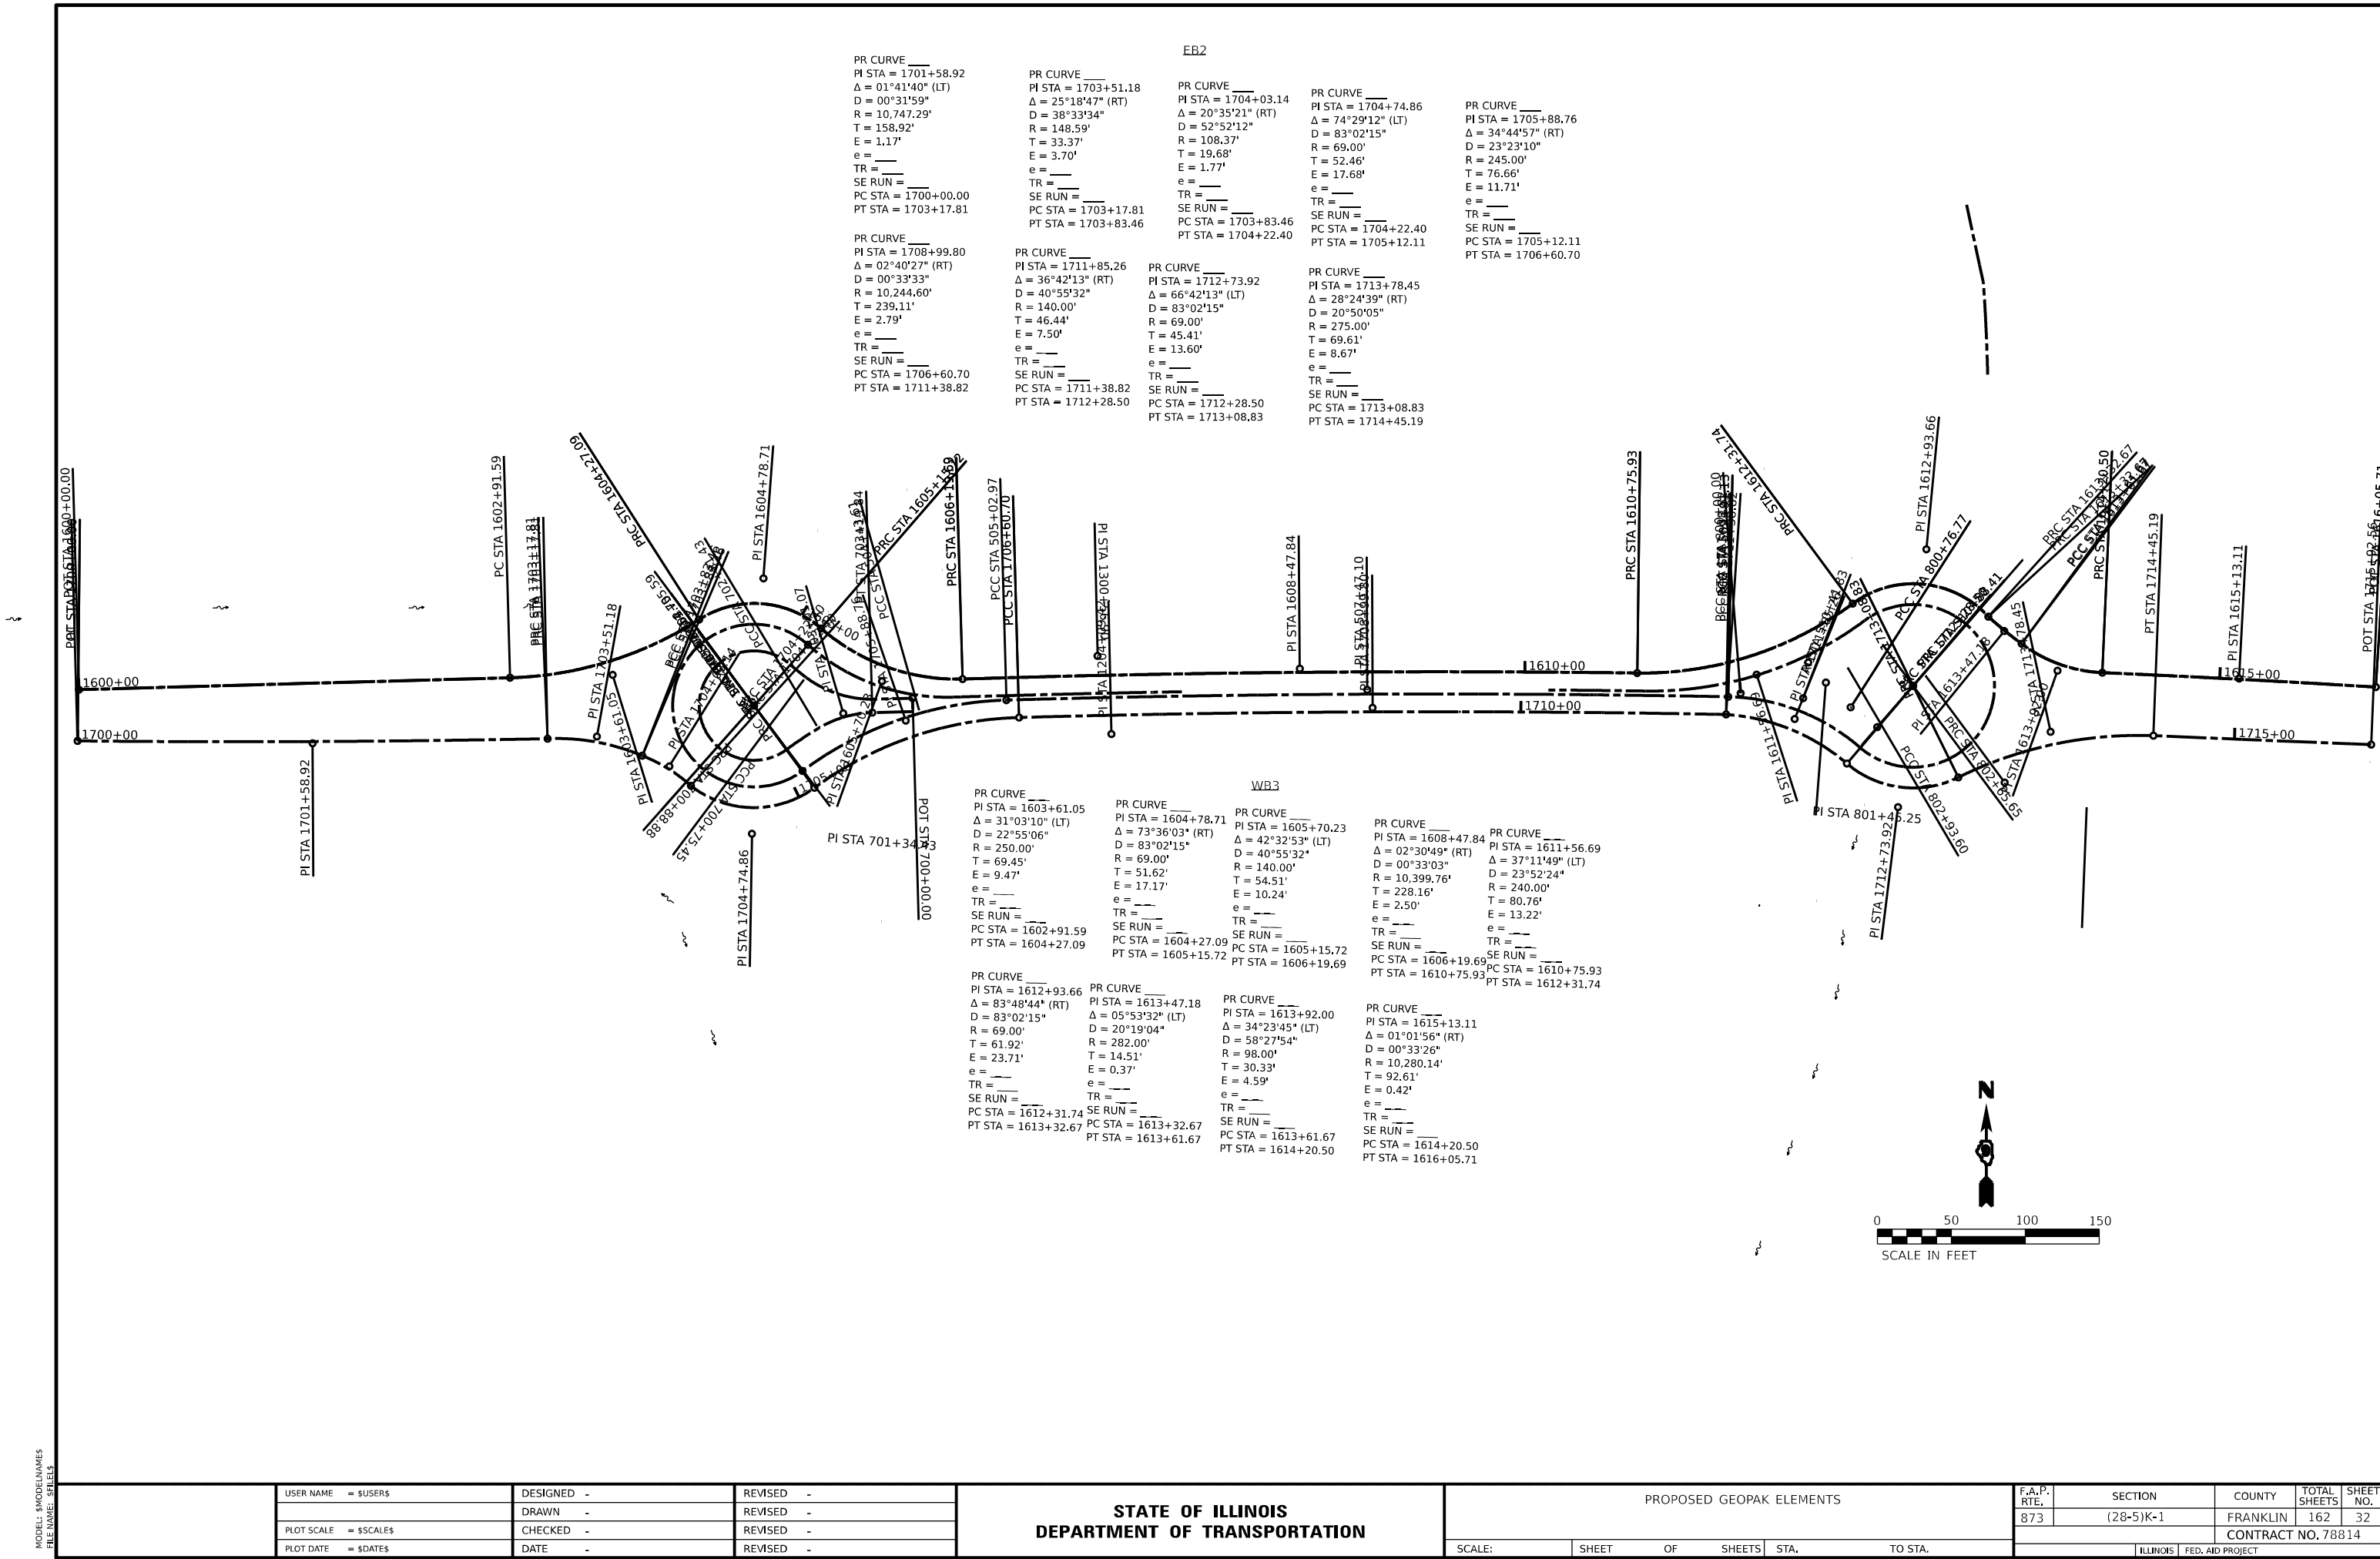

MODEL: \$MODELNAME\$
FILE NAME: \$FILE\$

USER NAME	= \$USERS\$	DESIGNED	-	REVISED	-
DRAWN	-	CHECKED	-	REVISED	-
PLOT SCALE	= \$SCALE\$	DATE	-	REVISED	-
PLOT DATE	= \$DATES\$				

STATE OF ILLINOIS
DEPARTMENT OF TRANSPORTATION

PROPOSED GEOPAK ELEMENTS			
SCALE:	SHEET	OF	SHEETS
STA.	TO	STA.	TO

F.A.P. RTE.	SECTION	COUNTY	TOTAL SHEETS	SHEET NO.
873	(28-5)K-1	FRANKLIN	162	32
CONTRACT NO. 78814				
ILLINOIS FED. AID PROJECT				

PR CURVE
PI STA = 1101+41.76
Δ = 01°30'35" (LT)
D = 00°31'57"
R = 10,759.29'
T = 141.76'
E = 0.93'
e =
TR =
SE RUN =
PC STA = 1100+00.00
PT STA = 1102+83.50

PR CURVE
PI STA = 1103+33.17
Δ = 27°53'45" (RT)
D = 28°38'52"
R = 200.00'
T = 49.67'
E = 6.08'
e =
TR =
SE RUN =
PC STA = 1102+83.50
PT STA = 1103+80.88

CL1100

PR CURVE
PI STA = 1104+24.67
Δ = 43°25'08" (RT)
D = 52°05'13"
R = 110.00'
T = 43.80'
E = 8.40'
e =
TR =
SE RUN =
PC STA = 1103+80.88
PT STA = 1104+64.23

PR CURVE
PI STA = 1105+15.38
Δ = 16°37'44" (RT)
D = 16°22'13"
R = 350.00'
T = 51.15'
E = 3.72'
e =
TR =
SE RUN =
PC STA = 1104+64.23
PT STA = 1105+65.81

PR CURVE
PI STA = 1300+56.90
Δ = 00°38'02" (LT)
D = 00°33'25"
R = 10,288.34'
T = 56.90'
E = 0.16'
e =
TR =
SE RUN =
PC STA = 1300+00.00
PT STA = 1301+13.80

CL1300

PR CURVE
PI STA = 1301+82.29
Δ = 37°48'29" (RT)
D = 28°38'52"
R = 200.00'
T = 68.49'
E = 11.40'
e =
TR =
SE RUN =
PC STA = 1301+13.80
PT STA = 1302+45.78

PR CURVE
PI STA = 1302+79.99
Δ = 42°43'05" (LT)
D = 65°28'51"
R = 87.50'
T = 34.22'
E = 6.45'
e =
TR =
SE RUN =
PC STA = 1302+45.78
PT STA = 1303+11.01

PR CURVE
PI STA = 1303+33.54
Δ = 23°09'04" (LT)
D = 52°05'13"
R = 110.00'
T = 22.53'
E = 2.28'
e =
TR =
SE RUN =
PC STA = 1303+11.01
PT STA = 1303+55.46

PR CURVE
PI STA = 2001+34.75
Δ = 109°56'28" (RT)
D = 212°57'28"
R = 10.00'
T = 14.27'
E = 7.42'
e =
TR =
SE RUN =
PC STA = 2001+20.49
PT STA = 2001+39.68

PR CURVE
PI STA = 2001+89.14
Δ = 58°57'19" (LT)
D = 65°28'51"
R = 87.50'
T = 49.46'
E = 13.01'
e =
TR =
SE RUN =
PC STA = 2001+39.68
PT STA = 2002+29.71

CL2000

PR CURVE
PI STA = 2003+11.36
Δ = 37°34'40" (RT)
D = 23°52'24"
R = 240.00'
T = 81.65'
E = 13.51'
e =
TR =
SE RUN =
PC STA = 2002+29.71
PT STA = 2003+87.12


PR CURVE
PI STA = 2004+20.72
Δ = 00°22'27" (LT)
D = 00°33'25"
R = 10,288.34'
T = 33.60'
E = 0.05'
e =
TR =
SE RUN =
PC STA = 2003+87.12
PT STA = 2004+54.32

PR CURVE
PI STA = 2300+29.36
Δ = 89°55'00" (RT)
D = 21°58'19"
R = 15.00'
T = 14.98'
E = 6.20'
e =
TR =
SE RUN =
PC STA = 2300+14.38
PT STA = 2300+37.92

CL2300

PR CURVE
PI STA = 2302+78.88
Δ = 75°20'44" (RT)
D = 57°17'45"
R = 100.00'
T = 77.21'
E = 26.34'
e =
TR =
SE RUN =
PC STA = 2302+01.67
PT STA = 2303+33.17

PR CURVE
PI STA = 2303+70.19
Δ = 14°04'12" (RT)
D = 19°05'55"
R = 300.00'
T = 37.02'
E = 2.28'
e =
TR =
SE RUN =
PC STA = 2303+33.17
PT STA = 2304+06.84

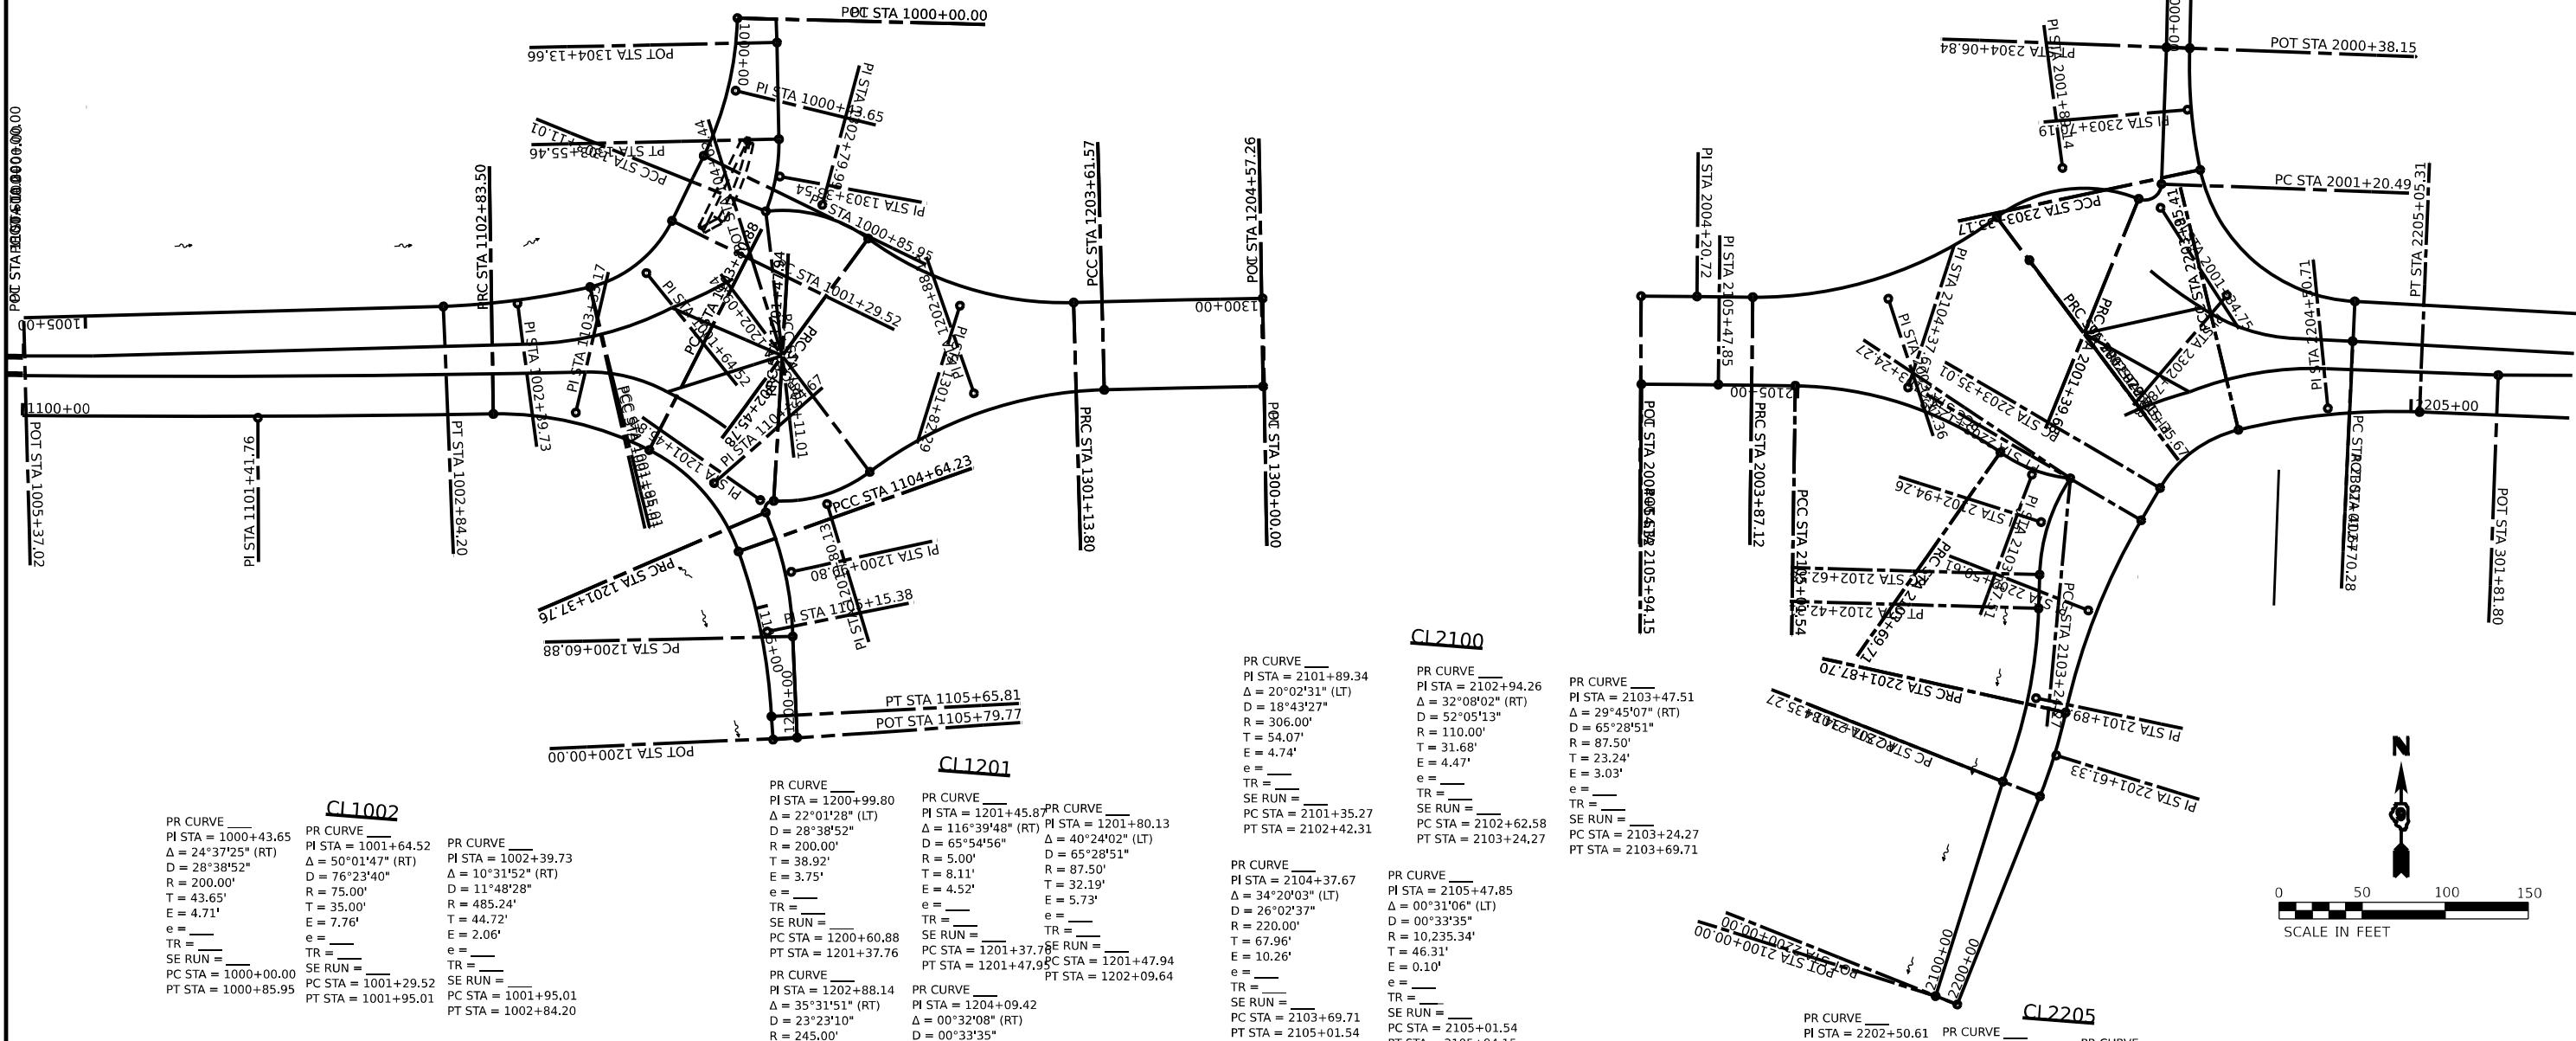

PR CURVE
PI STA = 1000+43.65
Δ = 24°37'25" (RT)
D = 28°38'52"
R = 200.00'
T = 43.65'
E = 4.71'
e =
TR =
SE RUN =
PC STA = 1000+00.00
PT STA = 1000+85.95

CL1002

PR CURVE
PI STA = 1001+64.52
Δ = 50°01'47" (RT)
D = 76°23'40"
R = 75.00'
T = 35.00'
E = 7.76'
e =
TR =
SE RUN =
PC STA = 1001+29.52
PT STA = 1001+95.01

PR CURVE
PI STA = 1002+39.73
Δ = 10°31'52" (RT)
D = 11°48'28"
R = 485.24'
T = 44.72'
E = 2.06'
e =
TR =
SE RUN =
PC STA = 1001+95.01
PT STA = 1002+84.20

PR CURVE
PI STA = 1200+99.80
Δ = 22°01'28" (LT)
D = 28°38'52"
R = 200.00'
T = 38.92'
E = 3.75'
e =
TR =
SE RUN =
PC STA = 1200+60.88
PT STA = 1201+37.76

PR CURVE
PI STA = 1201+45.87
Δ = 116°39'48" (RT)
D = 65°54'56"
R = 5.00'
T = 8.11'
E = 4.52'
e =
TR =
SE RUN =
PC STA = 1201+37.76
PT STA = 1201+47.94

PR CURVE
PI STA = 1201+80.13
Δ = 40°24'02" (LT)
D = 65°28'51"
R = 87.50'
T = 32.19'
E = 5.73'
e =
TR =
SE RUN =
PC STA = 1201+47.94
PT STA = 1202+09.64

PR CURVE
PI STA = 2101+89.34
Δ = 20°02'31" (LT)
D = 18°43'27"
R = 306.00'
T = 54.07'
E = 4.74'
e =
TR =
SE RUN =
PC STA = 2101+35.27
PT STA = 2102+42.31

CL2100

PR CURVE
PI STA = 2102+94.26
Δ = 32°08'02" (RT)
D = 52°05'13"
R = 110.00'
T = 31.68'
E = 4.47'
e =
TR =
SE RUN =
PC STA = 2102+62.58
PT STA = 2103+24.27

PR CURVE
PI STA = 2103+47.51
Δ = 29°45'07" (RT)
D = 65°28'51"
R = 87.50'
T = 23.24'
E = 3.03'
e =
TR =
SE RUN =
PC STA = 2103+24.27
PT STA = 2103+69.71

PR CURVE
PI STA = 2104+37.67
Δ = 34°20'03" (LT)
D = 26°02'37"
R = 220.00'
T = 67.96'
E = 10.26'
e =
TR =
SE RUN =
PC STA = 2103+69.71
PT STA = 2105+01.54

PR CURVE
PI STA = 2105+47.85
Δ = 00°31'06" (LT)
D = 00°33'35"
R = 10,235.34'
T = 46.31'
E = 0.10'
e =
TR =
SE RUN =
PC STA = 2105+01.54
PT STA = 2105+94.15

PR CURVE
PI STA = 2202+50.61
Δ = 17°52'29" (RT)
D = 14°19'26"
R = 400.00'
T = 62.91'
E = 4.92'
e =
TR =
SE RUN =
PC STA = 2201+87.70
PT STA = 2203+12.49

CL2205

PR CURVE
PI STA = 2204+50.71
Δ = 15°44'31" (RT)
D = 14°19'26"
R = 400.00'
T = 55.30'
E = 3.80'
e =
TR =
SE RUN =
PC STA = 2203+95.41
PT STA = 2205+05.31

PR CURVE
PI STA = 2203+66.96
Δ = 46°08'57" (RT)
D = 76°23'40"
R = 75.00'
T = 31.95'
E = 6.52'
e =
TR =
SE RUN =
PC STA = 2203+35.04
PT STA = 2203+95.41

PR CURVE
PI STA = 2201+61.33
Δ = 09°10'45" (LT)
D = 17°21'44"
R = 330.00'
T = 26.49'
E = 1.06'
e =
TR =
SE RUN =
PC STA = 2201+34.84
PT STA = 2201+87.70

MODEL: SHOULDER
FILE NAME: ST125

USER NAME	= \$USER\$	DESIGNED -	REVISED -
DRAWN -		REVISED -	
PLOT SCALE = \$SCALE\$		CHECKED -	REVISED -
PLOT DATE = \$DATE\$		DATE -	REVISED -

STATE OF ILLINOIS DEPARTMENT OF TRANSPORTATION

PROPOSED GEOPAK ELEMENTS

SCALE: SHEET OF SHEETS STA. TO STA.



F.A.P. RTE.	SECTION	COUNTY	TOTAL SHEETS	SHEET NO.
873	(28-5)K-1	FRANKLIN	162	33
CONTRACT NO. 78814				
ILLINOIS FED. AID PROJECT				

CL700
PR CURVE _____
PI STA = 700+51.35
Δ = 38°19'40" (RT)
D = 76°23'40"
R = 75.00'
T = 26.06'
E = 4.40'
e = _____
TR = _____
SE RUN = _____
PC STA = 700+25.28
PT STA = 700+75.45
PR CURVE _____
PI STA = 700+82.17
Δ = 04°52'02" (RT)
D = 36°15'47"
R = 158.00'
T = 6.71'
E = 0.14'
e = _____
TR = _____
SE RUN = _____
PC STA = 700+75.45
PT STA = 700+88.88
PR CURVE _____
PI STA = 701+34.43
Δ = 258°09'55" (LT)
D = 154°51'12"
R = 37.00'
T = 45.56'
E = 21.69'
e = _____
TR = _____
SE RUN = _____
PC STA = 700+88.88
PT STA = 702+55.59

PR CURVE _____
PI STA = 702+68.52
Δ = 05°37'47" (RT)
D = 21°47'08"
R = 263.00'
T = 12.93'
E = 0.32'
e = _____
TR = _____
SE RUN = _____
PC STA = 702+55.59
PT STA = 702+81.43
PR CURVE _____
PI STA = 703+01.07
Δ = 29°20'26" (RT)
D = 76°23'40"
R = 75.00'
T = 19.63'
E = 2.53'
e = _____
TR = _____
SE RUN = _____
PC STA = 702+81.43
PT STA = 703+19.84

CL800
PR CURVE _____
PI STA = 800+53.25
Δ = 37°18'47" (RT)
D = 76°23'40"
R = 75.00'
T = 25.32'
E = 4.16'
e = _____
TR = _____
SE RUN = _____
PC STA = 800+27.93
PT STA = 800+76.77
PR CURVE _____
PI STA = 800+88.04
Δ = 08°09'32" (RT)
D = 36°15'47"
R = 158.00'
T = 11.27'
E = 0.40'
e = _____
TR = _____
SE RUN = _____
PC STA = 800+76.77
PT STA = 800+99.33
PR CURVE _____
PI STA = 801+45.25
Δ = 257°38'41" (LT)
D = 154°51'12"
R = 37.00'
T = 45.98'
E = 22.02'
e = _____
TR = _____
SE RUN = _____
PC STA = 800+99.27
PT STA = 802+65.65

PR CURVE _____
PI STA = 802+79.64
Δ = 06°12'25" (RT)
D = 22°12'28"
R = 258.00'
T = 13.99'
E = 0.38'
e = _____
TR = _____
SE RUN = _____
PC STA = 802+65.65
PT STA = 802+93.60
PR CURVE _____
PI STA = 803+10.84
Δ = 25°53'48" (RT)
D = 76°23'40"
R = 75.00'
T = 17.24'
E = 1.96'
e = _____
TR = _____
SE RUN = _____
PC STA = 802+93.60
PT STA = 803+27.50

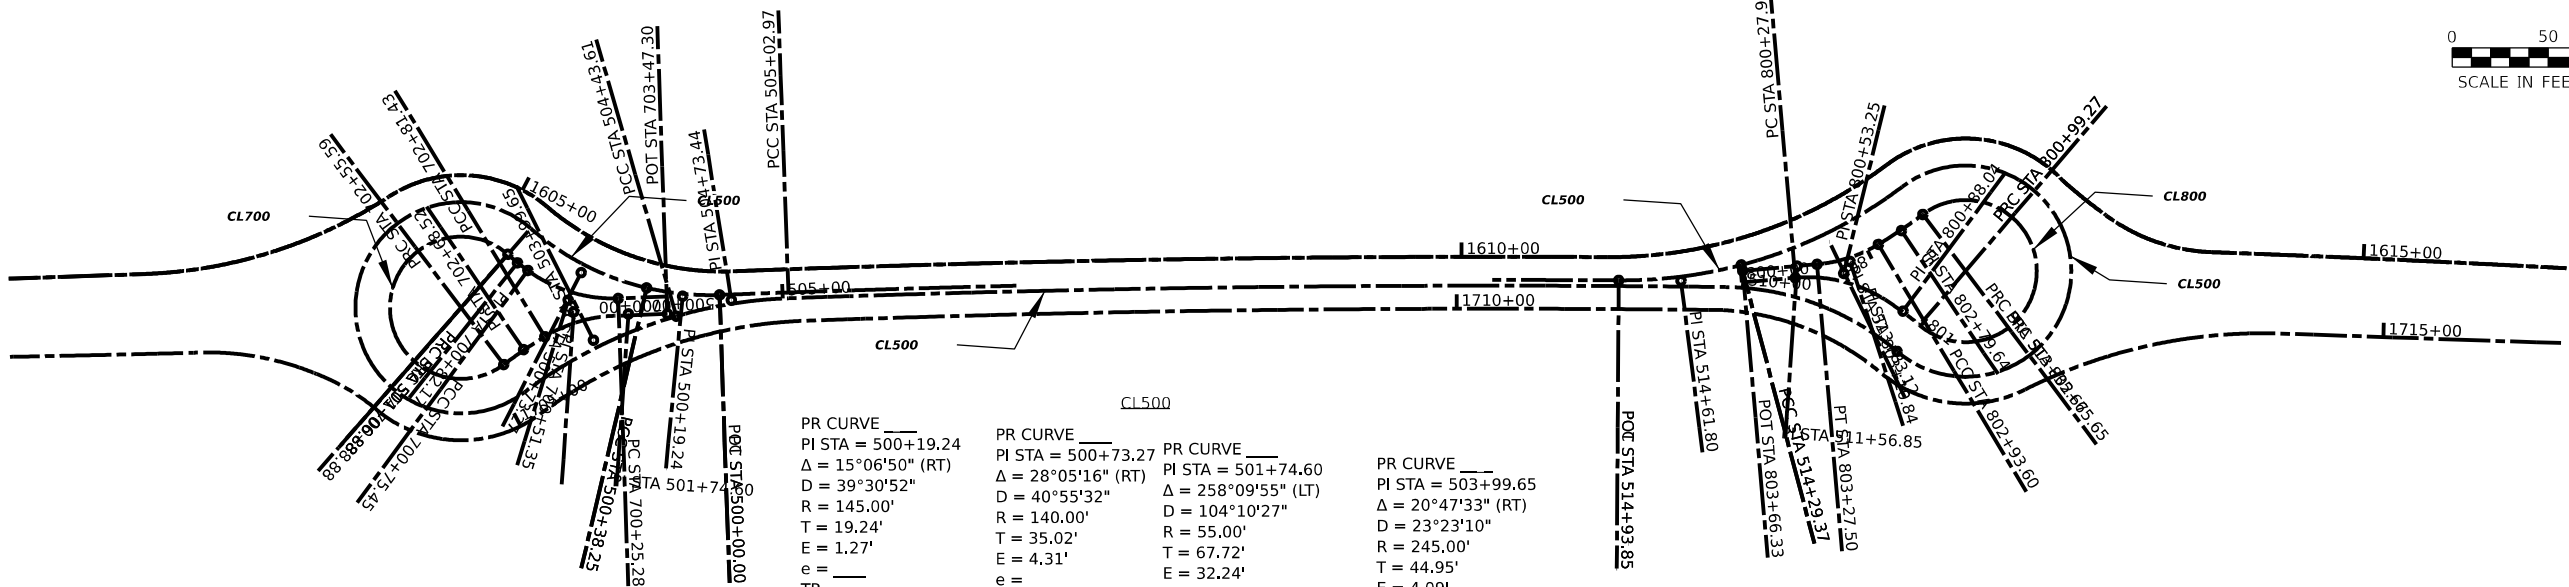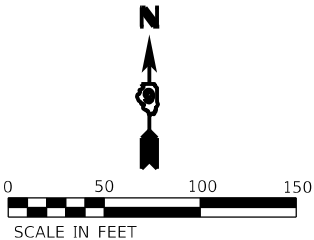

CL500
PR CURVE _____
PI STA = 500+19.24
Δ = 15°06'50" (RT)
D = 39°30'52"
R = 145.00'
T = 19.24'
E = 1.27'
e = _____
TR = _____
SE RUN = _____
PC STA = 500+00.00
PT STA = 500+38.25
PR CURVE _____
PI STA = 500+73.27
Δ = 28°05'16" (RT)
D = 40°55'32"
R = 140.00'
T = 35.02'
E = 4.31'
e = _____
TR = _____
SE RUN = _____
PC STA = 500+38.25
PT STA = 501+06.88
PR CURVE _____
PI STA = 501+74.60
Δ = 258°09'55" (LT)
D = 104°10'27"
R = 55.00'
T = 67.72'
E = 32.24'
e = _____
TR = _____
SE RUN = _____
PC STA = 501+06.88
PT STA = 503+54.70

PR CURVE _____
PI STA = 503+99.65
Δ = 20°47'33" (RT)
D = 23°23'10"
R = 245.00'
T = 44.95'
E = 4.09'
e = _____
TR = _____
SE RUN = _____
PC STA = 503+54.70
PT STA = 504+43.61

PR CURVE _____
PI STA = 504+73.44
Δ = 14°10'16" (RT)
D = 23°52'24"
R = 240.00'
T = 29.83'
E = 1.85'
e = _____
TR = _____
SE RUN = _____
PC STA = 504+43.61
PT STA = 505+02.97
PR CURVE _____
PI STA = 507+47.10
Δ = 02°43'32" (RT)
D = 00°33'30"
R = 10,261.87'
T = 244.12'
E = 2.90'
e = _____
TR = _____
SE RUN = _____
PC STA = 505+02.97
PT STA = 509+91.13

PR CURVE _____
PI STA = 510+41.83
Δ = 39°48'55" (RT)
D = 40°55'32"
R = 140.00'
T = 50.70'
E = 8.90'
e = _____
TR = _____
SE RUN = _____
PC STA = 509+91.13
PT STA = 510+88.41
PR CURVE _____
PI STA = 511+56.85
Δ = 257°34'32" (LT)
D = 104°10'27"
R = 55.00'
T = 68.44'
E = 32.80'
e = _____
TR = _____
SE RUN = _____
PC STA = 510+88.41
PT STA = 513+35.67

PR CURVE _____
PI STA = 513+83.12
Δ = 22°22'08" (RT)
D = 23°52'24"
R = 240.00'
T = 47.45'
E = 4.65'
e = _____
TR = _____
SE RUN = _____
PC STA = 513+35.67
PT STA = 514+29.37
PR CURVE _____
PI STA = 514+61.80
Δ = 15°04'47" (RT)
D = 23°23'10"
R = 245.00'
T = 32.43'
E = 2.14'
e = _____
TR = _____
SE RUN = _____
PC STA = 514+29.37
PT STA = 514+93.85

MODEL: \$MODELNAME\$
FILE NAME: \$FILE\$



USER NAME = \$USER\$	DESIGNED -	REVISED -
DRAWN -	REVISED -	
PLOT SCALE = \$SCALE\$	CHECKED -	REVISED -
PLOT DATE = \$DATE\$	DATE -	REVISED -

STATE OF ILLINOIS
DEPARTMENT OF TRANSPORTATION

PROPOSED GEOPAK ELEMENTS

SCALE: SHEET OF SHEETS STA. TO STA.

F.A.P. RTE.	SECTION	COUNTY	TOTAL SHEETS	SHEET NO.
873	(28-5)K-1	FRANKLIN	162	34
CONTRACT NO. 78814				
ILLINOIS FED. AID PROJECT				

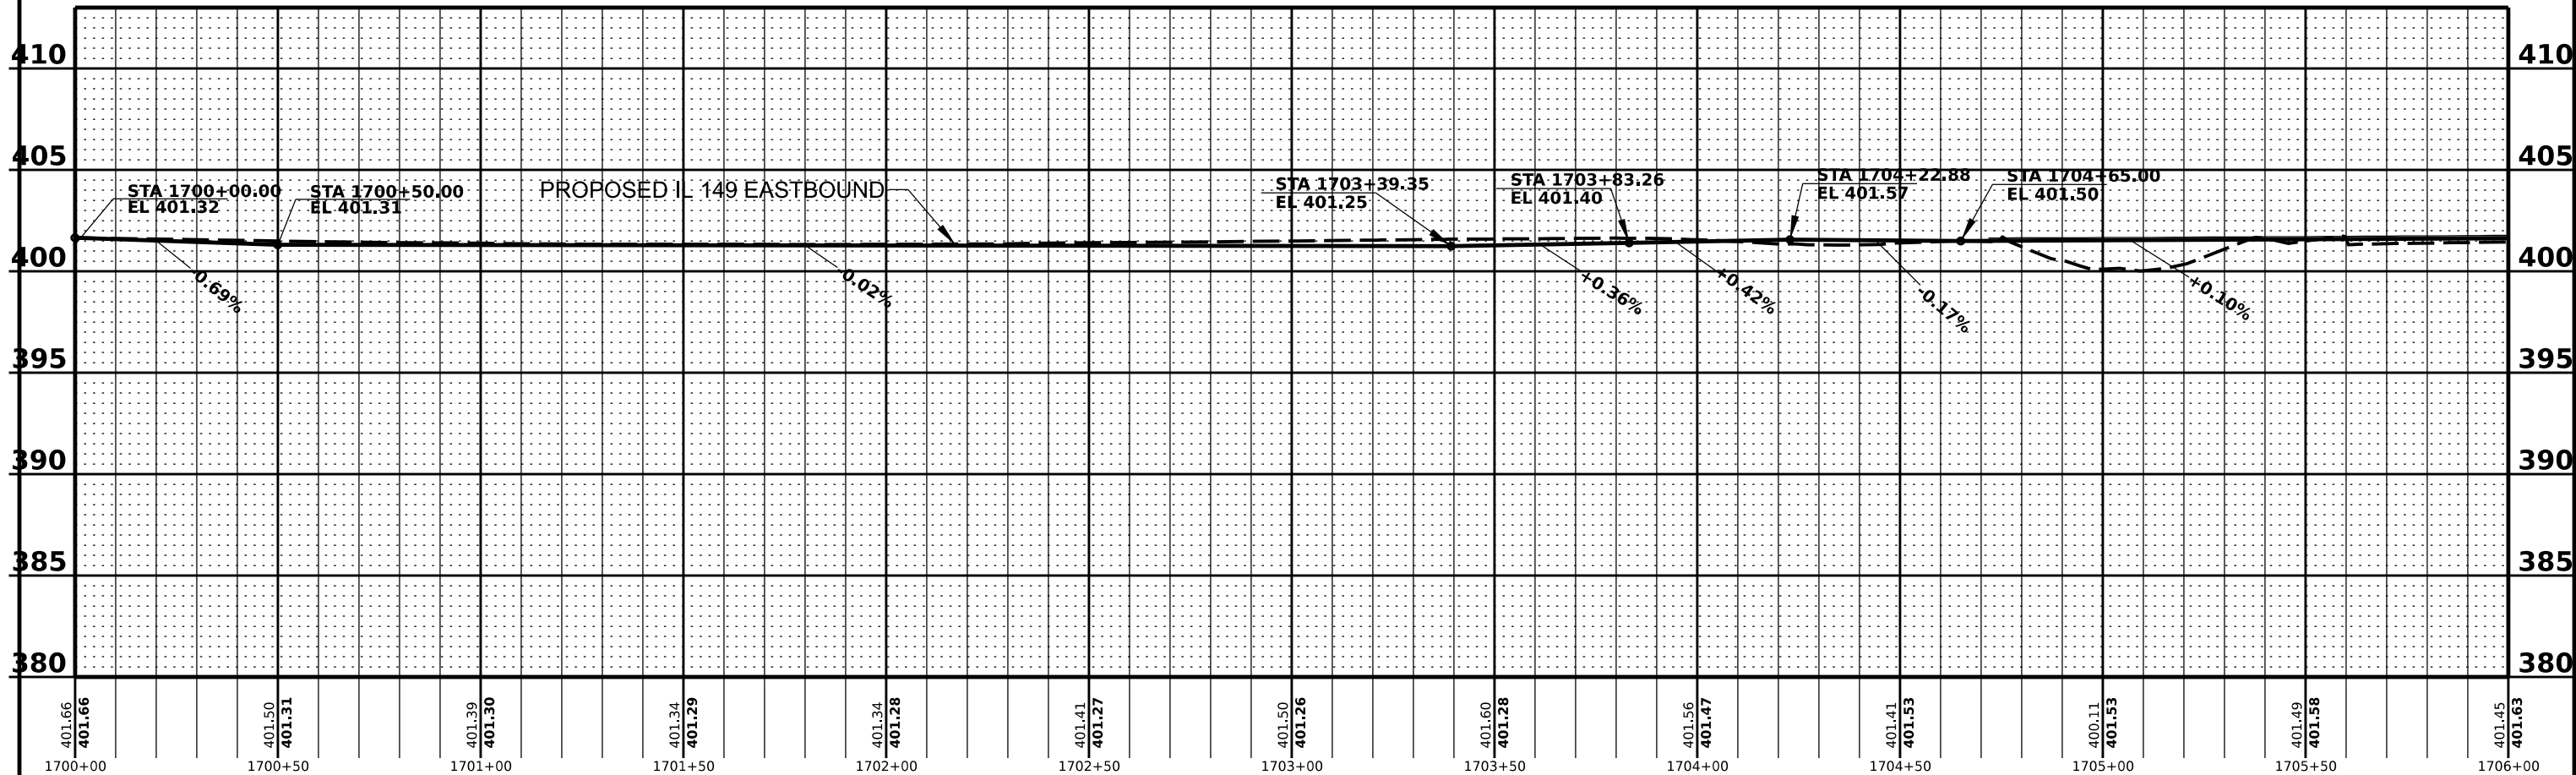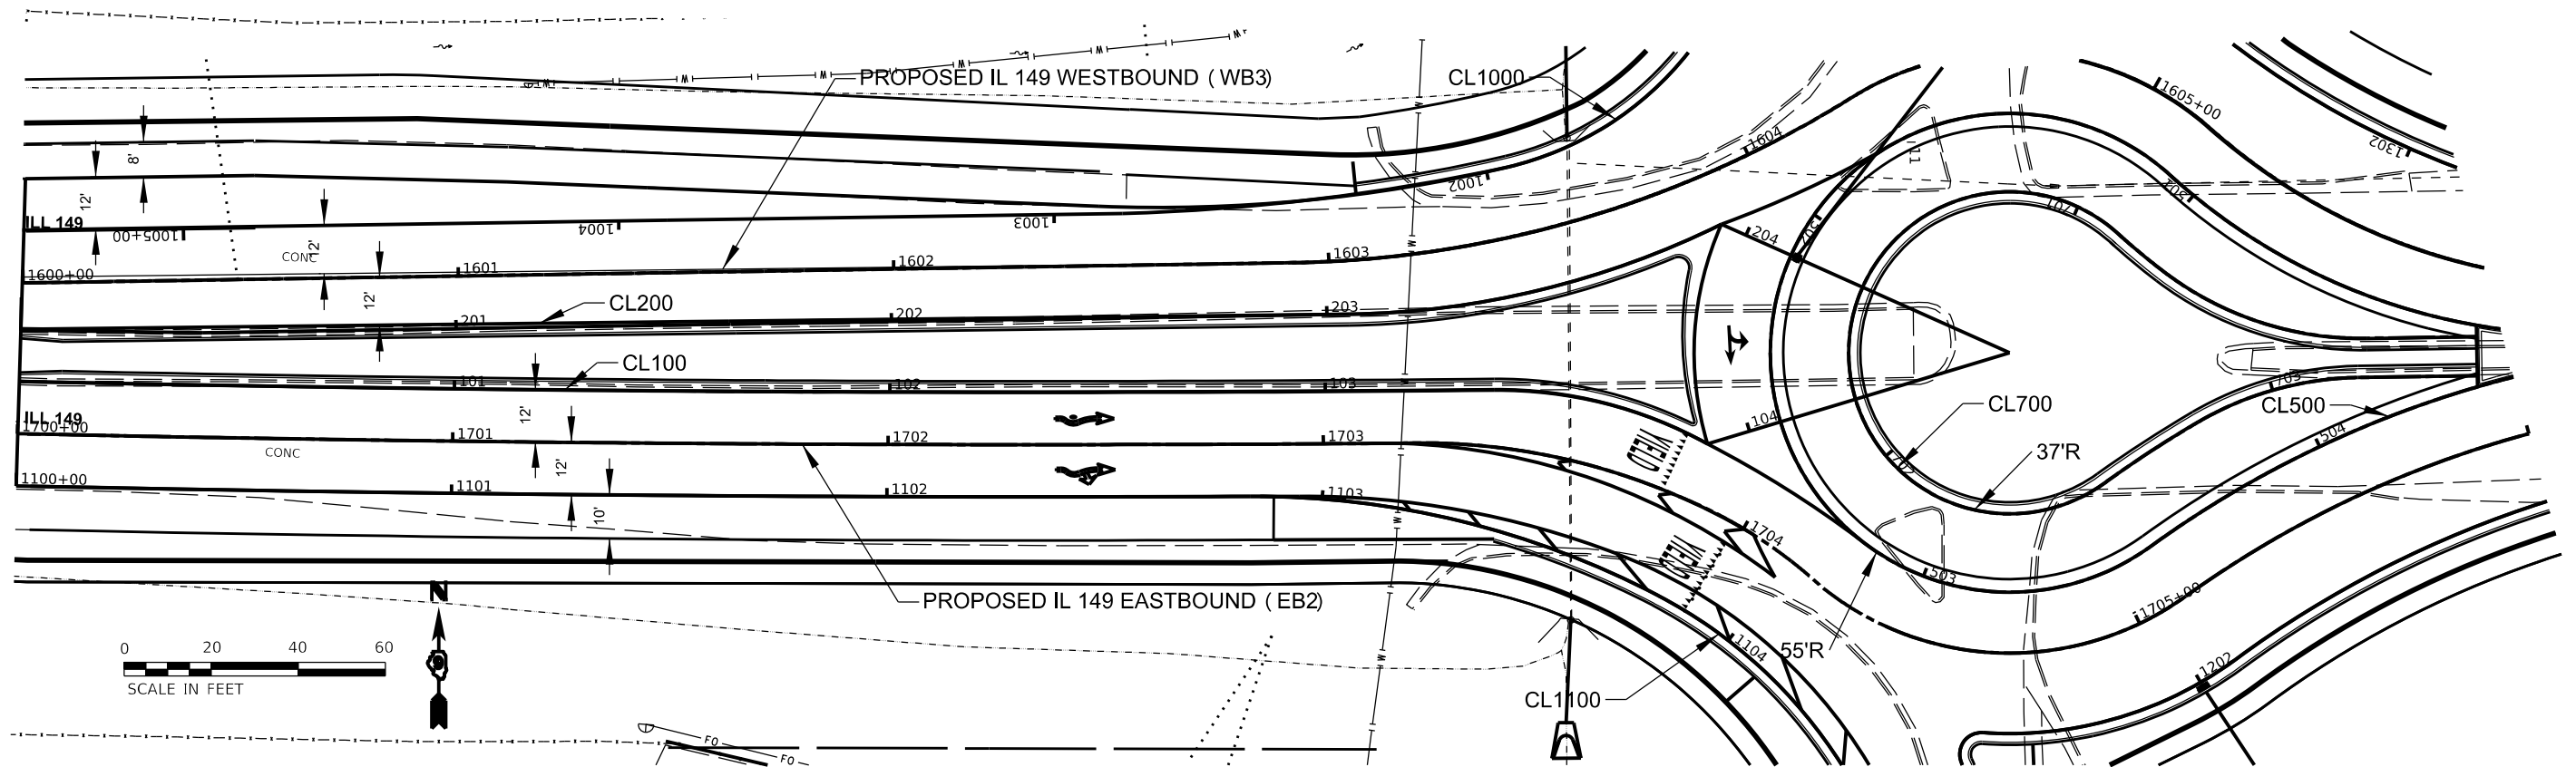

MODEL: SHOSLMAIN.MXS
FILE NAME: SHOSL



USER NAME = SUSERS	DESIGNED -	REVISED -
	DRAWN -	REVISED -
PLOT SCALE = S\$SCALE\$	CHECKED -	REVISED -
PLOT DATE = S\$DATE\$	DATE -	REVISED -

STATE OF ILLINOIS
DEPARTMENT OF TRANSPORTATION

PLAN PROFILE
IL 149 EASTBOUND

SCALE: SHEET OF SHEETS STA. TO STA.

F.A.P. RTE.	SECTION	COUNTY	TOTAL SHEETS	SHEET NO.
873	(28-5)K-1	FRANKLIN	162	36
CONTRACT NO. 78814				
ILLINOIS FED. AID PROJECT				

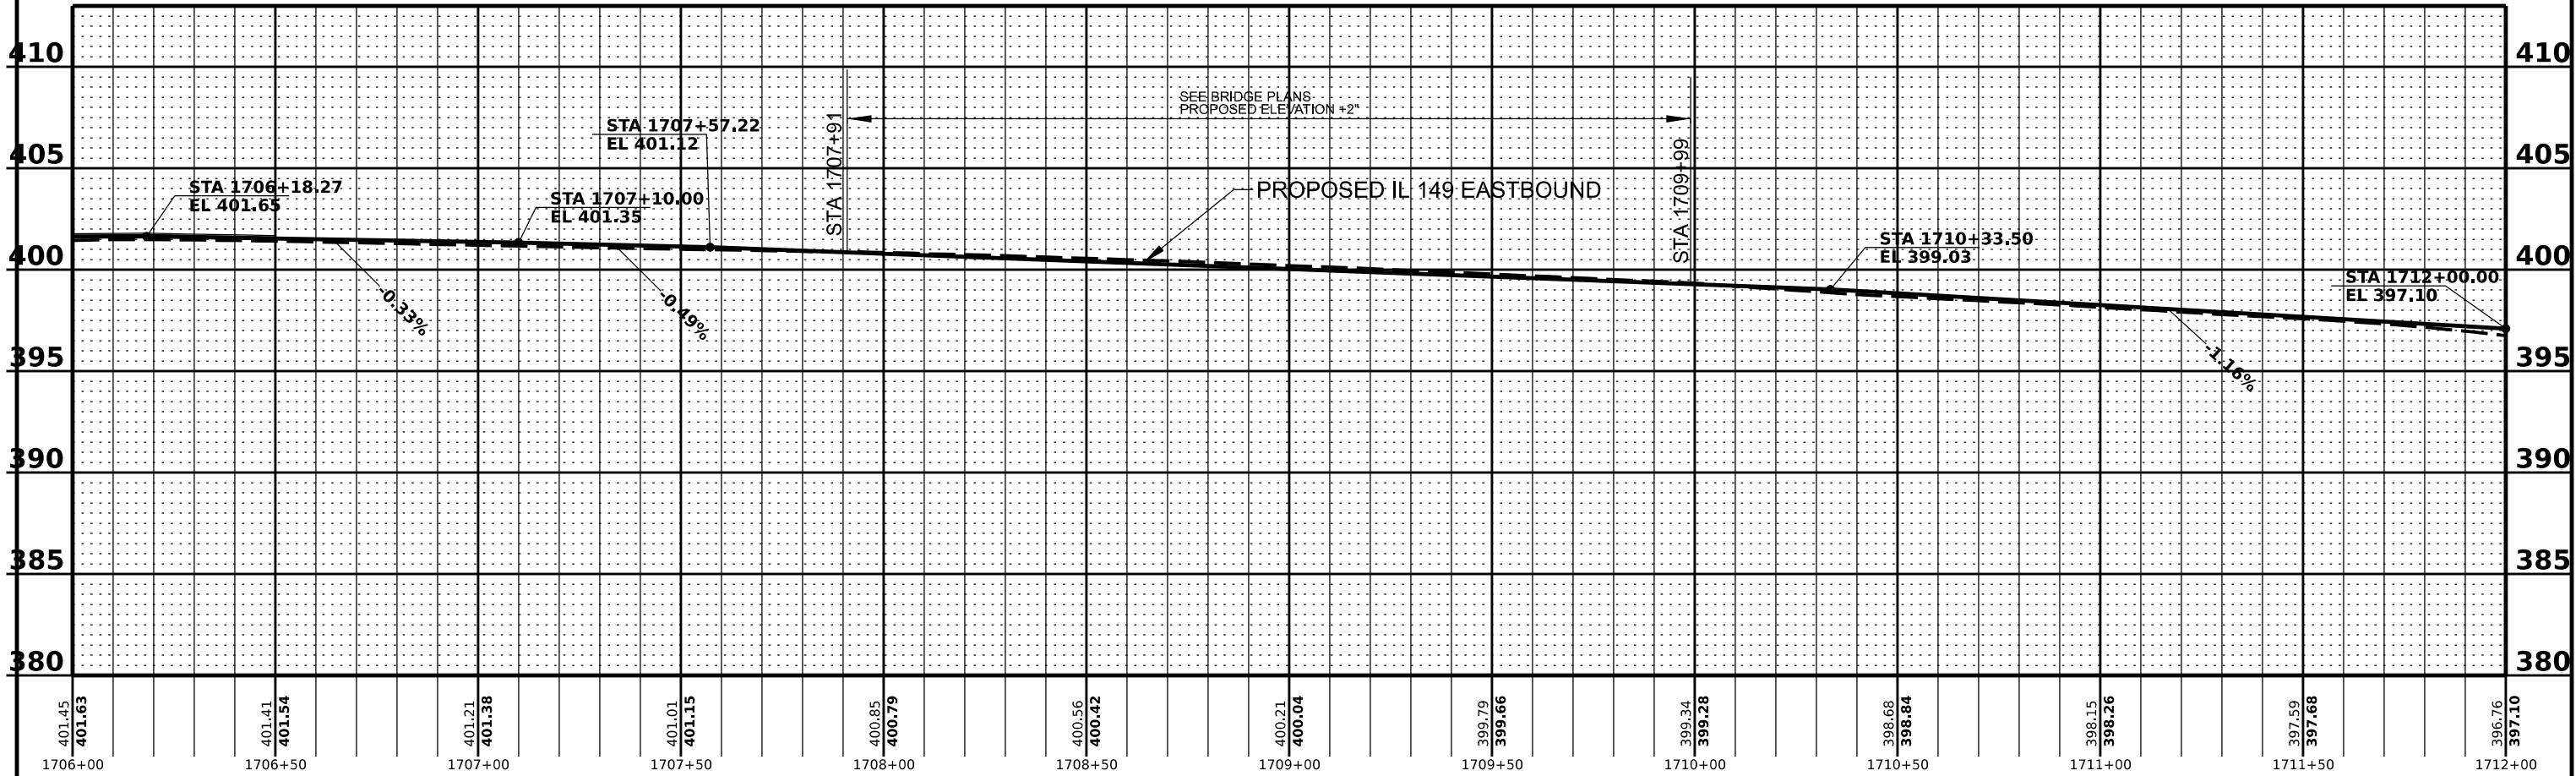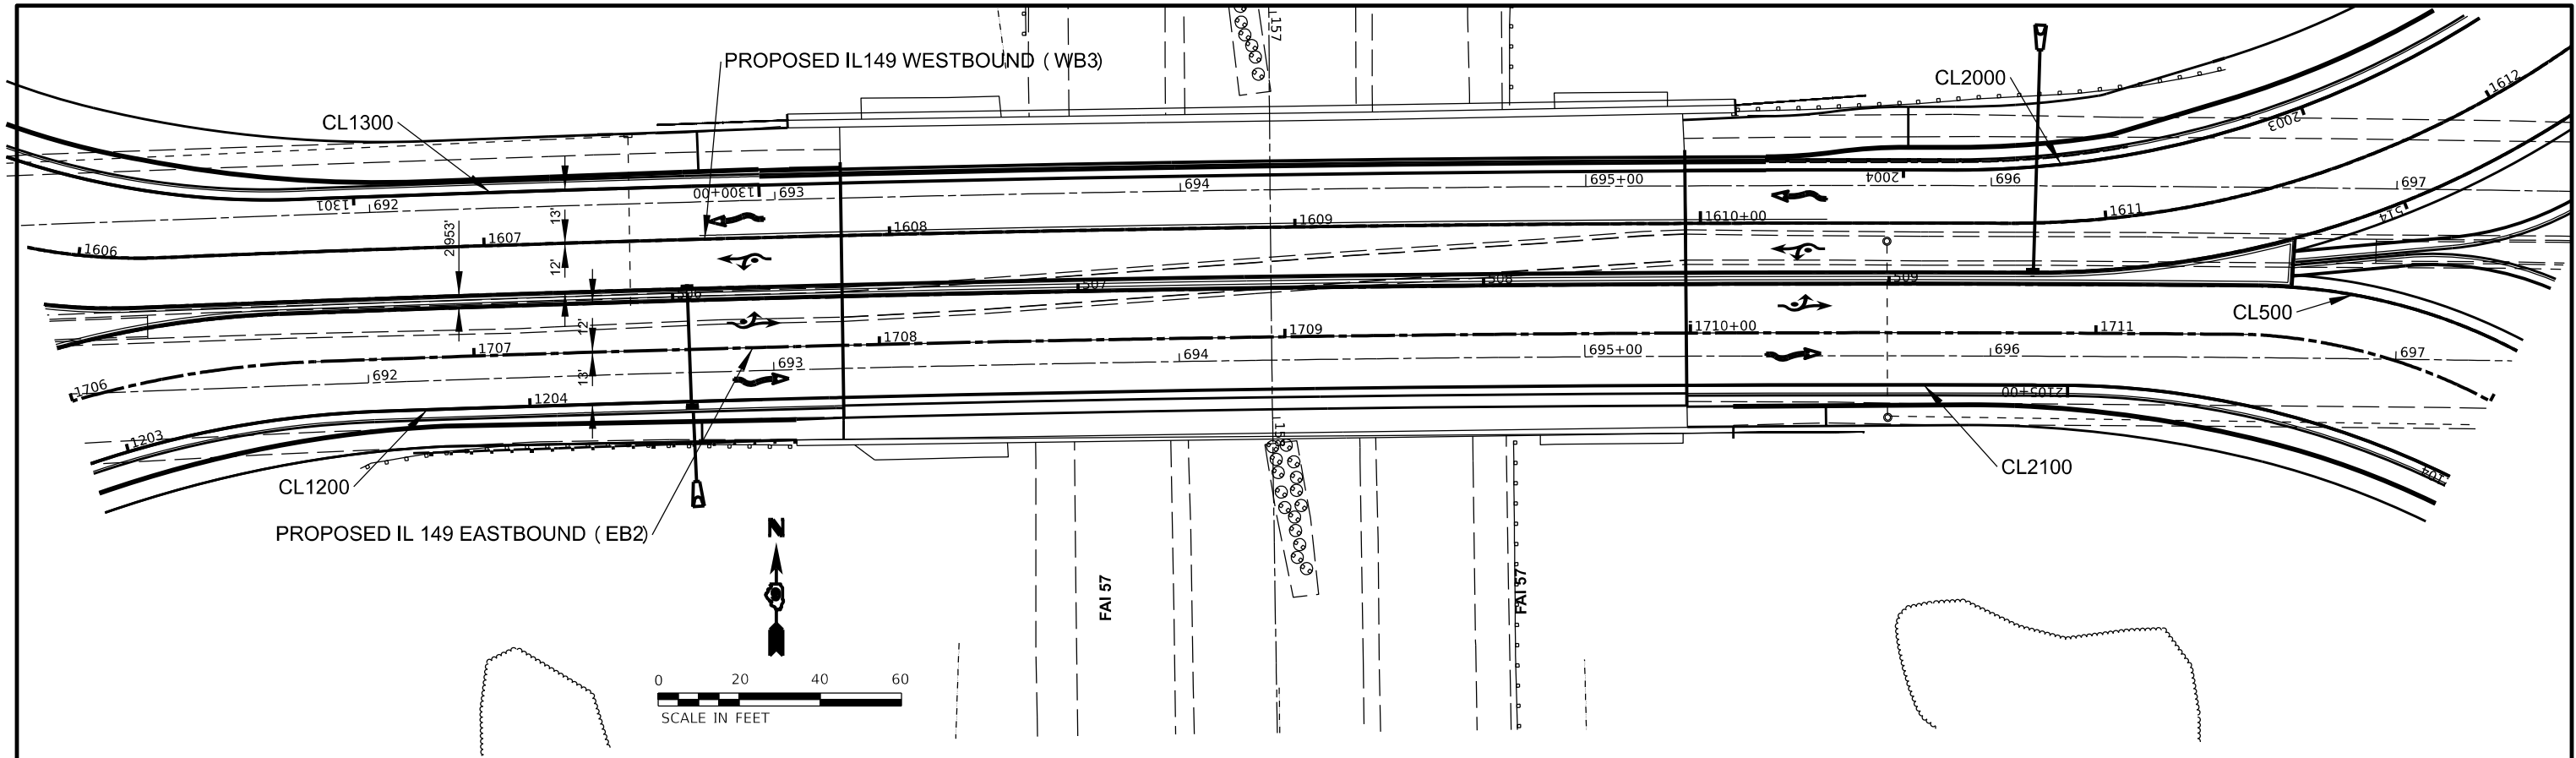



MODEL: C:\MODEL\NAMES
FILE NAME: SHEET

USER NAME	= SUSERS	DESIGNED	-	REVISED	-
DRAWN	-	REVISION	-	REVISION	-
PLOT SCALE	= S\$CALE\$	CHECKED	-	REVISION	-
PLOT DATE	= S\$DATE\$	DATE	-	REVISION	-

STATE OF ILLINOIS
DEPARTMENT OF TRANSPORTATION

PLAN PROFILE IL 149 EASTBOUND			
SCALE:	SHEET	OF	SHEETS
STA.	TO	STA.	TO

F.A.P. RTE.	SECTION	COUNTY	TOTAL SHEETS	SHEET NO.
873	(28-5)K-1	FRANKLIN	162	37
CONTRACT NO. 78814				
ILLINOIS FED. AID PROJECT				

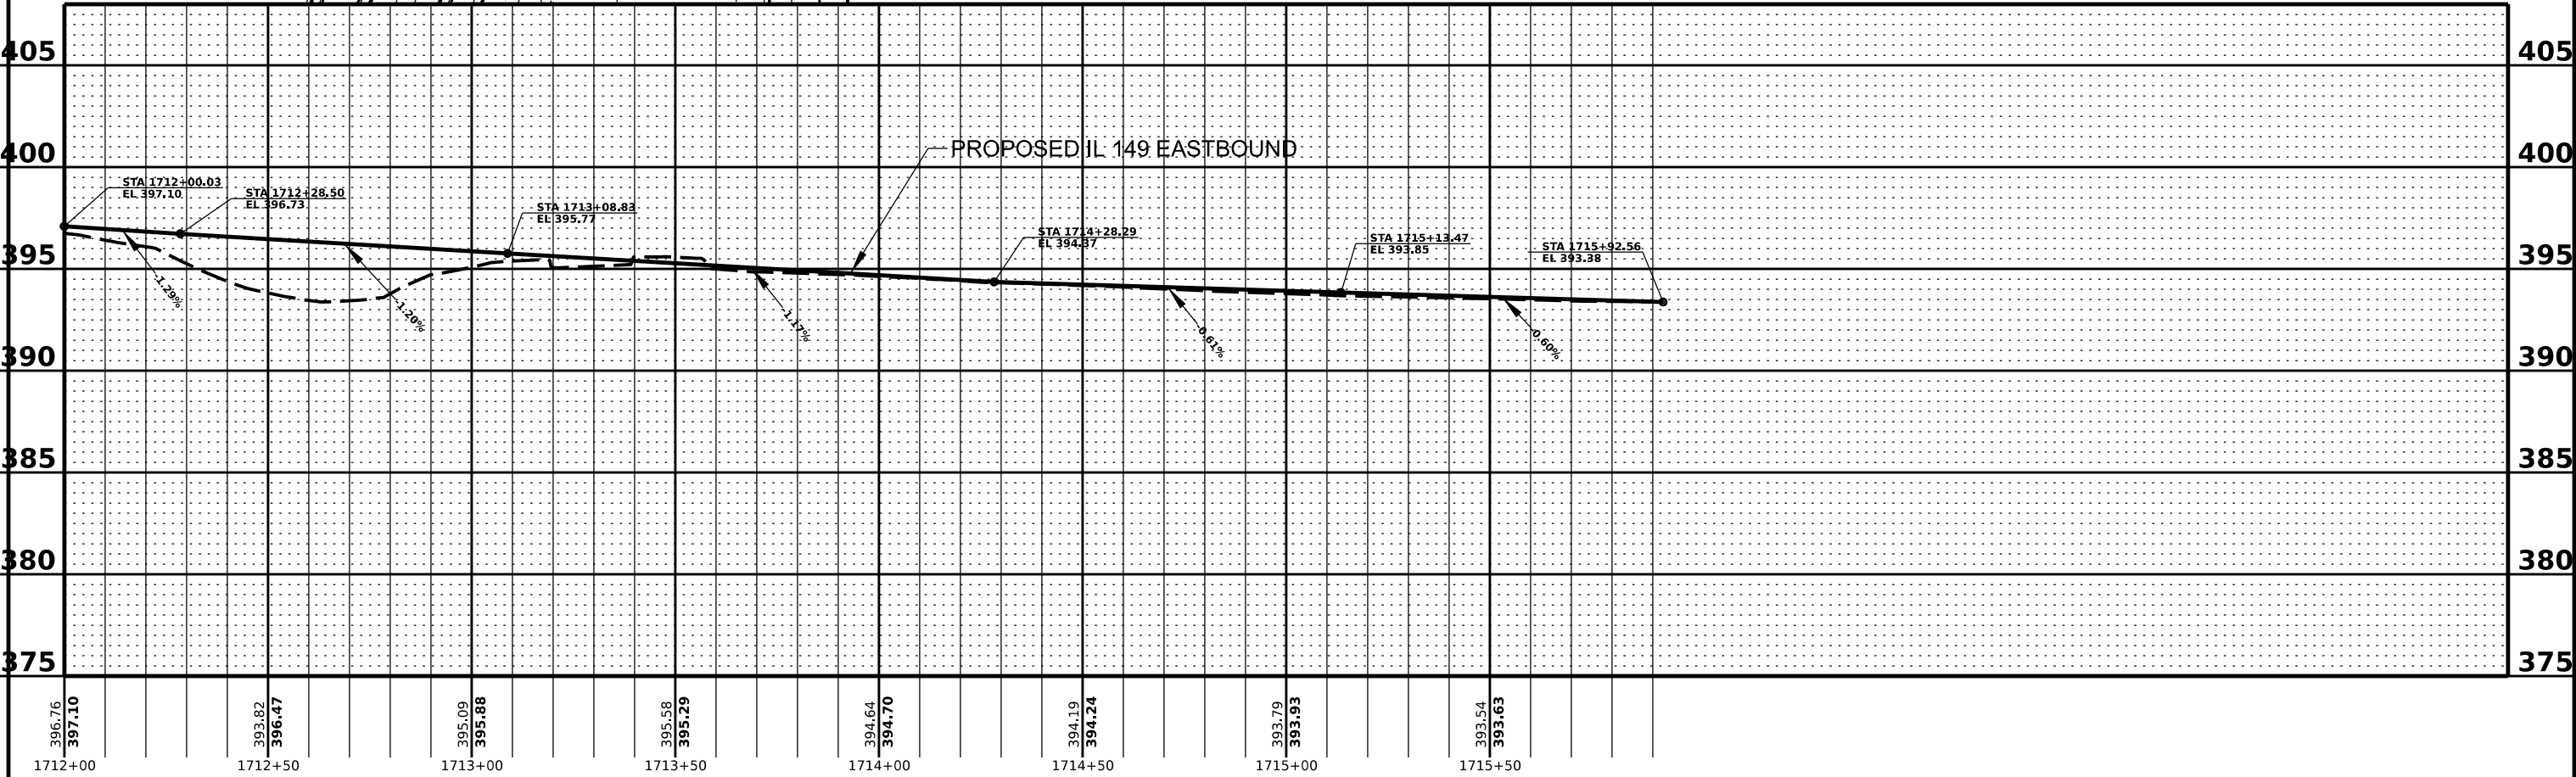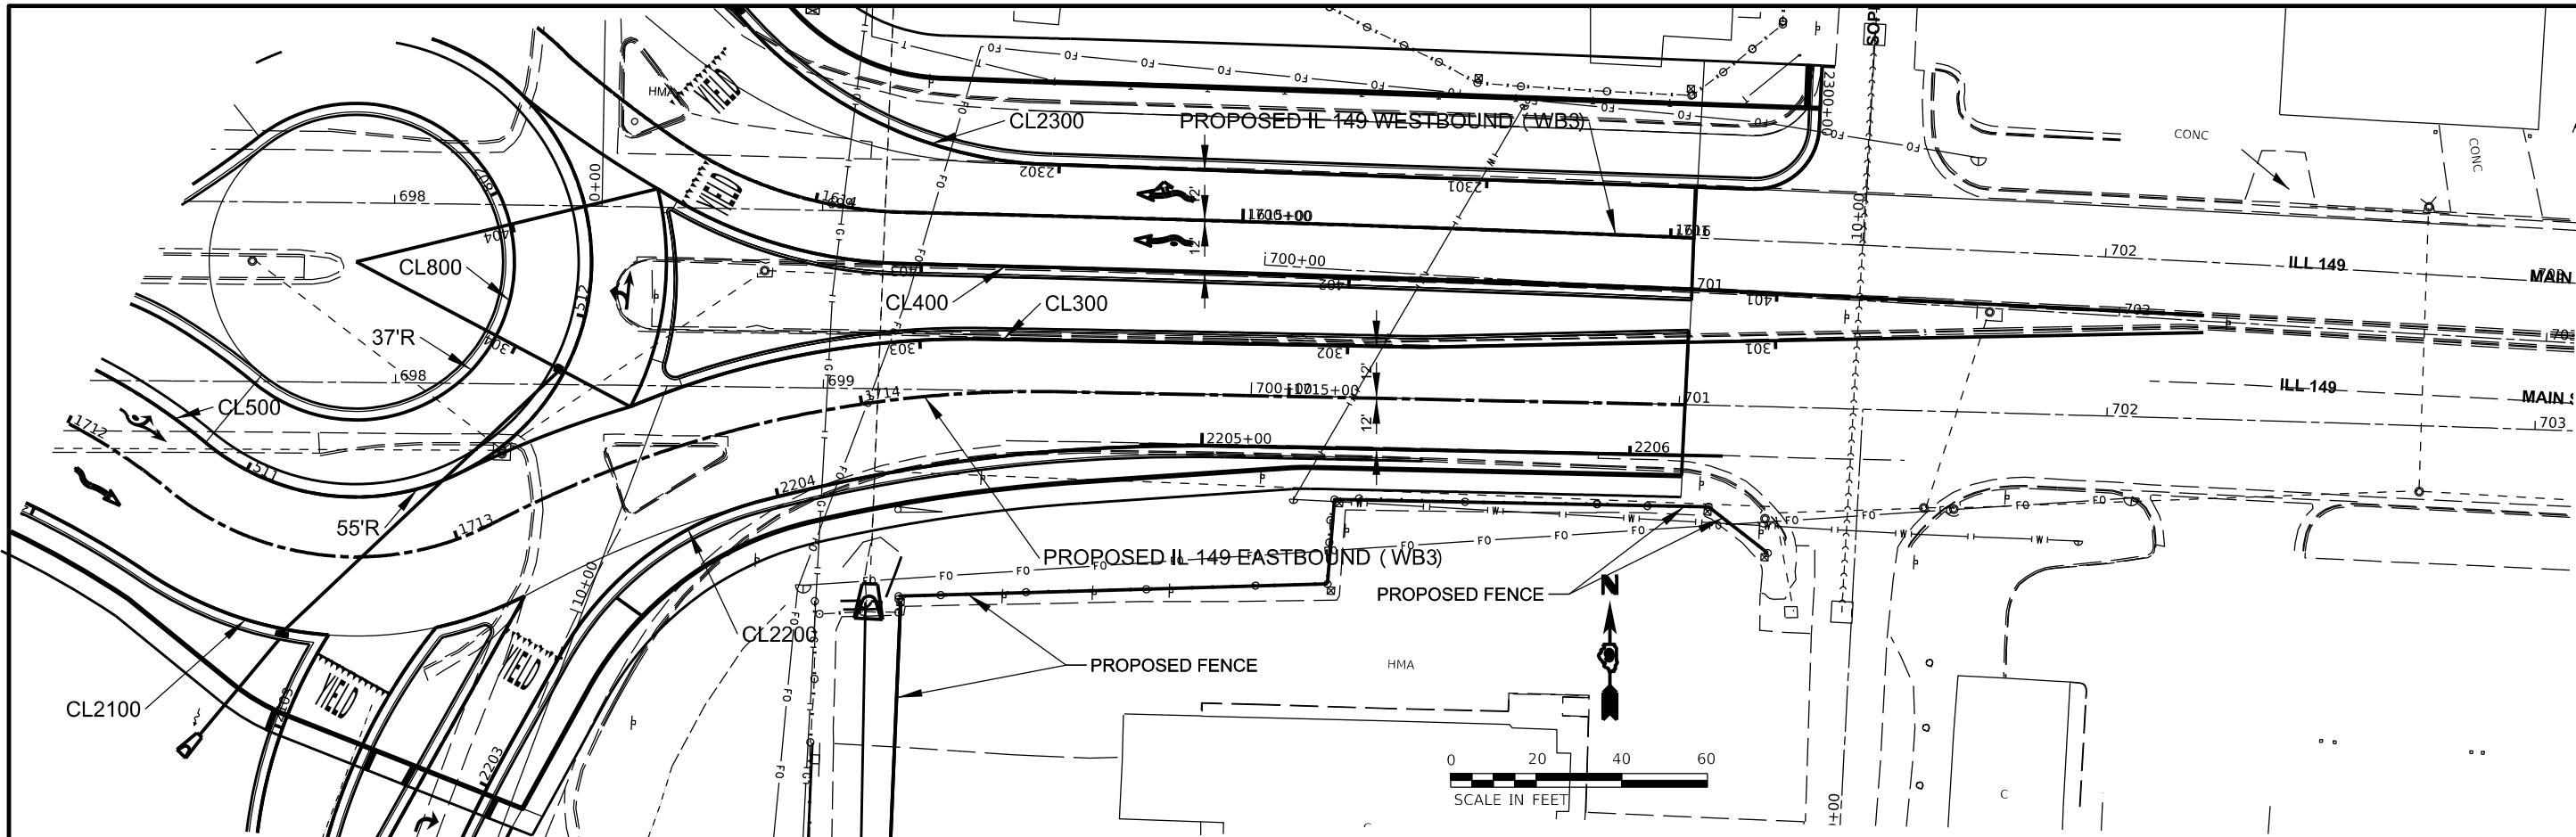



MODEL: C:\MODELS\NAMES
FILE: NAMES.SHEET

USER NAME = SUSERS	DESIGNED -	REVISED -
PLOT SCALE = S\$SCALE\$	DRAWN -	REVISED -
PLOT DATE = S\$DATE\$	CHECKED -	REVISED -
	DATE -	REVISED -

STATE OF ILLINOIS
DEPARTMENT OF TRANSPORTATION

PLAN PROFILE IL 149 EASTBOUND	
SCALE:	SHEET OF SHEETS STA. TO STA.

F.A.P. RTE.	SECTION	COUNTY	TOTAL SHEETS	SHEET NO.
873	(28-5)K-1	FRANKLIN	162	38
CONTRACT NO. 78814				
ILLINOIS FED. AID PROJECT				

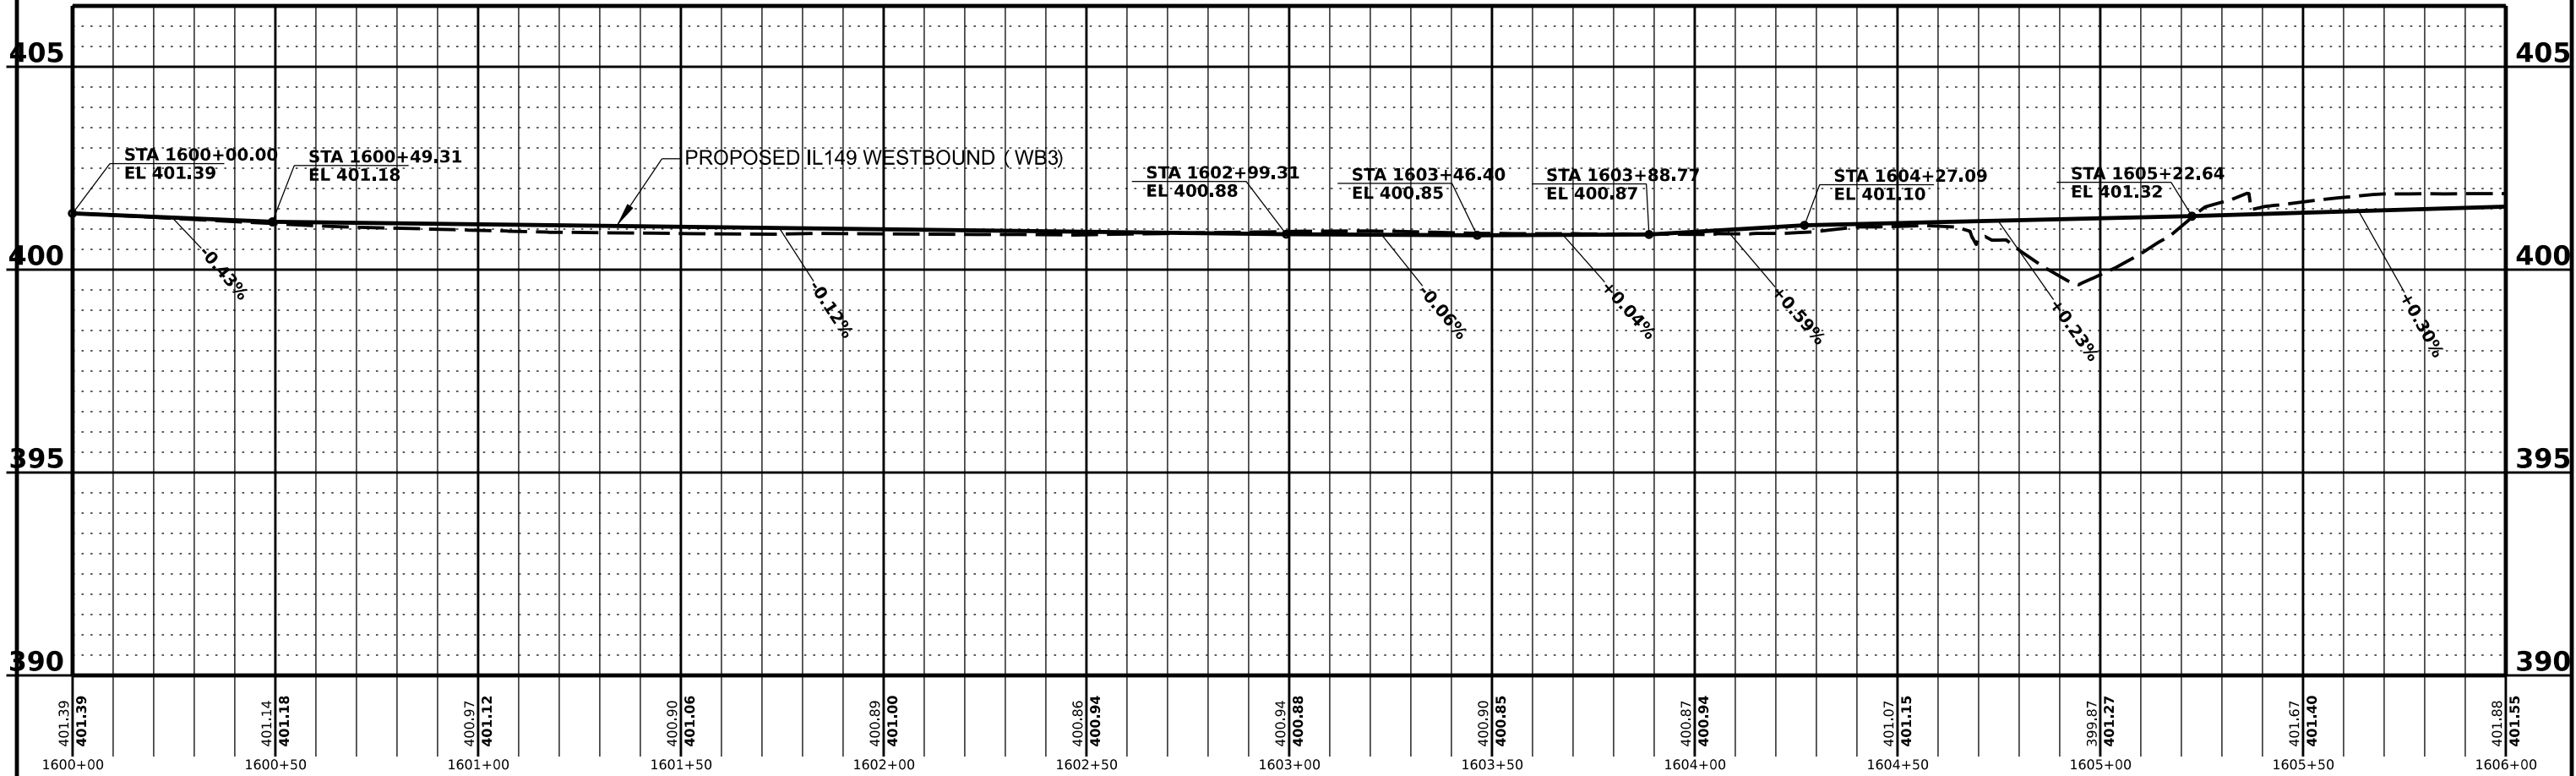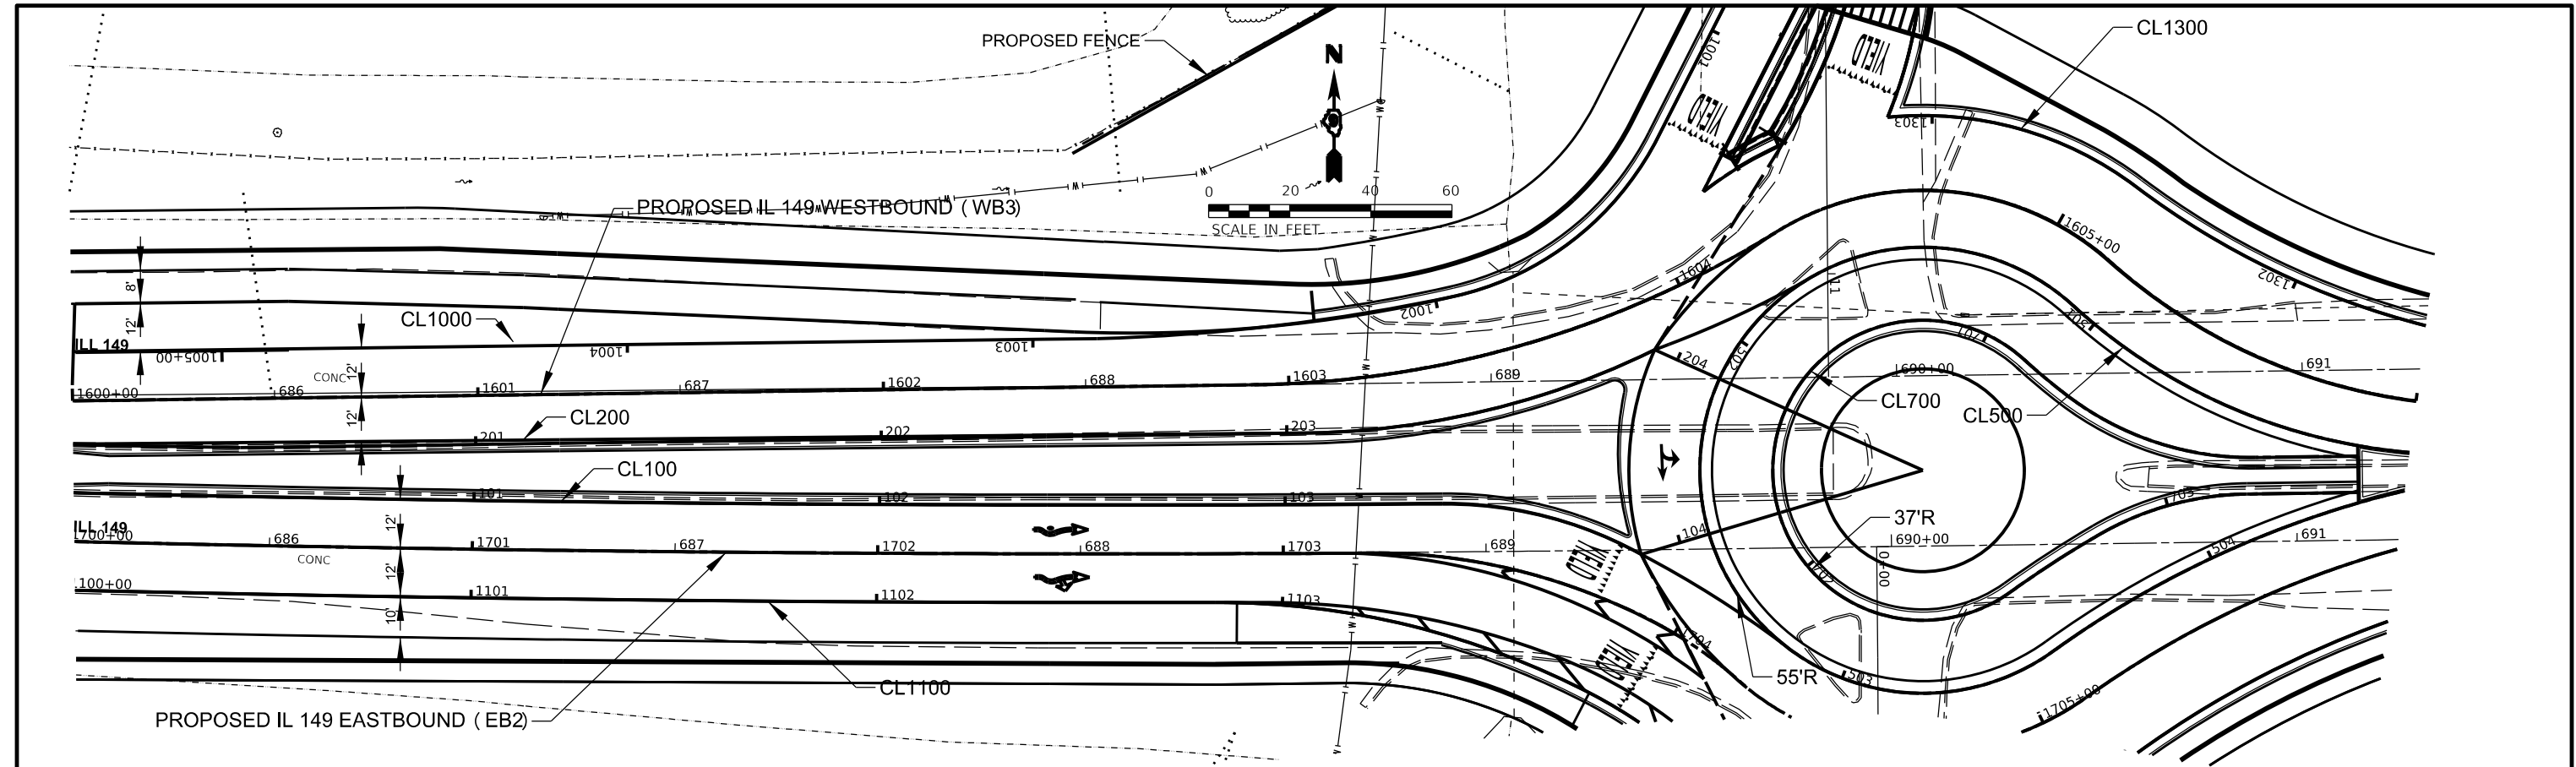



MODEL - C:\MODELS\NAMES
FILE NAME - SHEET

USER NAME =	SUSERS	DESIGNED -	REVISED -
DRAWN -		REVISED -	
PLOT SCALE =	S\$SCALE\$	CHECKED -	REVISED -
PLOT DATE =	S\$DATE\$	DATE -	REVISED -

STATE OF ILLINOIS
DEPARTMENT OF TRANSPORTATION

PLAN PROFILE IL 149 WESTBOUND			
SCALE:	SHEET	OF	SHEETS
STA.	TO STA.		

F.A.P. RTE.	SECTION	COUNTY	TOTAL SHEETS	SHEET NO.
873	(28-5)K-1	FRANKLIN	162	39
CONTRACT NO. 78814				
ILLINOIS FED. AID PROJECT				

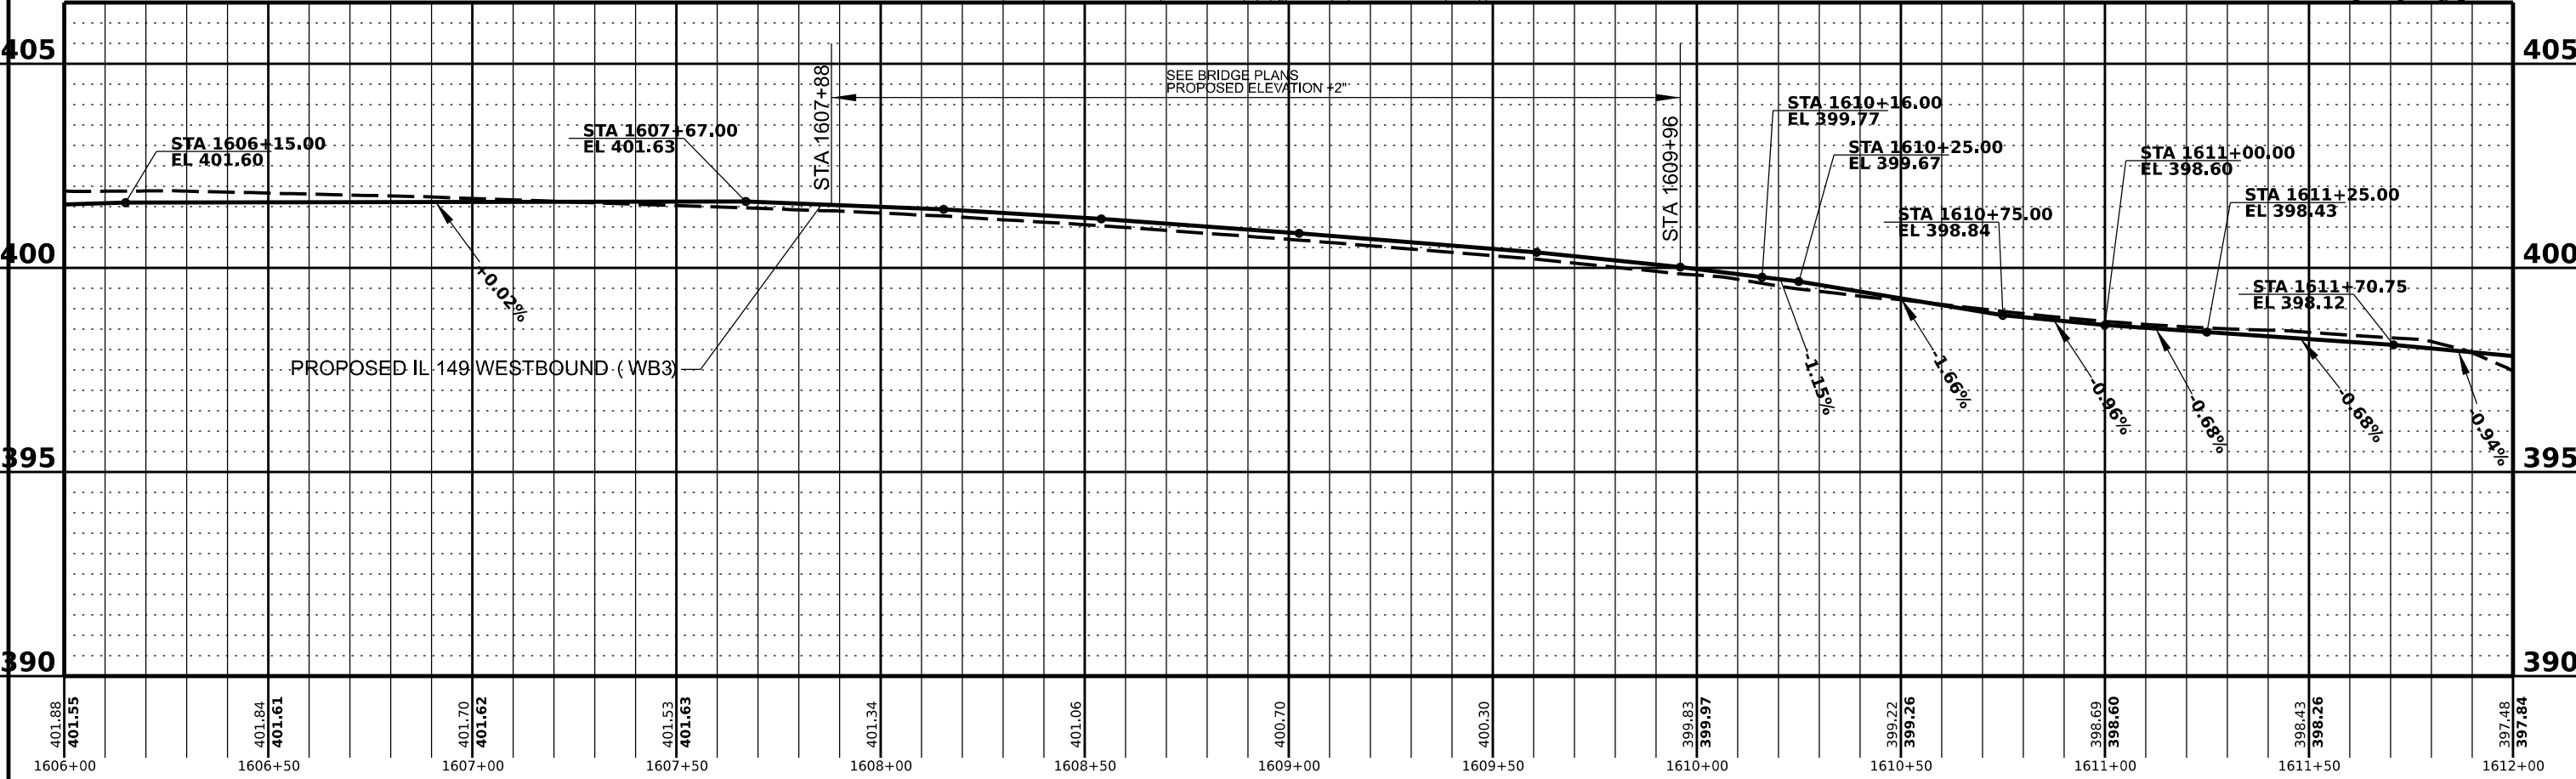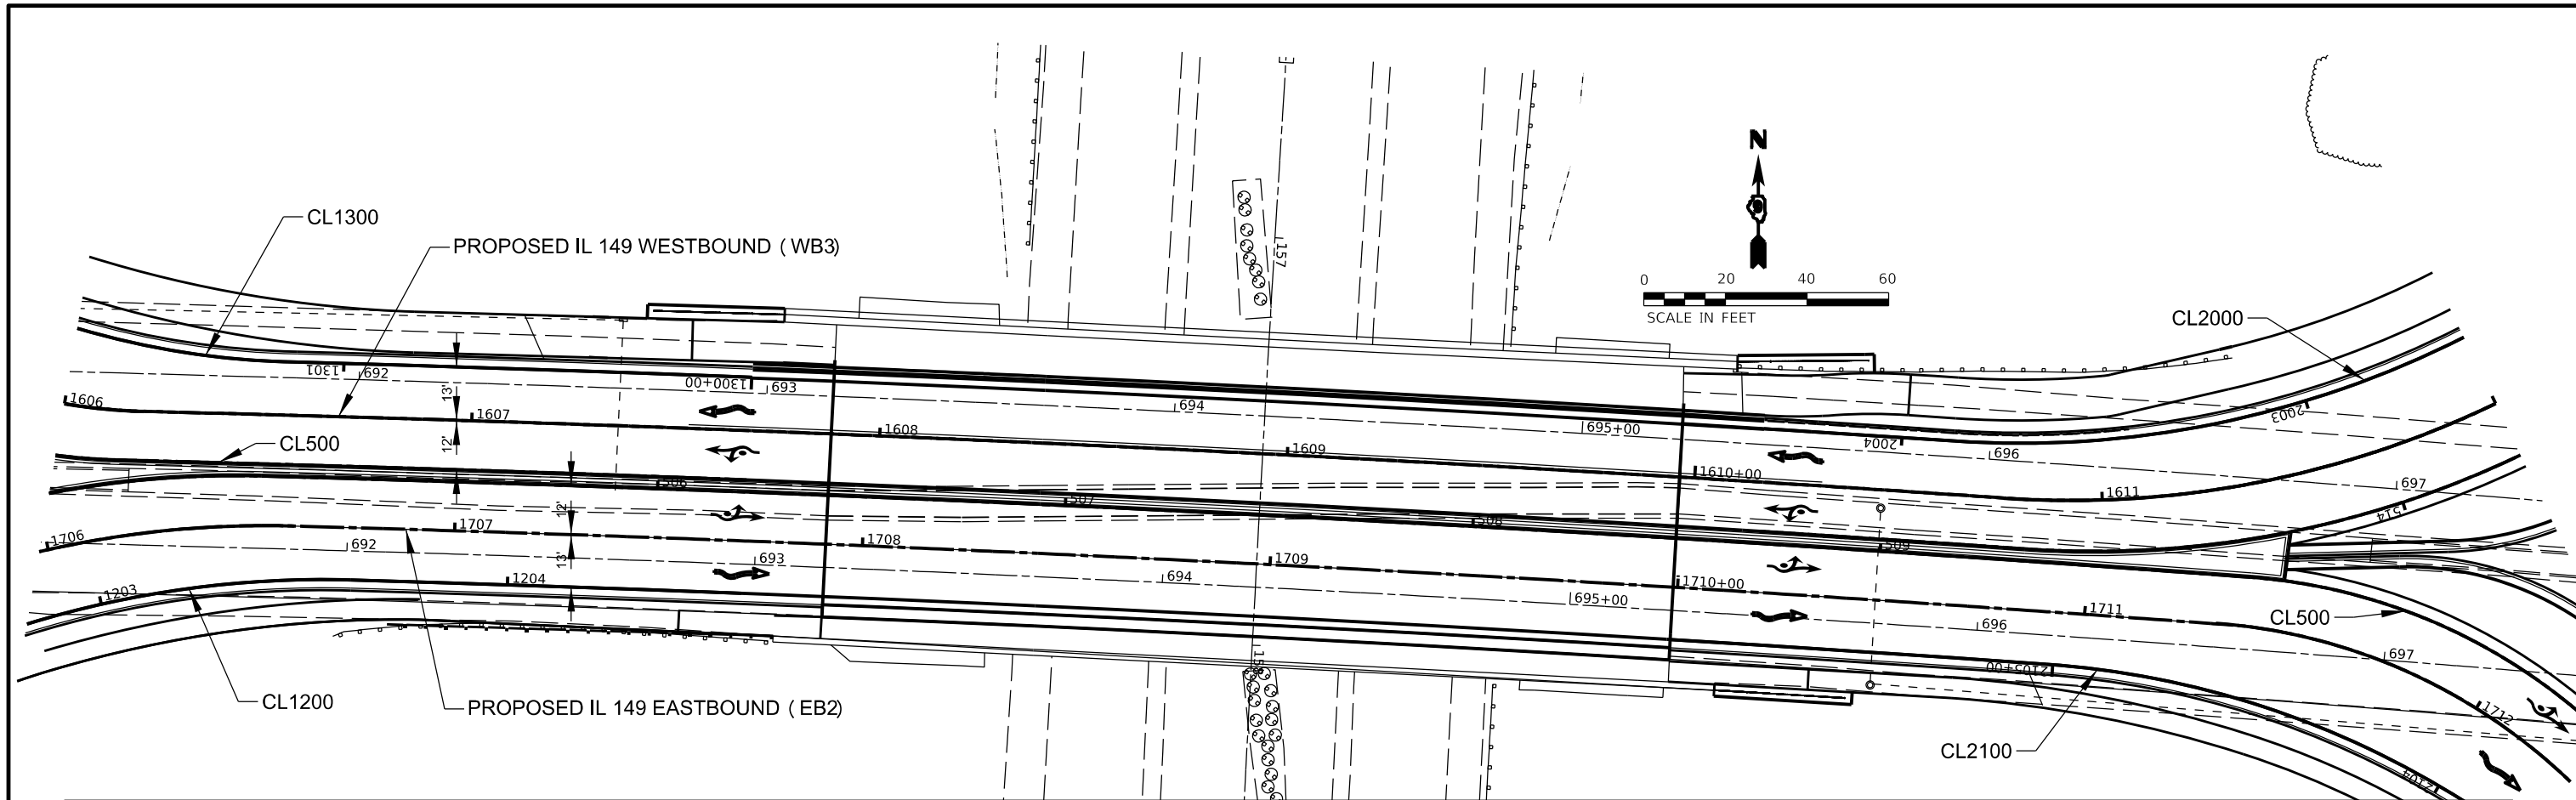



MODEL: SHOSL11M115
FILE NAME: SHOSL11M115

USER NAME = SUSER\$	DESIGNED -	REVISED -
DRAWN -	REVISED -	REVISED -
PLOT SCALE = S\$SCALE\$	CHECKED -	REVISED -
PLOT DATE = S\$DATE\$	DATE -	REVISED -

STATE OF ILLINOIS
DEPARTMENT OF TRANSPORTATION

PLAN PROFILE IL 149 WESTBOUND			
SCALE:	SHEET	OF SHEETS	STA. TO STA.

F.A.P. RTE.	SECTION	COUNTY	TOTAL SHEETS	SHEET NO.
873	(28-5)K-1	FRANKLIN	162	40
CONTRACT NO. 78814				
ILLINOIS FED. AID PROJECT				

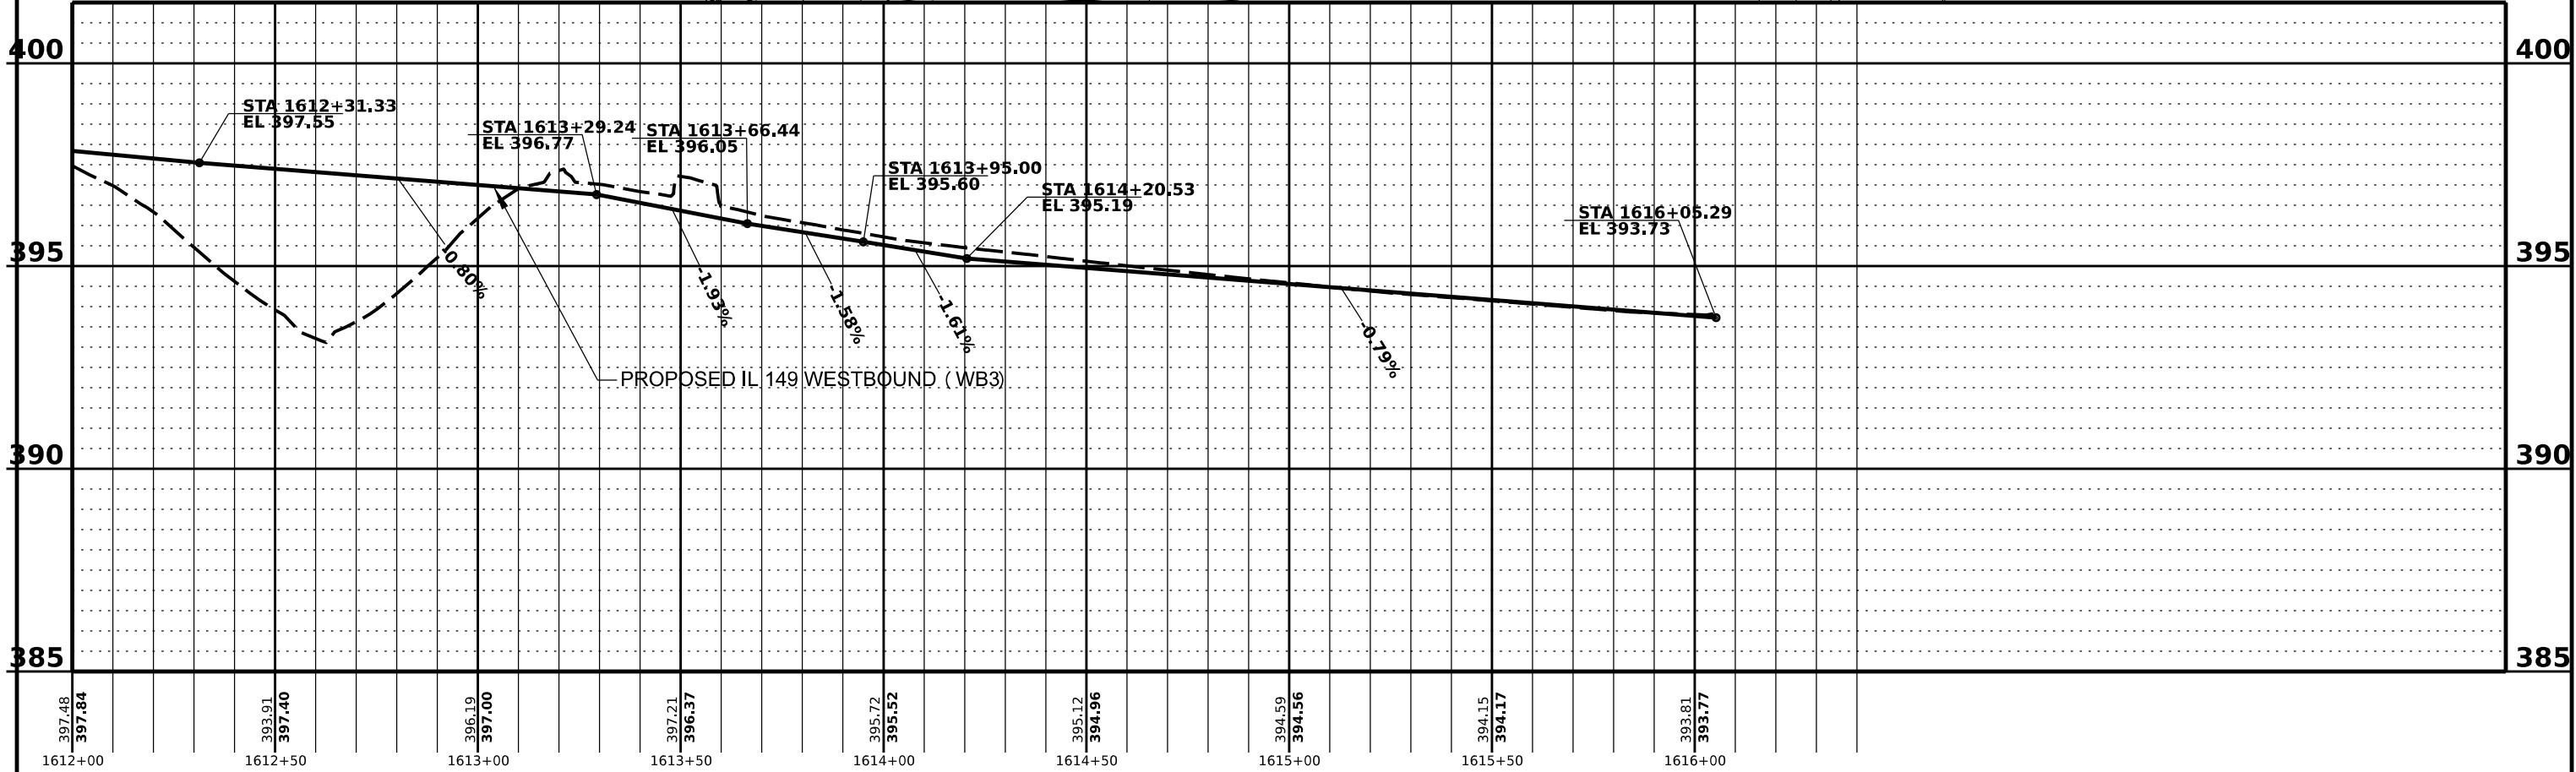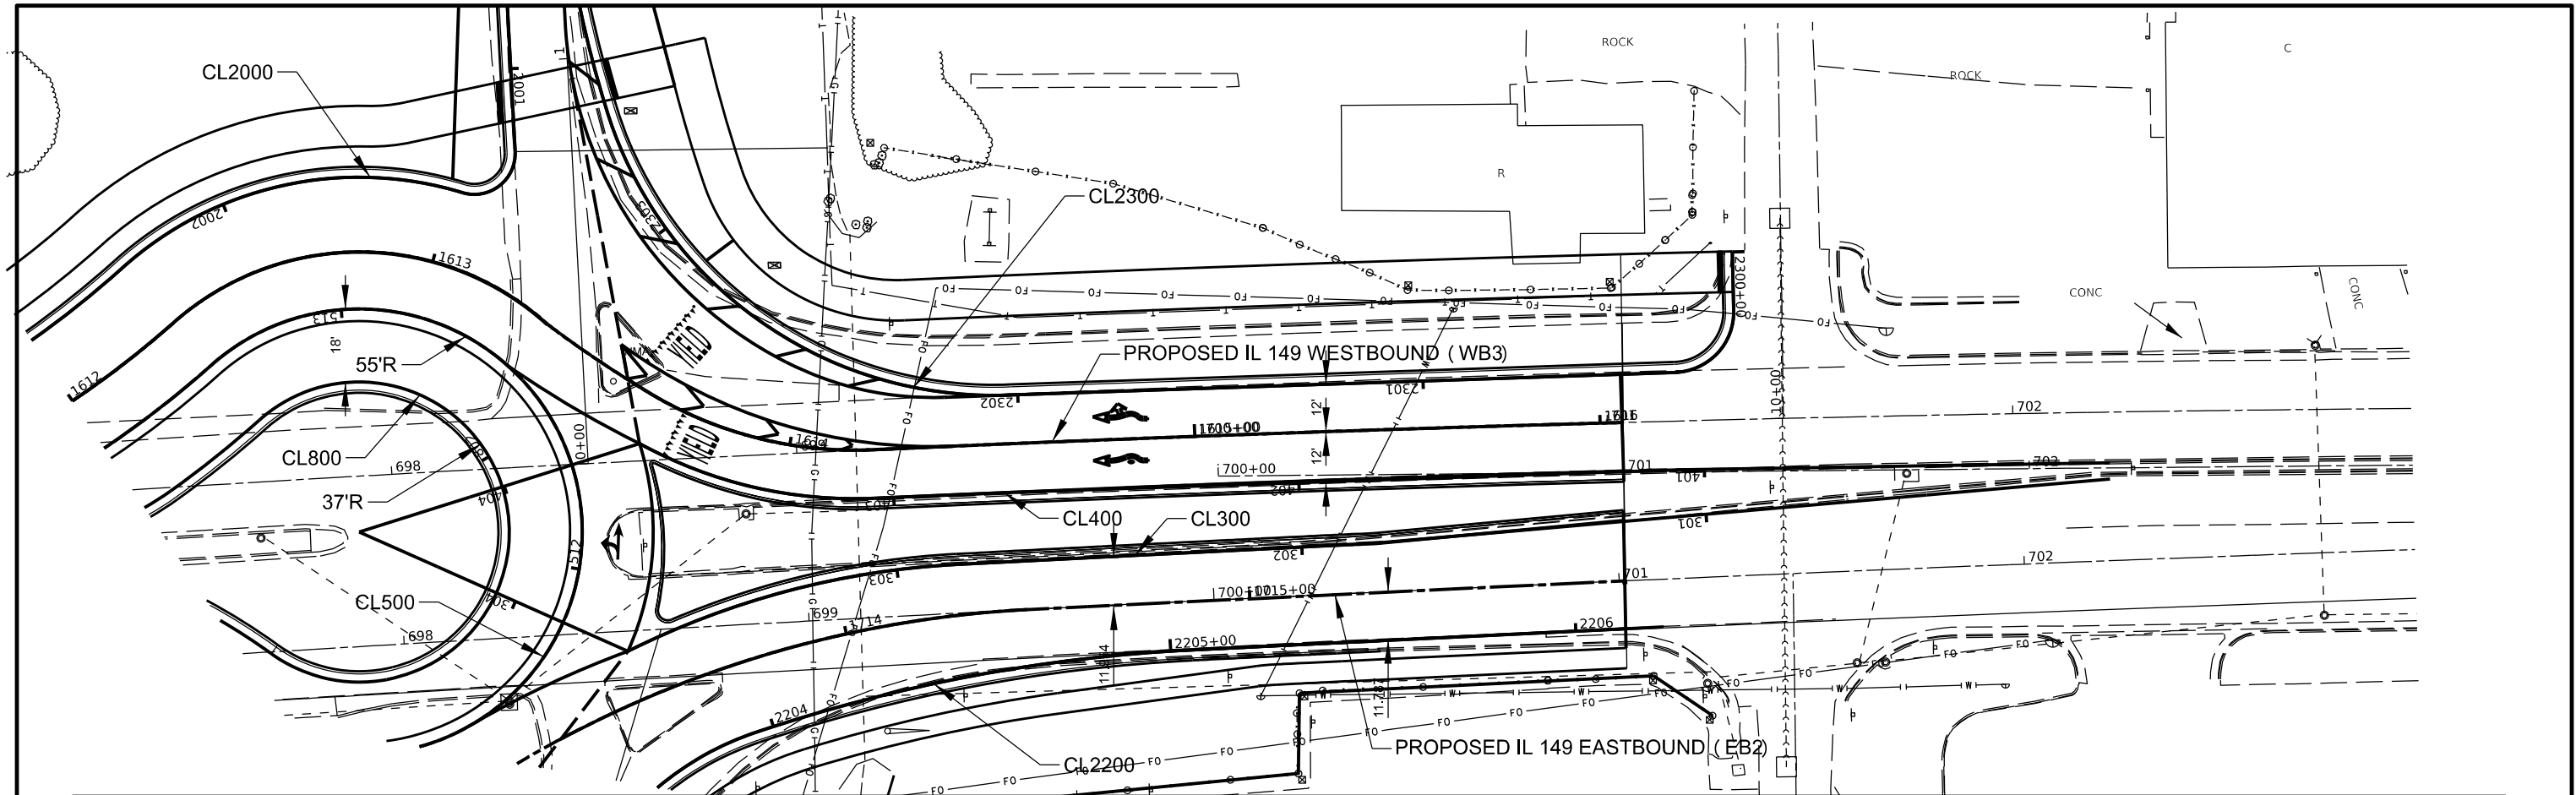

MODEL: SHOSLMAIN
FILE NAME: SHEL

USER NAME = SUSERS	DESIGNED -	REVISED -
PLOT SCALE = S\$SCALE\$	DRAWN -	REVISED -
PLOT DATE = S\$DATE\$	CHECKED -	REVISED -
	DATE -	REVISED -



STATE OF ILLINOIS
DEPARTMENT OF TRANSPORTATION

PLAN PROFILE IL 149 WESTBOUND			
SCALE:	SHEET	OF SHEETS	STA. TO STA.

F.A.P. RTE.	SECTION	COUNTY	TOTAL SHEETS	SHEET NO.
873	(28-5)K-1	FRANKLIN	162	41
CONTRACT NO. 78814				
ILLINOIS FED. AID PROJECT				

PLAN	SURVEYED	DATE
	BY	
NOTE BOOK NO.	PLOTTED	
	GRADES CHECKED	
	ALIGNMENT CHECKED	
	CADD FILE NAME	

PROFILE	SURVEYED	DATE
	BY	
NOTE BOOK NO.	PLOTTED	
	GRADES CHECKED	
	STRUCTURE NOTATION CHKD	

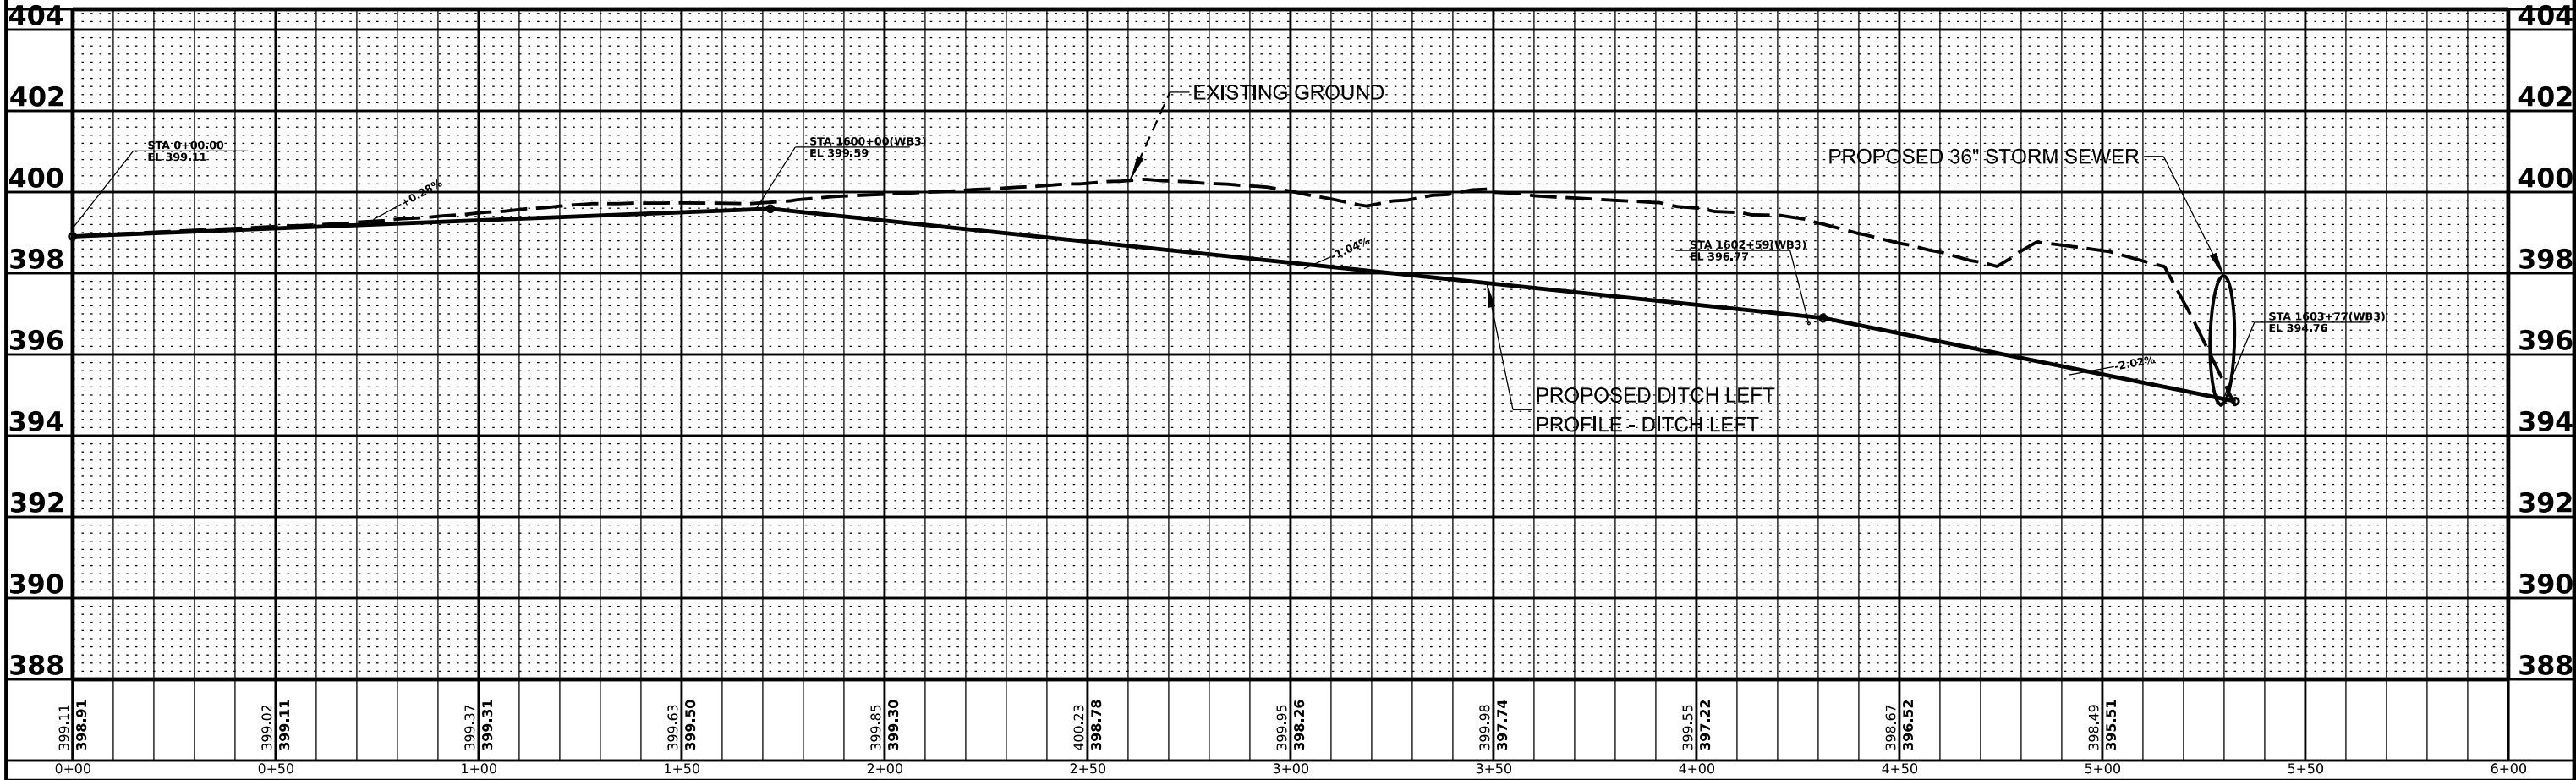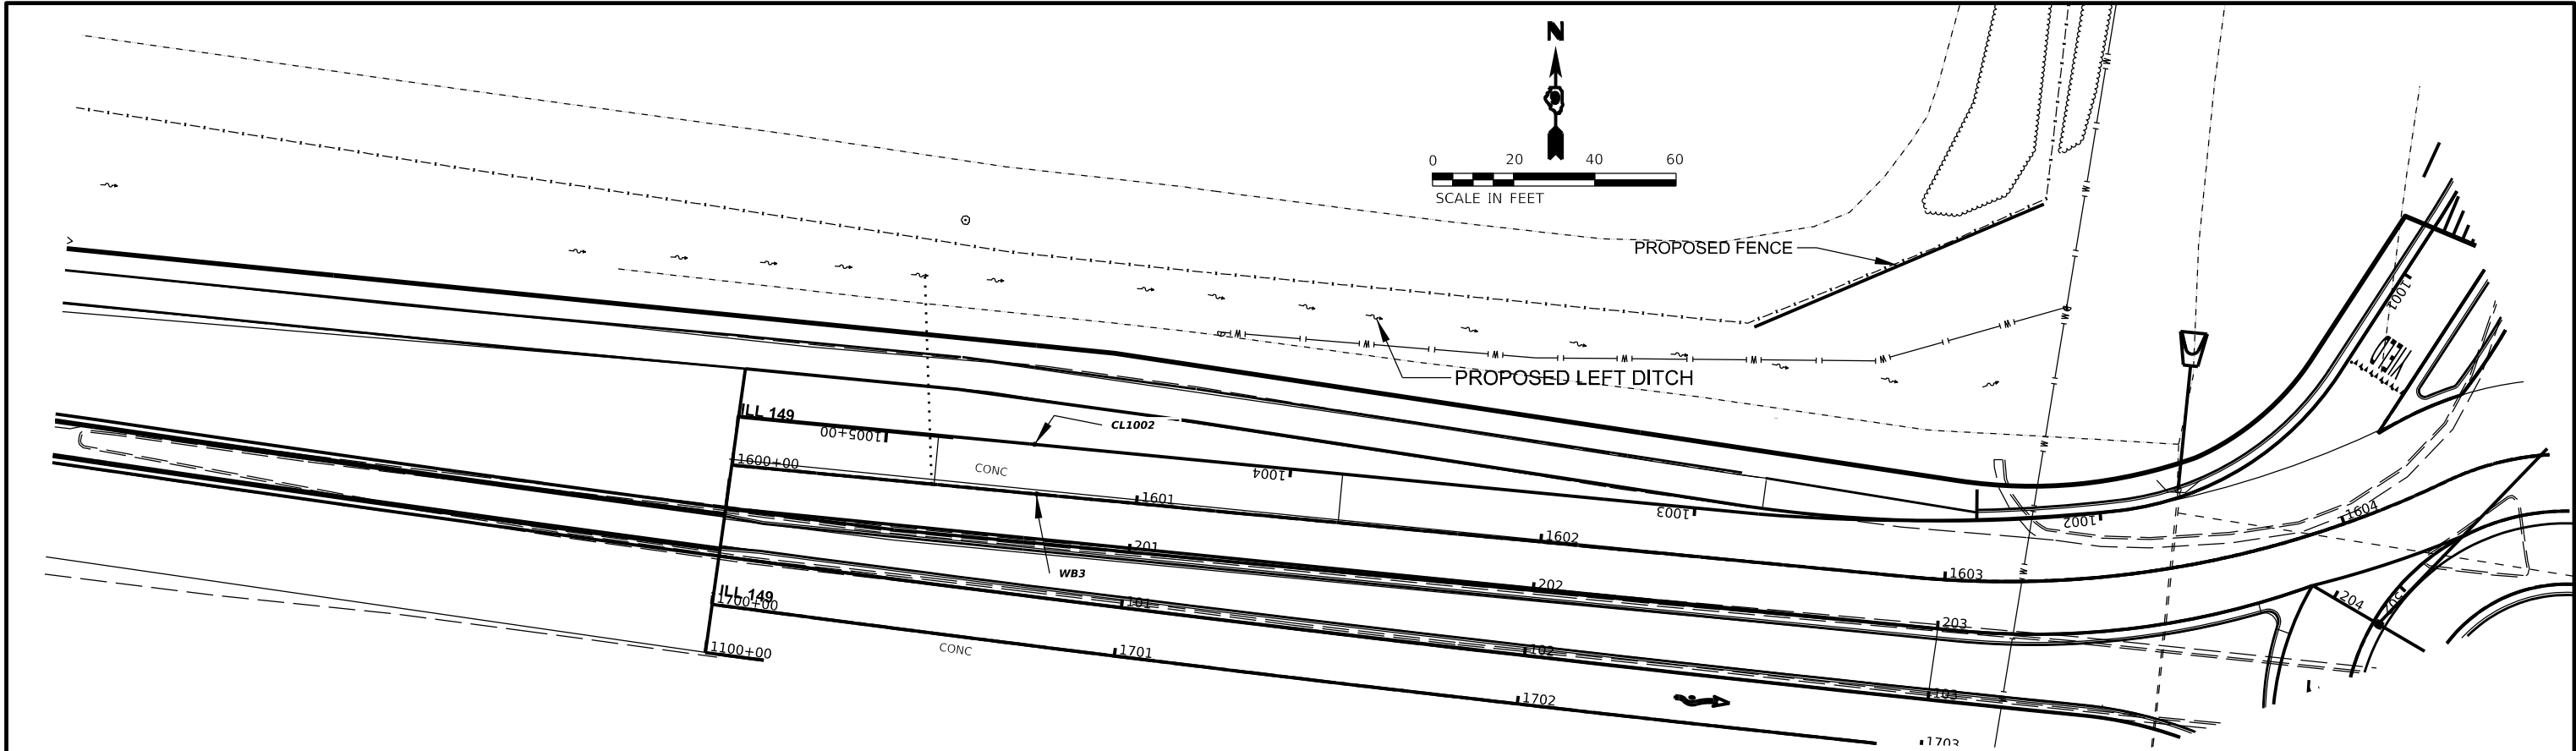

MODEL: \$MODELNAME\$
FILE NAME: \$FILE\$

USER NAME = \$USERS\$	DESIGNED -	REVISED -
	DRAWN -	REVISED -
PLOT SCALE = \$SCALE\$	CHECKED -	REVISED -
PLOT DATE = \$DATE\$	DATE -	REVISED -



STATE OF ILLINOIS
DEPARTMENT OF TRANSPORTATION

DITCH PROFILE IL149 LEFT			
SCALE:	SHEET	OF	SHEETS
STA.	TO STA.		

F.A.P. RTE.	SECTION	COUNTY	TOTAL SHEETS	SHEET NO.
873	(28-5)K-1	FRANKLIN	162	42
CONTRACT NO. 78814				
ILLINOIS FED. AID PROJECT				

PLAN	SURVEYED	DATE
	BY	
NOTE BOOK NO.	PLOTTED	
	ALIGNED	
	CHECKED	
	CADD FILE NAME	

PROFILE	SURVEYED	DATE
	BY	
NOTE BOOK NO.	PLOTTED	
	GRADES CHECKED	
	CHECKED	
	STRUCTURE NOTATIONS CHK'D	

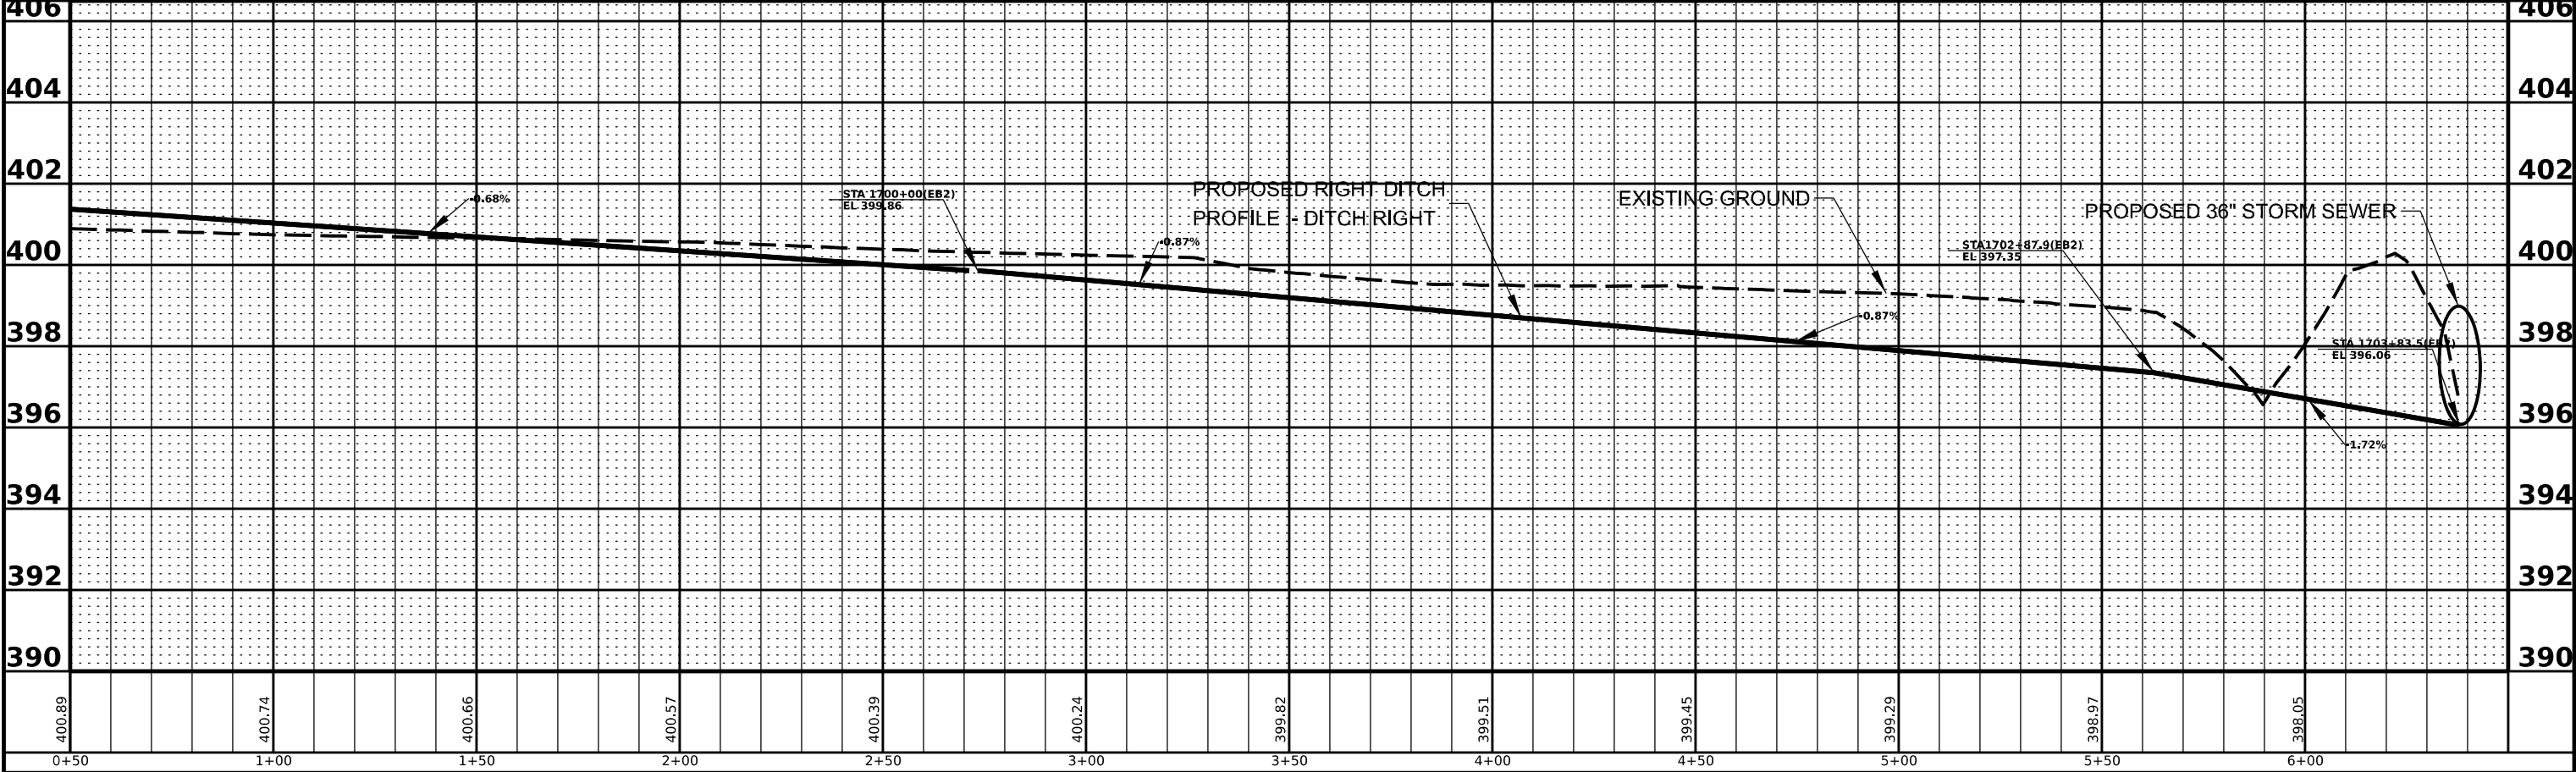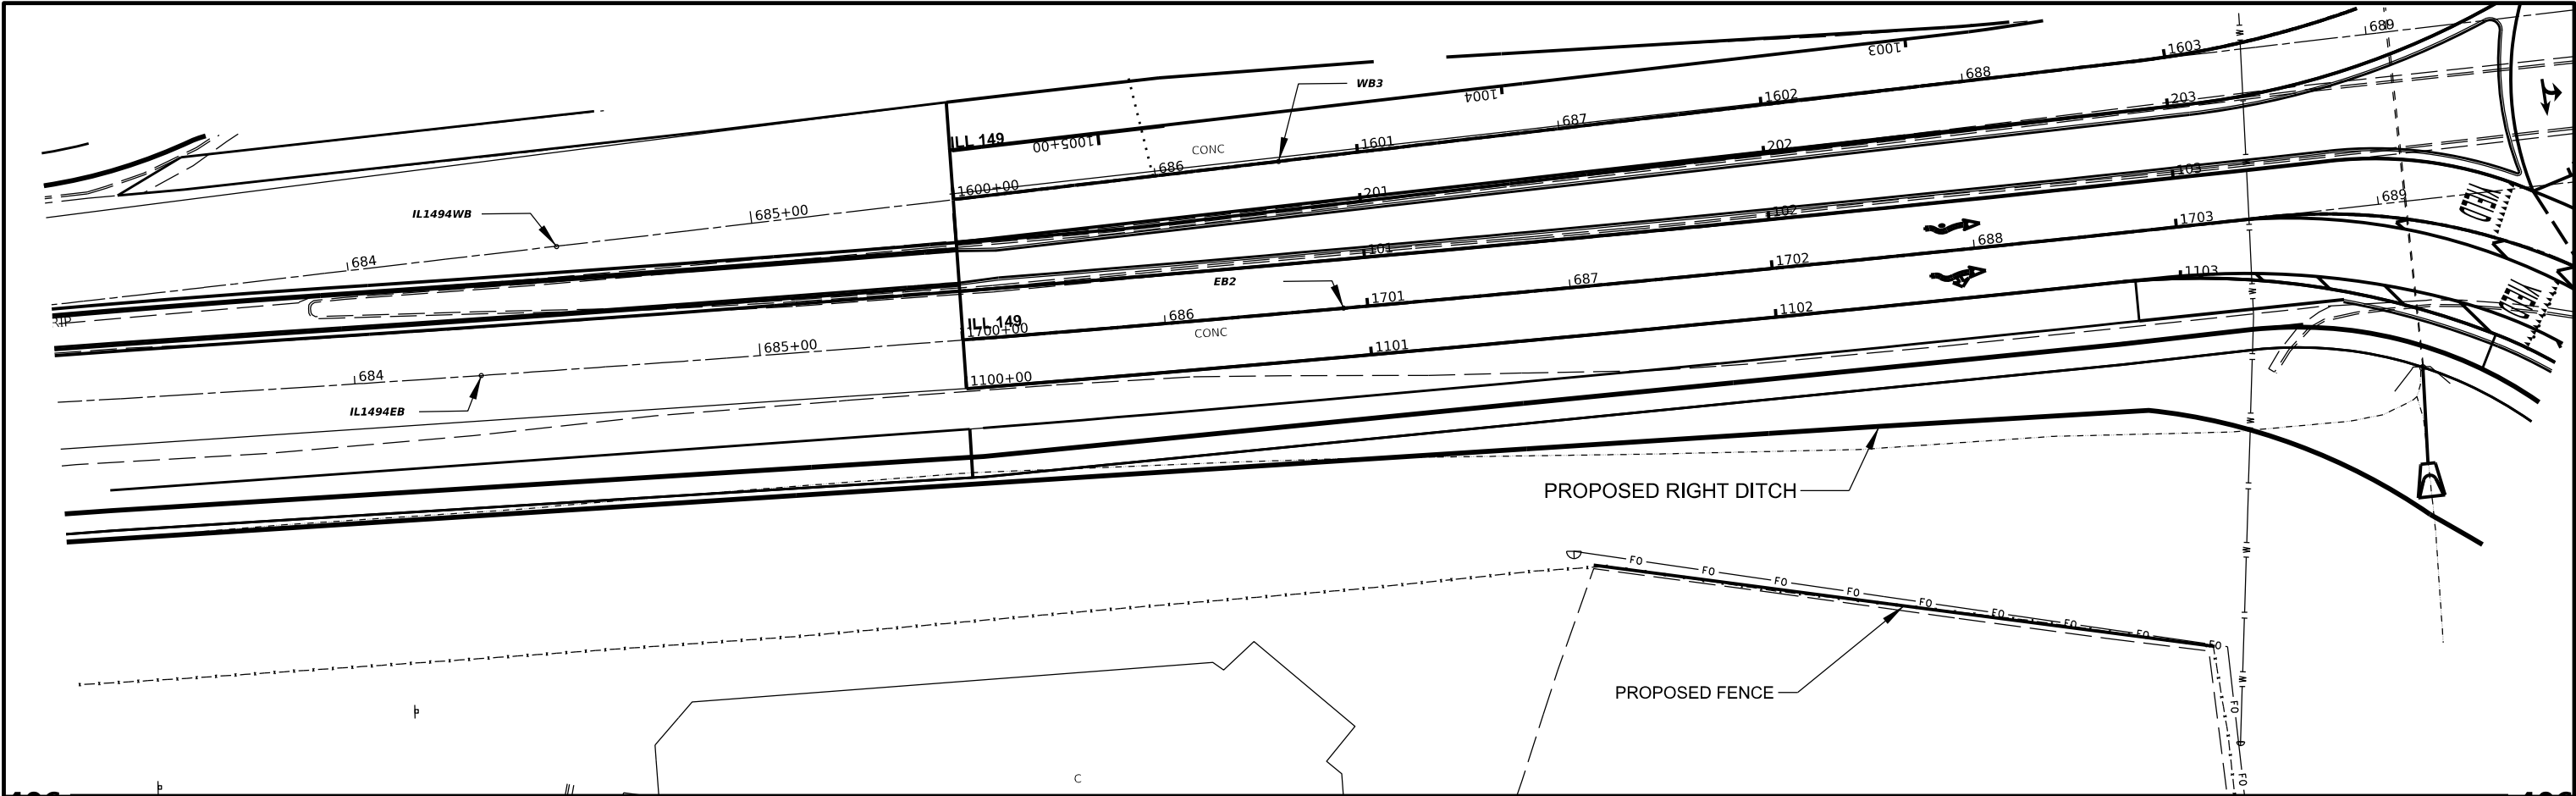

MODEL: \$MODELNAME\$
FILE NAME: \$FILE\$

USER NAME	= \$USERS\$	DESIGNED -	REVISED -
PLOT SCALE	= \$SCALE\$	DRAWN -	REVISED -
PLOT DATE	= \$DATES\$	CHECKED -	REVISED -
		DATE -	REVISED -

STATE OF ILLINOIS
DEPARTMENT OF TRANSPORTATION



DITCH PROFILE IL 149 RIGHT

SCALE: SHEET OF SHEETS STA. TO STA.

F.A.P. RTE.	SECTION	COUNTY	TOTAL SHEETS	SHEET NO.
873	(28-5)K-1	FRANKLIN	162	43
				CONTRACT NO. 78814
		ILLINOIS	FED. AID PROJECT	

PLAN	SURVEYED	DATE
	PLOTTED	BY
	ALIGNMENT CHECKED	
	CADD FILE NAME	
NOTE BOOK NO.		

PROFILE	SURVEYED	DATE
	PLOTTED	BY
	GRADES CHECKED	
	STRUCTURE NOTATIONS CHK'D	
NOTE BOOK NO.		

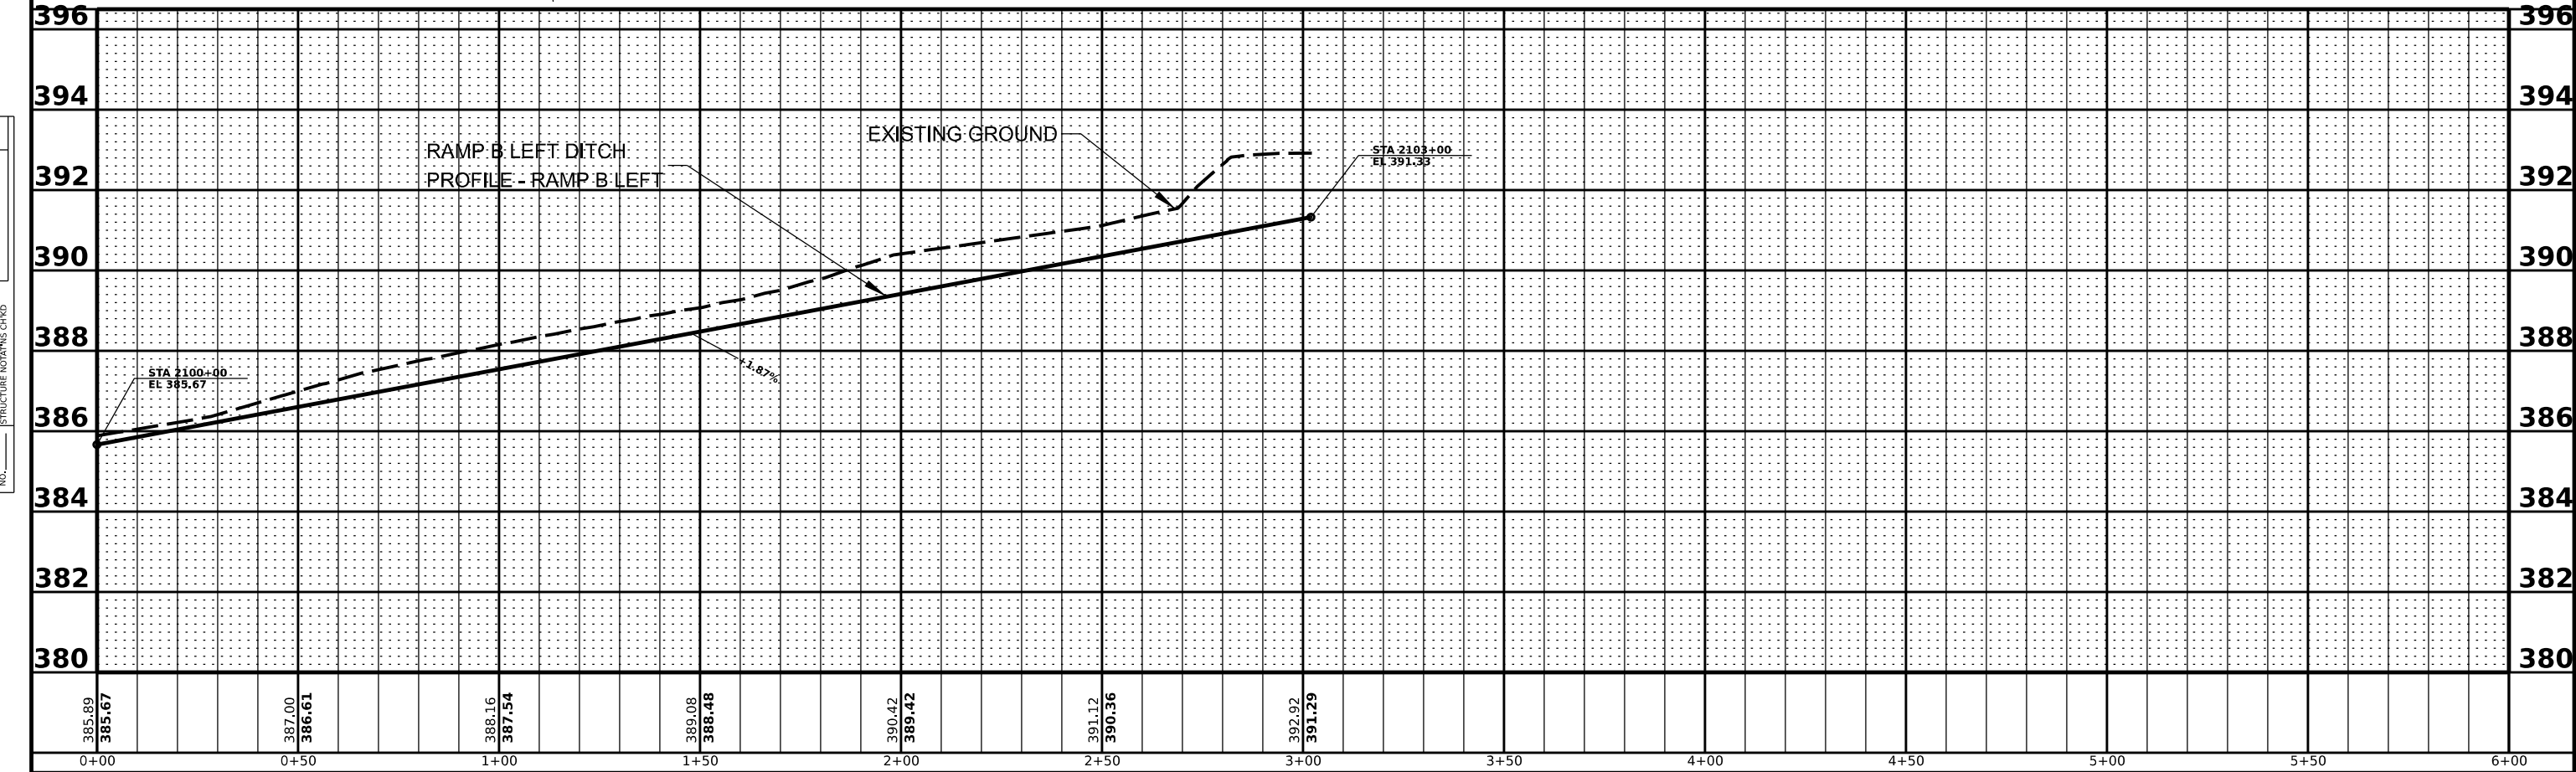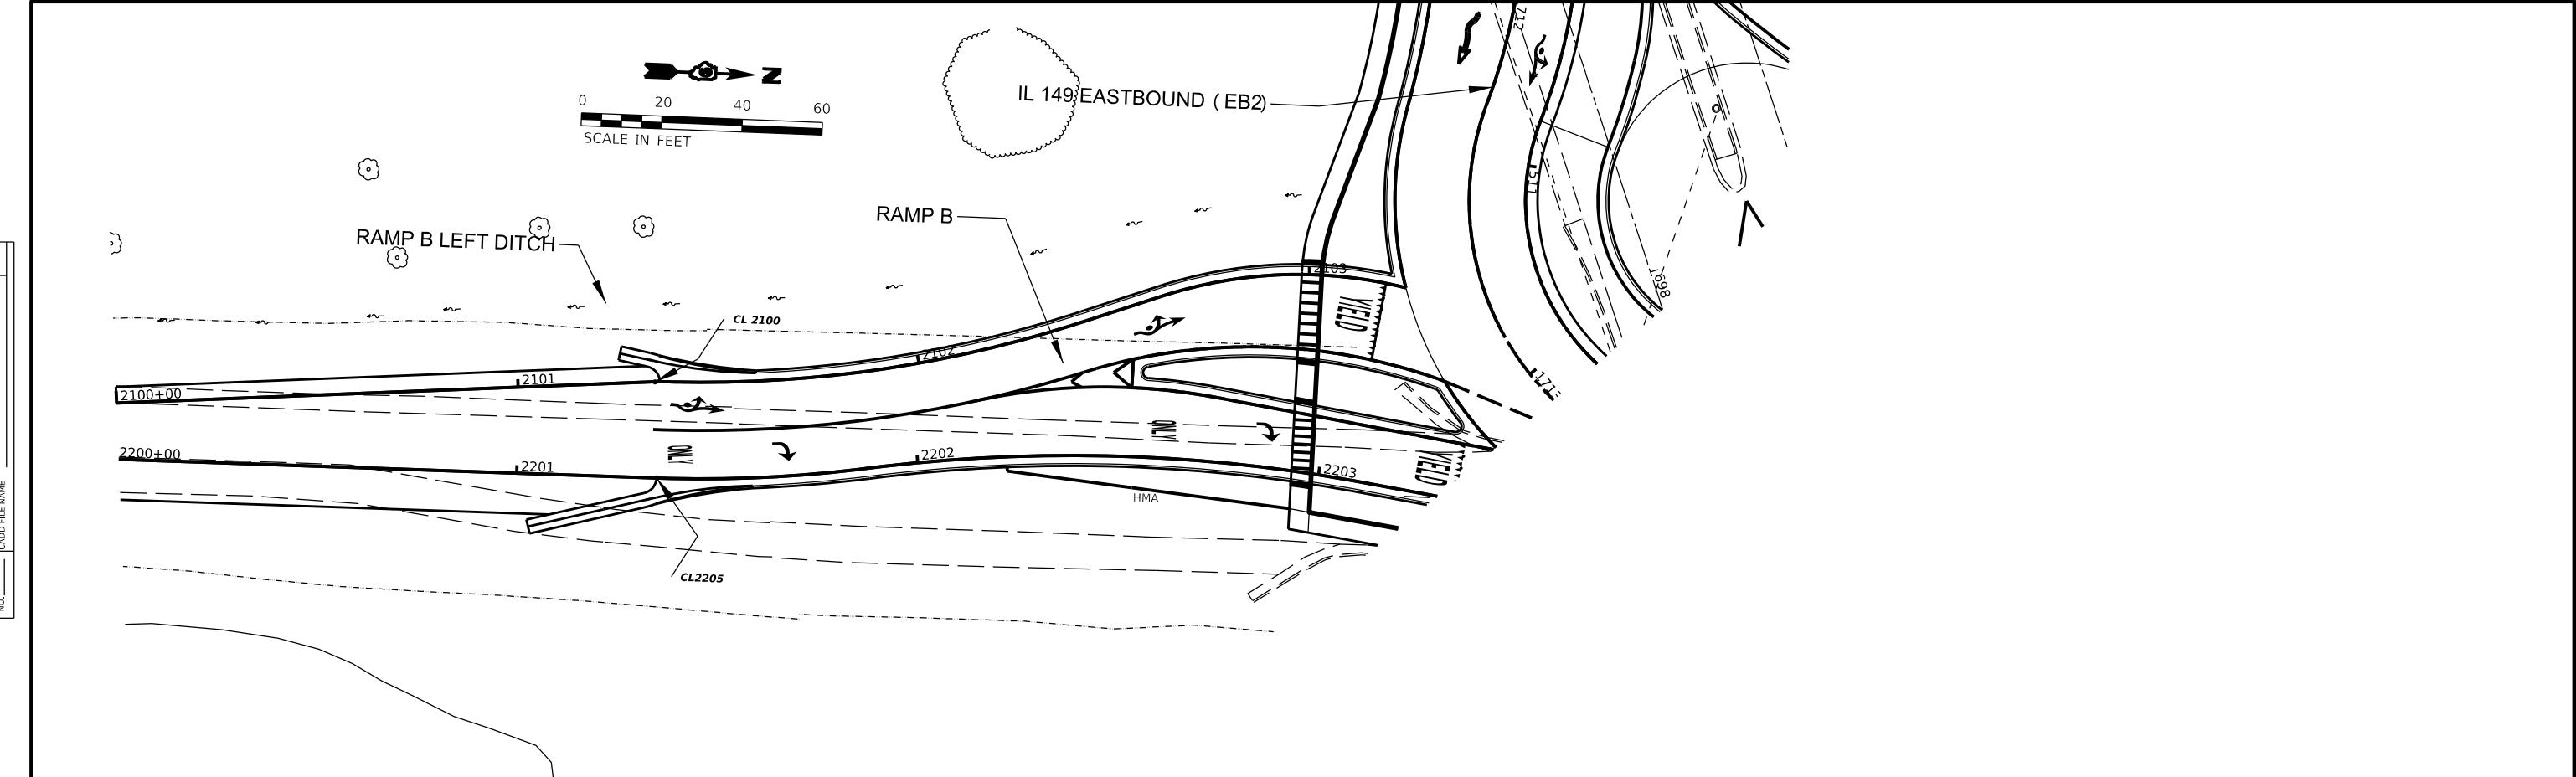

MODEL: \$MODELNAME\$
FILE NAME: \$FILE\$

USER NAME = \$USERS\$	DESIGNED -	REVISED -
	DRAWN -	REVISED -
PLOT SCALE = \$SCALE\$	CHECKED -	REVISED -
PLOT DATE = \$DATE\$	DATE -	REVISED -

STATE OF ILLINOIS
DEPARTMENT OF TRANSPORTATION



RAMP B DITCH PROFILE

SCALE: SHEET OF SHEETS STA. TO STA.

F.A.P. RTE.	SECTION	COUNTY	TOTAL SHEETS	SHEET NO.
873	(28-5) K-1	FRANKLIN	162	44
CONTRACT NO. 78814				
ILLINOIS FED. AID PROJECT				

PLAN	SURVEYED	BY	DATE
	PLOTTED		
	ALIGNMENT CHECKED		
	NOTE BOOK NO.		

PROFILE	SURVEYED	BY	DATE
	PLOTTED		
	GRADES CHECKED		
	STRUCTURE NOTATIONS CHK'D		

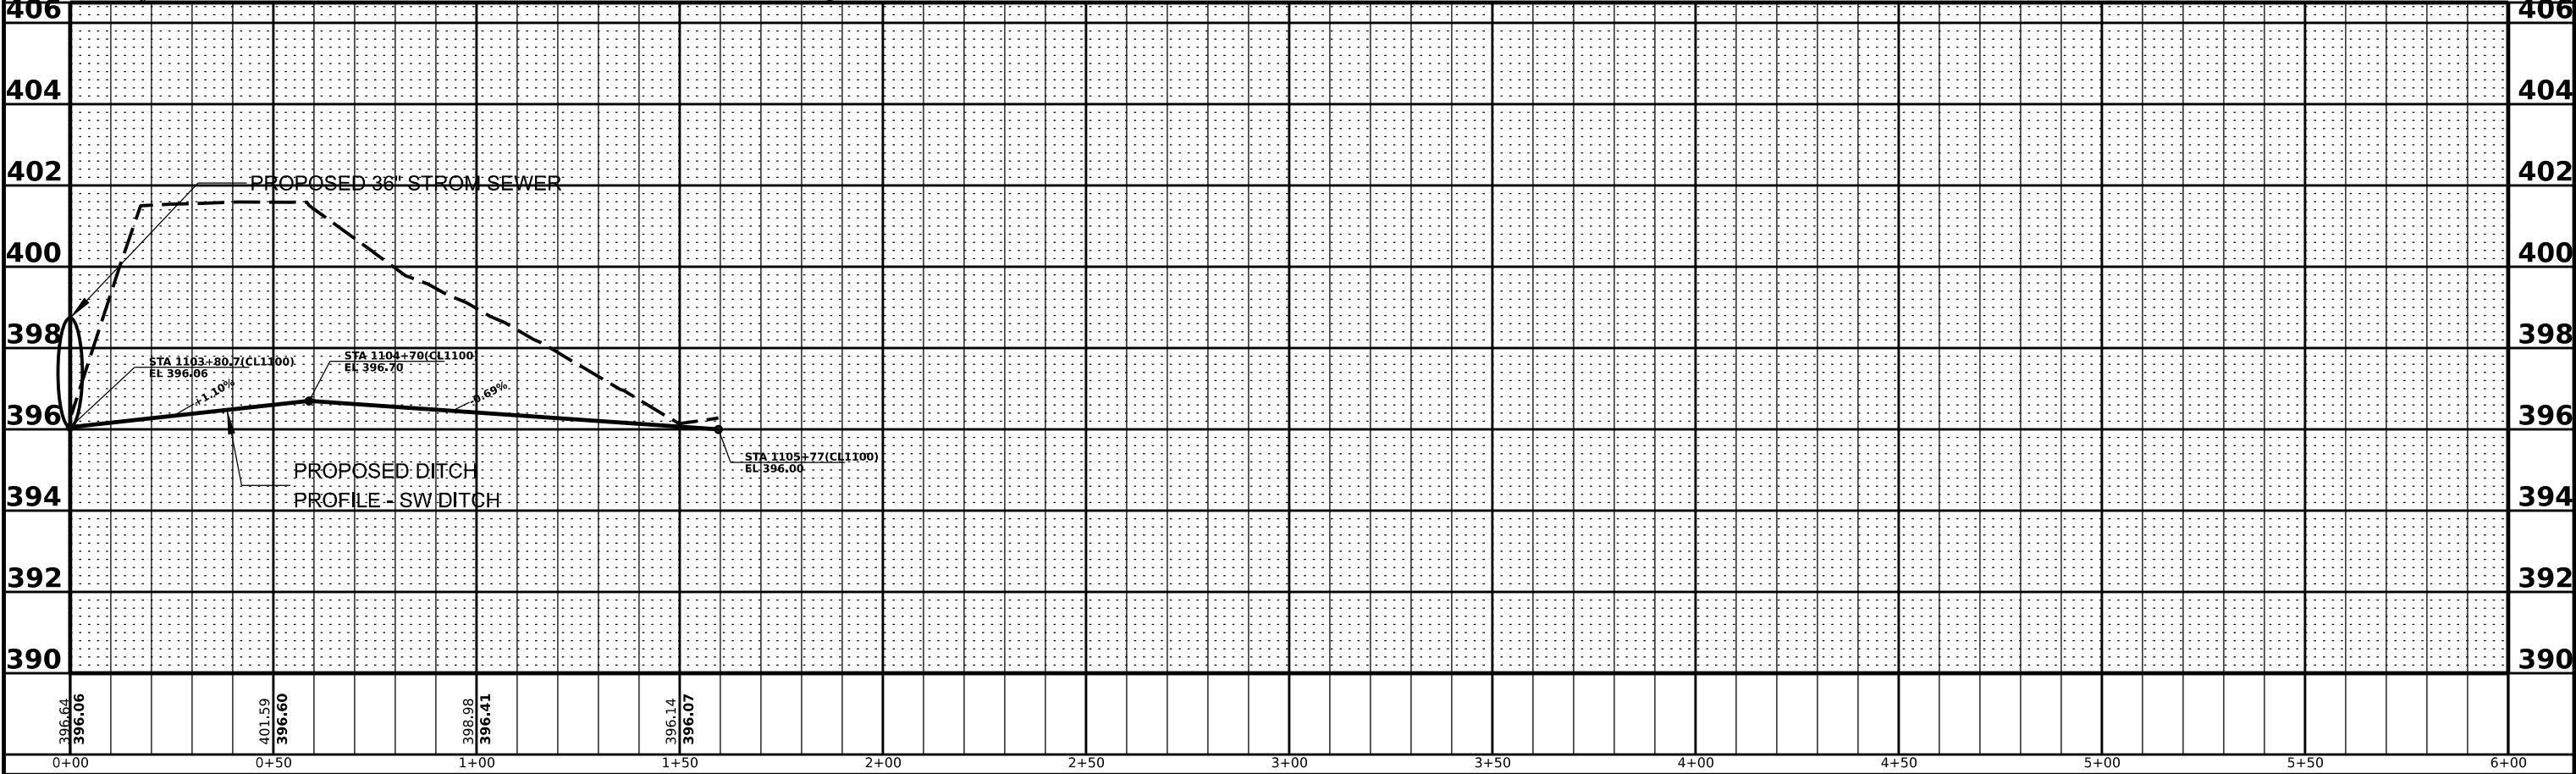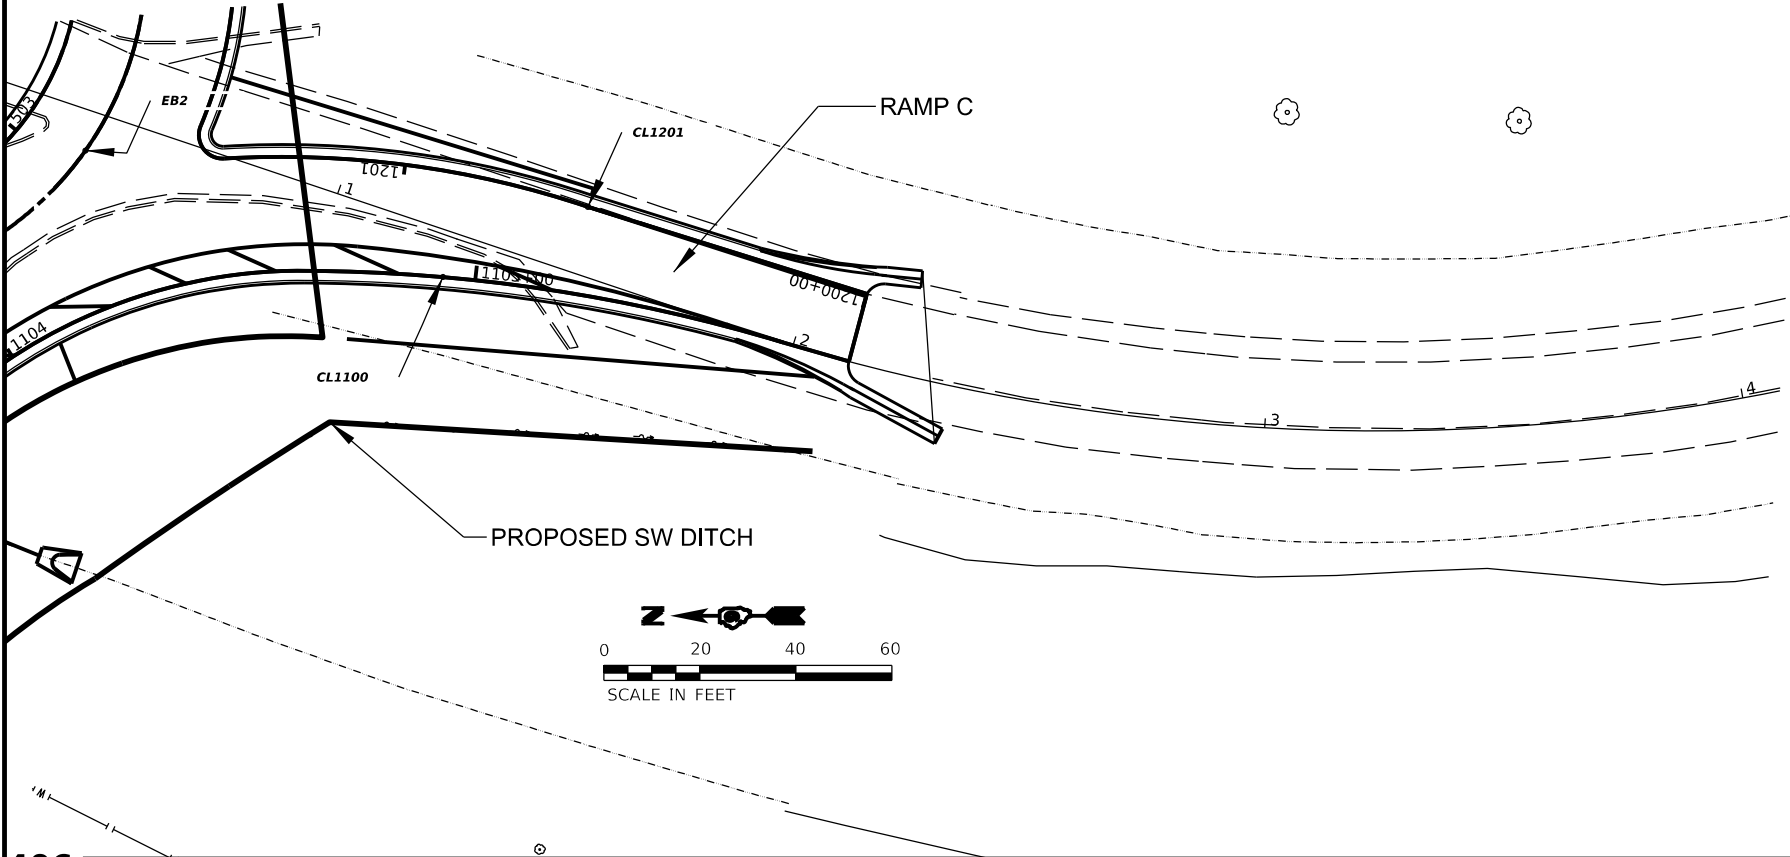

MODEL: \$MODELNAME\$
FILE NAME: \$FILE\$


USER NAME = \$USERS\$	DESIGNED -	REVISED -
PLOT SCALE = \$SCALE\$	DRAWN -	REVISED -
PLOT DATE = \$DATES\$	CHECKED -	REVISED -
	DATE -	REVISED -

STATE OF ILLINOIS
DEPARTMENT OF TRANSPORTATION

DITCH PROFILE RAMP C RIGHT


SCALE: SHEET OF SHEETS STA. TO STA.

F.A.P. RTE.	SECTION	COUNTY	TOTAL SHEETS	SHEET NO.
873	(28-5)K-1	FRANKLIN	162	45
CONTRACT NO. 78814				
ILLINOIS FED. AID PROJECT				

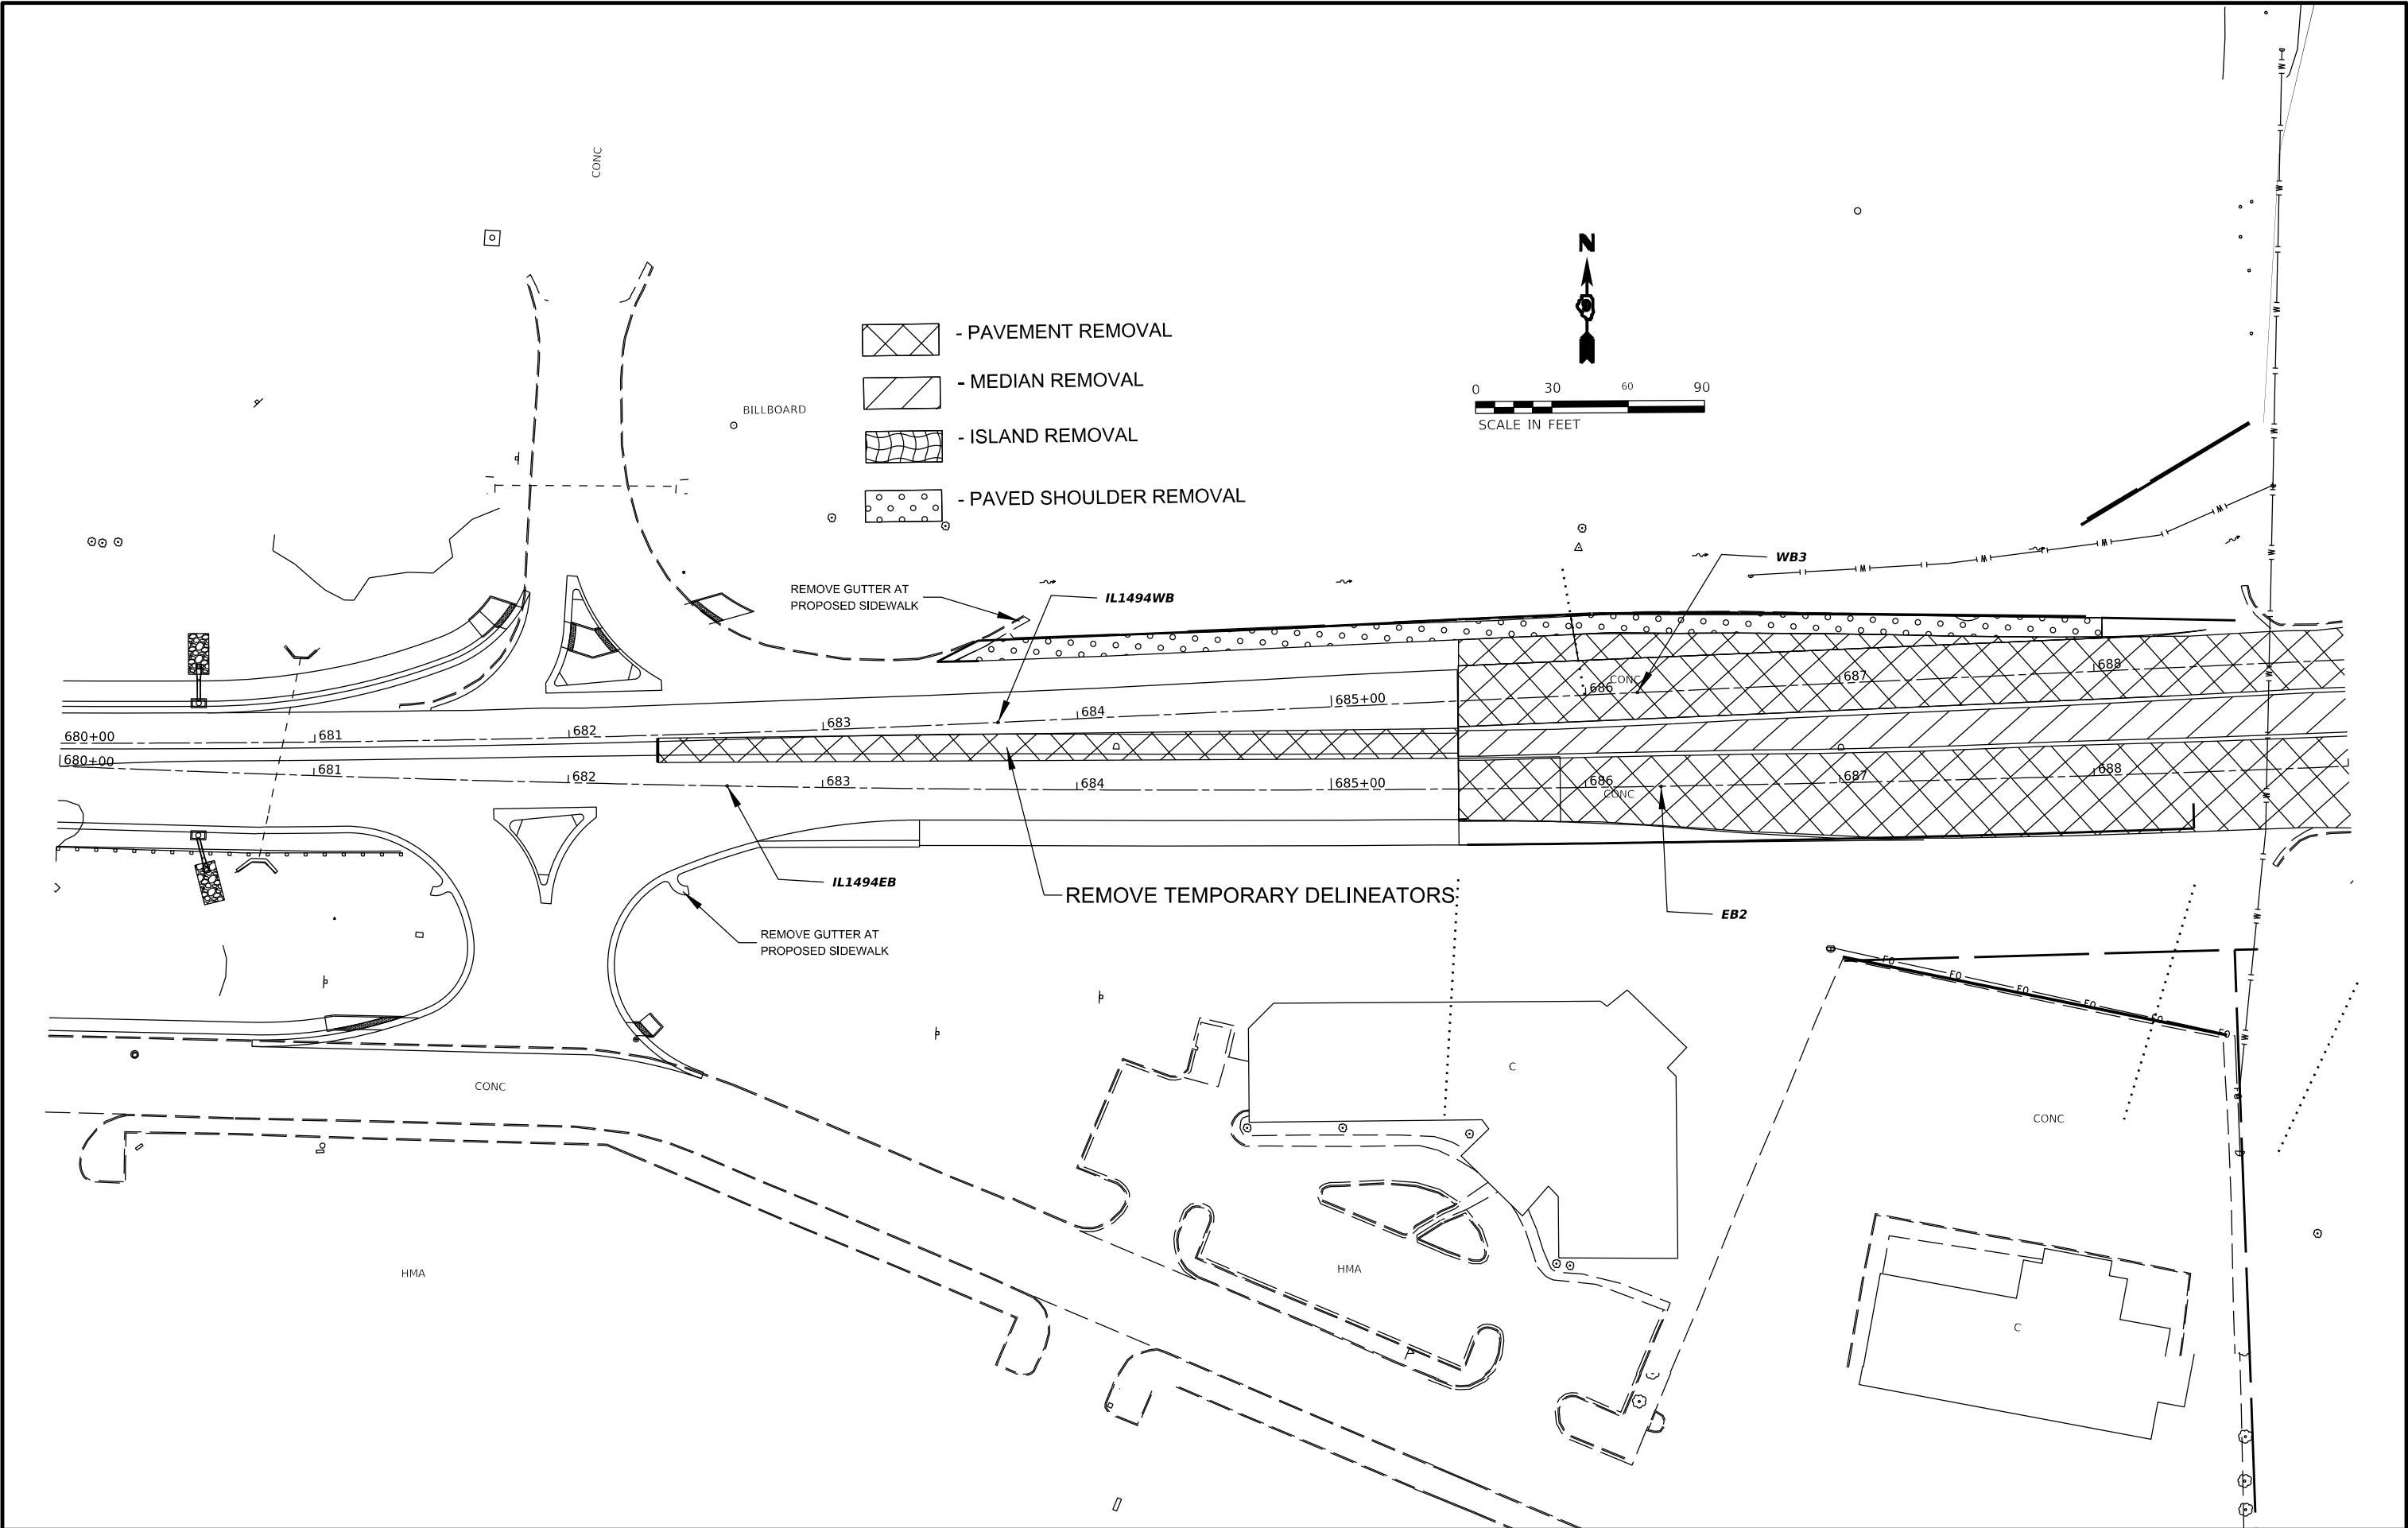

MODEL: \$MODELNAME\$
FILE NAME: \$FILE\$

	USER NAME = \$USER\$	DESIGNED -	REVISED -	STATE OF ILLINOIS DEPARTMENT OF TRANSPORTATION	REMOVAL SHEET			F.A.P. RTE.	SECTION	COUNTY	TOTAL SHEETS	SHEET NO.
	PLOT SCALE = \$SCALE\$	DRAWN -	REVISED -					873	(28-5) K-1	FRANKLIN	162	46
	PLOT DATE = \$DATE\$	CHECKED -	REVISED -				CONTRACT NO.78814					
		DATE -	REVISED -									
						SCALE:	SHEET	OF	SHEETS	STA.	TO	STA.

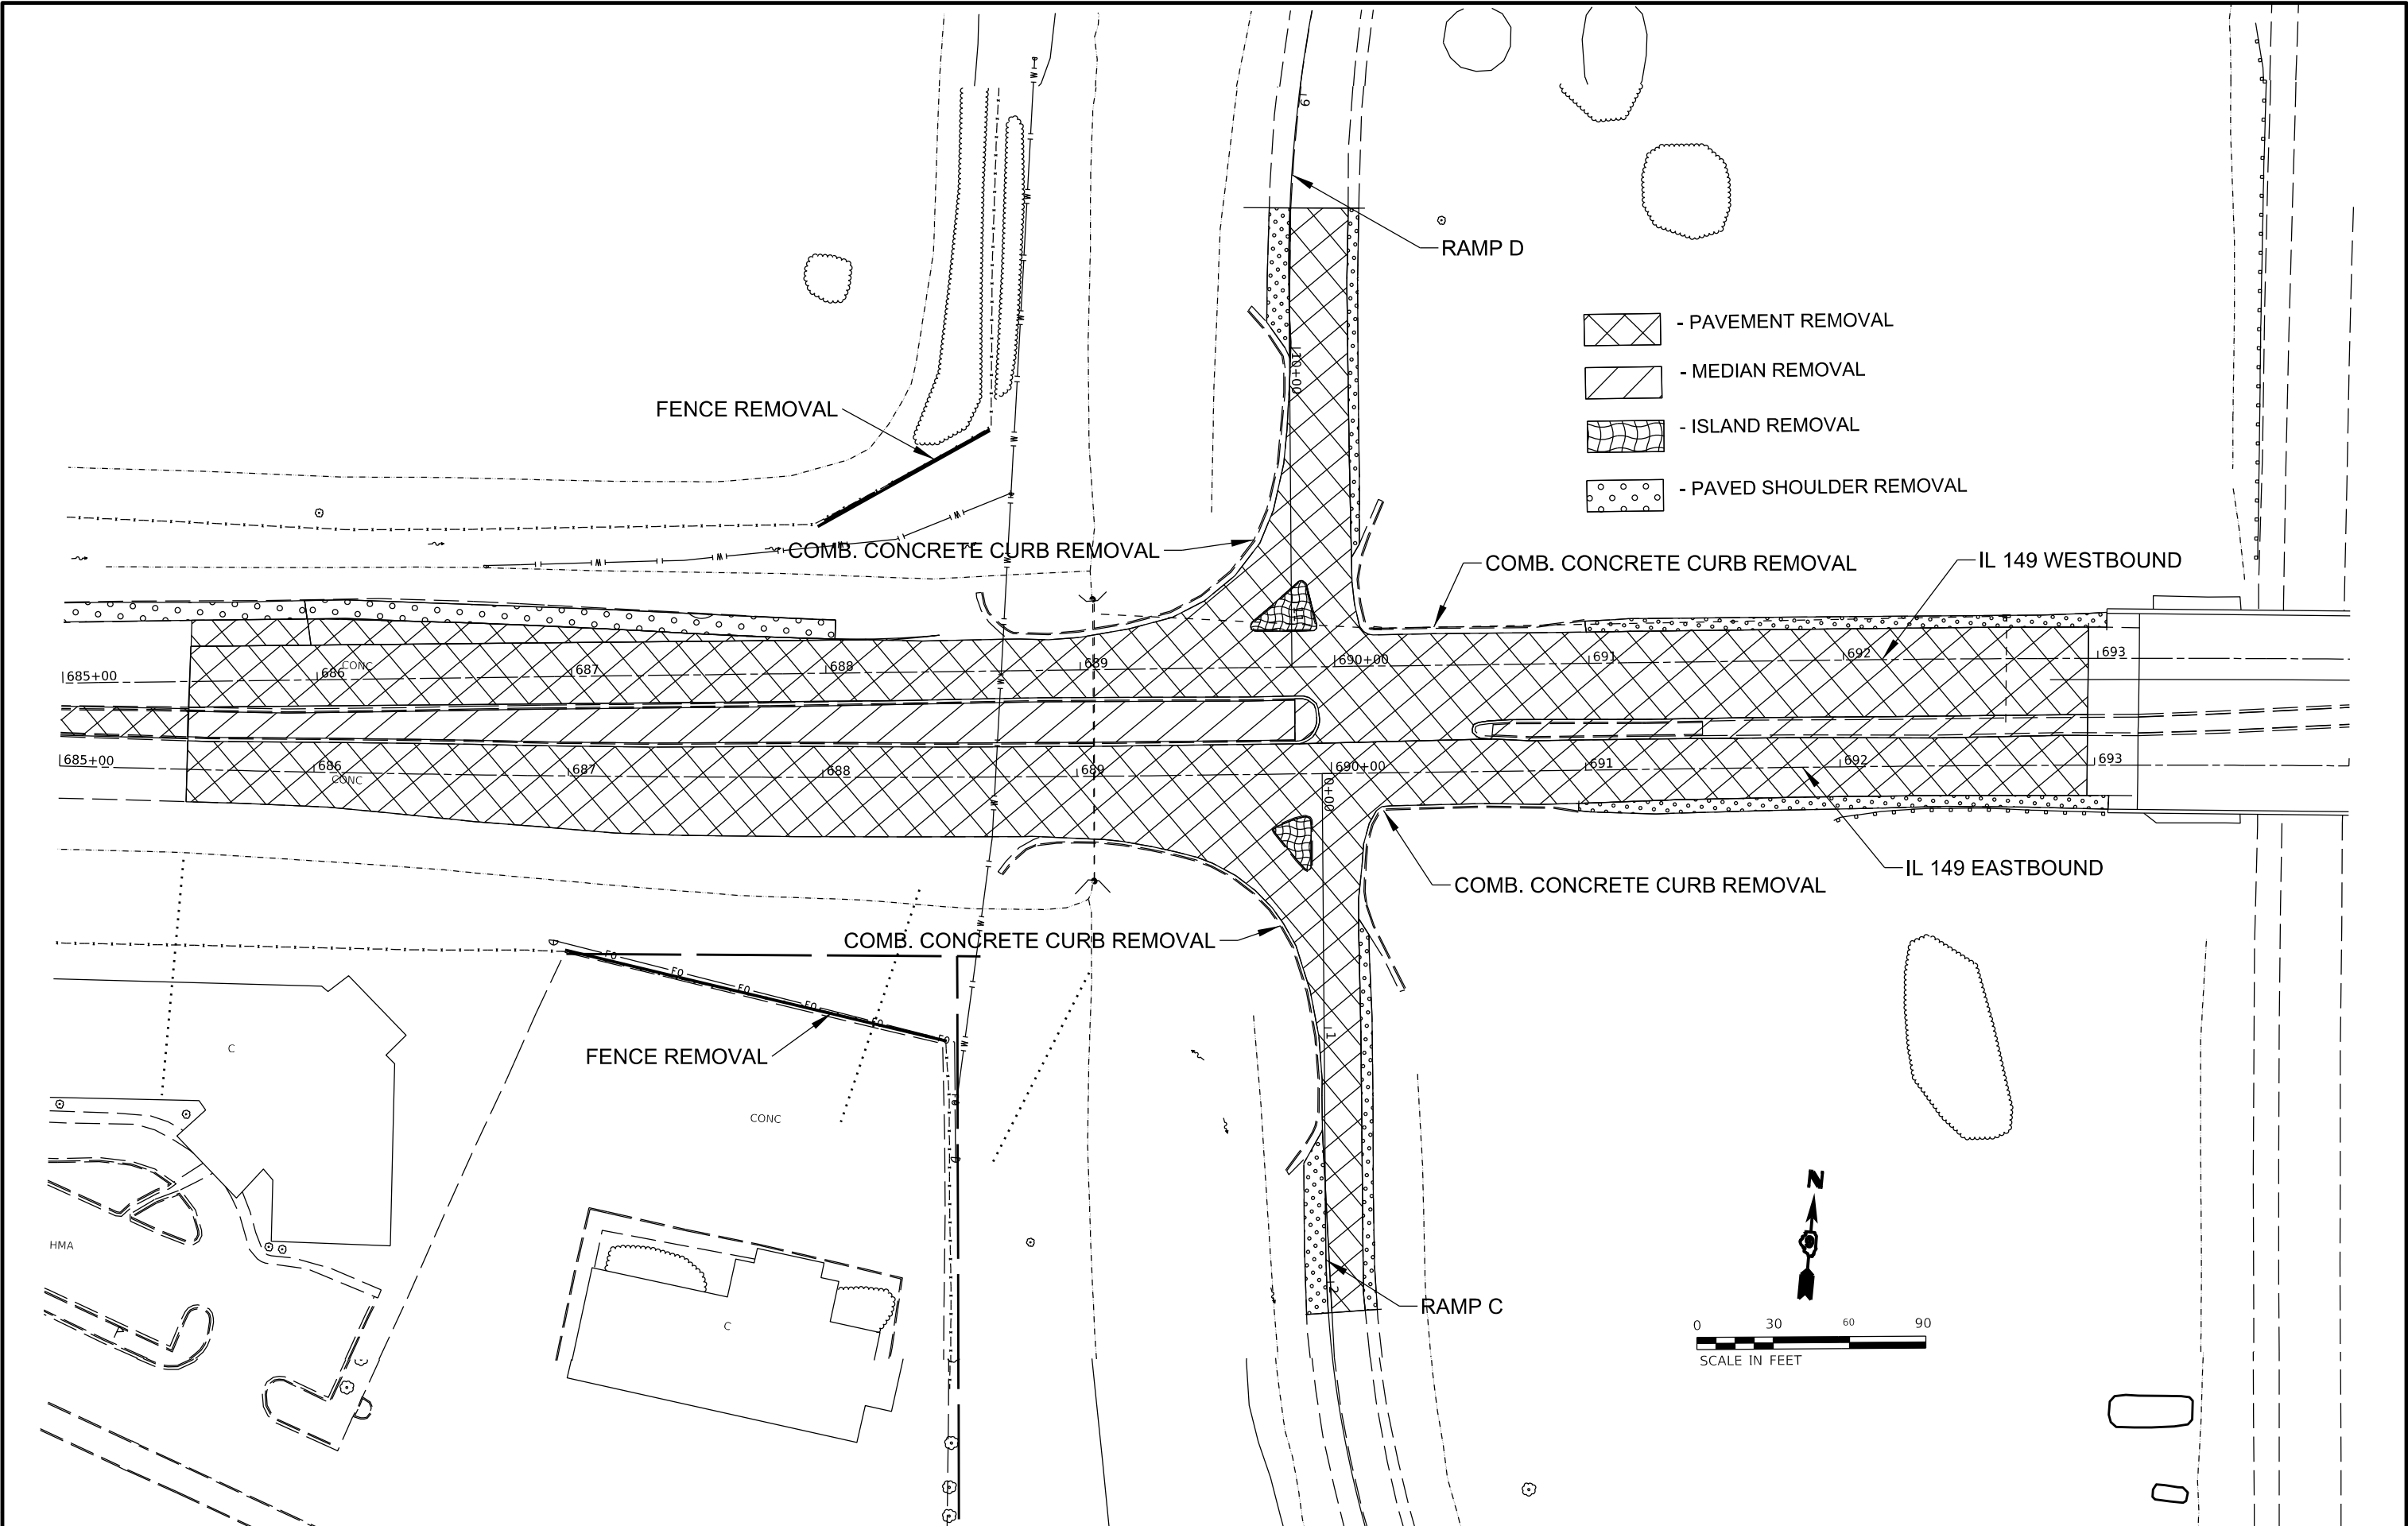

MODEL: \$MODELNAME\$
FILE NAME: \$FILE\$

USER NAME	= \$USER\$	DESIGNED	-	REVISED	-
		DRAWN	-	REVISED	-
PLOT SCALE	= \$SCALE\$	CHECKED	-	REVISED	-
PLOT DATE	= \$DATE\$	DATE	-	REVISED	-

STATE OF ILLINOIS
DEPARTMENT OF TRANSPORTATION

REMOVAL SHEET

SCALE: SHEET OF SHEETS STA. TO STA.

F.A.P. RTE.	SECTION	COUNTY	TOTAL SHEETS	SHEET NO.
873	(28-5) K-1	FRANKLIN	162	47
CONTRACT NO. 78814				
ILLINOIS FED. AID PROJECT				

-  - PAVEMENT REMOVAL
-  - MEDIAN REMOVAL
-  - ISLAND REMOVAL
-  - PAVED SHOULDER REMOVAL

RAMP A

ABANDONED 3" PIPE ENCASED IN A
6" PIPE TO BE REMOVED WITHIN
CONSTRUCTION LIMITS. TO BE INCLUDED
IN THE COST OF EARTH EXCAVATION.

GUARDRAIL REMOVAL

COMB. CURB & GUTTER REMOVAL

IL 149 WESTBOUND

COMB. CURB & GUTTER REMOVAL

IL 149 EASTBOUND

COMB. CURB & GUTTER REMOVAL


COMB. CURB & GUTTER REMOVAL

FENCE REMOVAL

PIPE CULVERT REMOVAL, 50'

SAW CUT EXISTING PARKING LOT
AT ROW. TO BE INCLUDED IN THE COST OF
PAVEMENT REMOVAL.

RAMP B

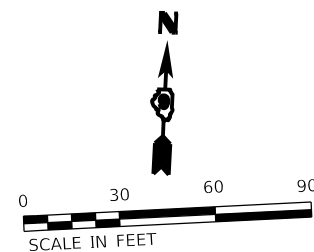


STATE OF ILLINOIS
DEPARTMENT OF TRANSPORTATION

REMOVAL SHEET

SCALE: SHEET OF SHEETS STA. TO STA.

F.A.P. RTE.	SECTION	COUNTY	TOTAL SHEETS	SHEET NO.
873	(28-5) K-1	FRANKLIN	162	48
CONTRACT NO. 78814				
ILLINOIS FED. AID PROJECT				

USER NAME = \$USERS\$	DESIGNED -	REVISED -
	DRAWN -	REVISED -
PLOT SCALE = \$SCALE\$	CHECKED -	REVISED -
PLOT DATE = \$DATES\$	DATE -	REVISED -

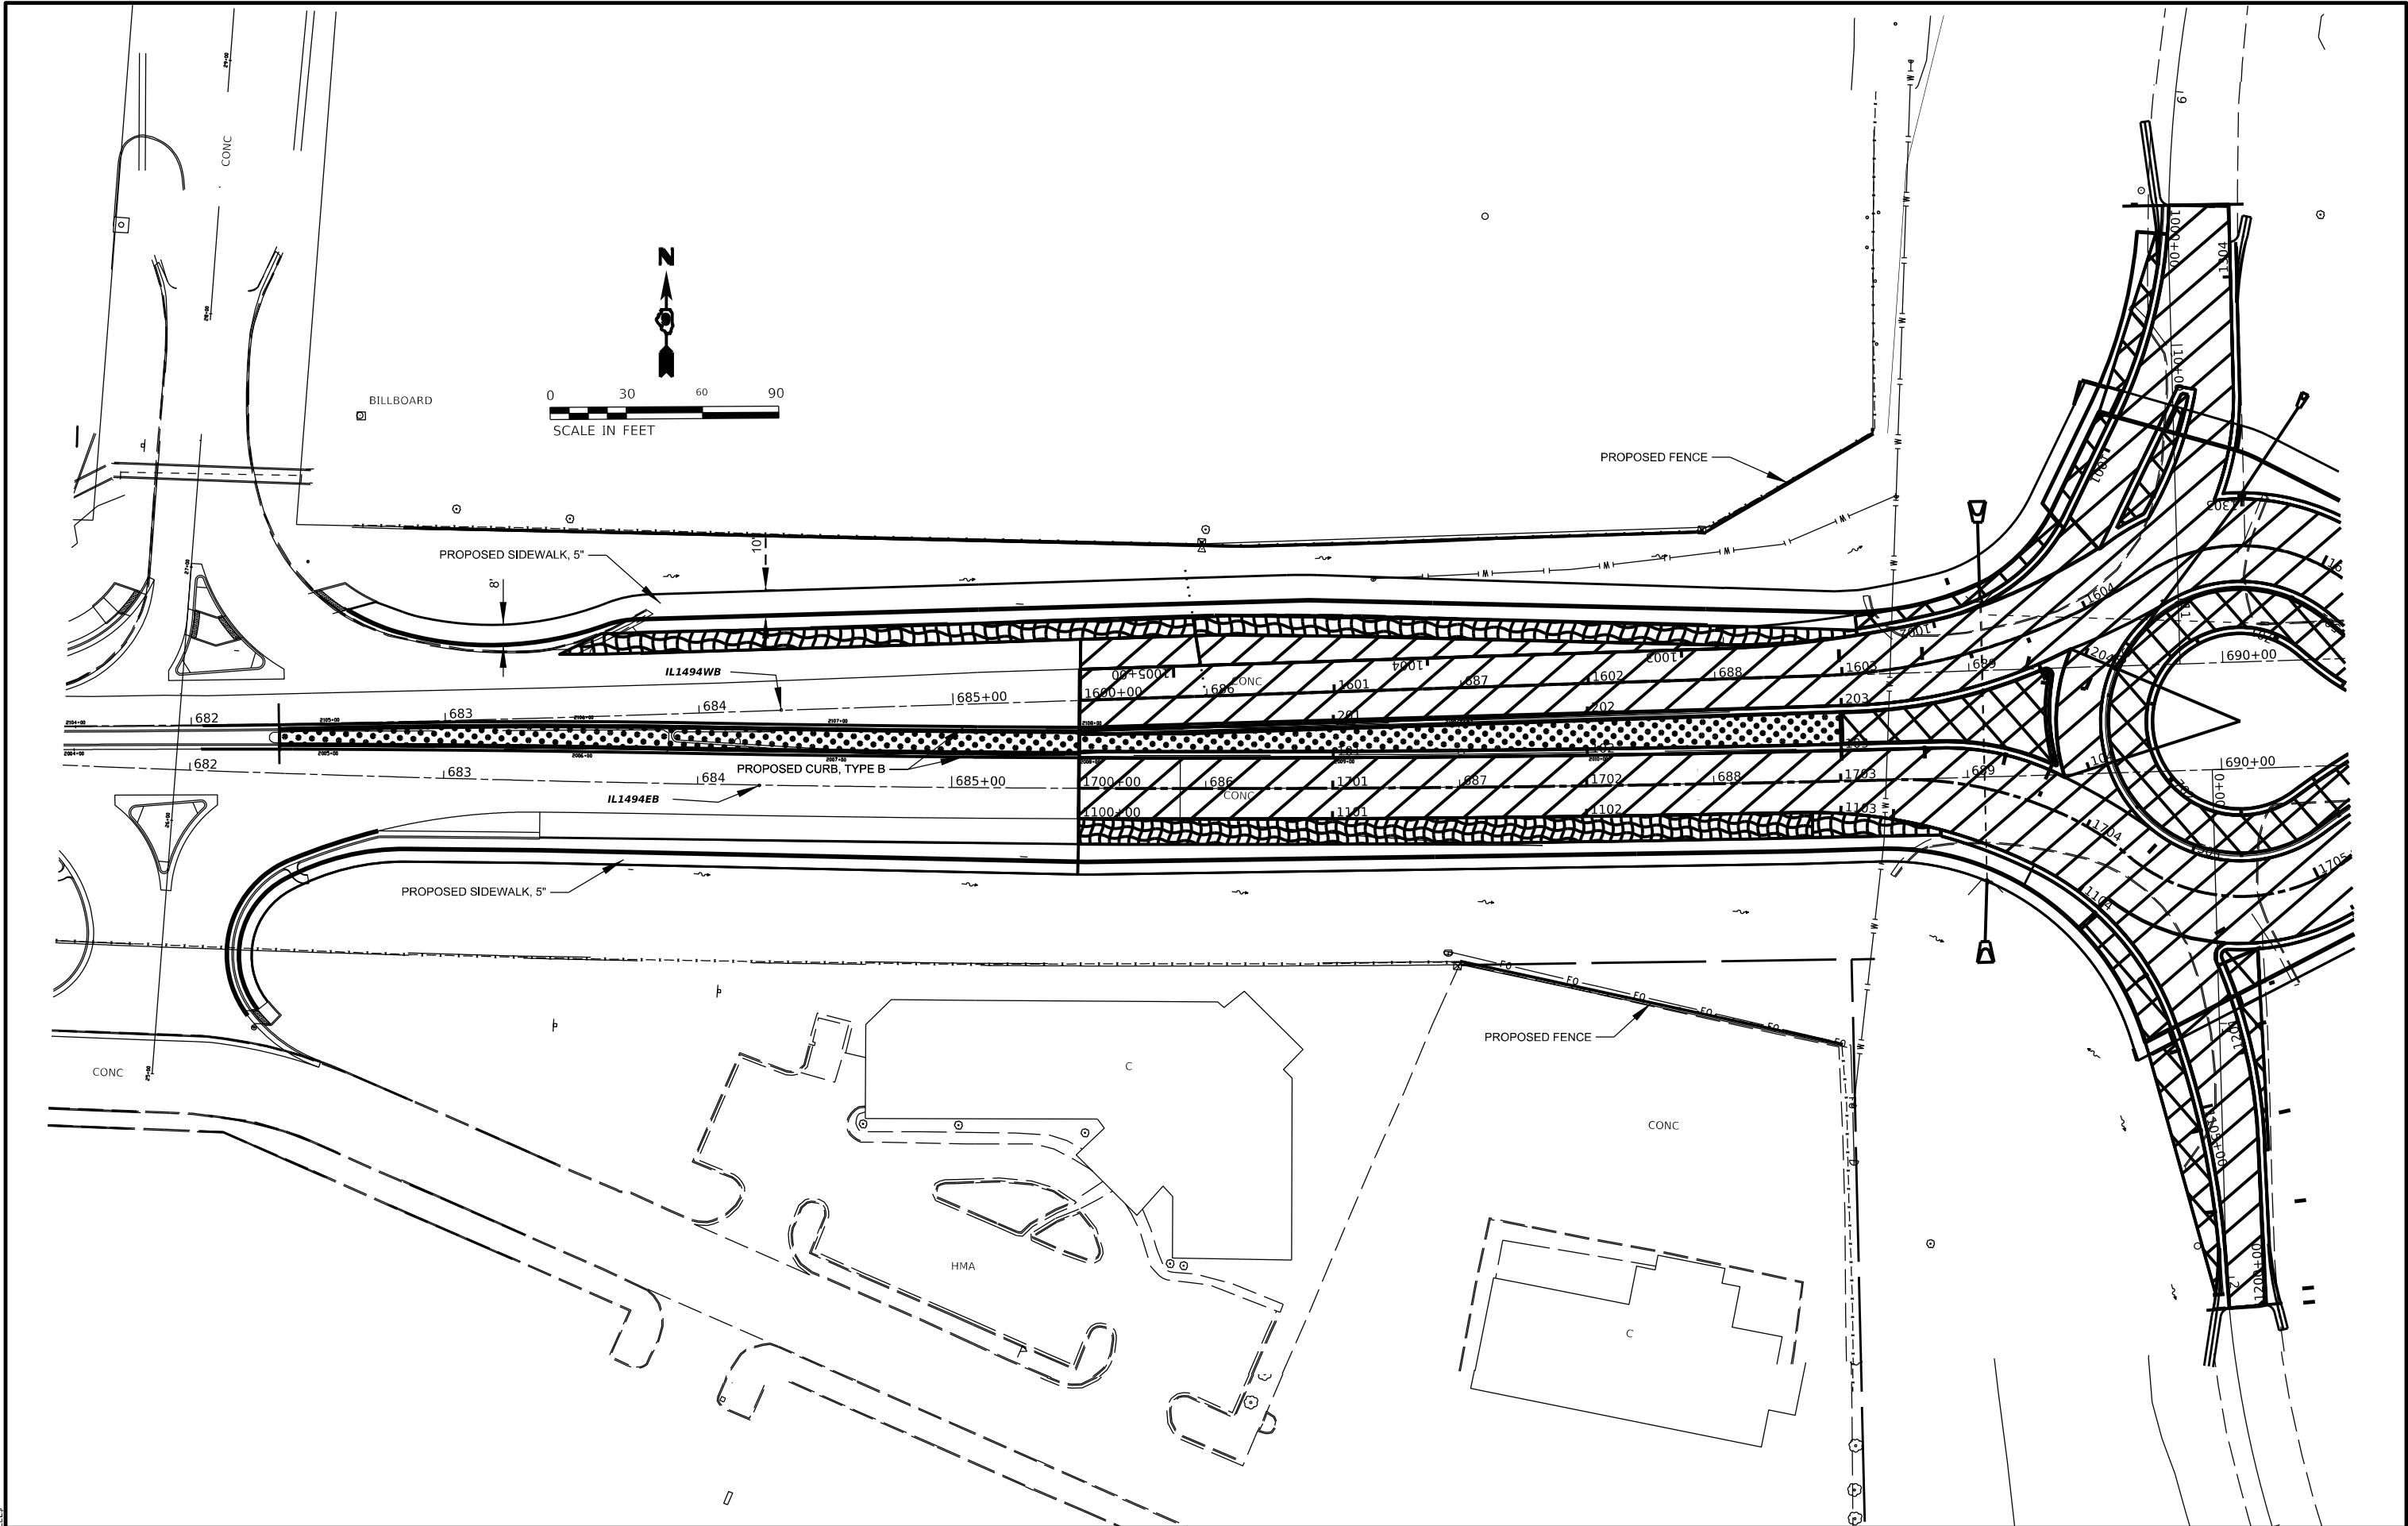

MODEL: \$MODELNAME\$
FILE NAME: \$FILE\$


USER NAME	= \$USER\$	DESIGNED	-	REVISED	-
		DRAWN	-	REVISED	-
PLOT SCALE	= \$SCALE\$	CHECKED	-	REVISED	-
PLOT DATE	= \$DATE\$	DATE	-	REVISED	-

STATE OF ILLINOIS
DEPARTMENT OF TRANSPORTATION

CONSTRUCTION SHEET


SCALE: SHEET OF SHEETS STA. TO STA.

F.A.P. RTE.	SECTION	COUNTY	TOTAL SHEETS	SHEET NO.
873	(28-5) K-1	FRANKLIN	162	49
CONTRACT NO. 78814				
ILLINOIS FED. AID PROJECT				

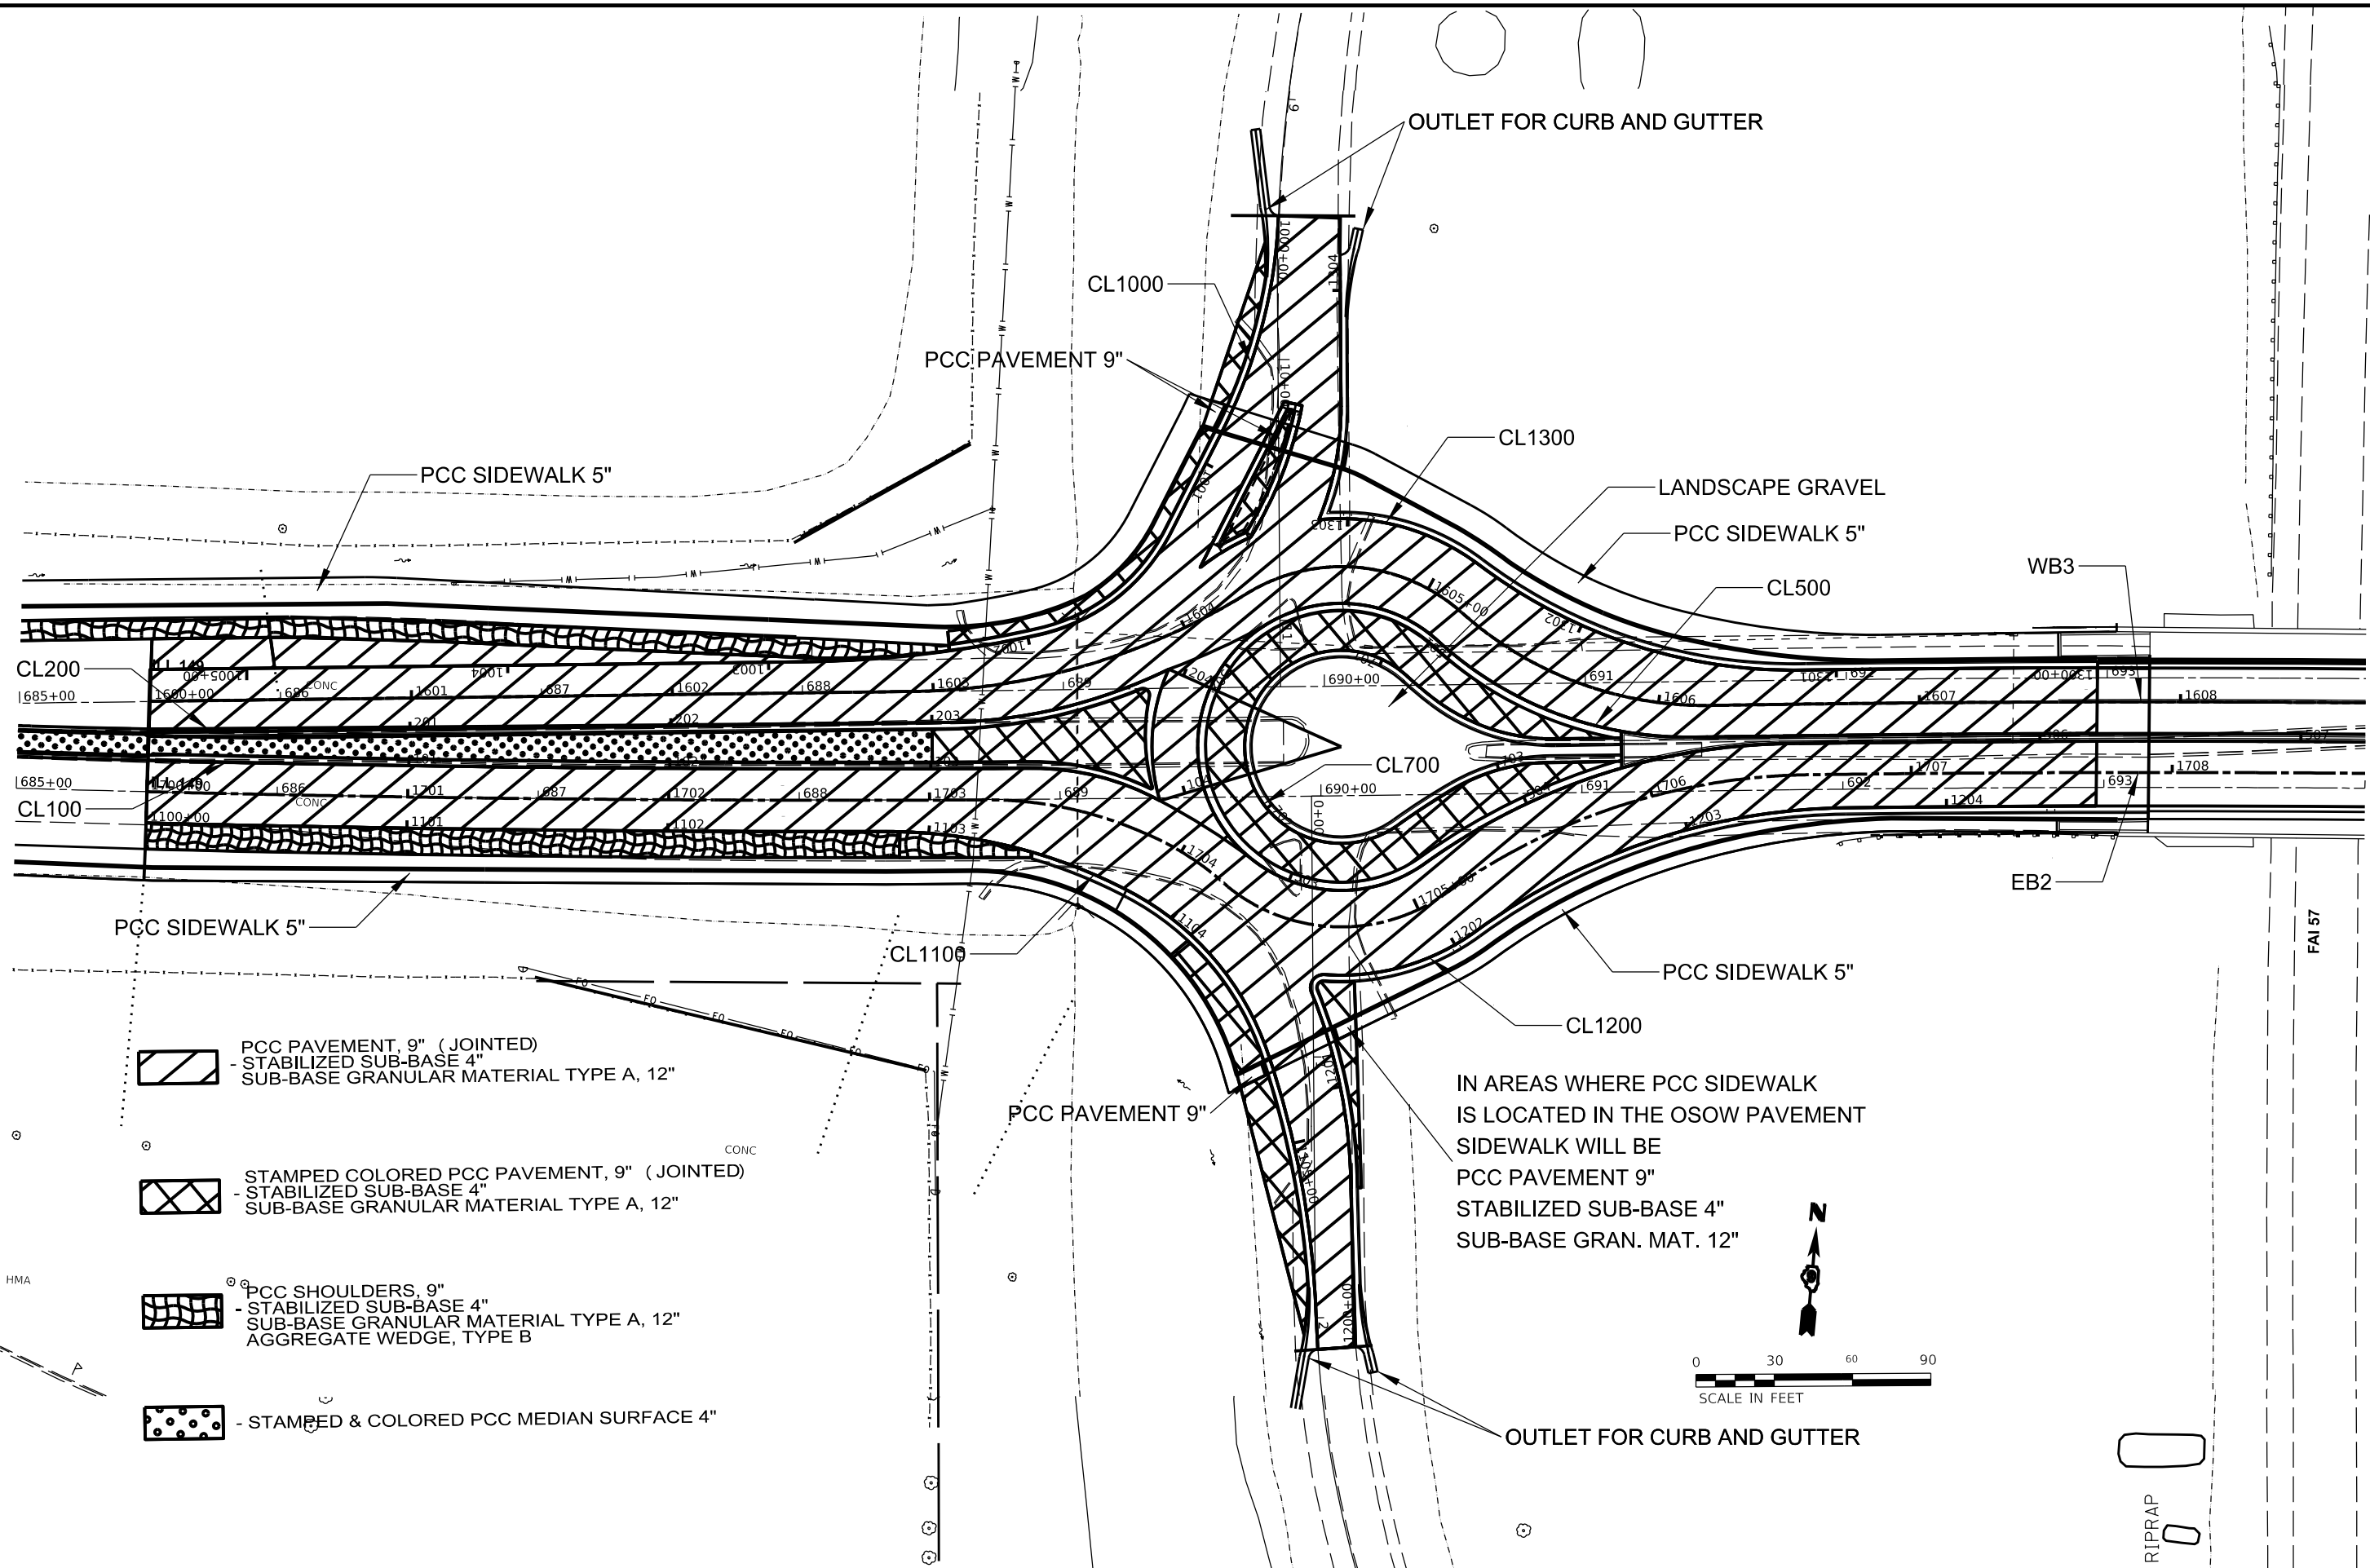

-  PCC PAVEMENT, 9\" (JOINTED)
- STABILIZED SUB-BASE 4\"
SUB-BASE GRANULAR MATERIAL TYPE A, 12\"
-  STAMPED COLORED PCC PAVEMENT, 9\" (JOINTED)
- STABILIZED SUB-BASE 4\"
SUB-BASE GRANULAR MATERIAL TYPE A, 12\"
-  PCC SHOULDERS, 9\"
- STABILIZED SUB-BASE 4\"
SUB-BASE GRANULAR MATERIAL TYPE A, 12\"
AGGREGATE WEDGE, TYPE B
-  STAMPED & COLORED PCC MEDIAN SURFACE 4\"

IN AREAS WHERE PCC SIDEWALK
IS LOCATED IN THE OSOW PAVEMENT
SIDEWALK WILL BE
PCC PAVEMENT 9\"
STABILIZED SUB-BASE 4\"
SUB-BASE GRAN. MAT. 12\"

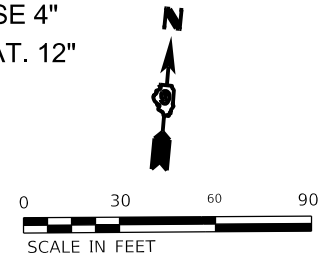

MODEL: \$MODELNAME\$
FILE NAME: \$FILE\$

USER NAME	= \$USERS\$	DESIGNED	-	REVISED	-
		DRAWN	-	REVISED	-
PLOT SCALE	= \$SCALE\$	CHECKED	-	REVISED	-
PLOT DATE	= \$DATES\$	DATE	-	REVISED	-


STATE OF ILLINOIS
DEPARTMENT OF TRANSPORTATION

CONSTRUCTION SHEET

SCALE: SHEET OF SHEETS STA. TO STA.

F.A.P. RTE.	SECTION	COUNTY	TOTAL SHEETS	SHEET NO.
873	(28-5)K-1	FRANKLIN	162	50
CONTRACT NO. 78814				
ILLINOIS FED. AID PROJECT				

Model: Stage 1 - Stage 1 (Sheet)
FILE NAME: g:\rdd\gao\benlly.com\PWID\1\documents\1\DO1_O_esp\stair\2\972\gao\1\881\ORD\CAD\stair\881\1\Stage 1 Sheets

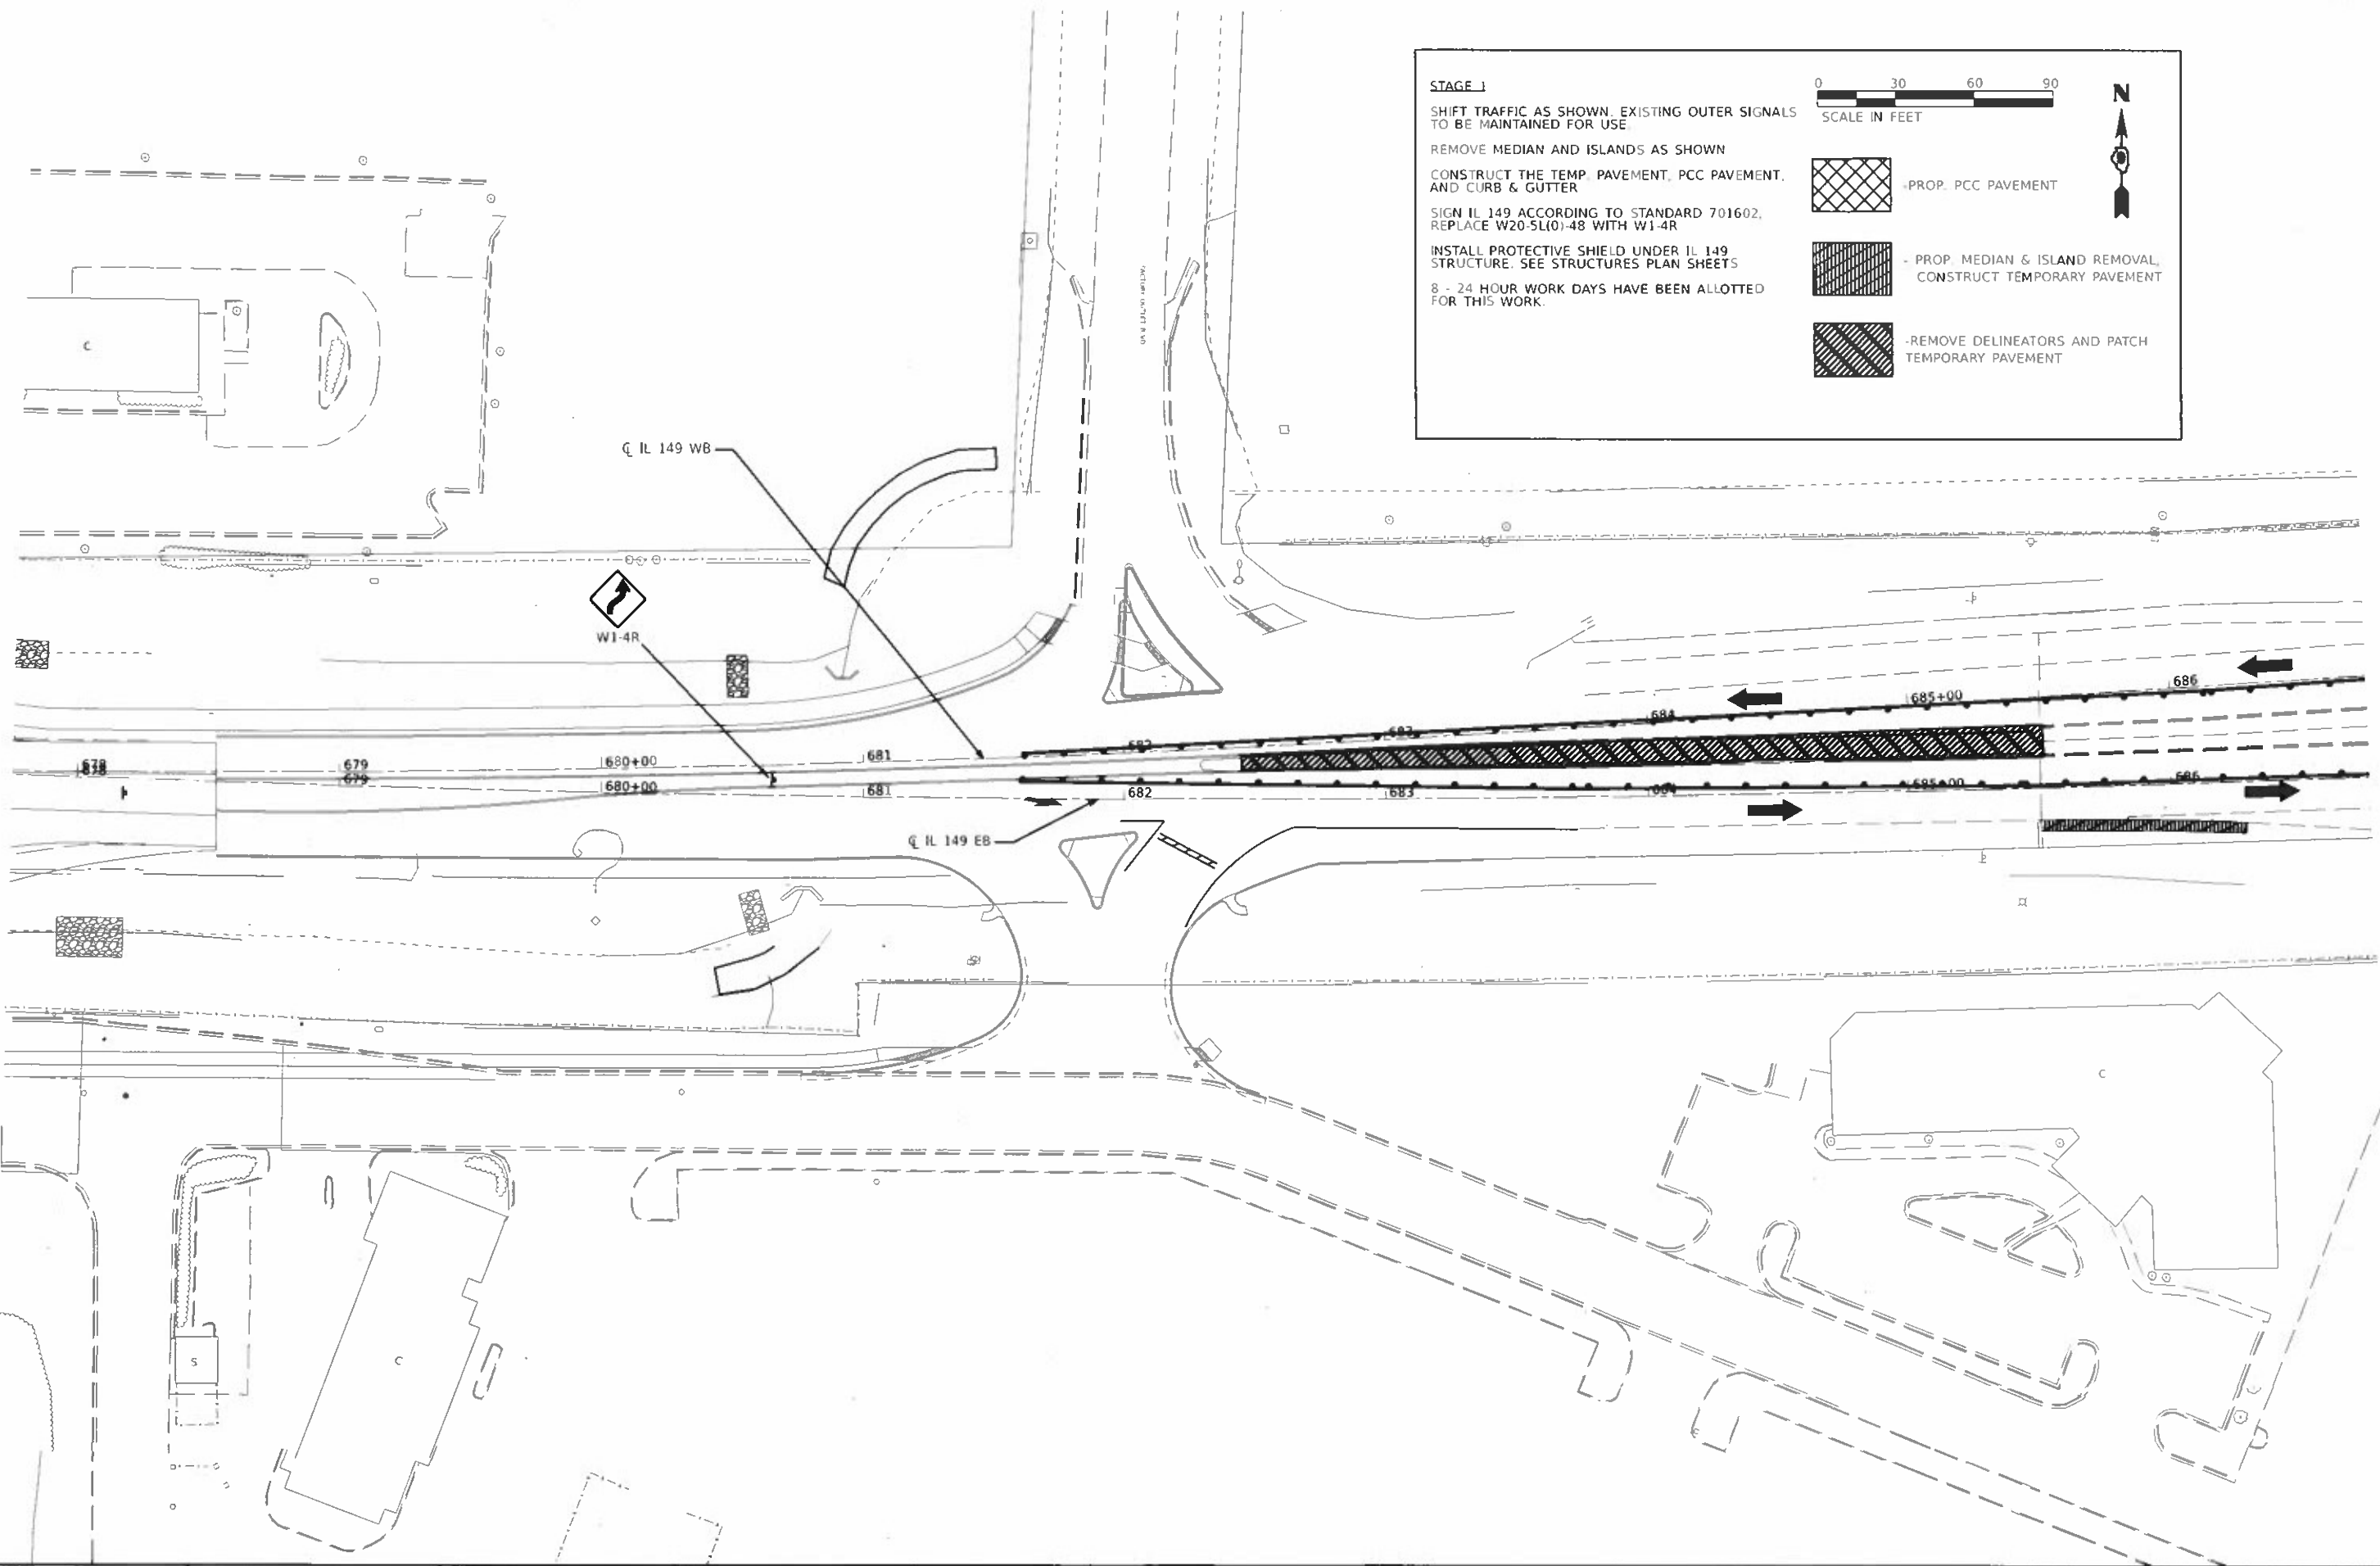

STAGE 1

SHIFT TRAFFIC AS SHOWN. EXISTING OUTER SIGNALS TO BE MAINTAINED FOR USE

REMOVE MEDIAN AND ISLANDS AS SHOWN

CONSTRUCT THE TEMP. PAVEMENT, PCC PAVEMENT, AND CURB & GUTTER

SIGN IL 149 ACCORDING TO STANDARD 701602, REPLACE W20-5L(0)-48 WITH W1-4R

INSTALL PROTECTIVE SHIELD UNDER IL 149 STRUCTURE. SEE STRUCTURES PLAN SHEETS

8 - 24 HOUR WORK DAYS HAVE BEEN ALLOTTED FOR THIS WORK.

0 30 60 90
SCALE IN FEET

N

- PROP. PCC PAVEMENT

- PROP. MEDIAN & ISLAND REMOVAL, CONSTRUCT TEMPORARY PAVEMENT

- REMOVE DELINEATORS AND PATCH TEMPORARY PAVEMENT


USER NAME	= Sean Greenlee	DESIGNED	-	REVISED	-
DRAWN	-	CHECKED	-	REVISED	-
DATE	-	DATE	-	REVISED	-
PLOT SCALE	= 0.16666633 1/16 in				
PLOT DATE	= 5/15/2023				

STATE OF ILLINOIS
DEPARTMENT OF TRANSPORTATION

STAGE 1				
SCALE	SHEET	OF	SHEETS	STA. TO STA.

F.A.P. RTE.	SECTION	COUNTY	TOTAL SHEETS	SHEET NO.
873	(28-51K-1	FRANKLIN	162	52
CONTRACT NO. 78814				
ILLINOIS FED. AID PROJECT				

MOBILE: Stage 1 - Stage 2 (Sheet)
FILE NAME: g:\projects\8814\ORH\CAUD\CAUD\8814_Stage1_Sheet1.dwg

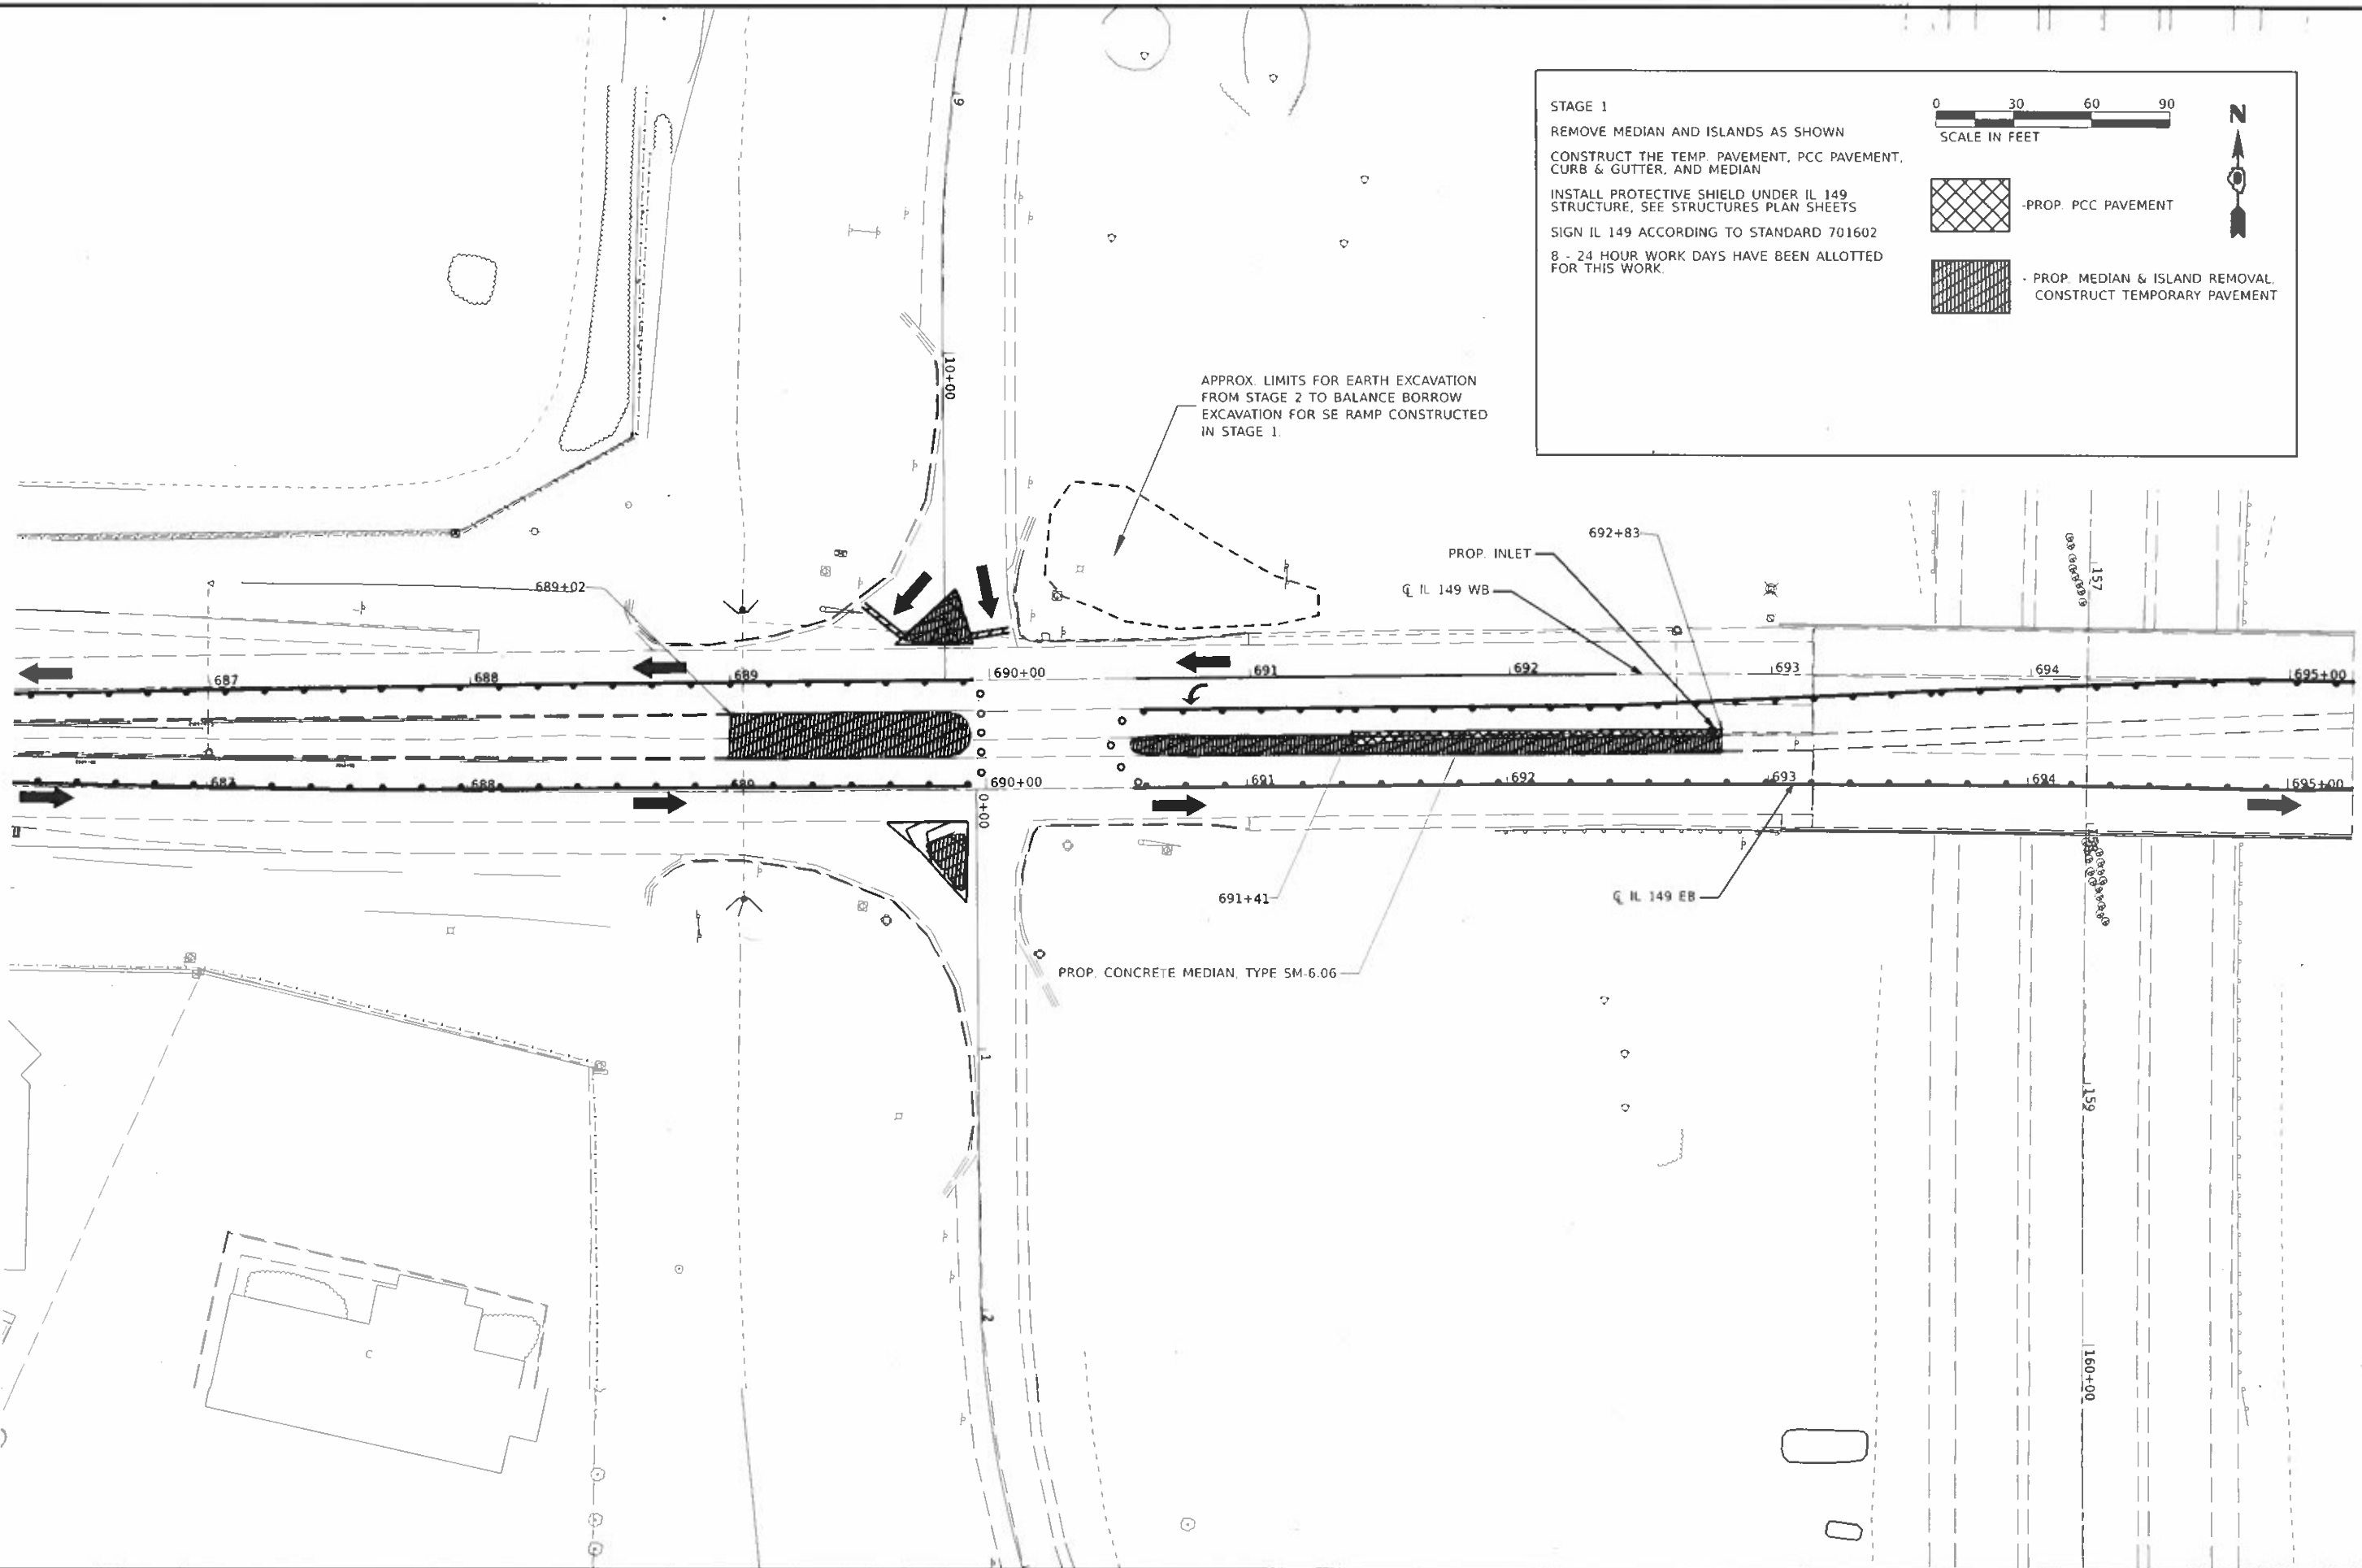

USER NAME = Sean Greenlee
PLOT SCALE = 0.16666613 1/8" = 1'
PLOT DATE = 5/15/2023

DESIGNED -
DRAWN -
CHECKED -
DATE -


REVISED -
REVISED -
REVISED -
REVISED -

STATE OF ILLINOIS
DEPARTMENT OF TRANSPORTATION

STAGE 1

SCALE: SHEET OF SHEETS STA. TO STA.

F.A.P. RTE.	SECTION	COUNTY	TOTAL SHEETS	SHEET NO.
873	(28-5)K-1	FRANKLIN	162	53
CONTRACT NO. 78814				
ILLINOIS FED AID PROJECT				

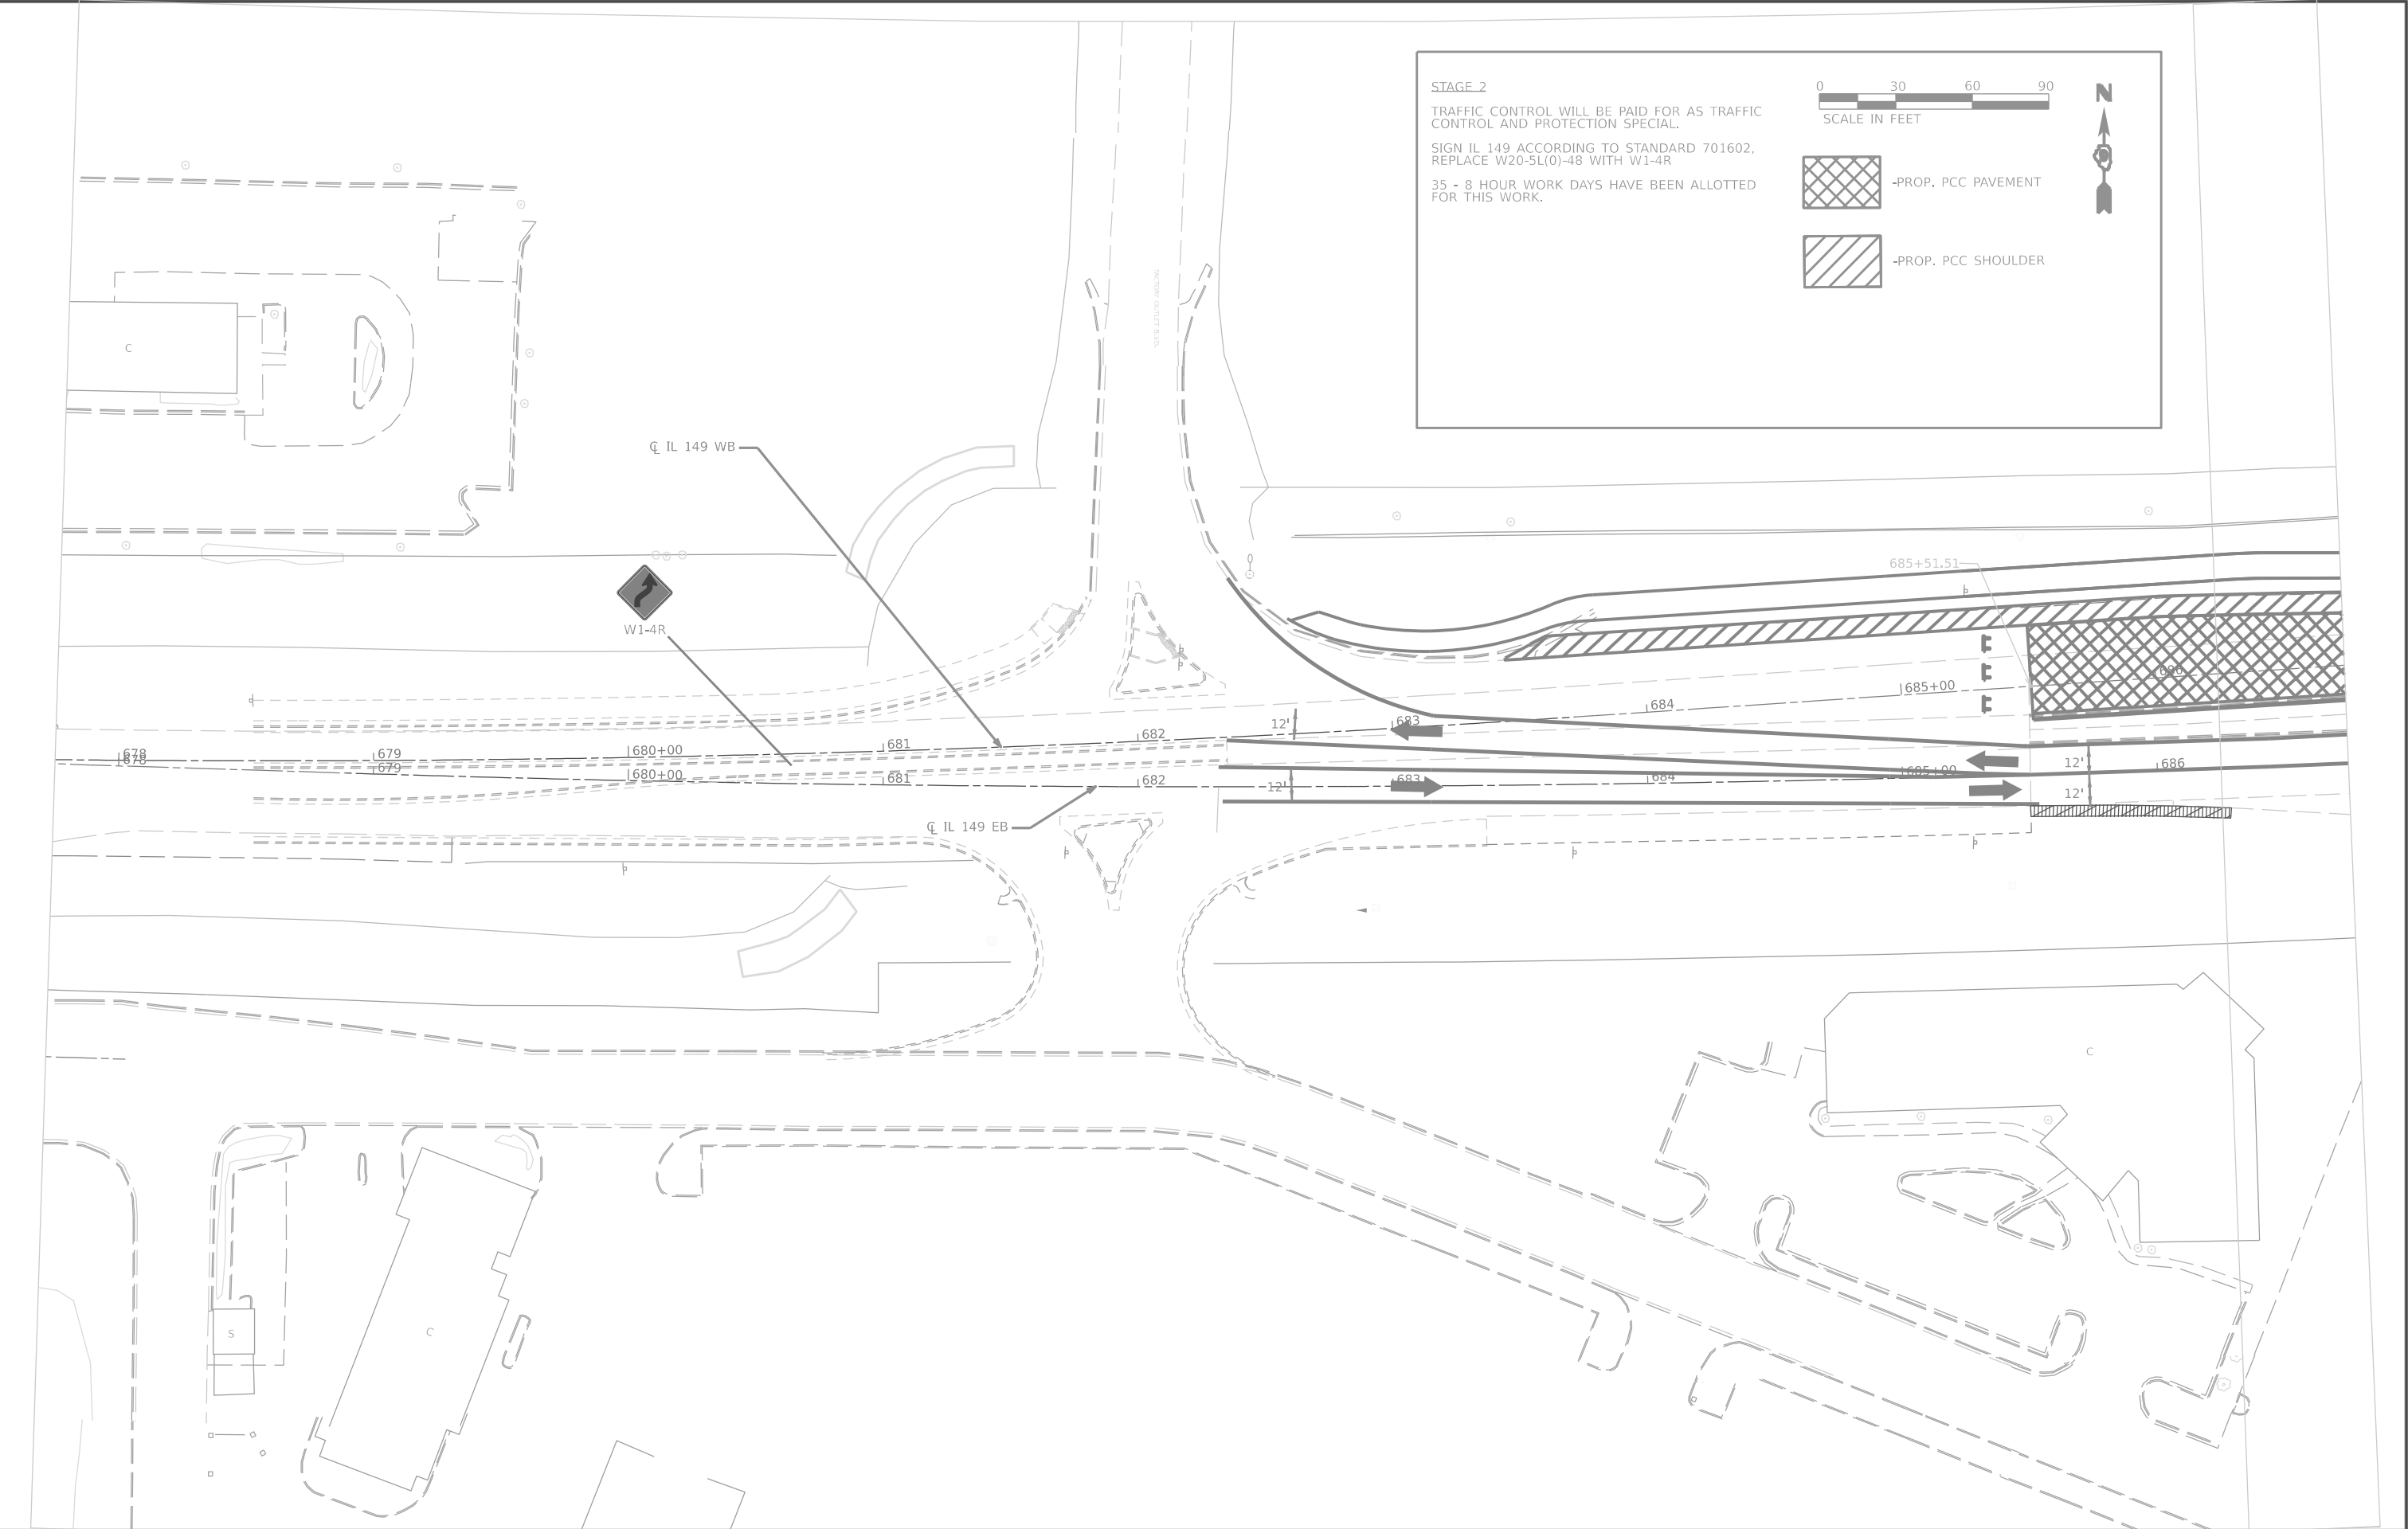

MODEL - SHEET NAMES
FILE NAME - SHEET

USER NAME = SUSERS	DESIGNED -	REVISED -
DRAWN -	REVISED -	REVISED -
PLOT SCALE = S\$SCALE\$	CHECKED -	REVISED -
PLOT DATE = S\$DATE\$	DATE -	REVISED -

STATE OF ILLINOIS
DEPARTMENT OF TRANSPORTATION

STAGE 2			
SCALE:	SHEET	OF	SHEETS
STA.	TO STA.		

F.A.P. RTE.	SECTION	COUNTY	TOTAL SHEETS	SHEET NO.
873	(28-5)K-1	FRANKLIN	162	55
CONTRACT NO. 78814				
ILLINOIS FED. AID PROJECT				

STAGE 2

TRAFFIC CONTROL WILL BE PAID FOR AS TRAFFIC CONTROL AND PROTECTION SPECIAL.

SIGN IL 149 ACCORDING TO STANDARD 701602, REPLACE W20-5L(0)-48 WITH W1-4R

35 - 8 HOUR WORK DAYS HAVE BEEN ALLOTTED FOR THIS WORK.

306090


SCALE IN FEET

-PROP. PCC PAVEMENT

-PROP. PCC SHOULDER

-PROP. TEMP. PAVEMENT

N

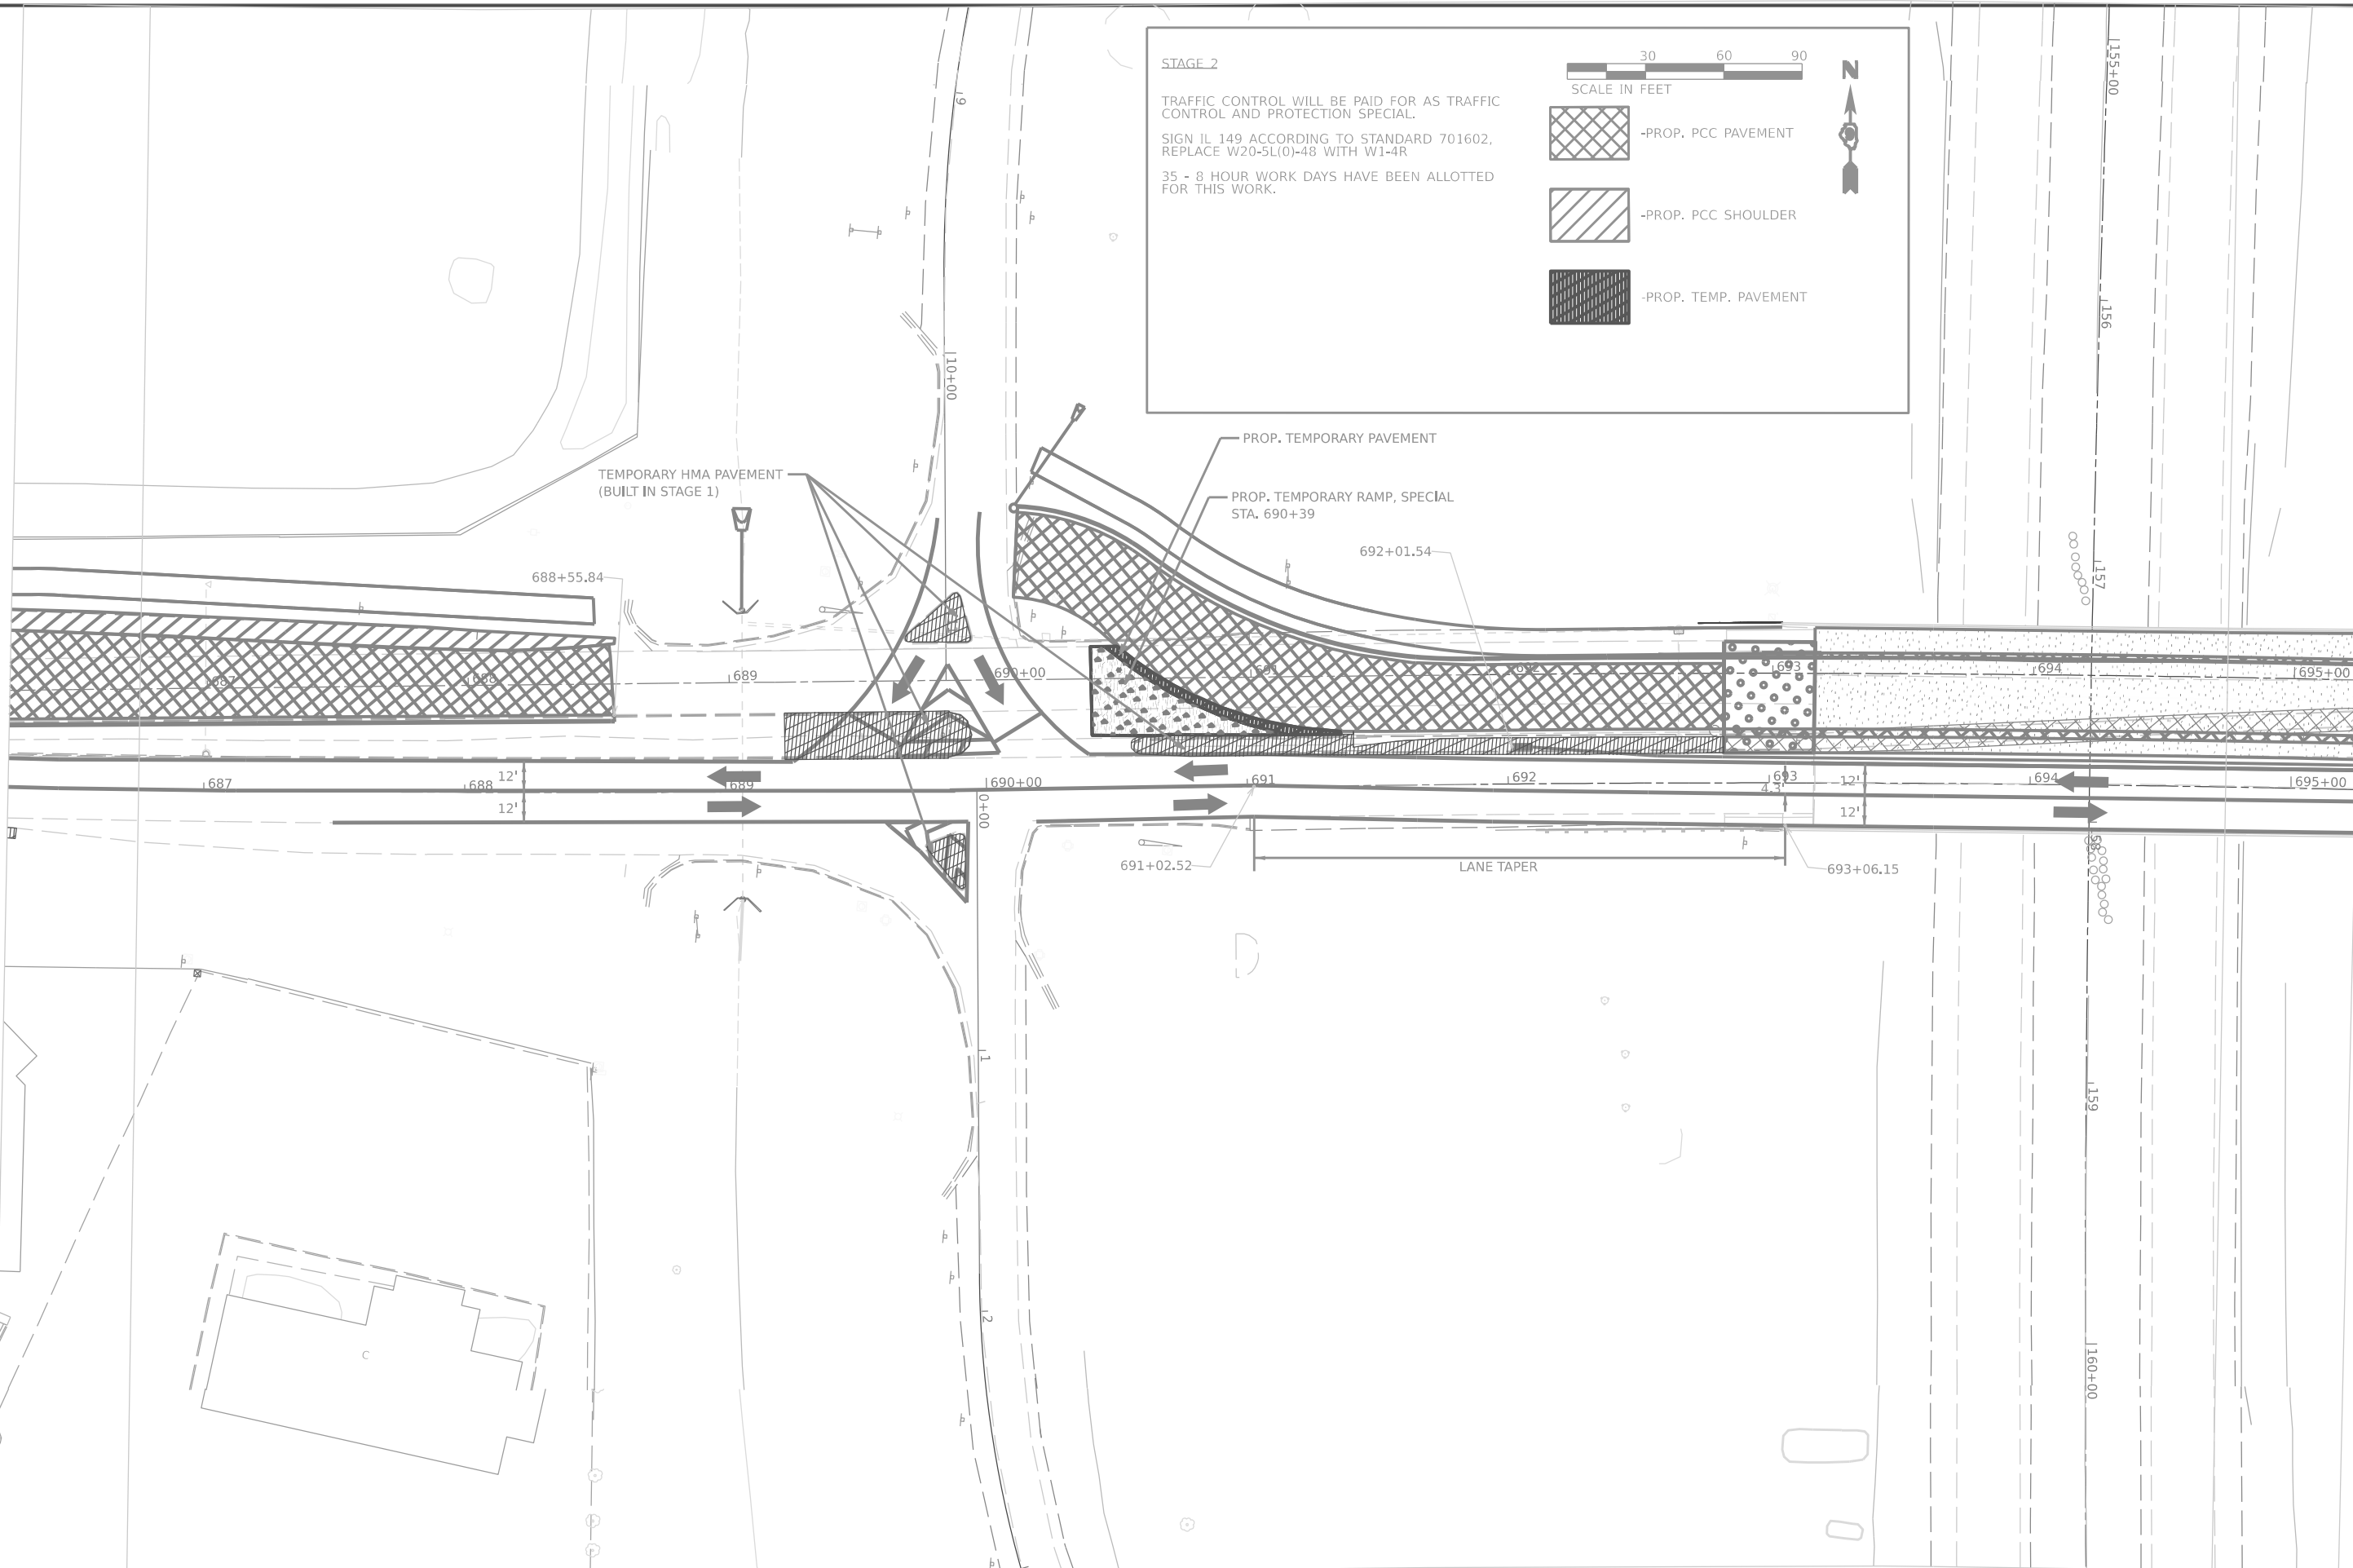

MODEL - SHEET NAMES
FILE NAME - SHEETS

USER NAME	= USERS	DESIGNED	-	REVISED	-
		DRAWN	-	REVISED	-
PLOT SCALE	= \$SCALE\$	CHECKED	-	REVISED	-
PLOT DATE	= \$DATES	DATE	-	REVISED	-

STATE OF ILLINOIS
DEPARTMENT OF TRANSPORTATION


STAGE 2

SCALE: SHEET OF SHEETS STA. TO STA.

F.A.P. RTE.	SECTION	COUNTY	TOTAL SHEETS	SHEET NO.
873	(28-5)K-1	FRANKLIN	162	56
CONTRACT NO. 78814				
ILLINOIS FED. AID PROJECT				



MODEL - SHEET NAMES
FILE NAME - SHEET

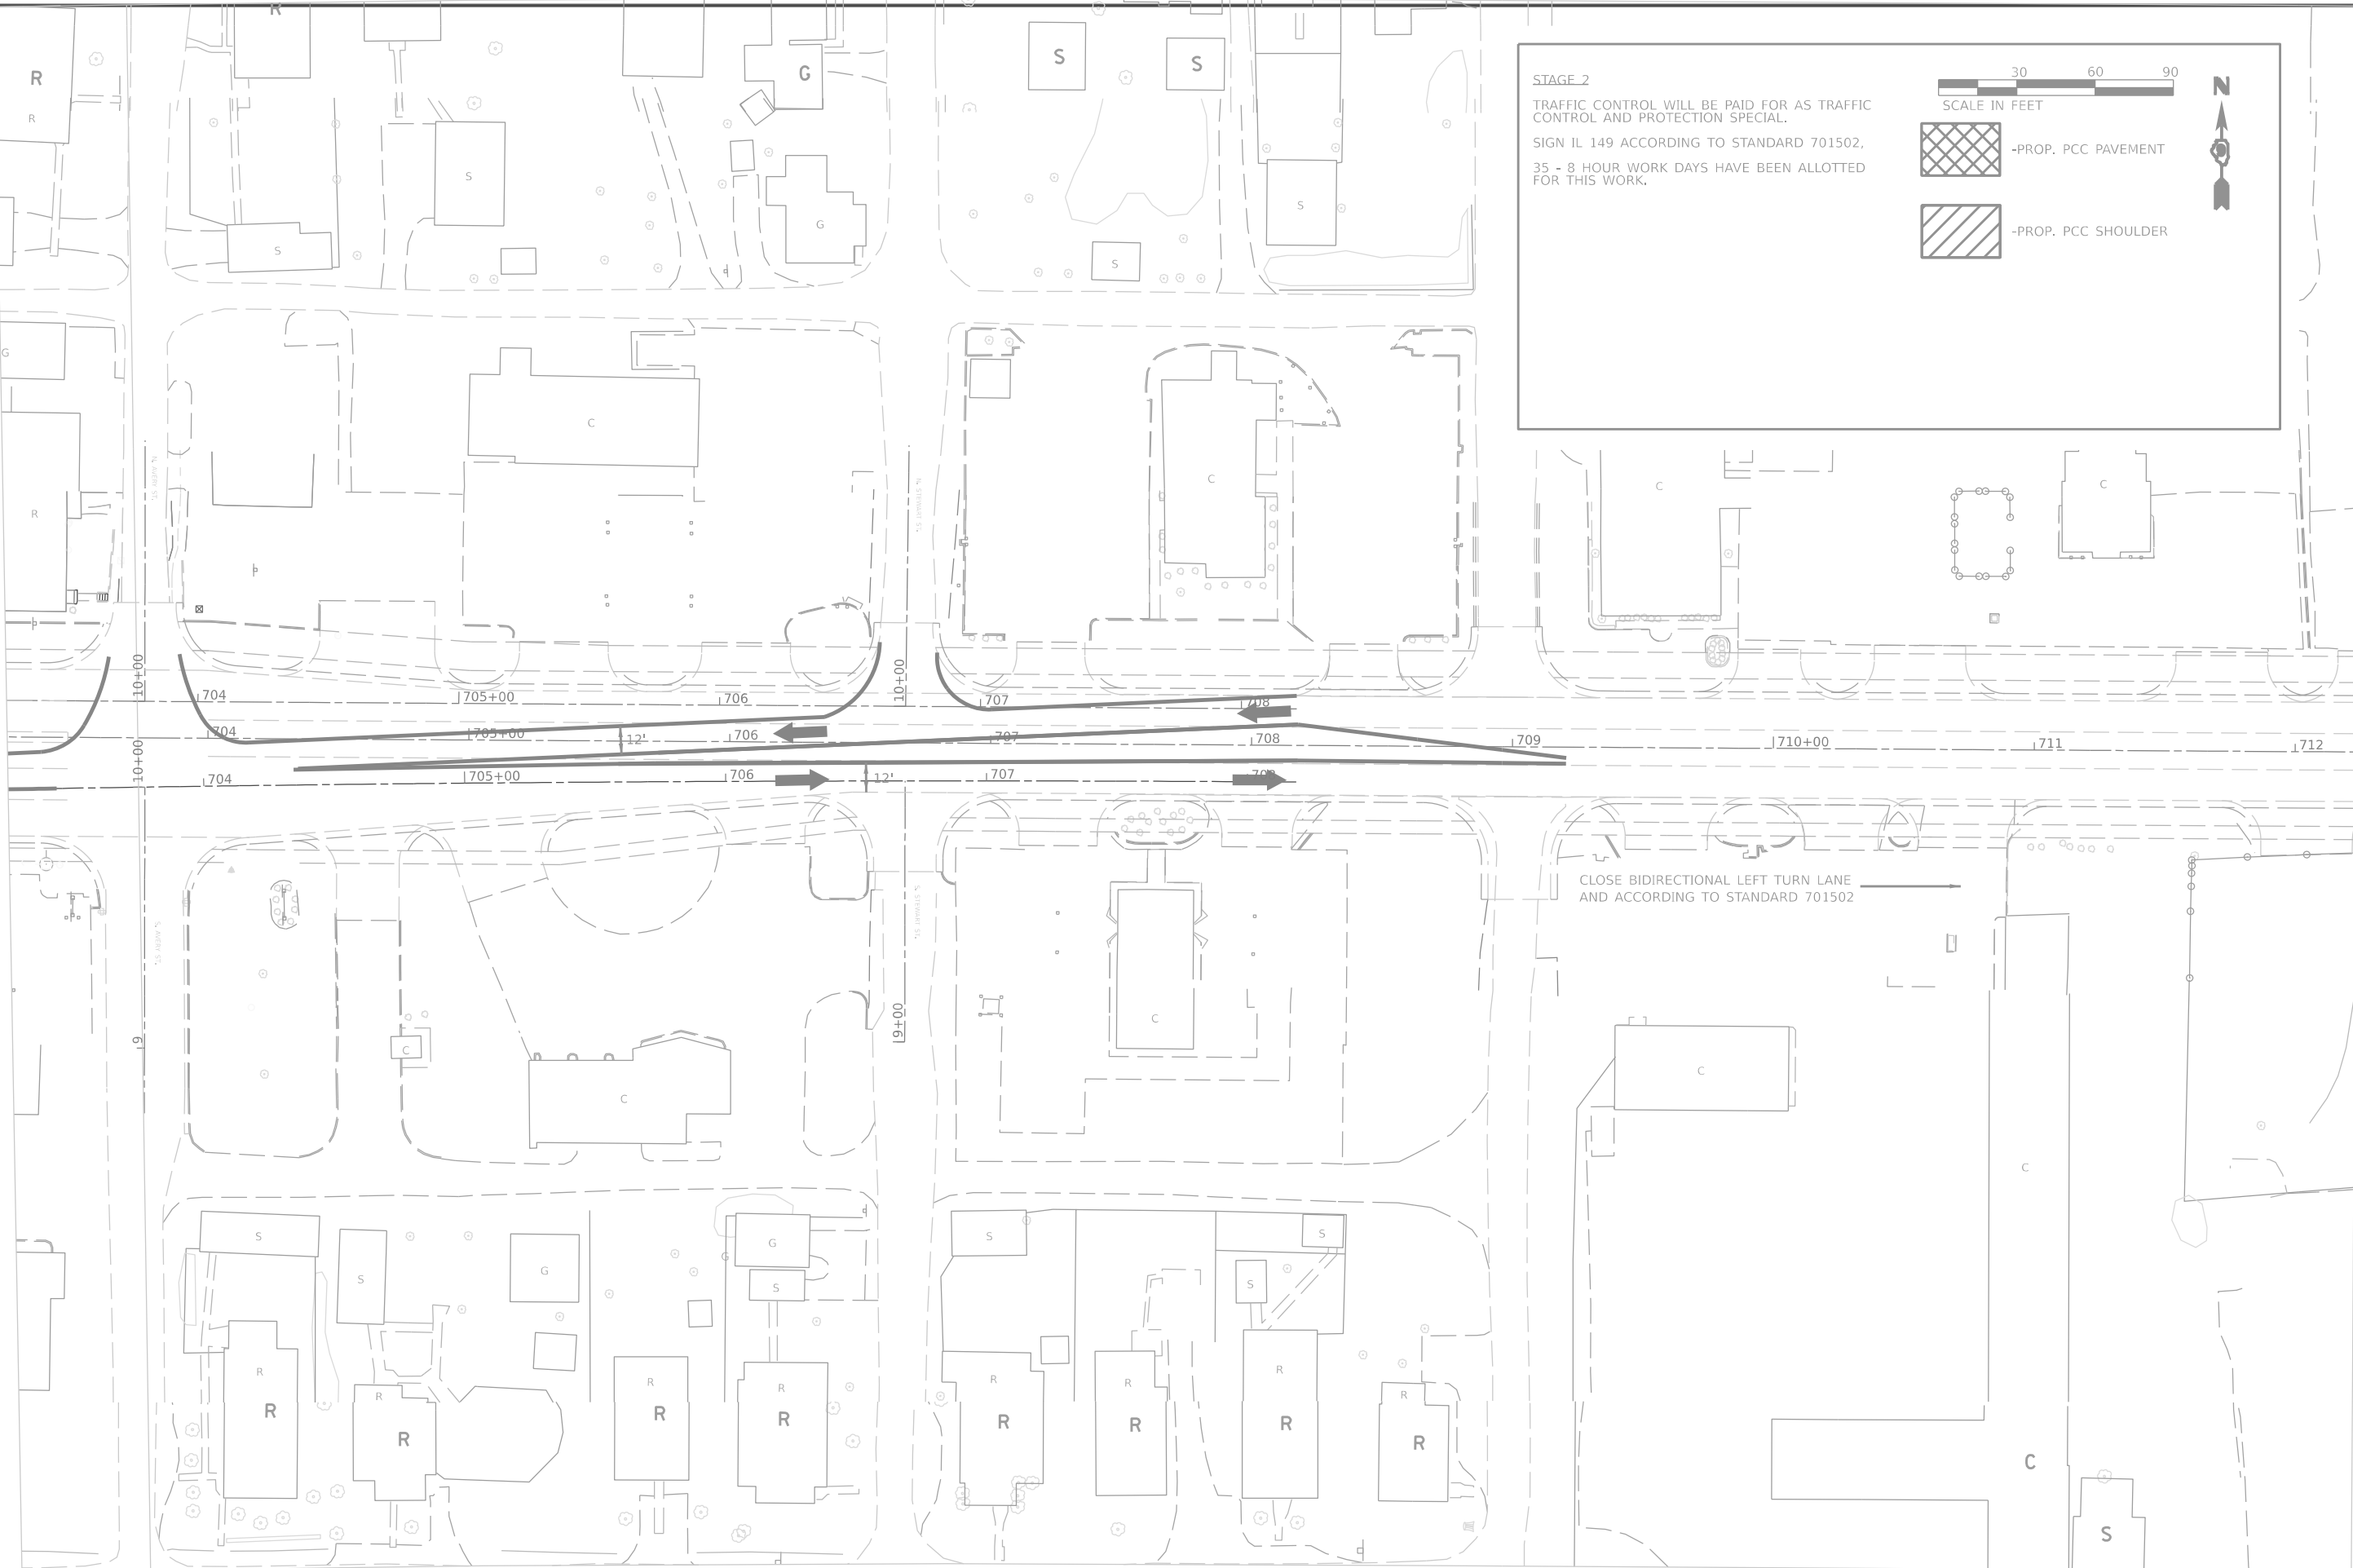

STAGE 2
TRAFFIC CONTROL WILL BE PAID FOR AS TRAFFIC CONTROL AND PROTECTION SPECIAL.
SIGN IL 149 ACCORDING TO STANDARD 701502,
35 - 8 HOUR WORK DAYS HAVE BEEN ALLOTTED FOR THIS WORK.

SCALE IN FEET
30 60 90

-PROP. PCC PAVEMENT
 -PROP. PCC SHOULDER

CLOSE BIDIRECTIONAL LEFT TURN LANE
AND ACCORDING TO STANDARD 701502

USER NAME = SUSER\$	DESIGNED -	REVISED -
	DRAWN -	REVISED -
PLOT SCALE = \$SCALE\$	CHECKED -	REVISED -
PLOT DATE = \$DATE\$	DATE -	REVISED -

STATE OF ILLINOIS
DEPARTMENT OF TRANSPORTATION

STAGE 2			
SCALE:	SHEET	OF	SHEETS
STA.	TO	STA.	TO

F.A.P. RTE.	SECTION	COUNTY	TOTAL SHEETS	SHEET NO.
873	(28-5)K-1	FRANKLIN	162	58
CONTRACT NO. 78814				
ILLINOIS FED. AID PROJECT				




TRAFFIC CONTROL WILL BE PAID FOR AS TRAFFIC
CONTROL AND PROTECTION SPECIAL

SIGN IL 149 ACCORDING TO STANDARD 701602.
REPLACE W20-5L(0)-48 WITH W1-4R


REFER TO STAGE 2 SHEETS FOR TRAFFIC
CONTROL LAYOUT

CLOSE THE I-57 SB OFF RAMP ACCORDING TO
STANDARD 701451

5 - 24 HOUR WORK DAYS HAVE BEEN ALLOTTED
FOR THIS WORK.

 

- PROP. TEMP. PAVEMENT

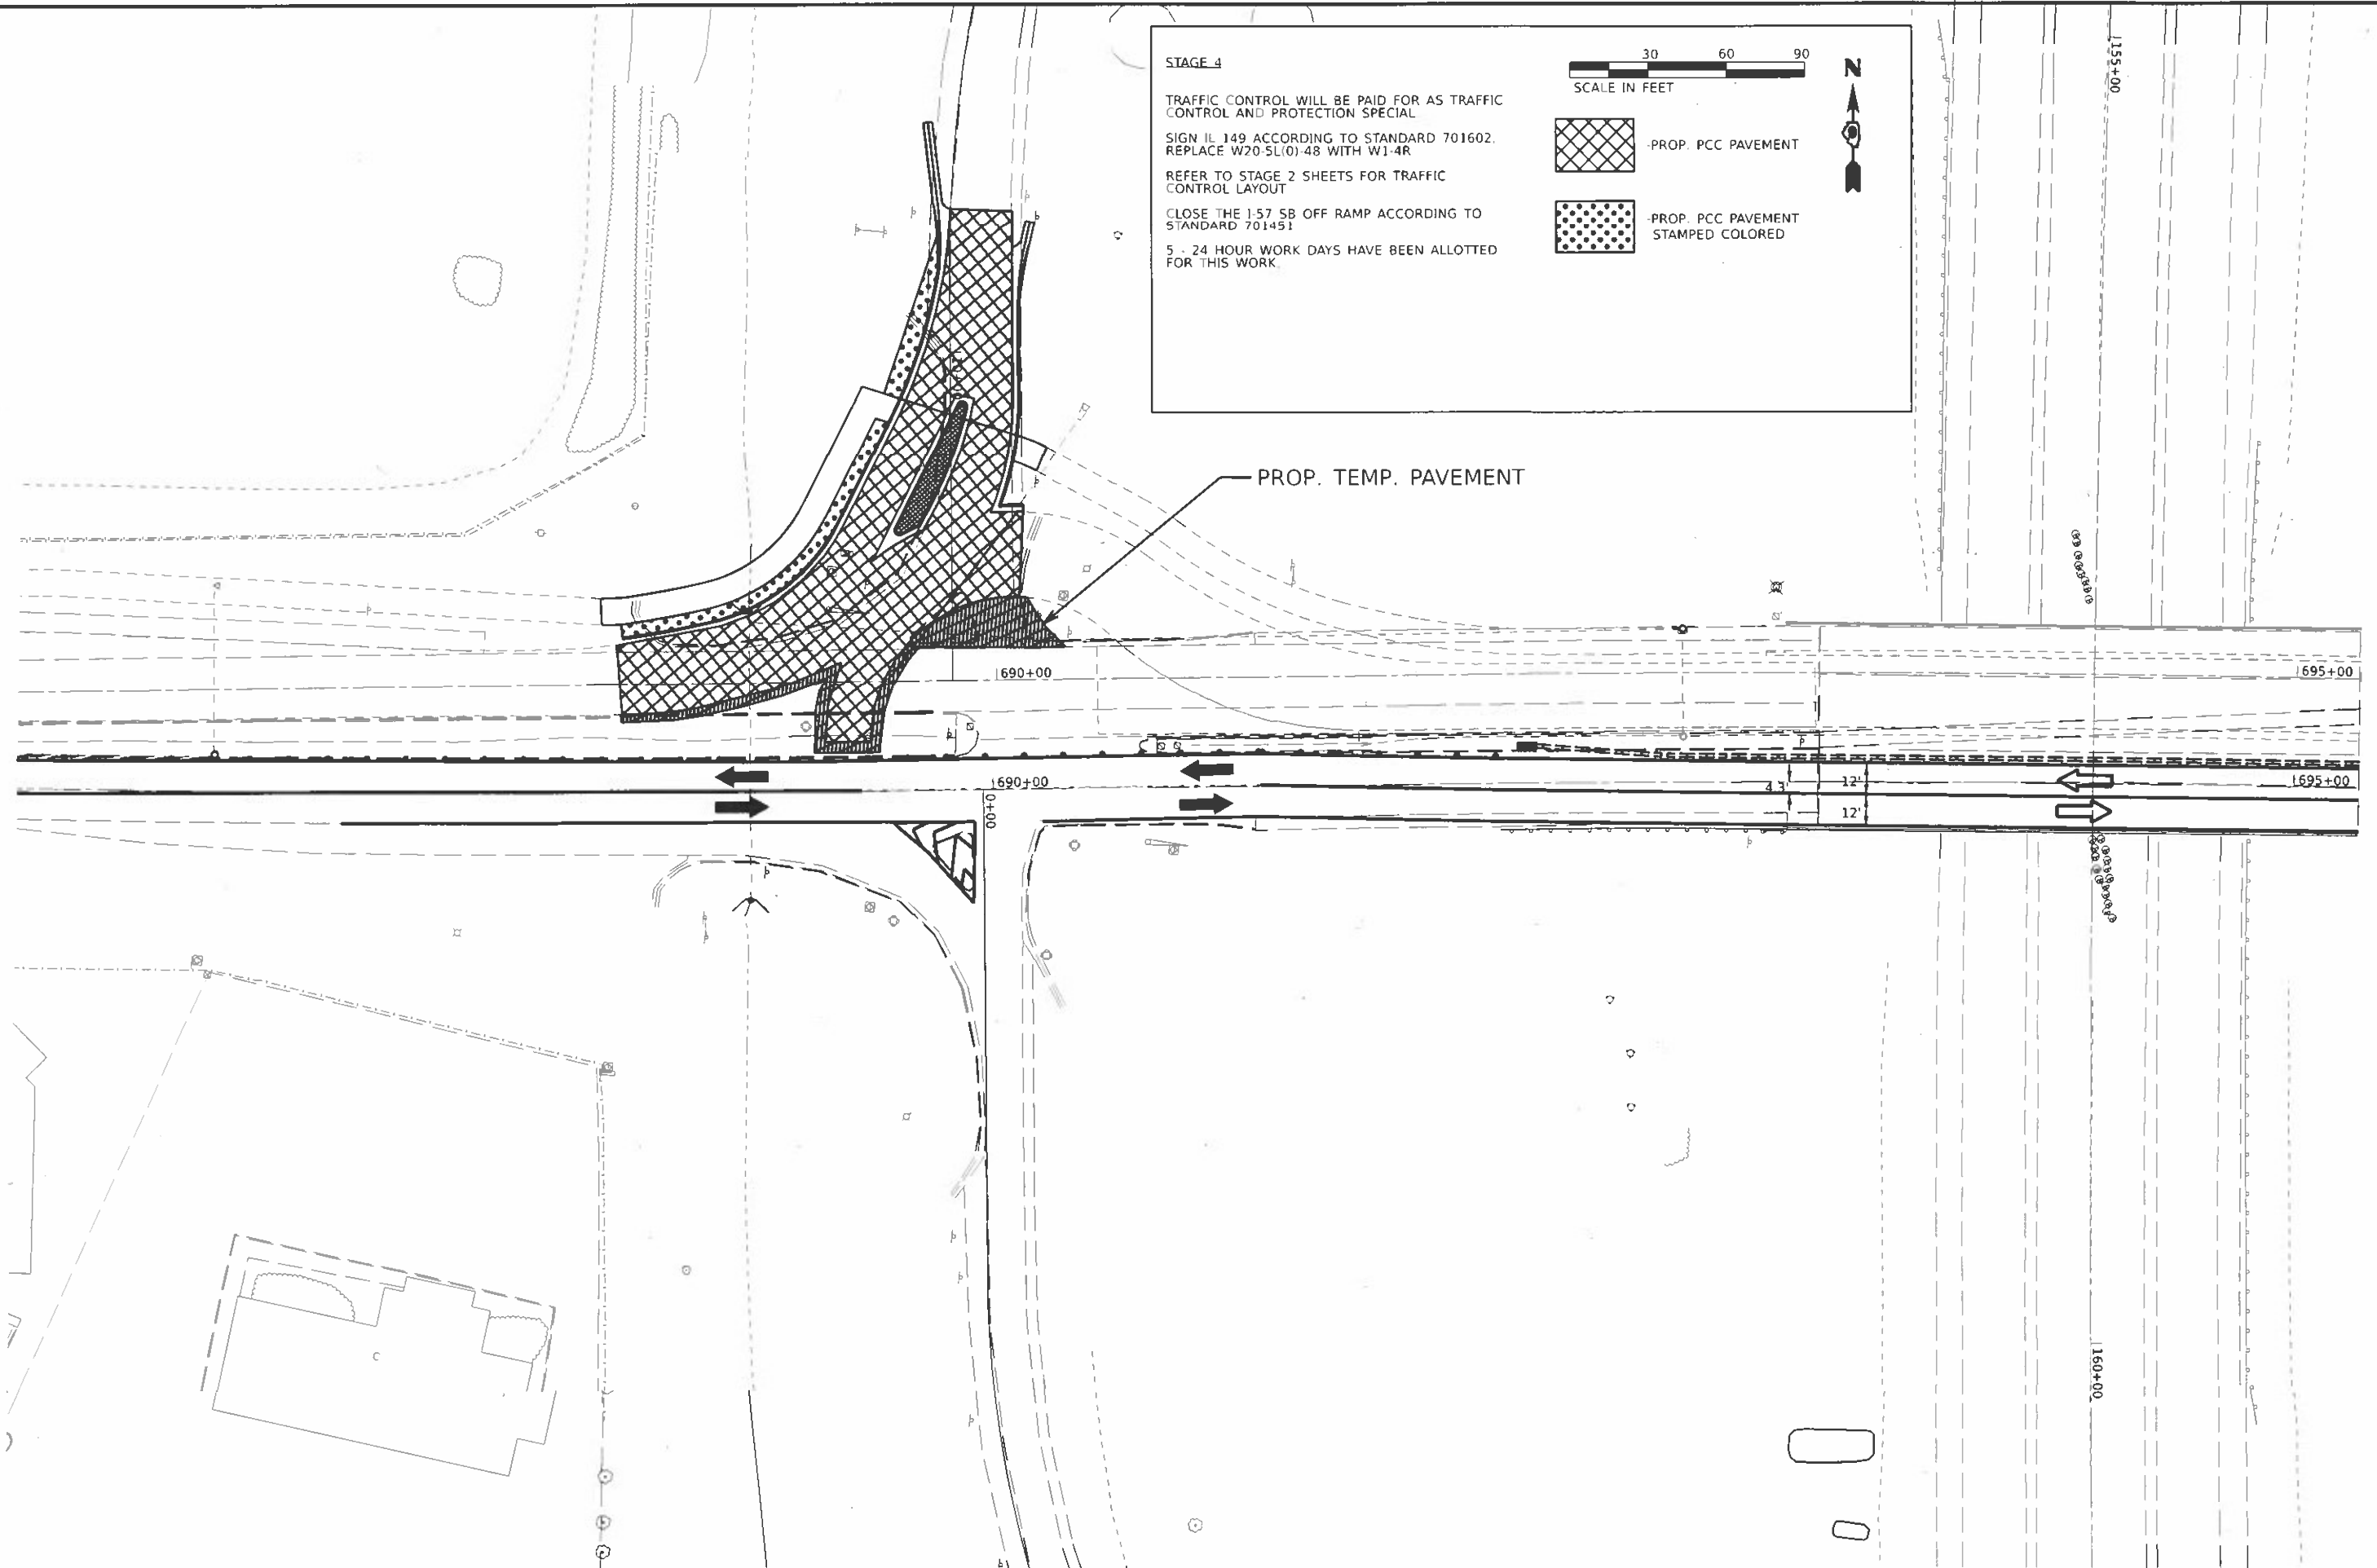

USER NAME = Sean Greenlee	DESIGNED -	REVISED -
	DRAWN -	REVISED -
PLT# SCALE = 0.16666633 / in	CHECKED -	REVISED -
PLT# DATE = 5/15/2023	DATE -	REVISED -


REVISED	.
REVISED	.
REVISED	.
REVISED	.

STATE OF ILLINOIS
DEPARTMENT OF TRANSPORTATION

STAGE 4

SCALE	SHEET	OF	SHEETS	STA.	TO STA.
-------	-------	----	--------	------	---------

F A P R T E	SECTION	COUNTY	TOTAL SHEETS	SHEET NO
873	(28-5)K-1	FRANKLIN	162	60
		CONTRACT NO 78814		
		ILLINOIS FED AID PROJECT		

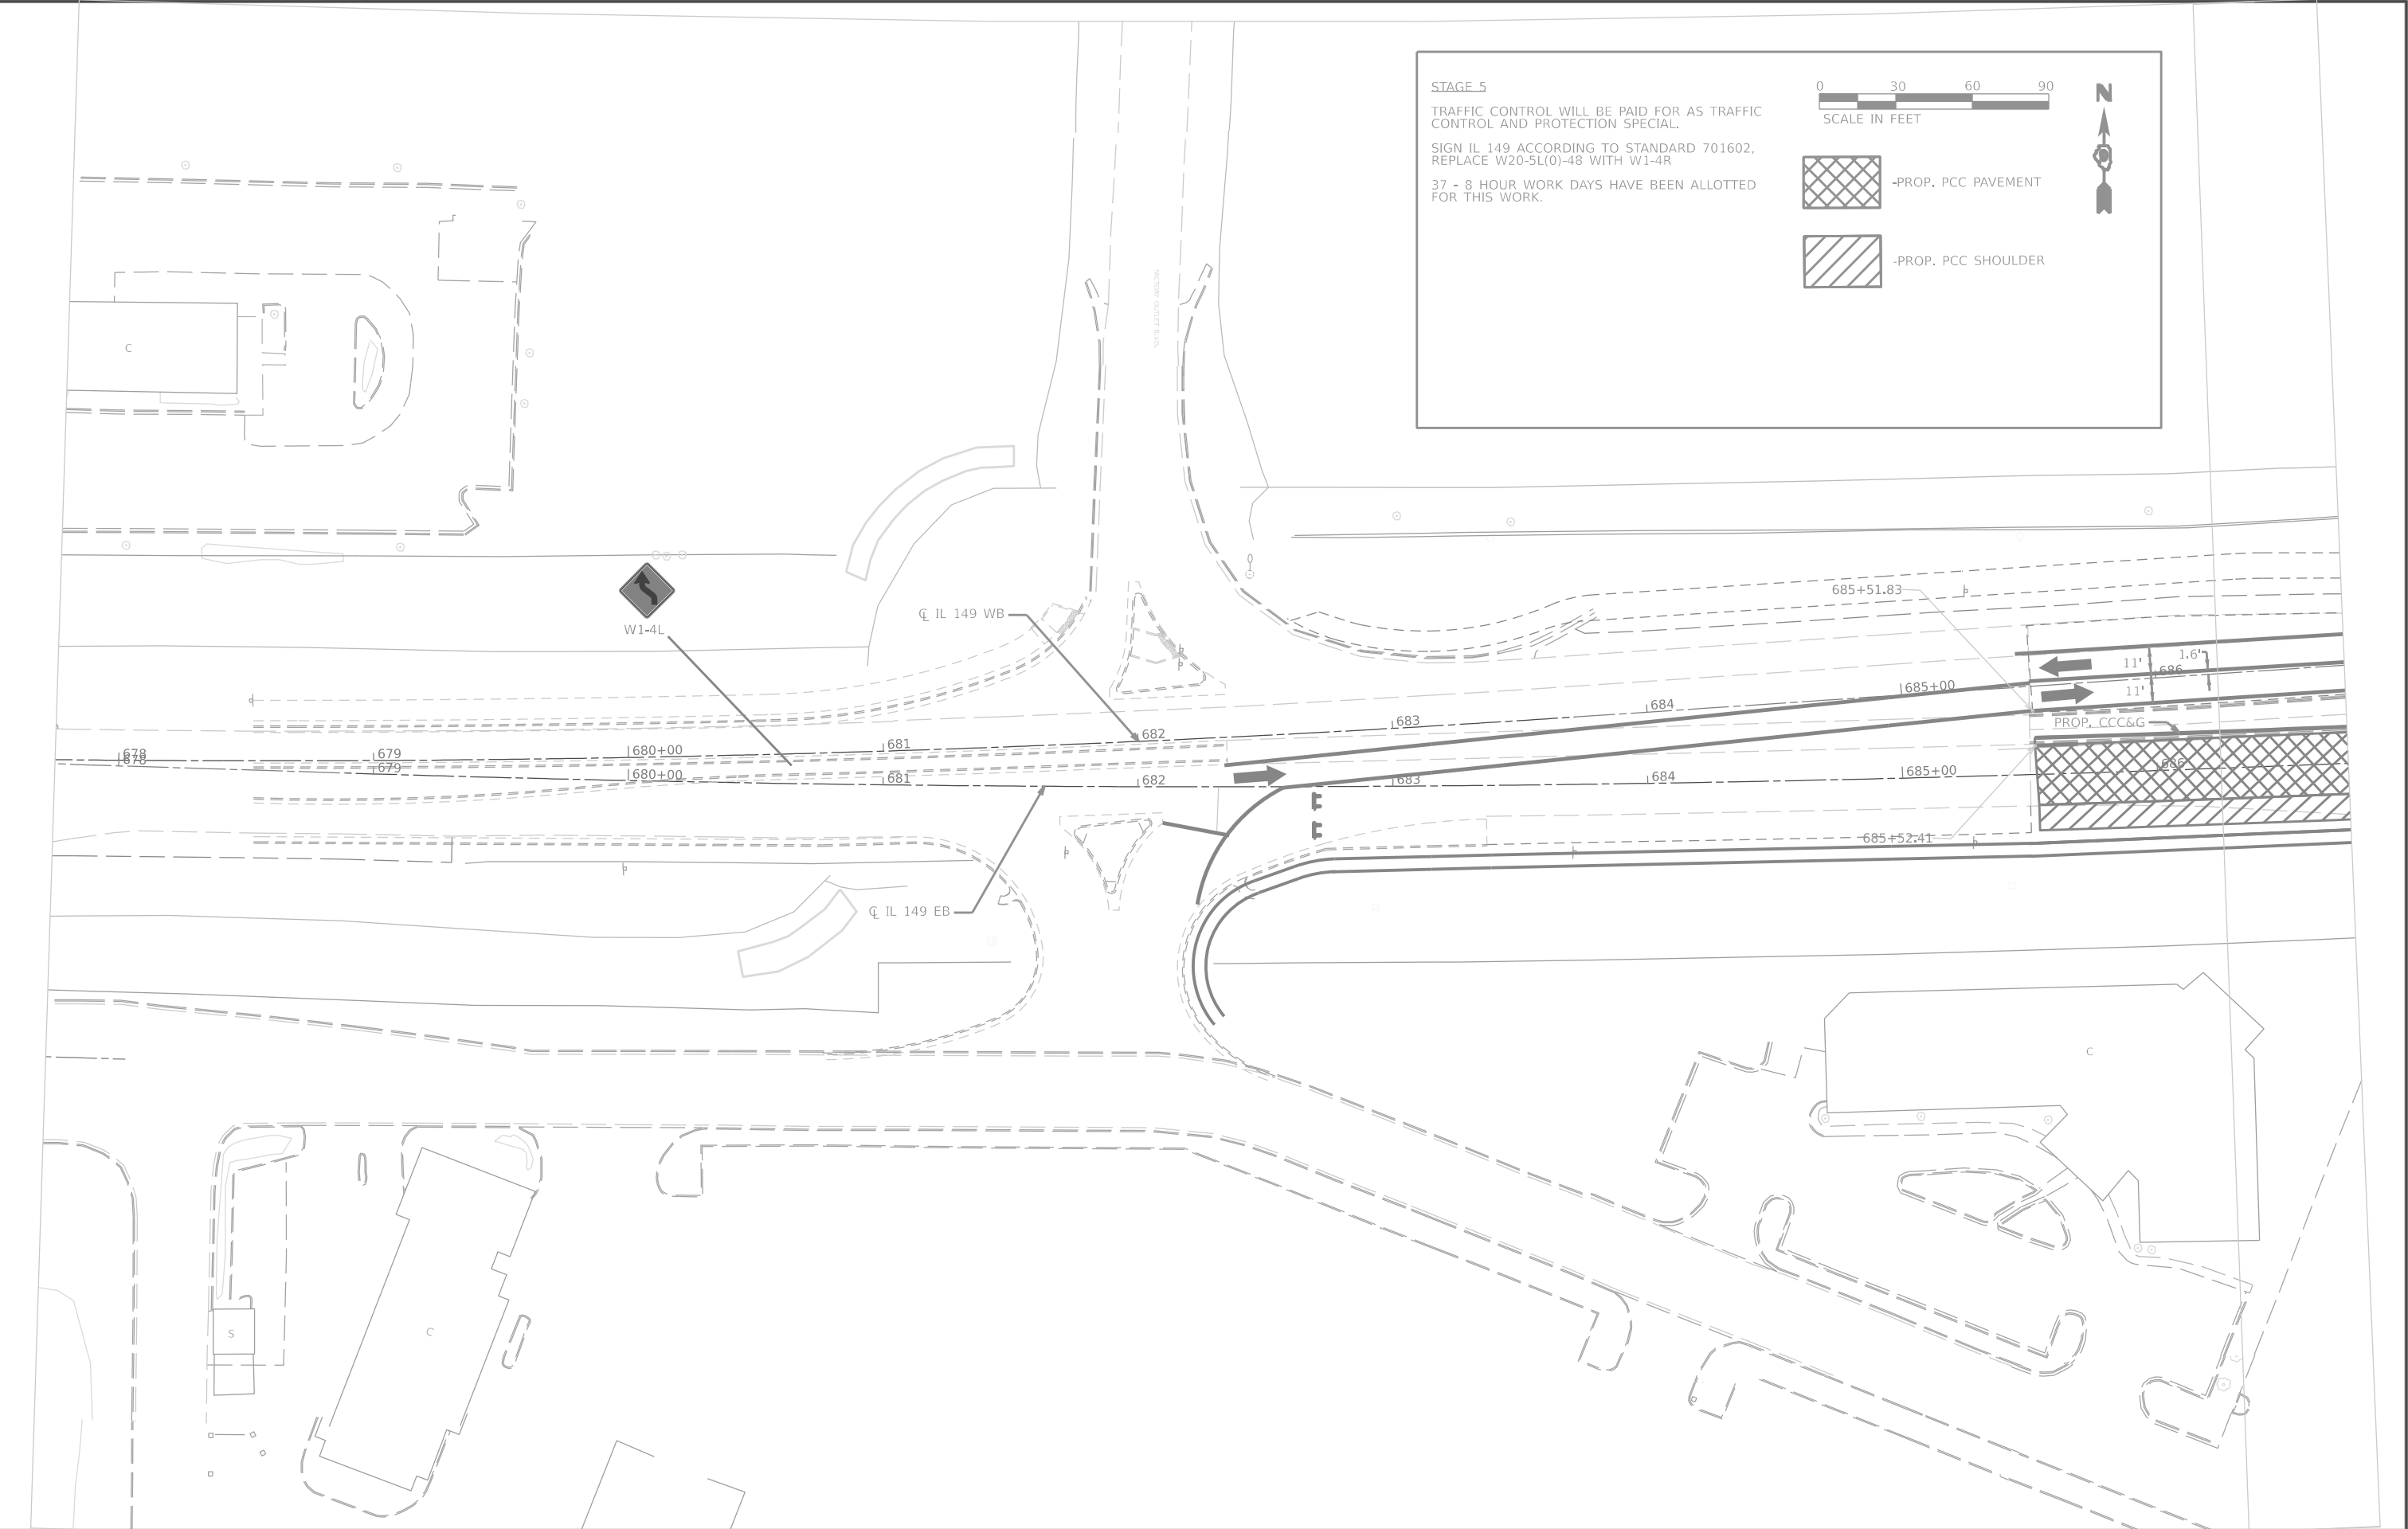

STAGE 5
TRAFFIC CONTROL WILL BE PAID FOR AS TRAFFIC CONTROL AND PROTECTION SPECIAL.
SIGN IL 149 ACCORDING TO STANDARD 701602, REPLACE W20-5L(0)-48 WITH W1-4R
37 - 8 HOUR WORK DAYS HAVE BEEN ALLOTTED FOR THIS WORK.



- PROP. PCC PAVEMENT
- PROP. PCC SHOULDER

MODEL - SHOWN NAMES
FILE NAME - SHEET


USER NAME = SUSERS	DESIGNED -	REVISED -
DRAWN -	REVISED -	REVISED -
PLOT SCALE = SSCALE\$	CHECKED -	REVISED -
PLOT DATE = SDATE\$	DATE -	REVISED -

STATE OF ILLINOIS
DEPARTMENT OF TRANSPORTATION

STAGE 5			
SCALE:	SHEET	OF	SHEETS
STA.	TO	STA.	TO

F.A.P. RTE.	SECTION	COUNTY	TOTAL SHEETS	SHEET NO.
873	(28-5)K-1	FRANKLIN	162	61
CONTRACT NO. 78814				
ILLINOIS FED. AID PROJECT				

MODEL: S:\MODEL\NAMES
FILE NAME: SHEET5

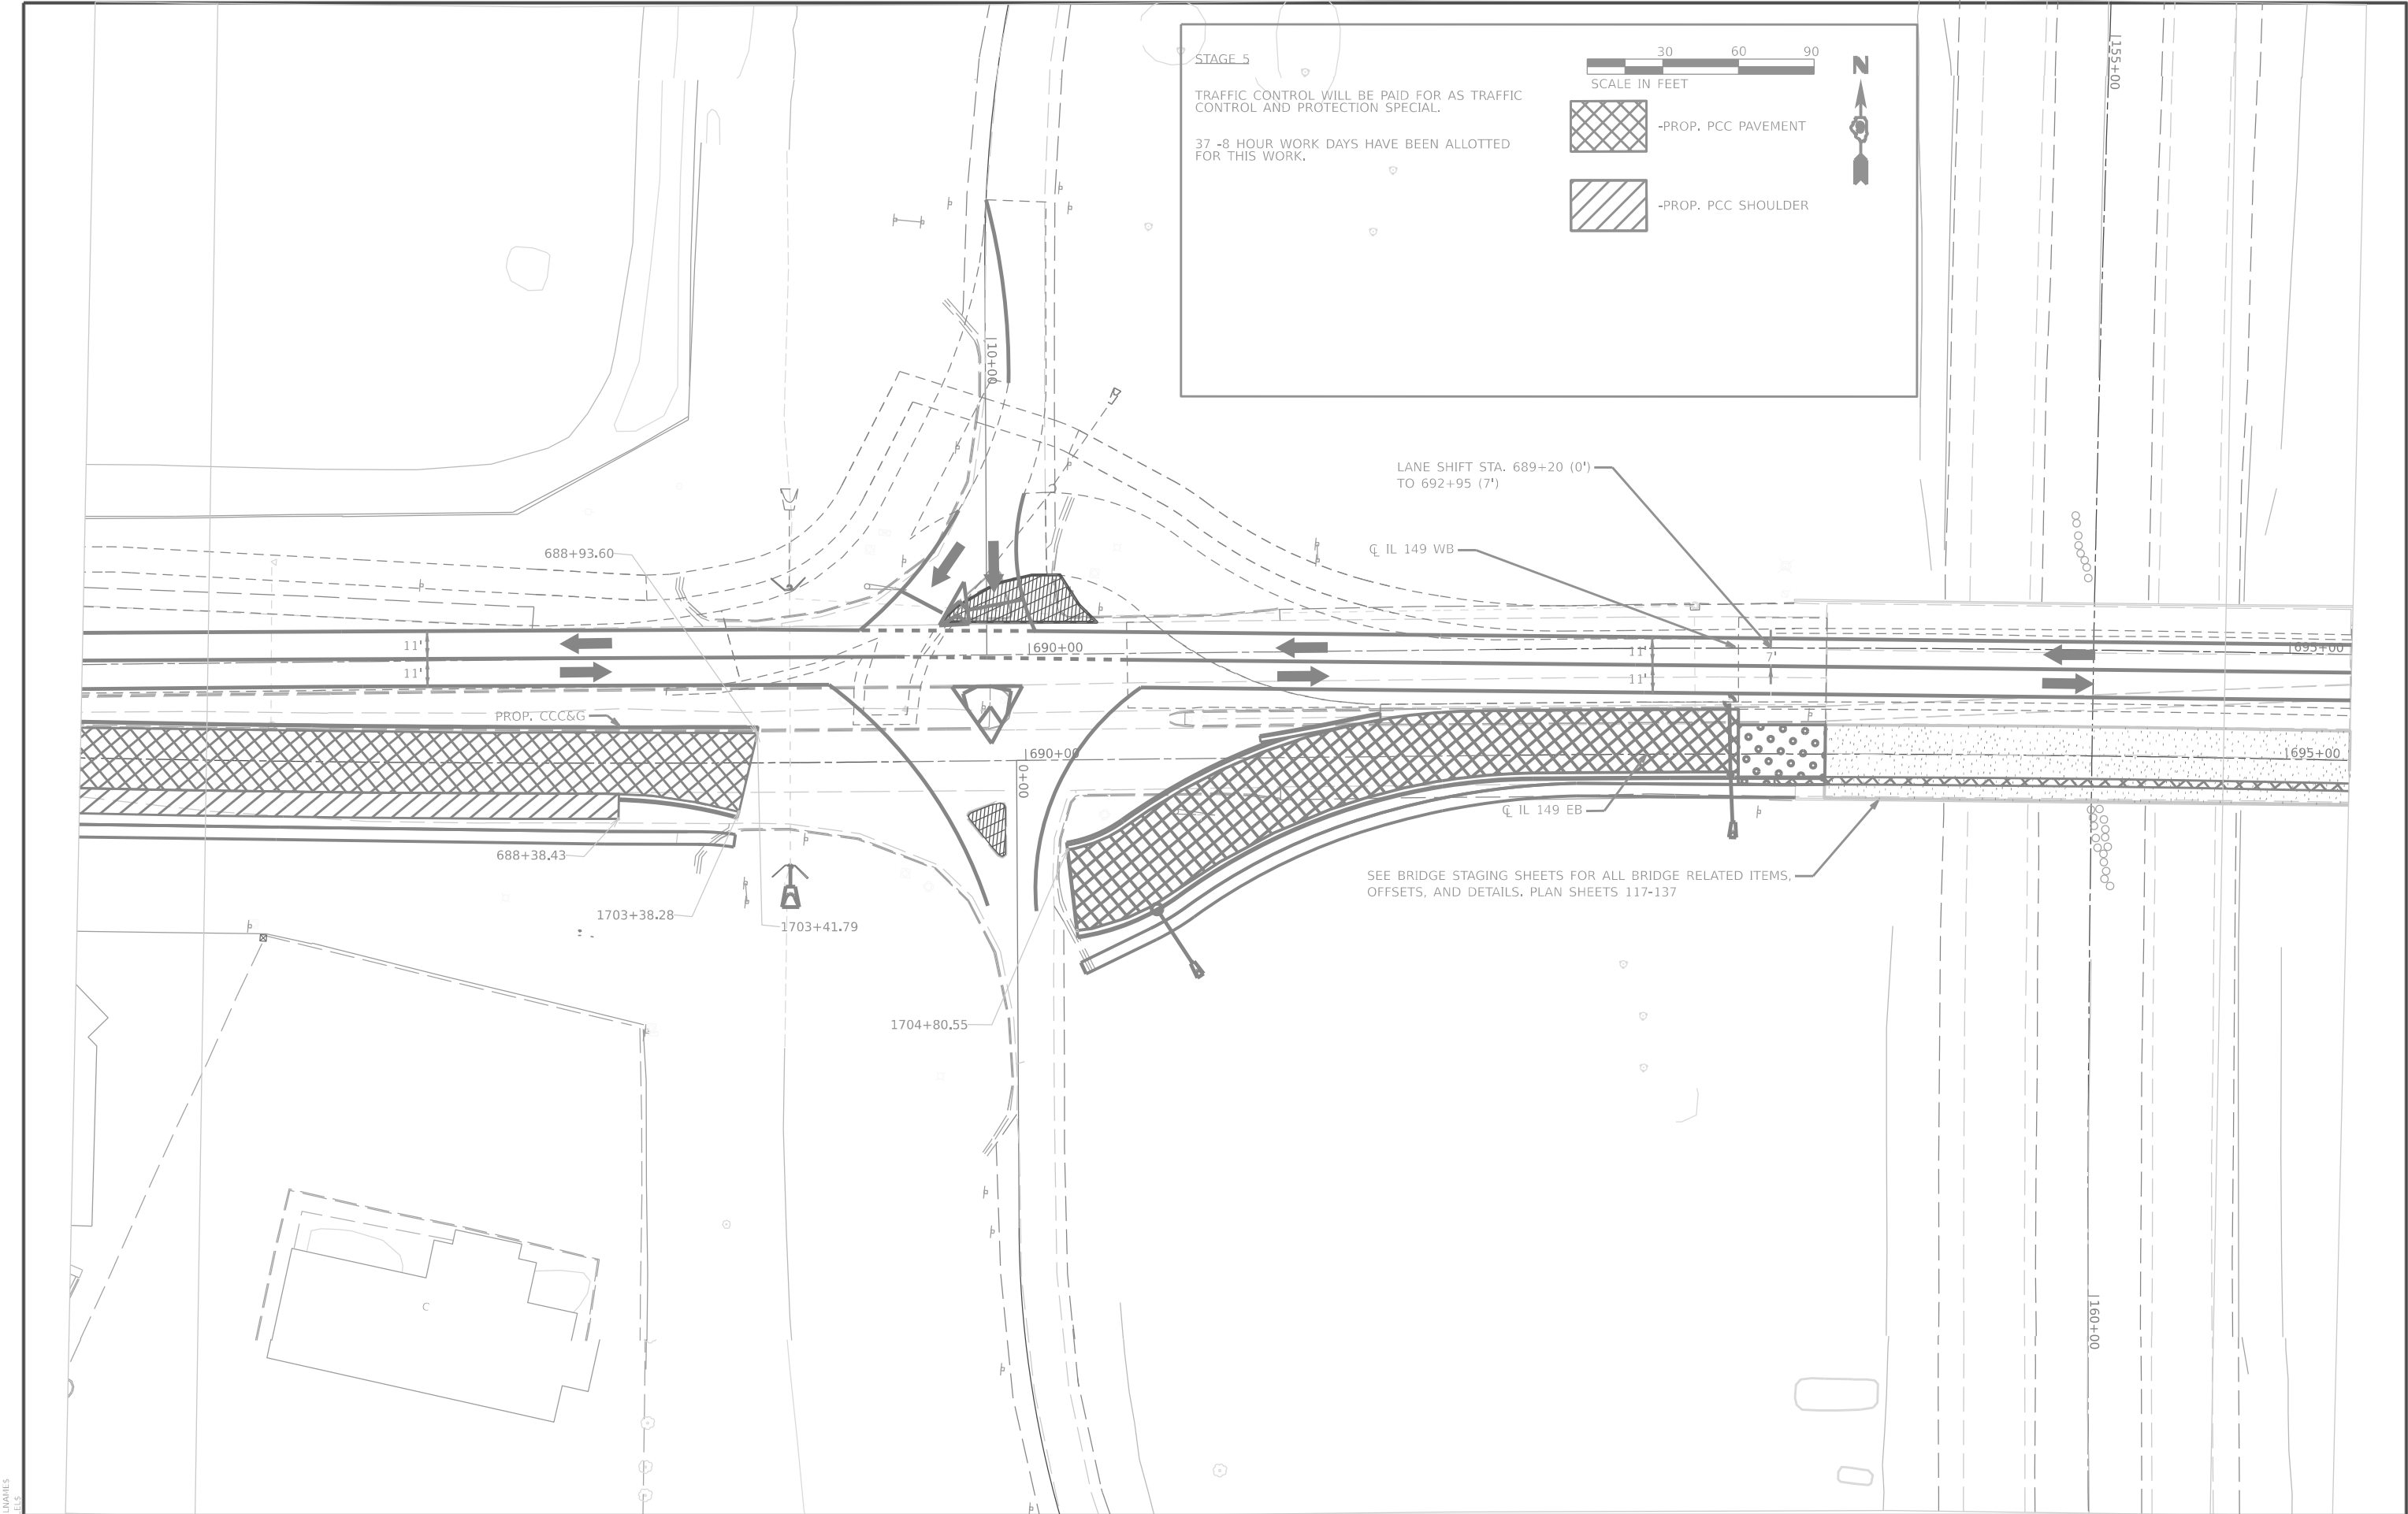

USER NAME	= USERS
DESIGNED	-
DRAWN	-
PLOT SCALE	= S\$CALE\$
PLOT DATE	= S\$DATE\$

REVISED	-
REVISED	-
REVISED	-
REVISED	-


STATE OF ILLINOIS
DEPARTMENT OF TRANSPORTATION

STAGE 5

SCALE: SHEET OF SHEETS STA. TO STA.

F.A.P. RTE.	SECTION	COUNTY	TOTAL SHEETS	SHEET NO.
873	(28-5)K-1	FRANKLIN	162	62
CONTRACT NO. 78814				
ILLINOIS FED. AID PROJECT				

MODEL - SHEET NAMES
FILE NAME - SHEET

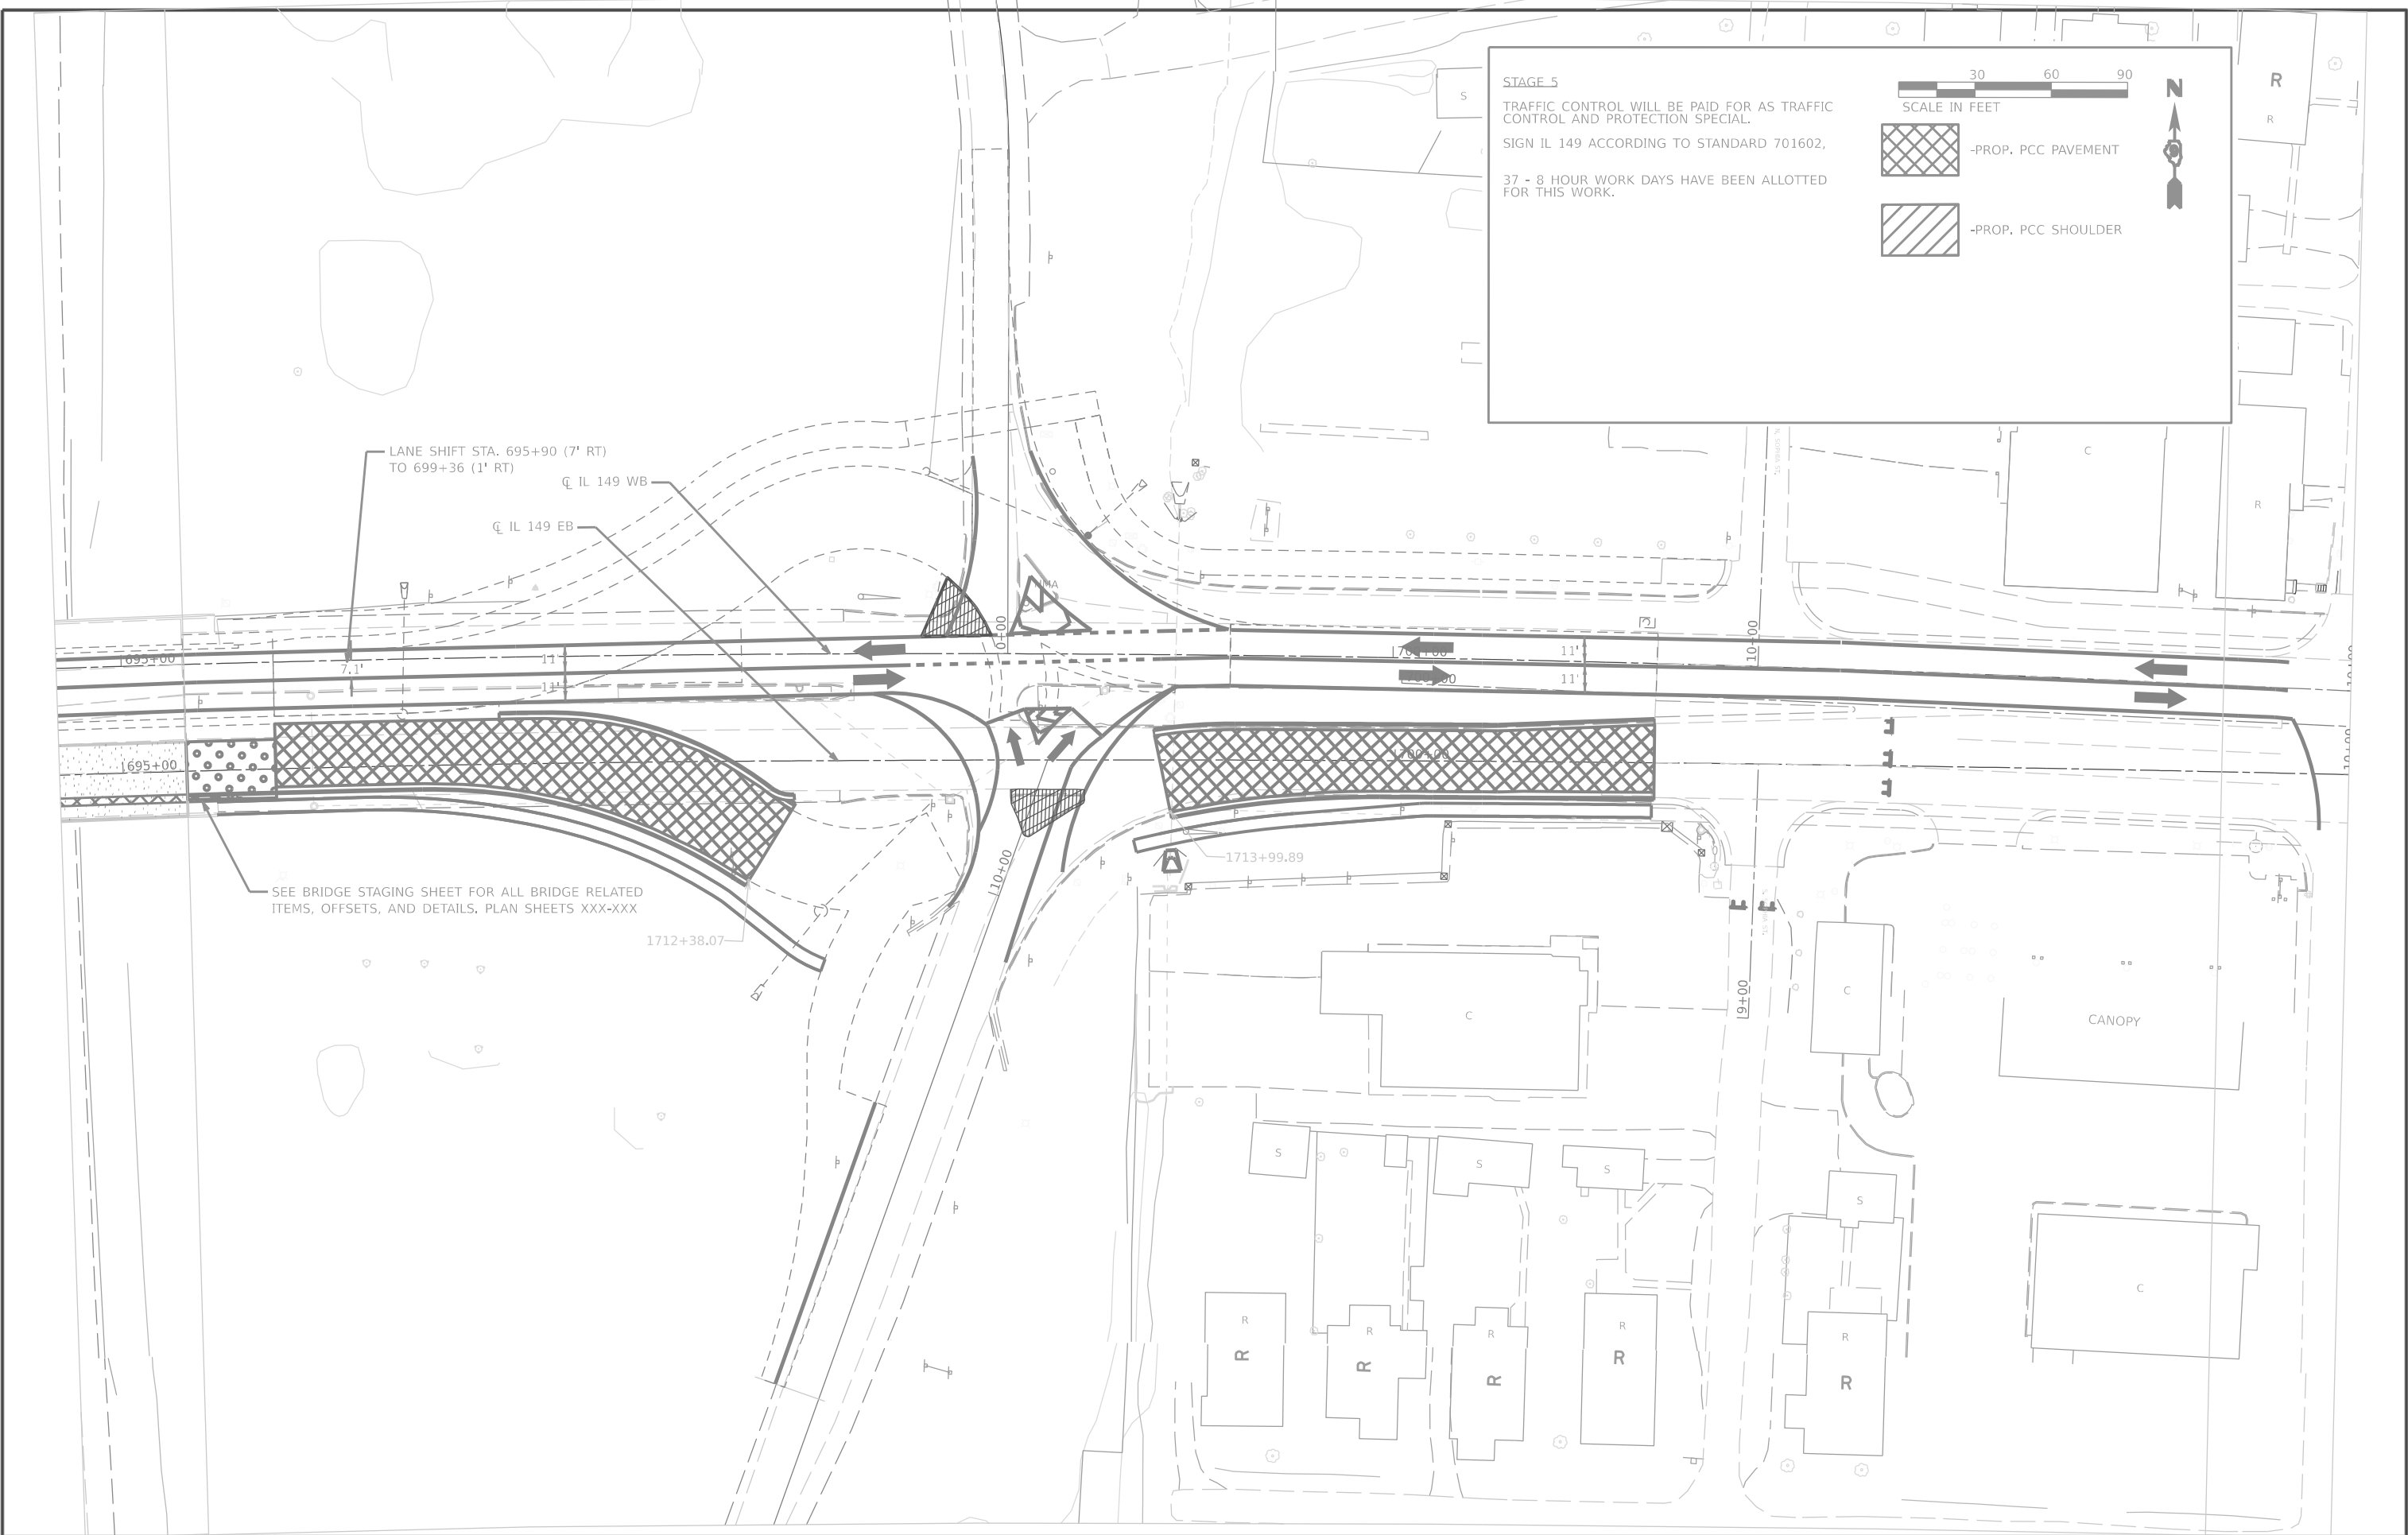

STAGE 5

TRAFFIC CONTROL WILL BE PAID FOR AS TRAFFIC CONTROL AND PROTECTION SPECIAL.

SIGN IL 149 ACCORDING TO STANDARD 701602,

37 - 8 HOUR WORK DAYS HAVE BEEN ALLOTTED FOR THIS WORK.

306090

SCALE IN FEET

-PROP. PCC PAVEMENT

-PROP. PCC SHOULDER

USER NAME = SUSER\$	DESIGNED -	REVISED -
	DRAWN -	REVISED -
PLOT SCALE = S\$SCALE\$	CHECKED -	REVISED -
PLOT DATE = S\$DATE\$	DATE -	REVISED -


STATE OF ILLINOIS

DEPARTMENT OF TRANSPORTATION

STAGE 5			
SCALE:	SHEET	OF	SHEETS
STA.	TO STA.		

F.A.P. RTE.	SECTION	COUNTY	TOTAL SHEETS	SHEET NO.
873	(28-5)K-1	FRANKLIN	162	63
CONTRACT NO. 78814				
ILLINOIS FED. AID PROJECT				

MODEL - SHEET NAMES
FILE NAME - SHEET

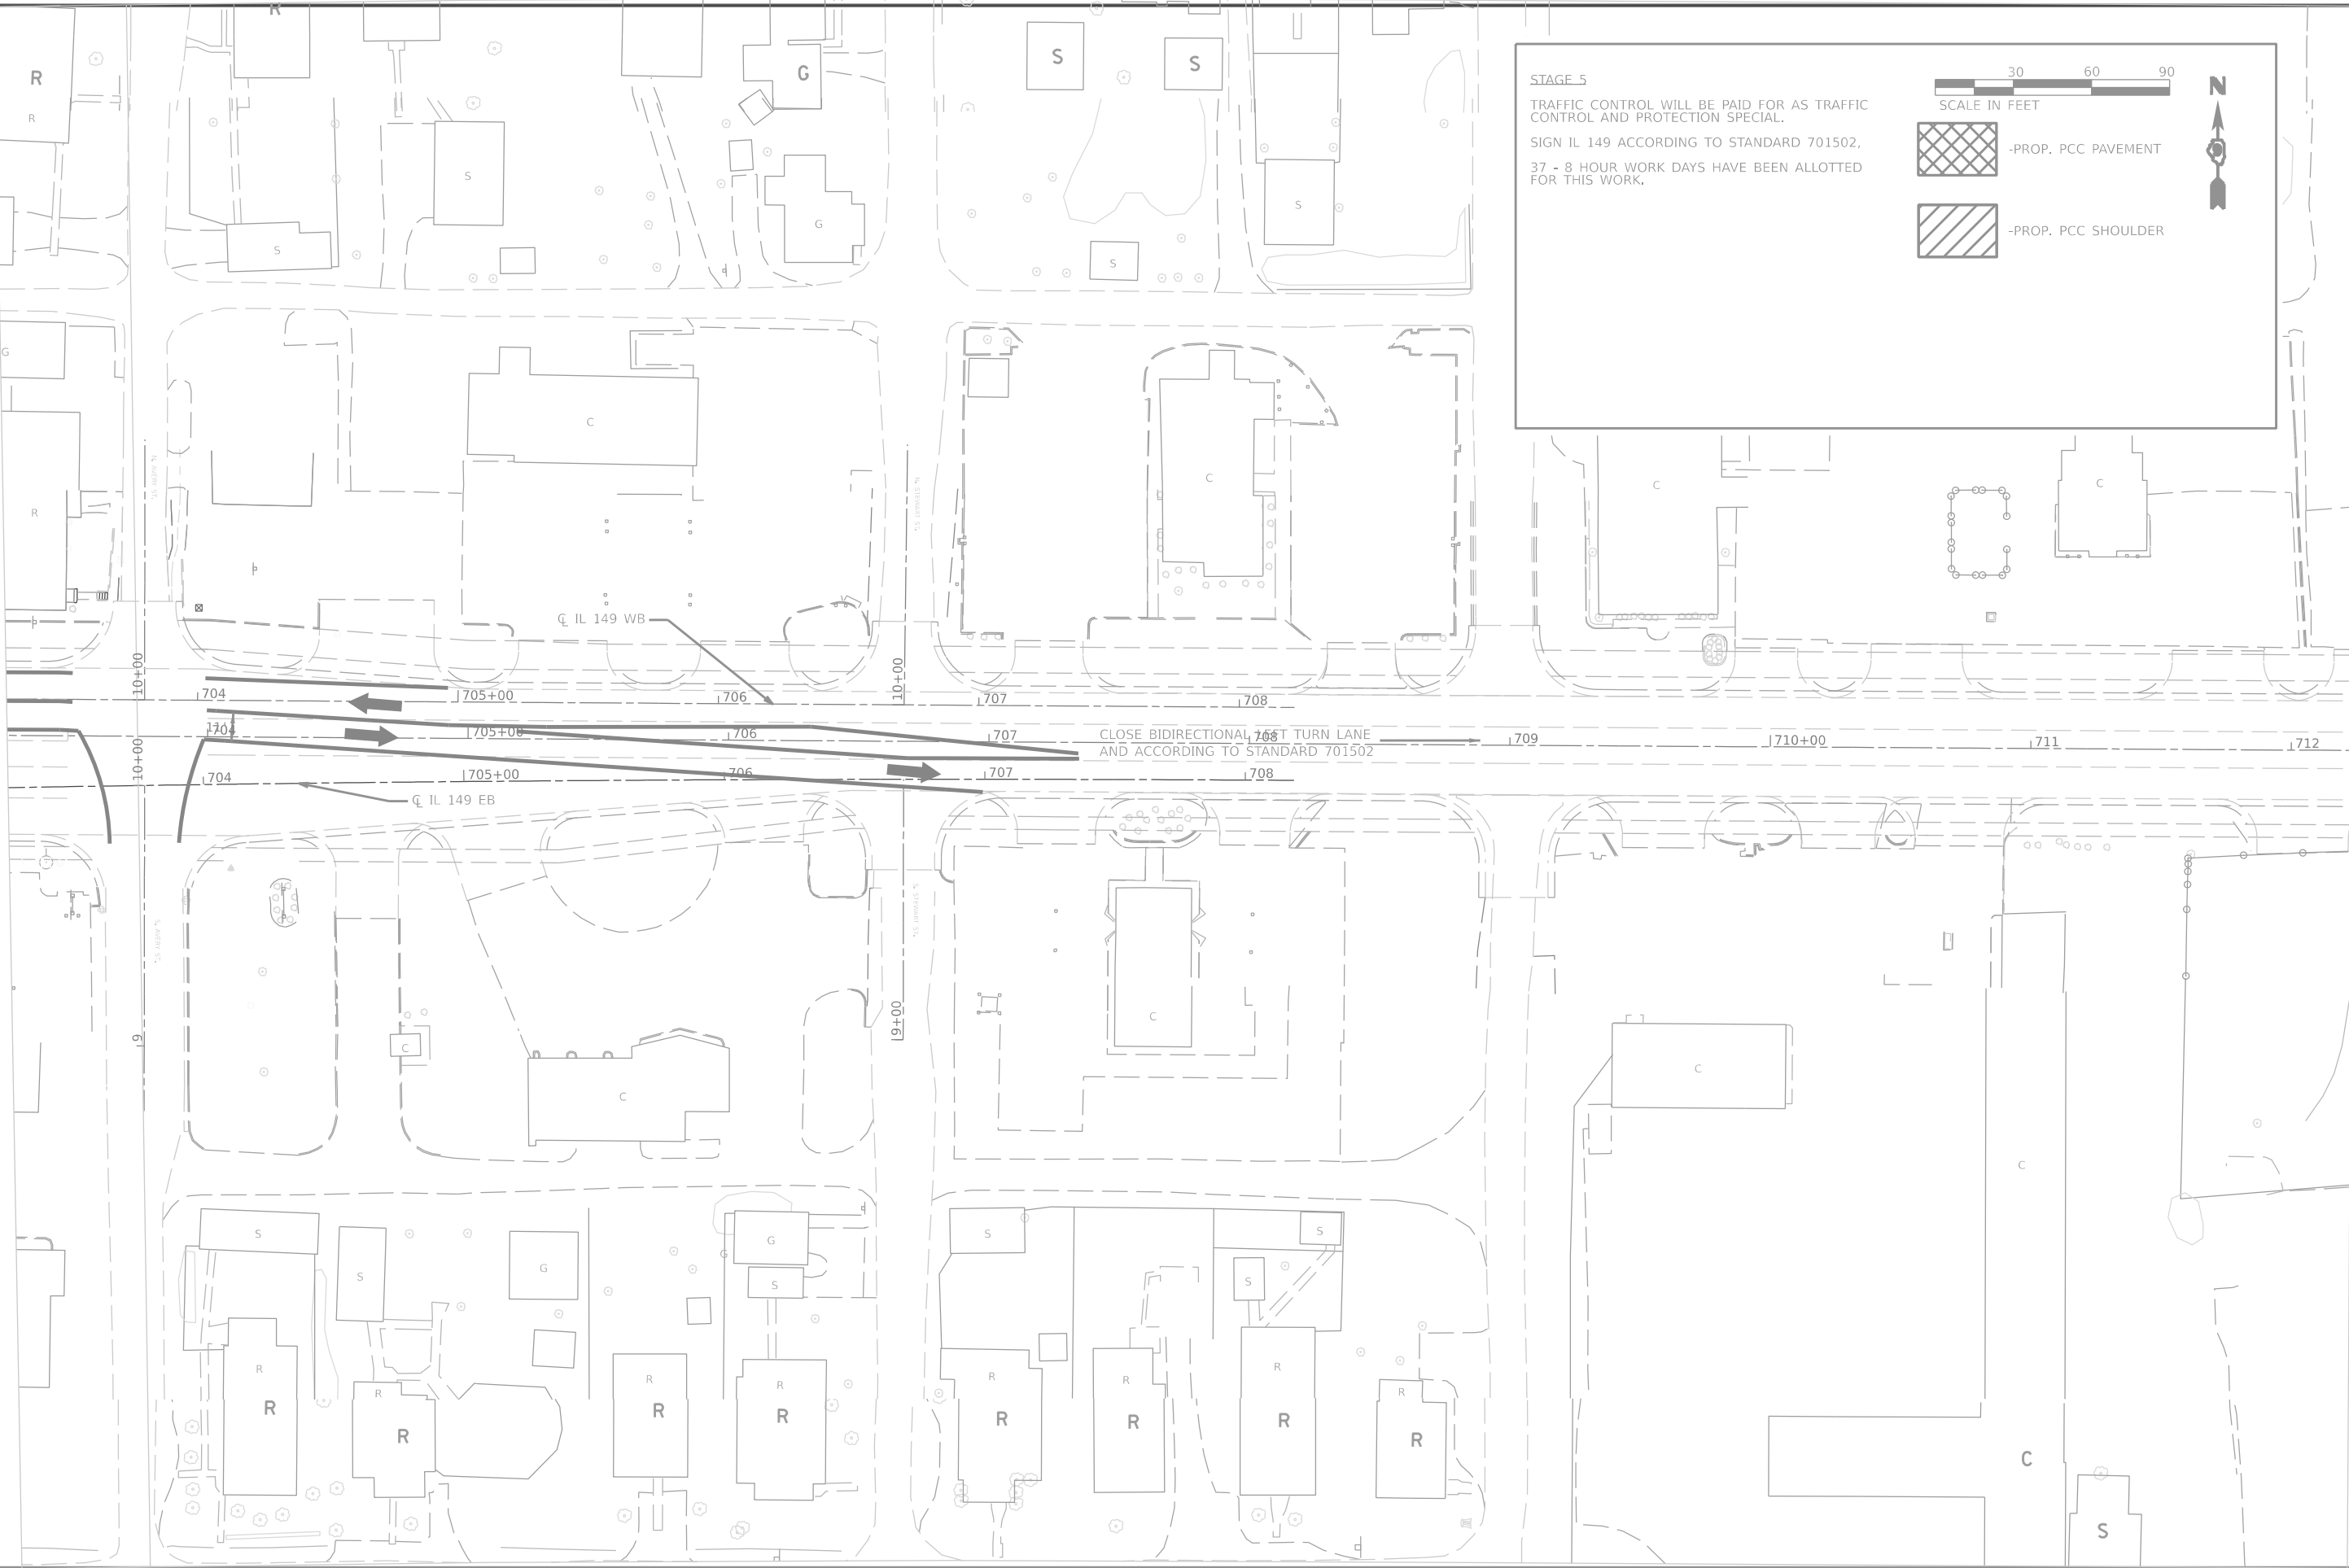

USER NAME =	SUSERS	DESIGNED -	REVISED -
DRAWN -		REVISED -	
PLOT SCALE =	SSCALE\$	CHECKED -	REVISED -
PLOT DATE =	SDATES	DATE -	REVISED -


STATE OF ILLINOIS
DEPARTMENT OF TRANSPORTATION

STAGE 5

SCALE: SHEET OF SHEETS STA. TO STA.

F.A.P. RTE.	SECTION	COUNTY	TOTAL SHEETS	SHEET NO.
873	(28-5)K-1	FRANKLIN	162	64
CONTRACT NO. 78814				
ILLINOIS FED. AID PROJECT				

MOBILE IL149414-1 - Stage 6, 3 (Sheet)
FILE NAME: g:\149414\149414.dwg
PLOT DATE: 5/15/2023

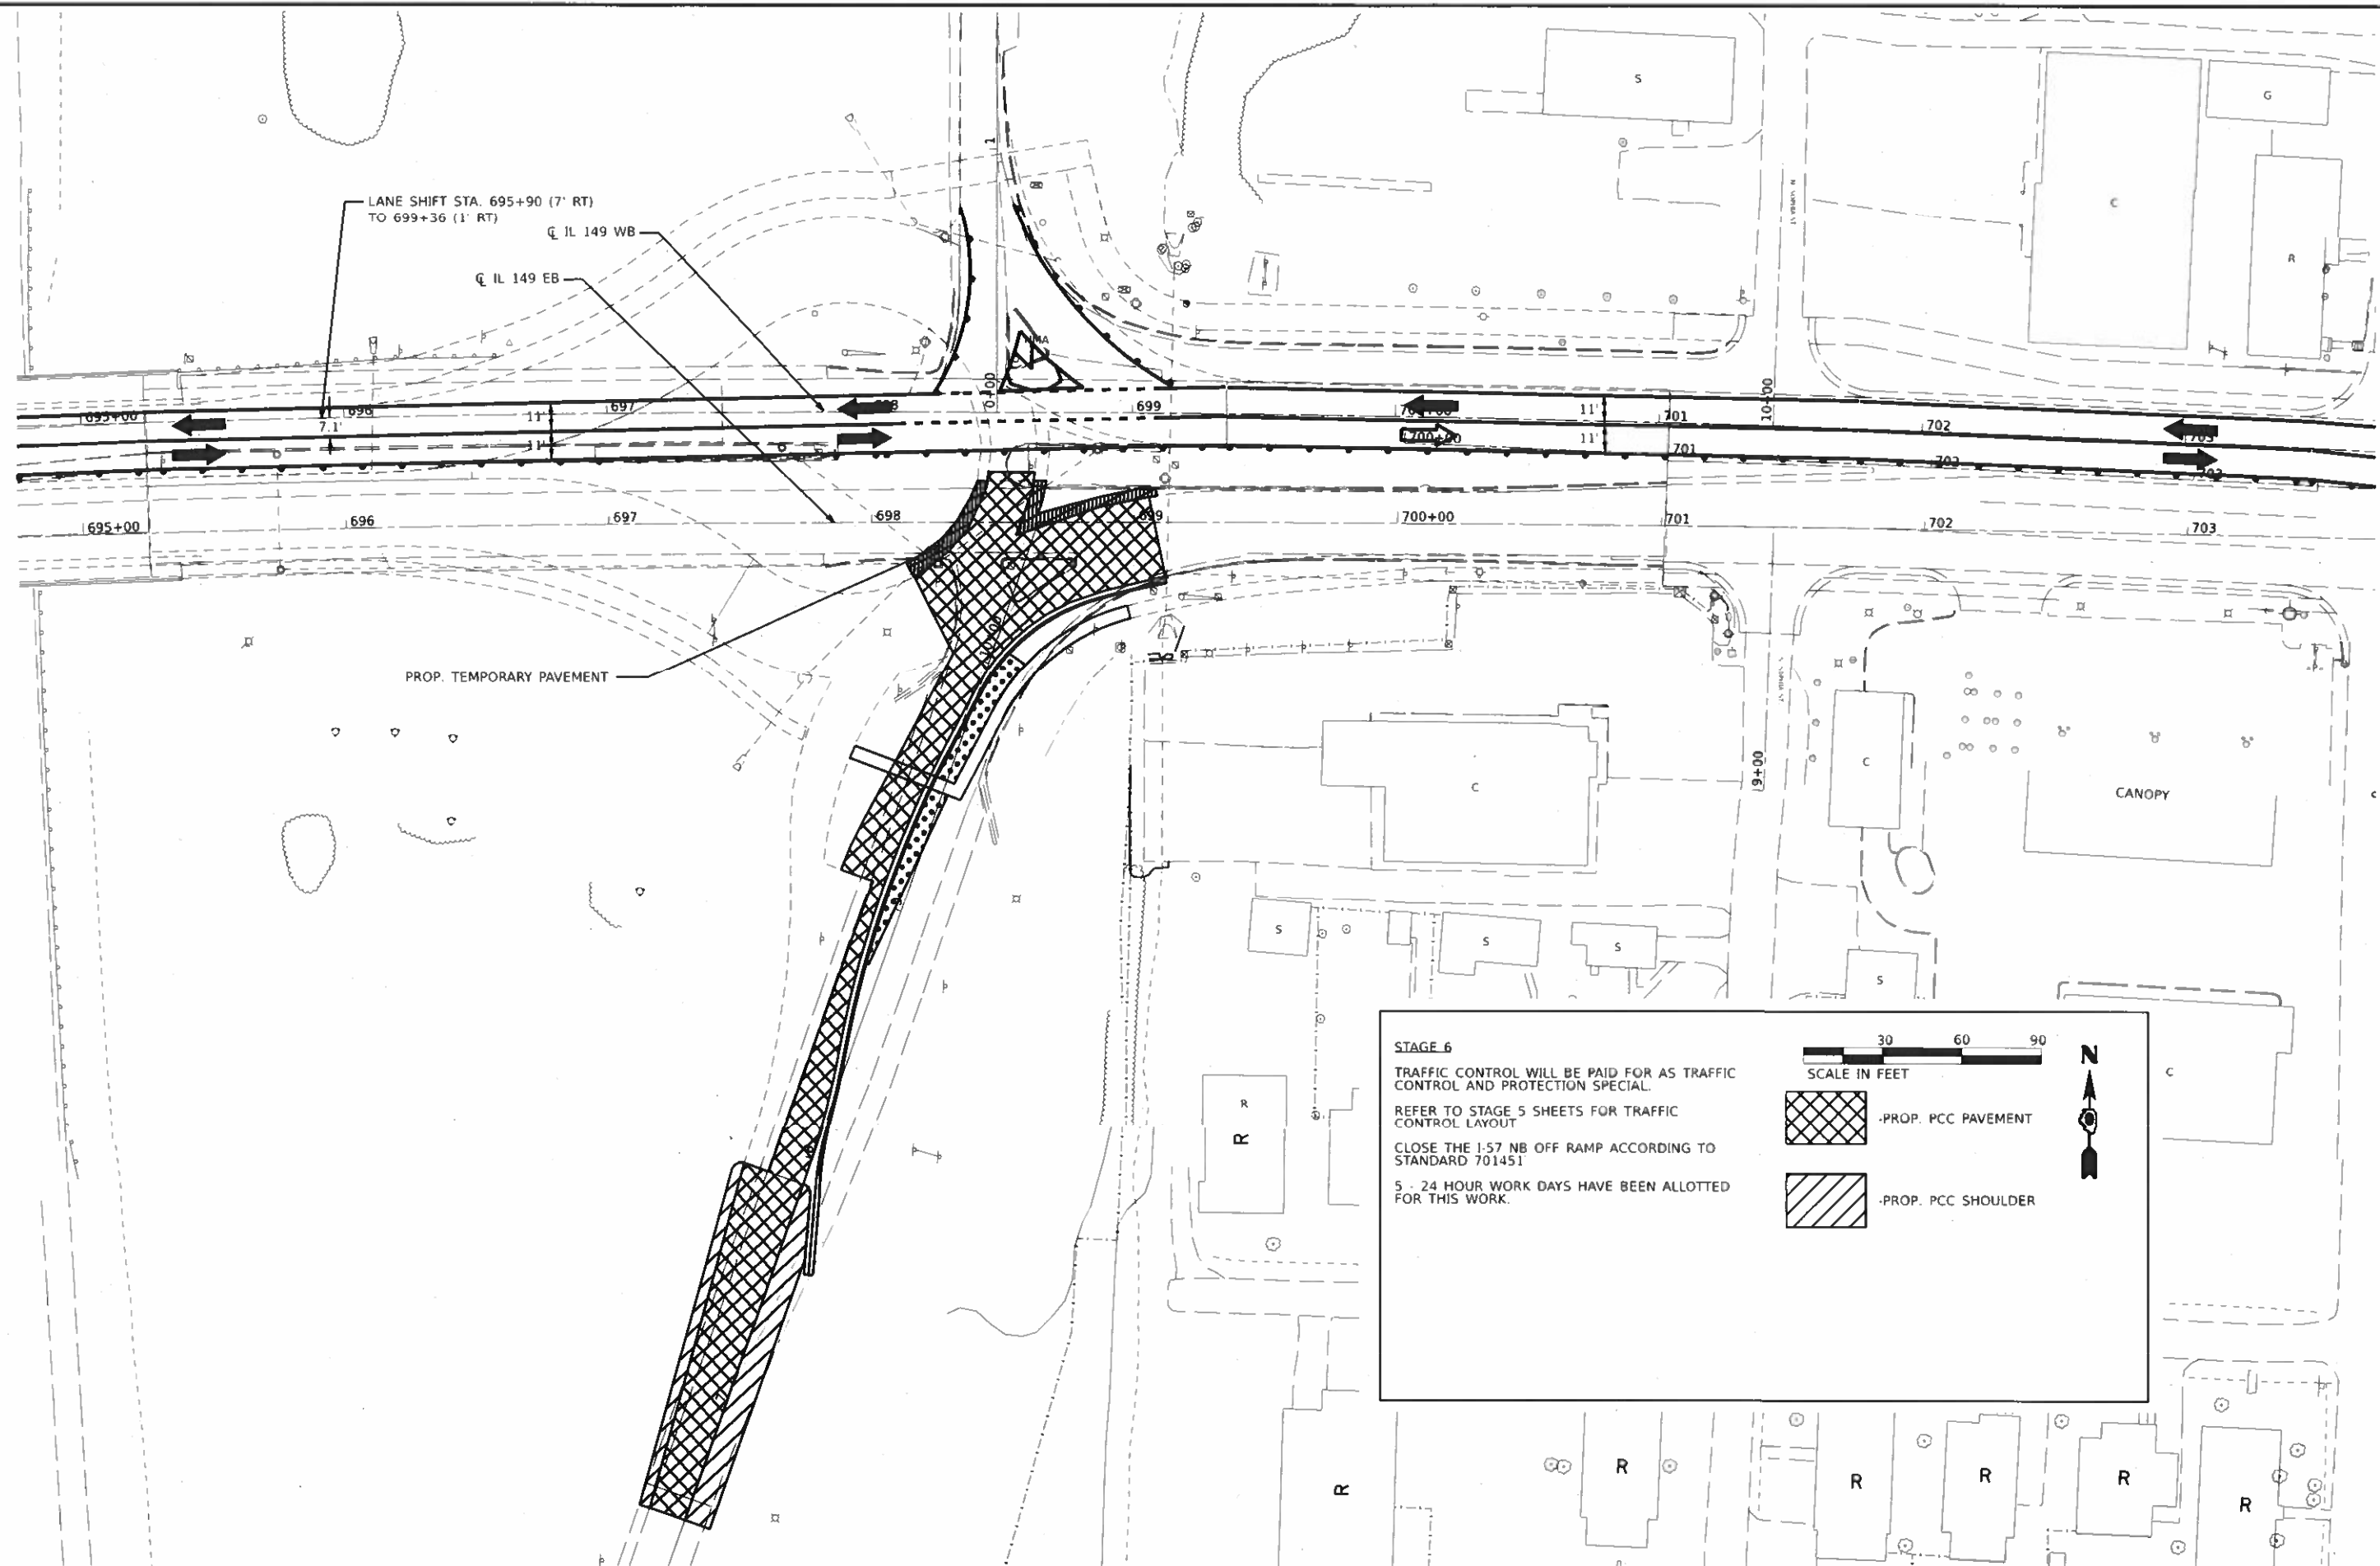

STAGE 6
TRAFFIC CONTROL WILL BE PAID FOR AS TRAFFIC CONTROL AND PROTECTION SPECIAL.
REFER TO STAGE 5 SHEETS FOR TRAFFIC CONTROL LAYOUT.
CLOSE THE I-57 NB OFF RAMP ACCORDING TO STANDARD 701451.
5 - 24 HOUR WORK DAYS HAVE BEEN ALLOTTED FOR THIS WORK.

SCALE IN FEET: 30 60 90

LEGEND:
-PROP. PCC PAVEMENT (cross-hatch pattern)
-PROP. PCC SHOULDER (diagonal line pattern)

N

USLR NAME = Sean Greenlee	DESIGNED -	REVISED -
	DRAWN -	REVISED -
PLOT SCALE = 0.16666633' / in	CHECKED -	REVISED -
PLOT DATE = 5/15/2023	DATE -	REVISED -

STATE OF ILLINOIS
DEPARTMENT OF TRANSPORTATION

STAGE 6

SCALE: SHEET OF SHEETS STA. TO STA.

F.A.P. RTE. 873	SECTION (28-5)K-1	COUNTY FRANKLIN	TOTAL SHEETS 162	SHEET NO. 65
CONTRACT NO. 78814				
ILLINOIS FED. AID PROJECT				

MODEL: IL149LUS - Stage 7 2 (Sheet)
FILE: C:\Users\sean\OneDrive\Documents\8814\ONDR\Calc\Drawings\8814\ONDR\8814\ONDR.DWG

STAGE 7

TRAFFIC CONTROL WILL BE PAID FOR AS TRAFFIC CONTROL AND PROTECTION SPECIAL.

REFER TO STAGE 5 SHEETS FOR TRAFFIC CONTROL LAYOUT

CLOSE THE I-57 SB ON RAMP ACCORDING TO STANDARD 701451

5 - 24 HOUR WORK DAYS HAVE BEEN ALLOTTED FOR THIS WORK.


306090

SCALE IN FEET

PROP. PCC PAVEMENT

PROP. PCC PAVEMENT STAMPED COLORED

N

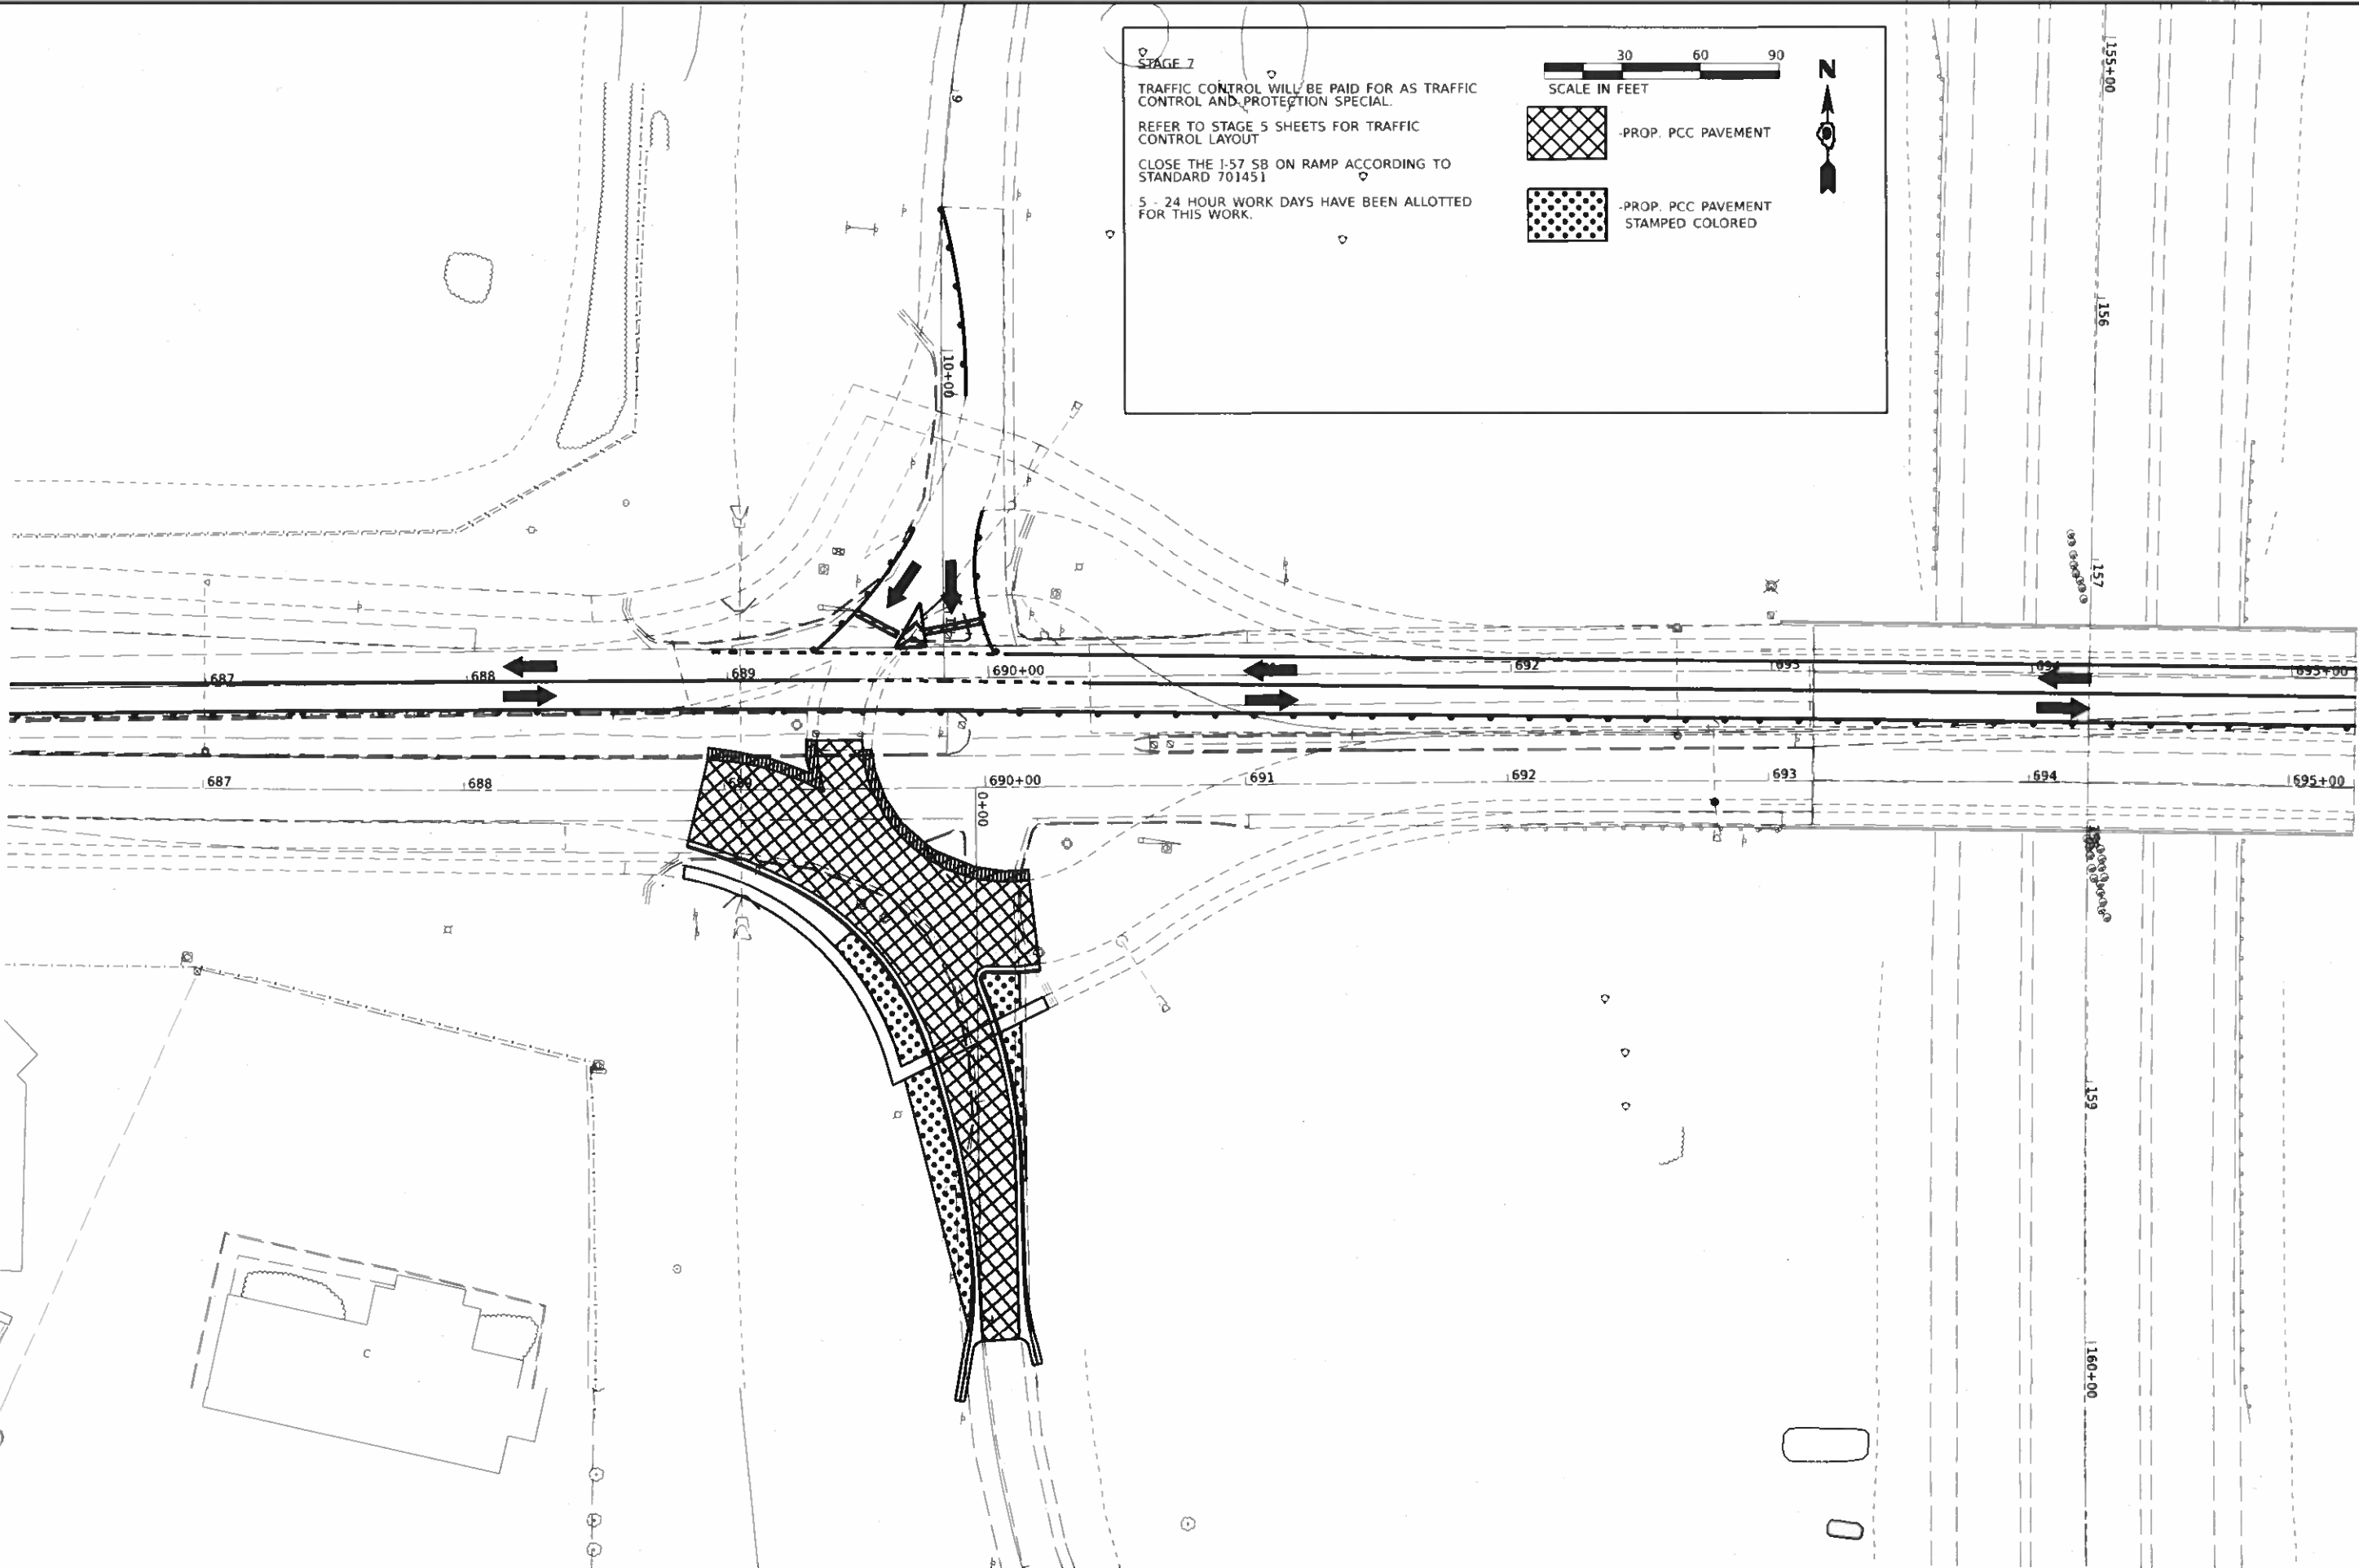

USER NAME	= Sean Greenlee	DESIGNED	-	REVISED	-
		DRAWN	-	REVISED	-
PLOT SCALE	= 0.16666633 1/16 in	CHECKED	-	REVISED	-
PLOT DATE	= 5/15/2023	DATE	-	REVISED	-


STATE OF ILLINOIS
DEPARTMENT OF TRANSPORTATION

STAGE 7			
SCALE:	SHEET	OF	SHEETS
	STA.		TO STA.

F&P RTE	SECTION	COUNTY	TOTAL SHEETS	SHEET NO.
873	(28-5)(K-1)	FRANKLIN	162	66
CONTRACT NO. 78814				
ILLINOIS FED. AID PROJECT				

TRAFFIC CONTROL WILL BE PAID FOR AS TRAFFIC
CONTROL AND PROTECTION SPECIAL.

9 - 24 HOUR WORK DAYS HAVE BEEN ALLOTTED FOR THIS WORK.

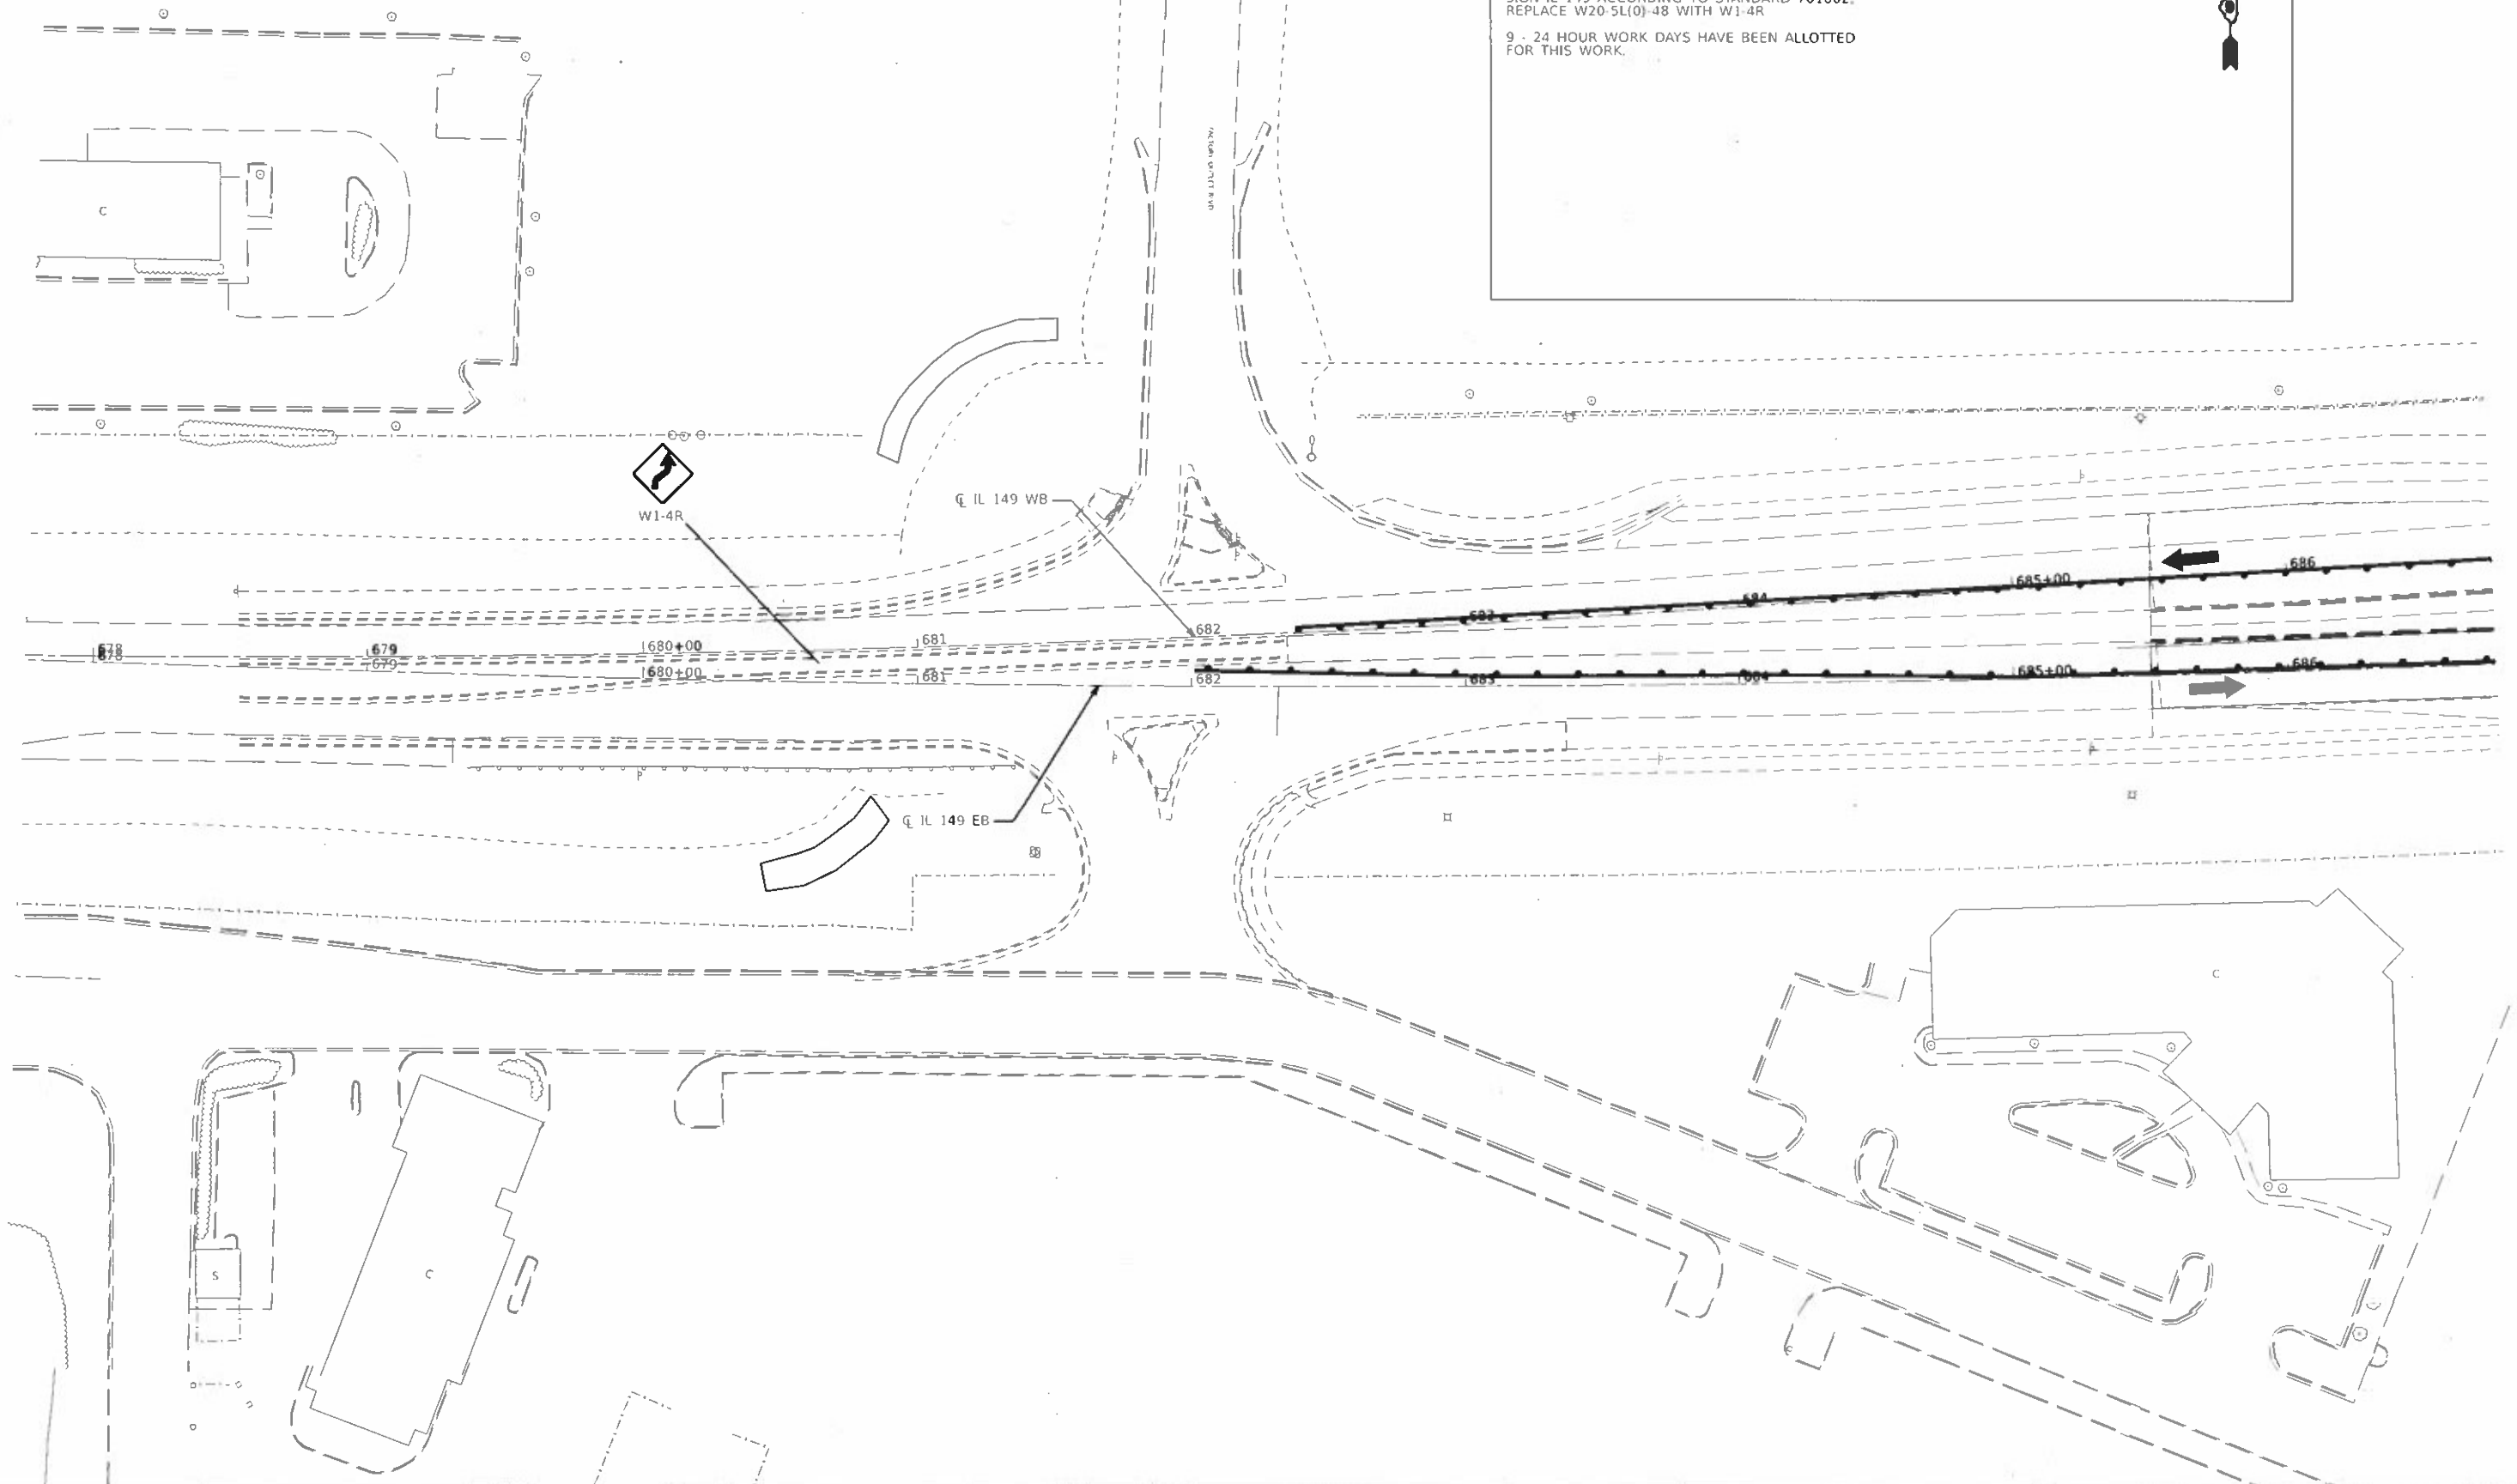

STAGE 8

SCALE:	SHEET	OF	SHEETS	STA.	TO STA.
--------	-------	----	--------	------	---------

TOTAL SHEETS	SHEET NO.
162	67

CONTRACT NO. 78814

ILLINOIS	FED AD PROJECT
----------	----------------

9 - 24 HOUR WORK DAYS HAVE BEEN ALLOTTED FOR THIS WORK.

10



SCALE:	SHEET	OF	SHEETS	STA.	TO STA.
--------	-------	----	--------	------	---------

ILLINOIS	FED AID PROJECT
----------	-----------------



F.A.P. RTE	SECTION	COUNTY	TOTAL SHEETS	SHEET NO.
873	(28-5)K-1	FRANKLIN	162	70
CONTRACT NO. 78814				
UNLAWFUL FEED AND PROJECT				


THESE 3 RAMP RENTAL DAYS SHALL START AT THE BEGINNING OF STAGE 9.



PROP. CONCRETE MEDIAN SURFACE
4" STAMPED AND COLORED.



F.A.P. RTE.	SECTION	COUNTY	TOTAL SHEETS	SHEET NO.
873	(28-5)K-1	FRANKLIN	162	71
		CONTRACT NO. 78814		
ILLINOIS		FED. AID PROJECT		

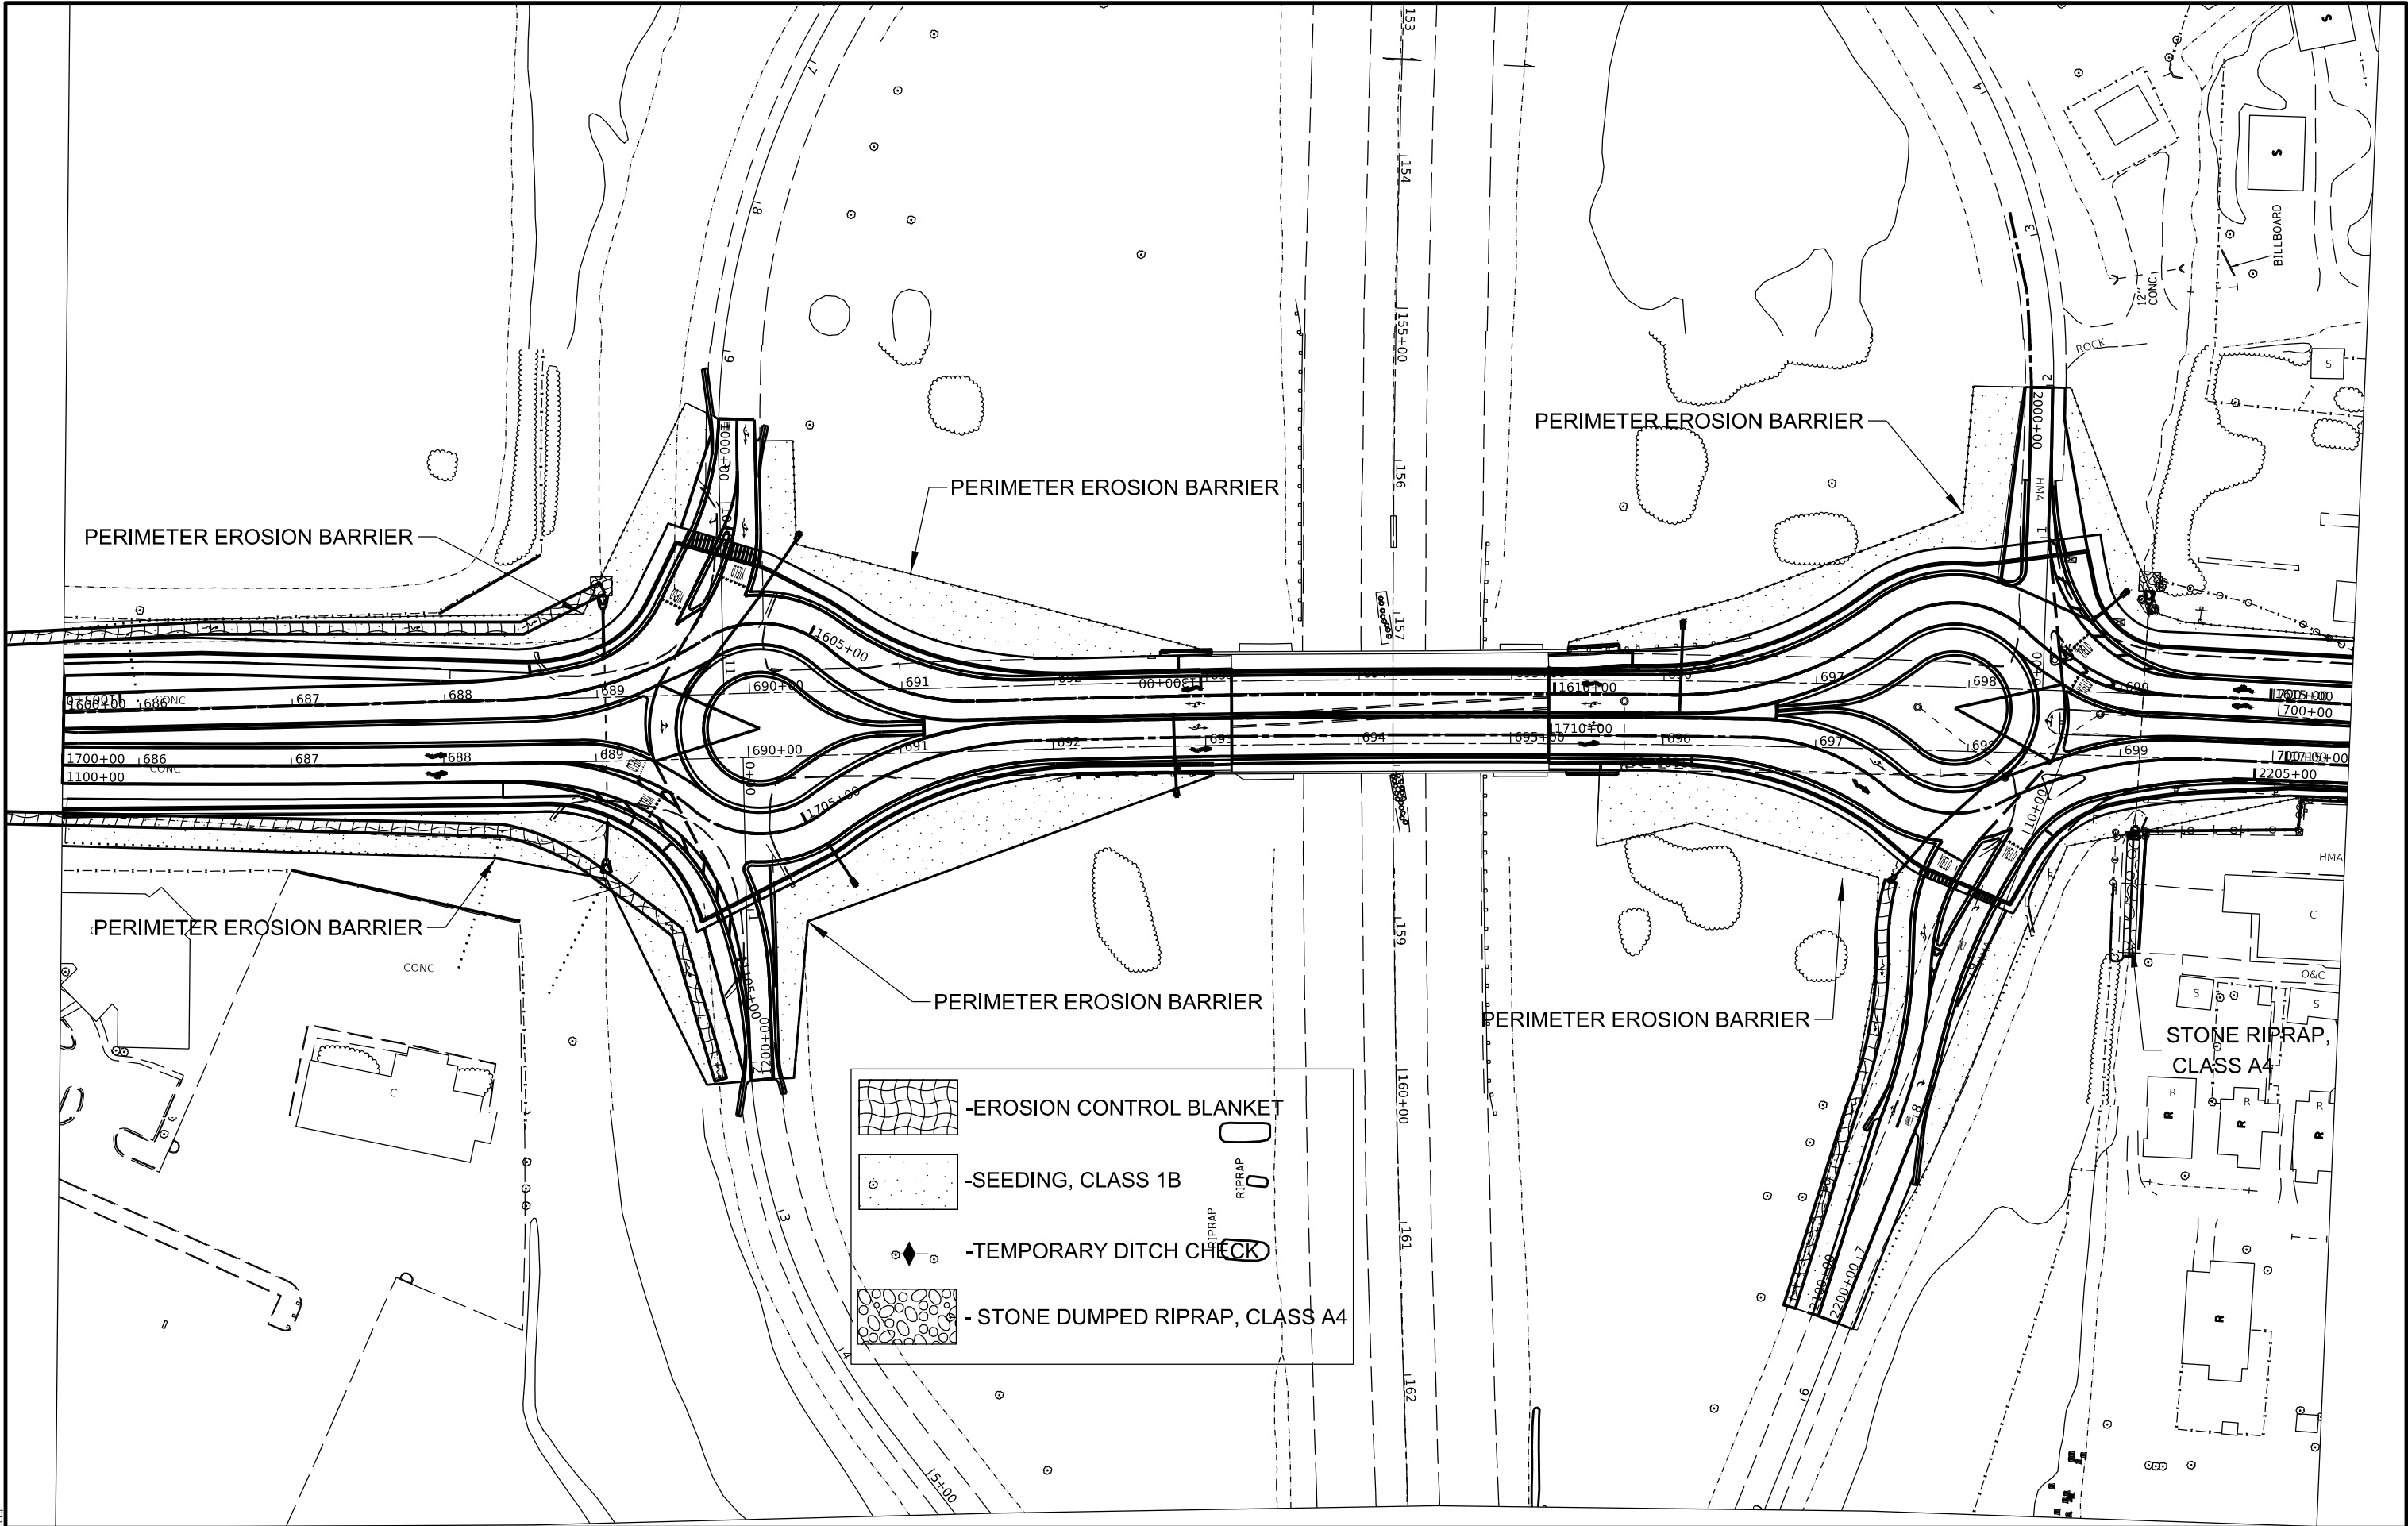

MODEL: \$MODELNAME\$
FILE NAME: \$FILE\$


USER NAME	= \$USERS\$	DESIGNED	-	REVISED	-
		DRAWN	-	REVISED	-
PLOT SCALE	= \$SCALE\$	CHECKED	-	REVISED	-
PLOT DATE	= \$DATES\$	DATE	-	REVISED	-

STATE OF ILLINOIS
DEPARTMENT OF TRANSPORTATION

EROSION CONTROL

SCALE: SHEET OF SHEETS STA. TO STA.

F.A.P. RTE.	SECTION	COUNTY	TOTAL SHEETS	SHEET NO.
873	(28-5) K-1	FRANKLIN	162	73
CONTRACT NO. 78814				
ILLINOIS FED. AID PROJECT				

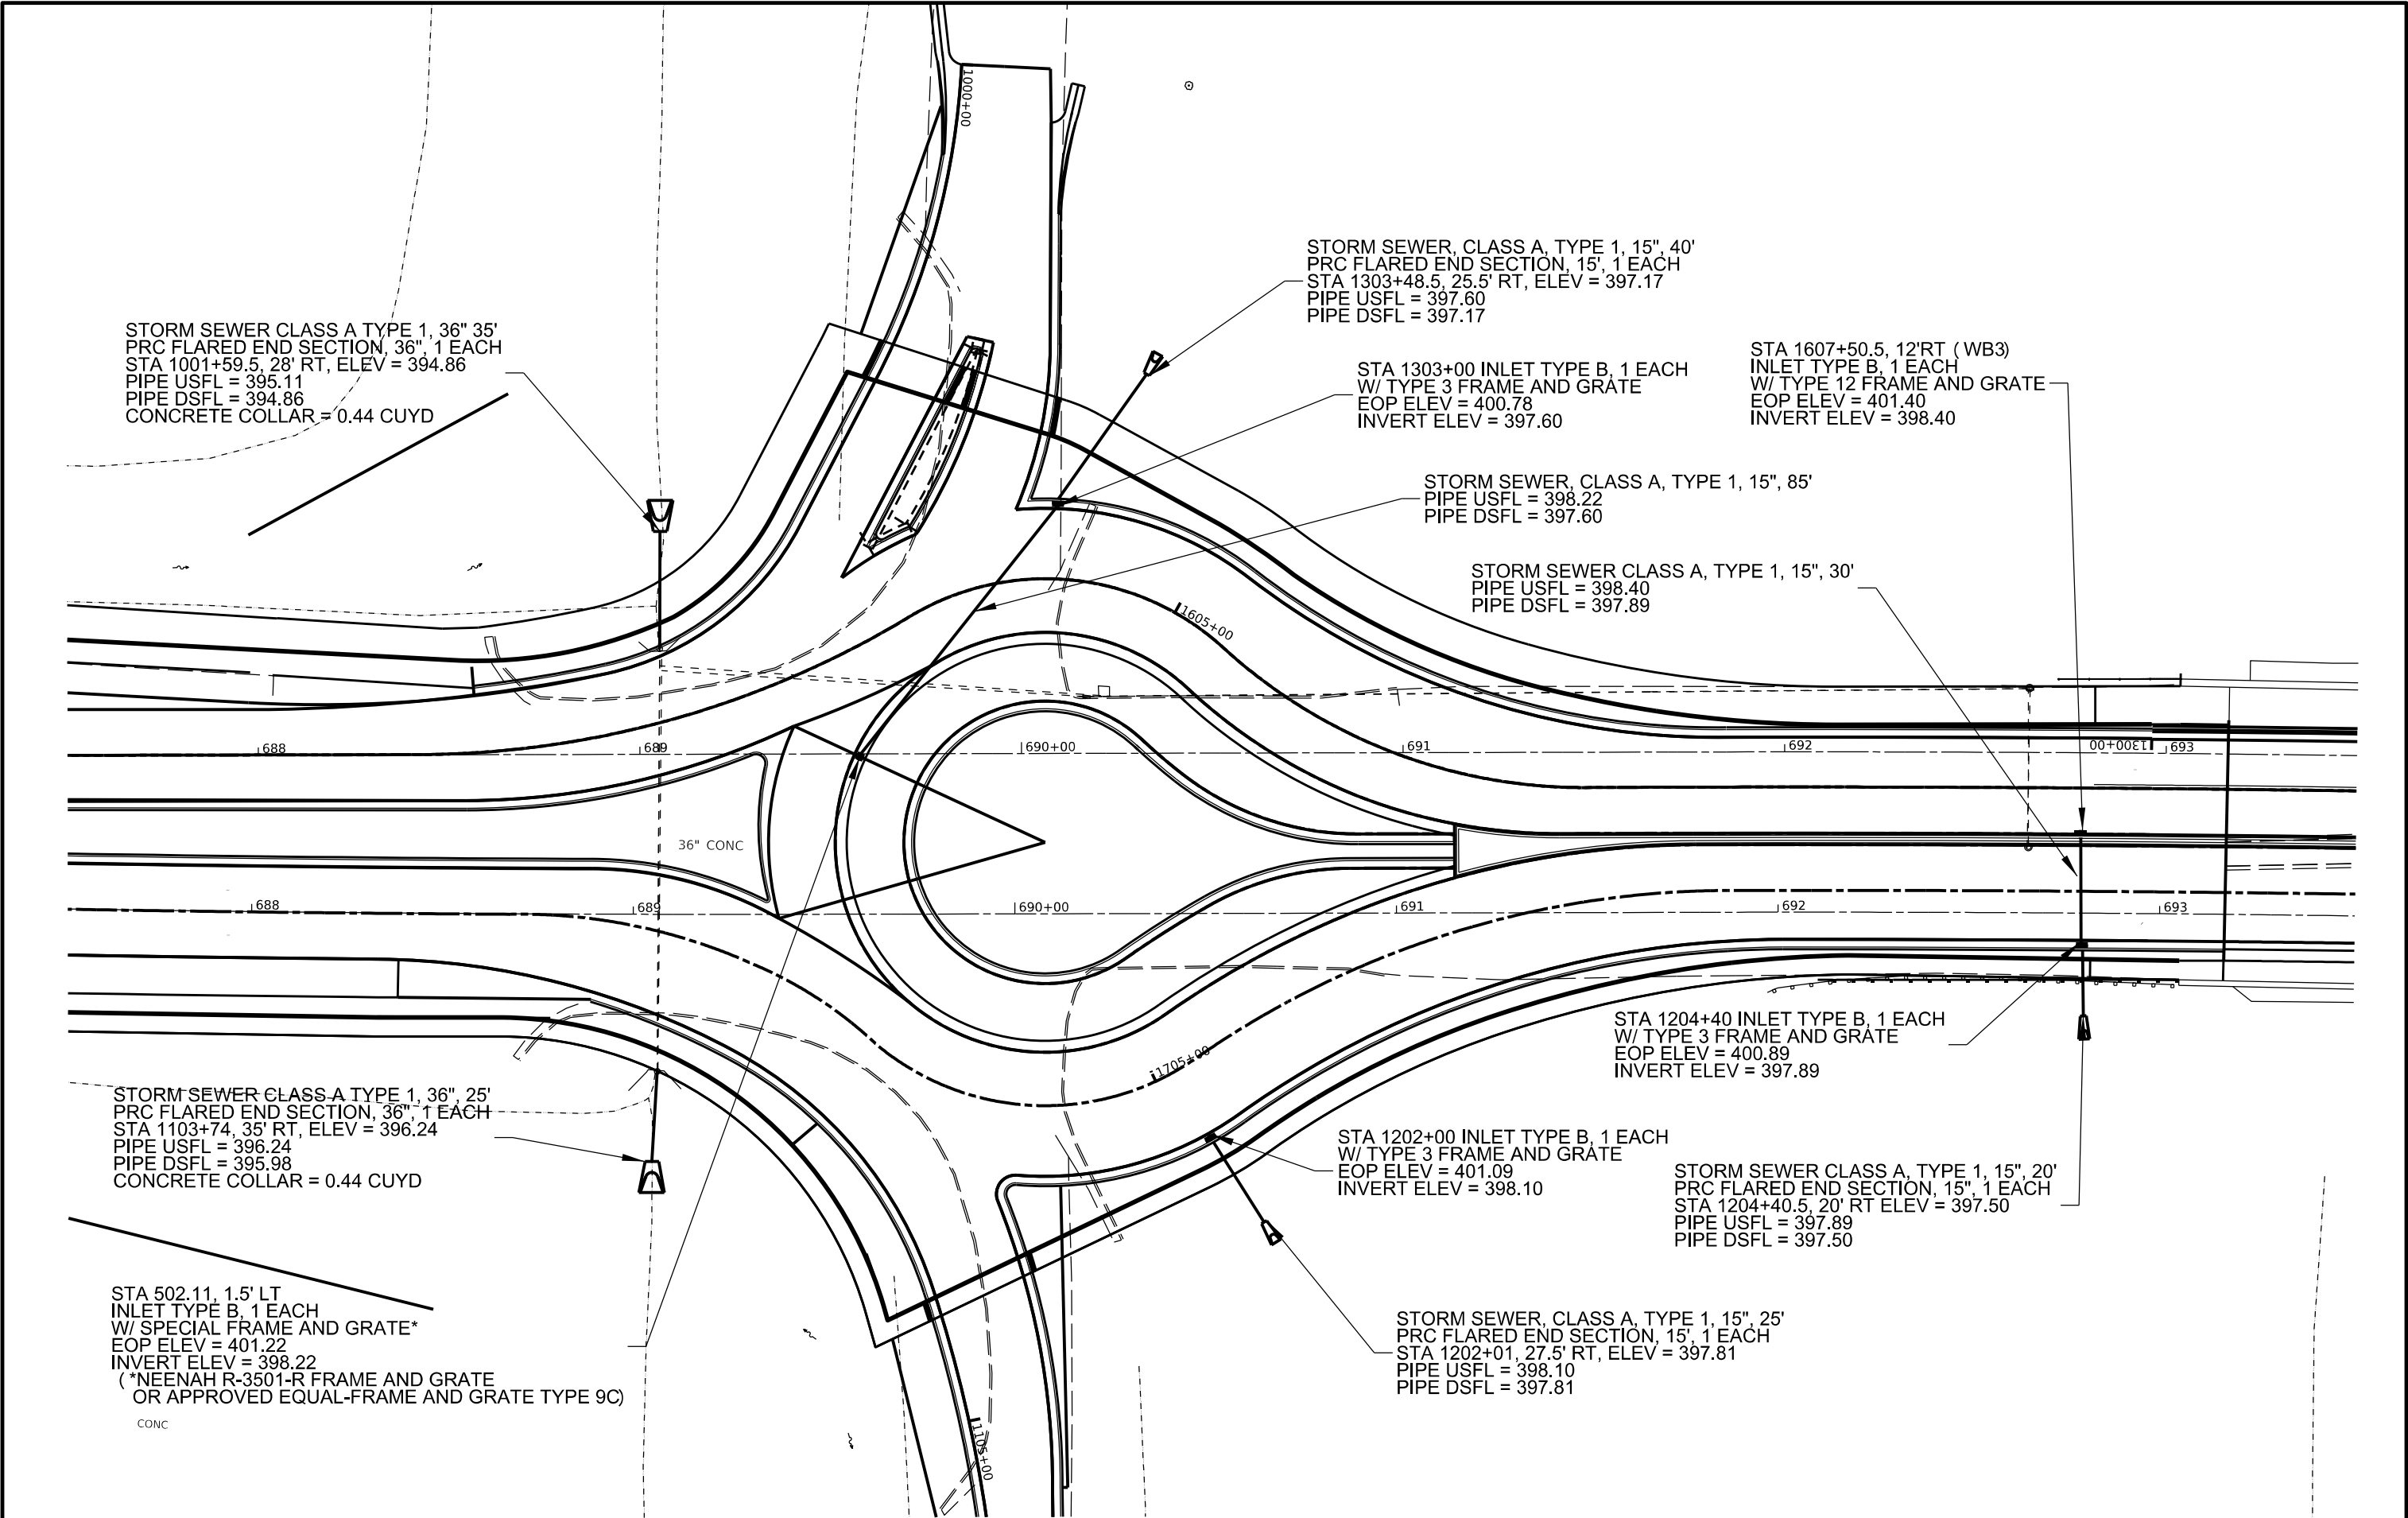

MODEL & MODEL NAMES
FILE NAME: STS125

USER NAME	= \$USERS\$	DESIGNED -	REVISED -
DRAWN	-	REVISED -	
PLOT SCALE	= \$SCALE\$	CHECKED -	REVISED -
PLOT DATE	= \$DATES\$	DATE -	REVISED -

STATE OF ILLINOIS
DEPARTMENT OF TRANSPORTATION

STORM SEWER			
SCALE:	SHEET	OF	SHEETS
STA.	TO STA.		

F.A.P. RTE.	SECTION	COUNTY	TOTAL SHEETS	SHEET NO.
	(28-5) K-1	FRANKLIN	162	75
CONTRACT NO. 78814				
ILLINOIS FED. AID PROJECT				

STORM SEWER, CLASS A, TYPE 1, 15", 55'
PRC FLARED END SECTION, 15" 1 EACH
STA 2003+62, 28.5' RT, ELEV = 395.35
PIPE USFL = 395.66
PIPE DSFL = 395.35

STA 161+82, 11.17' RT (WB3)
INLET TYPE B, 1 EACH
W/ TYPE 12 FRAME AND GRATE
EOP ELEV = 398.65
INVERT ELEV = 395.66

STA 2001+44, INLET TYPE B, 1 EACH
W/ TYPE 3 FRAME AND GRATE
EOP ELEV = 396.73
INVERT ELEV = 393.73

STORM SEWER, CLASS A, TYPE 1, 15", 70'
PIPE USFL = 393.73
PIPE DSFL = 392.73

STA 2302+86.5, INLET TYPE B, 1 EACH
W/ TYPE 3 FRAME AND GRATE
EOP ELEV = 395.73
INVERT ELEV = 392.73

STORM SEWER CLASS A, TYPE 1, 15", 25'
PRC FLARED END SECTION, 15" 1 EACH
STA 2302+87, 25.5' RT, ELEV = 392.28
PIPE USFL = 392.73
PIPE DSFL = 392.28

STORM SEWER CLASS A, TYPE 1, 36", 10'
PRC FLARED END SECTION, 36", 1 EACH
STA 2302+64, 35' RT, ELEV = 387.14
PIPE USFL = 387.20
PIPE DSFL = 387.14
CONCRETE COLLAR = 0.44 CUYD

STA 511+86.5, 1.5'LT
INLET TYPE B, 1 EACH
W/ SPECIAL FRAME AND GRATE*
EOP ELEV = 395.71
INVERT ELEV = 392.71
(*NEENAH R-3501-R FRAME AND GRATE
OR APPROVED EQUAL-FRAME AND GRATE TYPE 9C)

STORM SEWER, CLASS A, TYPE 1, 15", 90'
PIPE USFL = 392.71
PIPE DSFL = 392.03

STORM SEWER, CLASS A, TYPE 1, 15", 30'
PRC FLARED END SECTION, 15" 1 EACH
STA 2102+93, 18'LT, ELEV = 391.10
PIPE USFL = 392.03
PIPE DSFL = 391.10

STA 2103+34.5, INLET TYPE B, 1 EACH
W/ TYPE 3 FRAME AND GRATE
EOP ELEV = 395.95
INVERT ELEV = 392.03

STORM SEWER CLASS A, TYPE 1, 36", 10'
PRC FLARED END SECTION, 36", 1 EACH
STA 2204+17, 25' RT, ELEV = 387.88
PIPE USFL = 387.88
PIPE DSFL = 387.66
CONCRETE COLLAR = .44 CUYD

PROPOSED RIP-RAP LINER DITCH

PROPOSED DITCH
STA 2203+08, 95' RT
ELEV = 389.72

MODEL: \$MODELNAME\$
FILE NAME: \$FILE\$






USER NAME	= \$USERS\$	DESIGNED	-	REVISED	-
DRAWN	-	CHECKED	-	REVISED	-
PLOT SCALE	= \$SCALE\$	DATE	-	REVISED	-
PLOT DATE	= \$DATES\$				

STATE OF ILLINOIS
DEPARTMENT OF TRANSPORTATION

STORM SEWER

SCALE: SHEET OF SHEETS STA. TO STA.

F.A.P. RTE.	SECTION	COUNTY	TOTAL SHEETS	SHEET NO.
873	(28-5) K-1	FRANKLIN	162	76
CONTRACT NO. 78814				
ILLINOIS FED. AID PROJECT				

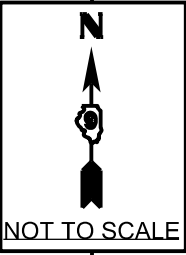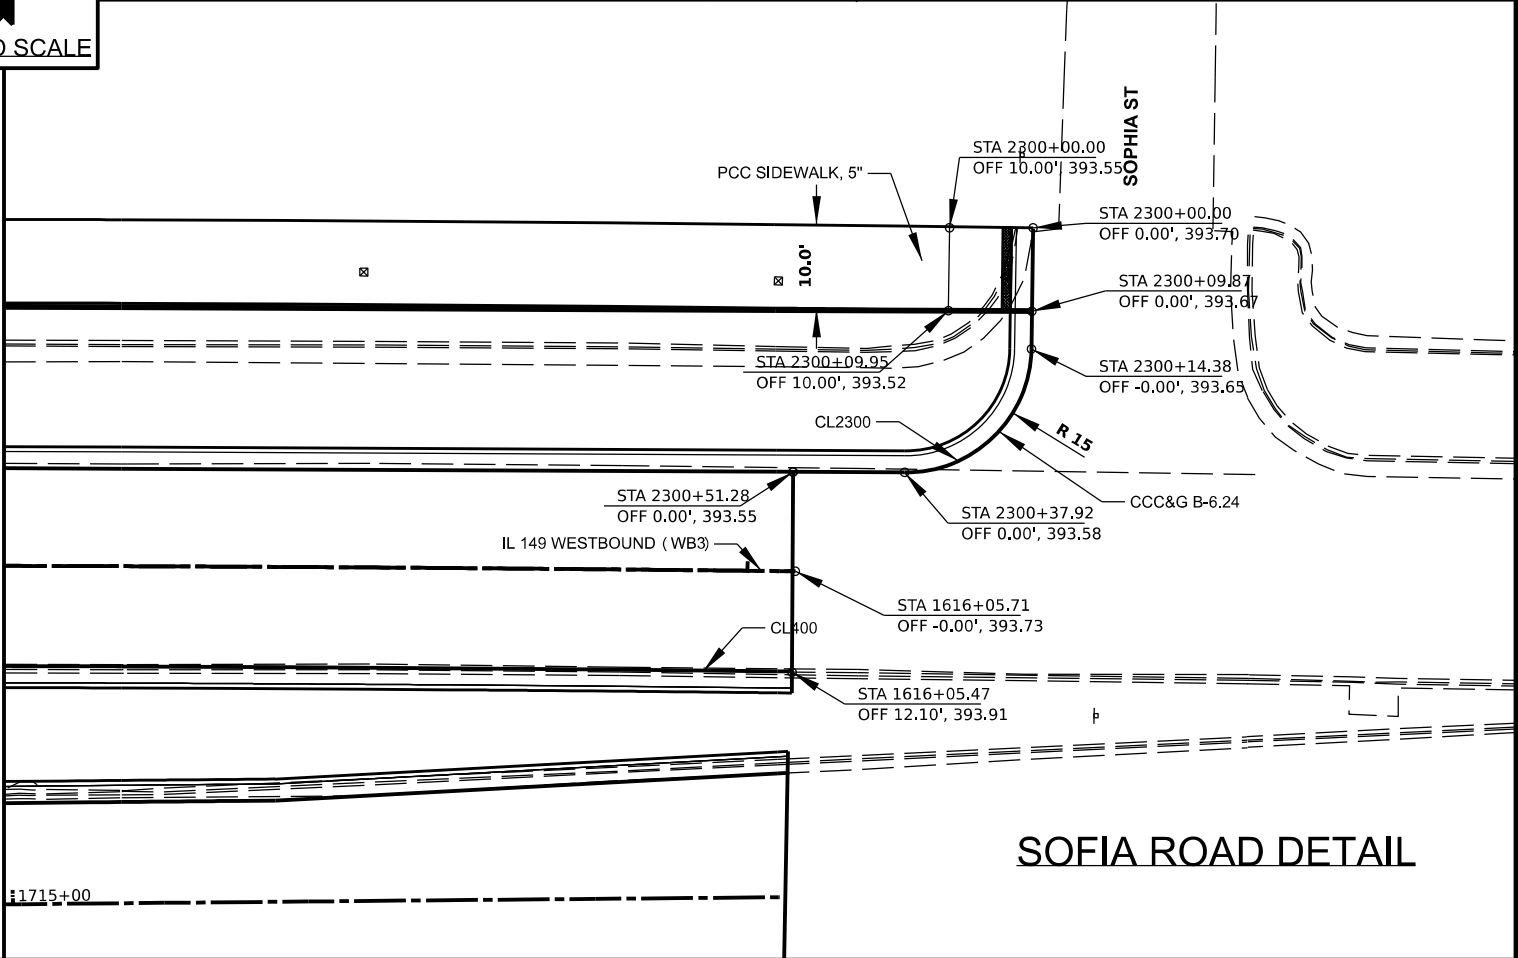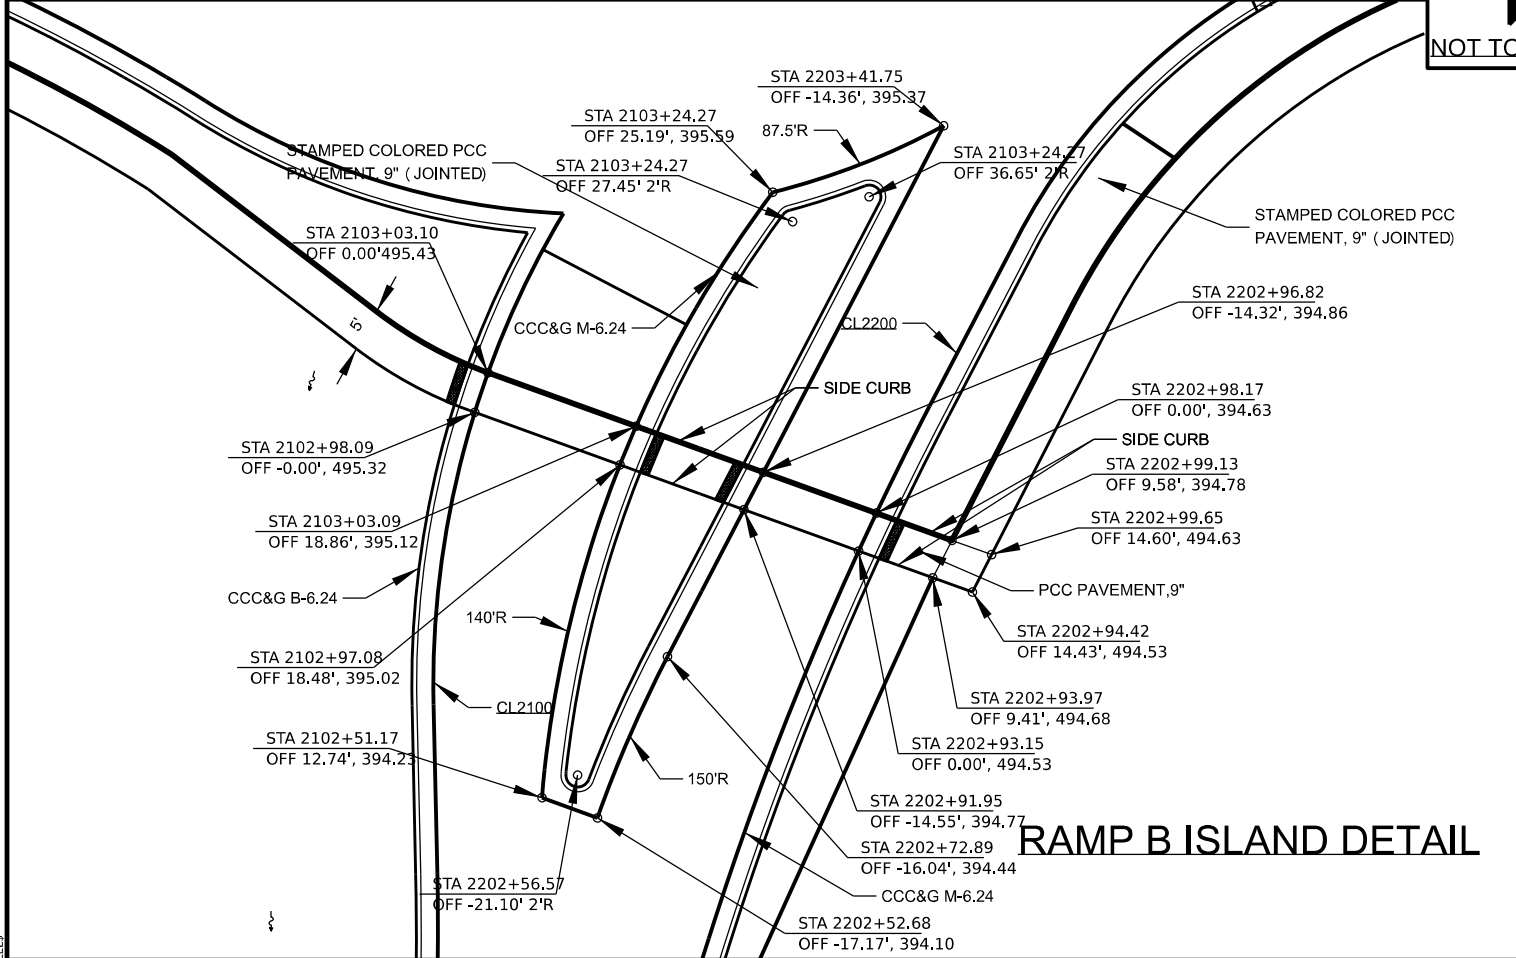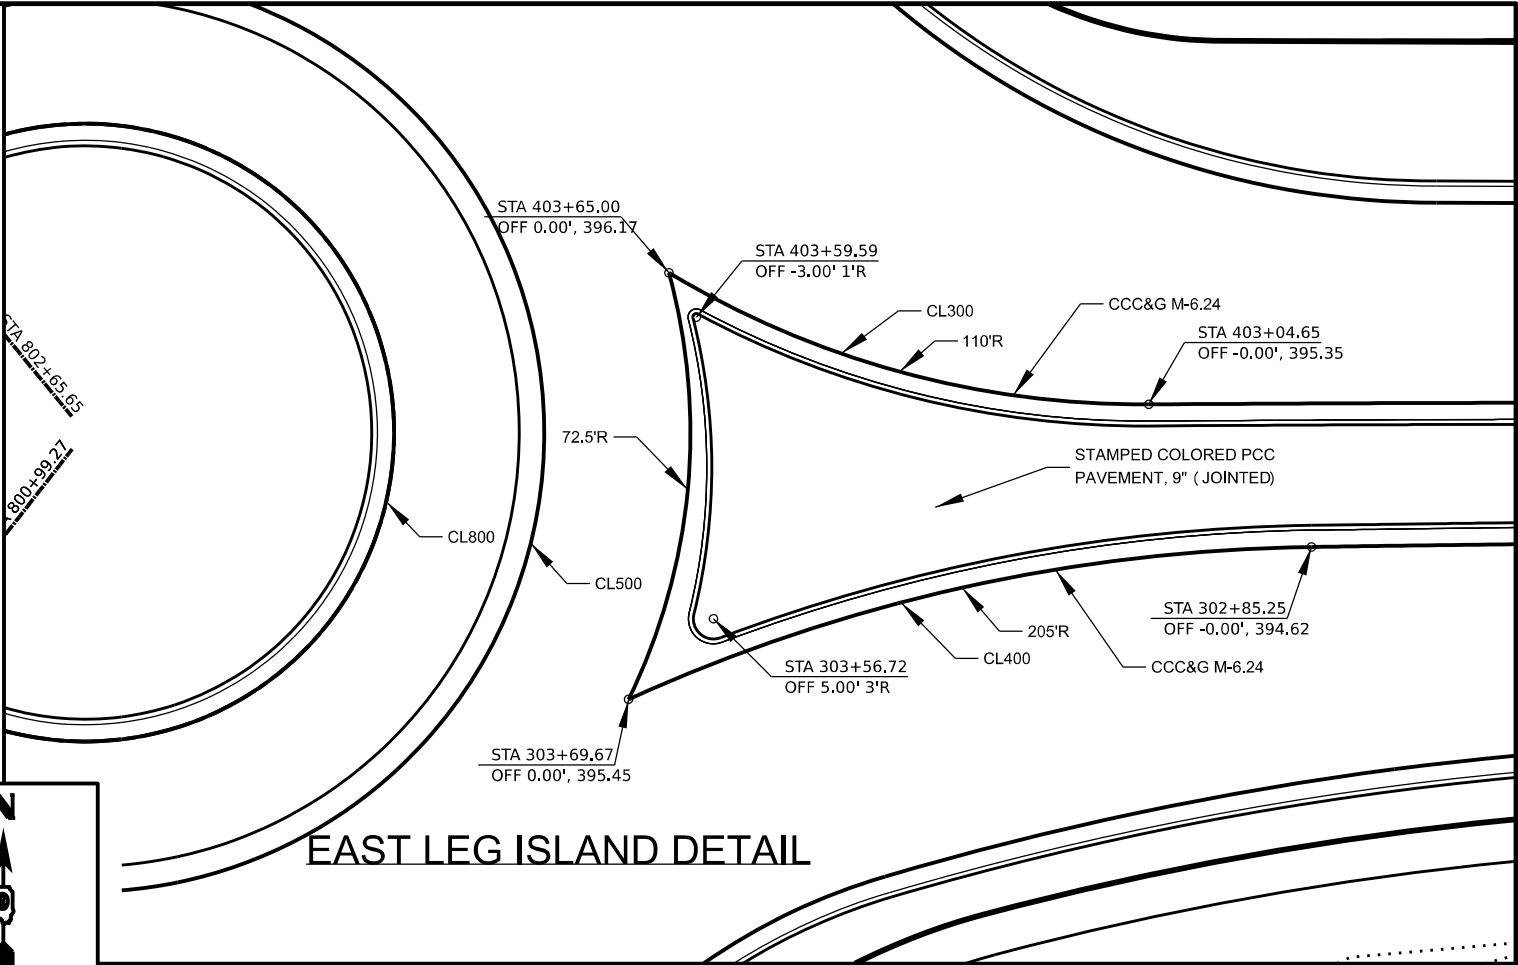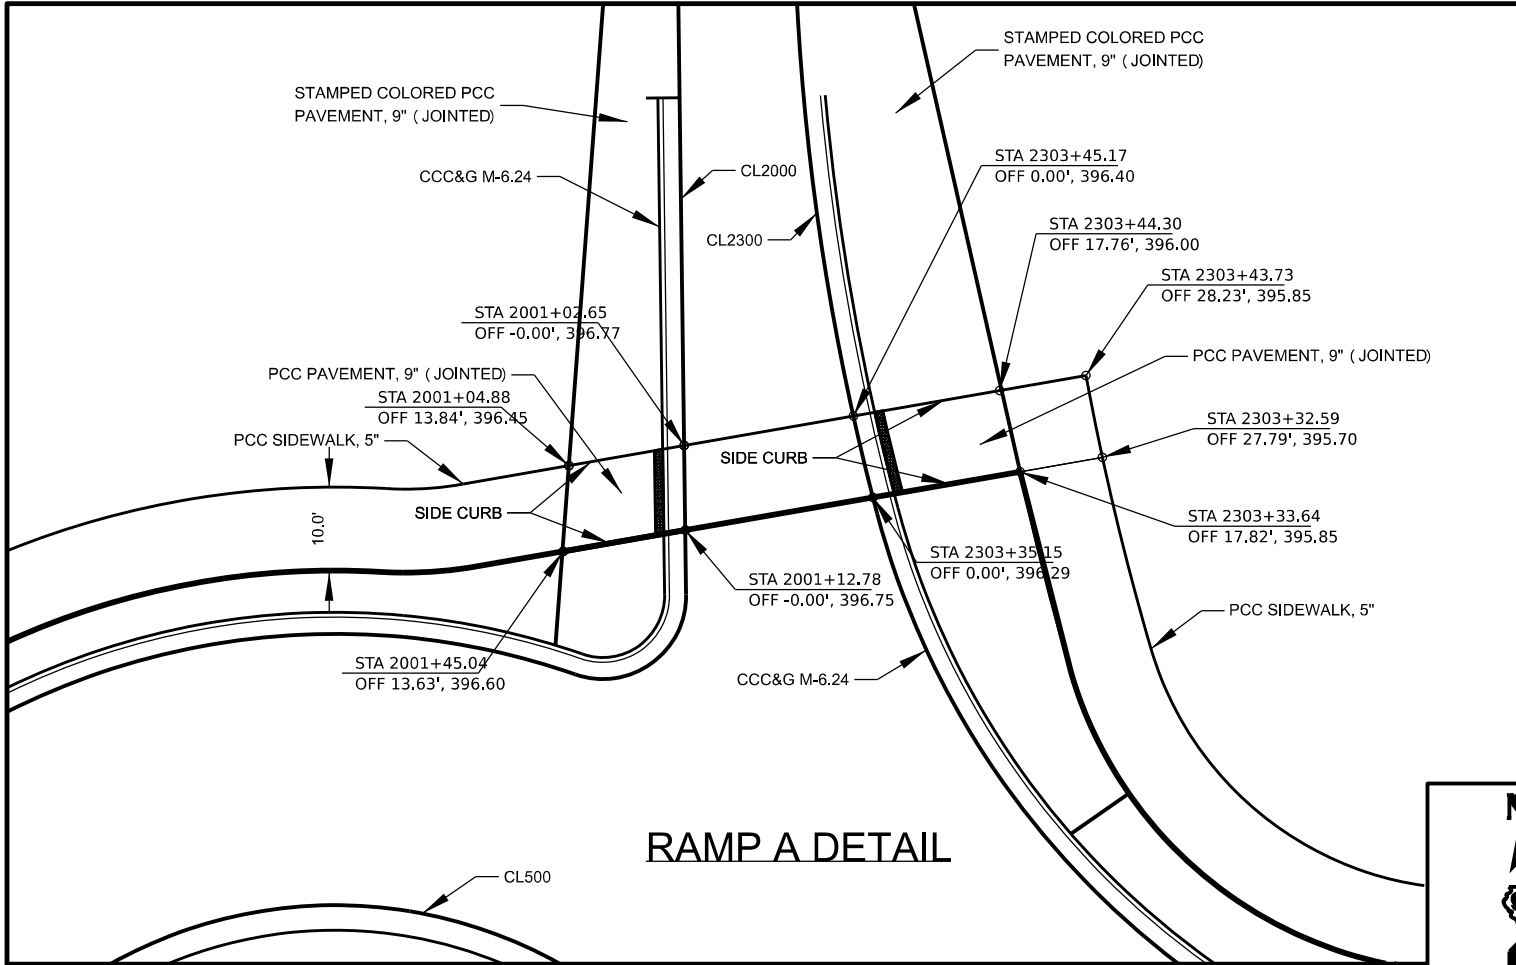


MODEL & MODEL NAMES
FILE NAME: ST-11

USER NAME	= \$USER\$	DESIGNED	-	REVISED	-
DRAWN	-	CHECKED	-	REVISED	-
PLOT SCALE	= \$SCALE\$	DATE	-	REVISED	-
PLOT DATE	= \$DATE\$				

STATE OF ILLINOIS
DEPARTMENT OF TRANSPORTATION

GEOMETRICS SHEET				
SCALE:	SHEET	OF	SHEETS	STA. TO STA.

F.A.P. RTE.	SECTION	COUNTY	TOTAL SHEETS	SHEET NO.
873	(28-5) K-1	FRANKLIN	162	78
CONTRACT NO.				
ILLINOIS FED. AID PROJECT				

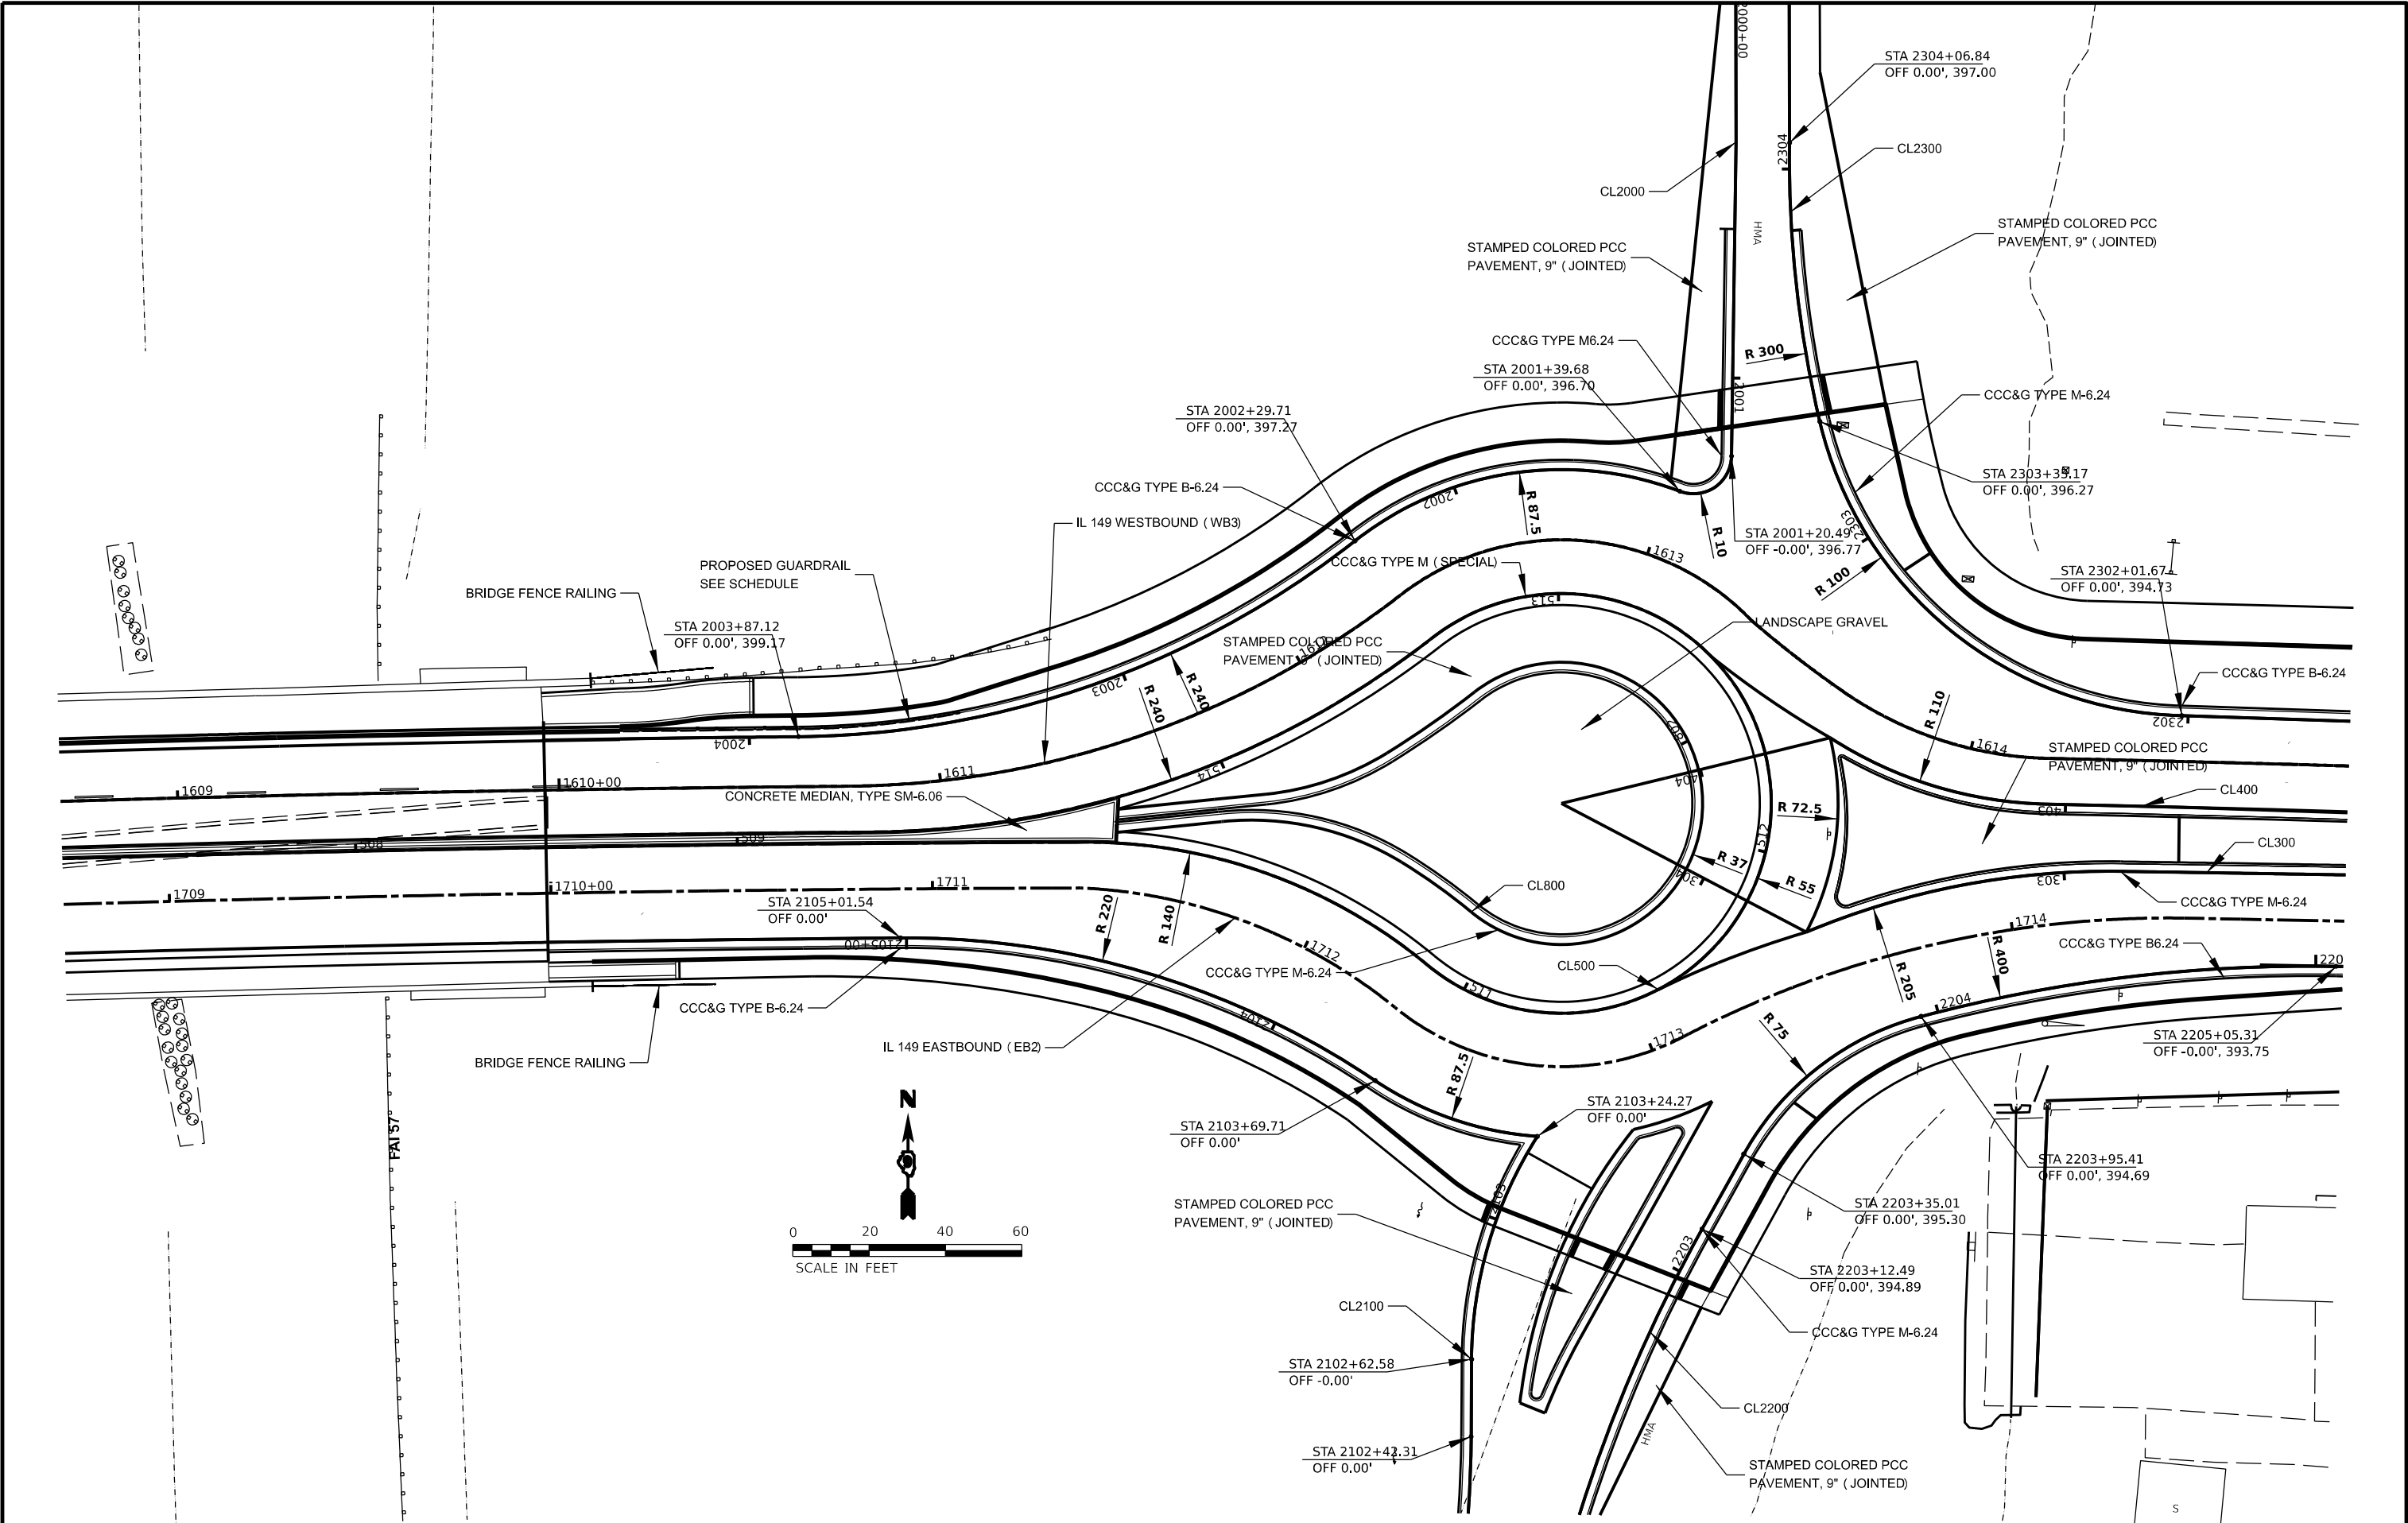

MODEL: 440DELIN.MXS
FILE NAME: ST12.DWG





	USER NAME = \$USERS\$	DESIGNED -	REVISED -
		DRAWN -	REVISED -
	PLOT SCALE = \$SCALE\$	CHECKED -	REVISED -
	PLOT DATE = \$DATES\$	DATE -	REVISED -

STATE OF ILLINOIS
DEPARTMENT OF TRANSPORTATION

GEOMETRICS SHEET

SCALE: SHEET OF SHEETS STA. TO STA.

F.A.P. RTE.	SECTION	COUNTY	TOTAL SHEETS	SHEET NO.
873	(28-5) K-1	FRANKLIN	162	79
CONTRACT NO.				
ILLINOIS FED. AID PROJECT				

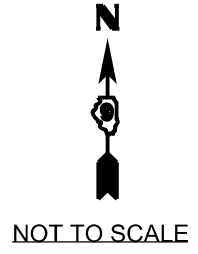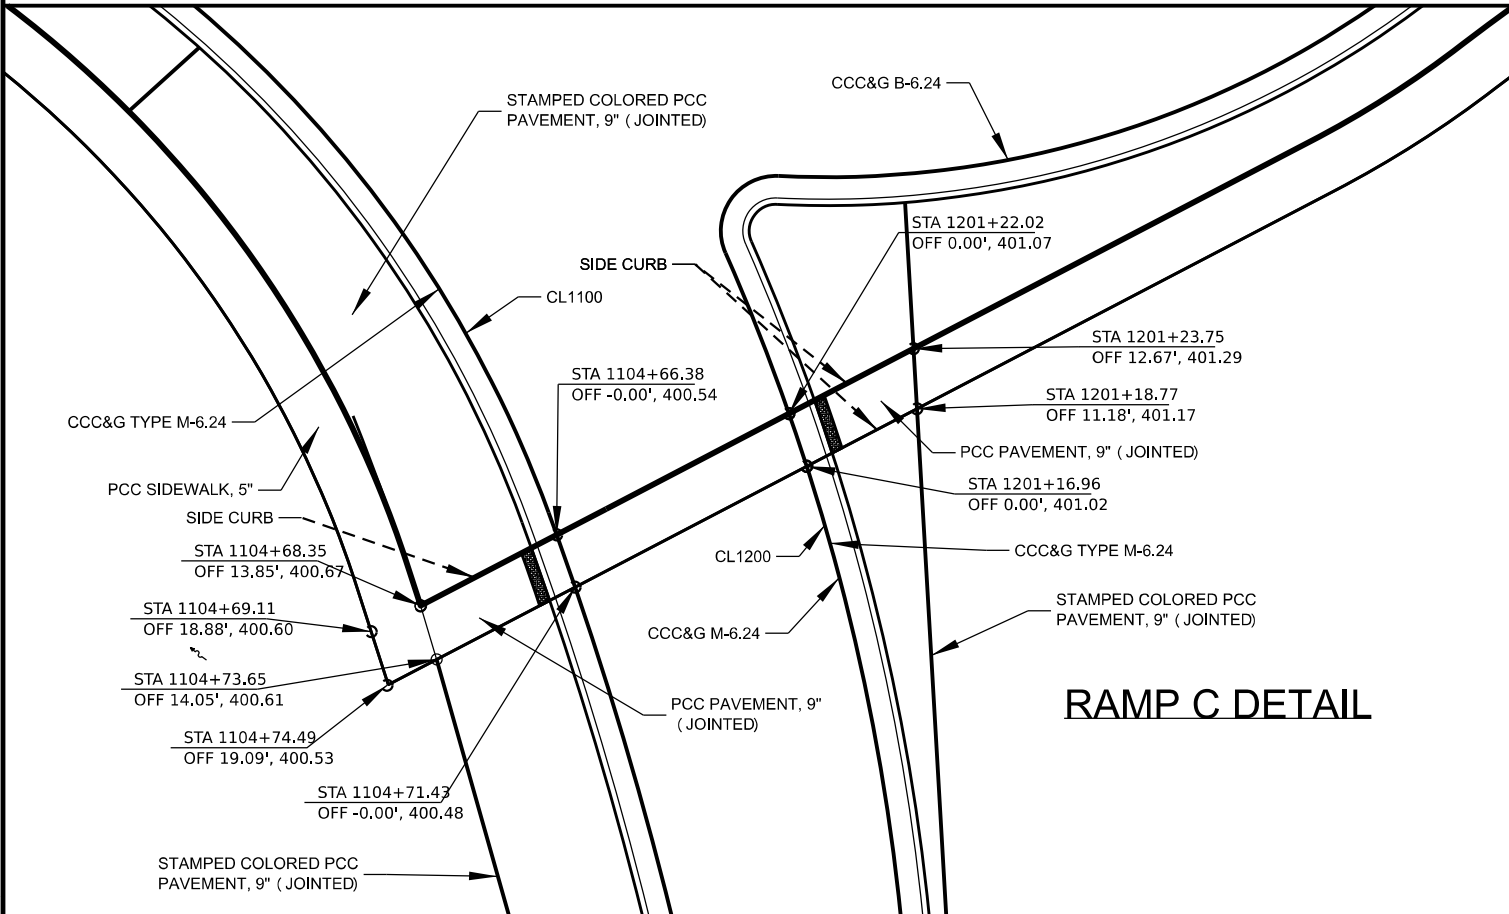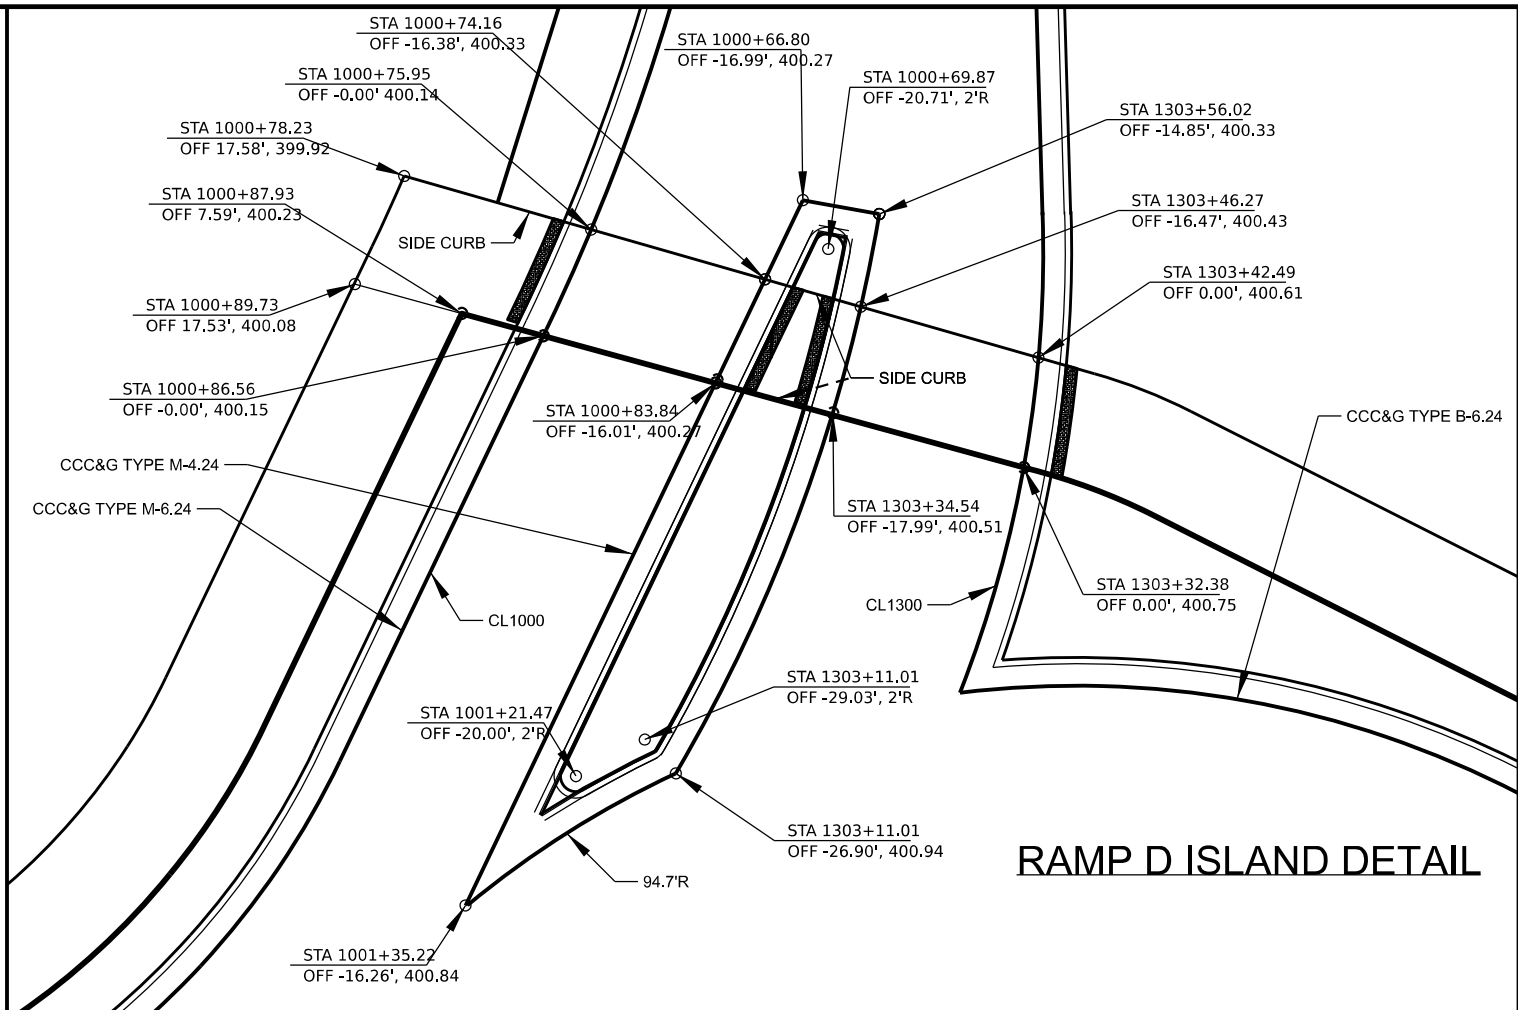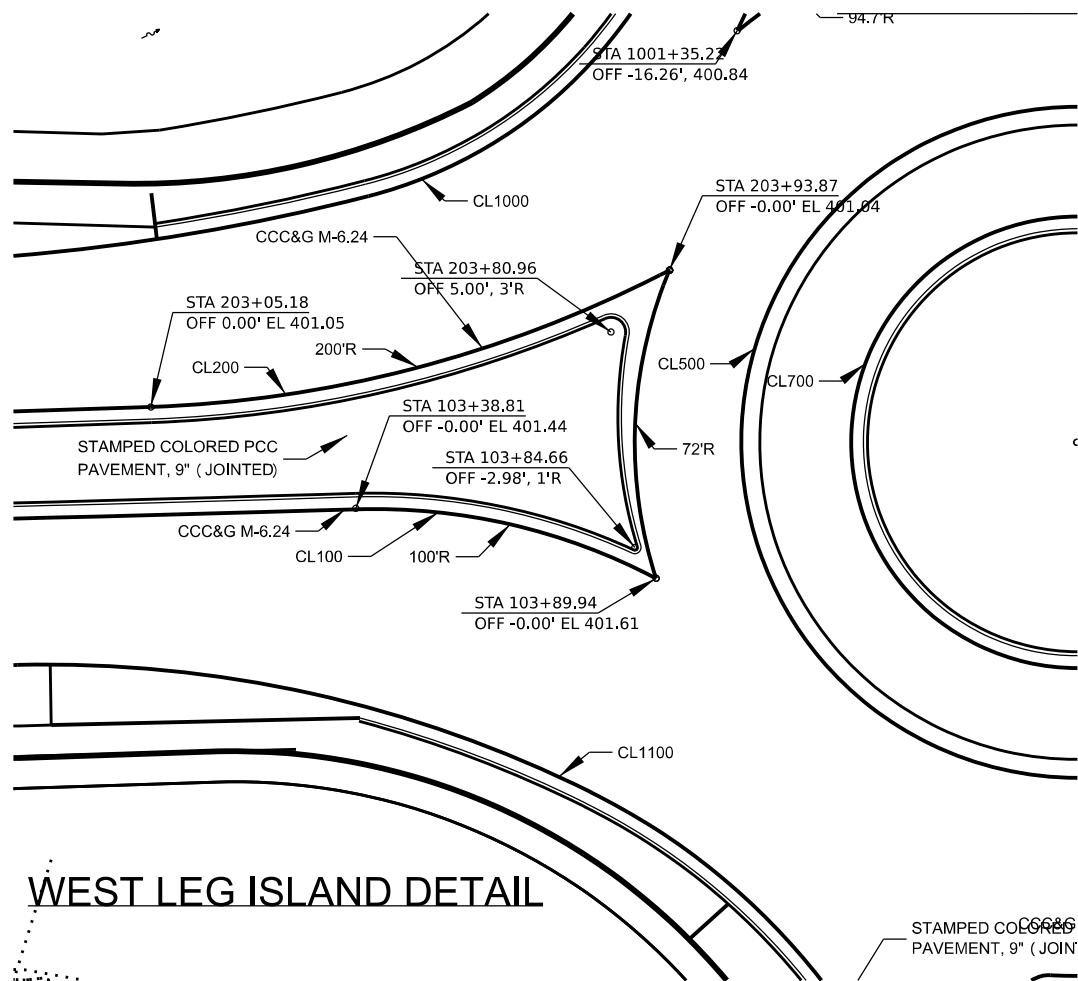


MODEL: \$MODELNAME\$
FILE NAME: \$FILE\$

USER NAME	= \$USERS\$	DESIGNED	-	REVISED	-
DRAWN	-	REVIS	-	REVISED	-
PLOT SCALE	= \$SCALE\$	CHECKED	-	REVISED	-
PLOT DATE	= \$DATES\$	DATE	-	REVISED	-

STATE OF ILLINOIS
DEPARTMENT OF TRANSPORTATION

GEOMETRICS SHEET			
SCALE:	SHEET	OF	SHEETS
STA.	TO	STA.	

F.A.P. RTE.	SECTION	COUNTY	TOTAL SHEETS	SHEET NO.
873	(28-5) K-1	FRANKLIN	162	80
CONTRACT NO.				
ILLINOIS FED. AID PROJECT				

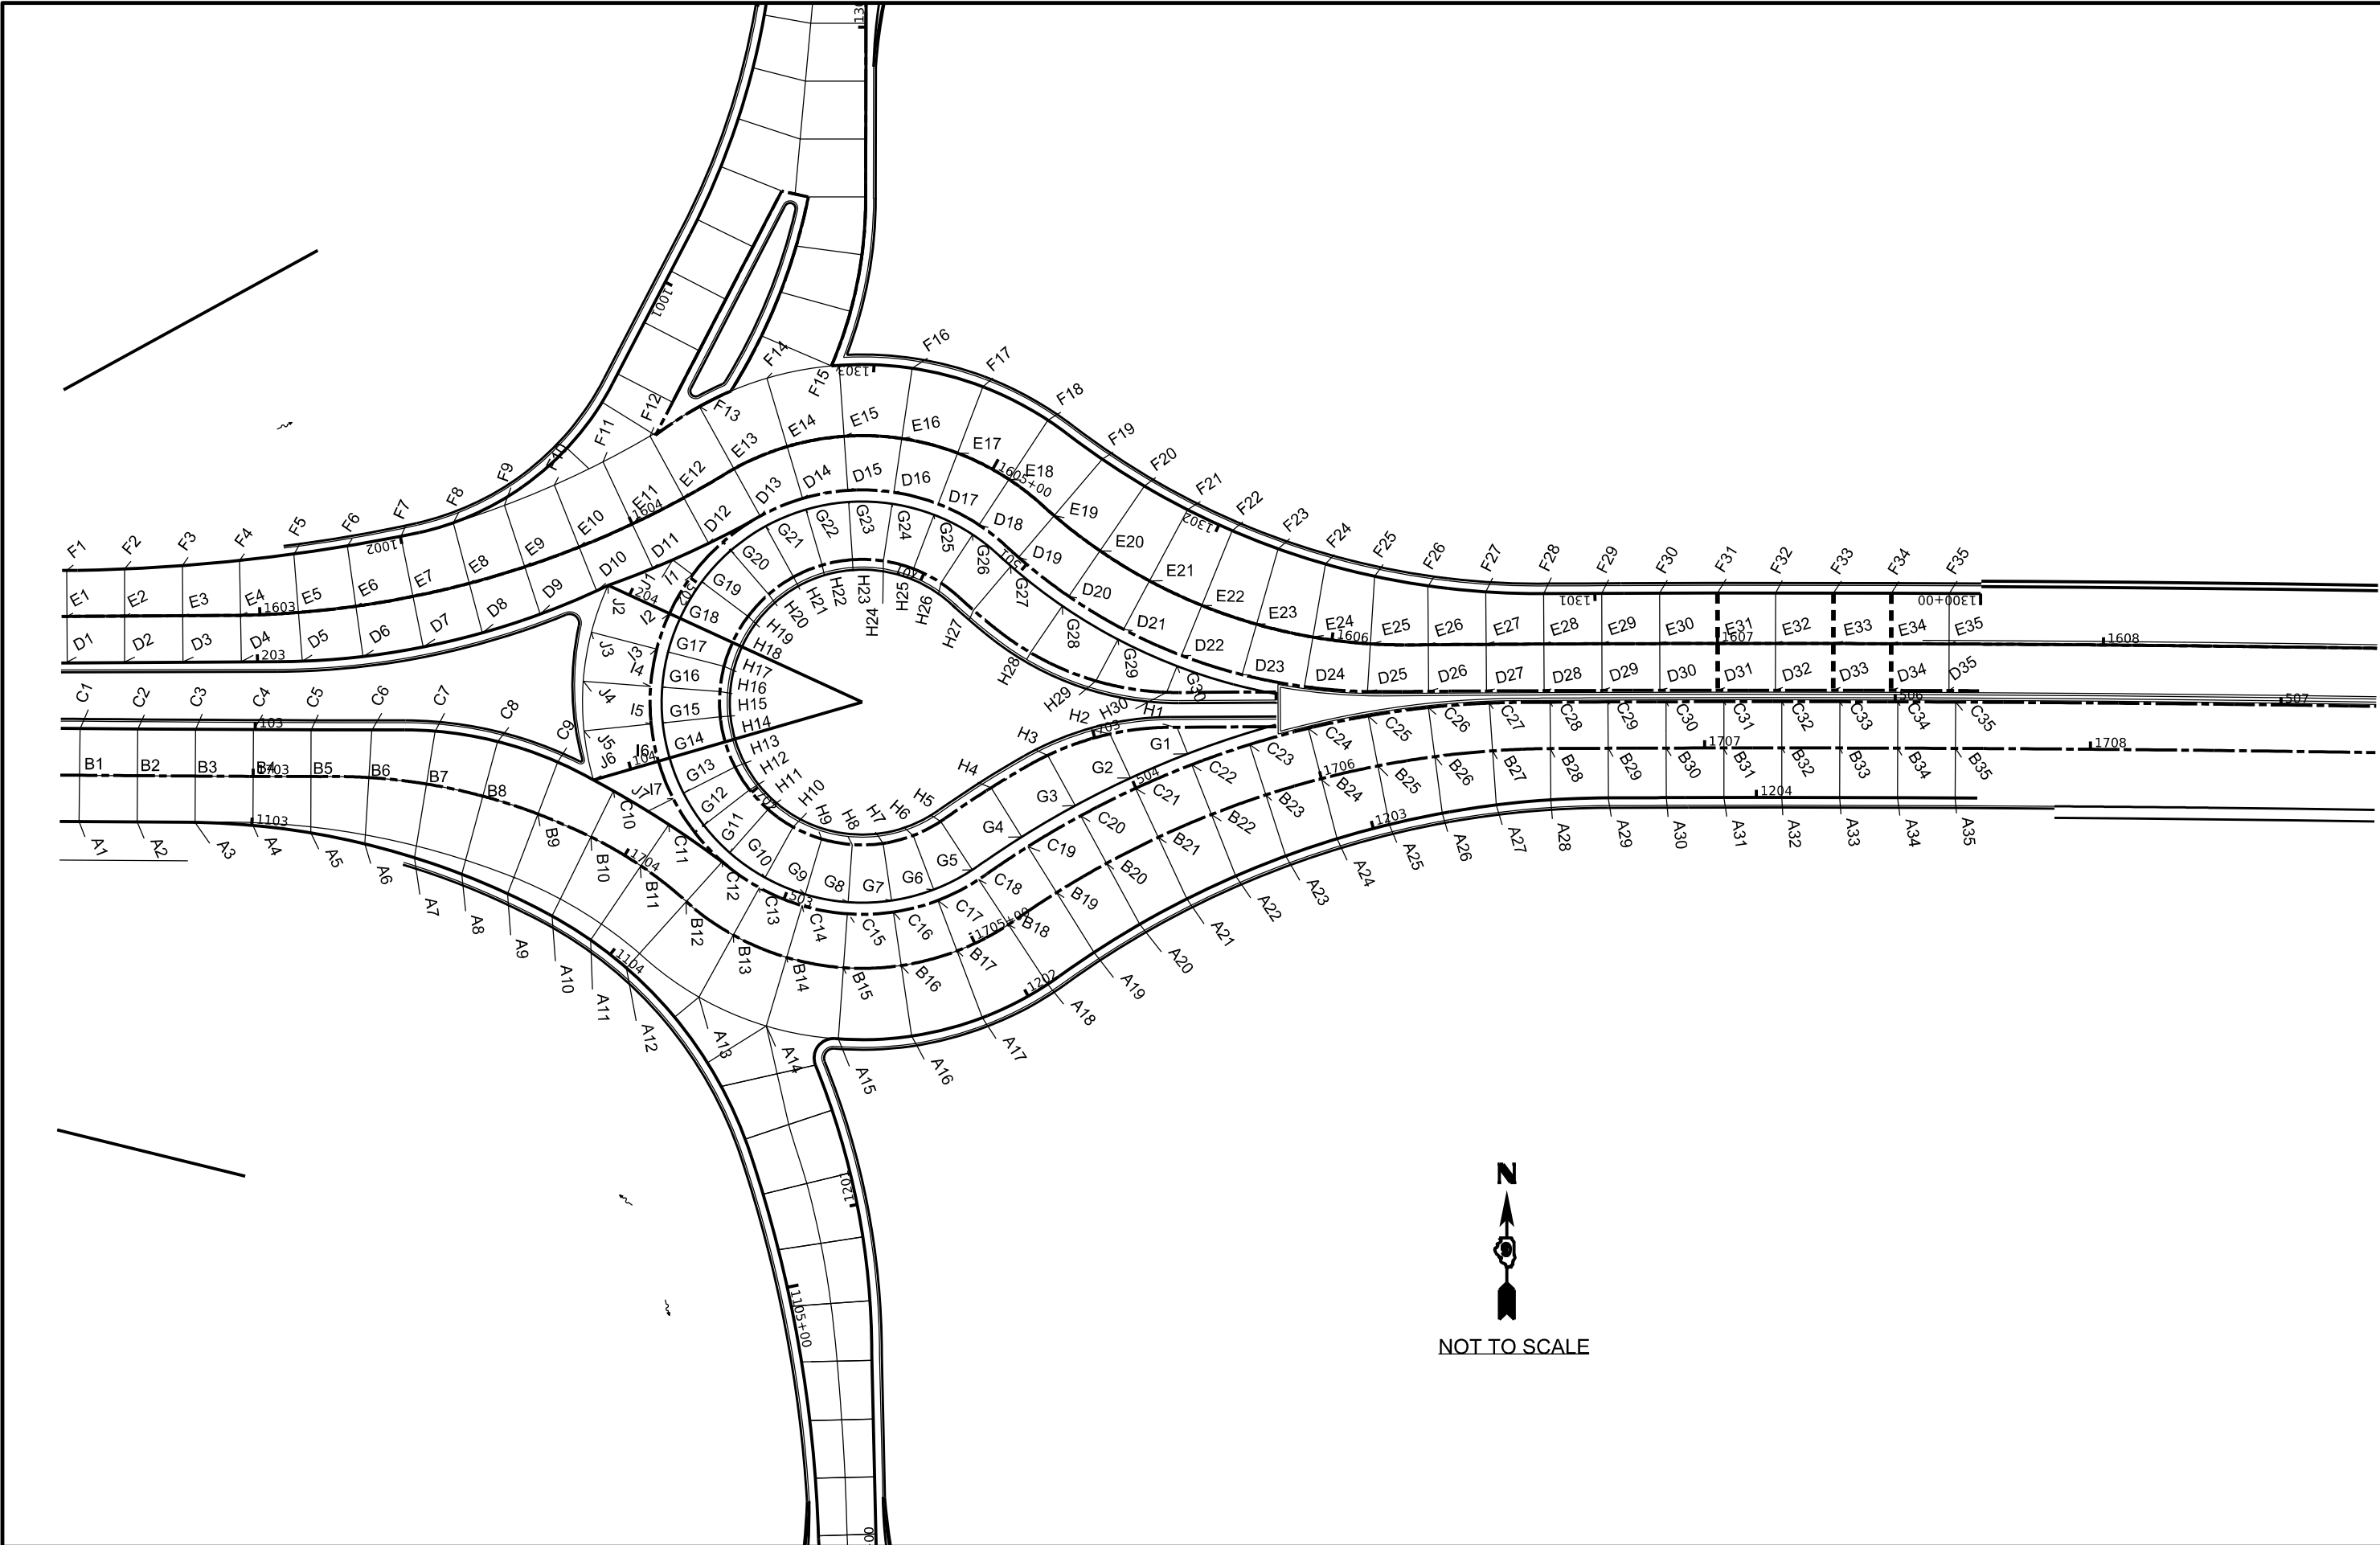

MODEL: \$MODELNAME\$
FILE NAME: \$FILE\$


USER NAME	= \$USER\$	DESIGNED	-	REVISED	-
		DRAWN	-	REVISED	-
PLOT SCALE	= \$SCALE\$	CHECKED	-	REVISED	-
PLOT DATE	= \$DATE\$	DATE	-	REVISED	-

STATE OF ILLINOIS
DEPARTMENT OF TRANSPORTATION


JOINTING DETAIL

SCALE: SHEET OF SHEETS STA. TO STA.

F.A.P. RTE.	SECTION	COUNTY	TOTAL SHEETS	SHEET NO.
873	(28-5) K-1	FRANKLIN	162	81
CONTRACT NO.				
ILLINOIS FED. AID PROJECT				

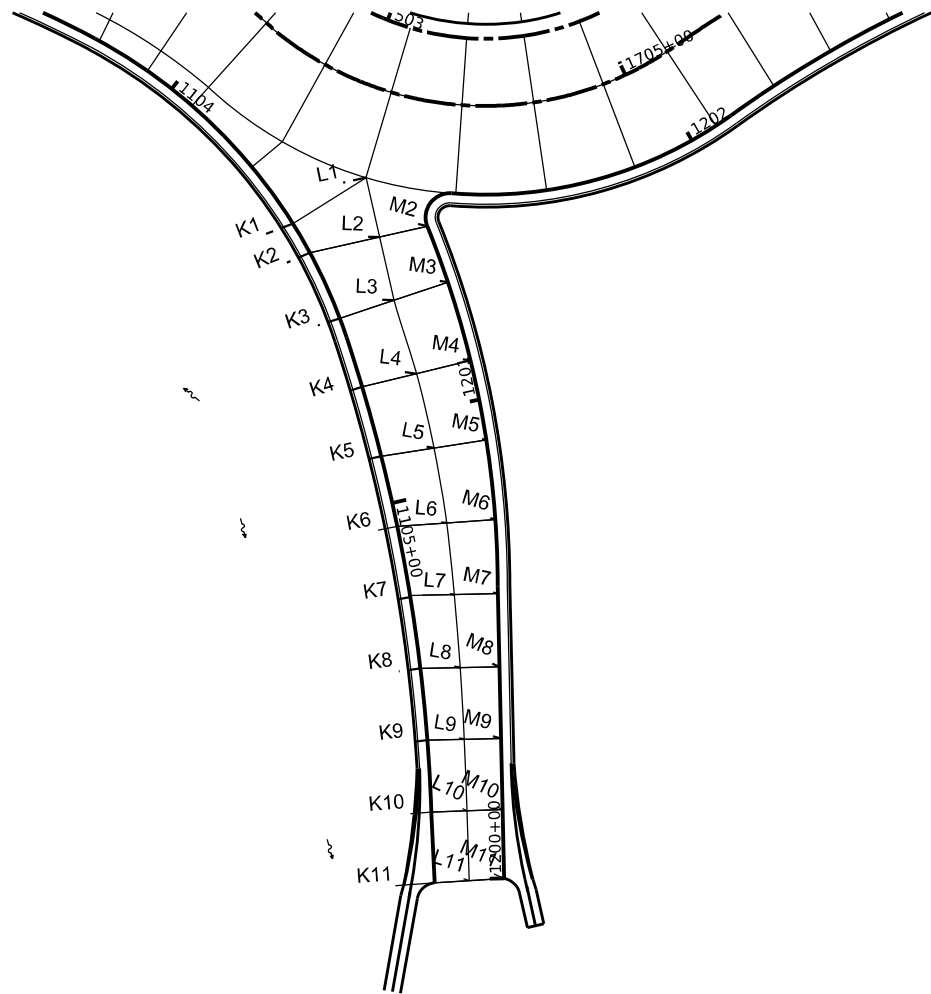

RAMP C

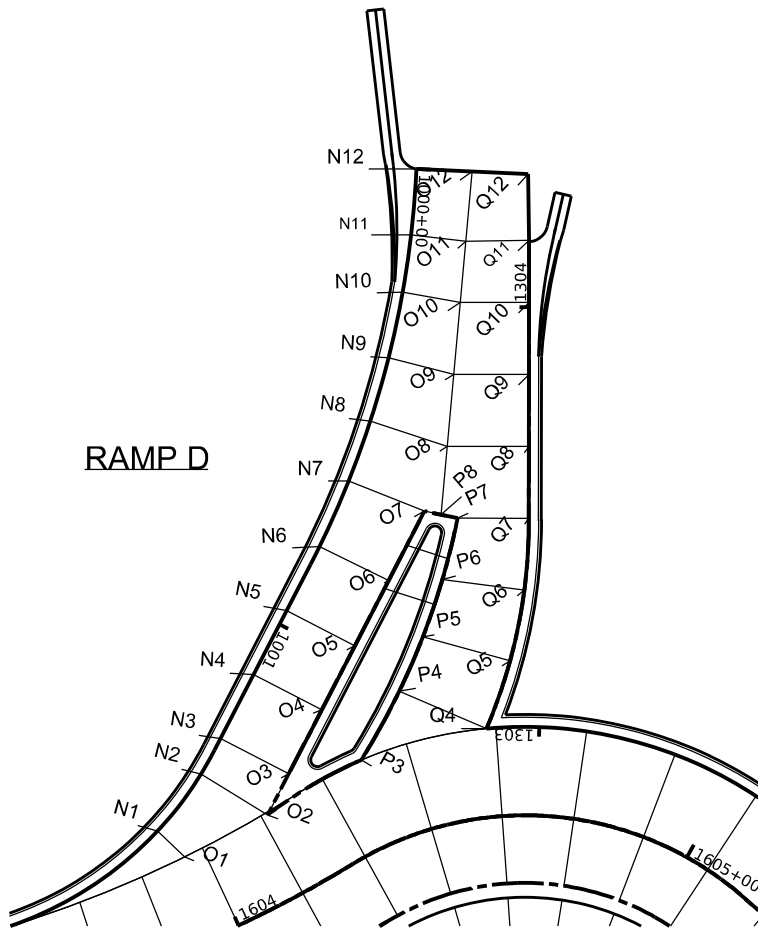

RAMP D



NOT TO SCALE

MODEL: \$MODELNAME\$
FILE NAME: \$FILE\$

USER NAME	= \$USERS\$	DESIGNED	-
DRAWN	-	REVISED	-
PLOT SCALE	= \$SCALE\$	CHECKED	-
PLOT DATE	= \$DATES\$	DATE	-

STATE OF ILLINOIS
DEPARTMENT OF TRANSPORTATION

JOINTING DETAIL

SCALE: SHEET 0 OF SHEETS STA. TO STA.

F.A.P. RTE.	SECTION	COUNTY	TOTAL SHEETS	SHEET NO.
873	(28-5) K-1	FRANKLIN	162	82
CONTRACT NO.				
ILLINOIS FED. AID PROJECT				

POINT NO.	STA.	OFFSET	ELEV.		POINT NO.	EB2 STA.	OFFSET	ELEV.		POINT NO.	STA.	OFFSET	ELEV.		POINT NO.	STA.	OFFSET	ELEV.
A1	1102+55.28 (CL1100)	0	401.09		B1	1702+55	0	401.27		C1	102+54.56 (CL100)	0	401.46		D1	202+50.69 (CL200)	0	401.13
A2	1102+70.30 (CL1100)	0	401.08		B2	1702+70	0	401.26		C2	102+69.55 (CL100)	0	401.46		D2	202+65.69 (CL200)	0	401.11
A3	1102+85.32 (CL1100)	0	401.08		B3	1702+85	0	401.26		C3	102+84.53 (CL100)	0	401.45		D3	202+80.69 (CL200)	0	401.09
A4	1103+00.36 (CL1100)	0	401.06		B4	1703+00	0	401.26		C4	103+00.00 (CL100)	0	401.45		D4	202+95.86 (CL200)	0	401.07
A5	1103+15.51 (CL1100)	0	401.03		B5	1703+15	0	401.25		C5	103+14.50 (CL100)	0	401.45		D5	203+11.61 (CL200)	0	401.05
A6	1103+29.77 (CL1100)	0	400.99		B6	1703+30	0	401.25		C6	103+30.21 (CL100)	0	401.45		D6	203+27.39 (CL200)	0	401.05
A7	1103+43.10 (CL1100)	0	400.98		B7	1703+45	0	401.27		C7	103+46.60 (CL100)	0	401.47		D7	203+43.20 (CL200)	0	401.05
A8	1103+56.16 (CL1100)	0	401.02		B8	1703+60	0	401.32		C8	103+63.07 (CL100)	0	401.52		D8	203+59.00 (CL200)	0	401.05
A9	1103+69.03 (CL1100)	0	401.05		B9	1703+75	0	401.38		C9	103+79.56 (CL100)	0	401.58		D9	203+74.79 (CL200)	0	401.05
A10	1103+81.39 (CL1100)	0	401.08		B10	1703+90	0	401.43		C10	1703+90(EB2)	13.3'L	401.64		D10	203+90.56 (CL200)	0	401.05
A11	1103+93.70 (CL1100)	0	401.11		B11	1704+05	0	401.50		C11	17704+05(EB2)	13.0'L	401.72		D11	1604+00(WB3)	12.6'R	401.13
A12	1104+05.48 (CL1100)	0	401.15		B12	1704+20	0	401.56		C12	502+81.22 (CL500)	0	401.81		D12	1604+15(WB3)	13.5'R	401.23
A13	1104+23.5(CL1100)	8.2'L	401.25		B13	1704+35	0	401.55		C13	502+93.03 (CL500)	0	401.83		D13	501+75.69 (CL500)	0	401.32
A14	1104+38(CL1100)	18'L	401.25		B14	1704+50	0	401.53		C14	503+04.99 (CL500)	0	401.84		D14	501+63.73 (CL500)	0	401.36
A15	1201+48.83 (CL1201)	0	401.25		B15	1704+65	0	401.50		C15	503+16.94 (CL500)	0	401.85		D15	501+51.78 (CL500)	0	401.39
A16	1201+67.85 (CL1201)	0	401.19		B16	1704+80	0	401.51		C16	503+28.90 (CL500)	0	401.86		D16	501+39.84 (CL500)	0	401.42
A17	1201+86.87 (CL1201)	0	401.13		B17	1704+95	0	401.52		C17	503+40.86 (CL500)	0	401.88		D17	501+27.91 (CL500)	0	401.46
A18	1202+05.90 (CL1201)	0	401.11		B18	1705+10	0	401.54		C18	503+52.81 (CL500)	0	401.89		D18	501+15.98 (CL500)	0	401.49
A19	1202+20.49 (CL1201)	0	401.16		B19	1705+25	0	401.56		C19	503+68.12 (CL500)	0	401.90		D19	501+02.74 (CL500)	0	401.53
A20	1202+34.39 (CL1201)	0	401.20		B20	1705+40	0	401.57		C20	503+83.99 (CL500)	0	401.92		D20	500+86.21 (CL500)	0	401.58
A21	1202+48.30 (CL1201)	0	401.24		B21	1705+55	0	401.59		C21	503+99.84 (CL500)	0	401.93		D21	500+69.68 (CL500)	0	401.62
A22	1202+62.25 (CL1201)	0	401.28		B22	1705+70	0	401.60		C22	504+15.70 (CL500)	0	401.95		D22	500+53.16 (CL500)	0	401.67
A23	1202+76.22 (CL1201)	0	401.33		B23	1705+85	0	401.62		C23	504+31.54 (CL500)	0	401.97		D23	500+36.68 (CL500)	0	401.72
A24	1202+90.23 (CL1201)	0	401.37		B24	1706+00	0	401.63		C24	504+47.38 (CL500)	0	401.98		D24	500+20.24 (CL500)	0	401.76
A25	1203+04.28 (CL1201)	0	401.41		B25	1706+15	0	401.65		C25	504+63.20 (CL500)	0	402.00		D25	500+03.87 (CL500)	0	401.81
A26	1203+18.37 (CL1201)	0	401.38		B26	1706+30	0	401.61		C26	504+78.82 (CL500)	0	401.95		D26	1+42.68 (PrBL43)	0	401.78
A27	1203+32.50 (CL1201)	0	401.32		B27	1706+45	0	401.56		C27	504+94.78 (CL500)	0	401.89		D27	1+27.70 (PrBL43)	0	401.74
A28	1203+46.68 (CL1201)	0	401.26		B28	1706+60	0	401.51		C28	505+10.00 (CL500)	0	401.83		D28	1+12.72 (PrBL43)	0	401.69
A29	1203+61.57 (CL1201)	0	401.20		B29	1706+75	0	401.46		C29	505+25.57 (CL500)	0	401.77		D29	0+97.74 (PrBL43)	0	401.65
A30	1203+76.62 (CL1201)	0	401.14		B30	1706+90	0	401.41		C30	505+40.59 (CL500)	0	401.71		D30	0+82.75 (PrBL43)	0	401.60
A31	1203+91.60 (CL1201)	0	401.08		B31	1707+05	0	401.36		C31	505+55.61 (CL500)	0	401.64		D31	0+67.76 (PrBL43)	0	401.56
A32	1204+06.58 (CL1201)	0	401.02		B32	1707+20	0	401.30		C32	505+70.63 (CL500)	0	401.58		D32	0+52.79 (PrBL43)	0	401.51
A33	1204+21.56 (CL1201)	0	400.96		B33	1707+35	0	401.23		C33	505+85.64 (CL500)	0	401.52		D33	0+37.80 (PrBL43)	0	401.47
A34	1204+36.54 (CL1201)	0	400.91		B34	1707+50	0	401.15		C34	506+00.66 (CL500)	0	401.46		D34	0+22.82 (PrBL43)	0	401.42
A35	1204+51.53 (CL1201)	0	400.85		B35	1707+65	0	401.06		C35	506+15.68 (CL500)	0	401.40		D35	0+07.84 (PrBL43)	0	401.37

MODEL NAME: MAMES
FILE NAME: 873

	USER NAME = SUSERS	DESIGNED -	REVISED -	STATE OF ILLINOIS DEPARTMENT OF TRANSPORTATION	WEST ELEVATIONS			F.A.P. RTE.	SECTION	COUNTY	TOTAL SHEETS	SHEET NO.
		DRAWN -	REVISED -					873	(28-5) K-1	FRANKLIN	162	83
	PLOT SCALE = 55CALES	CHECKED -	REVISED -		SCALE: SHEET OF SHEETS STA. TO STA.			CONTRACT NO. 78814				
	PLOT DATE = SDATES	DATE -	REVISED -					ILLINOIS FED. AID PROJECT				

POINT NO.	WB3 STA.	OFFSET	ELEV.		POINT NO.	STA.	OFFSET	ELEV.
E1	1602+50	0	400.94		F1	1002+87.02 (CL1002)	0	400.66
E2	1602+65	0	400.88		F2	1002+72.01 (CL1002)	0	400.63
E3	1602+80	0	400.90		F3	1002+56.99 (CL1002)	0	400.61
E4	1602+95	0	400.88		F4	1002+42.13 (CL1002)	0	400.59
E5	1603+10	0	400.87		F5	1002+27.98 (CL1002)	0	400.57
E6	1603+25	0	400.86		F6	1002+13.90 (CL1002)	0	400.59
E7	1603+40	0	400.85		F7	1001+99.86 (CL1002)	0	400.60
E8	1603+55	0	400.85		F8	1001+85.80 (CL1002)	0	400.60
E9	1603+70	0	400.86		F9	1603+70(WB3)	16.7'L	400.61
E10	1603+85	0	400.87		F10	1603+85(WB3)	17.3'L	400.60
E11	1604+00	0	400.94		F11	1604+00(WB3)	17.8'L	400.67
E12	1604+15	0	401.02		F12	1604+15(WB3)	18.2'L	400.75
E13	1604+30	0	401.10		F13	1604+30(WB3)	18.5'L	400.83
F14	1604+45	0	401.14		F14	1604+45(WB3)	18.5'L	400.95
E15	1604+60	0	401.17		F15	1303+09.06 (CL1300)	0	400.75
E16	1604+75	0	401.21		F16	1302+90.05 (CL1300)	0	400.83
E17	1604+90	0	401.24		F17	1302+71.05 (CL1300)	0	400.91
E18	1605+05	0	401.28		F18	1302+52.06 (CL1300)	0	400.99
E19	1605+20	0	401.31		F19	1302+34.73 (CL1300)	0	401.06
E20	1605+35	0	401.36		F20	1302+21.80 (CL1300)	0	401.10
E21	1605+50	0	401.40		F21	1302+09.01 (CL1300)	0	401.15
E22	1605+65	0	401.45		F22	1301+96.25 (CL1300)	0	401.19
E23	1605+80	0	401.49		F23	1301+83.45 (CL1300)	0	401.24
E24	1605+95	0	401.54		F24	1301+70.53 (CL1300)	0	401.28
E25	1606+10	0	401.59		F25	1301+57.40 (CL1300)	0	401.33
E26	1606+25	0	401.60		F26	1301+43.42 (CL1300)	0	401.37
E27	1606+40	0	401.61		F27	1301+28.30 (CL1300)	0	401.44
E28	1606+55	0	401.61		F28	1301+13.26 (CL1300)	0	401.51
E29	1606+70	0	401.61		F29	1300+98.25 (CL1300)	0	401.57
E30	1606+85	0	401.61		F30	1300+83.23 (CL1300)	0	401.63
E31	1607+00	0	401.62		F31	1300+68.20 (CL1300)	0	401.69
E32	1607+15	0	401.62		F32	1300+53.19 (CL1300)	0	401.75
E33	1607+30	0	401.62		F33	1300+38.17 (CL1300)	0	401.80
E34	1607+45	0	401.63		F34	1300+23.15 (CL1300)	0	401.86
E35	1607+60	0	401.63		F35	1300+08.13 (CL1300)	0	401.87

POINT NO.	CL500 STA.	OFFSET	ELEV.		POINT NO.	CL700 STA.	OFFSET	ELEV.
G1	504+15.67	3'	402.21		H1	703+21.57	0	401.91
G2	503+99.8	3'	402.21		H2	703+05	0	402.00
G3	503+83.9	3'	402.21		H3	702+87	0	402.03
G4	503+68.1	3'	402.22		H4	702+70.03	0	402.04
G5	503+52.8	3'	402.22		H5	702+54.32	0	402.04
G6	503+40.8	3'	402.22		H6	702+46.67	0	402.04
G7	503+28.9	3'	402.22		H7	702+38.24	0	402.04
G8	503+16.9	3'	402.23		H8	702+30.19	0	402.05
G9	503+05	3'	402.23		H9	702+22.15	0	402.05
G10	502+93	3'	402.23		H10	702+14.11	0	402.05
G11	502+81.2	3'	402.23		H11	702+06.16	0	402.05
G12	502+70.8	3'	402.25		H12	701+99.14	0	402.05
G13	502+60.4	3'	402.23		H13	701+92.13	0	402.06
G14	502+50	3'	402.24		H14	701+85.12	0	402.06
G15	502+40.1	3'	402.10		H15	701+78.52	0	401.92
G16	502+30.3	3'	401.96		H16	701+71.93	0	401.78
G17	502+20.5	3'	401.81		H17	701+65.35	0	401.63
G18	502+10.7	3'	401.67		H18	701+58.76	0	401.49
G19	501+99	3'	401.71		H19	701+50.87	0	401.52
G20	501+87.3	3'	401.74		H20	701+43.02	0	401.55
G21	501+75.7	3'	401.77		H21	701+35.16	0	401.58
G22	501+63.7	3'	401.81		H22	701+27.12	0	401.61
G23	501+51.7	3'	401.84		H23	701+19.08	0	401.64
G24	501+39.8	3'	401.87		H24	701+11.05	0	401.67
G25	501+27.9	3'	401.91		H25	701+03.02	0	401.70
G26	501+15.9	3'	401.94		H26	700+95	0	401.73
G27	501+02.7	3'	401.98		H27	700+83.98	0	401.76
G28	500+86	3'	402.03		H28	700+65.52	0	401.79
G29	500+69.7	3'	402.07		H29	700+47.02	0	401.80
G30	500+53.2	3'	402.12		H30	700+28.37	0	401.77

MODEL NAME: MAMES
FILE NAME: 8783

	USER NAME = SUSERS	DESIGNED -	REVISED -	STATE OF ILLINOIS DEPARTMENT OF TRANSPORTATION	WEST ELEVATIONS				F.A.P. RTE.	SECTION	COUNTY	TOTAL SHEETS	SHEET NO.
		DRAWN -	REVISED -						873	(28-5) K-1	FRANKLIN	162	84
	PLOT SCALE = SSCALES	CHECKED -	REVISED -						CONTRACT NO. 78814				
	PLOT DATE = SDATES	DATE -	REVISED -		SCALE:	SHEET	OF	SHEETS	STA.	TO	STA.	ILLINOIS	FED. AID PROJECT

POINT NO.	CL500 STA.	OFFSET	ELEV.
I1	501+99.03	0	401.26
I2	502+10.76	0	401.22
I3	502+20.55	0	401.36
I4	502+30.34	0	401.51
I5	502+40.13	0	401.65
I6	502+45.95	0	401.79
I7	502+60.37	0	401.78
POINT NO.	CL500 STA.	OFFSET	ELEV.
J1	501+99	6.5'R	401.06
J2	502+10.7	17.5'R	401.04
J3	502+20.5	17.5'R	401.18
J4	502+30.5	17.5'R	401.33
J5	502+40.5	17.5'R	401.47
J6	502+50	17.5'R	401.61
J7	502+60	7.3'R	401.69


POINT NO.	CL1100 STA.	OFFSET	ELEV.
K1	1104+30.00	0	400.84
K2	1104+45.00	0	400.76
K3	1104+60.00	0	400.60
K4	1104+75.00	0	400.44
K5	1104+90.00	0	400.29
K6	1105+05.00	0	400.13
K7	1105+20.00	0	399.92
K8	1105+35.00	0	399.66
K9	1105+50.00	0	399.40
K10	1105+65.00	0	399.14
K11	1105+79.77	0	398.96
POINT NO.	CL1100 STA.	OFFSET	ELEV.
L1	1104+38	18'L	401.25
L2	1104+48.5	14.5'L	401.04
L3	1104+60	11.9'L	400.85
L4	1104+75.5	11.6'L	400.67
L5	1104+91	11.0'L	400.43
L6	1105+06	10.2'L	400.19
L7	1105+21	9.1'L	399.93
L8	1105+35.7	8.2'L	399.64
L9	1105+50.5	7.6'L	399.28
L10	1105+65	7.5'L	398.9
L11	1105+79.5	7.2'L	398.6
POINT NO.	CL1201 STA.	OFFSET	ELEV.
M2	1201+37.76	0	401.23
M3	1201+25.36	0	401.10
M4	1201+08.37	0	400.90
M5	1200+91.49	0	400.58
M6	1200+74.81	0	400.25
M7	1200+59.36	0	399.95
M8	1200+44.12	0	399.62
M9	1200+29.17	0	399.17
M10	1200+14.33	0	398.73
M11	1200+00.00	0	398.30

POINT NO.	CL1002 STA.	OFFSET	ELEV.
N1	1001+50.22	0	400.43
N2	1001+35.22	0	400.37
N3	1001+26.80	0	400.33
N4	1001+11.80	0	400.26
N5	1000+96.80	0	400.19
N6	1000+81.80	0	400.13
N7	1000+66.80	0	400.06
N8	1000+53.59	0	400.00
N9	1000+40	0	399.94
N10	1000+25.83	0	399.87
N11	1000+13.81	0	399.82
N12	1000+00	0	399.76
POINT NO.	CL1000 STA.	OFFSET	ELEV.
O1	1001+50.5	7.8'L	400.65
O2	1001+35.5	16.2'L	400.84
O3	1001+26.8	16.0'L	400.76
O4	1001+11.8	16.0'L	400.64
O5	1000+96.8	16.0'L	400.52
O6	1000+81.8	16.0'L	400.4
O7	1000+66.8	17.0'L	400.28
O8	1000+53.5	17.0'L	400.19
O9	1000+39.8	14.0'L	400.06
O10	1000+25.8	12.2'L	399.93
O11	1000+13.8	11.5'L	399.82
O12	1000+00	11.5'L	399.69

POINT NO.	CL1300 STA.	OFFSET	ELEV.
P3	1303+11.01	26.9'L	400.94
P4	1303+11.02	19.7'L	400.75
P5	1303+26	18.8'L	400.61
P6	1303+41	17.2'L	400.47
P7	1303+56	14.9'L	400.33
P8	1303+56.75	18.3'L	400.31
POINT NO.	STA.	OFFSET	ELEV.
Q4	1303+11.01 (CL1300)	0	401.06
Q5	1303+26 (CL1300)	0	400.84
Q6	1303+41 (CL1300)	0	400.63
Q7	1303+56.02 (CL1300)	0	400.42
Q8	1303+71 (CL1300)	0	400.20
Q9	1303+86 (CL1300)	0	399.99
Q10	1304+01 (CL1300)	0	399.78
Q11	0+00.28 (PrBL61)	0	399.59
Q12	0+14.06 (PrBL61)	0	399.35


MODEL NUMBER
FILE NAME: 8/1/23

	USER NAME = SUSERS	DESIGNED -	REVISED -	STATE OF ILLINOIS DEPARTMENT OF TRANSPORTATION	WEST ELEVATIONS			F.A.P. RTE.	SECTION	COUNTY	TOTAL SHEETS	SHEET NO.
		DRAWN -	REVISED -					873	(28-5) K-1	FRANKLIN	162	85
	PLOT SCALE = 55CALES	CHECKED -	REVISED -		SCALE: SHEET OF SHEETS STA. TO STA.			CONTRACT NO. 78814				
	PLOT DATE = SDATES	DATE -	REVISED -					ILLINOIS FED. AID PROJECT				

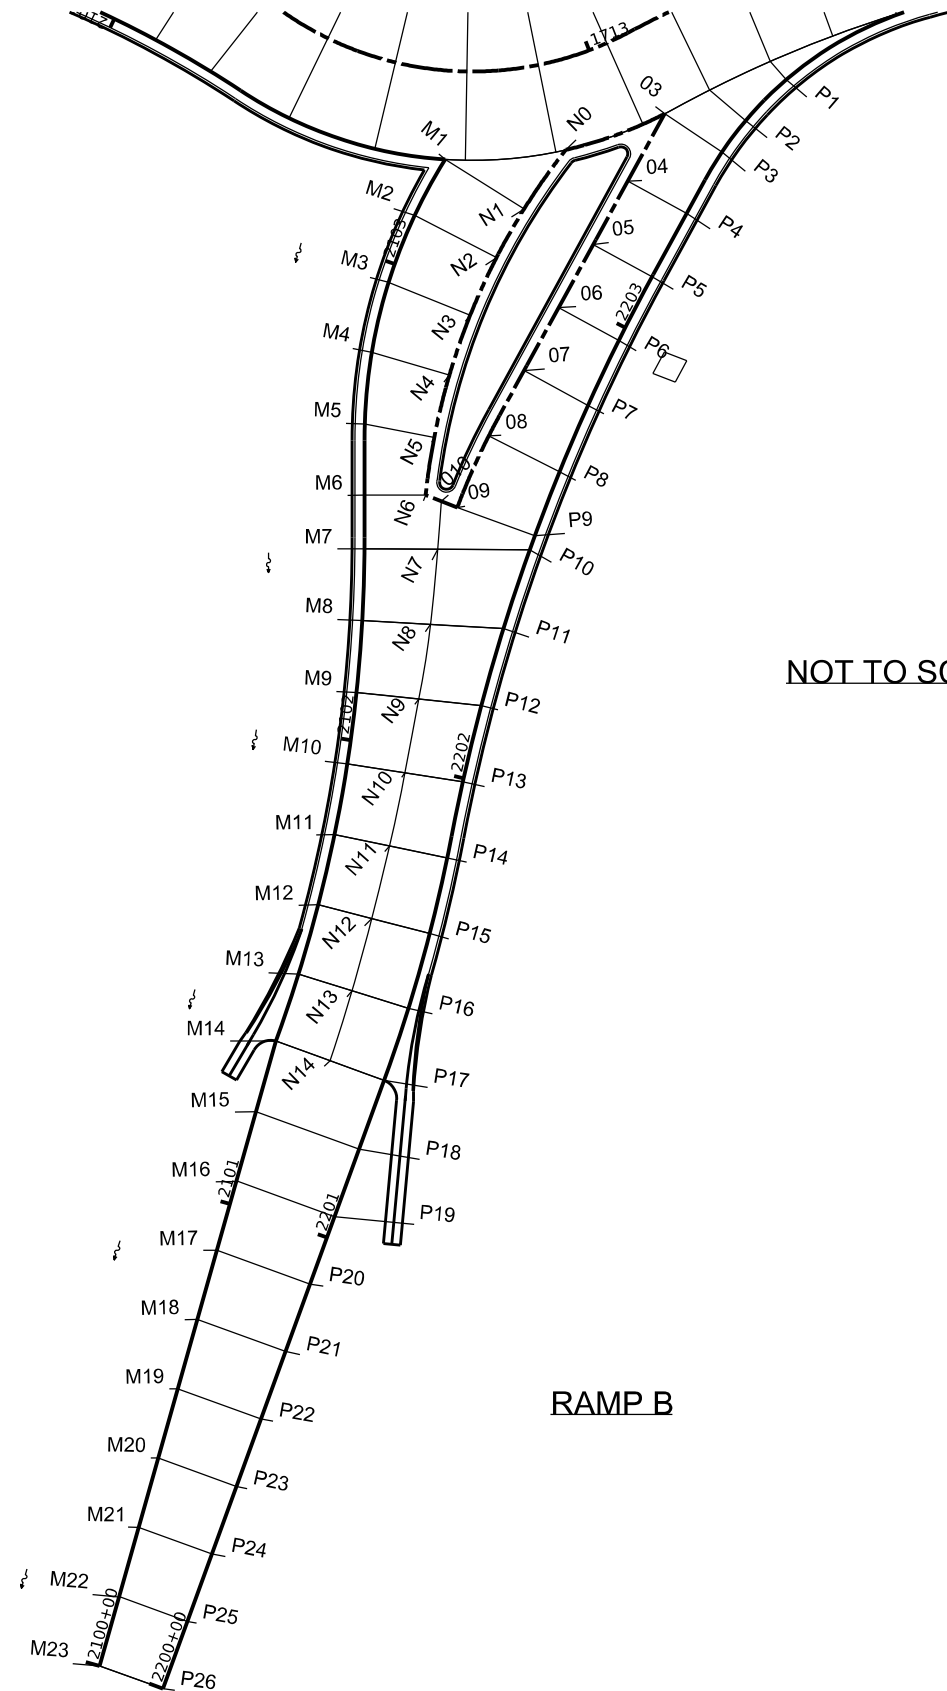


NOT TO SCALE

RAMP B

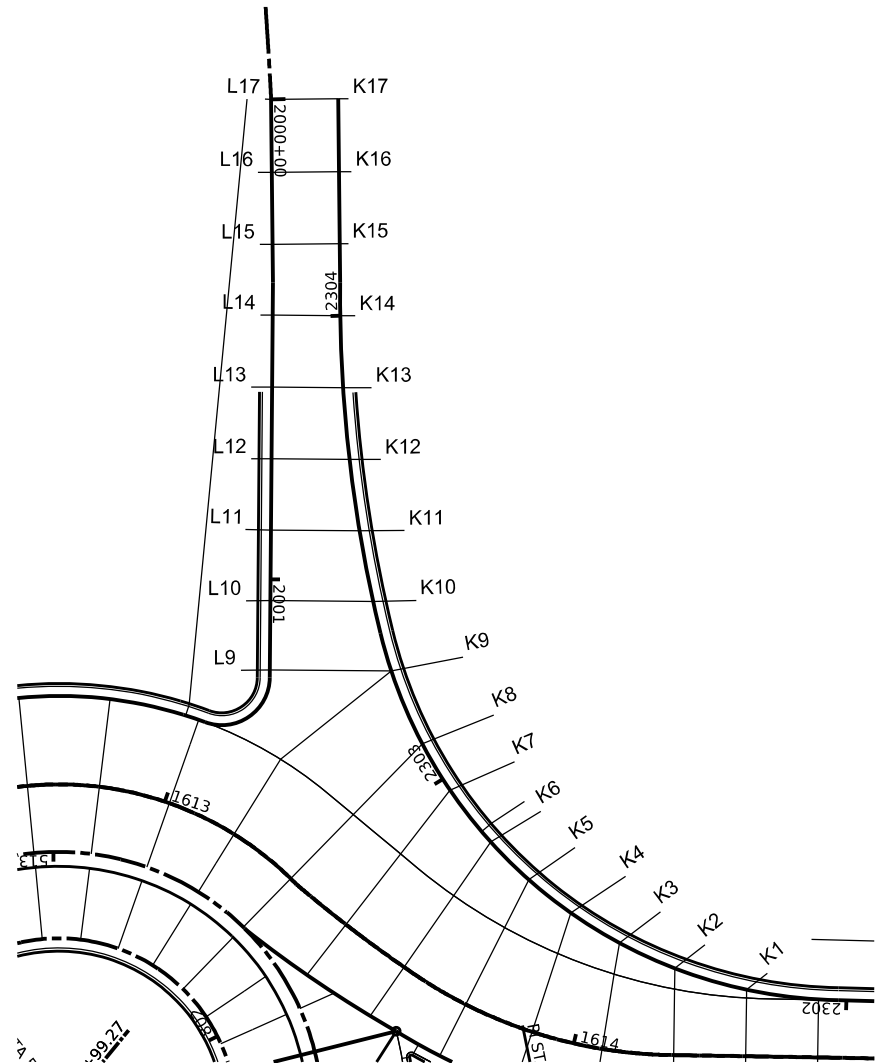

RAMP A

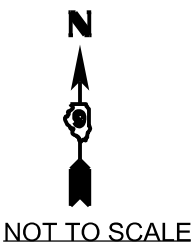

NOT TO SCALE

MODEL: \$MODELNAME\$
FILE NAME: \$FILE\$

USER NAME	= \$USERS\$	DESIGNED	-
DRAWN	-	REVISED	-
PLOT SCALE	= \$SCALE\$	CHECKED	-
PLOT DATE	= \$DATE\$	DATE	-

STATE OF ILLINOIS
DEPARTMENT OF TRANSPORTATION

JOINTING DETAIL

SCALE: SHEET OF SHEETS STA. TO STA.

F.A.P. RTE.	SECTION	COUNTY	TOTAL SHEETS	SHEET NO.
873	(28-5) K-1	FRANKLIN	162	87
CONTRACT NO.				
ILLINOIS FED. AID PROJECT				

MODEL NAME: MAMES
FILE NAME: 81125

POINT NO.	STA.	OFFSET	ELEV.	POINT NO.	EB2 STA.	OFFSET	ELEV.	POINT NO.	STA.	OFFSET	ELEV.
A1	2105+59.01 (CL2100)	0	398.77	B1	1710+34	0	399.02	C1	508+84.99 (CL500)	0	399.29
A2	2105+44.03 (CL2100)	0	398.59	B2	1710+49	0	398.85	C2	509+00 (CL500)	0	399.12
A3	2105+29.05 (CL2100)	0	398.42	B3	1710+64	0	398.68	C3	509+15.03 (CL500)	0	398.95
A4	2105+14.06 (CL2100)	0	398.25	B4	1710+79	0	398.50	C4	509+30 (CL500)	0	398.78
A5	2104+99.08 (CL2100)	0	398.07	B5	1710+94	0	398.33	C5	509+45.07 (CL500)	0	398.60
A6	2104+84.08 (CL2100)	0	397.88	B6	1711+09	0	398.16	C6	509+60.08 (CL500)	0	398.43
A7	2104+69.01 (CL2100)	0	397.68	B7	1711+24	0	397.98	C7	509+75.10 (CL500)	0	398.26
A8	2104+54.64 (CL2100)	0	397.45	B8	1711+39	0	397.81	C8	509+90.69 (CL500)	0	398.08
A9	2104+41.52 (CL2100)	0	397.24	B9	1711+54	0	397.63	C9	510+07.04 (CL500)	0	397.90
A10	2104+28.63 (CL2100)	0	397.06	B10	1711+69	0	397.46	C10	510+23.45 (CL500)	0	397.71
A11	2104+15.87 (CL2100)	0	396.86	B11	1711+84	0	397.29	C11	510+39.91 (CL500)	0	397.52
A12	2104+03.14 (CL2100)	0	396.69	B12	1711+99	0	397.11	C12	510+56.40 (CL500)	0	397.34
A13	2103+90.34 (CL2100)	0	396.51	B13	1712+14	0	396.92	C13	511+72.91 (CL500)	0	397.16
A14	2103+77.18 (CL2100)	0	396.35	B14	1712+29	0	396.73	C14	510+89.26 (CL500)	0	396.98
A15	2103+58.12 (CL2100)	0	396.18	B15	1712+44	0	396.55	C15	511+01.22 (CL500)	0	396.83
A16	2103+39.10 (CL2100)	0	396.00	B16	1712+59	0	396.37	C16	511+13.18 (CL500)	0	396.65
A17	1712+74(EB2)	18.5'R	395.81	B17	1712+74	0	396.19	C17	511+25.13 (CL500)	0	396.47
A18	1712+89(EB2)	18.5'R	395.61	B18	1712+89	0	396.01	C18	511+37.09 (CL500)	0	396.29
A19	1713+04(EB2)	18.5'R	395.42	B19	1713+04	0	395.83	C19	511+49.05 (CL500)	0	396.11
A20	1713+19(EB2)	18.3'R	395.26	B20	1713+19	0	395.65	C20	1713+19(EB2)	13.7'L	395.89
A21	1713+34(EB2)	18.0'R	395.11	B21	1713+34	0	395.48	C21	1713+34(EB2)	13.0'L	395.67
A22	1713+49(EB2)	17.8'R	394.94	B22	1713+49	0	395.30	C22	303+69.67 (CL300)	0	395.45
A23	2203+88.80 (CL2205)	0	394.78	B23	1713+64	0	395.12	C23	303+53.40 (CL300)	0	395.29
A24	2204+02.85 (CL2205)	0	394.61	B24	1713+79	0	394.95	C24	303+37.66 (CL300)	0	395.14
A25	2204+16.91 (CL2205)	0	394.44	B25	1713+94	0	394.77	C25	303+21.91 (CL300)	0	394.98
A26	2204+31.00 (CL2205)	0	394.28	B26	1714+09	0	394.60	C26	303+06.17 (CL300)	0	394.83
A27	2204+45.15 (CL2205)	0	394.12	B27	1714+24	0	394.42	C27	302+90.44 (CL300)	0	394.67
A28	2204+59.37 (CL2205)	0	394.01	B28	1714+39	0	394.31	C28	302+74.75 (CL300)	0	394.56
A29	2204+74.06 (CL2205)	0	393.93	B29	1714+54	0	394.21	C29	302+59.43 (CL300)	0	394.46
A30	2204+89.09 (CL2205)	0	393.84	B30	1714+69	0	394.12	C30	302+44.43 (CL300)	0	394.37
A31	2205+04.10 (CL2205)	0	393.76	B31	1714+84	0	394.03	C31	302+29.43 (CL300)	0	394.28
A32	2205+19.10 (CL2205)	0	393.68	B32	1714+99	0	393.94	C32	302+14.43 (CL300)	0	394.18
A33	2205+34.10 (CL2205)	0	393.59	B33	1715+14	0	393.85	C33	301+99.43 (CL300)	0	394.09
A34	2205+49.10 (CL2205)	0	393.51	B34	1715+29	0	393.76	C34	301+84.43 (CL300)	0	394.00
A35	2205+64.10 (CL2205)	0	393.43	B35	1715+44	0	393.67	C35	301+69.42 (CL300)	0	393.91
A36	2205+79.10 (CL2205)	0	393.36	B36	1715+59	0	393.58	C36	301+54.41 (CL300)	0	393.82
A37	2205+94.10 (CL2205)	0	393.30	B37	1715+74	0	393.49	C37	301+39.40 (CL300)	0	393.72
A38	2206+09.10 (CL2205)	0	393.23	B38	1715+89	0	393.40	C38	301+24.39 (CL300)	0	393.63

MODEL NAME: MAMES FILE NAME: 81125	USER NAME = SUSERS		DESIGNED -	REVISED -	STATE OF ILLINOIS DEPARTMENT OF TRANSPORTATION	EAST ELEVATIONS				F.A.P. RTE.	SECTION	COUNTY	TOTAL SHEETS	SHEET NO.
			DRAWN -	REVISED -						873	(28-5) K-1		162	88
	PLOT SCALE = 55CALES		CHECKED -	REVISED -						CONTRACT NO. 78814				
	PLOT DATE = 50ATES		DATE -	REVISED -		SCALE:	SHEET	OF	SHEETS	STA.	TO STA.	ILLINOIS FED. AID PROJECT		

POINT NO.	STA.	OFFSET	ELEV.		POINT NO.	WB3 STA.	OFFSET	ELEV.		POINT NO.	STA.	OFFSET	ELEV.
D1	0+50.87 (PrBL44)	0	399.33		E1	1610+31	0	399.57		F1	2004+19.03 (CL2000)	0	399.81
D2	0+35.89 (PrBL44)	0	399.13		E2	1610+46	0	399.32		F2	2004+04.01 (CL2000)	0	399.51
D3	0+20.91 (PrBL44)	0	398.93		E3	1610+61	0	399.07		F3	2003+88.99 (CL2000)	0	399.21
D4	0+05.92 (PrBL44)	0	398.74		E4	1610+76	0	398.83		F4	2003+73.97 (CL2000)	0	398.92
D5	514+84.01 (CL500)	0	398.63		E5	1610+91	0	398.69		F5	2003+59.82 (CL2000)	0	398.73
D6	514+68.22 (CL500)	0	398.59		E6	1611+06	0	398.56		F6	2003+45.71 (CL2000)	0	398.54
D7	514+52.41 (CL500)	0	398.54		E7	1611+21	0	398.46		F7	2003+31.65 (CL2000)	0	398.35
D8	514+36.58 (CL500)	0	398.50		E8	1611+36	0	398.36		F8	2003+17.63 (CL2000)	0	398.20
D9	514+20.74 (CL500)	0	398.46		E9	1611+51	0	398.25		F9	2003+03.65 (CL2000)	0	398.05
D10	514+04.88 (CL500)	0	398.41		E10	1611+66	0	398.15		F10	2002+89.70 (CL2000)	0	397.90
D11	513+89.01 (CL500)	0	398.29		E11	1611+81	0	398.02		F11	2002+75.78 (CL2000)	0	397.76
D12	513+73.14 (CL500)	0	398.13		E12	1611+96	0	397.88		F12	2002+61.89 (CL2000)	0	397.61
D13	513+57.26 (CL500)	0	397.97		E13	1612+11	0	397.74		F13	2002+48.02 (CL2000)	0	397.47
D14	513+41.39 (CL500)	0	397.82		E14	1612+26	0	397.60		F14	2002+34.17 (CL2000)	0	397.32
D15	513+27.93 (CL500)	0	397.68		E15	1612+41	0	397.47		F15	2002+17.12 (CL2000)	0	397.20
D16	513+15.97 (CL500)	0	397.56		E16	1612+56	0	397.35		F16	2001+98.11 (CL2000)	0	397.08
D17	513+04.03 (CL500)	0	397.44		E17	1612+71	0	297.23		F17	2001+79.09 (CL2000)	0	396.96
D18	512+90.09 (CL500)	0	397.32		E18	1612+86	0	397.11		F18	2001+60.09 (CL2000)	0	396.84
D19	512+80 (CL500)	0	397.20		E19	1613+01	0	396.99		F19	2001+41.09 (CL2000)	0	396.72
D20	512+68.22 (CL500)	0	397.08		E20	1613+16	0	396.87		F20	1613+16(WB3)	18.3'L	396.59
D21	512+56.30 (CL500)	0	396.97		E21	1613+31	0	396.73		F21	1613+31(WB3)	18.6'L	396.44
D22	1613+46(WB3)	13.2'R	396.63		E22	1613+46	0	396.44		F22	1613+46(WB3)	18.6'L	396.17
D23	1613+61(WB3)	12.4'R	396.31		E23	1613+61	0	396.16		F23	1613+61(WB3)	18.1'L	395.87
D24	403+54.61 (CL400)	0	396.04		E24	1613+76	0	395.90		F24	1613+76(WB3)	18.0'L	395.63
D25	403+37.77 (CL400)	0	395.83		E25	1613+91	0	395.66		F25	1613+91(WB3)	17.1'L	395.40
D26	403+20.93 (CL400)	0	395.59		E26	1614+06	0	395.42		F26	1614+06(WB3)	15.7'L	395.19
D27	403+04.16 (CL400)	0	395.35		E27	1614+21	0	395.19		F27	1614+21(WB3)	13.7'L	394.98
D28	402+89.17 (CL400)	0	395.23		E28	1614+36	0	395.07		F28	1614+36(WB3)	12.1'L	394.87
D29	402+74.19 (CL400)	0	395.11		E29	1614+51	0	394.95		F29	2302+05.77 (CL2300)	0	394.77
D30	402+59.21 (CL400)	0	395.00		E30	1614+66	0	394.83		F30	2301+90.76 (CL2300)	0	394.65
D31	402+44.23 (CL400)	0	394.88		E31	1614+81	0	394.71		F31	2301+75.74 (CL2300)	0	394.53
D32	402+29.24 (CL400)	0	394.76		E32	1614+96	0	394.59		F32	2301+60.72 (CL2300)	0	394.41
D33	402+14.26 (CL400)	0	394.65		E33	1615+11	0	394.48		F33	2301+45.71 (CL2300)	0	394.30
D34	401+99.28 (CL400)	0	394.53		E34	1615+26	0	394.36		F34	2301+30.69 (CL2300)	0	394.18
D35	401+84.30 (CL400)	0	394.41		E35	1615+41	0	394.24		F35	2301+15.67 (CL2300)	0	394.06
D36	401+69.32 (CL400)	0	394.30		E36	1615+56	0	394.12		F36	2301+00.66 (CL2300)	0	393.94
D37	401+54.33 (CL400)	0	394.18		E37	1615+71	0	394.00		F37	2300+85.64 (CL2300)	0	393.82
D38	401+39.35 (CL400)	0	394.06		E38	1615+86	0	393.88		F38	2300+70.62 (CL2300)	0	393.70
D39	401+24.37 (CL400)	0	393.95		E39	1616+01	0	393.81		F39	2300+55.60 (CL2300)	0	393.59

MODEL SHEET NAMES
FILE NAMES: 8783

	USER NAME = SUSERS	DESIGNED -	REVISED -	STATE OF ILLINOIS DEPARTMENT OF TRANSPORTATION	EAST ELEVATIONS			F.A.P. RTE.	SECTION	COUNTY	TOTAL SHEETS	SHEET NO.
		DRAWN -	REVISED -					873	(28-5) K-1		162	89
	PLOT SCALE = 55CALES	CHECKED -	REVISED -		SCALE:			SHEET OF SHEETS STA. TO STA.				
	PLOT DATE = 50ATES	DATE -	REVISED -					ILLINOIS FED. AID PROJECT				

MODEL NAME: MAMES
FILE NAME: 81115

POINT NO.	CL500 STA.	OFFSET	ELEV.	POINT NO.	CL800 STA.	OFFSET	ELEV.
G1	510+23.45 (CL500)	3'	398.16	H1	800+26.15	0	398.08
G2	510+39.91 (CL500)	3'	397.97	H2	800+44.80	0	397.92
G3	510+56.40 (CL500)	3'	397.79	H3	800+60.30	0	397.77
G4	511+72.91 (CL500)	3'	397.61	H4	800+81.75	0	397.61
G5	510+89.26 (CL500)	3'	397.43	H5	800+99.99	0	397.46
G6	511+01.22 (CL500)	3'	397.28	H6	801+07.93	0	397.28
G7	511+13.18 (CL500)	3'	397.10	H7	801+15.97	0	397.11
G8	511+25.13 (CL500)	3'	396.92	H8	801+24.02	0	396.93
G9	511+37.09 (CL500)	3'	396.74	H9	801+32.06	0	396.76
G10	511+49.05 (CL500)	3'	396.56	H10	801+40.00	0	396.59
G11	511+76.7 (CL500)	3'	396.25	H11	801+49.72	0	396.42
G12	511+76.65 (CL500)	3'	396.259	H12	801+58.67	0	396.29
G13	511+86.22 (CL500)	3'	396.162	H13	801+65.11	0	395.94
G14	511+96.16 (CL500)	3'	396.343	H14	801+71.80	0	396.40
G15	512+06.10 (CL500)	3'	396.524	H15	801+78.48	0	396.58
G16	512+16.04 (CL500)	3'	396.705	H16	801+85.17	0	396.75
G17	512+26.01 (CL500)	3'	396.924	H17	801+91.88	0	396.93
G18	512+35.54 (CL500)	3'	397.059	H18	801+98.29	0	397.10
G19	512+35.5 (CL500)	3'	397.06	H19	802+04.71	0	397.27
G20	512+56.30 (CL500)	3'	397.42	H20	802+12.24	0	397.45
G21	512+68.22 (CL500)	3'	397.53	H21	802+20.25	0	397.56
G22	512+80 (CL500)	3'	397.65	H22	802+28.27	0	397.68
G23	512+90.09 (CL500)	3'	397.77	H23	802+36.29	0	397.80
G24	513+04.03 (CL500)	3'	397.89	H24	802+44.32	0	397.92
G25	513+15.97 (CL500)	3'	398.01	H25	802+52.35	0	398.04
G26	513+27.93 (CL500)	3'	398.13	H26	802+60.39	0	398.16
G27	513+41.39 (CL500)	3'	398.27	H27	802+71.87	0	398.30
G28	513+57.26 (CL500)	3'	398.42	H28	802+88.87	0	398.46
G29	513+73.14 (CL500)	3'	398.58	H29	803+05.89	0	398.60
G30	512+89.01 (CL500)	3'	398.74	H30	803+23.13	0	398.72
G31	514+04.88 (CL500)	3'	398.86	H31	803+40.51	0	398.62

POINT NO.	CL500 STA.	OFFSET	ELEV.
I1	511+76.65	0	395.81
I2	511+86.22	0	395.71
I3	511+96.16	0	395.89
I4	512+06.10	0	396.07
I5	512+16.04	0	396.26
I6	512+26.01	0	396.47
I7	512+35.54	0	396.61

POINT NO.		OFFSET	ELEV.
J2	511+86.22	17.5'R	395.45
J3	511+96.16	17.5'R	395.63
J4	512+06.10	17.5'R	395.81
J5	512+16.04	17.5'R	395.99
J6	512+26.01	17.5'R	396.17
J7	512+35.54	7.8'R	396.49

POINT NO.	CL2300 STA.	OFFSET	ELEV.
K1	2302+20.92	0	394.84
K2	2302+34.54	0	394.93
K3	2302+49.28	0	395.14
K4	2302+61.15	0	395.33
K5	2302+72.35	0	395.51
K6	2302+83.51	0	395.69
K7	2302+97.24	0	395.91
K8	2303+08.51	0	396.04
K9	2303+25.00	0	396.20
K10	2303+40.00	0	396.35
K11	2303+54.99	0	396.49
K12	2303+70.00	0	396.64
K13	2303+85.00	0	396.79
K14	2304+00.00	0	396.94
K15	2304+15.00	0	397.08
K16	2304+30.00	0	397.23
K17	2304+45.22	0	397.38

POINT NO.	CL2000 STA.	OFFSET	ELEV.
L9	2001+18.91	0	396.74
L10	2001+04.43	0	396.77
L11	2000+89.73	0	396.79
L12	2000+74.89	0	396.81
L13	2000+59.97	0	396.84
L14	2000+44.99	0	396.86
L15	2000+30.22	0	396.89
L16	2000+15.22	0	396.91
L17	2000+00.00	0	396.94

USER NAME = SUSERS	DESIGNED -	REVISED -
	DRAWN -	REVISED -
PLOT SCALE = 55CALES	CHECKED -	REVISED -
PLOT DATE = SDATES	DATE -	REVISED -

STATE OF ILLINOIS
DEPARTMENT OF TRANSPORTATION



EAST ELEVATIONS

SCALE: SHEET OF SHEETS STA. TO STA.

F.A.P. RTE.	SECTION	COUNTY	TOTAL SHEETS	SHEET NO.
873	(28-5) K-1	FRANKLIN	162	90
CONTRACT NO. 78814				
ILLINOIS FED. AID PROJECT				

MODEL - MODEL NAMES
FILE NAMES - SHEETS

POINT NO.	CL2100 STA.	OFFSET	ELEV.		POINT NO.	CL2200 STA.	OFFSET	ELEV.	
M1	2103+24.27	0	395.86		O3	2203+41.7	14.5'L	395.37	
M2	2103+11.00	0	395.59		O4	2203+27	14.0'L	395.34	
M3	2102+95.99	0	395.28		O5	2203+12	14.0'L	395.15	
M4	2102+81.00	0	394.98		O6	2202+97.5	14.3'L	394.88	
M5	2102+65.99	0	394.67		O7	2202+83	15.1'L	394.62	
M6	2102+51.17	0	394.37		O8	2202+68.3	16.5'L	394.37	
M7	2102+40.00	0	394.14		O9	2202+52.7	17.2'L	394.11	
M8	2102+25.00	0	393.84		O10	2202+52.7	20.7'L	394.17	
M9	2102+10.00	0	393.53						
M10	2101+95.00	0	393.24		POINT NO.	STA.	OFFSET	ELEV.	
M11	2101+80.00	0	392.92		P1	2203+61.97	0	395.14	
M12	2101+65.00	0	392.63		P2	2203+50.00	0	395.31	
M13	2101+50.00	0	392.32		P3	2203+41.75	0	395.42	
M14	2101+35.23	0	392.01		P4	2203+27.00	0	395.16	
M15	2101+20.00	0	391.71		P5	2203+12.00	0	394.88	
M16	2101+05.00	0	391.41		P6	2202+97.00	0	394.61	
M17	2100+90.00	0	391.10		P7	2202+82.00	0	394.34	
M18	2100+75.00	0	390.79		P8	2202+67.00	0	394.06	
M19	2100+60.00	0	390.49		P9	2202+52.68	0	393.80	
M20	2100+45.00	0	390.18		P10	2202+49.58	0	393.75	
M21	2100+30.00	0	389.87		P11	2202+32.29	0	393.43	
M22	2100+15.00	0	389.57		P12	2202+15.60	0	393.13	
M23	2100+00.00	0	389.26		P13	2201+99.26	0	392.83	
					P14	2201+83.07	0	392.54	
POINT NO.	CL2100 STA.	OFFSET	ELEV.		P15	2201+66.89	0	392.25	
N1	2103+24.30	19.4'R	395.46		P16	2201+50.72	0	391.95	
N2	2103+10.20	19.2'R	395.23		P17	2201+36.84	0	391.66	
N3	2102+94.30	18.3'R	394.98		P18	2201+19.60	0	391.39	
N4	2102+78.60	16.7'R	394.76		P19	2201+04.67	0	391.12	
N5	2102+63.30	14.5'R	394.47		P20	2200+89.69	0	390.84	
N6	2102+51.20	12.7'R	394.24		P21	2200+74.73	0	390.57	
N7	2102+40	15.3'R	393.97		P22	2200+59.77	0	390.30	
N8	2102+25	14.3'R	393.64		P23	2200+44.81	0	390.03	
N9	2102+10	13.0'R	393.33		P24	2200+29.85	0	389.74	
N10	2101+95	12.2'R	393.03		P25	2200+14.89	0	389.48	
N11	2101+80	11.7'R	392.74		P26	2200+00.00	0	389.21	
N12	2101+65	11.5'R	392.44						
N13	2101+50	11.7'R	392.14						
N14	2101+34.5	12.0'R	391.84						

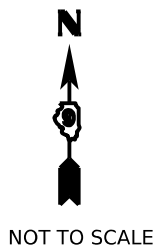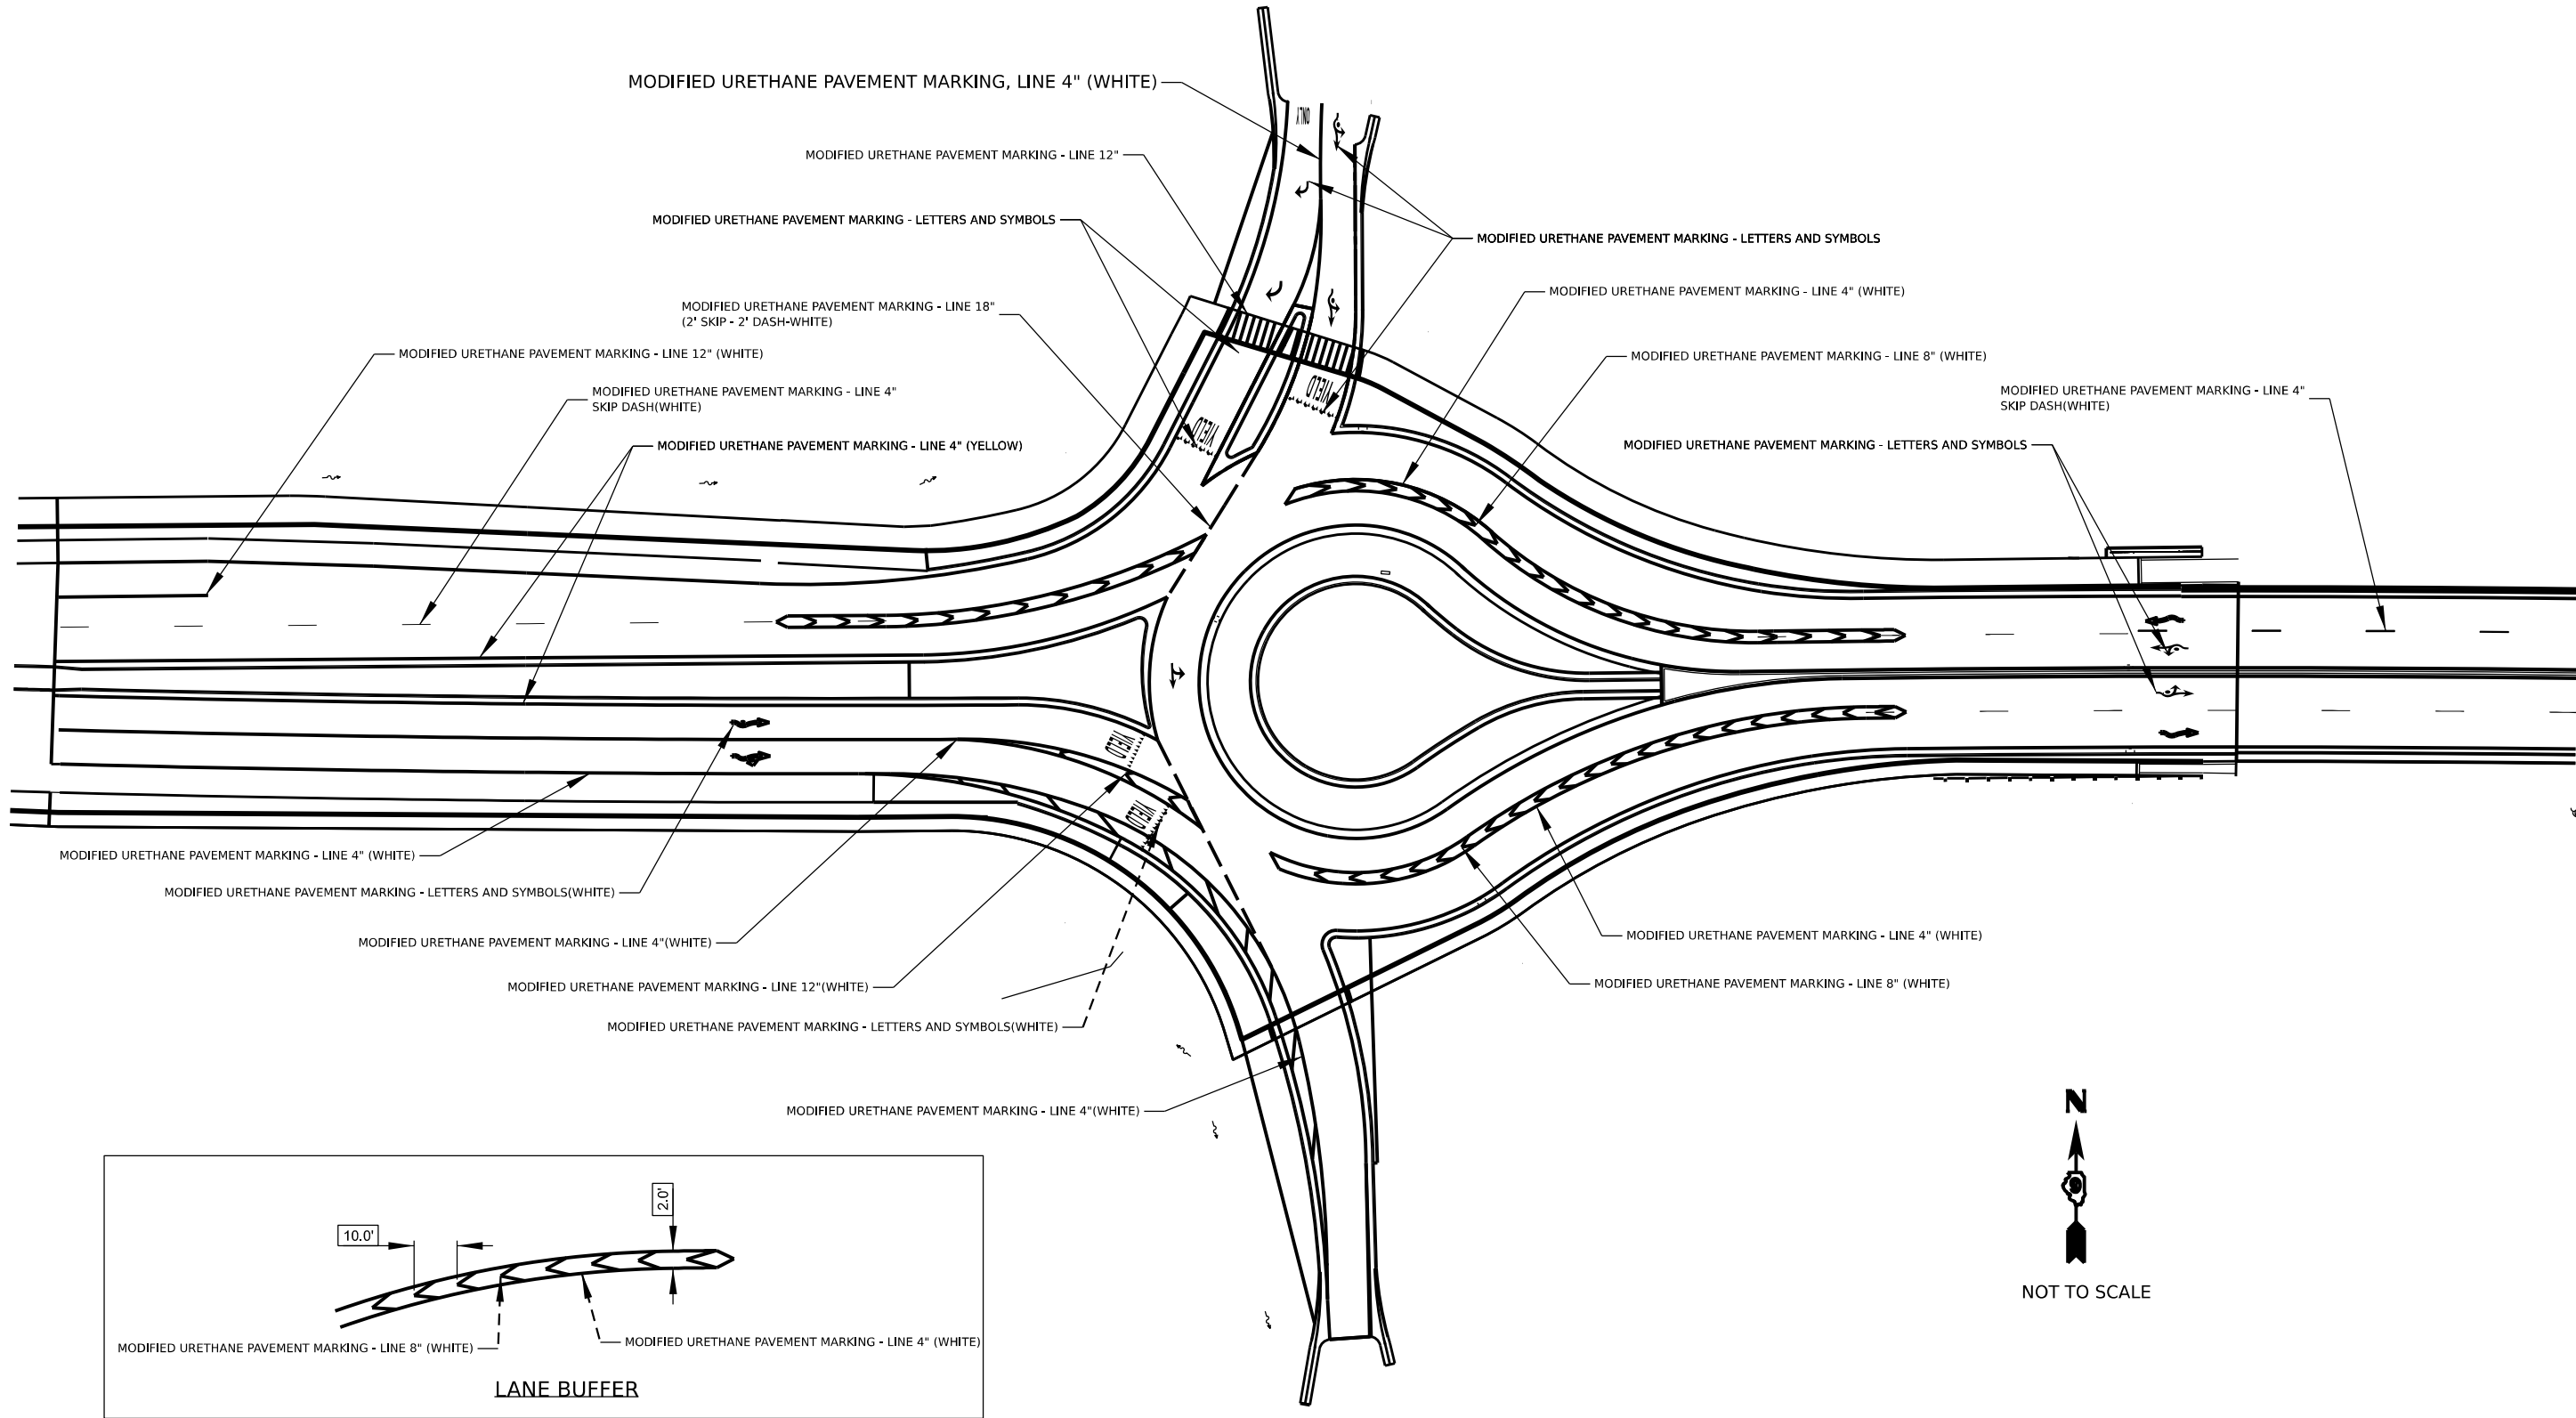

MODEL: \$MODELNAME\$
FILE NAME: \$FILE\$



USER NAME = \$USERS\$	DESIGNED -	REVISED -
	DRAWN -	REVISED -
	CHECKED -	REVISED -
	DATE -	REVISED -
PLOT SCALE = \$SCALE\$		
PLOT DATE = \$DATES\$		

STATE OF ILLINOIS
DEPARTMENT OF TRANSPORTATION

PAVEMENT MARKING

SCALE: SHEET OF SHEETS STA. TO STA.

F.A.P. RTE.	SECTION	COUNTY	TOTAL SHEETS	SHEET NO.
873	(28-5)K-1	FRANKLIN	162	92
CONTRACT NO. 78814				
ILLINOIS FED. AID PROJECT				

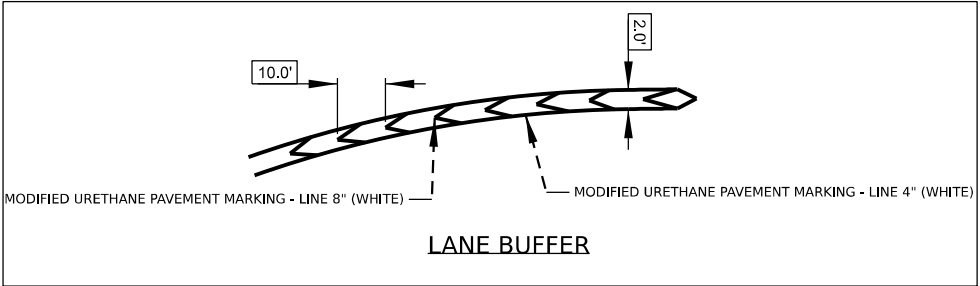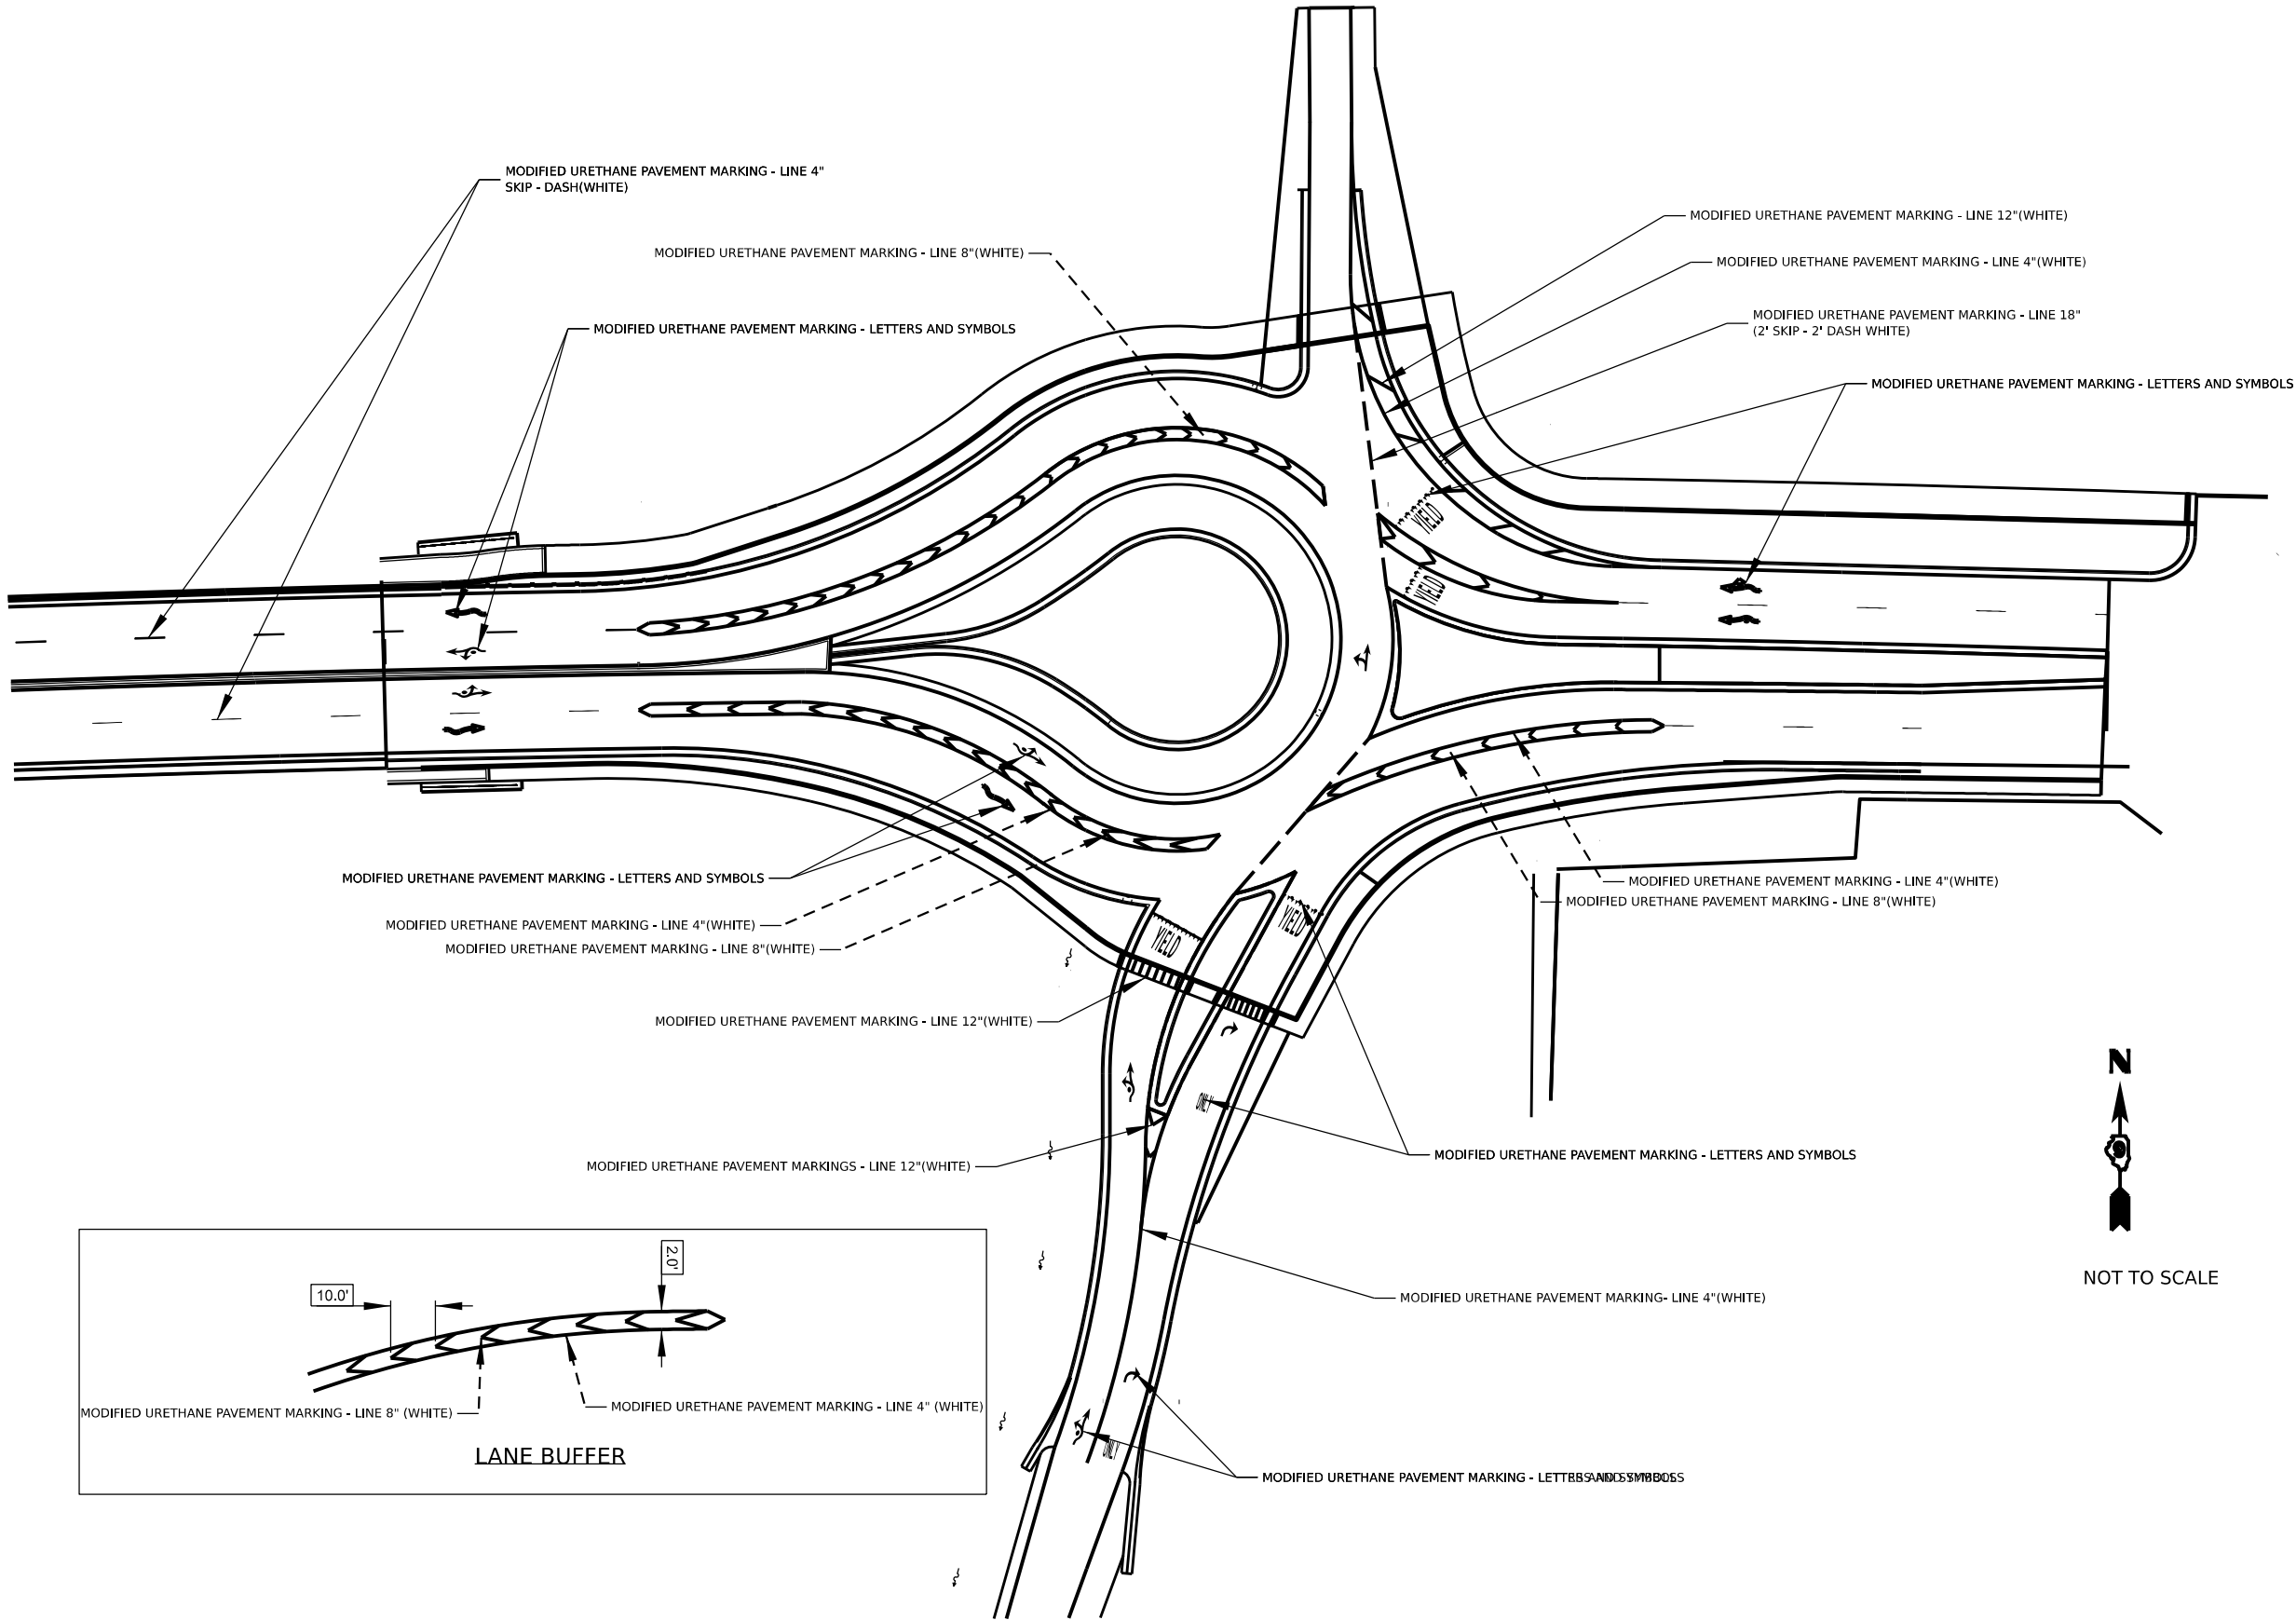

NOT TO SCALE

MODEL: \$MODELNAME\$
FILE NAME: \$FILE\$

USER NAME	= \$USER\$	DESIGNED	-	REVISED	-
		DRAWN	-	REVISED	-
PLOT SCALE	= \$SCALE\$	CHECKED	-	REVISED	-
PLOT DATE	= \$DATE\$	DATE	-	REVISED	-

STATE OF ILLINOIS
DEPARTMENT OF TRANSPORTATION

PAVEMENT MARKINGS

SCALE: SHEET OF SHEETS STA. TO STA.

F.A.P. RTE.	SECTION	COUNTY	TOTAL SHEETS	SHEET NO.
873	(28-5)K-1	FRANKLIN	162	93
CONTRACT NO.				
ILLINOIS FED. AID PROJECT				

SIGNING SCHEDULE

LOCATION	SIGN NAME	STATE ROUTE SIGN	INTERSTATE SIGN	CARDINAL DIRECTION	DIRECTIONAL ARROW	ONE WAY	ROUNDAABOUT DIRECTIONAL	PEDESTRIAN CROSSING	DO NOT ENTER	YIELD	KEEP RIGHT	YIELD AHEAD	ROUNDAABOUT CIRCULATION	ADVISORY SPEED	REMOVE SIGN PANEL TYPE 1
		COMBINATION**				COMBINATION			COMBINATION*				COMBINATION		
	MUTCD NO.	M1-5	M1-1	M3-1(1),2,3(1),4	M6-2(1) & M6-2	R6-1r	R6-4		R5-1	R1-2	R4-7	W3-2a	W2-6	W13-1	W3-3
	SIZE	24" X 24"	24" X 24"	24" X 12"	21" X 15"	36" X 12"	30" X 24"		36" X 36"	36" X 36 "X 36"	24" X 30"	36" X 36"	36" X 36"	24" X 24"	36" X 36"
	SHAPE	SQUARE	SHIELD	RECT.	RECT.	RECT.	RECT.		DIAMOND	SQUARE	TRIANGULAR	RECT.	DIAMOND	DIAMOND	SQUARE
	SIGN AREA (SF)	4.00	4.00	2.00	2.19	3.00	5.00	9.00	9.00	4.50	5.00	9.00	9.00	4.00	9.00
I-57 NB EXIT RAMP												1	1	1	1
EAST OF ROUNDAABOUT											1	1	1	1	
EAST ROUNDAABOUT		1	1	2	2	2	2	5	5	5					
BETWEEN ROUNDAABOUTS															
WEST ROUNDAABOUT		1	1	2	2	2	2	5	5	5					
WEST OF ROUNDAABOUT												1	1	1	
I-57 SB EXIT RAMP												1	1	1	1
SIGN PANEL TYPE		1	1	1	1	1	1	1	1	1	1	1	1	1	1
TOTAL SIGNS		2	2	4	4	4	4	10	10	10	1	4	4	4	2
TOTAL AREA (SF)		8	8	8	9	12	20	90	90	45	5	36	36	16	18
POST TYPE		TSSS				TSSS		TSSS	TSSS			TSSS	WOOD	WOOD	
LENGTH / INSTALLATION (FOOT)		63				62		172	171			15	65	73	

* THE "DO NOT ENTER" SIGNS WILL BE MOUNTED ON THE BACK OF THE "YIELD" SIGNS
** EITHER INTERSTATE SIGN M1-1 OR STATE ROUTE SIGN M1-5 WILL BE USED FOR THE COMBINATION, NOT BOTH

SIGN PANEL TYPE 1 TOTAL	=	383	SQ FT
WOOD SIGN SUPPORT TOTAL LENGTH	=	138	FOOT
TELESCOPING STEEL SIGN SUPPORT (TSSS)	=	483	FOOT
BASE FOR TELESCOPING STEEL SIGN SUPPORT	=	29	EACH

MODEL: Sign_Schedule_1 [Sheet]
FILE NAME: P:\GIS\Projects\78814\CAD\Drawings\DOT\Office\Drawings\78814\Signing_Schedule.dgn

USER NAME = Jared.Harp	DESIGNED -	REVISED -
	DRAWN -	REVISED -
PLOT SCALE = 0.16666633" / In.	CHECKED -	REVISED -
PLOT DATE = 5/16/2023	DATE -	REVISED -

STATE OF ILLINOIS
DEPARTMENT OF TRANSPORTATION

SIGNING SCHEDULE

SCALE:SCALE SHEET 0 OF 1 SHEETS STA. TO STA.

F.A.P. RTE.	SECTION	COUNTY	TOTAL SHEETS	SHEET NO.
873	(28-5)K-1	FRANKLIN	162	94
		CONTRACT NO. 78814		
		ILLINOIS FED. AID PROJECT		

SIGNING SCHEDULE (SPECIALTY)

LOCATION	SIGN NAME	LANE SIGN	DESTINATION GUIDE	STRUCTURAL STEEL SIGN SUPPORT BREAKAWAY	CONCRETE FOUNDATIONS	REINFORCEMENT BARS	WOOD SIGN SUPPORT	REMOVE GROUND MOUNTED SIGN SUPPORT	REMOVE CONCRETE FOUNDATION GROUND MOUNT	RELOCATE SIGN PANEL TYPE 1	RELOCATE SIGN PANEL TYPE 3	REMOVE SIGN PANEL TYPE 3
		SQ FT	SQ FT	POUND	CU YD	POUND	FOOT	EACH	EACH	SQ FT	SQ FT	SQ FT
	MUTCD NO.	SPECIALTY	SPECIALTY									
	SIZE	VARIES	VARIES									
	SHAPE	RECT.	RECT.									
	SIGN AREA (SF)	VARIES	VARIES									
I-57 NB EXIT RAMP		1	1	1749	4.2	468		4	4	5	88	113
EAST OF ROUNDABOUT		1	1	880	2.4	184	54	2	2			133
EAST ROUNDABOUT								2	2			60
BETWEEN ROUNDABOUTS		2	2	1080	2.8	312	108					
WEST ROUNDABOUT								2	2			60
WEST OF ROUNDABOUT		1	1	968	2.4	184	54	2	2			133
I-57 SB EXIT RAMP		1	1	1749	4.2	468		4	4	5	88	113
SIGN PANEL TYPE		3	3									
TOTAL SIGNS		6	6									
TOTAL AREA (SF)		304	602									
TOTAL		906		6426	16	1616	216	16	16	10	176	612

MODEL: Sign_Schedule_1_2 [Sheet]
FILE NAME: P:\Projects\78814\CAD\Drawings\DOT\Office\Drawings\78814\CAD\Drawings\78814-Signing_Schedule.dgn

USER NAME = Jared.Harp	DESIGNED -	REVISED -	STATE OF ILLINOIS DEPARTMENT OF TRANSPORTATION	SIGNING SCHEDULE				F.A.P. RTE.	SECTION	COUNTY	TOTAL SHEETS	SHEET NO.
	DRAWN -	REVISED -						873	(28-5)K-1	FRANKLIN	162	95
	PLOT SCALE = 0.16666633" / in.	CHECKED -	REVISED -	SCALE: SCALE				SHEET 0 OF 1 SHEETS STA. TO STA.				CONTRACT NO. 78814
	PLOT DATE = 5/16/2023	DATE -	REVISED -					ILLINOIS FED. AID PROJECT				

* R5-1 MOUNTED ON BACK OF YIELD SIGN

STA. 1610+50 B WB3
35' LT TO CENTER OF SIGN
SIGN PANEL - TYPE 3
LANE SIGN 1
WOOD SIGN SUPPORT

STA. 1710+50 @ EB2
30' RT TO CENTER OF SIGN
SIGN PANEL - TYPE 3
DESTINATION GUIDE 4
STRUCTURAL STEEL SIGN SUPPORT - BREAKAWAY
CONCRETE FOUNDATIONS, GROUND MOUNT
2 - W6 X 15 POSTS
LENGTHS 15 FT & 16 FT

REMOVE GROUND MOUNTED SIGN SUPPORT
REMOVE CONCRETE FOUNDATION GROUND MOUNT
REMOVE SIGN PANEL TYPE 3

STA. 1614+50 @ WB3
22' LT TO CENTER OF SIGN
SIGN PANEL - TYPE 3
DESTINATION GUIDE 2
STRUCTURAL STEEL SIGN SUPPORT - BREAKAWAY
CONCRETE FOUNDATIONS, GROUND MOUNT
2 - W10 X 22 POSTS
LENGTHS 17 FT & 17 FT

STA. 1615+30 R WB3
22' LT TO CENTER OF SIGN
SIGN PANEL - TYPE 3
LANE SIGN 2
WOOD SIGN SUPPORT

STA. 701+05 B IL149WB
22' RT TO CENTER OF SIGN
SIGN PANEL - TYPE 1
W3-2a
WOOD SIGN SUPPORT

STA. 701+85 B IL149WB
20' RT TO CENTER OF SIGN
SIGN PANEL - TYPE 1
W2-6 & W13-1
WOOD SIGN SUPPORT


STATE OF ILLINOIS
DEPARTMENT OF TRANSPORTATION

SIGNING PLAN VIEW

SCALE:SCALE	SHEET 0	OF 1	SHEETS	STA.	TO STA
-------------	---------	------	--------	------	--------

F.A.P. RTE.	SECTION	COUNTY	TOTAL SHEETS	SHEET NO.
873	(28-5)K-1	FRANKLIN	162	96
CONTRACT NO. 78814				
ILLINOIS		FED. AID PROJECT		

ILLINOIS	FED. AID PROJECT
----------	------------------

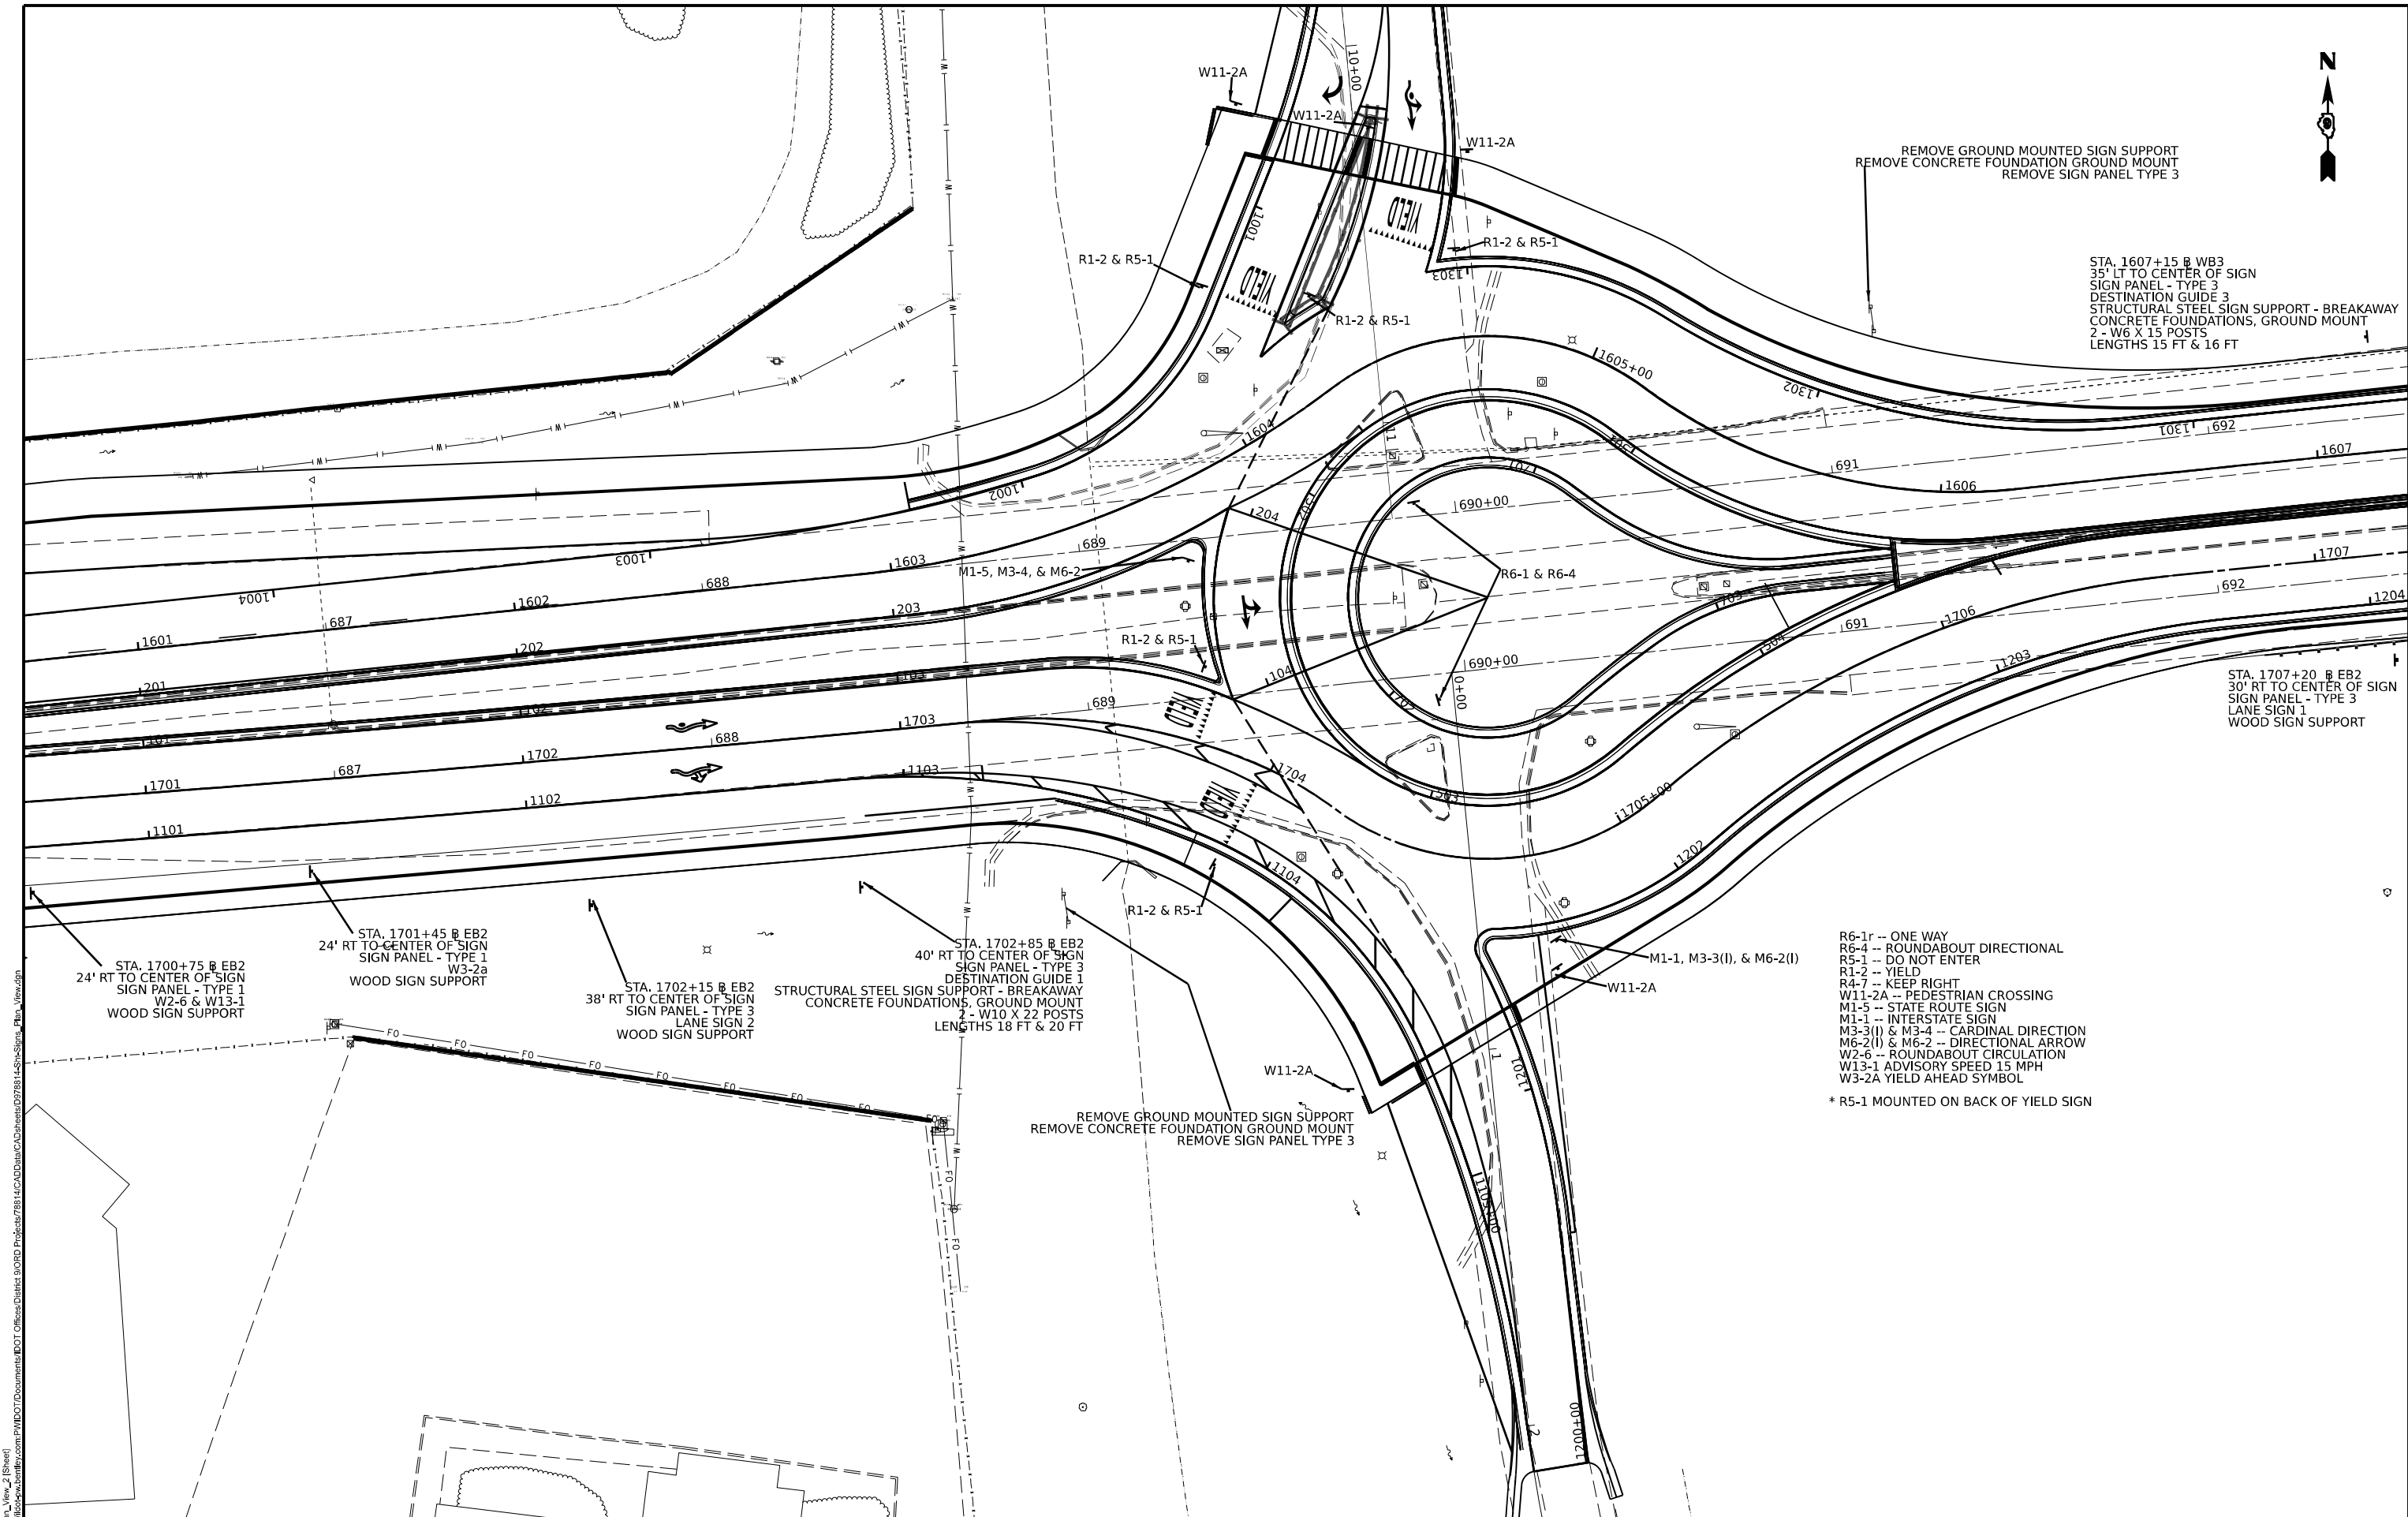

REMOVE GROUND MOUNTED SIGN SUPPORT
REMOVE CONCRETE FOUNDATION GROUND MOUNT
REMOVE SIGN PANEL TYPE 3

STA. 1607+15 @ WB3
35' LT TO CENTER OF SIGN
SIGN PANEL - TYPE 3
DESTINATION GUIDE 3
STRUCTURAL STEEL SIGN SUPPORT - BREAKAWAY
CONCRETE FOUNDATIONS, GROUND MOUNT
2 - W6 X 15 POSTS
LENGTHS 15 FT & 16 FT

STA. 1707+20 @ EB2
30' RT TO CENTER OF SIGN
SIGN PANEL - TYPE 3
LANE SIGN 1
WOOD SIGN SUPPORT

R6-1r -- ONE WAY
R6-4 -- ROUNDABOUT DIRECTIONAL
R5-1 -- DO NOT ENTER
R1-2 -- YIELD
R4-7 -- KEEP RIGHT
W11-2A -- PEDESTRIAN CROSSING
M1-5 -- STATE ROUTE SIGN
M1-1 -- INTERSTATE SIGN
M3-3(I) & M3-4 -- CARDINAL DIRECTION
M6-2(I) & M6-2 -- DIRECTIONAL ARROW
W2-6 -- ROUNDABOUT CIRCULATION
W13-1 ADVISORY SPEED 15 MPH
W3-2A YIELD AHEAD SYMBOL

* R5-1 MOUNTED ON BACK OF YIELD SIGN

REMOVE GROUND MOUNTED SIGN SUPPORT
REMOVE CONCRETE FOUNDATION GROUND MOUNT
REMOVE SIGN PANEL TYPE 3

STA. 1702+85 @ EB2
40' RT TO CENTER OF SIGN
SIGN PANEL - TYPE 3
DESTINATION GUIDE 1
STRUCTURAL STEEL SIGN SUPPORT - BREAKAWAY
CONCRETE FOUNDATIONS, GROUND MOUNT
2 - W10 X 22 POSTS
LENGTHS 18 FT & 20 FT

STA. 1702+15 @ EB2
38' RT TO CENTER OF SIGN
SIGN PANEL - TYPE 3
LANE SIGN 2
WOOD SIGN SUPPORT

STA. 1701+45 @ EB2
24' RT TO CENTER OF SIGN
SIGN PANEL - TYPE 1
W3-2a
WOOD SIGN SUPPORT

STA. 1700+75 @ EB2
24' RT TO CENTER OF SIGN
SIGN PANEL - TYPE 1
W2-6 & W13-1
WOOD SIGN SUPPORT

STATE OF ILLINOIS
DEPARTMENT OF TRANSPORTATION


SIGNING PLAN VIEW

USER NAME	= Jared.Harp	DESIGNED	-	REVISED	-
DRAWN	-	REVISION	-	REVISED	-
PLOT SCALE	= 0.16666633" / in.	CHECKED	-	REVISED	-
PLOT DATE	= 5/16/2023	DATE	-	REVISED	-

SCALE:SCALE	SHEET 0	OF 1	SHEETS	STA.	TO STA.
-------------	---------	------	--------	------	---------

F.A.P. RTE.	SECTION	COUNTY	TOTAL SHEETS	SHEET NO.
873	(28-5)K-1	FRANKLIN	162	97
CONTRACT NO. 78814				
ILLINOIS FED. AID PROJECT				

MODEL: Sign_Plan_View_2 [Sheet]
FILE NAME: P:\Projects\78814\DOT\Documents\DOT Office\Sheet\78814\CAD\Drawings\78814\Signs_Plan_View.dgn

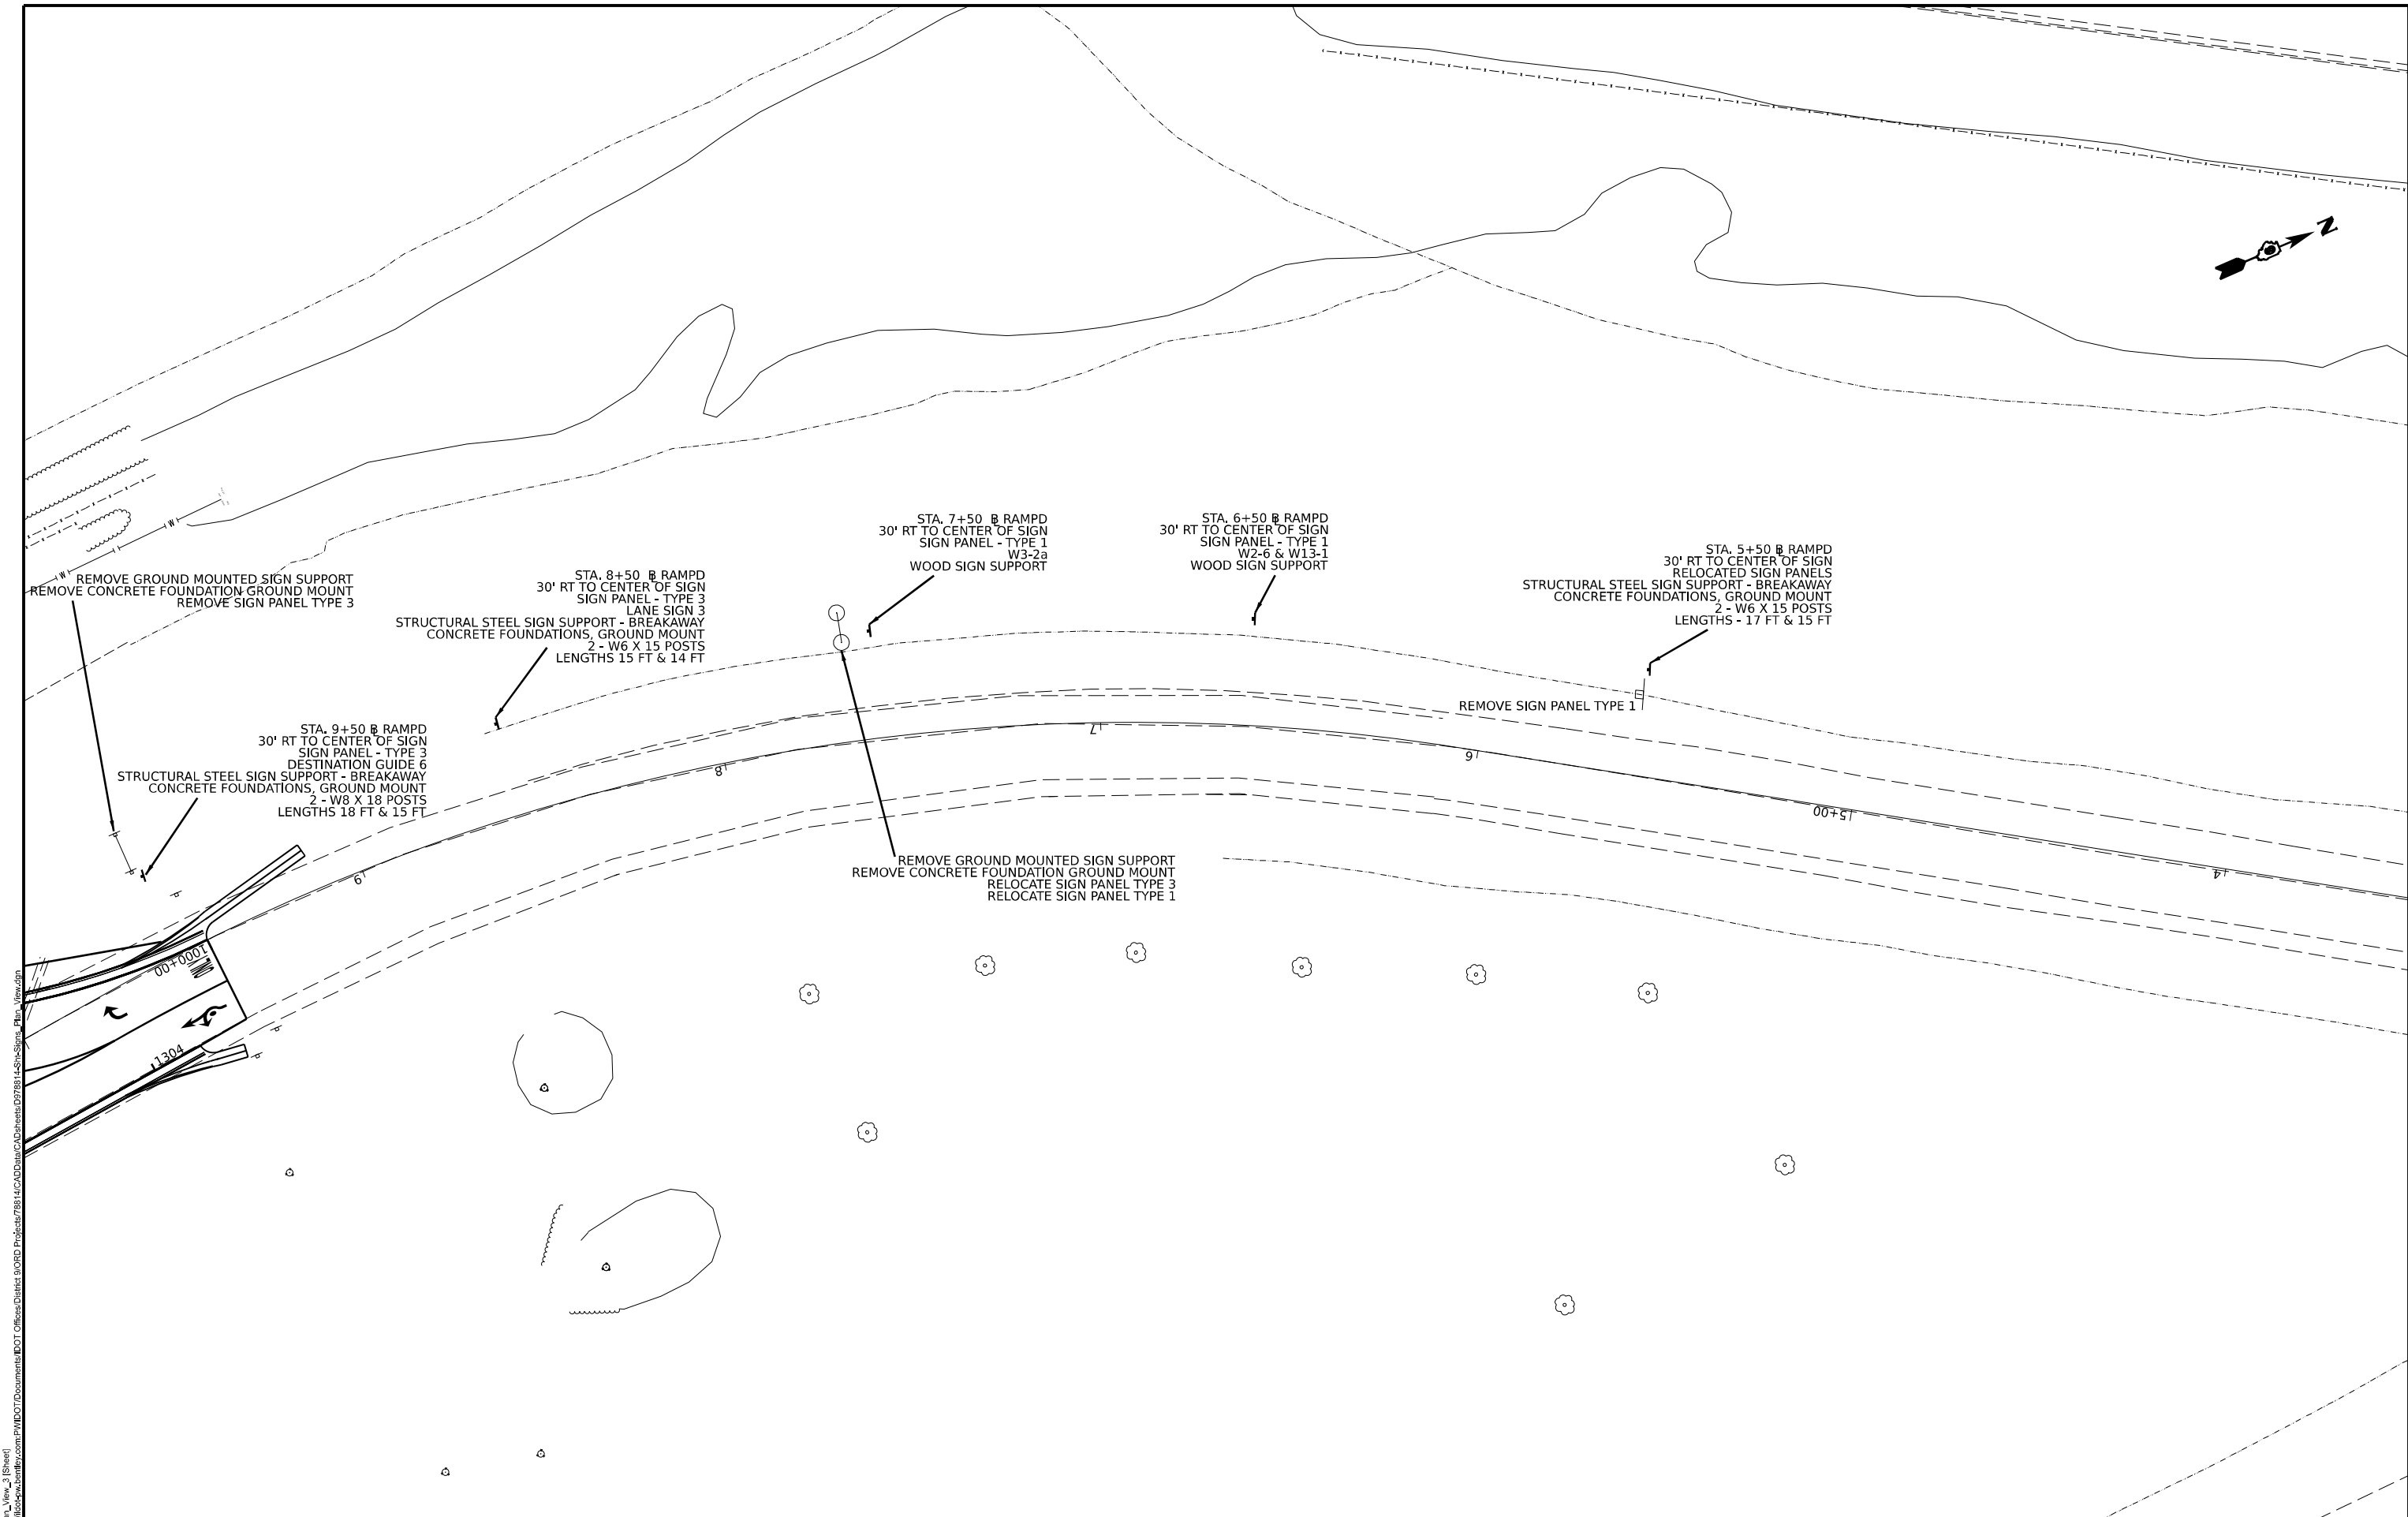

MODEL: Sign_Plan_View_3 [Sheet]
FILE NAME: P:\Illinois\Projects\78814\CAD\Drawings\DOT\Office\Drawings\78814\CAD\Drawings\DOT\Signs_Plan_View.dgn


USER NAME	= Jared.Harp	DESIGNED	-	REVISED	-
DRAWN	-	REVIS	-	REVIS	-
PLOT SCALE	= 0.16666633" / in.	CHECKED	-	REVISED	-
PLOT DATE	= 5/16/2023	DATE	-	REVISED	-

STATE OF ILLINOIS
DEPARTMENT OF TRANSPORTATION

SIGNING PLAN VIEW

SCALE:SCALE SHEET 0 OF 1 SHEETS STA. TO STA.

F.A.P. RTE.	SECTION	COUNTY	TOTAL SHEETS	SHEET NO.
873	(28-5)K-1	FRANKLIN	162	98
CONTRACT NO. 78814				
ILLINOIS FED. AID PROJECT				

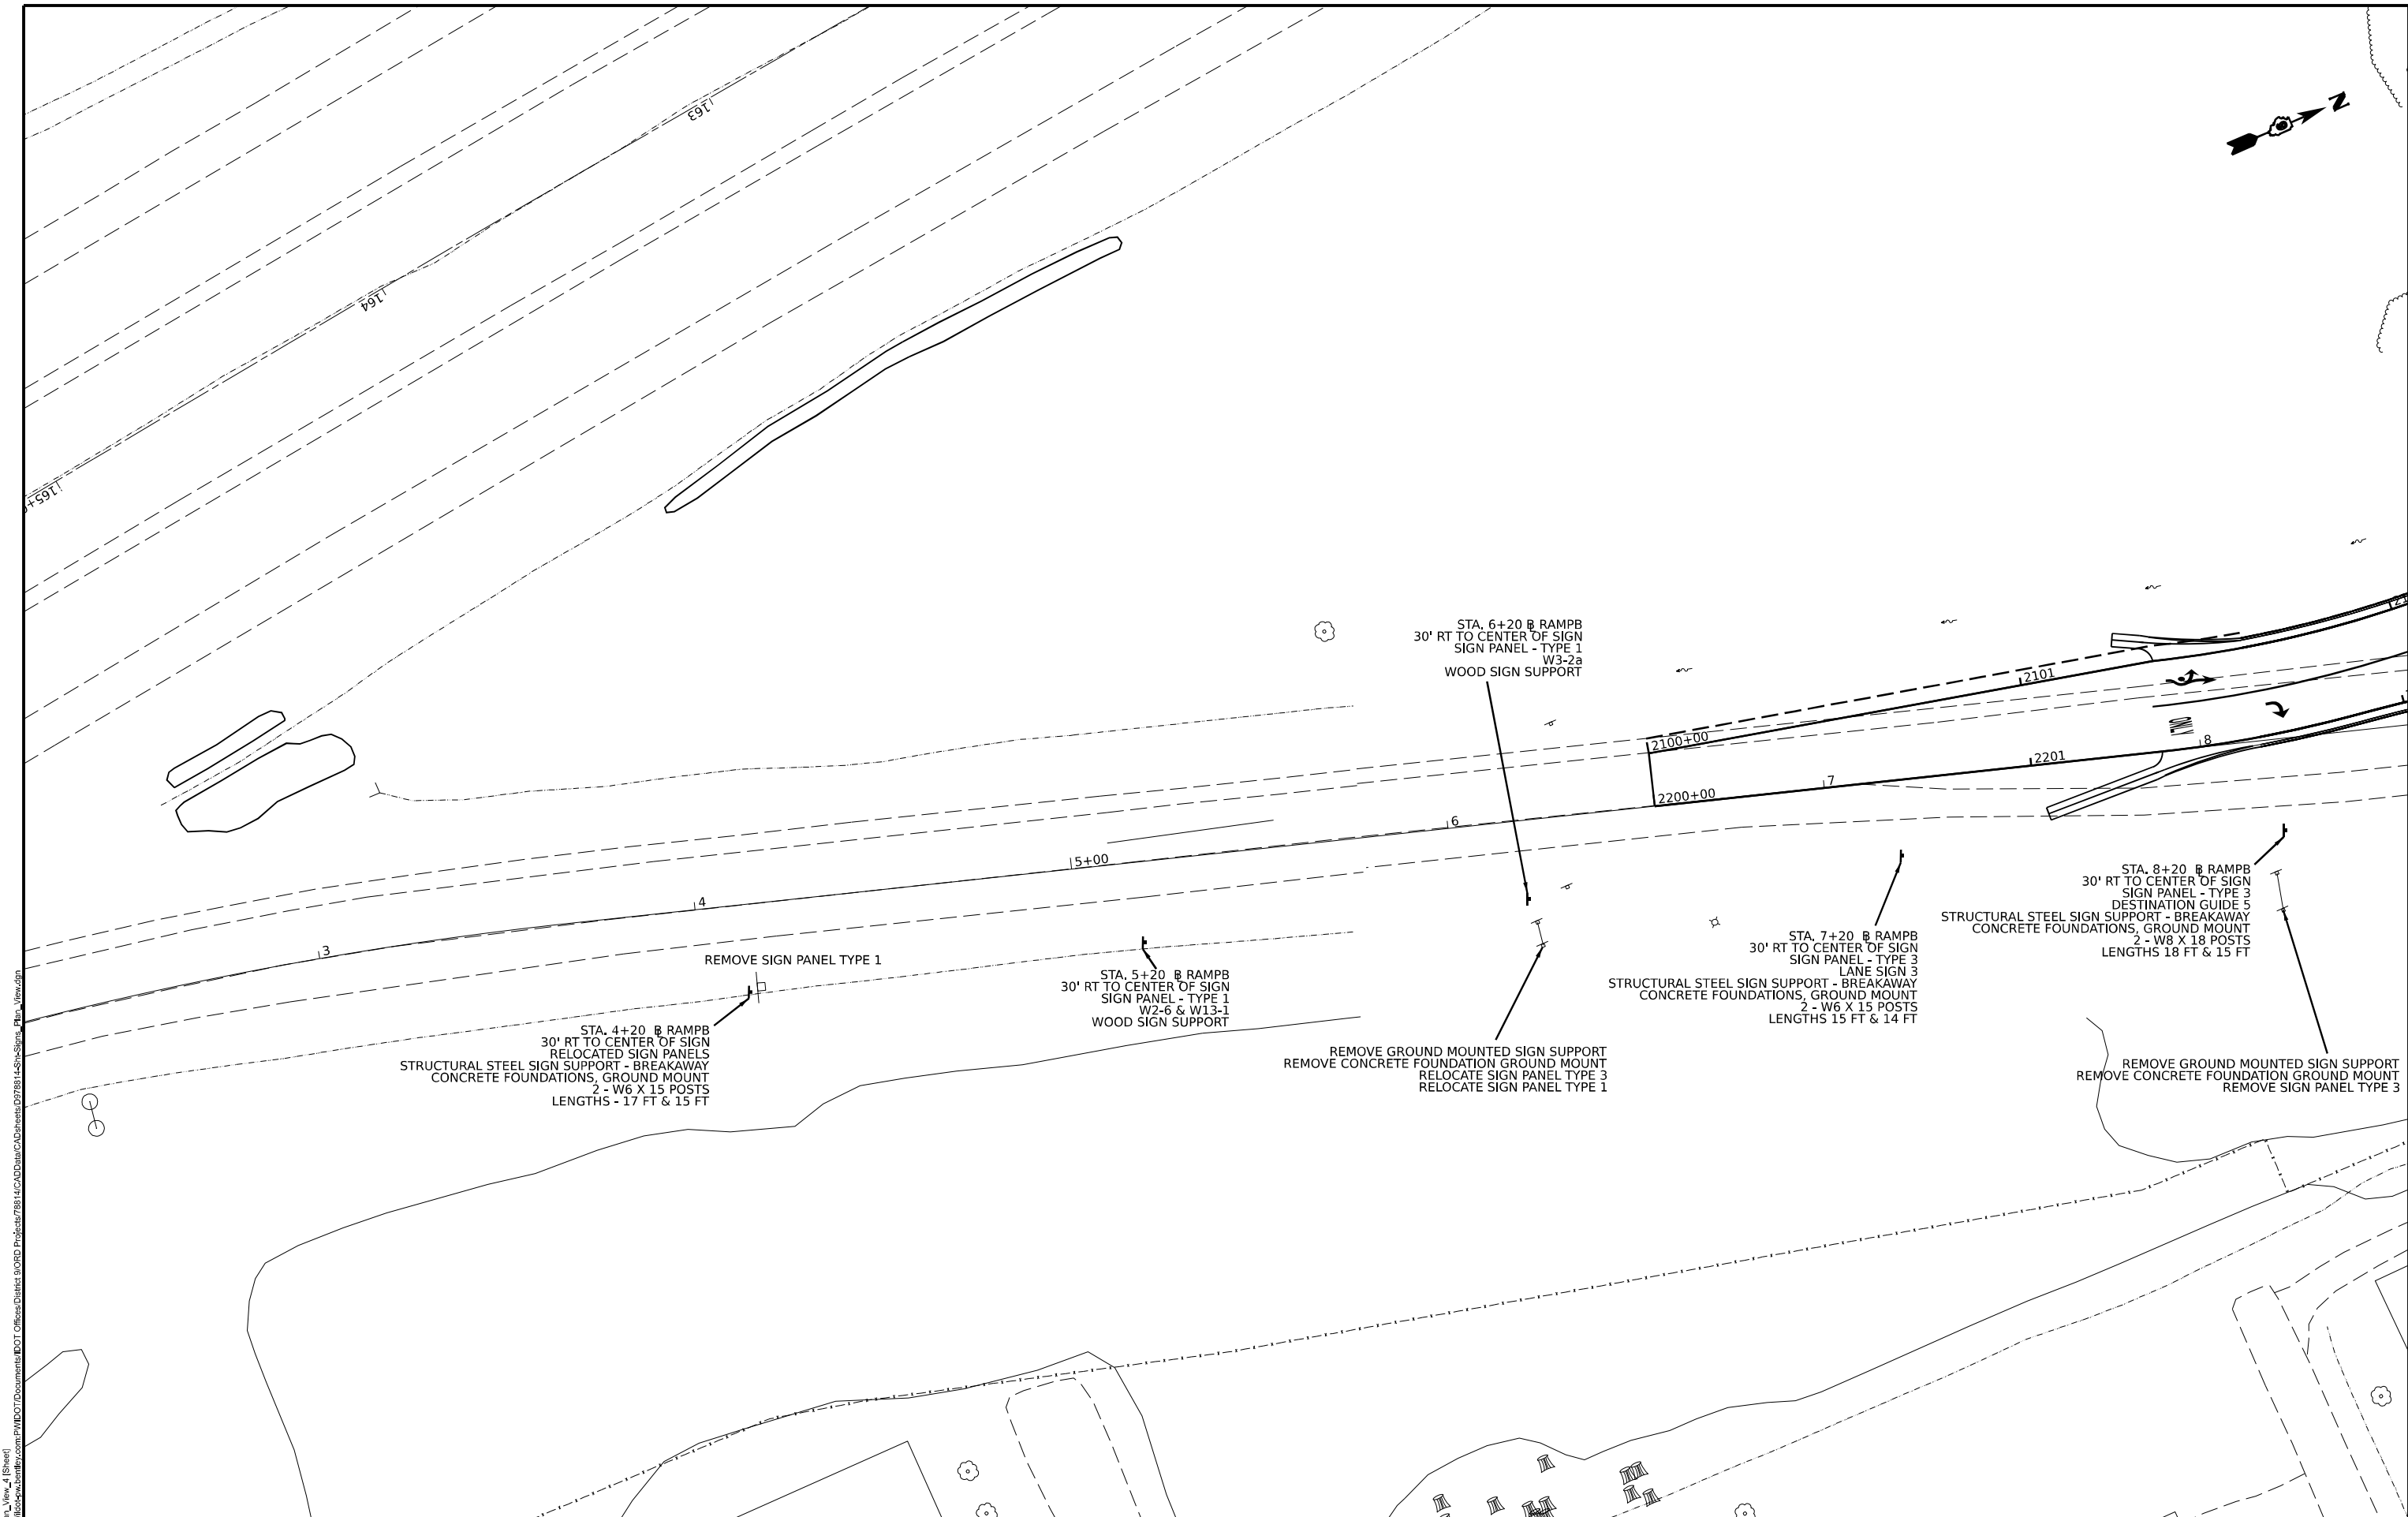

MODEL: Sign_Plan_View_4 [Sheet]
FILE NAME: P:\Illinois\Projects\78814\CADD\Drawings\DOT\Office\Sheet\908D\Project\78814\CADD\Drawings\DOT\Office\Sheet\908D\Project\78814\Sign_Plan_View.dgn

USER NAME	= Jared,Harp	DESIGNED	-	REVISED	-
		DRAWN	-	REVISED	-
PLOT SCALE	= 0.16666633 "/td> <td>CHECKED</td> <td>-</td> <td>REVISION</td> <td>-</td>	CHECKED	-	REVISION	-
PLOT DATE	= 5/16/2023	DATE	-	REVISION	-


STATE OF ILLINOIS
DEPARTMENT OF TRANSPORTATION

SIGNING PLAN VIEW

SCALE:SCALE SHEET 0 OF 1 SHEETS STA. TO STA.

F.A.P. RTE.	SECTION	COUNTY	TOTAL SHEETS	SHEET NO.
873	(28-5)K-1	FRANKLIN	162	99
CONTRACT NO. 78814				
ILLINOIS FED. AID PROJECT				


DESTINATION GUIDE 1

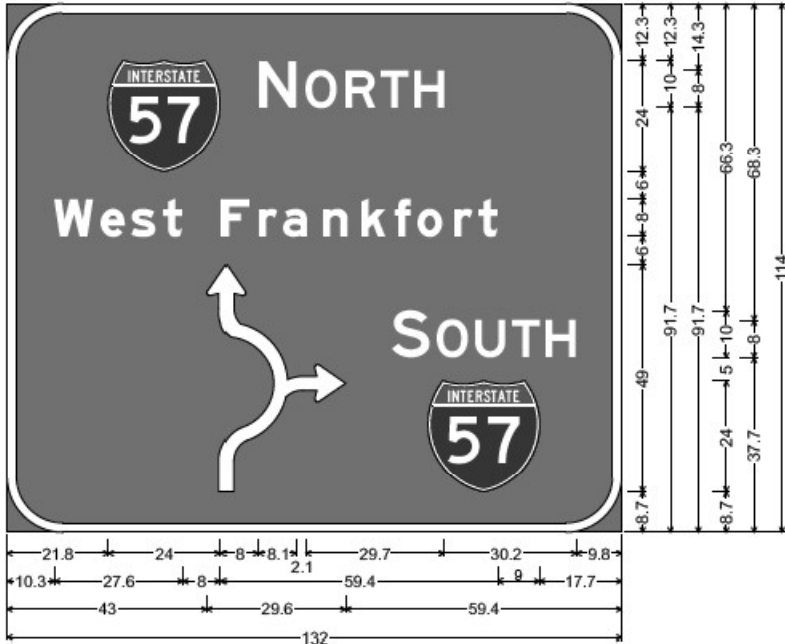

12.0" Radius, 2.0' Border, White on Green;
 *NORTH", E 2K; "West Frankfort", E Mod 2K; "SOUTH", E 2K;
 Table of widths and spaces

[illegible]


DESTINATION GUIDE 2

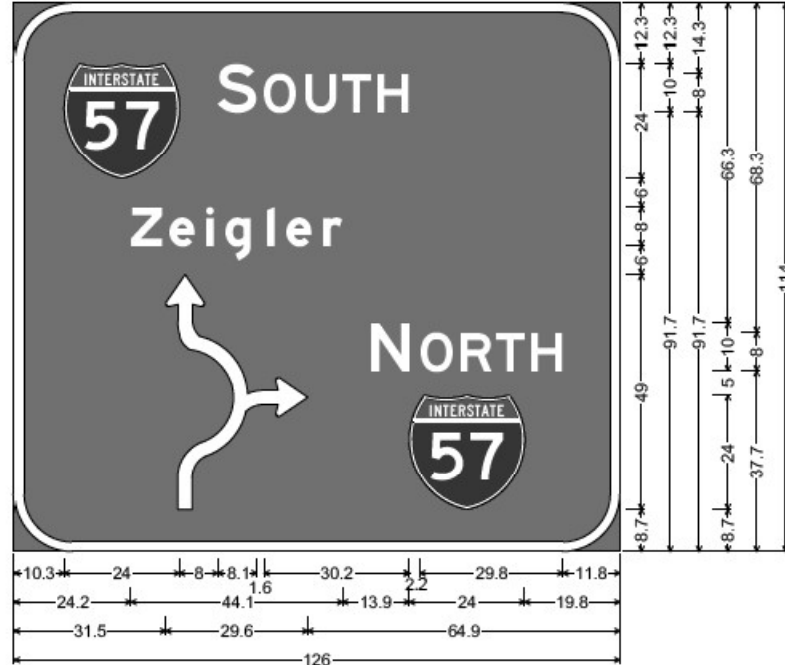

12.0" Radius, 2.0" Border, White on Green;
"SOUTH", E 2K; "Zeigler", E Mod 2K; "NORTH", E 2K;
Table of widths and spaces


[illegible]

DESTINATION GUIDE 3

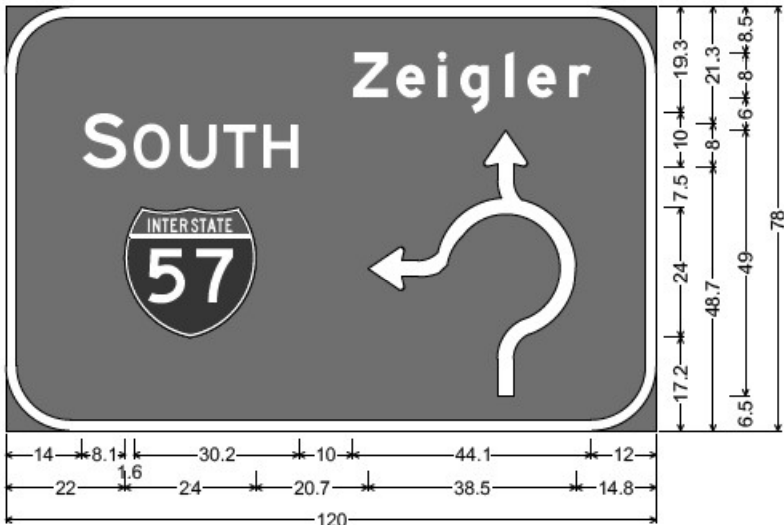


12.0" Radius, 2.0" Border, White on Green;
"SOUTH", E 2K; "Zeigler", E Mod 2K;

DESTINATION GUIDE 4

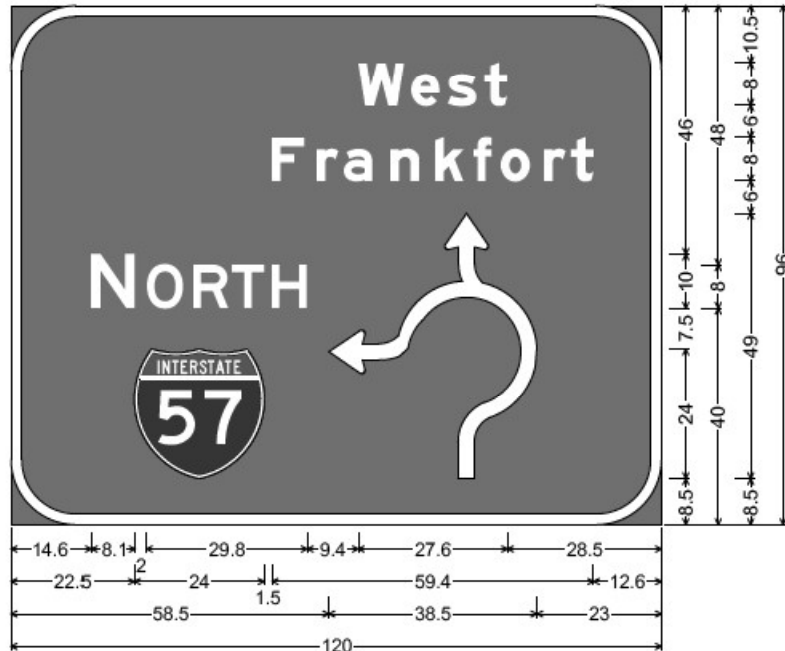

12.0" Radius, 2.0" Border, White on Green;
"NORTH", E 2K; "West", E Mod 2K; "Frankfort", E Mod 2K;

DESTINATION GUIDE 5

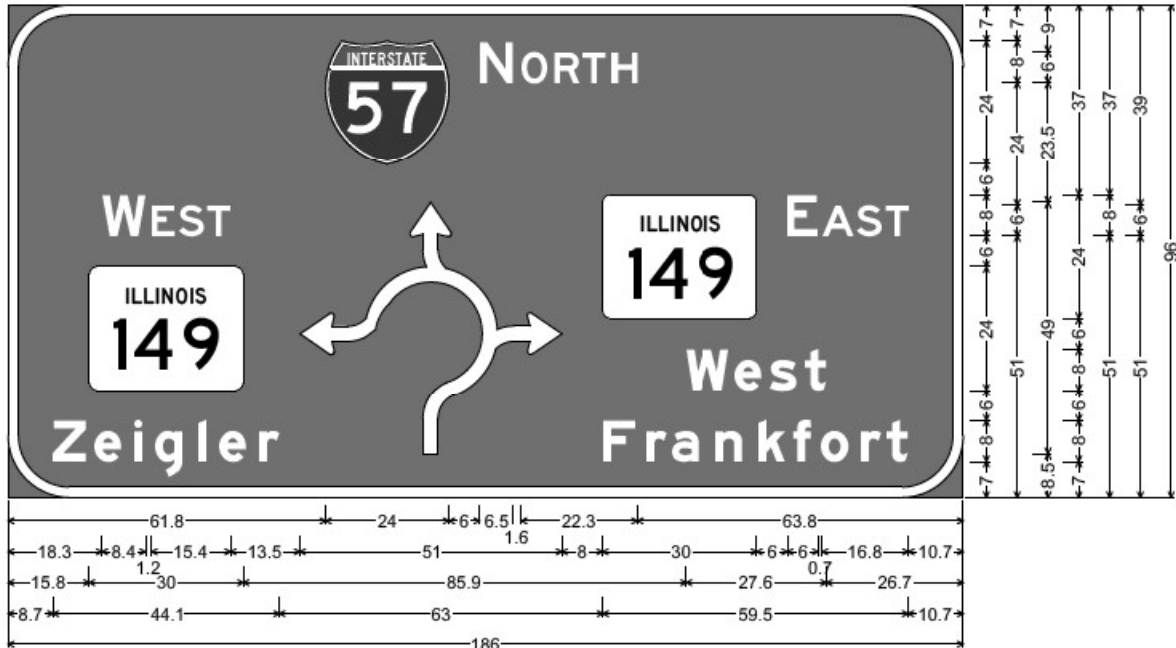


12.0" Radius, 2.0" Border, White on Green.

"NORTH", E 2K; "WEST", E 2K; "Zeigler", E Mod 2K; "EAST", E 2K; "West", E Mod 2K

"Frankfort", E Mod 2K

DESTINATION GUIDE 6

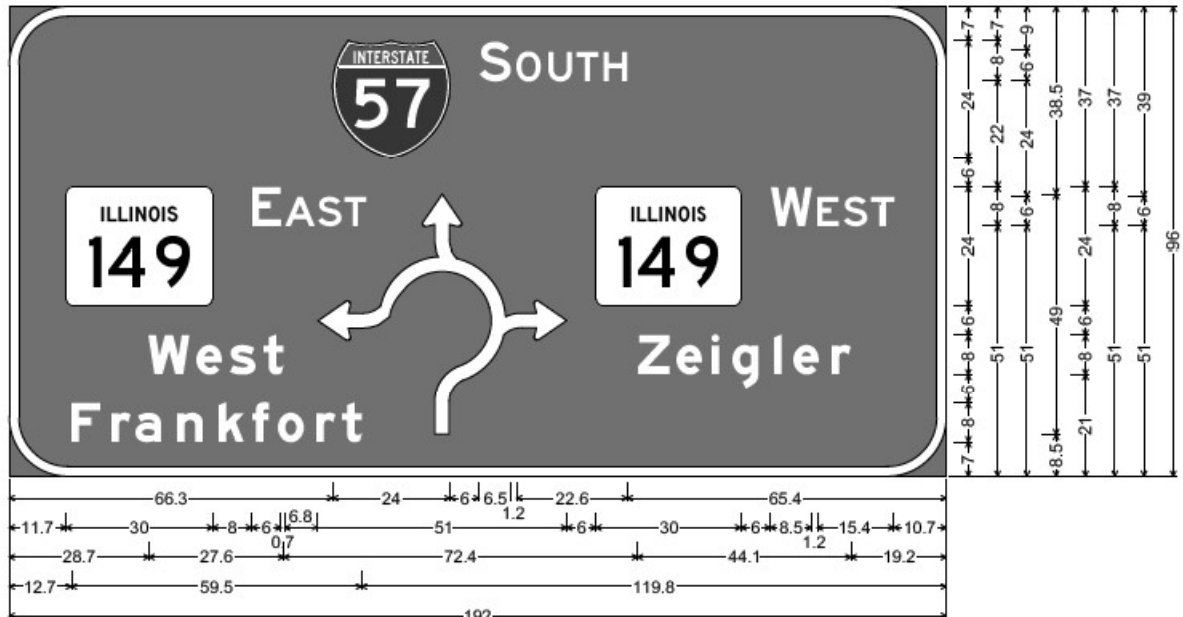

12.0" Radius, 2.0" Border, White on Green

"SOUTH", E 2K; "EAST", E 2K; "West", E Mod 2K; "Frankfort", E Mod 2K; "WEST", E 2K;


"Zeigler", E Mod 2K:

Table of widths and spaces

66.3		24.0	6.0	S	5.2	O	5.0	1.4	U	4.8	1.1	T	4.5	1.0	H	4.8	65.4															
11.7		30.0	8.0	E	6.0	0.7	6.2	0.6	S	4.9	0.6	T	4.5	-9.9		50.9	6.0		30.0	6.0	8.5	1.2	E	4.5	0.8	S	4.9	0.7	T	4.5	10.7	
28.7	W	8.4	1.2	e	5.3	1.6	s	5.3	1.6	t	4.2	72.4	Z	6.5	1.4	e	5.3	2.5	i	1.6	2.5	g	3.2	i	1.6	2.4	e	5.3	2.5	r	4.0	19.2
12.7	F	6.0	2.1	4.0	1.2	a	5.3	3.2	n	5.3	3.2	k	5.3	1.6	f	3.4	1.8	o	5.4	2.5	r	4.0	1.0	t	4.2	119.8						


USER NAME = Jared,Harp	DESIGNED -	REVISED -	STATE OF ILLINOIS DEPARTMENT OF TRANSPORTATION	SIGN PANEL DETAILS					F.A.P. RTE.	SECTION	COUNTY	TOTAL SHEETS	SHEET NO.
	DRAWN -	REVISED -							873	(28-5)K-1	FRANKLIN	162	101
PLOT SCALE = 0.16666633' / in.	CHECKED -	REVISED -		SCALE:SCALE					SHEET 0 OF 1 SHEETS STA TO STA				
PLOT DATE = 5/16/2023	DATE	REVISED -							CONTRACT NO. 78814				

LANE SIGN 1

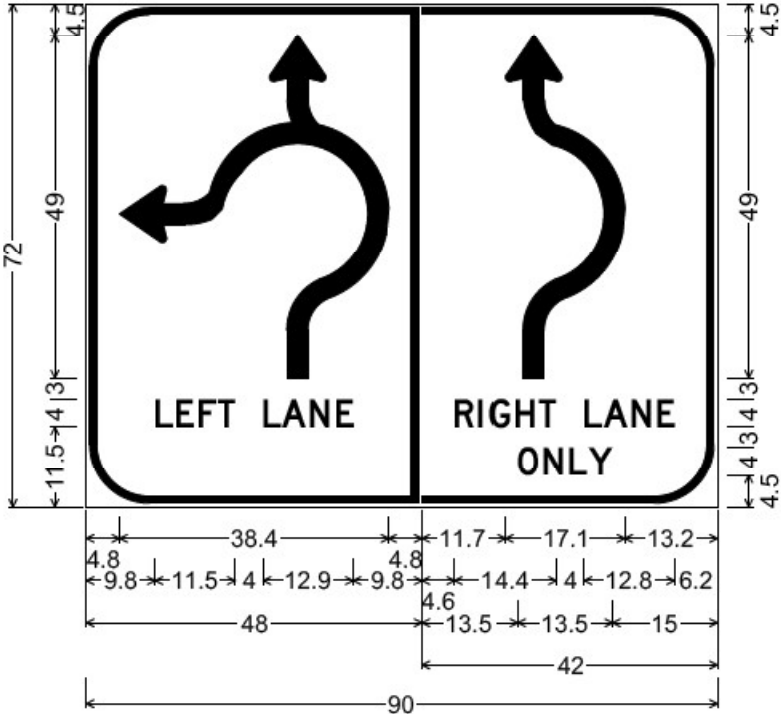


9.0" Radius, 1.0" Border, 0.5" Indent, Black on White;
"LEFT LANE", D 2K;
9.0" Radius, 1.0" Border, 0.5" Indent, Black on White;
"RIGHT LANE", D 2K; "ONLY", D 2K;

LANE SIGN 2

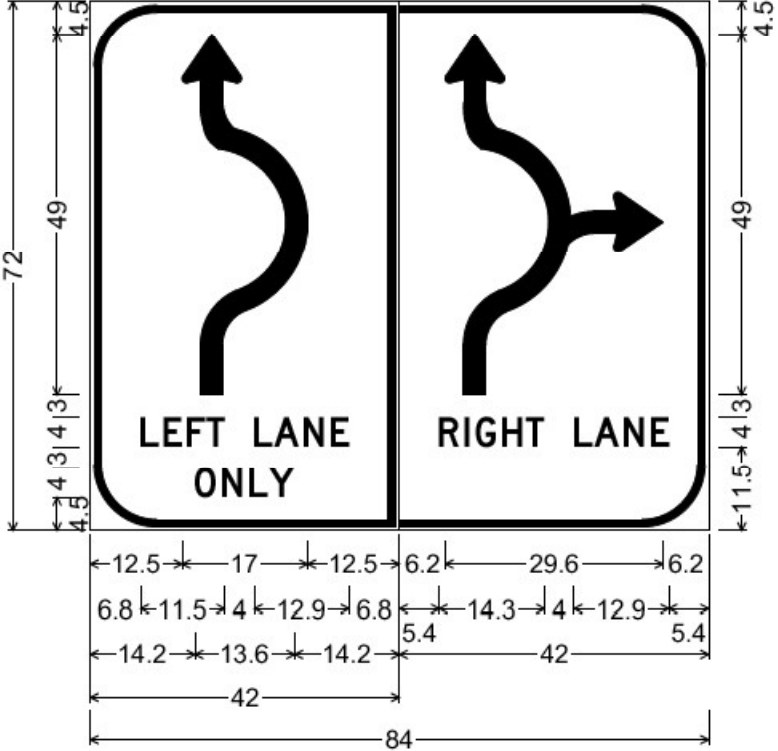

9.0" Radius, 1.0" Border, 0.5" Indent, Black on White;
"LEFT LANE", D 2K; "ONLY", D 2K;
9.0" Radius, 1.0" Border, 0.5" Indent, Black on White;
"RIGHT LANE", D 2K;

LANE SIGN 3

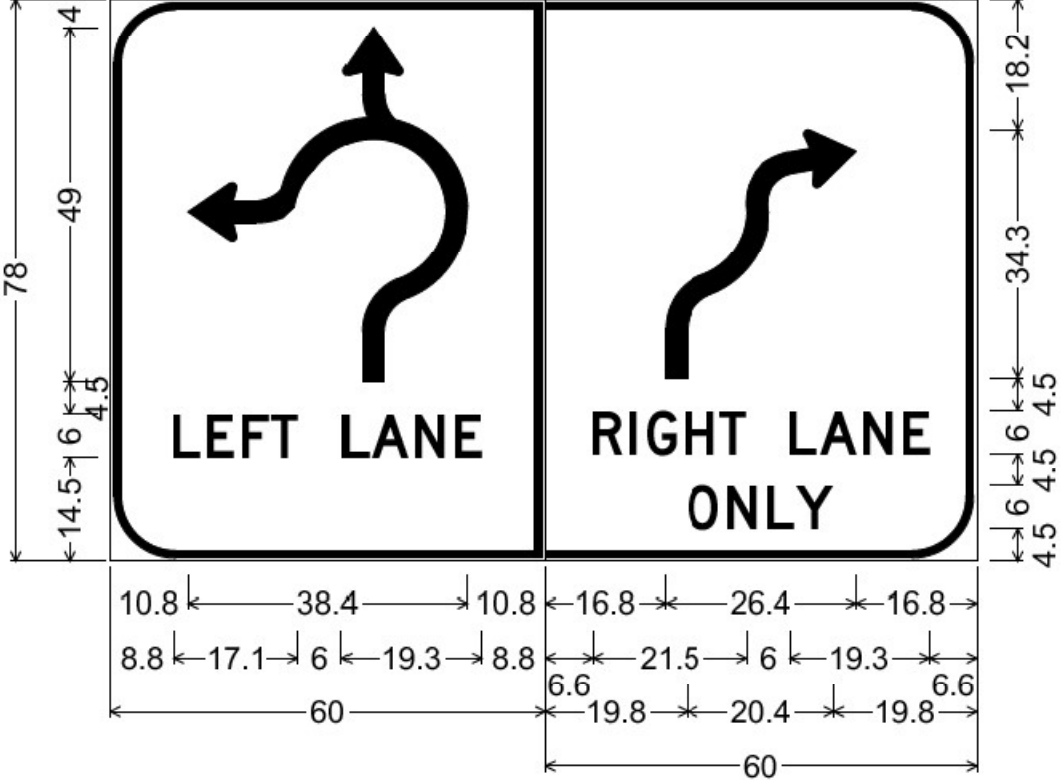

9.0" Radius, 1.0" Border, 0.5" Indent, Black on White;
"LEFT LANE", D 2K;
9.0" Radius, 1.0" Border, 0.5" Indent, Black on White;
"RIGHT LANE", D 2K; "ONLY", D 2K;
Table of distances between letter and object lefts

10.8		10.8								
8.8	L	E	F	T	L	A	N	E	8.8	
16.8		16.8								
6.6	R	I	G	H	T	L	A	N	E	6.6
19.8	O	N	L	Y	19.8					

MODEL: Sign_Panel_Details_3 [Sheet]
FILE NAME: P:\Projects\78814\CAD\Drawings\DOT\Office\Drawings\78814\Signs\Sign_Panel_Details.dgn


USER NAME	= Jared.Harp	DESIGNED	-	REVISED	-
DRAWN	-	REVIS	-	REVIS	-
PLOT SCALE	= 0.16666633"/in.	CHECKED	-	REVISED	-
PLOT DATE	= 5/16/2023	DATE	-	REVISED	-

STATE OF ILLINOIS
DEPARTMENT OF TRANSPORTATION

SIGN PANEL DETAILS

SCALE:SCALE SHEET 0 OF 1 SHEETS STA. TO STA.



F.A.P. RTE.	SECTION	COUNTY	TOTAL SHEETS	SHEET NO.
873	(28-5)K-1	FRANKLIN	162	102
CONTRACT NO. 78814				
ILLINOIS FED. AID PROJECT				

 

Furnish two 0.01" thick and two 0.03" thick stainless steel or brass (ASTM B36) shims per post.



N = Bolt Diameter	G	H
1/2"	2"	1 1/8"
5/8"	2 1/4"	1 1/4"
3/4"	2 1/2"	1 3/8"
7/8"	2 3/4"	1 1/2"
1"	3"	1 5/8"
1 1/8"	3 1/4"	1 3/4"
1 1/4"	3 1/2"	1 7/8"

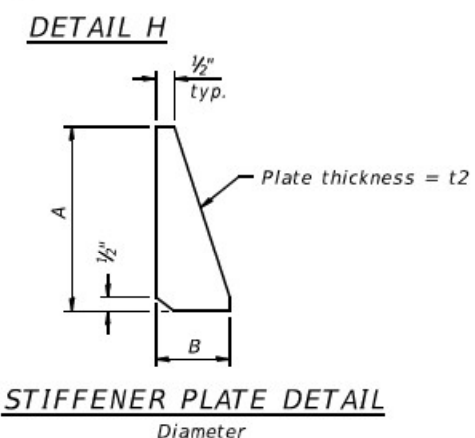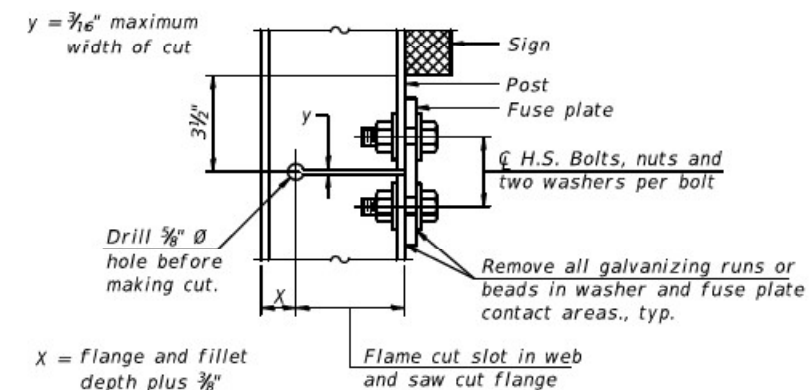

GENERAL NOTES

Posts shall be plumbed by using shims with post-to-stub post connection bolts snug tight only. Final tightening of all High Strength Bolts shall be in accordance with Article 727.05 and threads at the junction of the bolt and nut shall be burred or center punched to prevent the nut from loosening.

LOADING: 80 m.p.h. wind with 30% gust factor, normal to sign.

DESIGN STRESSES:
Structural steel - 20,000 p.s.i.
Reinforcing steel - 20,000 p.s.i.
Concrete - 1,400 p.s.i.
Footing soil pressure - 2,000 p.s.f.

After fabrication, the post, fuse plate and upper 6", min. of the stub post shall be hot-dip galvanized in accordance with AASHTO M111. All bolts, nuts and washers shall be hot-dip galvanized in accordance with AASHTO M232.

Work this sheet with Base Sheet BAW-A-2.

BAW-A-1

2-17-2017

USER NAME = Jared_Harp	DESIGNED -	REVISED -
	DRAWN -	REVISED -
PLOT SCALE = 0.16666633" / in.	CHECKED -	REVISED -
PLOT DATE = 5/16/2023	DATE -	REVISED -

STATE OF ILLINOIS
DEPARTMENT OF TRANSPORTATION

BREAK-AWAY WIDE FLANGE STEEL SIGN POST DETAILS

SCALE: 1"=5'	SHEET 0	OF 1	SHEETS	STA. + .	TO STA. + .
--------------	---------	------	--------	----------	-------------


F.A.P. RTE.	SECTION	COUNTY	TOTAL SHEETS	SHEET NO.
873	(28-5)K-1	FRANKLIN	162	103
		CONTRACT NO. 78814		
		ILLINOIS FED. AID PROJECT		

MODEL: Break_Away_Post_1 [Sheet]
FILE NAME: nwp\lillicrow_bentley.com\PWIDOT\Documents\UDOT_Offices\District 9\ORD_Projcts\78814\CAD\Drawings\9078814-She-Break_Away_Sheet_Post.dwg

POST	CONCRETE FOUNDATION TABLE								POST TO STUB POST CONNECTION DATA										FUSE PLATE DATA			
	Foundation			Reinforcement				Stub Post	Bolt Size	A	B	C	D	E	t1	t2	R	W	J	K	L	t3
	Diameter*	Minimum Depth	Concrete (cu. yds.)	Vertical Bars Length	Bar Spirals Diameter	Length	lbs. ②															
W6x9	2'-0"	6'-0"	0.70	5'-9"	1'-8½"	79'-0"	78	2'-3"	⅝" x 3¼"	6"	2¼"	1¼"	3½"	1¼"	¾"	½"	1⅜"	¼"	4"	2¼"	⅞"	¼"
W6x15	2'-0"	6'-0"	0.70	5'-9"	1'-8½"	79'-0"	78	2'-6"	⅝" x 3¼"	6"	2¼"	1¼"	3½"	1¼"	¾"	½"	1⅜"	¼"	6"	3½"	1¼"	⅜"
W8x18	2'-0"	6'-0"	0.70	5'-9"	1'-8½"	79'-0"	78	2'-6"	¾" x 3¾"	6"	2½"	1⅜"	3¼"	1⅝"	1"	½"	1⅜"	⅝"	5¼"	2¾"	1¼"	⅜"
W10x22	2'-6"	6'-6"	1.18	6'-3"	2'-2½"	105'-0"	92	3'-0"	¾" x 3¾"	6"	2½"	1⅜"	3¼"	1⅝"	1"	½"	1⅜"	⅝"	5¾"	2¾"	1½"	½"
W10x26	2'-6"	7'-0"	1.27	6'-9"	2'-2½"	112'-0"	98	3'-0"	⅞" x 4"	7"	2¾"	1½"	4"	1½"	1"	¾"	1⅝"	⅜"	5¾"	2¾"	1½"	⅝"
W12x26	2'-6"	7'-9"	1.41	7'-6"	2'-2½"	119'-0"	107	3'-0"	⅞" x 4"	7"	2¾"	1½"	4"	1½"	1"	¾"	1⅝"	⅜"	6½"	3½"	1½"	⅝"
W14x30	3'-0"	7'-3"	1.90	7'-0"	2'-8½"	145'-0"	113	3'-0"	⅞" x 4"	7"	2¾"	1½"	4"	1½"	1"	¾"	1⅝"	⅜"	6¾"	3½"	1⅝"	½"
W14x38	3'-0"	8'-0"	2.09	7'-9"	2'-8½"	153'-0"	122	3'-6"	1" x 4½"	7½"	3"	1¾"	4"	1¾"	1¼"	¾"	1⅞"	⅜"	6¾"	3½"	1⅝"	½"
W16x45	3'-0"	8'-6"	2.23	8'-3"	2'-8½"	162'-0"	130	3'-6"	1" x 4½"	7½"	3"	1¾"	4"	1¾"	1¼"	¾"	1⅞"	⅜"	7"	3½"	1¾"	½"

*Dimensional changes required for varying site conditions shall be approved by the Engineer.

POST	FUSE PLATE BOLT SIZE																				
	Sign Height																				
	4'-0"	5'-0"	6'-0"	7'-0"	8'-0"	9'-0"	10'-0"	11'-0"	12'-0"	13'-0"	14'-0"	15'-0"	16'-0"	17'-0"	18'-0"	19'-0"	20'-0"	21'-0"	22'-0"	23'-0"	24'-0"
W6x9	1/2" x 1 1/2"	1/2" x 1 1/2"	1/2" x 1 1/2"	1/2" x 1 1/2"	—	—	—	—	—	—	—	—	—	—	—	—	—	—	—	—	—
W6x15	1/2" x 1 3/4"	1/2" x 1 3/4"	1/2" x 1 3/4"	5/8" x 2"	5/8" x 2"	3/4" x 2"	3/4" x 2"	3/4" x 2"	3/4" x 2"	3/4" x 2"	—	—	—	—	—	—	—	—	—	—	—
W8x18	1/2" x 1 3/4"	1/2" x 1 3/4"	1/2" x 1 3/4"	1/2" x 1 3/4"	5/8" x 2"	5/8" x 2"	3/4" x 2"	3/4" x 2"	3/4" x 2"	3/4" x 2"	—	—	—	—	—	—	—	—	—	—	—
W10x22	1/2" x 2"	1/2" x 2"	1/2" x 2"	1/2" x 2"	1/2" x 2"	5/8" x 2"	5/8" x 2"	3/4" x 2 1/4"	3/4" x 2 1/4"	3/4" x 2 1/4"	3/4" x 2 1/4"	3/4" x 2 1/4"	3/4" x 2 1/4"	—	—	—	—	—	—	—	—
W10x26	1/2" x 2"	1/2" x 2"	1/2" x 2"	1/2" x 2"	1/2" x 2"	5/8" x 2 1/4"	5/8" x 2 1/4"	3/4" x 2 1/2"	3/4" x 2 1/2"	3/4" x 2 1/2"	3/4" x 2 1/2"	3/4" x 2 1/2"	3/4" x 2 1/2"	3/4" x 2 1/2"	—	—	—	—	—	—	—
W12x26	1/2" x 2"	1/2" x 2"	1/2" x 2"	1/2" x 2"	1/2" x 2"	5/8" x 2 1/4"	5/8" x 2 1/4"	3/4" x 2 1/2"	3/4" x 2 1/2"	3/4" x 2 1/2"	3/4" x 2 1/2"	3/4" x 2 1/2"	3/4" x 2 1/2"	3/4" x 2 1/2"	3/4" x 2 1/2"	—	—	—	—	—	—
W14x30	1/2" x 2"	1/2" x 2"	1/2" x 2"	1/2" x 2"	1/2" x 2"	5/8" x 2"	5/8" x 2"	3/4" x 2 1/4"	3/4" x 2 1/4"	3/4" x 2 1/4"	3/4" x 2 1/4"	3/4" x 2 1/4"	3/4" x 2 1/4"	3/4" x 2 1/4"	3/4" x 2 1/4"	3/4" x 2 1/4"	—	—	—	—	—
W14x38	1/2" x 2"	1/2" x 2"	1/2" x 2"	1/2" x 2"	1/2" x 2"	5/8" x 2 1/4"	5/8" x 2 1/4"	3/4" x 2 1/2"	3/4" x 2 1/2"	3/4" x 2 1/2"	3/4" x 2 1/2"	3/4" x 2 1/2"	3/4" x 2 1/2"	1" x 2 3/4"	1" x 2 3/4"	1" x 2 3/4"	1" x 2 3/4"	1" x 2 3/4"	1" x 2 3/4"	1" x 2 3/4"	1" x 2 3/4"
W16x45	—	1/2" x 2"	1/2" x 2"	1/2" x 2"	1/2" x 2"	1/2" x 2"	1/2" x 2"	5/8" x 2 1/4"	5/8" x 2 1/4"	5/8" x 2 1/4"	3/4" x 2 1/2"	3/4" x 2 1/2"	3/4" x 2 1/2"	3/4" x 2 1/2"	1" x 2 3/4"	1" x 2 3/4"	1" x 2 3/4"	1" x 2 3/4"	1" x 2 3/4"	1" x 2 3/4"	1" x 2 3/4"

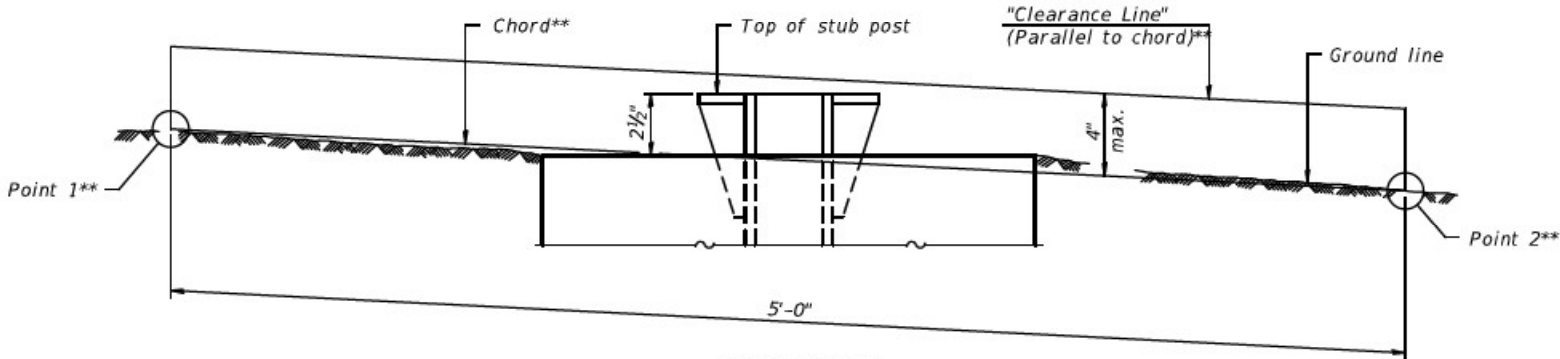

ELEVATION

GROUND LINE & STUB POST

** For all "Point 1" and "Point 2" locations, "Clearance Line" must be at or above top of stub post.

- ① Quantity includes all concrete necessary for one foundation.
- ② Includes reinforcement bars and spiral hooping for one foundation.

BAW-A-2

2-17-2017

USER NAME = Jared.Harp	DESIGNED -	REVISED -
	DRAWN -	REVISED -
PLOT SCALE = 0.16666633' / in.	CHECKED -	REVISED -
PLOT DATE = 5/16/2023	DATE -	REVISED -

STATE OF ILLINOIS
DEPARTMENT OF TRANSPORTATION


BREAK-AWAY WIDE FLANGE
STEEL SIGN POST DETAILS

SCALE: 1"=5' SHEET 0 OF 1 SHEETS STA. ____+____ TO STA. ____+____


F.A.P. RTE.	SECTION	COUNTY	TOTAL SHEETS	SHEET NO.
873	(28-5)K-1	FRANKLIN	162	104
CONTRACT NO. 78814				
ILLINOIS FED. AID PROJECT				

THIS SPACE
INTENTIONALLY
LEFT BLANK

TELESCOPING STEEL
SIGN SUPPORT

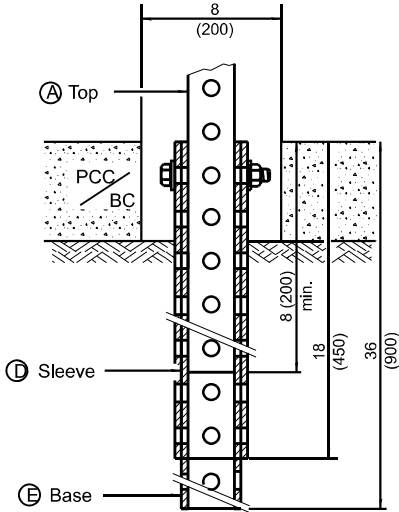


PAVEMENT MOUNT DETAIL

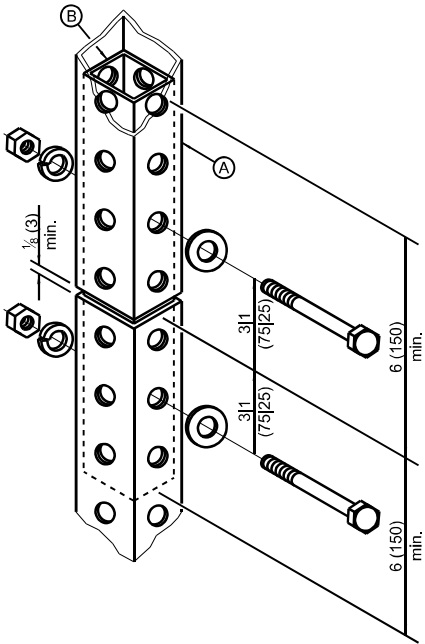

SPLICE DETAIL

Core
Diameter / Depth

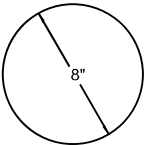

A	2 x 2 x var. (51 x 51 var.)
B	1 3/4 x 1 3/4 x 12 (44 x 44 x 300)
C	2 1/4 x 2 1/4 x 60 (57 x 57 x 1500)
D	2 1/2 x 2 1/2 x 18 (64 x 64 x 450)
E	2 1/4 x 2 1/4 x 36 (57 x 57 x 900)

GENERAL NOTES

All bolts 3/8" (M10) hex head zinc or cadmium plated.

All dimensions are in inches (millimeters)
unless otherwise shown.

DRAWN	11/22/2022
REVISED	
REVISED	
REVISED	

STD. 9-29

MODEL: Telescoping_Sign_Support_L1 (Sheet)
FILE NAME: p:\projects\78814\CAD\Drawings\DOT Office\Detail\9-29\Detail_9-29.dgn

USER NAME = Jared.Harp	DESIGNED -	REVISED -
	DRAWN -	REVISED -
PLOT SCALE = 0.16666633" / in.	CHECKED -	REVISED -
PLOT DATE = 5/16/2023	DATE -	REVISED -

STATE OF ILLINOIS
DEPARTMENT OF TRANSPORTATION

DETAIL: TELESCOPING STEEL SIGN SUPPORT

SCALE:SCALE SHEET 0 OF 1 SHEETS STA. TO STA.

F.A.P. RTE.	SECTION	COUNTY	TOTAL SHEETS	SHEET NO.
873	(28-5)K-1	FRANKLIN	162	105
CONTRACT NO. 78814				
ILLINOIS FED. AID PROJECT				

LIGHTING LEGEND

-  PROPOSED LIGHTING UNIT ALUMINUM
40' M.H., 15' D.A., LED LUMINAIRE WITH
15" B.C. ON 8-5/8" X 6' METAL FOUNDATION AND
BREAKAWAY COUPLINGS WITH STAINLESS STEEL SCREEN
-  PROPOSED LIGHTING CONTROLLER, BASE MOUNTED,
240/480V, 100 AMP, 1-PHASE, 3-WIRE
-  PROPOSED ELECTRIC SERVICE
-  PROPOSED UNIT DUCT, 600V, 2-1C NO.6, 1/C NO.8 GROUND,
(XLP-TYPE USE), 1" DIA. POLYETHYLENE
-  EXISTING TENON MOUNT LIGHTING UNIT TO REMAIN
-  EXISTING TENON MOUNT LIGHTING UNIT TO BE REMOVED, FOUNDATION
TO BE REMOVED
-  EXISTING LIGHTING CONTROLLER TO BE REMOVED
-  EXISTING LIGHTING CABLE TO BE REMOVED

GENERAL NOTES:

1. ALL SETBACKS ARE MEASURED FROM EDGE OF PAVEMENT.

HIGHWAY STANDARDS


- 821101-02 LUMINAIRE WIRING IN POLE
- 825026-04 LIGHTING CONTROLLER, BASE MOUNTED, 480V
- 830006-05 LIGHT POLE ALUMINUM DAVIT ARM
- 830021-03 LIGHT POLE STEEL TENON TOP
- 836001-04 LIGHT POLE FOUNDATION
- 838001-01 BREAKAWAY DEVICES

INDEX OF SHEETS


- 1 LIGHTING LEGEND, GENERAL NOTES, & LIGHTING INDEX OF SHEETS
- 2 TO 3 PROPOSED LIGHTING PLANS
- 4 TO 5 LIGHTING REMOVAL PLANS
- 6 LUMINAIRES PERFORMANCE TABLE
- 7 WIRING DIAGRAMS
- 8 TO 11 ELECTRICAL DETAILS

FILE NAME = D978814-LightLegend-01.dgn	USER NAME = Christopher.Russell	DESIGNED -	REVISED -	STATE OF ILLINOIS DEPARTMENT OF TRANSPORTATION	I-57 AND IL 149 INTERCHANGE LIGHTING LEGEND, GENERAL NOTES, & LIGHTING INDEX OF SHEETS		F.A.I. RTE.	SECTION	COUNTY	TOTAL SHEETS	SHEET NO.
		DRAWN -	REVISED -				57	(28-5)K-1	FRANKLIN	162	106
	PLOT SCALE = 100.0000' / in.	CHECKED -	REVISED -				CONTRACT NO. 78814				
	PLOT DATE = 5/17/2023	DATE -	REVISED -		SCALE: NONE	SHEET 1 OF 11 SHEETS	STA.	TO STA.	ILLINOIS FED. AID PROJECT		


1. THE EXISTING LIGHTING CONTROLLER IS FED FROM THE EXISTING PUMP STATION. THE LIGHTING CONTROLLER AND CONDUCTORS TO THE PUMP STATION SHALL BE REMOVED. REMOVAL OF THE CONDUCTORS SHALL BE INCLUDED IN THE COST THE LIGHTING CONTROLLER REMOVAL. REMOVAL OF THE LIGHTING CONTROLLER SHALL BE STAGED SO THAT CIRCUIT CONTINUITY IS MAINTAINED.

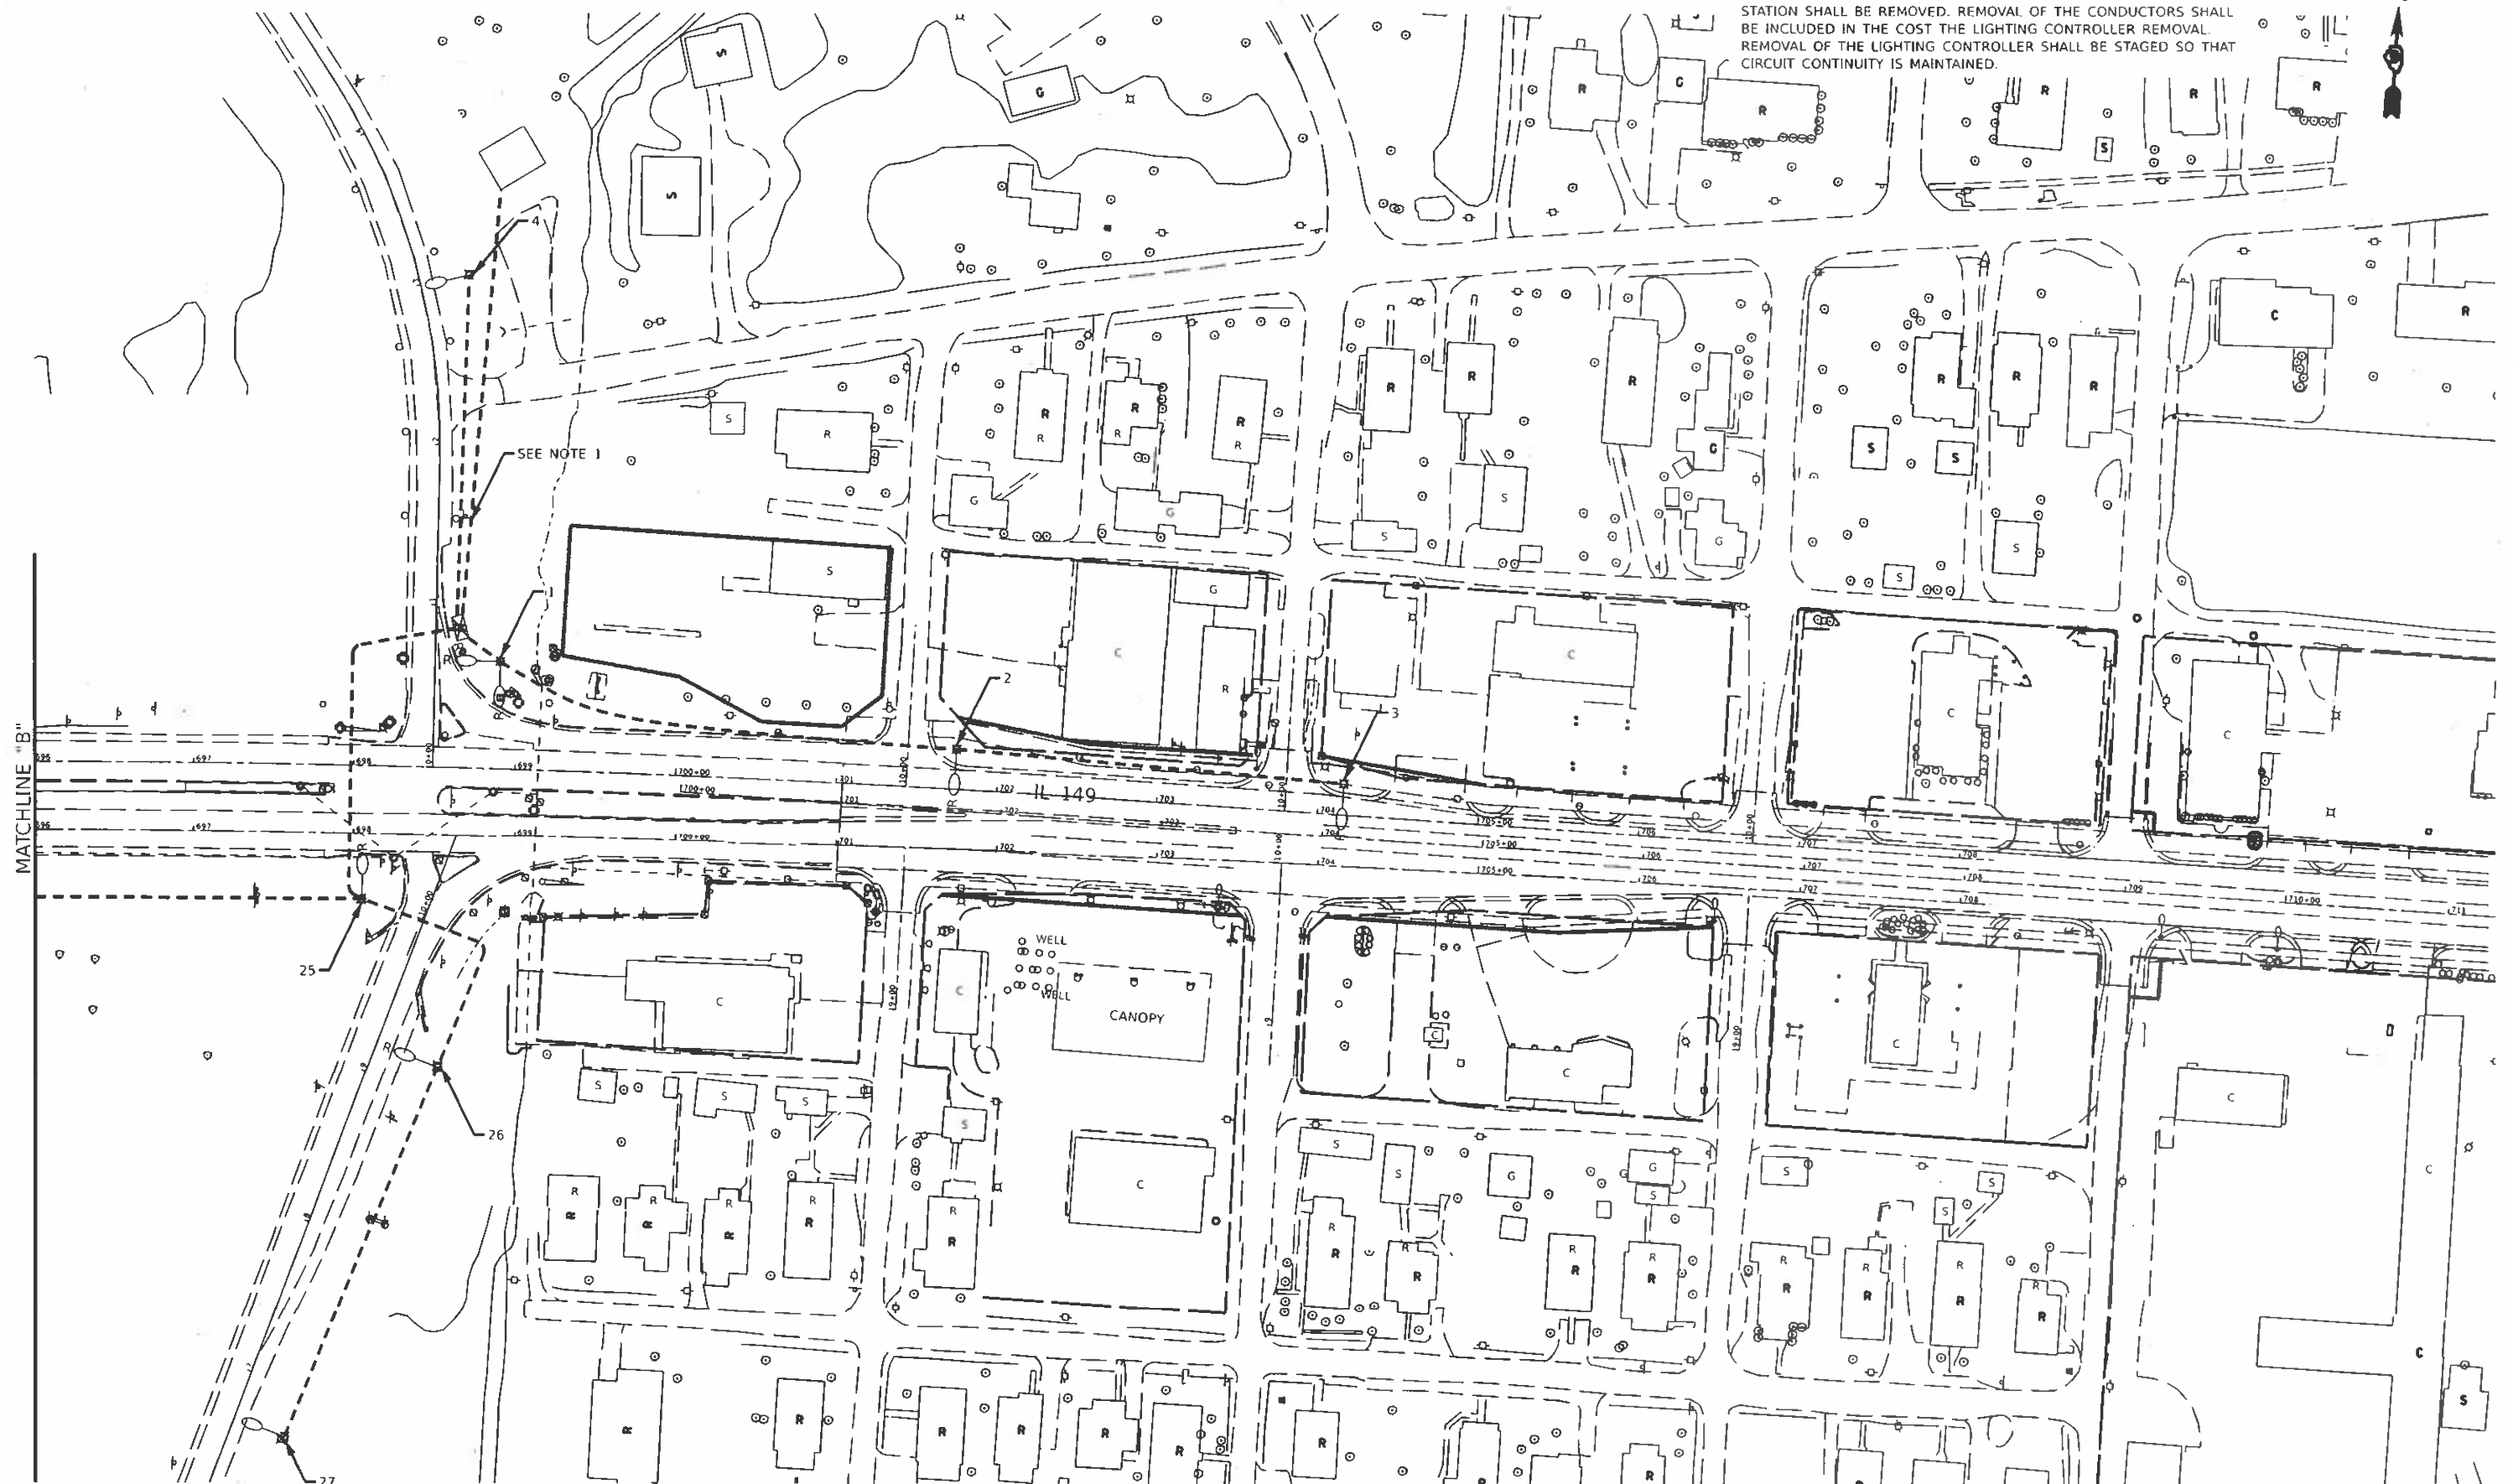

FILE NAME : #FILES#	USER NAME = #USER#	DESIGNED -	REVISED -	STATE OF ILLINOIS DEPARTMENT OF TRANSPORTATION	I-57 AND IL 149 INTERCHANGE LIGHTING REMOVAL PLAN				P.A.T. RFE.	SECTION	COUNTY	TOTAL SHEETS	SHEET NO.
		DRAWN -	REVISED -						57		FRANKLIN	162	168
	PLOT SCALE = #SCALE#	CHECKED -	REVISED -										
	PLOT DATE = #DATE#	DATE -	REVISED -		SCALE: 1"=50' SHEET 3 OF 11 SHEETS STA. TO STA.				CONTRACT NO. T8814 ILLINOIS FTD. AND PROJECT				

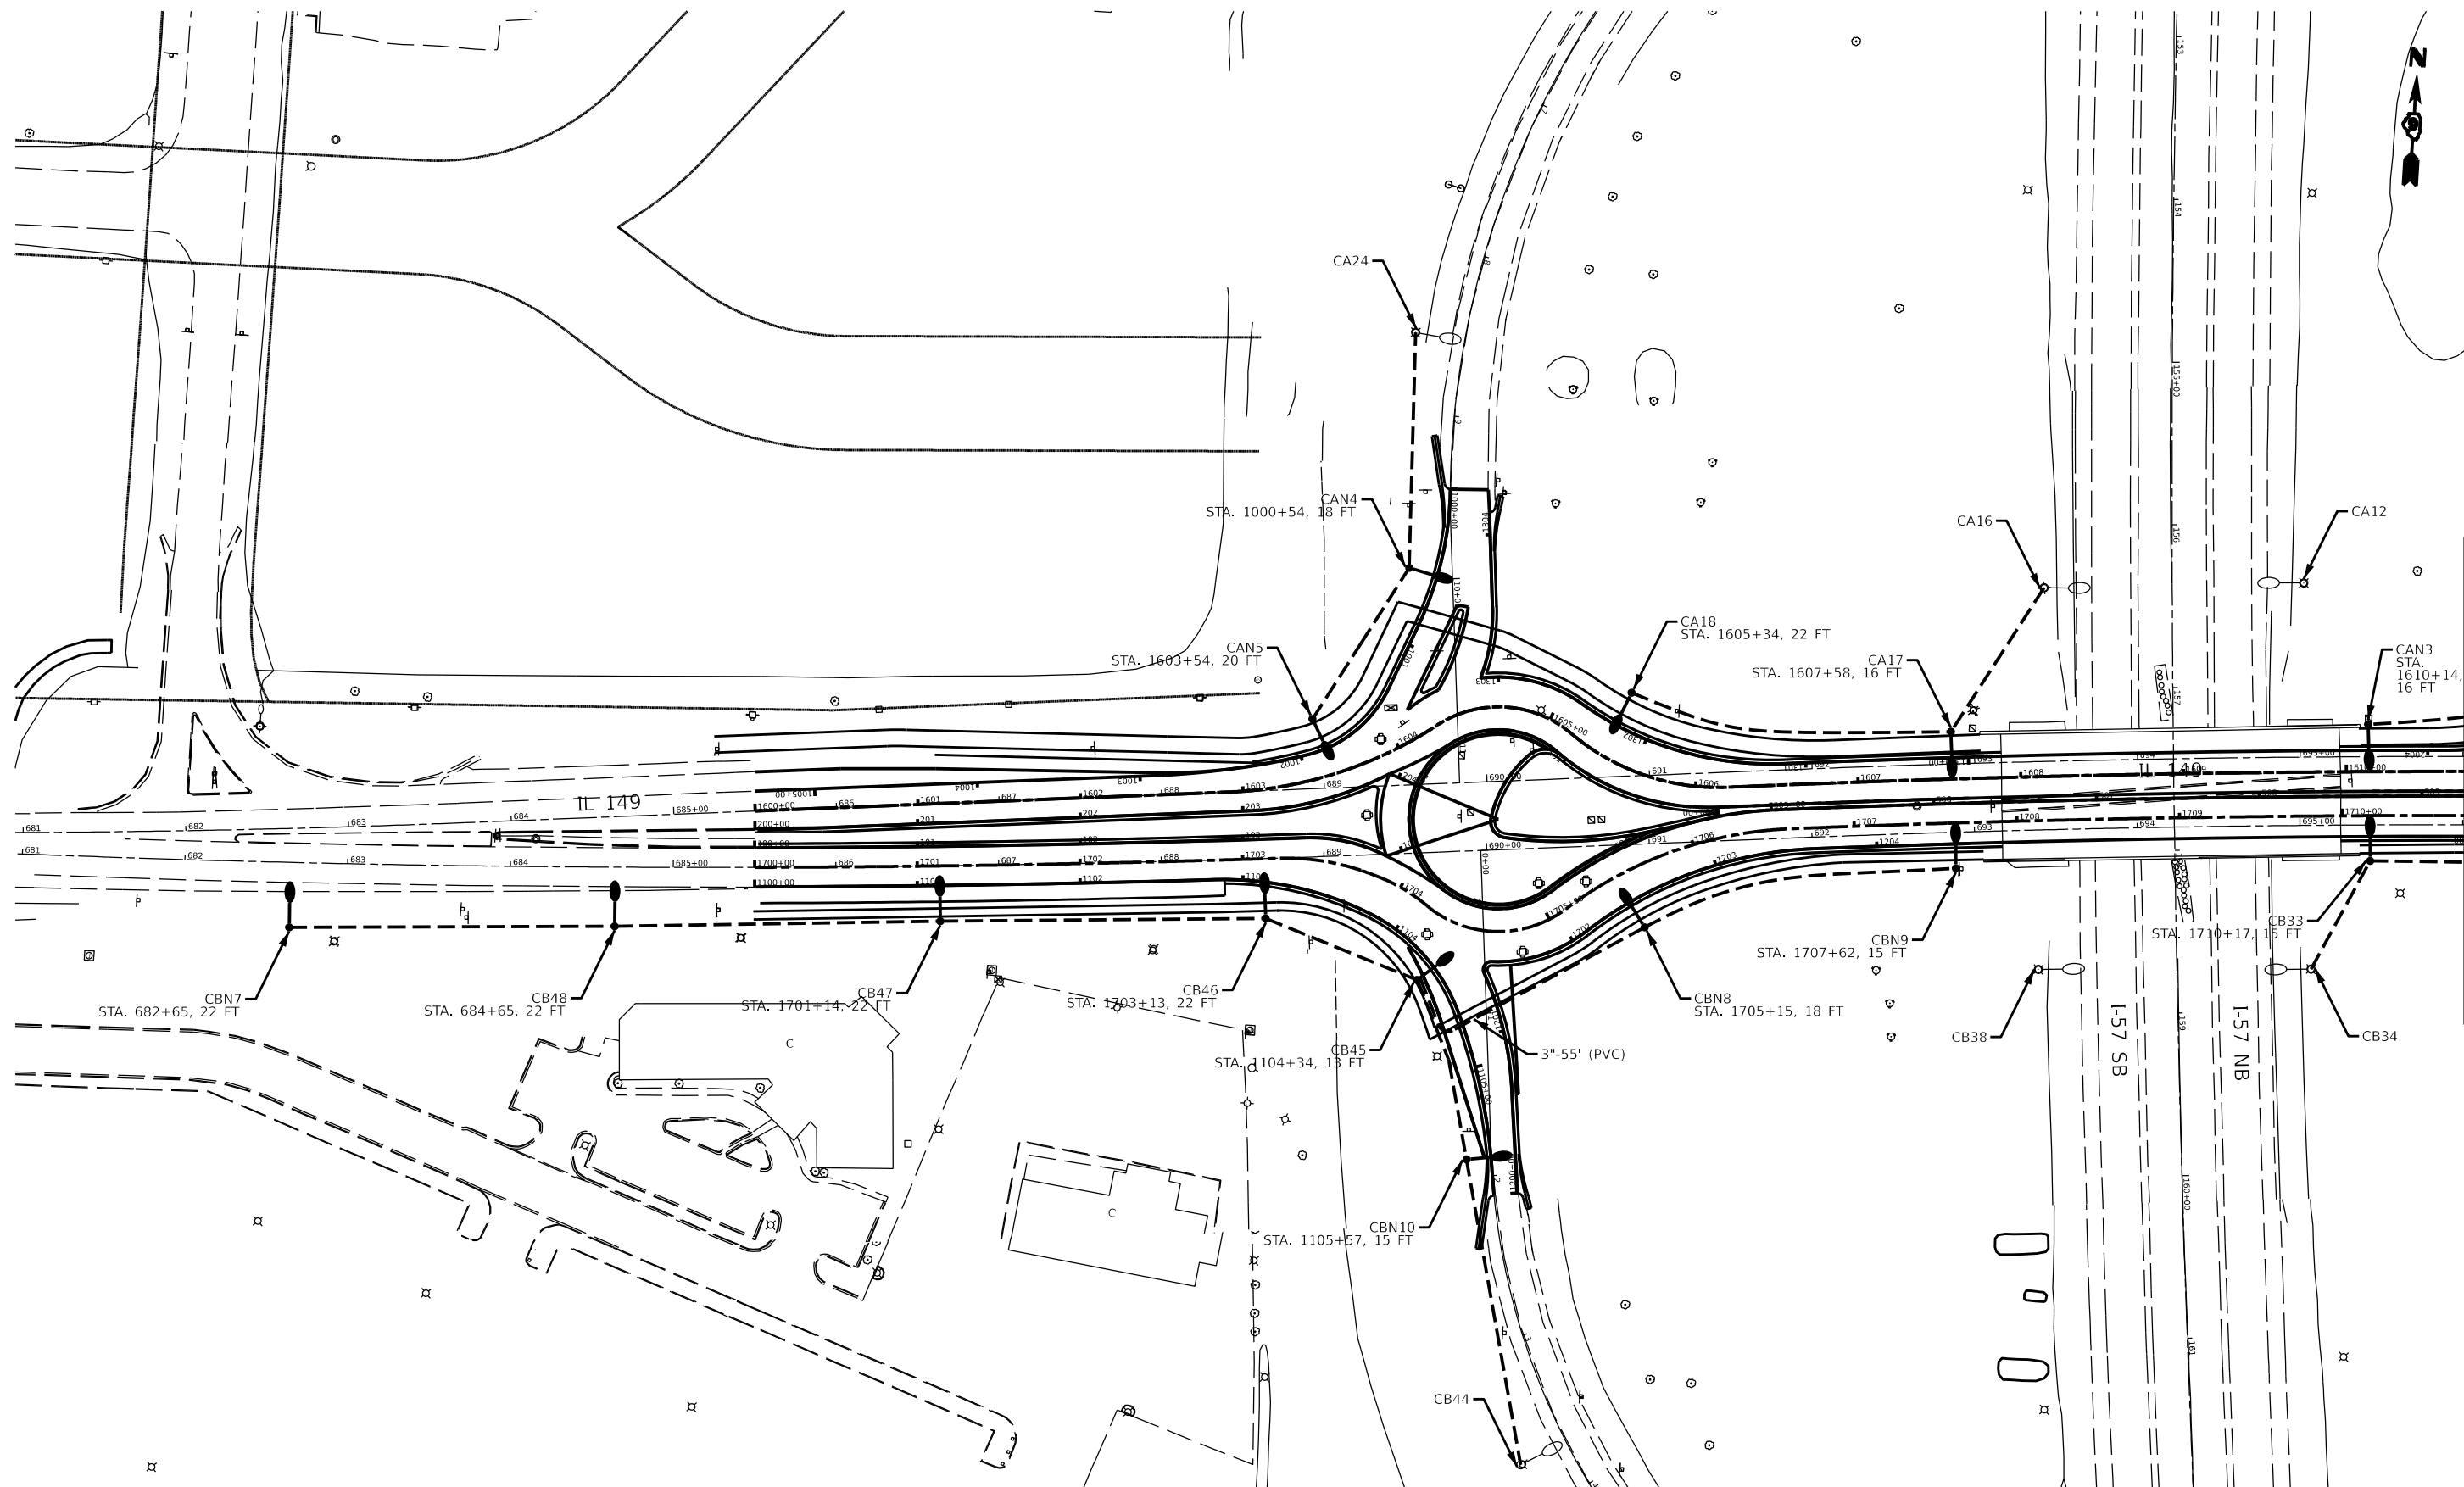

FILE NAME - \$FILES\$	USER NAME - \$USER\$	DESIGNED -	REVISED -	STATE OF ILLINOIS DEPARTMENT OF TRANSPORTATION	I-57 AND IL 149 INTERCHANGE PROPOSED LIGHTING PLAN				F.A.I. RTE.	SECTION	COUNTY	TOTAL SHEETS	SHEET NO.		
		DRAWN -	REVISED -						57	(28-5)K-1	FRANKLIN	162	109		
	PLOT SCALE - \$SCALE\$	CHECKED -	REVISED -		SCALE: 1"=50'				SHEET 4 OF 11 SHEETS		STA. TO STA.			CONTRACT NO. 78814	
	PLOT DATE - \$DATE\$	DATE -	REVISED -												

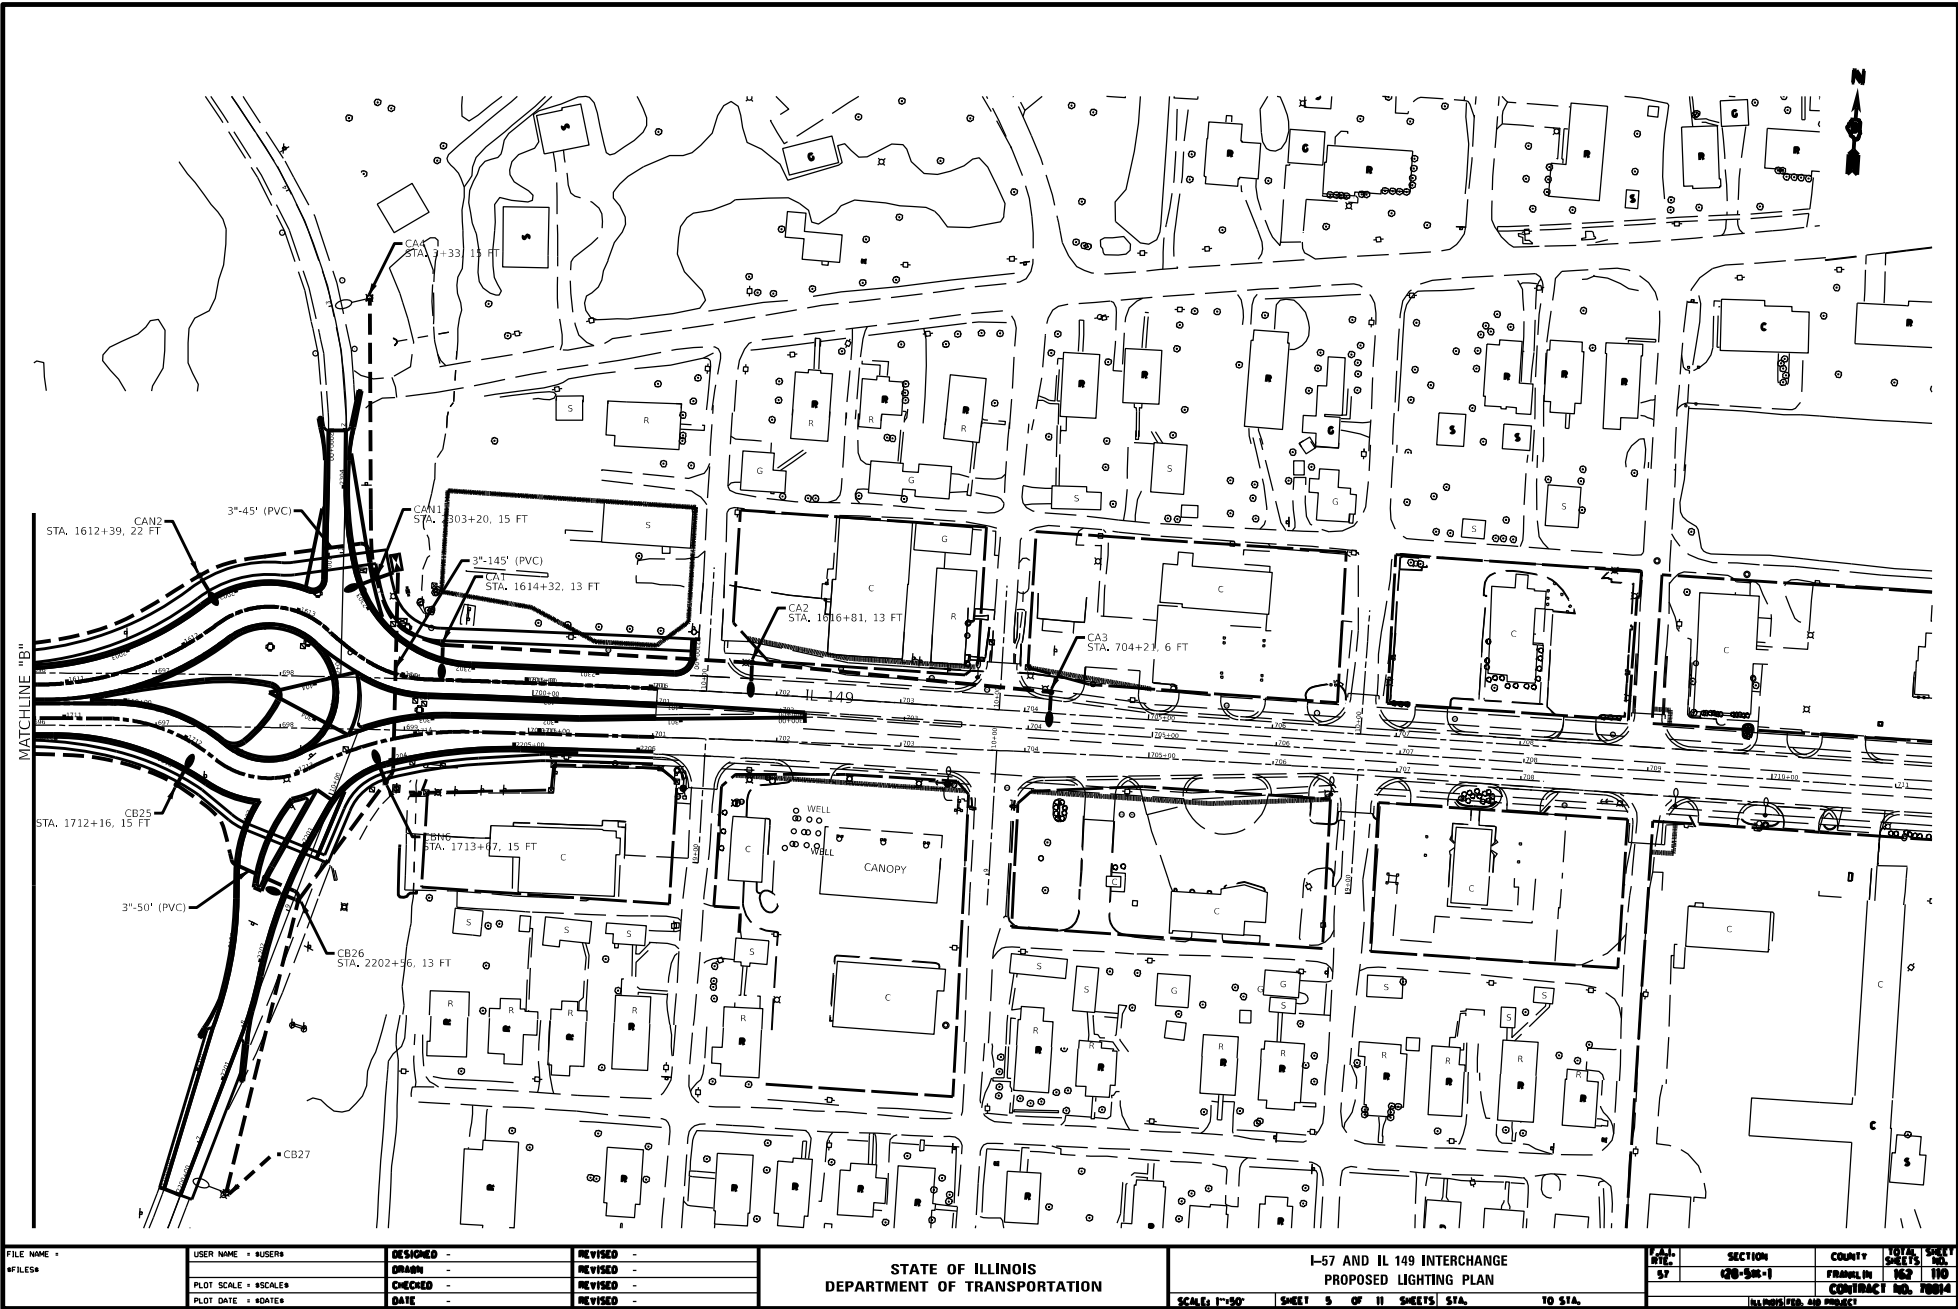

LUMINAIRE, LED, ROADWAY, OUTPUT DESIGNATION I

Project

Date	Contract Number	Section Number	County
03-15-2023	78814		FRANKLIN
Marked Route Number		Municipality	

Roadway

Lane Width	*of Lanes	Median Width	I.E.S Surface Classification	0-Zero Value
12 ft	1	N/A	R3	0.07

Structure

Mounting Height	Arm Length	Set Back	Number of Luminaires (Highmast & Sign Lighting Only)
40 ft	15 ft	15 ft	N/A

Luminaire

Description	I.E.S. Transverse Distribution	I.E.S. Lateral Distribution	
LUMINAIRE, LED, ROADWAY, OUTPUT DESIGNATION I	TYPE II	SHORT/MEDIUM	
Total Light Loss Factor (LLF)	BUG Rating	Shields	Dimming Protocol
0.7	U = 0	N/A	0-10V

Layout

Spacing (to Nearest 5 Ft) Configuration (Opposite, Staggered, 1 Sided, or Median)	
210 ft	1 Sided

Performance

Average Illuminance, E _{AVE} (fc)	Uniformity Ratio, E _{AVE} /E _{MIN}		
≥ 1.6	≤ 3.0:1		
Average Luminance, L _{AVE} (cd/m ²)	Uniformity Ratio, L _{AVE} /L _{MIN}	Uniformity Ratio, L _{MAX} /L _{MIN}	Veiling Luminance Ratio, L _V /L _{MIN}
≥ 1.9	≤ 3.0:1	≤ 6.0:1	≤ 0.3:1

Light Tressspass

Distance to ROW (behind pole)	Max. Horizontal Illuminance at ROW, E _H	Max. Vertical Illuminance at ROW, E _V
N/A	N/A	N/A

Notes

- Set Back is from Edge of Pavement (white line) except for sign luminaires when it is vertical and horizontal distance from the sign to the luminaire.
- Lighting calculations shall be performed with all luminaires oriented toward and perpendicular to roadway.
- Total Light Loss Factor (LLF) = the product of "Lumen Maintenance" (LLD) = 0.9, "Dirt Depreciation" (LDD) = 0.8, and "Equipment Factors" (EF) = 0.95.
- Performance requirements shall be the minimum acceptable standards of photometric performance for the luminaire, based on the given conditions above.
- Lighting calculations shall be performed in one direction only.
- Compliance with performance criteria shall be held to one significant digit.



NOTES:

1. ALL NECESSARY REVISIONS TO THE WIRING SHOWN ON THIS SHEET SHALL BE MADE AT NO ADDITIONAL COST TO THE DEPARTMENT AND TO THE SATISFACTION OF THE ENGINEER.

⬡ ROADWAY LUMINAIRE, LED


⬤ GROUND ROD

N# NEW POLE

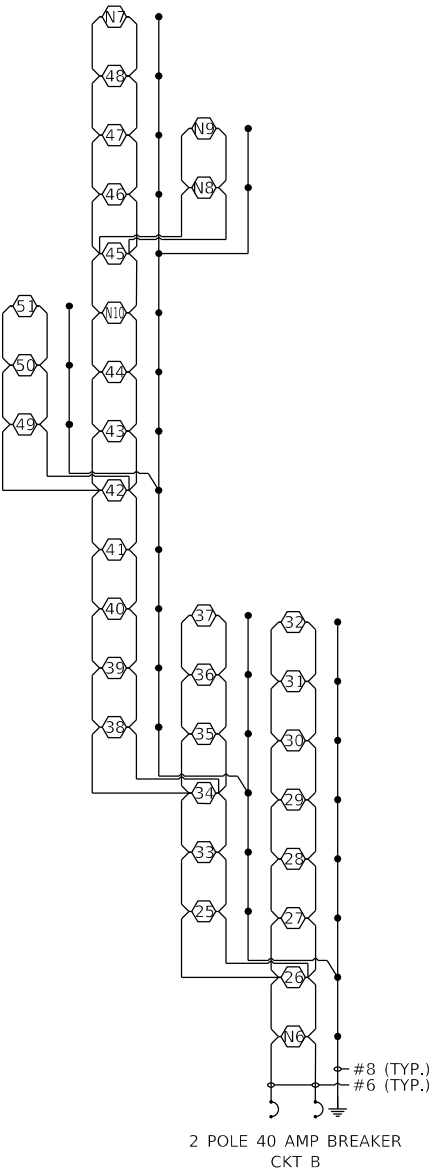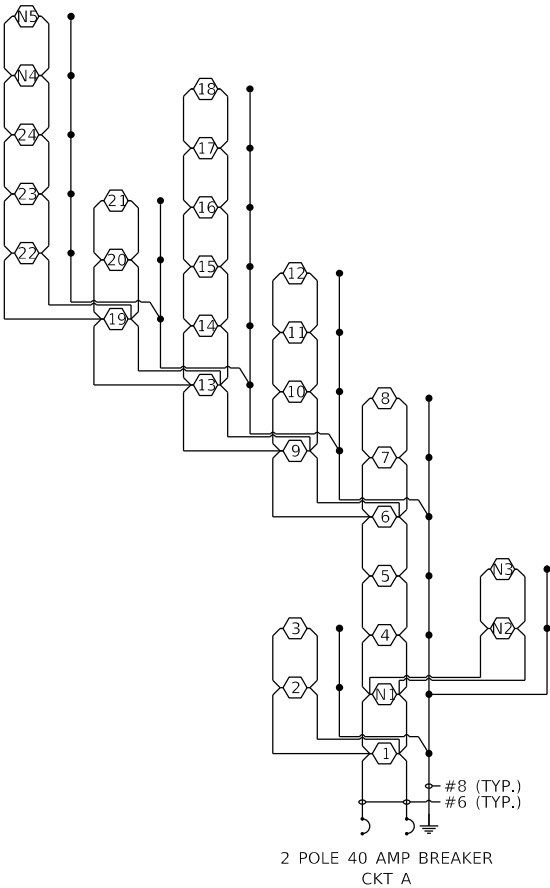

PROPOSED LIGHTING CONTROLLER
BASE MOUNTED, 480 VOLT, 100 AMP

FILE NAME = D978814-LightDetail-02.dgn	USER NAME = Christopher.Russell	DESIGNED -	REVISED -	STATE OF ILLINOIS DEPARTMENT OF TRANSPORTATION	I-57 AND IL 149 INTERCHANGE WIRING DIAGRAMS		F.A.I. RTE.	SECTION	COUNTY	TOTAL SHEETS	SHEET NO.
		DRAWN -	REVISED -				57	(28-5)K-1	FRANKLIN	162	112
	PLOT SCALE = 100.0000' / in.	CHECKED -	REVISED -				CONTRACT NO. 78814				
	PLOT DATE = 5/17/2023	DATE -	REVISED -				ILLINOIS FED. AID PROJECT				
SCALE: NONE		SHEET 7 OF 11 SHEETS		STA.		TO STA.					

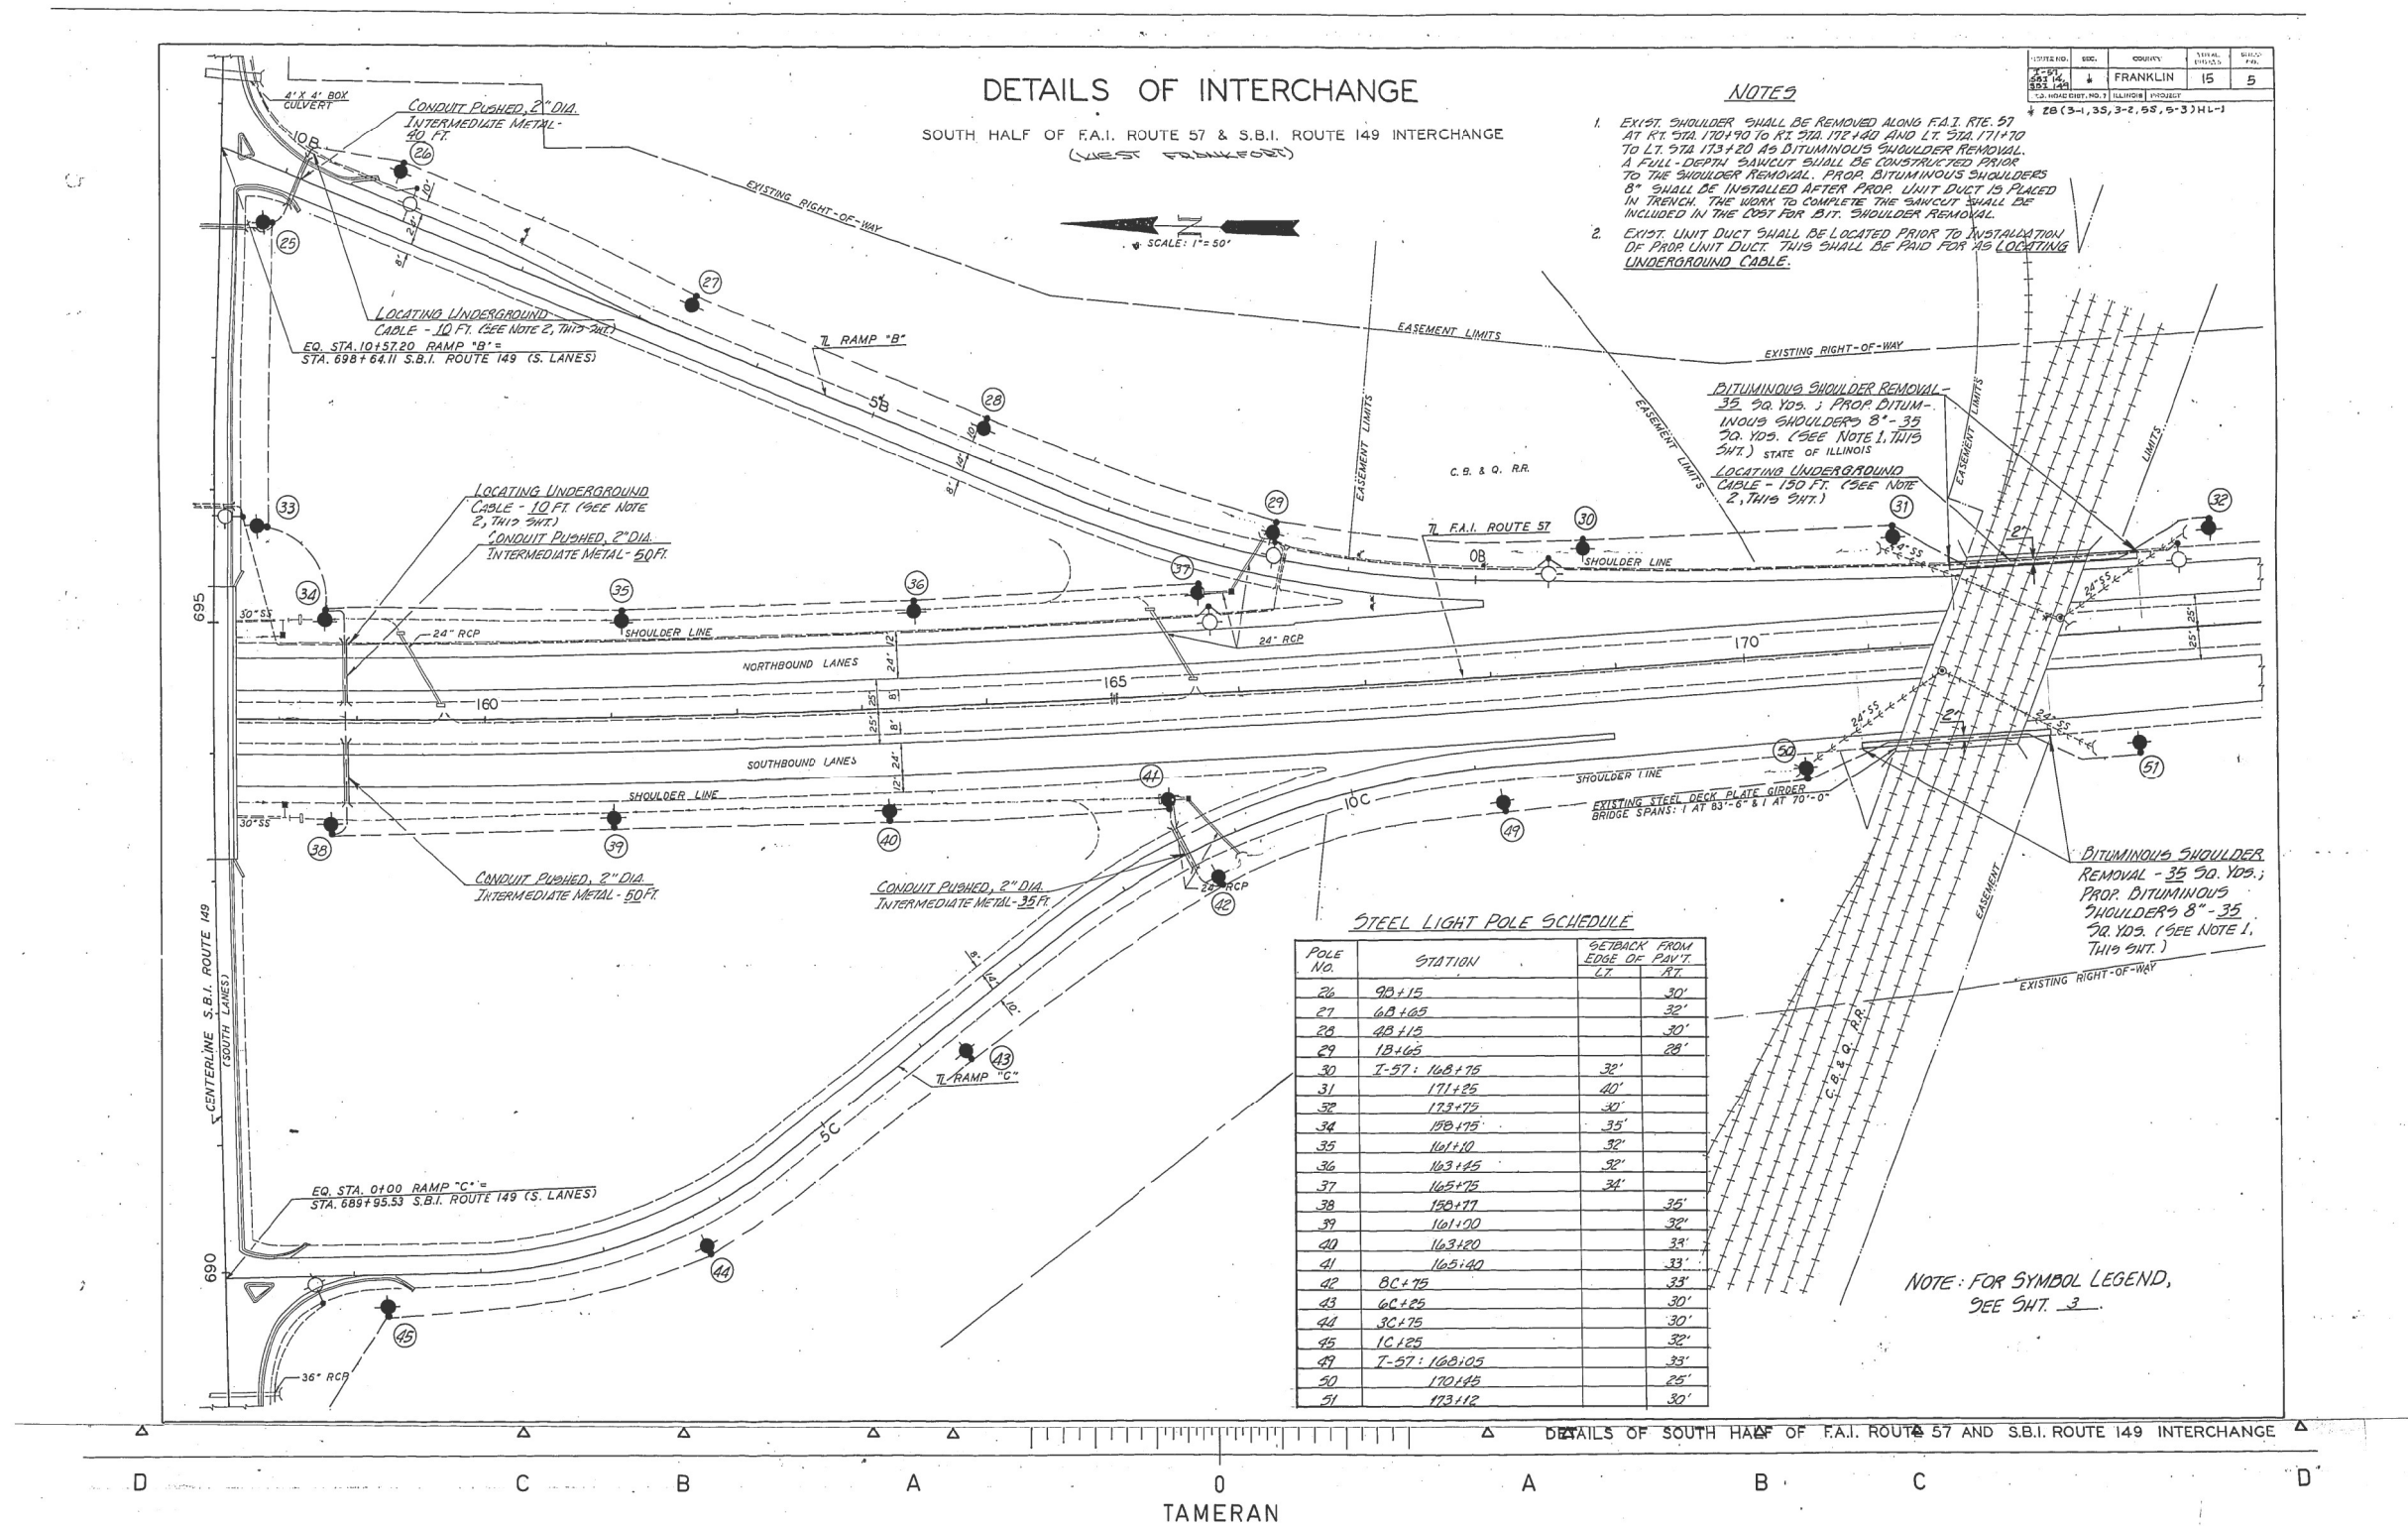


FOR INFORMATION ONLY

ROUTE NO.	SEC.	COUNTY	TOTAL SHEETS	SHEET NO.
I-57, 503 14, 501 144	*	FRANKLIN	15	6
FED. ROAD DIST. NO. 7	ILLINOIS	PROJECT		
* 20 (3-1, 35, 3-2, 55, 5-3) HL-1				

REMOVAL SCHEDULE
(WEST FRANKFORT)

QUANT.	UNIT	ITEM
1	EACH	CONTROL INSTALLATION
20	EACH	LIGHT POLE WITH LUMINAIRE
20	EACH	LIGHT POLE FOUNDATION

NOTE: ALL EXIST. CONDUIT AND WIRING FOR LIGHTING TO BE
ABANDONED AS DIRECTED BY THE ENGINEER. THIS WORK
SHALL BE PAID FOR AS MAINTENANCE AND REMOVAL
OF EXISTING LIGHTING SYSTEM COMPLETE.

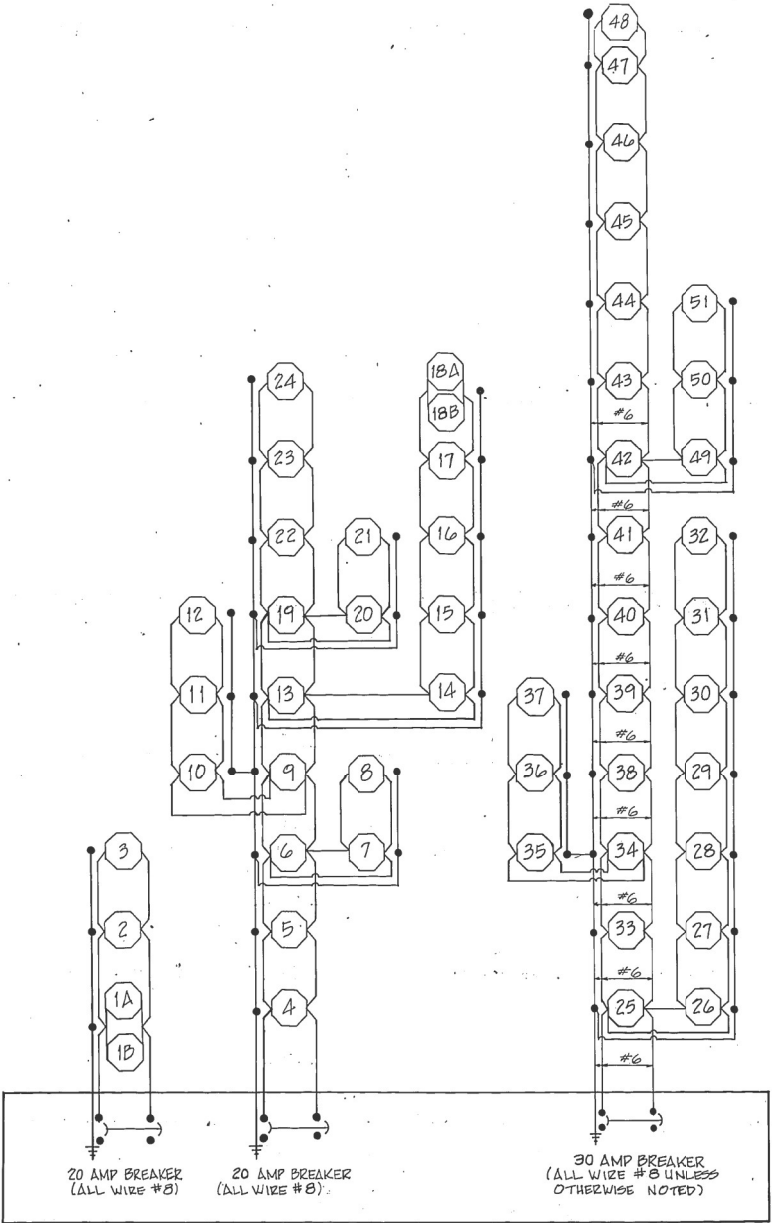

CONTROL INSTALLATION, TYPE CB-RCS-100AMP-AB-100V

WIRING DIAGRAM
(W. FRANKFORT)

DETAIL WIRING DIAGRAM (W. FRANKFORT); REMOVAL SCHEDULE (W. FRANKFORT)

FOR INFORMATION ONLY

FILE NAME = D978814-LightDetail-06.dgn	USER NAME = Christopher.Russell	DESIGNED -	REVISED -	STATE OF ILLINOIS DEPARTMENT OF TRANSPORTATION	I-57 AND IL 149 INTERCHANGE ELECTRICAL DETAILS		F.A.I. RTE.	SECTION	COUNTY	TOTAL SHEETS	SHEET NO.
		DRAWN -	REVISED -				57	(28-5)K-1	FRANKLIN	162	116
	PLOT SCALE = 100.0000' / in.	CHECKED -	REVISED -				CONTRACT NO. 78814				
	PLOT DATE = 5/17/2023	DATE -	REVISED -				ILLINOIS FED. AID PROJECT				
				SCALE: NONE		SHEET 11 OF 11 SHEETS	STA. TO STA.				

GENERAL NOTES

Reinforcement bars designated (E) shall be epoxy coated.

Plan dimensions and details relative to existing plans are subject to nominal construction variations.

The Contractor shall field verify existing dimensions and details affecting new construction and make necessary approved adjustments prior to construction or ordering of materials. Such variations shall not be cause for additional compensation for a change in scope of the work, however, the Contractor will be paid for the quantity actually furnished at the unit price bid for the work.

Prior to pouring the new concrete at the abutment joints, all heavy or loose rust, loose mill scale, and other loose or potentially detrimental foreign material shall be removed from the surfaces in contact with concrete. Tightly adhered paint may remain unless otherwise noted. Removal shall be accomplished by methods that will not damage the steel and the cost will be included in the pay item covering removal of the existing concrete.

Protective coat shall be applied to all new concrete surfaces on bridge parapet areas, concrete overlay, and bridge approach slabs. Seasonal limits for application shall not apply.

Synthetic fibers shall be added to the Bridge Deck Microsilica Concrete Overlay, see Special Provisions.

The reference line for stationing on this project follows the original construction survey line of the bridge and coincides with the outer edge of the traffic lane.

Joint openings shall be adjusted according to Article 520.04 of the Standard Specifications when the deck is poured at an ambient temperature other than 50°F.

Existing reinforcement bars extending into the removal area shall be cleaned, straightened, and incorporated into the new construction. Any reinforcement bars that are damaged during concrete removal shall be replaced with an approved bar splicer or anchorage system. Cost included with Concrete Removal.

The organic zinc-rich/ Epoxy/ Urethane paint system shall be used for shop and field painting. The color for the final finish coat on Parapet, Bicycle, and Bridge Fence Railing shall be black, Munsell Number N1. See Setion 506 of the Standard Specifications for "Cleaning and Painting New Steel Structures".

TOTAL BILL OF MATERIAL

PAY ITEM	UNIT	QUANTITY
Protective Coat	Sq. Yd.	2,287
Median Removal	Sq. Ft.	1,504
Concrete Removal	Cu. Yd.	22.6
Protective Shield	Sq. Yd.	277
Floor Drains	Each	2
Concrete Structures	Cu. Yd.	40.7
Concrete Superstructure	Cu. Yd.	68.1
Bridge Deck Grooving	Sq. Yd.	1,615
Concrete Superstructure (Approach Slab)	Cu. Yd.	130.2
Reinforcement Bars, Epoxy Coated	Pound	66,080
Bar Splicers	Each	244
Bicycle Railing	Foot	44
Bridge Fence Railing	Foot	416
Parapet Railing	Foot	250
Preformed Joint Strip Seal	Foot	157
Temporary Concrete Barrier	Foot	250
Pinning Temporary Concrete Barrier	Each	12
Approach Slab Removal	Sq. Yd.	293
Bridge Deck Scarification, ¾"	Sq. Yd.	1,734
Bridge Deck Microsilica Concrete Overlay, 2¾"	Sq. Yd.	1,734
Deck Slab Repair (Full Depth, Type I)	Sq. Yd.	10
Drain Scuppers, DS-11	Each	4
Parapet Mounted Bridge Lighting System	Lump Sum	1

* On New Concrete Areas As Well As Joints

BRIDGE REPAIRS

IL. RTE. 149 OVER F.A.I. RTE. 57

F.A.I. ROUTE 57 SECTION 28-5(K-1)

FRANKLIN COUNTY

STATION 157+85.75 (F.A.I. RTE. 57)

STATION 694+22.53 (IL. RTE. 149)

STRUCTURE NO. 028-0039


GENERAL PLAN AND ELEVATION

SCALE: SHEET 1 OF 21 SHEETS STA. TO STA.


STATE OF ILLINOIS
DEPARTMENT OF TRANSPORTATION

USER NAME = Zachary.Lomax	DESIGNED -	REVISED -
	DRAWN -	REVISED -
PLOT SCALE = 0.16666633" / in.	CHECKED -	REVISED -
PLOT DATE = 5/16/2023	DATE -	REVISED -


210'-4" Bk. to Bk. Abutments along tangent

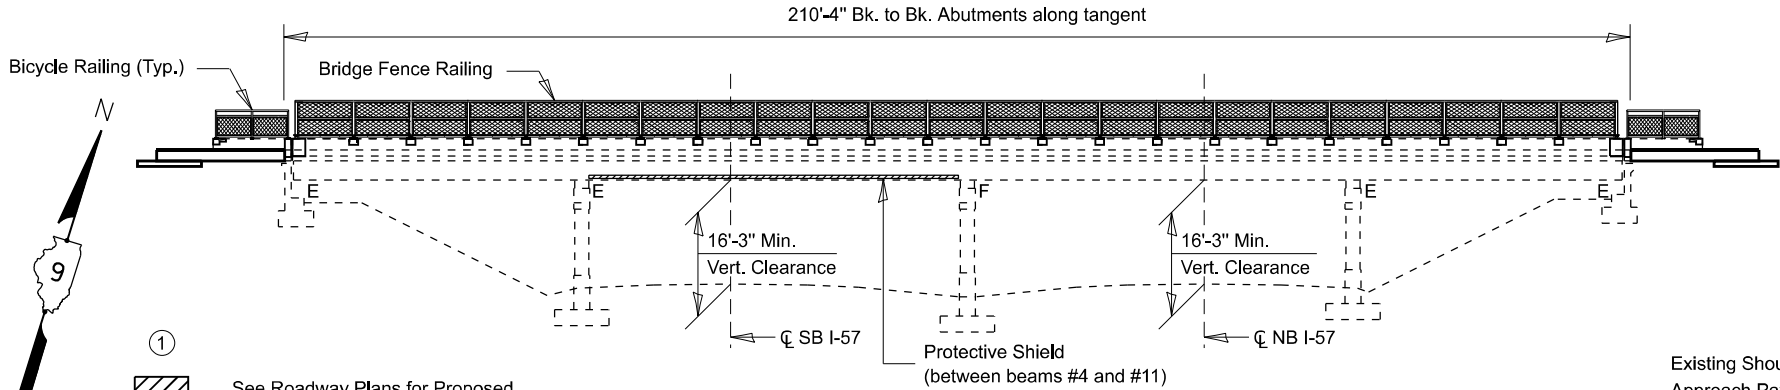


ELEVATION

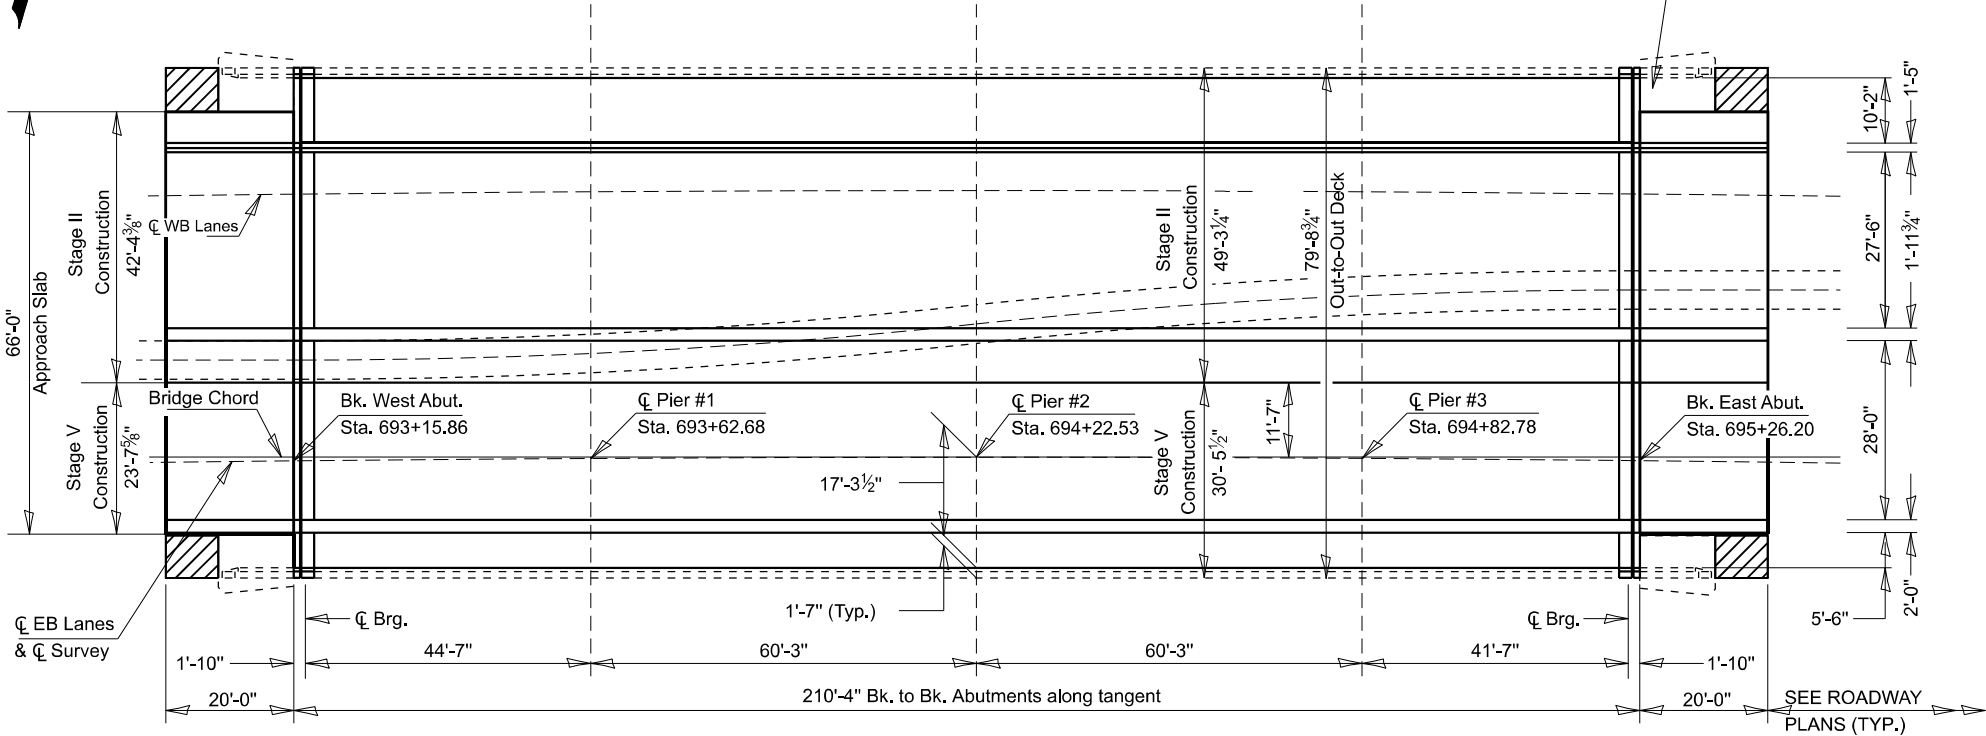

PLAN

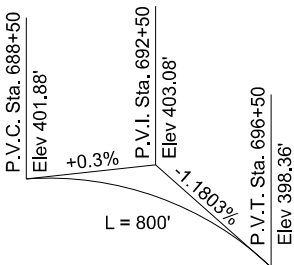

PROFILE GRADE

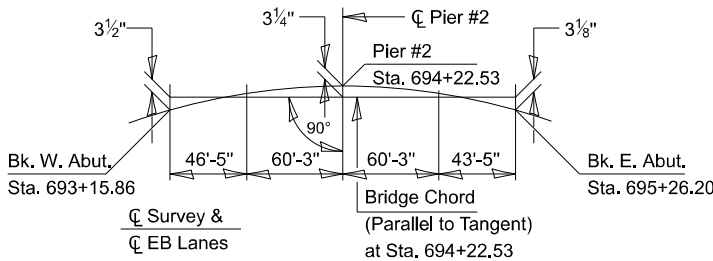


OFFSET SKETCH

DESIGN STRESSES - NEW CONSTRUCTION

f c = 3,500 psi
fy = 60,000 psi

SCOPE OF WORK


JOINT RECONSTRUCTION AT BOTH ABUTMENTS
FULL DEPTH DECK SLAB REPAIRS TO REMOVE & REPLACE
DRAINAGE SCUPPERS AND FLOOR DRAINS
REMOVE AND REPLACE CONCRETE MEDIAN
CONSTRUCT NEW PARAPET WITH OUTWARD
FACING LIGHTING FOR A MULTI-USE PATH
MICROSILICA CONCRETE OVERLAY
INSTALL RAILINGS ON TOP OF EXISTING
AND NEW PARAPETS
REMOVE & REPLACE BRIDGE APPROACH SLABS

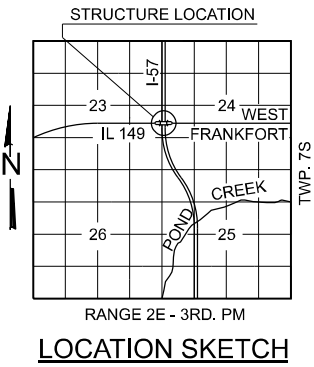


LOCATION SKETCH

MODEL: General Plan and Elevation (Sheet)
FILE NAME: P:\Bids\2023\05\05\DOT\Documents\DOT Office\District 9\ORD Project\78814\CADD\Drawings\028-0039\14-StrC-Structures.dgn


STAGE II REMOVAL

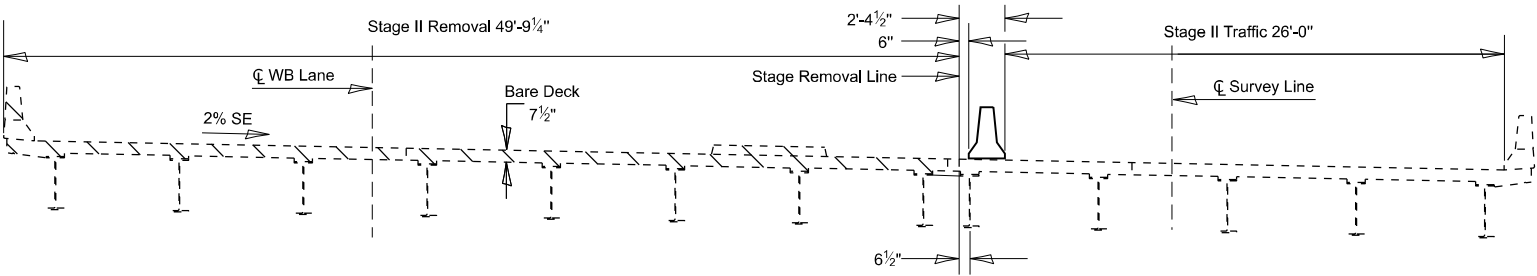


STAGE II CONSTRUCTION

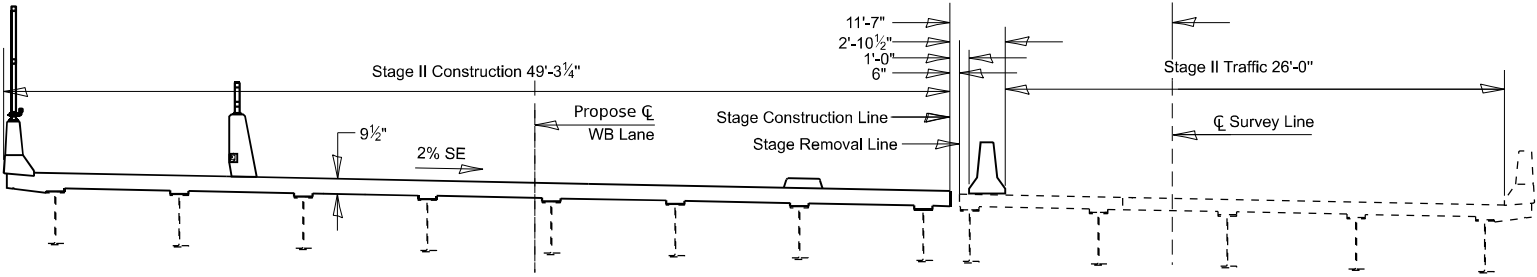

STAGE V REMOVAL

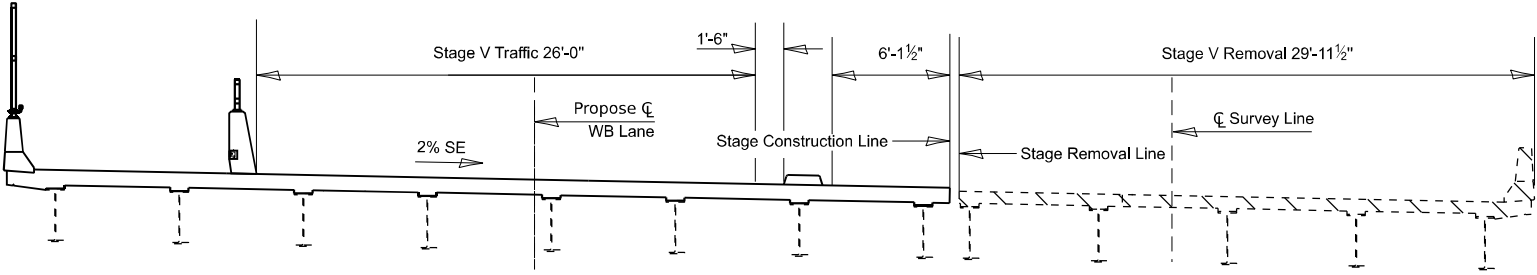

STAGE V CONSTRUCTION

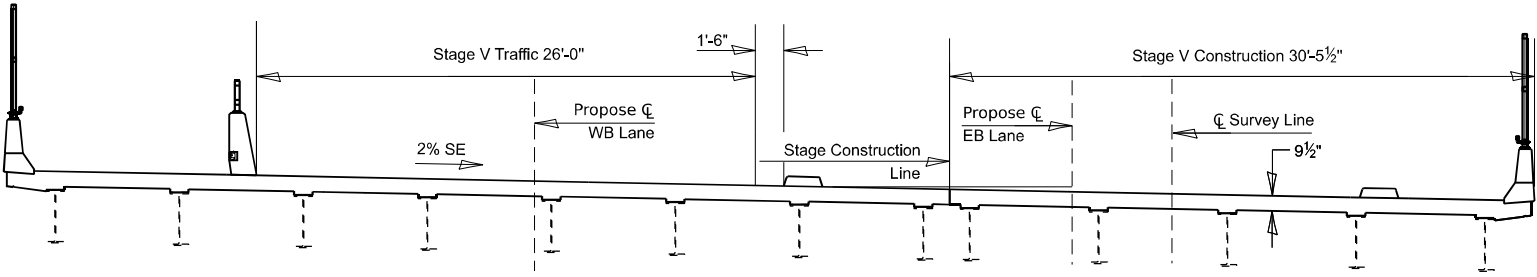

BILL OF MATERIAL

Item	Unit	Total
Temporary Concrete Barrier	Feet	250
Pinning Temporary Concrete Barrier	Each	12

All Sections are looking East and within limits of the Joint Reconstruction

STAGING DETAILS

IL. RTE. 149 OVER F.A.I. RTE. 57

F.A.I. ROUTE 57 SECTION 28-5(K-1)

FRANKLIN COUNTY

STATION 157+85.75 (F.A.I. RTE. 57)

STATION 694+22.53 (IL. RTE. 149)

STRUCTURE NO. 028-0039

MODEL: Staging Details-1 (Sheet)
FILE NAME: p:\ilb\constr\staging\DOT Office\District 9\9BD Projects\78814\CADDData\CADDsheets\0978814-SynQ-Structures.dgn

USER NAME = Zachary,Lomax	DESIGNED -	REVISED -
PLOT SCALE = 0.16666633 ' / in.	DRAWN -	REVISED -
PLOT DATE = 5/16/2023	CHECKED -	REVISED -
	DATE -	REVISED -

STATE OF ILLINOIS
DEPARTMENT OF TRANSPORTATION


STAGING DETAILS 1
STRUCTURE NO. 028-0039

SCALE: SHEET 2 OF 21 SHEETS STA. TO STA.

F.A.P. RTE.	SECTION	COUNTY	TOTAL SHEETS	SHEET NO.
873	(28-5)K-1	FRANKLIN	162	118
CONTRACT NO. 78814				
ILLINOIS FED. AID PROJECT				

SECTION THROUGH
ABUTMENTS SHOWING
JOINT RECONSTRUCTION


Looking East

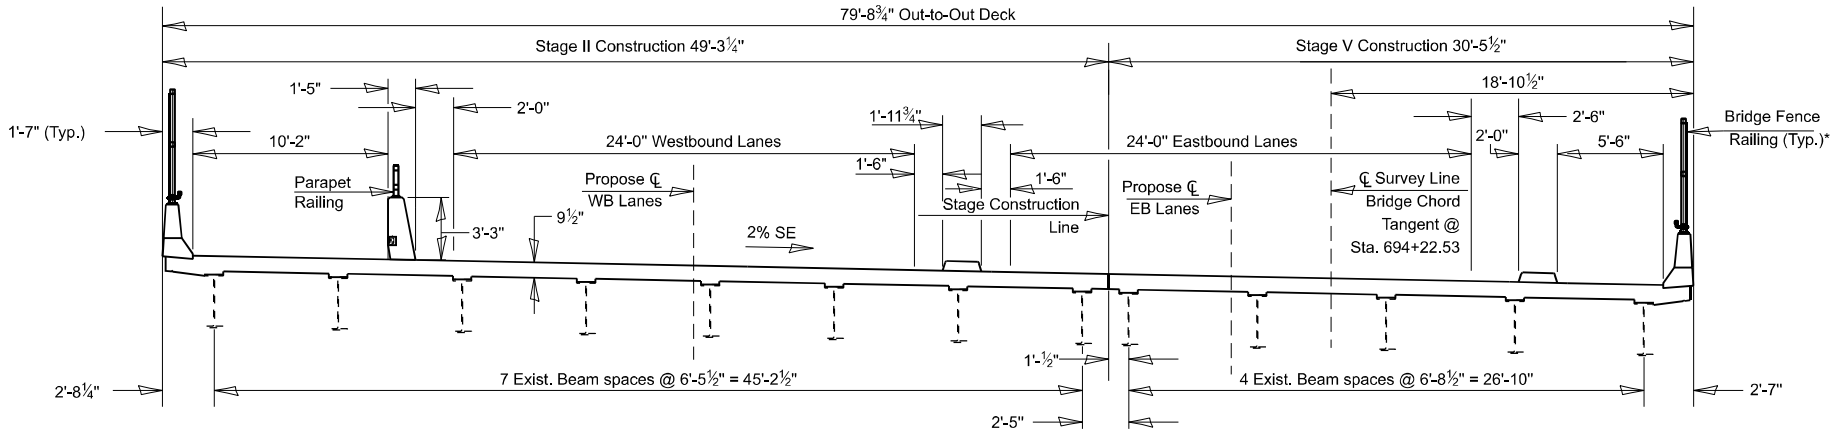

*Over Approach, Bicycle Railing
will be Installed on Existing Parapets (Typ.)

SECTION THROUGH
CONCRETE OVERLAY

Looking East

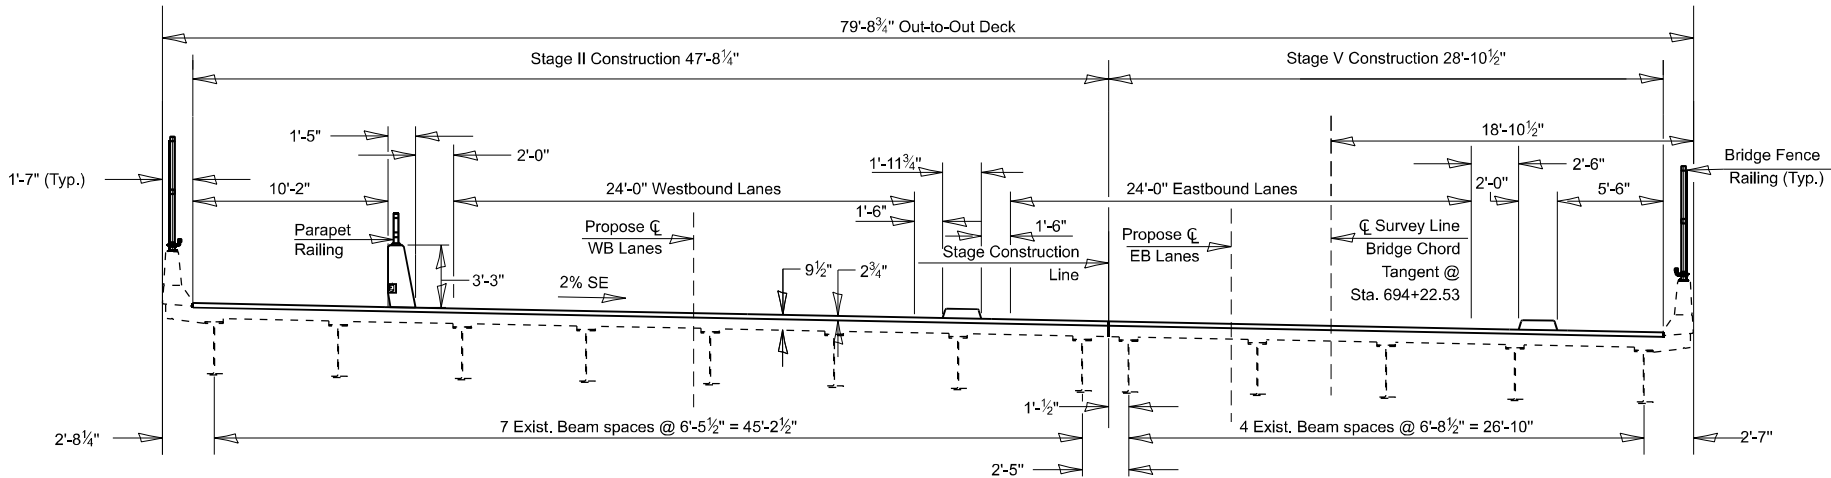

STAGING DETAILS
IL. RTE. 149 OVER F.A.I. RTE. 57
F.A.I. ROUTE 57 SECTION 28-5(K-1)
FRANKLIN COUNTY
STATION 157+85.75 (F.A.I. RTE. 57)
STATION 694+22.53 (IL. RTE. 149)
STRUCTURE NO. 028-0039

MODEL: Staging Details 2 (Sheet)
FILE NAME: \\ibc\constr\ibc\com\p\m\DOT\Documents\DOT Office\District 9\9BD Projects\78814\CADData\CADsheets\0978814-SynQ-Structures.dgn


USER NAME	= Zachary.Lomax	DESIGNED	-	REVISED	-
DRAWN	-	REVIS	-	REVISED	-
PLOT SCALE	= 0.16666633 1/ in.	CHECKED	-	REVISED	-
PLOT DATE	= 5/16/2023	DATE	-	REVISED	-

STATE OF ILLINOIS
DEPARTMENT OF TRANSPORTATION

STAGING DETAILS 2
STRUCTURE NO. 028-0039

SCALE: SHEET 3 OF 21 SHEETS STA. TO STA.

F.A.P. RTE.	SECTION	COUNTY	TOTAL SHEETS	SHEET NO.
873	(28-5)K-1	FRANKLIN	162	119
CONTRACT NO. 78814				
ILLINOIS FED. AID PROJECT				

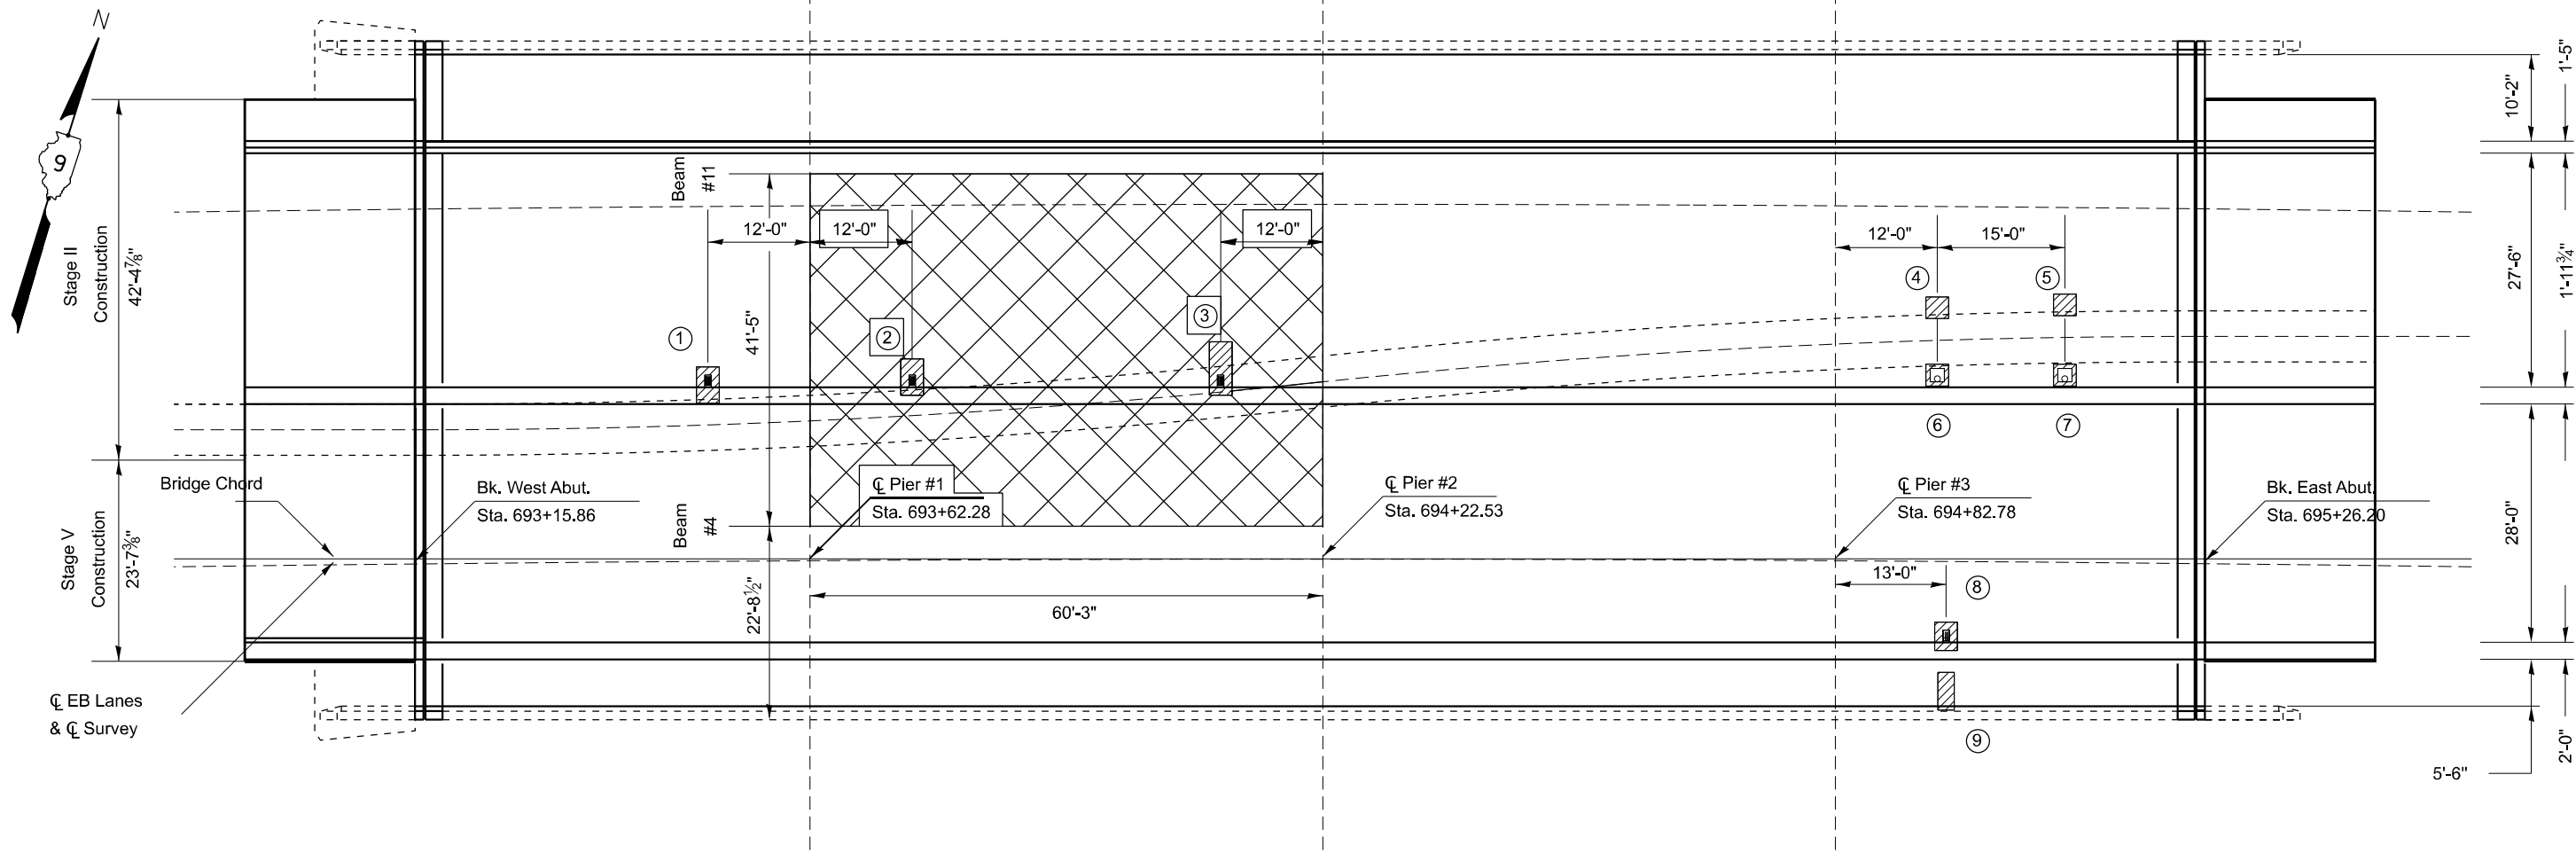

PLAN

NOTES:
The residential engineer will determine final patch locations and quantities in the field before bridge deck patching operations begin.
Area of deck repairs are estimates. The engineer shall show actual locations for deck repairs on as-built plans.



DECK SLAB REPAIR (FULL DEPTH, TYPE I)



LIMITS OF PROTECTIVE SHIELD

FULL DEPTH DECK REPAIR				
NUMBER	LENGTH (FT)	WIDTH (FT)	DRAIN TYPE	AREA (SQ YD)
1	4'-3"	2'-8"	DS-11	1.3
2	4'-3"	2'-8"	DS-11	1.3
3	6'-3"	2'-8"	DS-11	1.9
4	2'-7"	2'-8"	REMOVAL	0.8
5	2'-7"	2'-8"	REMOVAL	0.8
6	2'-7"	2'-8"	6" Ø FLOOR DRAINS	0.8
7	2'-7"	2'-8"	6" Ø FLOOR DRAINS	0.8
8	3'-4"	2'-8"	DS-11	1.0
9	5'-4"	2'-0"	REMOVAL	1.2

BILL OF MATERIAL

PAY ITEM	UNIT	QUANTITY
Protective Shield	Sq Yd	277
Floor Drains	Each	2
Deck Slab Repair (Full Depth, Type 1)	Sq. Yd.	10

FULL DEPTH DECK PATCHES
TO RELOCATE OR ELIMINATE
SCUPPERS AND FLOOR DRAINS

MODEL: Drain Extensions Eliminations (Sheet)
FILE NAME: P:\Bids\CONTRACTS\CONTRACTS\DOT\Office\District 9\BID Projects\78814\CADDData\CADDsheets\0978814-SynQ-Structures.dgn




USER NAME = Zachary.Lomax	DESIGNED -	REVISED -
	DRAWN -	REVISED -
PLOT SCALE = 0.16666633 ' / in.	CHECKED -	REVISED -
PLOT DATE = 5/16/2023	DATE -	REVISED -

STATE OF ILLINOIS
DEPARTMENT OF TRANSPORTATION

DRAIN EXTENSIONS/ELIMINATIONS
STRUCTURE NO. 028-0039

SCALE: SHEET 4 OF 21 SHEETS STA. TO STA.

F.A.P. RTE.	SECTION	COUNTY	TOTAL SHEETS	SHEET NO.
873	(28-5)K-1	FRANKLIN	162	120
CONTRACT NO. 78814				
ILLINOIS FED. AID PROJECT				

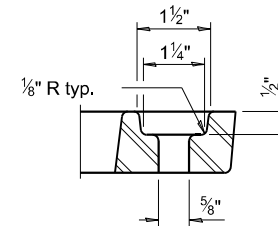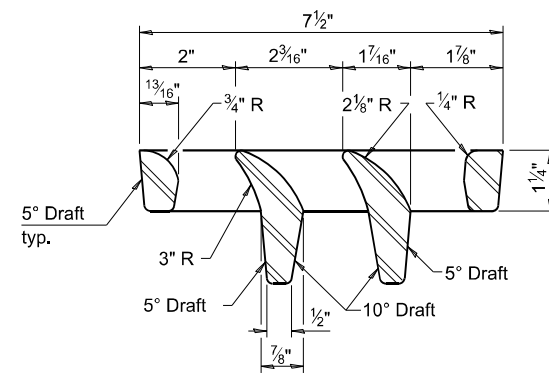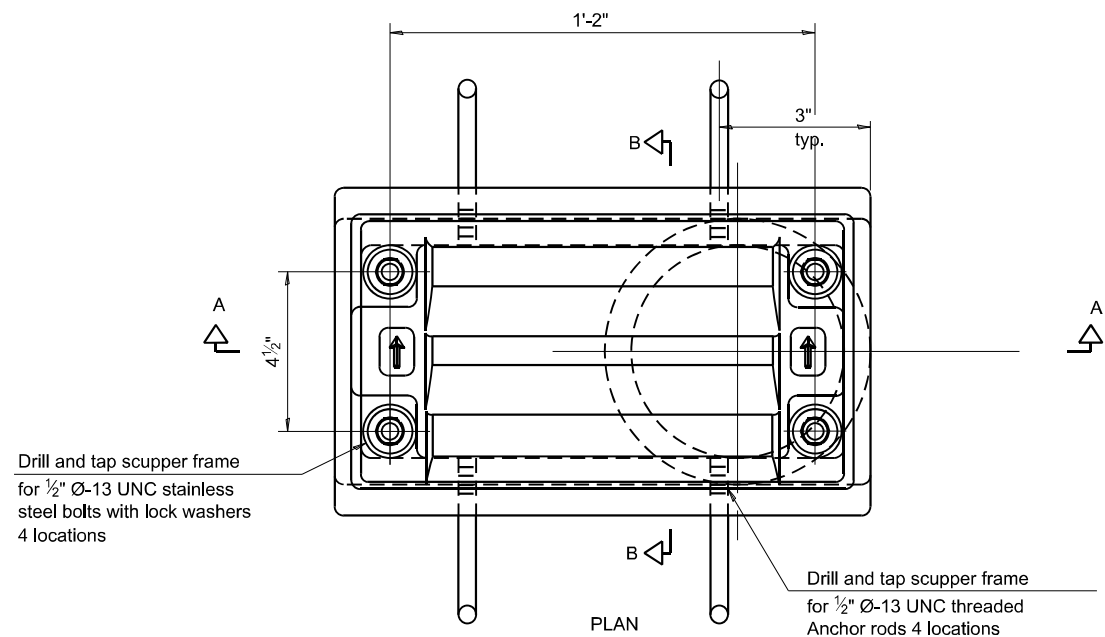

Notes:

All cast iron parts shall be gray iron conforming to the requirements of AASHTO M105, Class 35B and AASHTO M306.

Bolts, anchor rods, nuts and washers shall be according to ASTM A307 and shall be galvanized according to AASHTO M232. As an alternate stainless steel may be used.

Stainless steel hardware shall be according to Article 1006.29(d) of the Standard Specifications.

Structural steel weldments of equal sections and of the same configuration may be substituted for the cast iron scupper frames and downspouts; however, the scupper grates shall remain cast iron. Fillet or full penetration welds shall be used for the weldments.


Details shall be submitted to the Engineer for approval.
Structural steel scupper frames and downspouts, when utilized, shall be galvanized according to AASHTO M111.

As an alternate, fiberglass may be used for downspouts according to ASTM D2996 with a short-time rupture strength hoop tensile stress of 30,000 psi min. in lieu of the cast iron or structural steel.

Exterior surfaces of downspouts and exterior exposed surfaces of the scupper frame below deck shall be treated as specified on sheet 7 of 21.


The Contractor shall take appropriate measures to assure that Protective Coat is not applied to the scupper.

Cost of the grate, frame, downspout, anchor rods, nuts and washers including complete installation of the scupper shall be paid for at the contract unit price for Drainage Scuppers, DS-11.

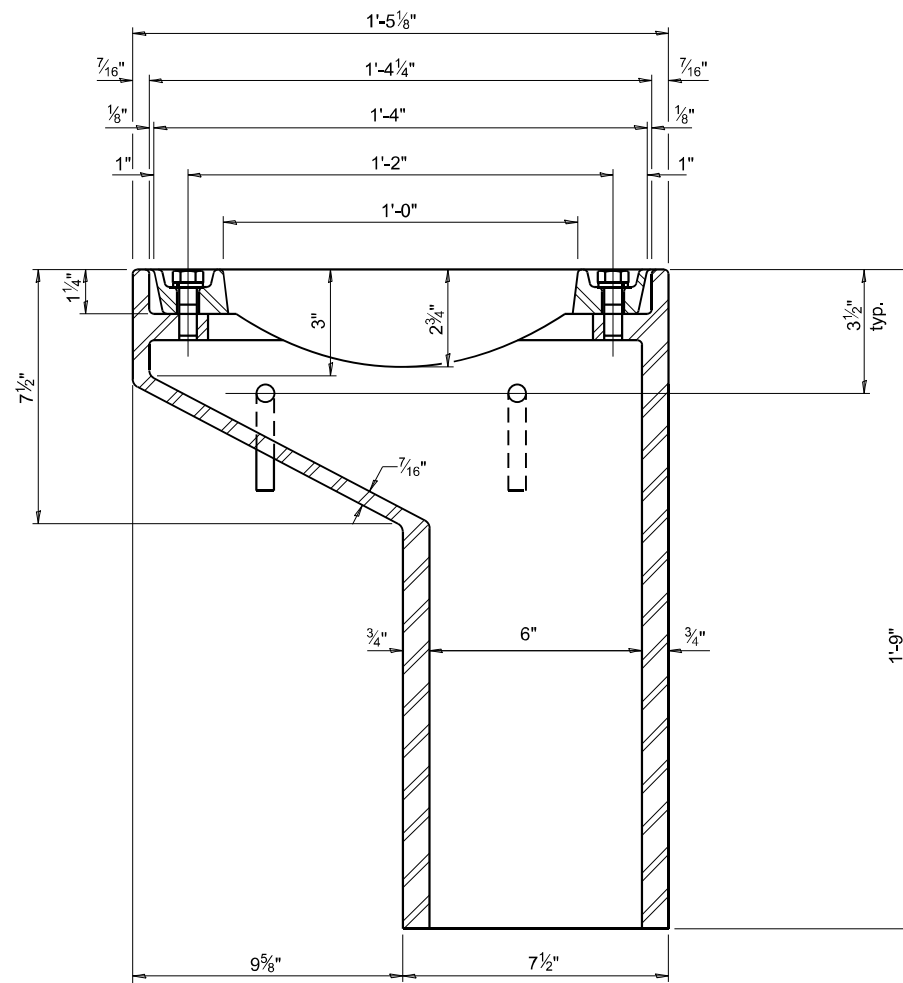


SECTION A-A
See sheet 3 of 19 for scupper
location relative to parapet.


See sheet 3 of 19 for scupper
location relative to parapet.

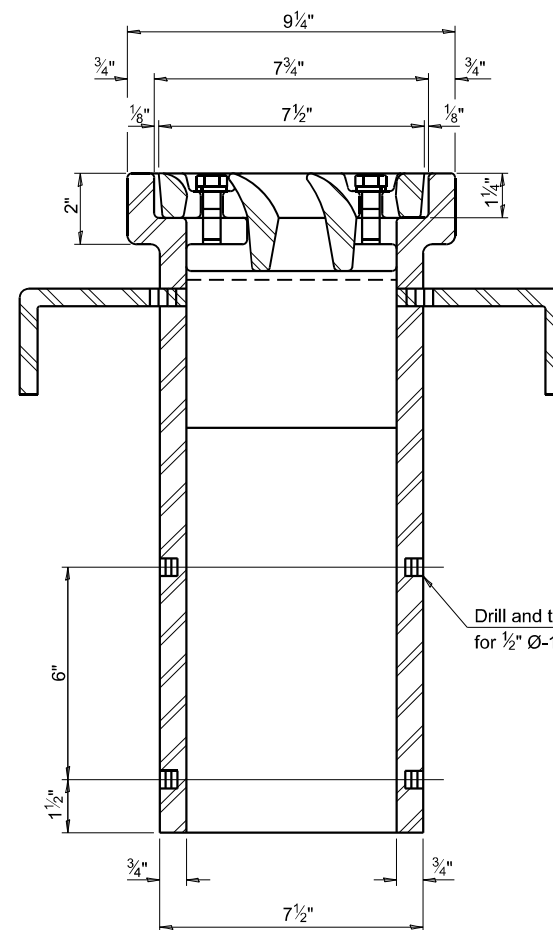

SECTION B-B

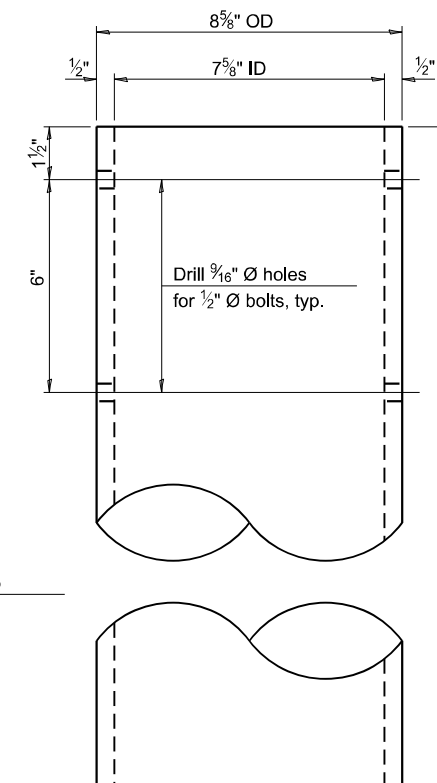


DOWNSPOUT

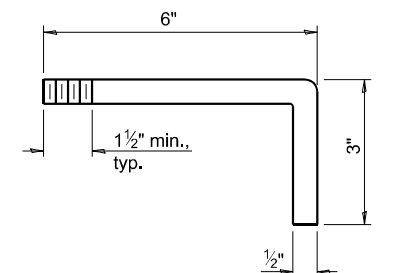


ANCHOR ROD DETAIL

BILL OF MATERIAL		
ITEM	UNIT	QUANTITY
Drainage Scuppers, DS-11	Each	4


Model: Superstructure Details (Sheet)
File Name: p:\projects\78814\CD\Drawings\DOT\Office\District 9\9BD Projects\78814\CD\Drawings\DOT\78814-Superstructure.dgn

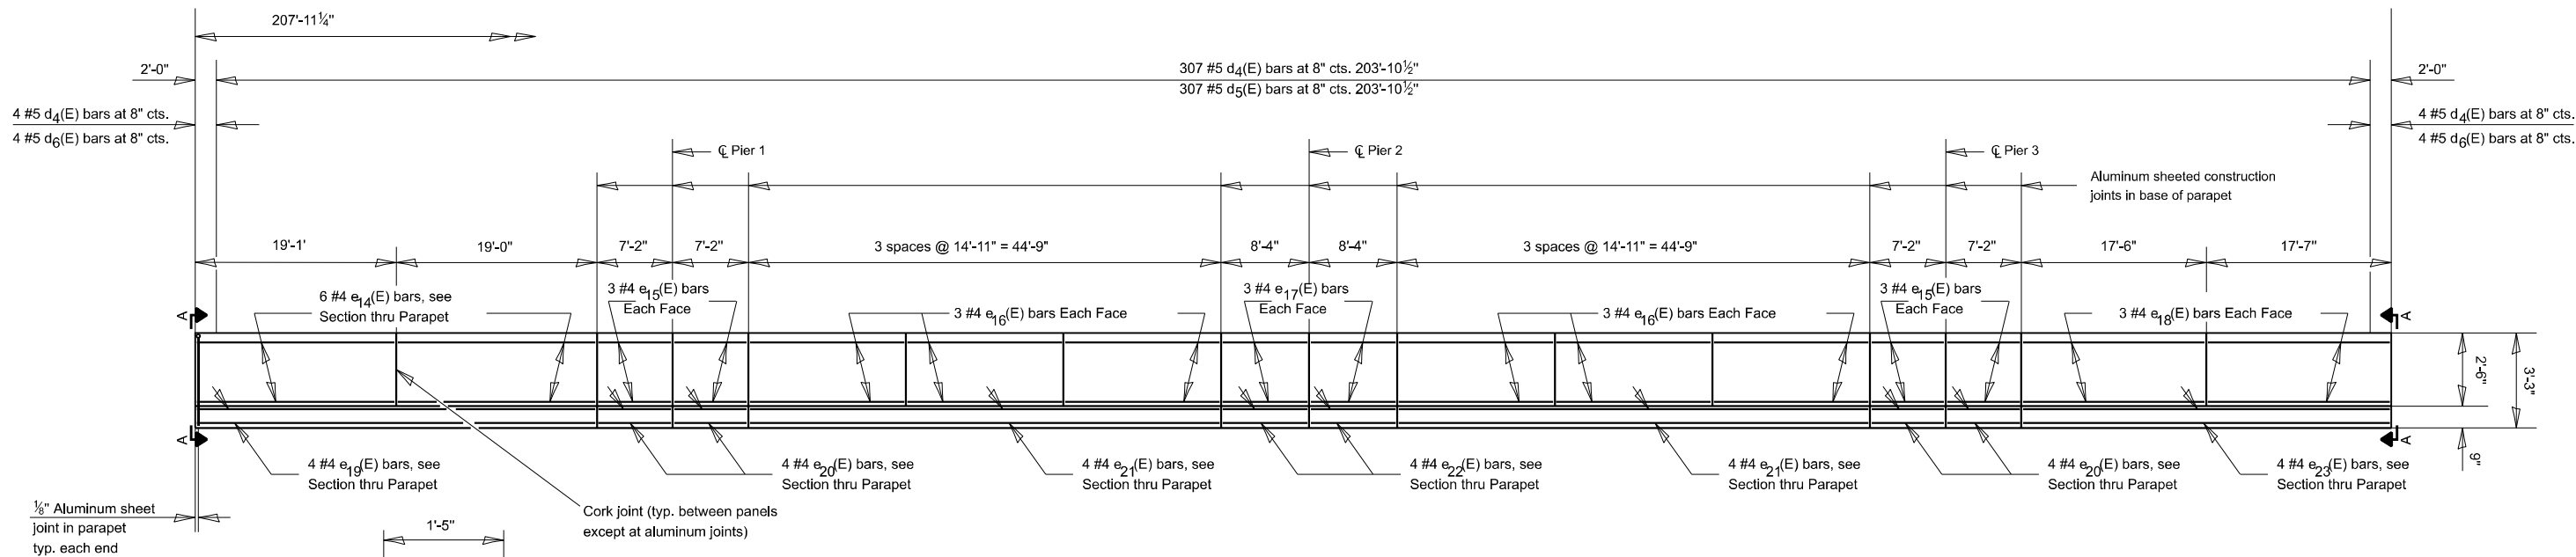


INSIDE ELEVATION OF PARAPET

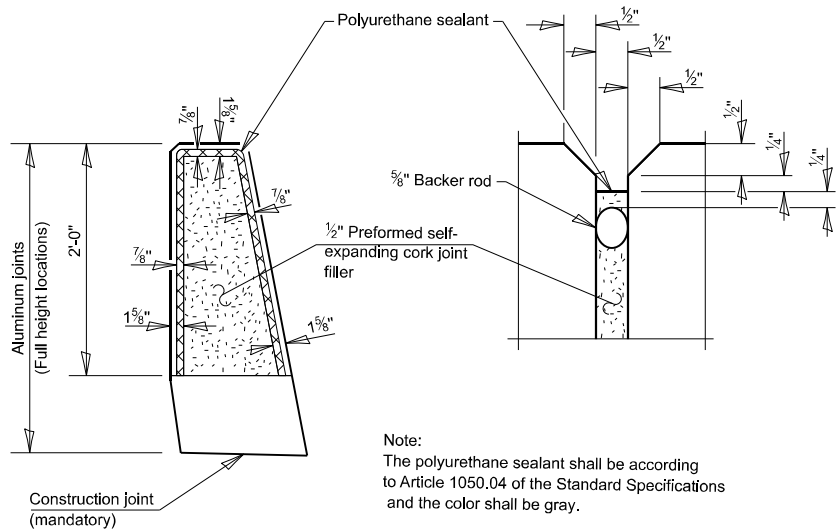

SECTION THROUGH PARAPET
(outside limits of joint reconstruction)

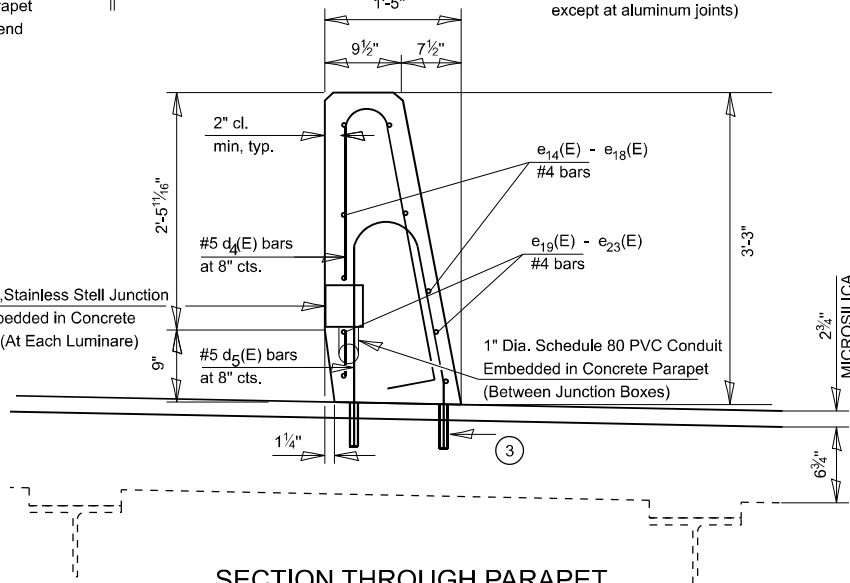

Detail A-A
SECTION THROUGH PARAPETS
(within joint reconstruction)

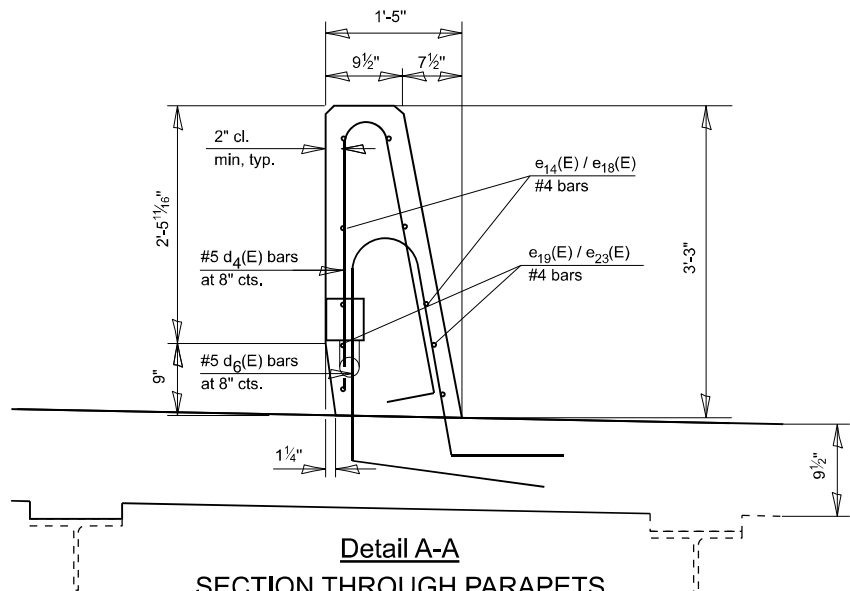

SUPER STRUCTURE
BILL OF MATERIAL
(New Parapet and New
Medians within limits
of Bridge)

Bar	No.	Size	Length	Shape
a ₃ (E)	32	#5	1'-6"	—
b ₇ (E)	48	#5	28'-9"	—
c ₂ (E)	836	#5	1'-3"	└
c ₃ (E)	418	#5	1'-5"	—
d ₄ (E)	315	#5	6'-5"	⏏
d ₅ (E)	307	#5	6'-2"	⏏
d ₆ (E)	8	#5	8'-2"	⏏
e ₁₄ (E)	12	#4	18'-8"	—
e ₁₅ (E)	24	#4	6'-10"	—
e ₁₆ (E)	36	#4	14'-7"	—
e ₁₇ (E)	12	#4	8'-0"	—
e ₁₈ (E)	12	#4	17'-2"	—
e ₁₉ (E)	4	#4	37'-8"	—
e ₂₀ (E)	16	#4	6'-10"	—
e ₂₁ (E)	8	#4	44'-5"	—
e ₂₂ (E)	8	#4	8'-0"	—
e ₂₃ (E)	4	#4	34'-8"	—
* Protective Coat			Sq. Yd.	1,962
* Median Removal			Sq. Ft.	1,264
Concrete Superstructure			Cu. Yd.	40.8
** Bridge Deck Grooving			Sq. Yd.	1,615
Reinforcement Bars, Epoxy Coated			Pound	8,710
Bridge Deck Scarification, 3/4"			Sq. Yd.	1,734
Bridge Deck Microsilica Concrete Overlay, 2 3/4"			Sq. Yd.	1,734

*Quantities Over Joint Reconstruction Included
**Quantities Include Approach Slabs and Joint Reconstruction

(Sheet 1 of 2)


USER NAME = Zachary,Lomax	DESIGNED -	REVISED -
PLOT SCALE = 0.16666633 1/ in.	DRAWN -	REVISED -
PLOT DATE = 5/16/2023	CHECKED -	REVISED -
	DATE -	REVISED -

STATE OF ILLINOIS
DEPARTMENT OF TRANSPORTATION

SUPERSTRUCTURE DETAILS 1
STRUCTURE NO. 028-0039


SCALE: SHEET 6 OF 21 SHEETS STA. TO STA.

F.A.P. RTE.	SECTION	COUNTY	TOTAL SHEETS	SHEET NO.
873	(28-5)K-1	FRANKLIN	162	122
CONTRACT NO. 78814				
ILLINOIS FED. AID PROJECT				

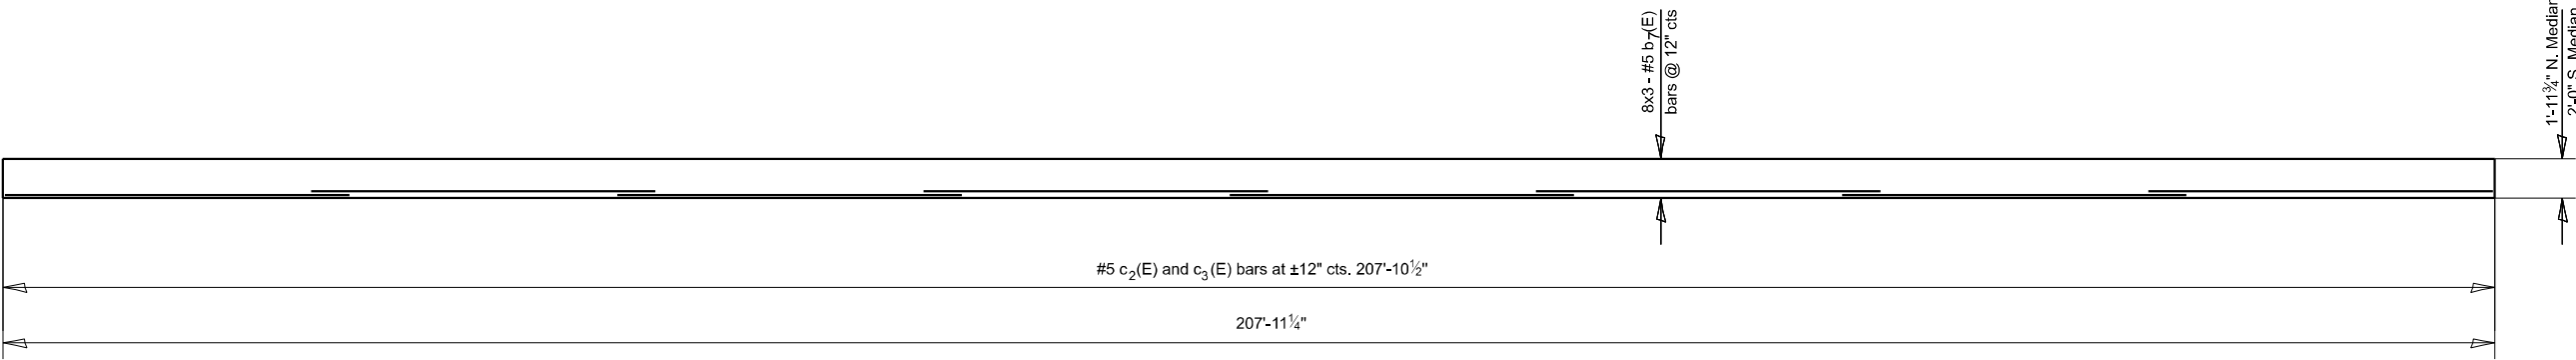


PLAN VIEW OF MEDIANS

Min Bar Lap
#5 - 3'-2"

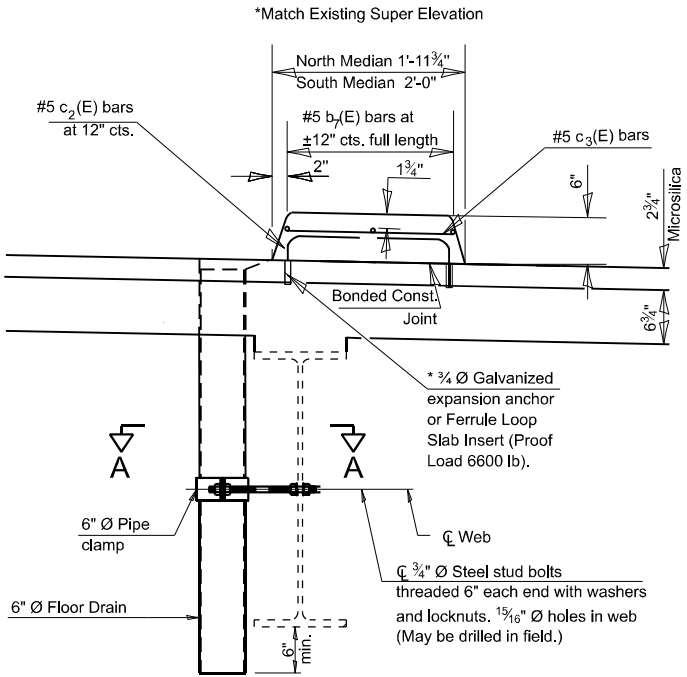


SECTION THROUGH MEDIAN
(Showing Floor Drain)

* The cost of expansion anchors/inserts is included in the cost of Reinforcement Bars, Epoxy Coated.
**Full width along joint - backer rod not required.

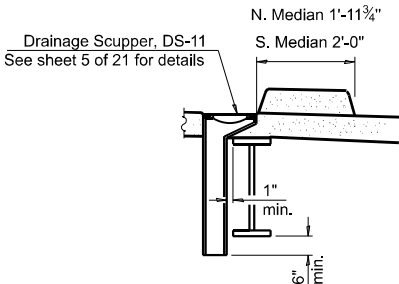


SECTION B-B

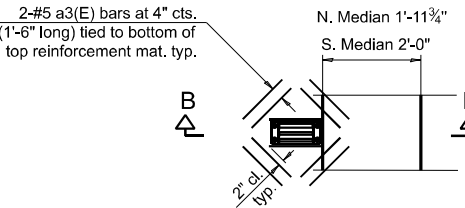


PLAN


Note:
Cut longitudinal reinforcement to clear drainage scuppers.

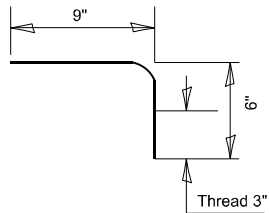


BAR c₂(E)

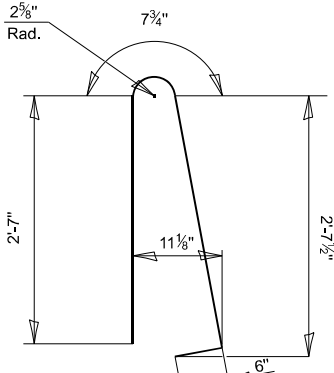

BAR d₄(E)

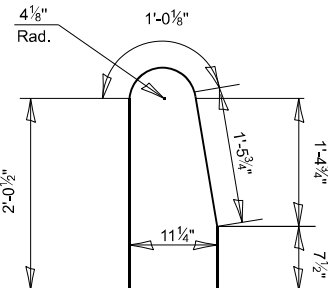


BAR d₅(E)

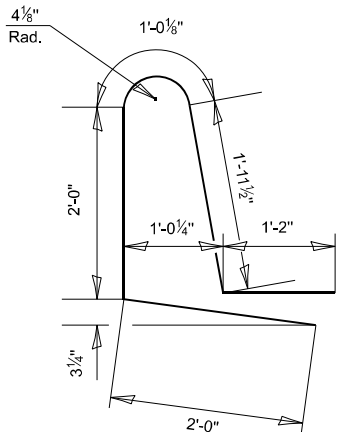


BAR d₆(E)

NOTES:


1. Bars Indicated thus: 8x3 -#5 etc. indicates 3 lines of #5 bars with 8 lengths per line.
2. Work this sheet with S5
3. Drill and set #5 d₅(E) bar according to Article 509.06 of the Standard Specifications. Drilled holes shall be 6". Contractor shall take all necessary precautions to prevent drilled hole interference with deck reinforcement bars. Locate longitudinal bars to miss drilled locations. Locate drilled holes to miss transverse bars in deck.
4. Fiberglass pipe shall conform to ASTM D2996, with short-time rupture strength hoop tensile stress of 30,000 p.s.i. minimum.
5. The exterior surfaces of the floor drains and drainage scuppers shall be painted according to Article 506 with the finish coat as specified. The exterior surfaces of the drains shall be cleaned according to the Society of Protective Coating's Spec. SSPC-SP1 prior to painting.
6. The top portion of aluminum floor drains shall be coated to minimize reaction with wet concrete.
7. The clamping device shall be galvanized according to AASHTO M 232. Cost of clamping device included with Floor Drains.
8. The 1/8" aluminum sheet shall be ASTM B 209 alloy 3003-H14 and coated to minimize reaction with wet concrete. Cost included with Concrete Superstructure.

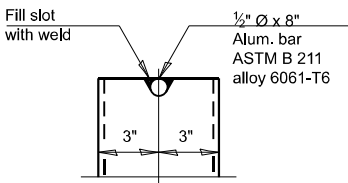


ALUMINUM
TUBE

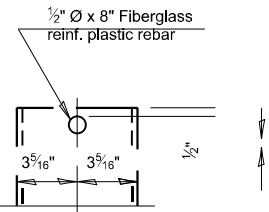


FIBERGLASS
PIPE

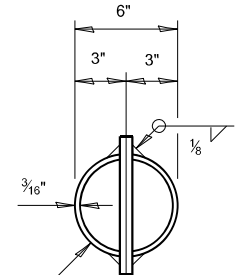

TOP PLAN
(Showing aluminum tube)

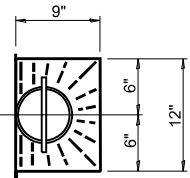

TOP PLAN

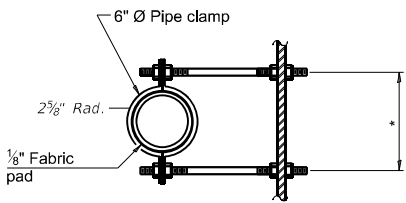

SECTION A-A

*Dimension as required by pipe clamp



(Sheet 2 of 2)

USER NAME	= Zachary,Lomax	DESIGNED	-	REVISED	-
DRAWN	-	REVISION	-	REVISED	-
PLOT SCALE	= 0.16666633 1/ in.	CHECKED	-	REVISED	-
PLOT DATE	= 5/16/2023	DATE	-	REVISED	-



STATE OF ILLINOIS
DEPARTMENT OF TRANSPORTATION

SUPERSTRUCTURE DETAILS 2 STRUCTURE NO. 028-0039			
SCALE:	SHEET 7	OF 21 SHEETS	STA. TO STA.

F.A.P. RTE.	SECTION	COUNTY	TOTAL SHEETS	SHEET NO.
873	(28-5)K-1	FRANKLIN	162	123
CONTRACT NO. 78814				
ILLINOIS FED. AID PROJECT				

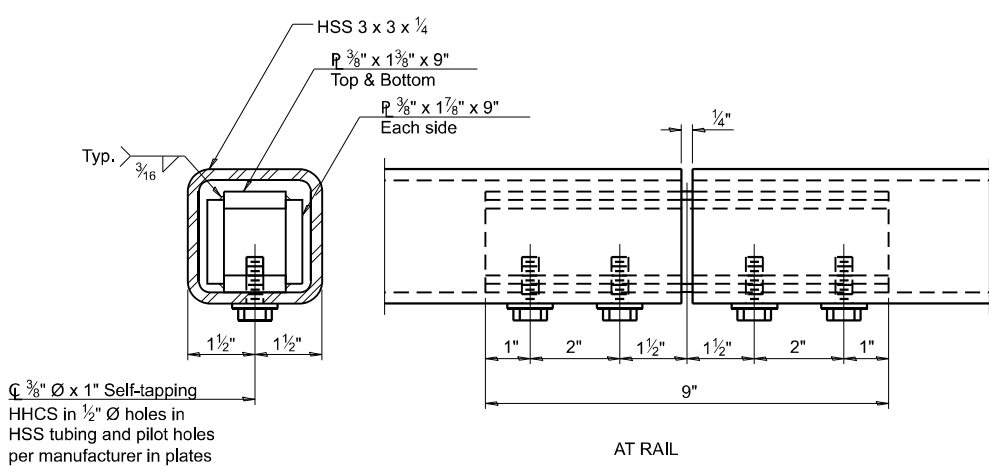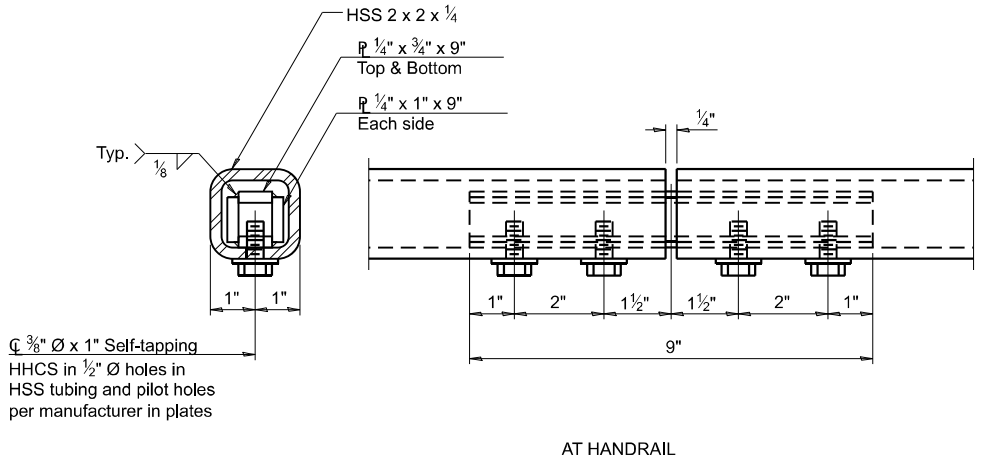

Notes:
 Place reinforcement bars to miss anchor rod locations.
 CVN testing is not required for the HSS tubing used
 in the Bridge Fence Railing.
 All HSS tubing used for the Handrail shall be CVN tested
 according to Article 1006.34(b) of the Standard Specifications.
 All heavy hex nuts shall be according to ASTM A 563 grade DH.
 All fully threaded anchor rods shall be ASTM F1554 grade 105.
 The post base plate shall be fastened to the curb snug
 tight and given an additional $\frac{1}{8}$ " turn.
 Rail splice inserts may be built out of bent plates of the same
 thicknesses and outside geometry limits as the 4 plate rail
 splice inserts shown.
 When the contract specifies a galvanized railing, all steel rail
 elements shall be galvanized according to Article 509.05 of the
 Standard Specifications. When the contract specifies a painted
 railing, all posts, rail, splices, anchor devices and plates of the
 railing shall be painted according to the paint system for railings
 as specified in the General Notes.
 See sheet 13 of 21 for dimensions of concrete openings at
 expansion joints.

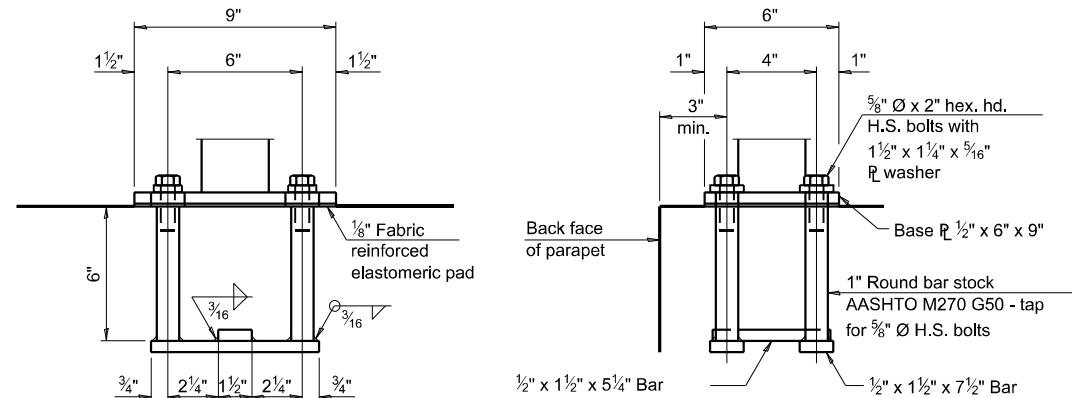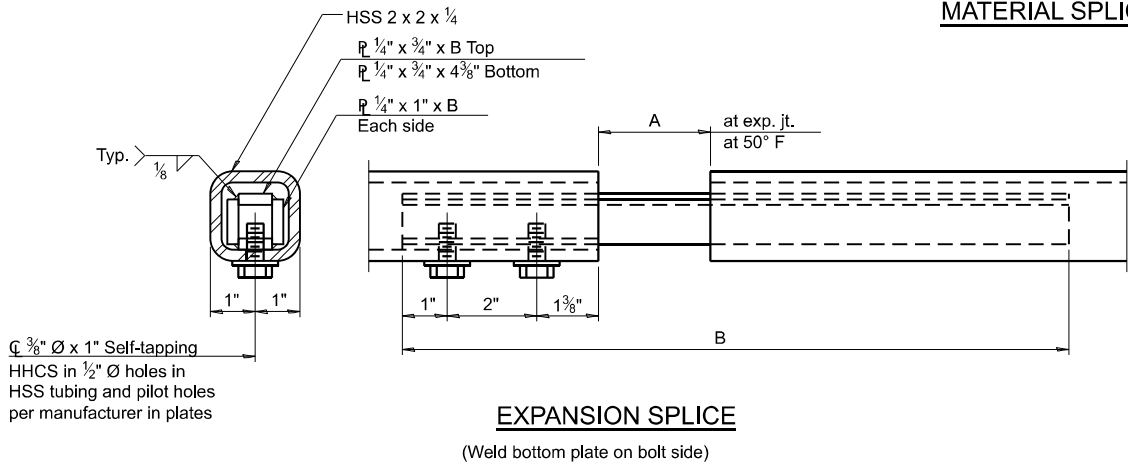

ANCHORAGE ASSEMBLY

The Bridge Fence Railing fasteners for end posts near expansion
 joints may need to be installed prior to installing the bent plates.
 In lieu of the cast-in-place anchor device shown, the Contractor
 has the option of drilling and setting $\frac{5}{8}$ " $\varnothing$ fully threaded anchor
 rods with the same plate washers as specified above and heavy hex
 lock nuts according to Article 509.06 of the Standard Specifications.
 Embedment shall be according to the manufacturer's specifications.

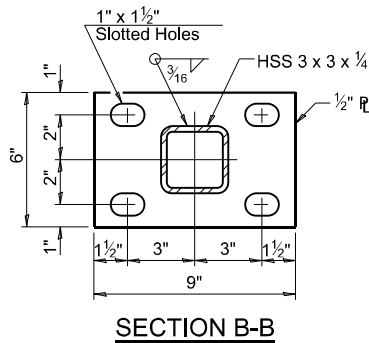




TABLE OF DIMENSIONS

Location	T	A	B	C	D
Over Strip Seal Jt.	$\leq 4"$	2 $\frac{1}{2}"$	1'-5 $\frac{1}{8}"$	7 $\frac{1}{4}"$	7"
Over Finger or Modular Jt.	$\leq 9\frac{1}{2}"$	5 $\frac{1}{2}"$	1'-11 $\frac{5}{8}"$		
Over Finger or Modular Jt.	$\leq 15"$	8 $\frac{1}{4}"$	2'-5 $\frac{1}{8}"$		

T= ; total movement based on total temperature range from -20°F to 120°F
 along centerline of roadway at expansion joint.

R-28

9-1-2022

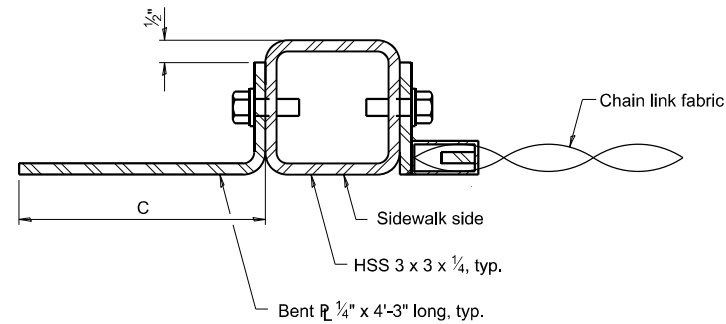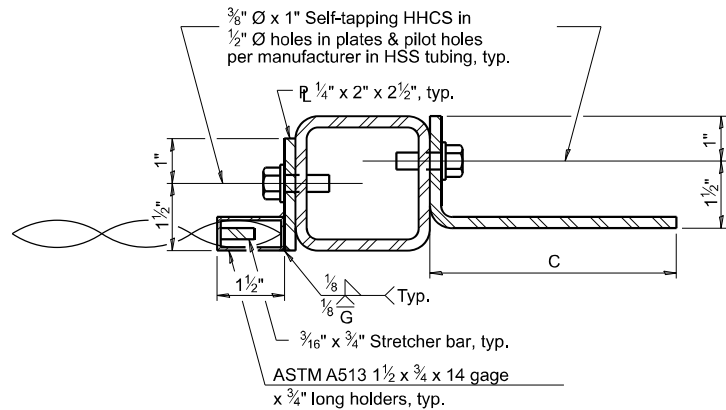

BILL OF MATERIAL

Item	Unit	Quantity
Bridge Fence Railing	Foot	416

(Sheet 2 of 2)

BRIDGE FENCE RAILING
 STRUCTURE NO. 028-0039


STATE OF ILLINOIS
 DEPARTMENT OF TRANSPORTATION

BRIDGE FENCE RAILING DEATILS 2
 STRUCTURE NO. 028-0039


SCALE: SHEET 9 OF 21 SHEETS STA. TO STA.

F.A.P. RTE.	SECTION	COUNTY	TOTAL SHEETS	SHEET NO.
873	(28-5)K-1	FRANKLIN	162	125
				CONTRACT NO. 78814
		ILLINOIS		FED. AID PROJECT



MODEL: Parapet Railing (Sheet)
FILE NAME: p:\info\civil\detail\com\p\m\DOT\Documents\IDOT\Office\District 9\BPD Projects\78814\CAD\data\CAD\Sheets\09\78814-SVQ-Structures.dgn

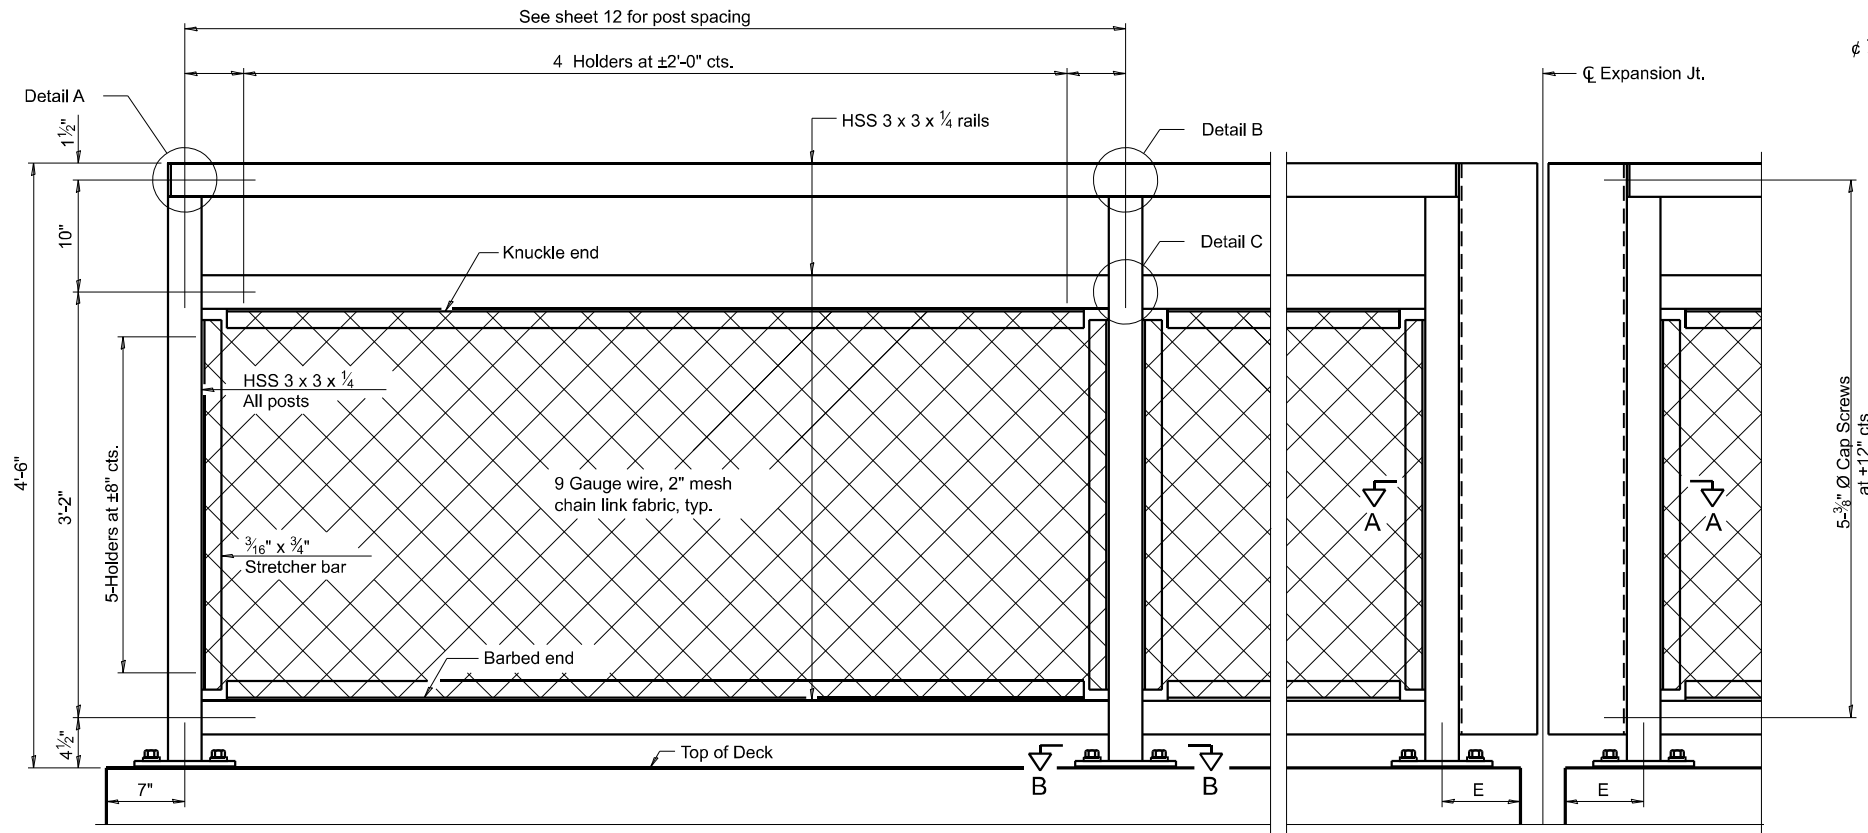

ELEVATION BICYCLE RAILING
(Inside face)

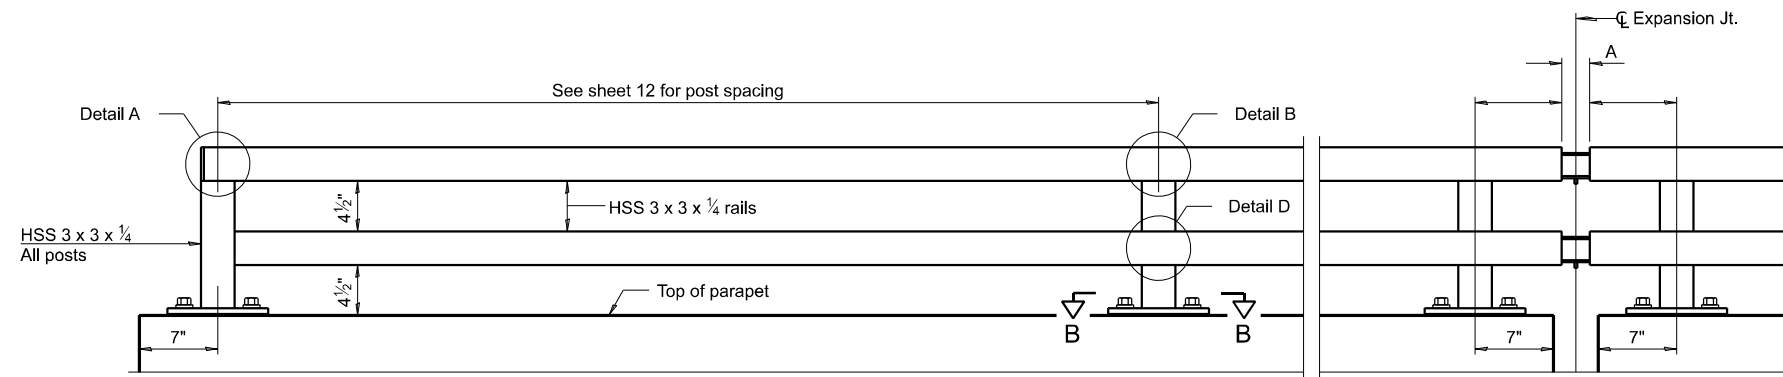

ELEVATION PARAPET RAILING
(Inside face)

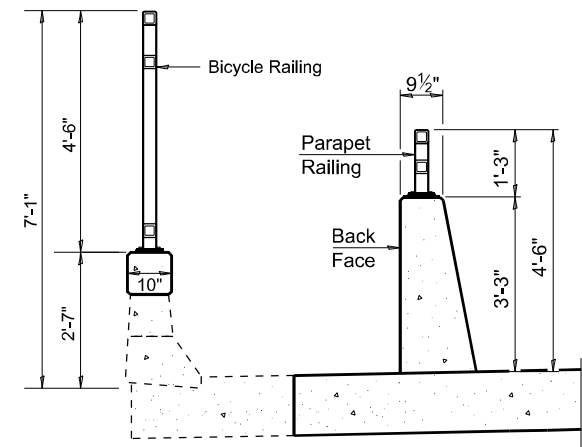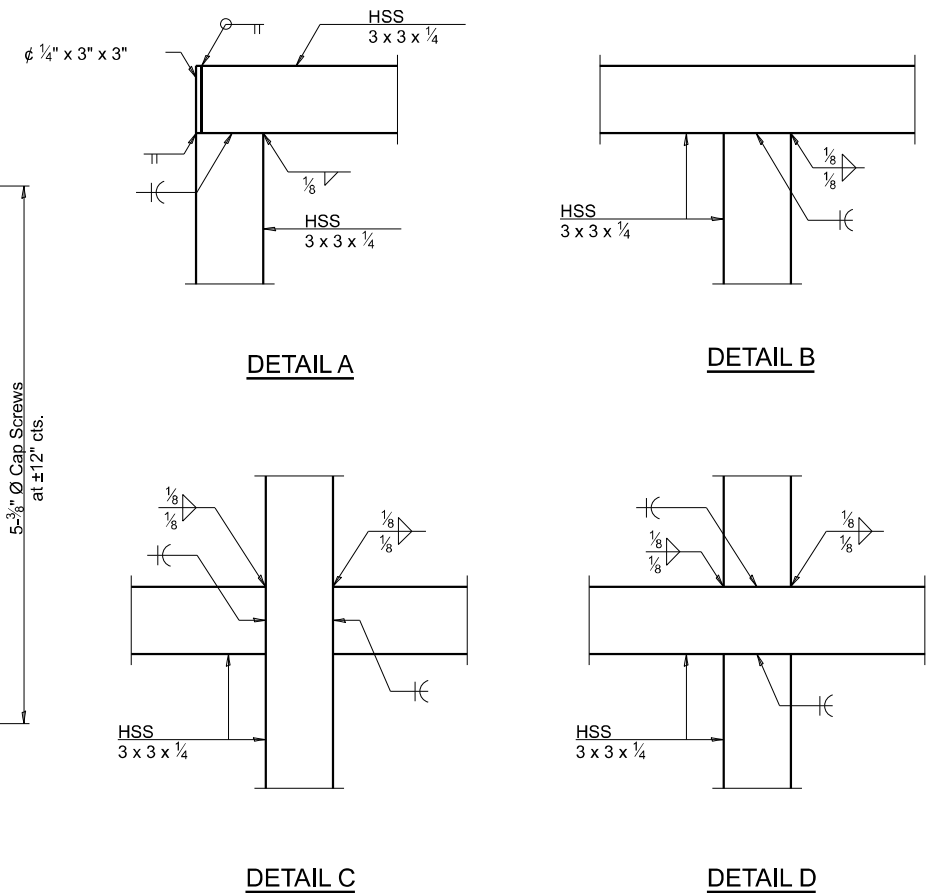

SECTION THRU APPROACH SLAB

RAILING CRITERIA

MASH 2016 Test Level	4
Parapet Railing Weight (plf)	25
Bicycle Railing Weight (plf)	50
Max Post Spacing	10'-0"

R-29 Modified

9-1-2022

(Sheet 1 of 2)

BICYCLE RAILING AND PARAPET RAILING
STRUCTURE NO. 028-0039


USER NAME = Zachary,Lomax	DESIGNED -	REVISED -
PLOT SCALE = 0.16666633 1/16 in.	DRAWN -	REVISED -
PLOT DATE = 5/16/2023	CHECKED -	REVISED -
	DATE -	REVISED -

STATE OF ILLINOIS
DEPARTMENT OF TRANSPORTATION

PARAPET RAILING DETAILS 1
STRUCTURE NO. 028-0039


SCALE: SHEET 10 OF 21 SHEETS STA. TO STA.

F.A.P. RTE.	SECTION	COUNTY	TOTAL SHEETS	SHEET NO.
873	(28-5)K-1	FRANKLIN	162	126
CONTRACT NO. 78814				
ILLINOIS FED. AID PROJECT				

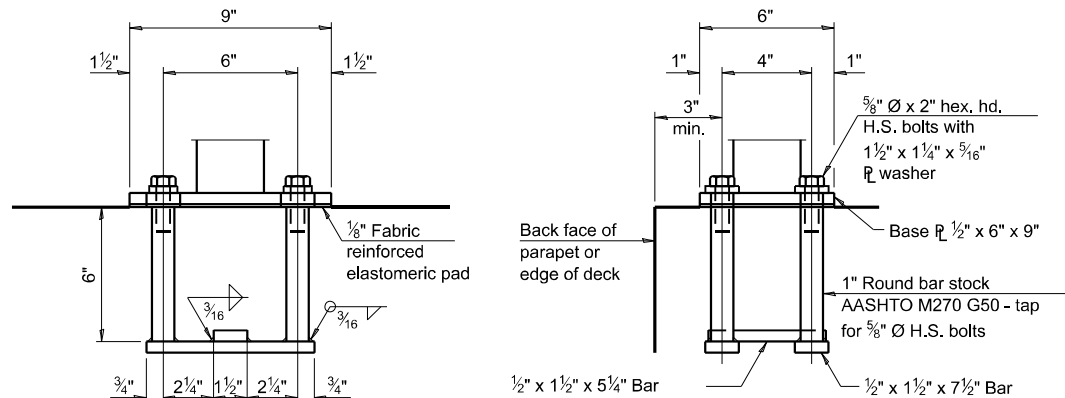


ANCHORAGE ASSEMBLY


The Bicycle Railing fasteners for end posts near expansion joints may need to be installed prior to installing the bent plates.
In lieu of the cast-in-place anchor device shown, the Contractor has the option of drilling and setting 5/8" Ø fully threaded anchor rods with the same plate washers as specified above and heavy hex lock nuts according to Article 509.06 of the Standard Specifications. Embedment shall be according to the manufacturer's specifications.

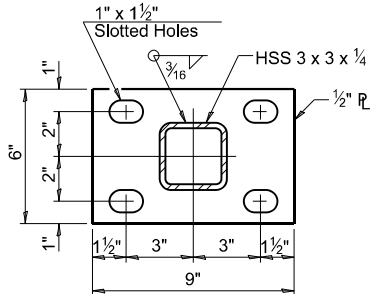


SECTION B-B

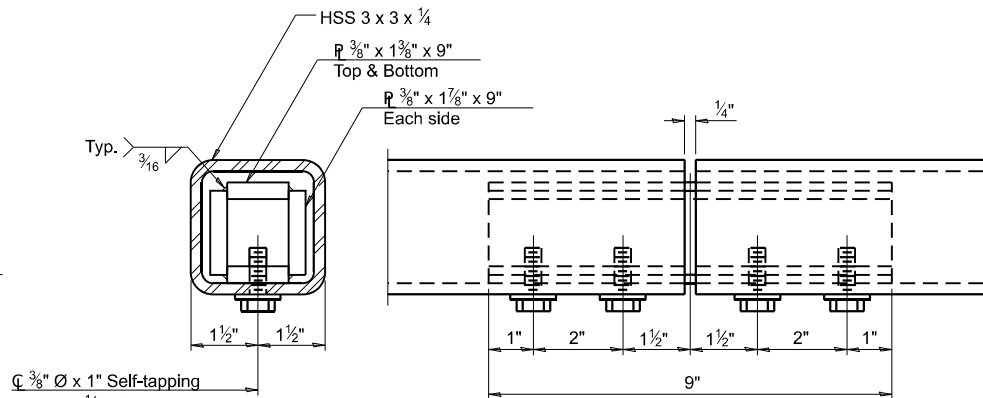

MATERIAL SPLICE

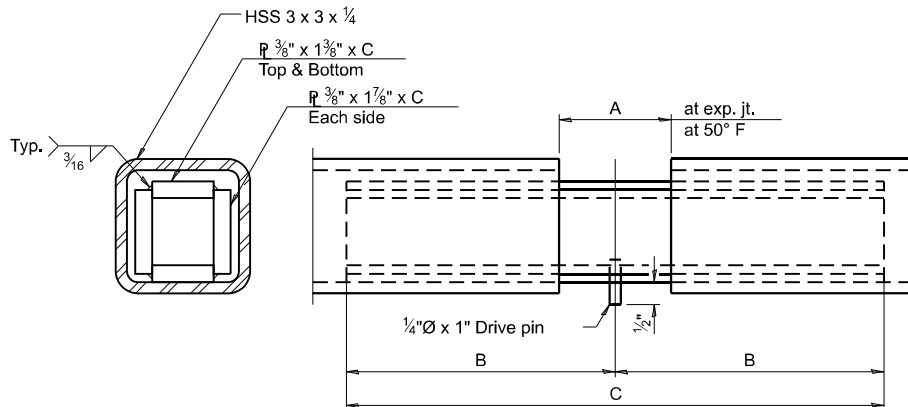

EXPANSION SPLICE

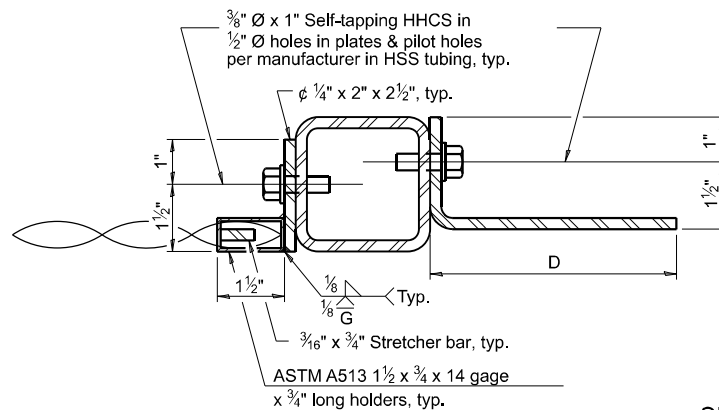

SECTION A-A

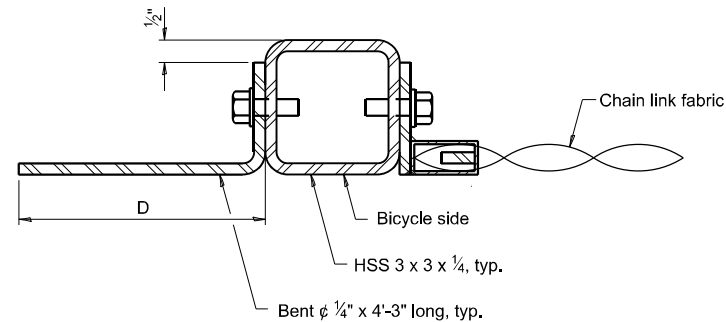


TABLE OF DIMENSIONS

Location	T	A	B	C	D	E
Over Strip Seal Jt.	≤4"	2 1/2"	1'-2"	2'-4"	7 1/4"	7"
Over Finger or Modular Jt.	≤9 1/2"	5 1/2"	1'-7 3/4"	3'-3 1/2"		
Over Finger or Modular Jt.	≤15"	8 1/4"	2'-1 1/4"	4'-2 1/2"		

T= ; total movement based on total temperature range from -20°F to 120°F along centerline of roadway at expansion joint.

R-29

9-1-2022

BILL OF MATERIAL

Item	Unit	Quantity
Bicycle Railing	Foot	44
Parapet Railing	Foot	250

(Sheet 2 of 2)


BICYCLE RAILING AND PARAPET RAILING
STRUCTURE NO. 028-0039

STATE OF ILLINOIS
DEPARTMENT OF TRANSPORTATION


PARAPET RAILING DETAILS 2
STRUCTURE NO. 028-0039

SCALE: SHEET 11 OF 21 SHEETS STA. TO STA.

F.A.P. RTE.	SECTION	COUNTY	TOTAL SHEETS	SHEET NO.
873	(28-5)K-1	FRANKLIN	162	127
CONTRACT NO. 78814				
ILLINOIS FED. AID PROJECT				

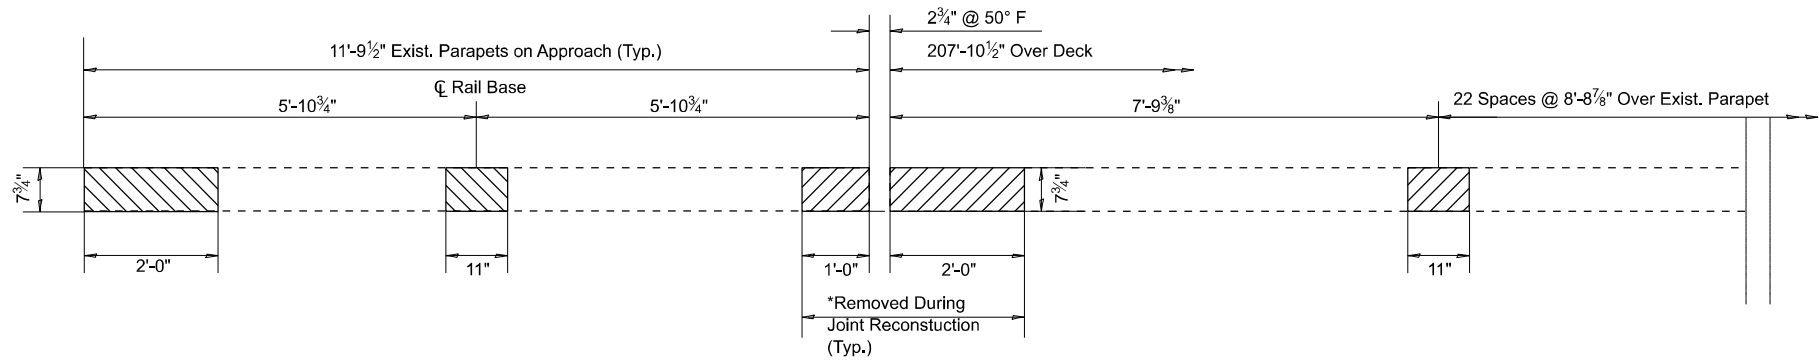


PLAN VIEW OF CONCRETE REMOVAL
OF EXIST. PARAPETS (typ.)


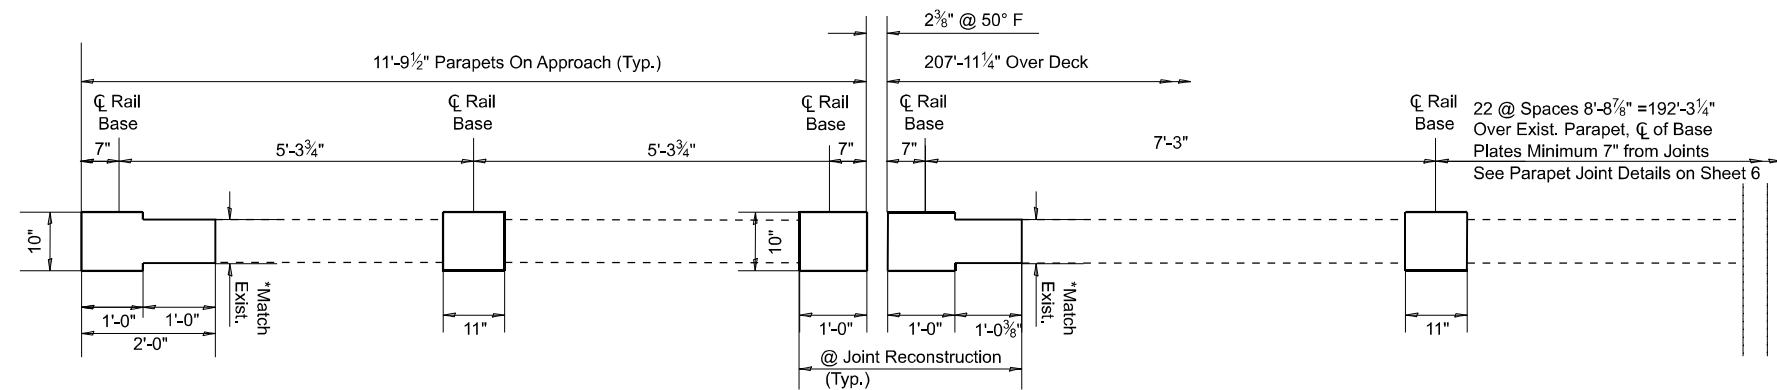


PLAN VIEW SHOWING NEW
CONCRETE FOR BRIDGE
FENCE RAILING POSTS (Typ.)


CONCRETE REMOVAL FOR RAIL
BASE @ ENDS OF EXIST.
PARAPETS (Typ.)

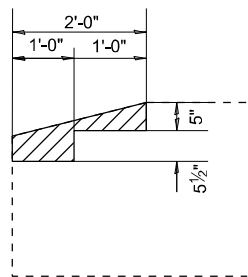

CONCRETE FOR RAIL BASE
@ ENDS OF EXIST. PARAPETS
(Typ.)

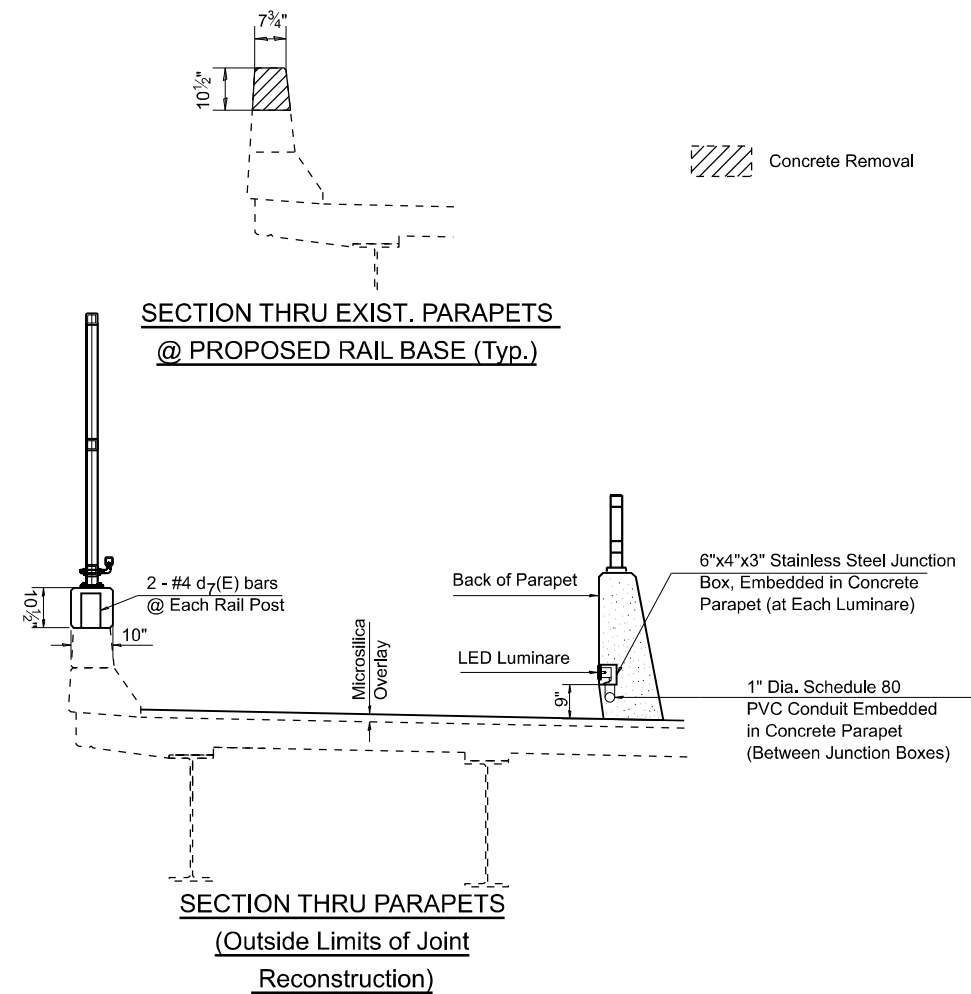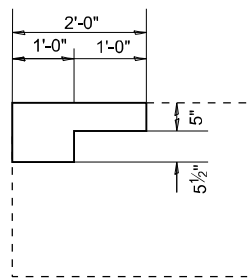


SECTION THRU EXIST. PARAPETS
@ PROPOSED RAIL BASE (Typ.)

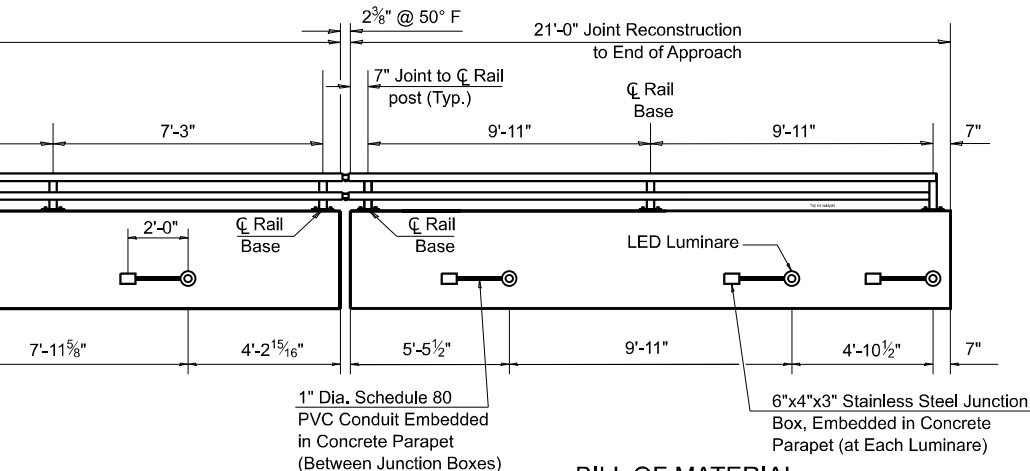

SECTION THRU PARAPETS
(Outside Limits of Joint
Reconstruction)

INSIDE ELEVATION OF PROPOSED
PARAPET (Facing South)

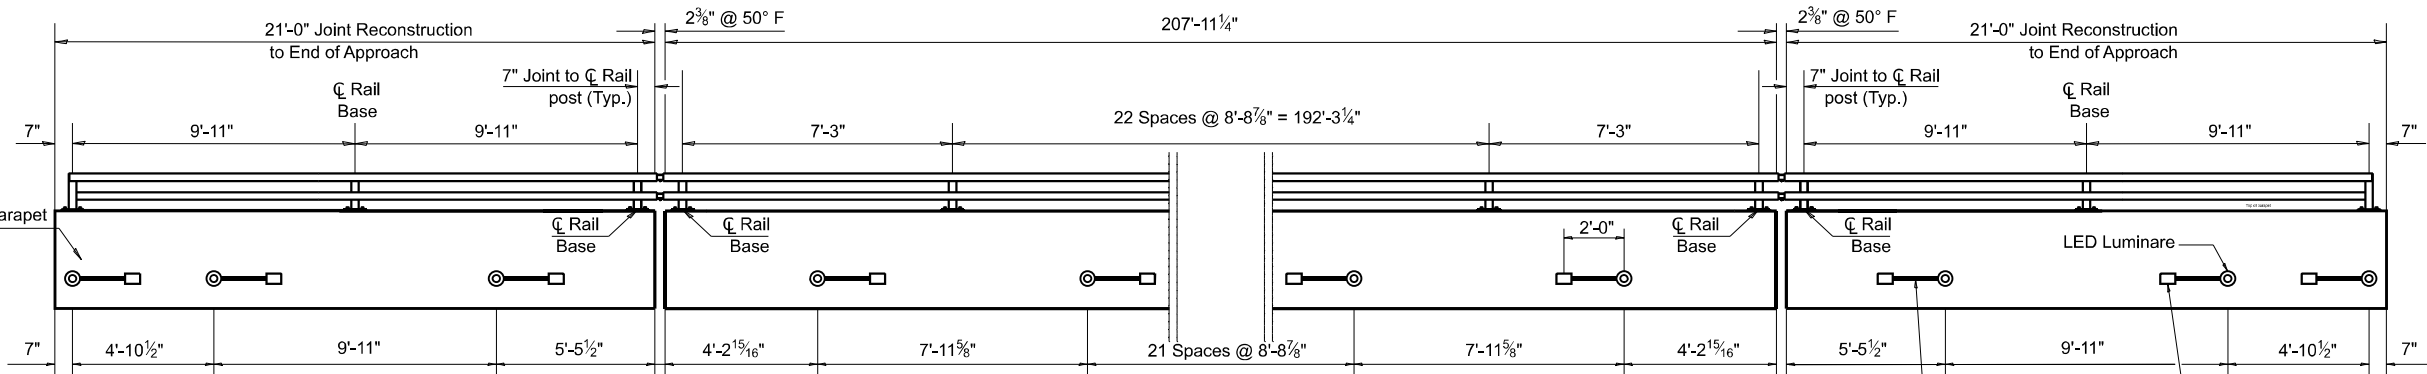


BILL OF MATERIAL

(Modifications to Exist. Parapets to Accomodate Bridge Fence
Railing/Bicycle Railing and Lighting in New Parapet)

Bar	Number	Size	Length	Shape
d7(E)	124	#4	1'-11"	□
Item			Unit	Quantity
* Concrete Removal			Cu. Yd.	1.1
* Concrete Superstructure			Cu. Yd.	1.4
Reinforcement Bars, Epoxy Coated			Pounds	160
Parapet Mounted Bridge Lighting System			Lump Sum	1

*Quantities Over Approach Slabs Included

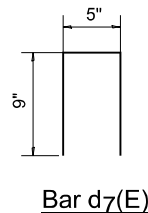

Bar d7(E)

MODEL: Rail Design-2 (Sheet)
FILE NAME: p:\projects\2023\78814\CA\Drawings\09\78814-SynQ-Structures.dgn
PROJECT: 78814-CA\Drawings\09\78814-SynQ-Structures.dgn



USER NAME	= Zachary.Lomax	DESIGNED	-	REVISED	-
PLOT SCALE	= 0.16666633 1/16 in.	DRAWN	-	REVISED	-
PLOT DATE	= 5/16/2023	CHECKED	-	REVISED	-
		DATE	-	REVISED	-

STATE OF ILLINOIS
DEPARTMENT OF TRANSPORTATION


PARAPET AND RAIL DETAILS 1
STRUCTURE NO. 028-0039

SCALE: SHEET 12 OF 21 SHEETS STA. TO STA.


F.A.P. RTE.	SECTION	COUNTY	TOTAL SHEETS	SHEET NO.
873	(28-5)K-1	FRANKLIN	162	128
CONTRACT NO. 78814				
ILLINOIS FED. AID PROJECT				

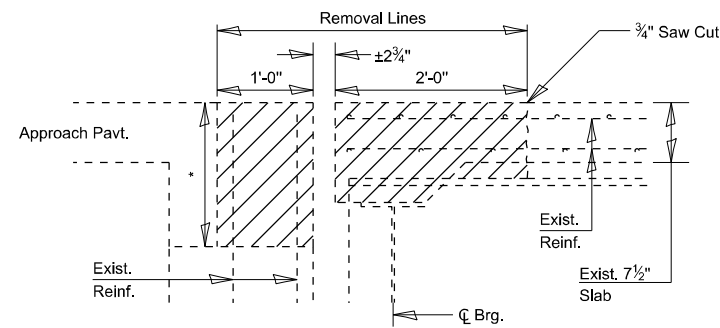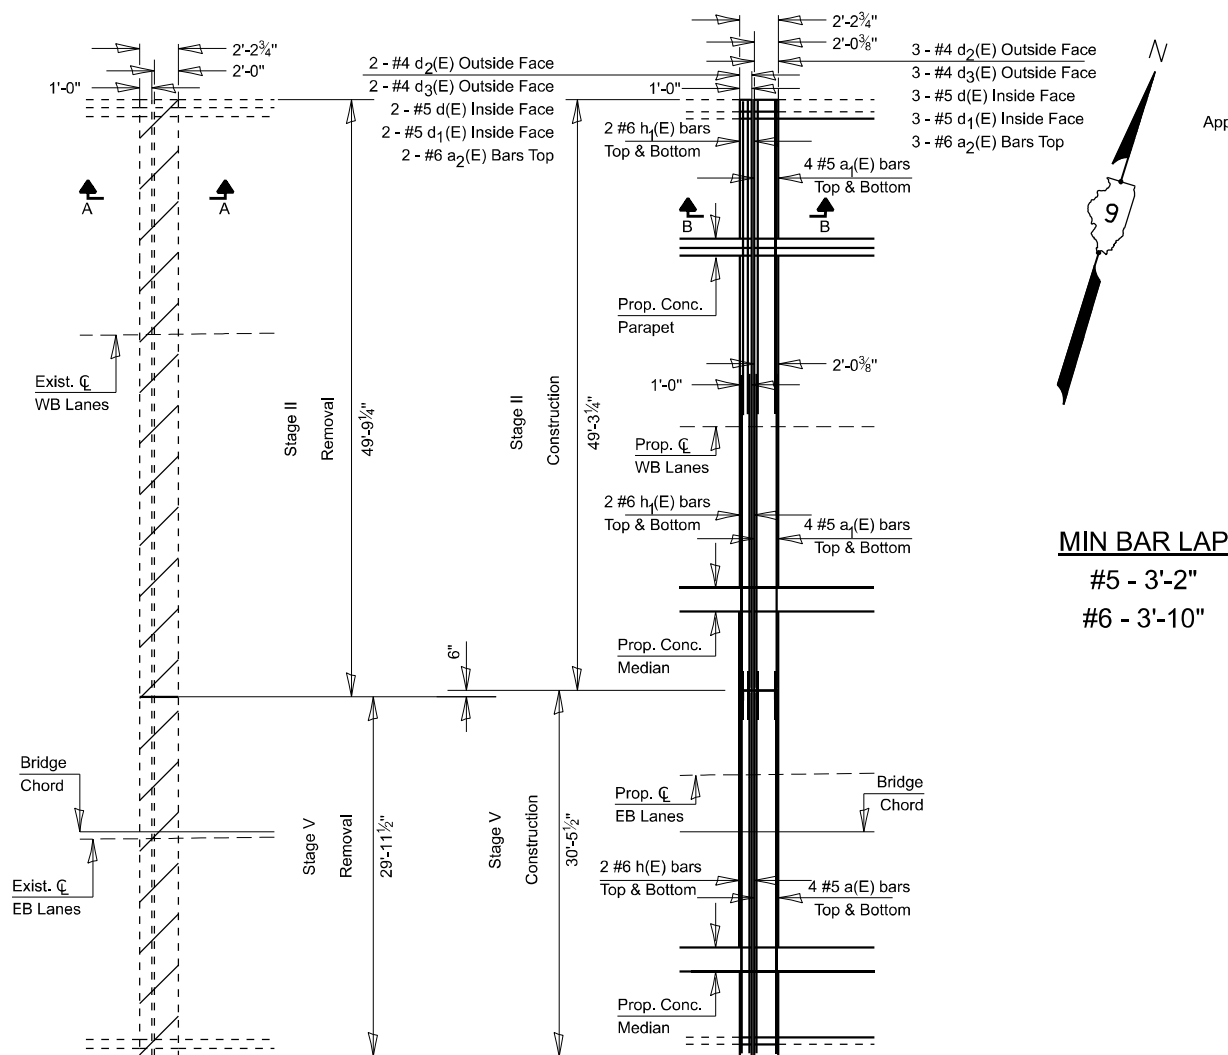

Dimensions are based on a rolled rail strip joint. If the Contractor elects to use welded rail strip seal joint deck dimensions may require adjustments to satisfy the details on sheet 14 of 21.


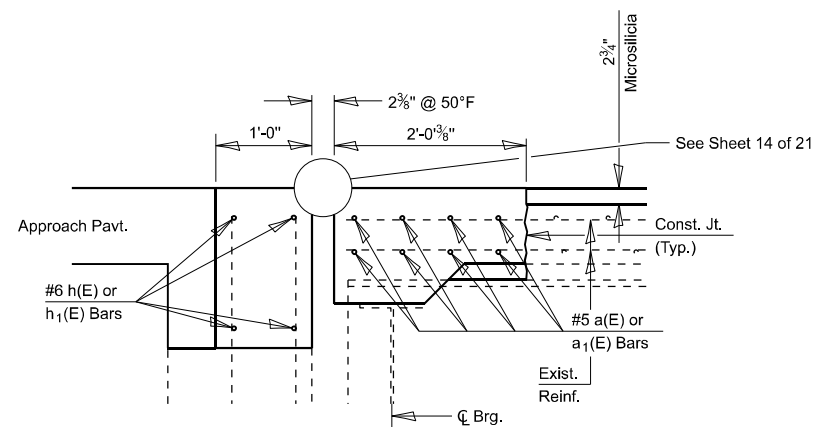


SECTION @ ABUTMENTS
SHOWING CONCRETE REMOVAL

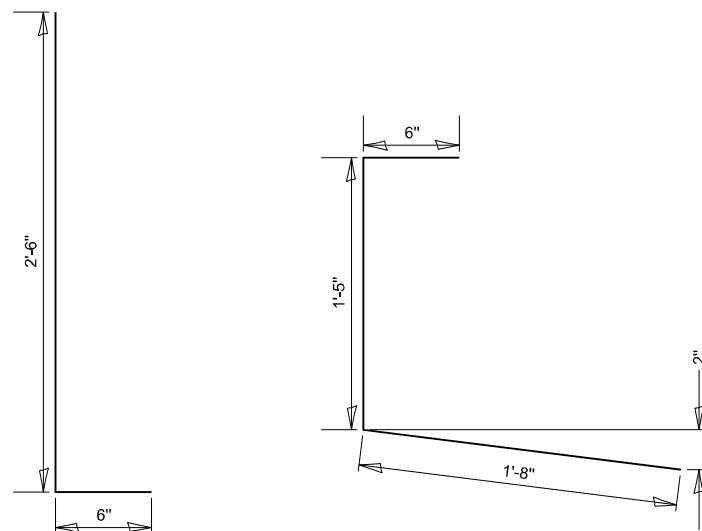

SECTION @ ABUTMENTS
SHOWING NEW CONCRETE

See sheets 6,7, and 19 of 21 for Rebar details within joint reconstruction for new interior parapet and concrete medians.

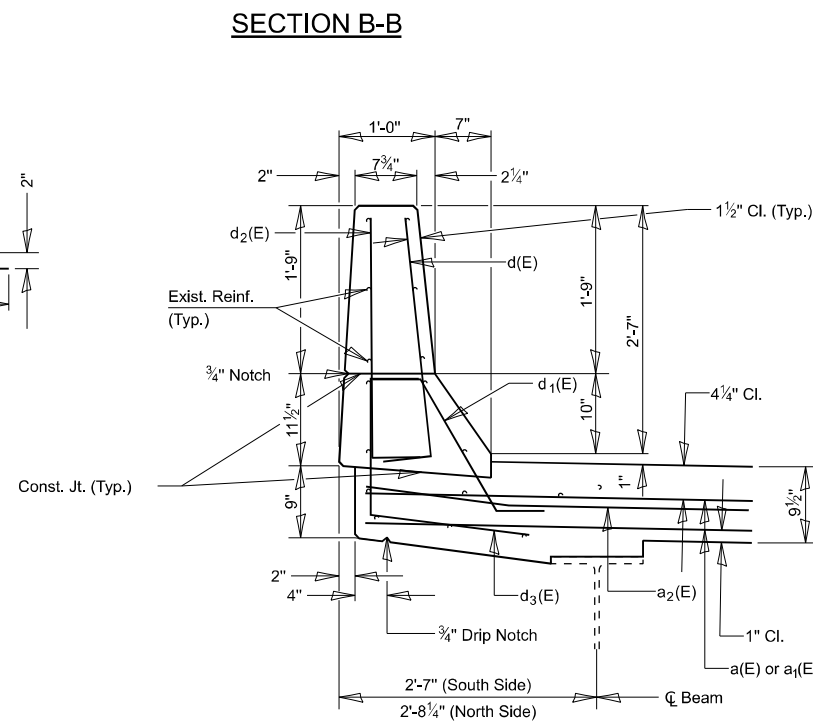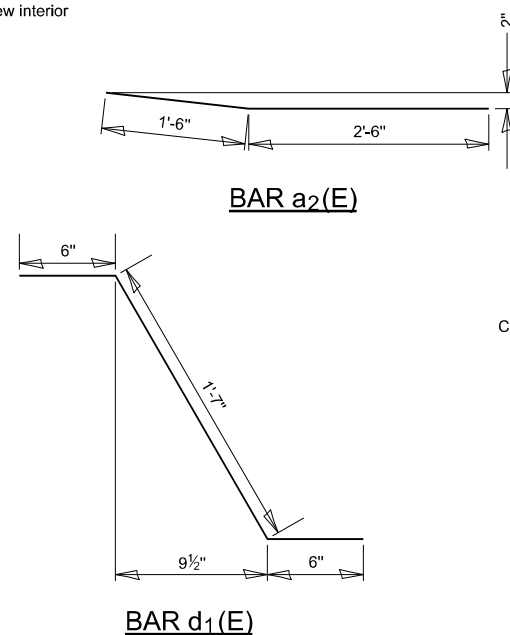

BILL OF MATERIAL (TWO ABUTMENTS)

Bar	No.	Size	Length	Shape
a(E)	16	#5	28'-6"	
a ₁ (E)	32	#5	28'-1"	
a ₂ (E)	20	#6	4'-0"	
d(E)	20	#5	3'-0"	
d ₁ (E)	20	#5	2'-7"	
d ₂ (E)	20	#4	3'-0"	
d ₃ (E)	20	#4	3'-7"	
h(E)	8	#6	28'-6"	
h ₁ (E)	16	#6	28'-5"	
Concrete Removal			Cu. Yd.	21.5
Concrete Superstructure			Cu. Yd.	25.9
Bar Splicers			Each	24
Reinforcement Bars, Epoxy Coated			Pounds	2,650

JOINT RECONSTRUCTION DETAILS
IL. RTE. 149 OVER F.A.I. RTE. 57
F.A.I. ROUTE 57 SECTION 28-5(K-1)
FRANKLIN COUNTY
STATION 157+85.75 (F.A.I. RTE. 57)
STATION 694+22.53 (IL. RTE. 149)
STRUCTURE NO. 028-0039

USER NAME = Zachary,Lomax	DESIGNED -	REVISED -
	DRAWN -	REVISED -
PLOT SCALE = 0.16666633 * / in.	CHECKED -	REVISED -
PLOT DATE = 5/16/2023	DATE -	REVISED -

DESIGNED -	REVISED -
DRAWN -	REVISED -
CHECKED -	REVISED -
DATE -	REVISED -


REVISED	-
REVISED	-
REVISED	-
REVISED	-

STATE OF ILLINOIS
DEPARTMENT OF TRANSPORTATION


JOINT RECONSTRUCTION DETAILS
STRUCTURE NO. 028-0039

SCALE:	SHEET 13	OF 21	SHEETS	STA.	TO STA.
--------	----------	-------	--------	------	---------


F.A.P. RTE.	SECTION	COUNTY	TOTAL SHEETS	SHEET NO.
873	(28-5)K-1	FRANKLIN	162	129
		CONTRACT NO. 78814		
		ILLINOIS	FED. AID PROJECT	

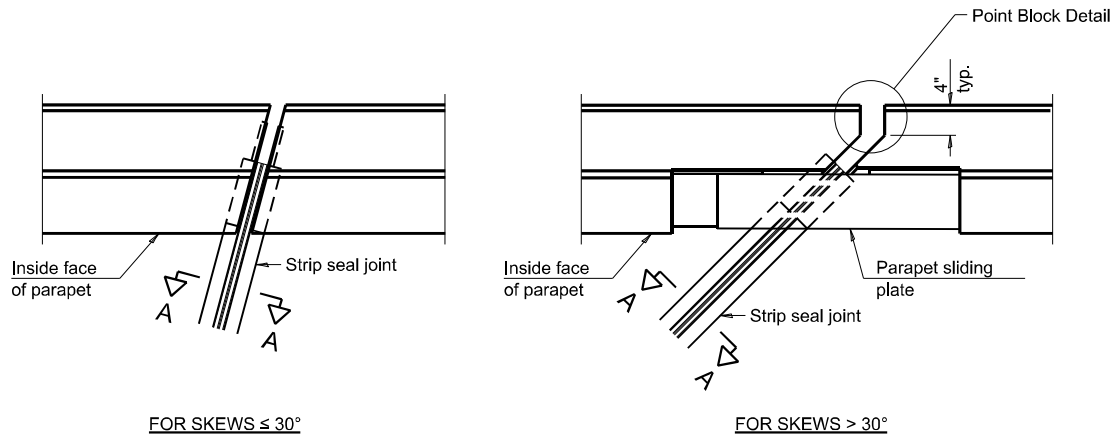


PLAN AT PARAPET

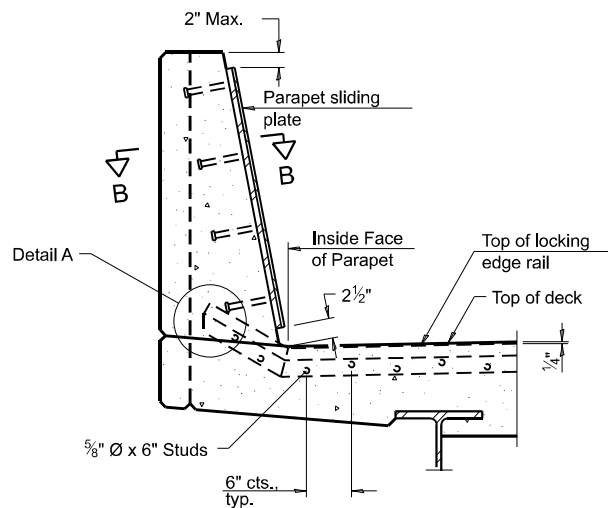


SECTION AT PARAPET
(Skews > 30° shown, Skews ≤ 30° similar except as shown in plan view.)

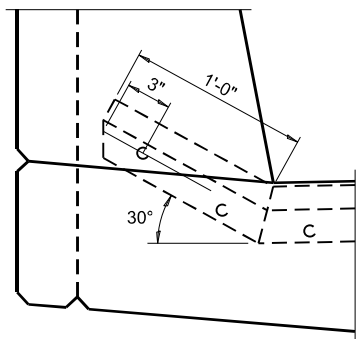


DETAIL A

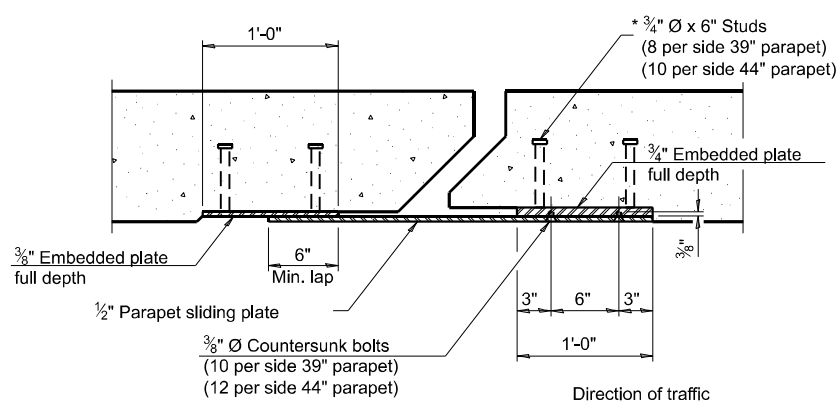

SECTION B-B

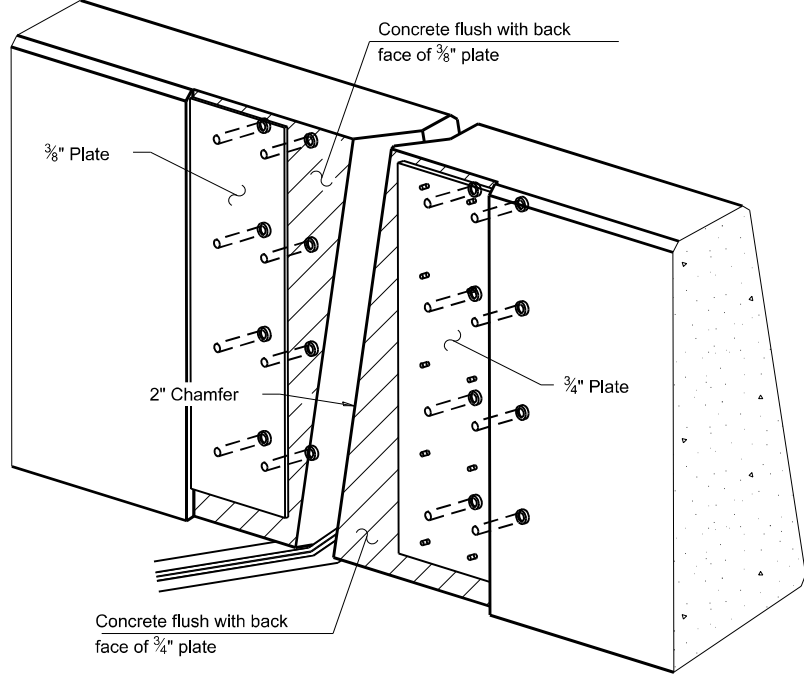

TRIMETRIC VIEW
(Showing embedded plates only)

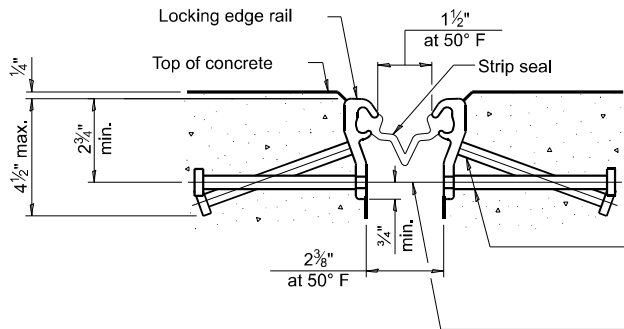


SHOWING ROLLED RAIL JOINT


* 5/8" Ø x 6" studs @ 6" cts. (alternate angled/bent studs with horizontal studs)
3/8" Ø threaded rods in 7/16" Ø holes at ±4'-0" cts. for holding the proper joint opening based on the temperature during the deck pour. Place to miss studs. All rods shall be burned, or sawed off flush with the plates after concrete is set.

SECTION A-A

* Granular or solid flux filled headed studs conforming to Article 1006.32 of the Std. Specs., automatically end welded.

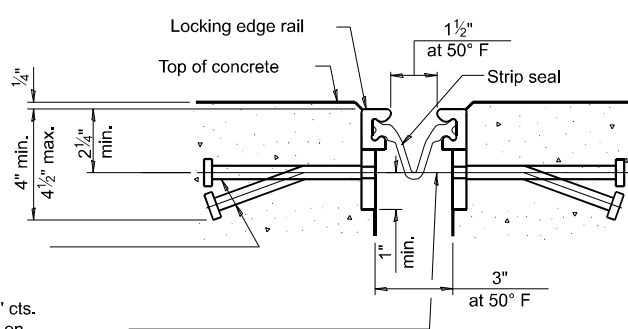


SHOWING WELDED RAIL JOINT

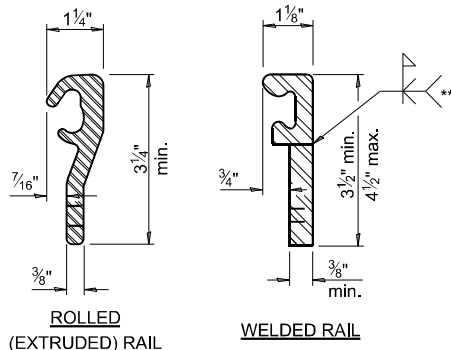

LOCKING EDGE RAILS

** Back gouge not required if complete joint penetration is verified by mock-up.

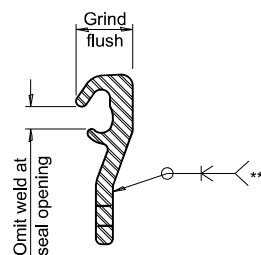

LOCKING EDGE RAIL SPLICE

The inside of the locking edge rail groove shall be free of weld residue. Rolled rail shown, welded rail similar.

BILL OF MATERIAL

Item	Unit	Total
Preformed Joint Strip Seal	Foot	157

EJ-SS

1-1-2020

PREFORMED JOINT STRIP SEAL
STRUCTURE NO. 028-0039

STATE OF ILLINOIS
DEPARTMENT OF TRANSPORTATION

PREFORMED JOINT STRIP SEAL DETAILS
STRUCTURE NO. 028-0039

SCALE: SHEET 14 OF 21 SHEETS STA. TO STA.


F.A.P. RTE.	SECTION	COUNTY	TOTAL SHEETS	SHEET NO.
873	(28-5)K-1	FRANKLIN	162	130
CONTRACT NO. 78814				
ILLINOIS FED. AID PROJECT				

MODEL: Preformed Joint Seal Detail (Sheet)
FILE NAME: p:\projects\78814\CD\Drawings\DOT\Office\District 9\BDD Projects\78814\CD\Drawings\DOT\78814-SynQ-Structures.dgn



* Epoxy not required on Bar Splicer Assembly components used in conjunction with black bars.

Location	Bar size	No. assemblies required	Minimum lap length
Deck	#5	16	3'-6"
Hatch Block	#6	8	4'-0"
Top Appr. Slab	#5	60	2'-3"
Bot. Appr. Slab	#8	80	3'-8"
Top Appr. Ftg.	#5	40	2'-3"
Bot. Appr. Ftg.	#5	40	2'-3"

 


Location	Bar size	No. assemblies required

Notes:

- Splicer bars shall be deformed with threaded ends and have a minimum yield strength.
- All reinforcement shall be lapped and tied to the splicer bars.
- Bar splicer assemblies shall be epoxy coated according to the requirements for reinforcement bars. See Section 508 of the Standard Specifications.
- See approved list of bar splicer assemblies and mechanical splicers for alternatives.

BAR SPLICER ASSEMBLY DETAILS
IL. RTE. 149 OVER F.A.I. RTE. 57
F.A.I. ROUTE 57 SECTION 28-5(K-1)
FRANKLIN COUNTY
STATION 157+85.75 (F.A.I. RTE. 57)
STATION 694+22.53 (IL. RTE. 149)
STRUCTURE NO. 028-0039

 

Drill 3-1¼" Ø Holes in existing slab for
1" Ø restraining pins. Traffic side only.
 Cost of restraining pins are included with
 Temporary Concrete Barrier. No restraint
 is required when "A" is greater than 3'-1".

* When hot-mix asphalt wearing surface is present, embedment shall be 3" plus the wearing surface depth.

1x8 UNC

$\frac{1}{4}$ "

1"

$\frac{1}{2}$ "

$\frac{7}{16}$ " $\varnothing$ hole

US Std. $1\frac{1}{16}$ " I.D. x $2\frac{1}{2}$ " O.D.
x approx. 8 gauge thick washer

1" $\varnothing$ pin

Varies (see notes)

Diagram showing the elevation view of a pipe bend. The horizontal distance from the vertical centerline to the end of the bend is 6". The vertical distance from the horizontal centerline to the top of the bend is 4 1/2".

Notes:

Cost of retainer assembly is included with Temporary Concrete Barrier.

A retainer assembly shall be located at the approximate $\frac{1}{2}$ of each temporary concrete barrier.

The retainer plate shall not be removed until the concrete on the adjacent stage is ready to be poured. For Detail III applications the retainer plate shall not be removed until just prior to placing the adjacent beam.


When the 'A' dimension is less than $1\frac{1}{2}$ ", the wood block shall be omitted and the barrier shall be placed in direct contact with the steel retainer plate.

For deck beam applications the minimum required 'A' distance is 6" to accommodate the shear key clamping device.


Detail I - Installation for a new bridge deck or bridge slab

Detail II - Installation for a new deck beam with an initial concrete wearing surface. Additional bar splicers shall be provided at 6'-0" centers and paired with the bar splicers of the concrete wearing surface reinforcement to accommodate the installation of the retainer assemblies. The cost of the additional bar splicers is included with the concrete wearing surface.

Detail III - Installation for a new deck beam with no initial wearing surface or with an initial hot-mix asphalt (HMA) wearing surface present. The deck beam directly beneath the temporary concrete barrier shall be fabricated with bar splicer inserts in the side of the beam, as detailed, to accommodate the installation of the retainer assemblies. A pair of bar splicers, 6" apart, shall be placed at 6'-0" centers along the length of the beam. The cost of the bar splicers is included with the deck beam.

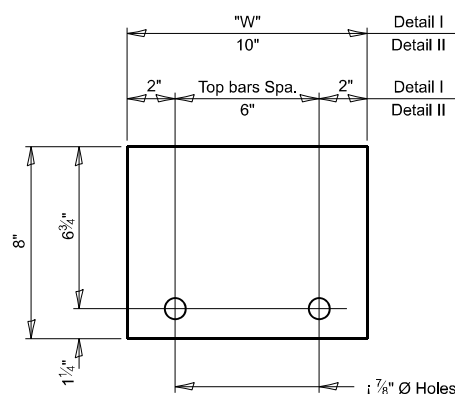

(Detail I and II)

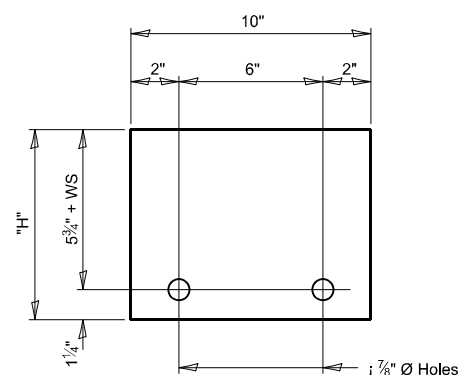


(Detail III)

STRUCTURE NO. 028-0039

FILE NAME: DWG	USER NAME = Zachary.Lomax	DESIGNED -	REVISED -	STATE OF ILLINOIS DEPARTMENT OF TRANSPORTATION	TEMPORARY CONCRETE BARRIER FOR STAGE CONSTRUCTION DETAILS	F.A.P. RTE.	SECTION	COUNTY	TOTAL SHEETS	SHEET NO.
		DRAWN -	REVISED -			873	(28-5)K-1	FRANKLIN	162	132
	PLOT SCALE = 0.16666633' / in.	CHECKED -	REVISED -			CONTRACT NO. 78814				
	PLOT DATE = 5/16/2023	DATE -	REVISED -			ILLINOIS FED. AID PROJECT				
					SCALE:	SHEET 16	OF 21 SHEETS	STA.	TO STA.	

MODEL: Approach Details (Sheet)
FILE NAME: p:\ilb\concrete\17\com\PMIDOT\Documents\IDOT Offices\District 9\BPD Projects\78814\CADD\data\CAD\Sheets\09\78814-SynQ-Structures.dgn

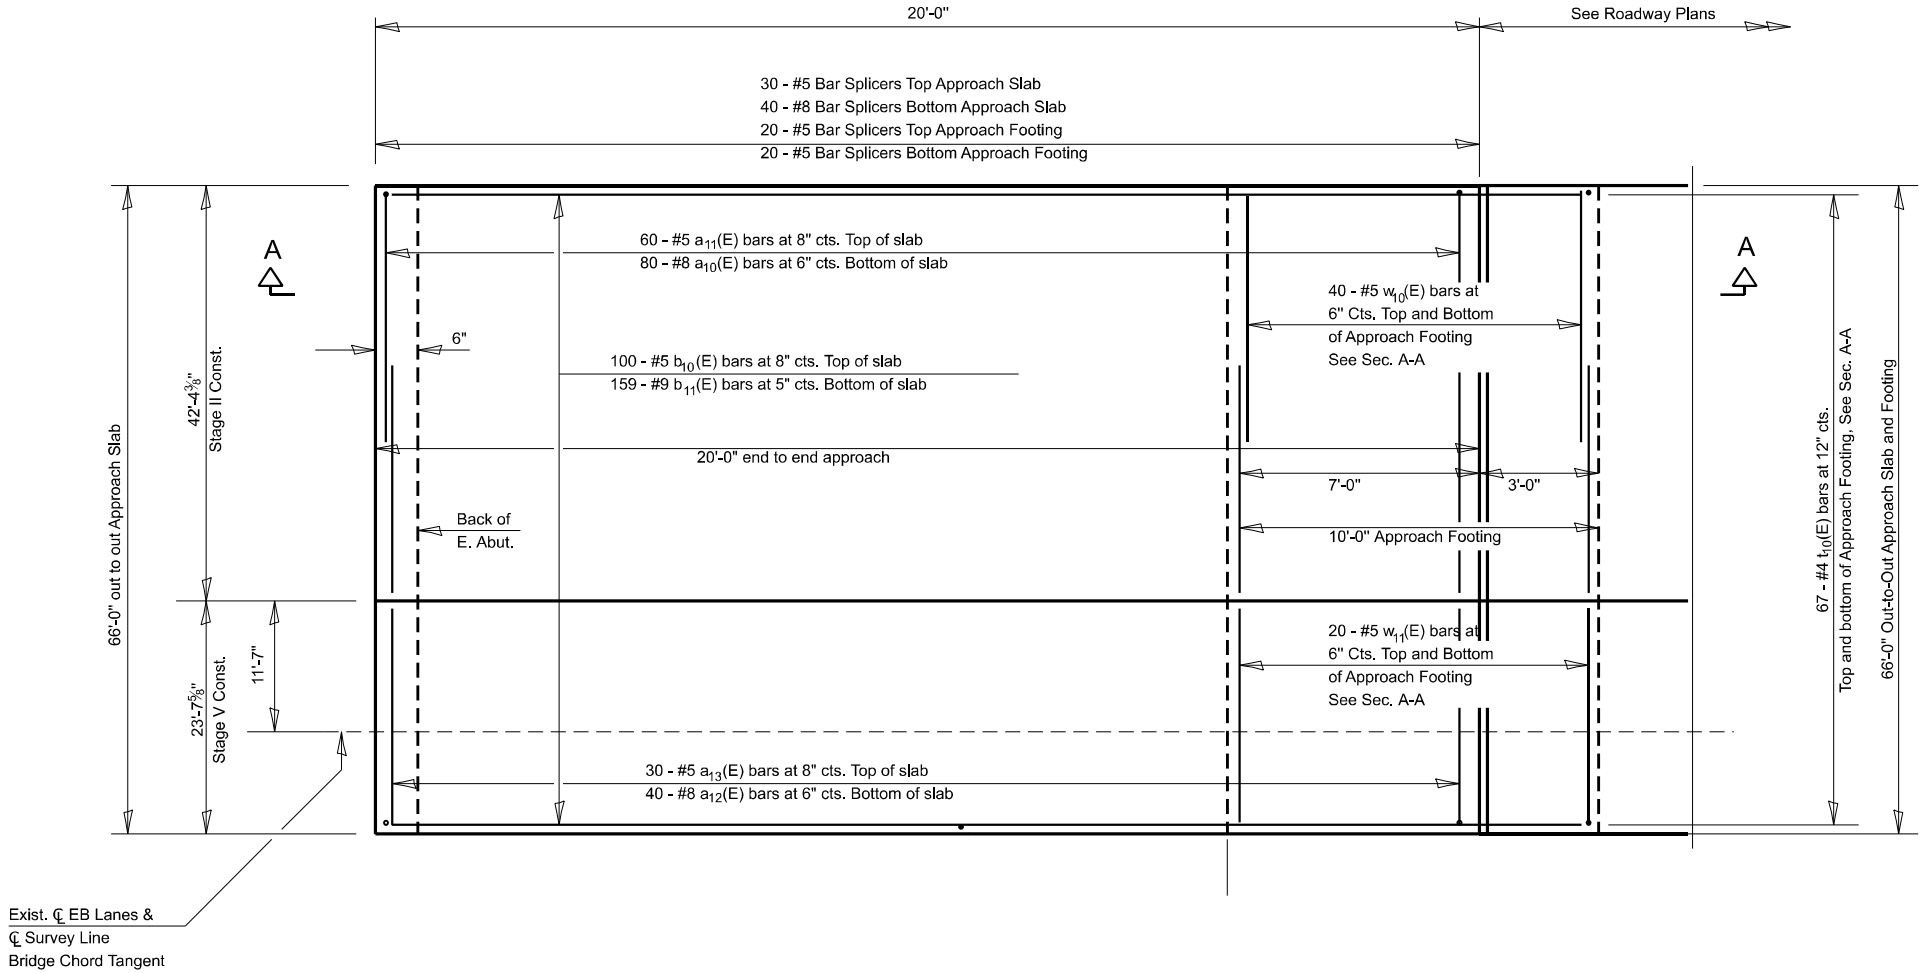

(E. Approach Slab; W. Approach Slab Similar)


PLAN

TWO BRIDGE APPROACH SLABS

BILL OF MATERIAL

(Includes new parapet and new medians within limits of Bridge Approach Slabs)

Bar	No.	Size	Length	Shape
a10(E)	120	#5	22'-7"	▬▬▬
a11(E)	160	#8	23'-7"	▬▬▬
a12(E)	60	#5	23'-4"	▬▬▬
a13(E)	80	#8	23'-4"	▬▬▬
b8(E)	12	#5	20'-8"	▬▬▬
b9(E)	12	#5	4'-1"	▬▬▬
b10(E)	200	#5	19'-8"	▬▬▬
b11(E)	318	#9	19'-8"	▬▬▬
c2(E)	176	#5	1'-4"	┐
c3(E)	88	#5	2'-4"	▬▬▬
d4(E)	68	#5	6'-5"	▬▬▬
d6(E)	68	#5	8'-2"	▬▬▬
e24(E)	20	#4	20'-8"	▬▬▬
t10(E)	268	#4	9'-8"	▬▬▬
w10(E)	160	#5	22'-7"	▬▬▬
w11(E)	80	#5	23'-4"	▬▬▬
v100(E)	134	#5	3'-0"	┐
Protective Coat			Sq. Yd.	325
Median Removal			Sq. Ft.	240
Approach Slab Removal			Sq. Yd.	293
Concrete Superstructure (Approach Slab)			Cu. Yd.	130.2
Concrete Structures			Cu. Yd.	40.7
Bar Splicers			Each	220
Reinforcement Bars, Epoxy Coated			Pound	54,560

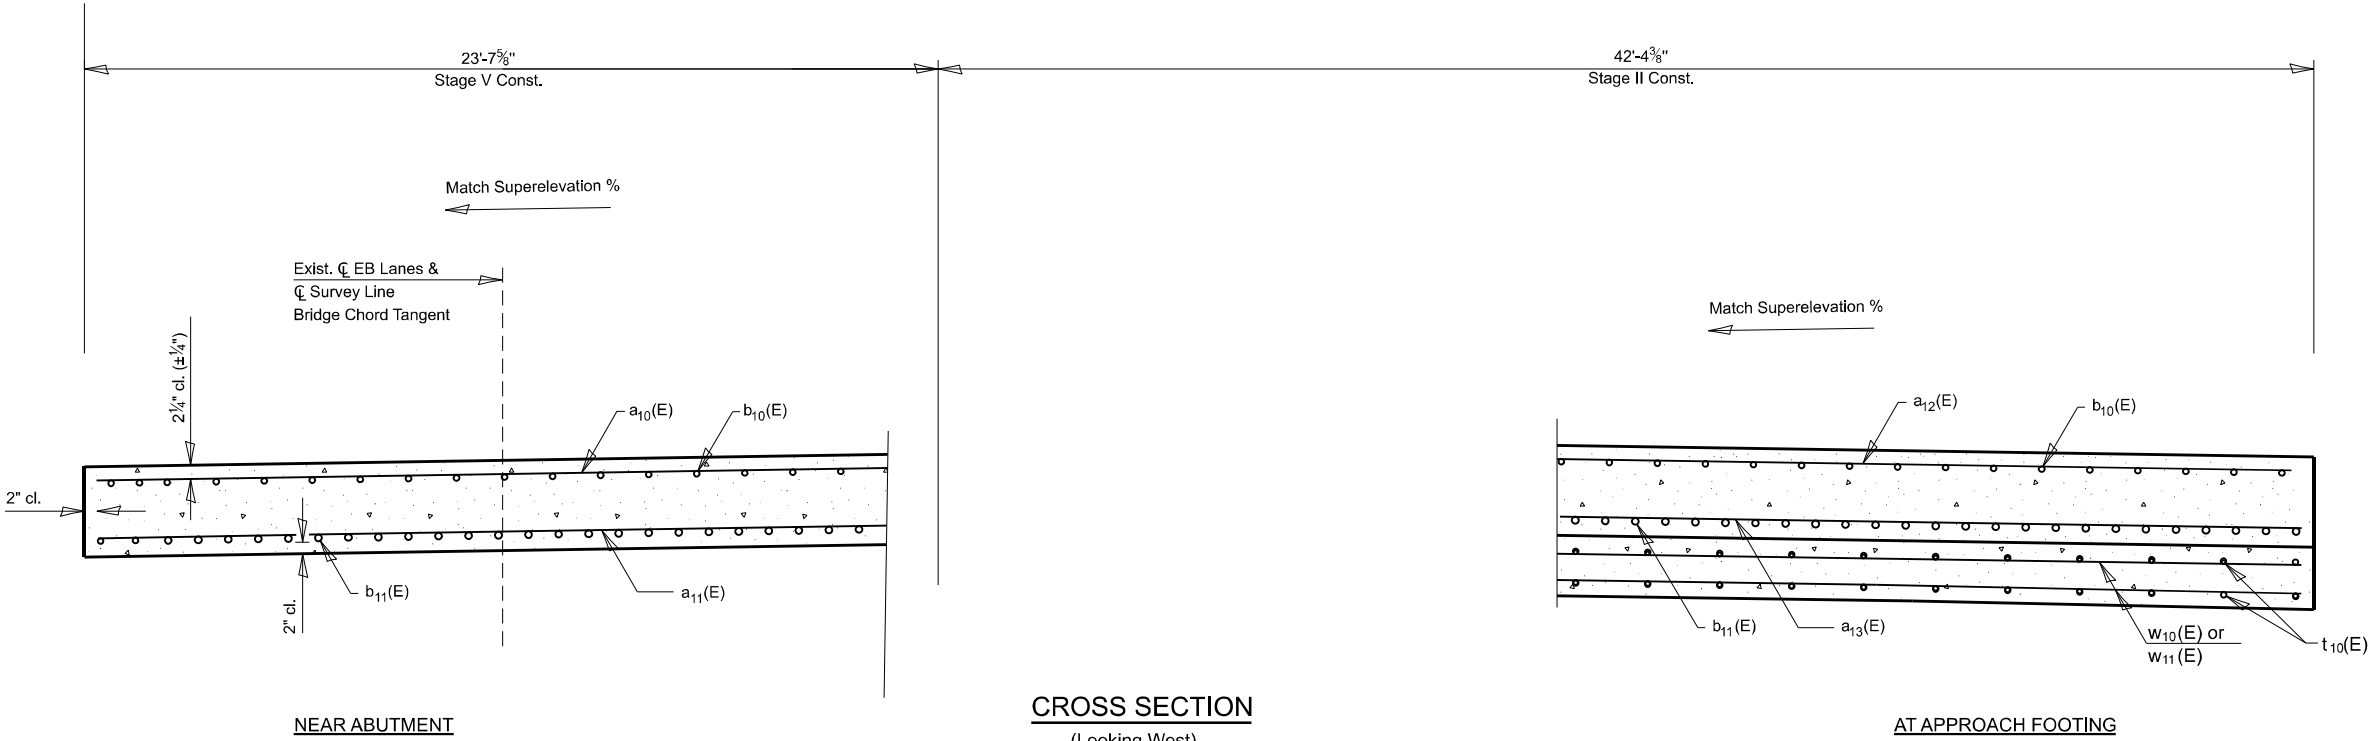

(Sheet 1 of 3)

USER NAME = Zachary,Lomax	DESIGNED -	REVISED -
PLOT SCALE = 0.16666633 ' / in.	DRAWN -	REVISED -
PLOT DATE = 5/16/2023	CHECKED -	REVISED -
	DATE -	REVISED -


STATE OF ILLINOIS
DEPARTMENT OF TRANSPORTATION

APPROACH DETAILS 1
STRUCTURE NO. 028-0039

SCALE: SHEET 17 OF 21 SHEETS STA. TO STA.


F.A.P. RTE.	SECTION	COUNTY	TOTAL SHEETS	SHEET NO.
873	(28-5)K-1	FRANKLIN	162	133
CONTRACT NO. 78814				
ILLINOIS FED. AID PROJECT				

Approach slab shall be paid for as Concrete Superstructure (Approach Slab).
Approach footing concrete shall be paid for as Concrete Structures.
The approach footing maximum applied service bearing pressure (Q_{max}) = 2.0 ksf.
Cost of excavation for approach footing included with Concrete Structures.

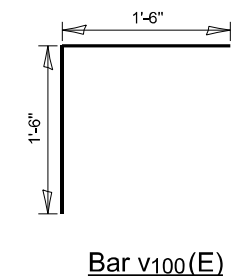


MODEL: Approach Details-1 [Sheet]
FILE NAME: pw\ltdot-pw-bentley.com\RWIDOT\Documents\IDOT Offices\District 9\ORD Projects\78814\CADDdata\CADDsheets\D978814-SHQ-Structures.dgn



F.A.P. RTE.	SECTION	COUNTY	TOTAL SHEETS	SHEET NO.
873	(28-5)K-1	FRANKLIN	162	134
		CONTRACT NO. 78814		
ILLINOIS		FED. AID PROJECT		

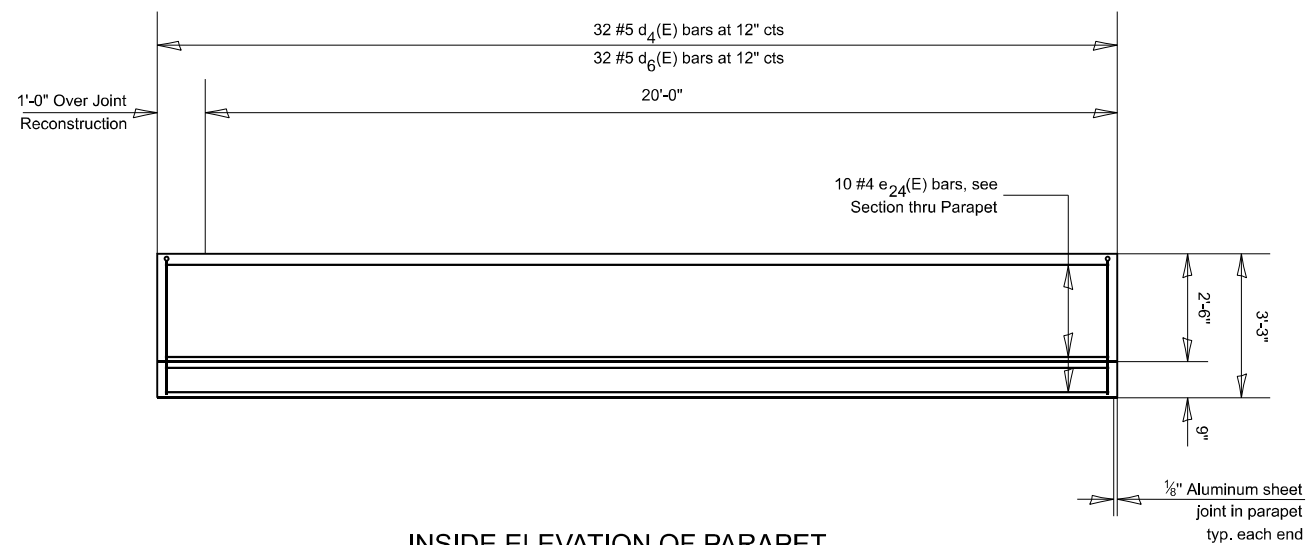


INSIDE ELEVATION OF PARAPET
OVER BRIDGE APPROACH SLABS AND
JOINT RECONSTRUCTION
(TYP. EACH END)

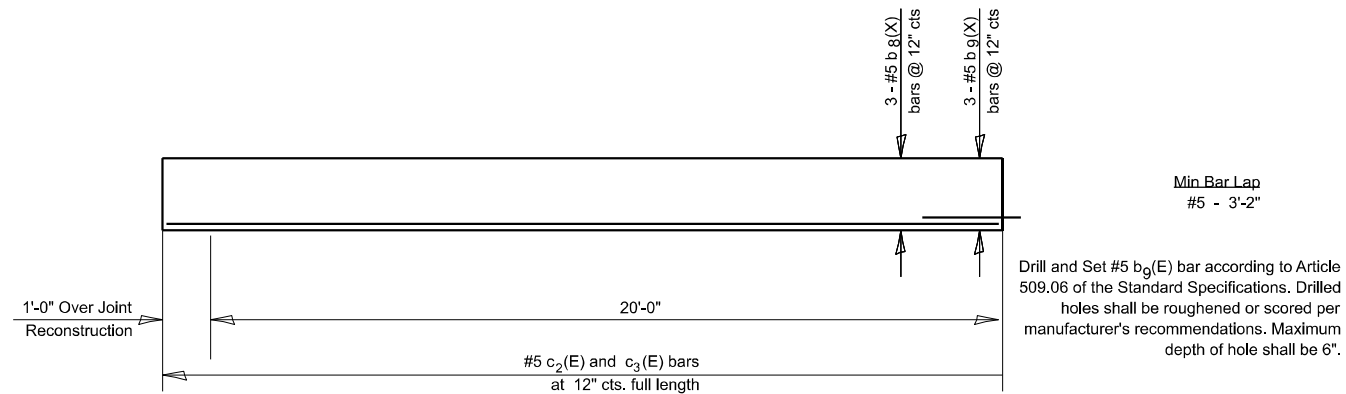

PLAN VIEW OF MEDIANS OVER
BRIDGE APPROACH SLABS
AND JOINT RECONSTRUCTION
(TYP. EACH END)

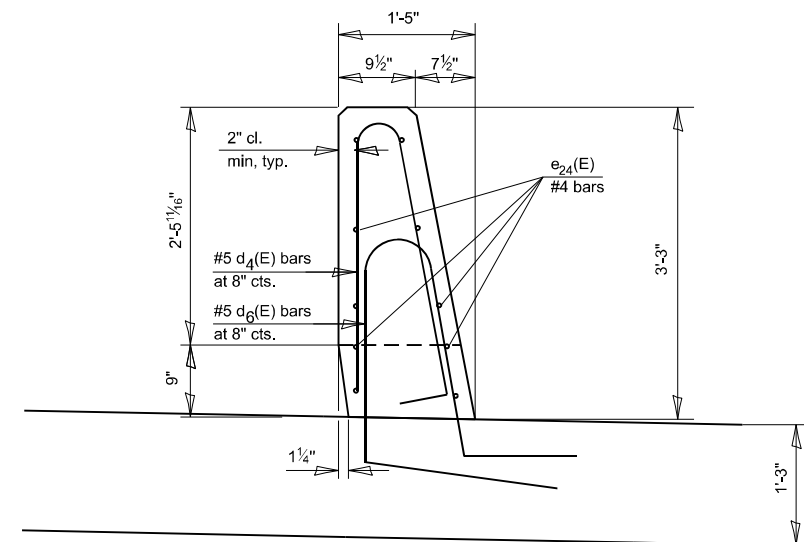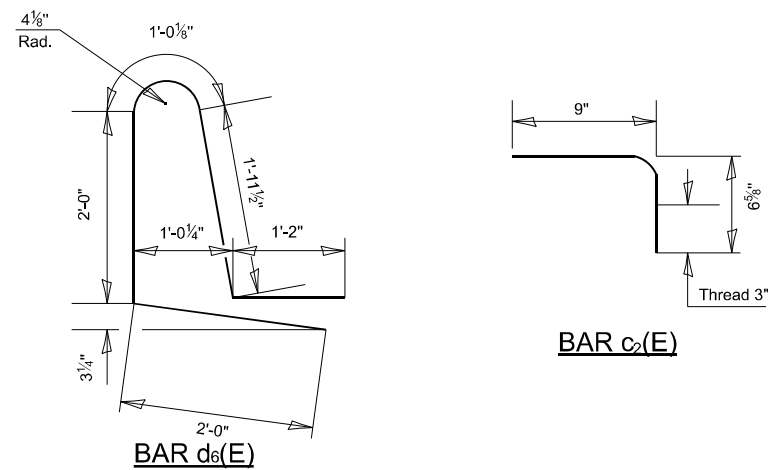

SECTION THROUGH PARAPET
(within limits of BRIDGE APPROACH SLABS
AND JOINT RECONSTRUCTION)

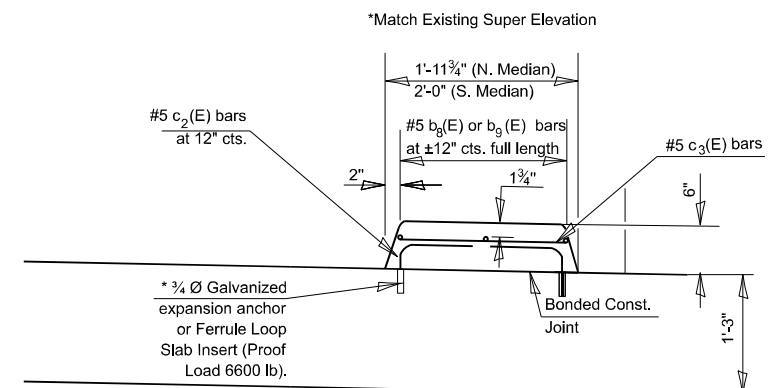

SECTION THROUGH MEDIANS
(within limits of BRIDGE APPROACH SLABS
AND JOINT RECONSTRUCTION)

(Sheet 3 of 3)

USER NAME = Zechary.Lomax	DESIGNED -	REVISED -
	DRAWN -	REVISED -
PLOT SCALE = 0.16666633" / in.	CHECKED -	REVISED -
PLOT DATE = 5/16/2023	DATE -	REVISED -

STATE OF ILLINOIS
DEPARTMENT OF TRANSPORTATION

APPROACH DETAILS 3
STRUCTURE NO. 028-0039

SCALE:	SHEET 19	OF 21	SHEETS	STA.	TO STA.
--------	----------	-------	--------	------	---------

F.A.P. RTE.	SECTION	COUNTY	TOTAL SHEETS	SHEET NO.
873	(28-5)K-1	FRANKLIN	162	135
		CONTRACT NO. 78814		
		ILLINOIS	FED. AID PROJECT	

Bench Mark: Steel bolt set in N.W. handrail of C. & E.I. R.R. and 7th Street Bridge - Southbound lanes. Sta. 119+71.94, Elev. 420.30
Existing Structure: S.N. 028-0039 built as F.A.I. Rte. 57, Sec. 28-5H(BF)-I in 1963. The Superstructure consists of R.C. deck supported on 4 span continuous W.F. beams. The Contractor shall remove and replace the existing R.C. deck, and reuse substructure units and steel, utilizing stage construction. No salvage.

STATE OF ILLINOIS
DEPARTMENT OF TRANSPORTATION

FOR INFORMATION ONLY

ROUTE NO.	SECTION	COUNTY	SHEET	SHEET NO.
F.A.I. 57	28-5HB-UD	FRANKLIN		23 SHEETS
FED. ROAD DIST. NO. 7				

GENERAL NOTES

Fasteners shall be high strength bolts. Bolts $\frac{3}{4}$ " ϕ , open holes $\frac{5}{16}$ " ϕ , unless otherwise noted.

Field welding of construction accessories will not be permitted to the bottom flange of beams nor to the top flange for a distance equal to one-fourth the span length each way from the pier supports. Field welding in other areas will be permitted only when approved by the Engineer.

Reinforcement bars shall conform to the requirements of AASHTO M-31, M-42 or M-53 Grade 60.

Plan dimensions and details relative to existing structure have been taken from existing plans, and a field survey, and are subject to nominal construction variations. It shall be the Contractor's responsibility to verify such dimensions and details in the field and make necessary approved adjustments prior to construction or ordering of materials. Such variations shall not be cause for additional compensation for a change in the scope of the work, however, the Contractor will be paid for the quantity actually furnished at the unit price bid for the work.

Two $\frac{1}{8}$ " adjusting shims, of the dimensions of the top bearing plate at Piers #1 & #3 and of the bottom bearing plate at Pier #2, and the E. & W. Abut. shall be provided for each new bearing in addition to all other plates or shims.

Cleaning and painting of the existing structural steel shall be as specified in the Special Provision for "Cleaning and Painting Existing Steel Structures". All existing structural steel within 5 feet of either side of expansion joints shall be cleaned by Method 1. All remaining existing structural steel shall be cleaned by Method 2. The Lead and Chromate Free Alkyd Paint System shall be used for painting of existing structural steel. The prime and intermediate coats shall be applied as specified in the special provision followed by one complete final finish coat over all steel surfaces.

The estimated area to be cleaned by Method 1 is 1080 sq. ft.

The Inorganic Zinc-Silicate/Acrylic/Acrylic Paint System shall be used for shop and field painting of new structural steel except where otherwise noted.

The color of the final finish coat for the fascia Beams shall be Interstate Green, Munsell No. 7.5 G 4/8. The color of the finish coat for the interior Beams shall be Light Grey, Munsell No. 10 Y 7/1.


(General Notes continued on next sheet)

TOTAL BILL OF MATERIAL


ITEM	UNIT	SUPER	SUB	TOTAL
Concrete Removal	Cu. Yd.		22	22
*** Removal of Existing Concrete Deck	Each	1		1
Floor Drains	Each	2		2
Concrete Superstructure	Cu. Yd.	490.8		490.8
Protective Coat	Sq. Yd.	2045		2045
Elastomeric Brg. Assembly Type I	Each	26		26
Elastomeric Brg. Assembly Type II	Each	26		26
Structural Steel	Lbs.	22,550		22,550
Reinforcement Bars, Epoxy Coated	Lbs.	112,810	4260	117,070
Name Plates	Each	1		1
Bridge Deck Grooving	Sq. Yd.	1555		1555
Jack & Remove Exist. Bearings	Each	65		65
Structure Excavation	Cu. Yd.		19	19
Preformed Joint Seal 4"	Ft.	161		161
Drainage Scuppers	Each	1		1
Drainage Scuppers Special	Each	3		3
Cleaning and Painting Steel Bridge	L. Sum	1		1
Power Tool Cleaning Residue Containment and Disposal	L. Sum	1		1
Blasting Residue Containment and Disposal	L. Sum	1		1
Slope Wall 4"	Sq. Yd.	99		99
Stud Shear Connectors	Each	6747		6747

*** Includes Removal of existing railing and expansion plates.
▲ Includes deck & top and inside face of Parapet.


GENERAL PLAN
ILL. RTE. 149 OVER F.A.I. RTE. 57
F.A.I. ROUTE 57 SECTION (28-5HB-UD)
FRANKLIN COUNTY
STATION 157+85.75 (F.A.I. RTE. 57)
STATION 694+22.53 (ILL. RTE. 149)
STRUCTURE NUMBER 028-0039

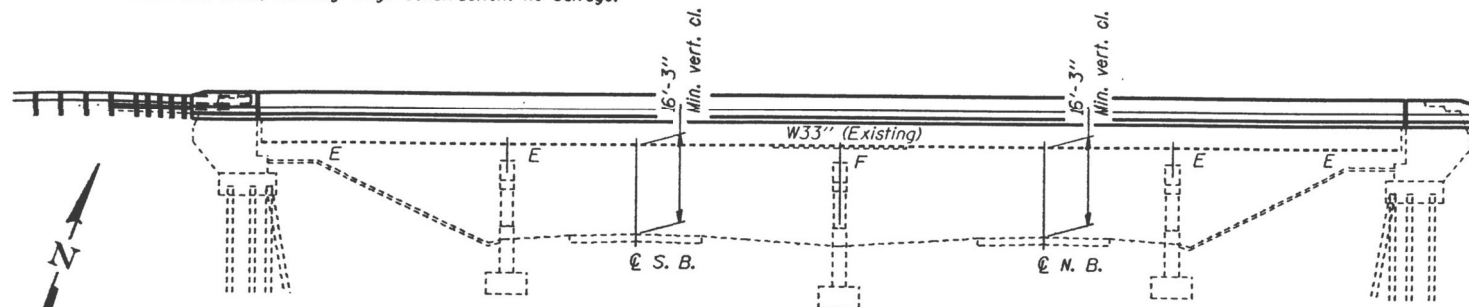

ELEVATION

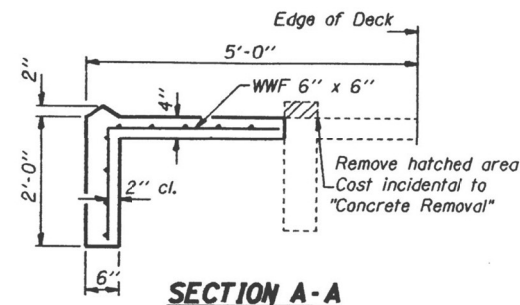

SECTION A-A

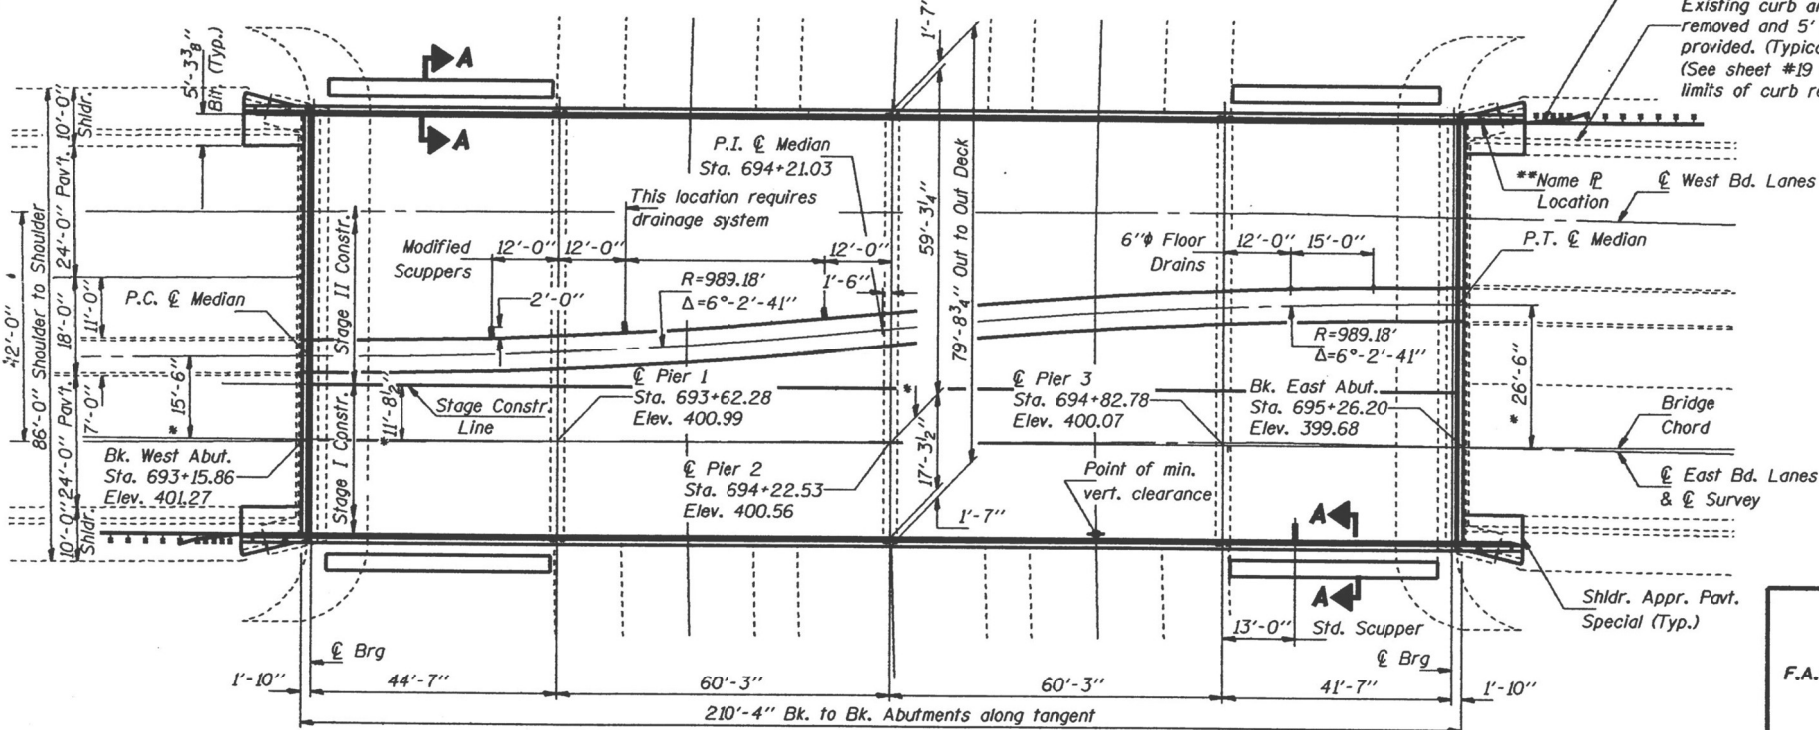

PLAN

* Measured from bridge chord.

CURVE DATA

(Ill. Route 149)
 $\Delta = 3^\circ-13.07'$
 $D = 0^\circ-34'$
 $L = 567.86'$
 $T = 284.00'$
 $R = 10,111.06'$

DESIGN SPECIFICATIONS

1992 AASHTO &
1983 Seismic Retrofitting Guidelines for Highway
Bridges. (FHWA/RD-83 / 007)

LOADING HS 20-44

Allow 25# / sq. ft. for future wearing surface.

DESIGN STRESSES

FIELD UNITS


$f'_c = 3,500$ psi
 $f_y = 60,000$ psi (Reinf.)
 $f_y = 36,000$ psi (Str. Steel - M270 Gr.36)
 $f_s = 18,000$ psi (Existing Structural Steel)

SEISMIC DATA


Seismic Performance Category = B
Acceleration Coefficient = 0.095
Site Coefficient = 0.1

NAME PLATE

** Existing Name Plate to be cleaned and relocated next to the new Name Plate on the New Parapet. Cost incidental to "Name Plates."

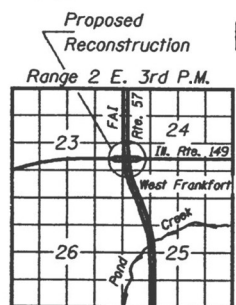

LOCATION SKETCH

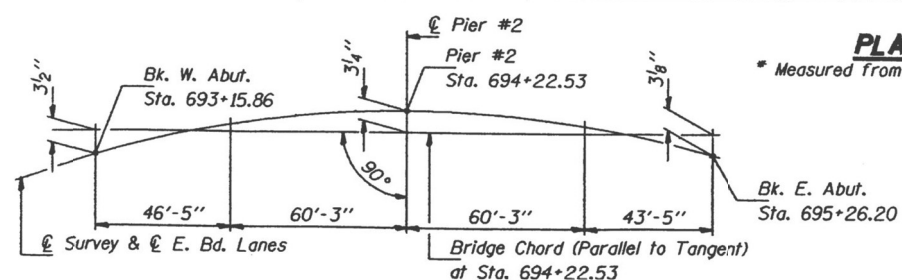

OFFSET SKETCH

DESIGNED	Michael D. Cline
CHECKED	Shaker Asfour
DRAWN	John F. Schmeller Jr.
CHECKED	J.P.

June 13, 1994
EXAMINED
PASSED



PROFILE GRADE

ILL. Rte. 149 Along E.B. Lanes

STATE OF ILLINOIS
DEPARTMENT OF TRANSPORTATION


FOR INFORMATION ONLY
SN 028-0039

SCALE: _____ SHEET 20 OF 21 SHEETS STA. _____ TO STA. _____

F.A.P. RTE.	SECTION	COUNTY	TOTAL SHEETS	SHEET NO.
873	(28-5)K-1	FRANKLIN	162	136
CONTRACT NO. 78814				

ROUTE NO.	SECTION	COUNTY	TOTAL SHEETS	SHEET NO.
F.A.I. 57	28-54B -DD	FRANKLIN		
FED. ROAD DIST. NO. 7		FED. AID PROJECT-		

SHEET NO. 9
23 SHEETS

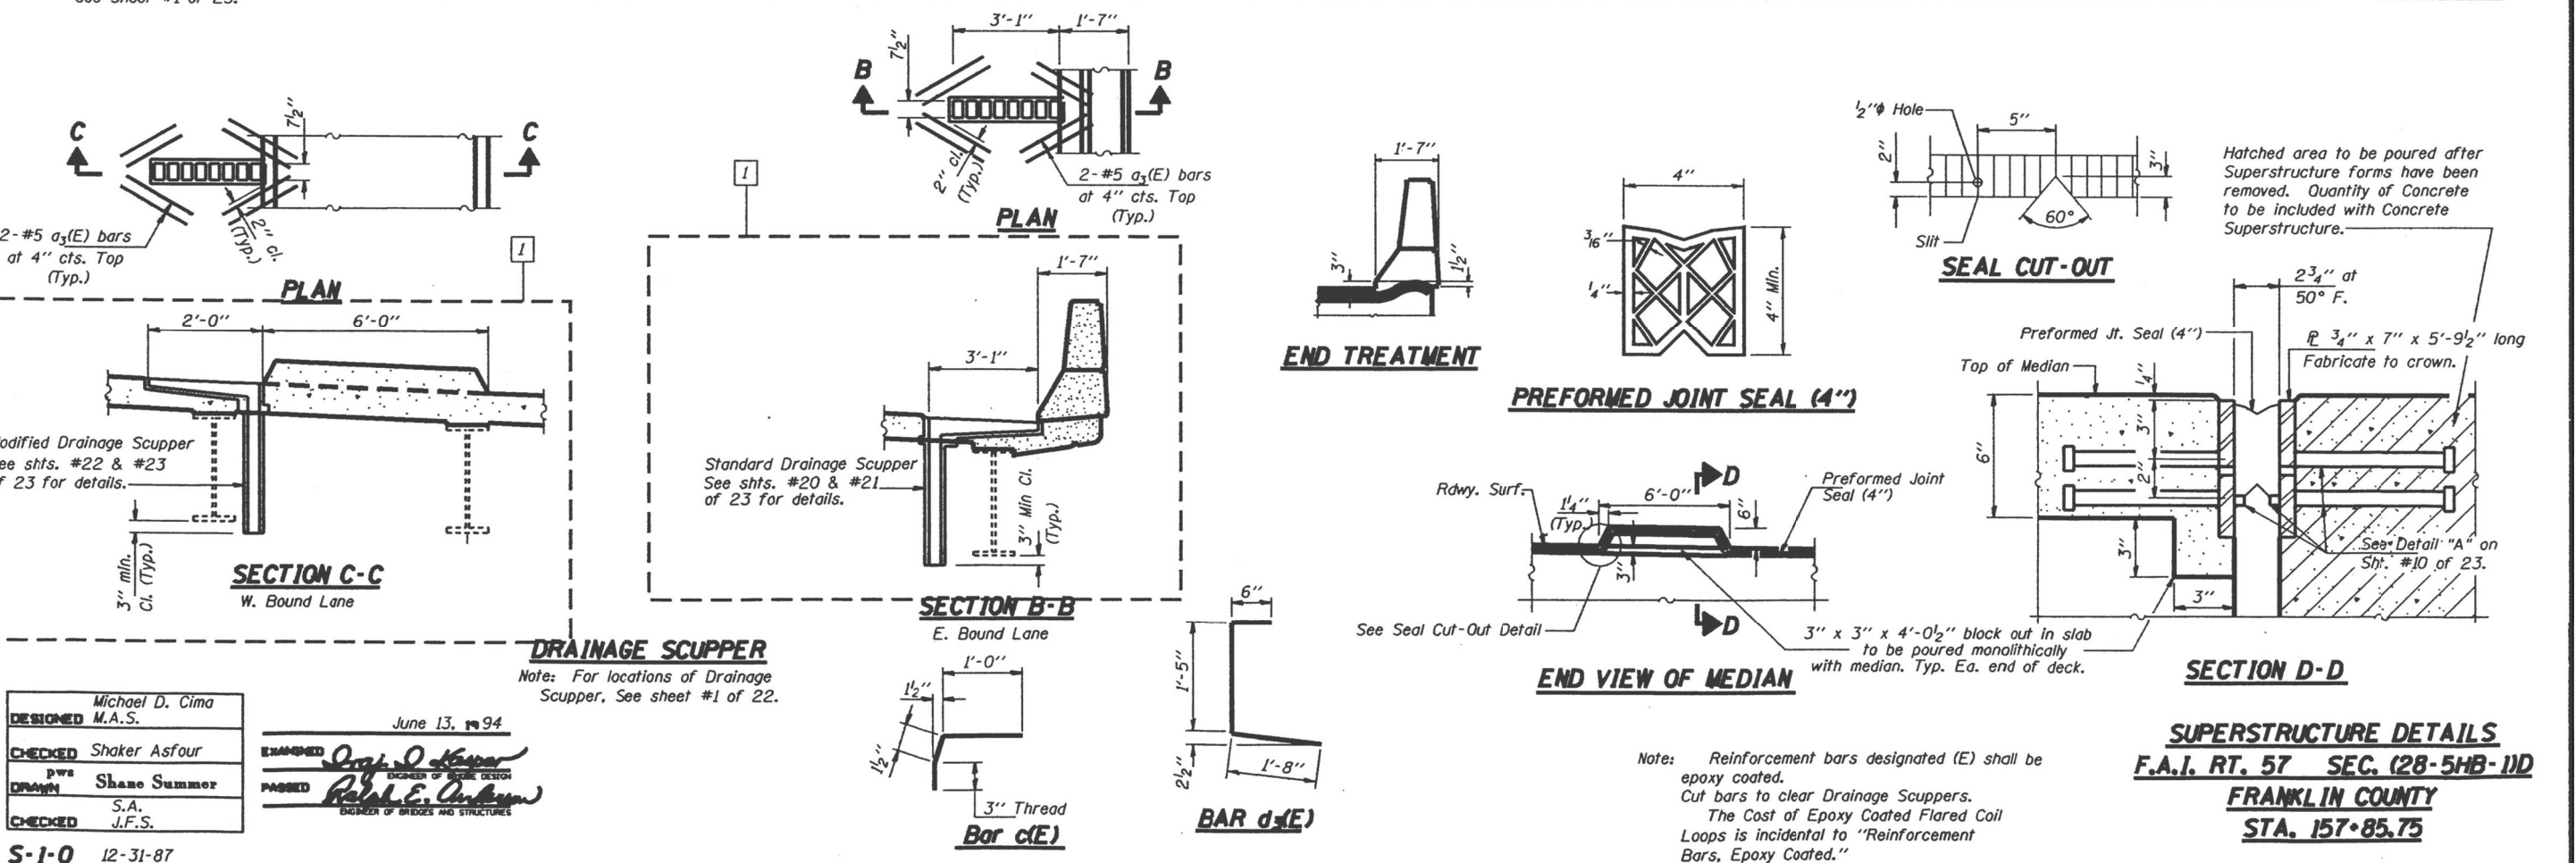


USER NAME = Zachary.Lomax	DESIGNED - _____	REVISED - _____
	DRAWN - _____	REVISED - _____
PLOT SCALE = 0.16666633" / in.	CHECKED - _____	REVISED - _____
PLOT DATE = 5/31/2023	DATE - _____	REVISED - _____

FOR INFORMATION ONLY
SN 028-0039


F.A.P. RTE.	SECTION	COUNTY	TOTAL SHEETS	SHEET NO.
873	(28-5)K-1	FRANKLIN	162	137
		CONTRACT NO. 78814		
		ILLINOIS	FED. AID PROJECT	

MODEL: Information 2 [Sheet]
FILE NAME: nw://info.nw.bentley.com/pw/IDOT/Documents/IDOT_offices/District_9/908D_Projects/78814/CADDdata/CADsheets/D97881_4_Sht0-Structures.dgn



Figure 3B-16. Recommended Yield Line Layouts

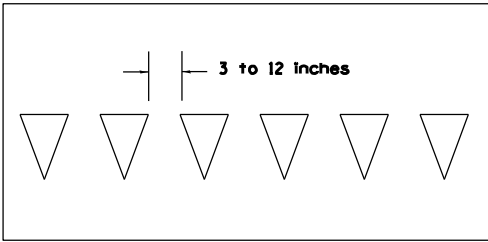

(a) Minimum Dimensions

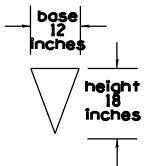

(b) Maximum Dimensions

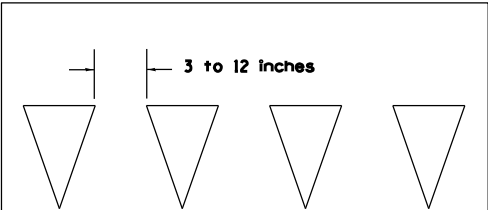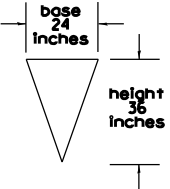

12 ft

Direction of travel

Notes:
Triangle height is equal to 1.5 times the base dimension.

Yield lines may be smaller than suggested when installed on much narrower, slow-speed facilities such as shared-use paths.

MODIFIED URETHANE PAVEMENT MARKING-LETTERS AND SYMBOLS


SIDE CURB

YIELD

MODIFIED URETHANE PAVEMENT MARKING LETTERS AND SYMBOLS


MODIFIED URETHANE PAVEMENT MARKING - LINE 12"

CROSSWALK PAVEMENT MARKING
DETAIL (TYPICAL)

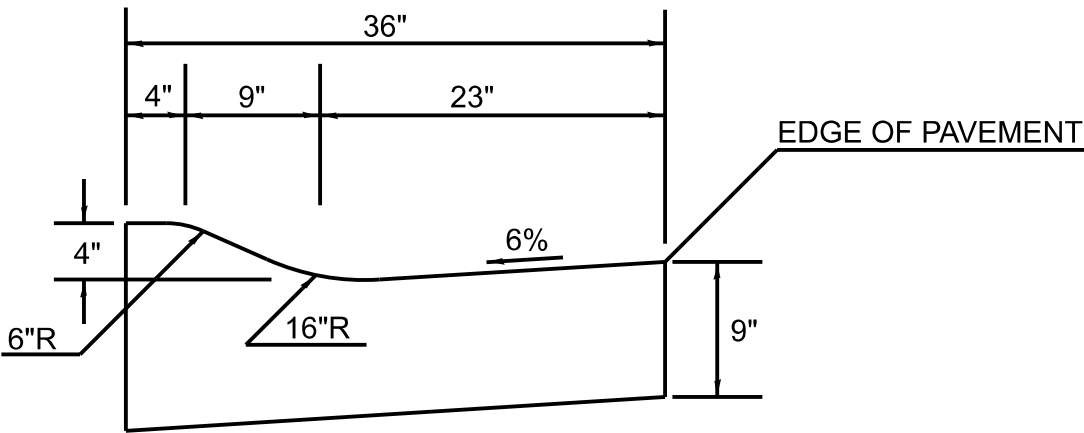


COMBINATION CONCRETE
CURB AND GUTTER, TYPE M
(SPECIAL)

CONCRETE COLLAR
PIPE TO PIPE

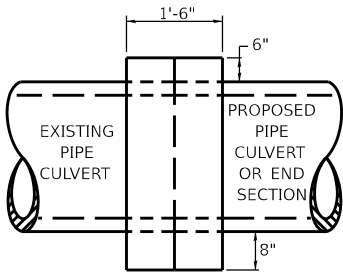

SIDE VIEW

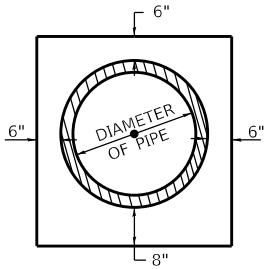

END VIEW

TABULATION

DIAMETER OF PIPE	CL SI CONC CU YDS EST
12"	0.24
15"	0.29
18"	0.32
24"	0.44
30"	0.56
36"	0.66
42"	0.80
48"	0.93
54"	1.07
60"	1.22
72"	1.55

THE CONCRETE COLLAR SHALL BE PAID FOR AT THE CONTRACT UNIT PRICE PER CUBIC YARD FOR CONCRETE COLLAR, AS SHOWN ON THE PLANS, WHICH PRICE SHALL INCLUDE THE REMOVAL OF SUCH PORTIONS THE EXISTING HEADWALLS AS MAY BE REQUIRED.

CLASS SI CONCRETE SHALL BE USED THROUGHOUT.

REVISIONS	
DRAWN	7-13-90
REVISED	8-22-94
REVISED	3-26-08
REVISED	5-17-13
REVISED	10-21-21

STD. 9-79

MODEL NUMBER
FILE NAME: 3B-16





USER NAME = SUSERS	DESIGNED -	REVISED -
PLOT SCALE = 5SCALES	CHECKED -	REVISED -
PLOT DATE = 5DATES	DATE -	REVISED -

STATE OF ILLINOIS
DEPARTMENT OF TRANSPORTATION

DETAIL SHEET

SCALE: SHEET OF SHEETS STA. TO STA.

F.A.P. RTE.	SECTION	COUNTY	TOTAL SHEETS	SHEET NO.
873	(28-5) K-1	FRANKLIN	162	138
CONTRACT NO. 78814				
ILLINOIS FED. AID PROJECT				

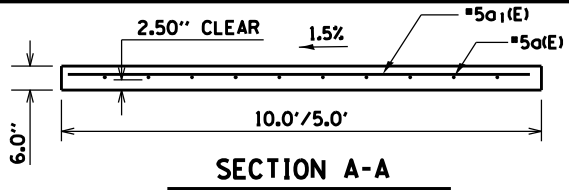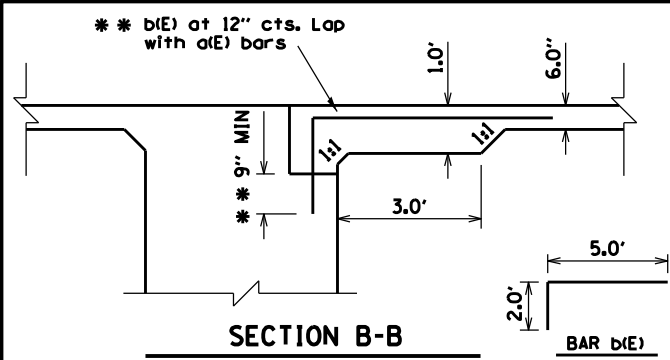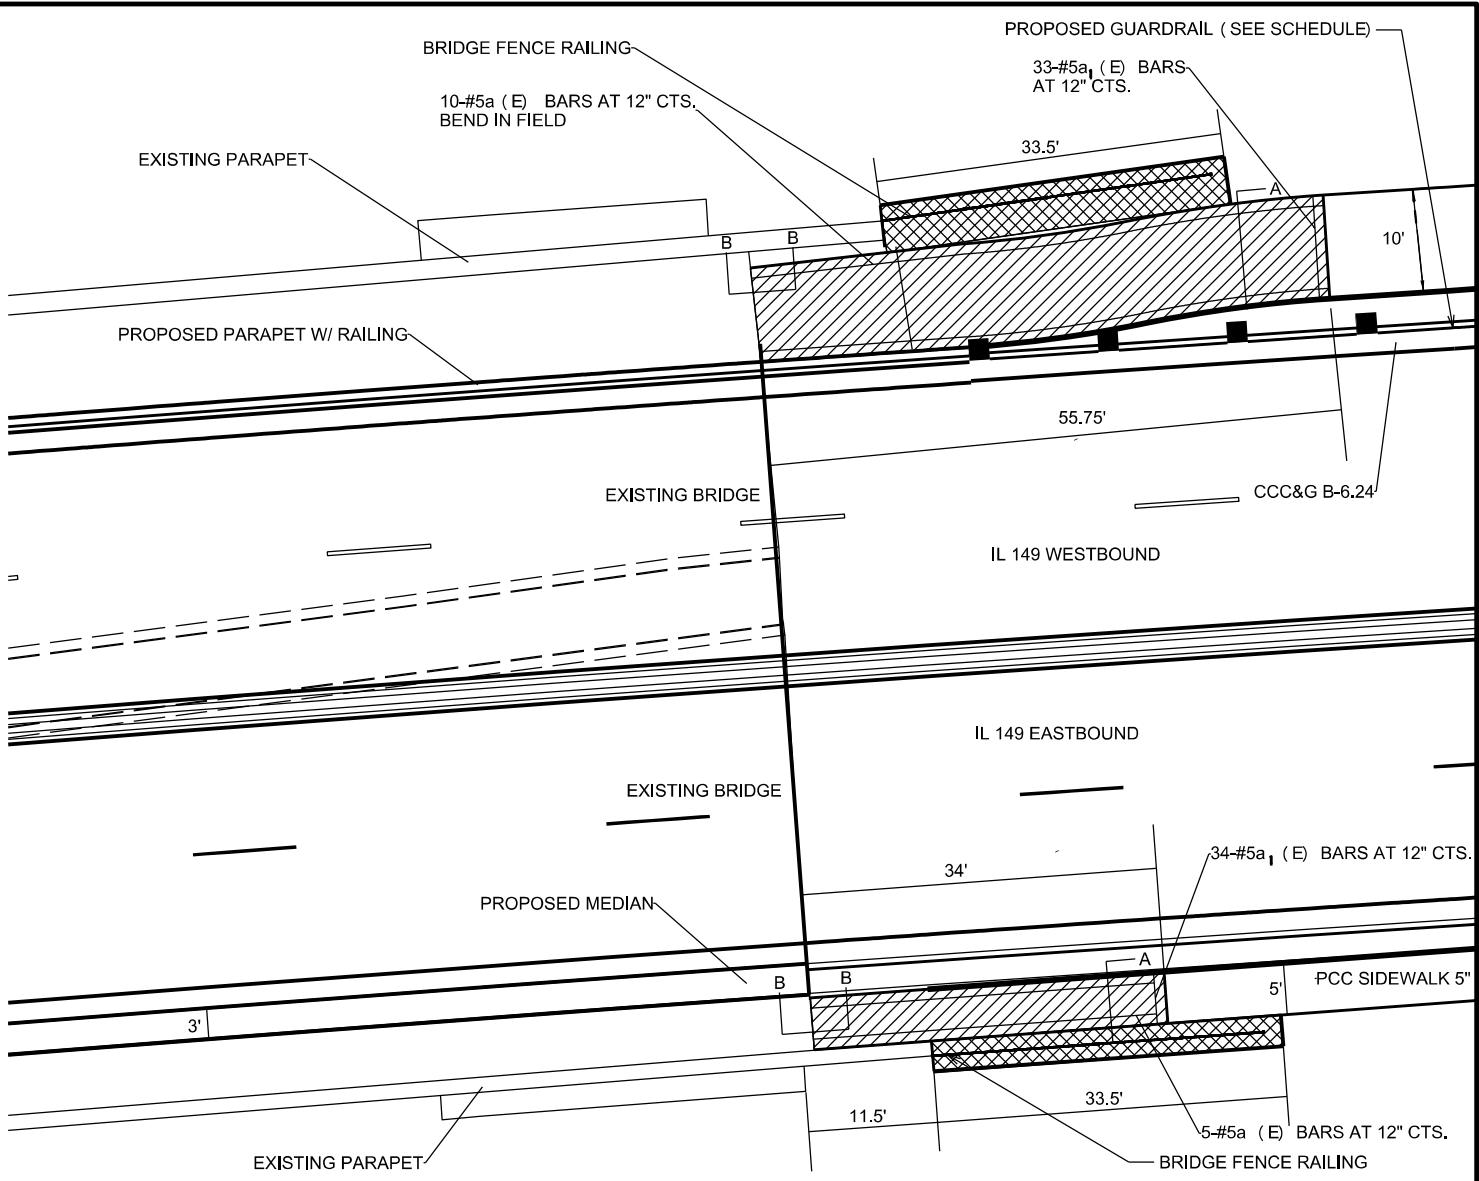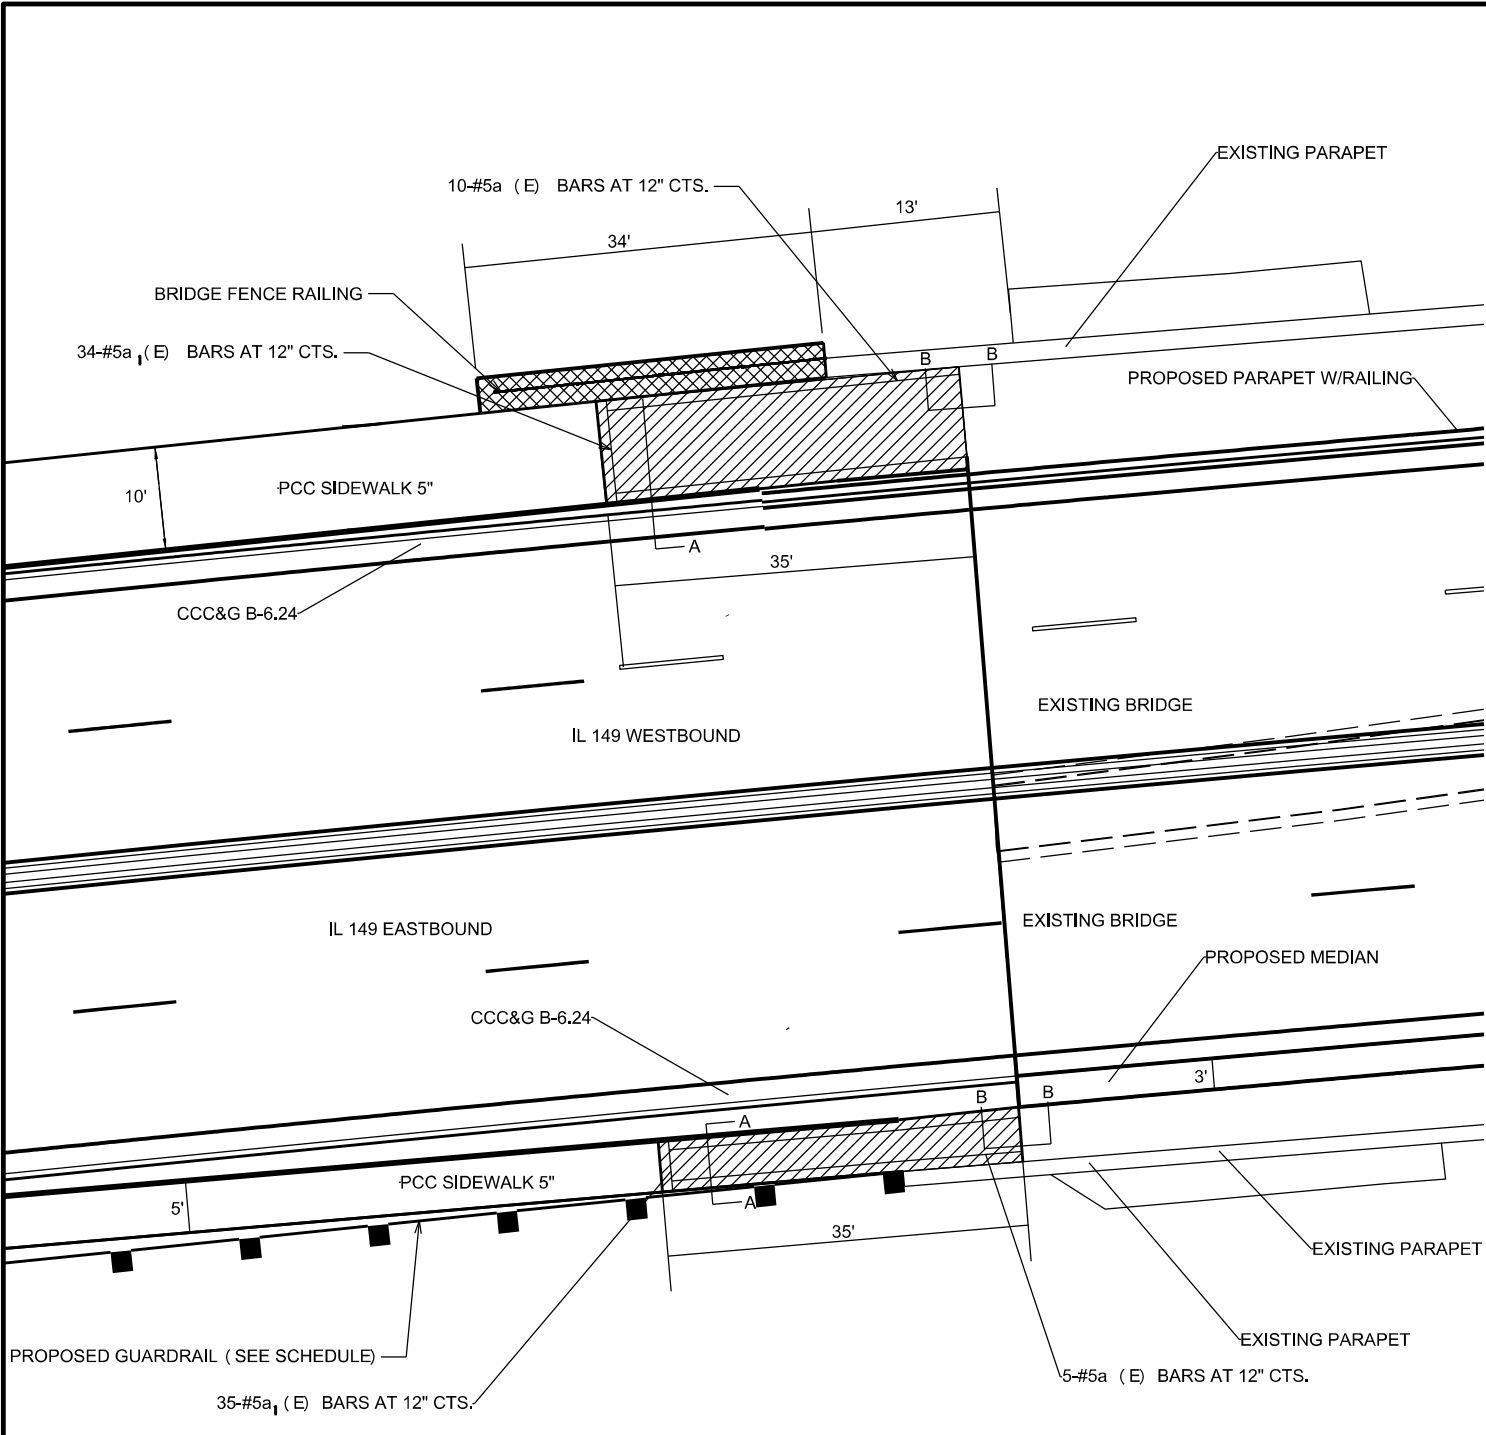

*** BILL OF MATERIAL**
(TOTAL FOR 4 LOCATIONS)

BAR	No.	SIZE	LENGTH	SHAPE
a(E)	10	#5	54'-0"	—
a(E)	20	#5	34'-0"	—
a1(E)	77	#5	9'-0"	—
a1(E)	69	#5	4'-0"	—
b(E)	30	#5	7'-0"	┐

ALL REINFORCEMENT BARS SHALL BE EPOXY COATED.

* ALL REINFORCEMENT BARS AND EXPANSION JOINTS WILL BE INCLUDED IN THE COST OF PCC SIDEWALK 6", SPECIAL.

DESIGN STRESSES

$f_y = 60,000 \text{ PSI}$

$f'_c = 3,500 \text{ PSI}$

 PCC SIDEWALK 6", SPECIAL

 PCC SHOULDER 6"

6" PCC SHOULDER SHALL EXTEND TO 18" BEHIND CENTER OF BRIDGE FENCE RAILING AS SHOWN. COST OF 6" PCC SHOULDER SHALL BE INCLUDED IN THE COST OF BRIDGE FENCE RAILING. SEE STRUCTURE PLANS FOR BRIDGE FENCE RAILING DETAILS.



NOT TO SCALE

STATE OF ILLINOIS
DEPARTMENT OF TRANSPORTATION


DETAIL SHEET

SCALE: SHEET OF SHEETS STA. TO STA.

F.A.P. RTE.	SECTION	COUNTY	TOTAL SHEETS	SHEET NO.
873	(28-5) K-1	FRANKLIN	162	139
CONTRACT NO. 78814				ILLINOIS FED. AID PROJECT


TEMPORARY DITCH CHECKS

PLACEMENT OF TEMPORARY DITCH CHECK IN DRAINAGE WAY

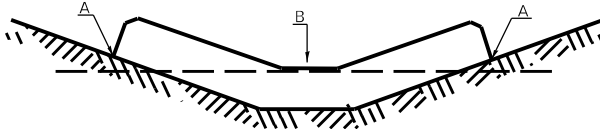

POINTS A SHOULD BE HIGHER THAN POINT

SPACING BETWEEN TEMPORARY DITCH CHECKS

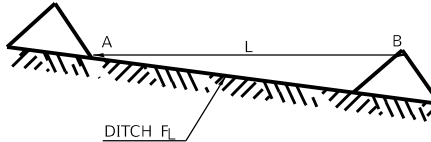


L = THE DISTANCE SUCH THAT POINTS
A AND B ARE OF EQUAL ELEVATION

B = THE LOW POINT
IN CENTER OF CHECK

REVISIONS	
DRAWN	9-01-99
REVISED	10-3-01
RESIZED	5-8-08
REVISED	05-04-10
REVIEWED	5-17-13
REVISED	10-21-21

STD. 9-108

SEEDING & MULCHING

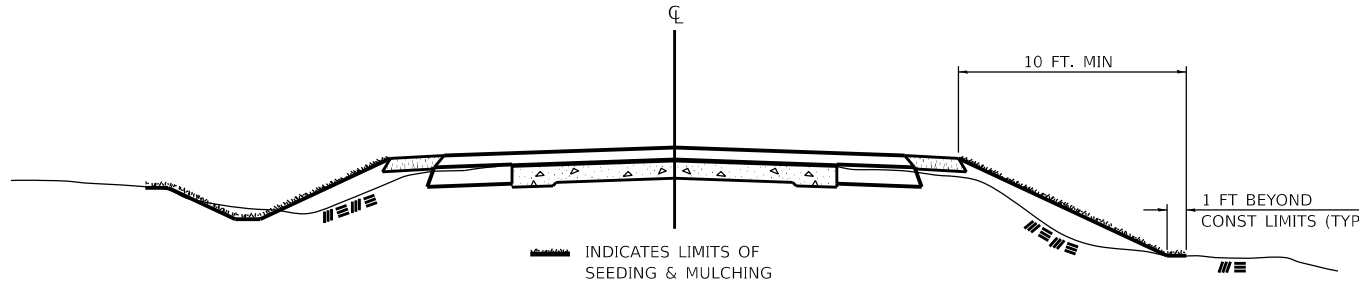

GENERAL NOTES

IN GENERAL, ALL EARTH SURFACES DISTURBED DURING CONSTRUCTION OPERATIONS SHALL BE SEEDED AND MULCHED UPON COMPLETION OF ALL GRADING OPERATIONS

ON DETOUR ROADS, SLOPES SHALL BE SEEDED IMMEDIATELY UPON COMPLETION OF ANY GIVEN STAGE GRADING. TEMPORARY SEEDING SHALL BE CLASS 7.


FERTILIZER NUTRIENTS SHALL BE APPLIED TO ALL SEEDED AREAS.
LIMESTONE SHALL BE APPLIED TO ALL AREAS OF FINAL SEEDING.

THE RATES OF APPLICATION OF FERTILIZER, MULCH AND LIMESTONE SHALL BE AS SPECIFIED IN THE SPECIAL PROVISIONS FOR ROAD AND BRIDGE CONSTRUCTION.

SECTIONS 250 AND 251 SHALL GOVERN THIS WORK EXCEPT AS SPECIFIED HEREIN
OR AS NOTED IN THE SPECIAL PROVISIONS.


REVISIONS	
REDRAWN	2-15-89
REVISED	8-15-94
REVISED	6-3-99
REVISED	3-27-08
REVISED	5-16-13
REVISED	10-21-21

STD. 9-12

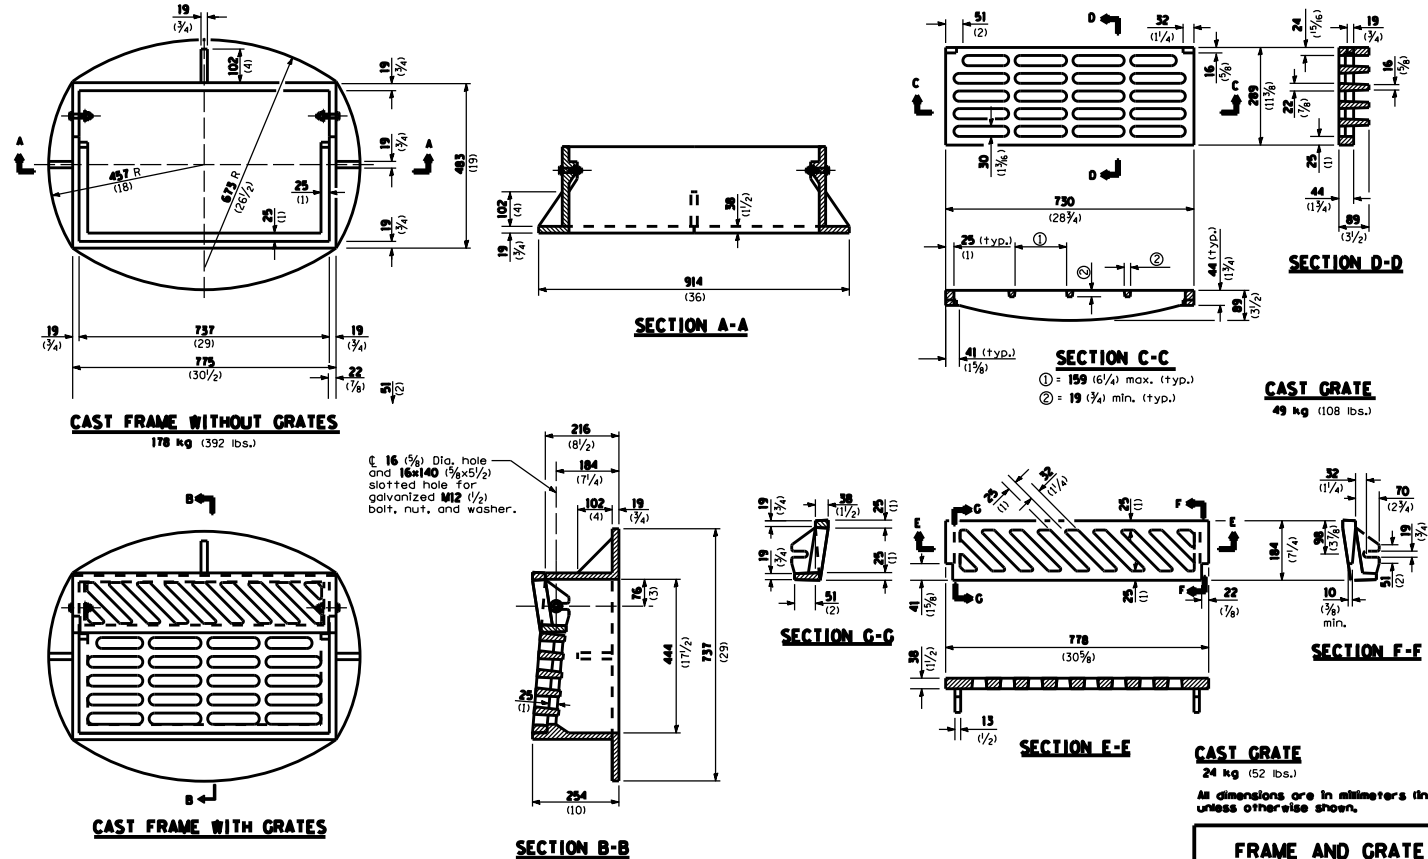

PAVEMENT MARKING DETAILS

MULTI-USE TRAIL

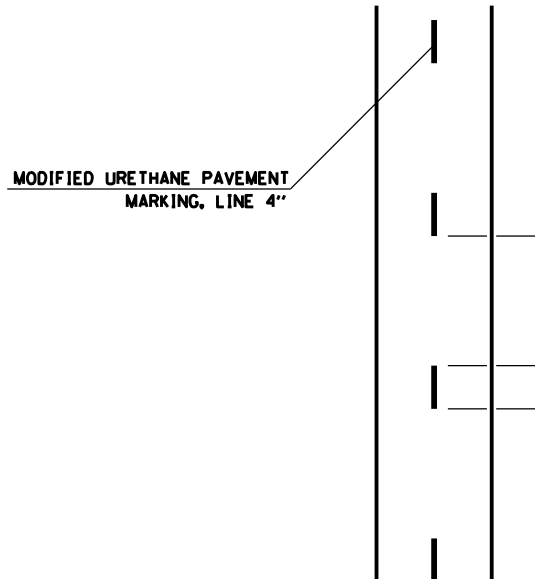

USER NAME = SUSERS	DESIGNED -	REVISED -
	DRAWN -	REVISED -
PLOT SCALE = SSCALES	CHECKED -	REVISED -
PLOT DATE = SDATES	DATE -	REVISED -




STATE OF ILLINOIS
DEPARTMENT OF TRANSPORTATION

DETAIL SHEE

SCALE:	SHEET	OF	SHEETS	STA.	TO STA.
--------	-------	----	--------	------	---------

F.A.P. RTE.	SECTION	COUNTY	TOTAL SHEETS	SHEET NO.
873	(28-5) K-1	FRANKLIN	162	140
		CONTRACT NO. 78814		
ILLINOIS		FED. AID PROJECT		

MODEL: \$MODELNAMES

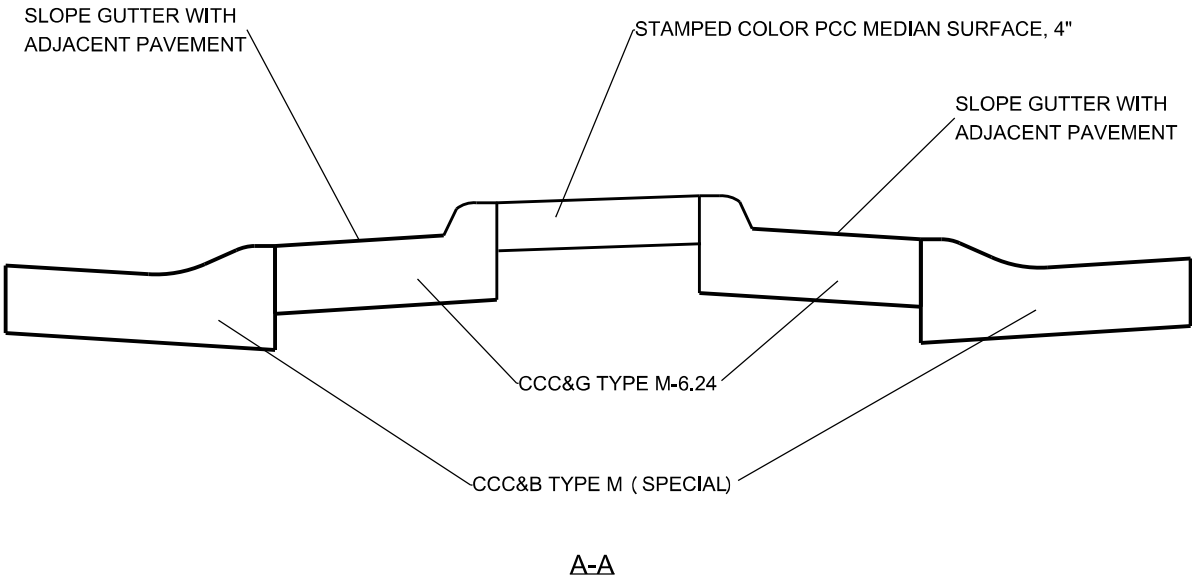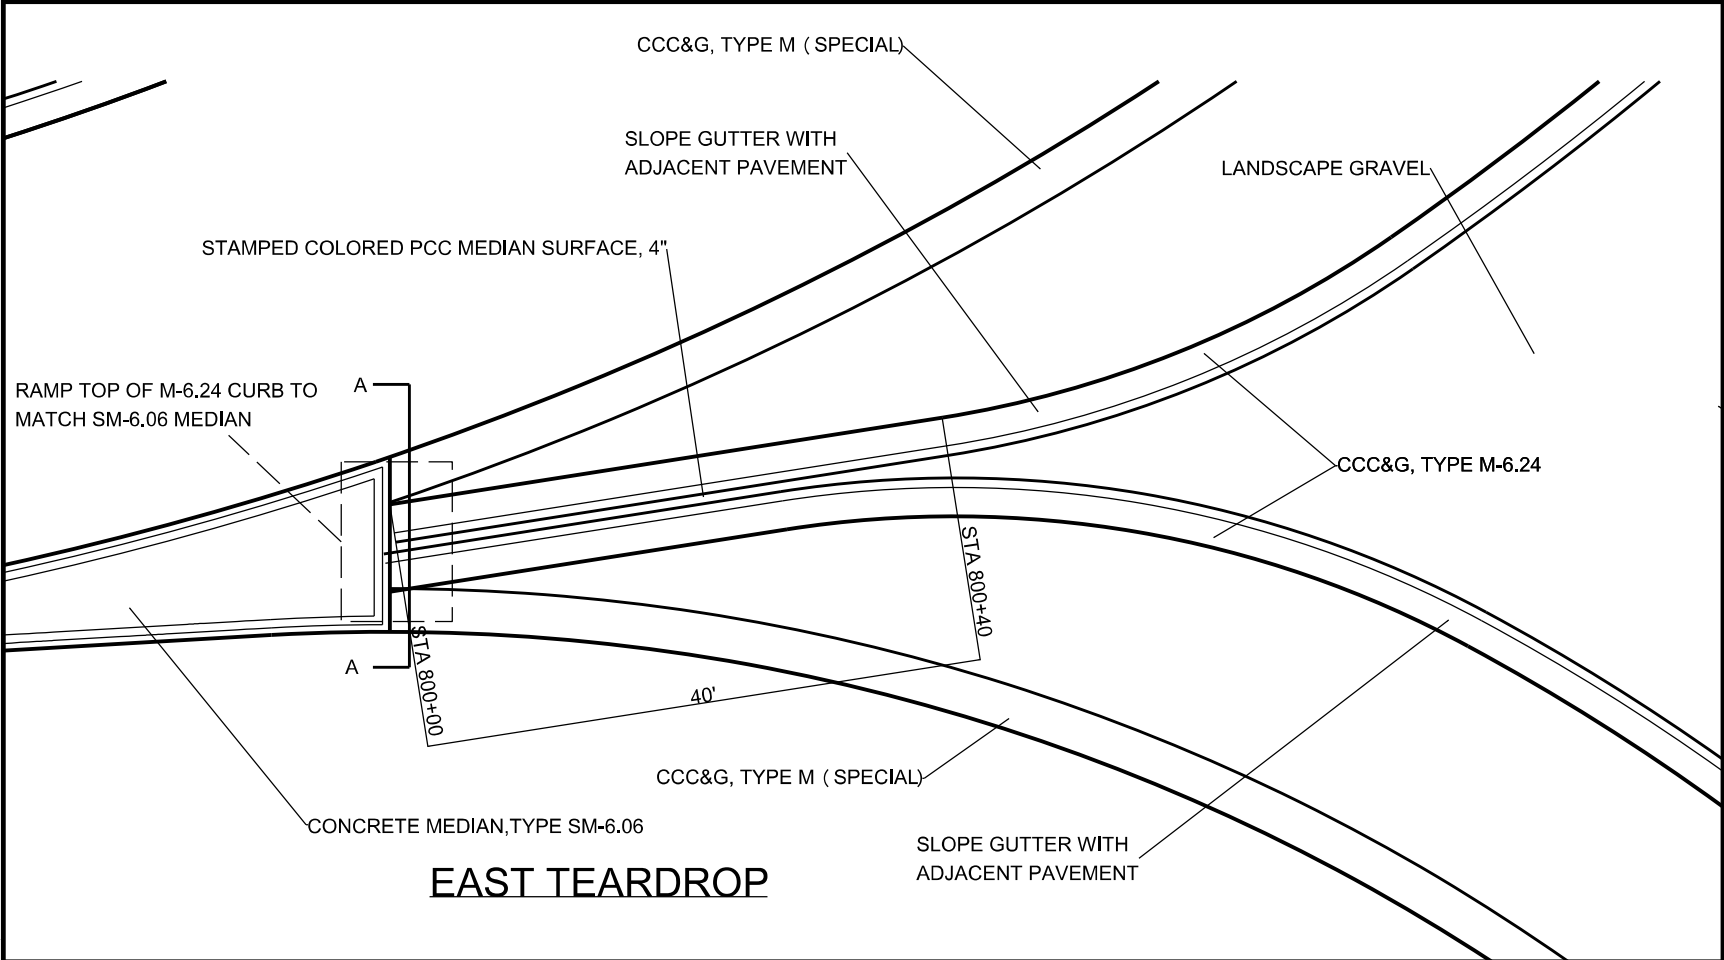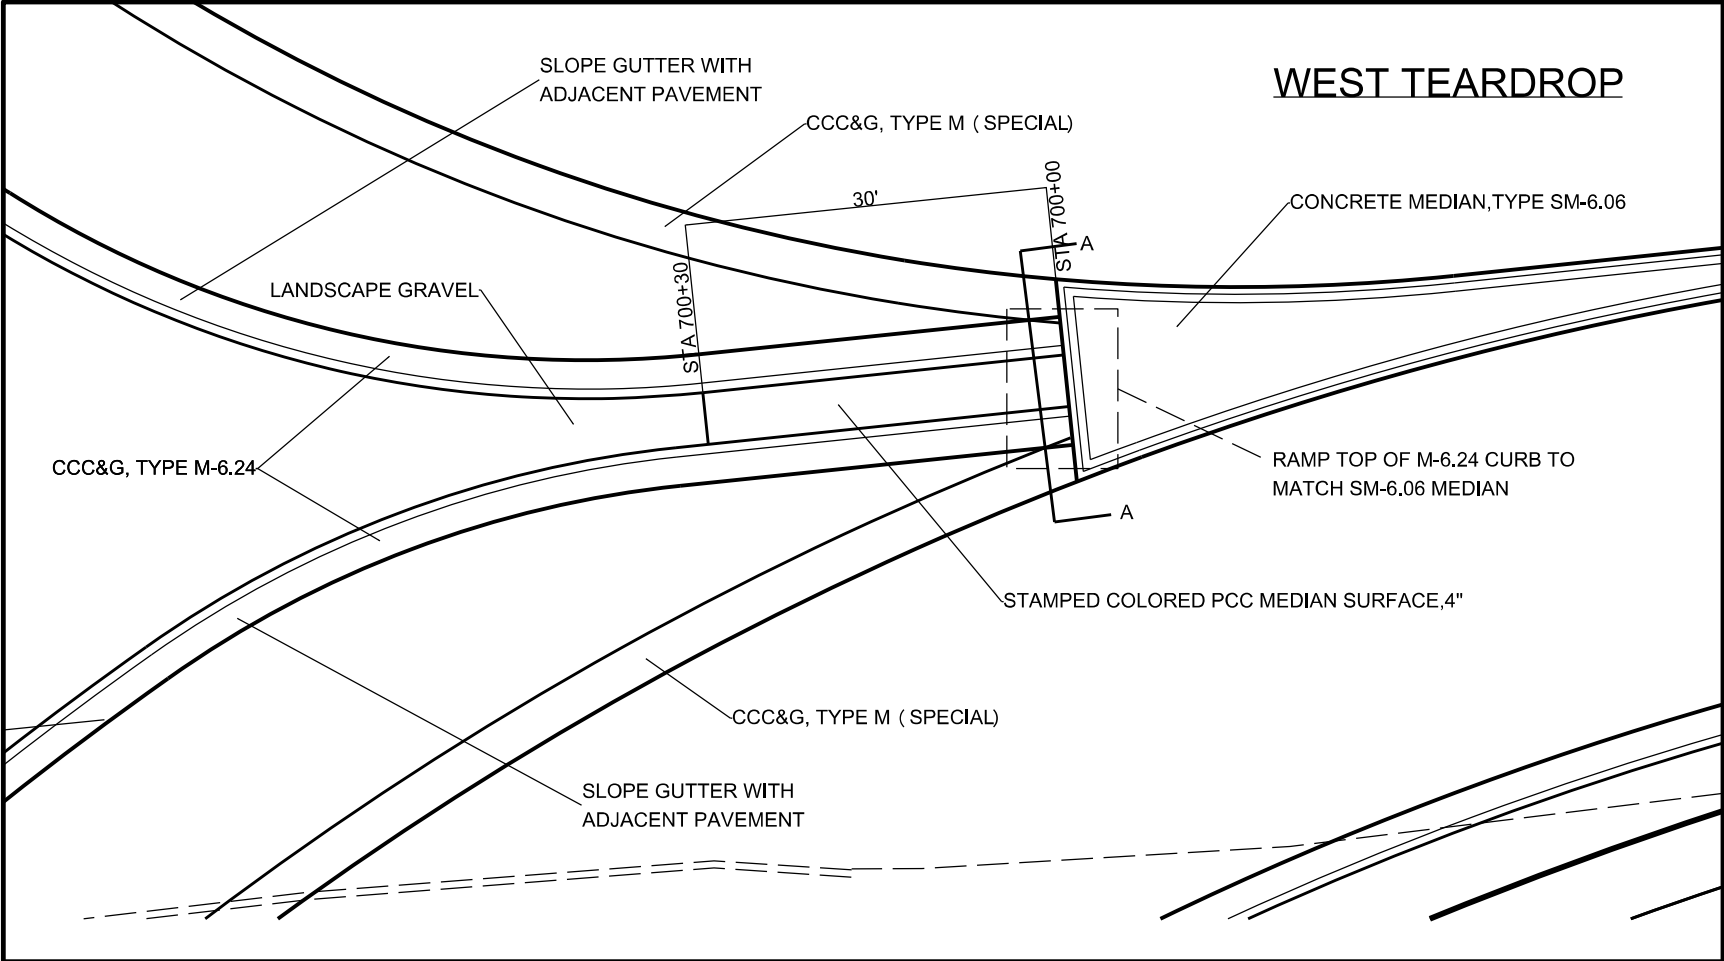

MODEL: SHOELEMAN
FILE: 10-10-2015

USER NAME	= USERS	DESIGNED	-	REVISED	-
DRAWN	-	REVISOR	-	REVISOR	-
PLOT SCALE	= \$SCALE\$	CHECKED	-	REVISOR	-
PLOT DATE	= \$DATE\$	DATE	-	REVISOR	-


STATE OF ILLINOIS
DEPARTMENT OF TRANSPORTATION

DETAIL SHEET

SCALE: SHEET OF SHEETS STA. TO STA.


F.A.P. RTE.	SECTION	COUNTY	TOTAL SHEETS	SHEET NO.
873	(28-5) K-1	FRANKLIN	162	141
		CONTRACT NO. 78814		
ILLINOIS		FED. AID PROJECT		

ENERGY DISSIPATOR

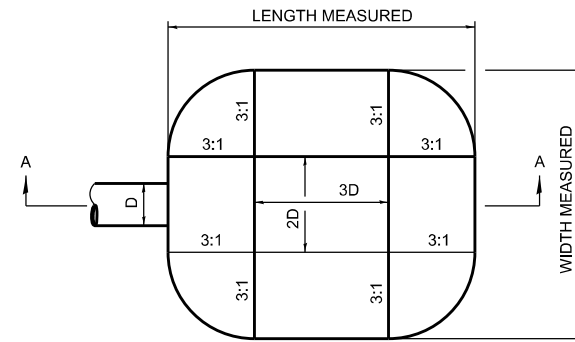

D= INSIDE DIAMETER OF PIPE CULVERT
OR CLEAR HEIGHT OF BOX CULVERT

PLAN

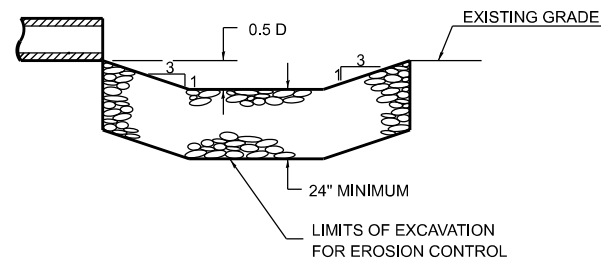

SECTION A-A

EARTH EXCAVATION FOR ENERGY DISSIPATOR

THIS WORK INVOLVES THE EXCAVATION OF EARTH AS SHOWN IN THE SKETCH TO THE LENGTH, WIDTH, AND DEPTH AS SPECIFIED. THE EARTH EXCAVATION WILL BE UTILIZED IN THE ROADWAY EMBANKMENT OR WASTED AS DIRECTED BY THE ENGINEER. THE EXCAVATION SHALL BE PERFORMED AT THE SAME TIME AS THE CULVERT OR DITCH IS CONSTRUCTED TO SERVE AS A TEMPORARY SEDIMENT TRAP.

EARTHWORK WILL BE CONSIDERED INCLUDED IN THE COST OF THE RIPRAP.

ENERGY DISSIPATOR IS TO BE CONSTRUCTED AT THE LOCATION INDICATED ON THE PLAN AND PROFILE SHEETS.

RIPRAP FOR ENERGY DISSIPATOR

RIPRAP FOR ENERGY DISSIPATOR SHALL BE CONSTRUCTED IN ACCORDANCE WITH SECTION 281 EXCEPT AS REVISED HEREIN.

THE LENGTH, WIDTH, AND DEPTH FOR RIPRAP PLACEMENT SHALL BE AS SPECIFIED IN THESE DETAILS UNLESS OTHERWISE SPECIFIED IN THE PLANS. THE OUTSIDE CORNERS CAN BE ROUNDED OR SQUARED.

THE RIPRAP FOR THE ENERGY DISSIPATOR SHALL BE PAID FOR AT THE CONTRACT UNIT PRICE PER SQUARE YARD FOR **STONE DUMPED RIPRAP**.


THE STONE DUMPED RIPRAP SHALL CONFORM TO THE QUALITY AND GRADATION REQUIREMENTS OF STONE RIPRAP, CLASS A4.

FILTER FABRIC AND BEDDING MATERIAL AS SPECIFIED IN SECTION 281 WILL NOT BE REQUIRED.

DRAWN	02-15-89
REVISED	03-26-08
REVISED	10-21-22
REVISED	05-03-22

STD. 9-06

TYPICAL DETAIL OF STONE RIPRAP DITCH LINING

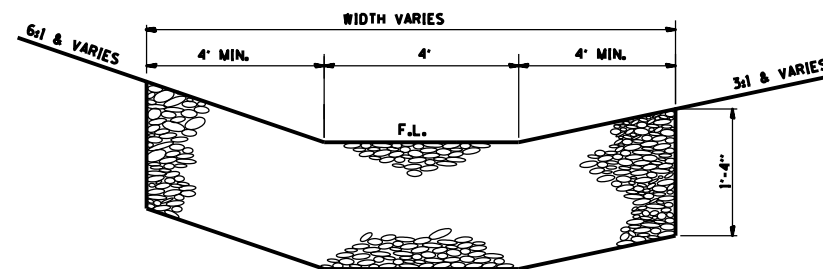


NOTES

THIS WORK INCLUDES THE EARTH EXCAVATION REQUIRED TO PLACE THE RIPRAP AS SHOWN. THE MATERIAL RESULTING FROM THE EARTH EXCAVATION SHALL BE PLACED IN THE ROADWAY EMBANKMENT, OR WASTED AS DIRECTED BY THE ENGINEER. THE EARTHWORK SHALL BE CONSIDERED INCLUDED IN THE COST OF THE DITCH.

THE RIPRAP DITCH SHALL BE CONSTRUCTED AT THE LOCATIONS SHOWN IN THE PLANS OR AS DIRECTED BY THE ENGINEER. CONSTRUCTION OF THE STONE RIPRAP DITCH SHALL CONFORM TO THE REQUIREMENTS FOR CLASS A4 RIPRAP AS INDICATED IN SECTION 281 OF STANDARD SPECIFICATIONS.

THIS WORK SHALL BE PAID FOR AT THE CONTRACT UNIT PRICE PER SQ YD FOR **STONE RIPRAP, CLASS A4**, WHICH PRICE SHALL INCLUDE ALL MATERIAL, LABOR AND EQUIPMENT TO COMPLETE THE WORK IN PLACE AS SHOWN.

BEDDING MATERIAL AND FILTER FABRIC AS SPECIFIED IN SECTION 281 OF THE STANDARD SPECIFICATIONS WILL NOT BE REQUIRED.

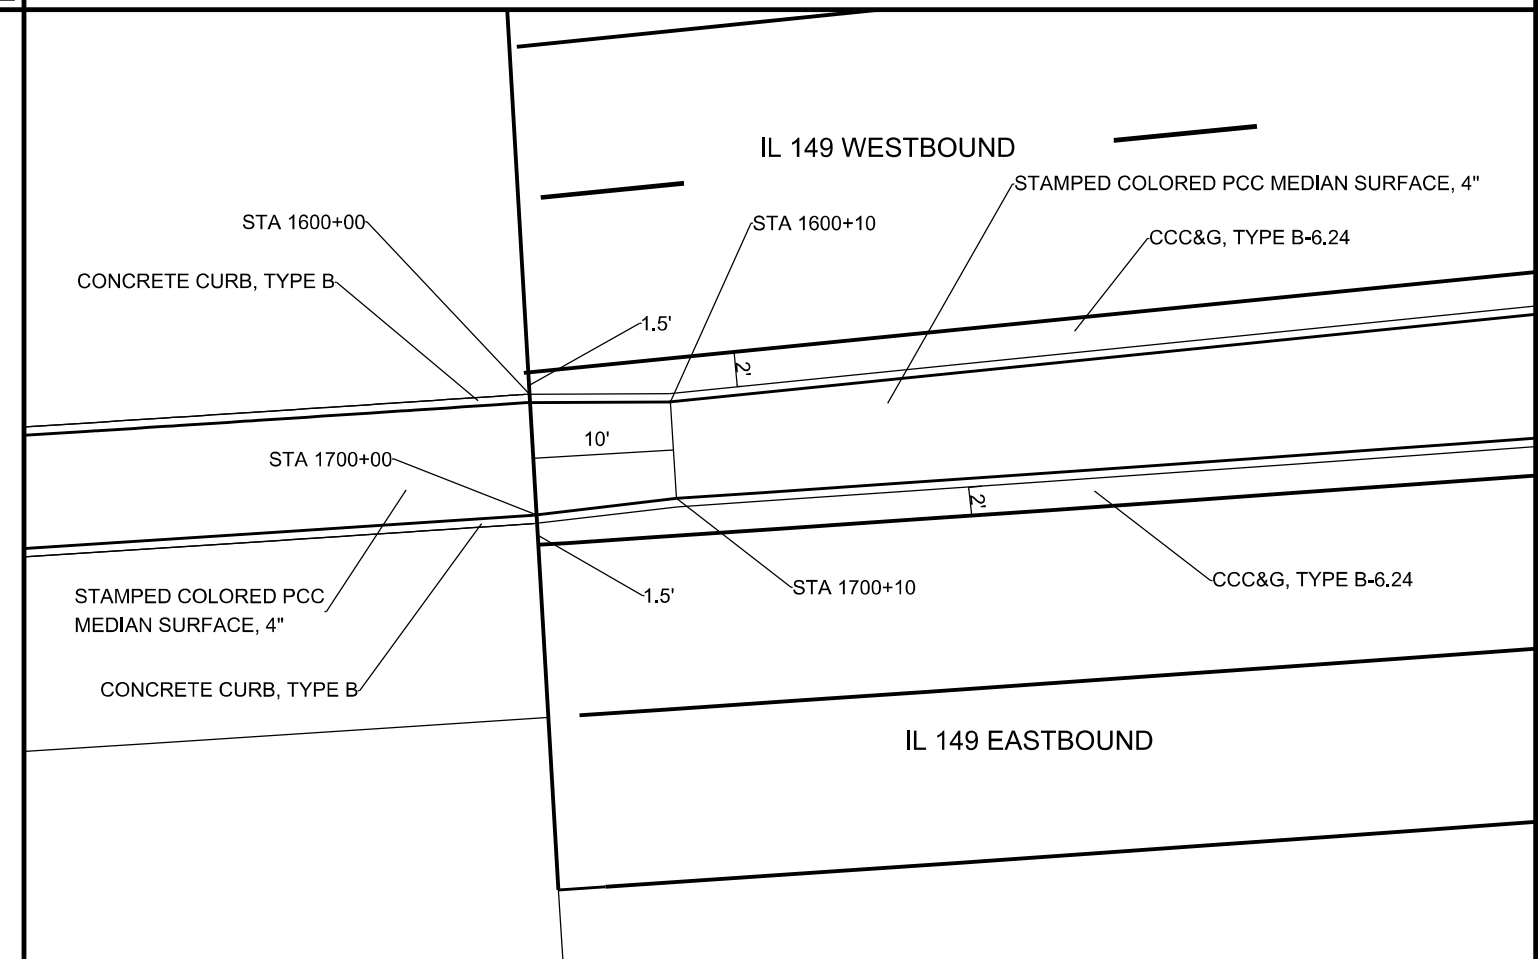

USER NAME = SUSERS	DESIGNED -	REVISED -
	DRAWN -	REVISED -
PLOT SCALE = SSCALE5	CHECKED -	REVISED -
PLOT DATE = SDATE5	DATE -	REVISED -

**STATE OF ILLINOIS
DEPARTMENT OF TRANSPORTATION**

DETAIL SHEET

SCALE:	SHEET	OF	SHEETS	STA.	TO STA.
--------	-------	----	--------	------	---------


F.A.P. RTE.	SECTION	COUNTY	TOTAL SHEETS	SHEET NO.
873	(28-5) K-1	FRANKLIN	162	142
		CONTRACT NO. 78814		
		ILLINOIS FED. AID PROJECT		

MODEL: \$MODELNAMES
FILE NAME: \$FILES


FINAL SURVEY	NO.	NO.	AREAS CHECKED	BY	DATE

ORIGINAL SURVEY	NO.	NO.	AREAS CHECKED	BY	DATE


MODEL: \$MODELNAME\$
FILE NAME: \$FILES\$

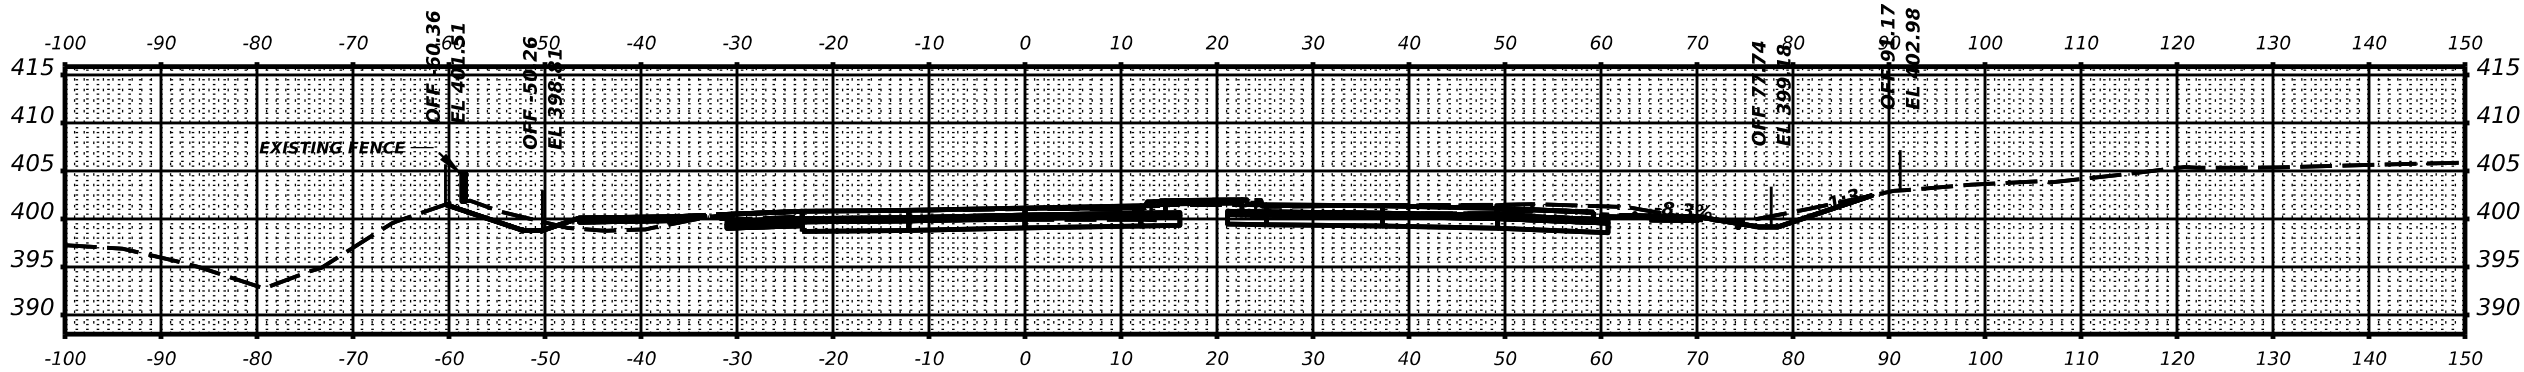


STA 1600+75.00

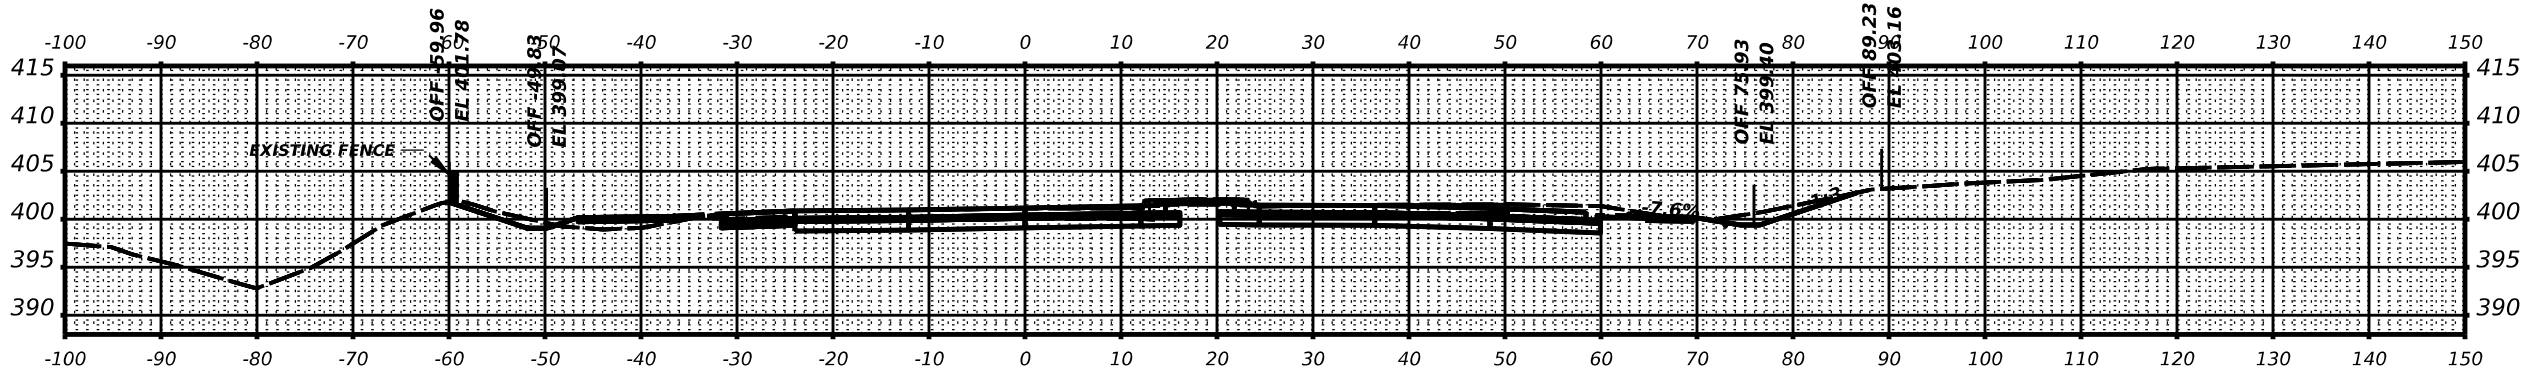

STA 1600+50.00

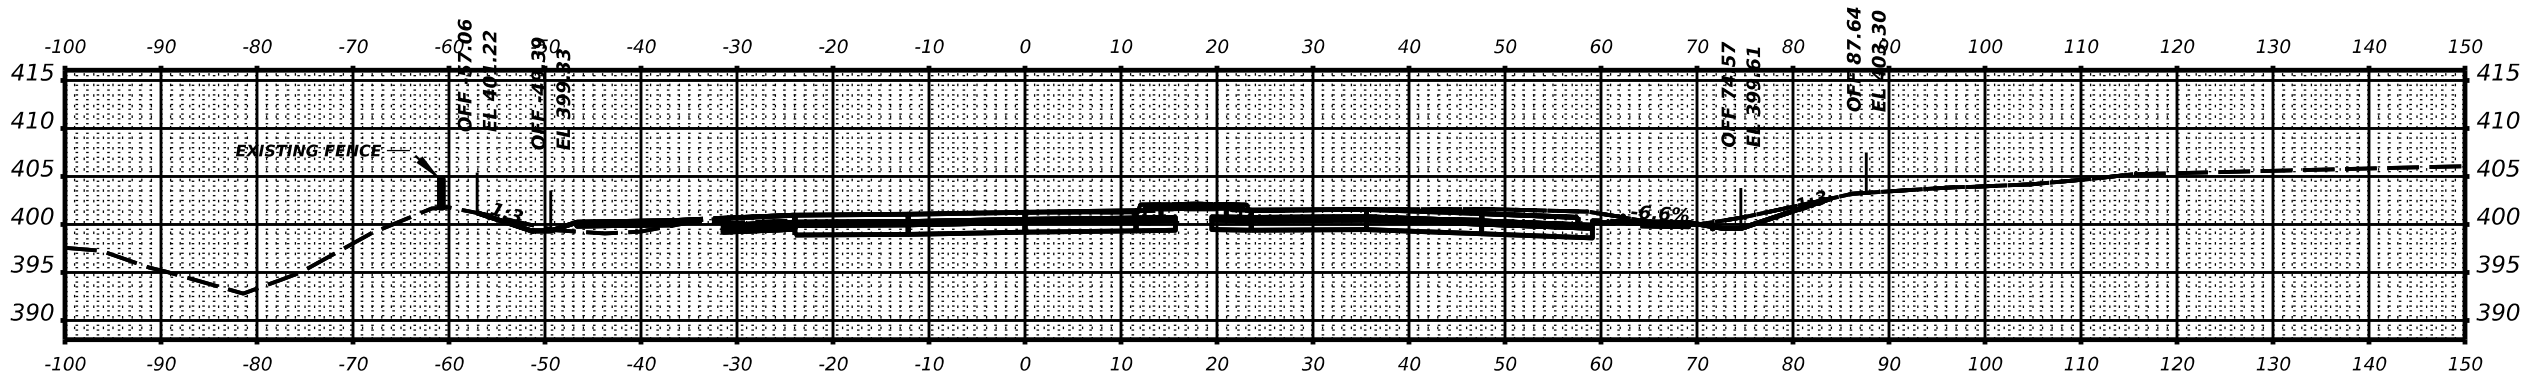

STA 1600+25.00

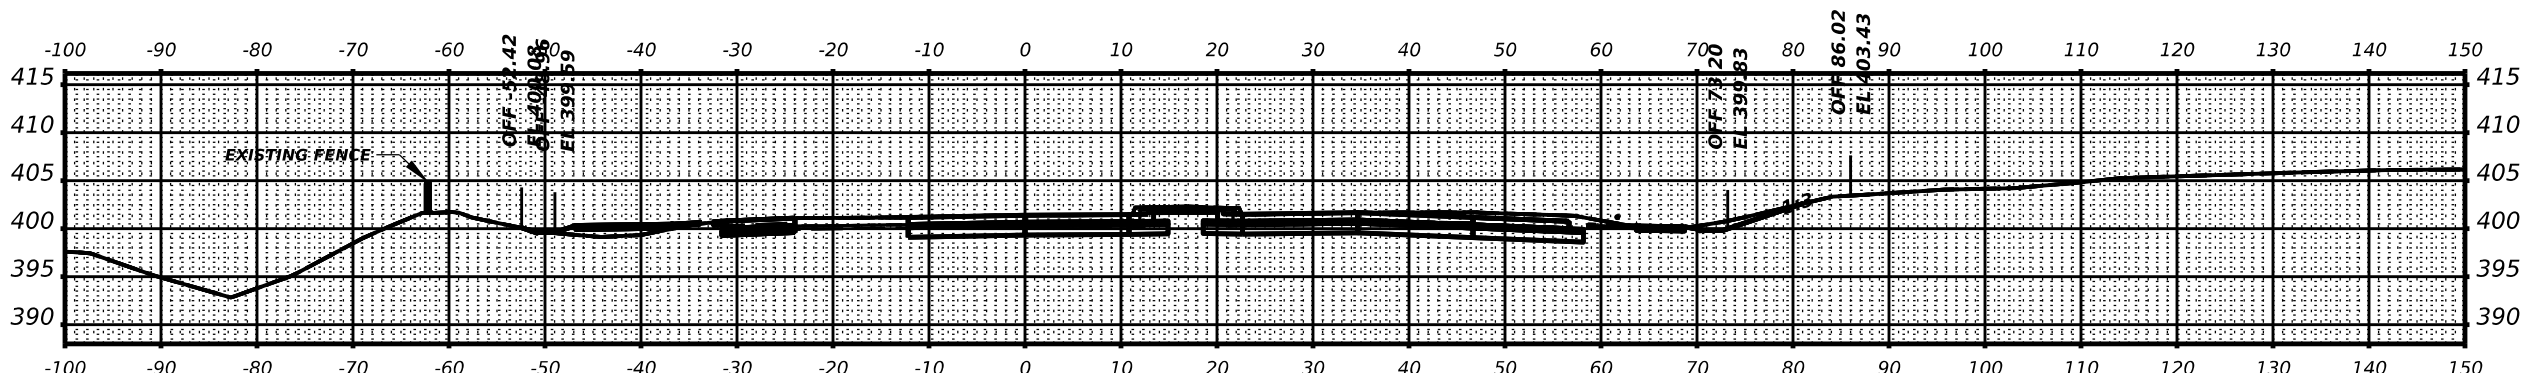

STA 1600+00.00

USER NAME = \$USERS\$
PLOT SCALE = \$SCALE\$
PLOT DATE = \$DATES\$

DESIGNED - _____
DRAWN - _____
CHECKED - _____
DATE - _____

REVISED - _____
REVISED - _____
REVISED - _____
REVISED - _____





STATE OF ILLINOIS
DEPARTMENT OF TRANSPORTATION

IL 149 CROSS SECTIONS

SCALE: _____ SHEET ____ OF ____ SHEETS STA. _____

F.A.P. RTE.	SECTION	COUNTY	TOTAL SHEETS	SHEET NO.
873	(28-5)K-1	FRANKLIN	162	143
CONTRACT NO. 78814				
ILLINOIS		FED. AID PROJECT		

ORIGINAL SURVEY	SURVEYED _____	BY _____	DATE _____
	PLOTTED _____		
NOTE BOOK	TEMPLATE _____	NO. _____	AREAS CHECKED _____
	AREAS _____		

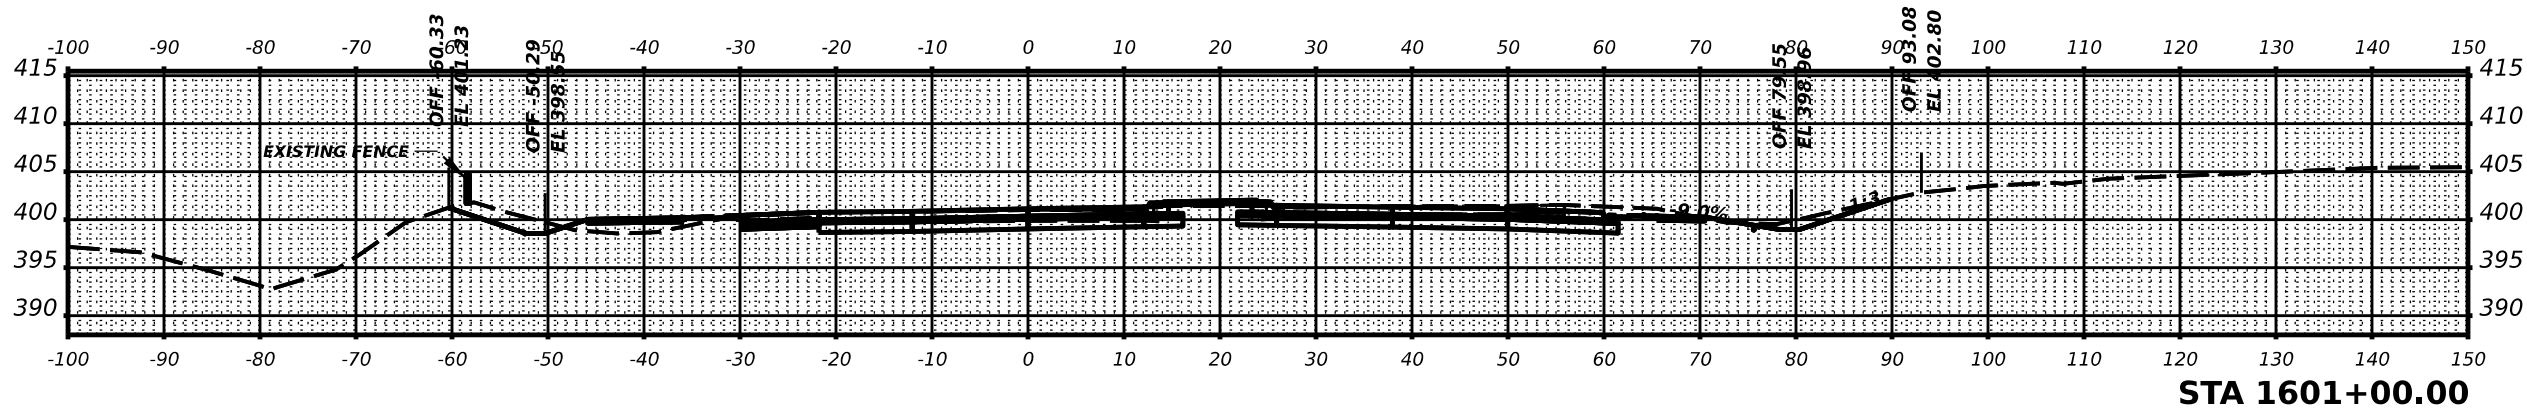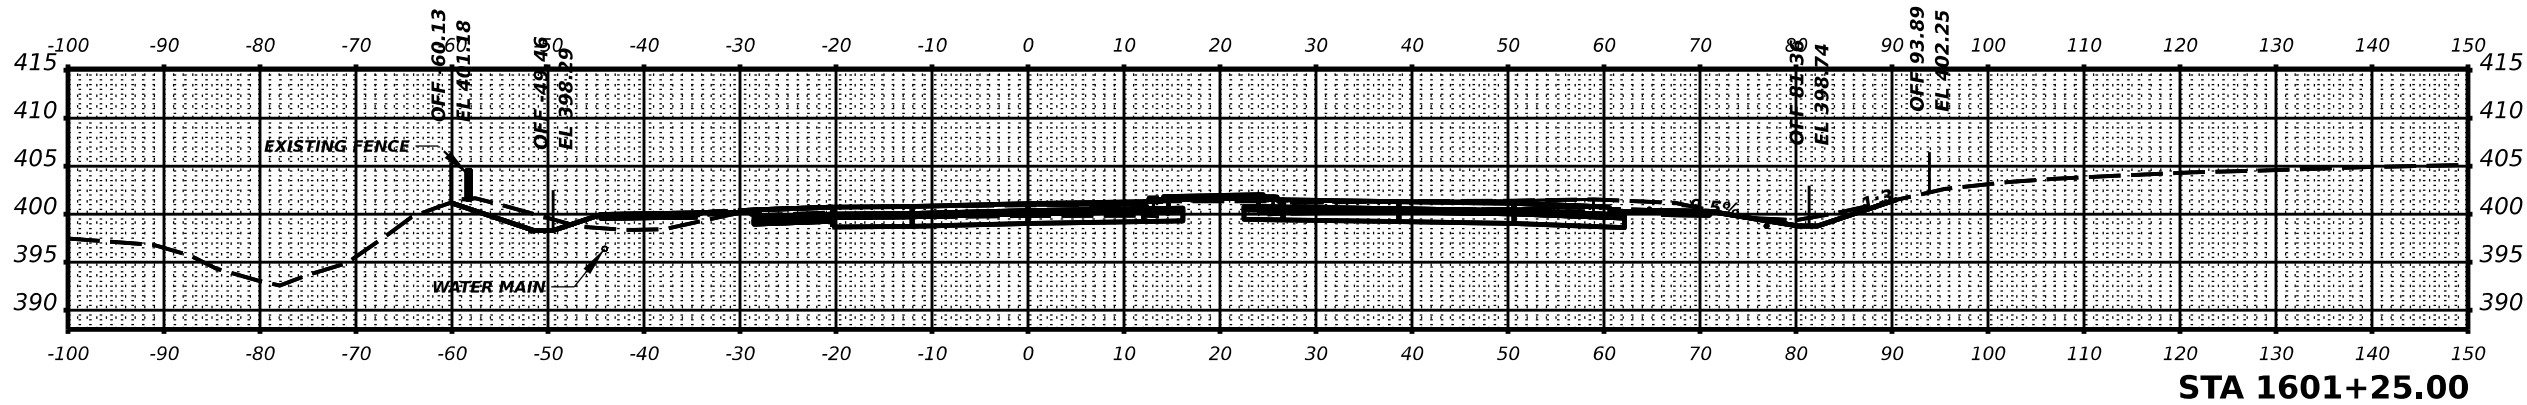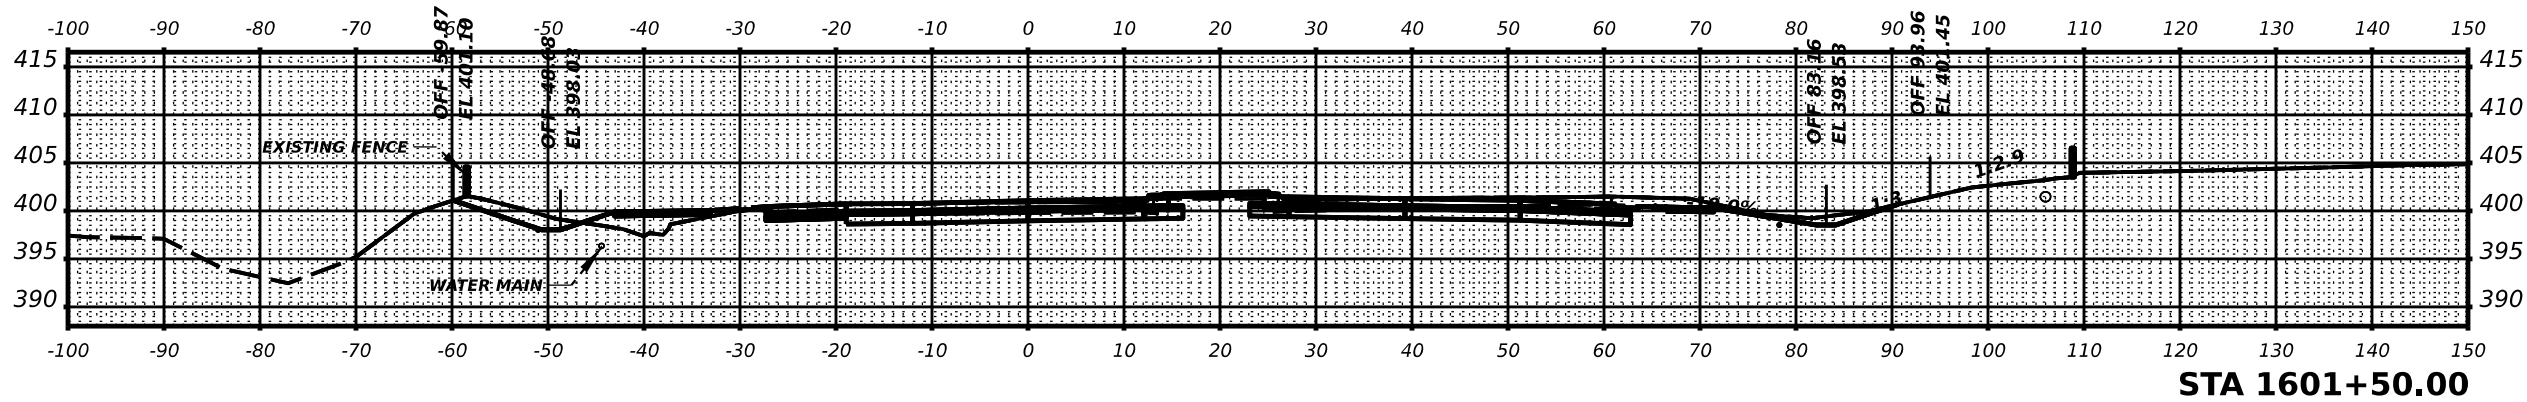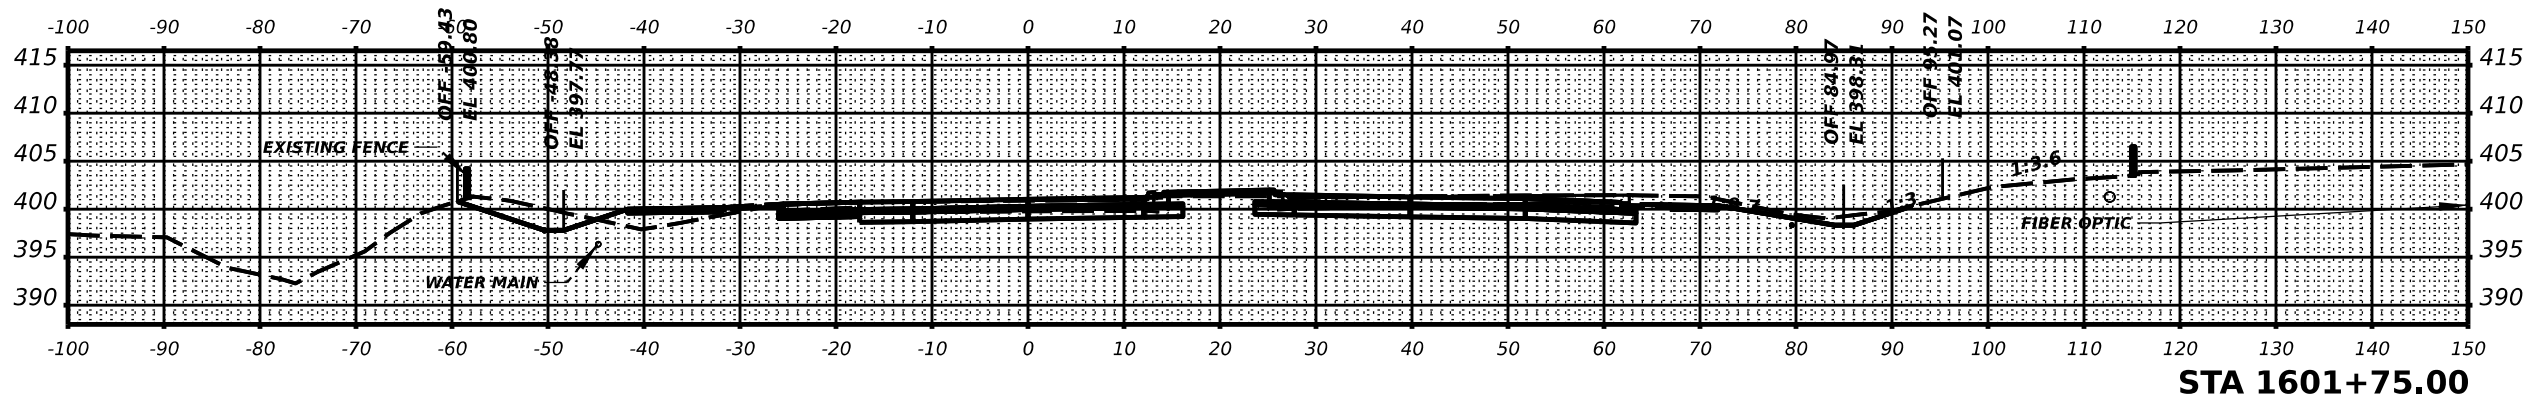

USER NAME = \$USER\$	DESIGNED - _____	REVISED - _____
	DRAWN - _____	REVISED - _____
PLOT SCALE = \$SCALE\$	CHECKED - _____	REVISED - _____
PLOT DATE = \$DATE\$	DATE - _____	REVISED - _____

**STATE OF ILLINOIS
DEPARTMENT OF TRANSPORTATION**

IL 149 CROSS SECTIONS


SCALE: SEE REVERSE SIDE	SHEET SEE REVERSE SIDE	OF SEE REVERSE SIDE	SHEETS STA. SEE REVERSE SIDE
--	---------------------------------------	------------------------------------	---

F.A.P. RTE.	SECTION	COUNTY	TOTAL SHEETS	SHEET NO.
873	(28-5)K-1	FRANKLIN	162	144
		CONTRACT NO. 78814		
ILLINOIS		FED. AID PROJECT		


FINAL SURVEY	BY	DATE
	SURVEYED	
	PLOTTED	
	TEMPLATE	
NOTE BOOK	NO.	
	AREAS	
	CHECKED	

ORIGINAL SURVEY	BY	DATE
	SURVEYED	
	PLOTTED	
	TEMPLATE	
NOTE BOOK	NO.	
	AREAS	
	CHECKED	


MODEL: \$MODELNAME\$
FILE NAME: \$FILES\$

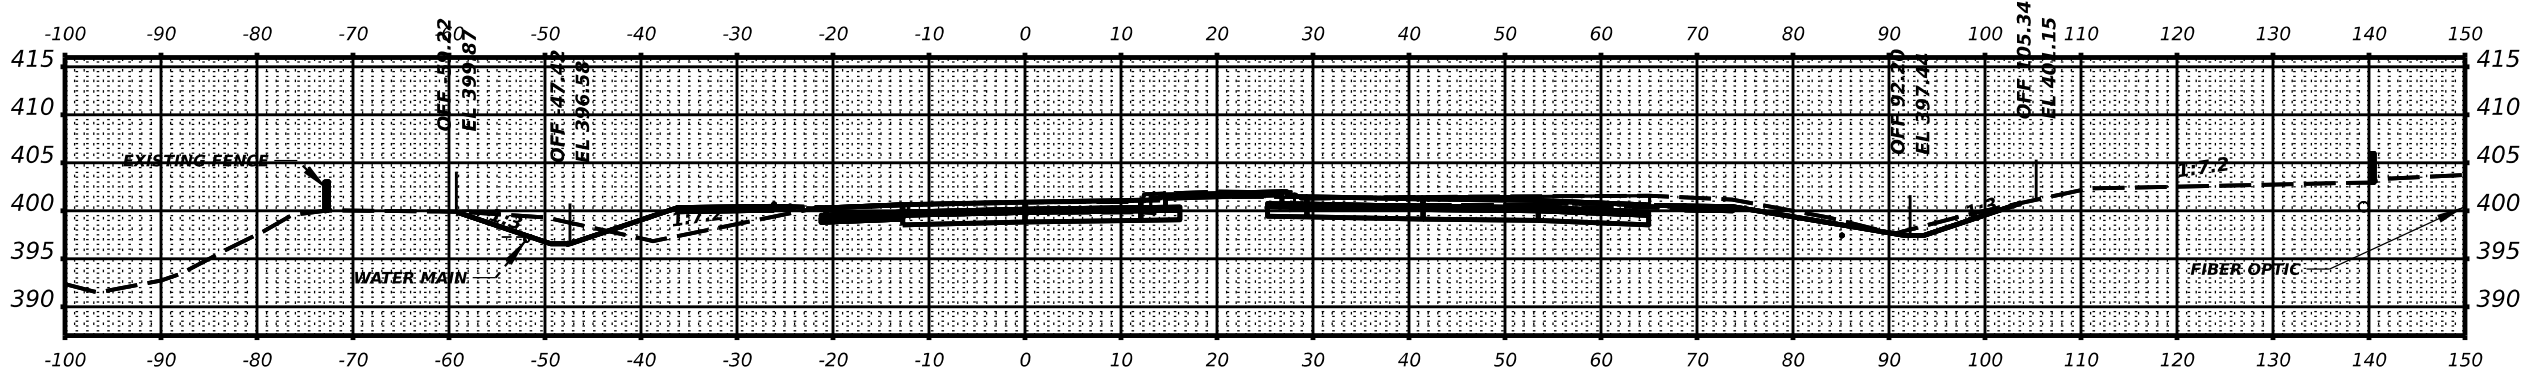


STA 1602+75.00

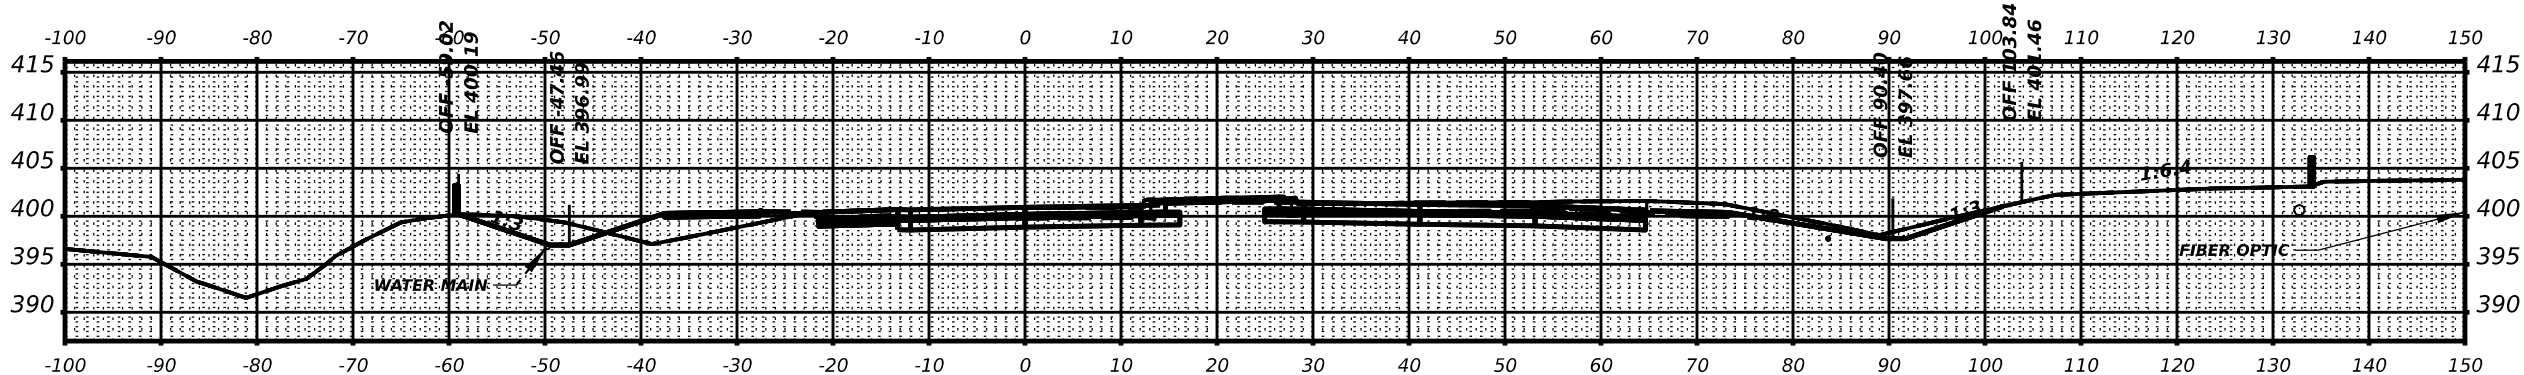

STA 1602+50.00

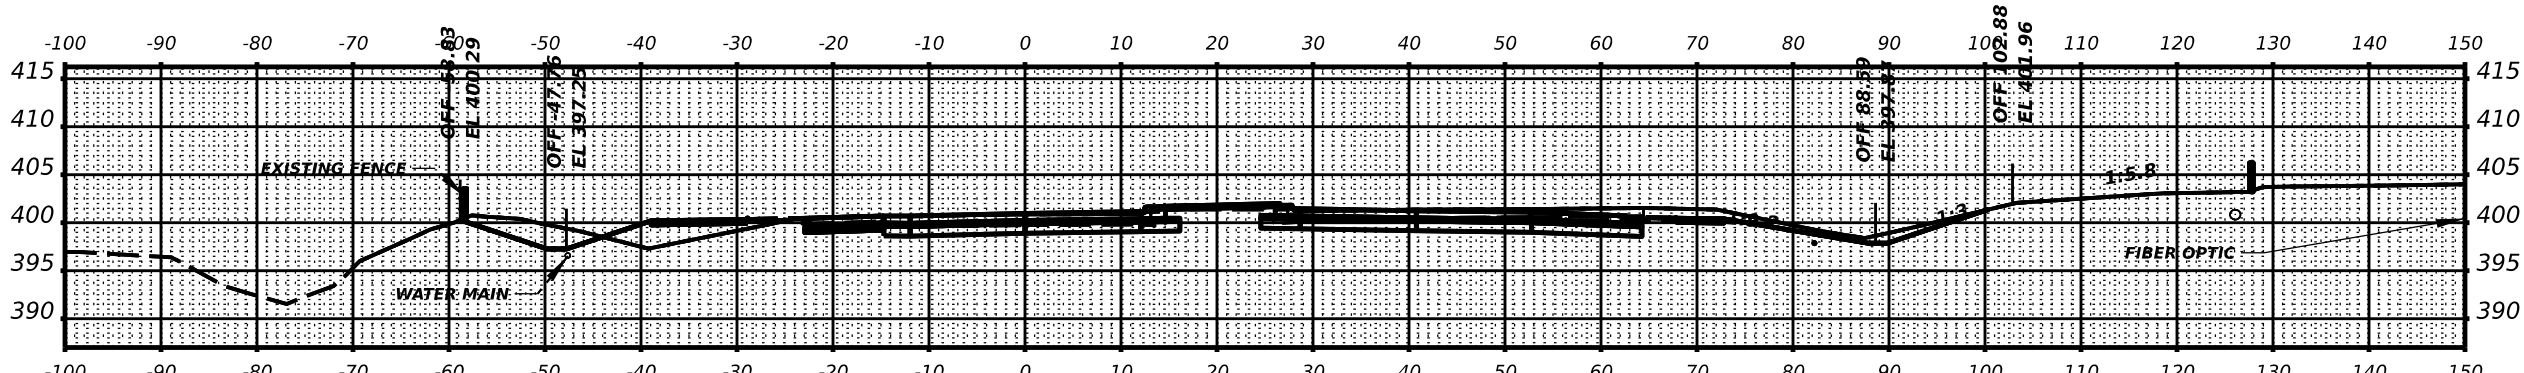

STA 1602+25.00

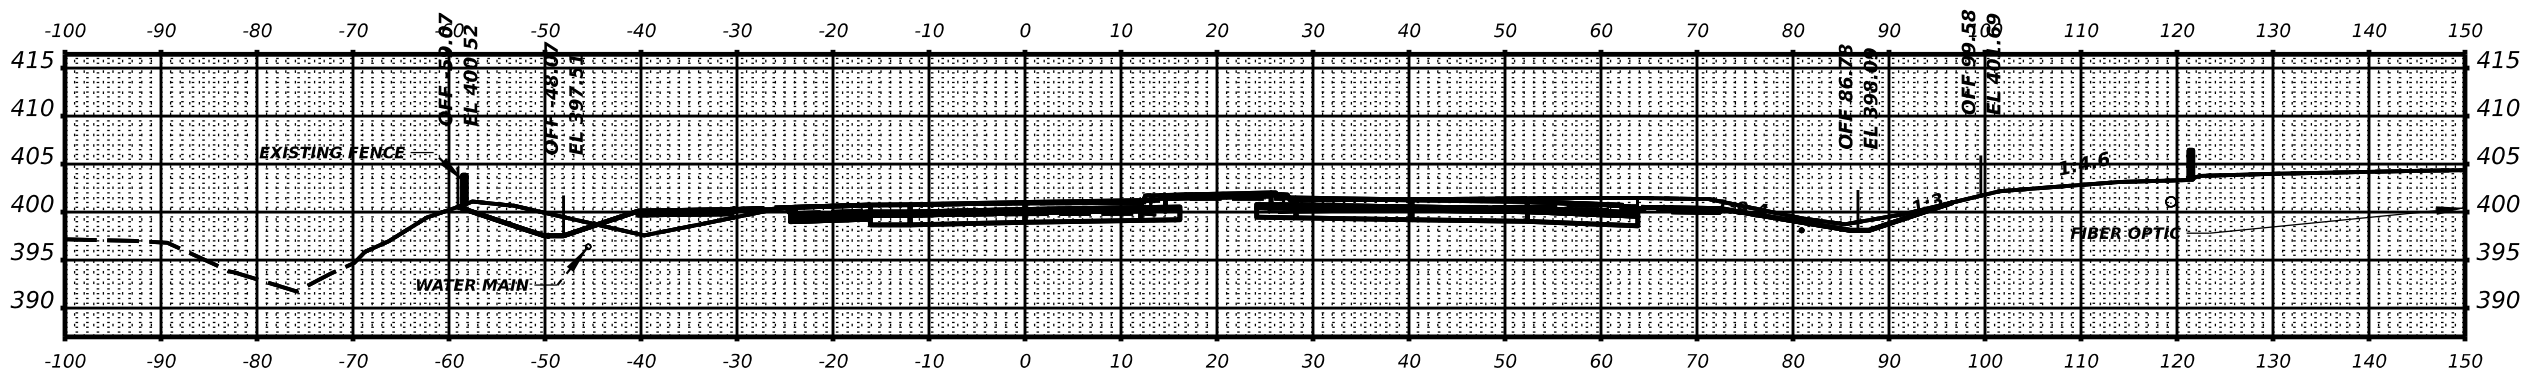

STA 1602+00.00

USER NAME = \$USERS\$	DESIGNED - _____	REVISED - _____
PLOT SCALE = \$SCALE\$	DRAWN - _____	REVISED - _____
PLOT DATE = \$DATES\$	CHECKED - _____	REVISED - _____
	DATE - _____	REVISED - _____





STATE OF ILLINOIS
DEPARTMENT OF TRANSPORTATION

IL 149 CROSS SECTIONS

SCALE: _____ SHEET ____ OF ____ SHEETS STA: _____

F.A.P. RTE.	SECTION	COUNTY	TOTAL SHEETS	SHEET NO.
873	(28-5)K-1	FRANKLIN	162	145
CONTRACT NO. 78814				
ILLINOIS FED. AID PROJECT				

FINAL SURVEY NOTE BOOK NO.	SURVEYED PLOTTED TEMPLATE AREAS CHECKED	BY	DATE

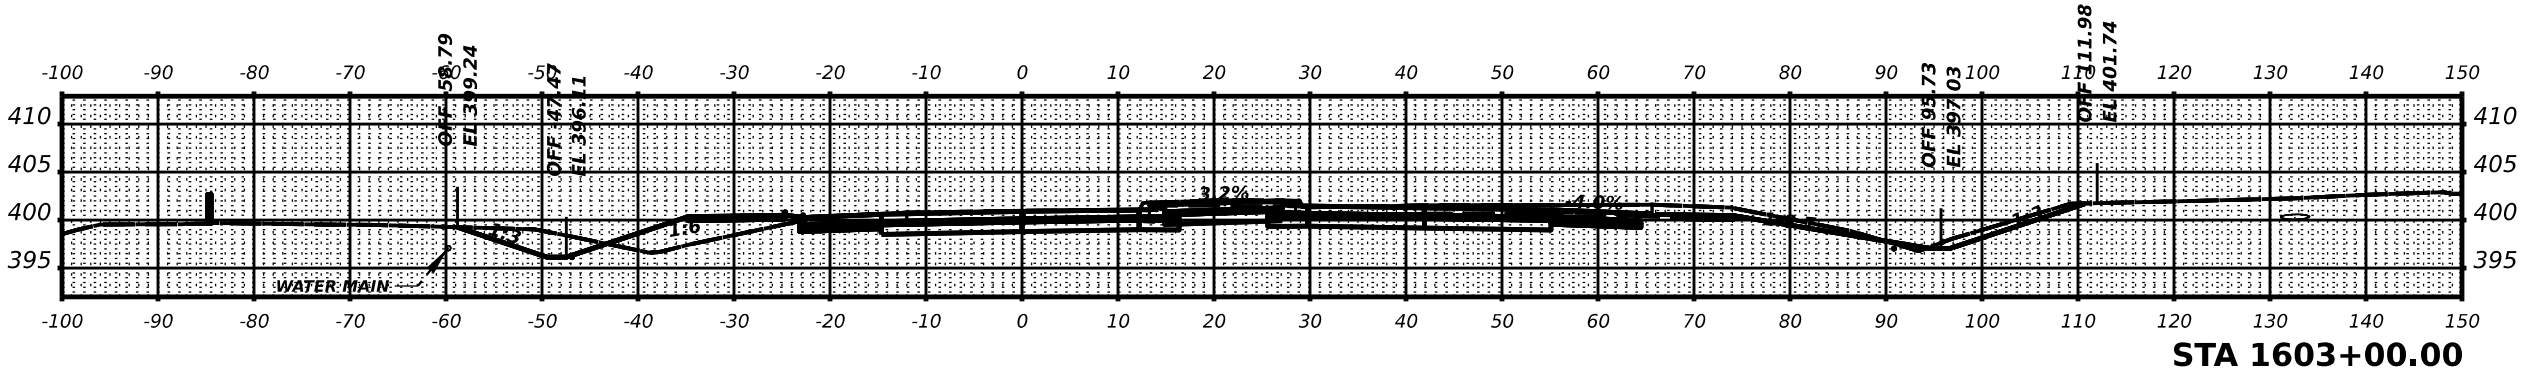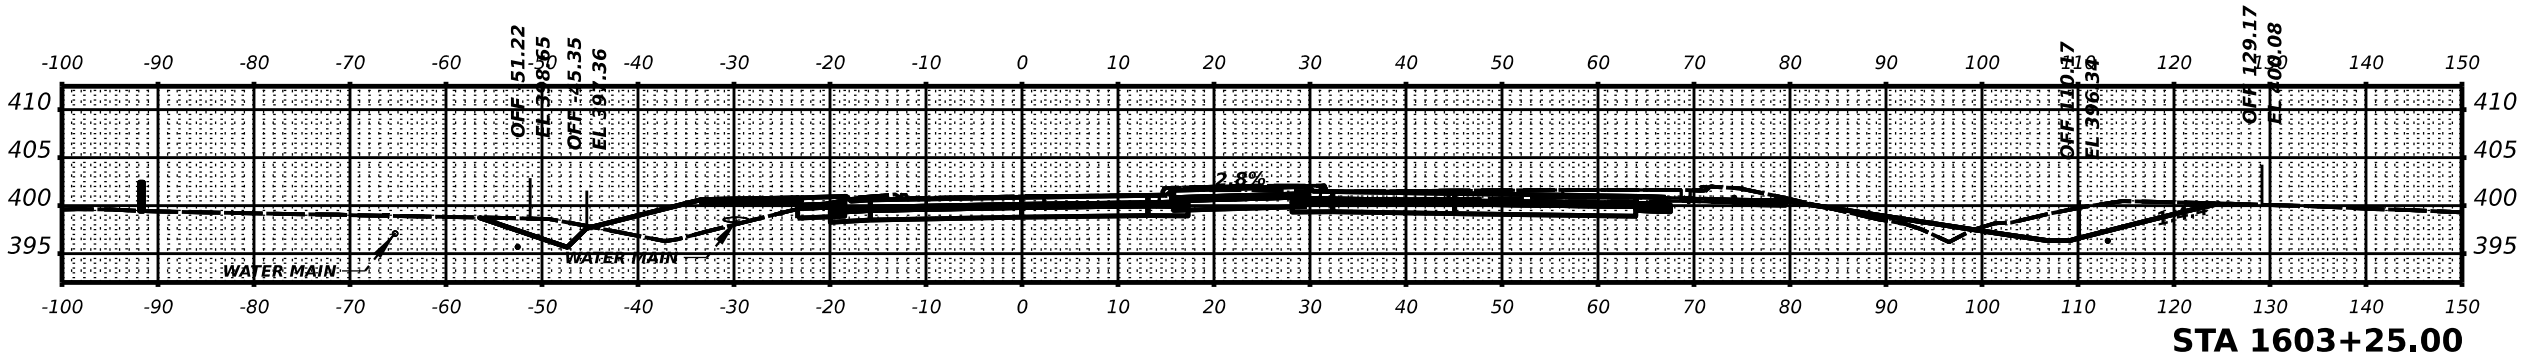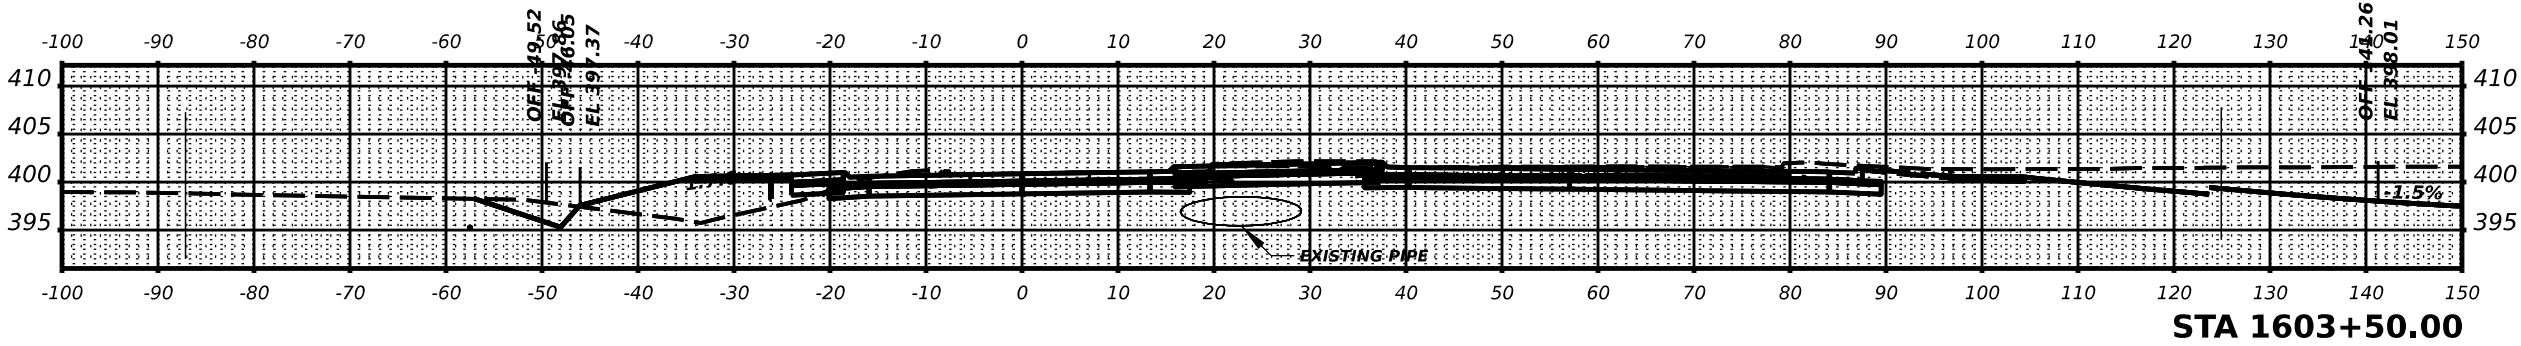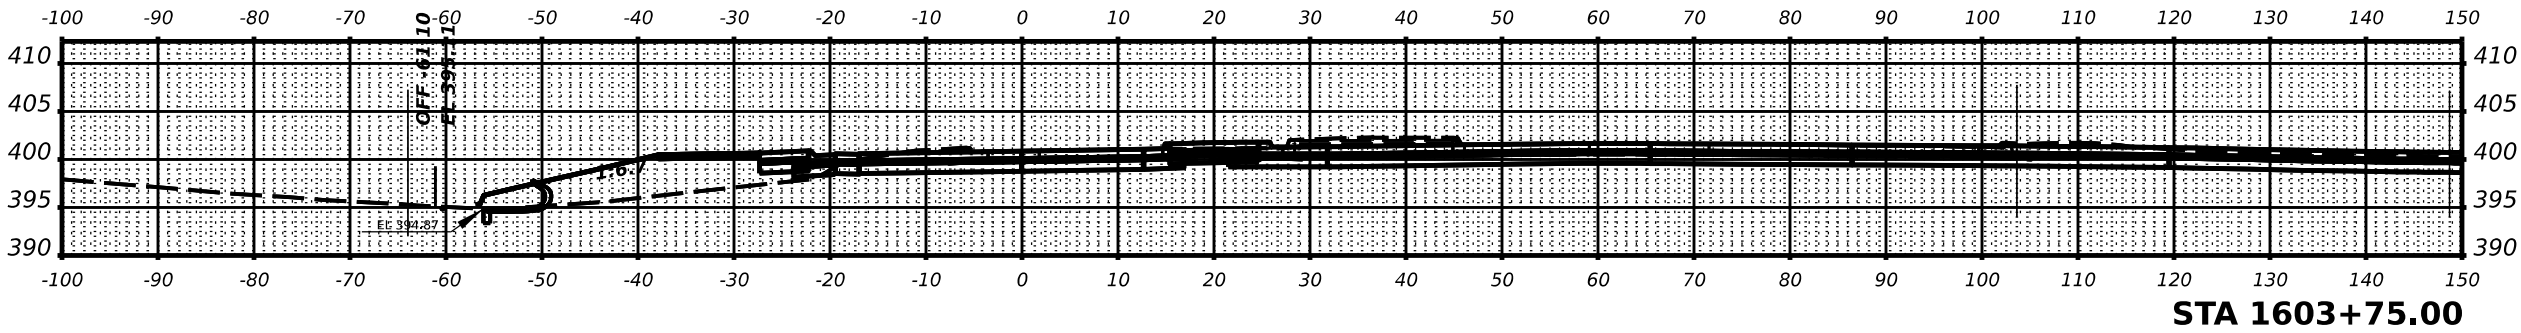

ORIGINAL SURVEY NOTE BOOK NO.	SURVEYED PLOTTED TEMPLATE AREAS CHECKED	BY	DATE

MODEL: \$MODELNAME\$
FILE NAME: \$FILES\$

USER NAME = \$USERS\$	DESIGNED - _____	REVISED - _____
PLOT SCALE = \$SCALE\$	DRAWN - _____	REVISED - _____
PLOT DATE = \$DATES\$	CHECKED - _____	REVISED - _____
	DATE - _____	REVISED - _____

STATE OF ILLINOIS
DEPARTMENT OF TRANSPORTATION

IL 149 CROSS SECTIONS






SCALE: _____ SHEET ____ OF ____ SHEETS STA. _____

F.A.P. RTE. 873	SECTION (28-5)K-1	COUNTY FRANKLIN	TOTAL SHEETS 162	SHEET NO. 146
CONTRACT NO. 78814				
ILLINOIS FED. AID PROJECT				

FINAL SURVEY	SURVEYED PLOTTED	BY	DATE
NOTE BOOK	TEMPLATE	AREAS	CHECKED

ORIGINAL SURVEY	SURVEYED PLOTTED	BY	DATE
NOTE BOOK	TEMPLATE	AREAS	CHECKED

MODEL: \$MODELNAME\$
FILE NAME: \$FILES\$

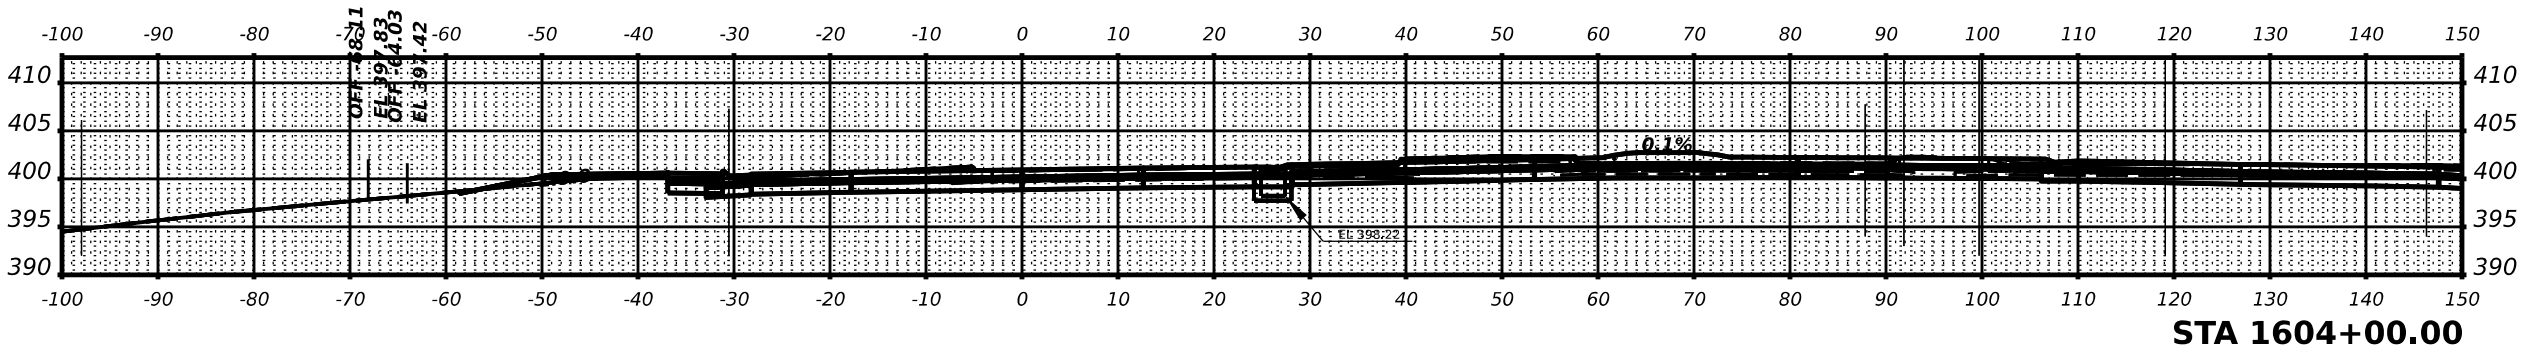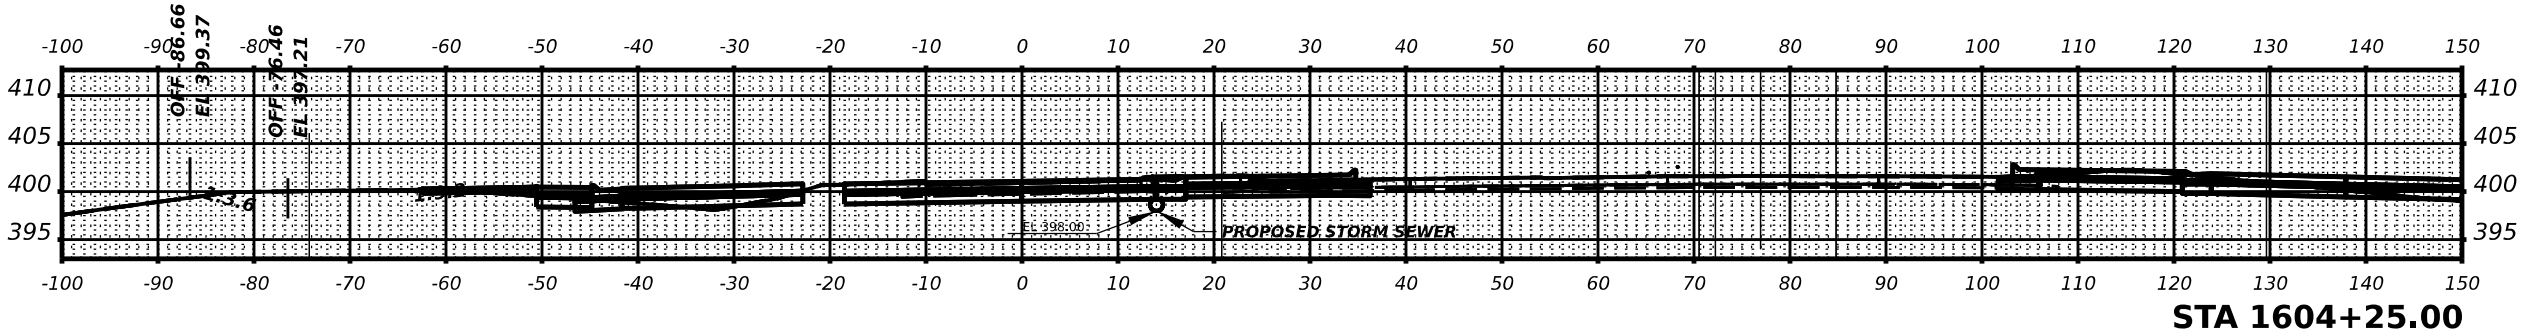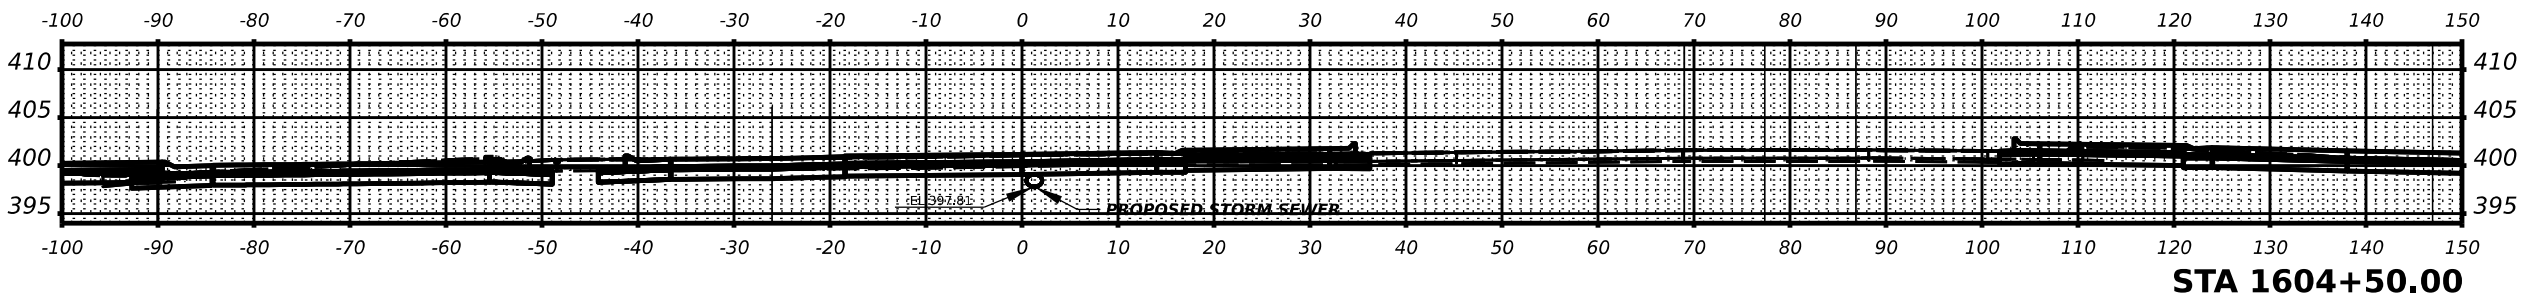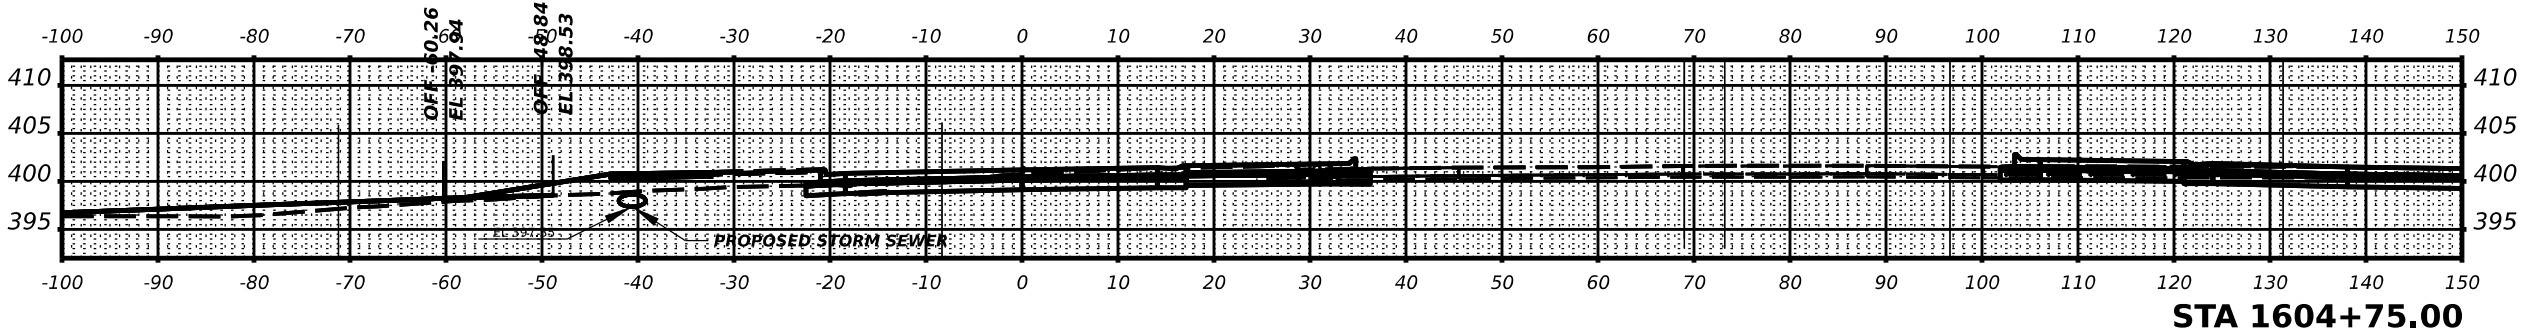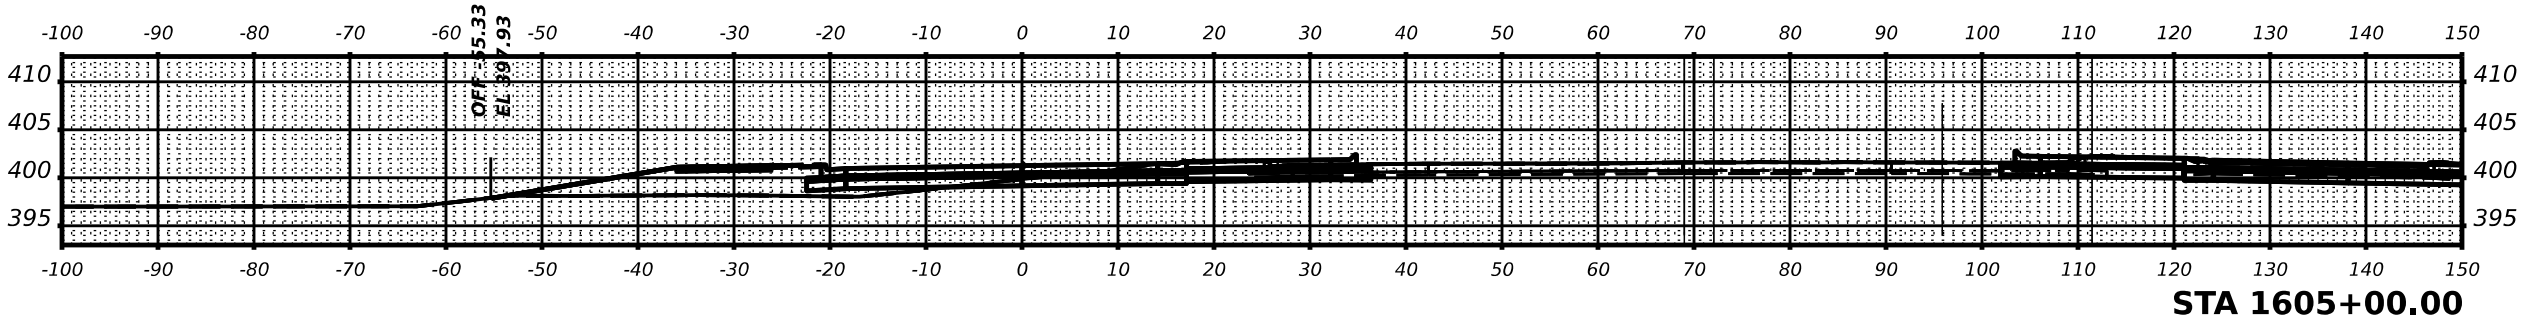

USER NAME	= \$USERS\$	DESIGNED -	_____	REVISED -	_____
DRAWN	= \$DRAWN\$	DRAWN -	_____	REVISED -	_____
PLOT SCALE	= \$SCALE\$	CHECKED -	_____	REVISED -	_____
PLOT DATE	= \$DATES\$	DATE -	_____	REVISED -	_____


STATE OF ILLINOIS
DEPARTMENT OF TRANSPORTATION

IL 149 CROSS SECTIONS


SCALE: _____ SHEET _____ OF _____ SHEETS STA. _____

F.A.P. RTE.	SECTION	COUNTY	TOTAL SHEETS	SHEET NO.
873	(28-5)K-1	FRANKLIN	162	147
CONTRACT NO. 78814				
ILLINOIS FED. AID PROJECT				


FINAL SURVEY	SURVEYED PLOTTED	BY	DATE
NOTE BOOK	TEMPLATE	AREAS	CHECKED

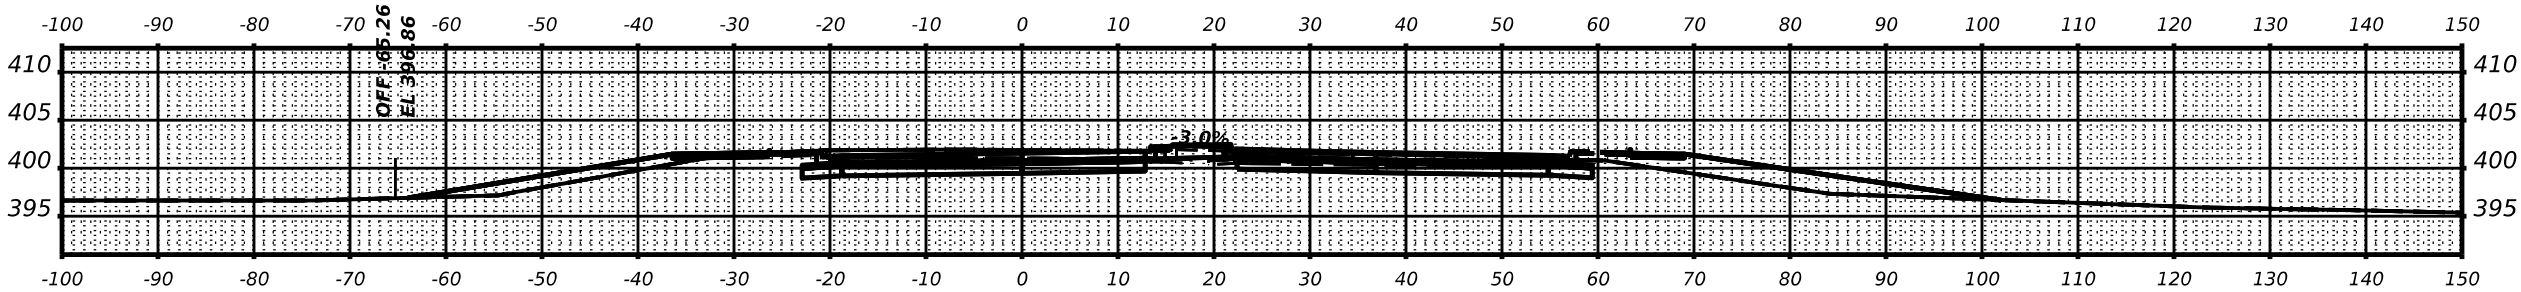


STA 1606+00.00

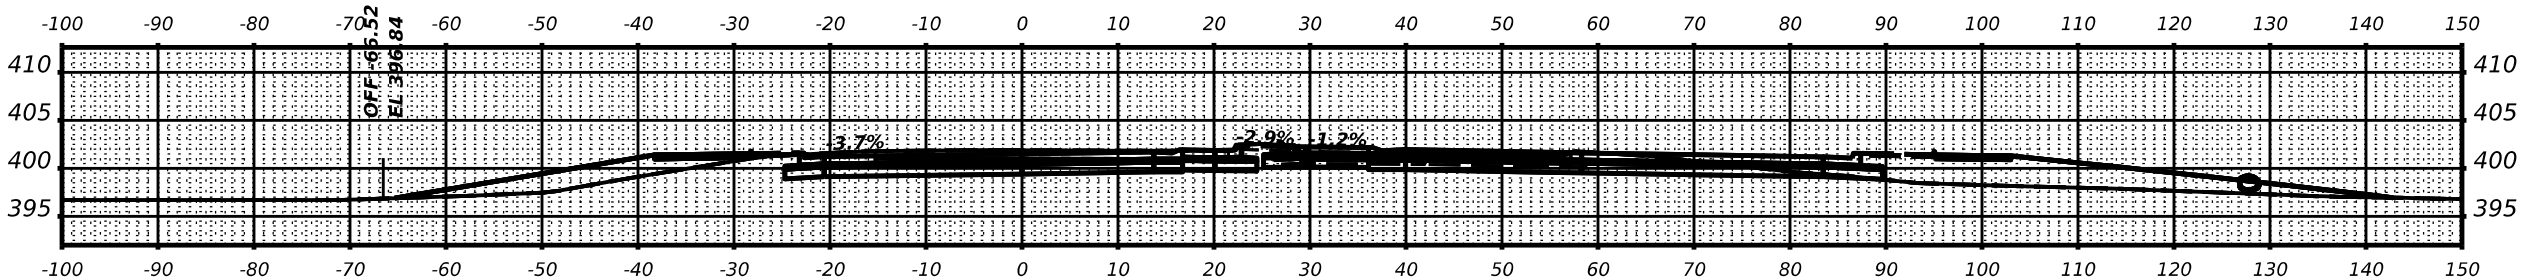

STA 1605+75.00

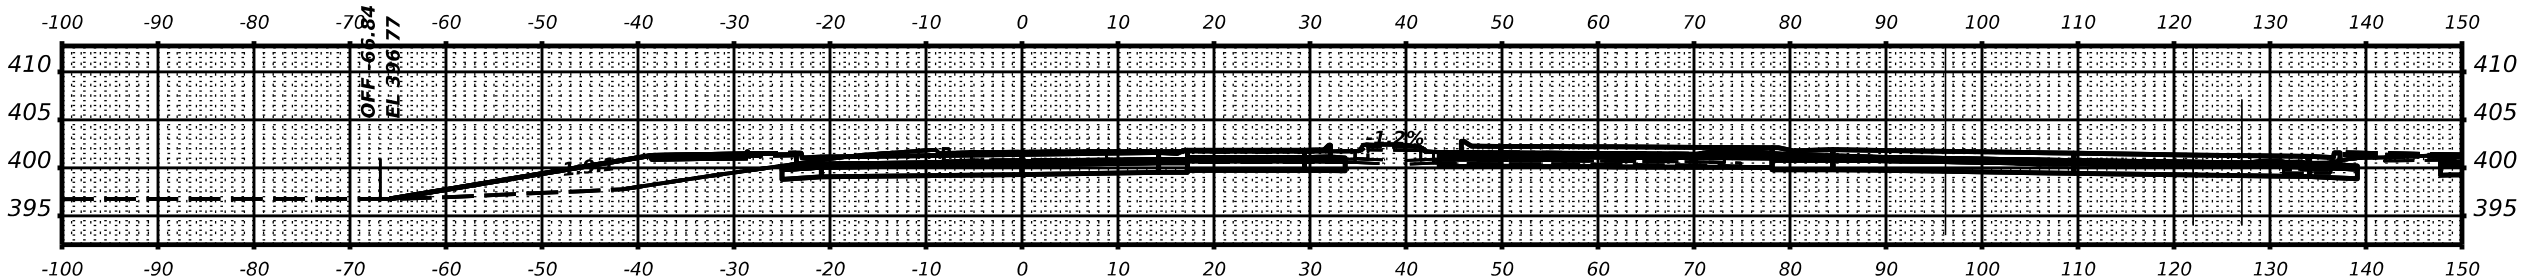

STA 1605+50.00

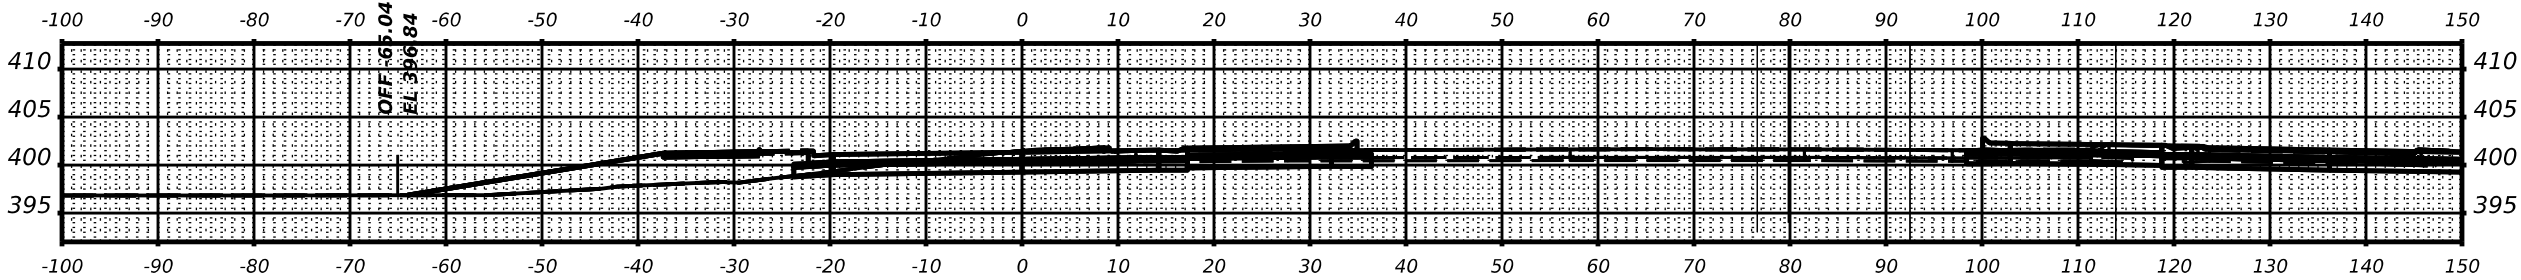

STA 1605+25.00

ORIGINAL SURVEY	SURVEYED PLOTTED	BY	DATE
NOTE BOOK	TEMPLATE	AREAS	CHECKED

MODEL: \$MODELNAME\$
FILE NAME: \$FILES\$

USER NAME = \$USERS\$	DESIGNED - _____	REVISED - _____
PLOT SCALE = \$SCALE\$	DRAWN - _____	REVISED - _____
PLOT DATE = \$DATES\$	CHECKED - _____	REVISED - _____
	DATE - _____	REVISED - _____

STATE OF ILLINOIS
DEPARTMENT OF TRANSPORTATION

IL 149 CROSS SECTIONS





SCALE: _____ SHEET ____ OF ____ SHEETS STA. _____

F.A.P. RTE.	SECTION	COUNTY	TOTAL SHEETS	SHEET NO.
873	(28-5)K-1	FRANKLIN	162	148
CONTRACT NO. 78814				
ILLINOIS FED. AID PROJECT				

FINAL SURVEY	NO.	SURVEYED	BY	DATE	PLOTTED	TEMPLATE	AREAS	CHECKED

ORIGINAL SURVEY	NO.	SURVEYED	BY	DATE	PLOTTED	TEMPLATE	AREAS	CHECKED

MODEL: \$MODELNAME\$
FILE NAME: \$FILES\$

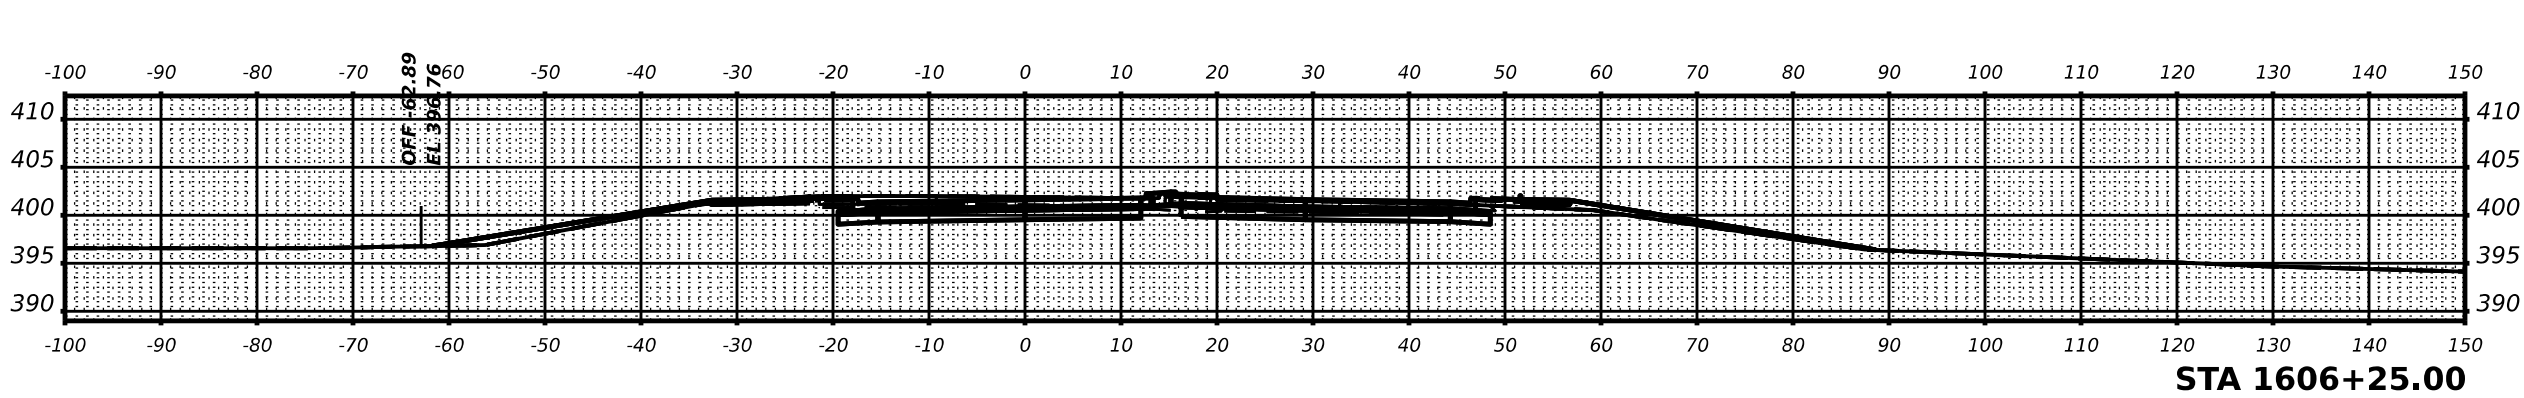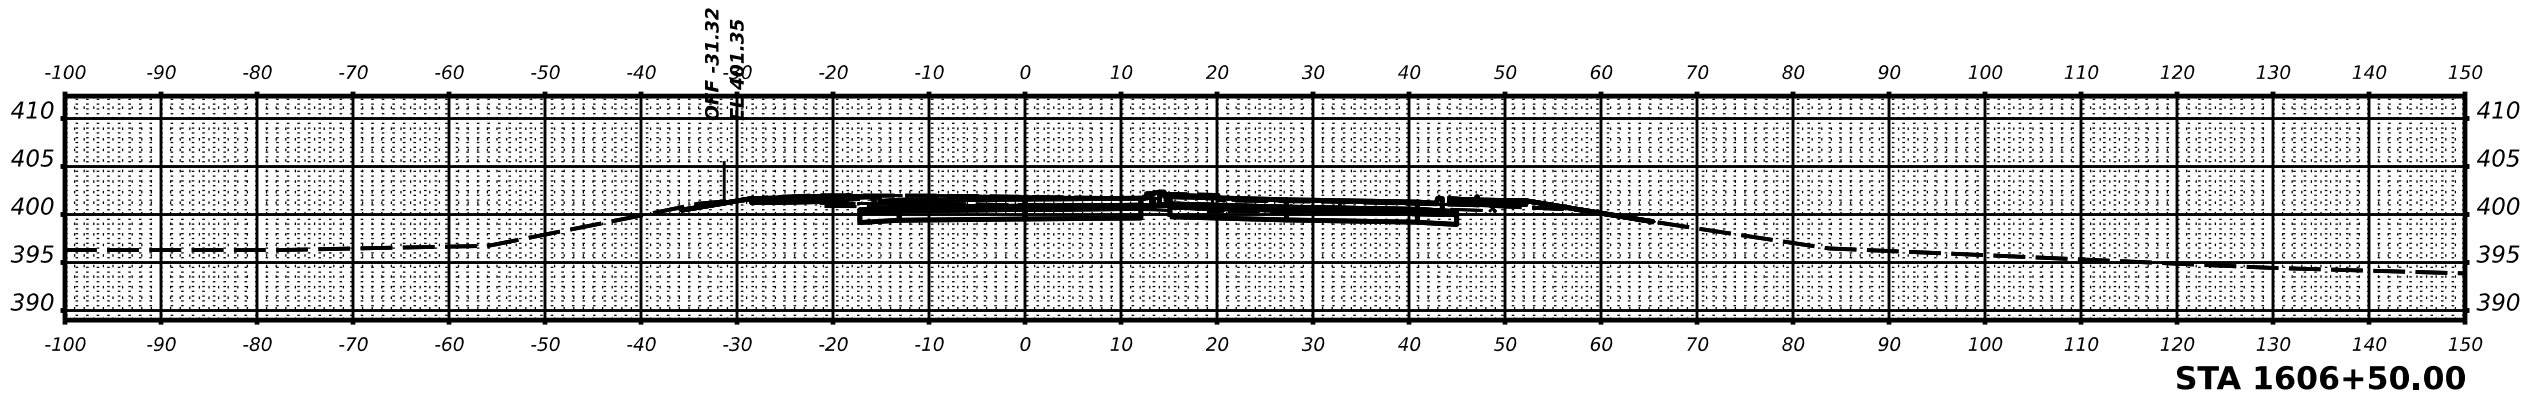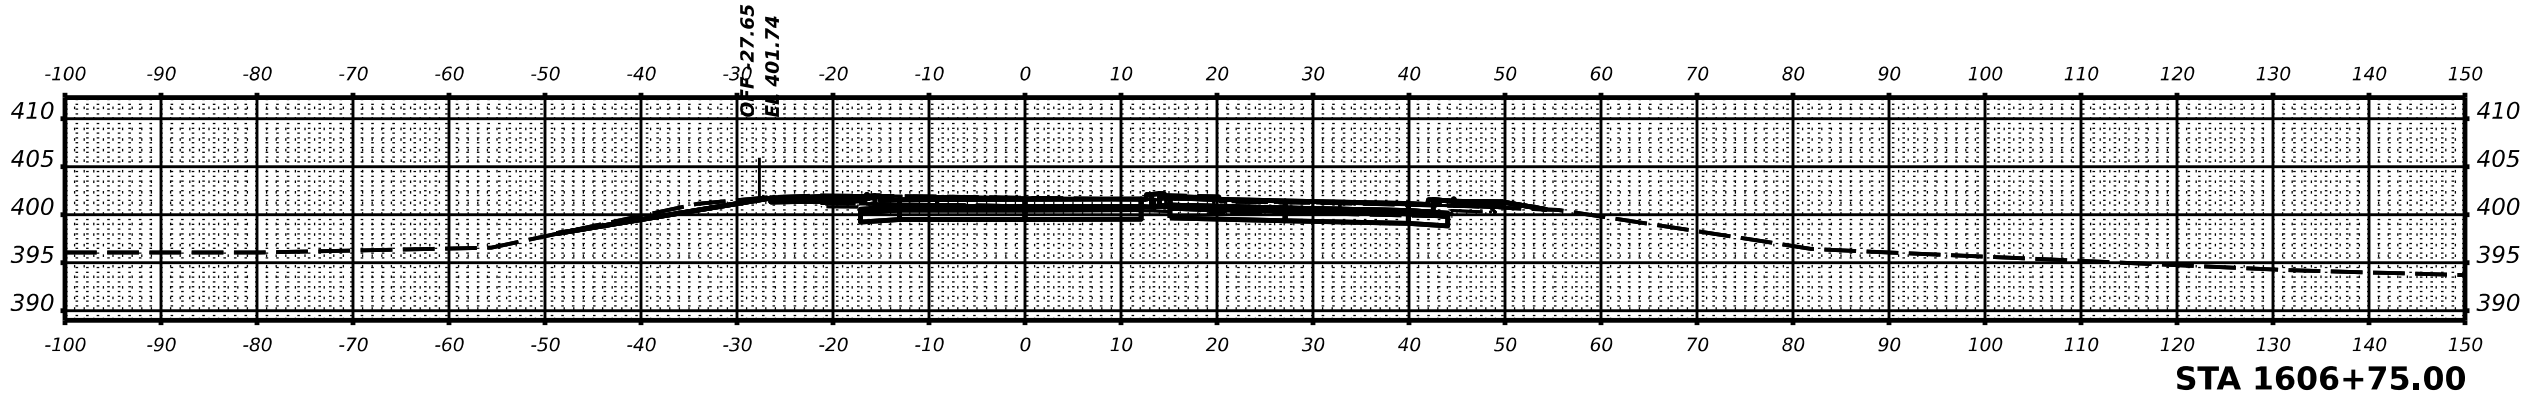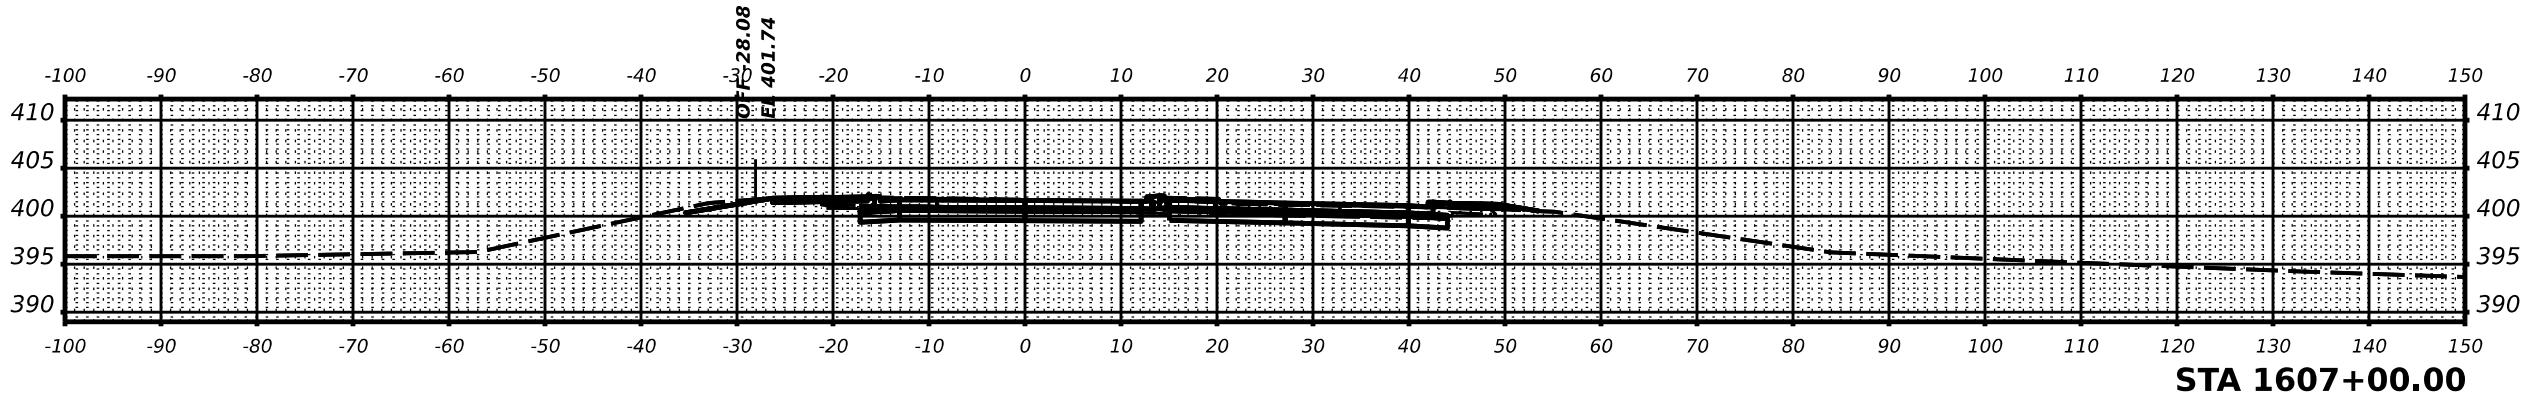


STATE OF ILLINOIS DEPARTMENT OF TRANSPORTATION	IL 149 CROSS SECTIONS			F.A.P. RTE.	SECTION	COUNTY	TOTAL SHEETS	SHEET NO.
	SCALE: SHEET OF SHEETS STA.			873	(28-5)K-1	FRANKLIN	162	149
				CONTRACT NO. 78814				
					ILLINOIS	FED. AID PROJECT		


FINAL SURVEY	NO.	NO.	AREAS CHECKED	BY	DATE	SURVEYED	PLOTTED	TEMPLATE	AREAS	CHECKED
						NO.	NO.	NO.	NO.	NO.
						NO.	NO.	NO.	NO.	NO.
						NO.	NO.	NO.	NO.	NO.

ORIGINAL SURVEY	NO.	NO.	AREAS CHECKED	BY	DATE	SURVEYED	PLOTTED	TEMPLATE	AREAS	CHECKED
						NO.	NO.	NO.	NO.	NO.
						NO.	NO.	NO.	NO.	NO.
						NO.	NO.	NO.	NO.	NO.


MODEL: \$MODELNAME\$
FILE NAME: \$FILES\$

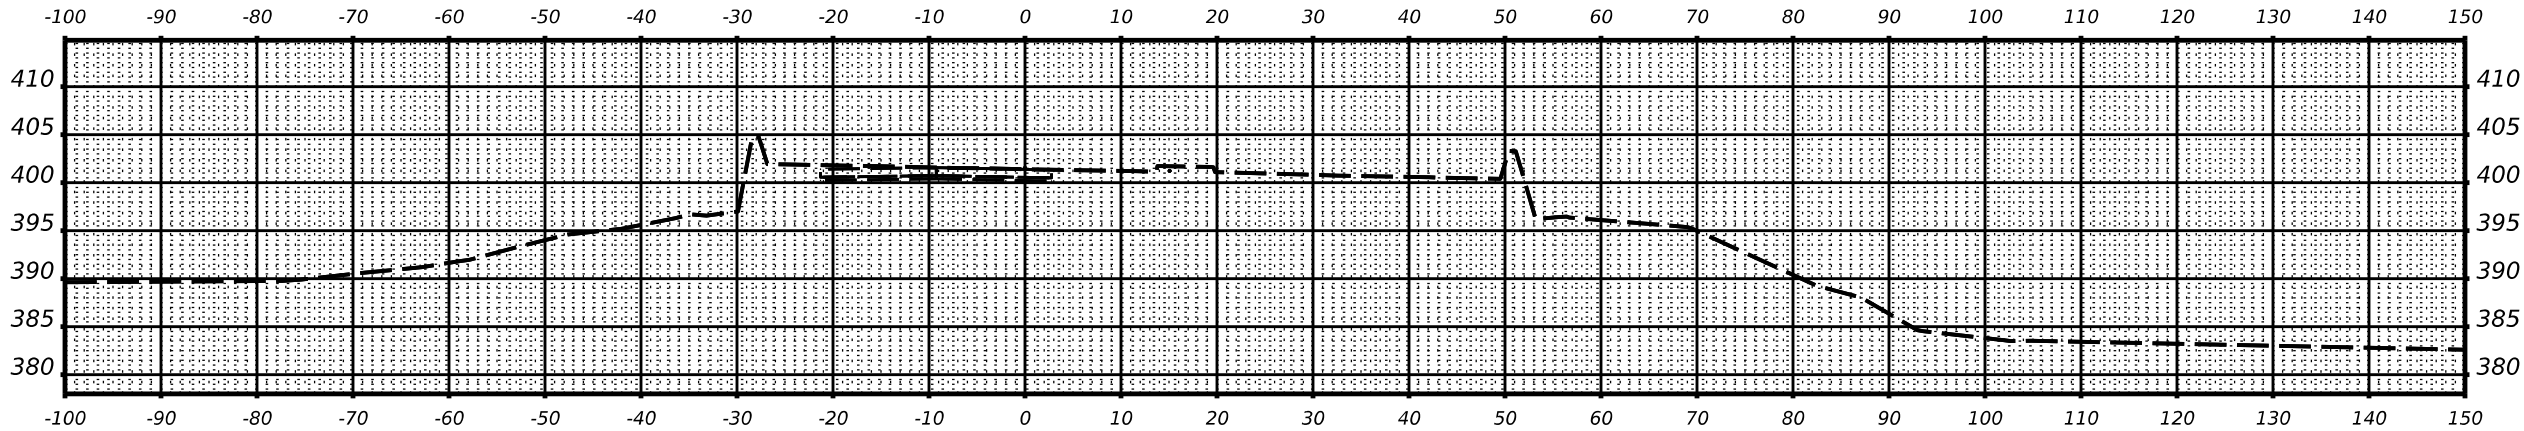


STA 1607+88.35

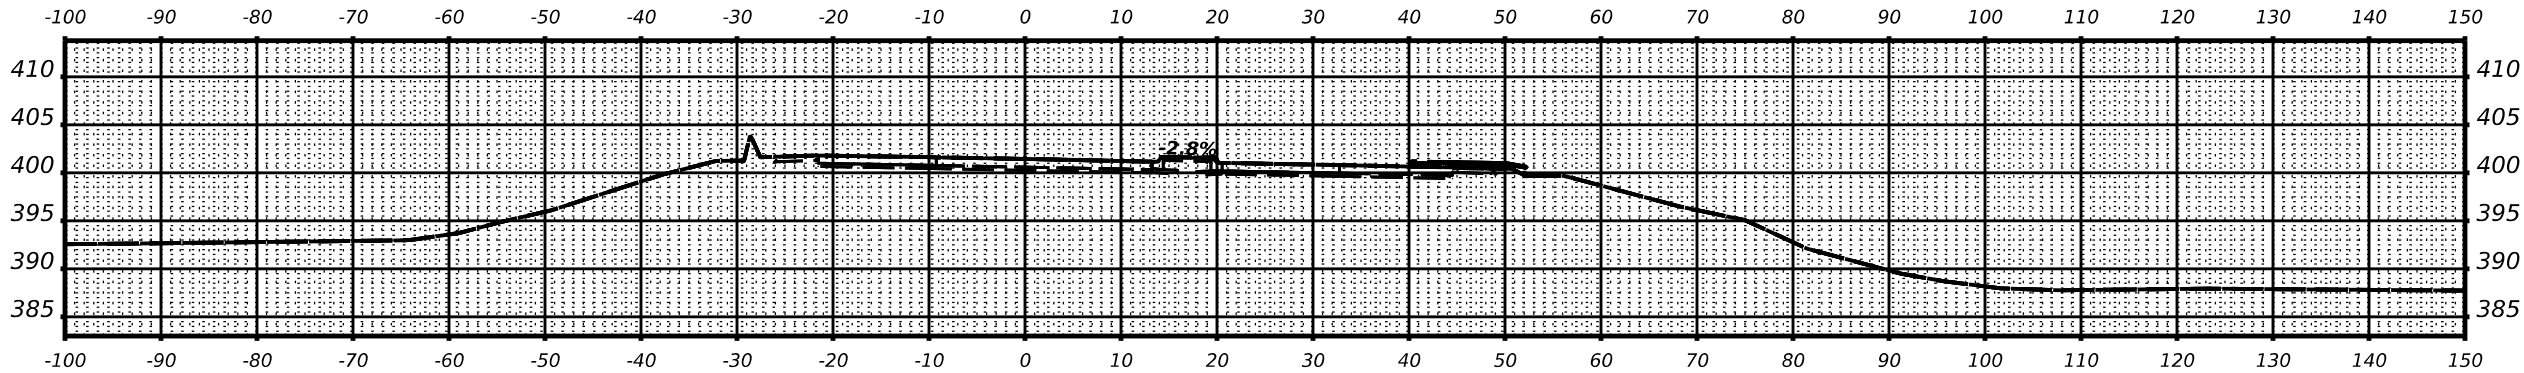

STA 1607+75.00

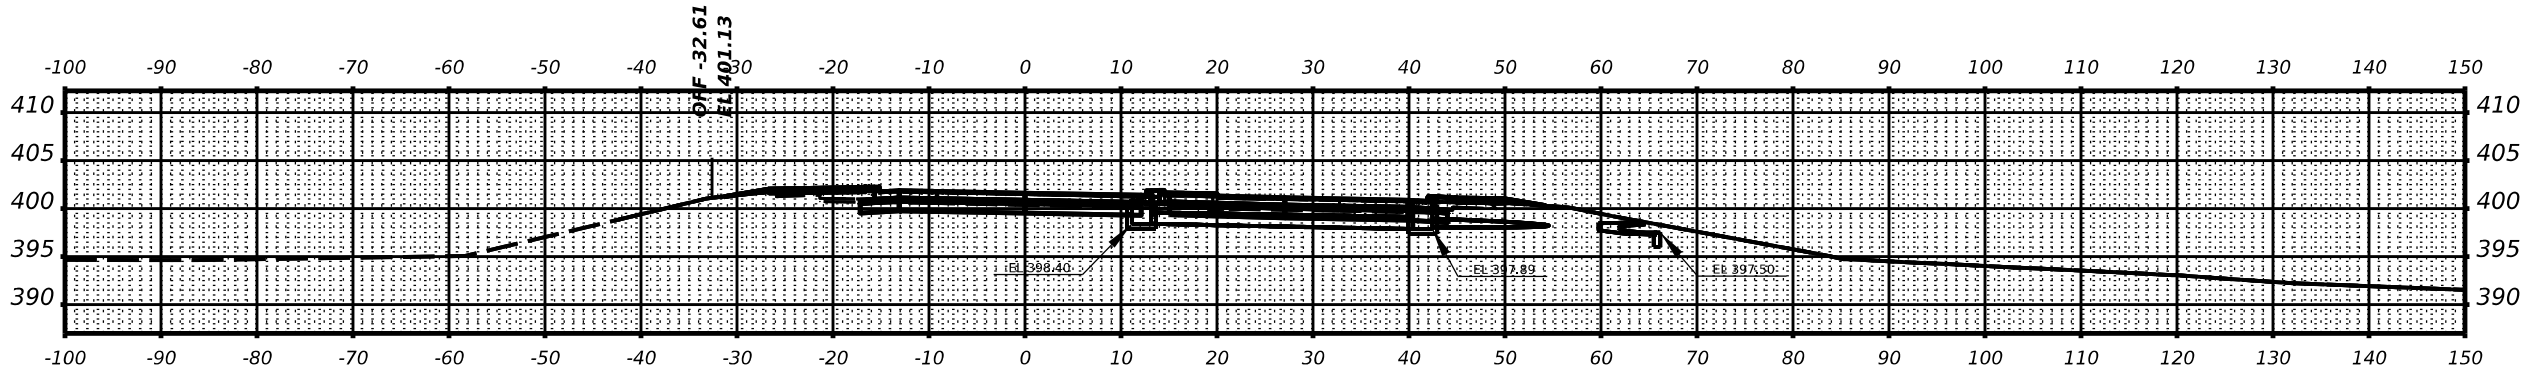

STA 1607+50.00

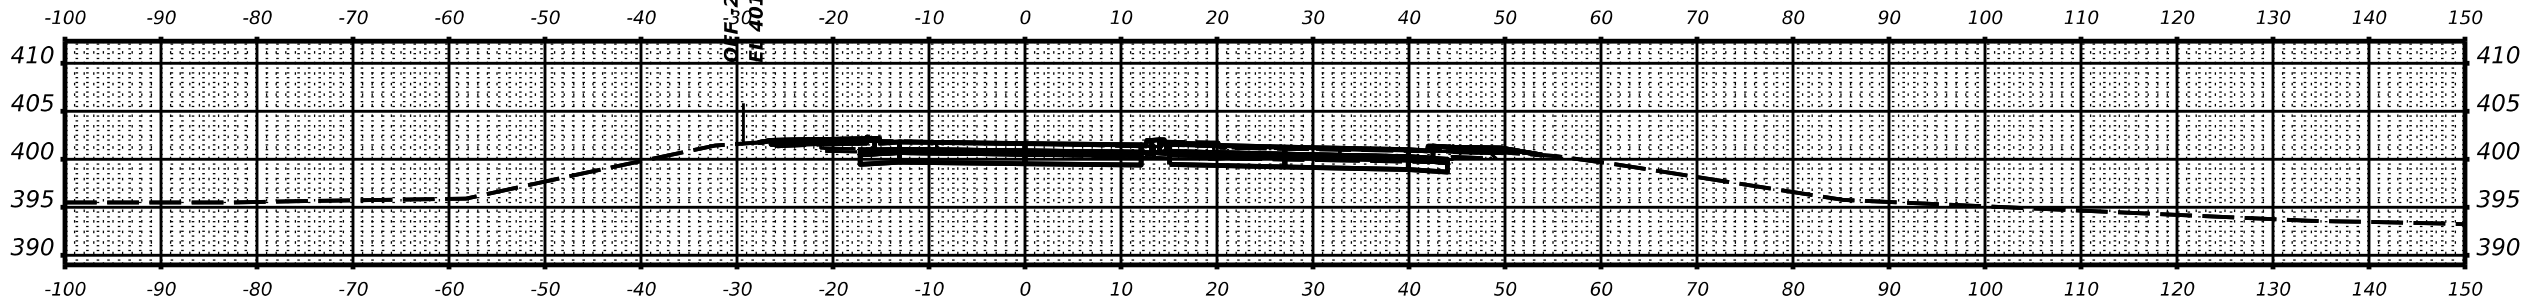

STA 1607+25.00

USER NAME	= \$USERS\$	DESIGNED	-	_____	REVISED	-	_____
DRAWN	-	_____	REVISED	-	_____		
PLOT SCALE	= \$SCALE\$	CHECKED	-	_____	REVISED	-	_____
PLOT DATE	= \$DATES\$	DATE	-	_____	REVISED	-	_____

STATE OF ILLINOIS
DEPARTMENT OF TRANSPORTATION


IL 149 CROSS SECTIONS

SCALE: _____ SHEET _____ OF _____ SHEETS STA: _____


F.A.P. RTE.	SECTION	COUNTY	TOTAL SHEETS	SHEET NO.
873	(28-5)K-1	FRANKLIN	162	150
CONTRACT NO. 78814				
ILLINOIS FED. AID PROJECT				

FINAL SURVEY	SURVEYED PLOTTED	BY	DATE
NO.			


ORIGINAL SURVEY	SURVEYED PLOTTED	BY	DATE
NO.			

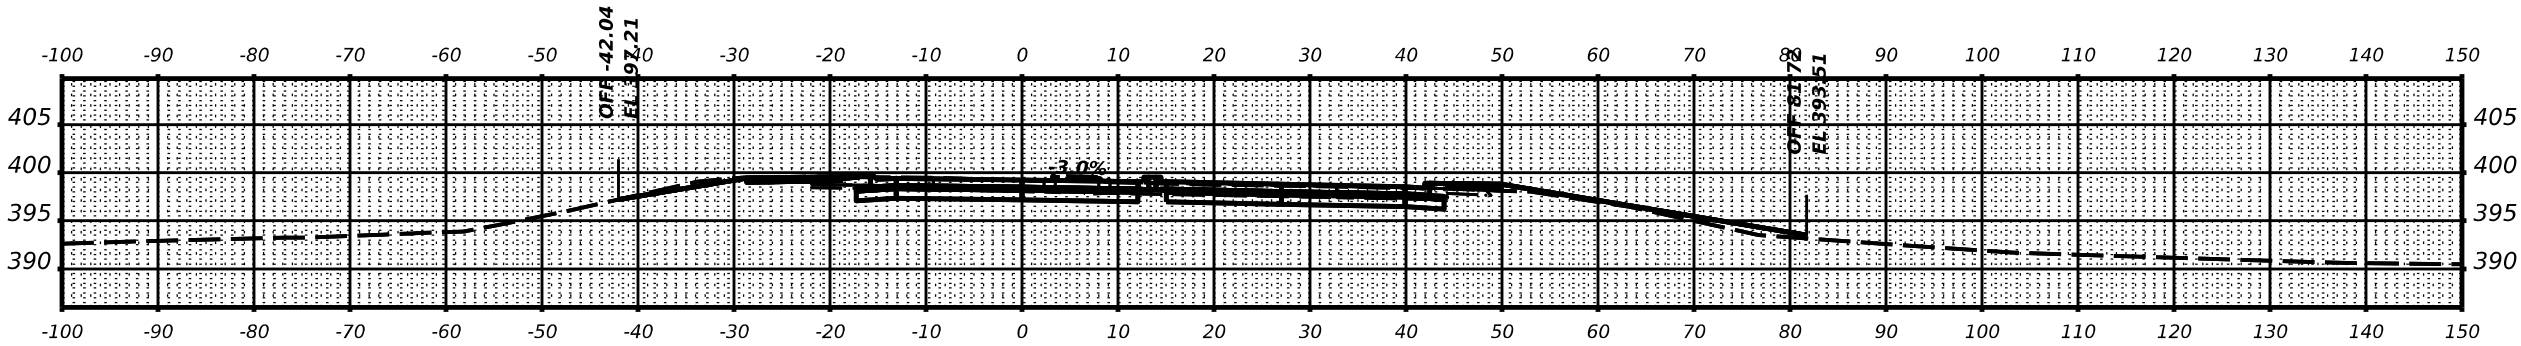


STA 1610+50.00

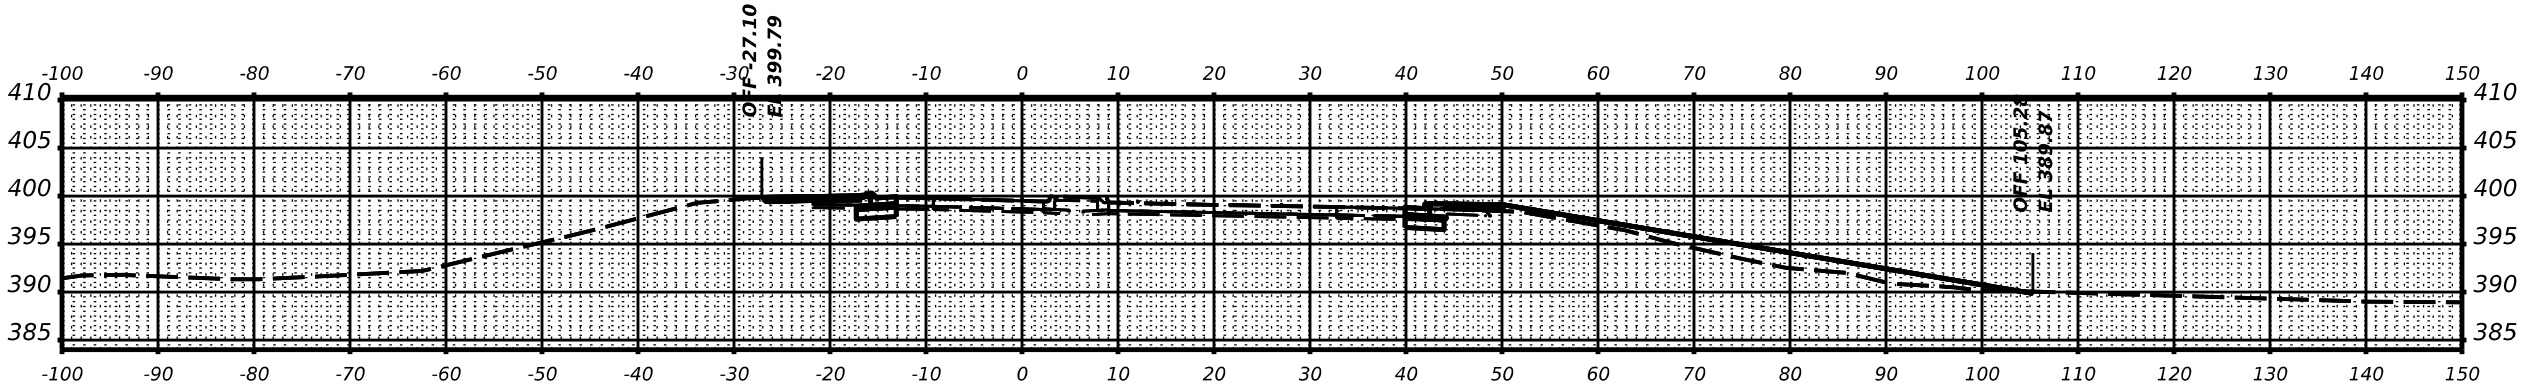

STA 1610+25.00

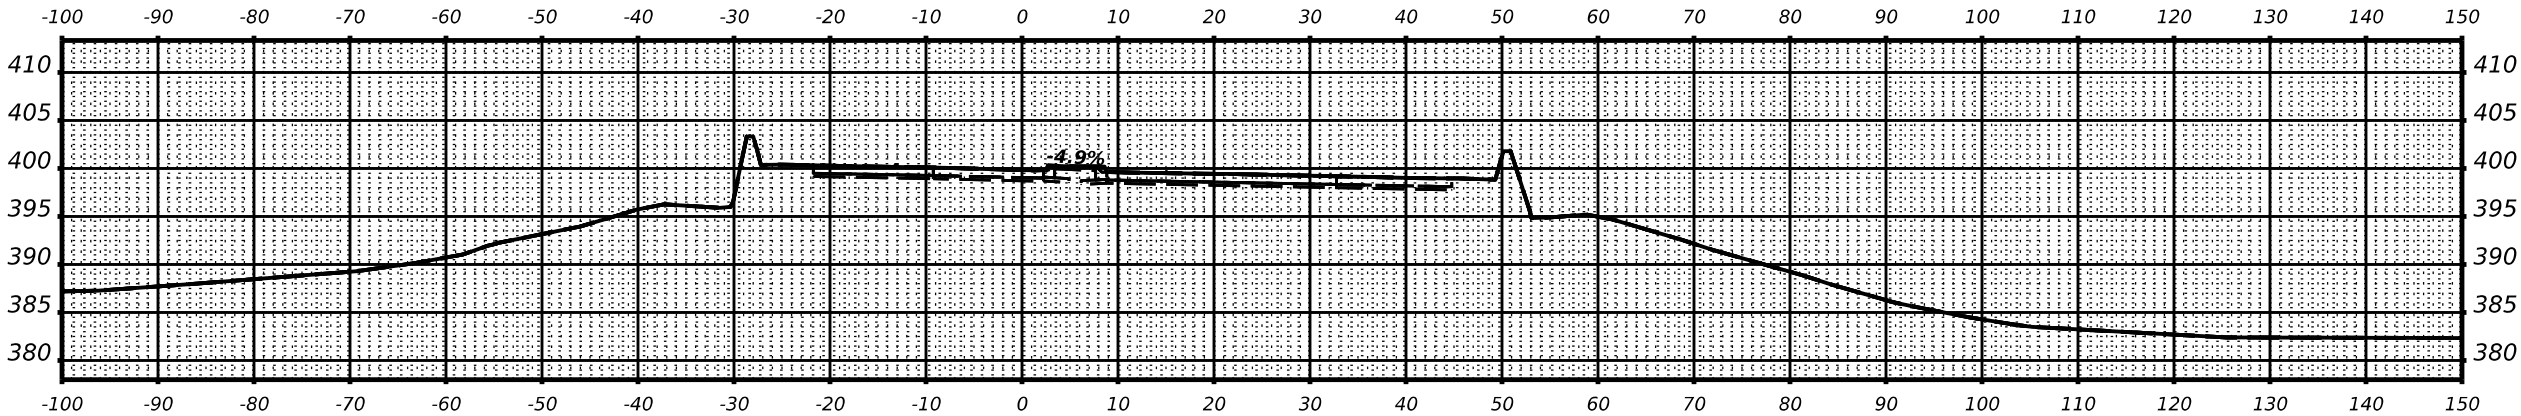

STA 1610+00.00

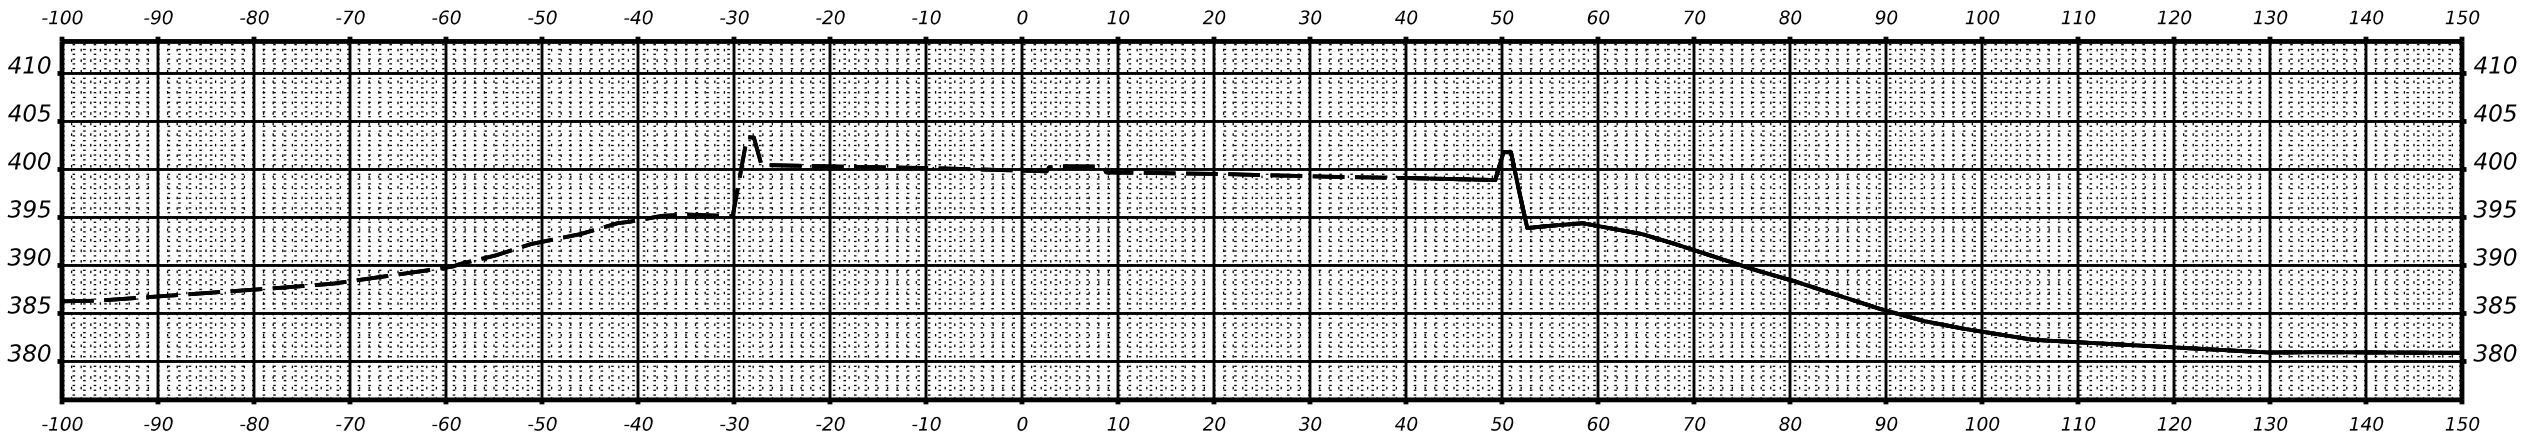

STA 1609+95.66

MODEL: \$MODELNAME\$
FILE NAME: \$FILES\$

USER NAME = \$USERS\$	DESIGNED - _____	REVISED - _____
	DRAWN - _____	REVISED - _____
PLOT SCALE = \$SCALE\$	CHECKED - _____	REVISED - _____
PLOT DATE = \$DATES\$	DATE - _____	REVISED - _____

STATE OF ILLINOIS
DEPARTMENT OF TRANSPORTATION

IL 149 CROSS SECTIONS


SCALE: _____ SHEET ____ OF ____ SHEETS STA. _____

F.A.P. RTE.	SECTION	COUNTY	TOTAL SHEETS	SHEET NO.
873	(28-5)K-1	FRANKLIN	162	151
CONTRACT NO. 78814				
ILLINOIS FED. AID PROJECT				


FINAL SURVEY	NO.	SURVEYED PLOTTED TEMPLATE AREAS CHECKED	BY	DATE

ORIGINAL SURVEY	NO.	SURVEYED PLOTTED TEMPLATE AREAS CHECKED	BY	DATE


MODEL: \$MODELNAME\$
FILE NAME: \$FILES\$

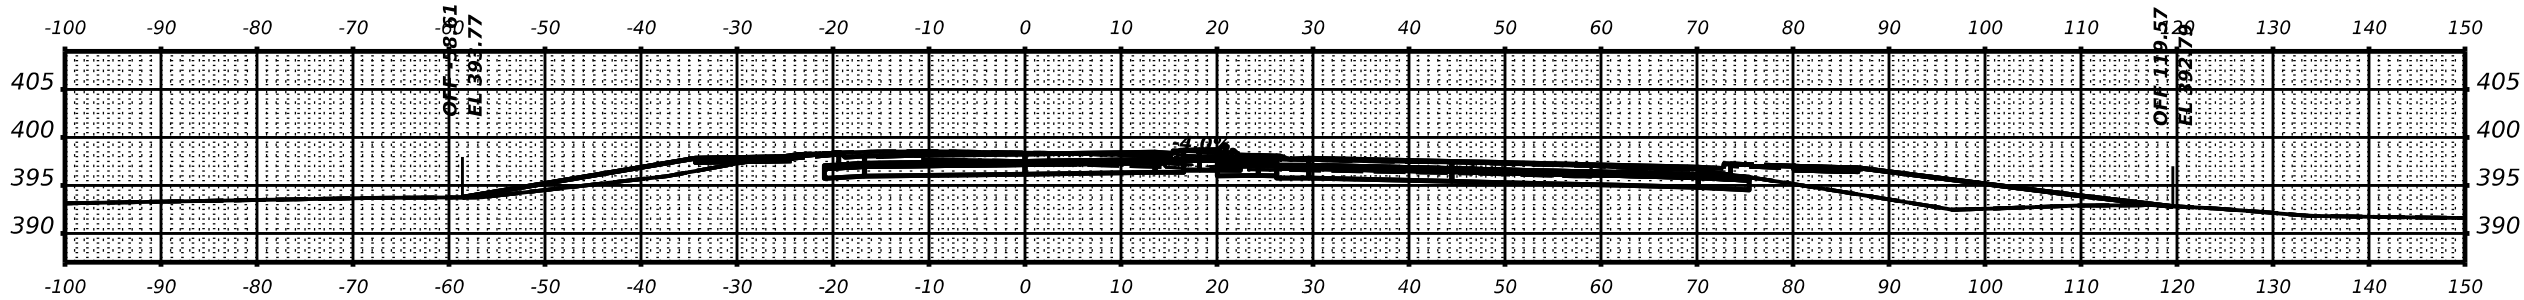


STA 1611+50.00

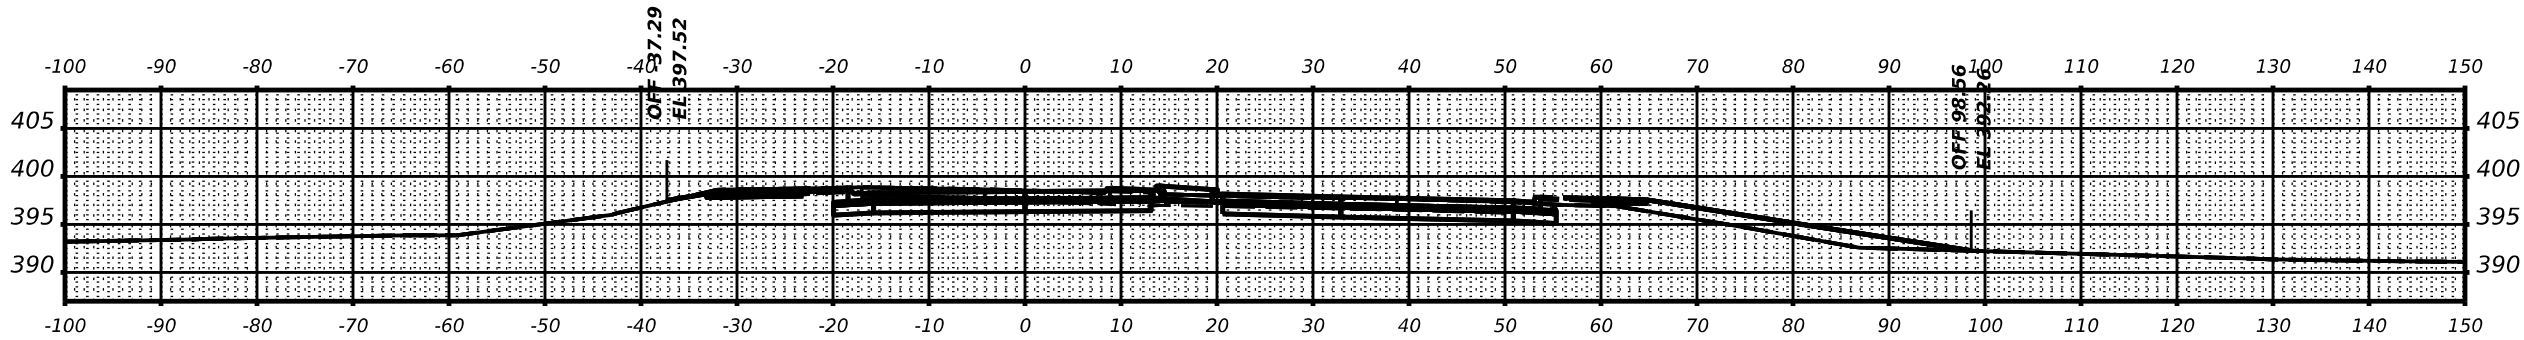

STA 1611+25.00

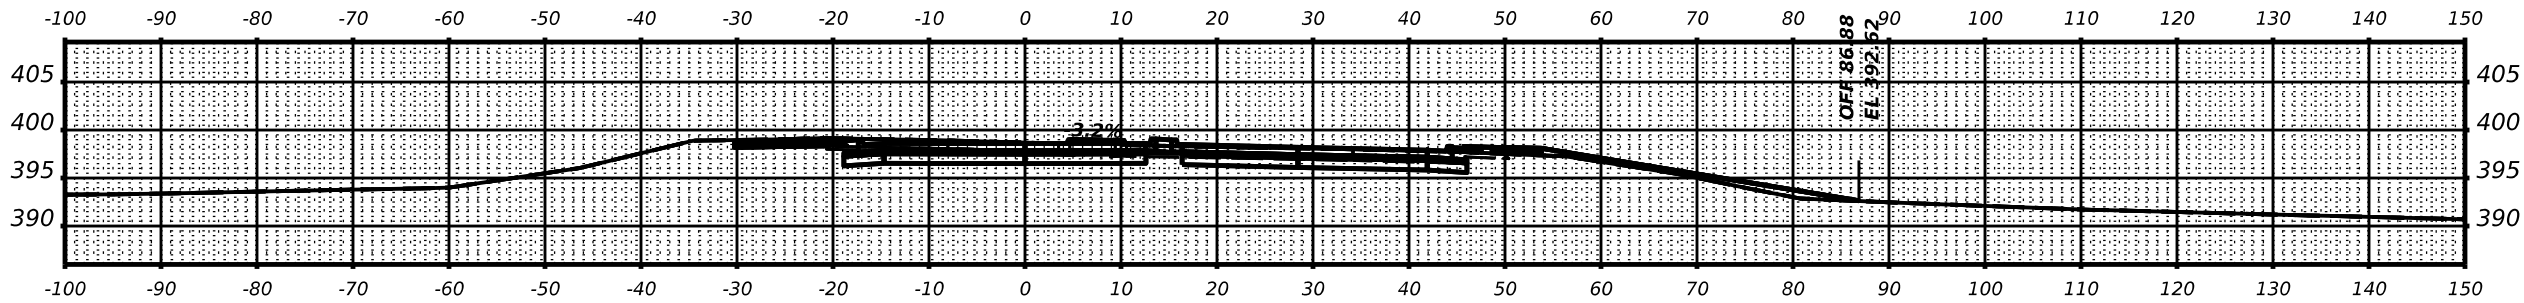

STA 1611+00.00

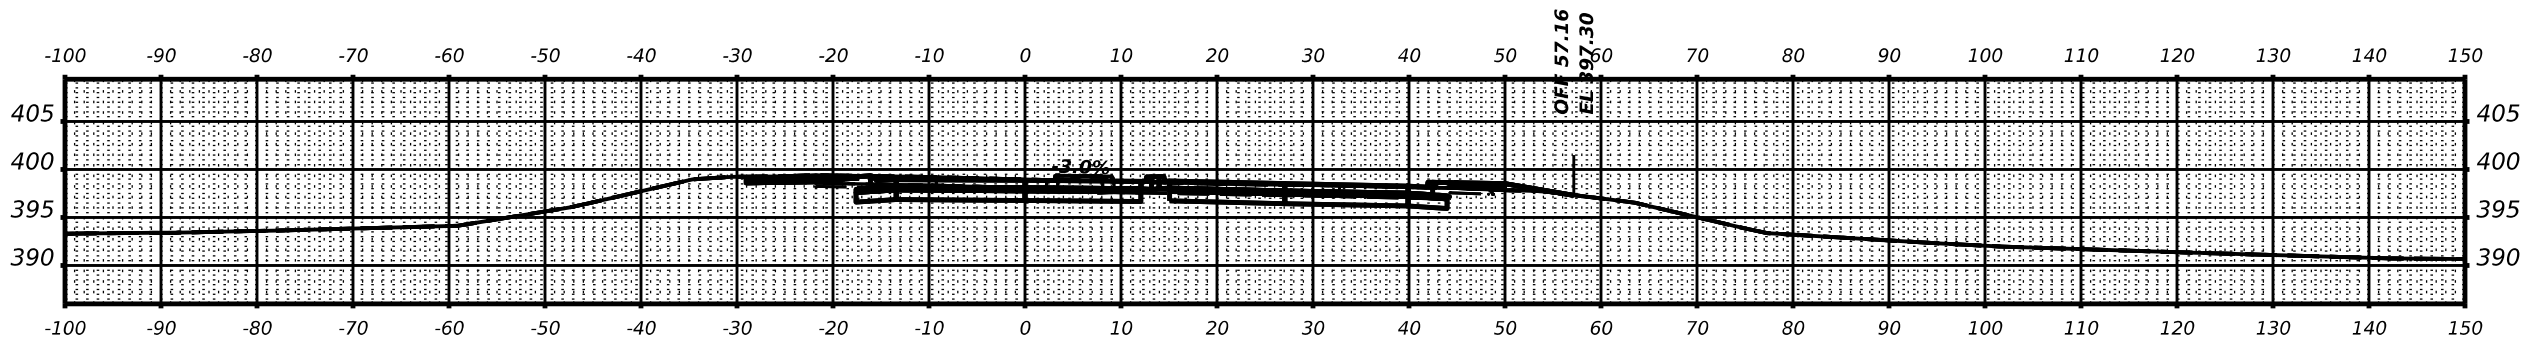

STA 1610+75.00

USER NAME = \$USERS\$	DESIGNED - _____	REVISED - _____
	DRAWN - _____	REVISED - _____
PLOT SCALE = \$SCALE\$	CHECKED - _____	REVISED - _____
PLOT DATE = \$DATES\$	DATE - _____	REVISED - _____

STATE OF ILLINOIS
DEPARTMENT OF TRANSPORTATION

IL 149 CROSS SECTIONS


SCALE: _____ SHEET ____ OF ____ SHEETS STA. _____

F.A.P. RTE.	SECTION	COUNTY	TOTAL SHEETS	SHEET NO.
873	(28-5)K-1	FRANKLIN	162	152
CONTRACT NO. 78814				
ILLINOIS FED. AID PROJECT				


FINAL SURVEY	NO.	SURVEYED	BY	DATE	PLOTTED	TEMPLATE	AREAS	CHECKED

ORIGINAL SURVEY	NO.	SURVEYED	BY	DATE	PLOTTED	TEMPLATE	AREAS	CHECKED


MODEL: \$MODELNAME\$
FILE NAME: \$FILES\$

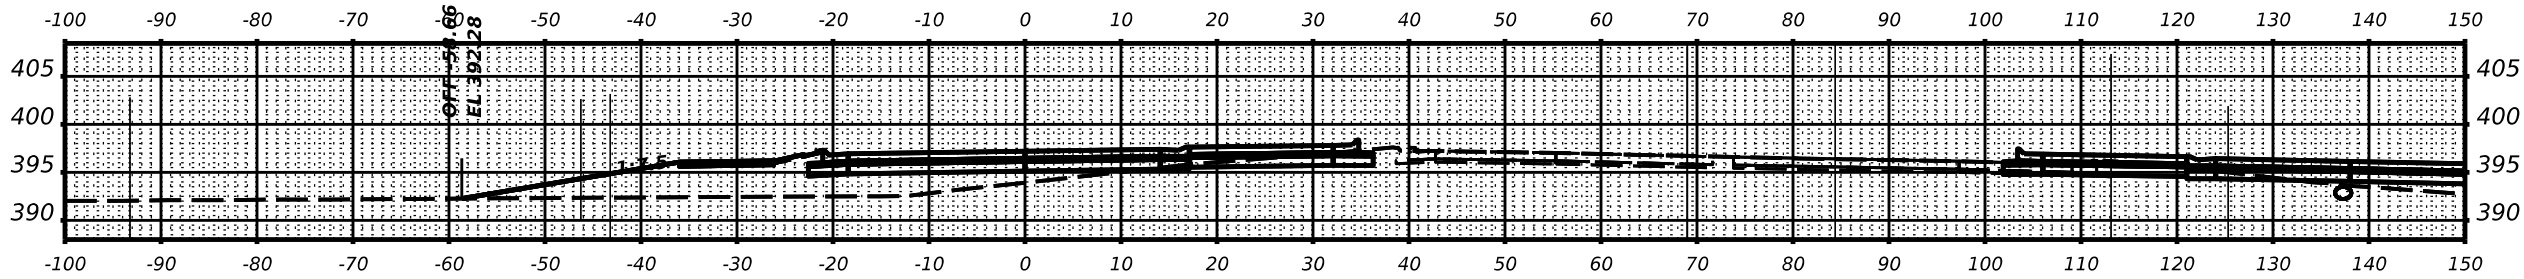


STA 1612+75.00

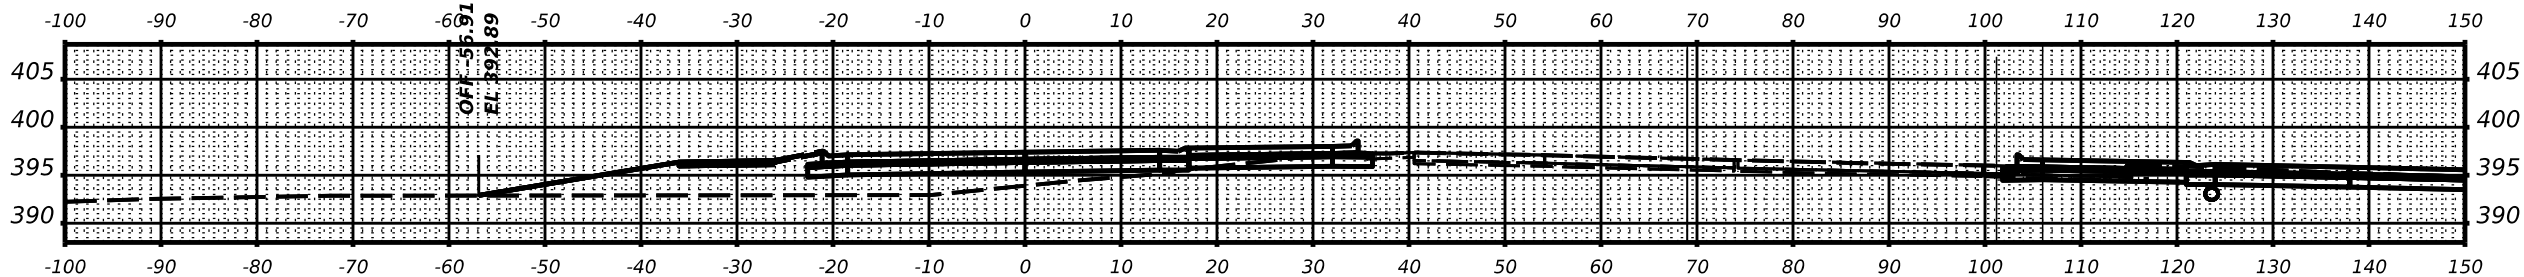


STA 1612+50.00

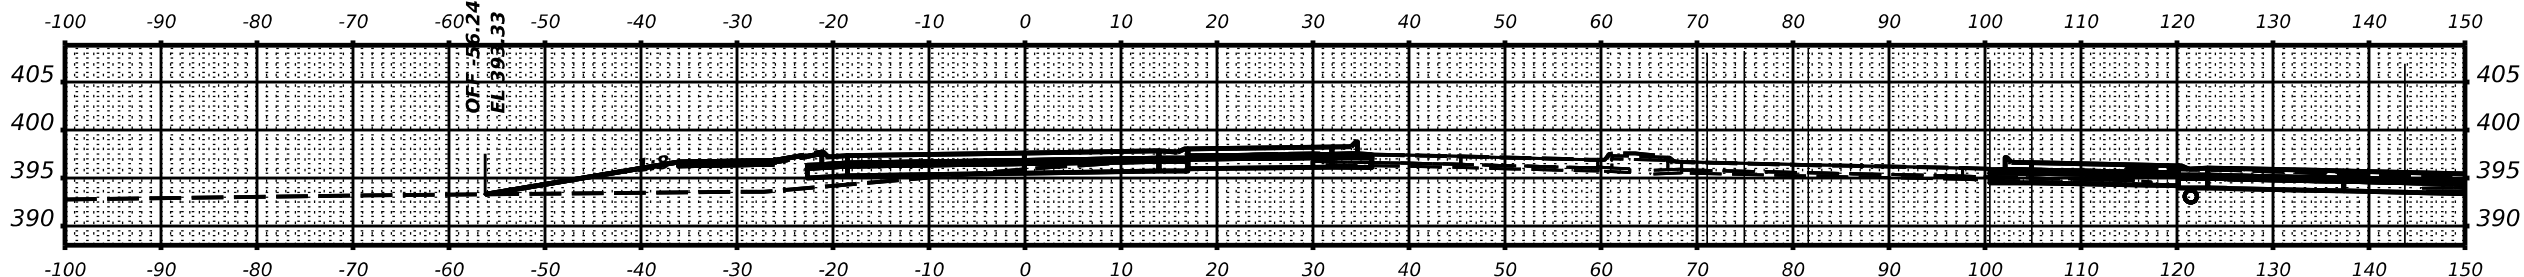

STA 1612+25.00

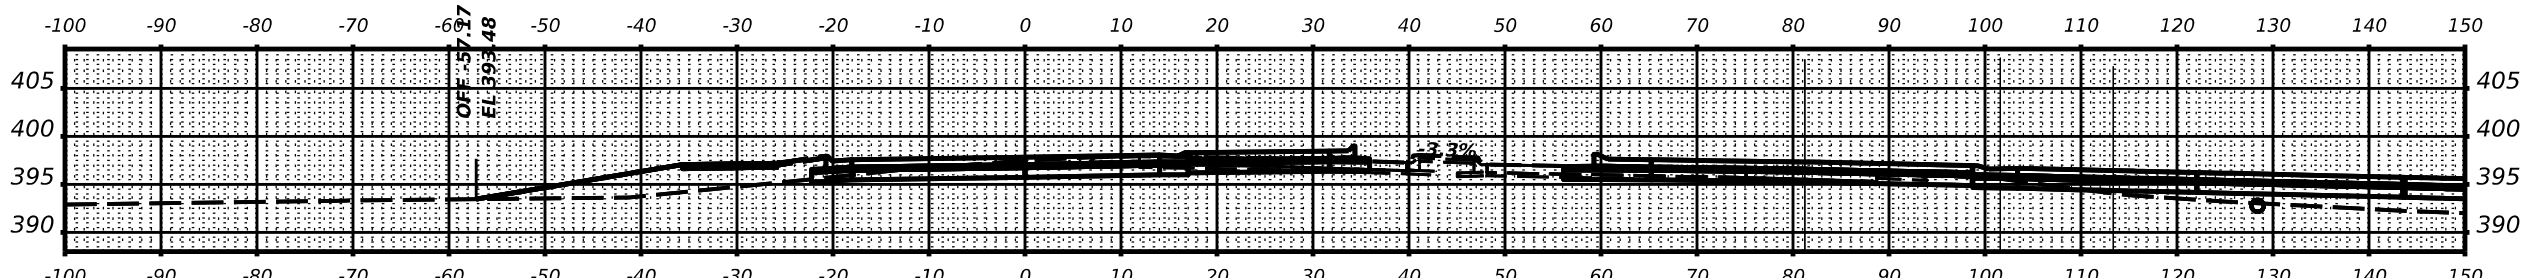

STA 1612+00.00

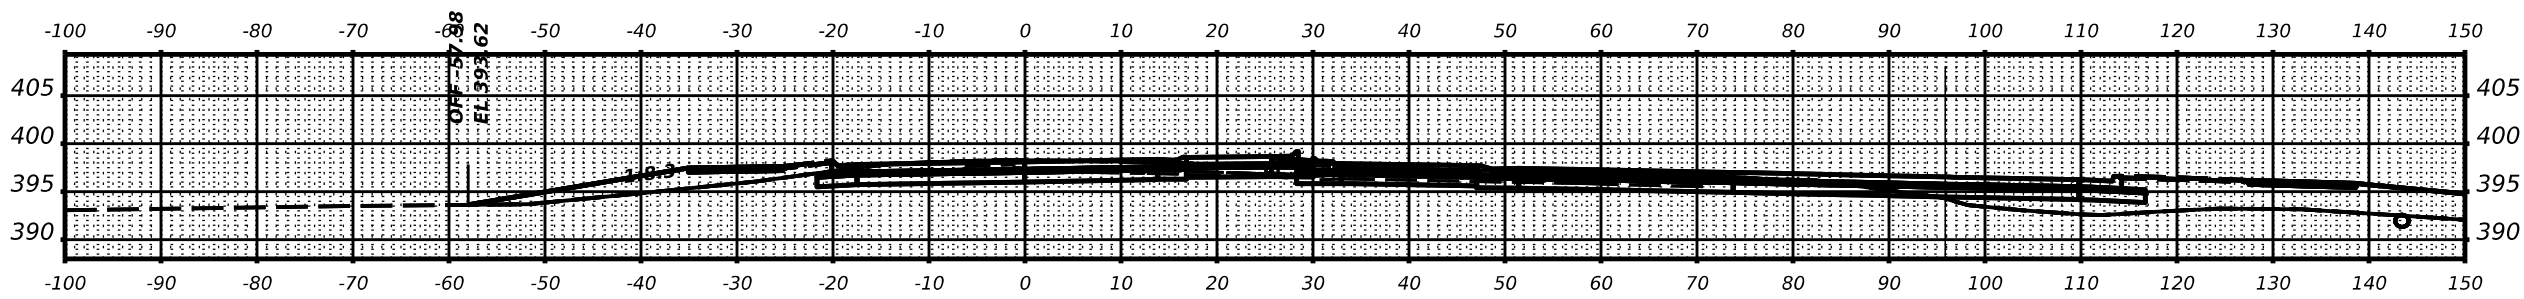

STA 1611+75.00

USER NAME = \$USERS\$	DESIGNED - _____	REVISED - _____
	DRAWN - _____	REVISED - _____
PLOT SCALE = \$SCALE\$	CHECKED - _____	REVISED - _____
PLOT DATE = \$DATES\$	DATE - _____	REVISED - _____





STATE OF ILLINOIS
DEPARTMENT OF TRANSPORTATION

IL 149 CROSS SECTIONS

SCALE: _____ SHEET ____ OF ____ SHEETS STA. _____

F.A.P. RTE. 873	SECTION (28-5)K-1	COUNTY FRANKLIN	TOTAL SHEETS 162	SHEET NO. 153
CONTRACT NO. 78814				
ILLINOIS FED. AID PROJECT				

FINAL SURVEY	BY	DATE	SURVEYED	BY	DATE
			PLOTTED	BY	DATE
			TEMPLATE	BY	DATE
NO.	NOTE BOOK	AREAS	CHECKED		

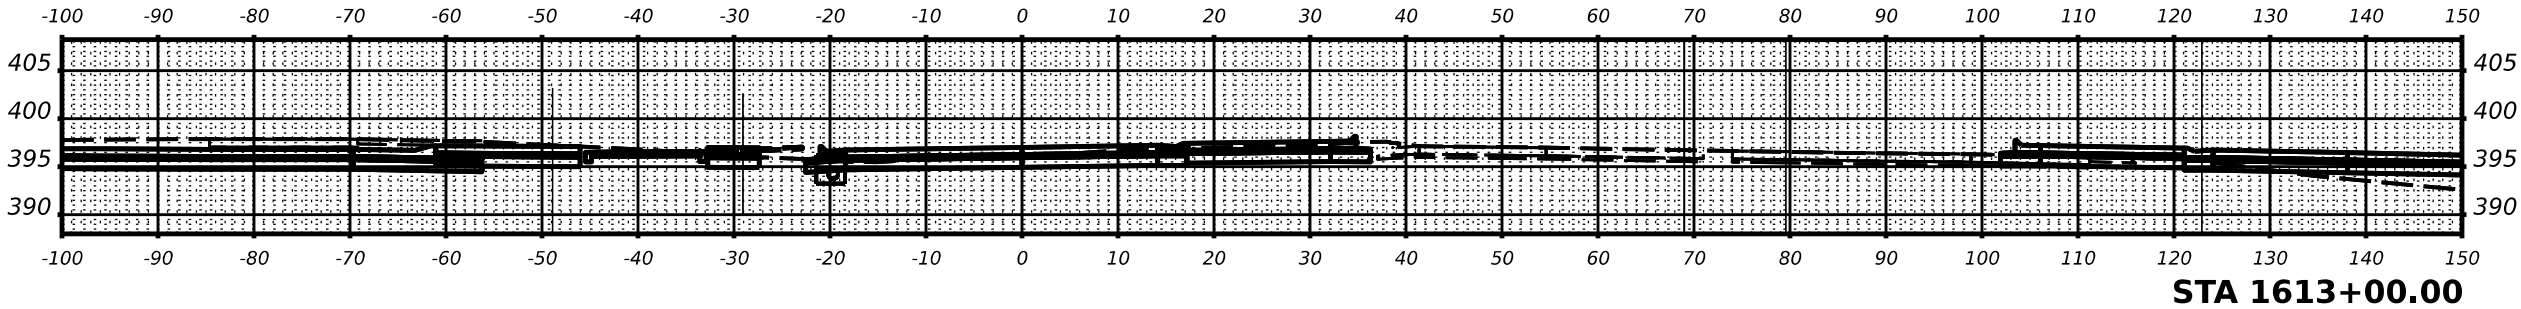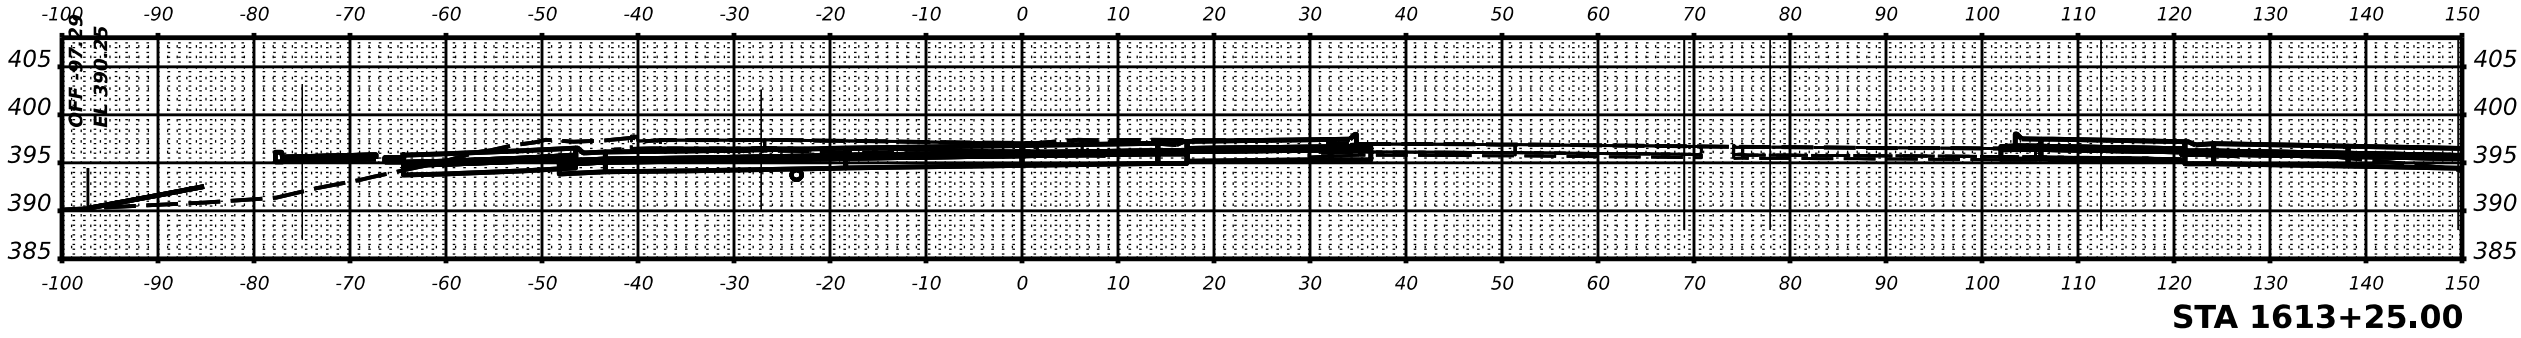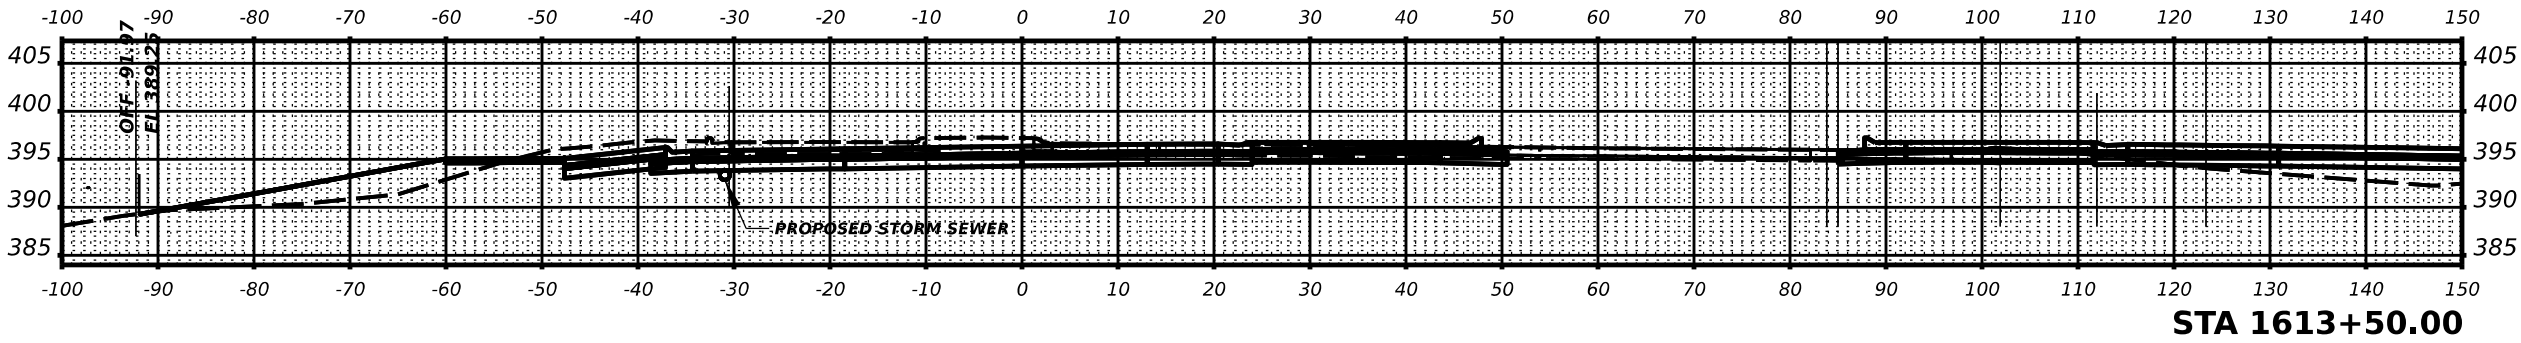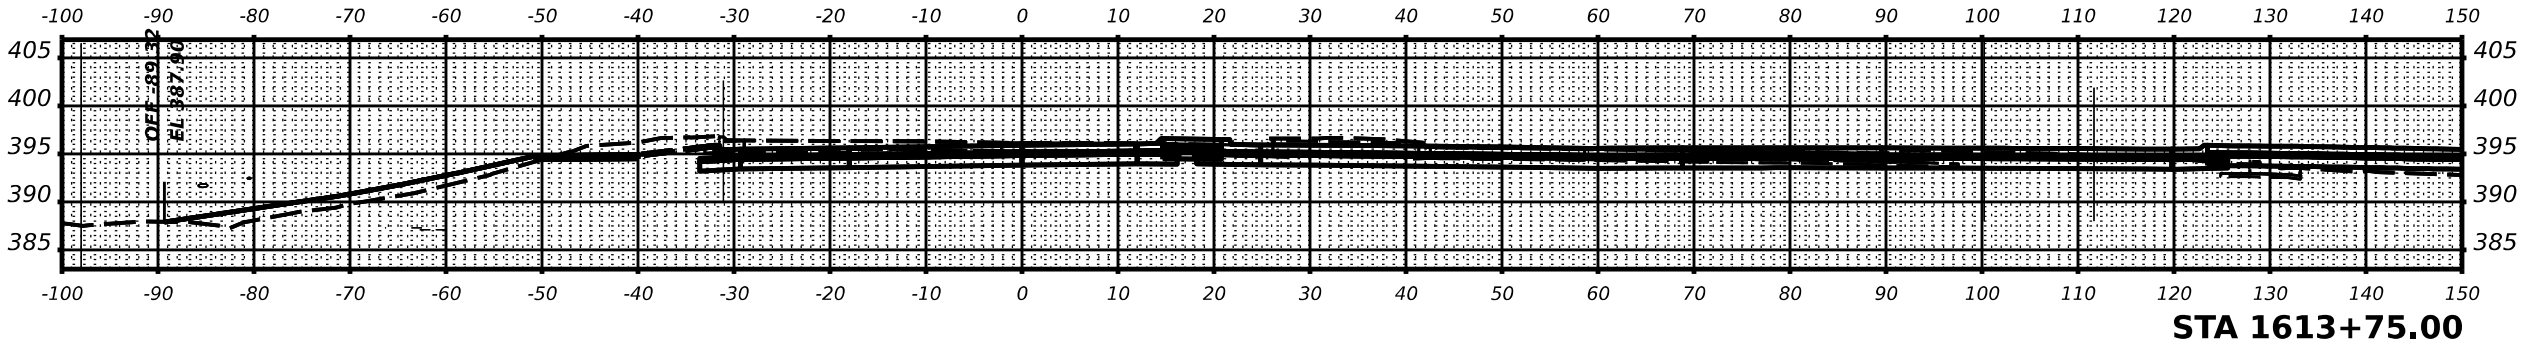

ORIGINAL SURVEY	BY	DATE	SURVEYED	BY	DATE
			PLOTTED	BY	DATE
			TEMPLATE	BY	DATE
NO.	NOTE BOOK	AREAS	CHECKED		

MODEL: \$MODELNAME\$
FILE NAME: \$FILES\$

	USER NAME = \$USERS\$	DESIGNED - _____	REVISED - _____	STATE OF ILLINOIS DEPARTMENT OF TRANSPORTATION	IL 149 CROSS SECTIONS			F.A.P. RTE. 873	SECTION	COUNTY	TOTAL SHEETS	SHEET NO.
	PLOT SCALE = \$SCALE\$	DRAWN - _____	REVISED - _____		(28-5)K-1	FRANKLIN	162		154			
	PLOT DATE = \$DATES\$	CHECKED - _____	REVISED - _____		CONTRACT NO. 78814							
	DATE - _____	REVISED - _____										
					SCALE: _____	SHEET ____	OF ____	SHEETS	STA. _____	ILLINOIS FED. AID PROJECT		


ORIGINAL SURVEY	SURVEYED _____	BY _____	DATE _____
	PIOTTED _____		
NOTE BOOK	TEMPLATE _____		
	AREAS _____		
NO. _____	AREAS CHECKED _____		

F.A.P. RTE.	SECTION	COUNTY	TOTAL SHEETS	SHEET NO.
873	(28-5)K-1	FRANKLIN	162	155
CONTRACT NO. 78814				
ILLINOIS		FED. AID PROJECT		


FINAL SURVEY	BY	DATE	SURVEYED	PLOTTED	TEMPLATE	AREAS CHECKED
NOTE BOOK						

ORIGINAL SURVEY	BY	DATE	SURVEYED	PLOTTED	TEMPLATE	AREAS CHECKED
NOTE BOOK						


MODEL: \$MODELNAME\$
FILE NAME: \$FILES\$

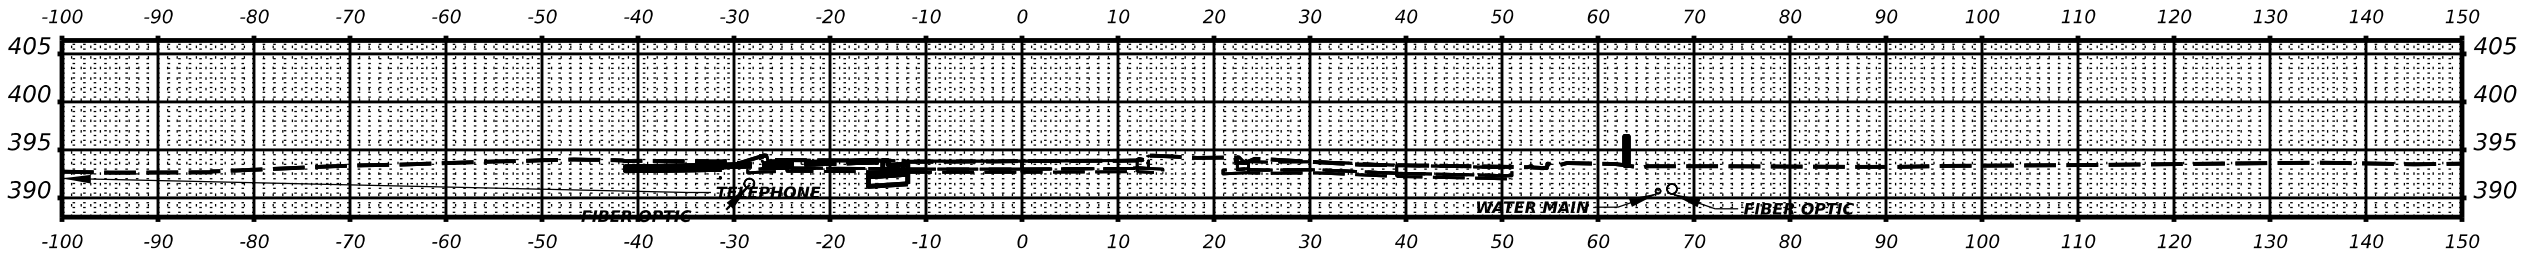


STA 1616+05.71

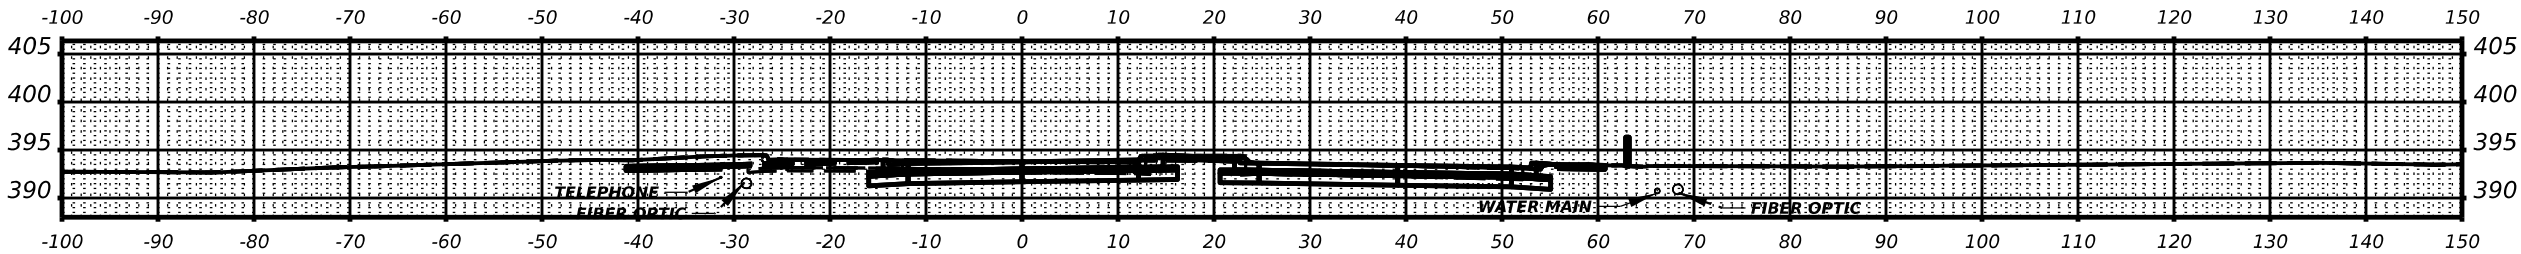


STA 1616+00.00

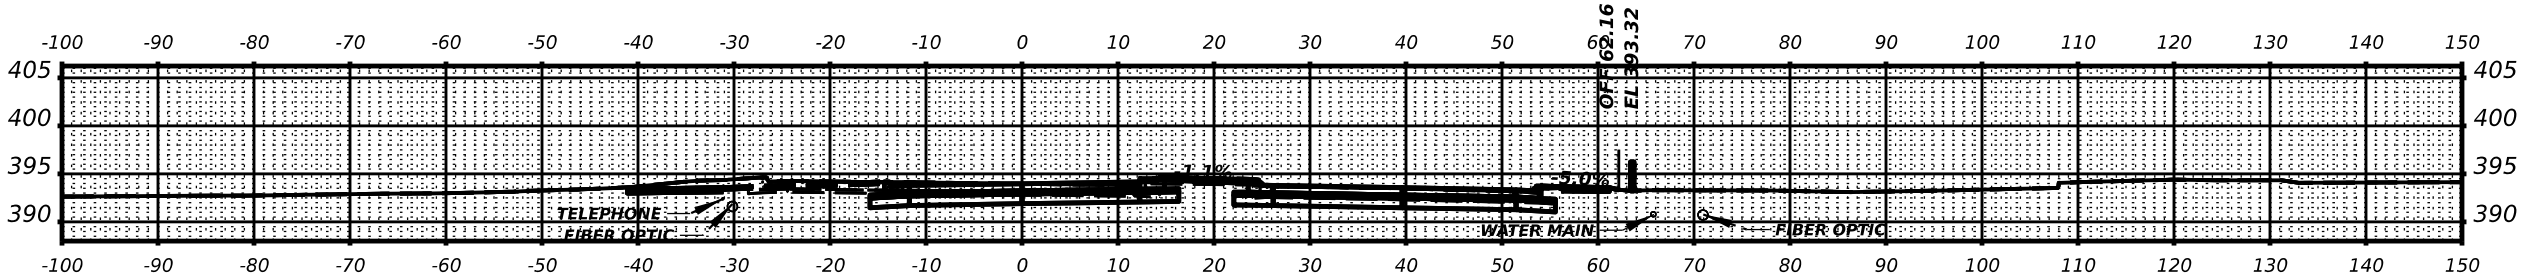

STA 1615+75.00

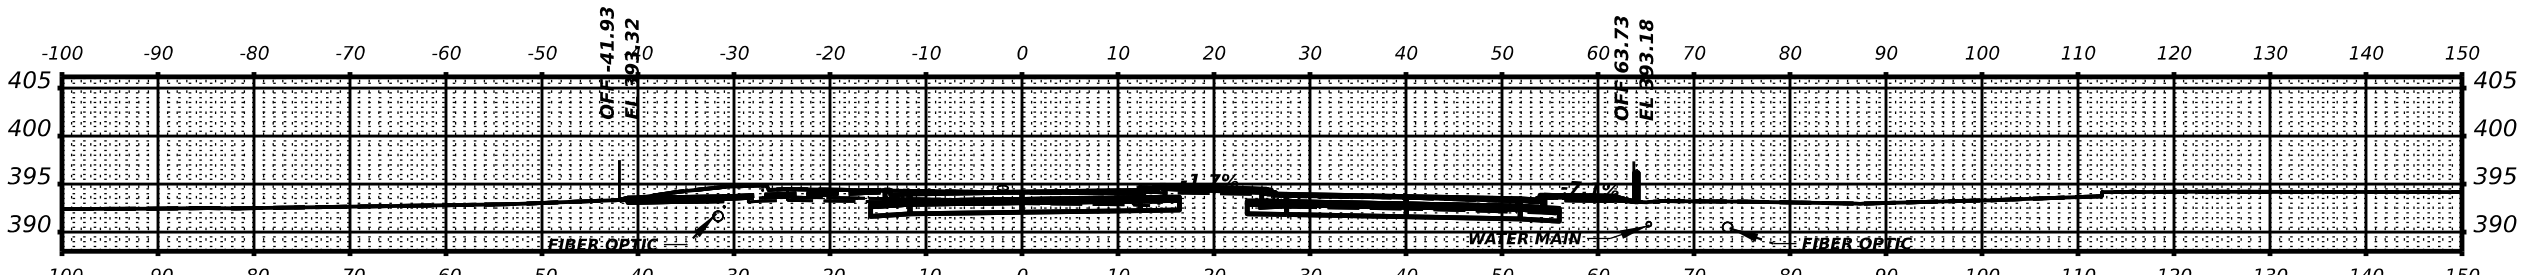

STA 1615+50.00

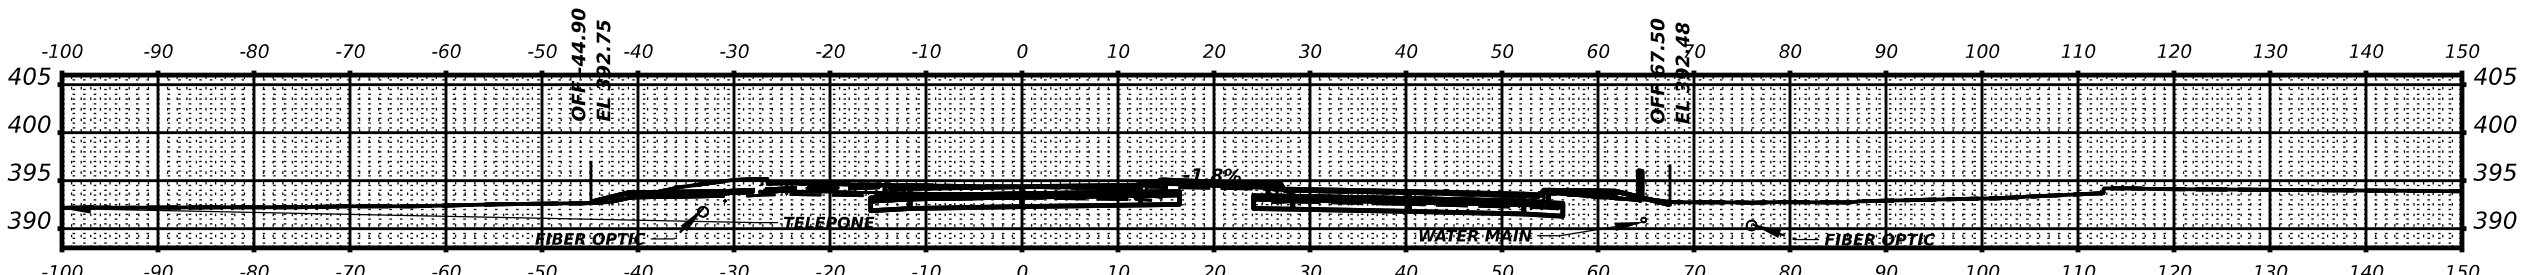

STA 1615+25.00

USER NAME = \$USERS\$	DESIGNED - _____	REVISED - _____
	DRAWN - _____	REVISED - _____
PLOT SCALE = \$SCALE\$	CHECKED - _____	REVISED - _____
PLOT DATE = \$DATES\$	DATE - _____	REVISED - _____





STATE OF ILLINOIS
DEPARTMENT OF TRANSPORTATION

IL 149 CROSS SECTIONS

SCALE: _____ SHEET ____ OF ____ SHEETS STA. _____

F.A.P. RTE.	SECTION	COUNTY	TOTAL SHEETS	SHEET NO.
873	(28-5)K-1	FRANKLIN	162	156
CONTRACT NO. 78814				
ILLINOIS FED. AID PROJECT				

FINAL	SURVEYED	BY	DATE
SURVEY	PLOTTED		
NOTE BOOK	TEMPLATE		
NO.	AREAS		
	CHECKED		

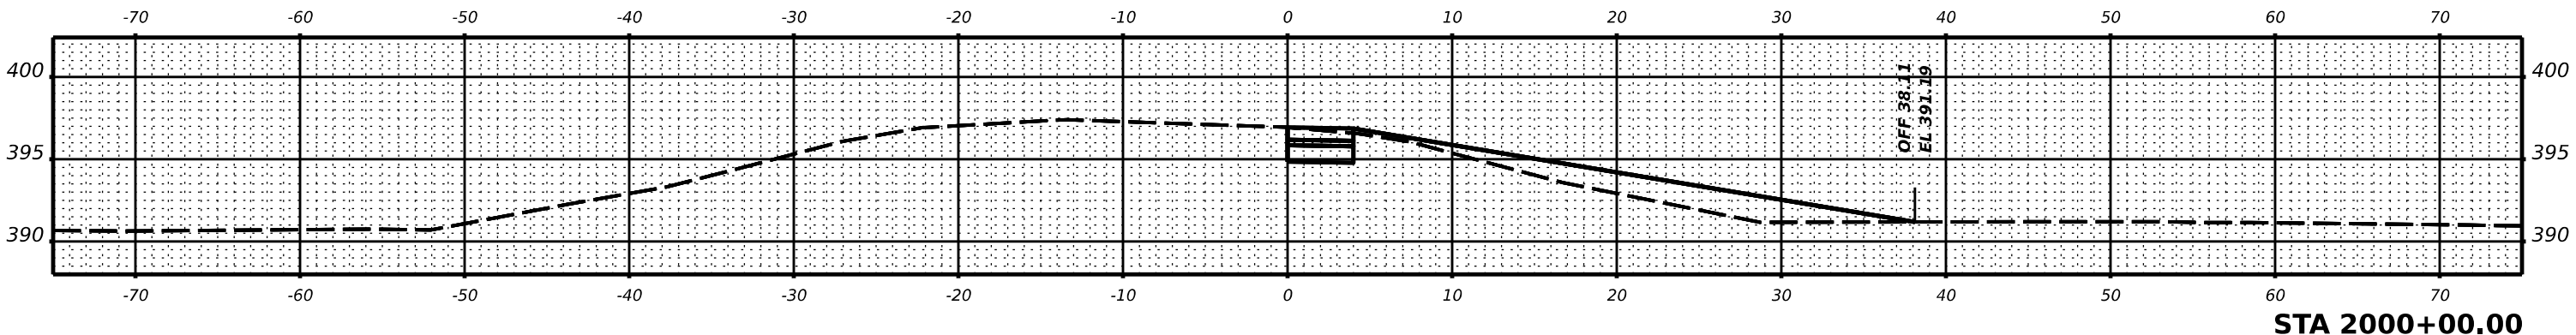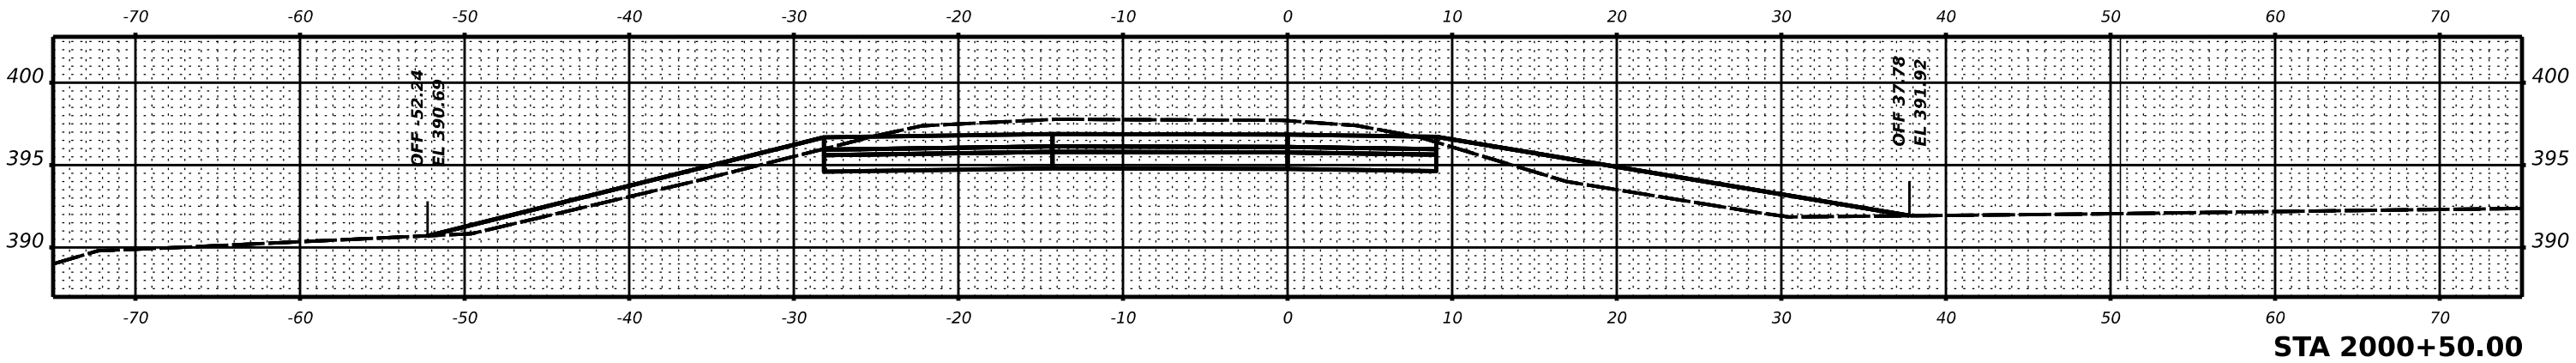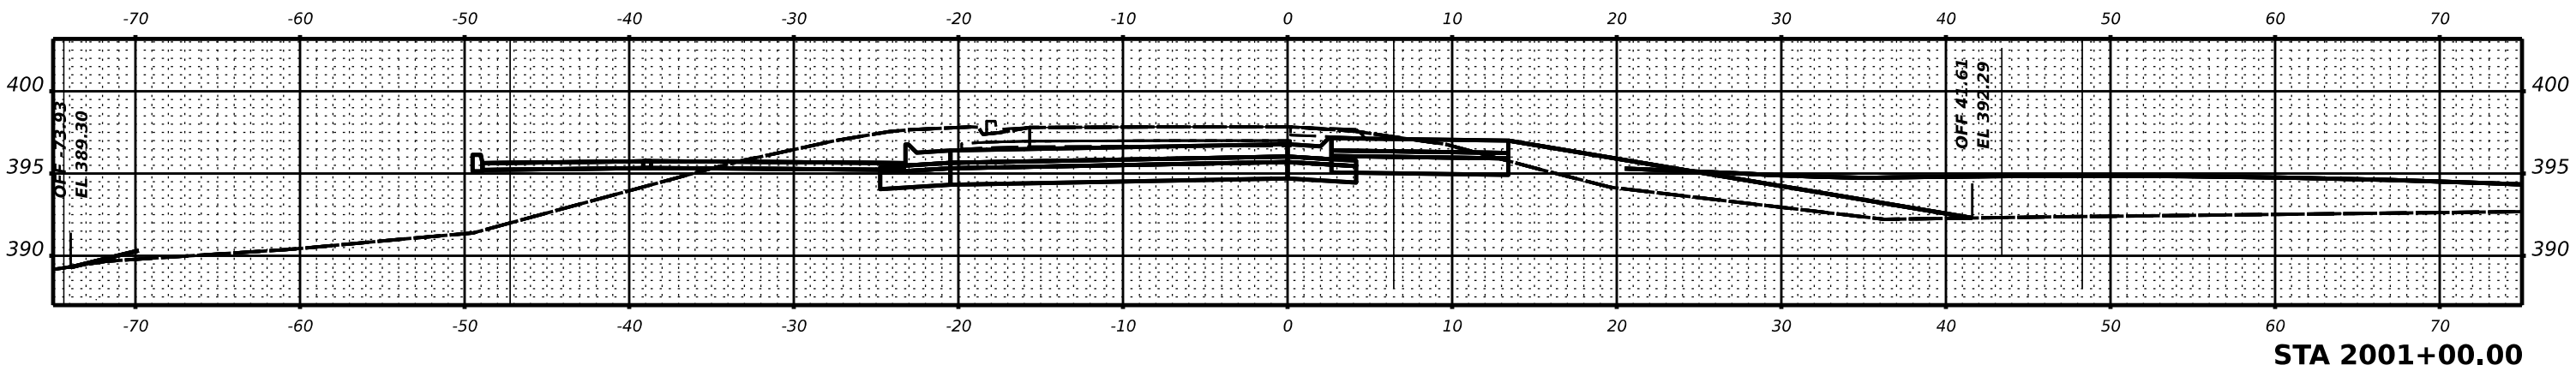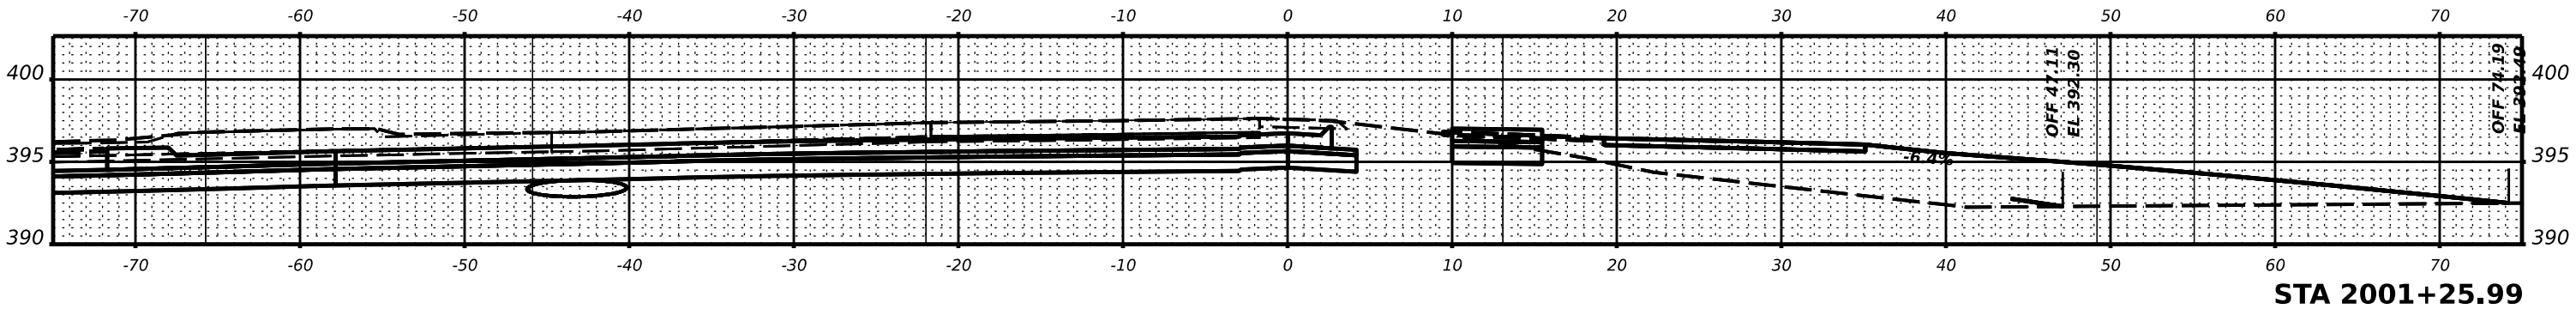

ORIGINAL	SURVEYED	BY	DATE
SURVEY	PLOTTED		
NOTE BOOK	TEMPLATE		
NO.	AREAS		
	CHECKED		

MODEL: \$MODELNAME\$
FILE NAME: \$FILES\$

USER NAME	= \$USERS\$	DESIGNED	-	REVISED	-
PLOT SCALE	= \$SCALE\$	DRAWN	-	REVISED	-
PLOT DATE	= \$DATES\$	CHECKED	-	REVISED	-
		DATE	-	REVISED	-

STATE OF ILLINOIS
DEPARTMENT OF TRANSPORTATION

RAMP A CROSS SECTIONS





SCALE: SHEET OF SHEETS STA.

F.A.P. RTE. 873	SECTION (28-5)K-1	COUNTY FRANKLIN	TOTAL SHEETS 162	SHEET NO. 157
		CONTRACT NO. 78814		
		ILLINOIS FED. AID PROJECT		

FINAL SURVEY	NO.	SURVEYED PLOTTED NOTE BOOK	BY	DATE

ORIGINAL SURVEY	NO.	SURVEYED PLOTTED NOTE BOOK	BY	DATE

MODEL: \$MODELNAME\$
FILE NAME: \$FILES\$

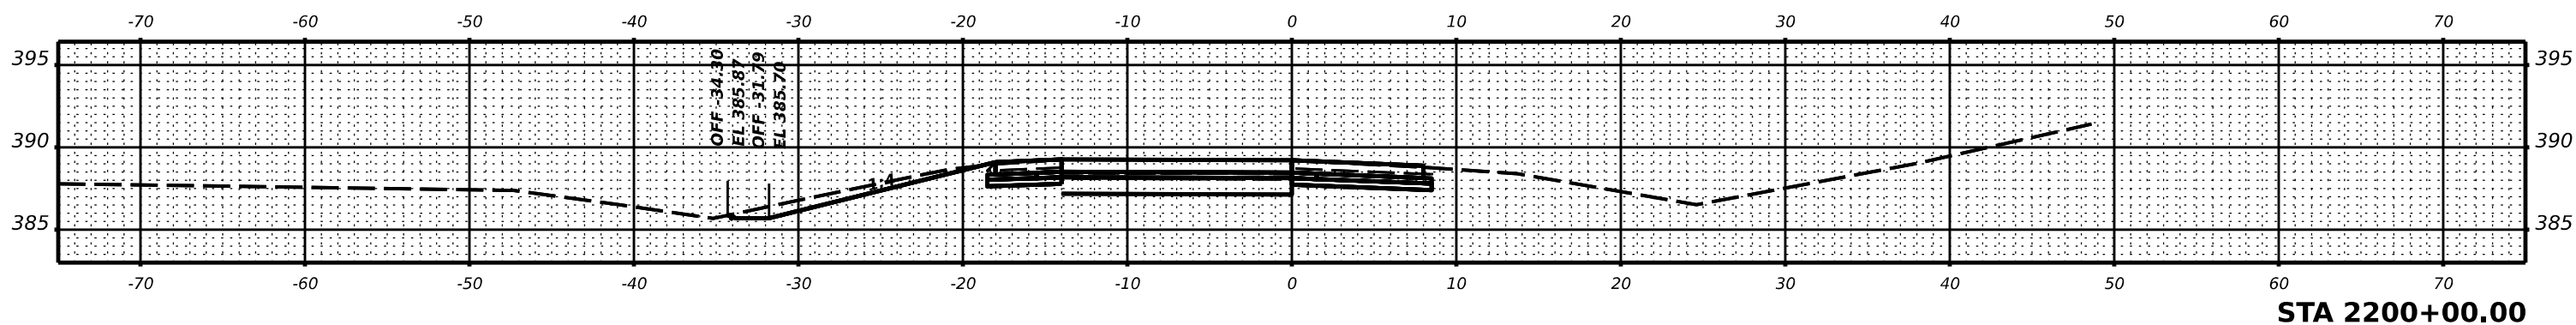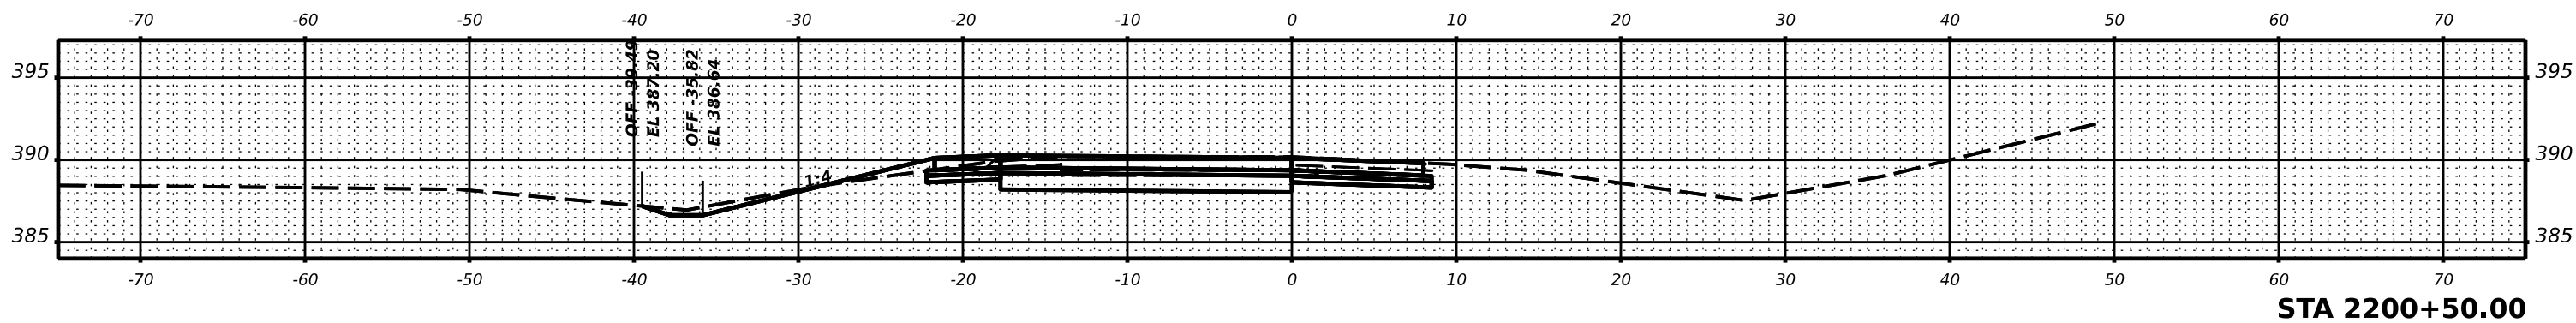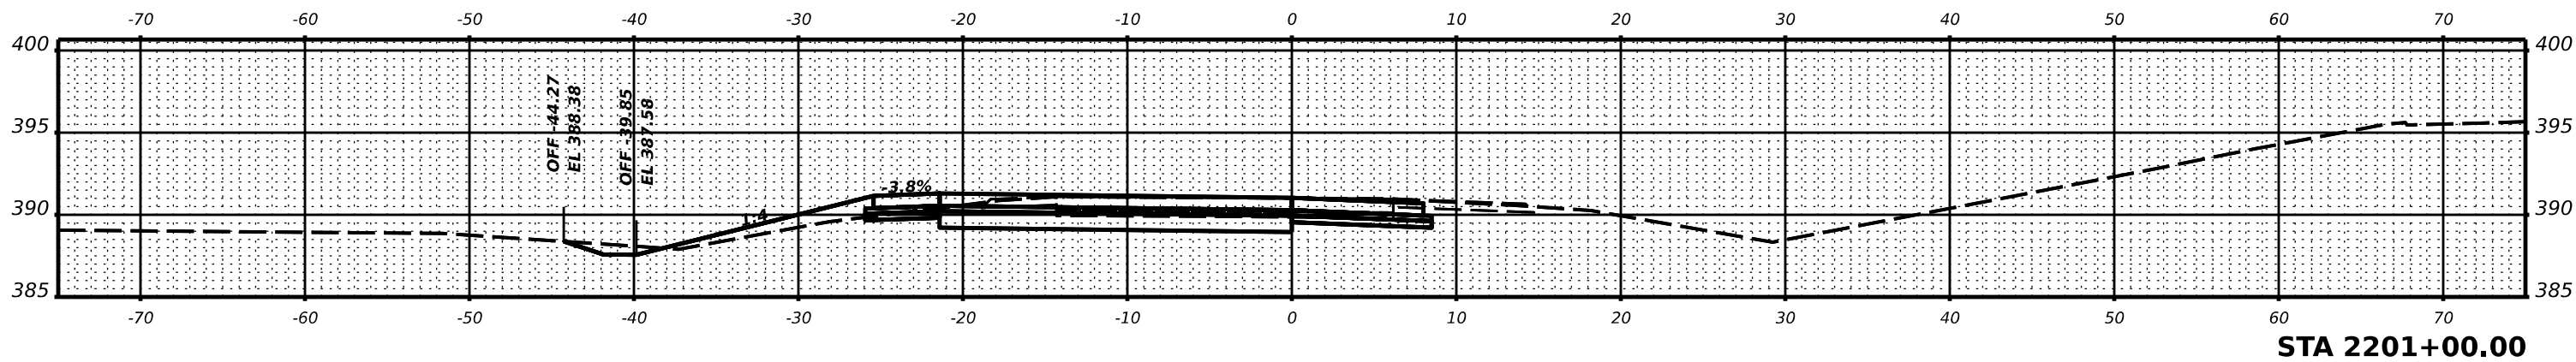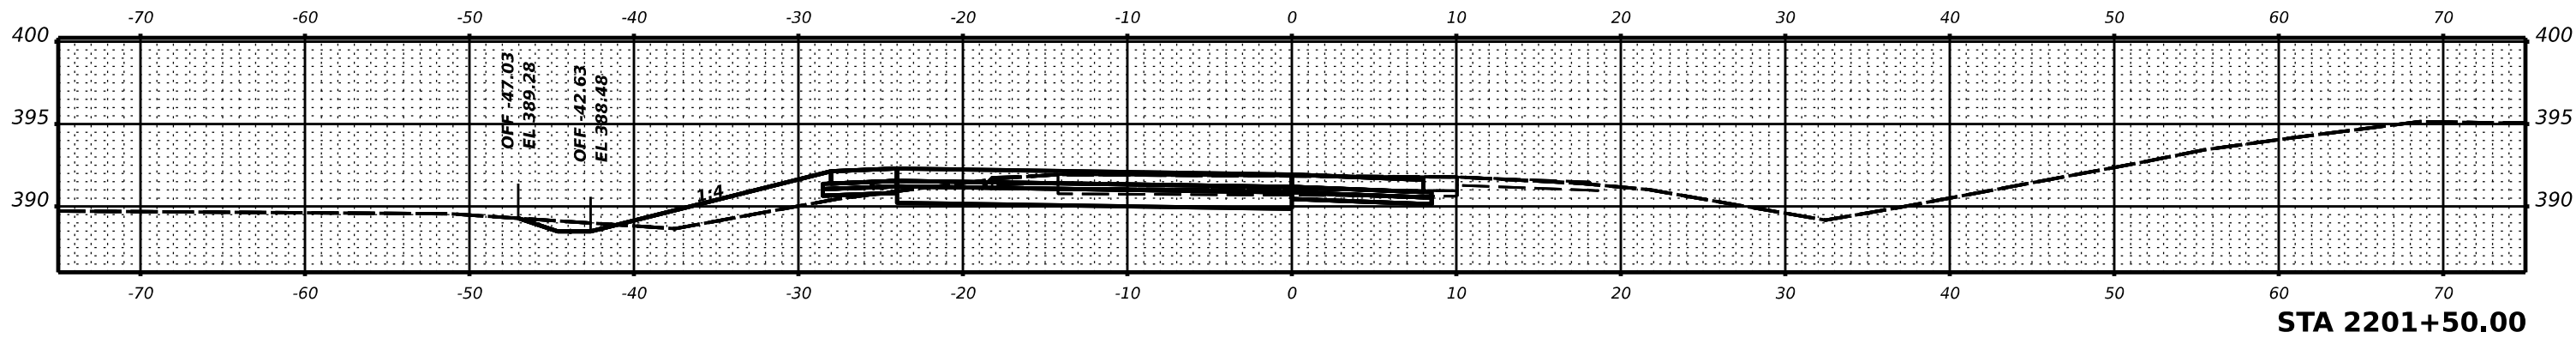

USER NAME	= \$USERS\$	DESIGNED	-	REVISED	-
DRAWN	-	REVIS	-	REVISED	-
PLOT SCALE	= \$SCALE\$	CHECKED	-	REVISED	-
PLOT DATE	= \$DATES\$	DATE	-	REVISED	-

STATE OF ILLINOIS
DEPARTMENT OF TRANSPORTATION

RAMP B CROSS SECTIONS





SCALE: SHEET OF SHEETS STA.

F.A.P. RTE.	SECTION	COUNTY	TOTAL SHEETS	SHEET NO.
873	(28-5)K-1	FRANKLIN	162	158
CONTRACT NO. 78814				
ILLINOIS		FED. AID PROJECT		

FINAL SURVEY NOTE BOOK NO.	SURVEYED PLOTTED TEMPLATE AREAS CHECKED	BY	DATE

ORIGINAL SURVEY NOTE BOOK NO.	SURVEYED PLOTTED TEMPLATE AREAS CHECKED	BY	DATE

MODEL: \$MODELNAME\$
FILE NAME: \$FILES\$

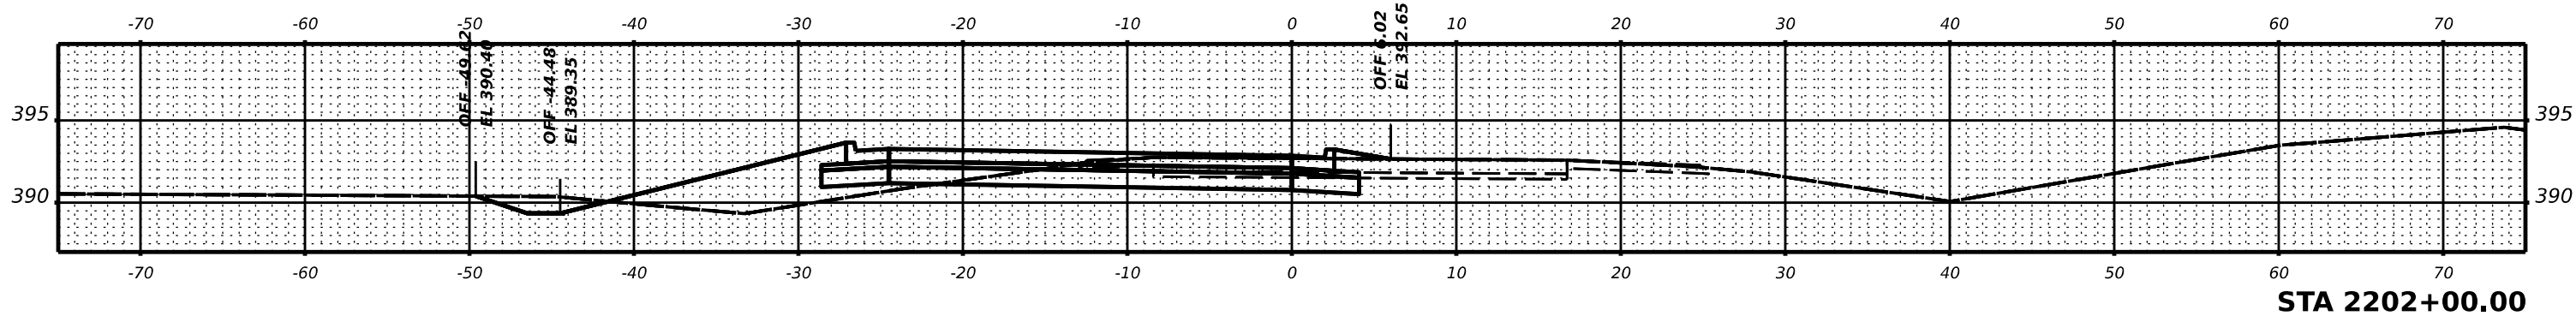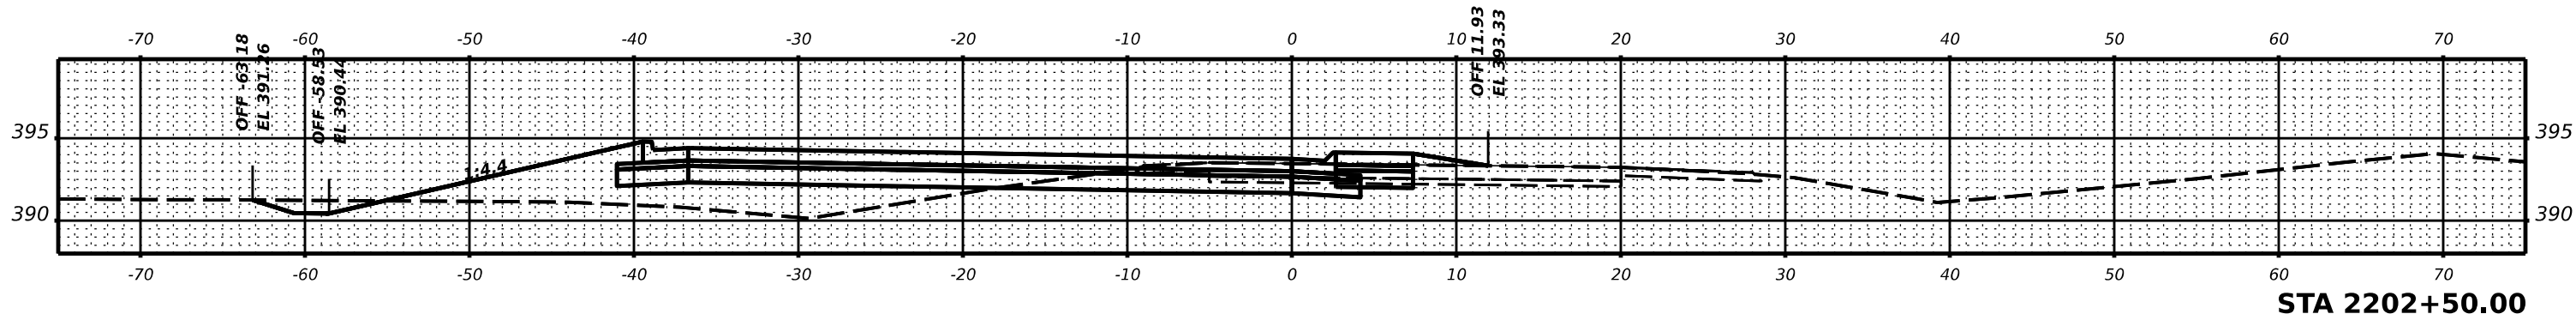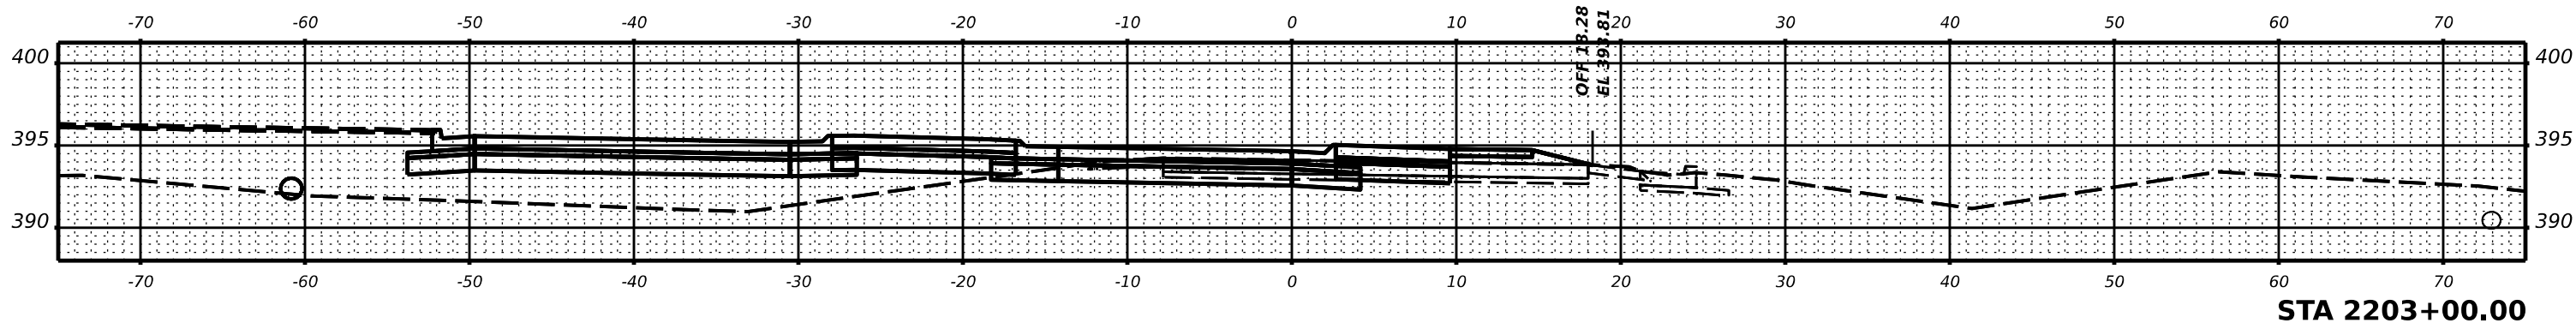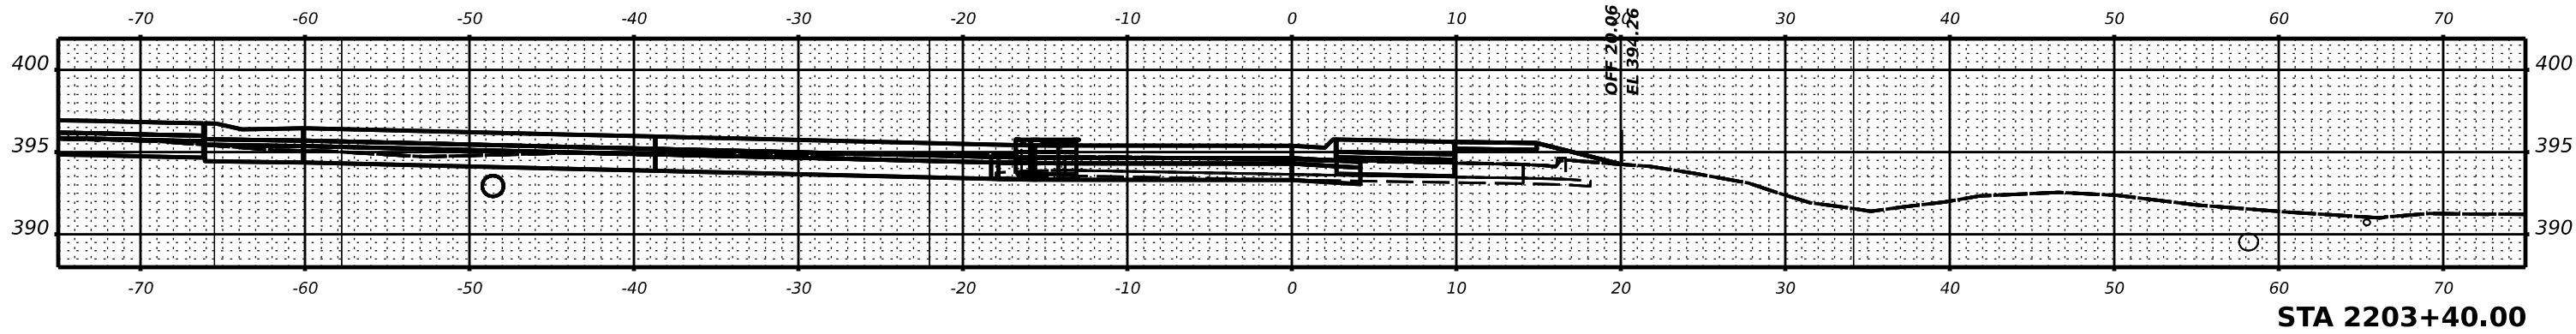

USER NAME	= \$USERS\$	DESIGNED	-	REVISED	-
		DRAWN	-	REVISED	-
PLOT SCALE	= \$SCALE\$	CHECKED	-	REVISED	-
PLOT DATE	= \$DATES\$	DATE	-	REVISED	-

STATE OF ILLINOIS
DEPARTMENT OF TRANSPORTATION

RAMP B CROSS SECTIONS





SCALE: SHEET OF SHEETS STA.

F.A.P. RTE.	SECTION	COUNTY	TOTAL SHEETS	SHEET NO.
873	(28-5)K-1	FRANKLIN	162	159
CONTRACT NO. 78814				
ILLINOIS		FED. AID PROJECT		

FINAL SURVEY	NO.	SURVEYED PLOTTED TEMPLATE AREAS CHECKED	BY	DATE

ORIGINAL SURVEY	NO.	SURVEYED PLOTTED TEMPLATE AREAS CHECKED	BY	DATE

MODEL: \$MODELNAME\$
FILE NAME: \$FILES\$

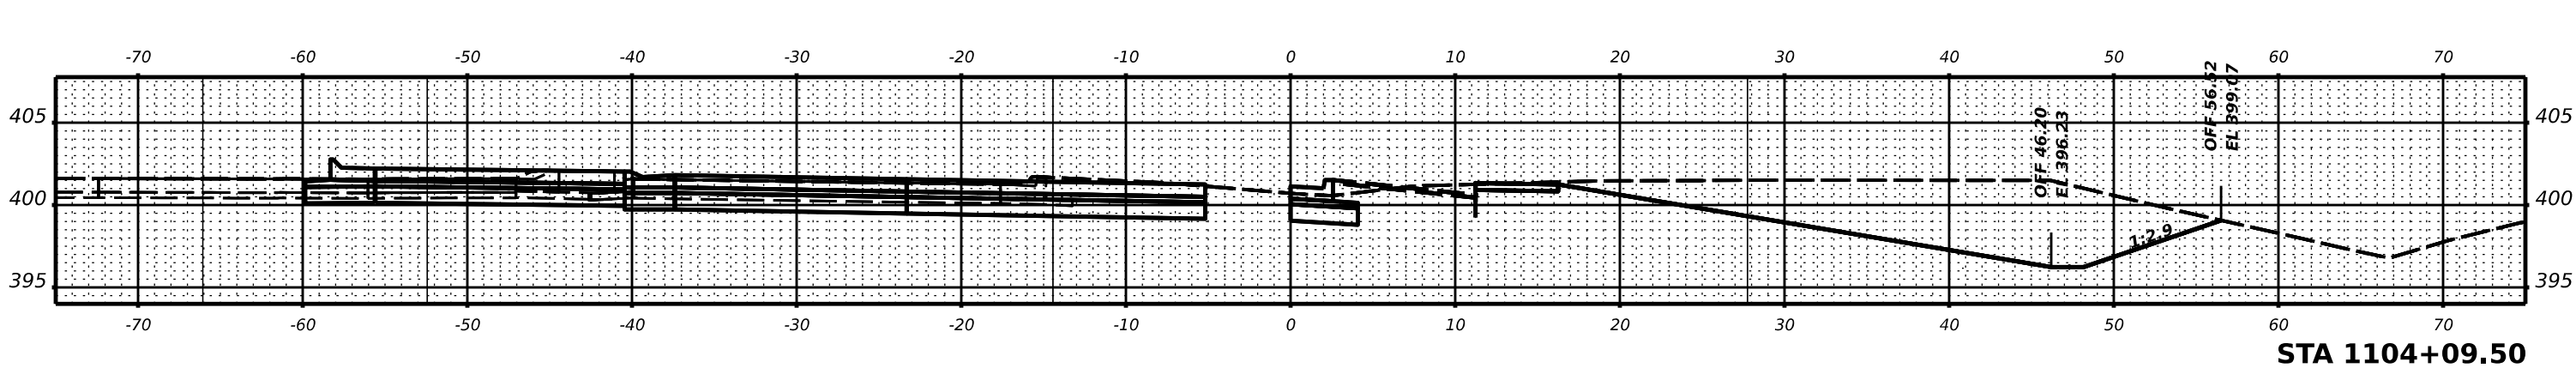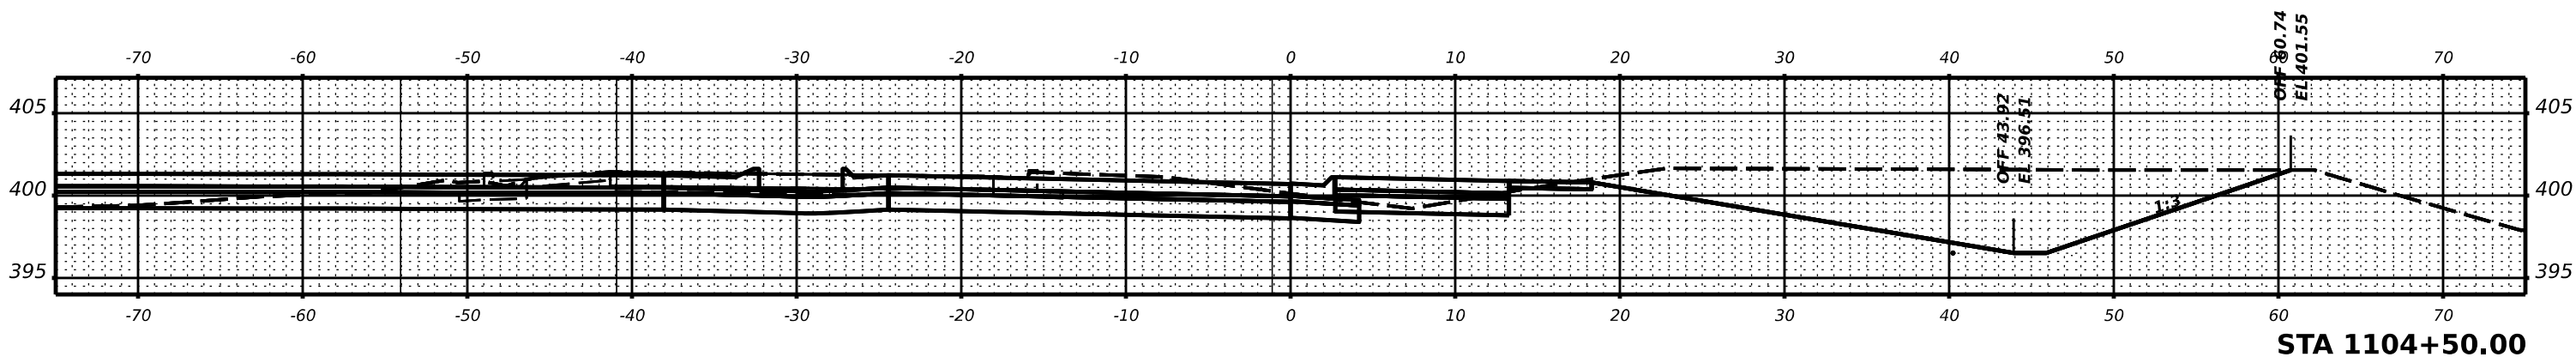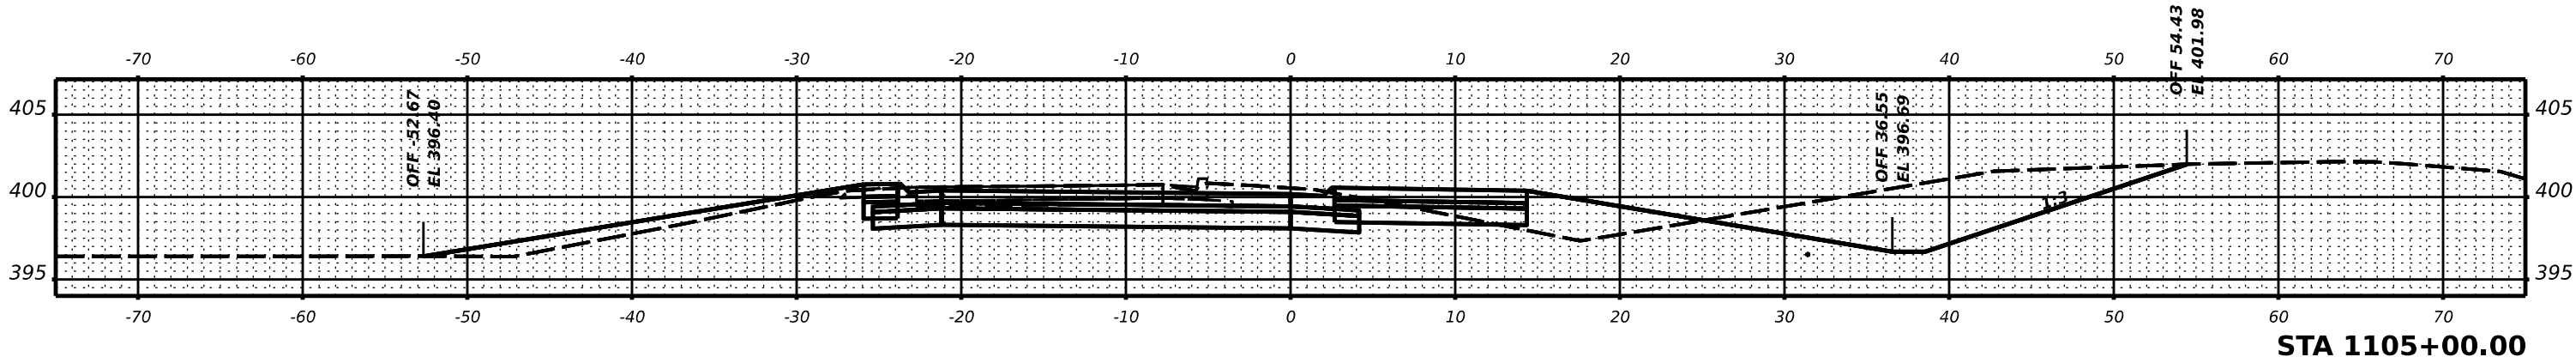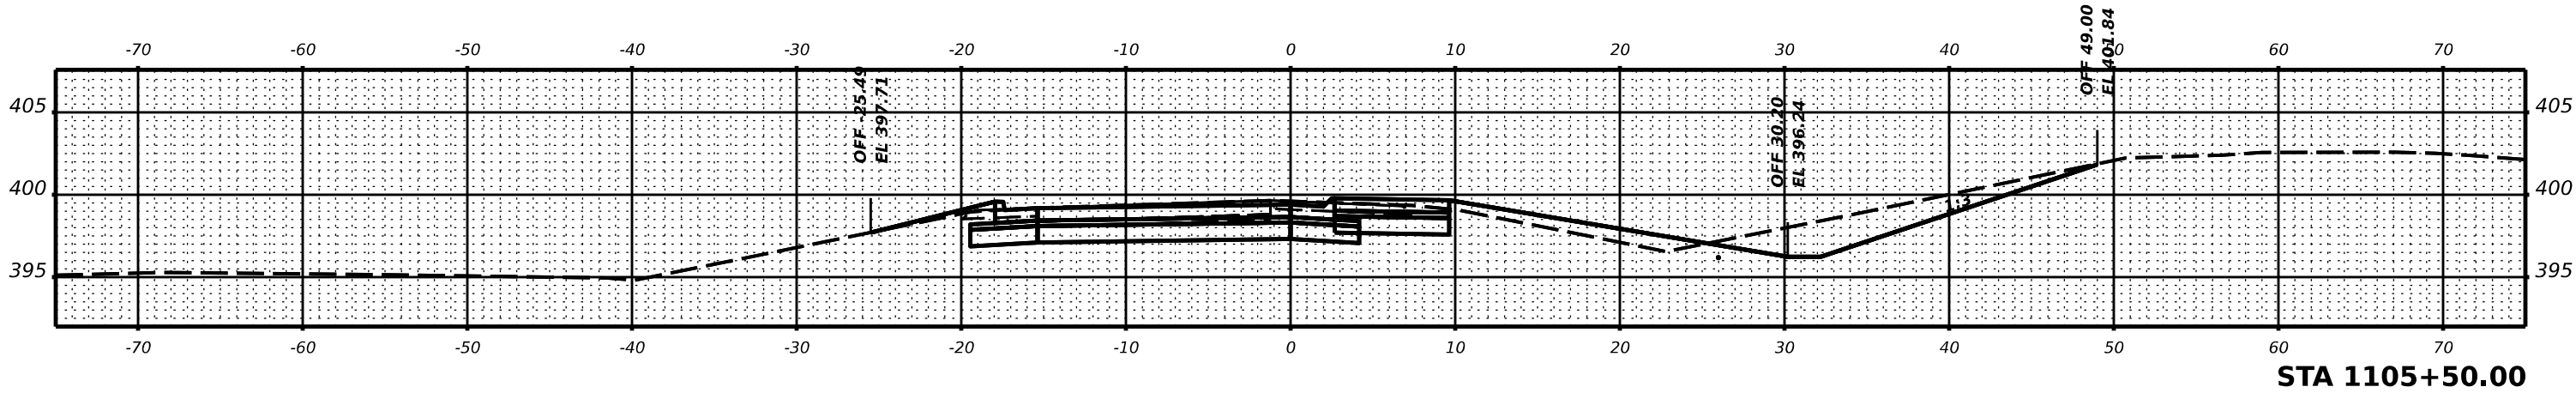

USER NAME	= \$USERS\$	DESIGNED	-	REVISED	-
		DRAWN	-	REVISED	-
PLOT SCALE	= \$SCALE\$	CHECKED	-	REVISED	-
PLOT DATE	= \$DATES\$	DATE	-	REVISED	-

STATE OF ILLINOIS
DEPARTMENT OF TRANSPORTATION


RAMP C CROSS SECTIONS

SCALE: SHEET OF SHEETS STA.

F.A.P. RTE. 873	SECTION (28-5)K-1	COUNTY FRANKLIN	TOTAL SHEETS 162	SHEET NO. 160
CONTRACT NO. 78814			ILLINOIS FED. AID PROJECT	

FINAL SURVEY NOTE BOOK NO.	SURVEYED	BY	DATE
	PLOTTED		
	TEMPLATE		
	AREAS		
AREAS CHECKED			

ORIGINAL SURVEY NOTE BOOK NO.	SURVEYED	BY	DATE
	PLOTTED		
	TEMPLATE		
	AREAS		
AREAS CHECKED			

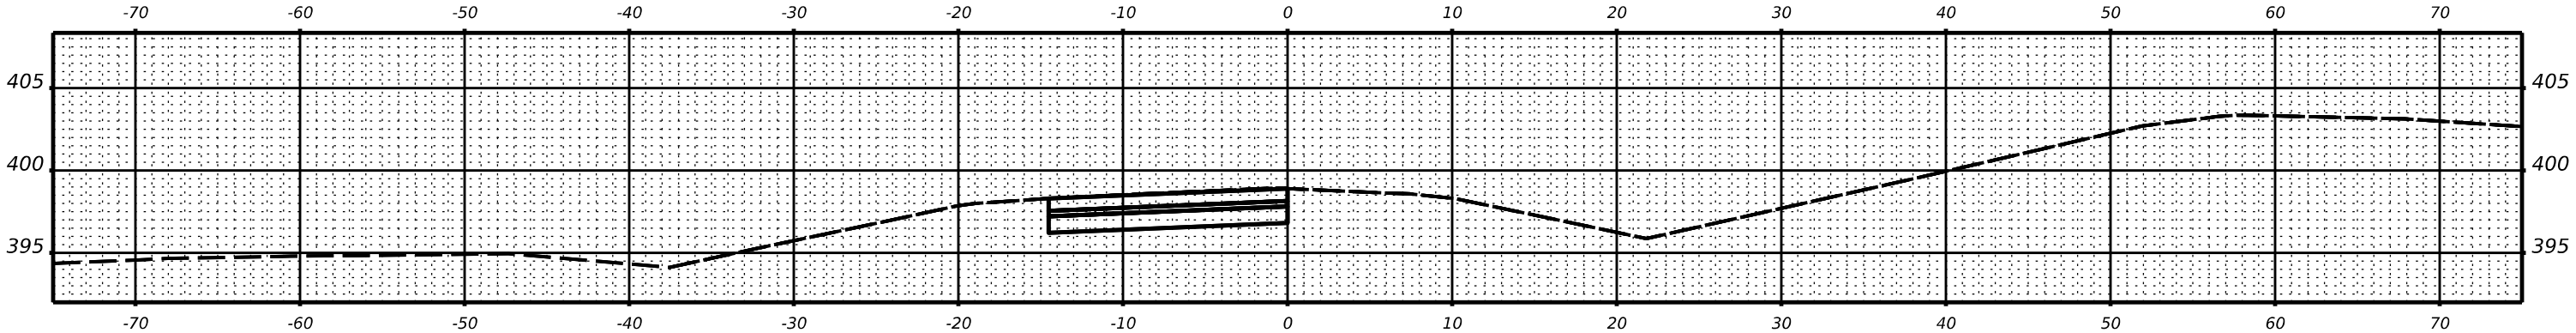

STA 1105+79.53

STATE OF ILLINOIS
DEPARTMENT OF TRANSPORTATION

RAMP C CROSS SECTIONS


F.A.P. RTE.	SECTION	COUNTY	TOTAL SHEETS	SHEET NO.
873	(28-5)K-1	FRANKLIN	162	161
CONTRACT NO. 78814				
ILLINOIS		FED. AID PROJECT		

SCALE: SHEET OF SHEETS STA.


MODEL: \$MODELNAME\$
FILE NAME: \$FILES\$

FINAL SURVEY	NO.	SURVEYED	BY	DATE
		PLOTTED		
		TEMPLATE		
		AREAS CHECKED		
NOTE BOOK				


ORIGINAL SURVEY	NO.	SURVEYED	BY	DATE
		PLOTTED		
		TEMPLATE		
		AREAS CHECKED		
NOTE BOOK				

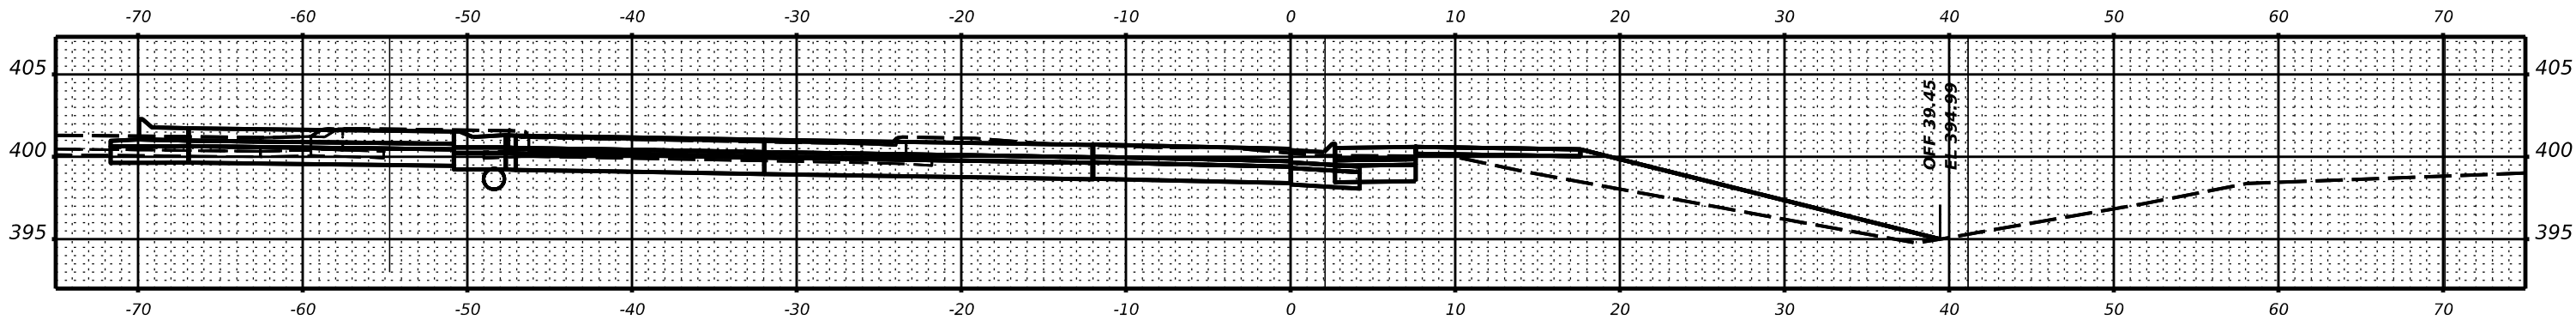


STA 1001+41.43

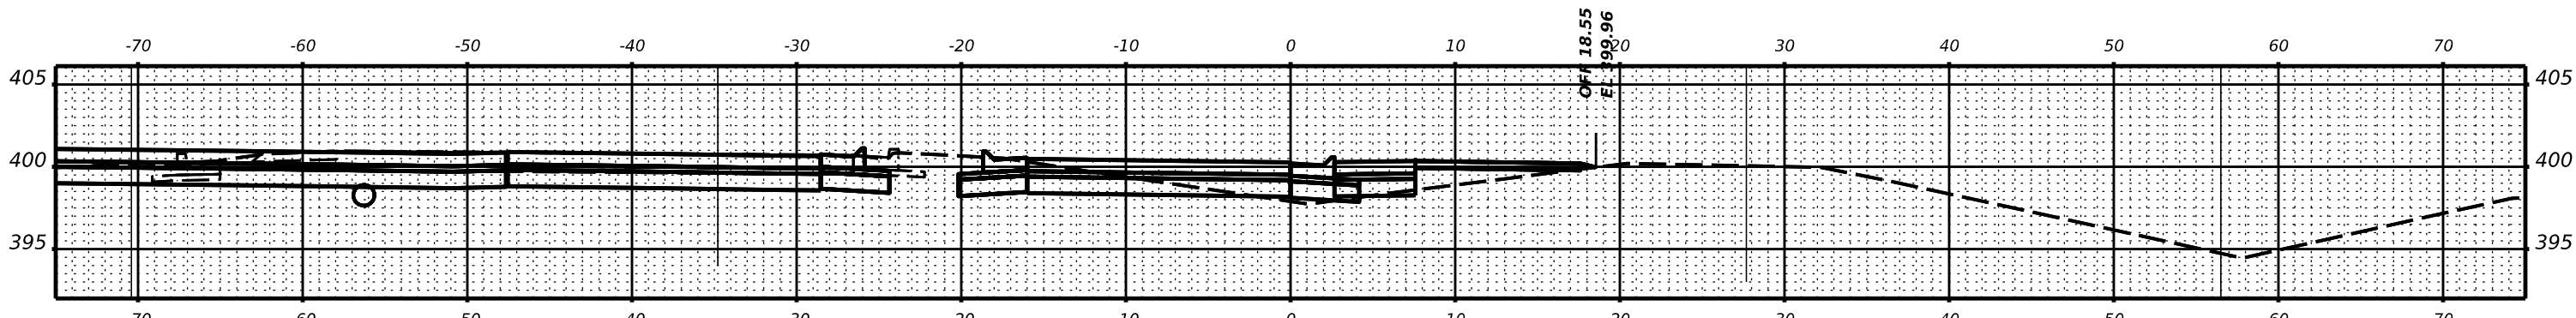

STA 1001+00.00

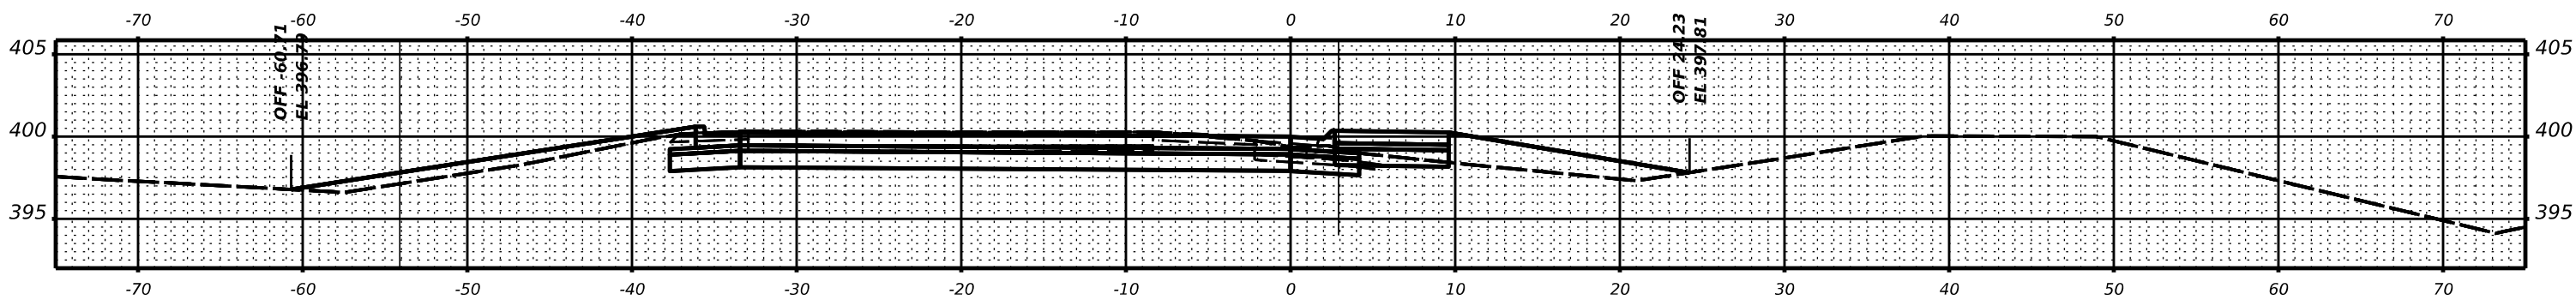

STA 1000+50.00

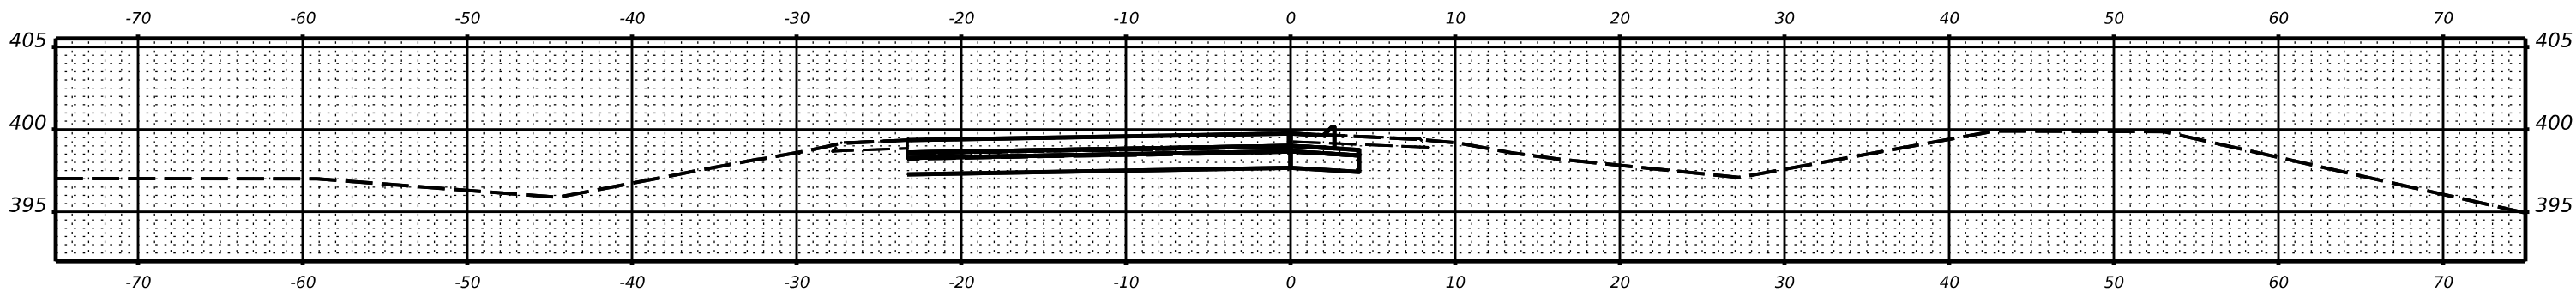

STA 1000+00.00

MODEL: \$MODELNAME\$
FILE NAME: \$FILES\$

USER NAME = \$USERS\$	DESIGNED -	REVISED -
	DRAWN -	REVISED -
PLOT SCALE = \$SCALE\$	CHECKED -	REVISED -
PLOT DATE = \$DATES\$	DATE -	REVISED -

STATE OF ILLINOIS
DEPARTMENT OF TRANSPORTATION

RAMP D CROSS SECTIONS

SCALE: SHEET OF SHEETS STA.

F.A.P. RTE. 873	SECTION (28-5)K-1	COUNTY FRANKLIN	TOTAL SHEETS 162	SHEET NO. 162
			CONTRACT NO. 78814	
		ILLINOIS	FED. AID PROJECT	