



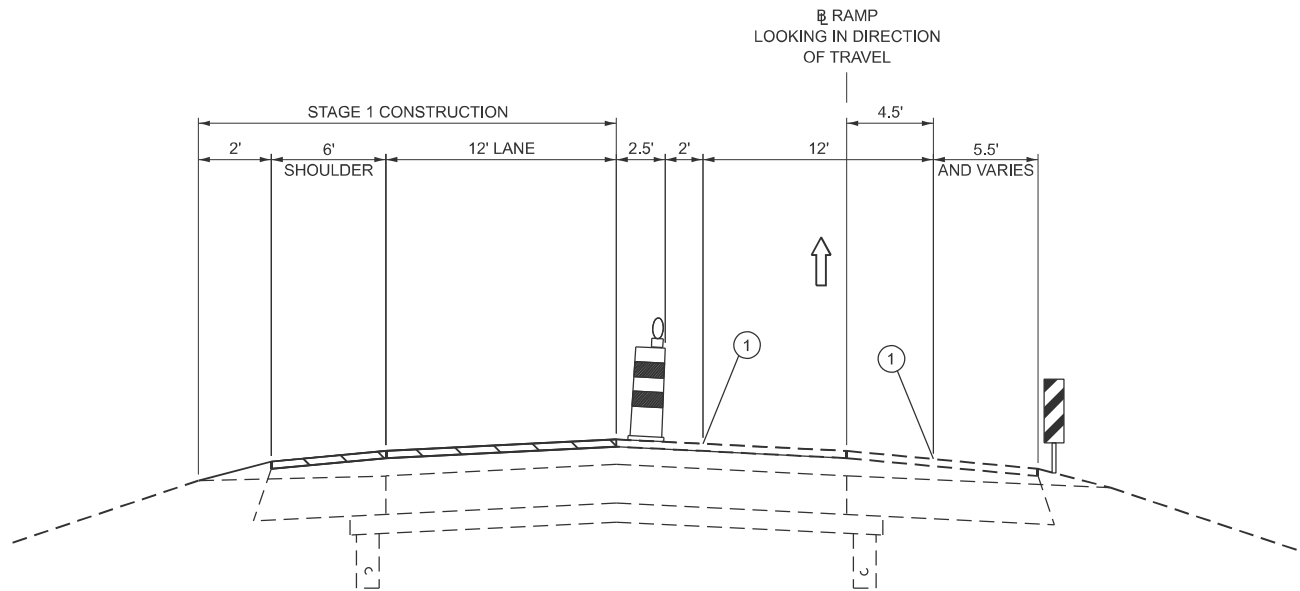

STAGE 2 TYPICAL SECTION
I-24 RAMP AC

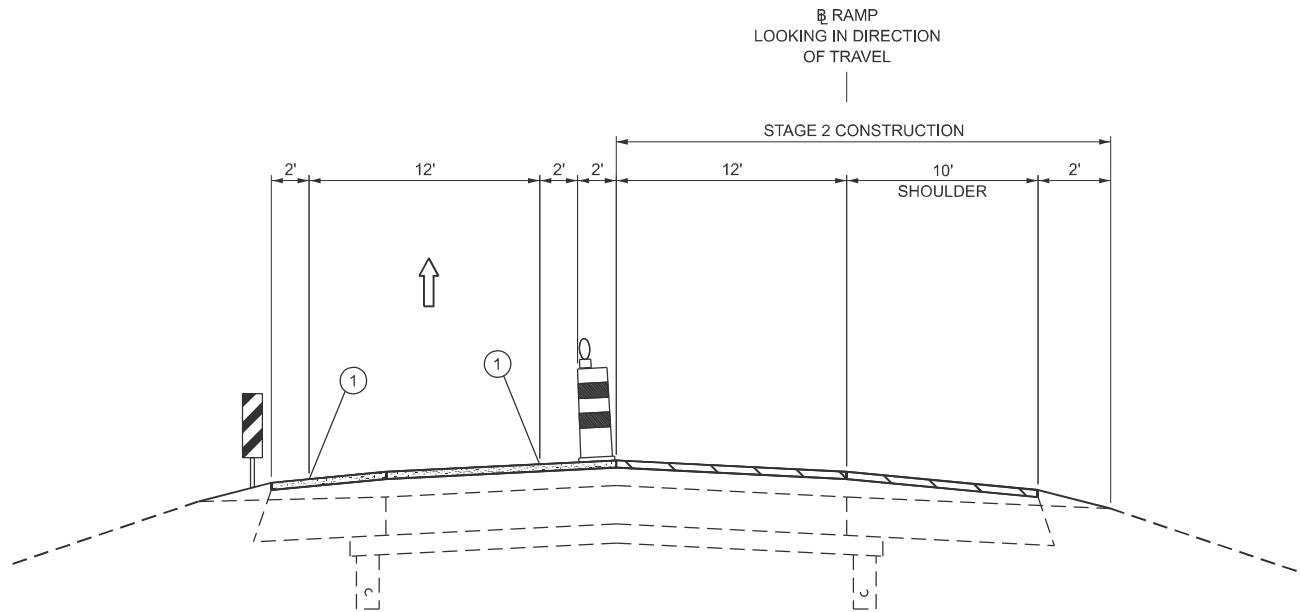

STAGE 3 TYPICAL SECTION
I-24 RAMP AC

LEGEND



CONSTRUCTION ACTIVITY THIS STAGE



CONSTRUCTION PREVIOUS STAGE(S)



DIRECTION OF TRAFFIC FLOW



TYPE II BARRICADES OR DRUMS WITH MONO-DIRECTIONAL STEADY BURNING LIGHTS (100 FT CENTERS ON TANGENTS, 50 FT CENTERS ON TAPERS AND CURVES)



TEMPORARY PAVEMENT MARKING LINE - 4"



VERTICAL PANEL

MODEL: Typical Sections 06
FILE NAME: c:\volkert_pw_workingdir\betsy.witt\0326115\0918789-sh-typical-MOT.dgn



USER NAME = betsy.witt	DESIGNED -	REVISED -
	DRAWN -	REVISED -
PLOT SCALE = \$SCALE\$	CHECKED -	REVISED -
PLOT DATE = 8/27/2024	DATE -	REVISED -

STATE OF ILLINOIS
DEPARTMENT OF TRANSPORTATION

MAINTENANCE OF TRAFFIC - TYPICAL SECTIONS
INTERSTATE 57

SCALE: 1"=50' SHEET 5 OF 5 SHEETS STA. TO STA.

F.A.I. RTE.	SECTION	COUNTY	TOTAL SHEETS	SHEET NO.
57	(X1-8,X1-7-1,X1-7,X1-6-1)R-2	WILLIAMSON	614	101
CONTRACT NO. 78798				
ILLINOIS FED. AID PROJECT				

MODEL: I57-STG1-Sht 1
FILE NAME: c:\volkert_pw_working\dm\baasy\with\0326115\09\78798-sh-staging-S1.dgn




USER NAME	= marcus.mcconachie	DESIGNED	-	REVISED	-
		DRAWN	-	REVISED	-
PLOT SCALE	= \$SCALE\$	CHECKED	-	REVISED	-
PLOT DATE	= 8/14/2024	DATE	-	REVISED	-

STATE OF ILLINOIS
DEPARTMENT OF TRANSPORTATION




MAINTENANCE OF TRAFFIC - STAGE 1
INTERSTATE 57

SCALE: 1"=50' SHEET 1 OF 11 SHEETS STA. 1538+00.00 TO STA. 1568+00.00

F.A.I. RTE.	SECTION	COUNTY	TOTAL SHEETS	SHEET NO.
57	(X1-8,X1-7-1,X1-7,X1-6-1)R-2	WILLIAMSON	614	102
CONTRACT NO. 78798				
ILLINOIS FED. AID PROJECT				

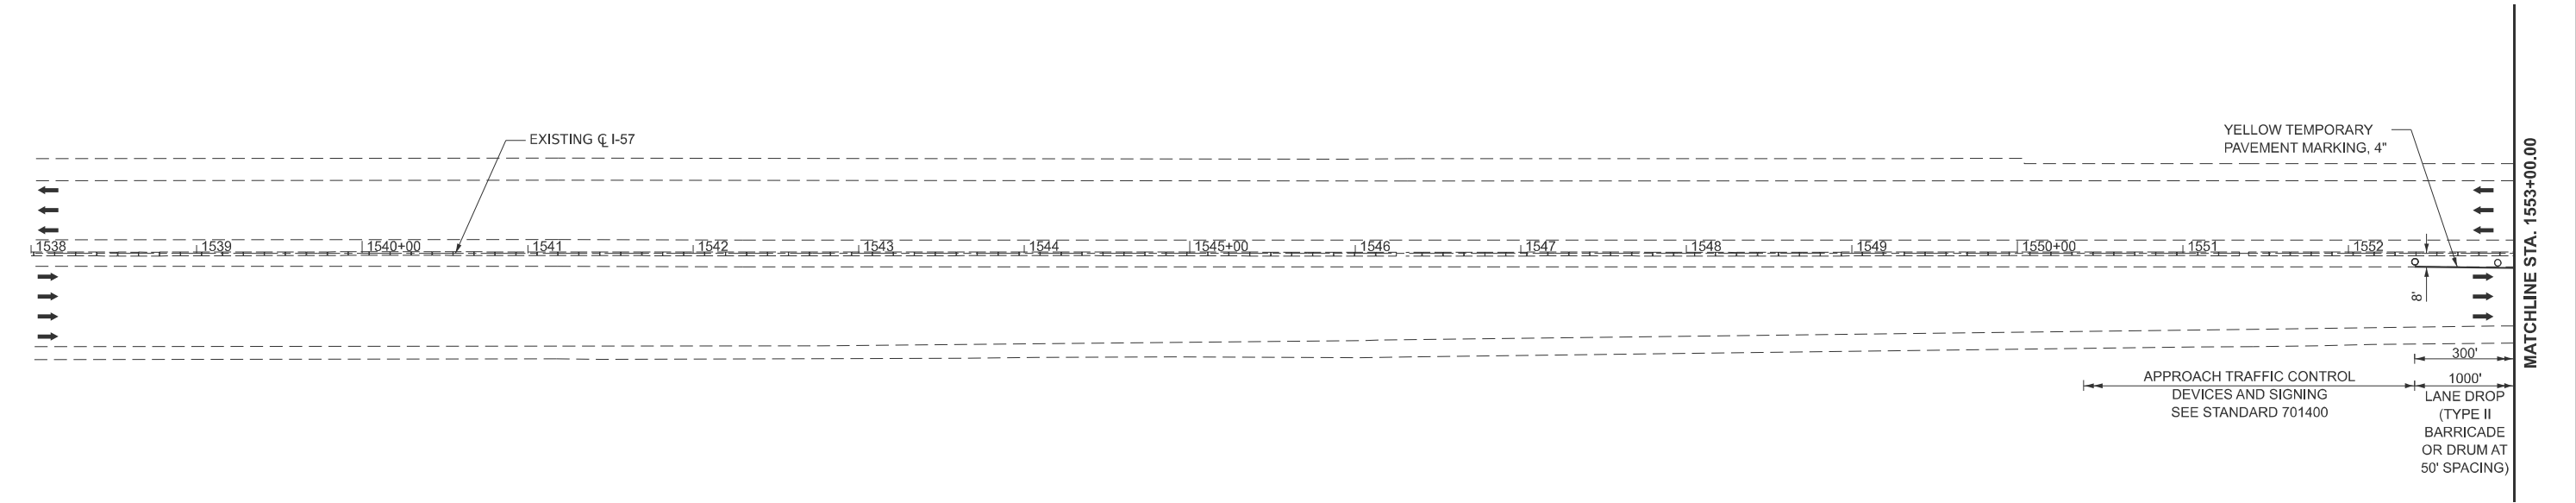

LEGEND	
	WORK ZONE
	IMPACT ATTENUATOR
	TRAFFIC SIGN
	VERTICAL PANEL
	TEMPORARY CONCRETE BARRIER
	TYPE II BARRICADE OR DRUM WITH STEADY BURN LIGHT
	TYPE III BARRICADE
	DIRECTION OF TRAFFIC
	ARROW BOARD

 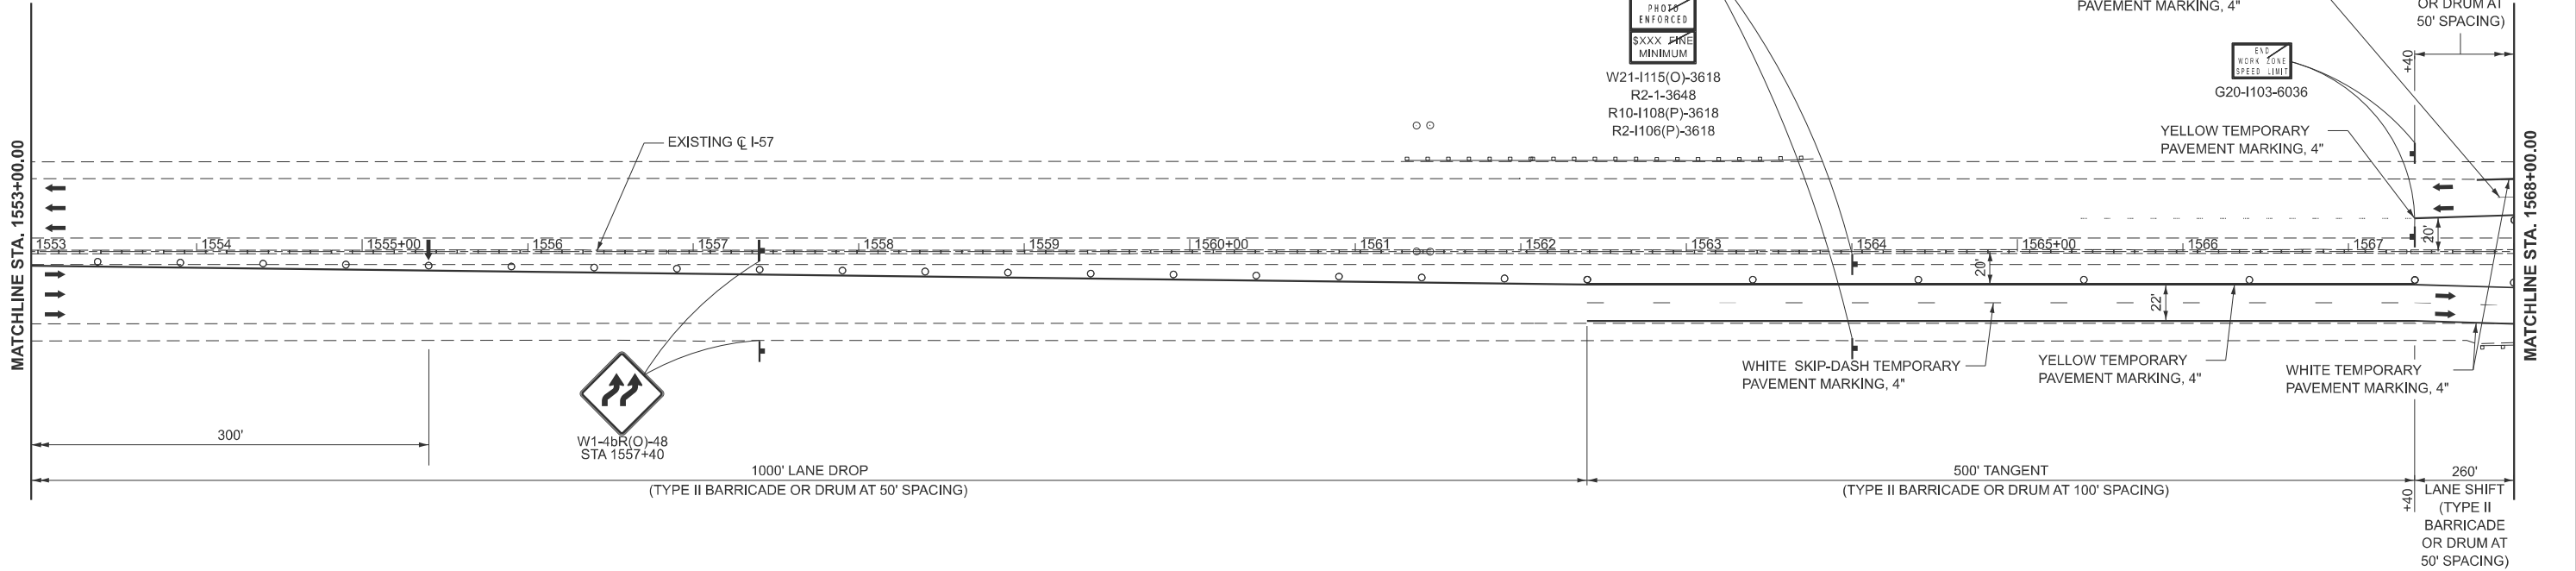 

MODEL: I57-STG1-SM-2
FILE NAME: c:\volkert_pw_working\p\Betsy.witt\0326115\09\78798-sh-staging-S1.dgn

VOLKERT

USER NAME = betsy.witt
PLOT SCALE = \$SCALE\$
PLOT DATE = 8/27/2024

DESIGNED -
DRAWN -
CHECKED -
DATE -



REVISED -
REVISED -
REVISED -
REVISED -

STATE OF ILLINOIS
DEPARTMENT OF TRANSPORTATION

MAINTENANCE OF TRAFFIC - STAGE 1
INTERSTATE 57

SCALE: 1"=50' SHEET 2 OF 11 SHEETS STA. 1568+00.00 TO STA. 24+00.00

F.A.I. RTE.	SECTION	COUNTY	TOTAL SHEETS	SHEET NO.
57	(X1-8,X1-7-1,X1-7,X1-6-1)R-2	WILLIAMSON	614	103
CONTRACT NO. 78798				
ILLINOIS FED. AID PROJECT				

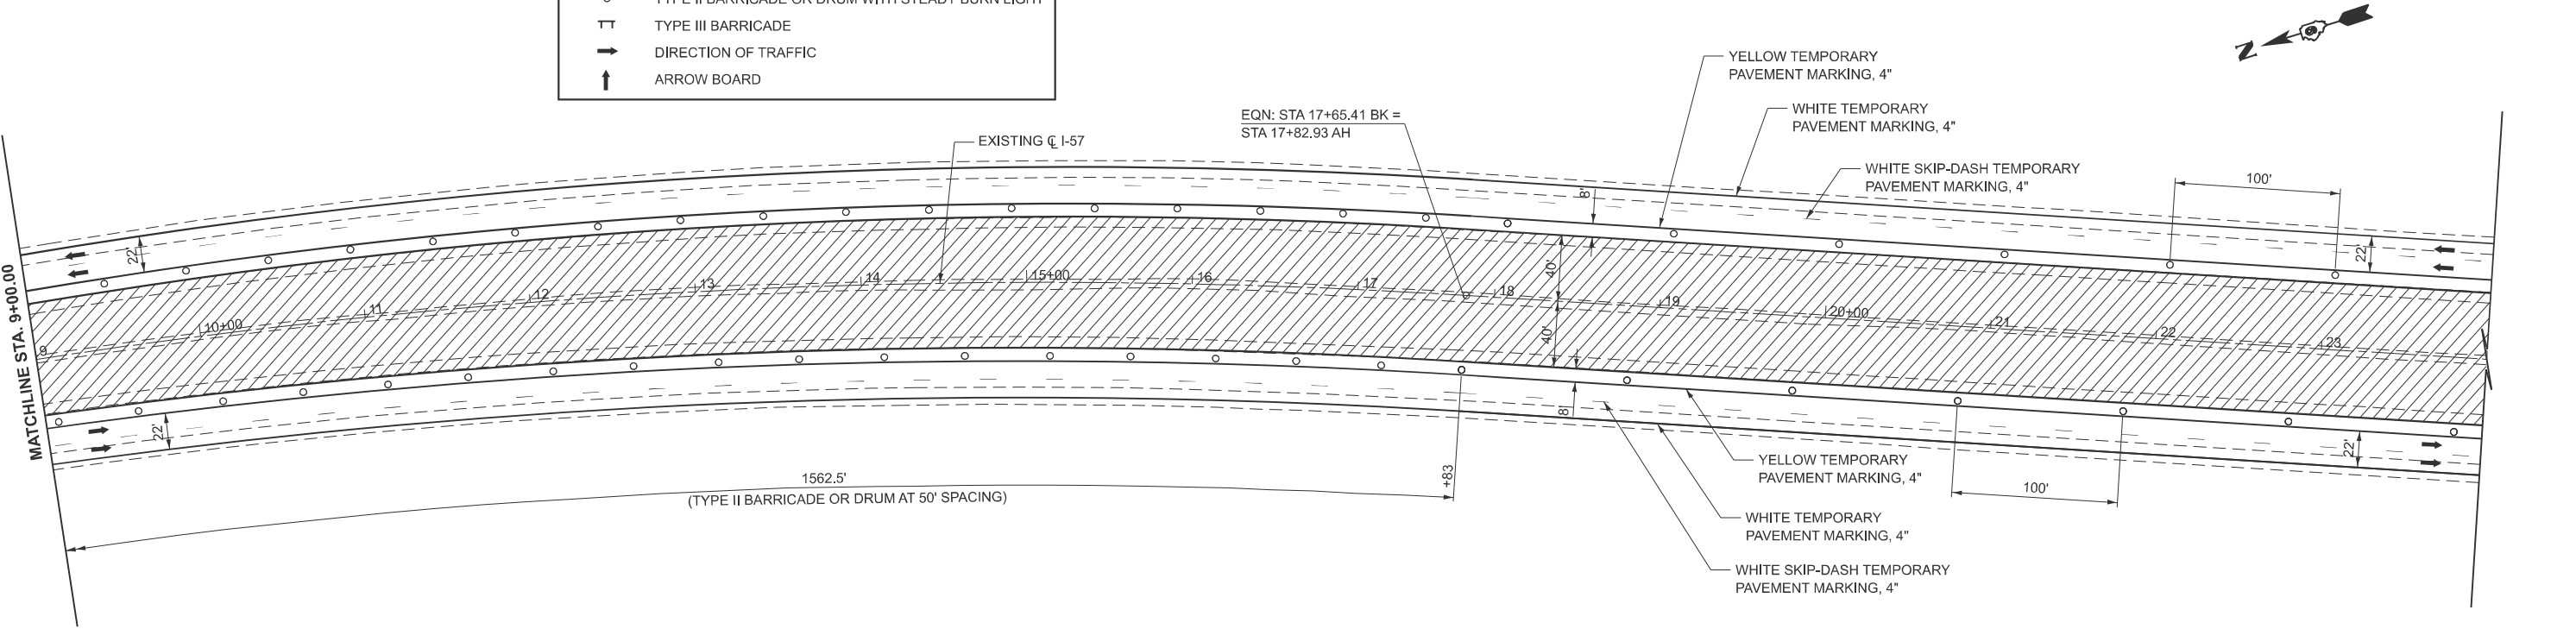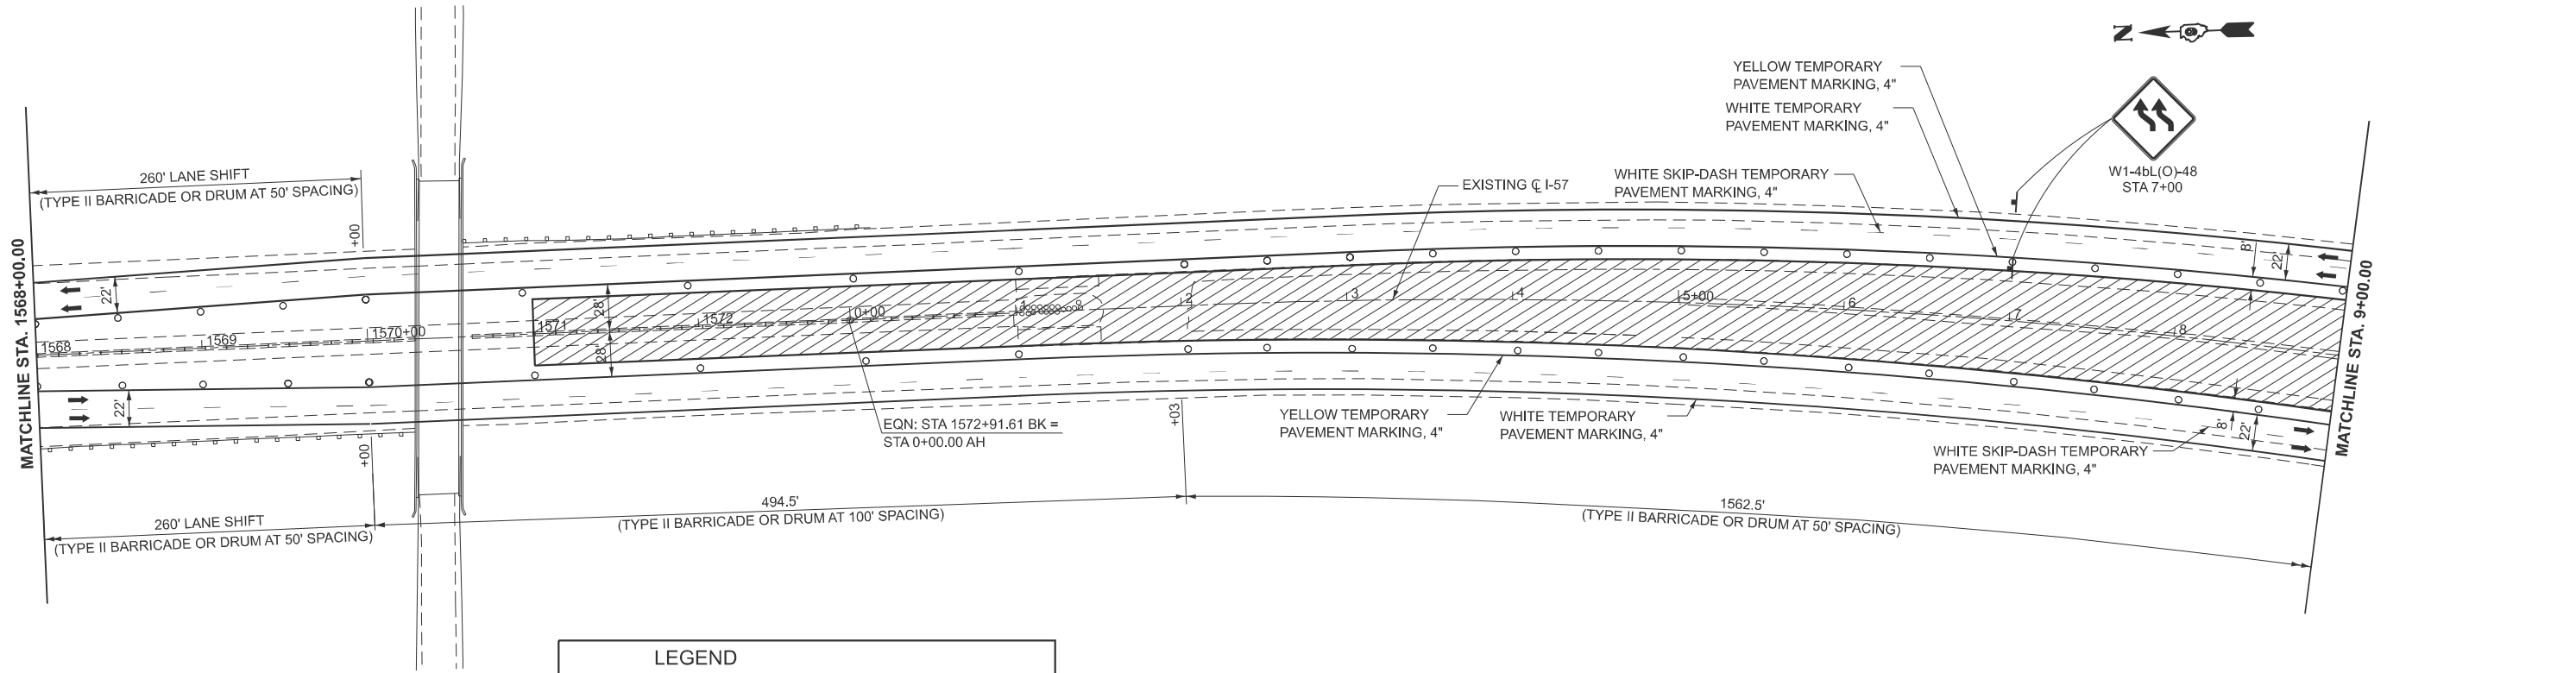

MODEL: I57 - STG1 SH14
FILE NAME: c:\volkert_pw_working\pjh\betsy.witt\0326115\09\8789-sh-staging-S1.dgn




USER NAME	= betsy.witt	DESIGNED -	REVISED -
PLOT SCALE	= \$SCALE\$	DRAWN -	REVISED -
PLOT DATE	= 8/27/2024	CHECKED -	REVISED -
		DATE -	REVISED -

STATE OF ILLINOIS
DEPARTMENT OF TRANSPORTATION


MAINTENANCE OF TRAFFIC - STAGE 1
INTERSTATE 57

SCALE: 1"=50' SHEET 3 OF 11 SHEETS STA. 54+00.00 TO STA. 84+00.00

F.A.I. RTE.	SECTION	COUNTY	TOTAL SHEETS	SHEET NO.
57	(X1-8,X1-7-1,X1-7,X1-6-1)R-2	WILLIAMSON	614	104
CONTRACT NO. 78798				
ILLINOIS FED. AID PROJECT				

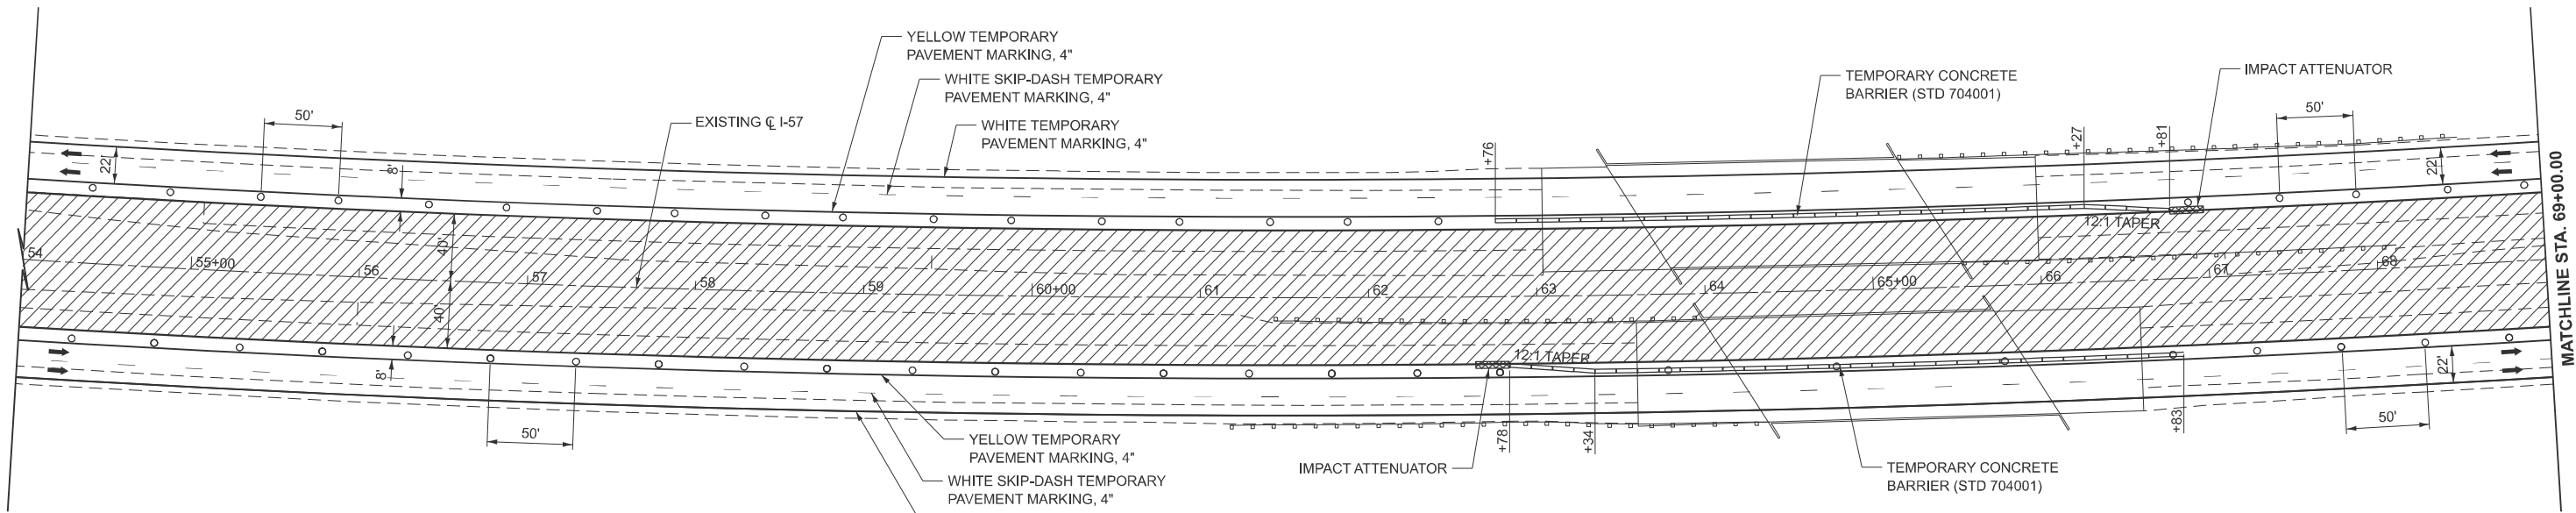

LEGEND	
	WORK ZONE
	IMPACT ATTENUATOR
	TRAFFIC SIGN
	VERTICAL PANEL
	TEMPORARY CONCRETE BARRIER
	TYPE II BARRICADE OR DRUM WITH STEADY BURN LIGHT
	TYPE III BARRICADE
	DIRECTION OF TRAFFIC
	ARROW BOARD

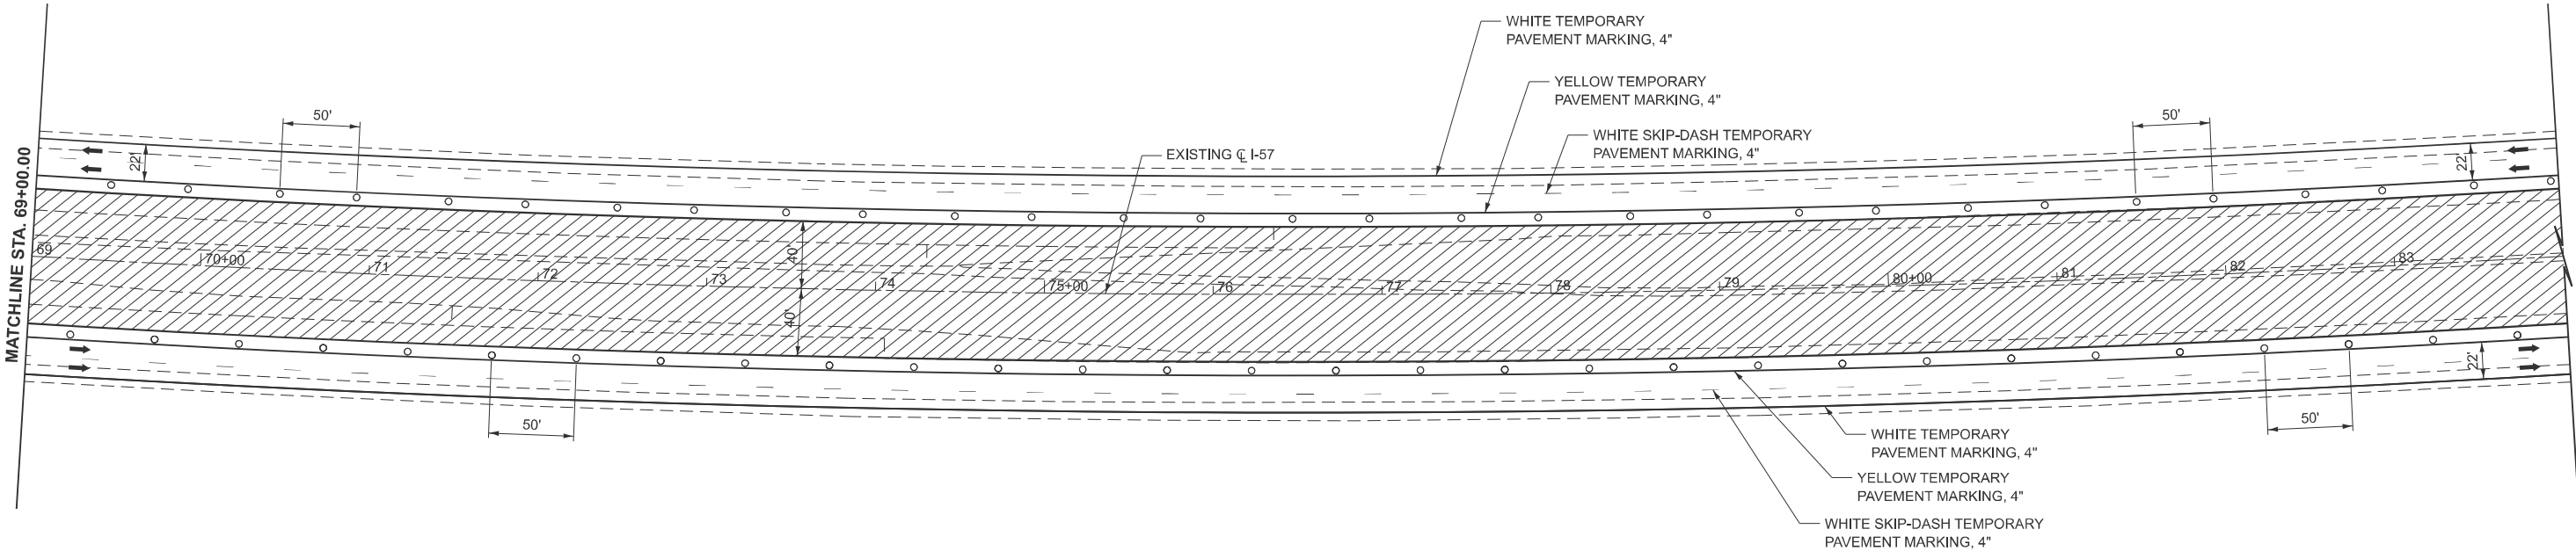

MODEL: I57-STG1-Sht 10
FILE NAME: c:\volkert_pw_working\pdt\betsy.witt\0326115\0918789-sh+staging-S1.dgn





USER NAME = betsy.witt	DESIGNED -	REVISED -
	DRAWN -	REVISED -
PLOT SCALE = \$SCALE\$	CHECKED -	REVISED -
PLOT DATE = 8/27/2024	DATE -	REVISED -

STATE OF ILLINOIS
DEPARTMENT OF TRANSPORTATION



MAINTENANCE OF TRAFFIC - STAGE 1
INTERSTATE 57

SCALE: 1"=50' SHEET 4 OF 11 SHEETS STA. 232+00.00 TO STA. 262+00.00

F.A.I. RTE.	SECTION	COUNTY	TOTAL SHEETS	SHEET NO.
57	(X1-8,X1-7-1,X1-7,X1-6-1)R-2	WILLIAMSON	614	105
CONTRACT NO. 78798				
ILLINOIS FED. AID PROJECT				

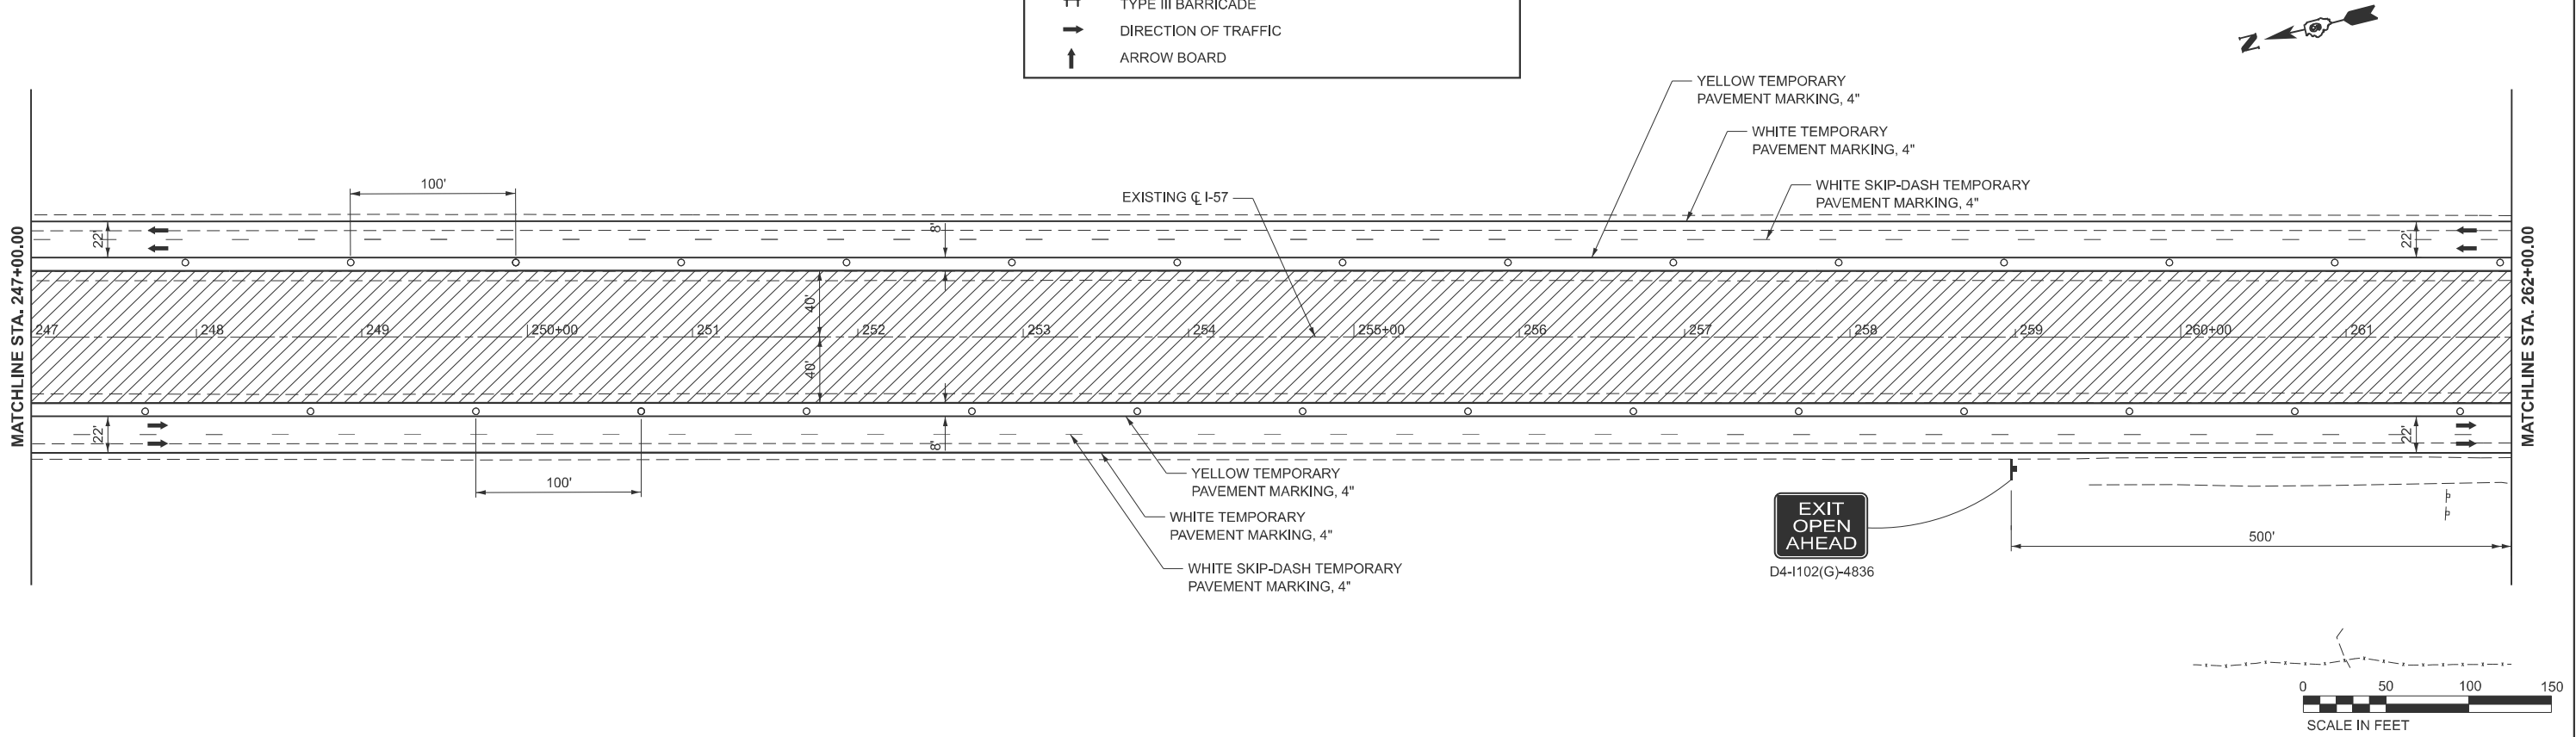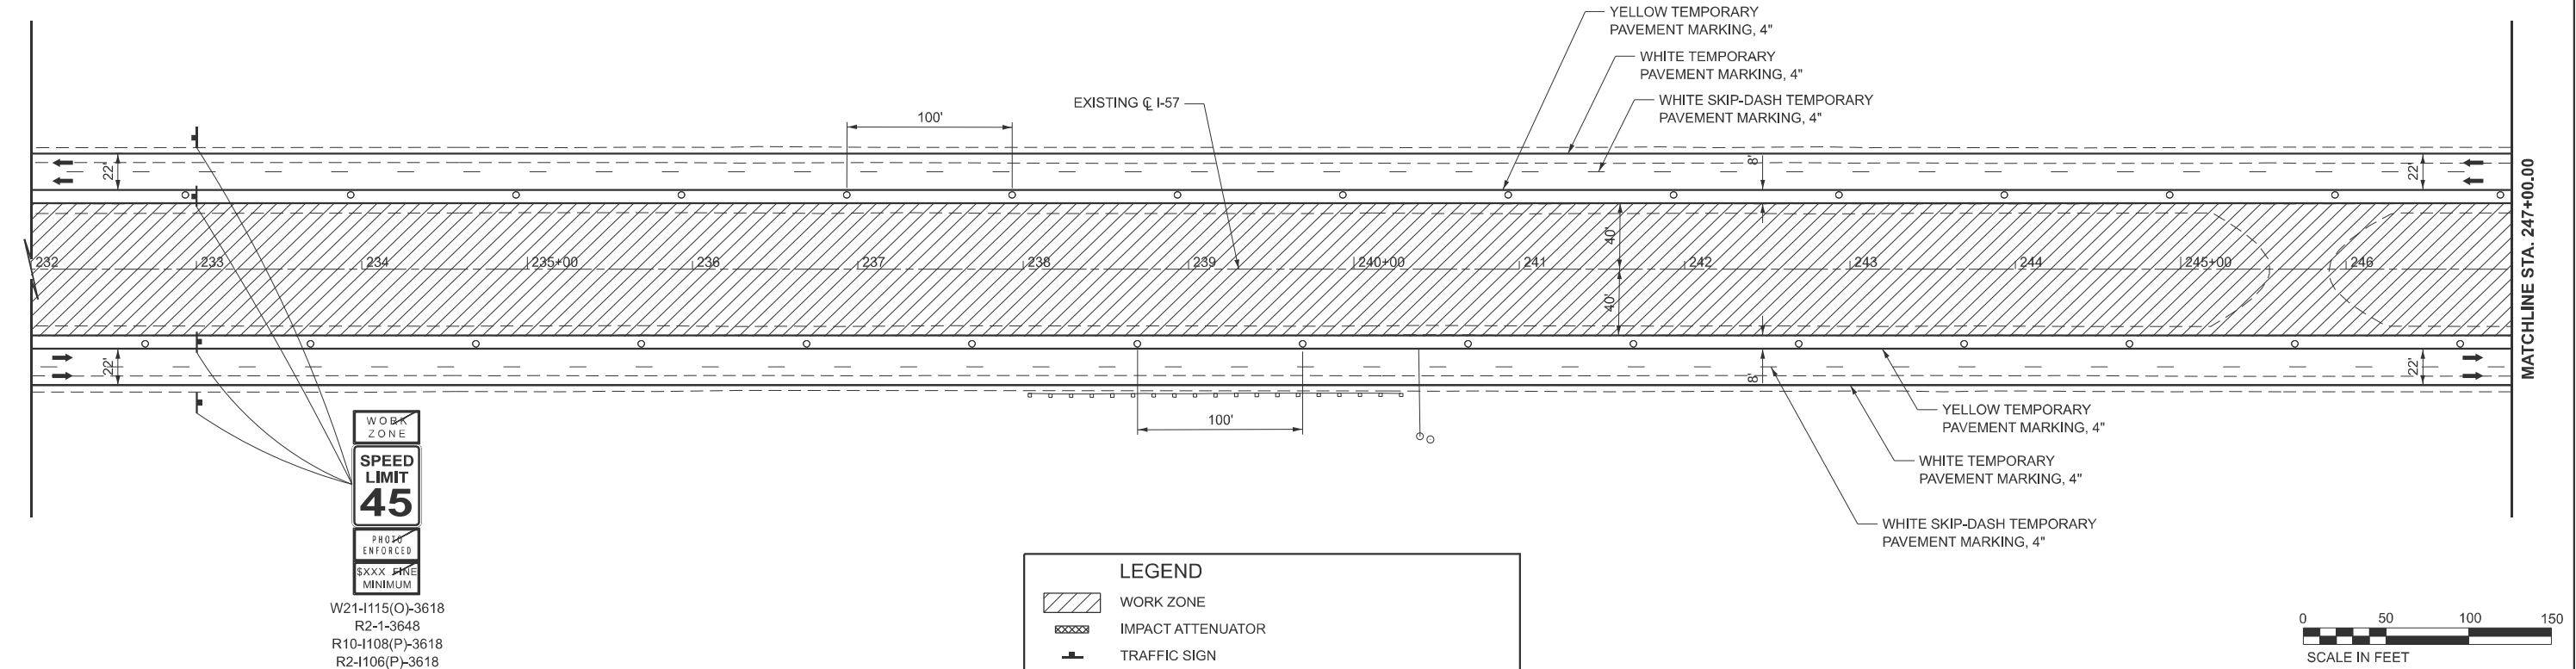

MODEL: I57-STG1-Sht 11
FILE NAME: c:\volkert_pw_workingdir\betsy.wlitt\0326115\0978798-sh-staging-S1.dgn

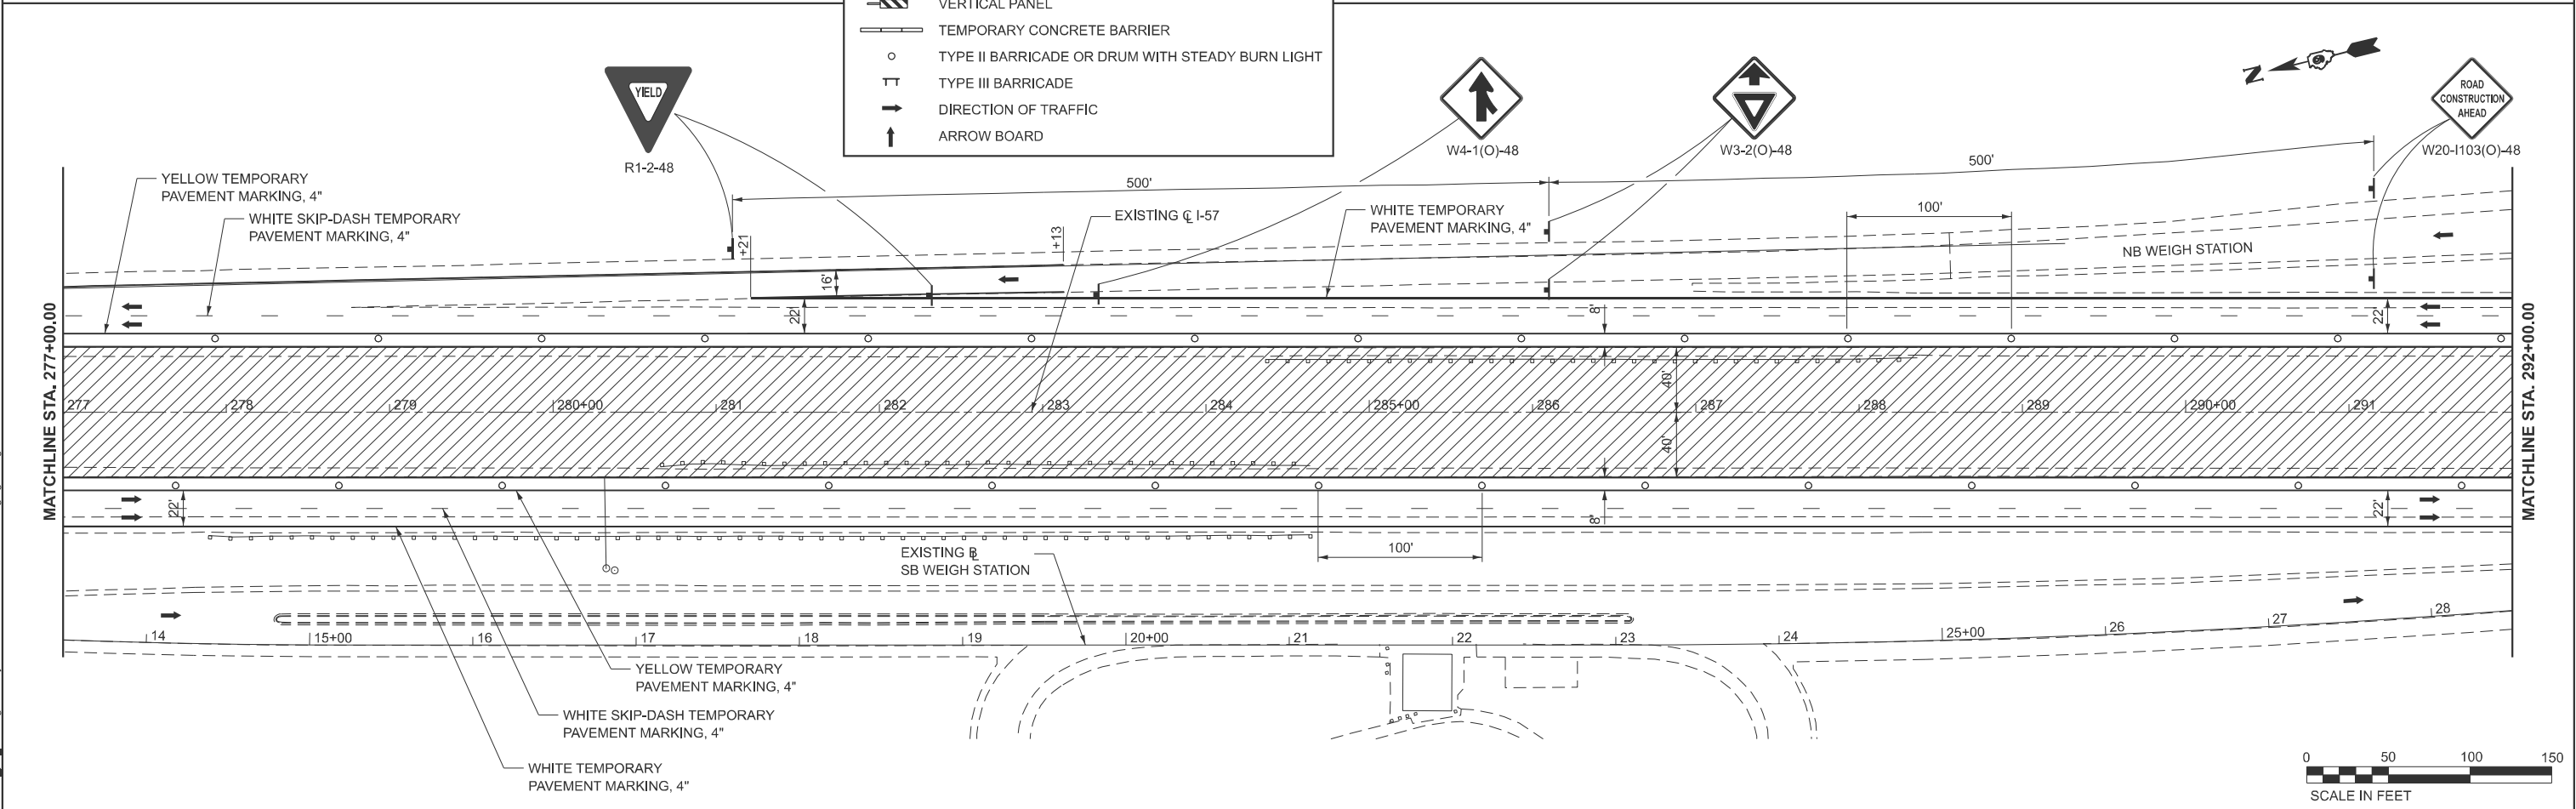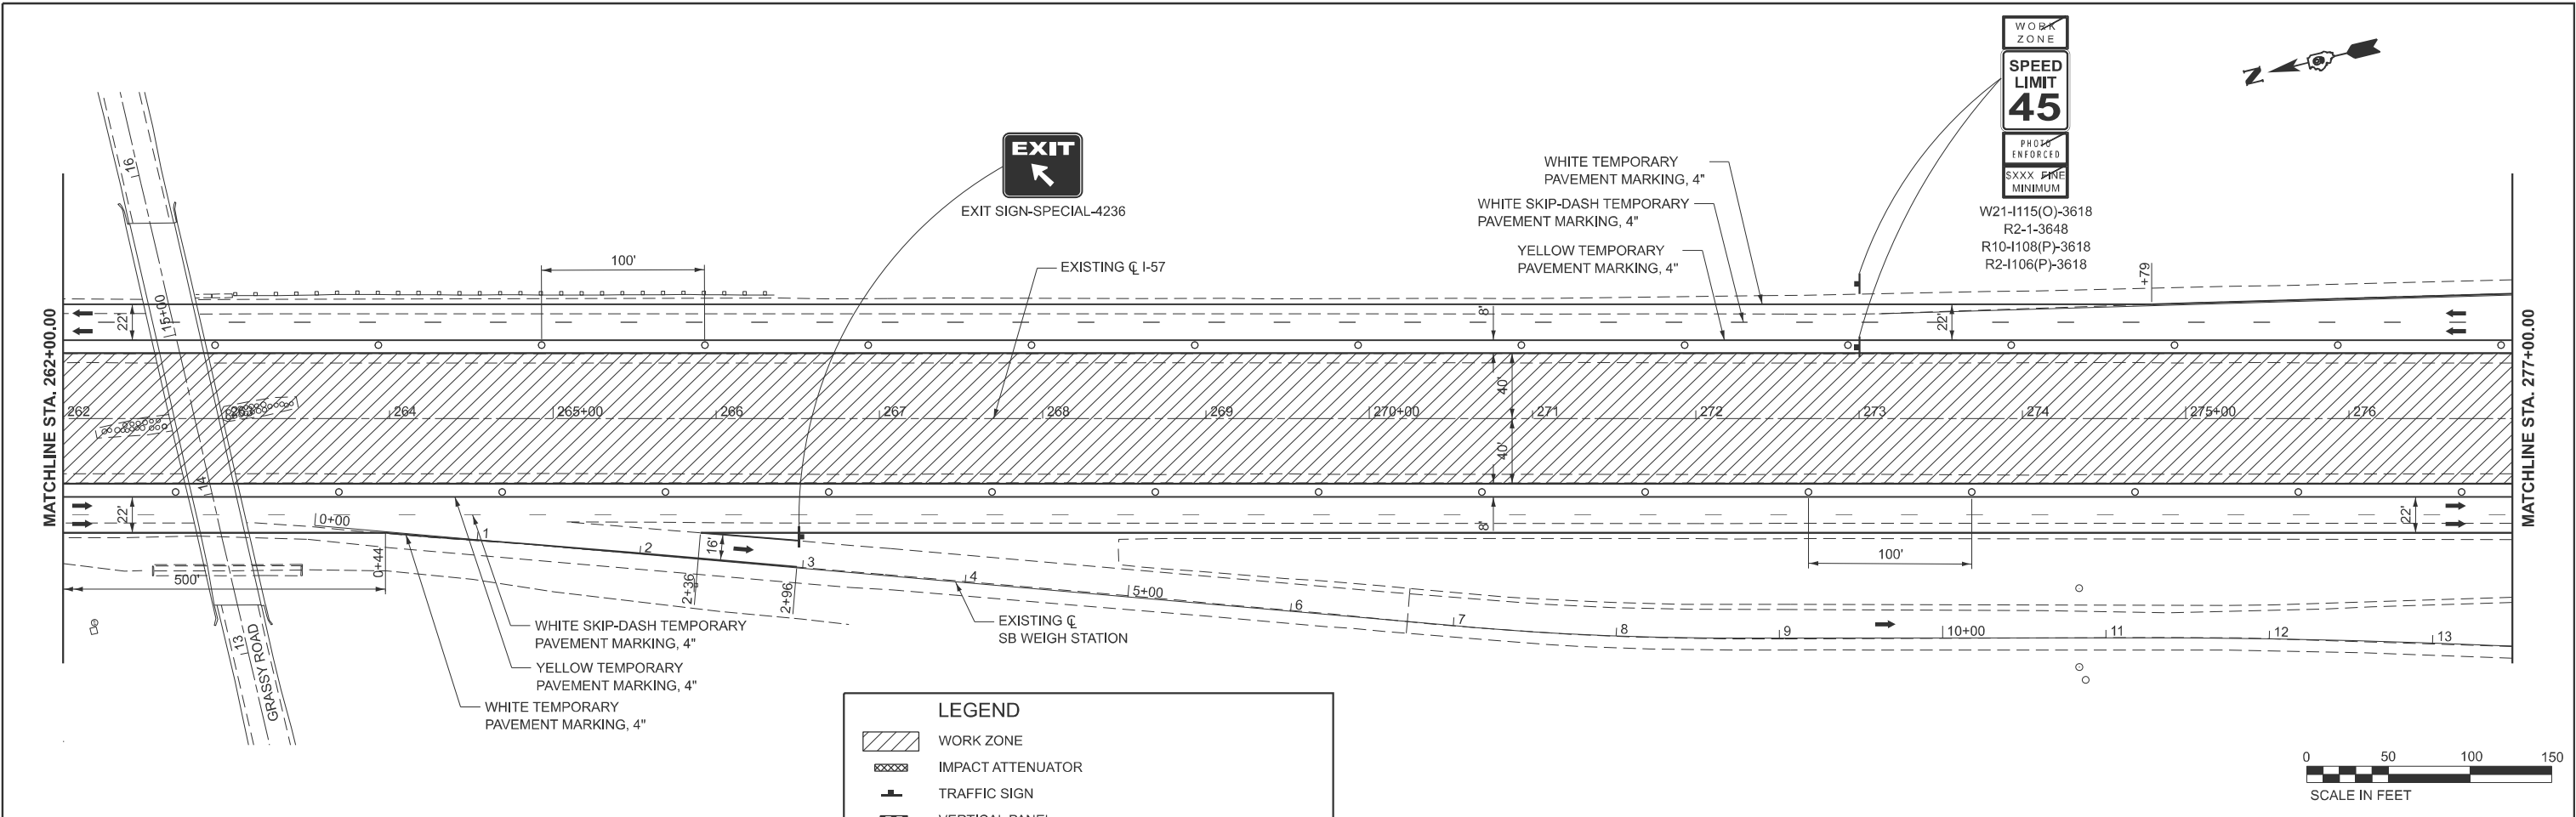


USER NAME =	betsy.wlitt	DESIGNED -		REVISED -	
DRAWN -		REVIS		REVISED -	
PLOT SCALE =	SSCALE\$	CHECKED -		REVISED -	
PLOT DATE =	8/27/2024	DATE -		REVISED -	

STATE OF ILLINOIS
DEPARTMENT OF TRANSPORTATION

MAINTENANCE OF TRAFFIC - STAGE 1 INTERSTATE 57			
SCALE: 1"=50'	SHEET 5	OF 11 SHEETS	STA. 262+00.00 TO STA. 292+00.00

F.A.I. RTE.	SECTION	COUNTY	TOTAL SHEETS	SHEET NO.
57	(X1-8,X1-7-1,X1-7,X1-6-1)R-2	WILLIAMSON	614	106
CONTRACT NO. 78798				
ILLINOIS FED. AID PROJECT				

MODEL: I57 - STG1 Sht 12
FILE NAME: c:\volkert_pw_working\dn\betsy.wilt\0326115\0978798-sh-staging-S1.dgn

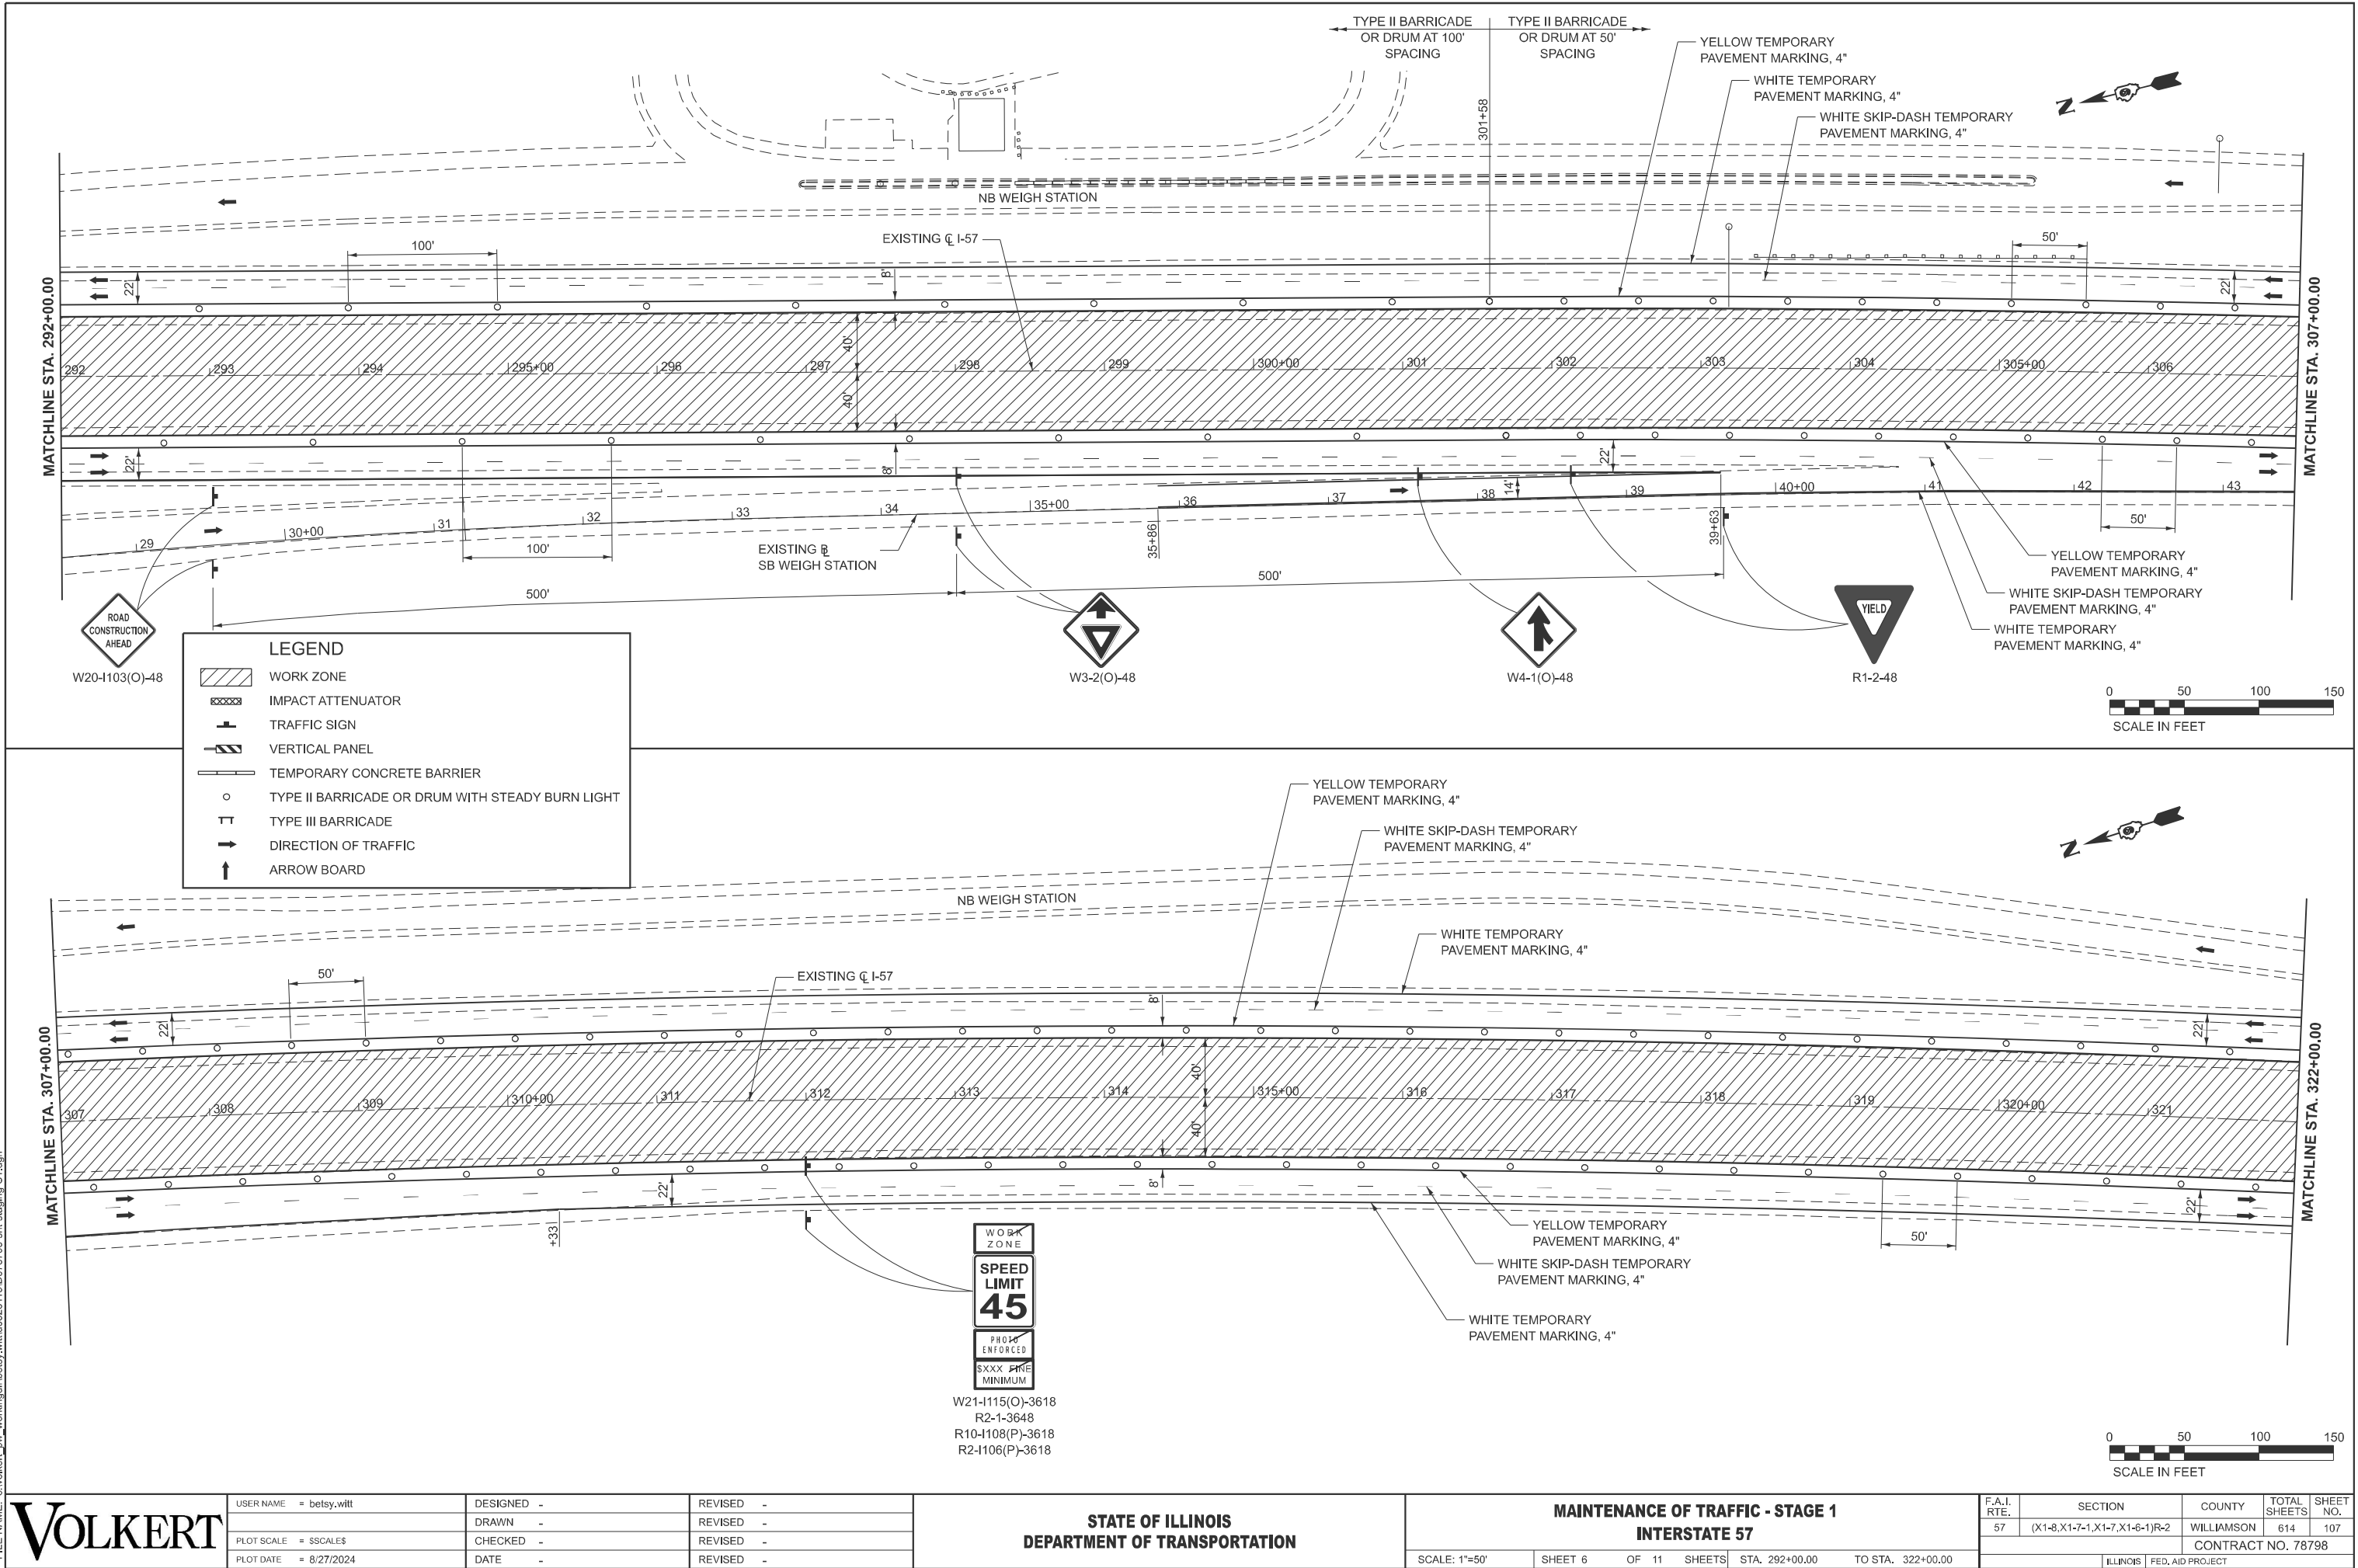

USER NAME =	betsy.wilt	DESIGNED -		REVISED -	
		DRAWN -		REVISED -	
PLOT SCALE =	SSCALE\$	CHECKED -		REVISED -	
PLOT DATE =	8/27/2024	DATE -		REVISED -	

STATE OF ILLINOIS
DEPARTMENT OF TRANSPORTATION

MAINTENANCE OF TRAFFIC - STAGE 1 INTERSTATE 57			
SCALE: 1"=50'	SHEET 6	OF 11 SHEETS	STA. 292+00.00 TO STA. 322+00.00

F.A.I. RTE.	SECTION	COUNTY	TOTAL SHEETS	SHEET NO.
57	(X1-8,X1-7-1,X1-7,X1-6-1)R-2	WILLIAMSON	614	107
CONTRACT NO. 78798				ILLINOIS FED. AID PROJECT

MODEL: I57-STG1-Sht 13
FILE NAME: c:\volkert_pw_workingdir\betsy.wilt\0326115\0978798-sh-staging-S1.dgn

VOLKERT


USER NAME =	betsy.wilt	DESIGNED -		REVISED -	
		DRAWN -		REVISED -	
PLOT SCALE =	SSCALE\$	CHECKED -		REVISED -	
PLOT DATE =	8/27/2024	DATE -		REVISED -	

STATE OF ILLINOIS
DEPARTMENT OF TRANSPORTATION


MAINTENANCE OF TRAFFIC - STAGE 1
INTERSTATE 57

SCALE: 1"=50' SHEET 7 OF 11 SHEETS STA. 322+00.00 TO STA. 352+00.00

F.A.I. RTE.	SECTION	COUNTY	TOTAL SHEETS	SHEET NO.
57	(X1-8,X1-7-1,X1-7,X1-6-1)R-2	WILLIAMSON	614	108
CONTRACT NO. 78798				
ILLINOIS FED. AID PROJECT				

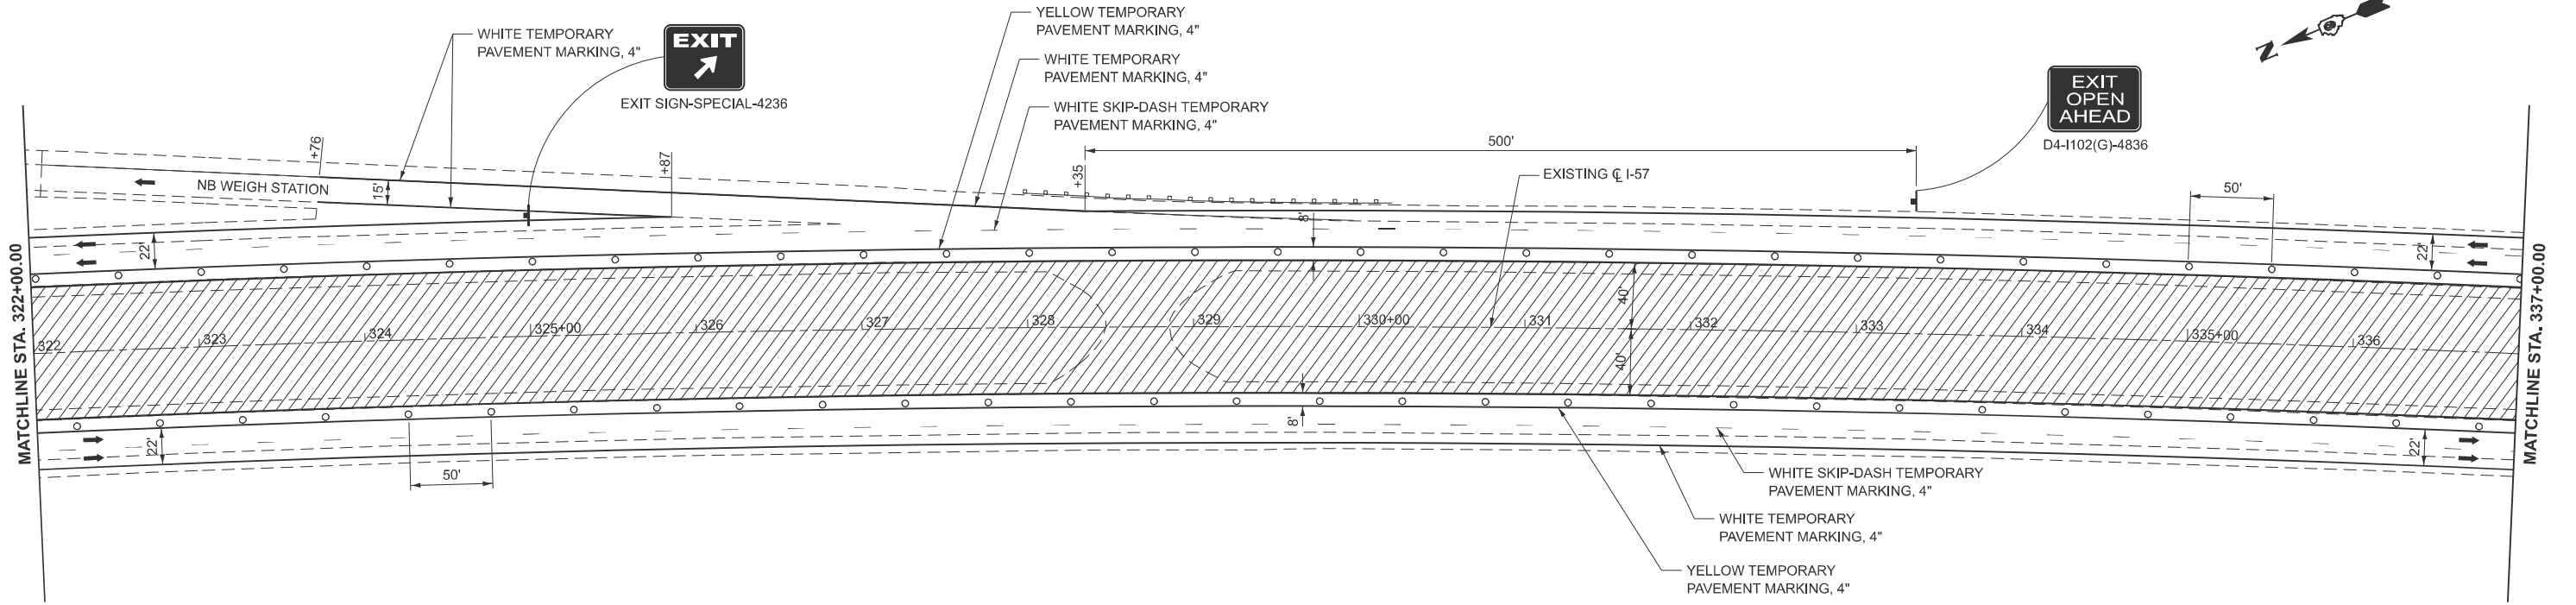

LEGEND	
	WORK ZONE
	IMPACT ATTENUATOR
	TRAFFIC SIGN
	VERTICAL PANEL
	TEMPORARY CONCRETE BARRIER
	TYPE II BARRICADE OR DRUM WITH STEADY BURN LIGHT
	TYPE III BARRICADE
	DIRECTION OF TRAFFIC
	ARROW BOARD

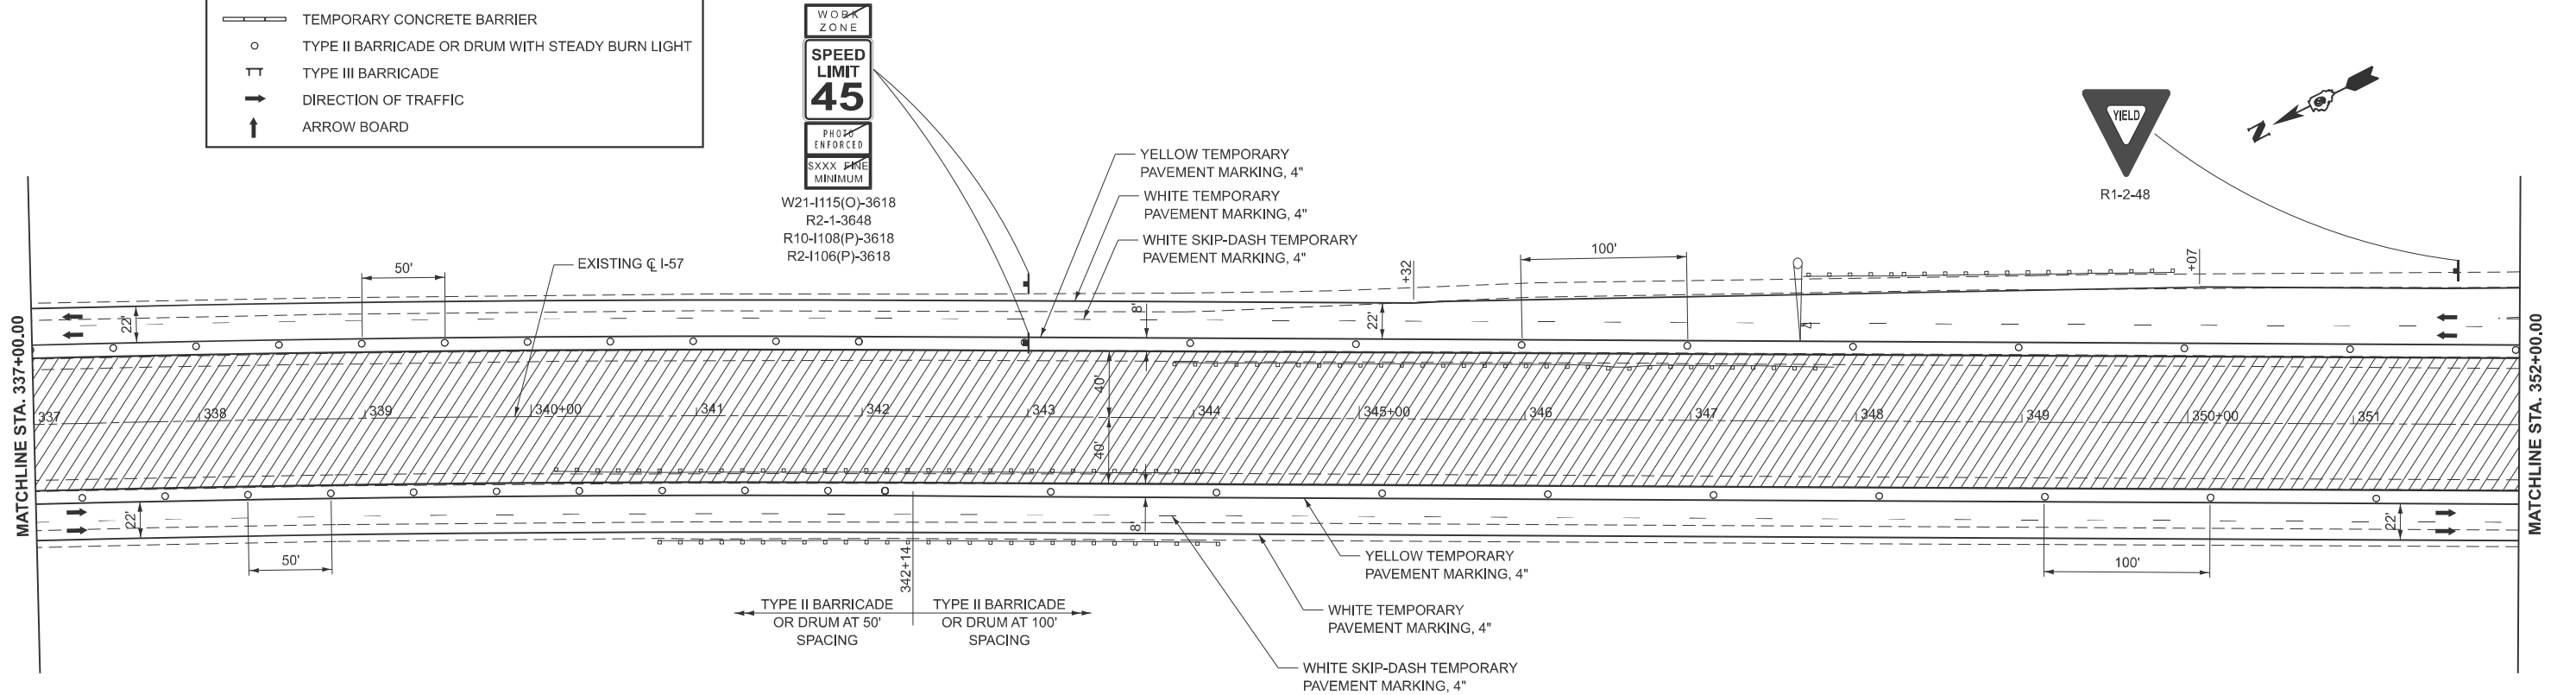

WORK ZONE
SPEED LIMIT 45
PHOTO ENFORCED
SXXX PACE MINIMUM
W21-1115(O)-3618
R2-1-3648
R10-1108(P)-3618
R2-1106(P)-3618



MODEL: I57 - STG1 Sht 14
FILE NAME: c:\volkert_pw_workingdir\betsy.wilt\0326115\0918798-sh-staging-S1.dgn





USER NAME	= betsy.wilt	DESIGNED	-	REVISED	-
DRAWN	-	REVIS	-	REVISED	-
PLOT SCALE	= \$SCALE\$	CHECKED	-	REVISED	-
PLOT DATE	= 8/27/2024	DATE	-	REVISED	-

STATE OF ILLINOIS
DEPARTMENT OF TRANSPORTATION

MAINTENANCE OF TRAFFIC - STAGE 1
INTERSTATE 57

SCALE: 1"=50' SHEET 8 OF 11 SHEETS STA. 352+00.00 TO STA. 382+00.00

F.A.I. RTE.	SECTION	COUNTY	TOTAL SHEETS	SHEET NO.
57	(X1-8,X1-7-1,X1-7,X1-6-1)R-2	WILLIAMSON	614	109
CONTRACT NO. 78798				
ILLINOIS FED. AID PROJECT				

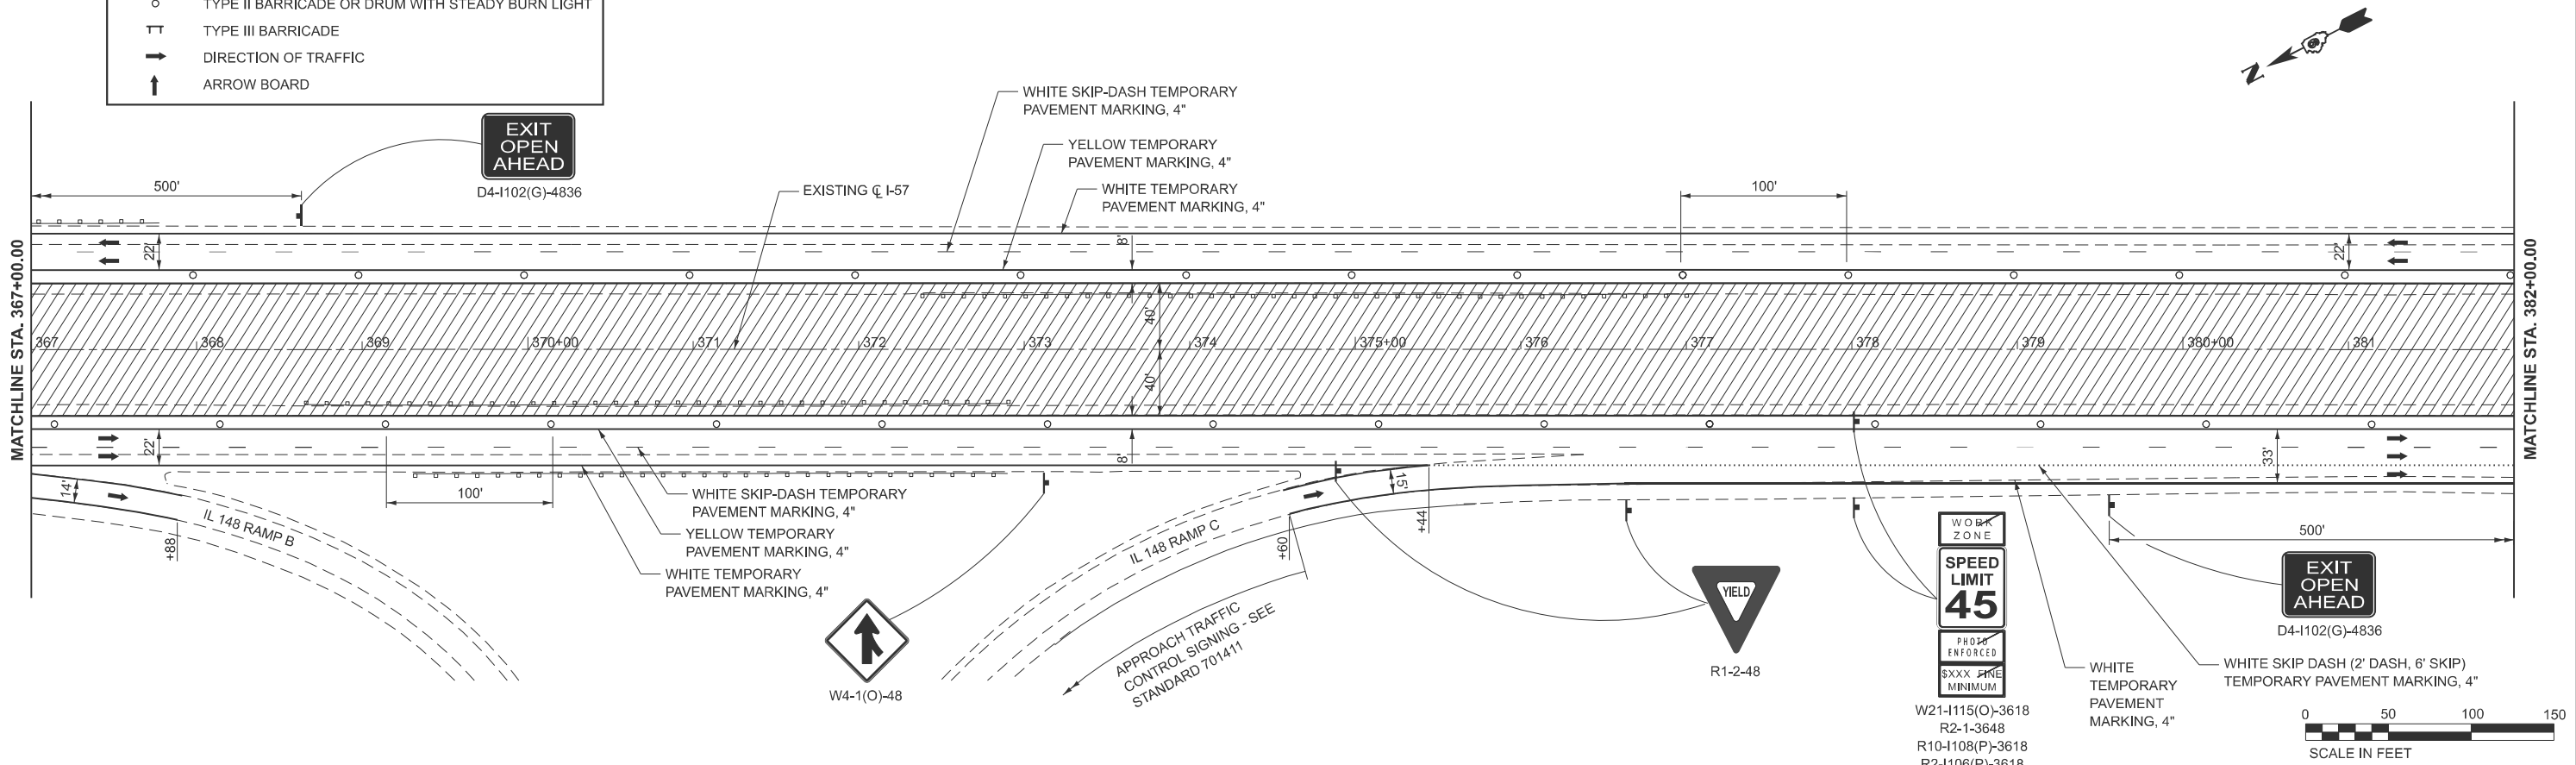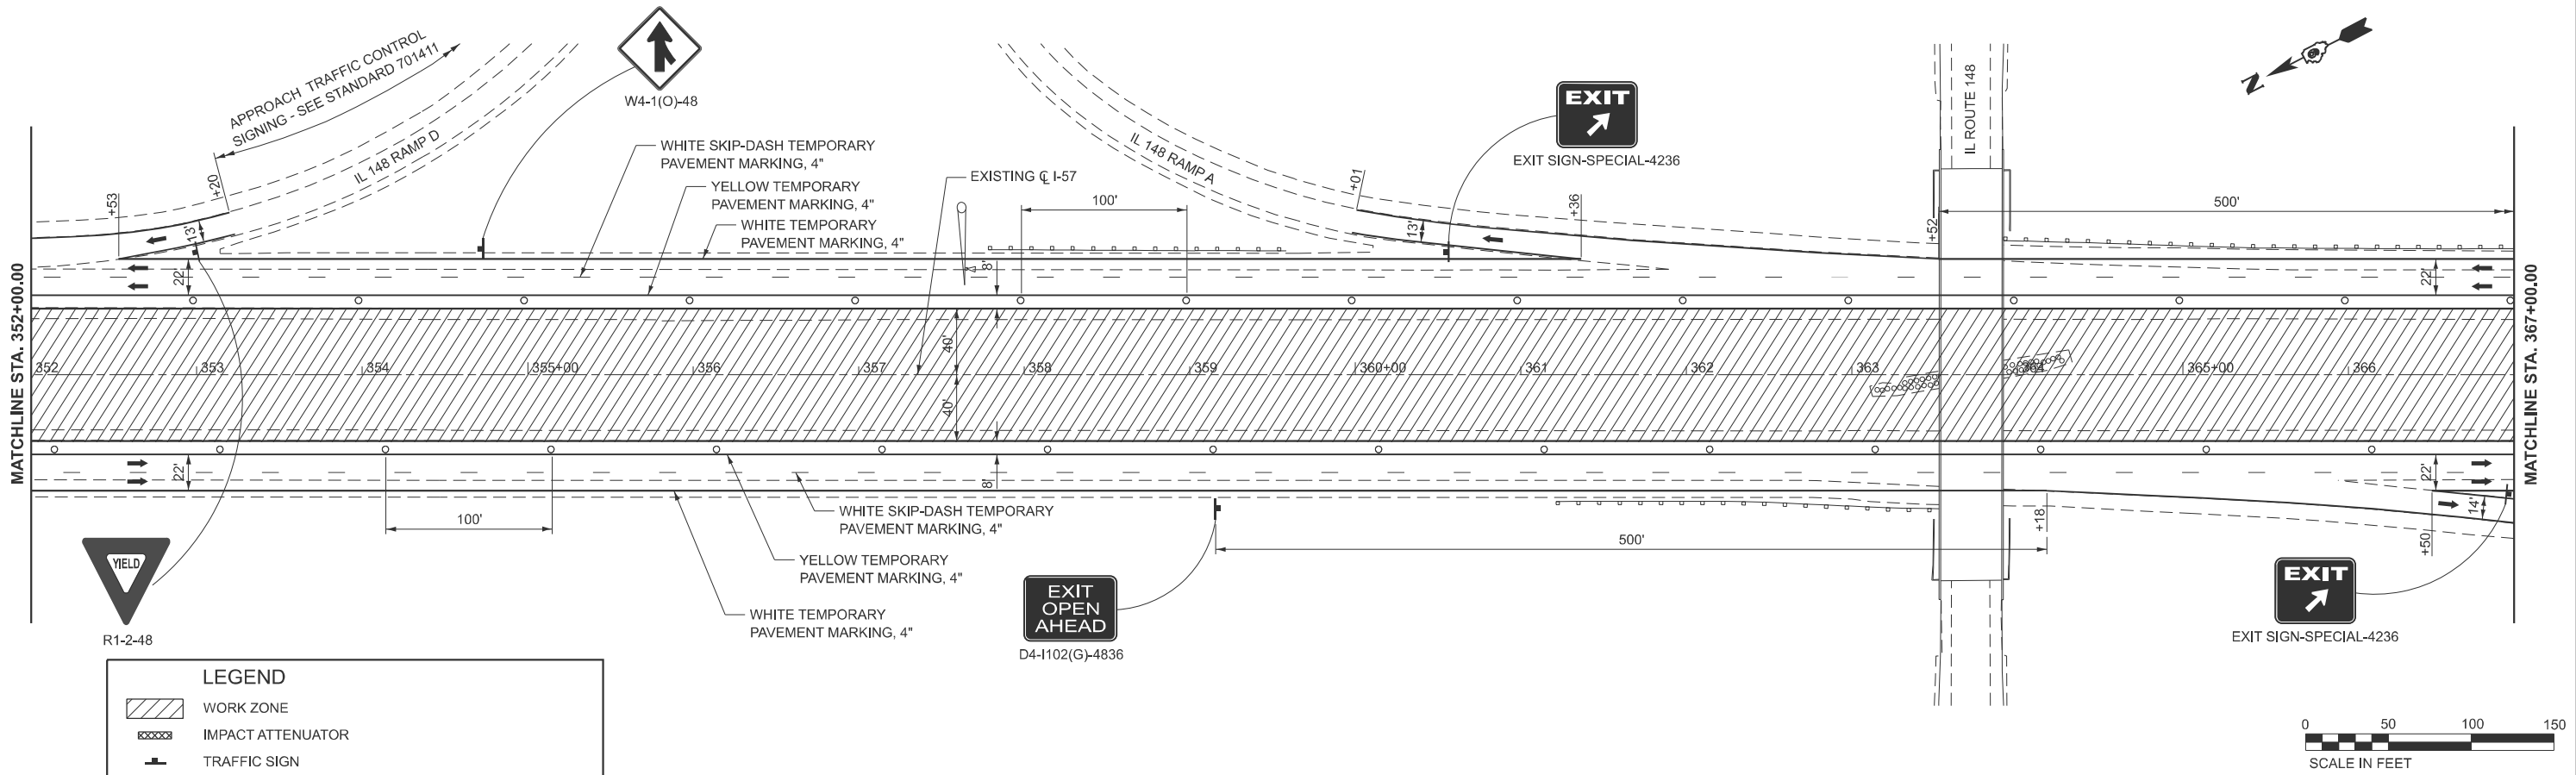

MODEL: I57 - STG1 SH115
FILE NAME: c:\volkert_pw_working\pdt\betsy.wlitt\0326115\0918789-sh-staging-S1.dgn




USER NAME =	betsy.wlitt	DESIGNED -		REVISED -	
DRAWN -		REVIS		REVISED -	
PLOT SCALE =	SSCALE\$	CHECKED -		REVISED -	
PLOT DATE =	8/27/2024	DATE -		REVISED -	

STATE OF ILLINOIS
DEPARTMENT OF TRANSPORTATION



MAINTENANCE OF TRAFFIC - STAGE 1
INTERSTATE 57

SCALE: 1"=50' SHEET 9 OF 11 SHEETS STA. 382+00.00 TO STA. 412+00.00

F.A.I. RTE.	SECTION	COUNTY	TOTAL SHEETS	SHEET NO.
57	(X1-8,X1-7-1,X1-7,X1-6-1)R-2	WILLIAMSON	614	110
CONTRACT NO. 78798				
ILLINOIS FED. AID PROJECT				

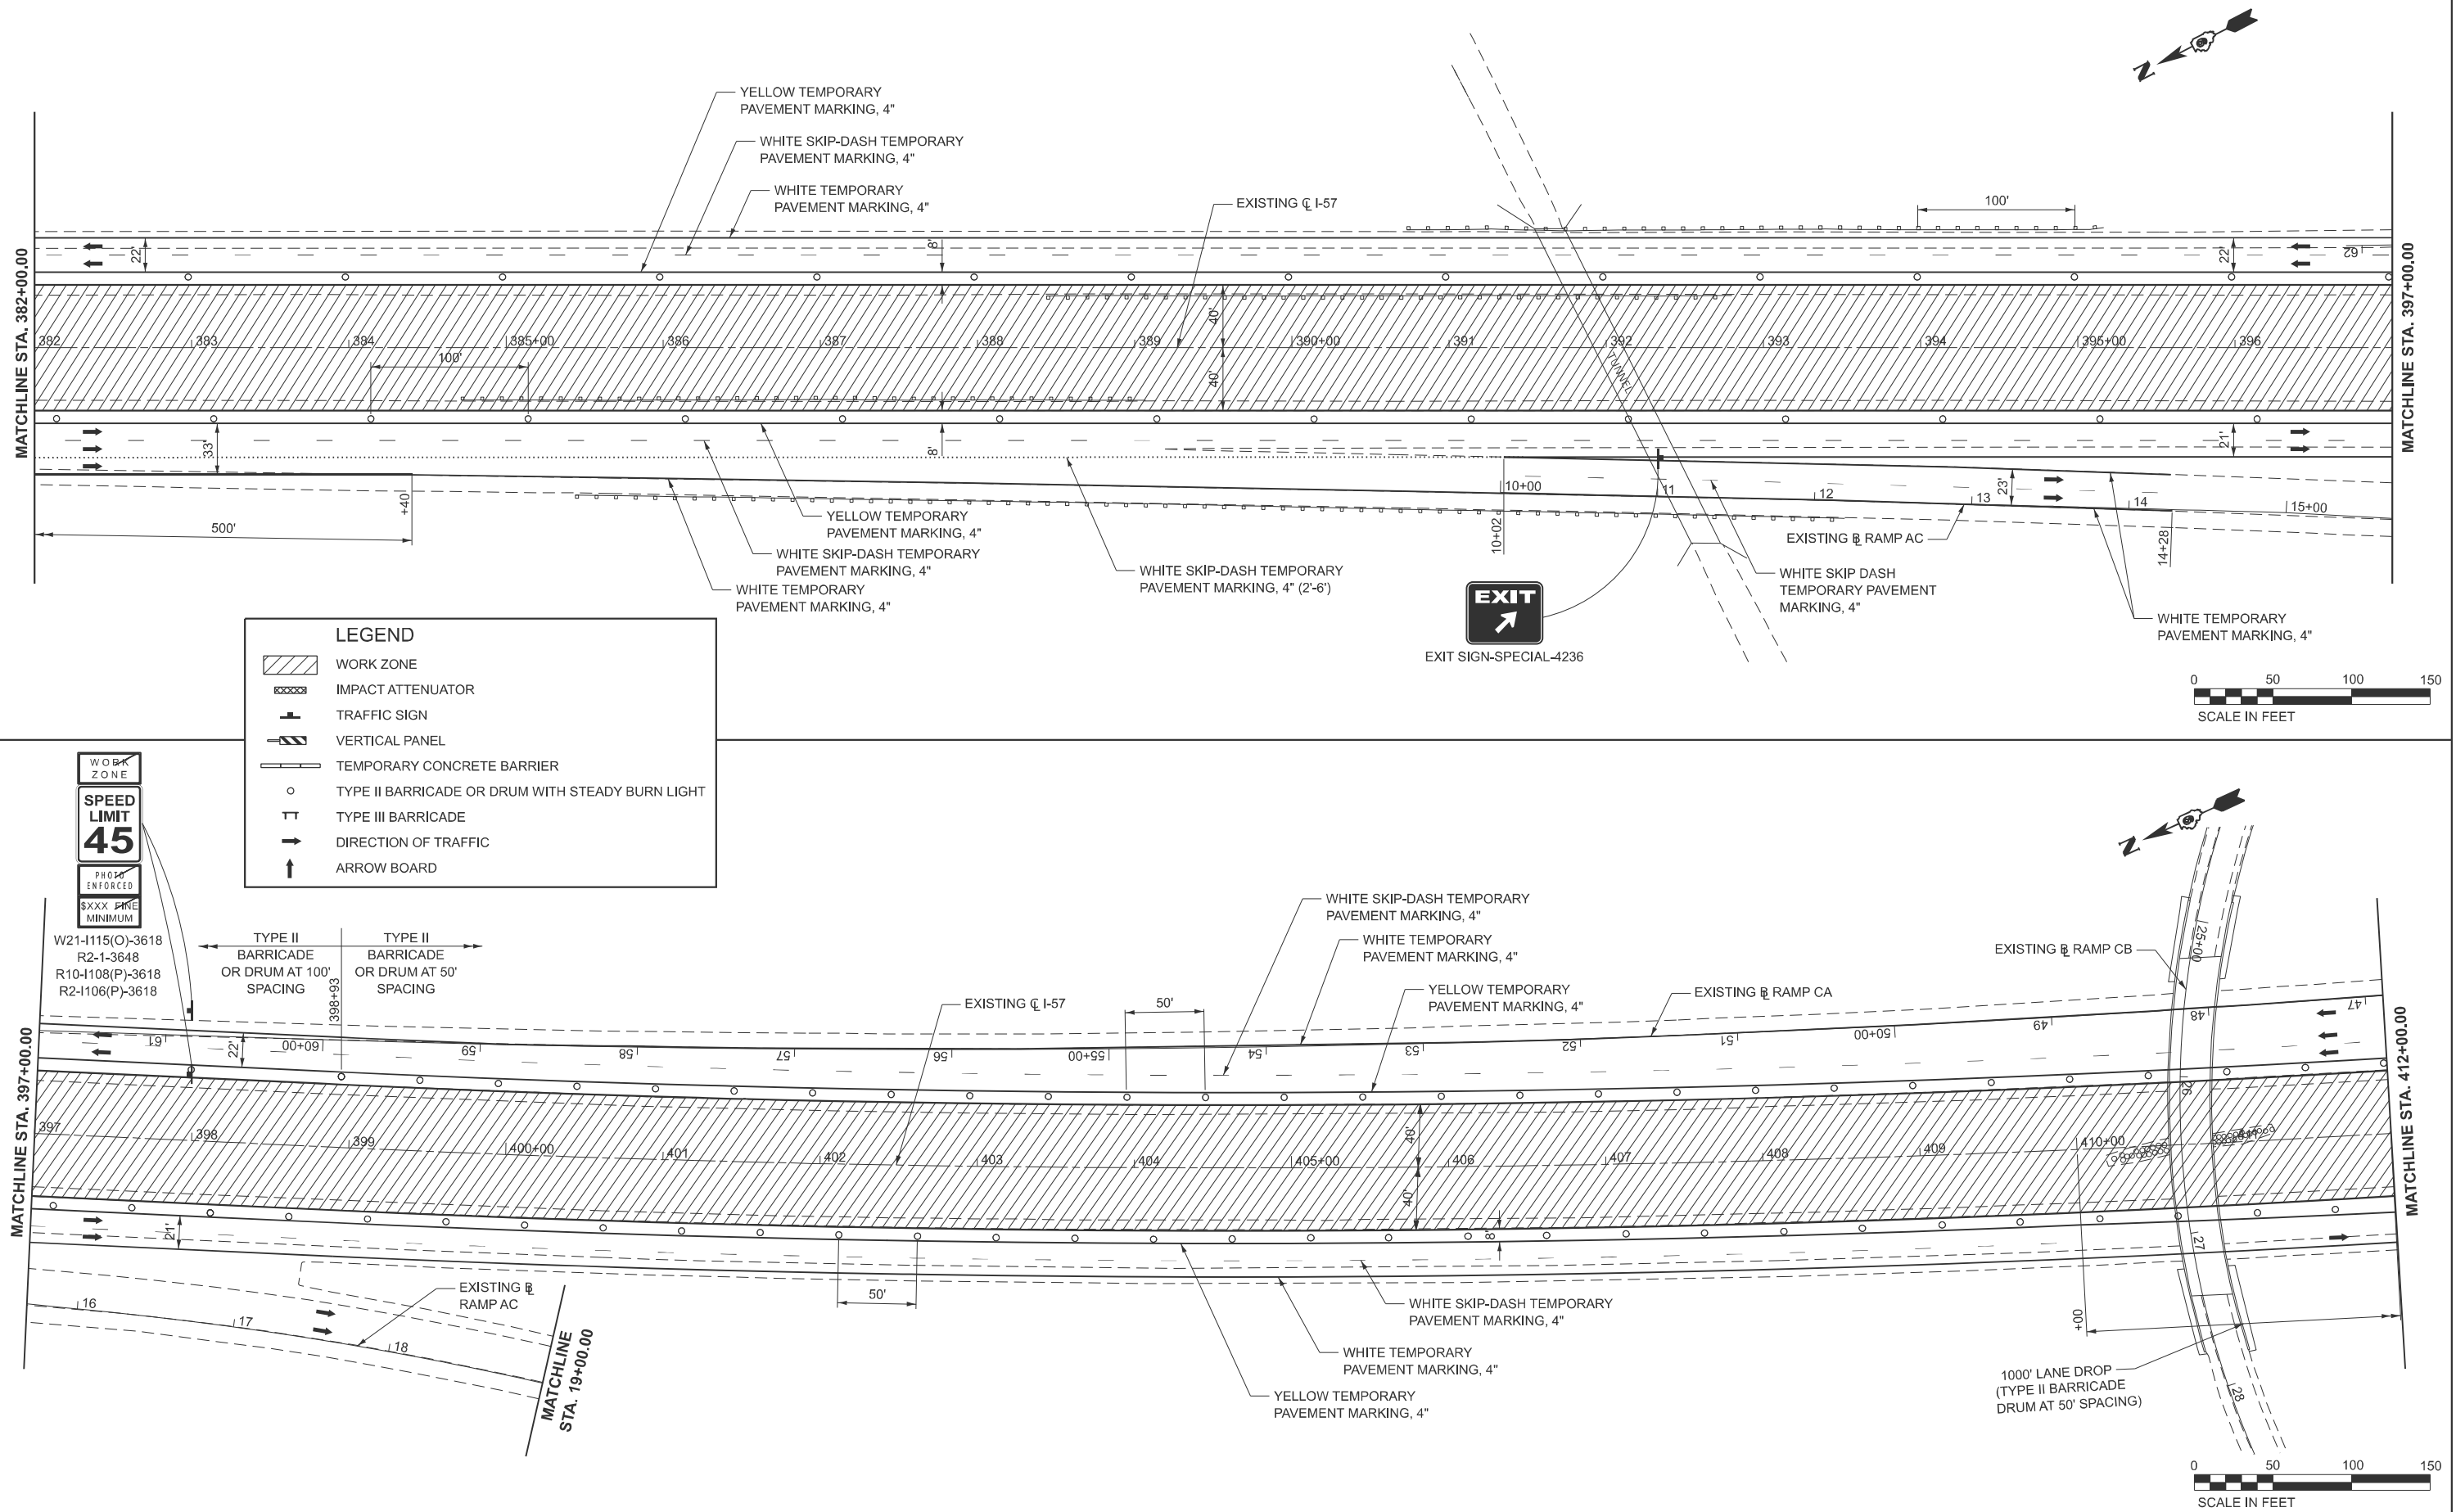

MODEL: I57-STG1-Sht 16
FILE NAME: c:\volkert_pw_working\dwg\I57-STG1-Sht 16.dgn

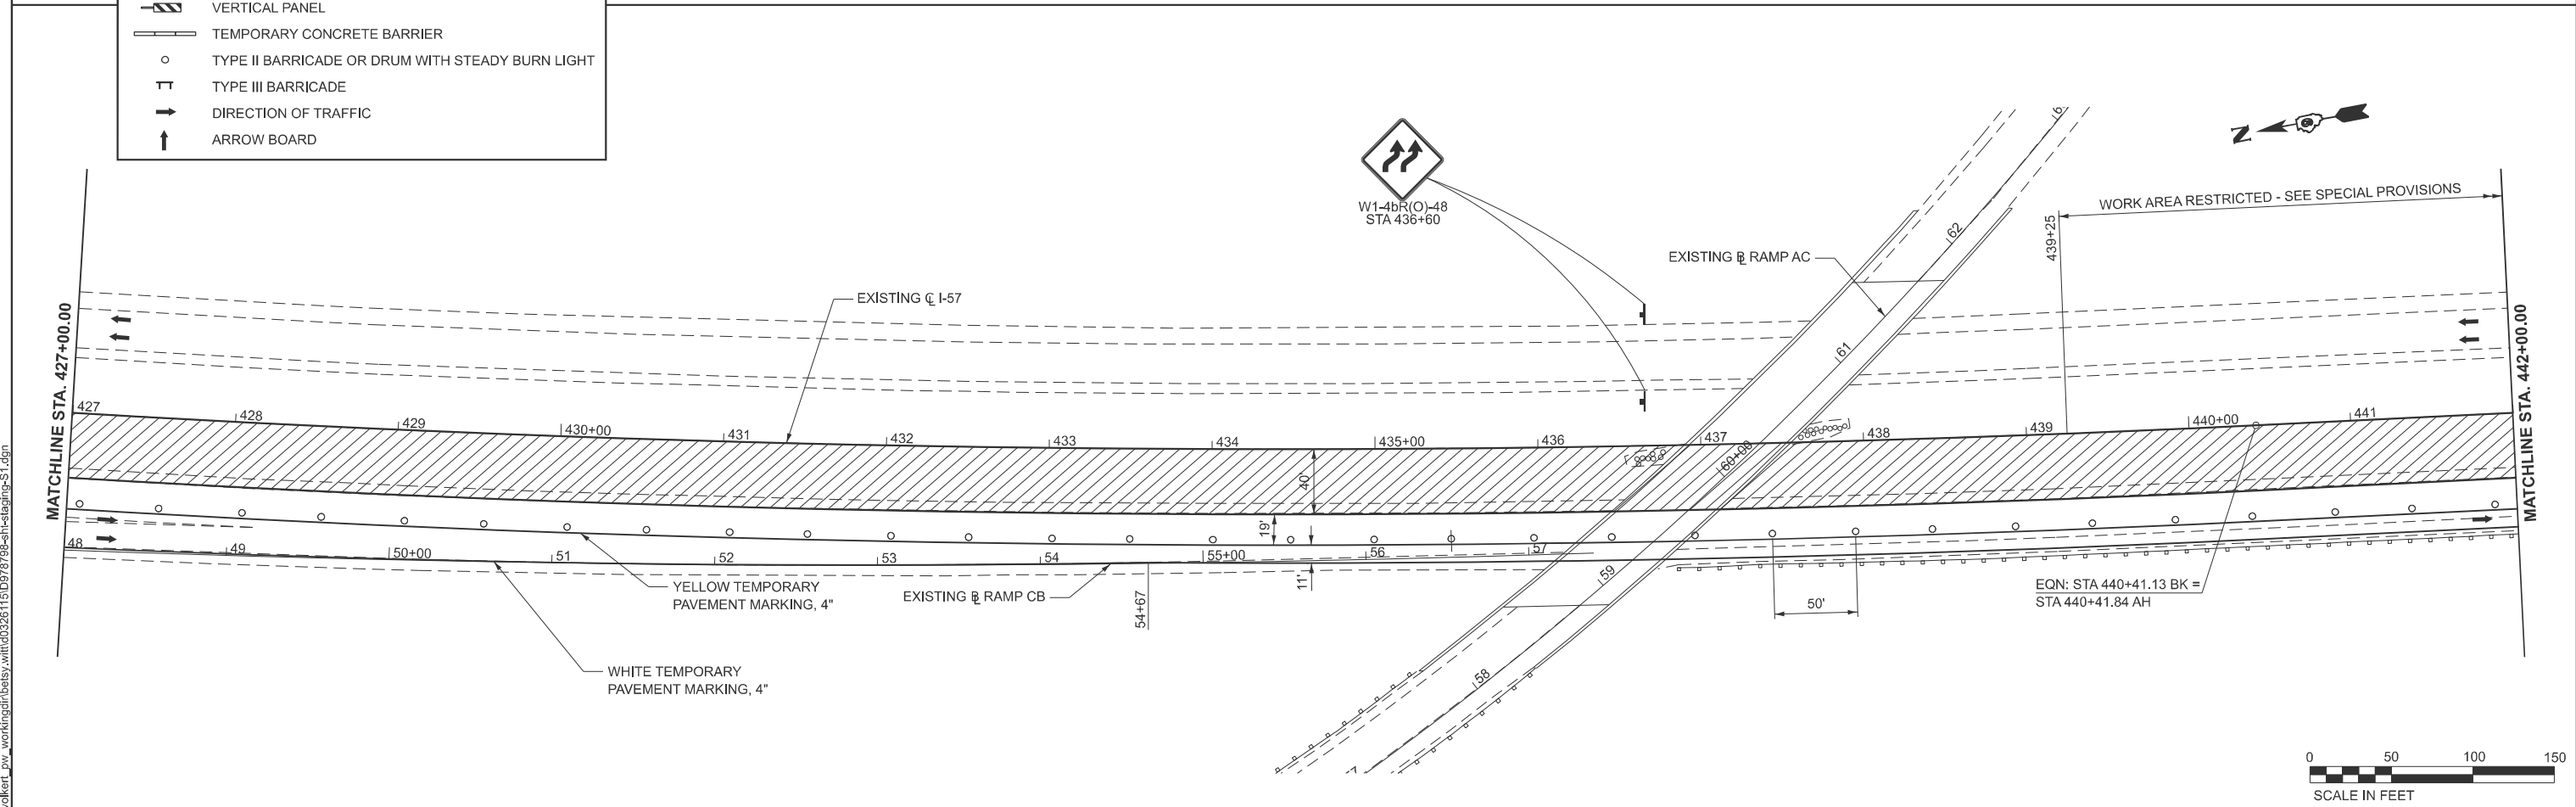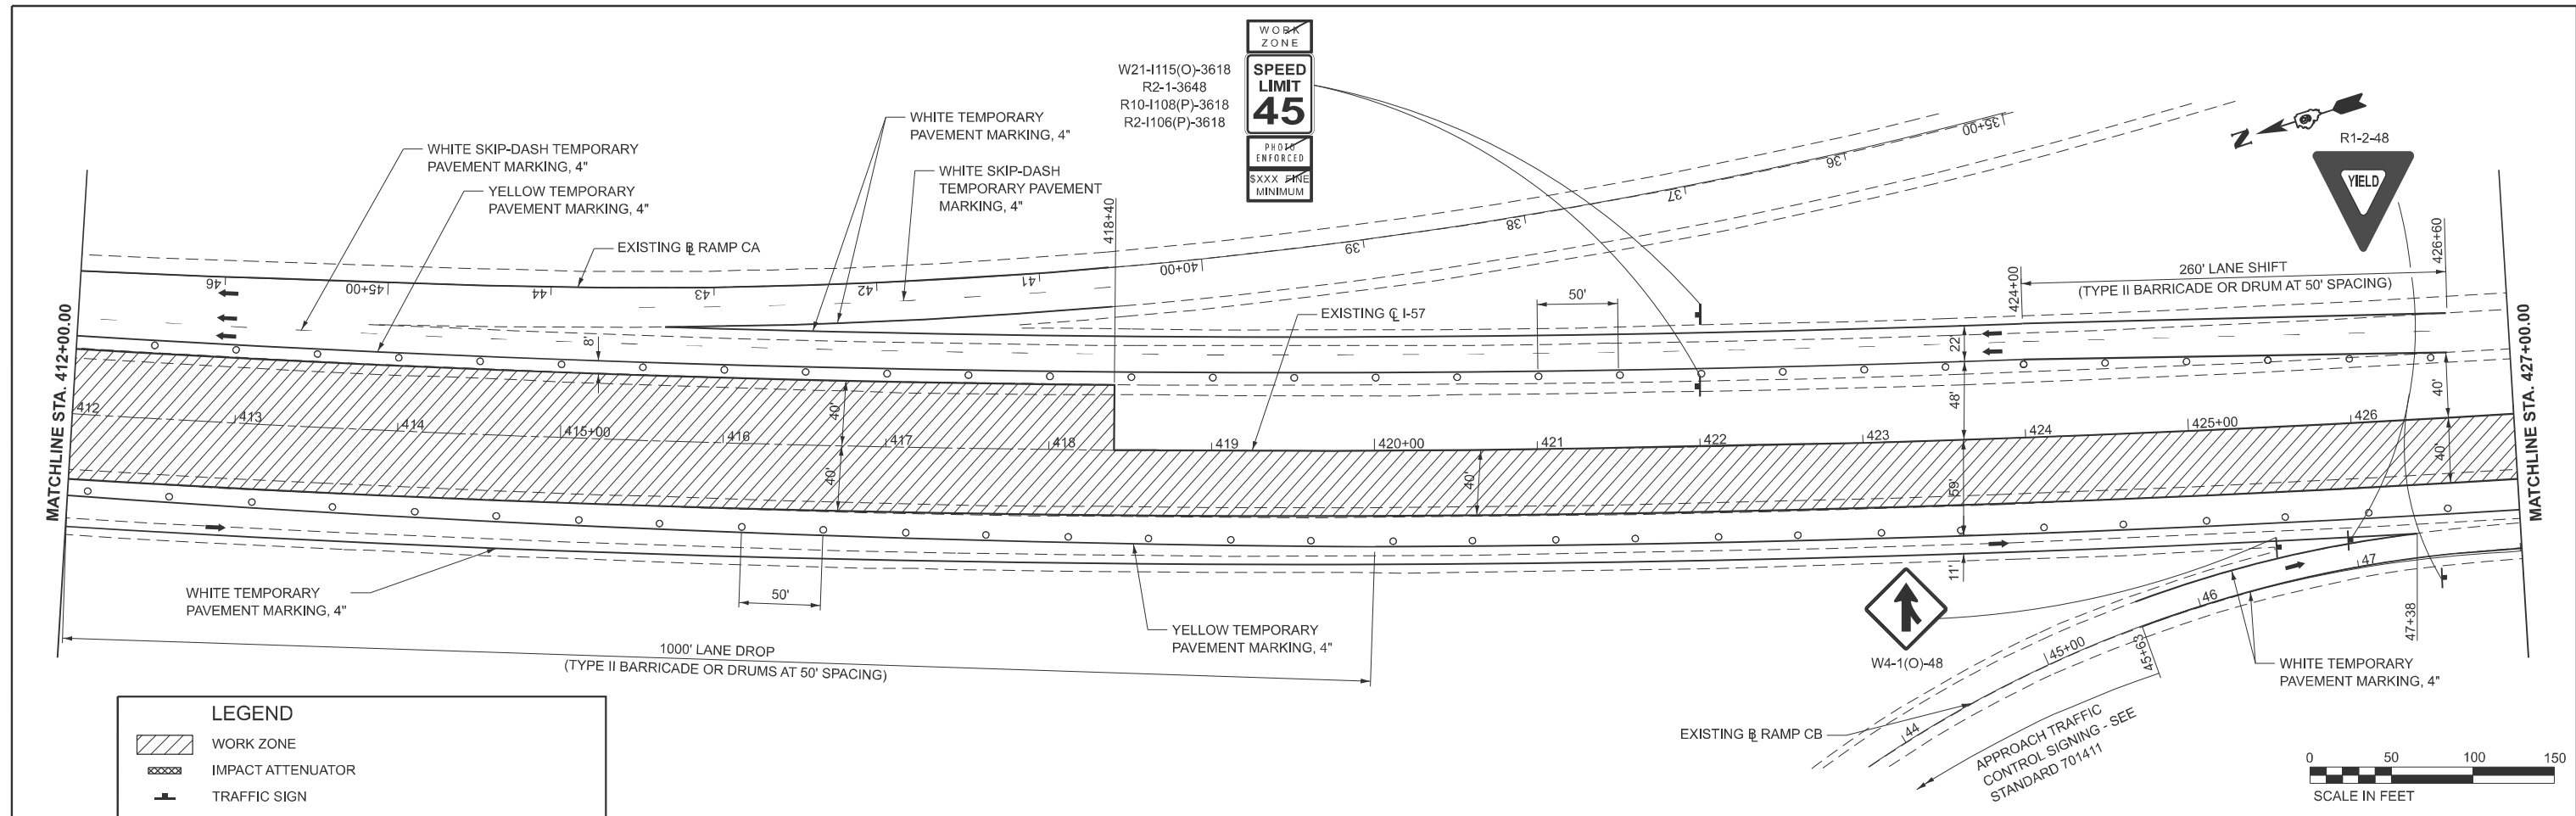

VOLKERT	USER NAME = betsy.witt	DESIGNED -	REVISED -	STATE OF ILLINOIS DEPARTMENT OF TRANSPORTATION	MAINTENANCE OF TRAFFIC - STAGE 1 INTERSTATE 57				F.A.I. RTE.	SECTION		COUNTY	TOTAL SHEETS	SHEET NO.
		DRAWN -	REVISED -						57	(X1-8,X1-7-1,X1-7,X1-6-1)R-2		WILLIAMSON	614	111
	PLOT SCALE = \$SCALE\$	CHECKED -	REVISED -						CONTRACT NO. 78798					
	PLOT DATE = 8/27/2024	DATE -	REVISED -		SCALE: 1"=50'		SHEET 10	OF 11 SHEETS	STA. 412+00.00	TO STA. 442+00.00		ILLINOIS FED. AID PROJECT		

MODEL: I57-STG1-Sht 17
FILE NAME: c:\volkert_pw_workingdir\betsy.witt\0326115\0978798-sh-staging-S1.dgn




USER NAME =	betsy.witt	DESIGNED -	REVISED -
		DRAWN -	REVISED -
PLOT SCALE =	SSCALE\$	CHECKED -	REVISED -
PLOT DATE =	8/27/2024	DATE -	REVISED -

STATE OF ILLINOIS
DEPARTMENT OF TRANSPORTATION


MAINTENANCE OF TRAFFIC - STAGE 1
INTERSTATE 57

SCALE: 1"=50' SHEET 11 OF 11 SHEETS STA. 442+00.00 R8 TO STA. 472+00.00 R8

F.A.I. RTE.	SECTION	COUNTY	TOTAL SHEETS	SHEET NO.
57	(X1-8,X1-7-1,X1-7,X1-6-1)R-2	WILLIAMSON	614	112
CONTRACT NO. 78798				
ILLINOIS FED. AID PROJECT				

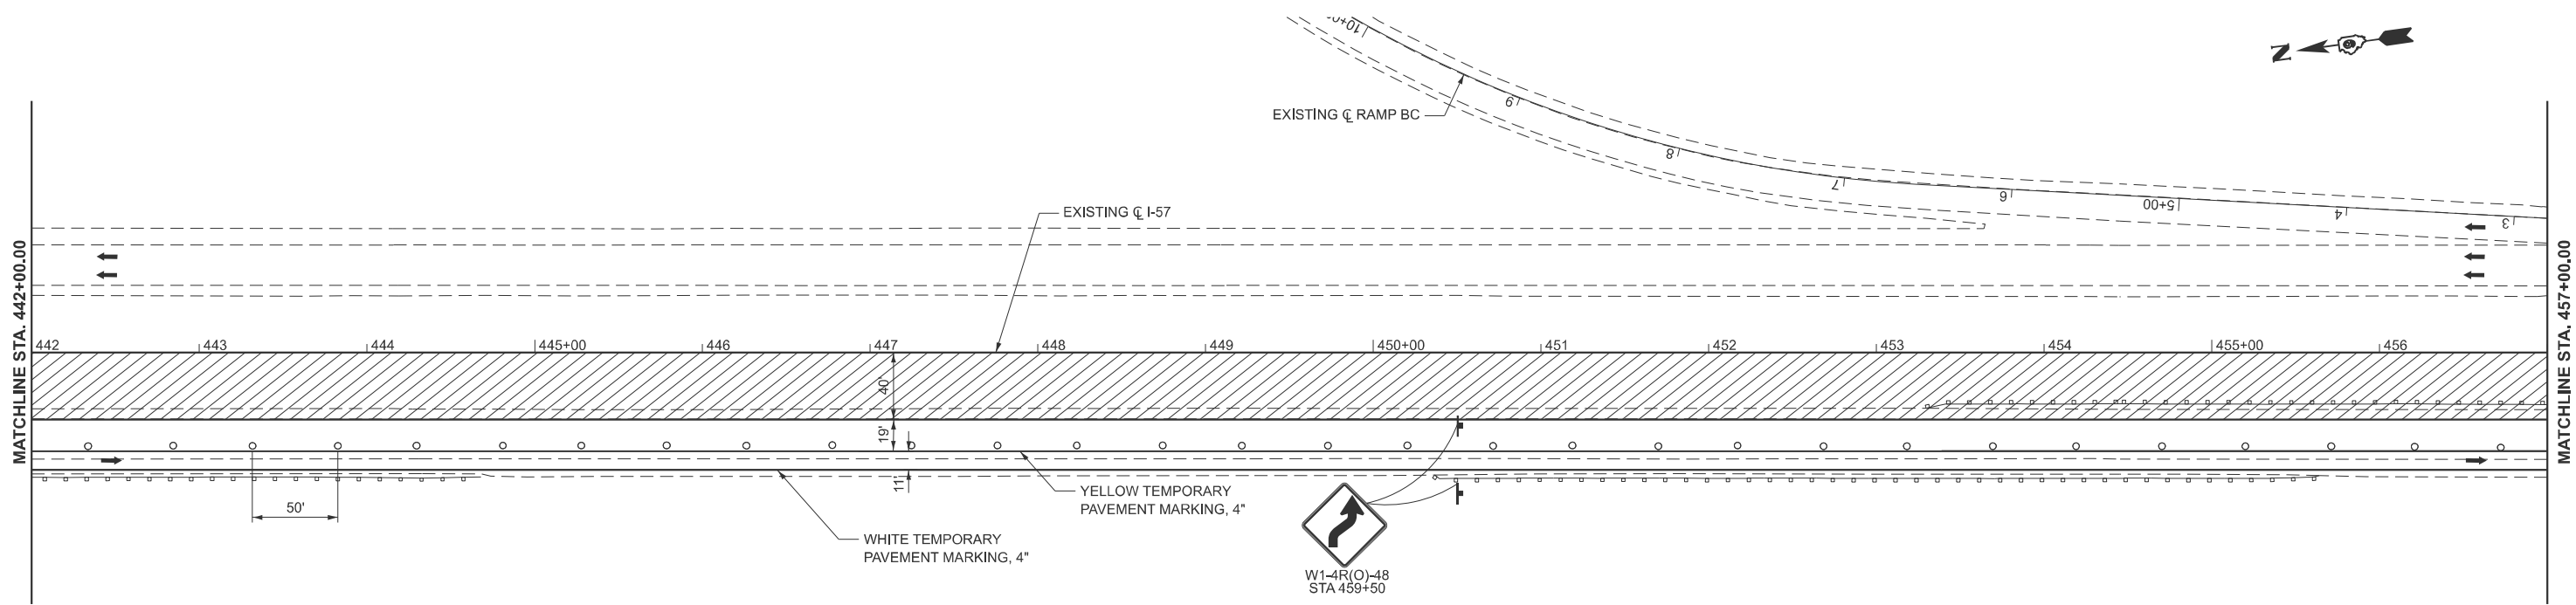

LEGEND	
	WORK ZONE
	IMPACT ATTENUATOR
	TRAFFIC SIGN
	VERTICAL PANEL
	TEMPORARY CONCRETE BARRIER
	TYPE II BARRICADE OR DRUM WITH STEADY BURN LIGHT
	TYPE III BARRICADE
	DIRECTION OF TRAFFIC
	ARROW BOARD

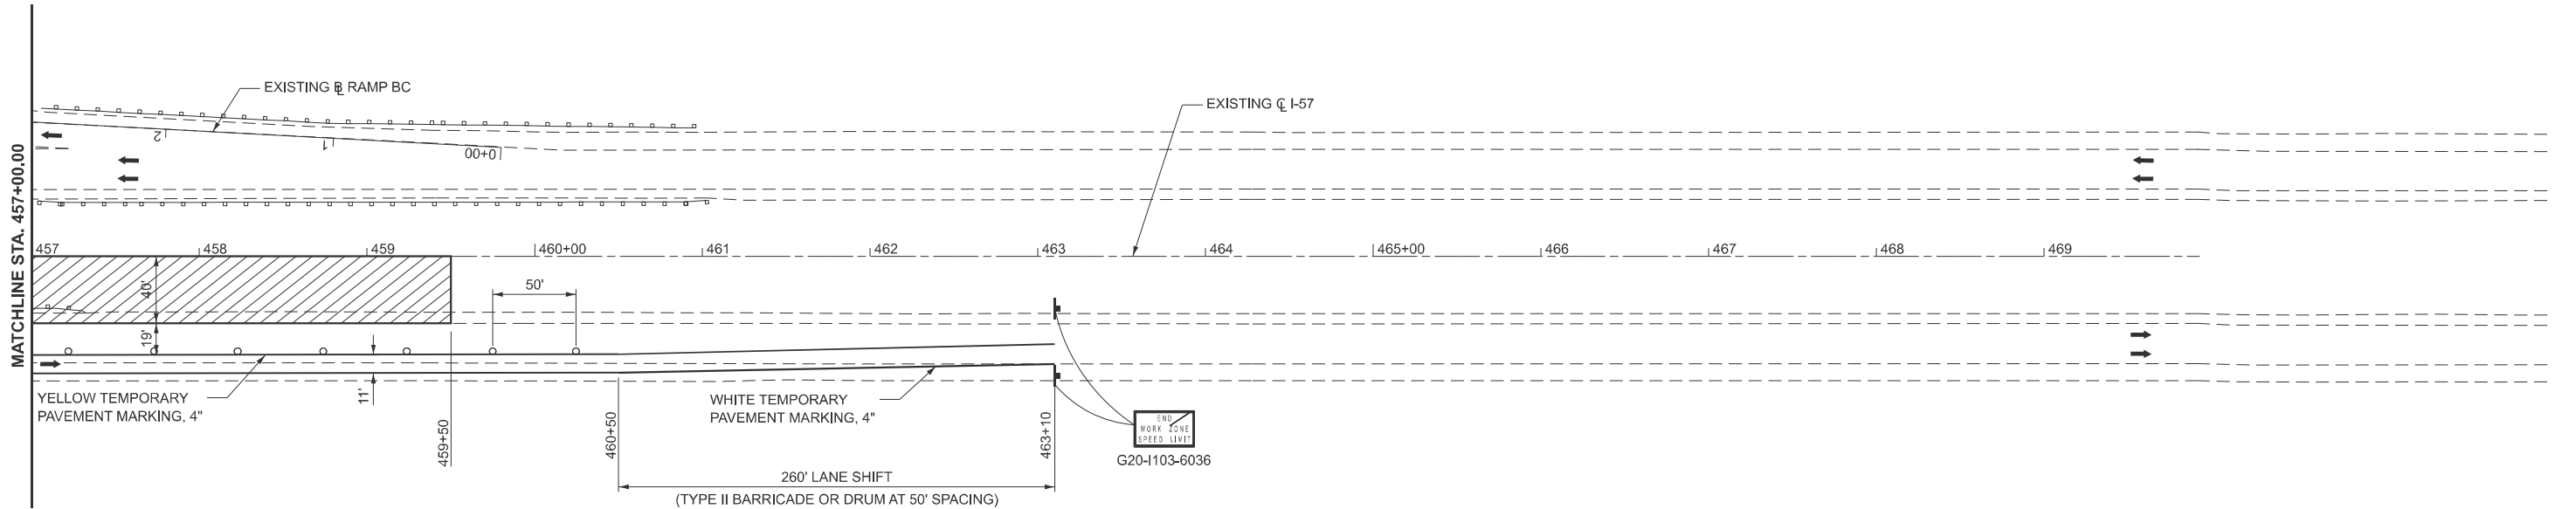

MODEL: I57-STG2 Sht 1
FILE NAME: c:\volkert_pw_working\p\betsy.witt\0326115\09\78798-shr-staging-S2.dgn





USER NAME =	betsy.witt	DESIGNED -		REVISED -	
		DRAWN -		REVISED -	
PLOT SCALE =	SSCALE\$	CHECKED -		REVISED -	
PLOT DATE =	8/27/2024	DATE -		REVISED -	

STATE OF ILLINOIS
DEPARTMENT OF TRANSPORTATION

MAINTENANCE OF TRAFFIC - STAGE 2
INTERSTATE 57

SCALE: 1"=50' SHEET 1 OF 11 SHEETS STA. 1538+00.00 TO STA. 1568+00.00

F.A.I. RTE.	SECTION	COUNTY	TOTAL SHEETS	SHEET NO.
57	(X1-8,X1-7-1,X1-7,X1-6-1)R-2	WILLIAMSON	614	113
CONTRACT NO. 78798				
ILLINOIS FED. AID PROJECT				

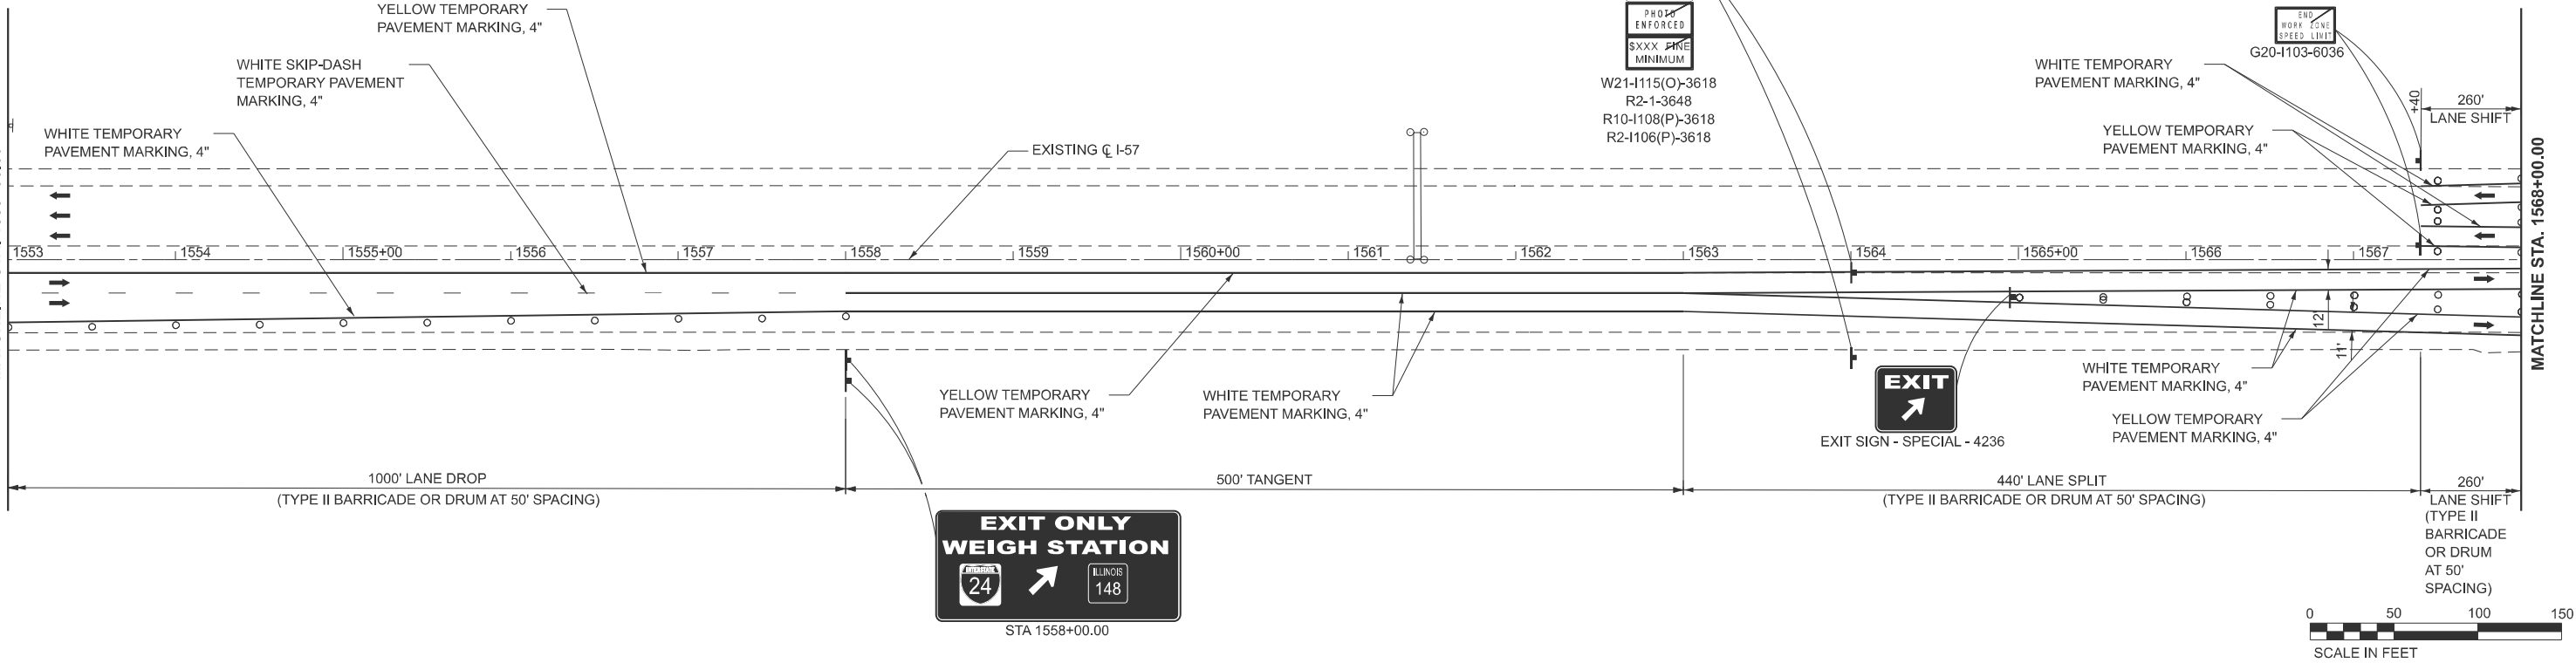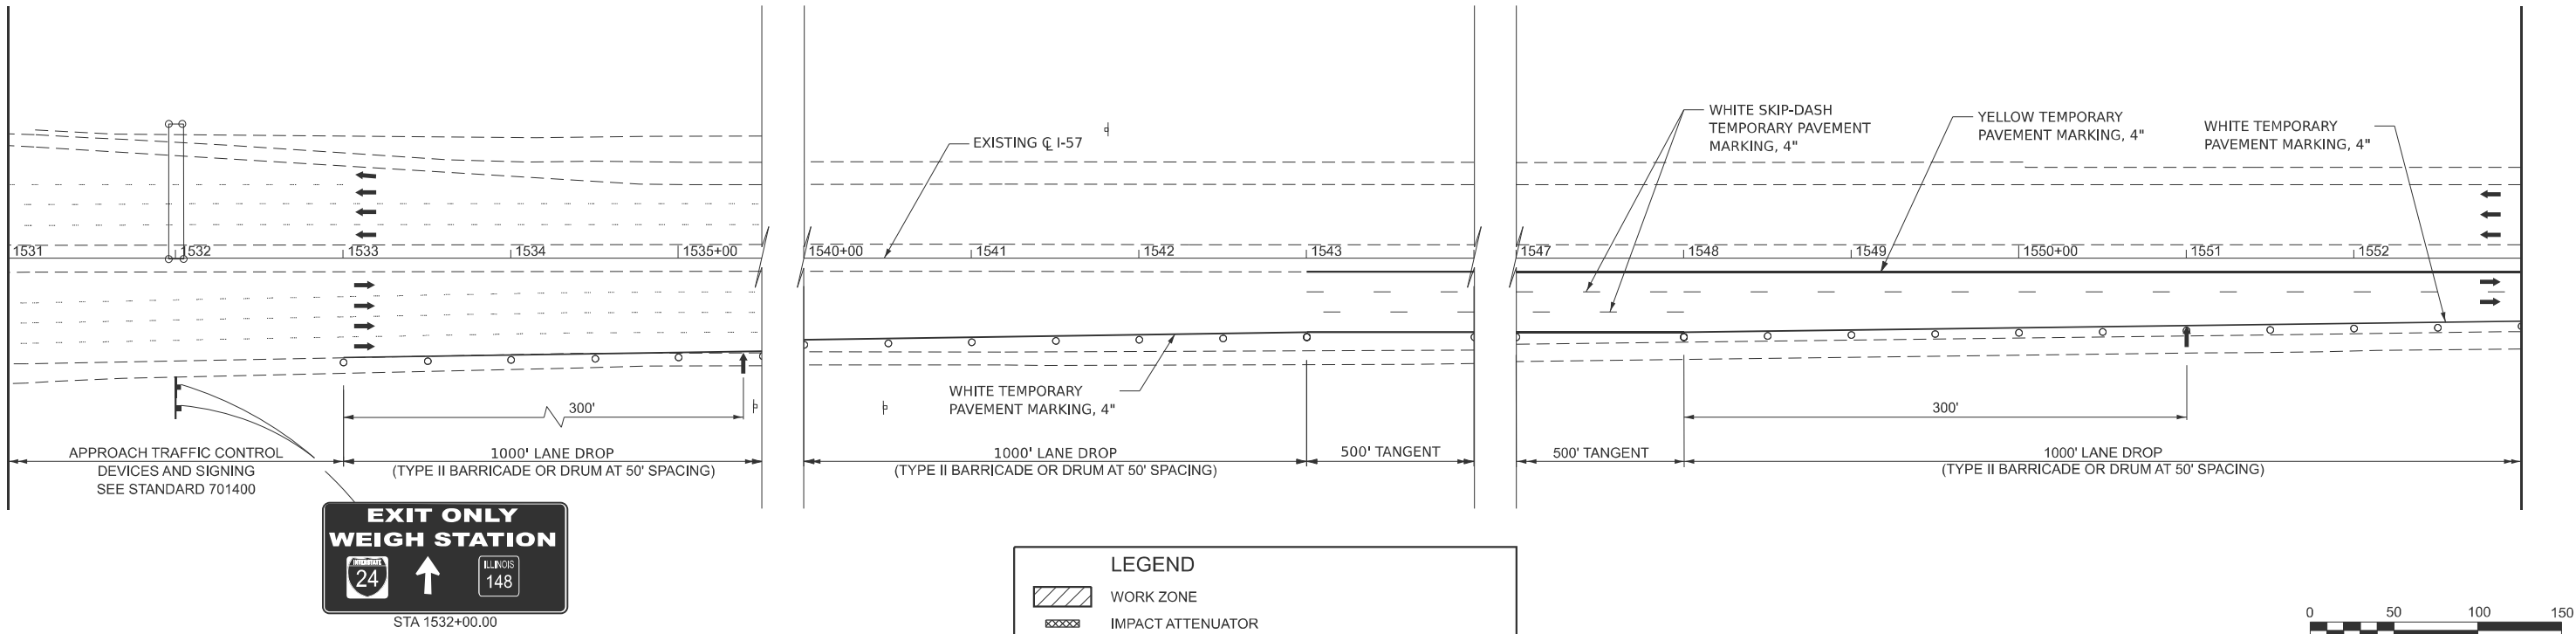

MODEL: I57 - STG2 SM 2
FILE NAME: c:\volkert_pw_workingdir\betsy.witt\0326115\0918789-sh-staging-S2.dgn



USER NAME	= betsy.witt
PLOT SCALE	= \$SCALE\$
PLOT DATE	= 8/27/2024

DESIGNED	-
DRAWN	-
CHECKED	-
DATE	-



REVISED	-
REVISED	-
REVISED	-
REVISED	-

STATE OF ILLINOIS
DEPARTMENT OF TRANSPORTATION

MAINTENANCE OF TRAFFIC - STAGE 2
INTERSTATE 57

SCALE: 1"=50' SHEET 2 OF 11 SHEETS STA. 1568+00.00 TO STA. 24+00.00

F.A.I. RTE.	SECTION	COUNTY	TOTAL SHEETS	SHEET NO.
57	(X1-8,X1-7-1,X1-7,X1-6-1)R-2	WILLIAMSON	614	114
CONTRACT NO. 78798				
ILLINOIS FED. AID PROJECT				

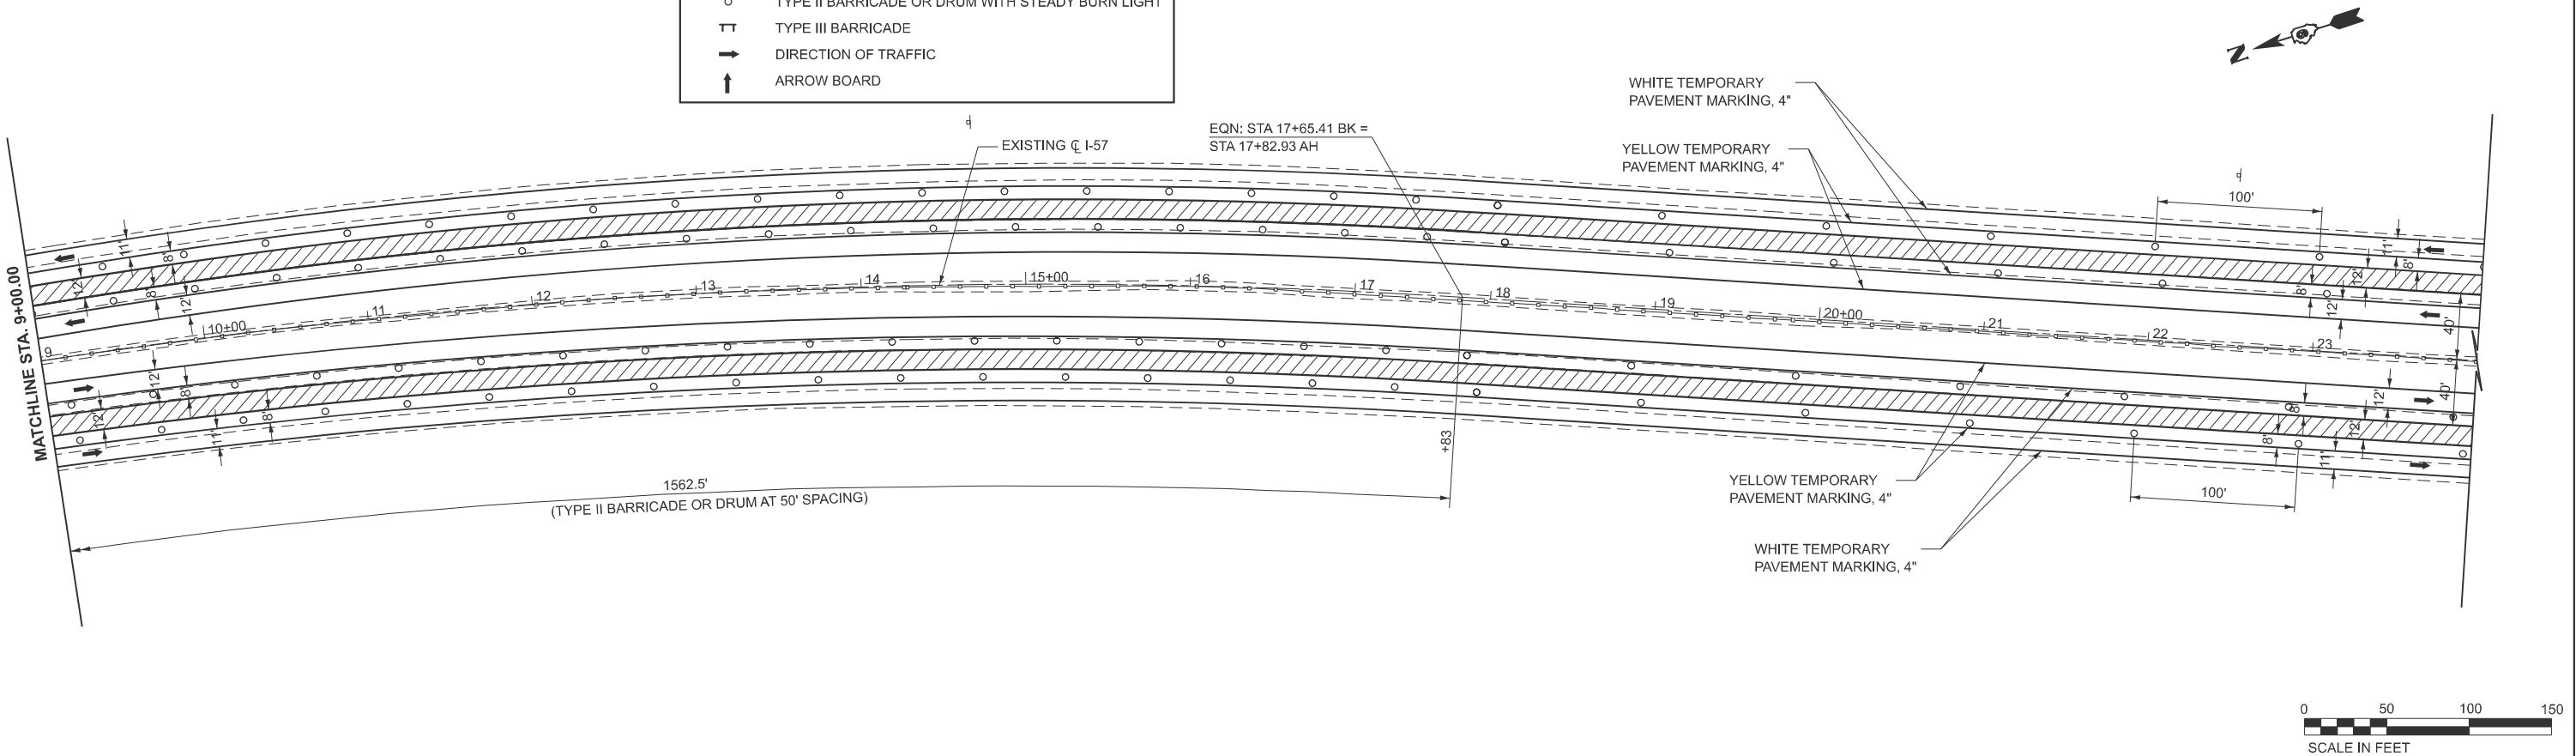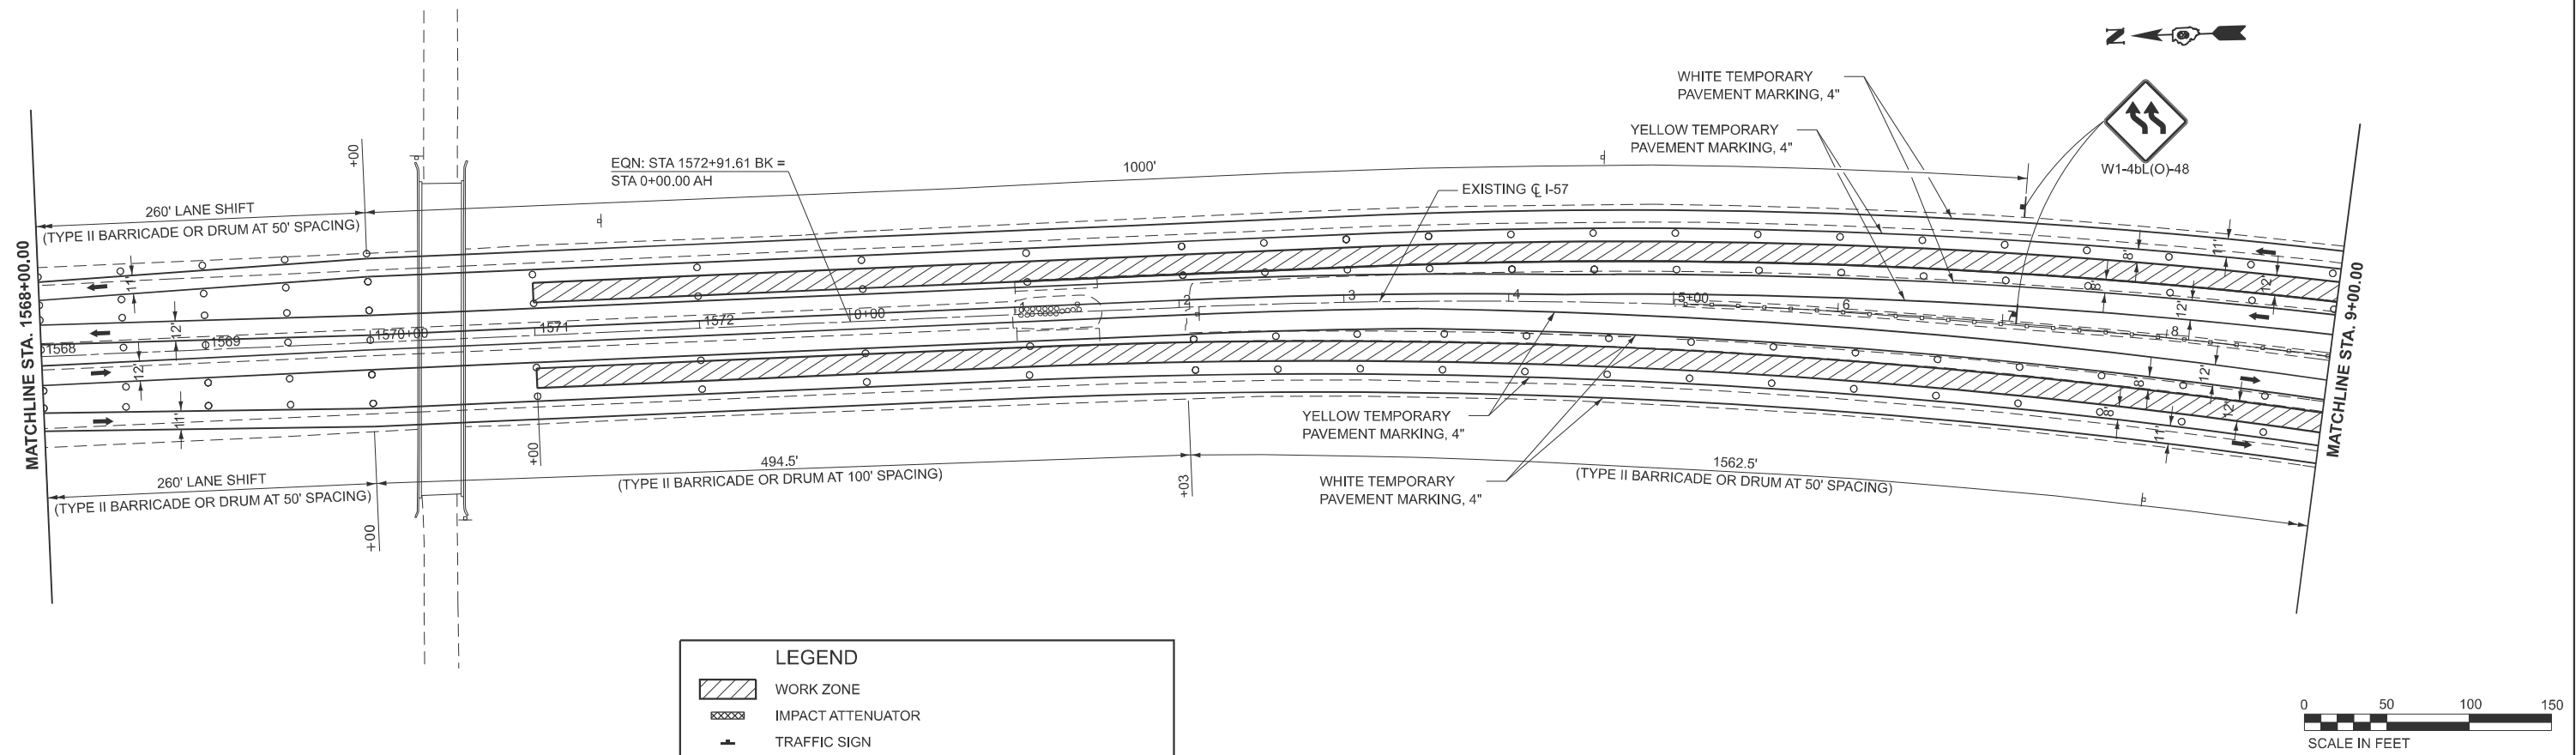

MODEL: I57 - STG2 SH14
FILE NAME: c:\volkert_pw_working\gdh\betsy.witt\0326115\09\78798-sh1-staging-S2.dgn



USER NAME	= betsy.witt
PLOT SCALE	= \$SCALE\$
PLOT DATE	= 8/27/2024

DESIGNED -	
DRAWN -	
CHECKED -	
DATE -	



REVISED -	
REVISED -	
REVISED -	
REVISED -	

STATE OF ILLINOIS
DEPARTMENT OF TRANSPORTATION

MAINTENANCE OF TRAFFIC - STAGE 2 INTERSTATE 57			
SCALE: 1"=50'	SHEET 3	OF 11 SHEETS	STA. 54+00.00 TO STA. 84+00.00

F.A.I. RTE.	SECTION	COUNTY	TOTAL SHEETS	SHEET NO.
57	(X1-8,X1-7-1,X1-7,X1-6-1)R-2	WILLIAMSON	614	115
CONTRACT NO. 78798				
ILLINOIS FED. AID PROJECT				

LEGEND	
	WORK ZONE
	IMPACT ATTENUATOR
	TRAFFIC SIGN
	VERTICAL PANEL
	TEMPORARY CONCRETE BARRIER
	TYPE II BARRICADE OR DRUM WITH STEADY BURN LIGHT
	TYPE III BARRICADE
	DIRECTION OF TRAFFIC
	ARROW BOARD

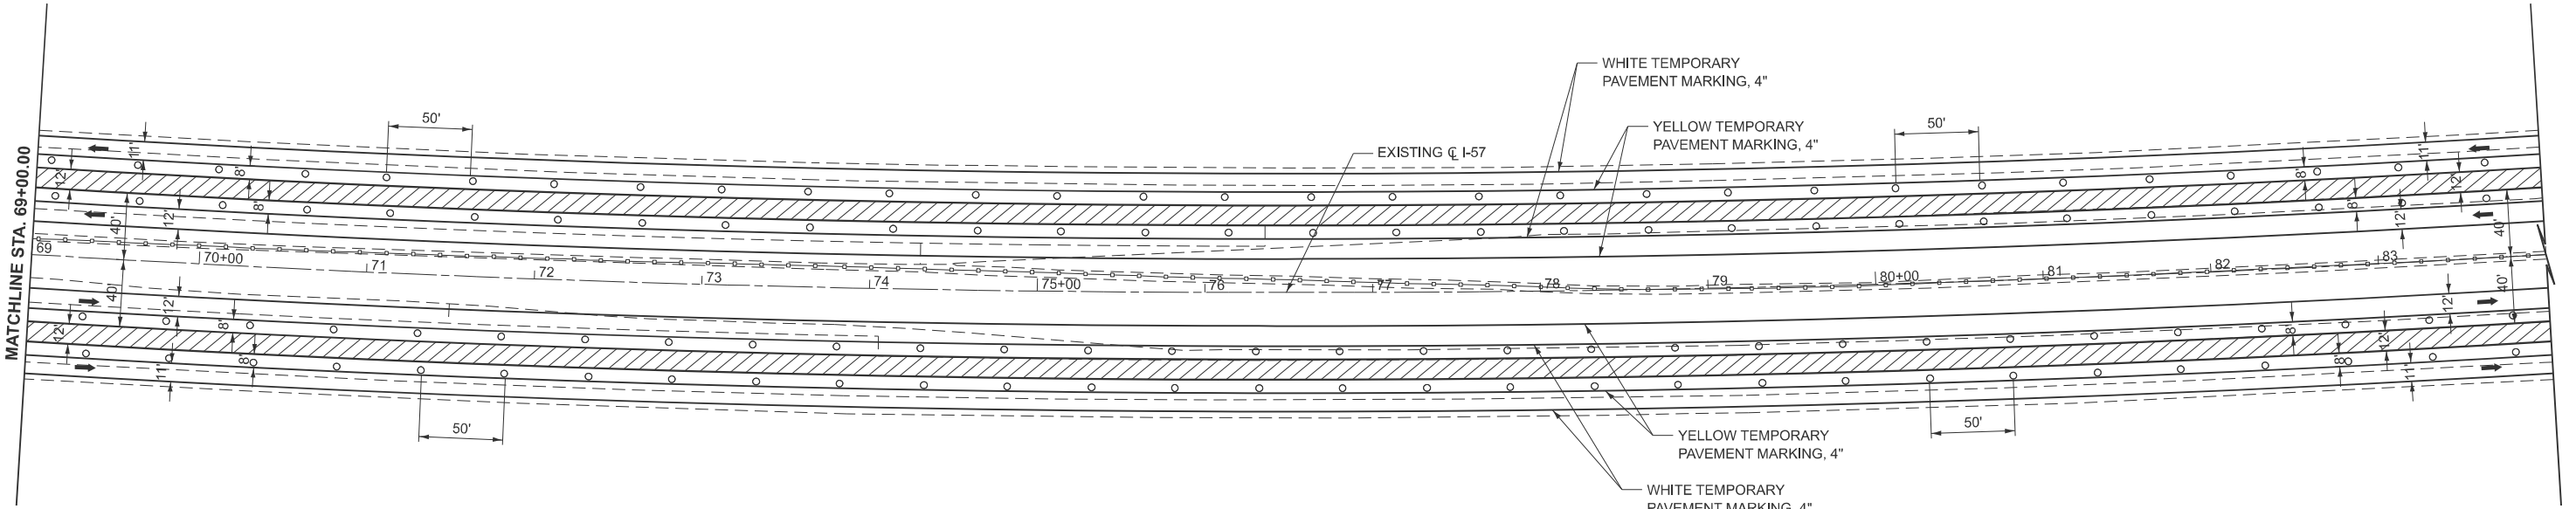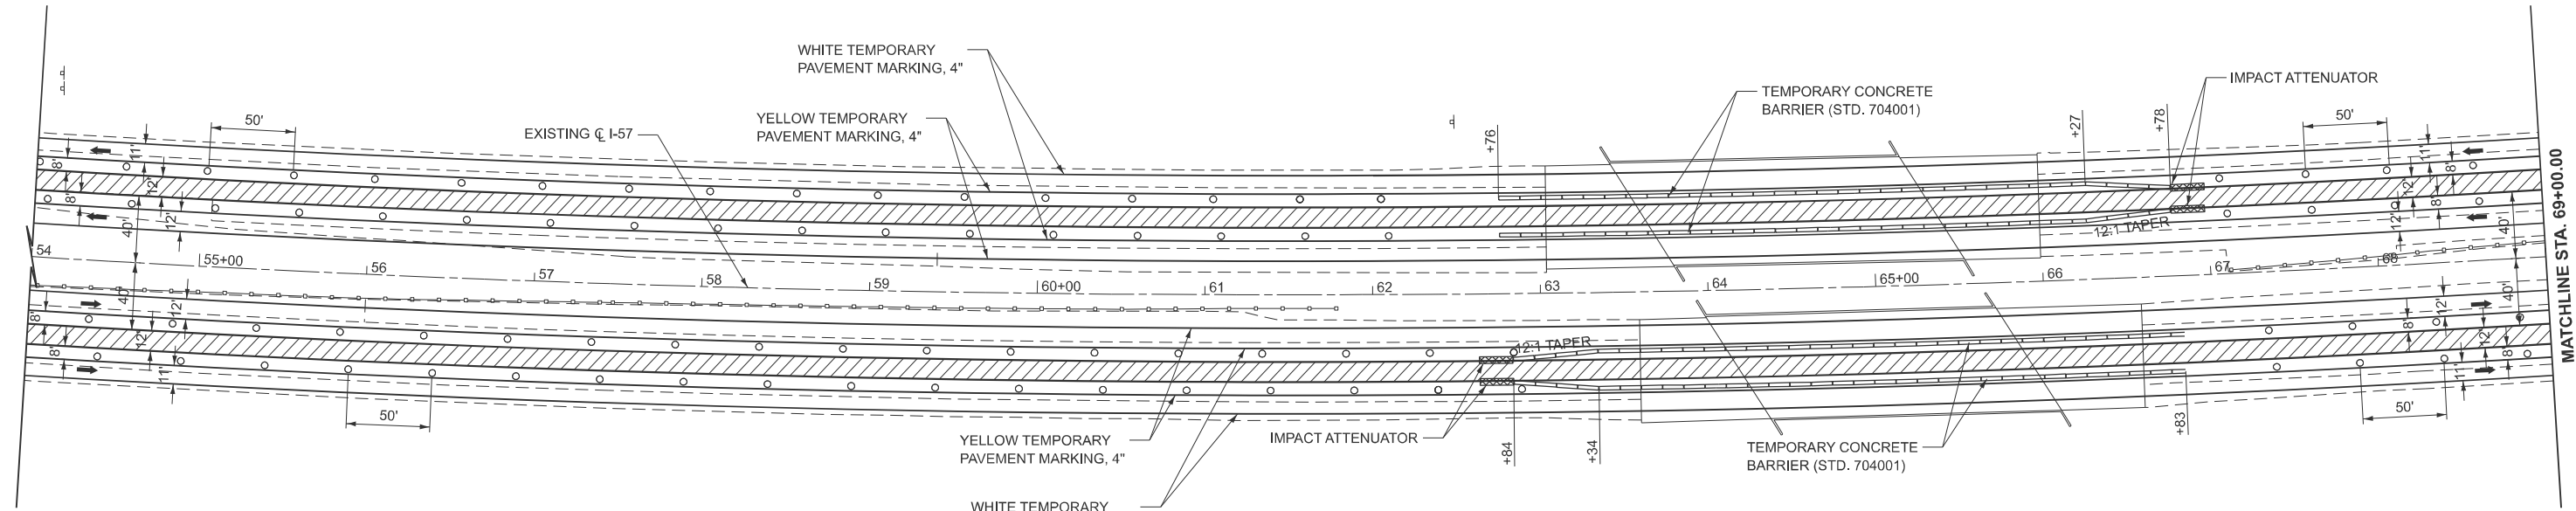

MODEL: I57 - STG2 SH1 10
FILE NAME: c:\volkert_pw_working\gdh\betsy.witt\0326115\0918789-sh-staging-S2.dgn





USER NAME =	betsy.witt	DESIGNED -		REVISED -	
		DRAWN -		REVISED -	
PLOT SCALE =	SSCALE\$	CHECKED -		REVISED -	
PLOT DATE =	8/27/2024	DATE -		REVISED -	

STATE OF ILLINOIS
DEPARTMENT OF TRANSPORTATION

MAINTENANCE OF TRAFFIC - STAGE 2
INTERSTATE 57

SCALE: 1"=50' SHEET 4 OF 11 SHEETS STA. 232+00.00 TO STA. 262+00.00

F.A.I. RTE.	SECTION	COUNTY	TOTAL SHEETS	SHEET NO.
57	(X1-8,X1-7-1,X1-7,X1-6-1)R-2	WILLIAMSON	614	116
CONTRACT NO. 78798				
ILLINOIS FED. AID PROJECT				

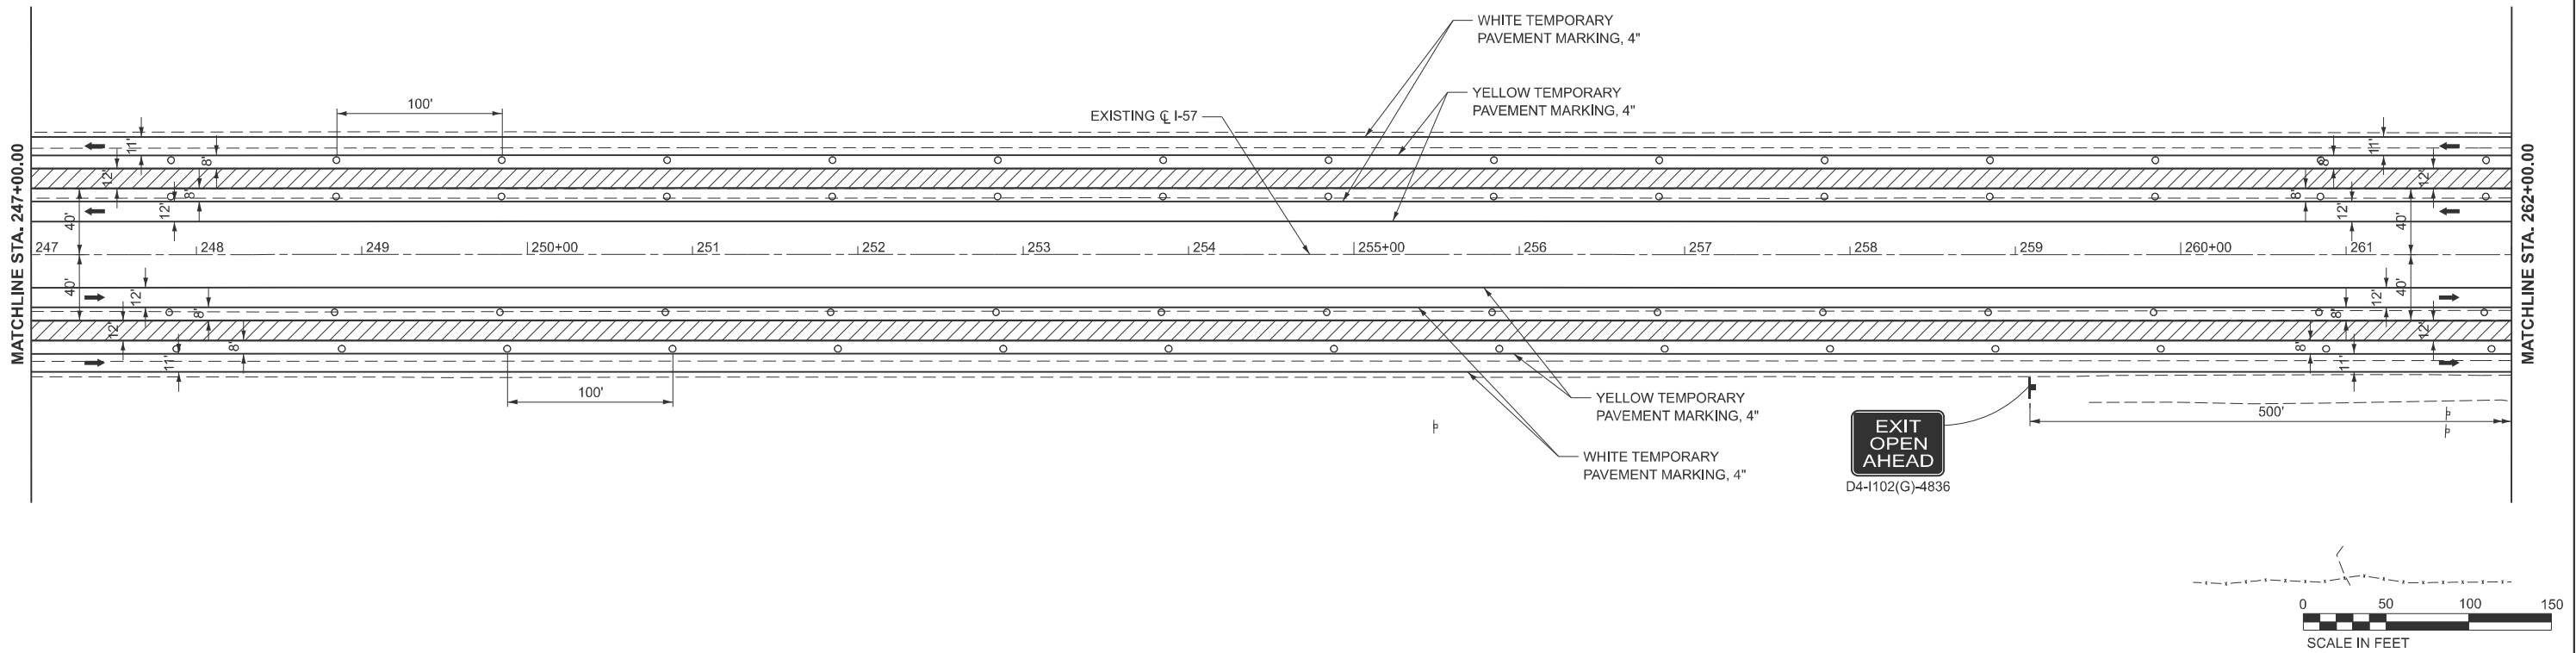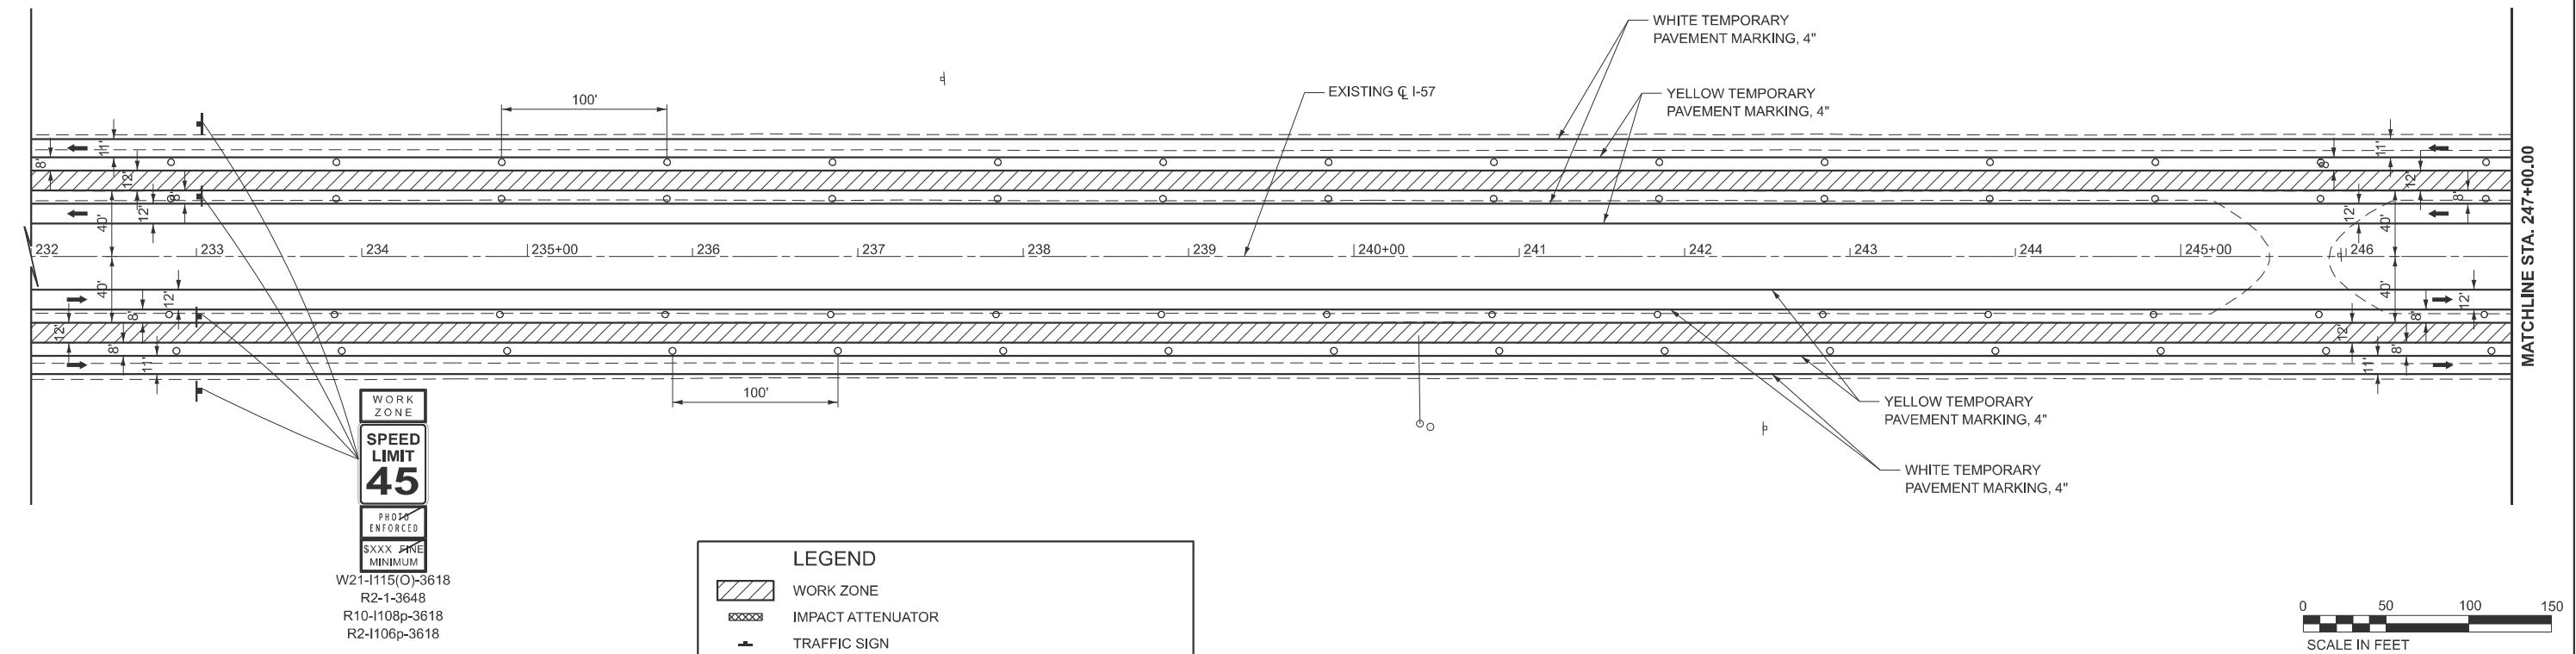

MODEL: I57 - STG2 Sht 11
FILE NAME: c:\volkert_pw_workingdir\betsy.wlitt\0326115\0978798-sh+staging-S2.dgn





USER NAME =	betsy.wlitt	DESIGNED -		REVISED -	
DRAWN -		CHECKED -		REVISED -	
PLOT SCALE =	SSCALE\$	DATE -		REVISED -	
PLOT DATE =	8/23/2024				

STATE OF ILLINOIS
DEPARTMENT OF TRANSPORTATION



MAINTENANCE OF TRAFFIC - STAGE 2
INTERSTATE 57

SCALE: 1"=50' SHEET 5 OF 11 SHEETS STA. 262+00.00 TO STA. 292+00.00

F.A.I. RTE.	SECTION	COUNTY	TOTAL SHEETS	SHEET NO.
57	(X1-8,X1-7-1,X1-7,X1-6-1)R-2	WILLIAMSON	614	117
CONTRACT NO. 78798				
ILLINOIS FED. AID PROJECT				

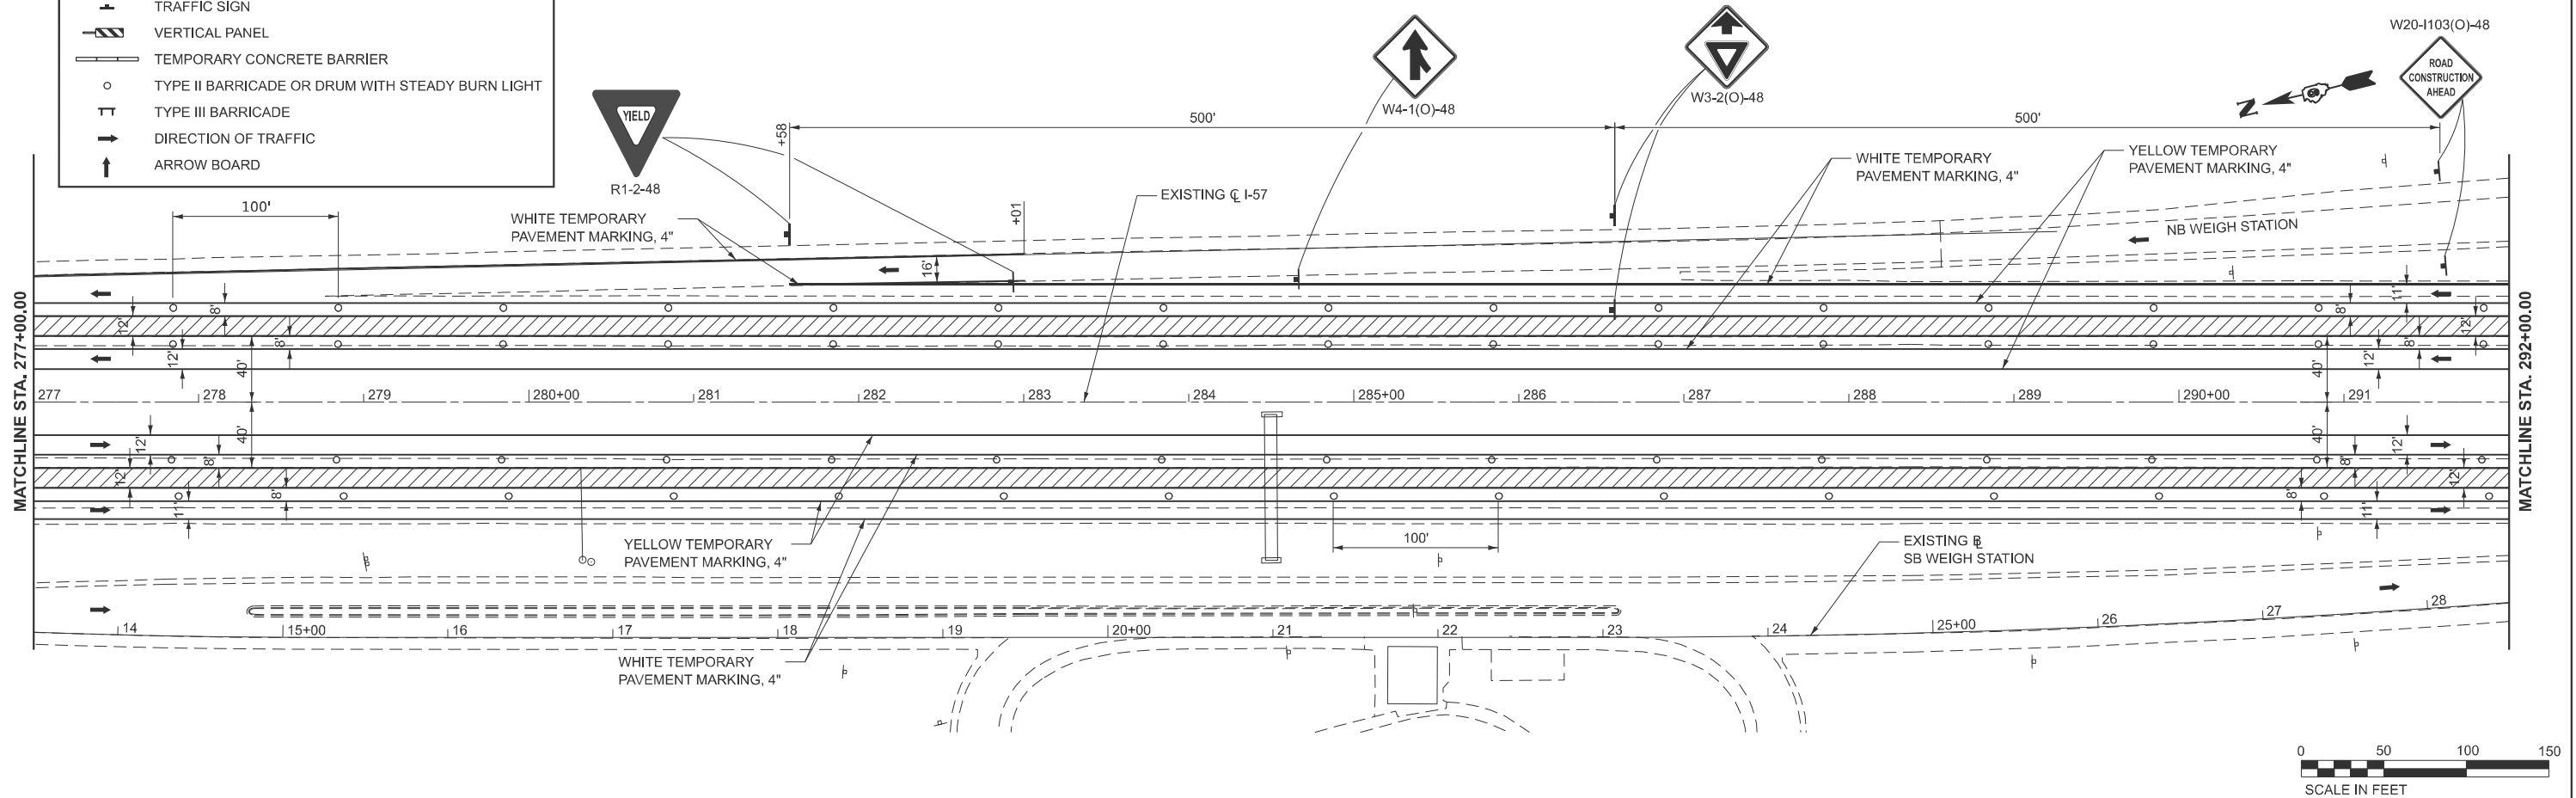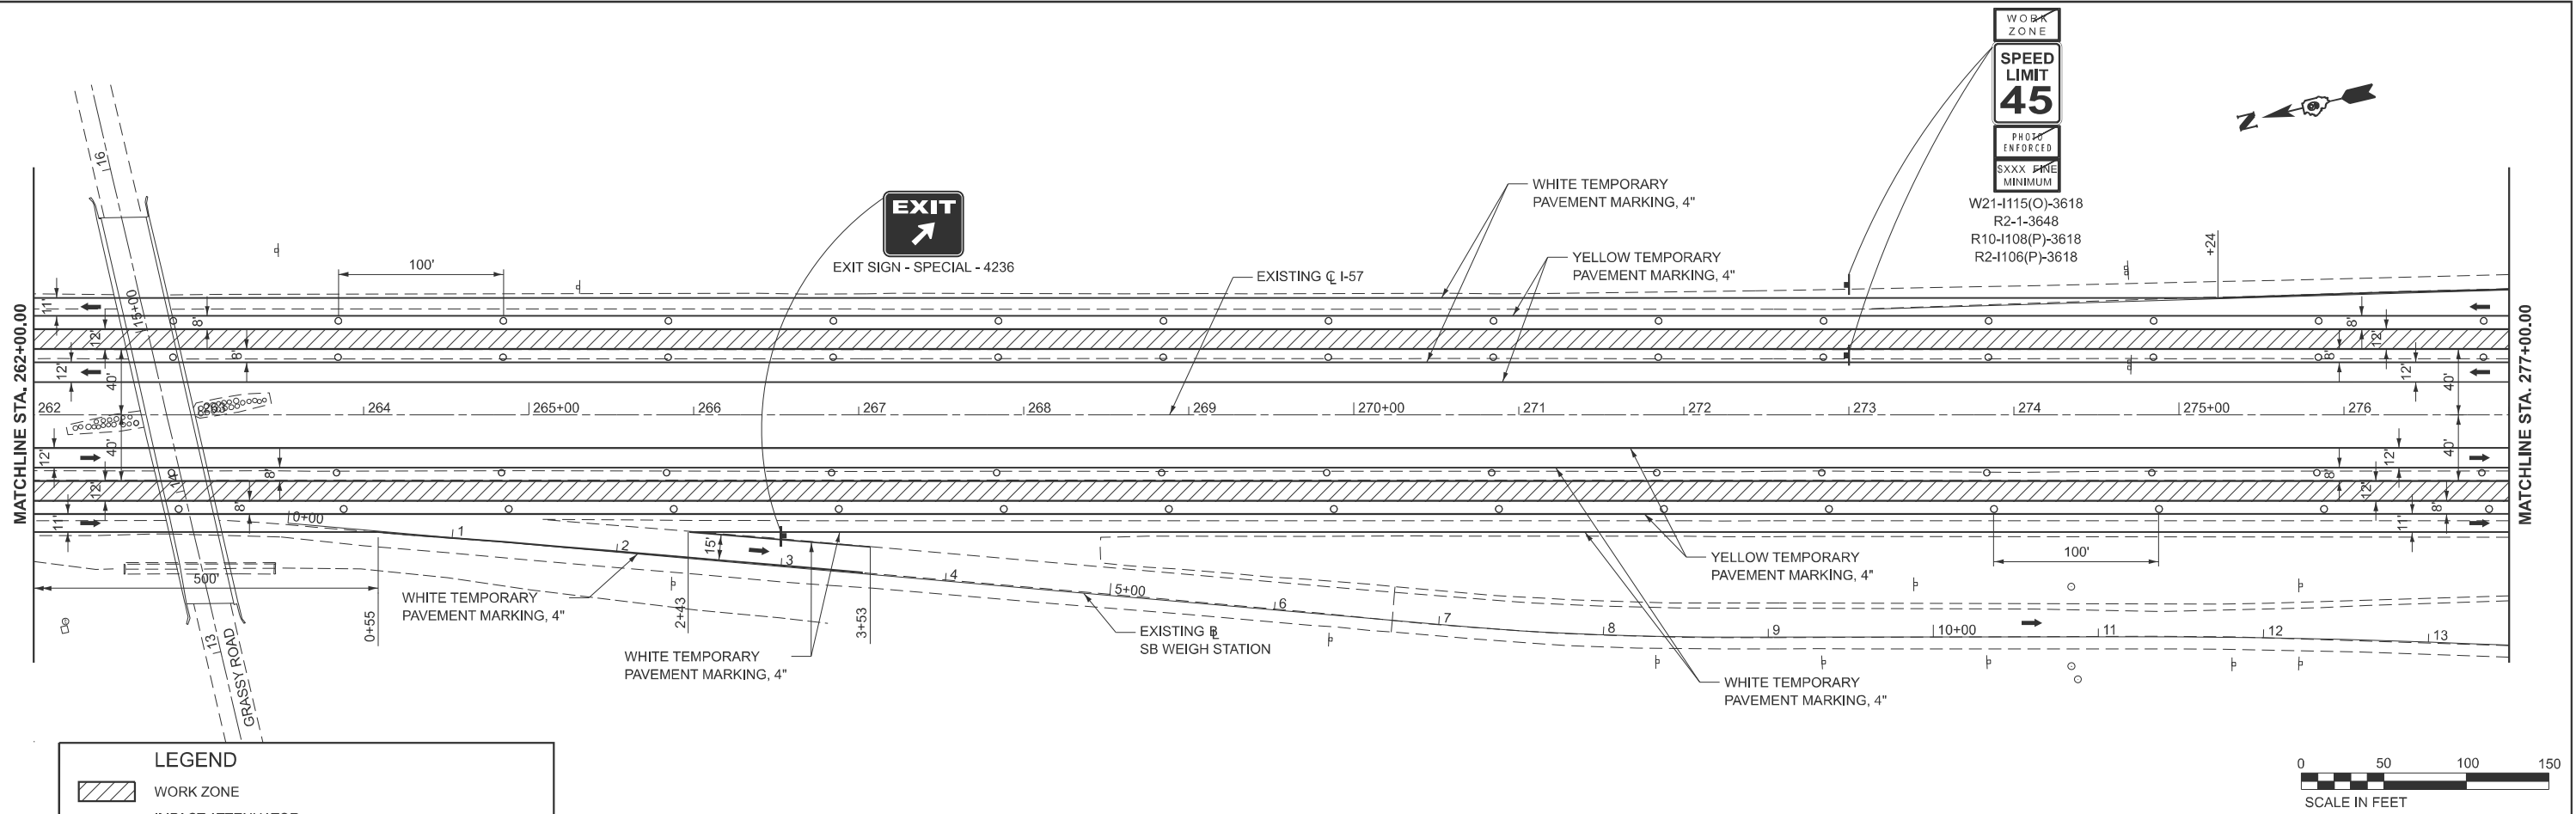

MODEL: I57 - STG2 Sht 12
FILE NAME: c:\volkert_pw_workingdir\betsy.wlitt\0326115\0978798-sh-staging-S2.dgn

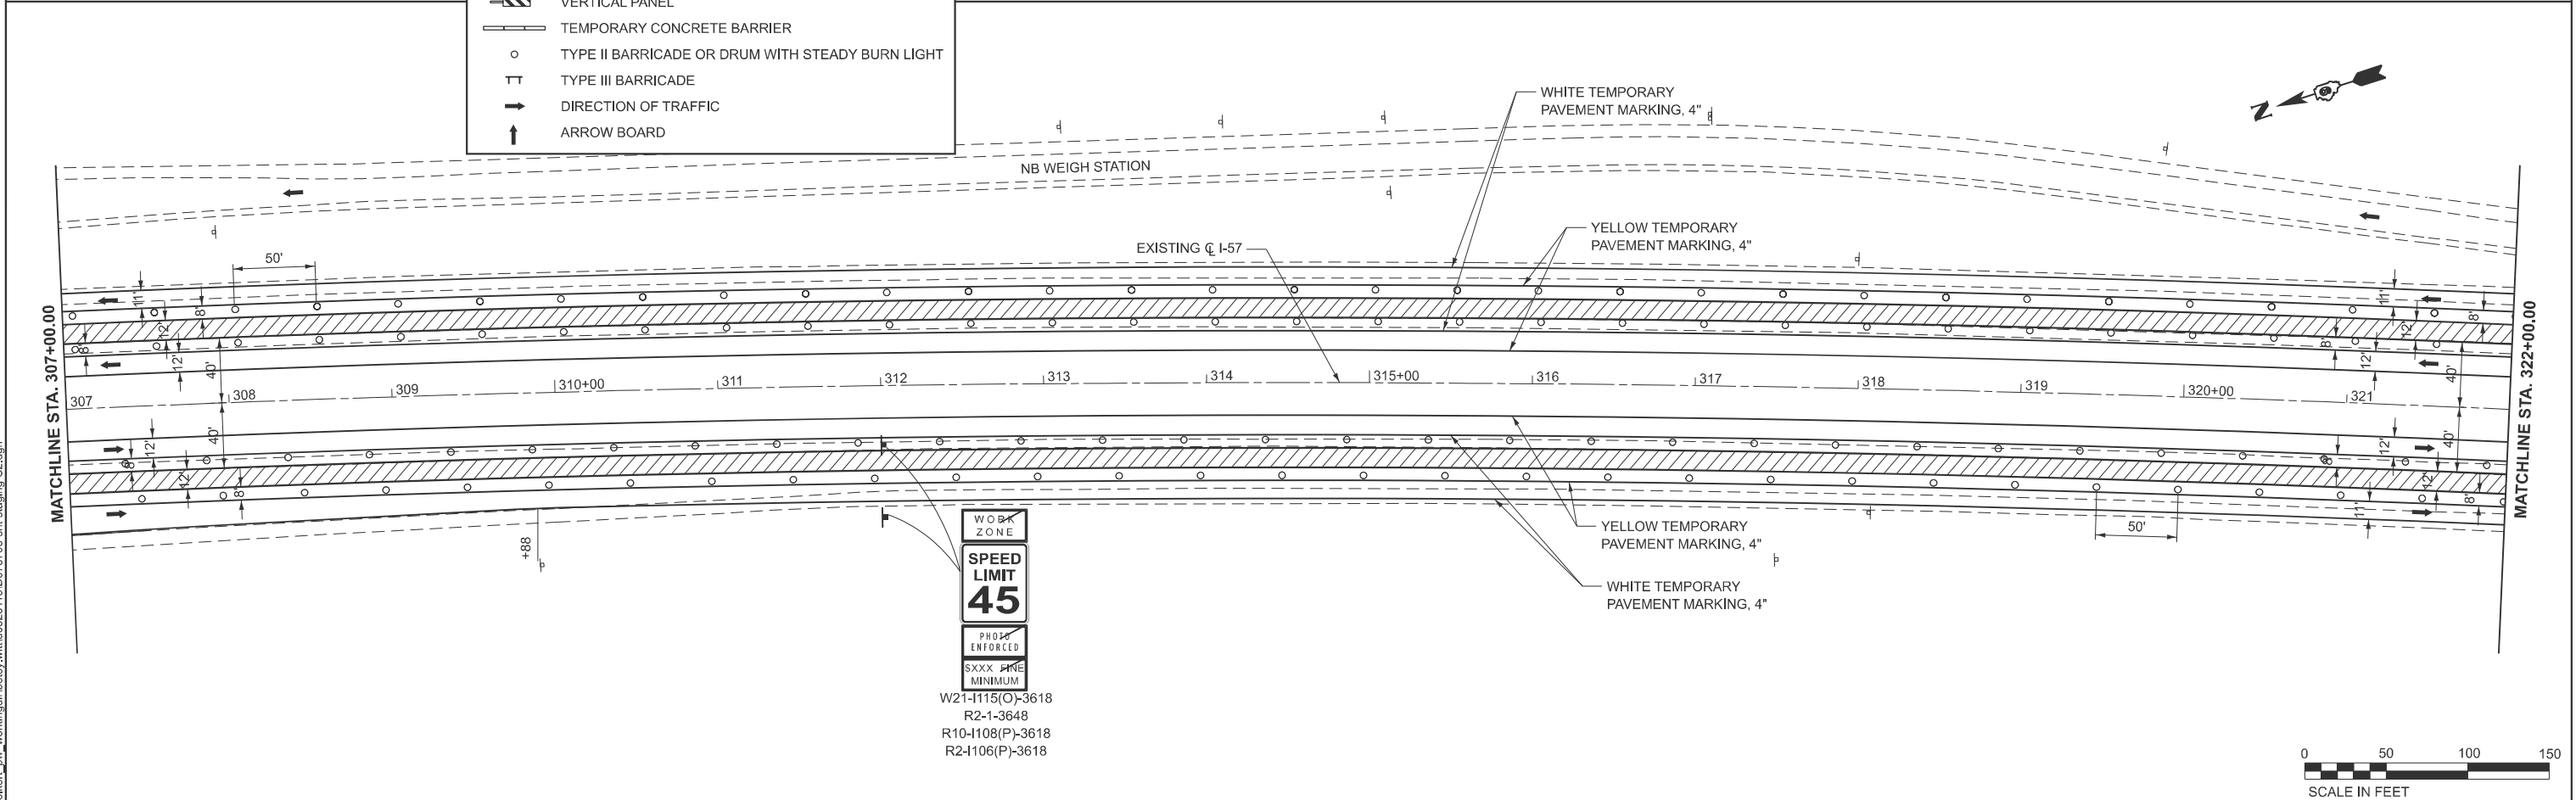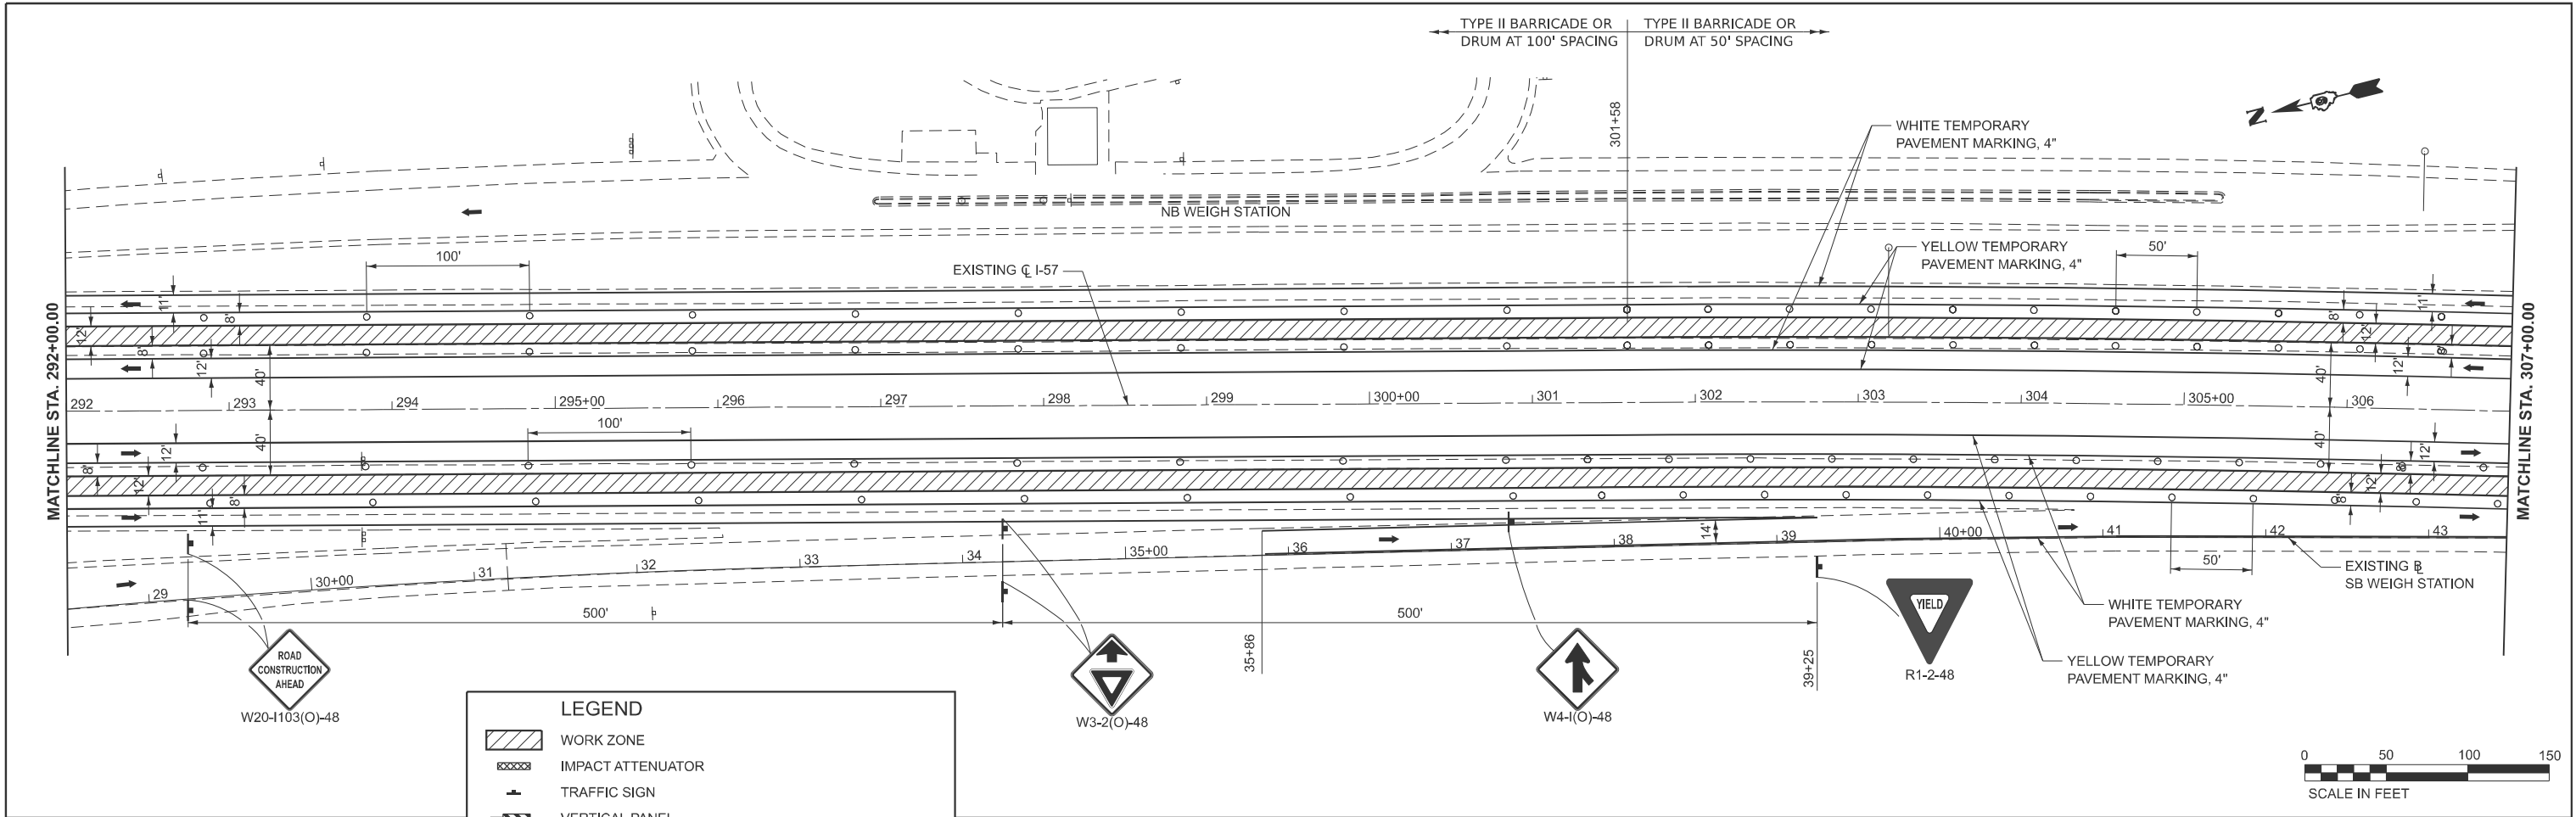

USER NAME = betsy.wlitt	DESIGNED -	REVISED -
	DRAWN -	REVISED -
PLOT SCALE = \$SCALE\$	CHECKED -	REVISED -
PLOT DATE = 8/27/2024	DATE -	REVISED -

STATE OF ILLINOIS
DEPARTMENT OF TRANSPORTATION

MAINTENANCE OF TRAFFIC - STAGE 2
INTERSTATE 57

SCALE: 1"=50' SHEET 6 OF 11 SHEETS STA. 292+00.00 TO STA. 322+00.00

F.A.I. RTE.	SECTION	COUNTY	TOTAL SHEETS	SHEET NO.
57	(X1-8,X1-7-1,X1-7,X1-6-1)R-2	WILLIAMSON	614	118
CONTRACT NO. 78798				
ILLINOIS FED. AID PROJECT				

MODEL: I57 - STG2 SH1 I3
FILE NAME: c:\volkert_pw_working\p\betsy.witt\0326115\0918798-sh1-staging-S2.dgn

VOLKERT


USER NAME =	betsy.witt	DESIGNED -	REVISED -
		DRAWN -	REVISED -
PLOT SCALE =	SSCALE\$	CHECKED -	REVISED -
PLOT DATE =	8/27/2024	DATE -	REVISED -

STATE OF ILLINOIS
DEPARTMENT OF TRANSPORTATION

MAINTENANCE OF TRAFFIC - STAGE 2
INTERSTATE 57


SCALE: 1"=50' SHEET 7 OF 11 SHEETS STA. 322+00.00 TO STA. 352+00.00

F.A.I. RTE.	SECTION	COUNTY	TOTAL SHEETS	SHEET NO.
57	(X1-8,X1-7-1,X1-7,X1-6-1)R-2	WILLIAMSON	614	119
CONTRACT NO. 78798				
ILLINOIS FED. AID PROJECT				

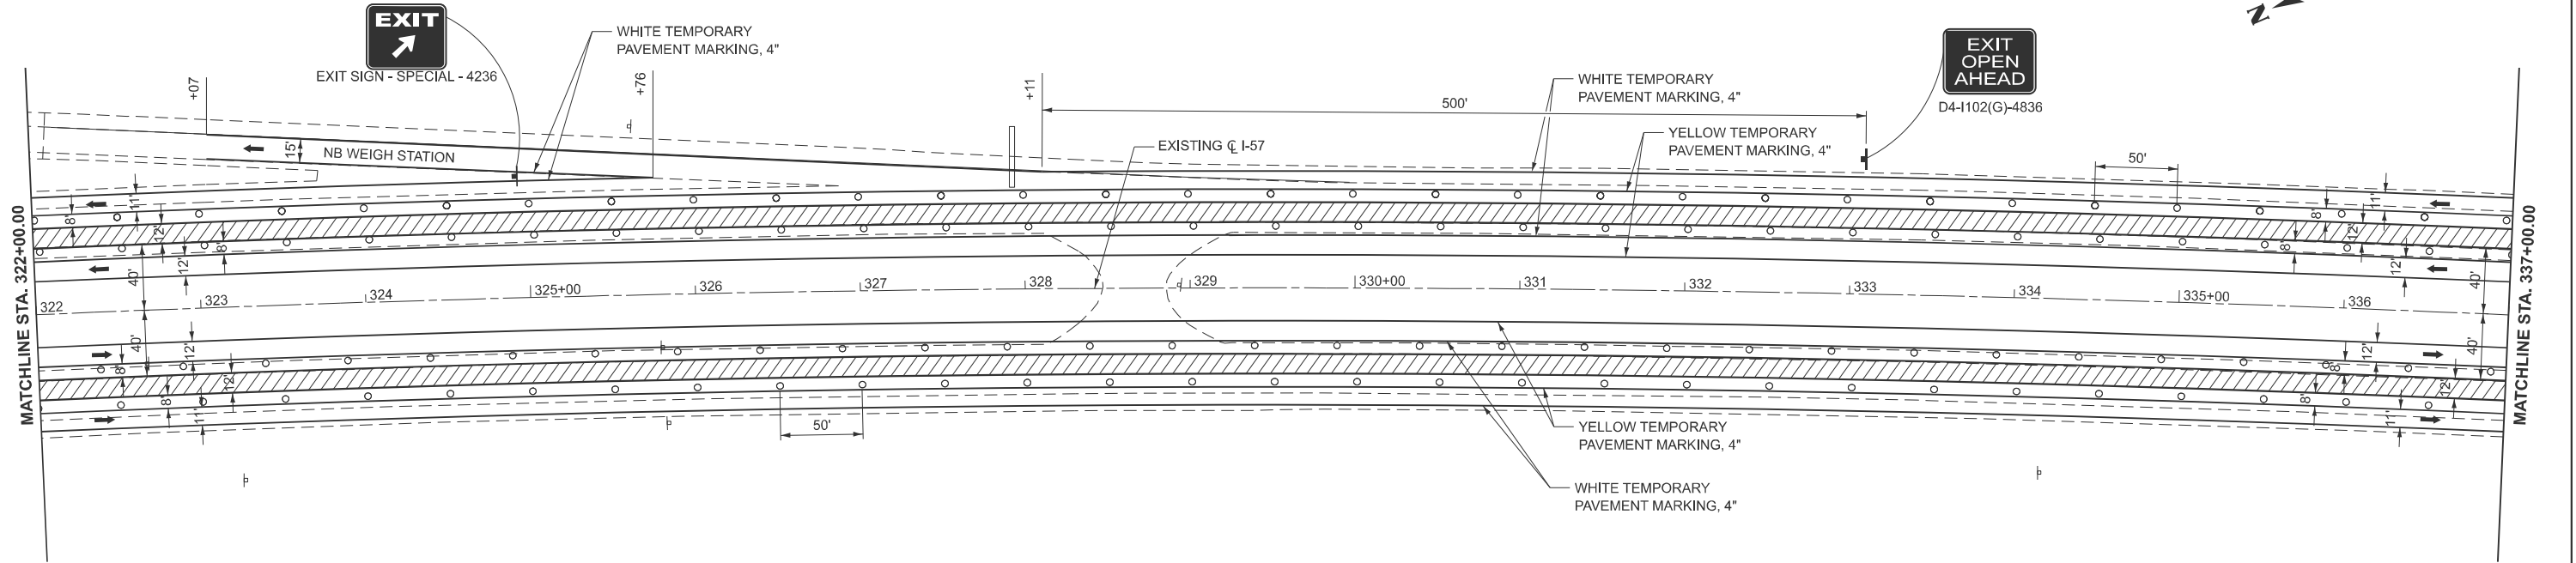

LEGEND	
	WORK ZONE
	IMPACT ATTENUATOR
	TRAFFIC SIGN
	VERTICAL PANEL
	TEMPORARY CONCRETE BARRIER
	TYPE II BARRICADE OR DRUM WITH STEADY BURN LIGHT
	TYPE III BARRICADE
	DIRECTION OF TRAFFIC
	ARROW BOARD

0 50 100 150
SCALE IN FEET

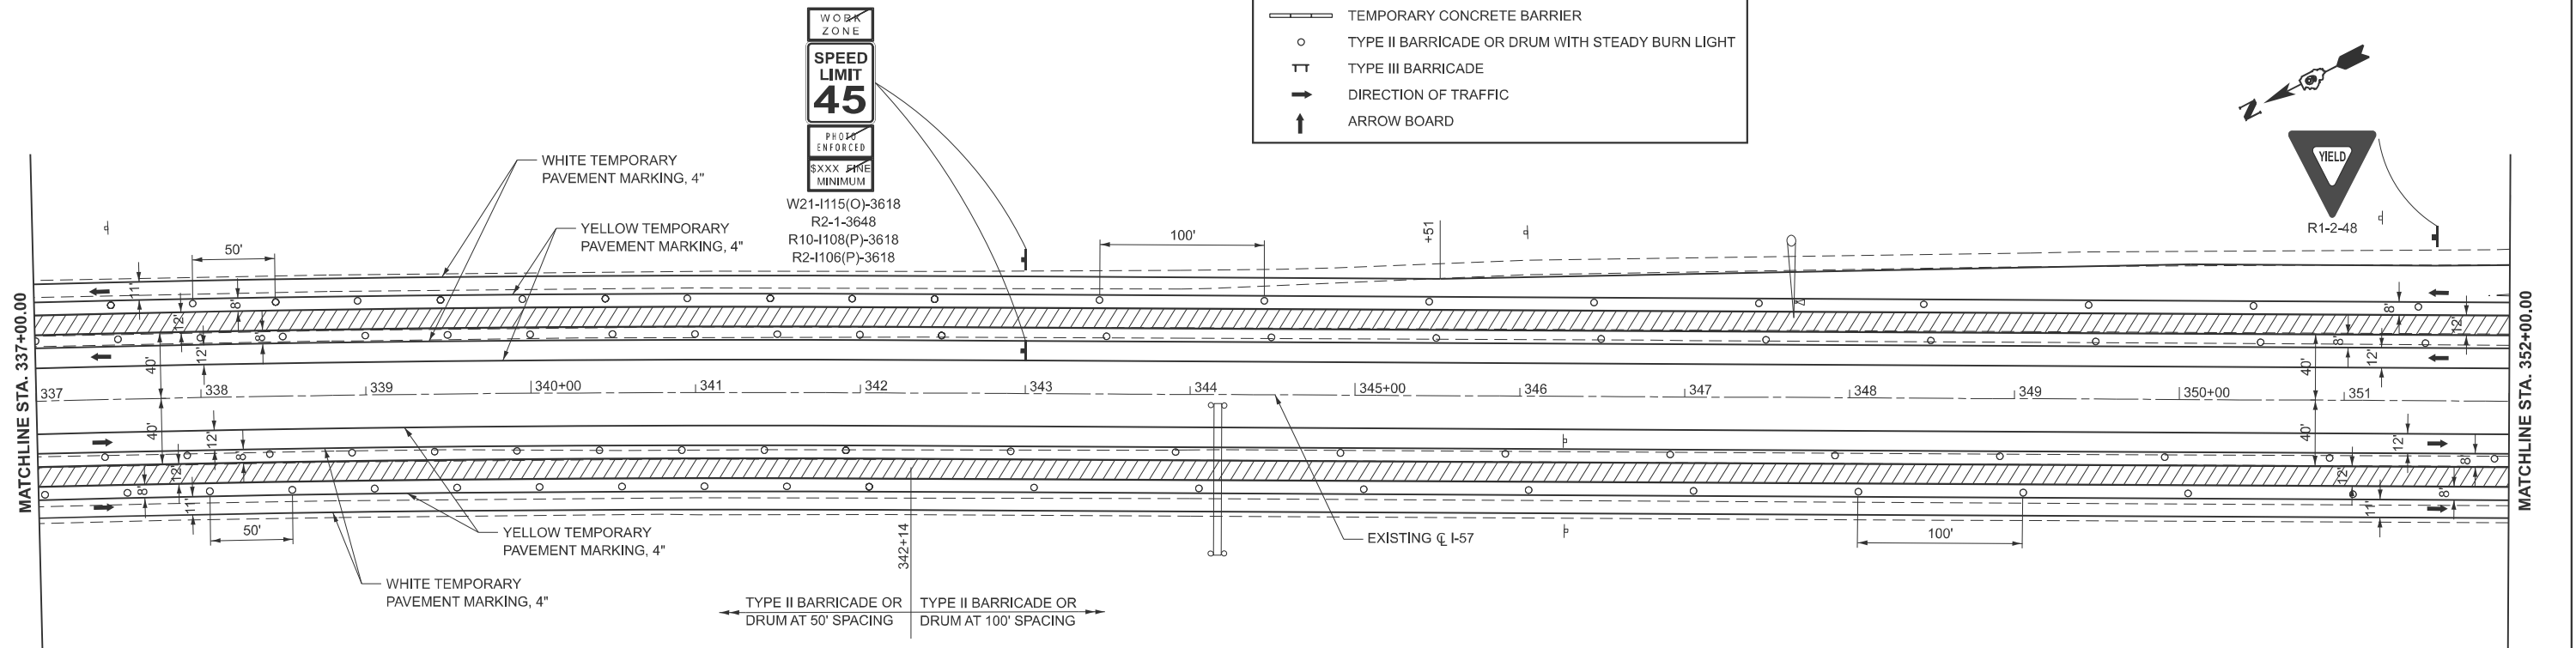

0 50 100 150
SCALE IN FEET

MODEL: I57 - STG2 Sht 14
FILE NAME: c:\volkert_pw_workingdir\betsy.wlitt\0326115\0918789-sh-staging-S2.dgn

VOLKERT



USER NAME	= betsy.wlitt	DESIGNED -	REVISED -
DRAWN -		REVISED -	
PLOT SCALE =	SSCALE\$	CHECKED -	REVISED -
PLOT DATE =	8/27/2024	DATE -	REVISED -

**STATE OF ILLINOIS
DEPARTMENT OF TRANSPORTATION**

**MAINTENANCE OF TRAFFIC - STAGE 2
INTERSTATE 57**

SCALE: 1"=50' SHEET 8 OF 11 SHEETS STA. 352+00.00 TO STA. 382+00.00

F.A.I. RTE.	SECTION	COUNTY	TOTAL SHEETS	SHEET NO.
57	(X1-8,X1-7-1,X1-7,X1-6-1)R-2	WILLIAMSON	614	120
CONTRACT NO. 78798				
ILLINOIS FED. AID PROJECT				

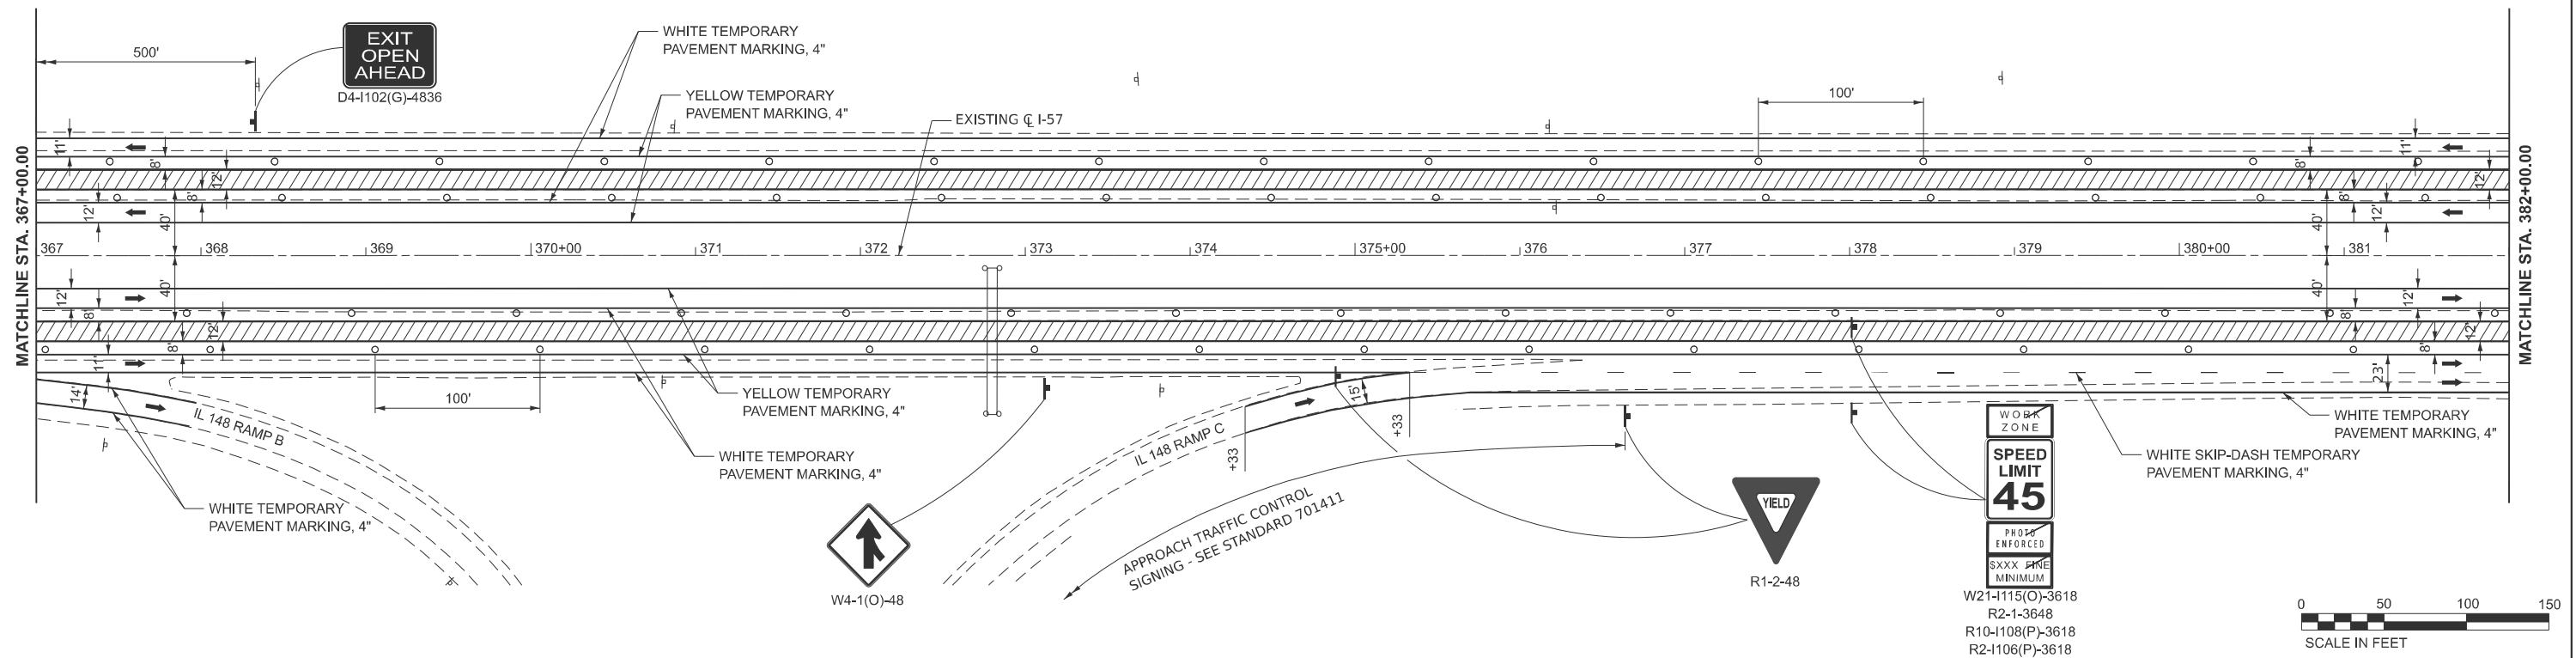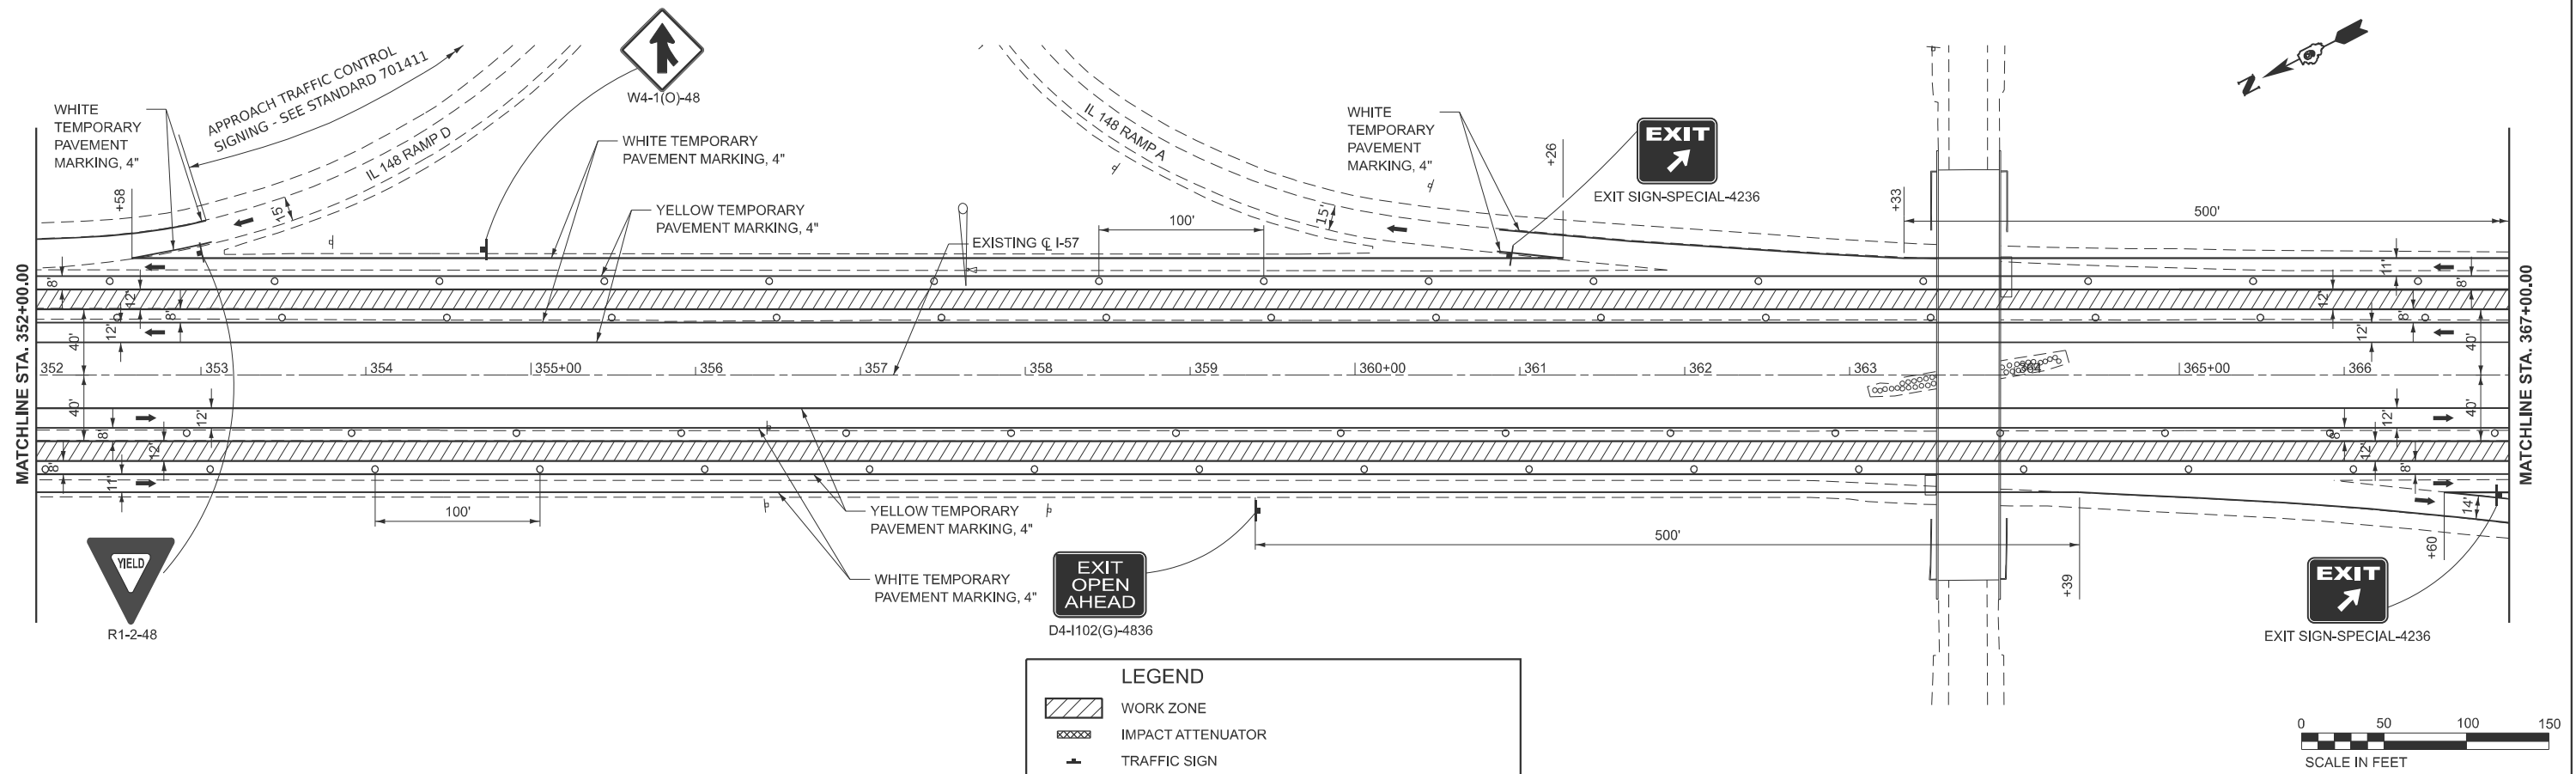

MODEL: I57 - STG2 SH115
FILE NAME: c:\volkert_pw_workingdir\betsy.witt\0326115\0978798-sh1-staging-S2.dgn




USER NAME	= betsy.witt	DESIGNED -	REVISED -
DRAWN -		REVISED -	
PLOT SCALE =	SSCALE\$	CHECKED -	REVISED -
PLOT DATE =	8/27/2024	DATE -	REVISED -

STATE OF ILLINOIS
DEPARTMENT OF TRANSPORTATION



MAINTENANCE OF TRAFFIC - STAGE 2
INTERSTATE 57

SCALE: 1"=50' SHEET 9 OF 11 SHEETS STA. 382+00.00 TO STA. 412+00.00


F.A.I. RTE.	SECTION	COUNTY	TOTAL SHEETS	SHEET NO.
57	(X1-8,X1-7-1,X1-7,X1-6-1)R-2	WILLIAMSON	614	121
CONTRACT NO. 78798				
ILLINOIS FED. AID PROJECT				

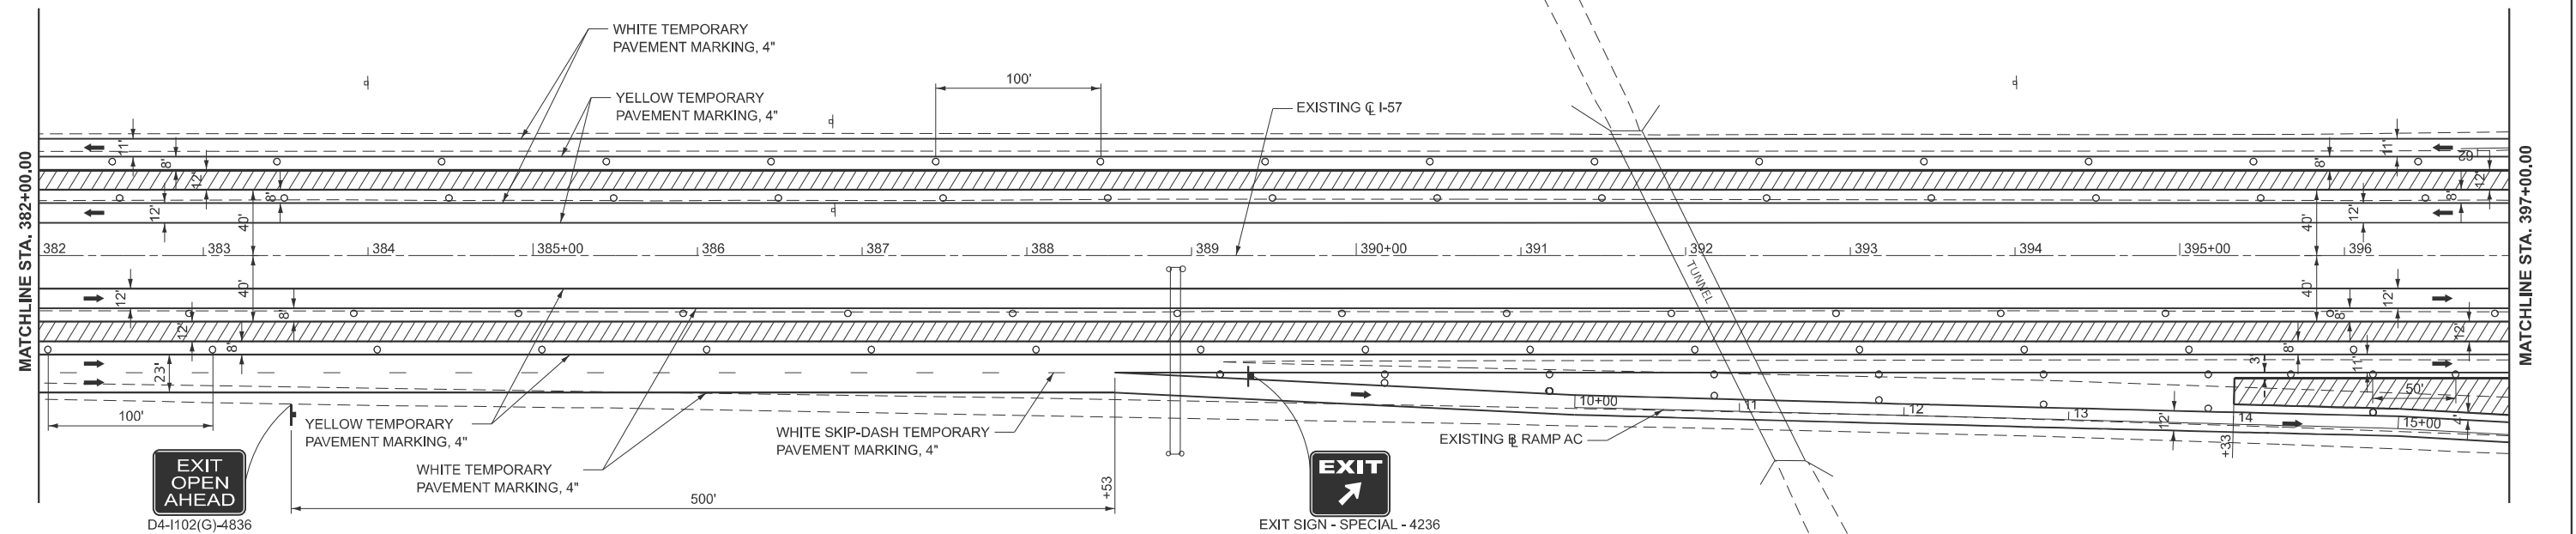


LEGEND	
	WORK ZONE
	IMPACT ATTENUATOR
	TRAFFIC SIGN
	VERTICAL PANEL
	TEMPORARY CONCRETE BARRIER
	TYPE II BARRICADE OR DRUM WITH STEADY BURN LIGHT
	TYPE III BARRICADE
	DIRECTION OF TRAFFIC
	ARROW BOARD

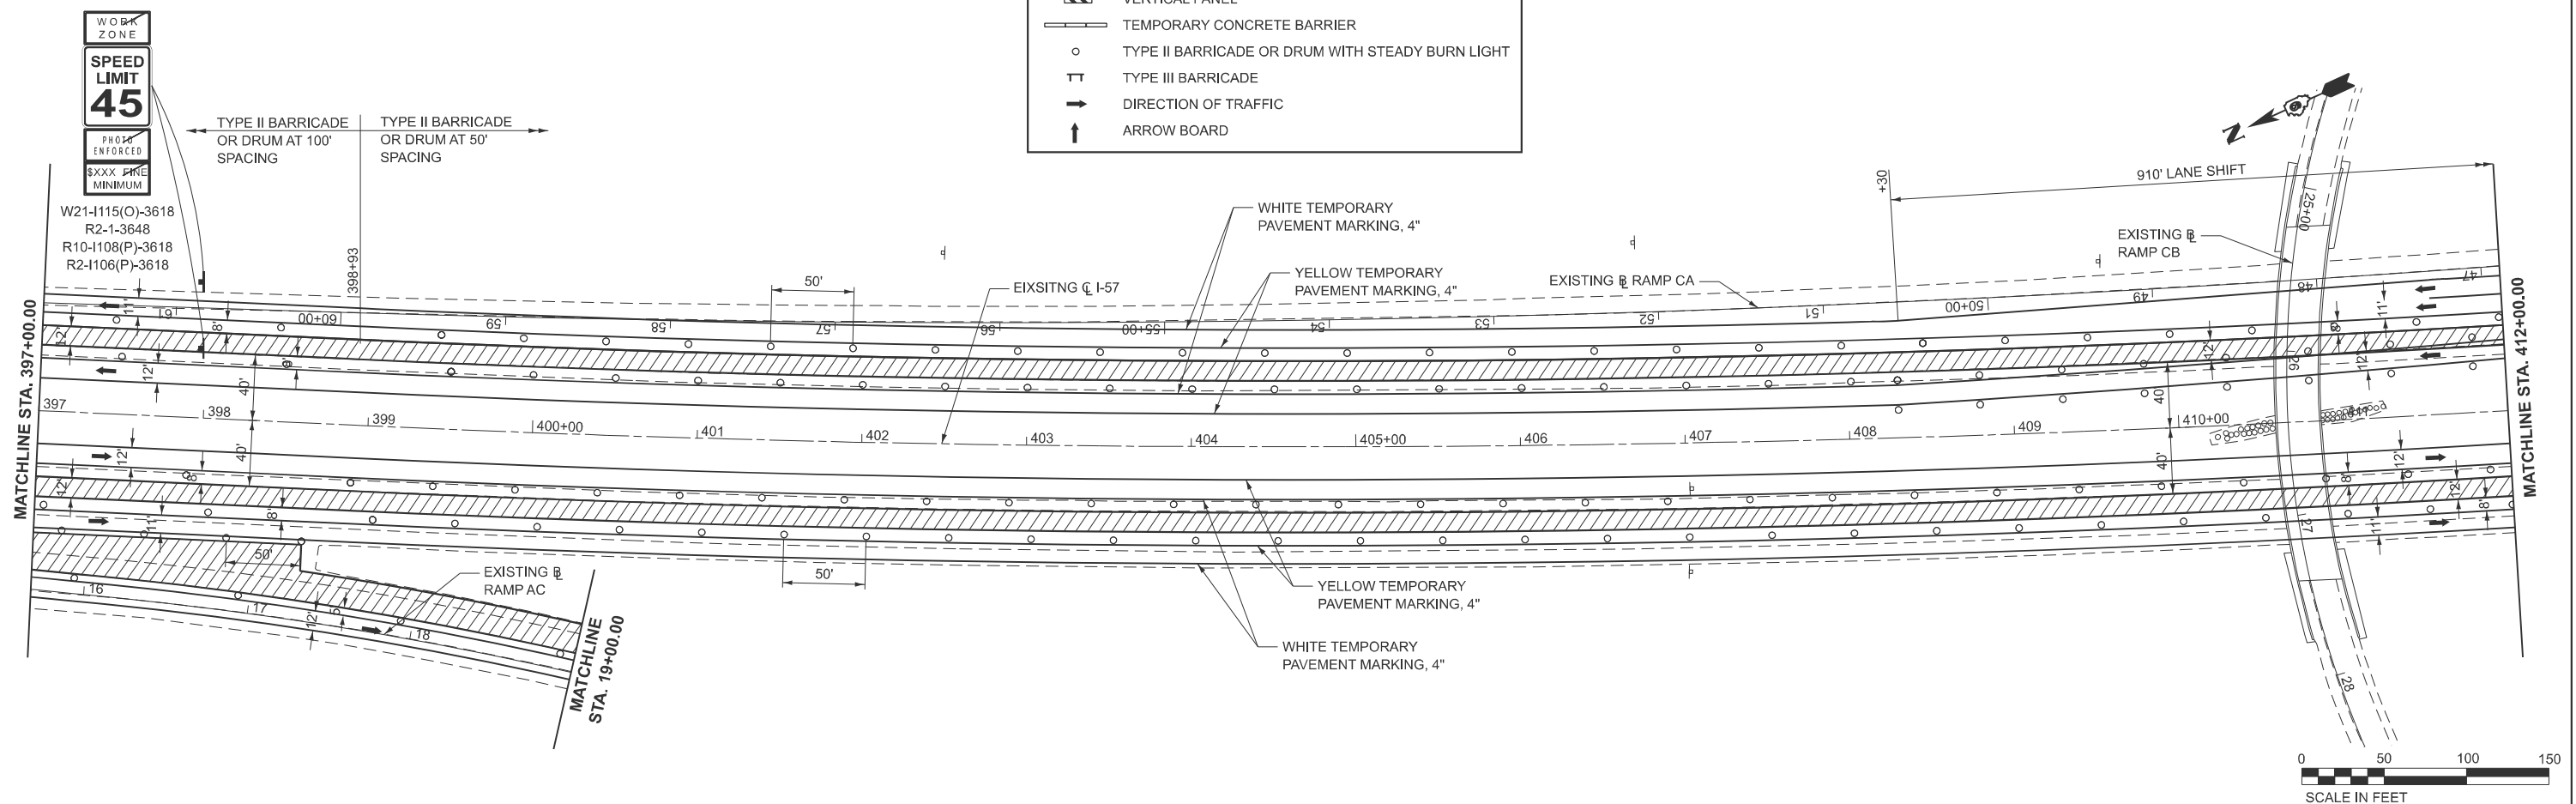 

MODEL: I57 - STG2 SH1 I6
FILE NAME: c:\volkert_pw_workingdir\betsy.wilt\0326115\0978798-sh1-stage2.dgn

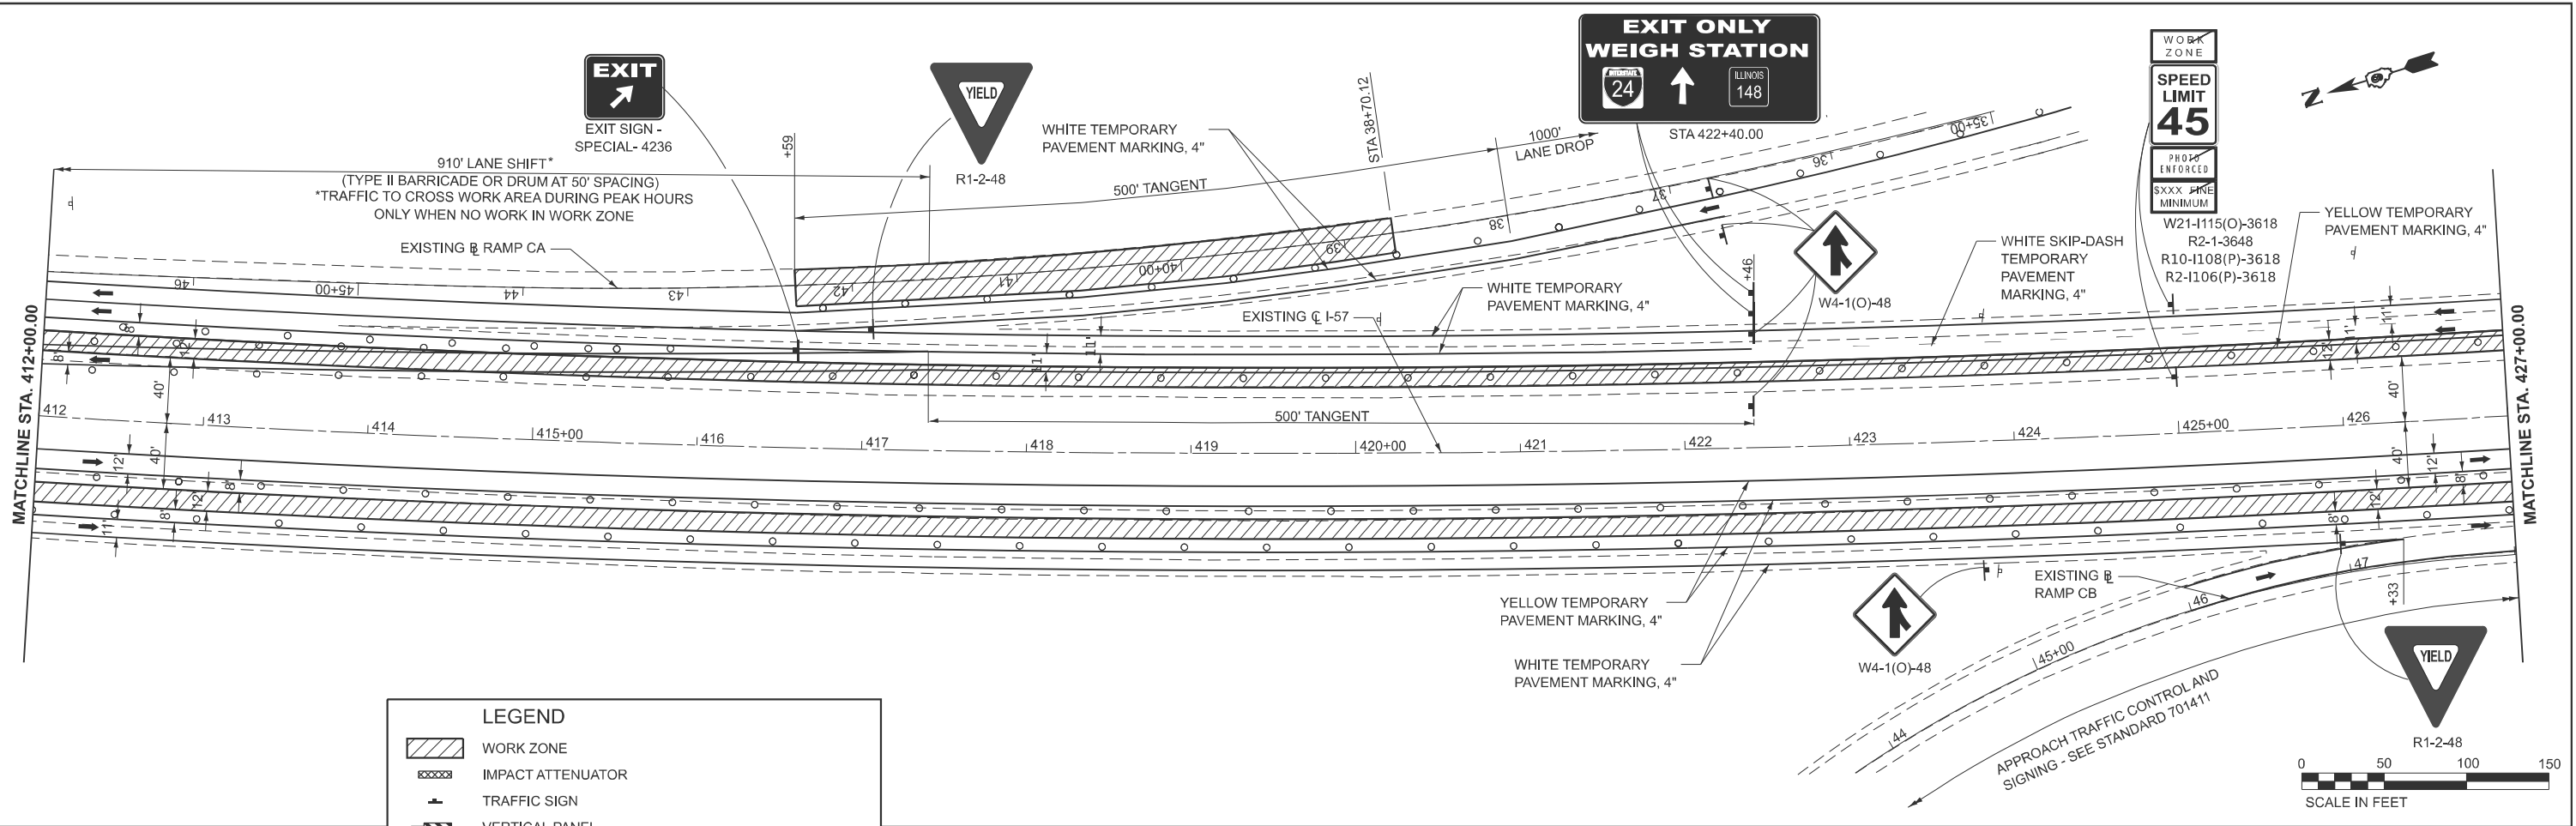

LEGEND	
	WORK ZONE
	IMPACT ATTENUATOR
	TRAFFIC SIGN
	VERTICAL PANEL
	TEMPORARY CONCRETE BARRIER
	TYPE II BARRICADE OR DRUM WITH STEADY BURN LIGHT
	TYPE III BARRICADE
	DIRECTION OF TRAFFIC
	ARROW BOARD

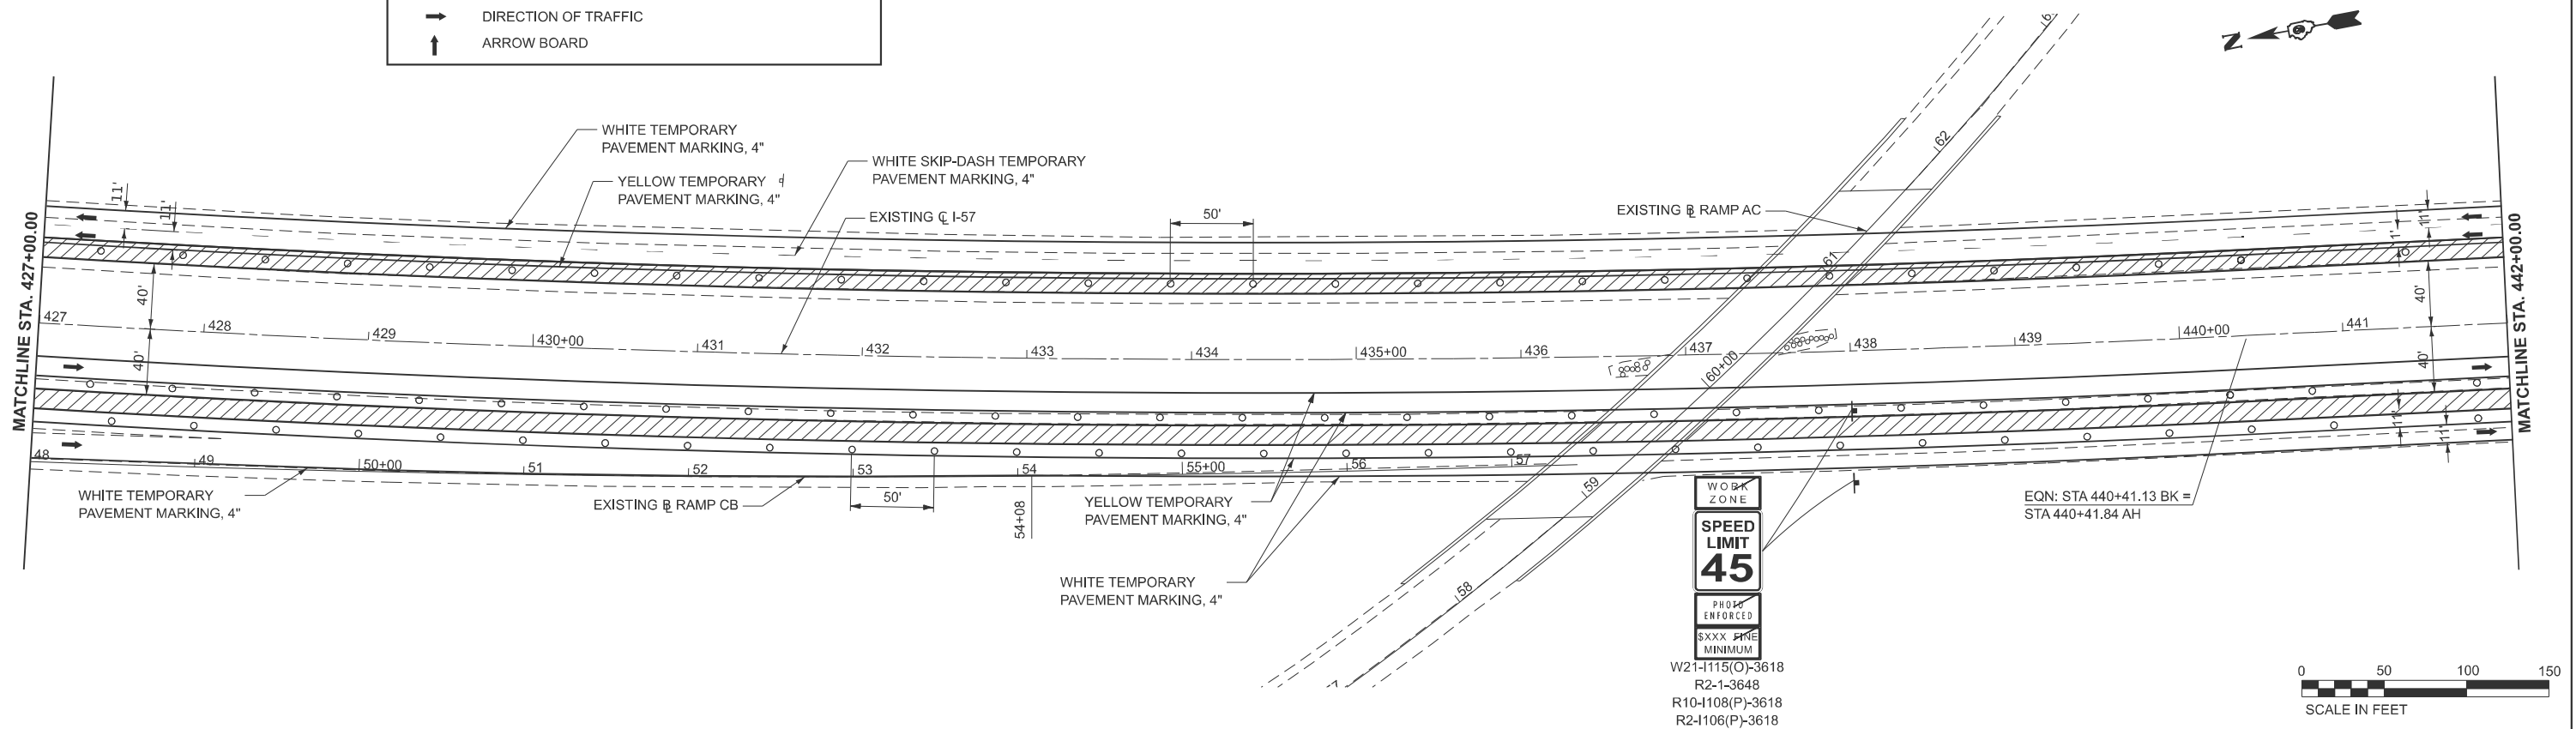

USER NAME = betsy.wilt	DESIGNED -	REVISED -
	DRAWN -	REVISED -
PLOT SCALE = \$SCALES\$	CHECKED -	REVISED -
PLOT DATE = 8/27/2024	DATE -	REVISED -

STATE OF ILLINOIS
DEPARTMENT OF TRANSPORTATION

MAINTENANCE OF TRAFFIC - STAGE 2
INTERSTATE 57

SCALE: 1"=50' SHEET 10 OF 11 SHEETS STA. 412+00.00 TO STA. 442+00.00

F.A.I. RTE.	SECTION	COUNTY	TOTAL SHEETS	SHEET NO.
57	(X1-8,X1-7-1,X1-7,X1-6-1)R-2	WILLIAMSON	614	122
CONTRACT NO. 78798				
ILLINOIS FED. AID PROJECT				

MODEL: I57 - STG2 Sht 17
FILE NAME: c:\volkert_pw_workingdir\karen.lawrence\0326115\0978798-sh-staging-S2.dgn





USER NAME	= karen.lawrence	DESIGNED	-	REVISED	-
		DRAWN	-	REVISED	-
PLOT SCALE	= \$SCALE\$	CHECKED	-	REVISED	-
PLOT DATE	= 8/29/2024	DATE	-	REVISED	-

STATE OF ILLINOIS
DEPARTMENT OF TRANSPORTATION

MAINTENANCE OF TRAFFIC - STAGE 2
INTERSTATE 57

SCALE: 1"=50' SHEET 11 OF 11 SHEETS STA. 442+00.00 R8 TO STA. 472+00.00 R8

F.A.I. RTE.	SECTION	COUNTY	TOTAL SHEETS	SHEET NO.
57	(X1-8,X1-7-1,X1-7,X1-6-1)R-2	WILLIAMSON	614	123
CONTRACT NO. 78798				
ILLINOIS FED. AID PROJECT				

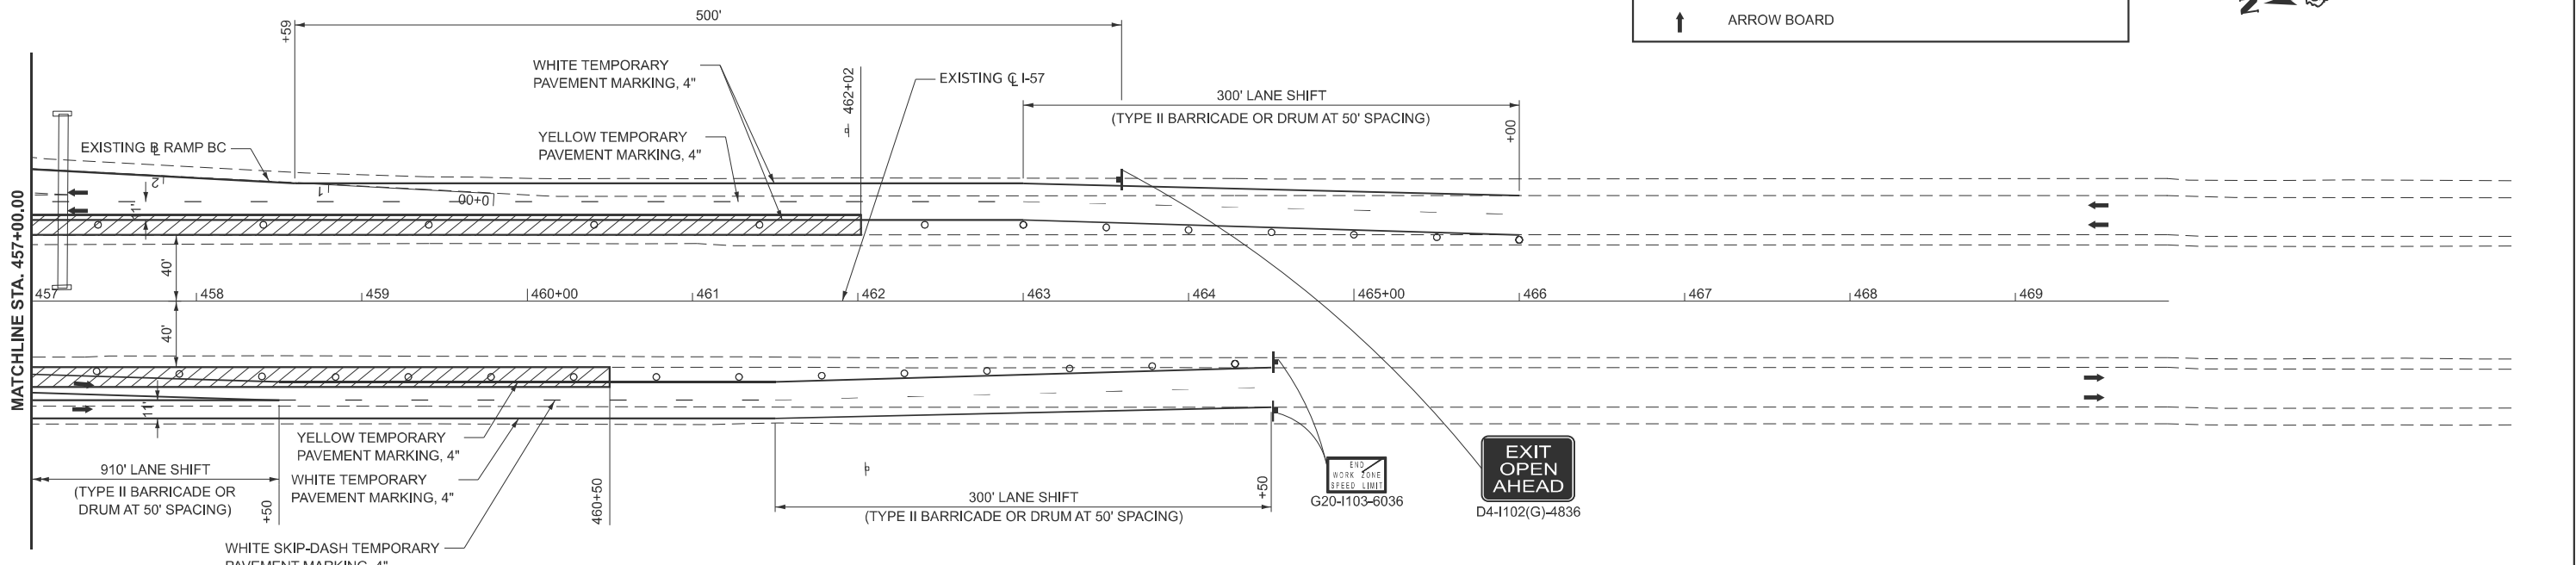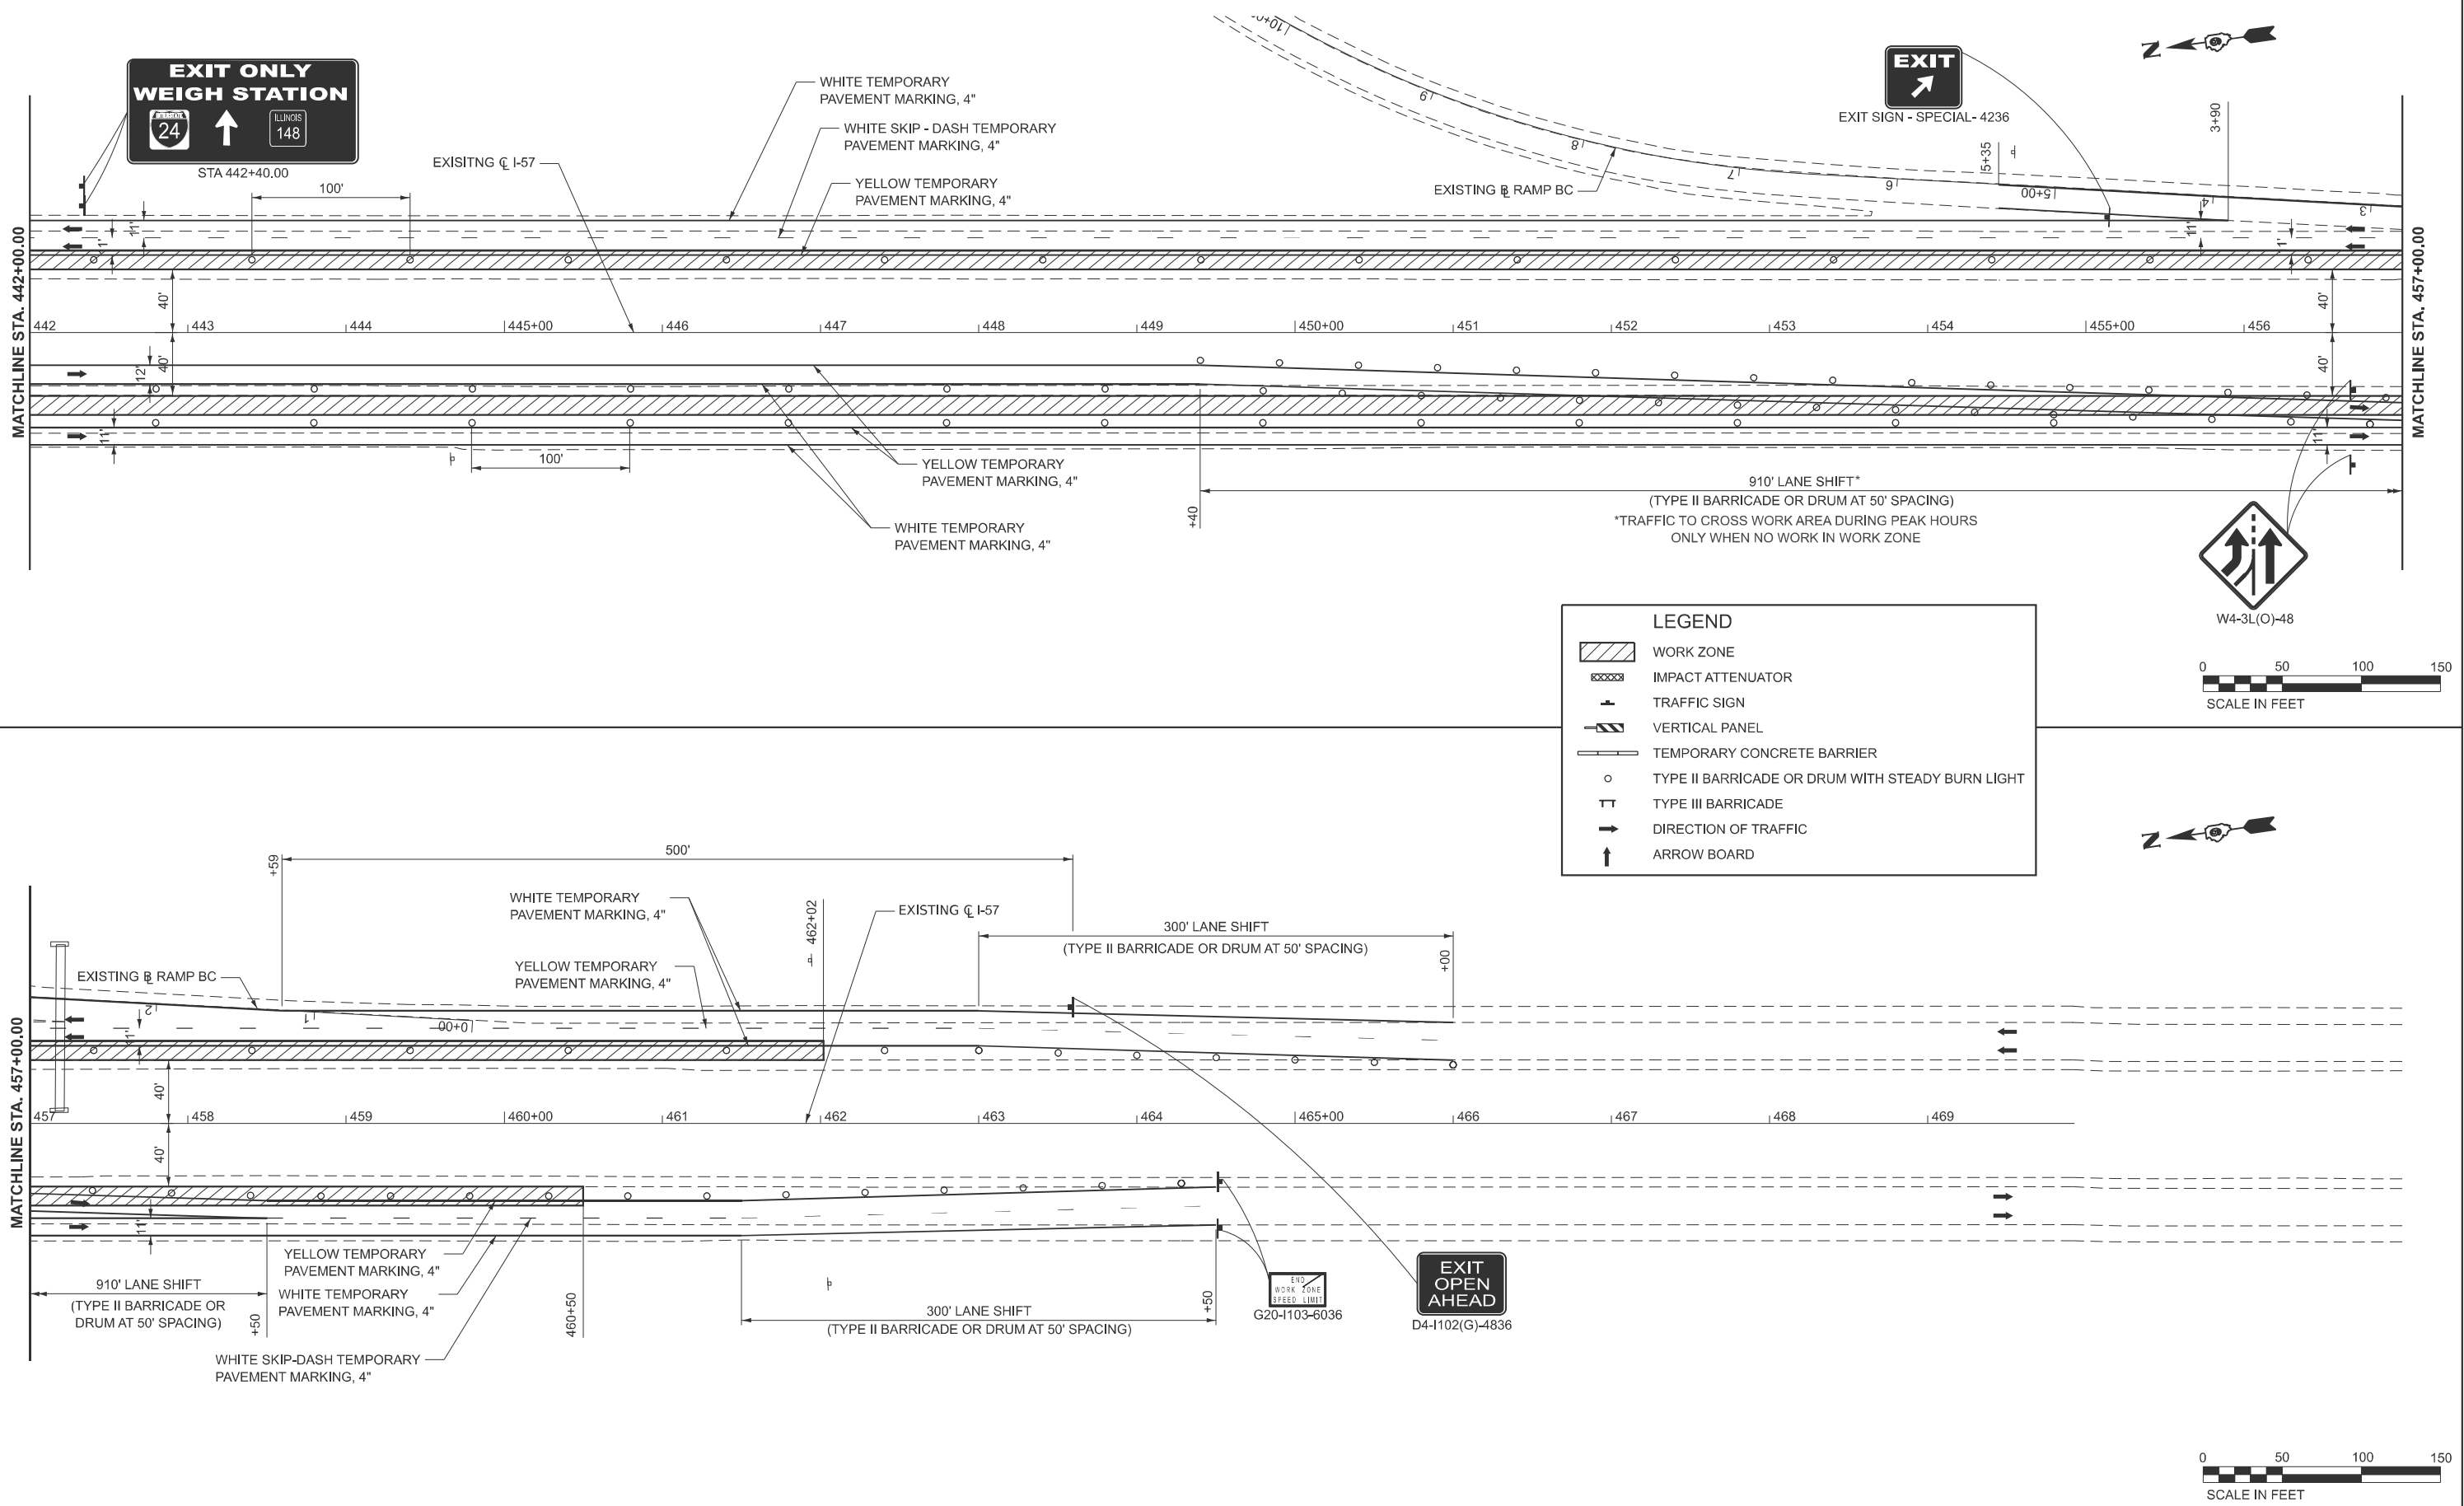

MODEL: I57-STG3 Sht 1
FILE NAME: c:\volkert_pw_working\pdr\betsy.witt\0326115\0978798-sh-laneing-S3.dgn





USER NAME	= betsy.witt	DESIGNED -	REVISED -
DRAWN -		REVISED -	
PLOT SCALE = \$SCALE\$		CHECKED -	REVISED -
PLOT DATE = 8/27/2024		DATE -	REVISED -

STATE OF ILLINOIS
DEPARTMENT OF TRANSPORTATION



MAINTENANCE OF TRAFFIC - STAGE 3
INTERSTATE 57

SCALE: 1"=50' SHEET 1 OF 11 SHEETS STA. 1538+00.00 TO STA. 1568+00.00

F.A.I. RTE.	SECTION	COUNTY	TOTAL SHEETS	SHEET NO.
57	(X1-8,X1-7-1,X1-7,X1-6-1)R-2	WILLIAMSON	614	126
CONTRACT NO. 78798				
ILLINOIS FED. AID PROJECT				

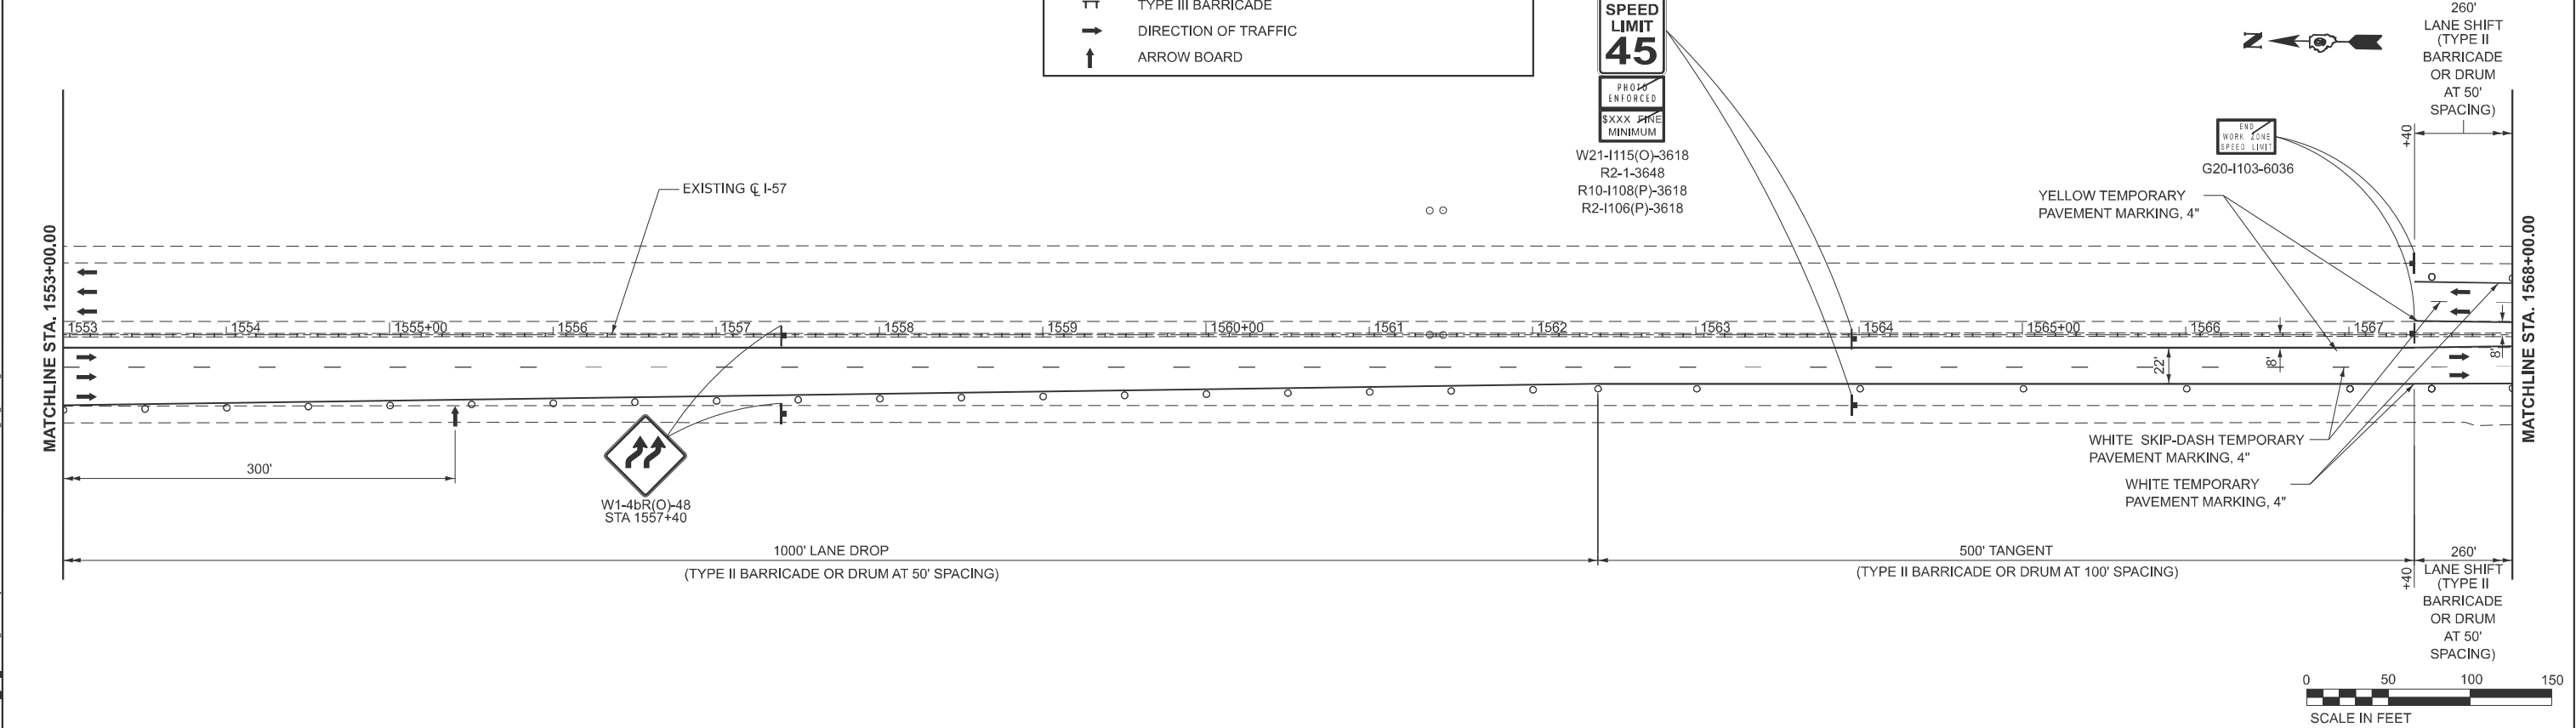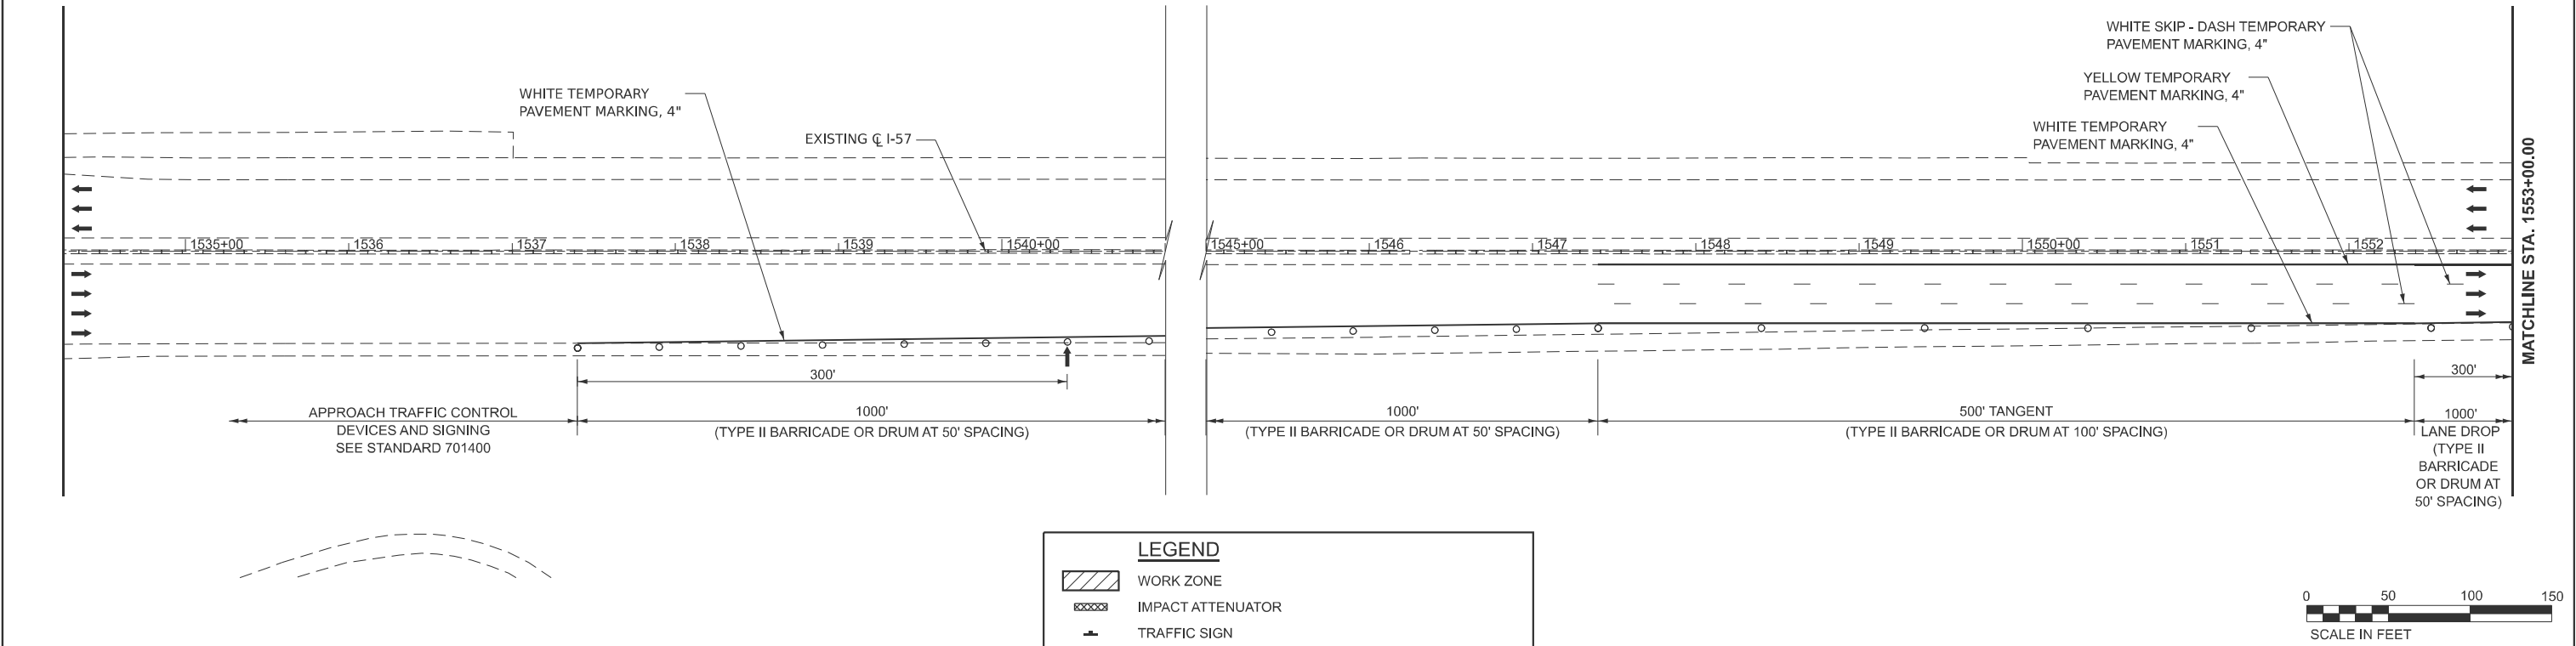

MODEL: I57 - STG3 SM 2
FILE NAME: c:\volkert_pw_working\p\betsy.witt\0326115\0978798-sh- staging-S3.dgn

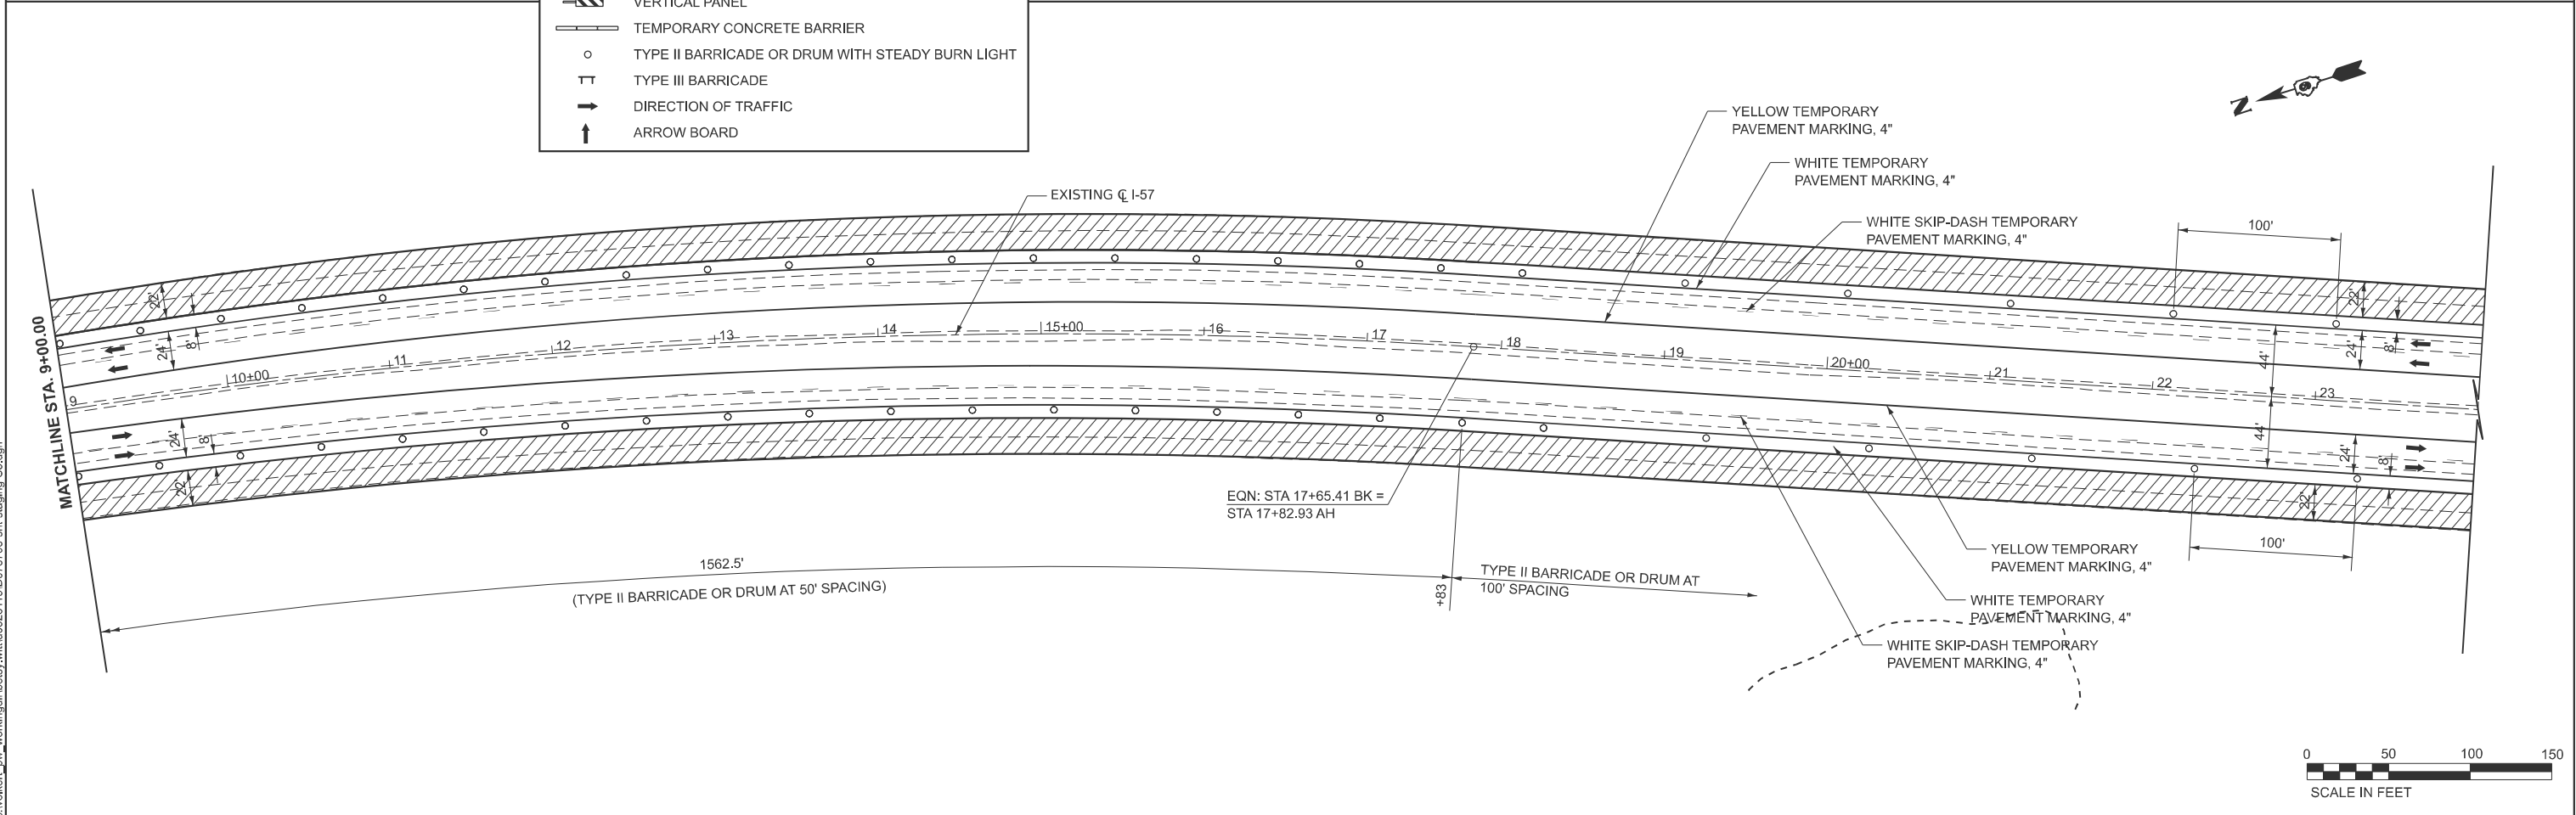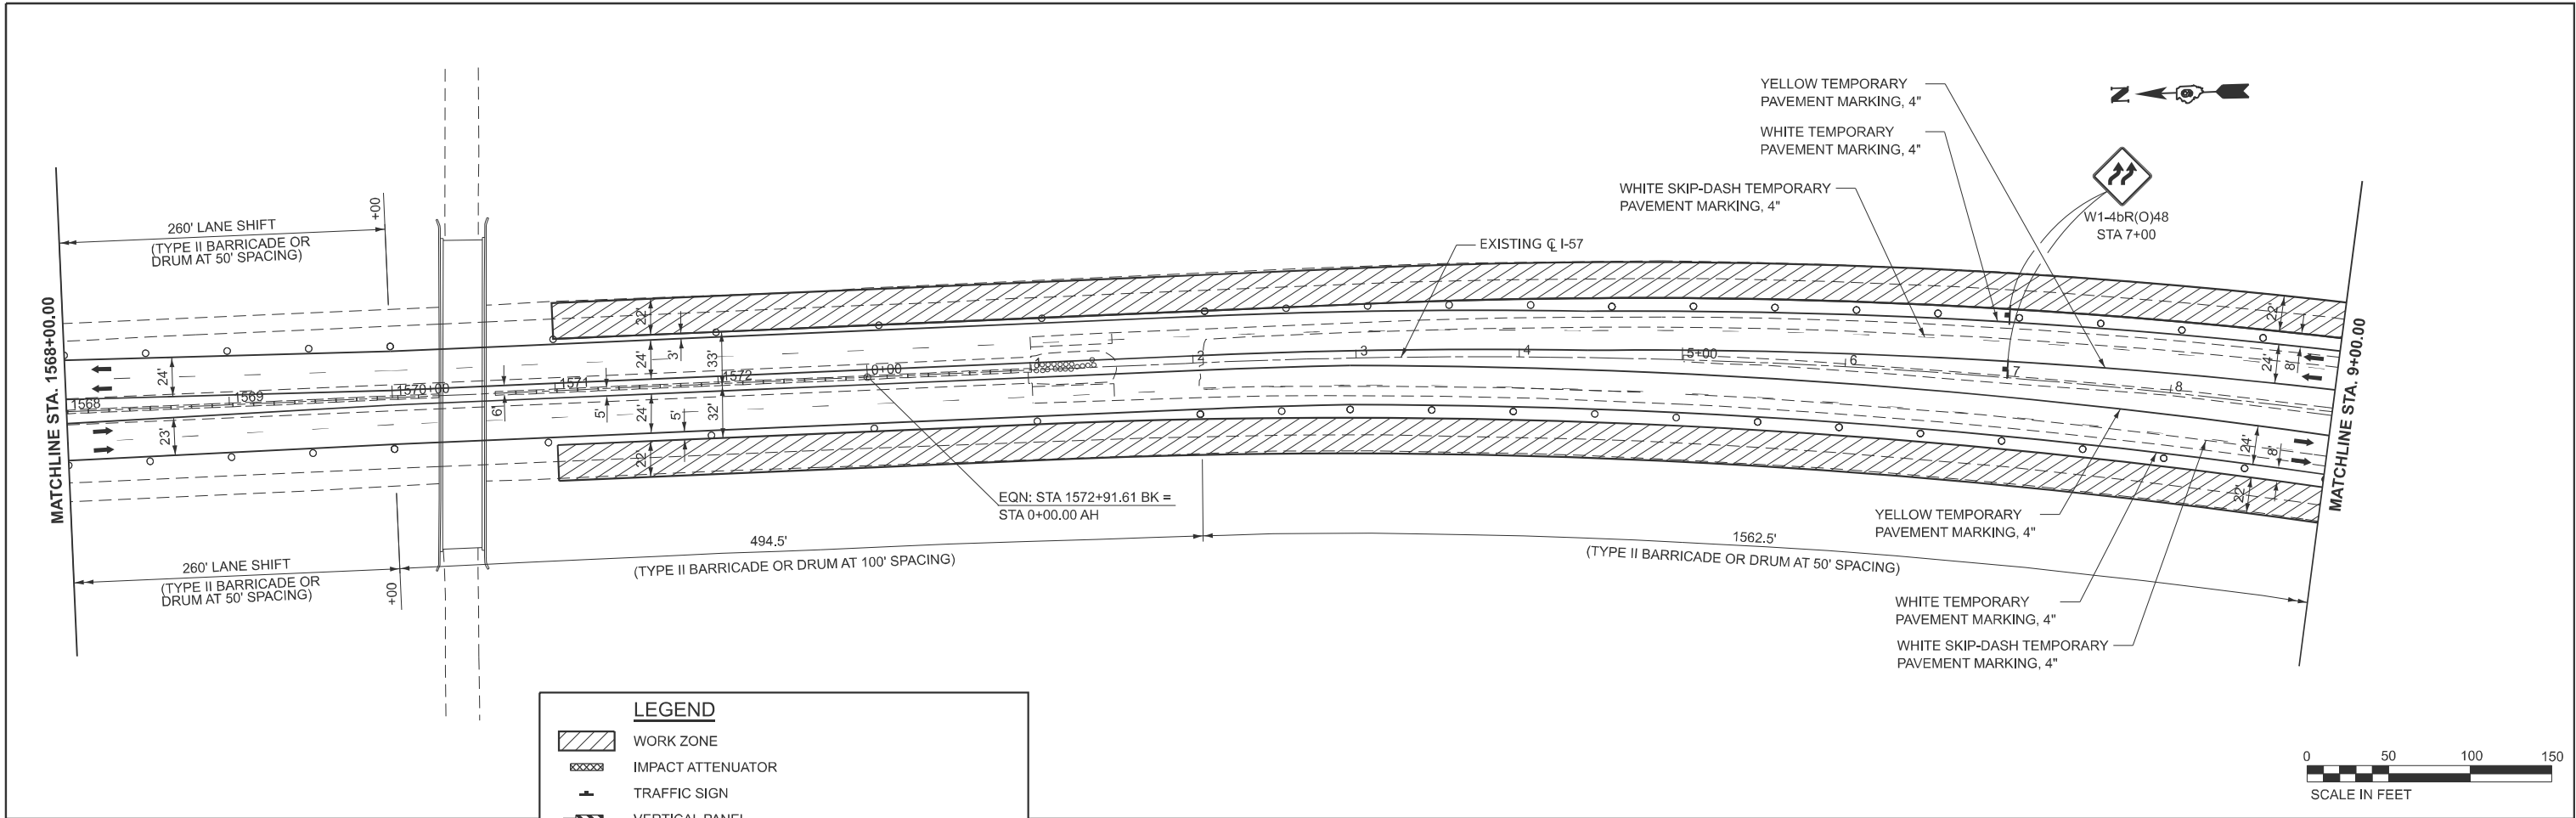

VOLKERT	USER NAME = betsy.witt	DESIGNED -	REVISED -	STATE OF ILLINOIS DEPARTMENT OF TRANSPORTATION	MAINTENANCE OF TRAFFIC - STAGE 3 INTERSTATE 57			F.A.I. RTE.	SECTION	COUNTY	TOTAL SHEETS	SHEET NO.
	PLOT SCALE = \$SCALE\$	DRAWN -	REVISED -					57	(X1-8,X1-7-1,X1-7,X1-6-1)R-2	WILLIAMSON	614	127
	PLOT DATE = 8/23/2024	CHECKED -	REVISED -					CONTRACT NO. 78798				
		DATE -	REVISED -					ILLINOIS FED. AID PROJECT				
SCALE: 1"=50'		SHEET 2	OF 11 SHEETS	STA. 1568+00.00	TO STA. 24+00.00							

MODEL: I57 - STG3 SH4
FILE NAME: c:\volkert_pw_working\pdt\betsy.witt\0326115\0918798-sh-staging-S3.dgn



USER NAME	= betsy.witt
PLOT SCALE	= \$SCALE\$
PLOT DATE	= 8/27/2024

DESIGNED -	
DRAWN -	
CHECKED -	
DATE -	



REVISED -	
REVISED -	
REVISED -	
REVISED -	

STATE OF ILLINOIS
DEPARTMENT OF TRANSPORTATION

MAINTENANCE OF TRAFFIC - STAGE 3 INTERSTATE 57			
SCALE: 1"=50'	SHEET 3	OF 11 SHEETS	STA. 54+00.00 TO STA. 84+00.00

F.A.I. RTE.	SECTION	COUNTY	TOTAL SHEETS	SHEET NO.
57	(X1-8,X1-7-1,X1-7,X1-6-1)R-2	WILLIAMSON	614	128
CONTRACT NO. 78798				
ILLINOIS FED. AID PROJECT				

LEGEND	
	WORK ZONE
	IMPACT ATTENUATOR
	TRAFFIC SIGN
	VERTICAL PANEL
	TEMPORARY CONCRETE BARRIER
	TYPE II BARRICADE OR DRUM WITH STEADY BURN LIGHT
	TYPE III BARRICADE
	DIRECTION OF TRAFFIC
	ARROW BOARD

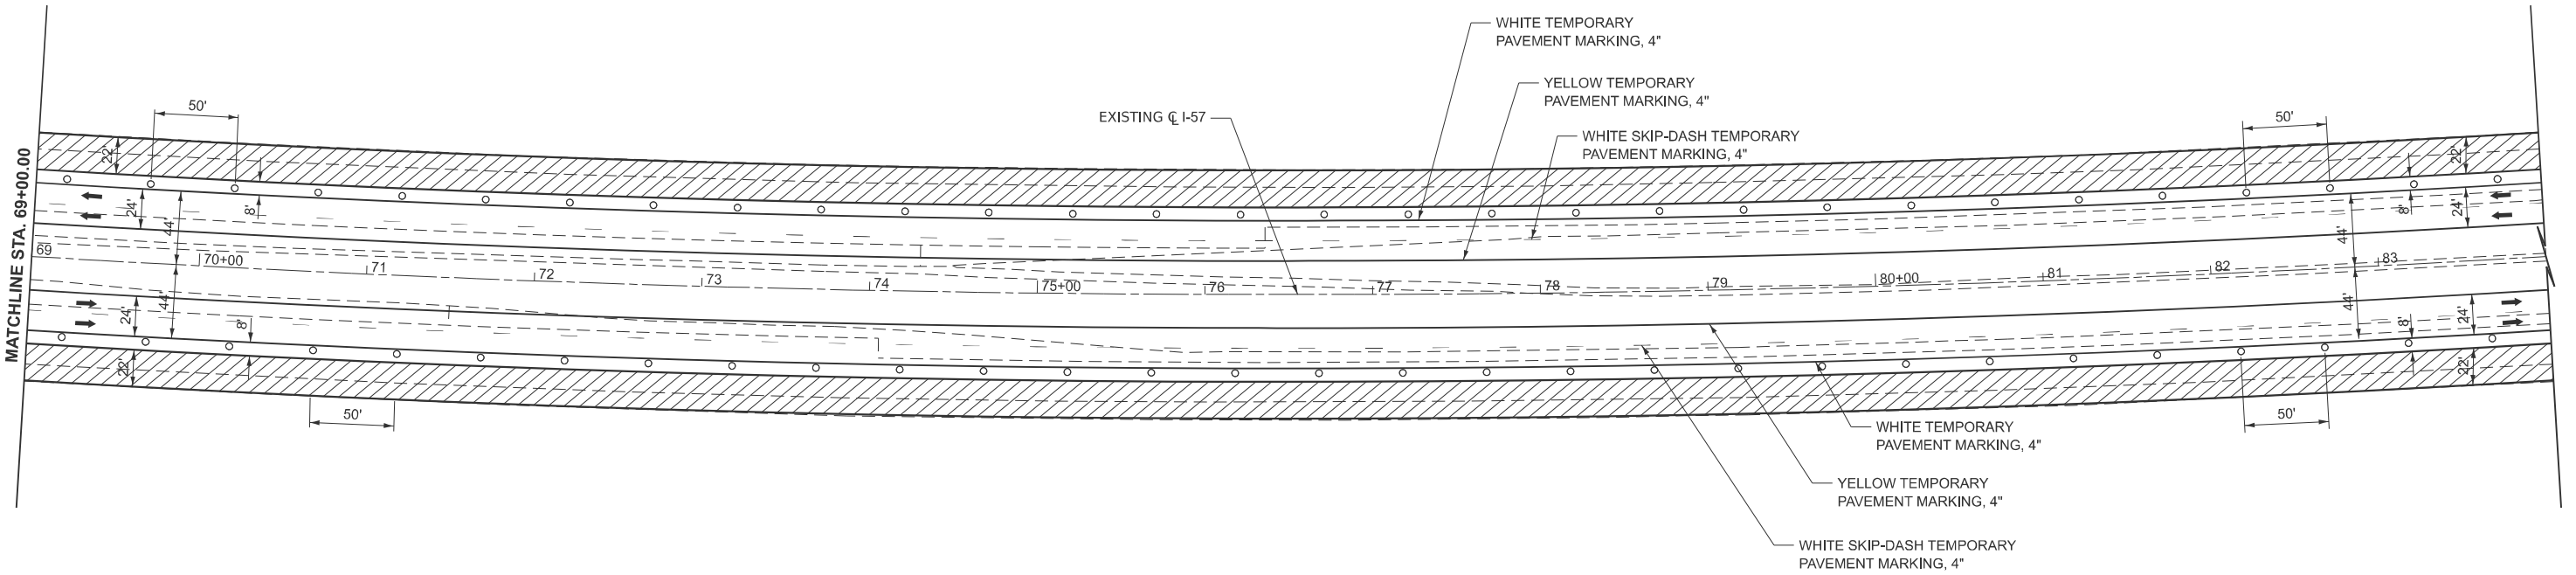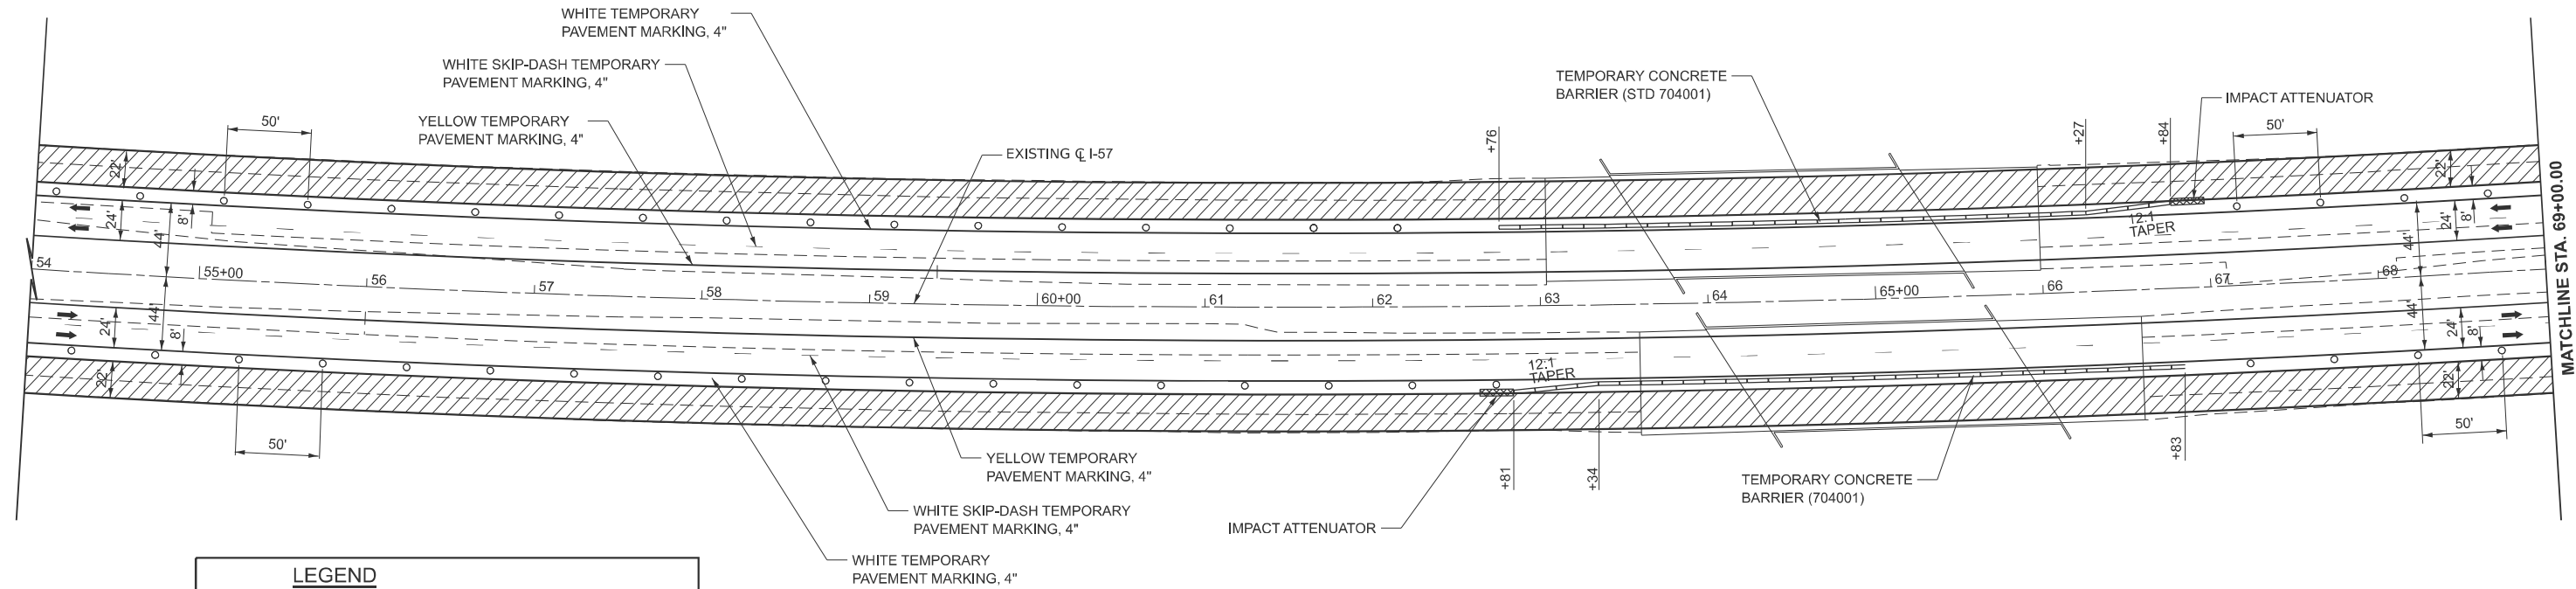

MODEL: I57 - STG3 Sht 10
FILE NAME: c:\volkert_pw_working\pht\etsy.witt\0326115\0918798-sh-standing-S3.dgn





USER NAME	= betsy.witt	DESIGNED -	REVISED -
PLOT SCALE	= \$SCALE\$	DRAWN -	REVISED -
PLOT DATE	= 8/27/2024	CHECKED -	REVISED -
		DATE -	REVISED -

STATE OF ILLINOIS
DEPARTMENT OF TRANSPORTATION



MAINTENANCE OF TRAFFIC - STAGE 3
INTERSTATE 57

SCALE: 1"=50' SHEET 4 OF 11 SHEETS STA. 232+00.00 TO STA. 262+00.00

F.A.I. RTE.	SECTION	COUNTY	TOTAL SHEETS	SHEET NO.
57	(X1-8,X1-7-1,X1-7,X1-6-1)R-2	WILLIAMSON	614	129
CONTRACT NO. 78798				
ILLINOIS FED. AID PROJECT				

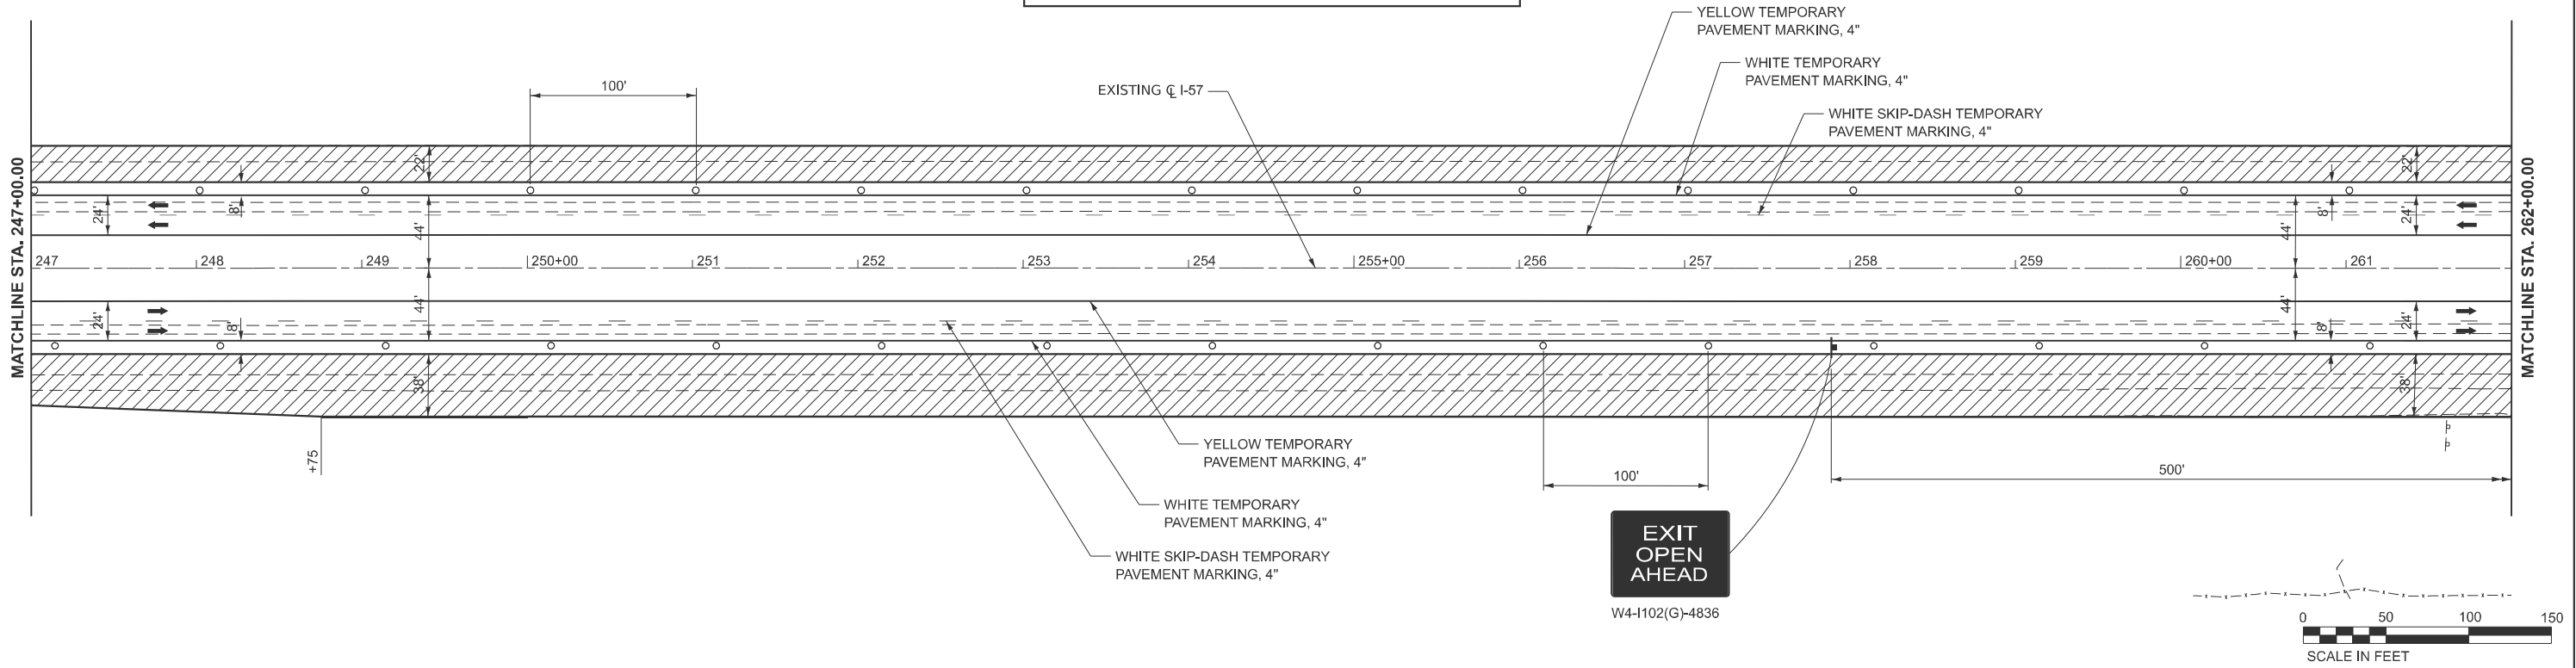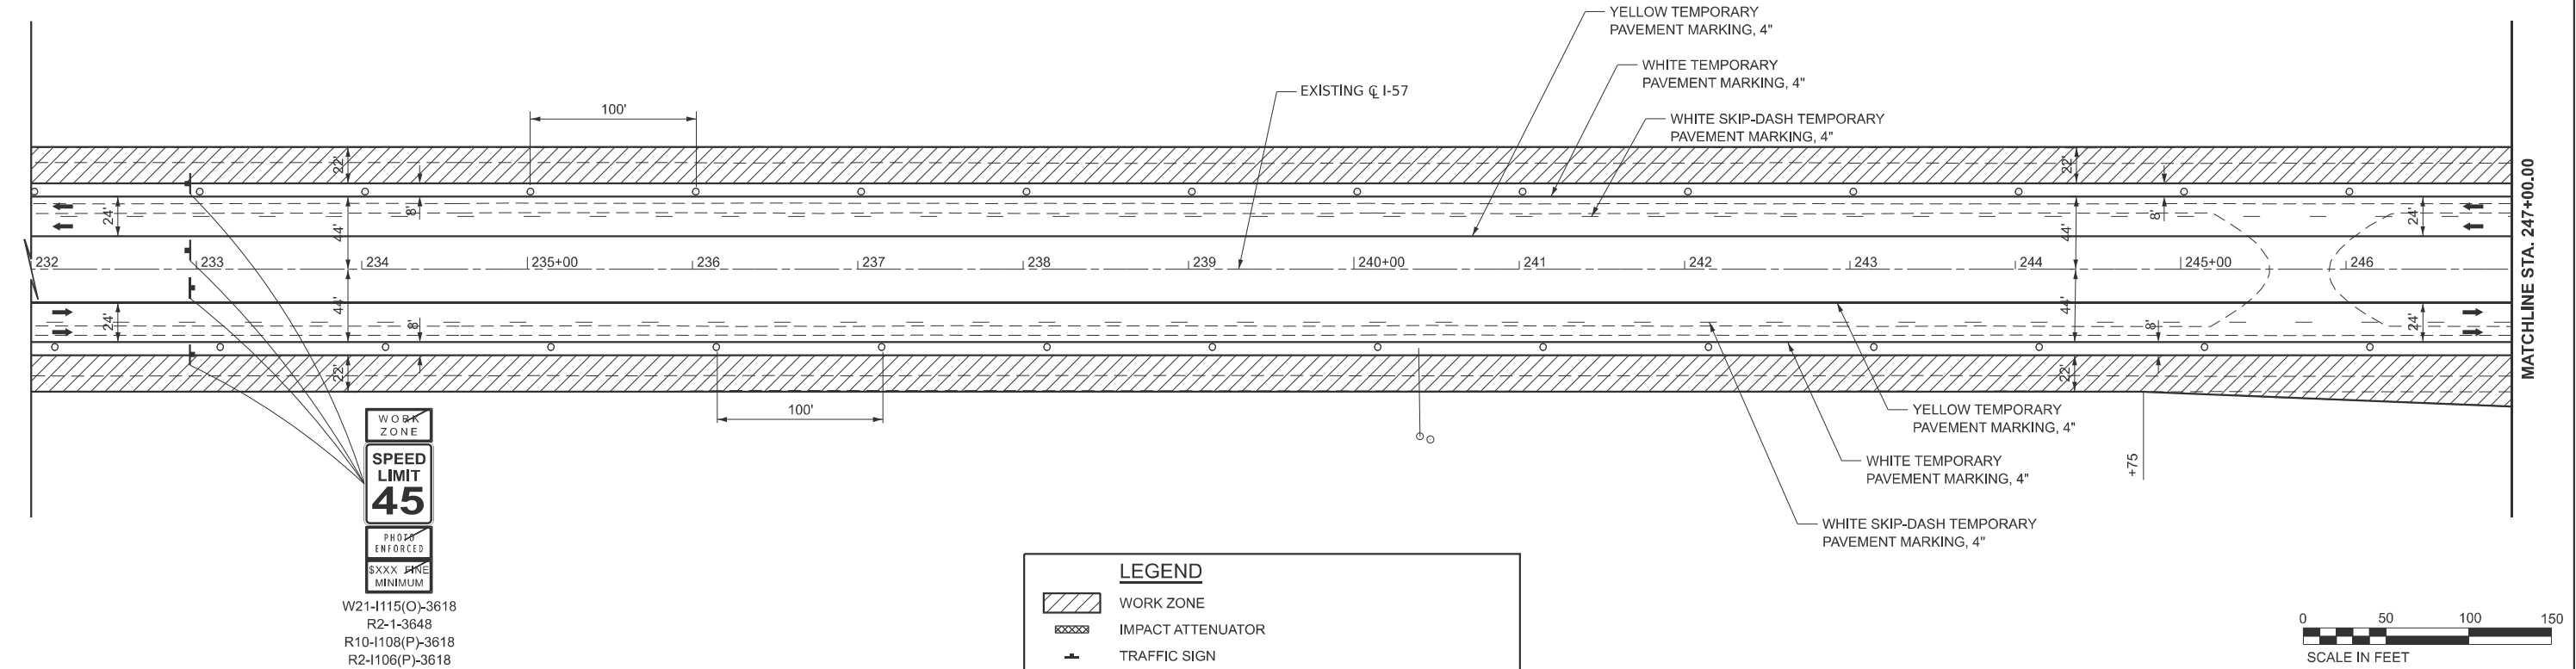


MODEL: I57 - STG3 Sht 11
FILE NAME: c:\volkert_pw_workingdir\betsy.wlitt\0326115\0978798-shr-laning-S3.dgn

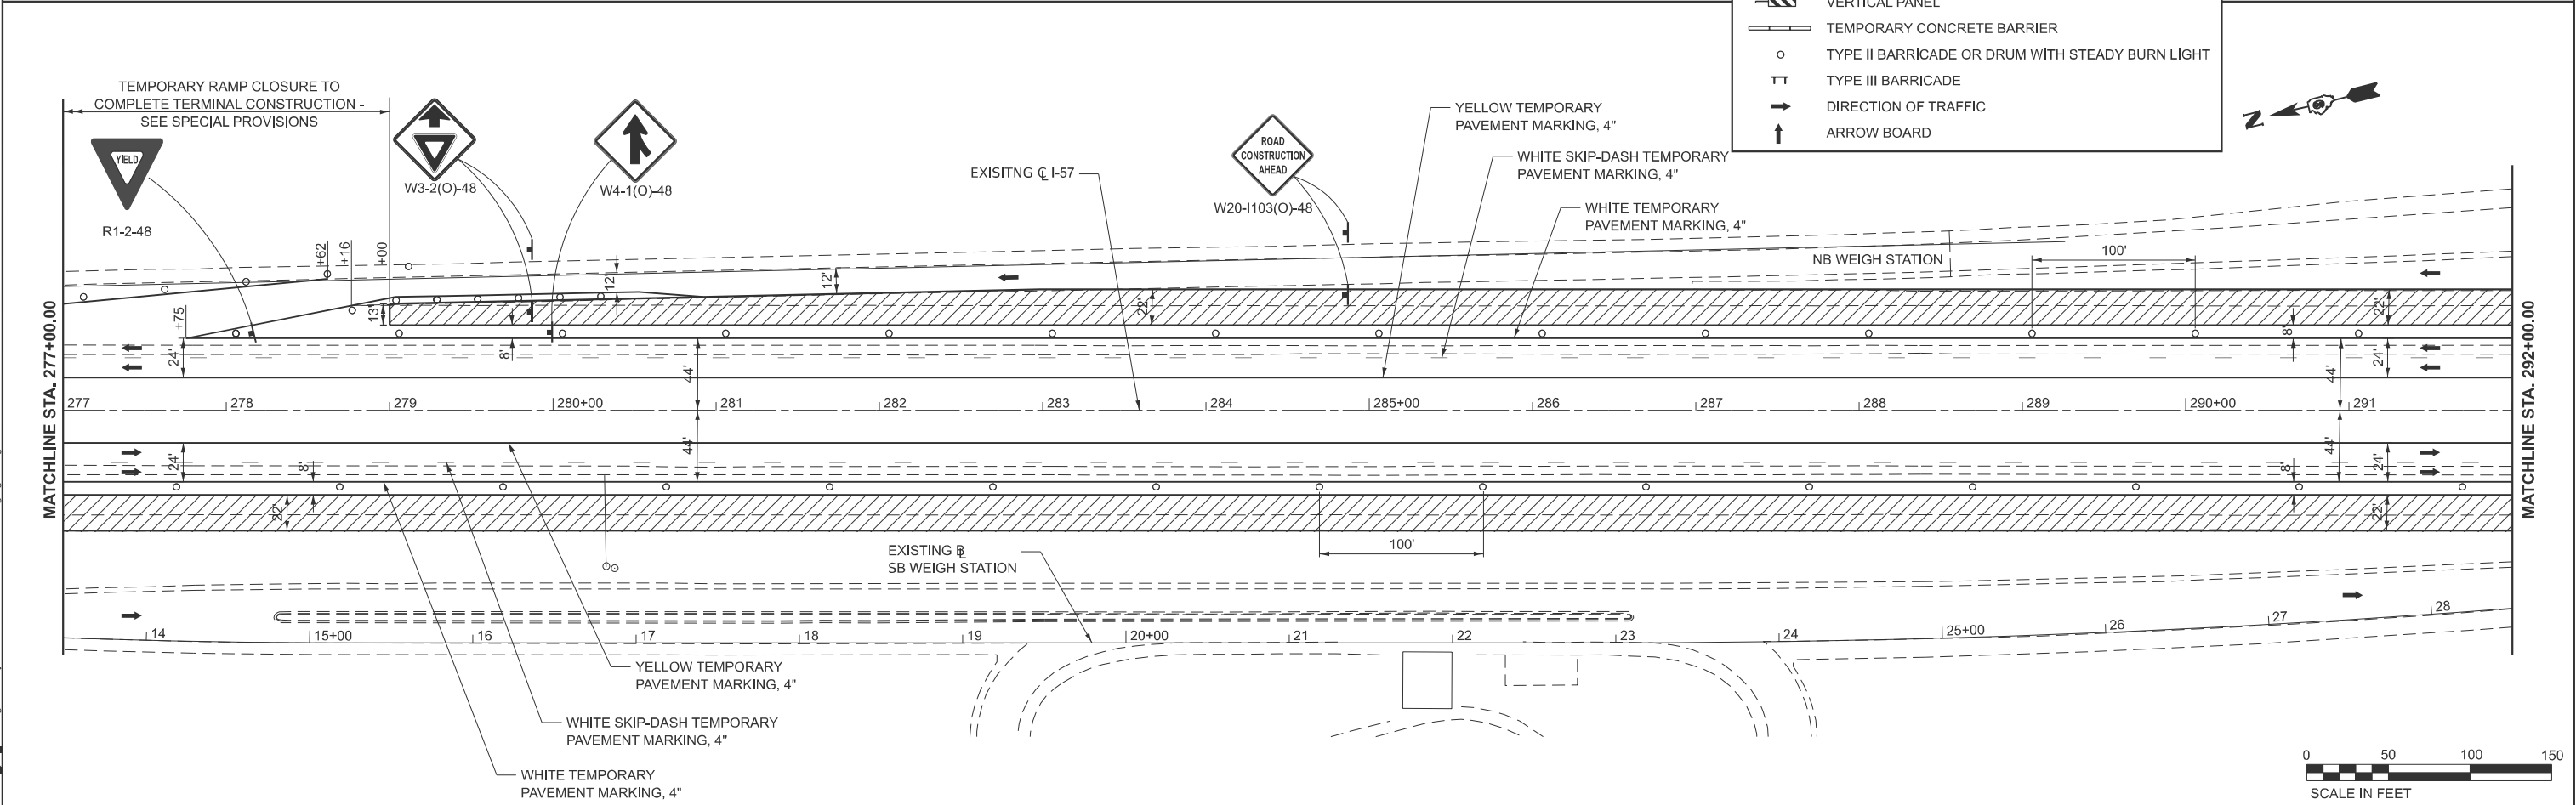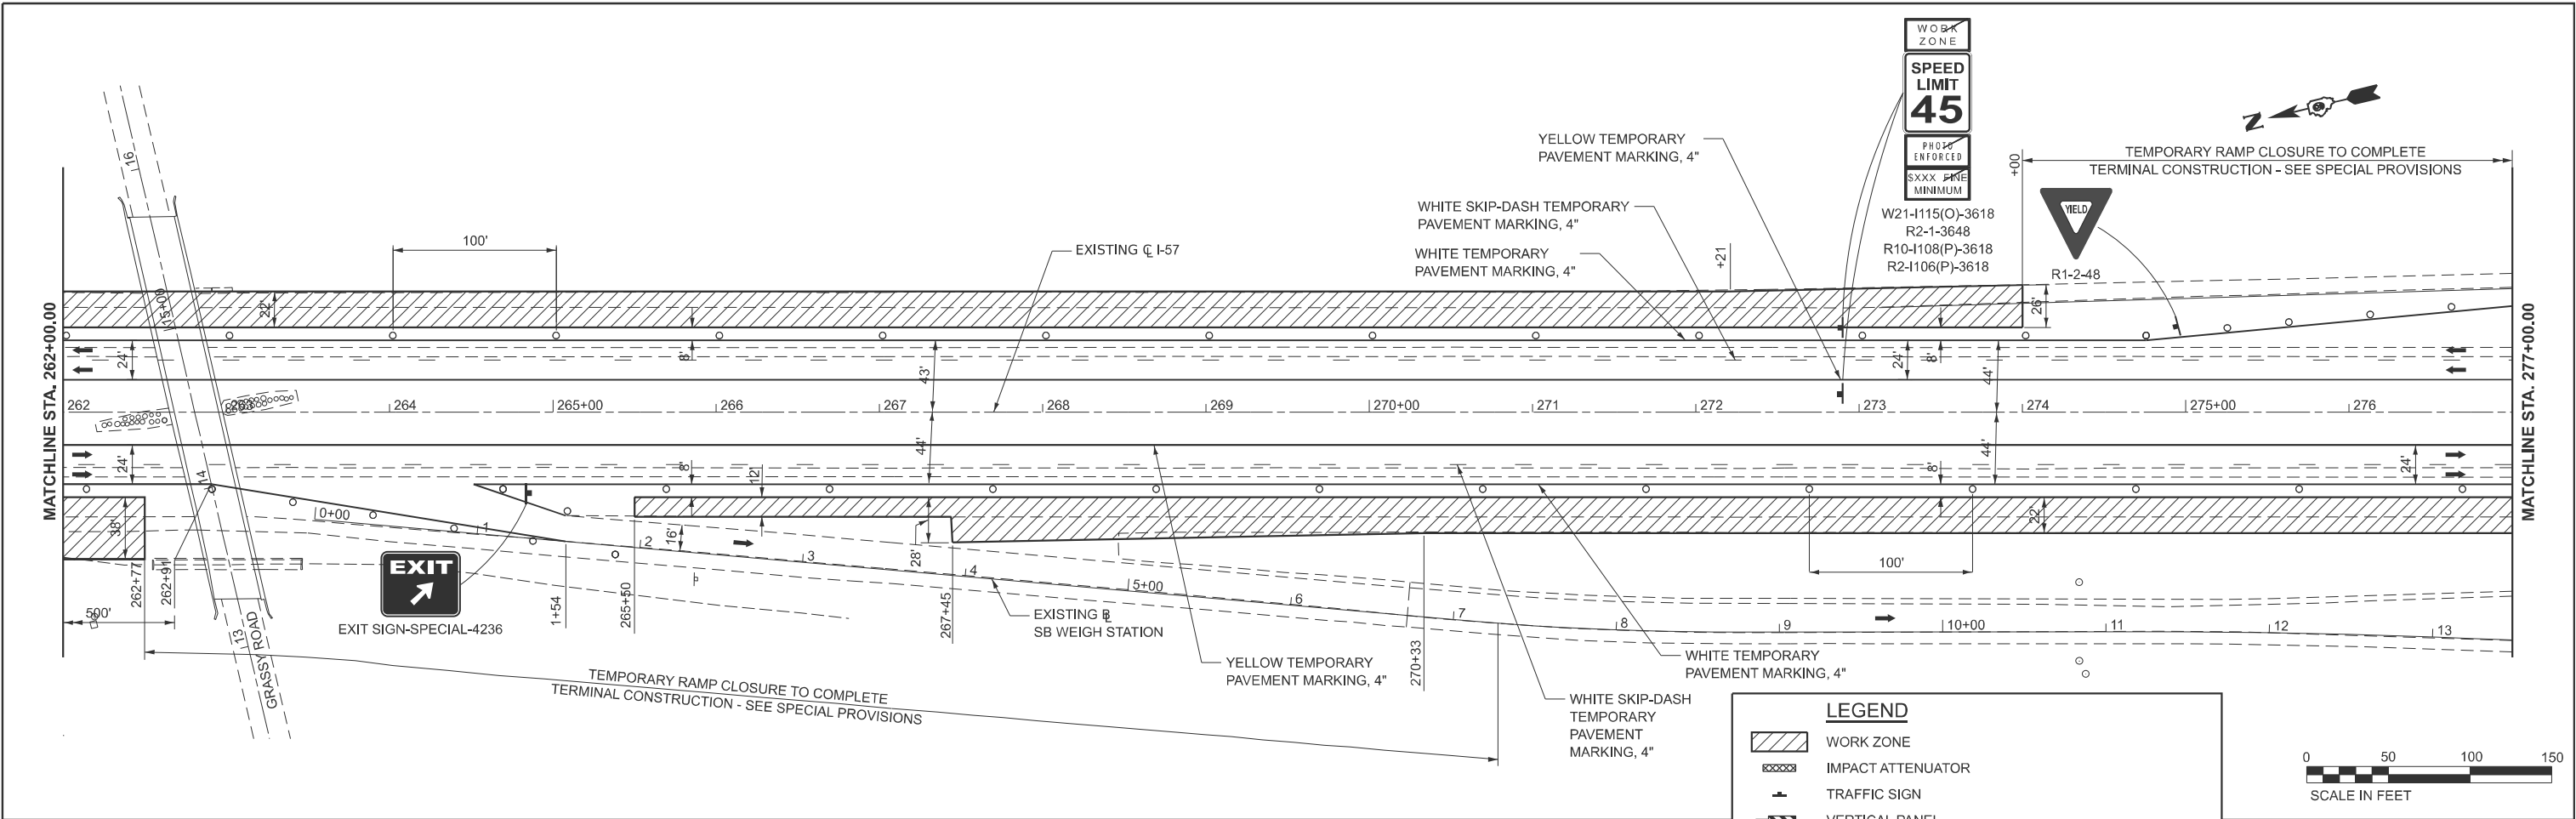

VOLKERT	USER NAME = betsy.witt	DESIGNED -	REVISED -	STATE OF ILLINOIS DEPARTMENT OF TRANSPORTATION	MAINTENANCE OF TRAFFIC - STAGE 3 INTERSTATE 57				F.A.I. RTE.	SECTION	COUNTY	TOTAL SHEETS	SHEET NO.
	PLOT SCALE = \$SCALES\$	DRAWN -	REVISED -						57	(X1-8,X1-7-1,X1-7,X1-6-1)R-2	WILLIAMSON	614	130
	PLOT DATE = 8/27/2024	CHECKED -	REVISED -		SCALE: 1"=50'				CONTRACT NO. 78798				
		DATE -	REVISED -		SHEET 5 OF 11 SHEETS				ILLINOIS FED. AID PROJECT				
					STA. 262+00.00 TO STA. 292+00.00								

MODEL: I57 - STG3 Sht 12
FILE NAME: c:\volkert_pw_workingdir\betsy.wilt\0326115\0918798-sh-ls-stage3-S3.dgn

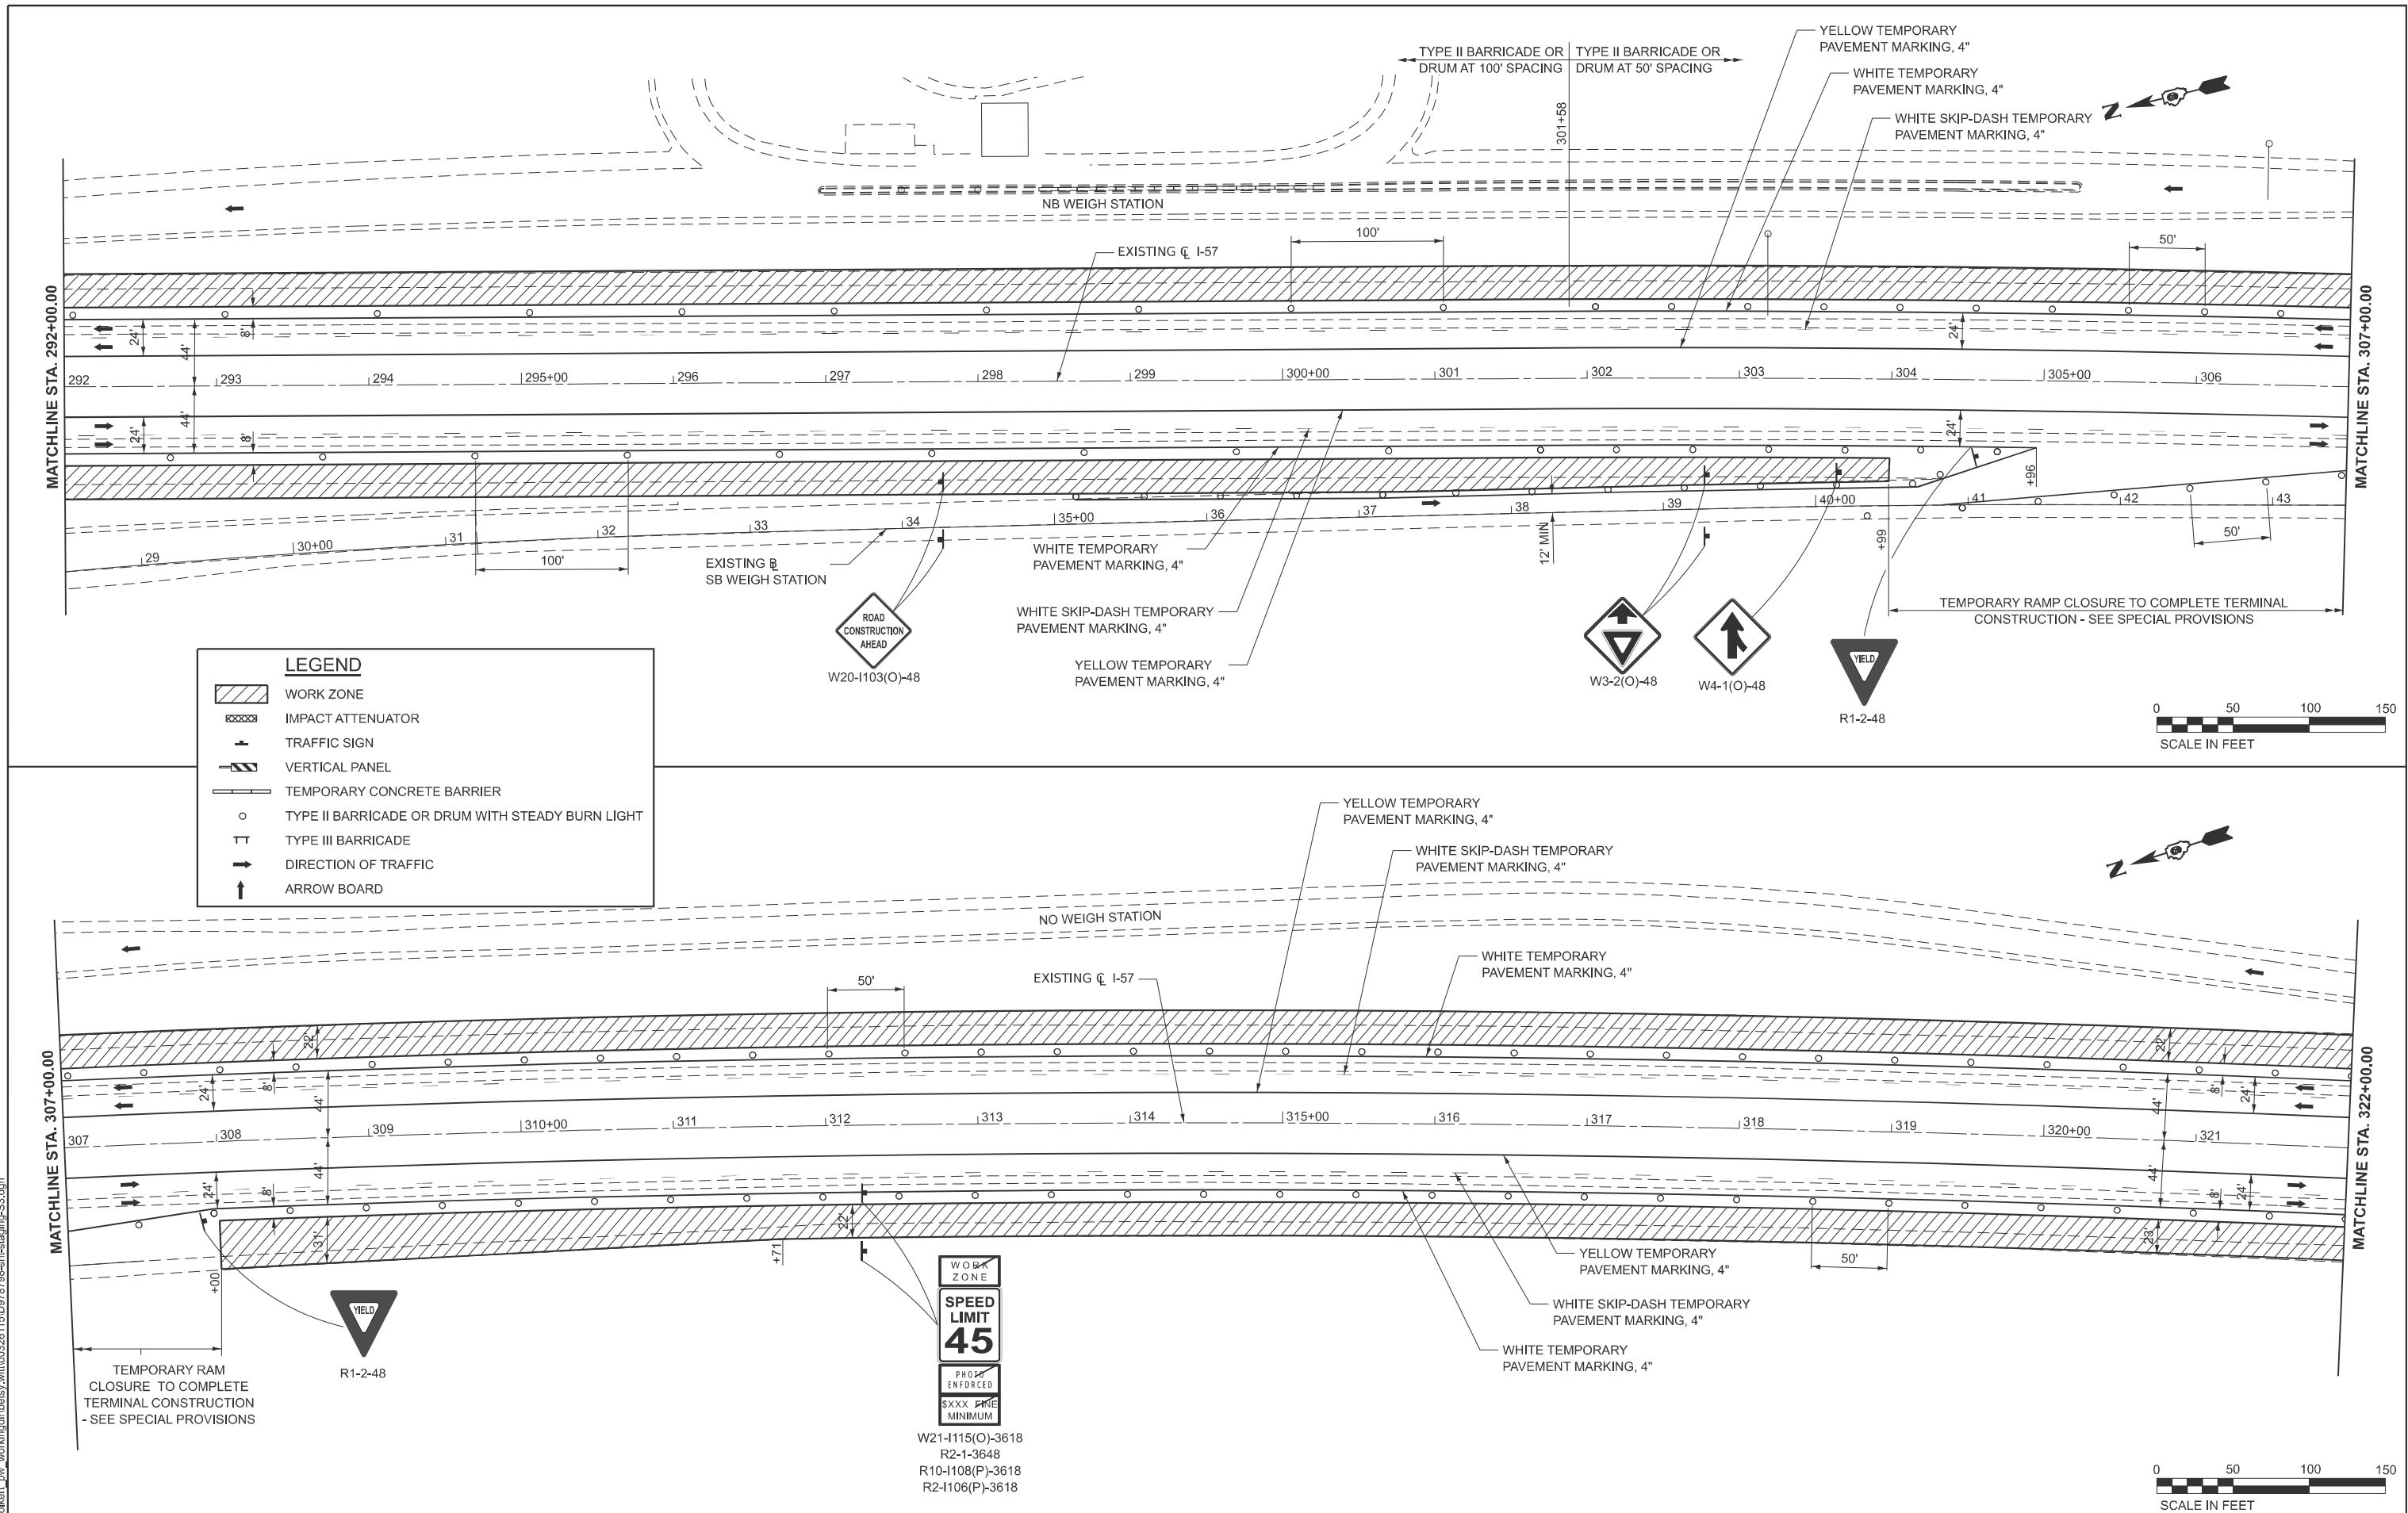

VOLKERT	USER NAME = betsy.wilt	DESIGNED -	REVISED -	STATE OF ILLINOIS DEPARTMENT OF TRANSPORTATION	MAINTENANCE OF TRAFFIC - STAGE 3 INTERSTATE 57					F.A.I. RTE.	SECTION	COUNTY	TOTAL SHEETS	SHEET NO.
	PLOT SCALE = \$SCALE\$	DRAWN -	REVISED -							57	(X1-8,X1-7-1,X1-7,X1-6-1)R-2	WILLIAMSON	614	131
	PLOT DATE = 8/27/2024	CHECKED -	REVISED -							CONTRACT NO. 78798				
		DATE -	REVISED -		ILLINOIS FED. AID PROJECT									
					SCALE: 1"=50'	SHEET 6	OF 11 SHEETS	STA. 292+00.00	TO STA. 322+00.00					

MODEL: I57 - STG3 SH113
FILE NAME: c:\volkert_pw_workingdir\betsy.wlitt\0326115\0978798-sh1-staging-S3.dgn



USER NAME = betsy.wlitt
PLOT SCALE = \$SCALE\$
PLOT DATE = 8/27/2024

DESIGNED -
DRAWN -
CHECKED -
DATE -

REVISED -
REVISED -
REVISED -
REVISED -

STATE OF ILLINOIS
DEPARTMENT OF TRANSPORTATION

MAINTENANCE OF TRAFFIC - STAGE 3
INTERSTATE 57

SCALE: 1"=50' SHEET 7 OF 11 SHEETS STA. 322+00.00 TO STA. 352+00.00


F.A.I. RTE.	SECTION	COUNTY	TOTAL SHEETS	SHEET NO.
57	(X1-8,X1-7-1,X1-7,X1-6-1)R-2	WILLIAMSON	614	132
CONTRACT NO. 78798				
ILLINOIS FED. AID PROJECT				

LEGEND	
	WORK ZONE
	IMPACT ATTENUATOR
	TRAFFIC SIGN
	VERTICAL PANEL
	TEMPORARY CONCRETE BARRIER
	TYPE II BARRICADE OR DRUM WITH STEADY BURN LIGHT
	TYPE III BARRICADE
	DIRECTION OF TRAFFIC
	ARROW BOARD


0 50 100 150
SCALE IN FEET




0 50 100 150
SCALE IN FEET

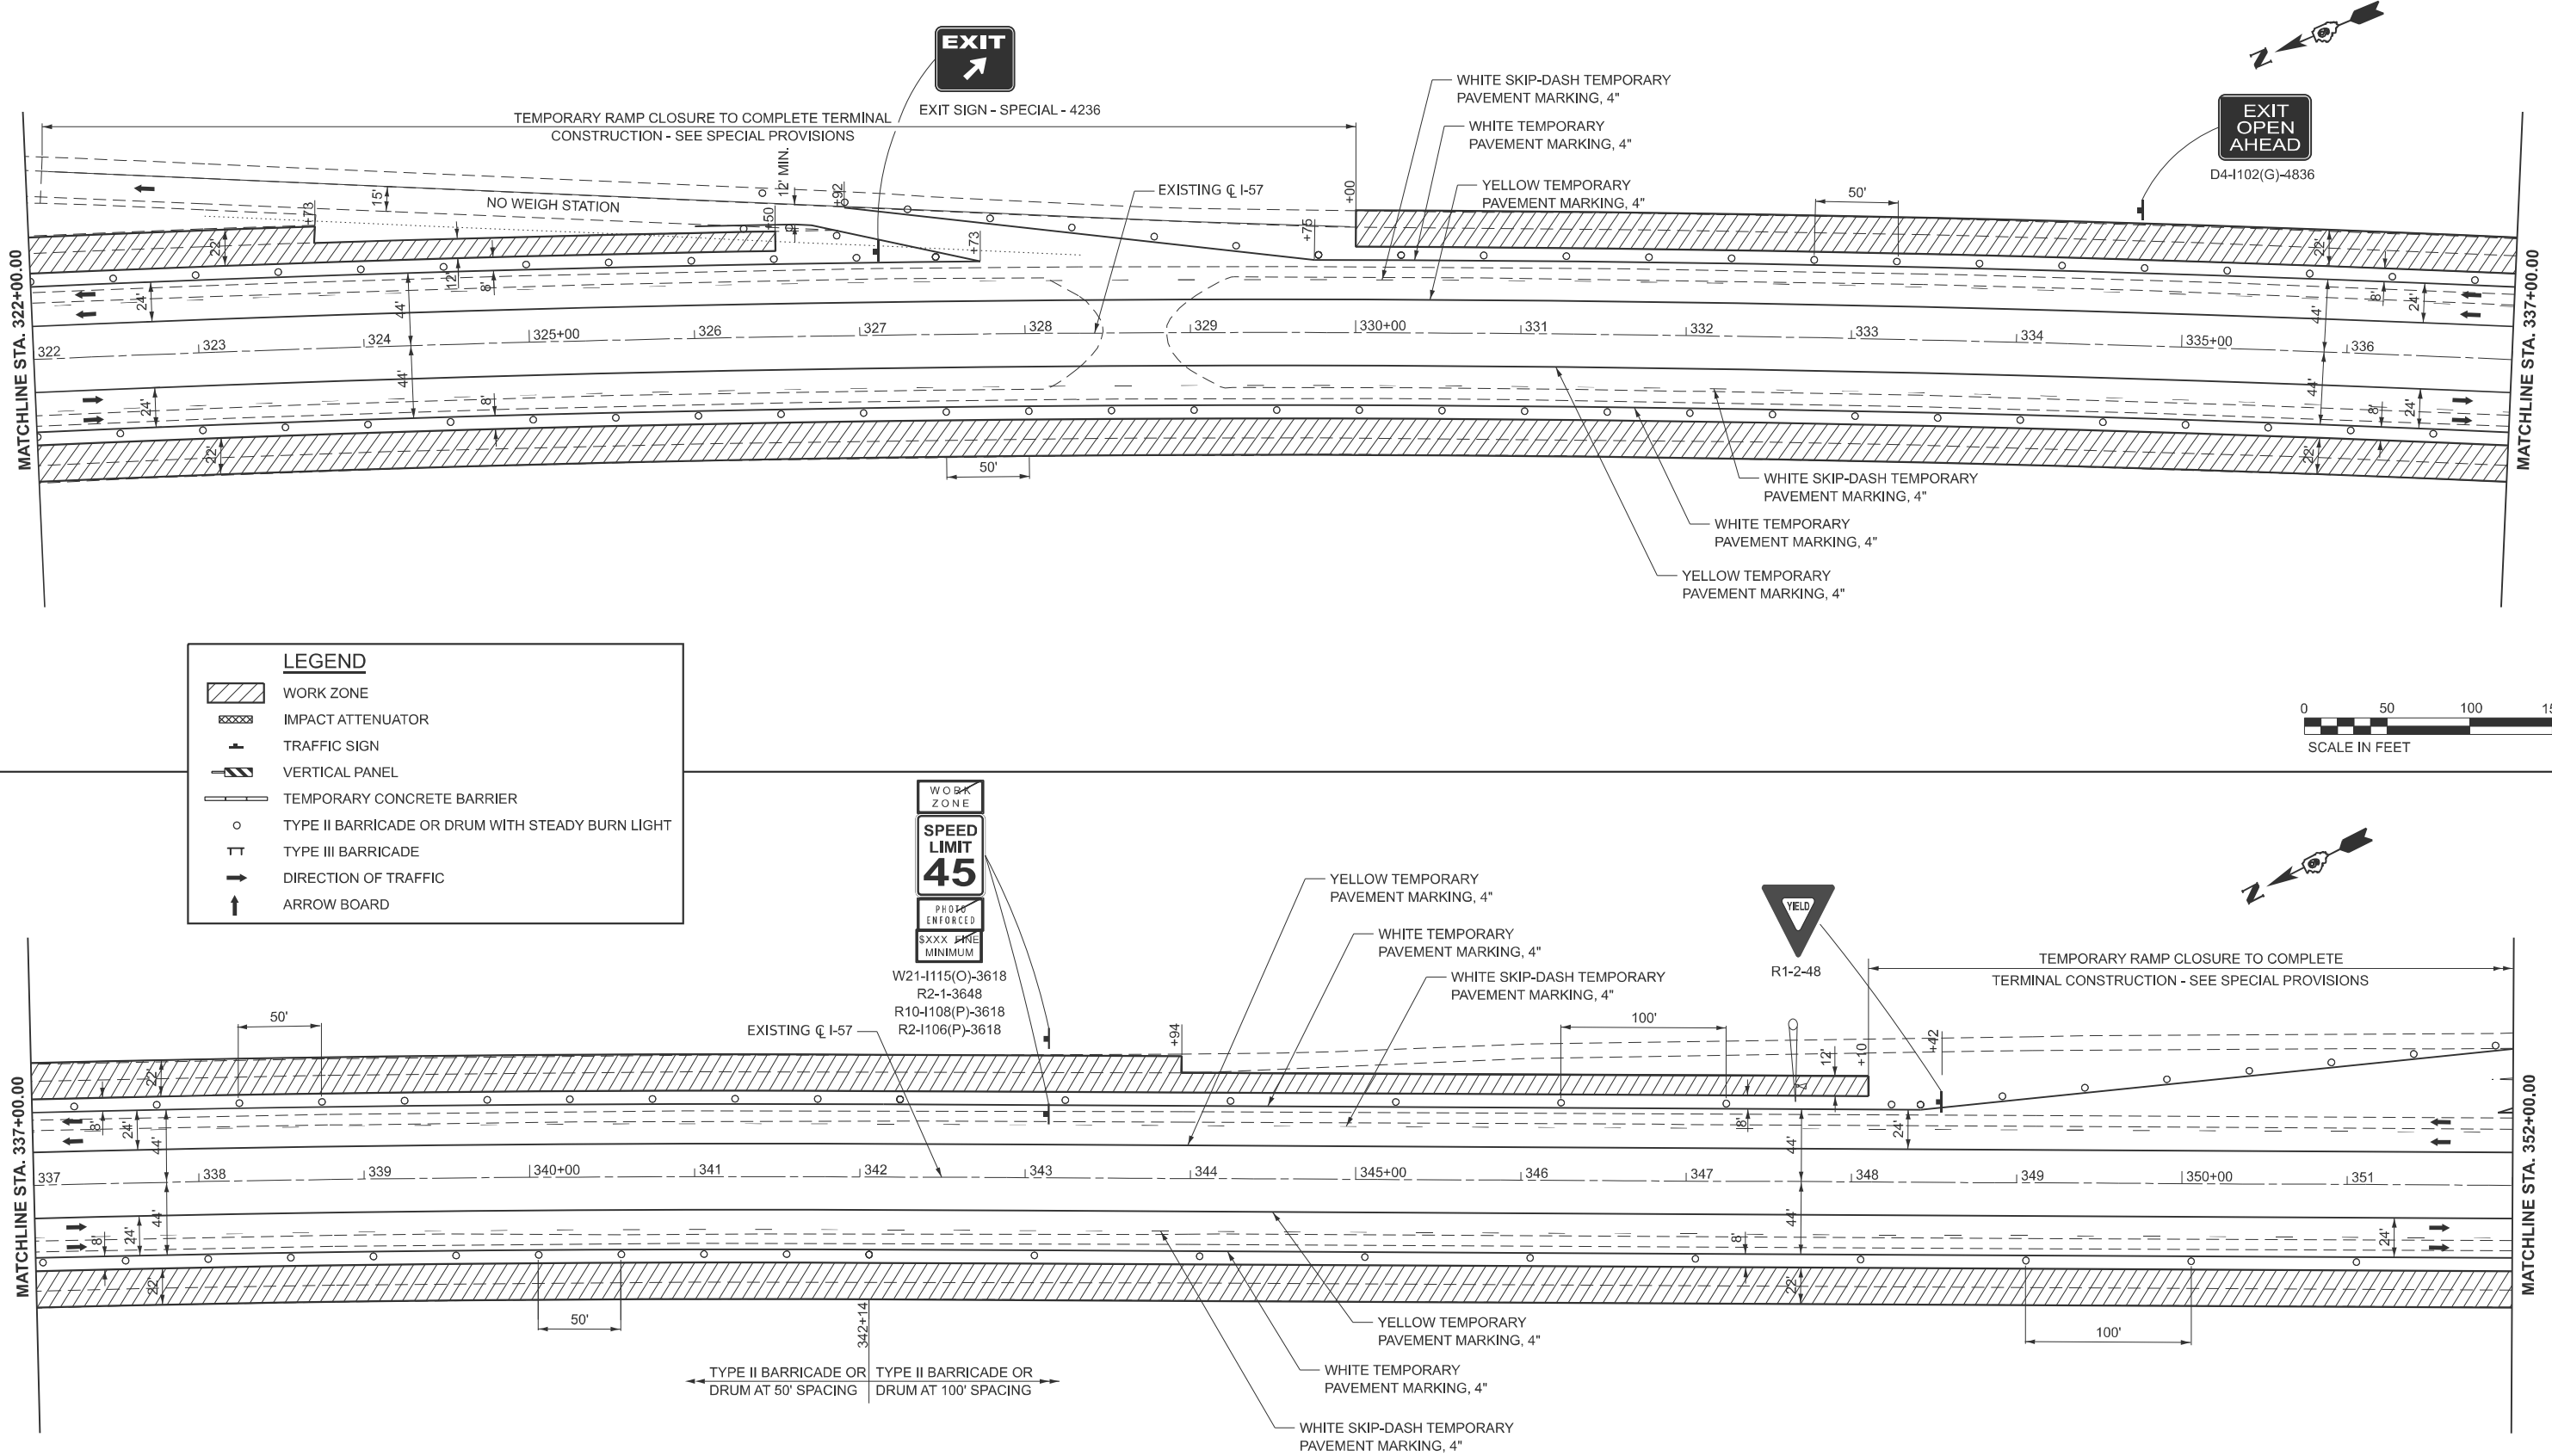

MODEL: I57-STG3 Sht 14
FILE NAME: c:\volkert_pw_workingdir\betsy.wlitt\0326115\0918798-sh-ls-ling-S3.dgn

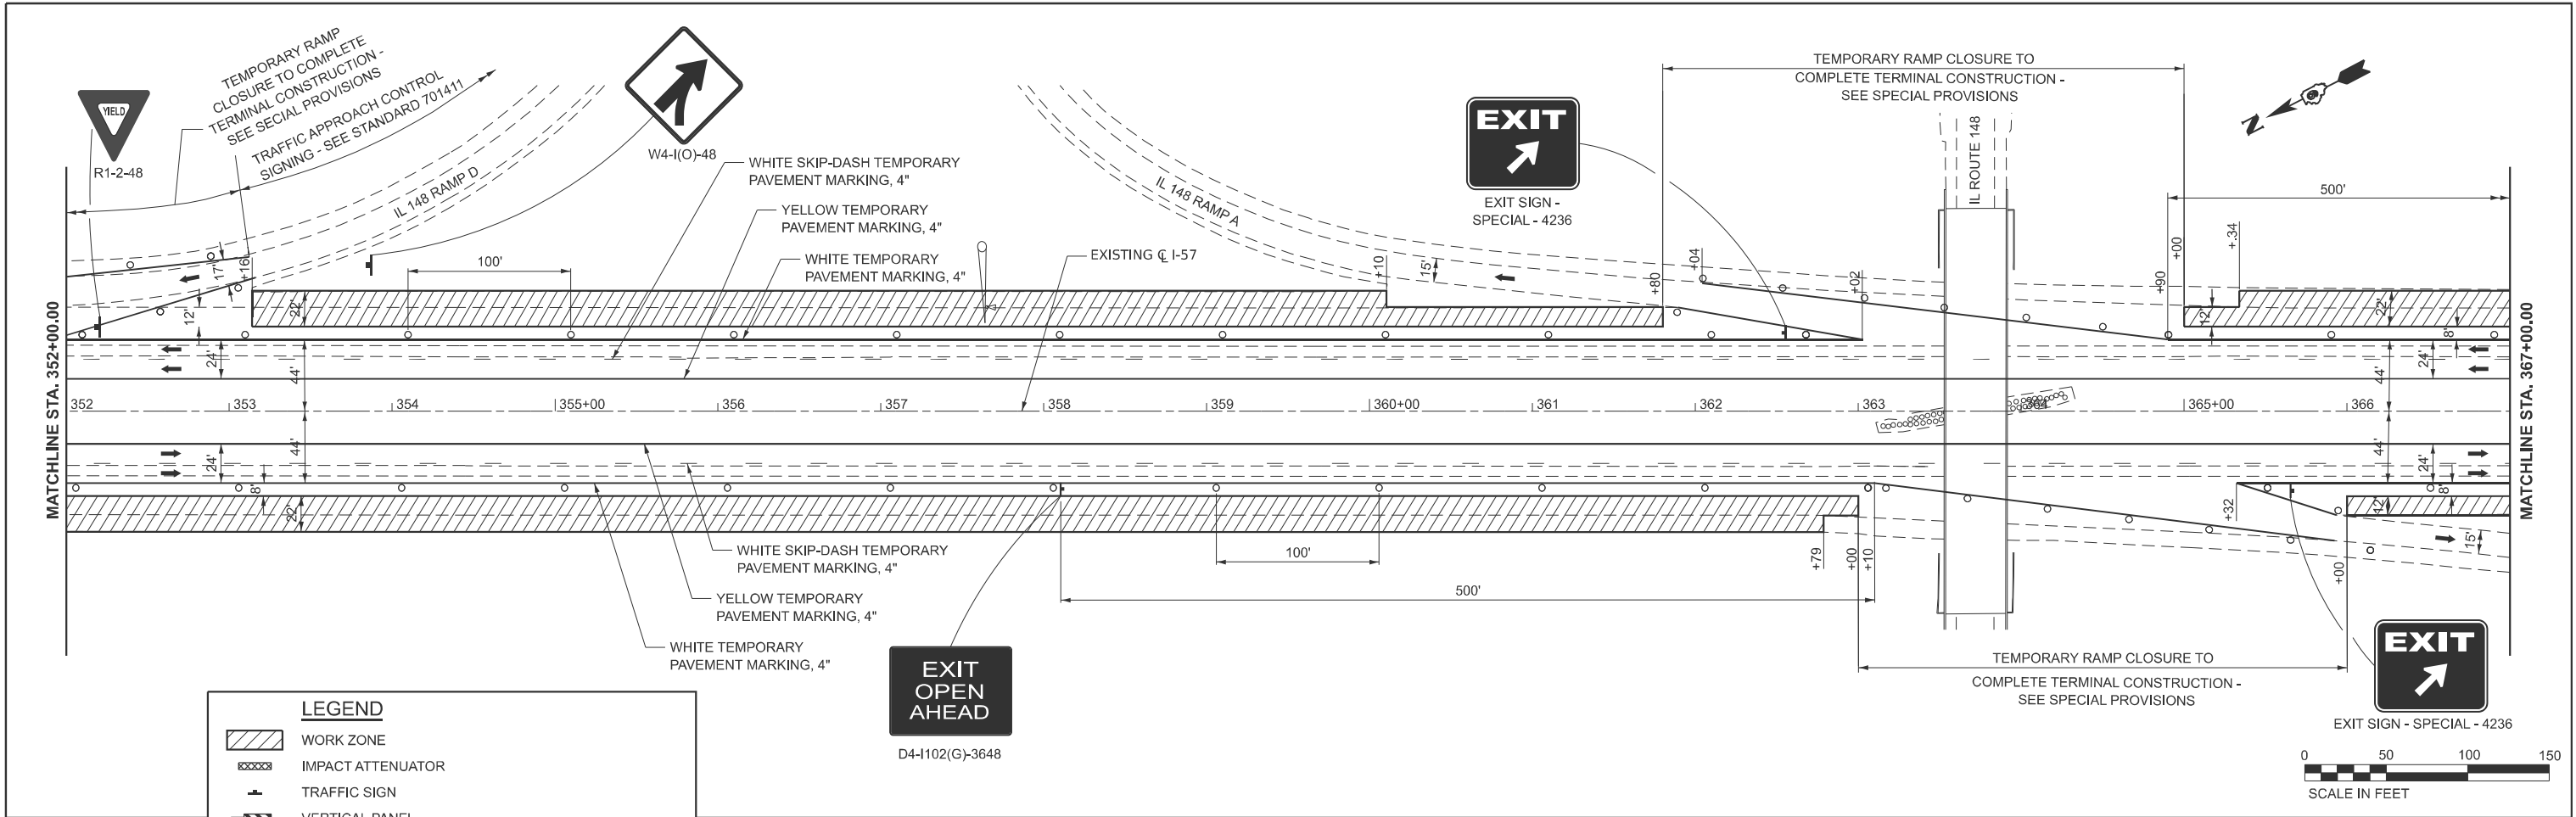

LEGEND	
	WORK ZONE
	IMPACT ATTENUATOR
	TRAFFIC SIGN
	VERTICAL PANEL
	TEMPORARY CONCRETE BARRIER
	TYPE II BARRICADE OR DRUM WITH STEADY BURN LIGHT
	TYPE III BARRICADE
	DIRECTION OF TRAFFIC
	ARROW BOARD

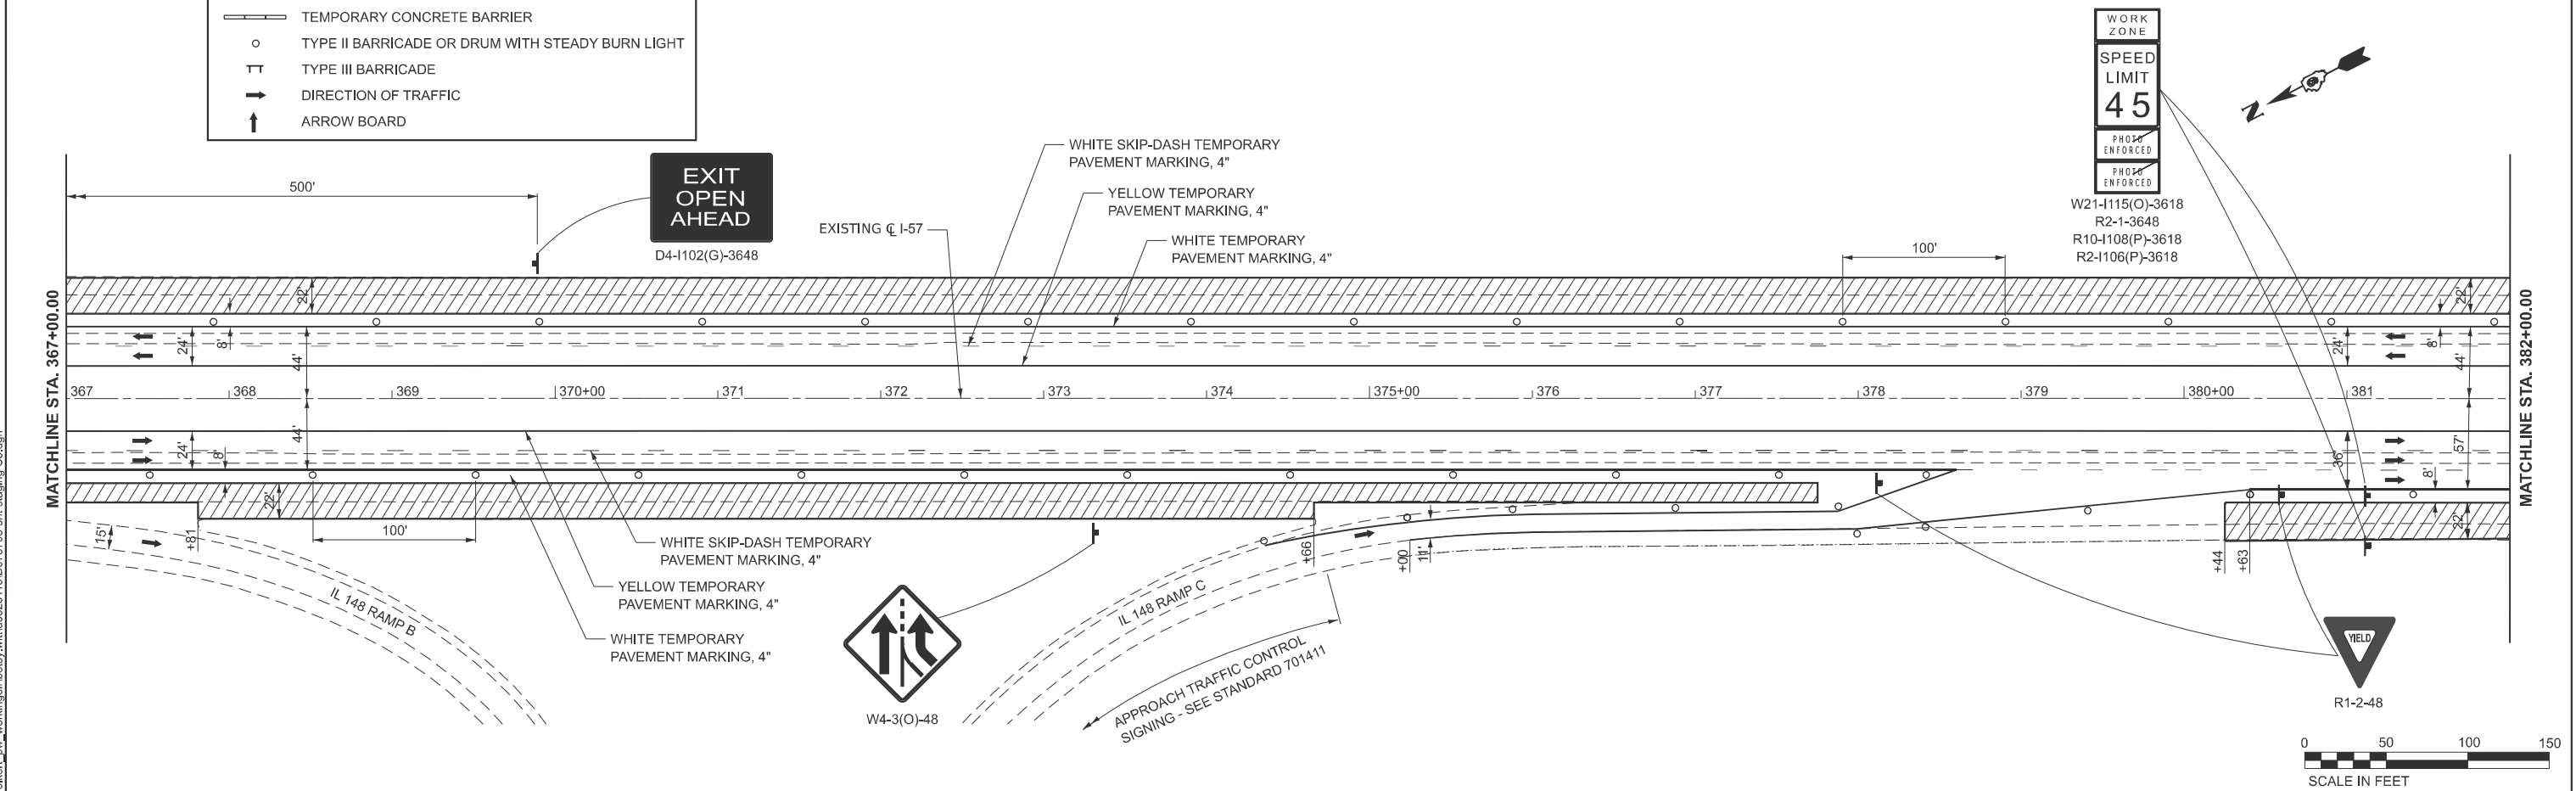

USER NAME = betsy.wlitt	DESIGNED -	REVISED -
	DRAWN -	REVISED -
PLOT SCALE = \$SCALES\$	CHECKED -	REVISED -
PLOT DATE = 8/27/2024	DATE -	REVISED -

STATE OF ILLINOIS
DEPARTMENT OF TRANSPORTATION

MAINTENANCE OF TRAFFIC - STAGE 3
INTERSTATE 57

SCALE: 1"=50' SHEET 8 OF 11 SHEETS STA. 352+00.00 TO STA. 382+00.00

F.A.I. RTE.	SECTION	COUNTY	TOTAL SHEETS	SHEET NO.
57	(X1-8,X1-7-1,X1-7,X1-6-1)R-2	WILLIAMSON	614	133
CONTRACT NO. 78798				
ILLINOIS FED. AID PROJECT				

MODEL: I57 - STG3 Sht 15
FILE NAME: c:\volkert_pw_workingdir\betsy.witt\0326115\0918798-shr-standing-S3.dgn





USER NAME =	betsy.witt	DESIGNED -		REVISED -	
		DRAWN -		REVISED -	
PLOT SCALE =	SSCALE\$	CHECKED -		REVISED -	
PLOT DATE =	8/27/2024	DATE -		REVISED -	

STATE OF ILLINOIS
DEPARTMENT OF TRANSPORTATION

MAINTENANCE OF TRAFFIC - STAGE 3
INTERSTATE 57

SCALE: 1"=50' SHEET 9 OF 11 SHEETS STA. 382+00.00 TO STA. 412+00.00

F.A.I. RTE.	SECTION	COUNTY	TOTAL SHEETS	SHEET NO.
57	(X1-8,X1-7-1,X1-7,X1-6-1)R-2	WILLIAMSON	614	134
CONTRACT NO. 78798				
ILLINOIS FED. AID PROJECT				

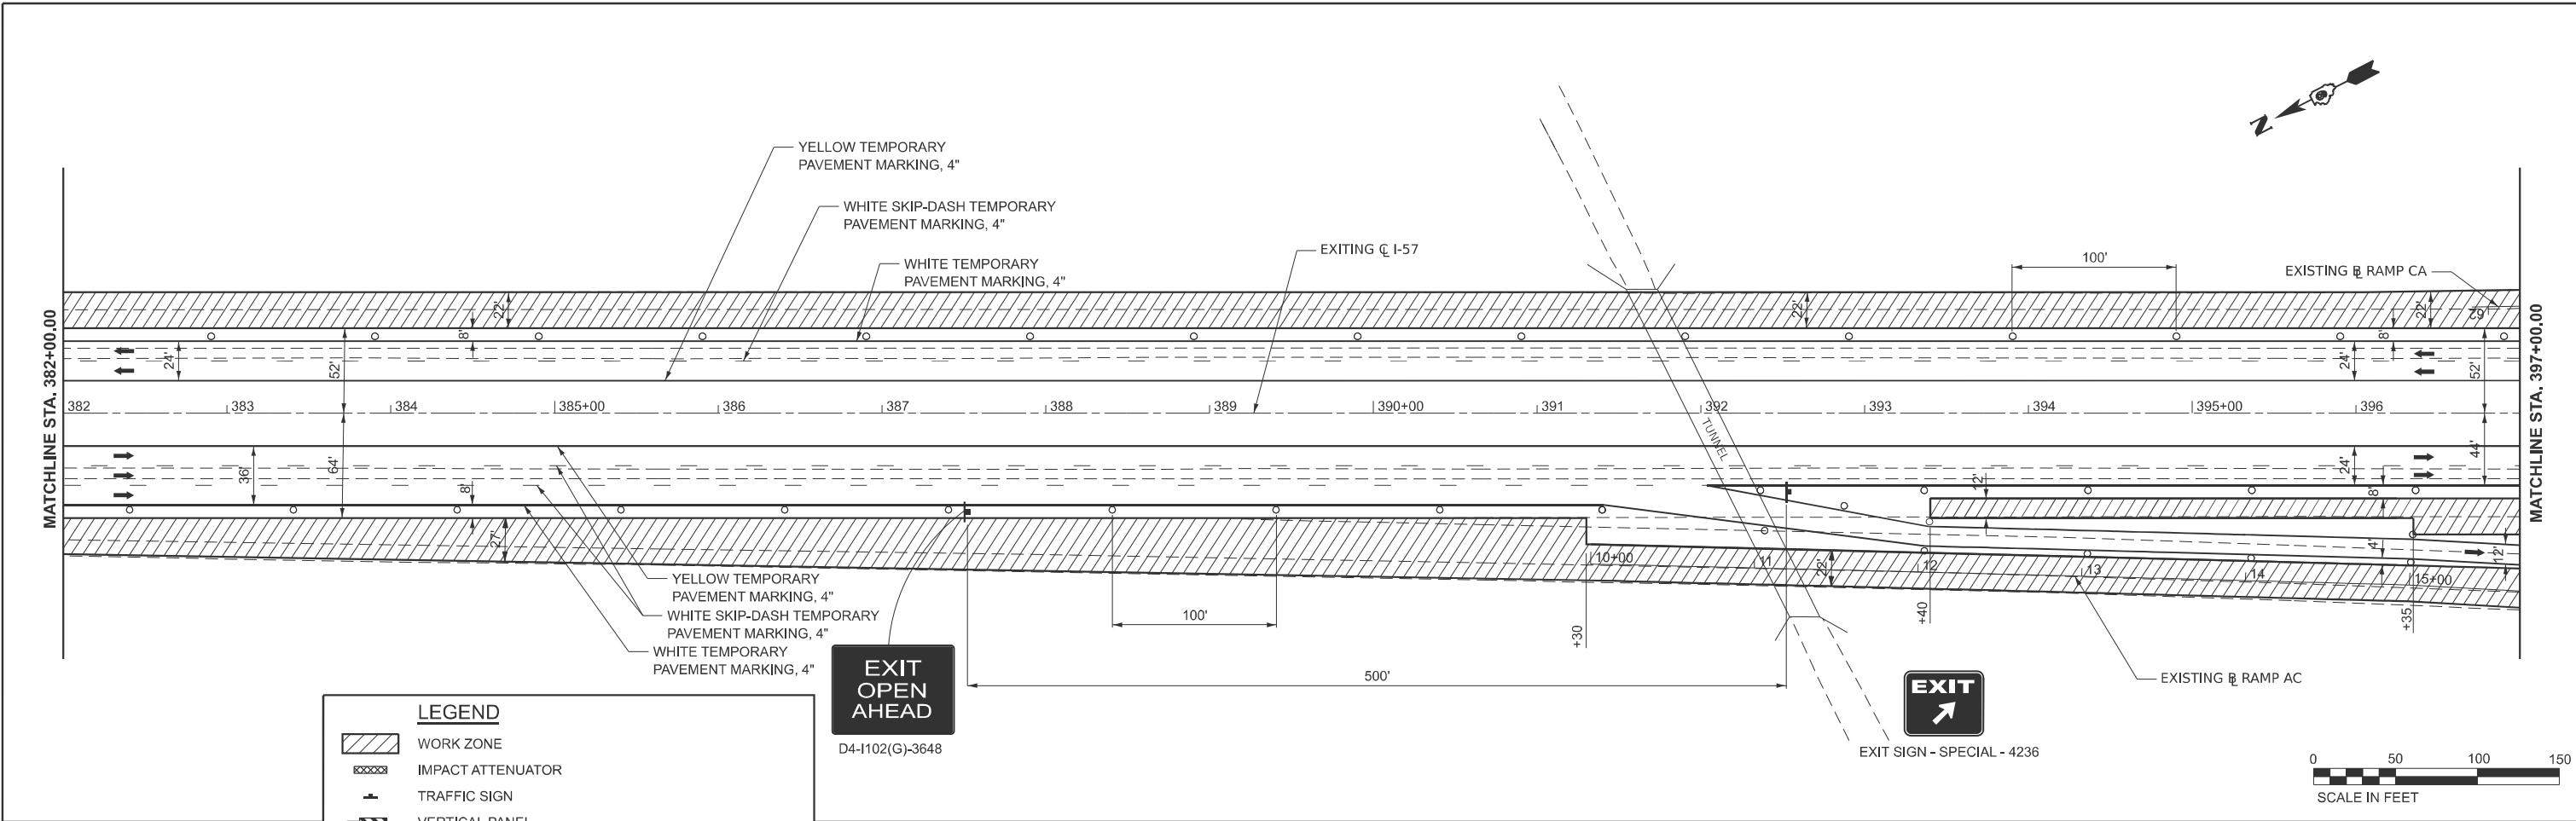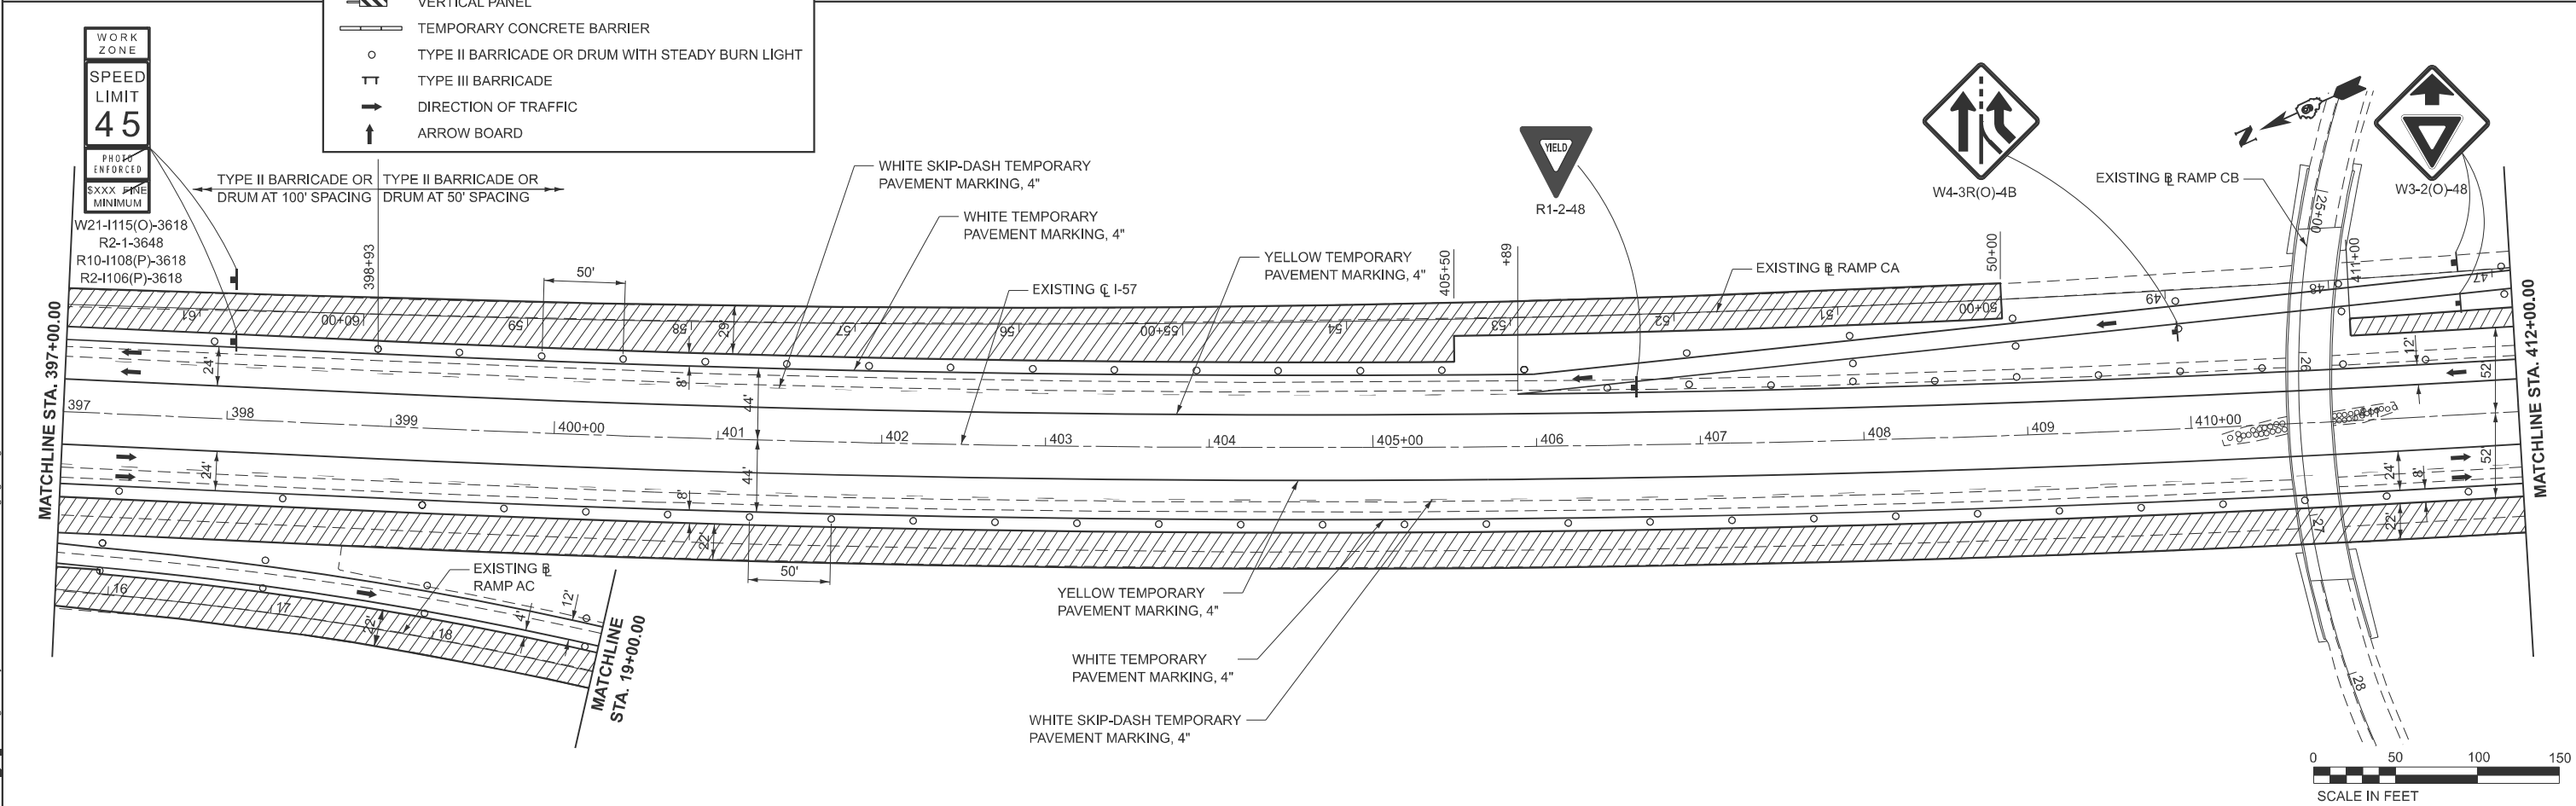

MODEL: I57 - STG3 Sht 16
FILE NAME: c:\volkert_pw_workingdir\betsy.wlitt\0326115\0918798-shr-standing-S3.dgn

VOLKERT



USER NAME =	betsy.wlitt	DESIGNED -		REVISED -	
		DRAWN -		REVISED -	
PLOT SCALE =	SSCALE\$	CHECKED -		REVISED -	
PLOT DATE =	8/27/2024	DATE -		REVISED -	

STATE OF ILLINOIS
DEPARTMENT OF TRANSPORTATION

MAINTENANCE OF TRAFFIC - STAGE 3
INTERSTATE 57

SCALE: 1"=50' SHEET 10 OF 11 SHEETS STA. 412+00.00 TO STA. 442+00.00

F.A.I. RTE.	SECTION	COUNTY	TOTAL SHEETS	SHEET NO.
57	(X1-8,X1-7-1,X1-7,X1-6-1)R-2	WILLIAMSON	614	135
CONTRACT NO. 78798				
ILLINOIS FED. AID PROJECT				

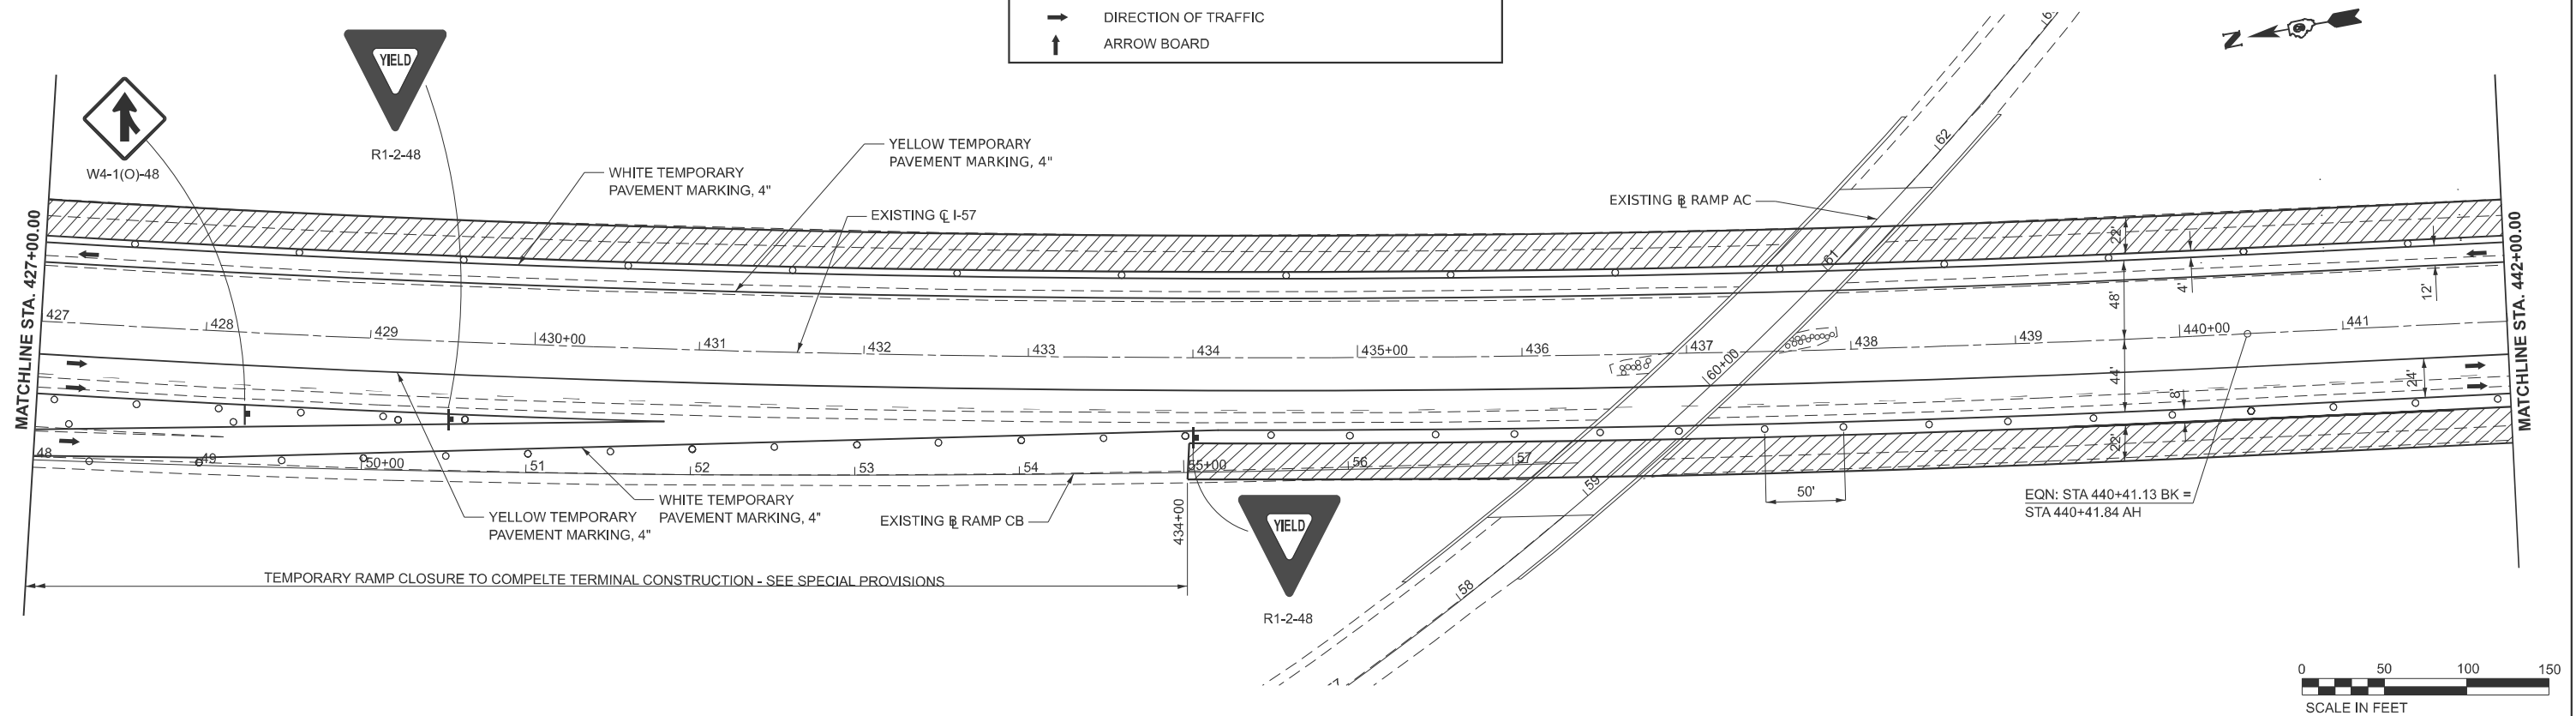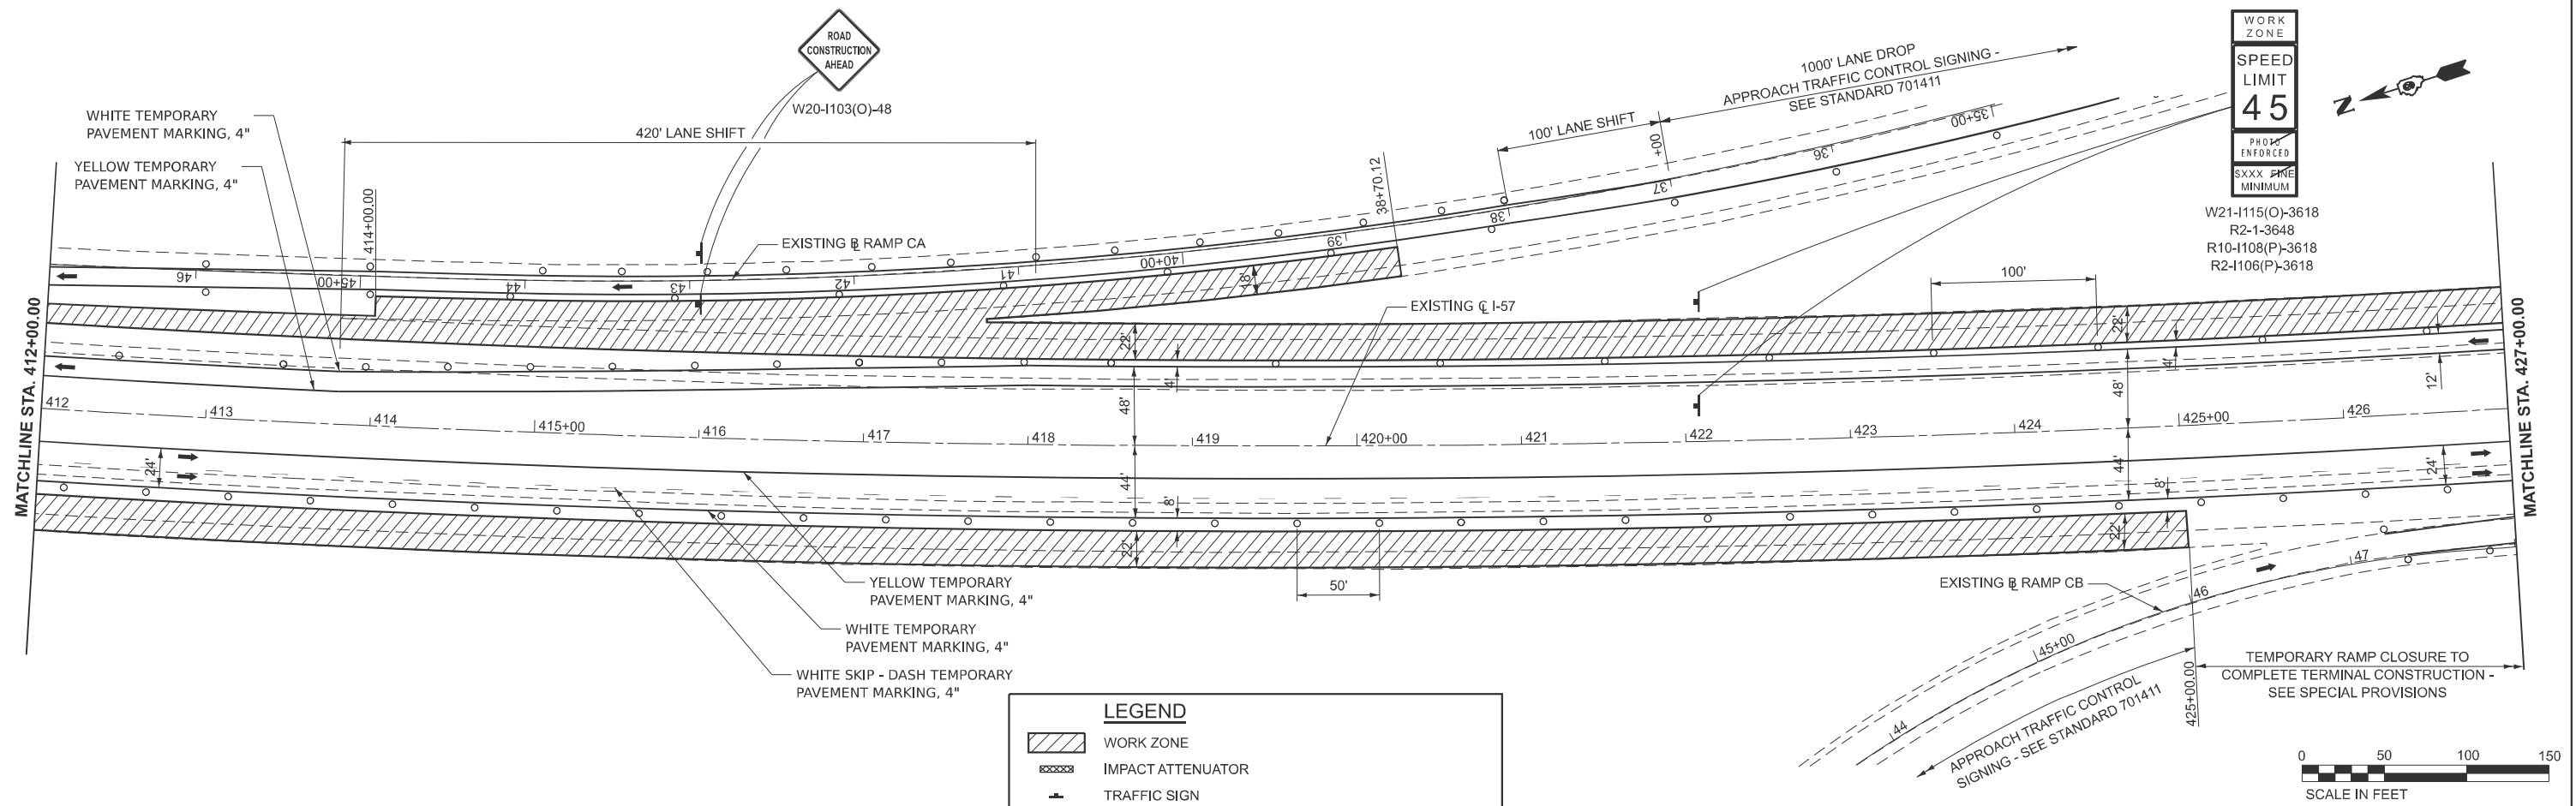

MODEL: I57 - STG3 SH1 17
FILE NAME: c:\volkert_pw_workingdir\betsy.wlitt\0326115\0918798-sh1-stage3-S3.dgn




USER NAME =	betsy.wlitt	DESIGNED -		REVISED -	
		DRAWN -		REVISED -	
PLOT SCALE =	SSCALE\$	CHECKED -		REVISED -	
PLOT DATE =	8/27/2024	DATE -		REVISED -	

STATE OF ILLINOIS
DEPARTMENT OF TRANSPORTATION



MAINTENANCE OF TRAFFIC - STAGE 3
INTERSTATE 57



SCALE: 1"=50' SHEET 11 OF 11 SHEETS STA. 442+00.00 R8 TO STA. 472+00.00 R8

F.A.I. RTE.	SECTION	COUNTY	TOTAL SHEETS	SHEET NO.
57	(X1-8,X1-7-1,X1-7,X1-6-1)R-2	WILLIAMSON	614	136
CONTRACT NO. 78798				
ILLINOIS FED. AID PROJECT				

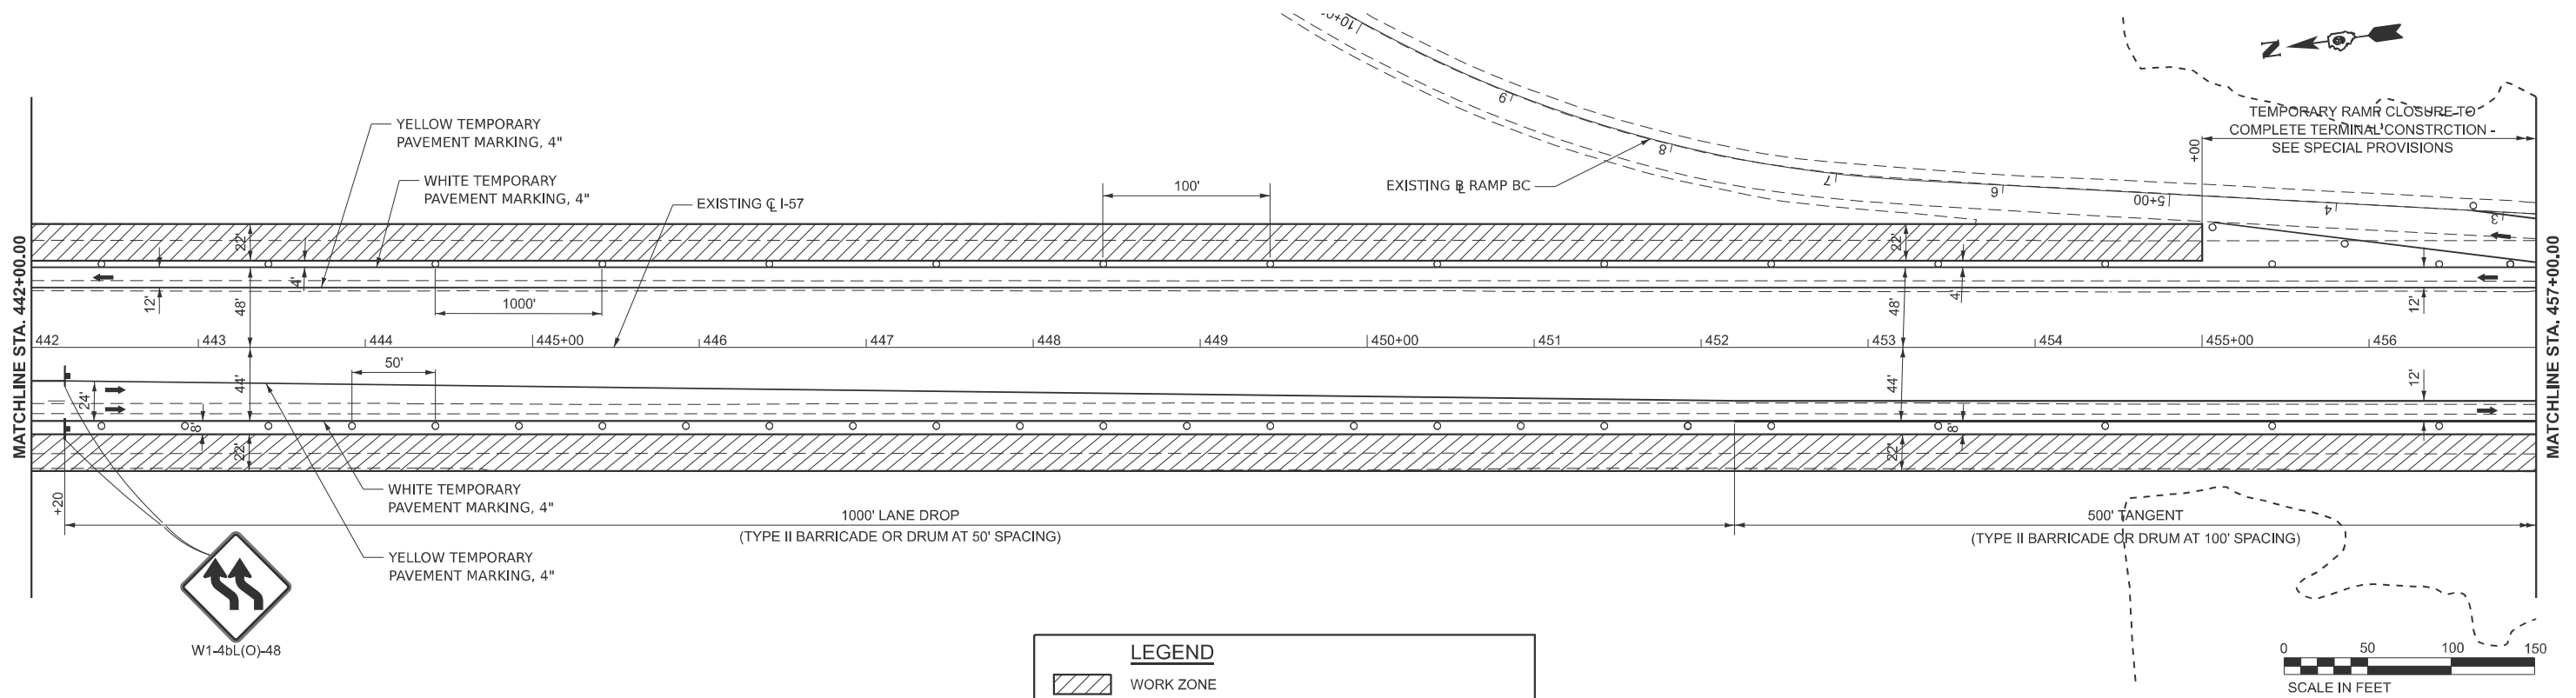


LEGEND	
	WORK ZONE
	IMPACT ATTENUATOR
	TRAFFIC SIGN
	VERTICAL PANEL
	TEMPORARY CONCRETE BARRIER
	TYPE II BARRICADE OR DRUM WITH STEADY BURN LIGHT
	TYPE III BARRICADE
	DIRECTION OF TRAFFIC
	ARROW BOARD

 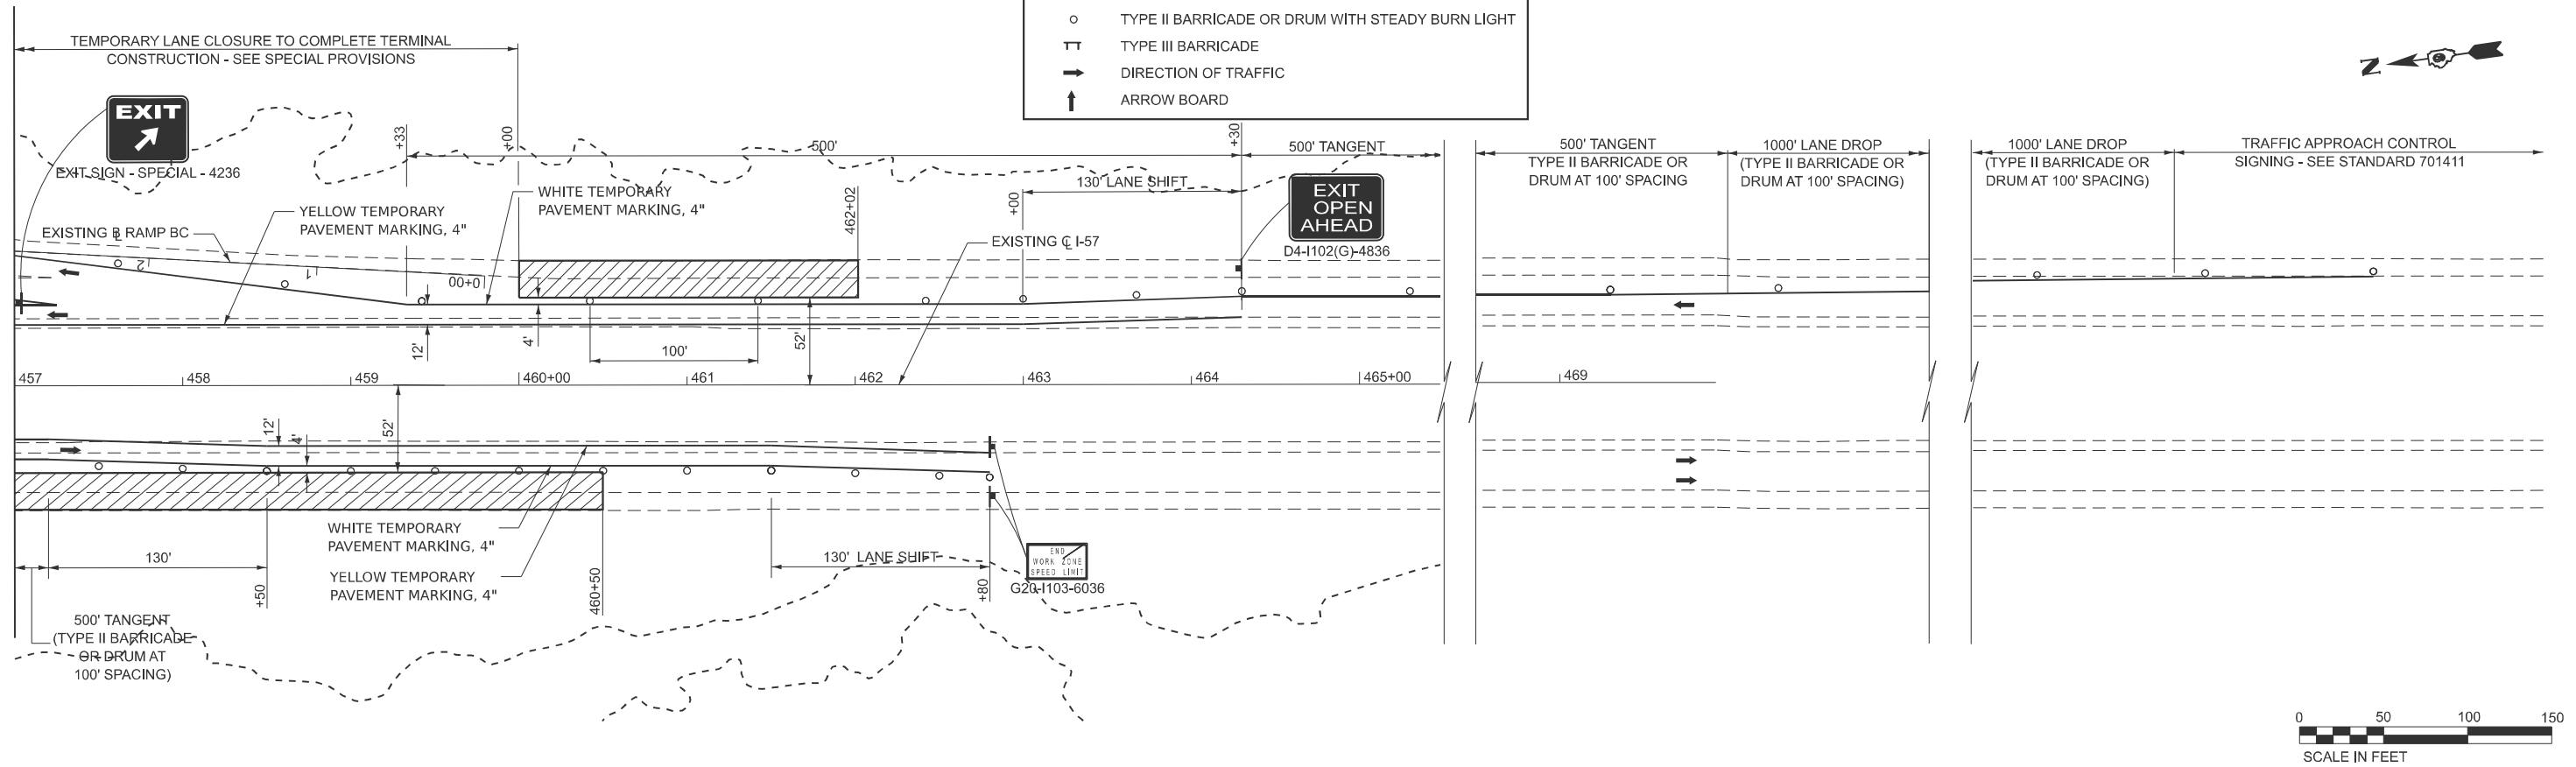


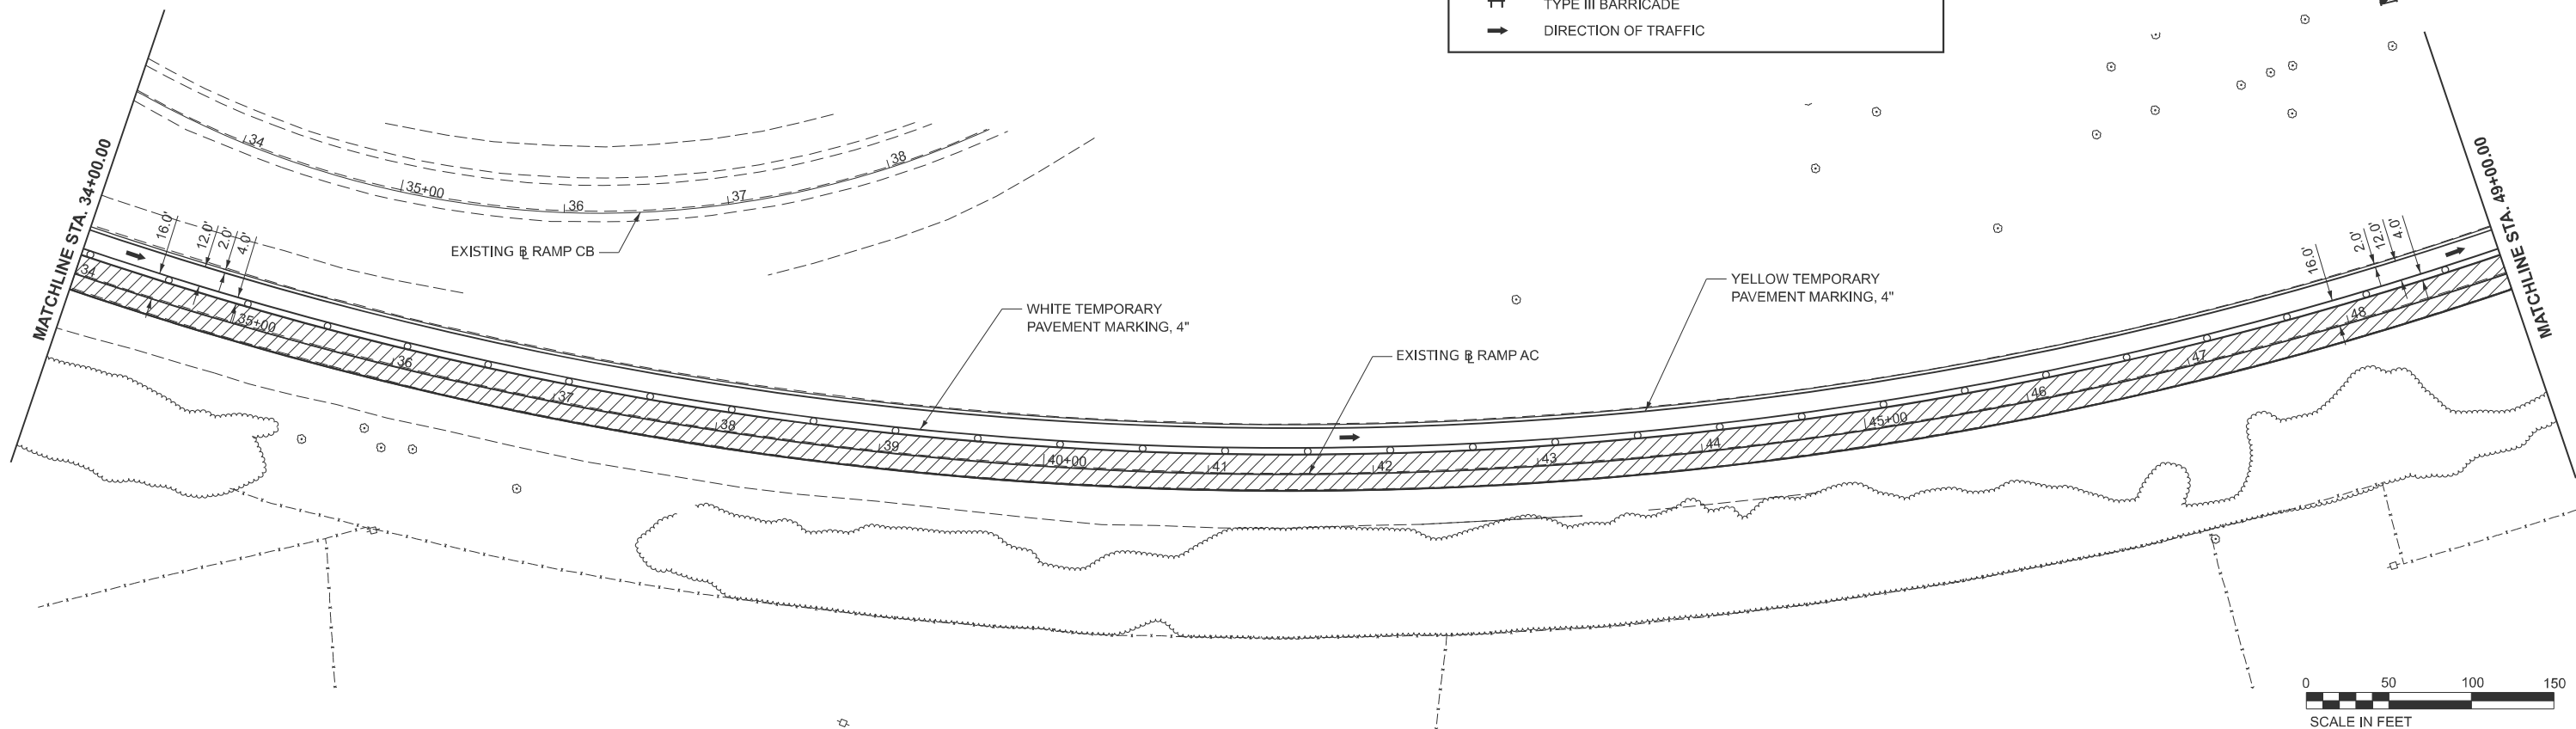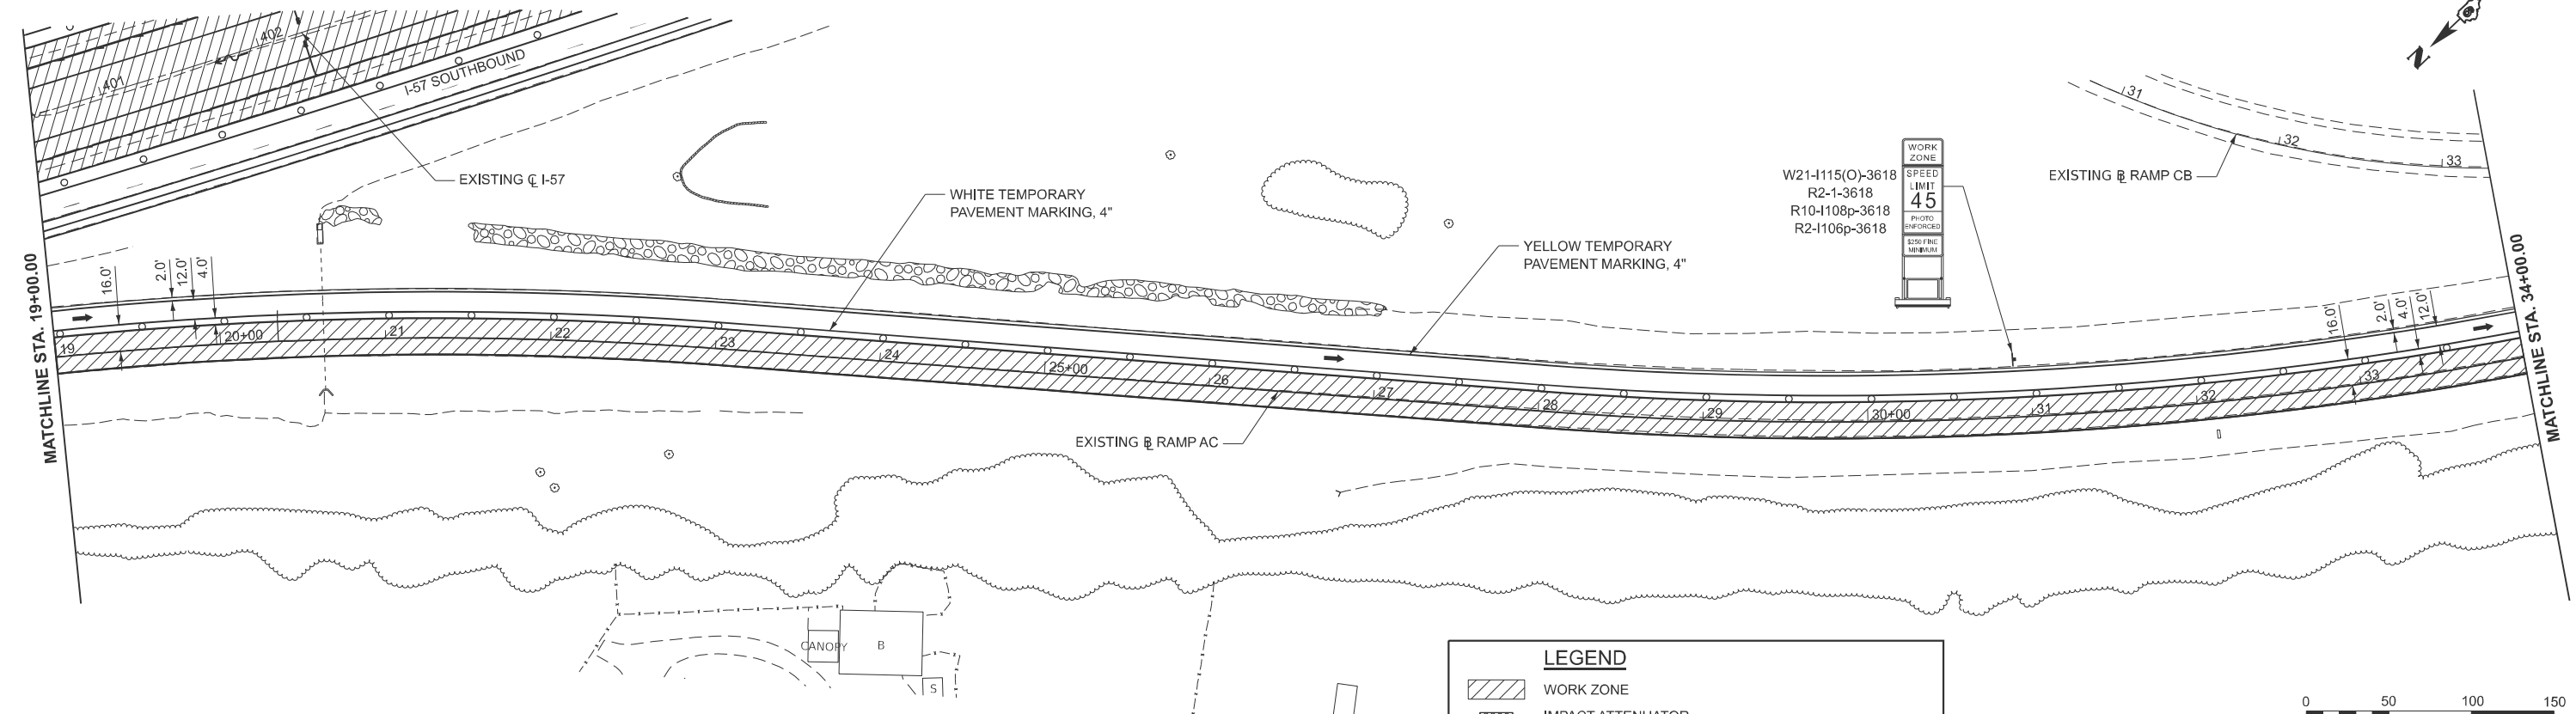

MODEL: Ramp AC MOT 2.1 (Sheet)
FILE NAME: c:\volkert_pw_workingdir\betsy.witt\0370607\0978798-sh-clar-ramp-ac_S3.dgn

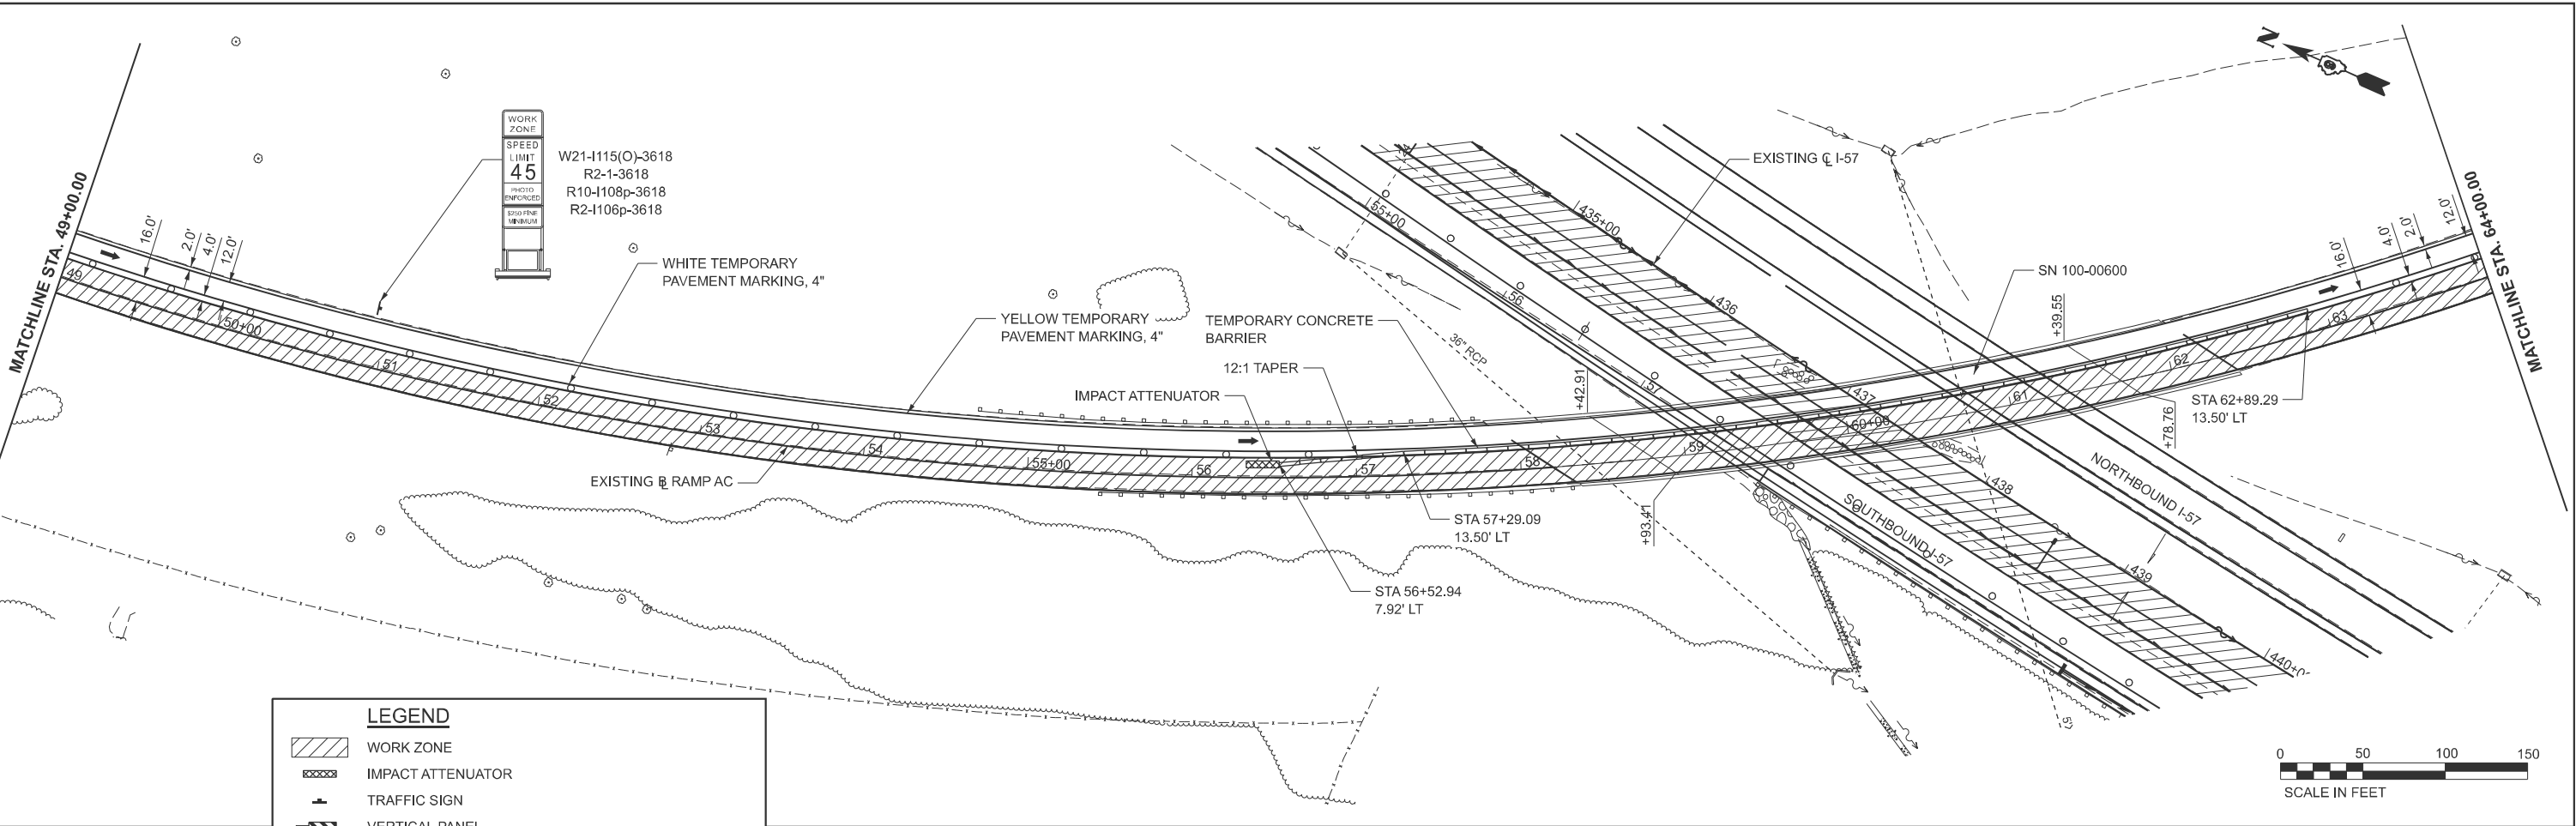

LEGEND	
	WORK ZONE
	IMPACT ATTENUATOR
	TRAFFIC SIGN
	VERTICAL PANEL
	TEMPORARY CONCRETE BARRIER
	TYPE II BARRICADE OR DRUM WITH STEADY BURN LIGHT
	TYPE III BARRICADE
	DIRECTION OF TRAFFIC

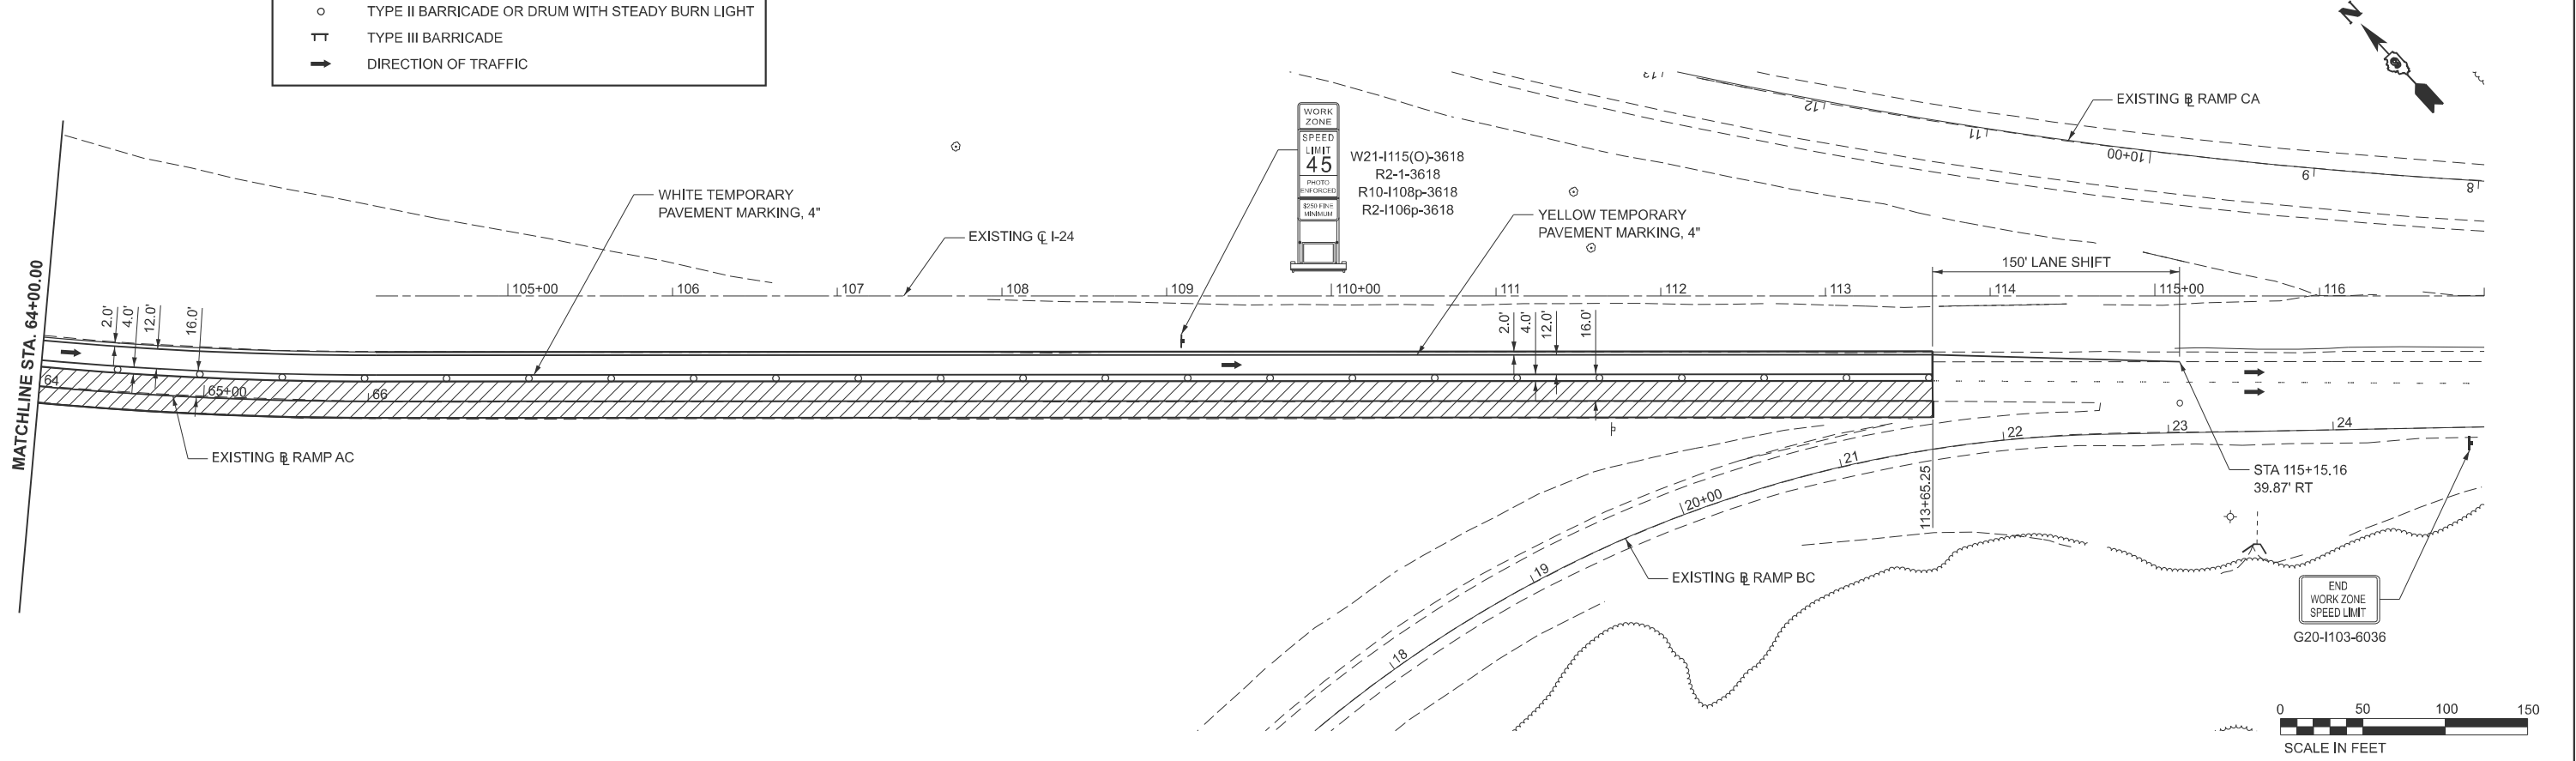

QUIGG ENGINEERING INC

USER NAME =	betsy.witt	DESIGNED -	RG	REVISED -	
DRAWN -	RG	REVISED -			
PLOT SCALE =	SSCALE\$	CHECKED -	SKL	REVISED -	
PLOT DATE =	8/27/2024	DATE -	03/15/2024	REVISED -	

STATE OF ILLINOIS
DEPARTMENT OF TRANSPORTATION

MAINTENANCE OF TRAFFIC - STAGE 3
I-24 RAMP AC

SCALE: 1"=50' SHEET 2 OF 2 SHEETS STA. 49+00.00 TO STA. 117+00.00

F.A.I. RTE.	SECTION	COUNTY	TOTAL SHEETS	SHEET NO.
57	(X1-8,X1-7-1,X1-7,X1-6-1)R-2	WILLIAMSON	614	138
CONTRACT NO. 78798				
ILLINOIS FED. AID PROJECT				

MODEL: I57 - STG3a Sht 14
FILE NAME: c:\volkert_pw_workingdir\basy\withd0326115\D918798-sh-staging-S3a.dgn





USER NAME	= marcus.mcconachie	DESIGNED	-	REVISED	-
		DRAWN	-	REVISED	-
PLOT SCALE	= \$SCALE\$	CHECKED	-	REVISED	-
PLOT DATE	= 8/14/2024	DATE	-	REVISED	-

STATE OF ILLINOIS
DEPARTMENT OF TRANSPORTATION

MAINTENANCE OF TRAFFIC - STAGE 3A INTERSTATE 57			
SCALE: 1"=50'	SHEET 1	OF 3 SHEETS	STA. 352+00.00 TO STA. 382+00.00

F.A.I. RTE.	SECTION	COUNTY	TOTAL SHEETS	SHEET NO.
57	(X1-8,X1-7-1,X1-7,X1-6-1)R-2	WILLIAMSON	614	139
CONTRACT NO. 78798				
ILLINOIS FED. AID PROJECT				

LEGEND	
	WORK ZONE
	IMPACT ATTENUATOR
	TRAFFIC SIGN
	VERTICAL PANEL
	TEMPORARY CONCRETE BARRIER
	TYPE II BARRICADE OR DRUM WITH STEADY BURN LIGHT
	TYPE III BARRICADE
	DIRECTION OF TRAFFIC
	ARROW BOARD

 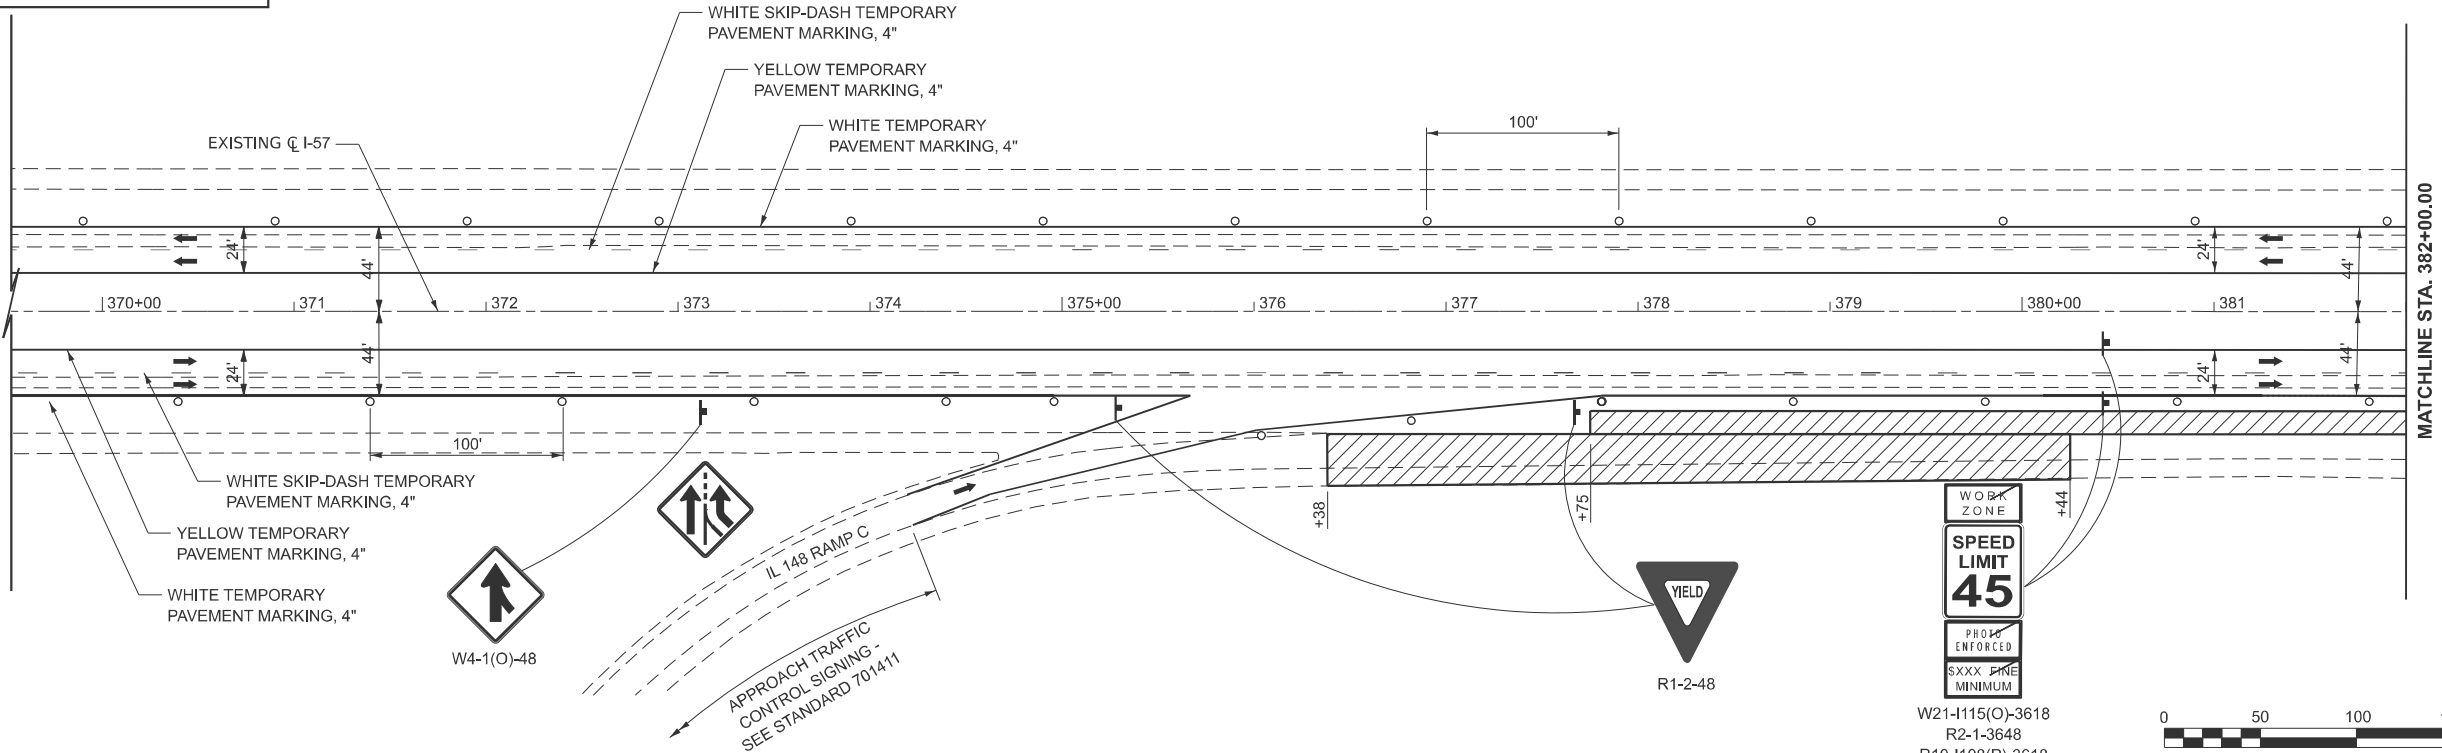

MODEL: I57 - STG3a Sht. 15
FILE NAME: c:\volkert_pw_workingdir\betsy.witt\0326115\0978798-sh-ls-stage-S3a.dgn





USER NAME	= betsy.witt	DESIGNED -	REVISED -
		DRAWN -	REVISED -
PLOT SCALE	= \$SCALE\$	CHECKED -	REVISED -
PLOT DATE	= 8/27/2024	DATE -	REVISED -


STATE OF ILLINOIS
DEPARTMENT OF TRANSPORTATION

MAINTENANCE OF TRAFFIC - STAGE 3A
INTERSTATE 57

SCALE: 1"=50' SHEET 2 OF 3 SHEETS STA. 382+00.00 TO STA. 412+00.00

F.A.I. RTE.	SECTION	COUNTY	TOTAL SHEETS	SHEET NO.
57	(X1-8,X1-7-1,X1-7,X1-6-1)R-2	WILLIAMSON	614	140
CONTRACT NO. 78798				
ILLINOIS FED. AID PROJECT				

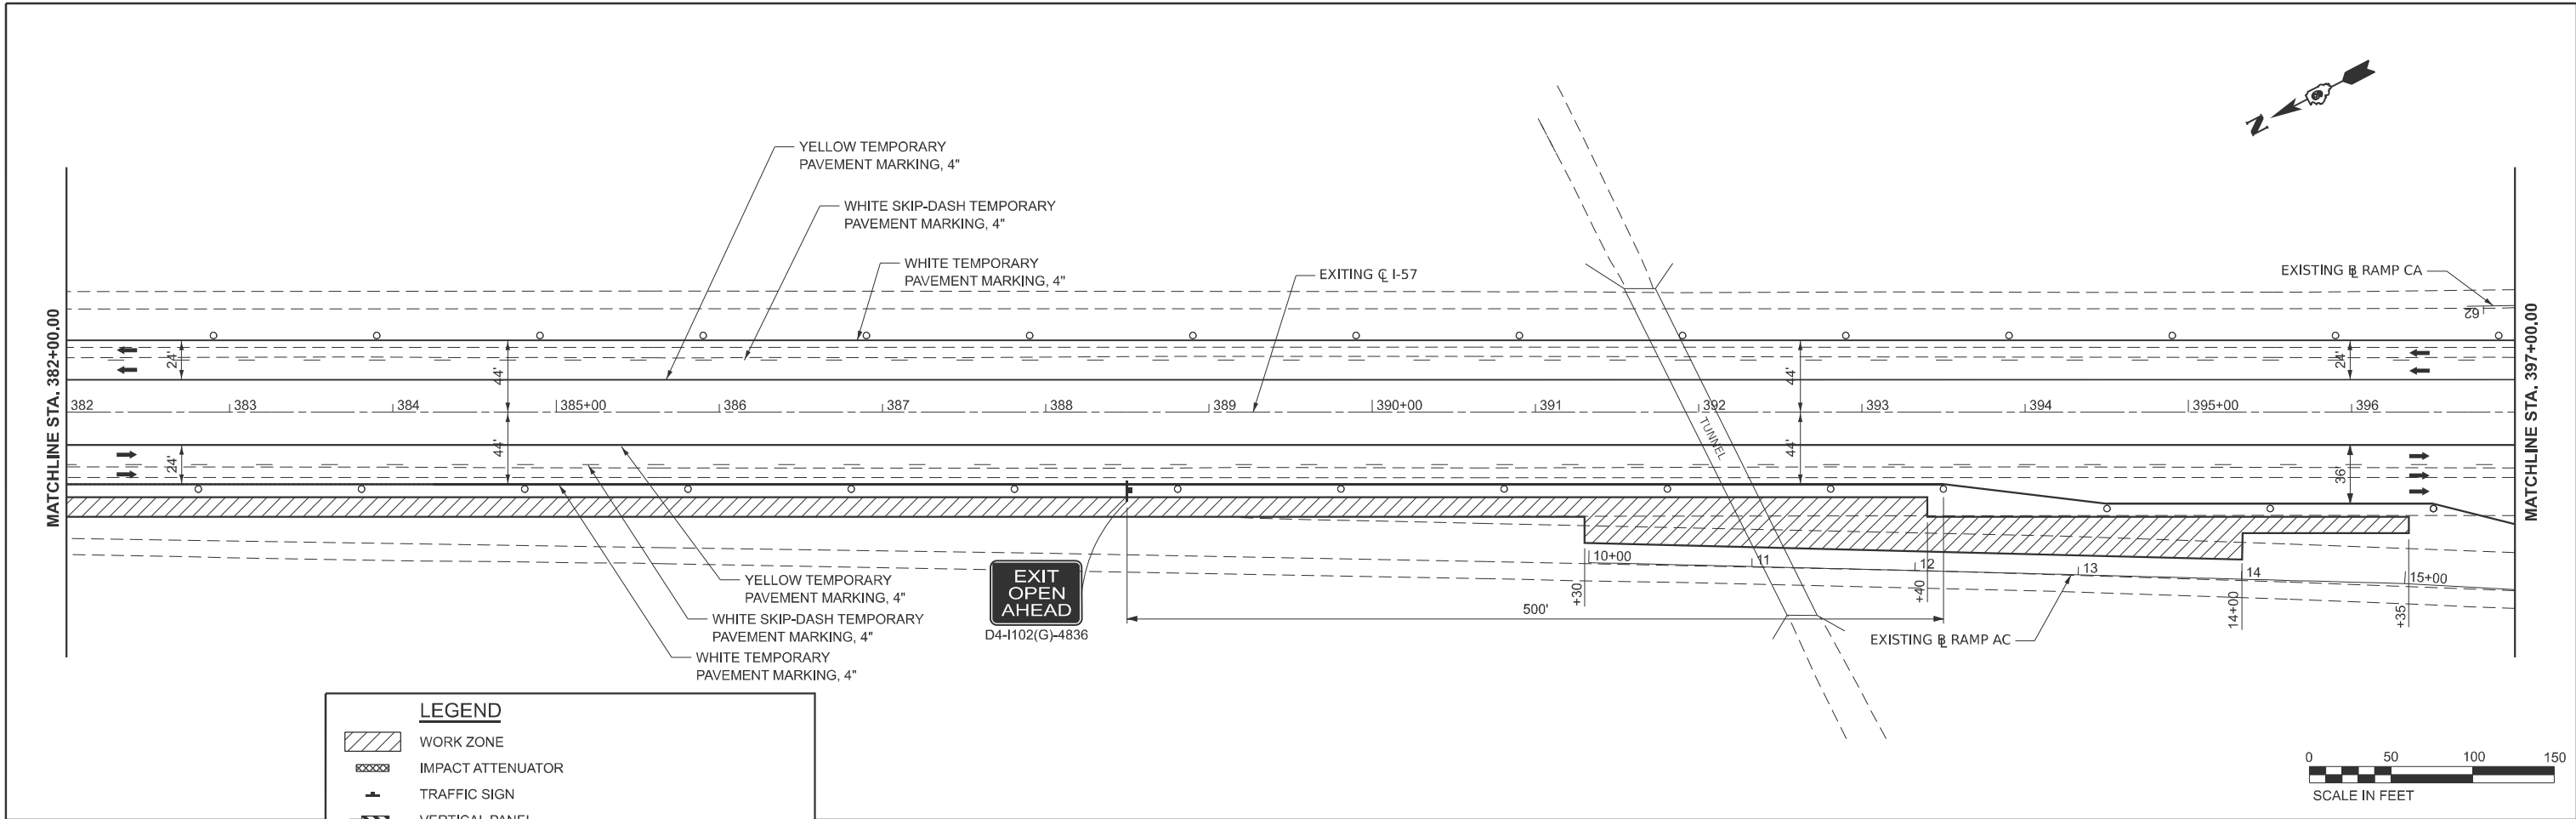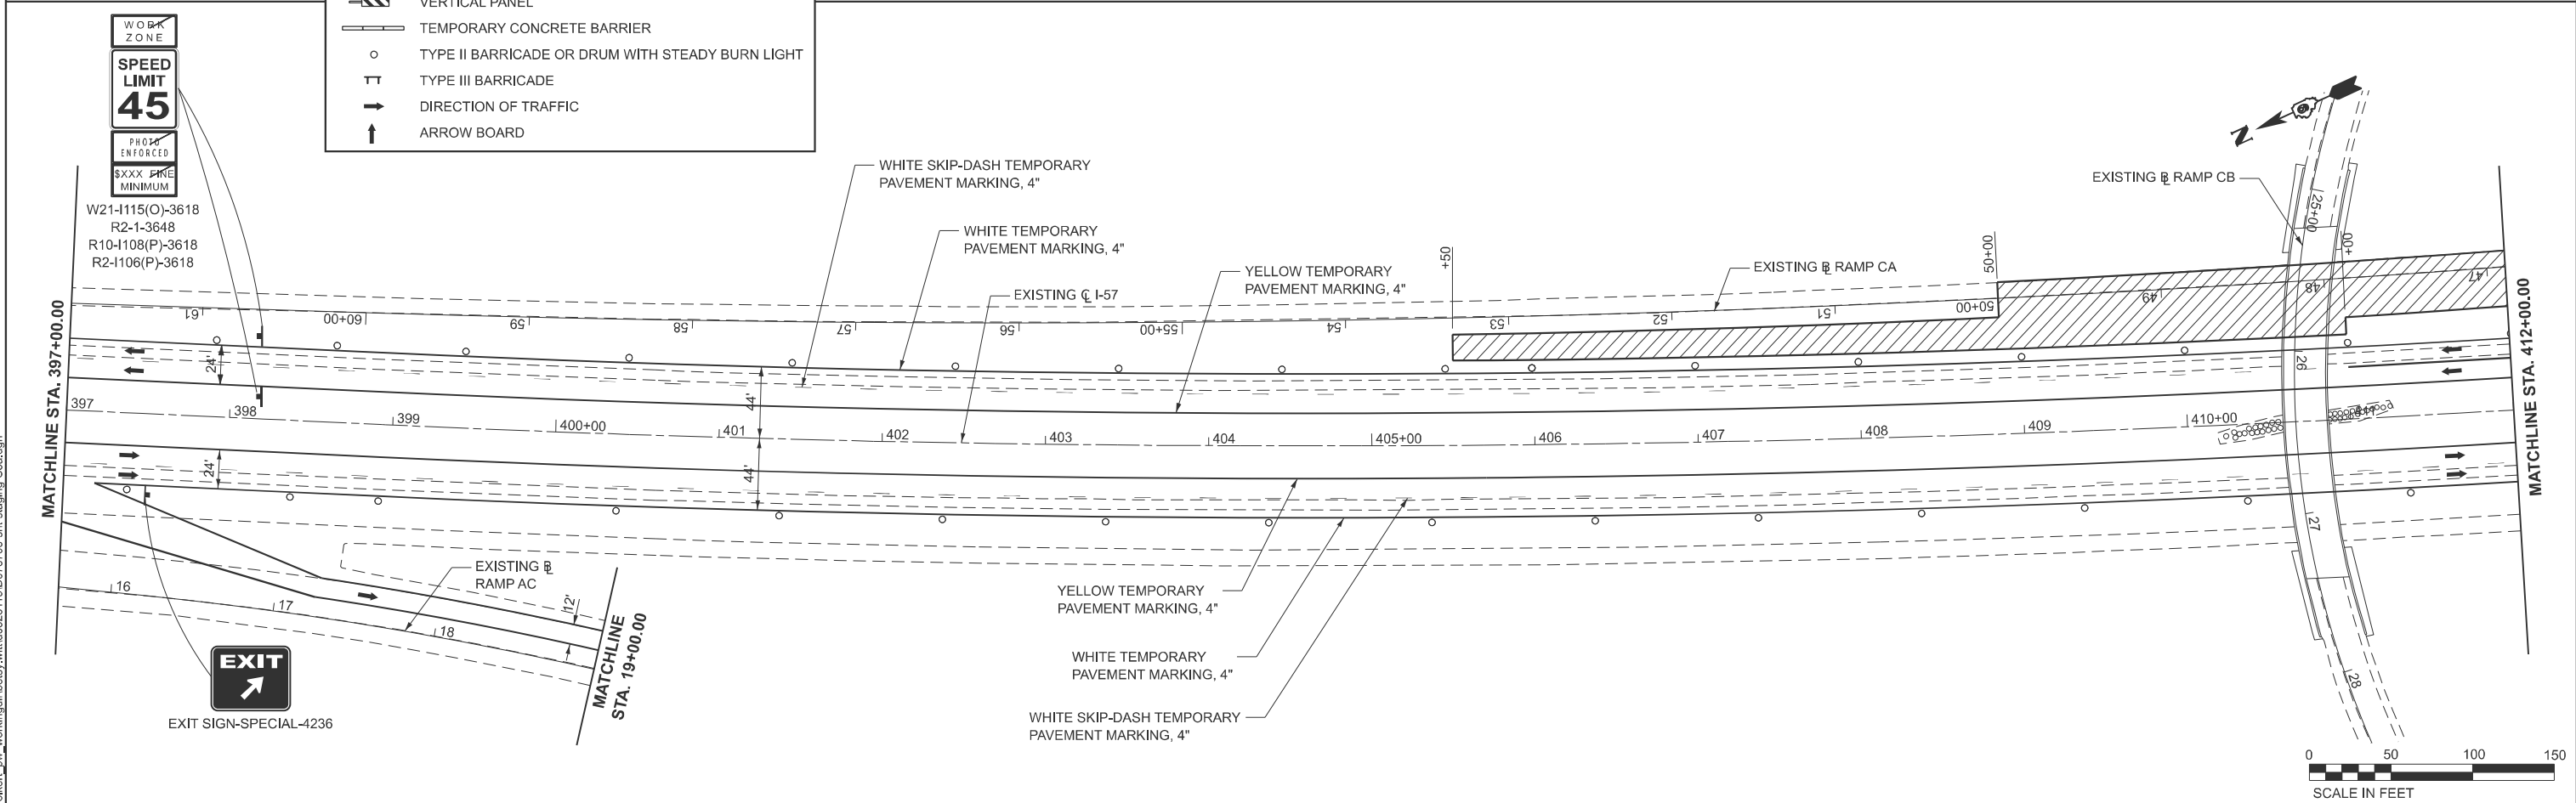

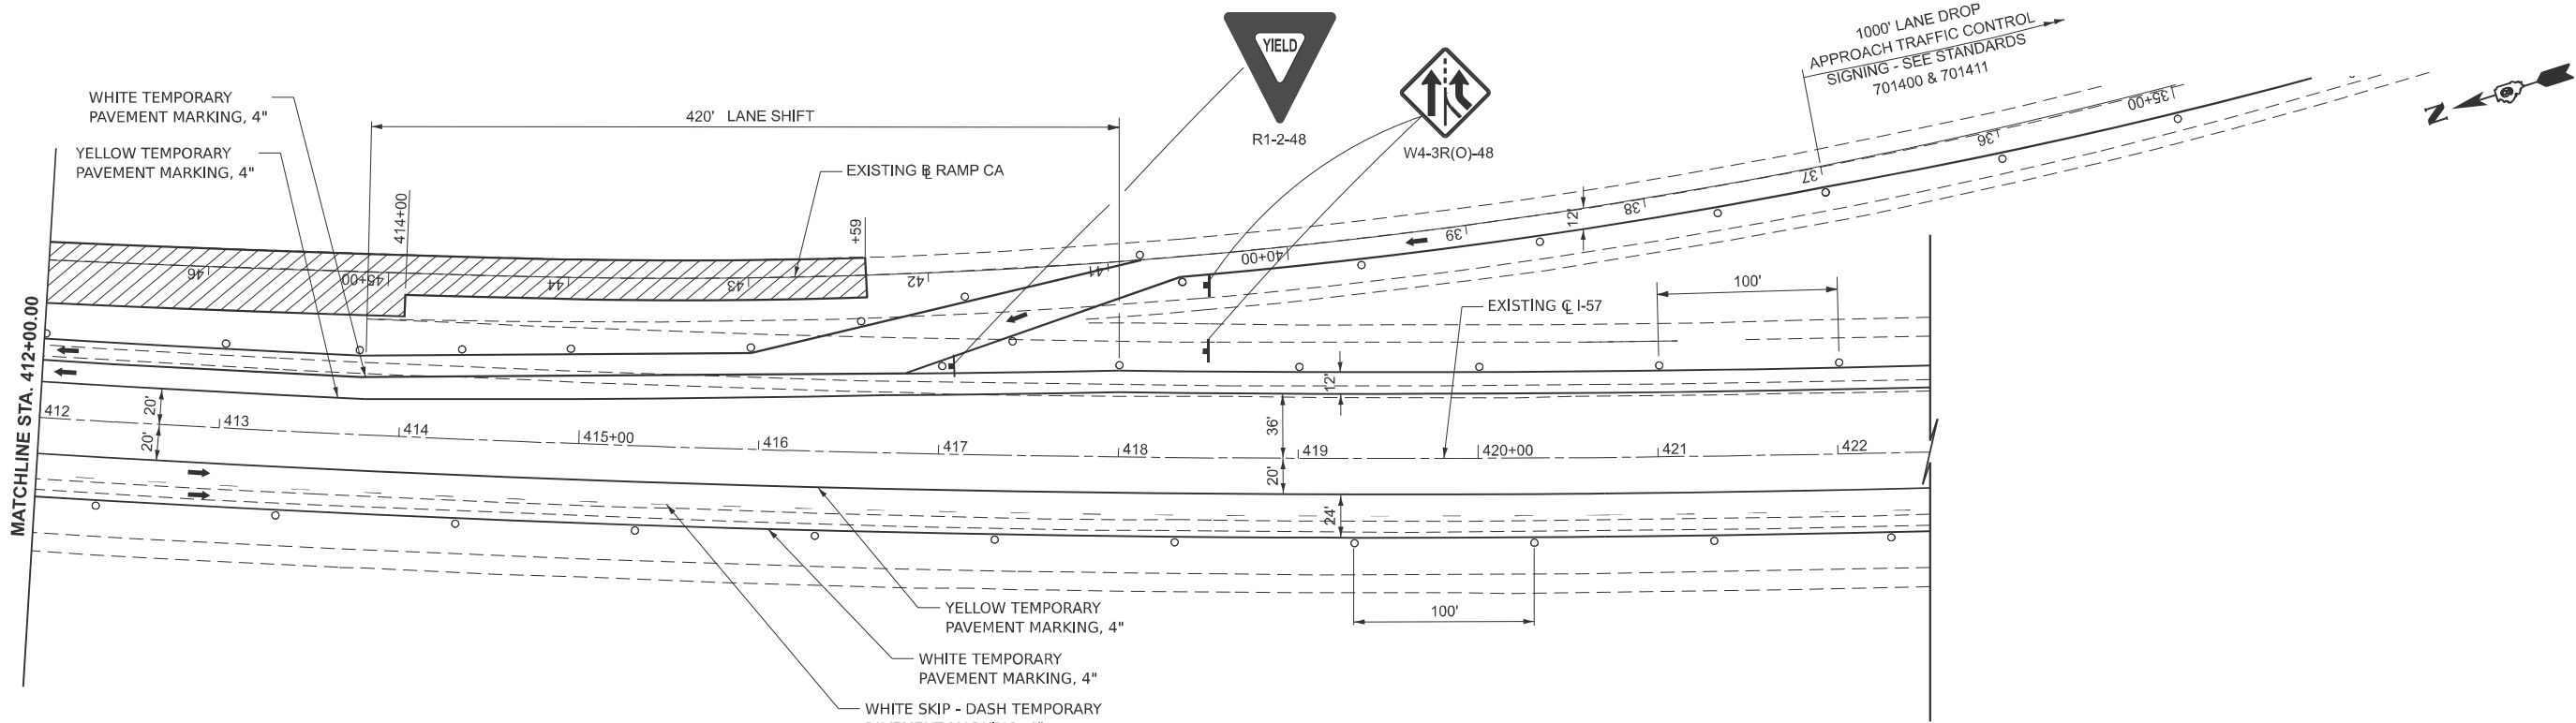

LEGEND

WORK ZONE

IMPACT ATTENUATOR

TRAFFIC SIGN

VERTICAL PANEL

TEMPORARY CONCRETE BARRIER

TYPE II BARRICADE OR DRUM WITH STEADY BURN LIGHT

TYPE III BARRICADE

DIRECTION OF TRAFFIC

ARROW BOARD



MODEL: I57 - STG3a Sht 16
FILE NAME: c:\volkert_pw_workingdir\betsy.witt\0326115\0978798-sh-laneing-S3a.dgn



USER NAME = betsy.witt	DESIGNED -	REVISED -
	DRAWN -	REVISED -
PLOT SCALE = \$SCALE\$	CHECKED -	REVISED -
PLOT DATE = 8/27/2024	DATE -	REVISED -

STATE OF ILLINOIS
DEPARTMENT OF TRANSPORTATION

MAINTENANCE OF TRAFFIC - STAGE 3A INTERSTATE 57			
SCALE: 1"=50'	SHEET 3	OF 3 SHEETS	STA. 412+00.00 TO STA. 442+00.00

F.A.I. RTE.	SECTION	COUNTY	TOTAL SHEETS	SHEET NO.
57	(X1-8,X1-7-1,X1-7,X1-6-1)R-2	WILLIAMSON	614	141
CONTRACT NO. 78798				
ILLINOIS FED. AID PROJECT				

MODEL: Turnaround Staging Sheet 01
FILE NAME: c:\volkert_pw_working\p\etsy.witt\0326115\09\8798-sh-turnarounds-staging.dgn




USER NAME =	betsy.witt	DESIGNED -	REVISED -
		DRAWN -	REVISED -
PLOT SCALE =	SSCALE\$	CHECKED -	REVISED -
PLOT DATE =	8/23/2024	DATE -	REVISED -

STATE OF ILLINOIS
DEPARTMENT OF TRANSPORTATION


TURNAROUNDS STAGING DETAIL
INTERSTATE 57

SCALE: NTS SHEET 1 OF 1 SHEETS STA. TO STA.

F.A.I. RTE.	SECTION	COUNTY	TOTAL SHEETS	SHEET NO.
57	(X1-8,X1-7-1,X1-7,X1-6-1)R-2	WILLIAMSON	614	142
CONTRACT NO. 78798				
ILLINOIS FED. AID PROJECT				

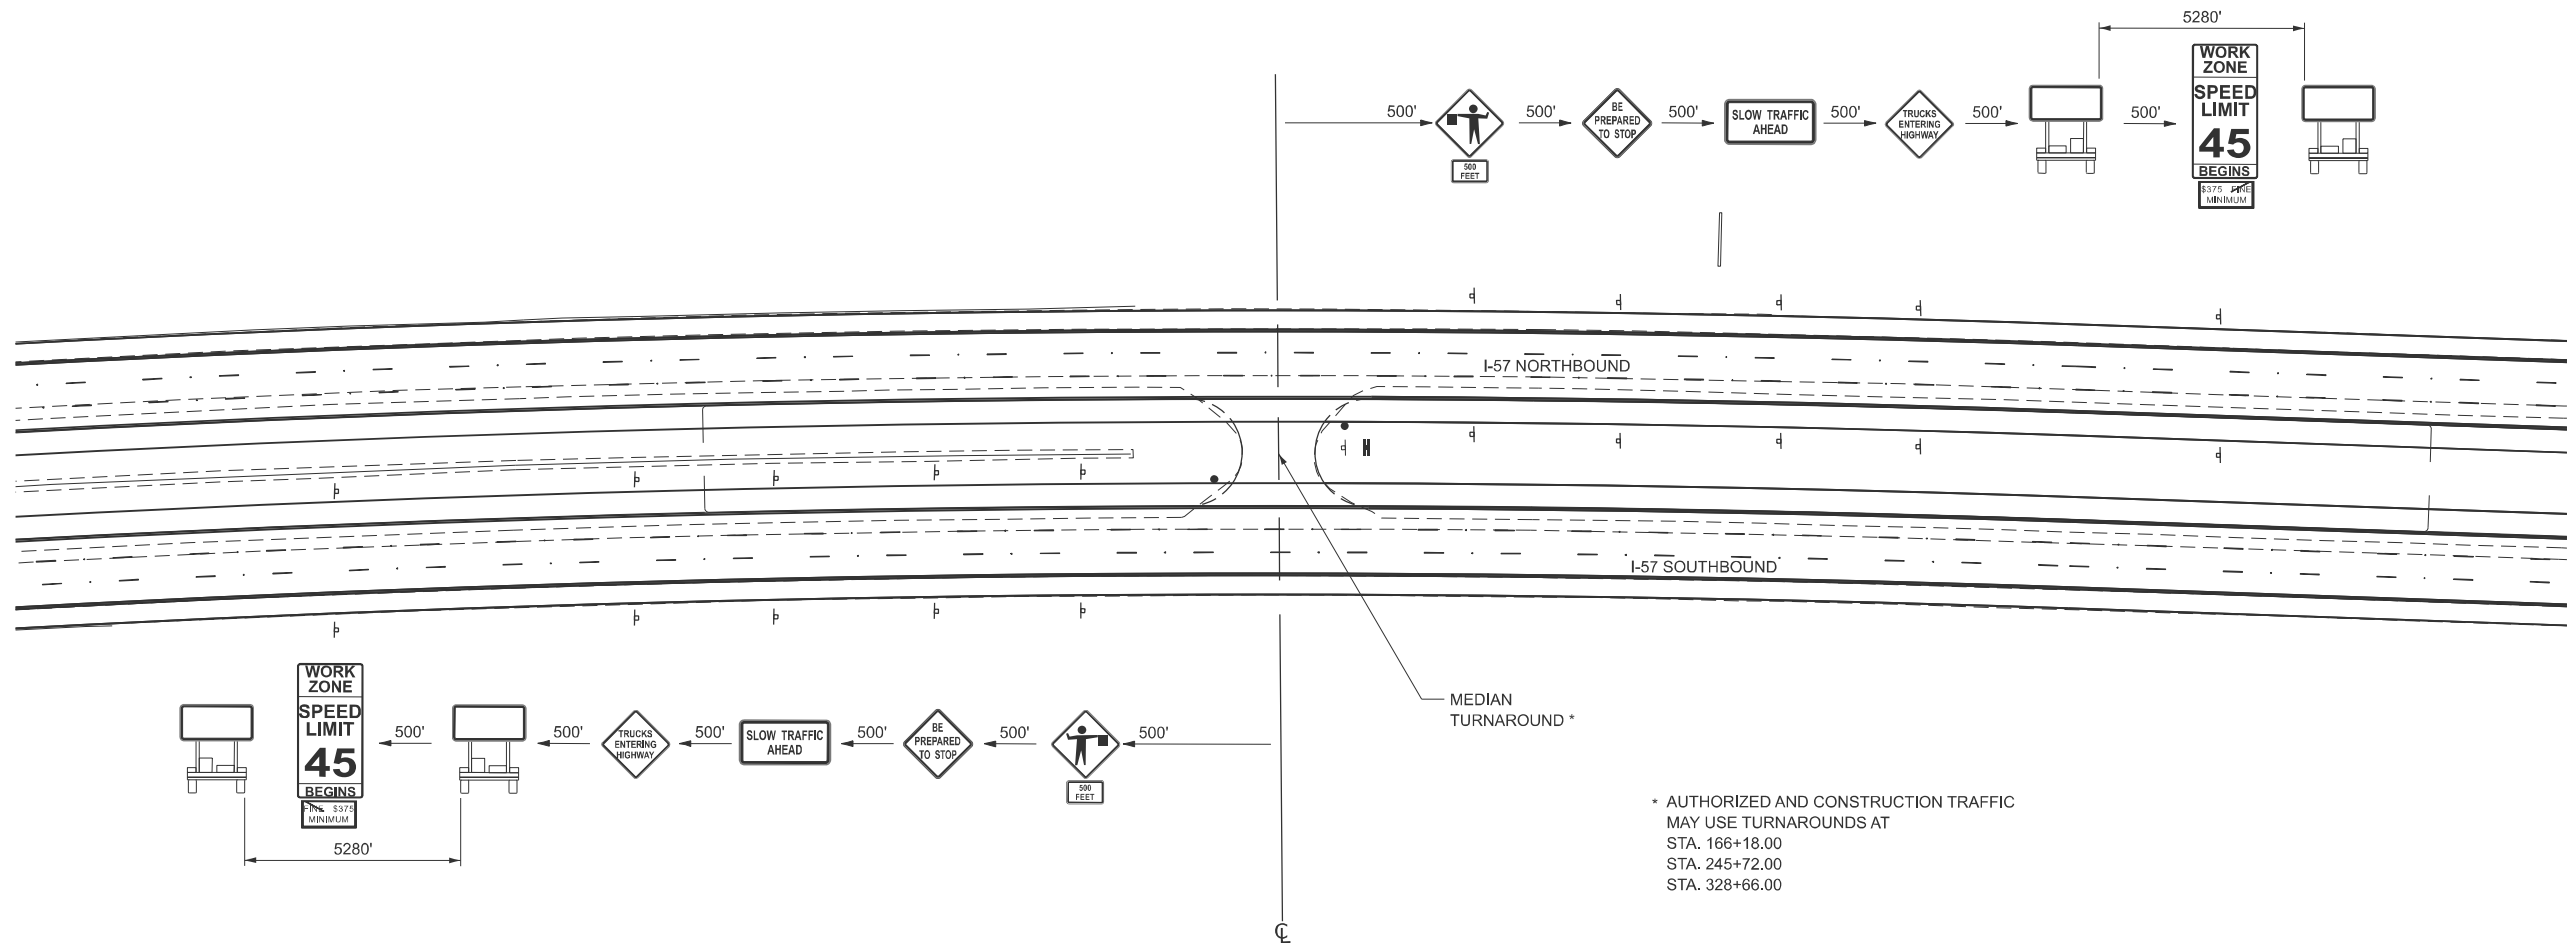


MODEL: I57 - Erosion Sht 02
FILE NAME: c:\work\gdh\betsy.witt\0349731\0978796-sht-eros.dgn

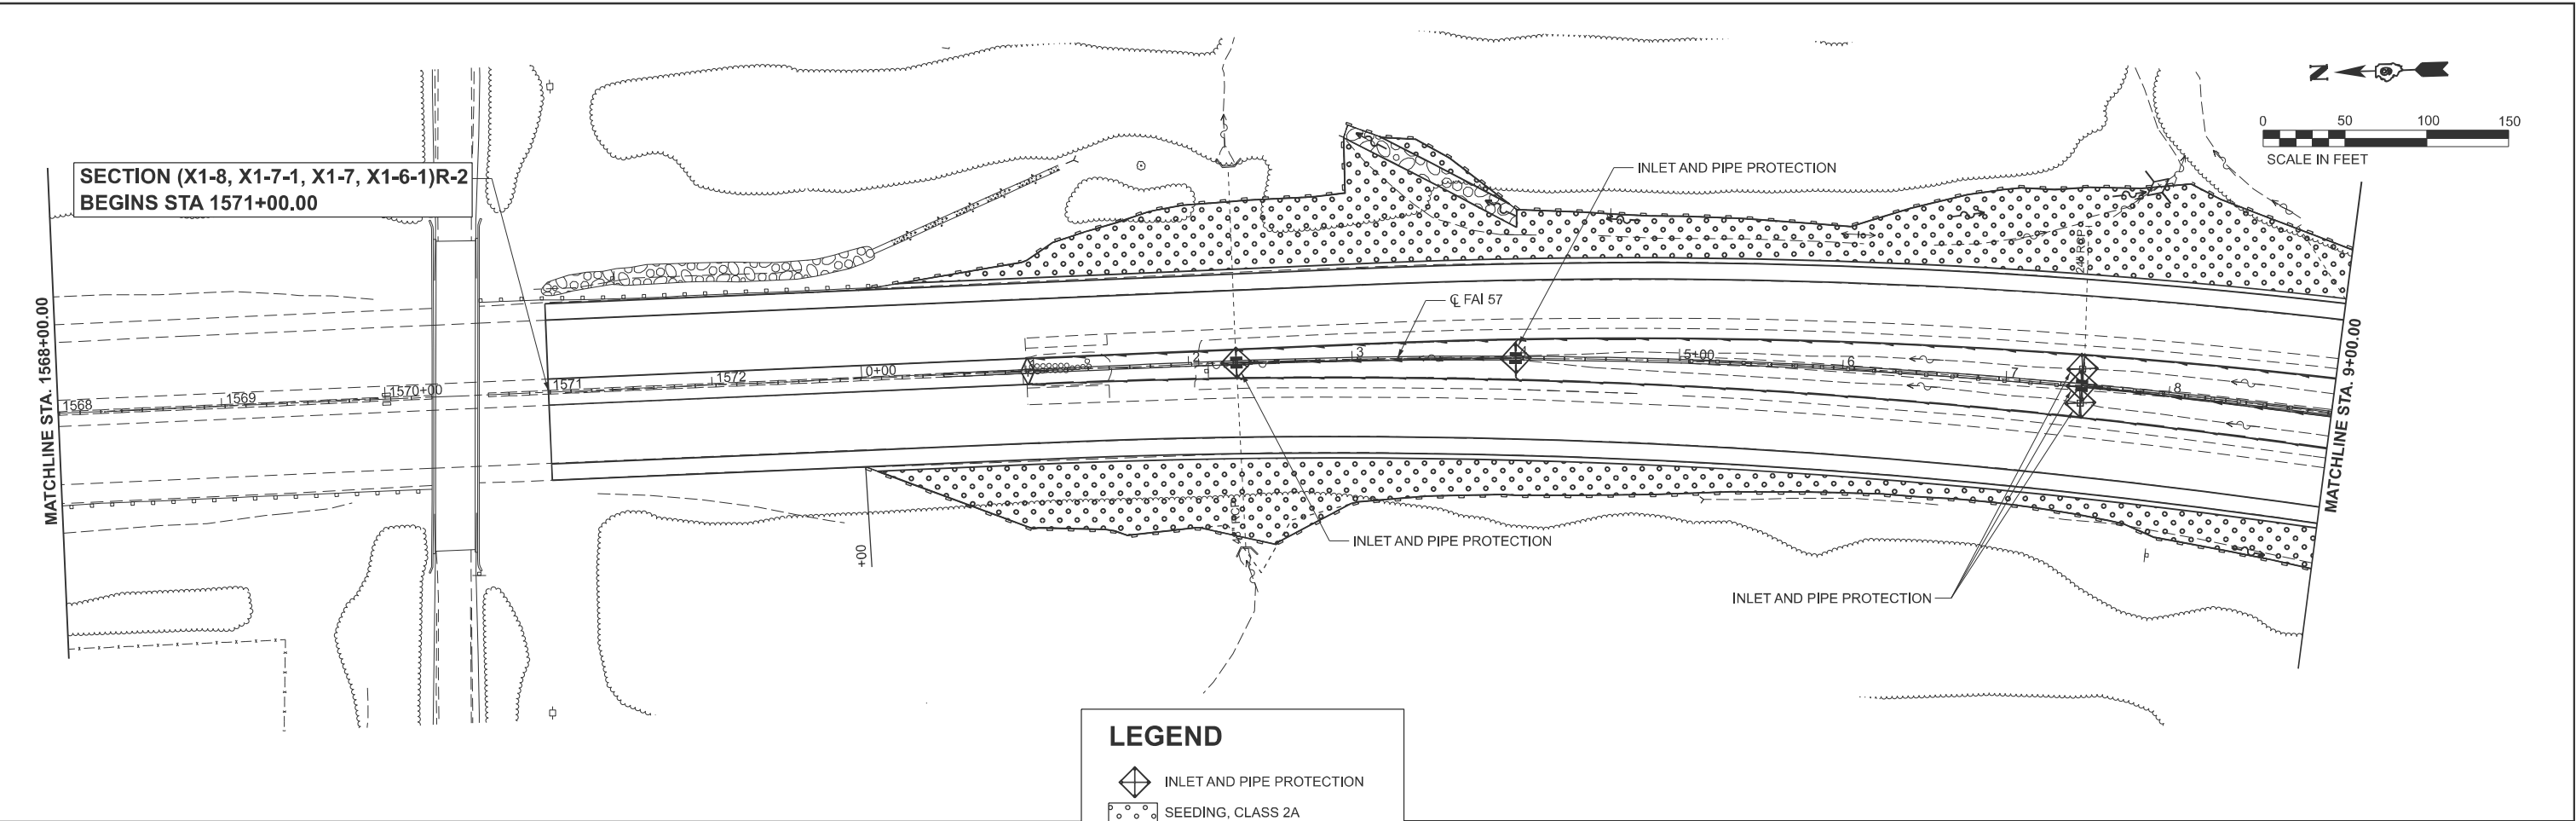


LEGEND

- INLET AND PIPE PROTECTION
- SEEDING, CLASS 2A
- TEMPORARY DITCH CHECK
- EROSION CONTROL BLANKET
- PERIMETER EROSION BARRIER

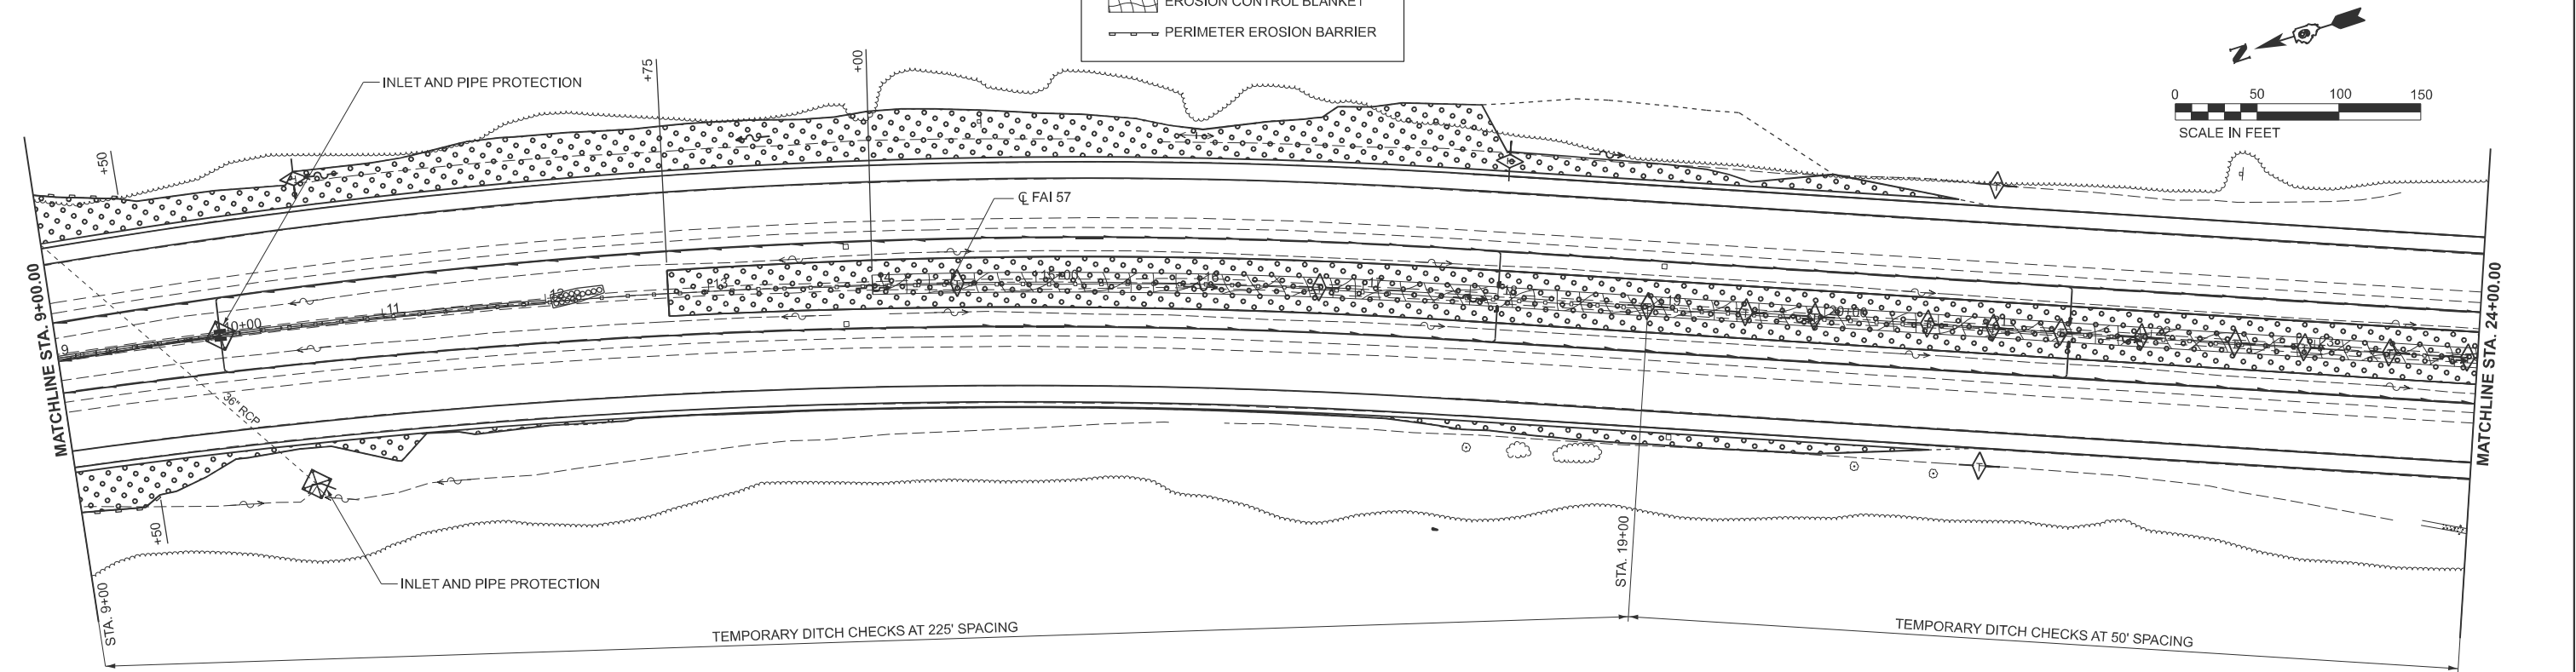


 CIVIL DESIGN, INC. WBE / DBE EFFINGHAM, IL LICENSE #184.003222	USER NAME = betsy.witt		DESIGNED -	REVISED -	STATE OF ILLINOIS DEPARTMENT OF TRANSPORTATION	EROSION CONTROL INTERSTATE 57		F.A.I. RTE.	SECTION	COUNTY	TOTAL SHEETS	SHEET NO.
	PLOT SCALE = \$SCALE\$		DRAWN -	REVISED -		SCALE: 1"=50'		57	(X1-8,X1-7-1,X1-7,X1-6-1)R-2	WILLIAMSON	614	144
	PLOT DATE = 8/27/2024		CHECKED -	REVISED -		SHEET 2 OF 17 SHEETS		CONTRACT NO. 78798				
			DATE -	REVISED -		STA. 1568+00.00 TO STA. 24+00.00		ILLINOIS FED. AID PROJECT				

MODEL: I57 - Erosion Sht 03
FILE NAME: c:\work\gdh\kara.keiser\0349731\0978798-sh-eros.dgn

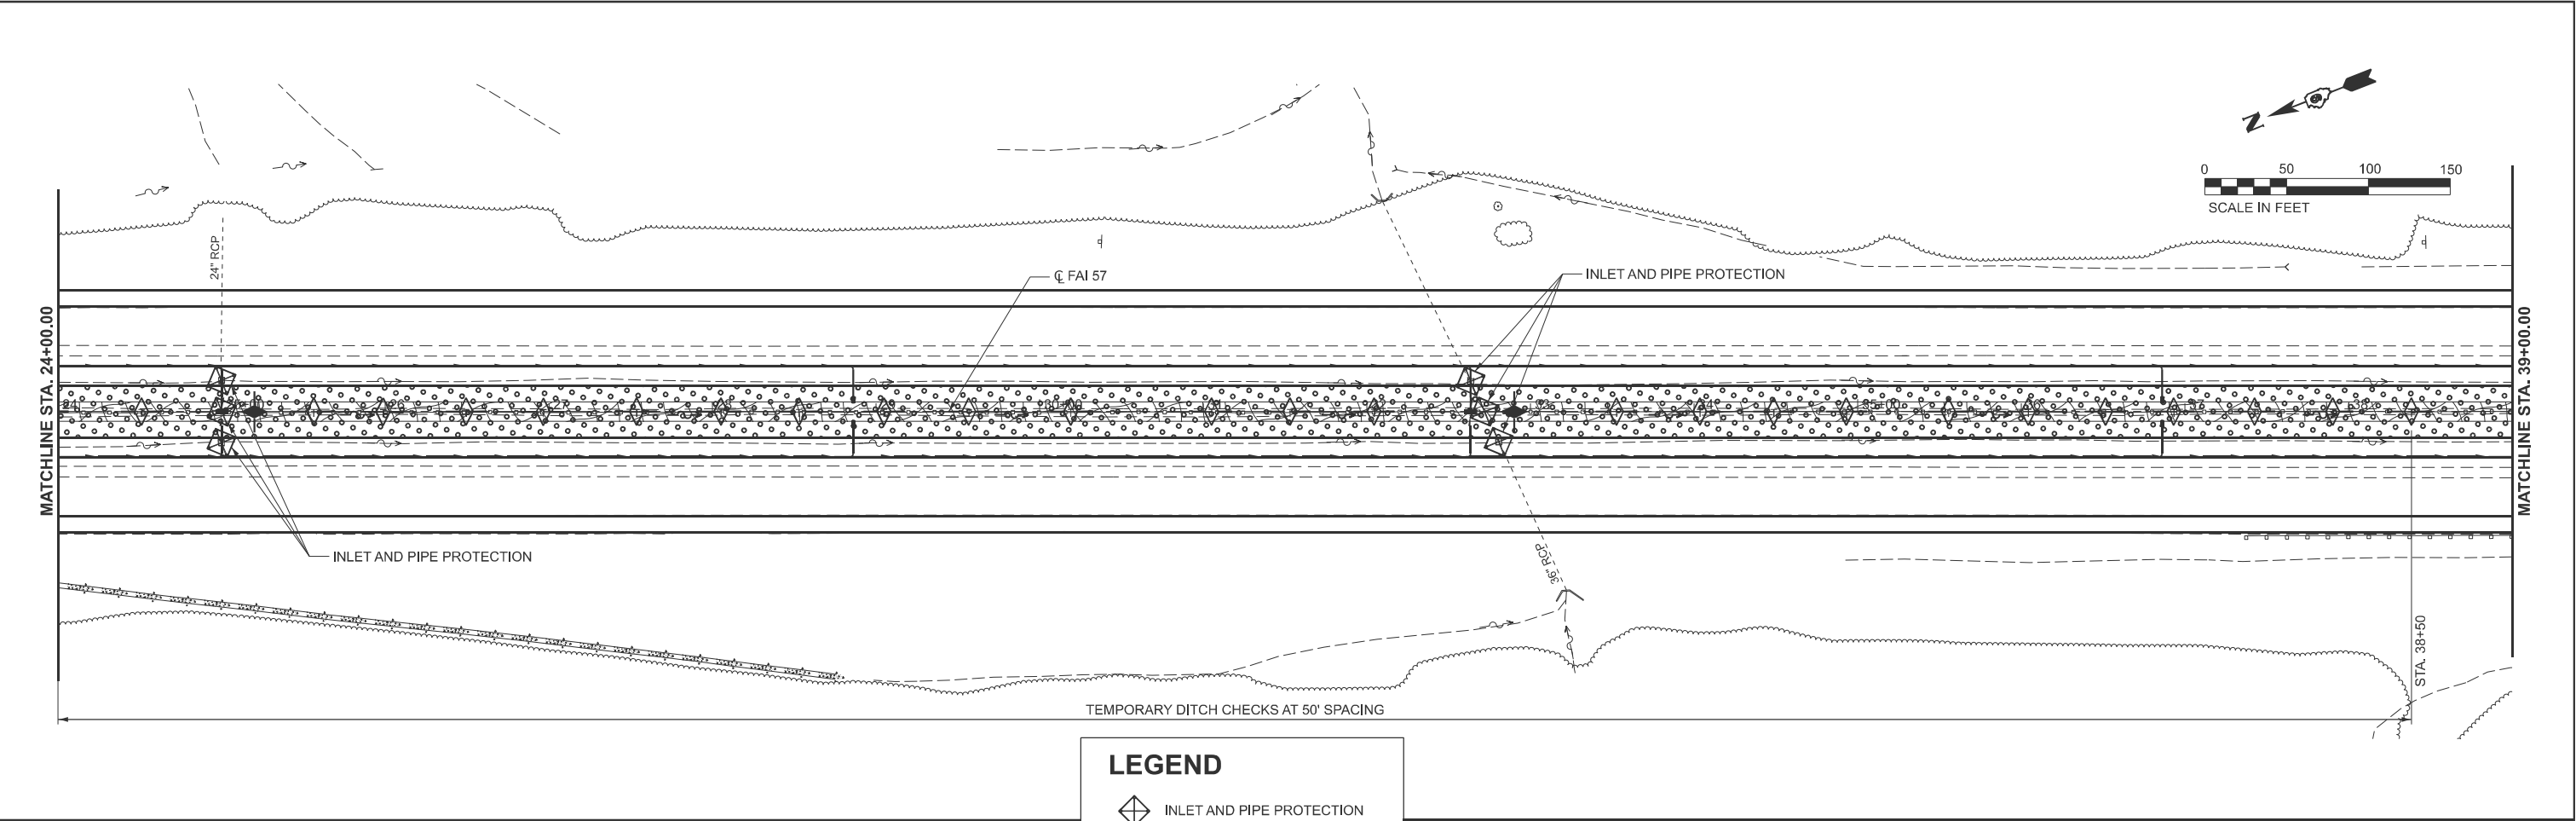


LEGEND

- INLET AND PIPE PROTECTION
- SEEDING, CLASS 2A
- TEMPORARY DITCH CHECK
- EROSION CONTROL BLANKET
- PERIMETER EROSION BARRIER

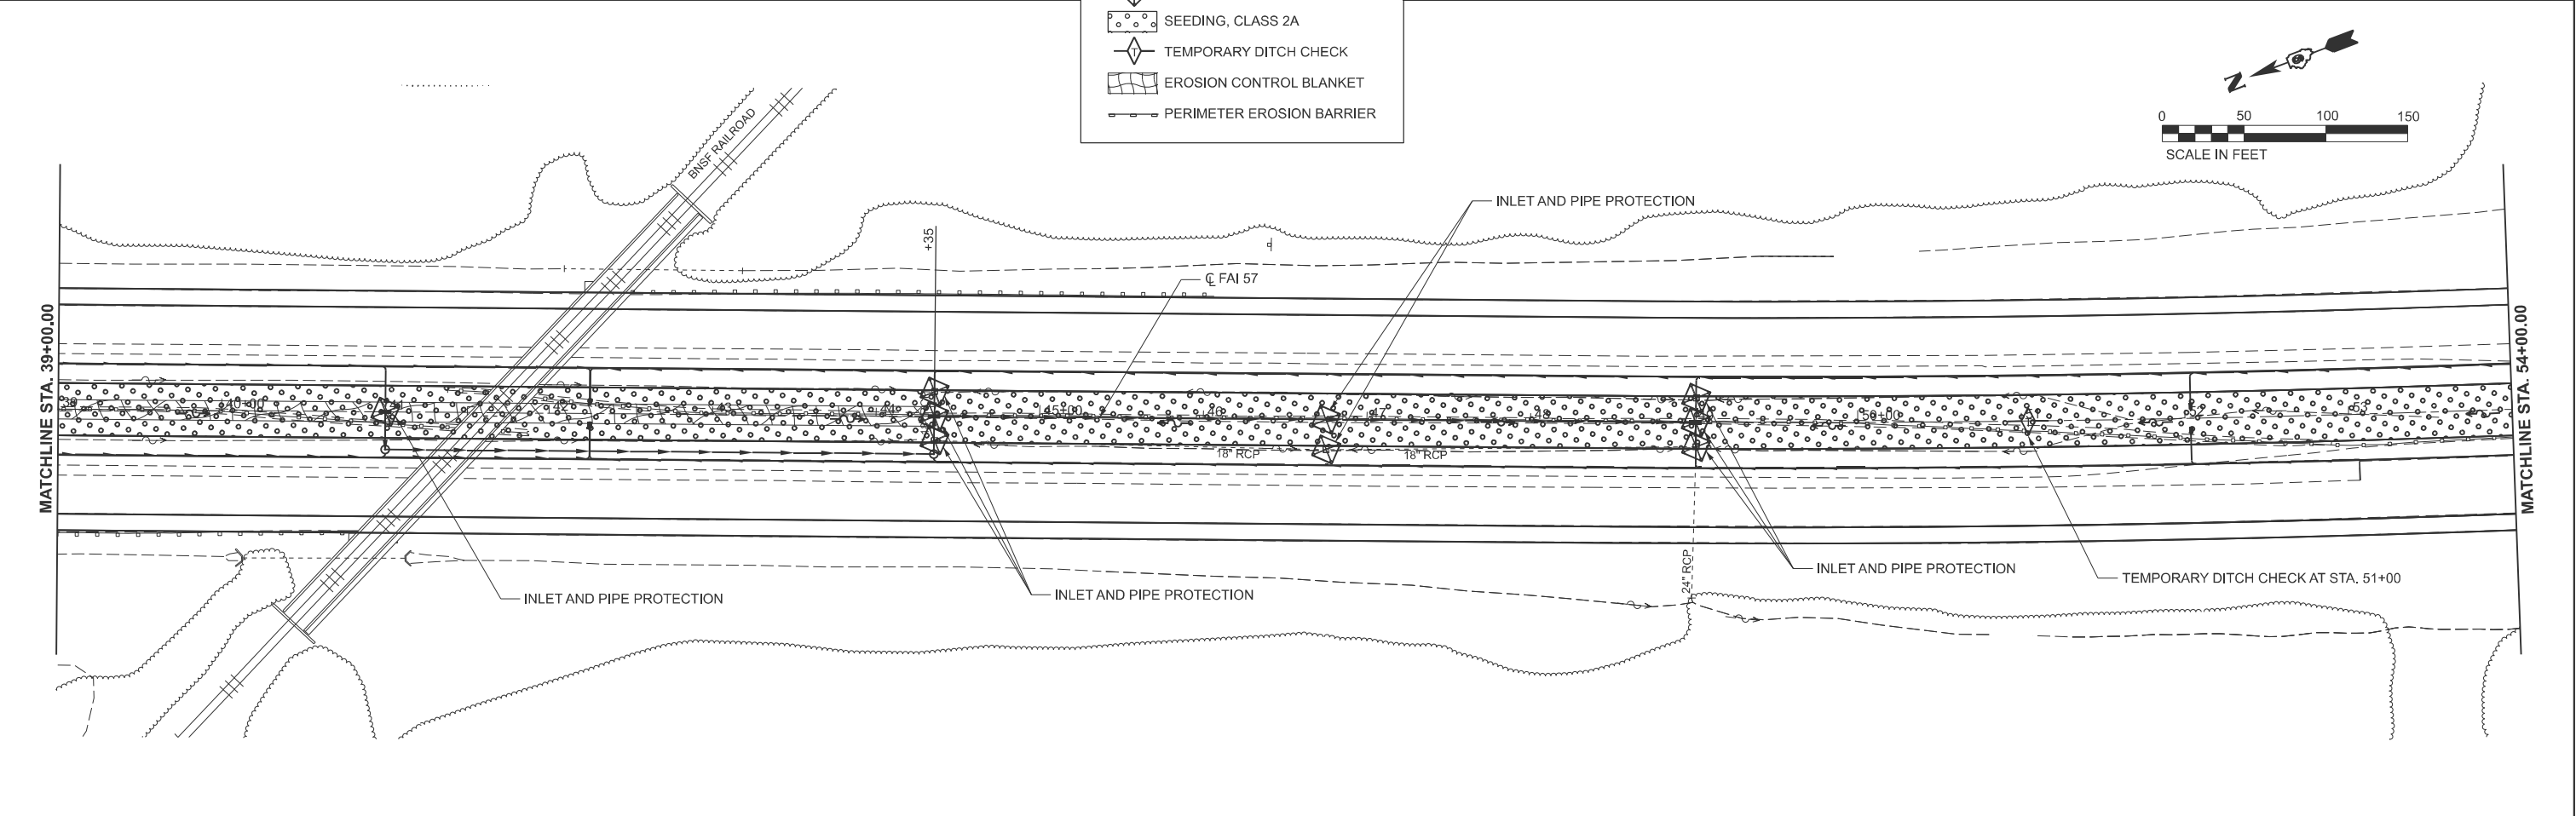


Civil Design, Inc. WBE DBE Effingham, IL License #184,003222	USER NAME = kara.keiser		DESIGNED -	REVISED -	STATE OF ILLINOIS DEPARTMENT OF TRANSPORTATION	EROSION CONTROL INTERSTATE 57			F.A.I. RTE.	SECTION	COUNTY	TOTAL SHEETS	SHEET NO.
	DRAWN -		CHECKED -	REVISED -		SCALE: 1"=50'			57	(X1-8,X1-7-1,X1-7,X1-6-1)R-2	WILLIAMSON	614	145
	PLOT SCALE = \$SCALE\$		DATE -	REVISED -		SHEET 3 OF 17 SHEETS			CONTRACT NO. 78798				
	PLOT DATE = 4/5/2024					STA. 24+00.00 TO STA. 54+00.00			ILLINOIS FED. AID PROJECT				

MODEL: I57 - Erosion Sht 04
FILE NAME: c:\work\gdh\kara.keiser\0349731\UD978798-sh-eros.dgn

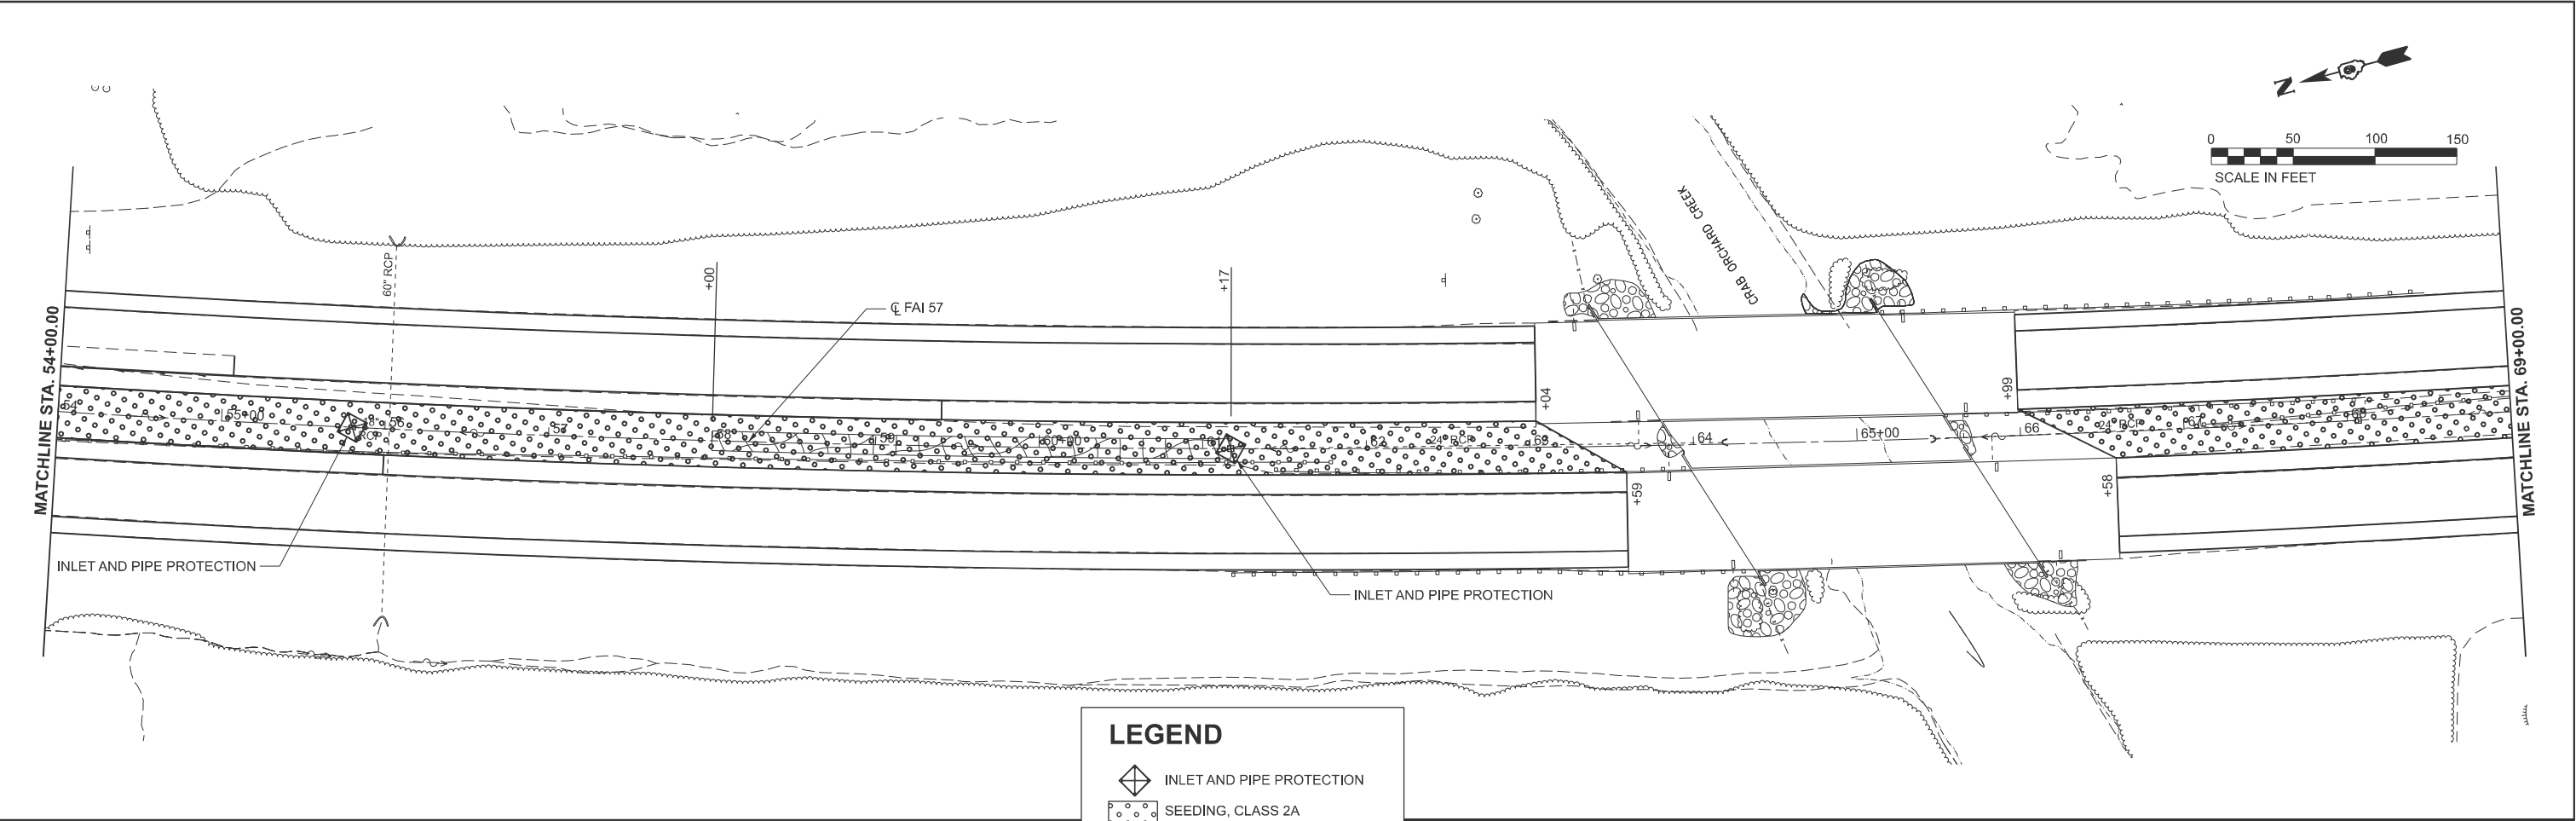

LEGEND

- INLET AND PIPE PROTECTION
- SEEDING, CLASS 2A
- TEMPORARY DITCH CHECK
- EROSION CONTROL BLANKET
- PERIMETER EROSION BARRIER

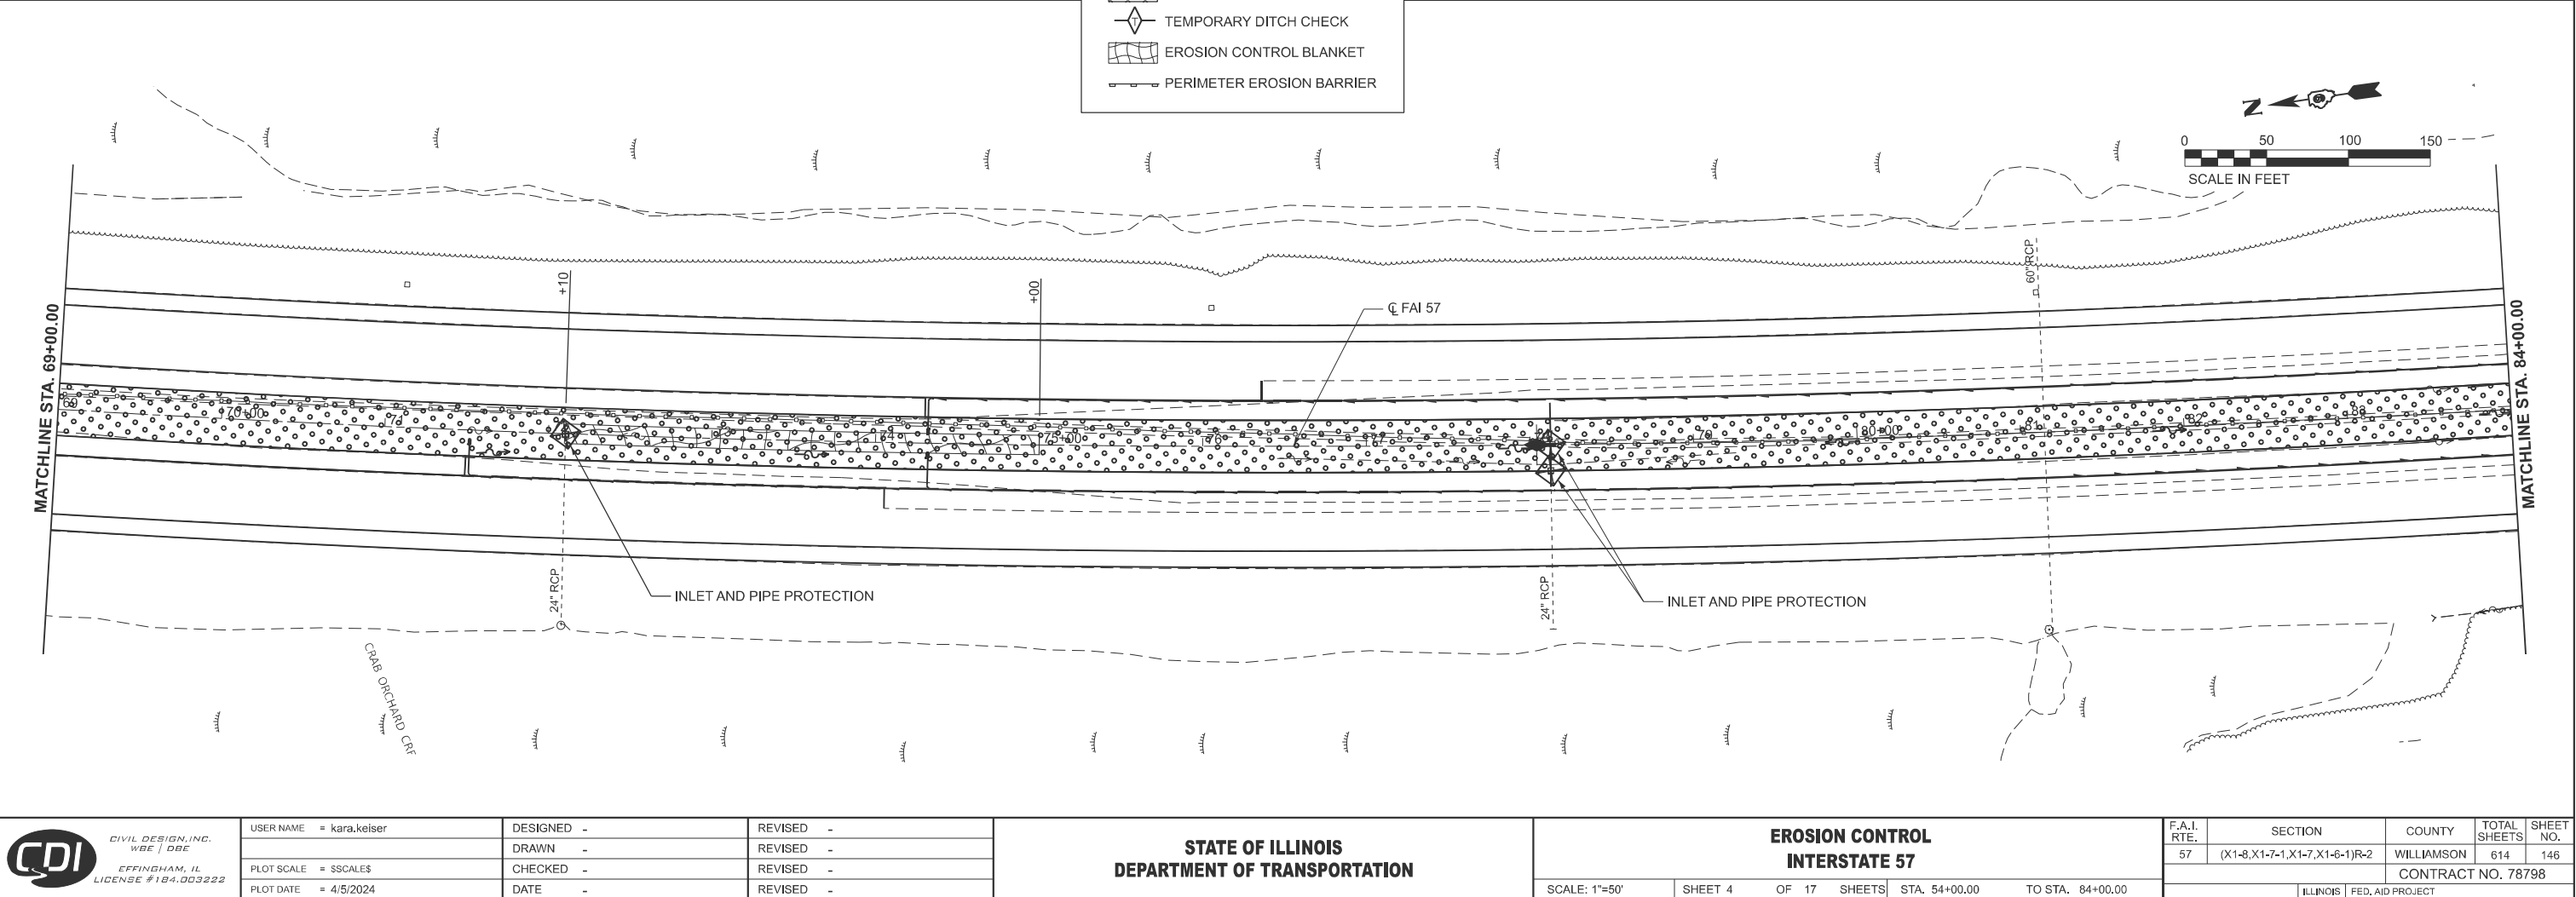

CPI CIVIL DESIGN, INC.
WBE | DBE
EFFINGHAM, IL
LICENSE #184.003222

USER NAME = kara.keiser	DESIGNED -	REVISED -
	DRAWN -	REVISED -
PLOT SCALE = \$SCALE\$	CHECKED -	REVISED -
PLOT DATE = 4/5/2024	DATE -	REVISED -

STATE OF ILLINOIS DEPARTMENT OF TRANSPORTATION

EROSION CONTROL INTERSTATE 57

SCALE: 1"=50' SHEET 4 OF 17 SHEETS STA. 54+00.00 TO STA. 84+00.00

F.A.I. RTE.	SECTION	COUNTY	TOTAL SHEETS	SHEET NO.
57	(X1-8,X1-7-1,X1-7,X1-6-1)R-2	WILLIAMSON	614	146
CONTRACT NO. 78798				
ILLINOIS FED. AID PROJECT				

MODEL: I57 - Erosion Sht 05
FILE NAME: c:\valkert_pw_workingdri\kara.keiser\0349731\ID978798-shi-eros.dgn




USER NAME	= kara.keiser	DESIGNED	-	REVISED	-
		DRAWN	-	REVISED	-
PLOT SCALE	= \$SCALE\$	CHECKED	-	REVISED	-
PLOT DATE	= 4/5/2024	DATE	-	REVISED	-

STATE OF ILLINOIS
DEPARTMENT OF TRANSPORTATION

EROSION CONTROL
INTERSTATE 57

SCALE: 1"=50' SHEET 5 OF 17 SHEETS STA. 84+00.00 TO STA. 113+00.00

F.A.I. RTE.	SECTION	COUNTY	TOTAL SHEETS	SHEET NO.
57	(X1-8,X1-7-1,X1-7,X1-6-1)R-2	WILLIAMSON	614	147
CONTRACT NO. 78798				
ILLINOIS FED. AID PROJECT				

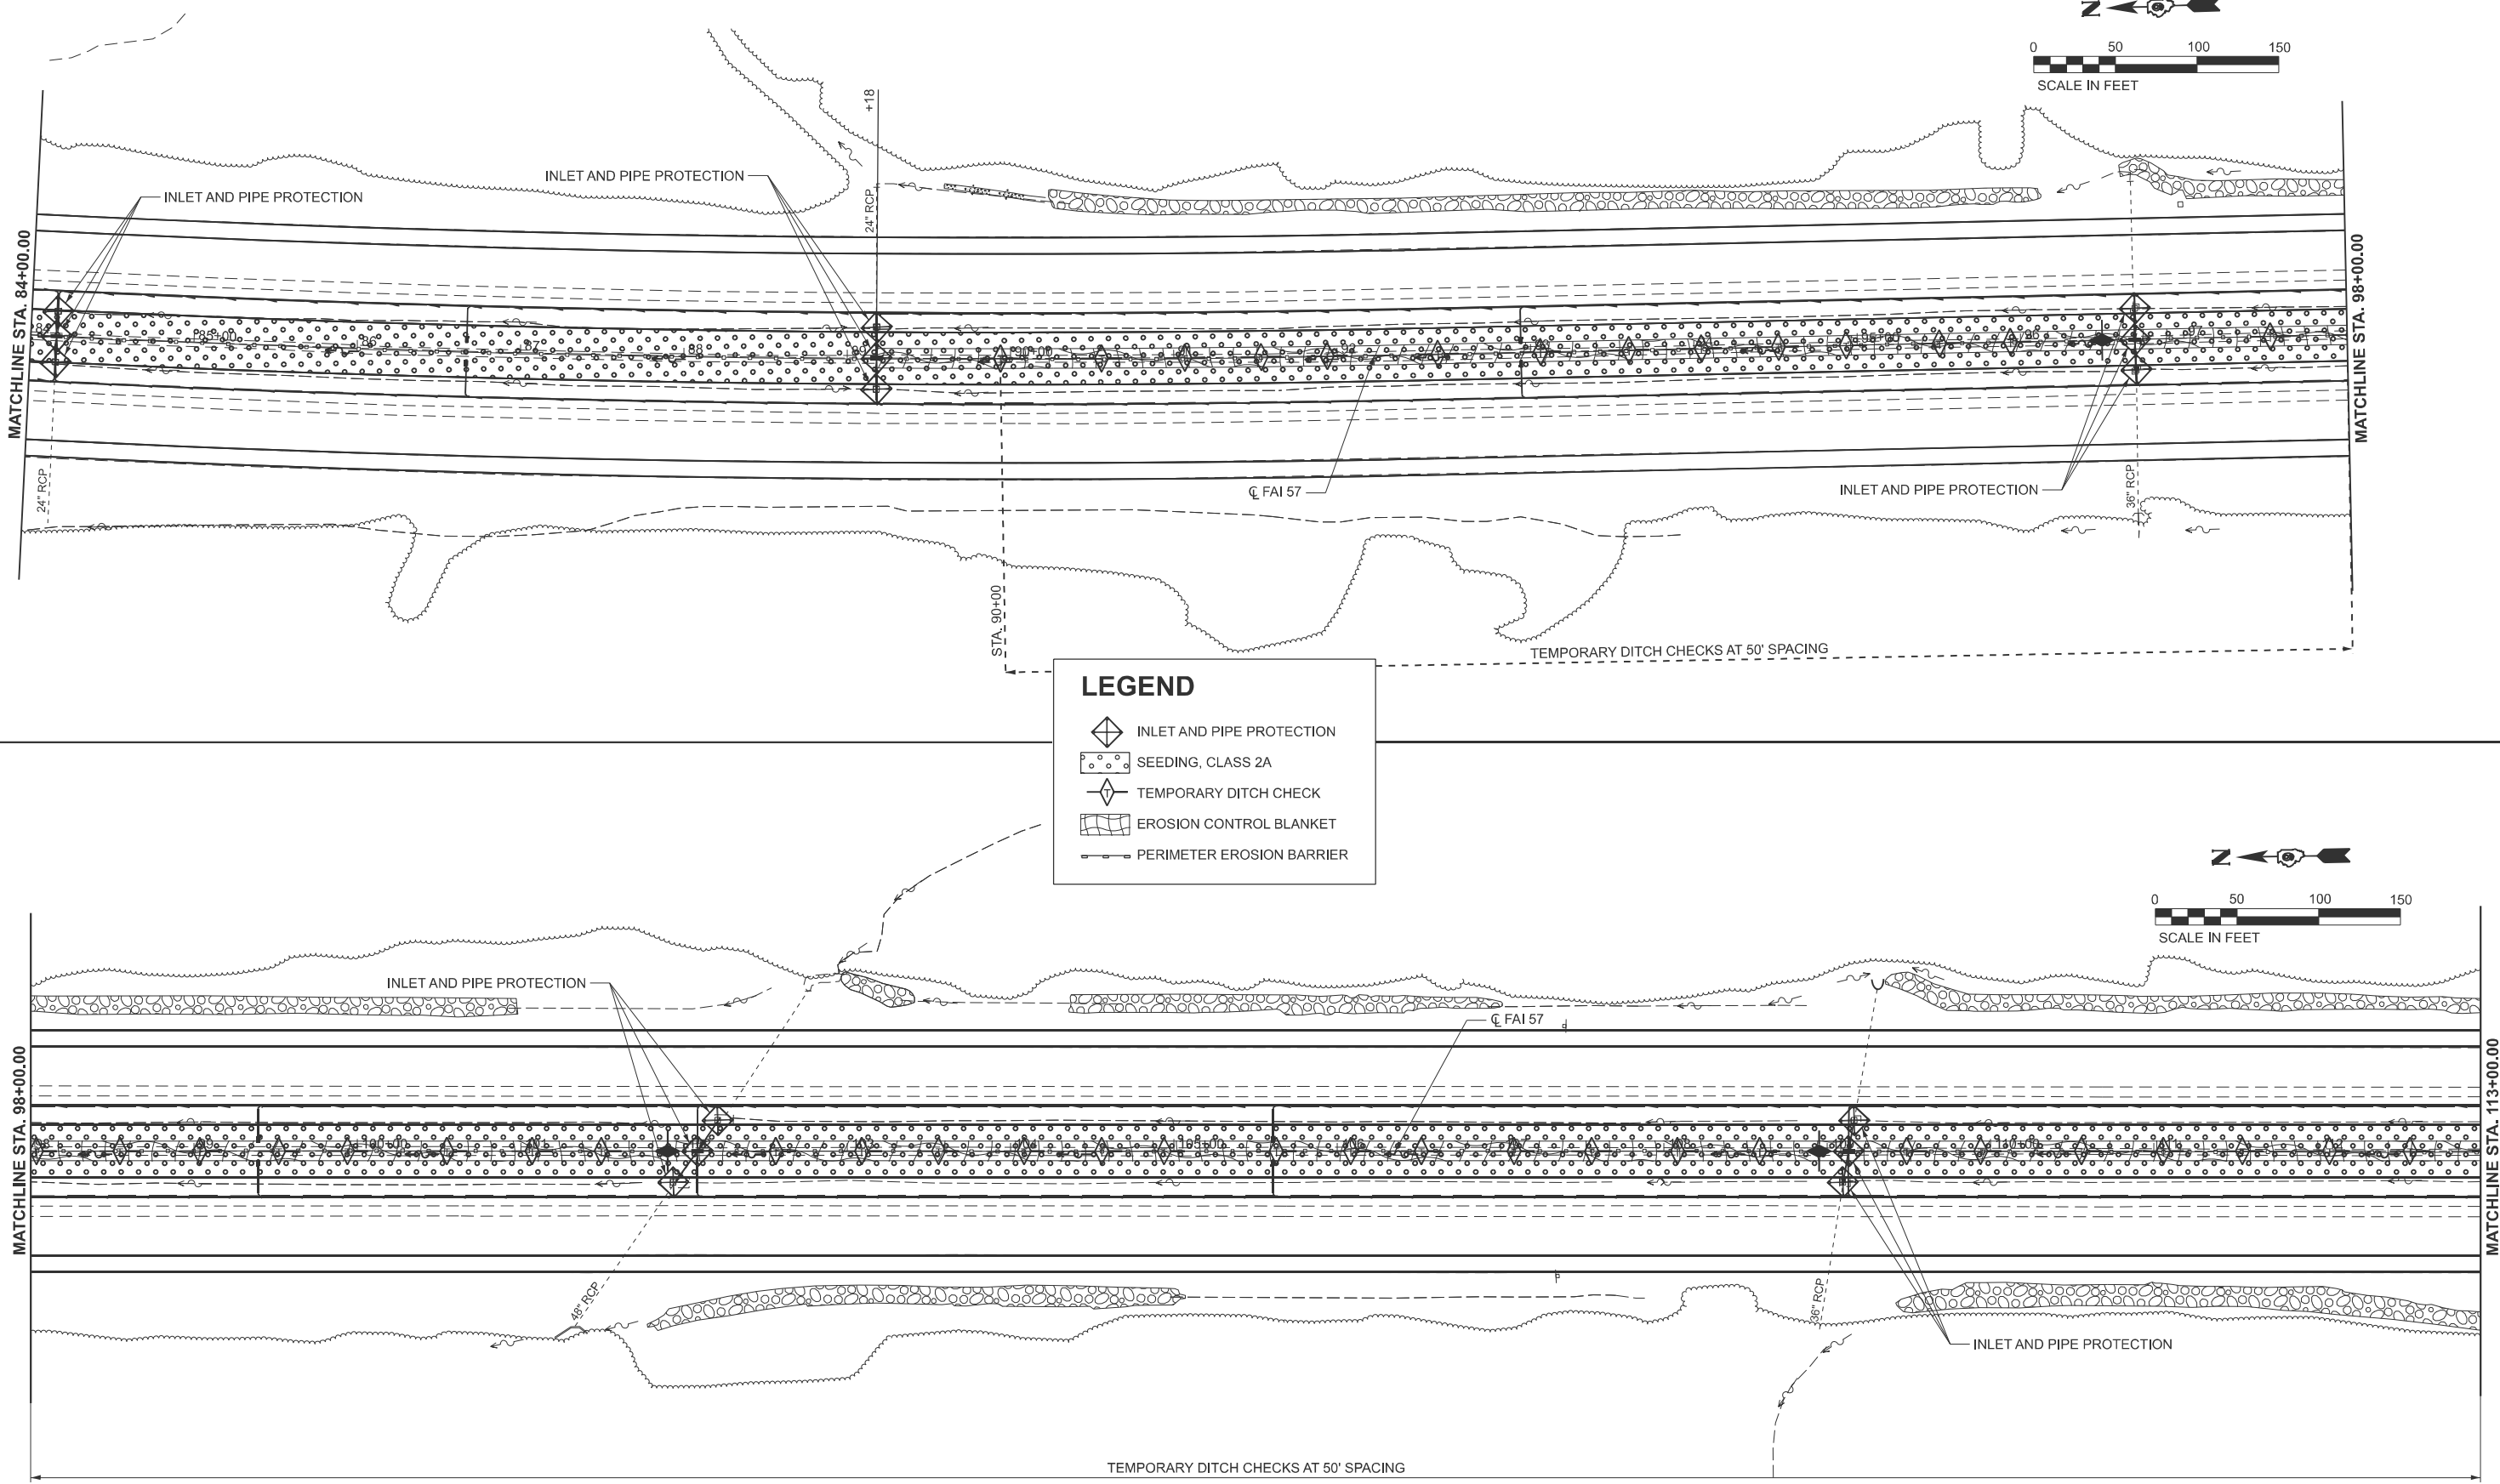

MODEL: I57 - Erosion Sht 06
FILE NAME: c:\work\gdh\betsy.witt\0349731\0978796-sht-eros.dgn




USER NAME	= betsy.witt	DESIGNED -	REVISED -
		DRAWN -	REVISED -
PLOT SCALE	= \$SCALE\$	CHECKED -	REVISED -
PLOT DATE	= 8/27/2024	DATE -	REVISED -

STATE OF ILLINOIS
DEPARTMENT OF TRANSPORTATION

EROSION CONTROL
INTERSTATE 57


SCALE: SHEET 6 OF 17 SHEETS STA. 113+00.00 TO STA. 143+00.00

F.A.I. RTE.	SECTION	COUNTY	TOTAL SHEETS	SHEET NO.
57	(X1-8,X1-7-1,X1-7,X1-6-1)R-2	WILLIAMSON	614	148
CONTRACT NO. 78798				
ILLINOIS FED. AID PROJECT				

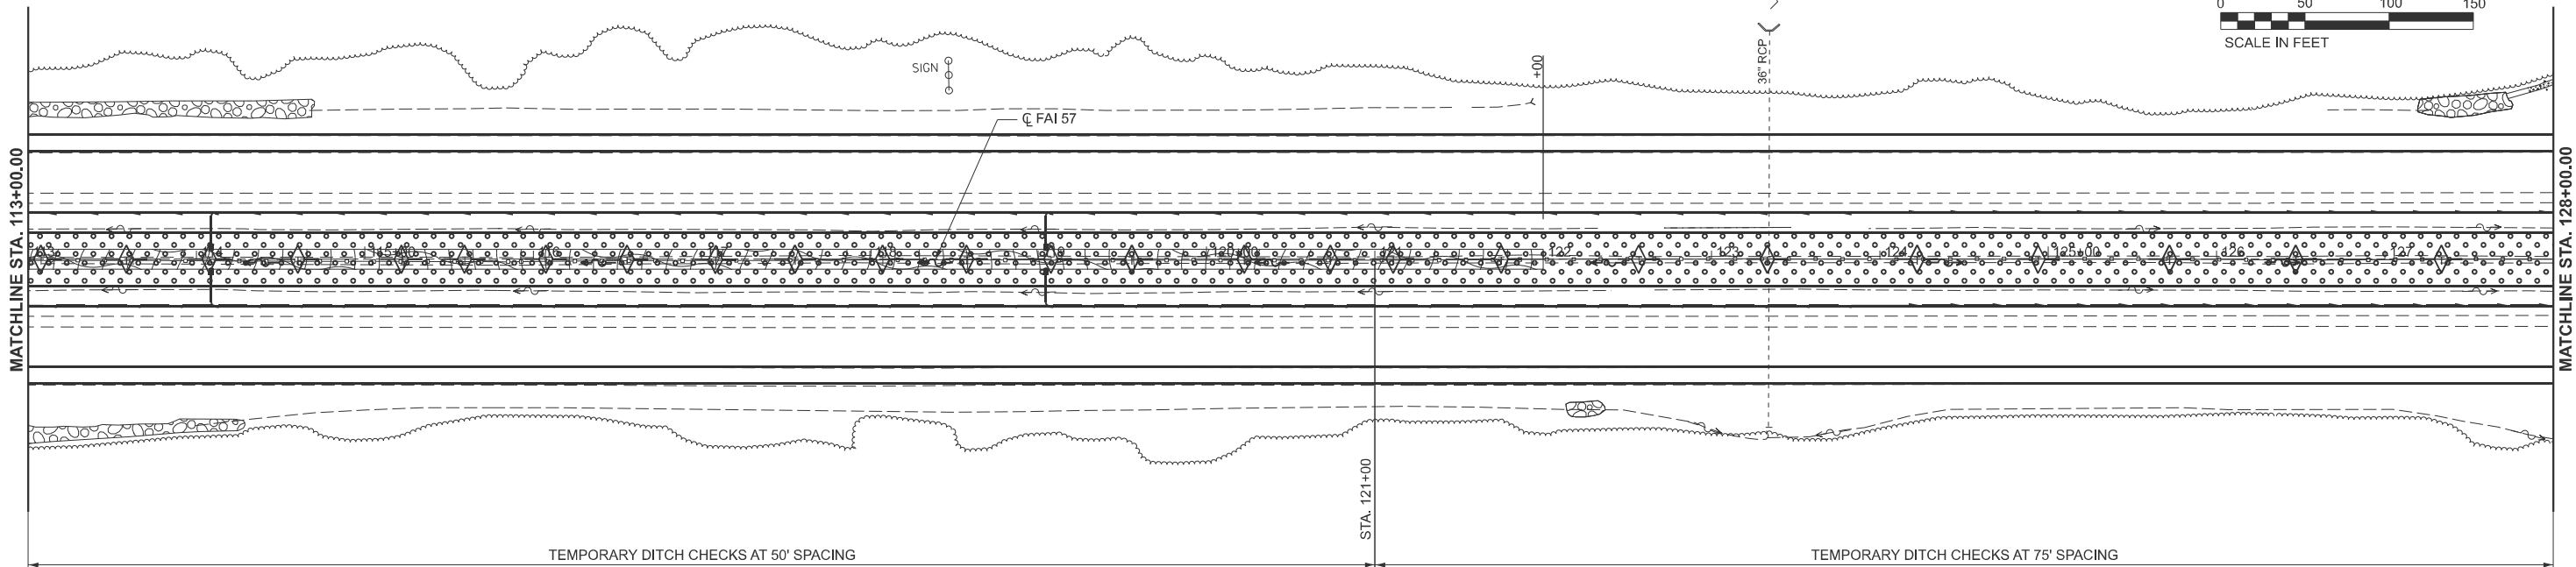


LEGEND

- INLET AND PIPE PROTECTION
- SEEDING, CLASS 2A
- TEMPORARY DITCH CHECK
- EROSION CONTROL BLANKET
- PERIMETER EROSION BARRIER

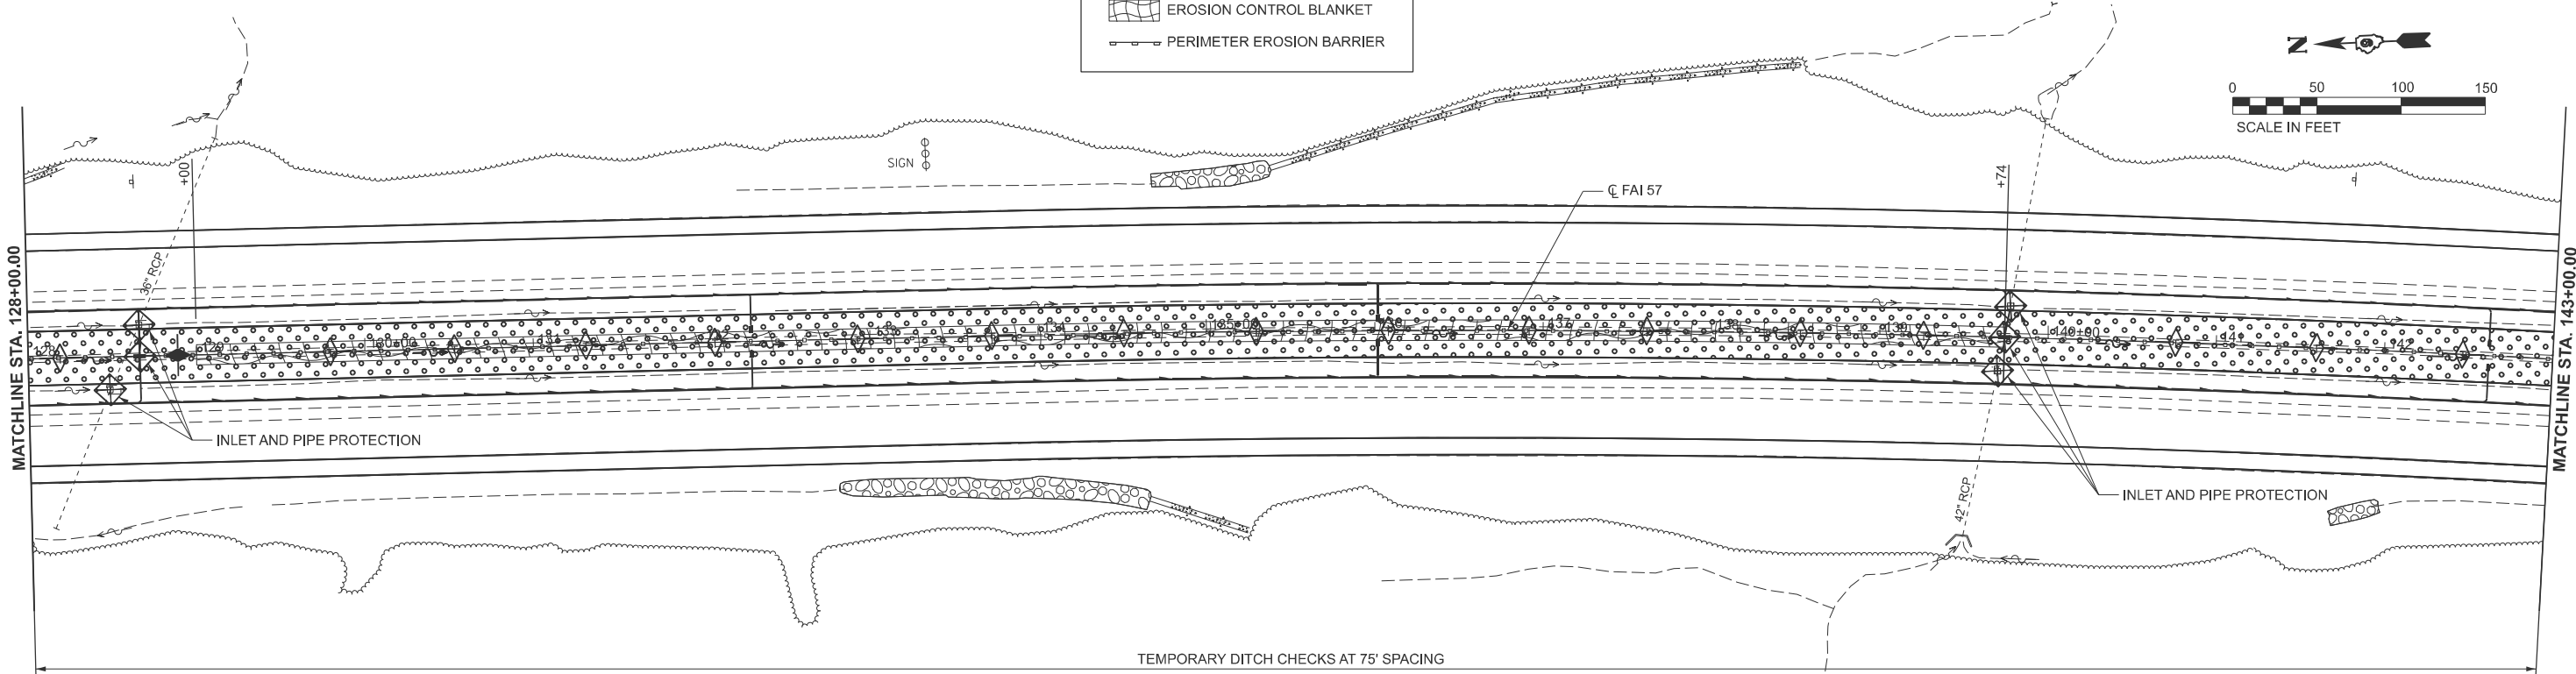


MODEL: I57 - Erosion Sht 07
FILE NAME: c:\work\gdh\kara.kelsen\0349731\ID978798-sh-eros.dgn

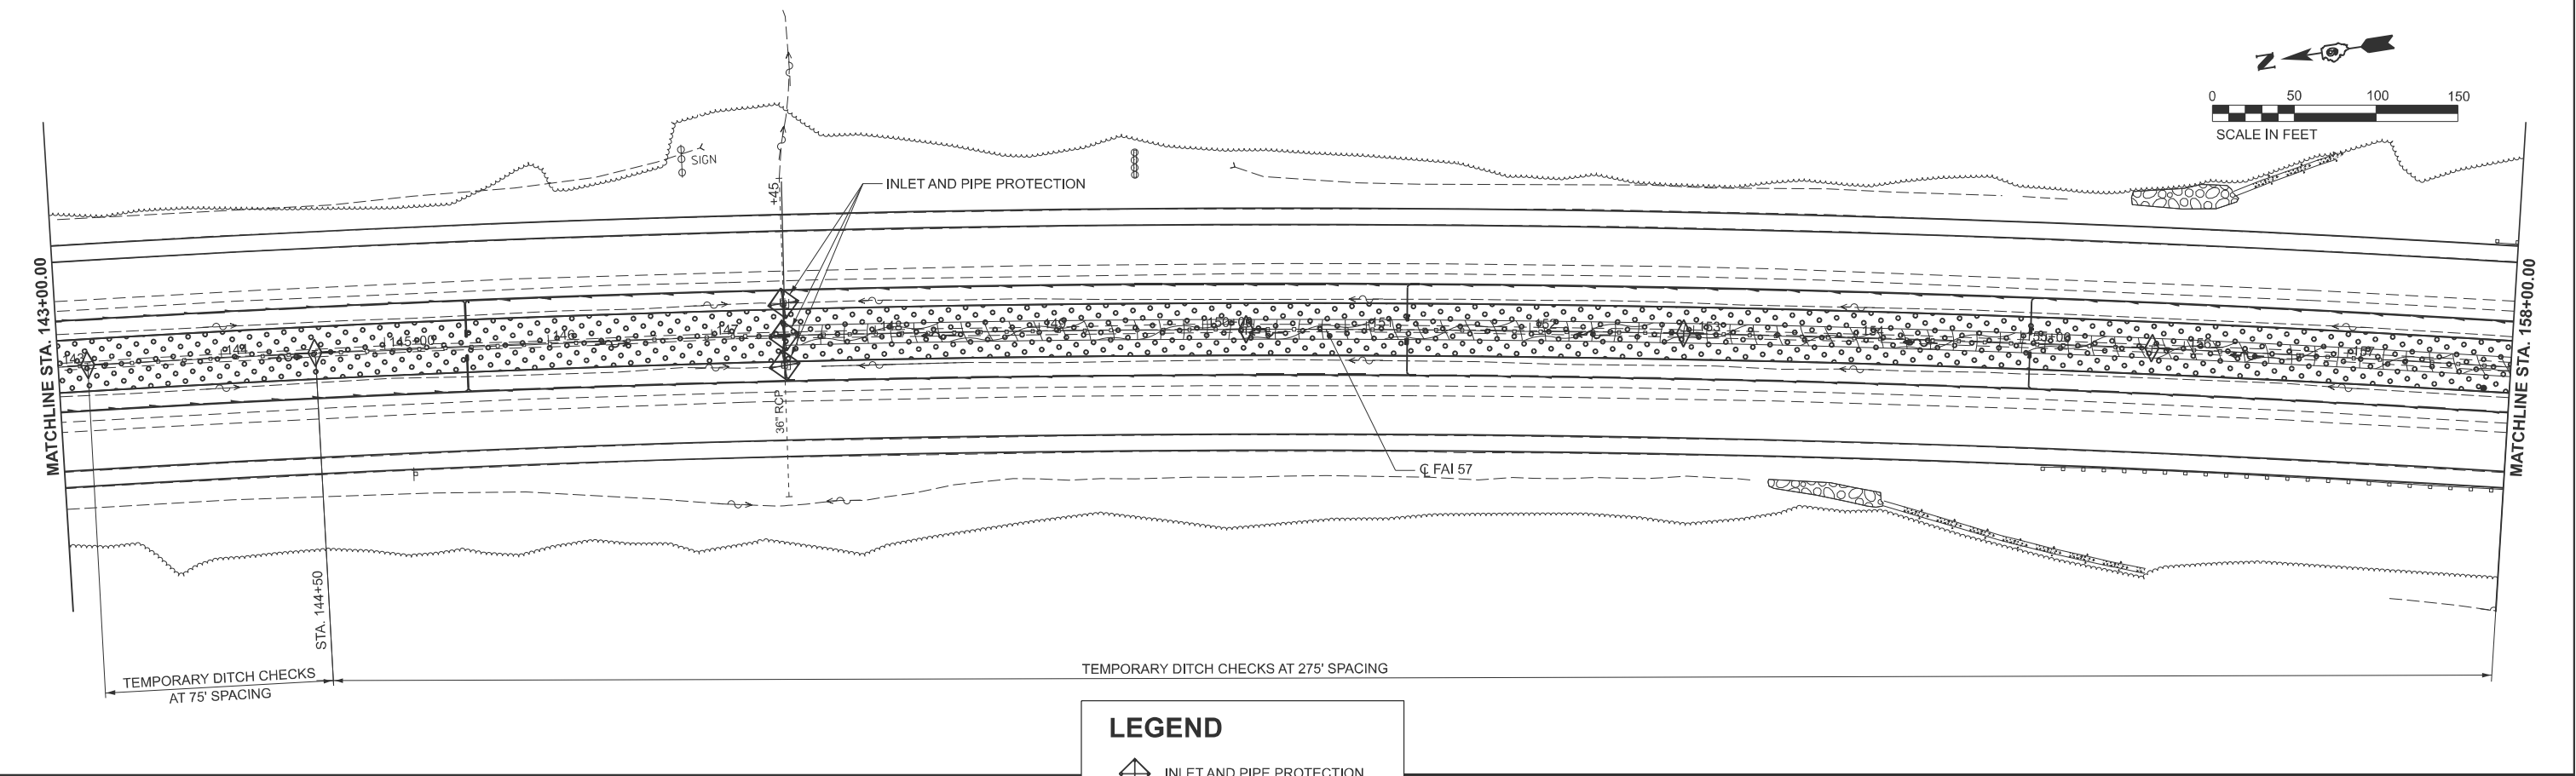


LEGEND

- INLET AND PIPE PROTECTION
- SEEDING, CLASS 2A
- TEMPORARY DITCH CHECK
- EROSION CONTROL BLANKET
- PERIMETER EROSION BARRIER

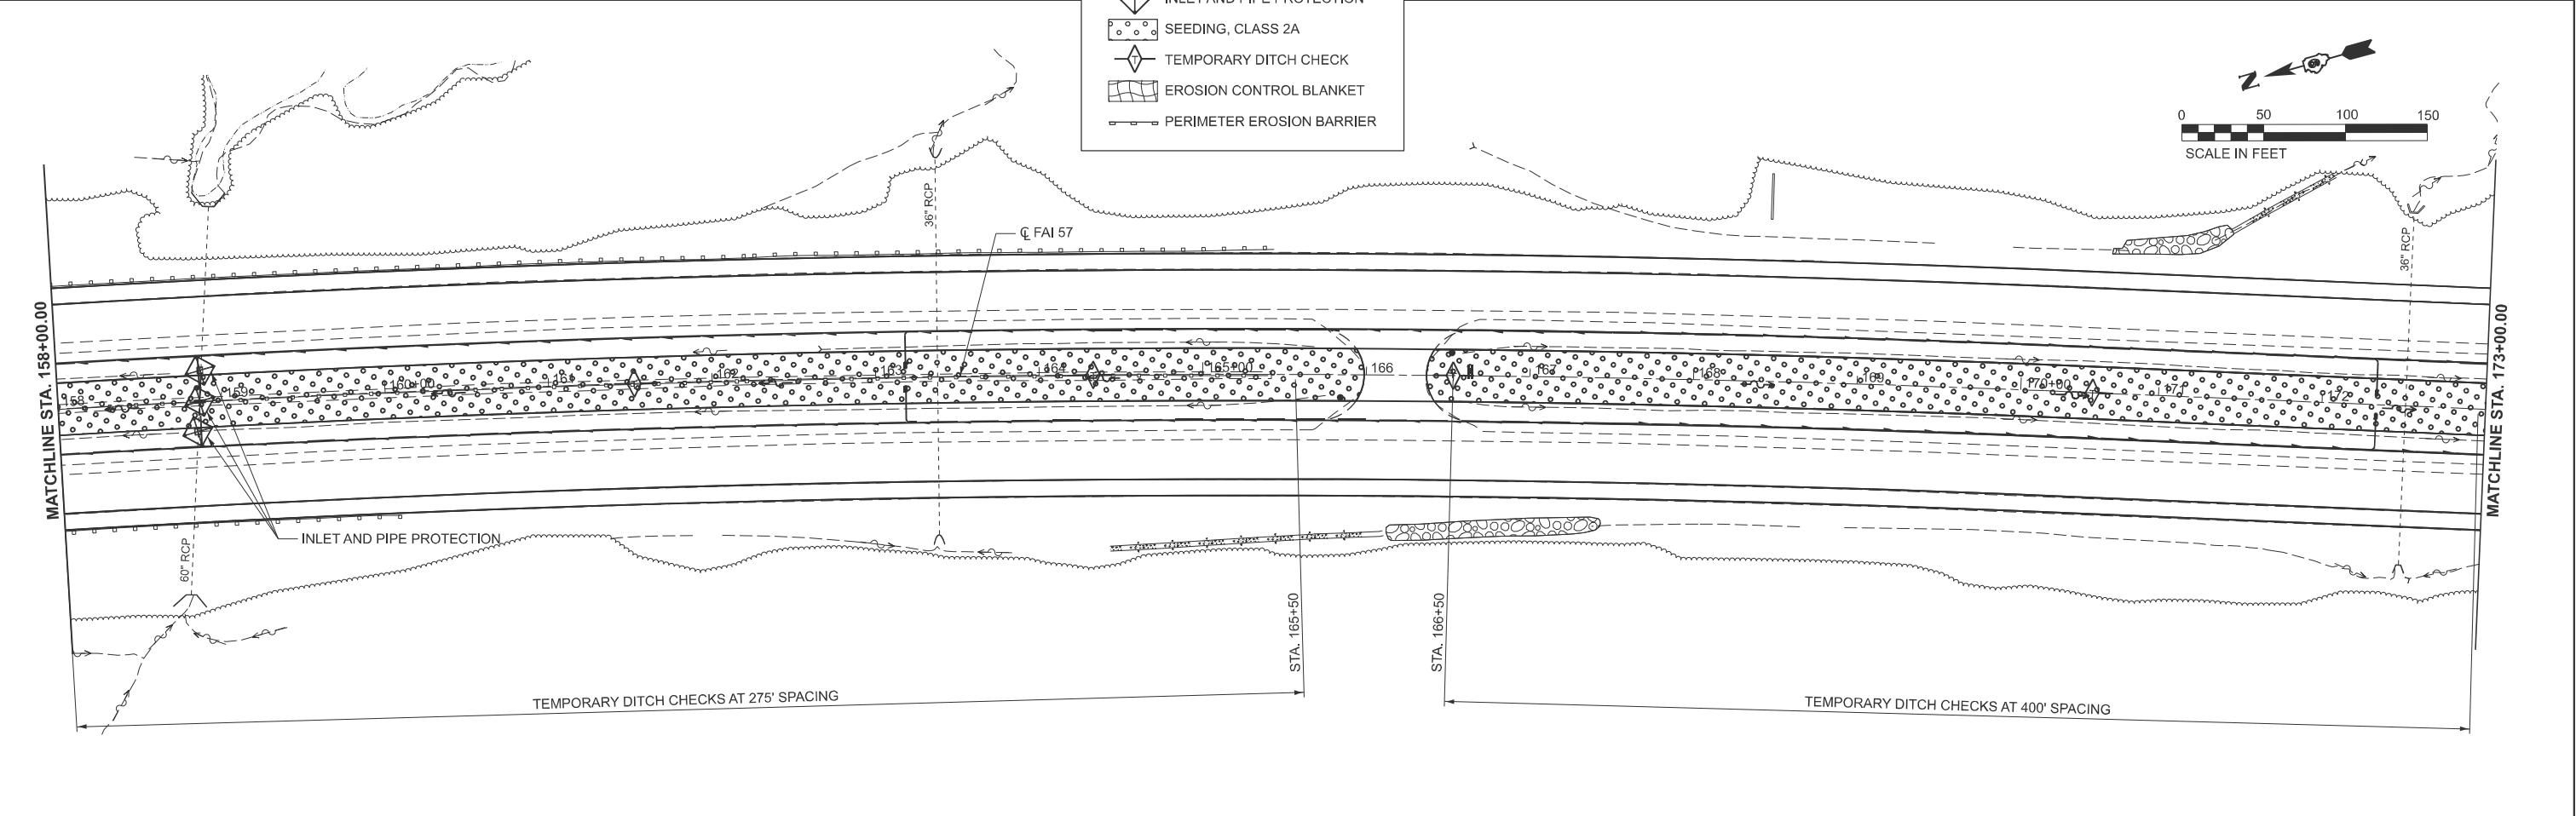


MODEL: I57 - Erosion Sht 08
FILE NAME: c:\work\gdh\kara.keiser\0349731\ID978798-sh-eros.dgn

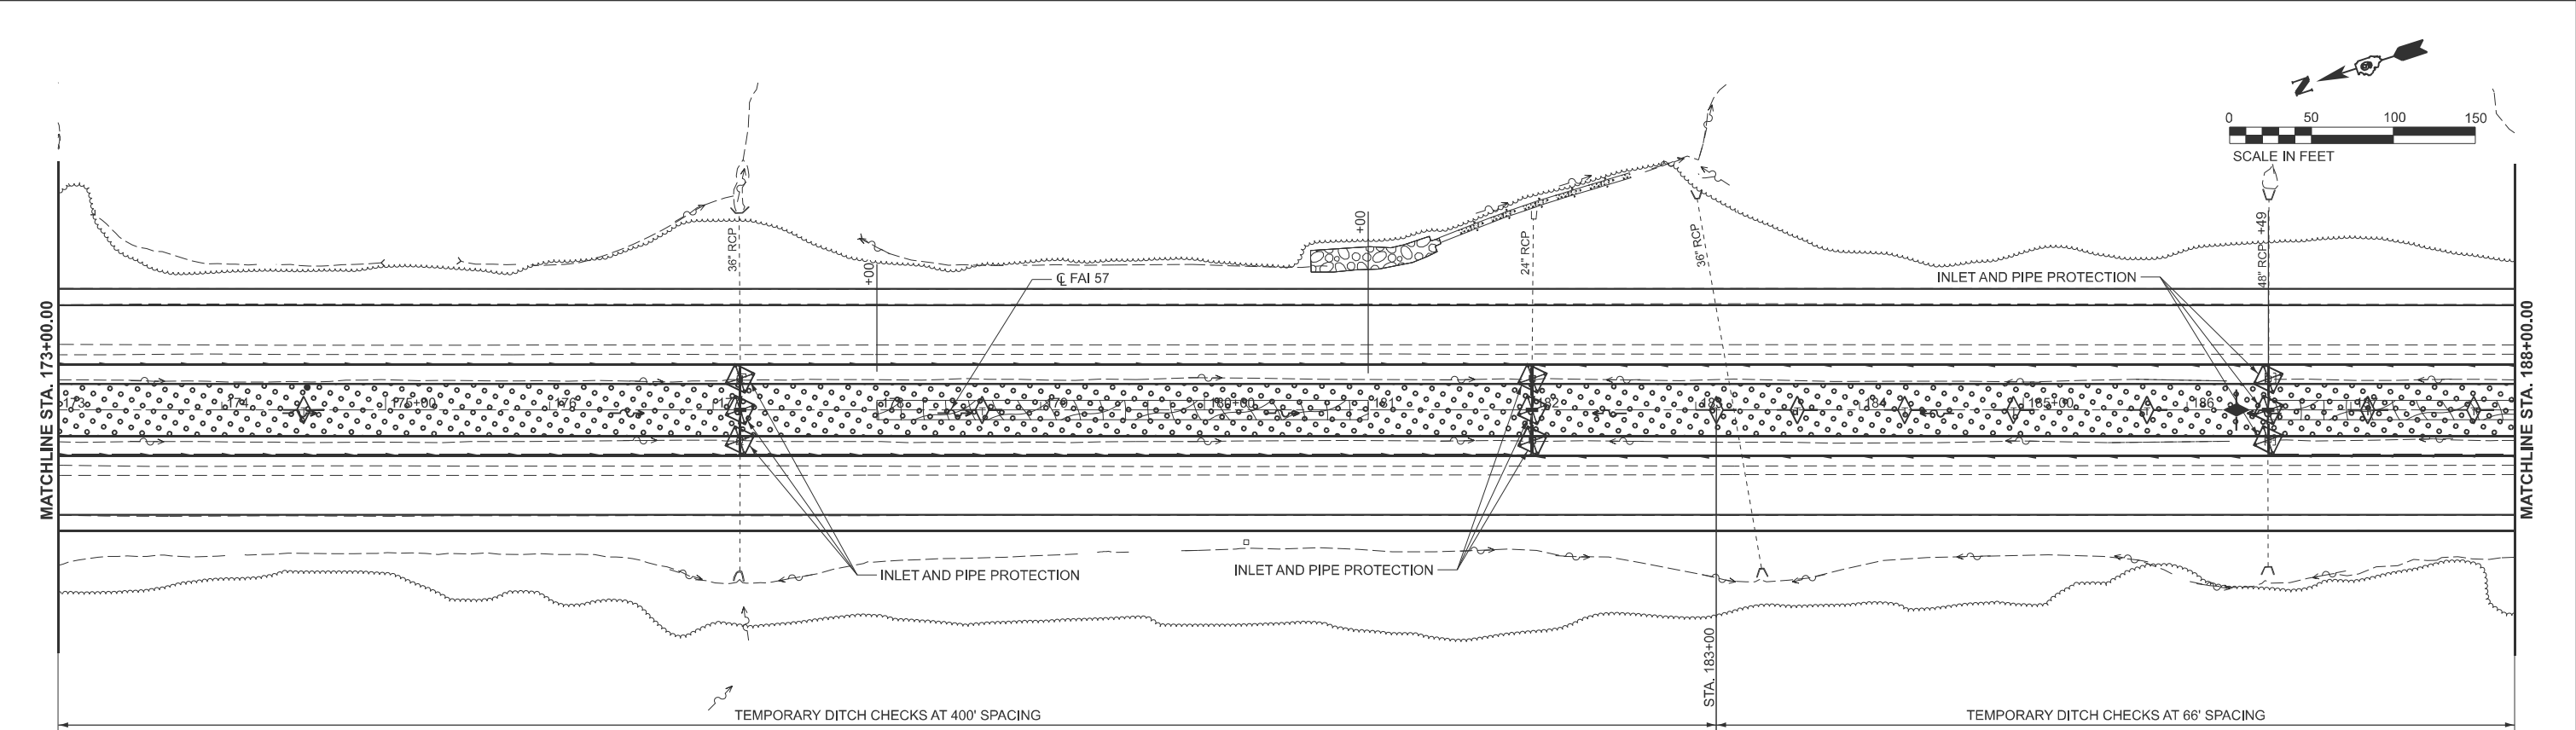

LEGEND

- INLET AND PIPE PROTECTION
- SEEDING, CLASS 2A
- TEMPORARY DITCH CHECK
- EROSION CONTROL BLANKET
- PERIMETER EROSION BARRIER

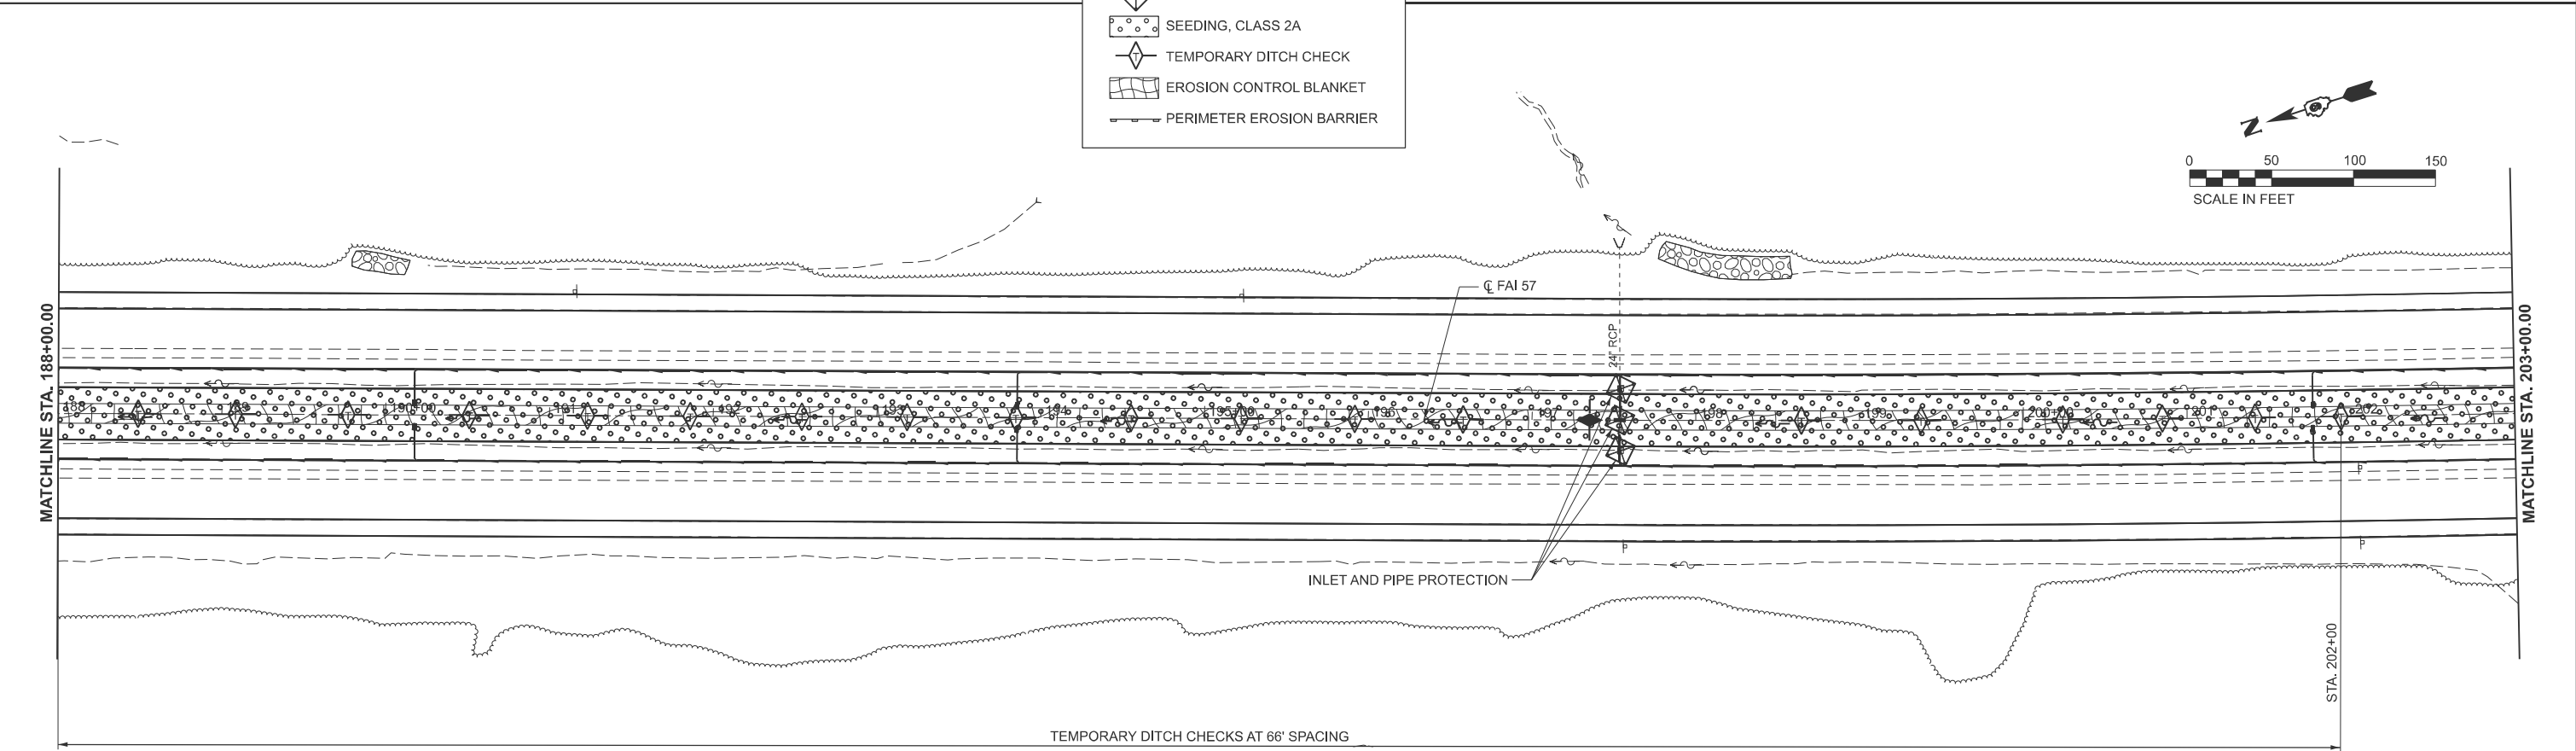

	USER NAME = kara.keiser		DESIGNED -	REVISED -	STATE OF ILLINOIS DEPARTMENT OF TRANSPORTATION	EROSION CONTROL INTERSTATE 57		F.A.I. RTE.	SECTION	COUNTY	TOTAL SHEETS	SHEET NO.
	DRAWN -		CHECKED -	REVISED -		SCALE: 1"=50'		57	(X1-8,X1-7-1,X1-7,X1-6-1)R-2	WILLIAMSON	614	150
	PLOT SCALE = \$SCALE\$		DATE -	REVISED -		SHEET 8 OF 17 SHEETS		CONTRACT NO. 78798				
	PLOT DATE = 4/5/2024					STA. 173+00.00 TO STA. 203+00.00		ILLINOIS FED. AID PROJECT				

MODEL: I57 - Erosion Sht 09
FILE NAME: c:\work\gdh\betsy.witt\0349731\0978796-sh-eros.dgn





USER NAME =	betsy.witt	DESIGNED -	REVISED -
		DRAWN -	REVISED -
PLOT SCALE =	SSCALE\$	CHECKED -	REVISED -
PLOT DATE =	8/27/2024	DATE -	REVISED -

STATE OF ILLINOIS
DEPARTMENT OF TRANSPORTATION

EROSION CONTROL
INTERSTATE 57

SCALE: 1"=50' SHEET 9 OF 17 SHEETS STA. 203+00.00 TO STA. 232+00.00

F.A.I. RTE.	SECTION	COUNTY	TOTAL SHEETS	SHEET NO.
57	(X1-8,X1-7-1,X1-7,X1-6-1)R-2	WILLIAMSON	614	151
CONTRACT NO. 78798				
ILLINOIS FED. AID PROJECT				

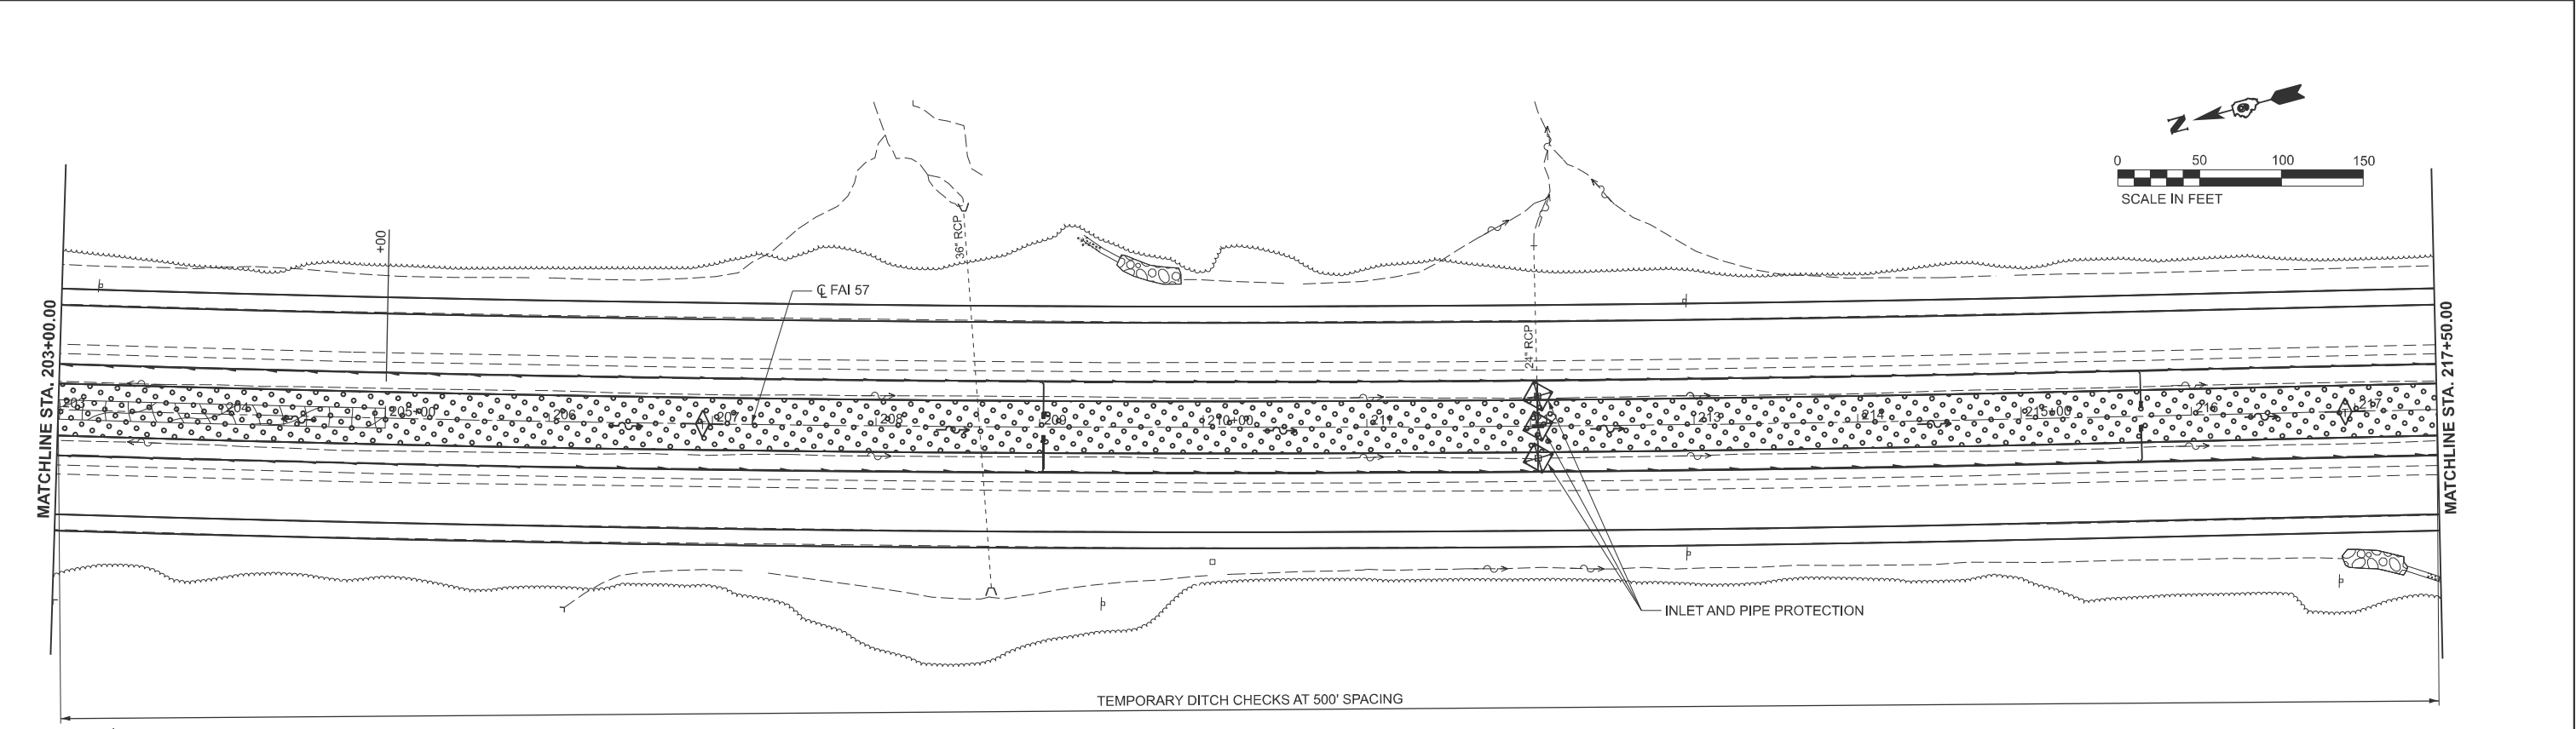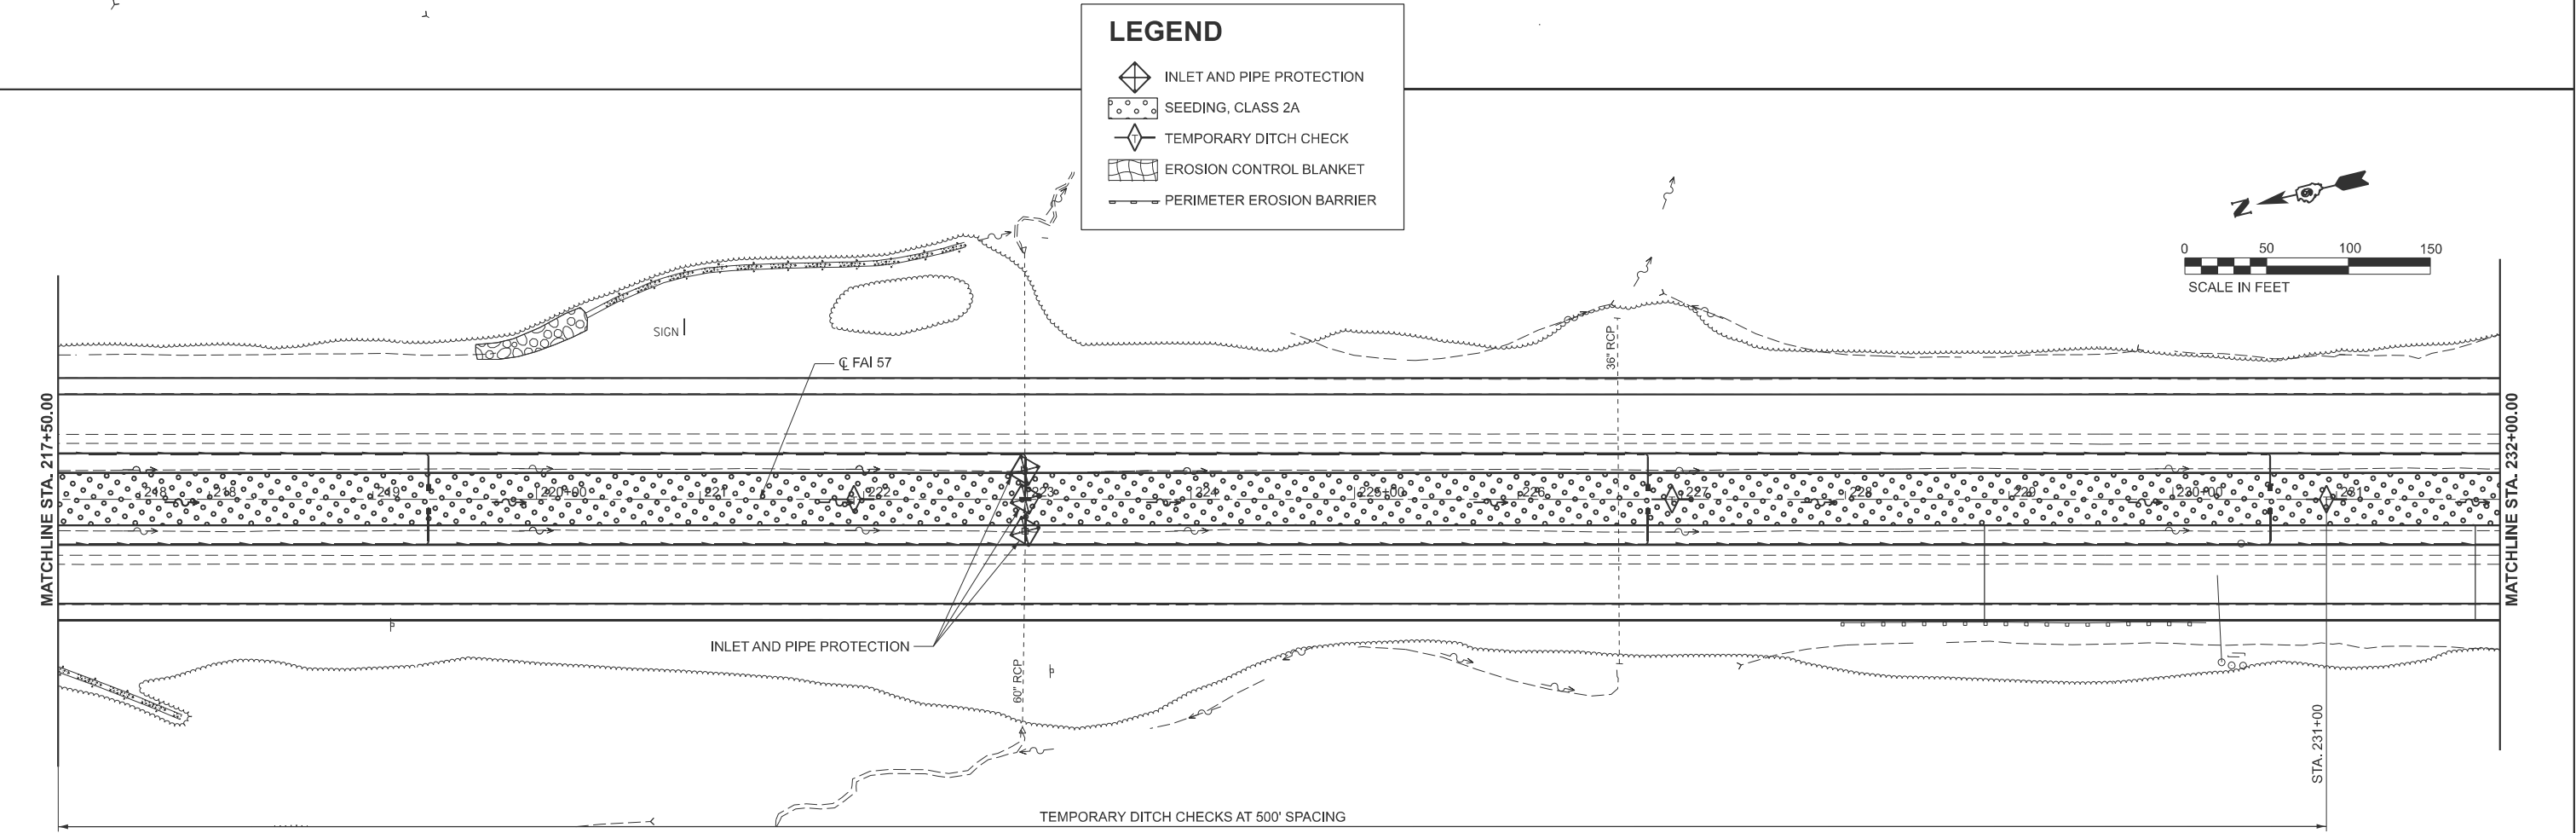

MODEL: I57 - Erosion Sht 10
FILE NAME: c:\work\gdh\kara.keiser\0349731\ID978798-shi-eros.dgn




USER NAME = kara.keiser	DESIGNED -	REVISED -
	DRAWN -	REVISED -
PLOT SCALE = \$SCALE\$	CHECKED -	REVISED -
PLOT DATE = 4/5/2024	DATE -	REVISED -

STATE OF ILLINOIS
DEPARTMENT OF TRANSPORTATION

EROSION CONTROL
INTERSTATE 57


SCALE: 1"=50' SHEET 10 OF 17 SHEETS STA. 232+00.00 TO STA. 262+00.00


F.A.I. RTE.	SECTION	COUNTY	TOTAL SHEETS	SHEET NO.
57	(X1-8,X1-7-1,X1-7,X1-6-1)R-2	WILLIAMSON	614	152
CONTRACT NO. 78798				
ILLINOIS FED. AID PROJECT				

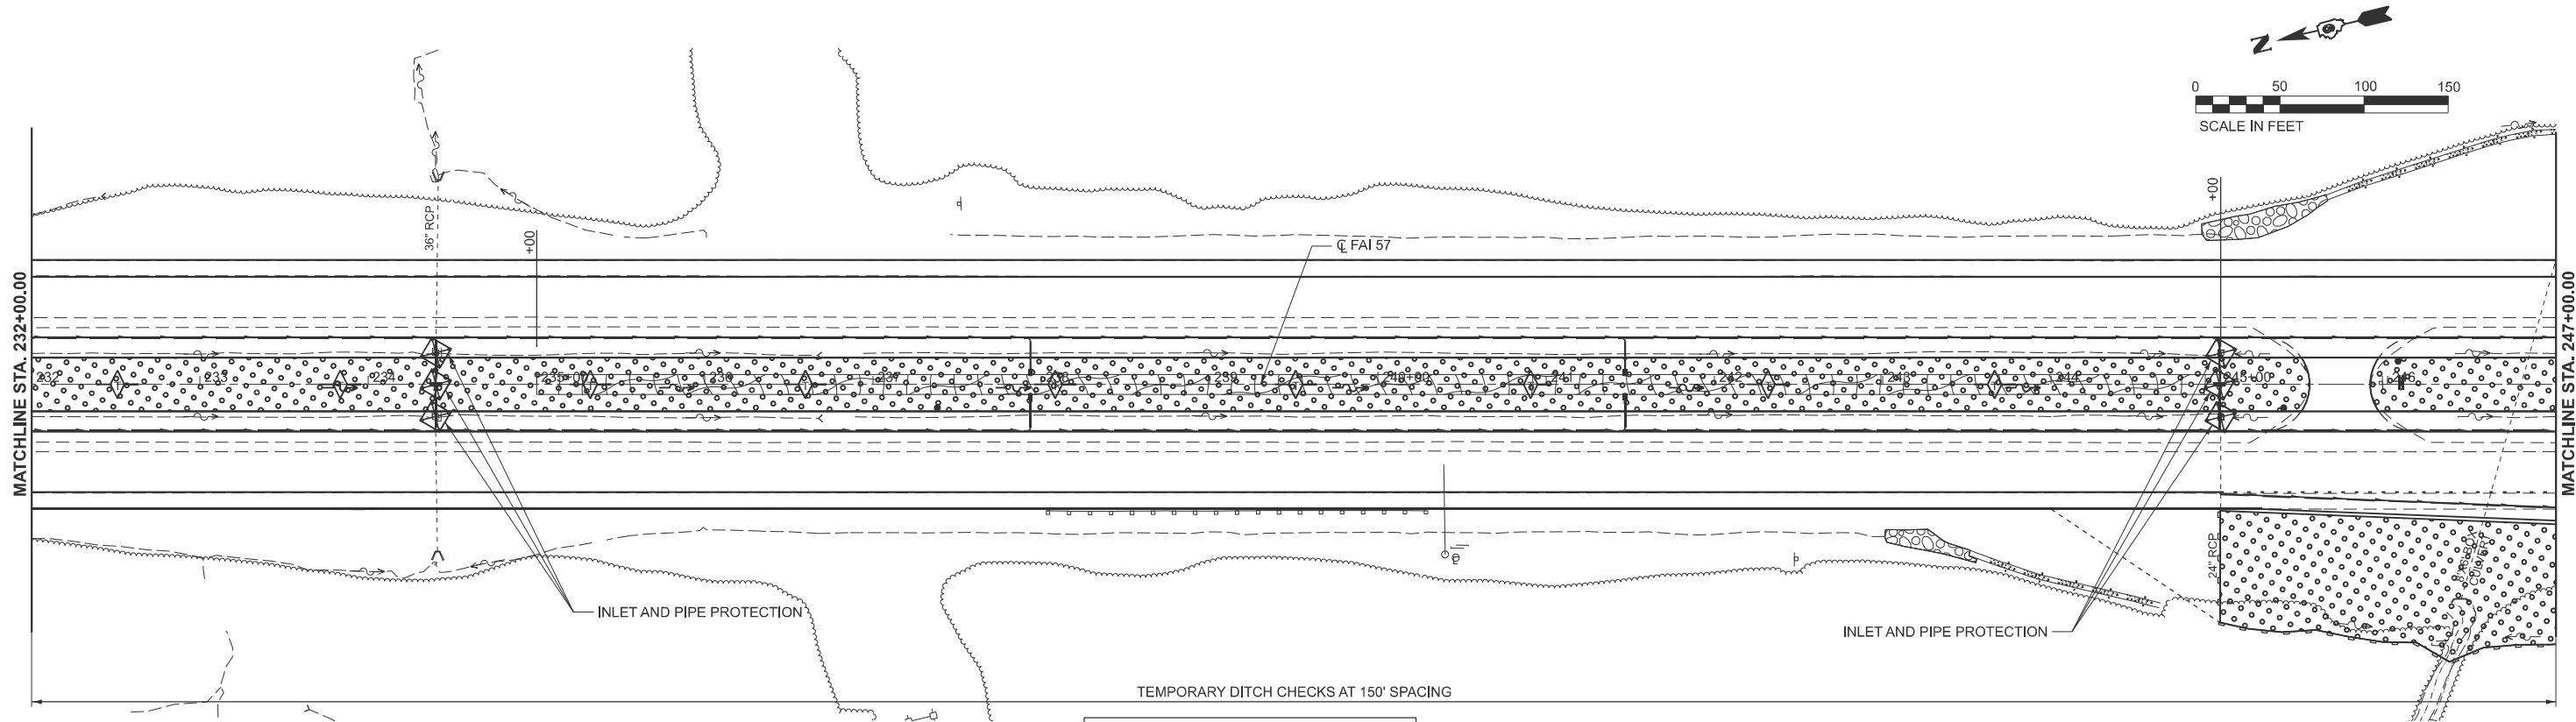

LEGEND

- INLET AND PIPE PROTECTION
- SEEDING, CLASS 2A
- TEMPORARY DITCH CHECK
- EROSION CONTROL BLANKET
- PERIMETER EROSION BARRIER

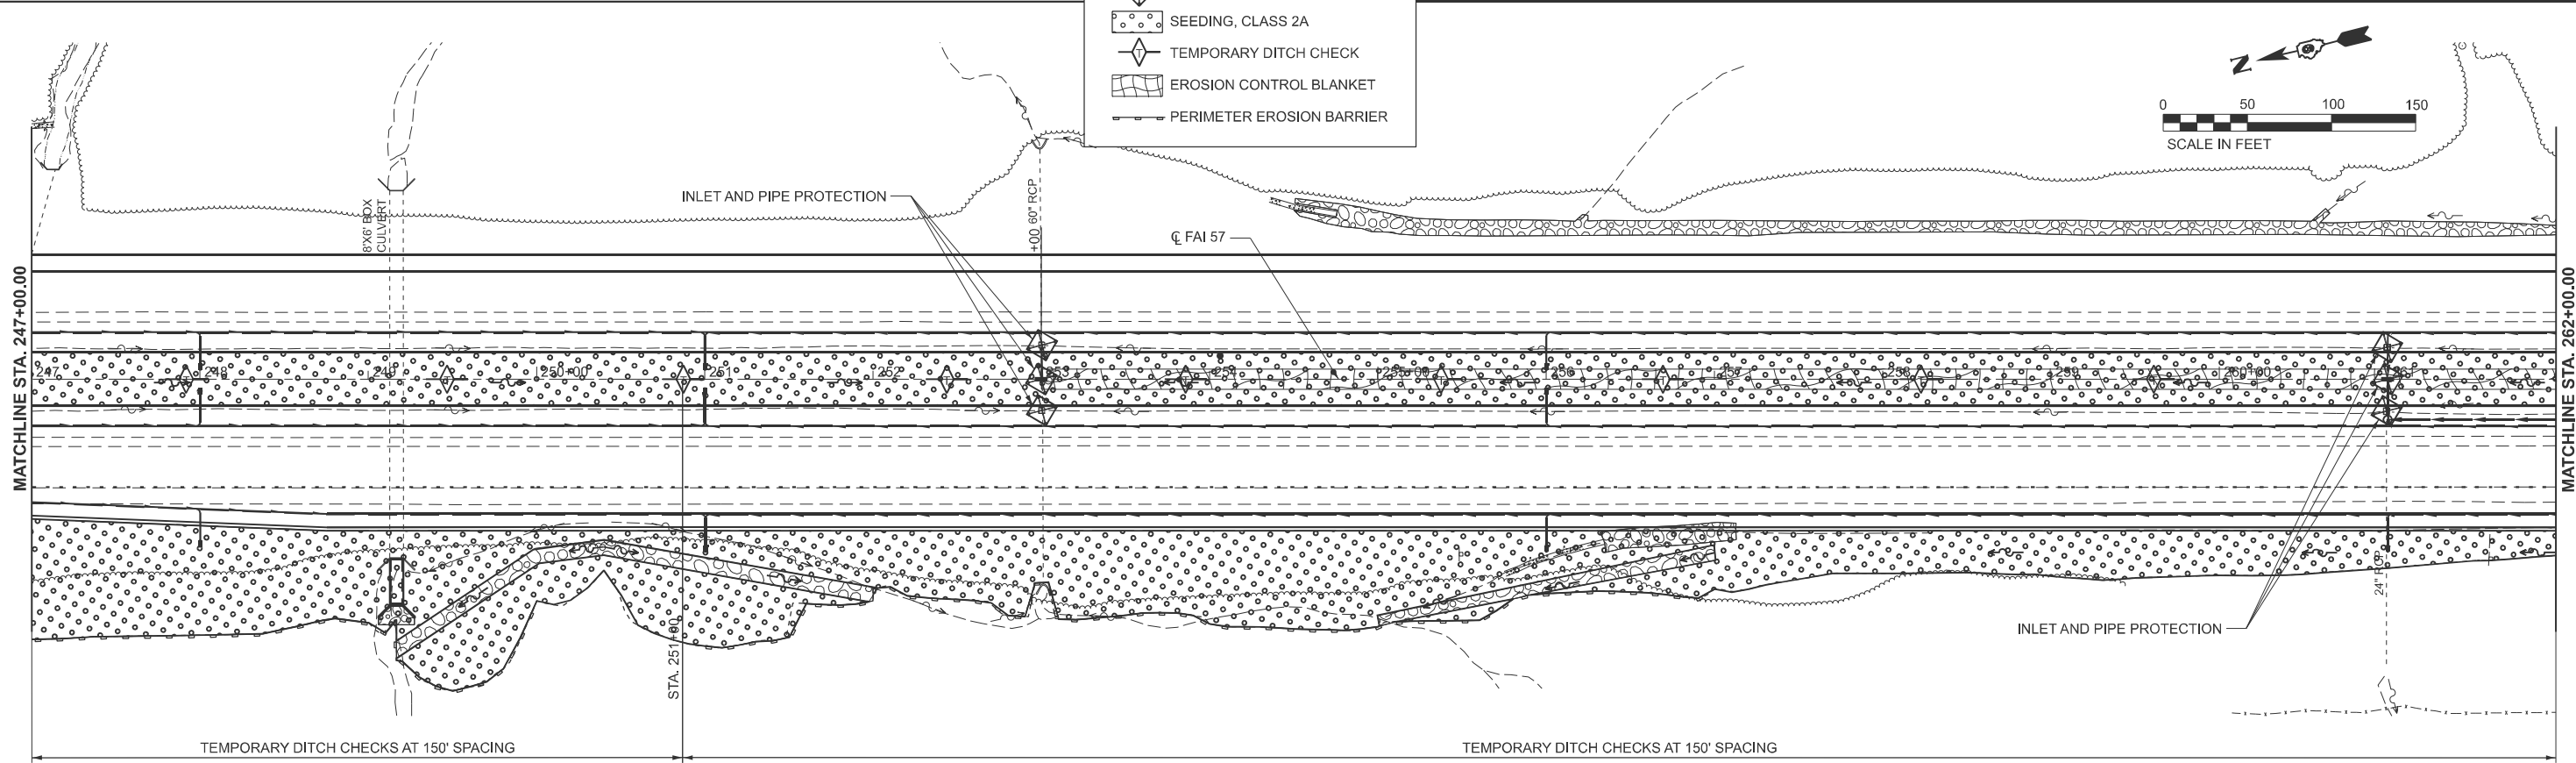

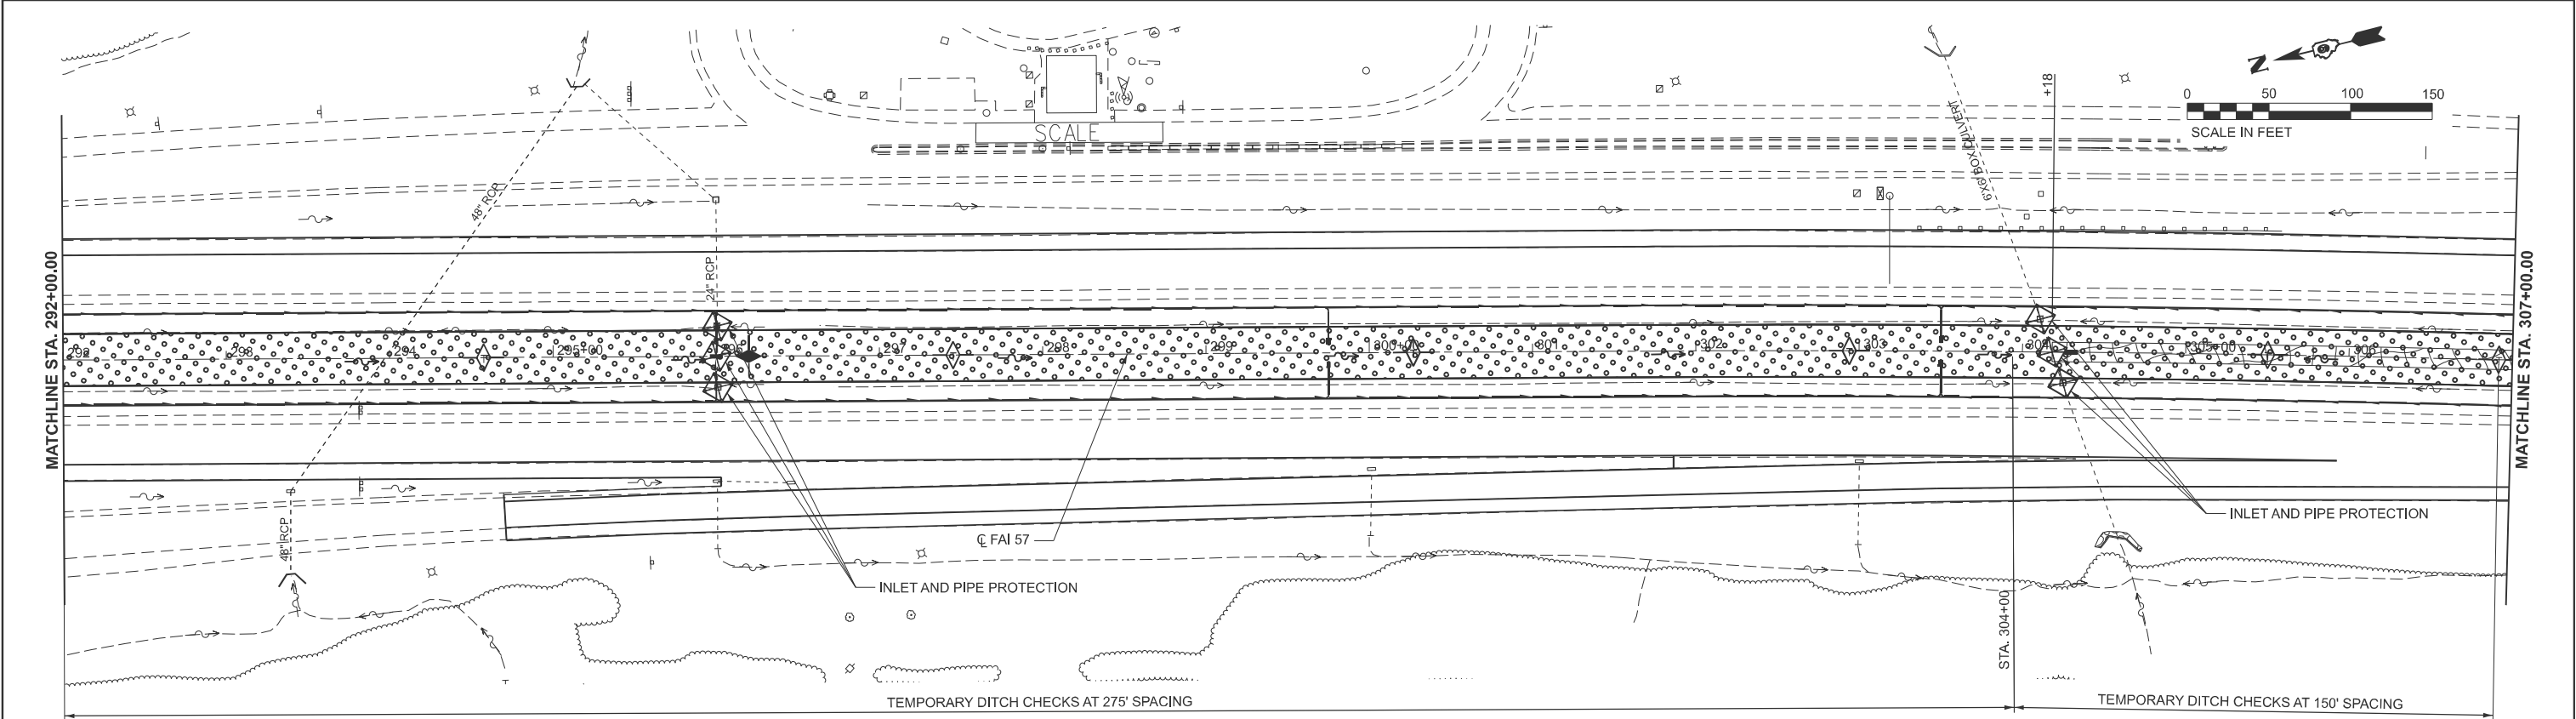

LEGEND


INLET AND PIPE PROTECTION

SEEDING, CLASS 2A

TEMPORARY DITCH CHECK

EROSION CONTROL BLANKET

PERIMETER EROSION BARRIER

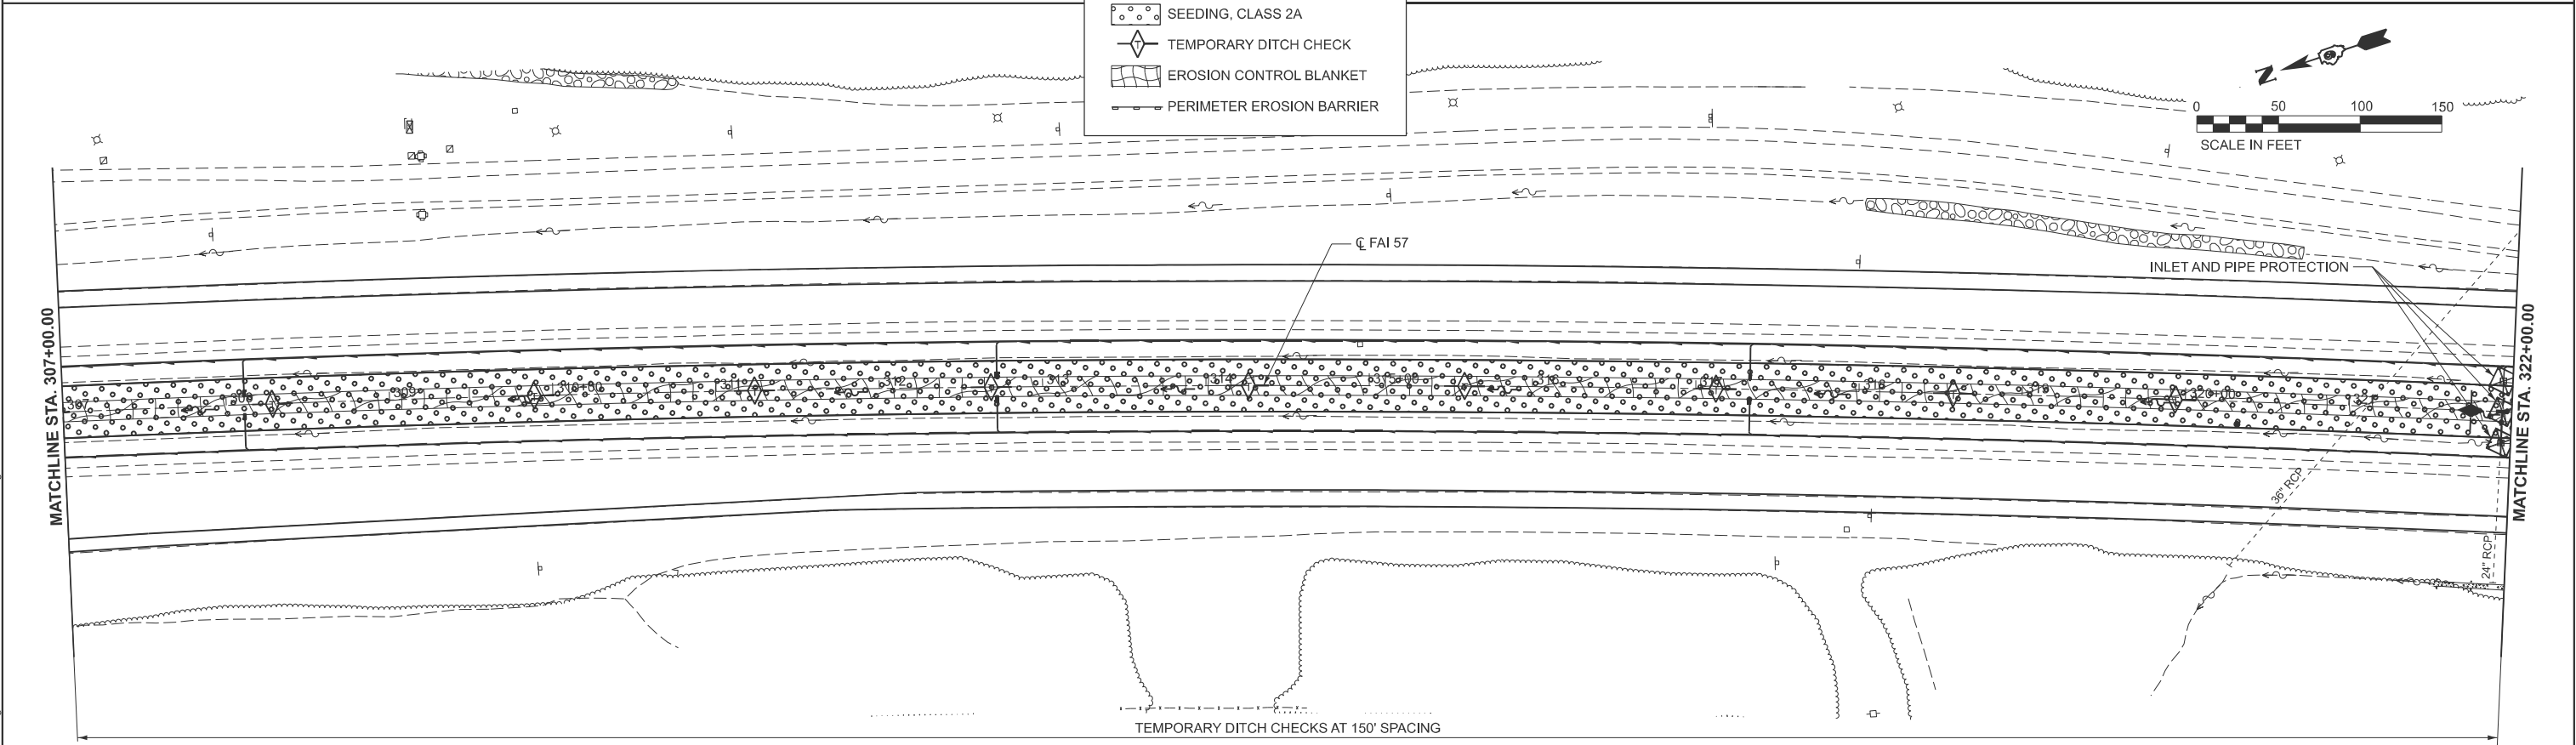

MODEL: I57 - Erosion Sht 12
FILE NAME: c:\work\gdh\kara.keiser\0349731\ID978798-sh-eros.dgn



USER NAME = kara.keiser	DESIGNED -	REVISED -
	DRAWN -	REVISED -
PLOT SCALE = \$SCALE\$	CHECKED -	REVISED -
PLOT DATE = 4/5/2024	DATE -	REVISED -

STATE OF ILLINOIS
DEPARTMENT OF TRANSPORTATION

EROSION CONTROL
INTERSTATE 57

SCALE: 1"=50' SHEET 12 OF 17 SHEETS STA. 292+00.00 TO STA. 322+00.00

F.A.I. RTE.	SECTION	COUNTY	TOTAL SHEETS	SHEET NO.
57	(X1-8,X1-7-1,X1-7,X1-6-1)R-2	WILLIAMSON	614	154
CONTRACT NO. 78798				
ILLINOIS FED. AID PROJECT				

MODEL: I57 - Erosion Sht 13
FILE NAME: c:\work\gdh\betsy.wilt\0349731\0978796-sh-eros.dgn




USER NAME =	betsy.wilt	DESIGNED -		REVISED -	
		DRAWN -		REVISED -	
PLOT SCALE =	SSCALE\$	CHECKED -		REVISED -	
PLOT DATE =	8/27/2024	DATE -		REVISED -	

STATE OF ILLINOIS
DEPARTMENT OF TRANSPORTATION

EROSION CONTROL
INTERSTATE 57


SCALE: 1"=50' SHEET 13 OF 17 SHEETS STA. 322+00.00 TO STA. 352+00.00

F.A.I. RTE.	SECTION	COUNTY	TOTAL SHEETS	SHEET NO.
57	(X1-8,X1-7-1,X1-7,X1-6-1)R-2	WILLIAMSON	614	155
CONTRACT NO. 78798				
ILLINOIS FED. AID PROJECT				

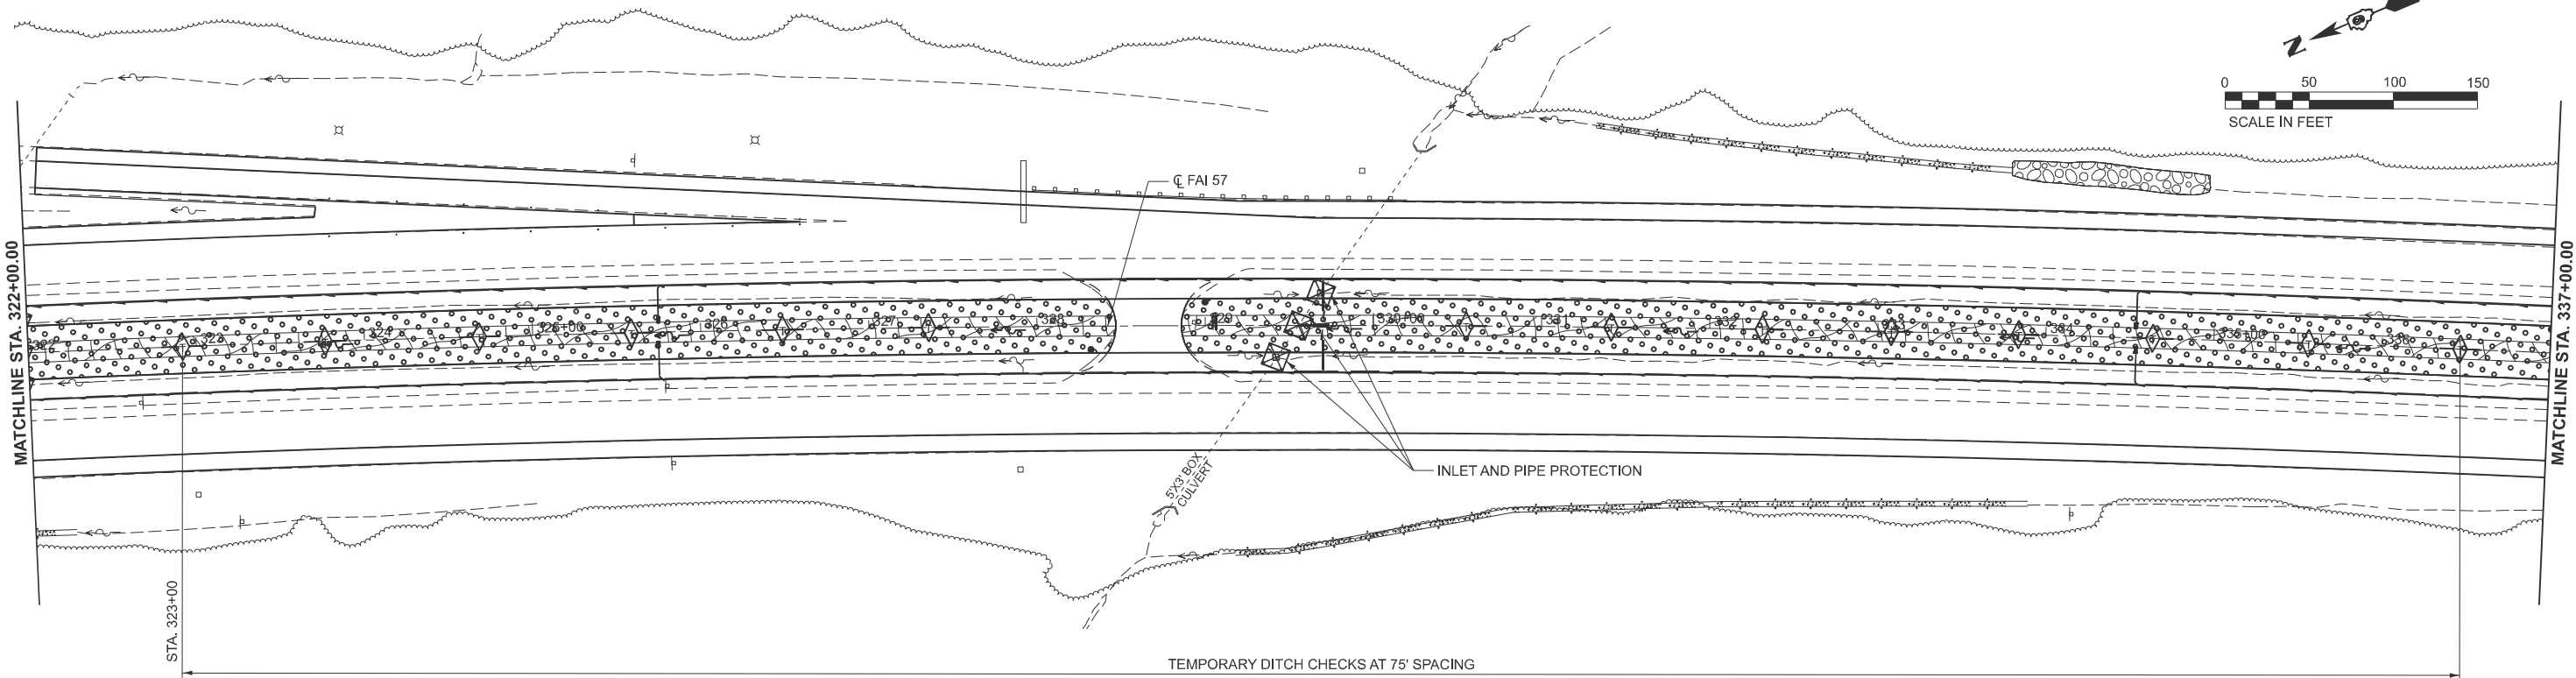


LEGEND

- INLET AND PIPE PROTECTION
- SEEDING, CLASS 2A
- TEMPORARY DITCH CHECK
- EROSION CONTROL BLANKET
- PERIMETER EROSION BARRIER

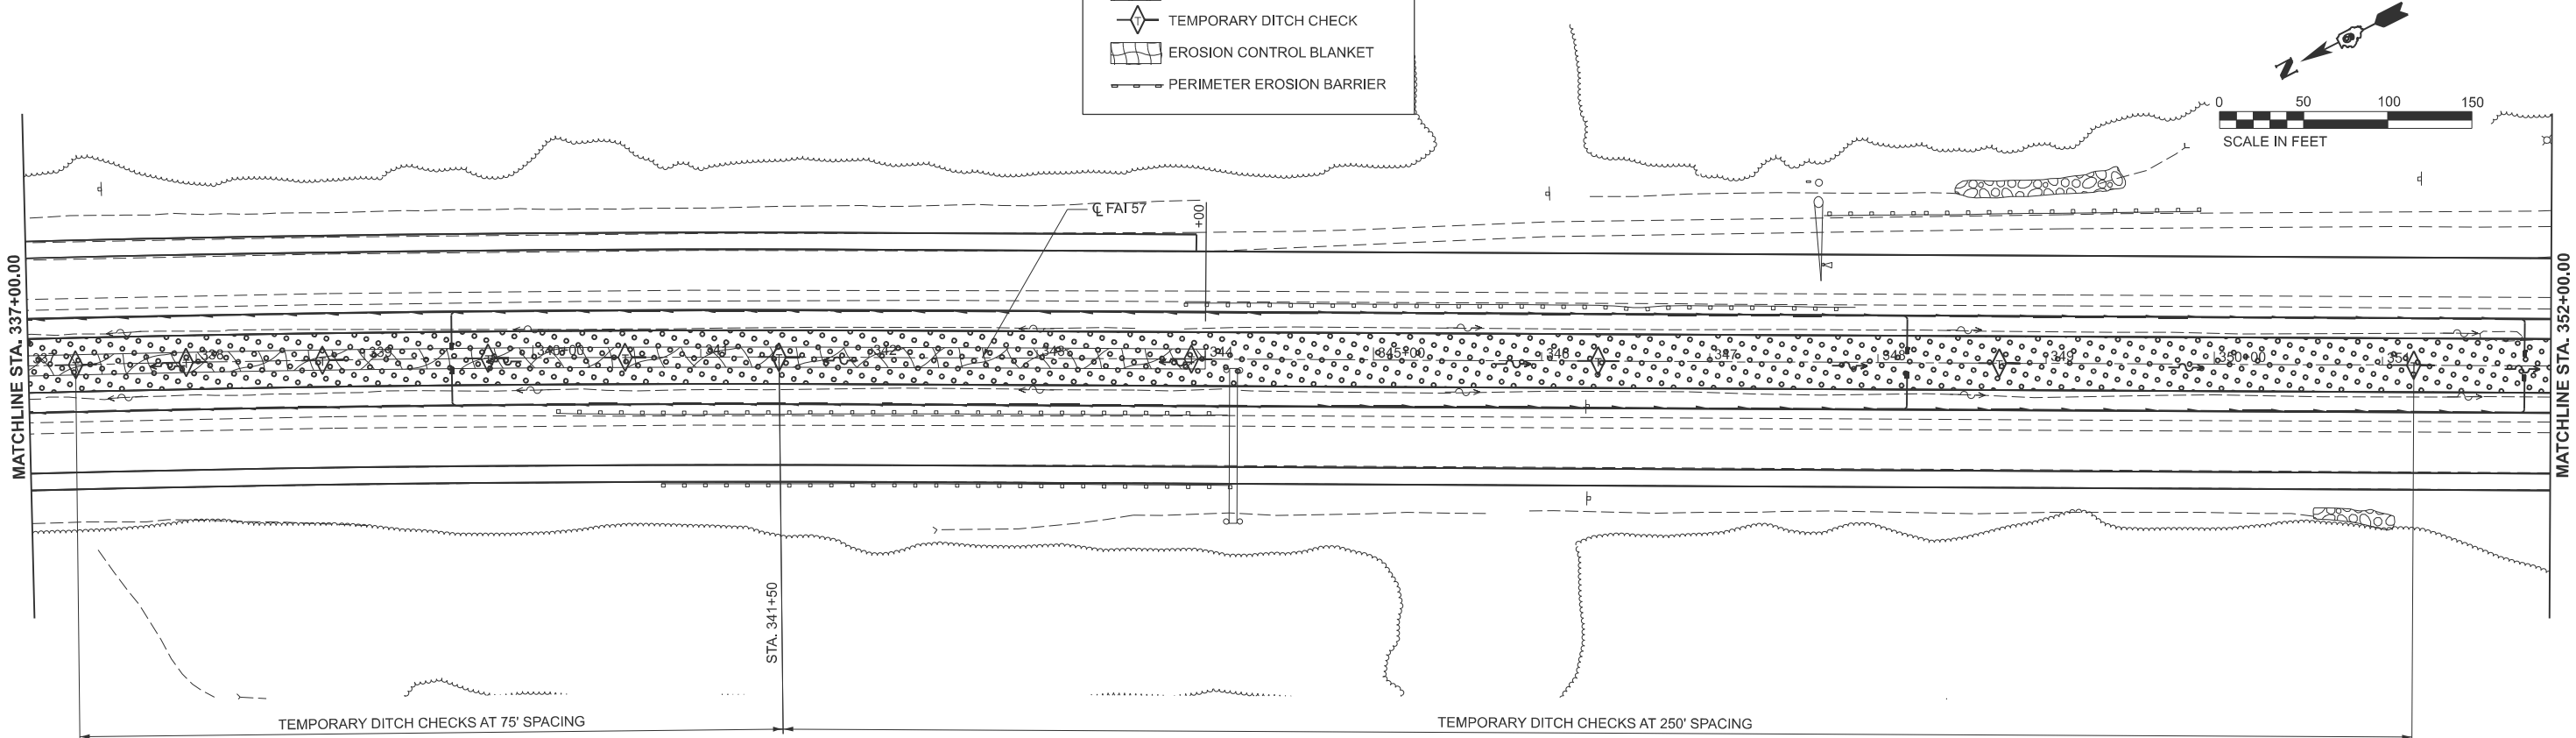


MODEL: I57 - Erosion Sht 14
FILE NAME: c:\work\gdh\kara.keiser\0349731\ID978798-sh-eros.dgn

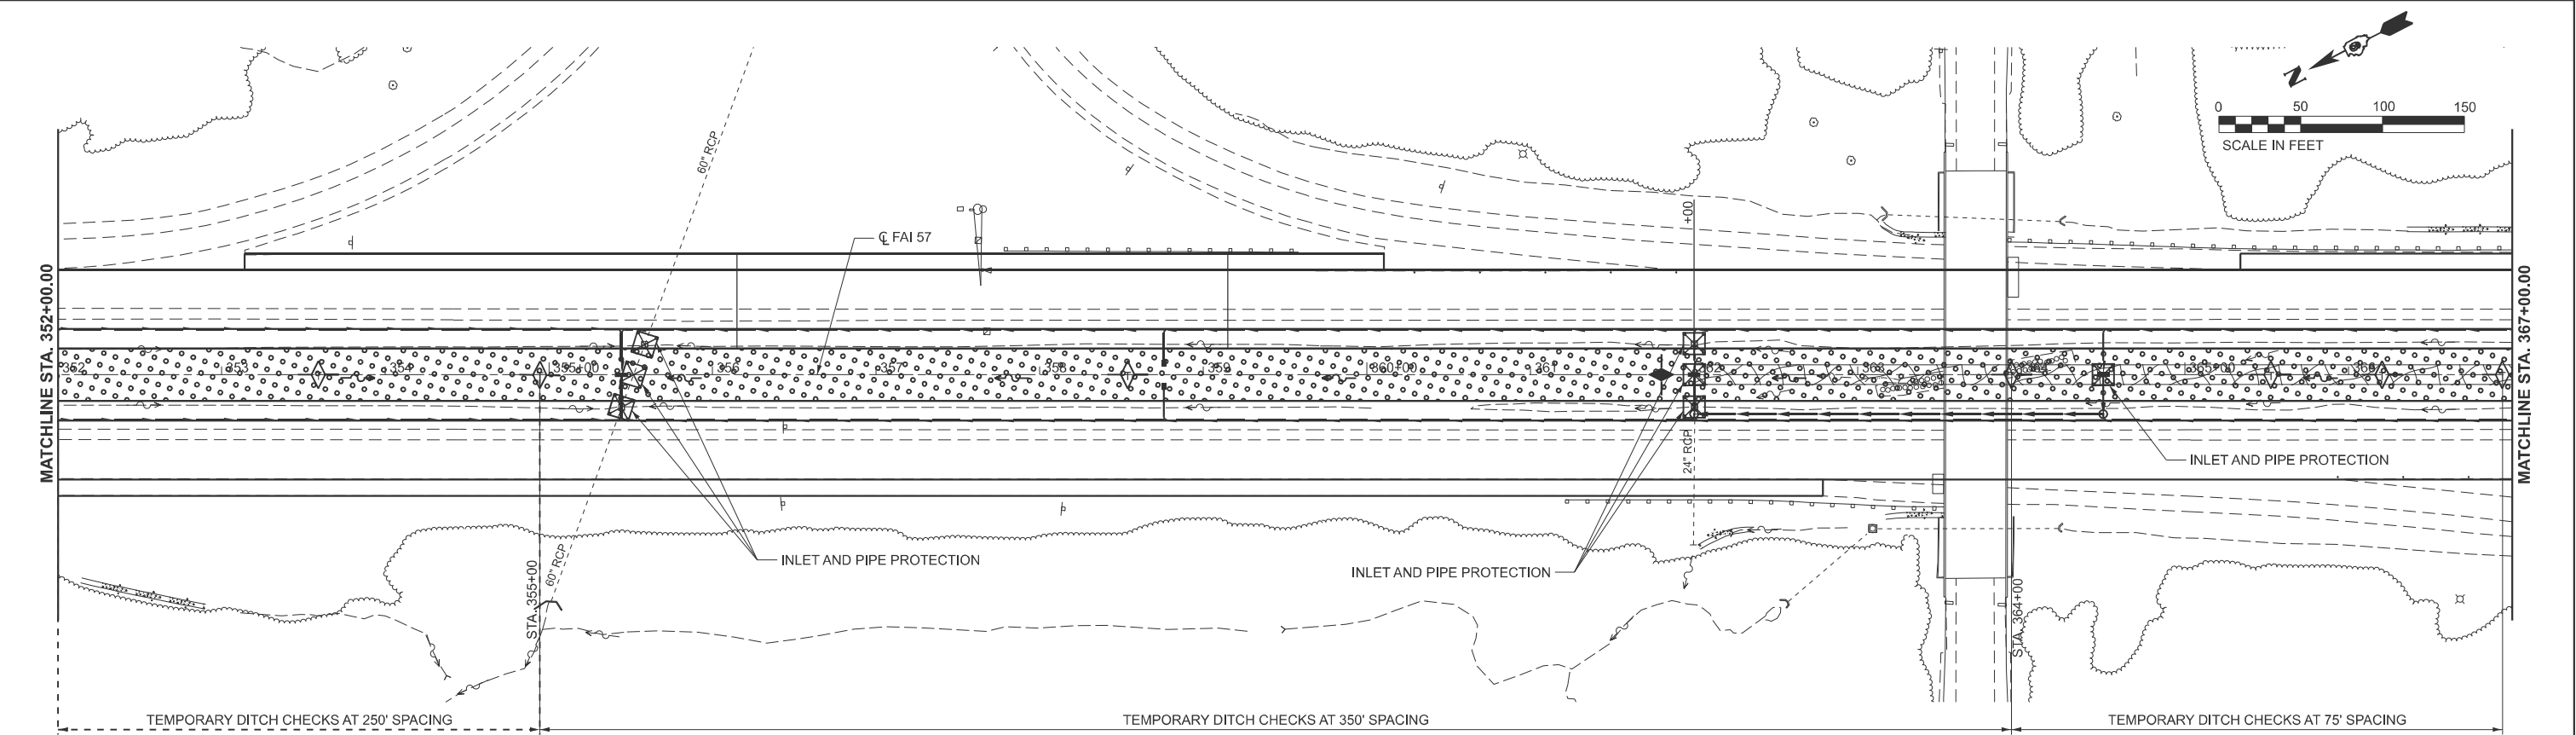

LEGEND

- INLET AND PIPE PROTECTION
- SEEDING, CLASS 2A
- TEMPORARY DITCH CHECK
- EROSION CONTROL BLANKET
- PERIMETER EROSION BARRIER

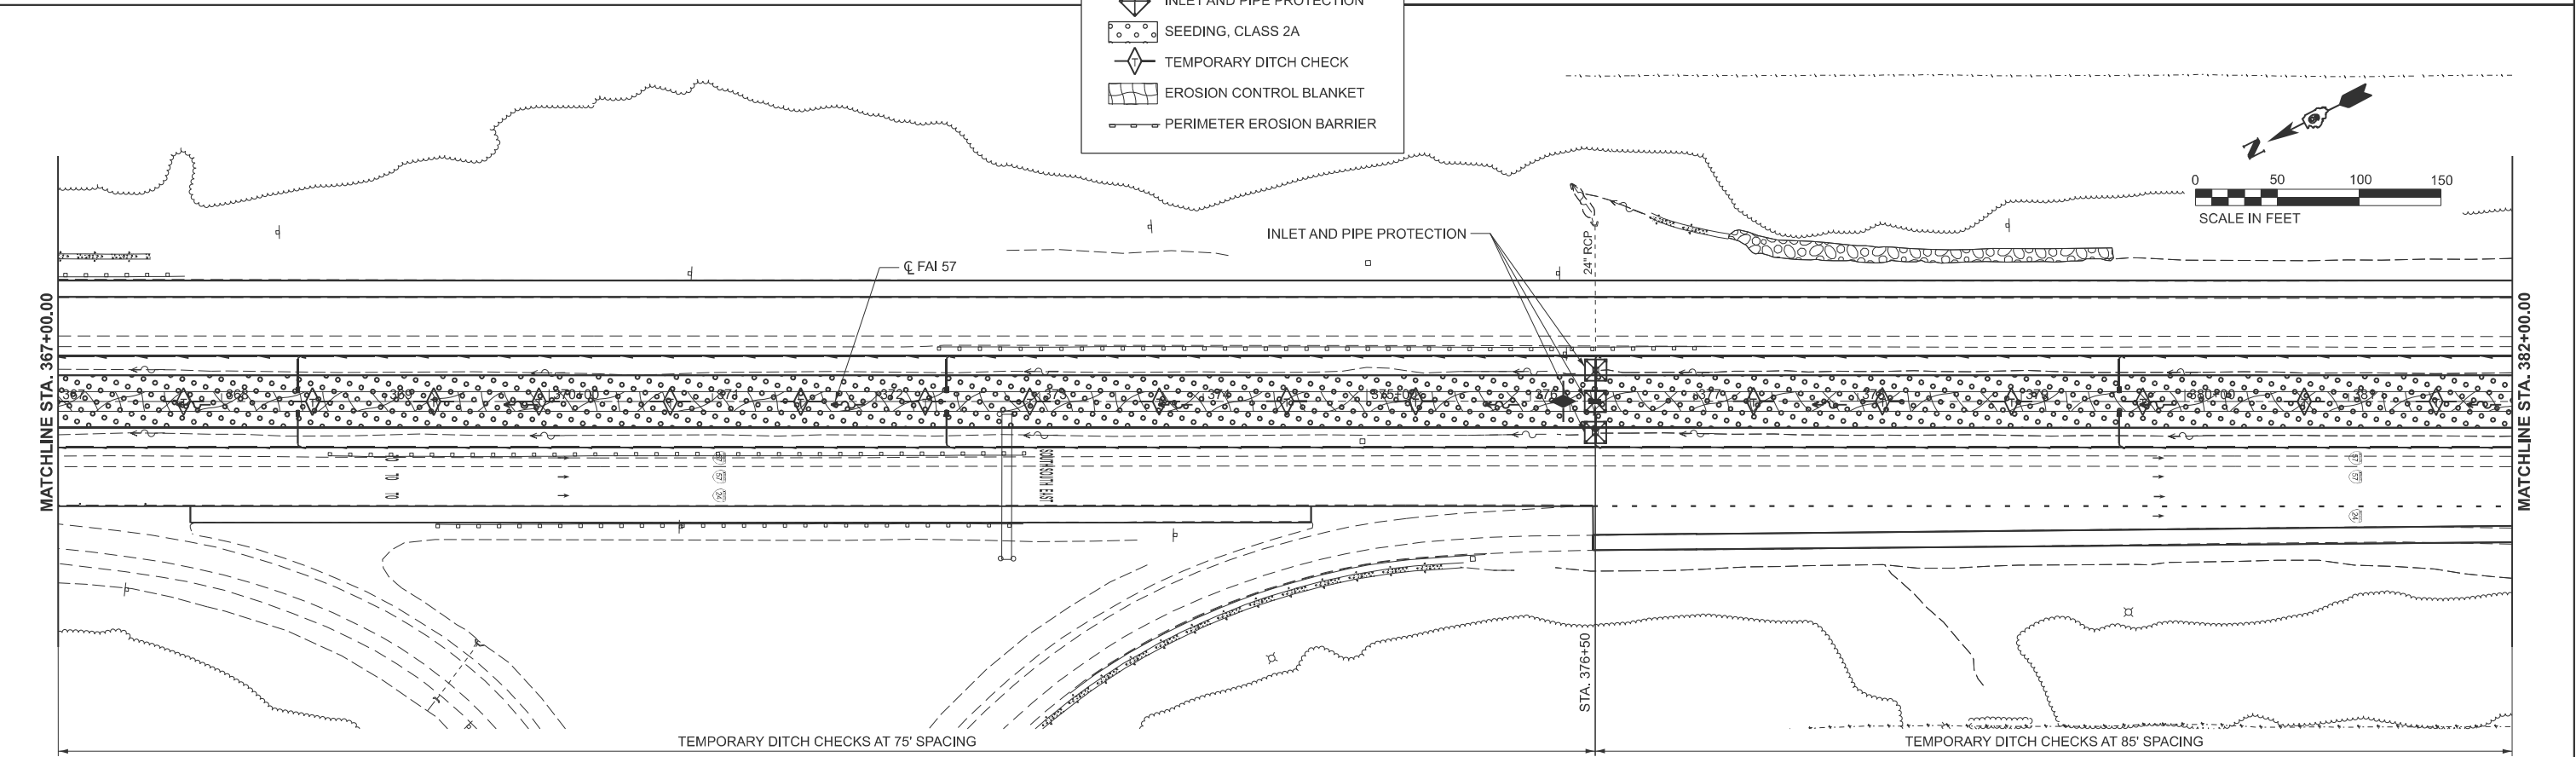

CIVIL DESIGN, INC. WBE DBE EFFINGHAM, IL LICENSE #184.003222	USER NAME = kara.keiser		DESIGNED -	REVISED -	STATE OF ILLINOIS DEPARTMENT OF TRANSPORTATION	EROSION CONTROL INTERSTATE 57			F.A.I. RTE.	SECTION	COUNTY	TOTAL SHEETS	SHEET NO.
	PLOT SCALE = \$SCALE\$		DRAWN -	REVISED -		SCALE: 1"=50'			57	(X1-8,X1-7-1,X1-7,X1-6-1)R-2	WILLIAMSON	614	156
	PLOT DATE = 4/5/2024		CHECKED -	REVISED -		SHEET 14 OF 17 SHEETS			CONTRACT NO. 78798				
			DATE -	REVISED -		STA. 352+00.00 TO STA. 382+00.00			ILLINOIS FED. AID PROJECT				

MODEL: I57 - Erosion Sht 15
FILE NAME: c:\work\gdh\kara.keiser\0349731\0978798-sh-eros.dgn




USER NAME = kara.keiser	DESIGNED -	REVISED -
	DRAWN -	REVISED -
PLOT SCALE = \$SCALE\$	CHECKED -	REVISED -
PLOT DATE = 4/5/2024	DATE -	REVISED -

STATE OF ILLINOIS
DEPARTMENT OF TRANSPORTATION

EROSION CONTROL
INTERSTATE 57


SCALE: 1"=50' SHEET 15 OF 17 SHEETS STA. 382+00.00 TO STA. 412+00.00

F.A.I. RTE.	SECTION	COUNTY	TOTAL SHEETS	SHEET NO.
57	(X1-8,X1-7-1,X1-7,X1-6-1)R-2	WILLIAMSON	614	157
CONTRACT NO. 78798				
ILLINOIS FED. AID PROJECT				

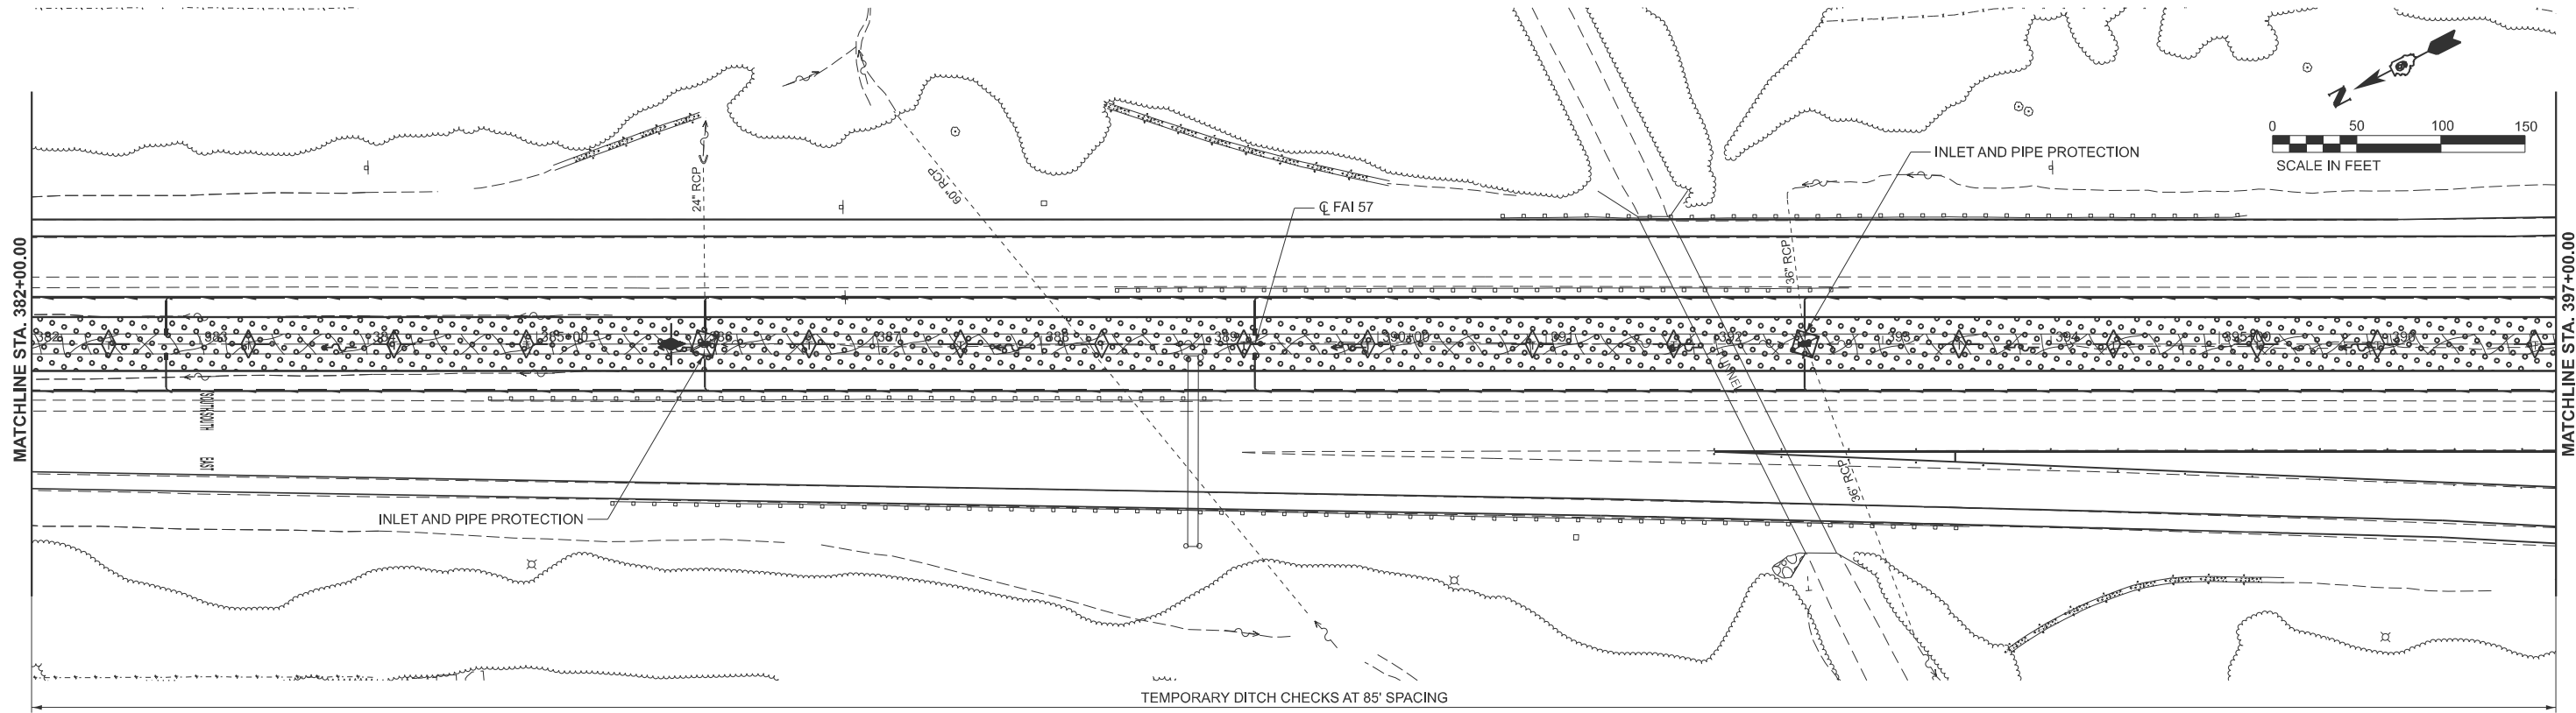

LEGEND

- INLET AND PIPE PROTECTION
- SEEDING, CLASS 2A
- TEMPORARY DITCH CHECK
- EROSION CONTROL BLANKET
- PERIMETER EROSION BARRIER

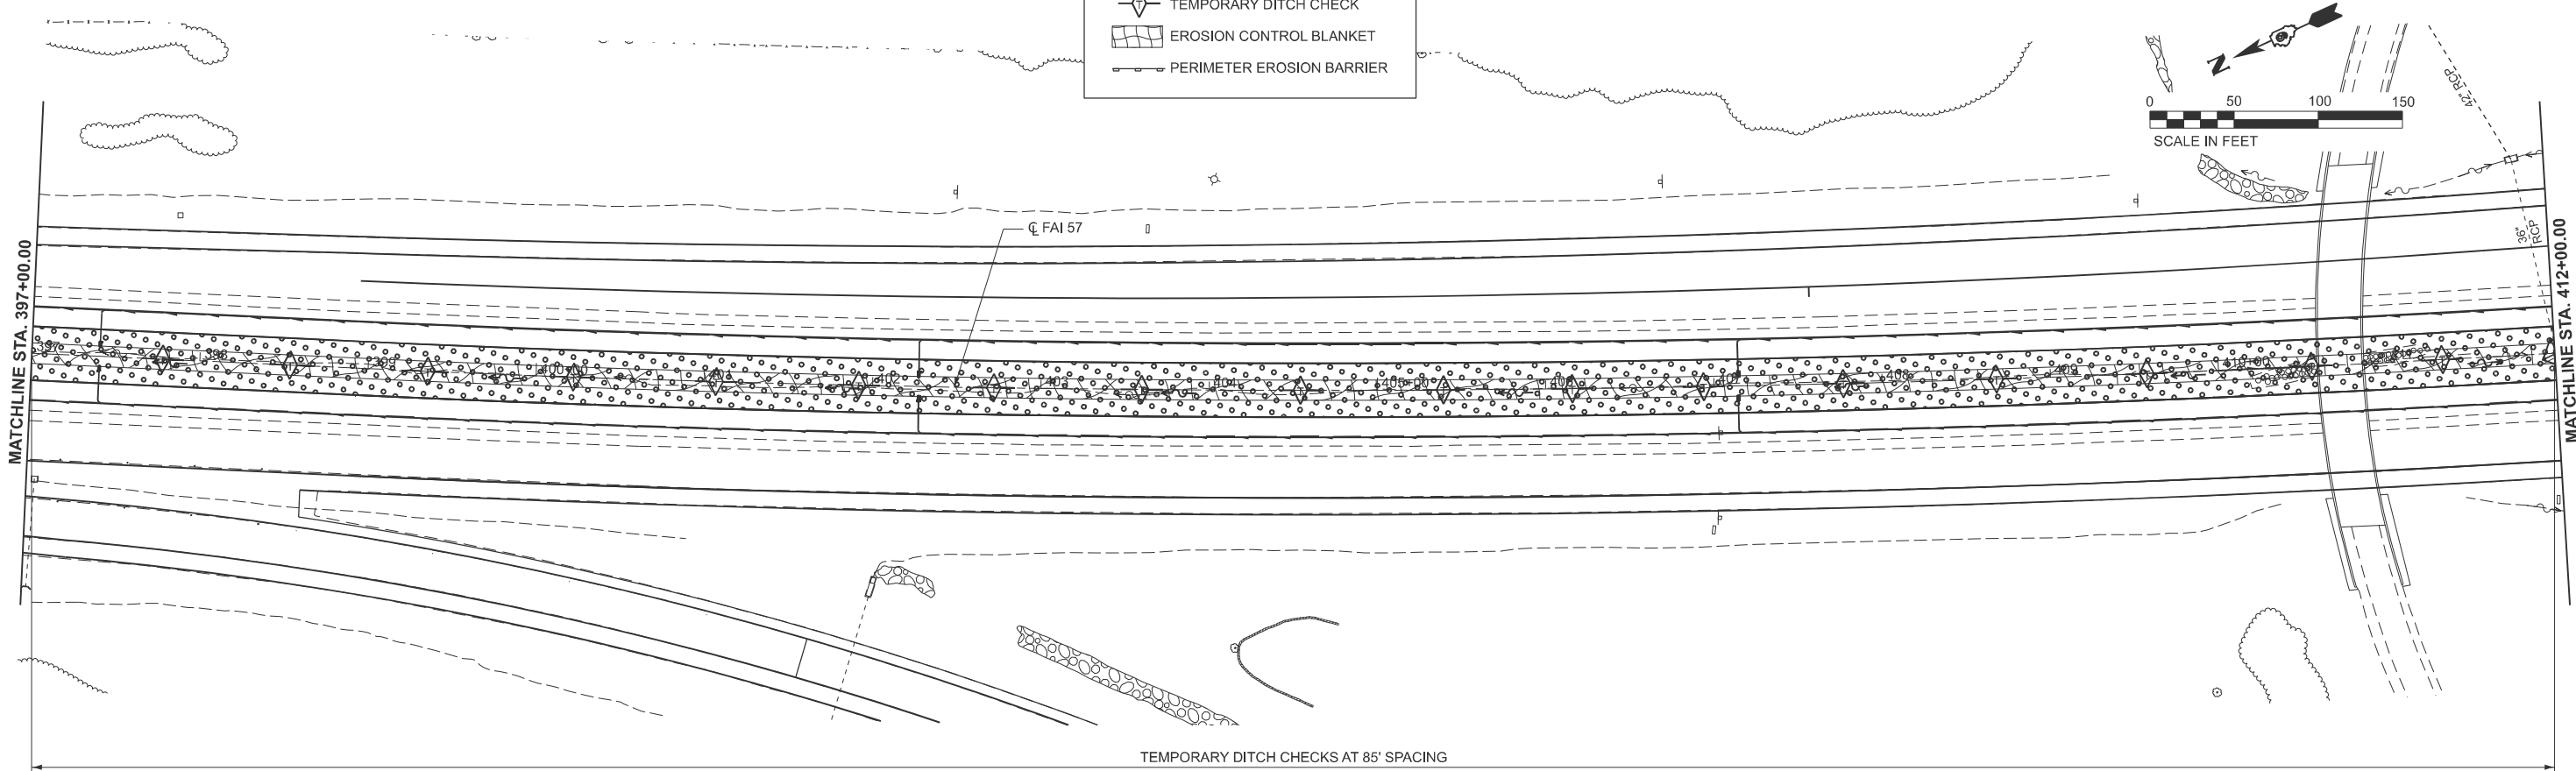

MODEL: I57 - Erosion Sht 16
FILE NAME: c:\work\gdh\kara.keiser\0349731\0978798-sh-eros.dgn




USER NAME = kara.keiser	DESIGNED -	REVISED -
PLOT SCALE = \$SCALE\$	DRAWN -	REVISED -
PLOT DATE = 4/5/2024	CHECKED -	REVISED -
	DATE -	REVISED -

STATE OF ILLINOIS
DEPARTMENT OF TRANSPORTATION

EROSION CONTROL
INTERSTATE 57


SCALE: 1"=50' SHEET 16 OF 17 SHEETS STA. 412+00.00 TO STA. 442+00.00

F.A.I. RTE.	SECTION	COUNTY	TOTAL SHEETS	SHEET NO.
57	(X1-8,X1-7-1,X1-7,X1-6-1)R-2	WILLIAMSON	614	158
CONTRACT NO. 78798				
ILLINOIS FED. AID PROJECT				


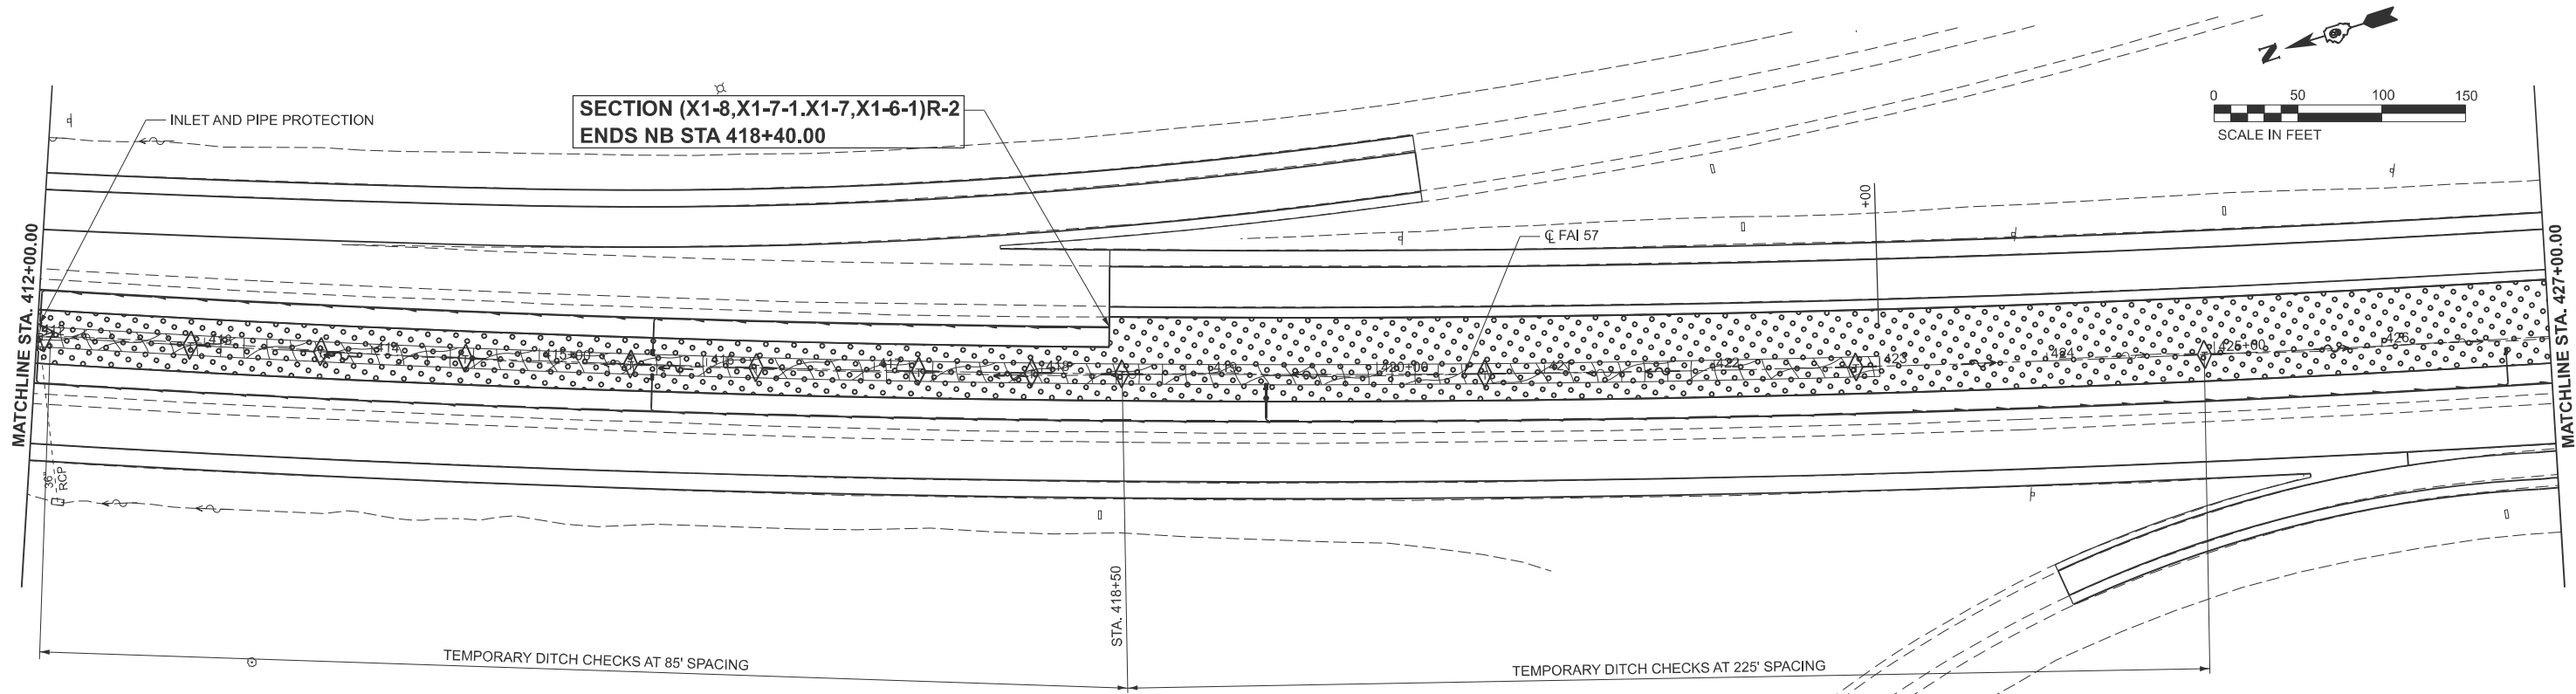


LEGEND

- INLET AND PIPE PROTECTION
- SEEDING, CLASS 2A
- TEMPORARY DITCH CHECK
- EROSION CONTROL BLANKET
- PERIMETER EROSION BARRIER


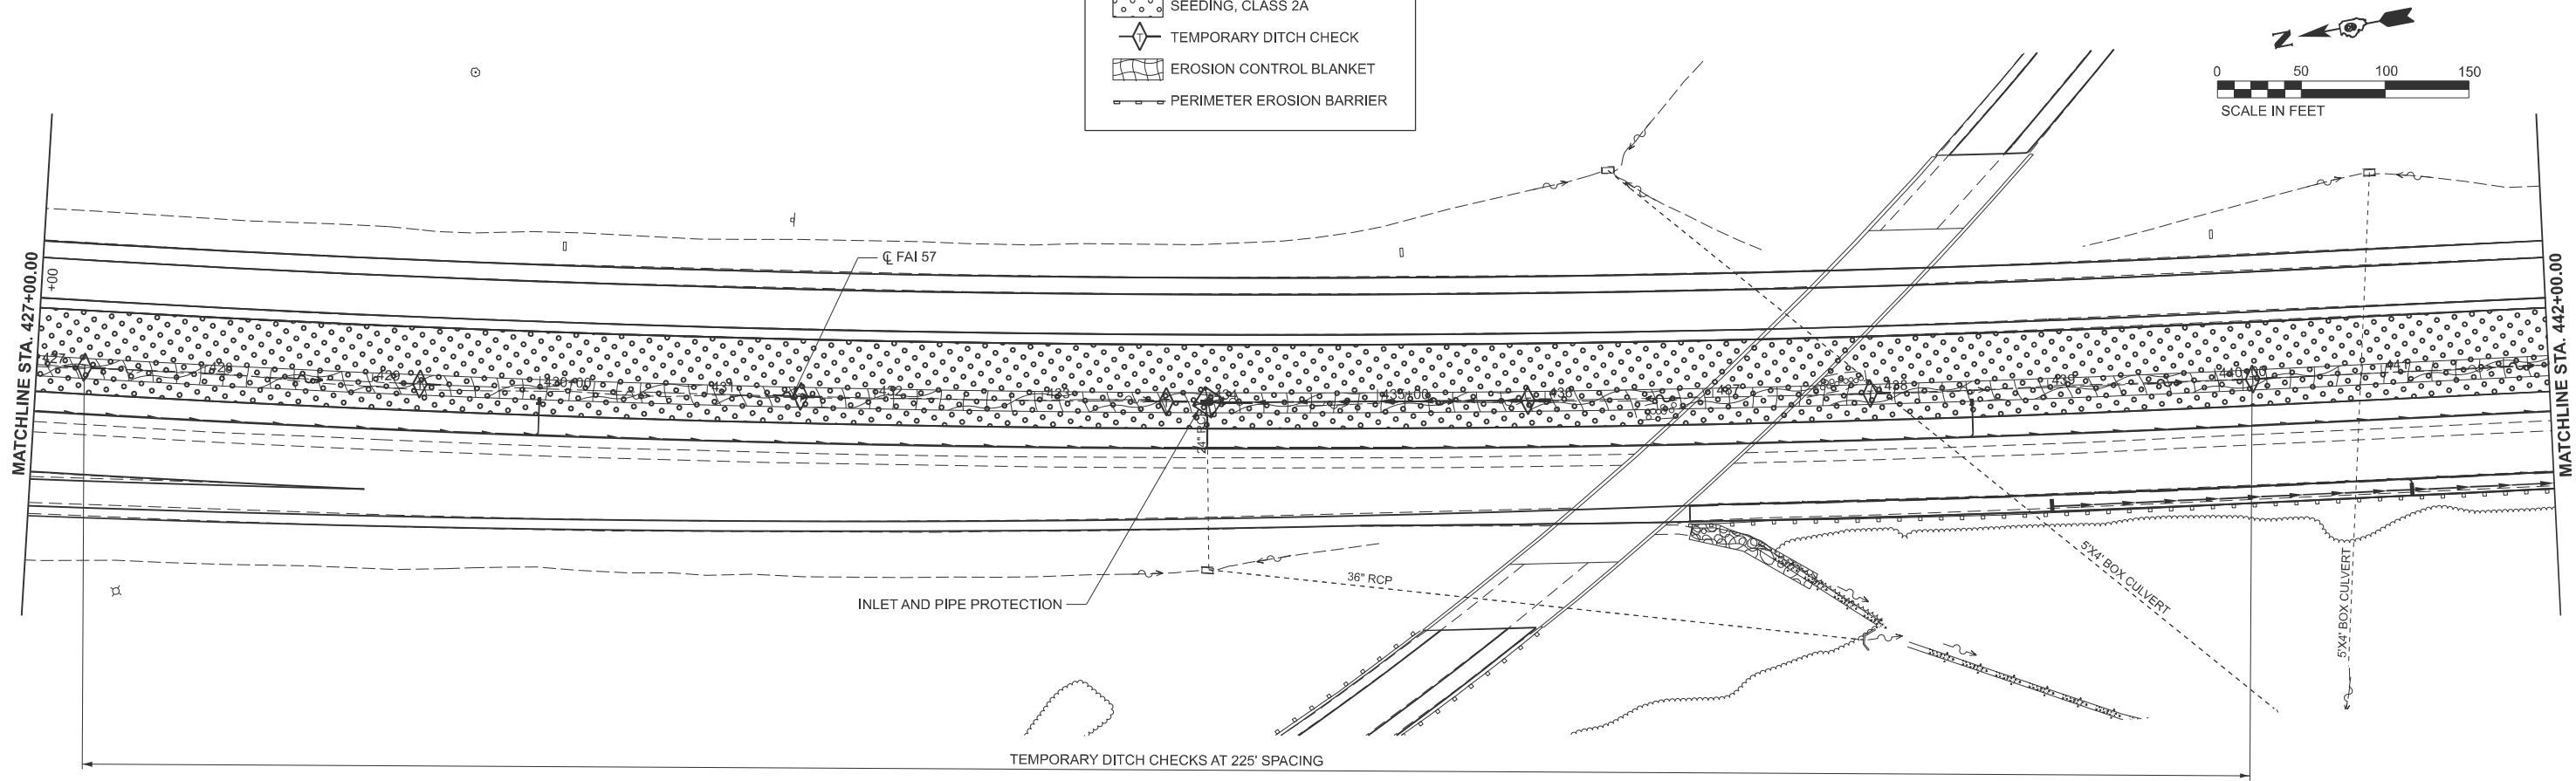


MODEL: I57 - Erosion Sht 17
FILE NAME: c:\work\gdh\robert.hamland\40349731\0978798-sh-eros.dgn

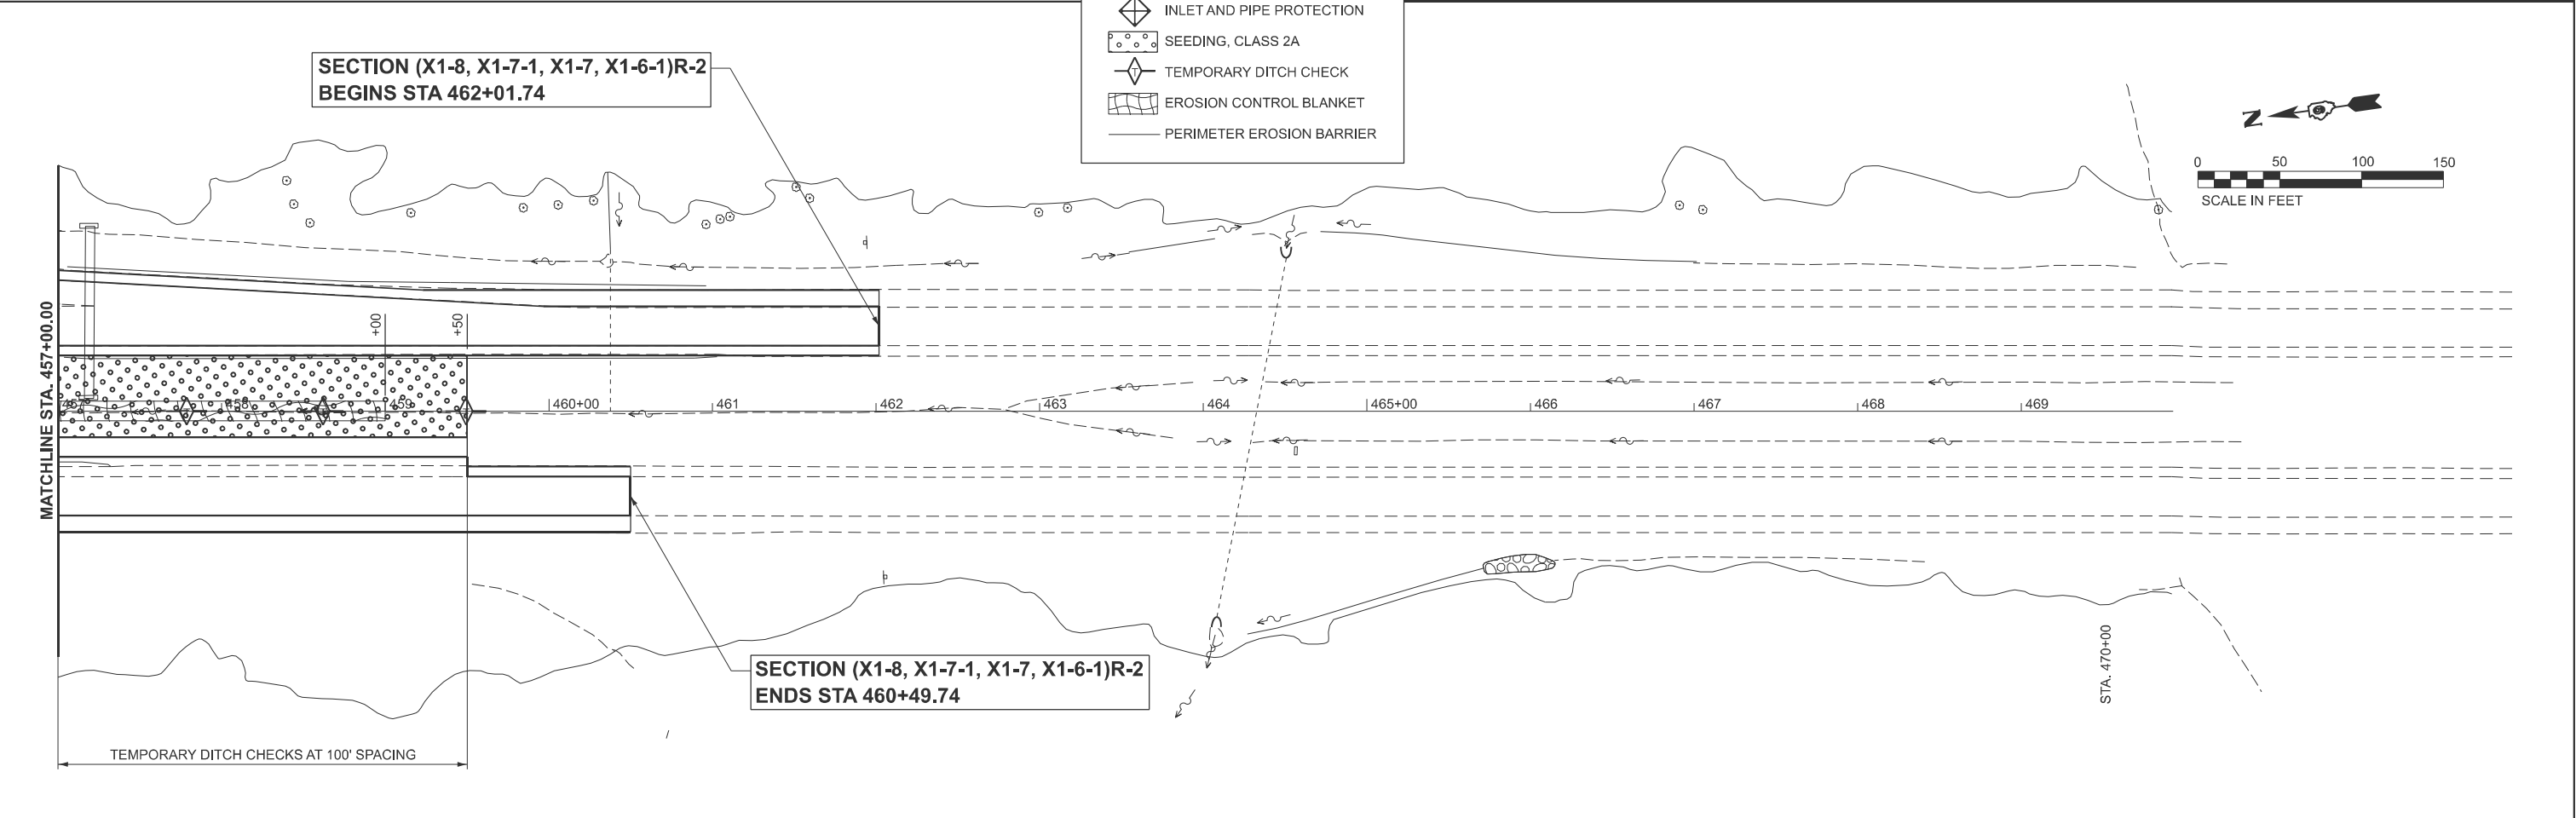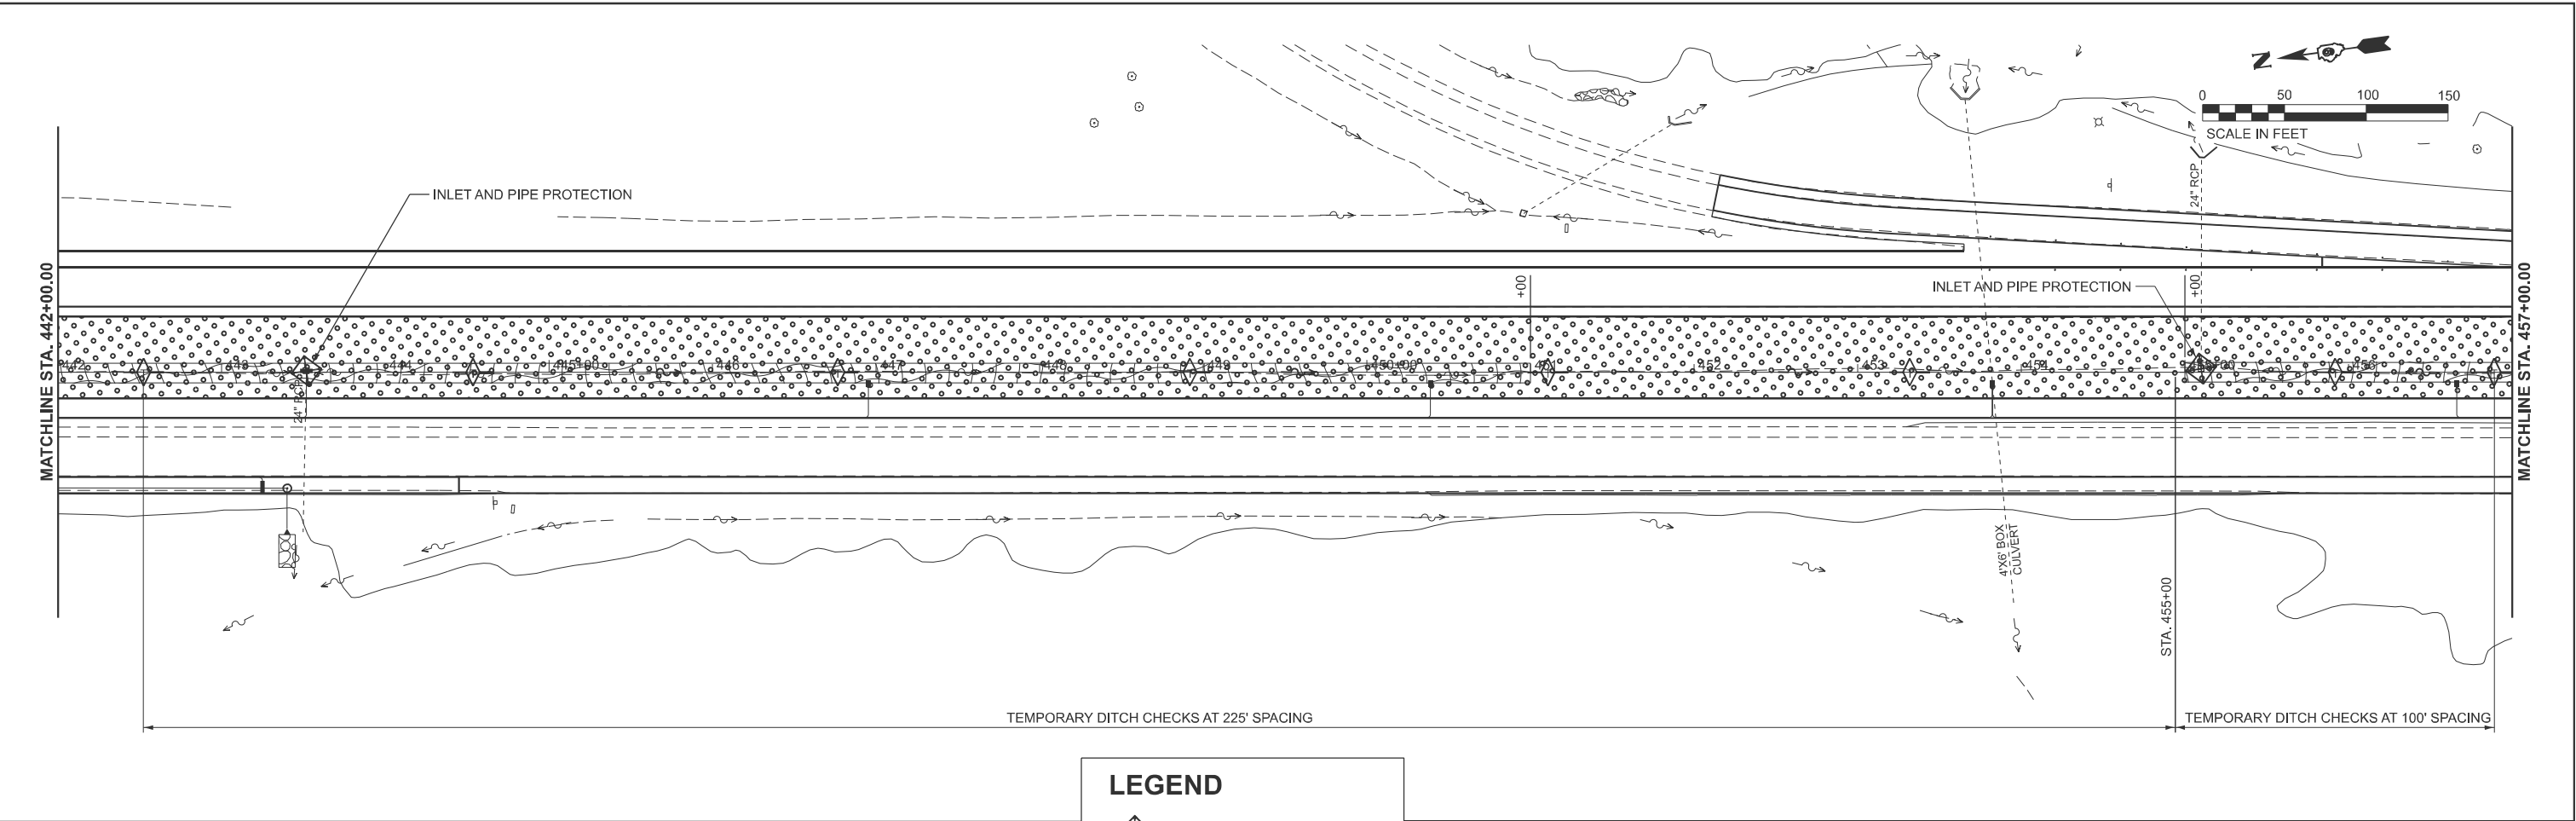

 CIVIL DESIGN, INC. WBE DBE EFFINGHAM, IL LICENSE #184.003222	USER NAME = rhanland	DESIGNED -	REVISED -	STATE OF ILLINOIS DEPARTMENT OF TRANSPORTATION	EROSION CONTROL INTERSTATE 57					F.A.I. RTE.	SECTION	COUNTY	TOTAL SHEETS	SHEET NO.
		DRAWN -	REVISED -							57	(X1-8,X1-7-1,X1-7,X1-6-1)R-2	WILLIAMSON	614	159
	PLOT SCALE = \$SCALE\$	CHECKED -	REVISED -							CONTRACT NO. 78798				
	PLOT DATE = 8/28/2024	DATE -	REVISED -							ILLINOIS FED. AID PROJECT				
					SCALE: 1"=50'	SHEET 17	OF 17	SHEETS	STA. 442+00.00 R8 TO STA. 472+00.00 R8					

MODEL: I57 - Removal S17 2
FILE NAME: c:\volkert_pw_working\pdr\betsy.witt\0326115\09\878798-sh-r-removal.dgn

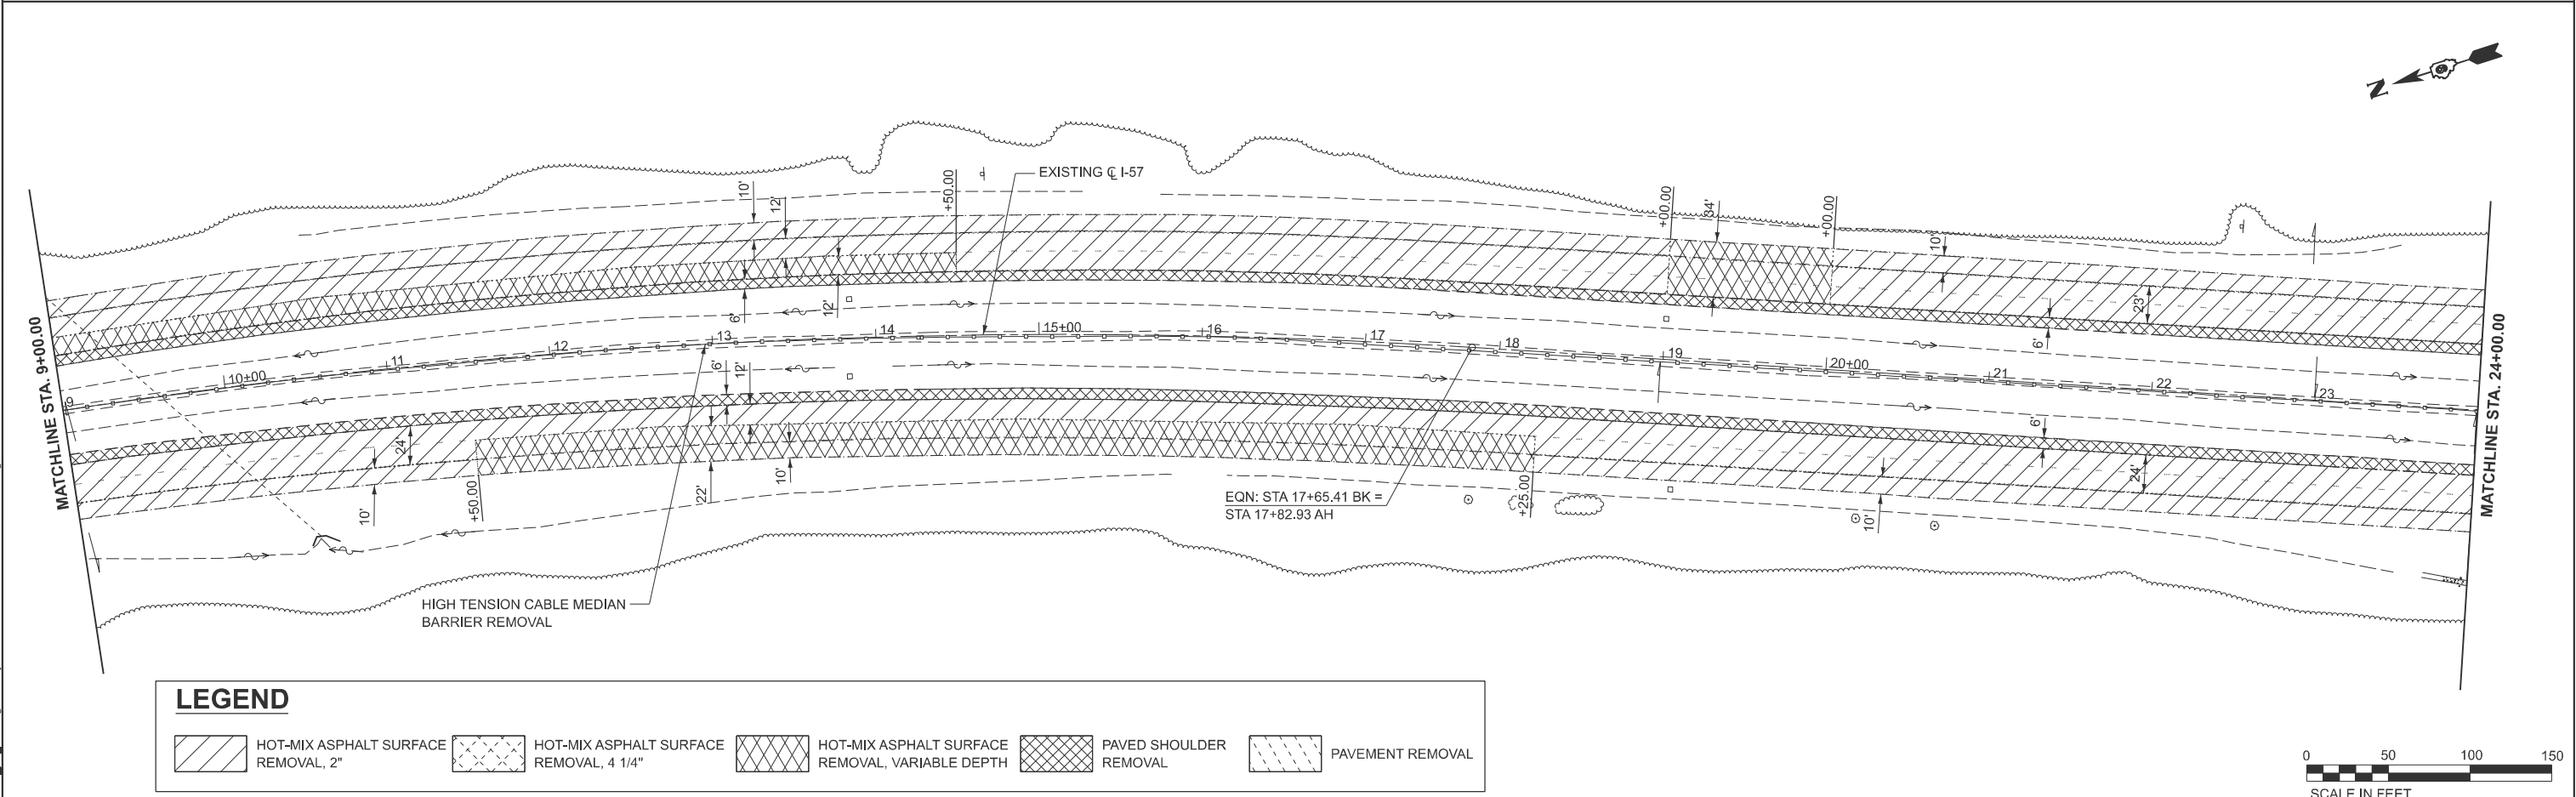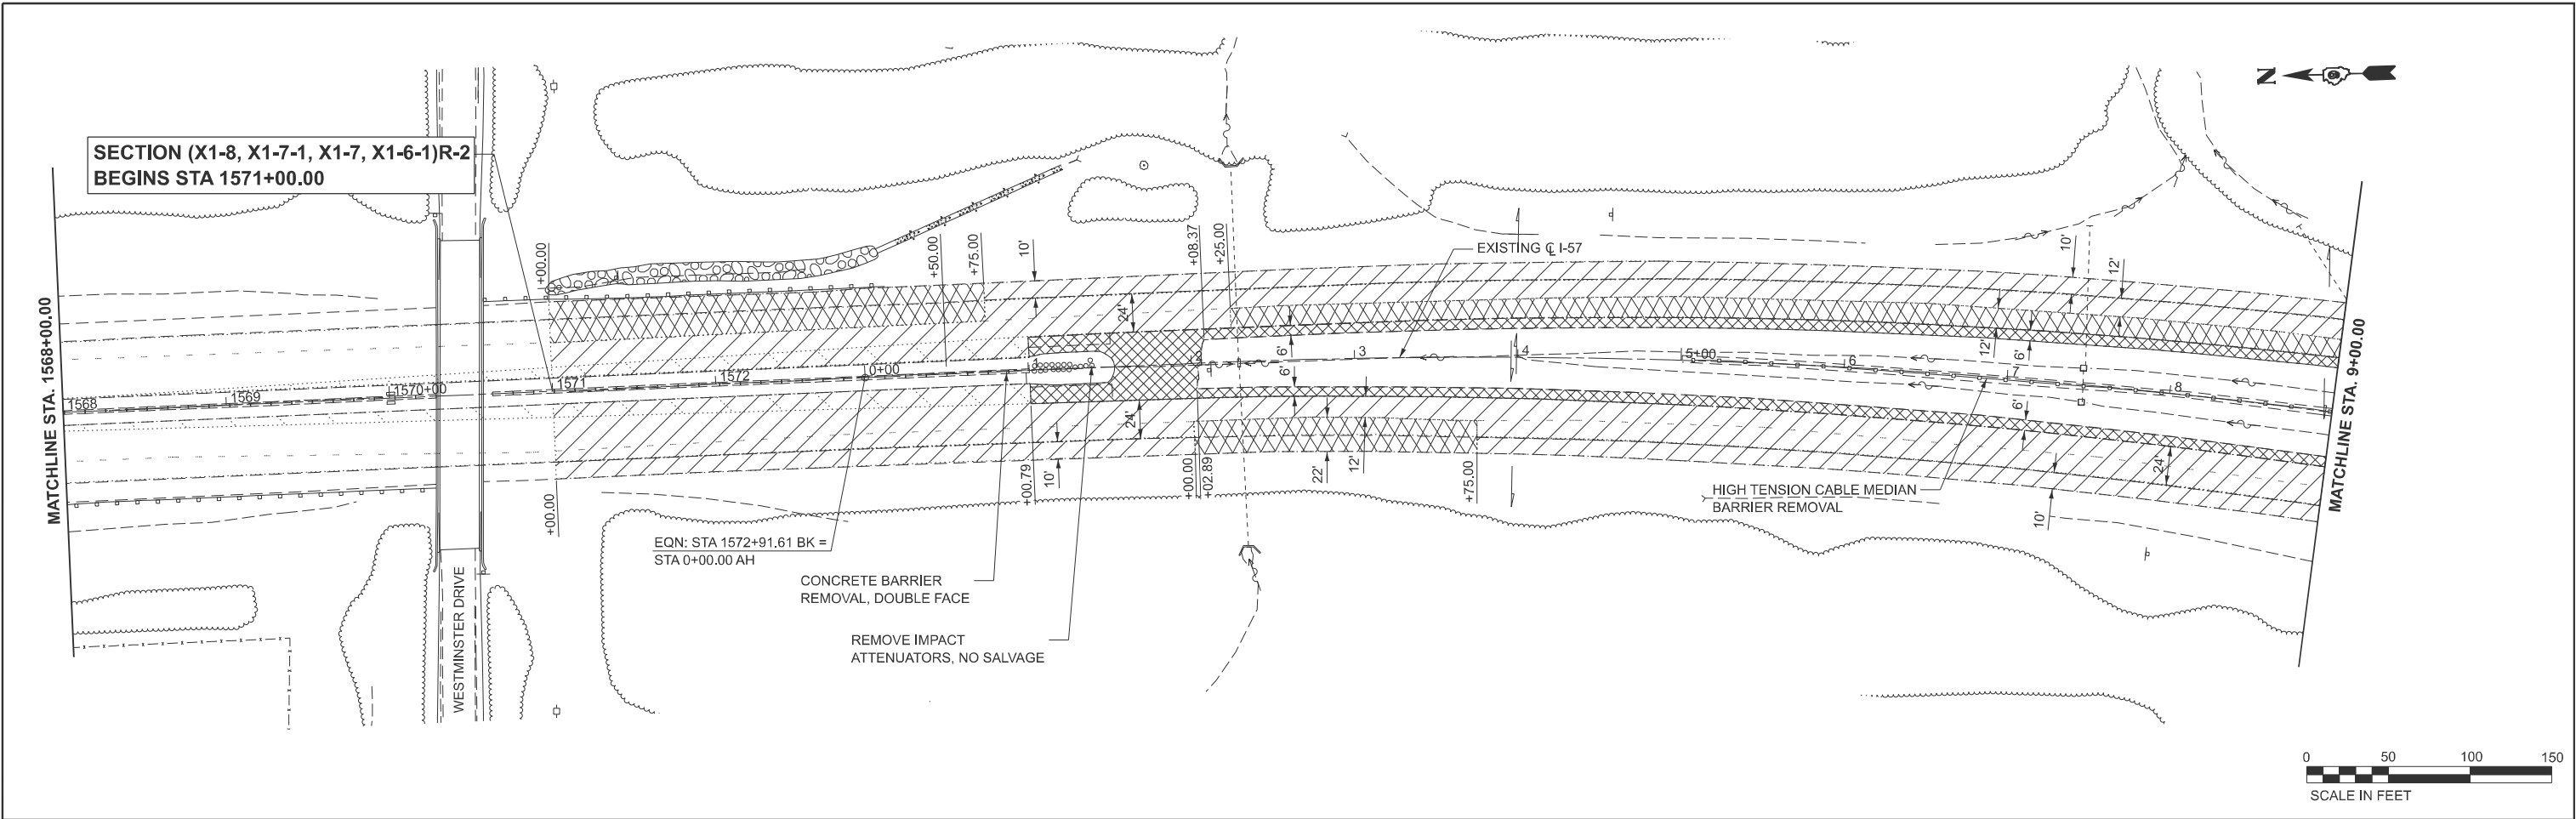

LEGEND

	HOT-MIX ASPHALT SURFACE REMOVAL, 2"		HOT-MIX ASPHALT SURFACE REMOVAL, 4 1/4"		HOT-MIX ASPHALT SURFACE REMOVAL, VARIABLE DEPTH		PAVED SHOULDER REMOVAL		PAVEMENT REMOVAL
--	--	--	--	--	--	--	---------------------------	--	------------------

VOLKERT

USER NAME = betsy.witt	DESIGNED -	REVISED -
	DRAWN -	REVISED -
PLOT SCALE = \$SCALE\$	CHECKED -	REVISED -
PLOT DATE = 8/27/2024	DATE -	REVISED -



STATE OF ILLINOIS
DEPARTMENT OF TRANSPORTATION

REMOVAL PLAN
INTERSTATE 57

SCALE: 1"=50' SHEET 1 OF 18 SHEETS STA. 1568+00.00 TO STA. 24+00.00

F.A.I. RTE.	SECTION	COUNTY	TOTAL SHEETS	SHEET NO.
57	(X1-8,X1-7-1,X1-7,X1-6-1)R-2	WILLIAMSON	614	160
CONTRACT NO. 78798				
ILLINOIS FED. AID PROJECT				

MODEL: I57 - Removal Sht 3
FILE NAME: c:\volkert_pdw_working\pdw\betsy.witt\0326115\0978798-sh-r-removal.dgn

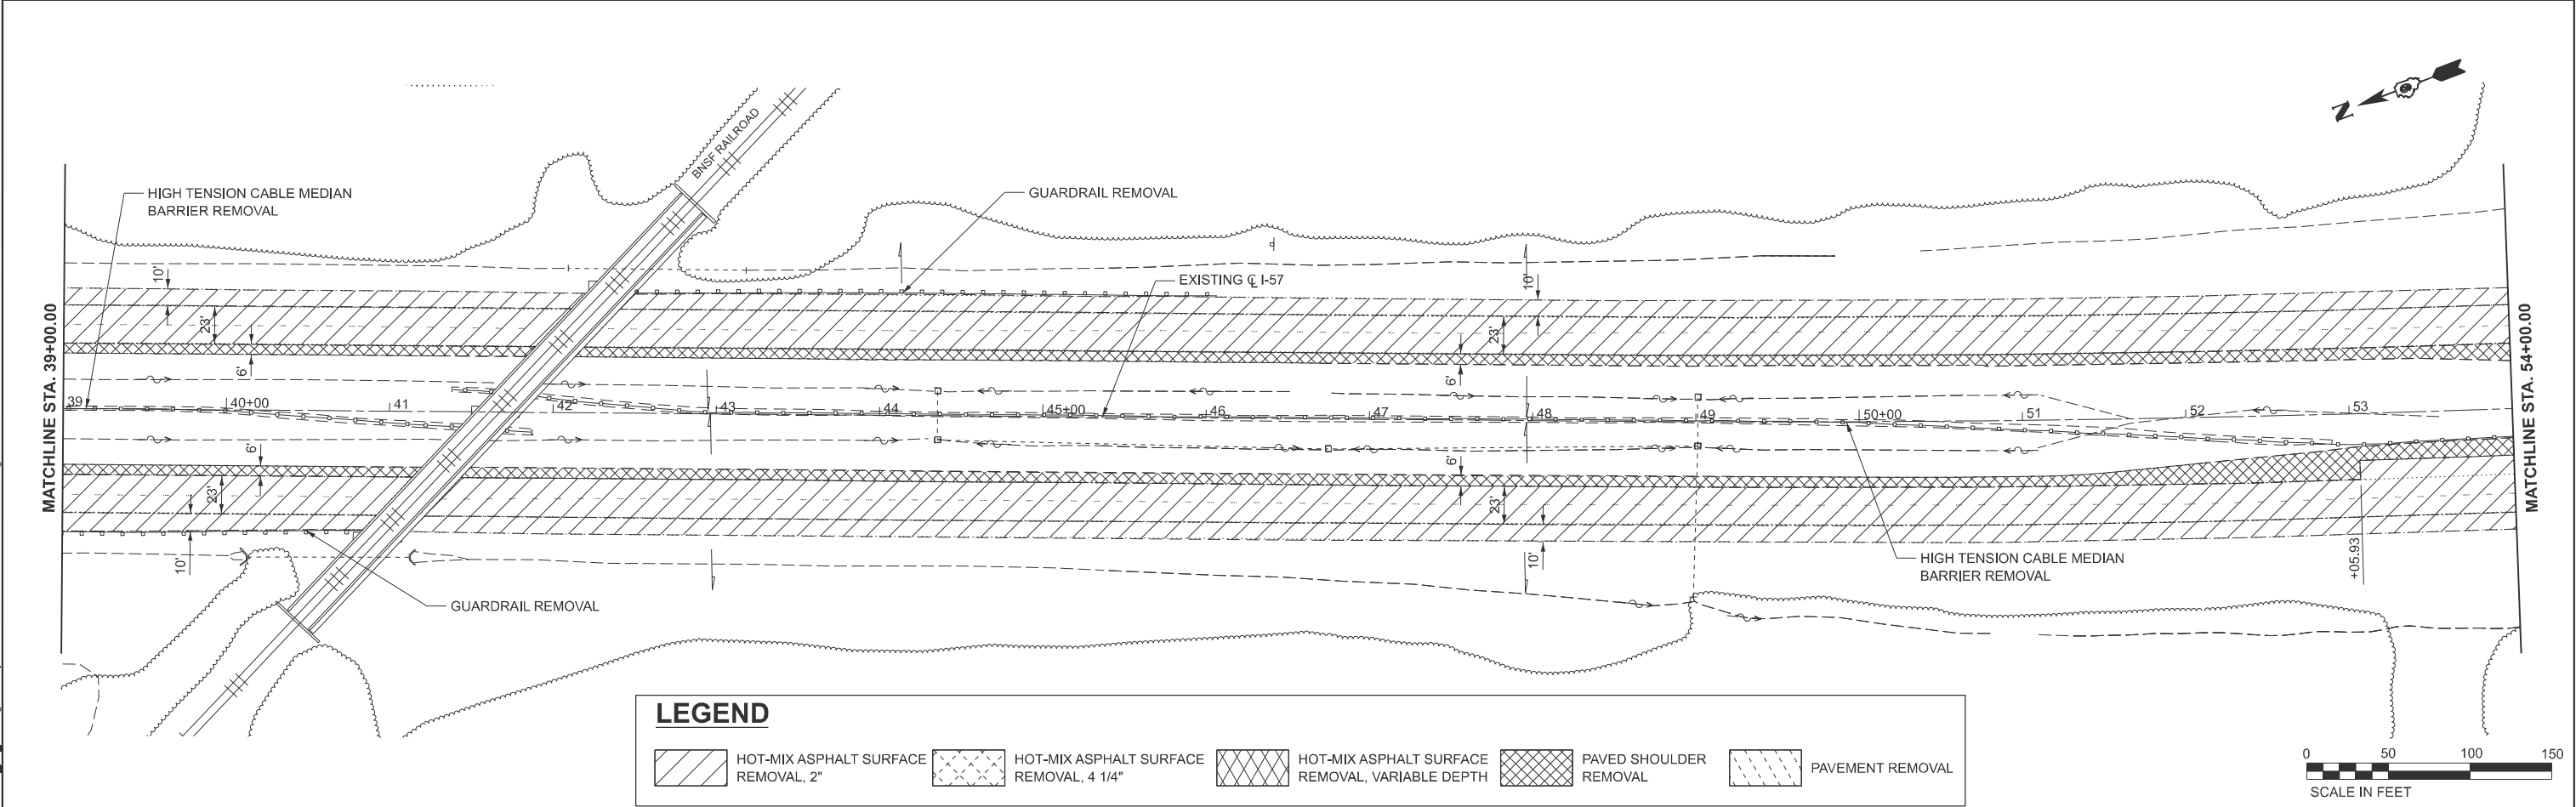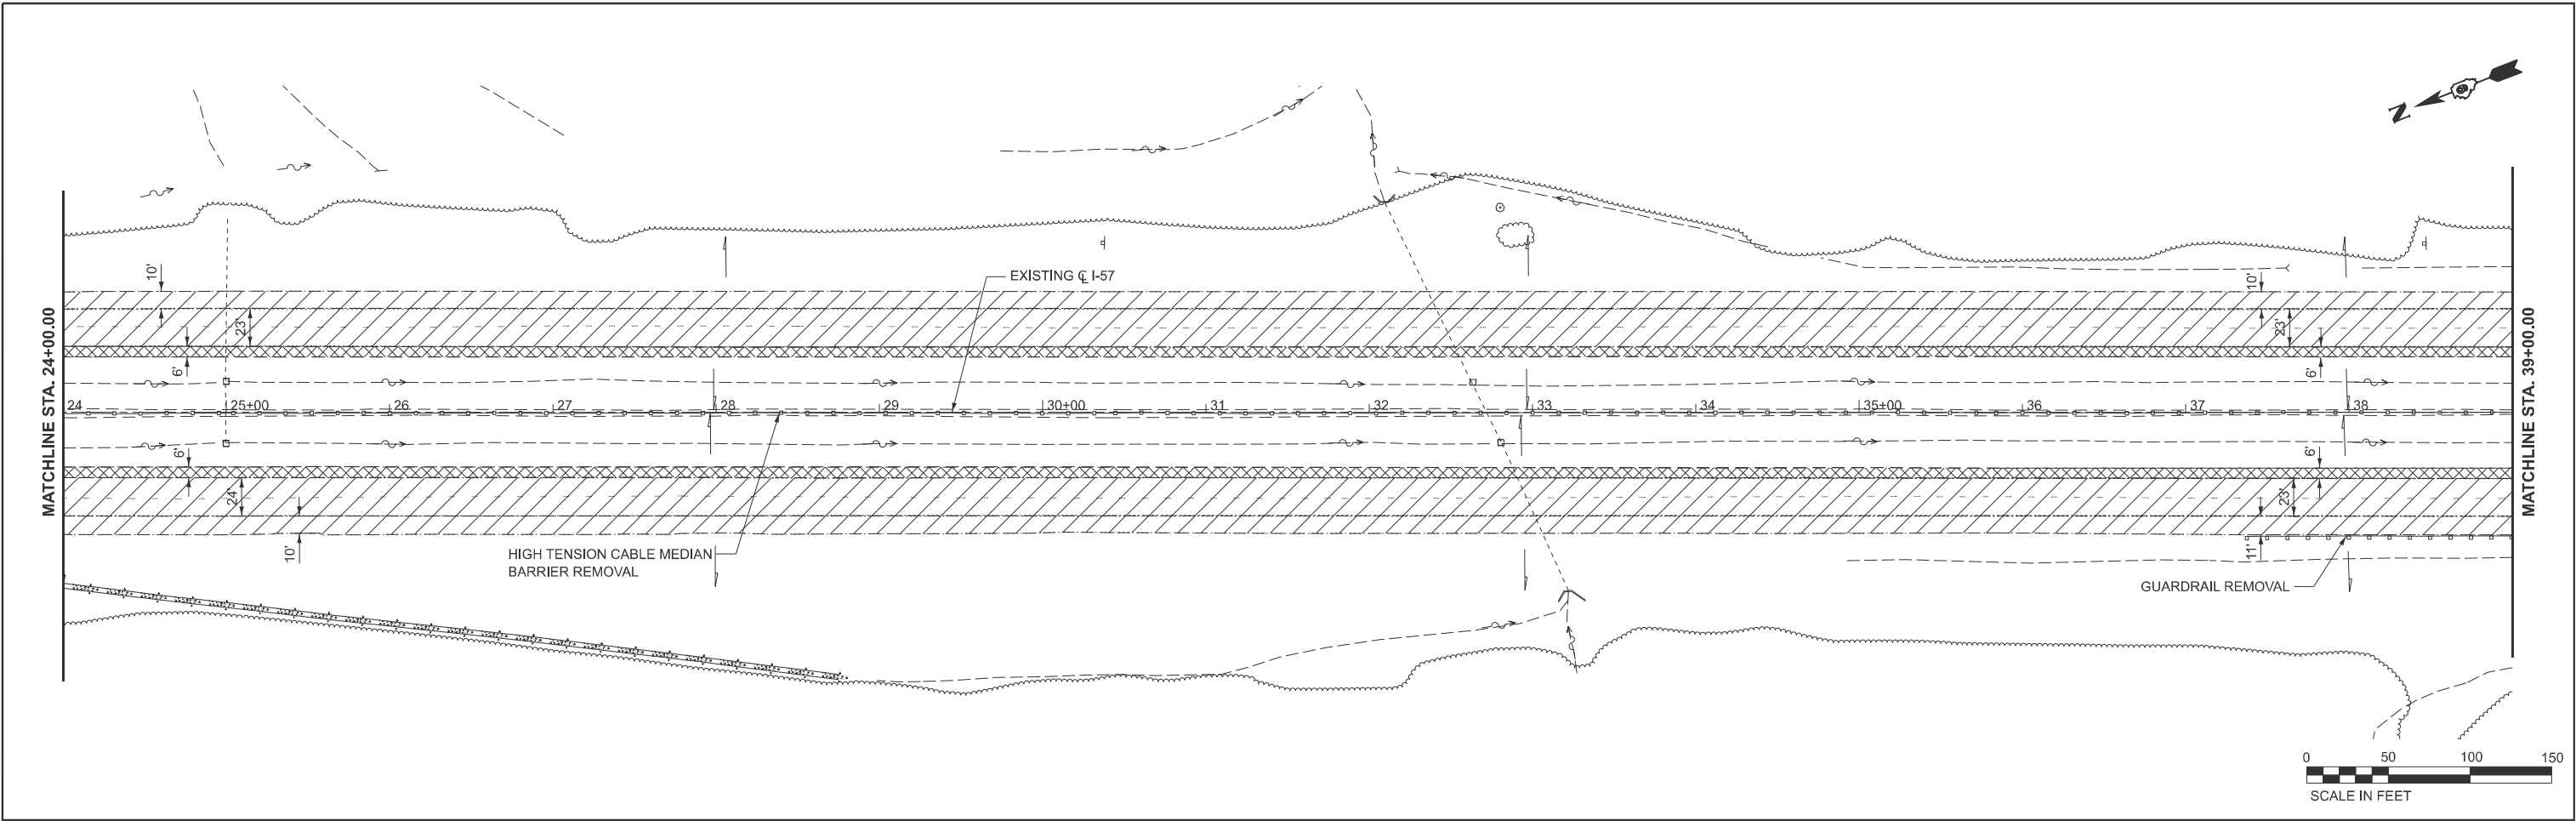

LEGEND

HOT-MIX ASPHALT SURFACE
REMOVAL, 2"

HOT-MIX ASPHALT SURFACE
REMOVAL, 4 1/4"



HOT-MIX ASPHALT SURFACE
REMOVAL, VARIABLE DEPTH

PAVED SHOULDER
REMOVAL

PAVEMENT REMOVAL

VOLKERT	USER NAME = betsy.witt		DESIGNED -	REVISED -	STATE OF ILLINOIS DEPARTMENT OF TRANSPORTATION	REMOVAL PLAN INTERSTATE 57		F.A.I. RTE.	SECTION	COUNTY	TOTAL SHEETS	SHEET NO.
	PLOT SCALE = \$SCALE\$		DRAWN -	REVISED -		SCALE: 1"=50'		57	(X1-8,X1-7-1,X1-7,X1-6-1)R-2	WILLIAMSON	614	161
	PLOT DATE = 8/27/2024		CHECKED -	REVISED -		SHEET 2 OF 18 SHEETS		CONTRACT NO. 78798				
			DATE -	REVISED -		STA. 24+00.00 TO STA. 54+00.00		ILLINOIS FED. AID PROJECT				

MODEL: I57 - Removal Sht 4
FILE NAME: c:\volkert_pw_working\p\betsy.witt\0326115\0978798-sh-removal.dgn

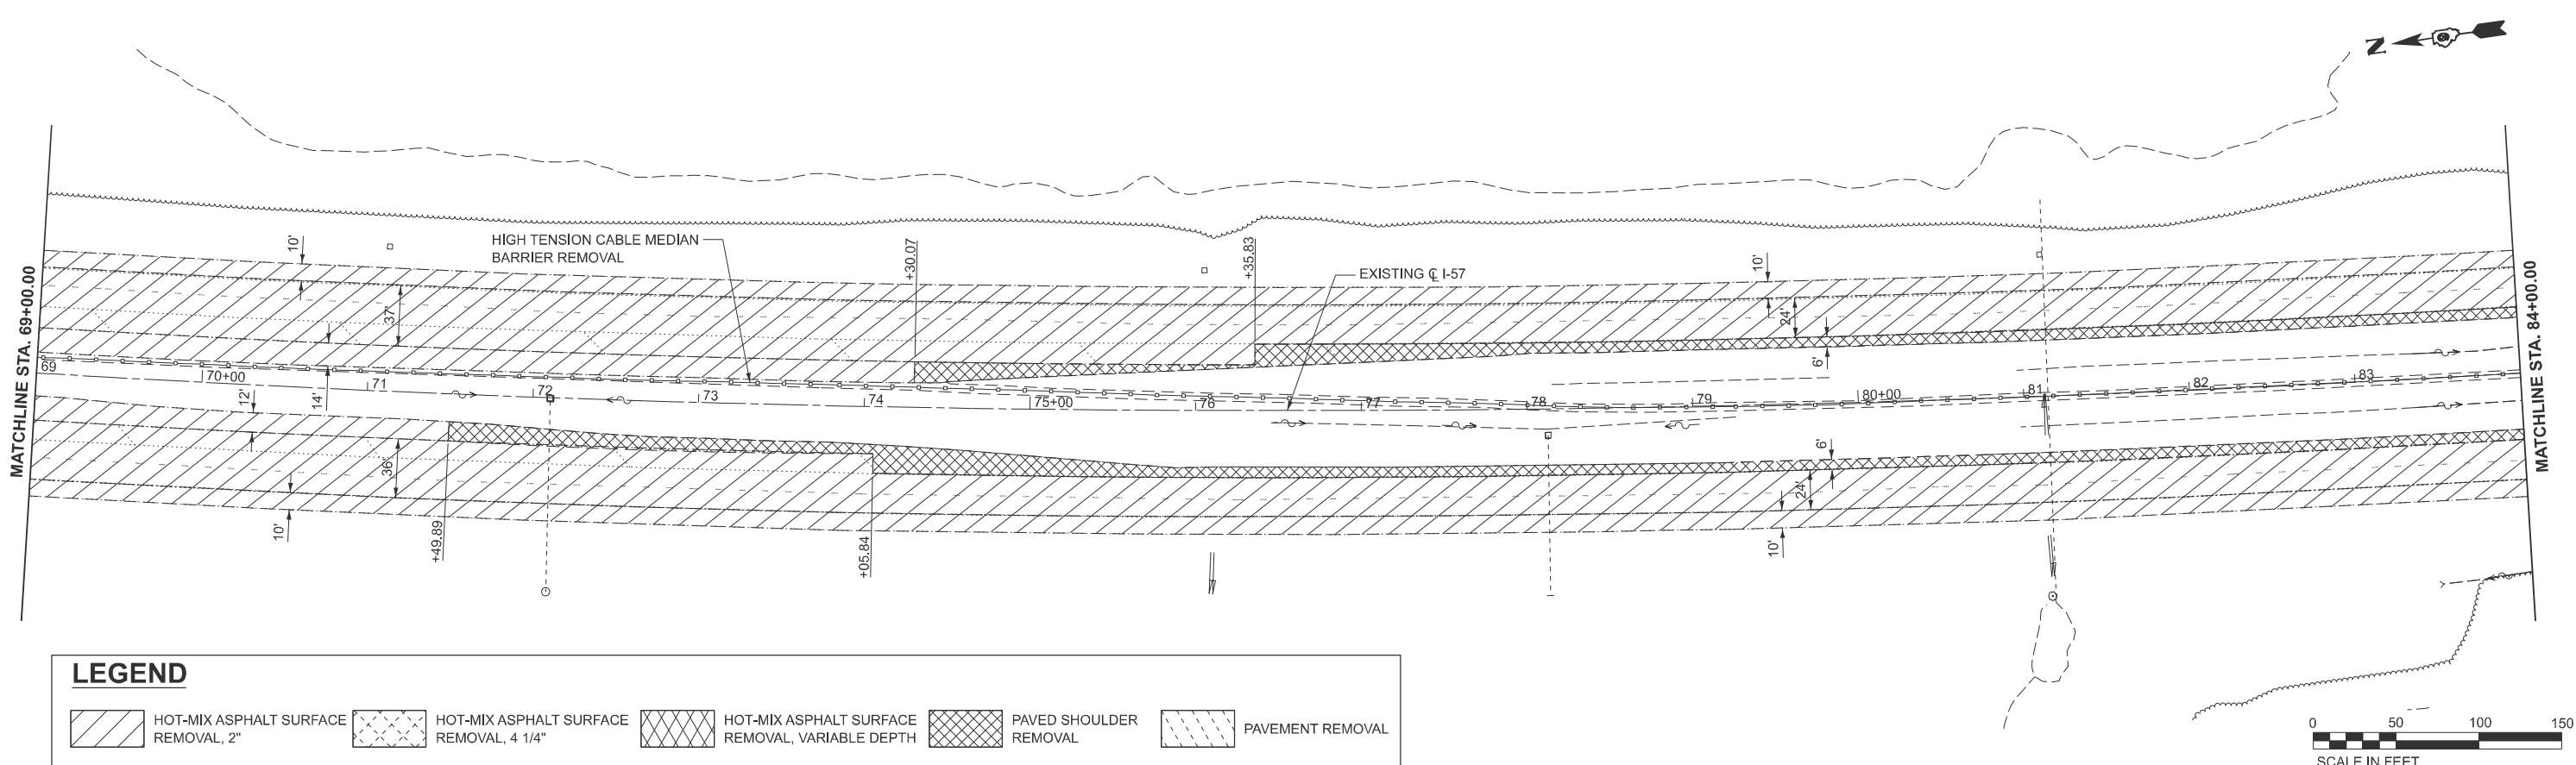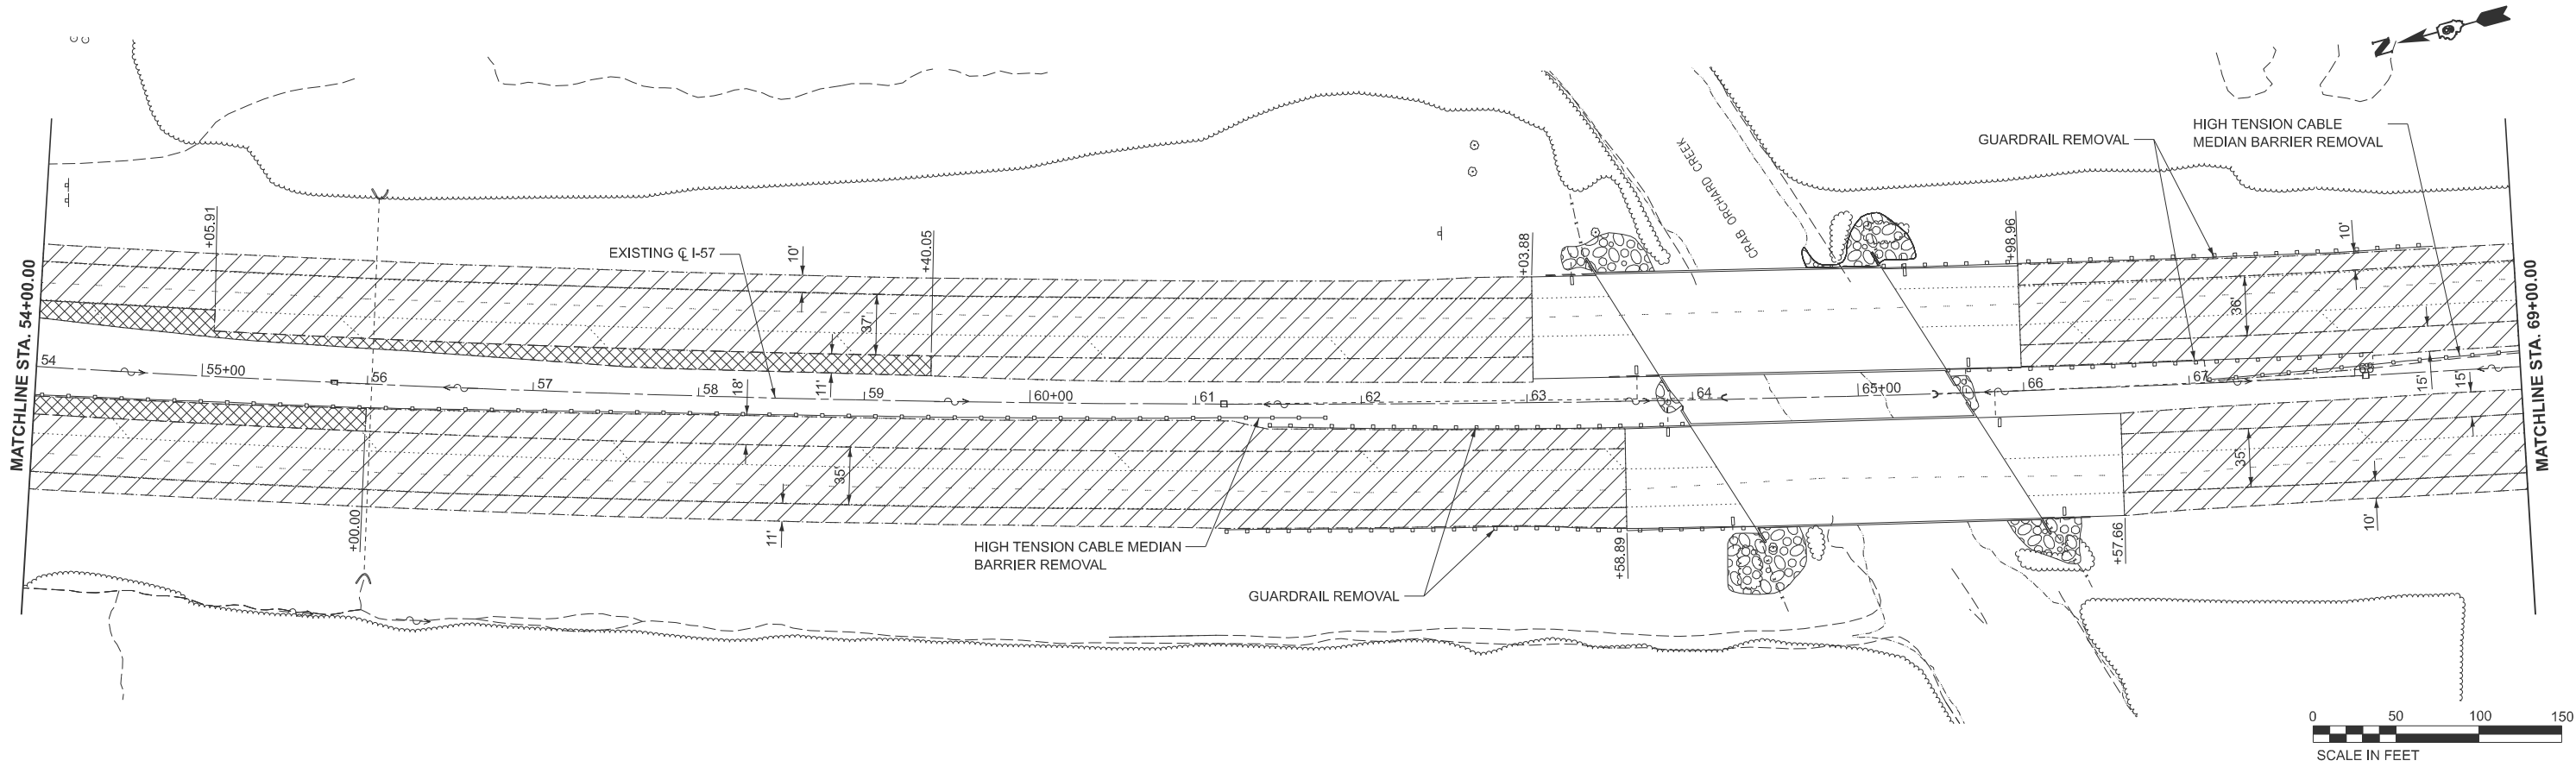

LEGEND

HOT-MIX ASPHALT SURFACE
REMOVAL, 2"

HOT-MIX ASPHALT SURFACE
REMOVAL, 4 1/4"



HOT-MIX ASPHALT SURFACE
REMOVAL, VARIABLE DEPTH

PAVED SHOULDER
REMOVAL

PAVEMENT
REMOVAL

VOLKERT	USER NAME = betsy.witt		DESIGNED -	REVISED -	STATE OF ILLINOIS DEPARTMENT OF TRANSPORTATION	REMOVAL PLAN INTERSTATE 57		F.A.I. RTE.	SECTION	COUNTY	TOTAL SHEETS	SHEET NO.
	PLOT SCALE = \$SCALE\$		DRAWN -	REVISED -		SCALE: 1"=50'		57	(X1-8,X1-7-1,X1-7,X1-6-1)R-2	WILLIAMSON	614	162
	PLOT DATE = 8/27/2024		CHECKED -	REVISED -		SHEET 3 OF 18 SHEETS		CONTRACT NO. 78798				
			DATE -	REVISED -		STA. 54+00.00 TO STA. 84+00.00		ILLINOIS FED. AID PROJECT				

MODEL: I57 - Removal Snt 5
FILE NAME: c:\volkert_pw_working\dn\basys\with\0326115\09\78798-sh-removal.dgn

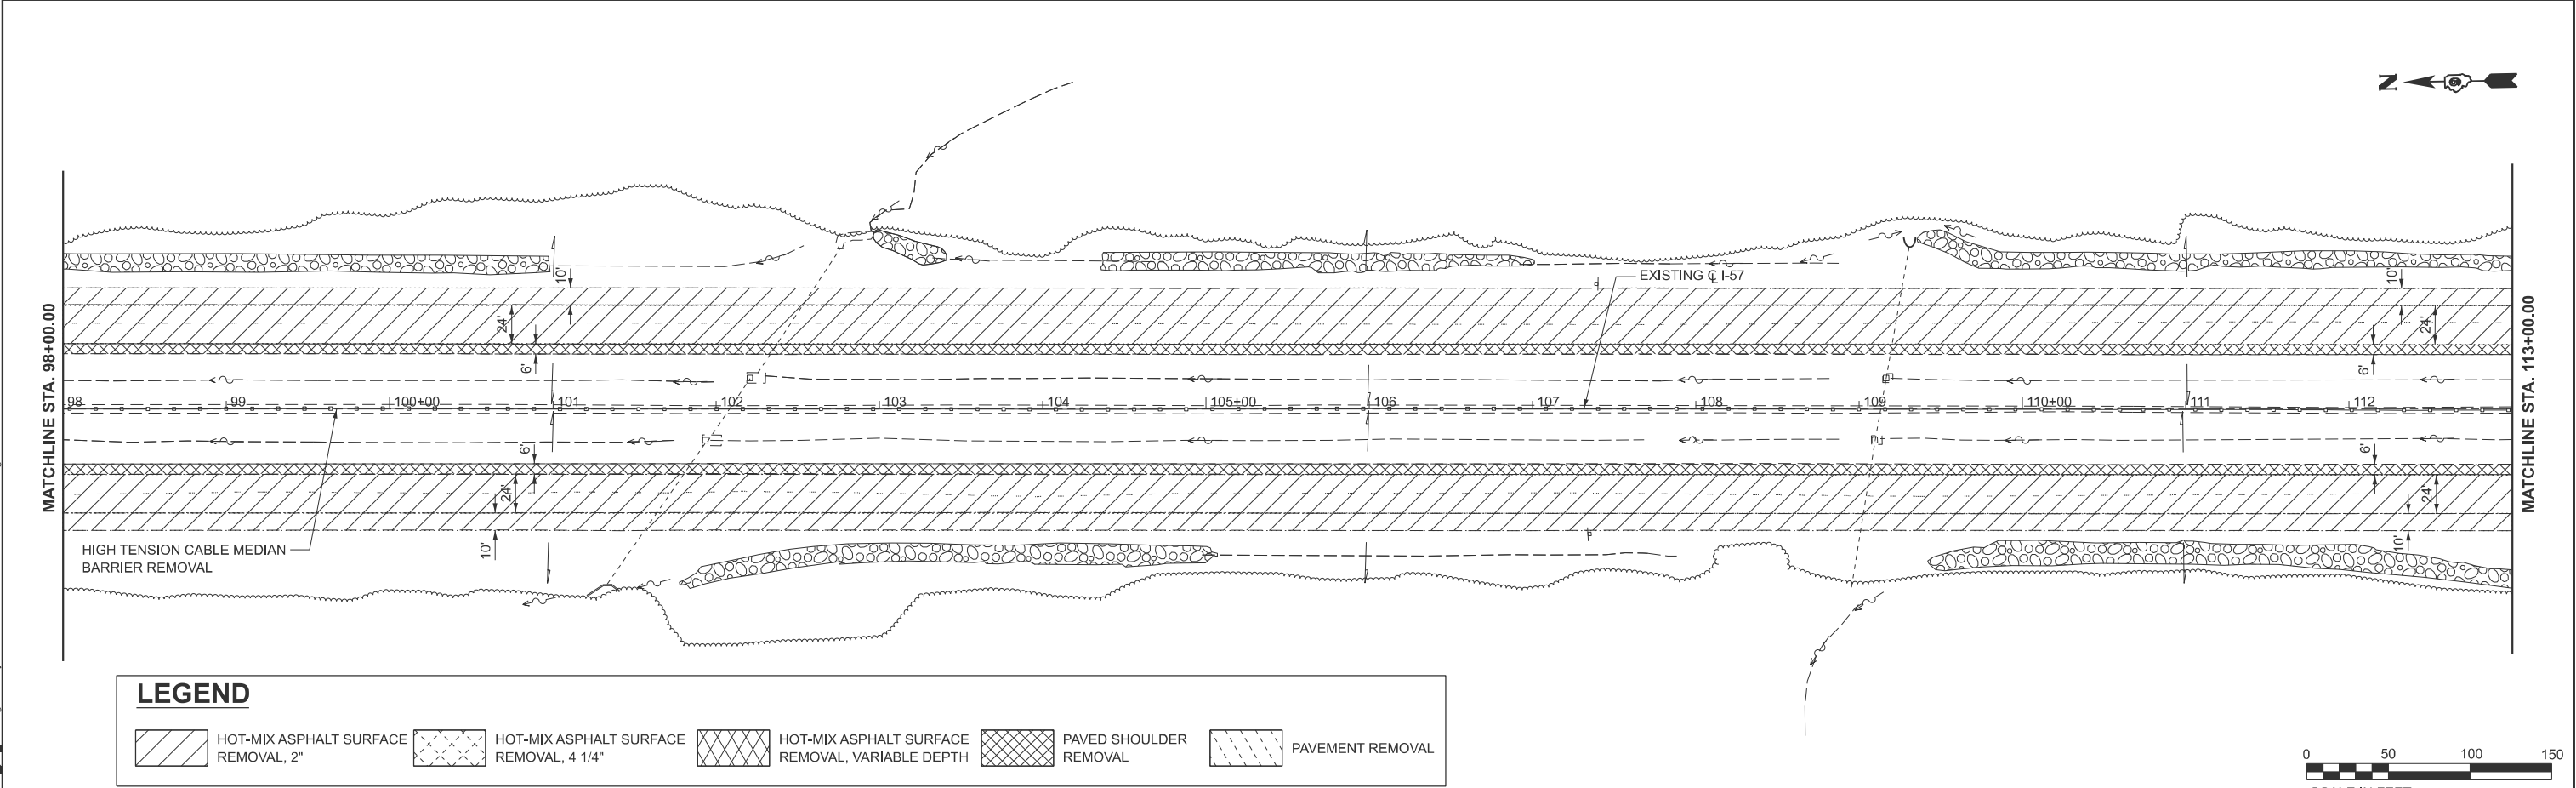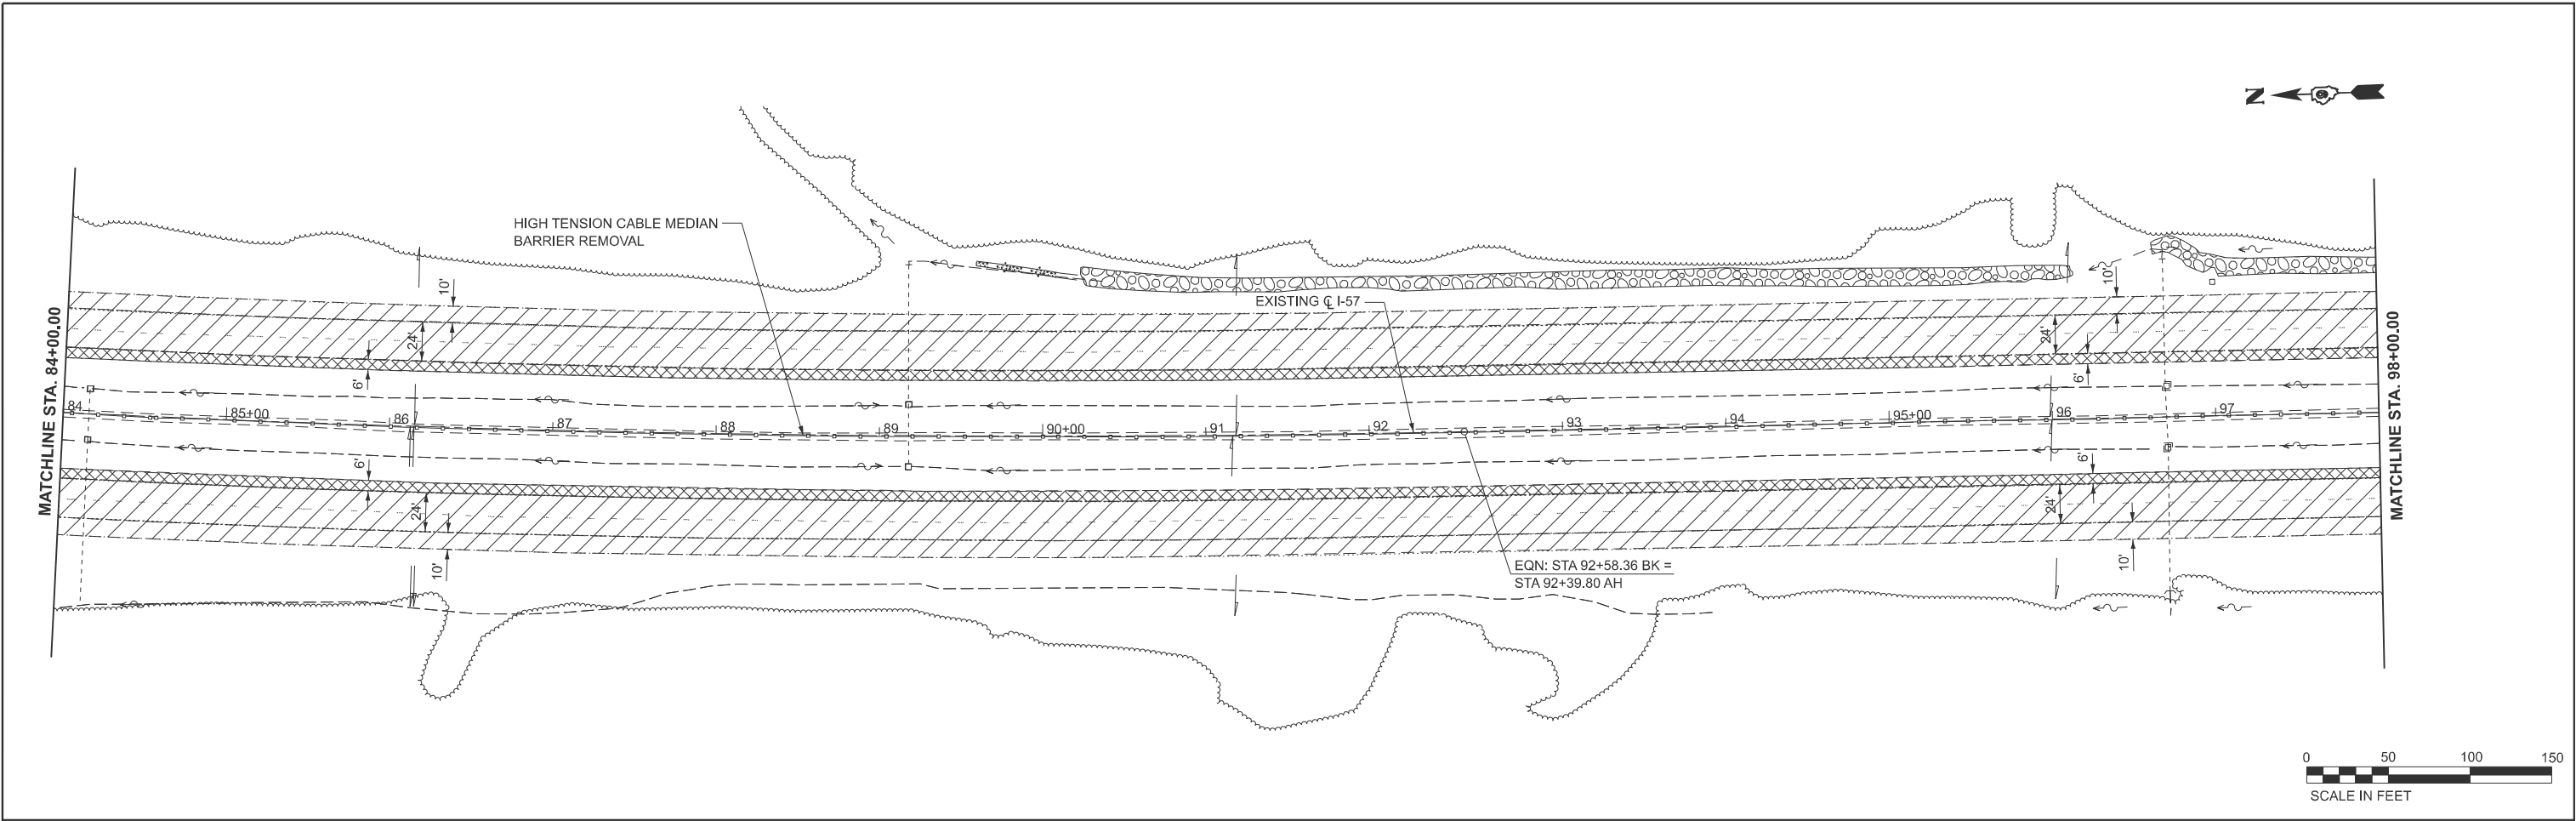

LEGEND

HOT-MIX ASPHALT SURFACE
REMOVAL, 2"



HOT-MIX ASPHALT SURFACE
REMOVAL, 4 1/4"

HOT-MIX ASPHALT SURFACE
REMOVAL, VARIABLE DEPTH

PAVED SHOULDER
REMOVAL

PAVEMENT REMOVAL

MODEL: I57 - Removal Sht 6
FILE NAME: c:\volkert_pw_workingdir\betsy.witt\0326115\0918789-sh-removal.dgn

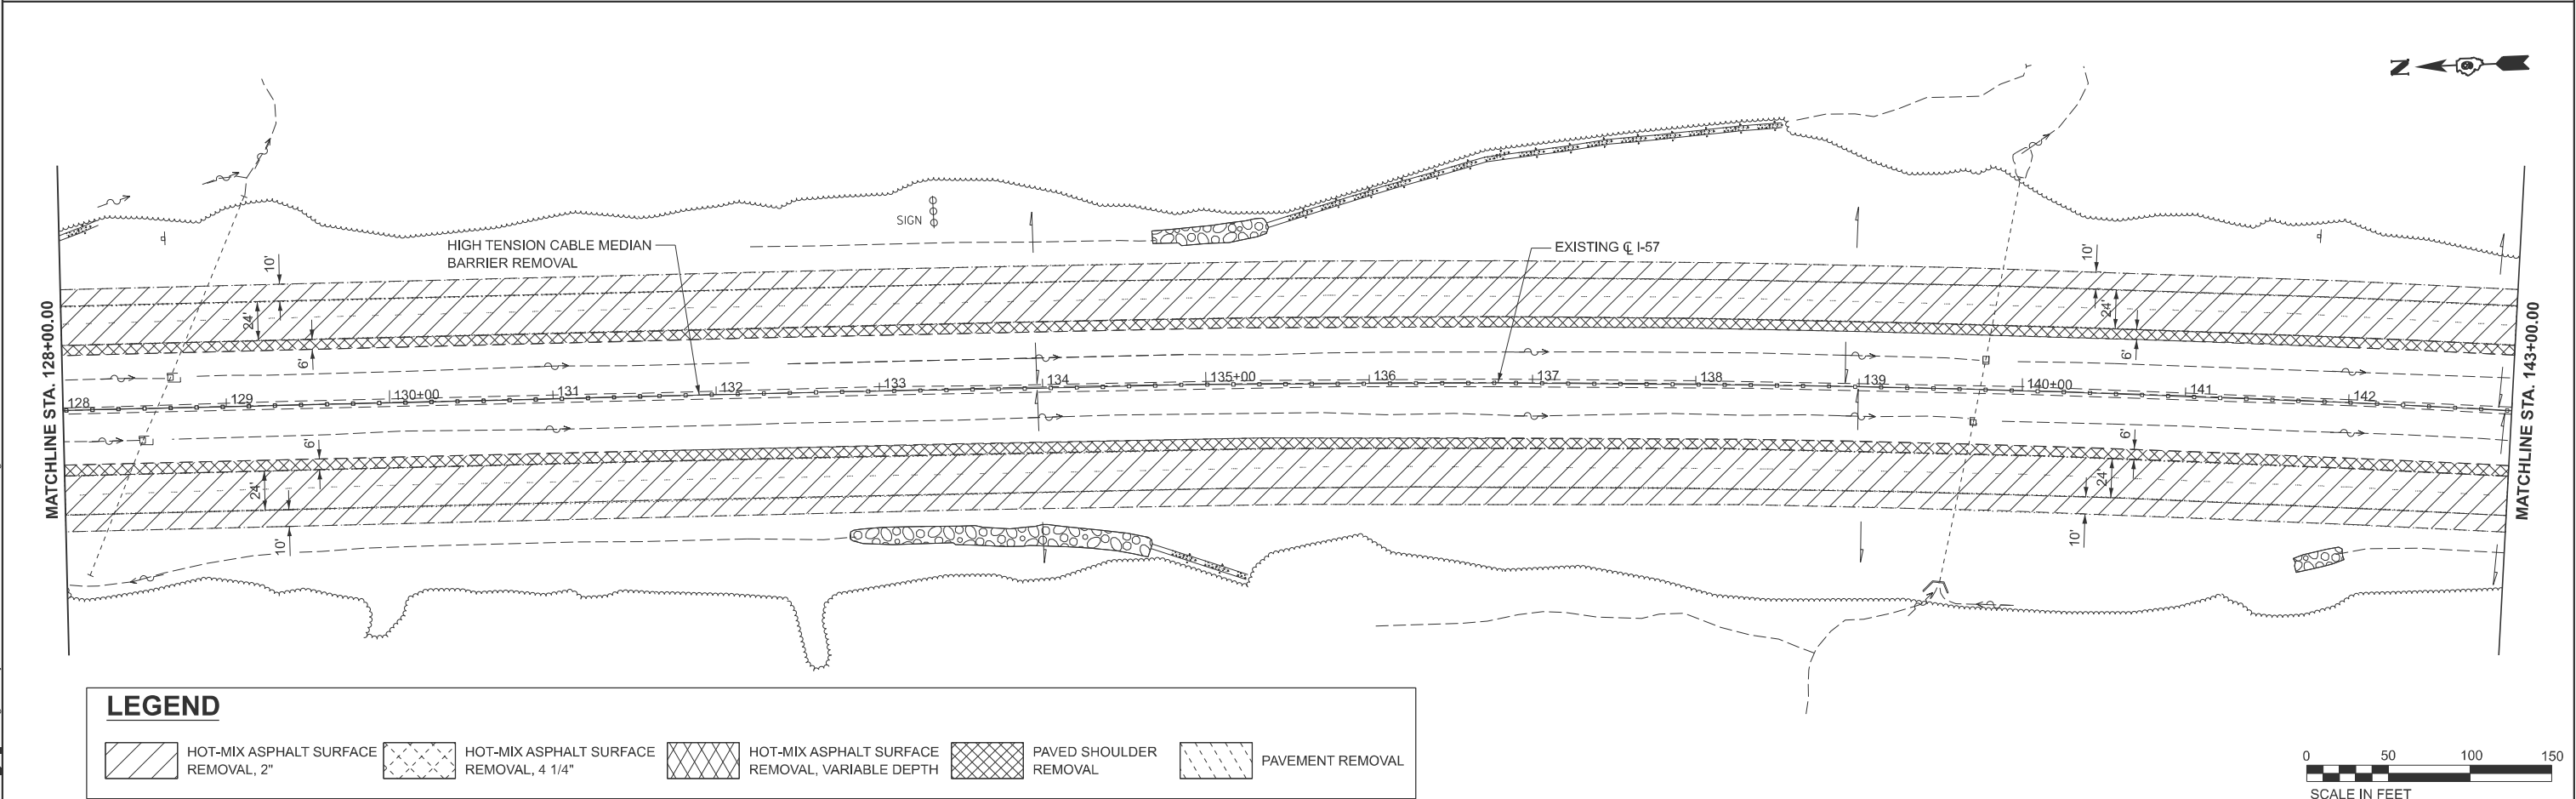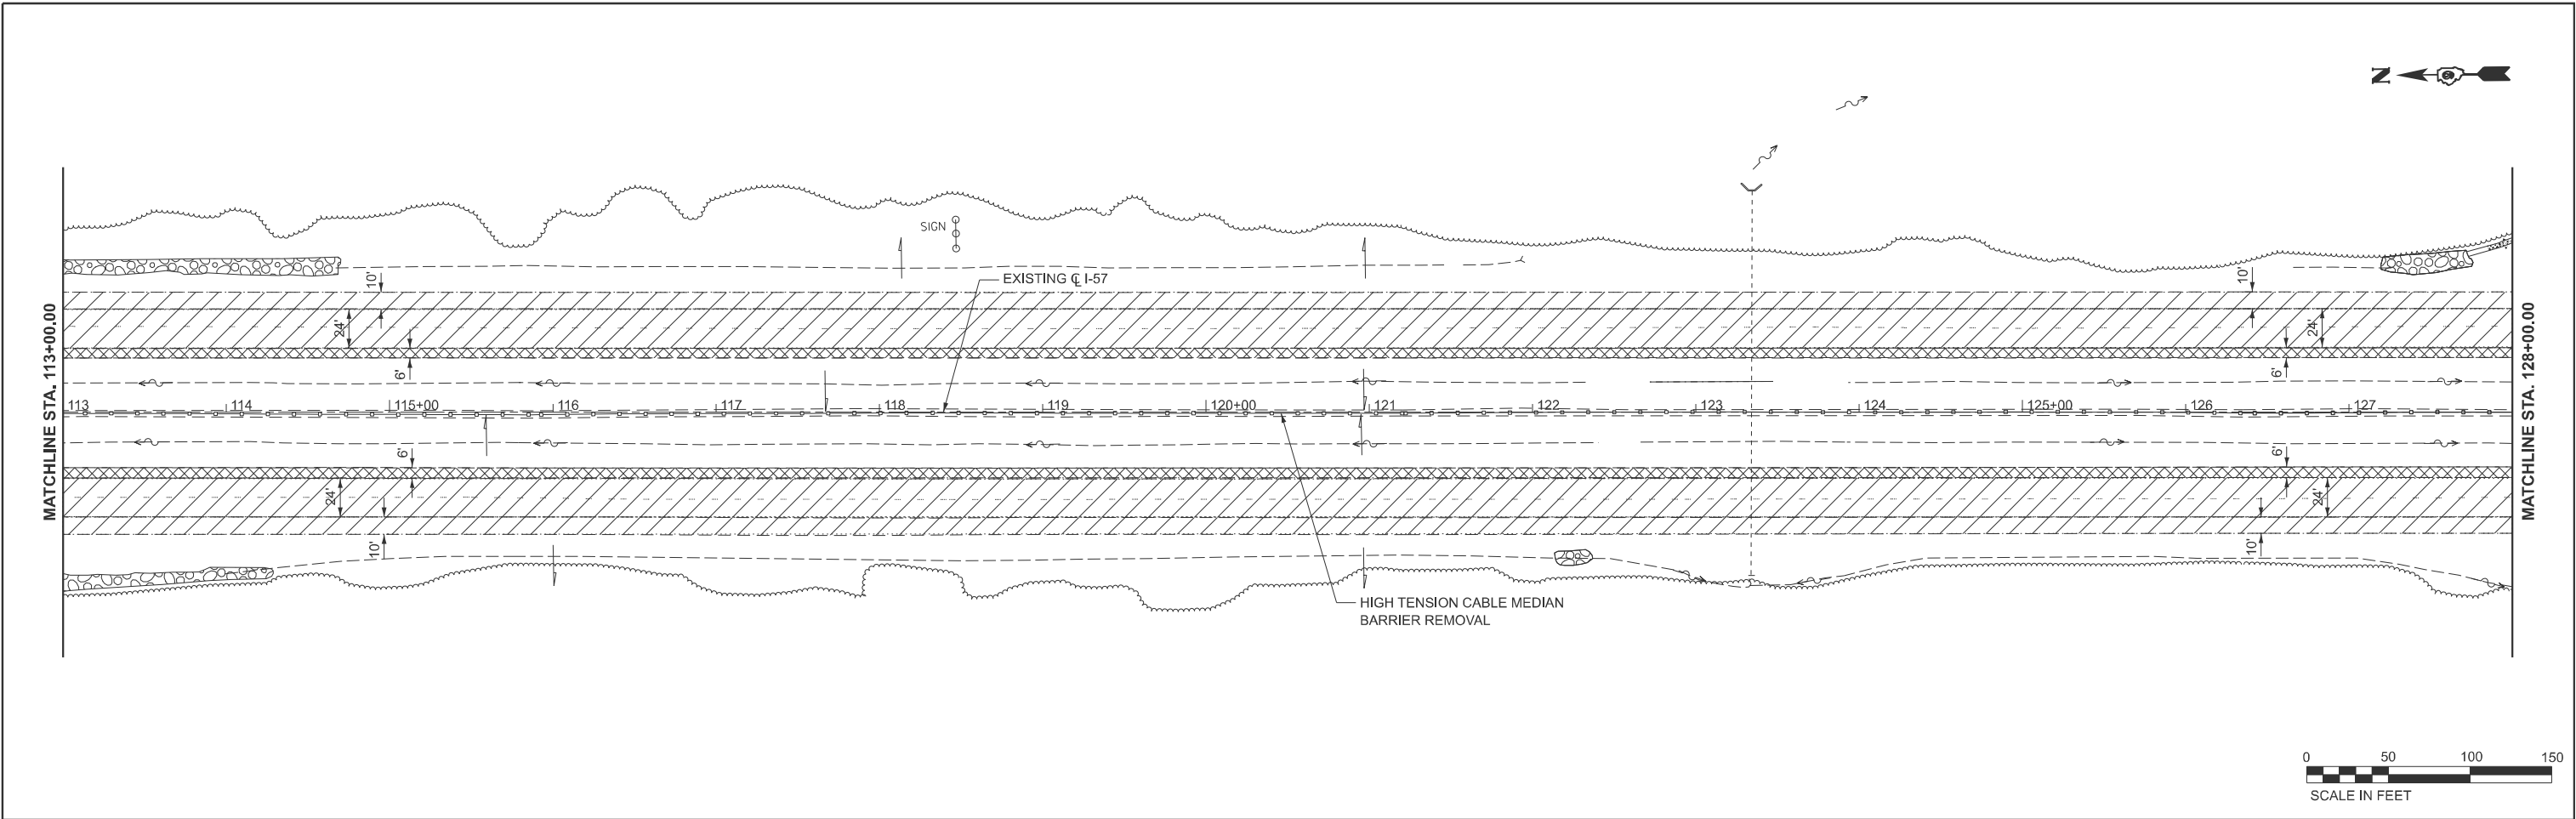

LEGEND

	HOT-MIX ASPHALT SURFACE REMOVAL, 2"		HOT-MIX ASPHALT SURFACE REMOVAL, 4 1/4"		HOT-MIX ASPHALT SURFACE REMOVAL, VARIABLE DEPTH		PAVED SHOULDER REMOVAL		PAVEMENT REMOVAL
--	--	--	--	--	--	--	---------------------------	--	------------------

VOLKERT

USER NAME = betsy.witt	DESIGNED -	REVISED -
	DRAWN -	REVISED -
PLOT SCALE = \$SCALE\$	CHECKED -	REVISED -
PLOT DATE = 8/27/2024	DATE -	REVISED -



STATE OF ILLINOIS
DEPARTMENT OF TRANSPORTATION

REMOVAL PLAN
INTERSTATE 57

SCALE: 1"=50' SHEET 5 OF 18 SHEETS STA. 113+00.00 TO STA. 143+00.00

F.A.I. RTE.	SECTION	COUNTY	TOTAL SHEETS	SHEET NO.
57	(X1-8,X1-7-1,X1-7,X1-6-1)R-2	WILLIAMSON	614	164
CONTRACT NO. 78798				
ILLINOIS FED. AID PROJECT				

MODEL: I57 - Removal Sht 7
FILE NAME: c:\volkert_pw_workingdir\betsy.witt\0326115\0978798-sh-r-removal.dgn

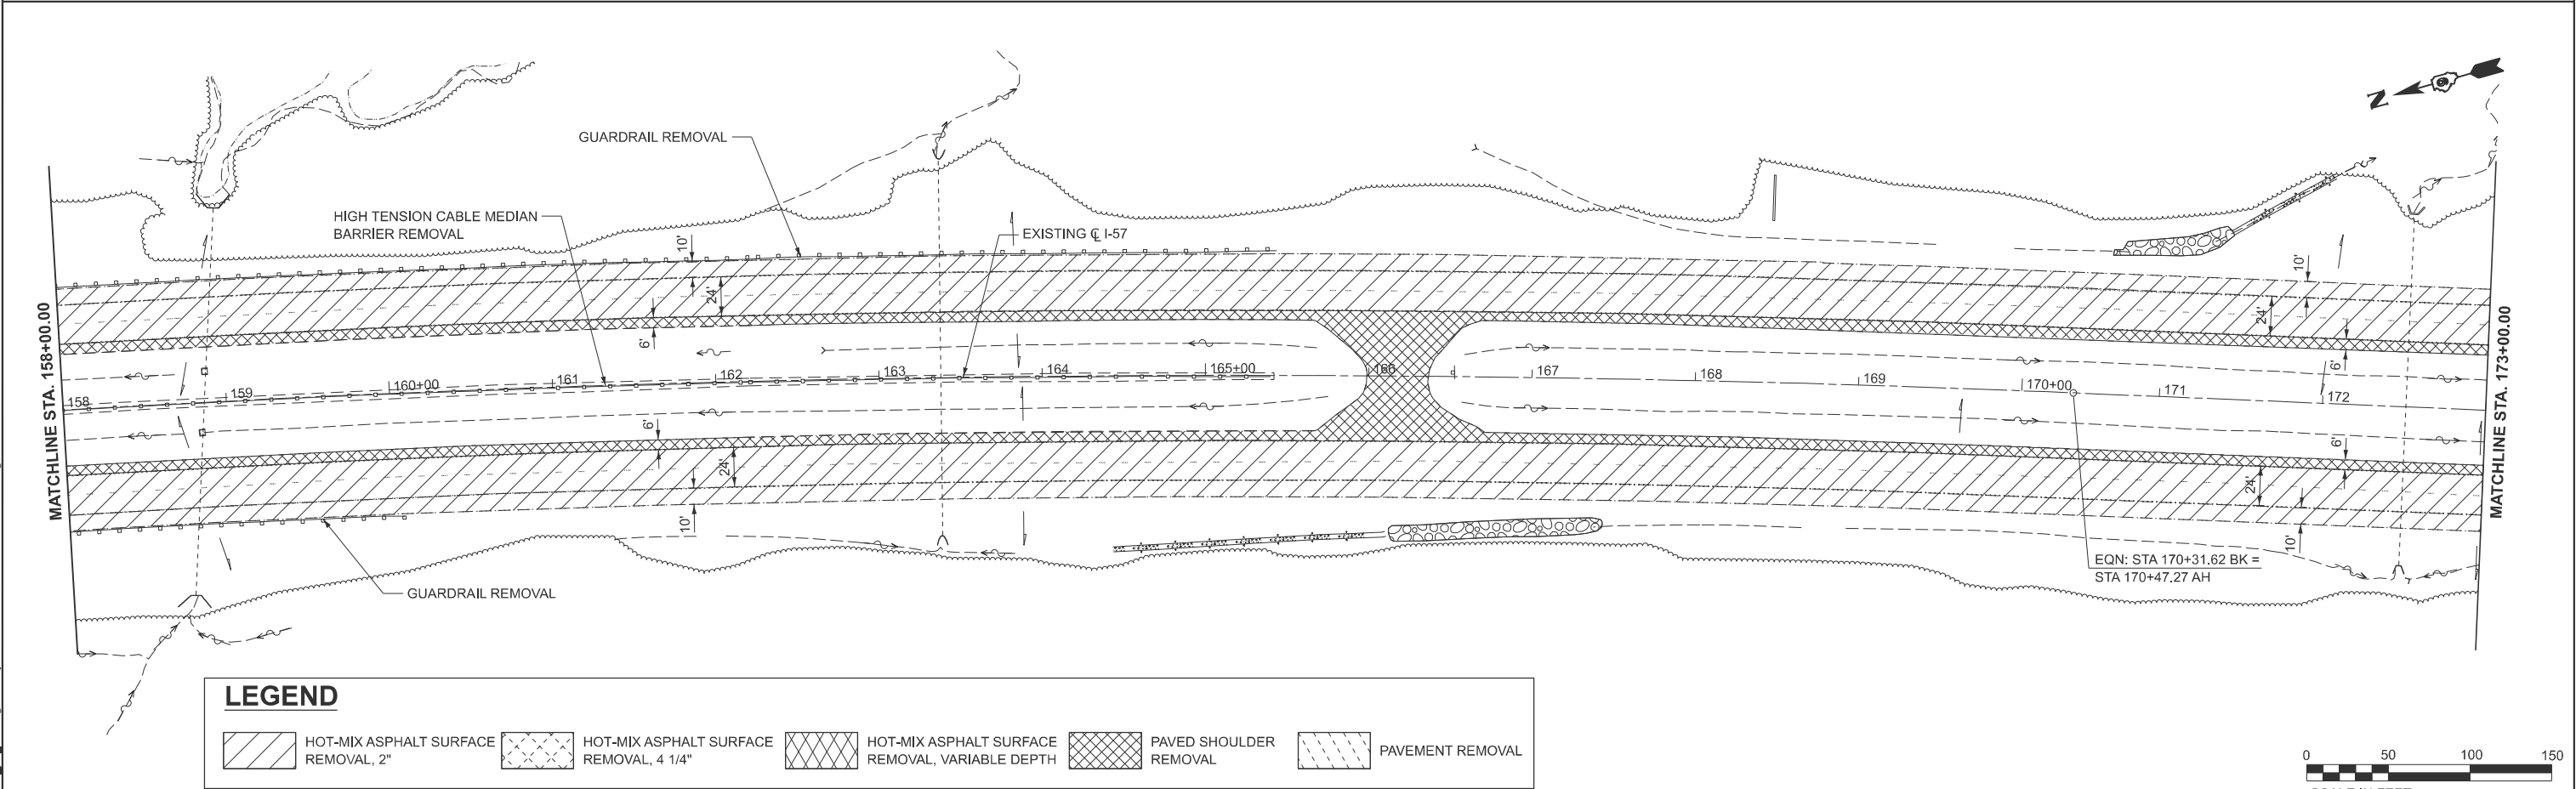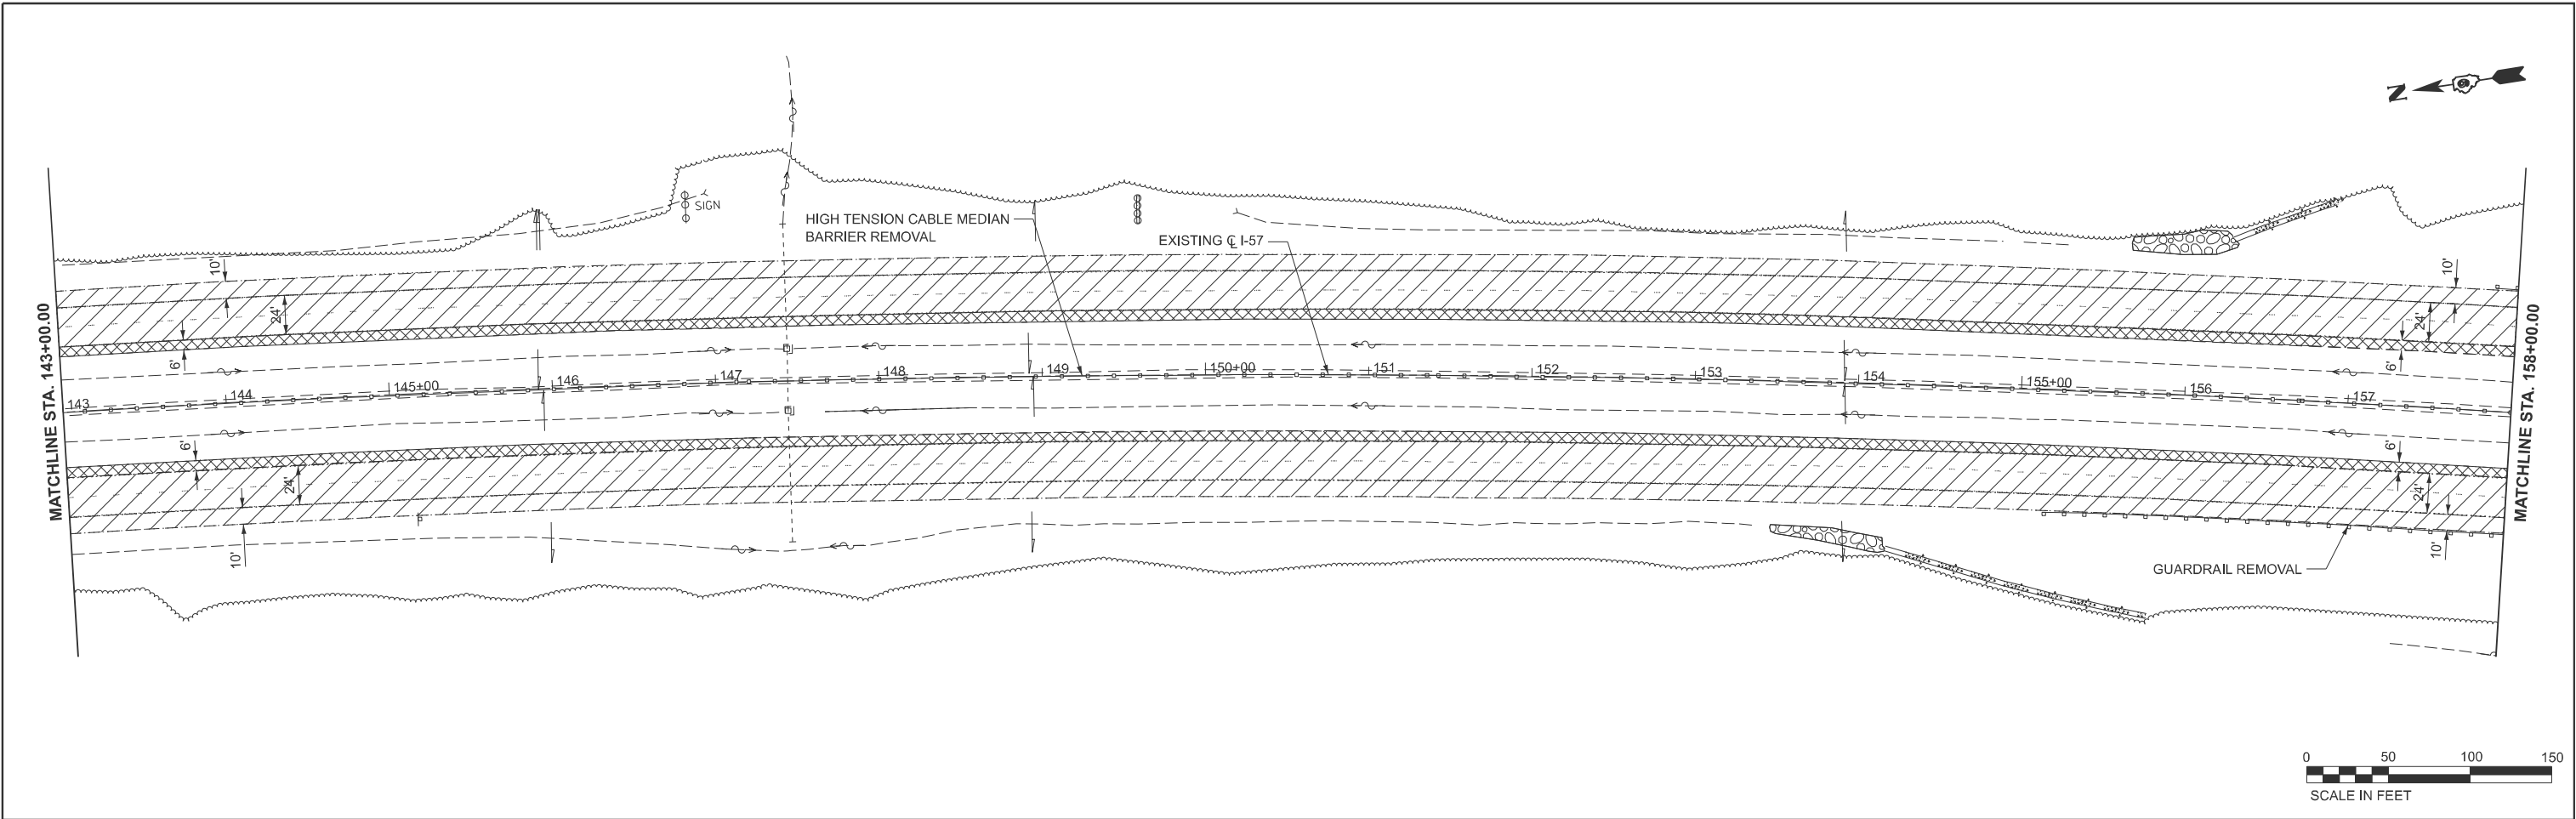

LEGEND

	HOT-MIX ASPHALT SURFACE REMOVAL, 2"		HOT-MIX ASPHALT SURFACE REMOVAL, 4 1/4"		HOT-MIX ASPHALT SURFACE REMOVAL, VARIABLE DEPTH		PAVED SHOULDER REMOVAL		PAVEMENT REMOVAL
---	--	---	--	---	--	---	---------------------------	---	------------------



USER NAME = betsy.witt	DESIGNED -	REVISED -
	DRAWN -	REVISED -
PLOT SCALE = \$SCALE\$	CHECKED -	REVISED -
PLOT DATE = 8/27/2024	DATE -	REVISED -



**STATE OF ILLINOIS
DEPARTMENT OF TRANSPORTATION**

**REMOVAL PLAN
INTERSTATE 57**

SCALE: 1"=50' SHEET 6 OF 18 SHEETS STA. 143+00.00 TO STA. 173+00.00



F.A.I. RTE.	SECTION	COUNTY	TOTAL SHEETS	SHEET NO.
57	(X1-8,X1-7-1,X1-7,X1-6-1)R-2	WILLIAMSON	614	165
CONTRACT NO. 78798				
ILLINOIS FED. AID PROJECT				

MODEL: I57 - Removal Sht 8
FILE NAME: c:\volkert_pw_workingdir\betsy.witt\0326115\09\878798-sh-removal.dgn

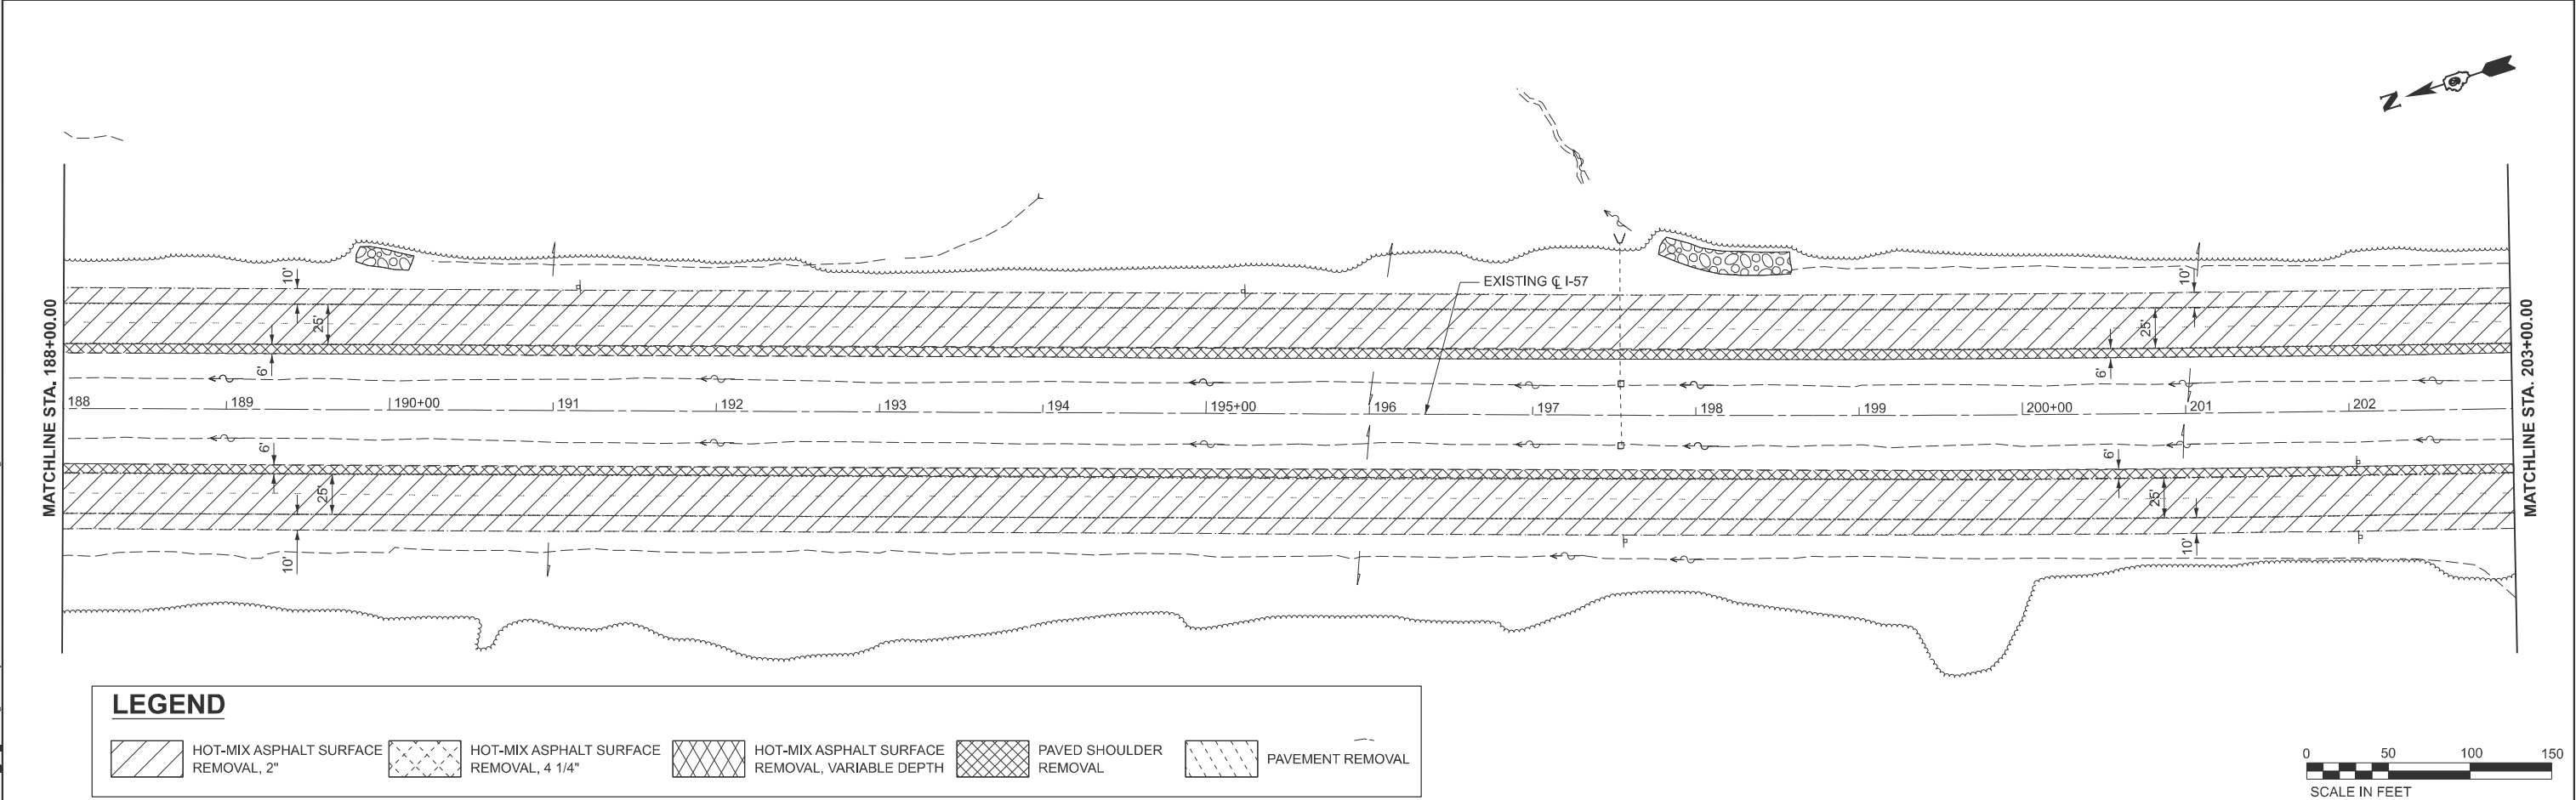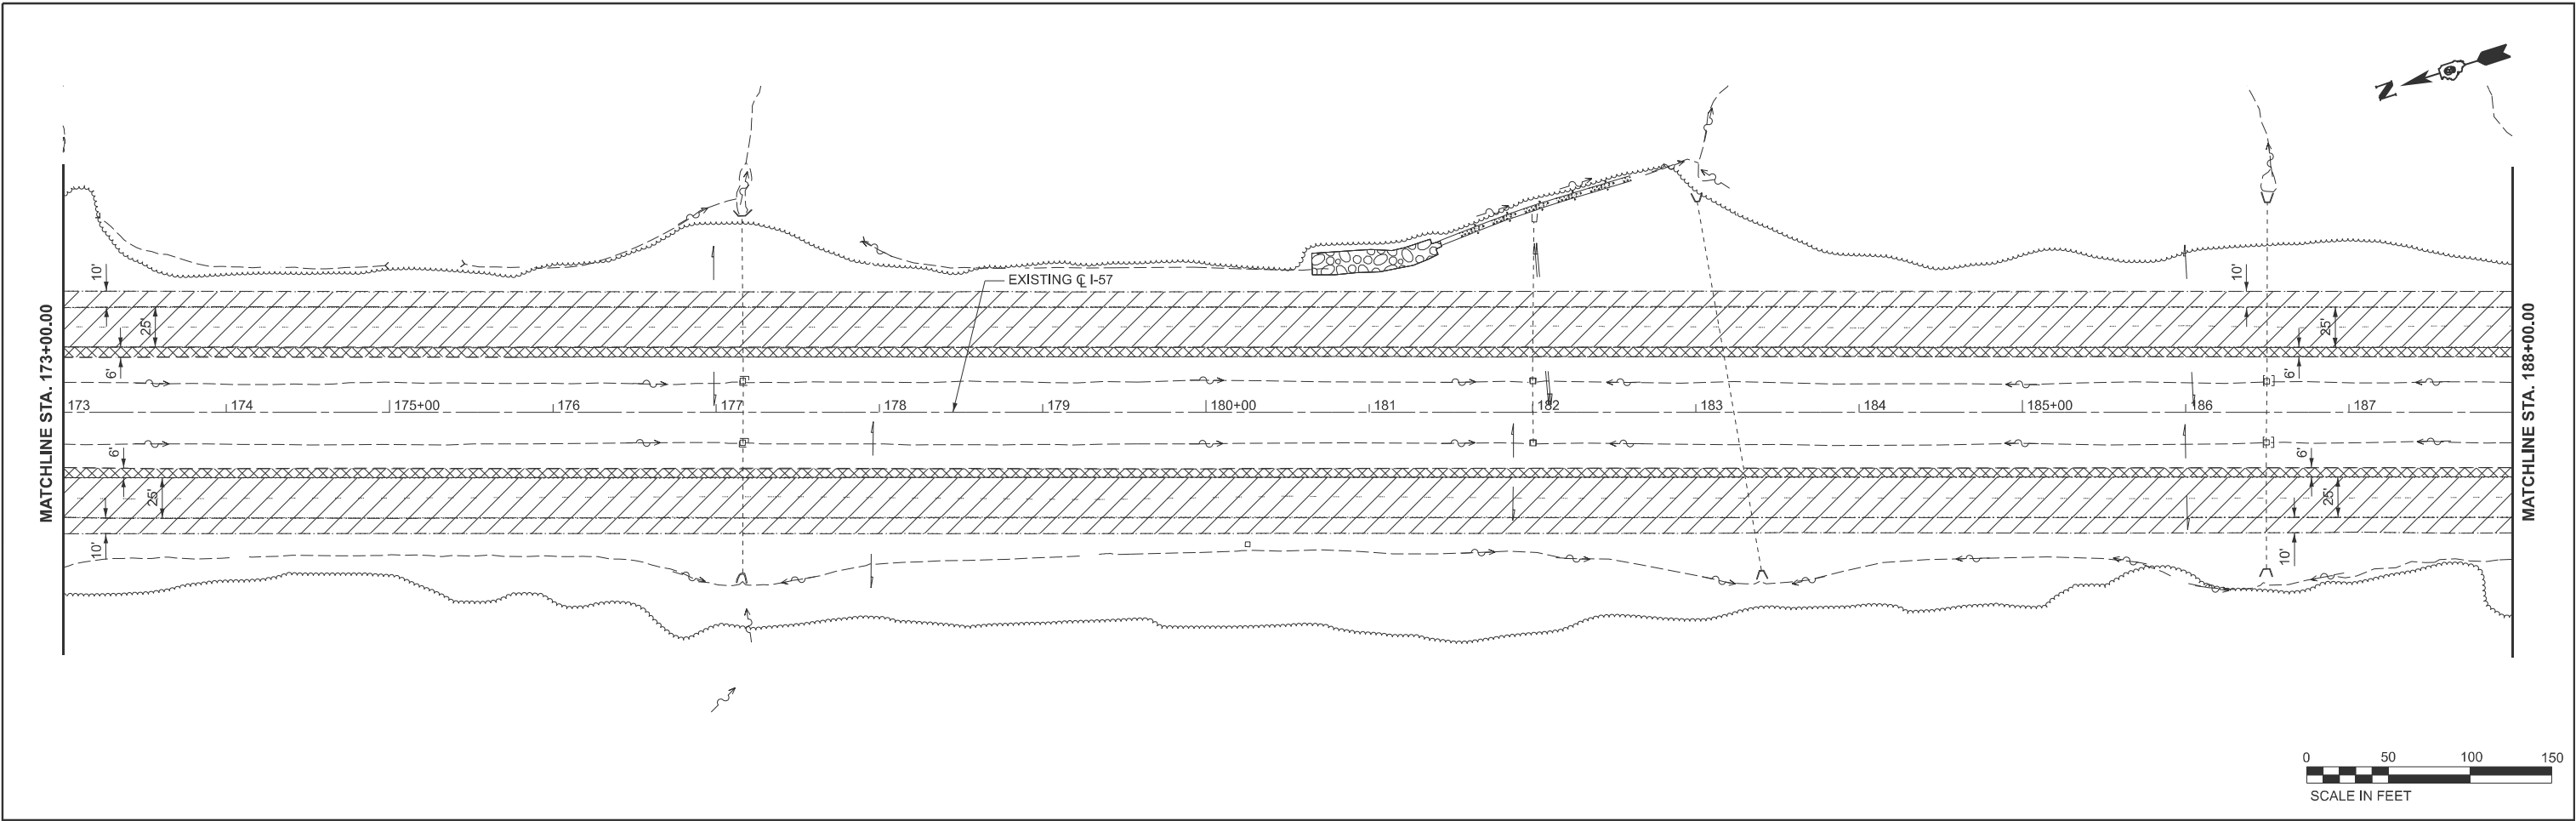

	USER NAME = betsy.witt		DESIGNED -	REVISED -	STATE OF ILLINOIS DEPARTMENT OF TRANSPORTATION	REMOVAL PLAN INTERSTATE 57		F.A.I. RTE.	SECTION	COUNTY	TOTAL SHEETS	SHEET NO.
	DRAWN -		REVIS	ED				57	(X1-8,X1-7-1,X1-7,X1-6-1)R-2	WILLIAMSON	614	166
	PLOT SCALE = \$SCALE\$		CHECKED -	REVISED -				CONTRACT NO. 78798				
PLOT DATE = 8/27/2024		DATE -	REVISED -		SCALE: 1"=50'		SHEET 7	OF 18 SHEETS	STA. 173+00.00	TO STA. 203+00.00	ILLINOIS FED. AID PROJECT	

MODEL: I57 - Removal Sht 9
FILE NAME: c:\volkert_pw_working\dr\betsy.witt\0326115\0918798-sh-removal.dgn

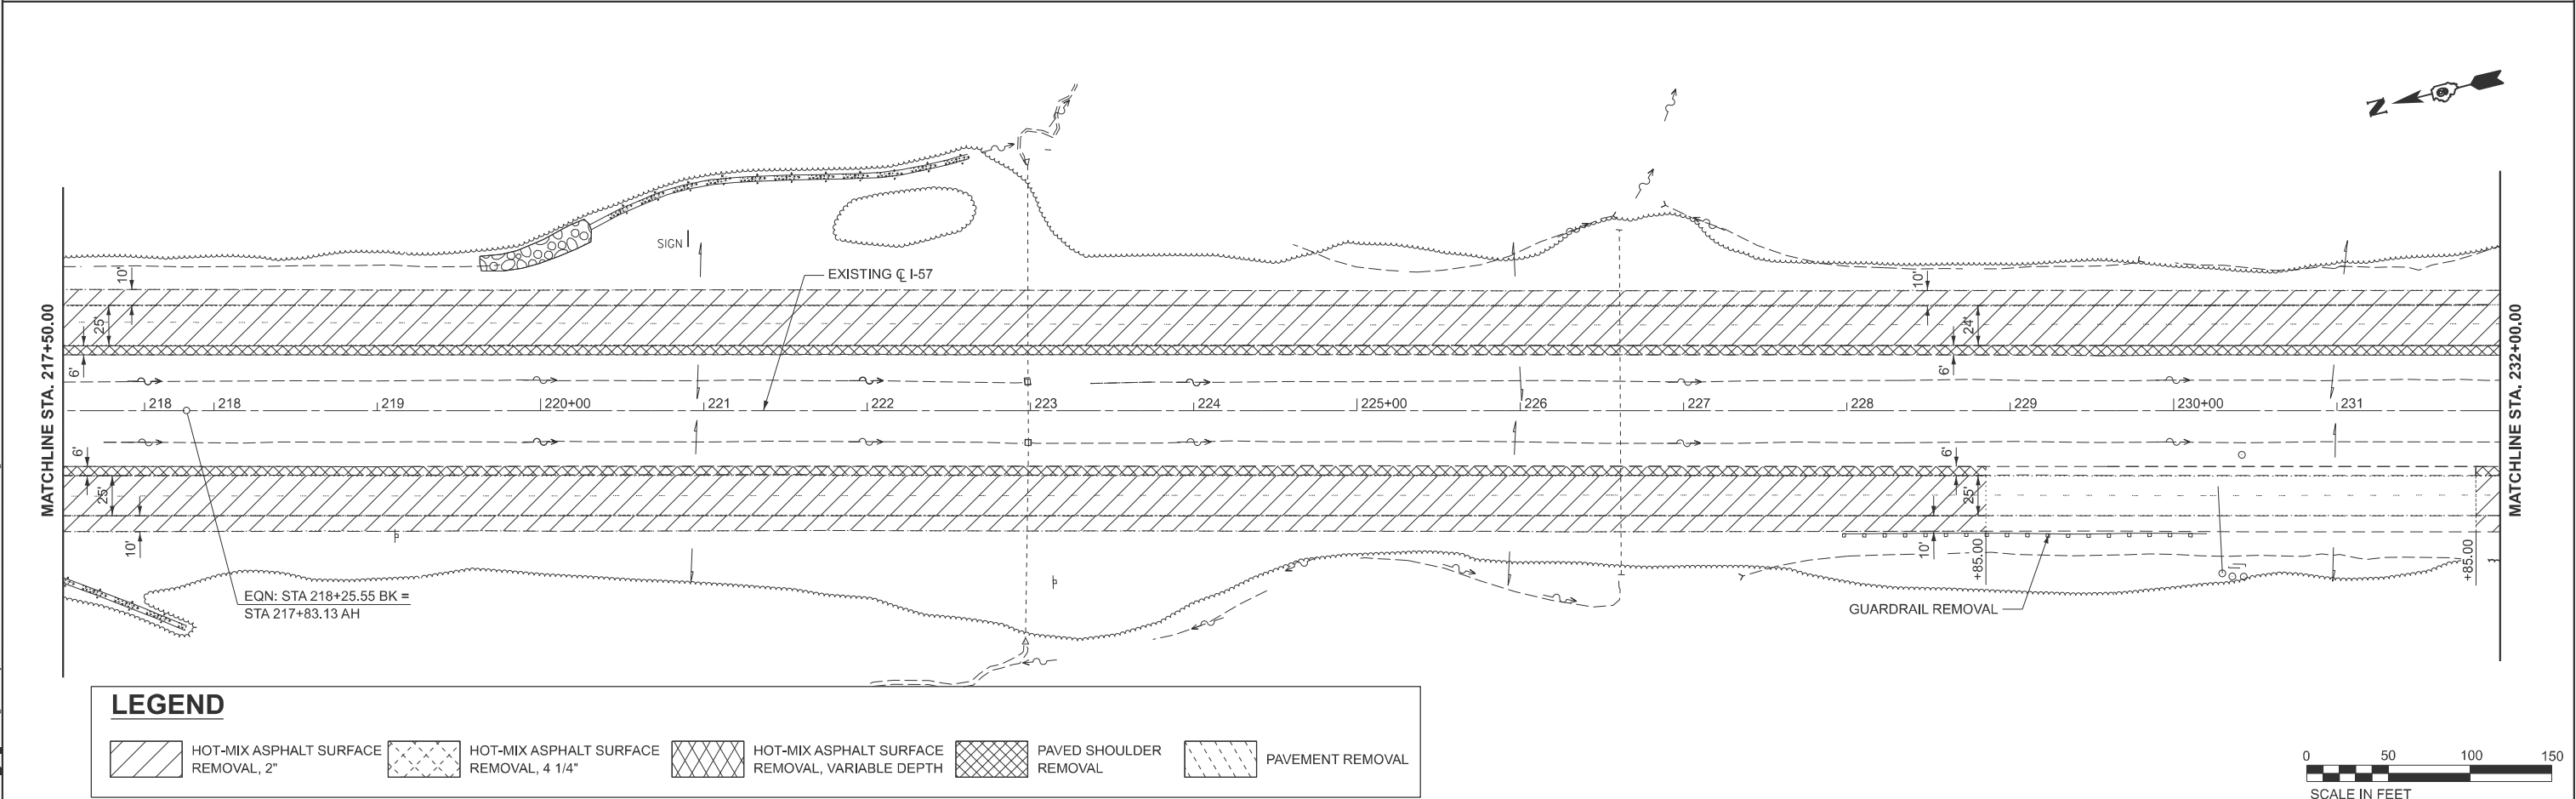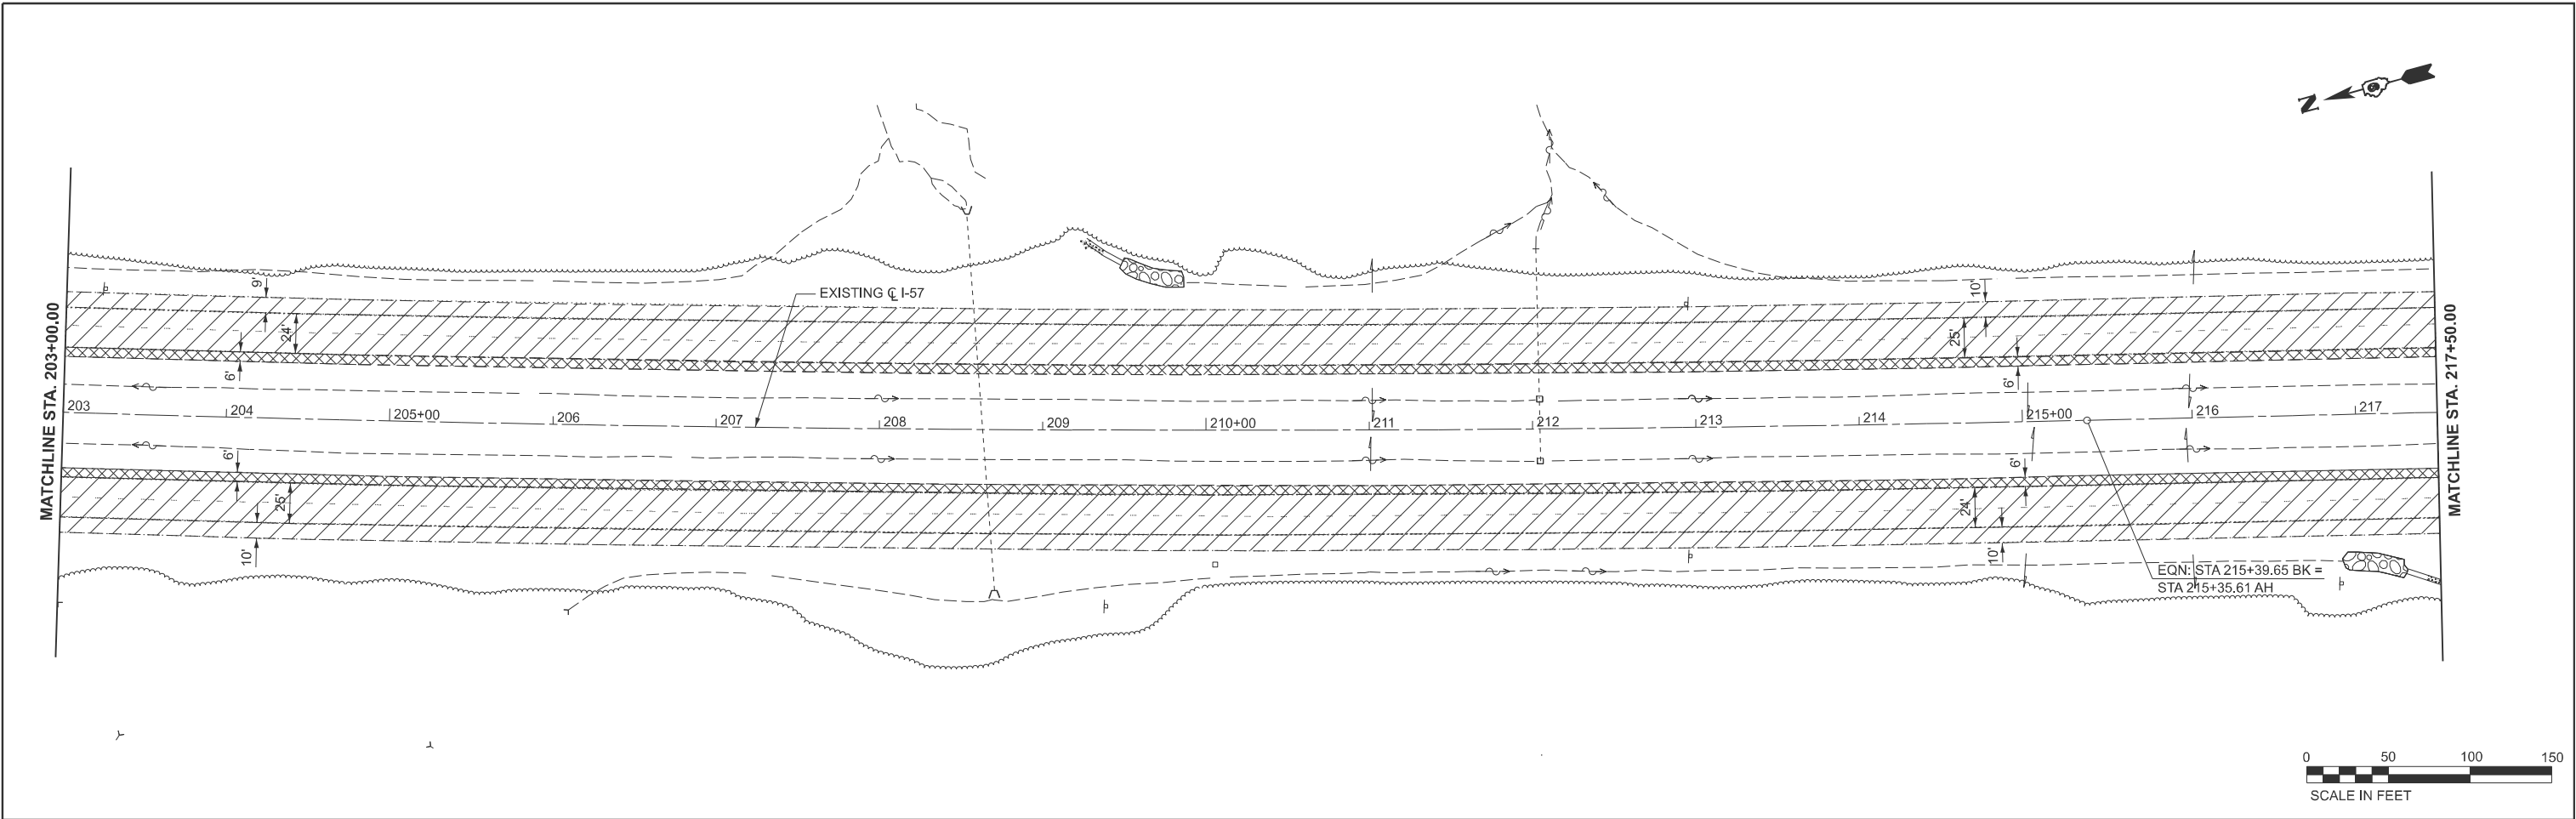

LEGEND

	HOT-MIX ASPHALT SURFACE REMOVAL, 2"		HOT-MIX ASPHALT SURFACE REMOVAL, 4 1/4"		HOT-MIX ASPHALT SURFACE REMOVAL, VARIABLE DEPTH		PAVED SHOULDER REMOVAL		PAVEMENT REMOVAL
--	--	--	--	--	--	--	---------------------------	--	------------------

VOLKERT

USER NAME =	betsy.witt	DESIGNED -		REVISED -	
DRAWN -		REVIS		REVISED -	
PLOT SCALE =	SSCALE\$	CHECKED -		REVISED -	
PLOT DATE =	8/27/2024	DATE -		REVISED -	

STATE OF ILLINOIS
DEPARTMENT OF TRANSPORTATION



REMOVAL PLAN
INTERSTATE 57

SCALE: 1"=50' SHEET 8 OF 18 SHEETS STA. 203+00.00 TO STA. 232+00.00

F.A.I. RTE.	SECTION	COUNTY	TOTAL SHEETS	SHEET NO.
57	(X1-8,X1-7-1,X1-7,X1-6-1)R-2	WILLIAMSON	614	167
CONTRACT NO. 78798				

ILLINOIS FED. AID PROJECT

MODEL: I57 - Removal Sht 10
FILE NAME: c:\volkert_pw_working\p\betsy.witt\0326115\09\8789-sh-r-removal.dgn

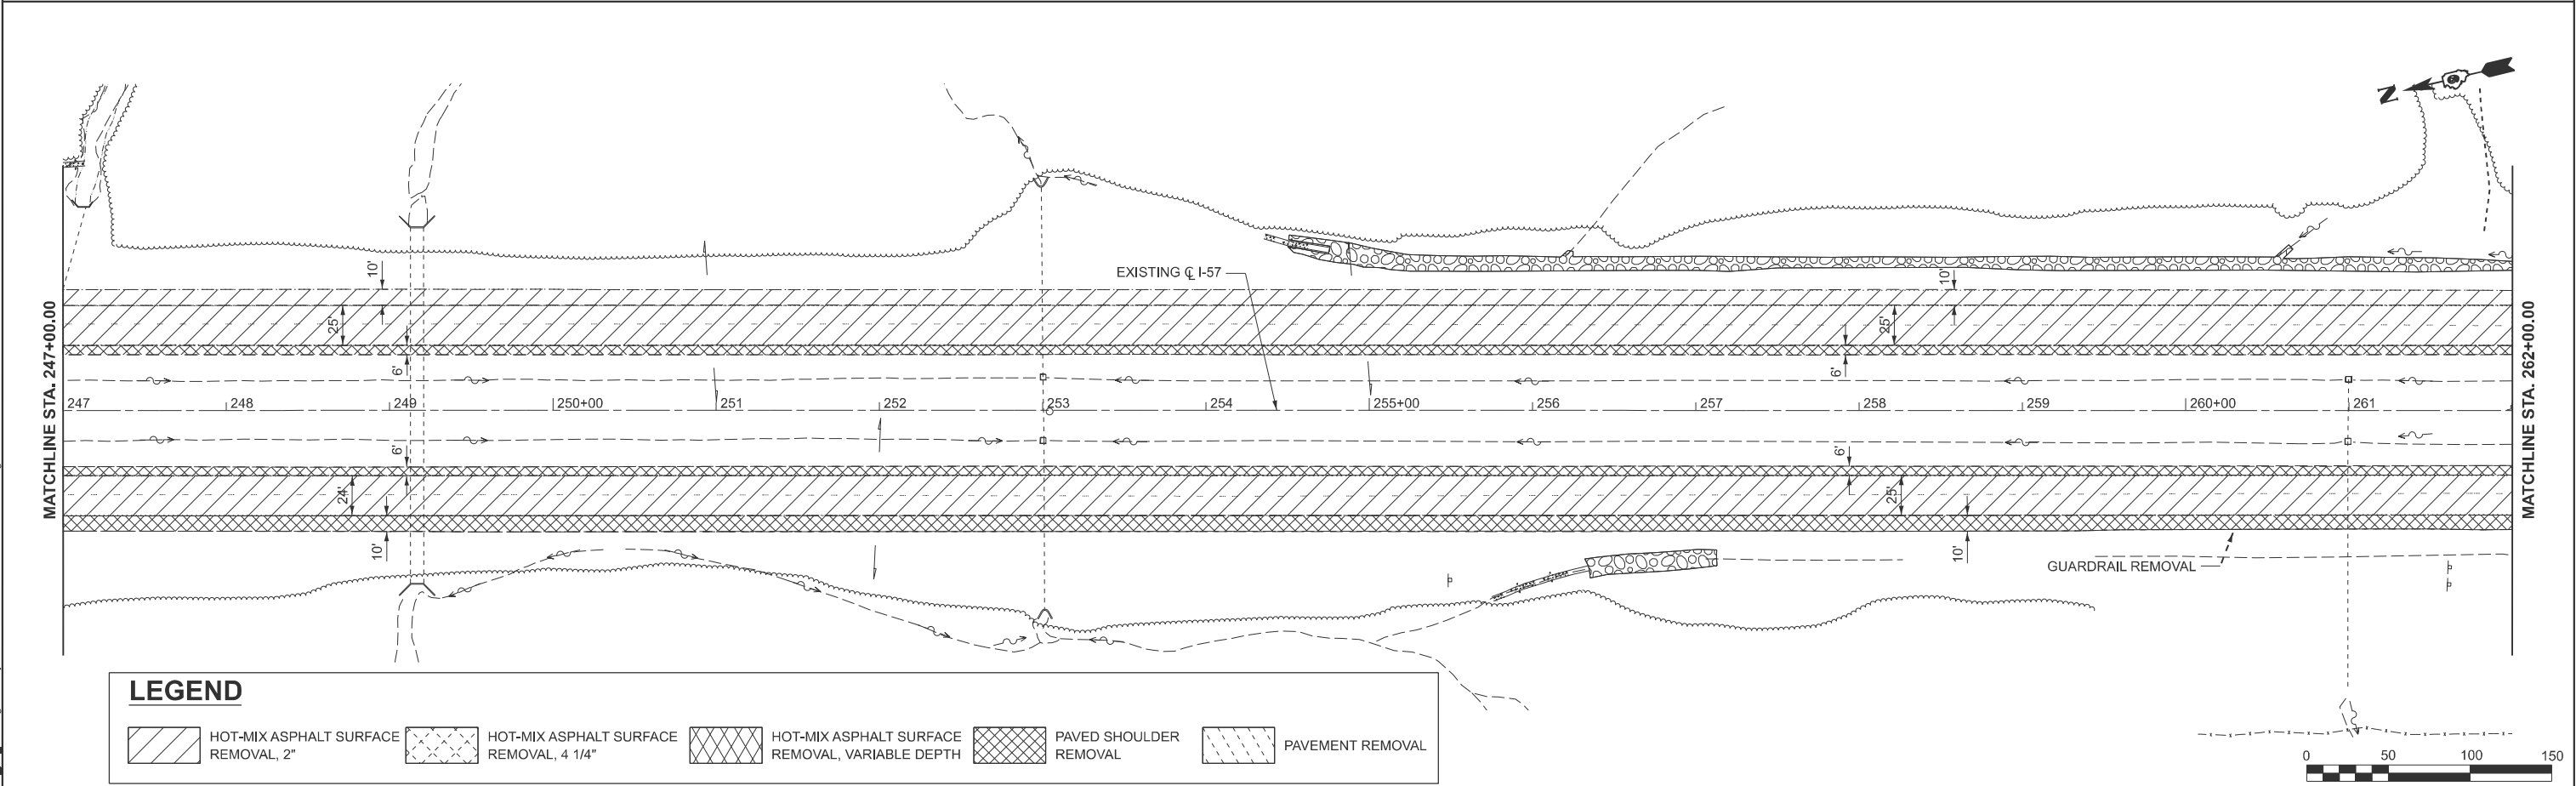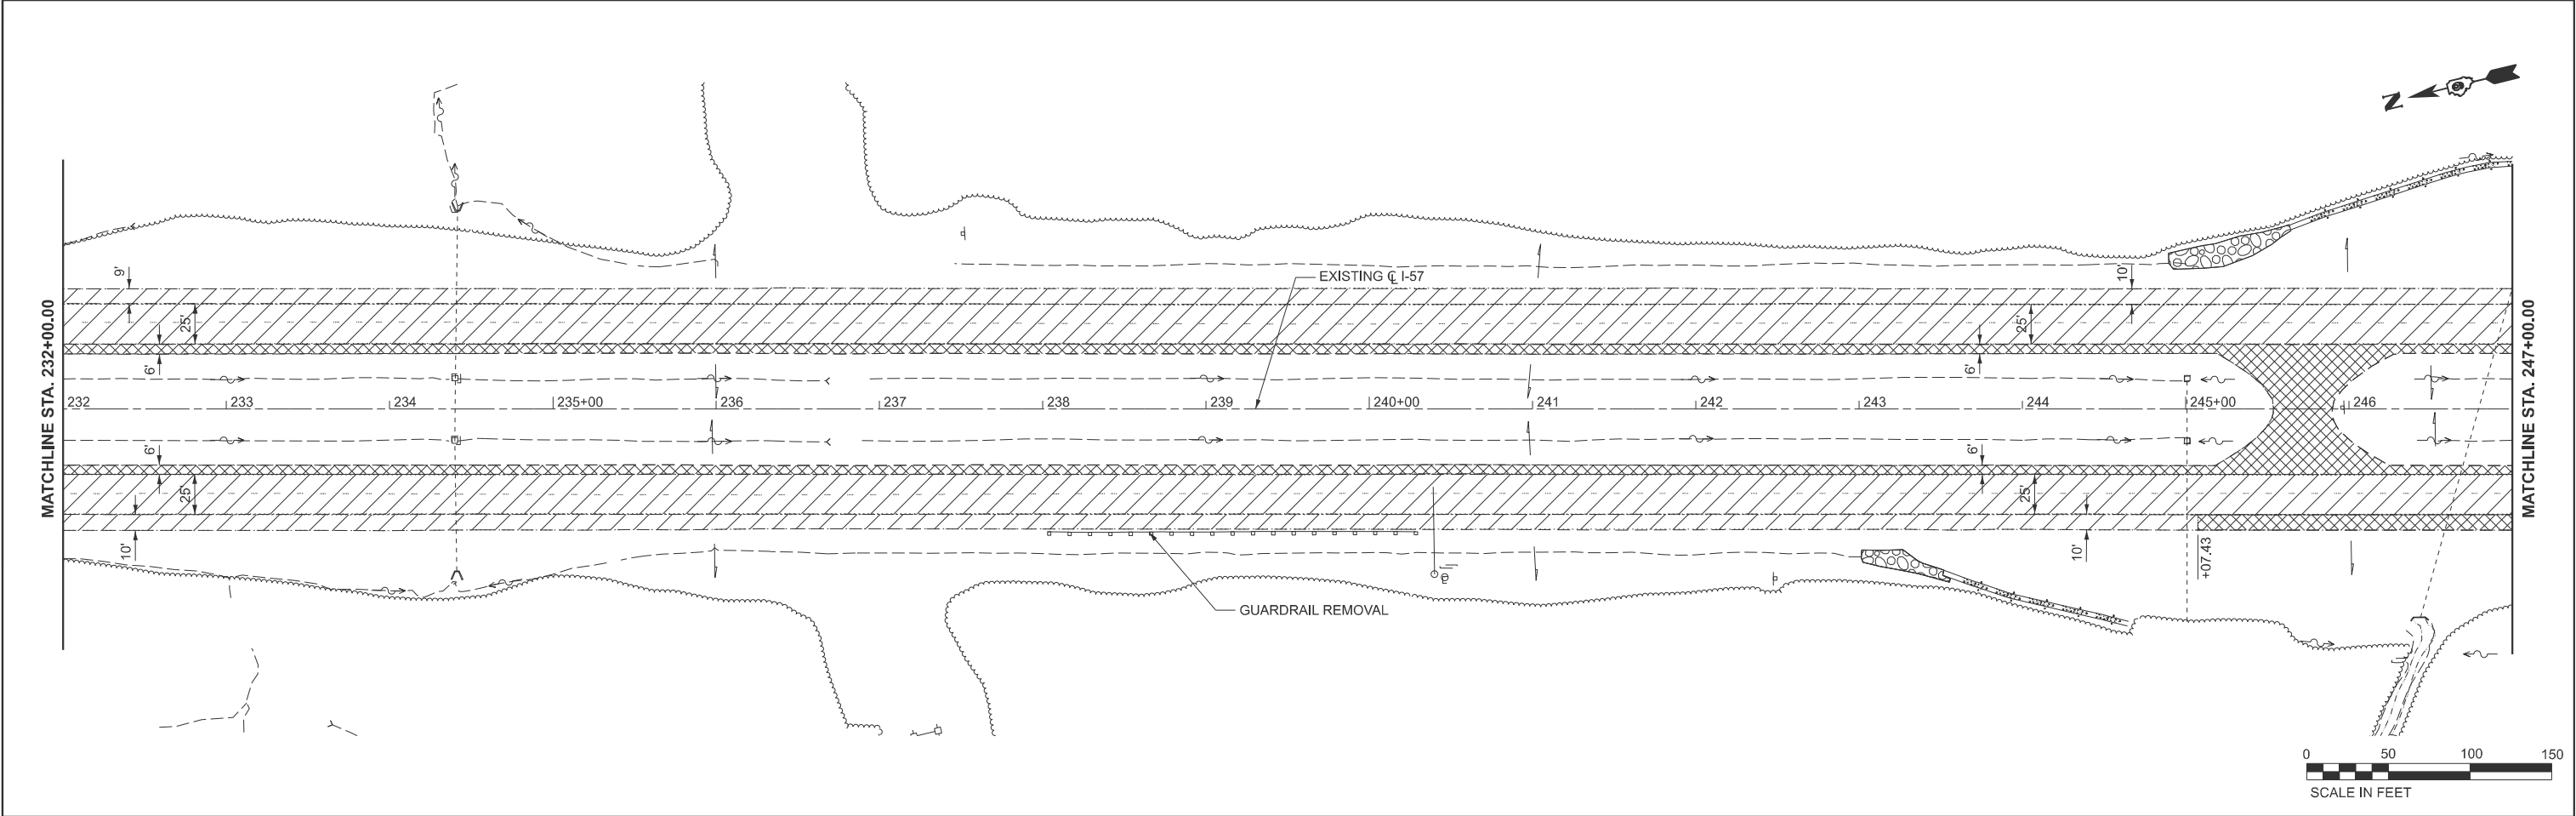

LEGEND

	HOT-MIX ASPHALT SURFACE REMOVAL, 2"		HOT-MIX ASPHALT SURFACE REMOVAL, 4 1/4"		HOT-MIX ASPHALT SURFACE REMOVAL, VARIABLE DEPTH		PAVED SHOULDER REMOVAL		PAVEMENT REMOVAL
--	--	--	--	--	--	--	---------------------------	--	------------------

VOLKERT

USER NAME = betsy.witt	DESIGNED -	REVISED -
PLOT SCALE = \$SCALE\$	DRAWN -	REVISED -
PLOT DATE = 8/27/2024	CHECKED -	REVISED -
	DATE -	REVISED -



STATE OF ILLINOIS
DEPARTMENT OF TRANSPORTATION

REMOVAL PLAN
INTERSTATE 57

SCALE: 1"=50' SHEET 9 OF 18 SHEETS STA. 232+00.00 TO STA. 262+00.00

F.A.I. RTE.	SECTION	COUNTY	TOTAL SHEETS	SHEET NO.
57	(X1-8,X1-7-1,X1-7,X1-6-1)R-2	WILLIAMSON	614	168
CONTRACT NO. 78798				
ILLINOIS FED. AID PROJECT				

MODEL: I57 - Removal Sht 11
FILE NAME: c:\volkert_pw_workingdir\betsy.wlitt\0326115\09\8789-sh-removal.dgn

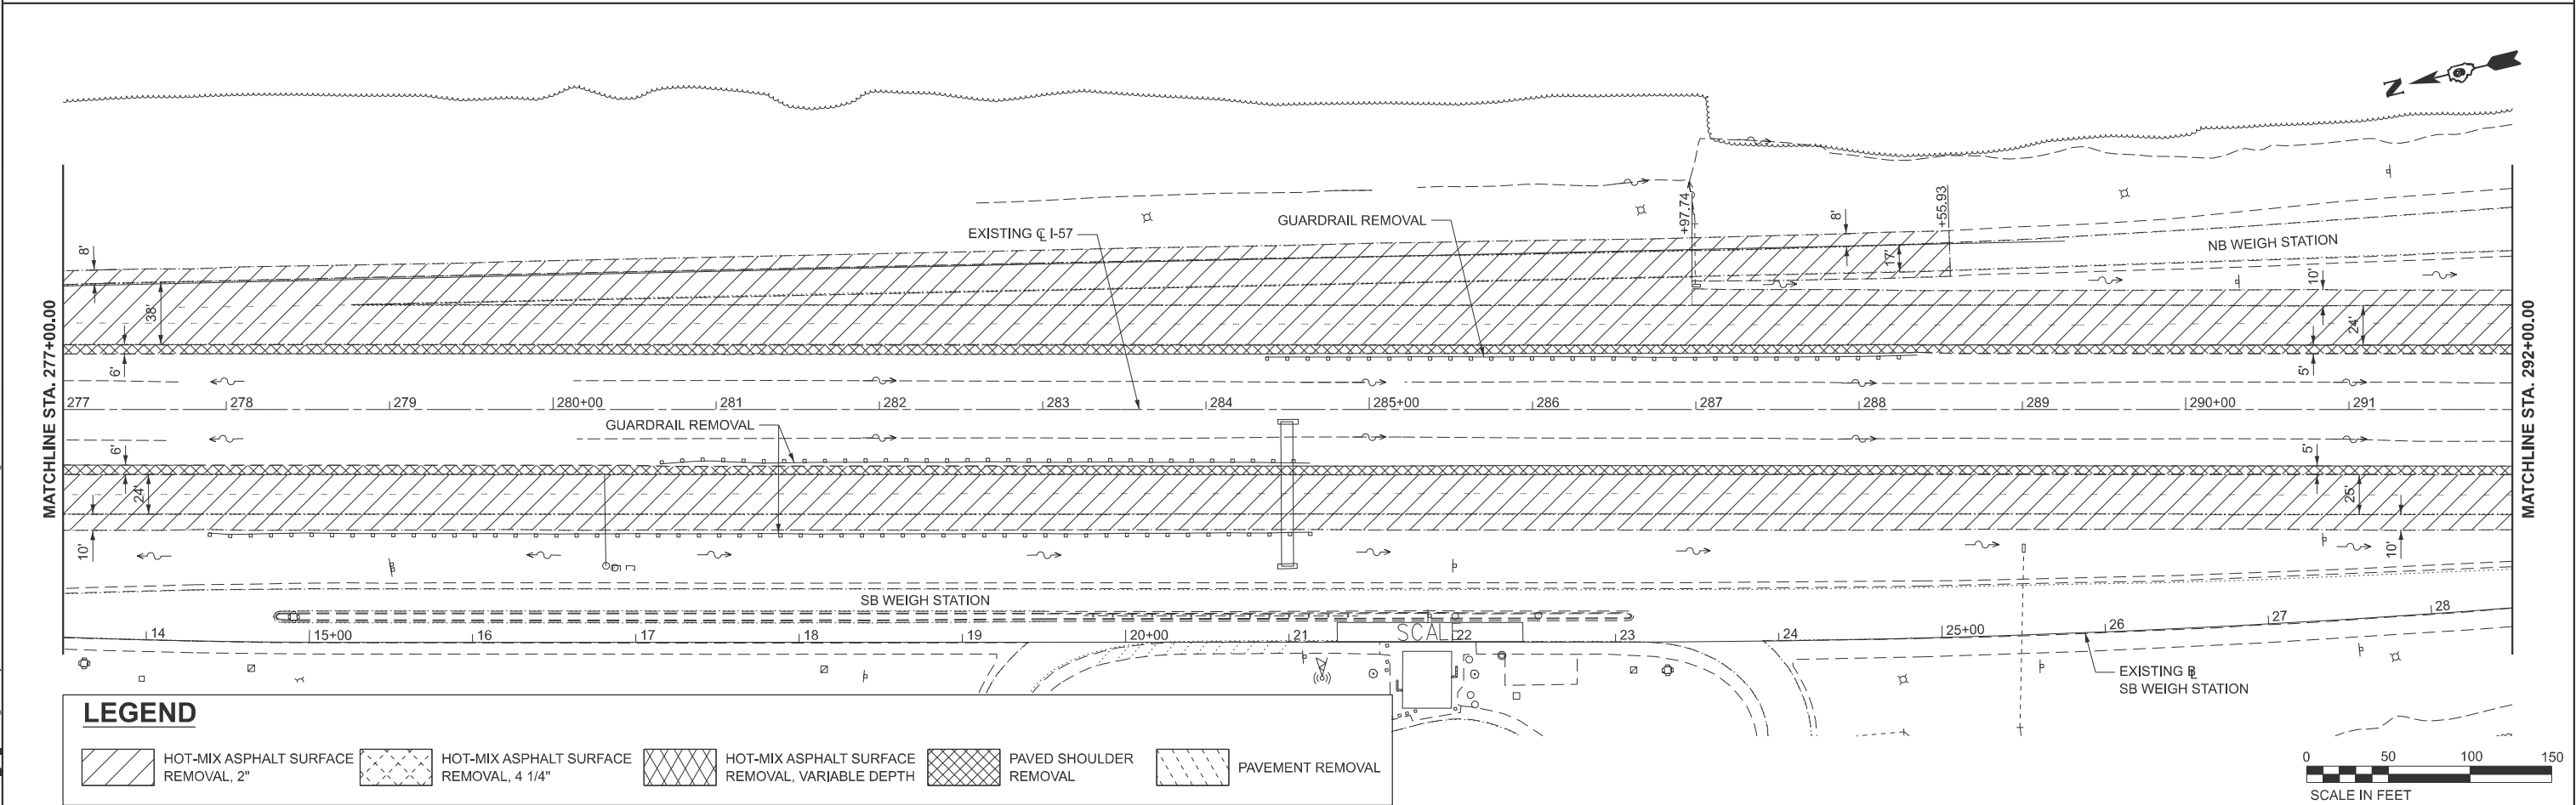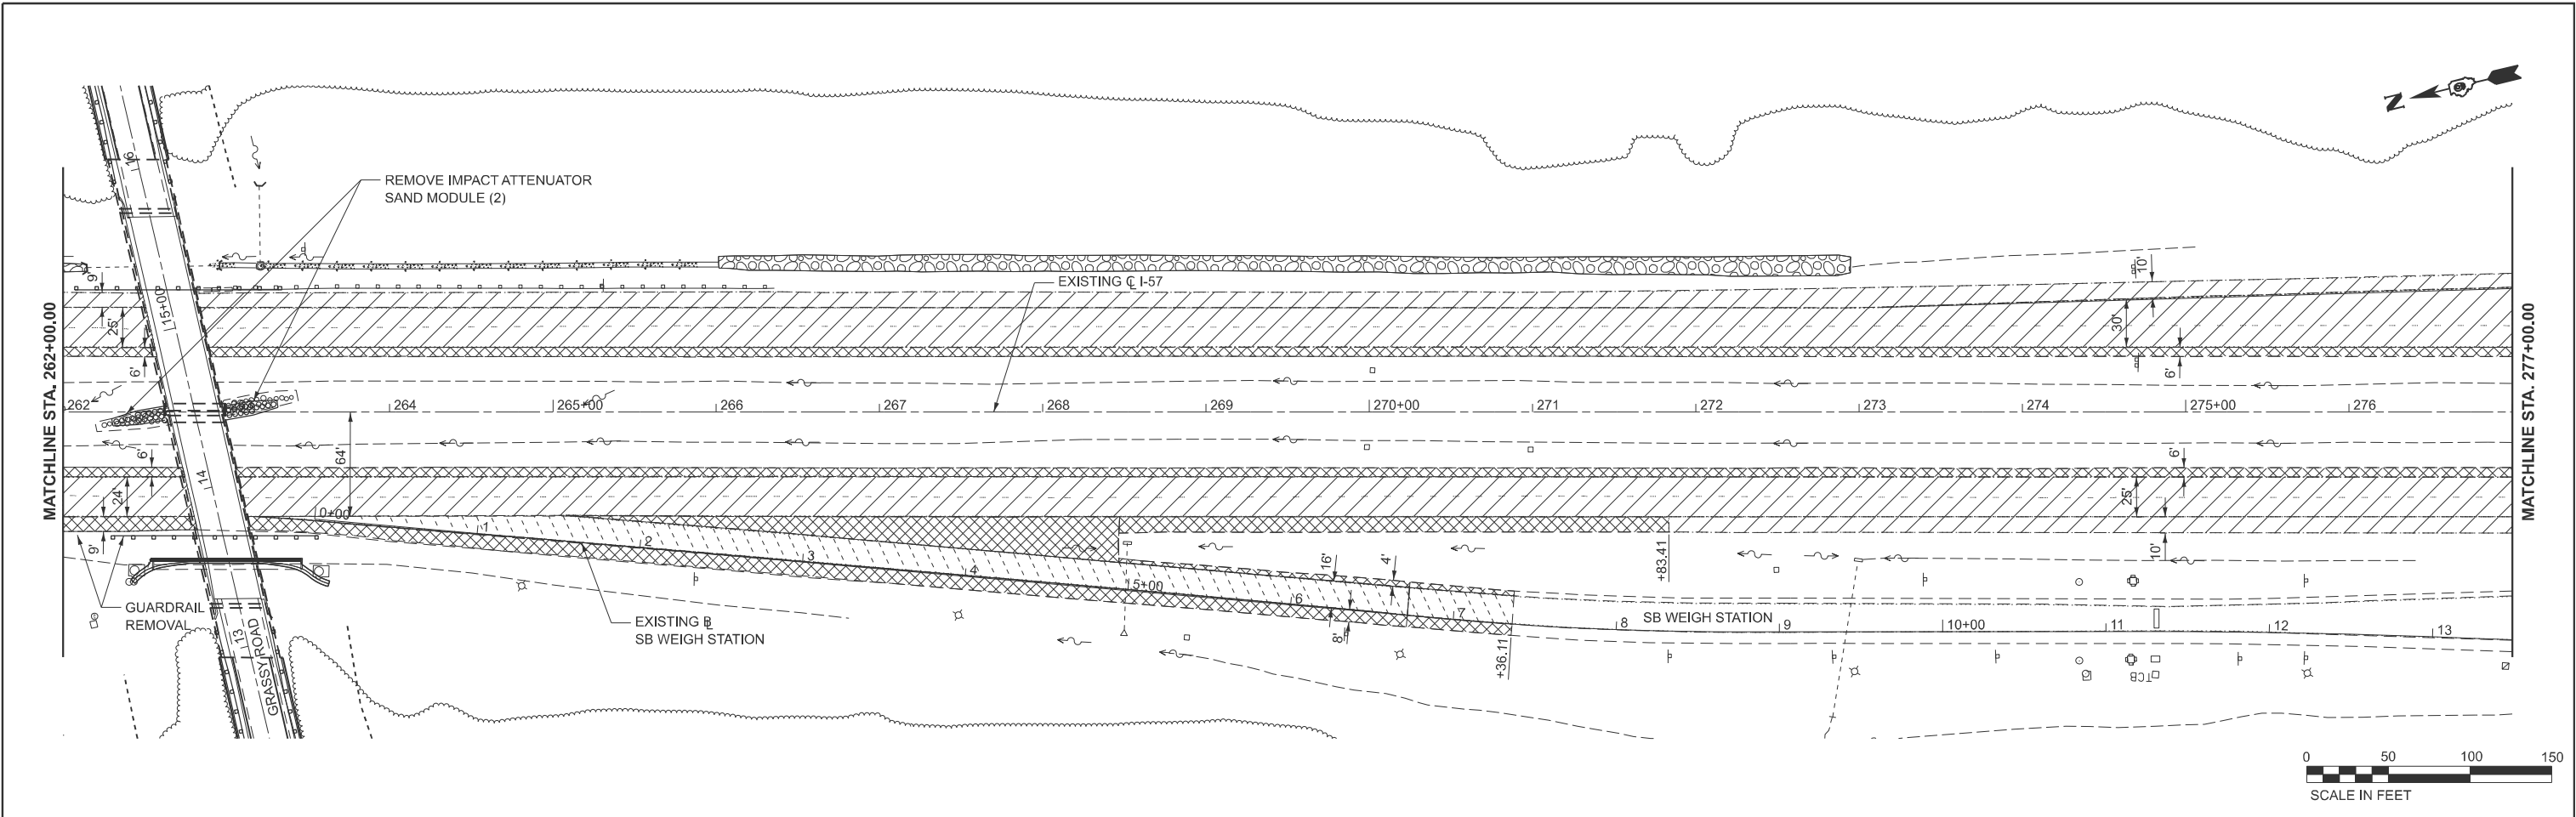

USER NAME = betsy.wlitt	DESIGNED -	REVISED -
	DRAWN -	REVISED -
PLOT SCALE = \$SCALE\$	CHECKED -	REVISED -
PLOT DATE = 8/27/2024	DATE -	REVISED -



STATE OF ILLINOIS
DEPARTMENT OF TRANSPORTATION

REMOVAL PLAN
INTERSTATE 57

SCALE: 1"=50' SHEET 10 OF 18 SHEETS STA. 262+00.00 TO STA. 292+00.00

F.A.I. RTE.	SECTION	COUNTY	TOTAL SHEETS	SHEET NO.
57	(X1-8,X1-7-1,X1-7,X1-6-1)R-2	WILLIAMSON	614	169
CONTRACT NO. 78798				
ILLINOIS FED. AID PROJECT				

MODEL: I57 - Removal Sht 12
FILE NAME: c:\volkert_pw_working\p\i57-removal.dgn

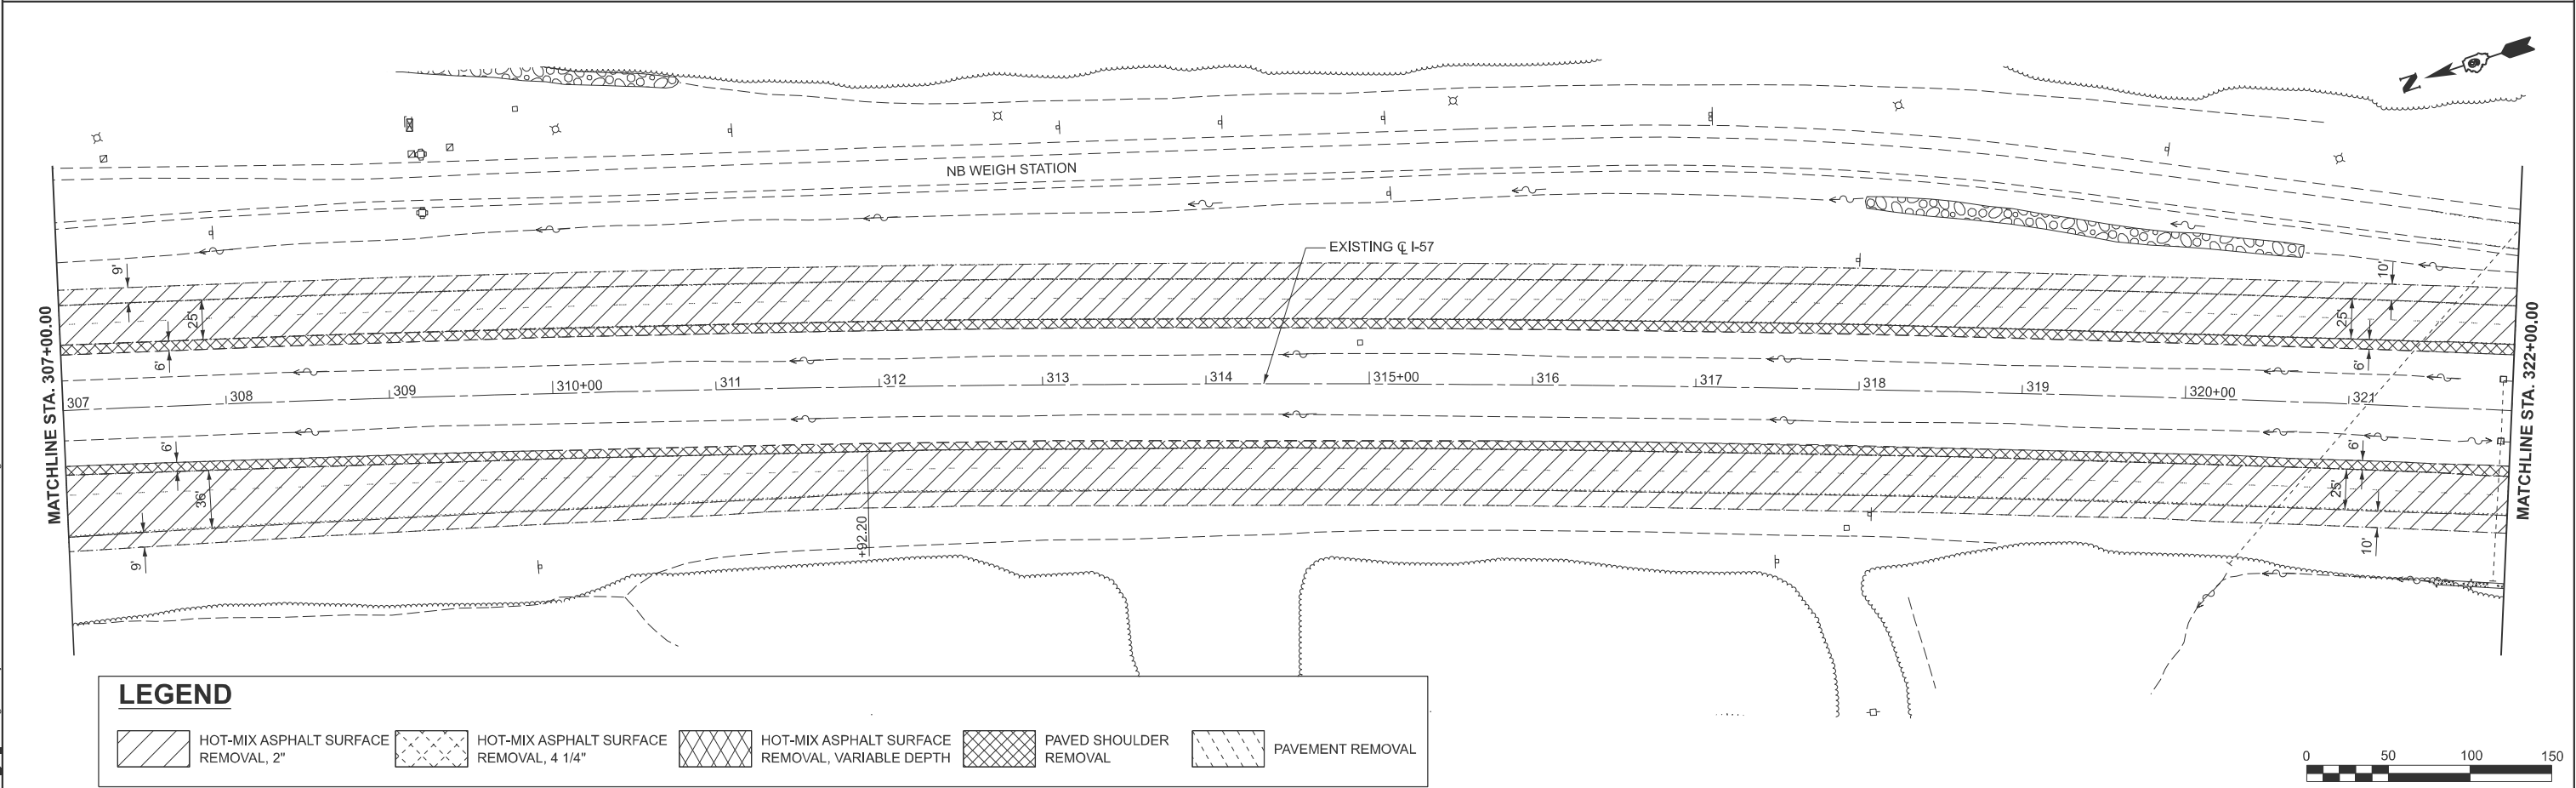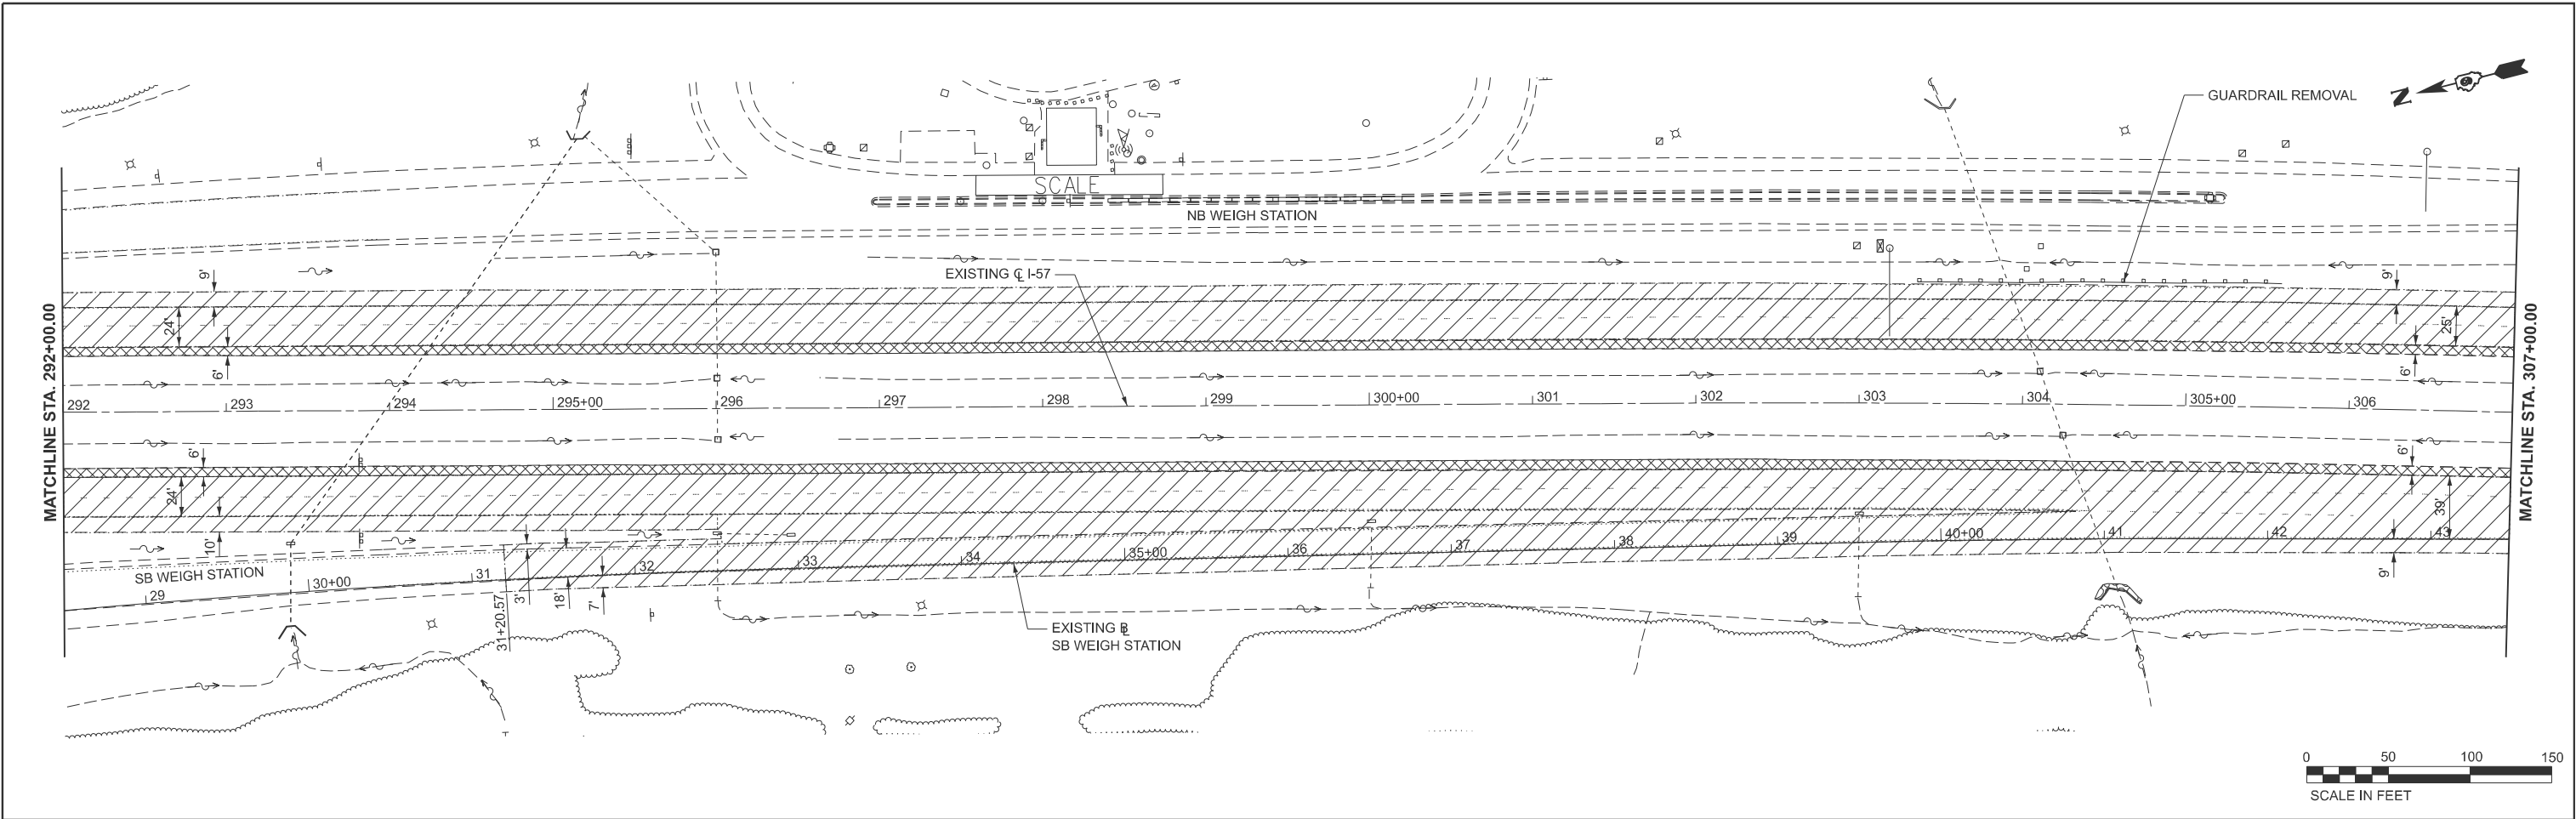

LEGEND

	HOT-MIX ASPHALT SURFACE REMOVAL, 2"		HOT-MIX ASPHALT SURFACE REMOVAL, 4 1/4"		HOT-MIX ASPHALT SURFACE REMOVAL, VARIABLE DEPTH		PAVED SHOULDER REMOVAL		PAVEMENT REMOVAL
--	--	--	--	--	--	--	---------------------------	--	------------------

VOLKERT

USER NAME =	betsy.witt	DESIGNED -	REVISED -
PLOT SCALE =	SSCALE\$	DRAWN -	REVISED -
PLOT DATE =	8/27/2024	CHECKED -	REVISED -
		DATE -	REVISED -



STATE OF ILLINOIS
DEPARTMENT OF TRANSPORTATION

REMOVAL PLAN INTERSTATE 57



SCALE: 1"=50' SHEET 11 OF 18 SHEETS STA. 292+00.00 TO STA. 322+00.00

F.A.I. RTE.	SECTION	COUNTY	TOTAL SHEETS	SHEET NO.
57	(X1-8,X1-7-1,X1-7,X1-6-1)R-2	WILLIAMSON	614	170
CONTRACT NO. 78798				
ILLINOIS FED. AID PROJECT				

MODEL: I57 - Removal Sht 13
FILE NAME: c:\volkert_pw_working\drh\betsy.witt\0326115\09\8789-sh-removal.dgn

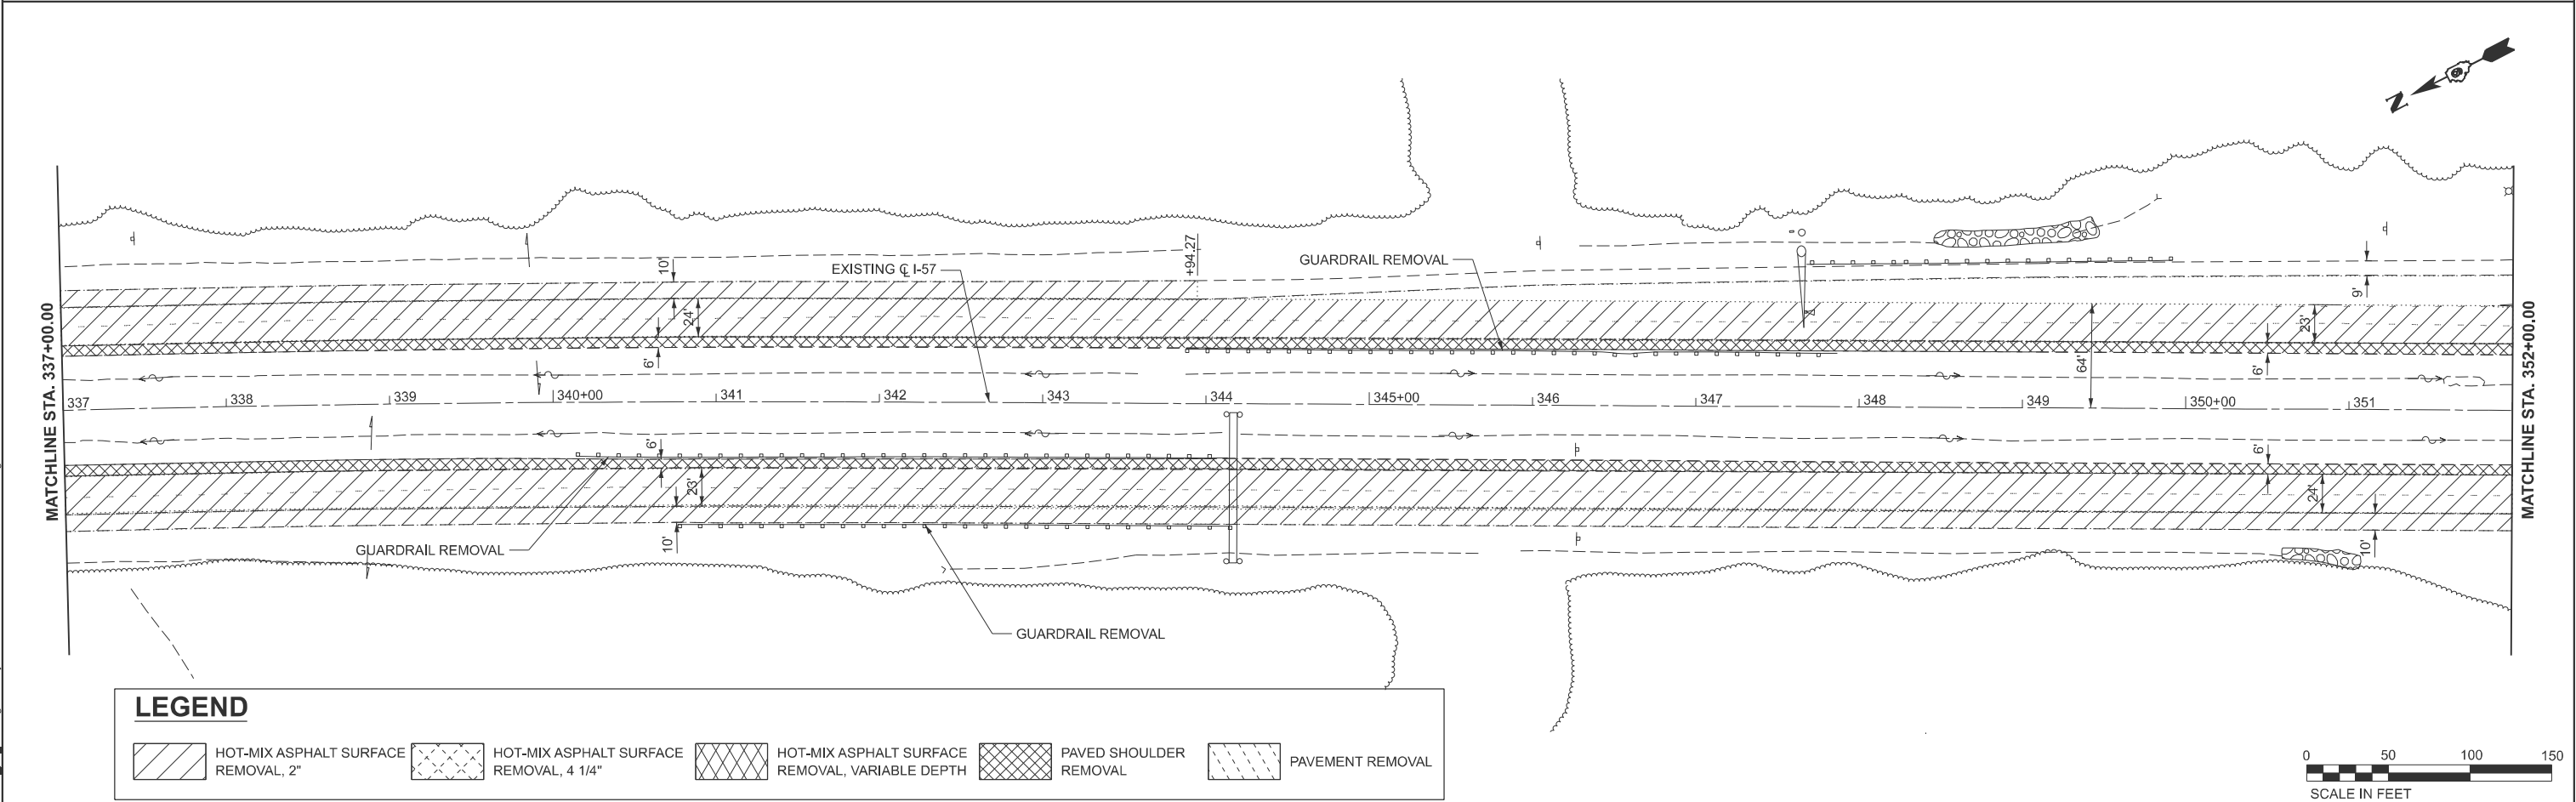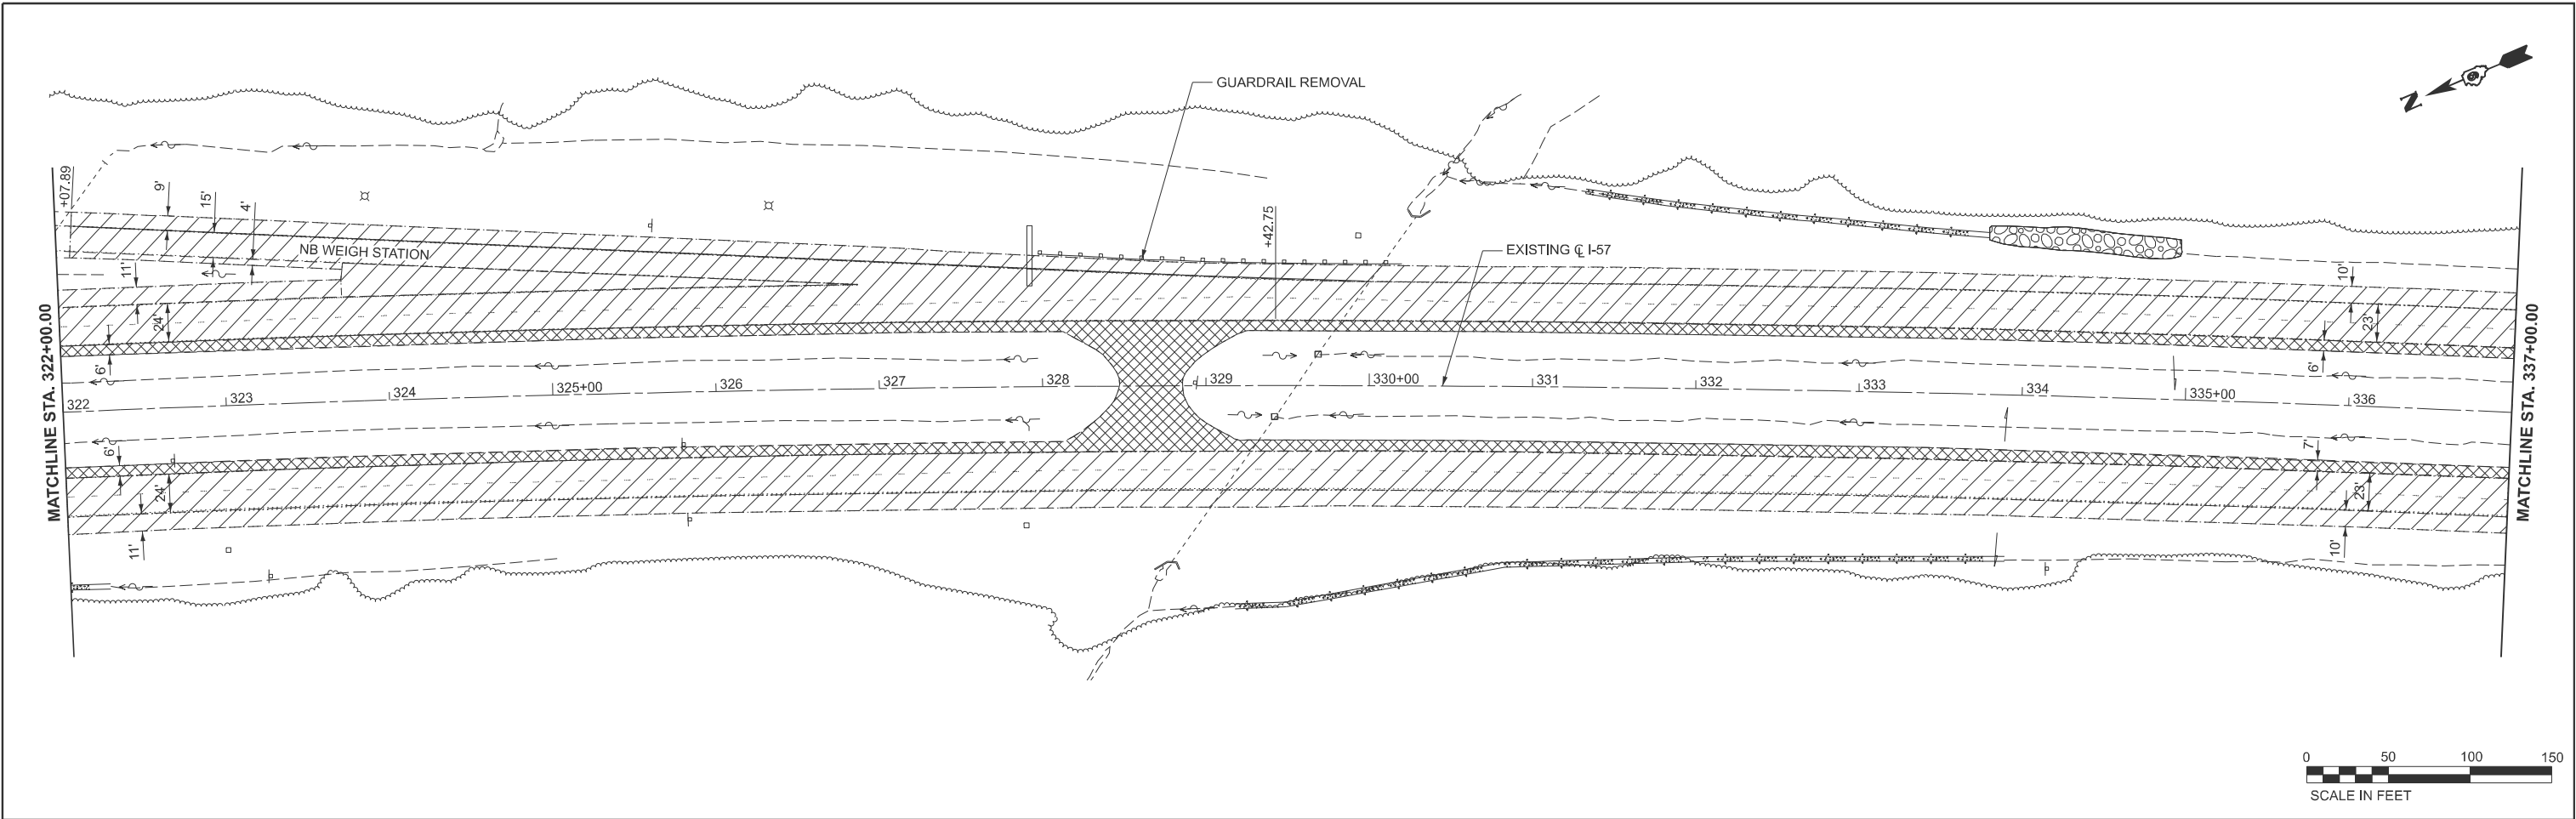

MODEL: I57 - Removal Sht 14
FILE NAME: c:\volkert_pw_workingdir\betsy.wilt\0326115\09\878798-sh-removal.dgn

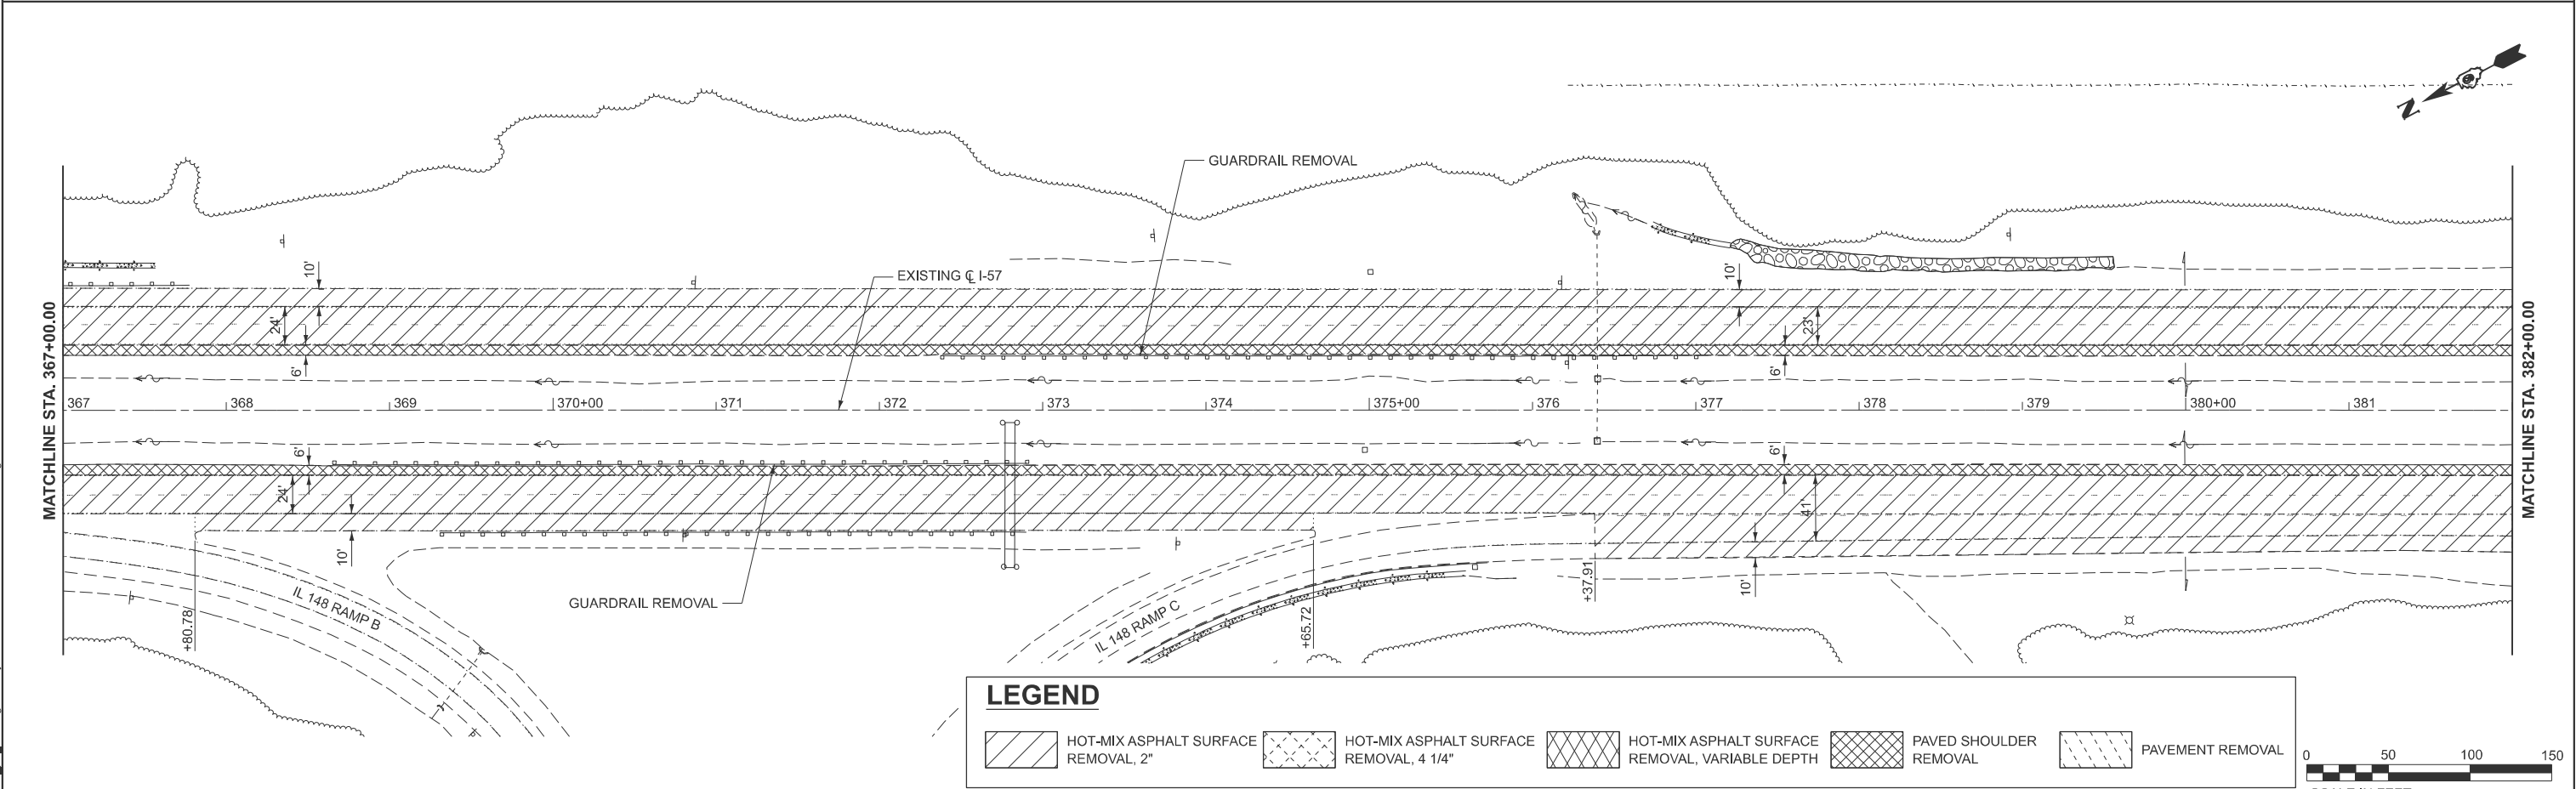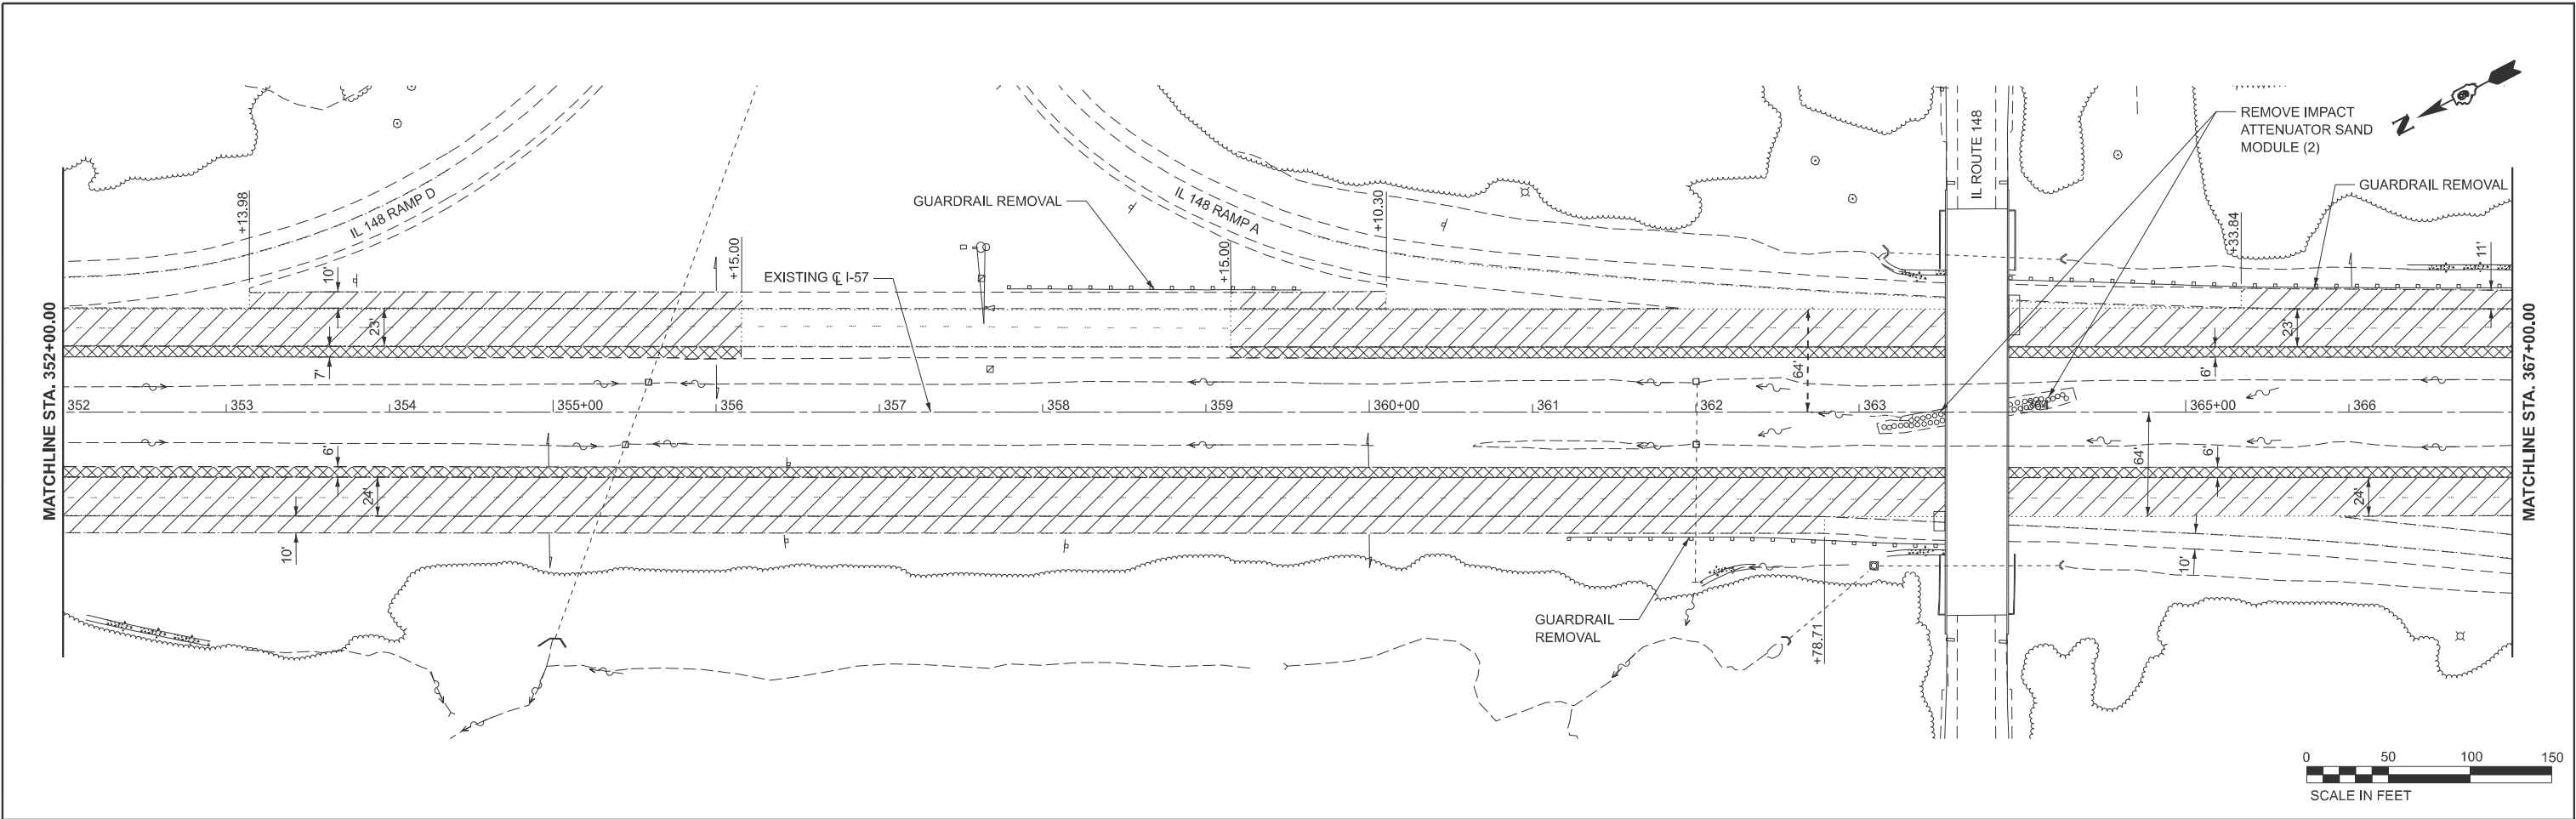

USER NAME	= betsy.wilt	DESIGNED	-	REVISED	-
		DRAWN	-	REVISED	-
PLOT SCALE	= \$SCALE\$	CHECKED	-	REVISED	-
PLOT DATE	= 8/27/2024	DATE	-	REVISED	-



STATE OF ILLINOIS
DEPARTMENT OF TRANSPORTATION

REMOVAL PLAN
INTERSTATE 57

SCALE: 1"=50' SHEET 13 OF 18 SHEETS STA. 352+00.00 TO STA. 382+00.00

F.A.I. RTE.	SECTION	COUNTY	TOTAL SHEETS	SHEET NO.
57	(X1-8,X1-7-1,X1-7,X1-6-1)R-2	WILLIAMSON	614	172
CONTRACT NO. 78798				
ILLINOIS FED. AID PROJECT				

MODEL: I57 - Removal Sht 15
FILE NAME: c:\volkert_pdw_working\pdw\betsy.witt\0326115\09\78798-sh-removal.dgn

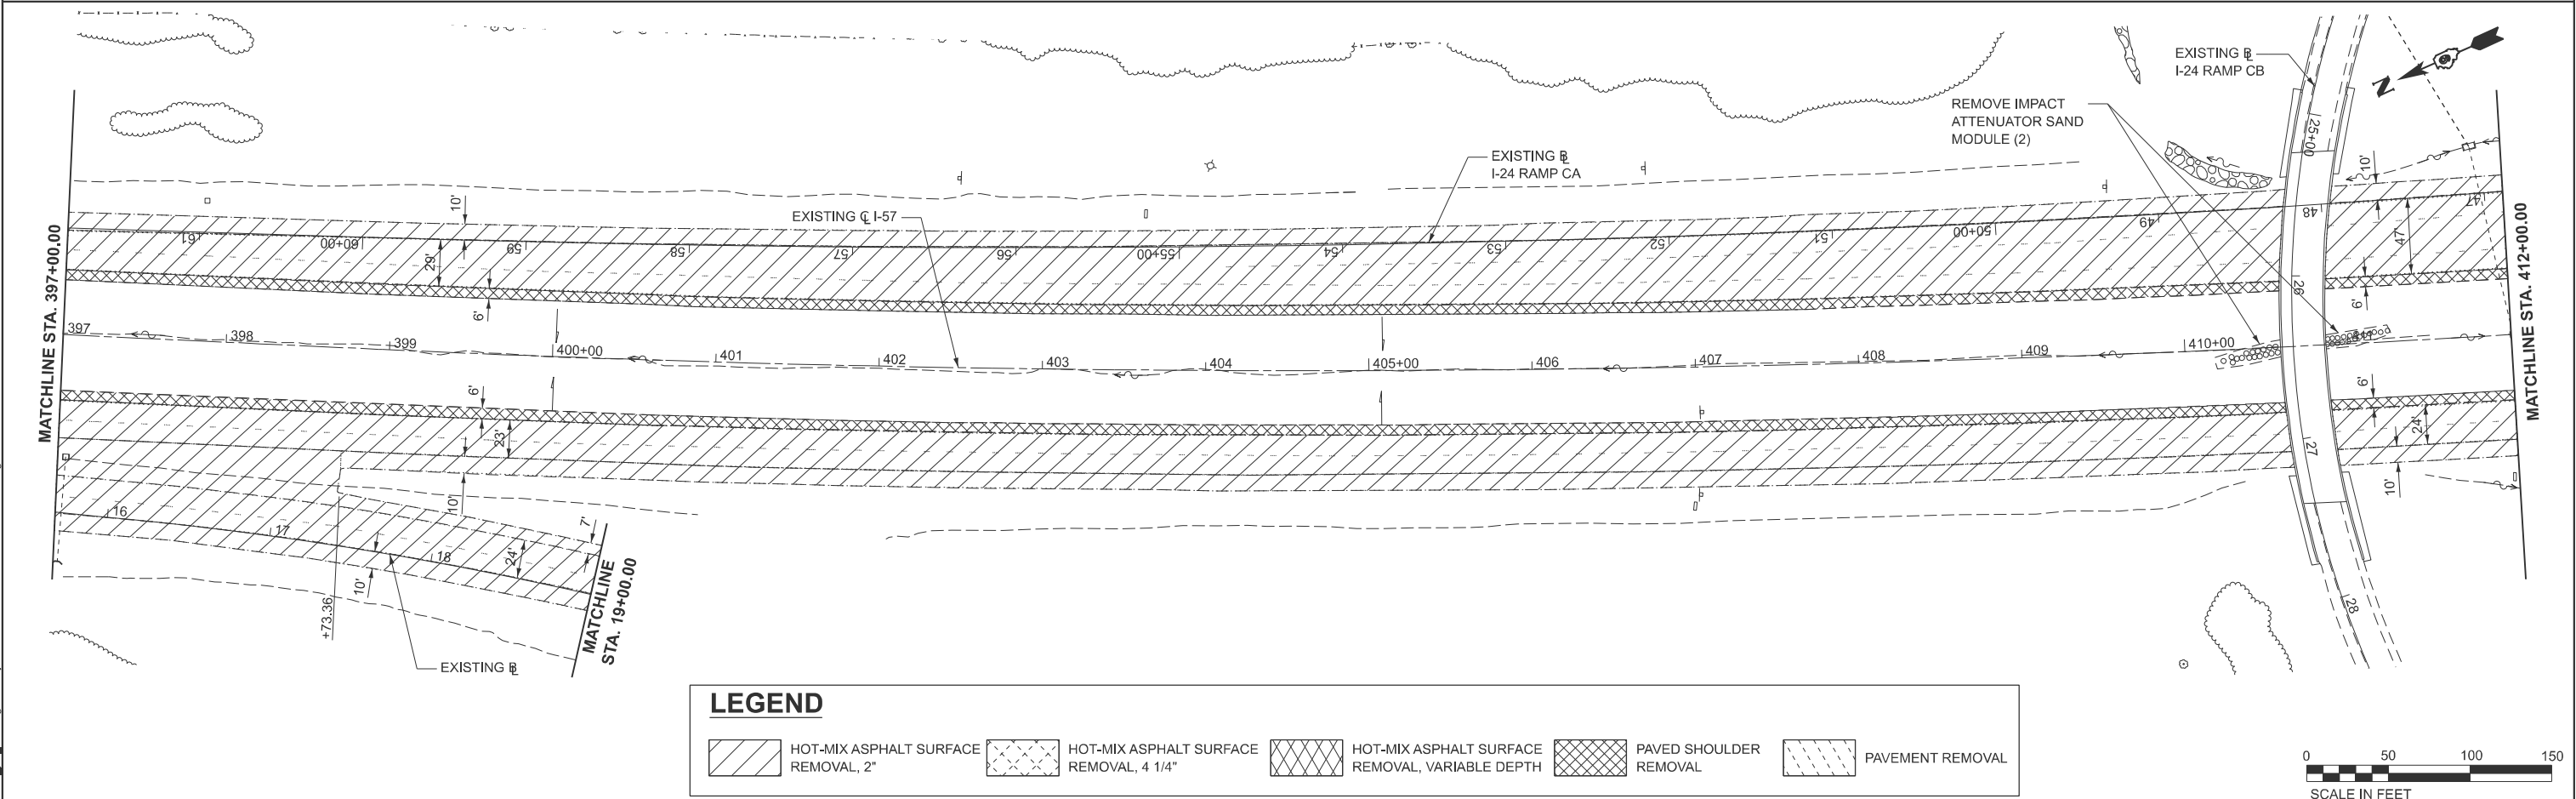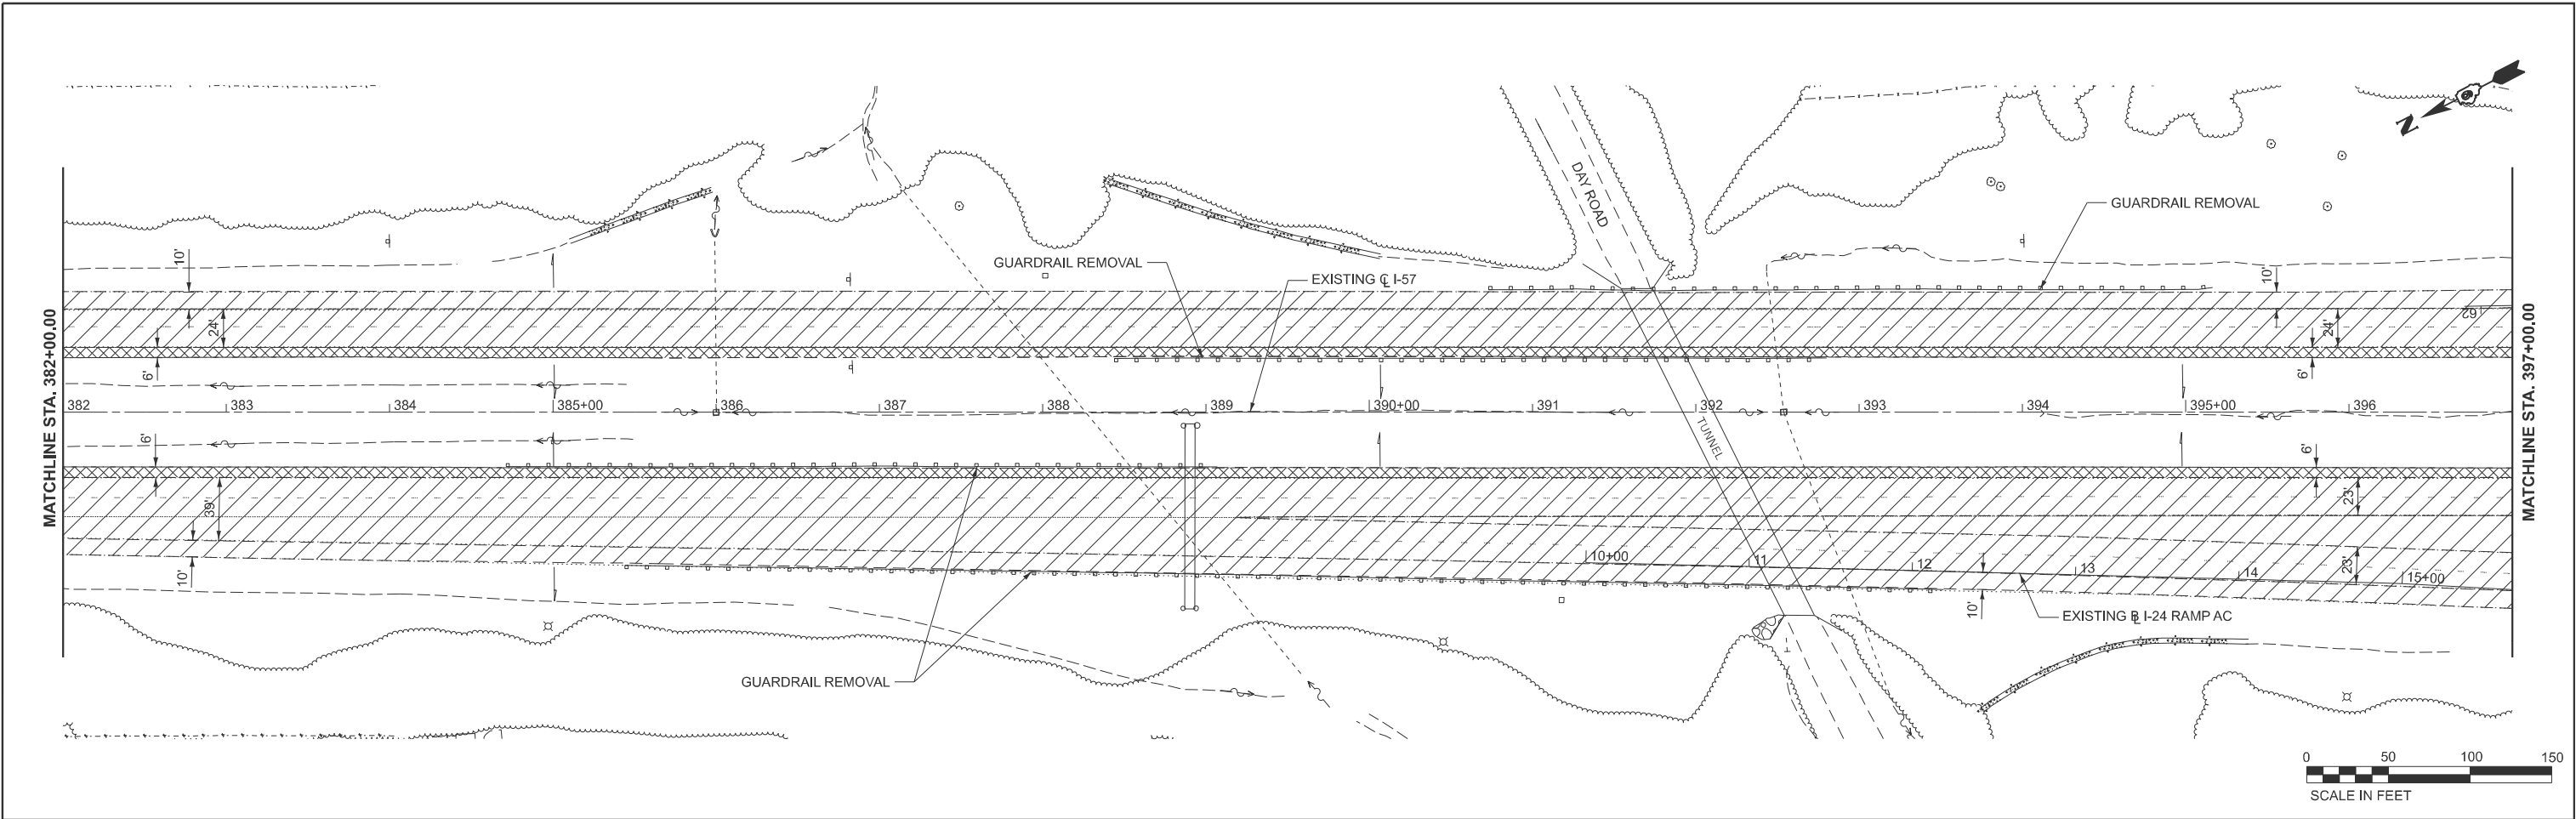

LEGEND

	HOT-MIX ASPHALT SURFACE REMOVAL, 2"		HOT-MIX ASPHALT SURFACE REMOVAL, 4 1/4"		HOT-MIX ASPHALT SURFACE REMOVAL, VARIABLE DEPTH		PAVED SHOULDER REMOVAL		PAVEMENT REMOVAL
--	--	--	--	--	--	--	---------------------------	--	------------------



USER NAME = betsy.witt	DESIGNED -	REVISED -
	DRAWN -	REVISED -
PLOT SCALE = \$SCALE\$	CHECKED -	REVISED -
PLOT DATE = 8/27/2024	DATE -	REVISED -



STATE OF ILLINOIS
DEPARTMENT OF TRANSPORTATION

REMOVAL PLAN
INTERSTATE 57

SCALE: 1"=50' SHEET 14 OF 18 SHEETS STA. 382+00.00 TO STA. 412+00.00

F.A.I. RTE.	SECTION	COUNTY	TOTAL SHEETS	SHEET NO.
57	(X1-8,X1-7-1,X1-7,X1-6-1)R-2	WILLIAMSON	614	173
CONTRACT NO. 78798				
ILLINOIS FED. AID PROJECT				

MODEL: I57 - Removal Sht 16
FILE NAME: c:\volkert_pdw_working\pdh\betsy.witt\0326115\09\878798-sh-removal.dgn

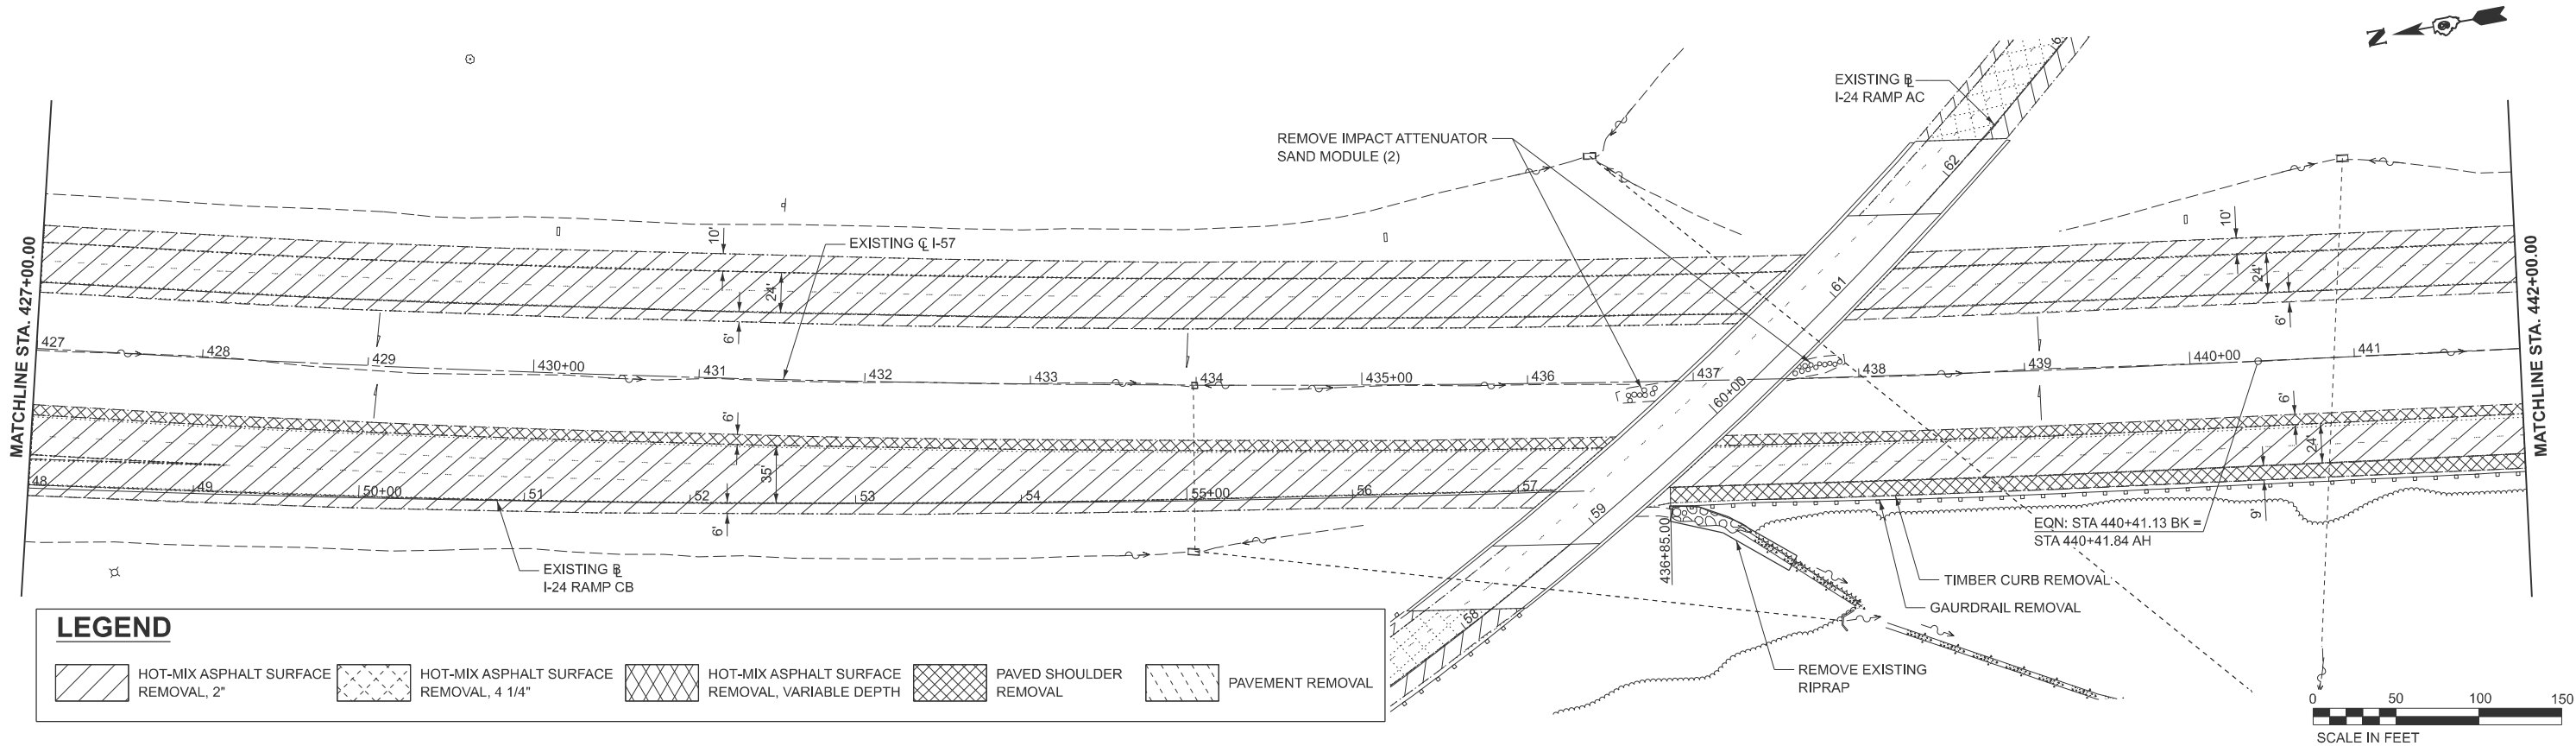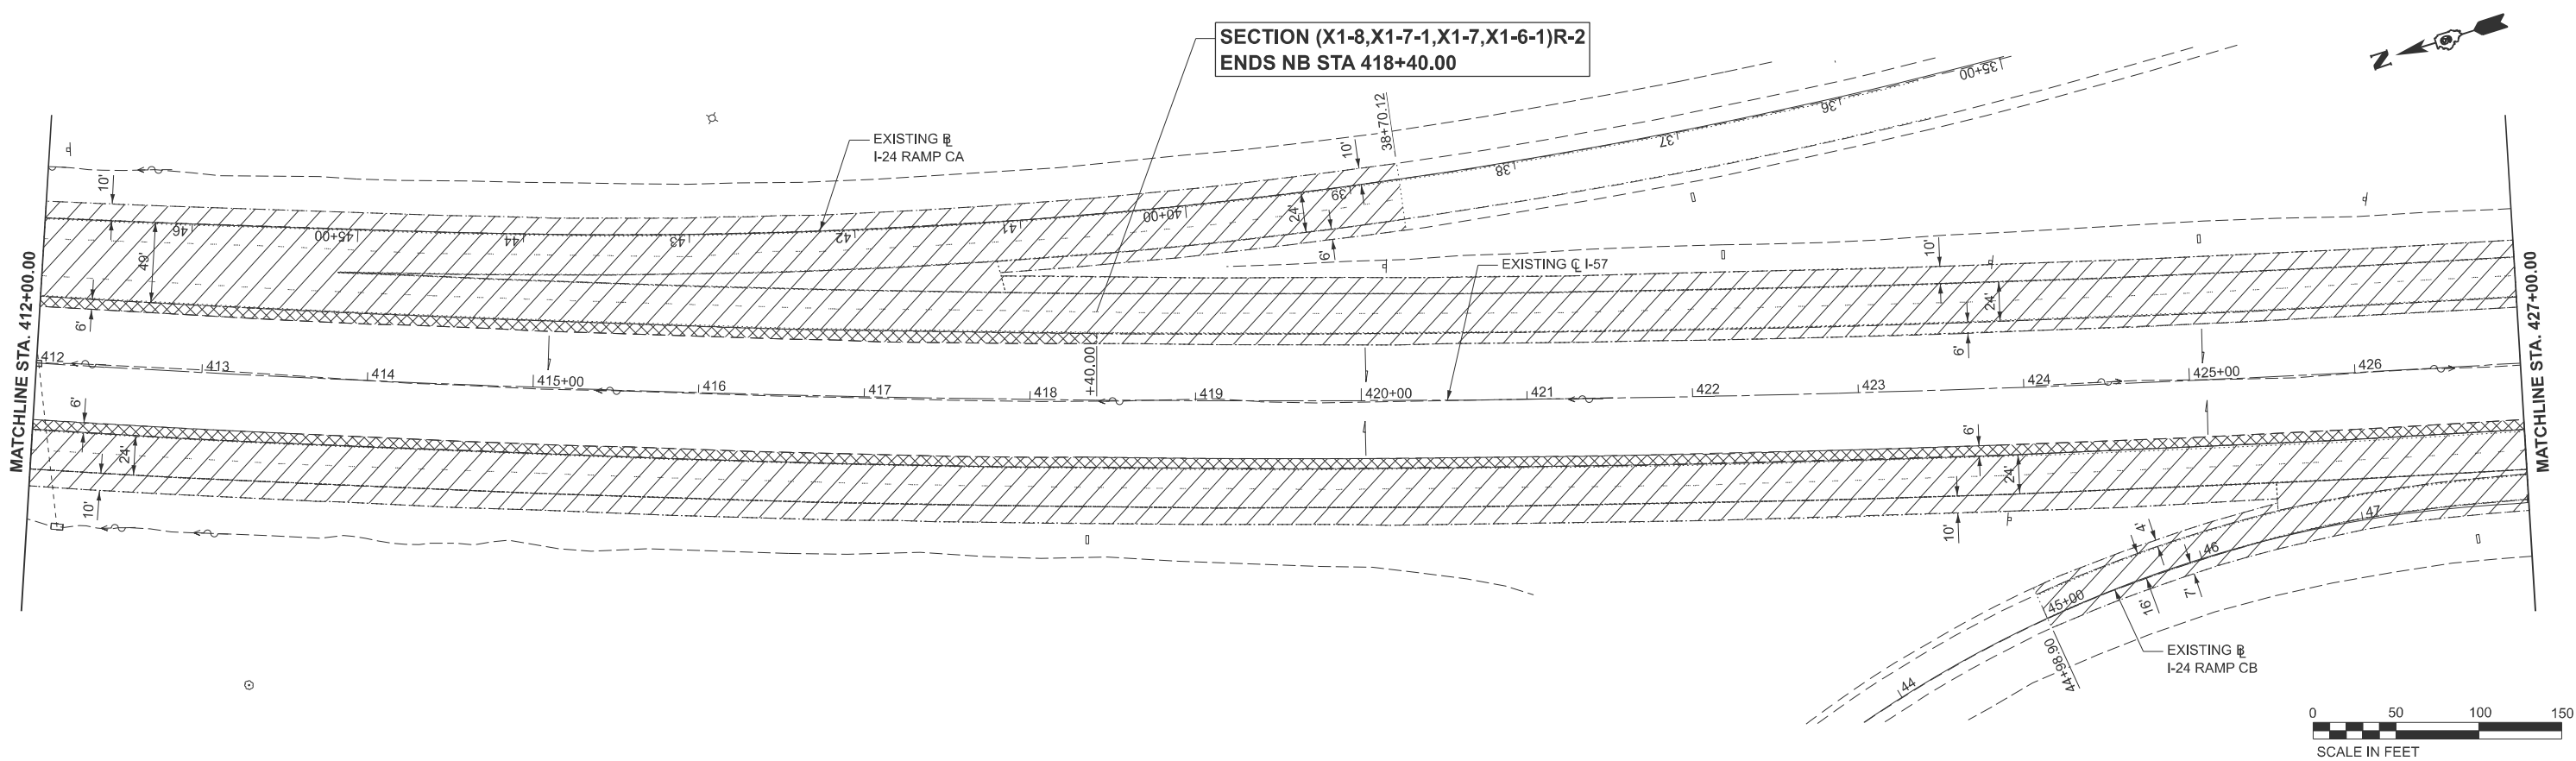

LEGEND

- | | | | | | | | | | |
|--|--|--|--|--|--|--|---------------------------|--|------------------|
| | HOT-MIX ASPHALT SURFACE
REMOVAL, 2" | | HOT-MIX ASPHALT SURFACE
REMOVAL, 4 1/4" | | HOT-MIX ASPHALT SURFACE
REMOVAL, VARIABLE DEPTH | | PAVED SHOULDER
REMOVAL | | PAVEMENT REMOVAL |
|--|--|--|--|--|--|--|---------------------------|--|------------------|

VOLKERT

USER NAME =	betsy.witt	DESIGNED -		REVISED -	
		DRAWN -		REVISED -	
PLOT SCALE =	SSCALE\$	CHECKED -		REVISED -	
PLOT DATE =	8/27/2024	DATE -		REVISED -	



STATE OF ILLINOIS
DEPARTMENT OF TRANSPORTATION

REMOVAL PLAN
INTERSTATE 57

SCALE: 1"=50' SHEET 15 OF 18 SHEETS STA. 412+00.00 TO STA. 442+00.00

F.A.I. RTE.	SECTION	COUNTY	TOTAL SHEETS	SHEET NO.
57	(X1-8,X1-7-1,X1-7,X1-6-1)R-2	WILLIAMSON	614	174
CONTRACT NO. 78798				
ILLINOIS FED. AID PROJECT				

MODEL: I57 - Removal Sht 17
FILE NAME: c:\volkert_pw_workingdir\karen.lawrence\0326115\0978798-shr-removal.dgn

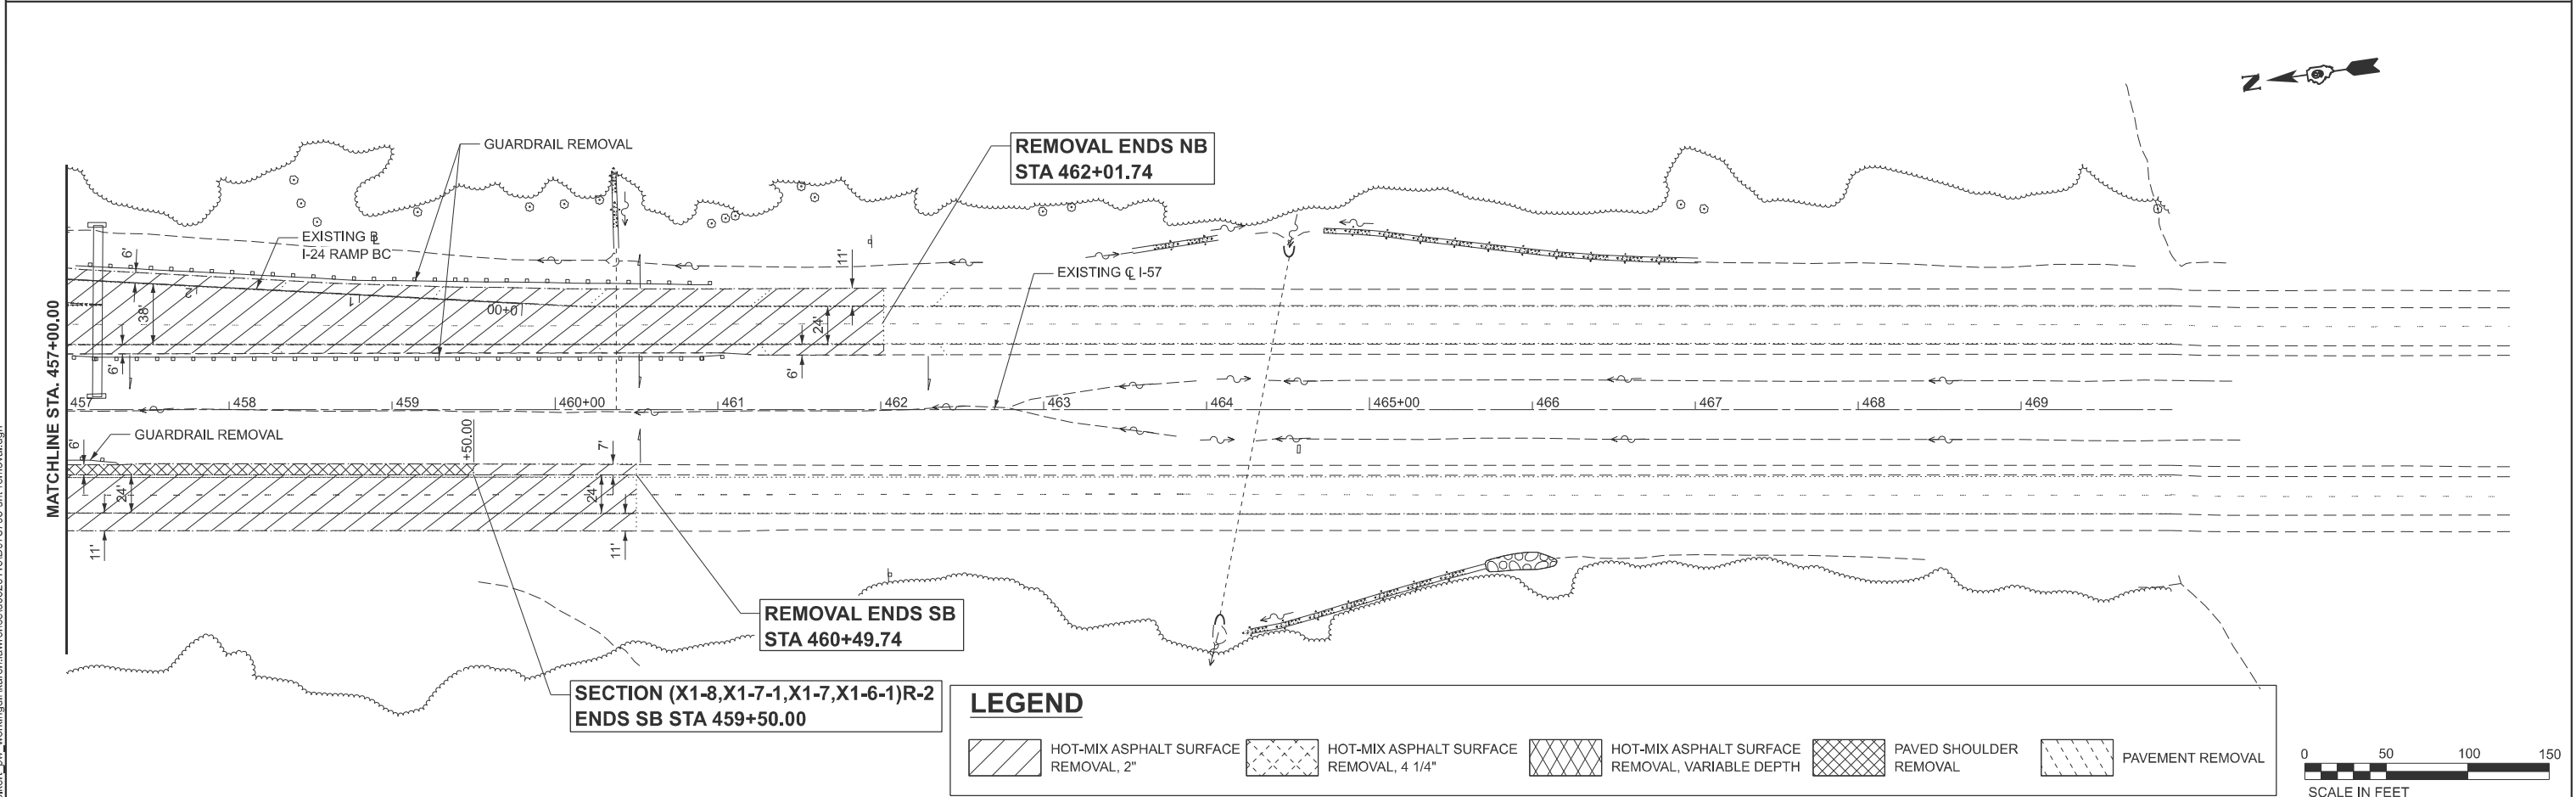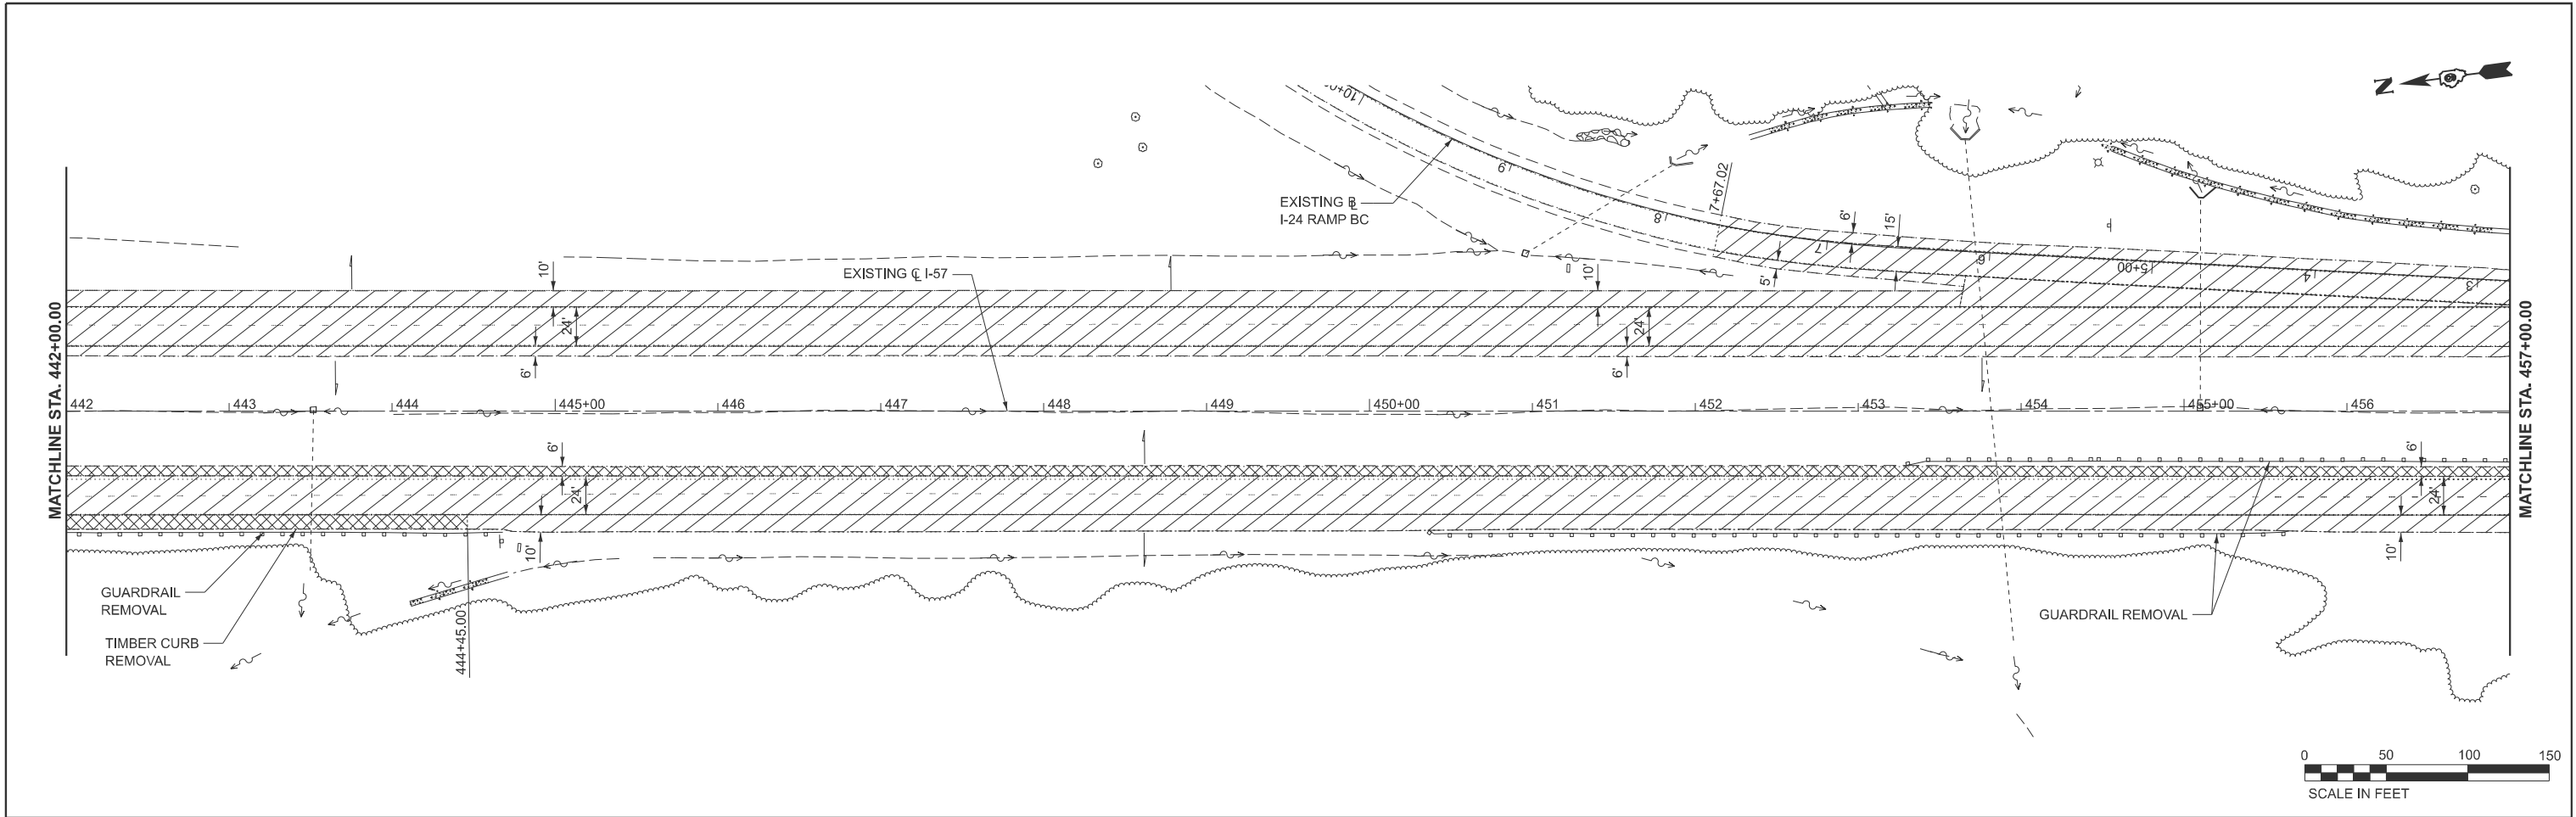

LEGEND

	HOT-MIX ASPHALT SURFACE REMOVAL, 2"		HOT-MIX ASPHALT SURFACE REMOVAL, 4 1/4"		HOT-MIX ASPHALT SURFACE REMOVAL, VARIABLE DEPTH		PAVED SHOULDER REMOVAL		PAVEMENT REMOVAL
--	--	--	--	--	--	--	---------------------------	--	------------------



USER NAME = karen.lawrence	DESIGNED -	REVISED -
PLOT SCALE = \$SCALE\$	DRAWN -	REVISED -
PLOT DATE = 8/29/2024	CHECKED -	REVISED -
	DATE -	REVISED -



STATE OF ILLINOIS DEPARTMENT OF TRANSPORTATION

REMOVAL PLAN INTERSTATE 57

SCALE: 1"=50' SHEET 16 OF 18 SHEETS STA. 442+00.00 R8 TO STA. 472+00.00 R8

F.A.I. RTE.	SECTION	COUNTY	TOTAL SHEETS	SHEET NO.
57	(X1-8,X1-7-1,X1-7,X1-6-1)R-2	WILLIAMSON	614	175
CONTRACT NO. 78798				
ILLINOIS FED. AID PROJECT				

MODEL: Ramp AC - Removal Sht. 18
FILE NAME: c:\volkert_pw_workingdir\basys\with\0326115\09\78798-sh-ramp-rampAC.dgn

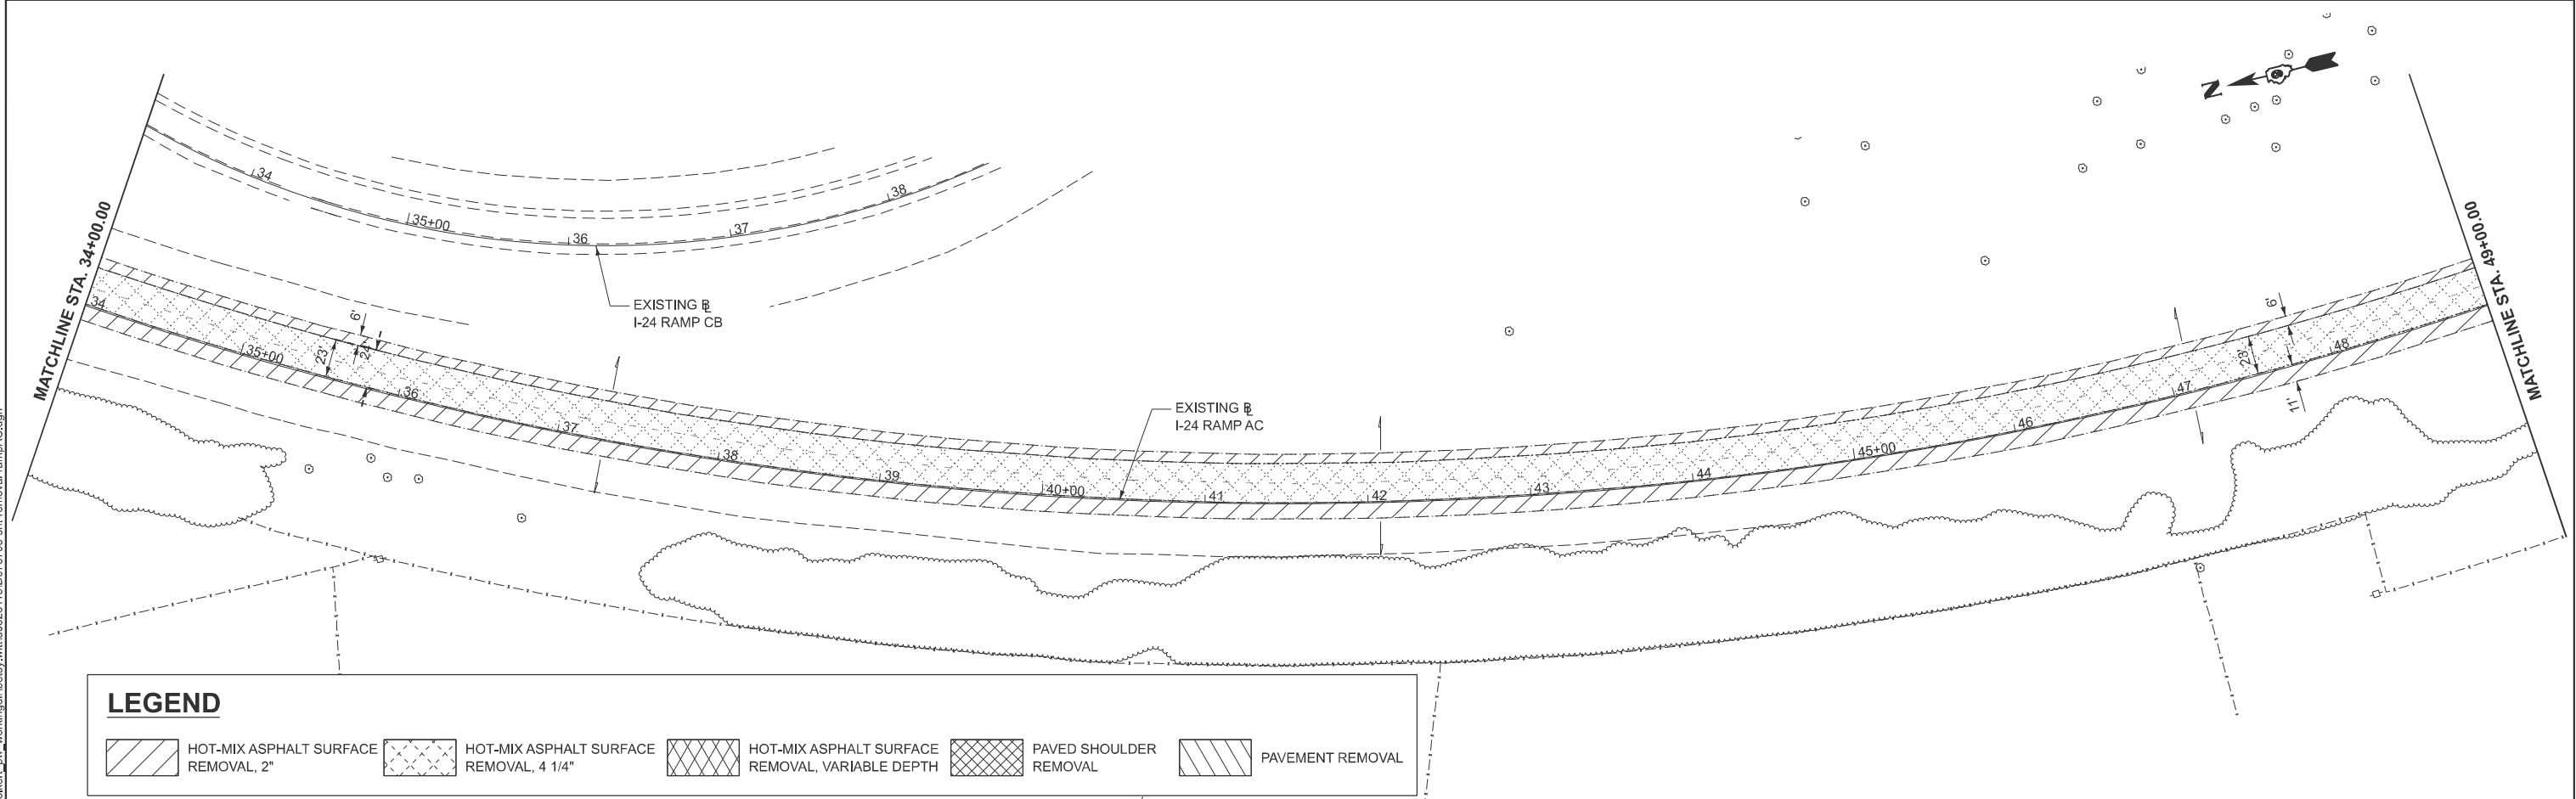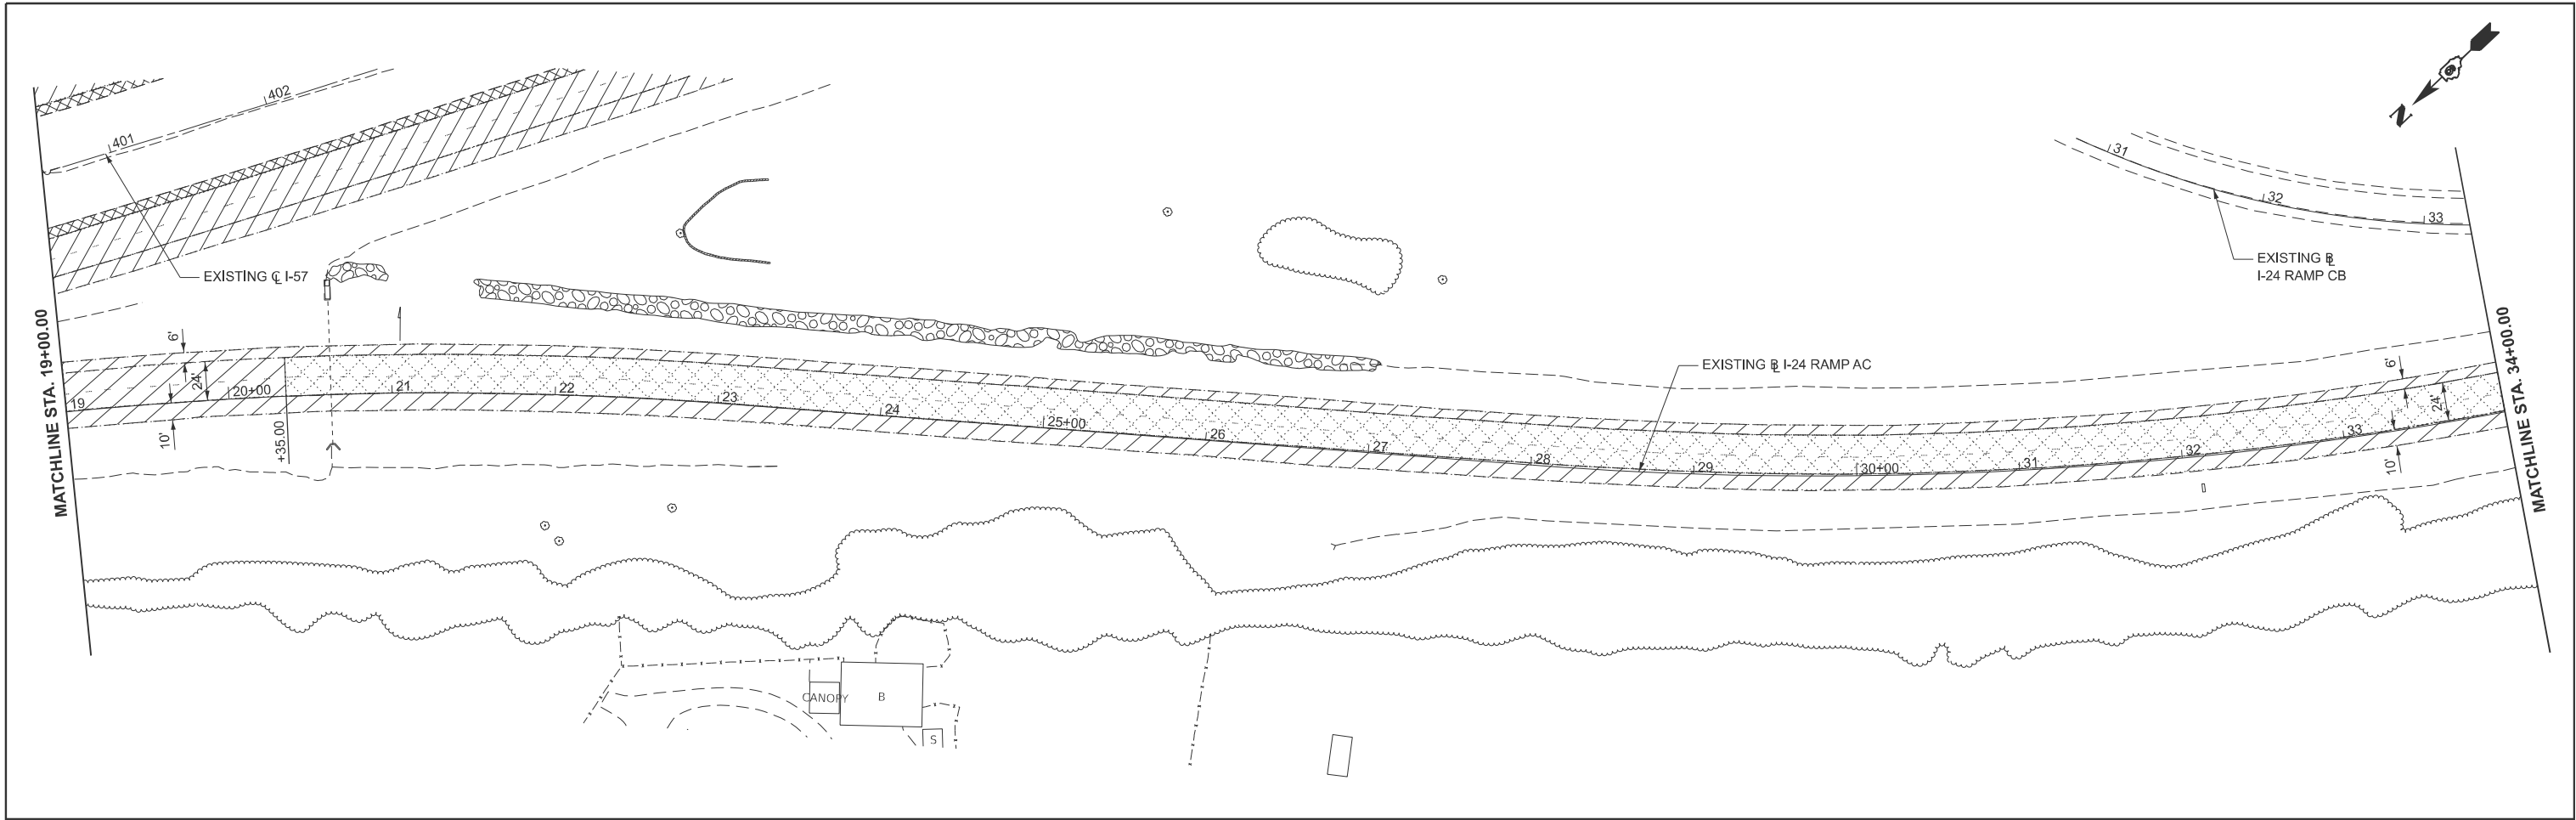

LEGEND

- | | | | | | | | | | |
|--|--|--|--|--|--|--|---------------------------|--|------------------|
| | HOT-MIX ASPHALT SURFACE
REMOVAL, 2" | | HOT-MIX ASPHALT SURFACE
REMOVAL, 4 1/4" | | HOT-MIX ASPHALT SURFACE
REMOVAL, VARIABLE DEPTH | | PAVED SHOULDER
REMOVAL | | PAVEMENT REMOVAL |
|--|--|--|--|--|--|--|---------------------------|--|------------------|



USER NAME	= karen.lawrence	DESIGNED	-	REVISED	-
DRAWN	-	REVISION	-	REVISED	-
PLOT SCALE	= \$SCALE\$	CHECKED	-	REVISED	-
PLOT DATE	= 8/27/2024	DATE	-	REVISED	-



STATE OF ILLINOIS
DEPARTMENT OF TRANSPORTATION

REMOVAL PLAN
RAMP AC

SCALE: 1"=50' SHEET 17 OF 18 SHEETS STA. 19+00.00 TO STA. 49+00.00

F.A.I. RTE.	SECTION	COUNTY	TOTAL SHEETS	SHEET NO.
57	(X1-8,X1-7-1,X1-7,X1-6-1)R-2	WILLIAMSON	614	176
CONTRACT NO. 78798				
ILLINOIS FED. AID PROJECT				

MODEL: Ramp AC - Removal Sht. 19
FILE NAME: c:\volkert_pw_working\h\hetsy.wittd0326115\09\78798-sh-ramp-rampAC.dgn

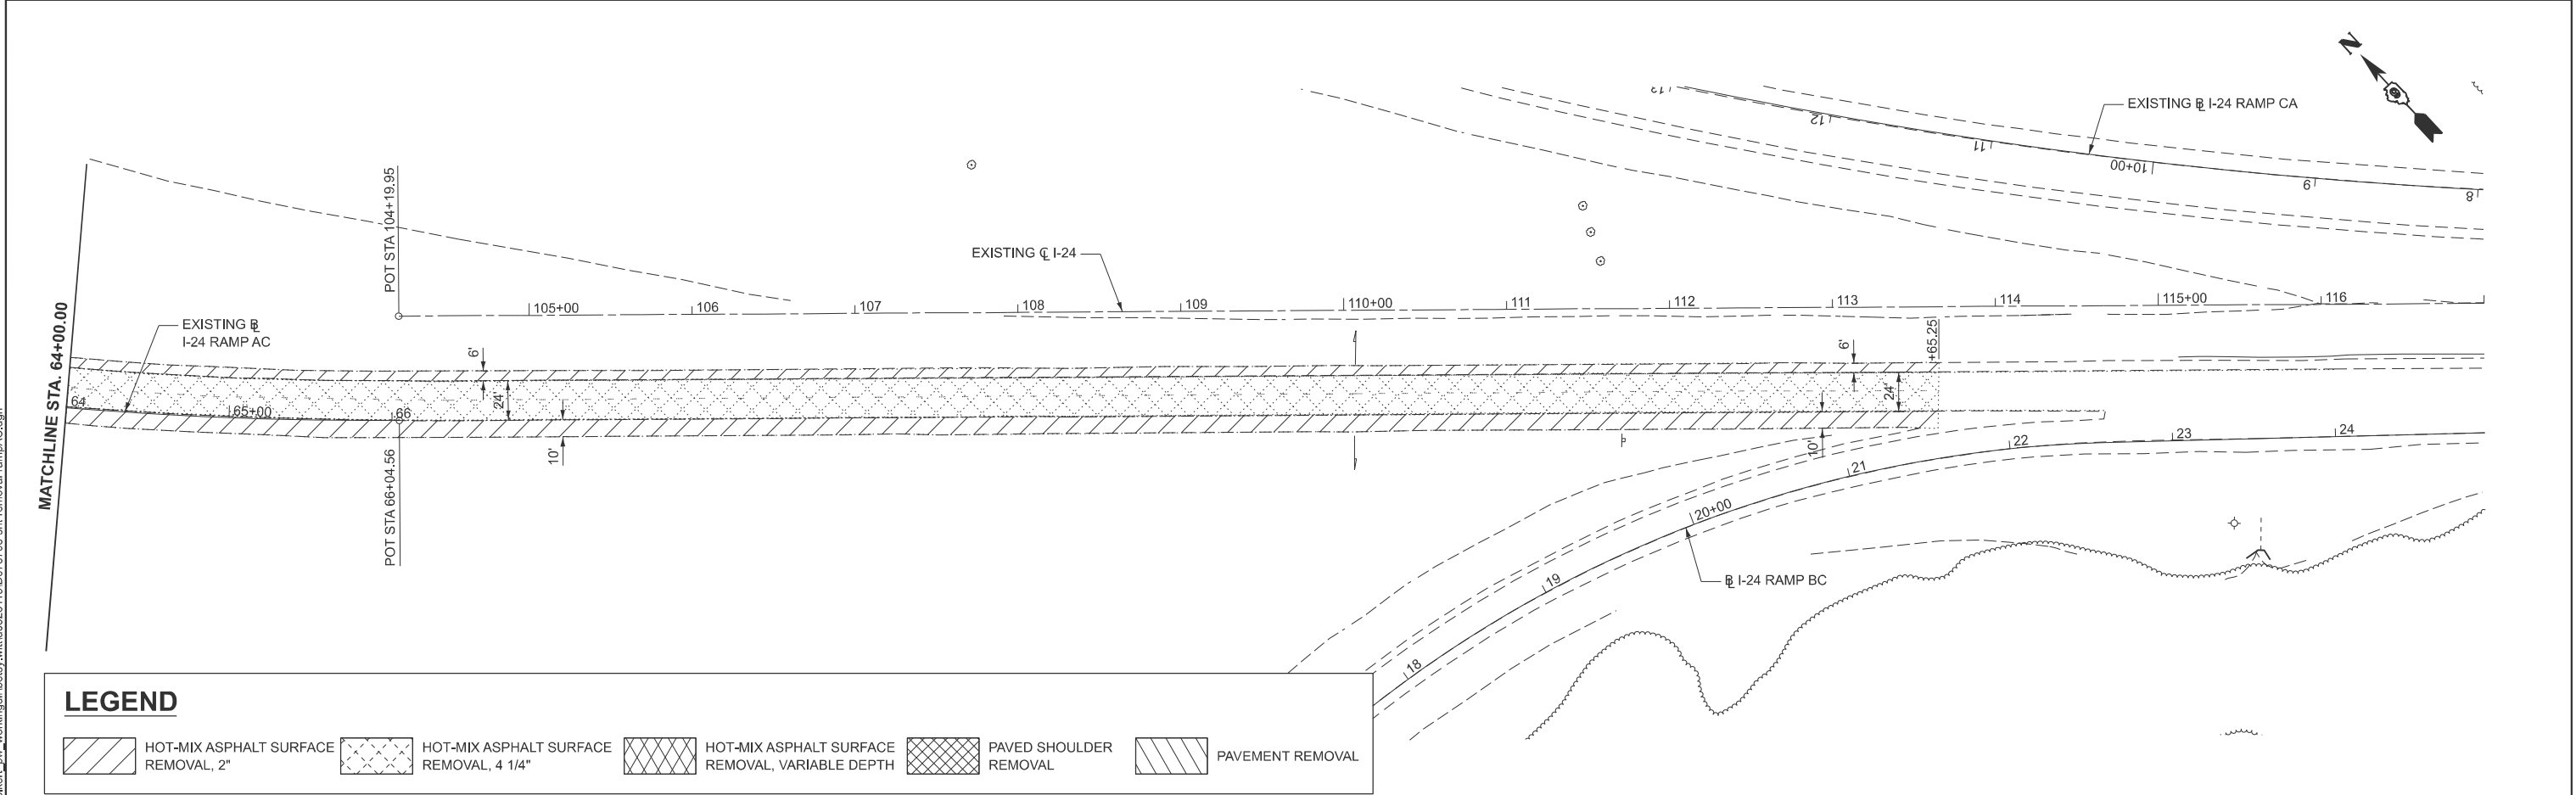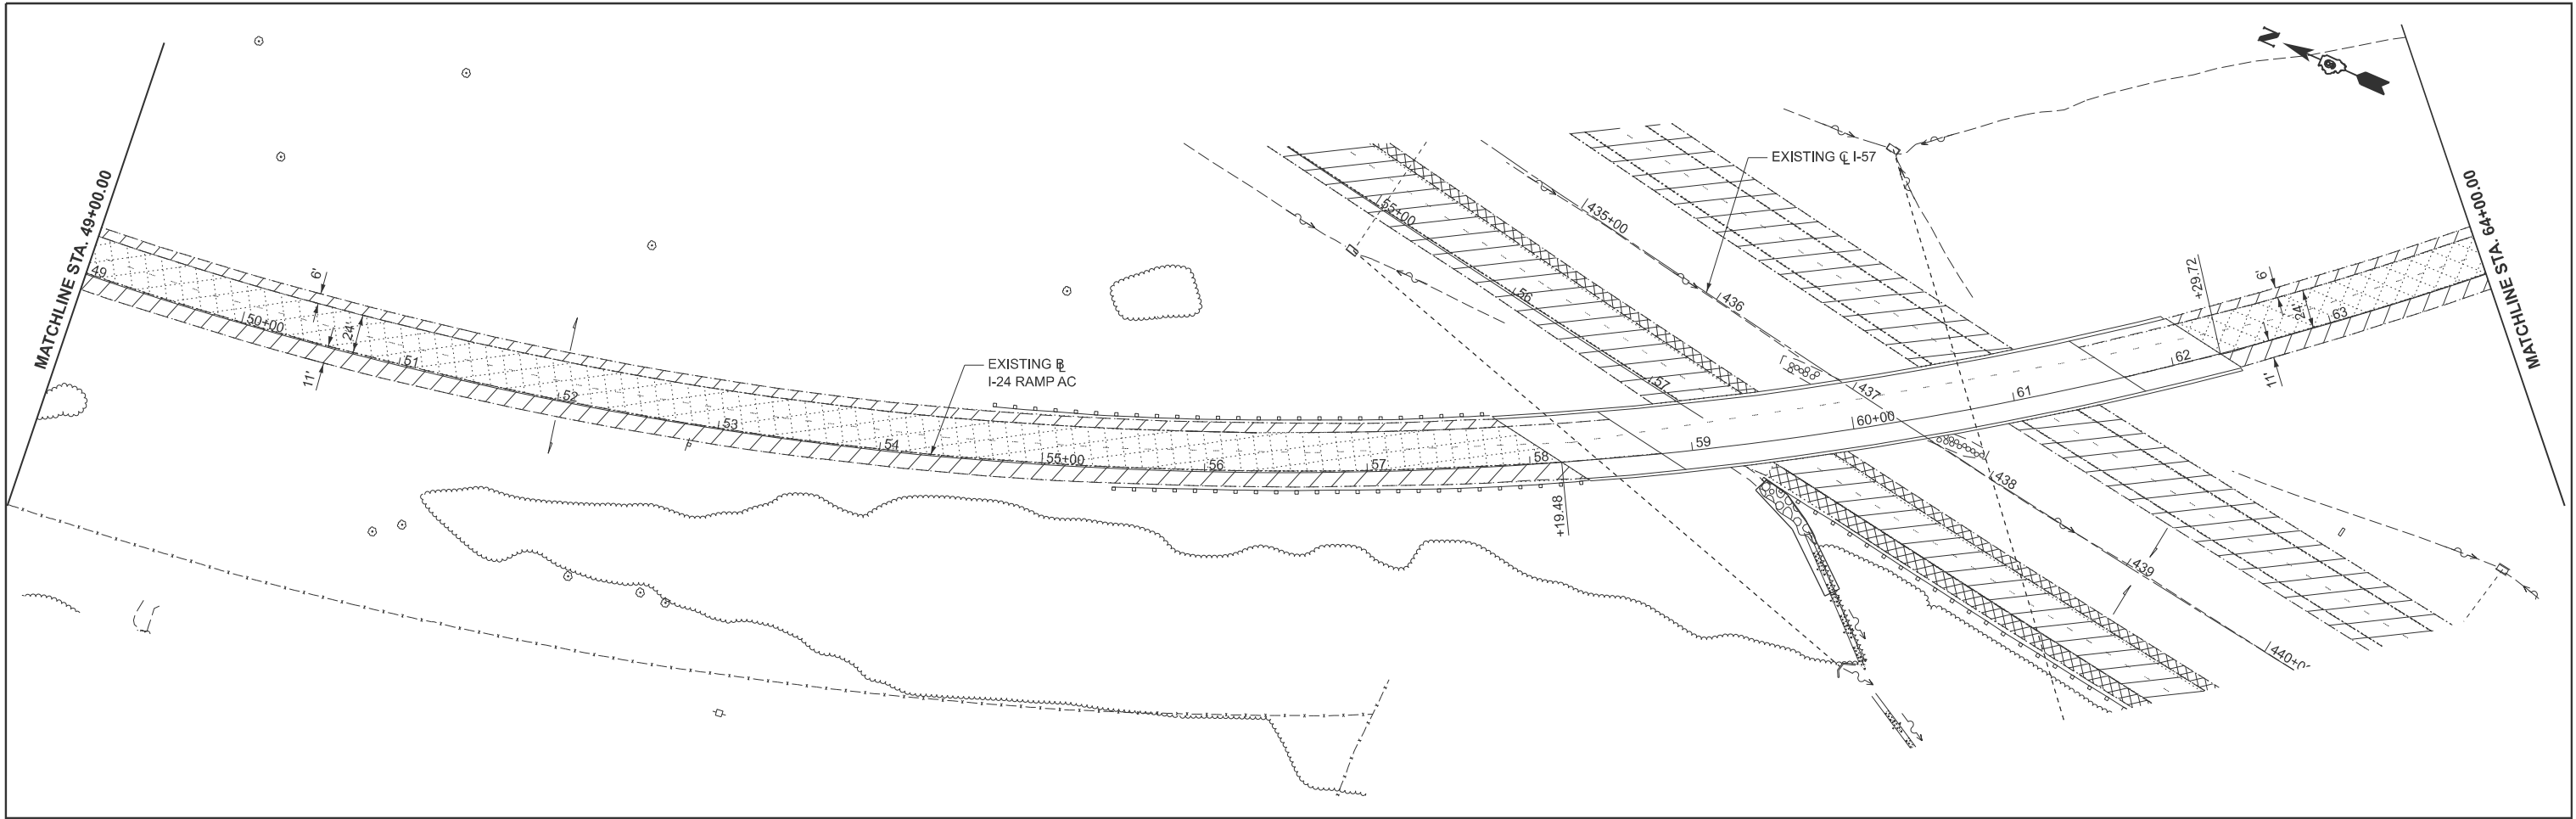

LEGEND

HOT-MIX ASPHALT SURFACE
REMOVAL, 2"

HOT-MIX ASPHALT SURFACE
REMOVAL, 4 1/4"

HOT-MIX ASPHALT SURFACE
REMOVAL, VARIABLE DEPTH

PAVED SHOULDER
REMOVAL

PAVEMENT REMOVAL

VOLKERT	USER NAME = betsy.witt	DESIGNED -	REVISED -	STATE OF ILLINOIS DEPARTMENT OF TRANSPORTATION	REMOVAL PLAN RAMP AC					F.A.I. RTE.	SECTION	COUNTY	TOTAL SHEETS	SHEET NO.
	PLOT SCALE = \$SCALE\$	CHECKED -	REVISED -							57	(X1-8,X1-7-1,X1-7,X1-6-1)R-2	WILLIAMSON	614	177
	PLOT DATE = 8/27/2024	DATE -	REVISED -		SCALE: 1"=50'	SHEET 18	OF 18 SHEETS	STA. 49+00.00	TO STA. 117+00.00	CONTRACT NO. 78798				
											ILLINOIS FED. AID PROJECT			

MODEL: I57 - PMK SH 1
FILE NAME: c:\volkert_pw_workingdir\betsy.witt\0326115\0978798-sh-pmk.dgn




USER NAME	= betsy.witt	DESIGNED	-	REVISED	-
		DRAWN	-	REVISED	-
PLOT SCALE	= \$\$SCALE\$	CHECKED	-	REVISED	-
PLOT DATE	= 8/27/2024	DATE	-	REVISED	-

STATE OF ILLINOIS
DEPARTMENT OF TRANSPORTATION

PAVEMENT MARKING
INTERSTATE 57


SCALE: SHEET 1 OF 15 SHEETS STA. 1538+00.00 TO STA. 1568+00.00

F.A.I. RTE.	SECTION	COUNTY	TOTAL SHEETS	SHEET NO.
57	(X1-8,X1-7-1,X1-7,X1-6-1)R-2	WILLIAMSON	614	178
CONTRACT NO. 78798				
ILLINOIS FED. AID PROJECT				

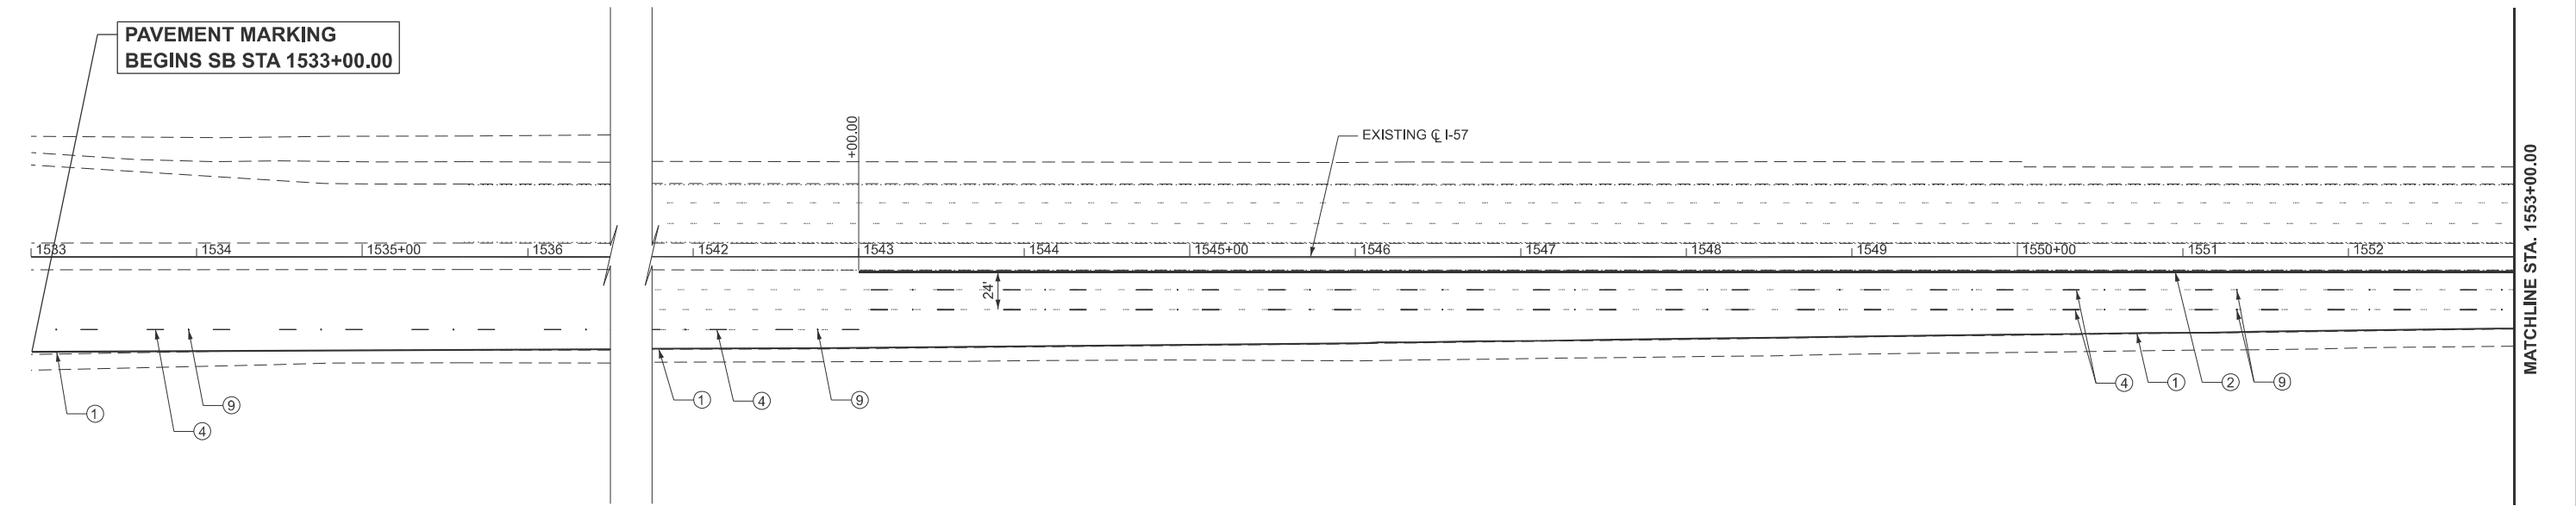


LEGEND

- | | |
|---|---|
| ① THERMOPLASTIC PAVEMENT MARKING - LINE 6" SOLID WHITE | ⑨ RAISED REFLECTIVE PAVEMENT MARKERS - CRYSTAL, ONE-WAY ON 80' CENTERS |
| ② THERMOPLASTIC PAVEMENT MARKING - LINE 6" SOLID YELLOW | ⑩ RAISED REFLECTIVE PAVEMENT MARKERS - CRYSTAL, ONE-WAY ON 40' CENTERS |
| ③ THERMOPLASTIC PAVEMENT MARKING - LINE 6" WHITE (2' DASH, 6' SKIP) | ⑪ RAISED REFLECTIVE PAVEMENT MARKERS - AMBER, ONE-WAY ON 40' CENTERS |
| ④ THERMOPLASTIC PAVEMENT MARKING - LINE 6" WHITE (10' DASH, 30' SKIP) | ⑫ RAISED REFLECTIVE PAVEMENT MARKERS (BRIDGE) - CRYSTAL, ONE-WAY ON 80' CENTERS |
| ⑤ THERMOPLASTIC PAVEMENT MARKING - LINE 8" WHITE | ⑬ POLYUREA PAVEMENT MARKING TYPE II - LINE 6" SOLID WHITE |
| ⑥ THERMOPLASTIC PAVEMENT MARKING - LINE 12" WHITE | ⑭ POLYUREA PAVEMENT MARKING TYPE II - LINE 6" SOLID YELLOW |
| ⑦ THERMOPLASTIC PAVEMENT MARKING - LINE 12" YELLOW | ⑮ POLYUREA PAVEMENT MARKING TYPE II - LINE 6" WHITE (10' DASH, 30' SKIP) |
| ⑧ THERMOPLASTIC PAVEMENT MARKING - LETTERS AND SYMBOLS | ⑯ PREFORMED THERMOPLASTIC PAVEMENT MARKING SHIELD |

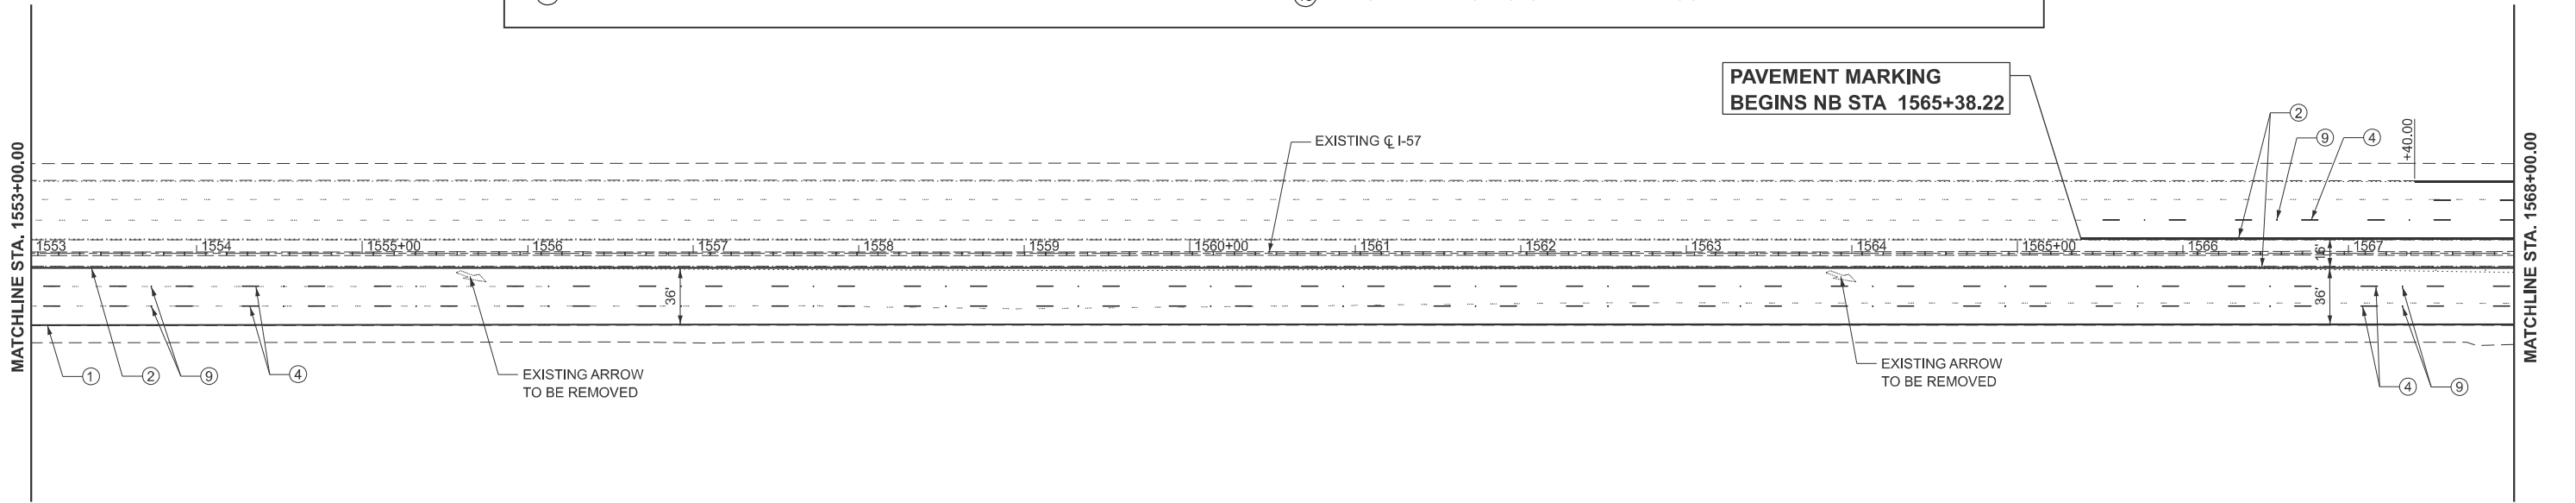




SECTION (X1-8, X1-7-1, X1-7, X1-6-1) R-2
BEGINS STA 1571+00.00

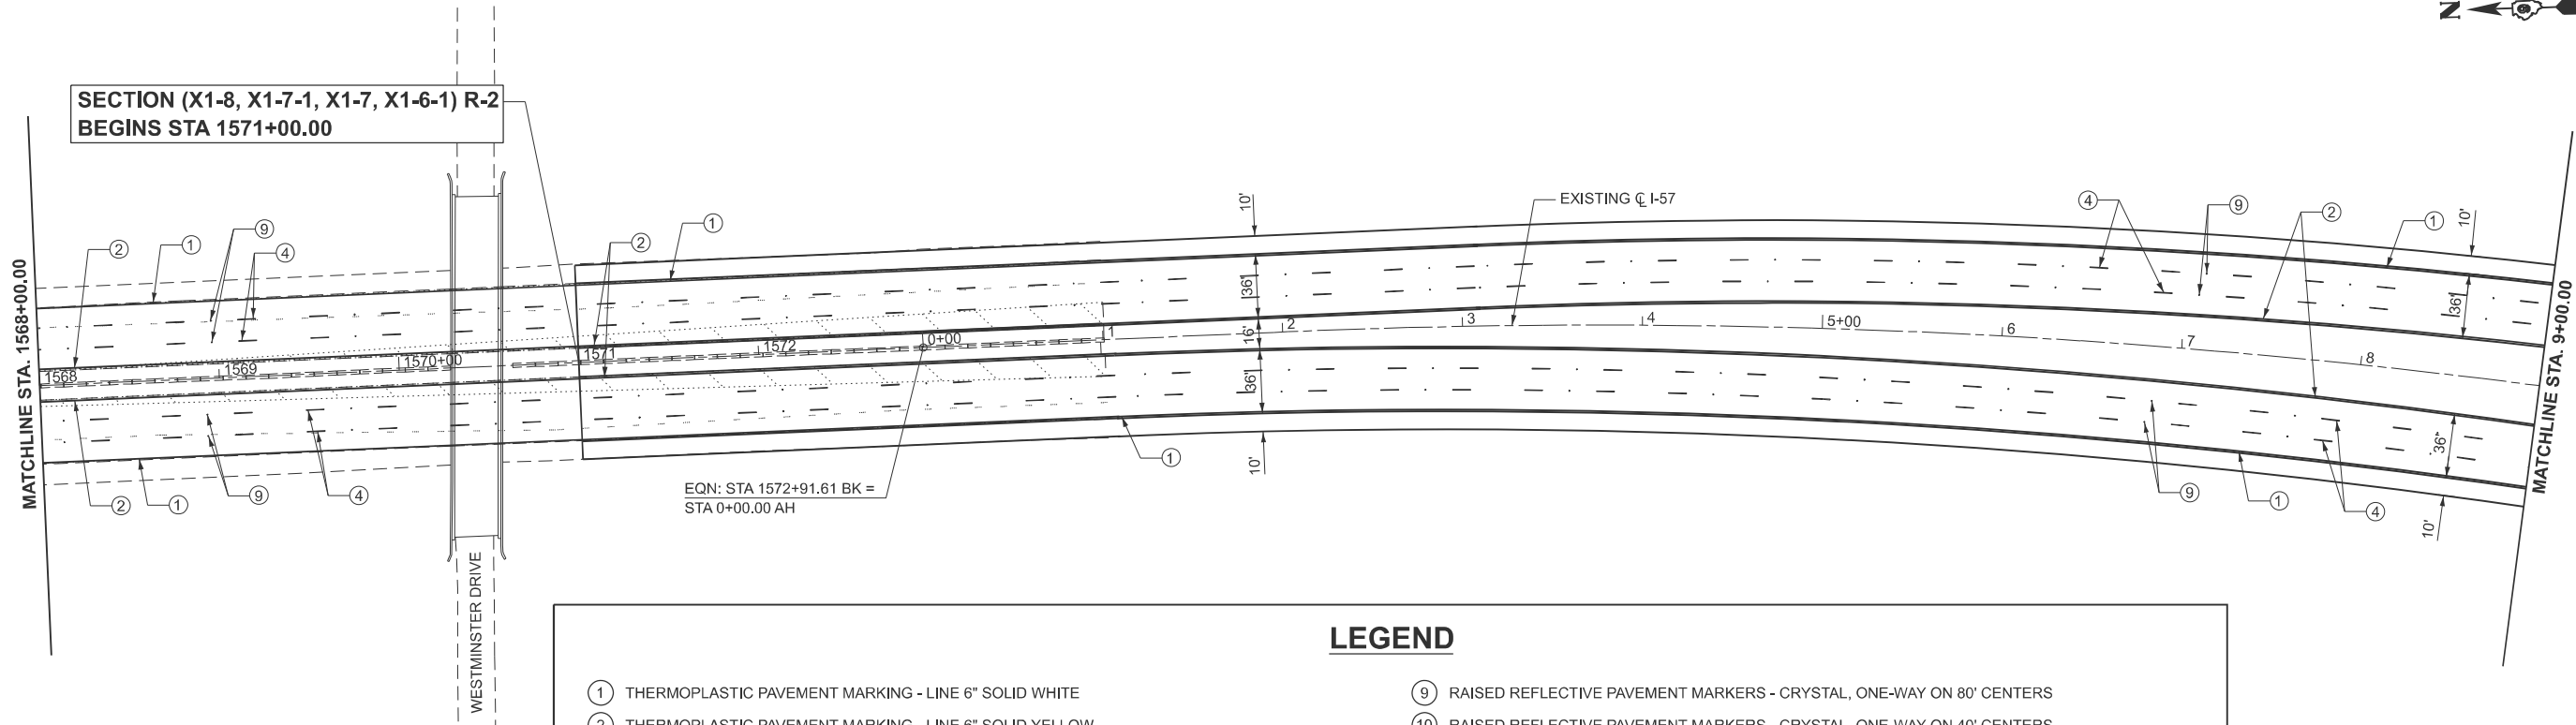

LEGEND

- | | |
|---|---|
| ① THERMOPLASTIC PAVEMENT MARKING - LINE 6" SOLID WHITE | ⑨ RAISED REFLECTIVE PAVEMENT MARKERS - CRYSTAL, ONE-WAY ON 80' CENTERS |
| ② THERMOPLASTIC PAVEMENT MARKING - LINE 6" SOLID YELLOW | ⑩ RAISED REFLECTIVE PAVEMENT MARKERS - CRYSTAL, ONE-WAY ON 40' CENTERS |
| ③ THERMOPLASTIC PAVEMENT MARKING - LINE 6" WHITE (2' DASH, 6' SKIP) | ⑪ RAISED REFLECTIVE PAVEMENT MARKERS - AMBER, ONE-WAY ON 40' CENTERS |
| ④ THERMOPLASTIC PAVEMENT MARKING - LINE 6" WHITE (10' DASH, 30' SKIP) | ⑫ RAISED REFLECTIVE PAVEMENT MARKERS (BRIDGE) - CRYSTAL, ONE-WAY ON 80' CENTERS |
| ⑤ THERMOPLASTIC PAVEMENT MARKING - LINE 8" WHITE | ⑬ POLYUREA PAVEMENT MARKING TYPE II - LINE 6" SOLID WHITE |
| ⑥ THERMOPLASTIC PAVEMENT MARKING - LINE 12" WHITE | ⑭ POLYUREA PAVEMENT MARKING TYPE II - LINE 6" SOLID YELLOW |
| ⑦ THERMOPLASTIC PAVEMENT MARKING - LINE 12" YELLOW | ⑮ POLYUREA PAVEMENT MARKING TYPE II - LINE 6" WHITE (10' DASH, 30' SKIP) |
| ⑧ THERMOPLASTIC PAVEMENT MARKING - LETTERS AND SYMBOLS | ⑯ PREFORMED THERMOPLASTIC PAVEMENT MARKING SHIELD |

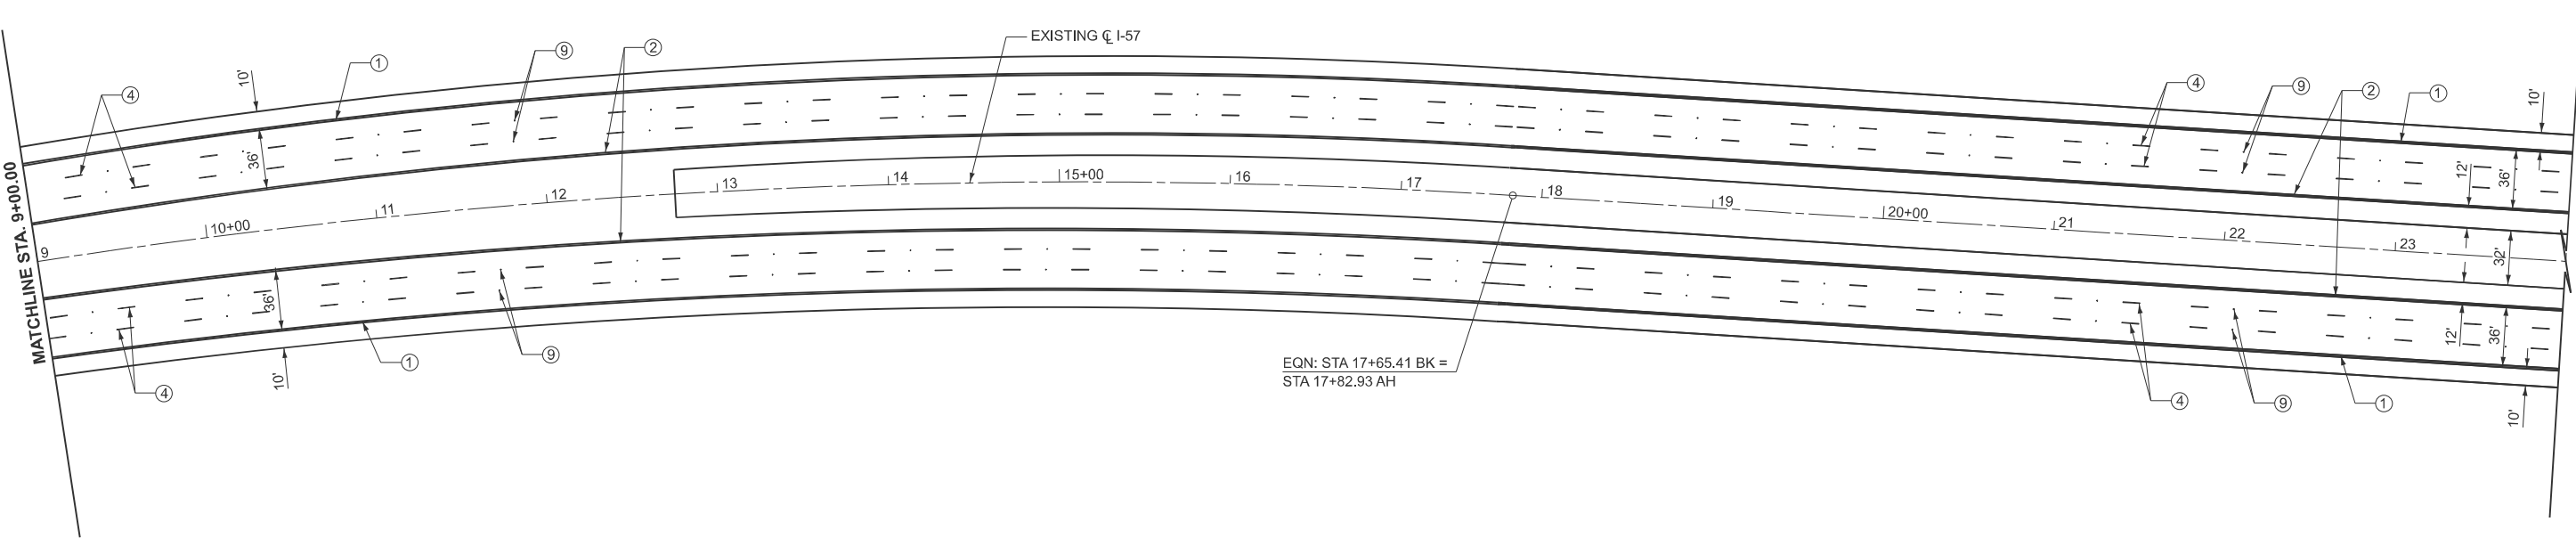

MODEL: I57 - PMK SH 2
FILE NAME: c:\volkert_pw_workingdir\betsy.witt\0326115\0918798-sh-pmk.dgn

VOLKERT

USER NAME = betsy.witt	DESIGNED -	REVISED -
	DRAWN -	REVISED -
PLOT SCALE = \$SCALE\$	CHECKED -	REVISED -
PLOT DATE = 8/27/2024	DATE -	REVISED -

STATE OF ILLINOIS
DEPARTMENT OF TRANSPORTATION

PAVEMENT MARKING
INTERSTATE 57

SCALE: 1"=50' SHEET 2 OF 15 SHEETS STA. 1568+00.00 TO STA. 24+00.00

F.A.I. RTE.	SECTION	COUNTY	TOTAL SHEETS	SHEET NO.
57	(X1-8,X1-7-1,X1-7,X1-6-1)R-2	WILLIAMSON	614	179
CONTRACT NO. 78798				
ILLINOIS FED. AID PROJECT				

MODEL: I57 - PMK SH 4
FILE NAME: c:\volkert_pw_working\dm\betsy.witt\0326115\09\78798-sh-pmk.dgn




USER NAME =	betsy.witt	DESIGNED -	REVISED -
		DRAWN -	REVISED -
PLOT SCALE =	SSCALE\$	CHECKED -	REVISED -
PLOT DATE =	8/27/2024	DATE -	REVISED -

STATE OF ILLINOIS
DEPARTMENT OF TRANSPORTATION

PAVEMENT MARKING
INTERSTATE 57


SCALE: 1"=50" SHEET 3 OF 15 SHEETS STA. 54+00.00 TO STA. 84+00.00

F.A.I. RTE.	SECTION	COUNTY	TOTAL SHEETS	SHEET NO.
57	(X1-8,X1-7-1,X1-7,X1-6-1)R-2	WILLIAMSON	614	180
CONTRACT NO. 78798				
ILLINOIS FED. AID PROJECT				

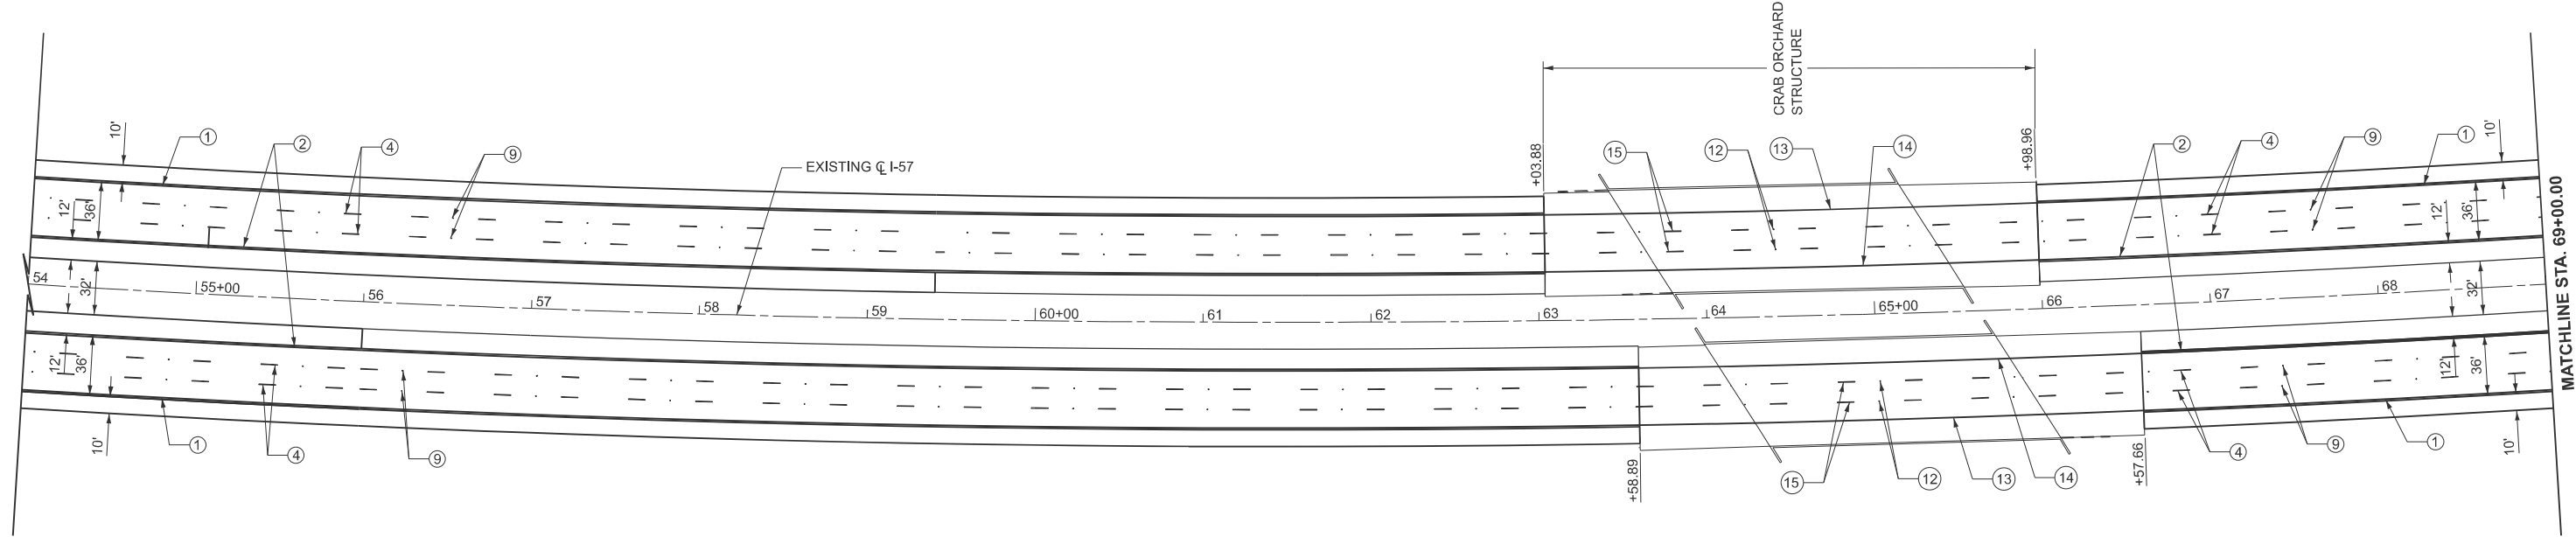

LEGEND

- | | |
|---|---|
| ① THERMOPLASTIC PAVEMENT MARKING - LINE 6" SOLID WHITE | ⑨ RAISED REFLECTIVE PAVEMENT MARKERS - CRYSTAL, ONE-WAY ON 80' CENTERS |
| ② THERMOPLASTIC PAVEMENT MARKING - LINE 6" SOLID YELLOW | ⑩ RAISED REFLECTIVE PAVEMENT MARKERS - CRYSTAL, ONE-WAY ON 40' CENTERS |
| ③ THERMOPLASTIC PAVEMENT MARKING - LINE 6" WHITE (2' DASH, 6' SKIP) | ⑪ RAISED REFLECTIVE PAVEMENT MARKERS - AMBER, ONE-WAY ON 40' CENTERS |
| ④ THERMOPLASTIC PAVEMENT MARKING - LINE 6" WHITE (10' DASH, 30' SKIP) | ⑫ RAISED REFLECTIVE PAVEMENT MARKERS (BRIDGE) - CRYSTAL, ONE-WAY ON 80' CENTERS |
| ⑤ THERMOPLASTIC PAVEMENT MARKING - LINE 8" WHITE | ⑬ POLYUREA PAVEMENT MARKING TYPE II - LINE 6" SOLID WHITE |
| ⑥ THERMOPLASTIC PAVEMENT MARKING - LINE 12" WHITE | ⑭ POLYUREA PAVEMENT MARKING TYPE II - LINE 6" SOLID YELLOW |
| ⑦ THERMOPLASTIC PAVEMENT MARKING - LINE 12" YELLOW | ⑮ POLYUREA PAVEMENT MARKING TYPE II - LINE 6" WHITE (10' DASH, 30' SKIP) |
| ⑧ THERMOPLASTIC PAVEMENT MARKING - LETTERS AND SYMBOLS | ⑯ PREFORMED THERMOPLASTIC PAVEMENT MARKING SHIELD |

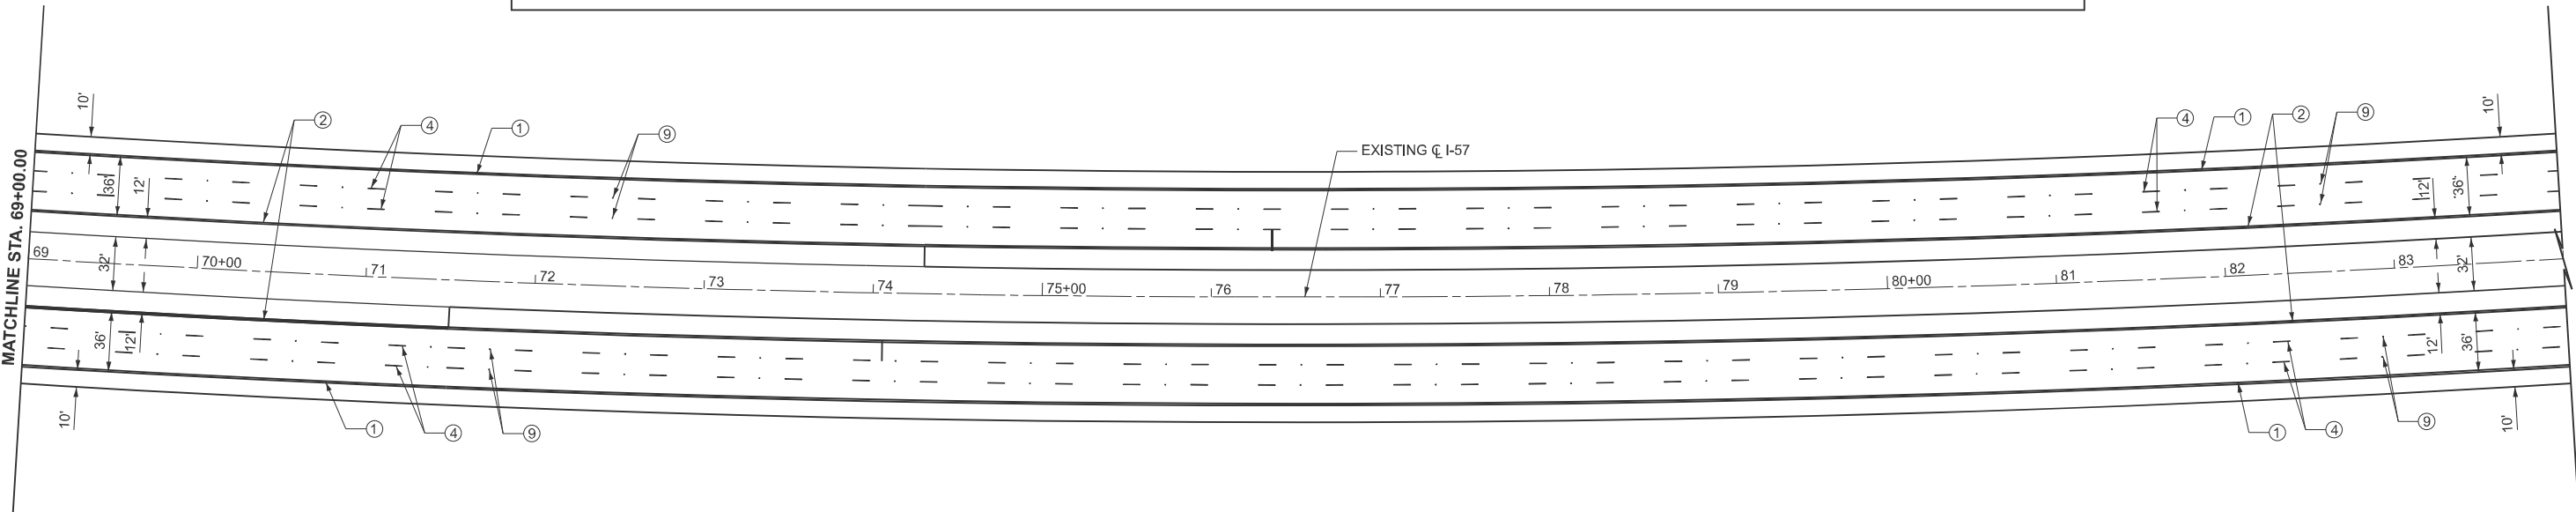

MODEL: I57 - PMK SH-10
FILE NAME: c:\volkert_pw_working\gh\betsy.witt\0326115\0918798-sh-pmk.dgn




USER NAME	= betsy.witt	DESIGNED	-	REVISED	-
		DRAWN	-	REVISED	-
PLOT SCALE	= \$SCALE\$	CHECKED	-	REVISED	-
PLOT DATE	= 8/27/2024	DATE	-	REVISED	-

STATE OF ILLINOIS
DEPARTMENT OF TRANSPORTATION

PAVEMENT MARKING
INTERSTATE 57


SCALE: 1"=50' SHEET 4 OF 15 SHEETS STA. 232+00.00 TO STA. 262+00.00

F.A.I. RTE.	SECTION	COUNTY	TOTAL SHEETS	SHEET NO.
57	(X1-8,X1-7-1,X1-7,X1-6-1)R-2	WILLIAMSON	614	181
CONTRACT NO. 78798				
ILLINOIS FED. AID PROJECT				

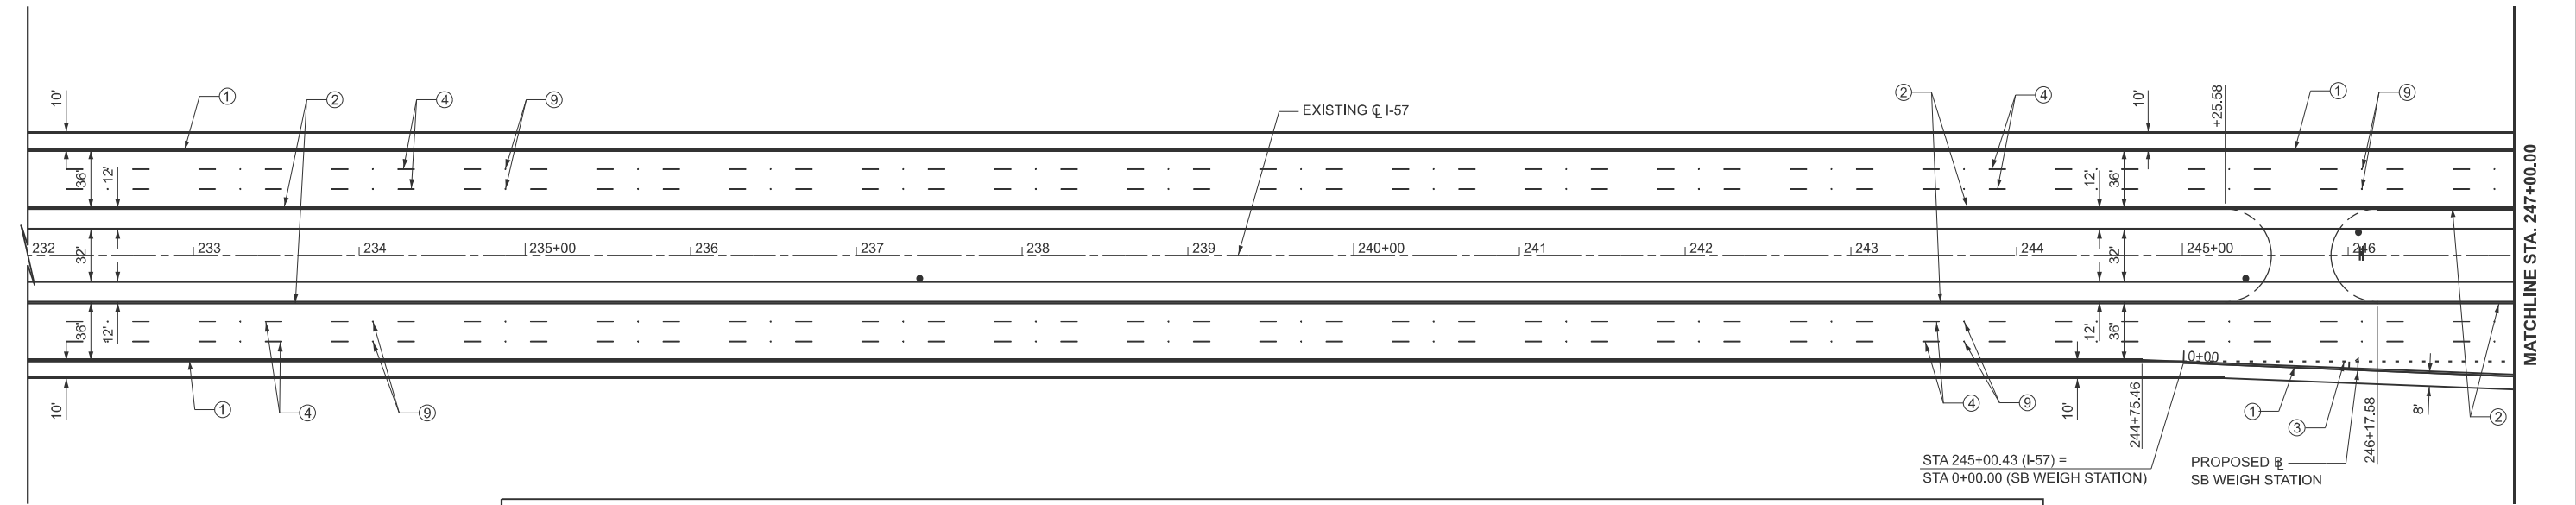

LEGEND

- | | |
|---|---|
| ① THERMOPLASTIC PAVEMENT MARKING - LINE 6" SOLID WHITE | ⑨ RAISED REFLECTIVE PAVEMENT MARKERS - CRYSTAL, ONE-WAY ON 80' CENTERS |
| ② THERMOPLASTIC PAVEMENT MARKING - LINE 6" SOLID YELLOW | ⑩ RAISED REFLECTIVE PAVEMENT MARKERS - CRYSTAL, ONE-WAY ON 40' CENTERS |
| ③ THERMOPLASTIC PAVEMENT MARKING - LINE 6" WHITE (2' DASH, 6' SKIP) | ⑪ RAISED REFLECTIVE PAVEMENT MARKERS - AMBER, ONE-WAY ON 40' CENTERS |
| ④ THERMOPLASTIC PAVEMENT MARKING - LINE 6" WHITE (10' DASH, 30' SKIP) | ⑫ RAISED REFLECTIVE PAVEMENT MARKERS (BRIDGE) - CRYSTAL, ONE-WAY ON 80' CENTERS |
| ⑤ THERMOPLASTIC PAVEMENT MARKING - LINE 8" WHITE | ⑬ POLYUREA PAVEMENT MARKING TYPE II - LINE 6" SOLID WHITE |
| ⑥ THERMOPLASTIC PAVEMENT MARKING - LINE 12" WHITE | ⑭ POLYUREA PAVEMENT MARKING TYPE II - LINE 6" SOLID YELLOW |
| ⑦ THERMOPLASTIC PAVEMENT MARKING - LINE 12" YELLOW | ⑮ POLYUREA PAVEMENT MARKING TYPE II - LINE 6" WHITE (10' DASH, 30' SKIP) |
| ⑧ THERMOPLASTIC PAVEMENT MARKING - LETTERS AND SYMBOLS | ⑯ PREFORMED THERMOPLASTIC PAVEMENT MARKING SHIELD |

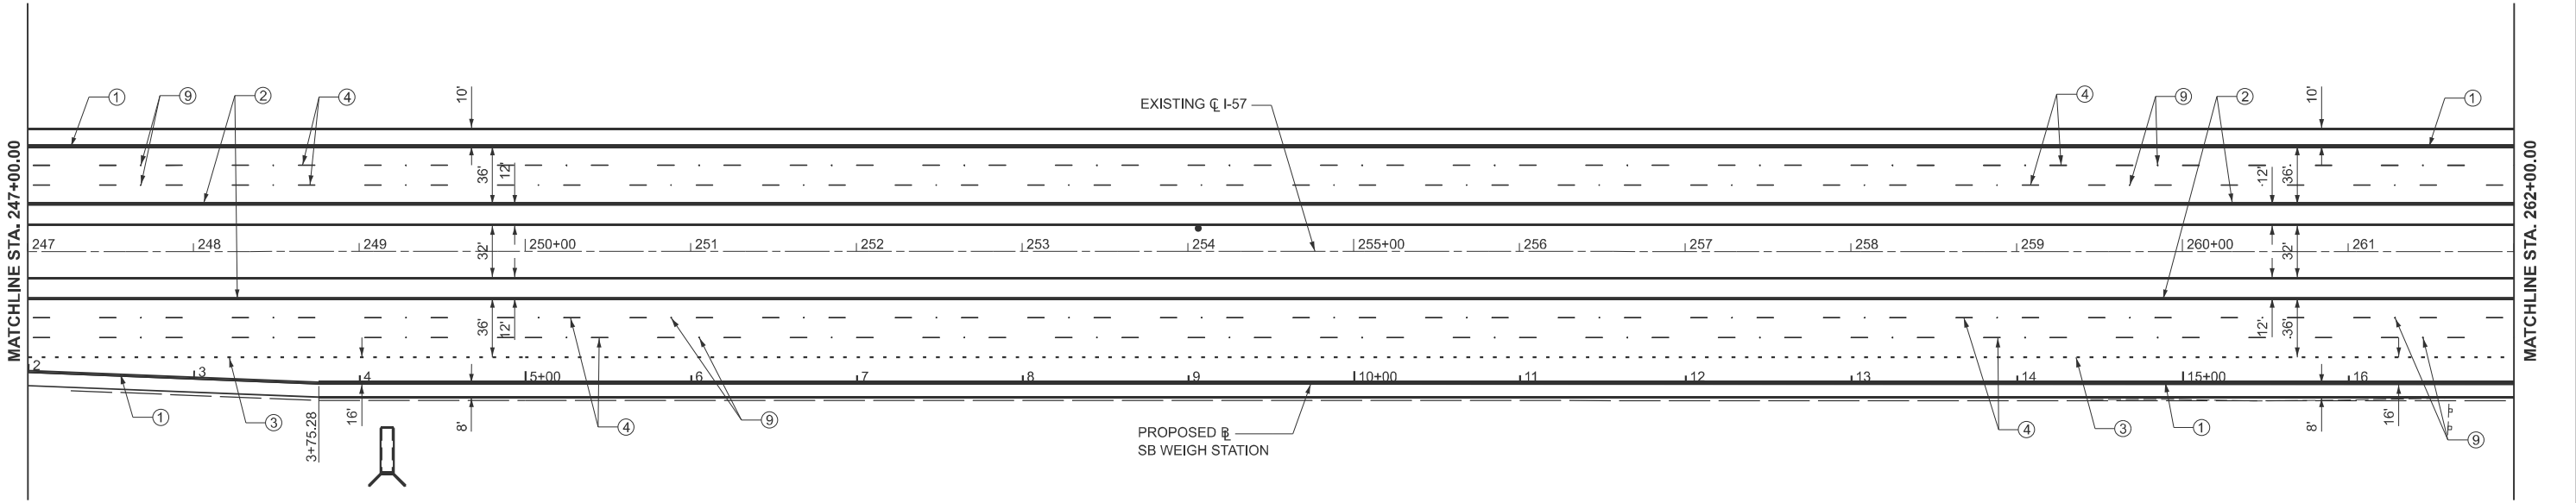

MODEL: I57 - PMK SH 11
FILE NAME: c:\volkert_pw_workingdir\betsy.wlitt\0326115\0918798-sh-pmk.dgn



USER NAME	= betsy.wlitt
PLOT SCALE	= \$SCALE\$
PLOT DATE	= 8/27/2024

DESIGNED	-
DRAWN	-
CHECKED	-
DATE	-


REVISED	-
REVISED	-
REVISED	-
REVISED	-

STATE OF ILLINOIS
DEPARTMENT OF TRANSPORTATION

PAVEMENT MARKING
INTERSTATE 57



SCALE: 1"=50' SHEET 5 OF 15 SHEETS STA. 262+00.00 TO STA. 292+00.00

F.A.I. RTE.	SECTION	COUNTY	TOTAL SHEETS	SHEET NO.
57	(X1-8,X1-7-1,X1-7,X1-6-1)R-2	WILLIAMSON	614	182
CONTRACT NO. 78798				
ILLINOIS FED. AID PROJECT				

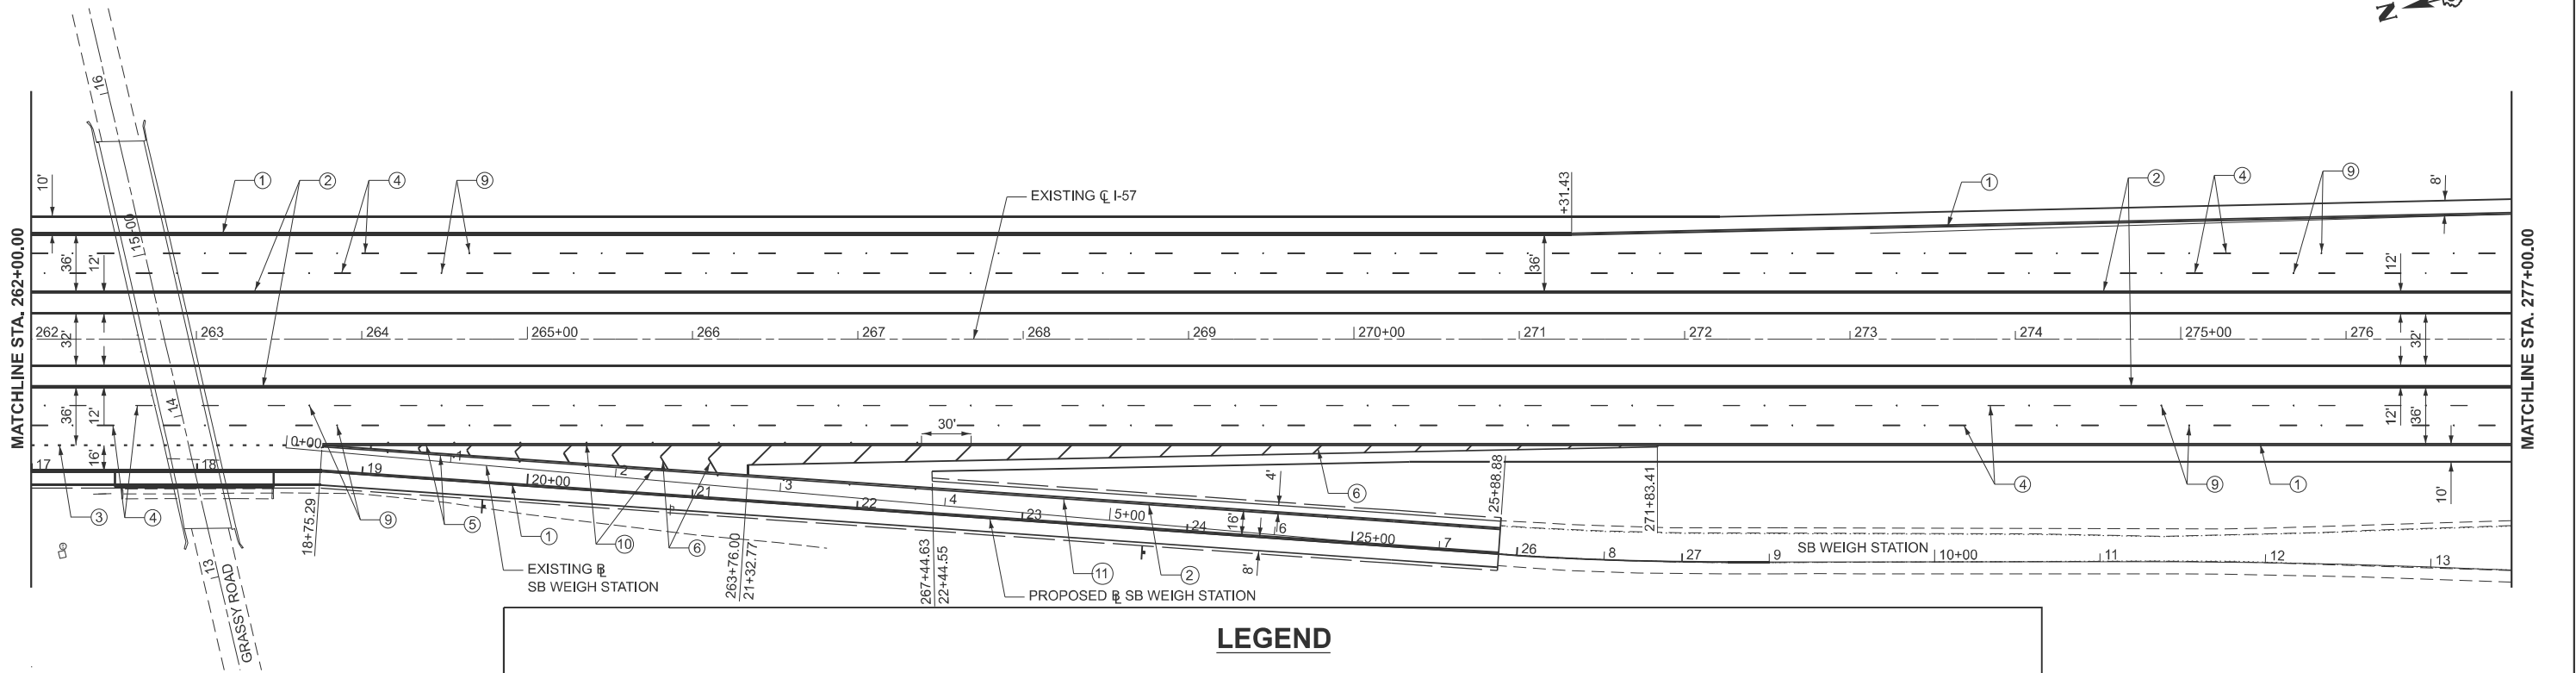

- ① THERMOPLASTIC PAVEMENT MARKING - LINE 6" SOLID WHITE
② THERMOPLASTIC PAVEMENT MARKING - LINE 6" SOLID YELLOW
③ THERMOPLASTIC PAVEMENT MARKING - LINE 6" WHITE (2' DASH, 6' SKIP)
④ THERMOPLASTIC PAVEMENT MARKING - LINE 6" WHITE (10' DASH, 30' SKIP)
⑤ THERMOPLASTIC PAVEMENT MARKING - LINE 8" WHITE
⑥ THERMOPLASTIC PAVEMENT MARKING - LINE 12" WHITE
⑦ THERMOPLASTIC PAVEMENT MARKING - LINE 12" YELLOW
⑧ THERMOPLASTIC PAVEMENT MARKING - LETTERS AND SYMBOLS

- ⑨ RAISED REFLECTIVE PAVEMENT MARKERS - CRYSTAL, ONE-WAY ON 80' CENTERS
⑩ RAISED REFLECTIVE PAVEMENT MARKERS - CRYSTAL, ONE-WAY ON 40' CENTERS
⑪ RAISED REFLECTIVE PAVEMENT MARKERS - AMBER, ONE-WAY ON 40' CENTERS
⑫ RAISED REFLECTIVE PAVEMENT MARKERS (BRIDGE) - CRYSTAL, ONE-WAY ON 80' CENTERS
⑬ POLYUREA PAVEMENT MARKING TYPE II - LINE 6" SOLID WHITE
⑭ POLYUREA PAVEMENT MARKING TYPE II - LINE 6" SOLID YELLOW
⑮ POLYUREA PAVEMENT MARKING TYPE II - LINE 6" WHITE (10' DASH, 30' SKIP)
⑯ PREFORMED THERMOPLASTIC PAVEMENT MARKING SHIELD

 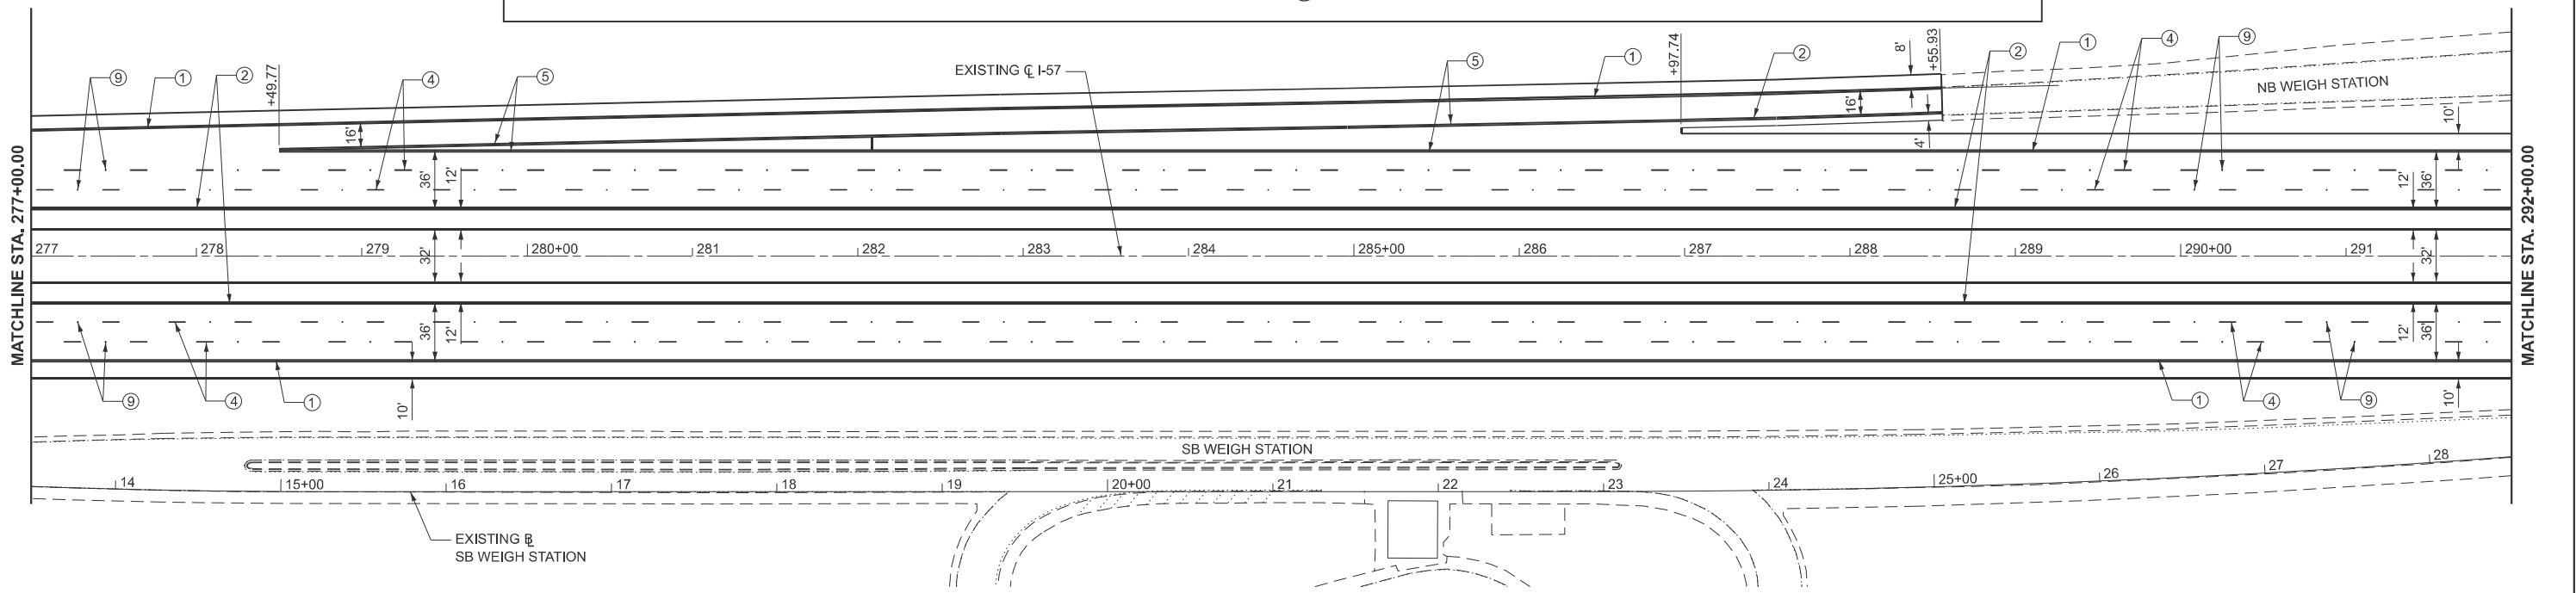

MODEL: I57 - PMK SH 12
FILE NAME: c:\volkert_pw_workingdir\betsy.witt\0326115\0918798-sh-pmk.dgn



USER NAME = betsy.witt
PLOT SCALE = \$SCALE\$
PLOT DATE = 8/27/2024

DESIGNED -
DRAWN -
CHECKED -
DATE -


REVISED -
REVISED -
REVISED -
REVISED -

STATE OF ILLINOIS
DEPARTMENT OF TRANSPORTATION

PAVEMENT MARKING
INTERSTATE 57

SCALE: 1"=50' SHEET 6 OF 15 SHEETS STA. 292+00.00 TO STA. 322+00.00


F.A.I. RTE.	SECTION	COUNTY	TOTAL SHEETS	SHEET NO.
57	(X1-8,X1-7-1,X1-7,X1-6-1)R-2	WILLIAMSON	614	183
CONTRACT NO. 78798				
ILLINOIS FED. AID PROJECT				

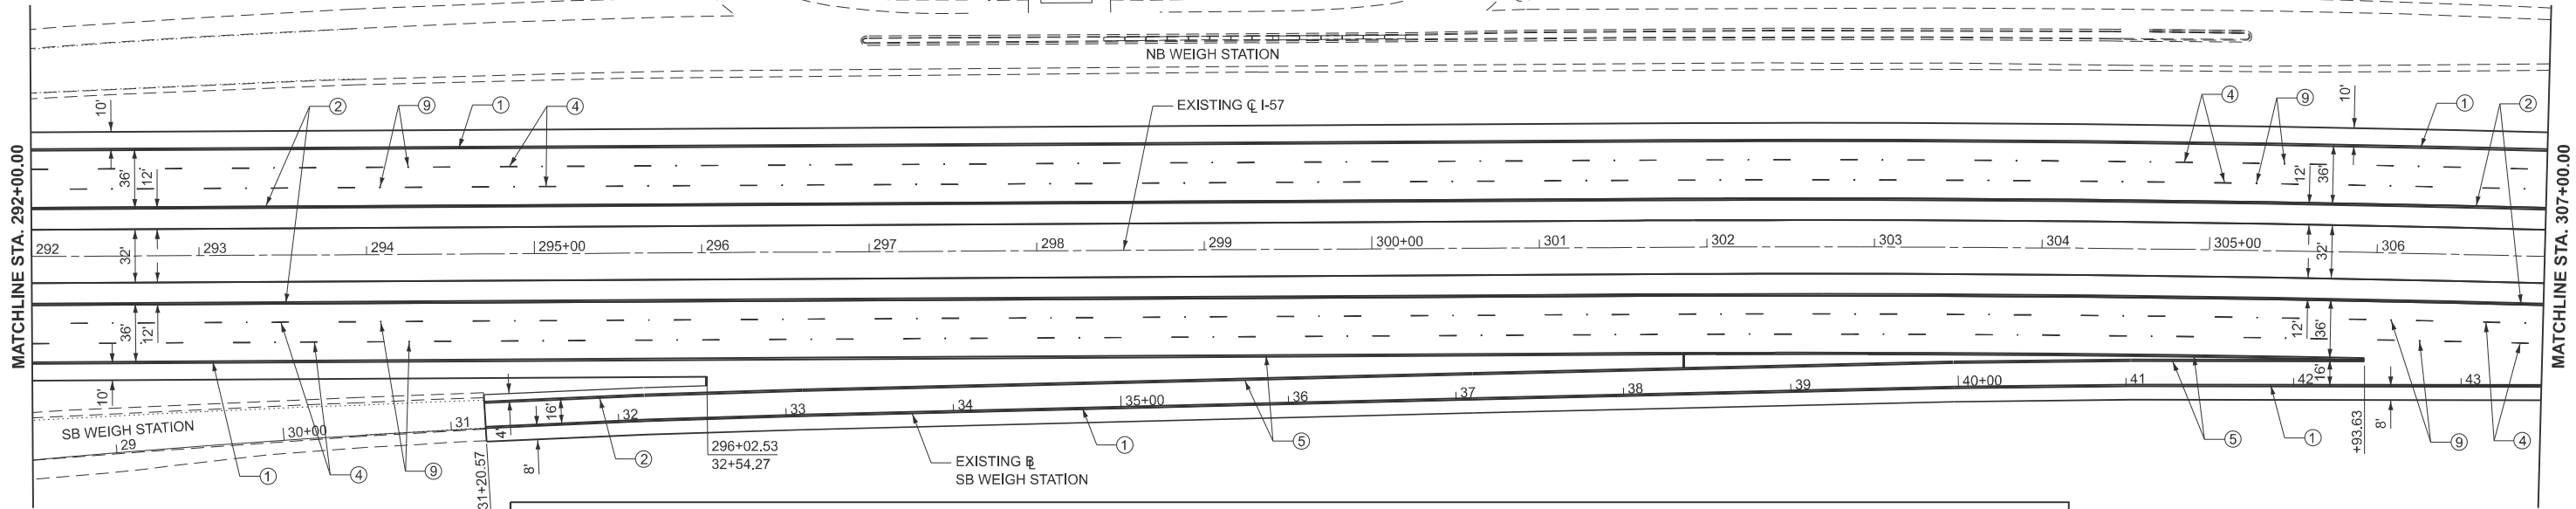

- ① THERMOPLASTIC PAVEMENT MARKING - LINE 6" SOLID WHITE
② THERMOPLASTIC PAVEMENT MARKING - LINE 6" SOLID YELLOW
③ THERMOPLASTIC PAVEMENT MARKING - LINE 6" WHITE (2' DASH, 6' SKIP)
④ THERMOPLASTIC PAVEMENT MARKING - LINE 6" WHITE (10' DASH, 30' SKIP)
⑤ THERMOPLASTIC PAVEMENT MARKING - LINE 8" WHITE
⑥ THERMOPLASTIC PAVEMENT MARKING - LINE 12" WHITE
⑦ THERMOPLASTIC PAVEMENT MARKING - LINE 12" YELLOW
⑧ THERMOPLASTIC PAVEMENT MARKING - LETTERS AND SYMBOLS

- ⑨ RAISED REFLECTIVE PAVEMENT MARKERS - CRYSTAL, ONE-WAY ON 80' CENTERS
⑩ RAISED REFLECTIVE PAVEMENT MARKERS - CRYSTAL, ONE-WAY ON 40' CENTERS
⑪ RAISED REFLECTIVE PAVEMENT MARKERS - AMBER, ONE-WAY ON 40' CENTERS
⑫ RAISED REFLECTIVE PAVEMENT MARKERS (BRIDGE) - CRYSTAL, ONE-WAY ON 80' CENTERS
⑬ POLYUREA PAVEMENT MARKING TYPE II - LINE 6" SOLID WHITE
⑭ POLYUREA PAVEMENT MARKING TYPE II - LINE 6" SOLID YELLOW
⑮ POLYUREA PAVEMENT MARKING TYPE II - LINE 6" WHITE (10' DASH, 30' SKIP)
⑯ PREFORMED THERMOPLASTIC PAVEMENT MARKING SHIELD

0 50 100 150
SCALE IN FEET

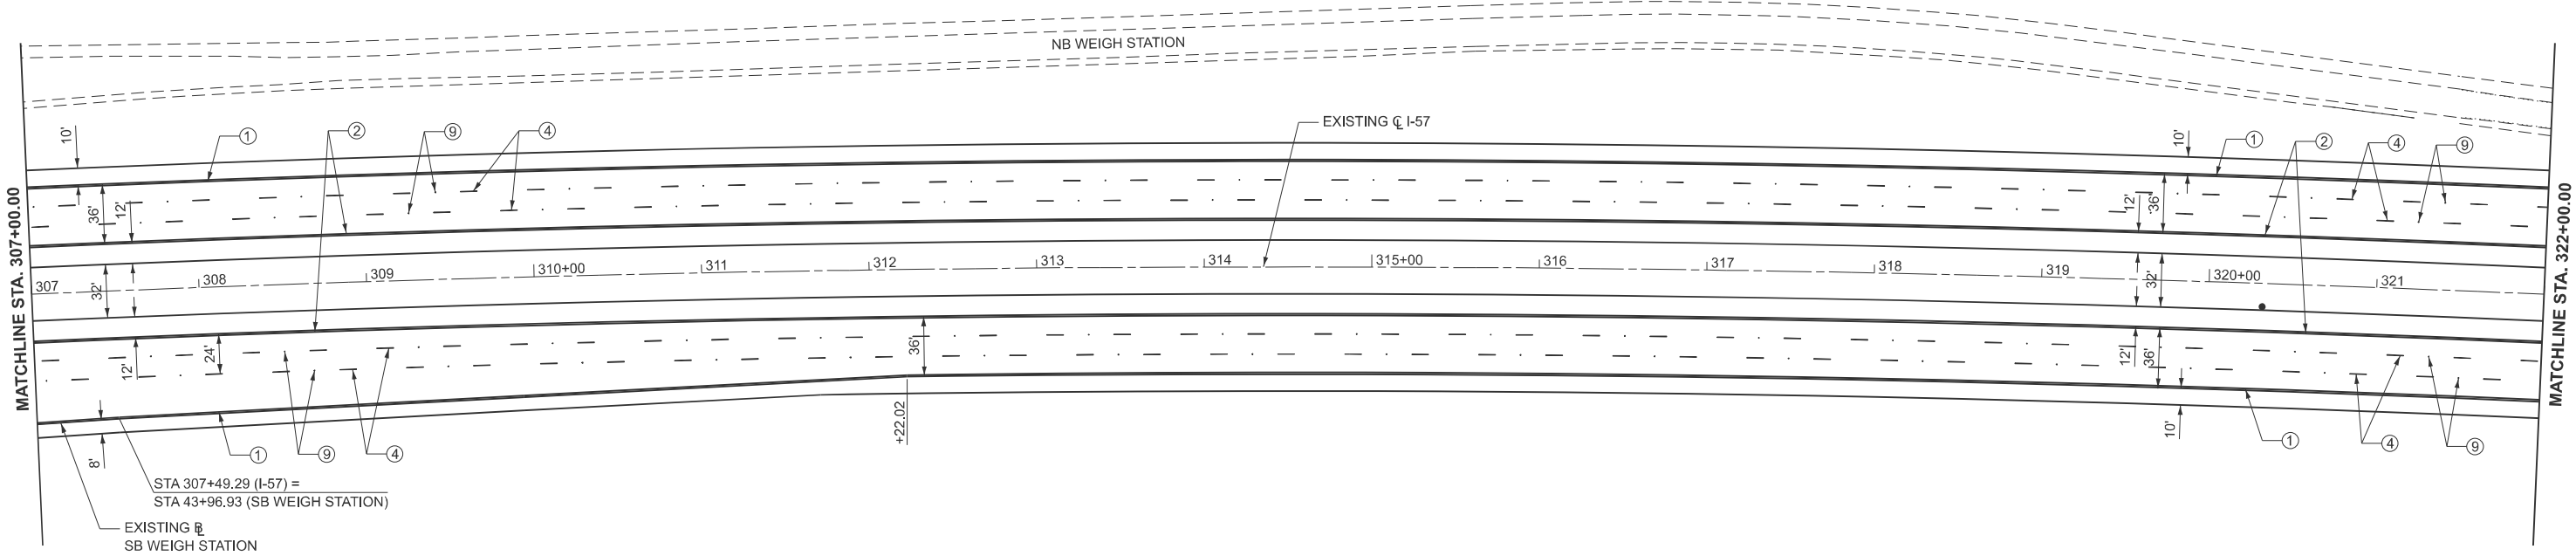

0 50 100 150
SCALE IN FEET

MODEL: I57 - PMK SH 13
FILE NAME: c:\volkert_pw_working\pds\etsy.witt\0326115\0978798-sh-pmk.dgn




USER NAME =	betsy.witt	DESIGNED -	REVISED -
		DRAWN -	REVISED -
PLOT SCALE =	SSCALE\$	CHECKED -	REVISED -
PLOT DATE =	8/27/2024	DATE -	REVISED -

STATE OF ILLINOIS
DEPARTMENT OF TRANSPORTATION

PAVEMENT MARKING
INTERSTATE 57


SCALE: 1"=50' SHEET 7 OF 15 SHEETS STA. 322+00.00 TO STA. 352+00.00

F.A.I. RTE.	SECTION	COUNTY	TOTAL SHEETS	SHEET NO.
57	(X1-8,X1-7-1,X1-7,X1-6-1)R-2	WILLIAMSON	614	184
CONTRACT NO. 78798				
ILLINOIS FED. AID PROJECT				

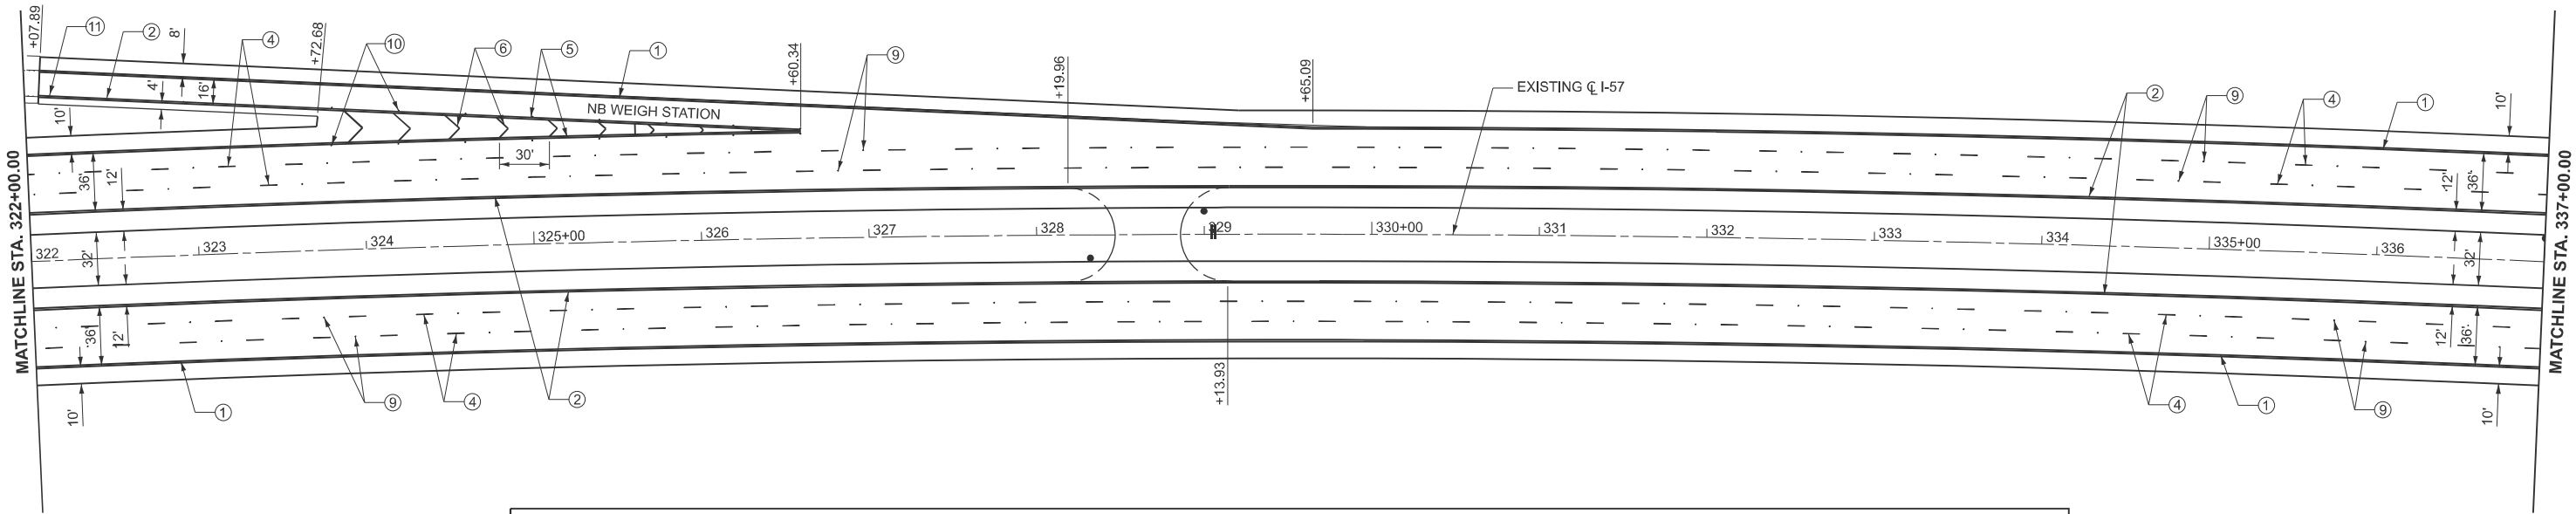

LEGEND

- | | |
|---|---|
| ① THERMOPLASTIC PAVEMENT MARKING - LINE 6" SOLID WHITE | ⑨ RAISED REFLECTIVE PAVEMENT MARKERS - CRYSTAL, ONE-WAY ON 80' CENTERS |
| ② THERMOPLASTIC PAVEMENT MARKING - LINE 6" SOLID YELLOW | ⑩ RAISED REFLECTIVE PAVEMENT MARKERS - CRYSTAL, ONE-WAY ON 40' CENTERS |
| ③ THERMOPLASTIC PAVEMENT MARKING - LINE 6" WHITE (2' DASH, 6' SKIP) | ⑪ RAISED REFLECTIVE PAVEMENT MARKERS - AMBER, ONE-WAY ON 40' CENTERS |
| ④ THERMOPLASTIC PAVEMENT MARKING - LINE 6" WHITE (10' DASH, 30' SKIP) | ⑫ RAISED REFLECTIVE PAVEMENT MARKERS (BRIDGE) - CRYSTAL, ONE-WAY ON 80' CENTERS |
| ⑤ THERMOPLASTIC PAVEMENT MARKING - LINE 8" WHITE | ⑬ POLYUREA PAVEMENT MARKING TYPE II - LINE 6" SOLID WHITE |
| ⑥ THERMOPLASTIC PAVEMENT MARKING - LINE 12" WHITE | ⑭ POLYUREA PAVEMENT MARKING TYPE II - LINE 6" SOLID YELLOW |
| ⑦ THERMOPLASTIC PAVEMENT MARKING - LINE 12" YELLOW | ⑮ POLYUREA PAVEMENT MARKING TYPE II - LINE 6" WHITE (10' DASH, 30' SKIP) |
| ⑧ THERMOPLASTIC PAVEMENT MARKING - LETTERS AND SYMBOLS | ⑯ PREFORMED THERMOPLASTIC PAVEMENT MARKING SHIELD |

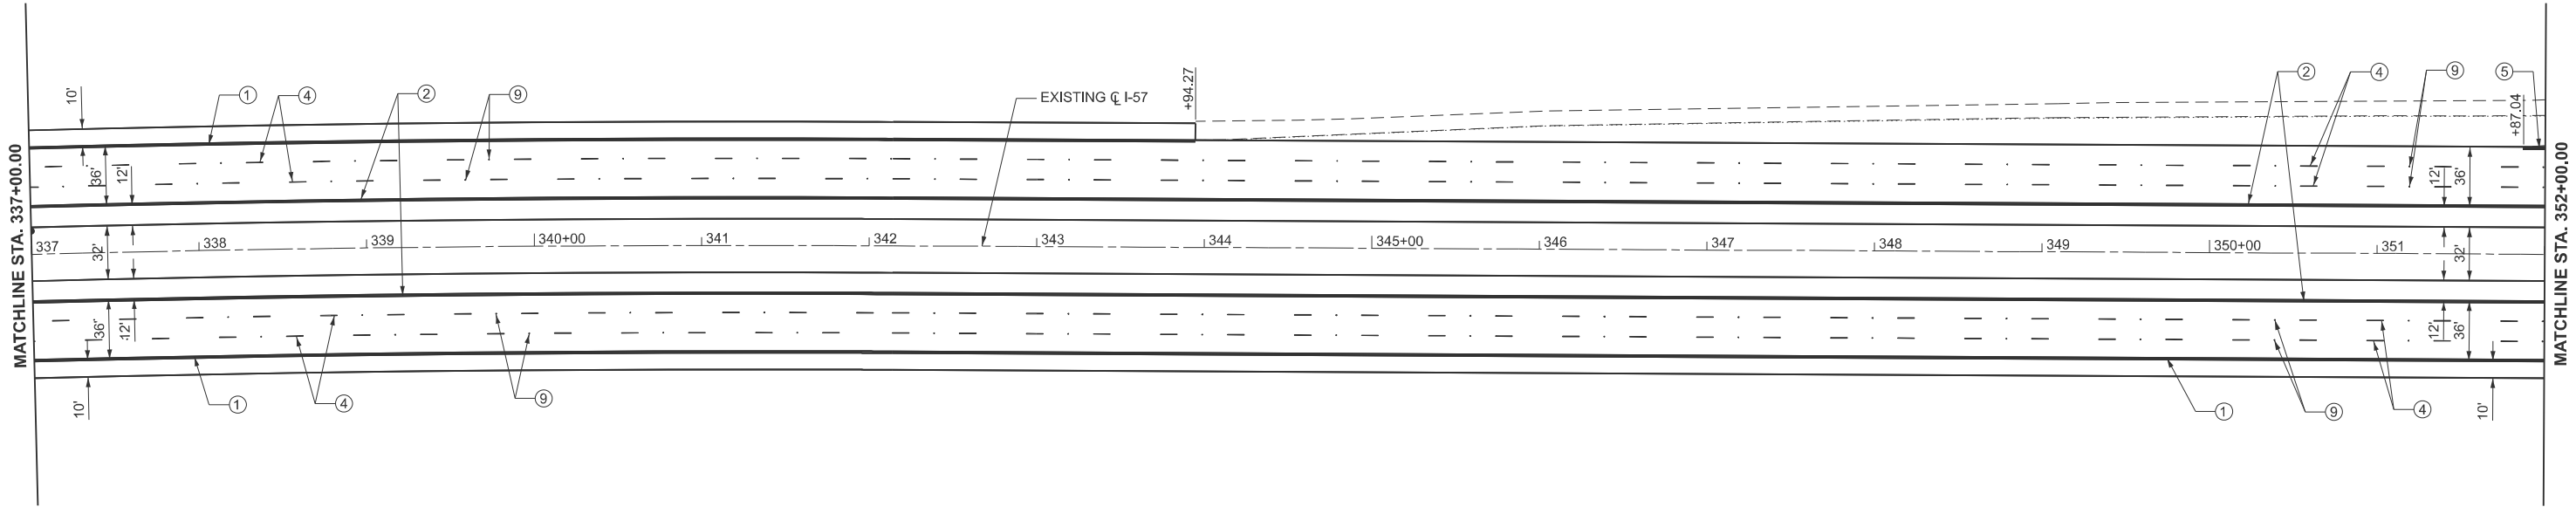

MODEL: I57 - PMK SH 14
FILE NAME: c:\volkert_pw_workingdir\betsy.witt\0326115\0978798-sh-pmk.dgn



USER NAME	= betsy.witt
PLOT SCALE	= \$SCALE\$
PLOT DATE	= 8/27/2024


DESIGNED -	
DRAWN -	
CHECKED -	
DATE -	

REVISED -	
REVISED -	
REVISED -	
REVISED -	


STATE OF ILLINOIS DEPARTMENT OF TRANSPORTATION

PAVEMENT MARKING INTERSTATE 57			
SCALE: 1"=50"	SHEET 8	OF 15 SHEETS	STA. 352+00.00 TO STA. 382+00.00

F.A.I. RTE.	SECTION	COUNTY	TOTAL SHEETS	SHEET NO.
57	(X1-8,X1-7-1,X1-7,X1-6-1)R-2	WILLIAMSON	614	185
CONTRACT NO. 78798				
ILLINOIS				FED. AID PROJECT

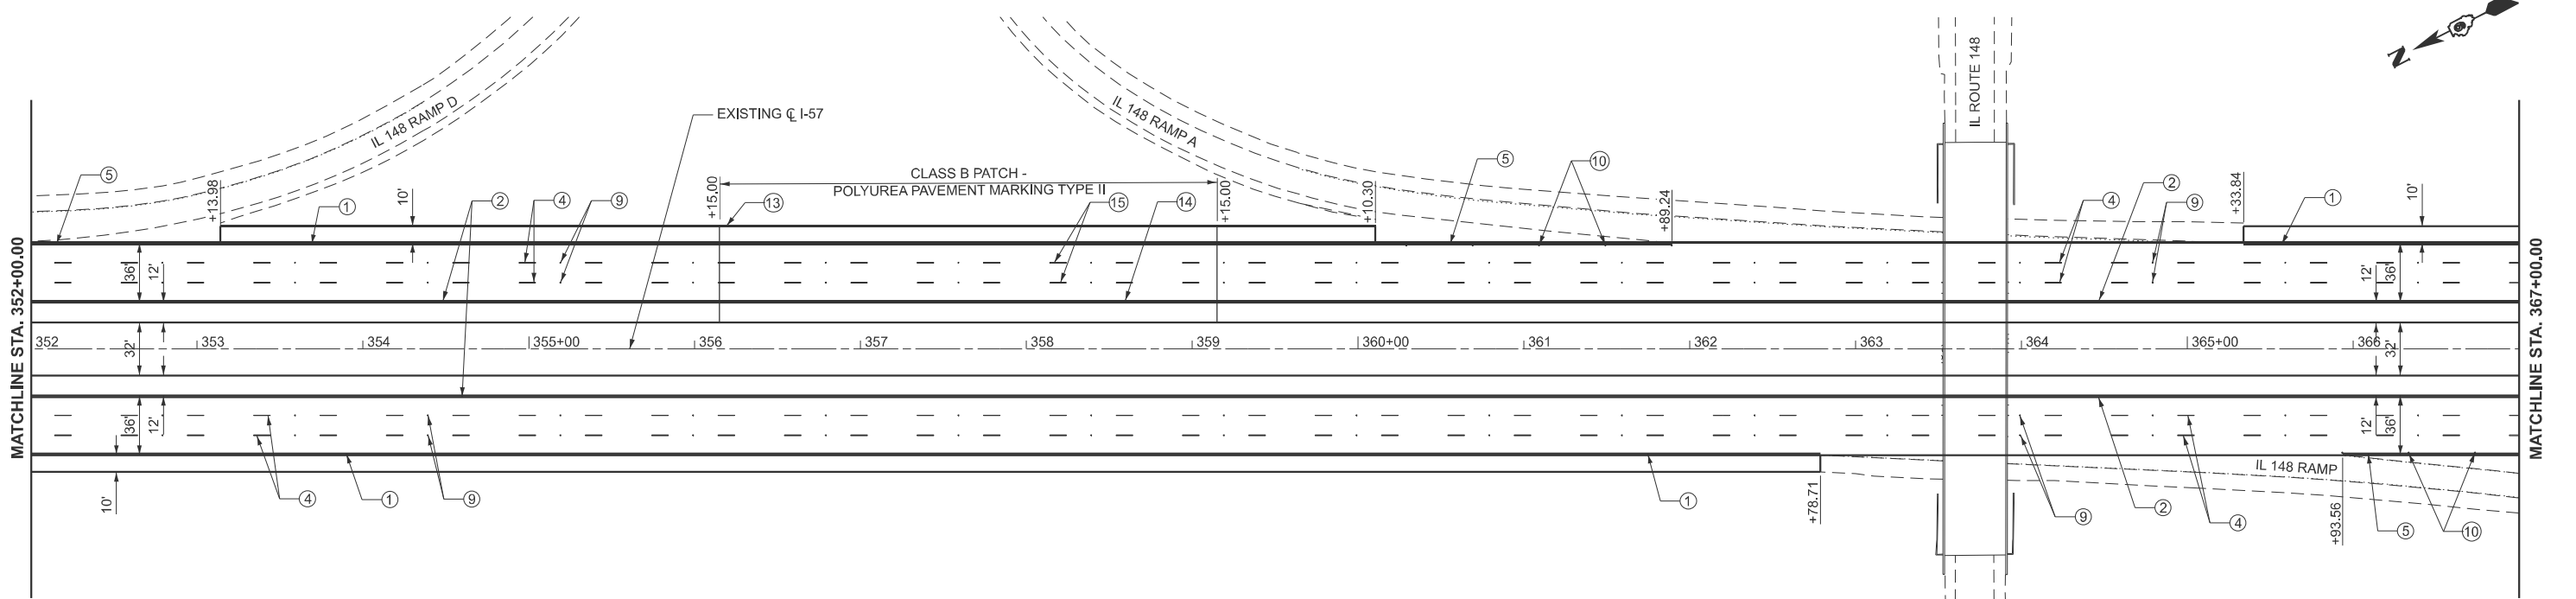

LEGEND	
①	THERMOPLASTIC PAVEMENT MARKING - LINE 6" SOLID WHITE
②	THERMOPLASTIC PAVEMENT MARKING - LINE 6" SOLID YELLOW
③	THERMOPLASTIC PAVEMENT MARKING - LINE 6" WHITE (2' DASH, 6' SKIP)
④	THERMOPLASTIC PAVEMENT MARKING - LINE 6" WHITE (10' DASH, 30' SKIP)
⑤	THERMOPLASTIC PAVEMENT MARKING - LINE 8" WHITE
⑥	THERMOPLASTIC PAVEMENT MARKING - LINE 12" WHITE
⑦	THERMOPLASTIC PAVEMENT MARKING - LINE 12" YELLOW
⑧	THERMOPLASTIC PAVEMENT MARKING - LETTERS AND SYMBOLS
⑨	RAISED REFLECTIVE PAVEMENT MARKERS - CRYSTAL, ONE-WAY ON 80' CENTERS
⑩	RAISED REFLECTIVE PAVEMENT MARKERS - CRYSTAL, ONE-WAY ON 40' CENTERS
⑪	RAISED REFLECTIVE PAVEMENT MARKERS - AMBER, ONE-WAY ON 40' CENTERS
⑫	RAISED REFLECTIVE PAVEMENT MARKERS (BRIDGE) - CRYSTAL, ONE-WAY ON 80' CENTERS
⑬	POLYUREA PAVEMENT MARKING TYPE II - LINE 6" SOLID WHITE
⑭	POLYUREA PAVEMENT MARKING TYPE II - LINE 6" SOLID YELLOW
⑮	POLYUREA PAVEMENT MARKING TYPE II - LINE 6" WHITE (10' DASH, 30' SKIP)
⑯	PREFORMED THERMOPLASTIC PAVEMENT MARKING SHIELD

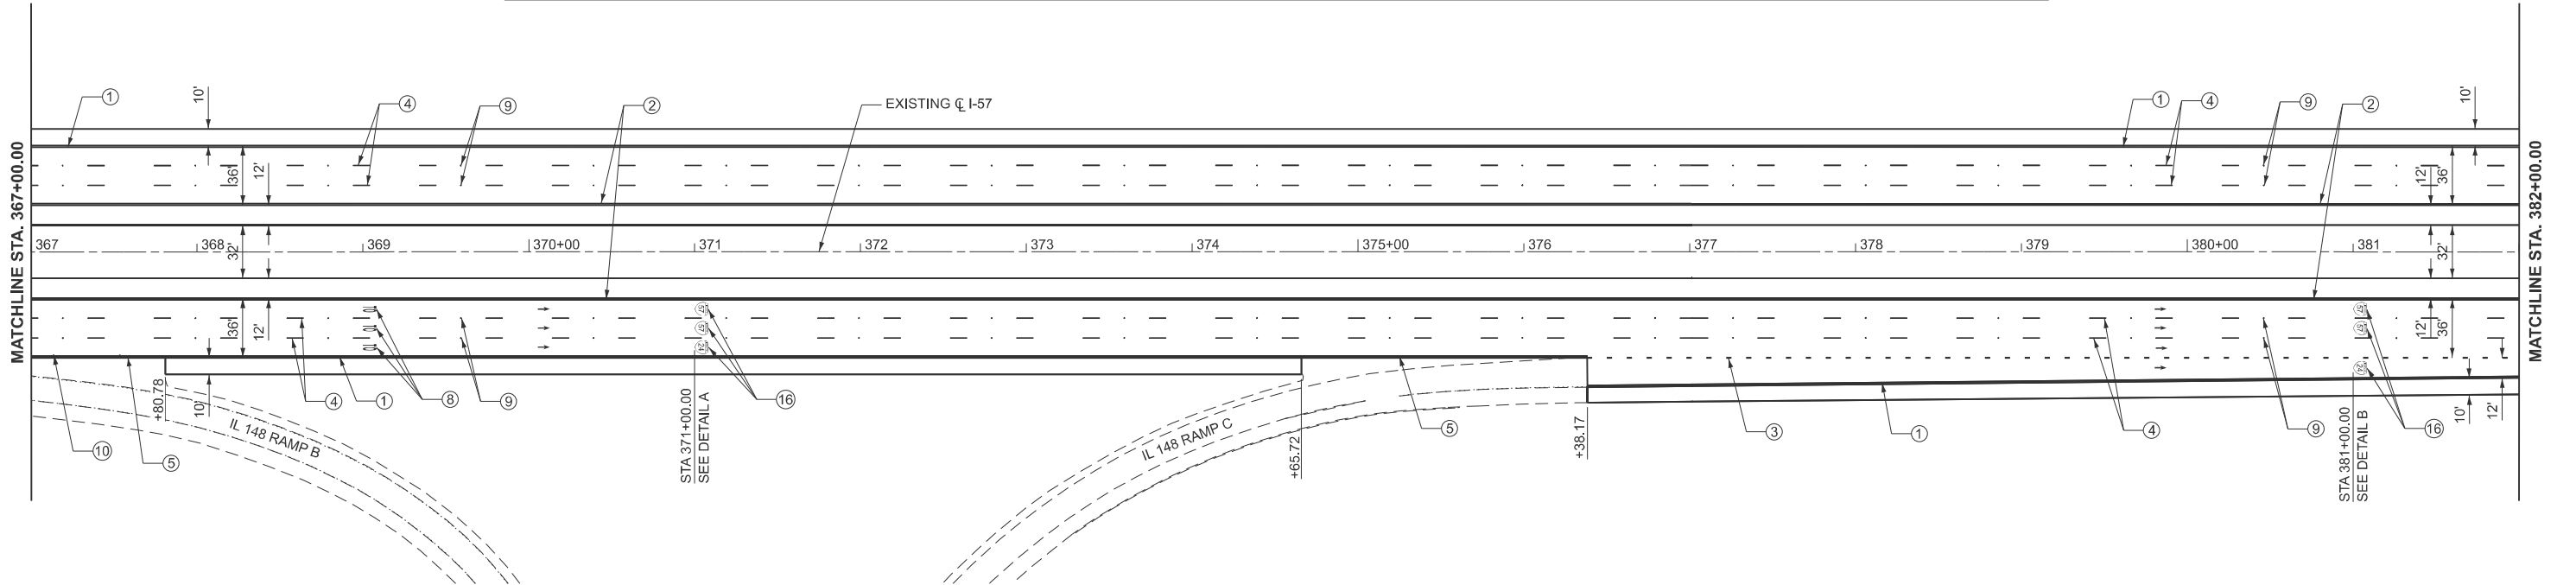

MODEL: I57 - PMK SH 15
FILE NAME: c:\volkert_pw_workingdir\betsy.wlitt\0326115\0918789-sh-pmk.dgn



USER NAME	= betsy.wlitt
PLOT SCALE	= \$SCALE\$
PLOT DATE	= 8/27/2024

DESIGNED	-
DRAWN	-
CHECKED	-
DATE	-


REVISED	-
REVISED	-
REVISED	-
REVISED	-

STATE OF ILLINOIS
DEPARTMENT OF TRANSPORTATION

PAVEMENT MARKING
INTERSTATE 57

SCALE: 1"=50' SHEET 9 OF 15 SHEETS STA. 382+00.00 TO STA. 412+00.00

F.A.I. RTE.	SECTION	COUNTY	TOTAL SHEETS	SHEET NO.
57	(X1-8,X1-7-1,X1-7,X1-6-1)R-2	WILLIAMSON	614	186
CONTRACT NO. 78798				
ILLINOIS FED. AID PROJECT				

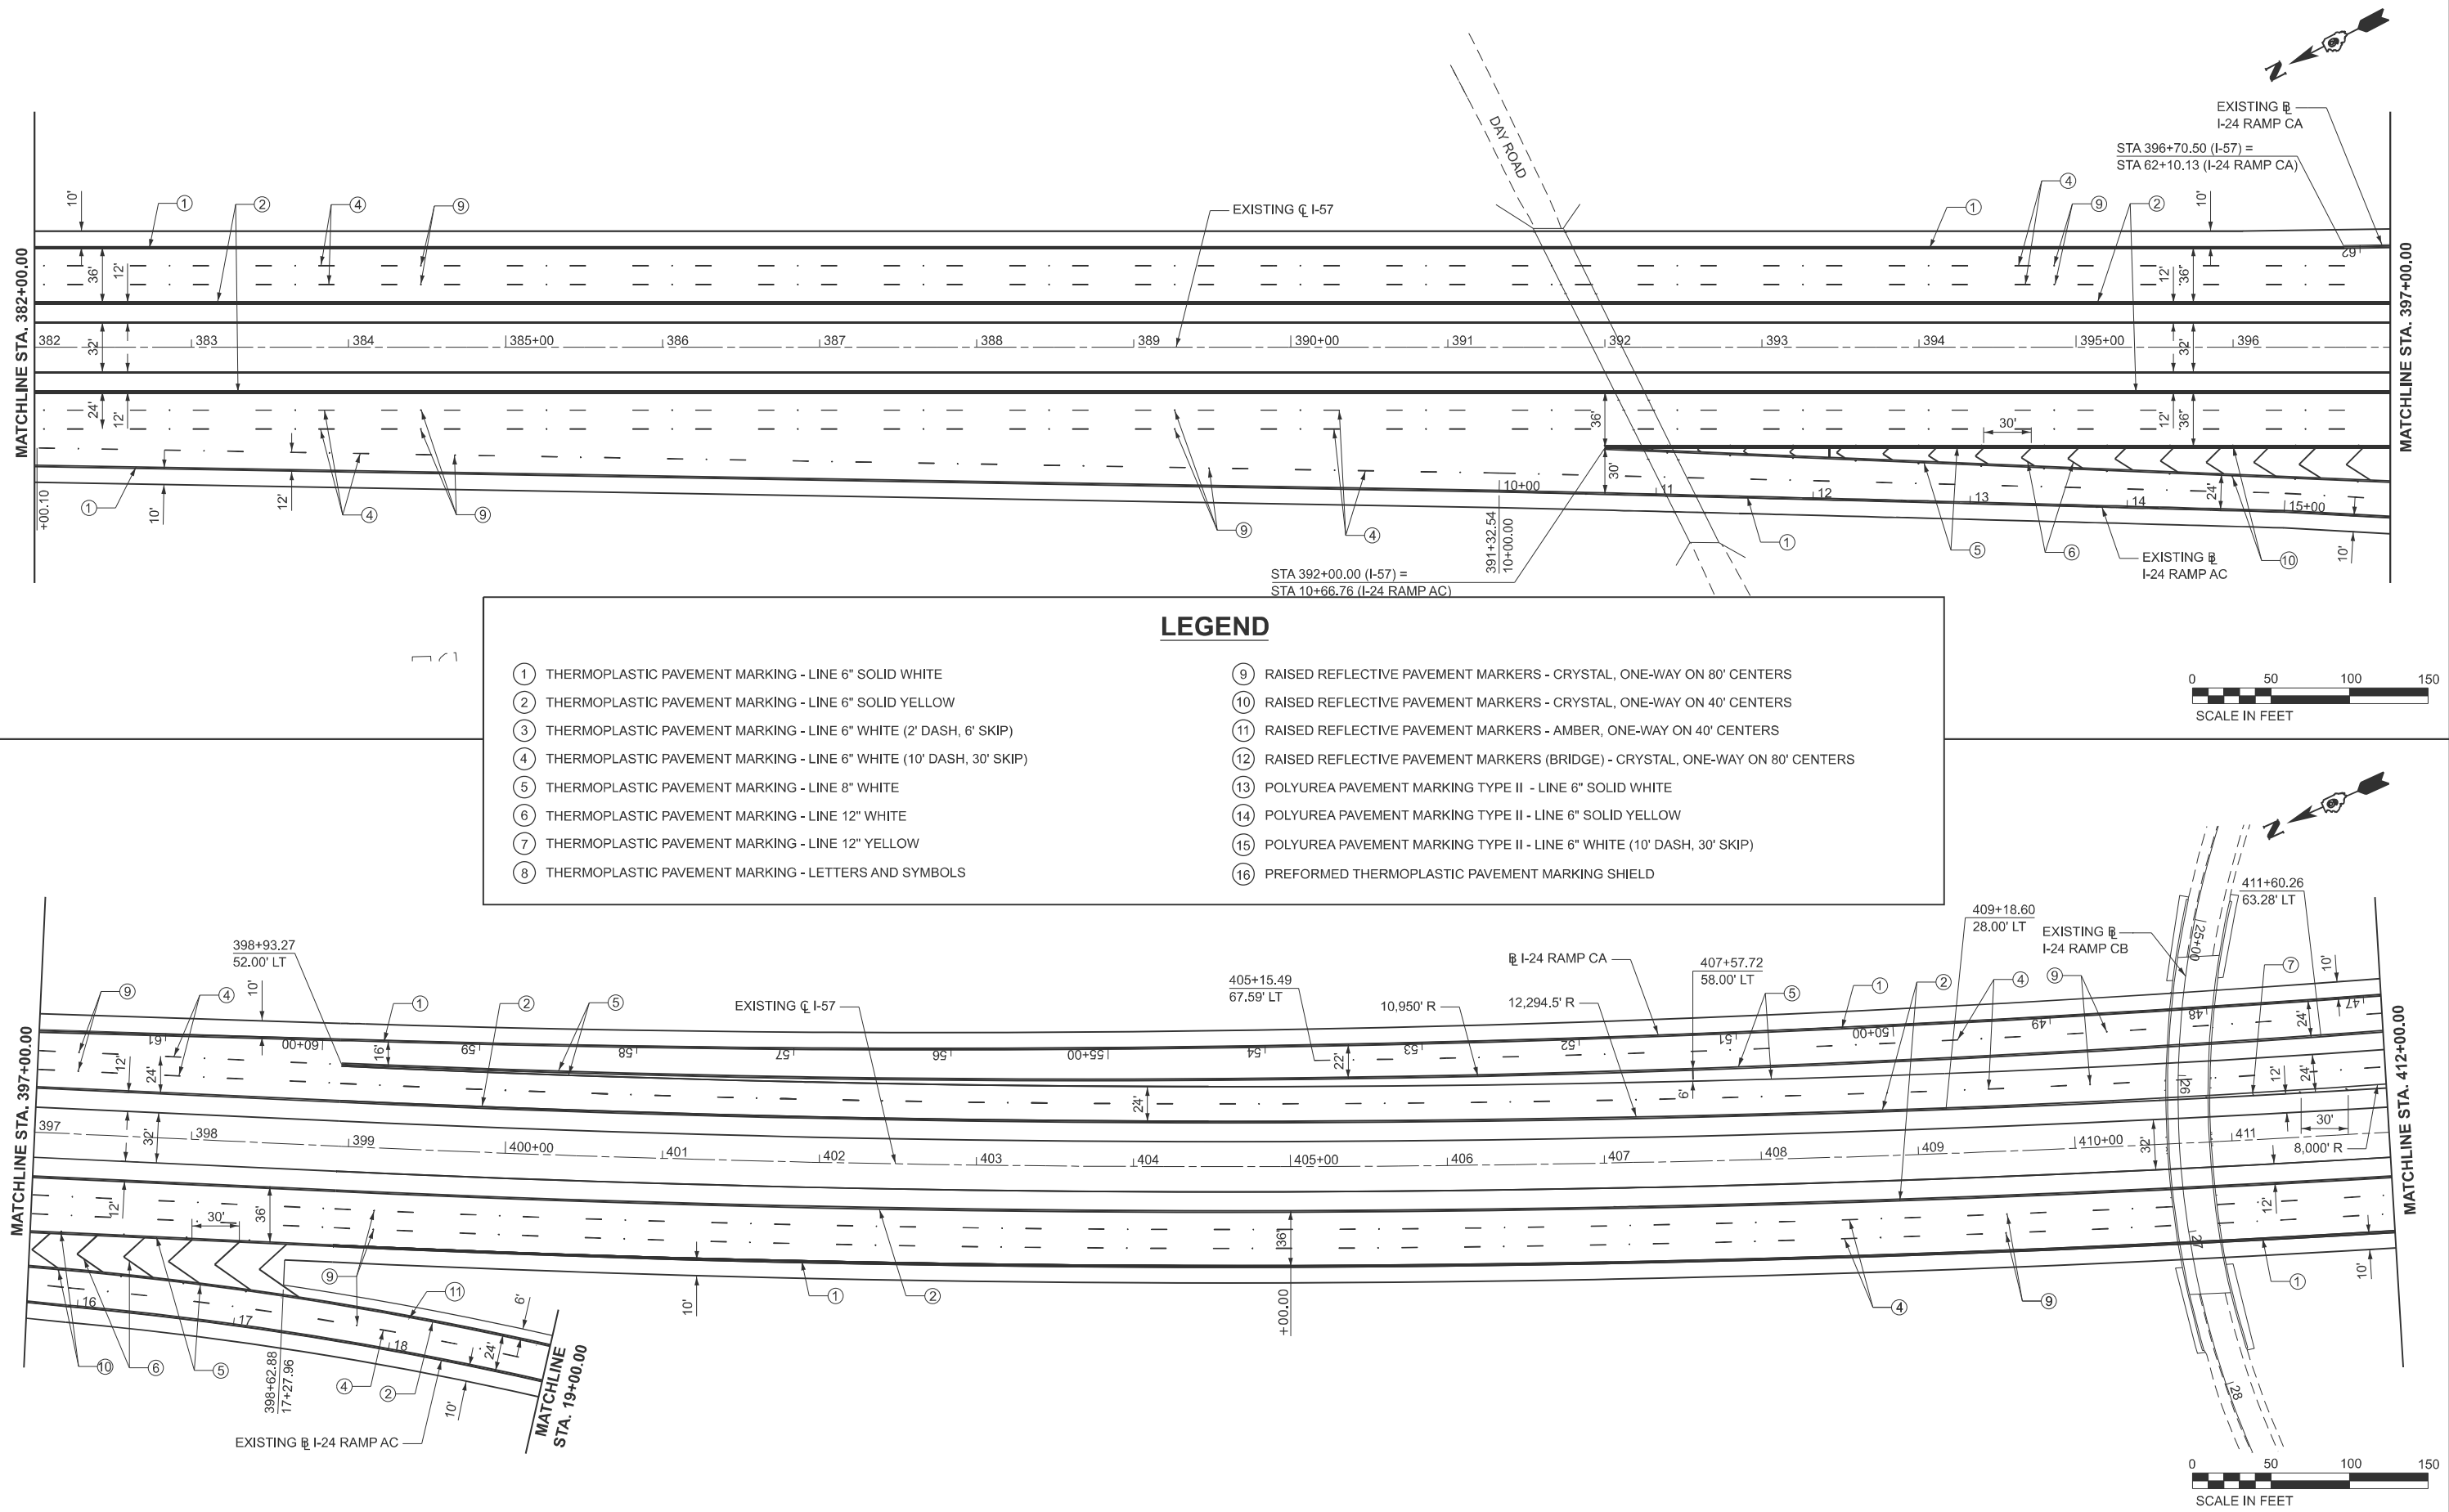

MODEL: I57 - PMK SH 16
FILE NAME: c:\volkert_pw_workingdir\betsy.wilt\0326115\0918798-sh-pmk.dgn

VOLKERT

USER NAME = betsy.wilt
PLOT SCALE = \$SCALE\$
PLOT DATE = 8/27/2024

DESIGNED -
DRAWN -
CHECKED -
DATE -

REVISED -
REVISED -
REVISED -
REVISED -

STATE OF ILLINOIS
DEPARTMENT OF TRANSPORTATION

PAVEMENT MARKING
INTERSTATE 57

SCALE: 1"=50' SHEET 10 OF 15 SHEETS STA. 412+00.00 TO STA. 442+00.00



F.A.I. RTE.	SECTION	COUNTY	TOTAL SHEETS	SHEET NO.
57	(X1-8,X1-7-1,X1-7,X1-6-1)R-2	WILLIAMSON	614	187
CONTRACT NO. 78798				
ILLINOIS FED. AID PROJECT				


LEGEND

- | | |
|---|---|
| ① THERMOPLASTIC PAVEMENT MARKING - LINE 6" SOLID WHITE | ⑨ RAISED REFLECTIVE PAVEMENT MARKERS - CRYSTAL, ONE-WAY ON 80' CENTERS |
| ② THERMOPLASTIC PAVEMENT MARKING - LINE 6" SOLID YELLOW | ⑩ RAISED REFLECTIVE PAVEMENT MARKERS - CRYSTAL, ONE-WAY ON 40' CENTERS |
| ③ THERMOPLASTIC PAVEMENT MARKING - LINE 6" WHITE (2' DASH, 6' SKIP) | ⑪ RAISED REFLECTIVE PAVEMENT MARKERS - AMBER, ONE-WAY ON 40' CENTERS |
| ④ THERMOPLASTIC PAVEMENT MARKING - LINE 6" WHITE (10' DASH, 30' SKIP) | ⑫ RAISED REFLECTIVE PAVEMENT MARKERS (BRIDGE) - CRYSTAL, ONE-WAY ON 80' CENTERS |
| ⑤ THERMOPLASTIC PAVEMENT MARKING - LINE 8" WHITE | ⑬ POLYUREA PAVEMENT MARKING TYPE II - LINE 6" SOLID WHITE |
| ⑥ THERMOPLASTIC PAVEMENT MARKING - LINE 12" WHITE | ⑭ POLYUREA PAVEMENT MARKING TYPE II - LINE 6" SOLID YELLOW |
| ⑦ THERMOPLASTIC PAVEMENT MARKING - LINE 12" YELLOW | ⑮ POLYUREA PAVEMENT MARKING TYPE II - LINE 6" WHITE (10' DASH, 30' SKIP) |
| ⑧ THERMOPLASTIC PAVEMENT MARKING - LETTERS AND SYMBOLS | ⑯ PREFORMED THERMOPLASTIC PAVEMENT MARKING SHIELD |

0 50 100 150
SCALE IN FEET


0 50 100 150
SCALE IN FEET

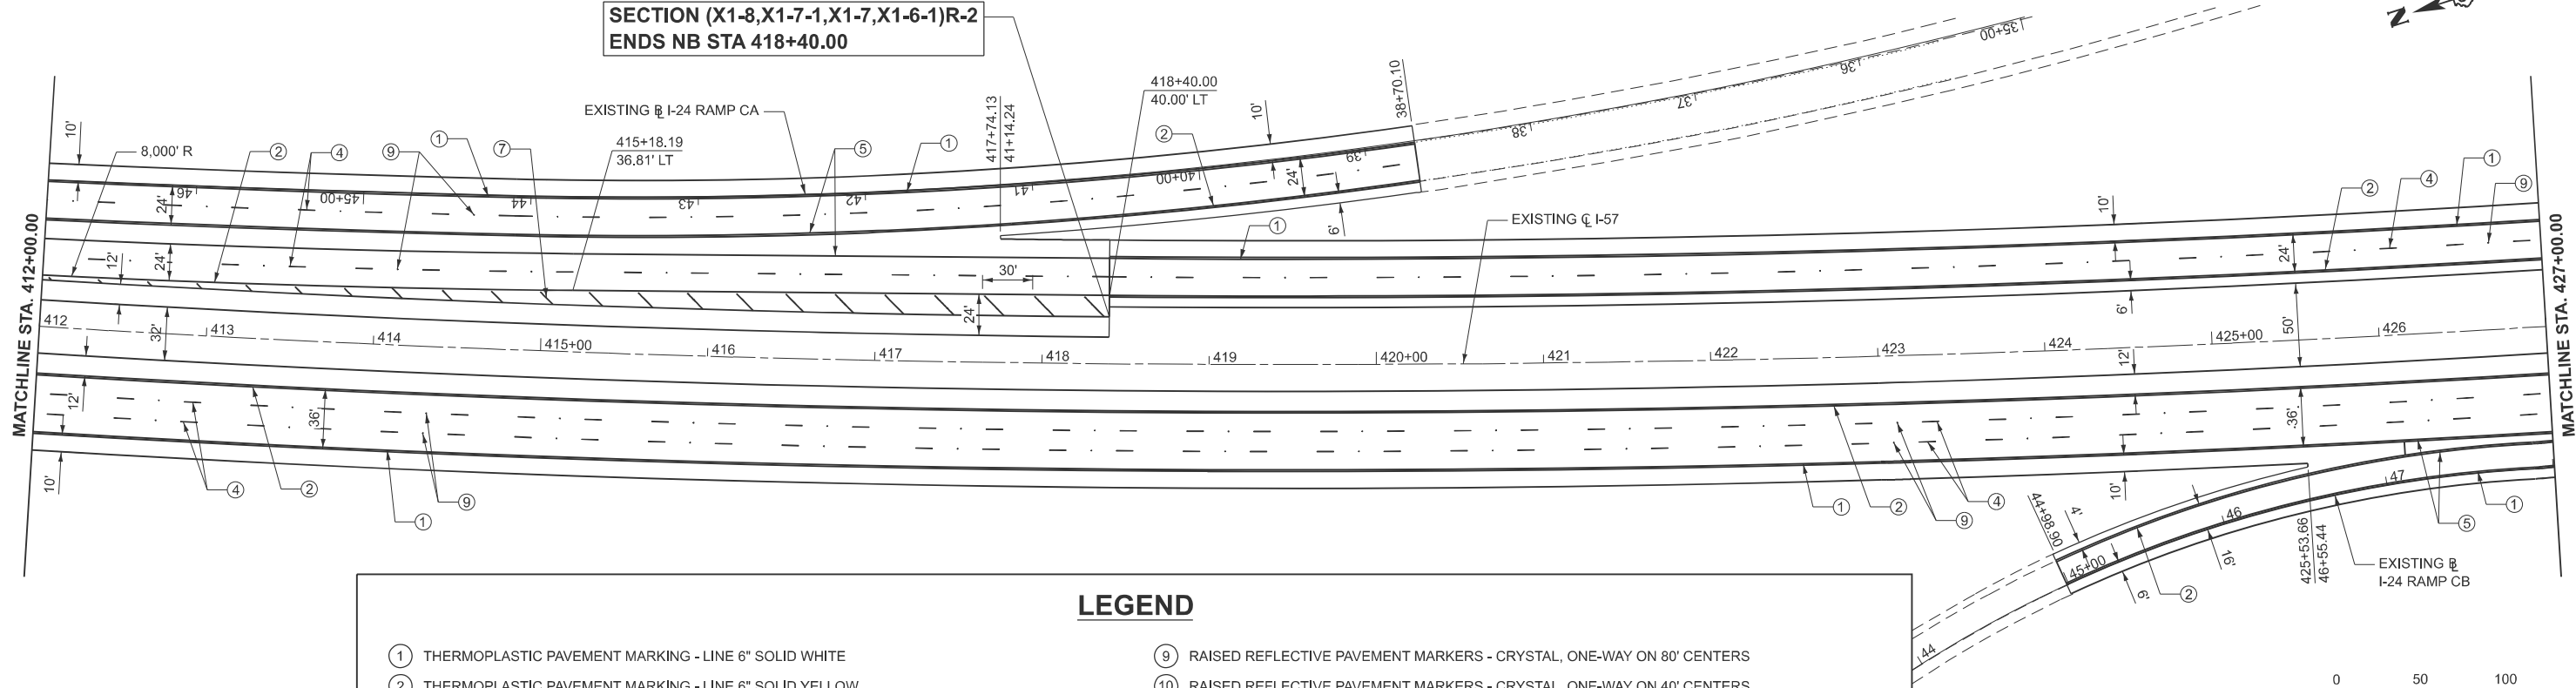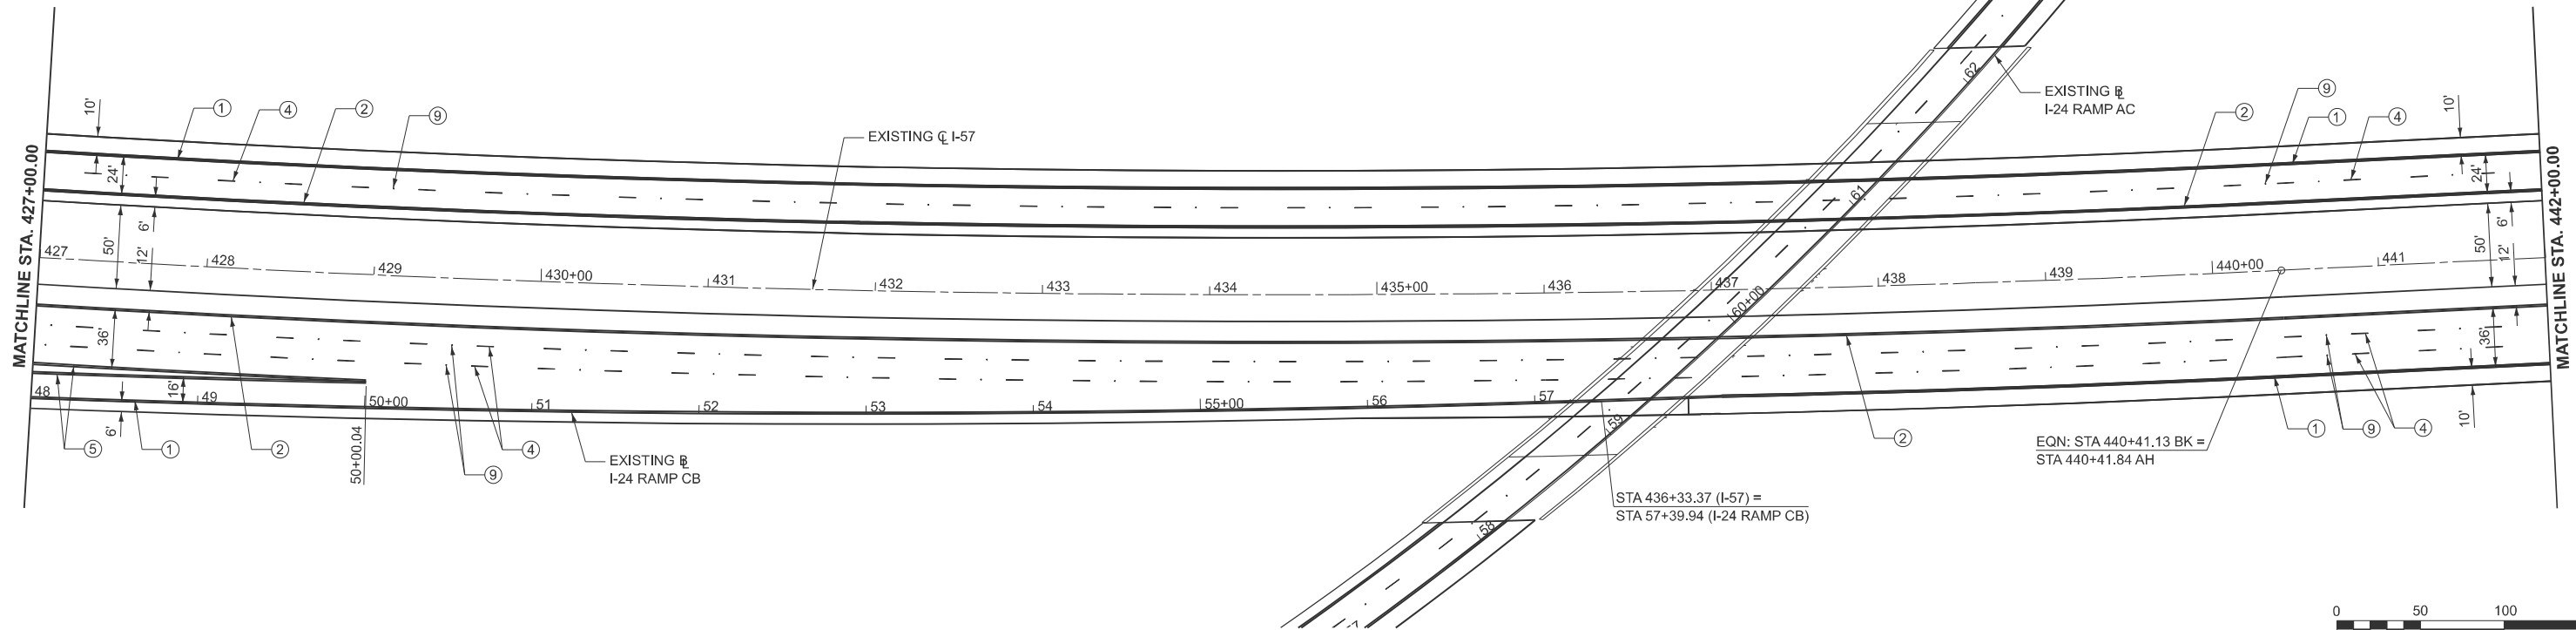

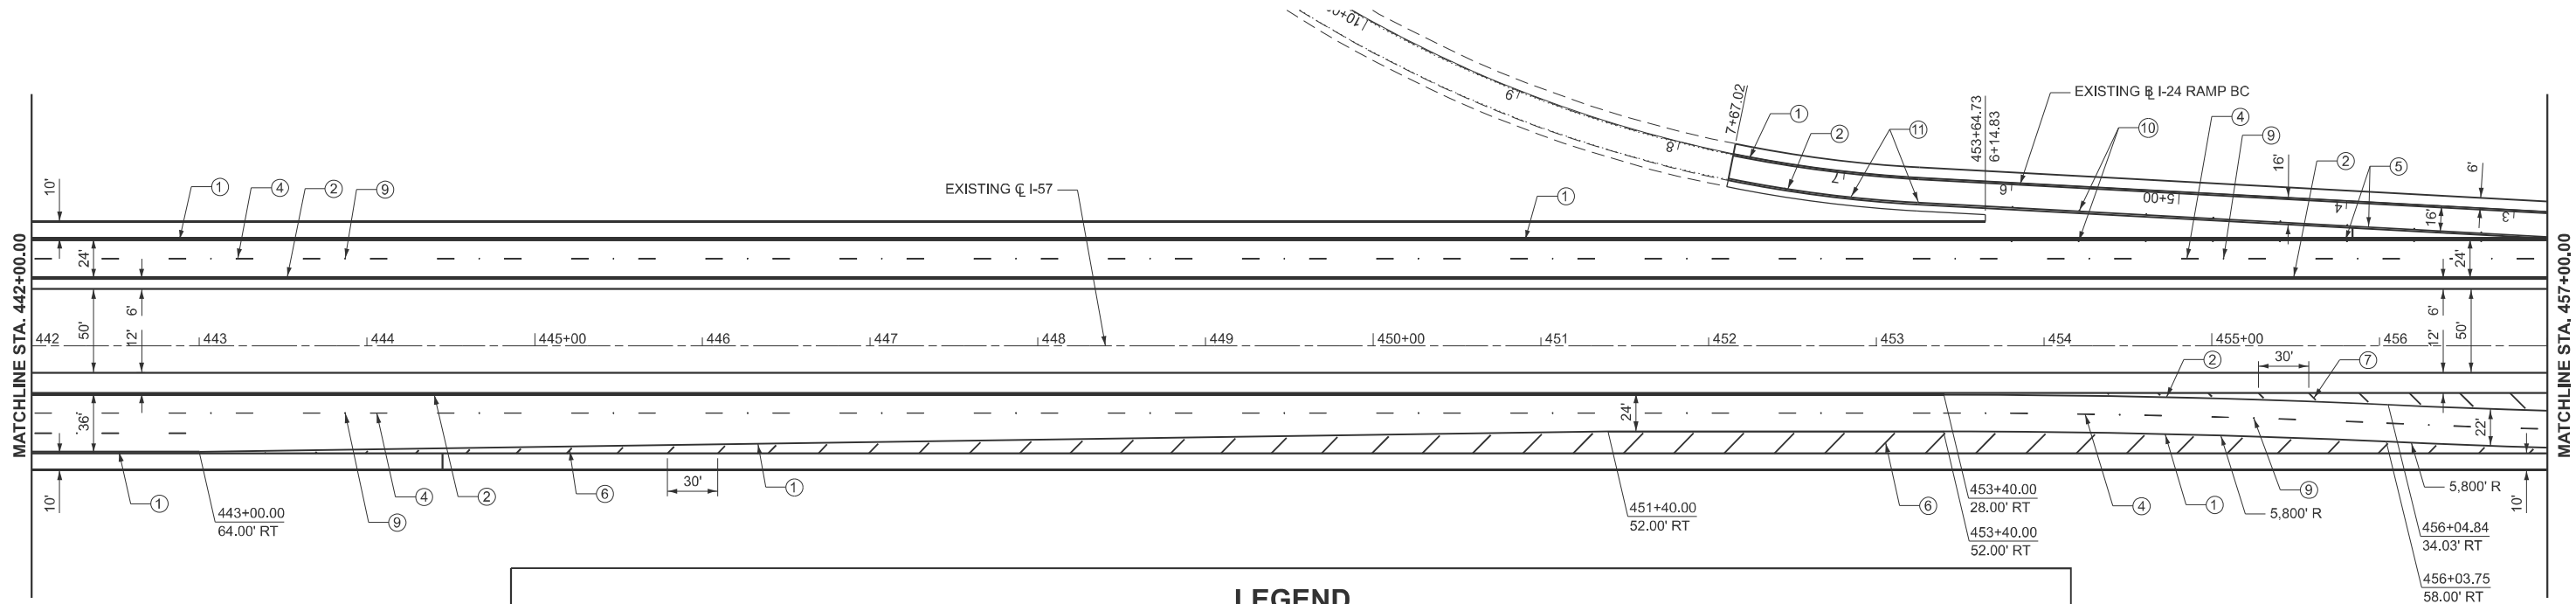

LEGEND

- | | |
|---|---|
| ① THERMOPLASTIC PAVEMENT MARKING - LINE 6" SOLID WHITE | ⑨ RAISED REFLECTIVE PAVEMENT MARKERS - CRYSTAL, ONE-WAY ON 80' CENTERS |
| ② THERMOPLASTIC PAVEMENT MARKING - LINE 6" SOLID YELLOW | ⑩ RAISED REFLECTIVE PAVEMENT MARKERS - CRYSTAL, ONE-WAY ON 40' CENTERS |
| ③ THERMOPLASTIC PAVEMENT MARKING - LINE 6" WHITE (2' DASH, 6' SKIP) | ⑪ RAISED REFLECTIVE PAVEMENT MARKERS - AMBER, ONE-WAY ON 40' CENTERS |
| ④ THERMOPLASTIC PAVEMENT MARKING - LINE 6" WHITE (10' DASH, 30' SKIP) | ⑫ RAISED REFLECTIVE PAVEMENT MARKERS (BRIDGE) - CRYSTAL, ONE-WAY ON 80' CENTERS |
| ⑤ THERMOPLASTIC PAVEMENT MARKING - LINE 8" WHITE | ⑬ POLYUREA PAVEMENT MARKING TYPE II - LINE 6" SOLID WHITE |
| ⑥ THERMOPLASTIC PAVEMENT MARKING - LINE 12" WHITE | ⑭ POLYUREA PAVEMENT MARKING TYPE II - LINE 6" SOLID YELLOW |
| ⑦ THERMOPLASTIC PAVEMENT MARKING - LINE 12" YELLOW | ⑮ POLYUREA PAVEMENT MARKING TYPE II - LINE 6" WHITE (10' DASH, 30' SKIP) |
| ⑧ THERMOPLASTIC PAVEMENT MARKING - LETTERS AND SYMBOLS | ⑯ PREFORMED THERMOPLASTIC PAVEMENT MARKING SHIELD |

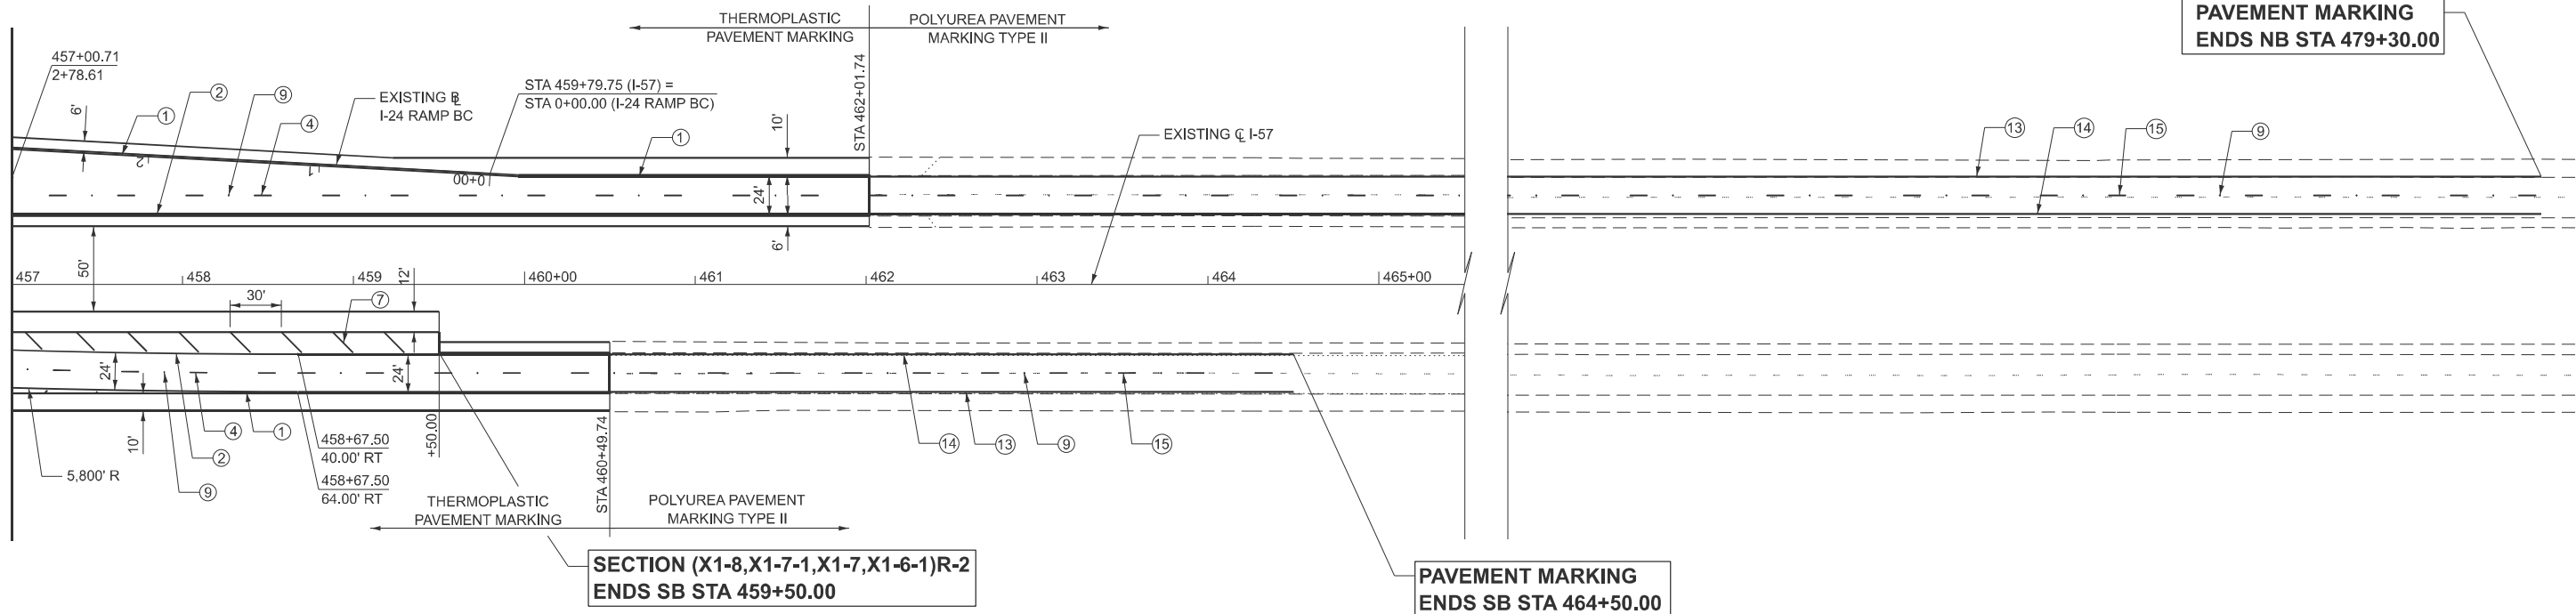

MODEL: I57 - PMK SH-17
FILE NAME: c:\volkert_pw_workingdir\betsy.witt\0326115\0978798-sh-pmk.dgn

VOLKERT

USER NAME = betsy.witt	DESIGNED -	REVISED -
	DRAWN -	REVISED -
PLOT SCALE = \$SCALE\$	CHECKED -	REVISED -
PLOT DATE = 8/27/2024	DATE -	REVISED -



STATE OF ILLINOIS
DEPARTMENT OF TRANSPORTATION

PAVEMENT MARKING
INTERSTATE 57

SCALE: 1"=50' SHEET 11 OF 15 SHEETS STA. 442+00.00 R8 TO STA. 472+00.00 R8

F.A.I. RTE.	SECTION	COUNTY	TOTAL SHEETS	SHEET NO.
57	(X1-8,X1-7-1,X1-7,X1-6-1)R-2	WILLIAMSON	614	188
CONTRACT NO. 78798				
ILLINOIS FED. AID PROJECT				

MODEL: Ramp AC Plan 1 (Sheet)
FILE NAME: c:\volkert_pw_workingdir\basy\with\0326115\09\78798-sh-ramp-rampAC.dgn

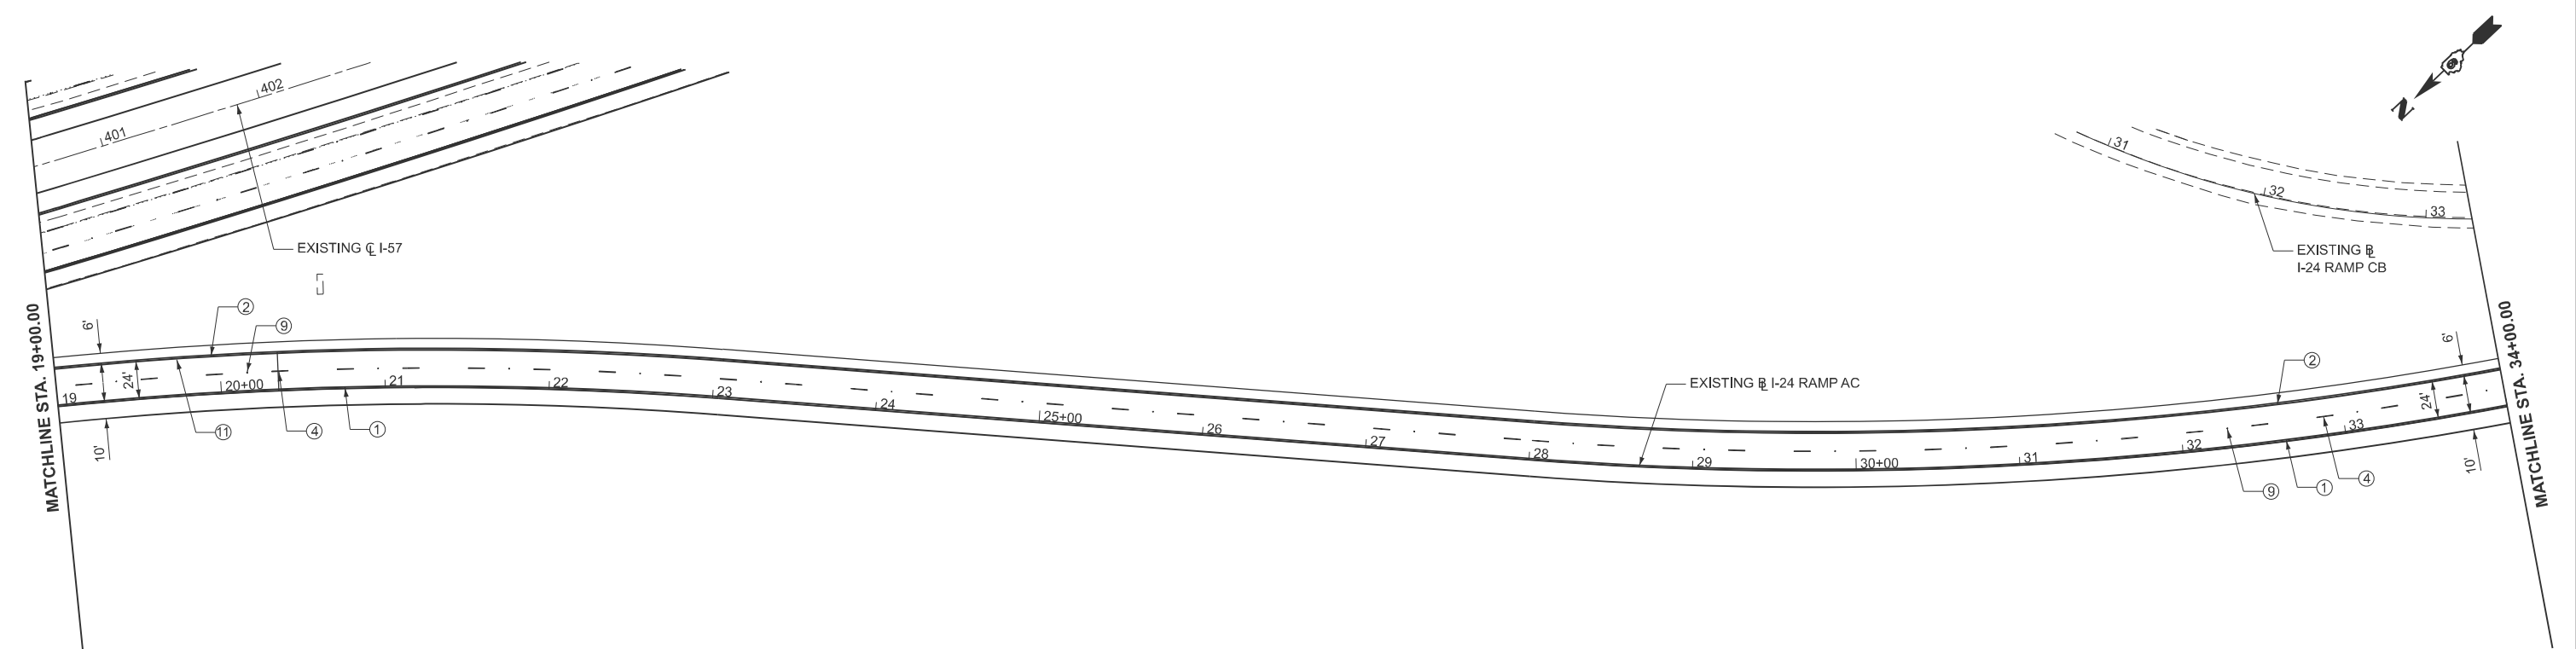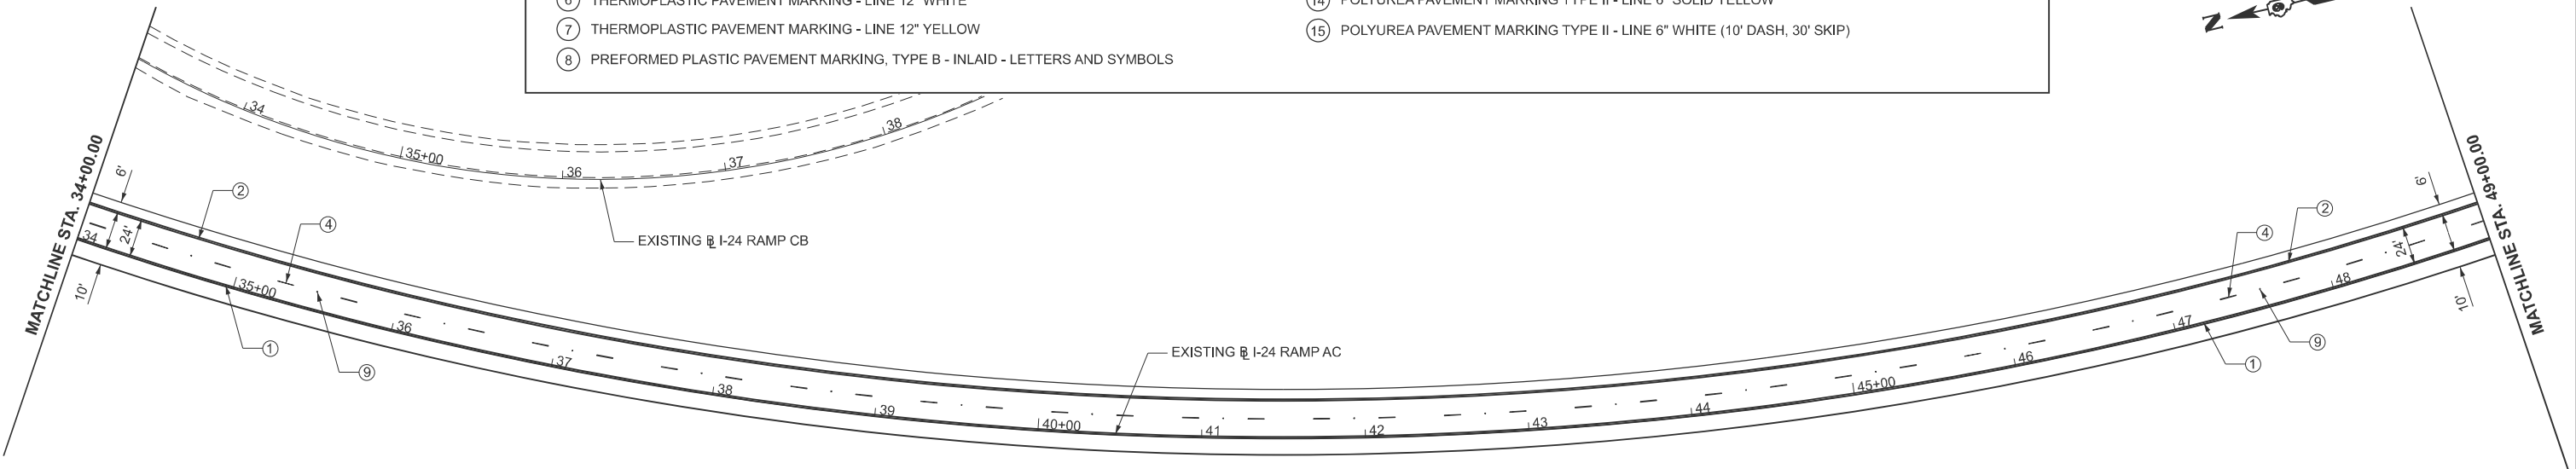

LEGEND	
①	THERMOPLASTIC PAVEMENT MARKING - LINE 6" SOLID WHITE
②	THERMOPLASTIC PAVEMENT MARKING - LINE 6" SOLID YELLOW
③	THERMOPLASTIC PAVEMENT MARKING - LINE 6" WHITE (2' DASH, 6' SKIP)
④	THERMOPLASTIC PAVEMENT MARKING - LINE 6" WHITE (10' DASH, 30' SKIP)
⑤	THERMOPLASTIC PAVEMENT MARKING - LINE 8" WHITE
⑥	THERMOPLASTIC PAVEMENT MARKING - LINE 12" WHITE
⑦	THERMOPLASTIC PAVEMENT MARKING - LINE 12" YELLOW
⑧	PREFORMED PLASTIC PAVEMENT MARKING, TYPE B - INLAID - LETTERS AND SYMBOLS
⑨	RAISED REFLECTIVE PAVEMENT MARKERS - CRYSTAL, ONE-WAY ON 80' CENTERS
⑩	RAISED REFLECTIVE PAVEMENT MARKERS - CRYSTAL, ONE-WAY ON 40' CENTERS
⑪	RAISED REFLECTIVE PAVEMENT MARKERS - AMBER, ONE-WAY ON 40' CENTERS
⑫	RAISED REFLECTIVE PAVEMENT MARKERS (BRIDGE) - CRYSTAL, ONE-WAY ON 80' CENTERS
⑬	POLYUREA PAVEMENT MARKING TYPE II - LINE 6" SOLID WHITE
⑭	POLYUREA PAVEMENT MARKING TYPE II - LINE 6" SOLID YELLOW
⑮	POLYUREA PAVEMENT MARKING TYPE II - LINE 6" WHITE (10' DASH, 30' SKIP)




USER NAME	= karen.lawrence	DESIGNED	-	REVISED	-
		DRAWN	-	REVISED	-
PLOT SCALE	= \$\$SCALE\$	CHECKED	-	REVISED	-
PLOT DATE	= 8/22/2024	DATE	-	REVISED	-

STATE OF ILLINOIS
DEPARTMENT OF TRANSPORTATION

PAVEMENT MARKING RAMP AC	
SCALE: 1"=50'	SHEET 12 OF 15 SHEETS STA. 19+00.00 TO STA. 49+00.00

F.A.I. RTE.	SECTION	COUNTY	TOTAL SHEETS	SHEET NO.
57	(X1-8,X1-7-1,X1-7,X1-6-1)R-2	WILLIAMSON	614	189
CONTRACT NO. 78798				
ILLINOIS FED. AID PROJECT				

MODEL: Ramp AC Plan 2 (Sheet)
FILE NAME: c:\volkert_pw_workingdir\betsy.wilt\0326115\0978798-sh-ramp-rampAC.dgn

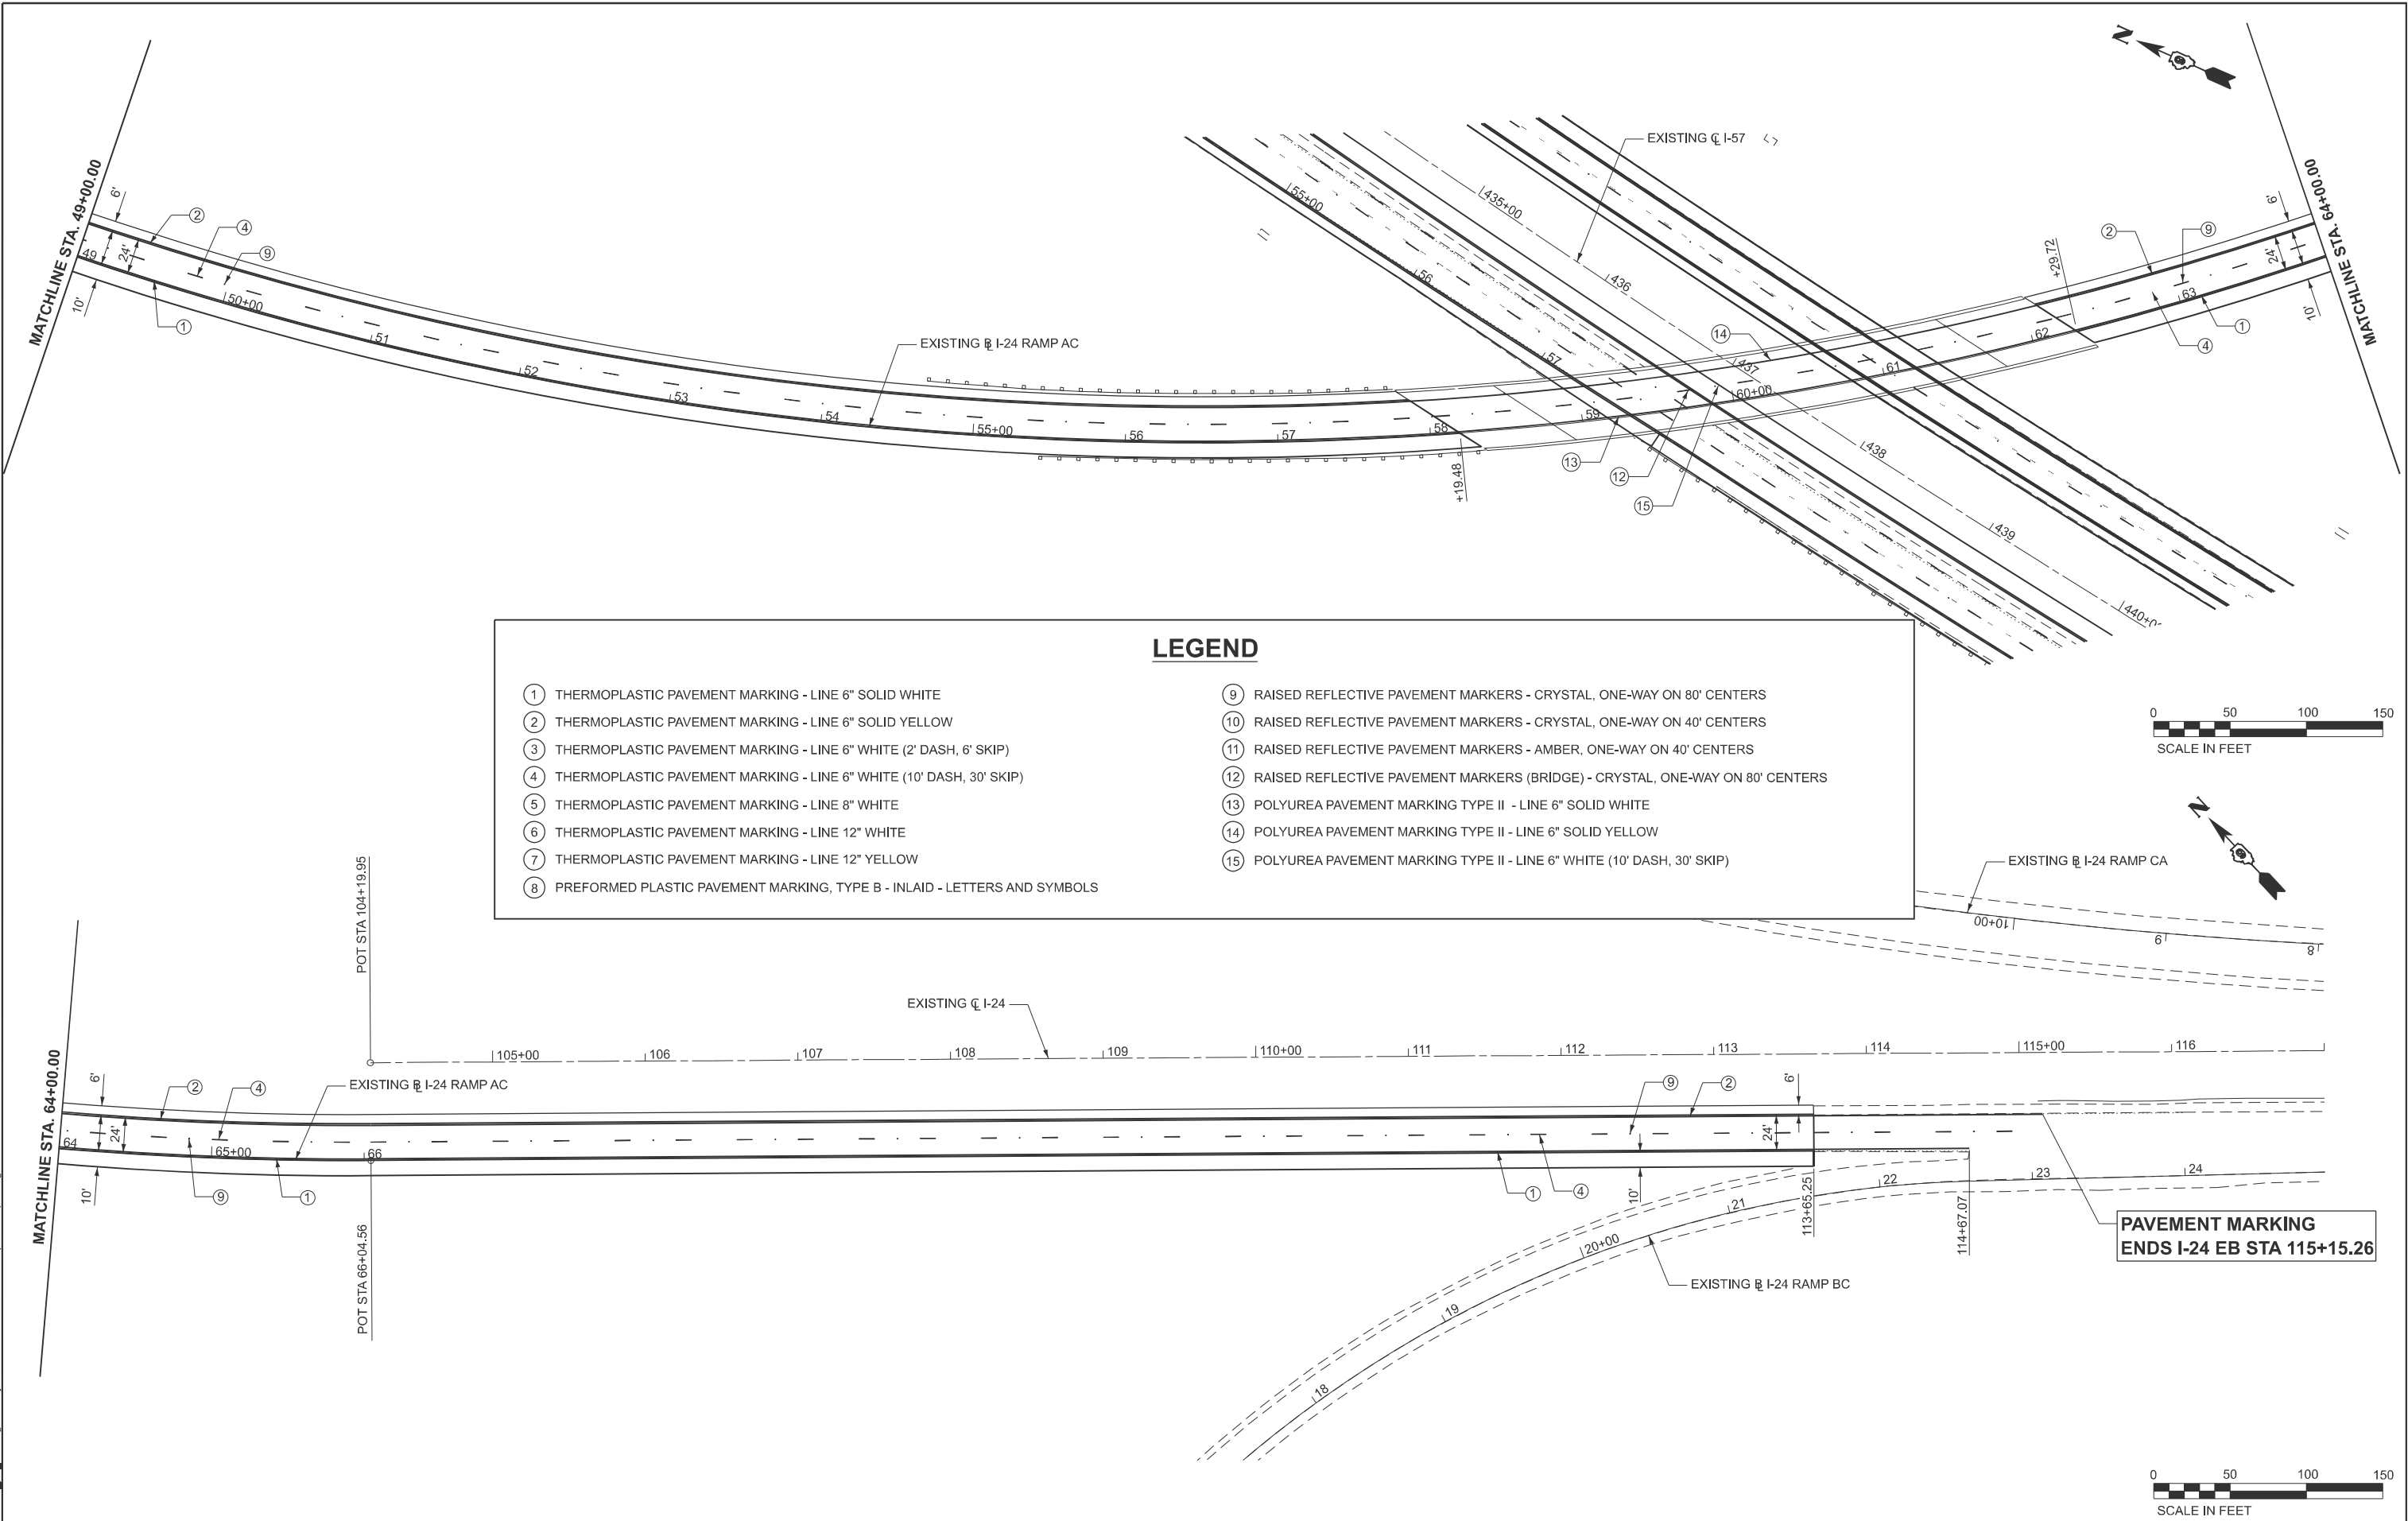

VOLKERT	USER NAME = betsy.wilt		DESIGNED -		REVISED -		STATE OF ILLINOIS DEPARTMENT OF TRANSPORTATION				PAVEMENT MARKING RAMP AC					F.A.I. RTE.	SECTION		COUNTY	TOTAL SHEETS	SHEET NO.
	DRAWN -		REVISED -		REVISED -						57	(X1-8,X1-7-1,X1-7,X1-6-1)R-2		WILLIAMSON	614	190					
	PLOT SCALE = \$SCALE\$		CHECKED -		REVISED -						CONTRACT NO. 78798										
	PLOT DATE = 8/27/2024		DATE -		REVISED -		SCALE: 1"=50'					SHEET 13	OF 15	SHEETS	STA. 49+00.00	TO STA. 117+00.00		ILLINOIS FED. AID PROJECT			


TYPICAL SECTION - FINAL STRIPING

NORTHBOUND: STA. 24+00.00 - STA. 54+00.00
STA. 84+00.00 - STA. 232+00.00

SOUTHBOUND: STA. 24+00.00 - STA. 54+00.00
STA. 84+00.00 - STA. 232+00.00

STATION EQUATIONS

STA. 1572+91.61 (BK) = STA. 0+00.00 (AH)
STA. 17+65.41 (BK) = STA. 17+82.93 (AH)
STA. 92+58.36 (BK) = STA. 92+39.80 (AH)
STA. 170+31.62 (BK) = STA. 170+47.27 (AH)
STA. 215+39.65 (BK) = STA. 215+35.61 (AH)
STA. 218+25.55 (BK) = STA. 217+83.13 (AH)
STA. 440+41.13 (BK) = STA. 440+41.84 (AH)

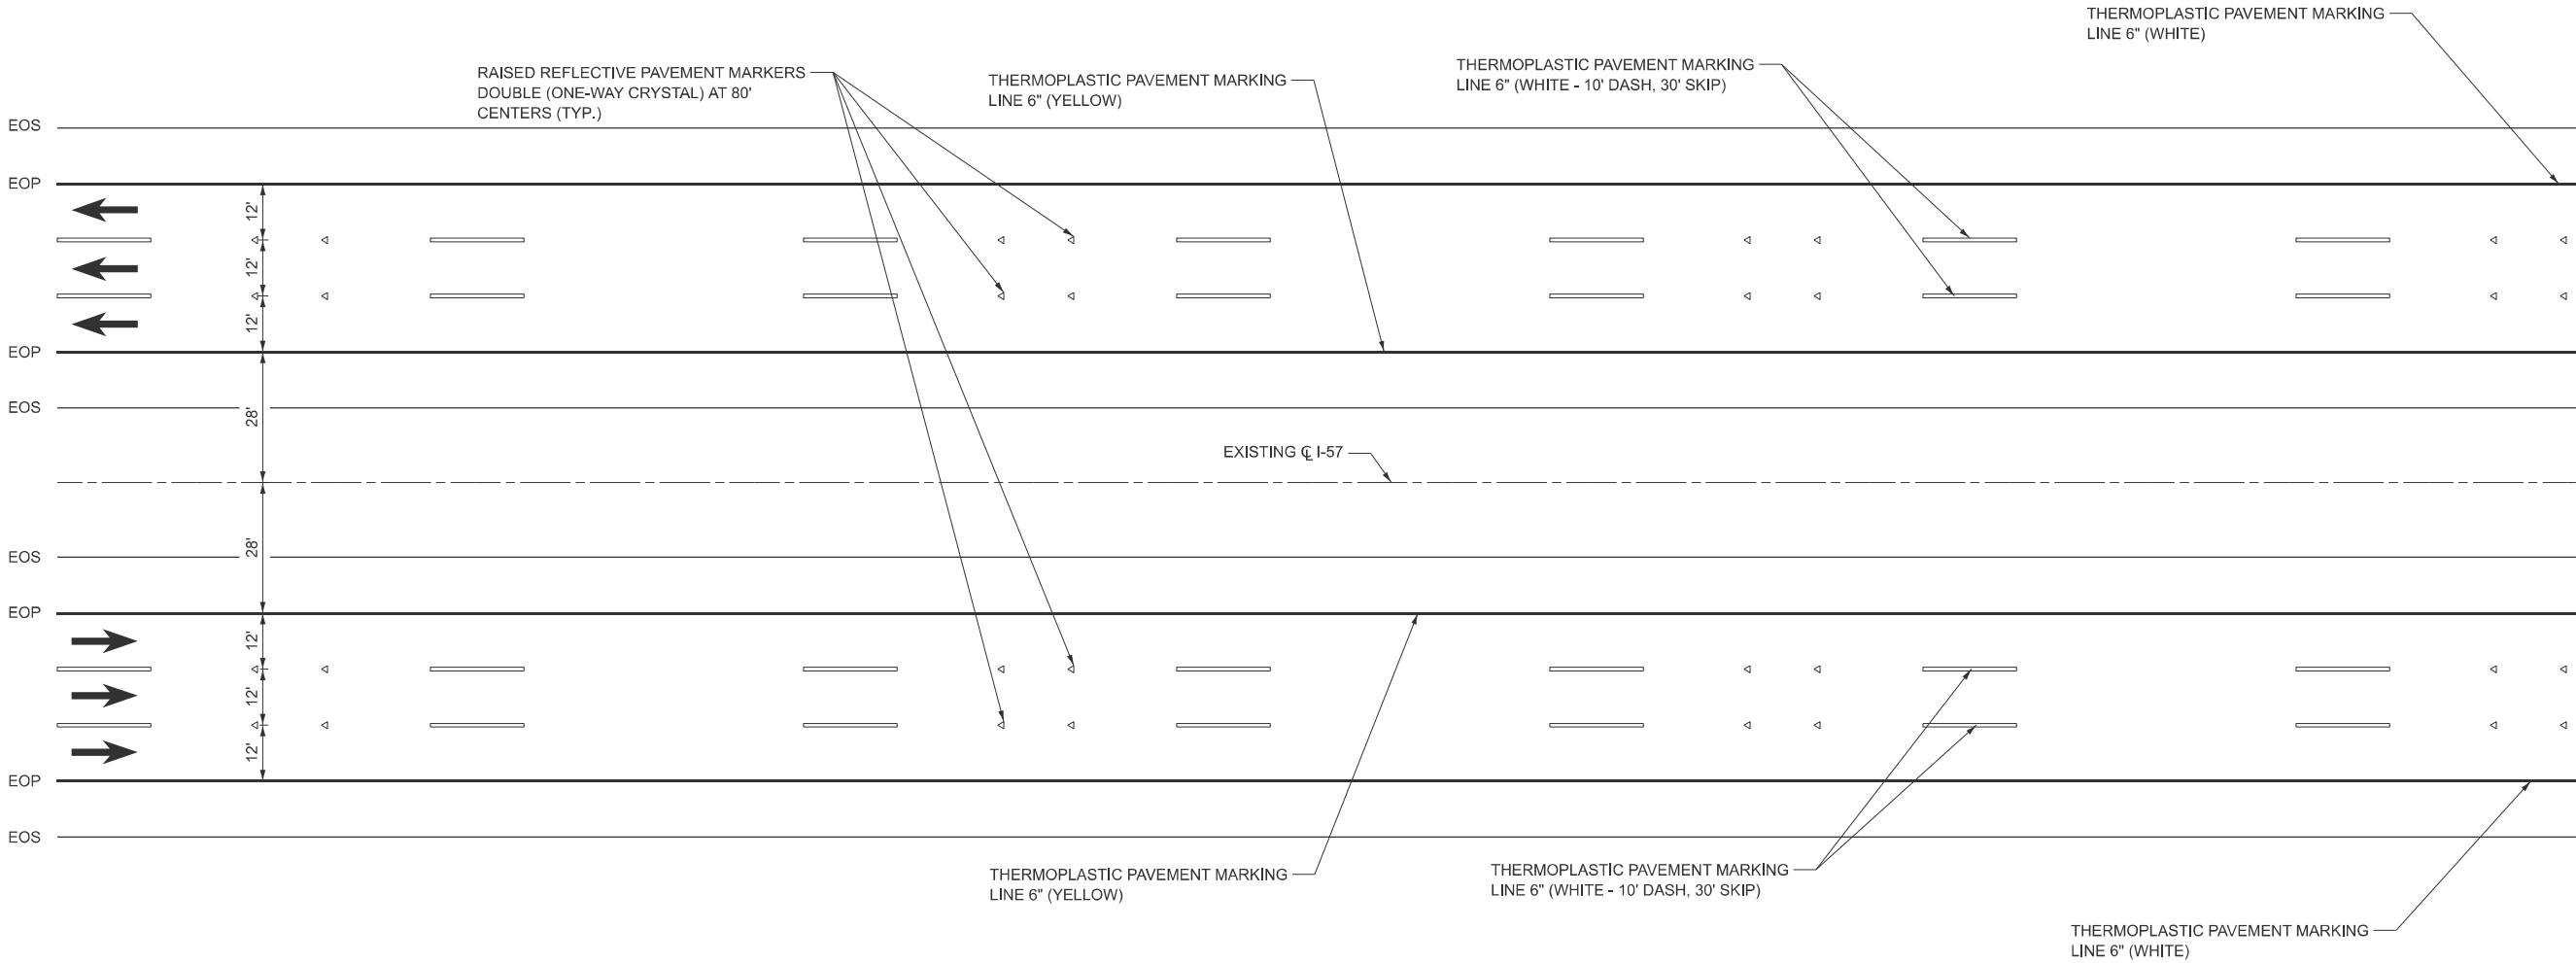

MODEL: I57 - PMK Typical Detail Sheet
FILE NAME: c:\volkert_pw_workingdir\jennifer.slines\0326115\ID678798-shh-pmk.dgn





USER NAME = betsy.witt	DESIGNED -	REVISED -
	DRAWN -	REVISED -
PLOT SCALE = \$SCALE\$	CHECKED -	REVISED -
PLOT DATE = 9/12/2024	DATE -	REVISED -

STATE OF ILLINOIS
DEPARTMENT OF TRANSPORTATION

PAVEMENT MARKING TYPICAL INTERSTATE 57			
SCALE: 1"=10'	SHEET 14	OF 15 SHEETS	STA. TO STA.

F.A.I. RTE.	SECTION	COUNTY	TOTAL SHEETS	SHEET NO.
57	(X1-8,X1-7-1,X1-7,X1-6-1)R-2	WILLIAMSON	614	191
CONTRACT NO. 78798				
ILLINOIS FED. AID PROJECT				

TYPICAL SECTION - PAVEMENT MARKING DETAILS

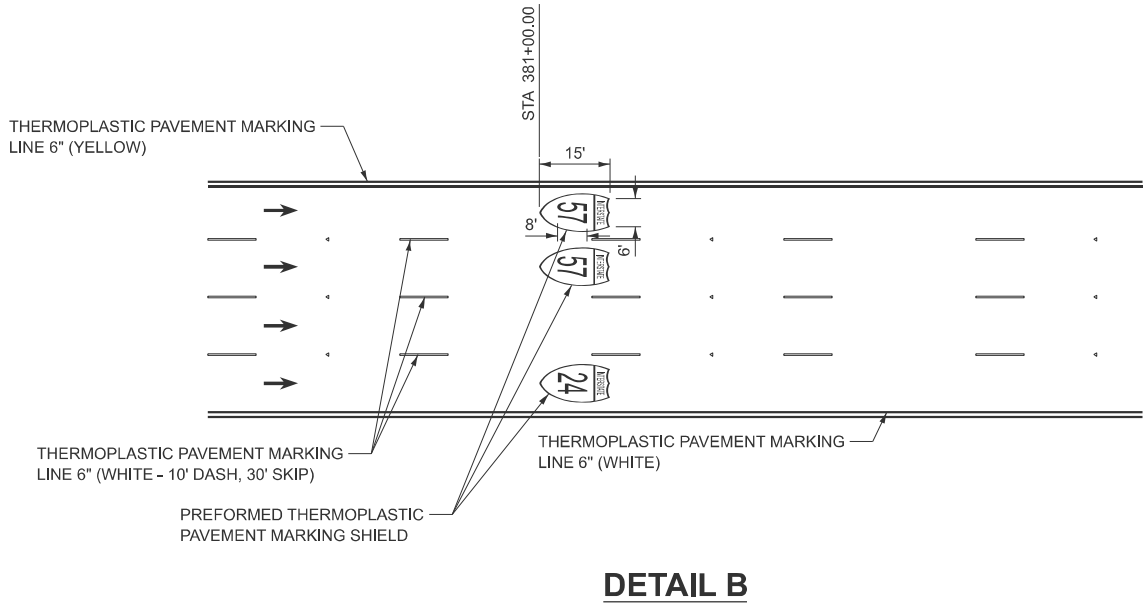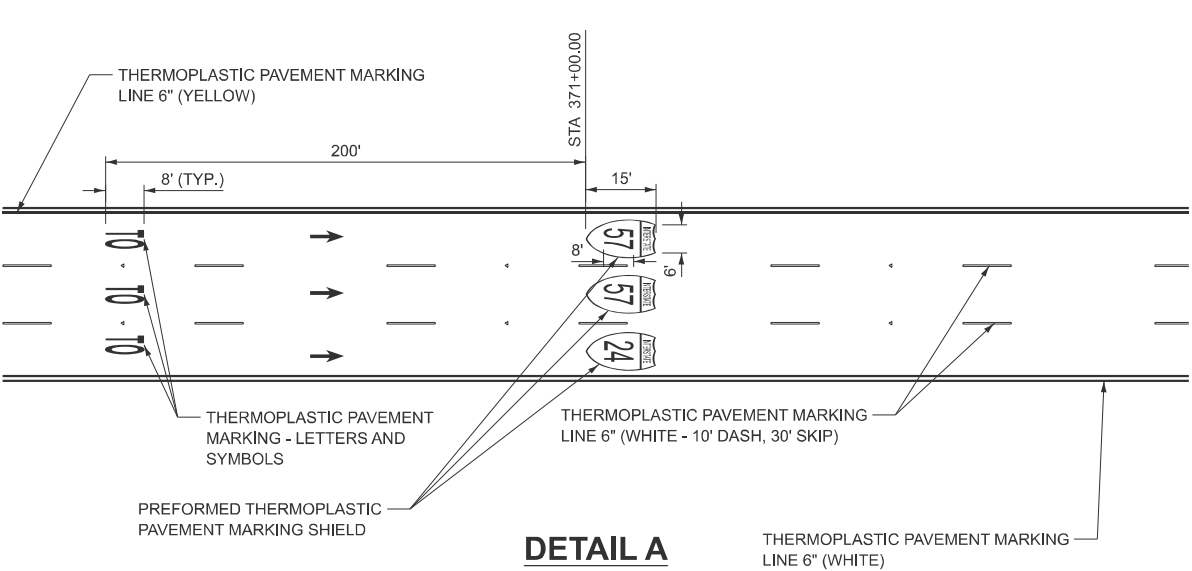

MODEL: L57 - PMK Detail Sheet
FILE NAME: c:\volkert_pw_workingdir\betsy.witt\0326115\0978798-sh-pmk.dgn





USER NAME = betsy.witt	DESIGNED -	REVISED -
PLOT SCALE = \$SCALE\$	DRAWN -	REVISED -
PLOT DATE = 9/12/2024	CHECKED -	REVISED -
	DATE -	REVISED -

STATE OF ILLINOIS
DEPARTMENT OF TRANSPORTATION

PAVEMENT MARKING DETAIL INTERSTATE 57			
SCALE: 1"=10'	SHEET 15	OF 15 SHEETS	STA. TO STA.

F.A.I. RTE.	SECTION	COUNTY	TOTAL SHEETS	SHEET NO.
57	(X1-8,X1-7-1,X1-7,X1-6-1)R-2	WILLIAMSON	614	192
CONTRACT NO. 78798				
ILLINOIS FED. AID PROJECT				

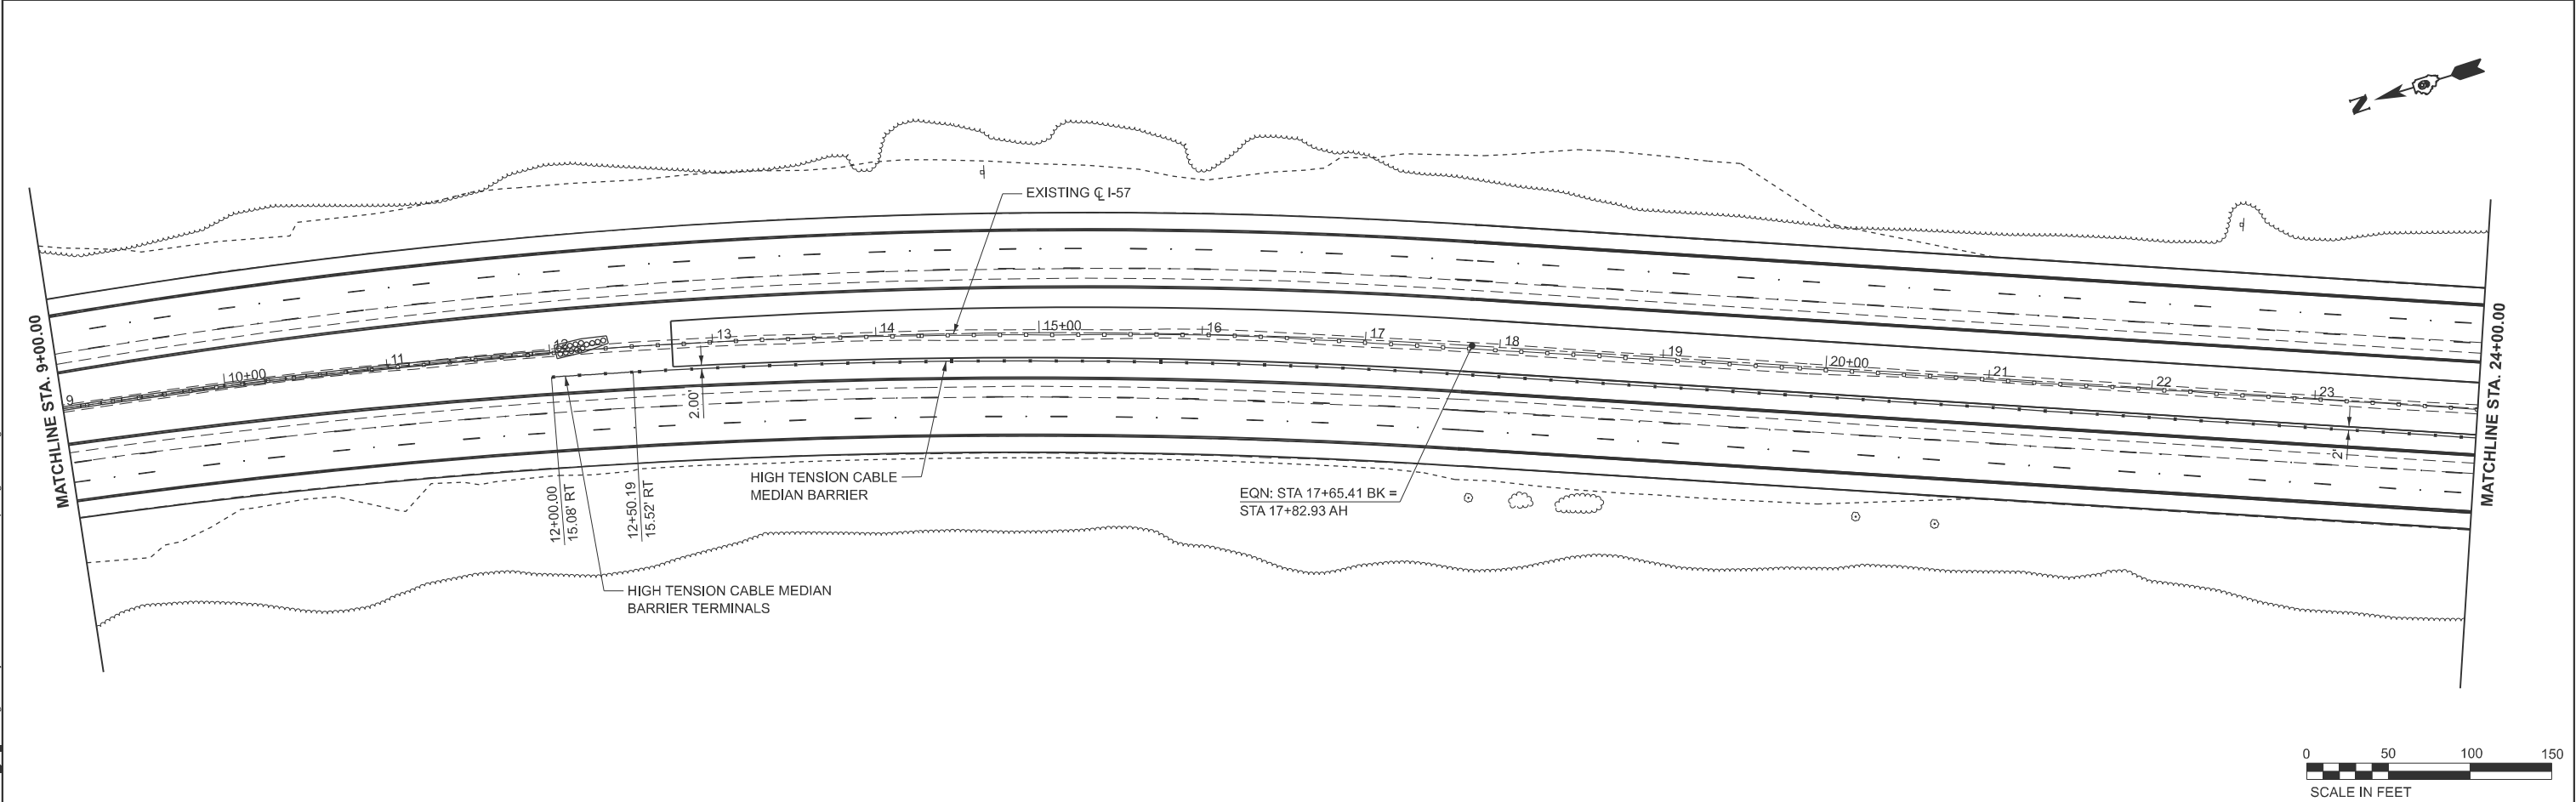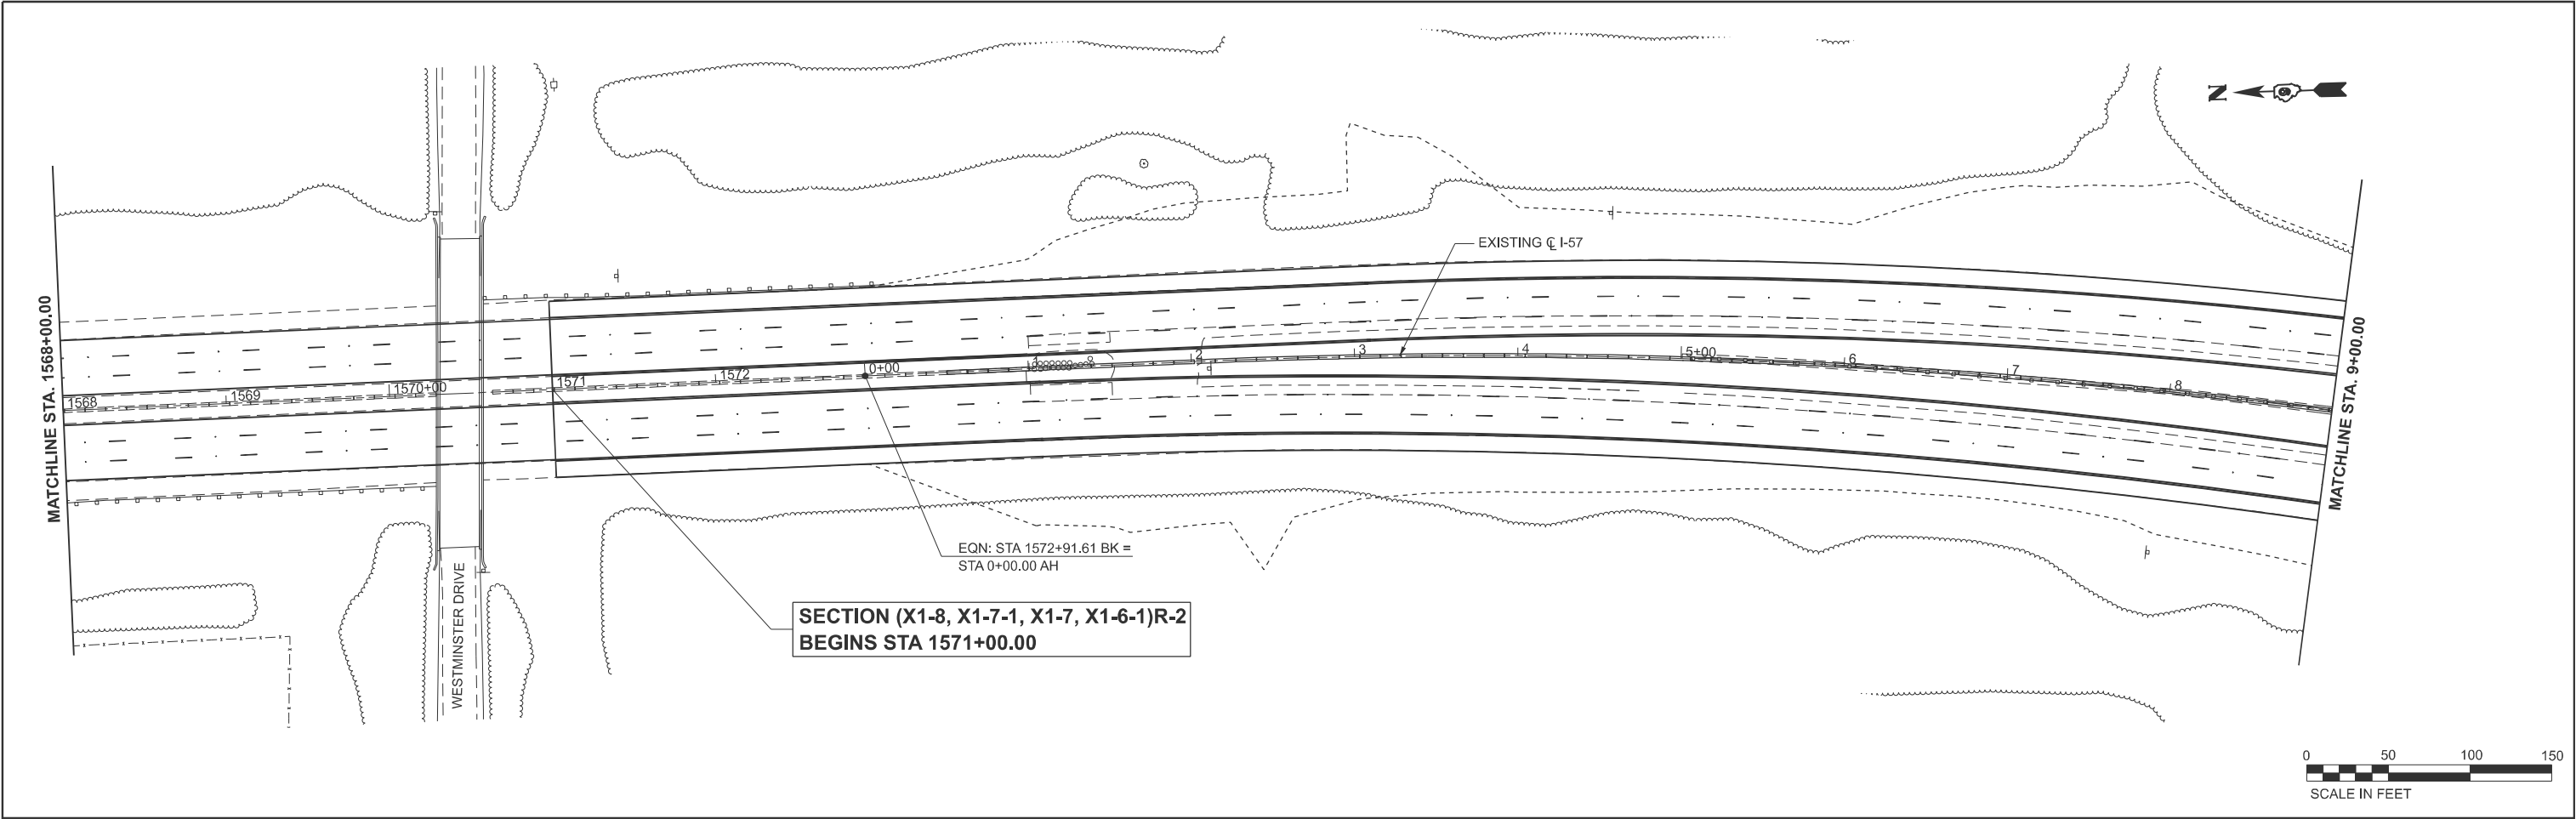

MODEL: I57 - Guardrail Sht 2
FILE NAME: c:\valkert_pw_working\dwg\I57-8-sh-clan-guardrail.dgn



USER NAME = betsy.witt	DESIGNED -	REVISED -
PLOT SCALE = \$SCALE\$	DRAWN -	REVISED -
PLOT DATE = 8/27/2024	CHECKED -	REVISED -
	DATE -	REVISED -



STATE OF ILLINOIS
DEPARTMENT OF TRANSPORTATION

GUARDRAIL DETAILS
INTERSTATE 57

SCALE: 1"=50' SHEET 1 OF 18 SHEETS STA. 1568+00.00 TO STA. 24+00.00



F.A.I. RTE.	SECTION	COUNTY	TOTAL SHEETS	SHEET NO.
57	(X1-8,X1-7-1,X1-7,X1-6-1)R-2	WILLIAMSON	614	193
CONTRACT NO. 78798				
ILLINOIS FED. AID PROJECT				

MODEL: I57 - Guardrail Sht 4
FILE NAME: c:\valkert_pw_working\gdh\bsay_wittd0349716\0978798-sh-clan-guardrail.dgn

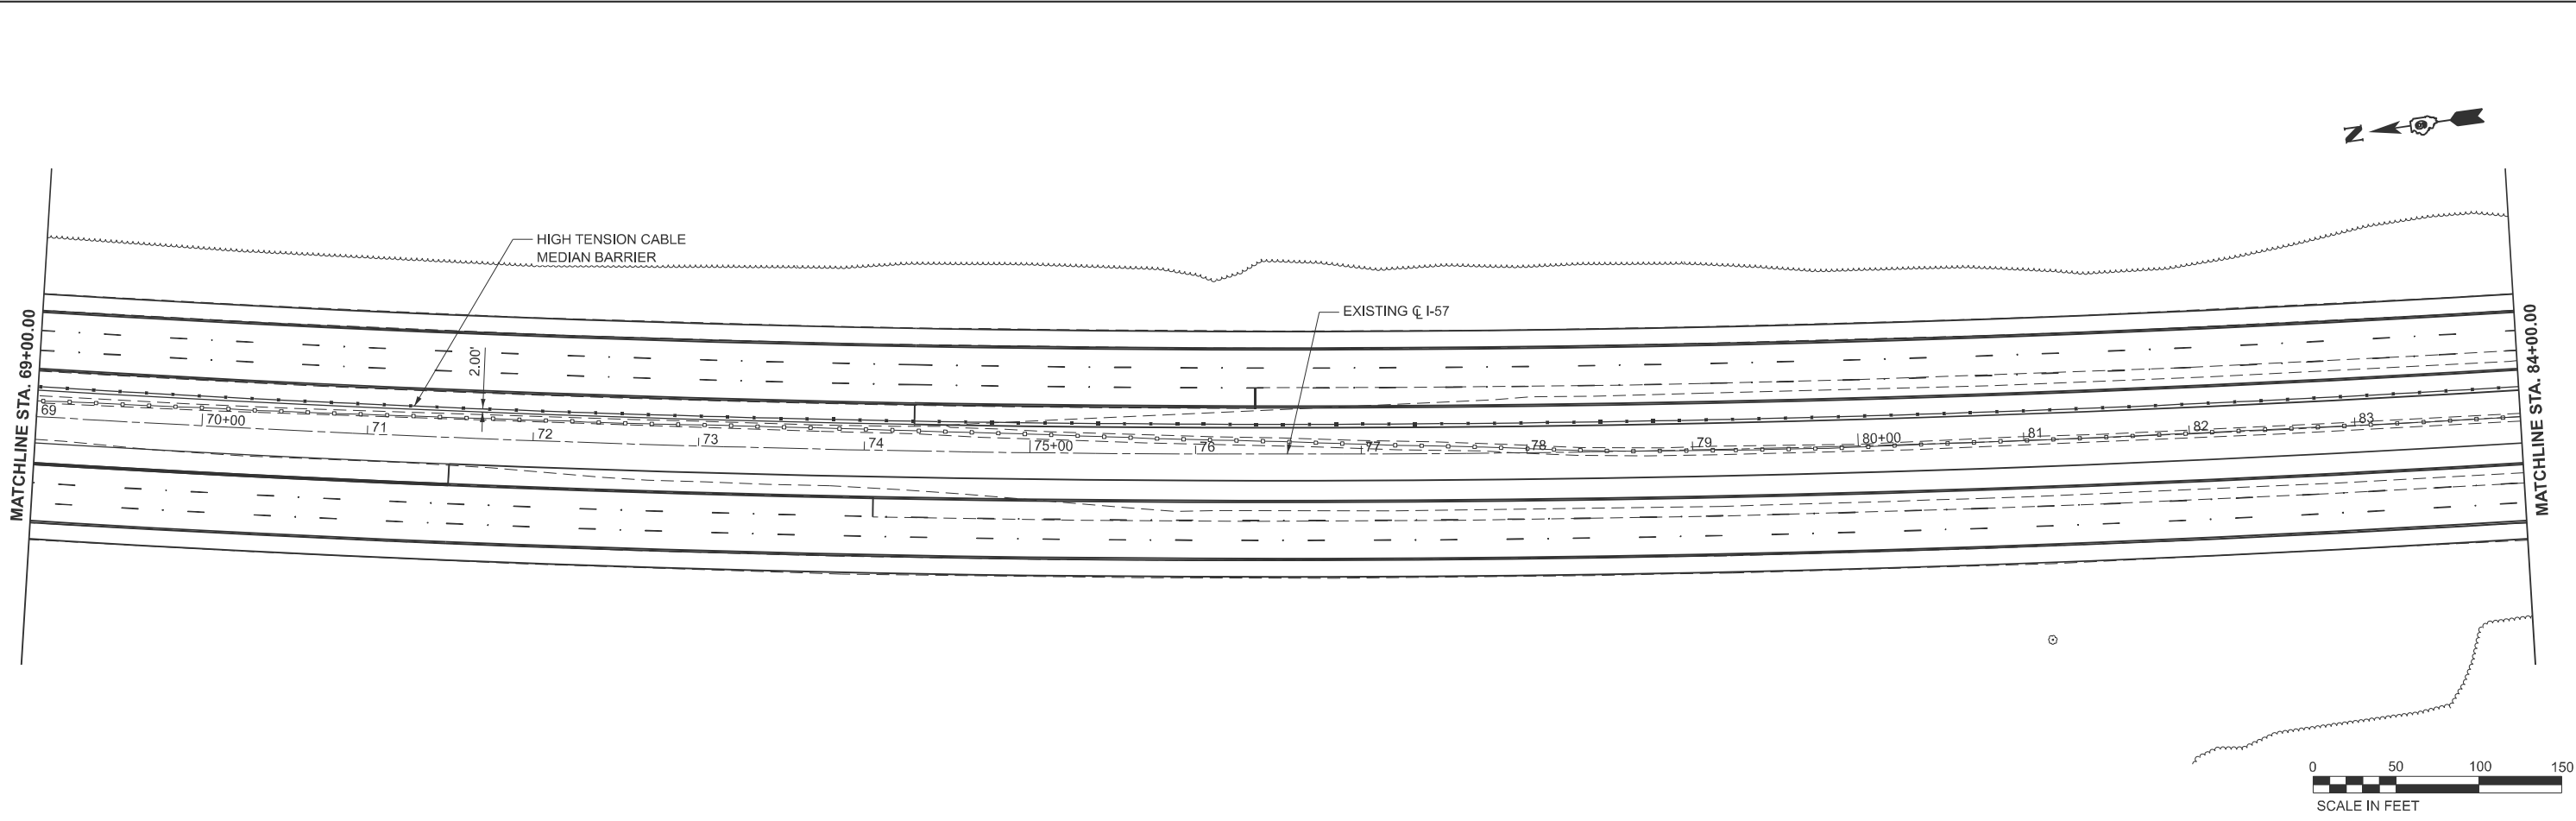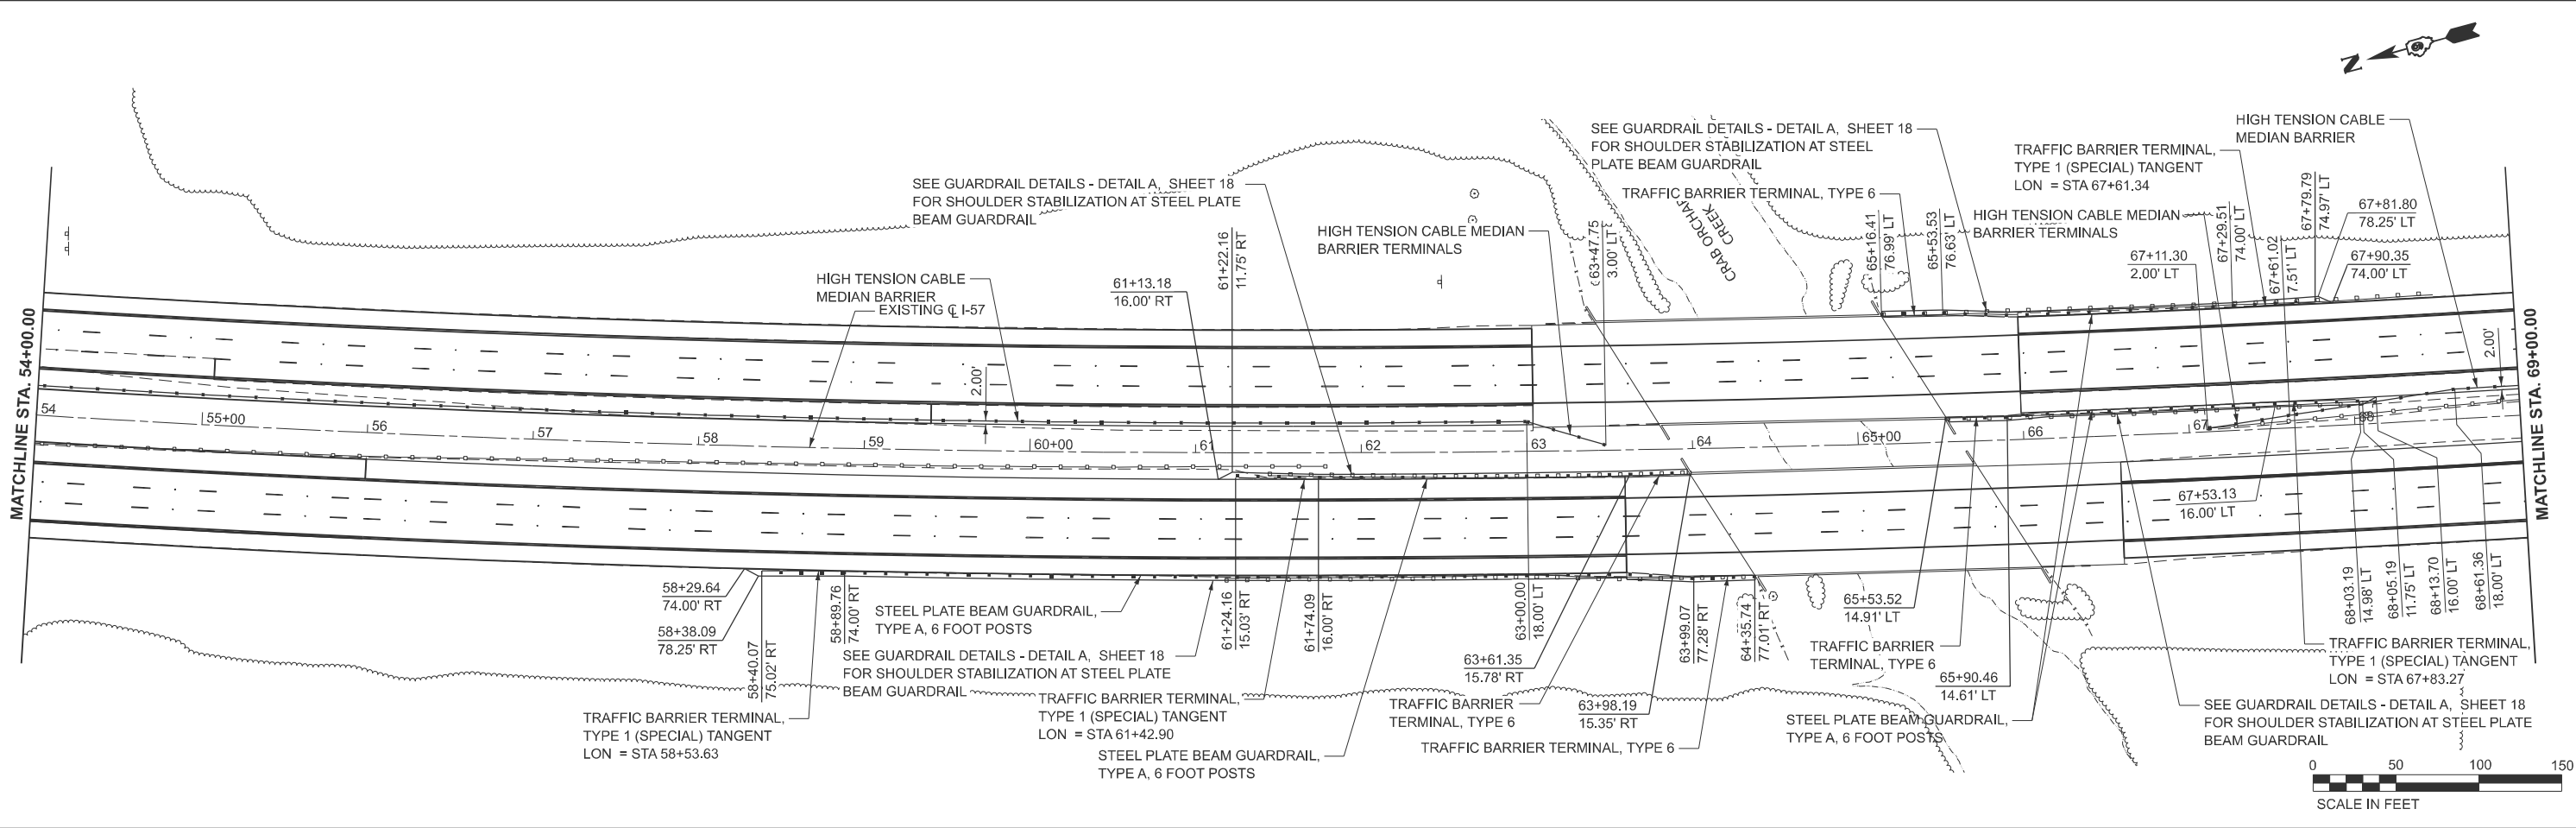

 QUIGG ENGINEERING INC	USER NAME = rgoertz		DESIGNED -	REVISED -	STATE OF ILLINOIS DEPARTMENT OF TRANSPORTATION	GUARDRAIL DETAILS INTERSTATE 57					F.A.I. RTE.	SECTION	COUNTY	TOTAL SHEETS	SHEET NO.
			DRAWN -	REVISED -		57	(X1-8,X1-7-1,X1-7,X1-6-1)R-2	WILLIAMSON	614	195					
	PLOT SCALE = \$SCALE\$		CHECKED -	REVISED -		CONTRACT NO. 78798									
	PLOT DATE = 8/26/2024		DATE -	REVISED -		ILLINOIS FED. AID PROJECT									
						SCALE: 1"=50'	SHEET 3	OF 18 SHEETS	STA. 54+00.00	TO STA. 84+00.00					

MODEL: I57 - Guardrail Sht. 5
FILE NAME: c:\valkert_pw_working\gdh\betsy.witt\0349716\0978798-sh-clan-guardrail.dgn

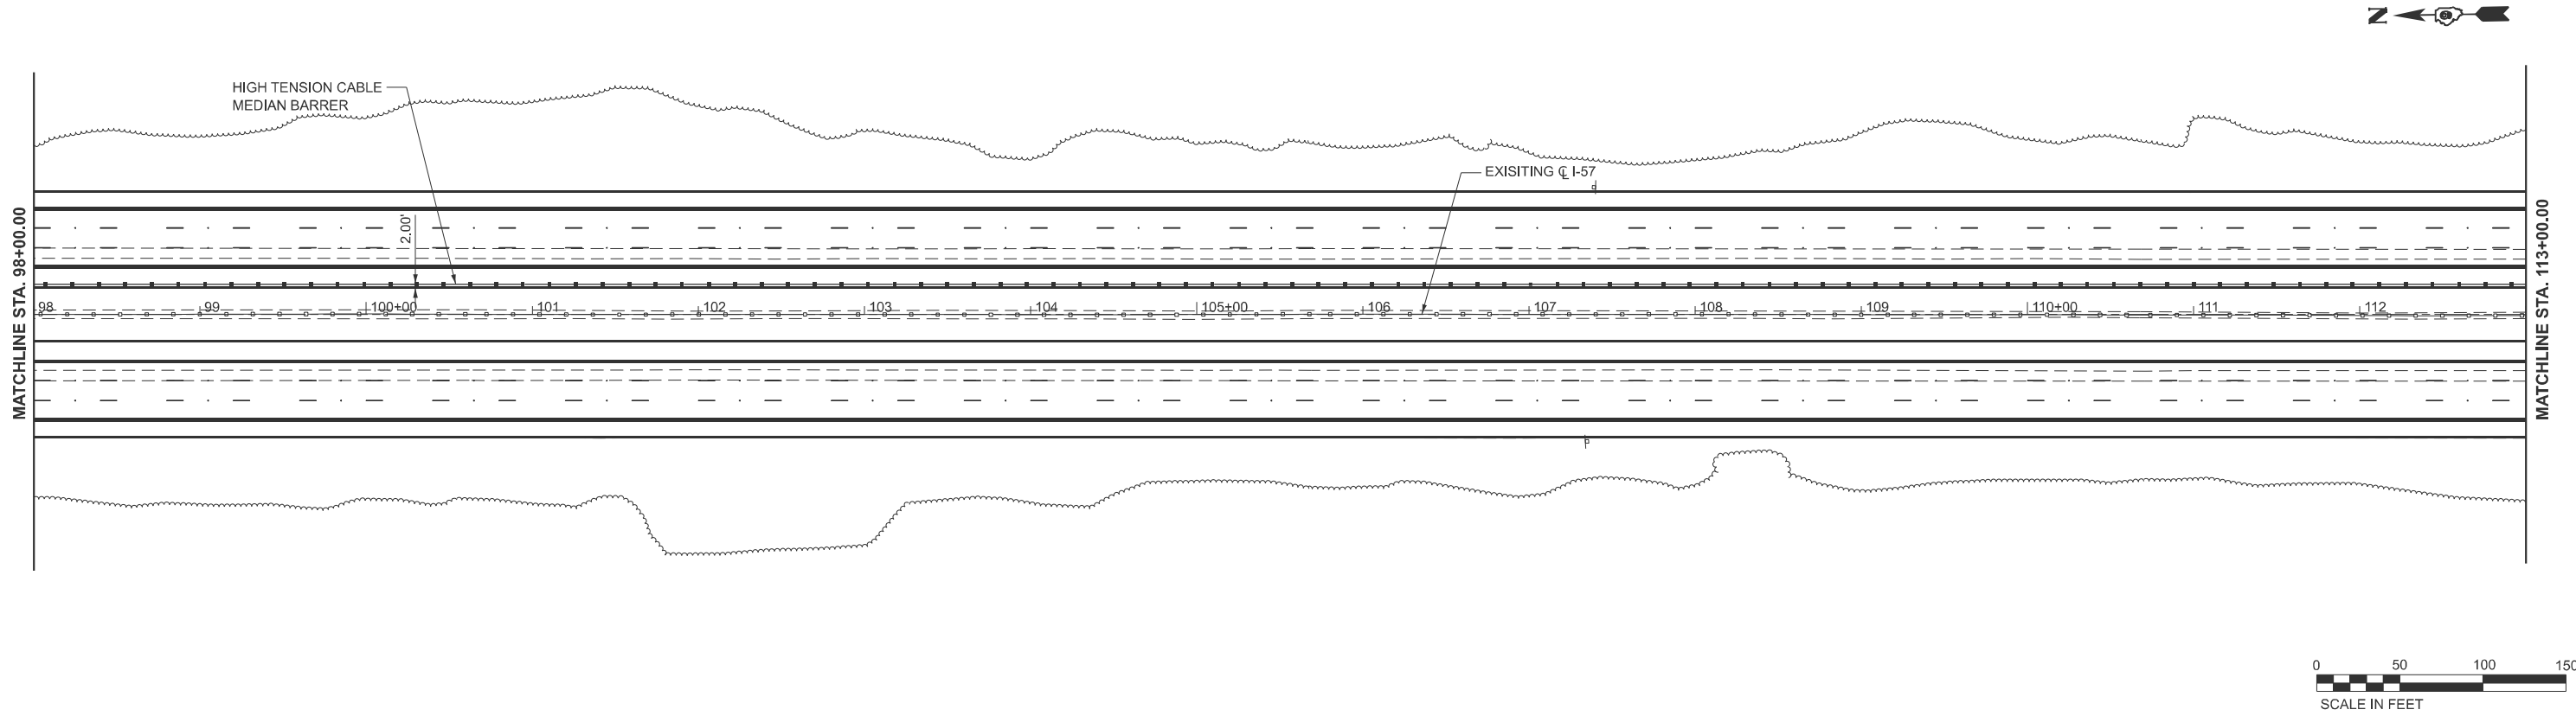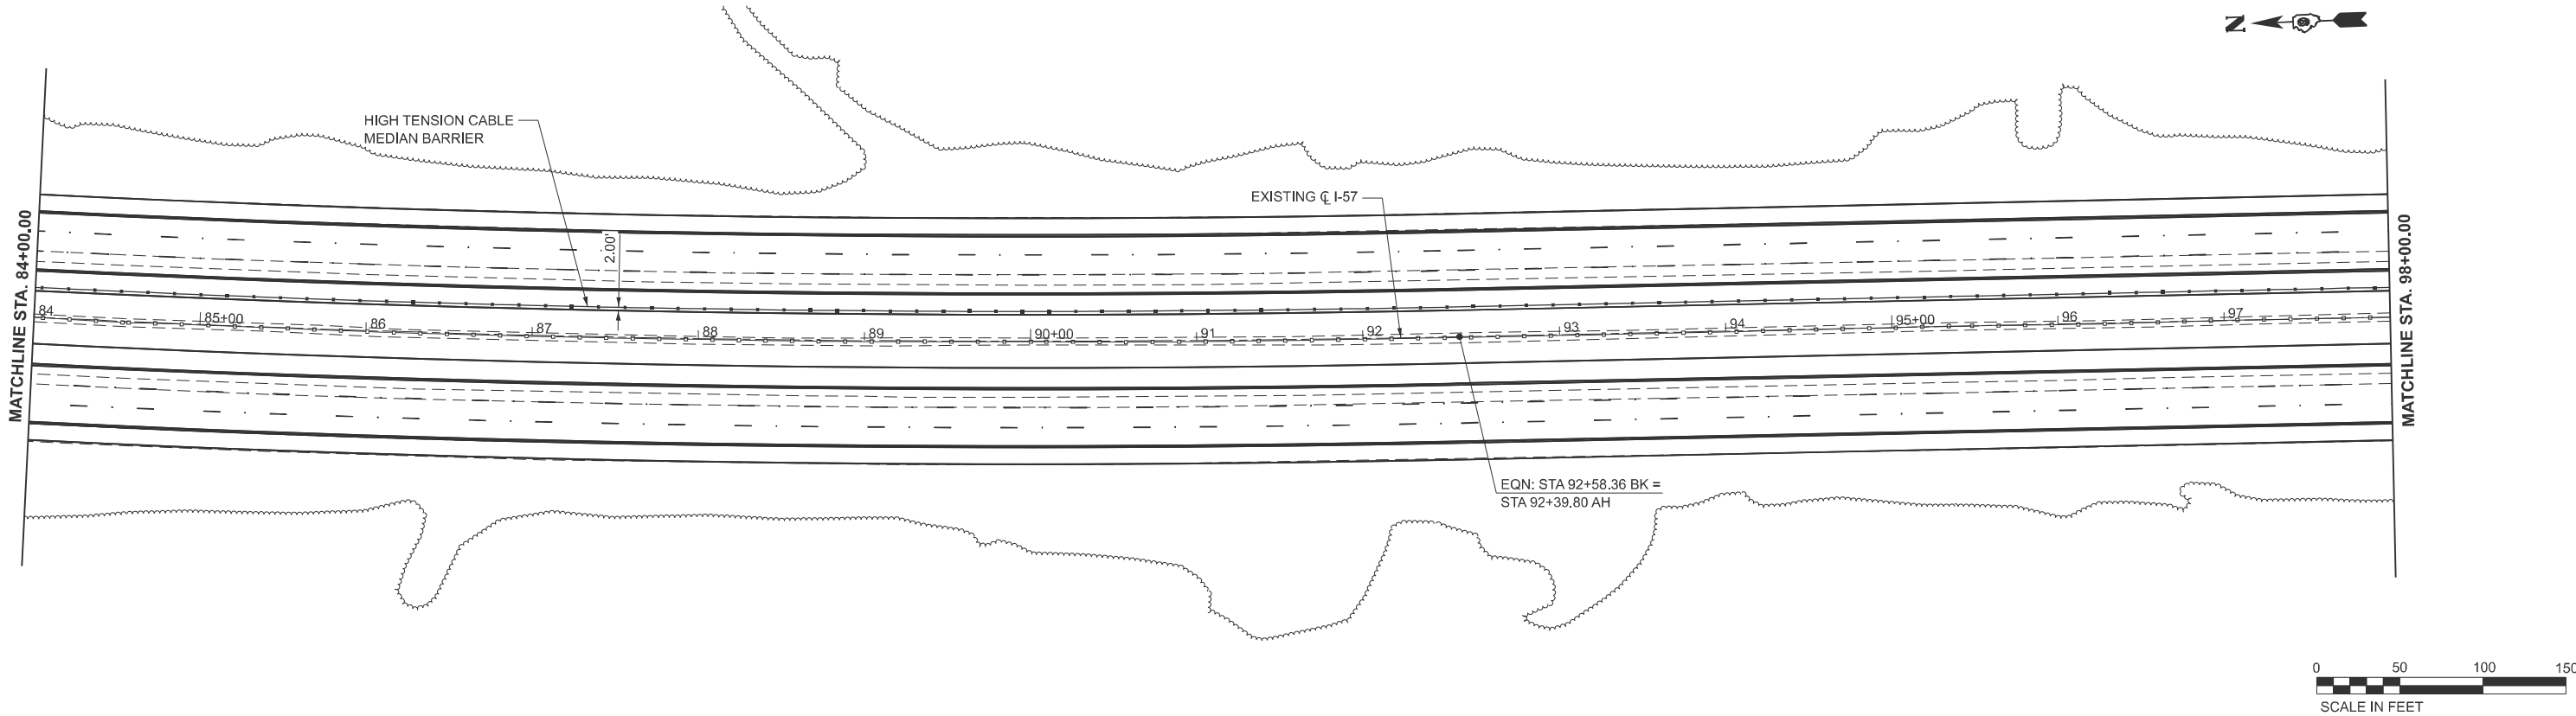





USER NAME	= betsy.witt	DESIGNED	-
DRAWN	-	REVISED	-
PLOT SCALE	= \$SCALE\$	CHECKED	-
PLOT DATE	= 8/27/2024	DATE	-

STATE OF ILLINOIS
DEPARTMENT OF TRANSPORTATION

GUARDRAIL DETAILS
INTERSTATE 57

SCALE: 1"=50' SHEET 4 OF 18 SHEETS STA. 84+00.00 TO STA. 113+00.00

F.A.I. RTE.	SECTION	COUNTY	TOTAL SHEETS	SHEET NO.
57	(X1-8,X1-7-1,X1-7,X1-6-1)R-2	WILLIAMSON	614	196
CONTRACT NO. 78798				
ILLINOIS FED. AID PROJECT				

 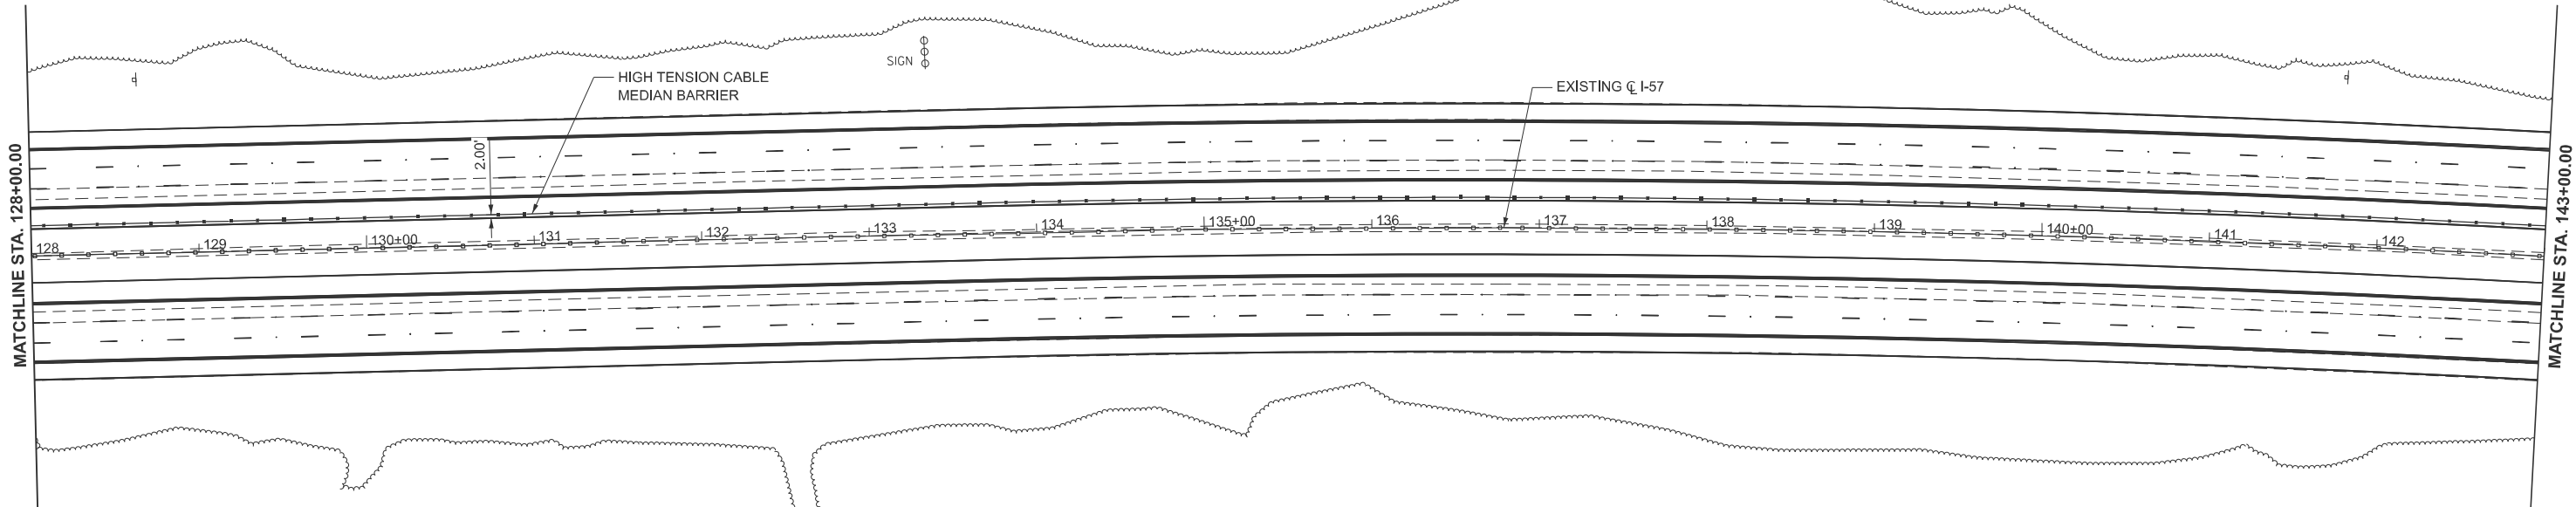 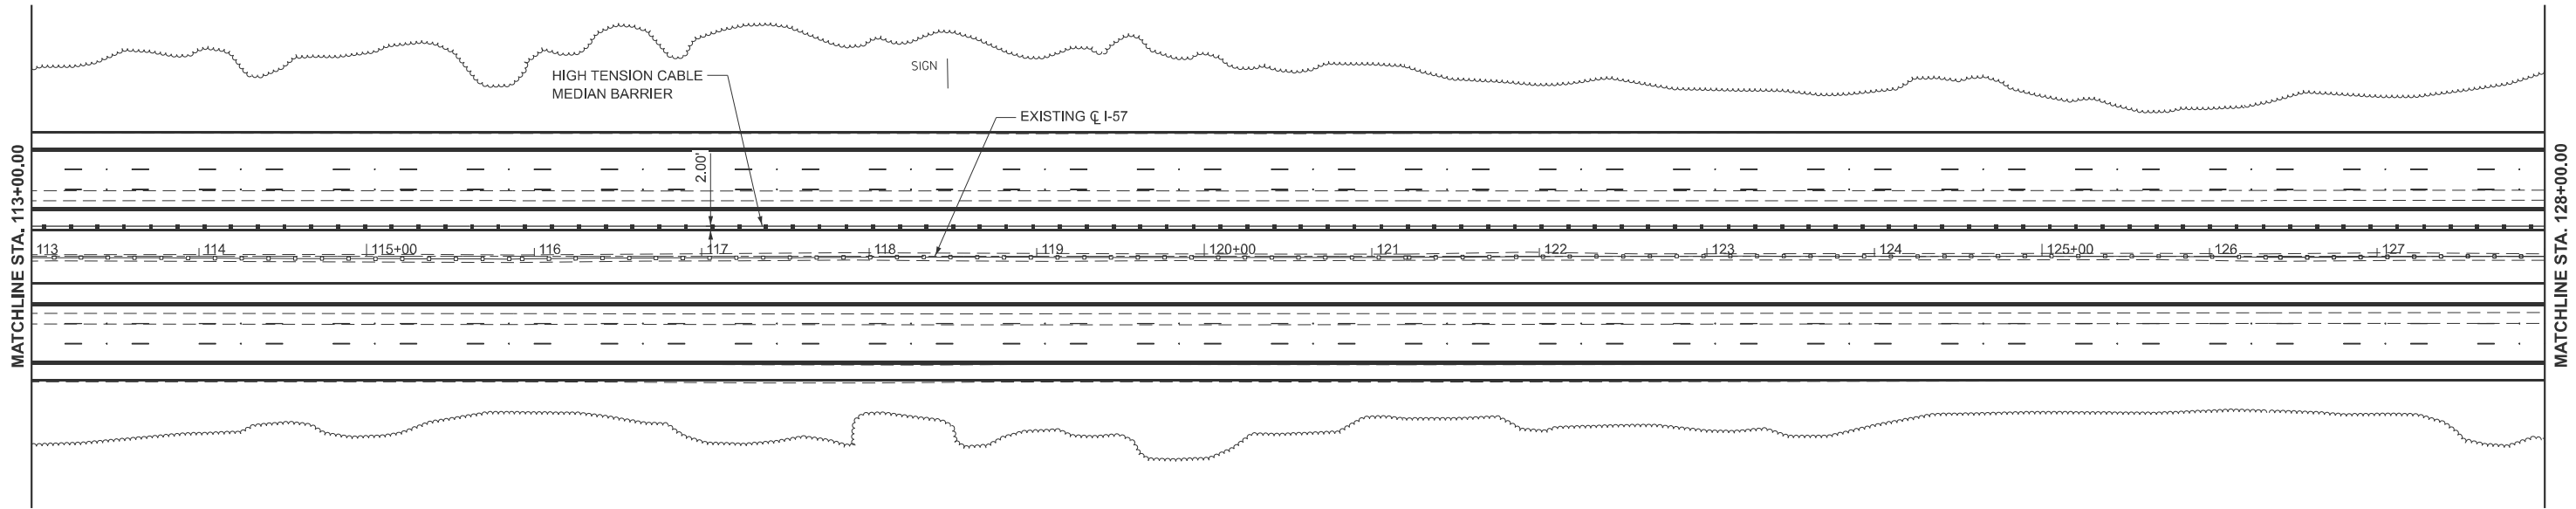

MODEL: I57 - Guardrail Sht 6
FILE NAME: c:\valkert_pw_working\p\Betsy.witt\0349716\0978796-sh-clan-guardrail.dgn



USER NAME =	betsy.witt	DESIGNED -		REVISED -	
		DRAWN -		REVISED -	
PLOT SCALE =	SSCALE\$	CHECKED -		REVISED -	
PLOT DATE =	8/27/2024	DATE -		REVISED -	



STATE OF ILLINOIS
DEPARTMENT OF TRANSPORTATION

GUARDRAIL DETAILS
INTERSTATE 57

SCALE: 1"=50' SHEET 5 OF 18 SHEETS STA. 113+00.00 TO STA. 143+00.00

F.A.I. RTE.	SECTION	COUNTY	TOTAL SHEETS	SHEET NO.
57	(X1-8,X1-7-1,X1-7,X1-6-1)R-2	WILLIAMSON	614	197
CONTRACT NO. 78798				
ILLINOIS FED. AID PROJECT				

MODEL: I57 - Guardrail Sht 7
FILE NAME: c:\valkert_pw_workingdgn\betsy.witt\0349716\0978798-sh-clan-guardrail.dgn

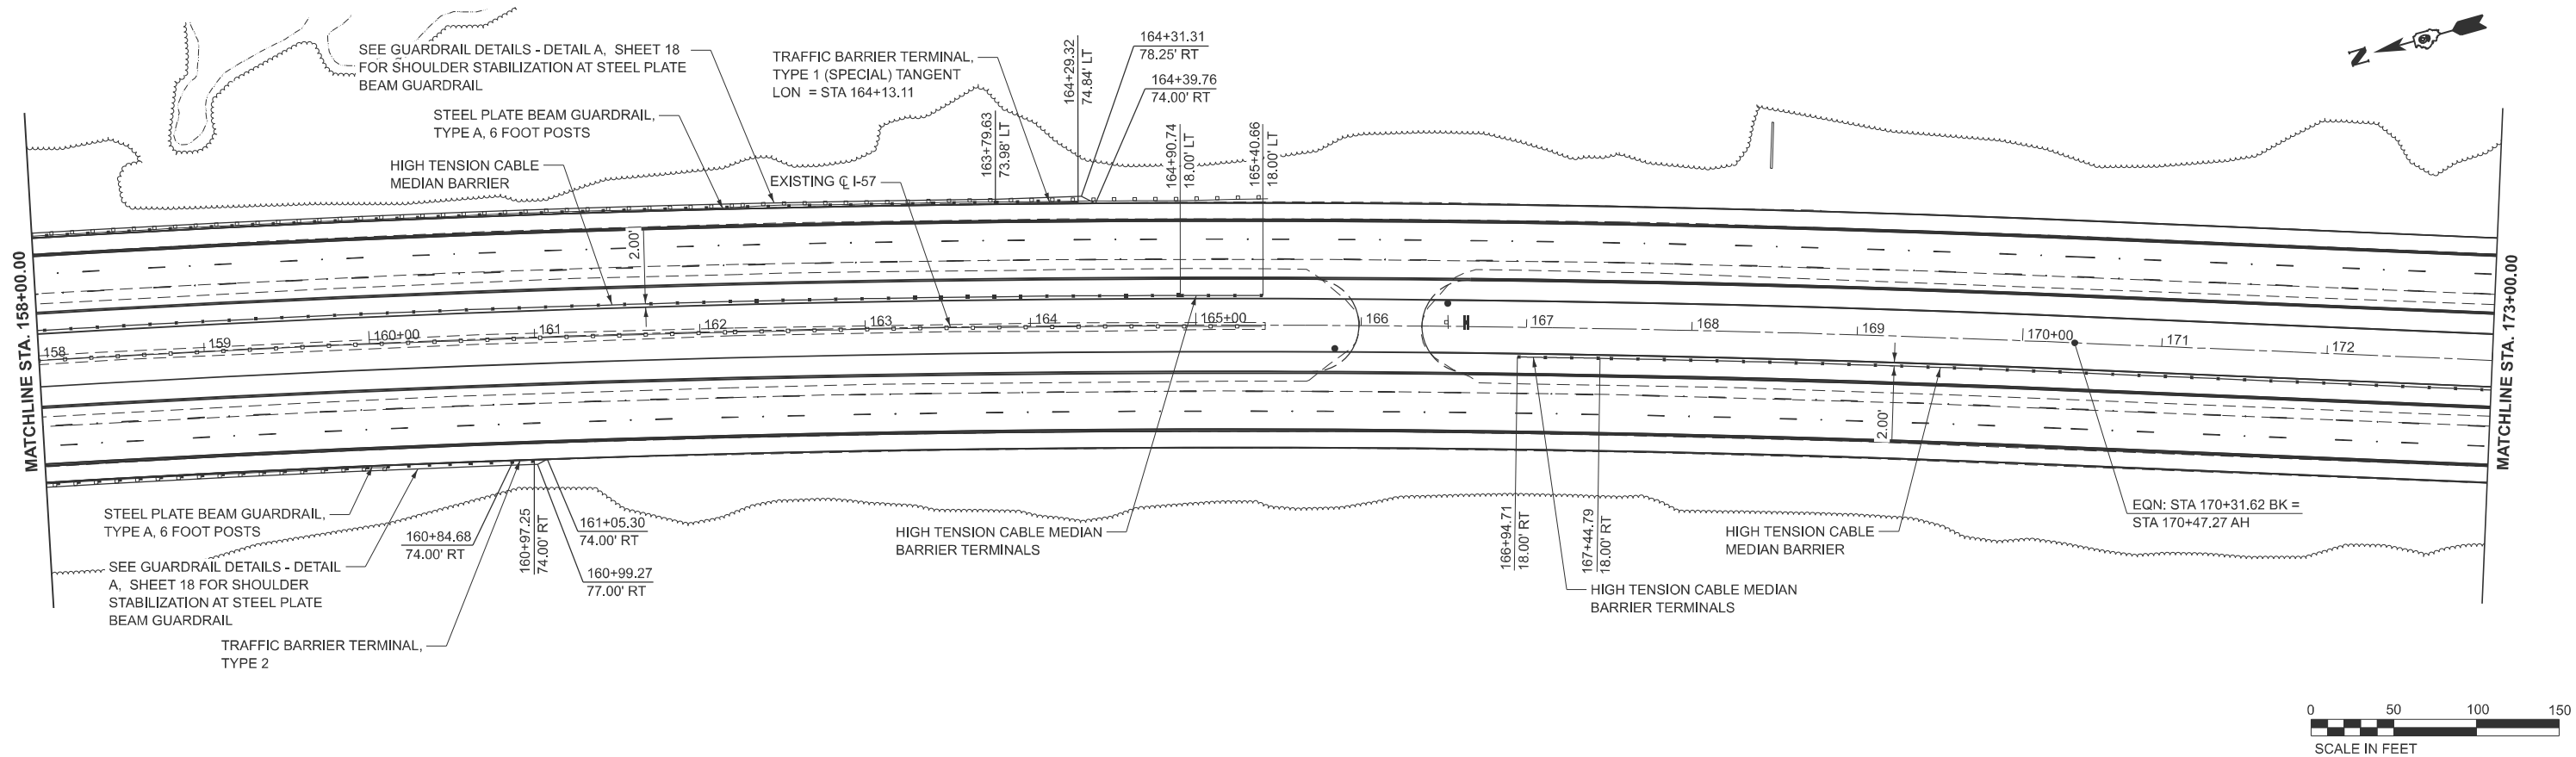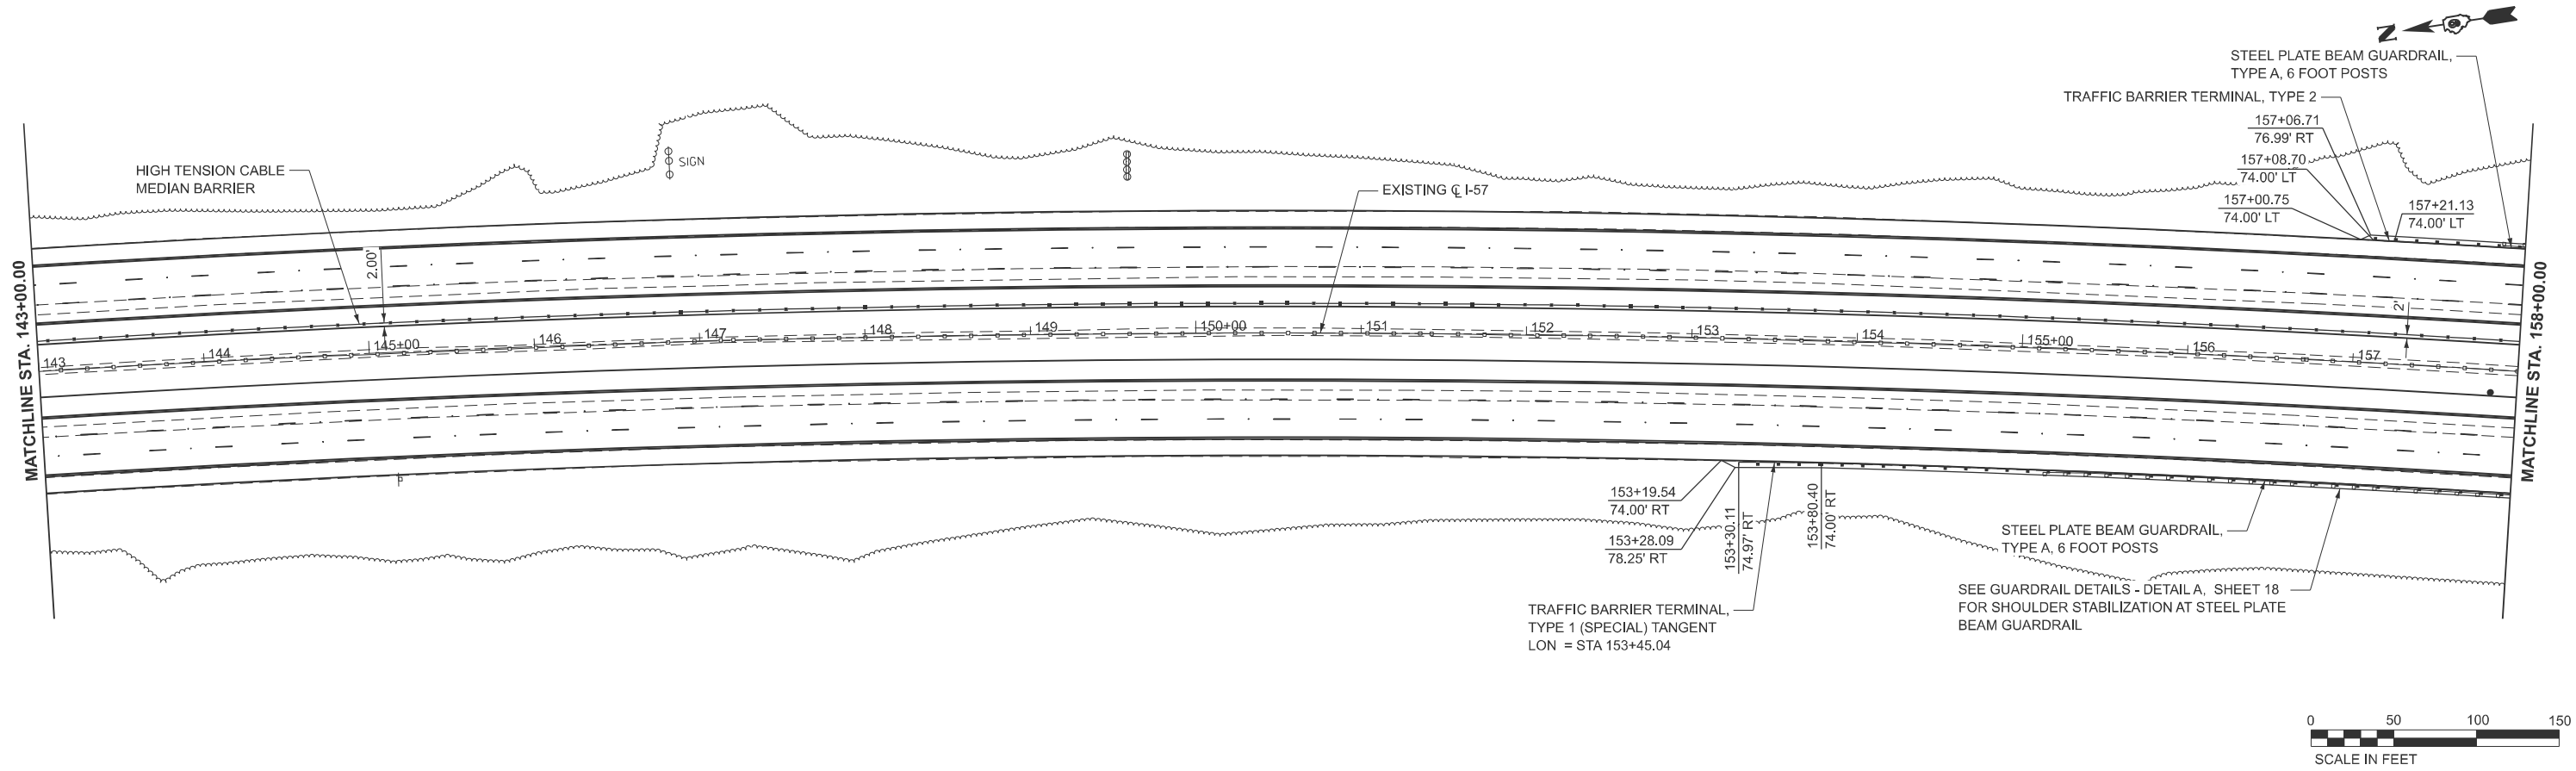

USER NAME = betsy.witt	DESIGNED -	REVISED -
PLOT SCALE = \$SCALE\$	DRAWN -	REVISED -
PLOT DATE = 8/27/2024	CHECKED -	REVISED -
	DATE -	REVISED -



STATE OF ILLINOIS
DEPARTMENT OF TRANSPORTATION

GUARDRAIL DETAILS
INTERSTATE 57

SCALE: 1"=50' SHEET 6 OF 18 SHEETS STA. 143+00.00 TO STA. 173+00.00



F.A.I. RTE.	SECTION	COUNTY	TOTAL SHEETS	SHEET NO.
57	(X1-8,X1-7-1,X1-7,X1-6-1)R-2	WILLIAMSON	614	198
CONTRACT NO. 78798				
ILLINOIS FED. AID PROJECT				

MODEL: I57 - Guardrail Sht 8
FILE NAME: c:\valkert_pw_working\dwg\I57-8-sh-clan-guardrail.dgn

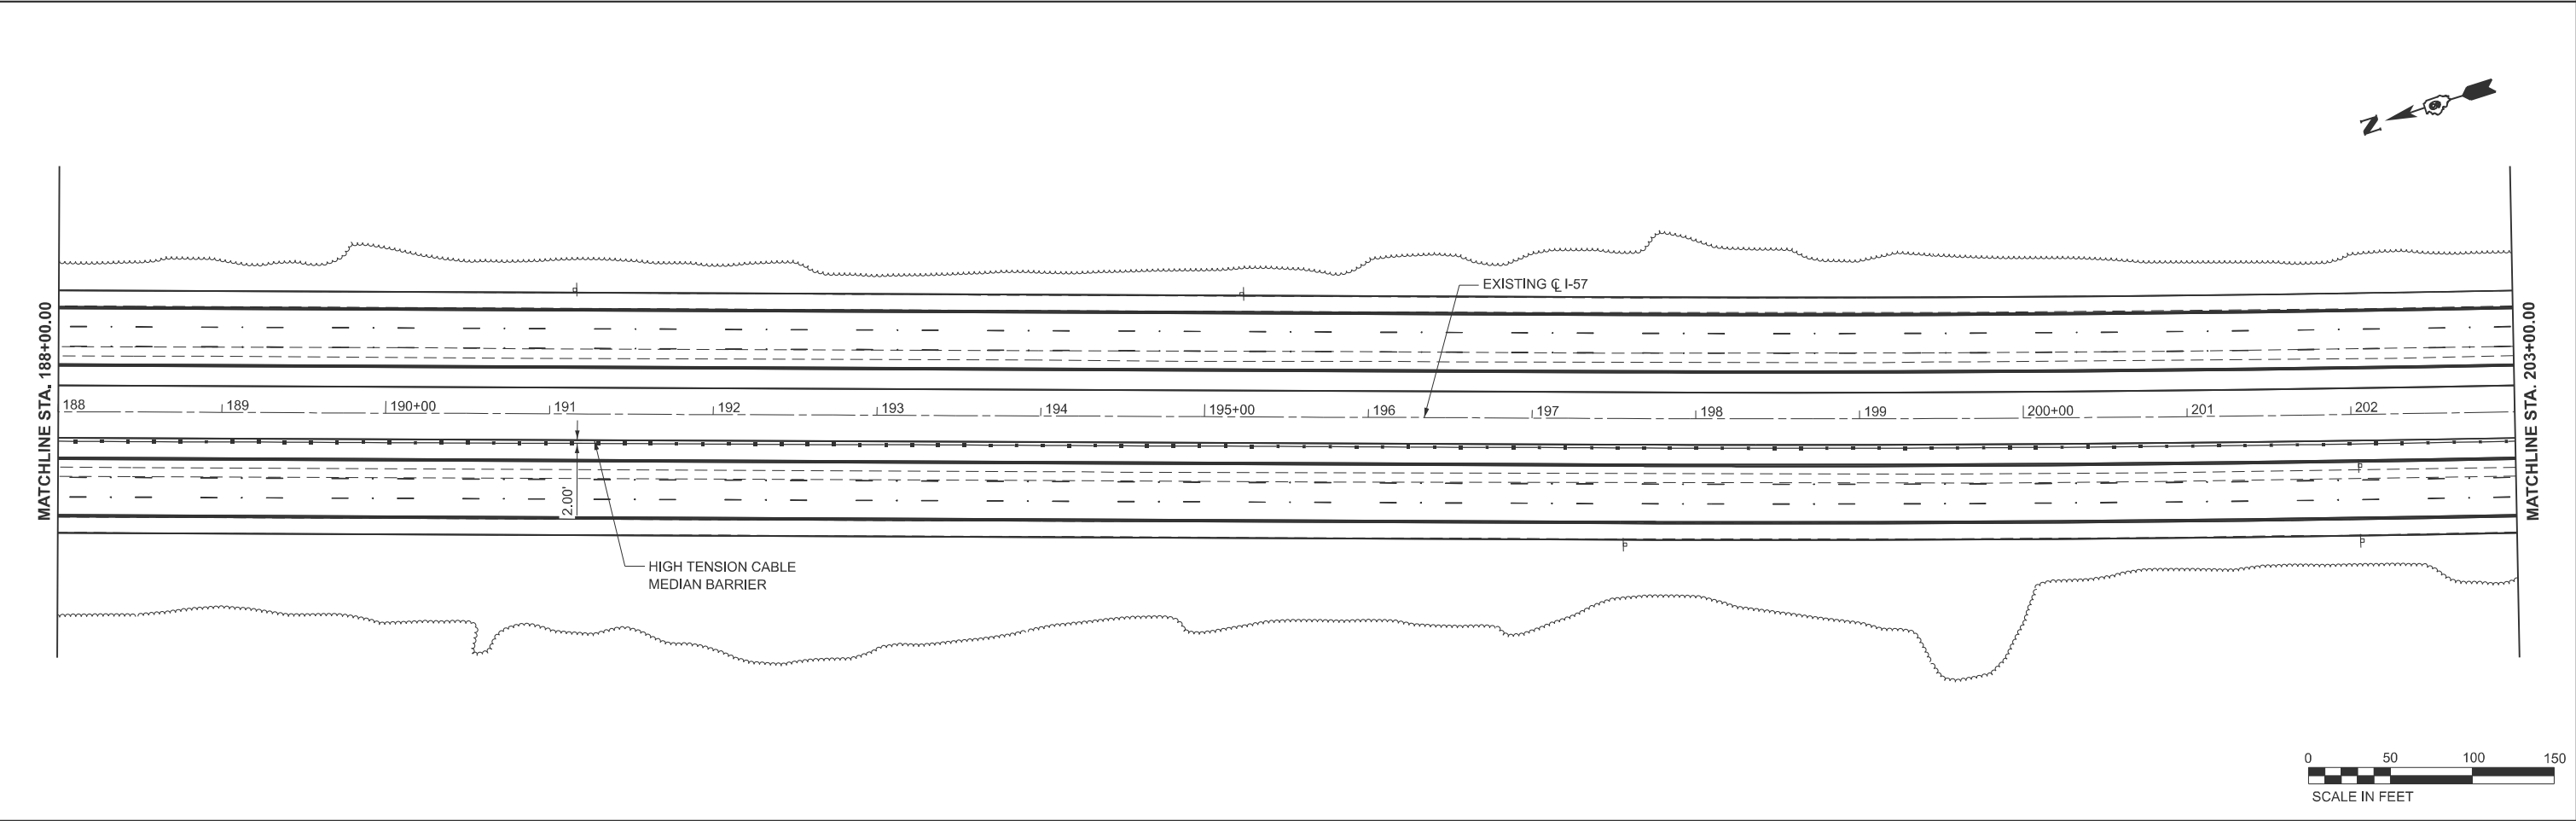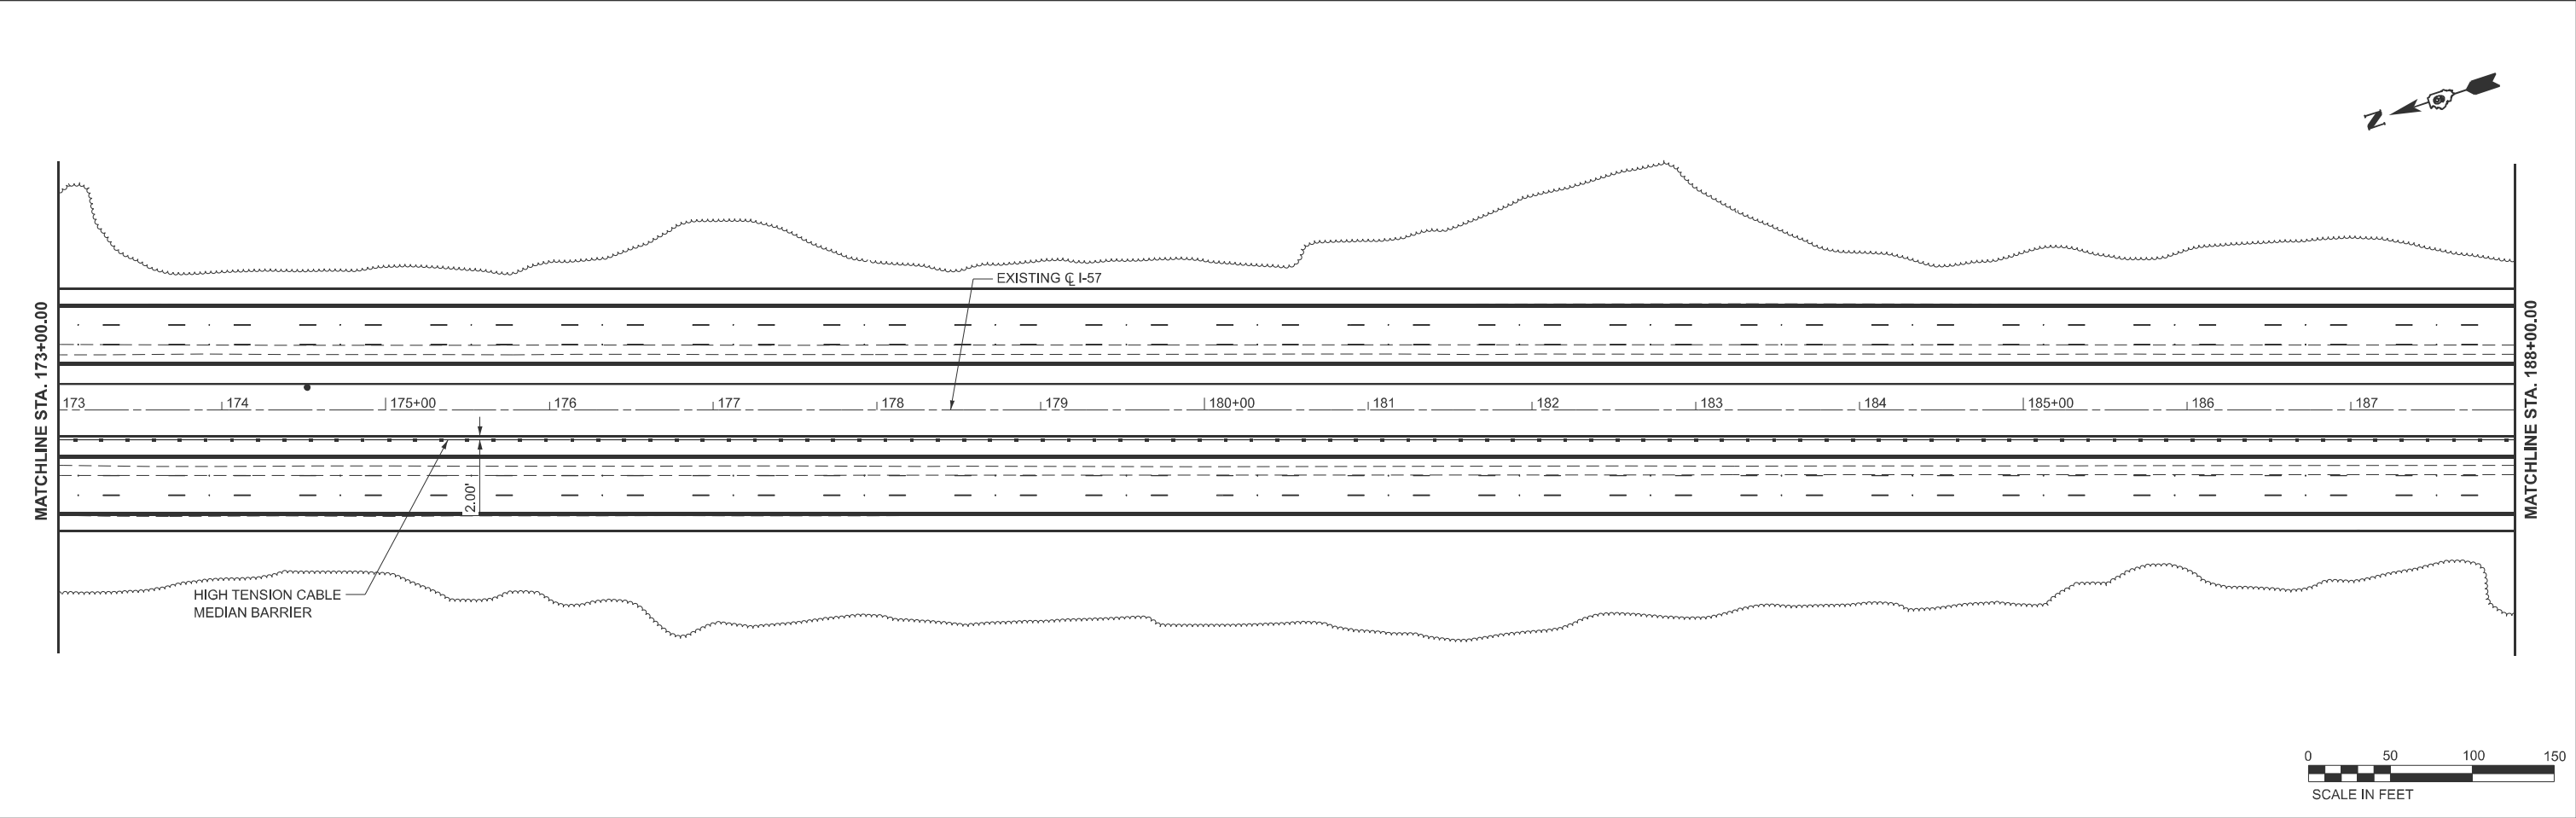

 QUIGG ENGINEERING INC	USER NAME = betsy.witt	DESIGNED -	REVISED -	STATE OF ILLINOIS DEPARTMENT OF TRANSPORTATION	GUARDRAIL DETAILS INTERSTATE 57					F.A.I. RTE.	SECTION	COUNTY	TOTAL SHEETS	SHEET NO.			
	PLOT SCALE = \$SCALE\$	CHECKED -	REVISED -							57	(X1-8,X1-7-1,X1-7,X1-6-1)R-2	WILLIAMSON	614	199			
	PLOT DATE = 8/27/2024	DATE -	REVISED -		CONTRACT NO. 78798												
	SCALE: 1"=50'					SHEET 7	OF 18	SHEETS	STA. 173+00.00	TO STA. 203+00.00							
														ILLINOIS		FED. AID PROJECT	

MODEL: I57 - Guardrail Sht 9
FILE NAME: c:\valkert_pw_working\gh\betsy.witt\0349716\0978798-sh-clan-guardrail.dgn

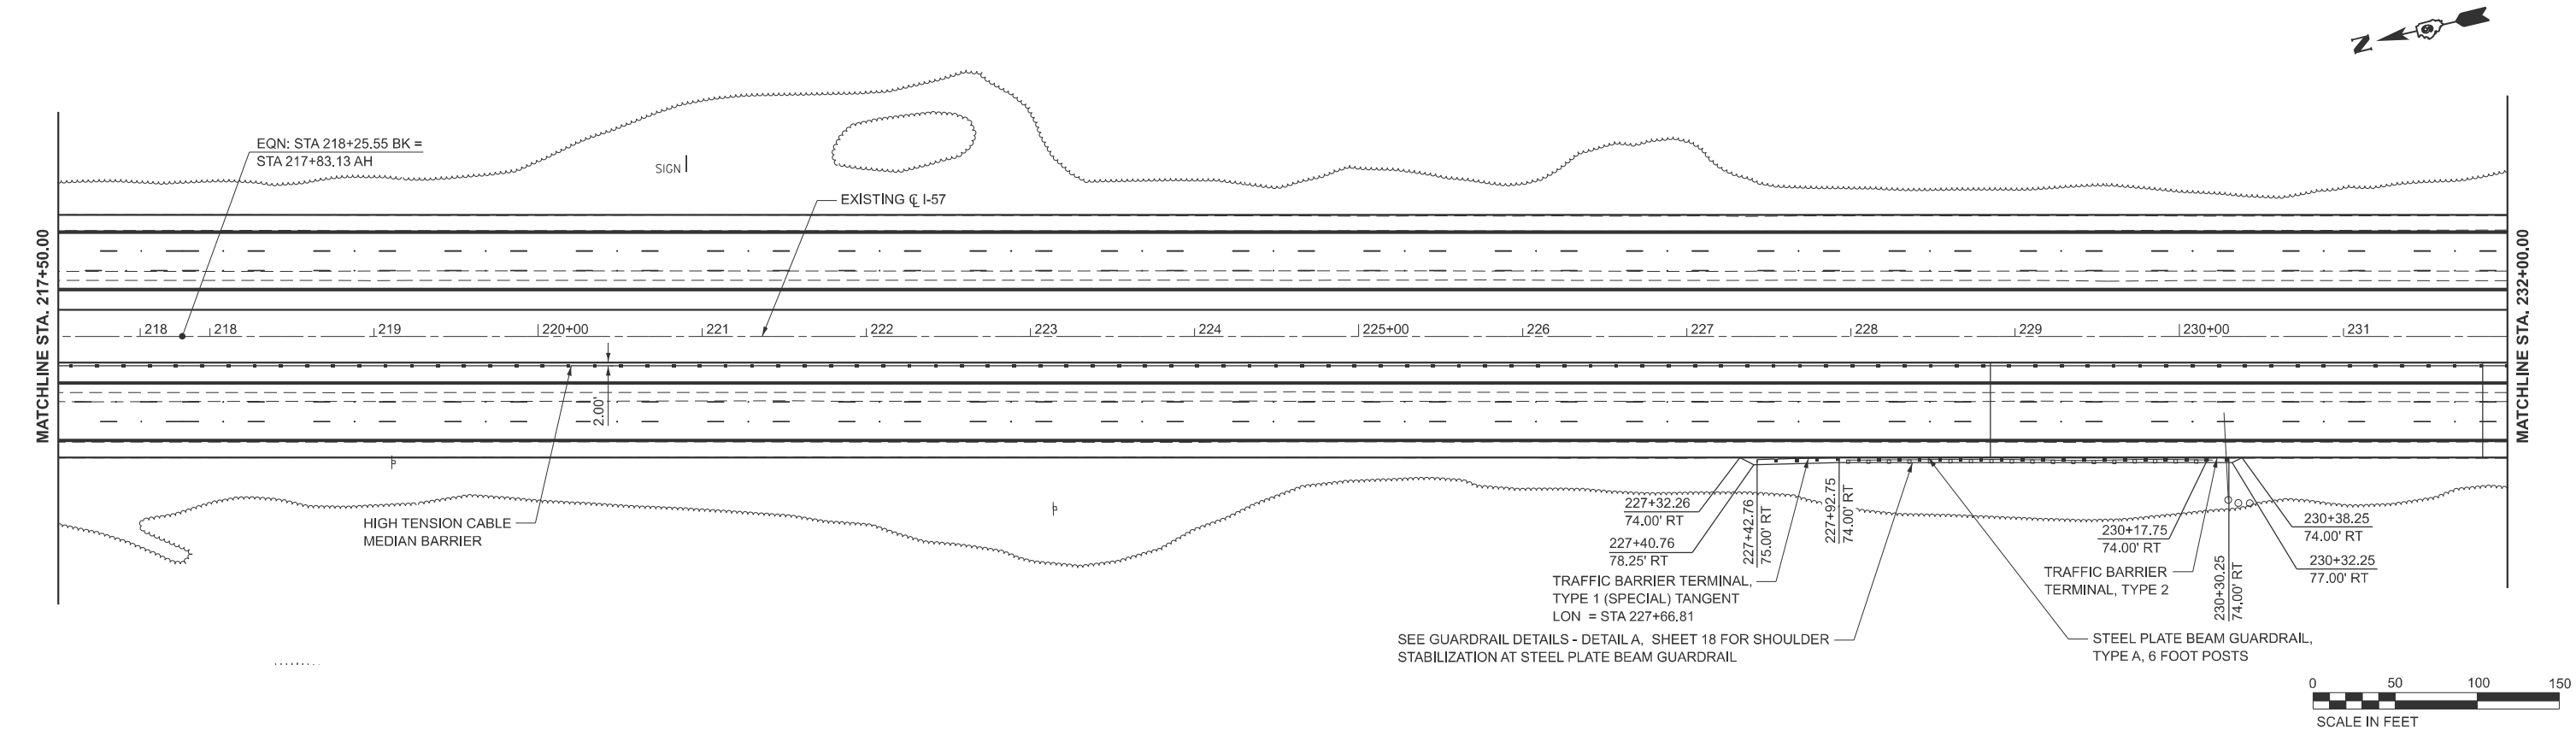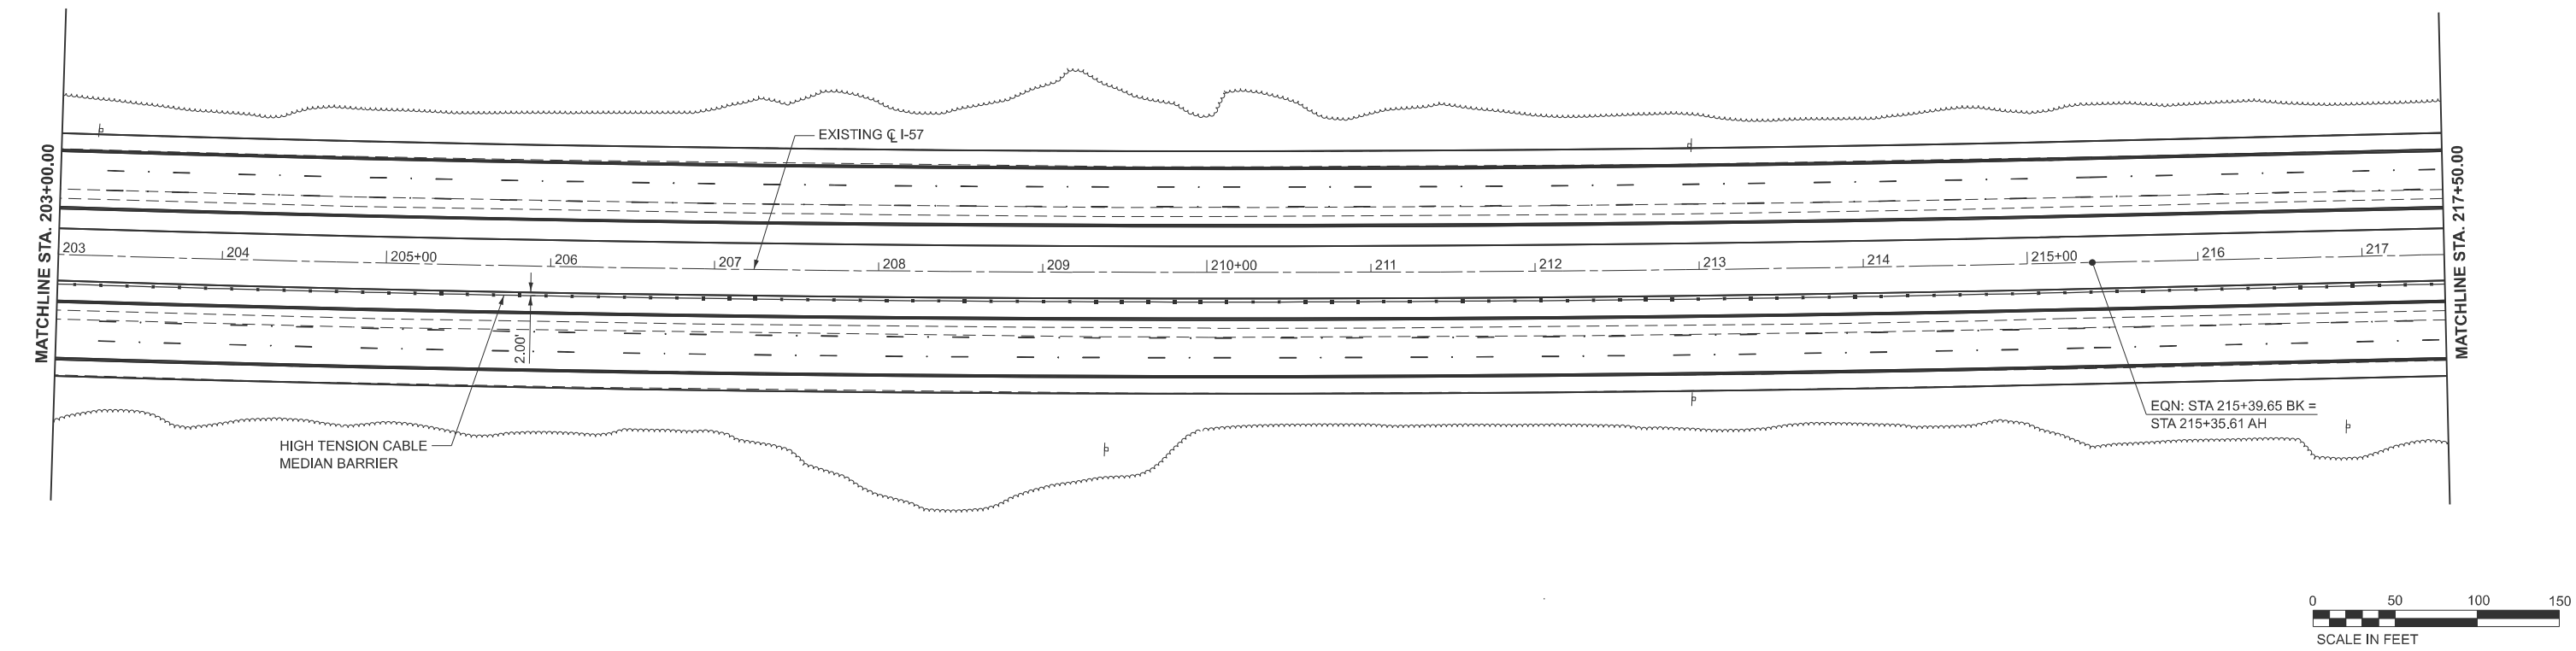

 QUIGG ENGINEERING INC	USER NAME = betsy.witt		DESIGNED -	REVISED -	STATE OF ILLINOIS DEPARTMENT OF TRANSPORTATION	GUARDRAIL DETAILS INTERSTATE 57					F.A.I. RTE.	SECTION	COUNTY	TOTAL SHEETS	SHEET NO.
	DRAWN -		REVIS	ED							57	(X1-8,X1-7-1,X1-7,X1-6-1)R-2	WILLIAMSON	614	200
	PLOT SCALE = \$SCALE\$		CHECKED -	REVISED -		SCALE: 1"=50'			CONTRACT NO. 78798						
	PLOT DATE = 8/27/2024		DATE -	REVISED -		SHEET 8 OF 18 SHEETS			ILLINOIS FED. AID PROJECT						
						STA. 203+00.00 TO STA. 232+00.00									