


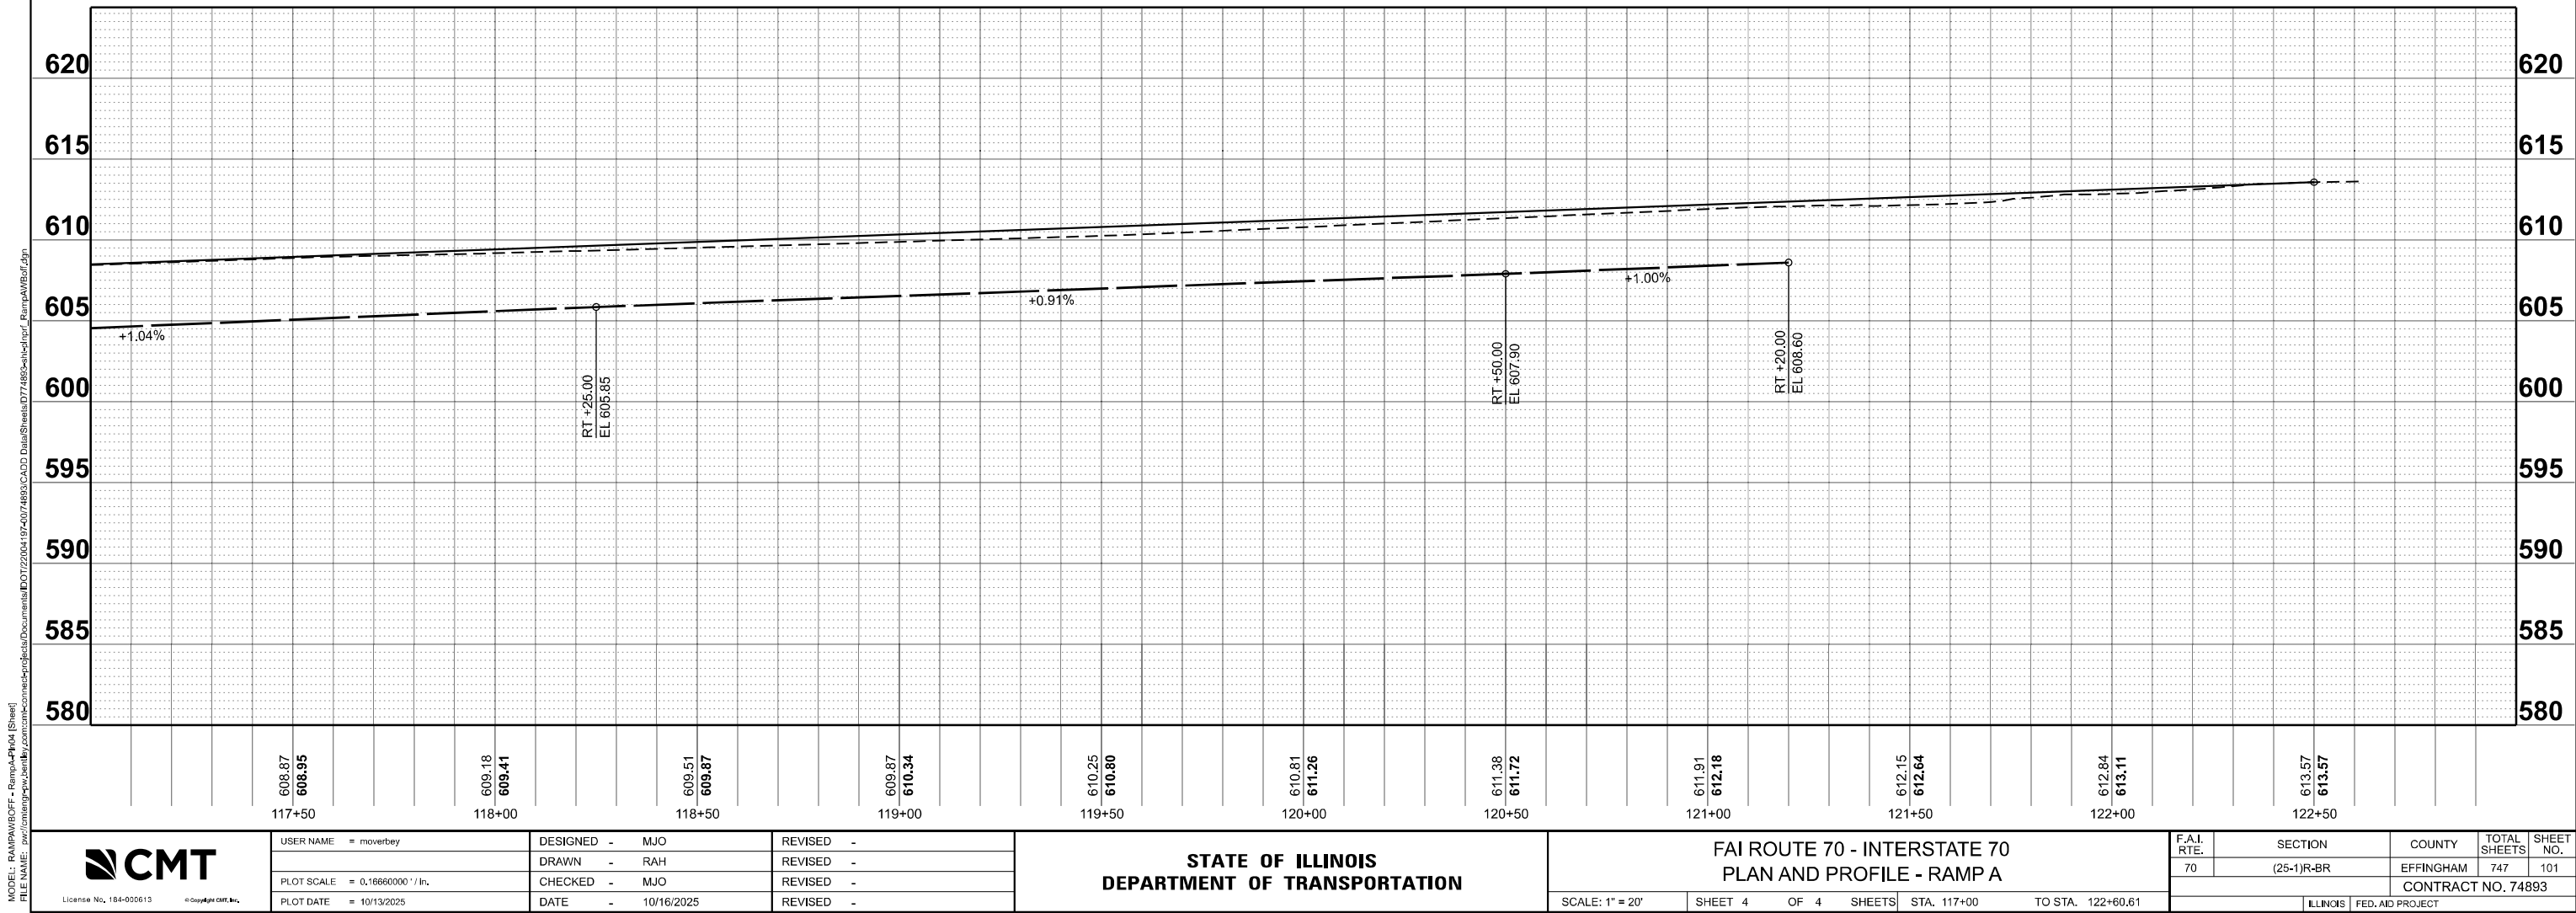


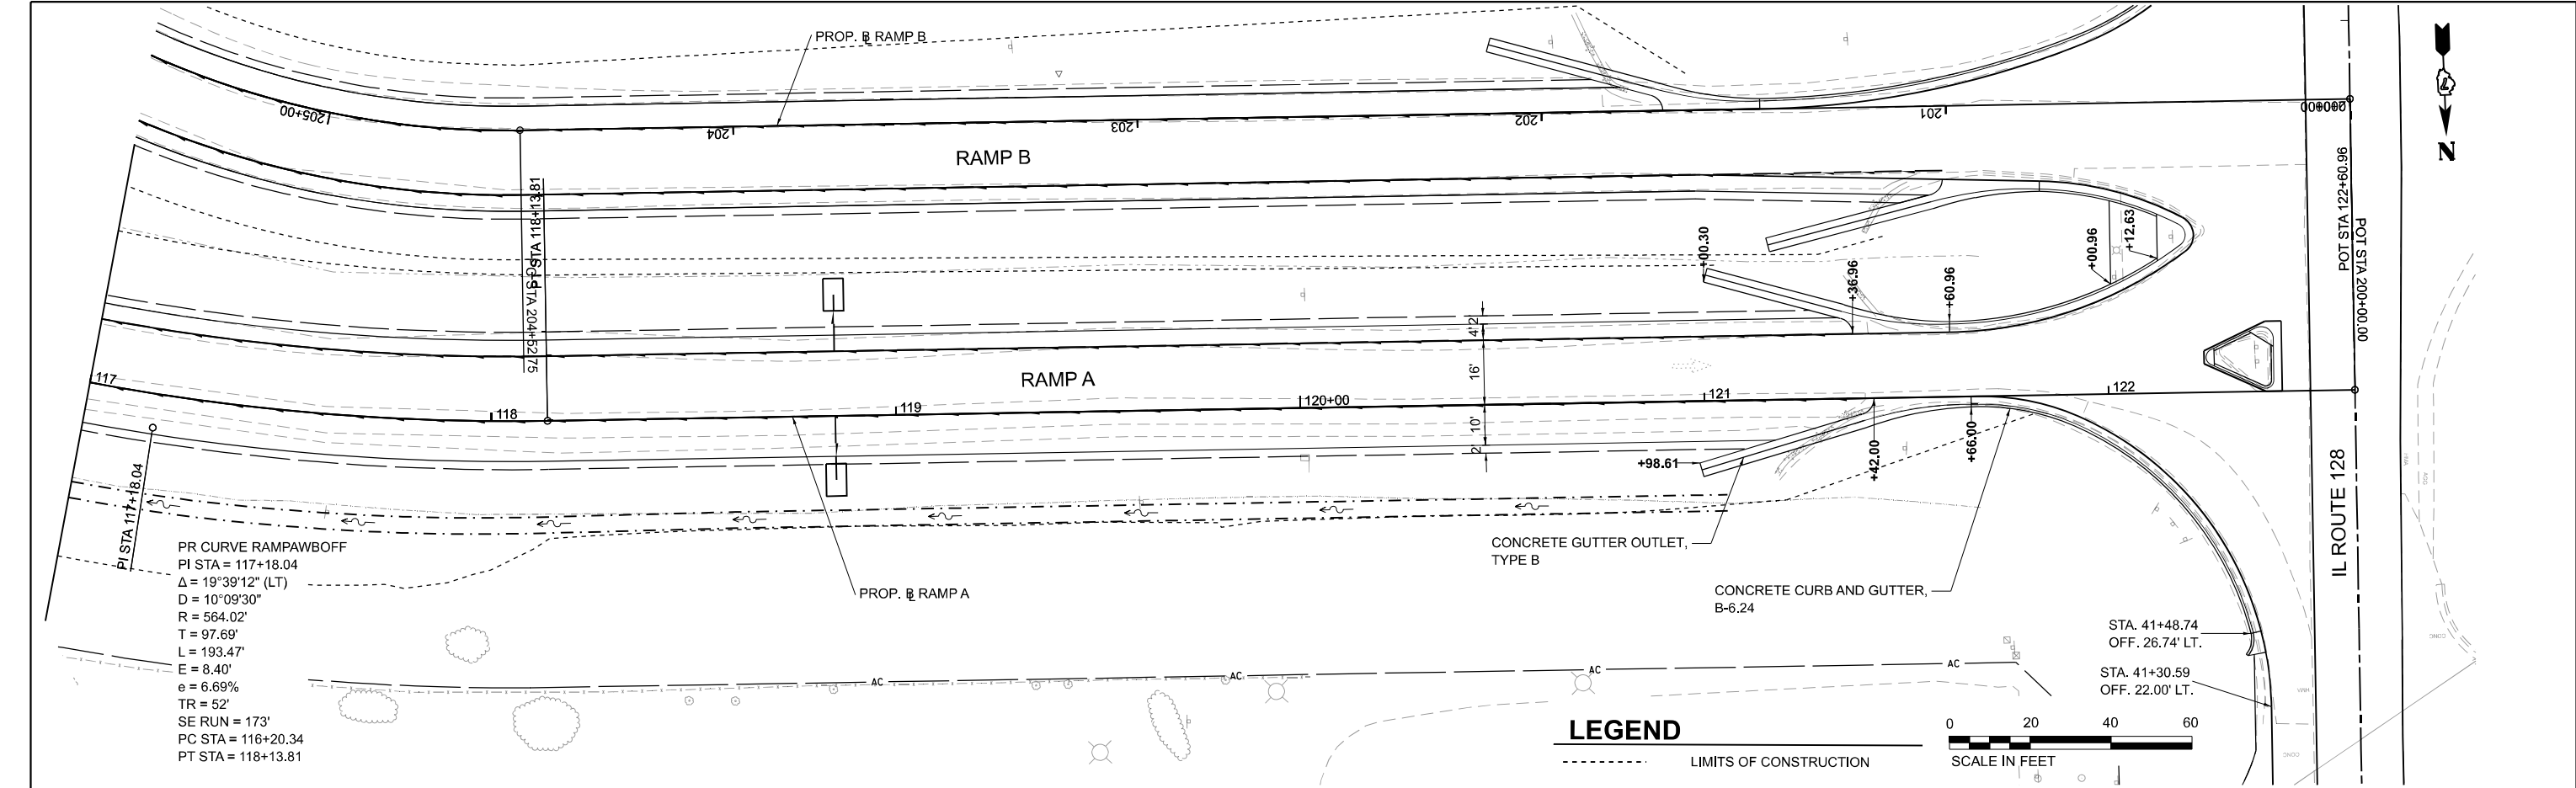

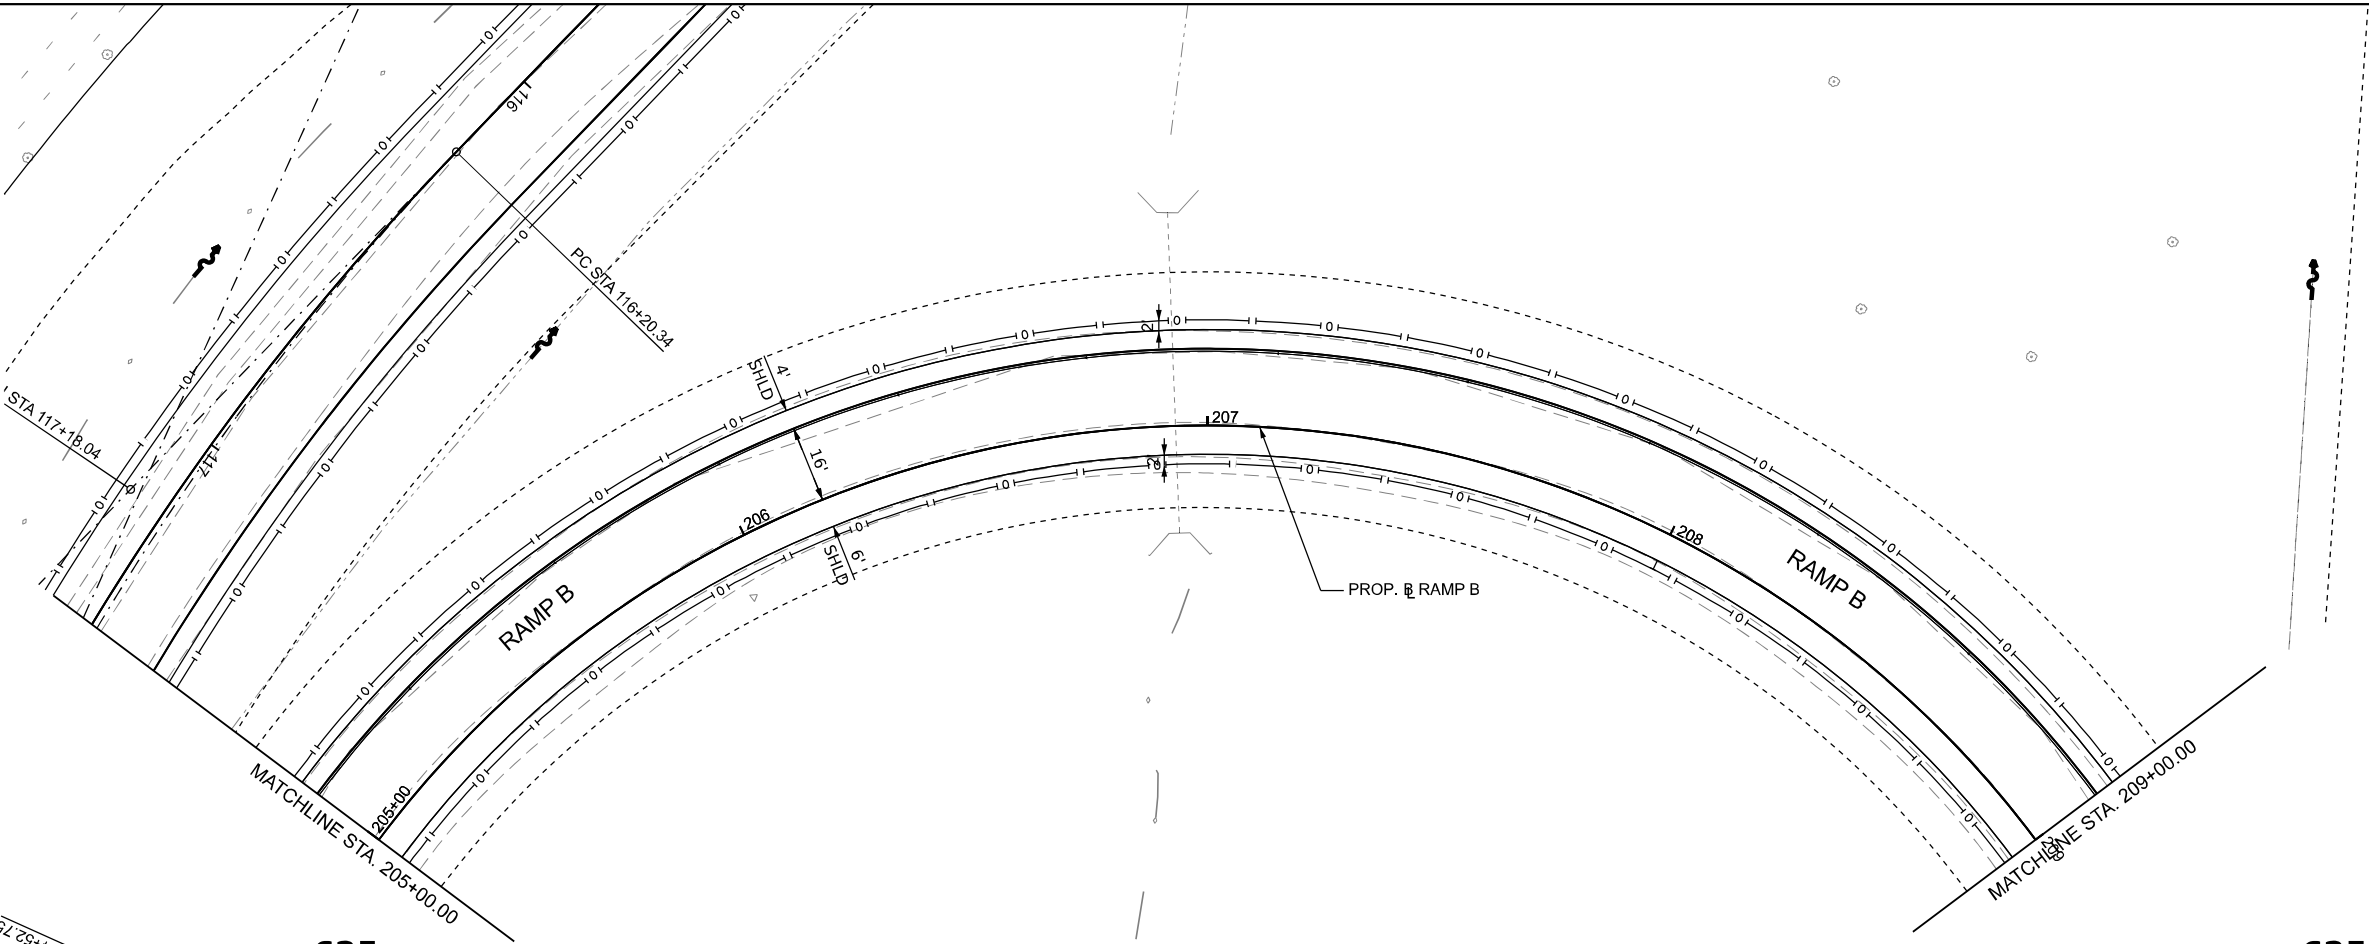

LEGEND

--- LIMITS OF CONSTRUCTION

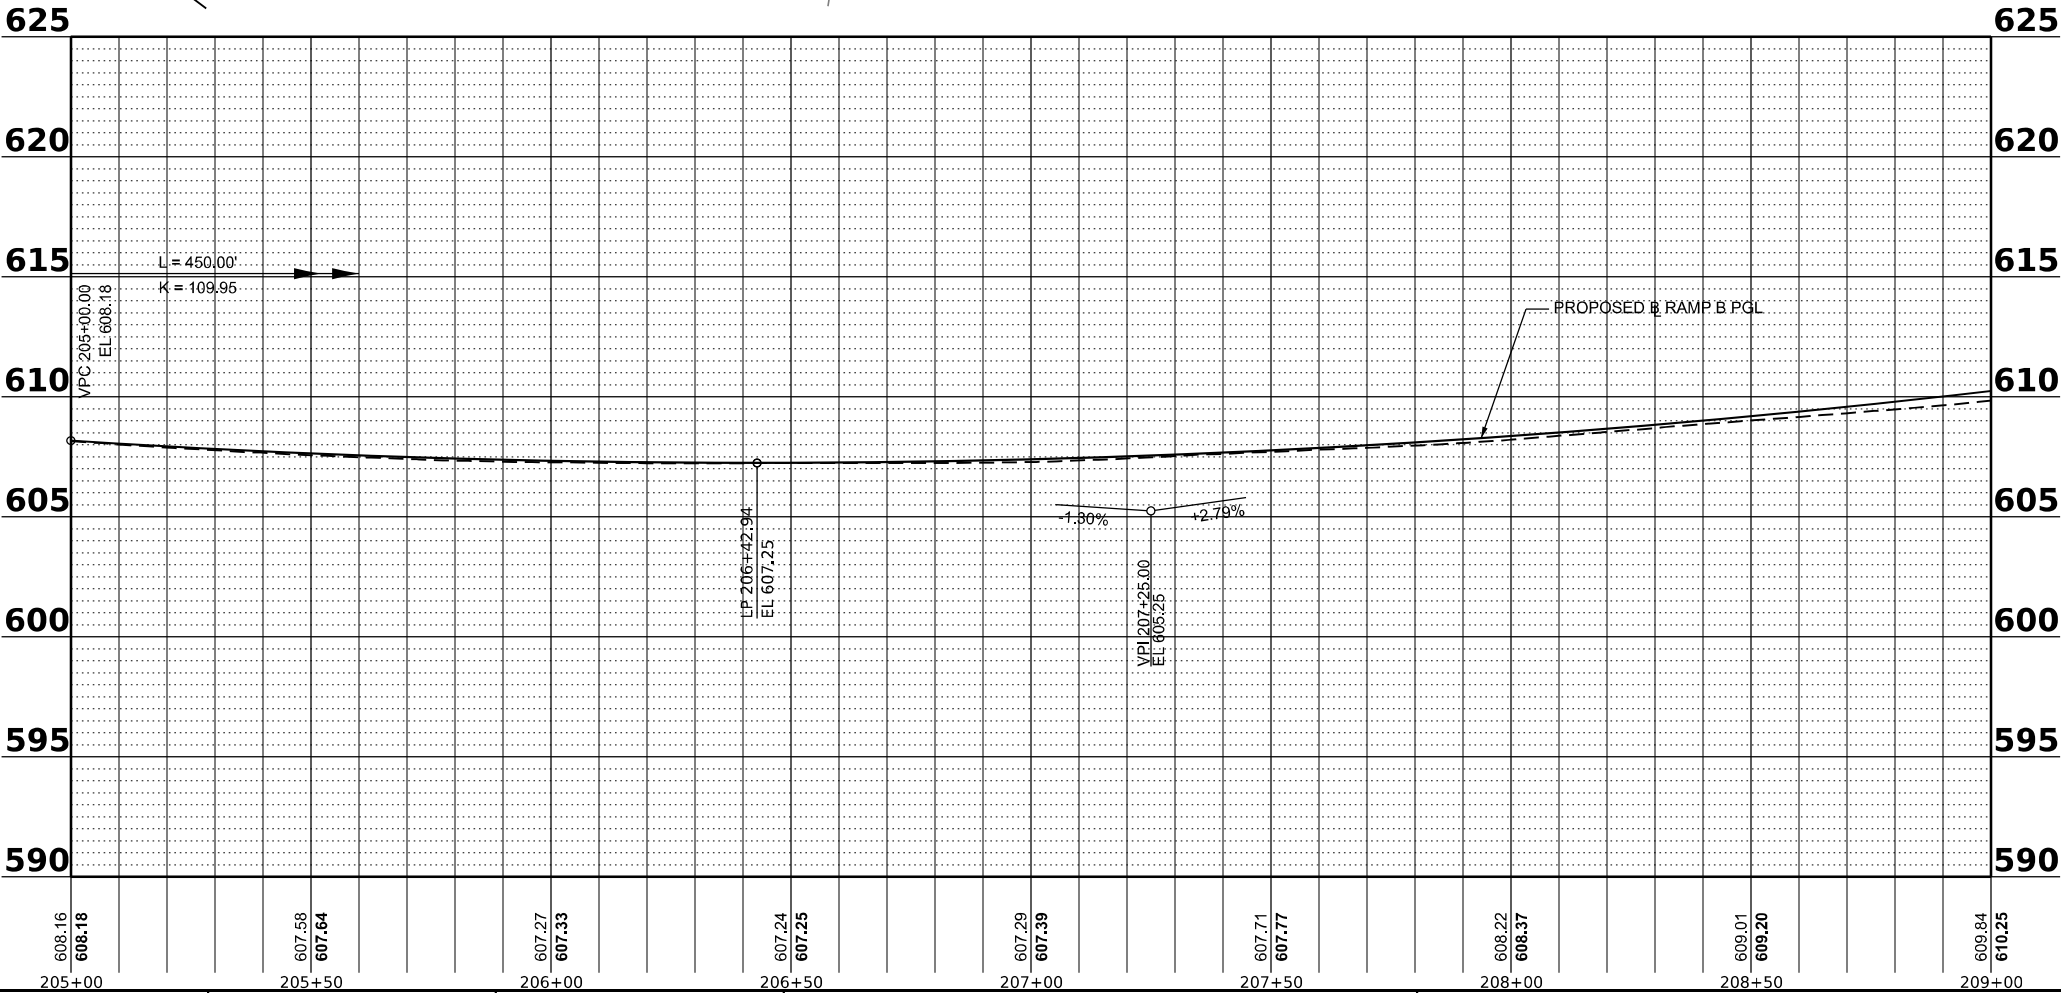

MODEL: RAMPB\B01\1 - RampB.dgn
FILE NAME: p:\congress\p\congress\congress\projects\effingham\DOT22004\192407\74893\CADD Data\Sheets\DOT22004\192407\74893\Sheet\B01\1 - RampB.dgn



License No. 184-900613

©Copyright CMT, Inc.

USER NAME = moyerby
DRAWN - RAH
CHECKED - MJO
DATE - 10/16/2025
PLOT SCALE = 0.16660000' / in.
PLOT DATE = 10/13/2025

DESIGNED - MJO
REVIS
DRAWN - RAH
REVIS
CHECKED - MJO
REVIS
DATE - 10/16/2025
REVIS

REVISED -
REVISED -
REVISED -
REVISED -



STATE OF ILLINOIS
DEPARTMENT OF TRANSPORTATION



FAI ROUTE 70 - INTERSTATE 70
PLAN AND PROFILE - RAMP B

SCALE: 1" = 20'

SHEET 2 OF 4 SHEETS STA. 205+00 TO STA. 209+00

F.A.I. RTE.	SECTION	COUNTY	TOTAL SHEETS	SHEET NO.
70	(25-1)R-BR	EFFINGHAM	747	103
CONTRACT NO. 74893				
ILLINOIS FED. AID PROJECT				

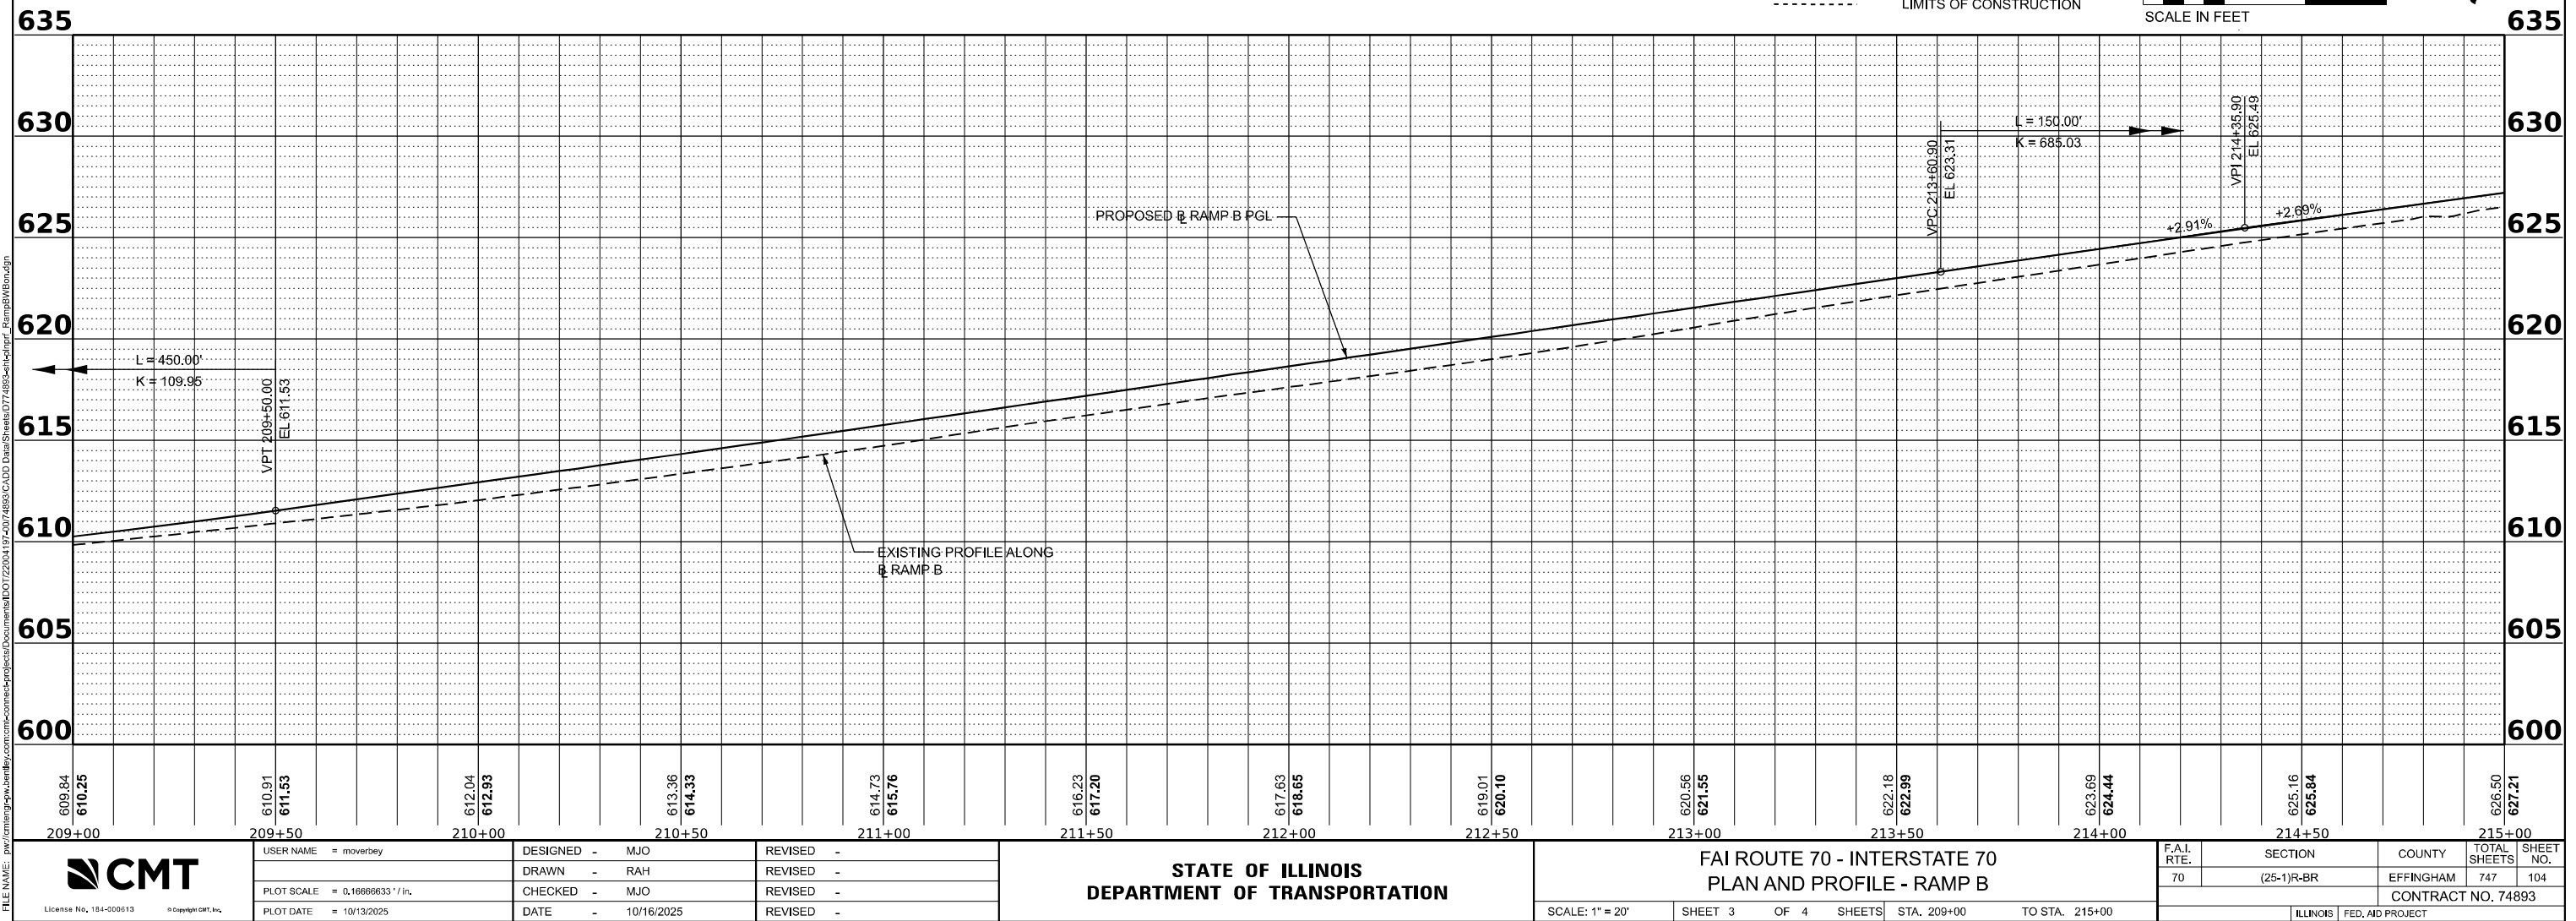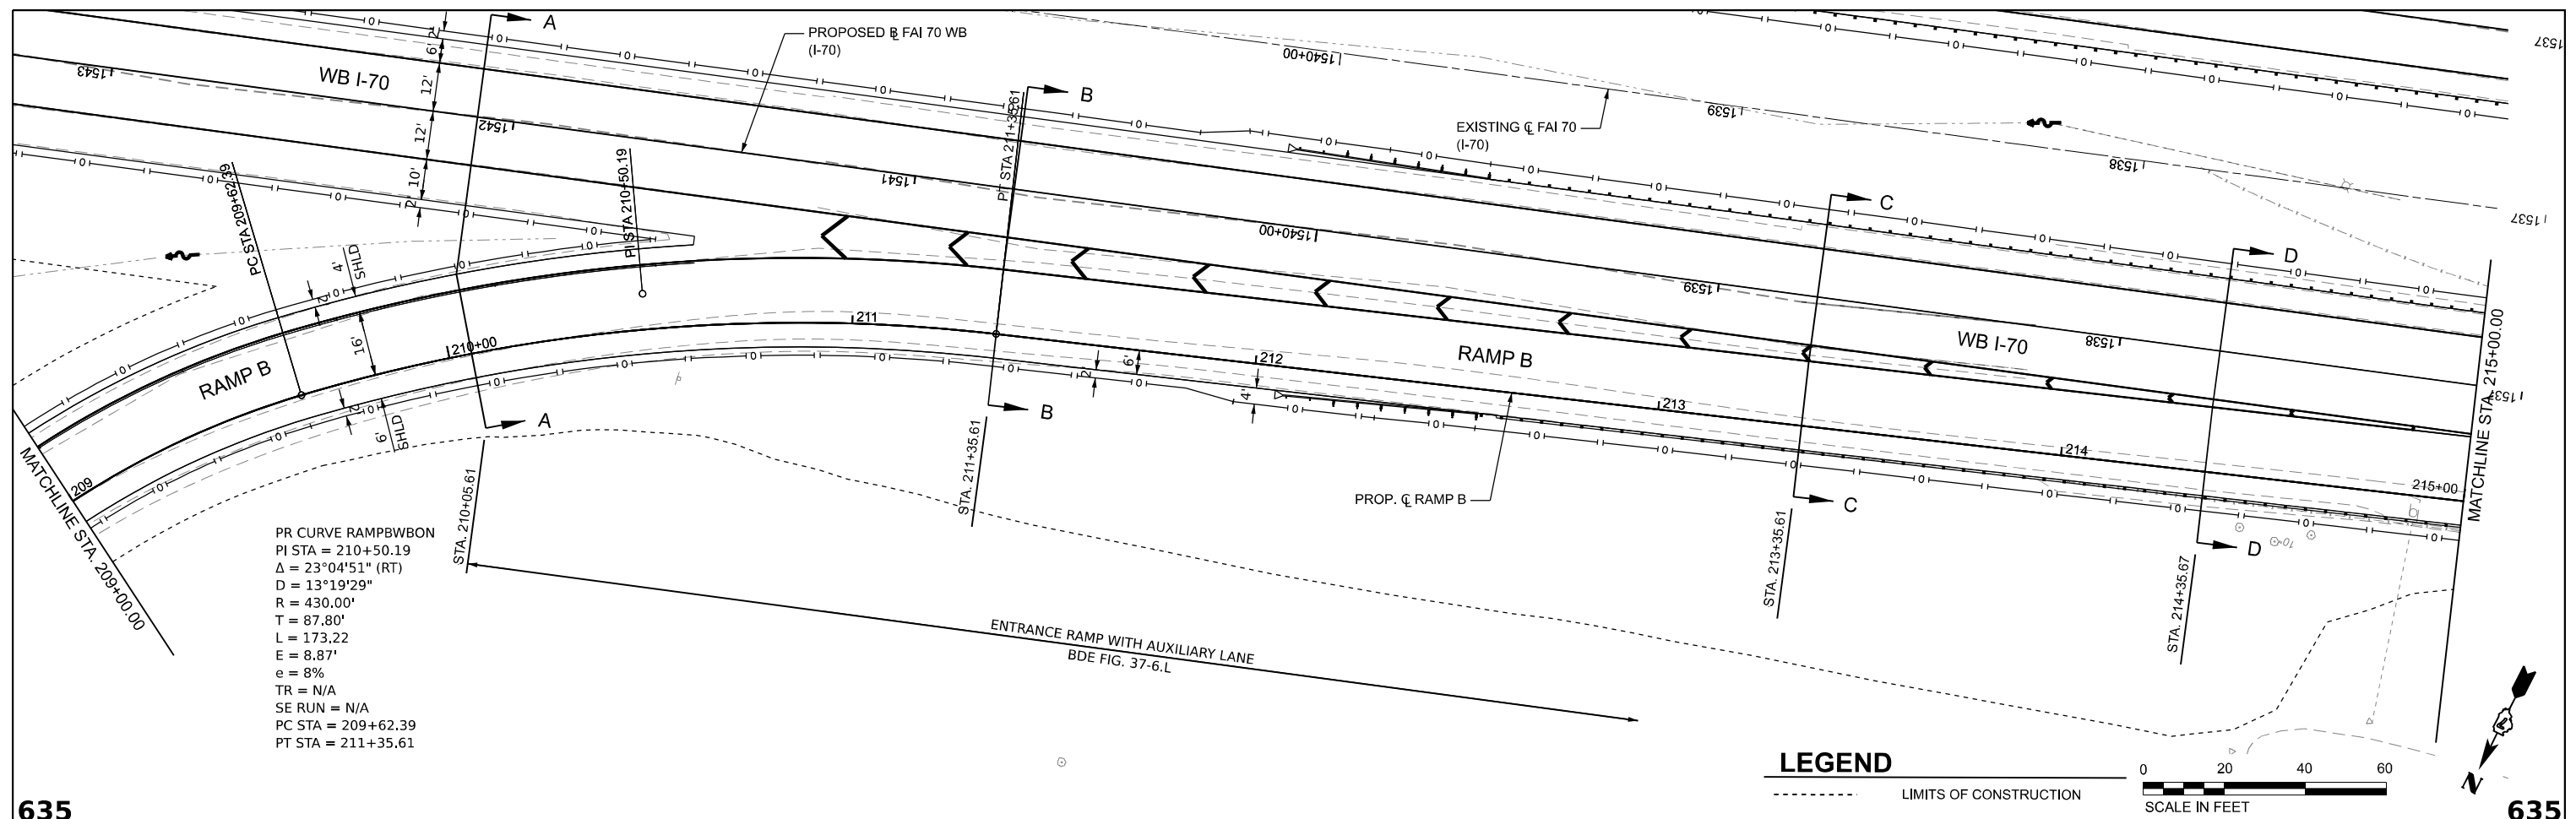

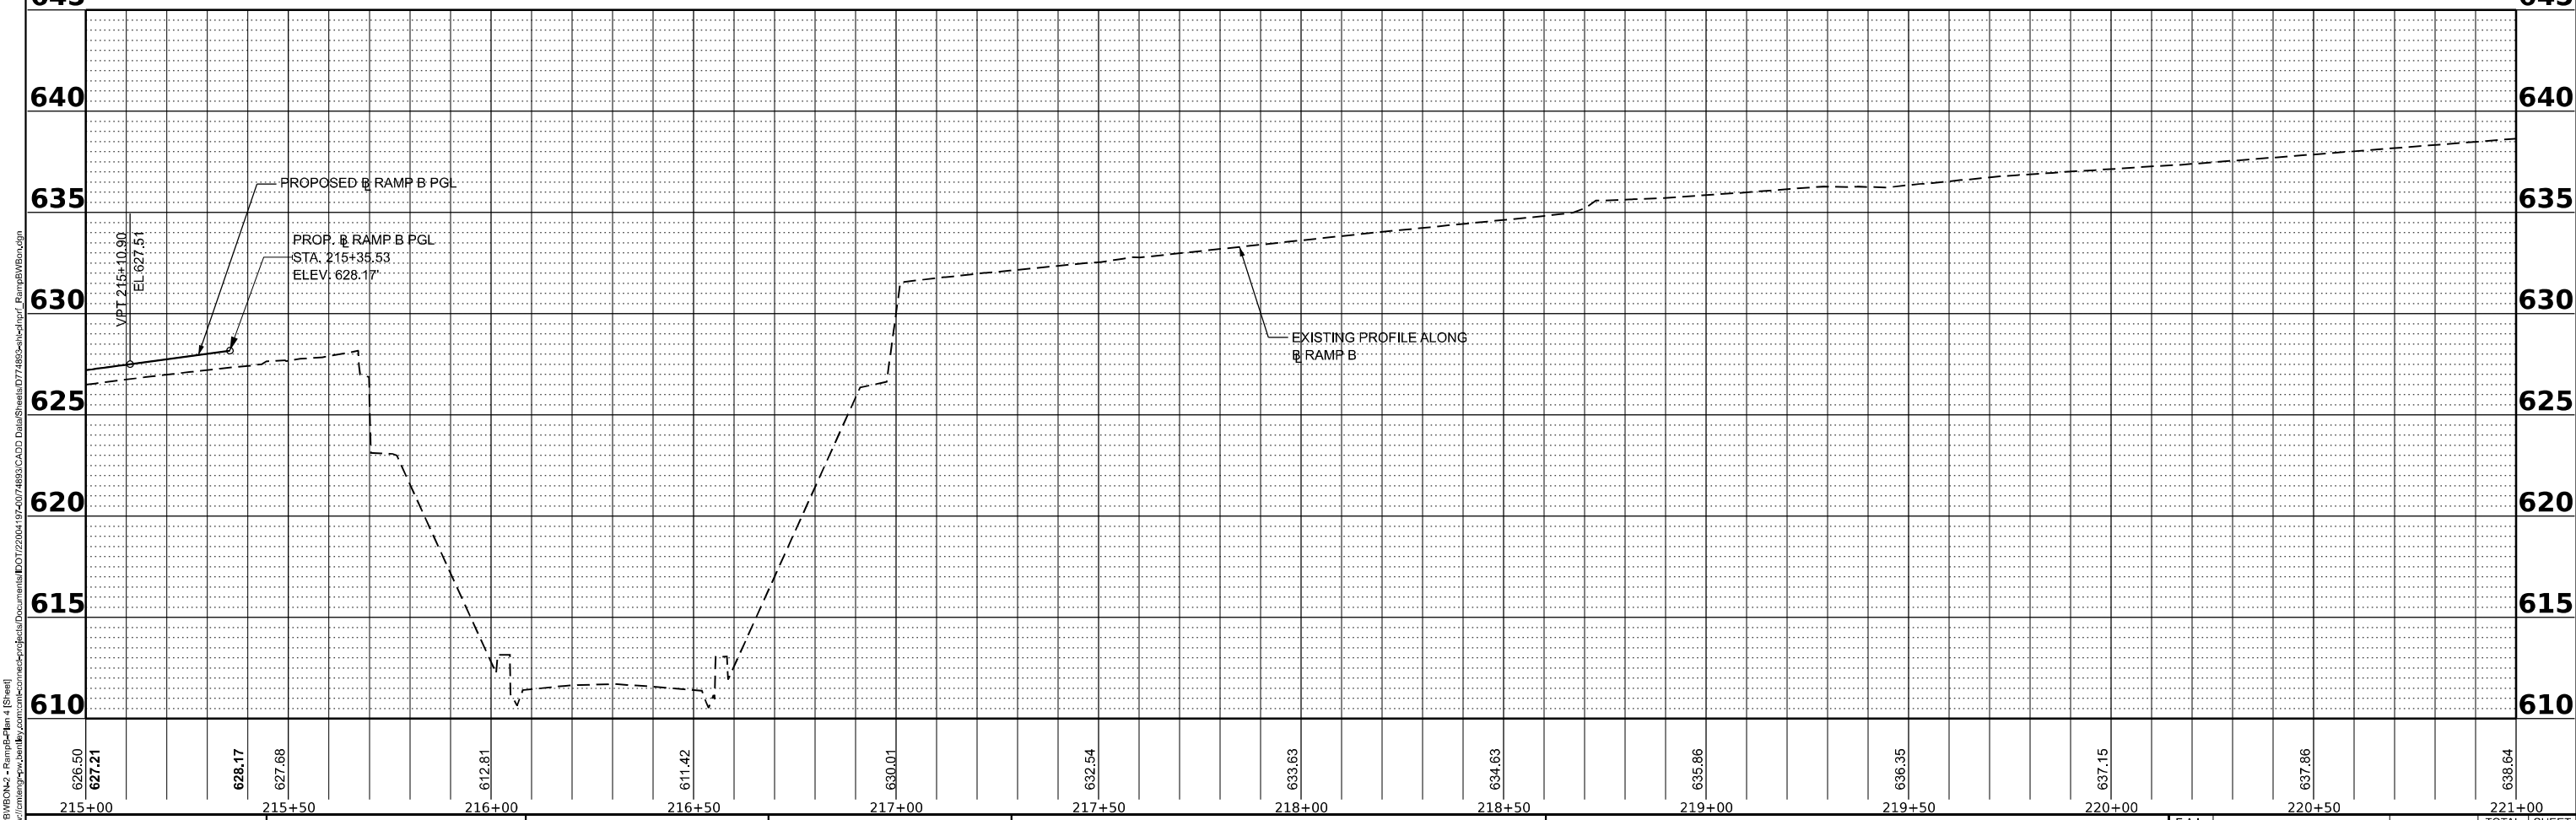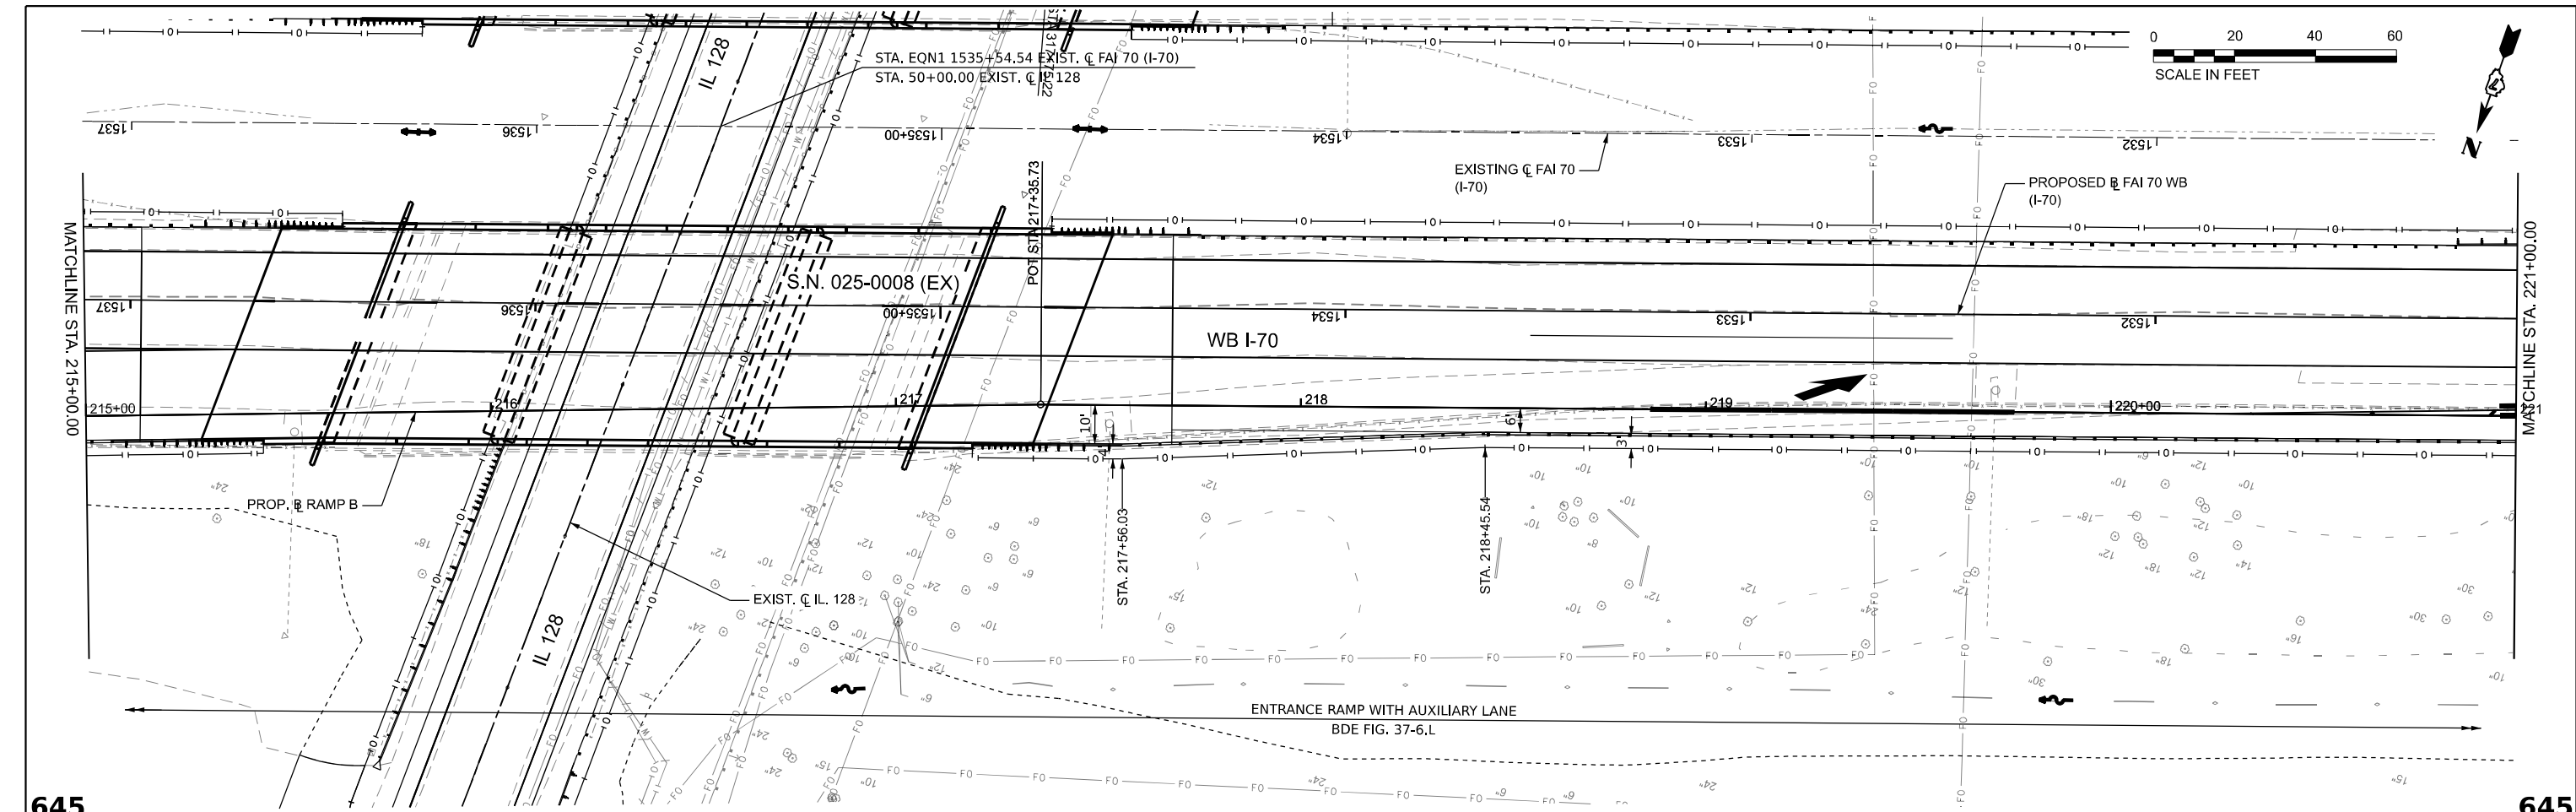

CMT

License No. 184-000613

© Copyright CMT, Inc.

USER NAME = moverbey

DESIGNED - MJO

DRAWN - RAH

CHECKED - MJO

DATE - 10/16/2025

REVISED -

REVISED -

REVISED -

REVISED -

STATE OF ILLINOIS

DEPARTMENT OF TRANSPORTATION

FAI ROUTE 70 - INTERSTATE 70

PLAN AND PROFILE - RAMP B

SCALE: 1" = 20'

SHEET 4 OF 4 SHEETS

STA. 215+00 TO STA. 221+00

FAI RTE.	SECTION	COUNTY	TOTAL SHEETS	SHEET NO.
70	(25-1)R-BR	EFFINGHAM	747	105
CONTRACT NO. 74893				
ILLINOIS		FED. AID PROJECT		


PR CURVE RAMPCEBOFF
PI STA = 323+03.09
 $\Delta = 19^\circ 17' 02''$ (RT)
D = 13°19'29"
R = 430.00'
T = 73.05'
L = 144.72
E = 6.16'
e = 8%
TR = N/A
SE RUN = N/A
PC STA = 322+30.04
PC STA = 323+74.76



LEGEND

----- LIMITS OF CONSTRUCTION

PR CURVE RAMPCEBOFF
PI STA = 409+01.05
 $\Delta = 177^\circ 06' 07''$ (RT)
D = 26°33'55"
R = 215.68'
T = 8,526.28'
L = 666.67
E = 8,313.33'
e = 8%
TR = N/A
SE RUN = 195'
PC STA = 323+74.76
PT STA = 330+41.43

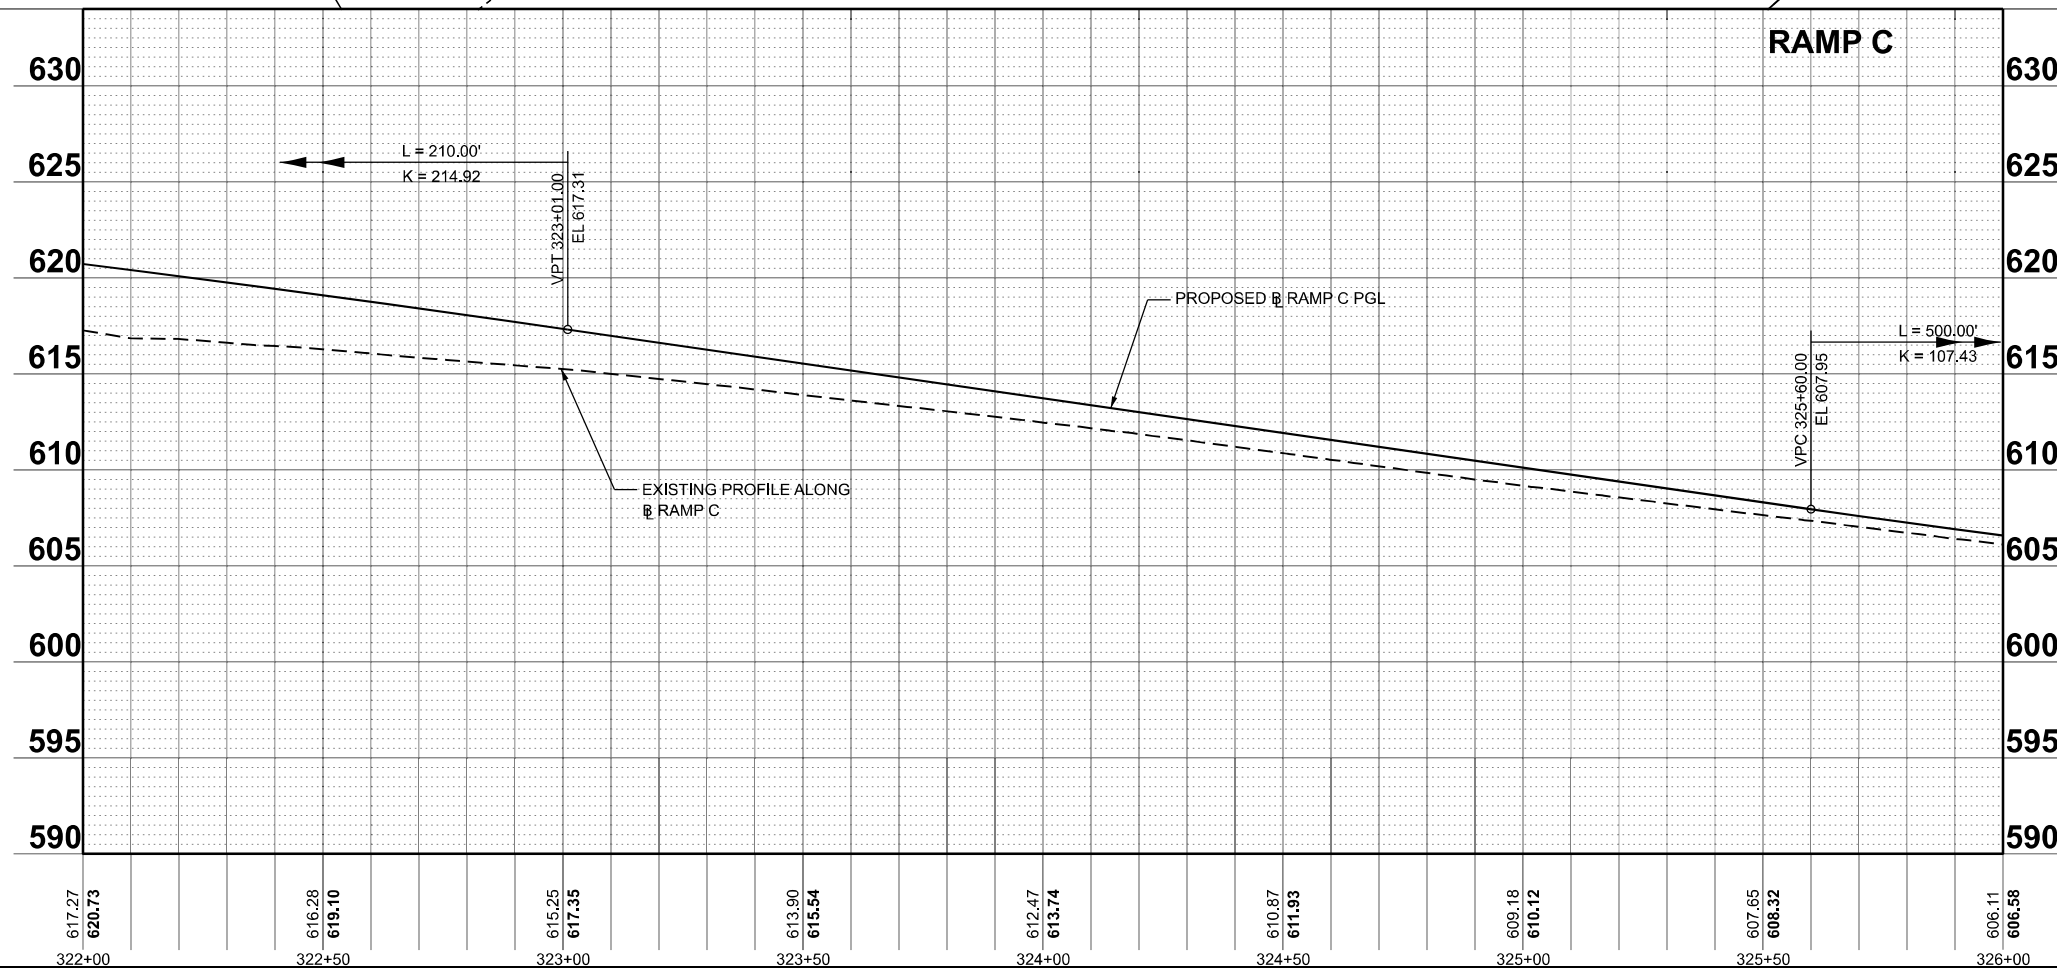

License No. 184-900613

© Copyright CMT, Inc.

USER NAME = moverbey
PLOT SCALE = 0.16660000' / in.
PLOT DATE = 10/13/2025

DESIGNED - MJO
DRAWN - RAH
CHECKED - MJO
DATE - 10/16/2025

REVISED -
REVISED -
REVISED -
REVISED -



STATE OF ILLINOIS
DEPARTMENT OF TRANSPORTATION

FAI ROUTE 70 - INTERSTATE 70
PLAN AND PROFILE - RAMP C

SCALE: 1"=20'

SHEET 2 OF 4 SHEETS STA. 322+00 TO STA. 326+00

FAI RTE.	SECTION	COUNTY	TOTAL SHEETS	SHEET NO.
70	(25-1)R-BR	EFFINGHAM	747	107
CONTRACT NO. 74893				
ILLINOIS FED. AID PROJECT				

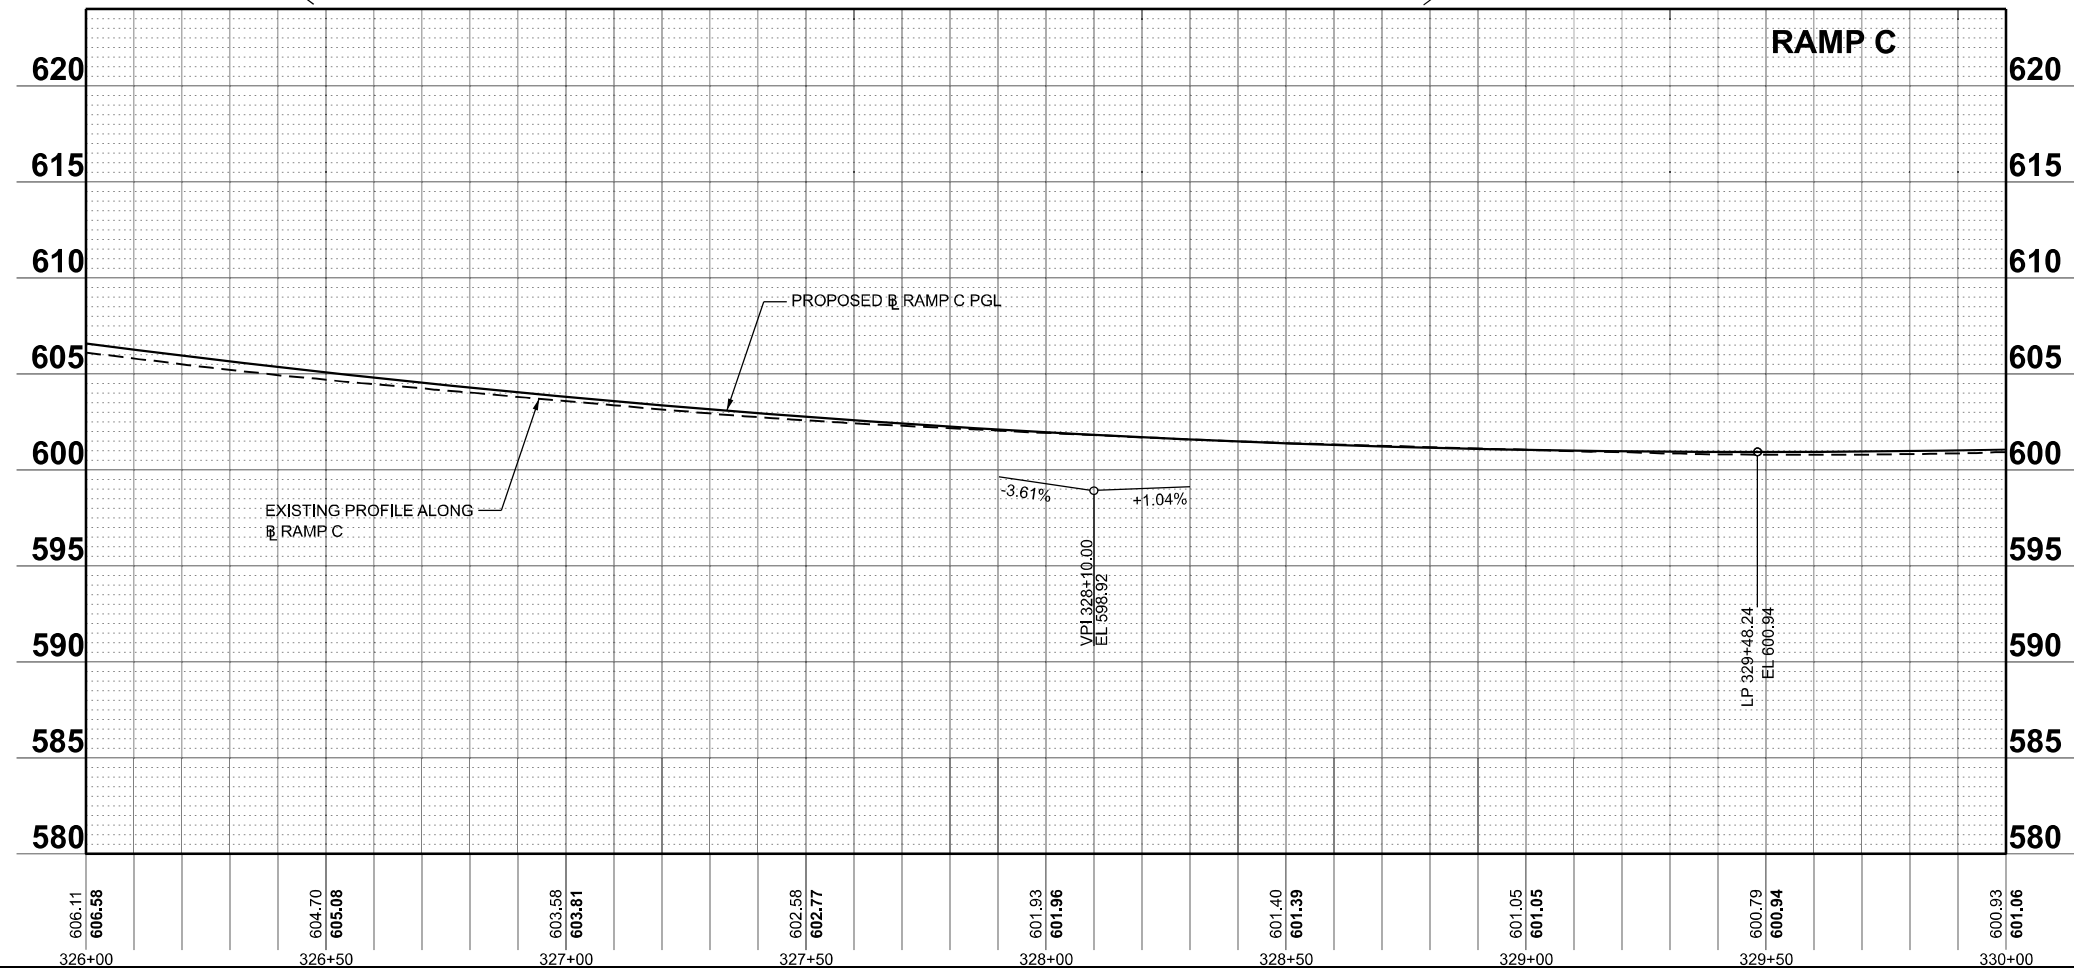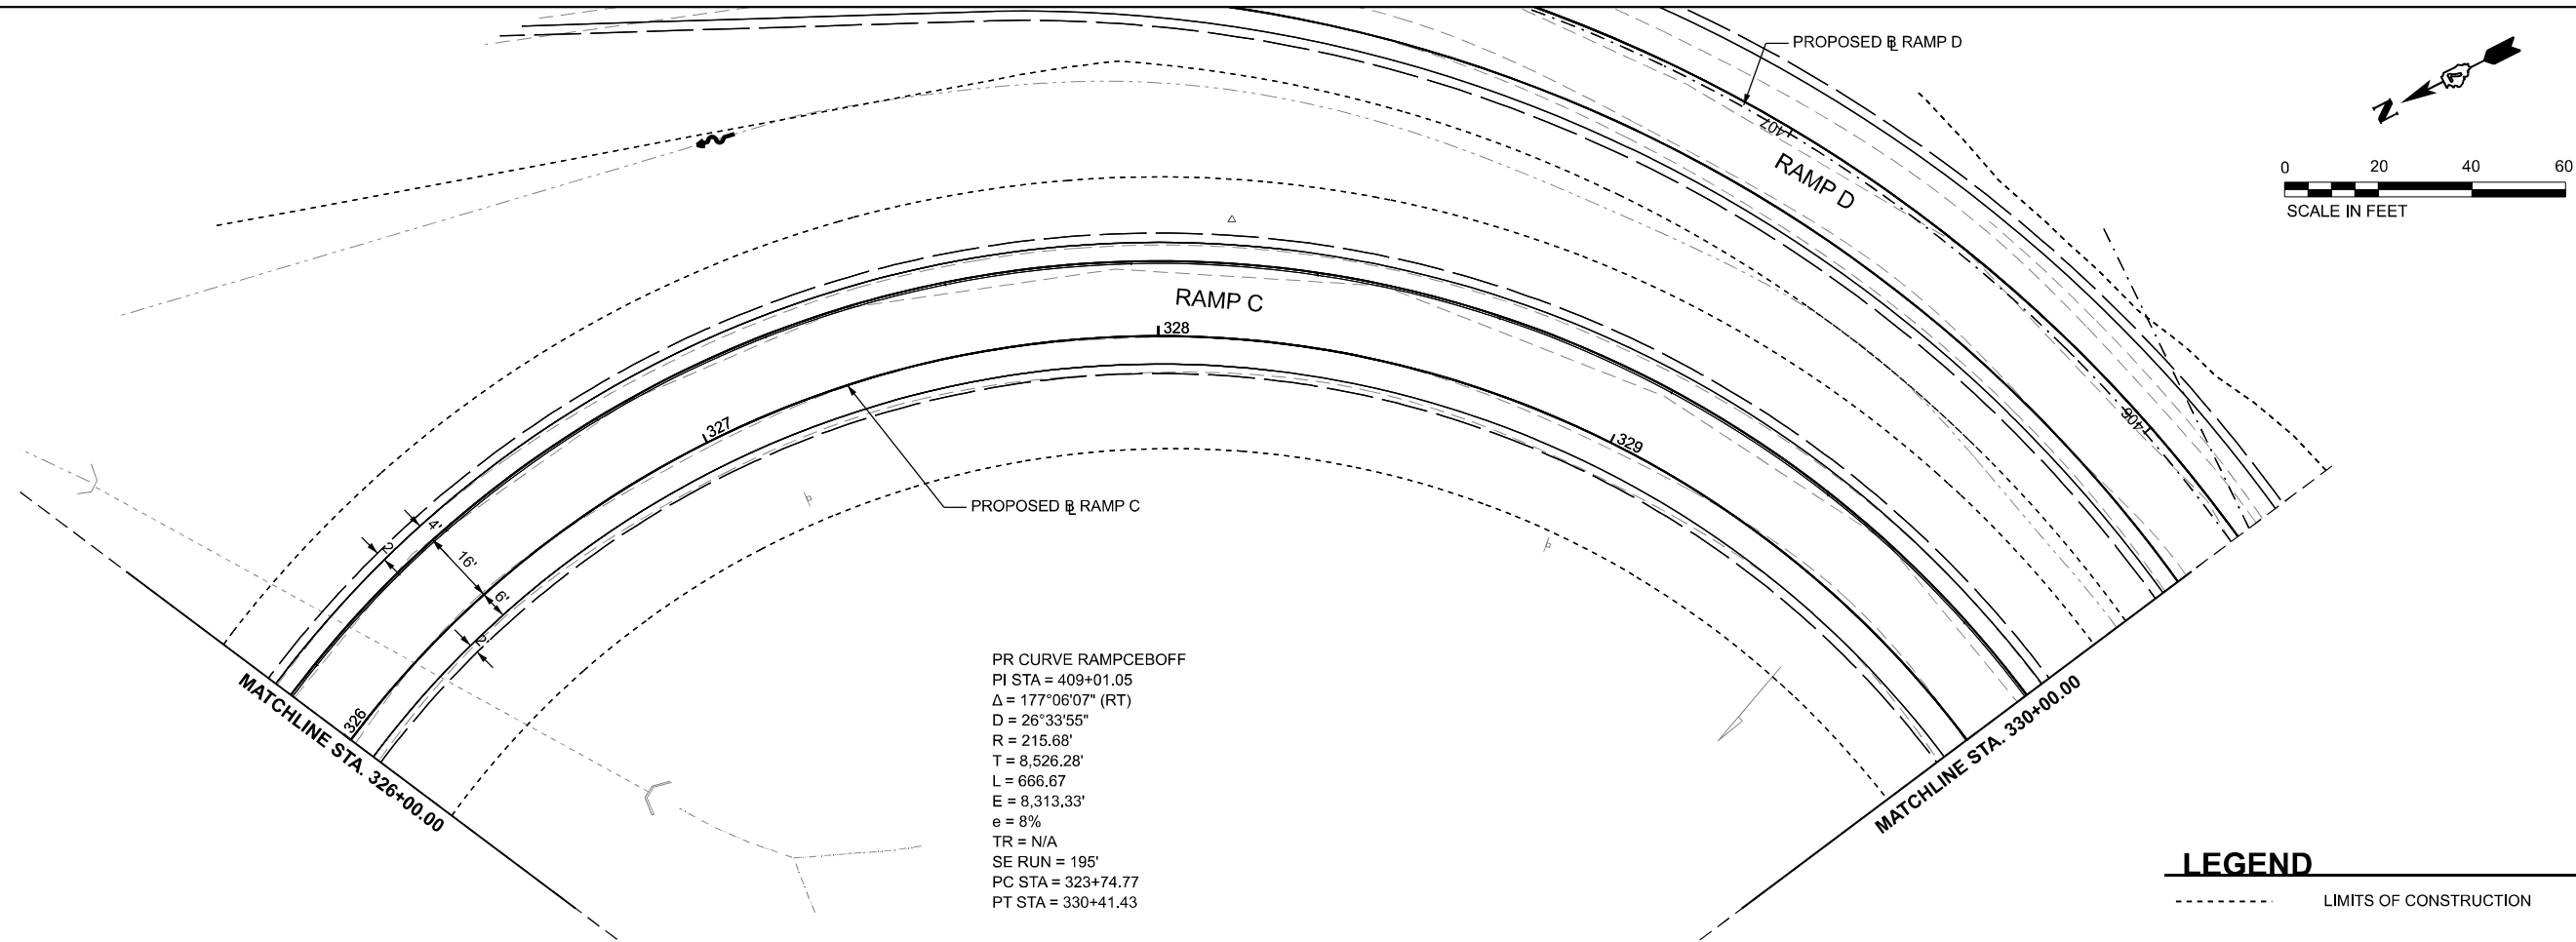

MODEL: RAMPCEBOFF - RMP-Plan 3 (Sheet)
FILE NAME: p:\congressional\2025\congressional\congressional\Documents\DOT\22004\19-40\74893\CADD Data\Sheets\DOT\22004\19-40\74893\Sheet3_RampCEBof.dgn



License No. 184-000613

© Copyright CMT, Inc.

USER NAME = moverbey
PLOT SCALE = 0.16660000' / in.
PLOT DATE = 10/13/2025

DESIGNED - MJO
DRAWN - RAH
CHECKED - MJO
DATE - 10/16/2025

REVISED -
REVISED -
REVISED -
REVISED -



STATE OF ILLINOIS
DEPARTMENT OF TRANSPORTATION



FAI ROUTE 70 - INTERSTATE 70
PLAN AND PROFILE - RAMP C


SCALE: 1"=20'



SHEET 3 OF 4 SHEETS
STA. 326+00 TO STA. 330+00


F.A.I. RTE.	SECTION	COUNTY	TOTAL SHEETS	SHEET NO.
70	(25-1)R-BR	EFFINGHAM	747	108
CONTRACT NO. 74893				
ILLINOIS FED. AID PROJECT				

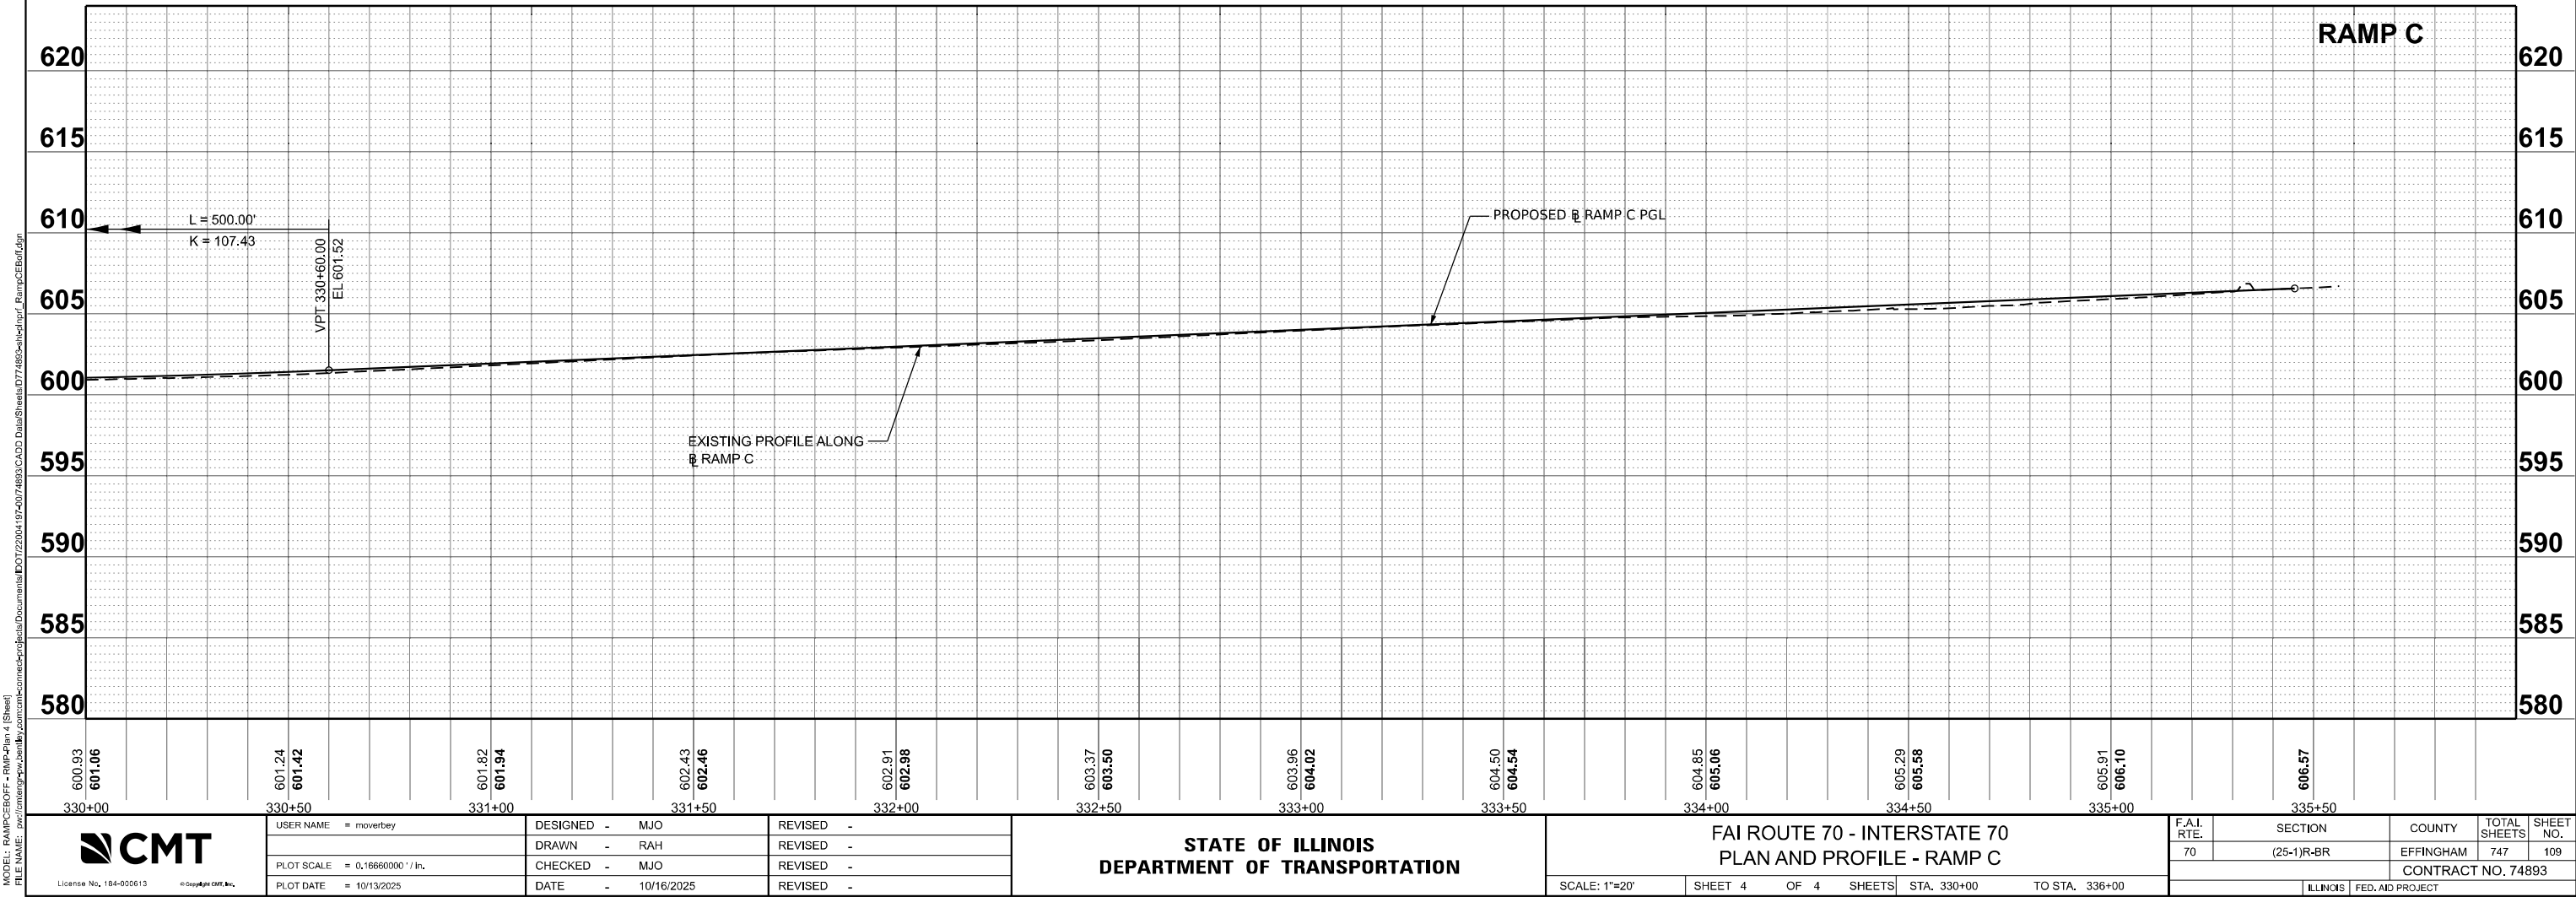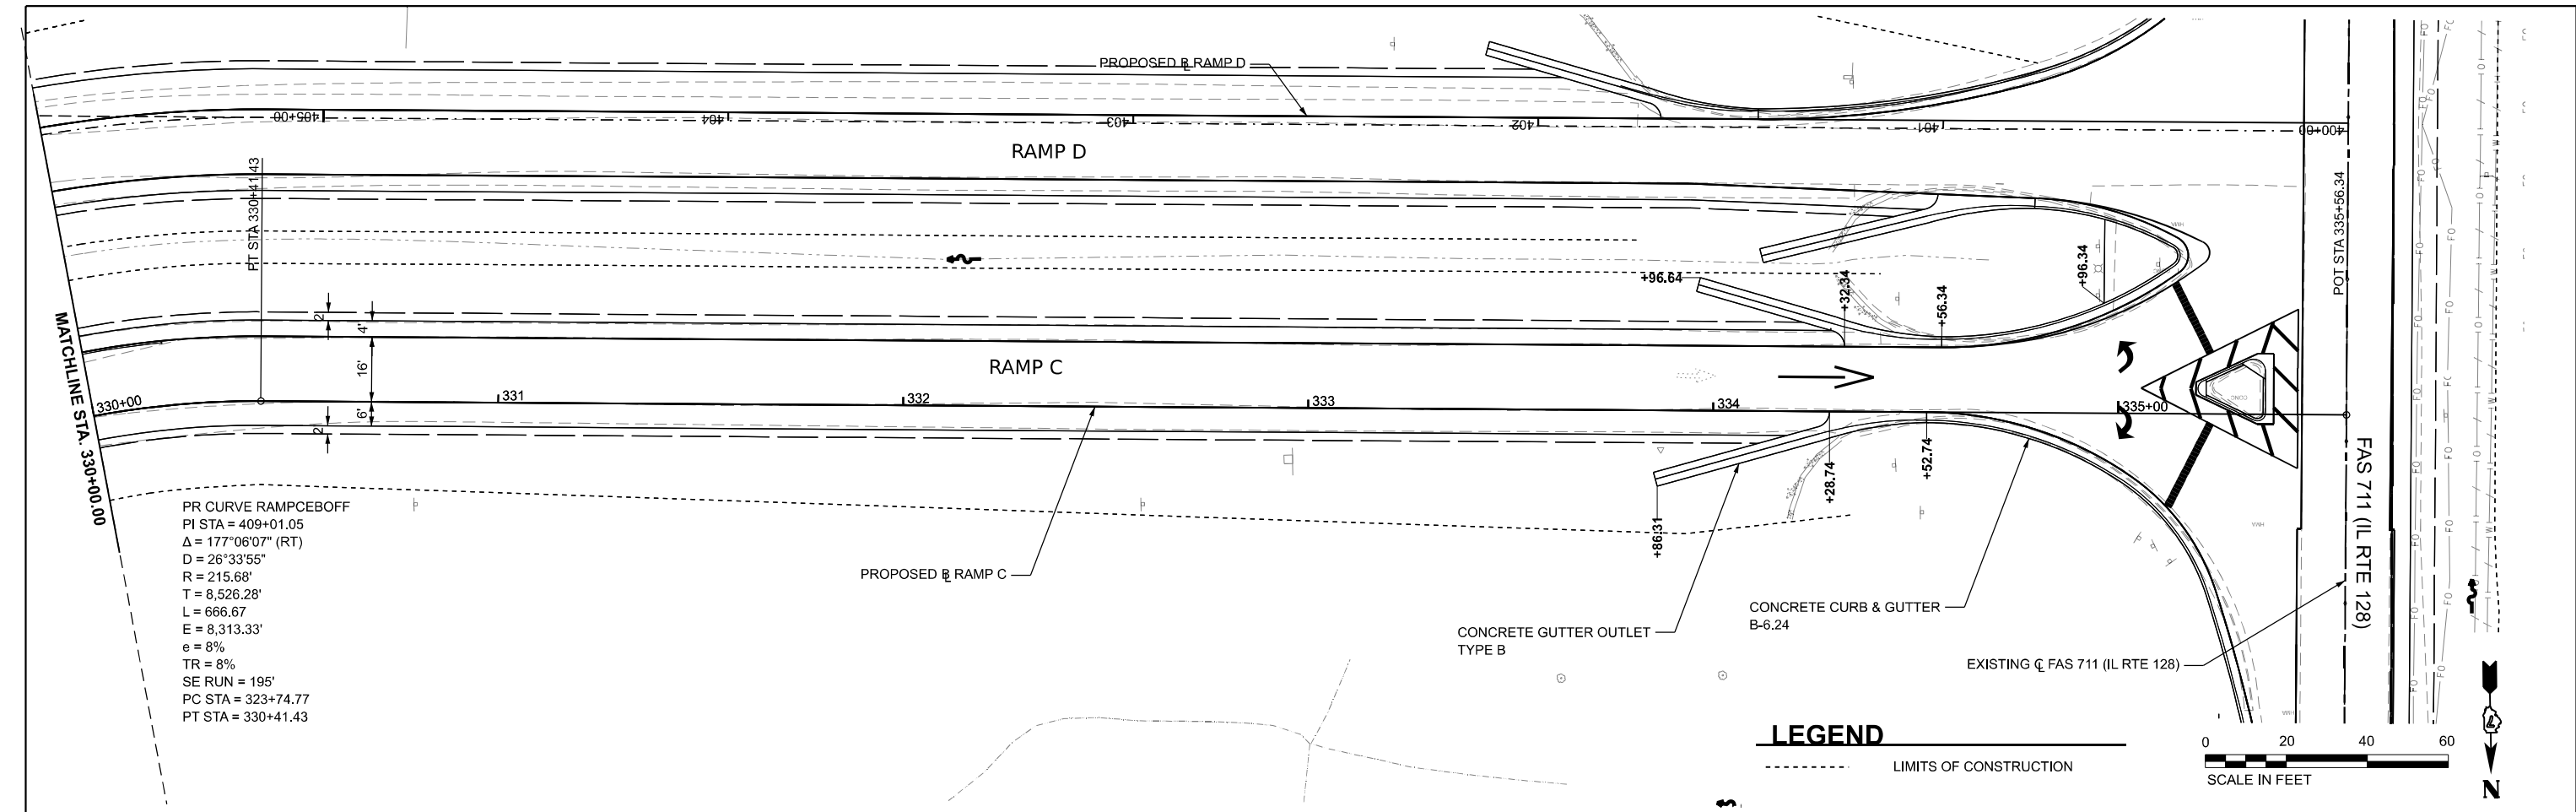

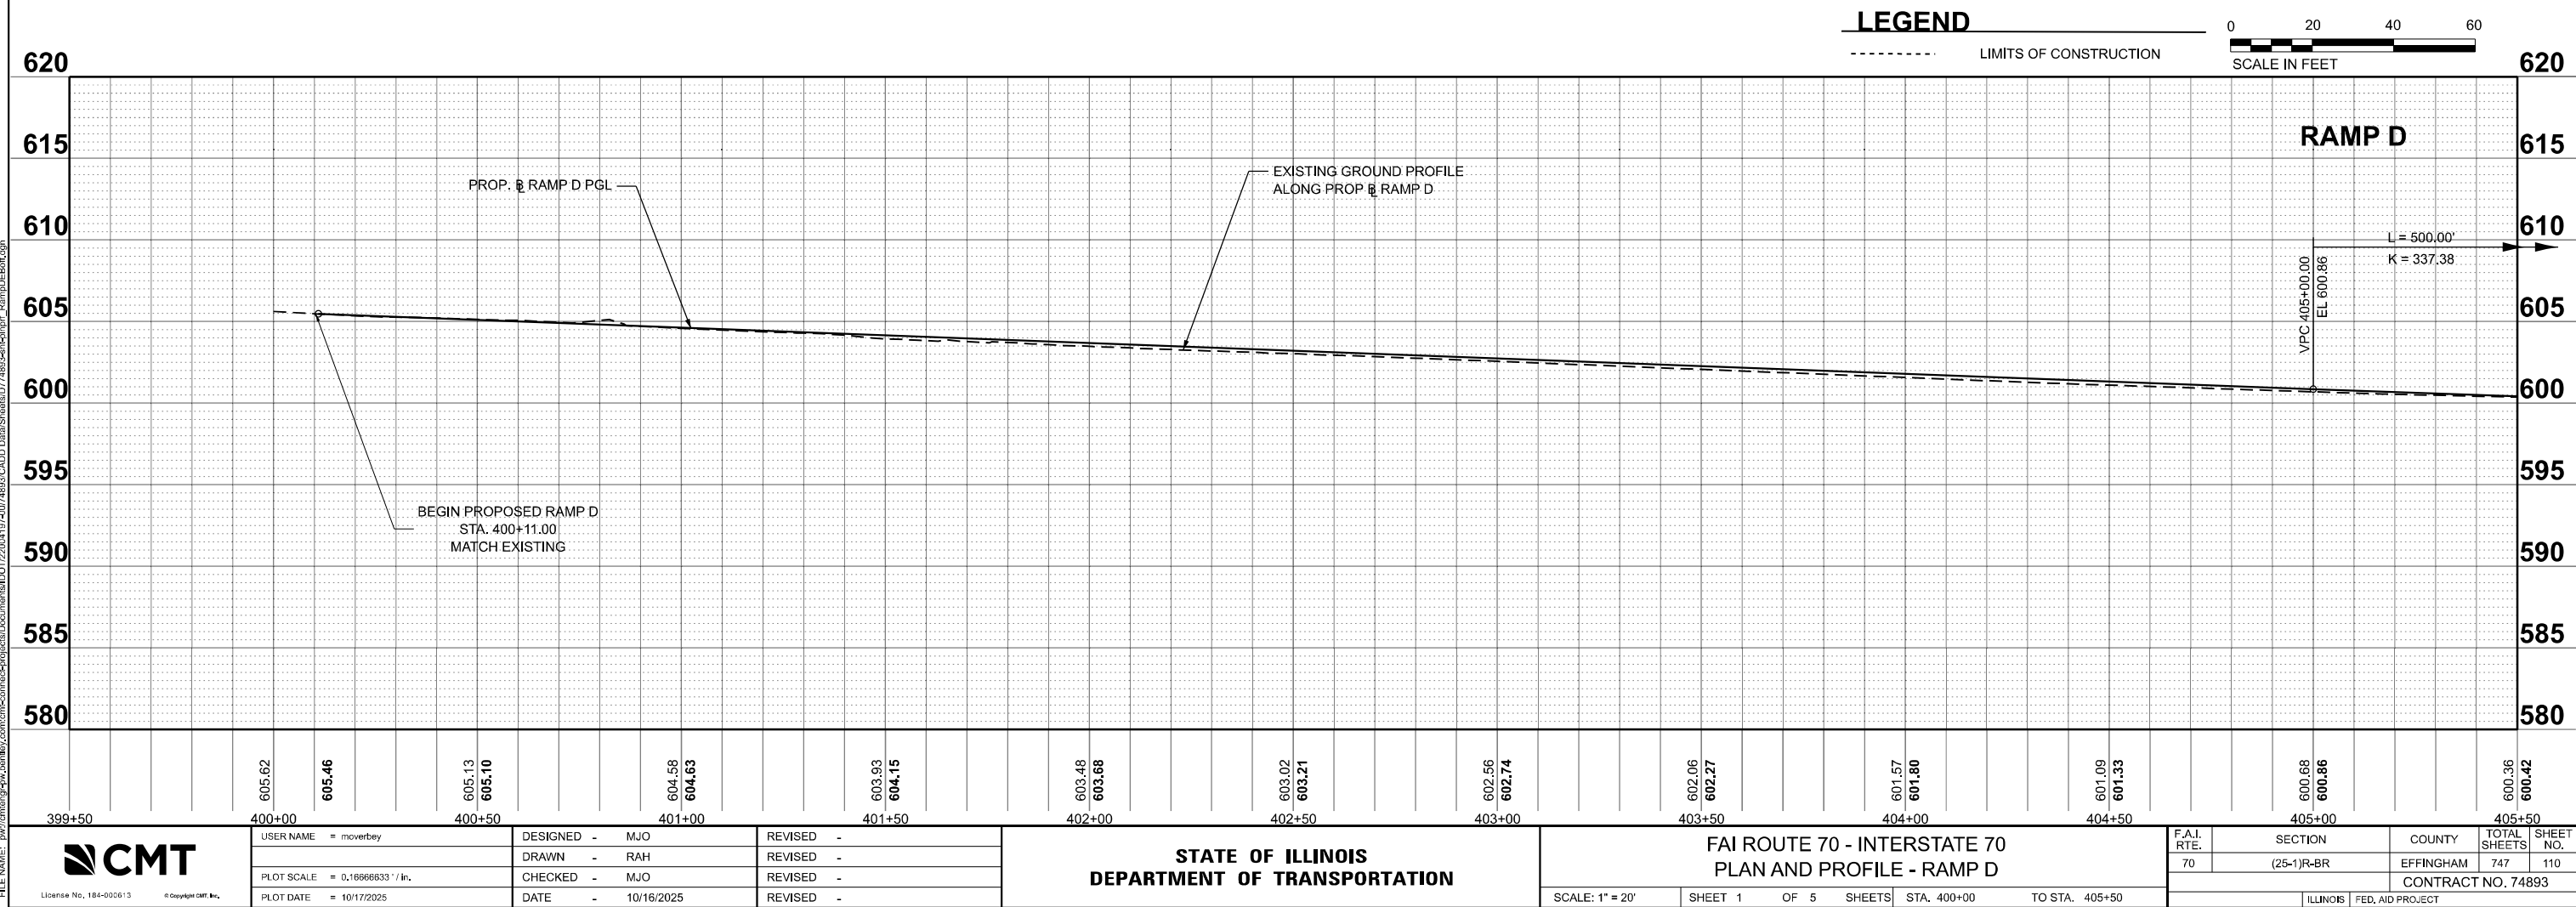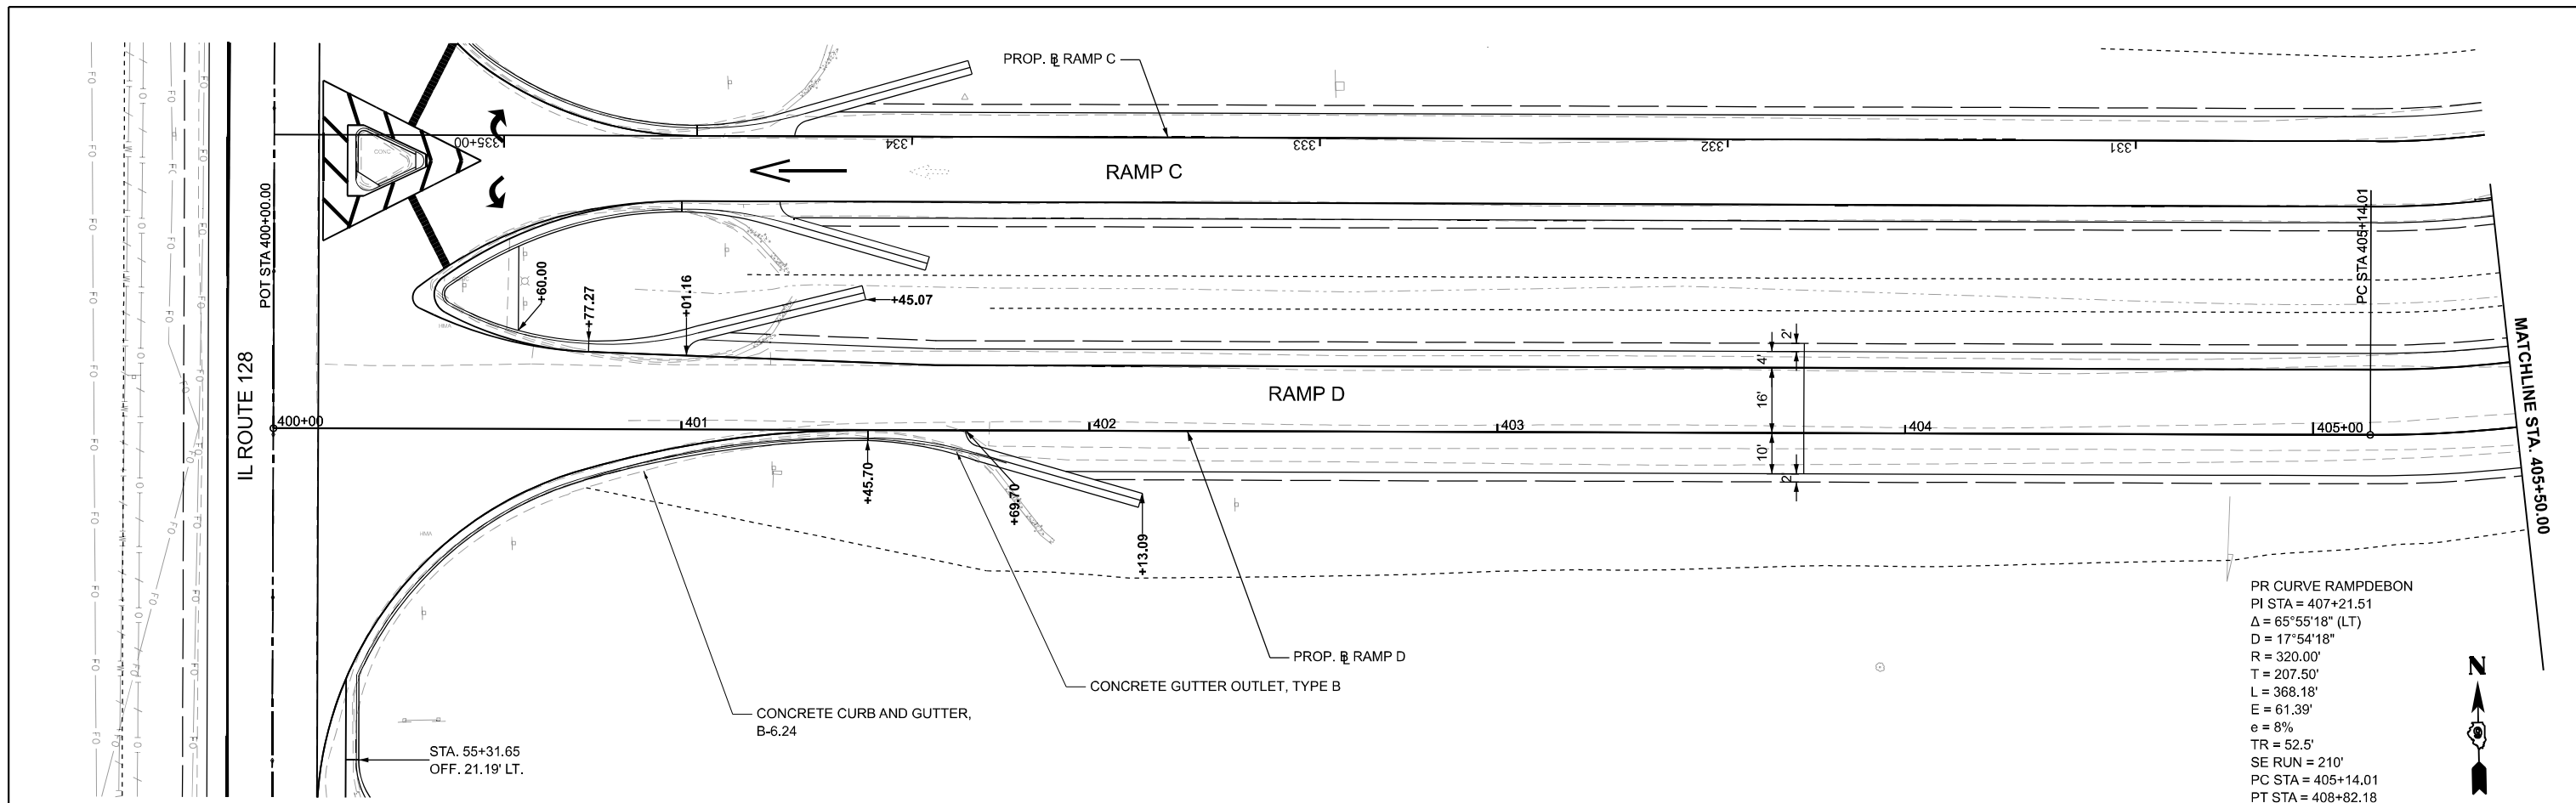

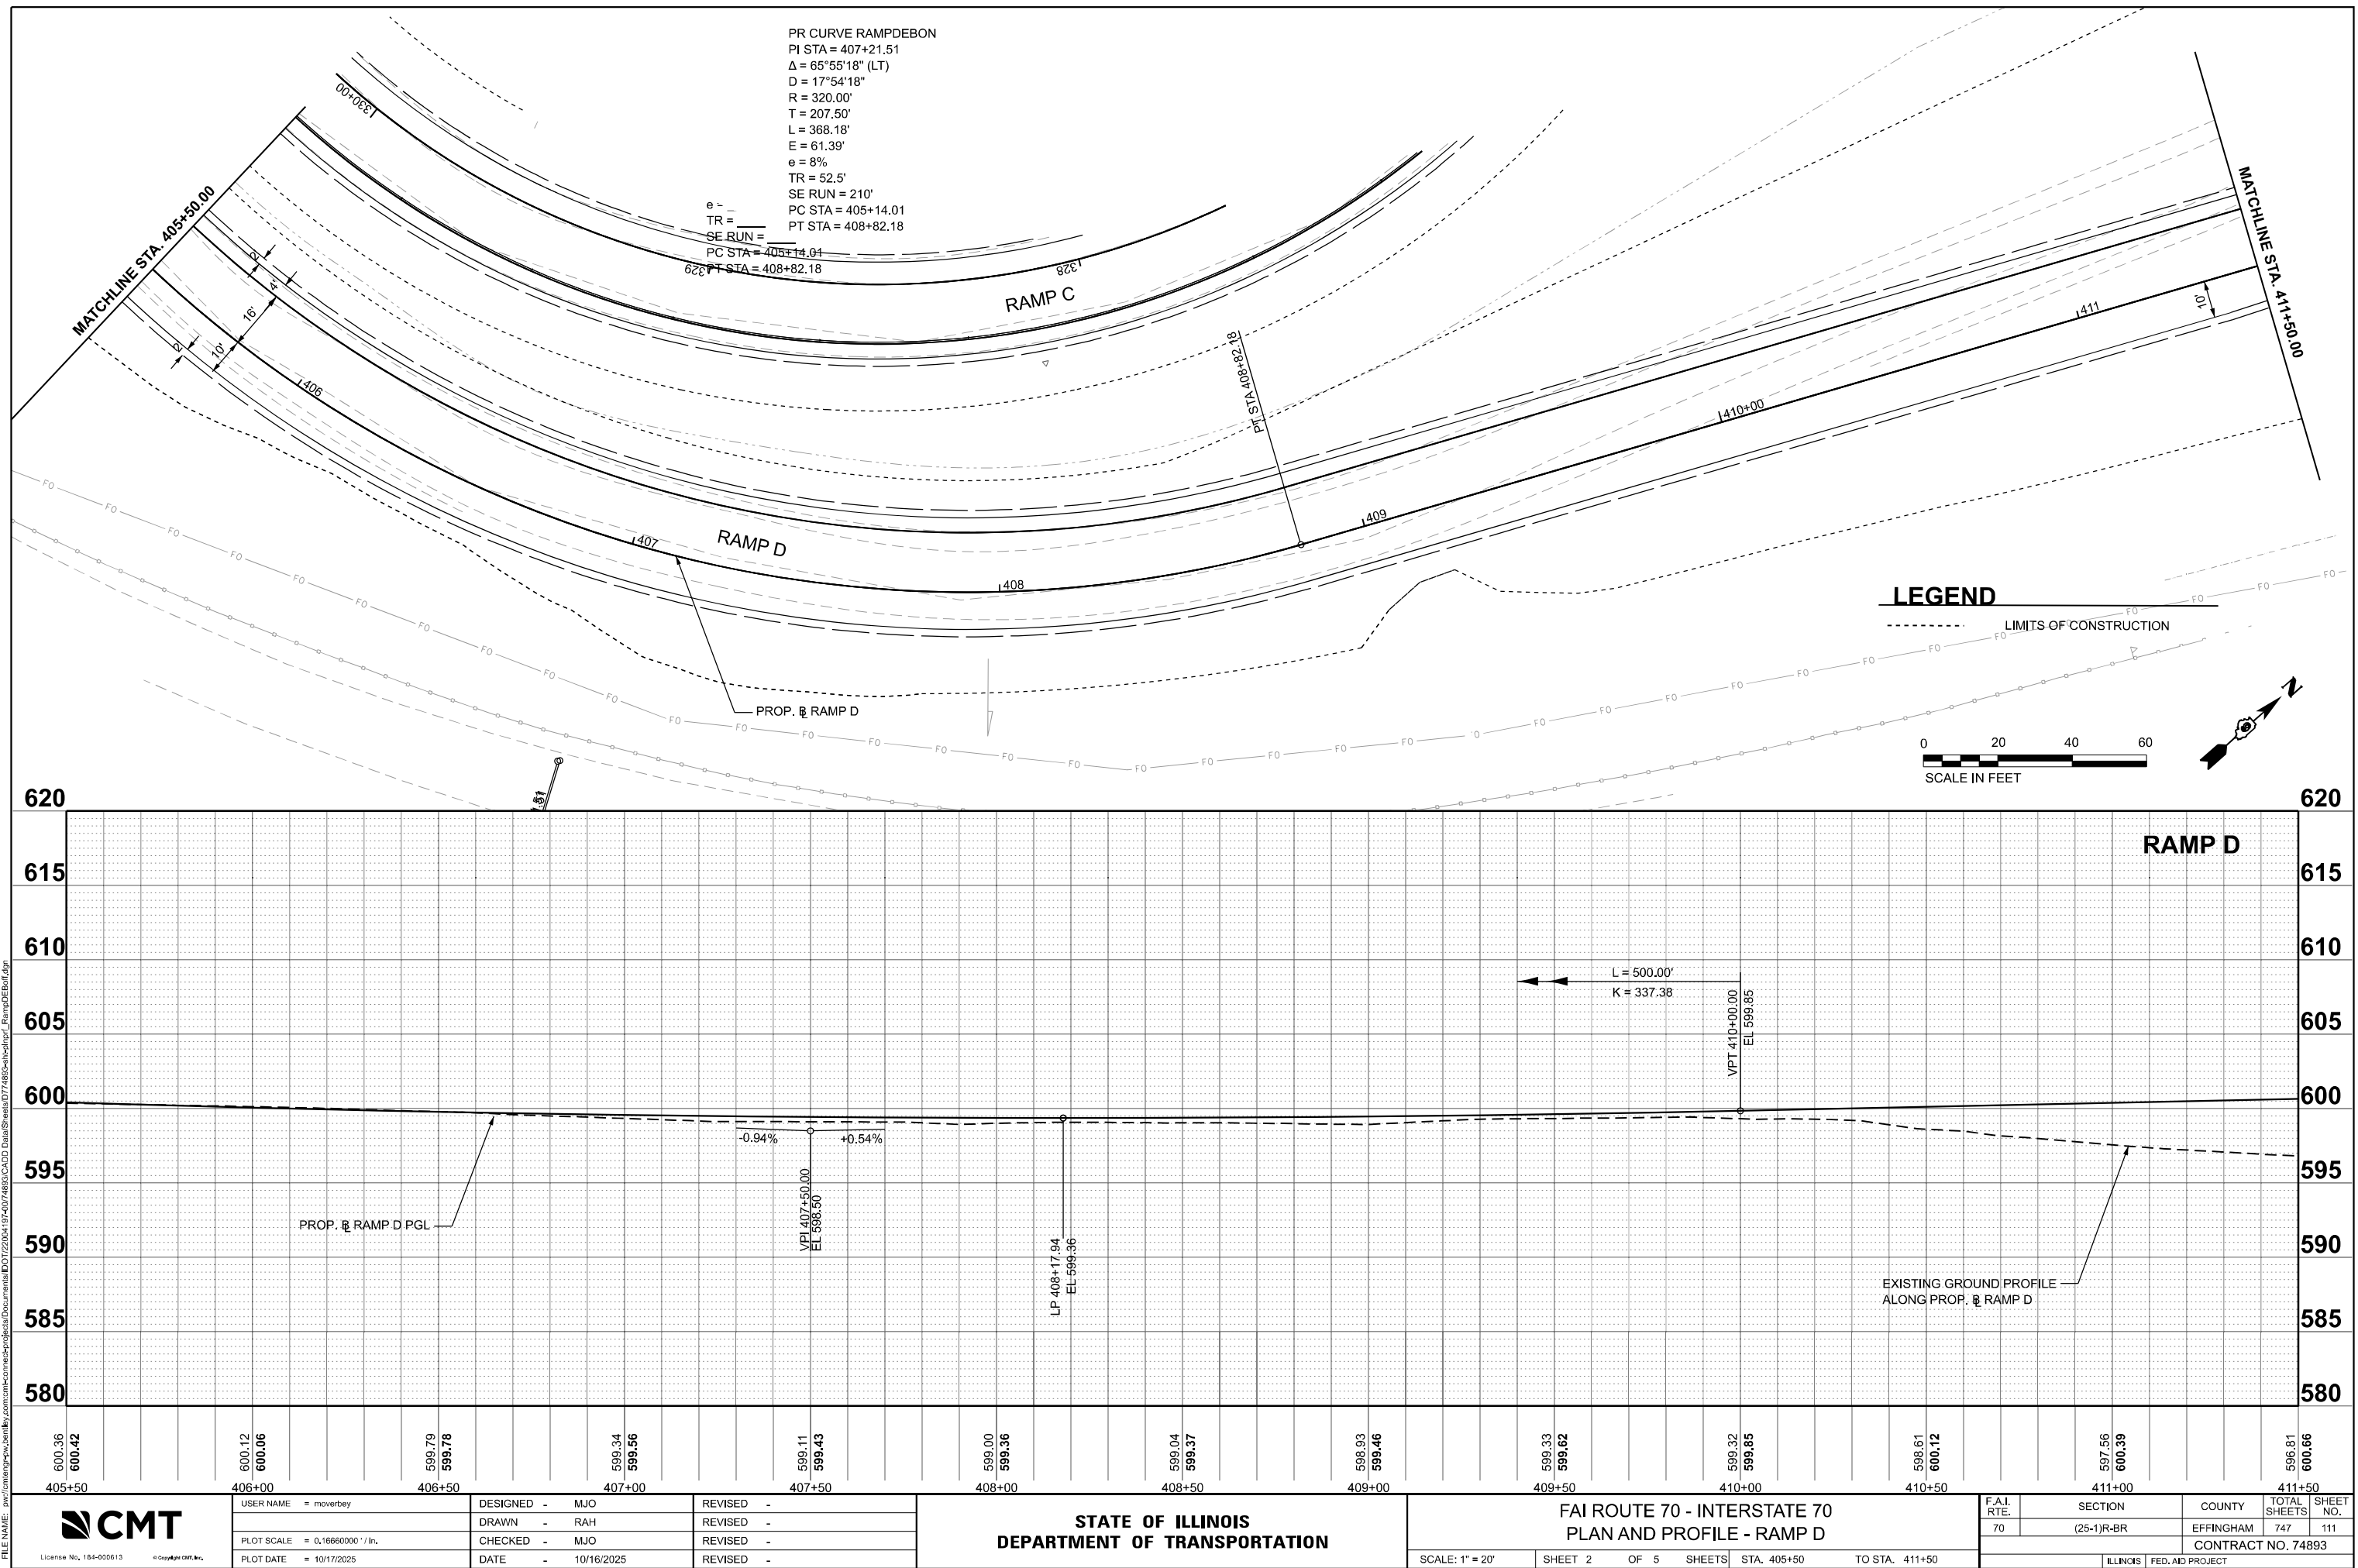



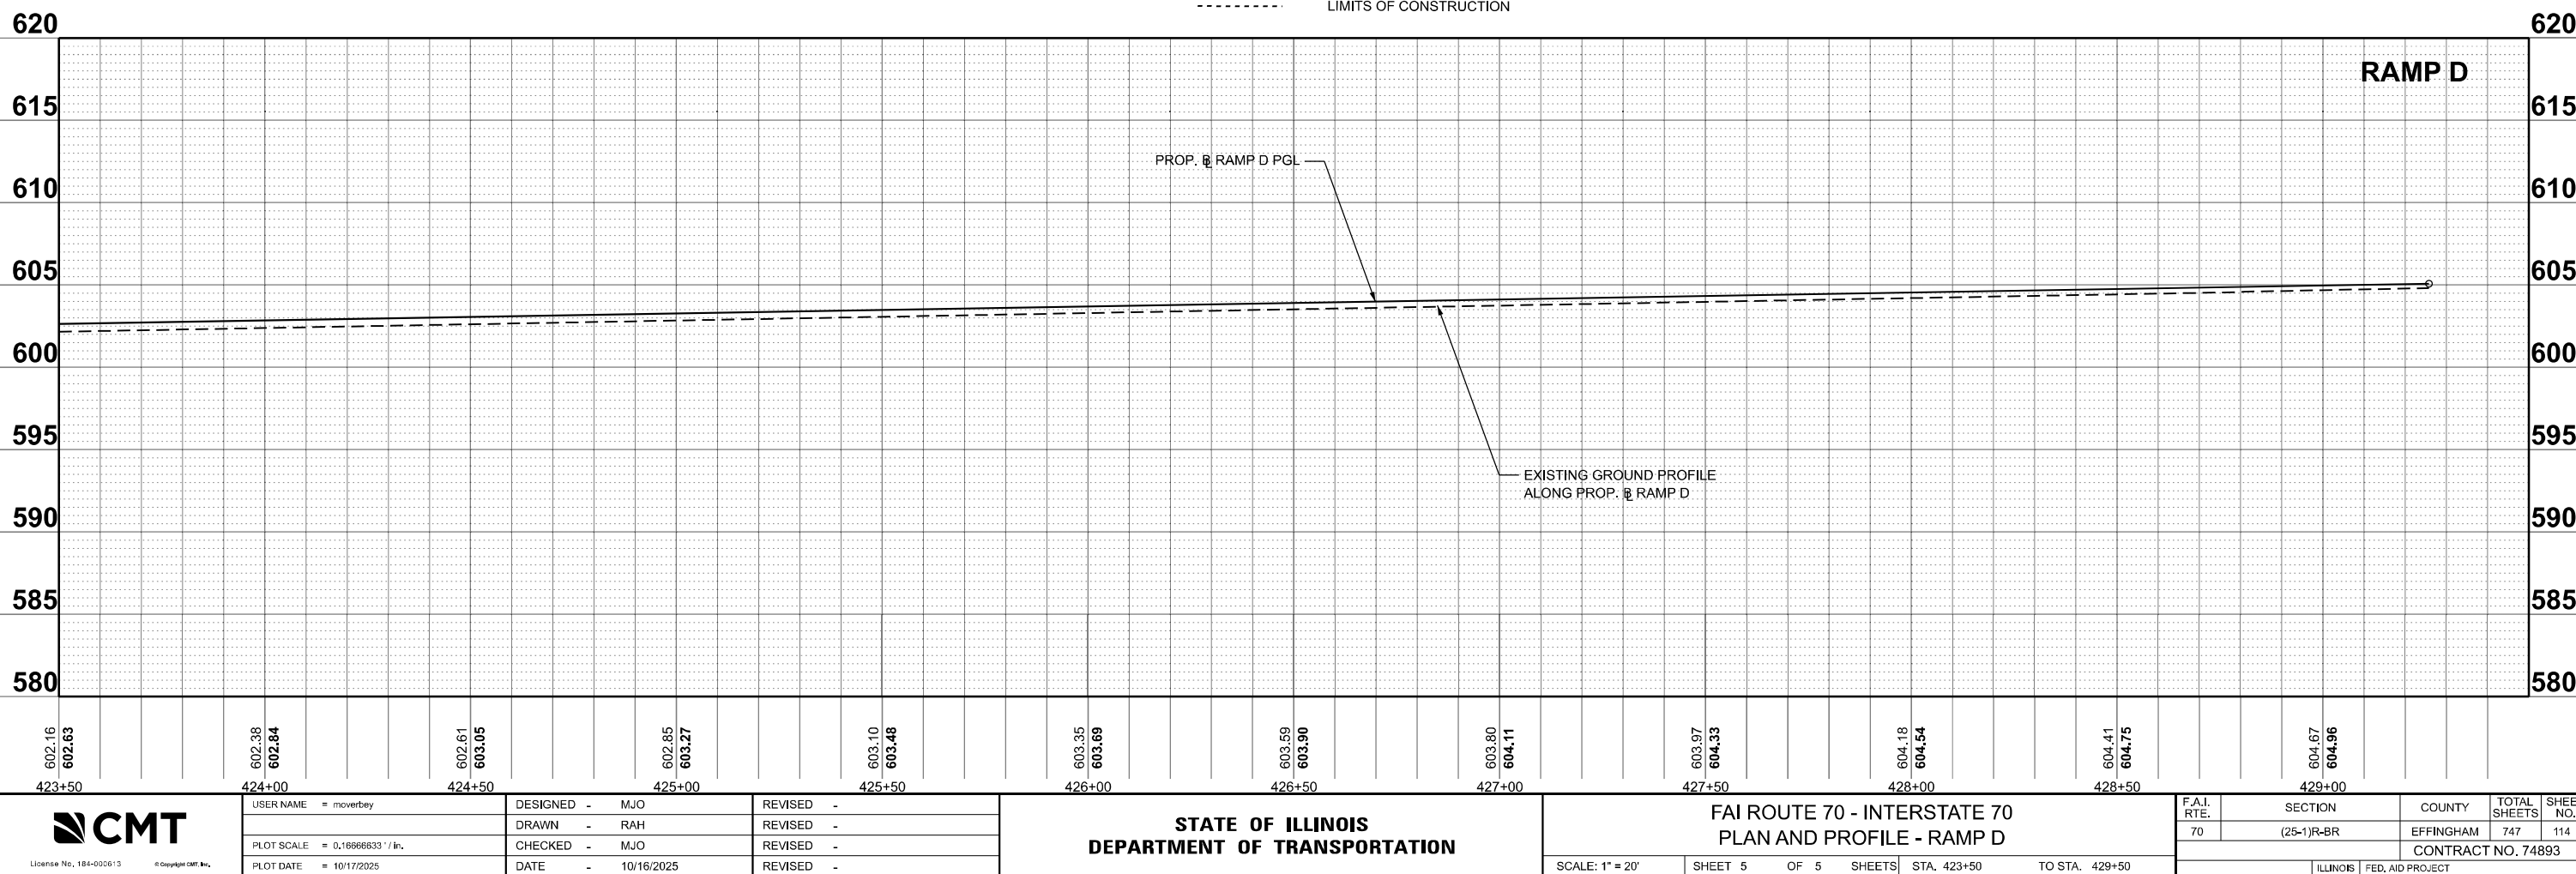
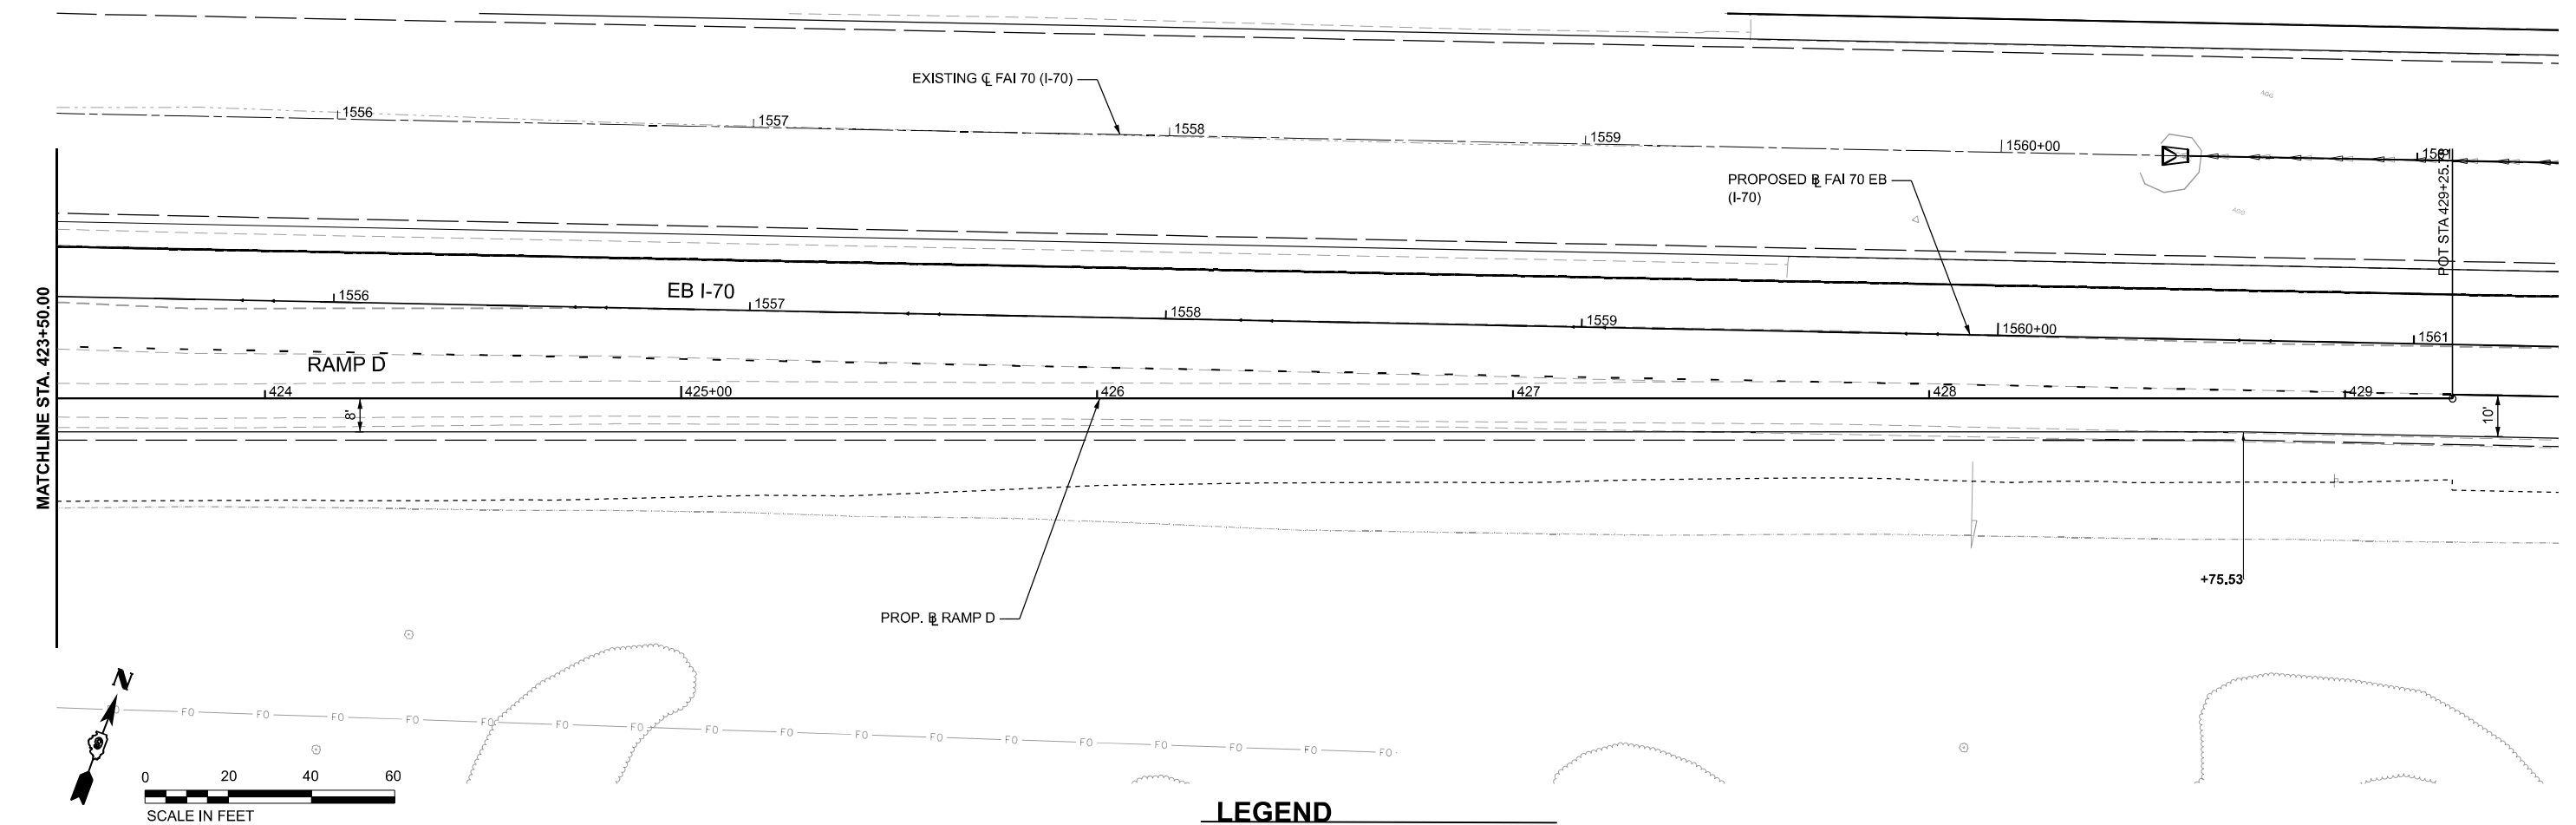


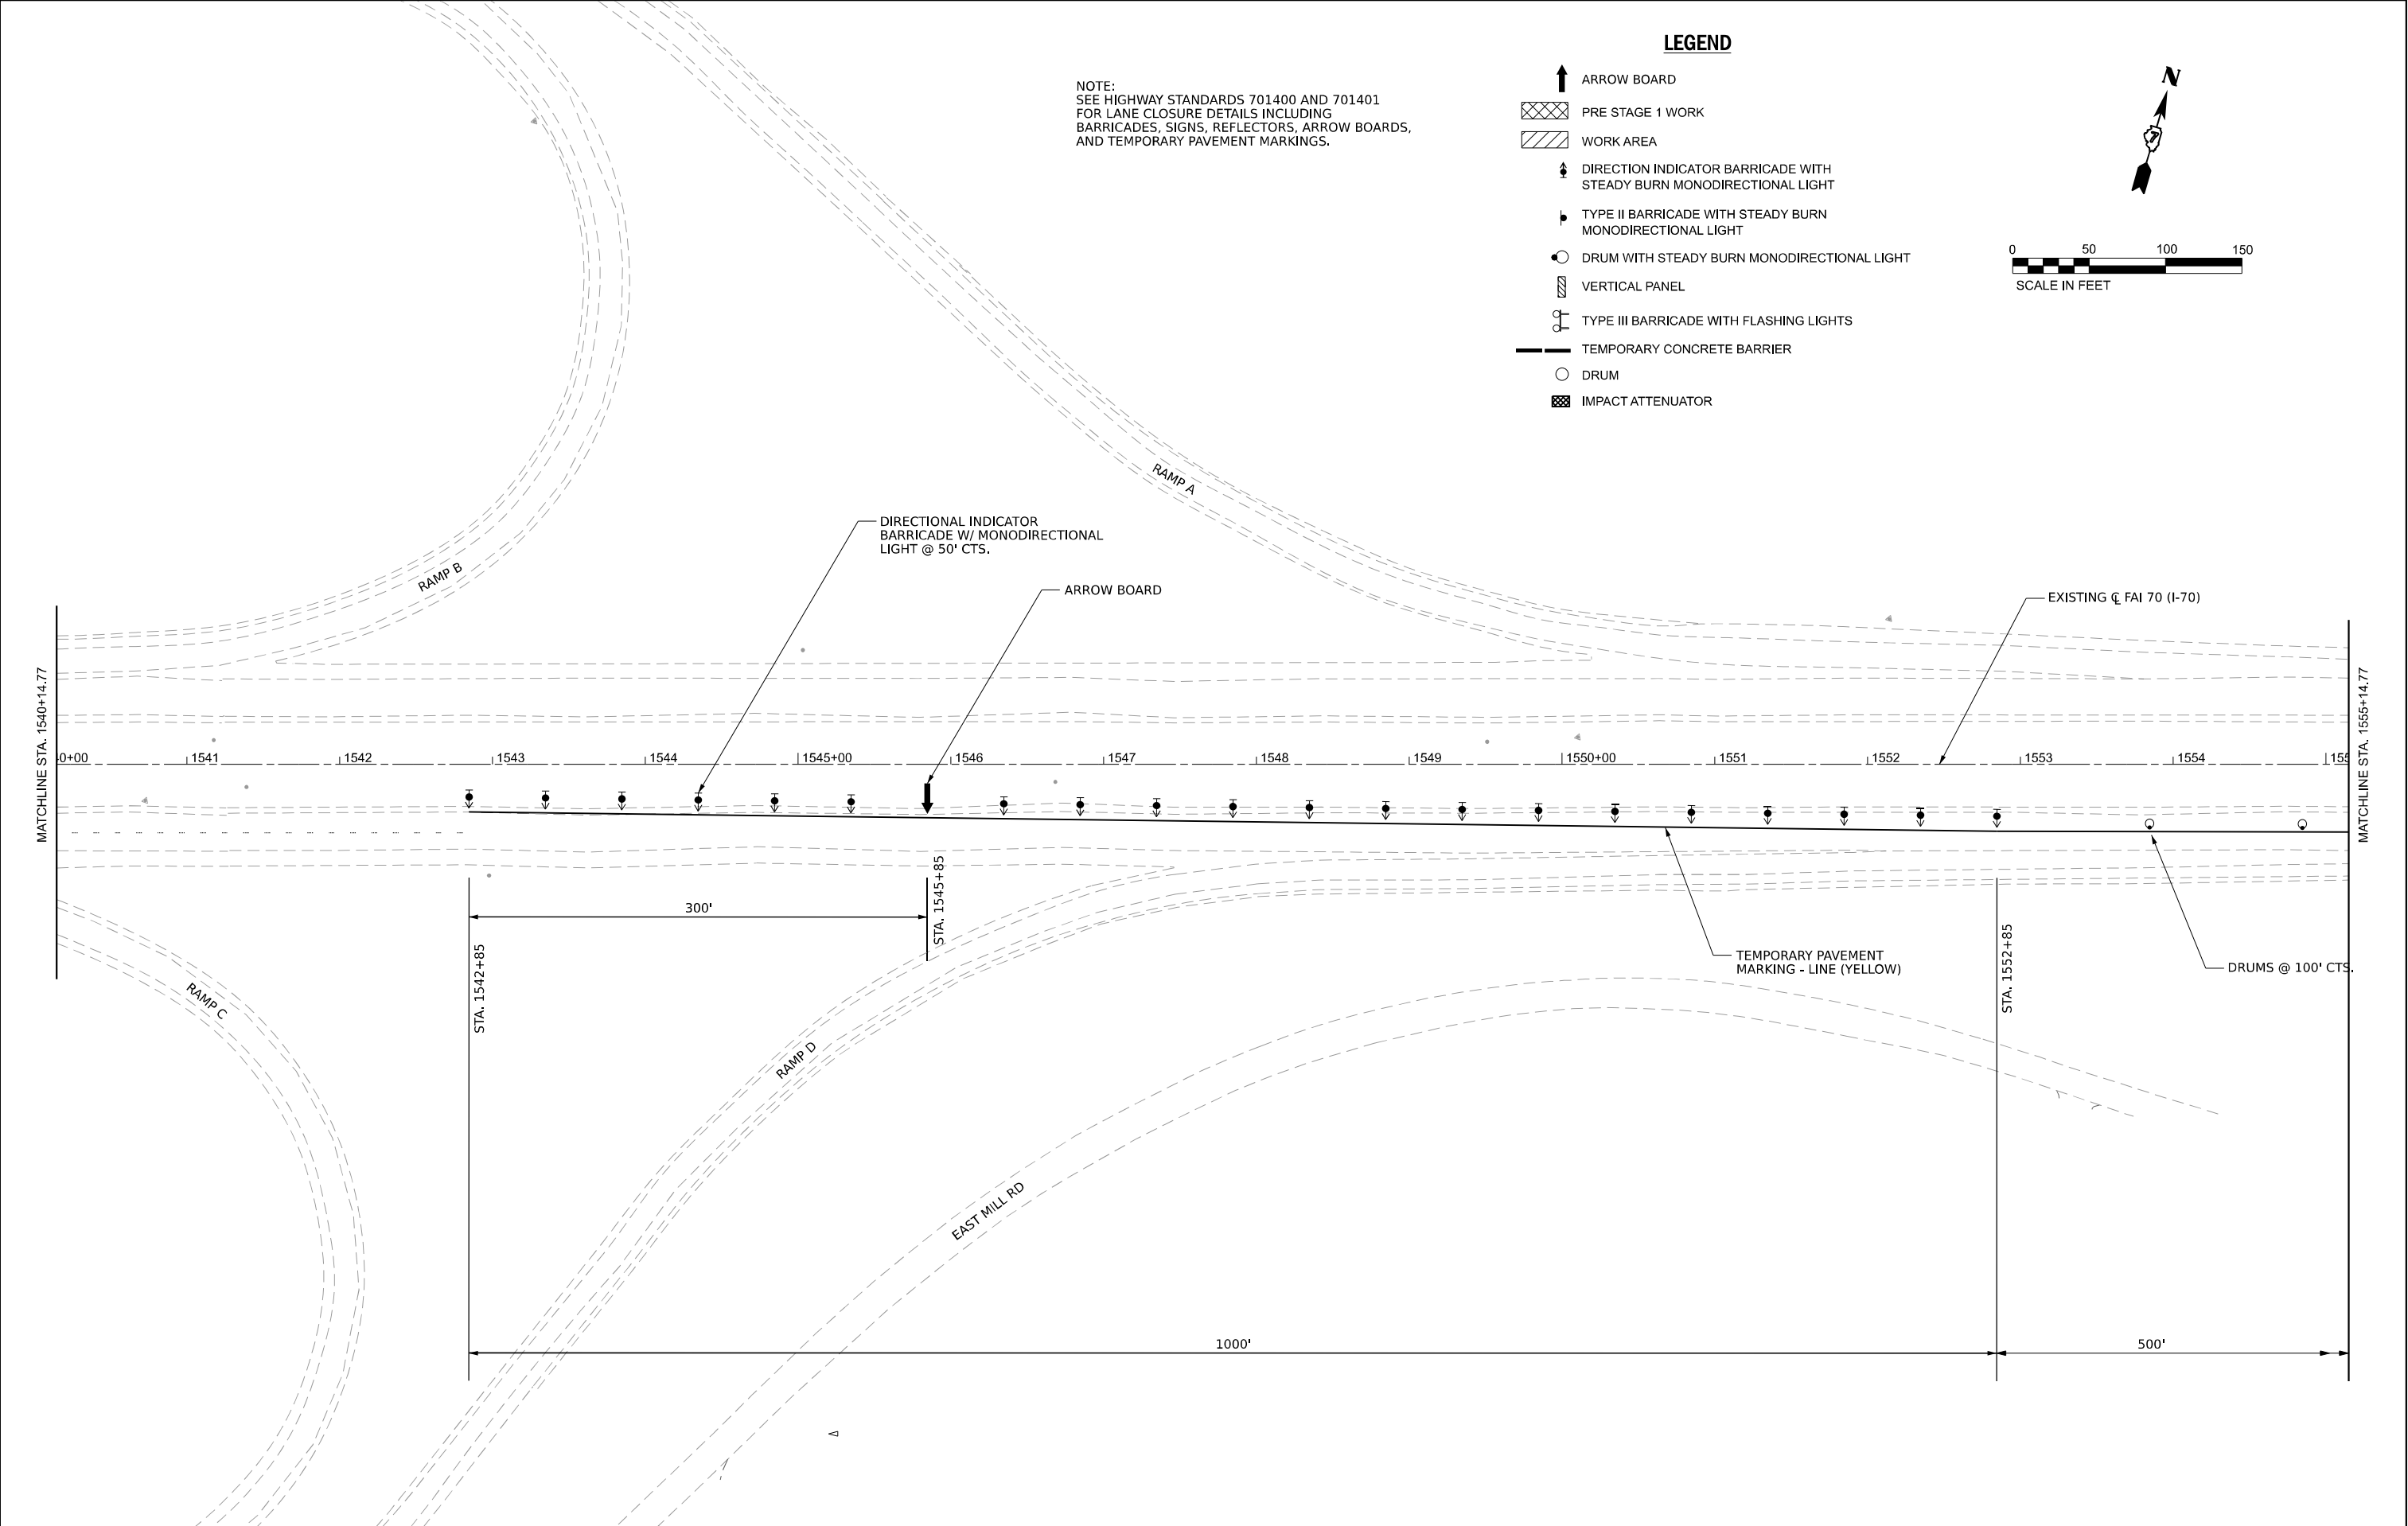

NOTE:
SEE HIGHWAY STANDARDS 701400 AND 701401
FOR LANE CLOSURE DETAILS INCLUDING
BARRICADES, SIGNS, REFLECTORS, ARROW BOARDS,
AND TEMPORARY PAVEMENT MARKINGS.

- LEGEND**
- ARROW BOARD
 - PRE STAGE 1 WORK
 - WORK AREA
 - DIRECTION INDICATOR BARRICADE WITH STEADY BURN MONODIRECTIONAL LIGHT
 - TYPE II BARRICADE WITH STEADY BURN MONODIRECTIONAL LIGHT
 - DRUM WITH STEADY BURN MONODIRECTIONAL LIGHT
 - VERTICAL PANEL
 - TYPE III BARRICADE WITH FLASHING LIGHTS
 - TEMPORARY CONCRETE BARRIER
 - DRUM
 - IMPACT ATTENUATOR

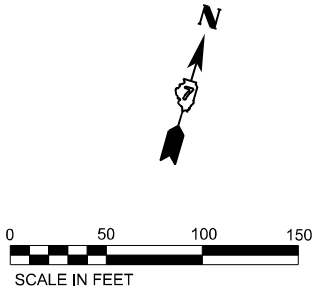

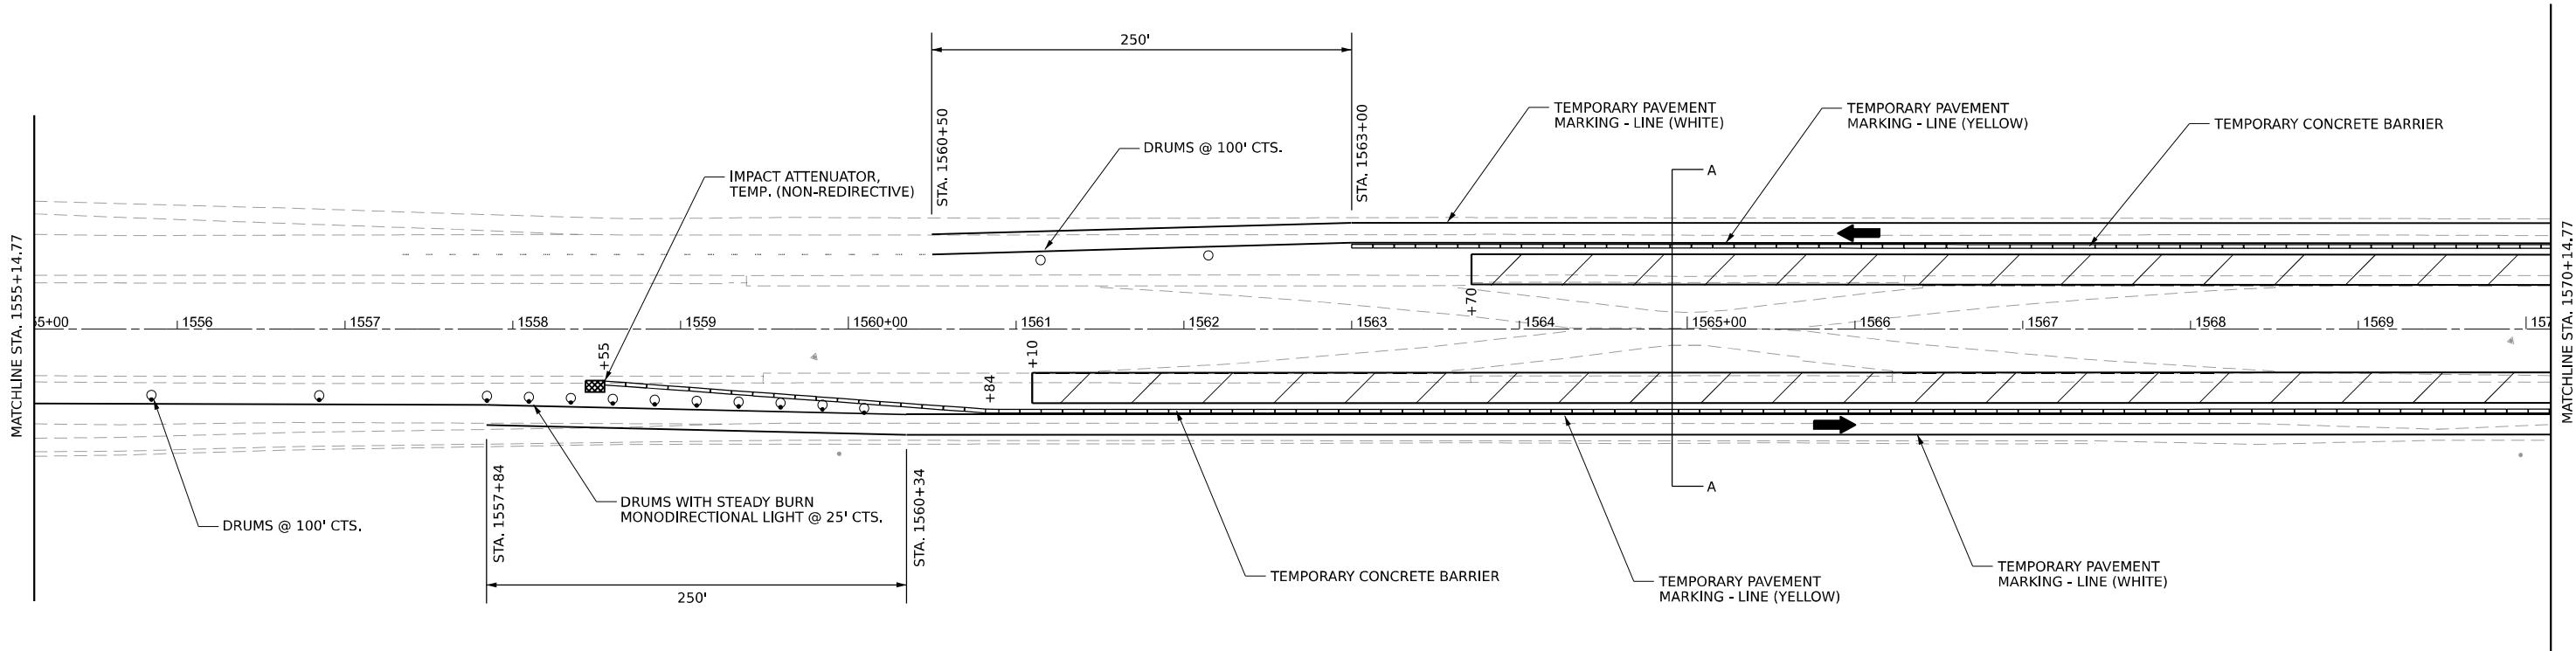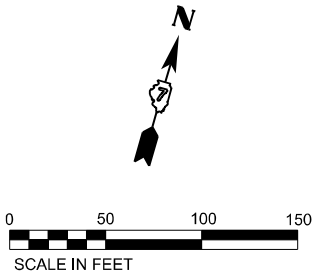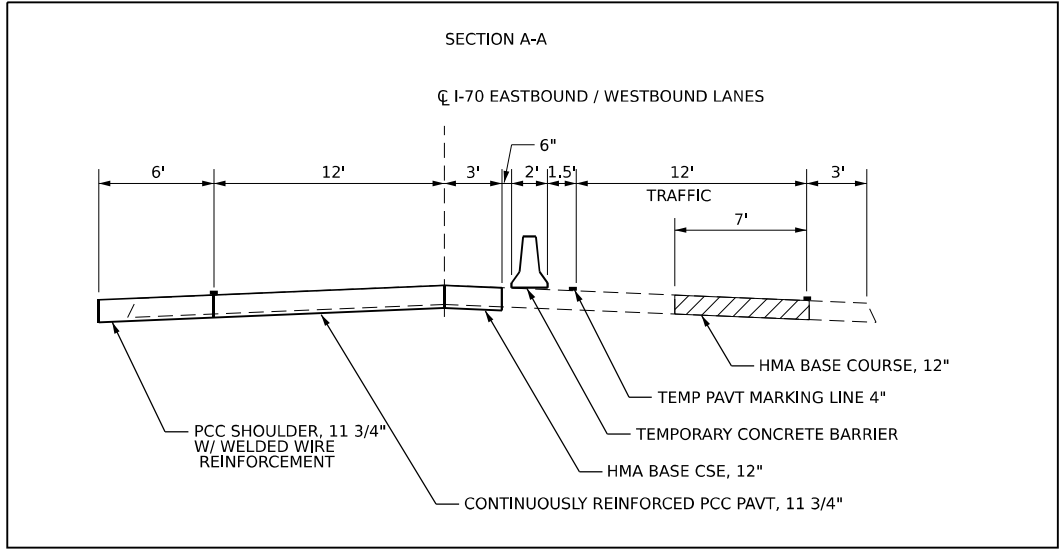

LEGEND

- ↑ ARROW BOARD
- PRE STAGE 1 WORK
- WORK AREA
- DIRECTION INDICATOR BARRICADE WITH STEADY BURN MONODIRECTIONAL LIGHT
- TYPE II BARRICADE WITH STEADY BURN MONODIRECTIONAL LIGHT
- DRUM WITH STEADY BURN MONODIRECTIONAL LIGHT
- VERTICAL PANEL
- TYPE III BARRICADE WITH FLASHING LIGHTS
- TEMPORARY CONCRETE BARRIER
- DRUM
- IMPACT ATTENUATOR




USER NAME = mackl	DESIGNED - DRM	REVISED -
	DRAWN - DRM	REVISED -
PLOT SCALE = 0.16666633' / in.	CHECKED - CS	REVISED -
PLOT DATE = 10/15/2025	DATE - 01/31/2025	REVISED -

STATE OF ILLINOIS
DEPARTMENT OF TRANSPORTATION


FAI ROUTE 70 - INTERSTATE 70
MAINTENANCE OF TRAFFIC - STAGE 1A - I-70

SCALE: 1"=50' SHEET 2 OF 4 SHEETS STA. TO STA.

F.A.I. RTE.	SECTION	COUNTY	TOTAL SHEETS	SHEET NO.
70	(25-11R-BR	EFFINGHAM	747	116
CONTRACT NO. 74893				
ILLINOIS FED. AID PROJECT				

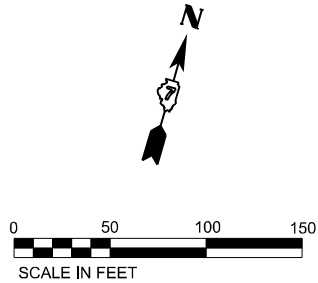

- LEGEND**
- ARROW BOARD
 - PRE STAGE 1 WORK
 - WORK AREA
 - DIRECTION INDICATOR BARRICADE WITH STEADY BURN MONODIRECTIONAL LIGHT
 - TYPE II BARRICADE WITH STEADY BURN MONODIRECTIONAL LIGHT
 - DRUM WITH STEADY BURN MONODIRECTIONAL LIGHT
 - VERTICAL PANEL
 - TYPE III BARRICADE WITH FLASHING LIGHTS
 - TEMPORARY CONCRETE BARRIER
 - DRUM
 - IMPACT ATTENUATOR

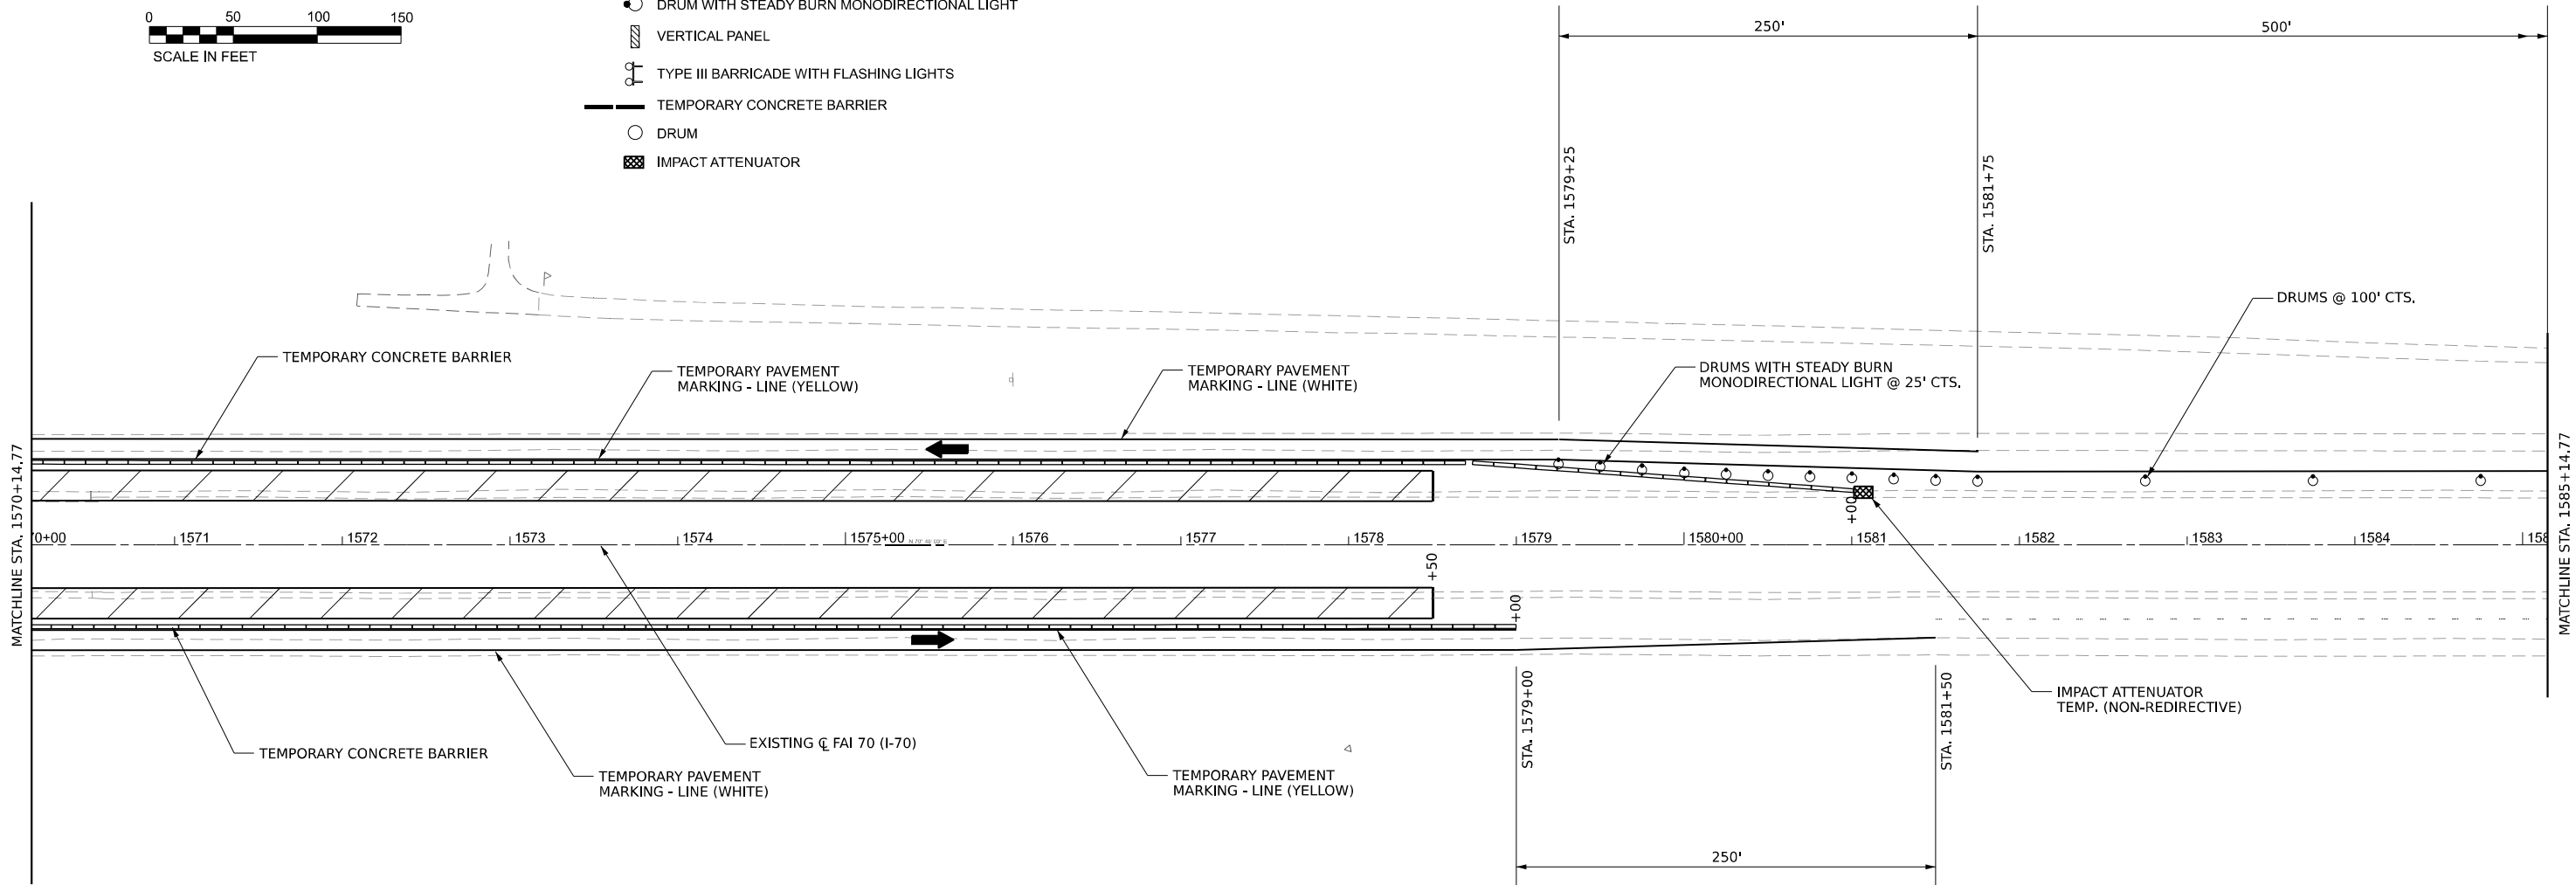

MODEL: E:\C\1570 - Plan 6 (Sheet)
FILE NAME: C:\Users\masd\Documents\CMT - Alton\1570+14.77\1570+14.77.dgn





USER NAME = masd1	DESIGNED - DRM	REVISED -
DRAWN - DRM	REVISED -	
PLOT SCALE = 0.16666633 ' / in.	CHECKED - CS	REVISED -
PLOT DATE = 9/16/2025	DATE - 01/31/2025	REVISED -

STATE OF ILLINOIS
DEPARTMENT OF TRANSPORTATION

FAI ROUTE 70 - INTERSTATE 70
MAINTENANCE OF TRAFFIC - STAGE 1A - I-70

SCALE: 1"=50' SHEET 3 OF 4 SHEETS STA. EQN1 1570+14.77 TO STA. EQN1 1585+14.77

F.A. RTE.	SECTION	COUNTY	TOTAL SHEETS	SHEET NO.
70	(25-DR-BR	EFFINGHAM	747	117
CONTRACT NO. 74893				
ILLINOIS FED. AID PROJECT				

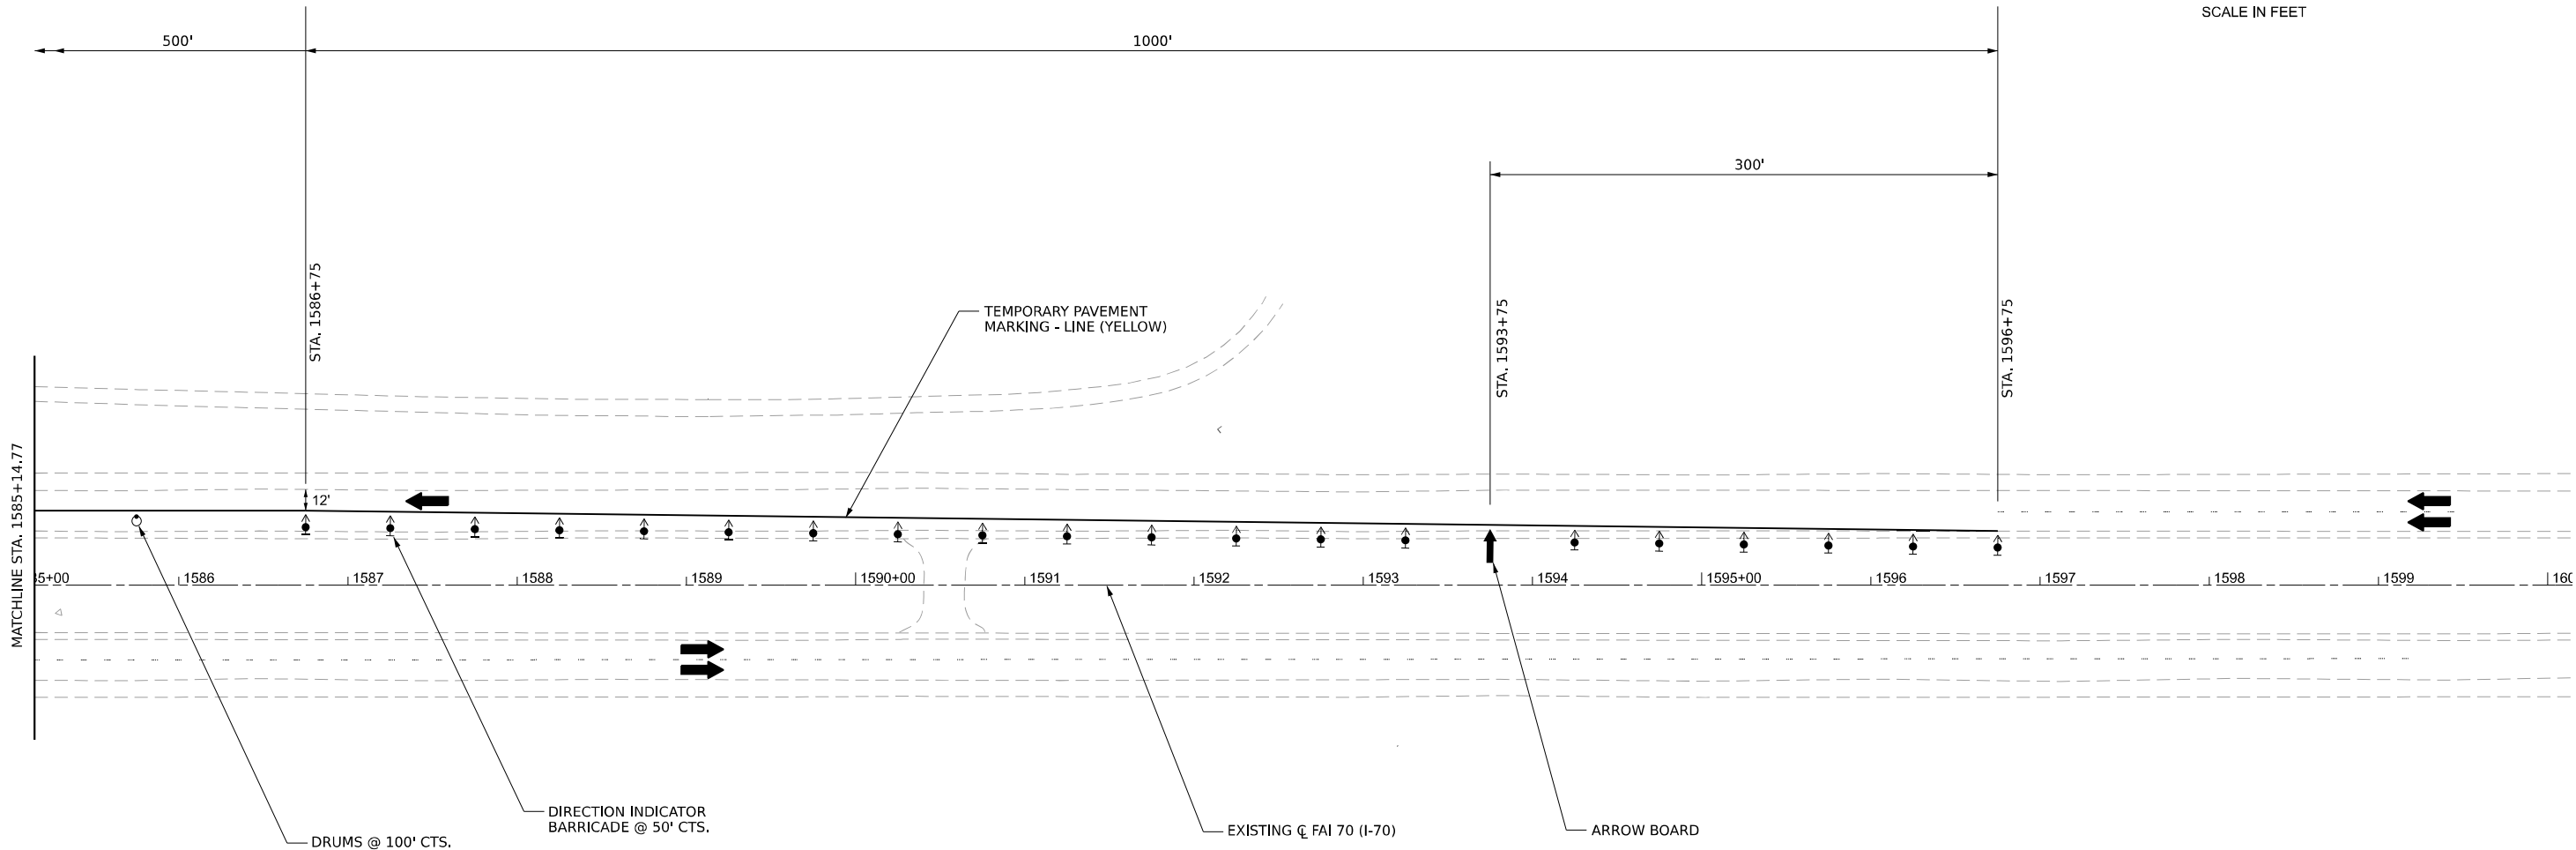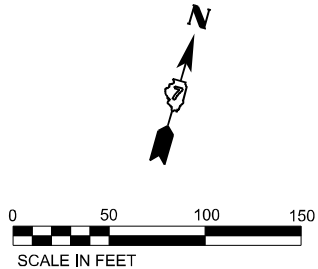

LEGEND

- ARROW BOARD
- PRE STAGE 1 WORK
- WORK AREA
- DIRECTION INDICATOR BARRICADE WITH STEADY BURN MONODIRECTIONAL LIGHT
- TYPE II BARRICADE WITH STEADY BURN MONODIRECTIONAL LIGHT
- DRUM WITH STEADY BURN MONODIRECTIONAL LIGHT
- VERTICAL PANEL
- TYPE III BARRICADE WITH FLASHING LIGHTS
- TEMPORARY CONCRETE BARRIER
- DRUM
- IMPACT ATTENUATOR

MODEL: E:\C\I-70 - Plan 7 (Sheet)
FILE NAME: C:\Users\mas\Documents\CAD\CMT - Altonmont\Altonmont CADD Files 12-13\07\74893-Stage 1A NEW.dgn



USER NAME = mackl	DESIGNED - DRM	REVISED -
DRAWN - DRM	REVISED -	
PLOT SCALE = 0.16666633 ' / in.	CHECKED - CS	REVISED -
PLOT DATE = 9/16/2025	DATE - 01/31/2025	REVISED -

STATE OF ILLINOIS
DEPARTMENT OF TRANSPORTATION



FAI ROUTE 70 - INTERSTATE 70
MAINTENANCE OF TRAFFIC - STAGE 1A - I-70

SCALE: 1"=50' SHEET 4 OF 4 SHEETS STA. EQN1 1585+14.77 TO STA. EQN1 1600+14.77

F.A. RTE.	SECTION	COUNTY	TOTAL SHEETS	SHEET NO.
70	(25-11R-BR	EFFINGHAM	747	118
CONTRACT NO. 74893				
ILLINOIS FED. AID PROJECT				

LEGEND

- ARROW BOARD
- PRE STAGE 1 WORK
- WORK AREA
- DIRECTION INDICATOR BARRICADE WITH STEADY BURN MONODIRECTIONAL LIGHT
- TYPE II BARRICADE WITH STEADY BURN MONODIRECTIONAL LIGHT
- DRUM WITH STEADY BURN MONODIRECTIONAL LIGHT
- VERTICAL PANEL
- TYPE III BARRICADE WITH FLASHING LIGHTS
- TEMPORARY CONCRETE BARRIER
- DRUM
- IMPACT ATTENUATOR

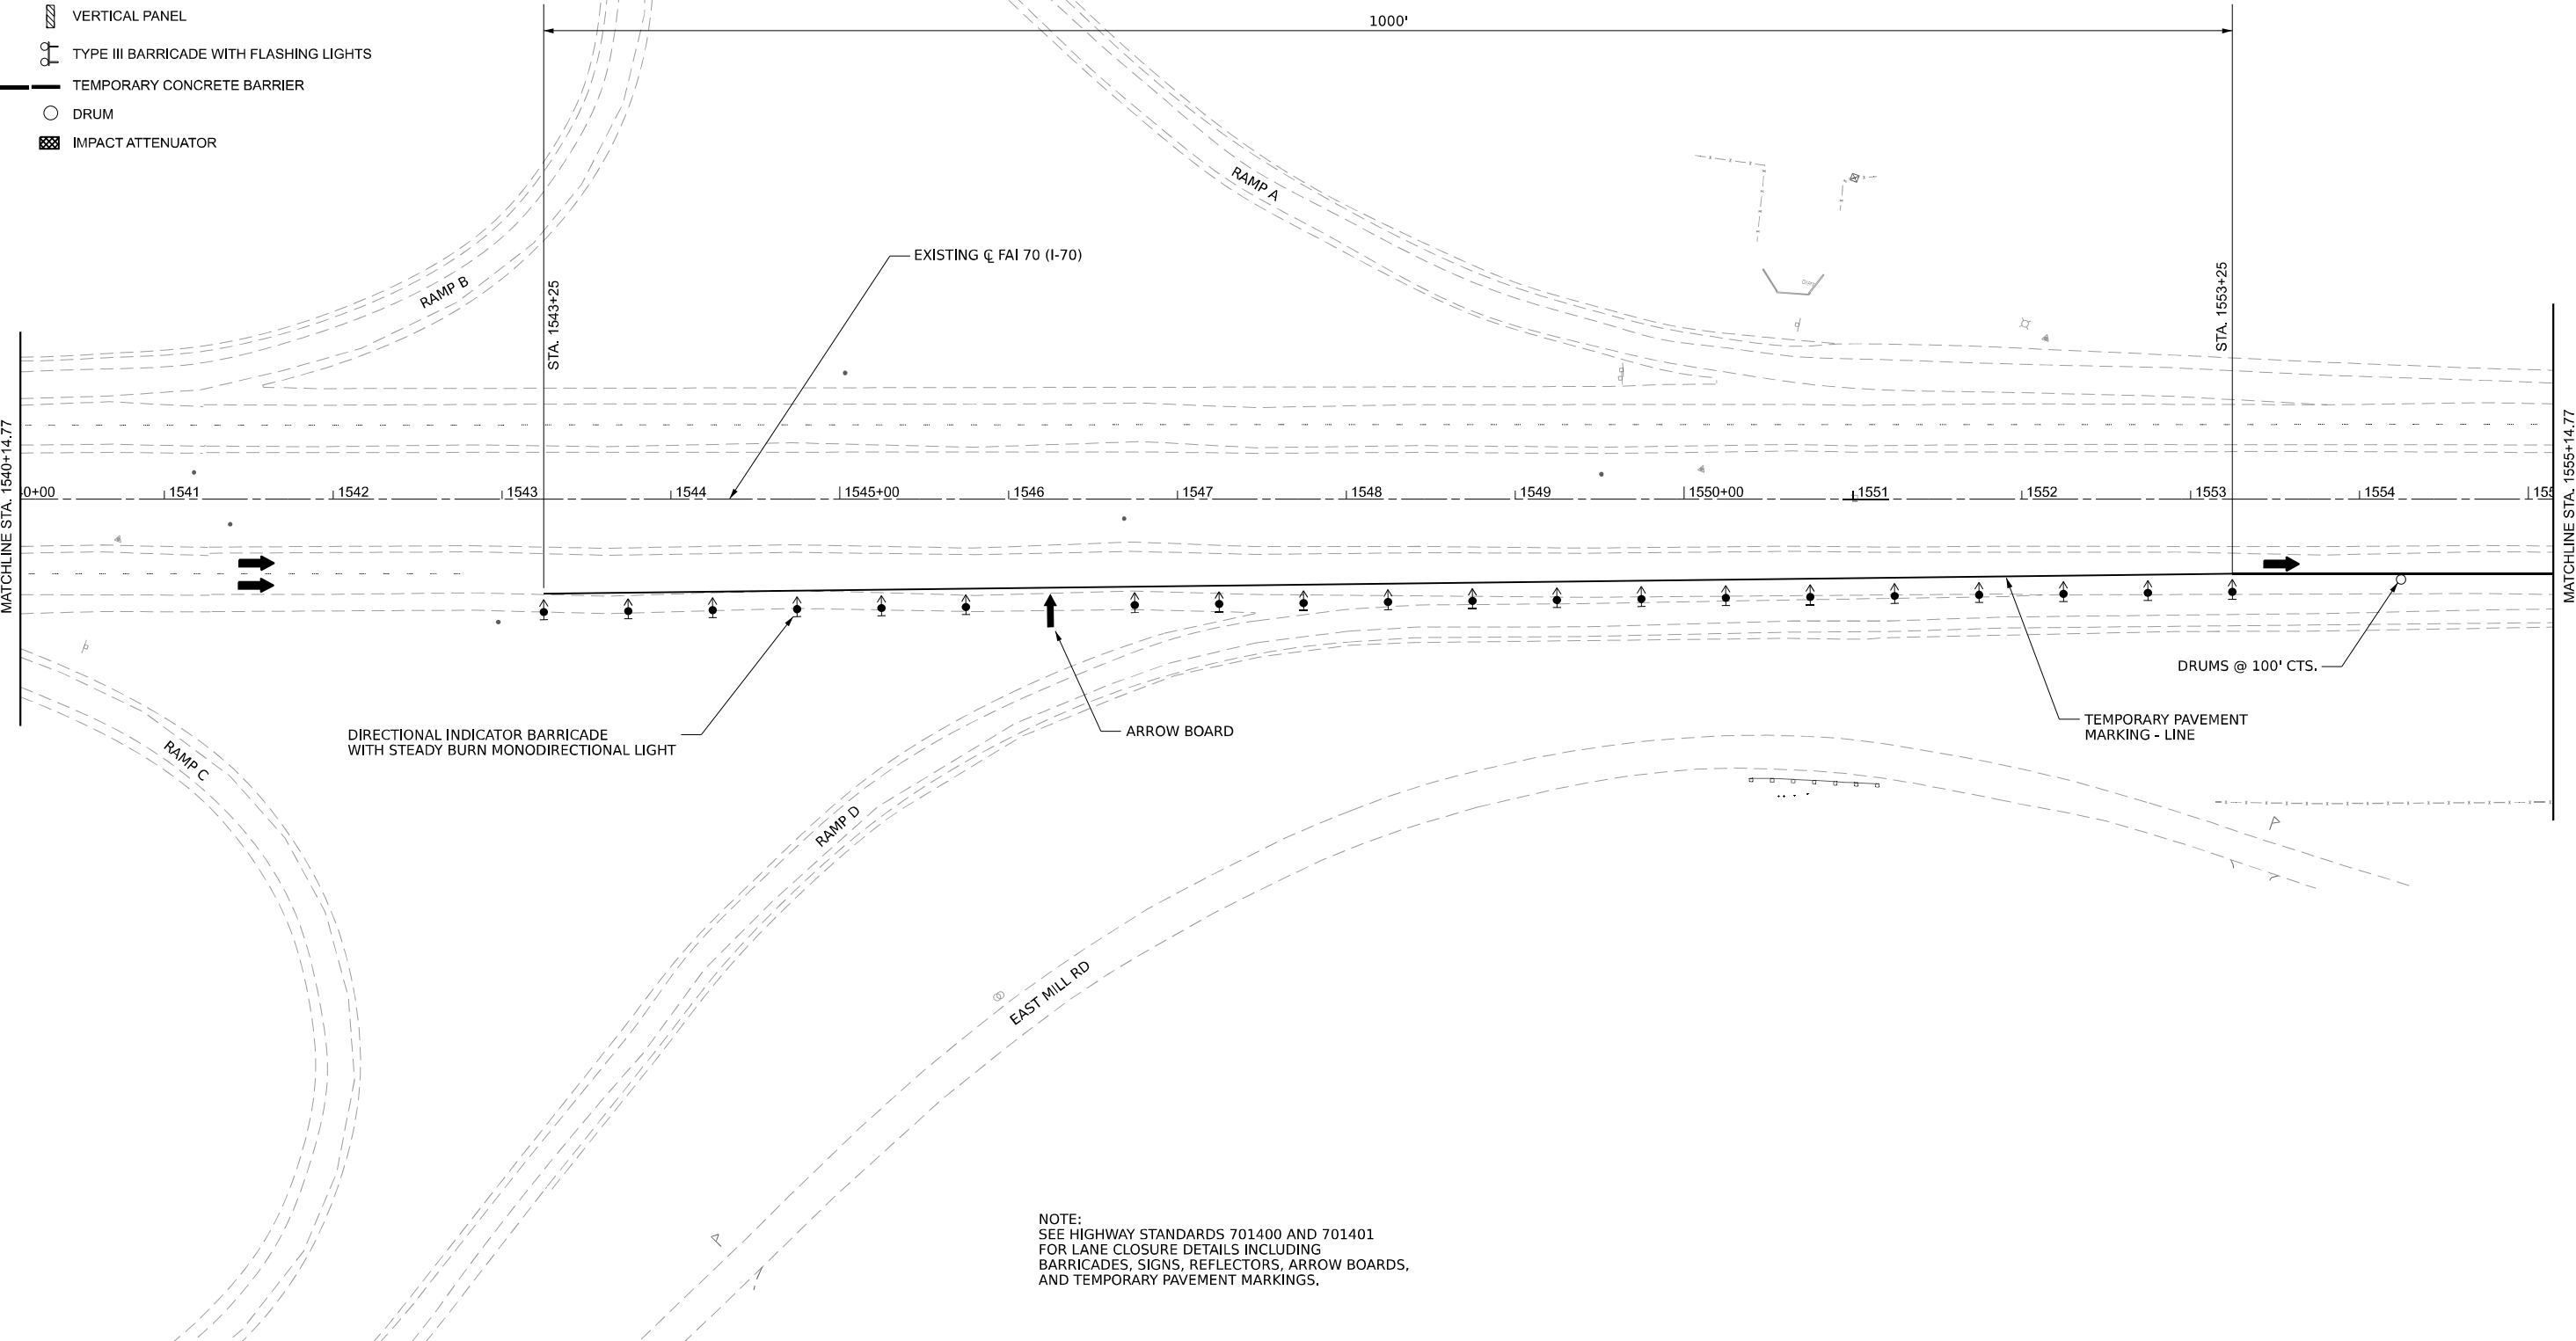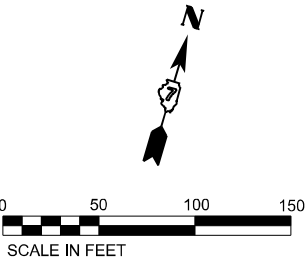

NOTE:
SEE HIGHWAY STANDARDS 701400 AND 701401
FOR LANE CLOSURE DETAILS INCLUDING
BARRICADES, SIGNS, REFLECTORS, ARROW BOARDS,
AND TEMPORARY PAVEMENT MARKINGS.






USER NAME = mackl	DESIGNED - DRM	REVISED -
	DRAWN - DRM	REVISED -
PLOT SCALE = 0.16666633 ' / in.	CHECKED - CS	REVISED -
PLOT DATE = 2/20/2025	DATE - 01/31/2025	REVISED -

STATE OF ILLINOIS
DEPARTMENT OF TRANSPORTATION

FAI ROUTE 70 – INTERSTATE 70
MAINTENANCE OF TRAFFIC – STAGE 1B – I-70

SCALE: 1"=50' SHEET 1 OF 4 SHEETS STA. TO STA.

F.A.I. RTE.	SECTION	COUNTY	TOTAL SHEETS	SHEET NO.
70	(25-11R-BR	EFFINGHAM	747	119
CONTRACT NO. 74893				
ILLINOIS FED. AID PROJECT				

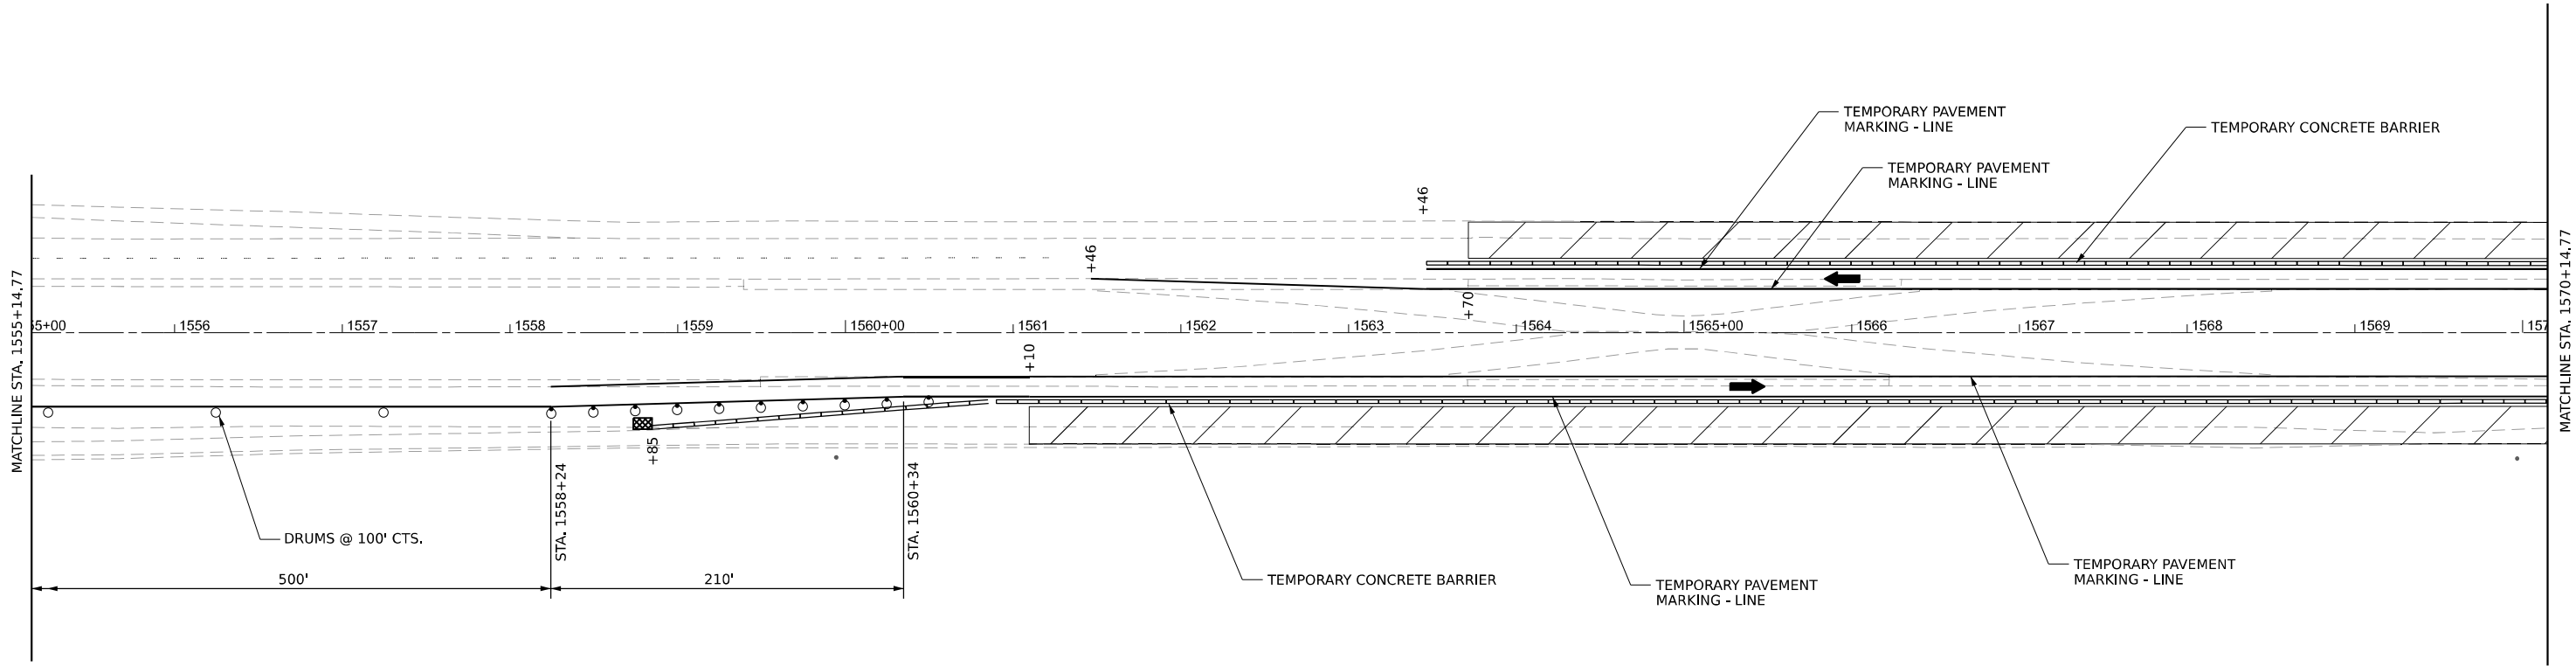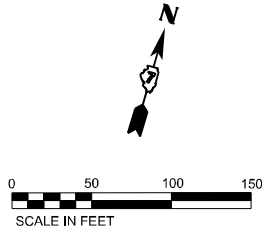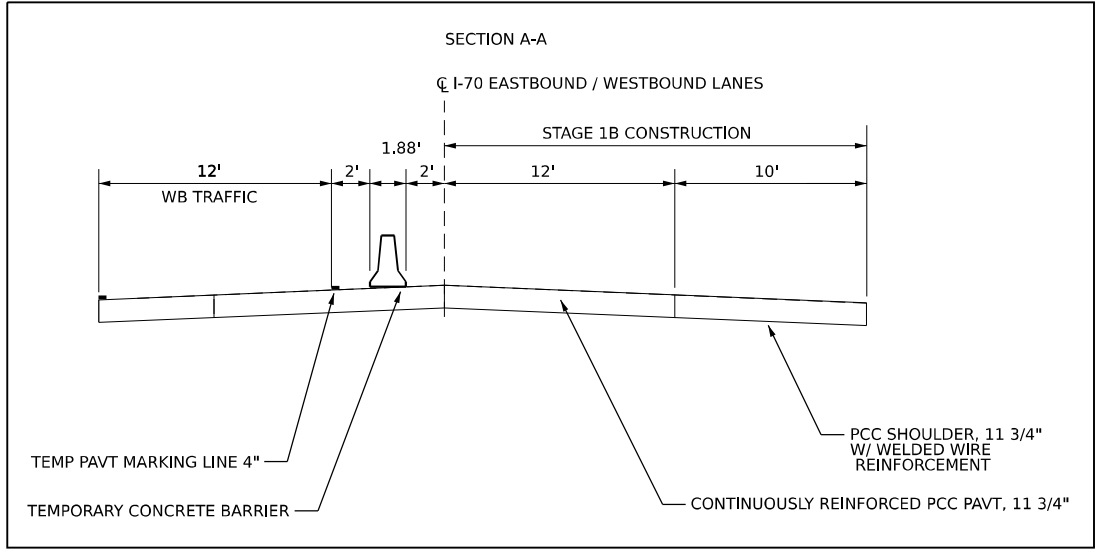

LEGEND

- ARROW BOARD
- PRE STAGE 1 WORK
- WORK AREA
- DIRECTION INDICATOR BARRICADE WITH STEADY BURN MONODIRECTIONAL LIGHT
- TYPE II BARRICADE WITH STEADY BURN MONODIRECTIONAL LIGHT
- DRUM WITH STEADY BURN MONODIRECTIONAL LIGHT
- VERTICAL PANEL
- TYPE III BARRICADE WITH FLASHING LIGHTS
- TEMPORARY CONCRETE BARRIER
- DRUM
- IMPACT ATTENUATOR





USER NAME = mackl	DESIGNED - DRM	REVISED -
	DRAWN - DRM	REVISED -
PLOT SCALE = 0.16666633' / in.	CHECKED - CS	REVISED -
PLOT DATE = 10/15/2025	DATE - 01/31/2025	REVISED -

STATE OF ILLINOIS
DEPARTMENT OF TRANSPORTATION

FAI ROUTE 70 - INTERSTATE 70
MAINTENANCE OF TRAFFIC - STAGE 1B - I-70

SCALE: 1" = 50' SHEET 2 OF 4 SHEETS STA. TO STA.

F.A.I RTE.	SECTION	COUNTY	TOTAL SHEETS	SHEET NO.
70	(25-1)R-BR	EFFINGHAM	747	120
CONTRACT NO. 74893				
ILLINOIS FED. AID PROJECT				

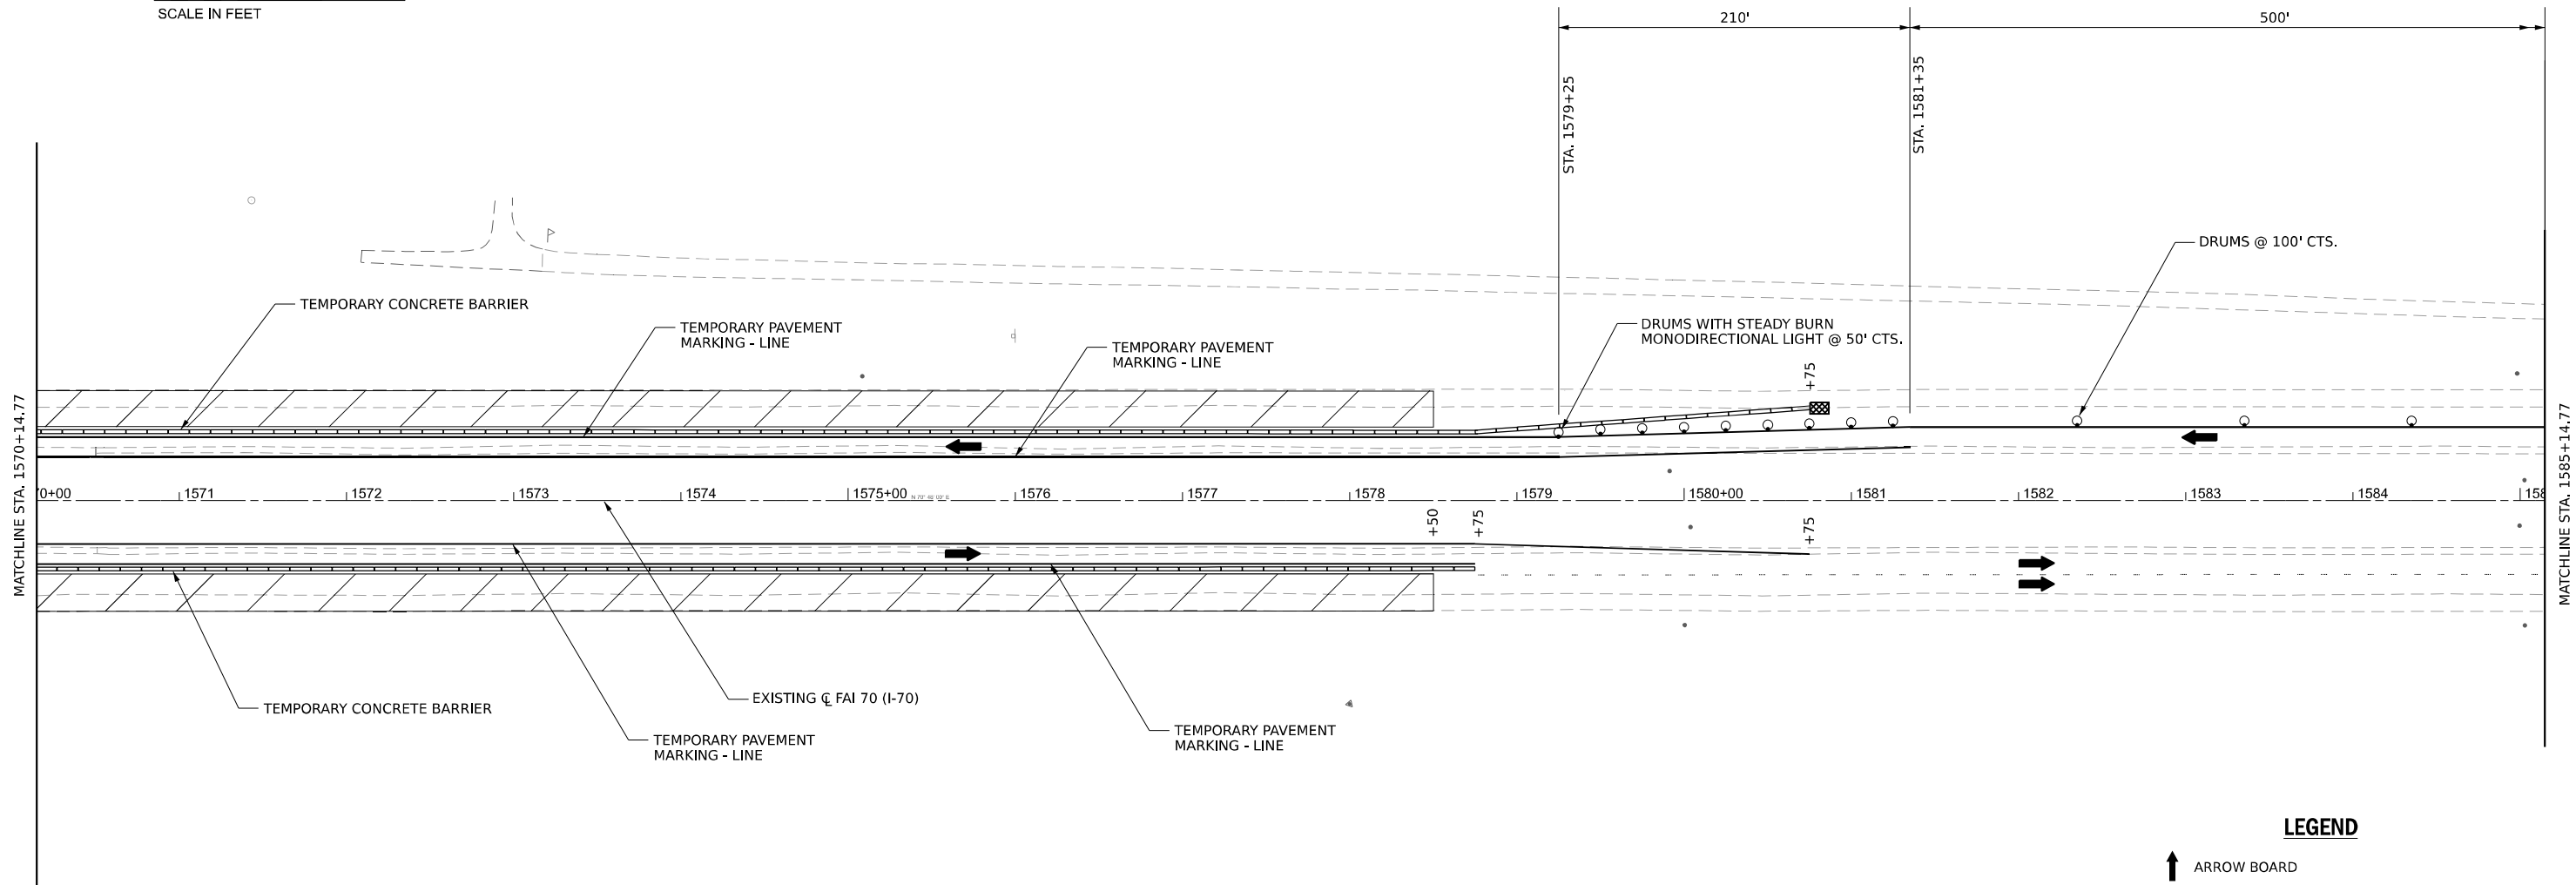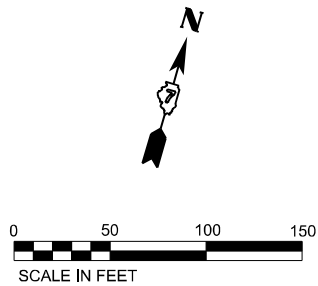

- LEGEND**
- ARROW BOARD
 - PRE STAGE 1 WORK
 - WORK AREA
 - DIRECTION INDICATOR BARRICADE WITH STEADY BURN MONODIRECTIONAL LIGHT
 - TYPE II BARRICADE WITH STEADY BURN MONODIRECTIONAL LIGHT
 - DRUM WITH STEADY BURN MONODIRECTIONAL LIGHT
 - VERTICAL PANEL
 - TYPE III BARRICADE WITH FLASHING LIGHTS
 - TEMPORARY CONCRETE BARRIER
 - DRUM
 - IMPACT ATTENUATOR

MODEL: E:\C\1570 - Plan 6 (Sheet)
FILE NAME: C:\Users\masd\OneDrive\GT\Altamont\Altamont CADD Files\12-1303774893-Stage 1B.dgn





USER NAME = masd1	DESIGNED - DRM	REVISED -
	DRAWN - DRM	REVISED -
PLOT SCALE = 0.16666633' / 1in.	CHECKED - CS	REVISED -
PLOT DATE = 2/20/2025	DATE - 01/31/2025	REVISED -

STATE OF ILLINOIS
DEPARTMENT OF TRANSPORTATION

FAI ROUTE 70 - INTERSTATE 70
MAINTENANCE OF TRAFFIC - STAGE 1B - I-70

SCALE: 1"=50' SHEET 3 OF 4 SHEETS STA. EQN1 1570+14.77 TO STA. EQN1 1585+14.77

F.A. RTE.	SECTION	COUNTY	TOTAL SHEETS	SHEET NO.
70	(25-1)R-BR	EFFINGHAM	747	121
CONTRACT NO. 74893				
ILLINOIS FED. AID PROJECT				

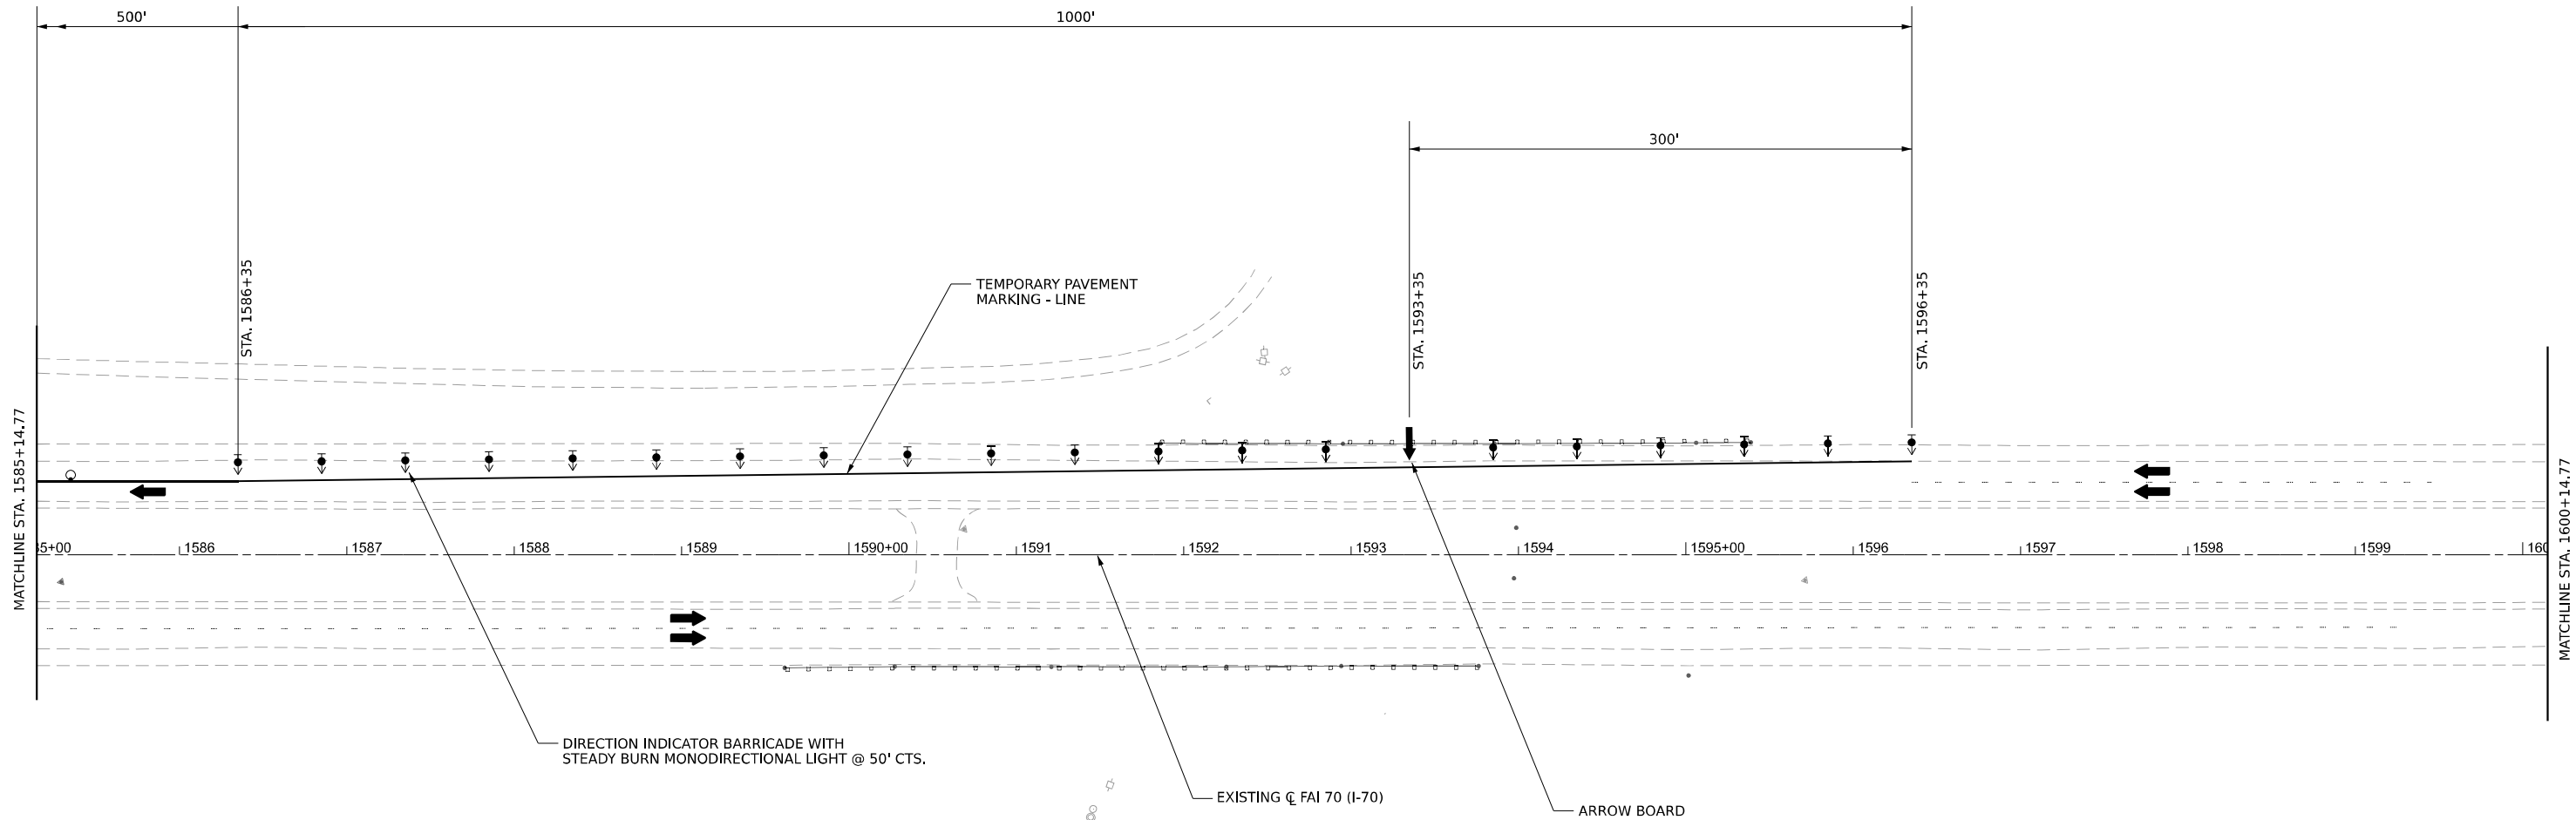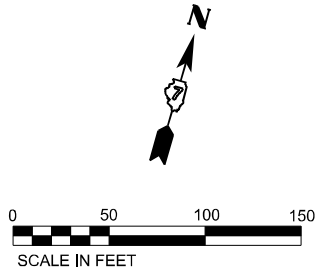

LEGEND

- ARROW BOARD
- PRE STAGE 1 WORK
- WORK AREA
- DIRECTION INDICATOR BARRICADE WITH STEADY BURN MONODIRECTIONAL LIGHT
- TYPE II BARRICADE WITH STEADY BURN MONODIRECTIONAL LIGHT
- DRUM WITH STEADY BURN MONODIRECTIONAL LIGHT
- VERTICAL PANEL
- TYPE III BARRICADE WITH FLASHING LIGHTS
- TEMPORARY CONCRETE BARRIER
- DRUM
- IMPACT ATTENUATOR

MODEL: E:\C\FAI70 - Plan 7 (Sheet)
FILE NAME: C:\Users\mas\Documents\CAD\CAD Files\12-13\07\4893-Stage 1B.dgn



USER NAME = mascl	DESIGNED - DRM	REVISED -
	DRAWN - DRM	REVISED -
PLOT SCALE = 0.16666633 ' / in.	CHECKED - CS	REVISED -
PLOT DATE = 9/19/2025	DATE - 01/31/2025	REVISED -

STATE OF ILLINOIS
DEPARTMENT OF TRANSPORTATION

FAI ROUTE 70 - INTERSTATE 70
MAINTENANCE OF TRAFFIC - STAGE 1B - I-70

SCALE: 1"=50' SHEET 4 OF 4 SHEETS STA. EQN1 1585+14.77 TO STA. EQN1 1600+14.77

F.A. RTE.	SECTION	COUNTY	TOTAL SHEETS	SHEET NO.
70	(25-11R-BR	EFFINGHAM	7403	1207
CONTRACT NO. 74893				
ILLINOIS FED. AID PROJECT				



SUGGESTED SEQUENCE OF OPERATIONS:

- PRE-STAGE 1
- 1. CONSTRUCT 7' WIDE HMA BASE COURSE ON DRIVING LANE SHOULDER.
 - 2. CONSTRUCT CROSSOVER IN STAGE 1A UTILIZING STANDARD 701401 AS NECESSARY.

- STAGE 1
- 1. CLOSE RAMP B
 - 2. INSTALL TEMPORARY CONCRETE BARRIER ON WESTBOUND LANES.
 - 3. CONSTRUCT NEW EASTBOUND PAVEMENT, EMBANKMENT, AND BRIDGE WORK.

LEGEND

- ARROW BOARD
- PRE STAGE 1 WORK
- WORK AREA
- DIRECTION INDICATOR BARRICADE WITH STEADY BURN MONODIRECTIONAL LIGHT
- TYPE II BARRICADE WITH STEADY BURN MONODIRECTIONAL LIGHT
- DRUM WITH STEADY BURN MONODIRECTIONAL LIGHT
- VERTICAL PANEL
- TYPE III BARRICADE WITH FLASHING LIGHTS
- TEMPORARY CONCRETE BARRIER
- DRUM
- IMPACT ATTENUATOR

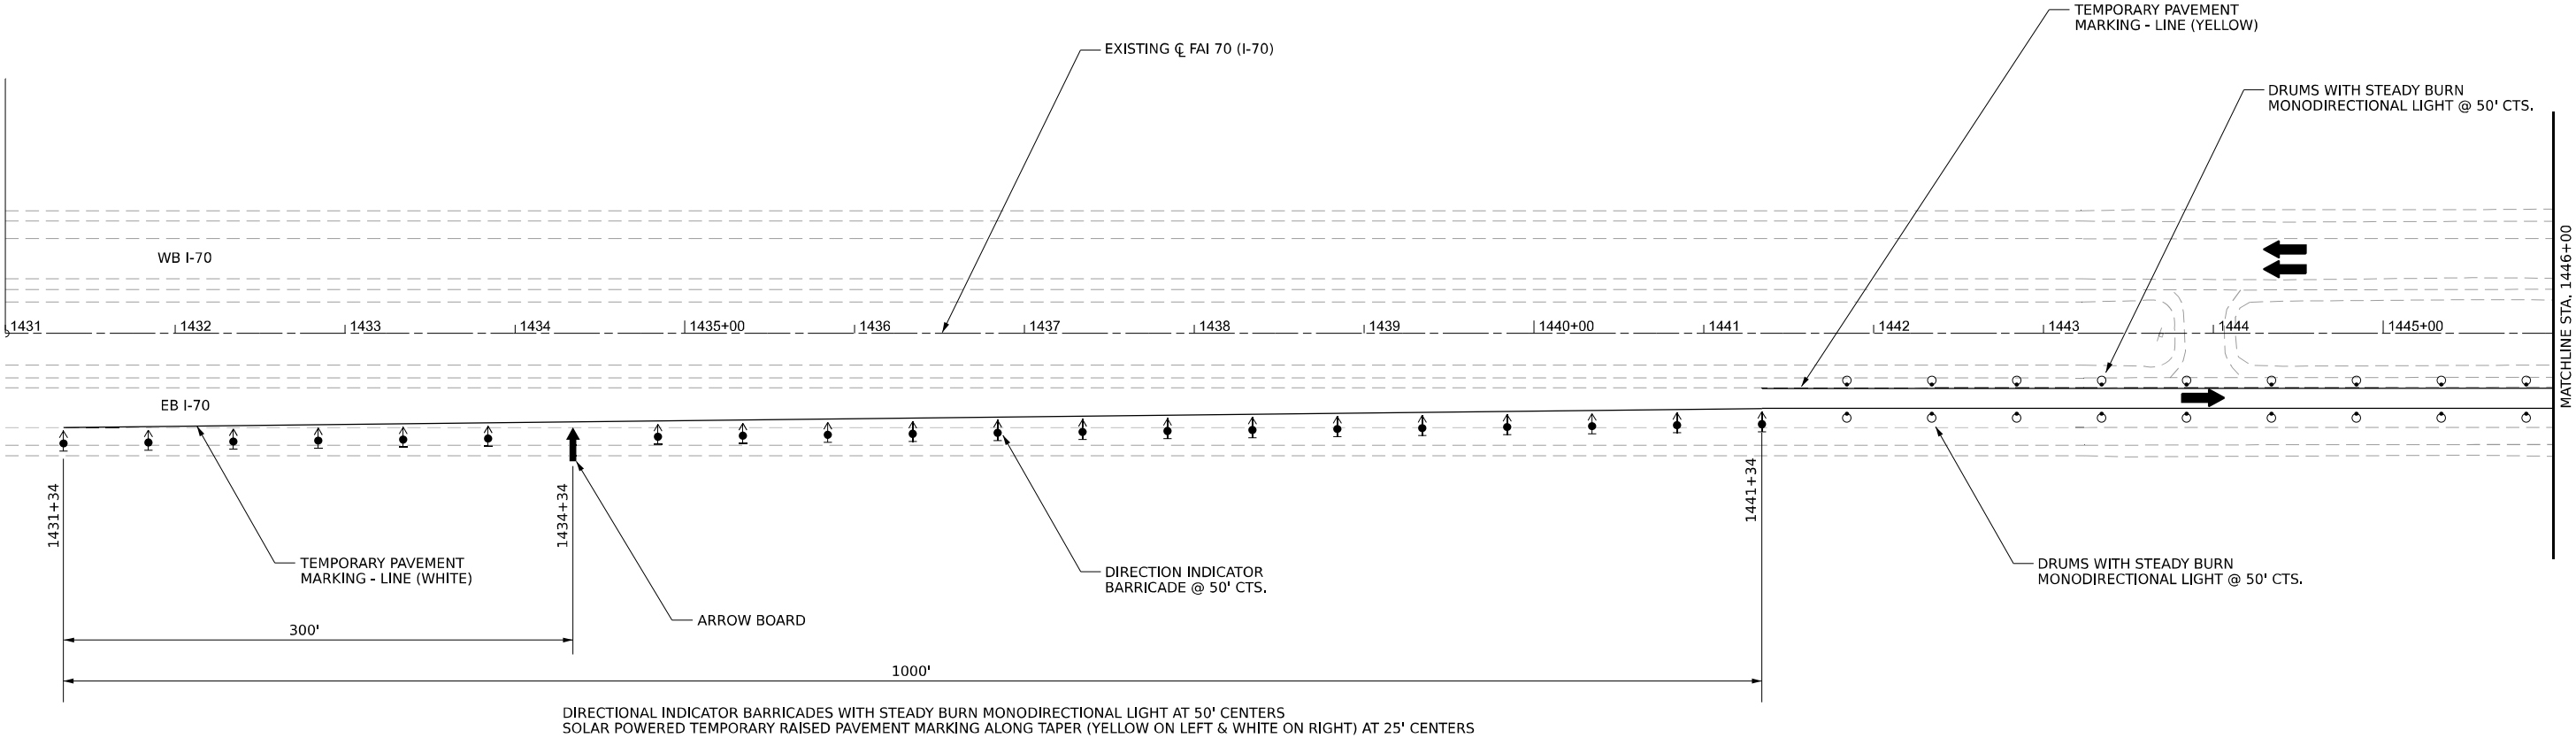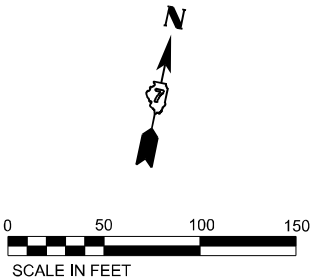

NOTE:
SEE HIGHWAY STANDARDS 701400, 701402, AND 701416 FOR LANE CLOSURE DETAILS INCLUDING BARRICADES, SIGNS, REFLECTORS, ARROW BOARDS, AND TEMPORARY MARKINGS.



USER NAME = mackl	DESIGNED - DRM	REVISED -
	DRAWN - DRM	REVISED -
PLOT SCALE = 0.16666633' / in.	CHECKED - CS	REVISED -
PLOT DATE = 2/13/2025	DATE - 01/31/2025	REVISED -

STATE OF ILLINOIS
DEPARTMENT OF TRANSPORTATION

FAI ROUTE 70 – INTERSTATE 70
MAINTENANCE OF TRAFFIC – STAGE 2 – I-70



SCALE: 1"=50' SHEET 1 OF 7 SHEETS STA. TO STA.

F.A.I RTE.	SECTION	COUNTY	TOTAL SHEETS	SHEET NO.
70	(25-1)R-BR	EFFINGHAM	747	123
CONTRACT NO. 74893				
ILLINOIS FED. AID PROJECT				

LEGEND

- ↑

ARROW BOARD
- PRE STAGE 1 WORK
- WORK AREA
- DIRECTION INDICATOR BARRICADE WITH STEADY BURN MONODIRECTIONAL LIGHT
- TYPE II BARRICADE WITH STEADY BURN MONODIRECTIONAL LIGHT
- DRUM WITH STEADY BURN MONODIRECTIONAL LIGHT
- VERTICAL PANEL
- TYPE III BARRICADE WITH FLASHING LIGHTS
- TEMPORARY CONCRETE BARRIER
- DRUM
- IMPACT ATTENUATOR

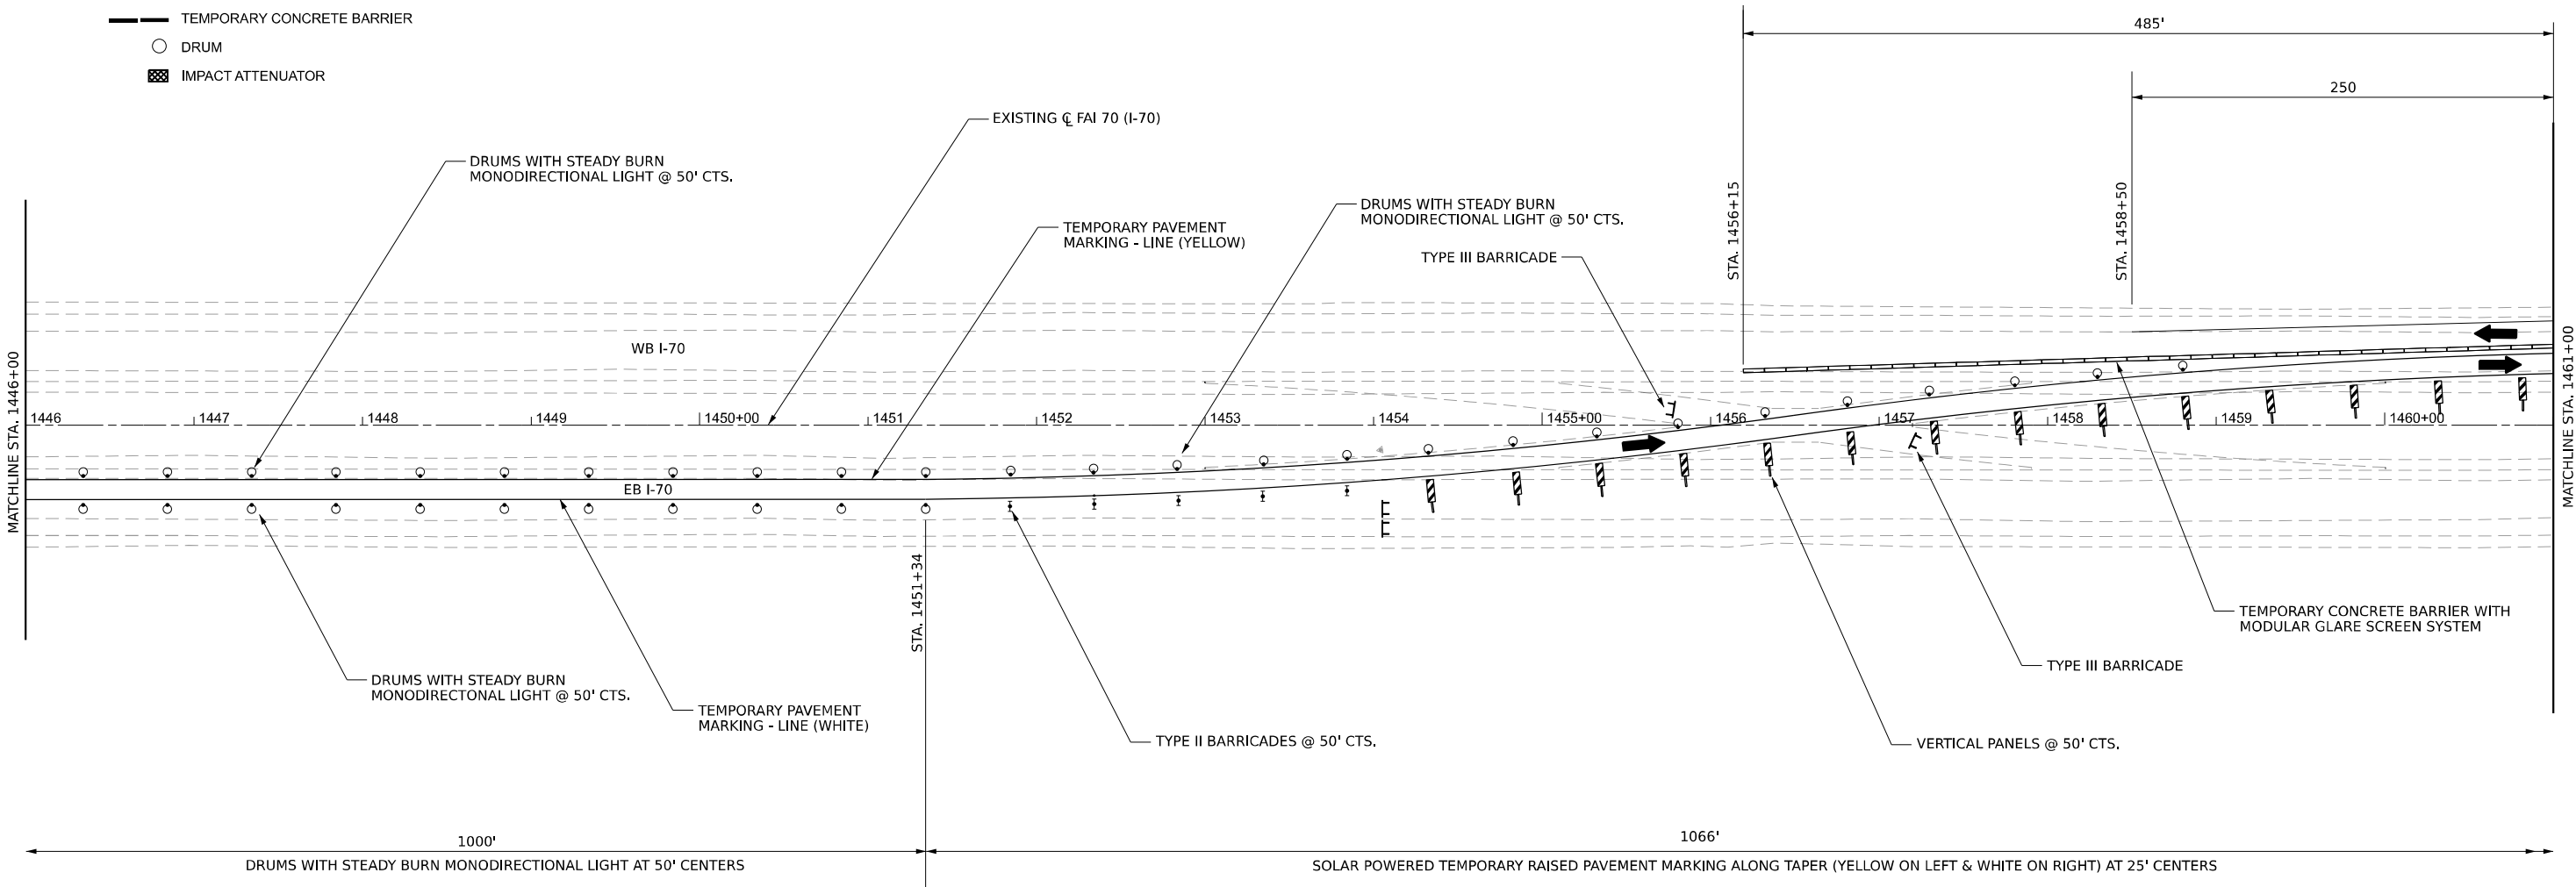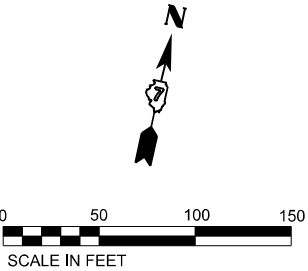

NOTE:
SEE HIGHWAY STANDARDS 701400, 701402, AND 701416 FOR LANE CLOSURE DETAILS INCLUDING BARRICADES, SIGNS, REFLECTORS, ARROW BOARDS, AND TEMPORARY PAVEMENT MARKINGS.







USER NAME = mackl	DESIGNED - DRM	REVISED -
	DRAWN - DRM	REVISED -
PLOT SCALE = 0.16666633 ' / in.	CHECKED - CS	REVISED -
PLOT DATE = 10/15/2025	DATE - 01/31/2025	REVISED -

STATE OF ILLINOIS
DEPARTMENT OF TRANSPORTATION

FAI ROUTE 70 – INTERSTATE 70
MAINTENANCE OF TRAFFIC – STAGE 2 – I-70

SCALE: 1"=50' SHEET 2 OF 7 SHEETS STA. TO STA.

F.A.I. RTE.	SECTION	COUNTY	TOTAL SHEETS	SHEET NO.
70	(25-DR-BR	EFFINGHAM	747	124
CONTRACT NO. 74893				
ILLINOIS FED. AID PROJECT				

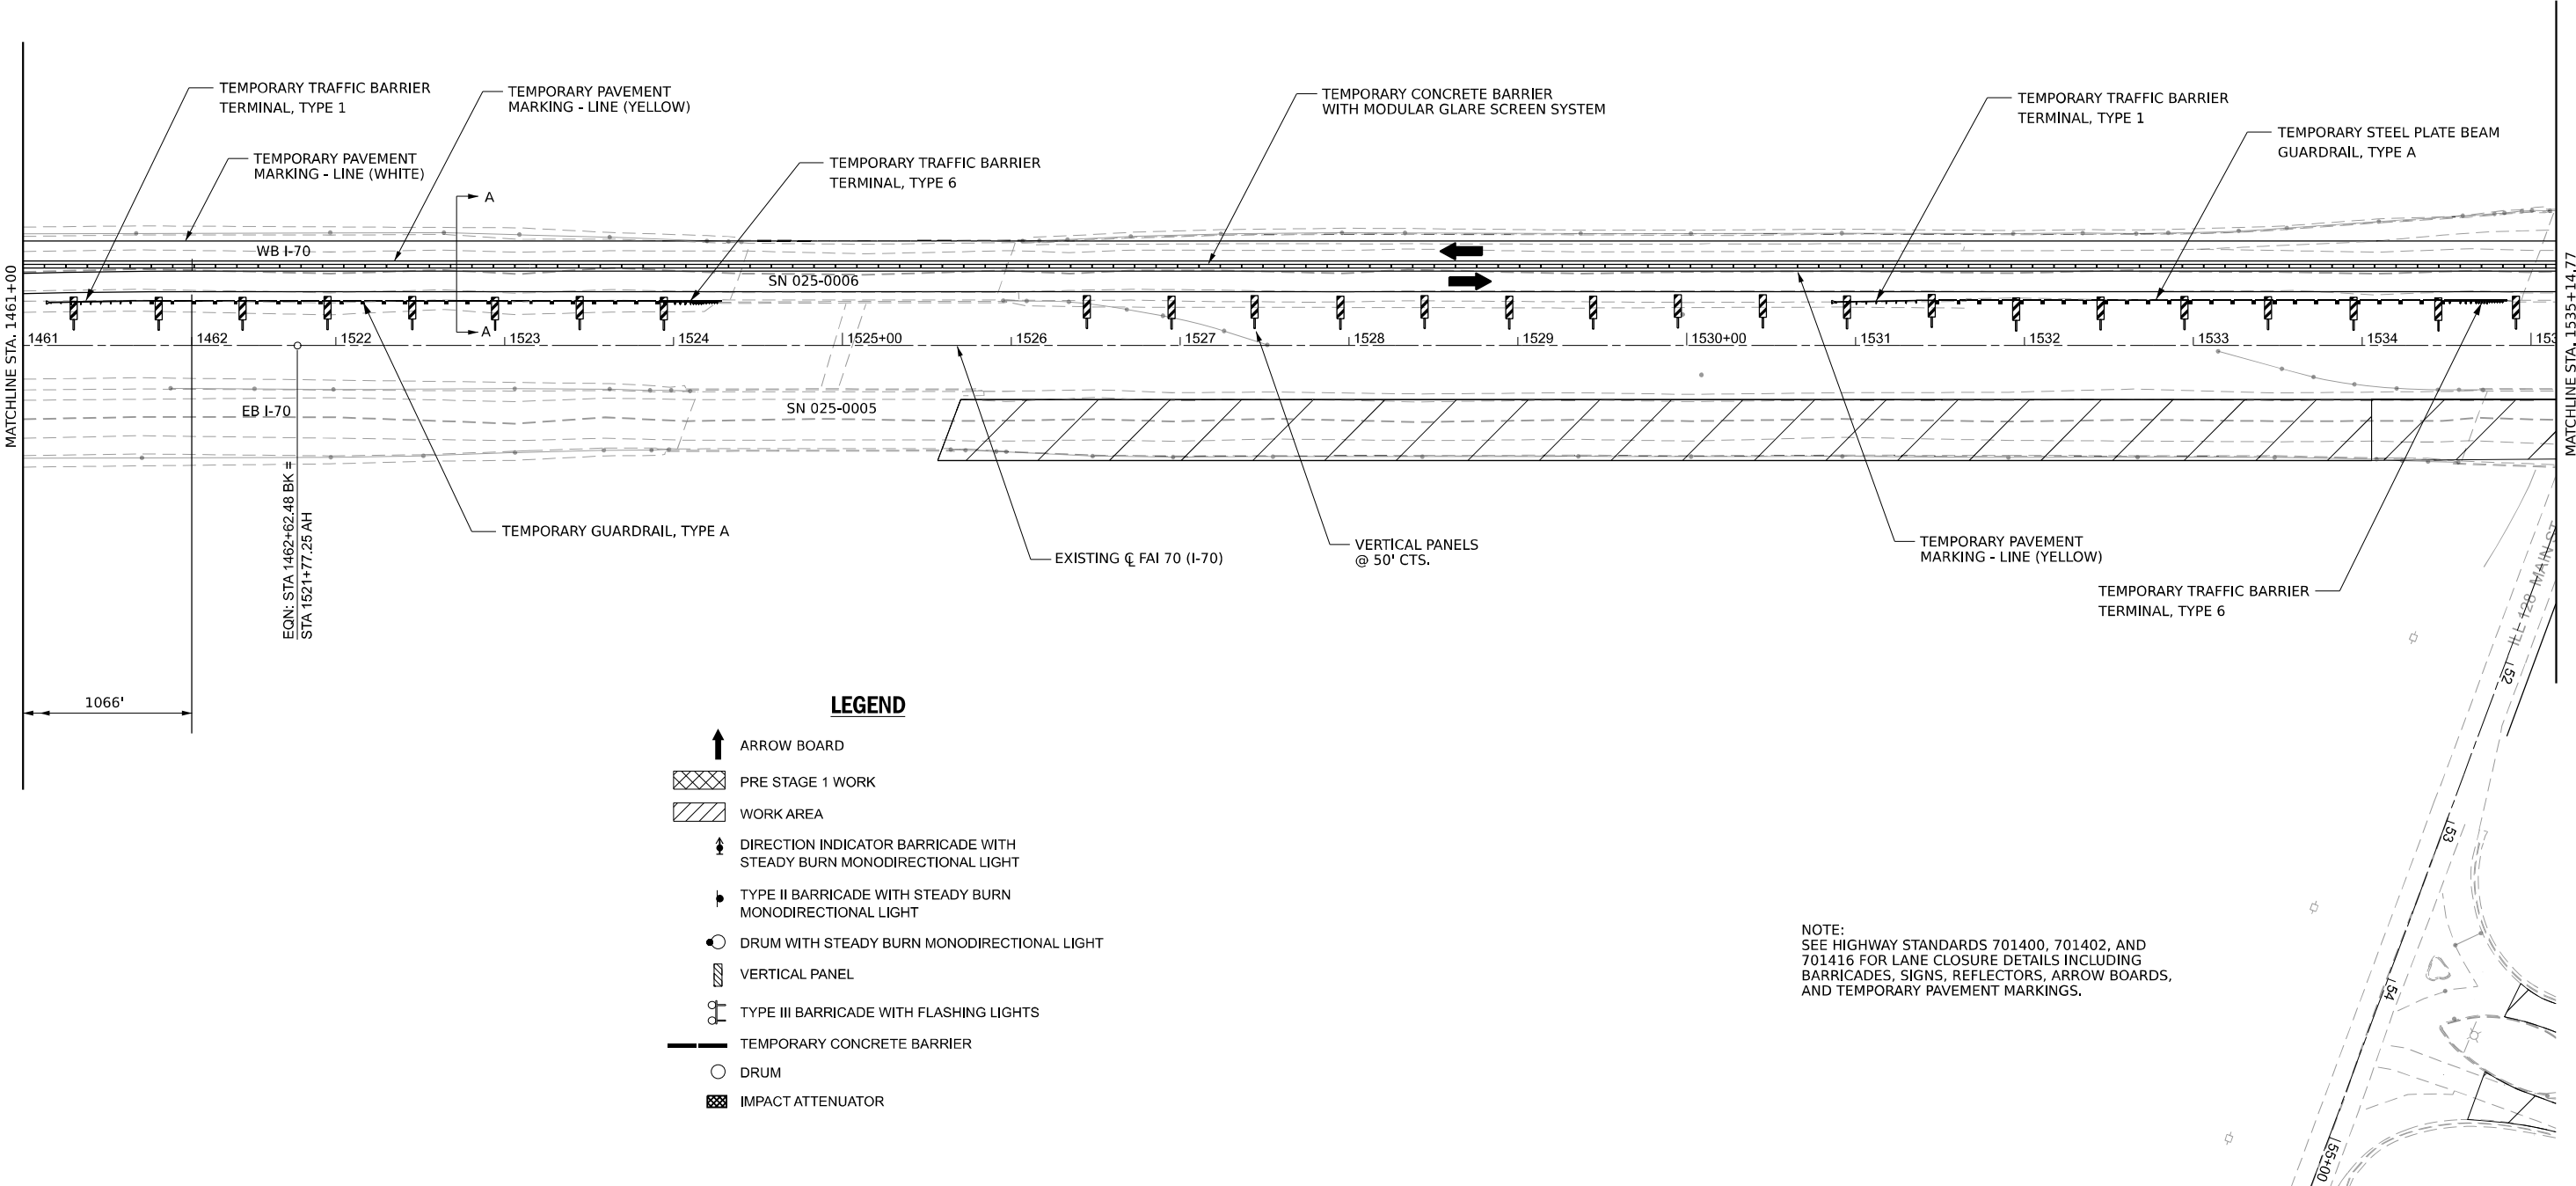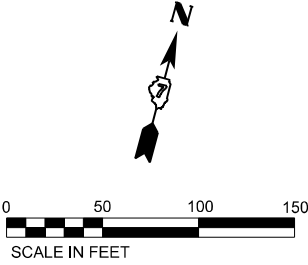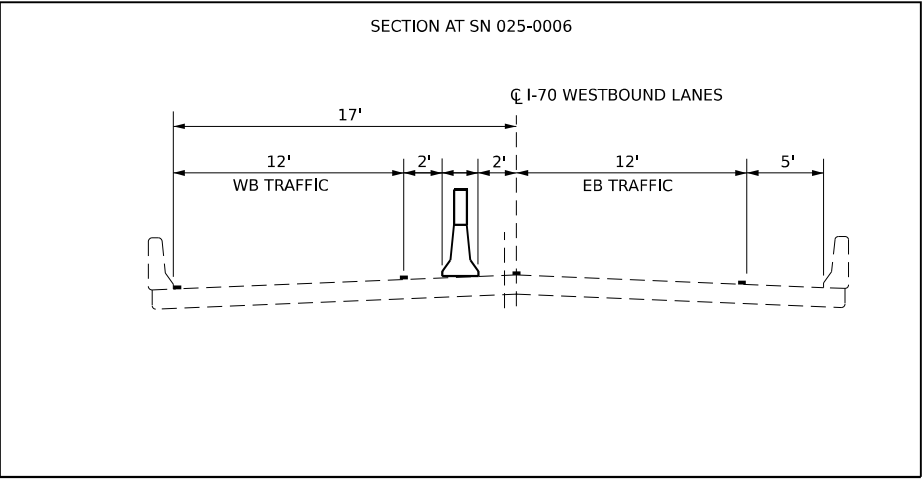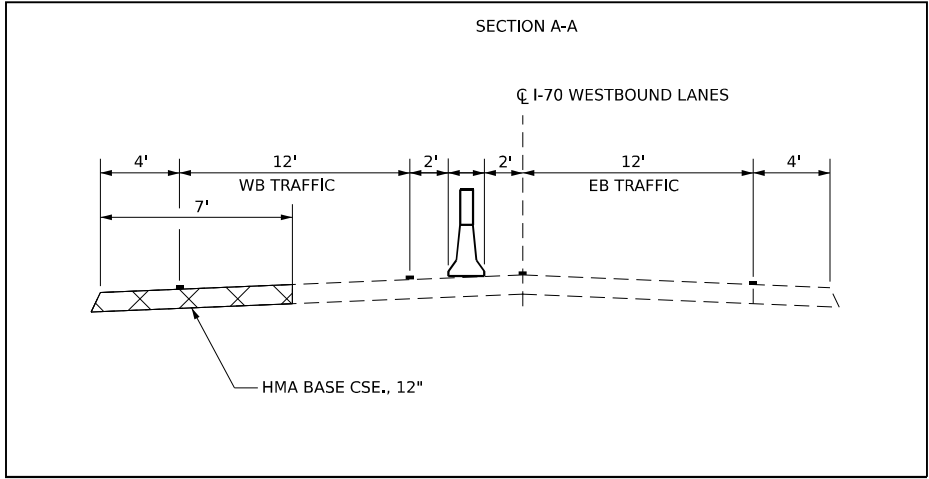

LEGEND

- ↑ ARROW BOARD
- PRE STAGE 1 WORK
- WORK AREA
- DIRECTION INDICATOR BARRICADE WITH STEADY BURN MONODIRECTIONAL LIGHT
- TYPE II BARRICADE WITH STEADY BURN MONODIRECTIONAL LIGHT
- DRUM WITH STEADY BURN MONODIRECTIONAL LIGHT
- VERTICAL PANEL
- TYPE III BARRICADE WITH FLASHING LIGHTS
- TEMPORARY CONCRETE BARRIER
- DRUM
- IMPACT ATTENUATOR

NOTE:
SEE HIGHWAY STANDARDS 701400, 701402, AND 701416 FOR LANE CLOSURE DETAILS INCLUDING BARRICADES, SIGNS, REFLECTORS, ARROW BOARDS, AND TEMPORARY PAVEMENT MARKINGS.






USER NAME = mackl	DESIGNED - DRM	REVISED -
	DRAWN - DRM	REVISED -
PLOT SCALE = 0.16666633' / 1"	CHECKED - CS	REVISED -
PLOT DATE = 10/15/2025	DATE - 01/31/2025	REVISED -

STATE OF ILLINOIS
DEPARTMENT OF TRANSPORTATION

FAI ROUTE 70 - INTERSTATE 70
MAINTENACE OF TRAFFIC - STAGE 2 - I-70

SCALE: 1"=50' SHEET 3 OF 7 SHEETS STA. TO STA.

F.A.I. RTE.	SECTION	COUNTY	TOTAL SHEETS	SHEET NO.
70	(25-11R-BR	EFFINGHAM	747	125
CONTRACT NO. 74893				
ILLINOIS FED. AID PROJECT				

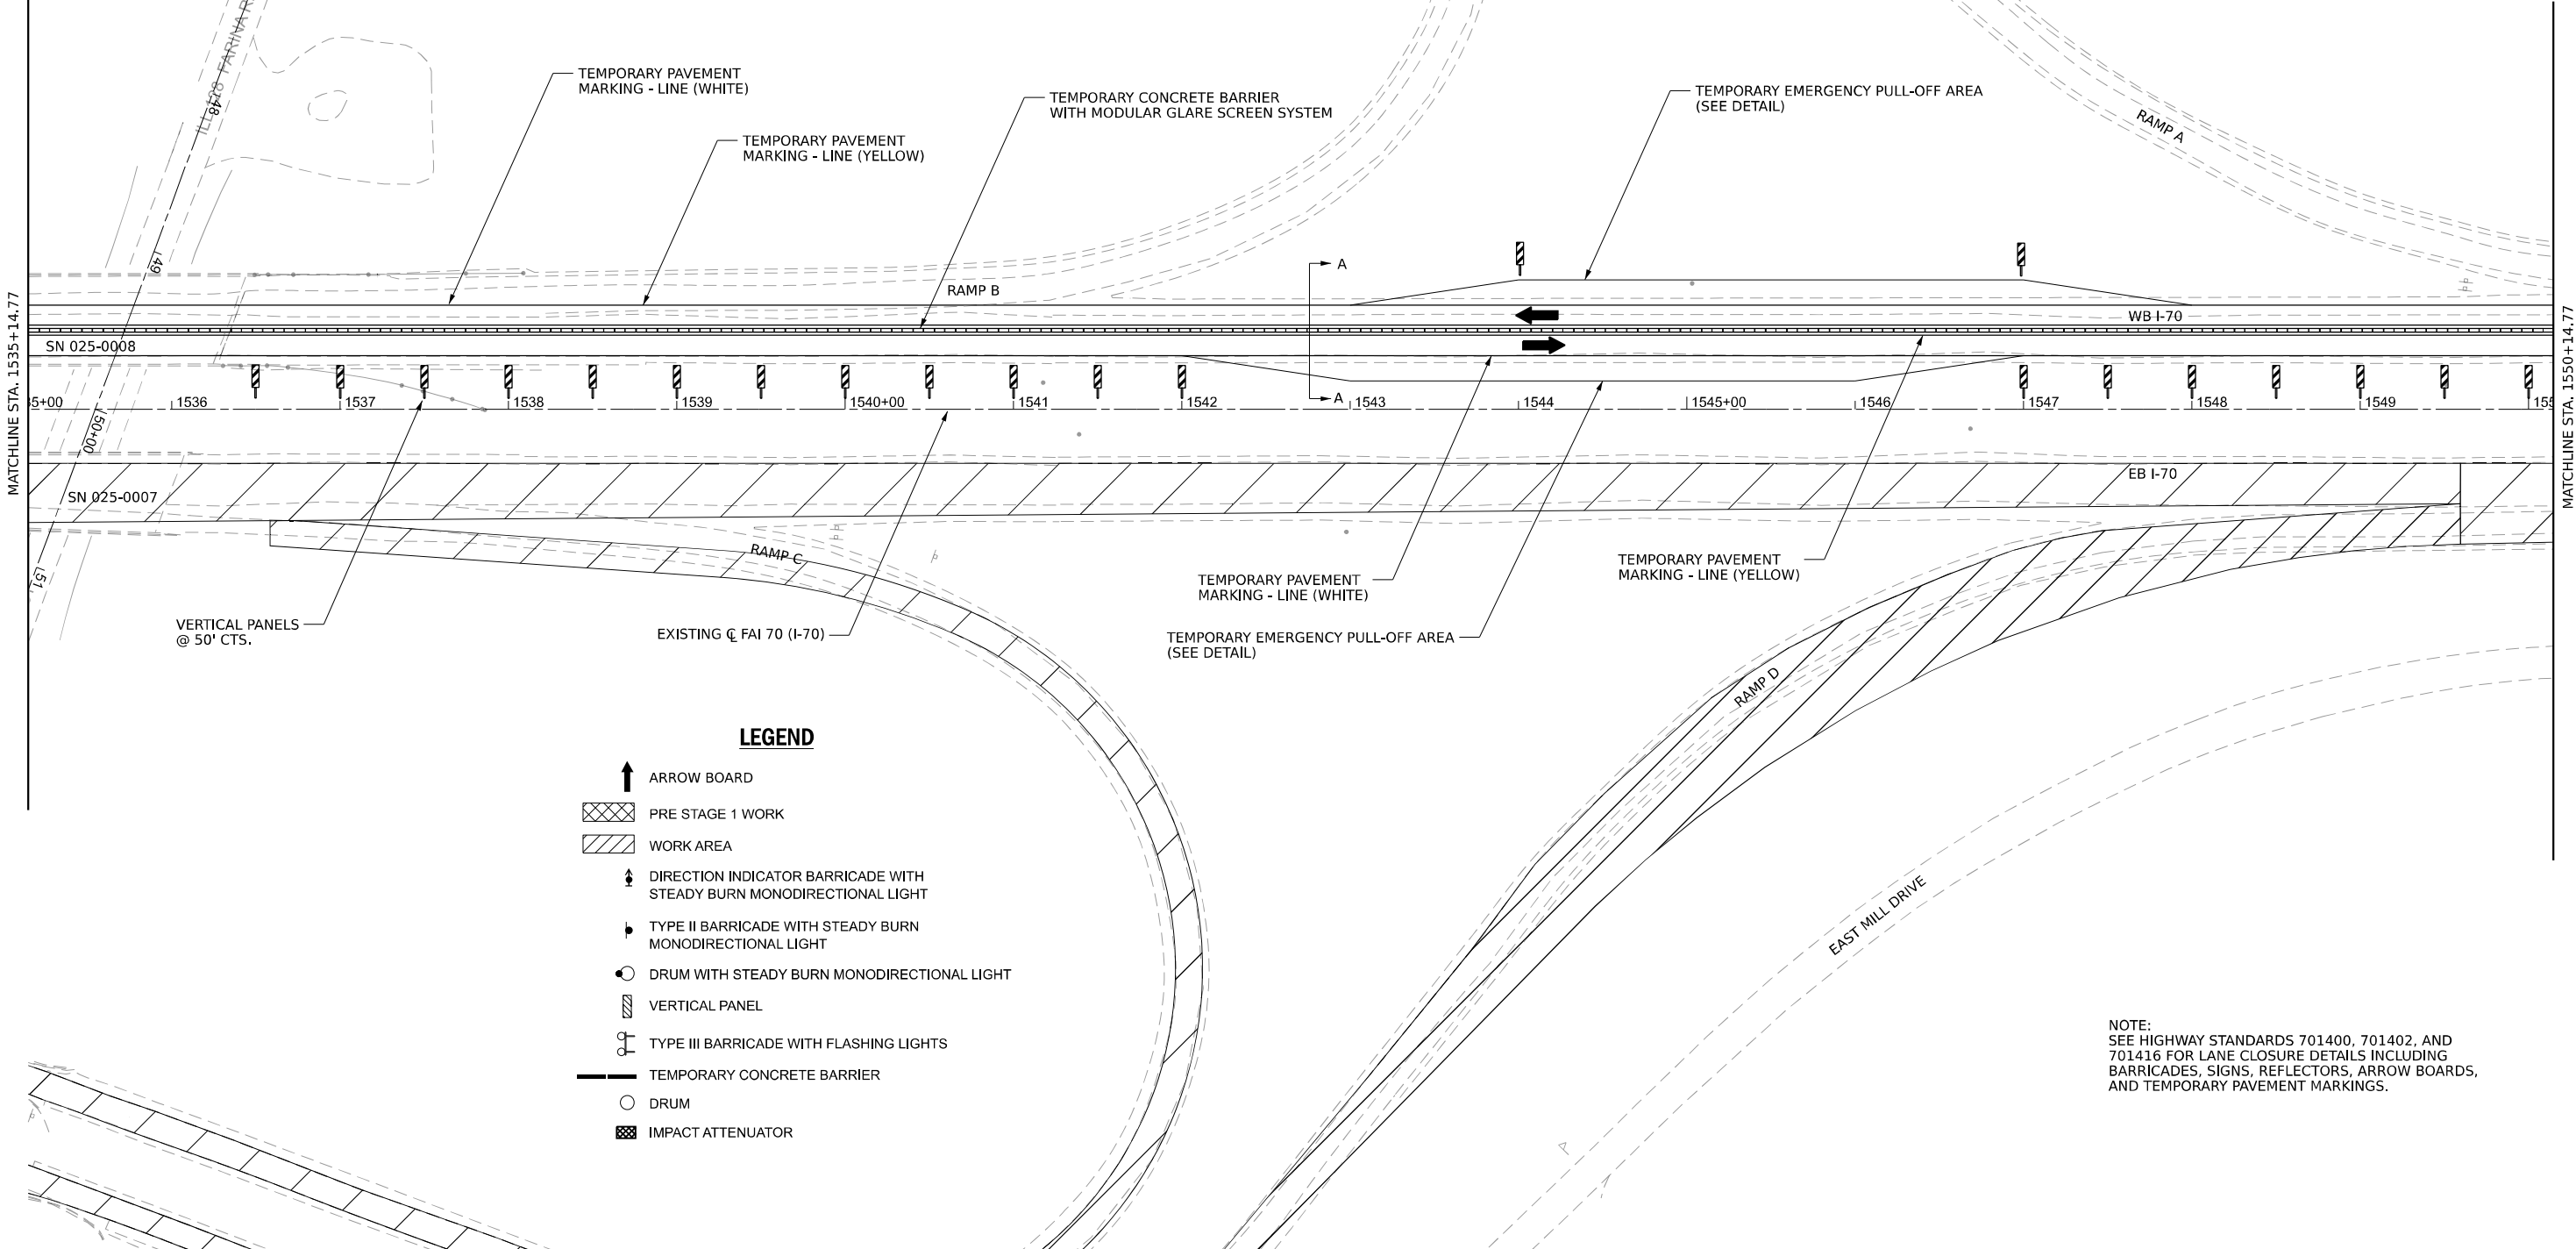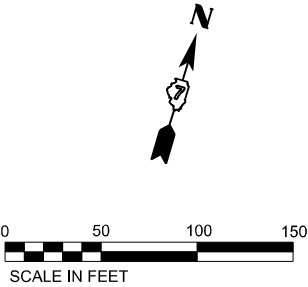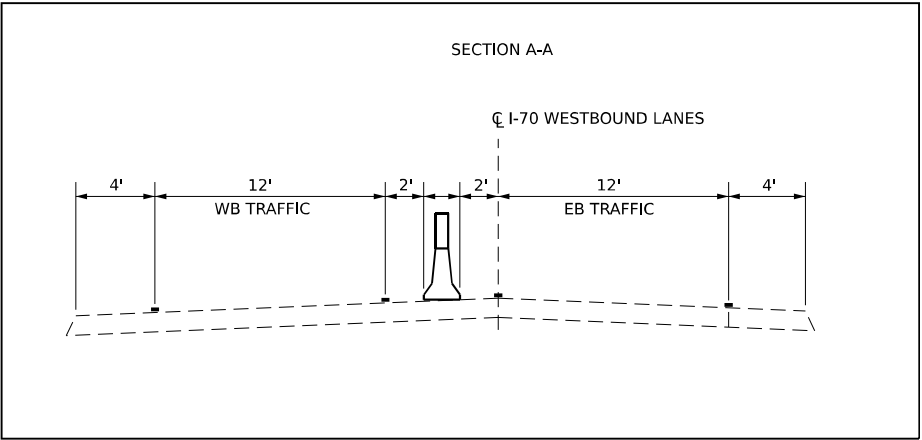

LEGEND

- ↑ ARROW BOARD
- ▨ PRE STAGE 1 WORK
- ▧ WORK AREA
- ↑ DIRECTION INDICATOR BARRICADE WITH STEADY BURN MONODIRECTIONAL LIGHT
- ▧ TYPE II BARRICADE WITH STEADY BURN MONODIRECTIONAL LIGHT
- DRUM WITH STEADY BURN MONODIRECTIONAL LIGHT
- ▨ VERTICAL PANEL
- ▧ TYPE III BARRICADE WITH FLASHING LIGHTS
- TEMPORARY CONCRETE BARRIER
- DRUM
- ▨ IMPACT ATTENUATOR

NOTE:
SEE HIGHWAY STANDARDS 701400, 701402, AND 701416 FOR LANE CLOSURE DETAILS INCLUDING BARRICADES, SIGNS, REFLECTORS, ARROW BOARDS, AND TEMPORARY PAVEMENT MARKINGS.






USER NAME = mackl	DESIGNED - DRM	REVISED -
PLOT SCALE = 0.16666633' / in.	DRAWN - DRM	REVISED -
PLOT DATE = 2/17/2025	CHECKED - CS	REVISED -
	DATE - 01/31/2025	REVISED -

STATE OF ILLINOIS
DEPARTMENT OF TRANSPORTATION

FAI ROUTE 70 - INTERSTATE 70
MAINTENANCE OF TRAFFIC - STAGE 2 - I-70

SCALE: 1"=50' SHEET 4 OF 7 SHEETS STA. TO STA.

F.A.I. RTE.	SECTION	COUNTY	TOTAL SHEETS	SHEET NO.
70	(25-11R-BR)	EFFINGHAM	747	126
CONTRACT NO. 74893				
ILLINOIS FED. AID PROJECT				

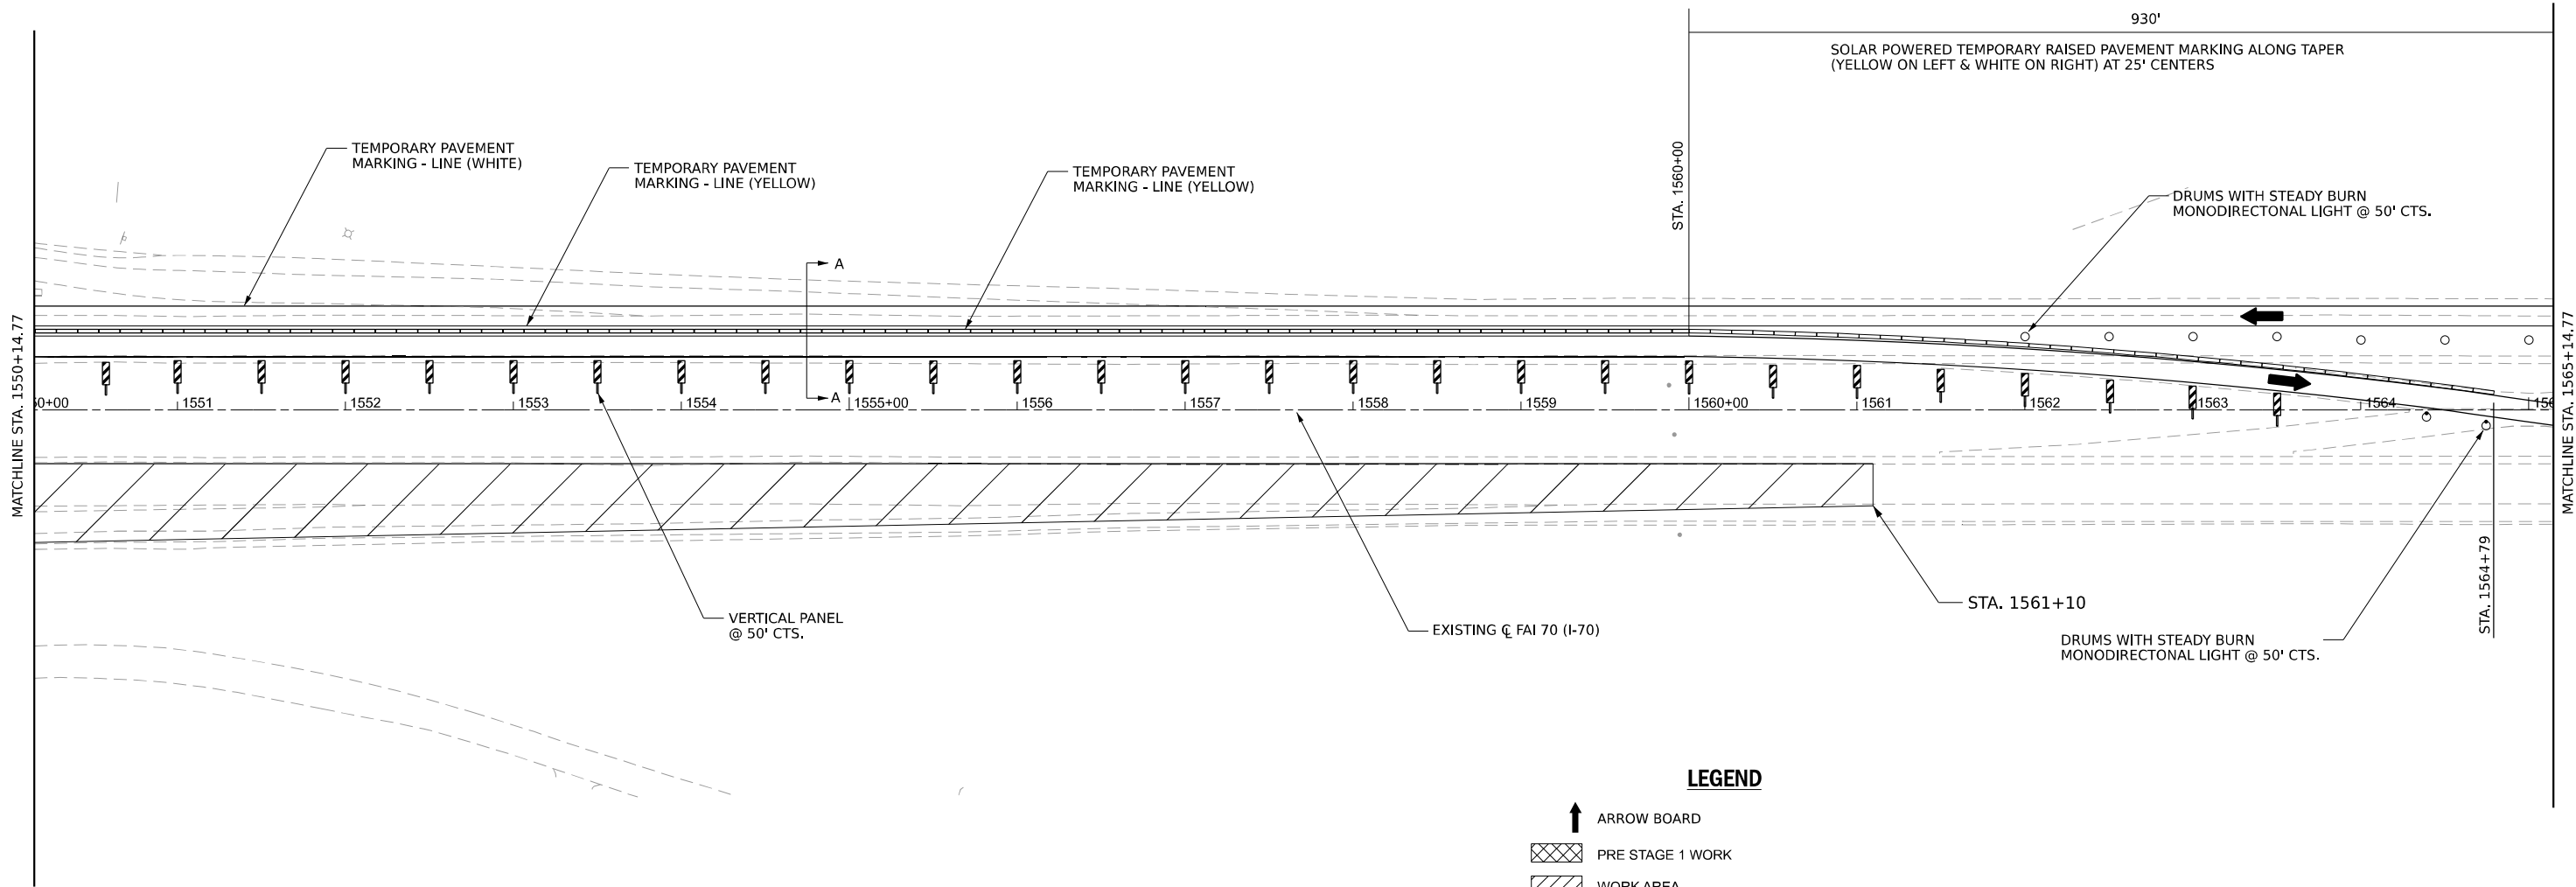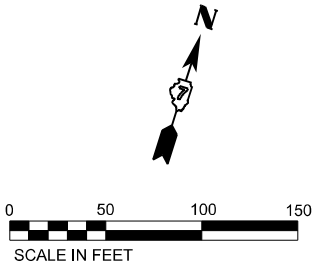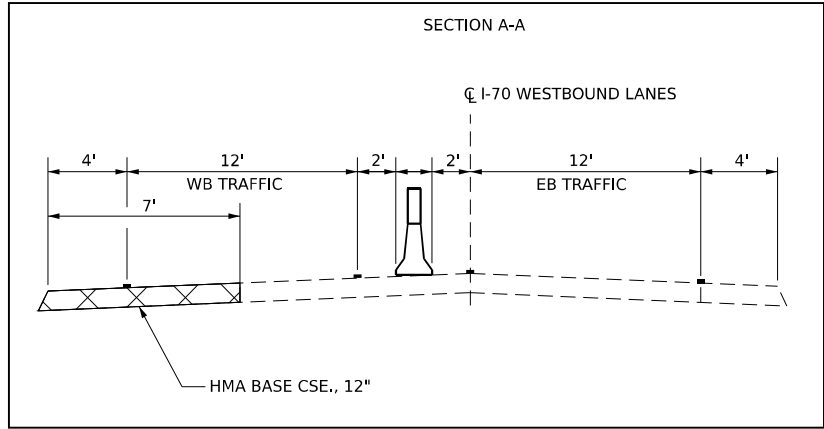

LEGEND

- ARROW BOARD
- PRE STAGE 1 WORK
- WORK AREA
- DIRECTION INDICATOR BARRICADE WITH STEADY BURN MONODIRECTIONAL LIGHT
- TYPE II BARRICADE WITH STEADY BURN MONODIRECTIONAL LIGHT
- DRUM WITH STEADY BURN MONODIRECTIONAL LIGHT
- VERTICAL PANEL
- TYPE III BARRICADE WITH FLASHING LIGHTS
- TEMPORARY CONCRETE BARRIER
- DRUM
- IMPACT ATTENUATOR

NOTE:
SEE HIGHWAY STANDARDS 701400, 701402, AND 701416 FOR LANE CLOSURE DETAILS INCLUDING BARRICADES, SIGNS, REFLECTORS, ARROW BOARDS, AND TEMPORARY PAVEMENT MARKINGS.





USER NAME = mackl	DESIGNED - DRM	REVISED -
	DRAWN - DRM	REVISED -
PLOT SCALE = 0.16666633' / in.	CHECKED - CS	REVISED -
PLOT DATE = 9/19/2025	DATE - 01/31/2025	REVISED -

STATE OF ILLINOIS
DEPARTMENT OF TRANSPORTATION

FAI ROUTE 70 – INTERSTATE 70
MAINTENANCE OF TRAFFIC – STAGE 2 – I-70

SCALE: 1"=50' SHEET 5 OF 7 SHEETS STA. TO STA.

F.A.I. RTE.	SECTION	COUNTY	TOTAL SHEETS	SHEET NO.
70	(25-IR-BR	EFFINGHAM	747	127
CONTRACT NO. 74893				
ILLINOIS FED. AID PROJECT				

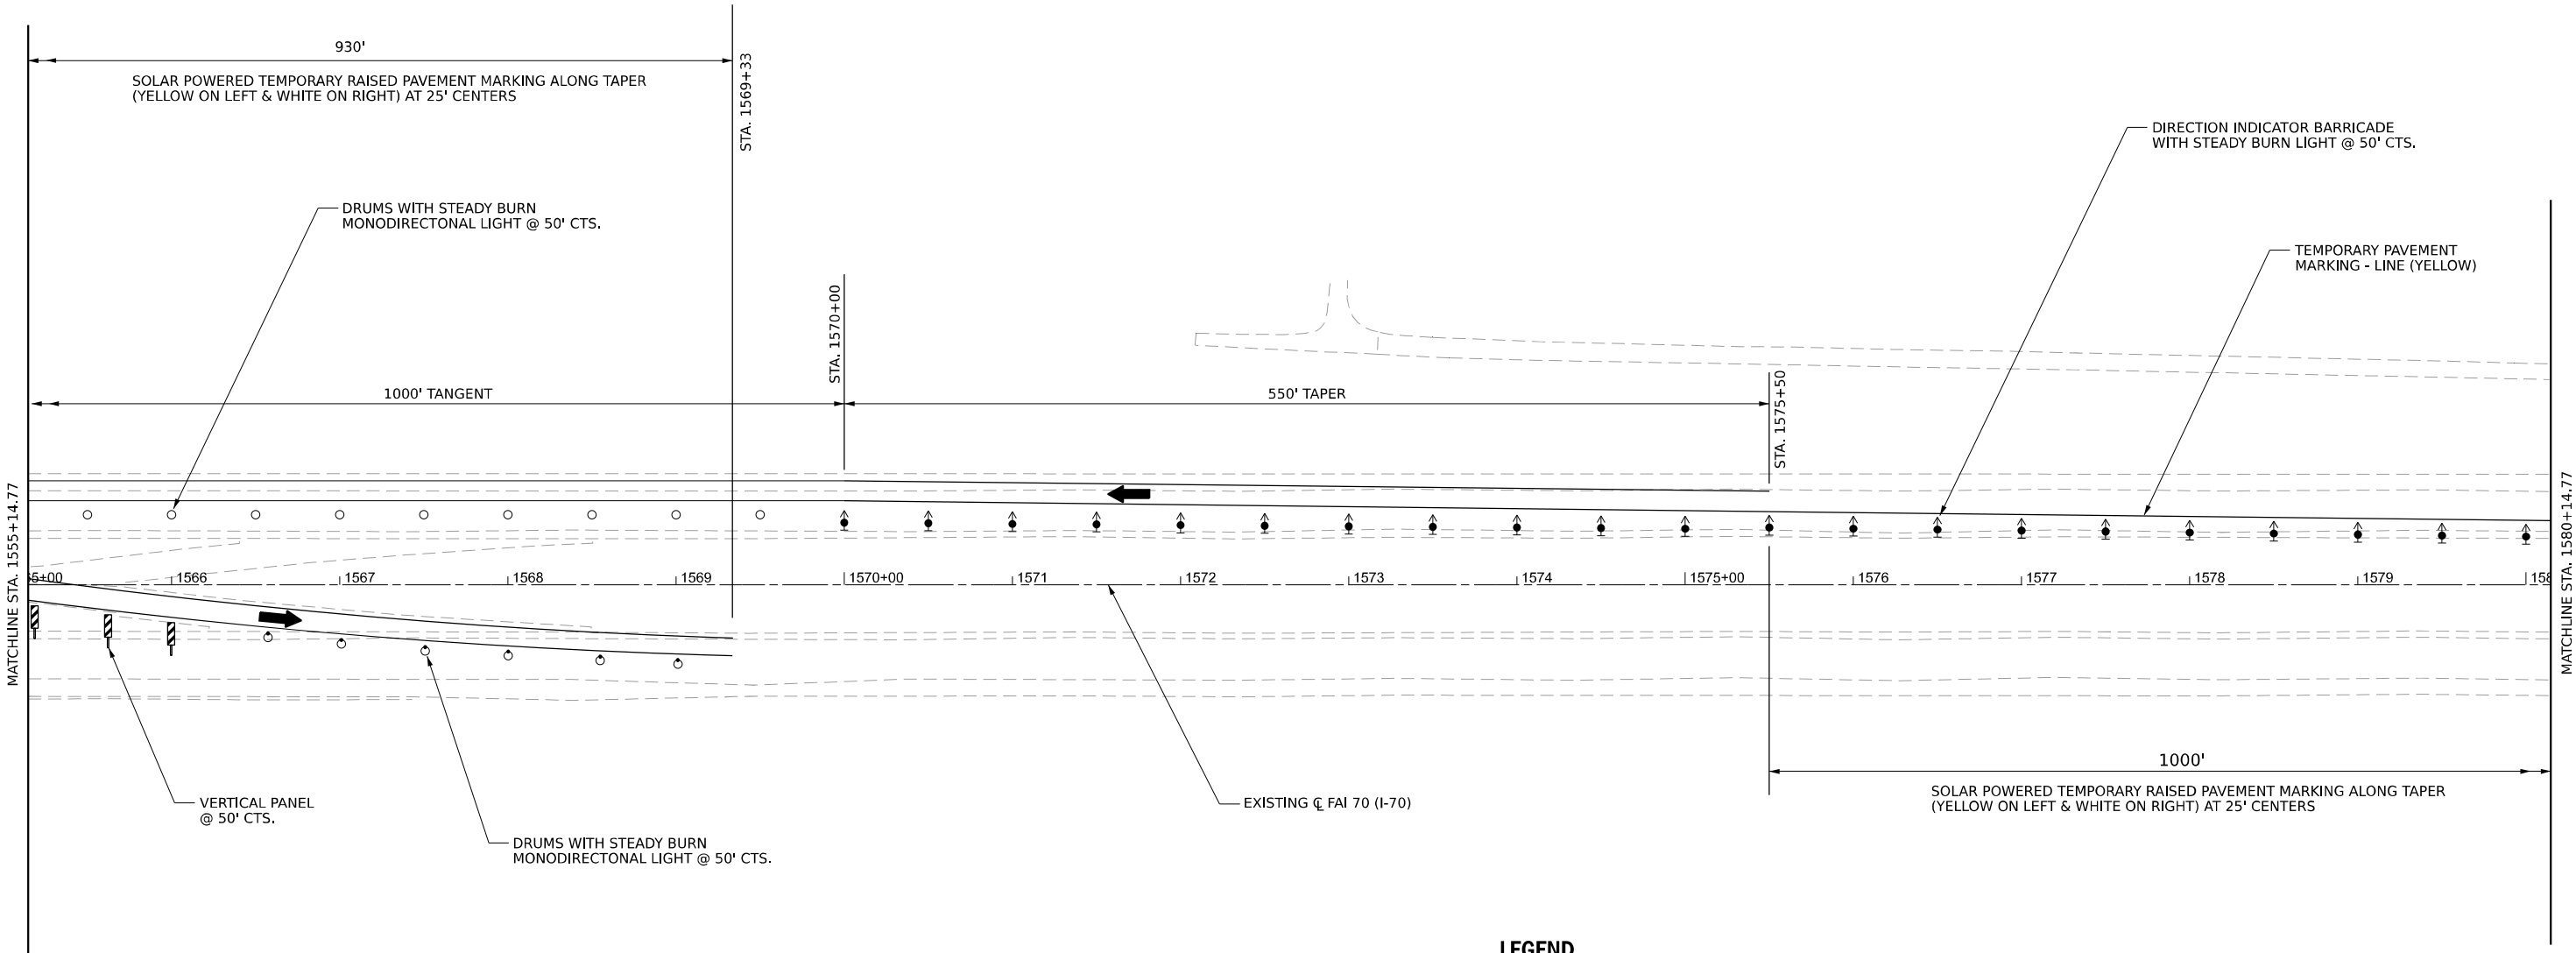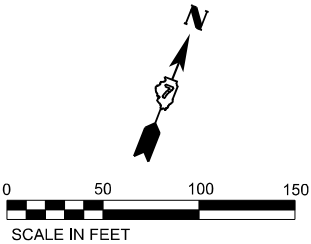

LEGEND

- ARROW BOARD
- PRE STAGE 1 WORK
- WORK AREA
- DIRECTION INDICATOR BARRICADE WITH STEADY BURN MONODIRECTIONAL LIGHT
- TYPE II BARRICADE WITH STEADY BURN MONODIRECTIONAL LIGHT
- DRUM WITH STEADY BURN MONODIRECTIONAL LIGHT
- VERTICAL PANEL
- TYPE III BARRICADE WITH FLASHING LIGHTS
- TEMPORARY CONCRETE BARRIER
- DRUM
- IMPACT ATTENUATOR

NOTE:
SEE HIGHWAY STANDARDS 701400, 701402, AND 701416 FOR LANE CLOSURE DETAILS INCLUDING BARRICADES, SIGNS, REFLECTORS, ARROW BOARDS, AND TEMPORARY PAVEMENT MARKINGS.





USER NAME = mackl	DESIGNED - DRM	REVISED -
	DRAWN - DRM	REVISED -
PLOT SCALE = 0.16666633 ' / in.	CHECKED - CS	REVISED -
PLOT DATE = 9/19/2025	DATE - 01/31/2025	REVISED -

STATE OF ILLINOIS
DEPARTMENT OF TRANSPORTATION

FAI ROUTE 70 – INTERSTATE 70
MAINTENANCE OF TRAFFIC – STAGE 2 – I-70

SCALE: 1"=50' SHEET 6 OF 7 SHEETS STA. TO STA.

F.A.I RTE.	SECTION	COUNTY	TOTAL SHEETS	SHEET NO.
70	(25-1)R-BR	EFFINGHAM	747	128
CONTRACT NO. 74893				
ILLINOIS FED. AID PROJECT				

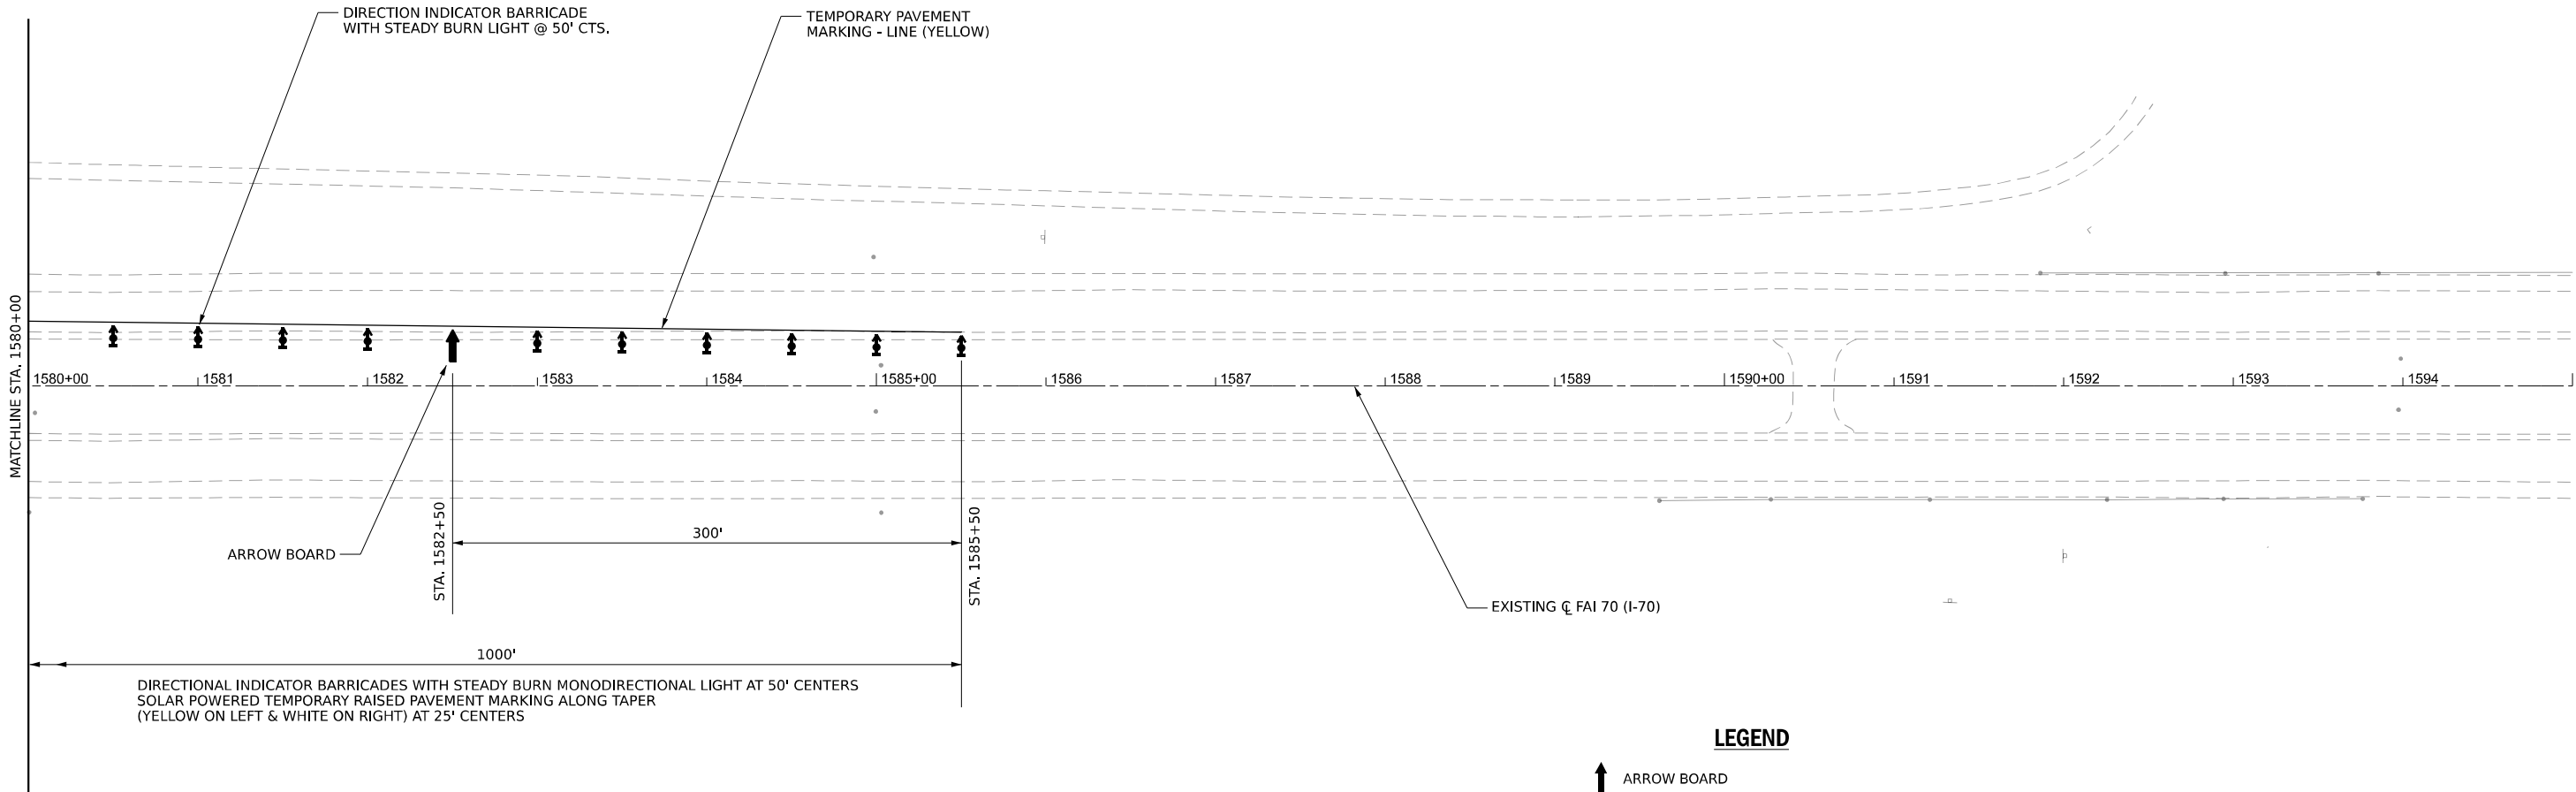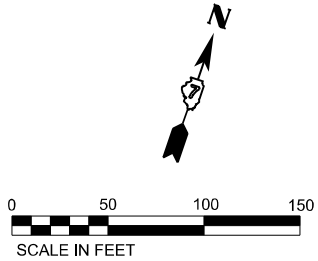

LEGEND

- ↑ ARROW BOARD
- ▨ PRE STAGE 1 WORK
- ▧ WORK AREA
- ↕ DIRECTION INDICATOR BARRICADE WITH STEADY BURN MONODIRECTIONAL LIGHT
- ⌋ TYPE II BARRICADE WITH STEADY BURN MONODIRECTIONAL LIGHT
- ⦿ DRUM WITH STEADY BURN MONODIRECTIONAL LIGHT
- ▮ VERTICAL PANEL
- ⌋ TYPE III BARRICADE WITH FLASHING LIGHTS
- TEMPORARY CONCRETE BARRIER
- DRUM
- ▩ IMPACT ATTENUATOR

NOTE:
SEE HIGHWAY STANDARDS 701400, 701402, AND 701416 FOR LANE CLOSURE DETAILS INCLUDING BARRICADES, SIGNS, REFLECTORS, ARROW BOARDS, AND TEMPORARY PAVEMENT MARKINGS.



USER NAME = mackl	DESIGNED - DRM	REVISED -
	DRAWN - DRM	REVISED -
PLOT SCALE = 0.16666633' / in.	CHECKED - CS	REVISED -
PLOT DATE = 2/13/2025	DATE - 01/31/2025	REVISED -

STATE OF ILLINOIS
DEPARTMENT OF TRANSPORTATION

FAI ROUTE 70 – INTERSTATE 70
MAINTENANCE OF TRAFFIC – STAGE 2 – I-70

SCALE: 1"=50' SHEET 7 OF 7 SHEETS STA. TO STA.

F.A.I RTE.	SECTION	COUNTY	TOTAL SHEETS	SHEET NO.
70	(25-11R-BR	EFFINGHAM	747	129
CONTRACT NO. 74893				
ILLINOIS FED. AID PROJECT				

LEGEND

- ↑

ARROW BOARD
- ▨

PRE STAGE 1 WORK
- ▧

WORK AREA
- ↕

DIRECTION INDICATOR BARRICADE WITH STEADY BURN MONODIRECTIONAL LIGHT
- ⌋

TYPE II BARRICADE WITH STEADY BURN MONODIRECTIONAL LIGHT
- ◯



DRUM WITH STEADY BURN MONODIRECTIONAL LIGHT
- ▨

VERTICAL PANEL
- ⌋

TYPE III BARRICADE WITH FLASHING LIGHTS
- TEMPORARY CONCRETE BARRIER
- ◯

DRUM
- ▣

IMPACT ATTENUATOR

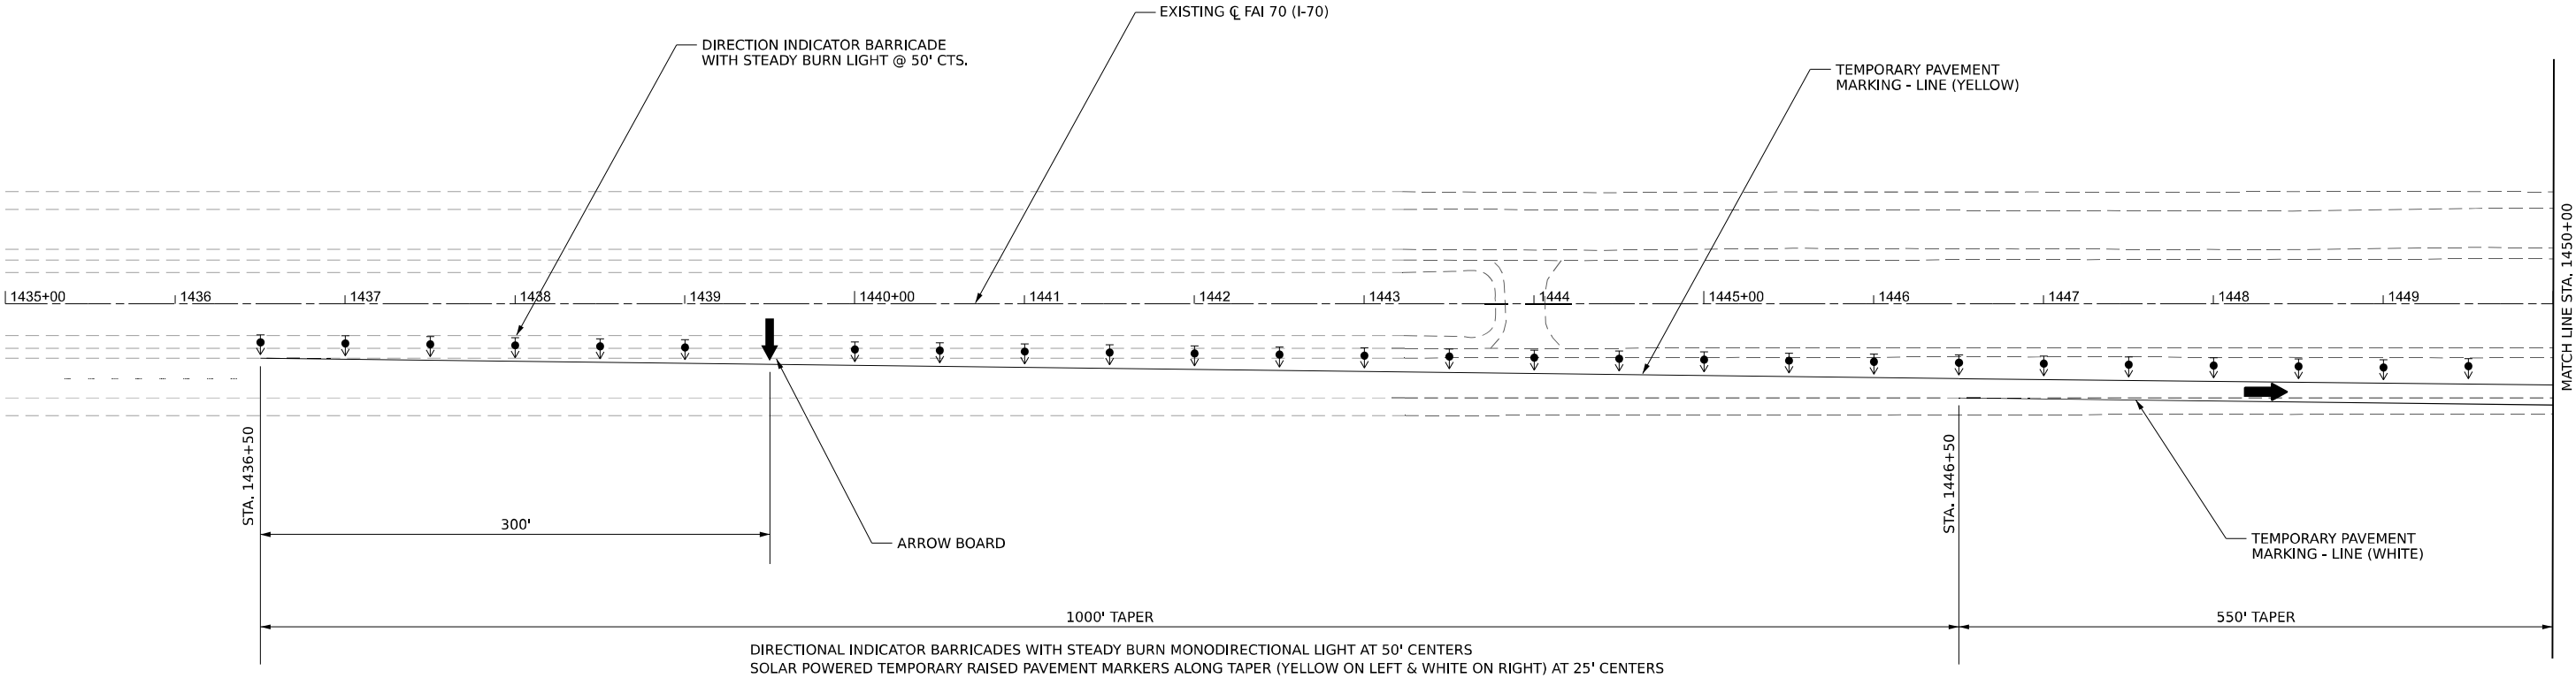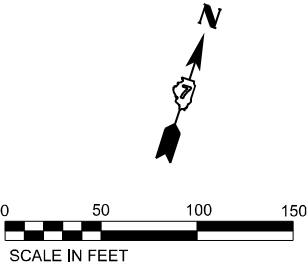

SUGGESTED SEQUENCE OF OPERATIONS:

- PRE-STAGE 2
- 1. CONSTRUCT RUMBLE STRIP IN EASTBOUND DRIVING LANE SHOULDER.
 - 2. INSTALL TEMPORARY GUARDRAIL AND TEMPORARY CONCRETE BARRIER WALL.

- STAGE 2
- 1. MOVE WB TRAFFIC TO EB PASSING LANE.
 - 2. CLOSE RAMPS C AND D.
 - 4. CONSTRUCT NEW EMBANKMENT, WESTBOUND PAVEMENT AND NEW BRIDGE OVER IL ROUTE 128.

NOTE:
SEE HIGHWAY STANDARDS 701400, 701402, AND 701416 FOR LANE CLOSURE DETAILS INCLUDING BARRICADES, SIGNS, REFLECTORS, ARROW BOARDS, AND TEMPORARY PAVEMENT MARKINGS.






USER NAME = mackl	DESIGNED - DRM	REVISED -
	DRAWN - DRM	REVISED -
PLOT SCALE = 0.16666633 ' / in.	CHECKED - CS	REVISED -
PLOT DATE = 2/13/2025	DATE - 01/31/2025	REVISED -

STATE OF ILLINOIS
DEPARTMENT OF TRANSPORTATION

FAI ROUTE 70 – INTERSTATE 70
MAINTENANCE OF TRAFFIC – STAGE 3 – I-70

SCALE: 1"=50' SHEET 1 OF 7 SHEETS STA. TO STA.

F.A.I RTE.	SECTION	COUNTY	TOTAL SHEETS	SHEET NO.
70	(25-DR-BR	EFFINGHAM	747	130
CONTRACT NO. 74893				
ILLINOIS FED. AID PROJECT				

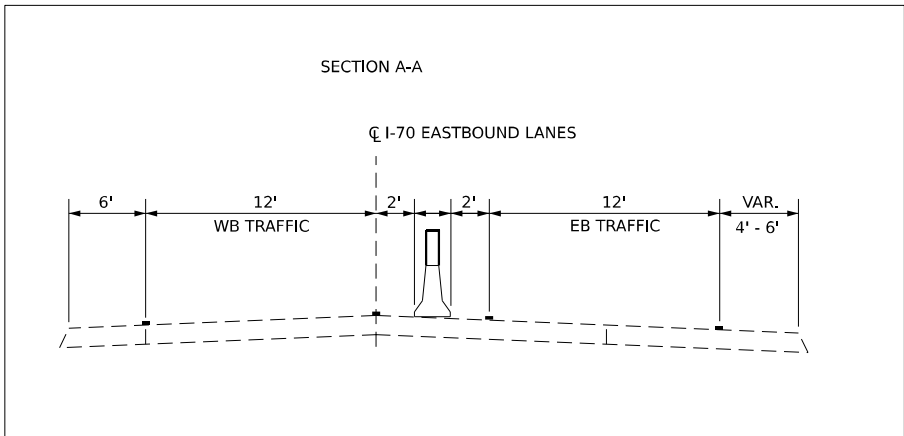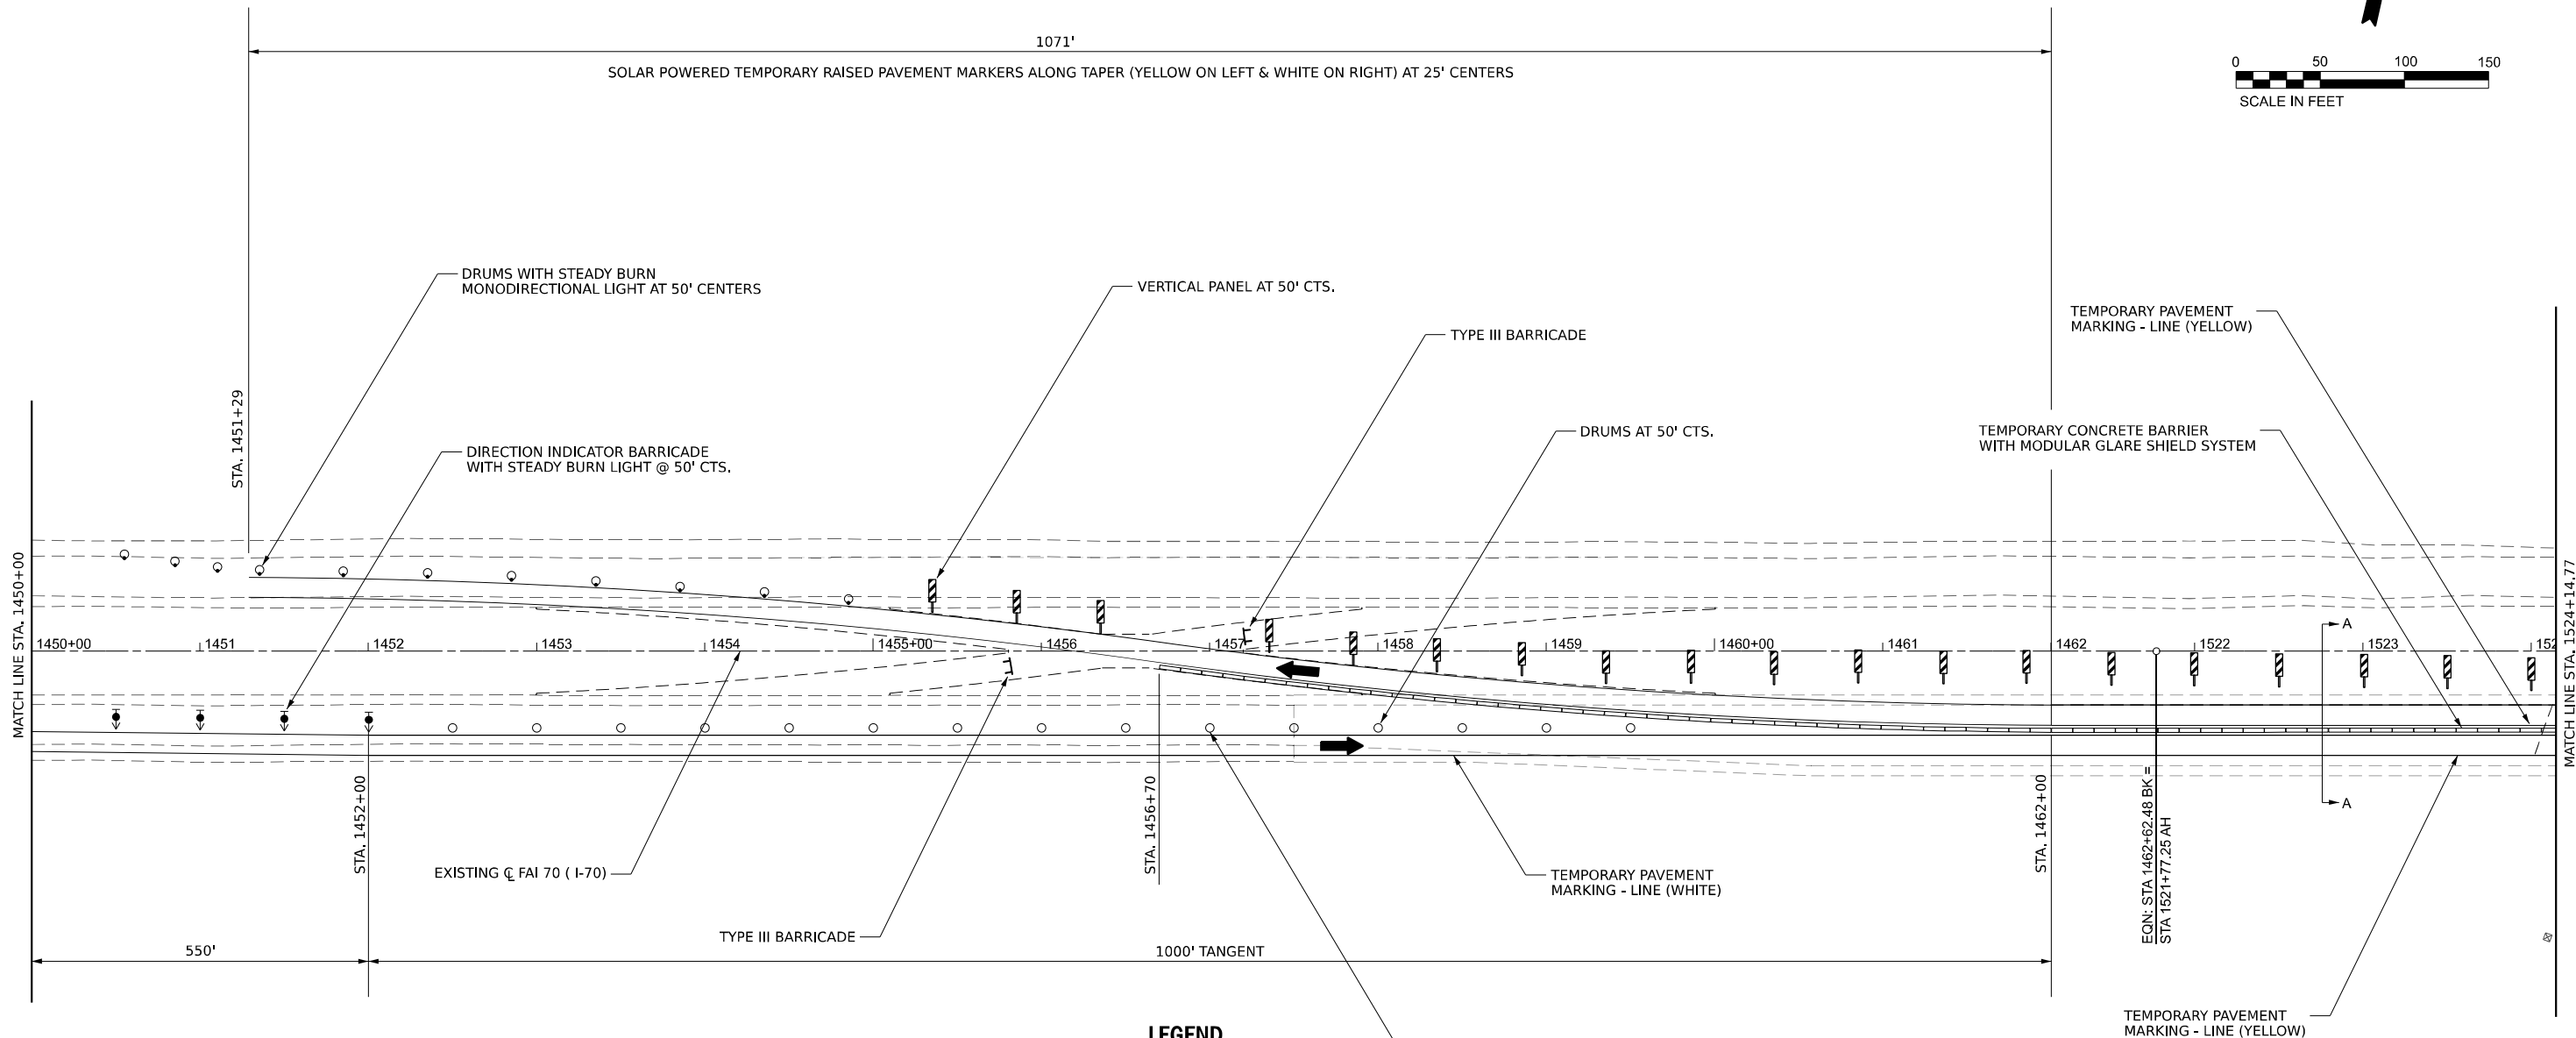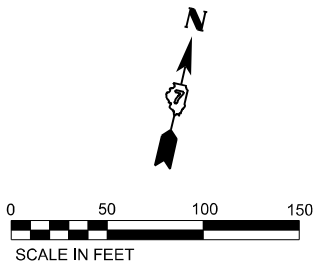

- LEGEND**
- ↑ ARROW BOARD
 - ▨ PRE STAGE 1 WORK
 - ▧ WORK AREA
 - ↑ DIRECTION INDICATOR BARRICADE WITH STEADY BURN MONODIRECTIONAL LIGHT
 - ↓ TYPE II BARRICADE WITH STEADY BURN MONODIRECTIONAL LIGHT
 - DRUM WITH STEADY BURN MONODIRECTIONAL LIGHT
 - ▨ VERTICAL PANEL
 - TYPE III BARRICADE WITH FLASHING LIGHTS
 - TEMPORARY CONCRETE BARRIER
 - DRUM
 - ▨ IMPACT ATTENUATOR
- DRUMS WITH STEADY BURN MONODIRECTIONAL LIGHT AT 50' CENTERS

NOTE:
SEE HIGHWAY STANDARDS 701400, 701402, AND 701416 FOR LANE CLOSURE DETAILS INCLUDING BARRICADES, SIGNS, REFLECTORS, ARROW BOARDS, AND TEMPORARY PAVEMENT MARKINGS.






USER NAME = mackl	DESIGNED - DRM	REVISED -
PLOT SCALE = 0.16666633 ' / in.	DRAWN - DRM	REVISED -
PLOT DATE = 10/15/2025	CHECKED - CS	REVISED -
	DATE - 01/31/2025	REVISED -

STATE OF ILLINOIS
DEPARTMENT OF TRANSPORTATION

FAI ROUTE 70 – INTERSTATE 70
MAINTENANCE OF TRAFFIC – STAGE 3 – I-70

SCALE: 1"=50' SHEET 2 OF 7 SHEETS STA. TO STA.

F.A.I. RTE.	SECTION	COUNTY	TOTAL SHEETS	SHEET NO.
70	(25-DR-BR	EFFINGHAM	747	131
CONTRACT NO. 74893				
ILLINOIS FED. AID PROJECT				

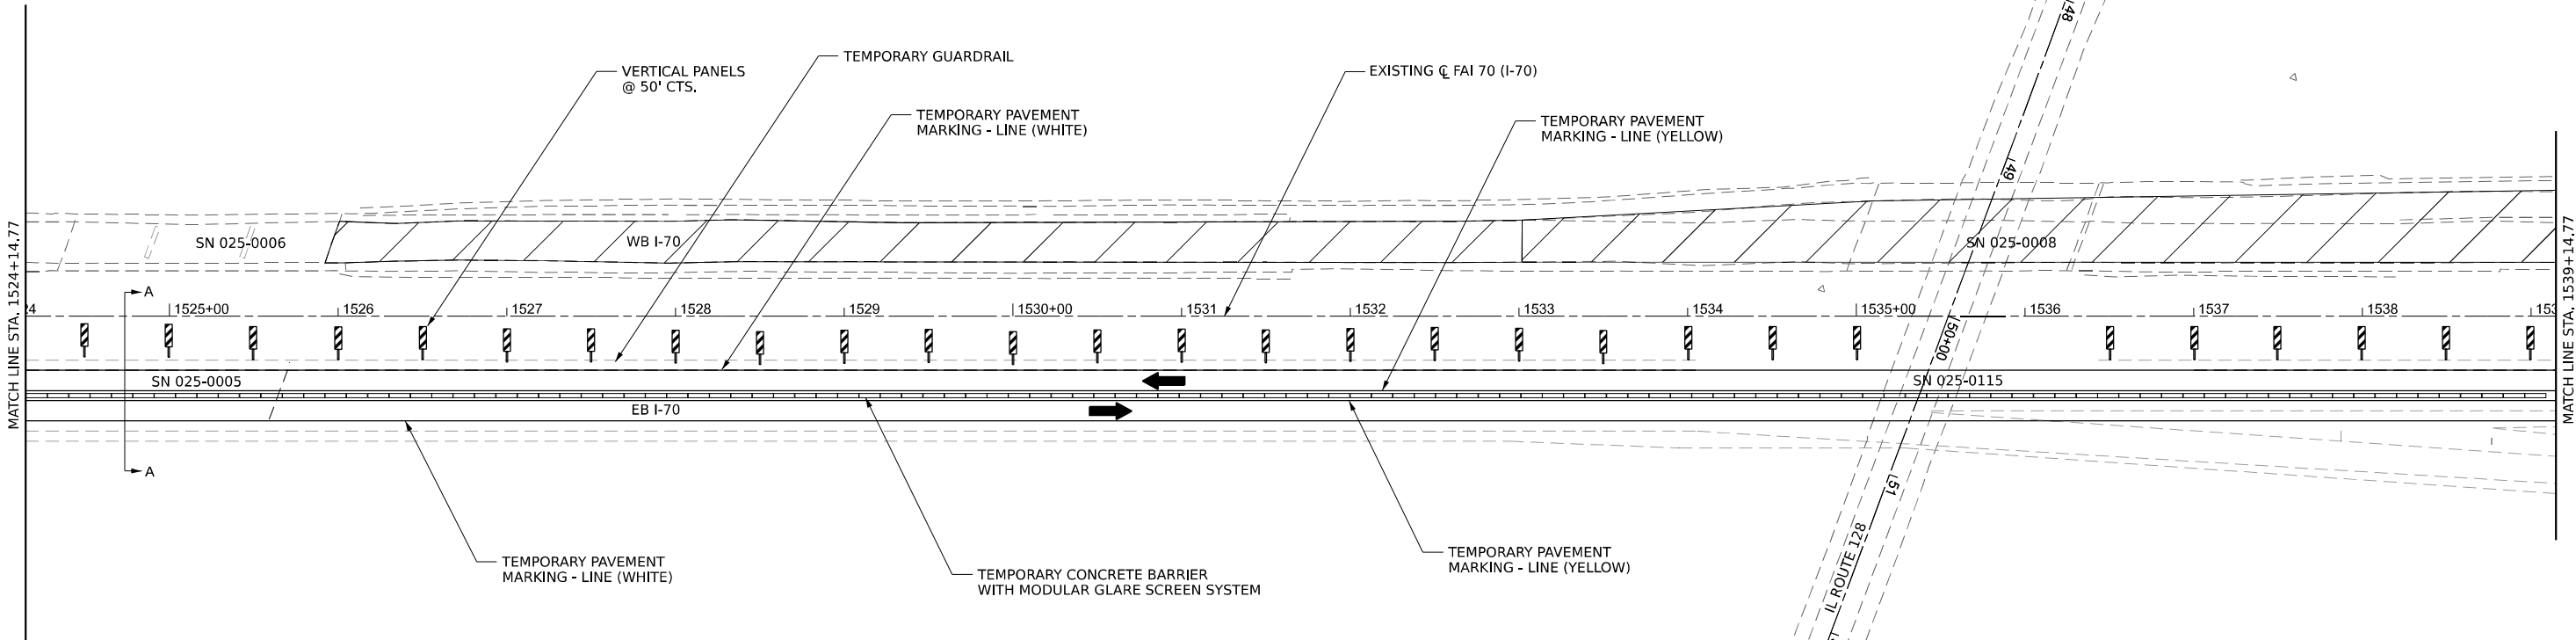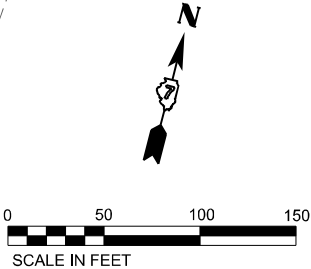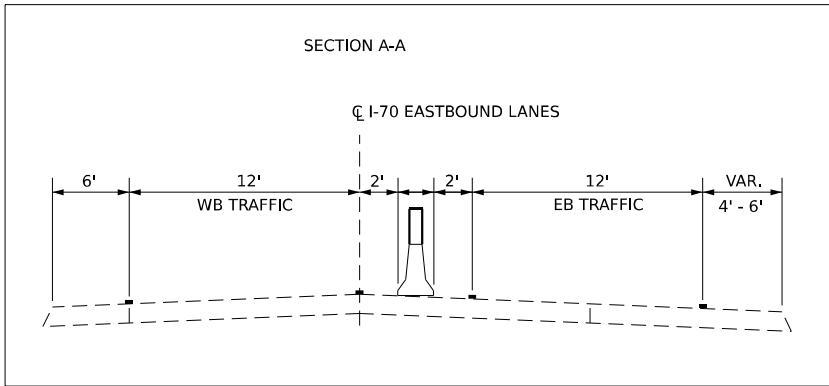

LEGEND

- ARROW BOARD
- PRE STAGE 1 WORK
- WORK AREA
- DIRECTION INDICATOR BARRICADE WITH STEADY BURN MONODIRECTIONAL LIGHT
- TYPE II BARRICADE WITH STEADY BURN MONODIRECTIONAL LIGHT
- DRUM WITH STEADY BURN MONODIRECTIONAL LIGHT
- VERTICAL PANEL
- TYPE III BARRICADE WITH FLASHING LIGHTS
- TEMPORARY CONCRETE BARRIER
- DRUM
- IMPACT ATTENUATOR

NOTE:
SEE HIGHWAY STANDARDS 701400, 701402, AND 701416 FOR LANE CLOSURE DETAILS INCLUDING BARRICADES, SIGNS, REFLECTORS, ARROW BOARDS, AND TEMPORARY PAVEMENT MARKINGS.



USER NAME = mackl	DESIGNED - DRM	REVISED -
PLOT SCALE = 0.16666633' / in.	DRAWN - DRM	REVISED -
PLOT DATE = 10/15/2025	CHECKED - CS	REVISED -
	DATE - 01/31/2025	REVISED -



STATE OF ILLINOIS
DEPARTMENT OF TRANSPORTATION

FAI ROUTE 70 - INTERSTATE 70
MAINTENANCE OF TRAFFIC - STAGE 3 - I-70


SCALE: 1"=50' SHEET 3 OF 7 SHEETS STA. TO STA.




F.A.I. RTE.	SECTION	COUNTY	TOTAL SHEETS	SHEET NO.
70	(25-11R-BR	EFFINGHAM	747	132
CONTRACT NO. 74893				
ILLINOIS FED. AID PROJECT				

- LEGEND**
- ARROW BOARD
 - PRE STAGE 1 WORK
 - WORK AREA
 - DIRECTION INDICATOR BARRICADE WITH STEADY BURN MONODIRECTIONAL LIGHT
 - TYPE II BARRICADE WITH STEADY BURN MONODIRECTIONAL LIGHT
 - DRUM WITH STEADY BURN MONODIRECTIONAL LIGHT
 - VERTICAL PANEL
 - TYPE III BARRICADE WITH FLASHING LIGHTS
 - TEMPORARY CONCRETE BARRIER
 - DRUM
 - IMPACT ATTENUATOR

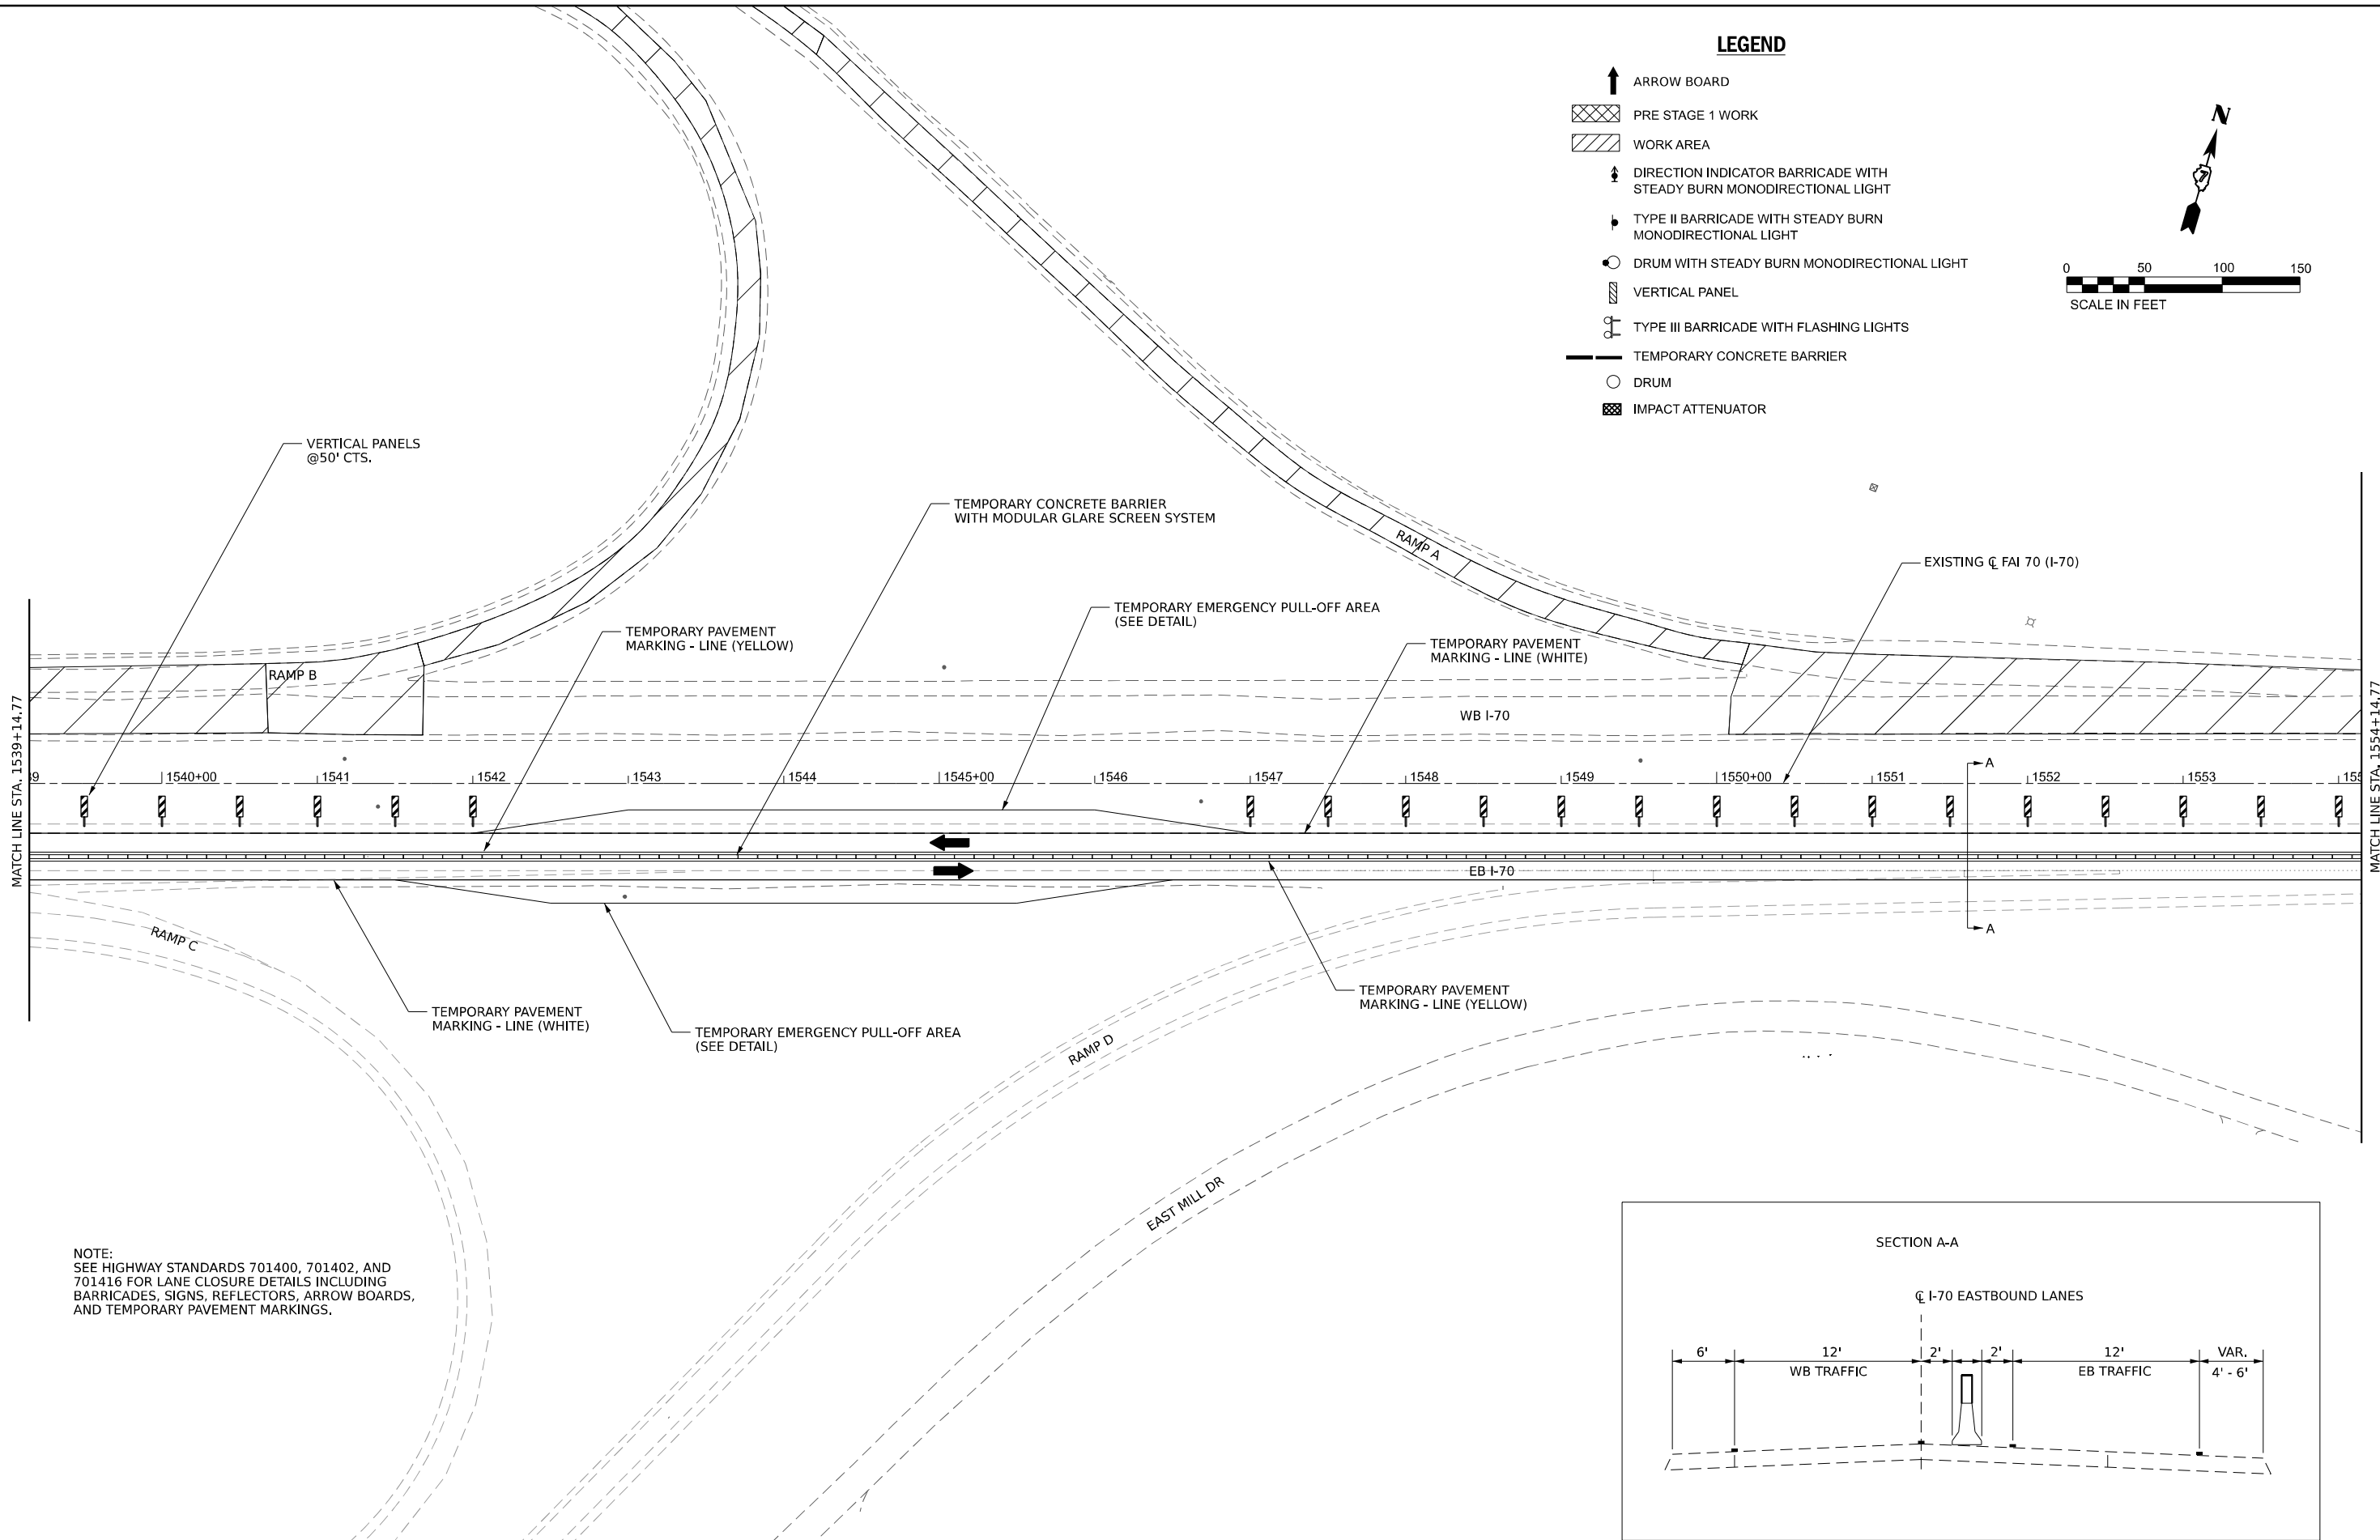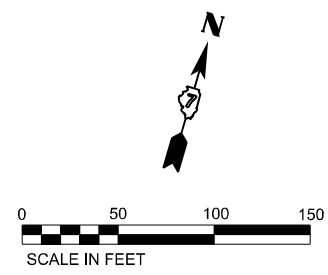

NOTE:
SEE HIGHWAY STANDARDS 701400, 701402, AND 701416 FOR LANE CLOSURE DETAILS INCLUDING BARRICADES, SIGNS, REFLECTORS, ARROW BOARDS, AND TEMPORARY PAVEMENT MARKINGS.

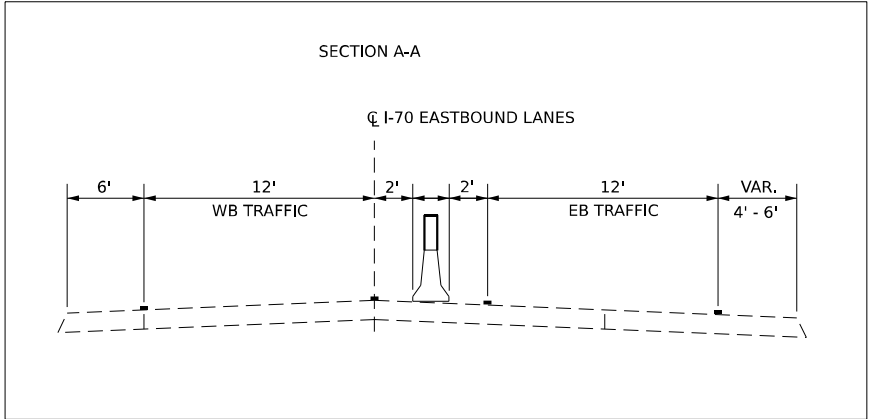

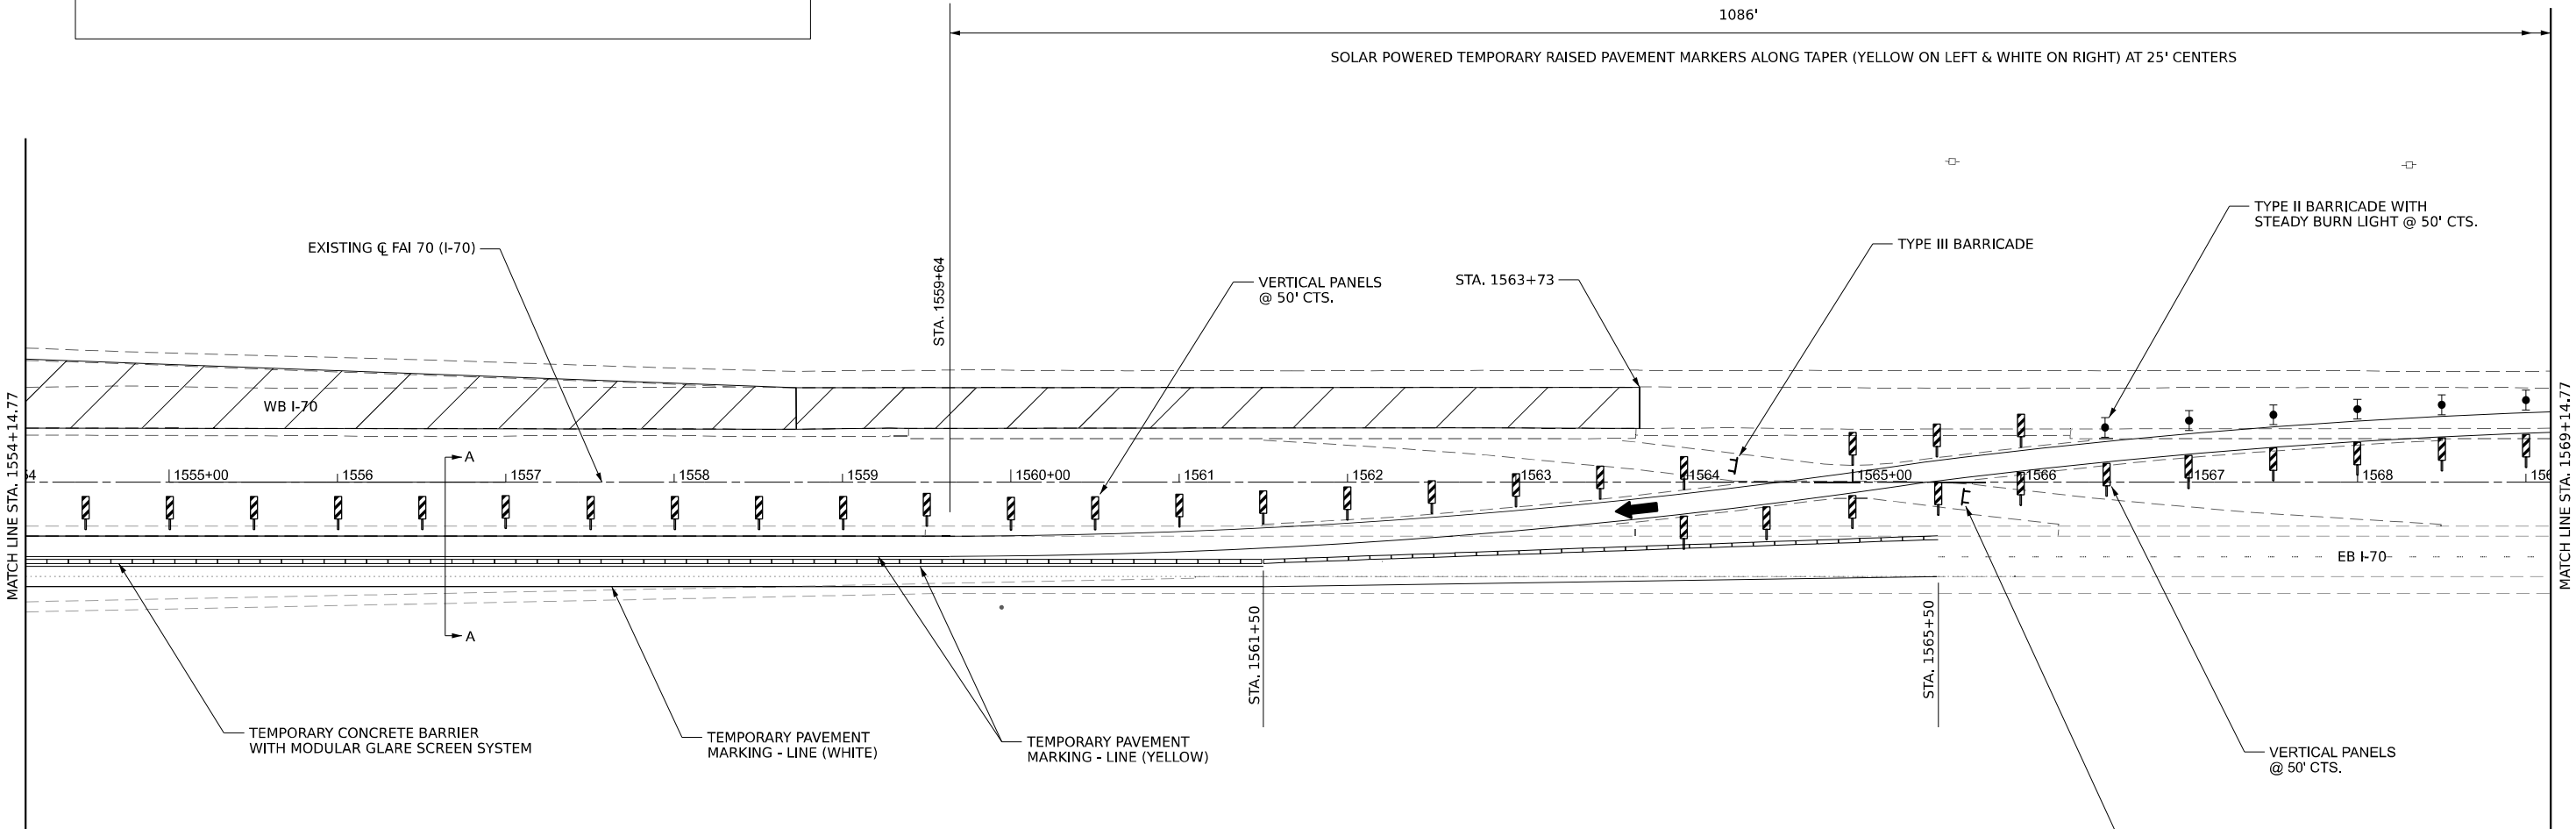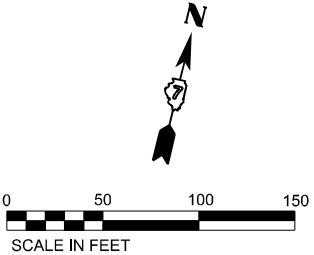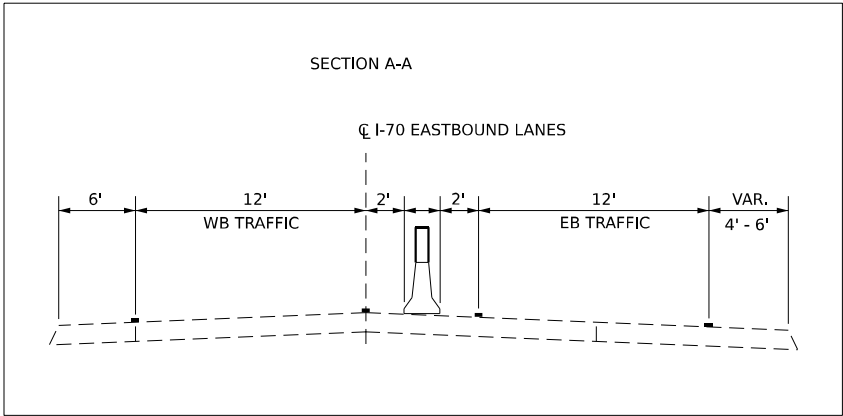

LEGEND

- ARROW BOARD
- PRE STAGE 1 WORK
- WORK AREA
- DIRECTION INDICATOR BARRICADE WITH STEADY BURN MONODIRECTIONAL LIGHT
- TYPE II BARRICADE WITH STEADY BURN MONODIRECTIONAL LIGHT
- DRUM WITH STEADY BURN MONODIRECTIONAL LIGHT
- VERTICAL PANEL
- TYPE III BARRICADE WITH FLASHING LIGHTS
- TEMPORARY CONCRETE BARRIER
- DRUM
- IMPACT ATTENUATOR

NOTE:
SEE HIGHWAY STANDARDS 701400, 701402, AND 701416 FOR LANE CLOSURE DETAILS INCLUDING BARRICADES, SIGNS, REFLECTORS, ARROW BOARDS, AND TEMPORARY PAVEMENT MARKINGS.





USER NAME = mackl	DESIGNED - DRM	REVISED -
	DRAWN - DRM	REVISED -
PLOT SCALE = 0.16666633' / in.	CHECKED - CS	REVISED -
PLOT DATE = 2/17/2025	DATE - 01/31/2025	REVISED -

STATE OF ILLINOIS
DEPARTMENT OF TRANSPORTATION

FAI ROUTE 70 - INTERSTATE 70
MAINTENANCE OF TRAFFIC - STAGE 3 - I-70

SCALE: 1"=50' SHEET 5 OF 7 SHEETS STA. TO STA.

F.A.I RTE.	SECTION	COUNTY	TOTAL SHEETS	SHEET NO.
70	(25-1)R-BR	EFFINGHAM	747	134
CONTRACT NO. 74893				
ILLINOIS FED. AID PROJECT				

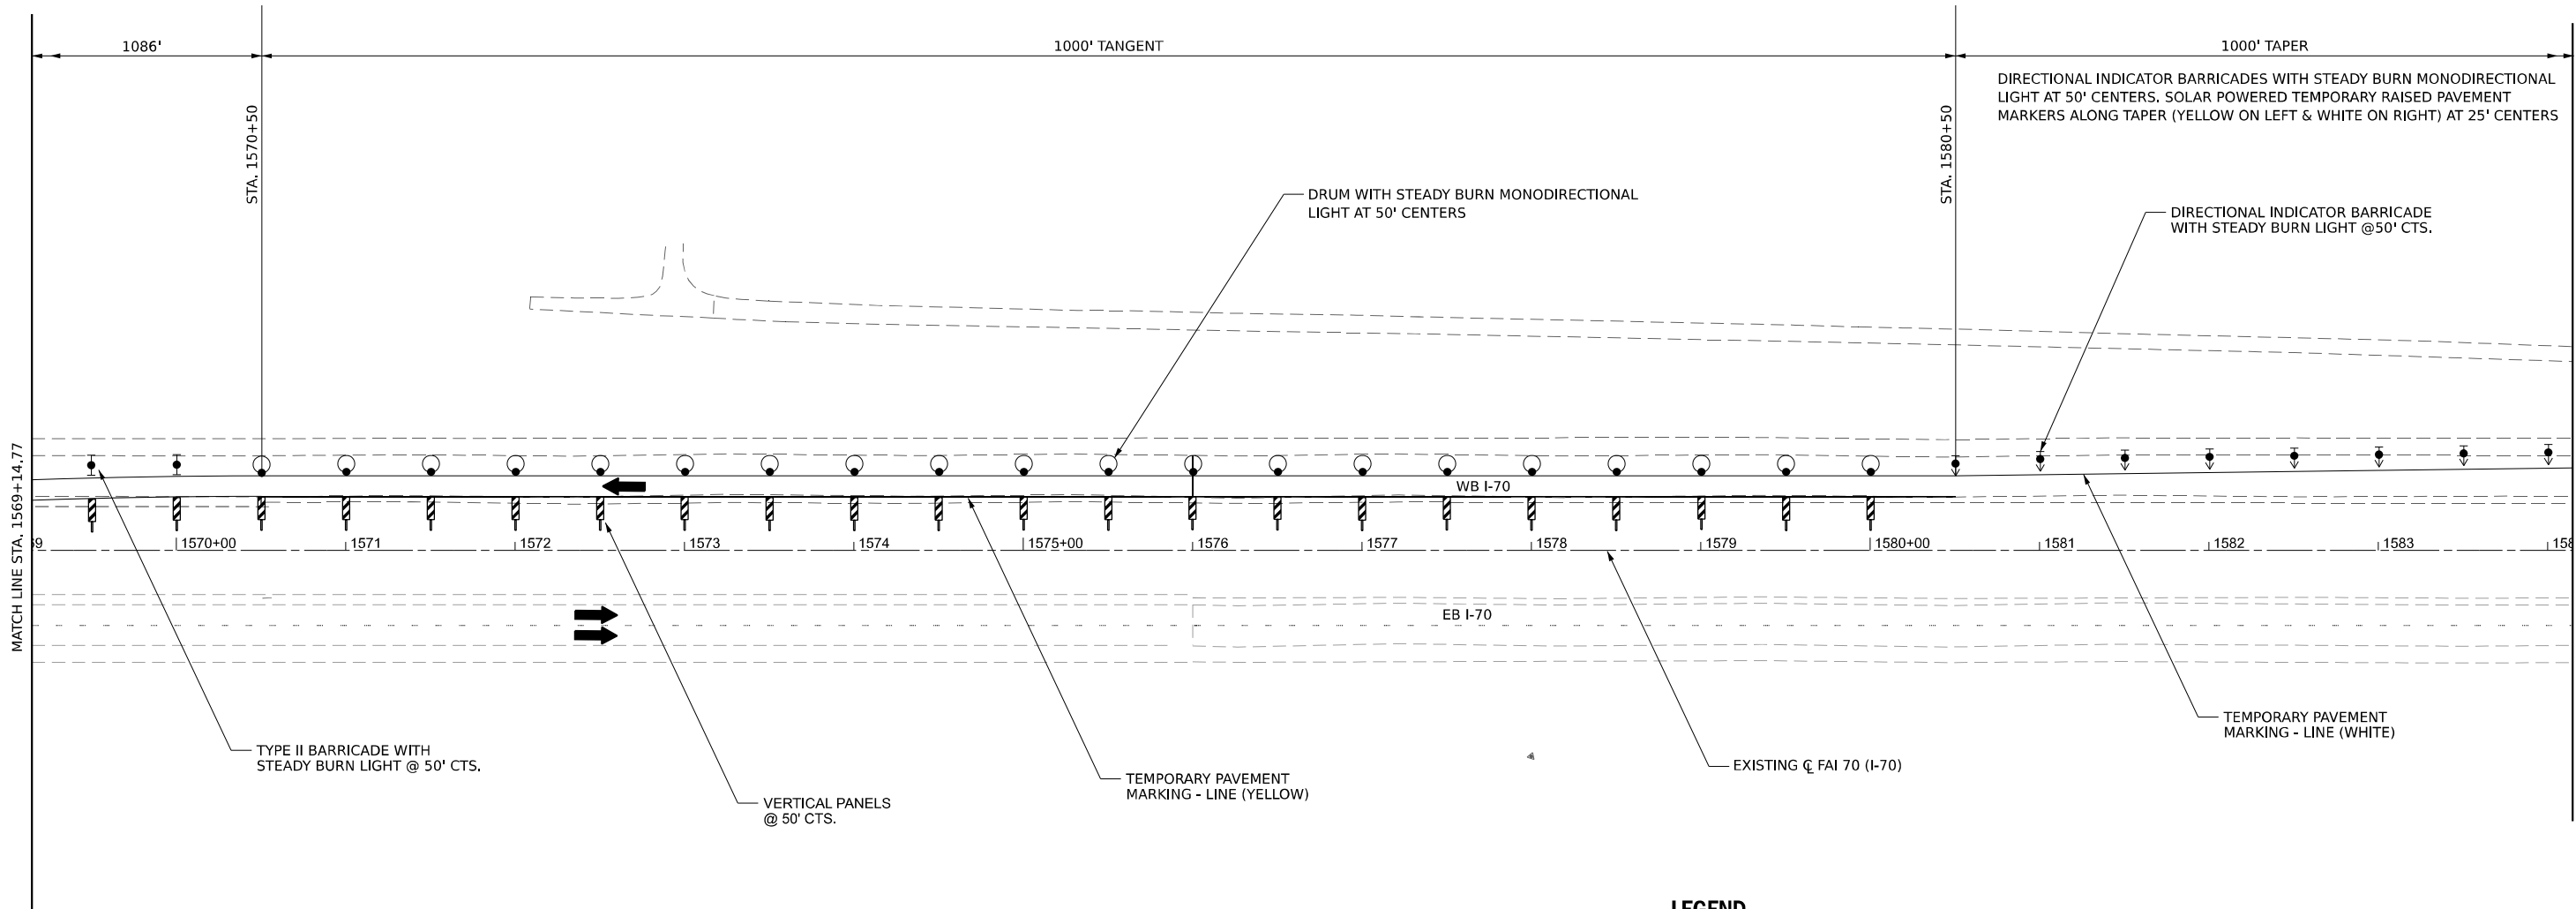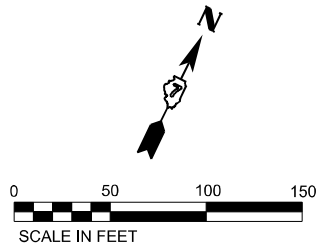

LEGEND

- ARROW BOARD
- PRE STAGE 1 WORK
- WORK AREA
- DIRECTION INDICATOR BARRICADE WITH STEADY BURN MONODIRECTIONAL LIGHT
- TYPE II BARRICADE WITH STEADY BURN MONODIRECTIONAL LIGHT
- DRUM WITH STEADY BURN MONODIRECTIONAL LIGHT
- VERTICAL PANEL
- TYPE III BARRICADE WITH FLASHING LIGHTS
- TEMPORARY CONCRETE BARRIER
- DRUM
- IMPACT ATTENUATOR

NOTE:
SEE HIGHWAY STANDARDS 701400, 701402, AND 701416 FOR LANE CLOSURE DETAILS INCLUDING BARRICADES, SIGNS, REFLECTORS, ARROW BOARDS, AND TEMPORARY PAVEMENT MARKINGS.

MODEL: E:\C\1471 - Stage 2 Plans\5 (Plan) / 1471.dgn
FILE NAME: C:\Users\mckl\Documents\1471 - Stage 2 Plans\5 (Plan) / 1471.dgn



USER NAME = mckl	DESIGNED - DRM	REVISED -
	DRAWN - DRM	REVISED -
PLOT SCALE = 0.16666633 ' / in.	CHECKED - CS	REVISED -
PLOT DATE = 2/13/2025	DATE - 01/31/2025	REVISED -

STATE OF ILLINOIS
DEPARTMENT OF TRANSPORTATION



FAI ROUTE 70 - INTERSTATE 70
MAINTENANCE OF TRAFFIC - STAGE 3 - I-70

SCALE: 1"=50' SHEET 6 OF 7 SHEETS STA. TO STA.

F.A.I. RTE.	SECTION	COUNTY	TOTAL SHEETS	SHEET NO.
70	(25-IR-BR	EFFINGHAM	747	135
CONTRACT NO. 74893				
ILLINOIS FED. AID PROJECT				

LEGEND

- ARROW BOARD
- PRE STAGE 1 WORK
- WORK AREA
- DIRECTION INDICATOR BARRICADE WITH STEADY BURN MONODIRECTIONAL LIGHT
- TYPE II BARRICADE WITH STEADY BURN MONODIRECTIONAL LIGHT
- DRUM WITH STEADY BURN MONODIRECTIONAL LIGHT
- VERTICAL PANEL
- TYPE III BARRICADE WITH FLASHING LIGHTS
- TEMPORARY CONCRETE BARRIER
- DRUM
- IMPACT ATTENUATOR

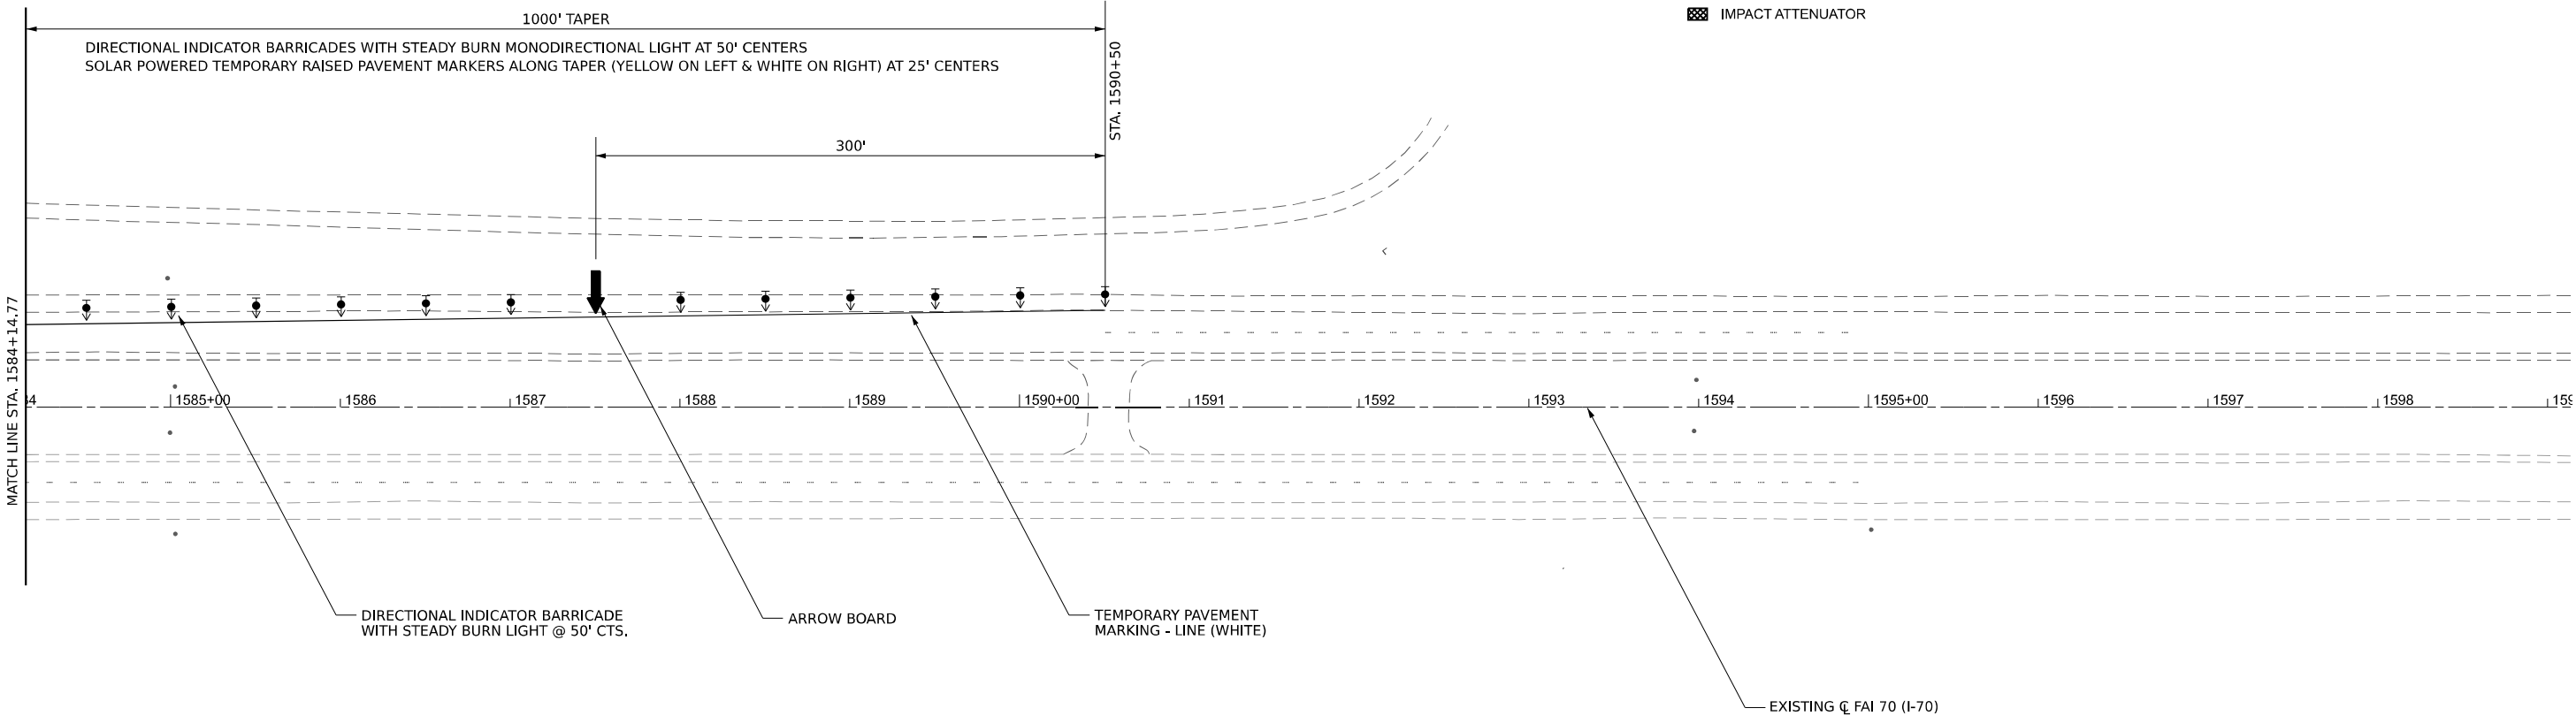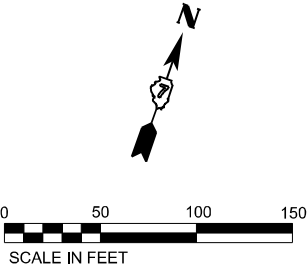

NOTE:
SEE HIGHWAY STANDARDS 701400, 701402, AND 701416 FOR LANE CLOSURE DETAILS INCLUDING BARRICADES, SIGNS, REFLECTORS, ARROW BOARDS, AND TEMPORARY PAVEMENT MARKINGS.



USER NAME = mackl	DESIGNED - DRM	REVISED -
	DRAWN - DRM	REVISED -
PLOT SCALE = 0.16666633' / in.	CHECKED - CS	REVISED -
PLOT DATE = 2/13/2025	DATE - 01/31/2025	REVISED -

STATE OF ILLINOIS
DEPARTMENT OF TRANSPORTATION

FAI ROUTE 70 – INTERSTATE 70
MAINTENANCE OF TRAFFIC – STAGE 3 – I-70



SCALE: 1"=50' SHEET 7 OF 7 SHEETS STA. TO STA.

F.A.I RTE.	SECTION	COUNTY	TOTAL SHEETS	SHEET NO.
70	(25-DR-BR	EFFINGHAM	747	136
CONTRACT NO. 74893				
ILLINOIS FED. AID PROJECT				



LEGEND

- ↑ ARROW BOARD
PRE-STAGE 1 WORK
WORK AREA
DIRECTION INDICATOR BARRICADE WITH STEADY BURN MONODIRECTIONAL LIGHT
DRUM WITH STEADY BURN MONODIRECTIONAL LIGHT
VERTICAL PANEL
TYPE III BARRICADE WITH STEADY BURN MONODIRECTIONAL LIGHT
TEMPORARY CONCRETE BARRIER
DRUM
IMPACT ATTENUATOR

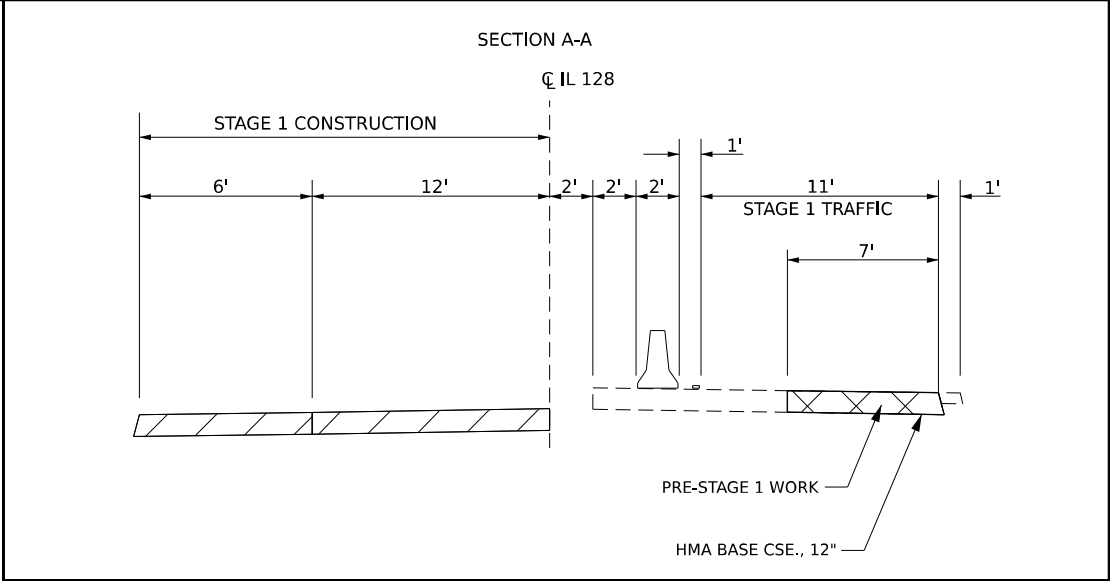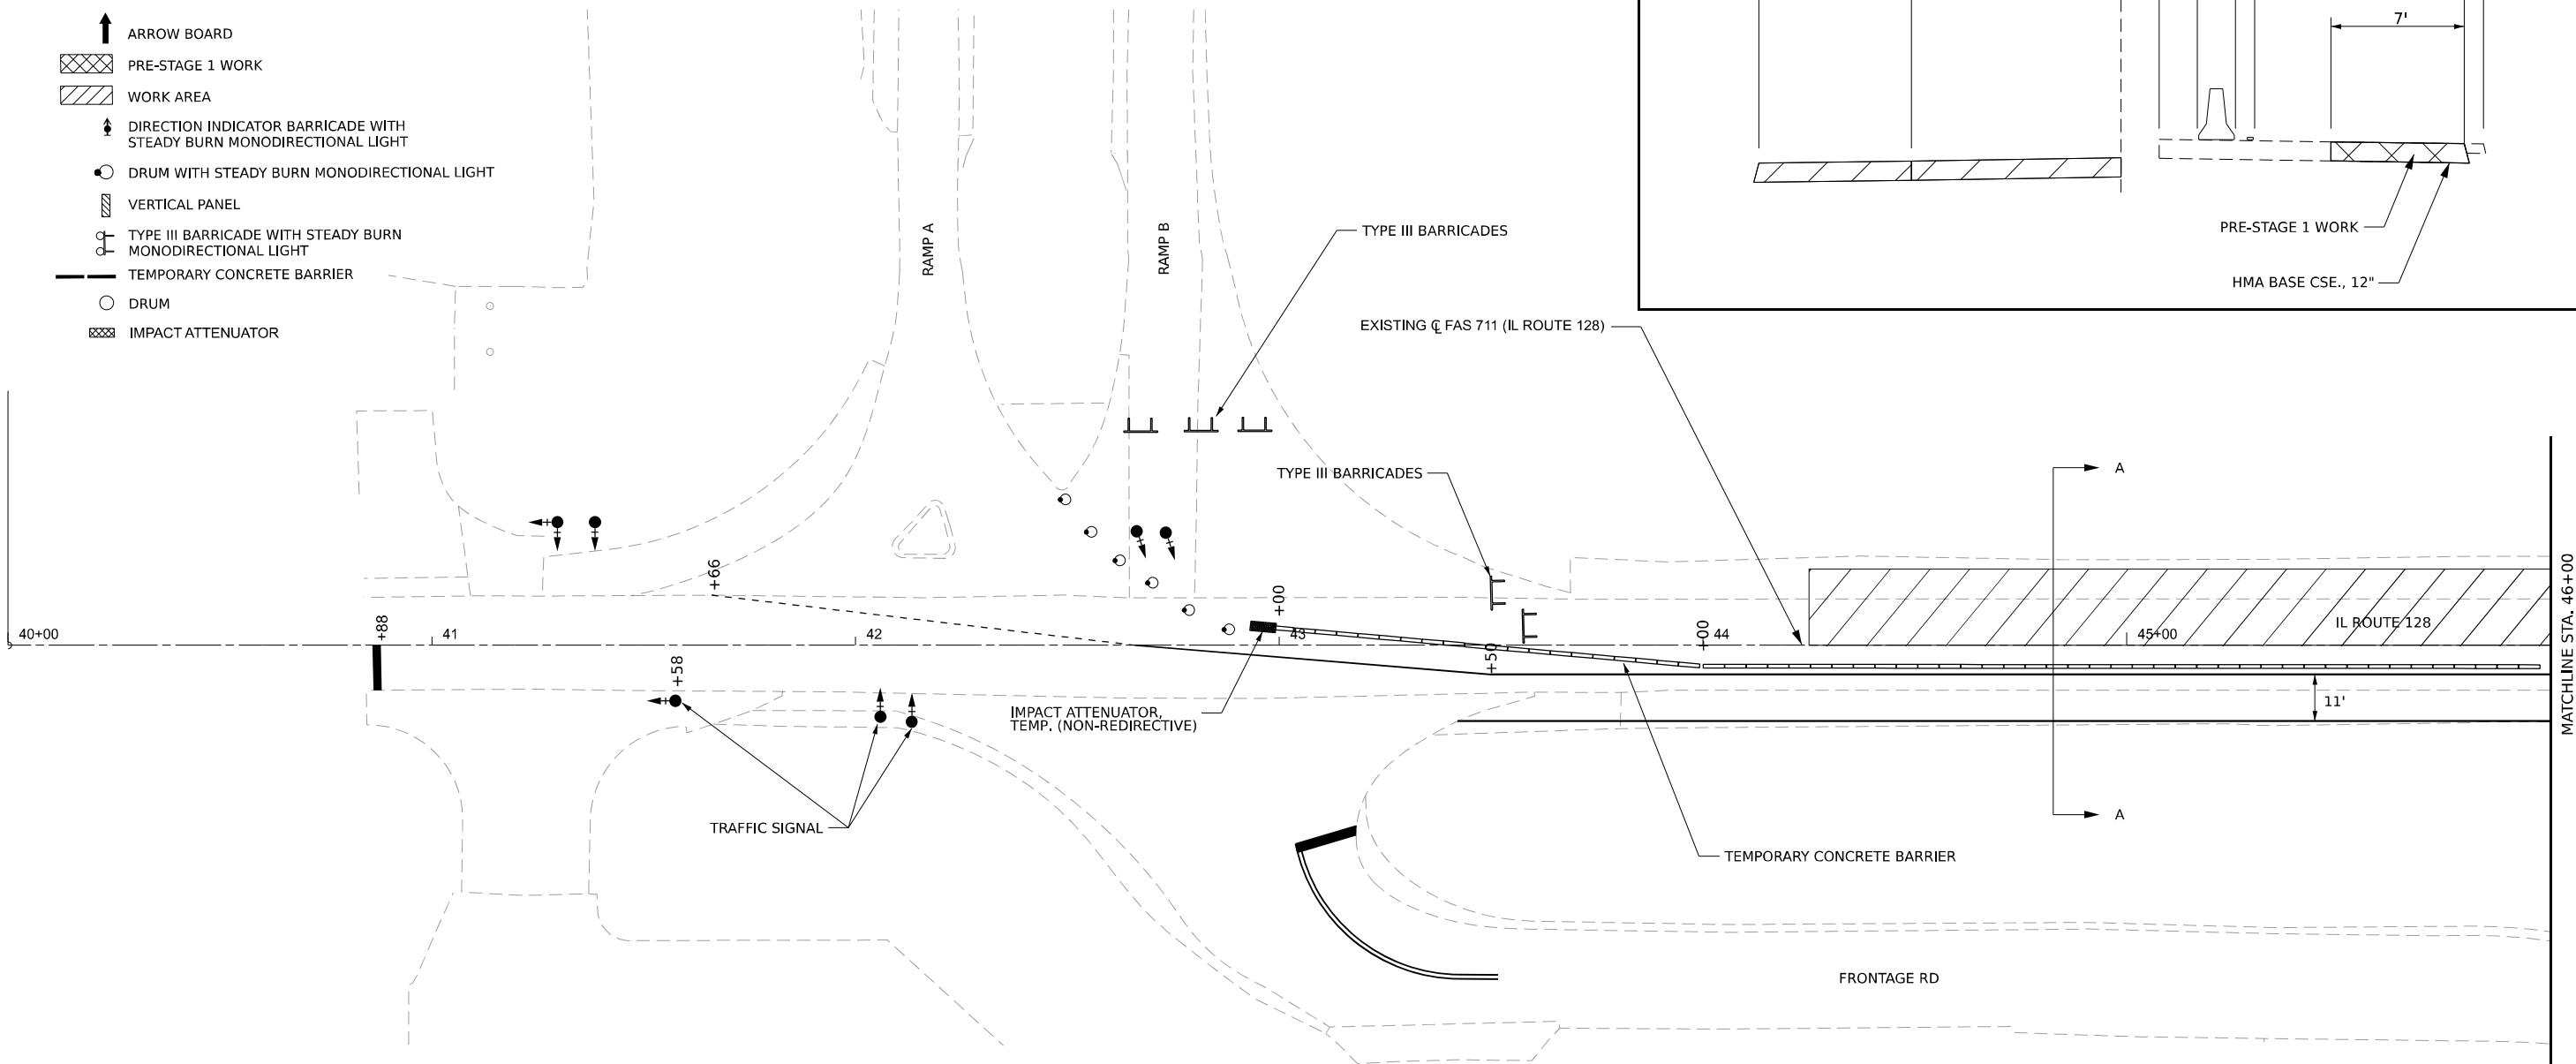

SUGGESTED SEQUENCE OF OPERATIONS:

1. SET UP TRAFFIC CONTROL, TRAFFIC SIGNALS, AND TEMPORARY CONCRETE BARRIER.
2. CLOSE RAMP B.
3. CONSTRUCT NEW PAVEMENT.

NOTE:
SEE HIGHWAY STANDARD 701321 FOR
LANE CLOSURE DETAILS INCLUDING
DRUMS, SIGNS, TRAFFIC SIGNAL LOCATIONS,
AND TEMPORARY PAVEMENT MARKINGS.

MODEL: IL_20 Stage 1 [Sheet]
FILE NAME: C:\Users\masa\Documents\CADD Files\24-230774893-IL_128 Stage 1.dgn



USER NAME = masaki	DESIGNED - DRM	REVISED -
	DRAWN - DRM	REVISED -
PLOT SCALE = 0.16666633' / 1"	CHECKED - CS	REVISED -
PLOT DATE = 2/20/2025	DATE - 01/31/2025	REVISED -

STATE OF ILLINOIS
DEPARTMENT OF TRANSPORTATION

FAI ROUTE 70 - INTERSTATE 70
MAINTENANCE OF TRAFFIC - STAGE 1 - IL ROUTE 128


SCALE: SHEET 1 OF 3 SHEETS STA. TO STA.

F.A. RTE.	SECTION	COUNTY	TOTAL SHEETS	SHEET NO.
70	(25-DR-BR	EFFINGHAM	747	137
CONTRACT NO. 74893				
ILLINOIS FED. AID PROJECT				



LEGEND

- ARROW BOARD
- PRE-STAGE 1 WORK
- WORK AREA
- DIRECTION INDICATOR BARRICADE WITH STEADY BURN MONODIRECTIONAL LIGHT
- DRUM WITH STEADY BURN MONODIRECTIONAL LIGHT
- VERTICAL PANEL
- TYPE III BARRICADE WITH STEADY BURN MONODIRECTIONAL LIGHT
- TEMPORARY CONCRETE BARRIER
- DRUM
- IMPACT ATTENUATOR

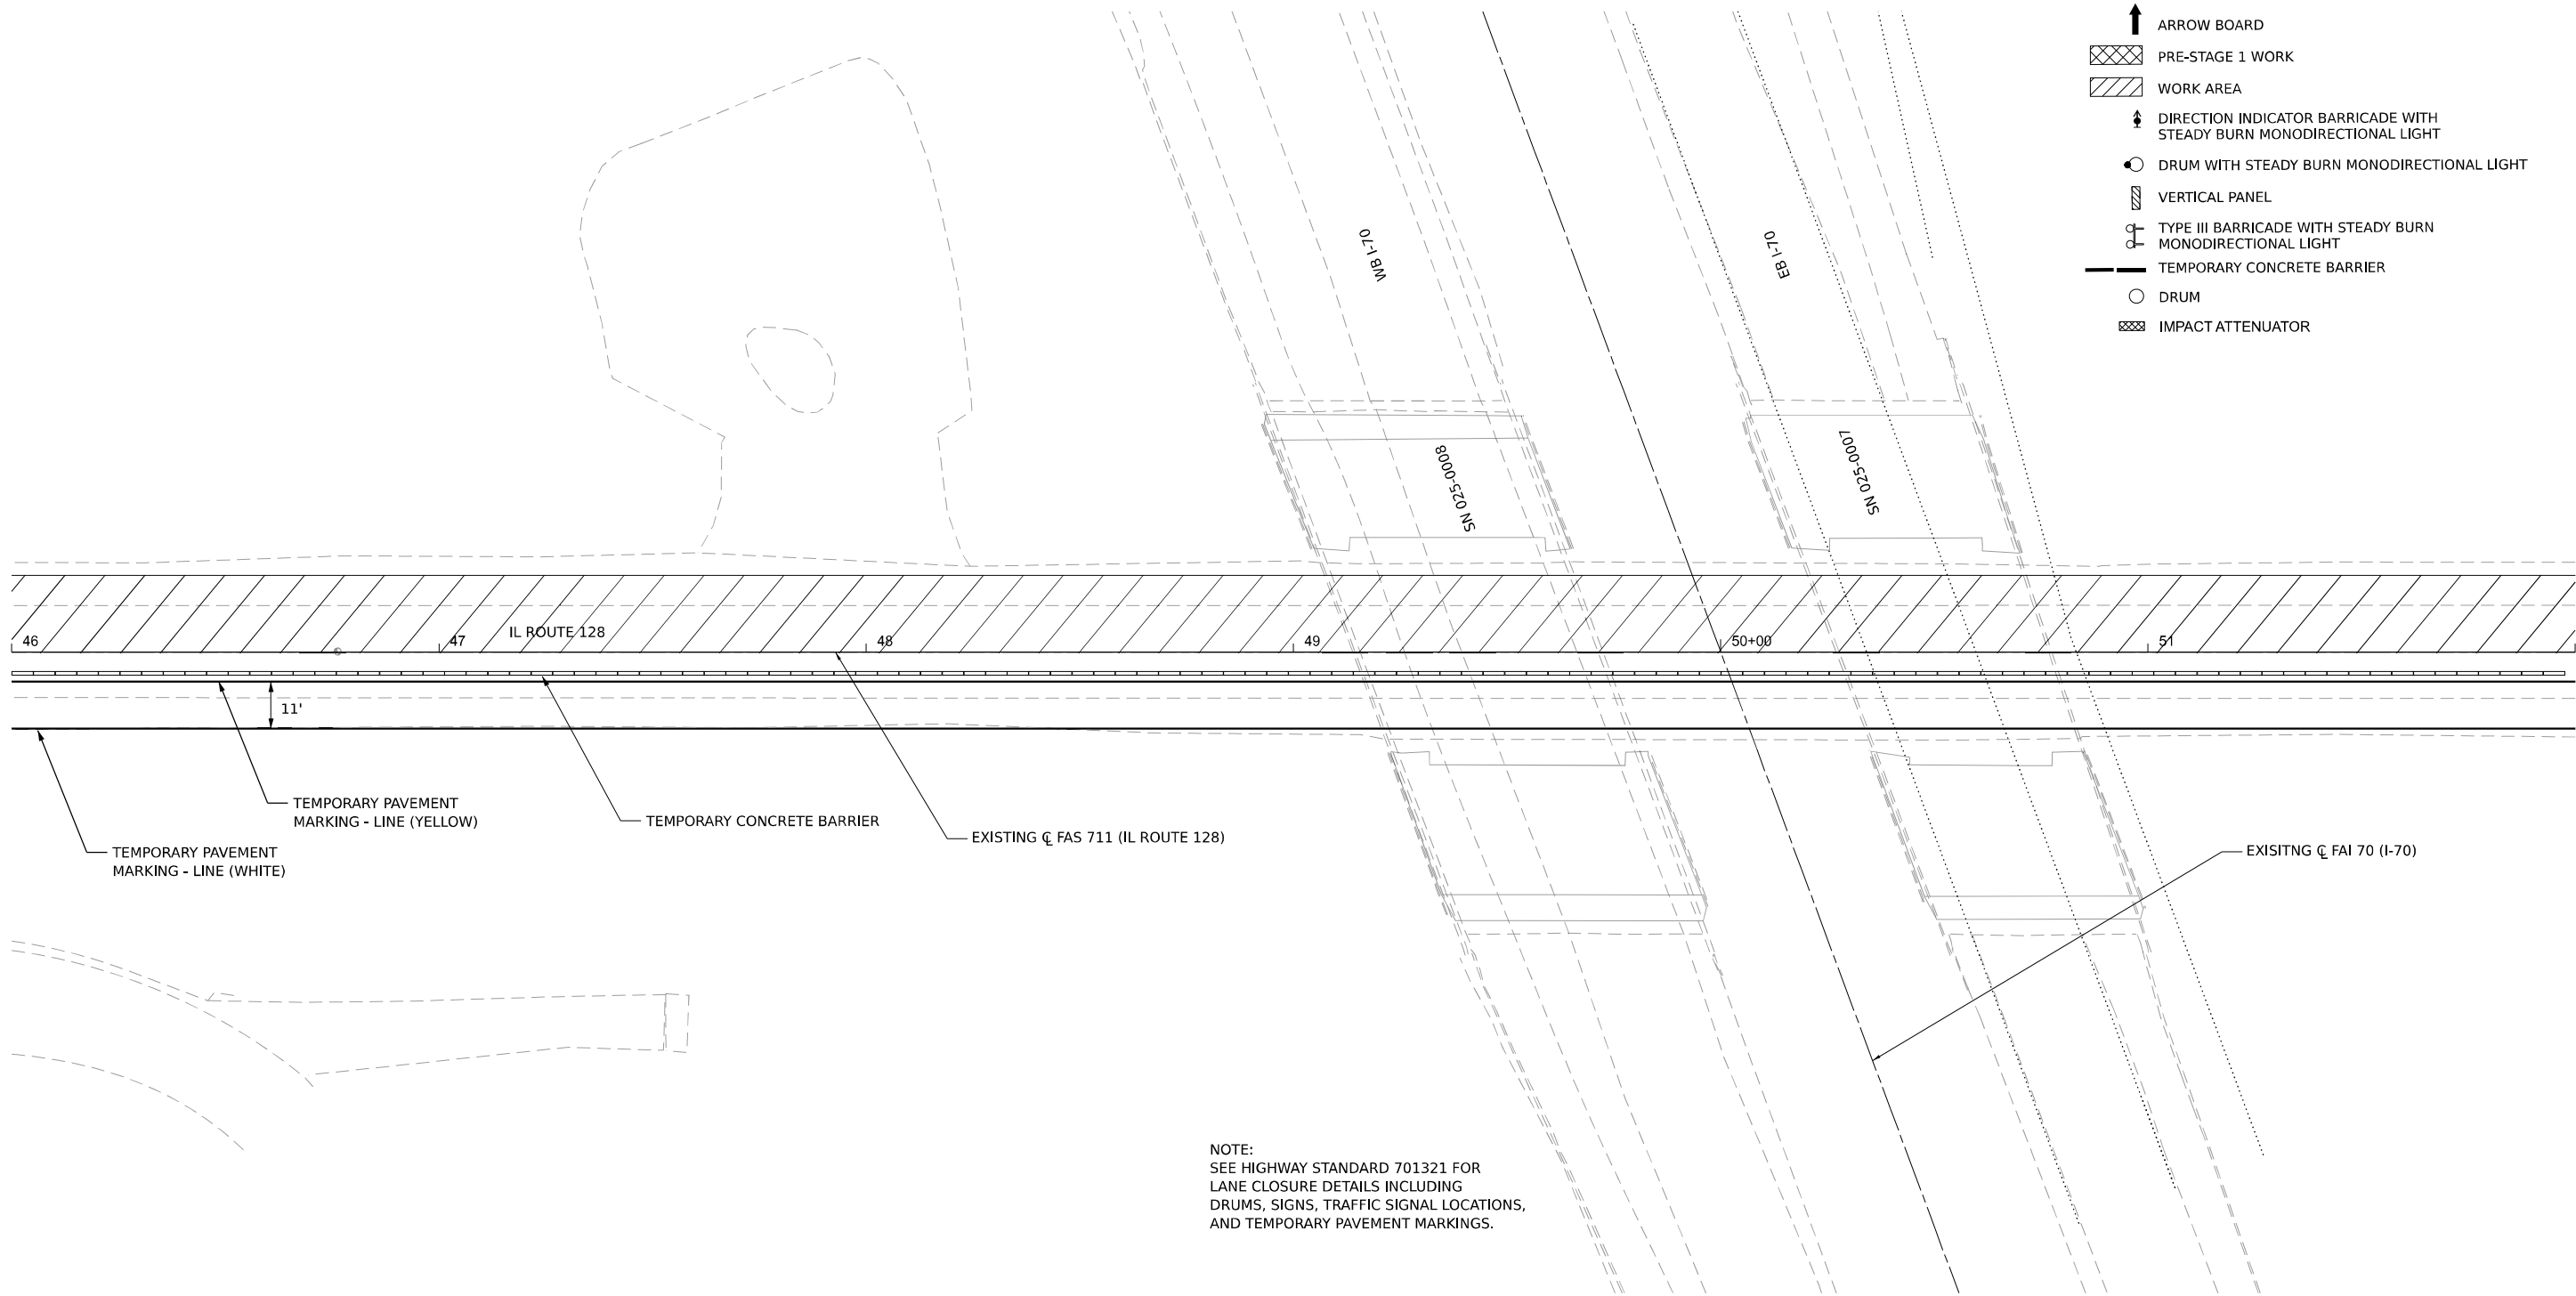

NOTE:
SEE HIGHWAY STANDARD 701321 FOR
LANE CLOSURE DETAILS INCLUDING
DRUMS, SIGNS, TRAFFIC SIGNAL LOCATIONS,
AND TEMPORARY PAVEMENT MARKINGS.

MODEL: IL_128 Stage 2 [Sheet]
FILE NAME: C:\Users\masa\Documents\CADD Files\12-4330774893-IL_128 Stage 1.dgn





USER NAME = masaki	DESIGNED - DRM	REVISED -
	DRAWN - DRM	REVISED -
PLOT SCALE = 0.16666633' / 1"	CHECKED - CS	REVISED -
PLOT DATE = 2/20/2025	DATE - 01/31/2025	REVISED -

STATE OF ILLINOIS
DEPARTMENT OF TRANSPORTATION

FAI ROUTE 70 - INTERSTATE 70
MAINTENANCE OF TRAFFIC - STAGE 1 - IL ROUTE 128

SCALE: SHEET 2 OF 3 SHEETS STA. TO STA.

F.A. RTE.	SECTION	COUNTY	TOTAL SHEETS	SHEET NO.
70	(25-11R-BR	EFFINGHAM	747	138
CONTRACT NO. 74893				
ILLINOIS FED. AID PROJECT				

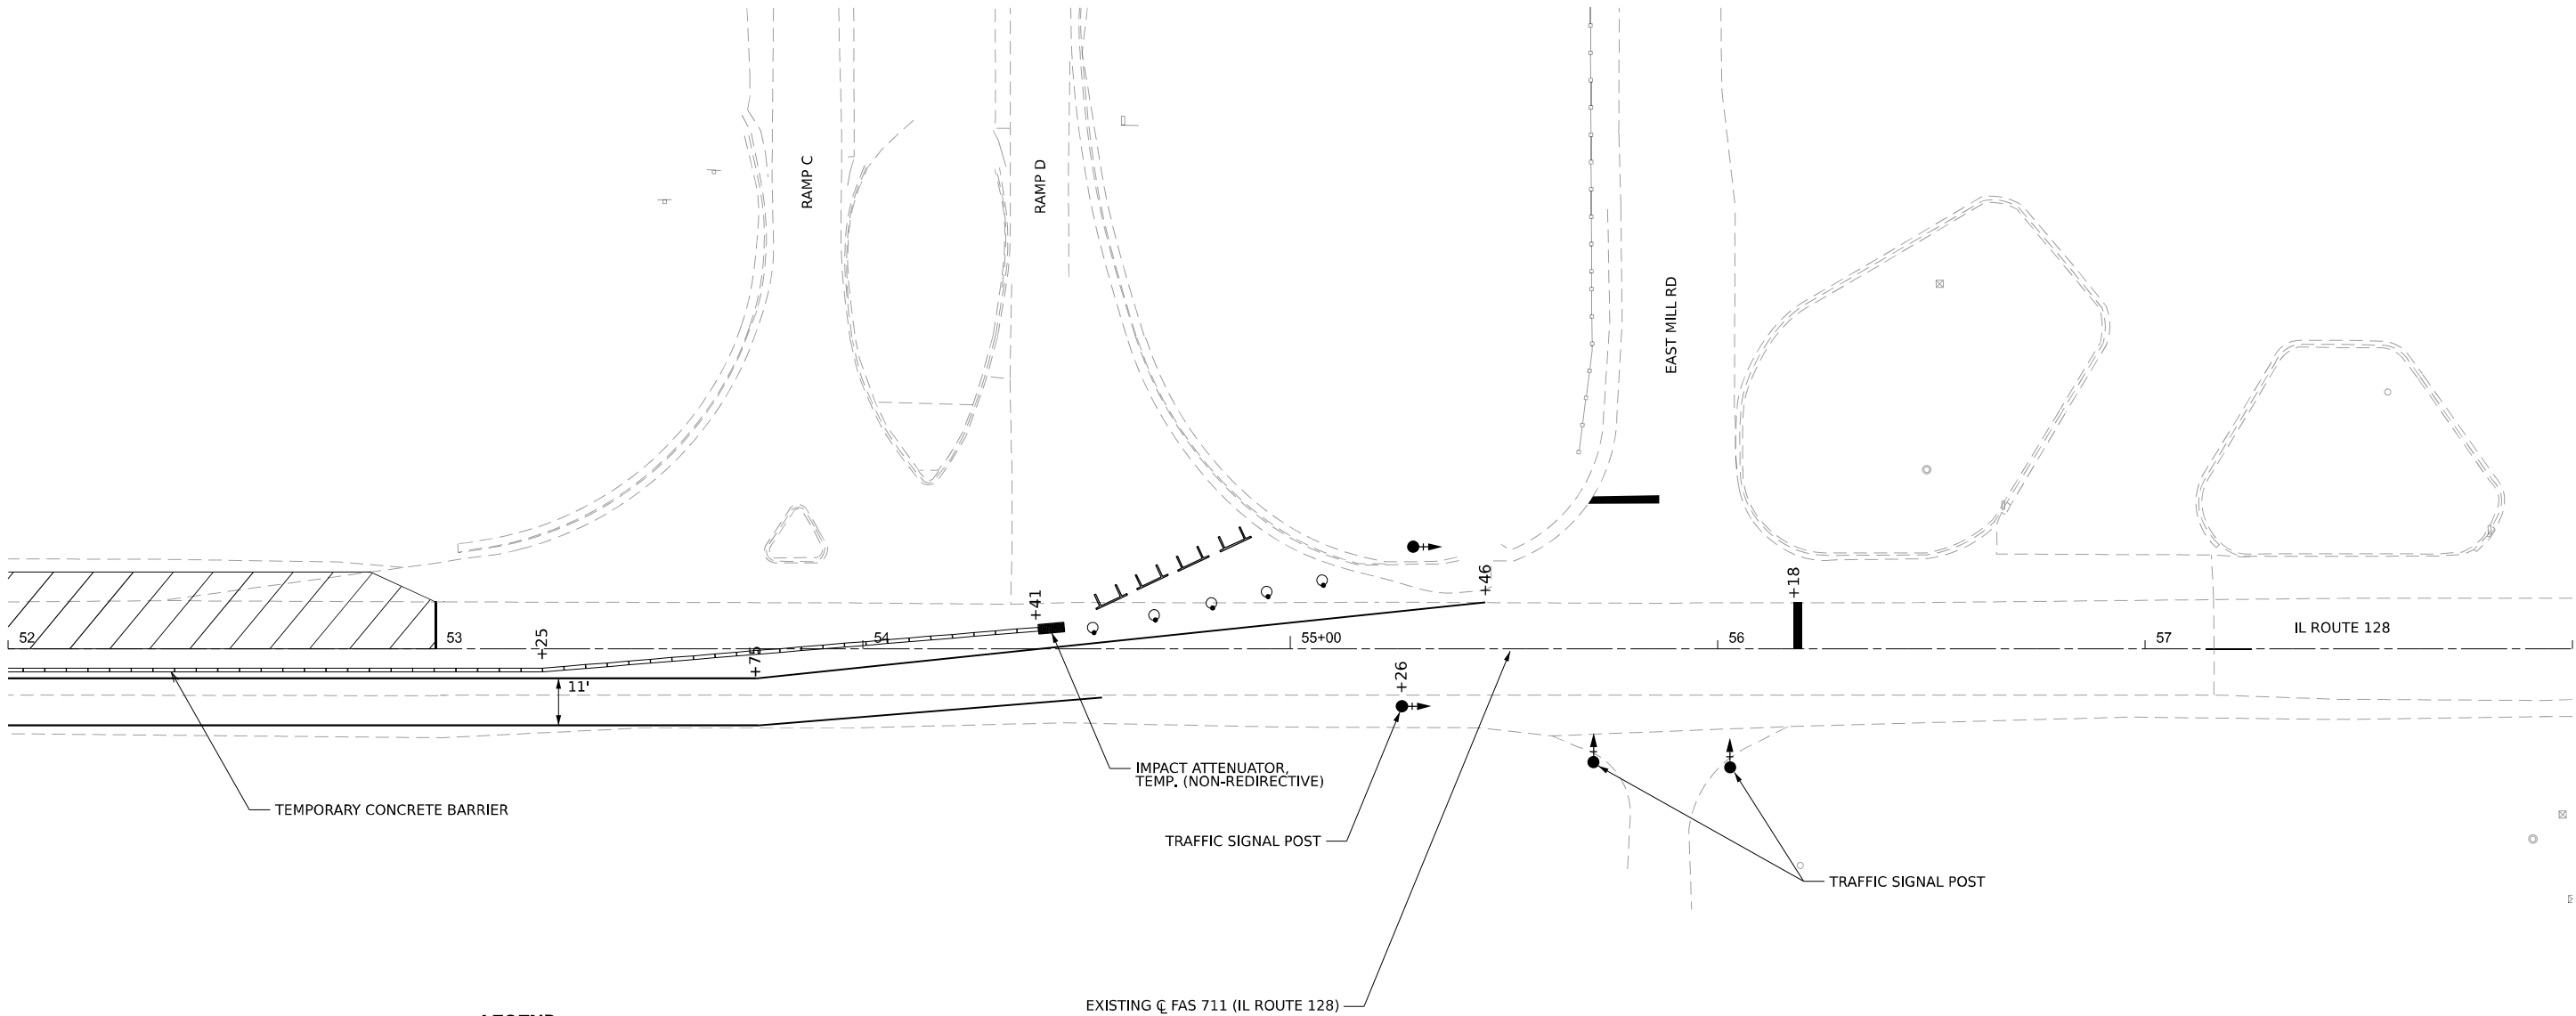 

LEGEND

- ARROW BOARD
- PRE-STAGE 1 WORK
- WORK AREA
- DIRECTION INDICATOR BARRICADE WITH STEADY BURN MONODIRECTIONAL LIGHT
- DRUM WITH STEADY BURN MONODIRECTIONAL LIGHT
- VERTICAL PANEL
- TYPE III BARRICADE WITH STEADY BURN MONODIRECTIONAL LIGHT
- TEMPORARY CONCRETE BARRIER
- DRUM
- IMPACT ATTENUATOR

NOTE:
SEE HIGHWAY STANDARD 701321 FOR
LANE CLOSURE DETAILS INCLUDING
DRUMS, SIGNS, TRAFFIC SIGNAL LOCATIONS,
AND TEMPORARY PAVEMENT MARKINGS.

MODEL: IL_128 Stage 3 [Sheet]
FILE NAME: C:\Users\mas\Documents\CADD Files\12-130774893-IL_128 Stage 1.dgn



USER NAME = mackl	DESIGNED - DRM	REVISED -
	DRAWN - DRM	REVISED -
PLOT SCALE = 0.16666633 ' / in.	CHECKED - CS	REVISED -
PLOT DATE = 2/20/2025	DATE - 01/31/2025	REVISED -

STATE OF ILLINOIS
DEPARTMENT OF TRANSPORTATION

FAI ROUTE 70 – INTERSTATE 70
MAINTENANCE OF TRAFFIC – STAGE 1 – IL ROUTE 128


SCALE: SHEET 3 OF 3 SHEETS STA. TO STA.

F.A. RTE.	SECTION	COUNTY	TOTAL SHEETS	SHEET NO.
70	(25-1)R-BR	EFFINGHAM	747	139
CONTRACT NO. 74893				
ILLINOIS FED. AID PROJECT				



LEGEND

- ↑ ARROW BOARD
STAGE 1A WORK
↑ DIRECTION INDICATOR BARRICADE WITH STEADY BURN MONODIRECTIONAL LIGHT
○ DRUM WITH STEADY BURN MONODIRECTIONAL LIGHT
VERTICAL PANEL
TYPE III BARRICADE WITH STEADY BURN MONODIRECTIONAL LIGHT
TEMPORARY CONCRETE BARRIER
○ DRUM
IMPACT ATTENUATOR

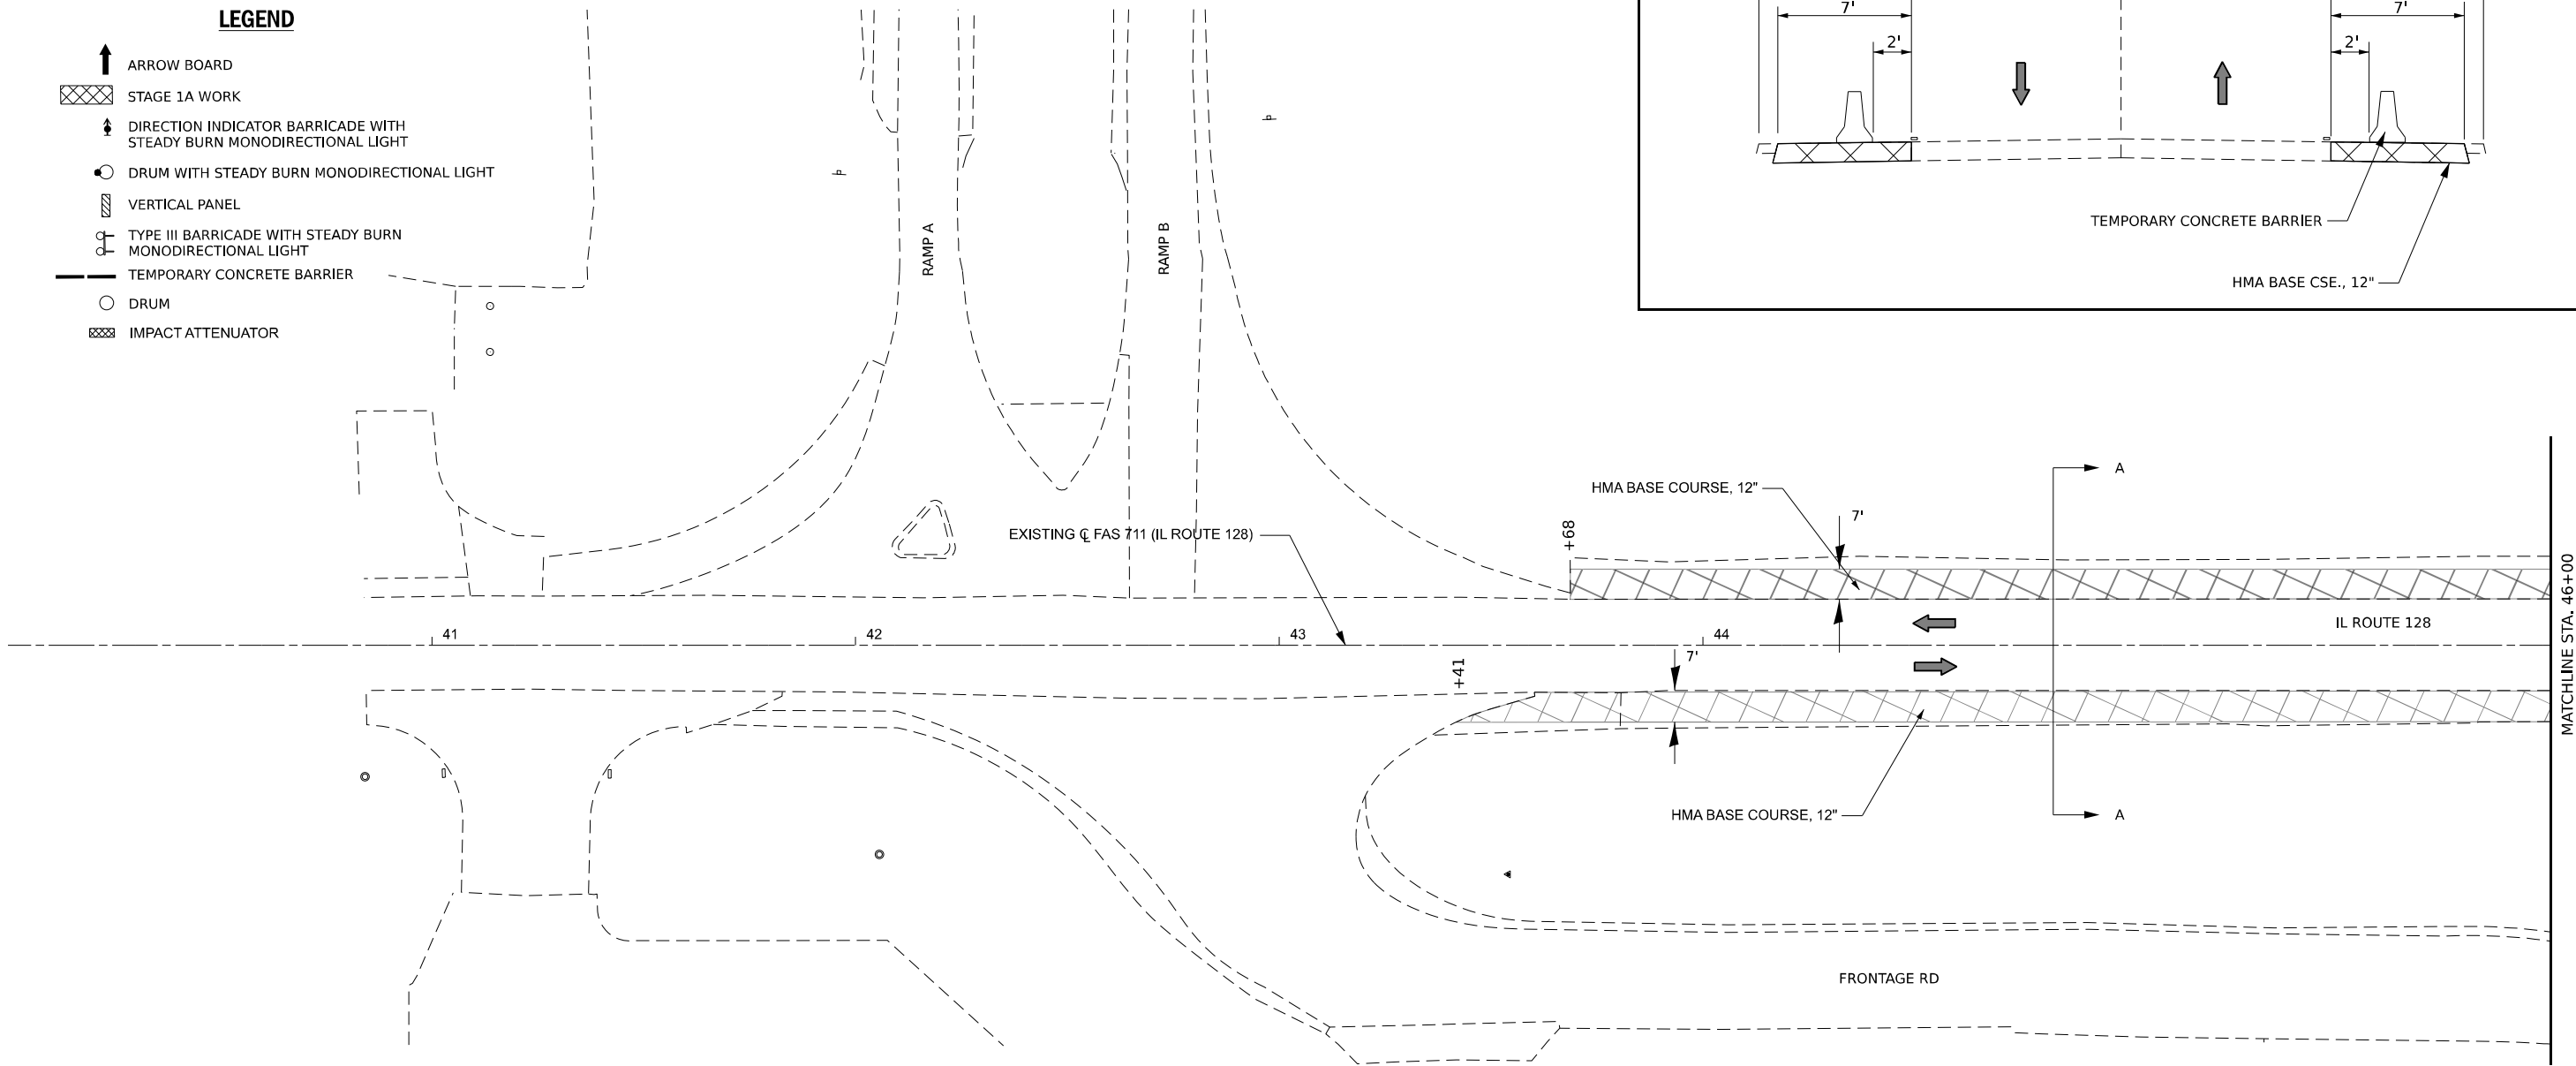

SUGGESTED SEQUENCE OF OPERATIONS:

1. REMOVE SHOULDERS AND CONSTRUCT 7' WIDE HMA BASE COURSE AS SHOWN ON STAGE 1A PLAN SHEETS.
2. SET UP TEMPORARY CONCRETE BARRIER FOR PIER WORK.

MODEL: IL_70 Stage 1A (Sheet 1)
FILE NAME: C:\Users\masa\Documents\CMT_11\Illinois\70\Stage 1A.dgn



USER NAME = masaki	DESIGNED - DRM	REVISED -
	DRAWN - DRM	REVISED -
PLOT SCALE = 0.16666633' / in.	CHECKED - CS	REVISED -
PLOT DATE = 2/20/2025	DATE - 01/31/2025	REVISED -

STATE OF ILLINOIS
DEPARTMENT OF TRANSPORTATION

FAI ROUTE 70 - INTERSTATE 70
MAINTENANCE OF TRAFFIC - STAGE 1A - IL ROUTE 128


SCALE: SHEET 1 OF 3 SHEETS STA. TO STA.

F.A. RTE.	SECTION	COUNTY	TOTAL SHEETS	SHEET NO.
70	(25-DR-BR)	EFFINGHAM	747	140
CONTRACT NO. 74893				
ILLINOIS FED. AID PROJECT				



LEGEND

- ARROW BOARD
- STAGE 1A WORK
- DIRECTION INDICATOR BARRICADE WITH STEADY BURN MONODIRECTIONAL LIGHT
- DRUM WITH STEADY BURN MONODIRECTIONAL LIGHT
- VERTICAL PANEL
- TYPE III BARRICADE WITH STEADY BURN MONODIRECTIONAL LIGHT
- TEMPORARY CONCRETE BARRIER
- DRUM
- IMPACT ATTENUATOR

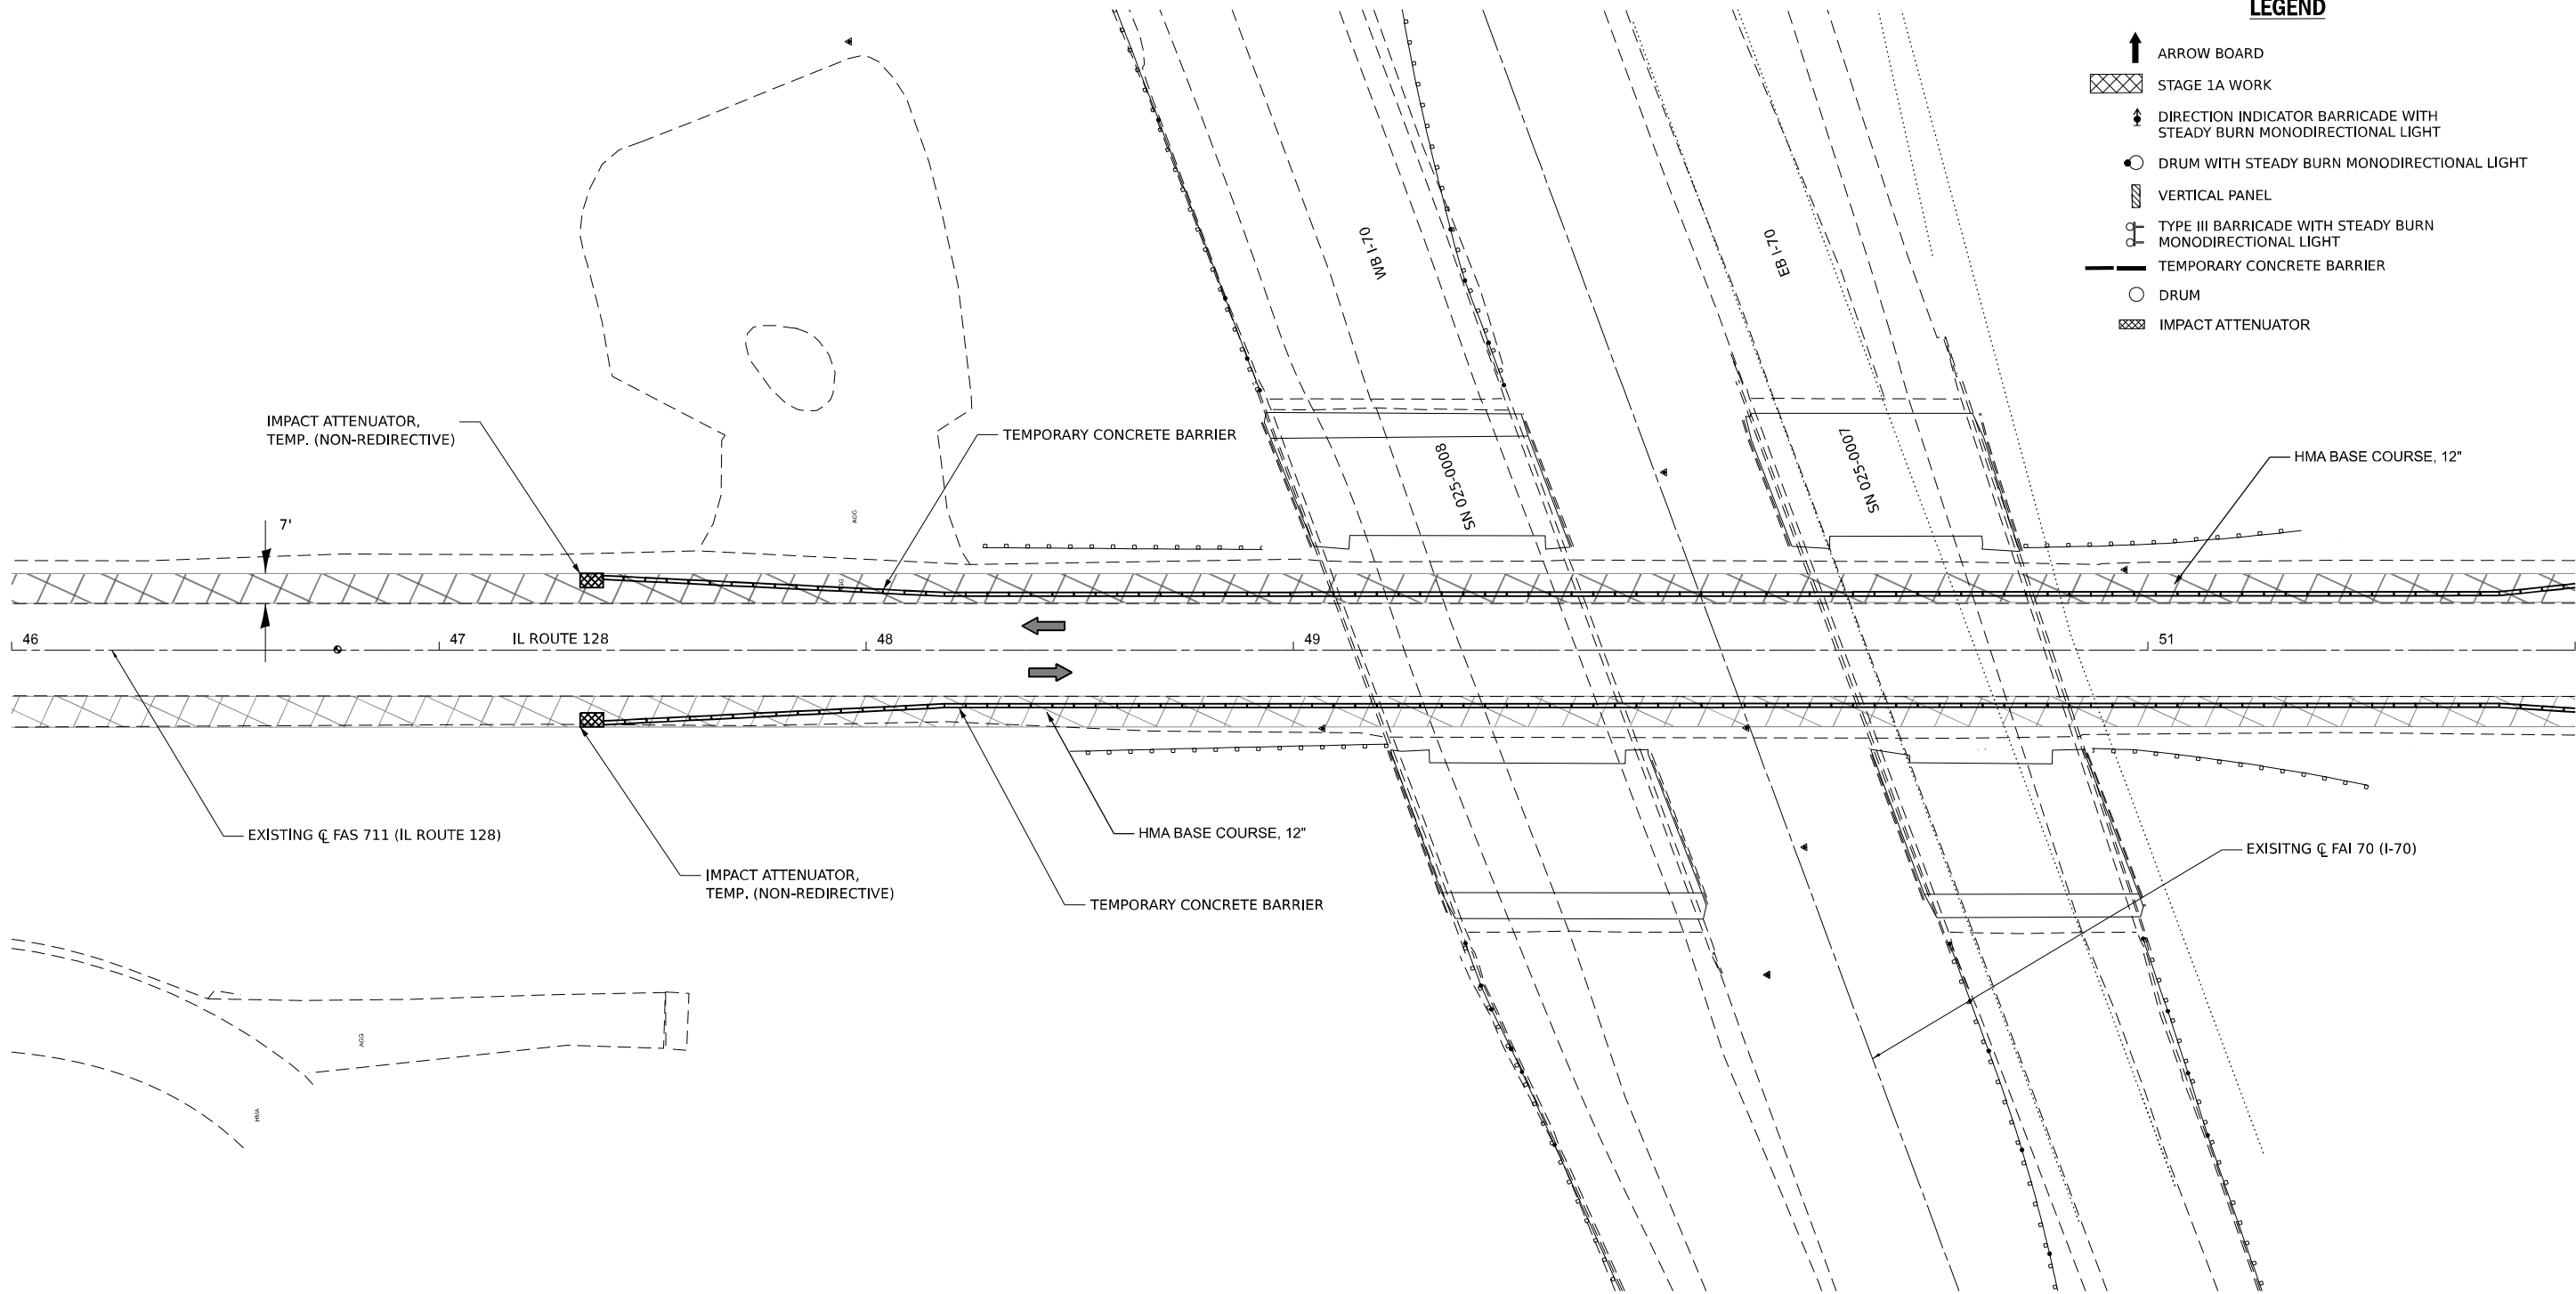

MODEL: IL_20 Stage 1A (Sheet 2)
FILE NAME: C:\Users\masa\Documents\CADD Files\24-530774893-IL_128 Stage 1A.dgn





USER NAME = masaki	DESIGNED - DRM	REVISED -
	DRAWN - DRM	REVISED -
PLOT SCALE = 0.16666633' / 1"	CHECKED - CS	REVISED -
PLOT DATE = 2/20/2025	DATE - 01/31/2025	REVISED -

STATE OF ILLINOIS
DEPARTMENT OF TRANSPORTATION

FAI ROUTE 70 - INTERSTATE 70
MAINTENANCE OF TRAFFIC - STAGE 1A - IL ROUTE 128

SCALE: SHEET 2 OF 3 SHEETS STA. TO STA.

F.A. RTE.	SECTION	COUNTY	TOTAL SHEETS	SHEET NO.
70	(25-DR-BR	EFFINGHAM	747	141
CONTRACT NO. 74893				
ILLINOIS FED. AID PROJECT				

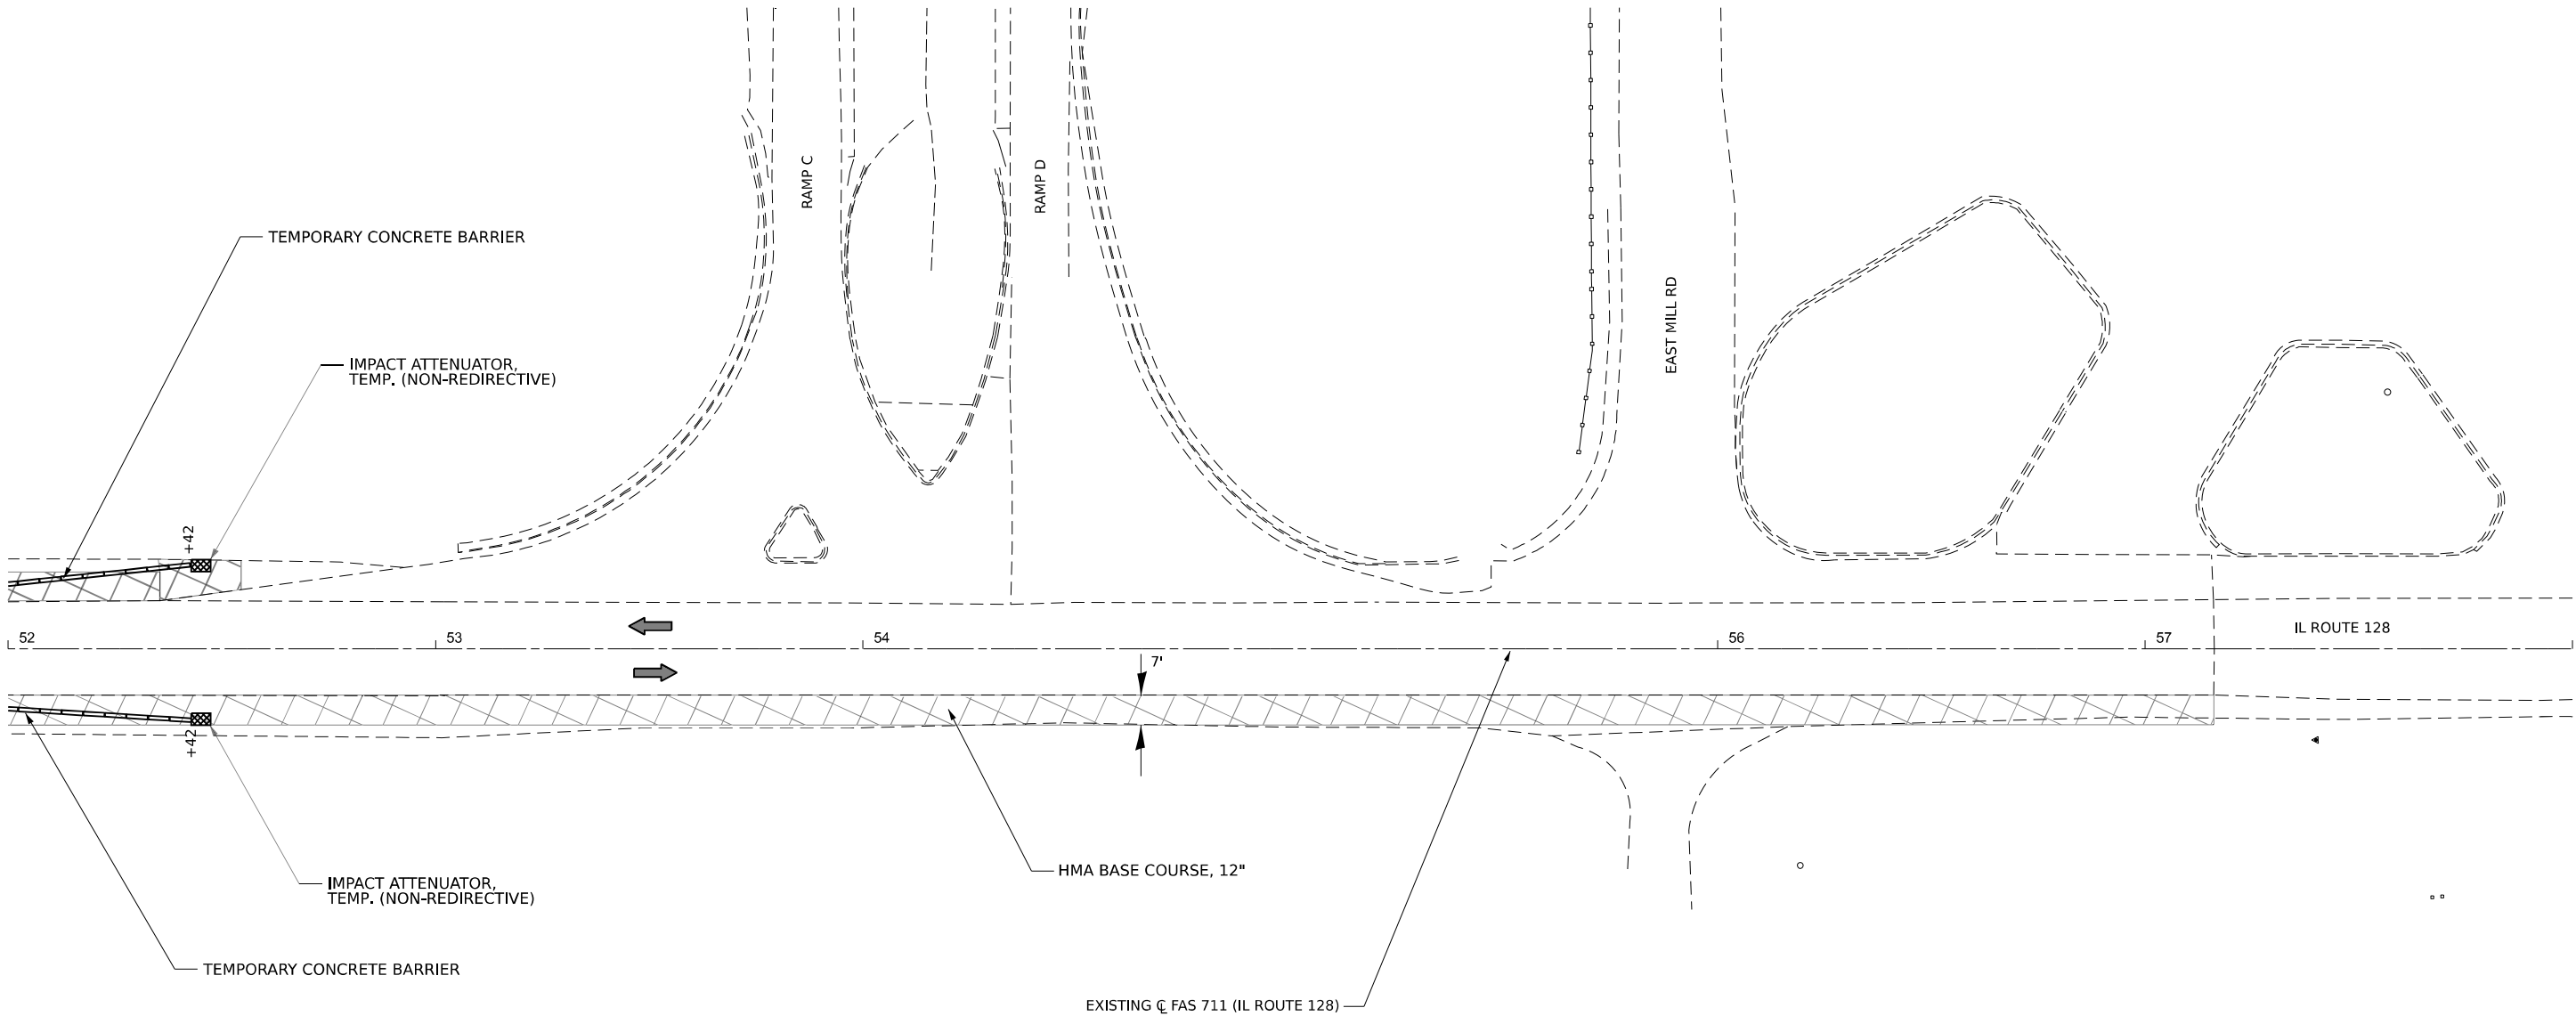 

LEGEND

- ARROW BOARD
- STAGE 1A WORK
- DIRECTION INDICATOR BARRICADE WITH STEADY BURN MONODIRECTIONAL LIGHT
- DRUM WITH STEADY BURN MONODIRECTIONAL LIGHT
- VERTICAL PANEL
- TYPE III BARRICADE WITH STEADY BURN MONODIRECTIONAL LIGHT
- TEMPORARY CONCRETE BARRIER
- DRUM
- IMPACT ATTENUATOR

MODEL: IL_128 Stage 1A (Sheet 3)
FILE NAME: C:\Users\masa\OneDrive\GMIT\Allanmont\Allanmont CADD Files\12-1230774893-IL_128 Stage 1A.dgn



USER NAME = masaki	DESIGNED - DRM	REVISED -
	DRAWN - DRM	REVISED -
PLOT SCALE = 0.16666633' / 1in.	CHECKED - CS	REVISED -
PLOT DATE = 2/20/2025	DATE - 01/31/2025	REVISED -

STATE OF ILLINOIS
DEPARTMENT OF TRANSPORTATION


FAI ROUTE 70 - INTERSTATE 70
MAINTENANCE OF TRAFFIC - STAGE 1A - IL ROUTE 128

SCALE: SHEET 3 OF 3 SHEETS STA. TO STA.

F.A. RTE.	SECTION	COUNTY	TOTAL SHEETS	SHEET NO.
70	(25-DR-BR	EFFINGHAM	747	142
CONTRACT NO. 74893				
ILLINOIS FED. AID PROJECT				




- SUGGESTED SEQUENCE OF OPERATIONS:
1. RELOCATE TEMPORARY CONCRETE BARRIER FROM STAGE 1.
 2. OPEN RAMP B, FRONTAGE ROAD WILL REMAIN CLOSED IN THIS STAGE.
 3. CONSTRUCT NEW PAVEMENT.

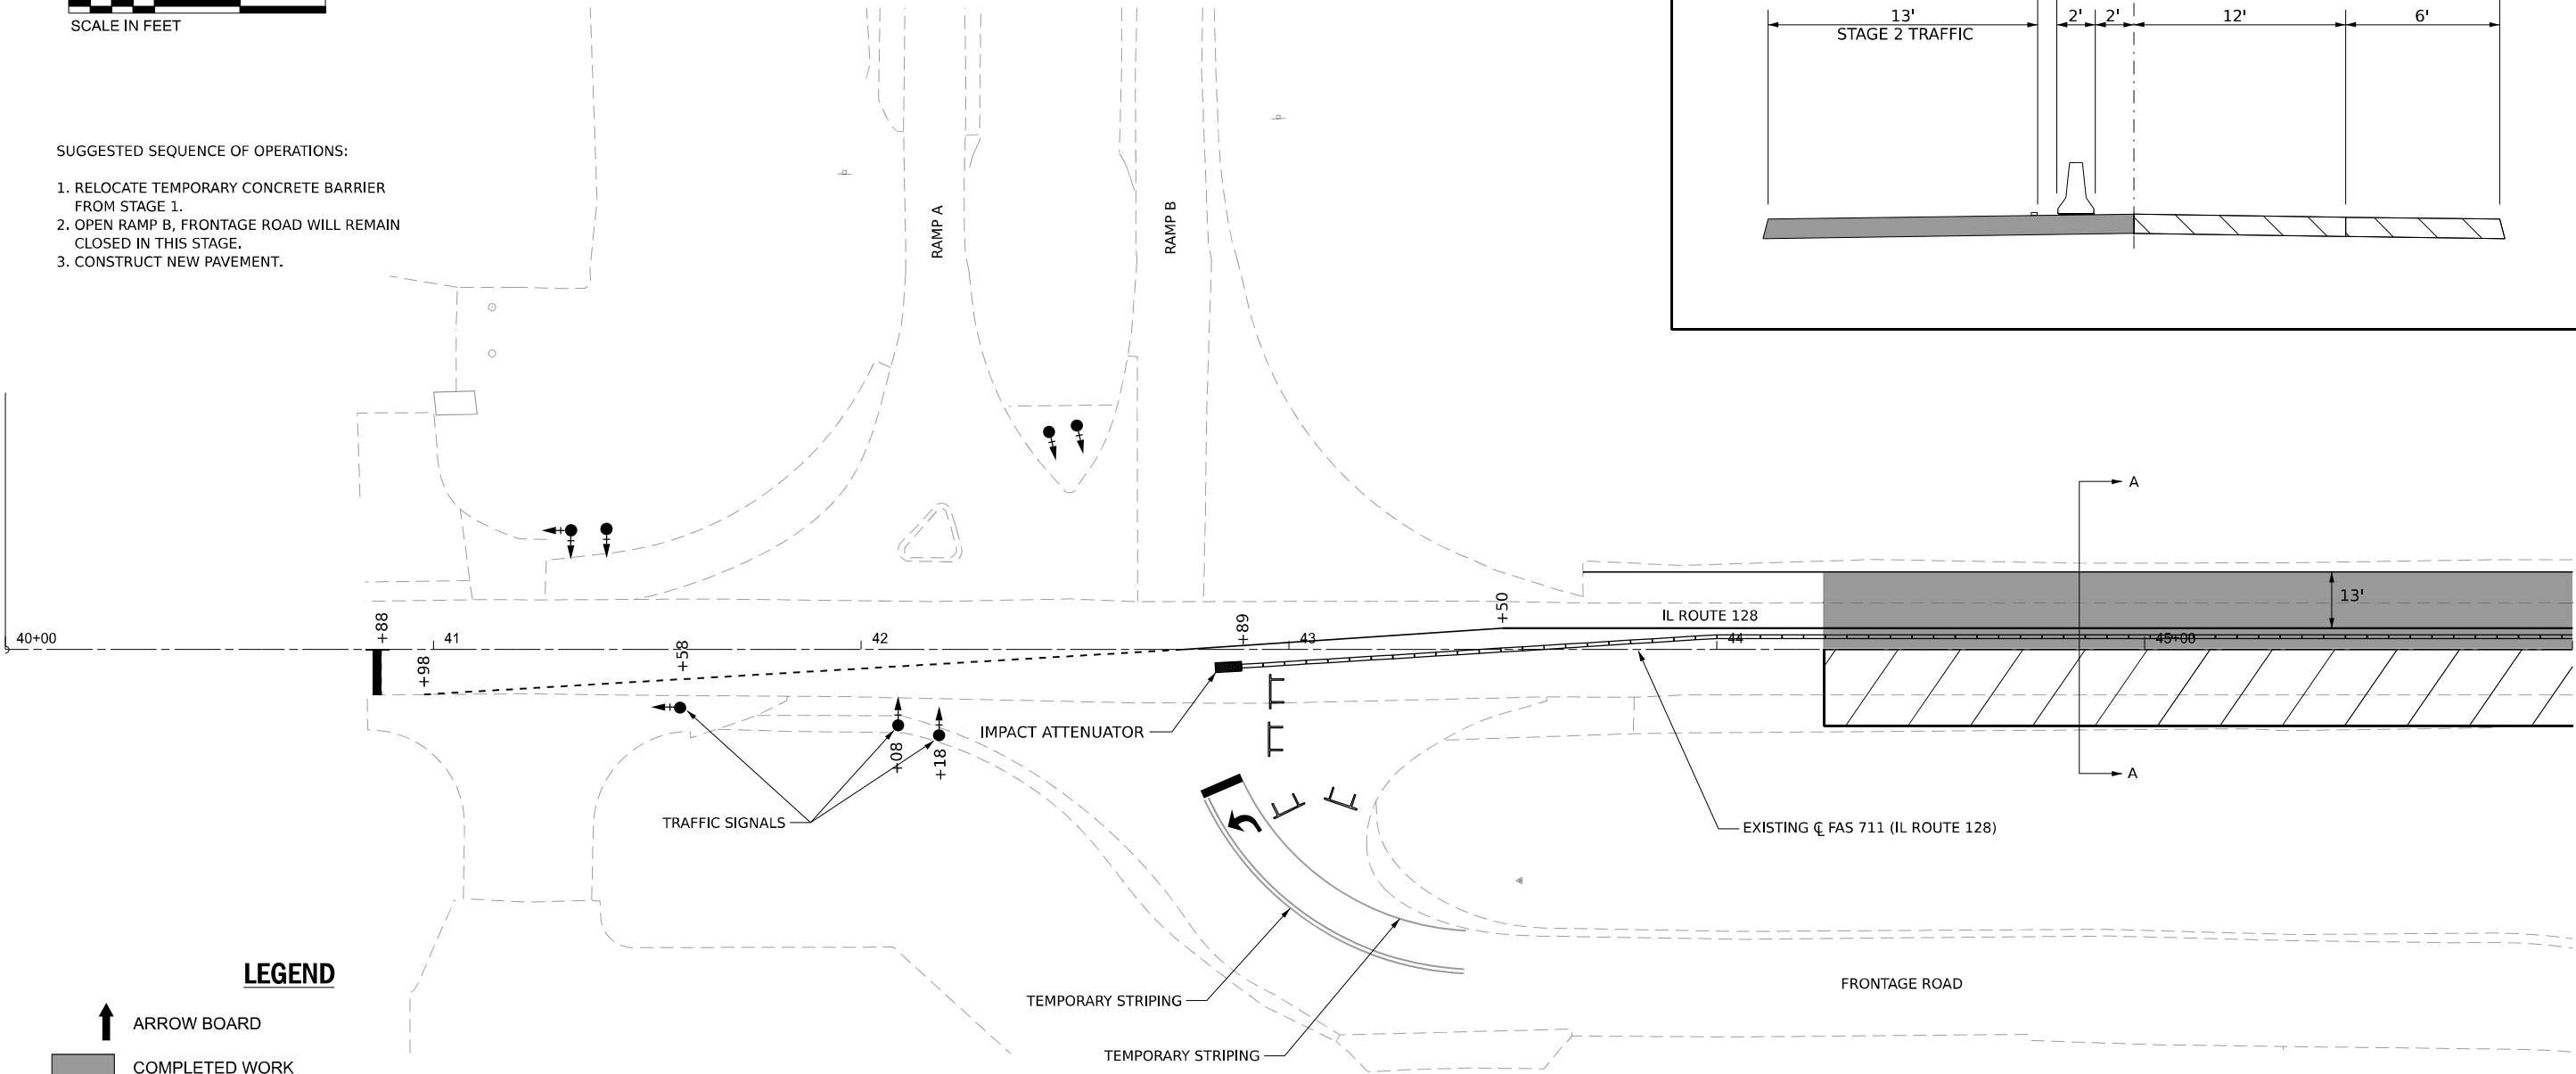

LEGEND

- ARROW BOARD
- COMPLETED WORK
- WORK AREA
- DIRECTION INDICATOR BARRICADE WITH STEADY BURN MONODIRECTIONAL LIGHT
- TYPE II BARRICADE WITH STEADY BURN MONODIRECTIONAL LIGHT
- DRUM WITH STEADY BURN MONODIRECTIONAL LIGHT
- VERTICAL PANEL
- TYPE III BARRICADE WITH FLASHING LIGHTS
- TEMPORARY CONCRETE BARRIER
- DRUM

NOTE:
SEE HIGHWAY STANDARD 701321 FOR
LANE CLOSURE DETAILS INCLUDING
DRUMS, SIGNS, TRAFFIC SIGNAL LOCATIONS,
AND TEMPORARY PAVEMENT MARKINGS.

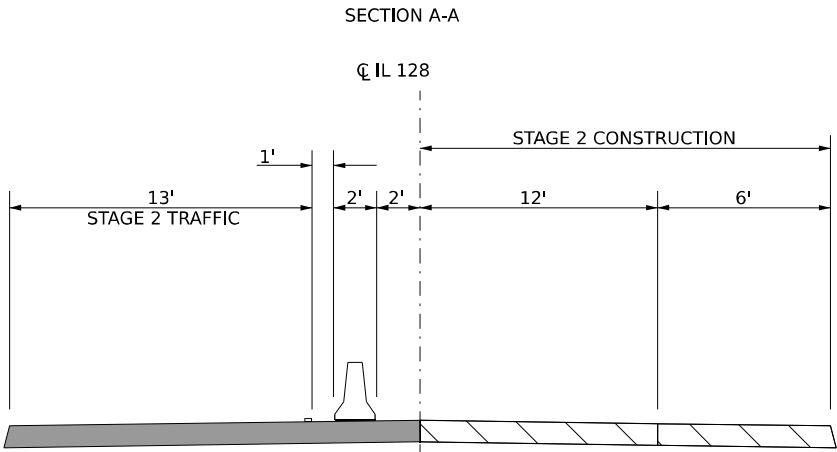

USER NAME = mackl	DESIGNED - DRM	REVISED -
	DRAWN - DRM	REVISED -
PLOT SCALE = 0.16666633 ' / in.	CHECKED - CS	REVISED -
PLOT DATE = 2/18/2025	DATE - 01/31/2025	REVISED -

STATE OF ILLINOIS
DEPARTMENT OF TRANSPORTATION

FAI ROUTE 70 – INTERSTATE I-70
MAINTENANCE OF TRAFFIC – STAGE 2 – IL ROUTE 128


SCALE: SHEET 1 OF 3 SHEETS STA. TO STA.

F.A.I RTE.	SECTION	COUNTY	TOTAL SHEETS	SHEET NO.
70	(25-11R-BR	EFFINGHAM	747	143
CONTRACT NO. 74893				
ILLINOIS FED. AID PROJECT				



LEGEND

- ↑ ARROW BOARD
- COMPLETED WORK
- ▨ WORK AREA
- ↕ DIRECTION INDICATOR BARRICADE WITH STEADY BURN MONODIRECTIONAL LIGHT
- TYPE II BARRICADE WITH STEADY BURN MONODIRECTIONAL LIGHT
- DRUM WITH STEADY BURN MONODIRECTIONAL LIGHT
- ▤ VERTICAL PANEL
- ⚡ TYPE III BARRICADE WITH FLASHING LIGHTS
- TEMPORARY CONCRETE BARRIER
- DRUM

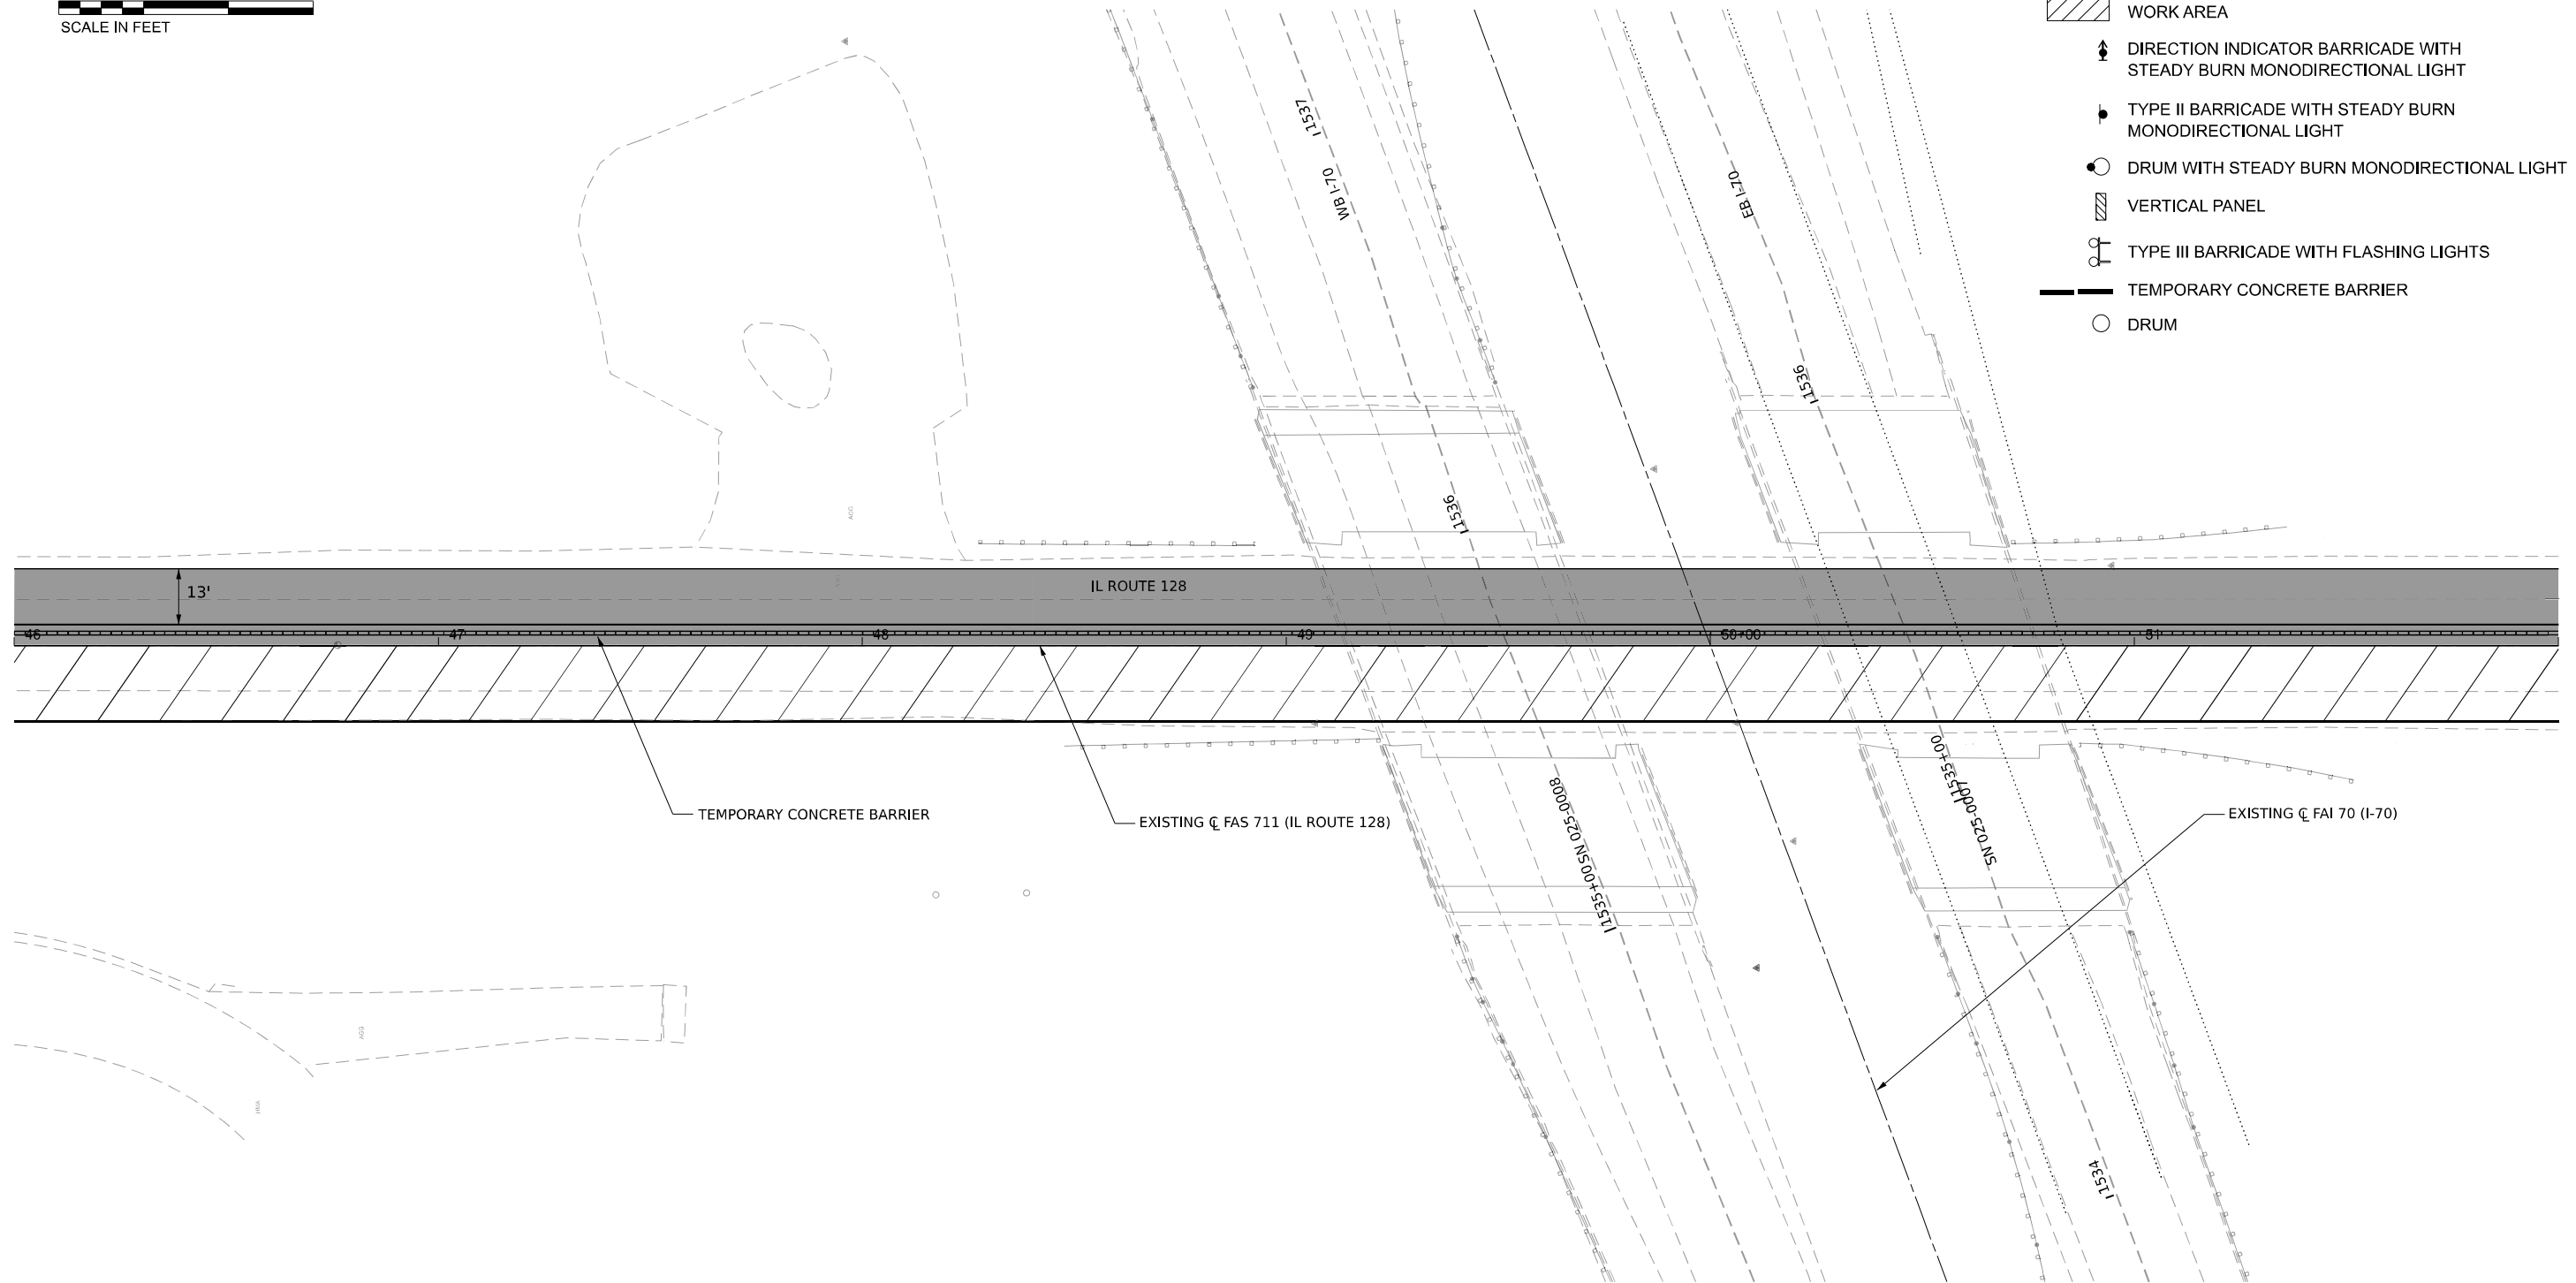



USER NAME = mackl	DESIGNED - DRM	REVISED -
	DRAWN - DRM	REVISED -
PLOT SCALE = 0.16666633' / in.	CHECKED - CS	REVISED -
PLOT DATE = 2/18/2025	DATE - 01/31/2025	REVISED -

STATE OF ILLINOIS
DEPARTMENT OF TRANSPORTATION

FAI ROUTE 70 - INTERSTATE 70
MAINTENANCE OF TRAFFIC - STAGE 2 - IL ROUTE 128

SCALE: SHEET 2 OF 3 SHEETS STA. TO STA.

F.A.I RTE.	SECTION	COUNTY	TOTAL SHEETS	SHEET NO.
70	(25-DR-BR	EFFINGHAM	747	144
CONTRACT NO. 74893				
ILLINOIS FED. AID PROJECT				

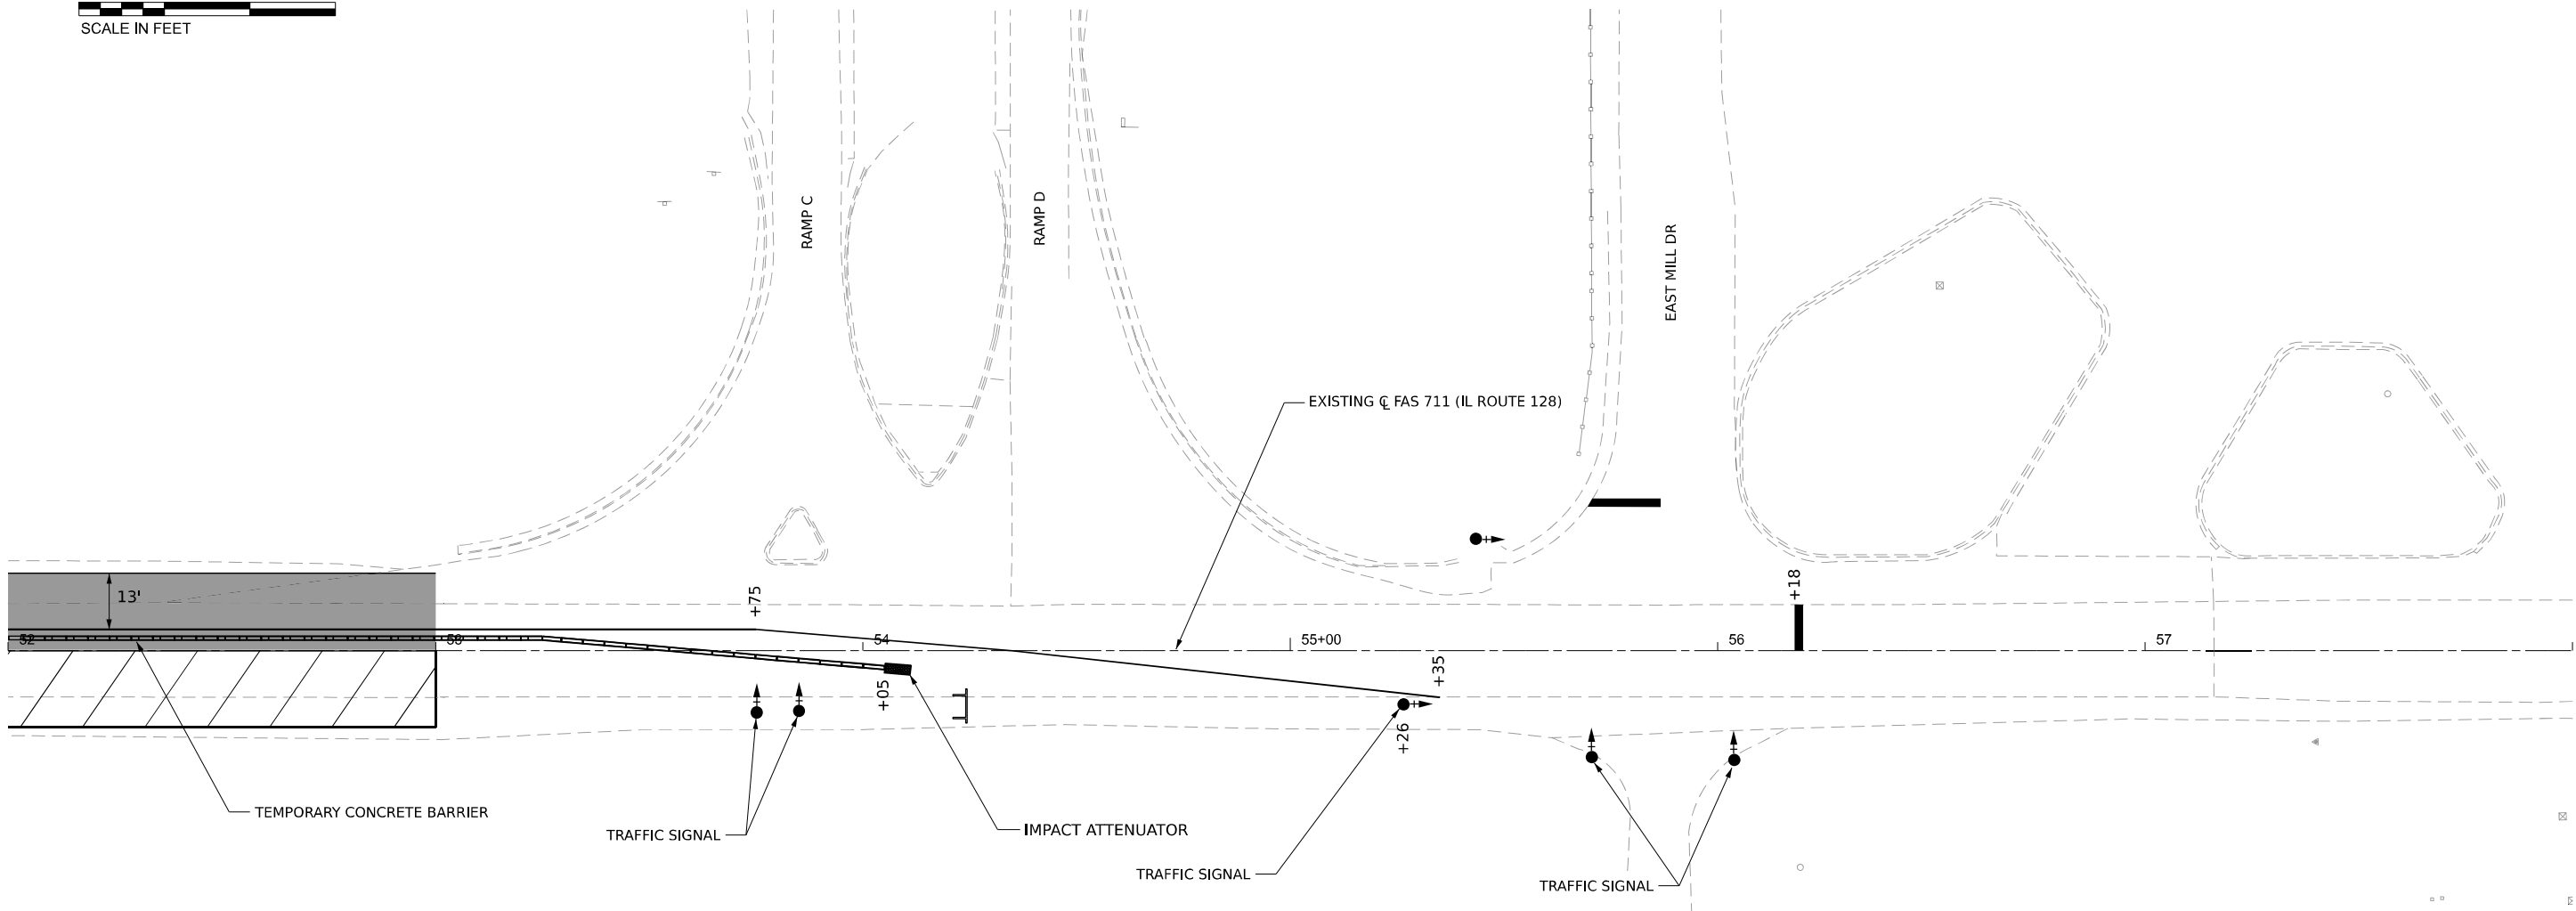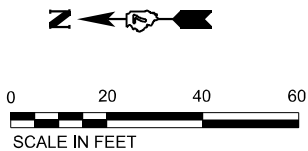

LEGEND

- ↑ ARROW BOARD
- COMPLETED WORK
- ▨ WORK AREA
- ↑ DIRECTION INDICATOR BARRICADE WITH STEADY BURN MONODIRECTIONAL LIGHT
- TYPE II BARRICADE WITH STEADY BURN MONODIRECTIONAL LIGHT
- DRUM WITH STEADY BURN MONODIRECTIONAL LIGHT
- ▨ VERTICAL PANEL
- ⚡ TYPE III BARRICADE WITH FLASHING LIGHTS
- TEMPORARY CONCRETE BARRIER
- DRUM

NOTE:
SEE HIGHWAY STANDARD 701321 FOR
LANE CLOSURE DETAILS INCLUDING
DRUMS, SIGNS, TRAFFIC SIGNAL LOCATIONS,
AND TEMPORARY PAVEMENT MARKINGS.



USER NAME = mackl	DESIGNED - DRM	REVISED -
	DRAWN - DRM	REVISED -
PLOT SCALE = 0.16666633 ' / in.	CHECKED - CS	REVISED -
PLOT DATE = 2/18/2025	DATE - 01/31/2025	REVISED -

STATE OF ILLINOIS
DEPARTMENT OF TRANSPORTATION

FAI ROUTE 70 - INTERSTATE 70
MAINTENANCE OF TRAFFIC - STAGE 2 - IL ROUTE 128

SCALE: SHEET 3 OF 3 SHEETS STA. TO STA.

F.A.I RTE.	SECTION	COUNTY	TOTAL SHEETS	SHEET NO.
70	(25-DR-BR	EFFINGHAM	747	145
CONTRACT NO. 74893				
ILLINOIS FED. AID PROJECT				

MODEL: SHT - Intersection - Plan 1
FILE NAME: p:\work\p10\county\comcon\connect\projects\Documents\DOT2200419\2407\74893\CADD Data\Sheets\DOT74893-Maintenance_IL_128_Intersection.dgn



License No. 184-900613

© Copyright CMT, Inc.

USER NAME = moverbey
PLOT SCALE = 0.16666667"/in.
PLOT DATE = 10/13/2025

DESIGNED - AJ
DRAWN - AJ
CHECKED - MJO
DATE - 10/16/2025

REVISED -
REVISED -
REVISED -
REVISED -


STATE OF ILLINOIS
DEPARTMENT OF TRANSPORTATION

FAI ROUTE 70 - INTERSTATE 70
MAINTENANCE OF TRAFFIC - RAMP INTERSECTION

SCALE: 1"=20'

SHEET OF SHEETS STA. 40+50.00 TO STA. 46+50.00


F.A.I. RTE.	SECTION	COUNTY	TOTAL SHEETS	SHEET NO.
70	(25-1)R-BR	EFFINGHAM	747	146
CONTRACT NO. 74893				
ILLINOIS FED. AID PROJECT				

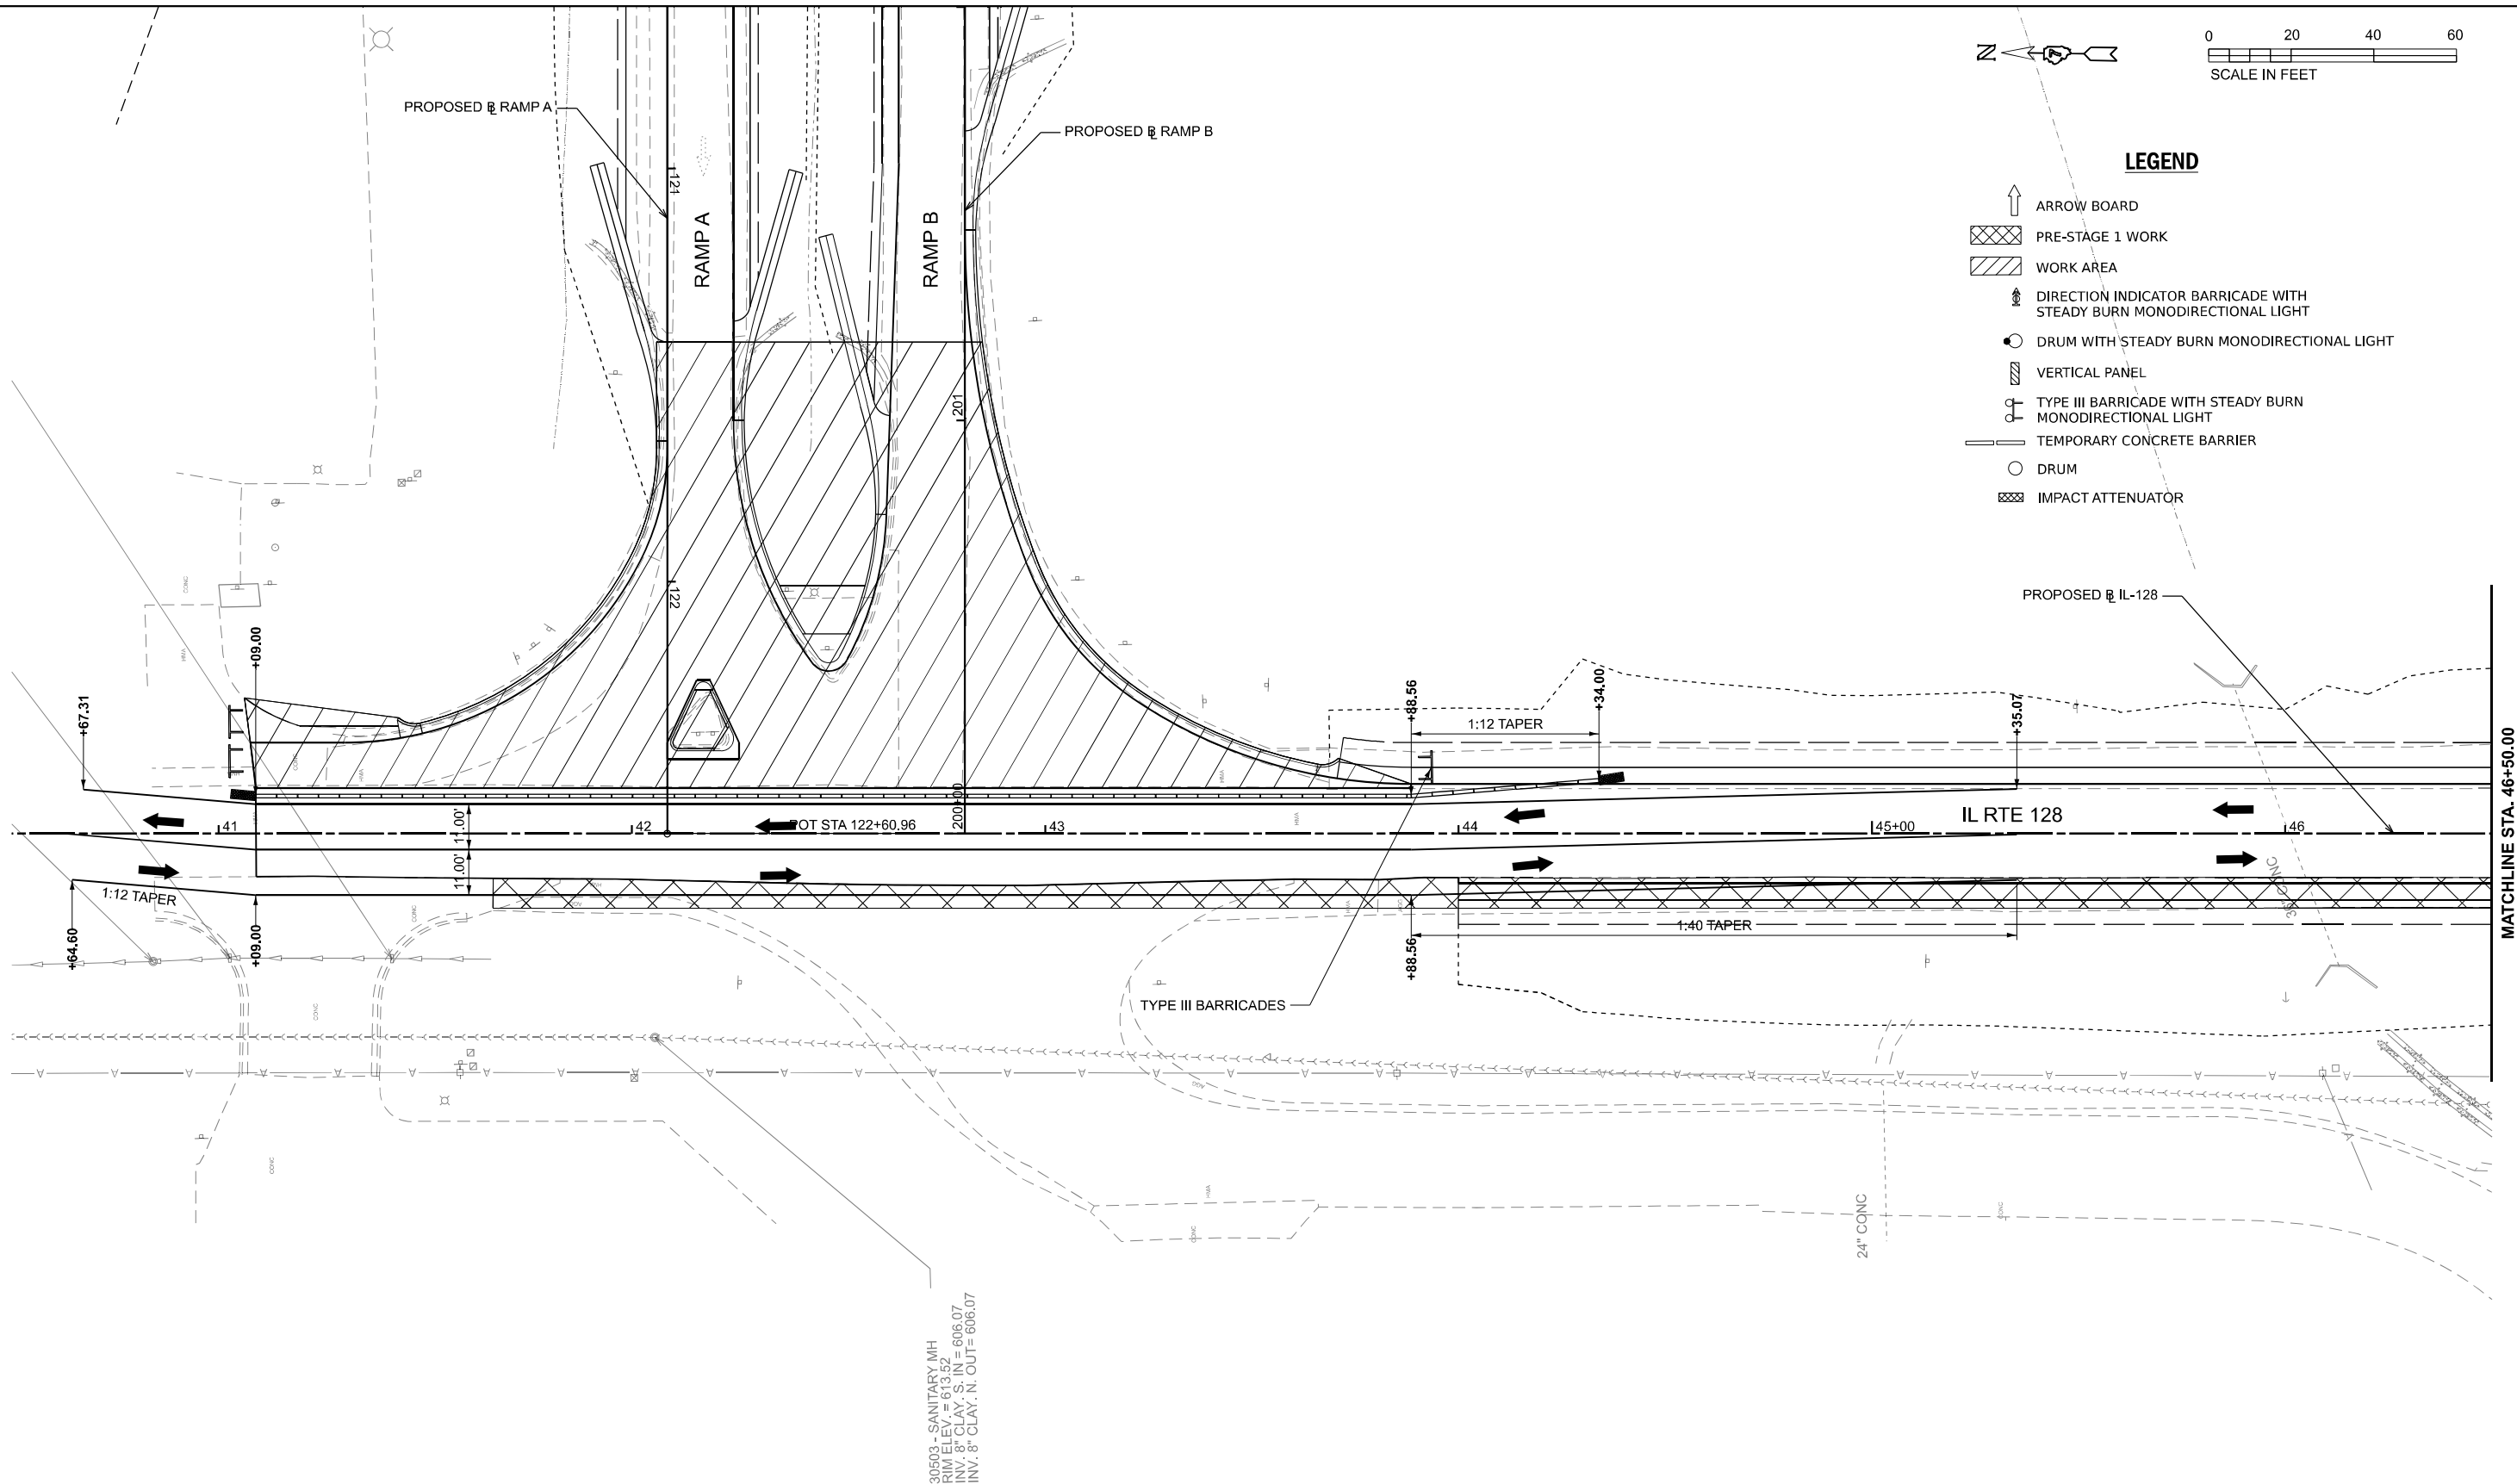



LEGEND

- ↑ ARROW BOARD
- ▨ PRE-STAGE 1 WORK
- ▨ WORK AREA
- ↑ DIRECTION INDICATOR BARRICADE WITH STEADY BURN MONODIRECTIONAL LIGHT
- DRUM WITH STEADY BURN MONODIRECTIONAL LIGHT
- ▨ VERTICAL PANEL
- ↑ TYPE III BARRICADE WITH STEADY BURN MONODIRECTIONAL LIGHT
- TEMPORARY CONCRETE BARRIER
- DRUM
- ▨ IMPACT ATTENUATOR

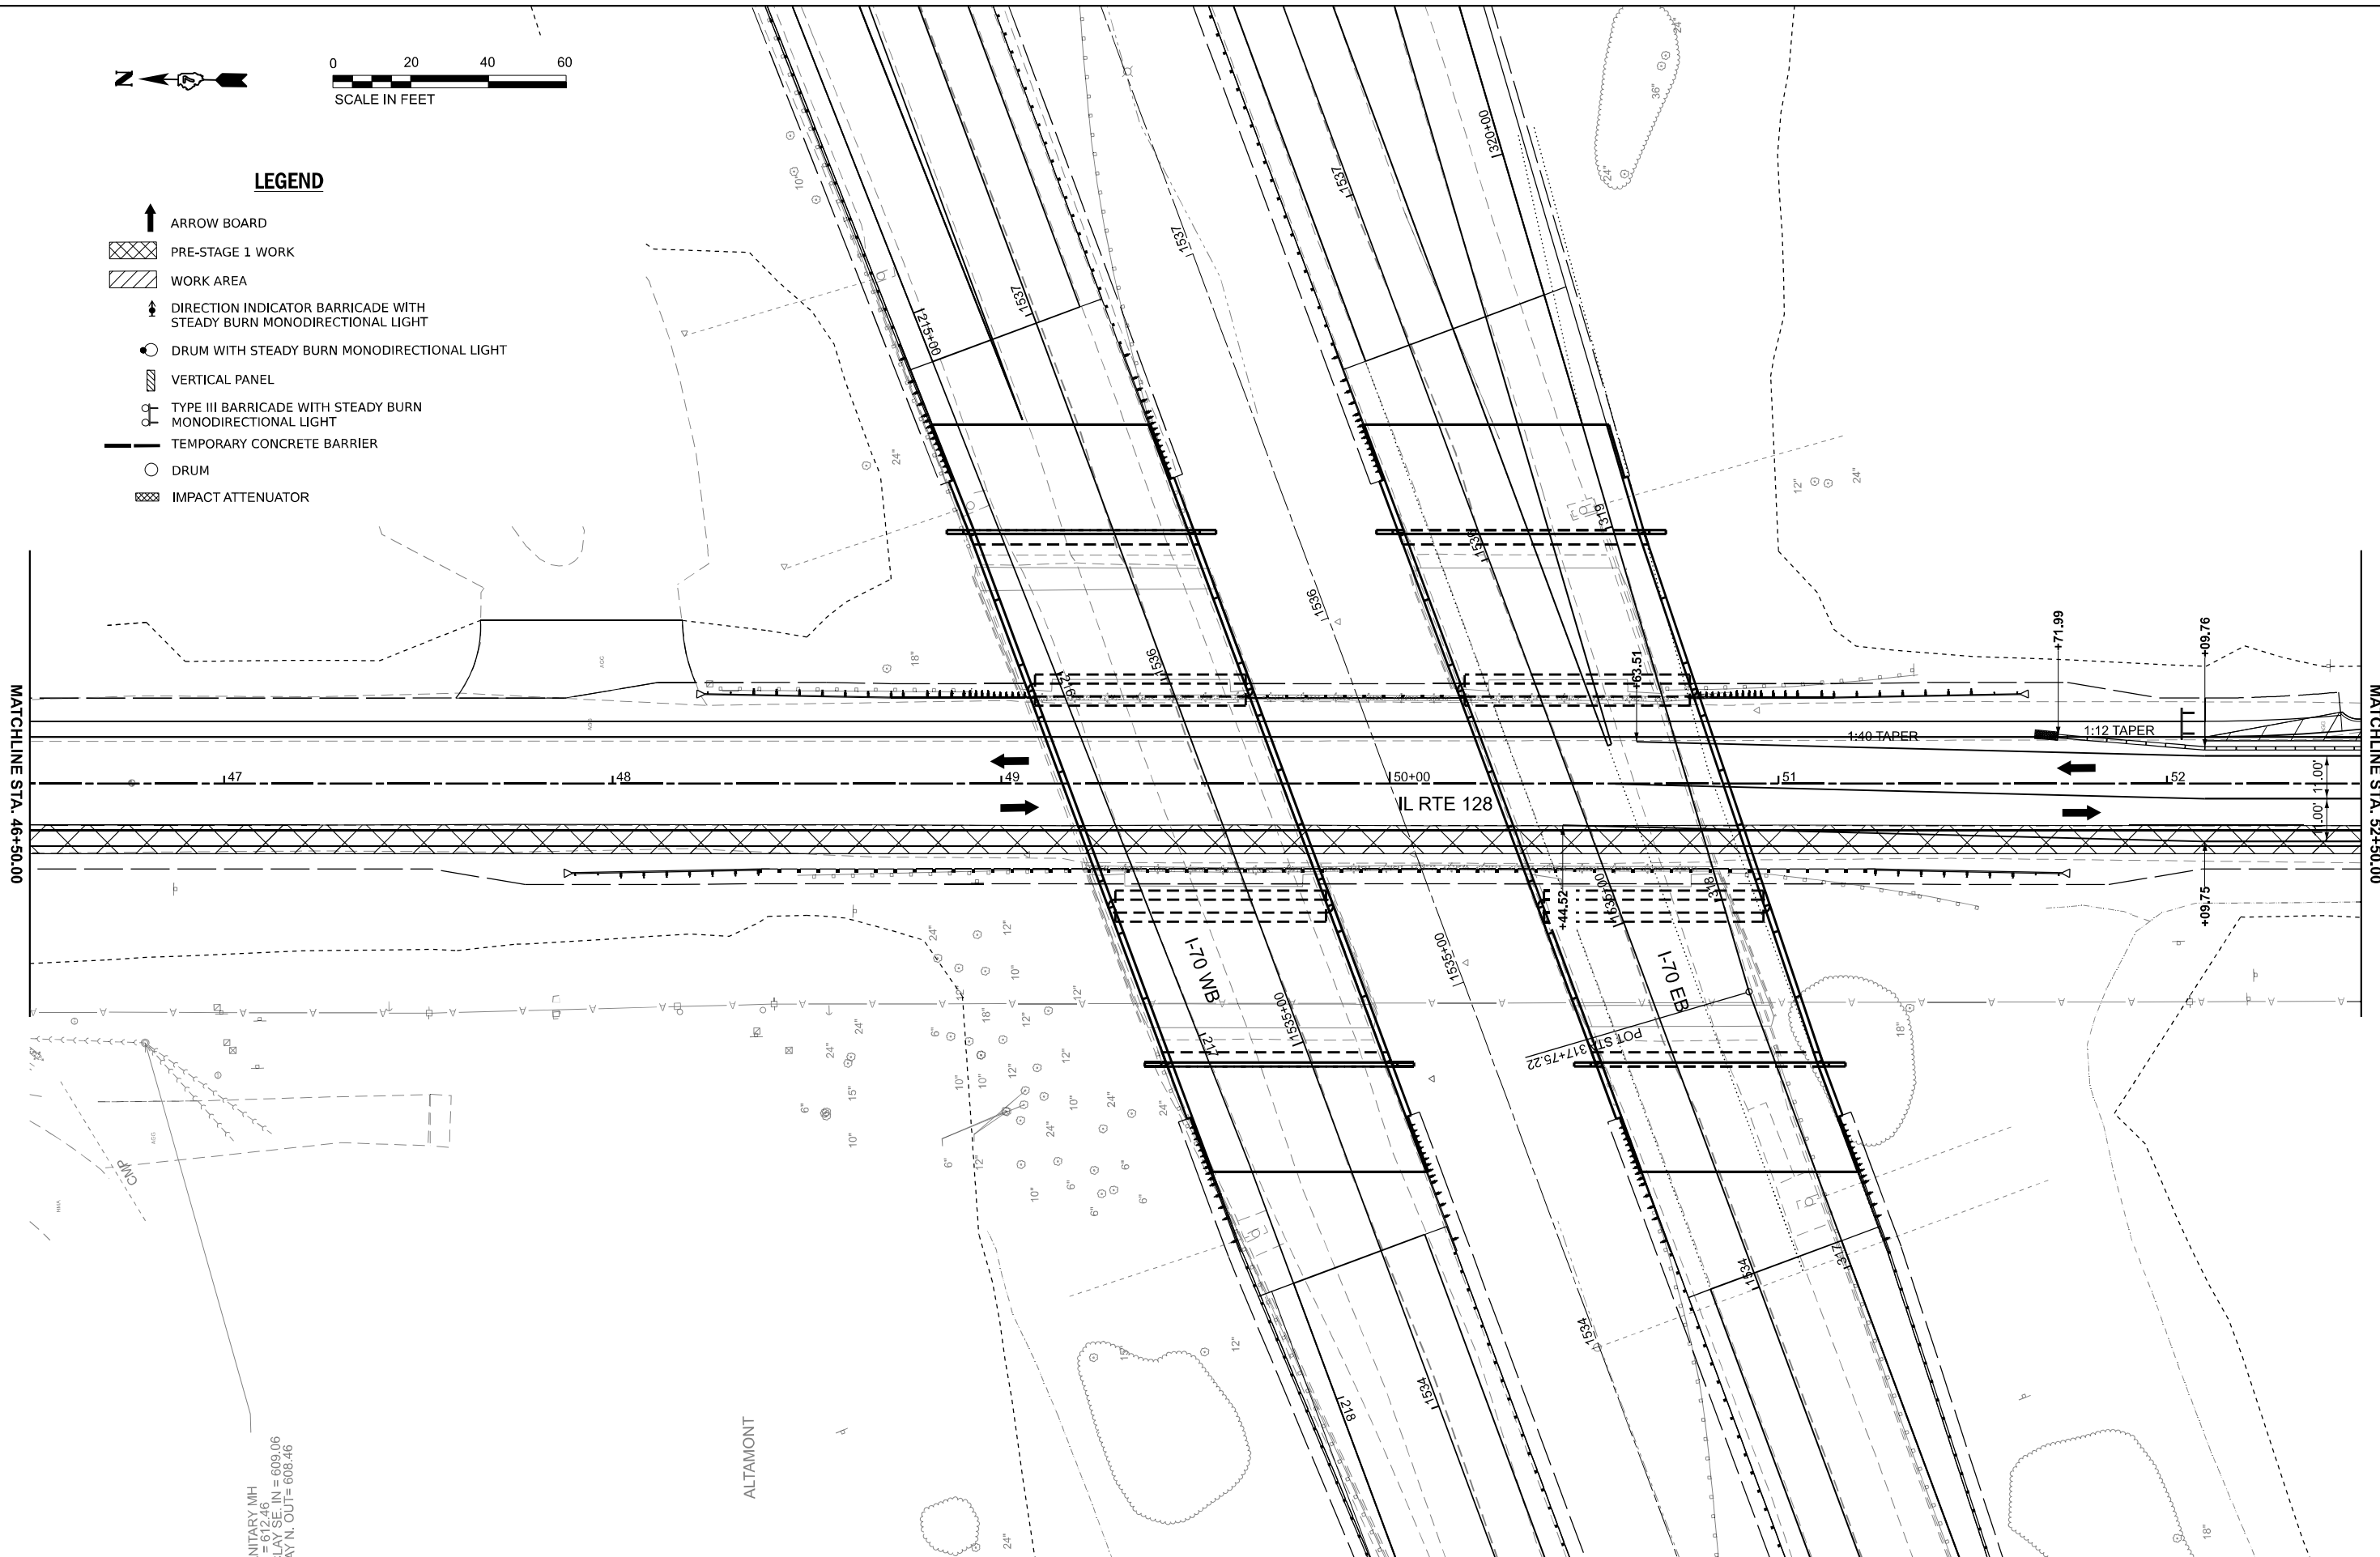

UTILITY MH
= 612.46
LAY SE IN = 609.06
LAY N. OUT = 608.46

MODEL: SHT - Intersection - Plan 2
FILE NAME: p:\work\p25\cmt\by.com\connect\projects\Documents\DOT\2200419\2407\74893\CADD Data\Sheets\DOT\2200419\2407\74893\Intersection_IL_128_Intersection.dgn



License No. 184-900613

© Copyright CMT, Inc.

USER NAME = moverbey
PLOT SCALE = 0.16666667"/in.
PLOT DATE = 10/13/2025

DESIGNED - AJ
DRAWN - AJ
CHECKED - MJO
DATE - 10/16/2025

REVISED -
REVISED -
REVISED -
REVISED -

**STATE OF ILLINOIS
DEPARTMENT OF TRANSPORTATION**

**FAI ROUTE 70 - INTERSTATE 70
MAINTENANCE OF TRAFFIC - RAMP INTERSECTIONS**

SCALE: 1"=20'

SHEET OF SHEETS STA. 46+50.00 TO STA. 52+50.00

FAI RTE.	SECTION	COUNTY	TOTAL SHEETS	SHEET NO.
70	(25-1)R-BR	EFFINGHAM	747	147
CONTRACT NO. 74893				
ILLINOIS FED. AID PROJECT				

MODEL: SHT - Intersection - Plan 3
FILE NAME: p:\work\p3\county.com\concrete\projects\Documents\DOT2200419\24074893\CADD Data\Streets\DOT74893\ch\designing_IL128_Intersection.dgn



License No. 184-000613

© Copyright CMT, Inc.

USER NAME = moverbey
PLOT SCALE = 0.16666667"/in.
PLOT DATE = 10/13/2025

DESIGNED - AJ
DRAWN - AJ
CHECKED - MJO
DATE - 10/16/2025

REVISED -
REVISED -
REVISED -
REVISED -



STATE OF ILLINOIS
DEPARTMENT OF TRANSPORTATION

FAI ROUTE 70 - INTERSTATE 70
MAINTENANCE OF TRAFFIC - RAMP INTERSECTIONS

SCALE: 1"=20'

SHEET OF SHEETS STA. 52+50.00 TO STA. 58+50.00

F.A.I. RTE.	SECTION	COUNTY	TOTAL SHEETS	SHEET NO.
70	(25-1)R-BR	EFFINGHAM	747	148
CONTRACT NO. 74893				
ILLINOIS		FED. AID PROJECT		

 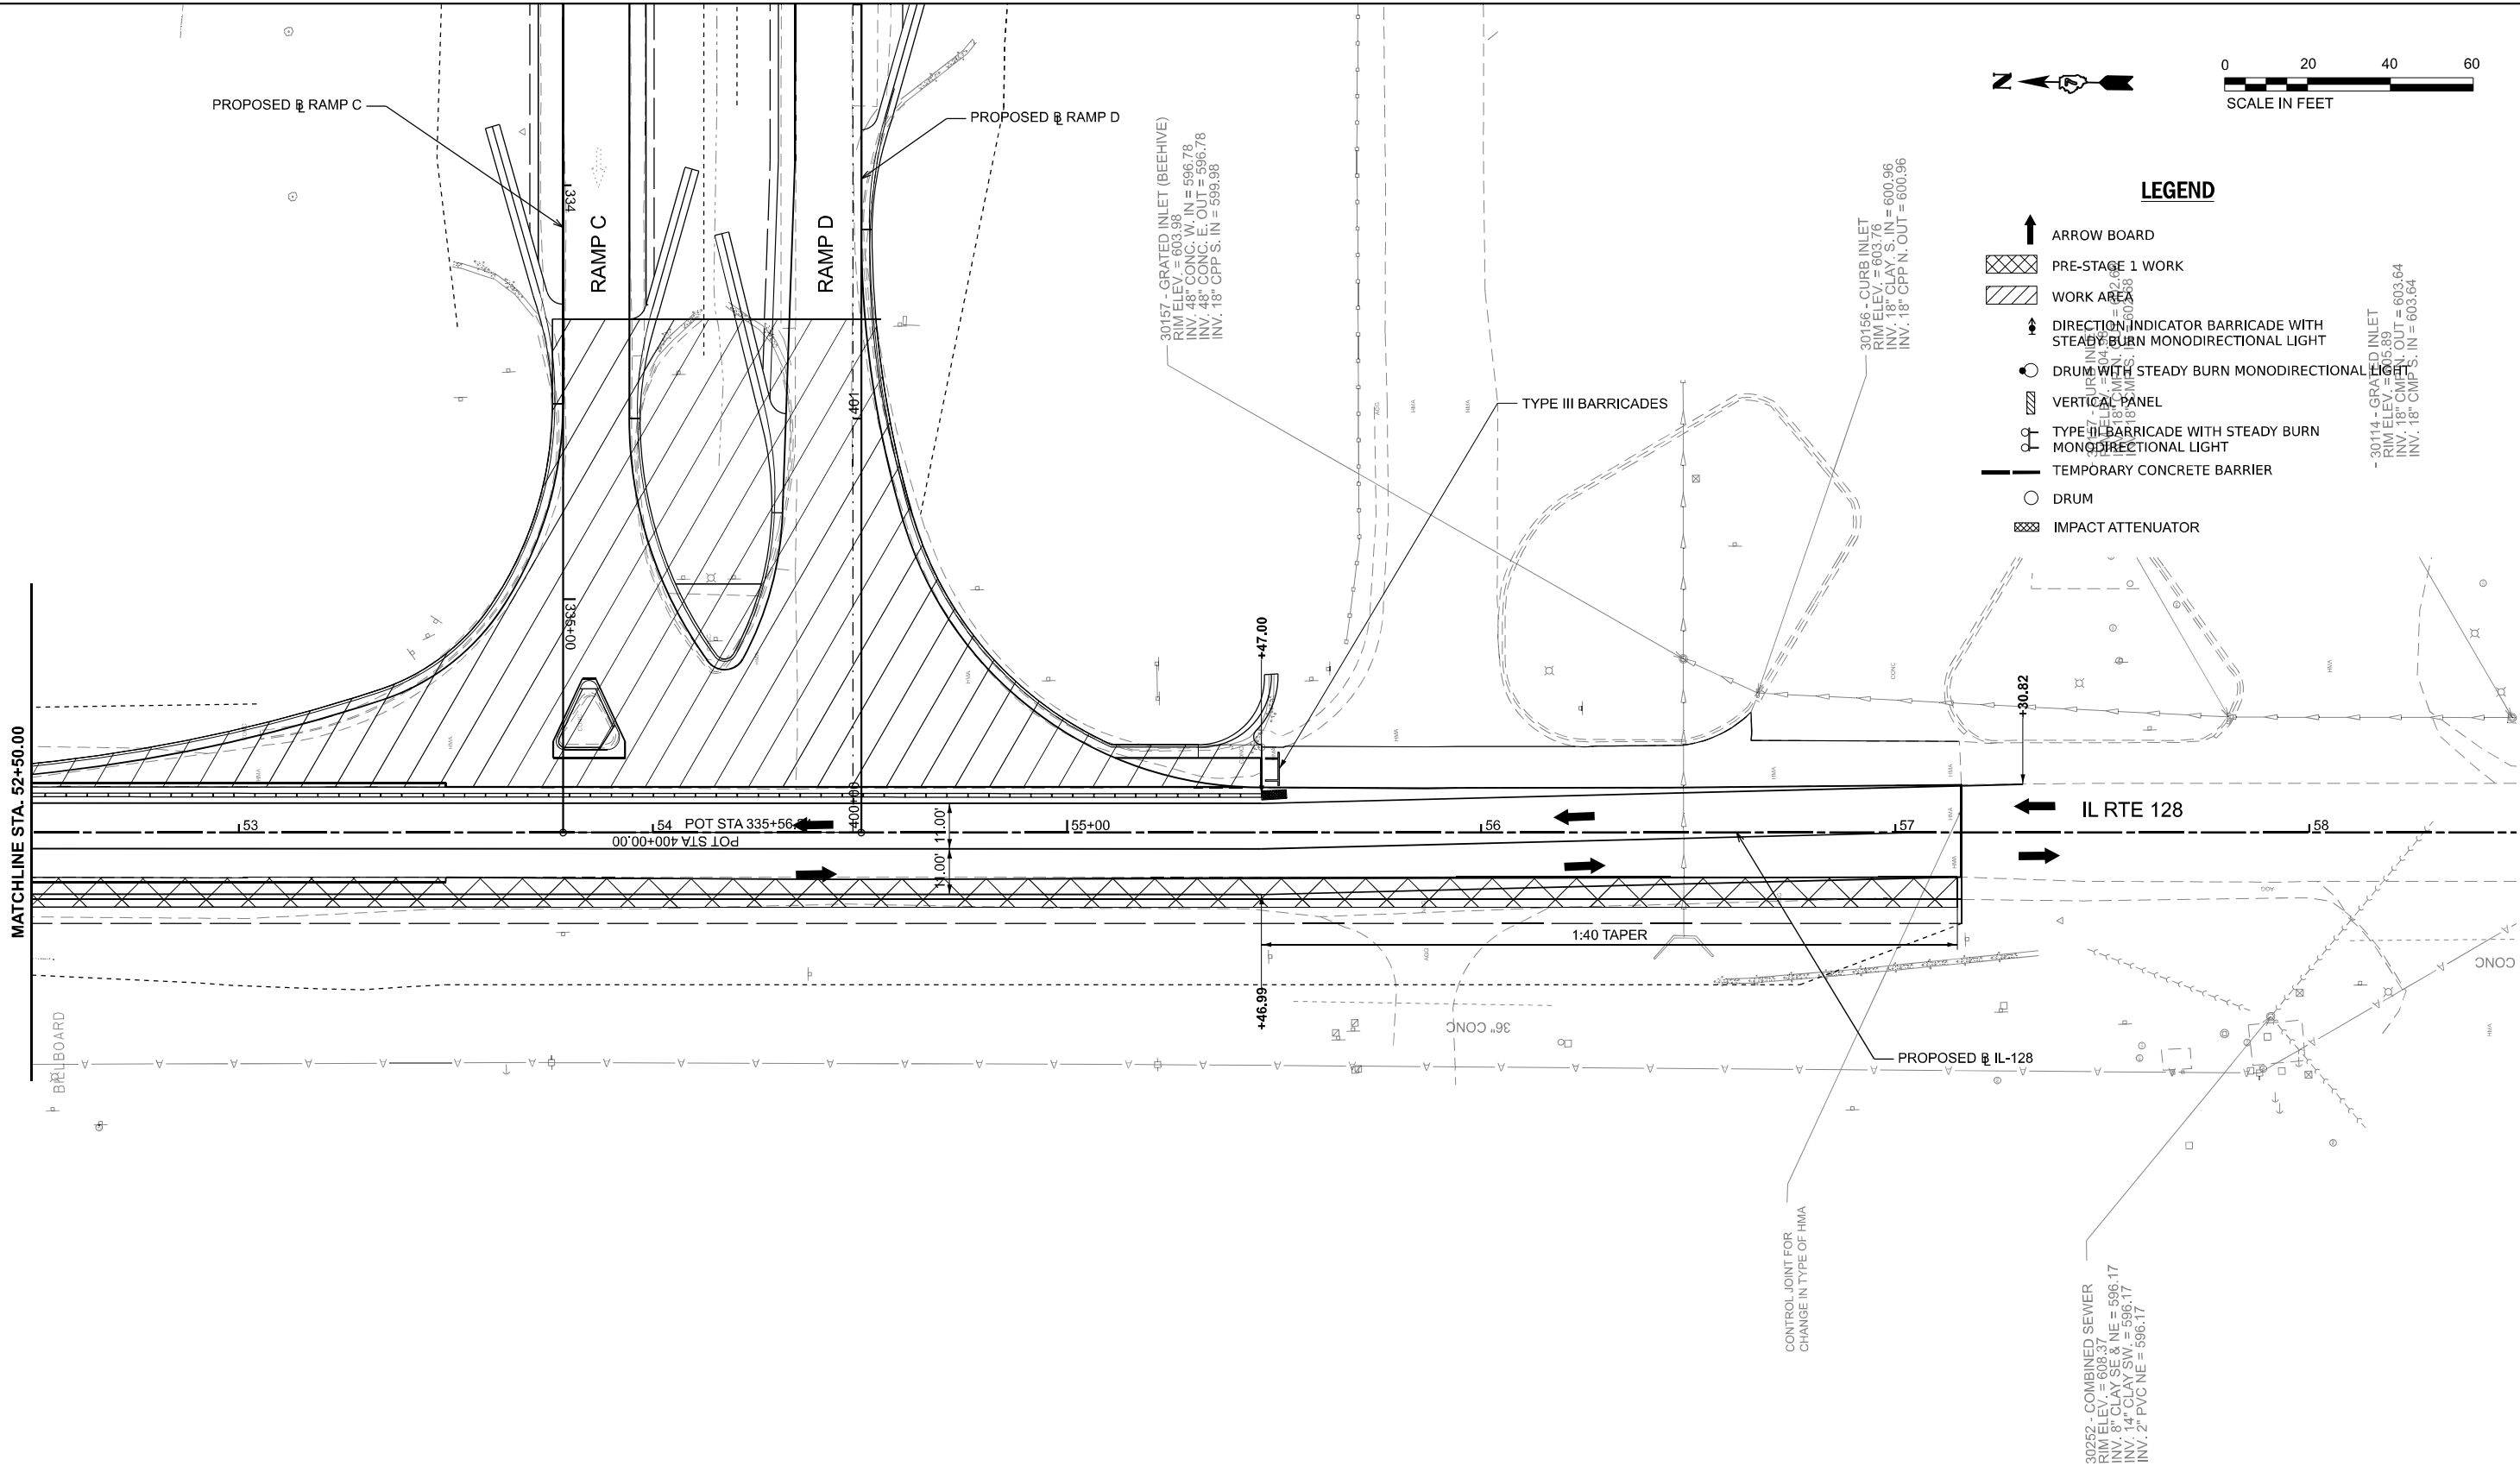


LEGEND

- ARROW BOARD
- PRE-STAGE 1 WORK
- WORK AREA
- DIRECTION INDICATOR BARRICADE WITH STEADY BURN MONODIRECTIONAL LIGHT
- DRUM WITH STEADY BURN MONODIRECTIONAL LIGHT
- VERTICAL PANEL
- TYPE III BARRICADE WITH STEADY BURN MONODIRECTIONAL LIGHT
- TEMPORARY CONCRETE BARRIER
- DRUM
- IMPACT ATTENUATOR

SIGN LEGEND

	W20-3-48	OR	M6-1(O)-3018
	W20-2-48		M5-1R(O)-3018
	M4-8(O)-3015		M5-1L(O)-3018
	M3-2-3015		M6-3(O)-3018
	M3-4-3015		M6-2R(O)-3018
	M1-1-36		M4-8a-3024
	M1-I103-3024		M4-9-3024
	Flashing Light		Changeable Message Sign

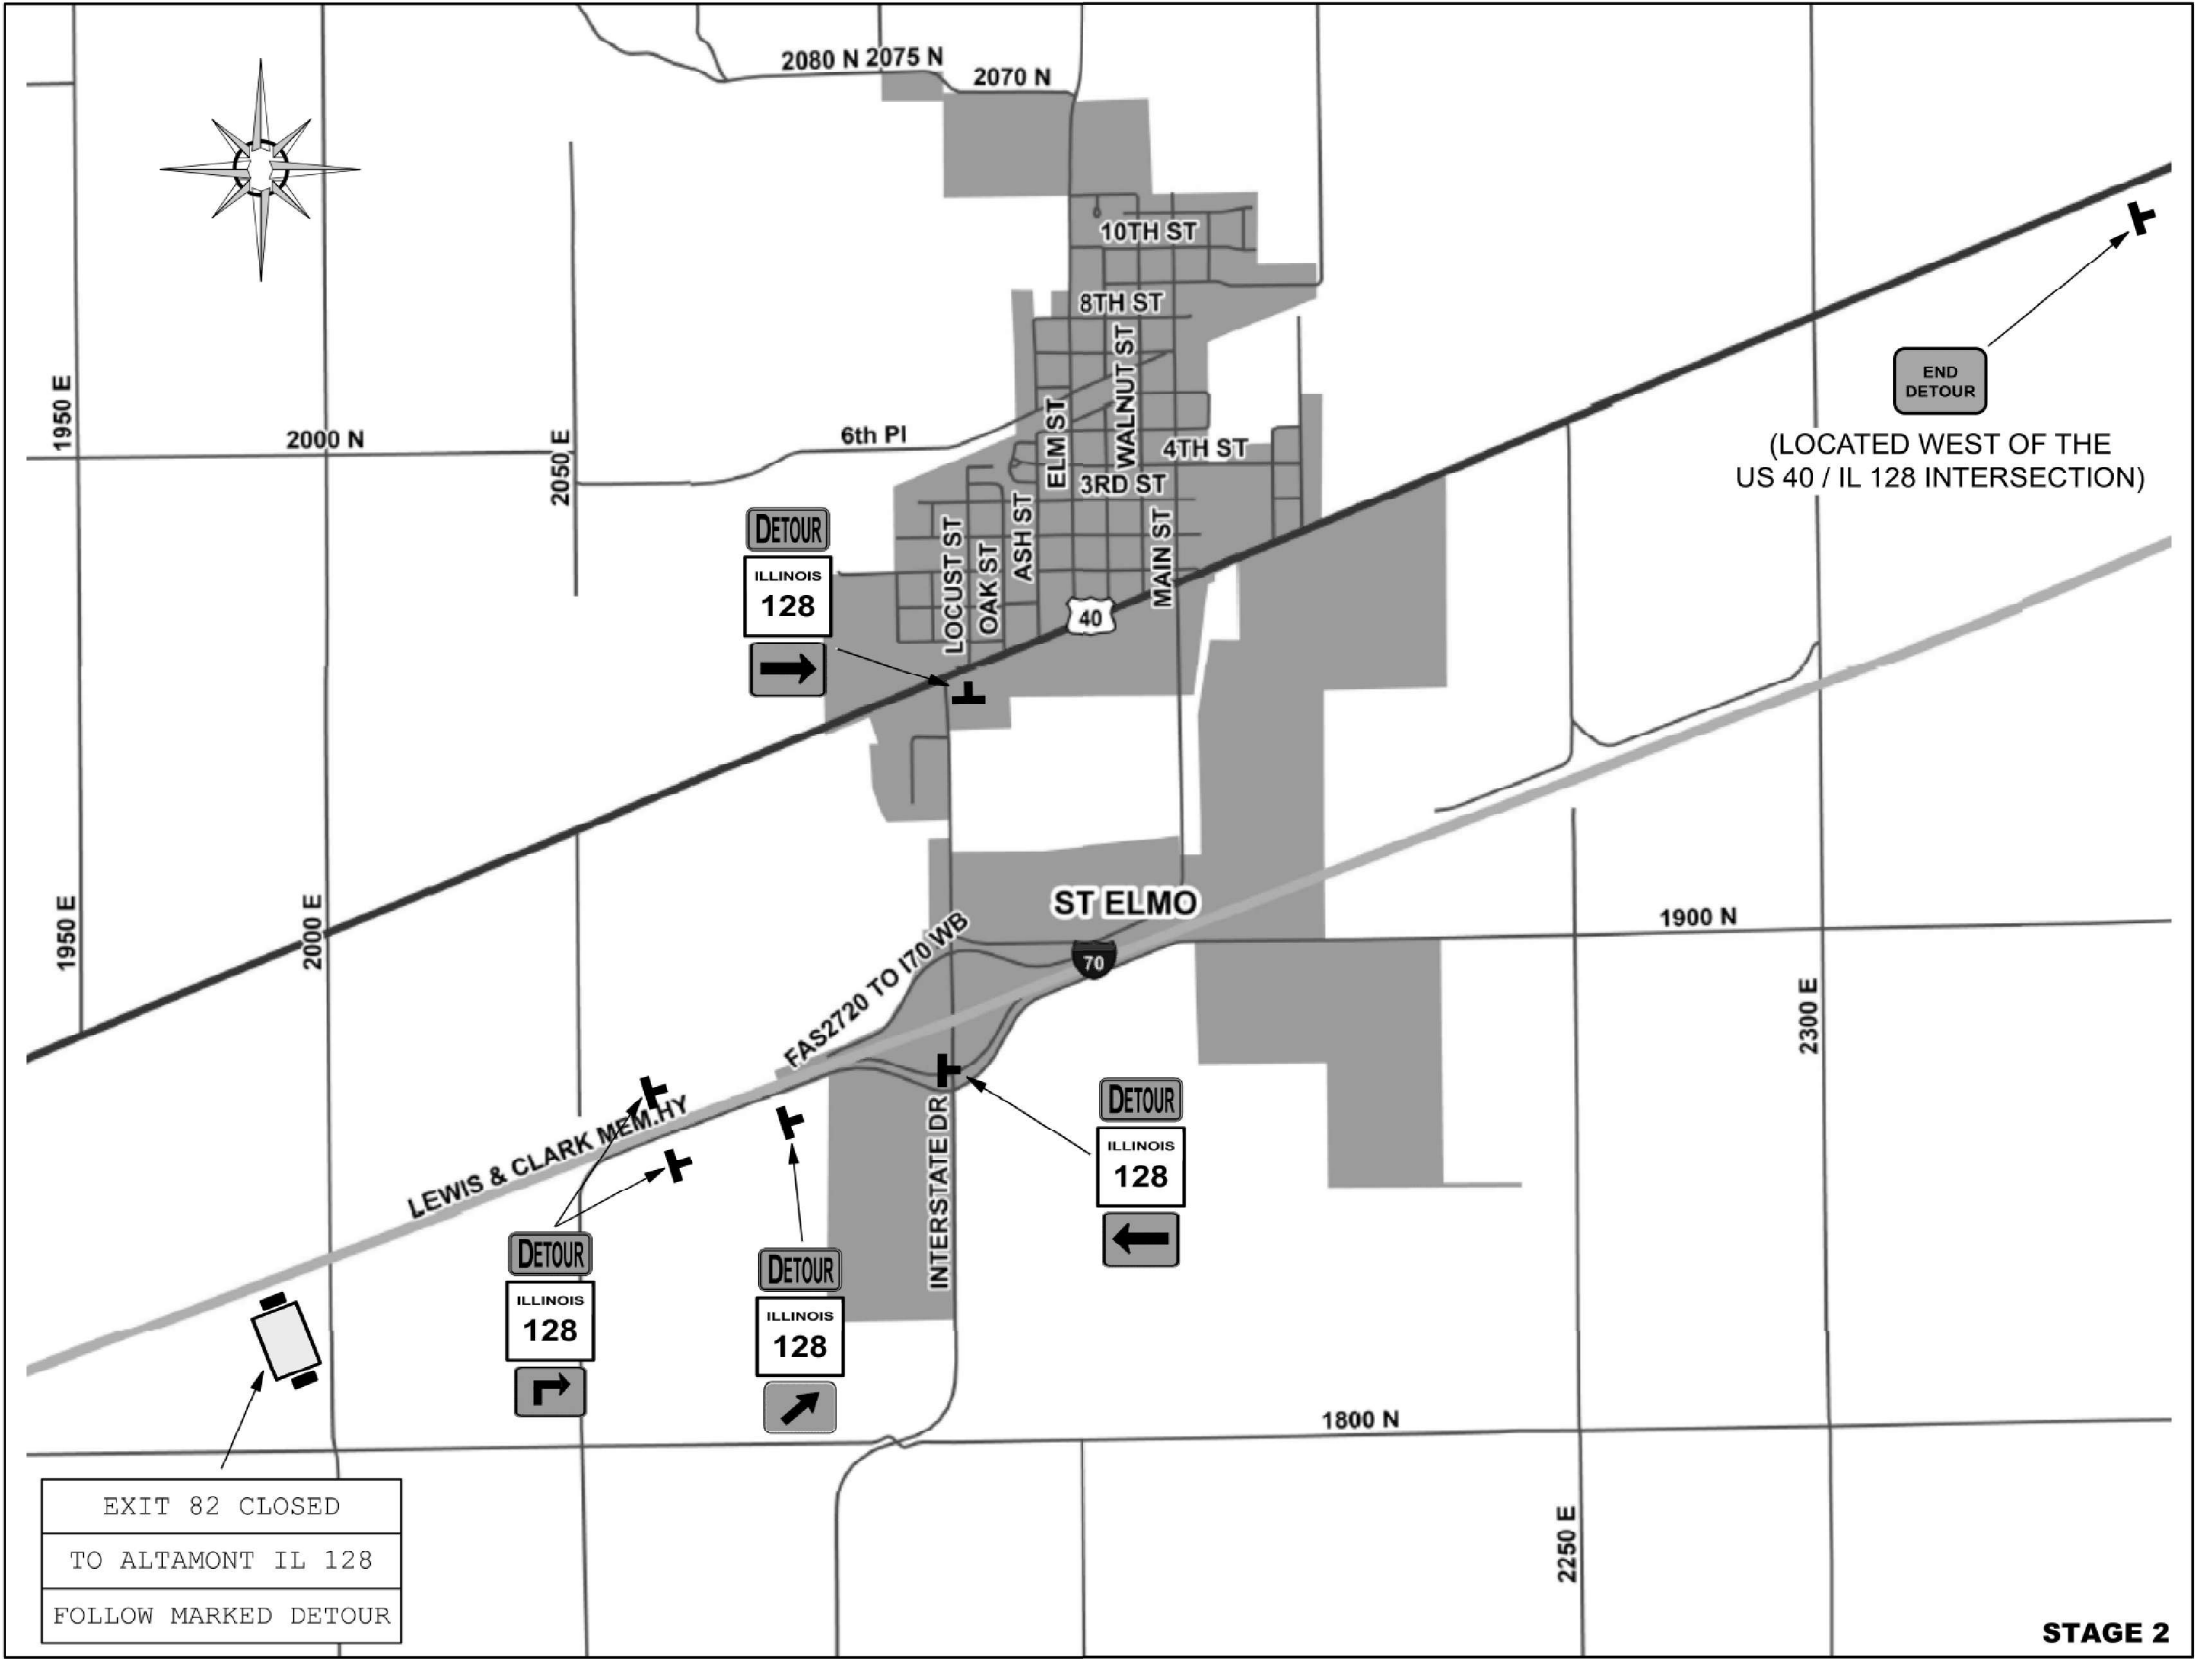

EXIT 82 CLOSED
TO ALTAMONT IL 128
FOLLOW MARKED DETOUR

STAGE 2

MODEL: Stage 1 S Elmo-2
FILE NAME: C:\Users\masa\Desktop\CMT - Altamont\Altamont CADD Files\12-13017\4893-Detour Signing.dgn




USER NAME = masaki	DESIGNED -	REVISED -
	DRAWN -	REVISED -
PLOT SCALE = 0.16666633' / 1"	CHECKED -	REVISED -
PLOT DATE = 2/16/2025	DATE -	REVISED -

STATE OF ILLINOIS
DEPARTMENT OF TRANSPORTATION

DETOUR SIGNING
STAGE 2

SCALE: SHEET OF SHEETS STA. TO STA.

F.A.I RTE.	SECTION	COUNTY	TOTAL SHEETS	SHEET NO.
70	(25-11R-BR	EFFINGHAM	747	149
CONTRACT NO. 74893				
ILLINOIS FED. AID PROJECT				

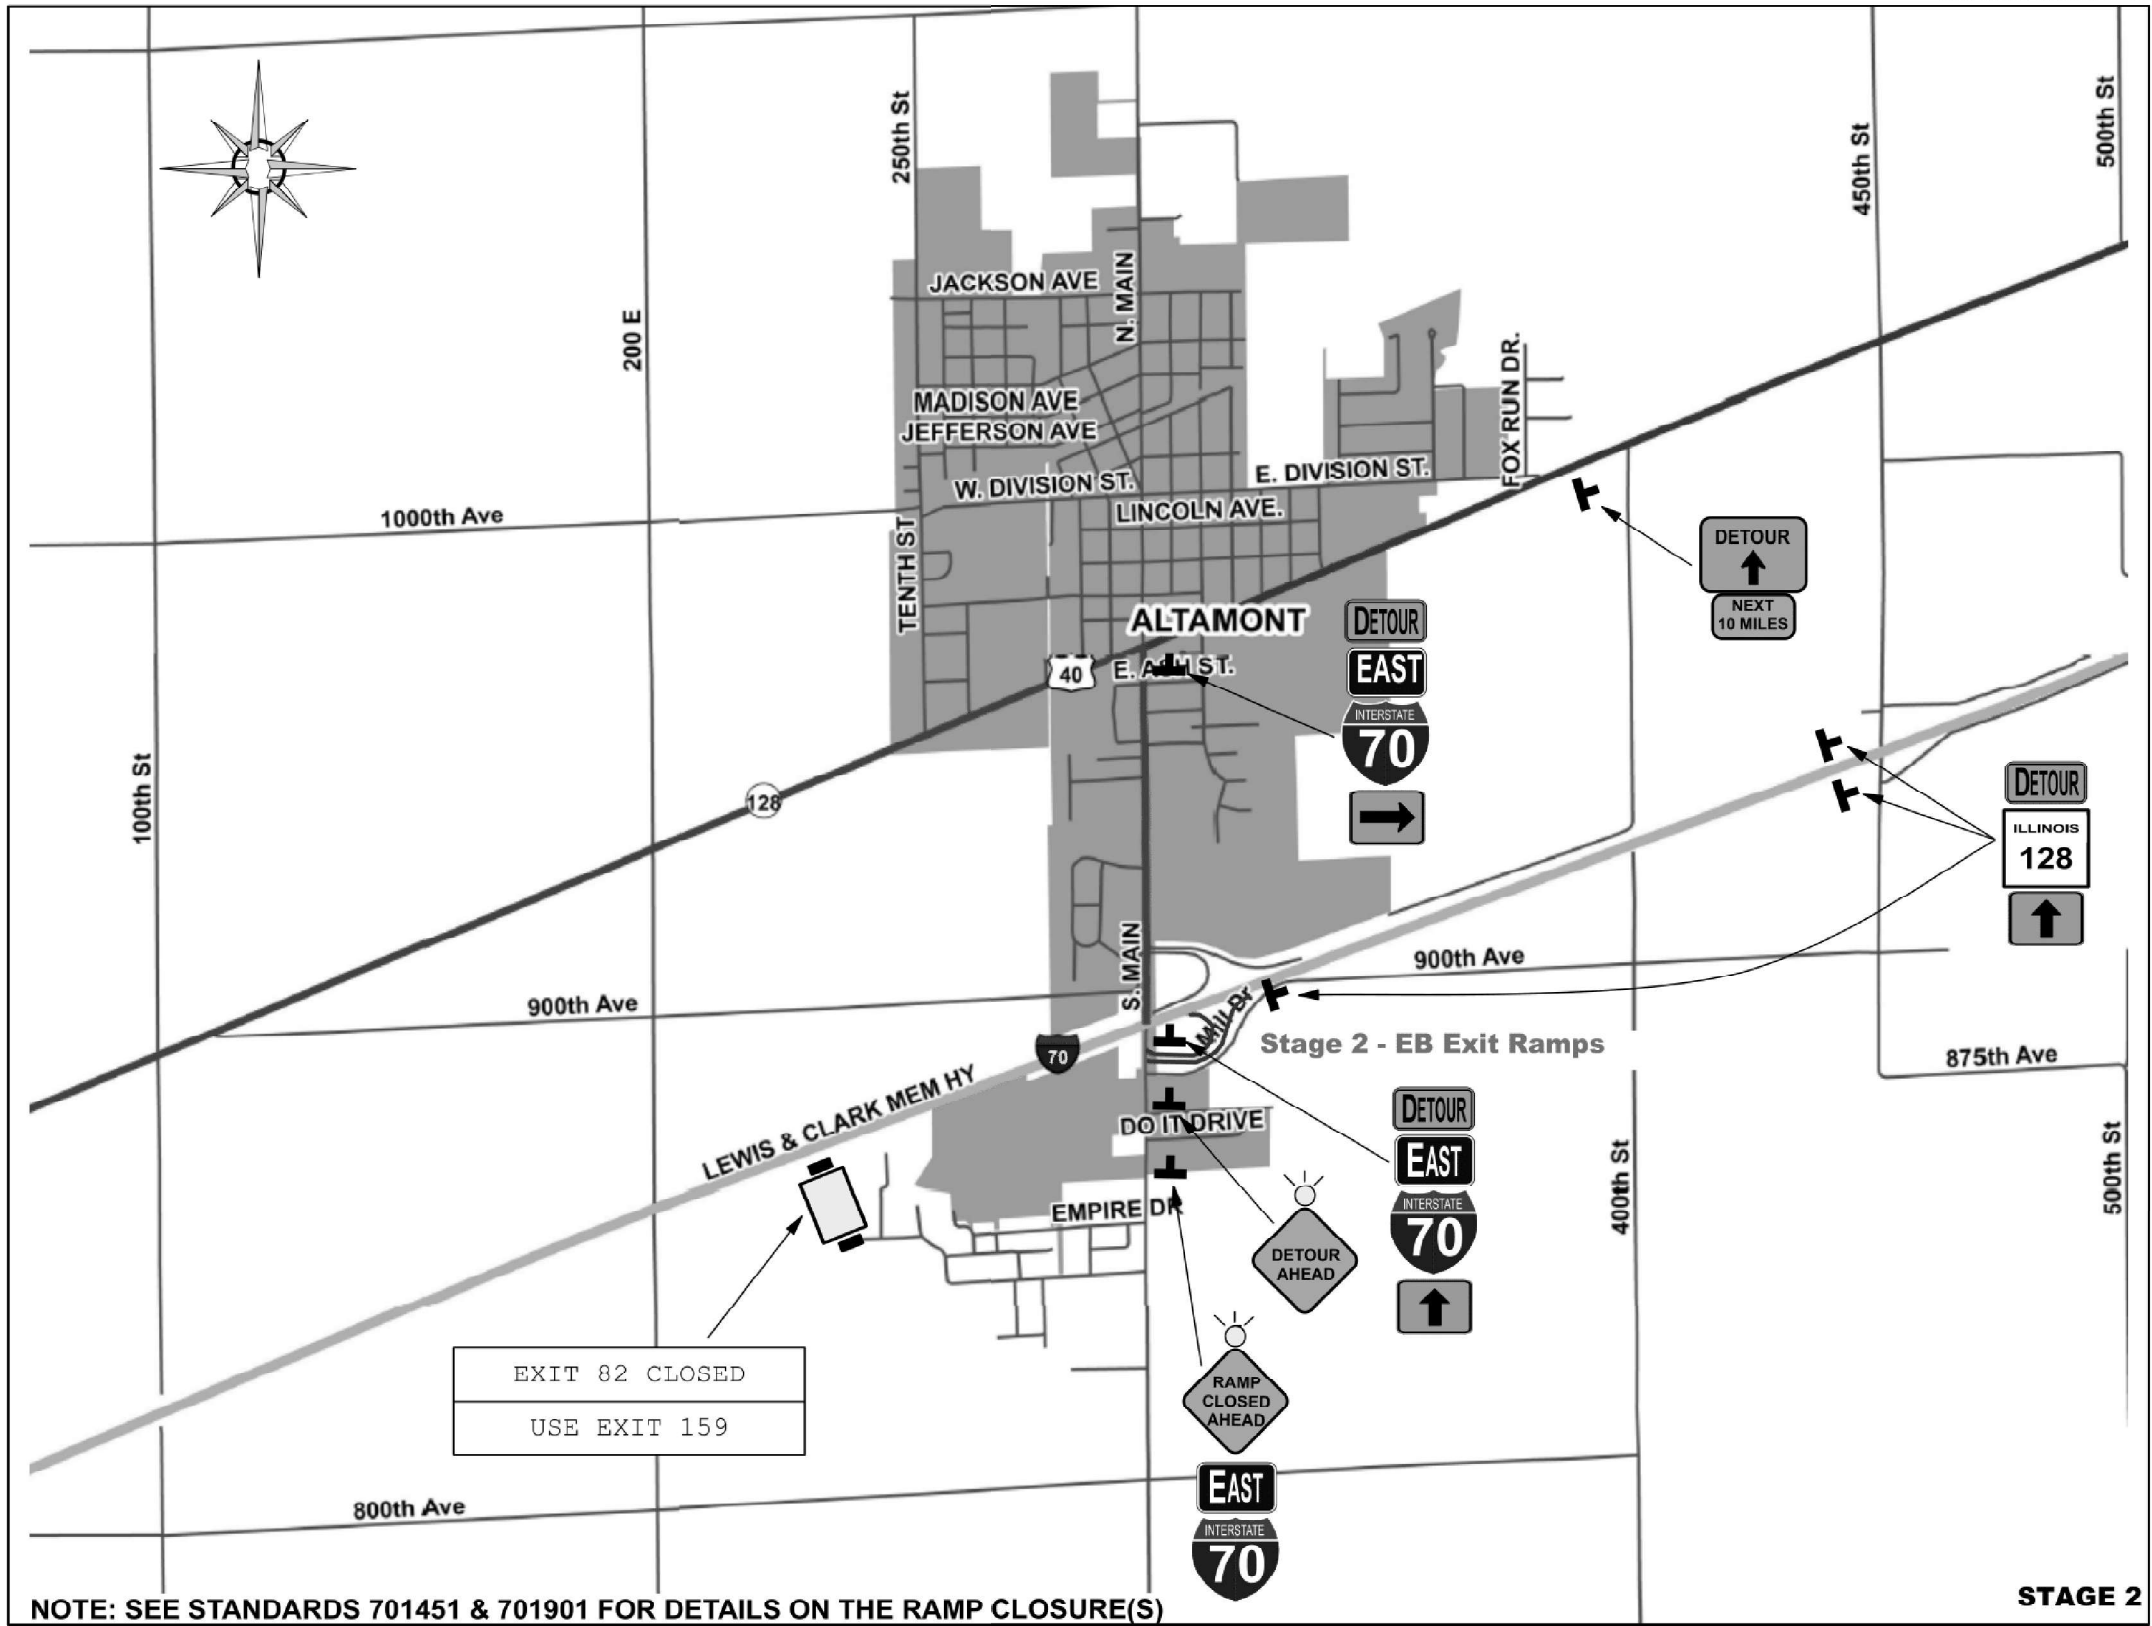

NOTE: SEE STANDARDS 701451 & 701901 FOR DETAILS ON THE RAMP CLOSURE(S)

STAGE 2

SIGN LEGEND

	W20-3-48		M6-1(O)-3018
	W20-2-48		M5-1R(O)-3018
	M4-8(O)-3015		M5-1L(O)-3018
	M3-2-3015		M6-3(O)-3018
	M3-4-3015		M6-2R(O)-3018
	M1-1-36		M4-8a-3024
	M1-I103-3024		M4-9-3024
	Flashing Light		Changeable Message Sign

MODEL: Stage 1 Altamont
FILE NAME: C:\Users\mas\Documents\Altamont\Altamont CADD Files\12-130774893-Detour Signing.dgn



USER NAME = mascl	DESIGNED -	REVISED -
	DRAWN -	REVISED -
PLOT SCALE = 0.16666633' / 1"	CHECKED -	REVISED -
PLOT DATE = 2/16/2025	DATE -	REVISED -

STATE OF ILLINOIS
DEPARTMENT OF TRANSPORTATION


DETOUR SIGNING
STAGE 2

SCALE: SHEET OF SHEETS STA. TO STA.

F.A.I. RTE.	SECTION	COUNTY	TOTAL SHEETS	SHEET NO.
70	(25-11R-BR	EFFINGHAM	747	150
CONTRACT NO. 74893				
ILLINOIS FED. AID PROJECT				

SIGN LEGEND

	W20-3-48		M6-1(O)-3018
	W20-2-48		M5-1R(O)-3018
	M4-8(O)-3015		M5-1L(O)-3018
	M3-2-3015		M6-3(O)-3018
	M3-4-3015		M6-2R(O)-3018
	M1-1-36		M4-8a-3024
	M1-I103-3024		M4-9-3024
	Flashing Light		Changeable Message Sign

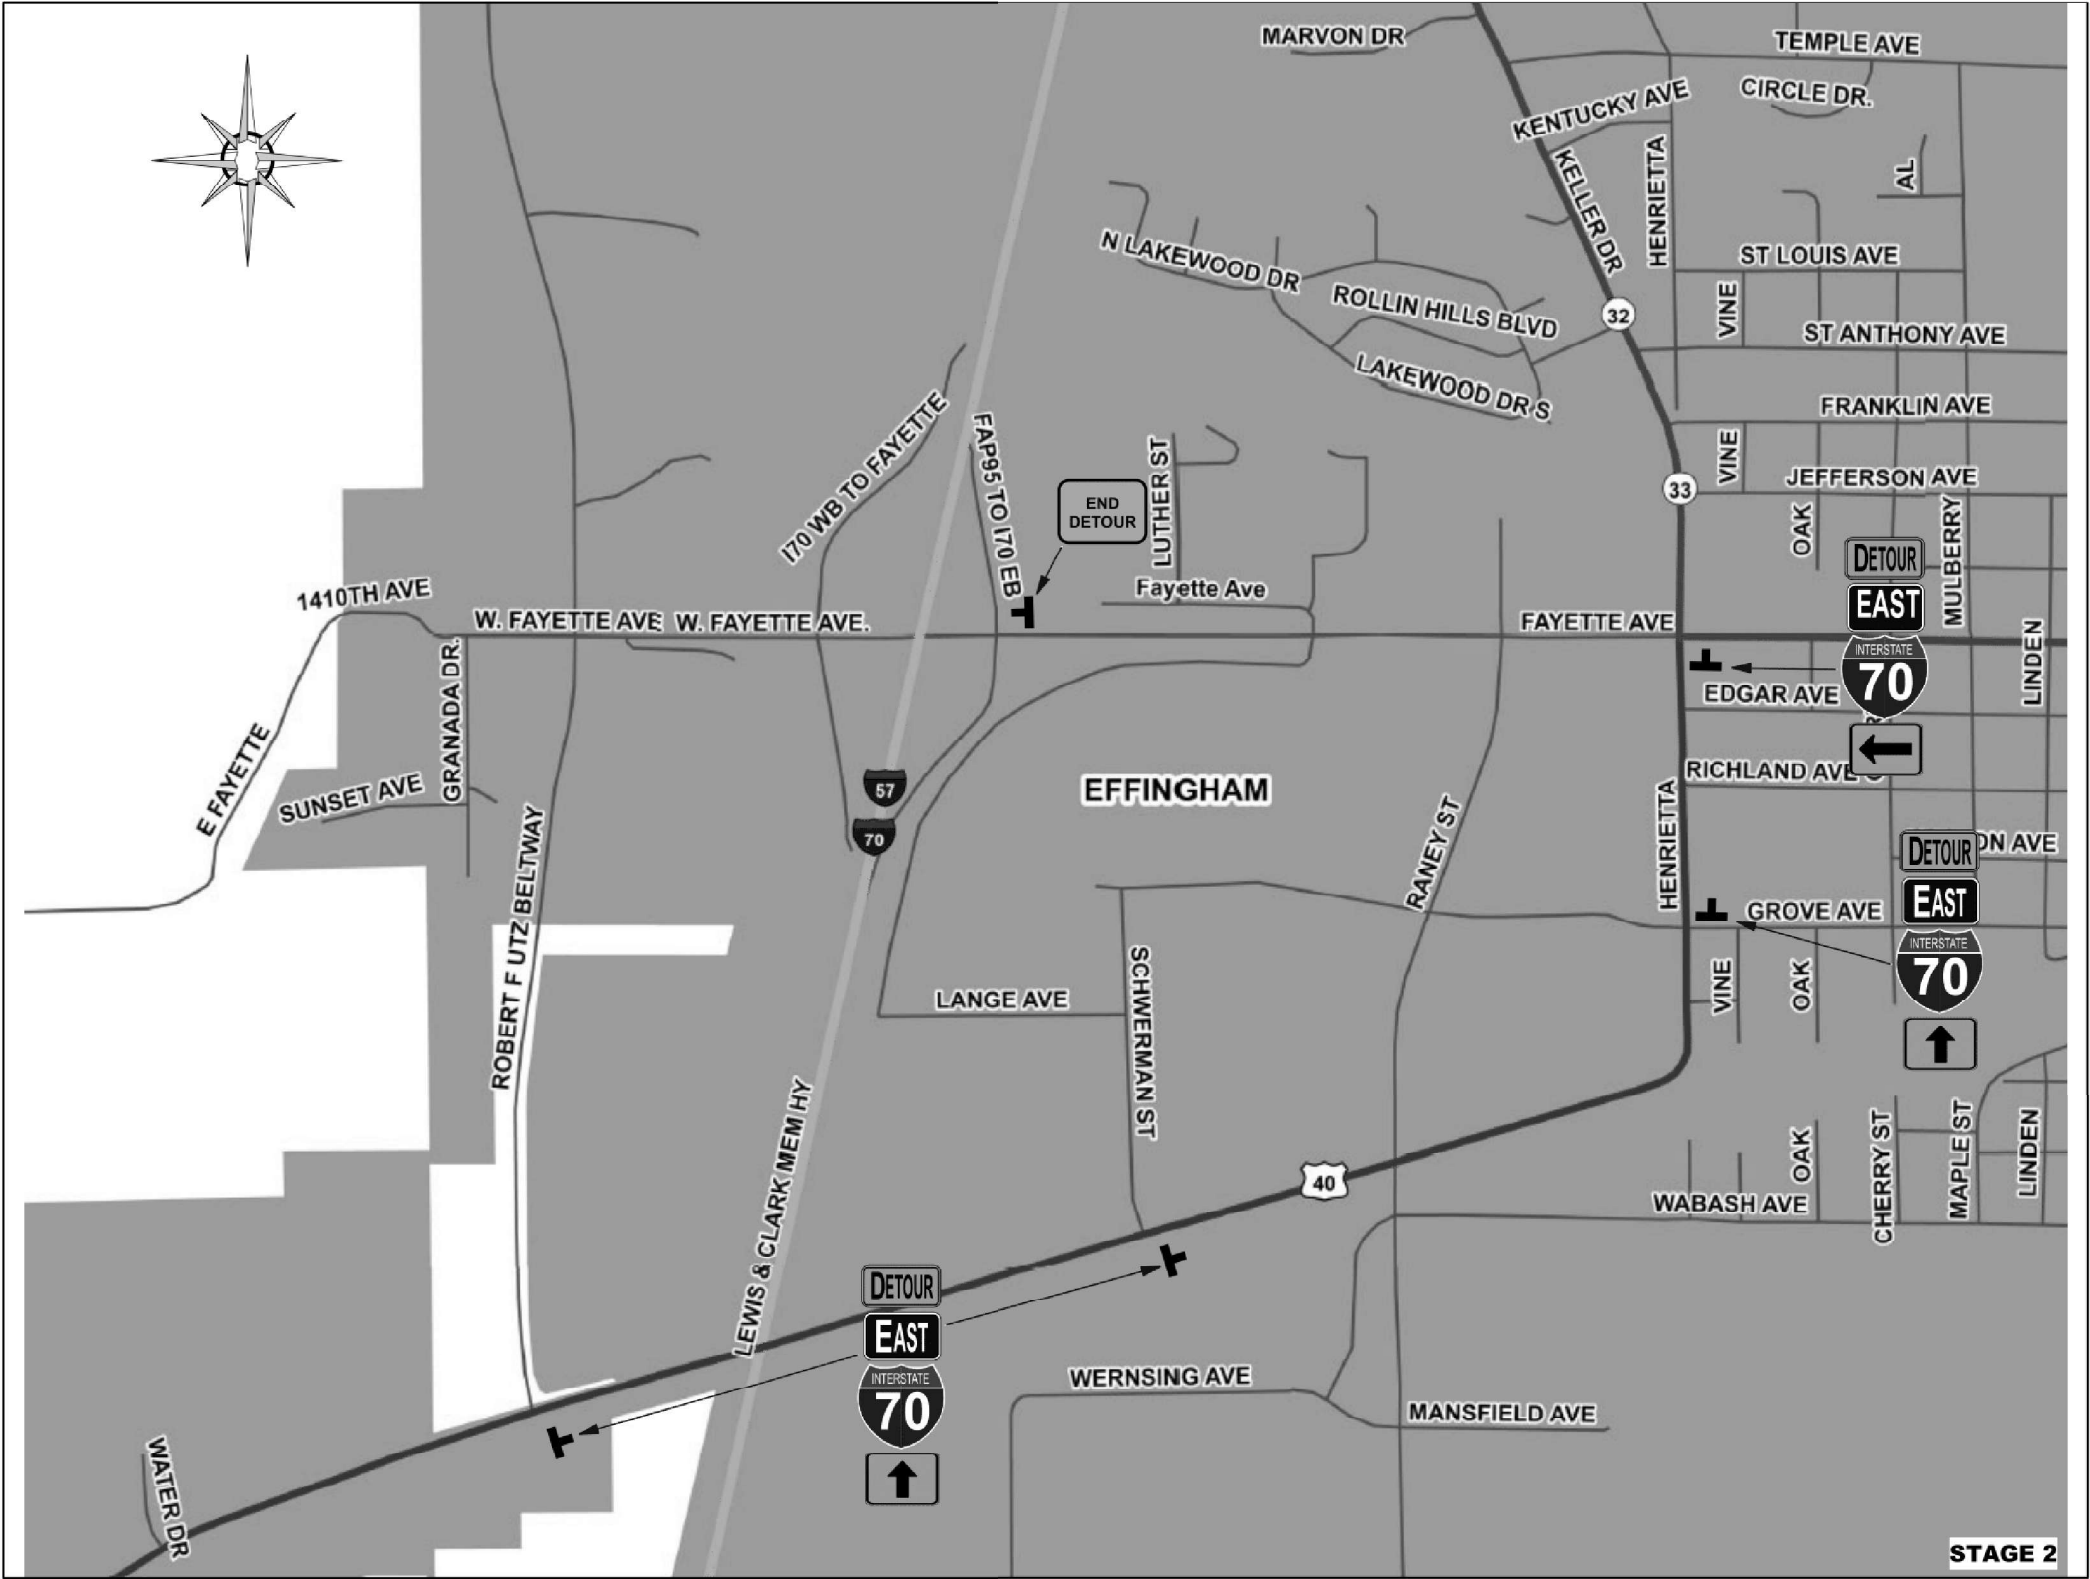

MODEL: Stage 1 Effingham
FILE NAME: C:\Users\mas\OneDrive\Documents\Effingham\Mapmont\Mapmont CADD Files\12-1-23\0774893-Detour Signing.dgn



USER NAME = mackl	DESIGNED -	REVISED -
	DRAWN -	REVISED -
PLOT SCALE = 0.16666633 ' / in.	CHECKED -	REVISED -
PLOT DATE = 2/16/2025	DATE -	REVISED -

STATE OF ILLINOIS
DEPARTMENT OF TRANSPORTATION


DETOUR SIGNING
STAGE 2

SCALE: SHEET OF SHEETS STA. TO STA.

F.A.I. RTE.	SECTION	COUNTY	TOTAL SHEETS	SHEET NO.
70	(25-DR-BR	EFFINGHAM	747	151
CONTRACT NO. 74893				
ILLINOIS FED. AID PROJECT				

SIGN LEGEND

	W20-3-48		M6-1(O)-3018
	W20-2-48		M5-1R(O)-3018
	M4-8(O)-3015		M5-1L(O)-3018
	M3-2-3015		M6-3(O)-3018
	M3-4-3015		M6-2R(O)-3018
	M1-1-36		M4-8a-3024
	M1-103-3024		M4-9-3024
	Flashing Light		Changeable Message Sign

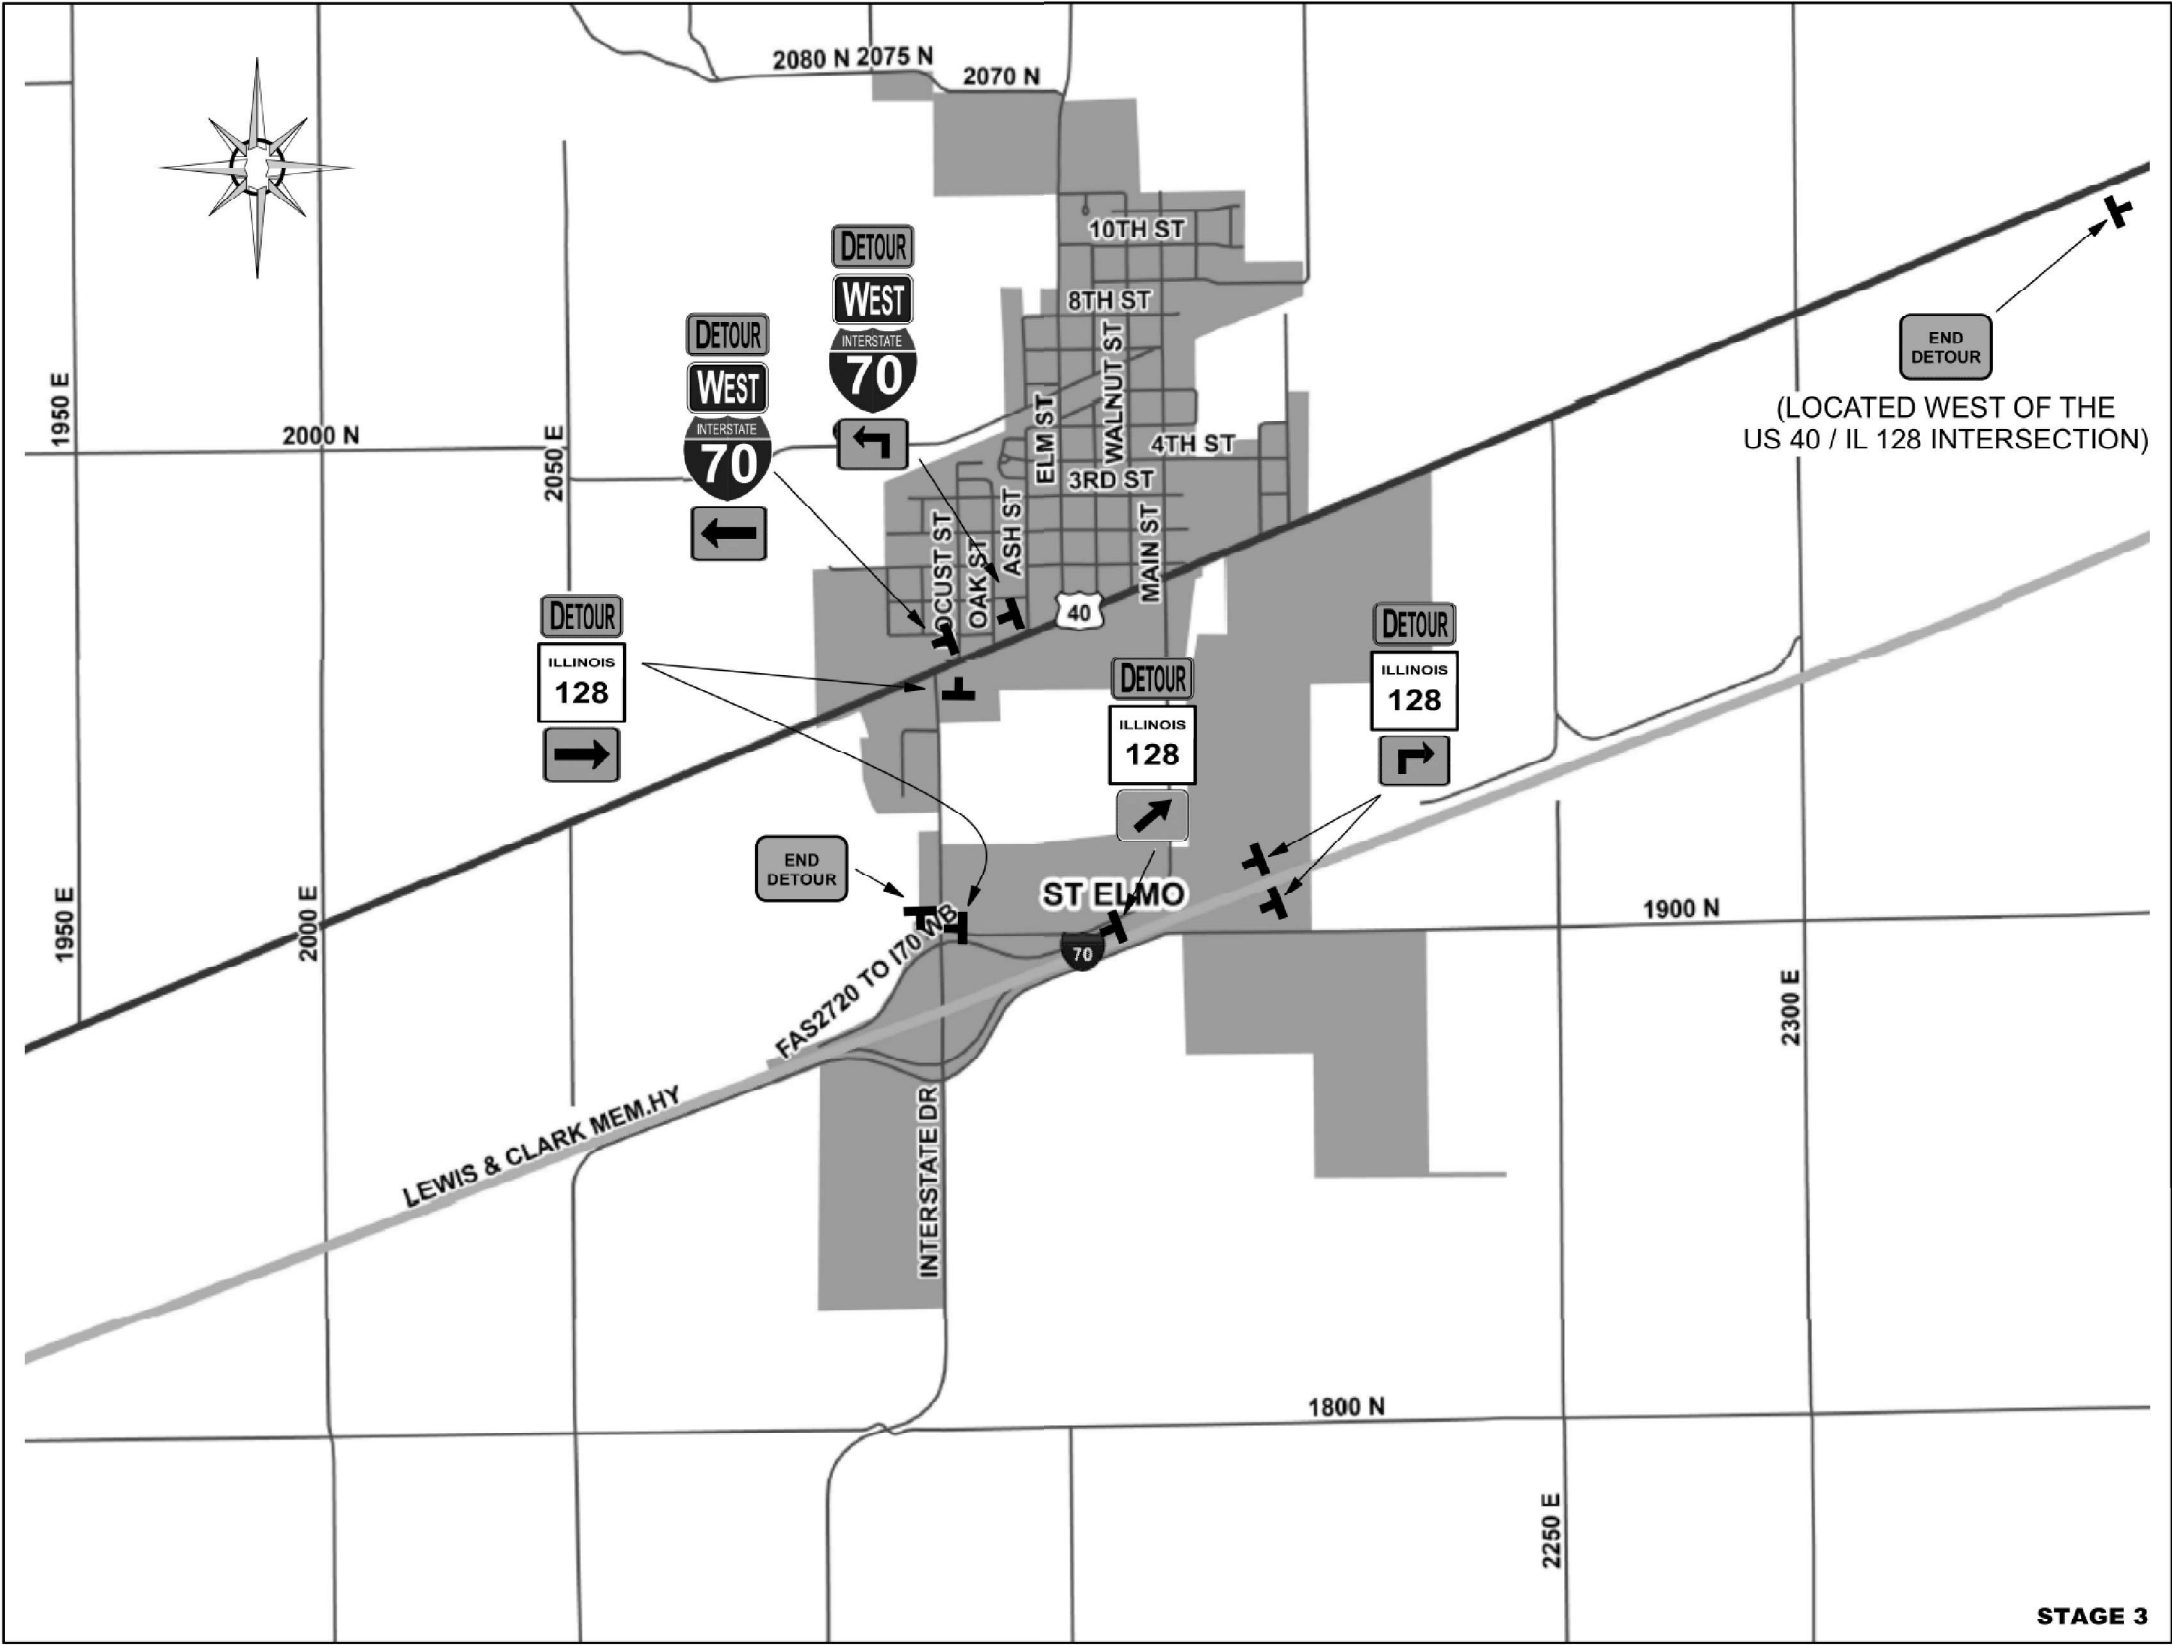

Model: Stage 3 of Effr
File Name: C:\Users\masd\Desktop\GMIT_Altamont\Altamont CADD Files\12-130774893-Detour_Signage.dgn



USER NAME = masd1	DESIGNED -	REVISED -
	DRAWN -	REVISED -
PLOT SCALE = 0.16666633' / 1"	CHECKED -	REVISED -
PLOT DATE = 2/16/2025	DATE -	REVISED -

STATE OF ILLINOIS
DEPARTMENT OF TRANSPORTATION


DETOUR SIGNING
STAGE 3

SCALE: SHEET OF SHEETS STA. TO STA.

F.A.I. RTE.	SECTION	COUNTY	TOTAL SHEETS	SHEET NO.
70	(25-11R-BR	EFFINGHAM	747	152
CONTRACT NO. 74893				
ILLINOIS FED. AID PROJECT				

SIGN LEGEND

	W20-3-48		M6-1(O)-3018
	W20-2-48		M5-1R(O)-3018
	M4-8(O)-3015		M5-1L(O)-3018
	M3-2-3015		M6-3(O)-3018
	M3-4-3015		M6-2R(O)-3018
	M1-1-36		M4-8a-3024
	M1-1103-3024		M4-9-3024
	Flashing Light		Changeable Message Sign

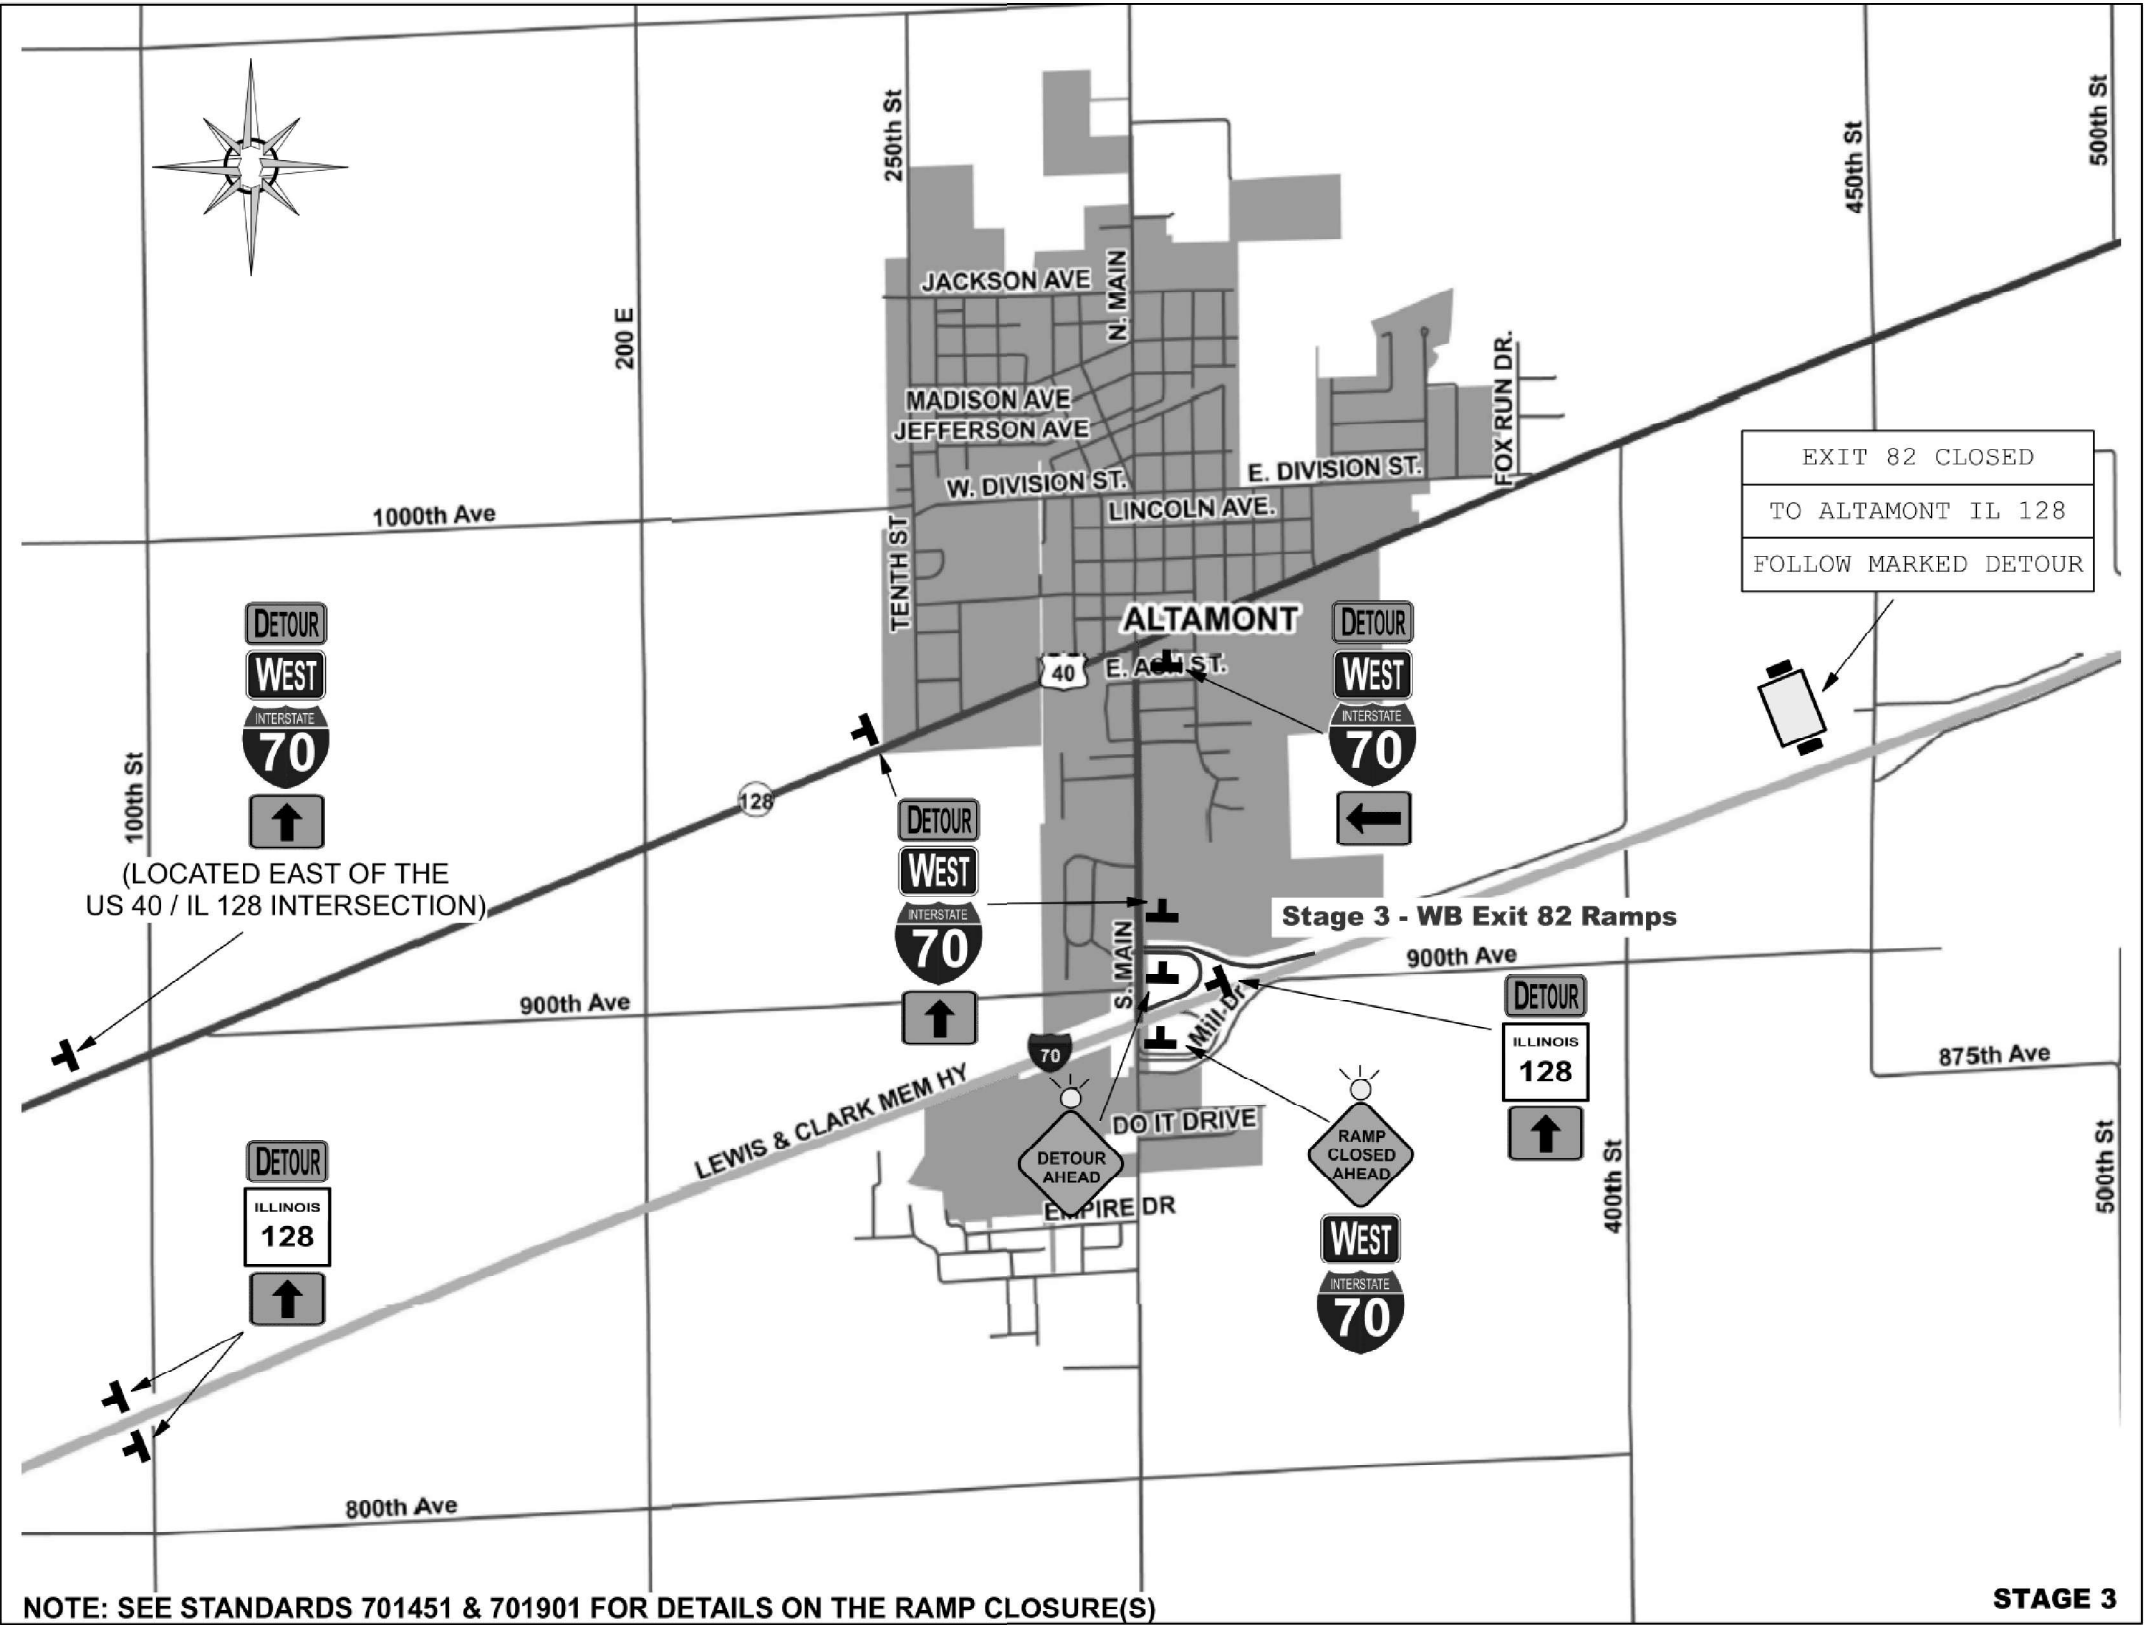

MODEL: Stage 2 Altamont
FILE NAME: C:\Users\mas\Documents\Altamont\Altamont CADD Files\12-130774893-Detour Signing.dgn



USER NAME = mackl	DESIGNED -	REVISED -
	DRAWN -	REVISED -
PLOT SCALE = 0.16666633' / 1"	CHECKED -	REVISED -
PLOT DATE = 2/16/2025	DATE -	REVISED -

STATE OF ILLINOIS
DEPARTMENT OF TRANSPORTATION


DETOUR SIGNING
STAGE 3

SCALE: SHEET OF SHEETS STA. TO STA.

F.A.I. RTE.	SECTION	COUNTY	TOTAL SHEETS	SHEET NO.
70	(25-11R-BR	EFFINGHAM	747	153
CONTRACT NO. 74893				
ILLINOIS FED. AID PROJECT				

SIGN LEGEND

	W20-3-48		M6-1(O)-3018
	W20-2-48		M5-1R(O)-3018
	M4-8(O)-3015		M5-1L(O)-3018
	M3-2-3015		M6-3(O)-3018
	M3-4-3015		M6-2R(O)-3018
	M1-1-36		M4-8a-3024
	M1-103-3024		M4-9-3024
	Flashing Light		Changeable Message Sign

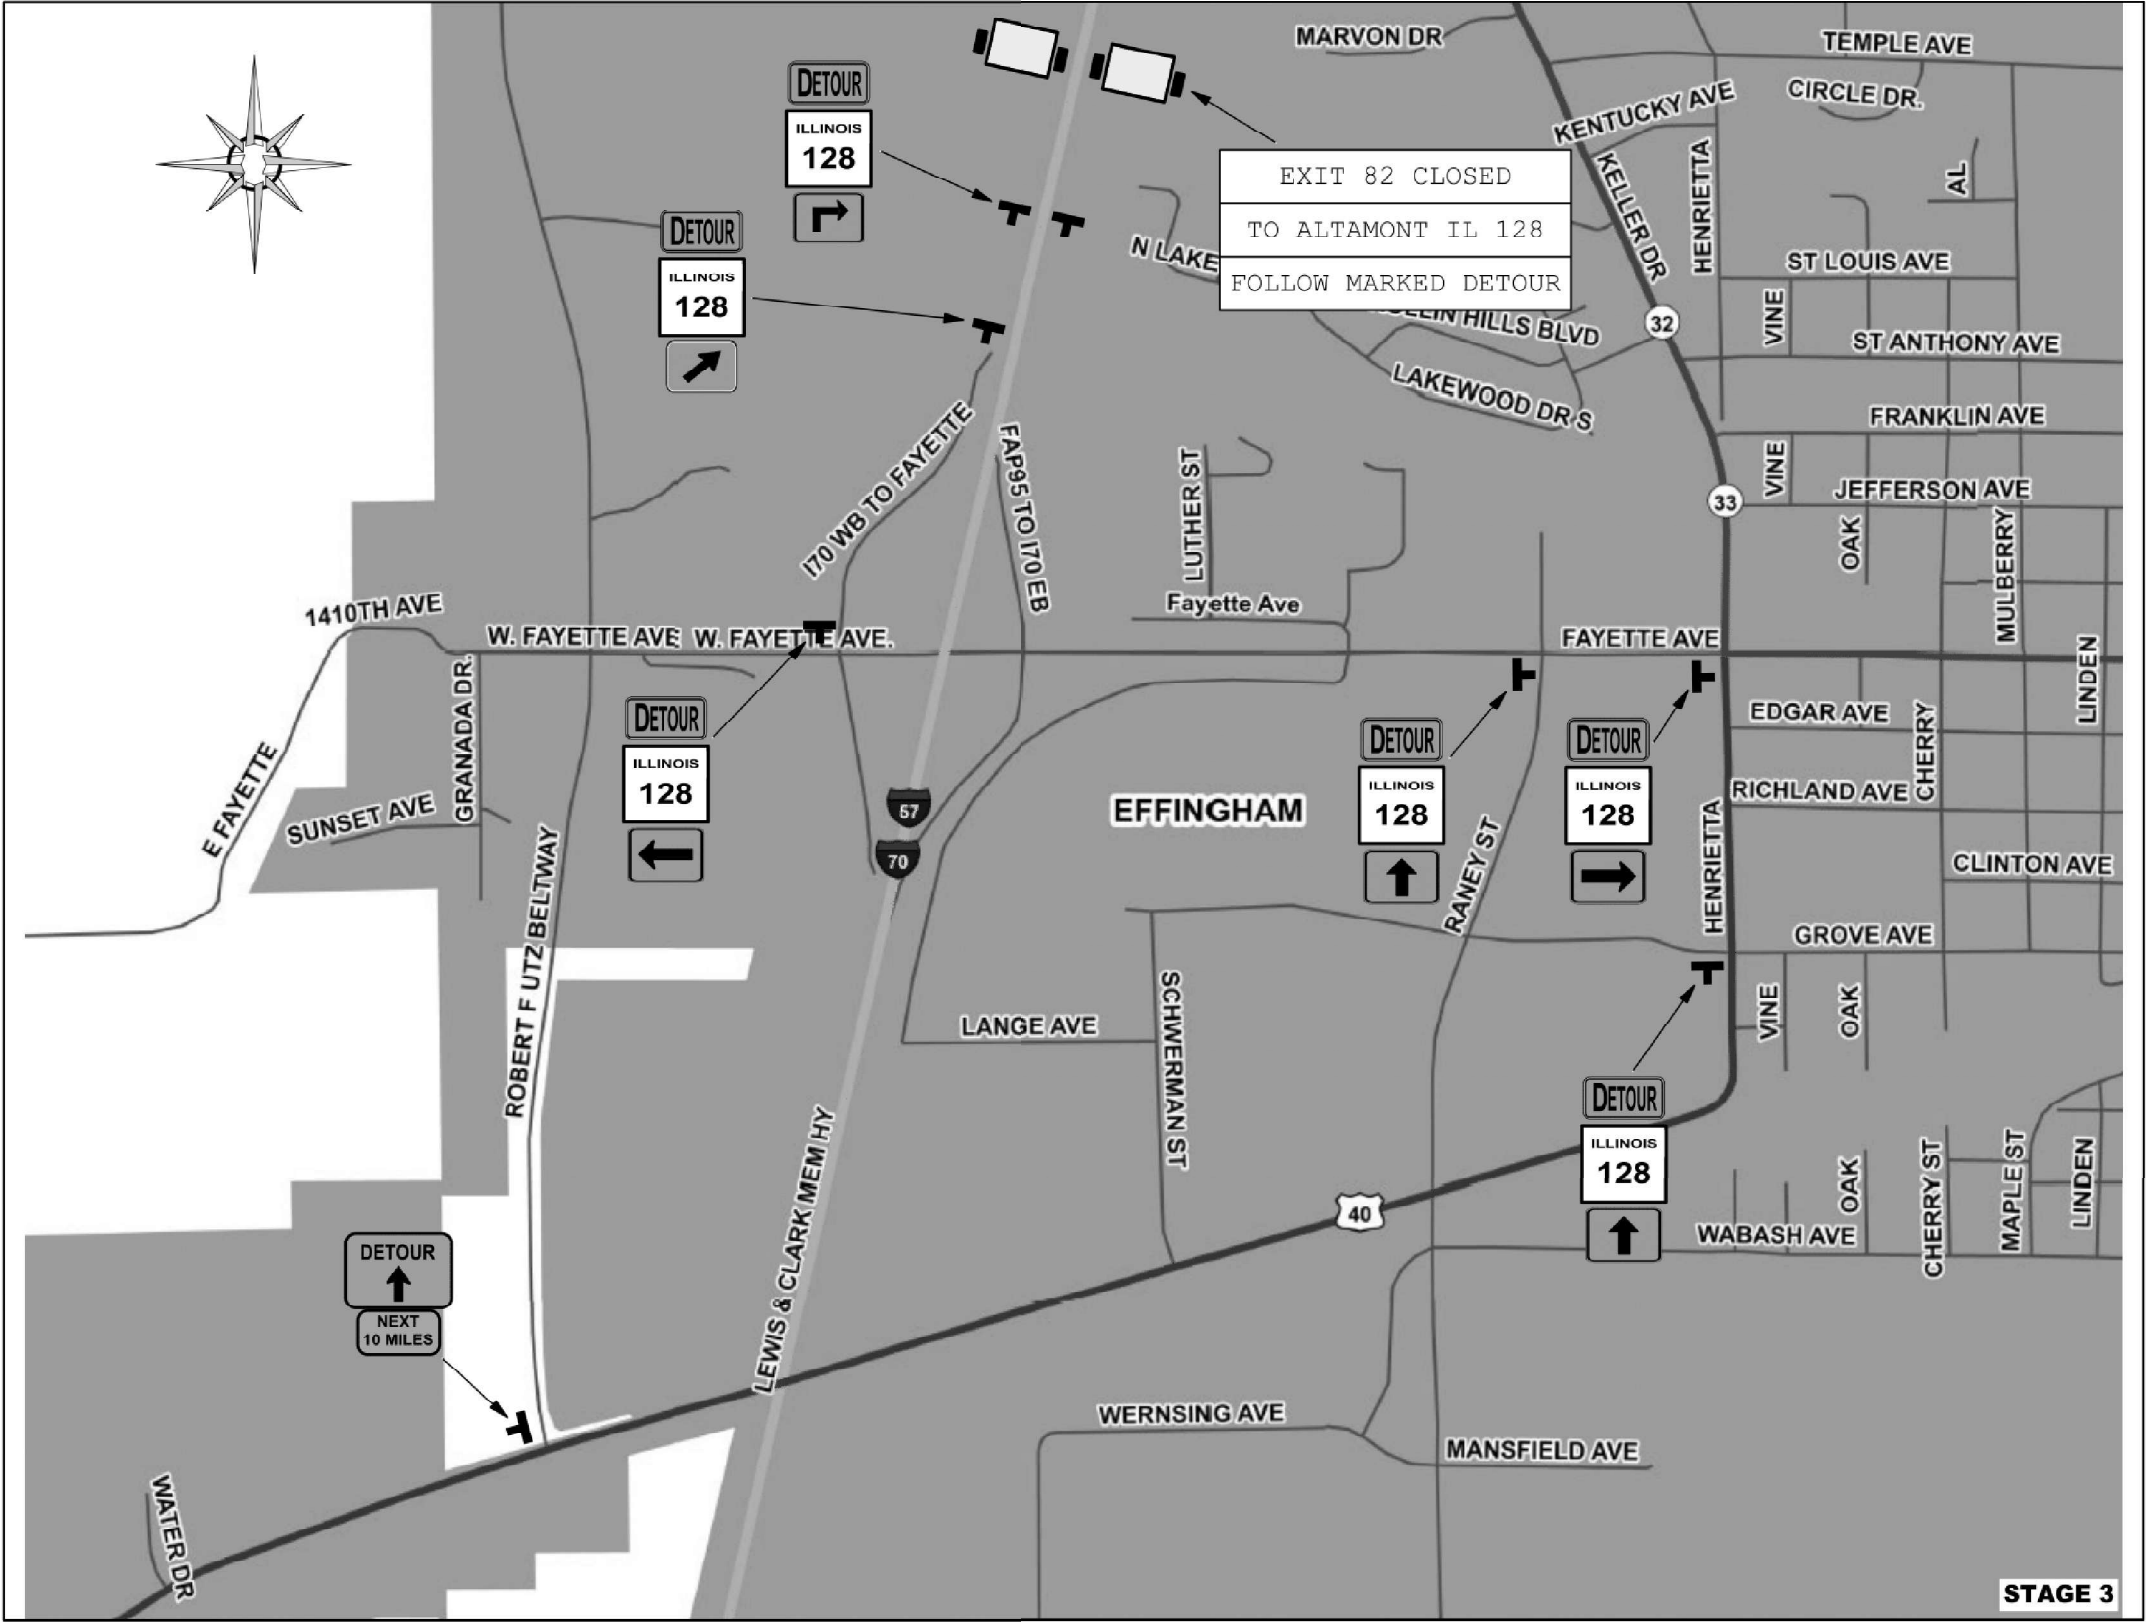

MODEL: Stage 2 Effingham
FILE NAME: C:\Users\mas\OneDrive\Documents\Altamont\Altamont CADD Files\12-130774893-Detour Signing.dgn




USER NAME = mackl	DESIGNED -	REVISED -
	DRAWN -	REVISED -
PLOT SCALE = 0.16666633 ' / in.	CHECKED -	REVISED -
PLOT DATE = 2/16/2025	DATE -	REVISED -

STATE OF ILLINOIS
DEPARTMENT OF TRANSPORTATION



DETOUR SIGNING
STAGE 3

SCALE: SHEET OF SHEETS STA. TO STA.

F.A.I. RTE.	SECTION	COUNTY	TOTAL SHEETS	SHEET NO.
70	(25-1R-BR	EFFINGHAM	747	154
CONTRACT NO. 74893				
ILLINOIS FED. AID PROJECT				

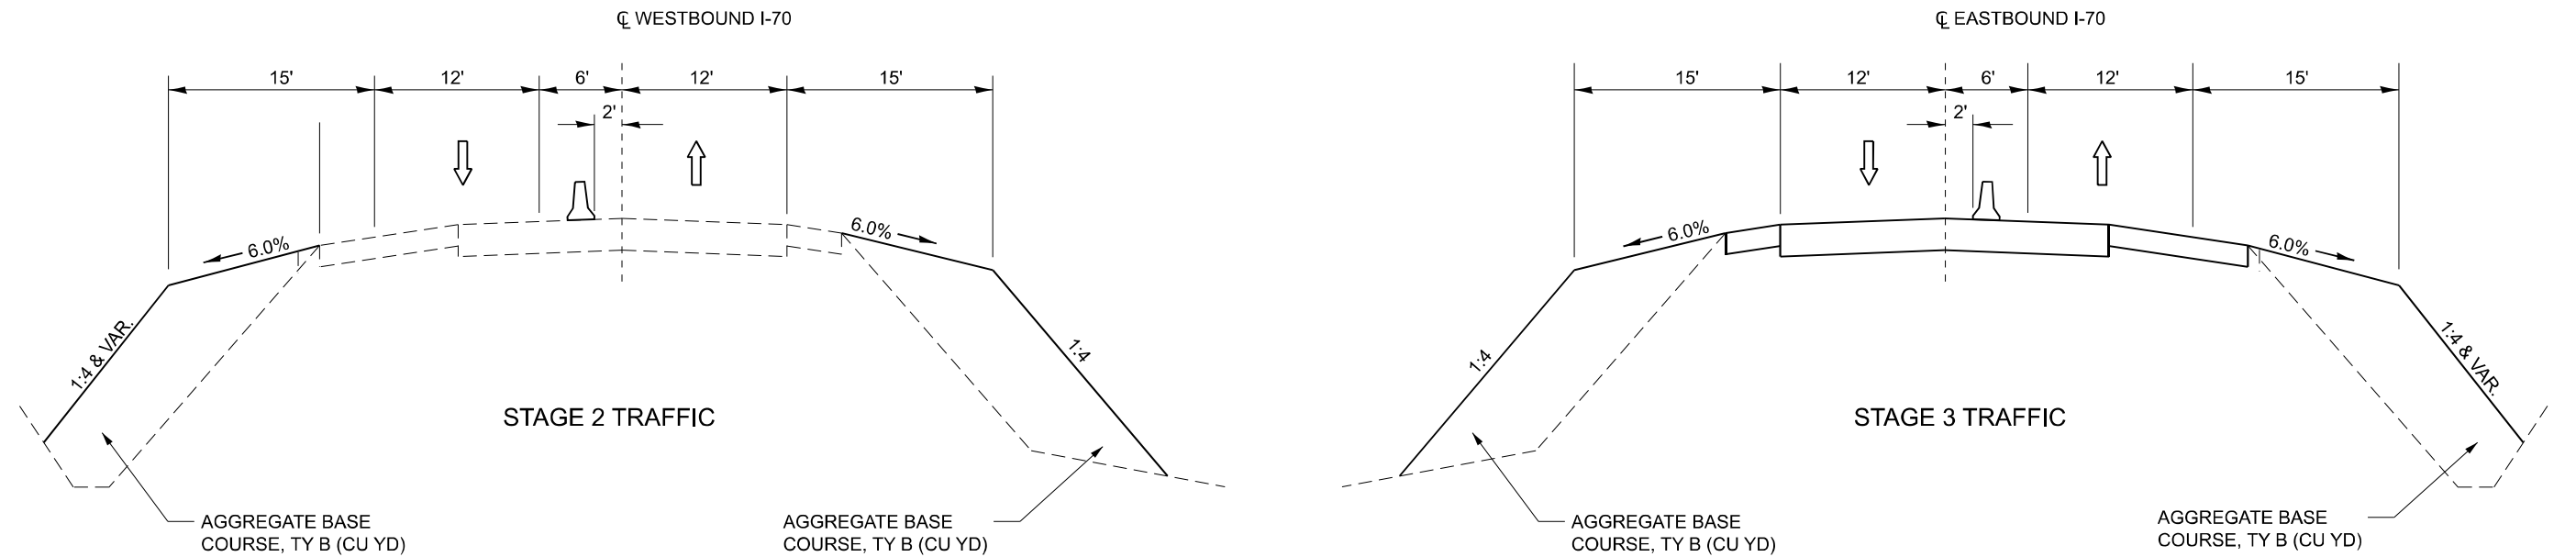

NOTE: REMOVAL OF AGGREGATE BASE COURSE SHALL BE PAID FOR AS EARTH EXCAVATION.

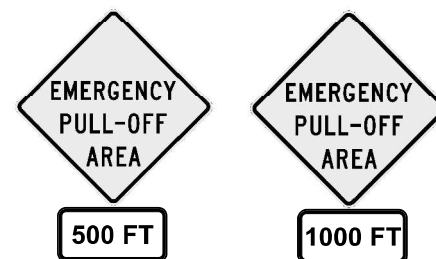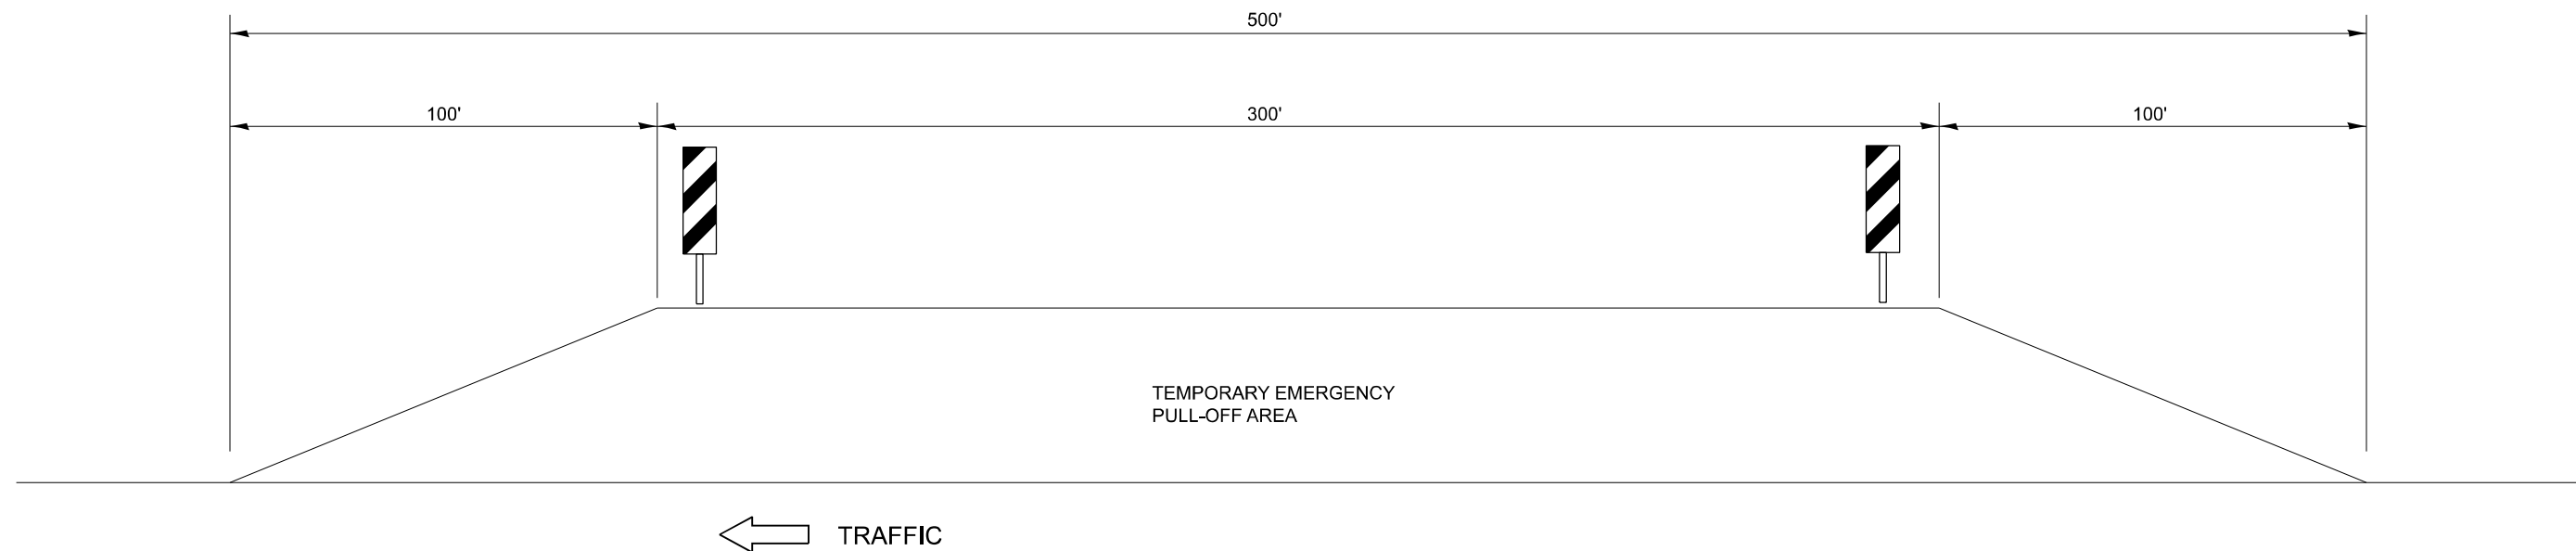

NOTE: 48 INCH "EMERGENCY PULL-OFF AREA" WARNING SIGNS SHALL BE PLACED 500' AND 1000' UPSTREAM OF EACH PULL-OFF AREA. COST SHALL BE CONSIDERED INCLUDED IN THE PRICE FOR TRAFFIC CONTROL AND PROTECTION, STANDARD 701416.

MODEL: Emergency Pull Off Detail
FILE NAME: C:\Users\mas\Documents\CMT\Altamont\Altamont CADD Files\12-130774893-02-01-Signing.dgn





USER NAME = mackl	DESIGNED -	REVISED -
	DRAWN -	REVISED -
PLOT SCALE = 0.16666633' / 1"	CHECKED -	REVISED -
PLOT DATE = 2/18/2025	DATE -	REVISED -

STATE OF ILLINOIS
DEPARTMENT OF TRANSPORTATION

TEMPORARY EMERGENCY PULL-OFF
AREA DETAIL

SCALE: SHEET OF SHEETS STA. TO STA.

F.A.I RTE.	SECTION	COUNTY	TOTAL SHEETS	SHEET NO.
70	(25-11R-BR	EFFINGHAM	747	155
CONTRACT NO. 74893				
ILLINOIS FED. AID PROJECT				

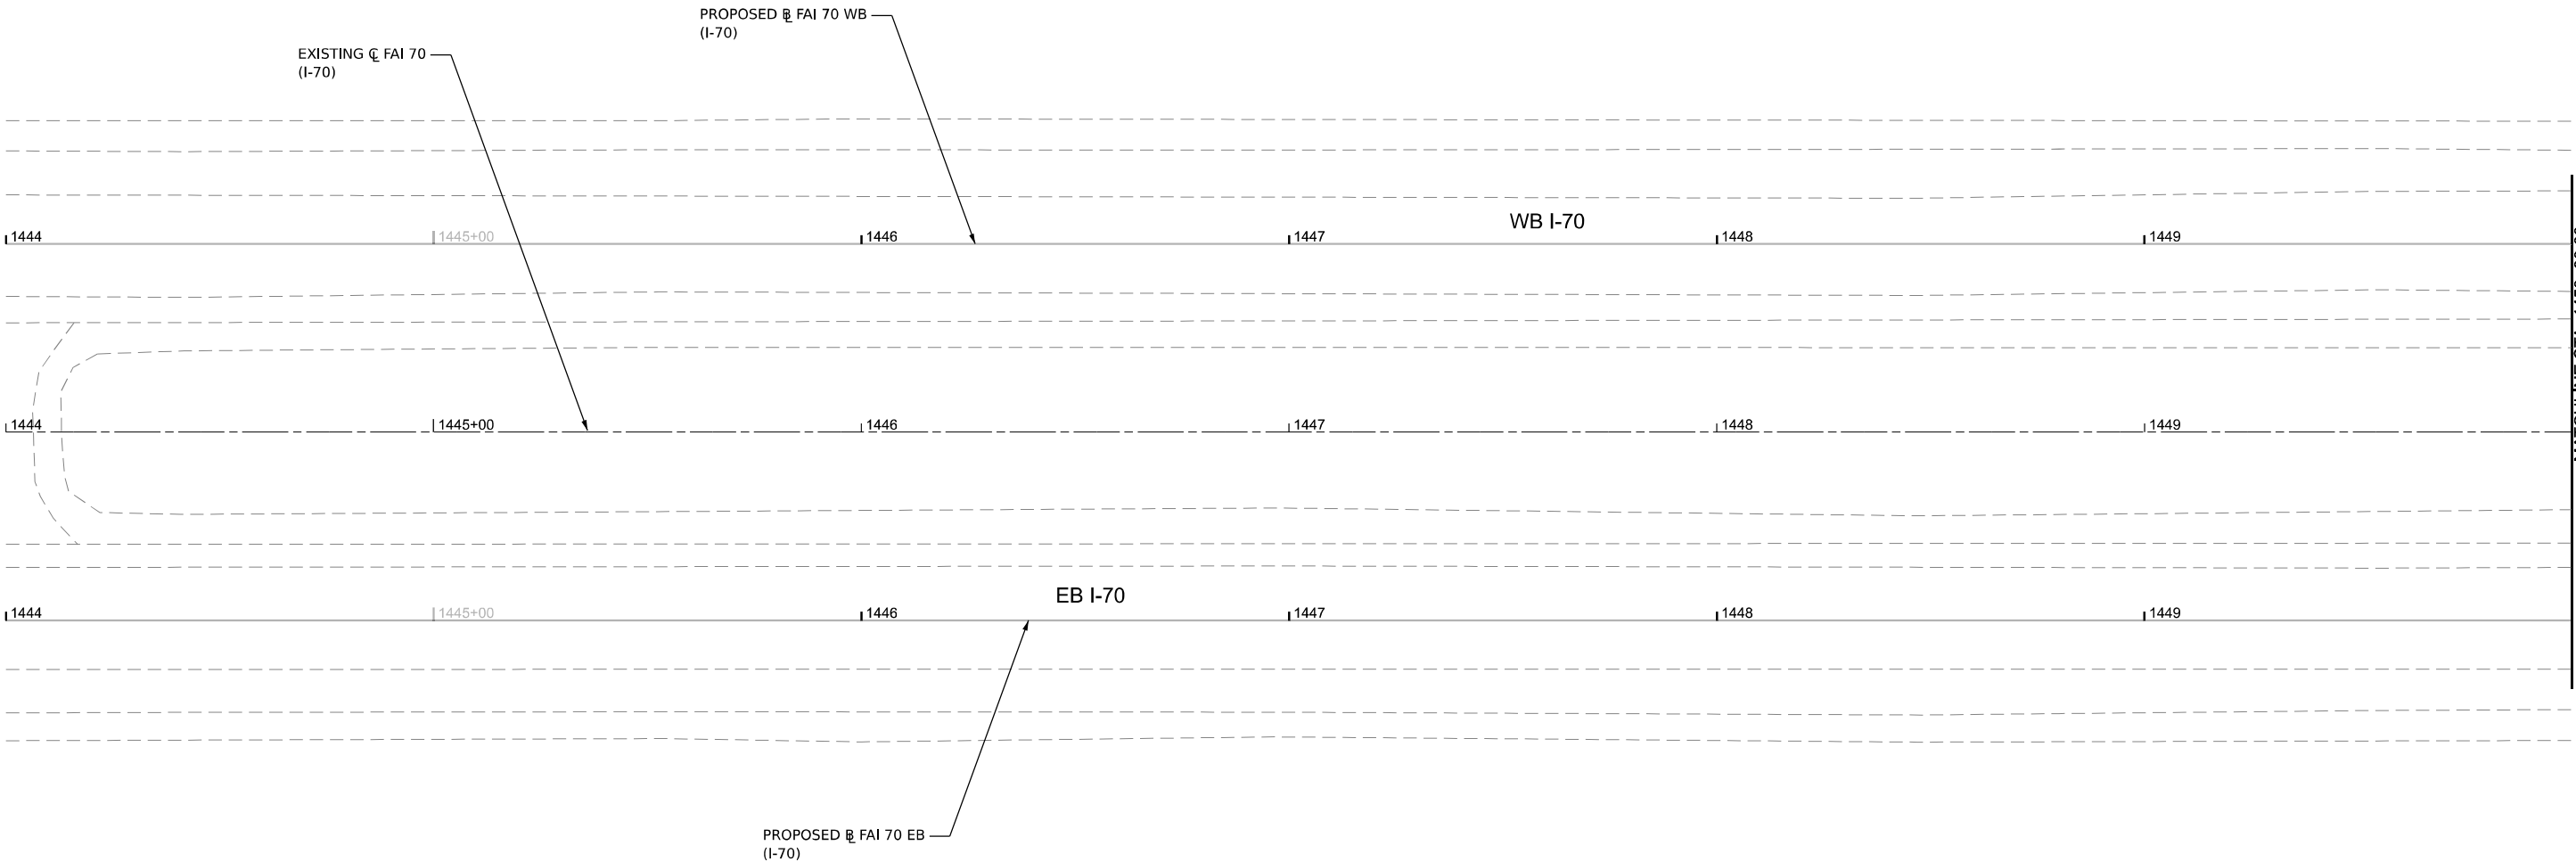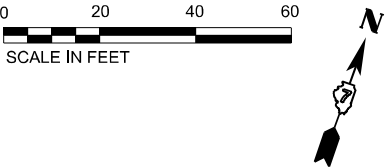

MODEL E:\C\FAI70 - 74893.dwg PLOT MKK (Sheet)
FILE NAME: p:\congressional\pavement\congressional\projects\documents\DOT2200419\4074893\CADD Data\Sheets\DOT74893-eb-70-MK_170.dwg



License No. 184-000613

© Copyright CMT, Inc.

USER NAME	= moverbey
PLOT SCALE	= 0.16666667"/in.
PLOT DATE	= 10/17/2025

DESIGNED	-	RTU
DRAWN	-	RAH
CHECKED	-	MJO
DATE	-	10/16/2025

REVISED	-
REVISED	-
REVISED	-
REVISED	-


STATE OF ILLINOIS
DEPARTMENT OF TRANSPORTATION

FAI ROUTE 70 - INTERSTATE 70
PAVEMENT MARKING PLANS - FAI ROUTE 70

SCALE: 1" = 20'


SHEET 1 OF 22 SHEETS STA. 1444+00 TO STA. 1450+00

F.A.I. RTE.	SECTION	COUNTY	TOTAL SHEETS	SHEET NO.
70	(25-1)R-BR	EFFINGHAM	747	156
CONTRACT NO. 74893				
		ILLINOIS	FED. AID PROJECT	

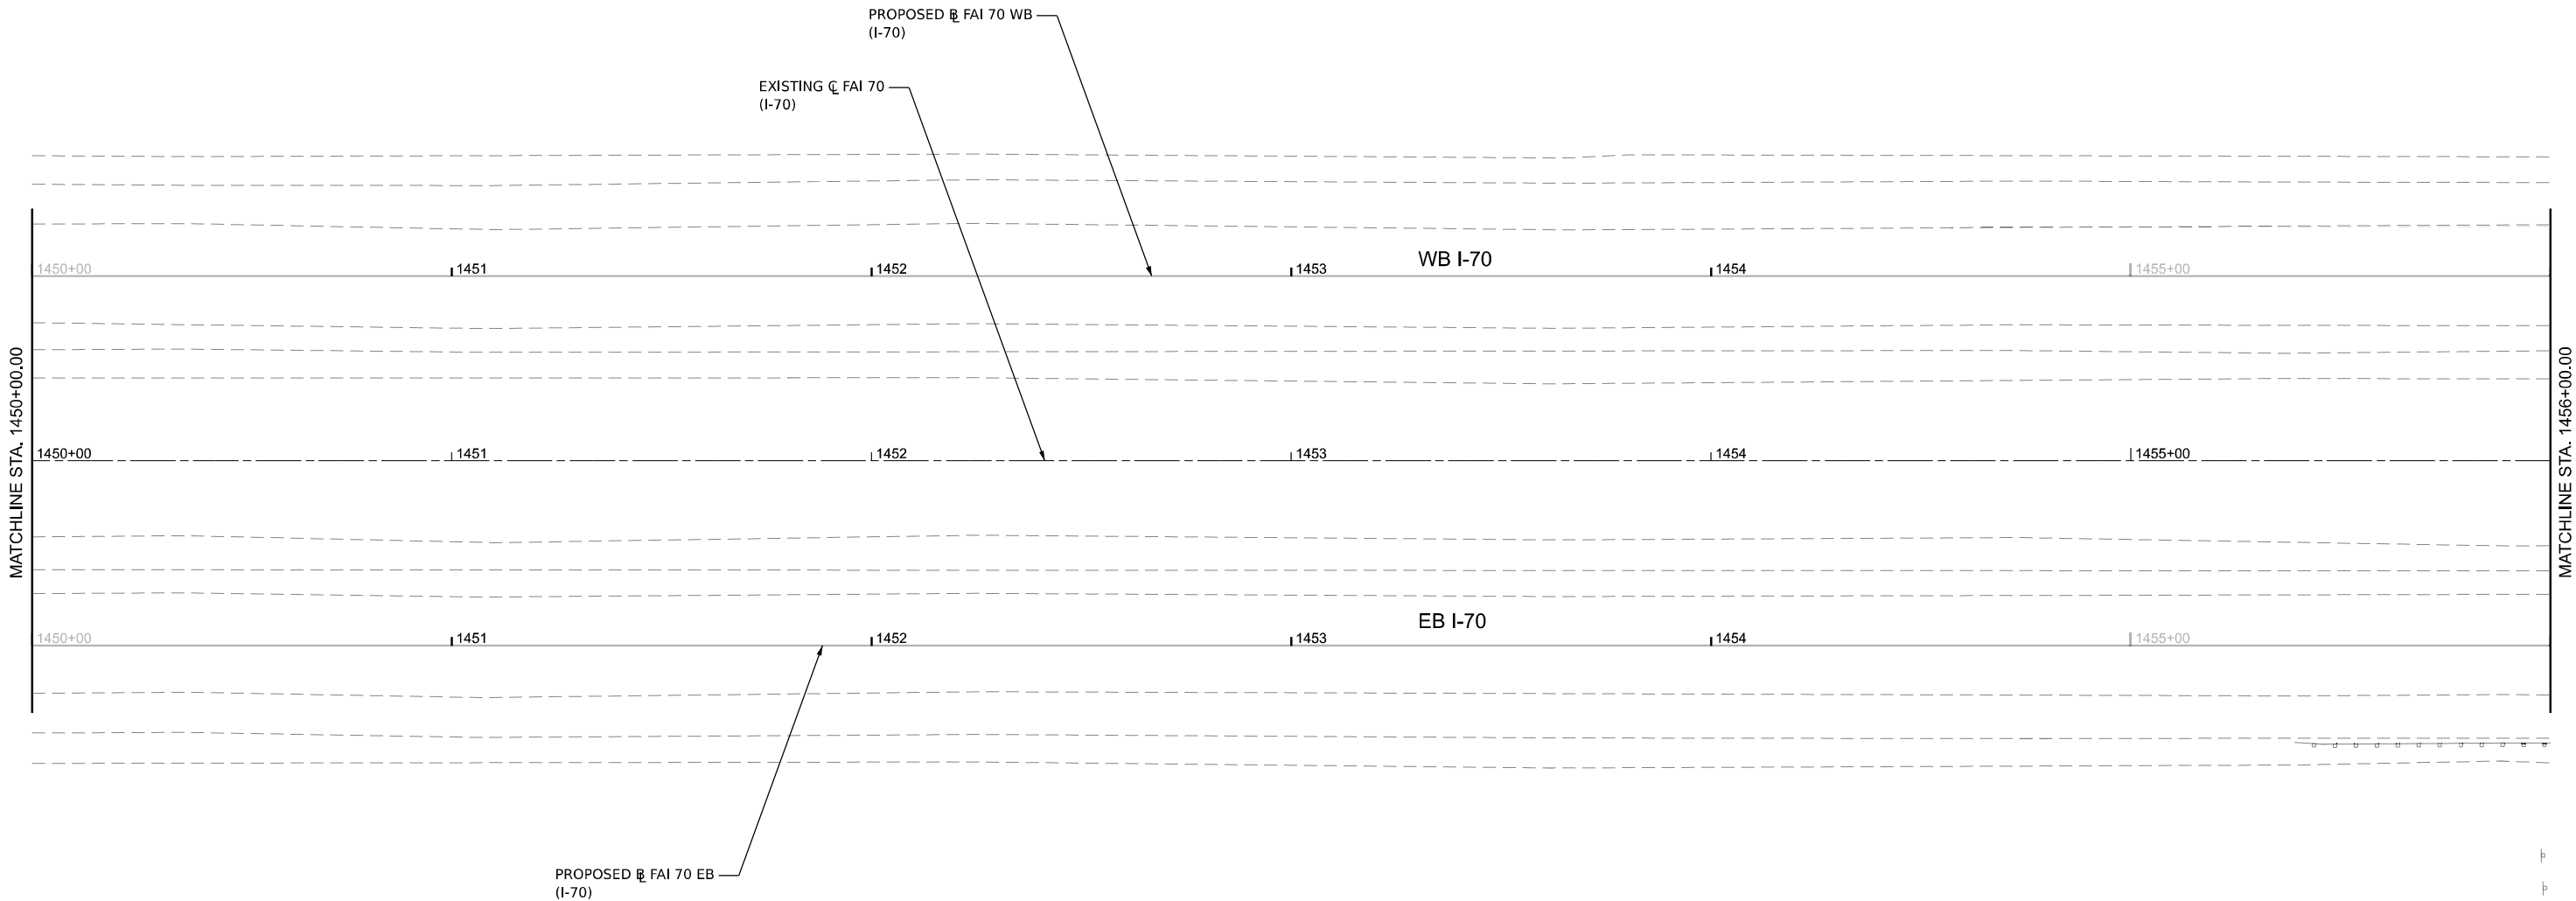

MODEL E:\C\FAI70 - 74893.dwg PLOT MKK (Sheet)
FILE NAME: p:\congressional\pavement\congressional\DOT2200419\4074893\CADD Data\Sheets\DOT74893-1456-1457.dwg

 License No. 184-900613 © Copyright CMT, Inc.	USER NAME = moverbey			DESIGNED - RTU	REVISED -	STATE OF ILLINOIS DEPARTMENT OF TRANSPORTATION	FAI ROUTE 70 - INTERSTATE 70 PAVEMENT MARKING PLANS - FAI ROUTE 70			F.A.I. RTE.	SECTION	COUNTY	TOTAL SHEETS	SHEET NO.
	PLOT SCALE = 0.16666667" / in.			DRAWN - RAH	REVISED -					70	(25-1)R-BR	EFFINGHAM	747	157
	PLOT DATE = 10/17/2025			CHECKED - MJO	REVISED -		SCALE: 1" = 20' SHEET 2 OF 22 SHEETS STA. 1450+00 TO STA. 1456+00			CONTRACT NO. 74893				
				DATE - 10/16/2025	REVISED -					ILLINOIS FED. AID PROJECT				

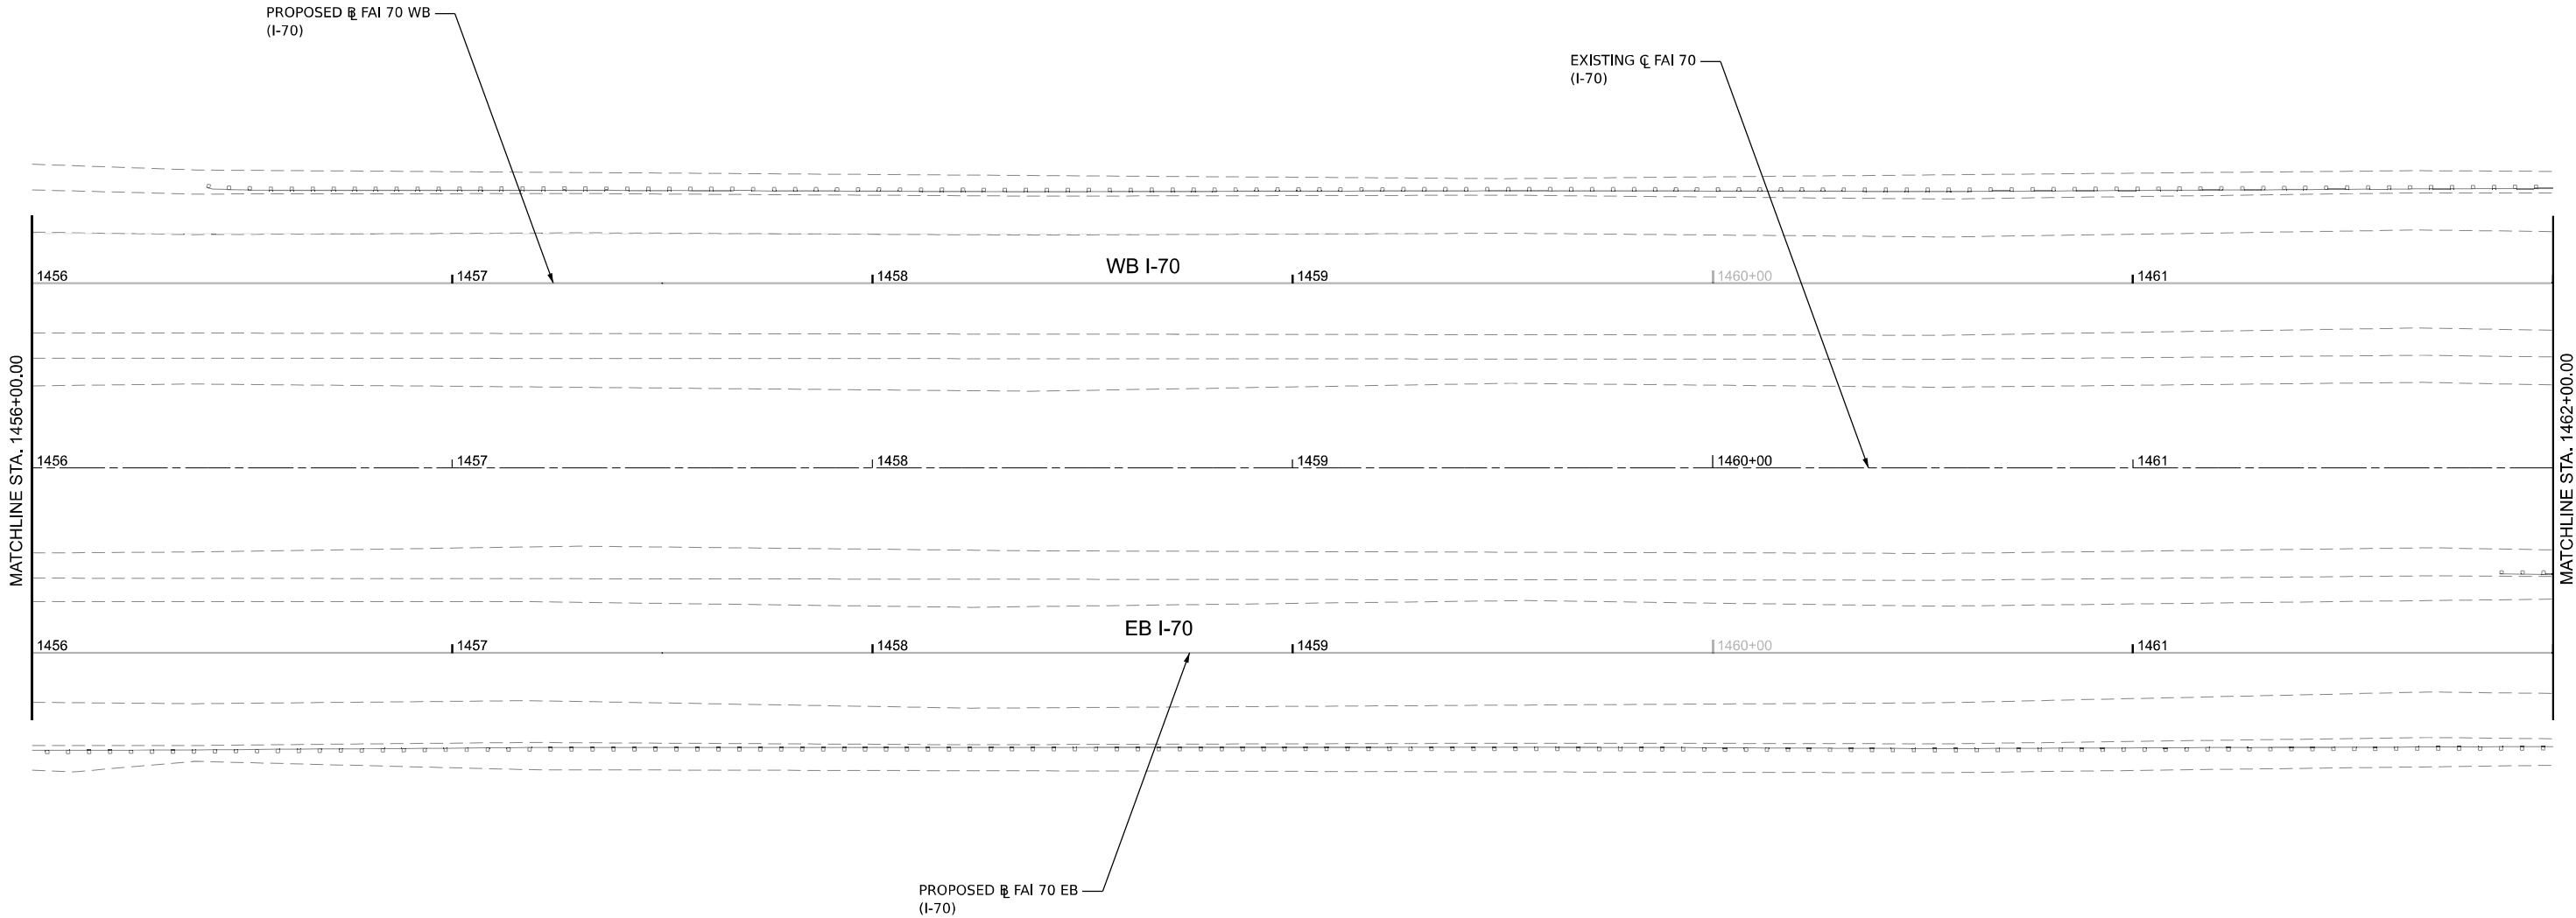

MODEL E:\C\FAI70 - 74893\Sheet103 PLOT.MRK (Sheet)
FILE NAME: p:\congress\p70\congress\congress\congress\projects\Documents\DOT\2200419\2407\74893\CADD Data\Sheets\DOT\4893\Sheet103.MRK (Plot.dgn)



License No. 184-000613

© Copyright CMT, Inc.

USER NAME	= moverbey
PLOT SCALE	= 0.16666667"/in.
PLOT DATE	= 10/17/2025

DESIGNED	-	RTU
DRAWN	-	RAH
CHECKED	-	MJO
DATE	-	10/16/2025

REVISED	-
REVISED	-
REVISED	-
REVISED	-


STATE OF ILLINOIS
DEPARTMENT OF TRANSPORTATION


FAI ROUTE 70 - INTERSTATE 70
PAVEMENT MARKING PLANS - FAI ROUTE 70


SCALE: 1" = 20'


SHEET 3 OF 22 SHEETS STA. 1456+00 TO STA. 1462+00

FAI RTE.	SECTION	COUNTY	TOTAL SHEETS	SHEET NO.
70	(25-1)R-BR	EFFINGHAM	747	158
CONTRACT NO. 74893				
		ILLINOIS	FED. AID PROJECT	

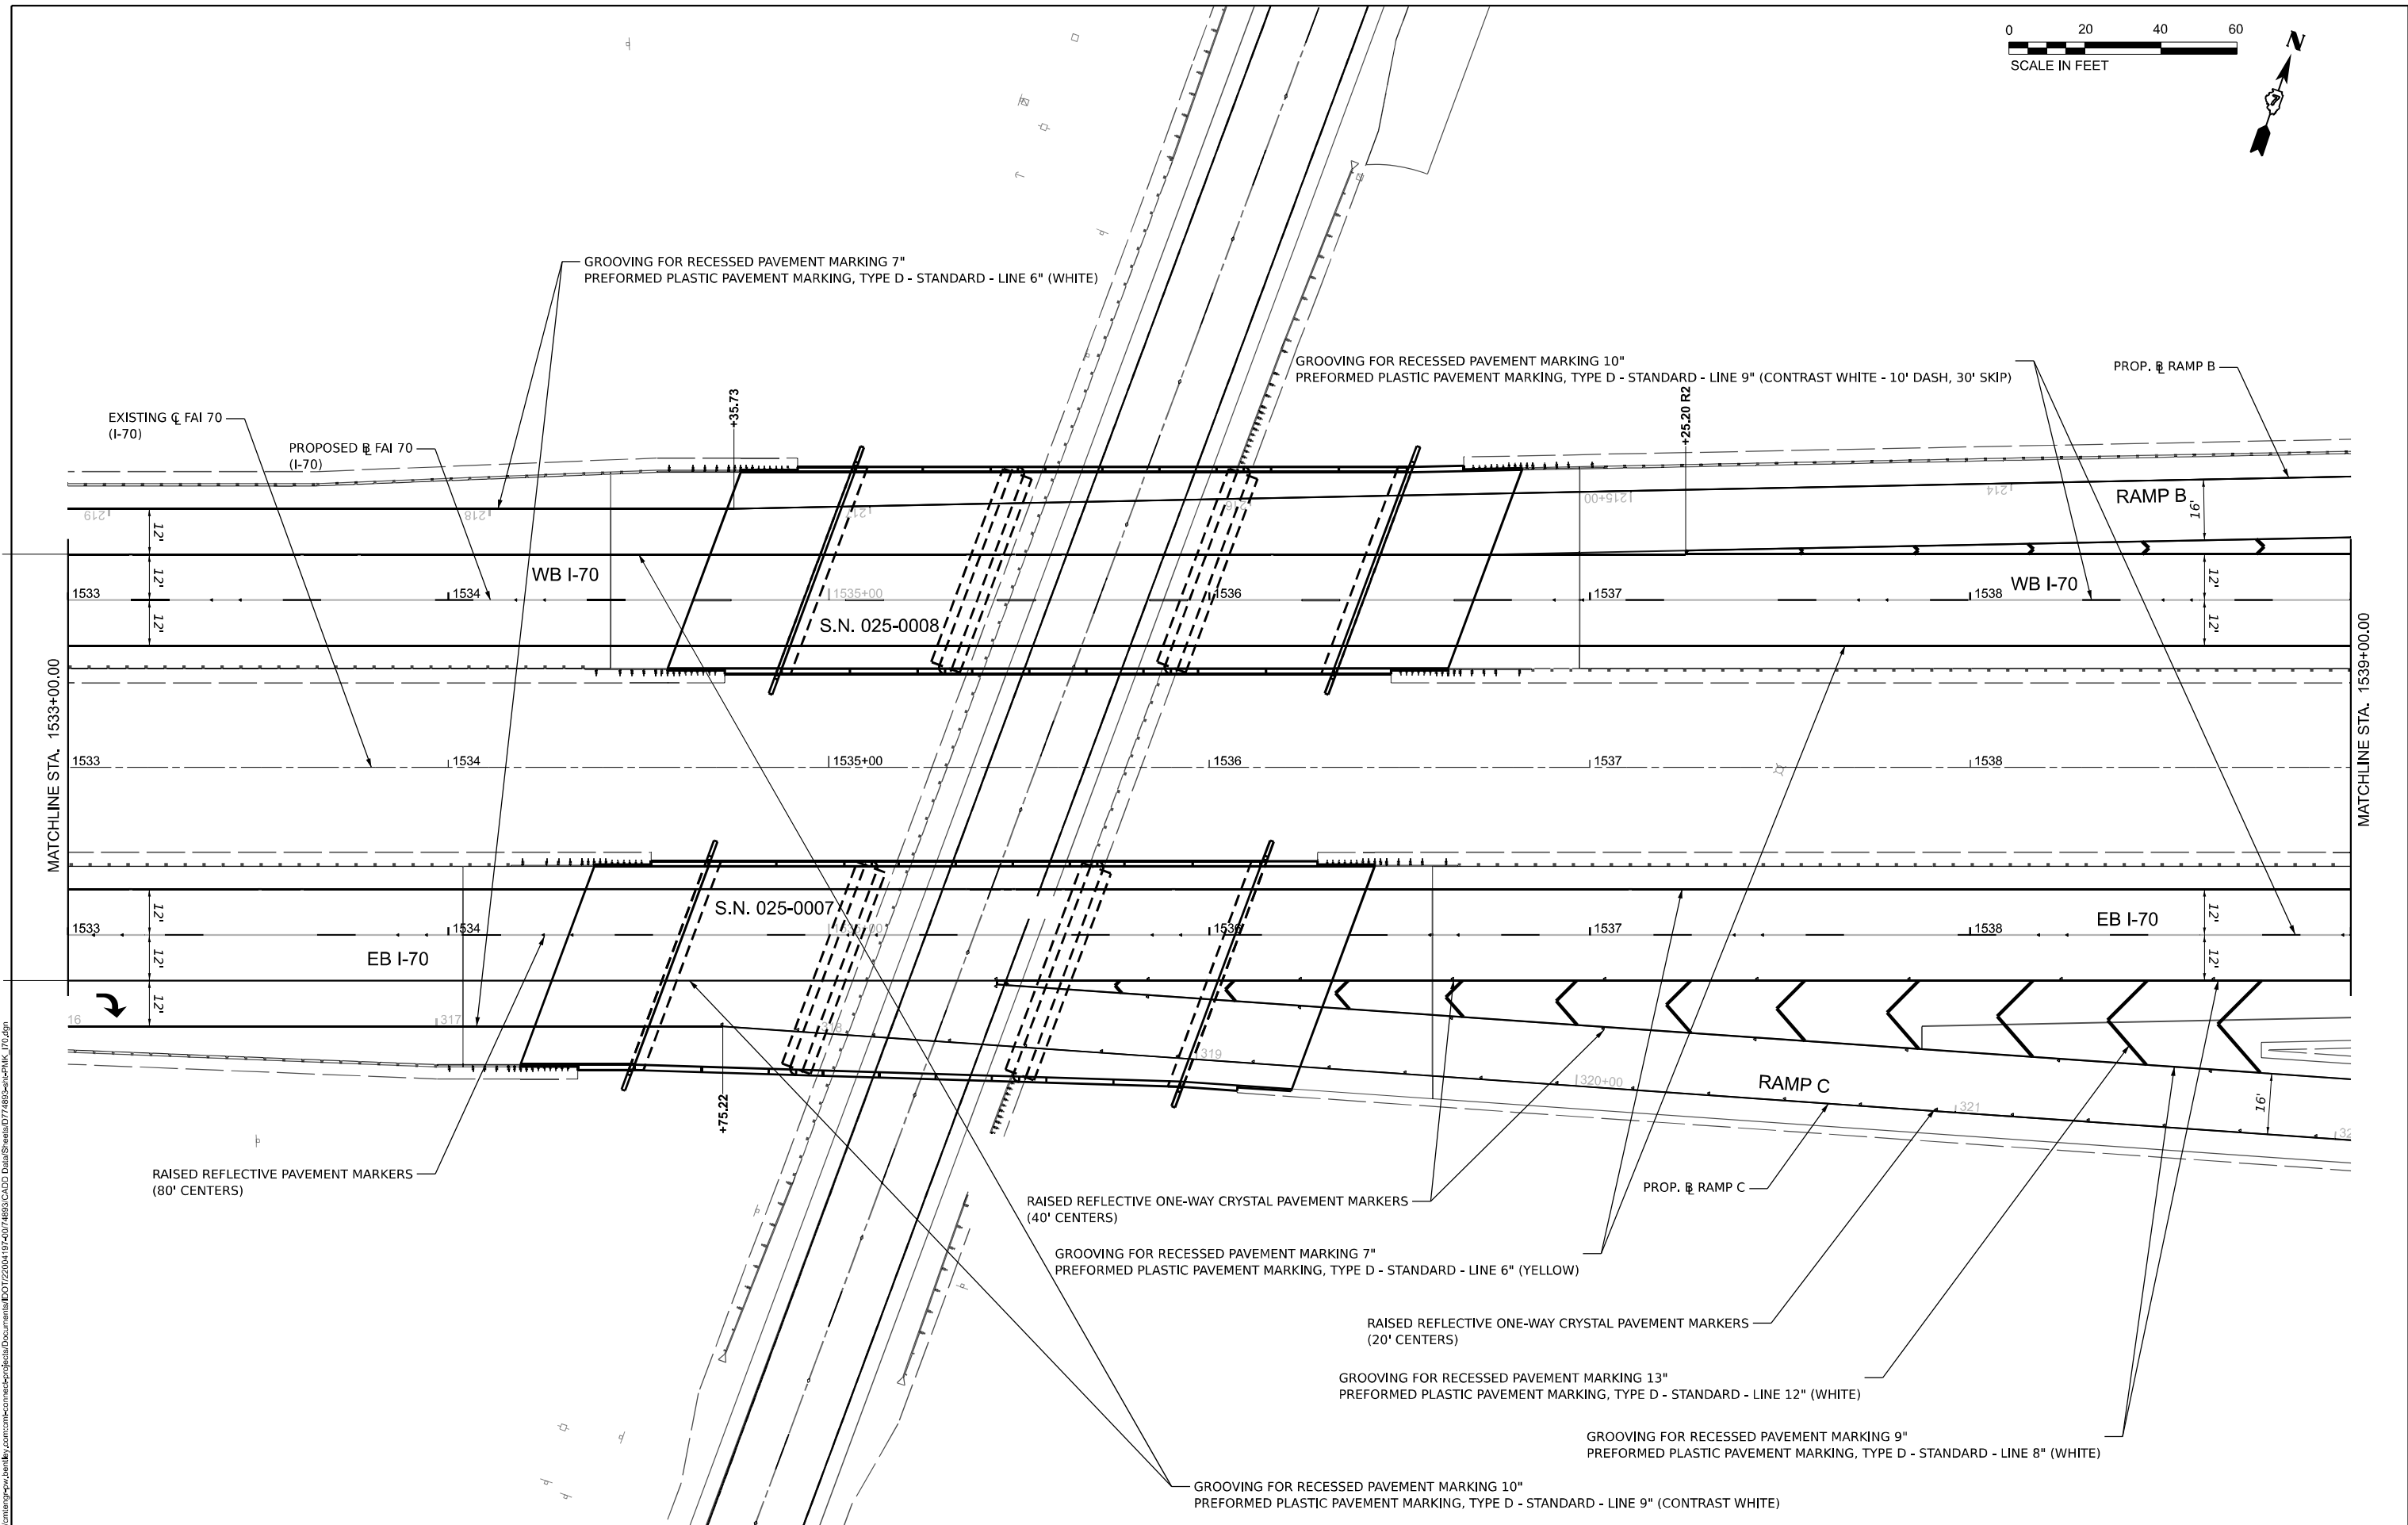


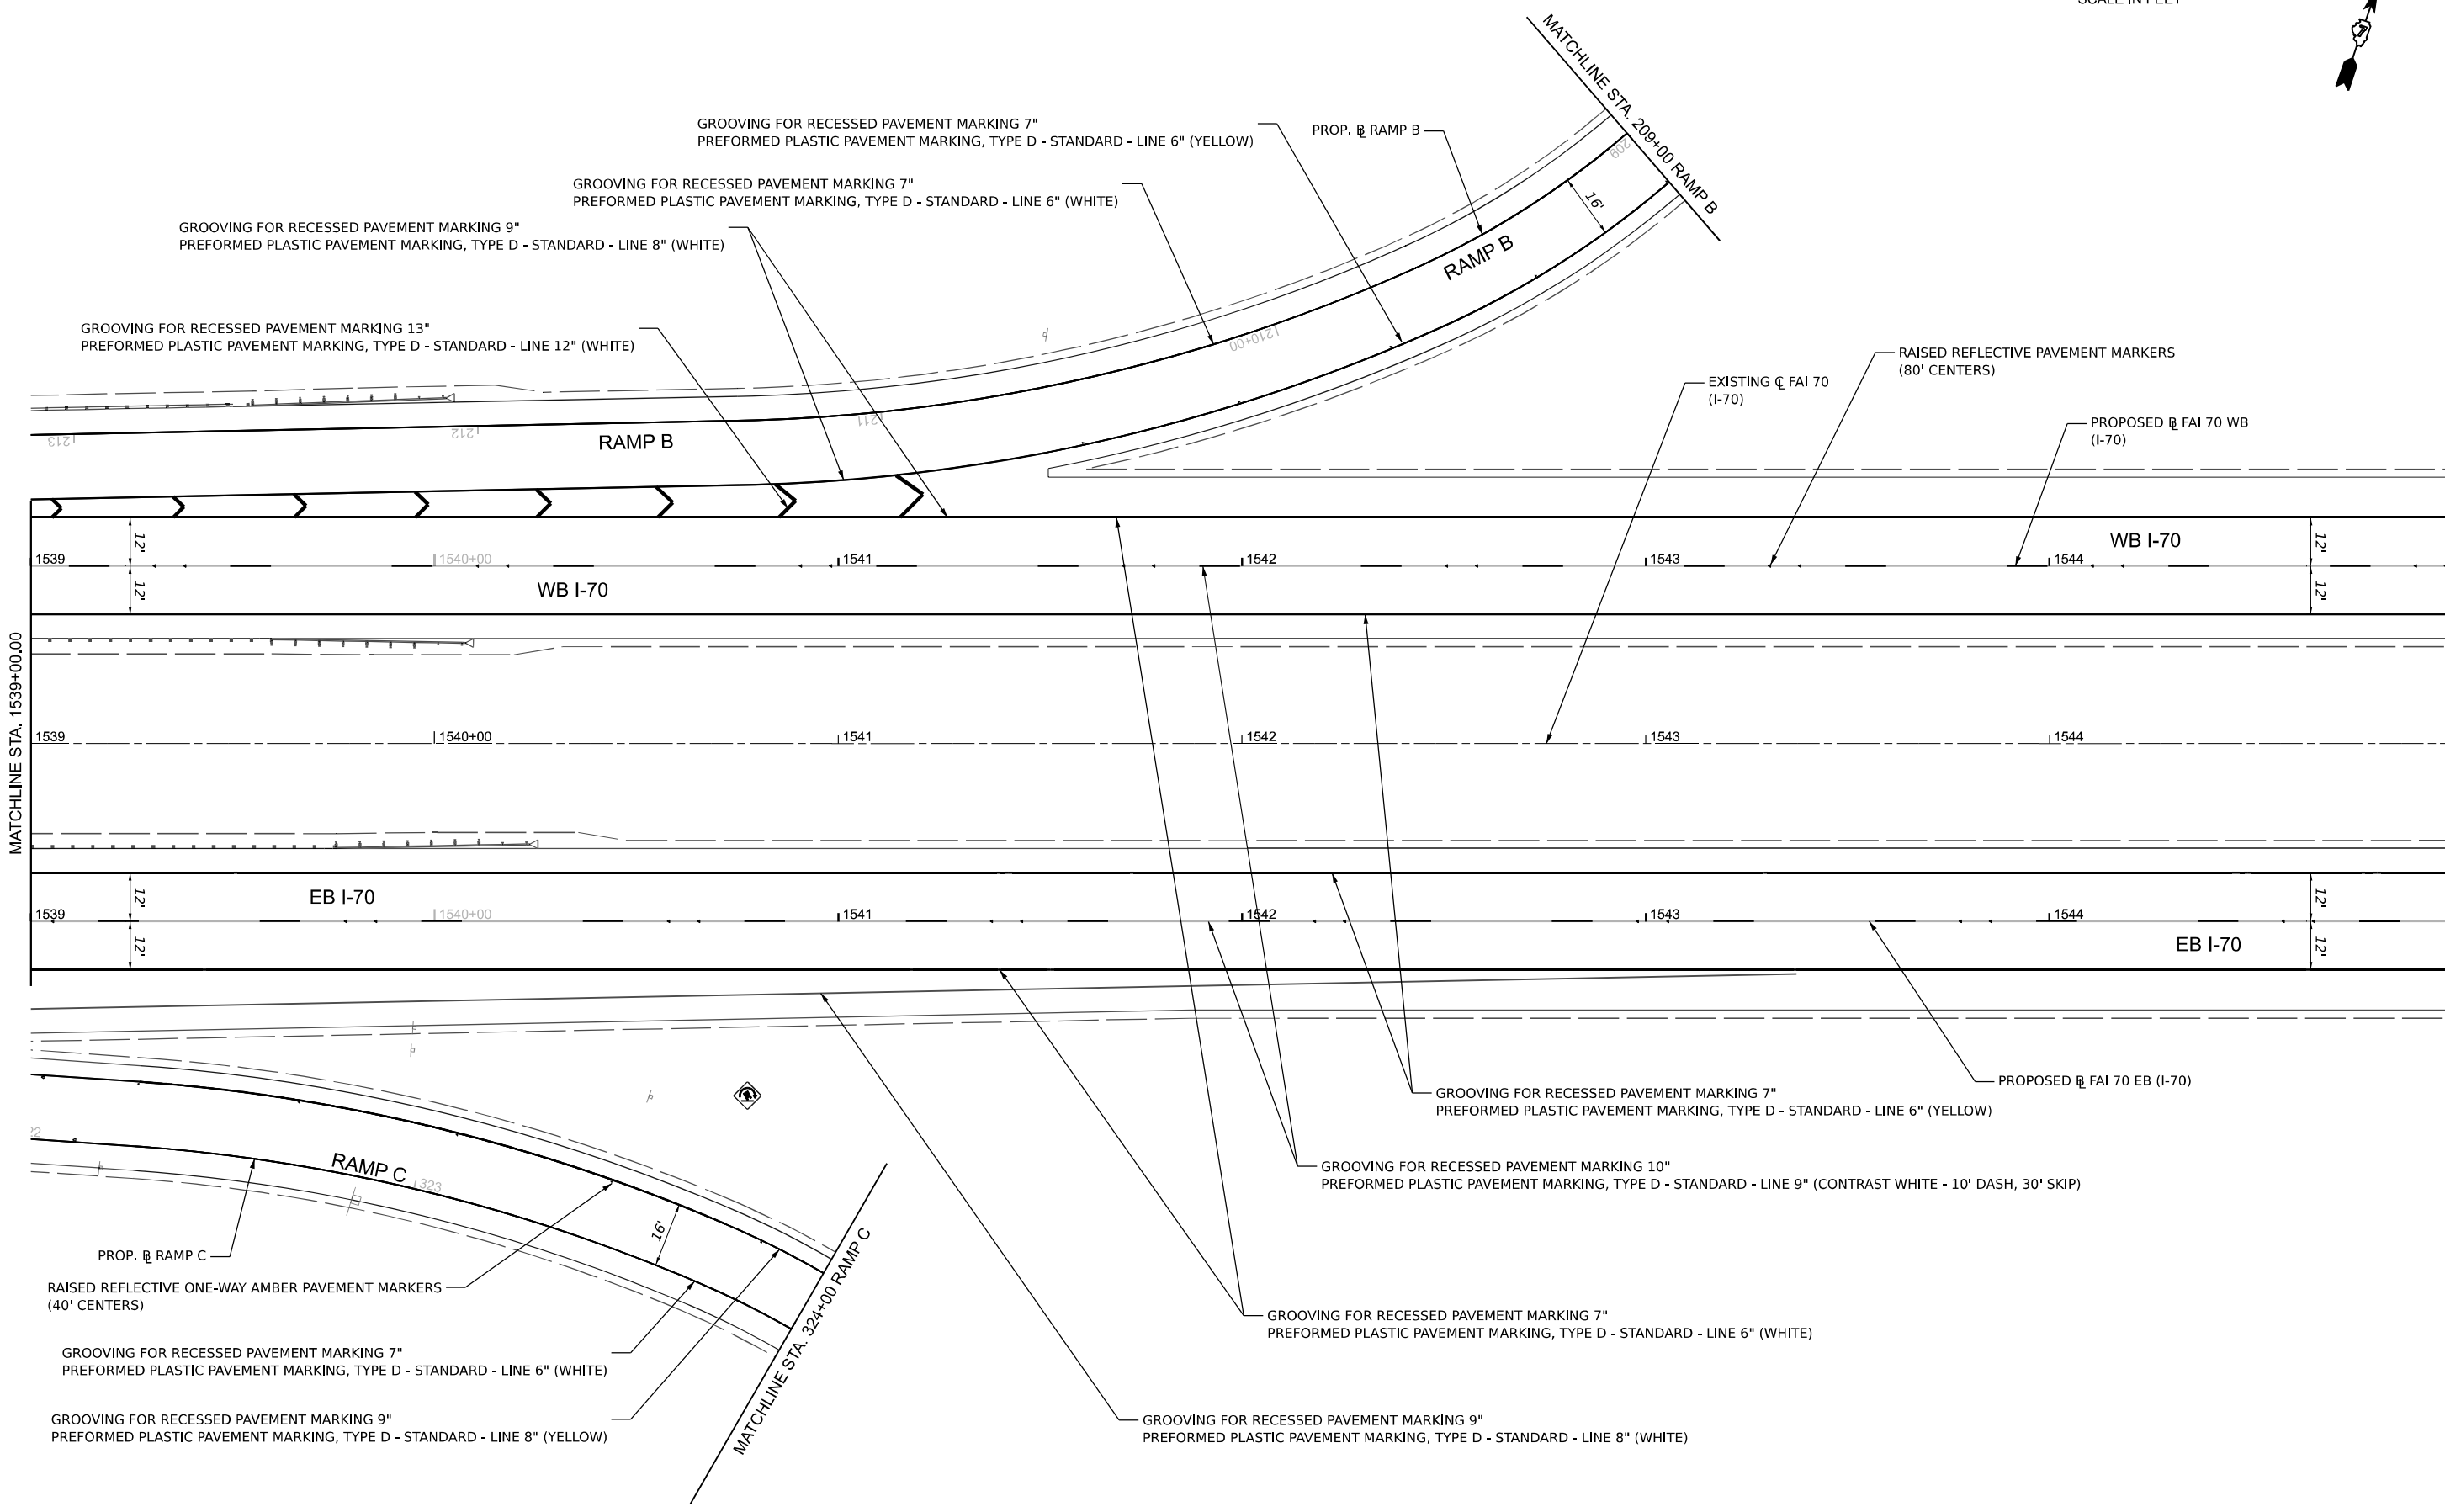

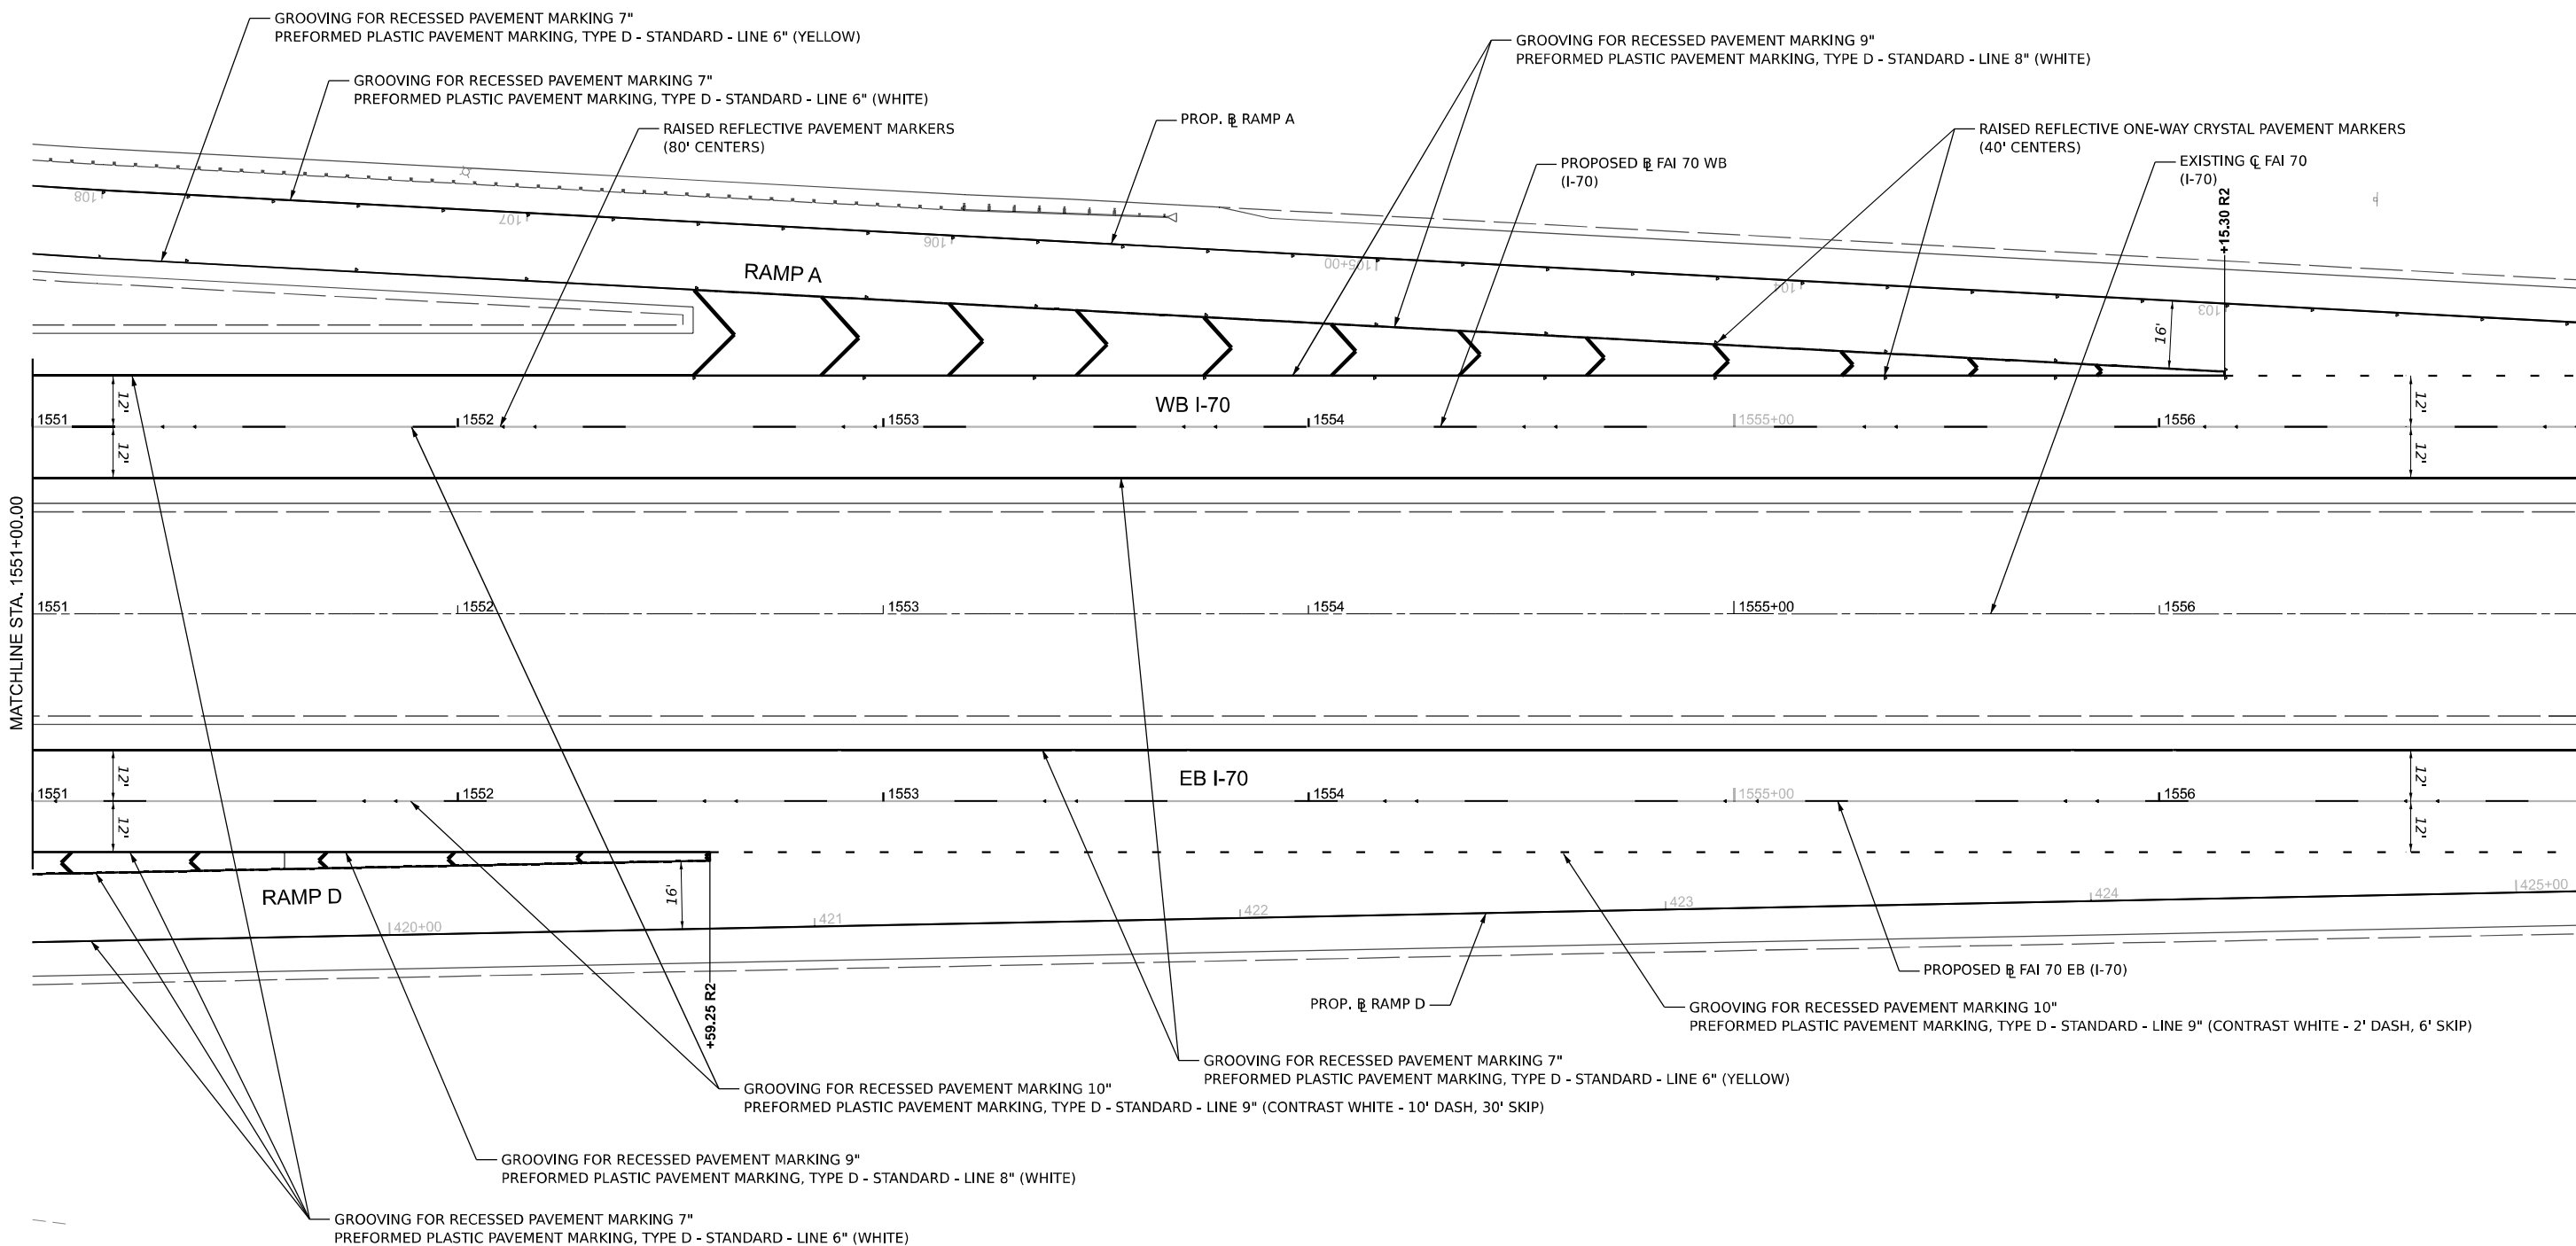

 

GROOVING FOR RECESSED PAVEMENT MARKING 10"
 PREFORMED PLASTIC PAVEMENT MARKING, TYPE D - STANDARD - LINE 9" (CONTRAST WHITE - 10' DASH, 30' SKIP


 


MATCHLINE STA. 1575+00.00



 License No. 184-000613 © Copyright CMT, Inc.	USER NAME = moverbey	DESIGNED - RTU	REVISED -	STATE OF ILLINOIS DEPARTMENT OF TRANSPORTATION	FAI ROUTE 70 - INTERSTATE 70 PAVEMENT MARKING PLANS - FAI ROUTE 70				F.A.I. RTE.	SECTION	COUNTY	TOTAL SHEETS	SHEET NO.
		DRAWN - RAH	REVISED -						70	(25-1)R-BR	EFFINGHAM	747	168
	PLOT SCALE = 0.16666667' / in.	CHECKED - MJO	REVISED -						CONTRACT NO. 74893				
	PLOT DATE = 10/17/2025	DATE - 10/16/2025	REVISED -		SCALE: 1" = 20'	SHEET 13	OF 22	SHEETS	STA. 1575+00	TO STA. 1581+00	ILLINOIS FED. AID PROJECT		



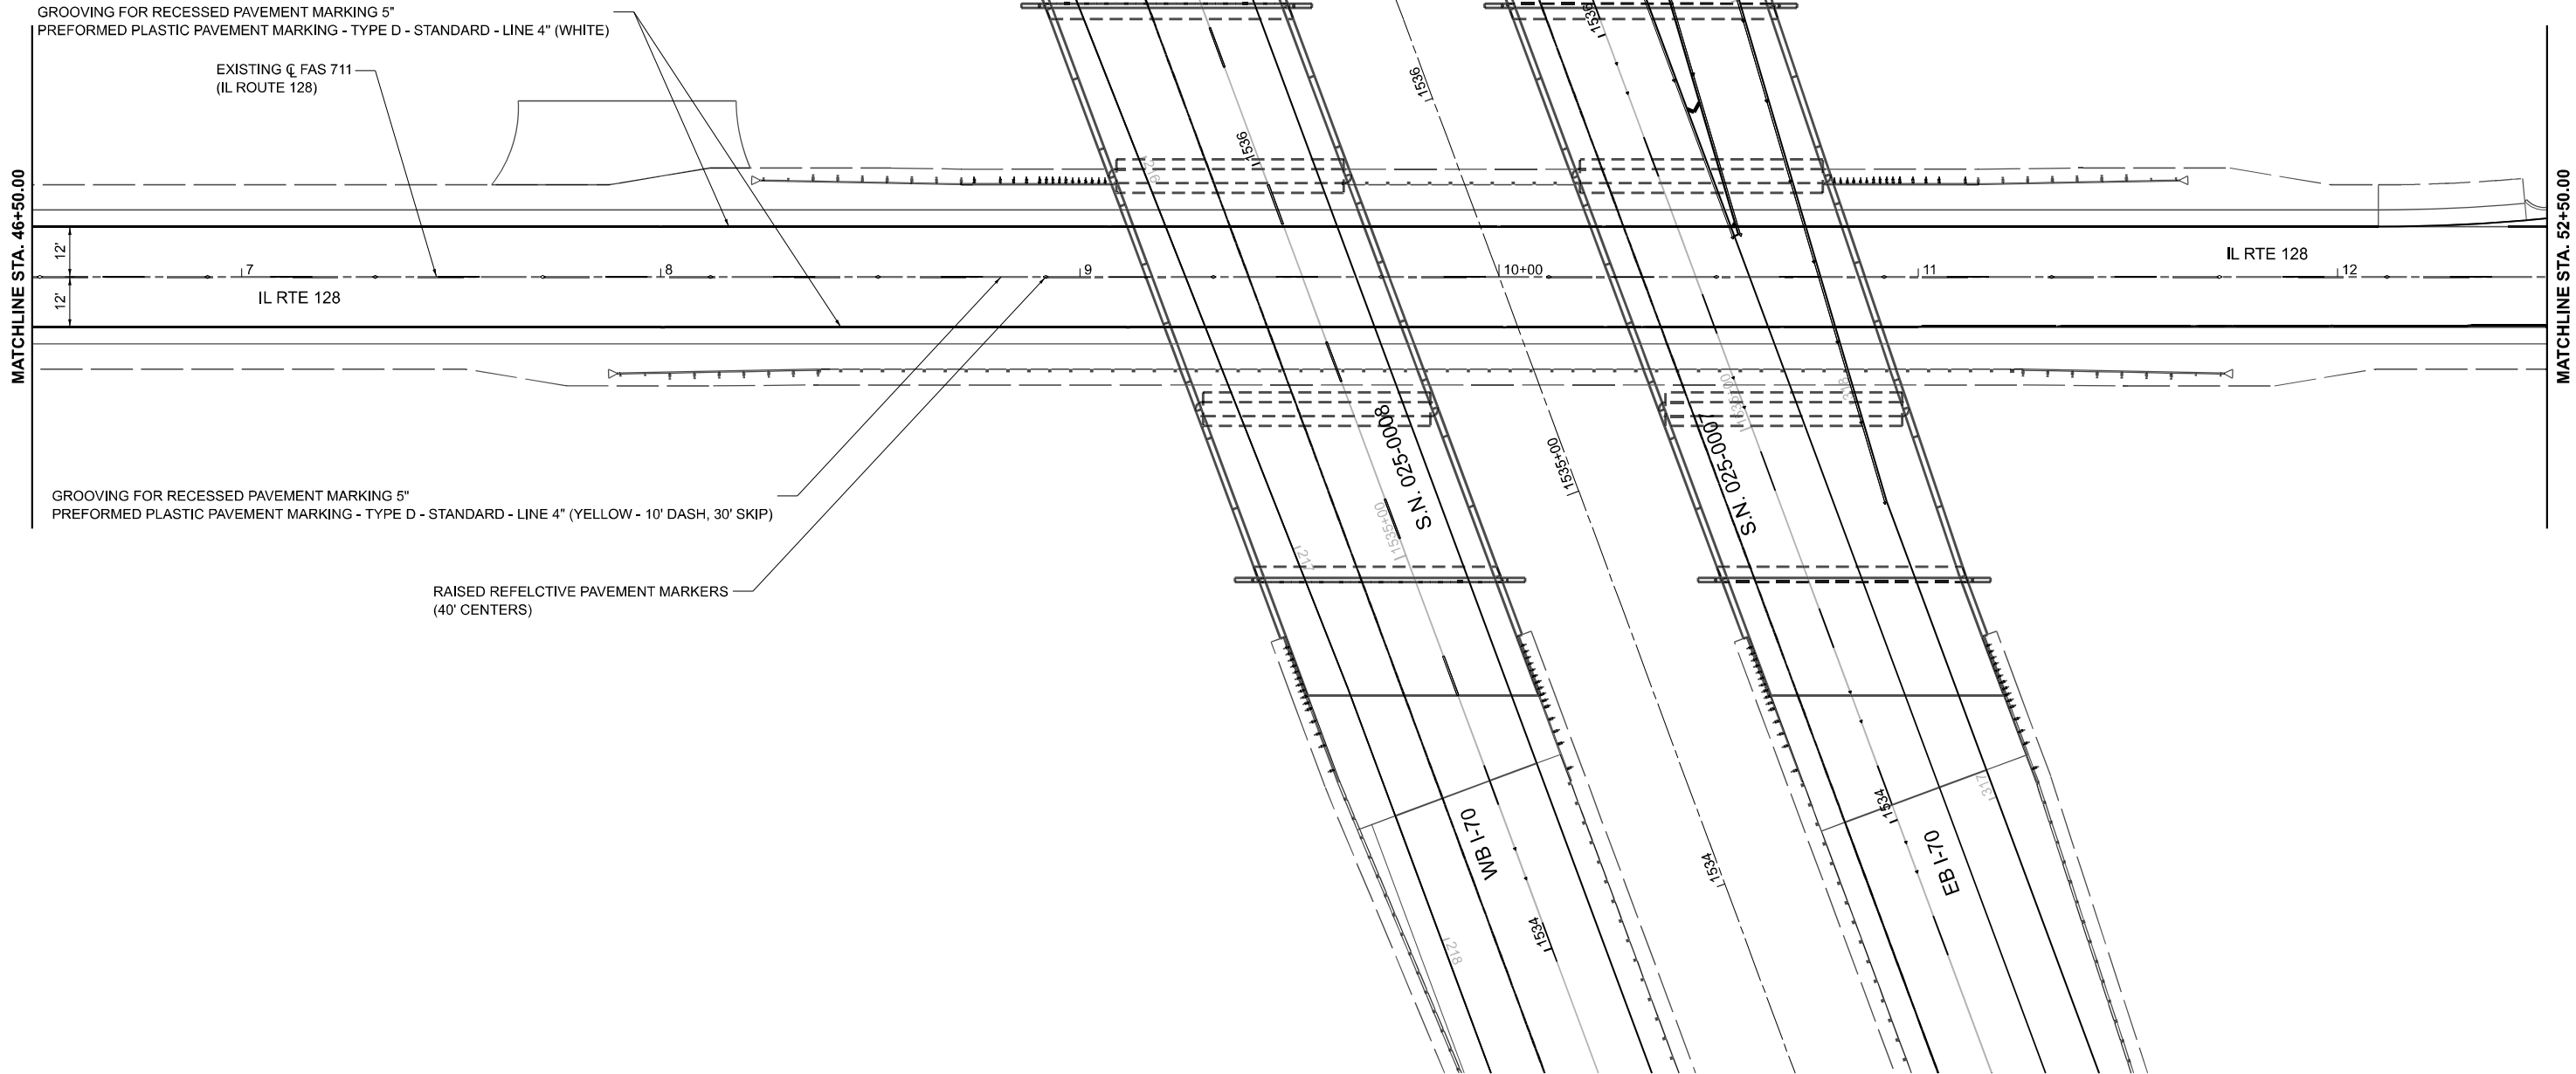 

MODEL: E:\CL-IL\128PHK_Plan16 (Sheet)
FILE NAME: p:\comeng\p16\comeng\comeng\connect\projects\Documents\DOT\22004\192407\74893\CAODD Data\Sheets\DOT\22004\192407\74893\CAODD_SideRoadRamps.dgn



License No. 184-900613

©Copyright CMT, Inc.

USER NAME = moverbey
PLOT SCALE = 0.16666667"/in.
PLOT DATE = 10/17/2025

DESIGNED - RTU
DRAWN - RAH
CHECKED - MJO
DATE - 10/16/2025

REVISED -
REVISED -
REVISED -
REVISED -

STATE OF ILLINOIS
DEPARTMENT OF TRANSPORTATION

FAI ROUTE 70 - INTERSTATE 70
PAVEMENT MARKING PLANS - IL ROUTE 128

SCALE: 1" = 20'

SHEET 16

OF 22

SHEETS

STA. 46+50

TO STA. 52+50

F.A.I.
RTE.

70

SECTION

(25-1)R-BR

COUNTY

EFFINGHAM

TOTAL
SHEETS


747

SHEET
NO.

171

CONTRACT NO. 74893

ILLINOIS FED. AID PROJECT

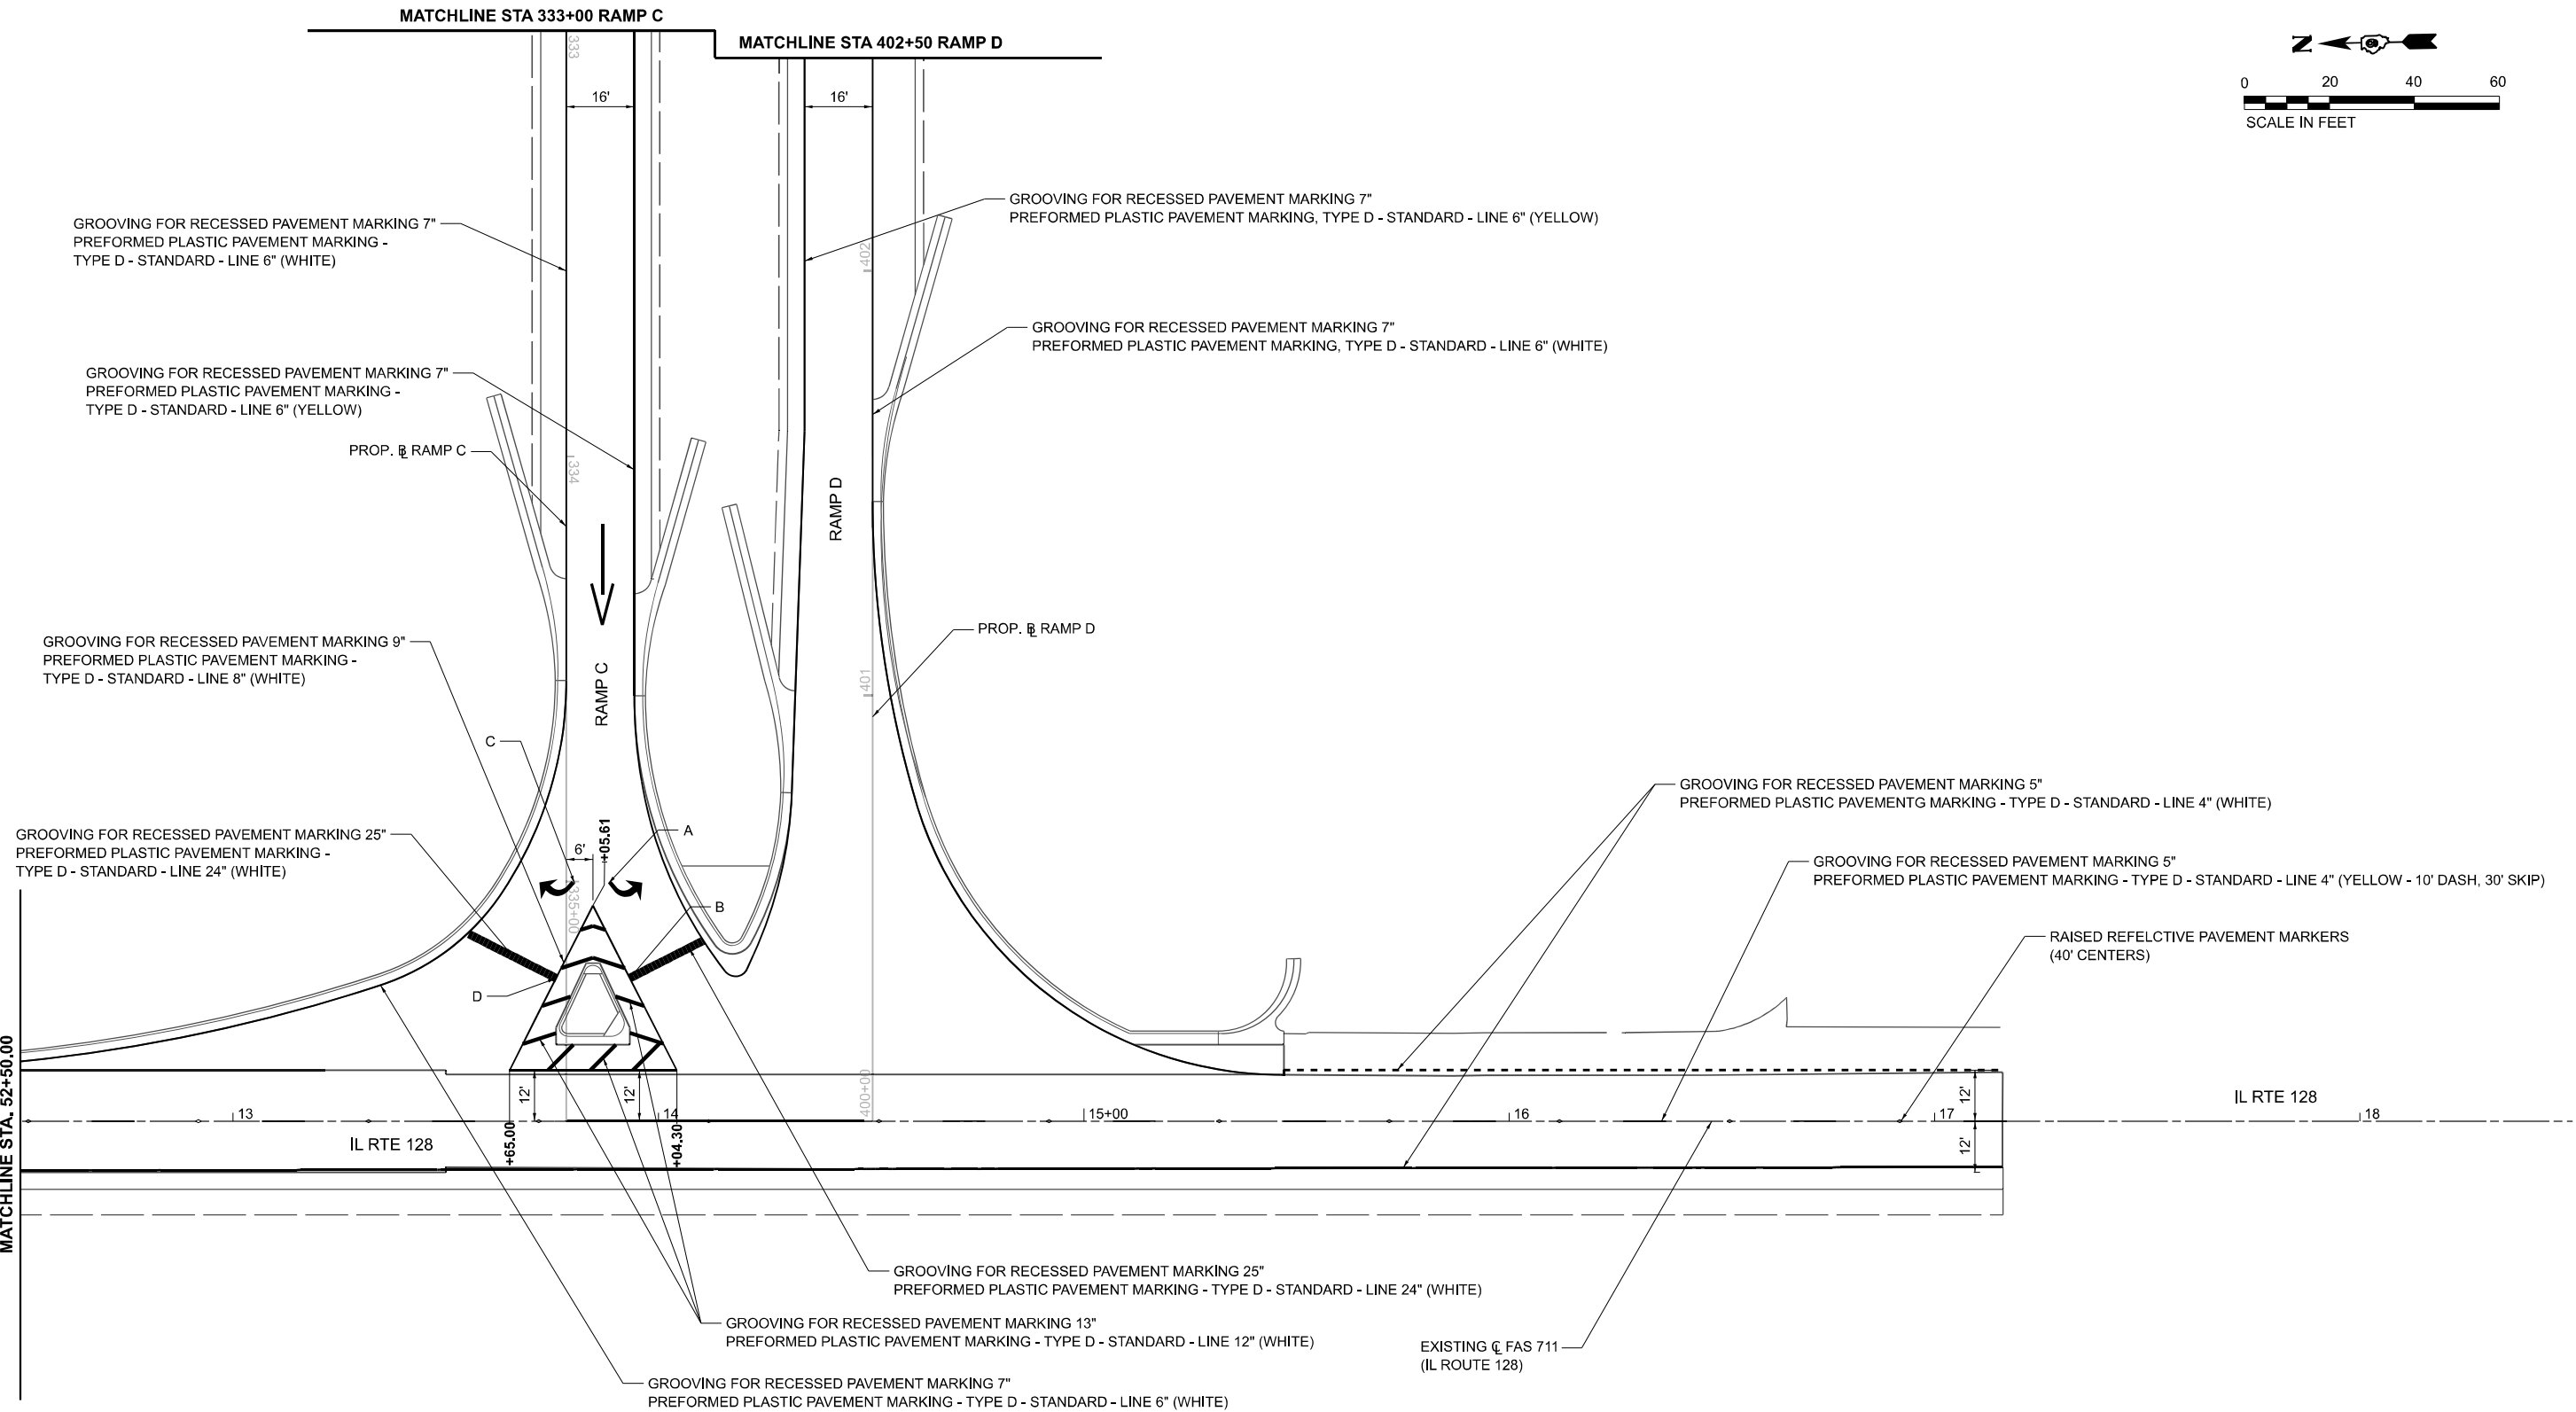

MATCHLINE STA. 52+50.00

	LOCATION	STATION	OFFSET
LEFT TURN ARROW	A	335+00.51	9.85'
LEFT TURN STOP BAR	B	325+22.69	14.95'
RIGHT TURN ARROW	C	335+00.50	1.97'
RIGHT TURN STOP BAR	D	335+22.71	2.39'

MODEL E:\C:\IL\128PHK Plan17 (Sheet)
FILE NAME: p:\work\p17\128PHK Plan17 (Sheet).dgn
PROJECT: I-70/128 Interchange
SHEET: 172
DATE: 10/17/2025



License No. 184-900613

© Copyright CMT, Inc.

USER NAME = moverbey

DRAWN - RAH

CHECKED - MJO

DATE - 10/16/2025

DESIGNED - RTU

REVISD -

REVISD -

REVISD -

STATE OF ILLINOIS
DEPARTMENT OF TRANSPORTATION

FAI ROUTE 70 - INTERSTATE 70
PAVEMENT MARKING PLANS - IL ROUTE 128

SCALE: 1" = 20'

SHEET 17

OF 22

SHEETS

STA. 52+50

TO STA. 58+50

F.A.I.

RTE.

70

SECTION

(25-1)R-BR

COUNTY

EFFINGHAM

TOTAL

SHEETS

747

SHEET


NO.



172


CONTRACT NO. 74893



ILLINOIS

FED. AID PROJECT

 

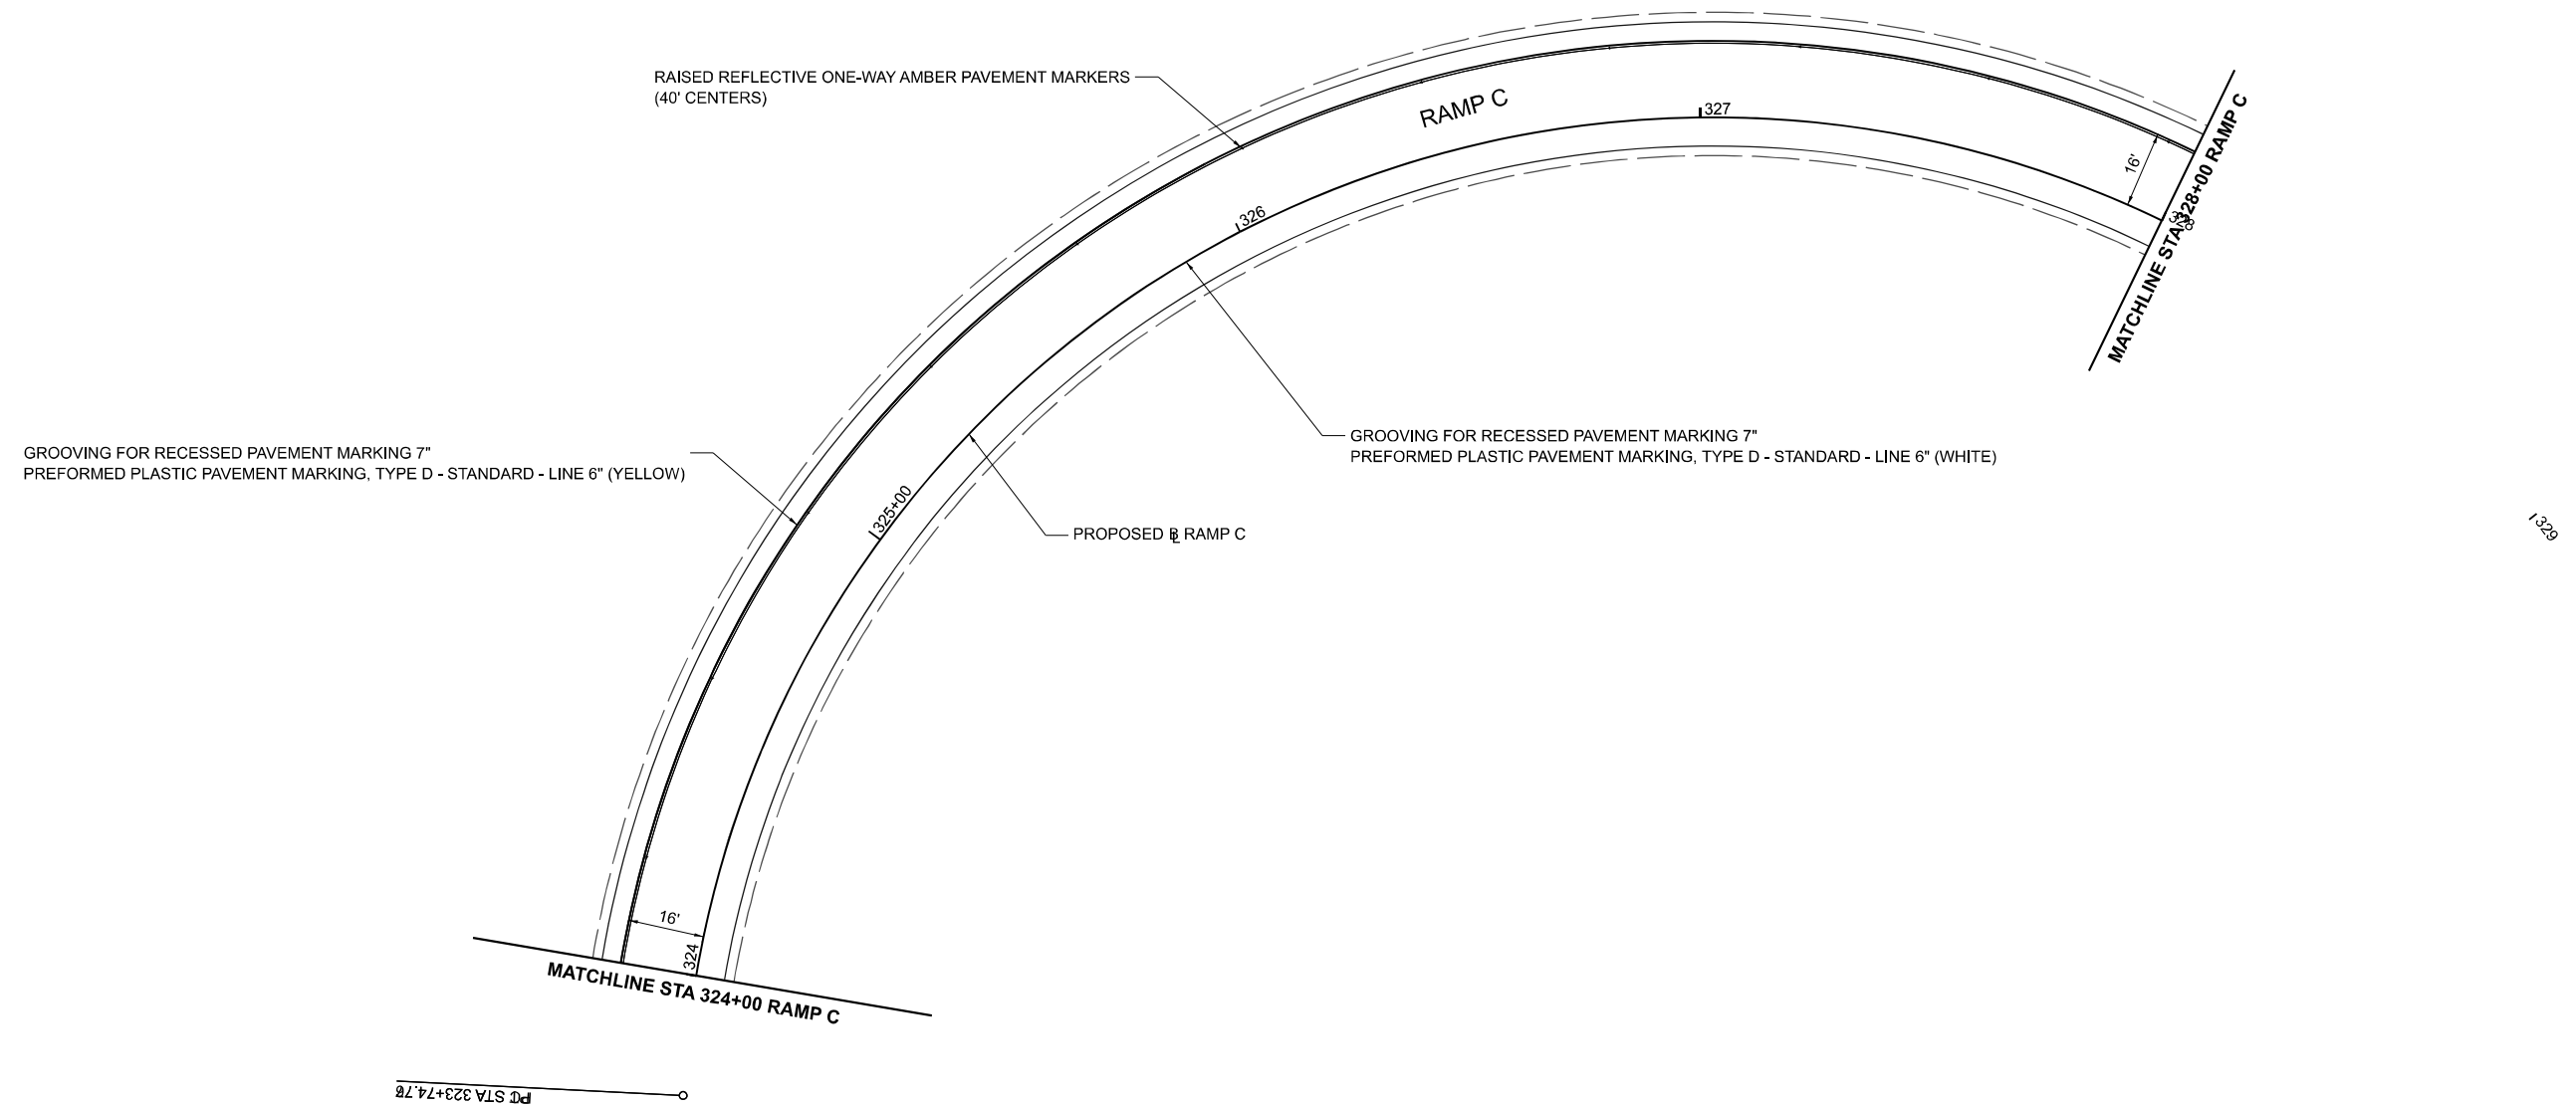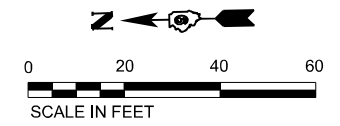

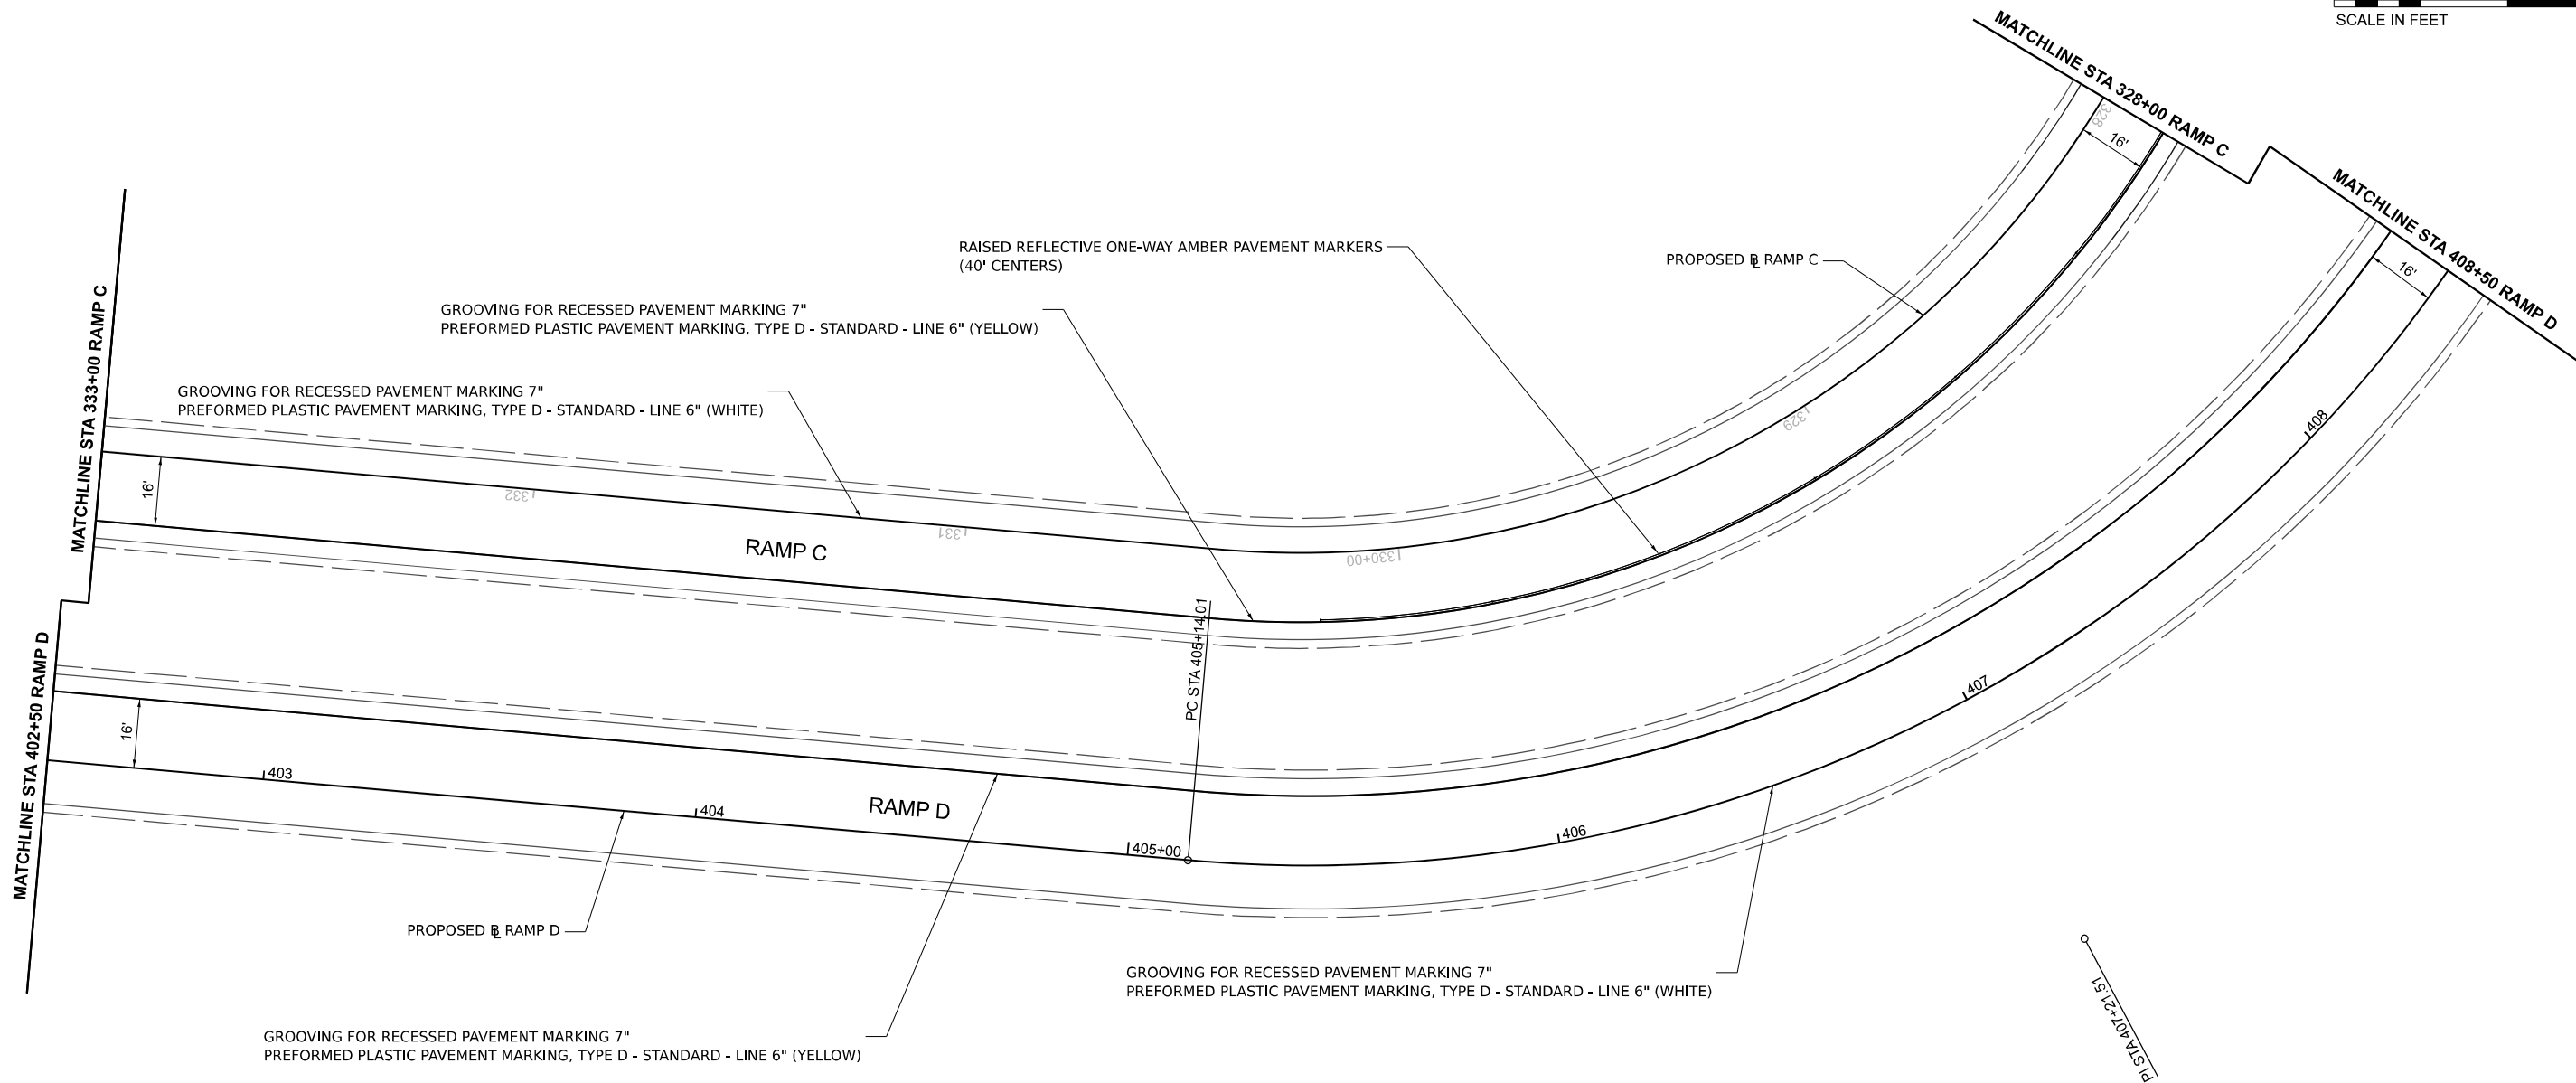

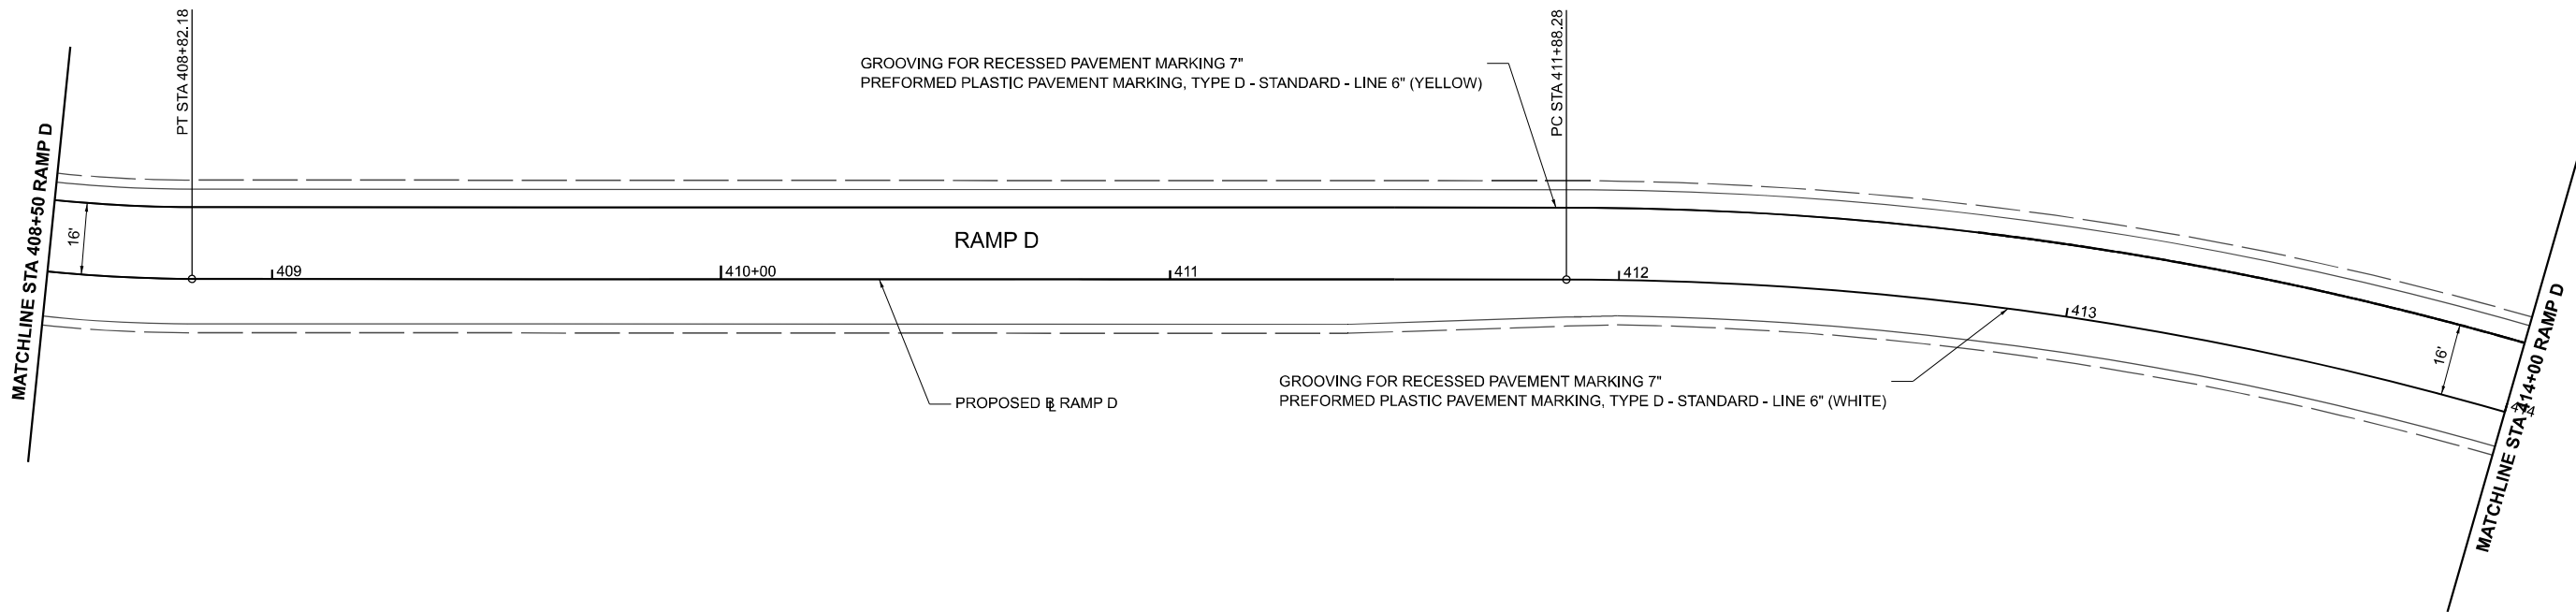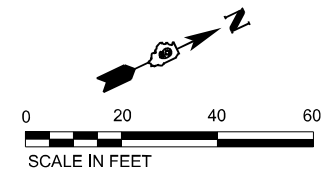

MODEL: RAMPDSEBON - RampD-Pk Plan22 [Sheet]
FILE NAME: p:\congress\p10\congress\congress\congress\projects\Documents\DOT2200419\4074893\CADD Data\Sheets\DOT4893-RampD-Pk_M_SideRoadRamps.dgn



License No. 184-900613

© Copyright CMT, Inc.

USER NAME	= moverbey
PLOT SCALE	= 0.16666667' / in.
PLOT DATE	= 10/17/2025

DESIGNED	-	RTU
DRAWN	-	RAH
CHECKED	-	MJO
DATE	-	10/16/2025

REVISED	-
REVISED	-
REVISED	-
REVISED	-

STATE OF ILLINOIS
DEPARTMENT OF TRANSPORTATION

FAI ROUTE 70 - INTERSTATE 70
PAVEMENT MARKING PLANS - RAMP D


SCALE: 1" = 20'

SHEET 22 OF 22 SHEETS

STA. 408+50

TO STA. 414+00

F.A.I. RTE.	SECTION	COUNTY	TOTAL SHEETS	SHEET NO.
70	(25-1)R-BR	EFFINGHAM	747	177
CONTRACT NO. 74893				
		ILLINOIS	FED. AID PROJECT	

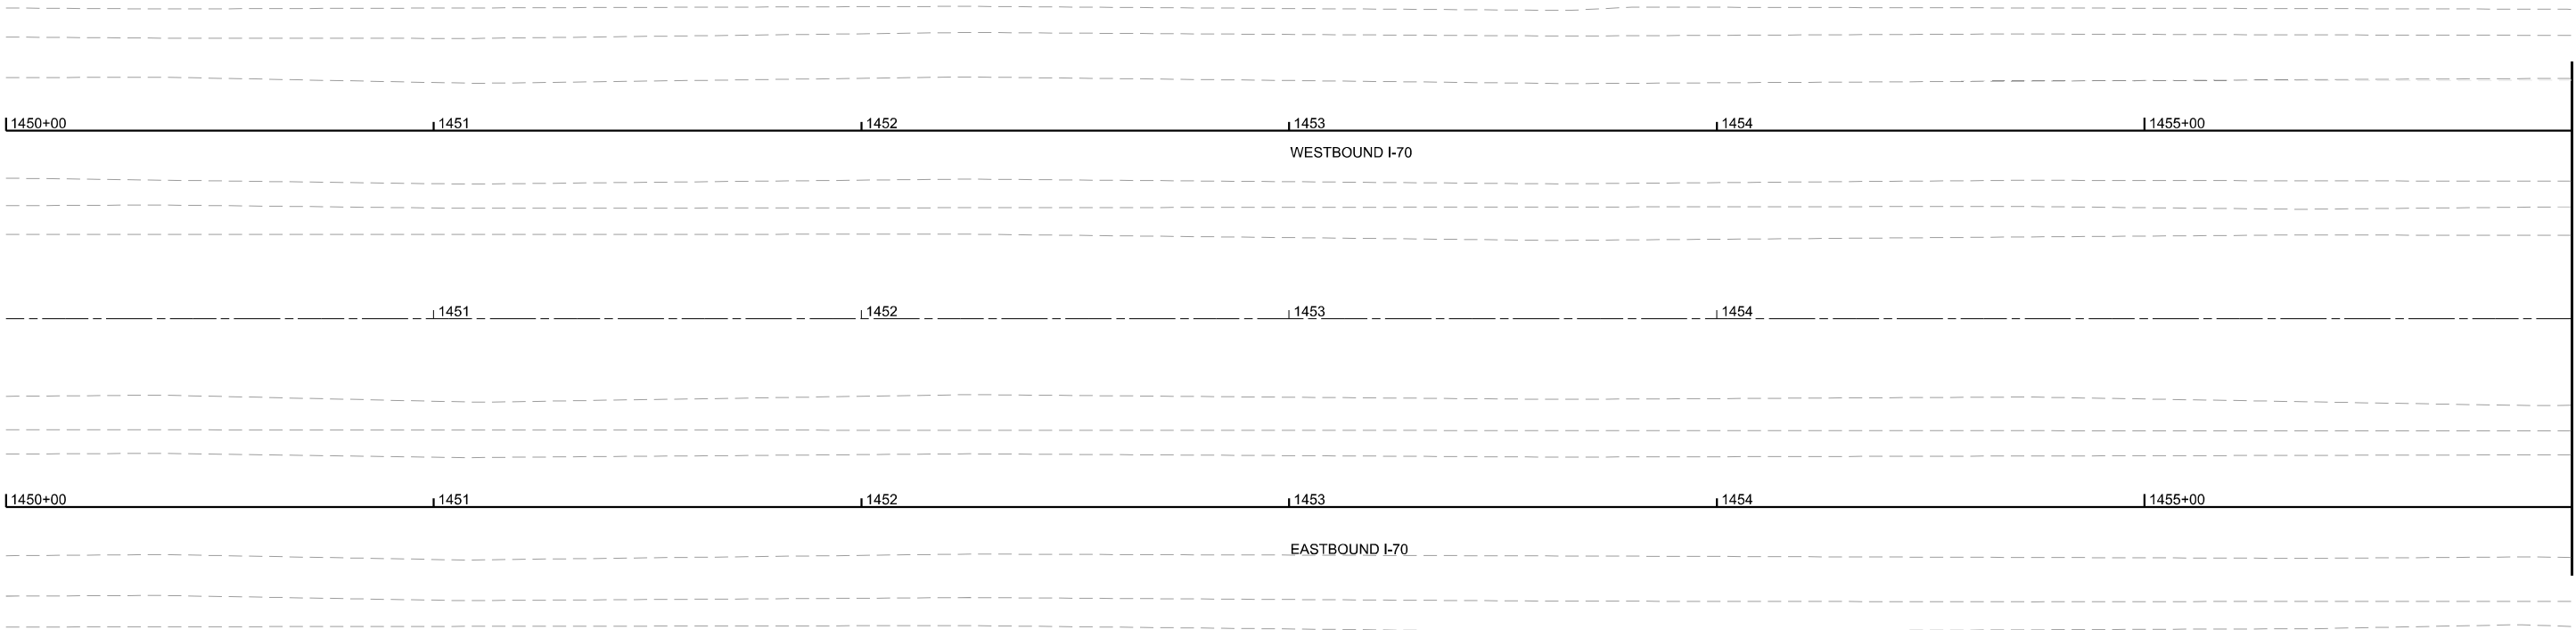

EXISTING GUIDE SIGN TO REMAIN
GROUND MOUNT
E1-5P, M1-5
STA 1455+98

MODEL SH - Signing Plan I-70 - 01
FILE NAME - j:\work\mgt\p\county\com\connect\projects\Documents\DOT\2200419\4074893\CADD Data\Sheets\DOT4893-01-01.dgn



License No. 184-900613

© Copyright CMT, Inc.


USER NAME = moverbey	DESIGNED - MC	REVISED -
	DRAWN - MC	REVISED -
PLOT SCALE = 0.16666667' / in.	CHECKED - MJO	REVISED -
PLOT DATE = 10/17/2025	DATE - 10/16/2025	REVISED -

STATE OF ILLINOIS
DEPARTMENT OF TRANSPORTATION

FAI ROUTE 70 - INTERSTATE 70
SIGNING PLAN


SCALE: 1"=20' SHEET 1 OF 37 SHEETS STA. 1450+00.00 TO STA. 1456+00.00

F.A.I. RTE.	SECTION	COUNTY	TOTAL SHEETS	SHEET NO.
70	(25-1)R-BR	EFFINGHAM	747	178
ILLINOIS			CONTRACT NO. 74893	
ILLINOIS			FED. AID PROJECT	

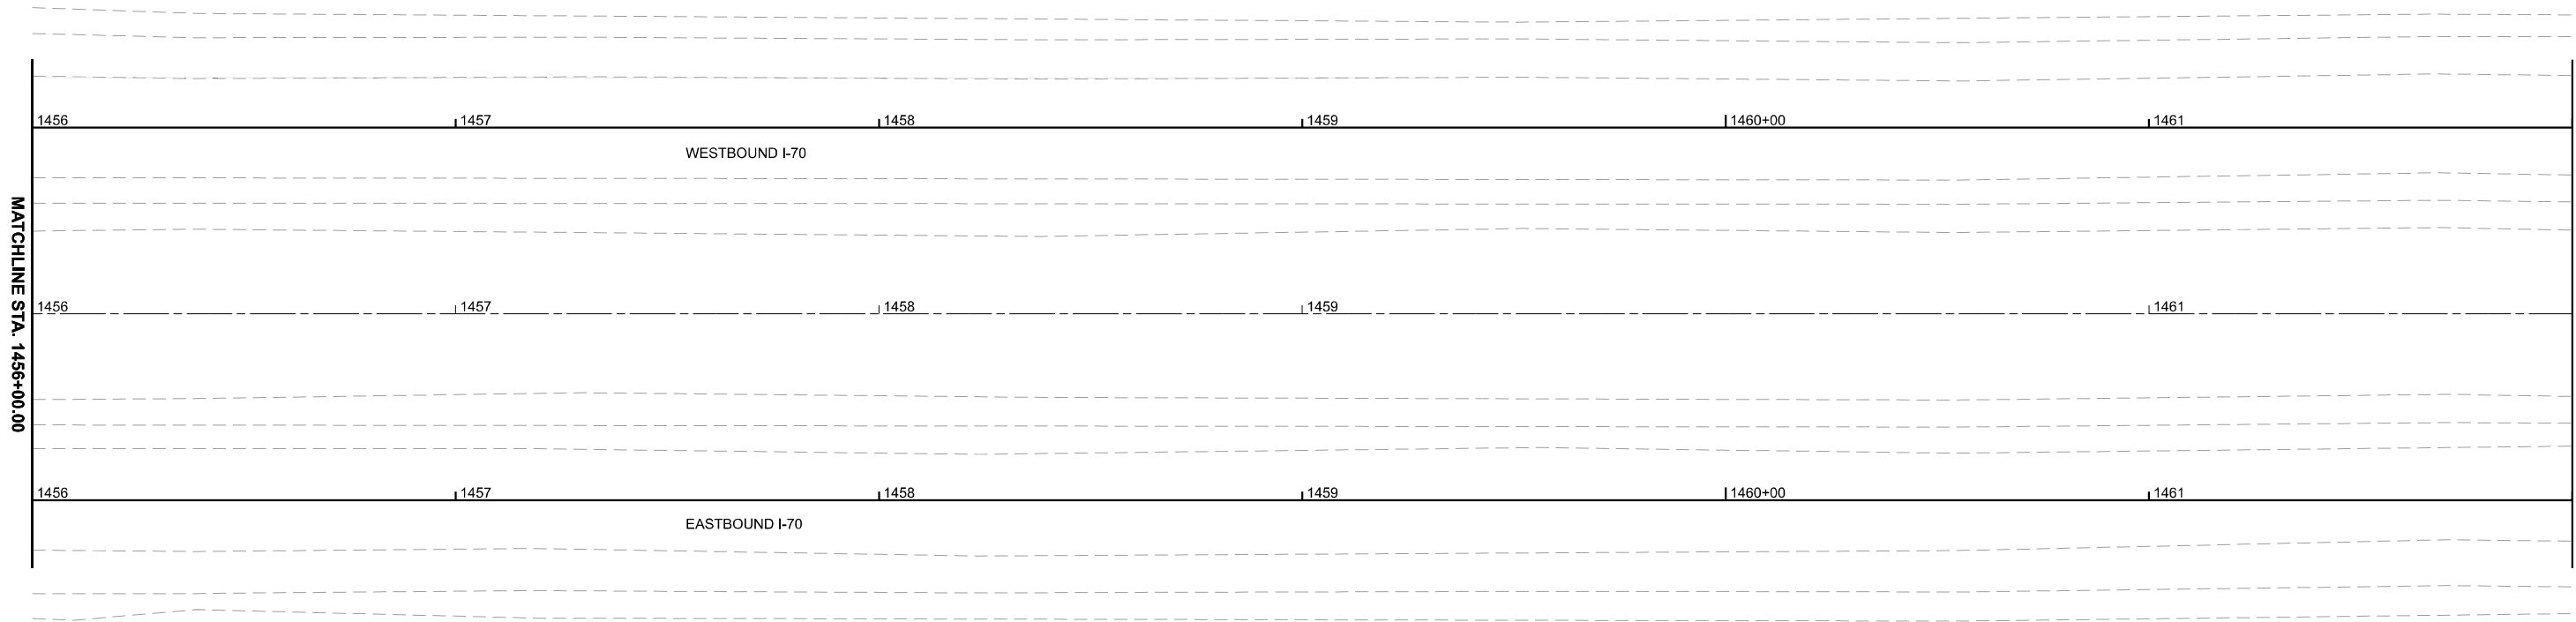

MODEL SH - Signing Plan I-70 - 02
FILE NAME: j:\work\eng\p\county\com\con\connect\projects\Documents\DOT\22004\19\40\74893\CADD Data\Sheets\DOT\4893\sh-02.dgn

 License No. 184-000613 © Copyright CMT, Inc.	USER NAME = moverbey	DESIGNED - MC	REVISED -	STATE OF ILLINOIS DEPARTMENT OF TRANSPORTATION	FAI ROUTE 70 - INTERSTATE 70 SIGNING PLAN			F.A.I. RTE.	SECTION	COUNTY	TOTAL SHEETS	SHEET NO.
	PLOT SCALE = 0.16666667" / in.	DRAWN - MC	REVISED -					70	(25-1)R-BR	EFFINGHAM	747	179
	PLOT DATE = 10/17/2025	CHECKED - MJO	REVISED -		SCALE: 1"=20'			CONTRACT NO. 74893				
		DATE - 10/16/2025	REVISED -		SHEET 2	OF 37	SHEETS	STA. 1456+00.00	TO STA. 1462+00.00	ILLINOIS	FED. AID PROJECT	

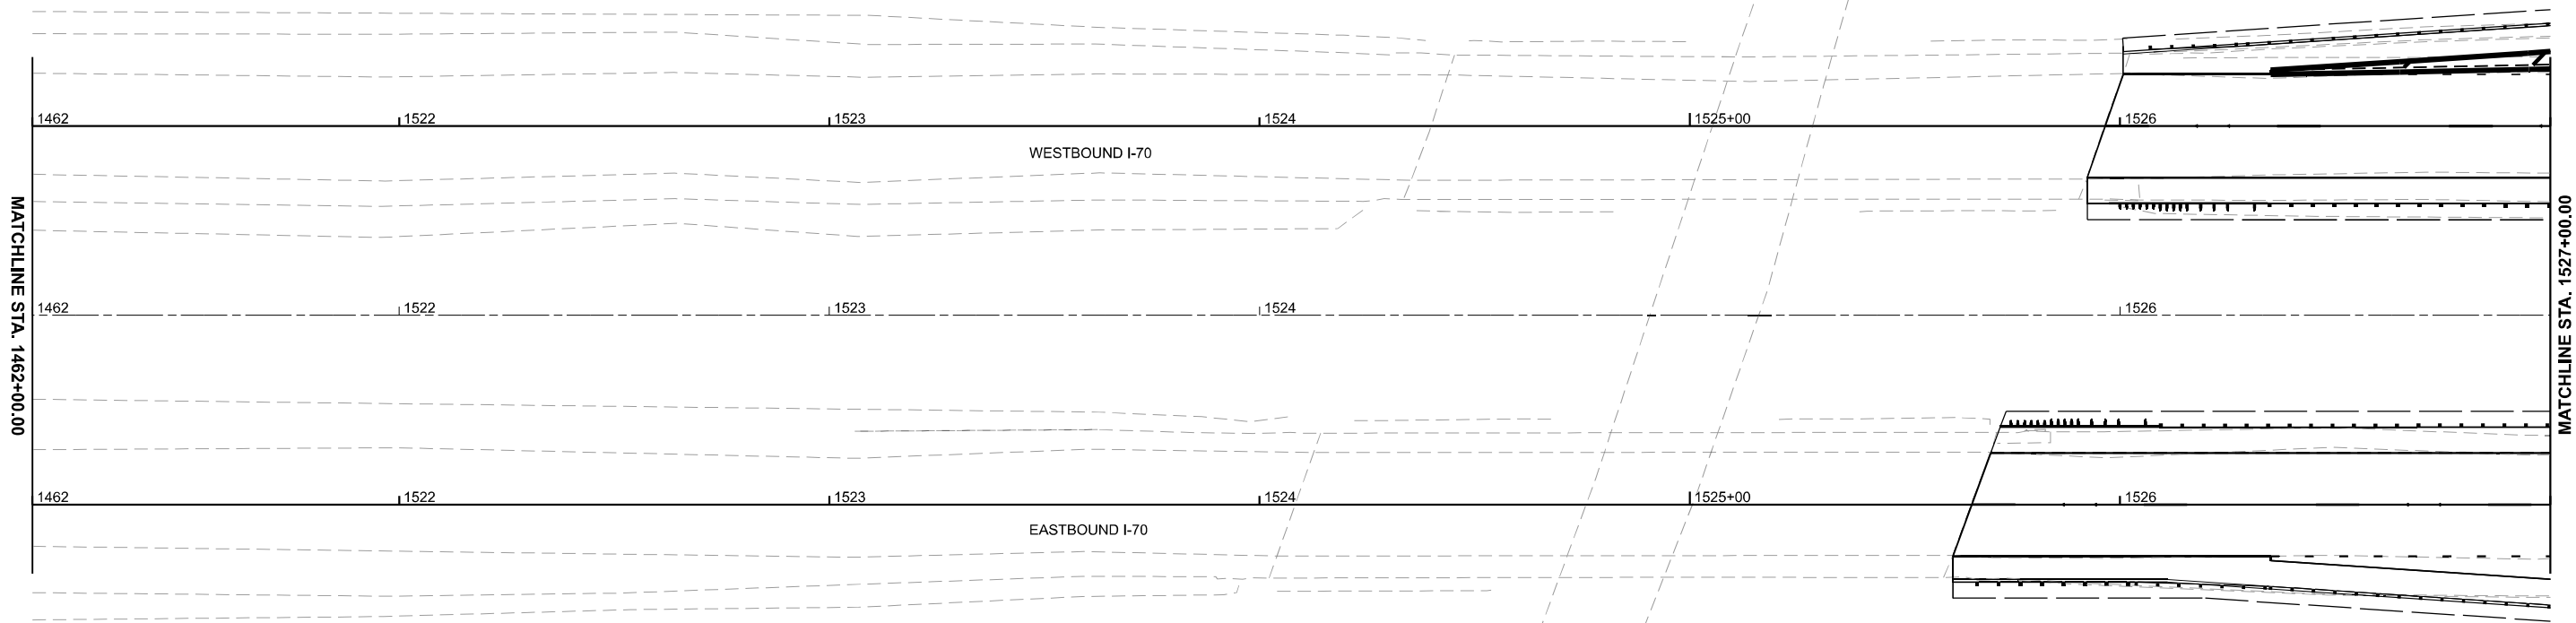

MATCHLINE STA. 1462+00.00

MATCHLINE STA. 1527+00.00

MODEL SH - Signing Plan I-70 - 03
FILE NAME - j:\work\mch\p\county\comcon\comcon\projects\Documents\DOT\22004\1924\07\4893\CADD Data\Sheets\DOT\4893\sh-03.dgn I-70.dgn



License No. 184-900613

© Copyright CMT, Inc.

USER NAME	= moverbey
PLOT SCALE	= 0.16666667' / in.
PLOT DATE	= 10/17/2025

DESIGNED -	MC
DRAWN -	MC
CHECKED -	MJO
DATE -	10/16/2025

REVISED -	
REVISED -	
REVISED -	
REVISED -	

STATE OF ILLINOIS
DEPARTMENT OF TRANSPORTATION

FAI ROUTE 70 - INTERSTATE 70
SIGNING PLAN

SCALE: 1"=20'

SHEET 3

OF

37

SHEETS

STA. 1462+00.00

TO STA. 1527+00.00

F.A.I. RTE.	SECTION	COUNTY	TOTAL SHEETS	SHEET NO.
70	(25-1)R-BR	EFFINGHAM	747	180
CONTRACT NO. 74893				
ILLINOIS			FED. AID PROJECT	



WEST


INTERSTATE

70

PROPOSED GUIDE SIGN
TO BE INSTALLED
TELESCOPING STEEL POST
M3-4, M1-1
STA 1528+25 (I-70)

500 FT

PROPOSED WARNING SIGN
TO BE INSTALLED
WOOD POST 4x6
W4-2, W16-2aP
STA 1532+35 (I-70)

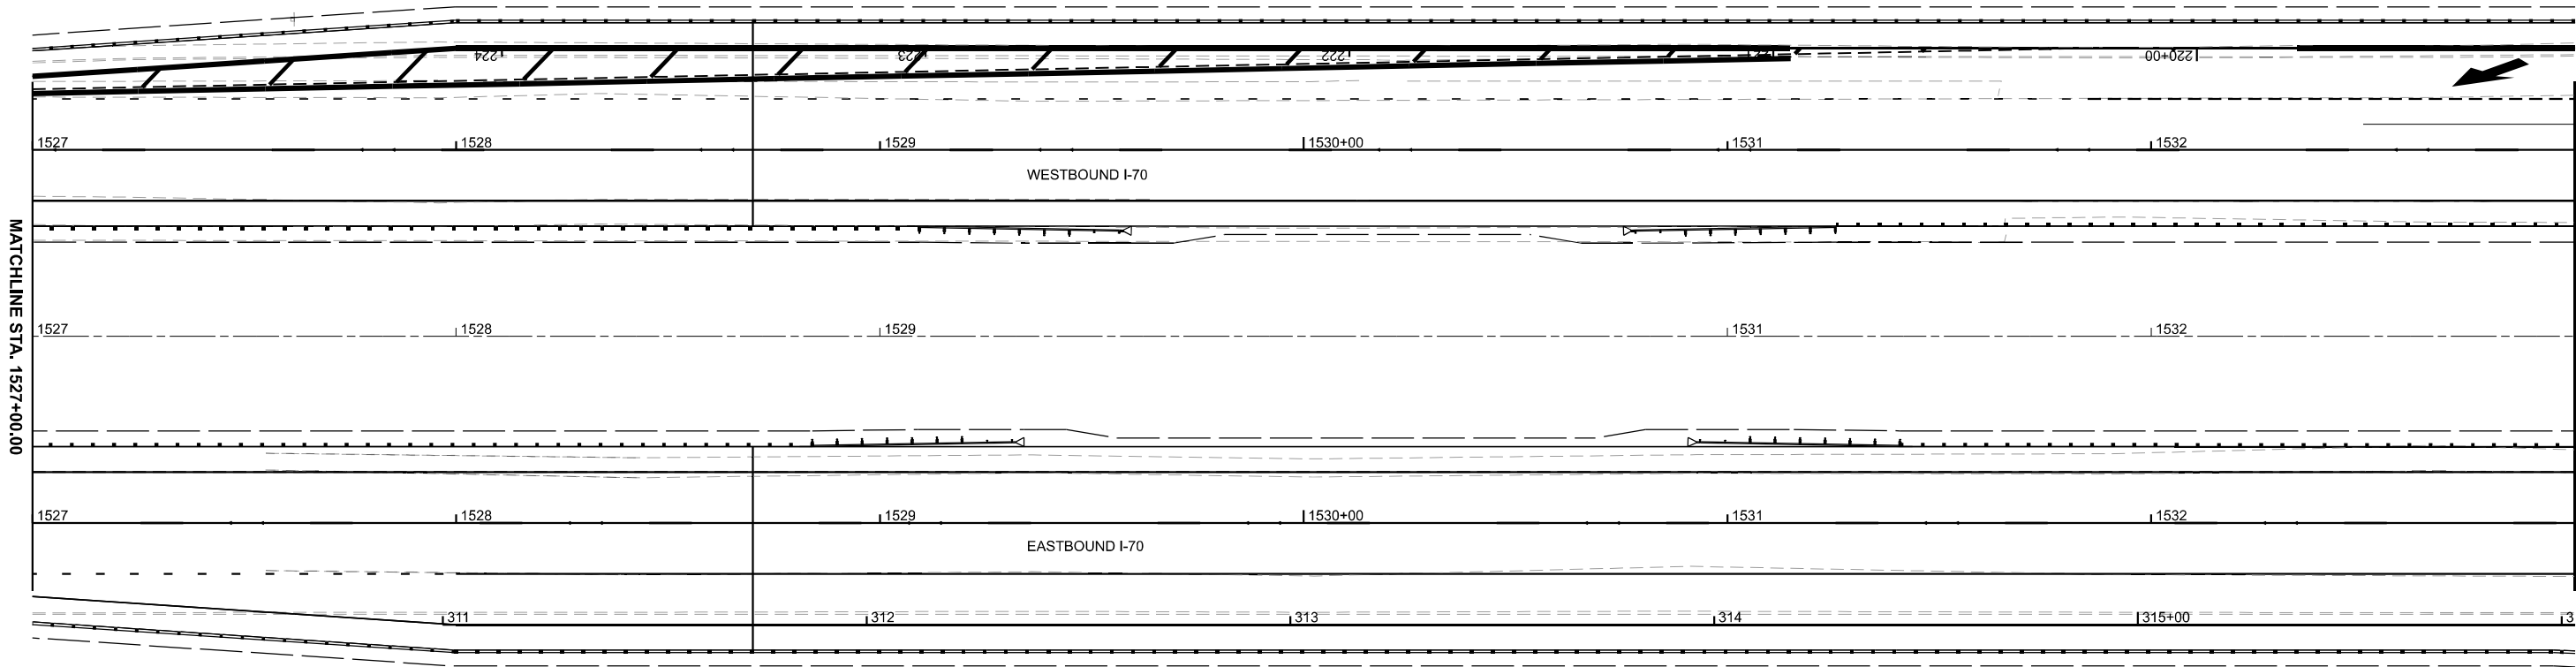

ONLY


PROPOSED WARNING SIGN
TO BE INSTALLED
WOOD POST 4x6
R3-8a
STA 1529+00 (I-70)

MODEL SH - Signing Plan I-70 - 04
FILE NAME - p:\work\mgt\p\county\com\connect\projects\Documents\DOT\22004\19-24\07\4893\CADD Data\Sheets\DOT\4893-04-01-01.dgn

CMT License No. 184-000613 © Copyright CMT, Inc.	USER NAME = moverbey		DESIGNED - MC		REVISED -		STATE OF ILLINOIS DEPARTMENT OF TRANSPORTATION	FAI ROUTE 70 - INTERSTATE 70 SIGNING PLAN						F.A.I. RTE.	SECTION	COUNTY	TOTAL SHEETS	SHEET NO.	
	PLOT SCALE = 0.16666667" / in.		DRAWN - MC		REVISED -			70	(25-1)R-BR		EFFINGHAM	747	181						
	PLOT DATE = 10/17/2025		CHECKED - MJO		REVISED -			SCALE: 1"=20'						SHEET 4 OF 37 SHEETS		STA. 1527+00.00 TO STA. 1533+00.00		CONTRACT NO. 74893	
	DATE = 10/16/2025		REVISED -								ILLINOIS		FED. AID PROJECT						

EAST
INTERSTATE
70
←

PROPOSED GUIDE SIGN
TELESCOPING STEEL POST
M3-2, M1-1, M5-1L
STA 48+62 (IL 128)

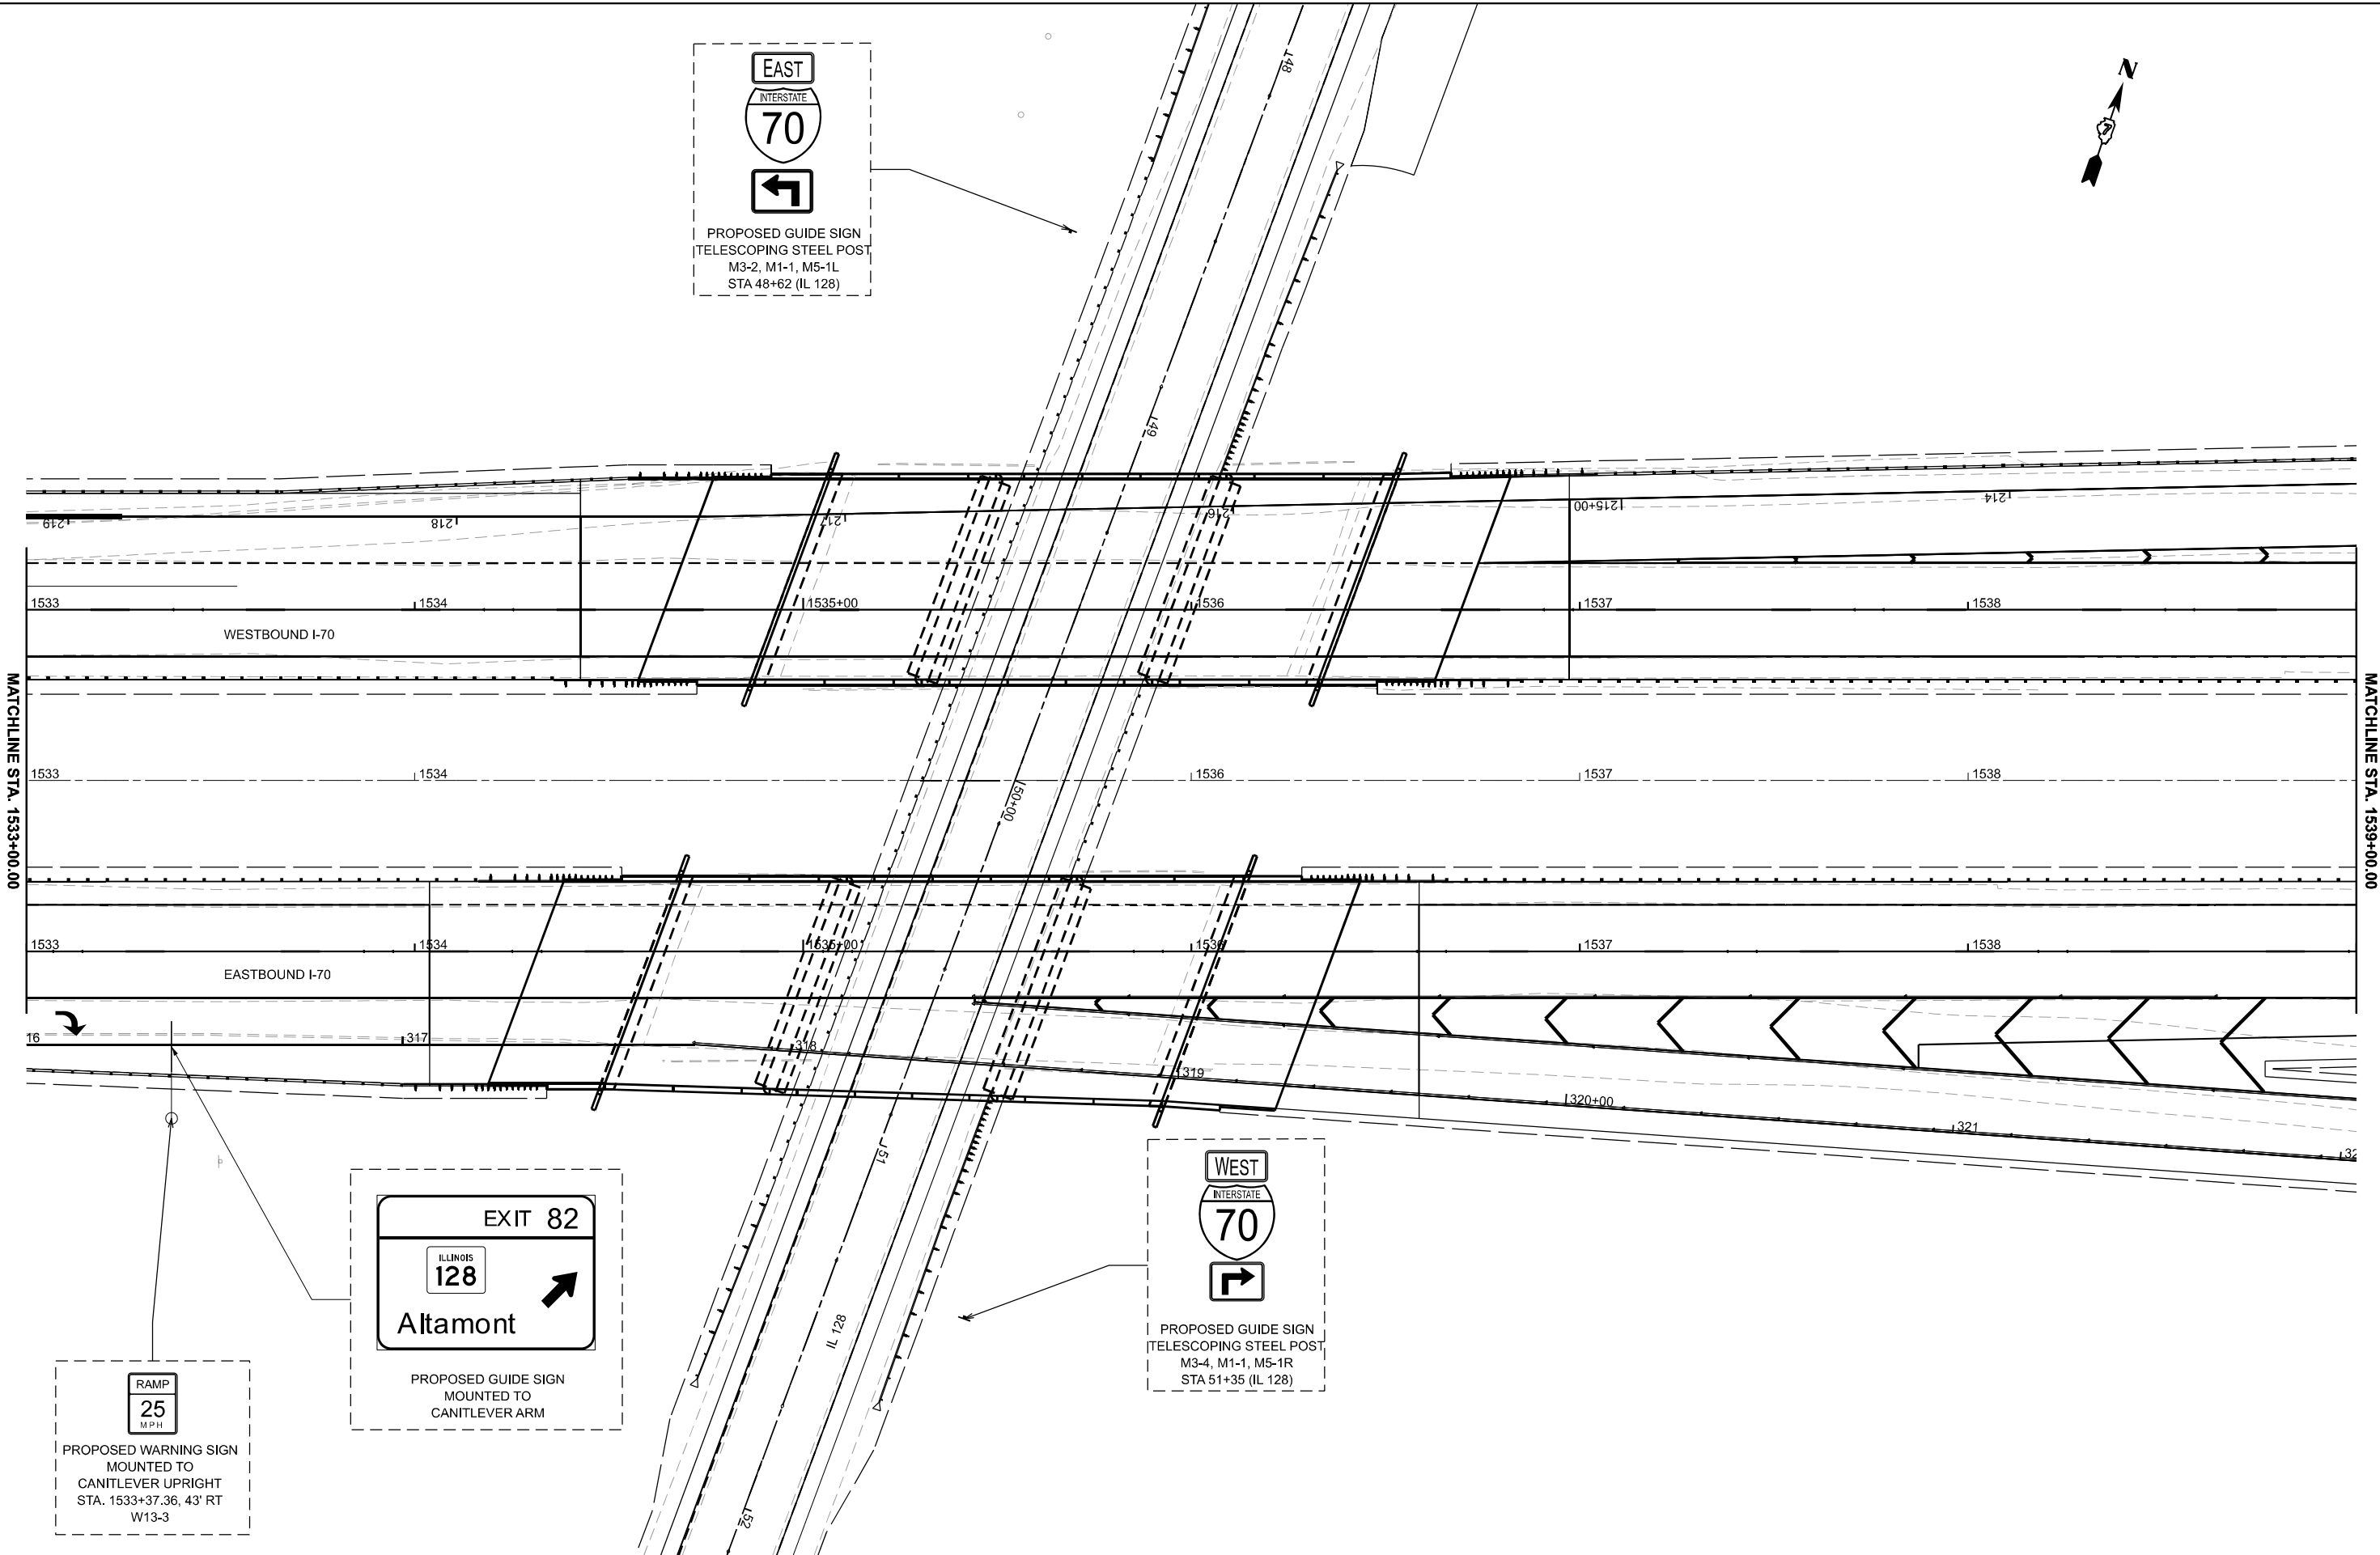

EXIT 82
ILLINOIS
128
Altamont
↗

PROPOSED GUIDE SIGN
MOUNTED TO
CANILEVER ARM

WEST
INTERSTATE
70
↗

PROPOSED GUIDE SIGN
TELESCOPING STEEL POST
M3-4, M1-1, M5-1R
STA 51+35 (IL 128)

RAMP
25
M P H

PROPOSED WARNING SIGN
MOUNTED TO
CANILEVER UPRIGHT
STA. 1533+37.36, 43' RT
W13-3



USER NAME	= moverbey
DESIGNED	- MC
DRAWN	- MC
CHECKED	- MJO
DATE	- 10/16/2025
PLOT SCALE	= 0.16666667" / in.
PLOT DATE	= 10/17/2025


STATE OF ILLINOIS
DEPARTMENT OF TRANSPORTATION

FAI ROUTE 70 - INTERSTATE 70
SIGNING PLAN


SCALE: 1"=20' SHEET 5 OF 37 SHEETS STA. 1533+00.00 TO STA. 1539+00.00

F.A.I. RTE.	SECTION	COUNTY	TOTAL SHEETS	SHEET NO.
70	(25-1)R-BR	EFFINGHAM	747	182
CONTRACT NO. 74893				
ILLINOIS FED. AID PROJECT				

MODEL SH - Signing Plan I-70 - 05
FILE NAME - proj\comp\p70\county\concrete\project\Documents\DOT\22004\192407\74893\CADD Data\Sheet\DOT 74893-182-05.dgn I-70.dgn

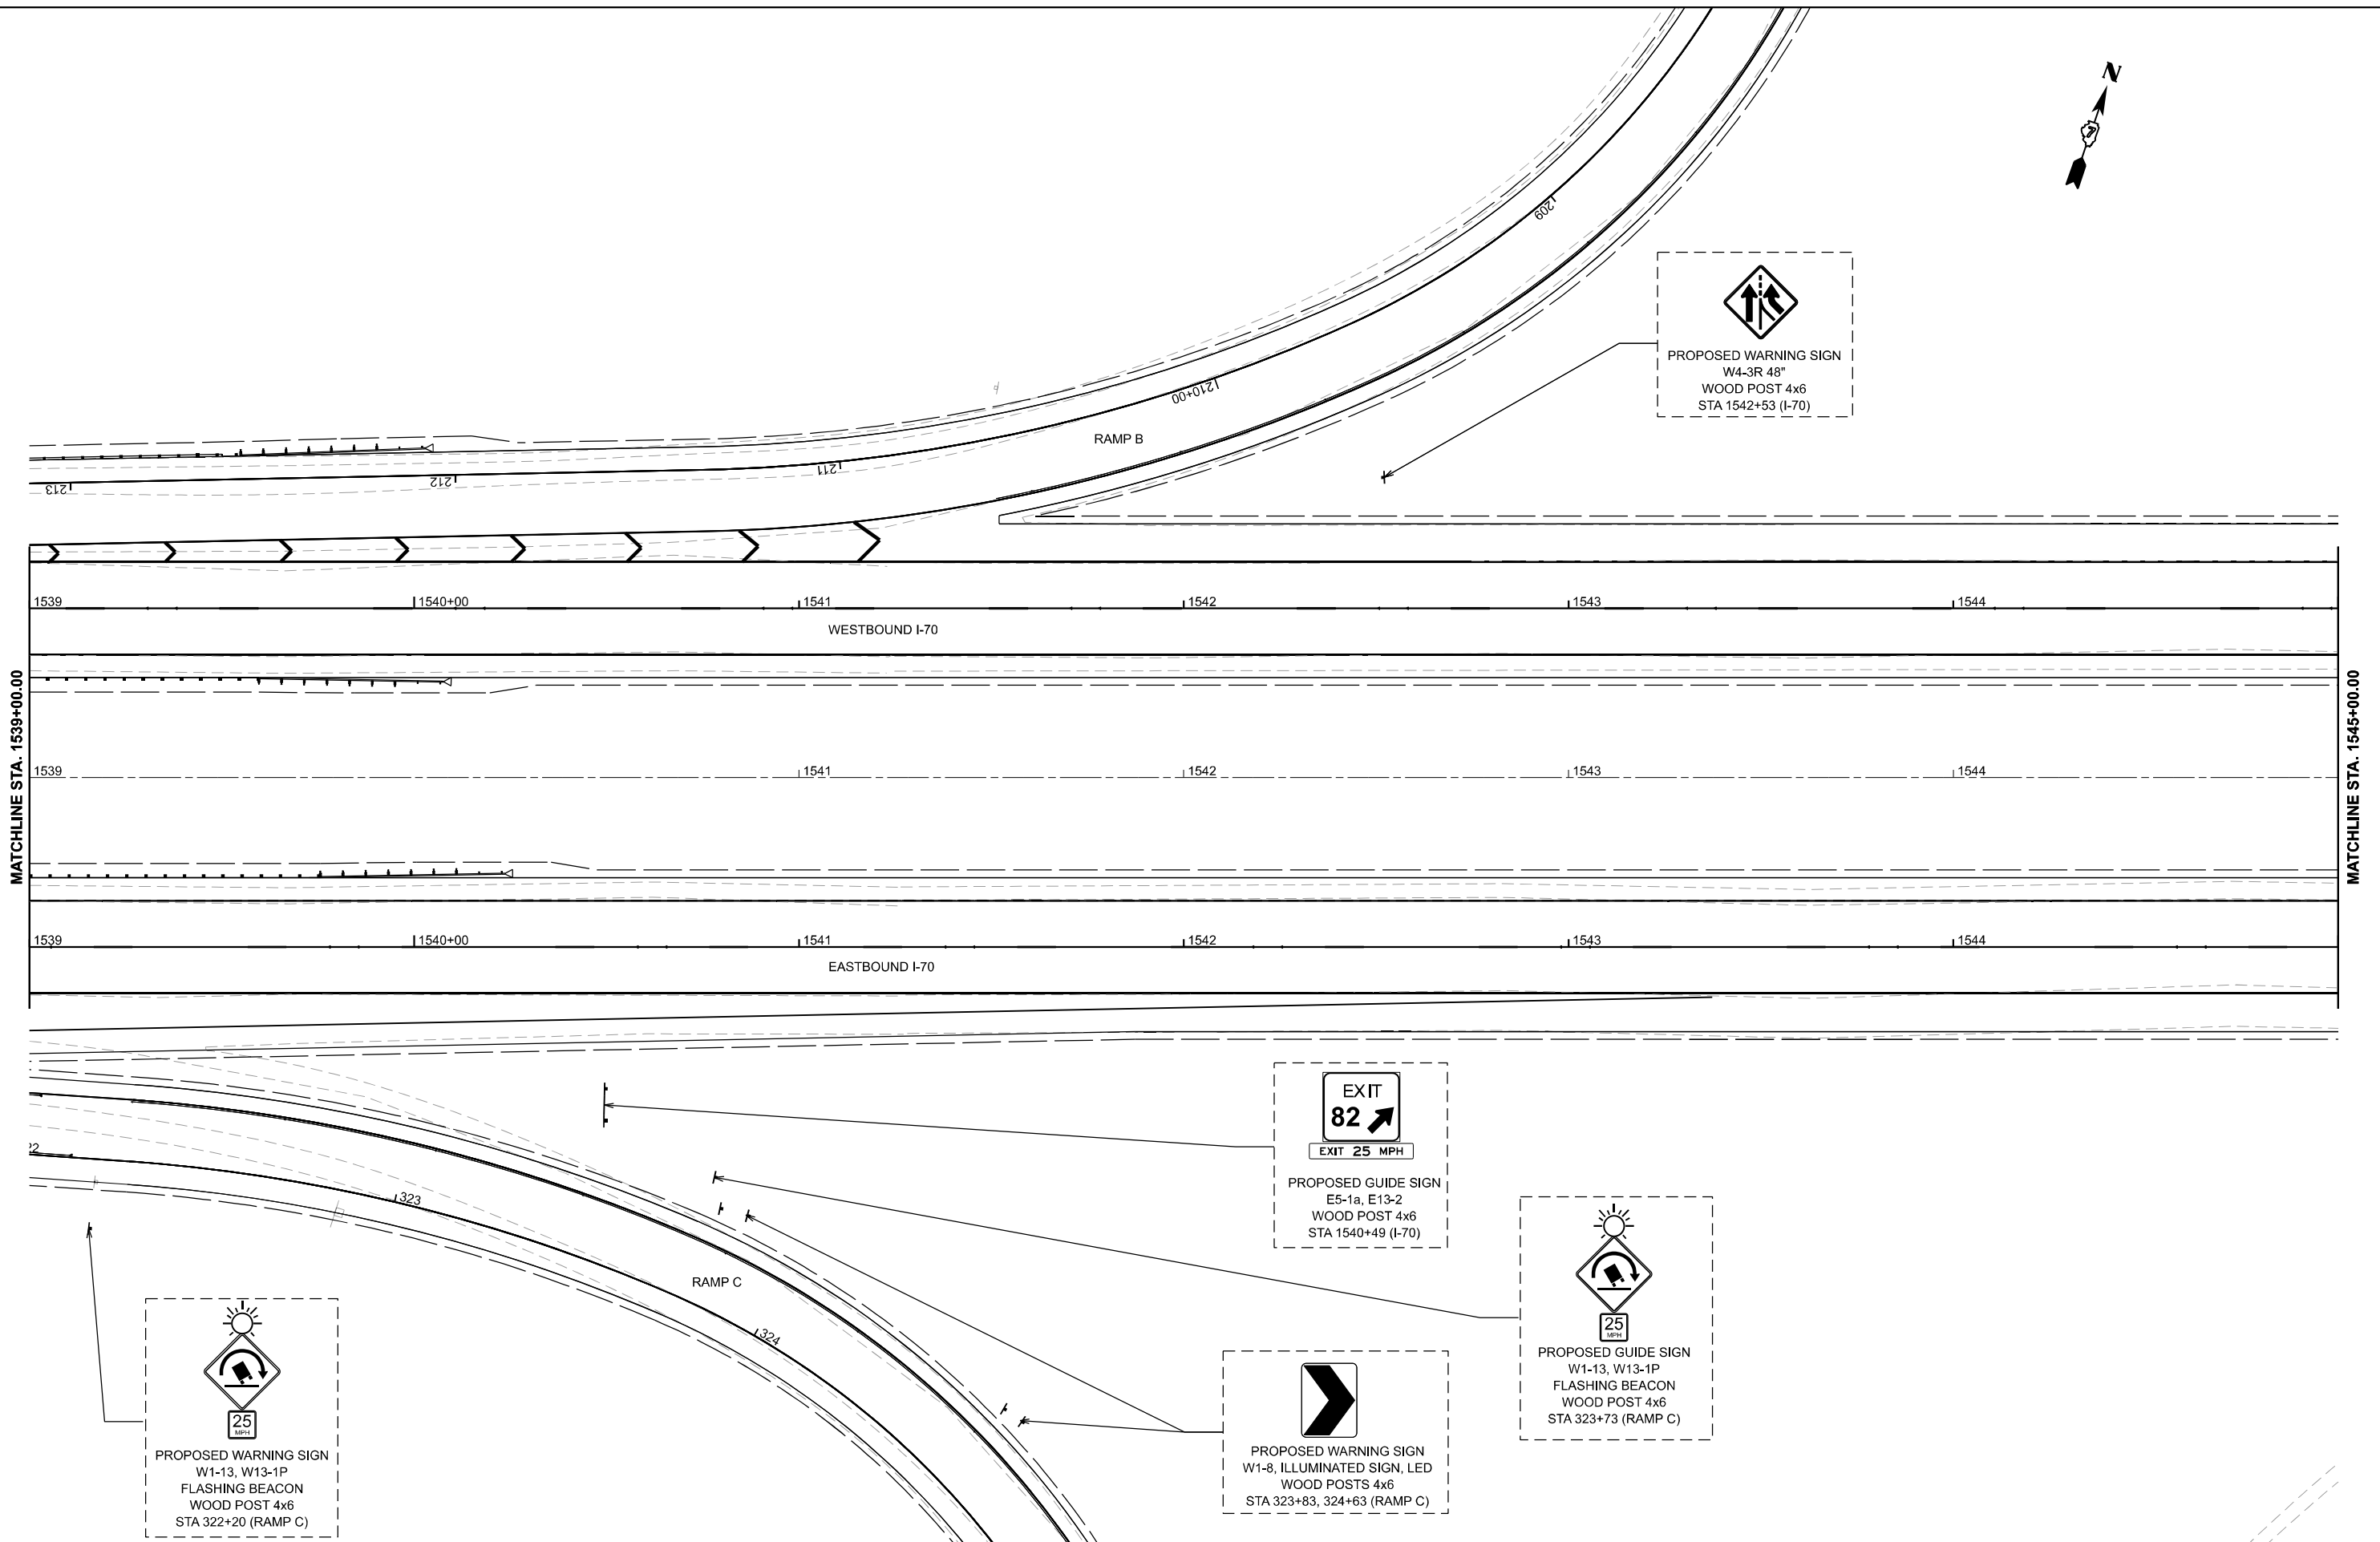


MODEL SH - Signing Plan I-70 - 07
FILE NAME - p:\work\moverbey\comcon\connect\project\documents\DOT\22004\19\40\74893\CADD Data\Sheets\DOT\4893\ch-sig-pln-1-70.dgn

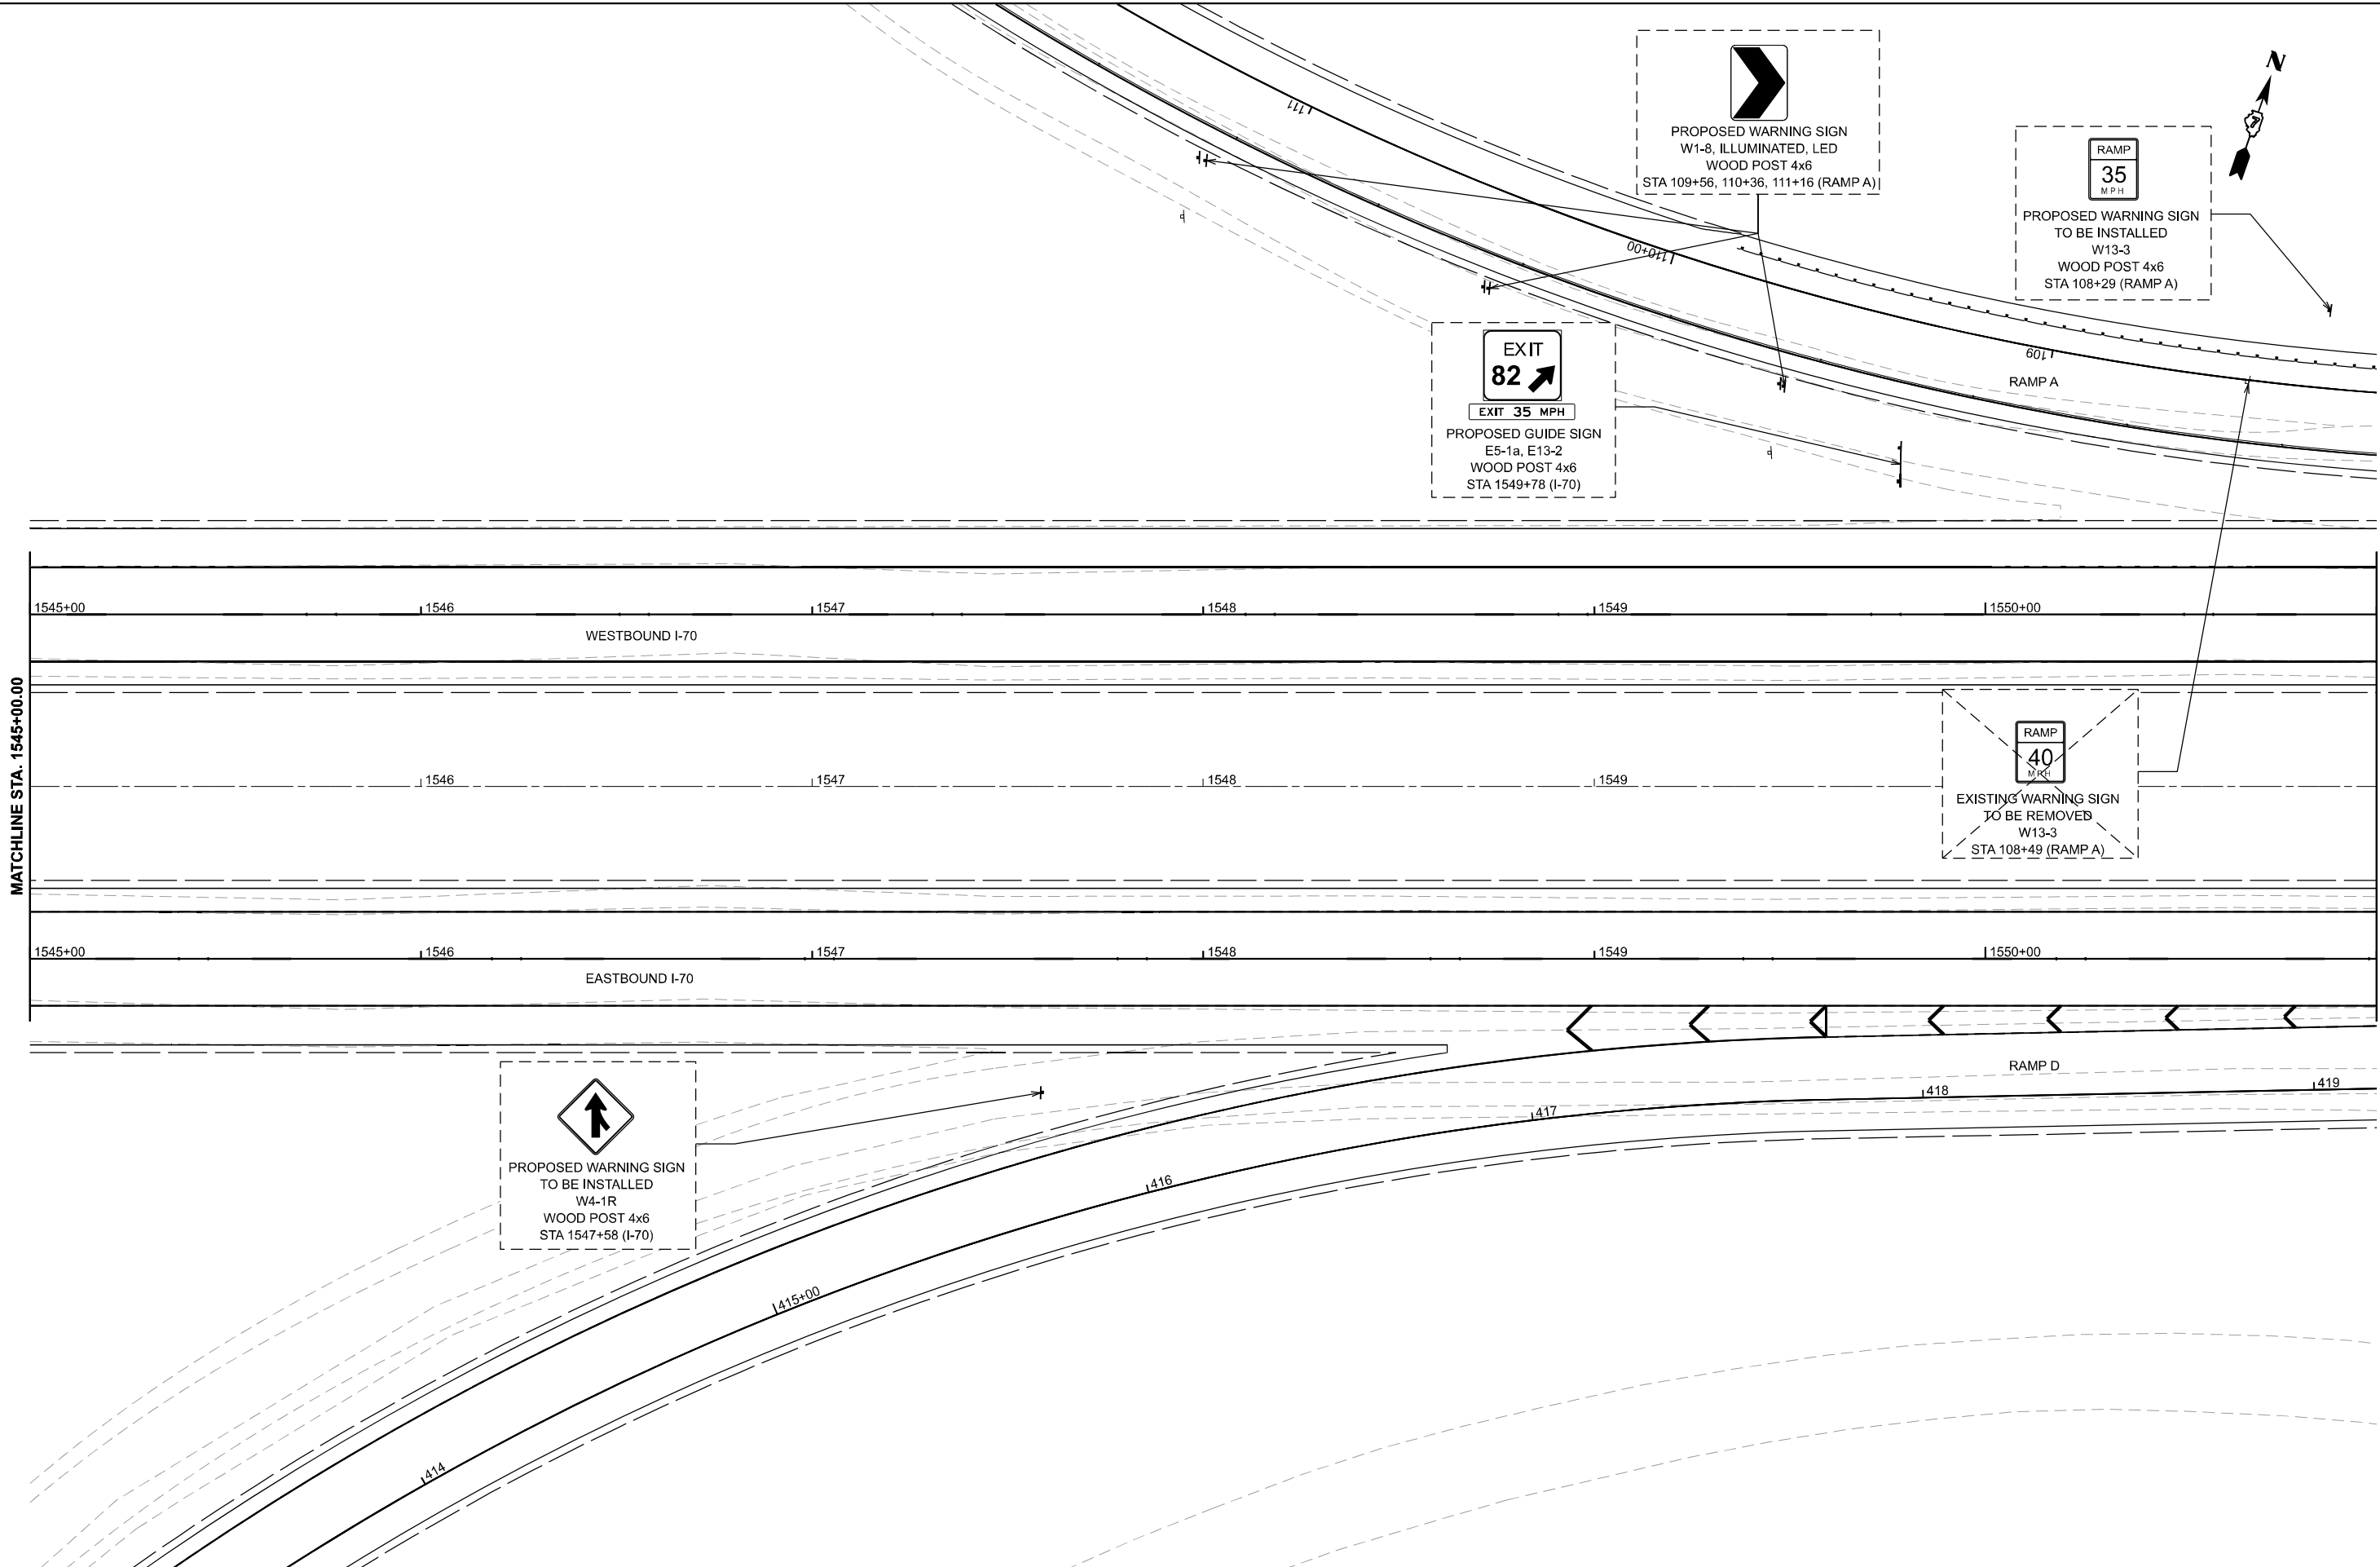

 License No. 184-000613 © Copyright CMT, Inc.	USER NAME = moverbey		DESIGNED - MC	REVISED -	STATE OF ILLINOIS DEPARTMENT OF TRANSPORTATION	FAI ROUTE 70 - INTERSTATE 70 SIGNING PLAN				F.A.I. RTE.	SECTION	COUNTY	TOTAL SHEETS	SHEET NO.
	PLOT SCALE = 0.16666667" / in.		DRAWN - MC	REVISED -						70	(25-1)R-BR	EFFINGHAM	747	184
	PLOT DATE = 10/17/2025		CHECKED - MJO	REVISED -		SCALE: 1"=20'			CONTRACT NO. 74893					
			DATE - 10/16/2025	REVISED -		SHEET 7 OF 37 SHEETS			ILLINOIS FED. AID PROJECT					
						STA. 1545+00.00 TO STA. 1551+00.00								

MODEL SH - Signing Plan I-70 - 08
FILE NAME - j:\work\p157\county\connect\connect\projects\Documents\DOT\22004\19\40\74893\CADD Data\Sheets\DOT\4893\sh-08-01.dgn

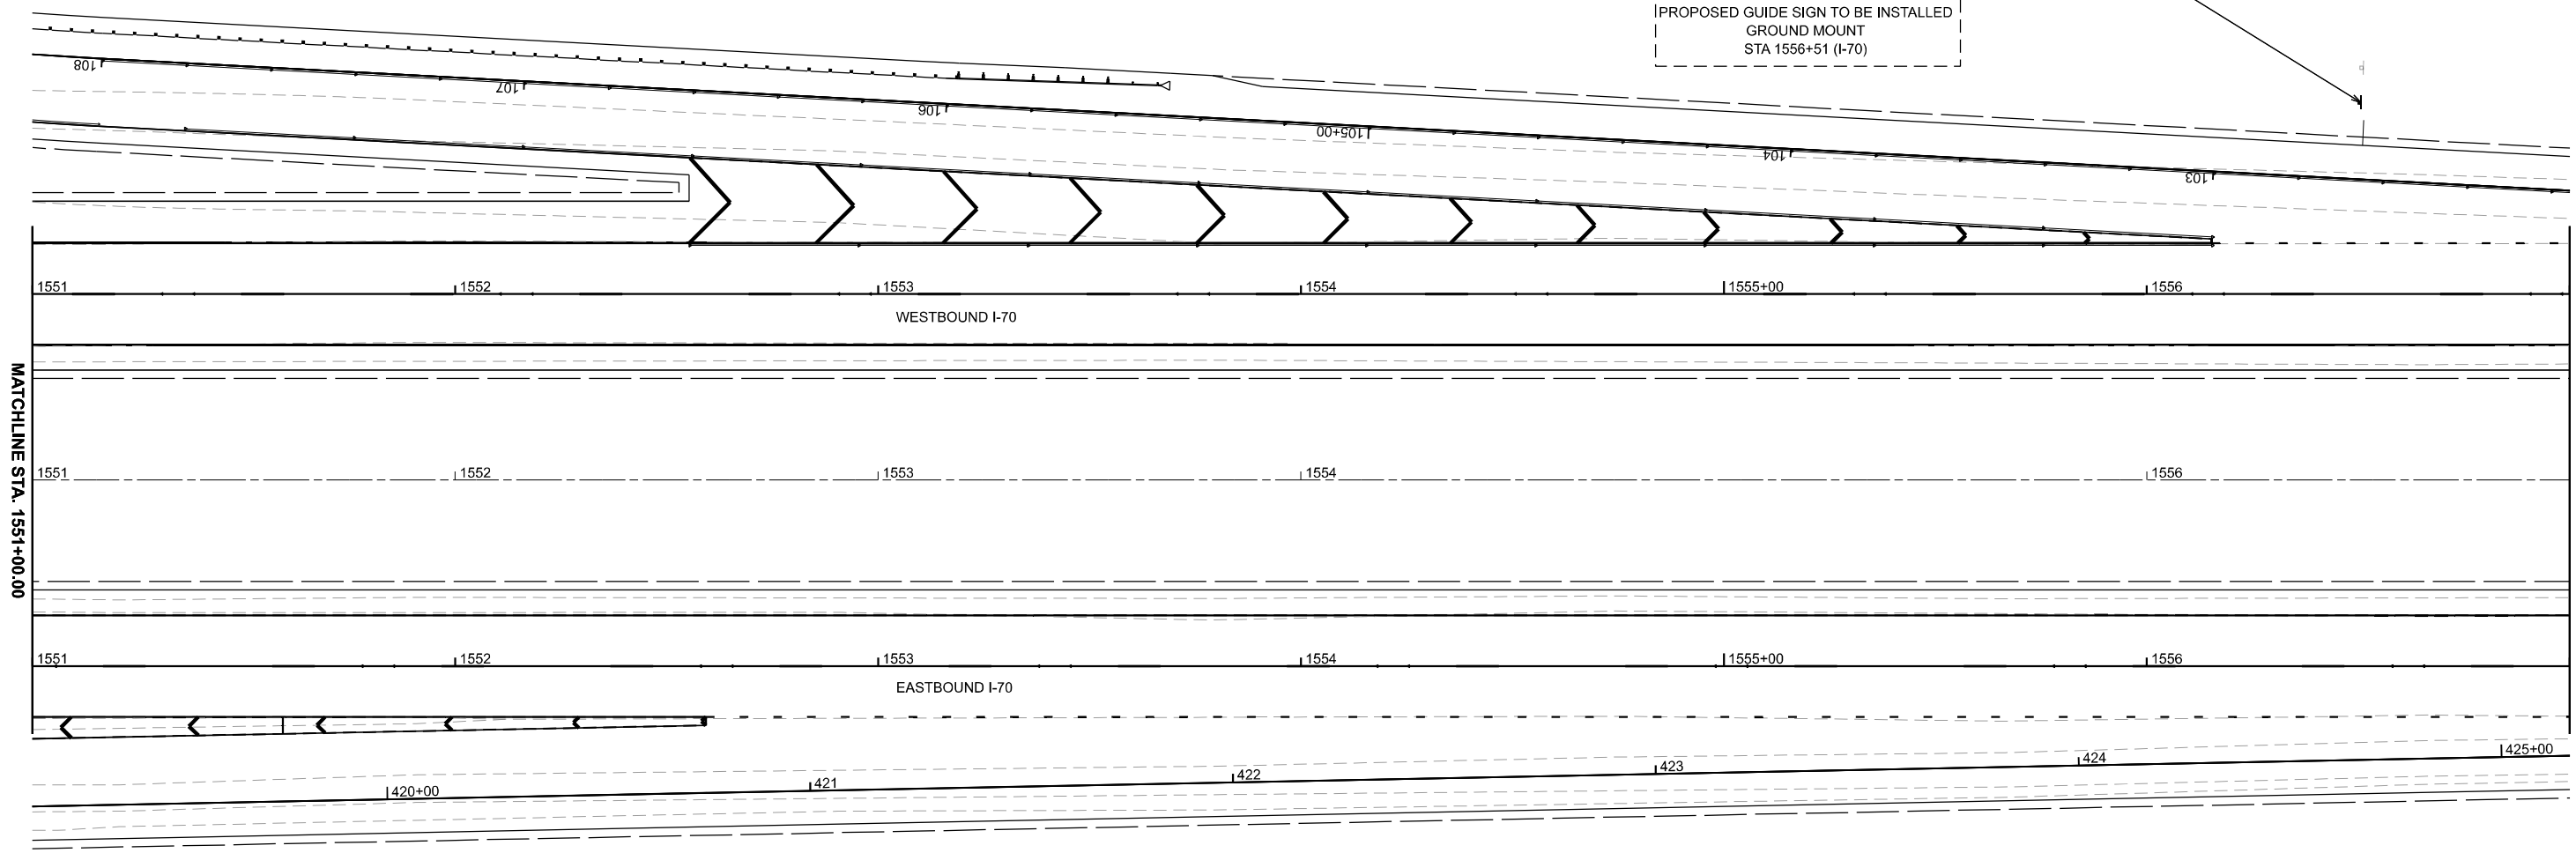

EXIT 82

ILLINOIS
128


Altamont

EXISTING GUIDE SIGN TO BE REMOVED
PROPOSED GUIDE SIGN TO BE INSTALLED
GROUND MOUNT
STA 1556+51 (I-70)

MATCHLINE STA. 1551+00.00

MATCHLINE STA. 1557+00.00

 License No. 184-000613 © Copyright CMT, Inc.	USER NAME = moverbey		DESIGNED - MC		REVISED -		STATE OF ILLINOIS DEPARTMENT OF TRANSPORTATION	FAI ROUTE 70 - INTERSTATE 70 SIGNING PLAN						F.A.I. RTE.	SECTION	COUNTY	TOTAL SHEETS	SHEET NO.
	DRAWN - MC		CHECKED - MJO		REVISED -			70	(25-1)R-BR		EFFINGHAM	747	185					
	PLOT SCALE = 0.16666667" / in.		DATE - 10/16/2025		REVISED -			CONTRACT NO. 74893										
	PLOT DATE = 10/17/2025							ILLINOIS FED. AID PROJECT										
								SCALE: 1"=20'	SHEET 8	OF 37	SHEETS	STA. 1551+00.00	TO STA. 1557+00.00					

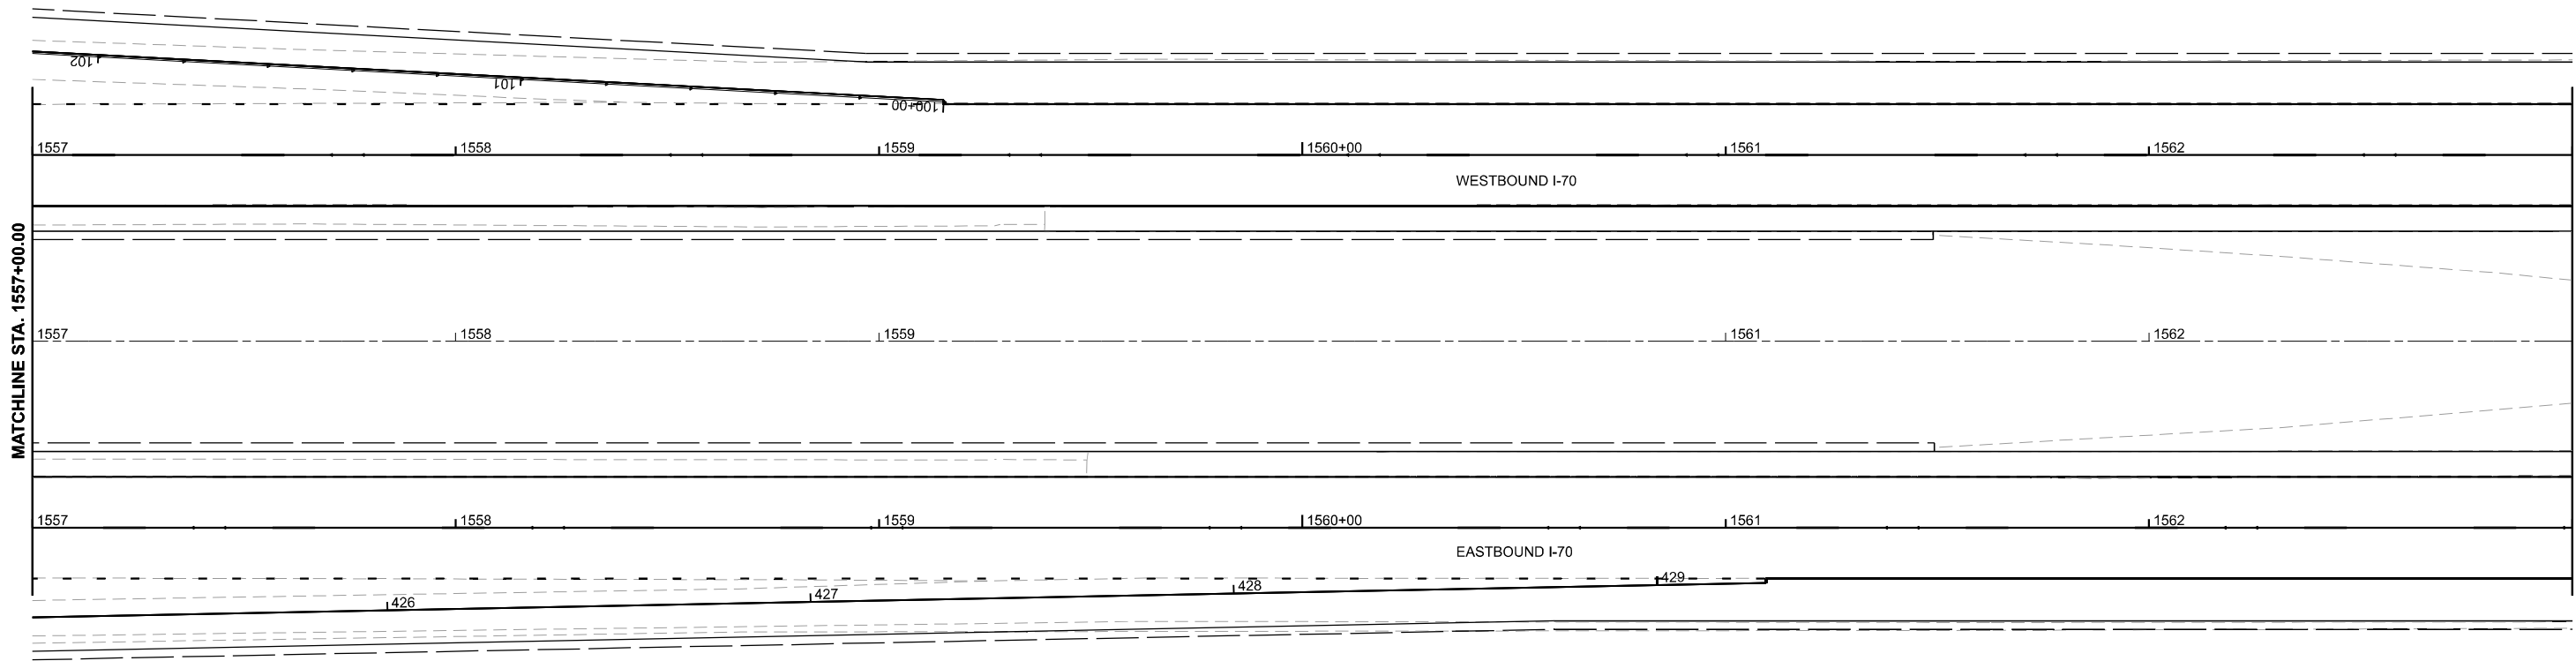

EXISTING GUIDE SIGN TO REMAIN
M1-1, M3-2
STA 1560+81.61 (I-70)

MODEL SH - Signing Plan I-70 - 08
FILE NAME - j:\work\p15\county\connect\connect\projects\documents\DOT\22004\19\40\74893\CADD Data\Sheets\DOT\4893\sh-08.dgn I-70.dgn



License No. 184-000613

© Copyright CMT, Inc.

USER NAME	= moverbey
DESIGNED	- MC
DRAWN	- MC
CHECKED	- MJO
DATE	- 10/16/2025
PLOT SCALE	= 0.16666667"/in.
PLOT DATE	= 10/17/2025

REVISED	-
REVISED	-
REVISED	-
REVISED	-

STATE OF ILLINOIS
DEPARTMENT OF TRANSPORTATION

FAI ROUTE 70 - INTERSTATE 70
SIGNING PLAN


SCALE: 1"=20' SHEET 9 OF 37 SHEETS STA. 1557+00.00 TO STA. 1563+00.00

F.A.I. RTE.	SECTION	COUNTY	TOTAL SHEETS	SHEET NO.
70	(25-1)R-BR	EFFINGHAM	747	186
				CONTRACT NO. 74893
		ILLINOIS	FED. AID PROJECT	



MILE
8
3

EXISTING GUIDE SIGN TO REMAIN
D10-2
STA 1564+7 (I-70)

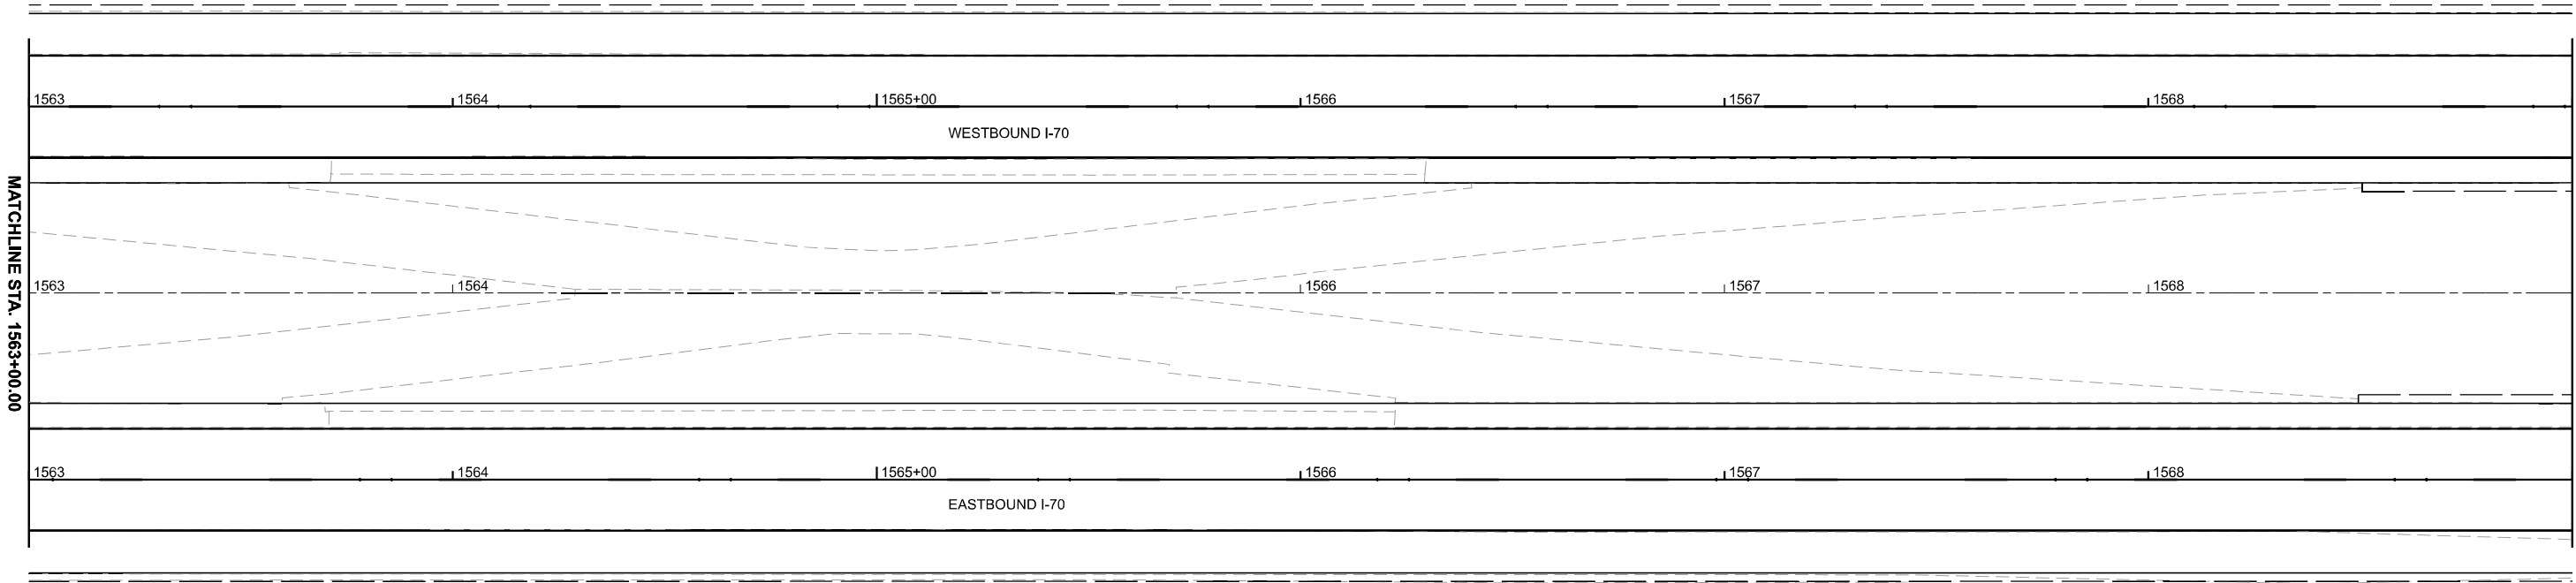

MILE
8
3

EXISTING GUIDE SIGN TO REMAIN
D10-2
STA 1564+2 (I-70)

SPEED
LIMIT
70
MINIMUM
45

PROPOSED REGULATORY SIGN
TO BE INSTALLED
R2-4a
WOOD POST 4x6
STA 1565+97 (I-70)

MODEL SH - Signing Plan I-70 - 10
FILE NAME - j:\work\mgt\p1\county\complan\connect\project\Documents\DOT\22004\19\40\74893\CADD Data\Sheets\DOT\4893\sh-10.dgn I-70.dgn



License No. 184-000613

© Copyright CMT, Inc.

USER NAME = moverbey
PLOT SCALE = 0.16666667" / in.
PLOT DATE = 10/17/2025

DESIGNED - MC
DRAWN - MC
CHECKED - MJO
DATE - 10/16/2025

REVISED -
REVISED -
REVISED -
REVISED -

STATE OF ILLINOIS
DEPARTMENT OF TRANSPORTATION

FAI ROUTE 70 - INTERSTATE 70
SIGNING PLAN

SCALE: 1"=20'

SHEET 10 OF 37 SHEETS STA. 1563+00.00 TO STA. 1569+00.00

F.A.I. RTE.	SECTION	COUNTY	TOTAL SHEETS	SHEET NO.
70	(25-1)R-BR	EFFINGHAM	747	187
ILLINOIS			CONTRACT NO. 74893	
ILLINOIS			FED. AID PROJECT	

MODEL SH - Signing Plan I-70 - 11
FILE NAME: j:\work\mch\p2\county\connect\connect\projects\Documents\DOT\2200419\2407\74893\CADD Data\Sheets\DOT\4893\ch-sig-pln I-70.dgn



License No. 184-000613

© Copyright CMT, Inc.

USER NAME	= moverbey
PLOT SCALE	= 0.16666667"/in.
PLOT DATE	= 10/17/2025

DESIGNED	-	MC
DRAWN	-	MC
CHECKED	-	MJO
DATE	-	10/16/2025

REVISED	-
REVISED	-
REVISED	-
REVISED	-

STATE OF ILLINOIS
DEPARTMENT OF TRANSPORTATION


FAI ROUTE 70 - INTERSTATE 70
SIGNING PLAN

SCALE: 1"=20'

SHEET 11 OF 37 SHEETS STA. 1569+00.00 TO STA. 1575+00.00

F.A.I. RTE.	SECTION	COUNTY	TOTAL SHEETS	SHEET NO.
70	(25-1)R-BR	EFFINGHAM	747	188
		CONTRACT NO. 74893		
		ILLINOIS	FED. AID PROJECT	


MATCHLINE STA. 1569+00.00

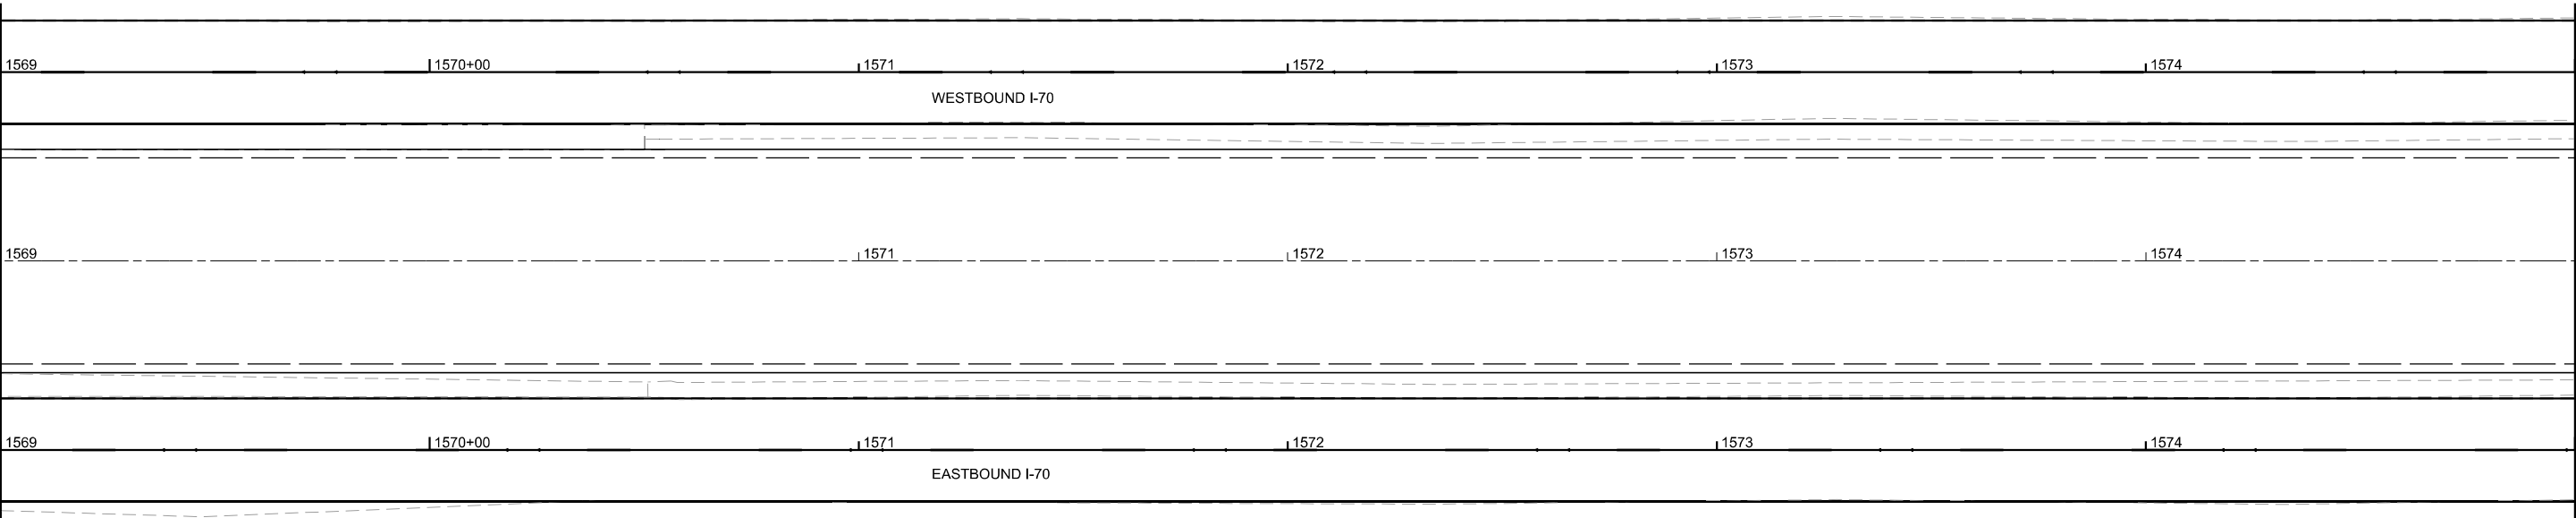

MATCHLINE STA. 1575+00.00

MODEL SH - Signing Plan I-70 - 13
FILE NAME: j:\work\eng\p70\county\comcon\connect\projects\Documents\DOT\2200419\2407\74893\CADD Data\Sheets\DOT\4893\sh-siggn-13.dgn

MATCHLINE STA. 1581+00.00

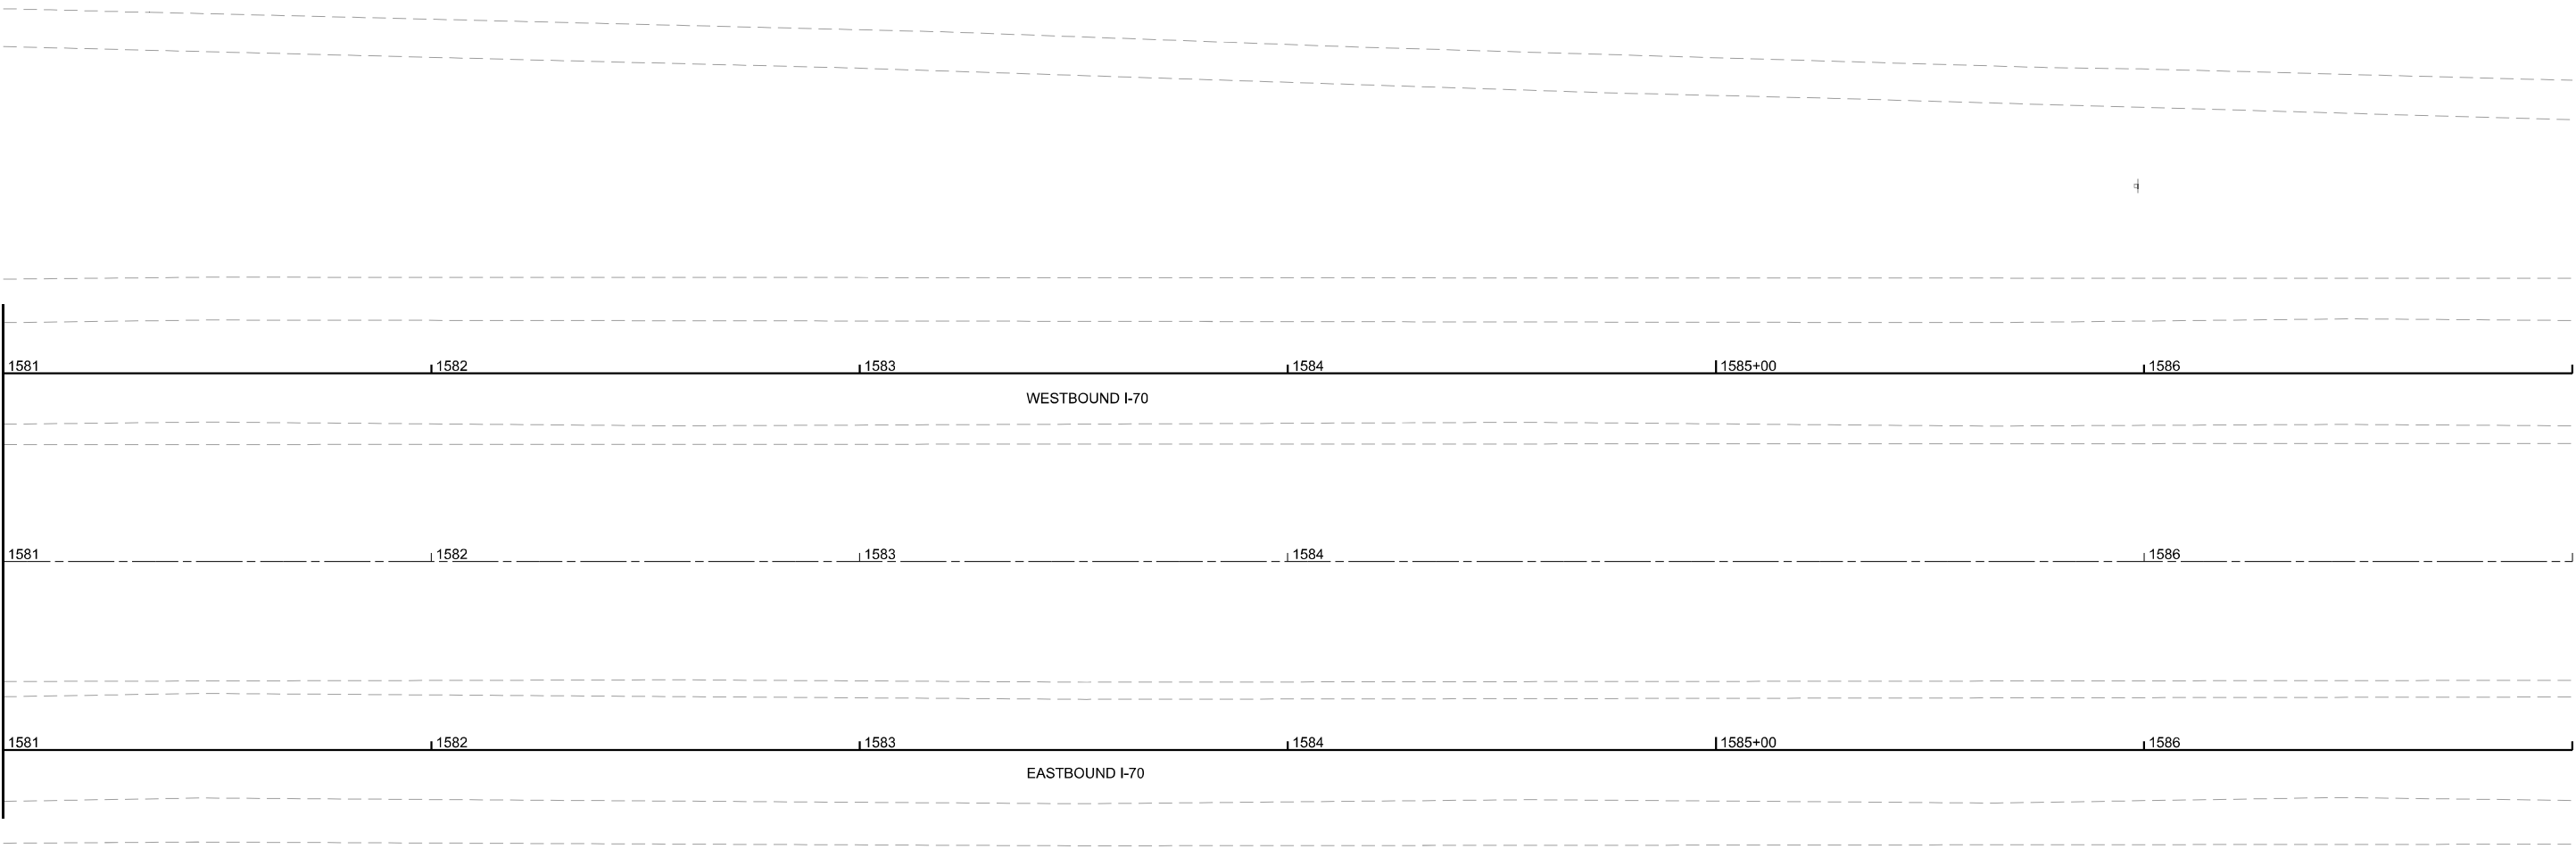

License No. 184-000613

© Copyright CMT, Inc.

USER NAME = moverbey

DESIGNED - MC

REVISED -

DRAWN - MC

REVIS

PLOT SCALE = 0.16666667"/in.

CHECKED - MJO

REVISED -

PLOT DATE = 10/17/2025

DATE - 10/16/2025

REVISED -

STATE OF ILLINOIS
DEPARTMENT OF TRANSPORTATION

FAI ROUTE 70 - INTERSTATE 70
SIGNING PLAN

SCALE: 1"=20'

SHEET 13

OF

37

SHEETS

STA. 1581+00.00 TO STA. 1587+00.00

F.A.I.

RTE.

70

SECTION

(25-1)R-BR

COUNTY

EFFINGHAM

TOTAL

SHEETS

747

SHEET

NO.

190

CONTRACT NO. 74893

ILLINOIS

FED. AID PROJECT

MODEL E:\CL-IL\125PHK Plan16 (Sheet)
FILE NAME: p:\work\125phk\125phk.dgn
DATE: 10/17/2025



License No. 184-000613

© Copyright CMT, Inc.

USER NAME	= moverbey
DESIGNED	- MC
DRAWN	- MC
CHECKED	- MJO
DATE	- 10/16/2025

REVISED	-
REVISED	-
REVISED	-
REVISED	-

STATE OF ILLINOIS
DEPARTMENT OF TRANSPORTATION


FAI ROUTE 70 - INTERSTATE 70
SIGNING PLAN

SCALE: 1"=20' SHEET 15 OF 37 SHEETS STA. 46+50.00 TO STA. 52+50.00


F.A.I. RTE.	SECTION	COUNTY	TOTAL SHEETS	SHEET NO.
70	(25-1)R-BR	EFFINGHAM	747	192
CONTRACT NO. 74893				
ILLINOIS FED. AID PROJECT				

MATCHLINE STA. 46+50.00

MATCHLINE STA. 52+50.00

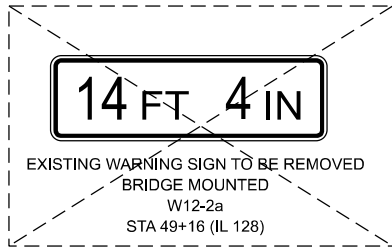

EXISTING WARNING SIGN TO BE REMOVED
BRIDGE MOUNTED
W12-2a
STA 49+16 (IL 128)

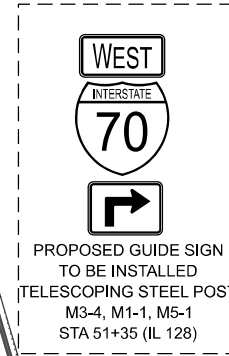


PROPOSED GUIDE SIGN
TO BE INSTALLED
TELESCOPING STEEL POST
M3-4, M1-1, M5-1
STA 51+35 (IL 128)




PROPOSED WARNING SIGN
TO BE INSTALLED
WOOD POST 4x6
W6-3
STA 52+42 (IL 128)




EXISTING WARNING SIGN TO BE REMOVED
BRIDGE MOUNTED
W12-2a
STA 50+74 (IL 128)

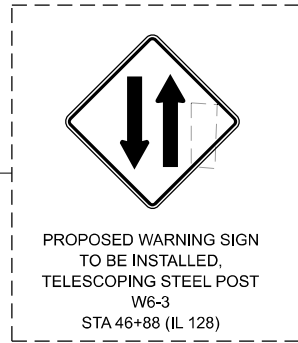



PROPOSED WARNING SIGN
TO BE INSTALLED,
TELESCOPING STEEL POST
W6-3
STA 46+88 (IL 128)

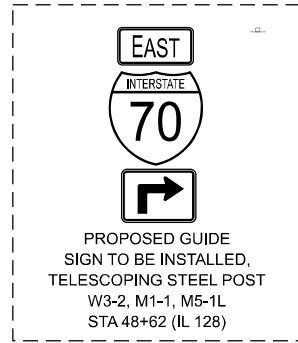



PROPOSED GUIDE
SIGN TO BE INSTALLED,
TELESCOPING STEEL POST
W3-2, M1-1, M5-1L
STA 48+62 (IL 128)

 


SCALE IN FEET

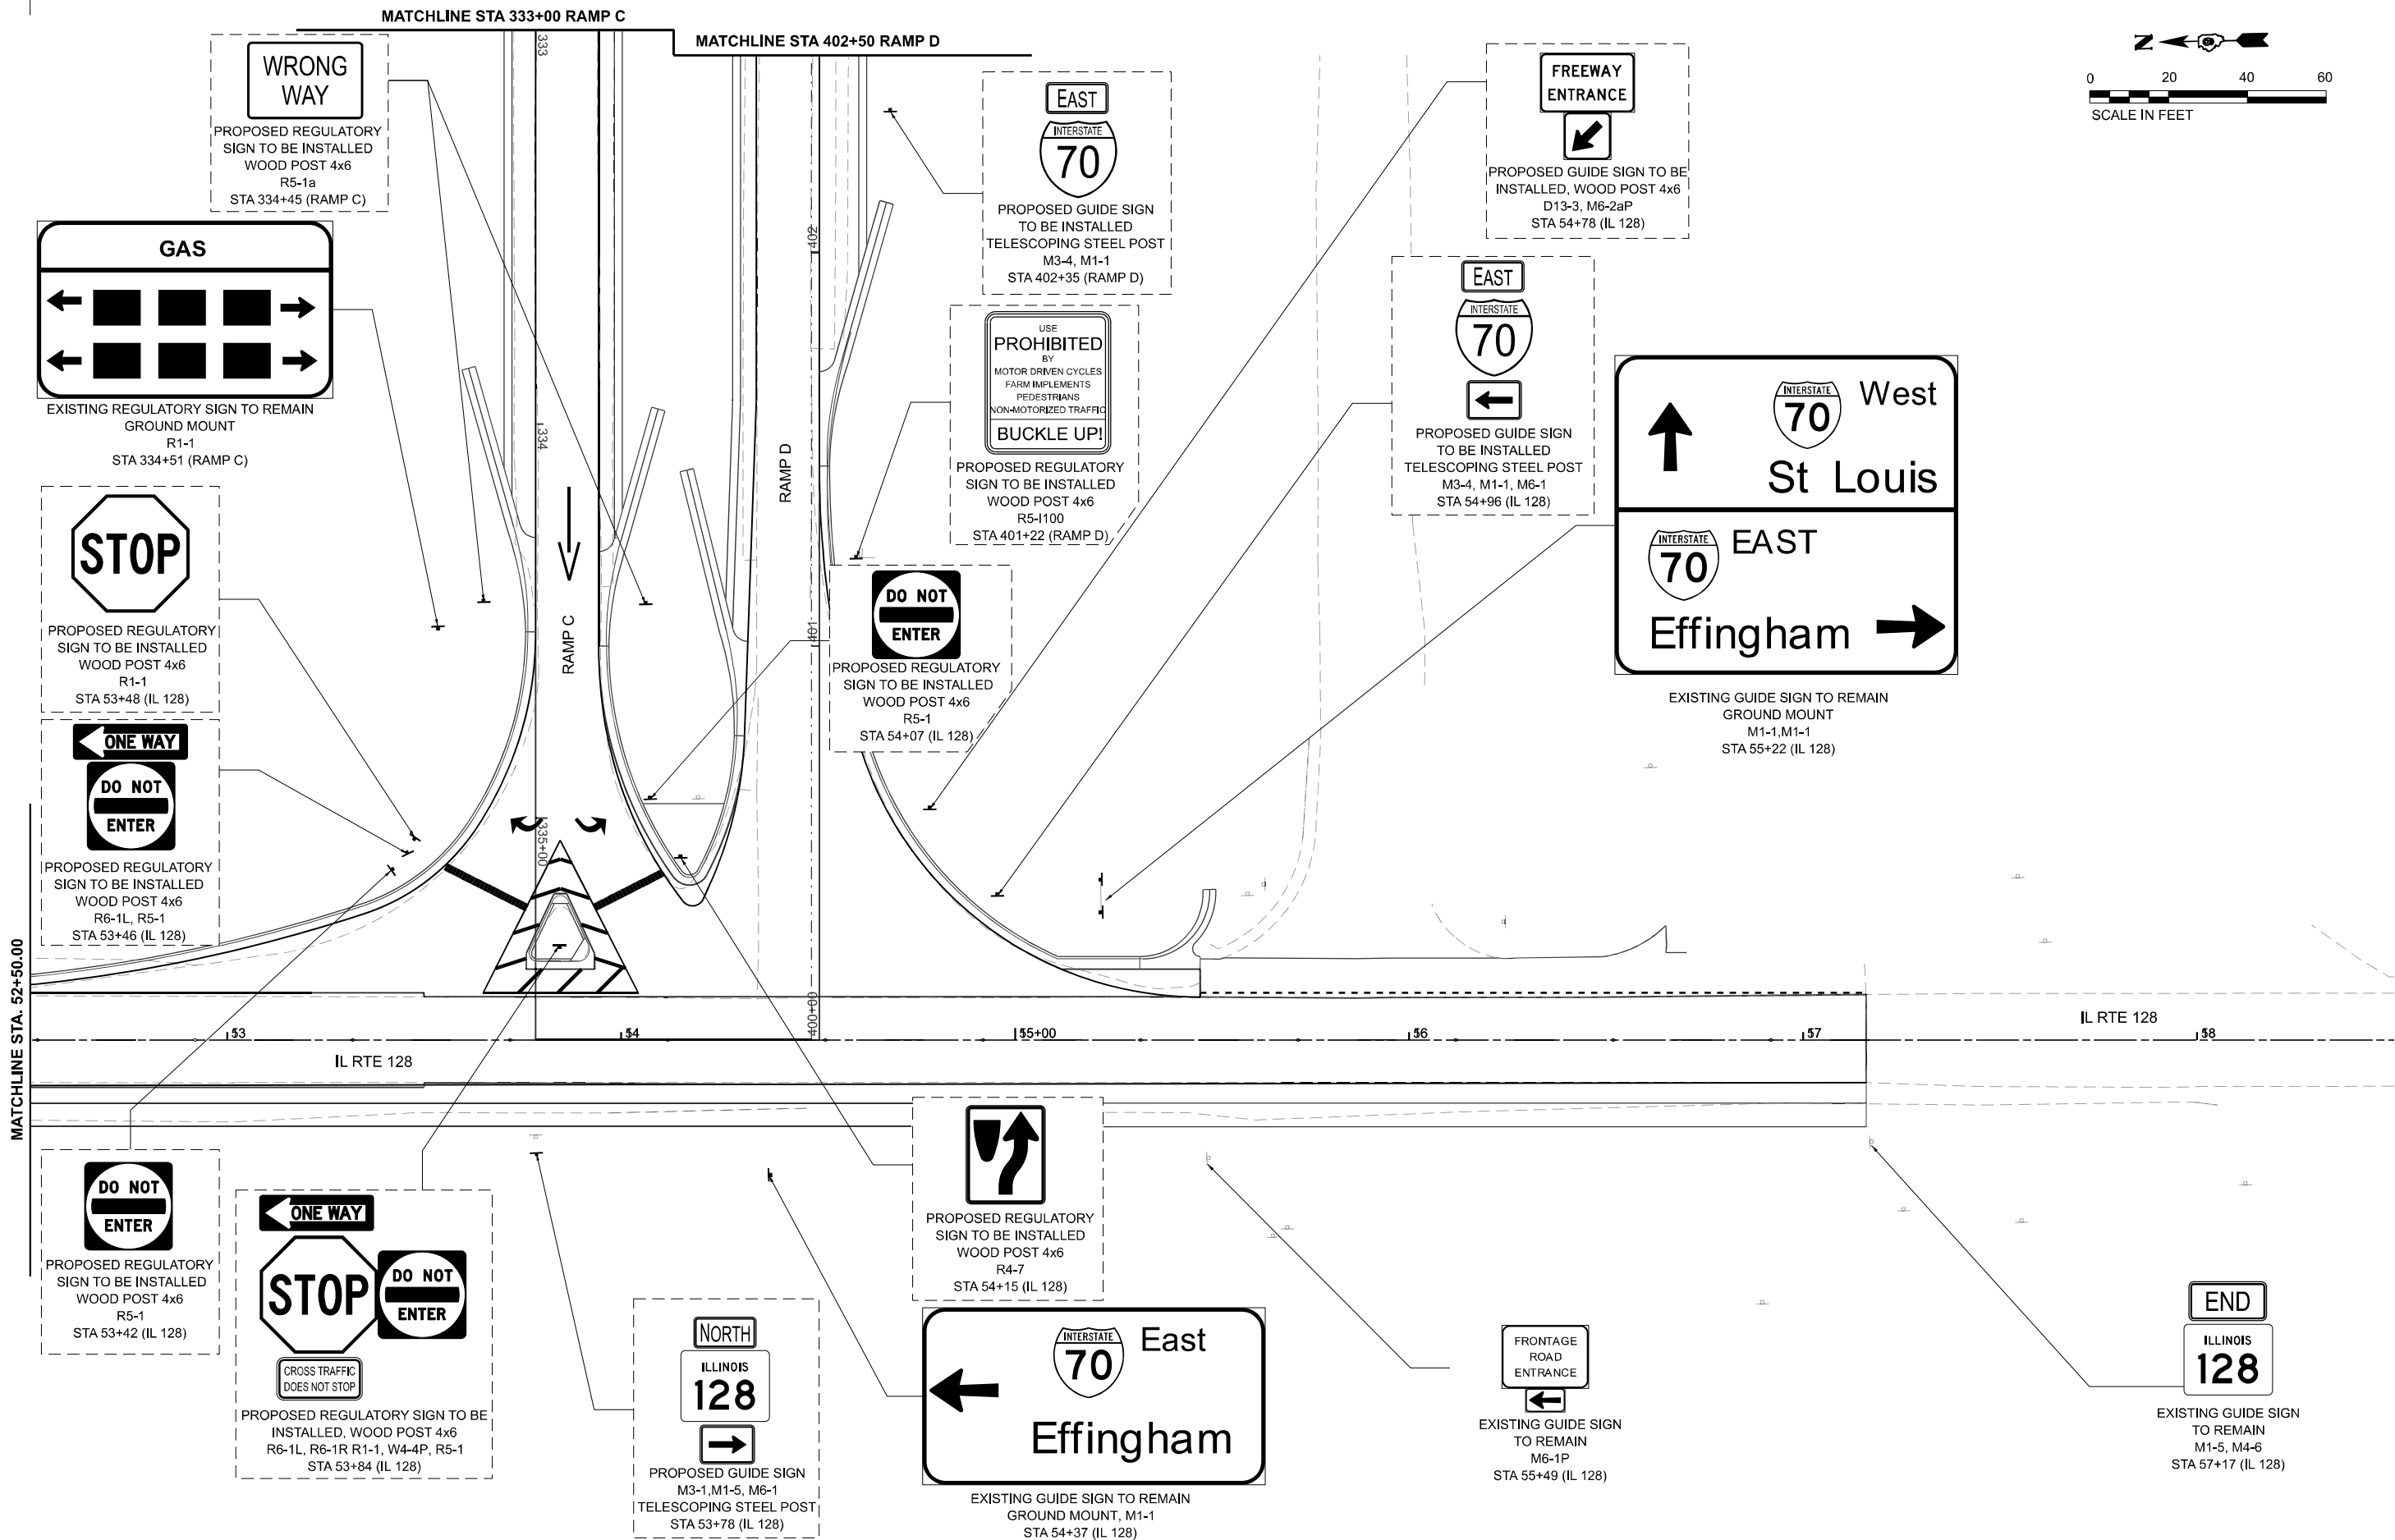 


 License No. 184-000613 © Copyright CMT, Inc.	USER NAME = moverbey	DESIGNED - MC	REVISED -	STATE OF ILLINOIS DEPARTMENT OF TRANSPORTATION	FAI ROUTE 70 - INTERSTATE 70 SIGNING PLAN					F.A.I. RTE.	SECTION	COUNTY	TOTAL SHEETS	SHEET NO.	
	PLOT SCALE = 0.16666667" / in.	DRAWN - MC	REVISED -							70	(25-1)R-BR	EFFINGHAM	747	193	
	PLOT DATE = 10/17/2025	CHECKED - MJO	REVISED -		SCALE: 1"=20'					SHEET 16	OF 37 SHEETS	STA. 52+50.00	TO STA.	CONTRACT NO. 74893	
	DATE - 10/16/2025	REVISED -								ILLINOIS		FED. AID PROJECT			

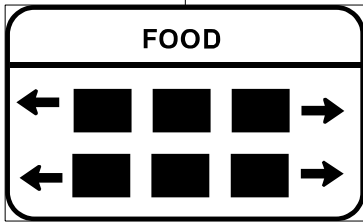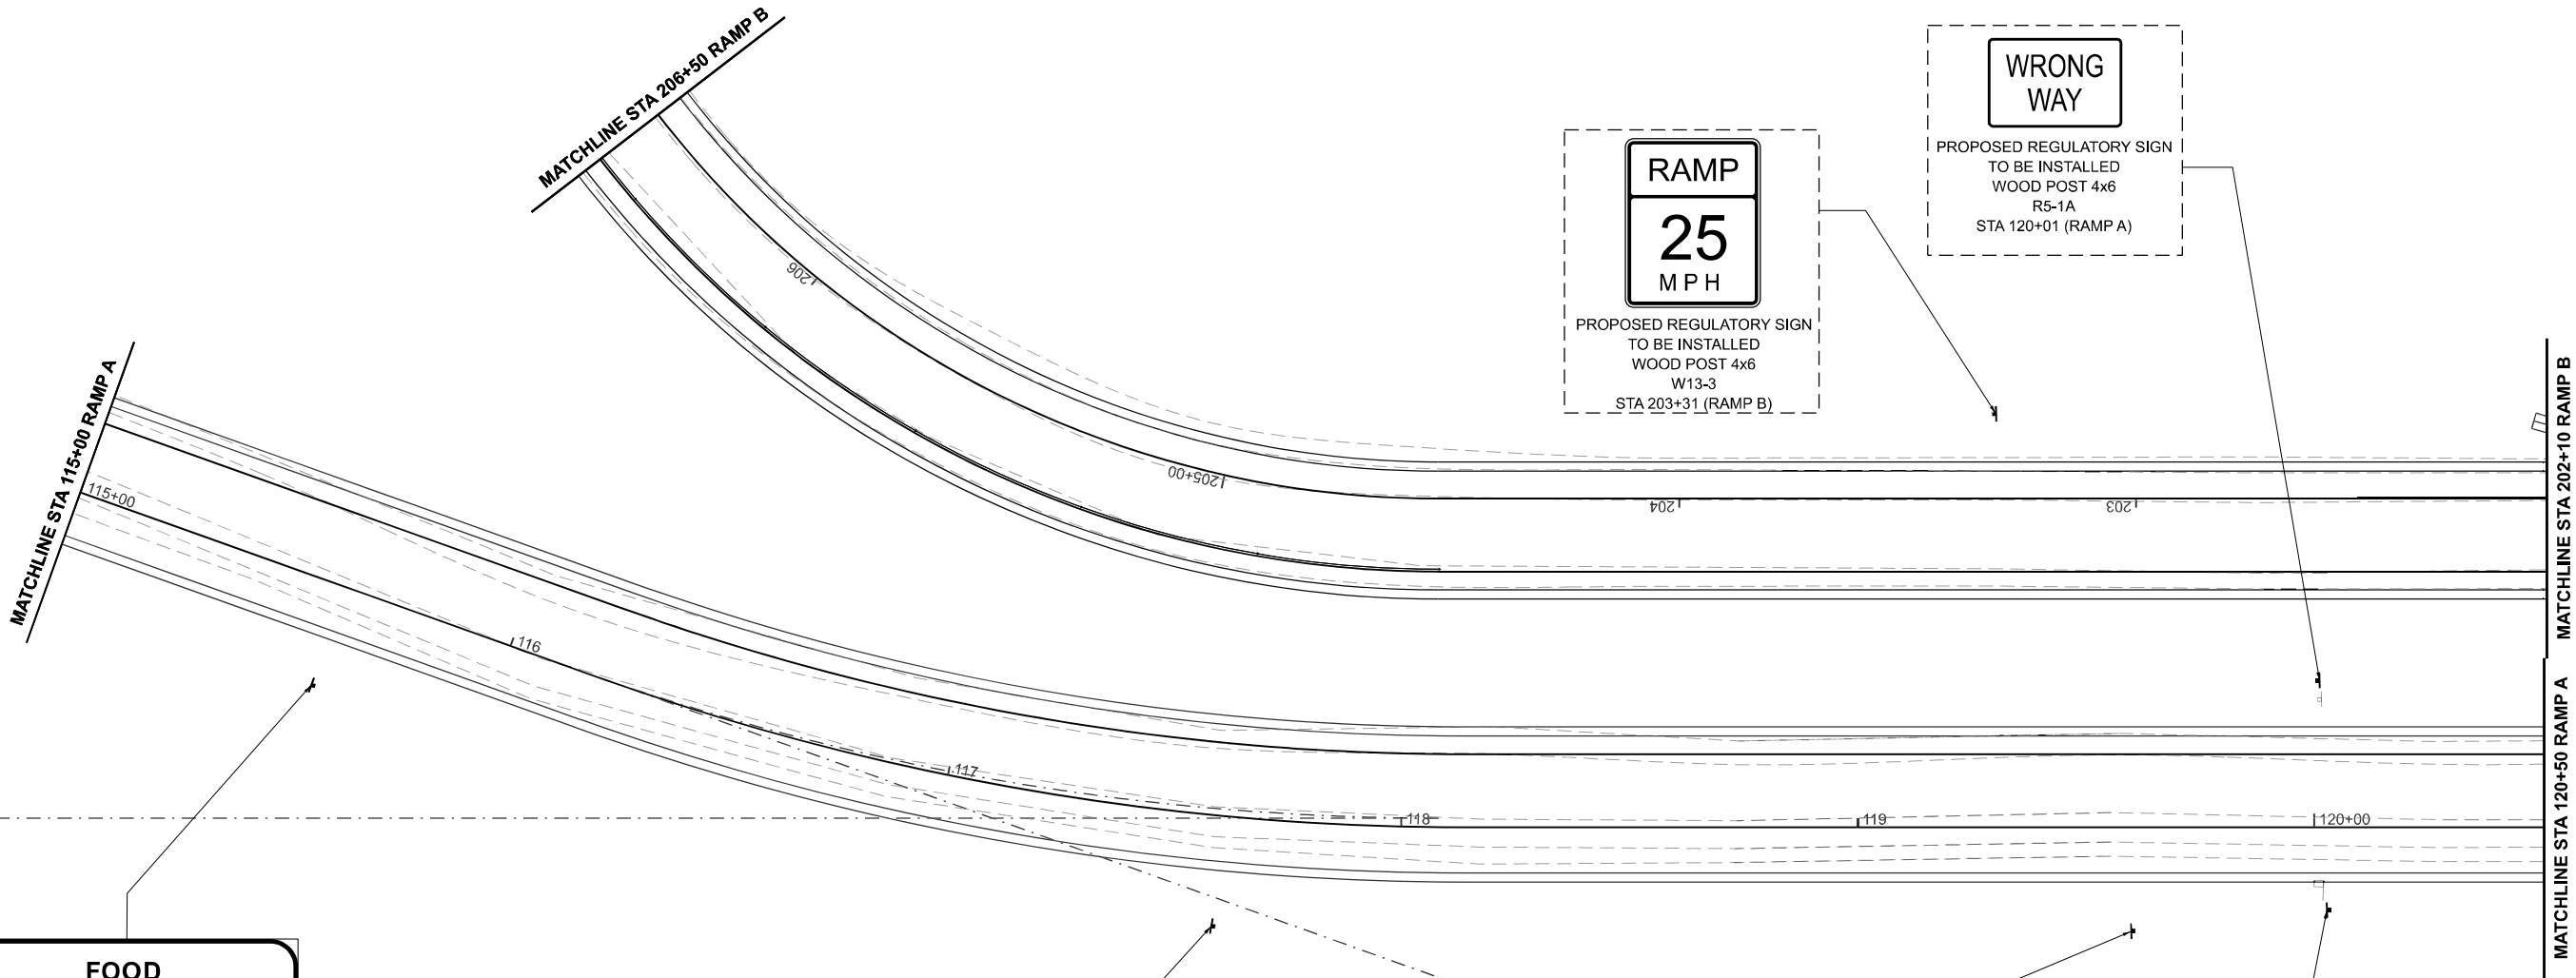


EXISTING GUIDE SIGN
TO BE INSTALLED
GROUND MOUNT
STA 115+61 (RAMP A)

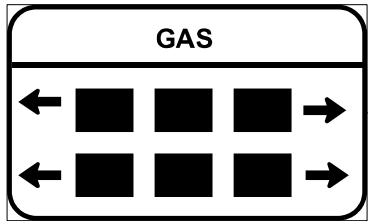

EXISTING GUIDE SIGN
TO BE INSTALLED
GROUND MOUNT
STA 117+61 (RAMP A)

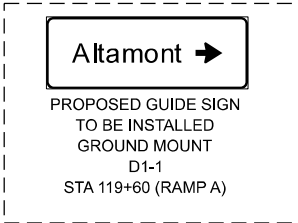

PROPOSED GUIDE SIGN
TO BE INSTALLED
GROUND MOUNT
D1-1
STA 119+60 (RAMP A)

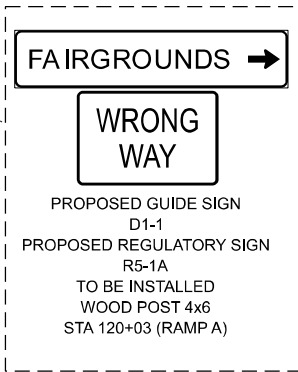

PROPOSED GUIDE SIGN
D1-1
PROPOSED REGULATORY SIGN
R5-1A
TO BE INSTALLED
WOOD POST 4x6
STA 120+03 (RAMP A)

MODEL: RAMP\W\B\OFF - Ramps\4\PM\Plan19 [Sheet]
FILE NAME: Proj\Comp\Proj\2024\19\40\74893\CADD Data\Sheets\DOT\22004\19\40\74893\40\74893\40\74893_Signage-Ramps.dgn



License No. 184-900613

© Copyright CMT, Inc.

USER NAME = moverbey

DESIGNED - MC

DRAWN - MC

PLOT SCALE = 0.16666667" / in.

CHECKED - MJO

REVIS

DATE - 10/16/2025

DESIGNED - MC

DRAWN - MC

CHECKED - MJO

REVIS

DATE - 10/16/2025

REVIS

DATE - 10/16/2025

DESIGNED - MC

DRAWN - MC

CHECKED - MJO

REVIS

DATE - 10/16/2025

REVIS

DATE - 10/16/2025

STATE OF ILLINOIS
DEPARTMENT OF TRANSPORTATION

FAI ROUTE 70 - INTERSTATE 70
SIGNING PLAN

SCALE: 1"=20'

SHEET 18

OF 37

SHEETS

STA. 115+00.00

TO STA. 120+50.00

F.A.I.

RTE.

70

SECTION

(25-1)R-BR

COUNTY

EFFINGHAM

TOTAL

SHEETS

747

SHEET

NO.

195



CONTRACT NO.

74893

ILLINOIS

FED. AID PROJECT

PROPOSED WARNING SIGN TO BE INSTALLED
WOOD POST 4x6
W1-8, ILLUMINATED, LED
STA 324+63, 325+43, 326+23, 327+03, 327+83 (RAMP C)

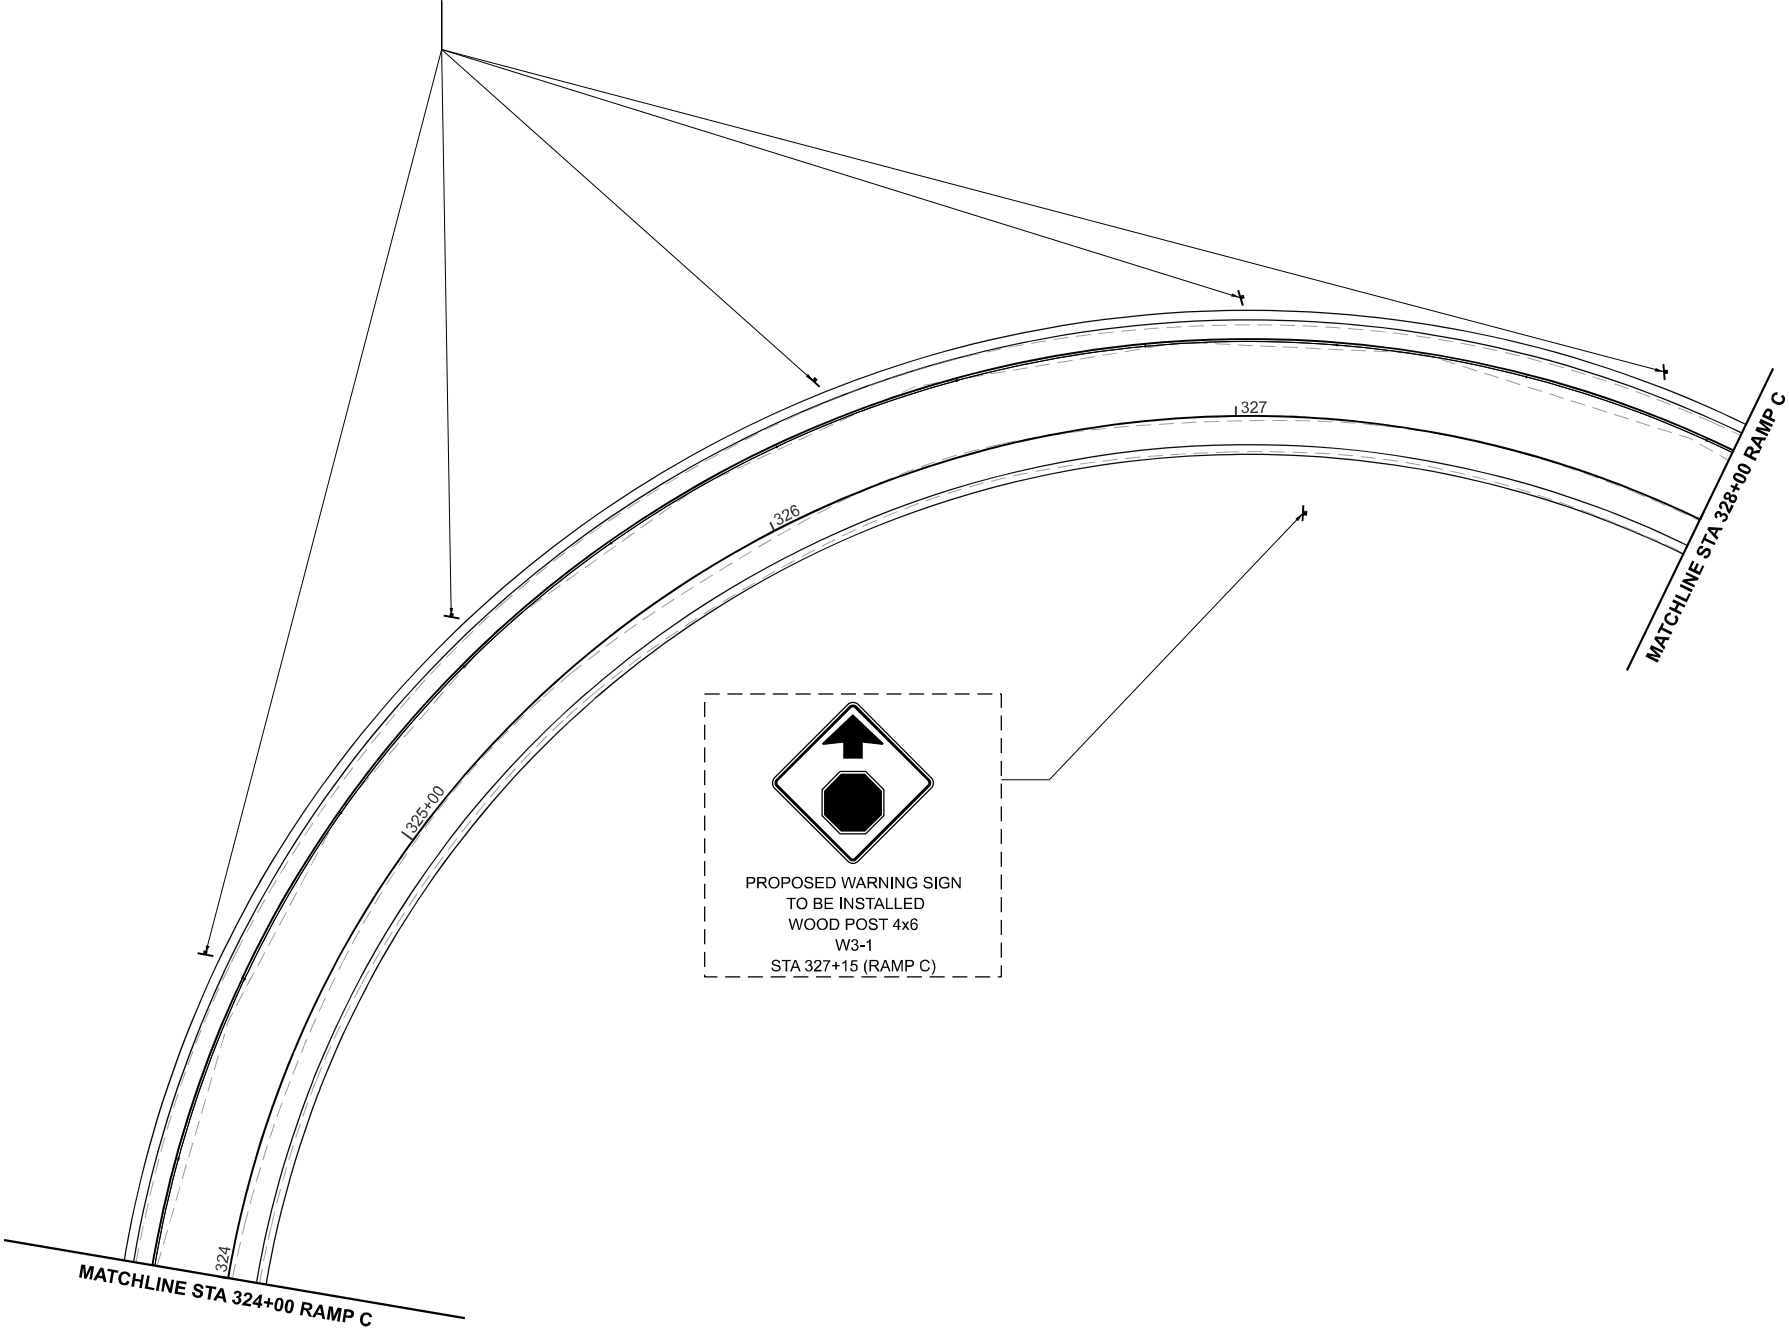 

PROPOSED WARNING SIGN
TO BE INSTALLED
WOOD POST 4x6
W3-1
STA 327+15 (RAMP C)

MODEL: RAMP_CBOFF - Ramp_C-Off (Plan) (Sheet)
FILE NAME: Proj\Commp\70-Interstate 70\Stationing\Documents\DOT\2200419\4074893\CADD Data\Sheet\DOT\2200419\4074893\Stationing\Stationing-Ramp.dgn



License No. 184-900613

© Copyright CMT, Inc.

USER NAME	= moverbey
PLOT SCALE	= 0.16666667"/in.
PLOT DATE	= 10/17/2025

DESIGNED	-	MC
DRAWN	-	MC
CHECKED	-	MJO
DATE	-	10/16/2025

REVISED	-
REVISED	-
REVISED	-
REVISED	-

STATE OF ILLINOIS
DEPARTMENT OF TRANSPORTATION

FAI ROUTE 70 - INTERSTATE 70
SIGNING PLAN

SCALE: 1"=20'

SHEET 19


OF

37 SHEETS



STA. 324+00.00

TO STA. 328+00.00

F.A.I. RTE.	SECTION	COUNTY	TOTAL SHEETS	SHEET NO.
70	(25-1)R-BR	EFFINGHAM	747	196
CONTRACT NO. 74893				
ILLINOIS			FED. AID PROJECT	

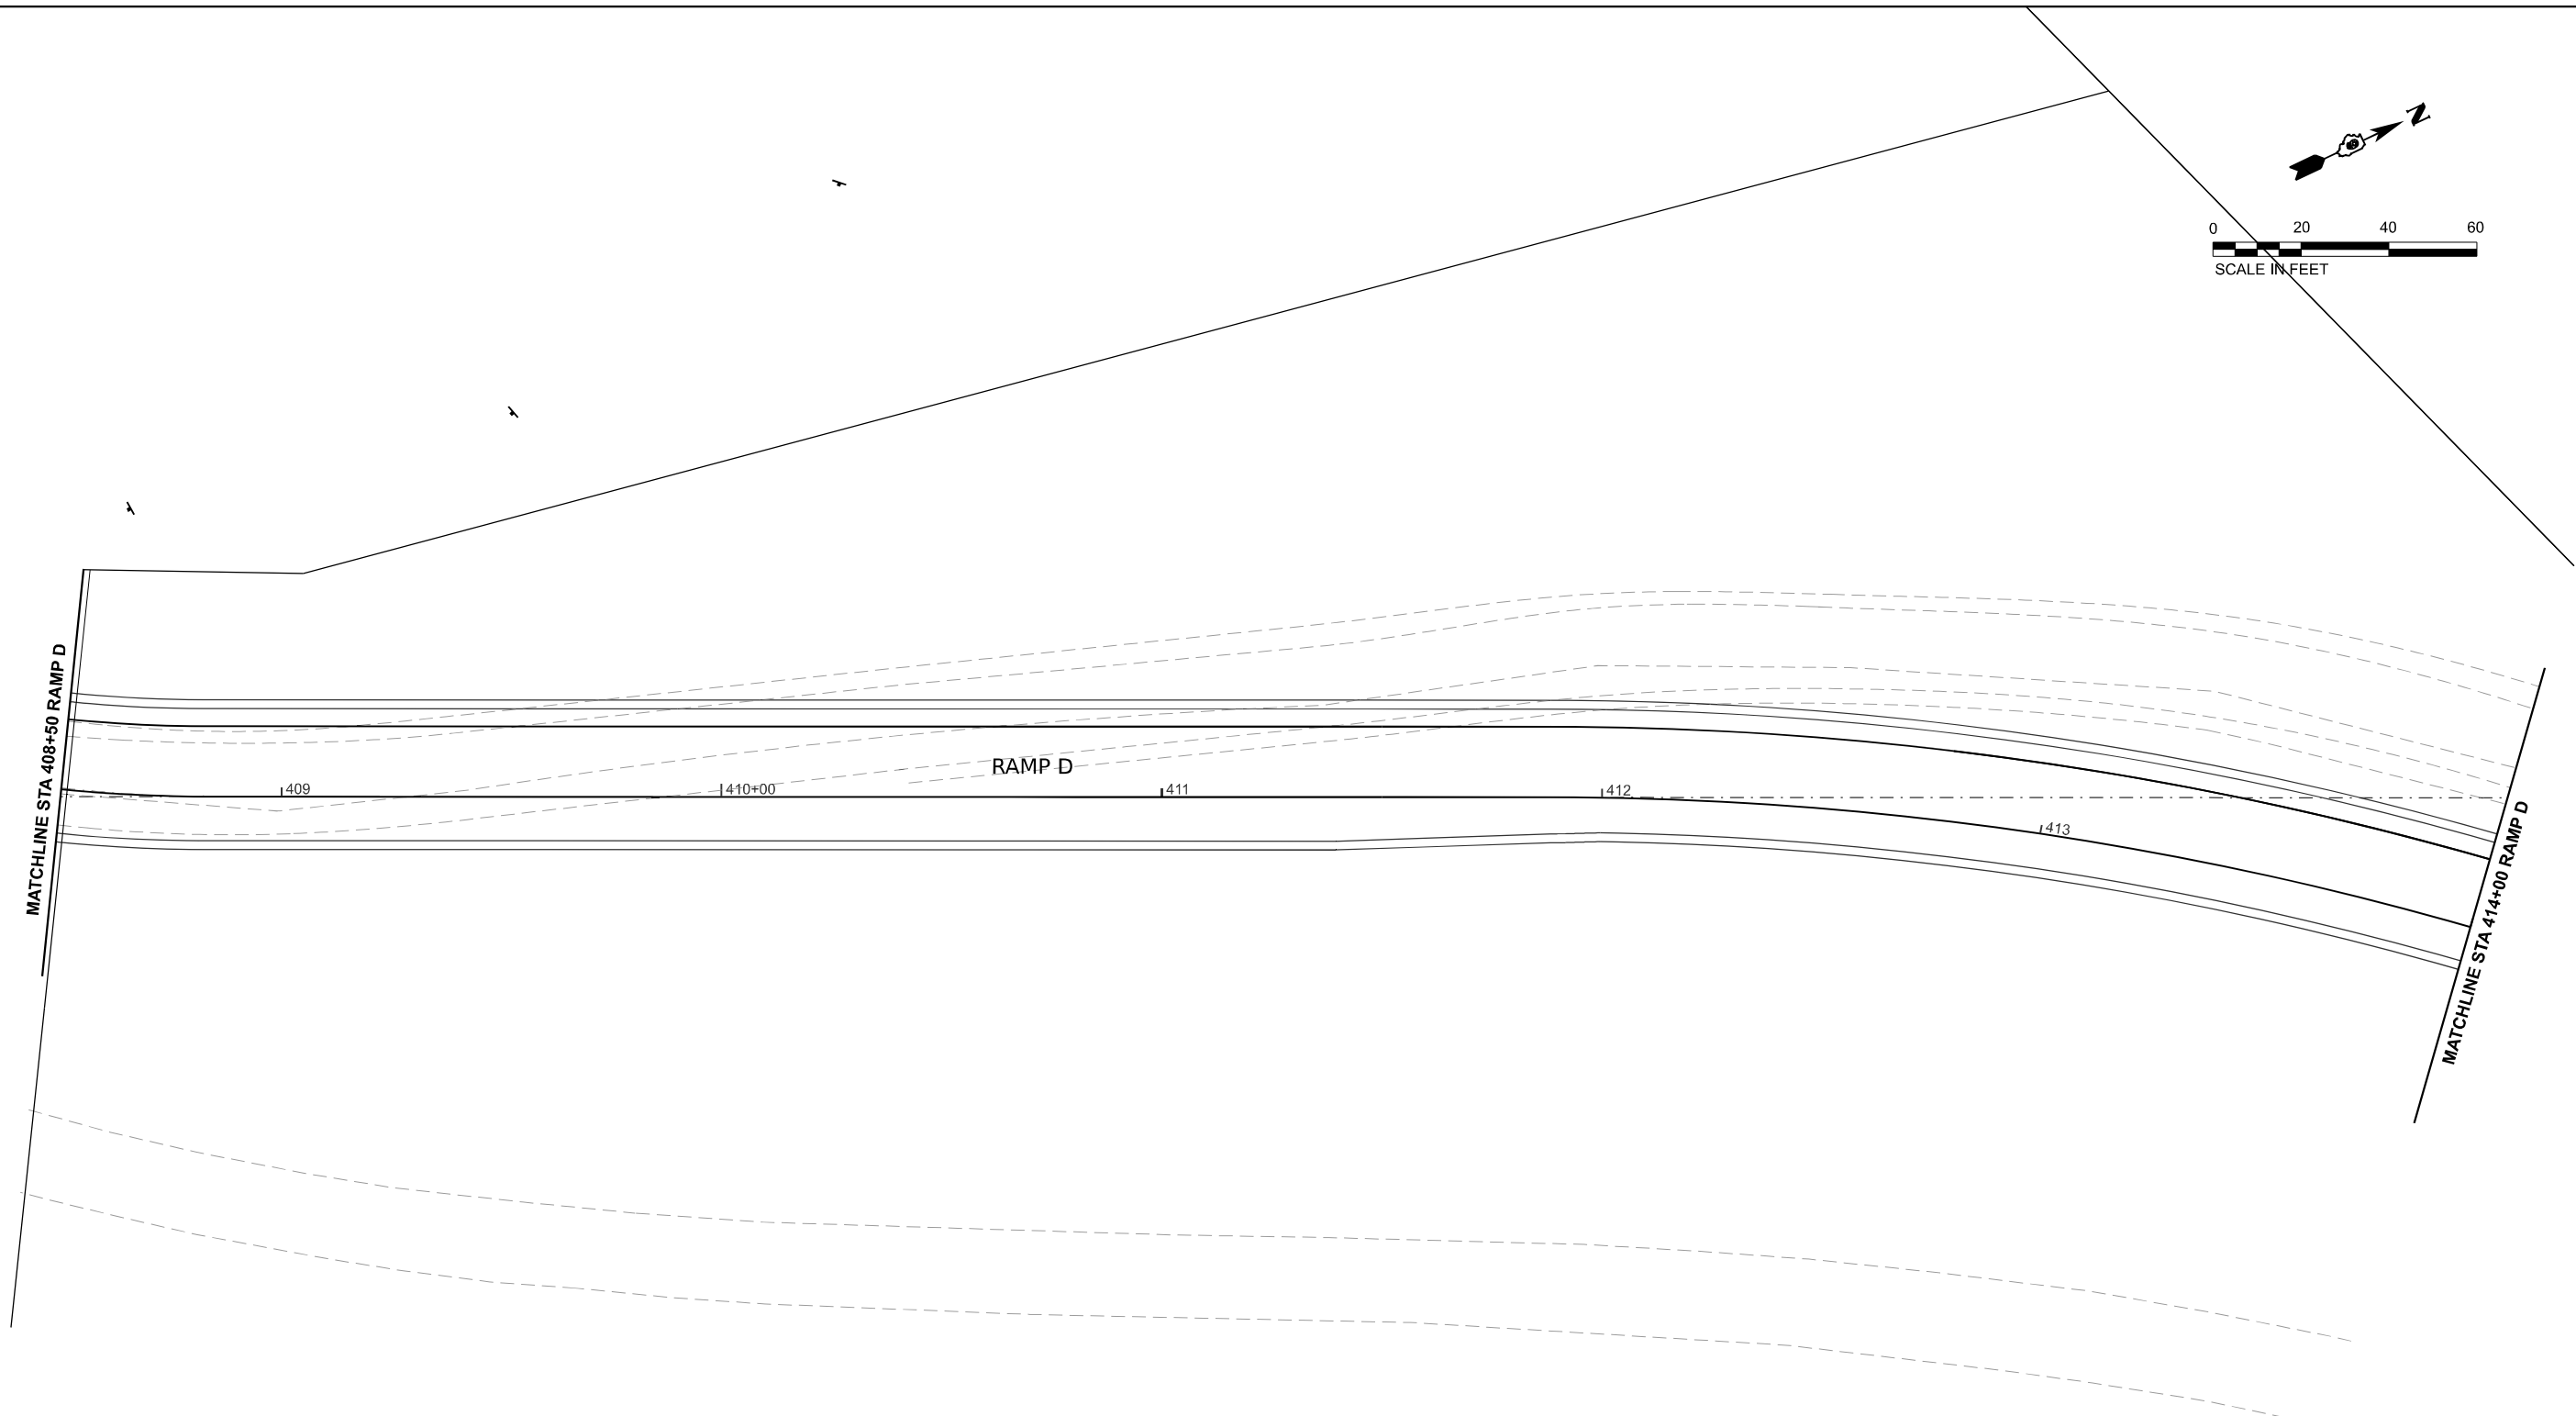

RAMP A

  

EXIT 82

ILLINOIS
128

Altamont

↑

12.00" Radius, 2.00" Border, White on Green;
 "EXIT", Highway SignCAD Plus; "82", Highway SignCAD Plus; "Allamont", Highway SignCAD Plus; Standard Arrow R 35.75" X 21.63" 45";
 Table of distances between letter and object lefts

E	X	I	T	8	2
74.93	10.31	13.13	3.58	21.93	12.64
2.00	152.00	2.00			
A	L	L	a	n	t
8.42	16.92	4.10	6.79	13.57	18.51
5.87	58.03	28.10	8.42		
m	s	i	n	e	s
15.51	13.57	1.73	5.87	56.52	

Technical drawing of a rectangular highway exit sign. The sign features the text "EXIT 82" at the top, "ILLINOIS 128" in a central box, and "Altamont" with an upward-pointing arrow below it. Dimensions are provided in feet and inches.

Measurement Type	Value
Overall Width	156.00
Overall Height	162.00
Top Section Height	6.00
Central Box Height	36.00
Bottom Section Height	141.00
Left Margin (Top)	72.88
Left Margin (Bottom)	16.13
Right Margin (Top)	16.13
Right Margin (Bottom)	16.13
Central Box Width	152.00
Central Box Height	36.00
Arrow Height	28.00
Arrow Width	30.75
Text "EXIT 82" Height	8.50
Text "ILLINOIS 128" Height	15.00
Text "Altamont" Height	16.00

12.00" Radius, 2.00" Border, White on Green;
 "EXIT", Highway SignCAD Plus; "82", Highway SignCAD Plus; "Altamont", Highway SignCAD Plus specified length;
 Standard Arrow 8 35.75" X 21.63" 45°;
 Table of letter and object lefts

E	X	I	T	8	2
72,88	81,50	92,38	95,38	117,83	129,50

—
2,00

031
55,50

A	I	t	a	m	o	n	t
16,13	36,38	45,50	54,63	74,25	98,25	117,50	134,00

64
