


USER NAME = movertbey	DESIGNED - SS	REVISED -
	DRAWN - RJO	REVISED -
PLOT SCALE = 0,16666667' / in.	CHECKED - MJO	REVISED -
PLOT DATE = 10/14/2025	DATE - 10/16/2025	REVISED -

**STATE OF ILLINOIS
DEPARTMENT OF TRANSPORTATION**


FAI ROUTE 70 - INTERSTATE 70
EROSION CONTROL PLANS - FAI ROUTE 70


F.A.I. RTE.	SECTION	COUNTY	TOTAL SHEETS	SHEET NO.
70	(25-1)R-BR	EFFINGHAM	747	301
CONTRACT NO. 74893				
ILLINOIS FED. AID PROJECT				

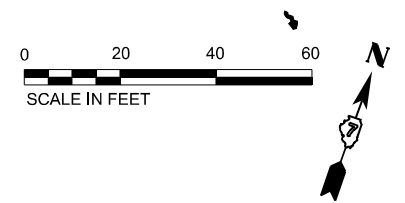

LEGEND

- | | | | | | |
|---|--|---|---------------------------|---|---------------------------|
|  | SEEDING CLASS 2A
WITH MULCH METHOD 2 |  | PERIMETER EROSION BARRIER |  | INLET AND PIPE PROTECTION |
|  | SEEDING CLASS 2A WITH
EROSION CONTROL BLANKET |  | PROPOSED DITCH FLOW ARROW |  | TEMPORARY DITCH CHECK |
|  | RIPRAP |  | EXISTING DITCH FLOW ARROW |  | AGGREGATE DITCH CHECK |

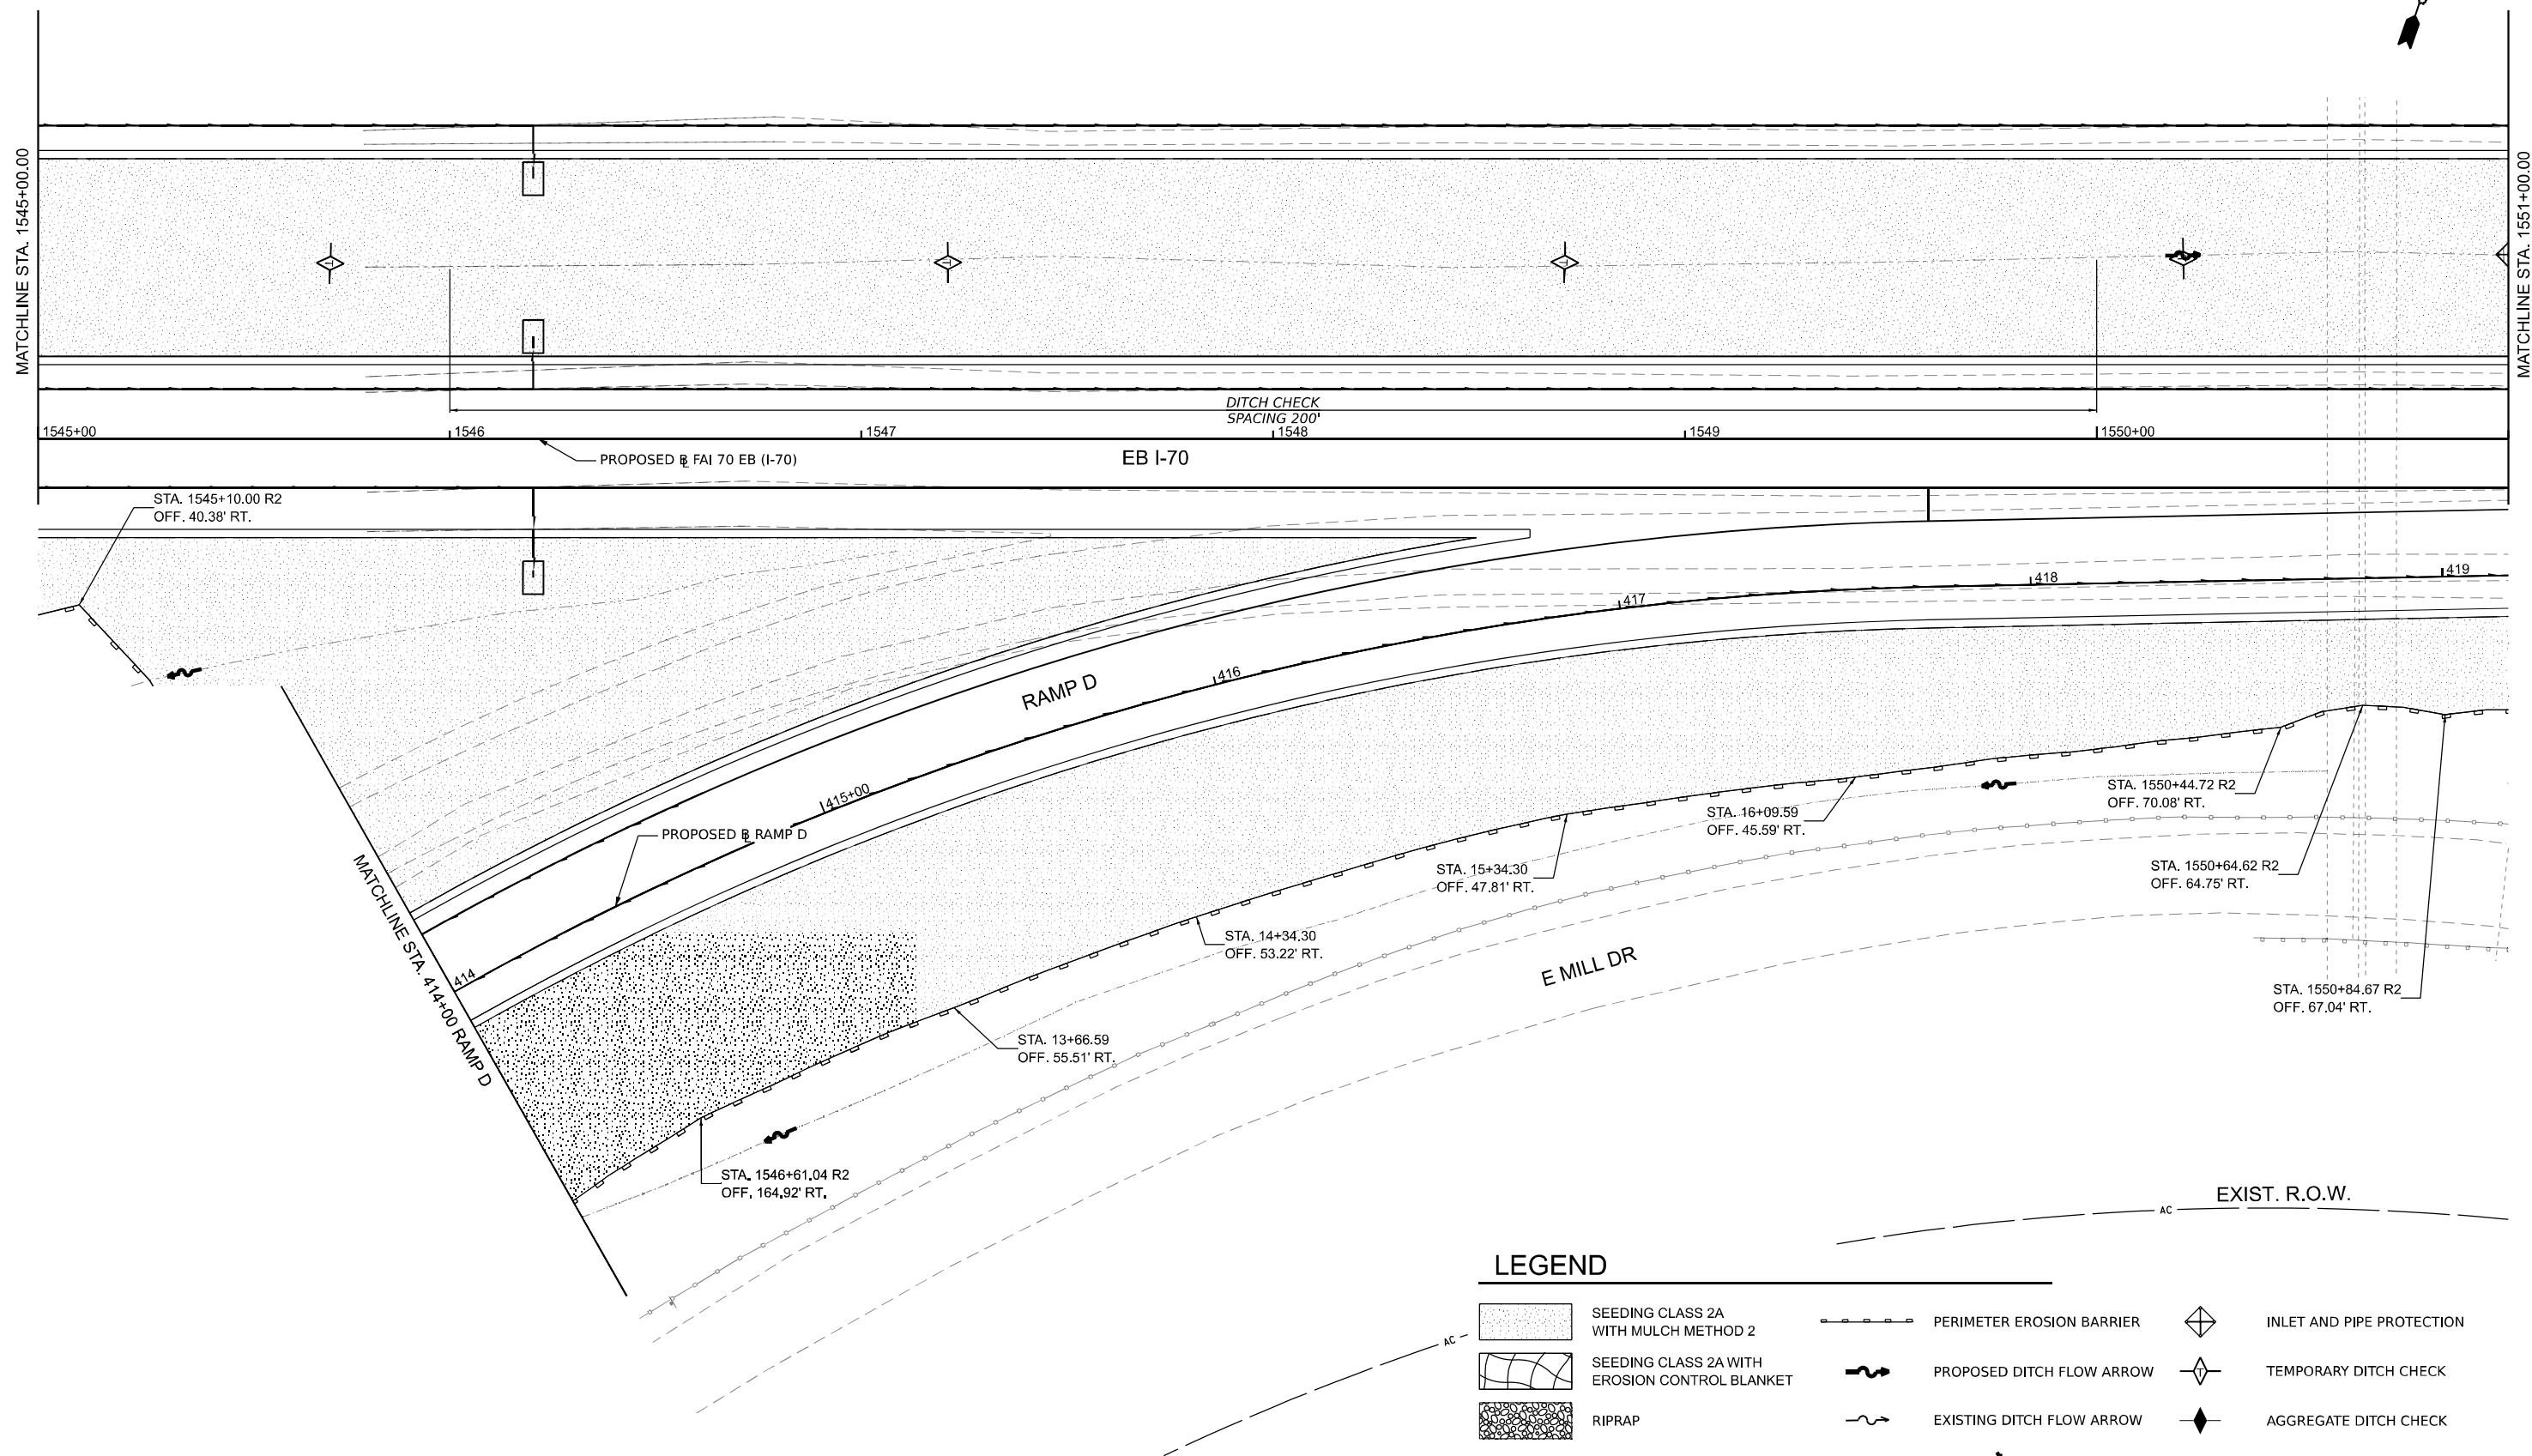

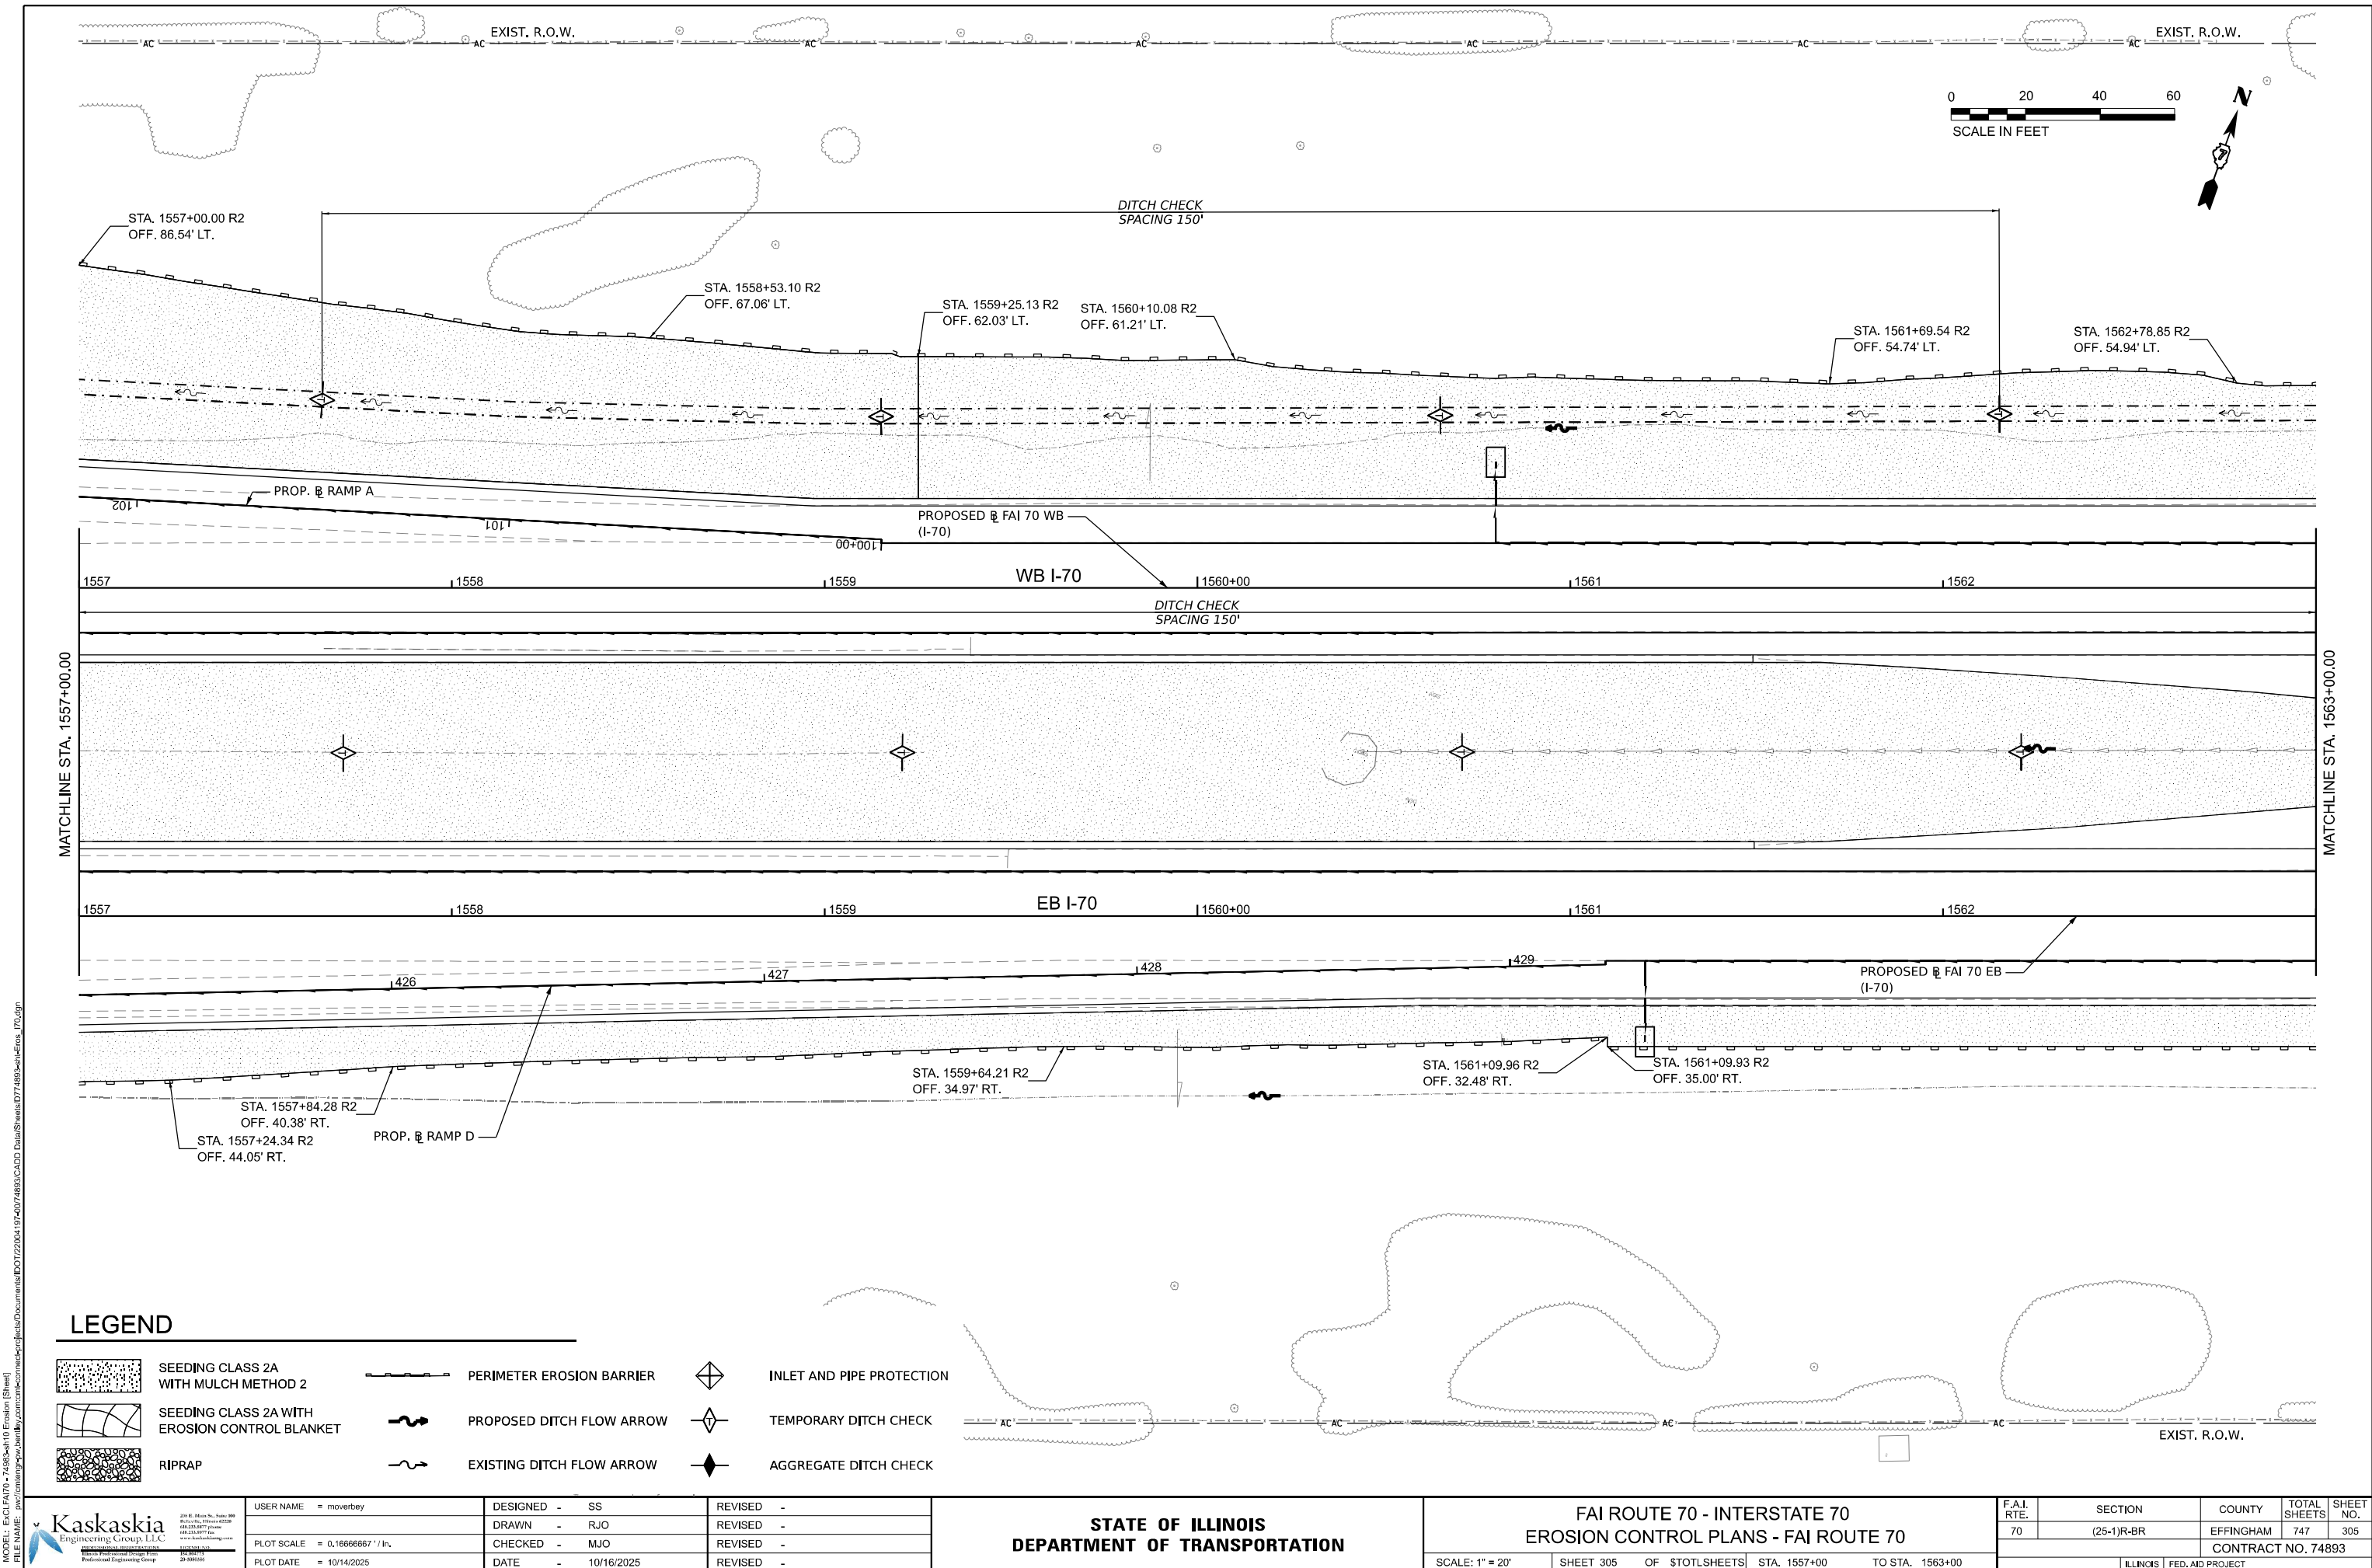

LEGEND

- | | | | | | |
|--|--|--|---------------------------|--|---------------------------|
| | SEEDING CLASS 2A
WITH MULCH METHOD 2 | | PERIMETER EROSION BARRIER | | INLET AND PIPE PROTECTION |
| | SEEDING CLASS 2A WITH
EROSION CONTROL BLANKET | | PROPOSED DITCH FLOW ARROW | | TEMPORARY DITCH CHECK |
| | RIPRAP | | EXISTING DITCH FLOW ARROW | | AGGREGATE DITCH CHECK |

STATE OF ILLINOIS
DEPARTMENT OF TRANSPORTATION

FAI ROUTE 70 - INTERSTATE 70
EROSION CONTROL PLANS - FAI ROUTE 70
SCALE: 1" = 20'
SHEET 305 OF \$TOTLSHEETS
STA. 1557+00 TO STA. 1563+00


F.A.I. RTE.	SECTION	COUNTY	TOTAL SHEETS	SHEET NO.
70	(25-1)R-BR	EFFINGHAM	747	305
CONTRACT NO. 74893				
ILLINOIS FED. AID PROJECT				

MODEL: E:\CL\FAI70 - 74893\Sheet10 Erosion (Sheet)
FILE NAME: Proj\Comp\70-25-1\25-1R-BR\74893\CAADD\DrawSheets\DOT7220041924074893\CAADD\DrawSheets\DOT74893-25-1R-BR_170.dgn


Kaskaskia
Engineering Group, LLC
Professional Engineering Group
201 E. Main St., Suite 300
Kaskaskia, Illinois 62521
401-251-0777
www.kaskaskiaeng.com
11/16/2025
24-0861045

USER NAME = moyerbey	DESIGNED - SS	REVISED -
	DRAWN - RJO	REVISED -
PLOT SCALE = 0.16666667" / in.	CHECKED - MJO	REVISED -
PLOT DATE = 10/14/2025	DATE - 10/16/2025	REVISED -

MODEL E:\C:\FAI70 - 74893\Sheet 12 Erosion (Sheet)
FILE NAME: p:\work\p70\erod\erod.dgn
DATE: 10/14/2025

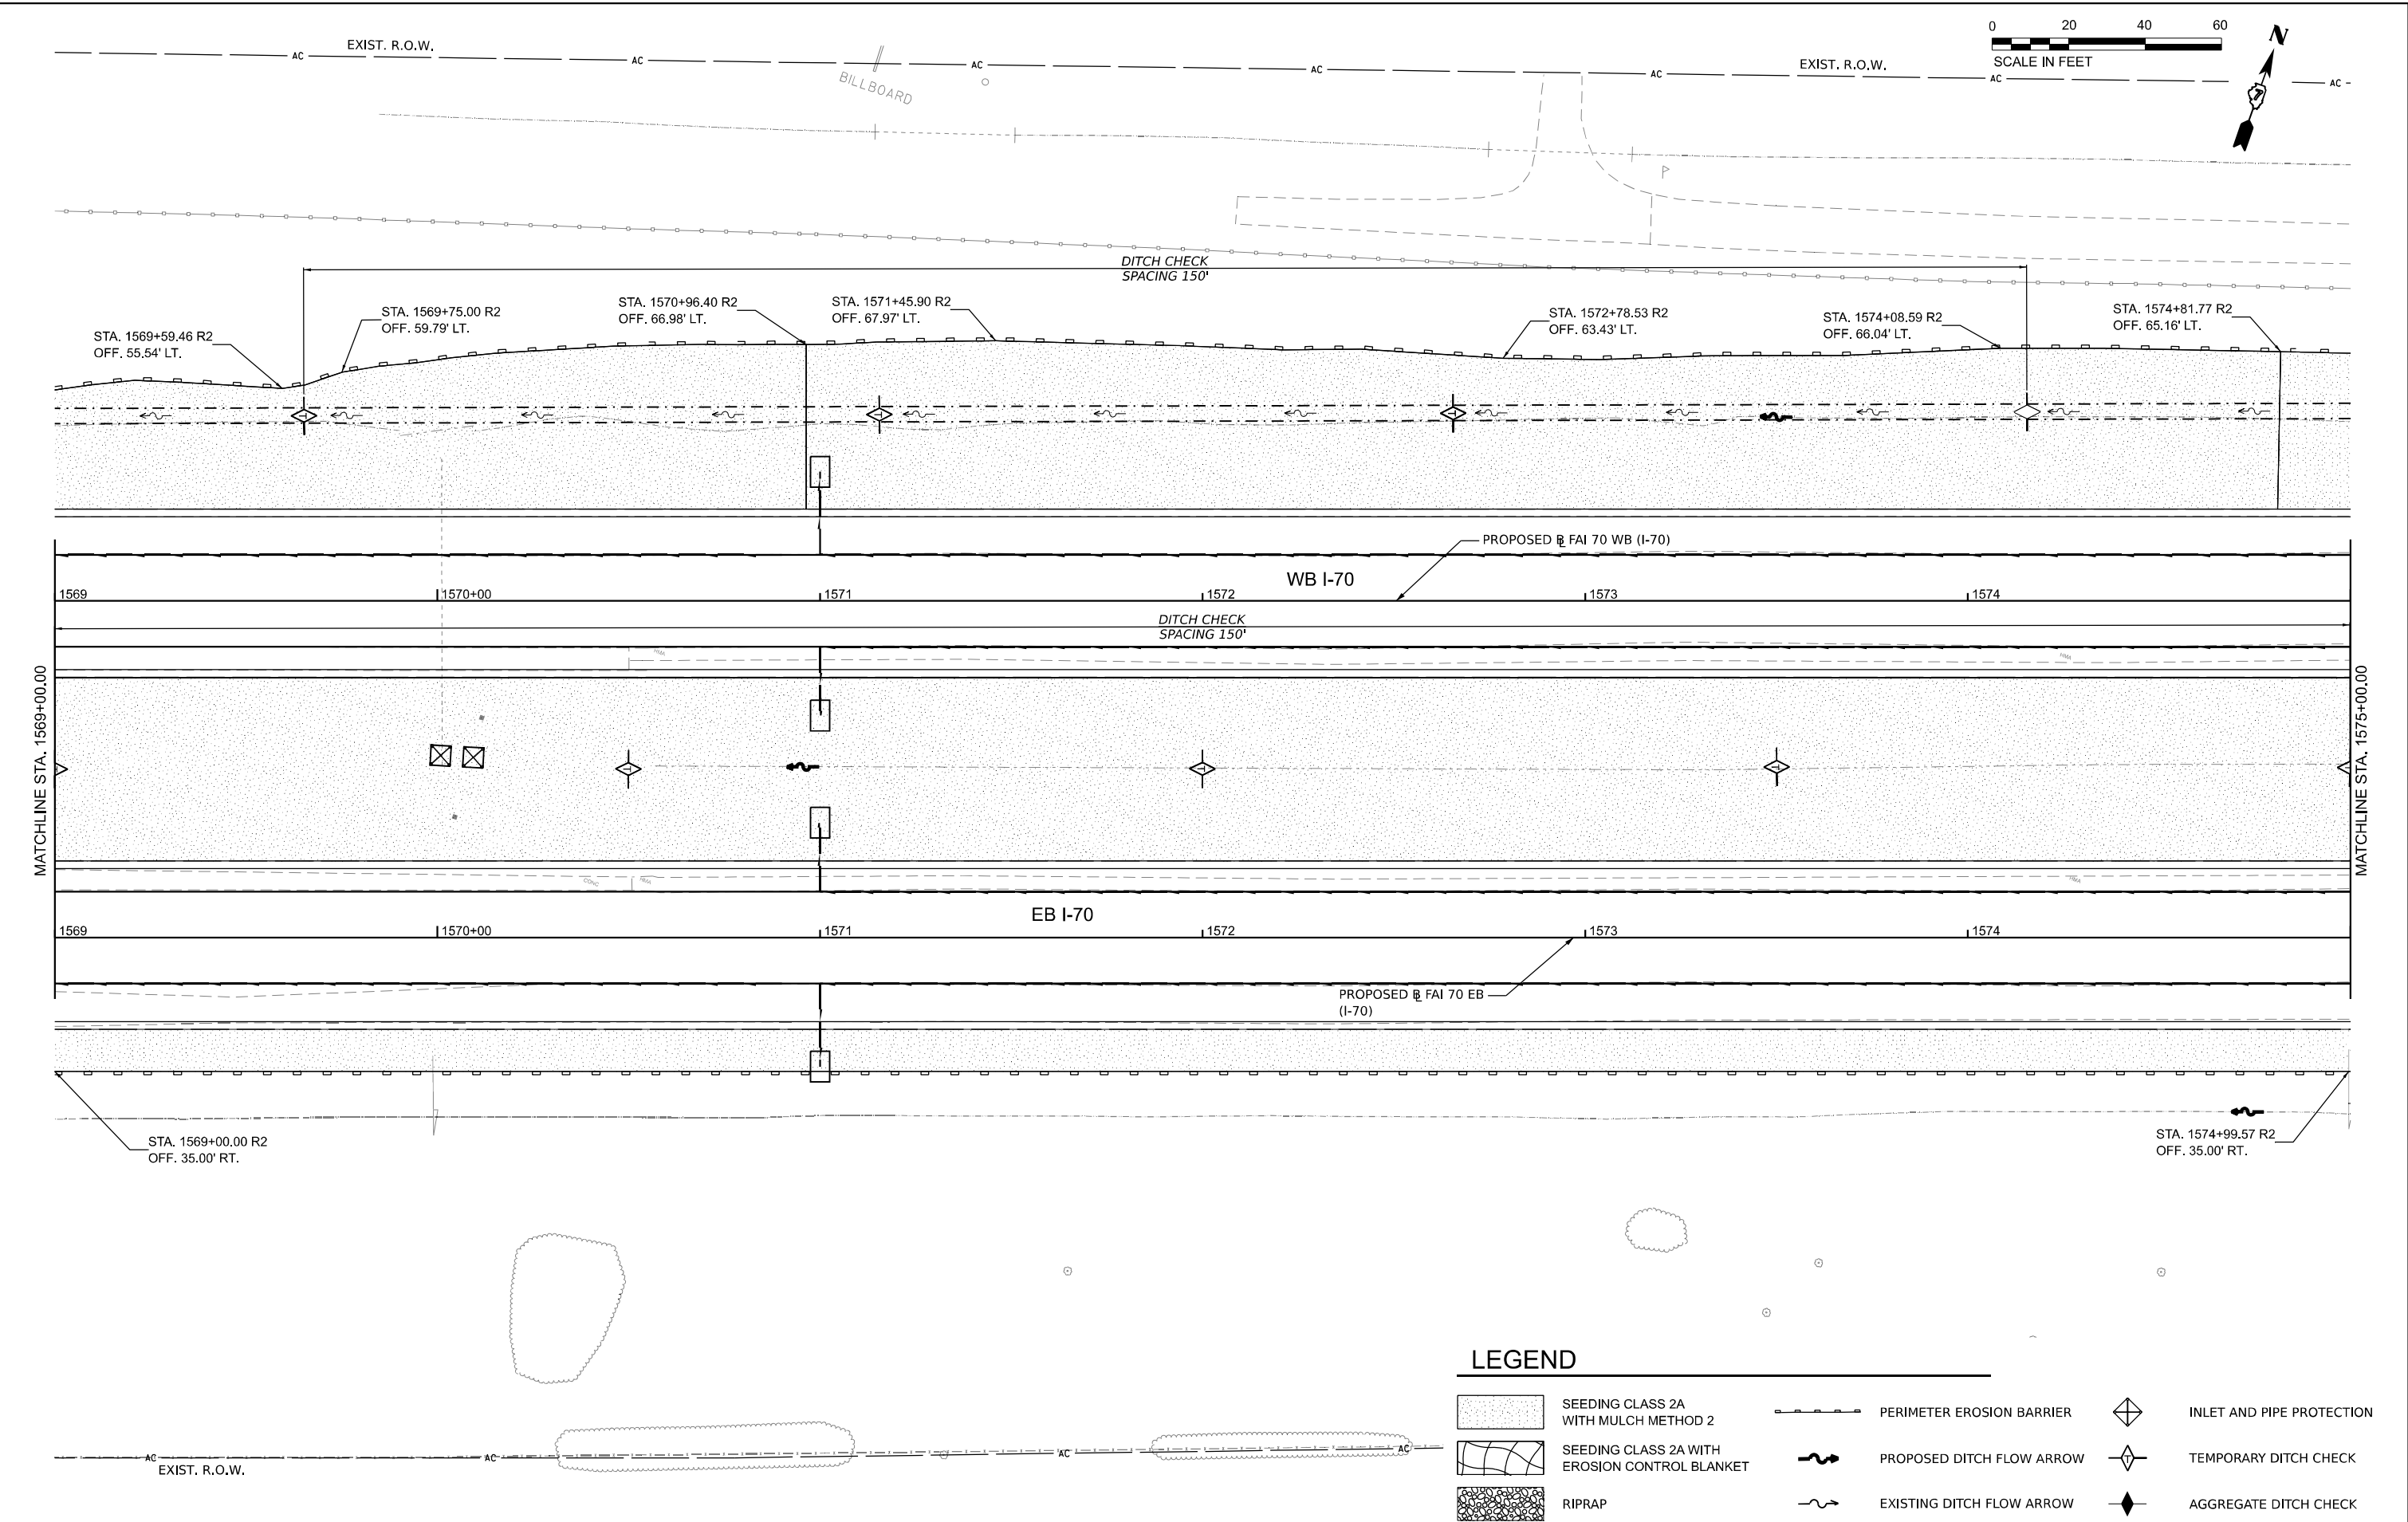

 201 E. Main St., Suite 300 Bloomington, Illinois 61709 (312) 333-7777 phone (312) 333-7777 fax www.kaskaskiaeng.com ILLINOIS PROFESSIONAL ENGINEERS Member Professional Engineers Board Professional Engineering Group PE 000191 20-5081666	USER NAME = moverbey		DESIGNED - SS	REVISED -	STATE OF ILLINOIS DEPARTMENT OF TRANSPORTATION	FAI ROUTE 70 - INTERSTATE 70 EROSION CONTROL PLANS - FAI ROUTE 70					F.A.I. RTE.	SECTION	COUNTY	TOTAL SHEETS	SHEET NO.
	DRAWN - RJO		CHECKED - MJO	REVISED -		70	(25-1)R-BR	EFFINGHAM	747	307					
	PLOT SCALE = 0.16666667" / in.		DATE - 10/16/2025	REVISED -		CONTRACT NO. 74893									
	PLOT DATE = 10/14/2025					SCALE: 1" = 20' SHEET 307 OF 747 SHEETS STA. 1569+00 TO STA. 1575+00									

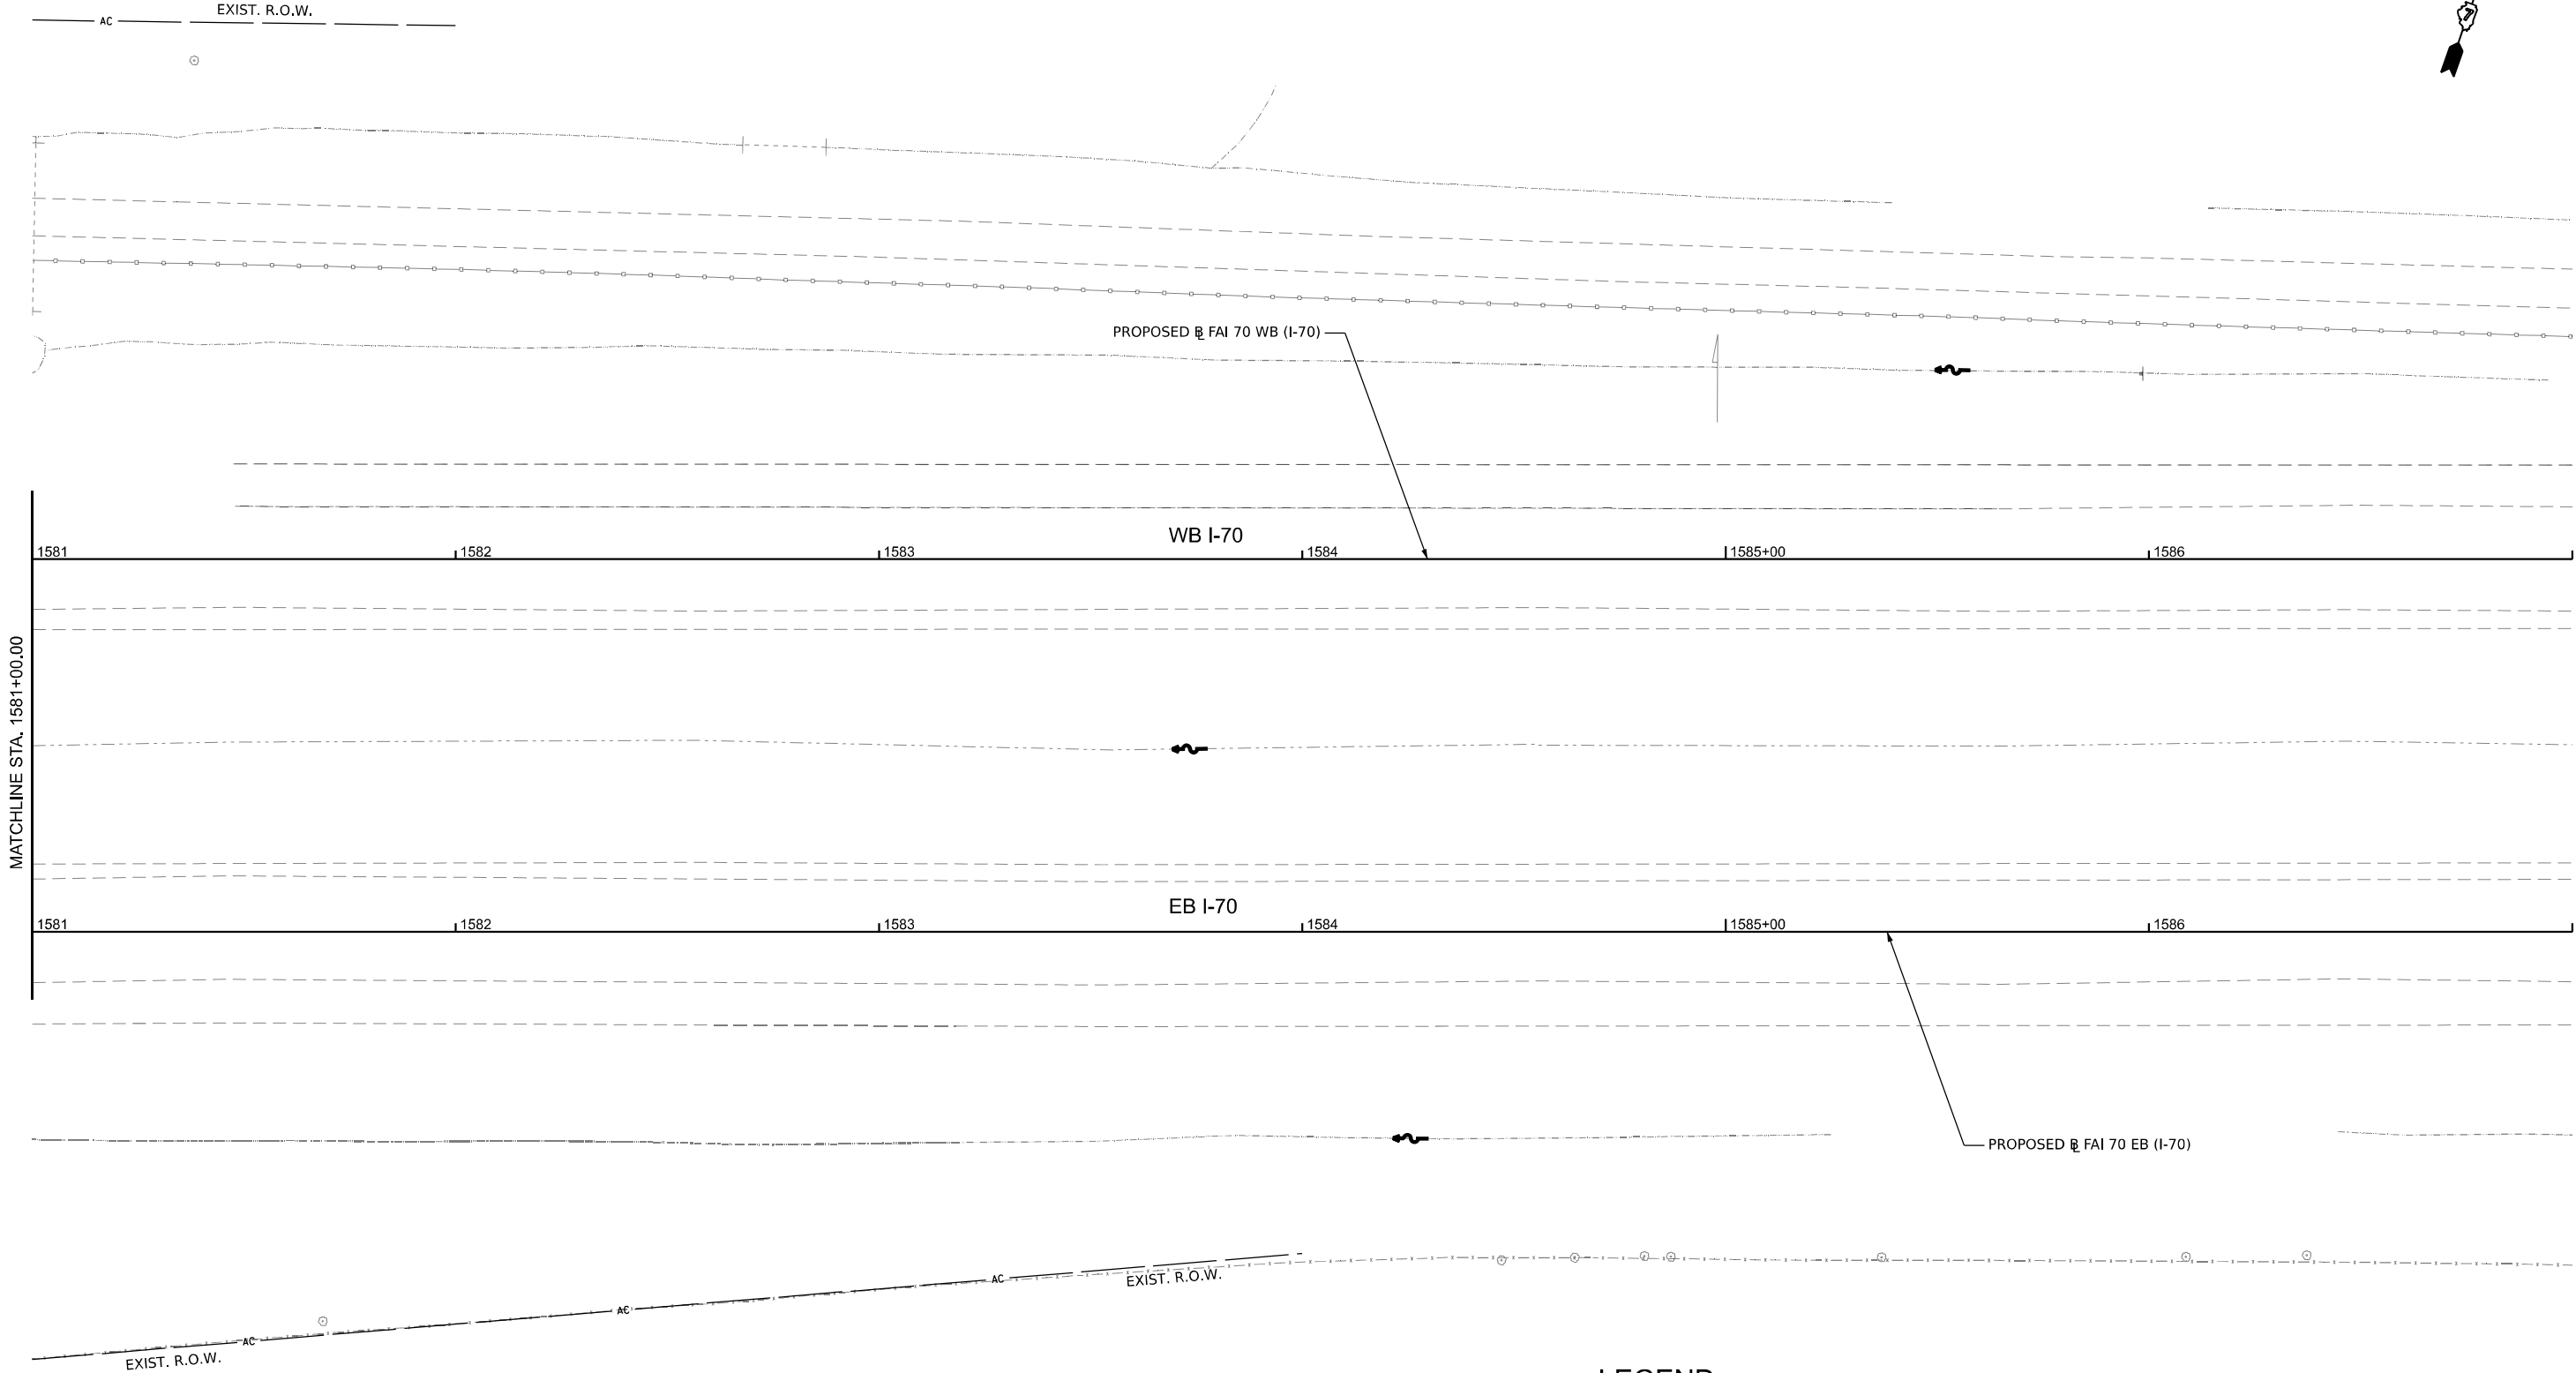

LEGEND

- | | | | | | |
|--|--|--|---------------------------|--|---------------------------|
| | SEEDING CLASS 2A
WITH MULCH METHOD 2 | | PERIMETER EROSION BARRIER | | INLET AND PIPE PROTECTION |
| | SEEDING CLASS 2A WITH
EROSION CONTROL BLANKET | | PROPOSED DITCH FLOW ARROW | | TEMPORARY DITCH CHECK |
| | RIPRAP | | EXISTING DITCH FLOW ARROW | | AGGREGATE DITCH CHECK |

MODEL: E:\C:\FAI70 - 74893\sheet14 Erosion (Sheet)
FILE NAME: Proj\Comp\74893\sheet14 Erosion (Sheet).dgn

Kaskaskia
Engineering Group, LLC
Professional Engineering Group


200 E. Main St., Suite 300
Bloomington, Illinois 61709
618-233-8877 phone
618-233-8877 fax
www.kaskaskiaeng.com

USER NAME = moverbey	DESIGNED - SS	REVISED -
DRAWN - RJO	REVISIONS	REVISED -
PLOT SCALE = 0.16666667' / in.	CHECKED - MJO	REVISED -
PLOT DATE = 10/14/2025	DATE - 10/16/2025	REVISED -

STATE OF ILLINOIS
DEPARTMENT OF TRANSPORTATION

FAI ROUTE 70 - INTERSTATE 70 EROSION CONTROL PLANS - FAI ROUTE 70			
SCALE: 1" = 20'	SHEET 309	OF 747 SHEETS	STA. 1581+00 TO STA. 1587+00

F.A.I. RTE.	SECTION	COUNTY	TOTAL SHEETS	SHEET NO.
70	(25-1)R-BR	EFFINGHAM	747	309
CONTRACT NO. 74893				
ILLINOIS FED. AID PROJECT				

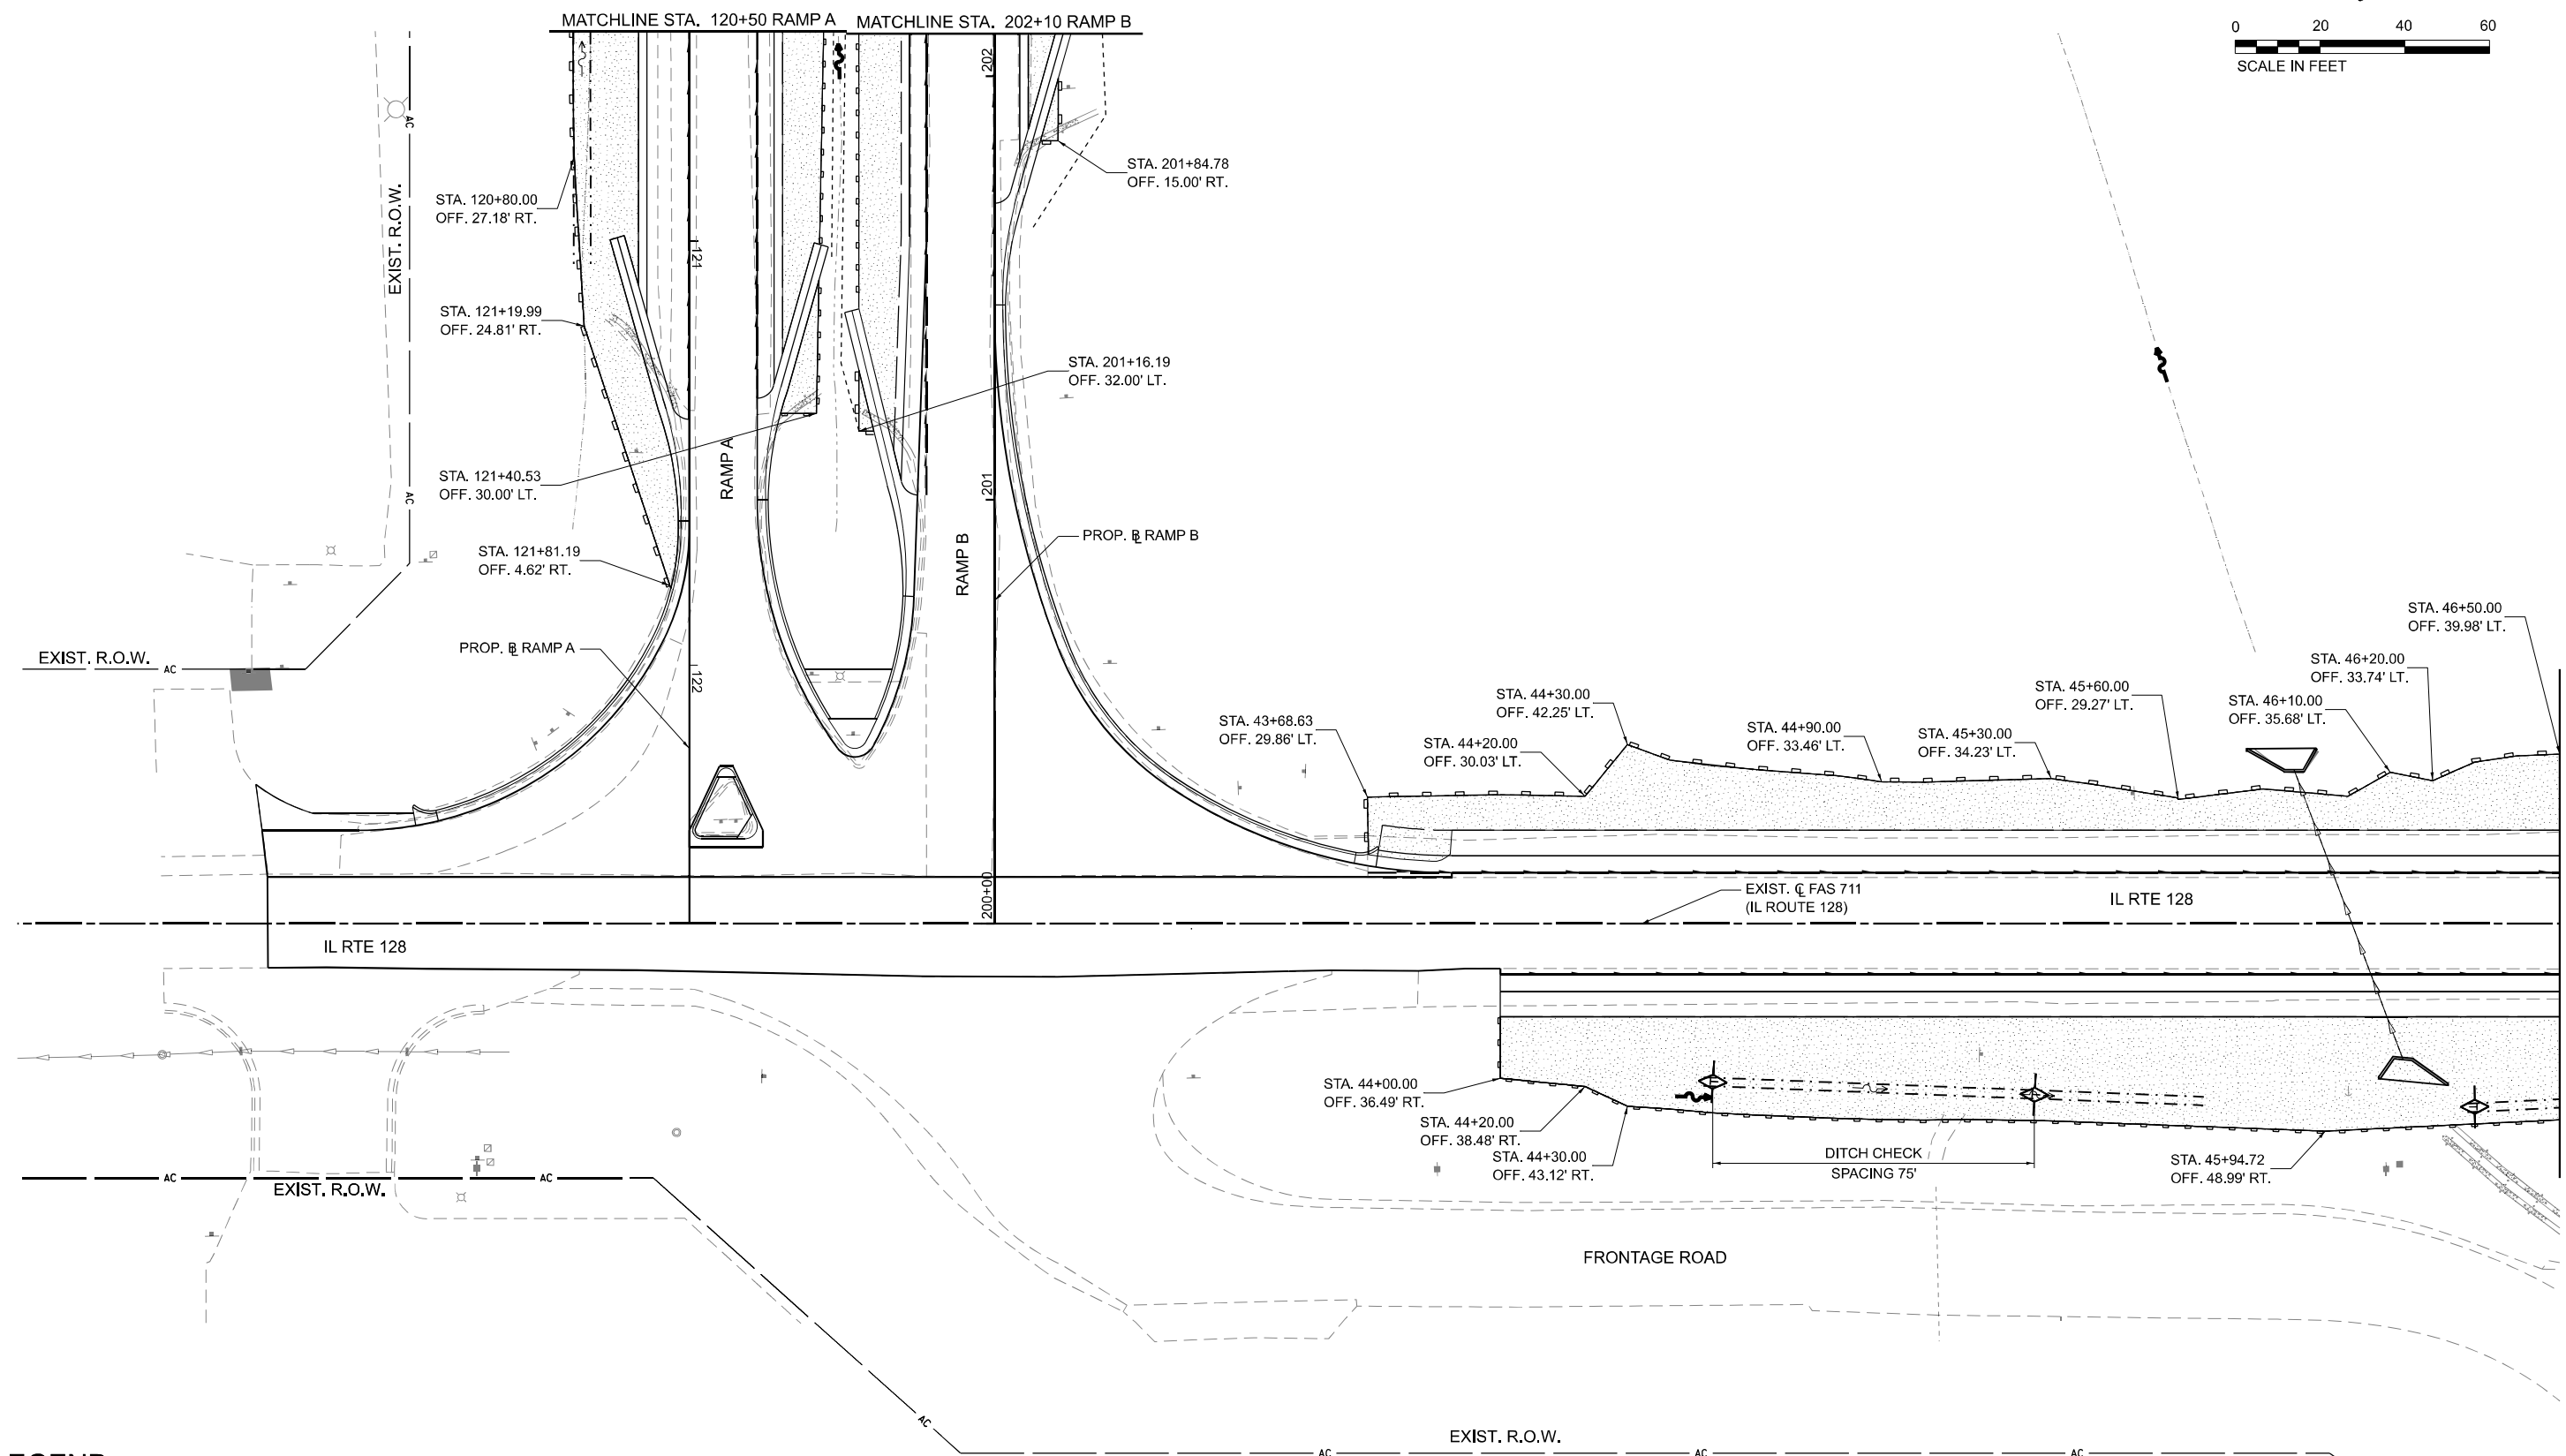

- RIPRAP

- 

- EXISTING DITCH FLOW ARROW



-

- AGGREGATE DITCH CHECK

SCALE: 1" = 20'	SHEET 310	OF 747 SHEETS	STA. 40+50	TO STA. 46+50
-----------------	-----------	---------------	------------	---------------

F.A.I. RTE.	SECTION	COUNTY	TOTAL SHEETS	SHEET NO.
70	(25-1)R-BR	EFFINGHAM	747	310
CONTRACT NO. 74893				
ILLINOIS		FED. AID PROJECT		

MODEL: E:\CL - IL\25-ers\Plan16 (Sheet)
FILE NAME: p:\working\25-ers\plan16\plan16.dgn
DATE: 10/14/2025

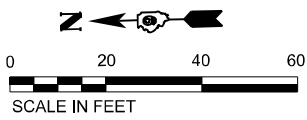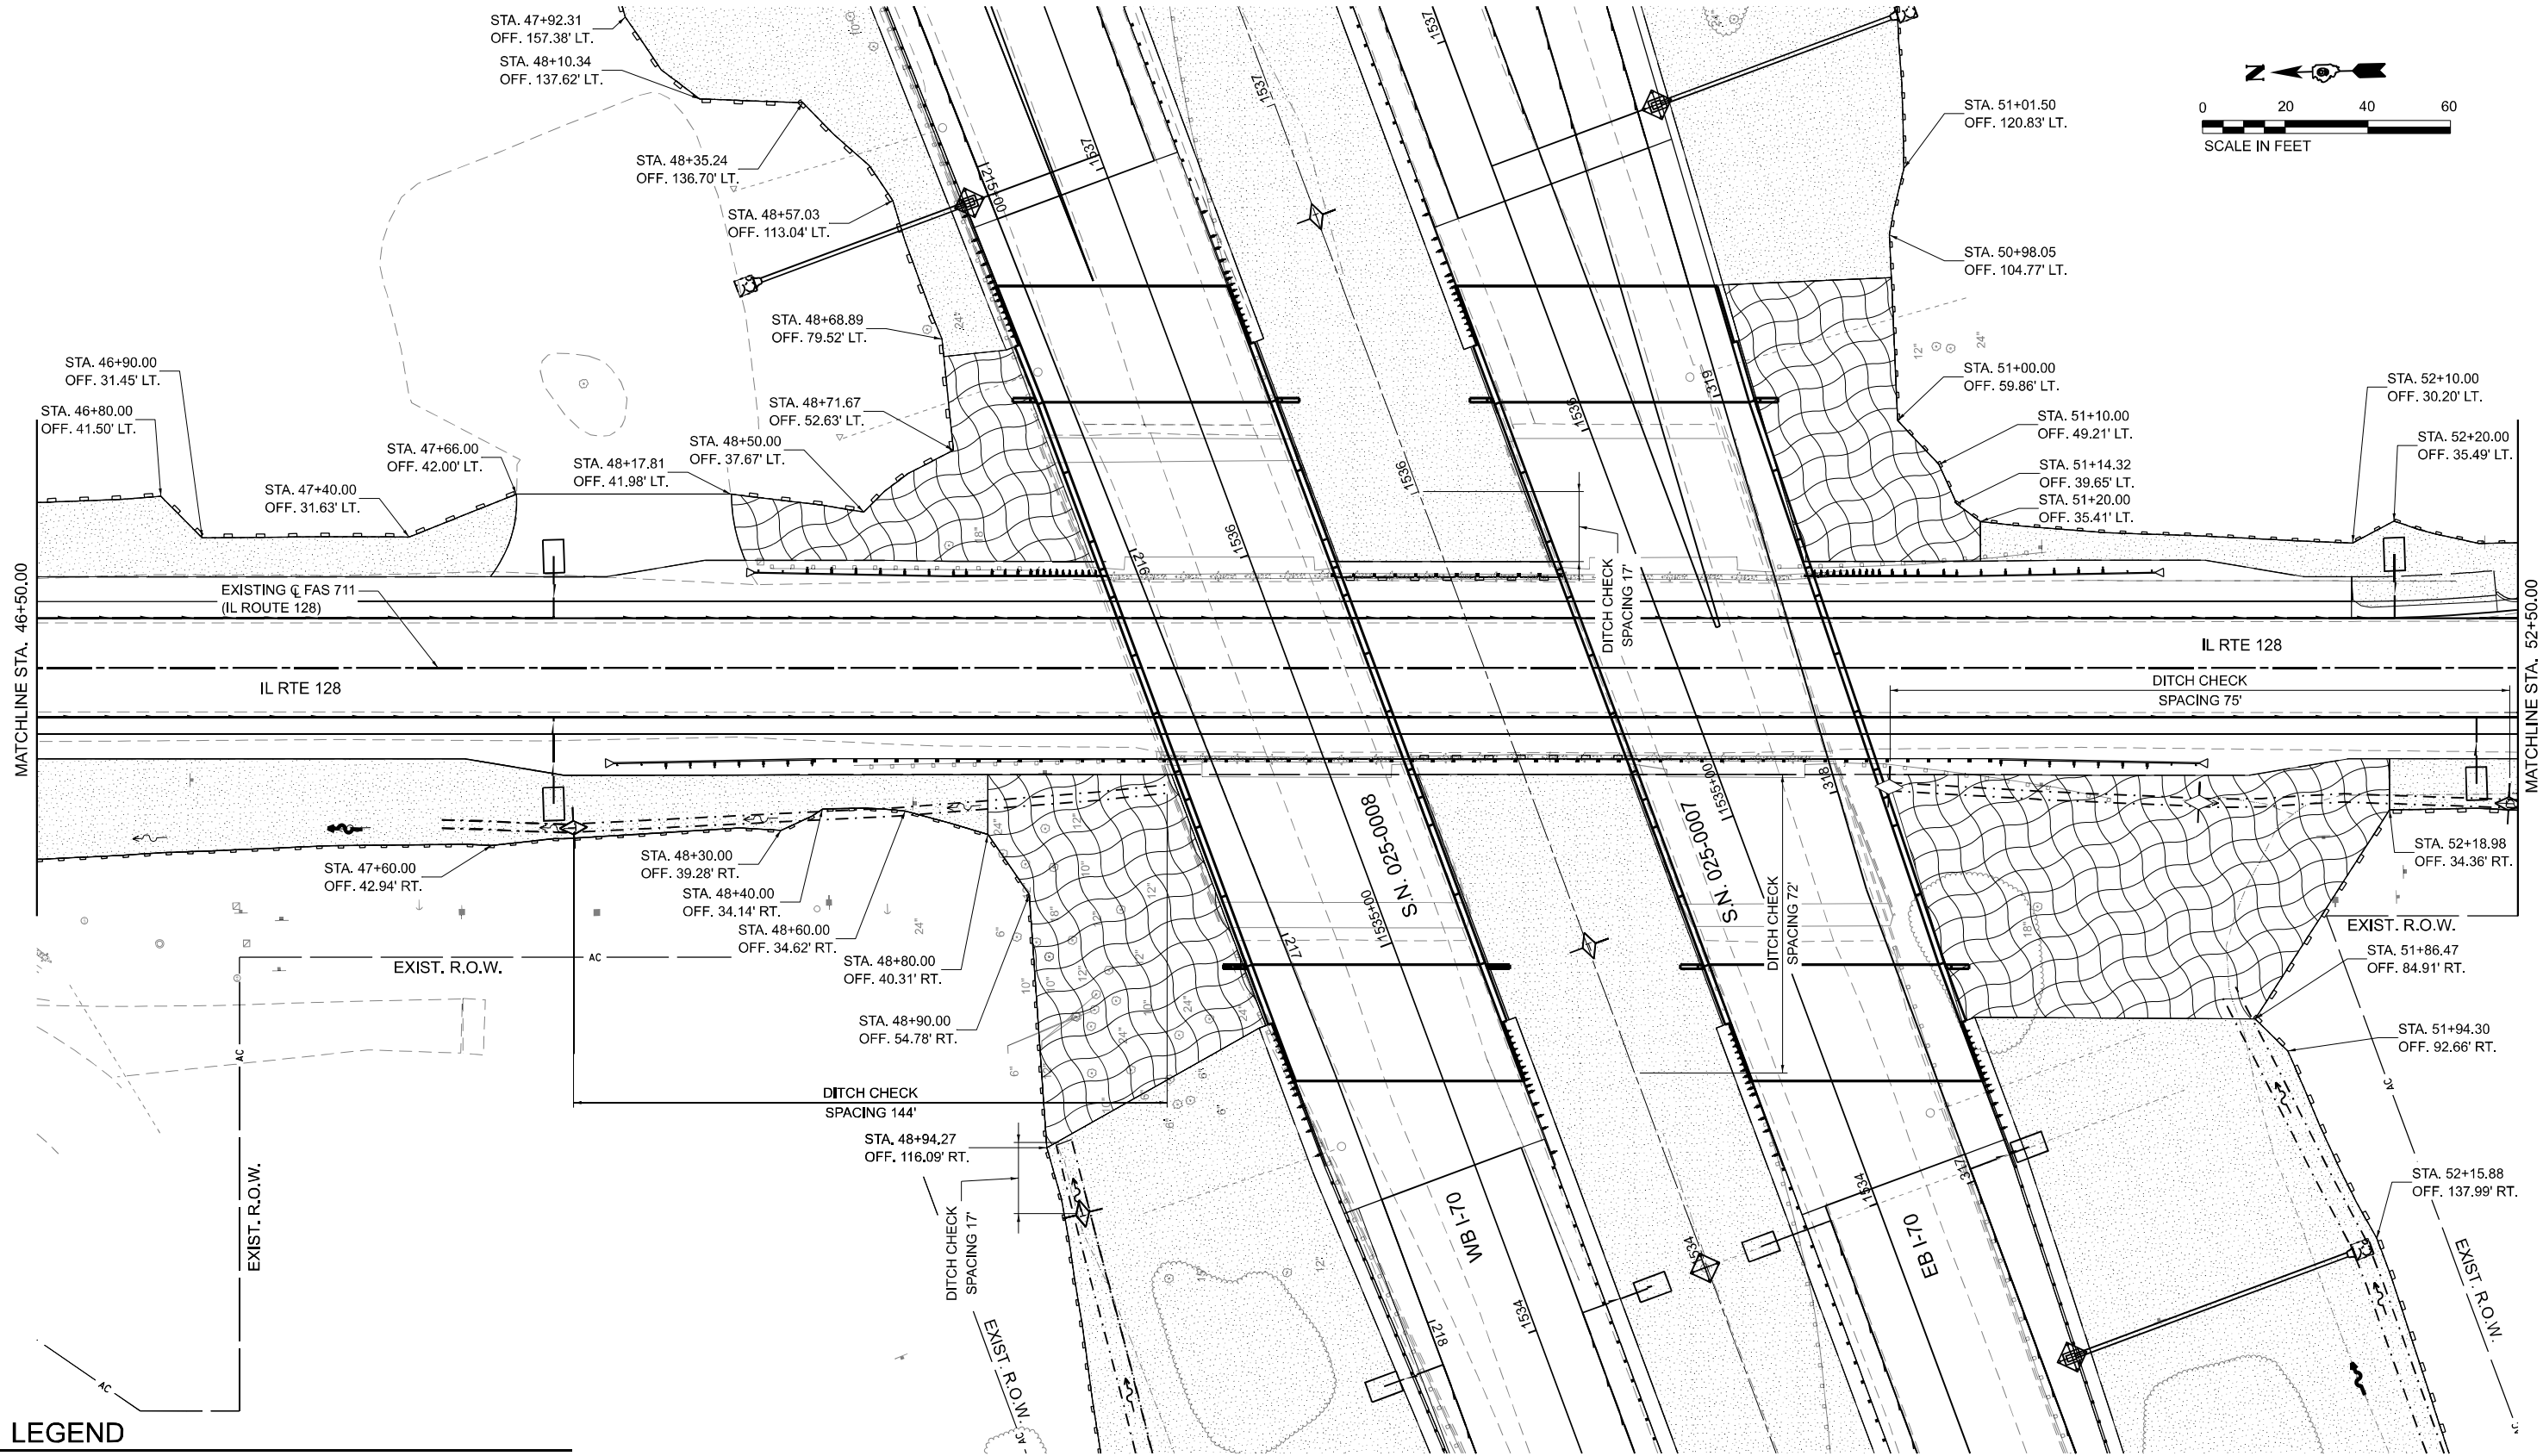

LEGEND

- | | | | | | |
|--|--|--|---------------------------|--|---------------------------|
| | SEEDING CLASS 2A
WITH MULCH METHOD 2 | | PERIMETER EROSION BARRIER | | INLET AND PIPE PROTECTION |
| | SEEDING CLASS 2A WITH
EROSION CONTROL BLANKET | | PROPOSED DITCH FLOW ARROW | | TEMPORARY DITCH CHECK |
| | RIPRAP | | EXISTING DITCH FLOW ARROW | | AGGREGATE DITCH CHECK |



USER NAME	= moverbey	DESIGNED	- SS	REVISED	-
DRAWN	- RJO	REVISION	-	REVISION	-
CHECKED	- NEED	REVISION	-	REVISION	-
DATE	- 10/16/2025	REVISION	-	REVISION	-
PLOT SCALE	= 0.16666667" / in.				
PLOT DATE	= 10/14/2025				

STATE OF ILLINOIS
DEPARTMENT OF TRANSPORTATION

FAI ROUTE 70 - INTERSTATE 70
EROSION CONTROL PLANS - IL ROUTE 128

SCALE: 1" = 20' SHEET 311 OF 747 SHEETS STA. 46+50 TO STA. 52+50

F.A.I. RTE.	SECTION	COUNTY	TOTAL SHEETS	SHEET NO.
70	(25-1)R-BR	EFFINGHAM	747	311
CONTRACT NO. 74893				
ILLINOIS FED. AID PROJECT				





F.A.I. RTE.	SECTION	COUNTY	TOTAL SHEETS	SHEET NO.
70	(25-1)R-BR	EFFINGHAM	747	312
CONTRACT NO. 74893				
ILLINOIS		FED. AID PROJECT		




STATE OF ILLINOIS
DEPARTMENT OF TRANSPORTATION

F.A.I. RTE.	SECTION	COUNTY	TOTAL SHEETS	SHEET NO.
70	(25-1)R-BR	EFFINGHAM	747	314
		CONTRACT NO. 74893		
ILLINOIS		FED. AID PROJECT		

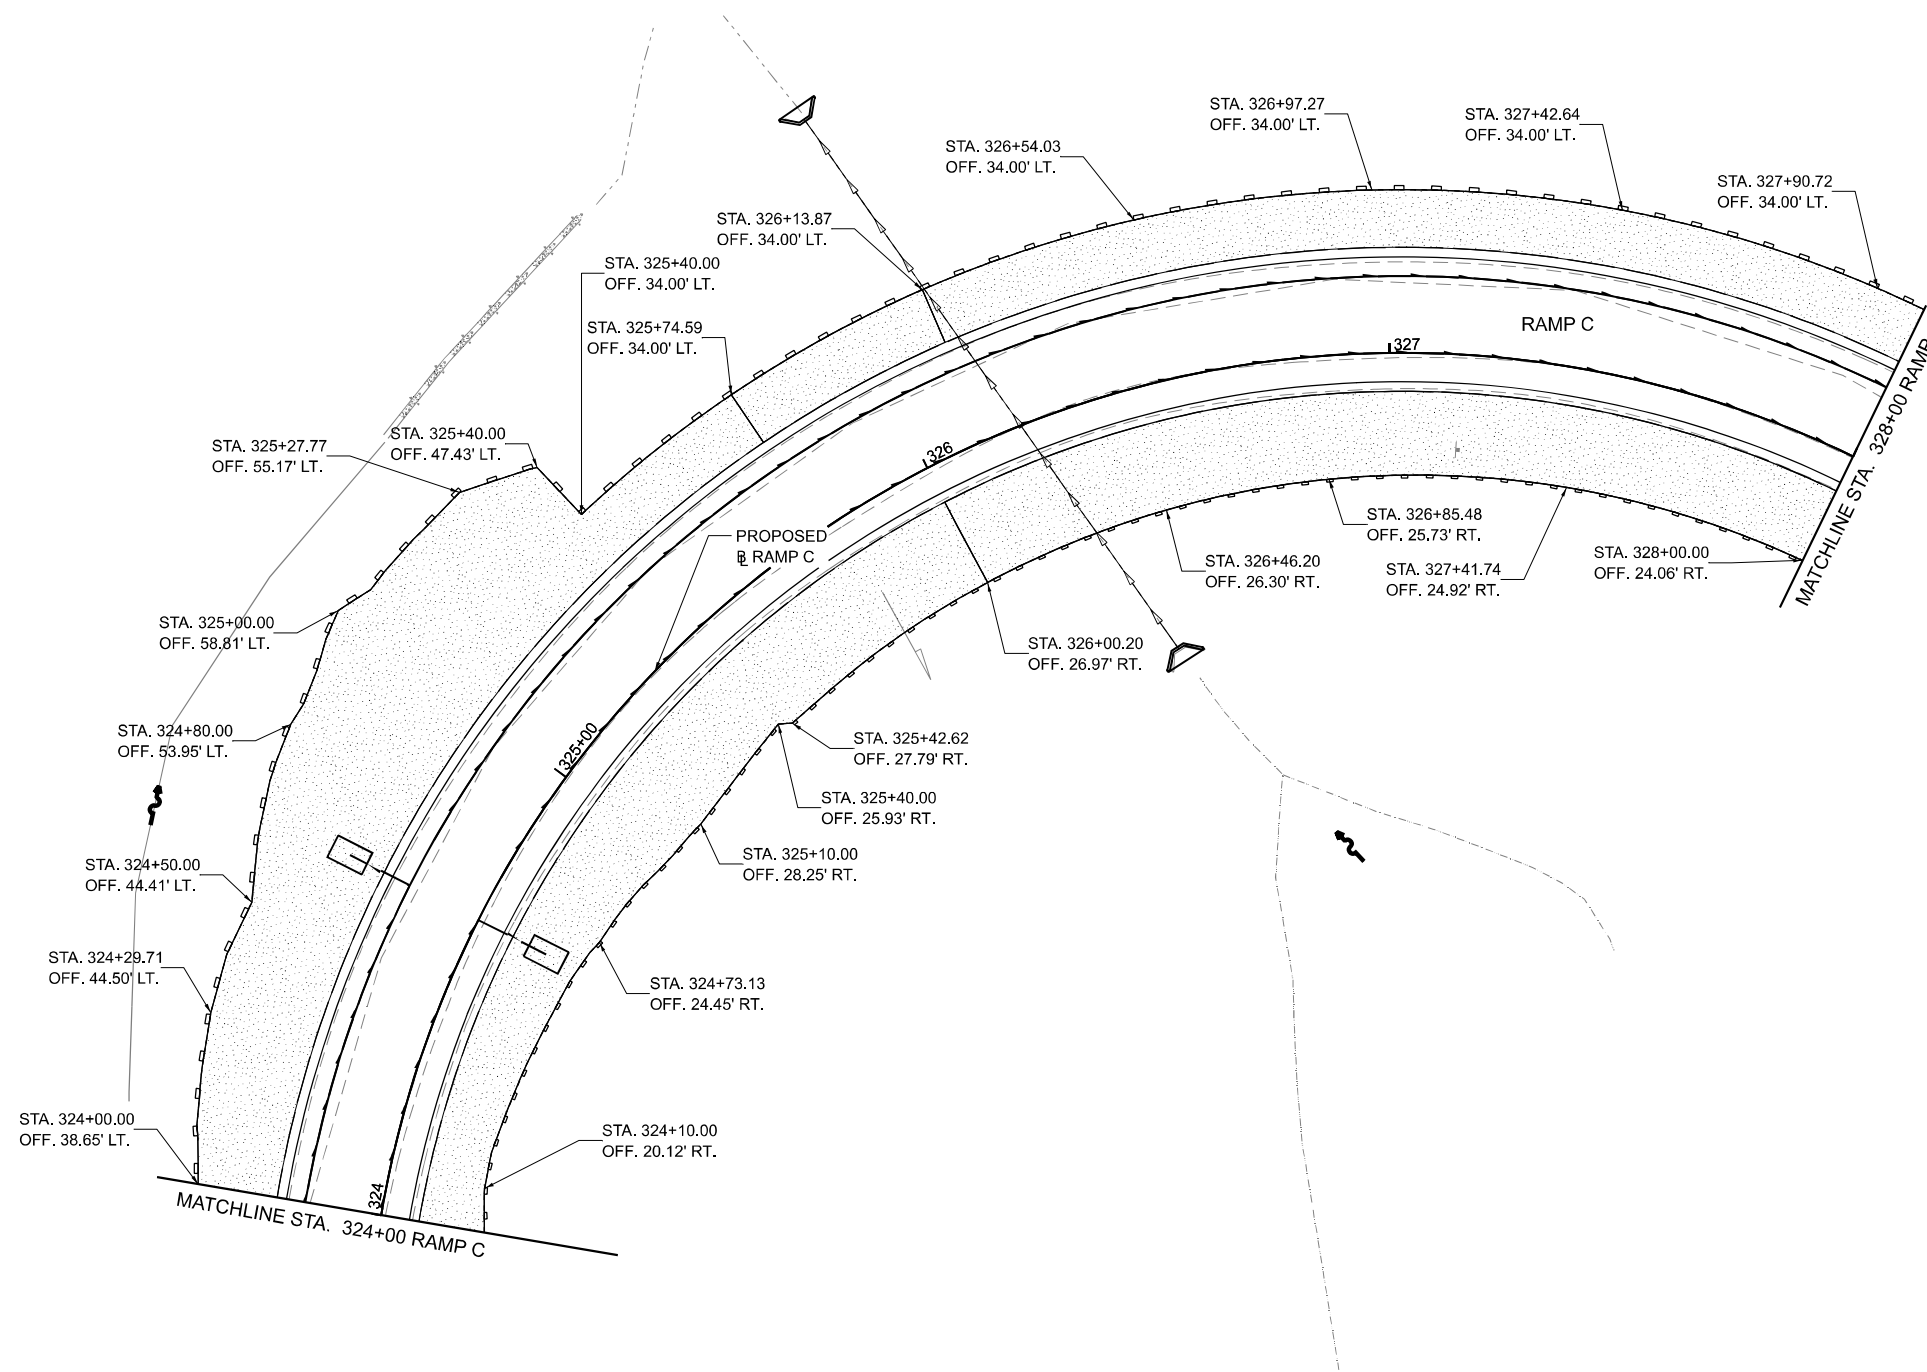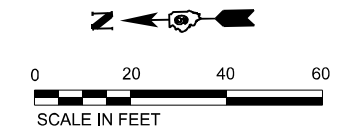


LEGEND

	SEEDING CLASS 2A WITH MULCH METHOD 2		PERIMETER EROSION BARRIER		INLET AND PIPE PROTECTION
	SEEDING CLASS 2A WITH EROSION CONTROL BLANKET		PROPOSED DITCH FLOW ARROW		TEMPORARY DITCH CHECK
	RIPRAP		EXISTING DITCH FLOW ARROW		AGGREGATE DITCH CHECK

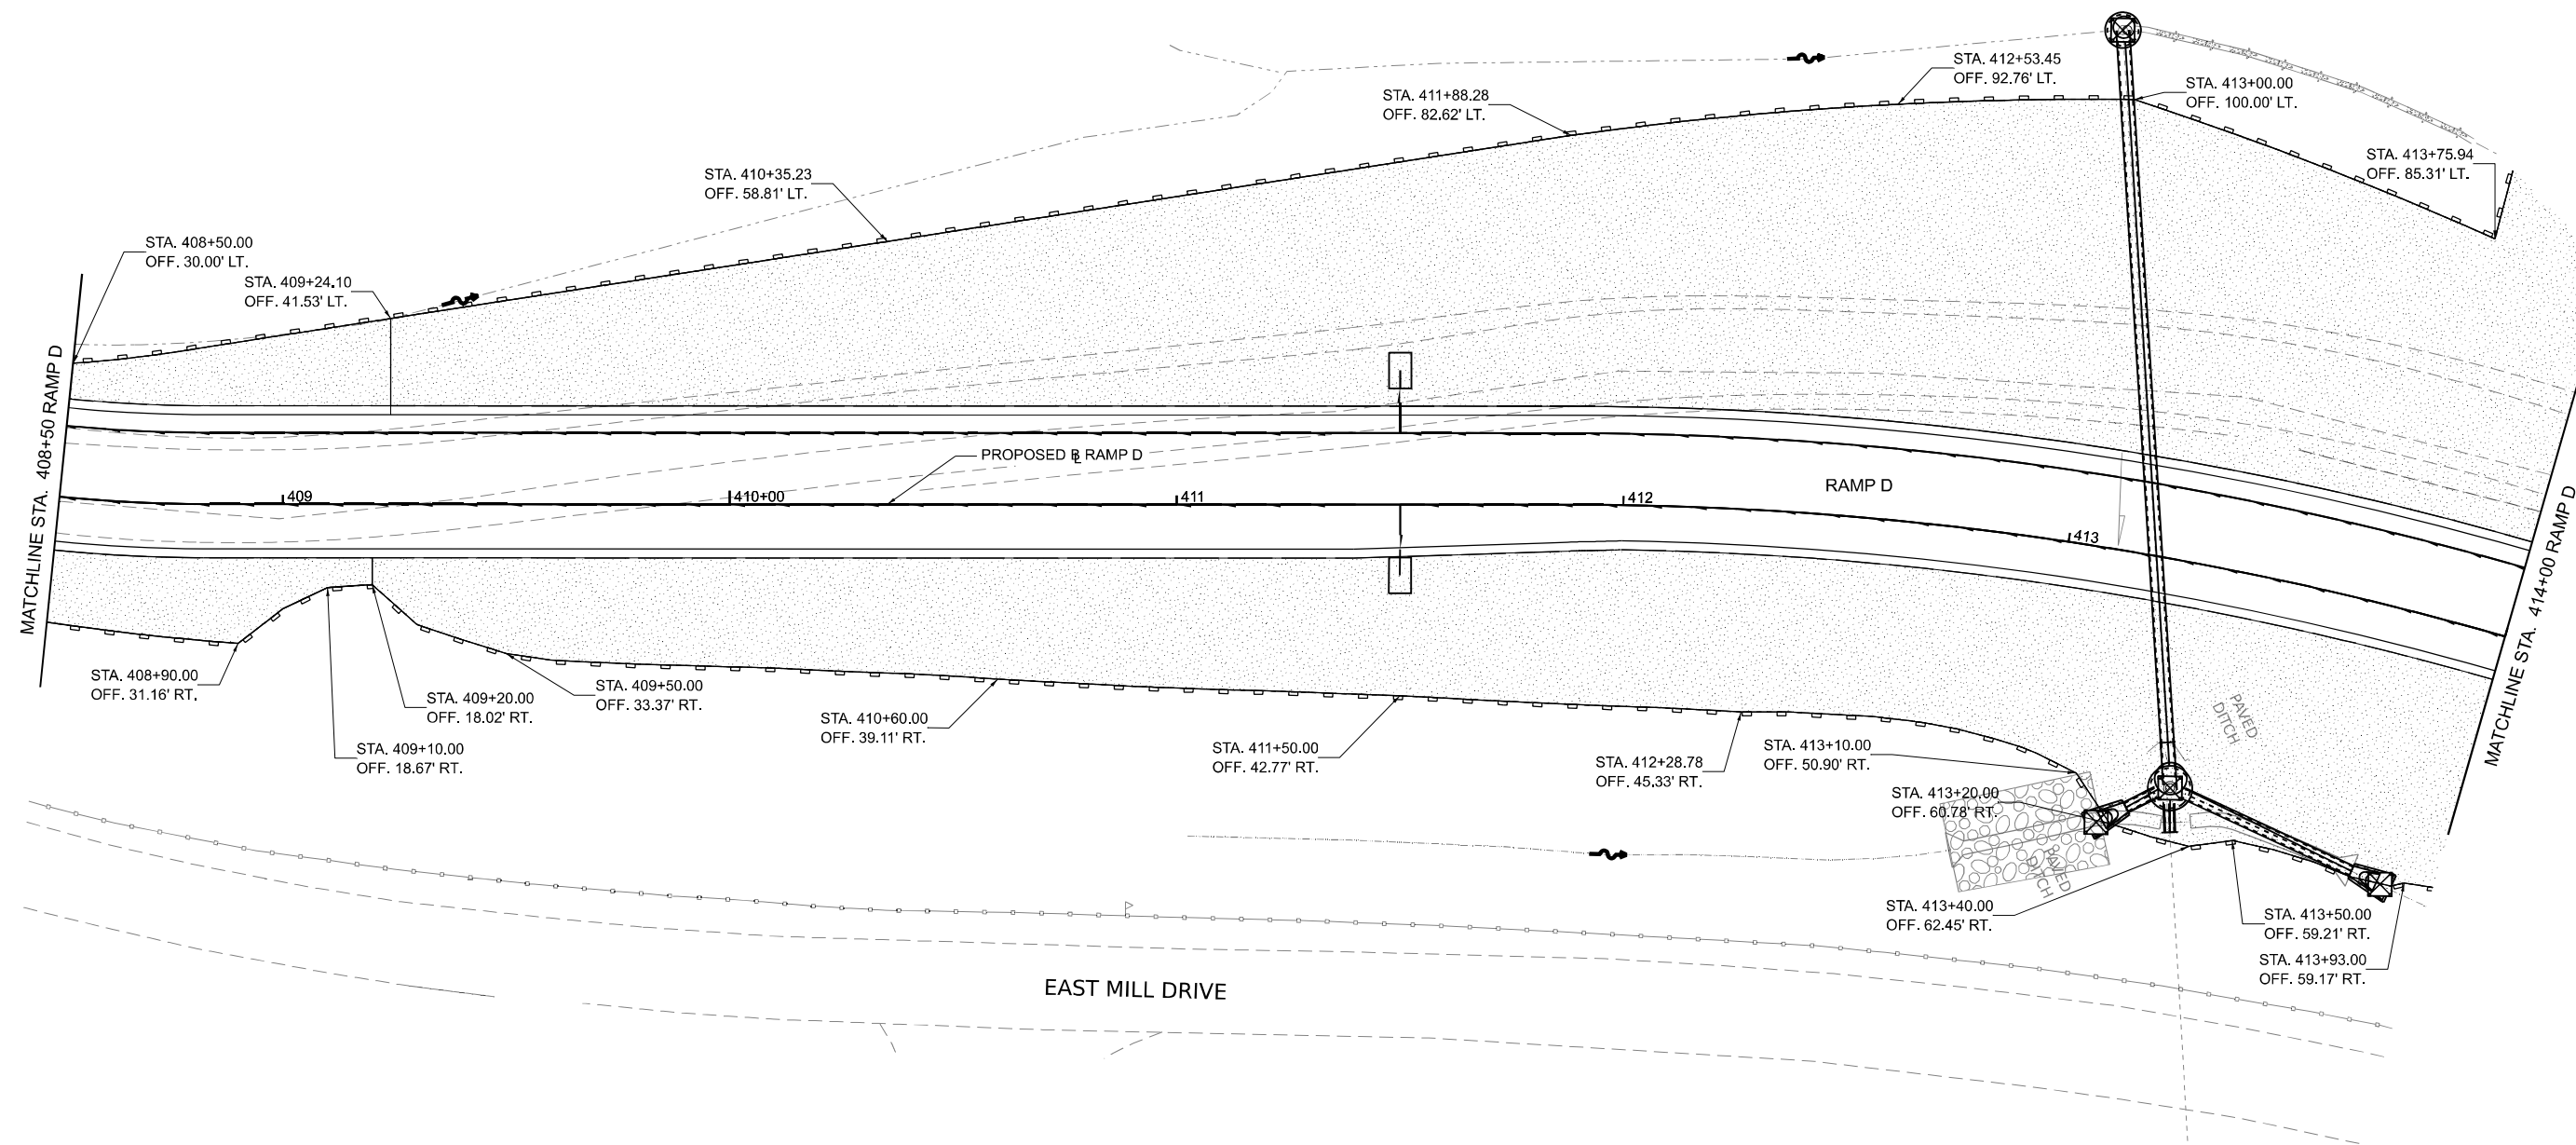



	SEEDING CLASS 2A WITH MULCH METHOD 2		PERIMETER EROSION BARRIER		INLET AND PIPE PROTECTION
	SEEDING CLASS 2A WITH EROSION CONTROL BLANKET		PROPOSED DITCH FLOW ARROW		TEMPORARY DITCH CHECK
	RIPRAP		EXISTING DITCH FLOW ARROW		AGGREGATE DITCH CHECK

EXIST. R

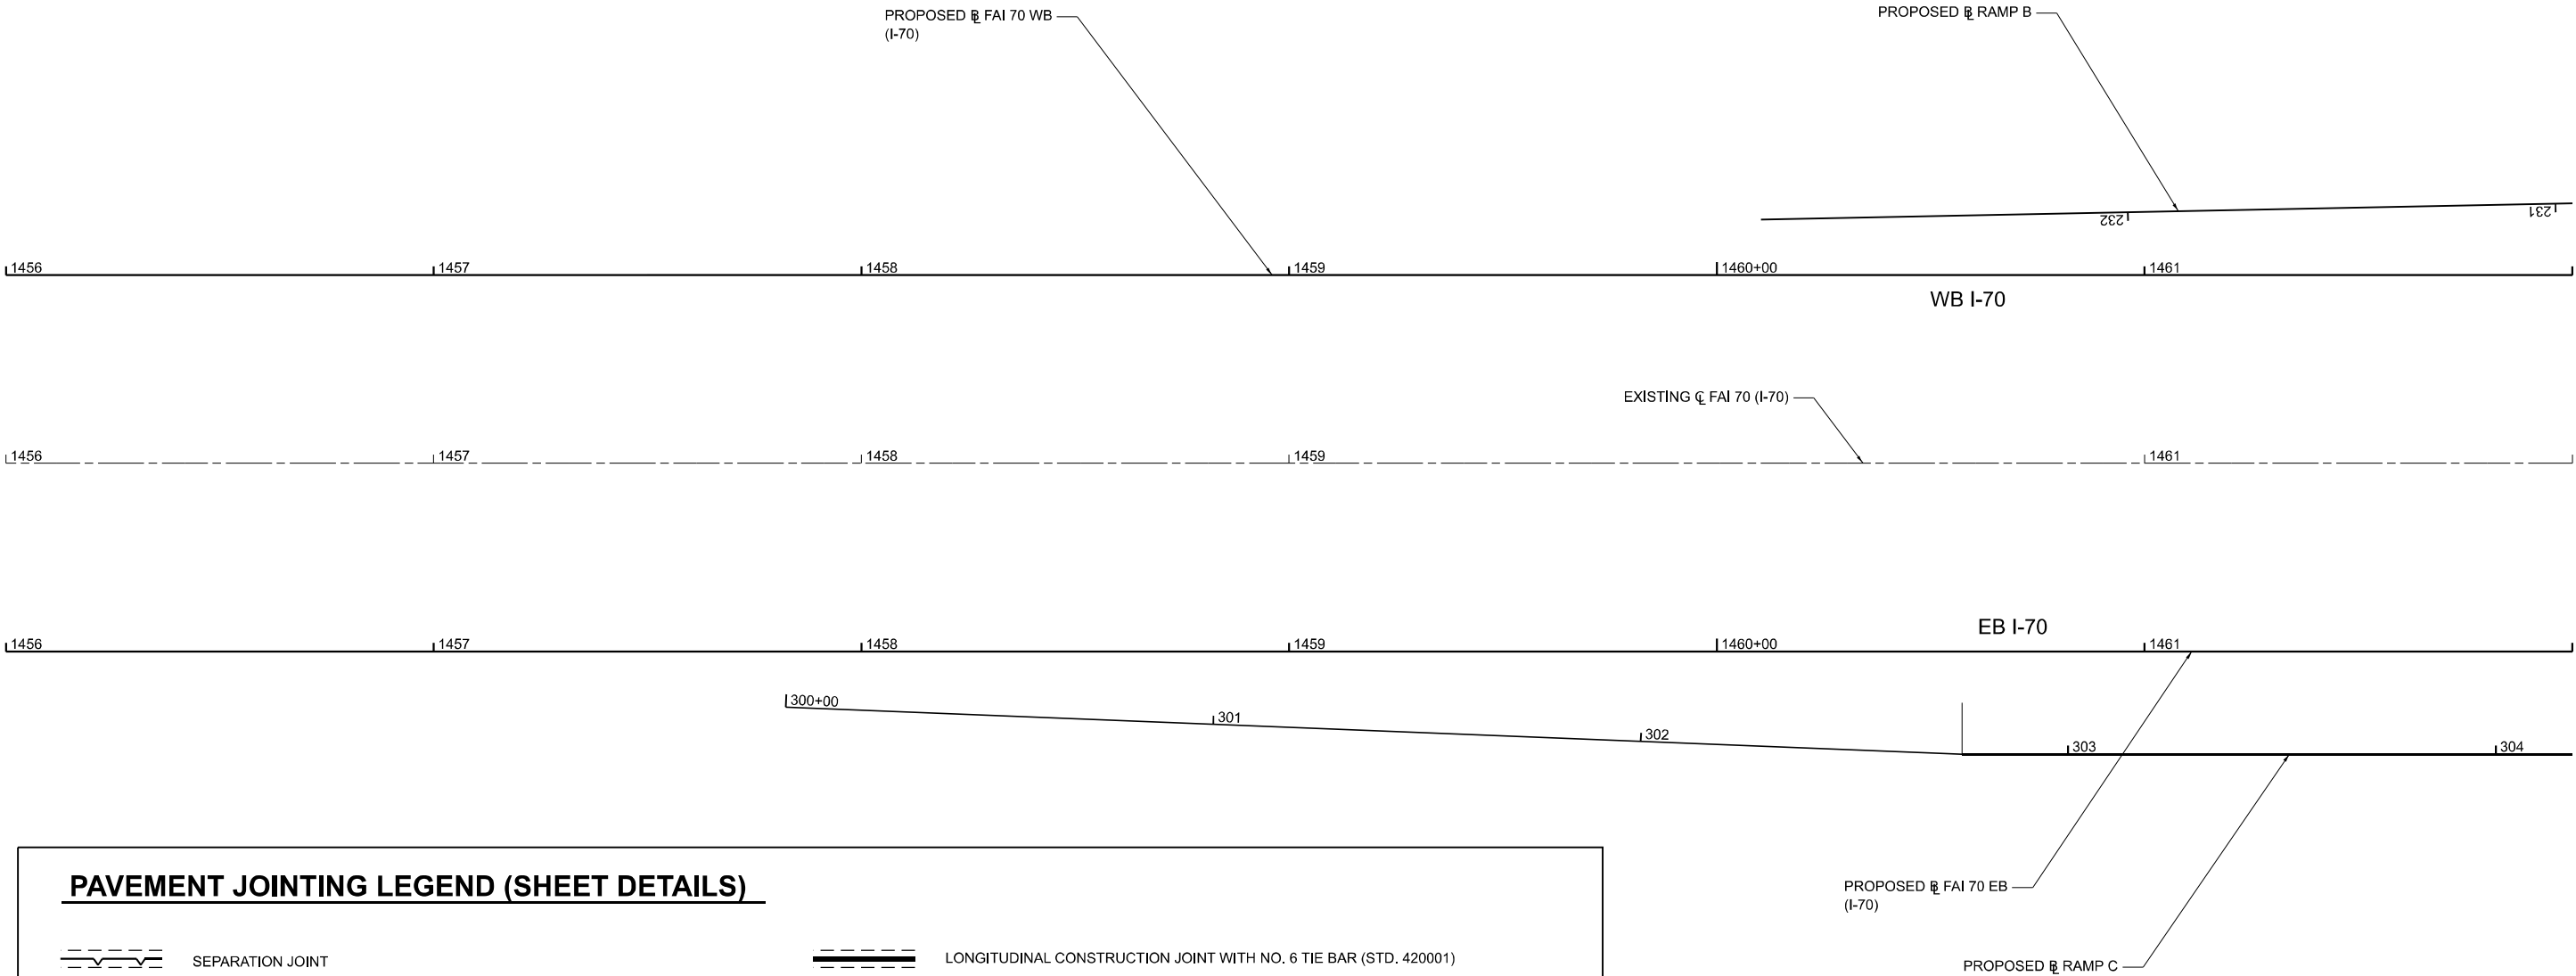

PAVEMENT JOINTING LEGEND (SHEET DETAILS)

 - 

 SEPARATION JOINT
- 


TRANSVERSE CONSTRUCTION JOINT (DOWELLED) (SEE IDOT STANDARD 420001)
- 


LUG SYSTEM
- 

PAVEMENT WELDED WIRE REINFORCEMENT (STD. 420701)
- 

PCC SHOULDER (STD. 483001)
- 

BAR REINFORCEMENT FOR CRC PAVEMENT (STD. 421001)

 - 

 LONGITUDINAL CONSTRUCTION JOINT WITH NO. 6 TIE BAR (STD. 420001)
- 

LONGITUDINAL SAWED JOINT WITH NO. 6 TIE BAR (STD. 420001)

- NOTES:**
- JOINTING PATTERN SHOWN IS FOR GRADING PURPOSE ONLY. THE CONTRACTOR SHALL FOLLOW IDOT HIGHWAY STANDARDS 420206 AND 420306.
 - TRANSVERSE JOINT SPACING WILL BE 15 FEET UNLESS NOTED.
 - FOR PROPOSED PAVEMENT AND PROFILE INFORMATION SEE: PLAN/PROFILE - 66 TO 114 SHEETS.
 - FOR PLACEMENT OF LONGITUDINAL TIE BARS, THE CONTRACTOR SHALL FOLLOW IDOT HIGHWAY STANDARDS 420001, 420101, 421001, 421201, AND 483001.



License No. 184-000613 © Copyright CMT, Inc.

USER NAME = moverbey
PLOT SCALE = 0.16666667"/in.
PLOT DATE = 10/15/2025

DESIGNED - AJ
DRAWN - AJ
CHECKED - MJO
DATE - 10/16/2025

REVISED -
REVISED -
REVISED -
REVISED -



STATE OF ILLINOIS
DEPARTMENT OF TRANSPORTATION

FAI ROUTE 70 - INTERSTATE 70
PAVEMENT JOINTING PLAN - I-70

SCALE: 1"=20'

SHEET 1 OF 11 SHEETS STA. 1456+00 TO STA. 1462+00

F.A.I. RTE.	SECTION	COUNTY	TOTAL SHEETS	SHEET NO.
70	(25-1)R-BR	EFFINGHAM	747	318
CONTRACT NO. 74893				
		ILLINOIS	FED. AID PROJECT	

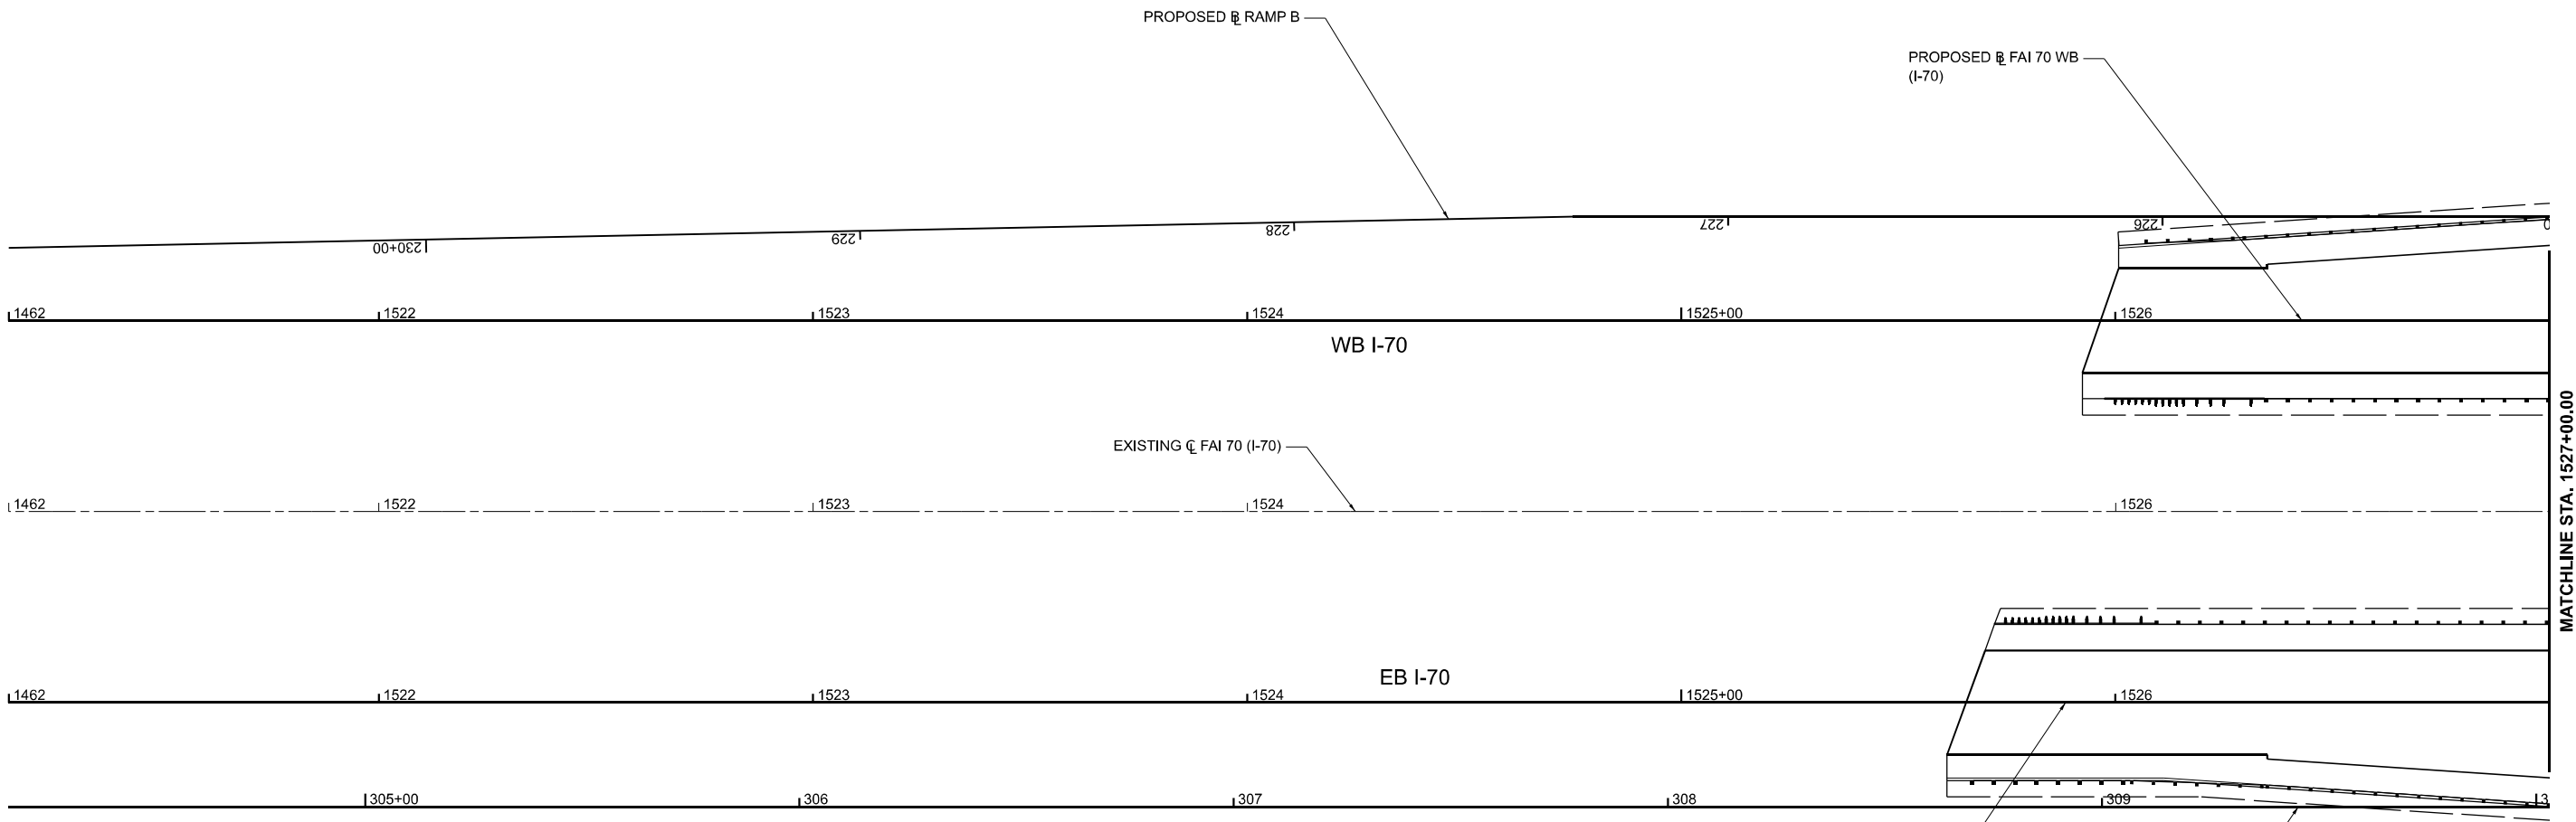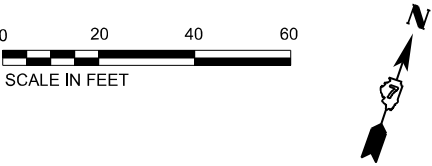

PAVEMENT JOINTING LEGEND (SHEET DETAILS)

- | | | | |
|--|---|--|--|
| | SEPARATION JOINT | | LONGITUDINAL CONSTRUCTION JOINT WITH NO. 6 TIE BAR (STD. 420001) |
| | TRANSVERSE CONSTRUCTION JOINT (DOWELLED) (SEE IDOT STANDARD 420001) | | LONGITUDINAL SAWED JOINT WITH NO. 6 TIE BAR (STD. 420001) |
| | LUG SYSTEM | | |
| | PAVEMENT WELDED WIRE REINFORCEMENT (STD. 420701) | | |
| | PCC SHOULDER (STD. 483001) | | |
| | BAR REINFORCEMENT FOR CRC PAVEMENT (STD. 421001) | | |

- NOTES:**
- JOINTING PATTERN SHOWN IS FOR GRADING PURPOSE ONLY. THE CONTRACTOR SHALL FOLLOW IDOT HIGHWAY STANDARDS 420206 AND 420306.
 - TRANSVERSE JOINT SPACING WILL BE 15 FEET UNLESS NOTED.
 - FOR PROPOSED PAVEMENT AND PROFILE INFORMATION SEE: PLAN/PROFILE - 66 TO 114 SHEETS.
 - FOR PLACEMENT OF LONGITUDINAL TIE BARS, THE CONTRACTOR SHALL FOLLOW IDOT HIGHWAY STANDARDS 420001, 420101, 421001, 421201, AND 483001.




USER NAME	= moverbey	DESIGNED	-	AJ	REVISED	-	
		DRAWN	-	AJ	REVISED	-	
PLOT SCALE	= 0.16666667"/in.	CHECKED	-	MJO	REVISED	-	
PLOT DATE	= 10/15/2025	DATE	-	10/16/2025	REVISED	-	

**STATE OF ILLINOIS
DEPARTMENT OF TRANSPORTATION**

**FAI ROUTE 70 - INTERSTATE 70
PAVEMENT JOINTING PLAN - I-70**

SCALE: 1"=20' SHEET 2 OF 11 SHEETS STA. 1462+00 TO STA. 1527+00

F.A.I. RTE.	SECTION	COUNTY	TOTAL SHEETS	SHEET NO.
70	(25-1)R-BR	EFFINGHAM	747	319
CONTRACT NO. 74893				
ILLINOIS FED. AID PROJECT				

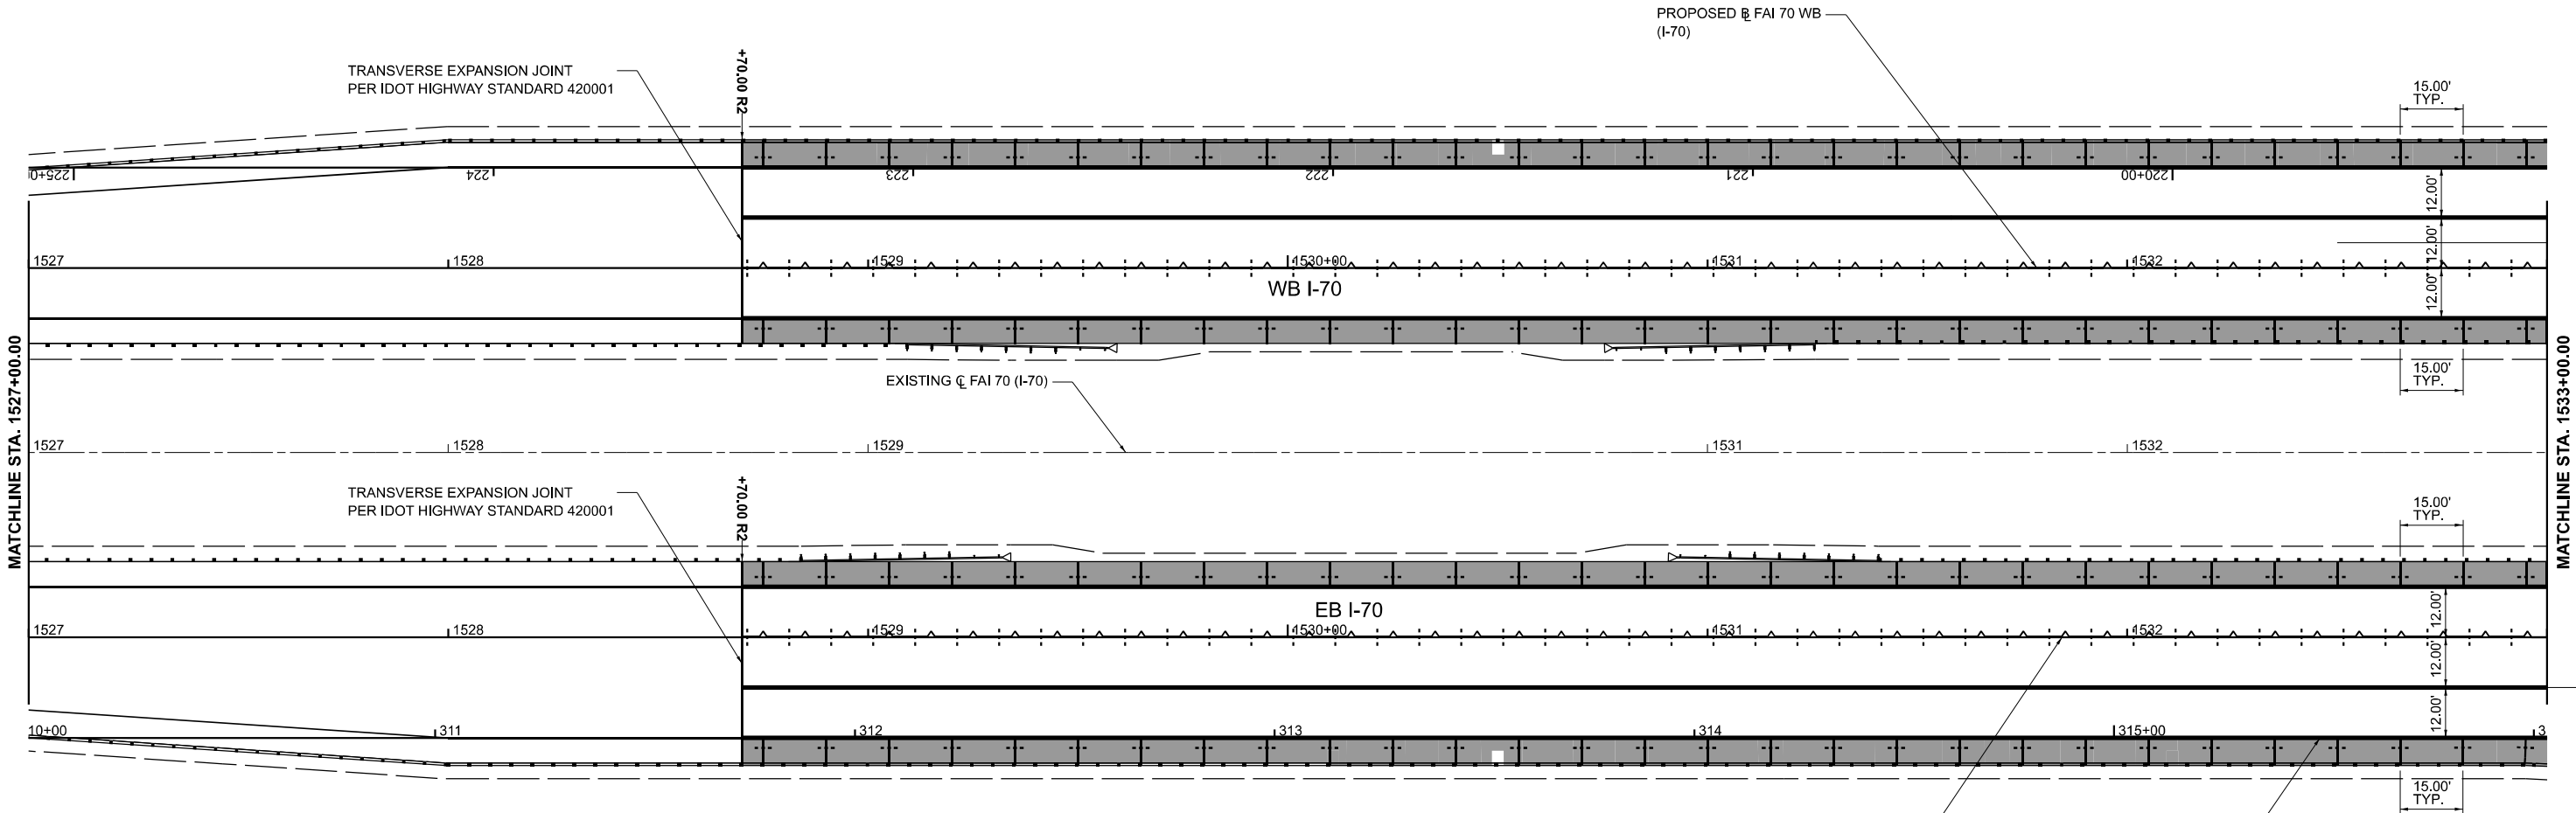

PAVEMENT JOINTING LEGEND (SHEET DETAILS)

- SEPARATION JOINT
- TRANSVERSE CONSTRUCTION JOINT (DOWELLED) (SEE IDOT STANDARD 420001)
- LUG SYSTEM
- PAVEMENT WELDED WIRE REINFORCEMENT (STD. 420701)
- PCC SHOULDER (STD. 483001)
- BAR REINFORCEMENT FOR CRC PAVEMENT (STD. 421001)

- LONGITUDINAL CONSTRUCTION JOINT WITH NO. 6 TIE BAR (STD. 420001)
- LONGITUDINAL SAWED JOINT WITH NO. 6 TIE BAR (STD. 420001)

- NOTES:**
- JOINTING PATTERN SHOWN IS FOR GRADING PURPOSE ONLY. THE CONTRACTOR SHALL FOLLOW IDOT HIGHWAY STANDARDS 420206 AND 420306.
 - TRANSVERSE JOINT SPACING WILL BE 15 FEET UNLESS NOTED.
 - FOR PROPOSED PAVEMENT AND PROFILE INFORMATION SEE: PLAN/PROFILE - 66 TO 114 SHEETS.
 - FOR PLACEMENT OF LONGITUDINAL TIE BARS, THE CONTRACTOR SHALL FOLLOW IDOT HIGHWAY STANDARDS 420001, 420101, 421001, 421201, AND 483001.



USER NAME = moverbey
PLOT SCALE = 0.16666667' / in.
PLOT DATE = 10/15/2025

DESIGNED - AJ
DRAWN - AJ
CHECKED - MJO
DATE - 10/16/2025

REVISED -
REVISED -
REVISED -
REVISED -

STATE OF ILLINOIS
DEPARTMENT OF TRANSPORTATION





FAI ROUTE 70 - INTERSTATE 70
PAVEMENT JOINTING PLAN - I-70

SCALE: 1"=20'


SHEET 3 OF 11 SHEETS STA. 1527+00 TO STA. 1533+00

F.A.I. RTE.	SECTION	COUNTY	TOTAL SHEETS	SHEET NO.
70	(25-1)R-BR	EFFINGHAM	747	320
CONTRACT NO. 74893				
ILLINOIS FED. AID PROJECT				

PAVEMENT JOINTING LEGEND (SHEET DETAILS)

    -  SEPARATION JOINT
-  TRANSVERSE CONSTRUCTION JOINT (DOWELLED) (SEE IDOT STANDARD 420001)
-  LUG SYSTEM
-  PAVEMENT WELDED WIRE REINFORCEMENT (STD. 420701)
-  PCC SHOULDER (STD. 483001)
-  BAR REINFORCEMENT FOR CRC PAVEMENT (STD. 421001)
-  LONGITUDINAL CONSTRUCTION JOINT WITH NO. 6 TIE BAR (STD. 420001)
-  LONGITUDINAL SAWED JOINT WITH NO. 6 TIE BAR (STD. 420001)

- NOTES:
- JOINTING PATTERN SHOWN IS FOR GRADING PURPOSE ONLY. THE CONTRACTOR SHALL FOLLOW IDOT HIGHWAY STANDARDS 420206 AND 420306.
 - TRANSVERSE JOINT SPACING WILL BE 15 FEET UNLESS NOTED.
 - FOR PROPOSED PAVEMENT AND PROFILE INFORMATION SEE: PLAN/PROFILE - 66 TO 114 SHEETS.
 - FOR PLACEMENT OF LONGITUDINAL TIE BARS, THE CONTRACTOR SHALL FOLLOW IDOT HIGHWAY STANDARDS 420001, 420101, 421001, 421201, AND 483001.

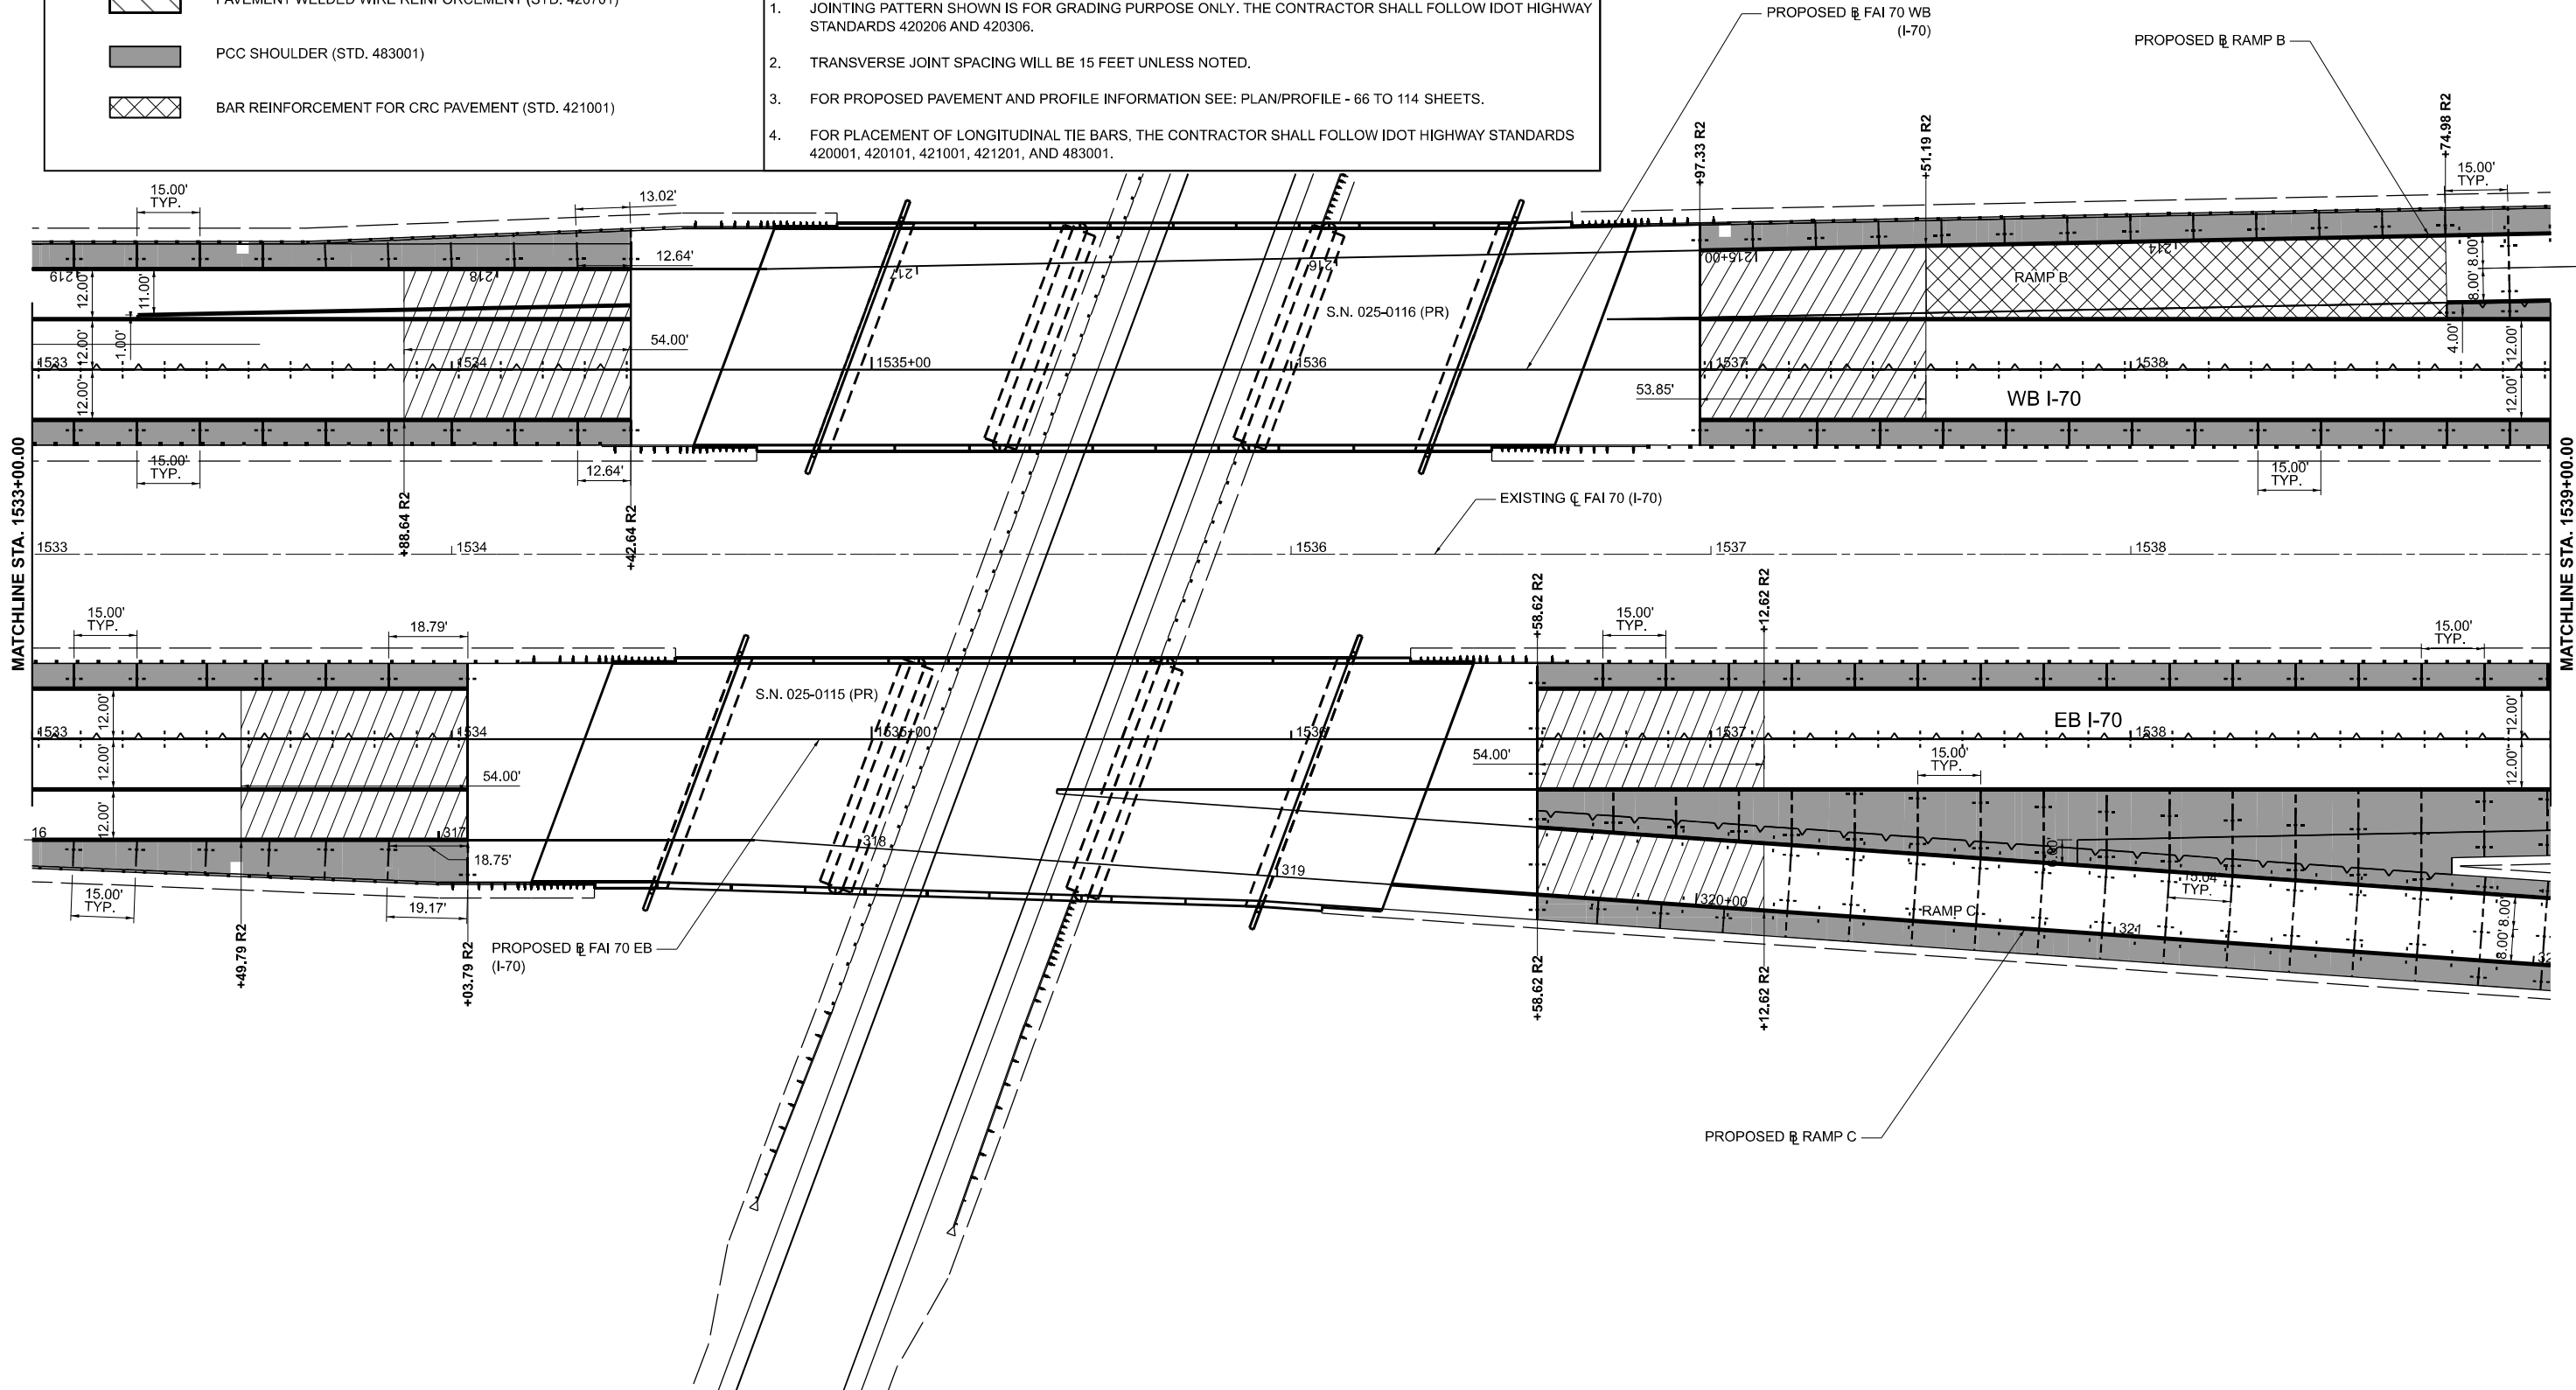

USER NAME = moverbey
PLOT SCALE = 0.16666667" / in.
PLOT DATE = 10/15/2025

DESIGNED - AJ
DRAWN - AJ
CHECKED - MJO
DATE - 10/16/2025

REVISED -
REVISED -
REVISED -
REVISED -



STATE OF ILLINOIS
DEPARTMENT OF TRANSPORTATION

FAI ROUTE 70 - INTERSTATE 70
PAVEMENT JOINTING PLAN - I-70

SCALE: 1"=20'

SHEET 4 OF 11 SHEETS STA. 1533+00 TO STA. 1539+00

F.A.I. RTE.	SECTION	COUNTY	TOTAL SHEETS	SHEET NO.
70	(25-1)R-BR	EFFINGHAM	747	321
CONTRACT NO. 74893				
ILLINOIS FED. AID PROJECT				

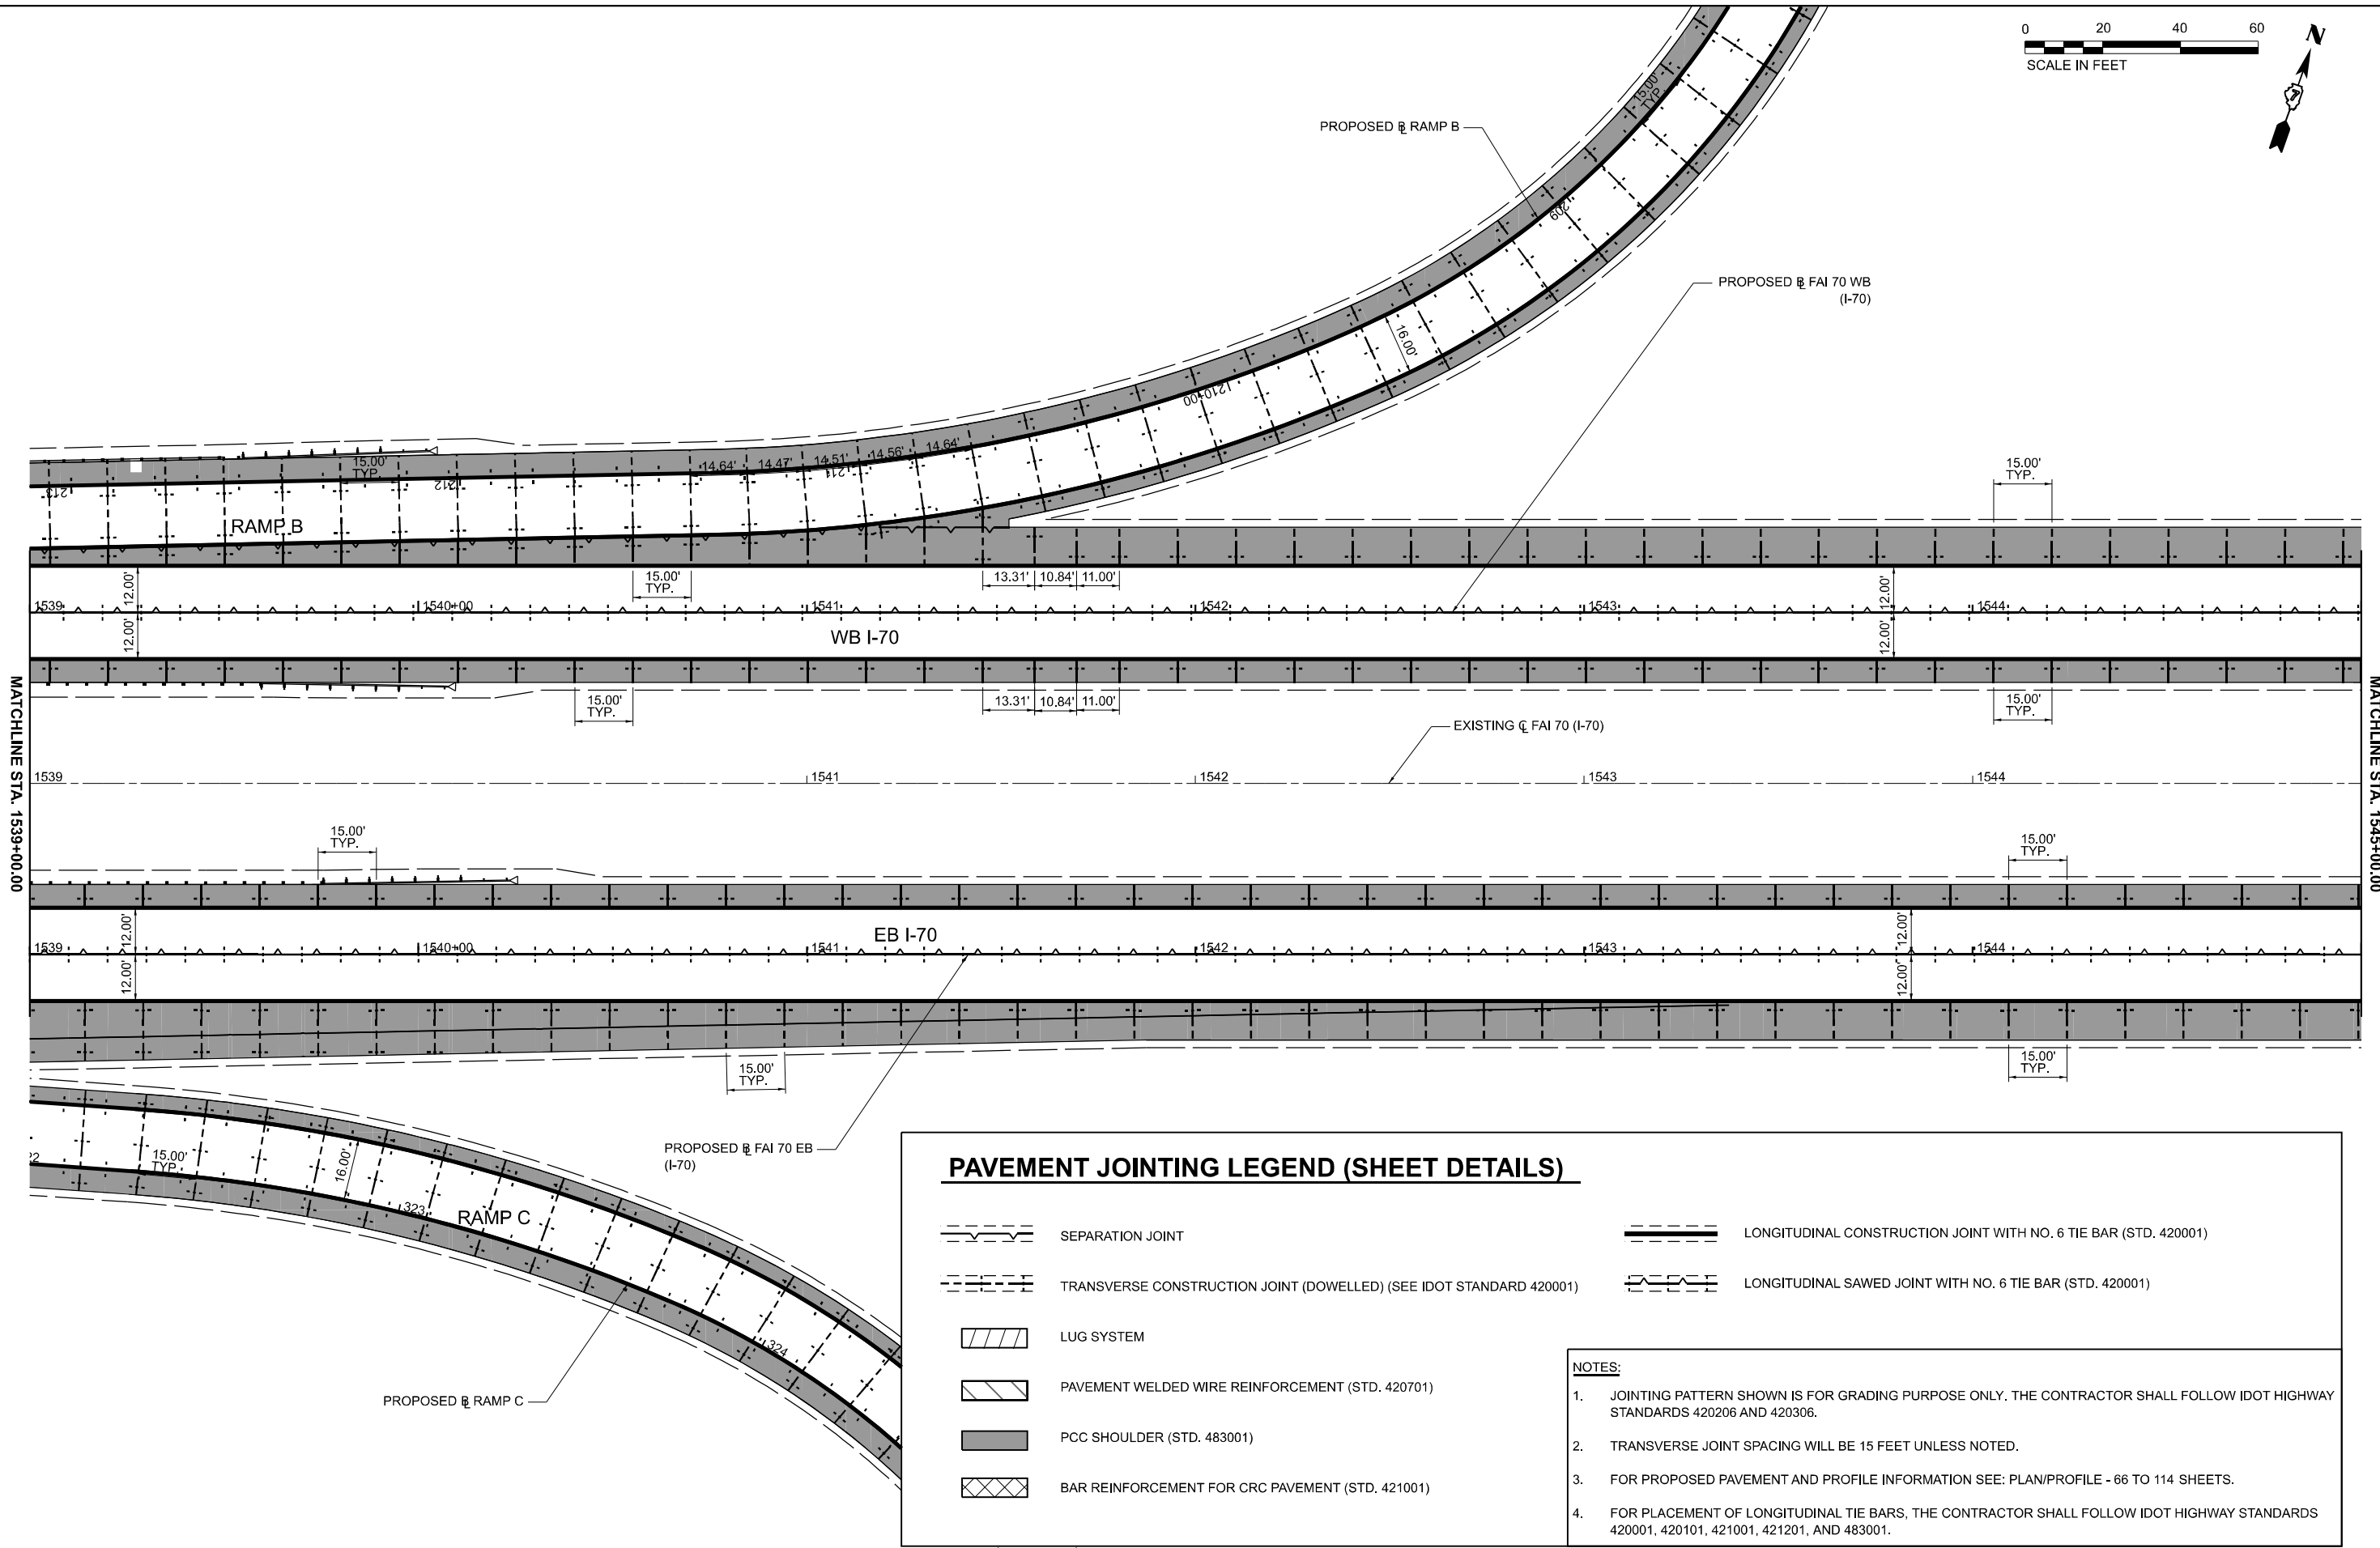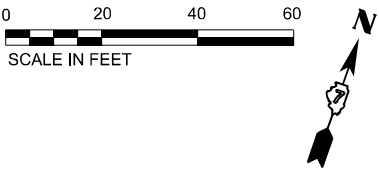

PAVEMENT JOINTING LEGEND (SHEET DETAILS)

- SEPARATION JOINT
- TRANSVERSE CONSTRUCTION JOINT (DOWELLED) (SEE IDOT STANDARD 420001)
- LUG SYSTEM
- PAVEMENT WELDED WIRE REINFORCEMENT (STD. 420701)
- PCC SHOULDER (STD. 483001)
- BAR REINFORCEMENT FOR CRC PAVEMENT (STD. 421001)
- LONGITUDINAL CONSTRUCTION JOINT WITH NO. 6 TIE BAR (STD. 420001)
- LONGITUDINAL SAWED JOINT WITH NO. 6 TIE BAR (STD. 420001)

NOTES:

- JOINTING PATTERN SHOWN IS FOR GRADING PURPOSE ONLY. THE CONTRACTOR SHALL FOLLOW IDOT HIGHWAY STANDARDS 420206 AND 420306.
- TRANSVERSE JOINT SPACING WILL BE 15 FEET UNLESS NOTED.
- FOR PROPOSED PAVEMENT AND PROFILE INFORMATION SEE: PLAN/PROFILE - 66 TO 114 SHEETS.
- FOR PLACEMENT OF LONGITUDINAL TIE BARS, THE CONTRACTOR SHALL FOLLOW IDOT HIGHWAY STANDARDS 420001, 420101, 421001, 421201, AND 483001.



USER NAME	= moverbey	DESIGNED	-	AJ	REVISED	-	
		DRAWN	-	AJ	REVISED	-	
PLOT SCALE	= 0.16666667' / in.	CHECKED	-	MJO	REVISED	-	
PLOT DATE	= 10/15/2025	DATE	-	10/16/2025	REVISED	-	



STATE OF ILLINOIS
DEPARTMENT OF TRANSPORTATION



FAI ROUTE 70 - INTERSTATE 70
PAVEMENT JOINTING PLAN - I-70

SCALE: 1"=20' SHEET 5 OF 11 SHEETS STA. 1539+00 TO STA. 1545+00

F.A.I. RTE.	SECTION	COUNTY	TOTAL SHEETS	SHEET NO.
70	(25-1)R-BR	EFFINGHAM	747	322
CONTRACT NO. 74893				
ILLINOIS FED. AID PROJECT				


PAVEMENT JOINTING LEGEND (SHEET DETAILS)

  -  SEPARATION JOINT
-  TRANSVERSE CONSTRUCTION JOINT (DOWELLED) (SEE IDOT STANDARD 420001)
-  LUG SYSTEM
-  PAVEMENT WELDED WIRE REINFORCEMENT (STD. 420701)
-  PCC SHOULDER (STD. 483001)
-  BAR REINFORCEMENT FOR CRC PAVEMENT (STD. 421001)

  -  LONGITUDINAL CONSTRUCTION JOINT WITH NO. 6 TIE BAR (STD. 420001)
-  LONGITUDINAL SAWED JOINT WITH NO. 6 TIE BAR (STD. 420001)

NOTES:

1. JOINTING PATTERN SHOWN IS FOR GRADING PURPOSE ONLY. THE CONTRACTOR SHALL FOLLOW IDOT HIGHWAY STANDARDS 420206 AND 420306.
2. TRANSVERSE JOINT SPACING WILL BE 15 FEET UNLESS NOTED.
3. FOR PROPOSED PAVEMENT AND PROFILE INFORMATION SEE: PLAN/PROFILE - 66 TO 114 SHEETS.
4. FOR PLACEMENT OF LONGITUDINAL TIE BARS, THE CONTRACTOR SHALL FOLLOW IDOT HIGHWAY STANDARDS 420001, 420101, 421001, 421201, AND 483001.

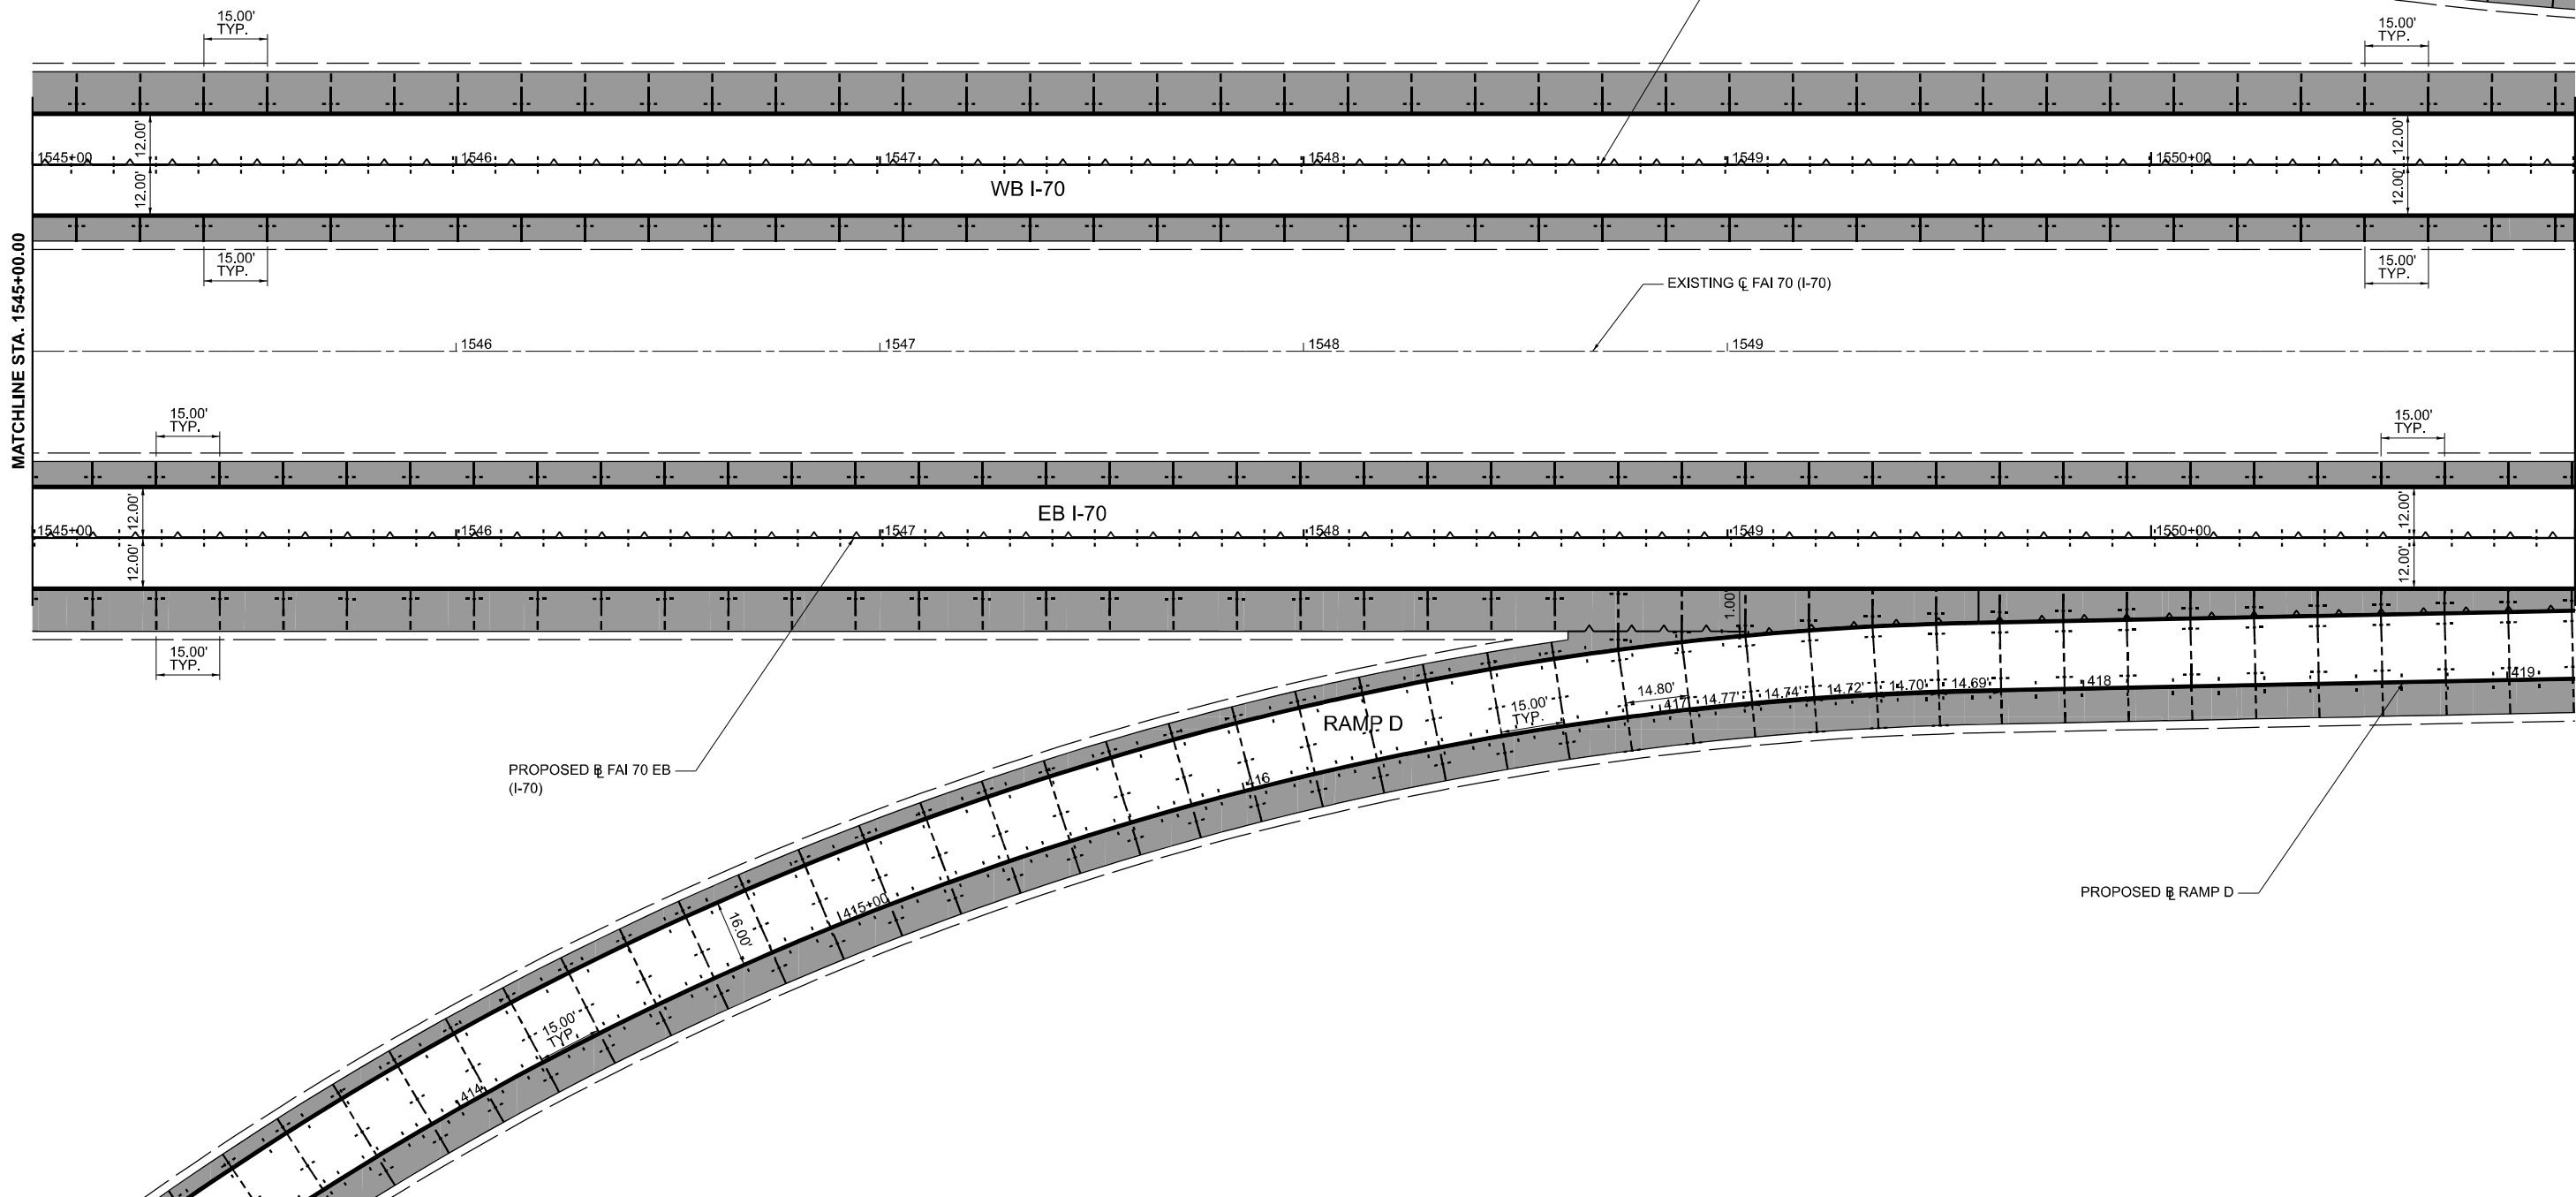

USER NAME	= moverbey
DESIGNED	- AJ
DRAWN	- AJ
CHECKED	- MJO
DATE	- 10/16/2025


REVISED	-
REVISED	-
REVISED	-
REVISED	-

STATE OF ILLINOIS
DEPARTMENT OF TRANSPORTATION


FAI ROUTE 70 - INTERSTATE 70
PAVEMENT JOINTING PLAN - I-70

SCALE: 1"=20' SHEET 6 OF 11 SHEETS STA. 1545+00 TO STA. 1551+00


F.A.I. RTE.	SECTION	COUNTY	TOTAL SHEETS	SHEET NO.
70	(25-1)R-BR	EFFINGHAM	747	323
CONTRACT NO. 74893				
ILLINOIS FED. AID PROJECT				

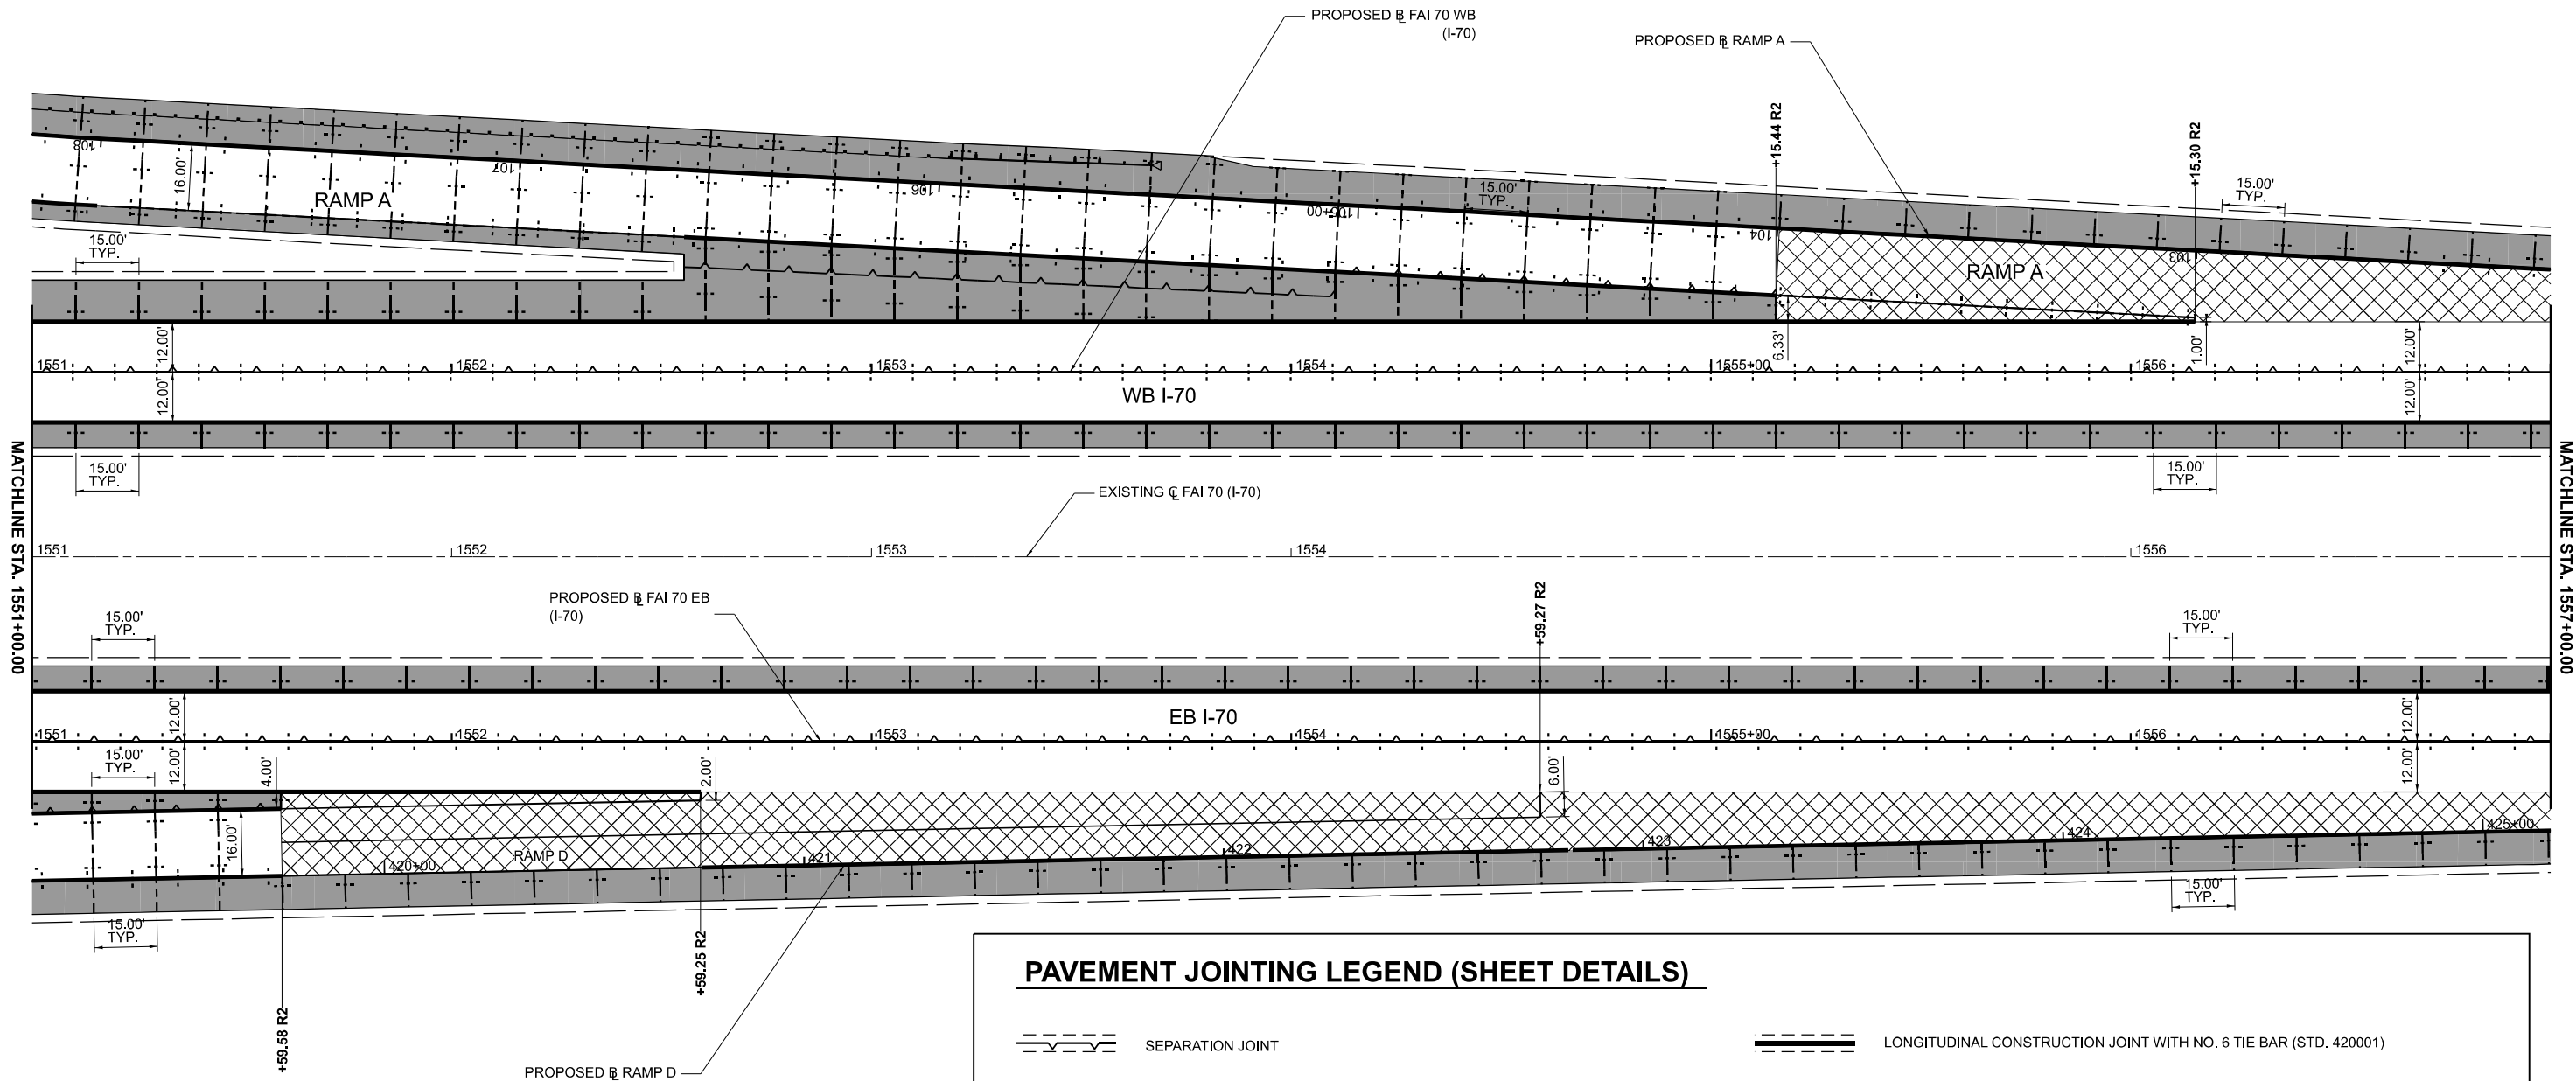

PAVEMENT JOINTING LEGEND (SHEET DETAILS)

 

SEPARATION JOINT

 

TRANSVERSE CONSTRUCTION JOINT (DOWELLED) (SEE IDOT STANDARD 420001)



LUG SYSTEM



PAVEMENT WELDED WIRE REINFORCEMENT (STD. 420701)




PCC SHOULDER (STD. 483001)



BAR REINFORCEMENT FOR CRC PAVEMENT (STD. 421001)



LONGITUDINAL CONSTRUCTION JOINT WITH NO. 6 TIE BAR (STD. 420001)

 

LONGITUDINAL SAWED JOINT WITH NO. 6 TIE BAR (STD. 420001)

NOTES:

- JOINTING PATTERN SHOWN IS FOR GRADING PURPOSE ONLY. THE CONTRACTOR SHALL FOLLOW IDOT HIGHWAY STANDARDS 420206 AND 420306.
- TRANSVERSE JOINT SPACING WILL BE 15 FEET UNLESS NOTED.
- FOR PROPOSED PAVEMENT AND PROFILE INFORMATION SEE: PLAN/PROFILE - 66 TO 114 SHEETS.
- FOR PLACEMENT OF LONGITUDINAL TIE BARS, THE CONTRACTOR SHALL FOLLOW IDOT HIGHWAY STANDARDS 420001, 420101, 421001, 421201, AND 483001.



USER NAME = moverbey

DESIGNED - AJ

REVISED -

PLOT SCALE = 0.16666667' / in.

DRAWN - AJ

REVISED -

PLOT DATE = 10/15/2025

CHECKED - MJO

REVISED -

DATE = 10/16/2025

REVISED -

STATE OF ILLINOIS
DEPARTMENT OF TRANSPORTATION

FAI ROUTE 70 - INTERSTATE 70
PAVEMENT JOINTING PLAN - I-70

SCALE: 1"=20'

SHEET 7 OF 11 SHEETS STA. 1551+00 TO STA. 1557+00

F.A.I.
RTE.

70

SECTION

(25-1)R-BR

COUNTY

EFFINGHAM

TOTAL
SHEETS


747

SHEET
NO.

324

CONTRACT NO. 74893

ILLINOIS FED. AID PROJECT

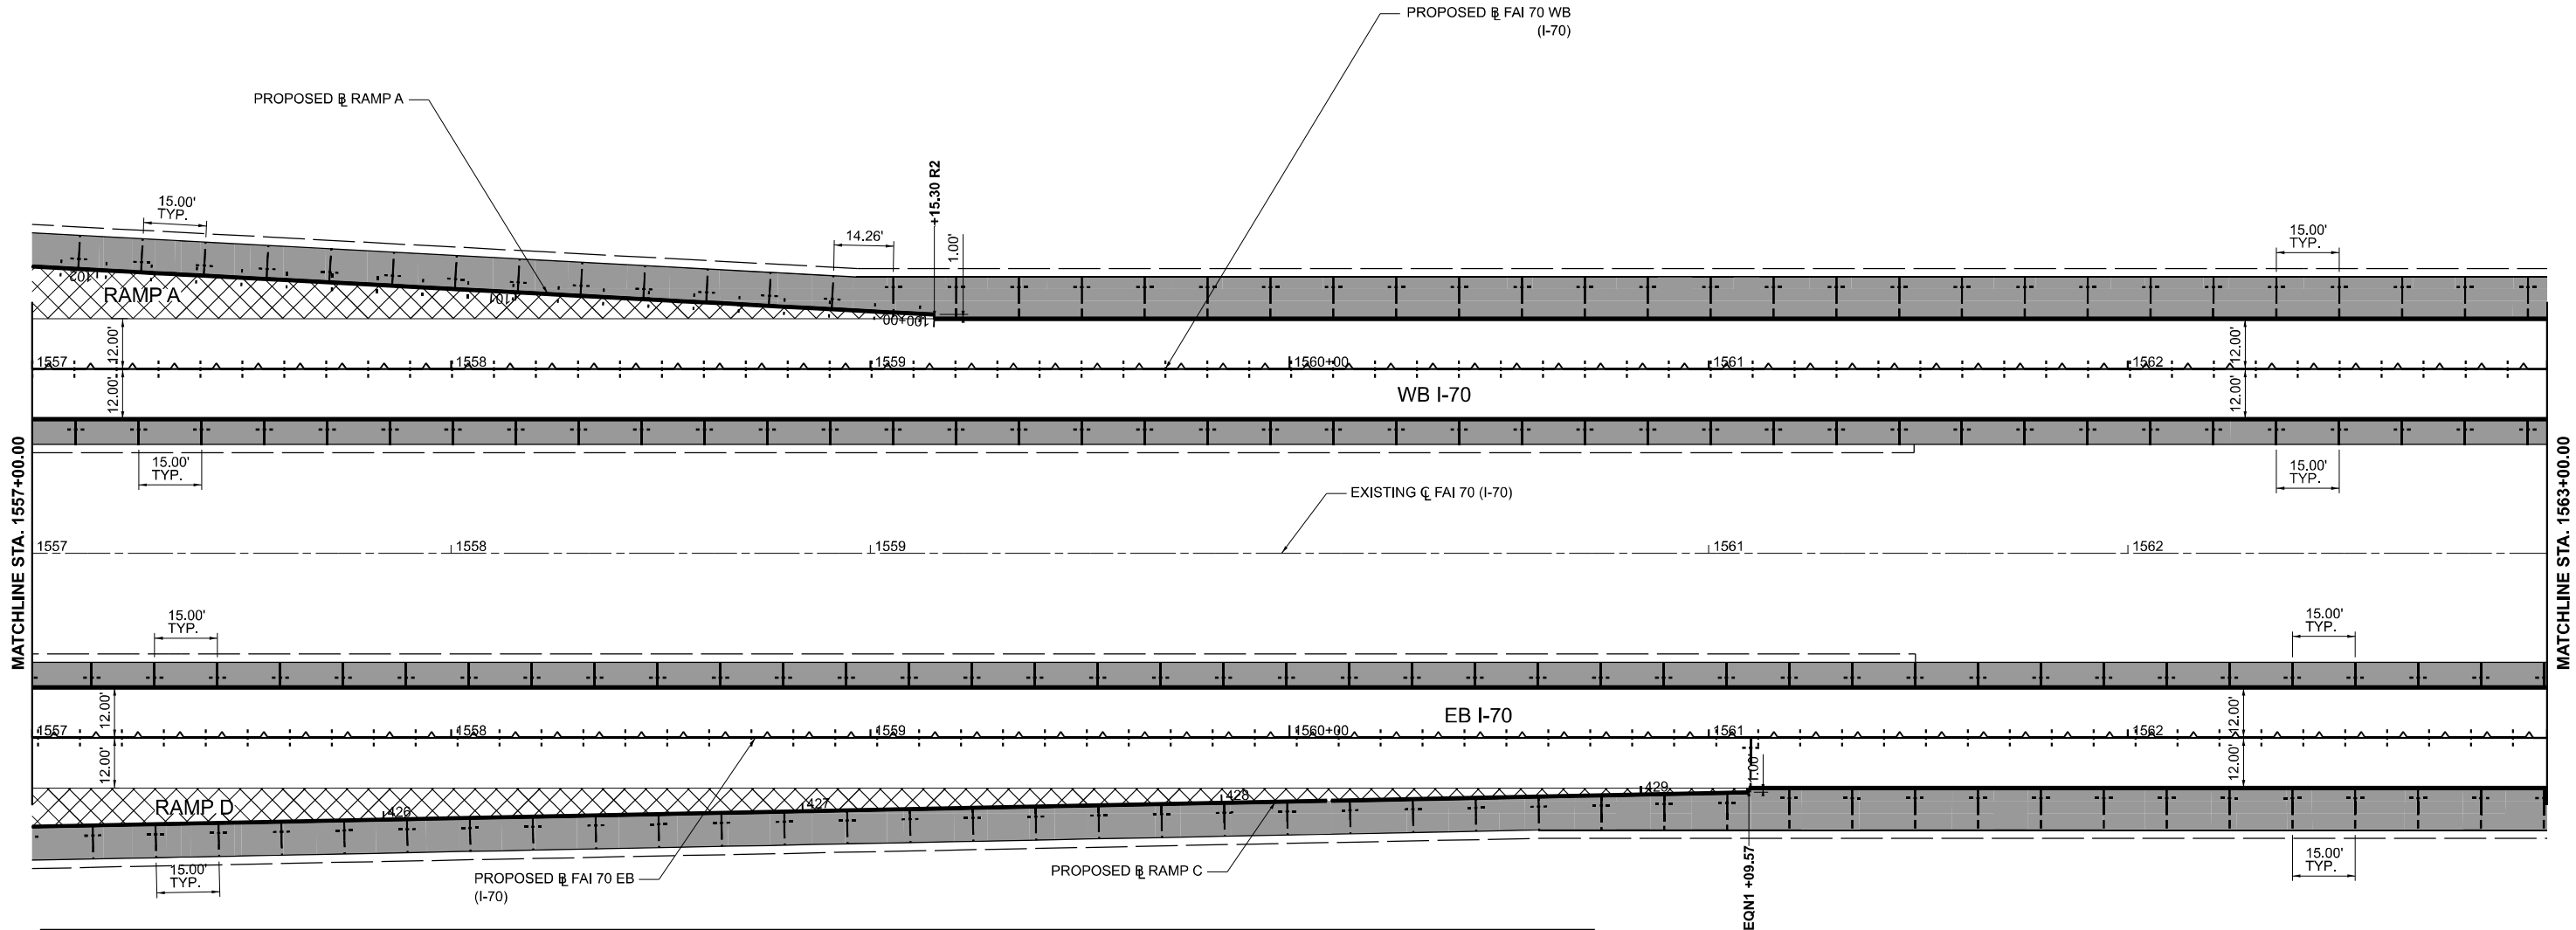

PAVEMENT JOINTING LEGEND (SHEET DETAILS)

- SEPARATION JOINT
- TRANSVERSE CONSTRUCTION JOINT (DOWELLED) (SEE IDOT STANDARD 420001)
- LUG SYSTEM
- PAVEMENT WELDED WIRE REINFORCEMENT (STD. 420701)
- PCC SHOULDER (STD. 483001)
- BAR REINFORCEMENT FOR CRC PAVEMENT (STD. 421001)

- LONGITUDINAL CONSTRUCTION JOINT WITH NO. 6 TIE BAR (STD. 420001)
- LONGITUDINAL SAWED JOINT WITH NO. 6 TIE BAR (STD. 420001)

- NOTES:**
- JOINTING PATTERN SHOWN IS FOR GRADING PURPOSE ONLY. THE CONTRACTOR SHALL FOLLOW IDOT HIGHWAY STANDARDS 420206 AND 420306.
 - TRANSVERSE JOINT SPACING WILL BE 15 FEET UNLESS NOTED.
 - FOR PROPOSED PAVEMENT AND PROFILE INFORMATION SEE: PLAN/PROFILE - 66 TO 114 SHEETS.
 - FOR PLACEMENT OF LONGITUDINAL TIE BARS, THE CONTRACTOR SHALL FOLLOW IDOT HIGHWAY STANDARDS 420001, 420101, 421001, 421201, AND 483001.




USER NAME	= moverbey	DESIGNED	-	AJ	REVISED	-	
		DRAWN	-	AJ	REVISED	-	
PLOT SCALE	= 0.16666667' / in.	CHECKED	-	MJO	REVISED	-	
PLOT DATE	= 10/15/2025	DATE	-	10/16/2025	REVISED	-	

STATE OF ILLINOIS
DEPARTMENT OF TRANSPORTATION

FAI ROUTE 70 - INTERSTATE 70
PAVEMENT JOINTING PLAN - I-70

SCALE: 1"=20' SHEET 8 OF 11 SHEETS STA. 1557+00 TO STA. 1563+00

F.A.I. RTE.	SECTION	COUNTY	TOTAL SHEETS	SHEET NO.
70	(25-1)R-BR	EFFINGHAM	747	325
CONTRACT NO. 74893				
ILLINOIS FED. AID PROJECT				

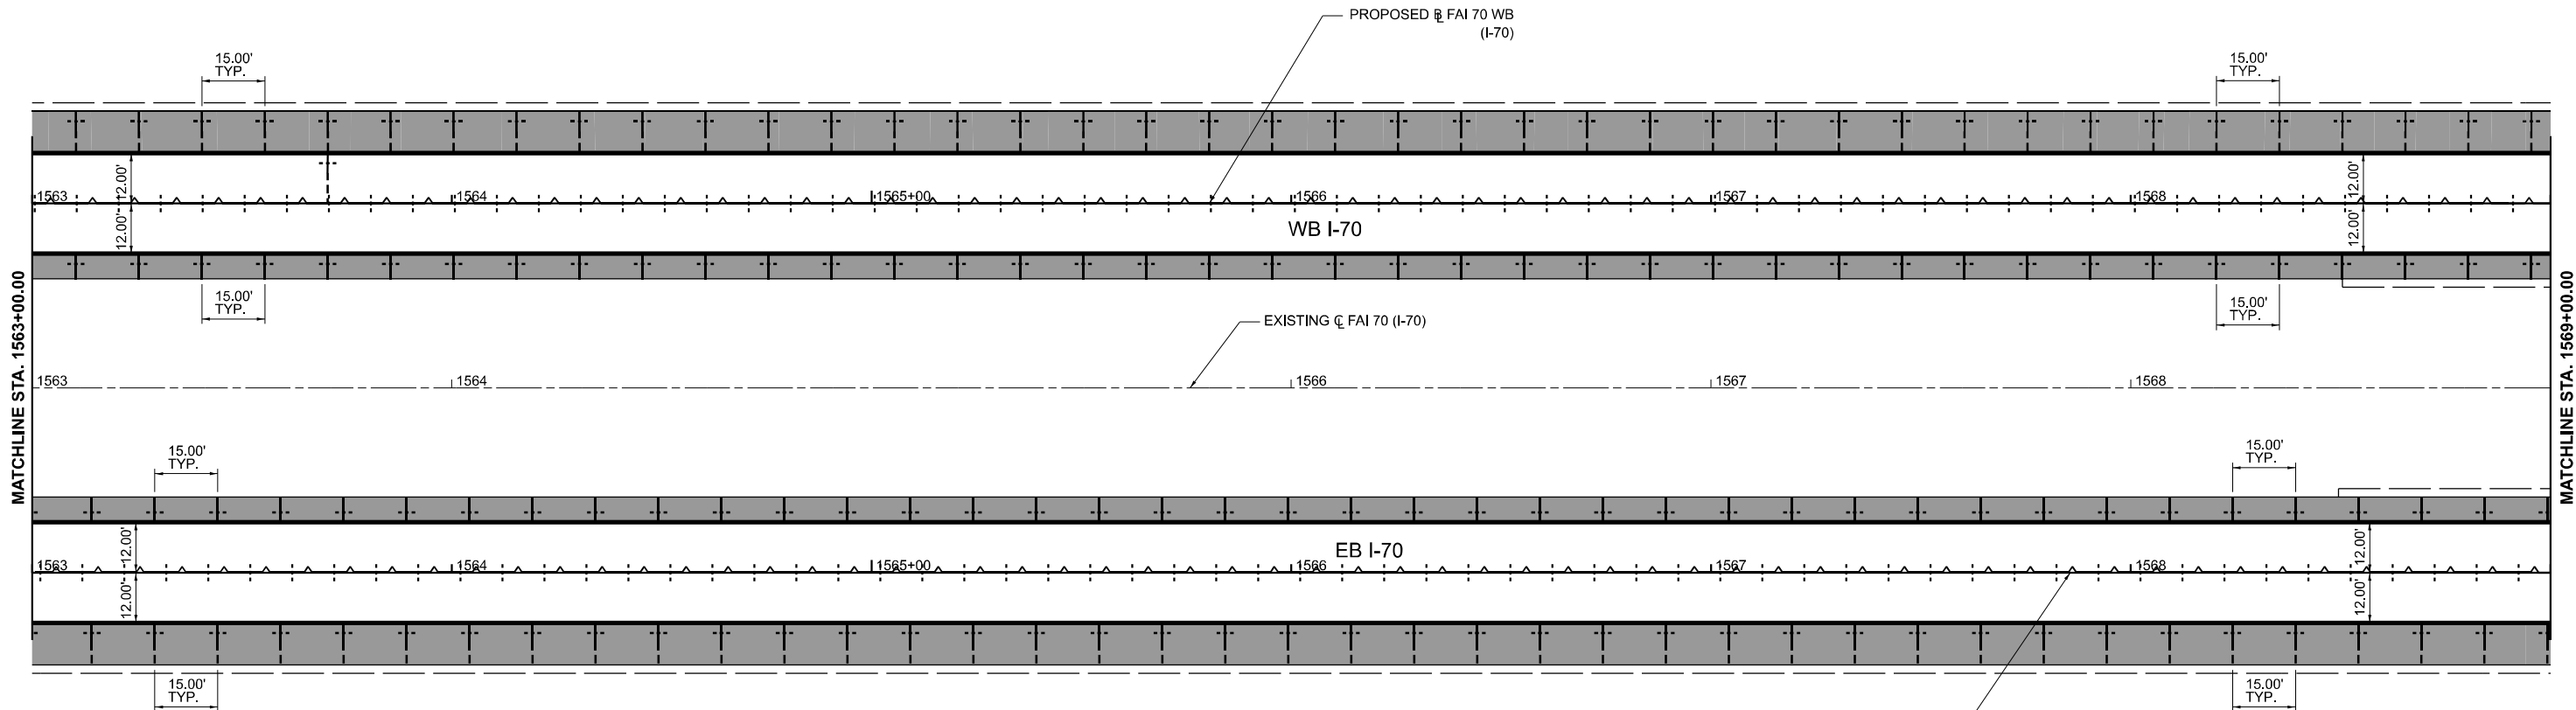

PAVEMENT JOINTING LEGEND (SHEET DETAILS)

- SEPARATION JOINT
- TRANSVERSE CONSTRUCTION JOINT (DOWELLED) (SEE IDOT STANDARD 420001)
- LUG SYSTEM
- PAVEMENT WELDED WIRE REINFORCEMENT (STD. 420701)
- PCC SHOULDER (STD. 483001)
- BAR REINFORCEMENT FOR CRC PAVEMENT (STD. 421001)

- LONGITUDINAL CONSTRUCTION JOINT WITH NO. 6 TIE BAR (STD. 420001)
- LONGITUDINAL SAWED JOINT WITH NO. 6 TIE BAR (STD. 420001)

- NOTES:**
- JOINTING PATTERN SHOWN IS FOR GRADING PURPOSE ONLY. THE CONTRACTOR SHALL FOLLOW IDOT HIGHWAY STANDARDS 420206 AND 420306.
 - TRANSVERSE JOINT SPACING WILL BE 15 FEET UNLESS NOTED.
 - FOR PROPOSED PAVEMENT AND PROFILE INFORMATION SEE: PLAN/PROFILE - 66 TO 114 SHEETS.
 - FOR PLACEMENT OF LONGITUDINAL TIE BARS, THE CONTRACTOR SHALL FOLLOW IDOT HIGHWAY STANDARDS 420001, 420101, 421001, 421201, AND 483001.



USER NAME = moverbey

DESIGNED - AJ

REVISED -

PLOT SCALE = 0.16666667' / in.

CHECKED - MJO

REVISED -

PLOT DATE = 10/15/2025

DATE - 10/16/2025

REVISED -

STATE OF ILLINOIS
DEPARTMENT OF TRANSPORTATION

FAI ROUTE 70 - INTERSTATE 70
PAVEMENT JOINTING PLAN - I-70

SCALE: 1"=20'

SHEET 9

OF 11

SHEETS

STA. 1563+00

TO STA. 1569+00

F.A.I.

70

SECTION

(25-1)R-BR

COUNTY

EFFINGHAM

TOTAL

747


SHEET

326

CONTRACT NO. 74893


ILLINOIS FED. AID PROJECT

MODEL: SUT-2-14-170-089
FILE NAME: p:\concrete\pavement\projects\documents\DOT\22004\19\40\74893\CADD Data\Sheets\DOT\4893\pavement\I-70

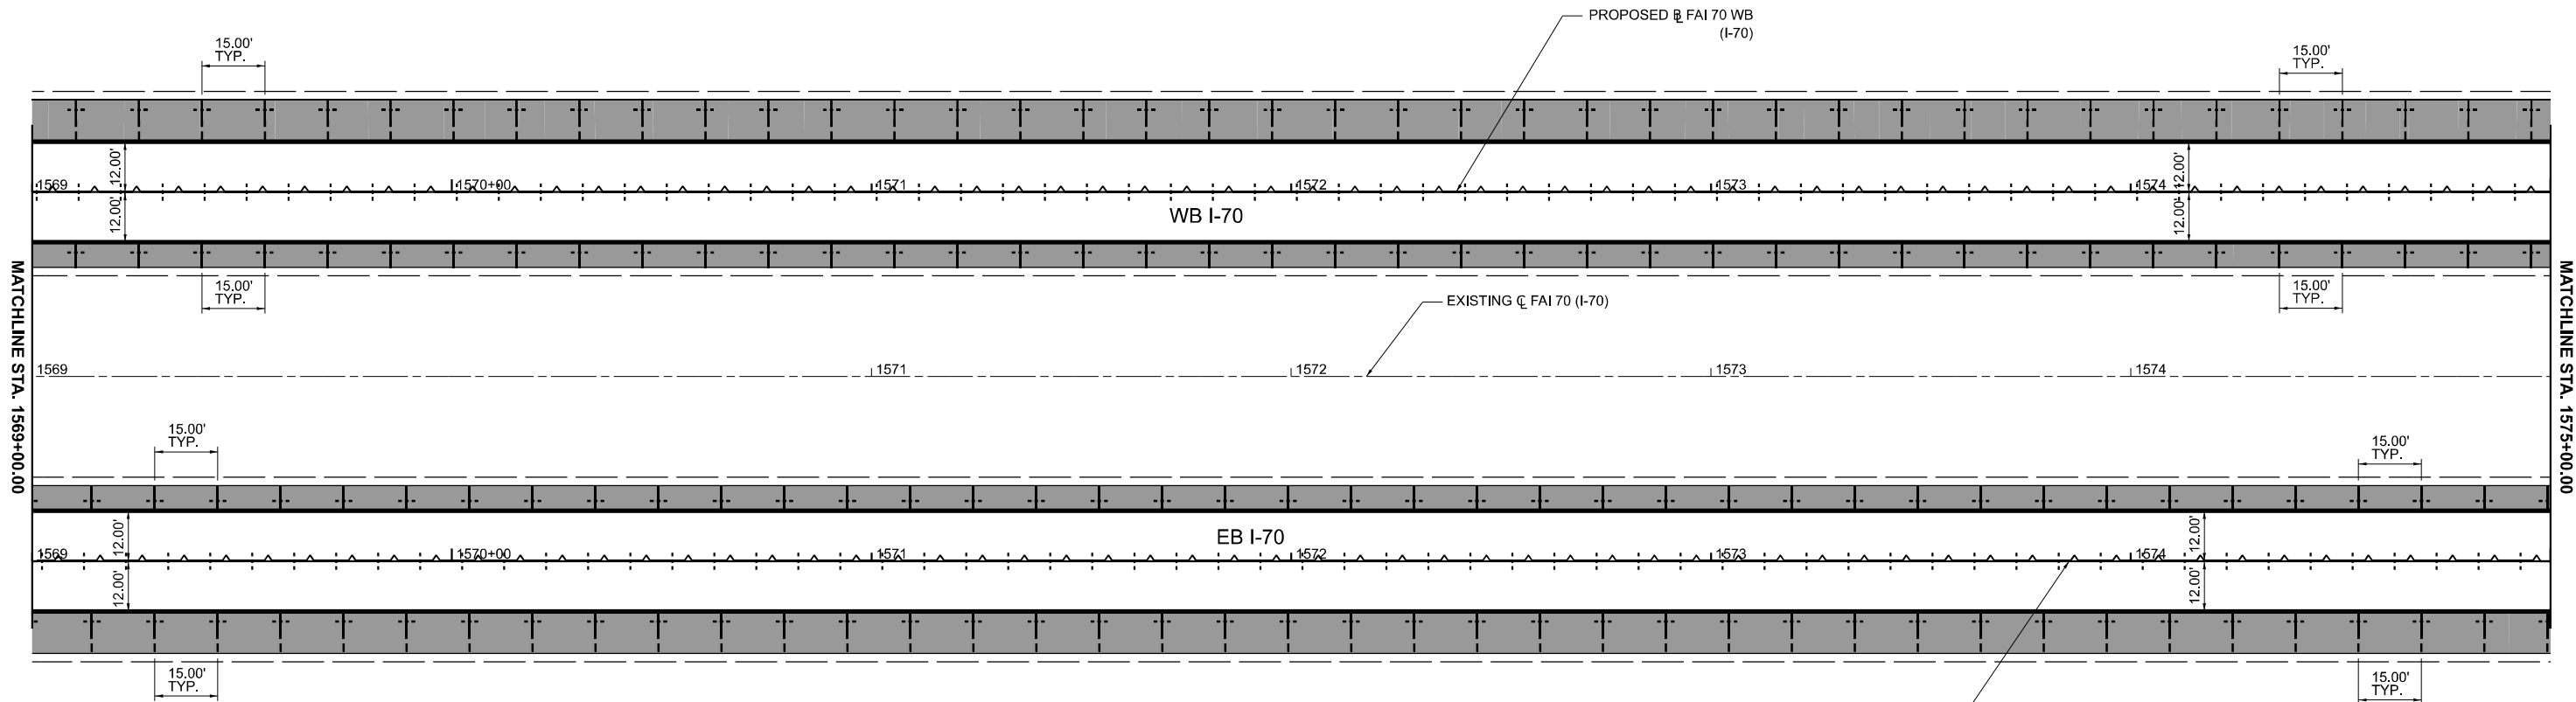

PAVEMENT JOINTING LEGEND (SHEET DETAILS)

- 

 SEPARATION JOINT
- 

TRANSVERSE CONSTRUCTION JOINT (DOWELLED) (SEE IDOT STANDARD 420001)
- 


LUG SYSTEM
- 

PAVEMENT WELDED WIRE REINFORCEMENT (STD. 420701)
- 

PCC SHOULDER (STD. 483001)
- 

BAR REINFORCEMENT FOR CRC PAVEMENT (STD. 421001)

- 

 LONGITUDINAL CONSTRUCTION JOINT WITH NO. 6 TIE BAR (STD. 420001)
- 

LONGITUDINAL SAWED JOINT WITH NO. 6 TIE BAR (STD. 420001)

NOTES:

- JOINTING PATTERN SHOWN IS FOR GRADING PURPOSE ONLY. THE CONTRACTOR SHALL FOLLOW IDOT HIGHWAY STANDARDS 420206 AND 420306.
- TRANSVERSE JOINT SPACING WILL BE 15 FEET UNLESS NOTED.
- FOR PROPOSED PAVEMENT AND PROFILE INFORMATION SEE: PLAN/PROFILE - 66 TO 114 SHEETS.
- FOR PLACEMENT OF LONGITUDINAL TIE BARS, THE CONTRACTOR SHALL FOLLOW IDOT HIGHWAY STANDARDS 420001, 420101, 421001, 421201, AND 483001.



License No. 184-900613

© Copyright CMT, Inc.

USER NAME = moverbey

DESIGNED - AJ

REVISED -

DRAWN - AJ

REVIS

REVISED -

PLOT SCALE = 0.16666667"/in.

CHECKED - MJO

REVISED -

PLOT DATE = 10/15/2025

DATE - 10/16/2025

REVISED -

**STATE OF ILLINOIS
DEPARTMENT OF TRANSPORTATION**

**FAI ROUTE 70 - INTERSTATE 70
PAVEMENT JOINTING PLAN - I-70**

SCALE: 1"=20'

SHEET 10

OF 11

SHEETS

STA. 1569+00

TO STA. 1575+00

FAI
RTE.

70

SECTION

(25-1)R-BR

COUNTY

EFFINGHAM

TOTAL
SHEETS



747

SHEET
NO.

327

CONTRACT NO. 74893

ILLINOIS FED. AID PROJECT

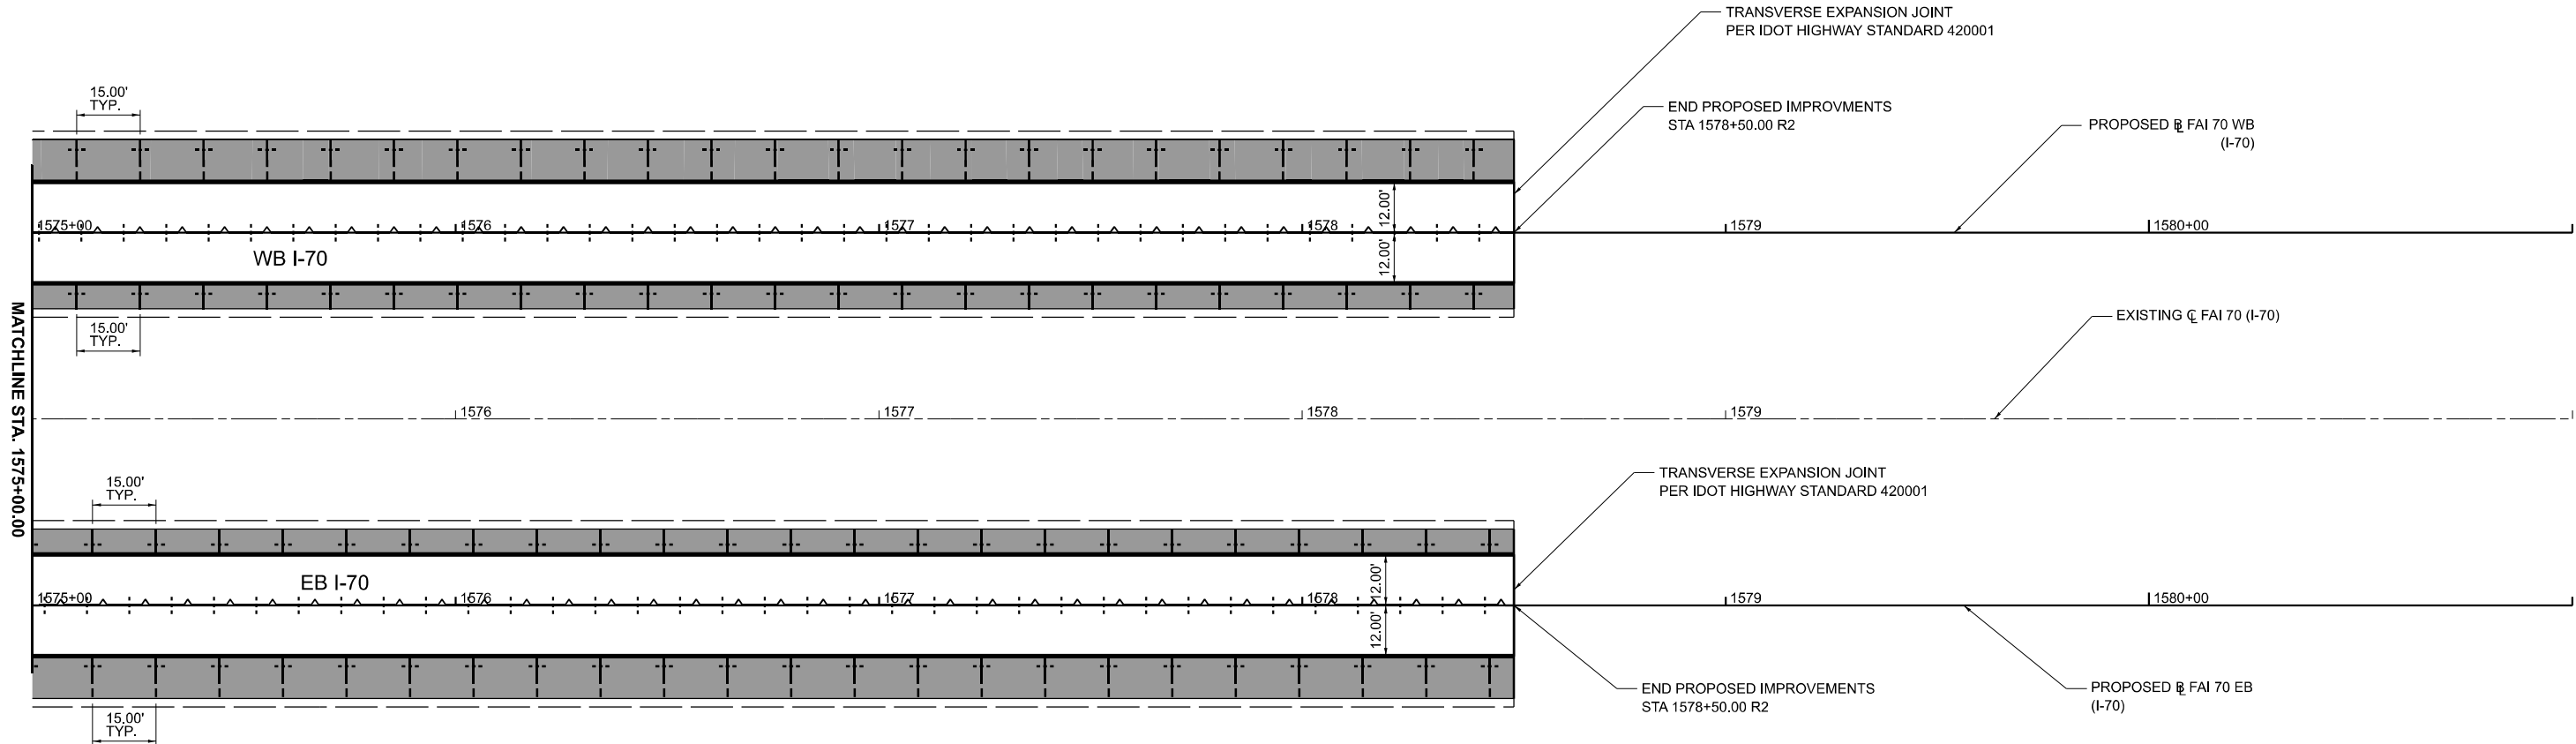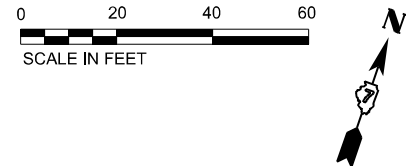

PAVEMENT JOINTING LEGEND (SHEET DETAILS)

	SEPARATION JOINT		LONGITUDINAL CONSTRUCTION JOINT WITH NO. 6 TIE BAR (STD. 420001)
	TRANSVERSE CONSTRUCTION JOINT (DOWELLED) (SEE IDOT STANDARD 420001)		LONGITUDINAL SAWED JOINT WITH NO. 6 TIE BAR (STD. 420001)
	LUG SYSTEM		
	PAVEMENT WELDED WIRE REINFORCEMENT (STD. 420701)		
	PCC SHOULDER (STD. 483001)		
	BAR REINFORCEMENT FOR CRC PAVEMENT (STD. 421001)		

- NOTES:**
- JOINTING PATTERN SHOWN IS FOR GRADING PURPOSE ONLY. THE CONTRACTOR SHALL FOLLOW IDOT HIGHWAY STANDARDS 420206 AND 420306.
 - TRANSVERSE JOINT SPACING WILL BE 15 FEET UNLESS NOTED.
 - FOR PROPOSED PAVEMENT AND PROFILE INFORMATION SEE: PLAN/PROFILE - 66 TO 114 SHEETS.
 - FOR PLACEMENT OF LONGITUDINAL TIE BARS, THE CONTRACTOR SHALL FOLLOW IDOT HIGHWAY STANDARDS 420001, 420101, 421001, 421201, AND 483001.



USER NAME = moverbey

DESIGNED - AJ

REVISED -

PLOT SCALE = 0.16666667' / in.

CHECKED - MJO

REVISED -

PLOT DATE = 10/15/2025

DATE = 10/16/2025

REVISED -

STATE OF ILLINOIS
DEPARTMENT OF TRANSPORTATION

FAI ROUTE 70 - INTERSTATE 70
PAVEMENT JOINTING PLAN - I-70

SCALE: 1"=20'

SHEET 11

OF 11

SHEETS

STA. 1575+00

TO STA. 1581+00

F.A.I.
RTE.

70

SECTION

(25-1)R-BR

COUNTY

EFFINGHAM

TOTAL
SHEETS


747

SHEET
NO.


328

CONTRACT NO. 74893


ILLINOIS FED. AID PROJECT

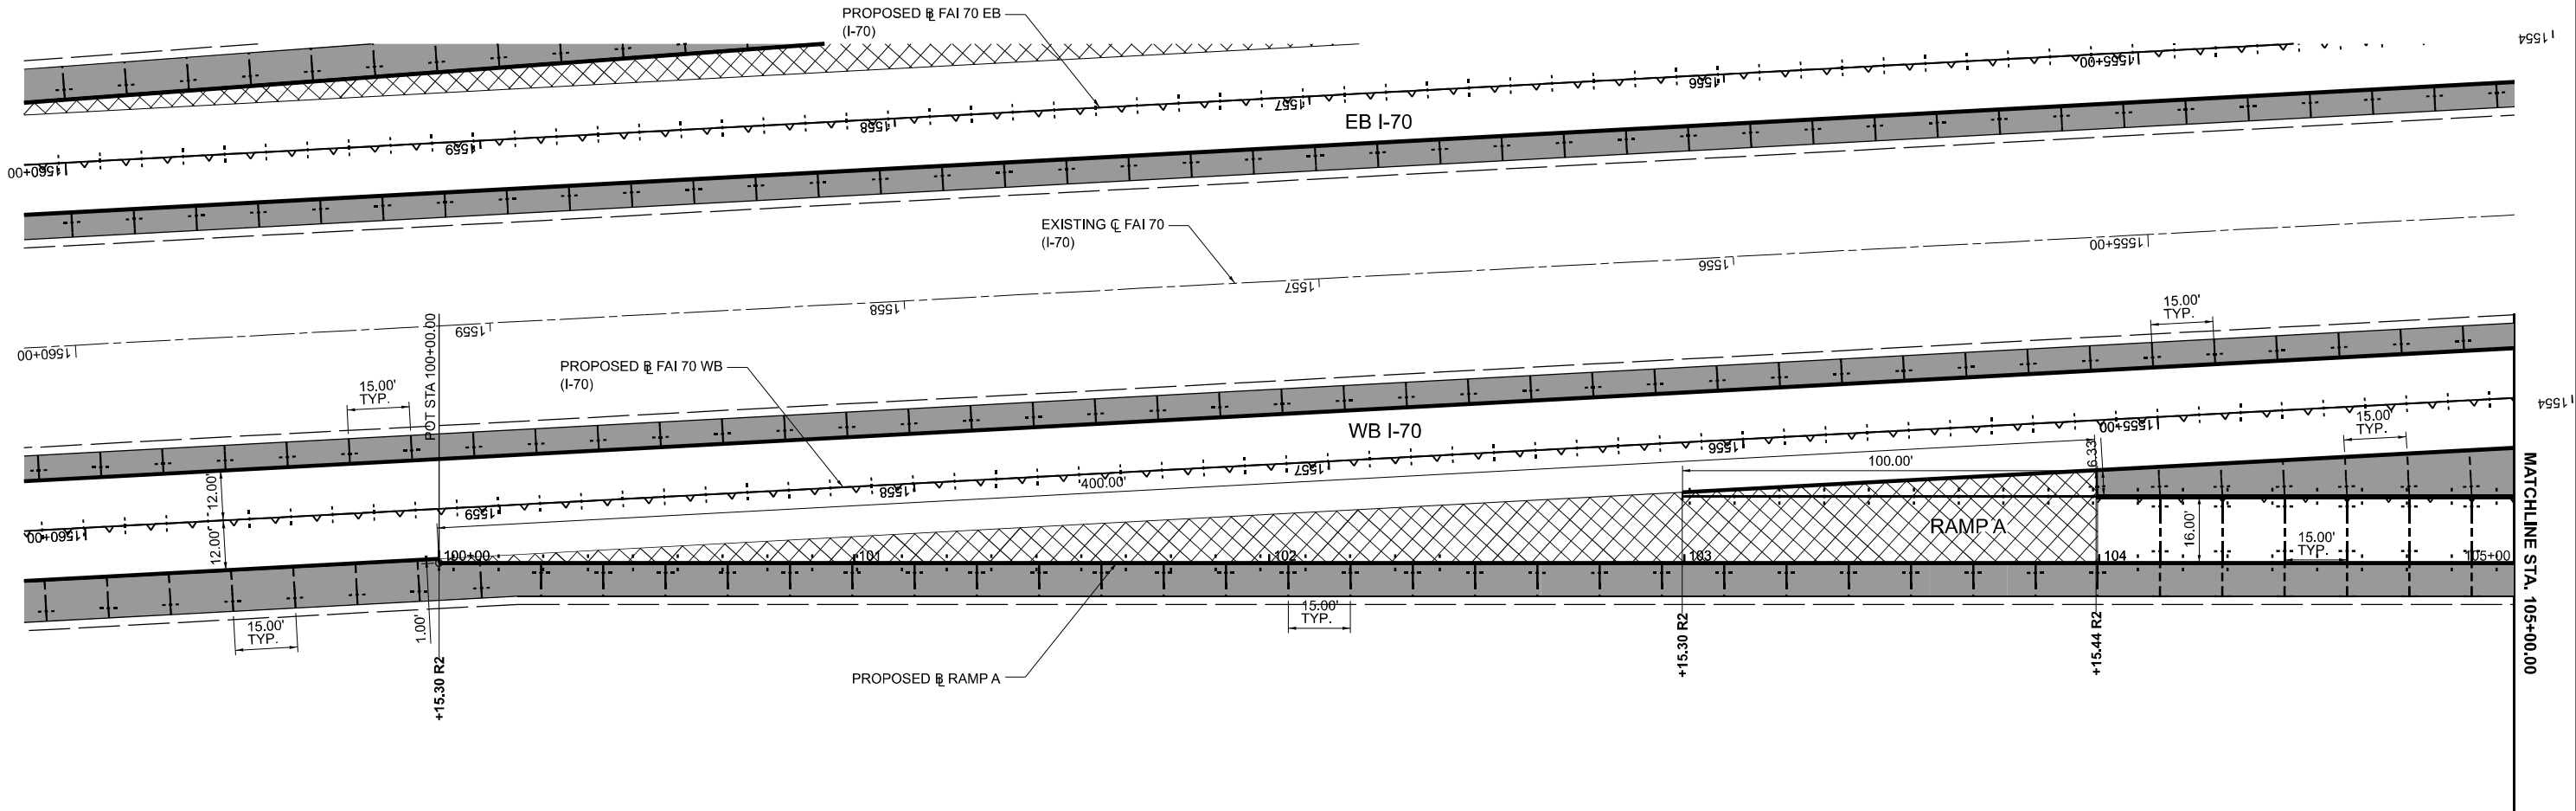

PAVEMENT JOINTING LEGEND (SHEET DETAILS)

 

SEPARATION JOINT

 

TRANSVERSE CONSTRUCTION JOINT (DOWELLED) (SEE IDOT STANDARD 420001)



LUG SYSTEM




PAVEMENT WELDED WIRE REINFORCEMENT (STD. 420701)




PCC SHOULDER (STD. 483001)



BAR REINFORCEMENT FOR CRC PAVEMENT (STD. 421001)

 

LONGITUDINAL CONSTRUCTION JOINT WITH NO. 6 TIE BAR (STD. 420001)

 

LONGITUDINAL SAWED JOINT WITH NO. 6 TIE BAR (STD. 420001)

NOTES:

- JOINTING PATTERN SHOWN IS FOR GRADING PURPOSE ONLY. THE CONTRACTOR SHALL FOLLOW IDOT HIGHWAY STANDARDS 420206 AND 420306.
- TRANSVERSE JOINT SPACING WILL BE 15 FEET UNLESS NOTED.
- FOR PROPOSED PAVEMENT AND PROFILE INFORMATION SEE: PLAN/PROFILE - 66 TO 114 SHEETS.
- FOR PLACEMENT OF LONGITUDINAL TIE BARS, THE CONTRACTOR SHALL FOLLOW IDOT HIGHWAY STANDARDS 420001, 420101, 421001, 421201, AND 483001.



License No. 184-900613

© Copyright CMT, Inc.

USER NAME = moverbey

DESIGNED - AJ

REVISED -

DRAWN - AJ

REVISED -

PLOT SCALE = 0.16666667" / in.

CHECKED - MJO

REVISED -

PLOT DATE = 10/15/2025

DATE - 10/16/2025

REVISED -

STATE OF ILLINOIS
DEPARTMENT OF TRANSPORTATION

FAI ROUTE 70 - INTERSTATE 70
PAVEMENT JOINTING PLAN - RAMP A

SCALE: 1"=20'

SHEET 1 OF 4 SHEETS STA. 100+00 TO STA. 105+00

F.A.I.

RTE.

70

SECTION

(25-1)R-BR

COUNTY

EFFINGHAM

TOTAL

SHEETS

747


SHEET

NO.

329


CONTRACT NO. 74893


ILLINOIS FED. AID PROJECT

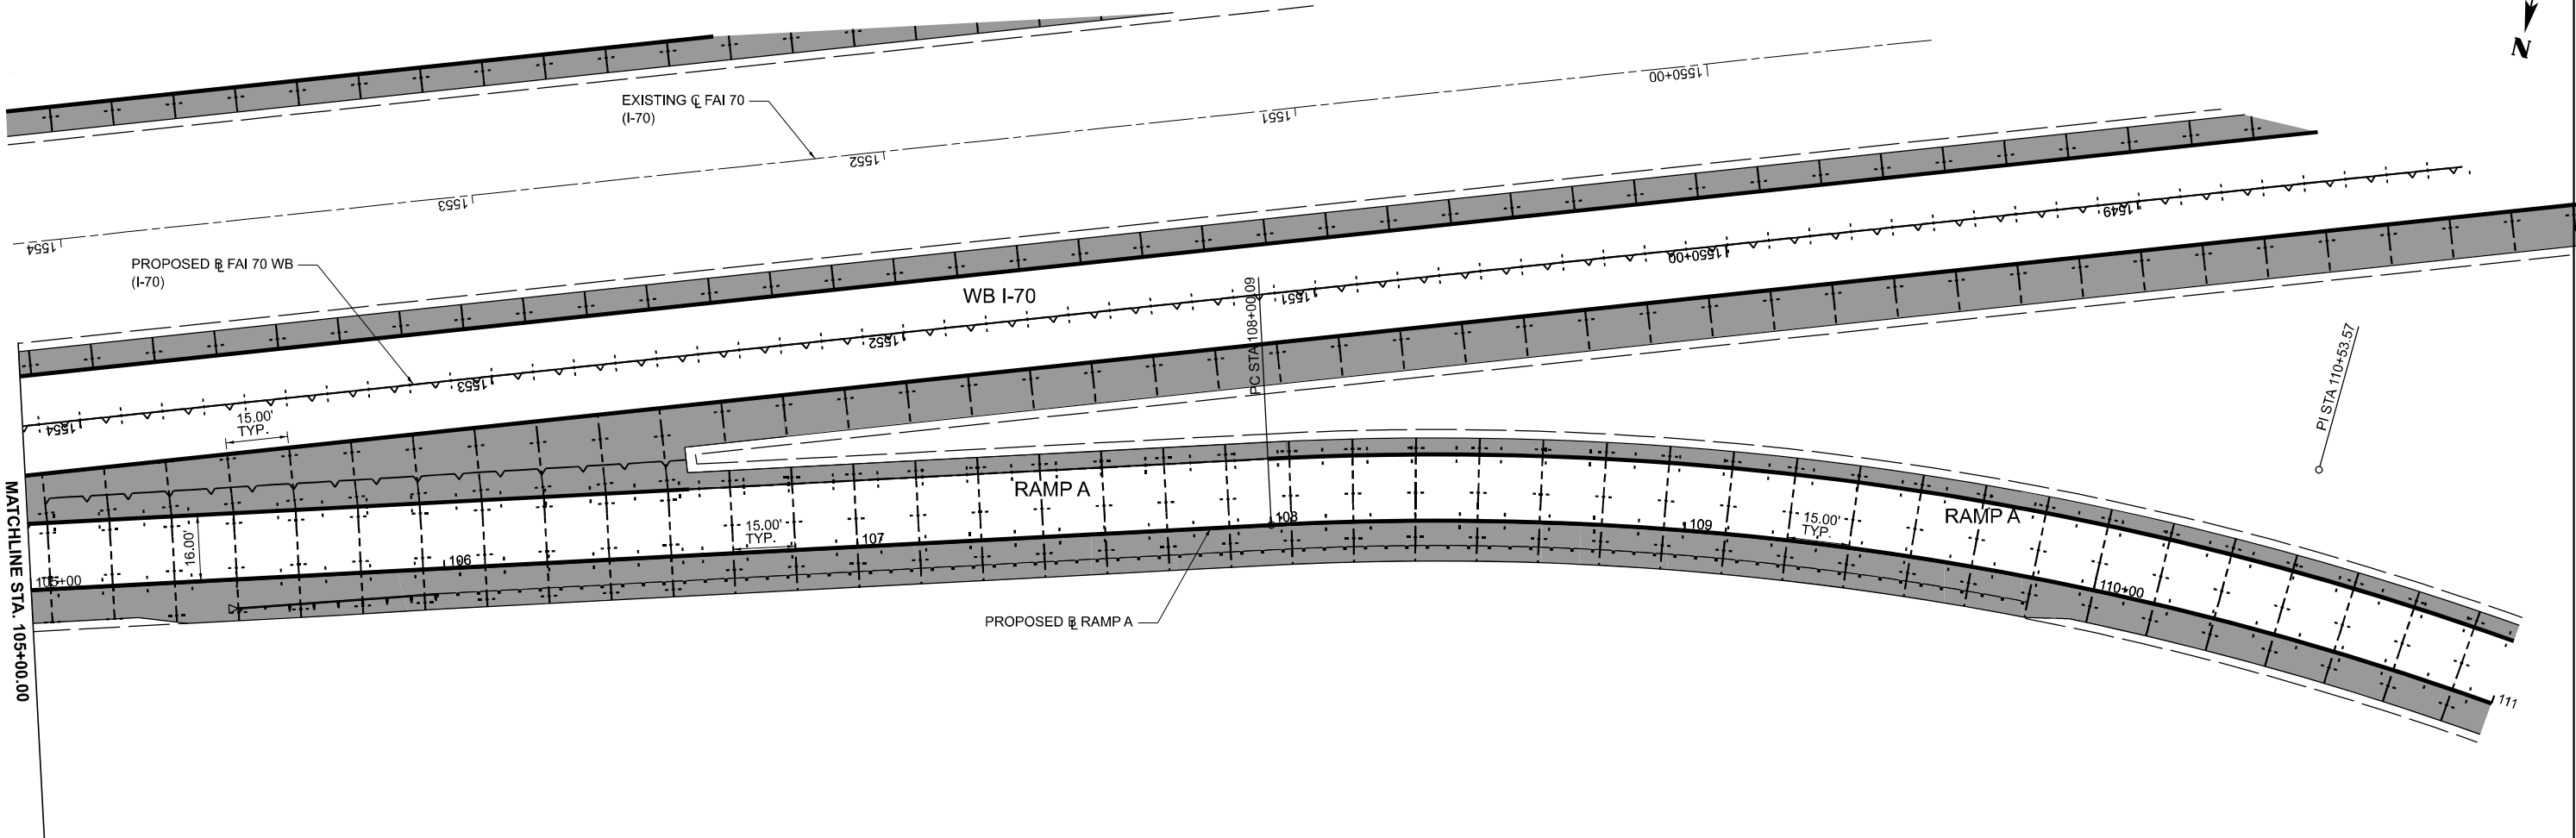

PR CURVE
PI STA = 110+53.57
 $\Delta = 36^\circ 58' 54''$ (RT)
D = $07^\circ 33' 32''$
R = 758.00'
T = 253.49'
L = 489.25
E = 41.26'
e = _____
TR = _____
SE RUN = _____
PC STA = 108+00.09
PT STA = 112+89.34

PAVEMENT JOINTING LEGEND (SHEET DETAILS)

 - 

 SEPARATION JOINT
- 


TRANSVERSE CONSTRUCTION JOINT (DOWELLED) (SEE IDOT STANDARD 420001)
- 


LUG SYSTEM
- 

PAVEMENT WELDED WIRE REINFORCEMENT (STD. 420701)
- 

PCC SHOULDER (STD. 483001)
- 

BAR REINFORCEMENT FOR CRC PAVEMENT (STD. 421001)

 - 

 LONGITUDINAL CONSTRUCTION JOINT WITH NO. 6 TIE BAR (STD. 420001)
- 

LONGITUDINAL SAWED JOINT WITH NO. 6 TIE BAR (STD. 420001)

NOTES:

- JOINTING PATTERN SHOWN IS FOR GRADING PURPOSE ONLY. THE CONTRACTOR SHALL FOLLOW IDOT HIGHWAY STANDARDS 420206 AND 420306.
- TRANSVERSE JOINT SPACING WILL BE 15 FEET UNLESS NOTED.
- FOR PROPOSED PAVEMENT AND PROFILE INFORMATION SEE: PLAN/PROFILE - 66 TO 114 SHEETS.
- FOR PLACEMENT OF LONGITUDINAL TIE BARS, THE CONTRACTOR SHALL FOLLOW IDOT HIGHWAY STANDARDS 420001, 420101, 421001, 421201, AND 483001.



License No. 184-000613

© Copyright CMT, Inc.

USER NAME = moverbey

DESIGNED - AJ

REVISED -

DRAWN - AJ

REVISED -

PLOT SCALE = 0.16666667"/in.

CHECKED - MJO

REVISED -

PLOT DATE = 10/15/2025

DATE - 10/16/2025

REVISED -

STATE OF ILLINOIS
DEPARTMENT OF TRANSPORTATION

FAI ROUTE 70 - INTERSTATE 70
PAVEMENT JOINTING PLAN - RAMP A

SCALE: 1"=20'

SHEET 2

OF 4

SHEETS

STA. 105+00

TO STA. 111+00

F.A.I.

RTE.

70

SECTION

(25-1)R-BR

COUNTY

EFFINGHAM

TOTAL

SHEETS

747


SHEET

NO.

330

CONTRACT NO. 74893





ILLINOIS FED. AID PROJECT

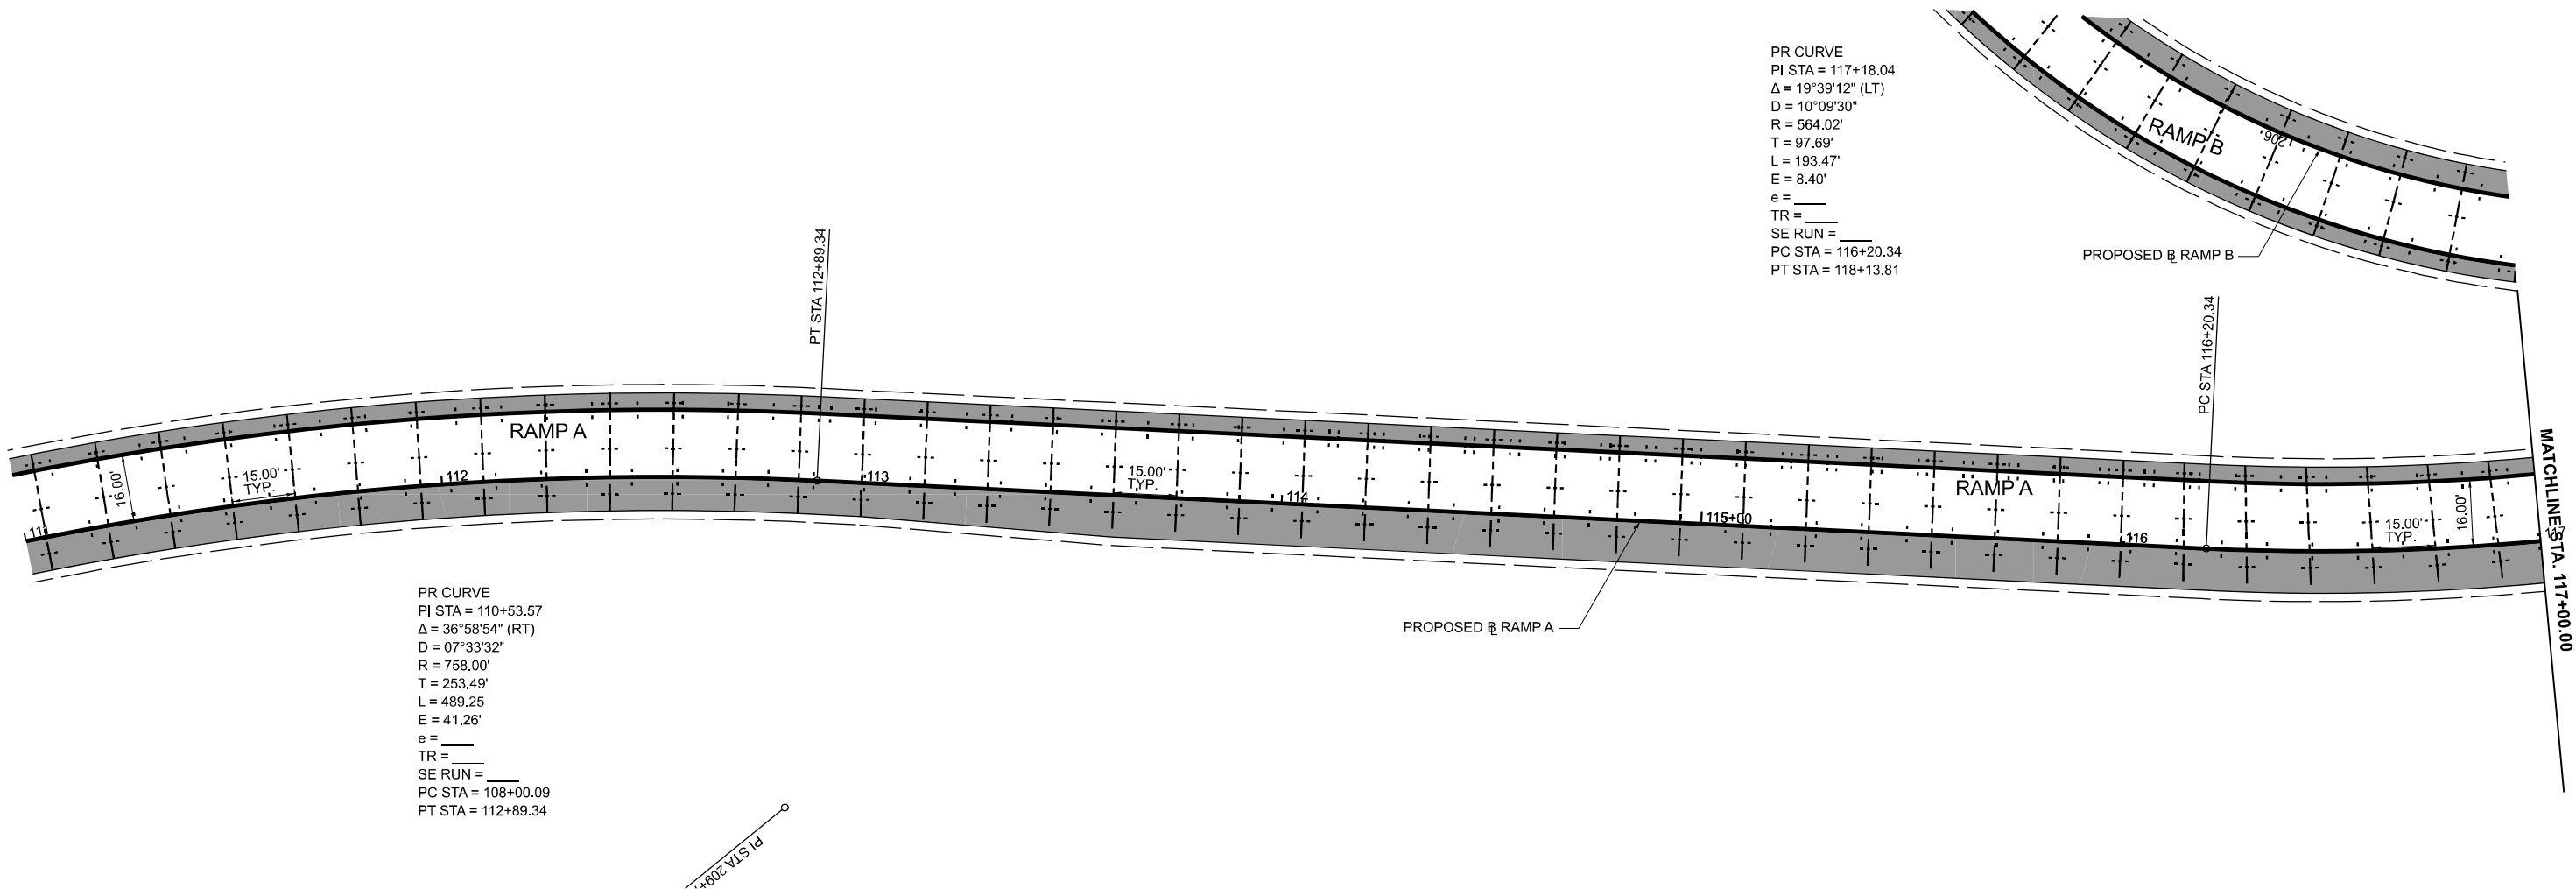

PR CURVE
PI STA = 110+53.57
 $\Delta = 36^\circ 58' 54''$ (RT)
D = $07^\circ 33' 32''$
R = 758.00'
T = 253.49'
L = 489.25
E = 41.26'
e = ____
TR = ____
SE RUN = ____
PC STA = 108+00.09
PT STA = 112+89.34

PR CURVE
PI STA = 117+18.04
 $\Delta = 19^\circ 39' 12''$ (LT)
D = $10^\circ 09' 30''$
R = 564.02'
T = 97.69'
L = 193.47'
E = 8.40'
e = ____
TR = ____
SE RUN = ____
PC STA = 116+20.34
PT STA = 118+13.81

PAVEMENT JOINTING LEGEND (SHEET DETAILS)

    -  SEPARATION JOINT
-  TRANSVERSE CONSTRUCTION JOINT (DOWELLED) (SEE IDOT STANDARD 420001)
-  LUG SYSTEM
-  PAVEMENT WELDED WIRE REINFORCEMENT (STD. 420701)
-  PCC SHOULDER (STD. 483001)
-  BAR REINFORCEMENT FOR CRC PAVEMENT (STD. 421001)
-  LONGITUDINAL CONSTRUCTION JOINT WITH NO. 6 TIE BAR (STD. 420001)
-  LONGITUDINAL SAWED JOINT WITH NO. 6 TIE BAR (STD. 420001)

- NOTES:
- JOINTING PATTERN SHOWN IS FOR GRADING PURPOSE ONLY. THE CONTRACTOR SHALL FOLLOW IDOT HIGHWAY STANDARDS 420206 AND 420306.
 - TRANSVERSE JOINT SPACING WILL BE 15 FEET UNLESS NOTED.
 - FOR PROPOSED PAVEMENT AND PROFILE INFORMATION SEE: PLAN/PROFILE - 66 TO 114 SHEETS.
 - FOR PLACEMENT OF LONGITUDINAL TIE BARS, THE CONTRACTOR SHALL FOLLOW IDOT HIGHWAY STANDARDS 420001, 420101, 421001, 421201, AND 483001.



License No. 184-900613

© Copyright CMT, Inc.


USER NAME	= moverbey	DESIGNED	- AJ	REVISED	-
		DRAWN	- AJ	REVISED	-
PLOT SCALE	= 0.16666667" / in.	CHECKED	- MJO	REVISED	-
PLOT DATE	= 10/15/2025	DATE	- 10/16/2025	REVISED	-

STATE OF ILLINOIS
DEPARTMENT OF TRANSPORTATION

FAI ROUTE 70 - INTERSTATE 70
PAVEMENT JOINTING PLAN - RAMP A

SCALE: 1"=20' SHEET 3 OF 4 SHEETS STA. 111+00 TO STA. 117+00

F.A.I. RTE.	SECTION	COUNTY	TOTAL SHEETS	SHEET NO.
70	(25-1)R-BR	EFFINGHAM	747	331
CONTRACT NO. 74893				
ILLINOIS FED. AID PROJECT				

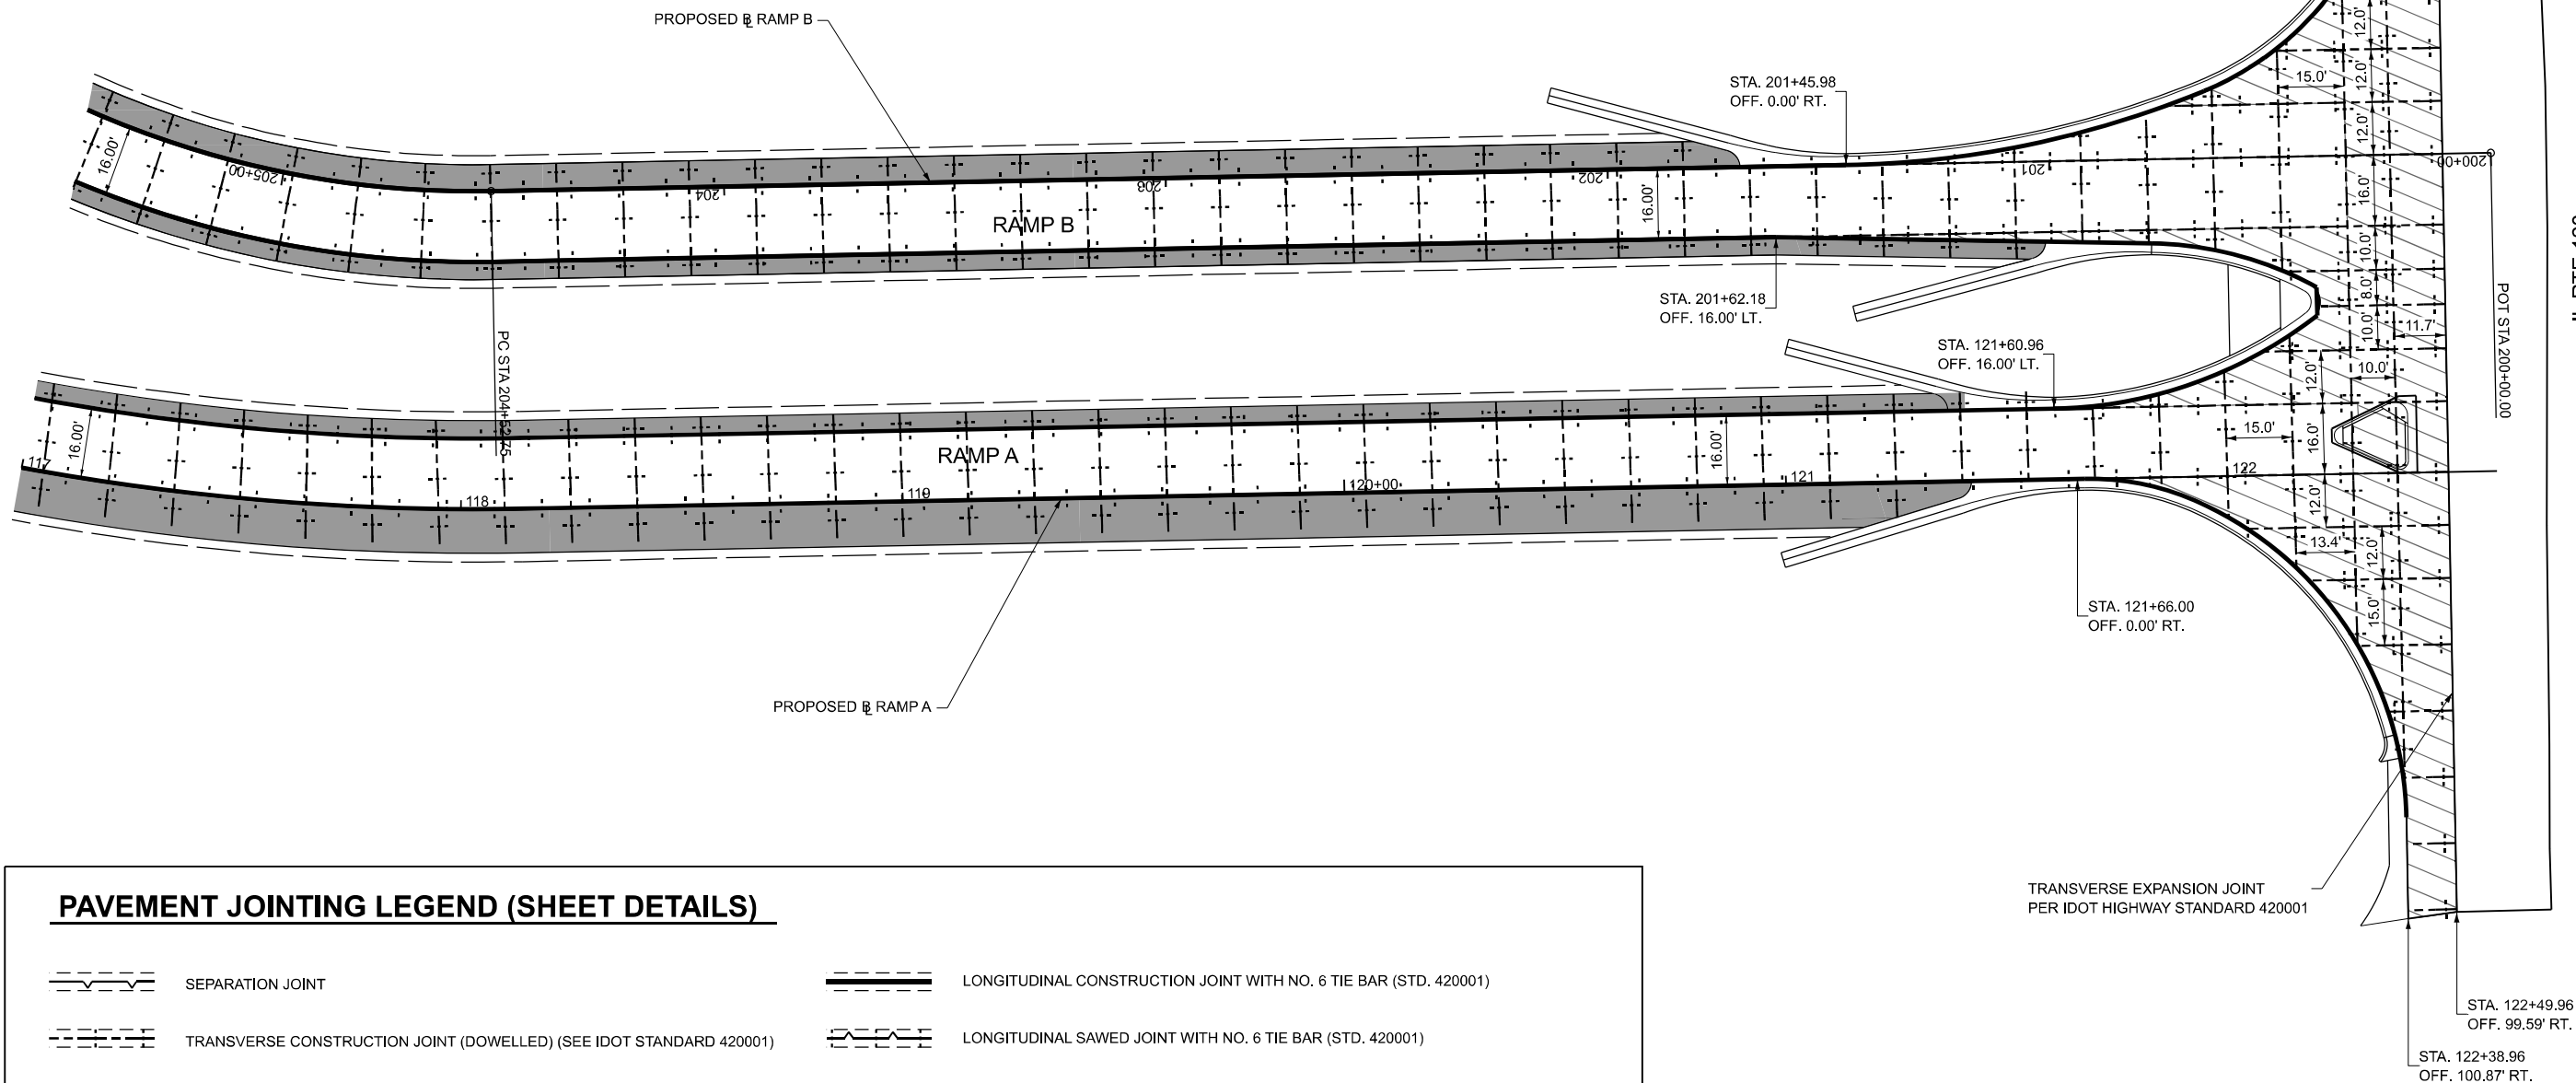

PAVEMENT JOINTING LEGEND (SHEET DETAILS)

	SEPARATION JOINT		LONGITUDINAL CONSTRUCTION JOINT WITH NO. 6 TIE BAR (STD. 420001)
	TRANSVERSE CONSTRUCTION JOINT (DOWELLED) (SEE IDOT STANDARD 420001)		LONGITUDINAL SAWED JOINT WITH NO. 6 TIE BAR (STD. 420001)
	LUG SYSTEM		
	PAVEMENT WELDED WIRE REINFORCEMENT (STD. 420701)		
	PCC SHOULDER (STD. 483001)		
	BAR REINFORCEMENT FOR CRC PAVEMENT (STD. 421001)		

NOTES:

- JOINTING PATTERN SHOWN IS FOR GRADING PURPOSE ONLY. THE CONTRACTOR SHALL FOLLOW IDOT HIGHWAY STANDARDS 420206 AND 420306.
- TRANSVERSE JOINT SPACING WILL BE 15 FEET UNLESS NOTED.
- FOR PROPOSED PAVEMENT AND PROFILE INFORMATION SEE: PLAN/PROFILE - 66 TO 114 SHEETS.
- FOR PLACEMENT OF LONGITUDINAL TIE BARS, THE CONTRACTOR SHALL FOLLOW IDOT HIGHWAY STANDARDS 420001, 420101, 421001, 421201, AND 483001.



License No. 184-900613

© Copyright CMT, Inc.

USER NAME = moverbey

DESIGNED - AJ

REVISED -

DRAWN - AJ

REVISED -

PLOT SCALE = 0.1666667' / in.

CHECKED - MJO

REVISED -

PLOT DATE = 10/15/2025

DATE = 10/16/2025

REVISED -

STATE OF ILLINOIS
DEPARTMENT OF TRANSPORTATION

FAI ROUTE 70 - INTERSTATE 70
PAVEMENT JOINTING PLAN - RAMP A

SCALE: 1"=20'

SHEET 4

OF 4

SHEETS

STA. 117+00

TO STA. 122+60.96

F.A.I.
RTE.

70

SECTION

(25-1)R-BR

COUNTY

EFFINGHAM

TOTAL
SHEETS

747


SHEET
NO.

332

CONTRACT NO. 74893


ILLINOIS FED. AID PROJECT

MODEL: SH - Right - Ramp A - 04
FILE NAME: p:\comeng\p\moverbey\comcon\comeng\p\sh\Documents\DOT\22004\192407\4893\CADD Data\Sheets\DOT\4893\sh\right_RampA.dgn

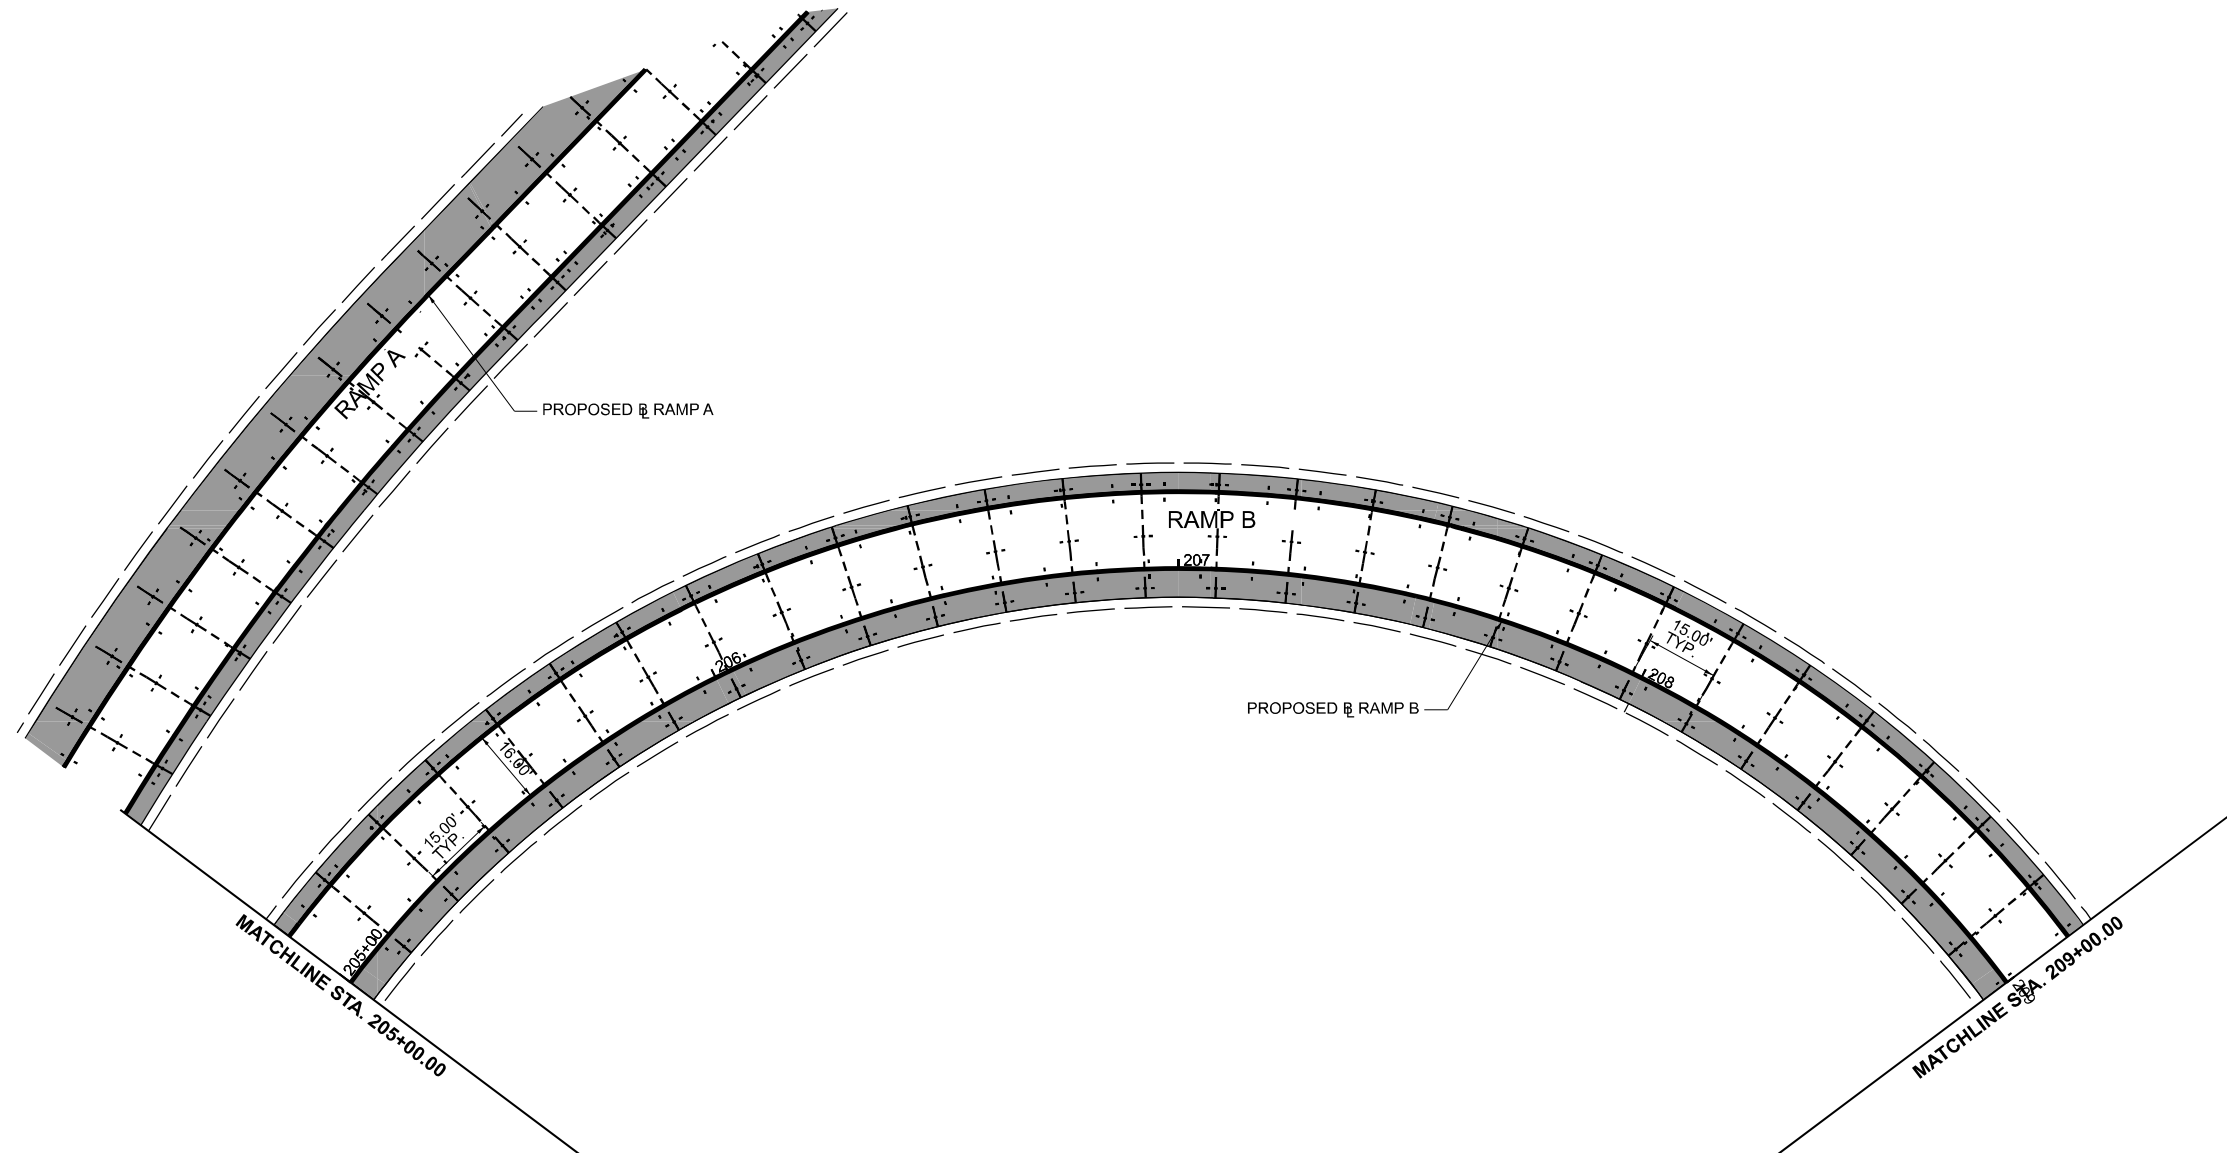


PR CURVE
PI STA = 209+78.47
 $\Delta = 135^{\circ}23'15''$ (RT)
D = 26°33'55"
R = 215.68'
T = 525.72'
L = 509.64
E = 352.56'
e = _____
TR = _____
SE RUN = _____
PC STA = 204+52.75
PT STA = 209+62.39

PAVEMENT JOINTING LEGEND (SHEET DETAILS)

 

SEPARATION JOINT

 

TRANSVERSE CONSTRUCTION JOINT (DOWELLED) (SEE IDOT STANDARD 420001)



LUG SYSTEM




PAVEMENT WELDED WIRE REINFORCEMENT (STD. 420701)




PCC SHOULDER (STD. 483001)



BAR REINFORCEMENT FOR CRC PAVEMENT (STD. 421001)

 

LONGITUDINAL CONSTRUCTION JOINT WITH NO. 6 TIE BAR (STD. 420001)

 

LONGITUDINAL SAWED JOINT WITH NO. 6 TIE BAR (STD. 420001)

NOTES:

- JOINTING PATTERN SHOWN IS FOR GRADING PURPOSE ONLY. THE CONTRACTOR SHALL FOLLOW IDOT HIGHWAY STANDARDS 420206 AND 420306.
- TRANSVERSE JOINT SPACING WILL BE 15 FEET UNLESS NOTED.
- FOR PROPOSED PAVEMENT AND PROFILE INFORMATION SEE: PLAN/PROFILE - 66 TO 114 SHEETS.
- FOR PLACEMENT OF LONGITUDINAL TIE BARS, THE CONTRACTOR SHALL FOLLOW IDOT HIGHWAY STANDARDS 420001, 420101, 421001, 421201, AND 483001.



License No. 184-900613

© Copyright CMT, Inc.

USER NAME = moverbey

DESIGNED - AJ

DRAWN - AJ

PLOT SCALE = 0.16666667' / in.

CHECKED - MJO

DATE - 10/16/2025

DESIGNED - AJ

DRAWN - AJ

CHECKED - MJO

DATE - 10/16/2025

DESIGNED - AJ

DRAWN - AJ

CHECKED - MJO

DATE - 10/16/2025

REVISED -

REVISED -

REVISED -

REVISED -

REVISED -

REVISED -

REVISED -

REVISED -

STATE OF ILLINOIS
DEPARTMENT OF TRANSPORTATION

FAI ROUTE 70 - INTERSTATE 70
PAVEMENT JOINTING PLAN - RAMP B

SCALE: 1"=20'

SHEET 1

OF 2

SHEETS

STA. 205+00

TO STA. 209+00

F.A.I.
RTE.

70

SECTION

(25-1)R-BR

COUNTY

EFFINGHAM

TOTAL
SHEETS


747

SHEET
NO.

333

CONTRACT NO. 74893

ILLINOIS FED. AID PROJECT

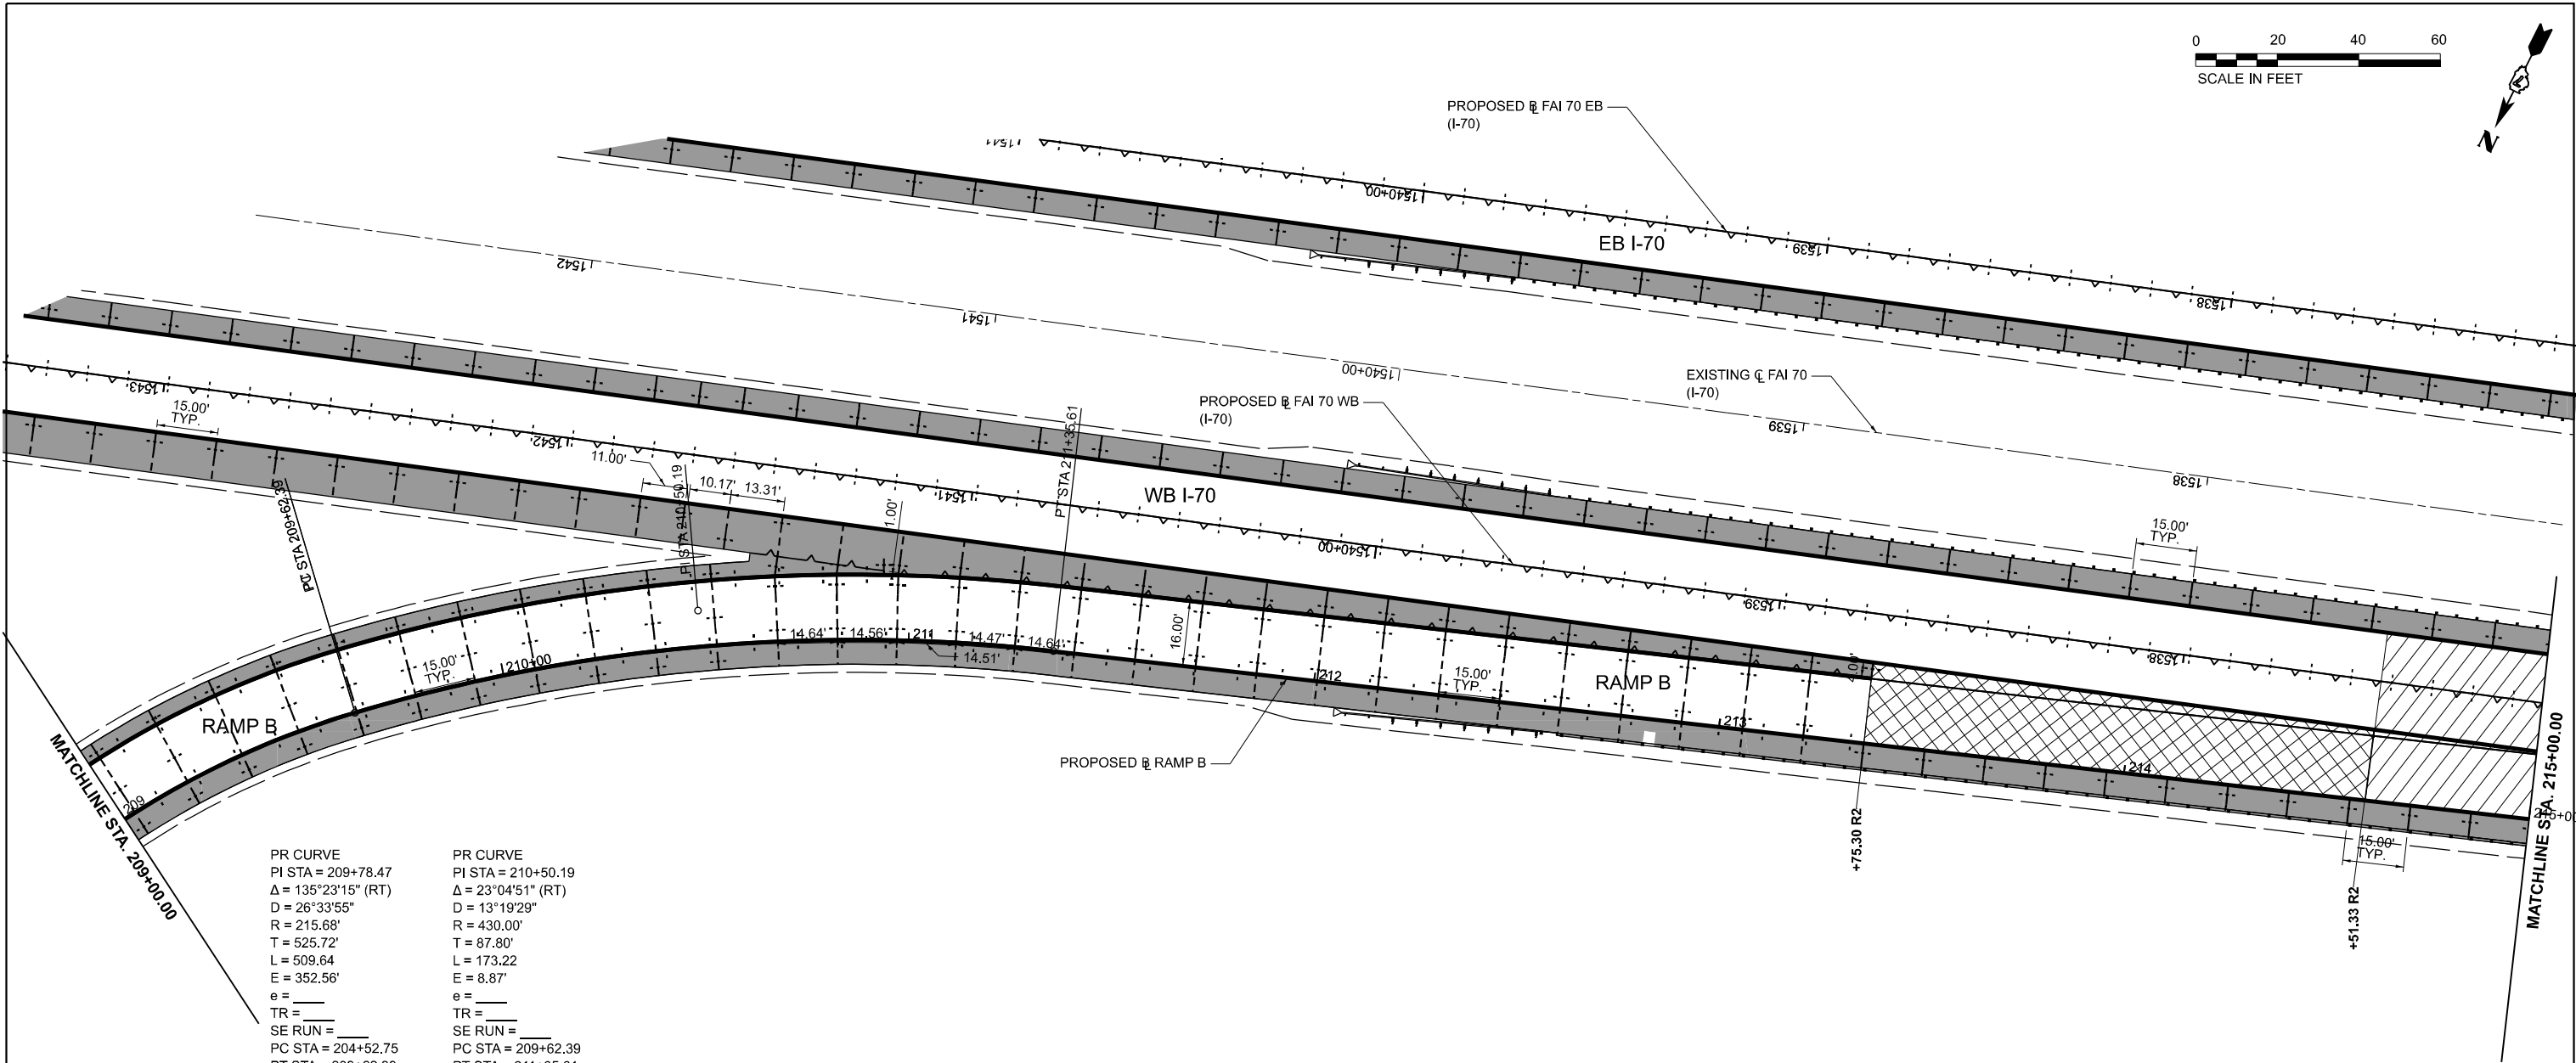

PR CURVE
PI STA = 209+78.47
Δ = 135°23'15" (RT)
D = 26°33'55"
R = 215.68'
T = 525.72'
L = 509.64
E = 352.56'
e = _____
TR = _____
SE RUN = _____
PC STA = 204+52.75
PT STA = 209+62.39

PR CURVE
PI STA = 210+50.19
Δ = 23°04'51" (RT)
D = 13°19'29"
R = 430.00'
T = 87.80'
L = 173.22
E = 8.87'
e = _____
TR = _____
SE RUN = _____
PC STA = 209+62.39
PT STA = 211+35.61

PAVEMENT JOINTING LEGEND (SHEET DETAILS)

- SEPARATION JOINT
- TRANSVERSE CONSTRUCTION JOINT (DOWELLED) (SEE IDOT STANDARD 420001)
- LUG SYSTEM
- PAVEMENT WELDED WIRE REINFORCEMENT (STD. 420701)
- PCC SHOULDER (STD. 483001)
- BAR REINFORCEMENT FOR CRC PAVEMENT (STD. 421001)
- LONGITUDINAL CONSTRUCTION JOINT WITH NO. 6 TIE BAR (STD. 420001)
- LONGITUDINAL SAWED JOINT WITH NO. 6 TIE BAR (STD. 420001)

- NOTES:
- JOINTING PATTERN SHOWN IS FOR GRADING PURPOSE ONLY. THE CONTRACTOR SHALL FOLLOW IDOT HIGHWAY STANDARDS 420206 AND 420306.
 - TRANSVERSE JOINT SPACING WILL BE 15 FEET UNLESS NOTED.
 - FOR PROPOSED PAVEMENT AND PROFILE INFORMATION SEE: PLAN/PROFILE - 66 TO 114 SHEETS.
 - FOR PLACEMENT OF LONGITUDINAL TIE BARS, THE CONTRACTOR SHALL FOLLOW IDOT HIGHWAY STANDARDS 420001, 420101, 421001, 421201, AND 483001.

MODEL SH - Right Ramp B-03
FILE NAME - pavement_joing_plan_ramp_b.dgn
C:\Users\moverbey\Documents\DOT\22004\19\40\74893\CADD Data\Sheets\DOT\4893\chicago_RampB.dgn



License No. 184-900613 ©Copyright CMT, Inc.


USER NAME	= moverbey	DESIGNED -	AJ	REVISED -	
		DRAWN -	AJ	REVISED -	
PLOT SCALE	= 0.16666667" / in.	CHECKED -	MJO	REVISED -	
PLOT DATE	= 10/15/2025	DATE -	10/16/2025	REVISED -	

STATE OF ILLINOIS
DEPARTMENT OF TRANSPORTATION

FAI ROUTE 70 - INTERSTATE 70
PAVEMENT JOINTING PLAN - RAMP B

SCALE: 1"=20' SHEET 2 OF 2 SHEETS STA. 209+00 TO STA. 215+00

FAI RTE.	SECTION	COUNTY	TOTAL SHEETS	SHEET NO.
70	(25-1)R-BR	EFFINGHAM	747	334
				CONTRACT NO. 74893
ILLINOIS FED. AID PROJECT				

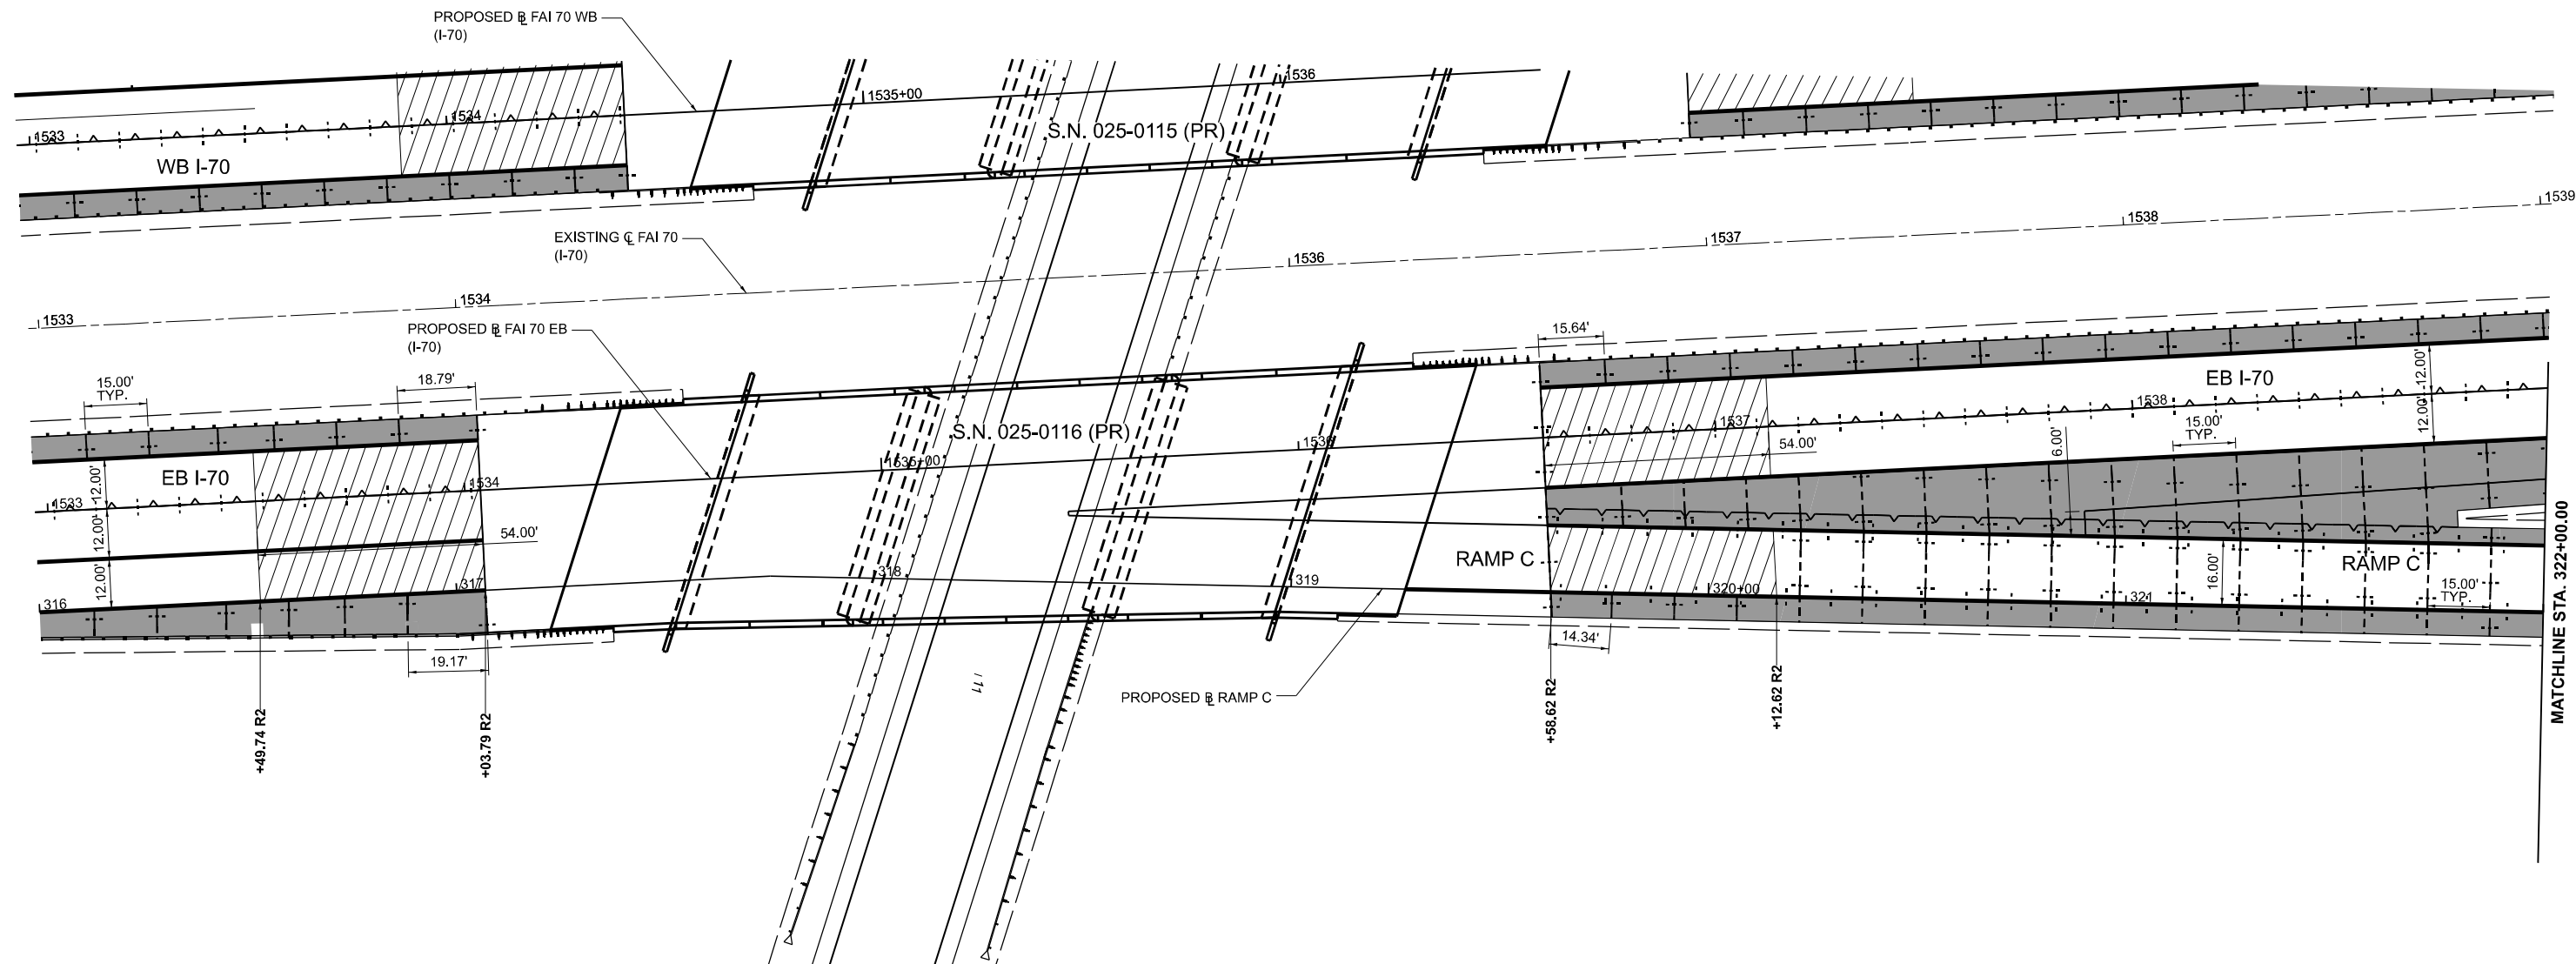

PAVEMENT JOINTING LEGEND (SHEET DETAILS)

	SEPARATION JOINT		LONGITUDINAL CONSTRUCTION JOINT WITH NO. 6 TIE BAR (STD. 420001)
	TRANSVERSE CONSTRUCTION JOINT (DOWELLED) (SEE IDOT STANDARD 420001)		LONGITUDINAL SAWED JOINT WITH NO. 6 TIE BAR (STD. 420001)
	LUG SYSTEM		
	PAVEMENT WELDED WIRE REINFORCEMENT (STD. 420701)		
	PCC SHOULDER (STD. 483001)		
	BAR REINFORCEMENT FOR CRC PAVEMENT (STD. 421001)		

NOTES:

- JOINTING PATTERN SHOWN IS FOR GRADING PURPOSE ONLY. THE CONTRACTOR SHALL FOLLOW IDOT HIGHWAY STANDARDS 420206 AND 420306.
- TRANSVERSE JOINT SPACING WILL BE 15 FEET UNLESS NOTED.
- FOR PROPOSED PAVEMENT AND PROFILE INFORMATION SEE: PLAN/PROFILE - 66 TO 114 SHEETS.
- FOR PLACEMENT OF LONGITUDINAL TIE BARS, THE CONTRACTOR SHALL FOLLOW IDOT HIGHWAY STANDARDS 420001, 420101, 421001, 421201, AND 483001.

MODEL SH - Right Ramp C-04
FILE NAME - pav jointing ramp c.dgn
PROJECT - 184-000613
SHEET - 747 OF 747
DATE - 10/15/2025



License No. 184-000613

© Copyright CMT, Inc.

USER NAME = moverbey
PLOT SCALE = 0.16666667" / in.
PLOT DATE = 10/15/2025

DESIGNED - AJ
DRAWN - AJ
CHECKED - MJO
DATE - 10/16/2025

REVISED -
REVISED -
REVISED -
REVISED -


STATE OF ILLINOIS
DEPARTMENT OF TRANSPORTATION

FAI ROUTE 70 - INTERSTATE 70
PAVEMENT JOINTING PLAN - RAMP C


SCALE: 1"=20'

SHEET 1 OF 3 SHEETS STA. 316+00 TO STA. 322+00


F.A.I. RTE.	SECTION	COUNTY	TOTAL SHEETS	SHEET NO.
70	(25-1)R-BR	EFFINGHAM	747	335
CONTRACT NO. 74893				
ILLINOIS FED. AID PROJECT				

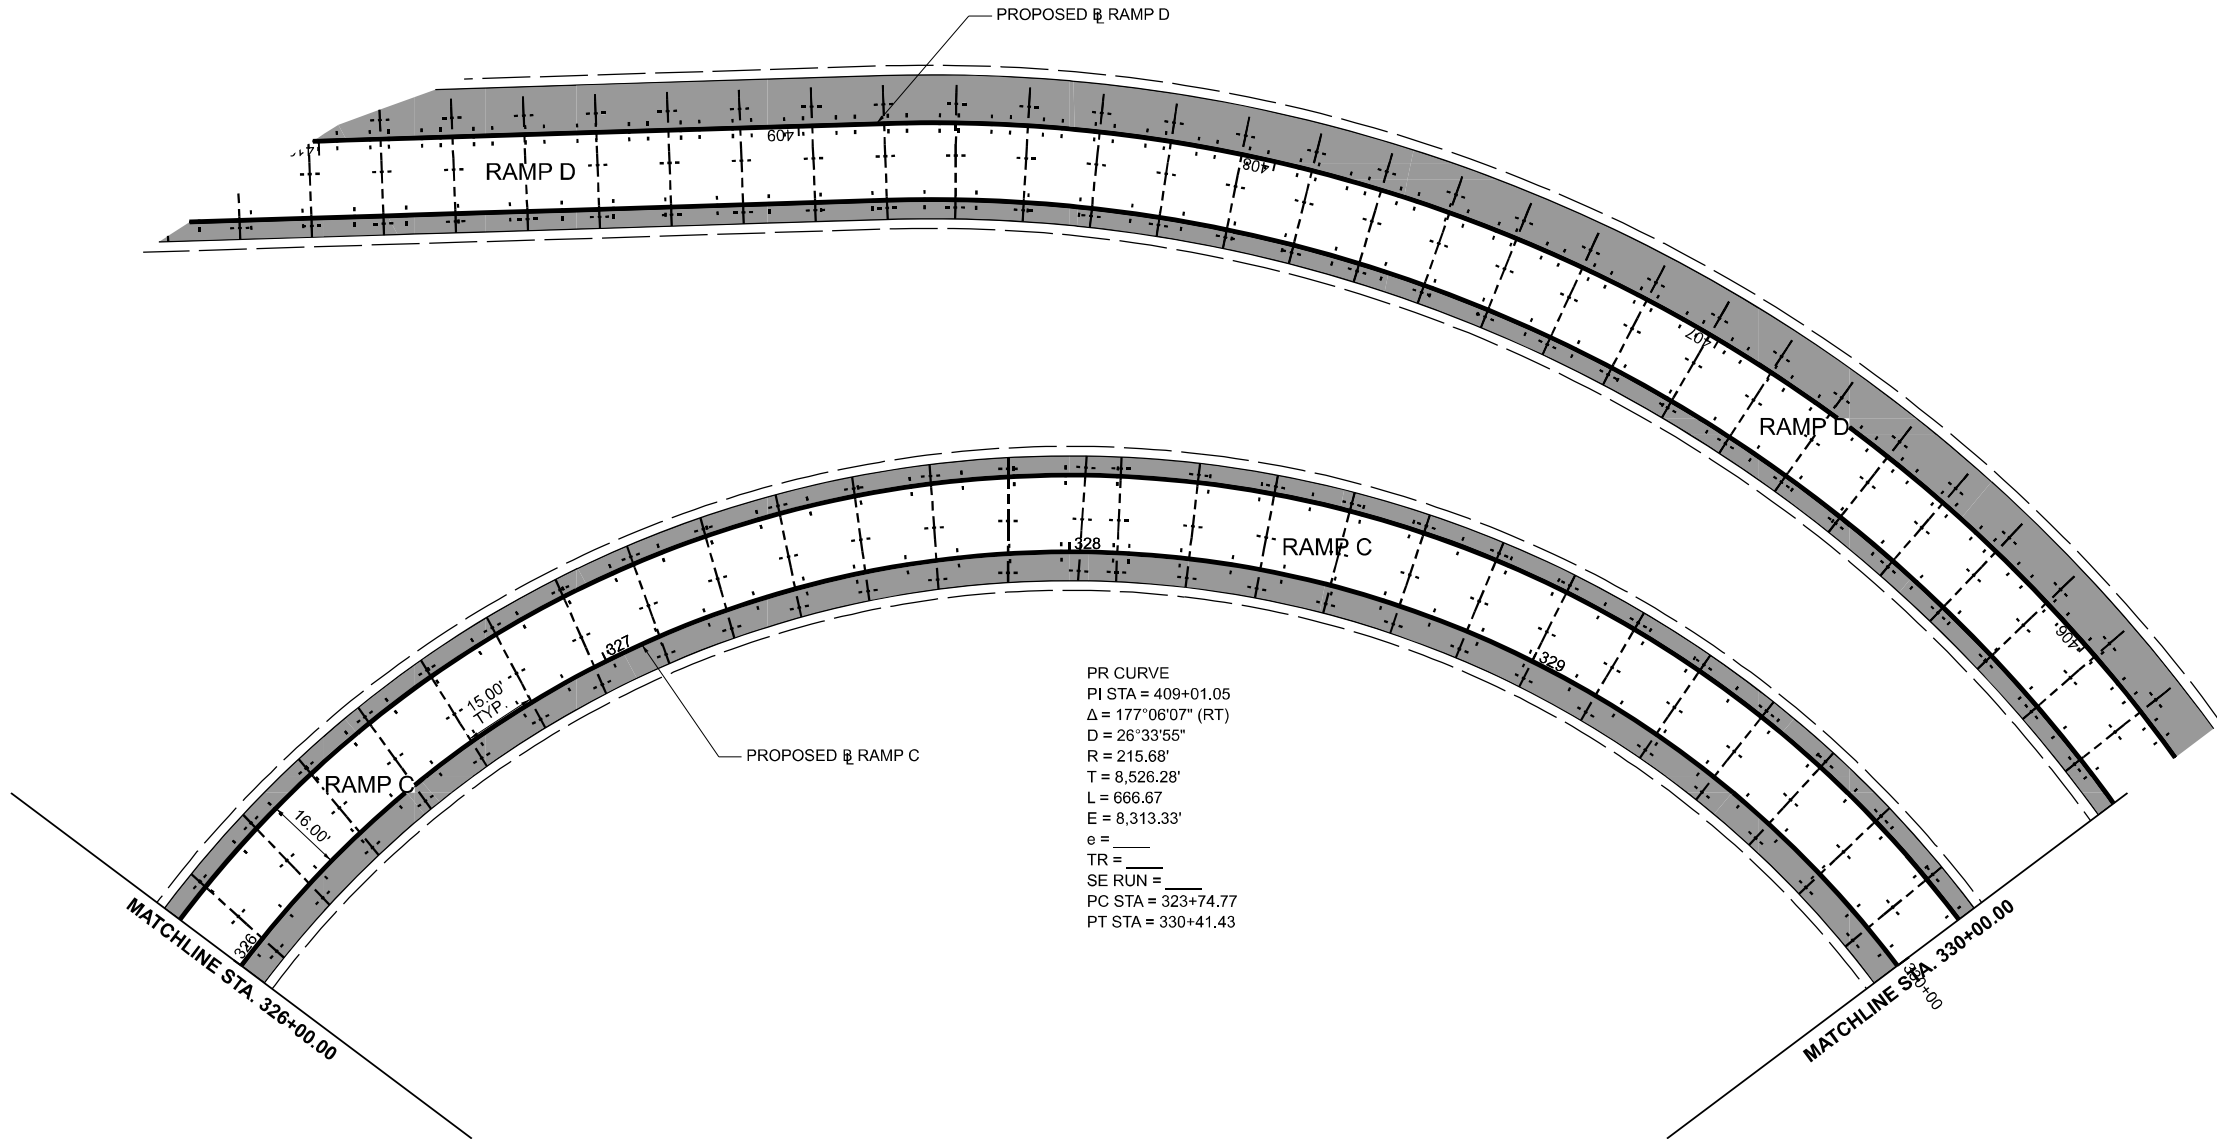

PAVEMENT JOINTING LEGEND (SHEET DETAILS)

 

SEPARATION JOINT

 

TRANSVERSE CONSTRUCTION JOINT (DOWELLED) (SEE IDOT STANDARD 420001)



LUG SYSTEM




PAVEMENT WELDED WIRE REINFORCEMENT (STD. 420701)




PCC SHOULDER (STD. 483001)



BAR REINFORCEMENT FOR CRC PAVEMENT (STD. 421001)

 

LONGITUDINAL CONSTRUCTION JOINT WITH NO. 6 TIE BAR (STD. 420001)

 

LONGITUDINAL SAWED JOINT WITH NO. 6 TIE BAR (STD. 420001)

NOTES:

- JOINTING PATTERN SHOWN IS FOR GRADING PURPOSE ONLY. THE CONTRACTOR SHALL FOLLOW IDOT HIGHWAY STANDARDS 420206 AND 420306.
- TRANSVERSE JOINT SPACING WILL BE 15 FEET UNLESS NOTED.
- FOR PROPOSED PAVEMENT AND PROFILE INFORMATION SEE: PLAN/PROFILE - 66 TO 114 SHEETS.
- FOR PLACEMENT OF LONGITUDINAL TIE BARS, THE CONTRACTOR SHALL FOLLOW IDOT HIGHWAY STANDARDS 420001, 420101, 421001, 421201, AND 483001.



License No. 184-900613

© Copyright CMT, Inc.

USER NAME = moverbey

DRAWN - AJ

PLOT SCALE = 0.1666667' / in.

PLOT DATE = 10/15/2025

DESIGNED - AJ

DRAWN - AJ

CHECKED - MJO

DATE - 10/16/2025

REVISED -

REVISED -

REVISED -

REVISED -

STATE OF ILLINOIS
DEPARTMENT OF TRANSPORTATION

FAI ROUTE 70 - INTERSTATE 70
PAVEMENT JOINTING PLAN - RAMP C

SCALE: 1"=20'

SHEET 3

OF 3

SHEETS

STA. 326+00

TO STA. 330+00

F.A.I.
RTE.

70

SECTION

(25-1)R-BR

COUNTY

EFFINGHAM

TOTAL
SHEETS

747

SHEET
NO.


337



CONTRACT NO. 74893

ILLINOIS FED. AID PROJECT




11/11/2019

4. FOR PLACEMENT OF LONGITUDINAL TIE BARS, THE CONTRACTOR SHALL FOLLOW IDOT HIGHWAY STANDARDS 420001, 420101, 421001, 421201, AND 483001.

 

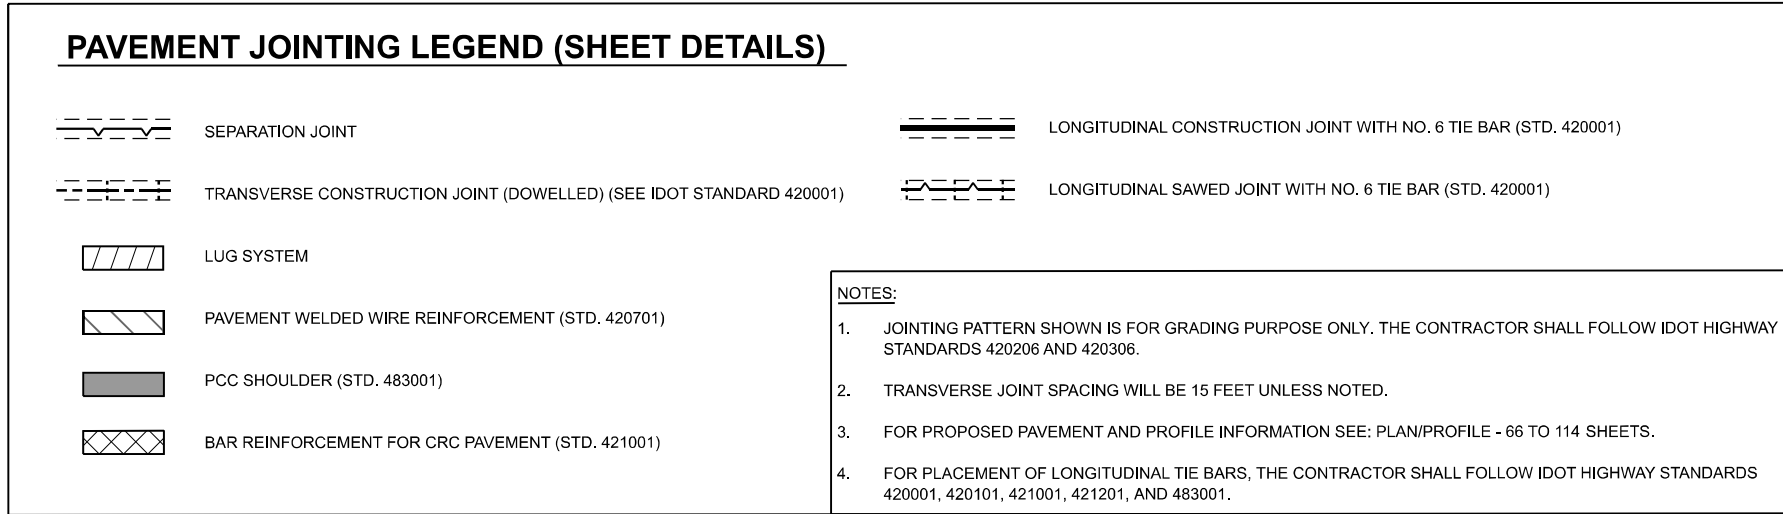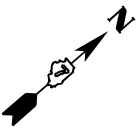

 License No. 184-000613 ©Copyright CMT, Inc.	USER NAME = movertbey	DESIGNED - AJ	REVISED -	STATE OF ILLINOIS DEPARTMENT OF TRANSPORTATION	FAI ROUTE 70 - INTERSTATE 70				F.A.I. RTE.	SECTION	COUNTY	TOTAL SHEETS	SHEET NO.
		DRAWN - AJ	REVISED -		PAVEMENT JOINTING PLAN - RAMP D				70	(25-1)R-BR	EFFINGHAM	747	339
	PLOT SCALE = 0.16666667' / in.	CHECKED - MJO	REVISED -		CONTRACT NO. 74893								
	PLOT DATE = 10/15/2025	DATE - 10/16/2025	REVISED -										
					SCALE: 1"=20'	SHEET 2	OF 5	SHEETS	STA. 405+50	TO STA. 411+50			
				ILLINOIS FED. AID PROJECT									

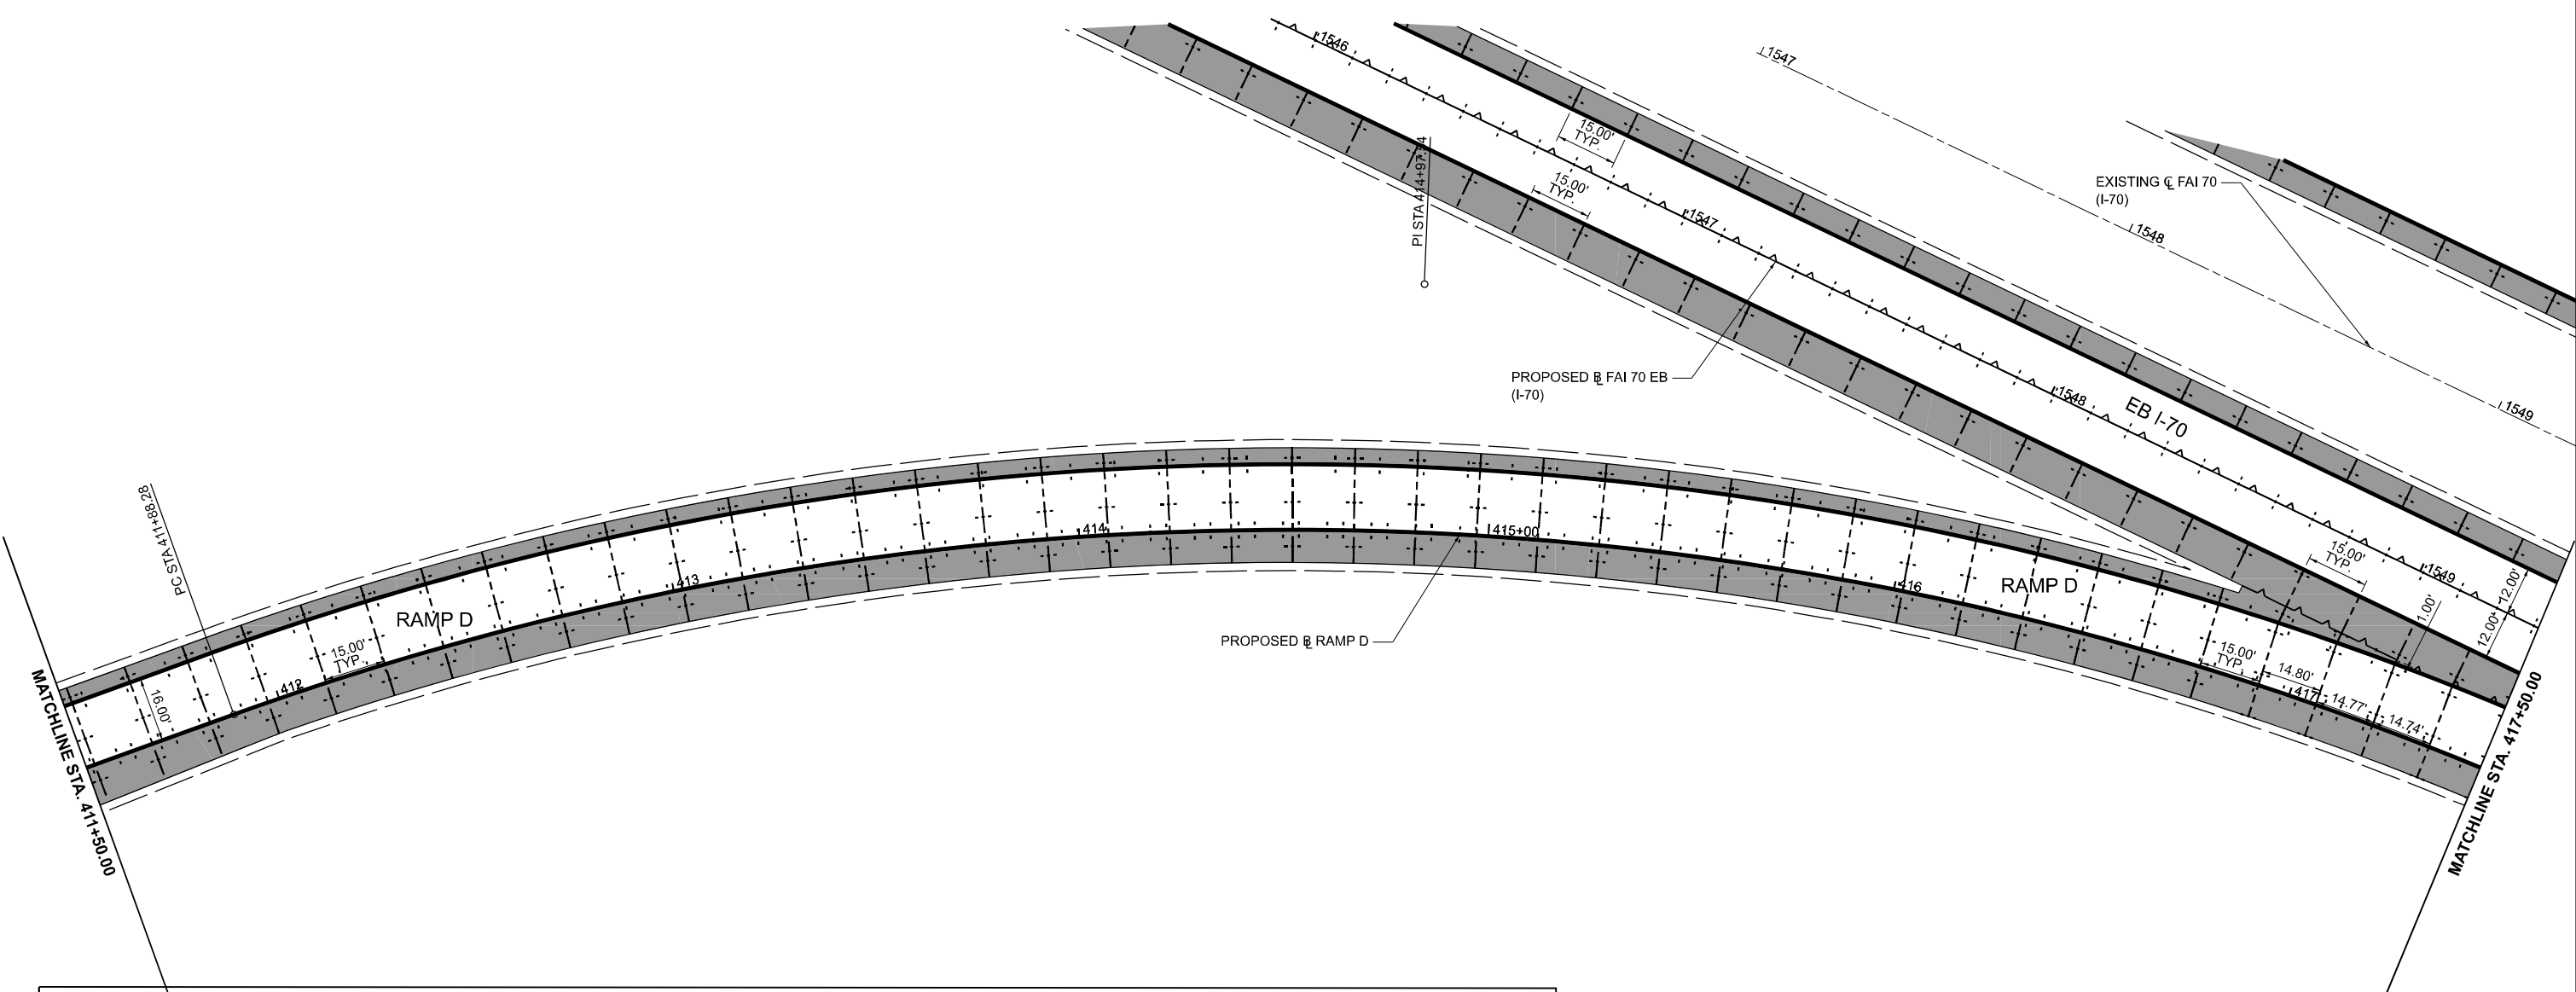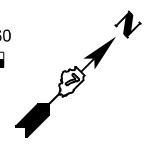 

PAVEMENT JOINTING LEGEND (SHEET DETAILS)

- SEPARATION JOINT
- TRANSVERSE CONSTRUCTION JOINT (DOWELLED) (SEE IDOT STANDARD 420001)
- LUG SYSTEM
- PAVEMENT WELDED WIRE REINFORCEMENT (STD. 420701)
- PCC SHOULDER (STD. 483001)
- BAR REINFORCEMENT FOR CRC PAVEMENT (STD. 421001)
- LONGITUDINAL CONSTRUCTION JOINT WITH NO. 6 TIE BAR (STD. 420001)
- LONGITUDINAL SAWED JOINT WITH NO. 6 TIE BAR (STD. 420001)

- NOTES:**
- JOINTING PATTERN SHOWN IS FOR GRADING PURPOSE ONLY. THE CONTRACTOR SHALL FOLLOW IDOT HIGHWAY STANDARDS 420206 AND 420306.
 - TRANSVERSE JOINT SPACING WILL BE 15 FEET UNLESS NOTED.
 - FOR PROPOSED PAVEMENT AND PROFILE INFORMATION SEE: PLAN/PROFILE - 66 TO 114 SHEETS.
 - FOR PLACEMENT OF LONGITUDINAL TIE BARS, THE CONTRACTOR SHALL FOLLOW IDOT HIGHWAY STANDARDS 420001, 420101, 421001, 421201, AND 483001.




USER NAME	= moverbey	DESIGNED	-	AJ	REVISED	-	
		DRAWN	-	AJ	REVISED	-	
PLOT SCALE	= 0.16666667"/in.	CHECKED	-	MJO	REVISED	-	
PLOT DATE	= 10/15/2025	DATE	-	10/16/2025	REVISED	-	

**STATE OF ILLINOIS
DEPARTMENT OF TRANSPORTATION**


**FAI ROUTE 70 - INTERSTATE 70
PAVEMENT JOINTING PLAN - RAMP D**

SCALE: 1"=20' SHEET 3 OF 5 SHEETS STA. 411+50 TO STA. 417+50


F.A.I. RTE.	SECTION	COUNTY	TOTAL SHEETS	SHEET NO.
70	(25-1)R-BR	EFFINGHAM	747	340
CONTRACT NO. 74893				
ILLINOIS FED. AID PROJECT				

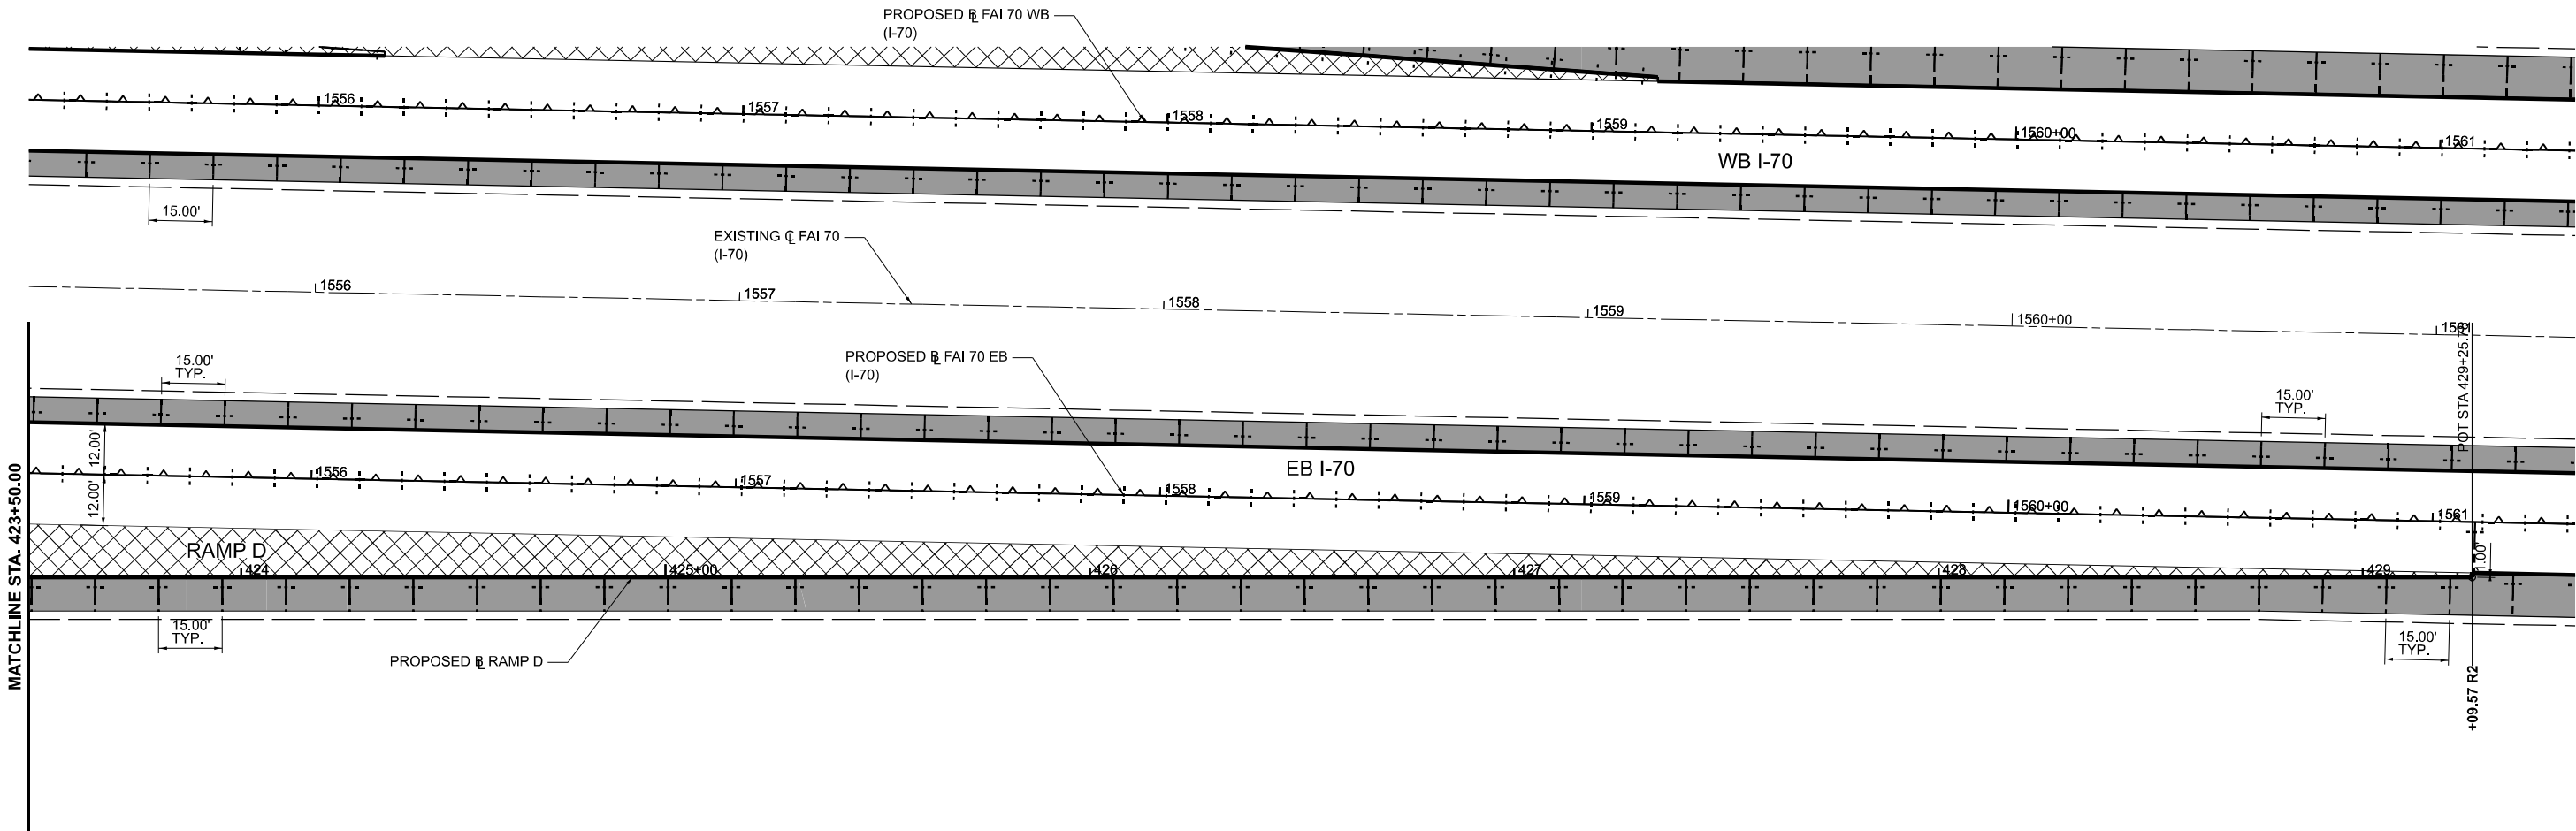

PAVEMENT JOINTING LEGEND (SHEET DETAILS)

 

SEPARATION JOINT

 

TRANSVERSE CONSTRUCTION JOINT (DOWELLED) (SEE IDOT STANDARD 420001)



LUG SYSTEM




PAVEMENT WELDED WIRE REINFORCEMENT (STD. 420701)




PCC SHOULDER (STD. 483001)



BAR REINFORCEMENT FOR CRC PAVEMENT (STD. 421001)

 

LONGITUDINAL CONSTRUCTION JOINT WITH NO. 6 TIE BAR (STD. 420001)

 

LONGITUDINAL SAWED JOINT WITH NO. 6 TIE BAR (STD. 420001)

NOTES:

- JOINTING PATTERN SHOWN IS FOR GRADING PURPOSE ONLY. THE CONTRACTOR SHALL FOLLOW IDOT HIGHWAY STANDARDS 420206 AND 420306.
- TRANSVERSE JOINT SPACING WILL BE 15 FEET UNLESS NOTED.
- FOR PROPOSED PAVEMENT AND PROFILE INFORMATION SEE: PLAN/PROFILE - 66 TO 114 SHEETS.
- FOR PLACEMENT OF LONGITUDINAL TIE BARS, THE CONTRACTOR SHALL FOLLOW IDOT HIGHWAY STANDARDS 420001, 420101, 421001, 421201, AND 483001.



License No. 184-900613

© Copyright CMT, Inc.

USER NAME = moverbey

DESIGNED - AJ

REVISED -

DRAWN - AJ

REVISED -

PLOT SCALE = 0.16666667" / in.

CHECKED - MJO

REVISED -

PLOT DATE = 10/15/2025

DATE - 10/16/2025

REVISED -

STATE OF ILLINOIS
DEPARTMENT OF TRANSPORTATION


FAI ROUTE 70 - INTERSTATE 70
PAVEMENT JOINTING PLAN - RAMP D

SCALE: 1"=20'


SHEET 5 OF 5 SHEETS STA. 423+50 TO STA. 429+25.78

F.A.I. RTE.	SECTION	COUNTY	TOTAL SHEETS	SHEET NO.
70	(25-1)R-BR	EFFINGHAM	747	342
CONTRACT NO. 74893				
ILLINOIS FED. AID PROJECT				

MODEL: Mends 1 (Sheet)
FILE NAME: p:\working\p\moverbey.com\connect\projects\Documents\DOT\2200419\4074893\CADD Data\Sheets\DOT 74893-2-1-Island Details.dgn

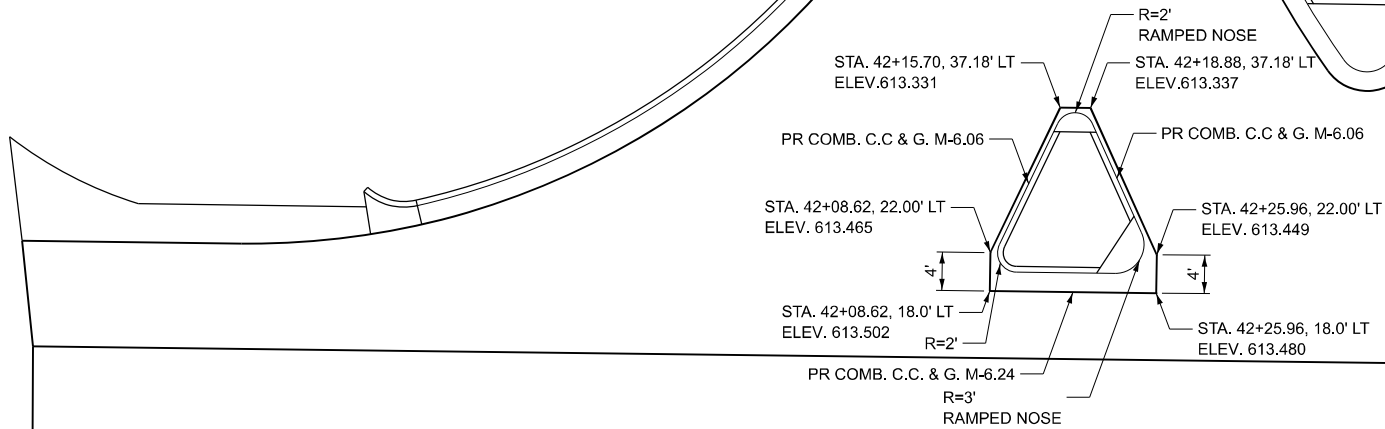

IL 128

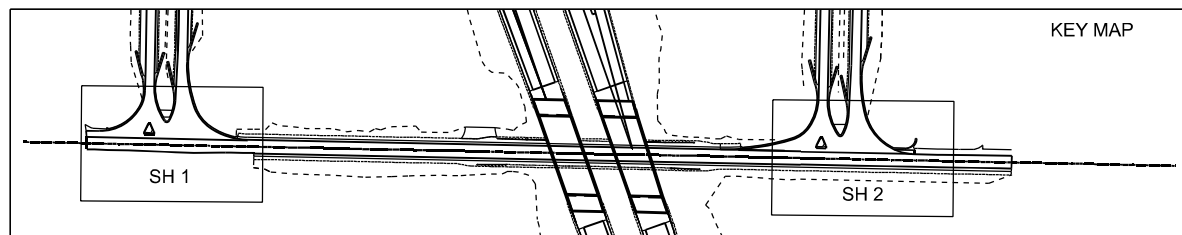

License No. 184-900613

© Copyright CMT, Inc.

USER NAME = moverbey

DESIGNED - MLC

DRAWN - MLC

CHECKED - MJO

DATE - 10/16/2025

PLOT SCALE = 0.1666667' / in.

PLOT DATE = 10/14/2025

DESIGNED - MLC

DRAWN - MLC

CHECKED - MJO

DATE - 10/16/2025

REVIS

REVIS

REVIS

REVIS

REVIS

REVIS

STATE OF ILLINOIS
DEPARTMENT OF TRANSPORTATION

FAI ROUTE 70 - INTERSTATE 70
ISLAND DETAILS

SCALE: 1"=10'

SHEET

OF

SHEETS

STA.

TO STA.

F.A.I.
RTE.

70

SECTION

(25-1)R-BR

COUNTY

EFFINGHAM

TOTAL
SHEETS


747

SHEET
NO.


343

CONTRACT NO. 74893

ILLINOIS FED. AID PROJECT

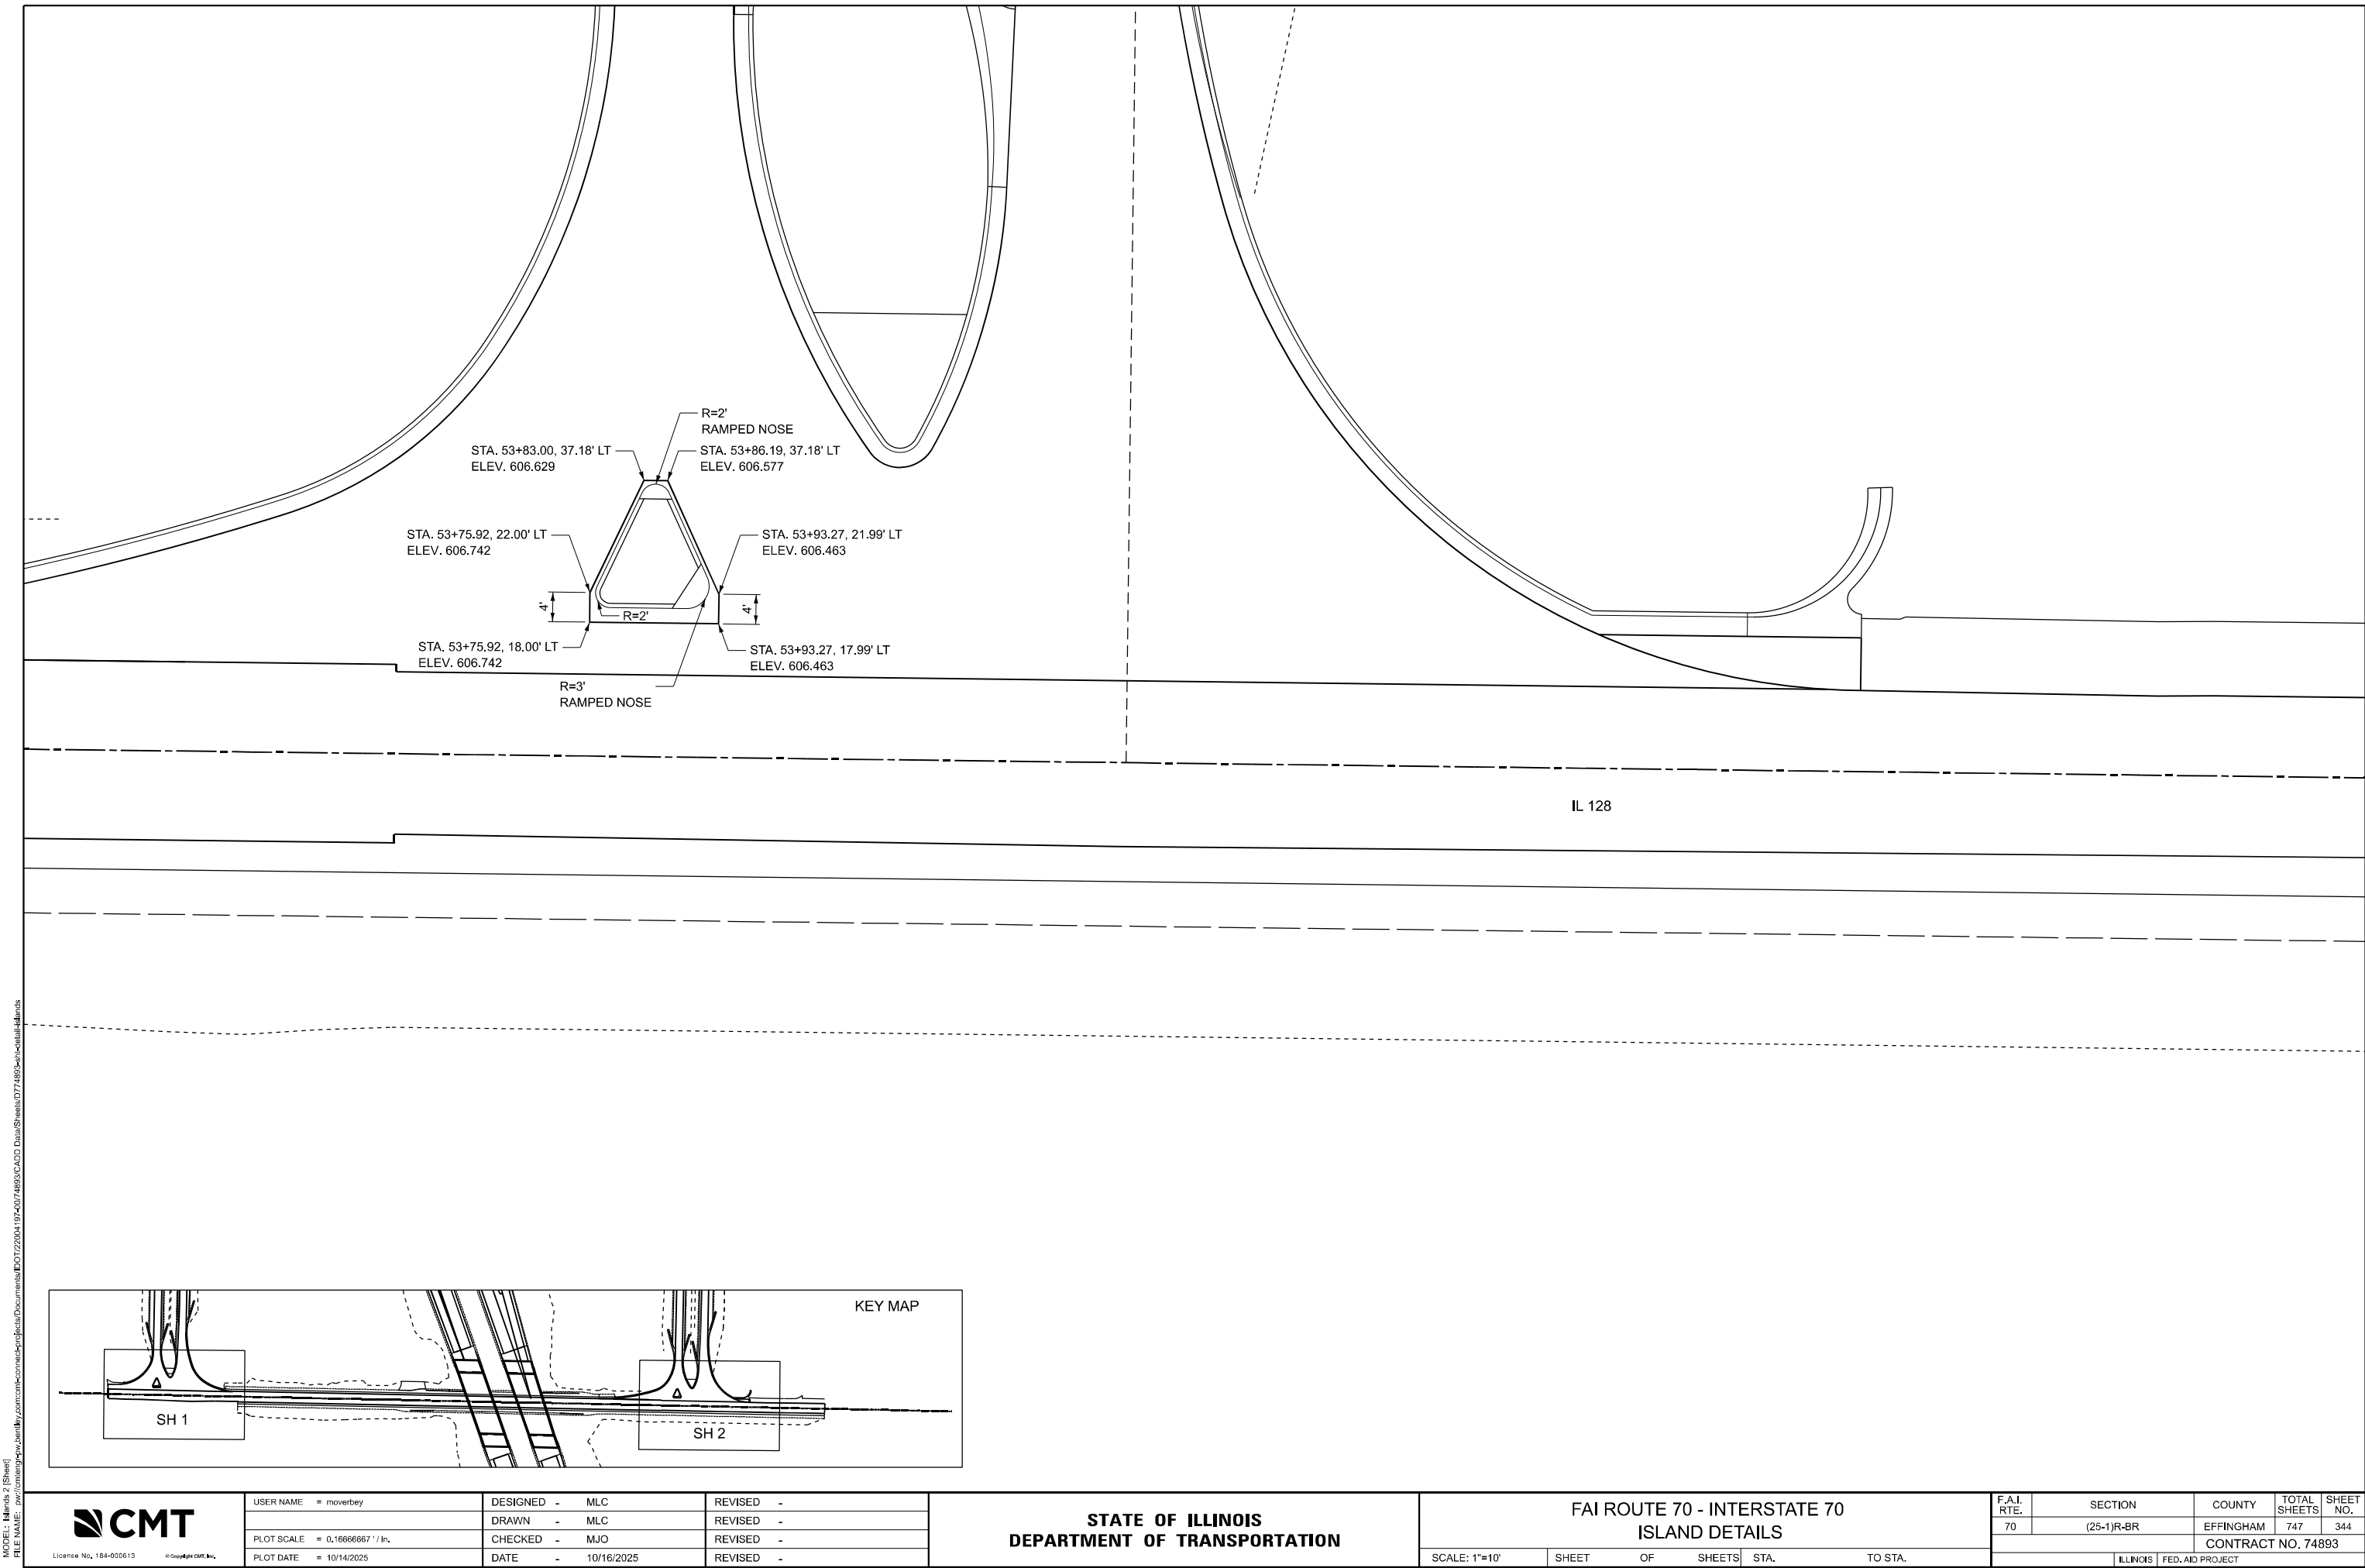

IL 128

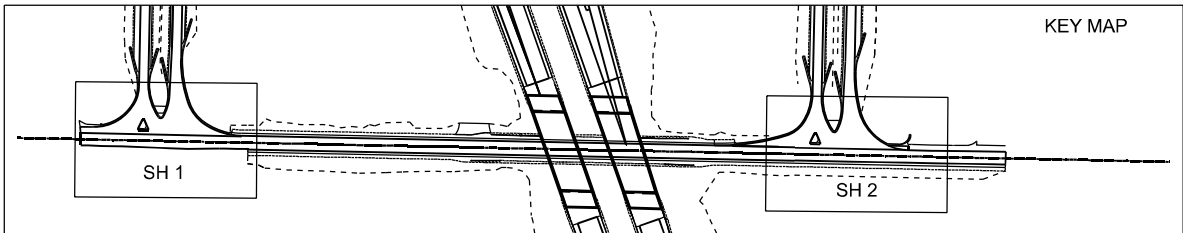

MODEL: Main 2 (Sheet)
FILE NAME: p:\working\p\moverbey.com\connect\projects\Documents\DOT\2200419\4074893\CADD Data\Sheets\DOT4893-24-IslandDetails.dwg



License No. 184-900613

© Copyright CMT, Inc.

USER NAME = moverbey	DESIGNED - MLC	REVISED -
DRAWN - MLC	REVISED -	
PLOT SCALE = 0.16666667' / in.	CHECKED - MJO	REVISED -
PLOT DATE = 10/14/2025	DATE - 10/16/2025	REVISED -


STATE OF ILLINOIS
DEPARTMENT OF TRANSPORTATION

FAI ROUTE 70 - INTERSTATE 70
ISLAND DETAILS

SCALE: 1"=10'

SHEET OF SHEETS STA. TO STA.

F.A.I. RTE.	SECTION	COUNTY	TOTAL SHEETS	SHEET NO.
70	(25-1)R-BR	EFFINGHAM	747	344
CONTRACT NO. 74893				
ILLINOIS FED. AID PROJECT				

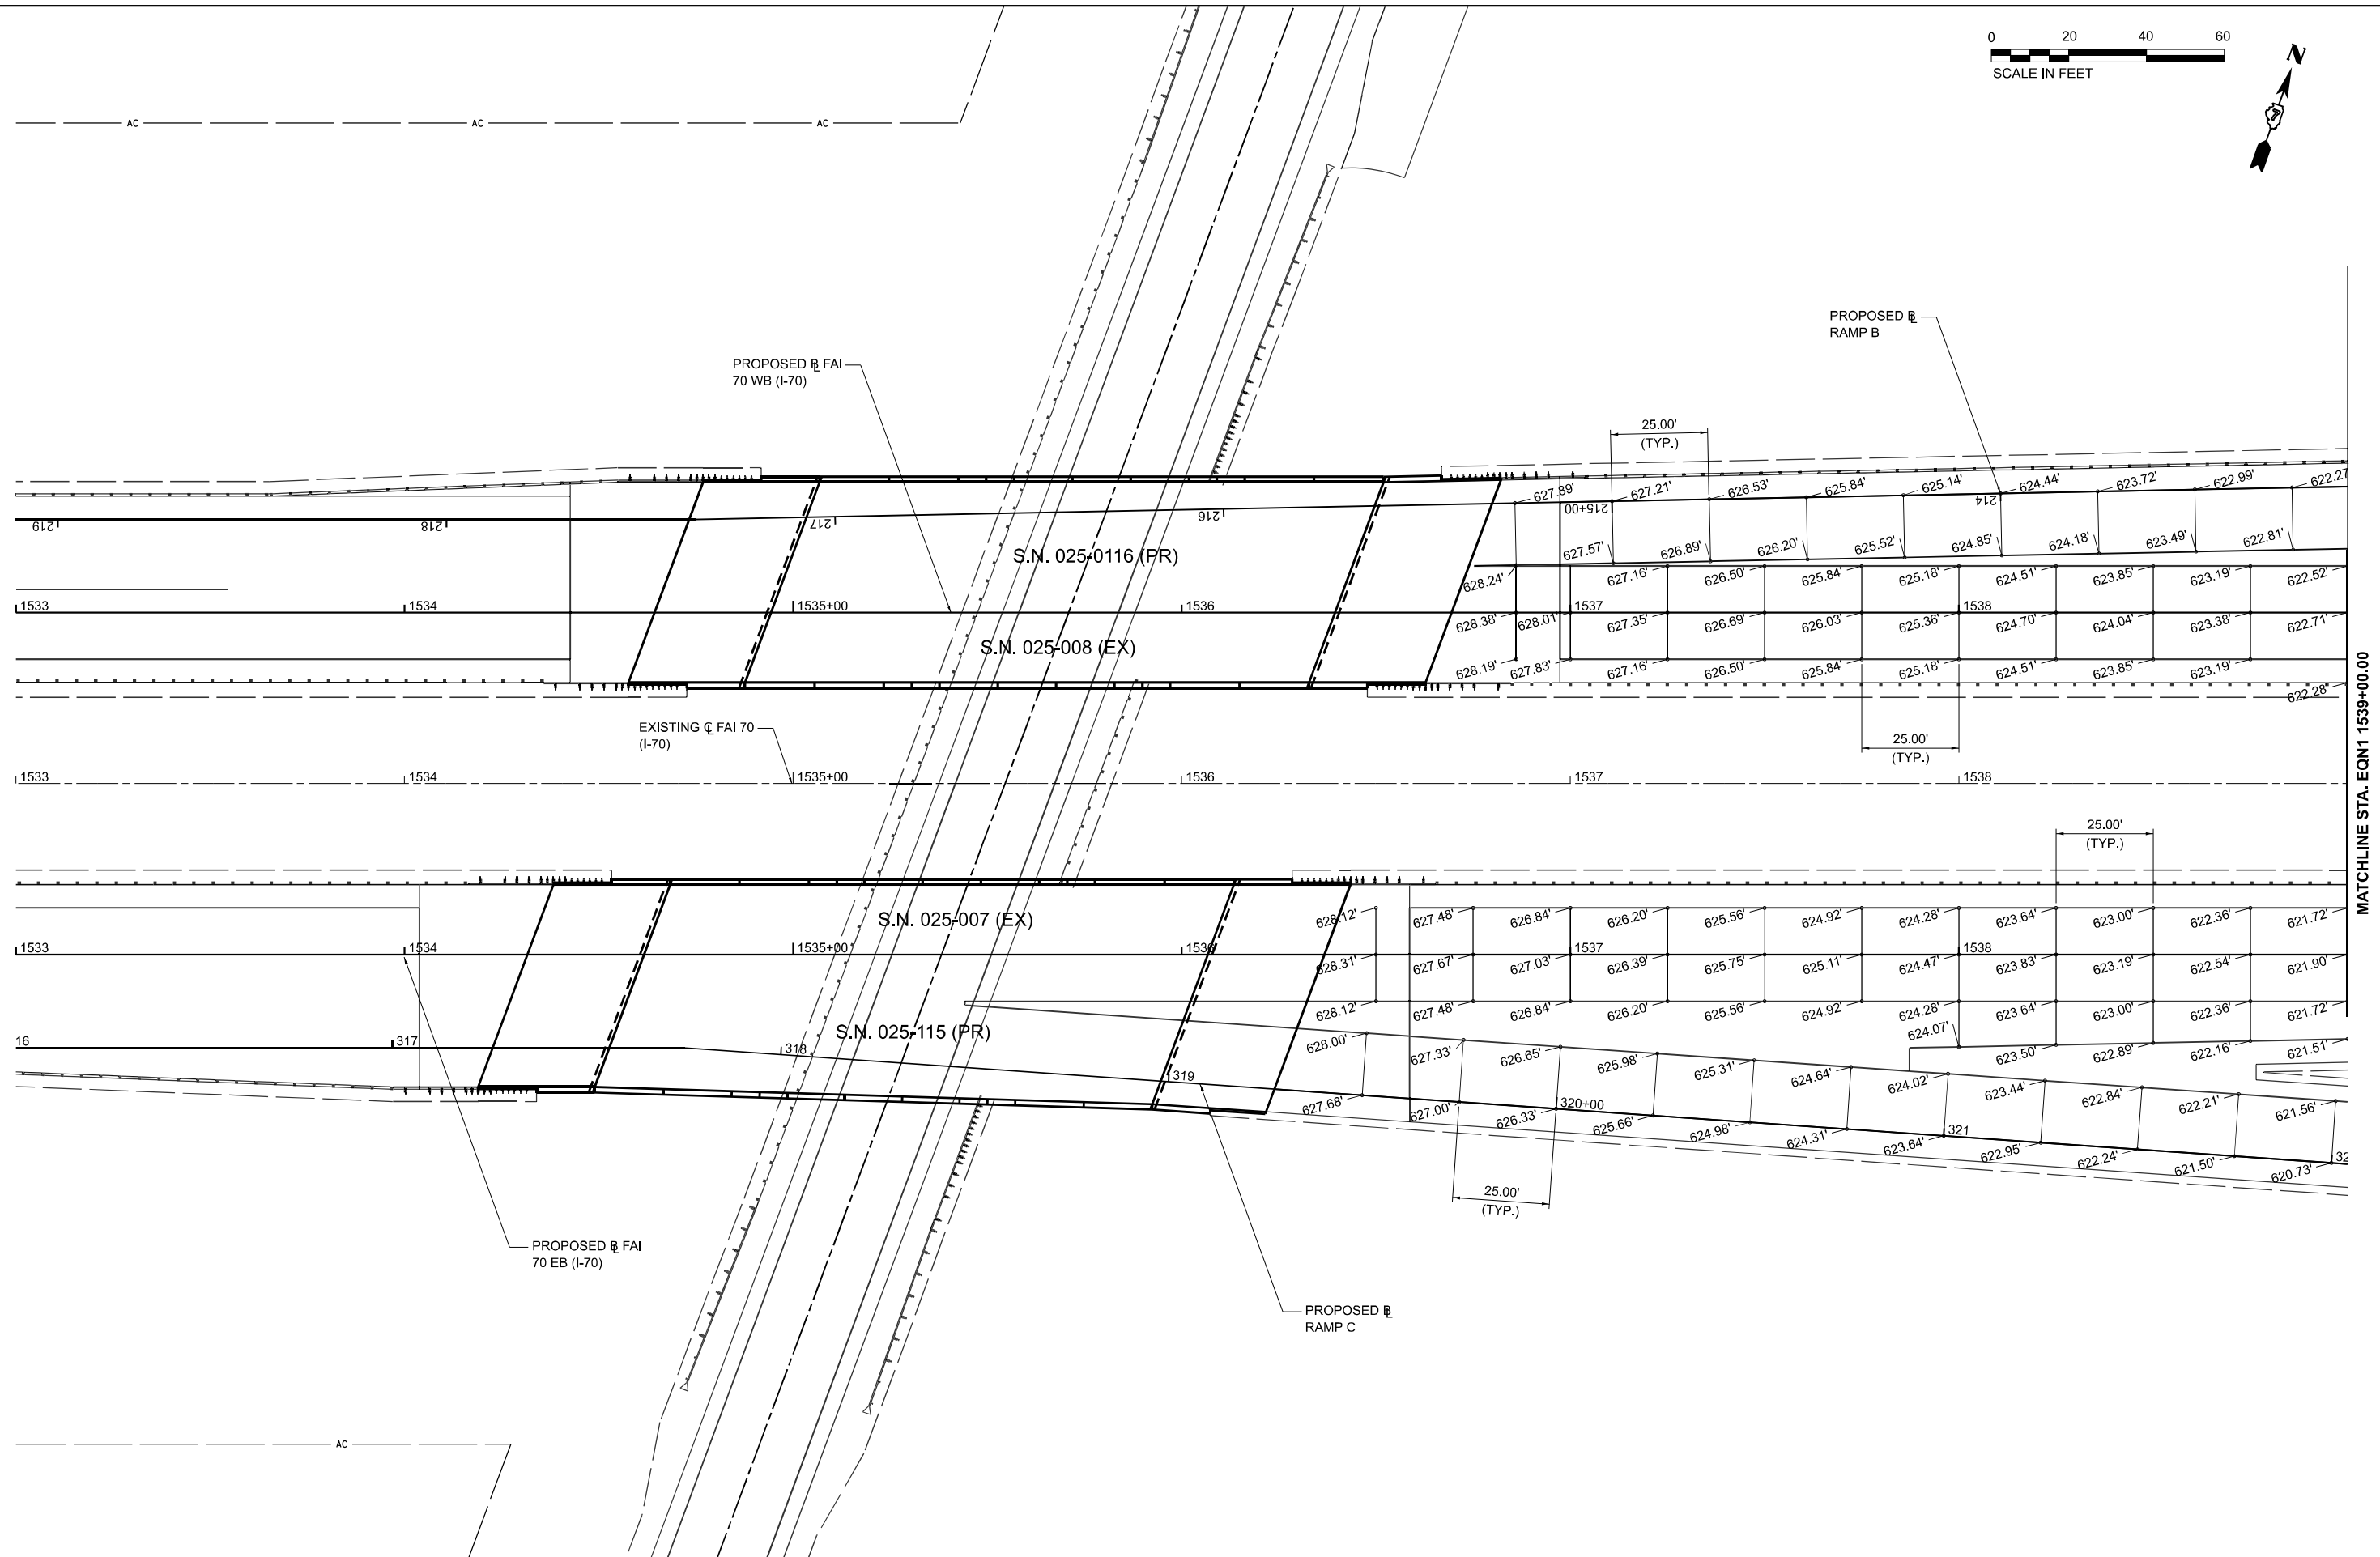

MODEL: E:\C\FAI70 - Elevation Detail (Sheet)
FILE NAME: p:\concrete\pavement\concrete\pavement\Documents\DOT\22004\192407\74893\CADD Data\Sheets\DOT\74893\eq1\eq1-interchange-88C.dgn




USER NAME = moverbey	DESIGNED - AJ	REvised -
	DRAWN - AJ	REvised -
PLOT SCALE = 0.16666667" / in.	CHECKED - MJO	REvised -
PLOT DATE = 10/14/2025	DATE - 10/16/2025	REvised -

STATE OF ILLINOIS
DEPARTMENT OF TRANSPORTATION


FAI ROUTE 70 - INTERSTATE 70
RAMP TERMINAL PAVEMENT ELEVATION DETAIL

SCALE: 1"=20' SHEET 1 OF 5 SHEETS STA. TO STA.

F.A.I. RTE.	SECTION	COUNTY	TOTAL SHEETS	SHEET NO.
70	(25-1)R-BR	EFFINGHAM	747	345
CONTRACT NO. 74893				
ILLINOIS FED. AID PROJECT				

 

MODEL E-CL-FAI70 - ElevDetailMD (Sheet)
FILE NAME: p:\work\p10\com\con\con\proj\p10\Documents\DOT\22004\19\40\74893\CADD Data\Sheets\DOT\22004\19\40\74893\cl-eb-Interchange_A&D.dgn

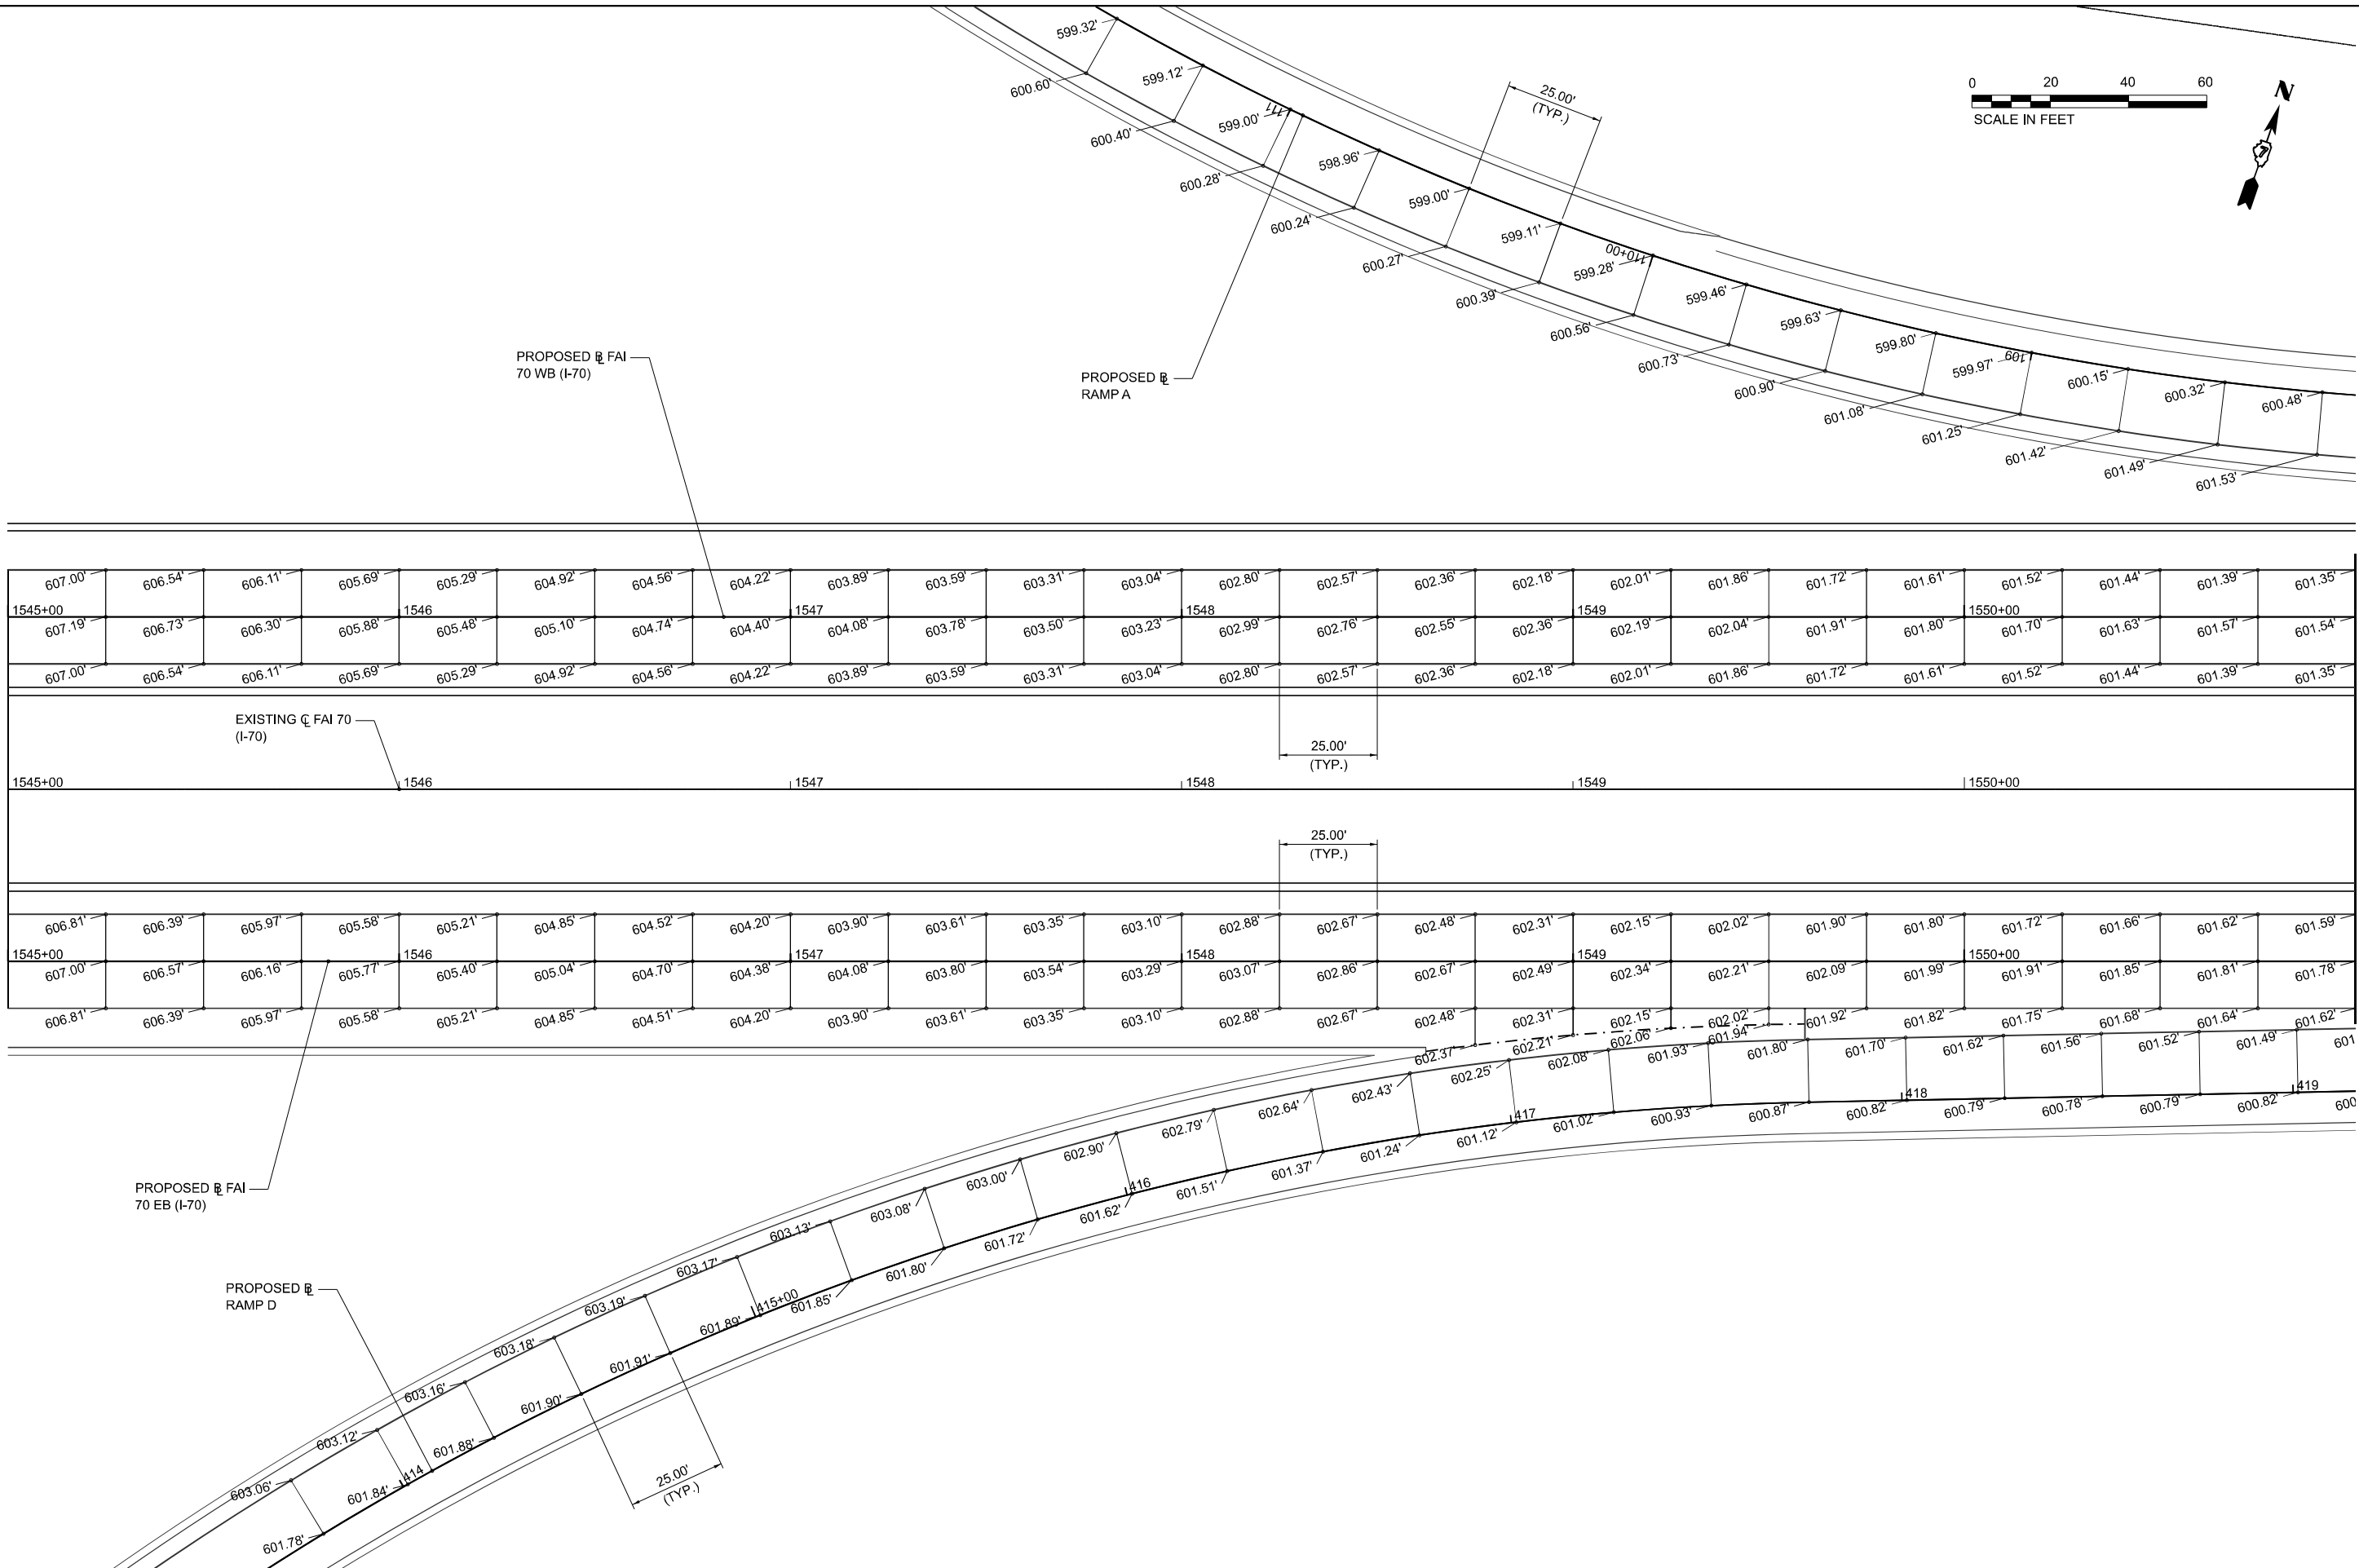

License No. 184-900613

© Copyright CMT, Inc.

USER NAME = moverbey

PLOT SCALE = 0.1666667' / in.

PLOT DATE = 10/14/2025

DESIGNED - AJ

DRAWN - AJ

CHECKED - MJO

DATE - 10/16/2025

REVISED -

REVISED -

REVISED -

REVISED -

STATE OF ILLINOIS
DEPARTMENT OF TRANSPORTATION

FAI ROUTE 70 - INTERSTATE 70
RAMP TERMINAL PAVEMENT ELEVATION DETAIL

SCALE: 1"=20'

SHEET 3

OF 5

SHEETS

STA.

TO STA.

F.A.I.

RTE.

70

SECTION

(25-1)R-BR

COUNTY

EFFINGHAM

TOTAL

SHEETS

747

SHEET


NO.

347


CONTRACT NO. 74893



ILLINOIS

FED. AID PROJECT

 

 License No. 184-005613 © Copyright CMT, Inc.	USER NAME = moverbey	DESIGNED - AJ	REVISED -	STATE OF ILLINOIS DEPARTMENT OF TRANSPORTATION	FAI ROUTE 70 - INTERSTATE 70 RAMP TERMINAL PAVEMENT ELEVATION DETAIL	F.A.I. RTE. 70	SECTION (25-1)R-BR	COUNTY EFFINGHAM	TOTAL SHEETS 747	SHEET NO. 348
	PLOT SCALE = 0.16666667" / in.	CHECKED - MJO	REVISED -			CONTRACT NO. 74893				
	PLOT DATE = 10/14/2025	DATE - 10/16/2025	REVISED -							
	SCALE: 1"=20' SHEET 4 OF 5 SHEETS STA. TO STA.									

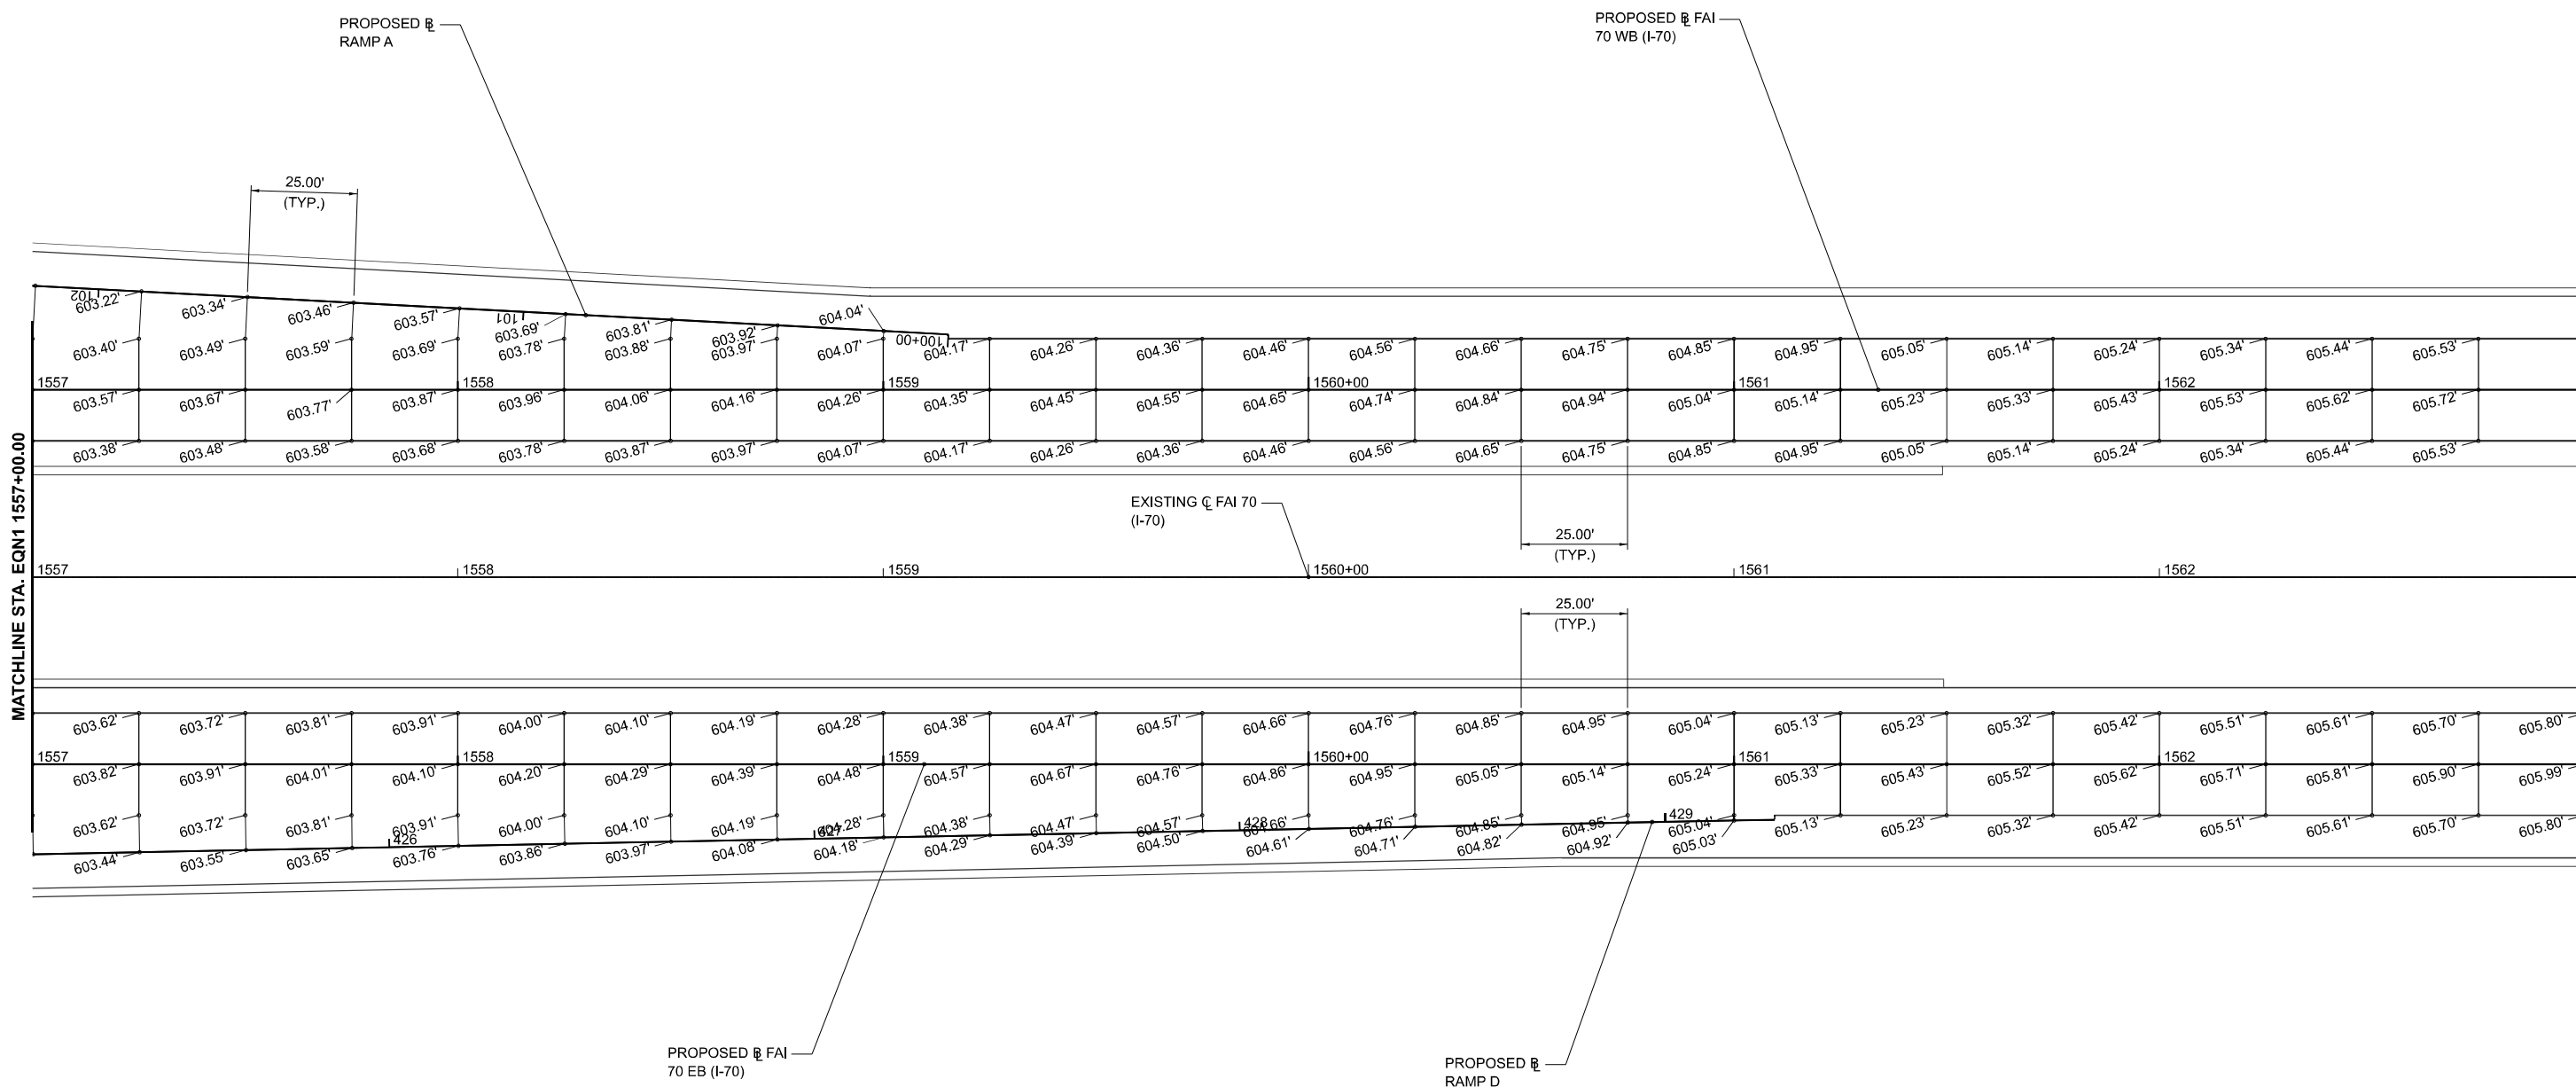

  


REVISED	-
REVISED	-
REVISED	-
REVISED	-

SCALE: 1"=20'	SHEET	OF	SHEETS	STA.	TO STA.
---------------	-------	----	--------	------	---------

F.A.I. RTE.	SECTION	COUNTY	TOTAL SHEETS	SHEET NO.
70	(25-1)R-BR	EFFINGHAM	747	350
CONTRACT NO. 74893				
ILLINOIS		FED. AID PROJECT		

MODEL: Intersection 2 (Sheet)
FILE NAME: p:\work\mgt\p10\county.com\connect\projects\Documents\DOT2200419\40774893\CADD Data\Sheet\DOT74893-2-1-Initial Intersection

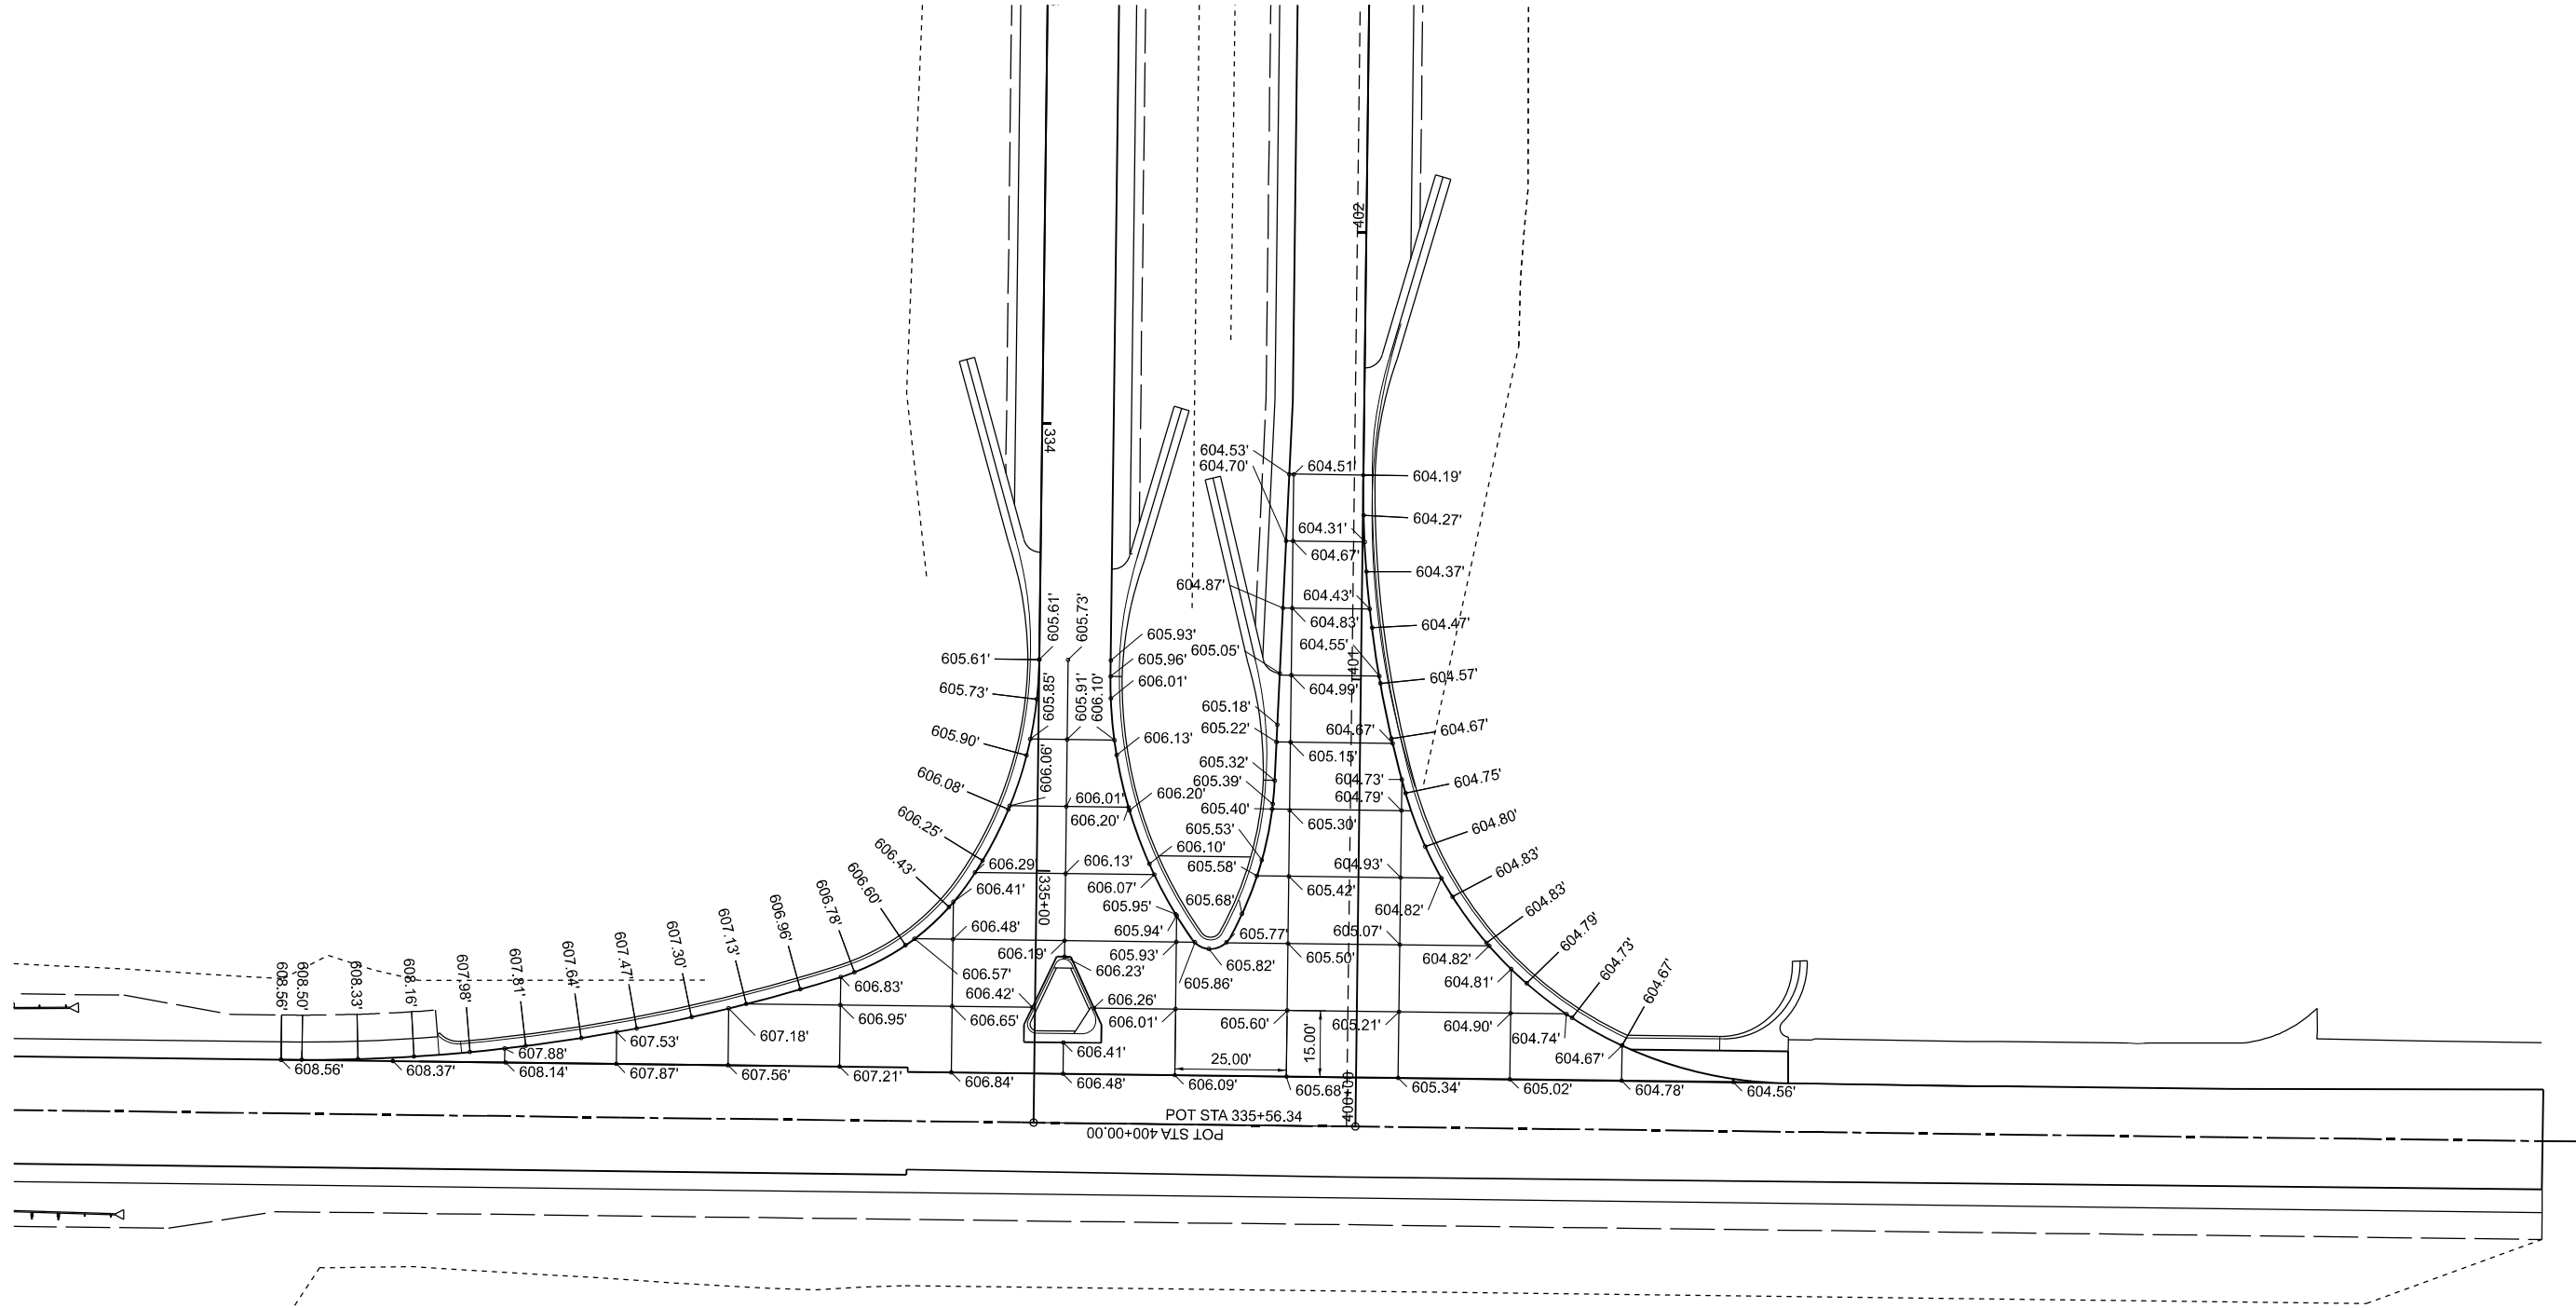

License No. 184-900613

© Copyright CMT, Inc.

USER NAME = moverbey	DESIGNED - MLC	REVISED -
	DRAWN - MLC	REVISED -
PLOT SCALE = 0.16666667' / 1"	CHECKED - MJO	REVISED -
PLOT DATE = 10/14/2025	DATE - 10/16/2025	REVISED -



STATE OF ILLINOIS
DEPARTMENT OF TRANSPORTATION

FAI ROUTE 70 - INTERSTATE 70
INTERSECTION DETAILS

SCALE: 1"=20' SHEET OF SHEETS STA. TO STA.

F.A.I. RTE.	SECTION	COUNTY	TOTAL SHEETS	SHEET NO.
70	(25-1)R-BR	EFFINGHAM	747	351
CONTRACT NO. 74893				
ILLINOIS FED. AID PROJECT				

MODEL SE_RampA (Sheet)
FILE NAME: p:\concepts\p\kentley.com\concepts\projects\Documents\DOT2200419\4074893\CADD Data\Sheets\DOT2200419\4074893\SE_Traffillon_Details.dgn

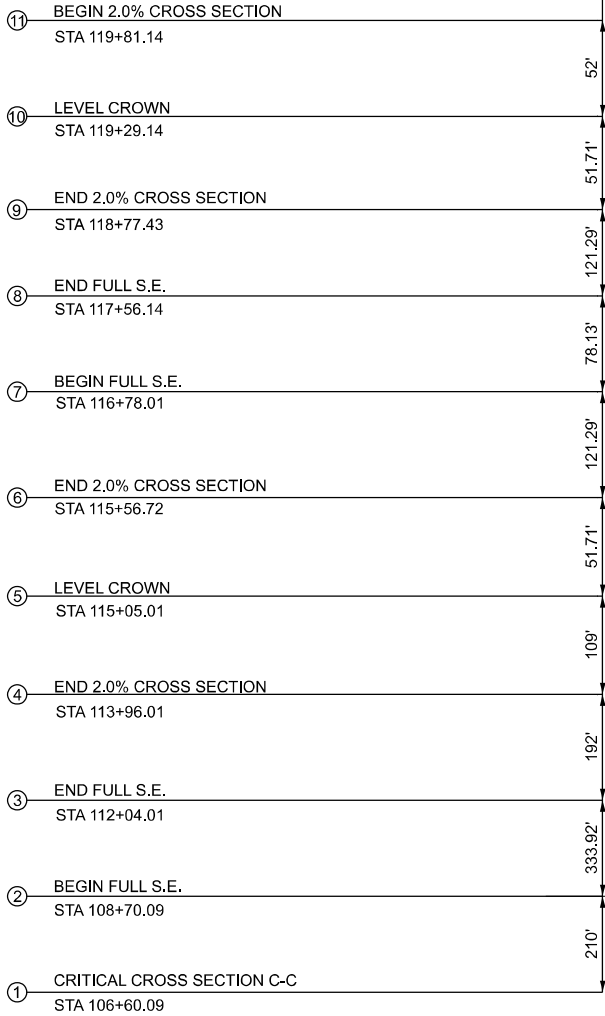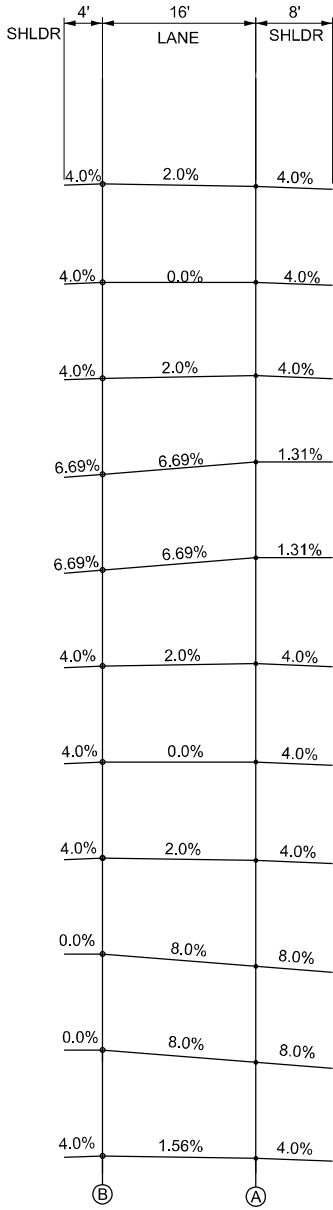

PROFILE GRADE ELEVATIONS			
STATION	SECTION	A	B
106+60.09	1	601.30	601.55
108+70.09	2	600.17	601.45
112+04.01	3	600.03	601.31
113+96.01	4	603.79	604.11
115+05.01	5	605.92	605.92
116+78.01	7	608.29	607.22
117+56.14	8	609.01	607.94
118+77.43	9	610.13	609.81
119+29.14	10	610.60	610.60
119+81.14	11	611.08	611.40



License No. 184-900613

© Copyright CMT, Inc.

USER NAME	= moverbey
PLOT SCALE	= 0.16666667' / in.
PLOT DATE	= 10/14/2025

DESIGNED	-	AJ
DRAWN	-	AJ
CHECKED	-	MJO
DATE	-	10/16/2025

REVISED	-
REVISED	-
REVISED	-
REVISED	-

STATE OF ILLINOIS
DEPARTMENT OF TRANSPORTATION


FAI ROUTE 70 - INTERSTATE 70
SUPER ELEVATION DETAIL - RAMP A

SCALE: 1"=10'

SHEET OF SHEETS STA. TO STA.

F.A.I. RTE.	SECTION	COUNTY	TOTAL SHEETS	SHEET NO.
70	(25-1)R-BR	EFFINGHAM	747	352
CONTRACT NO. 74893				
		ILLINOIS	FED. AID PROJECT	

MODEL SE_RampB [Sheet]
FILE NAME: p:\concrete\p\kentley.com\concrete\projects\Documents\DOT\2200419\2407\4893\CADD Data\Sheets\DOT\4893-11-SE_Traffalon_Details.dgn

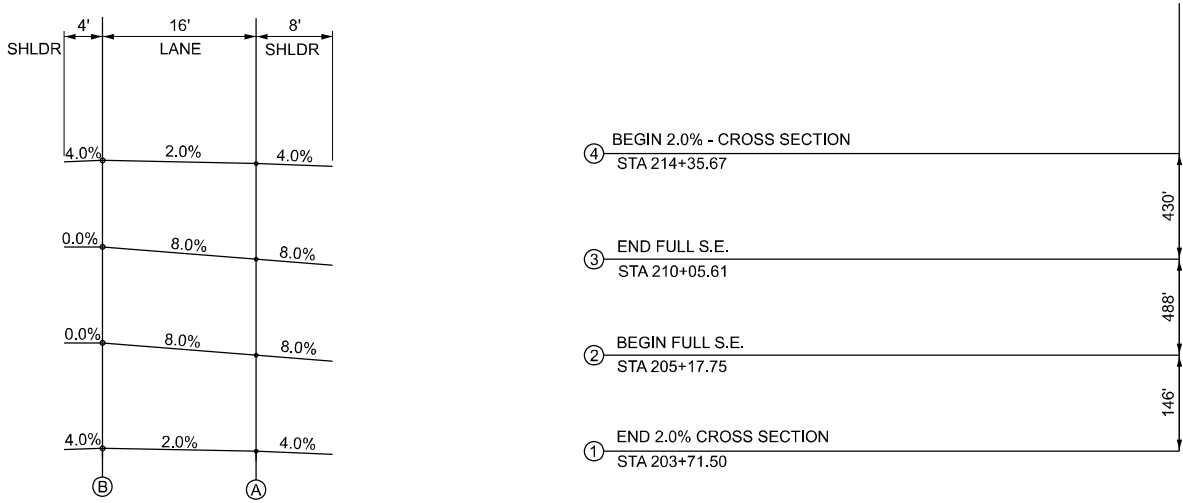

PROFILE GRADE ELEVATIONS			
STATION	SECTION	A	B
203+71.50	1	609.82	610.14
205+17.75	2	607.96	609.24
210+05.61	3	613.09	614.37
214+35.67	4	625.44	625.76



License No. 184-900613

© Copyright CMT, Inc.

USER NAME	= moverbey
PLOT SCALE	= 0.16666667' / in.
PLOT DATE	= 10/14/2025

DESIGNED	-	AJ
DRAWN	-	AJ
CHECKED	-	MJO
DATE	-	10/16/2025

REVISED	-
REVISED	-
REVISED	-
REVISED	-

STATE OF ILLINOIS
DEPARTMENT OF TRANSPORTATION


FAI ROUTE 70 - INTERSTATE 70
SUPER ELEVATION DETAIL - RAMP B

SCALE: 1"=10'

SHEET OF SHEETS STA. TO STA.

F.A.I. RTE.	SECTION	COUNTY	TOTAL SHEETS	SHEET NO.
70	(25-1)R-BR	EFFINGHAM	747	353
CONTRACT NO. 74893				
ILLINOIS		FED. AID PROJECT		

MODEL SE_RampC (Sheet)
FILE NAME: p:\concepts\p\kentley.com\concepts\projects\Documents\DOT\2200419\407\4893\CADD Data\Sheets\DOT\4893\407-SE_Trafficion_Details.dgn

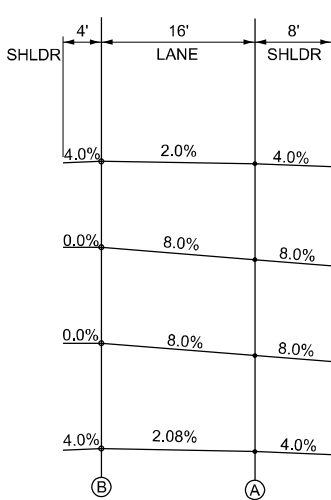

- ④ BEGIN 2.0% CROSS SECTION
STA 331+20.50
- ③ END FULL S.E.
STA 329+76.58
- ② BEGIN FULL S.E.
STA 323+00.04
- ① END 2.08% CROSS SECTION
STA 320+90.16

144'
676'
210'

PROFILE GRADE ELEVATIONS			
STATION	SECTION	A	B
320+90.16	1	623.90	624.23
323+00.04	2	617.35	618.63
329+76.58	3	600.98	602.26
331+20.50	4	602.15	602.47



License No. 184-900613

© Copyright CMT, Inc.

USER NAME = moverbey
PLOT SCALE = 0.16666667' / in.
PLOT DATE = 10/14/2025

DESIGNED - AJ
DRAWN - AJ
CHECKED - MJO
DATE - 10/16/2025

REVISED -
REVISED -
REVISED -
REVISED -

STATE OF ILLINOIS
DEPARTMENT OF TRANSPORTATION



FAI ROUTE 70 - INTERSTATE 70
SUPER ELEVATION DETAIL - RAMP C

SCALE: 1"=10'

SHEET OF SHEETS STA. TO STA.

F.A.I. RTE.	SECTION	COUNTY	TOTAL SHEETS	SHEET NO.
70	(25-1)R-BR	EFFINGHAM	747	354
CONTRACT NO. 74893				
ILLINOIS FED. AID PROJECT				

MODEL SE_RampD (Sheet)
FILE NAME: p:\concomp\p2\kentky.com\concomp\proj\proj\Documents\DOT\2200419\2407\74893\CADD Data\Sheets\DOT\74893-1-RSE_Transelev_Details.dgn

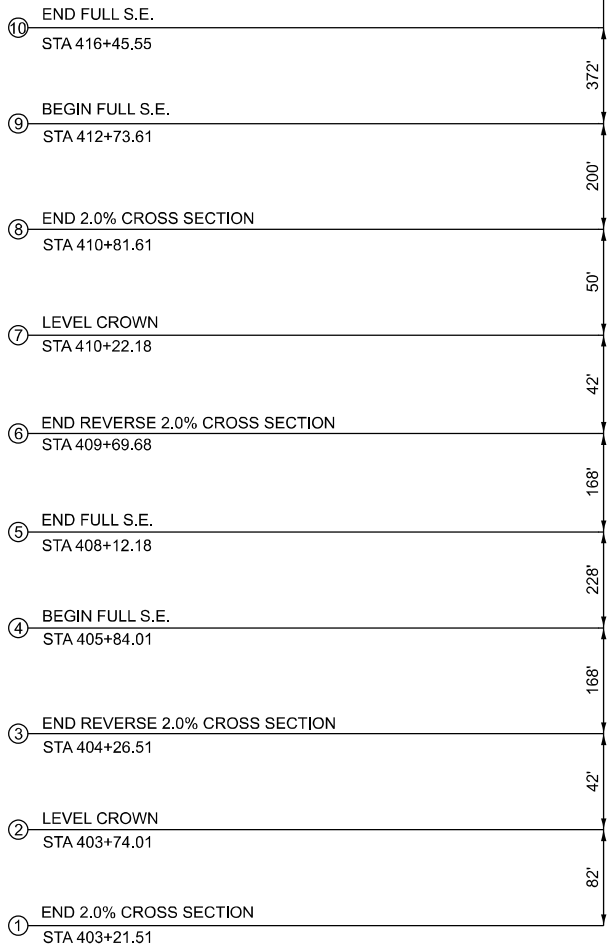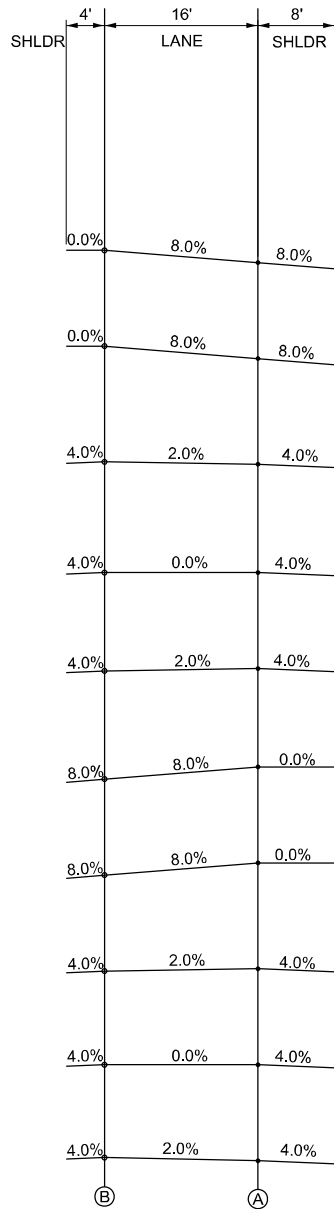

PROFILE GRADE ELEVATIONS			
STATION	SECTION	A	B
403+21.51	1	602.54	602.86
403+74.01	2	602.04	602.04
404+26.51	3	601.55	601.23
405+84.01	4	600.17	598.89
408+12.18	5	599.36	598.08
409+69.68	6	599.70	599.38
410+22.18	7	599.97	599.97
410+81.61	8	600.29	600.61
412+73.61	9	601.33	602.61
416+45.55	10	601.40	602.68



License No. 184-900613

© Copyright CMT, Inc.

USER NAME	= moverbey
PLOT SCALE	= 0.16666667' / in.
PLOT DATE	= 10/14/2025

DESIGNED	-	AJ
DRAWN	-	AJ
CHECKED	-	MJO
DATE	-	10/16/2025

REVISED	-
REVISED	-
REVISED	-
REVISED	-


STATE OF ILLINOIS
DEPARTMENT OF TRANSPORTATION


FAI ROUTE 70 - INTERSTATE 70
SUPER ELEVATION DETAIL - RAMP D


SCALE: 1"=10'

SHEET OF SHEETS STA. TO STA.

F.A.I. RTE.	SECTION	COUNTY	TOTAL SHEETS	SHEET NO.
70	(25-1)R-BR	EFFINGHAM	747	355
				CONTRACT NO. 74893
		ILLINOIS	FED. AID PROJECT	

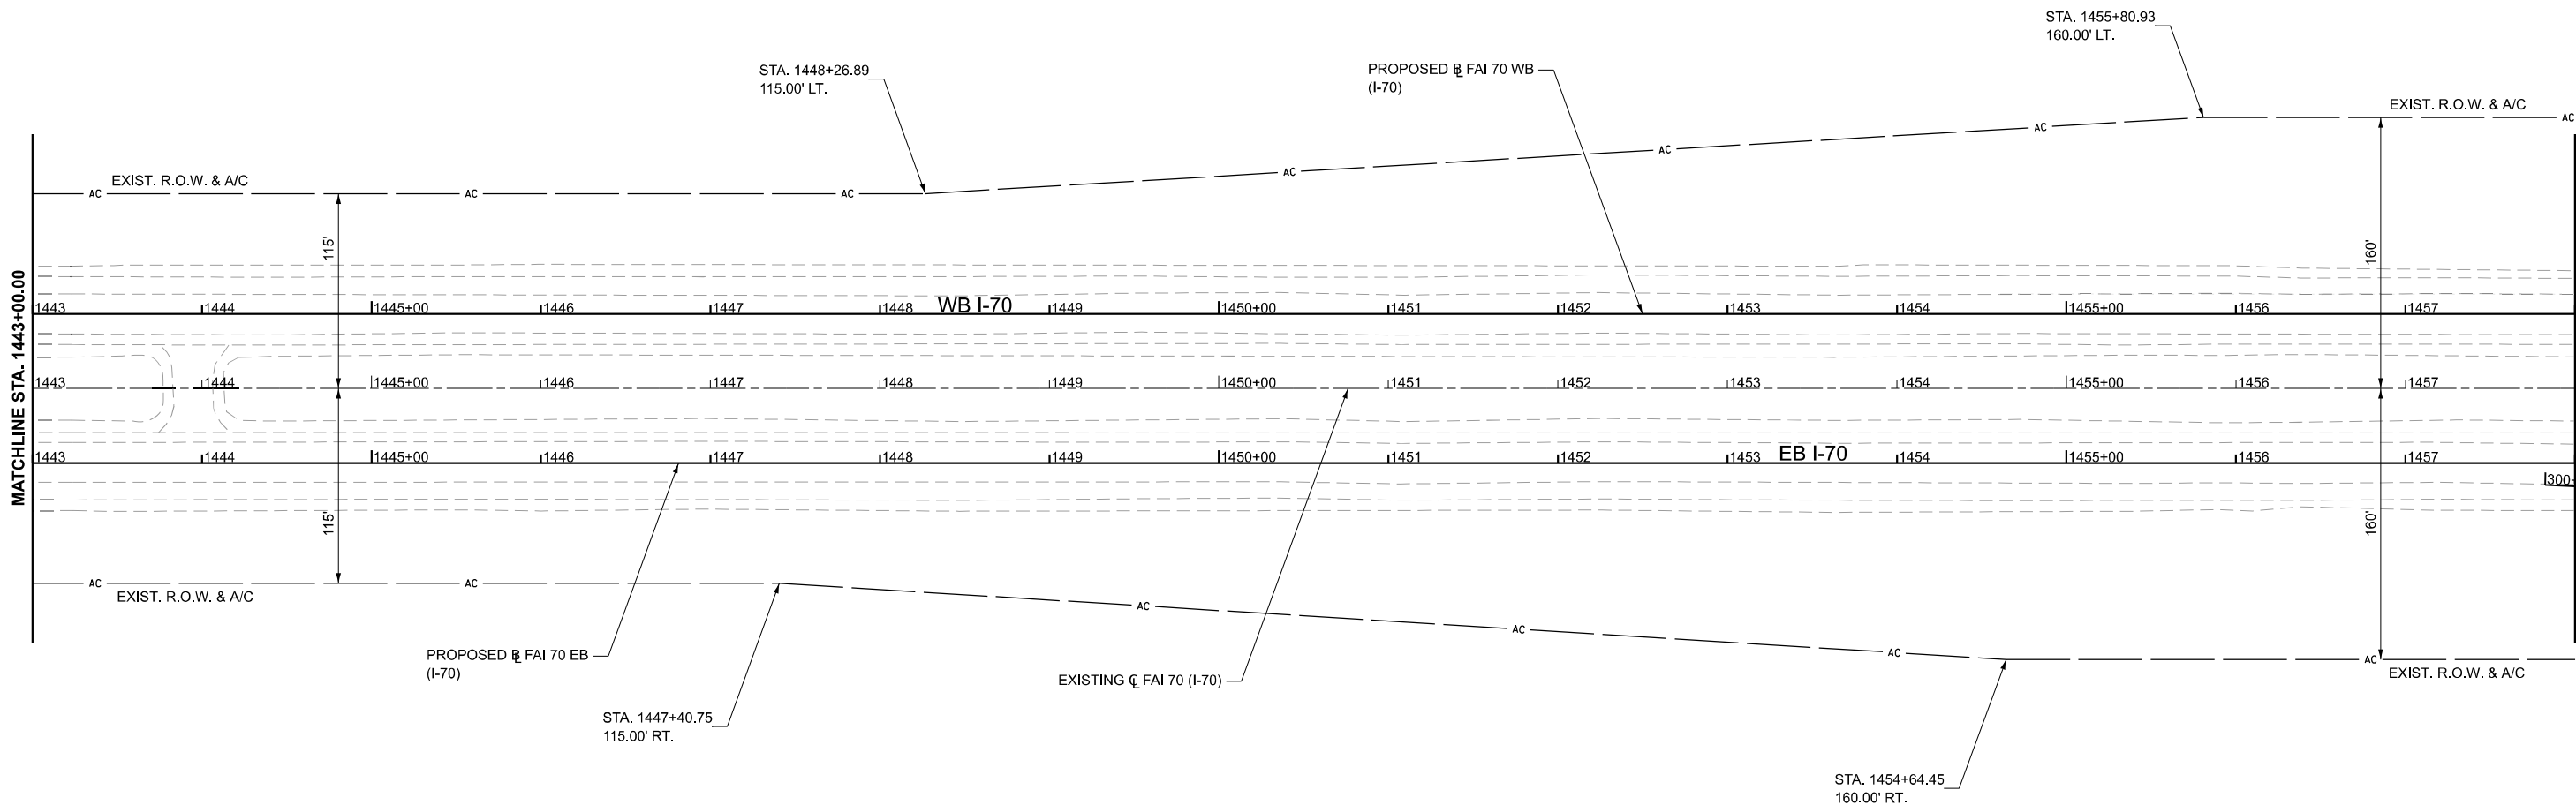


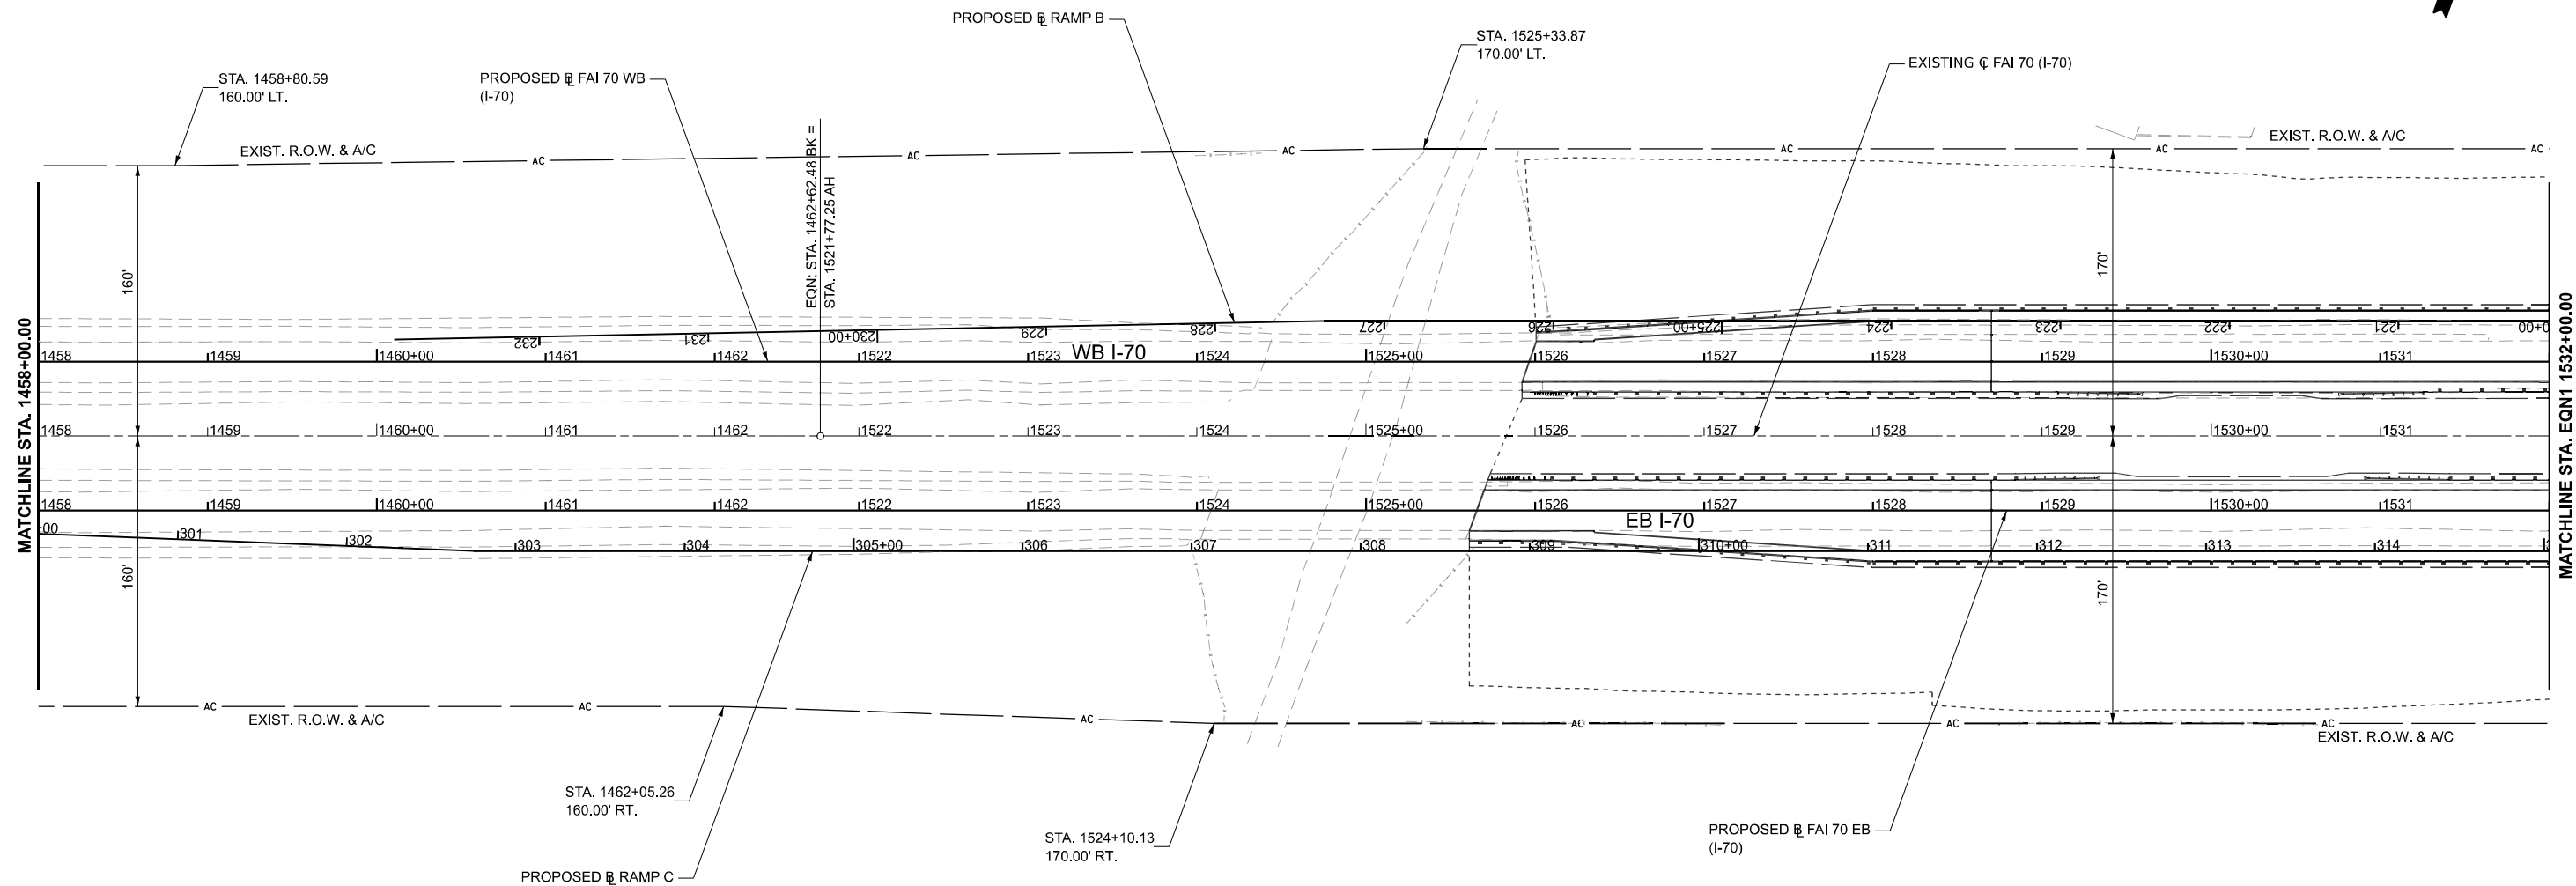

 

REVISED	-
REVISED	-
REVISED	-
REVISED	-

ILLINOIS	FED. AID PROJECT
----------	------------------

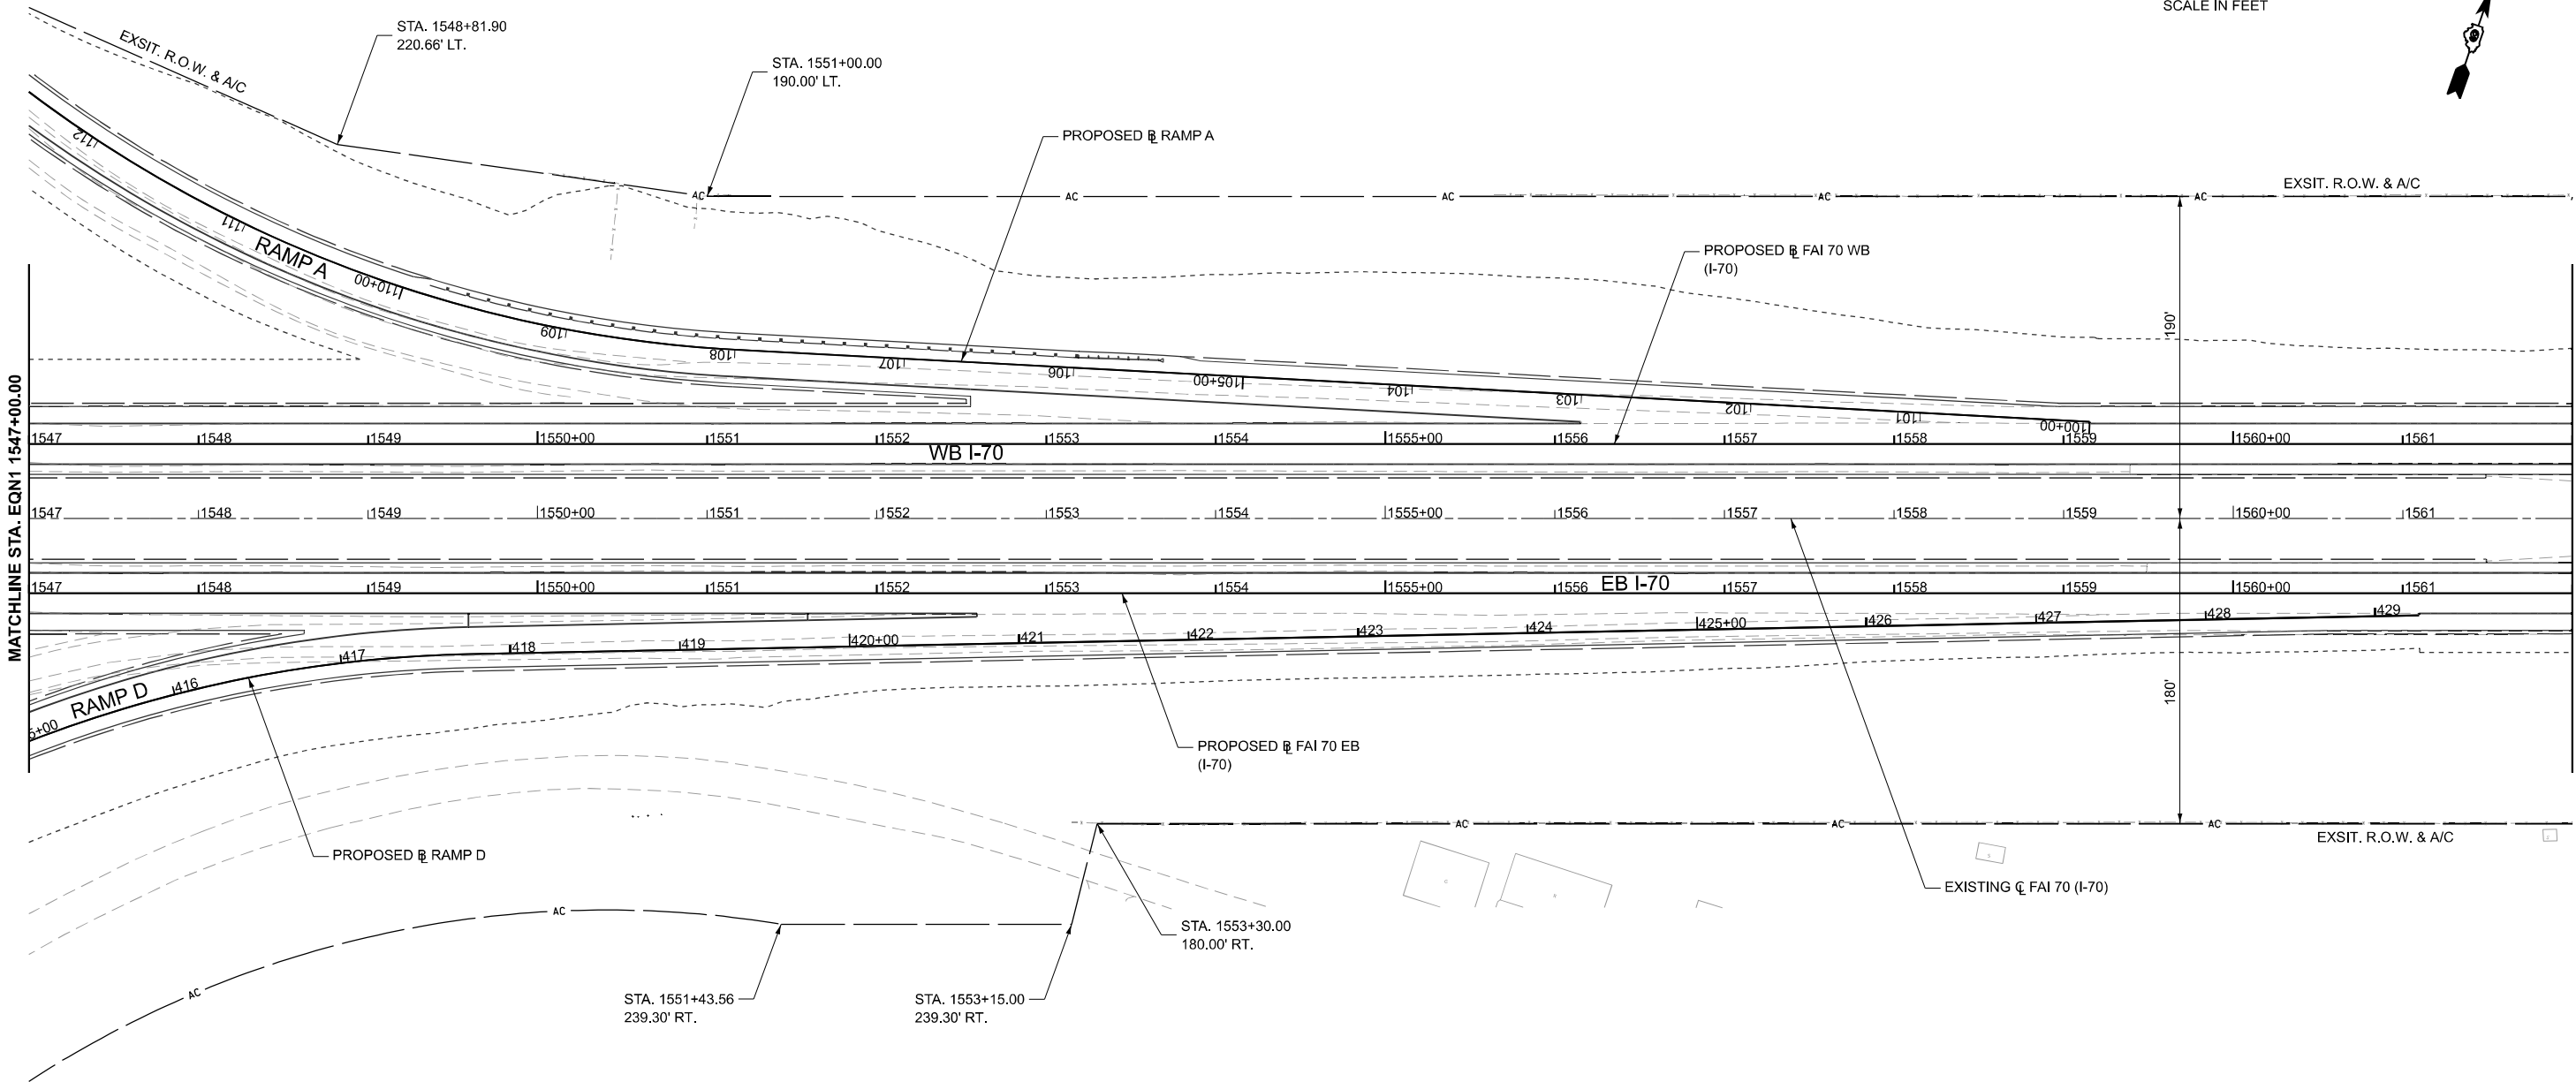

MODEL: E:\C\FAI70 - Plan05 (Sheet)
FILE NAME: p:\work\p10\plan05\plan05.dgn
PROJECT: 10/14/2025



License No. 184-000613

© Copyright CMT, Inc.

USER NAME = moverbey
PLOT SCALE = 0.16666667" / in.
PLOT DATE = 10/14/2025

DESIGNED - MJO
DRAWN - RAH
CHECKED - MJO
DATE - 10/16/2025

REVISED -
REVISED -
REVISED -
REVISED -

STATE OF ILLINOIS
DEPARTMENT OF TRANSPORTATION

FAI ROUTE 70 - INTERSTATE 70
RIGHT-OF-WAY PLANS - I 70

SCALE: 1" = 50'

SHEET 5

OF

10 SHEETS

STA. 1547+00

TO STA. 1562+00

F.A.I.

RTE.

70

SECTION

(25-1)R-BR

COUNTY

EFFINGHAM

TOTAL

SHEETS

747


SHEET

NO.

360

CONTRACT NO. 74893


ILLINOIS FED. AID PROJECT

 

**STATE OF ILLINOIS
DEPARTMENT OF TRANSPORTATION**

SCALE:	SHEET	OF	SHEETS	STA.	TO STA.
--------	-------	----	--------	------	---------



ILLINOIS	FED. AID PROJECT
----------	------------------

 

**STATE OF ILLINOIS
DEPARTMENT OF TRANSPORTATION**

SCALE: 1" = 50'	SHEET 7	OF 10	SHEETS	STA. 1577+00	TO STA. 1592+00
-----------------	---------	-------	--------	--------------	-----------------

ILLINOIS	FED. AID PROJECT
----------	------------------

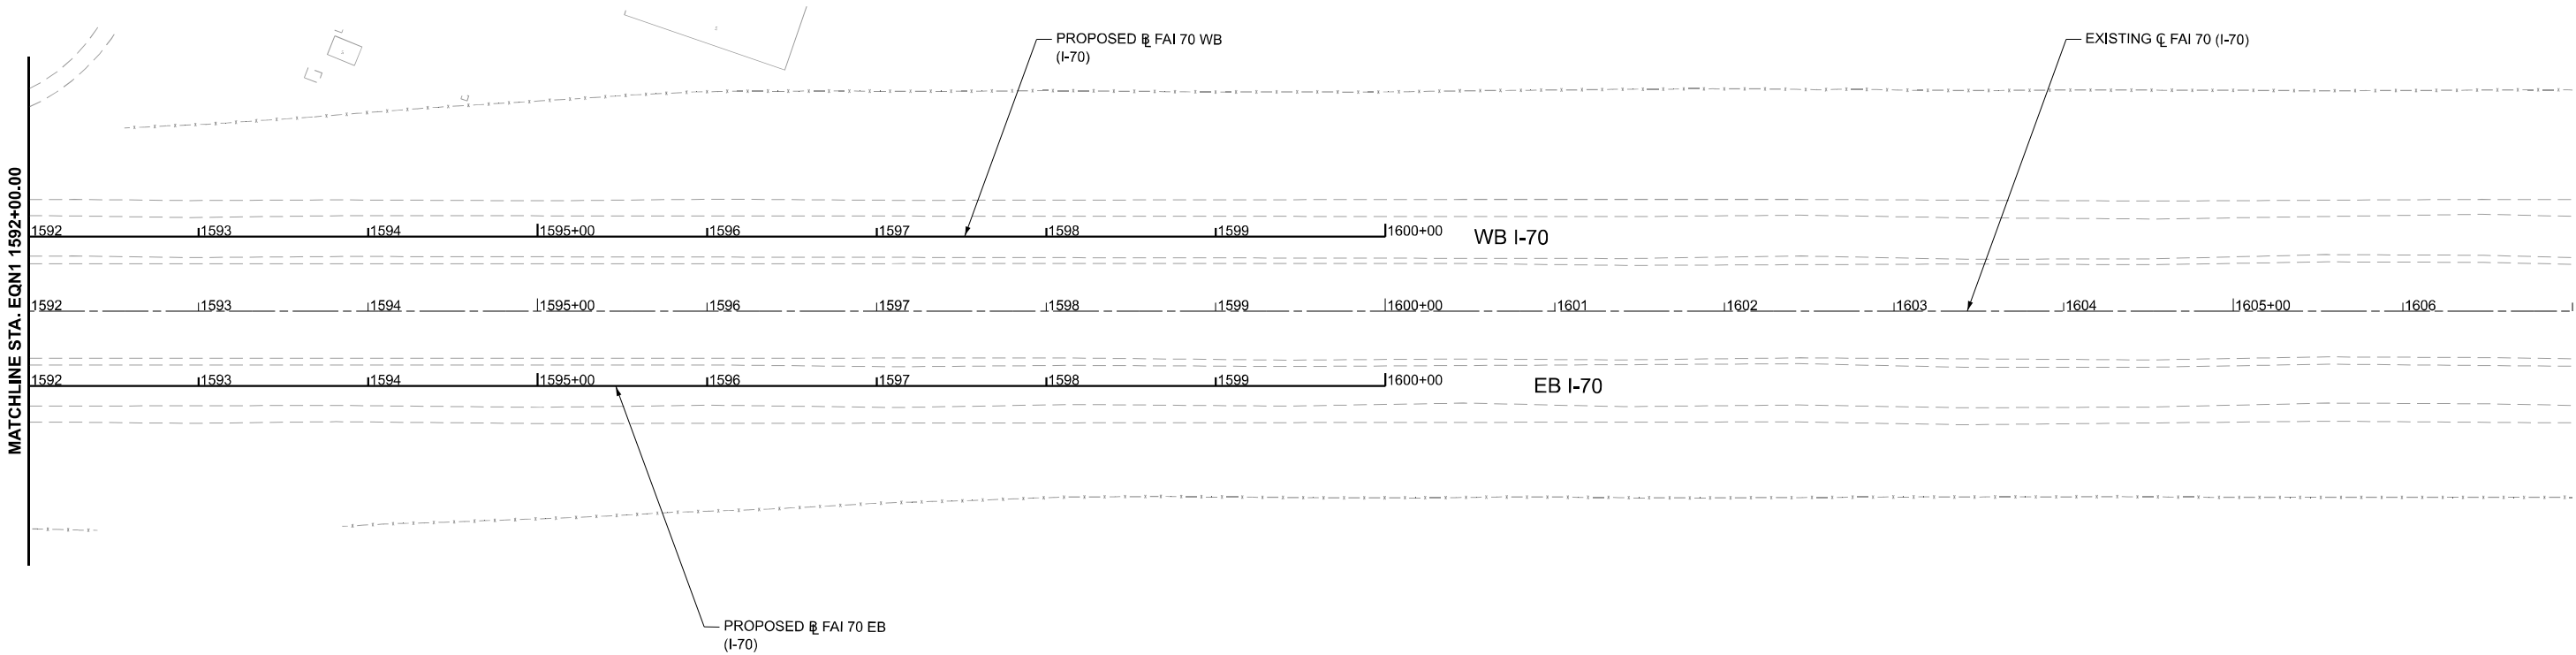 

MODEL E:\C\FAI70 - Plans\8 (Sheet)
FILE NAME: p:\concom\p3\concom\connect\projects\Documents\DOT\2200419\4074893\CADD Data\Sheets\DOT4893\ch4EQ1\Plan470.dgn



License No. 184-900613

© Copyright CMT, Inc.

USER NAME	= moverbey
PLOT SCALE	= 0.16666667"/in.
PLOT DATE	= 10/14/2025

DESIGNED -	MJO
DRAWN -	RAH
CHECKED -	MJO
DATE -	10/16/2025

REVISED -	
REVISED -	
REVISED -	
REVISED -	

STATE OF ILLINOIS
DEPARTMENT OF TRANSPORTATION

FAI ROUTE 70 - INTERSTATE 70
RIGHT-OF-WAY PLANS - I 70

SCALE: 1" = 50'

SHEET 8

OF

10


SHEETS

STA. 1592+00

TO STA. 1607+00

F.A.I. RTE.	SECTION	COUNTY	TOTAL SHEETS	SHEET NO.
70	(25-1)R-BR	EFFINGHAM	747	363
CONTRACT NO. 74893				
ILLINOIS			FED. AID PROJECT	

MODEL: E:\C1 - Plans\99 [Sheet]
FILE NAME: p:\concomp\p99\county.com\concomp\p99\p99\DOT22004\1924074893\CADD Data\Sheets\DOT74893-CH-4-ROW Plans\710.dgn

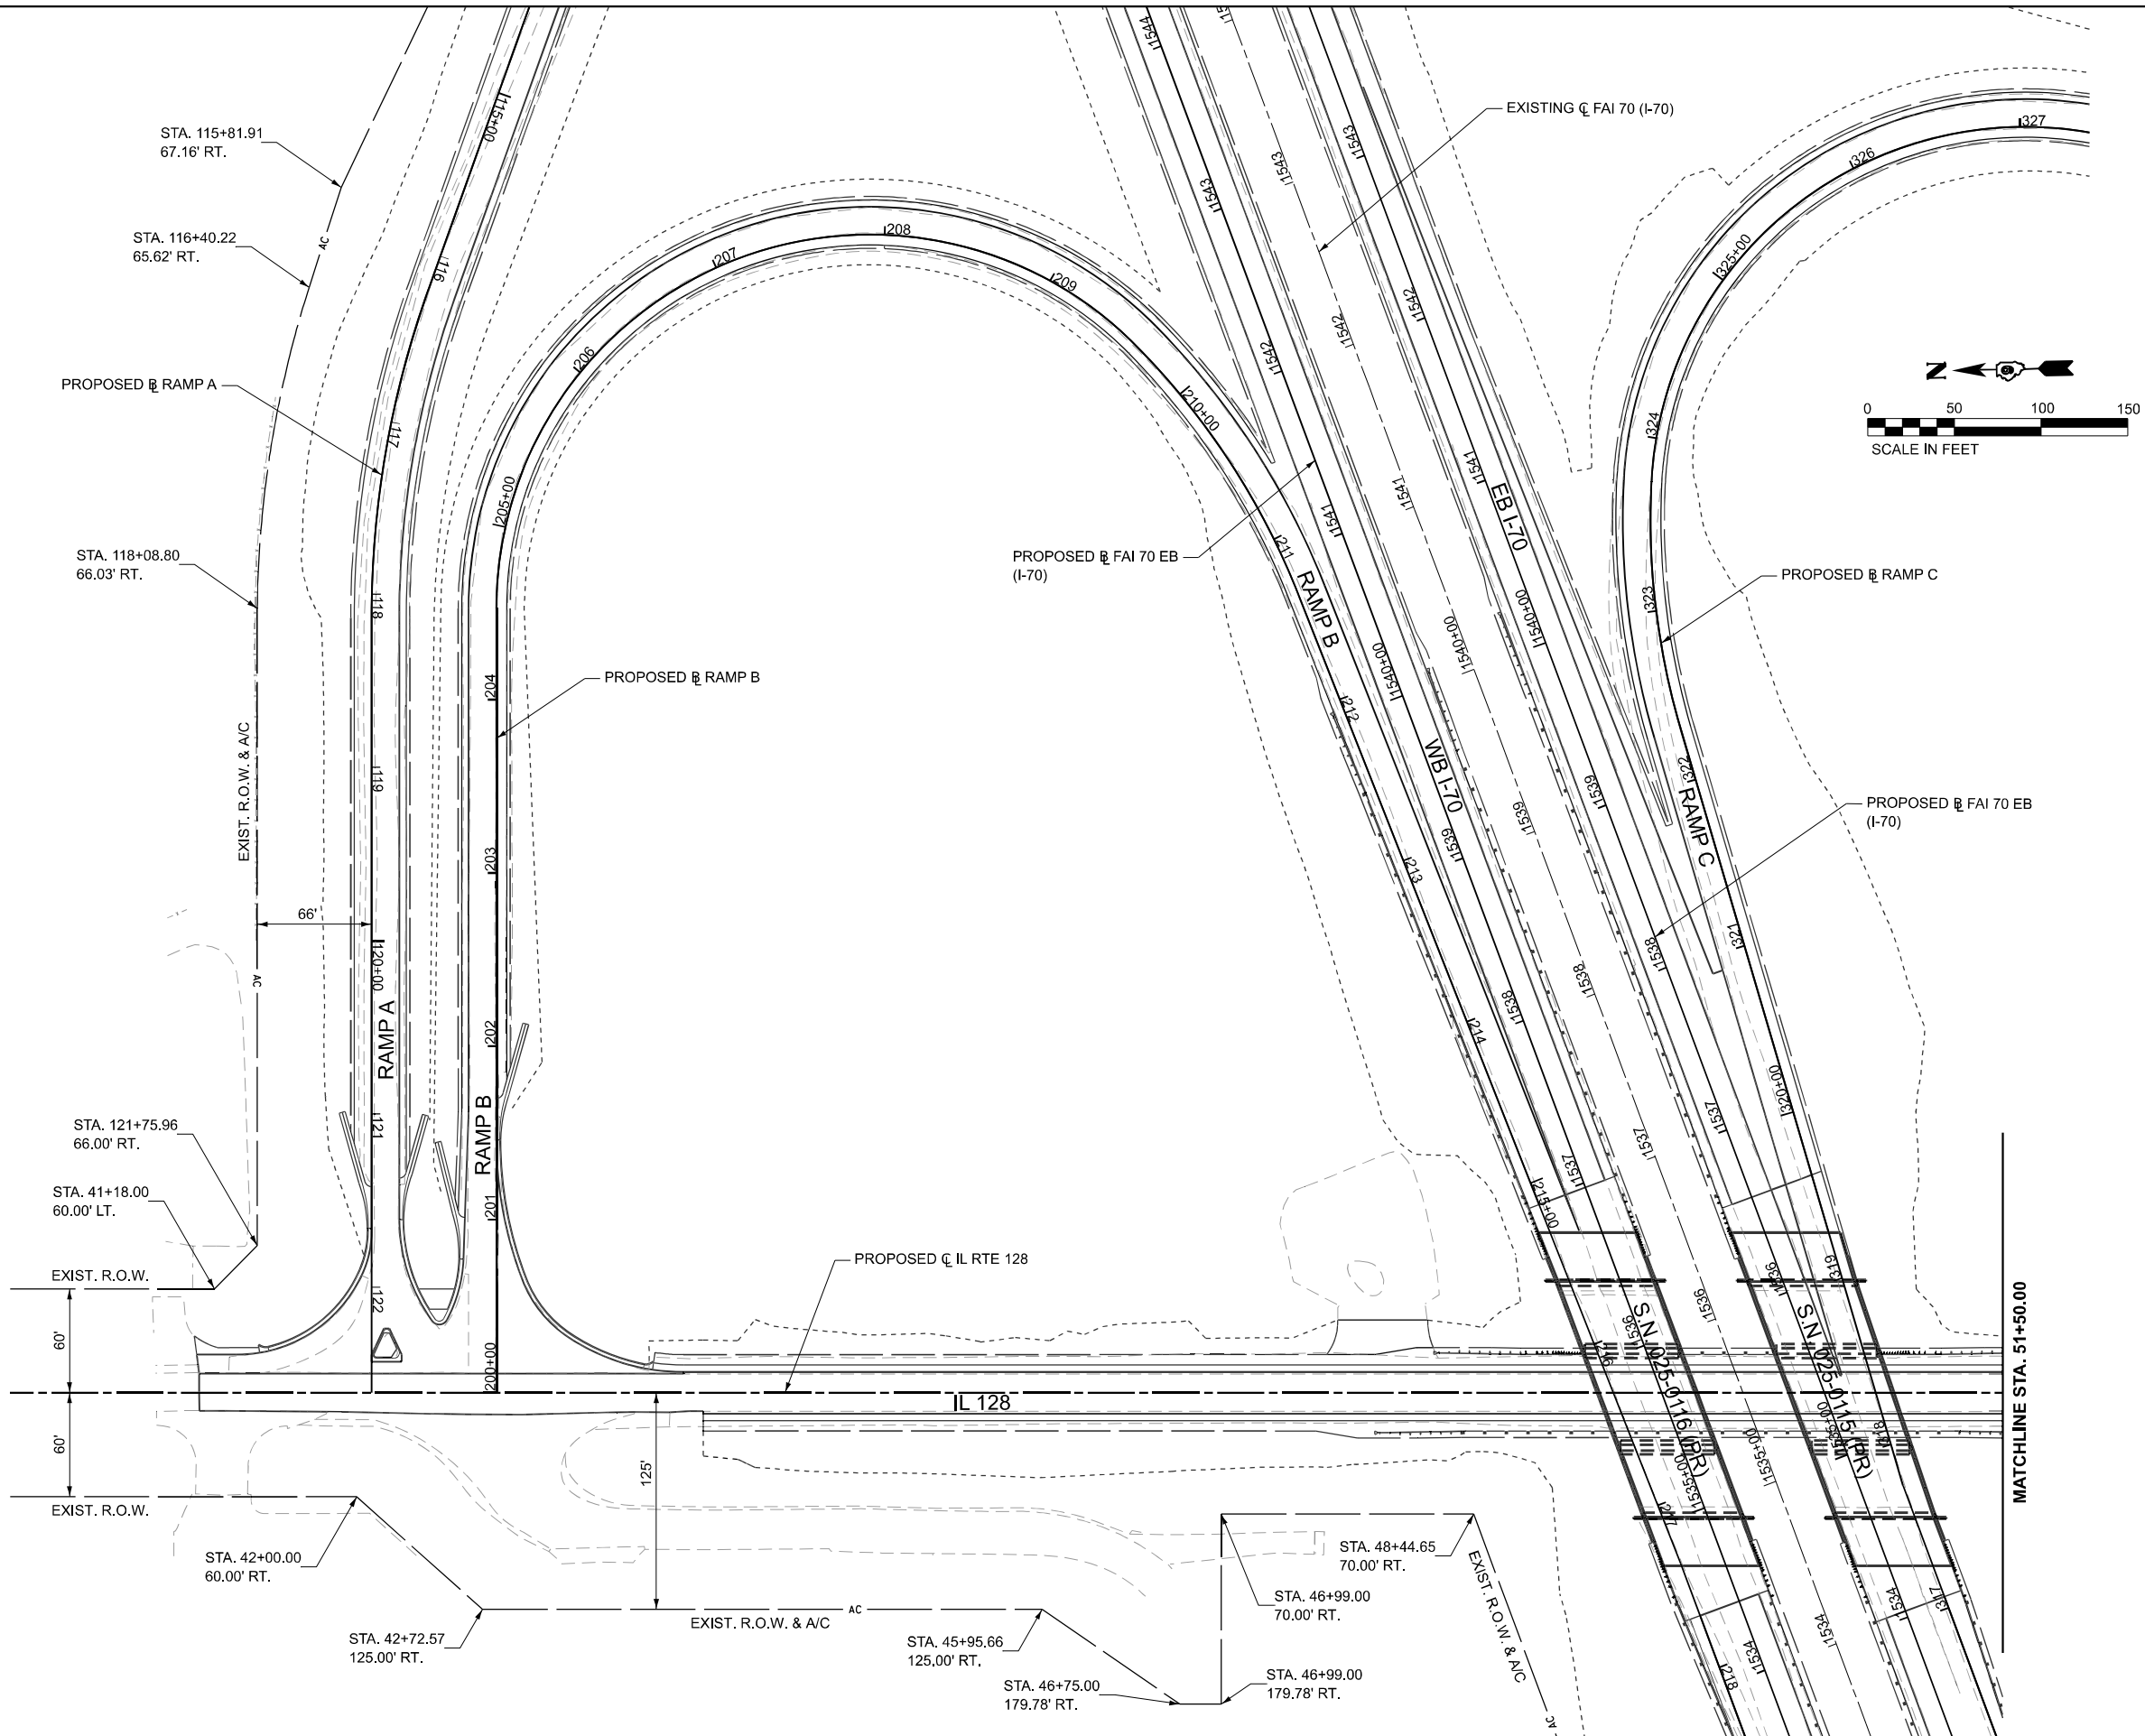

License No. 184-900613

© Copyright CMT, Inc.

USER NAME	= moverbey
DESIGNED	- MJO
DRAWN	- RAH
PLOT SCALE	= 0.16666667" / in.
PLOT DATE	= 10/14/2025

REVISED	-
REVISED	-
REVISED	-
REVISED	-



STATE OF ILLINOIS
DEPARTMENT OF TRANSPORTATION

FAI ROUTE 70 - INTERSTATE 70
RIGHT-OF-WAY PLANS - IL RTE 128

SCALE: 1" = 50'

SHEET 9 OF 10 SHEETS STA. 40+00 TO STA. 51+50

FAI RTE.	SECTION	COUNTY	TOTAL SHEETS	SHEET NO.
70	(25-1)R-BR	EFFINGHAM	747	364
CONTRACT NO. 74893				
ILLINOIS FED. AID PROJECT				

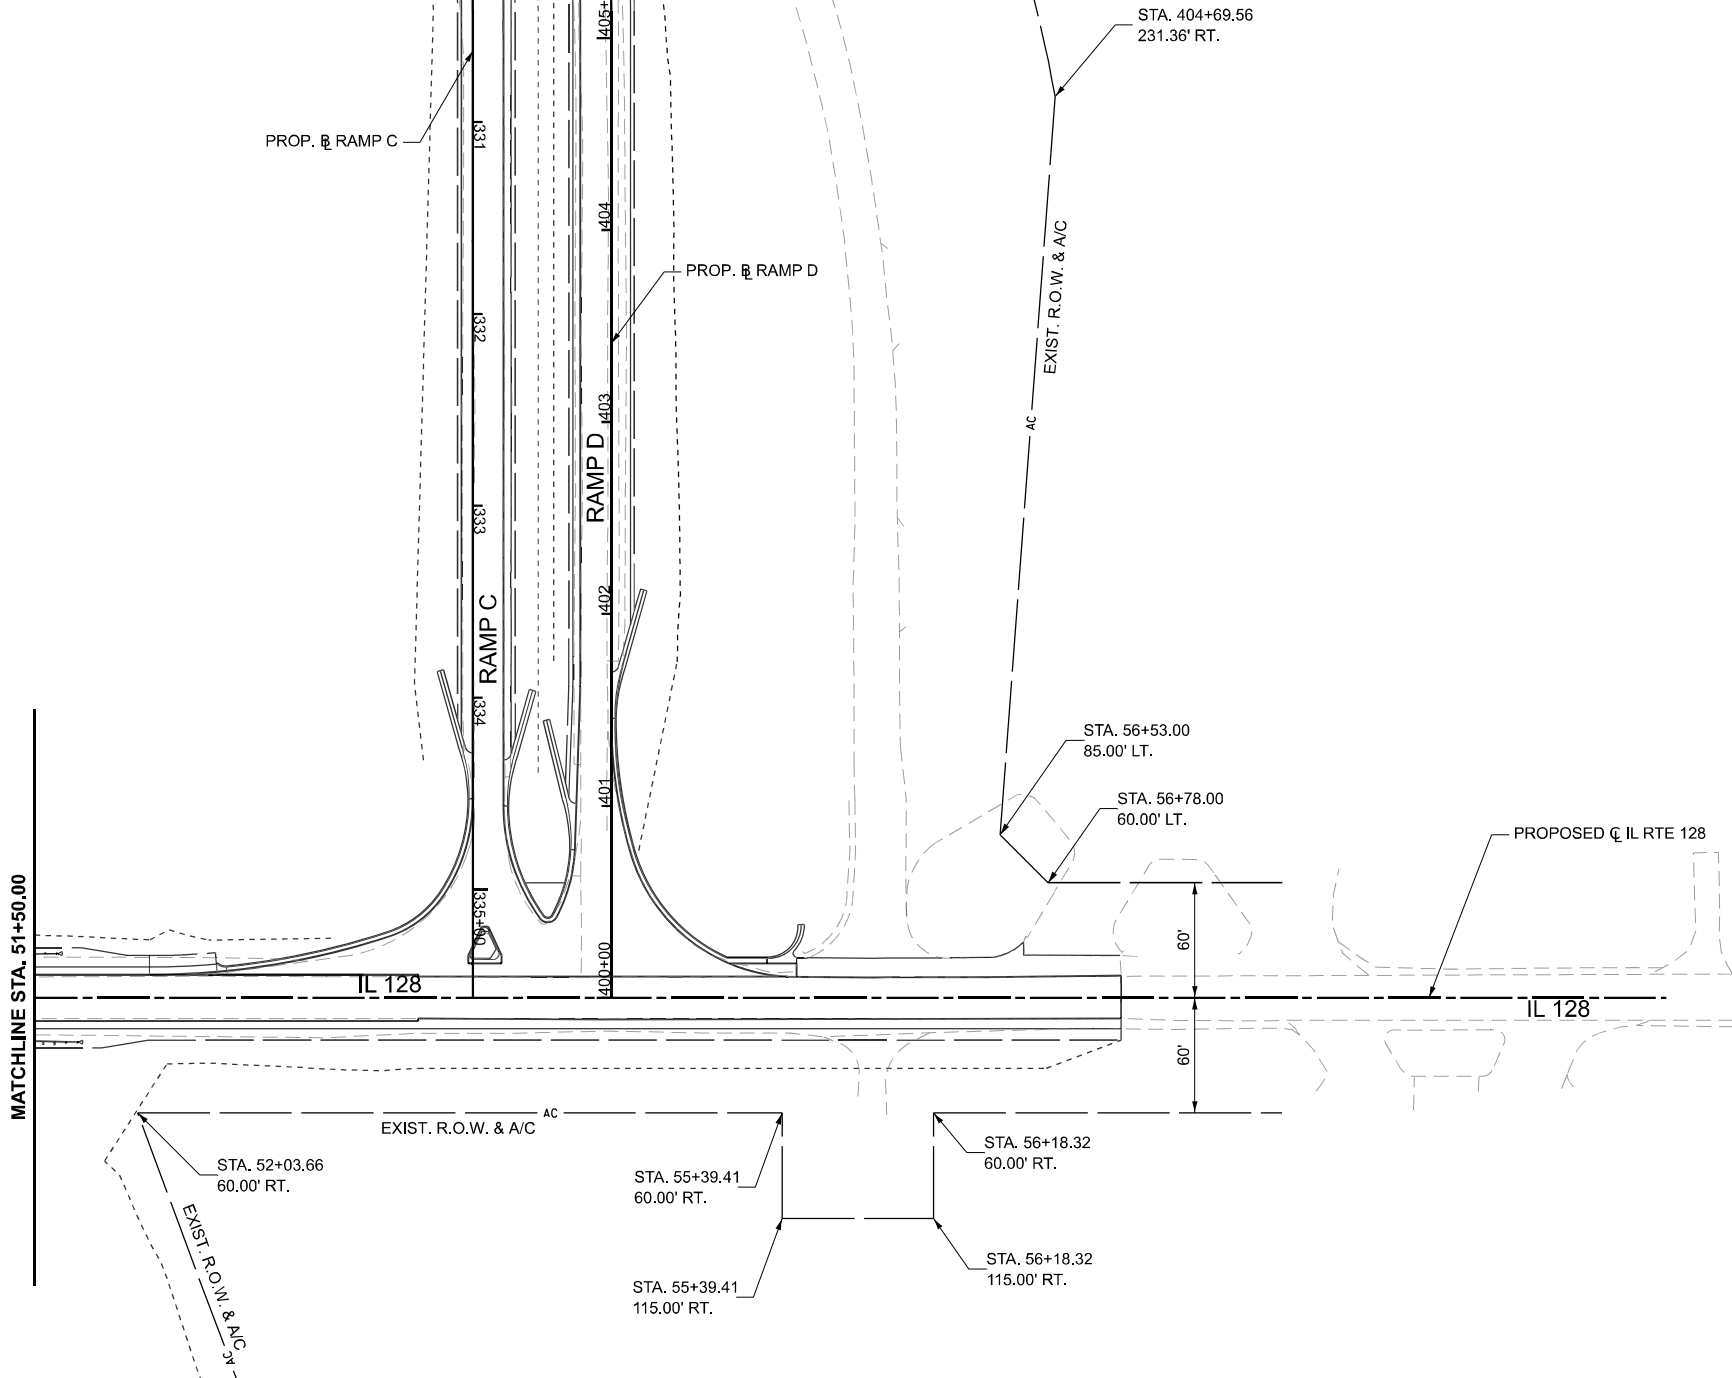 

MODEL: E:\CL-Plan10 [Sheet]
FILE NAME: p:\conging\p10\county.com\connect\project\Documents\DOT2200419\4074893\CADD Data\Sheets\DOT4893-IL-407V Plans\470.dgn



License No. 184-900613 © Copyright CMT, Inc.

USER NAME	= moverbey
DESIGNED	- MJO
DRAWN	- RAH
PLOT SCALE	= 0.16666667"/in.
CHECKED	- MJO
PLOT DATE	= 10/14/2025
DATE	- 10/16/2025

REVISED	-
REVISED	-
REVISED	-
REVISED	-

STATE OF ILLINOIS
DEPARTMENT OF TRANSPORTATION

FAI ROUTE 70 - INTERSTATE 70
RIGHT-OF-WAY PLANS - IL RTE 128

SCALE: 1" = 50' SHEET 10 OF 10 SHEETS STA. 51+50 TO STA. 60+00

F.A.I. RTE.	SECTION	COUNTY	TOTAL SHEETS	SHEET NO.
70	(25-1)R-BR	EFFINGHAM	747	365
CONTRACT NO. 74893				
ILLINOIS FED. AID PROJECT				

Roadway crossovers will be utilized to maintain traffic.


2002 AASHTO Standard Specifications
for Highway Bridges

New Construction

$f_c = 3,500$ psi (Concrete Structure)
 $f_c = 4,000$ psi (Superstructure Concrete)
 $f_y = 60,000$ psi (Reinforcement)


Existing Construction

$f_c = 1,400$ psi
 $f_s = 24,000$ psi (Reinforcement)

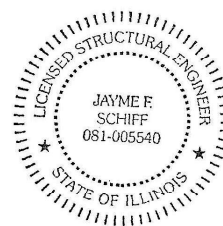


EXPIRES 11-30-2026


Jay F. Schiff

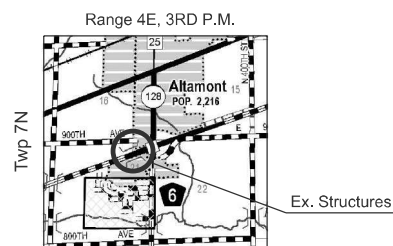

LOCATION SKETCH

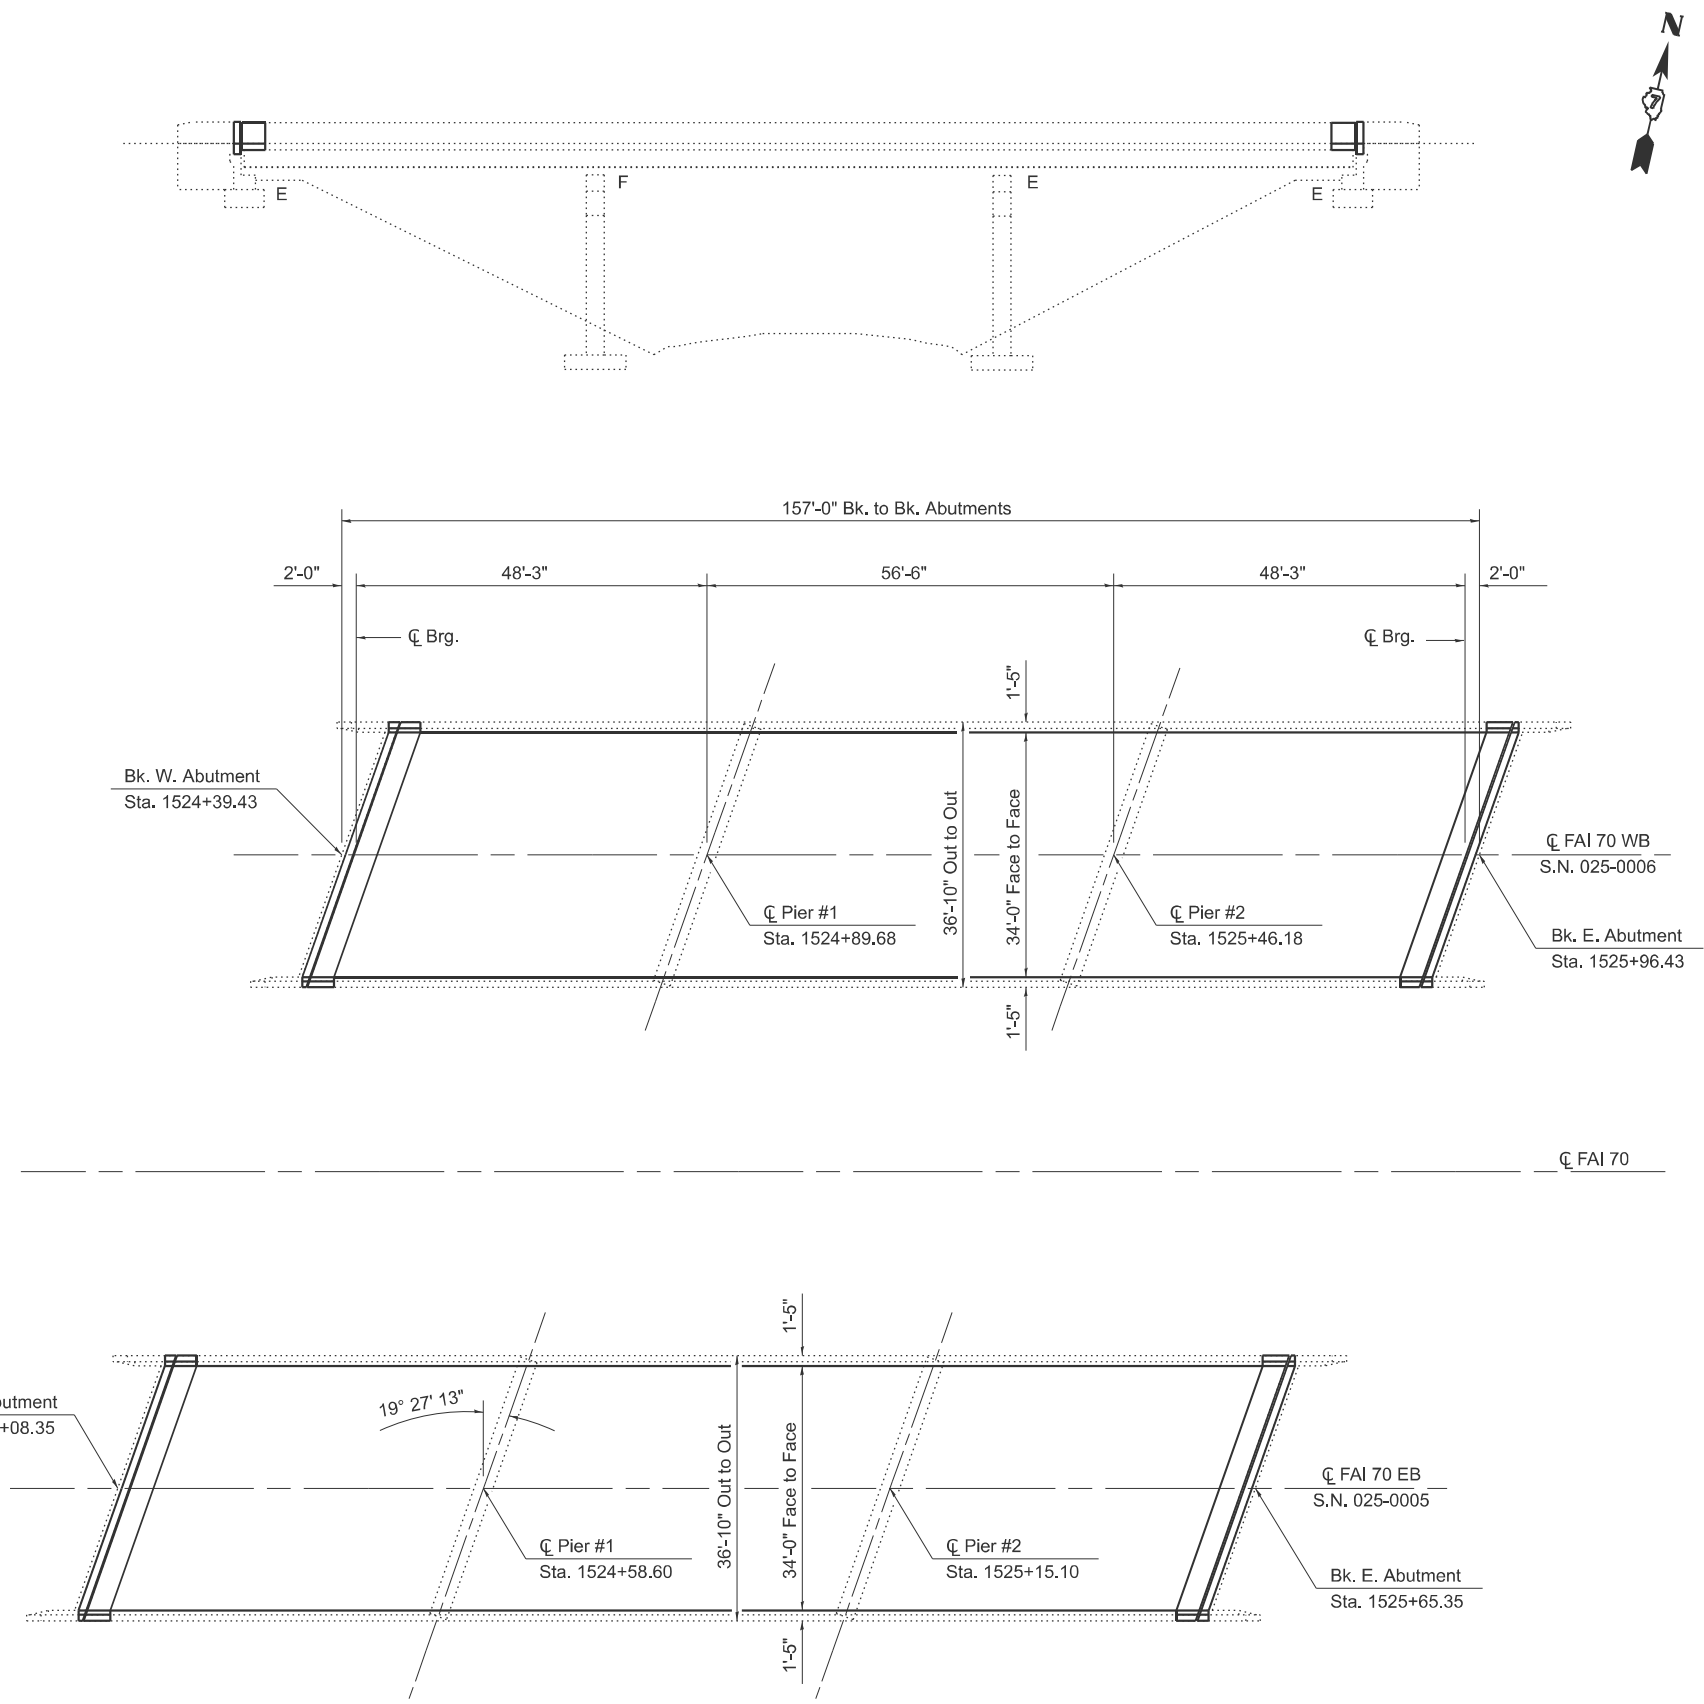

FILE NAME = Default	USER NAME = dalton.lane	DESIGNED - KLB	REVISED - D. Lane	STATE OF ILLINOIS DEPARTMENT OF TRANSPORTATION	GENERAL PLAN & ELEVATION AND GENERAL NOTES SN. 025-0005 (EB) & SN. 025-0006 (WB)	F.A.J. RTE.	SECTION	COUNTY	TOTAL SHEETS	SHEET NO.	
		DRAWN - KLB	REVISED - D. Lane			70	(25)-IR-BR	EFFINGHAM			
	PLOT SCALE = \$SCALE\$	CHECKED - MEA	REVISED -			CONTRACT NO. 74893					
	PLOT DATE = 11/25/2025	DATE = 12/24/2013	REVISED = May 2025			SCALE:	SHEET 1	OF 8 SHEETS	STA.	TO STA.	ILLINOIS FED. AID PROJECT

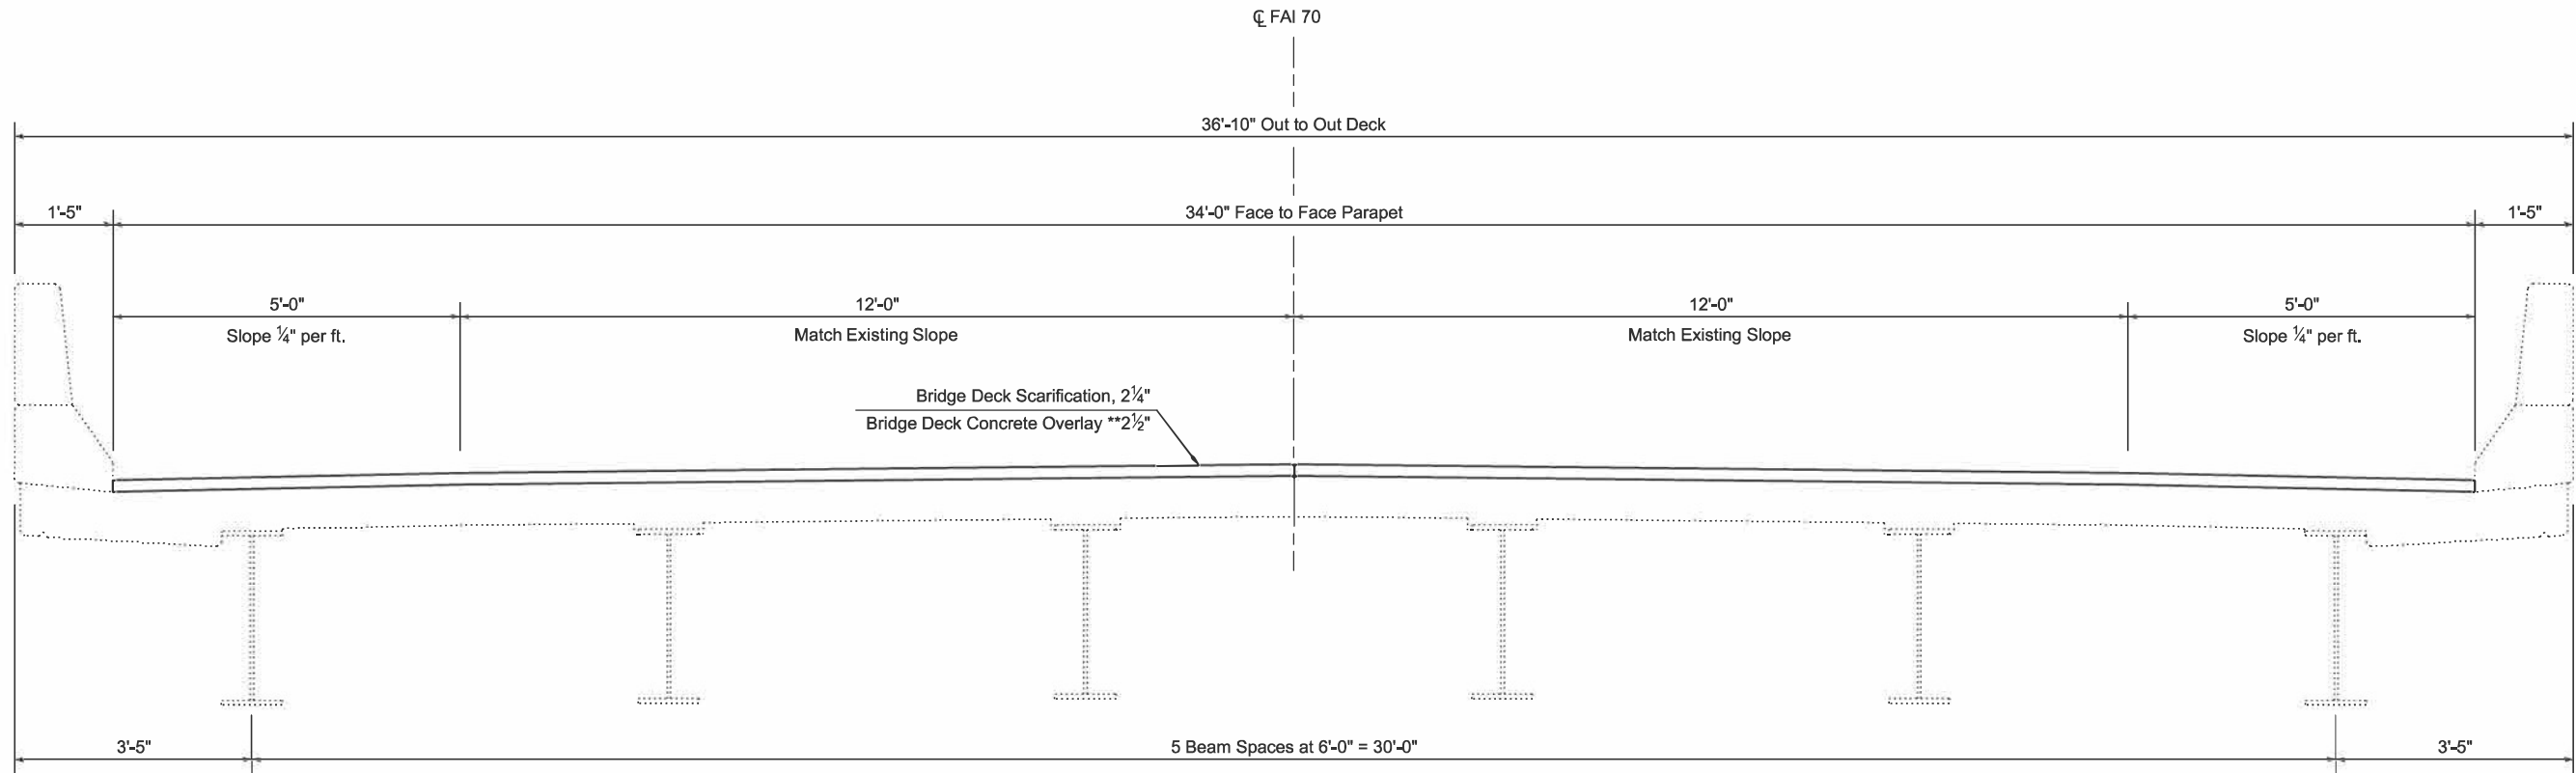

** Thickness Prior to 1/4" grinding (Typ.)

CROSS SECTION

EB Shown (Looking East)
WB Similar (Looking East)

GENERAL NOTES

Plan dimensions and details relative to the existing structures have been taken from existing plans and are subject to nominal construction variations. The Contractor shall field verify existing dimensions and details affecting new construction and make necessary approved adjustments prior to construction or ordering of materials. Such variations shall not be cause for additional compensation for a change in scope of work, however; the Contractor will be paid for the quantity actually furnished at the unit price bid for the work.

Reinforcement Bars designated (E) shall be epoxy coated.

Existing reinforcement bars extending into the removal area shall be cleaned, straightened and incorporated into the new construction. Any reinforcement bars that are damaged during concrete removal operations shall be replaced using an approved bar splicer or anchorage system. Cost included in CONCRETE REMOVAL.

Joint openings shall be adjusted according to Article 520.04 of the Standard Specifications when the deck is poured at an ambient temperature other than 50°F.

Areas of deck repairs shown are estimated. The Engineer shall show actual locations of deck repairs on as-built plans.

Prior to pouring the new concrete deck, all heavy and loose rust, loose mill scale, and other loose or potentially detrimental foreign material shall be removed from the surfaces in contact with concrete. Tightly adhered paint may remain unless otherwise noted. Removal shall be accomplished by methods that will not damage the steel and the cost will be included in the pay item covering removal of the existing concrete.

Protective Coat to be applied to areas of new concrete only, including bridge deck concrete overlay.

Full depth deck slab repairs performed in the exterior bays of the bridge deck (between the parapet walls and the first interior beams) shall be limited to individual lengths no greater than 10'. In these portions of the deck, repair areas longer than 10' shall be divided into segments not greater than 10' in length, and the segments shall be poured in alternating sequence. Subsequent segments repaired in sequence shall not be removed until 72 hours have elapsed from the end of the previous adjacent pour, and the adjacent pour shall have attained a minimum modulus of rupture of 650psi.

Existing structural steel that will be in contact with new structural steel shall be cleaned and painted prior to erection as required by the Special Provision "Cleaning and Painting Contact Surface Areas of Existing Steel Structures" and the Standard Specifications. Cleaning & painting of contact surfaces shall meet the requirements for Secondary Connections as specified in the special provision for "Cleaning and Painting Contact Surface Areas of Existing Steel Structures".

All structural steel shall conform to AASHTO Classification M-270 GR. 36, unless otherwise specified.

Fasteners shall be ASTM F 3125 A325 Type 1, hot-dip galvanized bolts. Bolts 3/4" diameter, holes 13/16" diameter unless otherwise noted.

Diaphragm connection holes shall be 15/16" diameter for 3/4" bolts. Two hardened washers shall be required at diaphragm connections.

No field welding is permitted except as specified by contract documents.

All structural steel shall be hot dip galvanized. See Special Provisions for "Hot Dip Galvanizing for Structural Steel"

TOTAL BILL OF MATERIALS


S.N. 025-0005 (EB) & S.N. 025-0006 (WB)

ITEM	UNIT	QUANTITY
Concrete Removal	Cu. Yd.	25.6
Concrete Superstructure	Cu. Yd.	26.0
Concrete Superstructure (Approach Slab)	Cu. Yd.	198.6
Concrete Structures	Cu. Yd.	48.0
Reinforcement Bars, Epoxy Coated	Pound	86,190
Preformed Joint Strip Seal	Foot	154
Bridge Deck Scarification, 2 1/4"	Sq. Yd.	1,120
Bridge Deck Fly Ash or GGBF Slag Concrete Overlay, 2 1/2"	Sq. Yd.	1,120
* Bridge Deck Grooving (Longitudinal)	Sq. Yd.	1,144
* Diamond Grinding (Bridge Section)	Sq. Yd.	1,446
Protective Coat	Sq. Yd.	1,680
Structural Repair of Concrete (Depth ≤ 5")	Sq. Ft.	58
Structural Repair of Concrete (Depth > 5")	Sq. Ft.	8
Deck Slab Repair (Full Depth, Type I)	Sq. Yd.	9
Deck Slab Repair (Full Depth, Type II)	Sq. Yd.	27
Elastomeric Bearing Assembly, Type I	Each	24
Jack and Remove Existing Bearings	Each	24
Furnishing and Erecting Structural Steel	Pound	3,820
Anchor Bolts, 1"	Each	48
Structural Steel Removal	Pound	1,040

* Area includes bridge deck and both approaches.

FILE NAME :	USER NAME = dalton.lane	DESIGNED - KLB	REVISED - D. Lane	STATE OF ILLINOIS DEPARTMENT OF TRANSPORTATION	BILL OF MATERIALS & CROSS SECTION SN. 025-0005 (EB) & SN. 025-0006 (WB)			F.A.I. RTE.	SECTION	COUNTY	TOTAL SHEETS	SHEET NO.
		DRAWN - KLB	REVISED - D. Lane					70	(25-)R-BR	EFFINGHAM		
	PLOT SCALE = \$SCALE\$	CHECKED - MEA	REVISED -					CONTRACT NO. 74893				
	PLOT DATE = 11/25/2025	DATE - 12/24/2013	REVISED - May 2025					ILLINOIS FED. AID PROJECT				
Default						SCALE:	SHEET 2	OF 8	SHEETS STA.	TO STA.		

MODEL: Default
FILE NAME: p:\z\jld-pw.bentley.com\FWD\DOT\Documents\DOT 0 ces\District 7\ORD Projects\0714893\CAD\Drawings\0714893_075-0005 & 0006 Repair.dgn

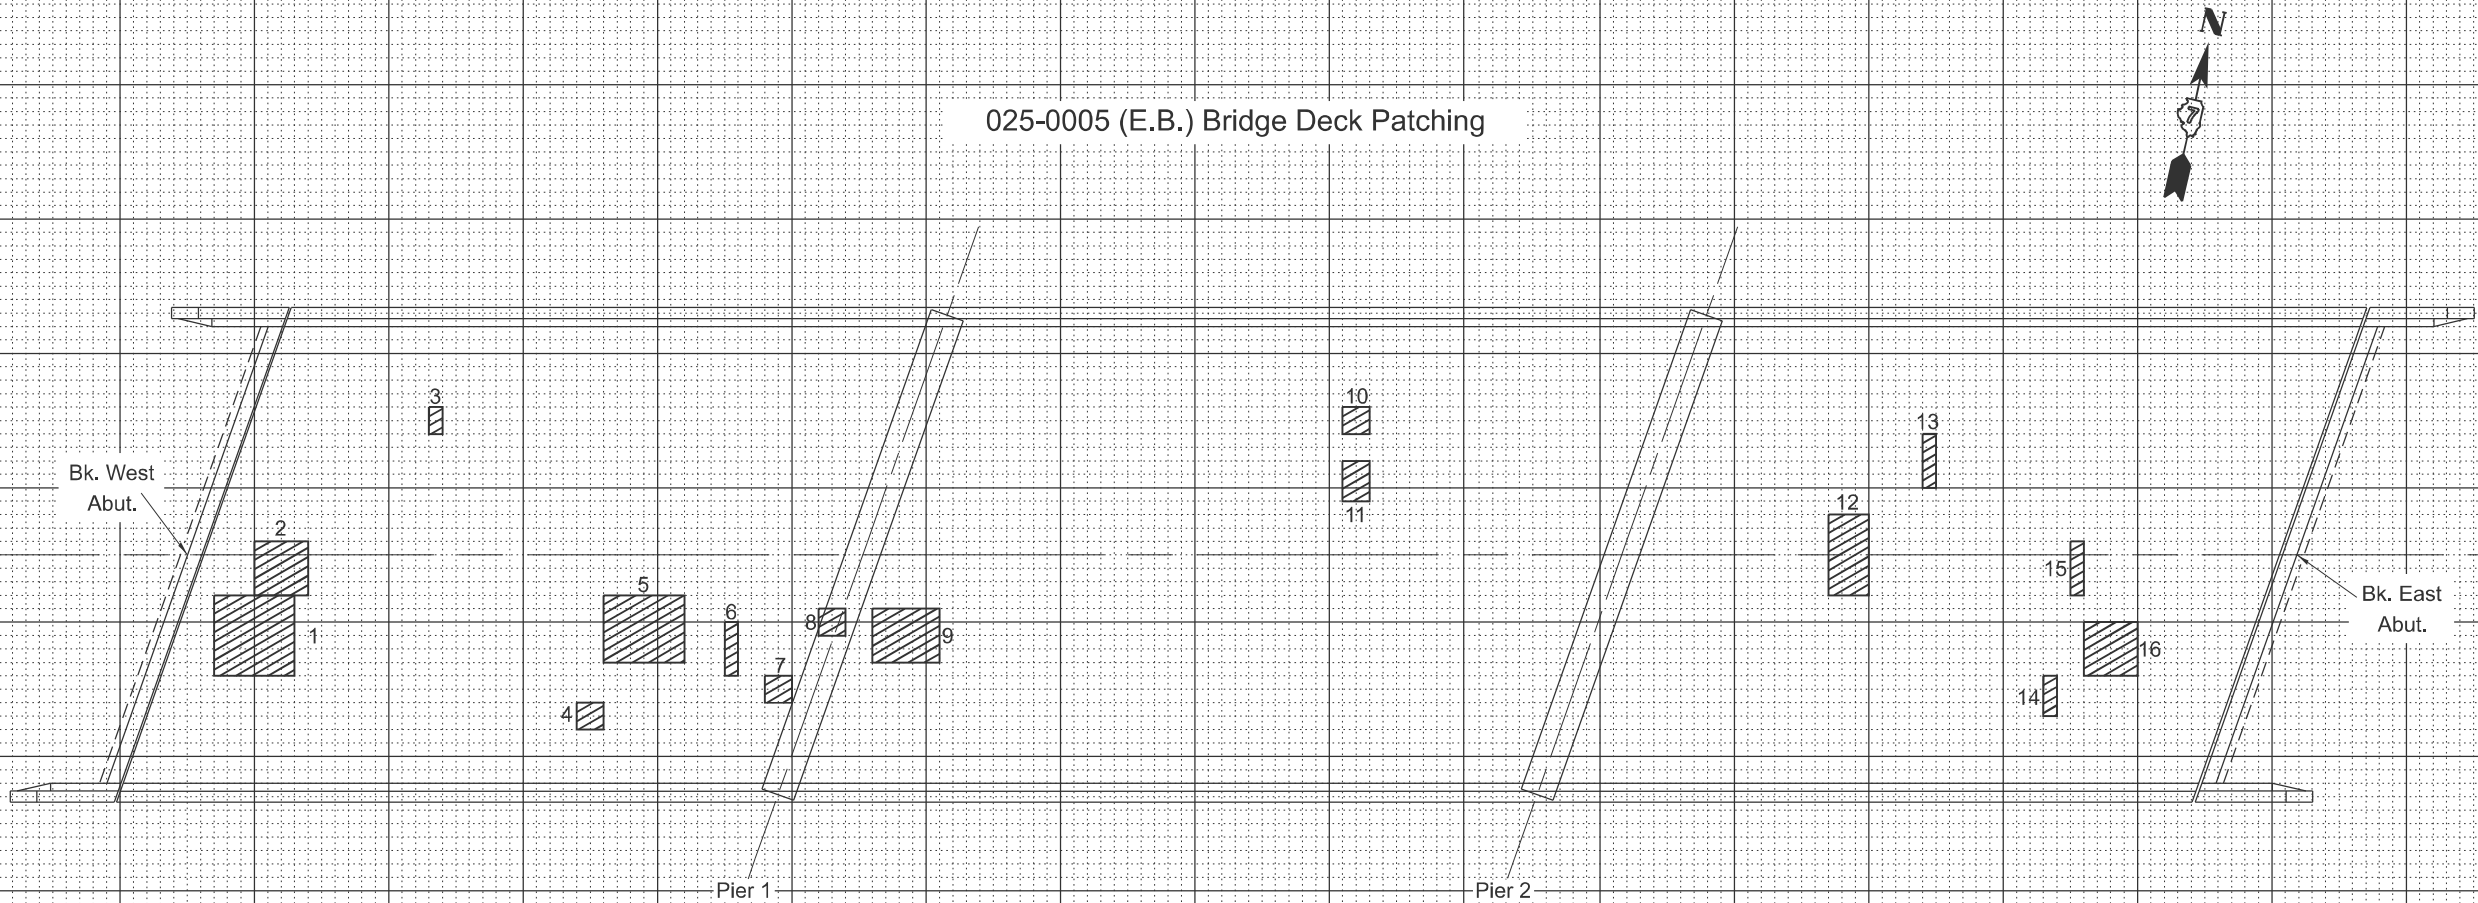

PATCH	SIZE		DECK SLAB REPAIR (FD TYPE I)	DECK SLAB REPAIR (FD TYPE II)
	NO.	LENGTH	WIDTH	SQ YD
1	6.0	6.0		4.0
2	4.0	4.0		1.8
3	1.0	2.0	0.2	
4	2.0	2.0	0.4	
5	6.0	5.0		3.3
6	1.0	4.0	0.4	
7	2.0	2.0	0.4	
8	2.0	2.0	0.4	
9	5.0	4.0		2.2
10	2.0	2.0	0.4	
11	2.0	3.0		0.7
12	3.0	6.0		2.0
13	1.0	4.0	0.4	
14	1.0	3.0	0.3	
15	1.0	4.0	0.4	
16	4.0	4.0		1.8
TOTAL ROUNDS TO			4.0	16.0

THE LOCATIONS AND SIZES SHOWN GRAPHICALLY ABOVE ARE APPROXIMATE. SEE THIS TABLE FOR ACTUAL SIZES.



DATE OF SURVEY: 05-14-25
SURVEY BY: LMH
METHOD OF SURVEY: VISUAL

ESTIMATED
PAY QUANTITIES:

DECK SLAB REPAIR
(FULL DEPTH TYPE I)
4.0 SQ YD

DECK SLAB REPAIR
(FULL DEPTH TYPE II)
16.0 SQ YD

USER NAME = dalton.lane	DESIGNED - D. Lane	REVISED -
	DRAWN - D. Lane	REVISED -
PLOT SCALE = \$SCALE\$	CHECKED - #	REVISED -
PLOT DATE = 10/15/2025	DATE - May 2025	REVISED -

STATE OF ILLINOIS
DEPARTMENT OF TRANSPORTATION

BRIDGE DECK PATCHING
SN. 025-0005 (EB)


SCALE: SHEET 3 OF 8 SHEETS STA. TO STA.

F.A.J. RTE.	SECTION	COUNTY	TOTAL SHEETS	SHEET NO.
70	(25-1)R-BR	EFFINGHAM	747	368
CONTRACT NO. 74893				
ILLINOIS FED. AID PROJECT				


BILL OF MATERIAL

FOUR ABUTMENTS


BAR	NUMBER	SIZE	LENGTH	SHAPE
a(E)	48	#5	37'-4"	
a1(E)	32	#6	6'-0"	
d(E)	32	#4	5'-9"	
d1(E)	32	#5	4'-1"	
h(E)	16	#6	38'-8"	
u(E)	148	#6	2'-3"	
v(E)	16	#6	4'-3"	
x(E)	148	#5	3'-2"	
Reinforcement Bars, Epoxy Coated			Pound	4,440
Concrete Removal			Cu. Yd.	25.6
Concrete Superstructure			Cu. Yd.	26.0

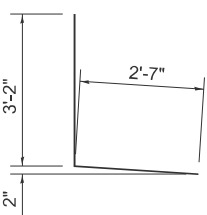


Bar d(E)

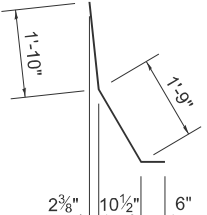


Bar d1(E)

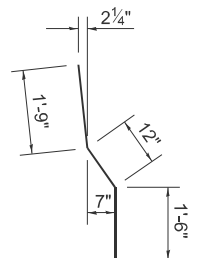


Bar v(E)

 

Bar x(E)

 


Bar u(E)

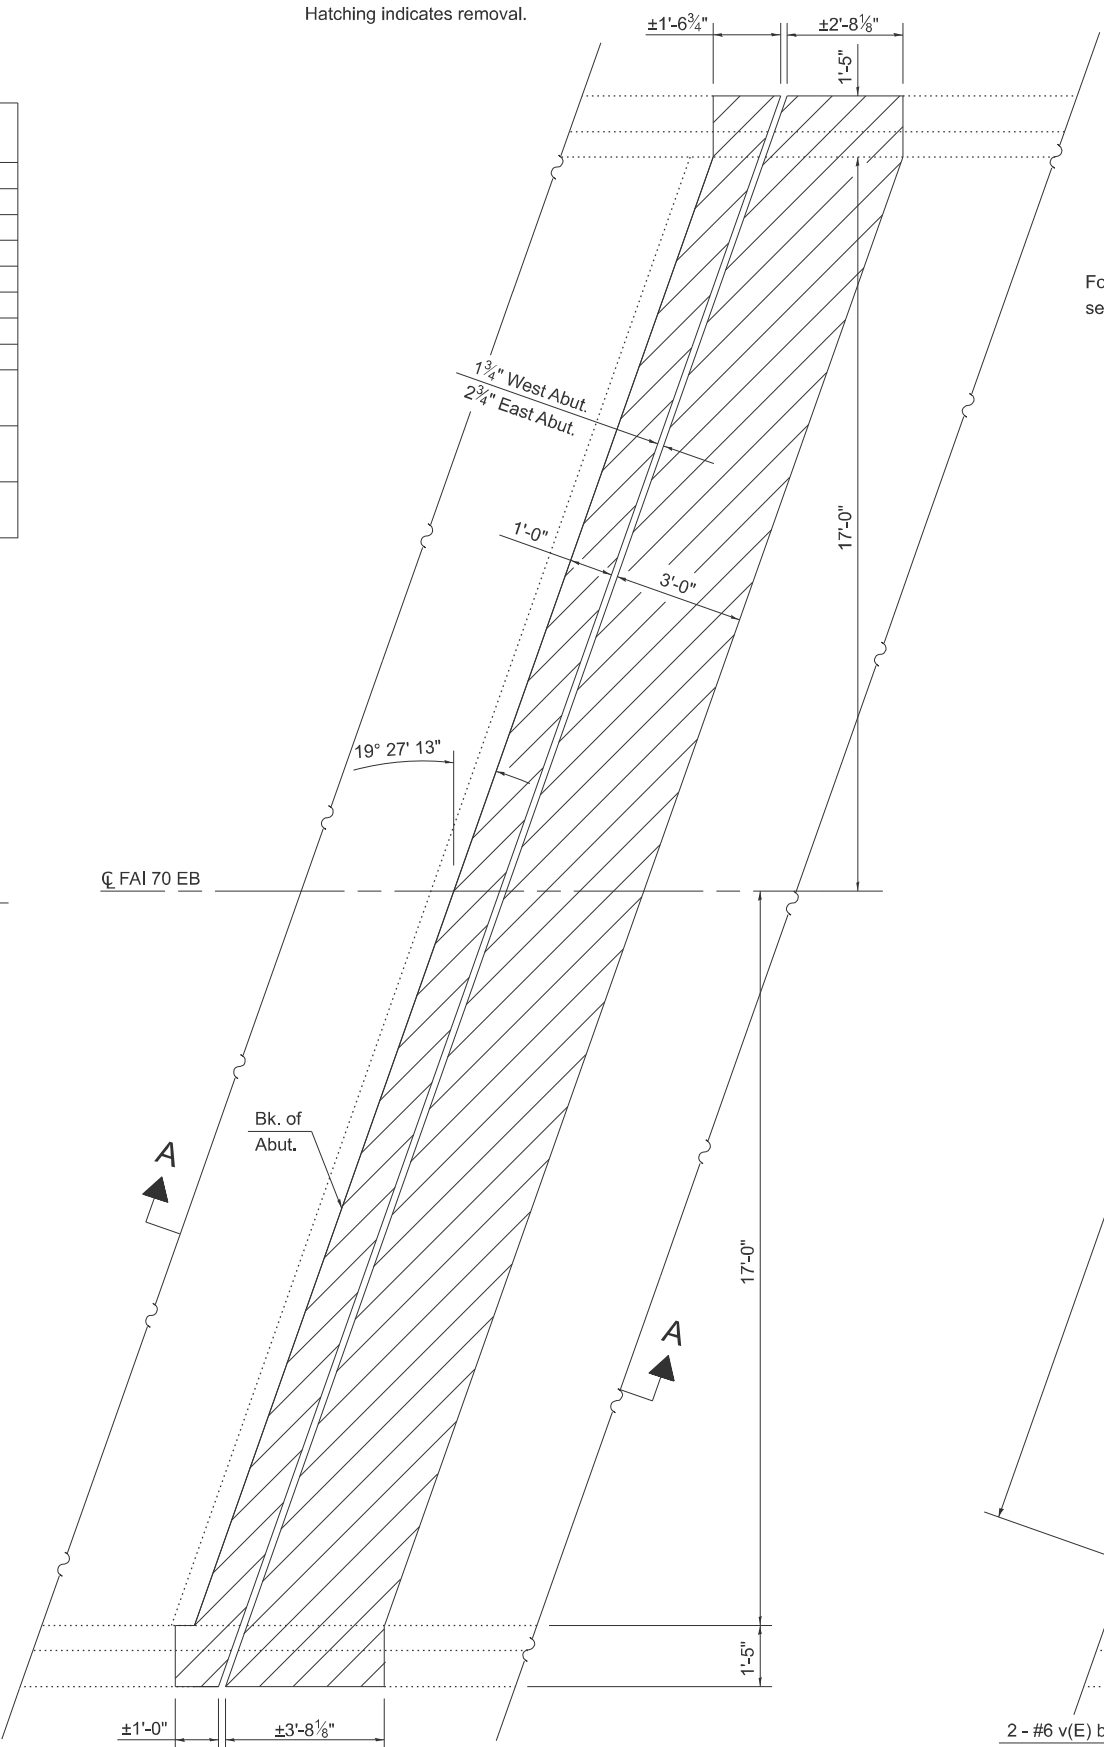

EXISTING PARTIAL PLAN


Eastbound and Westbound West Abutments Shown
(Eastbound and Westbound East Abutments Similar)

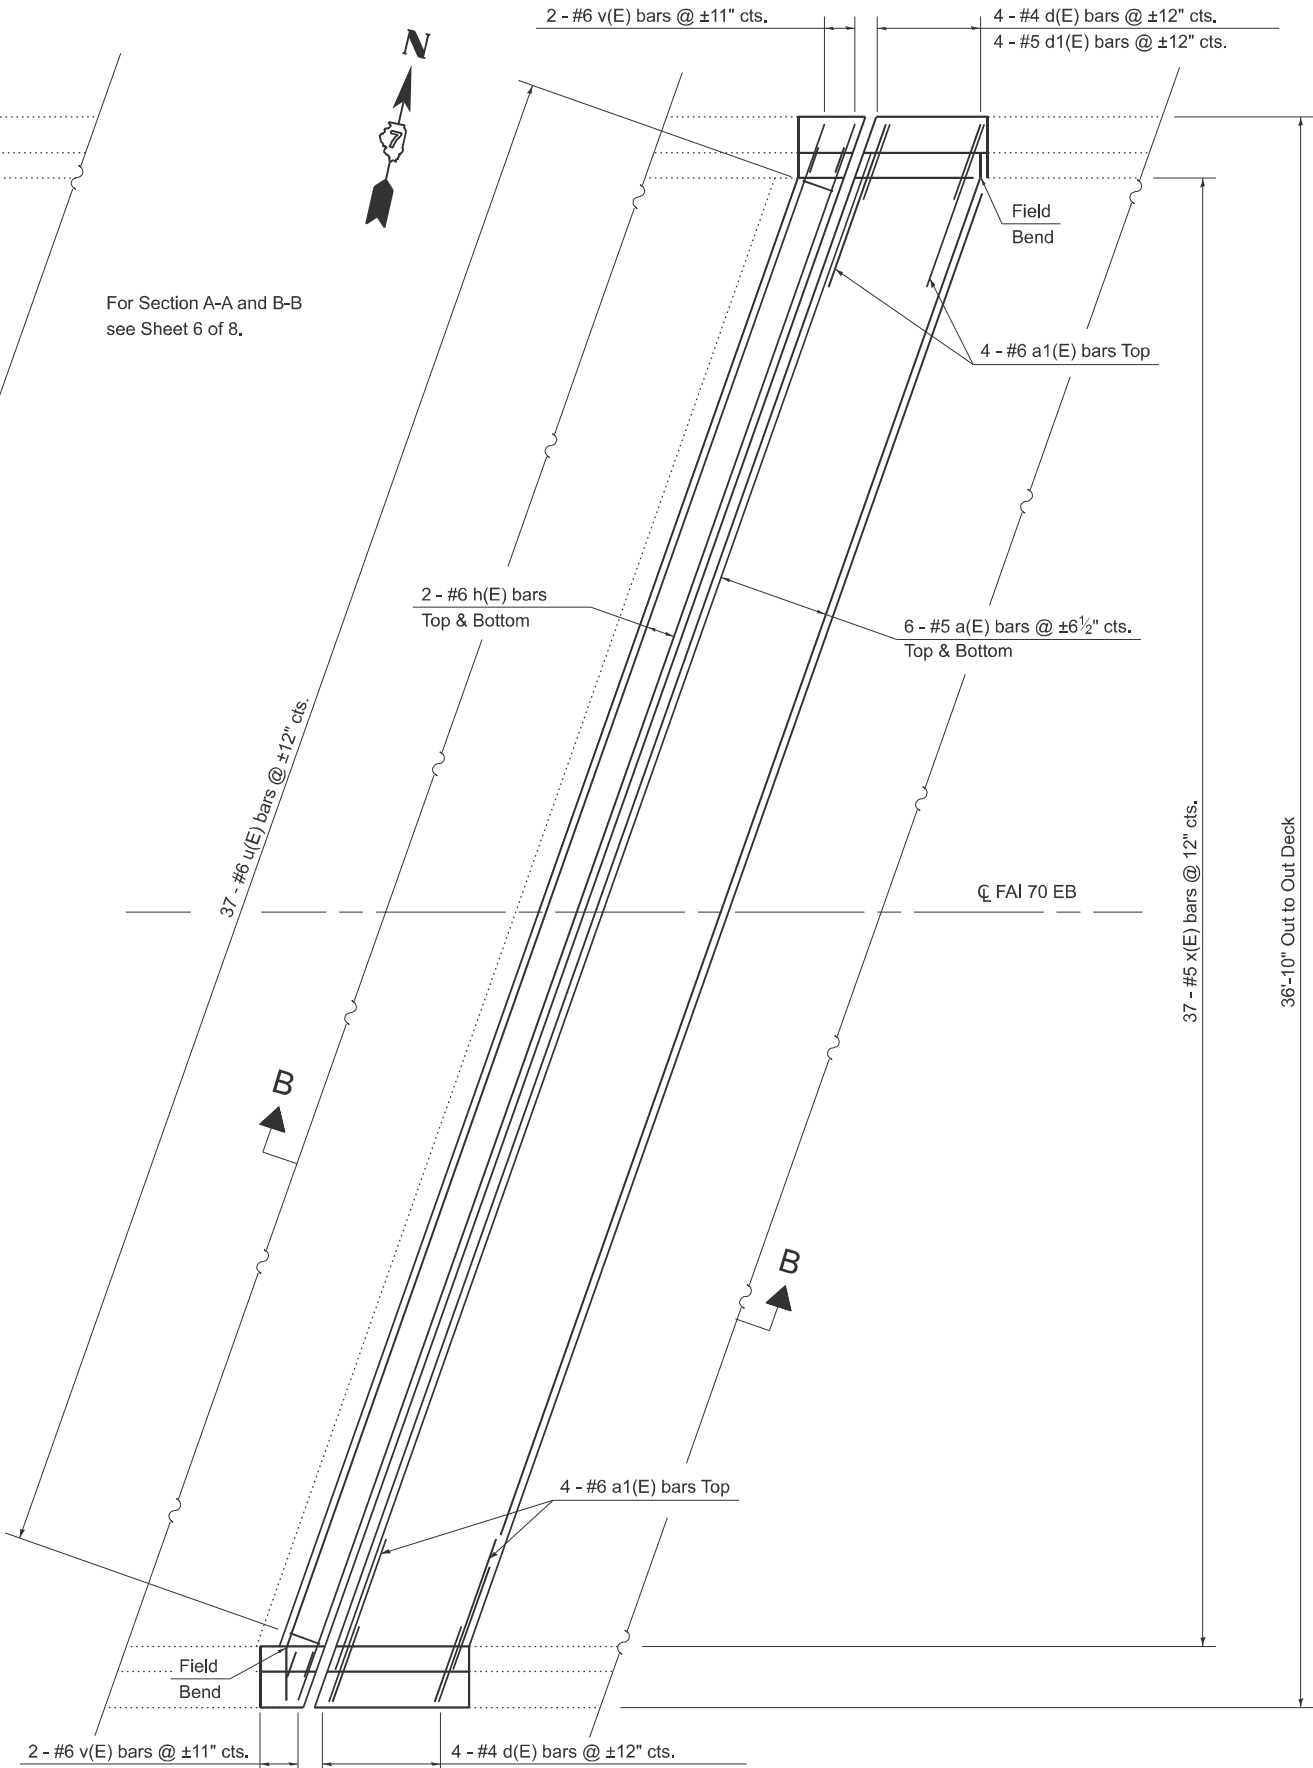


PROPOSED PARTIAL PLAN

Eastbound and Westbound West Abutments Shown
(Eastbound and Westbound East Abutments Similar)


FILE NAME : Default	USER NAME : dalton.lane	DESIGNED - KLB	REVISED - D. Lane	STATE OF ILLINOIS DEPARTMENT OF TRANSPORTATION	EXPANSION JOINT REPLACEMENT DETAILS SN. 025-0005 (EB) & SN. 025-0006 (WB)		F.A.I. RTE.	SECTION	COUNTY	TOTAL SHEETS	SHEET NO.
	PLOT SCALE : *SCALE*	DRAWN - KLB	REVISED - D. Lane				70	(25-1)R-BR	EFFINGHAM		
	PLOT DATE : 11/25/2025	CHECKED - MEA	REVISED -				CONTRACT NO. 74893				
		DATE - 12/24/2013	REVISED - May 2025				ILLINOIS FED. AID PROJECT				
SCALE:		SHEET 5 OF 8 SHEETS		STA.		TO STA.					

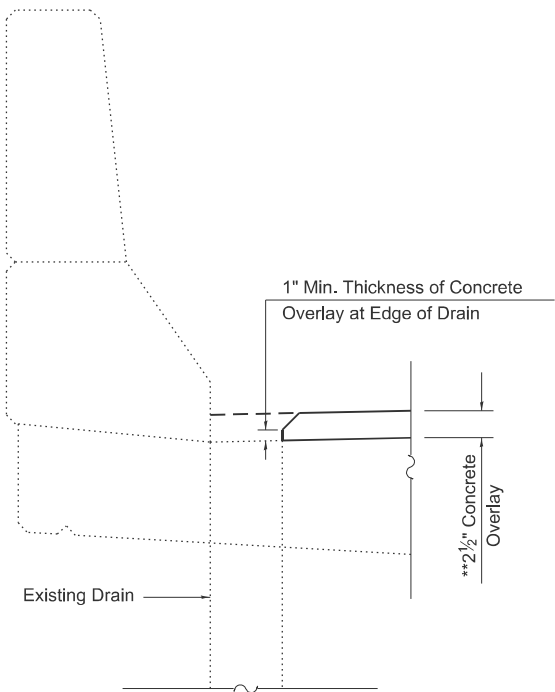


FLOOR DRAIN DETAIL

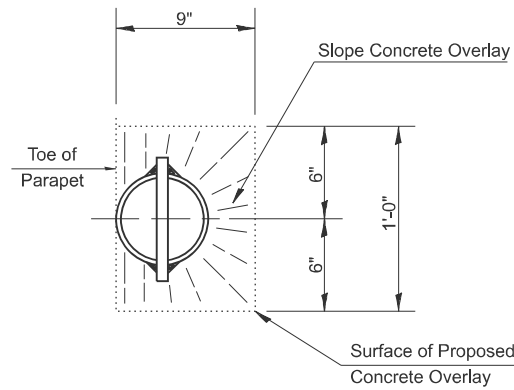


DRAIN DETAIL
TOP PLAN

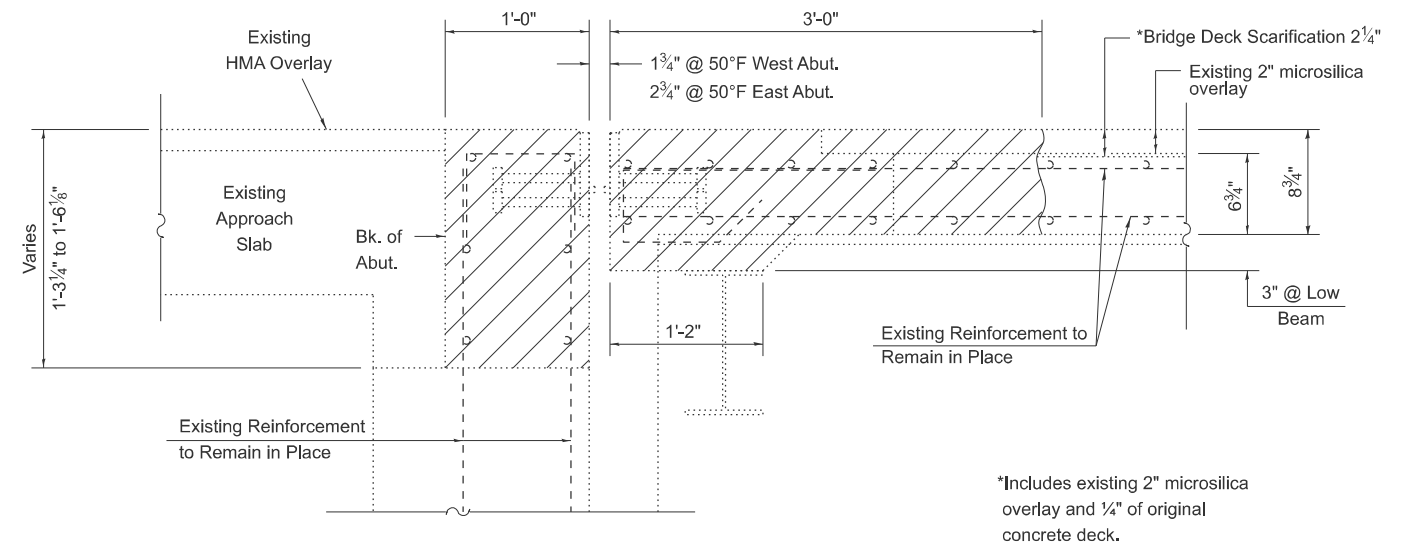


SECTION A-A

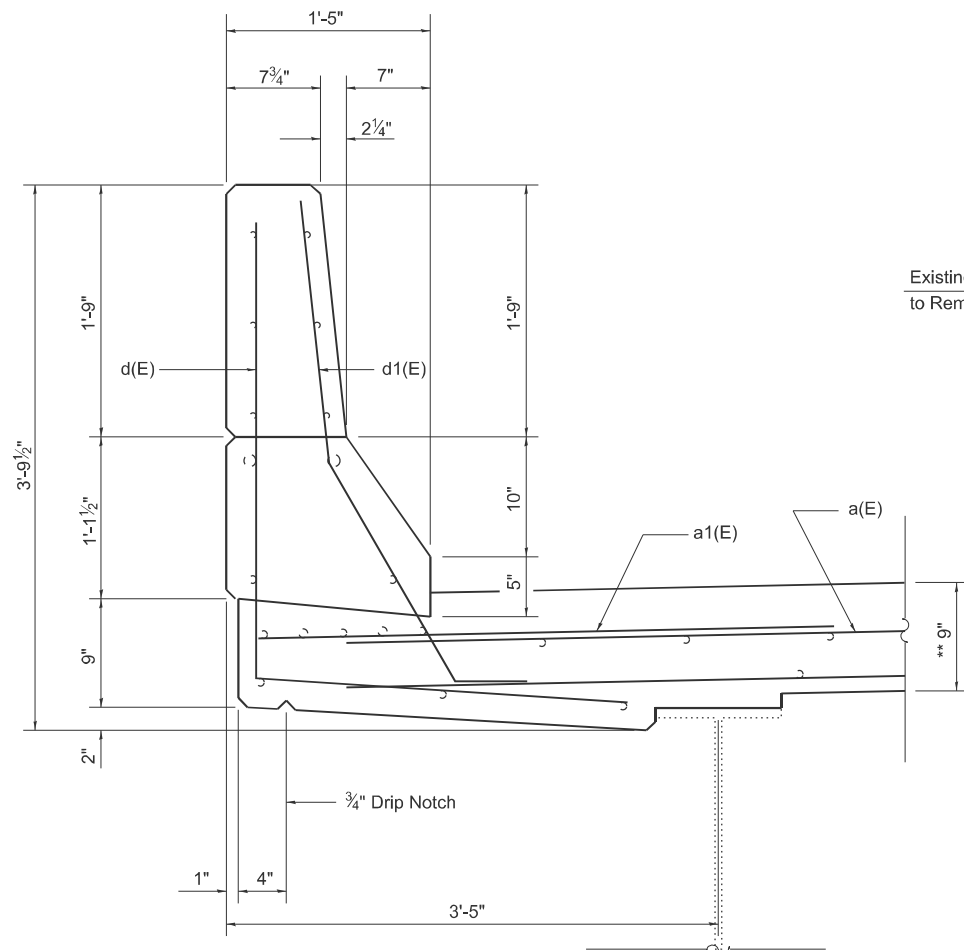

SECTION THRU PARAPET

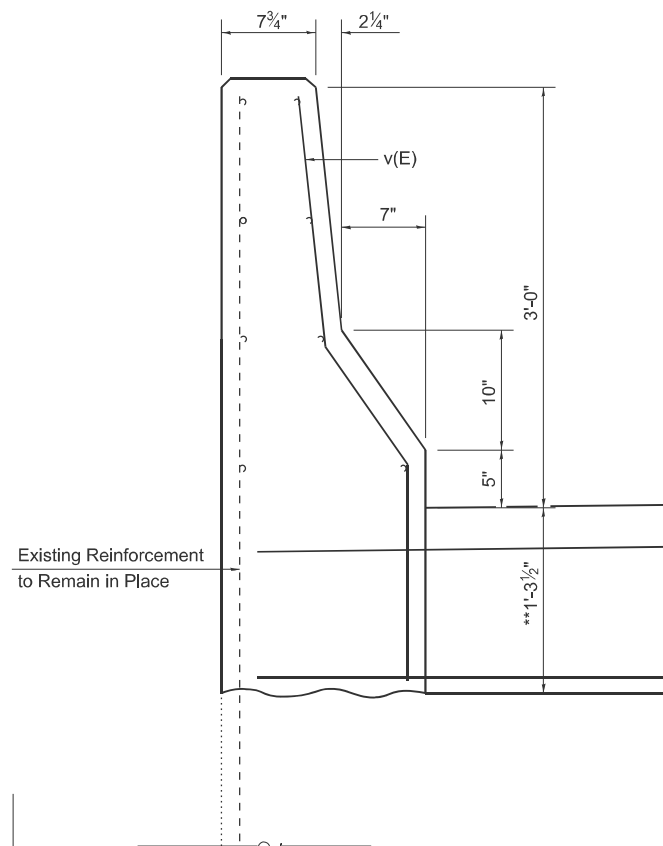

WINGWALL DETAILS

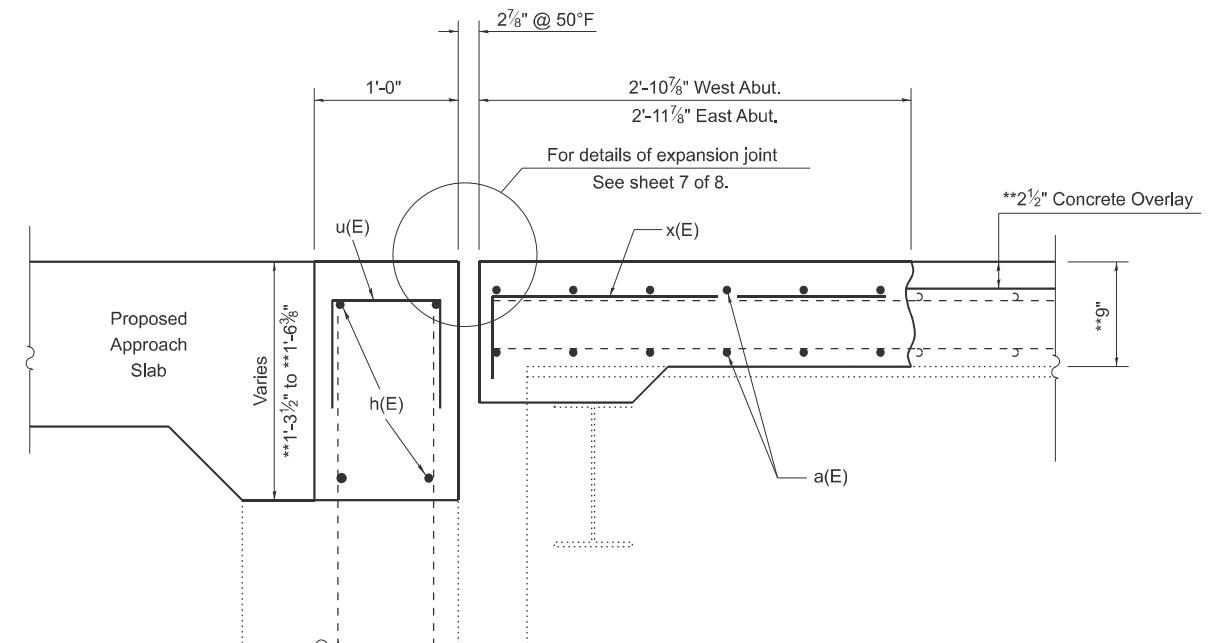

SECTION B-B

** Thickness Prior to 1/4" grinding (Typ.)

FILE NAME :	USER NAME : dalton.lane	DESIGNED - KLB	REVISED - D. Lane	STATE OF ILLINOIS DEPARTMENT OF TRANSPORTATION	EXPANSION JOINT REPLACEMENT DETAILS		F.A.I. RTE.	SECTION	COUNTY	TOTAL SHEETS	SHEET NO.
Default		DRAWN - KLB	REVISED - D. Lane		SN. 025-0005 (EB) & SN. 025-0006 (WB)		70	(25-1)R-BR	EFFINGHAM		
	PLOT SCALE = *SCALE*	CHECKED -	REVISED -				CONTRACT NO. 74893				
	PLOT DATE = 11/25/2025	DATE -	REVISED - May 2025		SCALE:	SHEET 6 OF 8 SHEETS	STA.	TO STA.	ILLINOIS FED. AID PROJECT		



Diagram illustrating a weld joint with a grind flush and a seal opening. The weld is shown in cross-section, with the top surface ground flush. A dimension line indicates the "Grind flush" area. A vertical dimension line on the left indicates the "Omit weld at seal opening" area. A weld symbol is shown on the right, consisting of a circle, a line with an arrow, and two asterisks (**).

LOCKING EDGE RAIL SPLICE

The inside of the locking edge rail groove shall be free of weld residue. Rolled rail shown, welded rail similar.



- $\frac{3}{8}$ " ϕ threaded rods in $\frac{7}{16}$ " ϕ holes at $\pm 4'-0"$ cts. for holding the proper joint opening based on the temperature during the deck pour. Place to miss studs. All rods shall be burned, or sawed off flush with the plates after concrete is set.

SECTION C-C

SHOWING WELDED RAIL JOINT

GENERAL NOTES

The strip seal shall be made continuous and shall have a minimum thickness of ¼". The configuration of the strip seal shall match the configuration of the locking edge rails. Open or "webbed" strip seal gland configurations are not permitted. The gland shall be sized for a maximum rated movement of 4 inches.

The locking edge rails depicted are configured for typical applications and are conceptual only. The actual configuration of the locking edge rails and matching strip seal may vary from manufacturer to manufacturer provided they fit the application and meet the minimum anchorage shown. Flanged edge rails, however, will not be allowed. Locking edge rails may exceed the 4½" maximum depth provided the anchorage system is revised according to the manufacturer's recommendation.

The manufacturer's recommended installation methods shall be followed.

All steel components shall be galvanized after fabrication according to Article 520.03 of the Standard Specifications.


The Maximum space between locking edge rail segments shall be $\frac{3}{16}$ " and sealed with a suitable sealant; however, any rail joint within 10' measured perpendicular to the face of the curb or parapet shall be welded as shown in the locking edge rail splice detail.

The concrete opening below the strip seal will vary based on the locking edge rail chosen by the Contractor. Deck and parapet lengths shown elsewhere in the plans are dimensioned to the concrete opening, not the joint opening, and are based on the rolled locking edge rail. If the Contractor elects to use a different locking edge rail, dimensional adjustments may be required. One exception to this would be the strip seal joint at the end of the precast bridge approach slab. For these cases the pavement connector length shall be adjusted, not the length of the bridge approach slab.


BILL OF MATERIAL

Item	Unit	Total
Preformed Joint Strip Seal	Foot	154

FILE NAME: D:\2025	USER NAME = daltion.lane	DESIGNED - D. Lane	REVISED -	STATE OF ILLINOIS DEPARTMENT OF TRANSPORTATION	PREFORMED JOINT STRIP SEAL DETAIL S.N.025-0005 (EB) & 025-0006 (WB)				F.A.I RTE.	SECTION	COUNTY	TOTAL SHEETS	SHEET NO.
		DRAWN - D. Lane	REVISED -						70	(25-1)R-BR	EFFINGHAM	747	372
	PLOT SCALE = \$SCALE	CHECKED - L. Hille	REVISED -		CONTRACT NO. 74893								
	PLOT DATE = 10/15/2025	DATE - May 2025	REVISED -		SCALE:	SHEET 7	OF 8 SHEETS	STA.	TO STA.				
									ILLINOIS		FED. AID PROJECT		

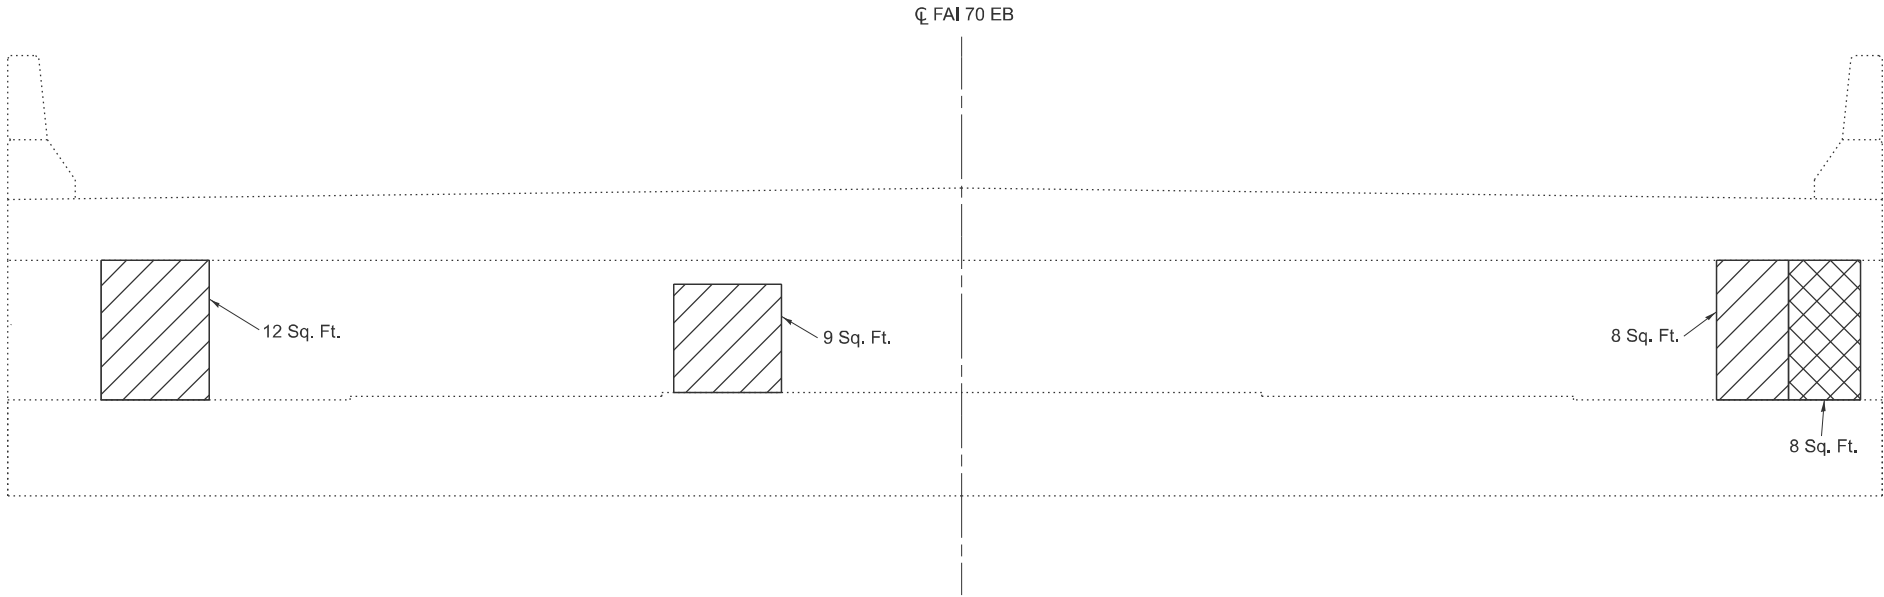


025-0005 - EAST ABUTMENT
(Looking East)

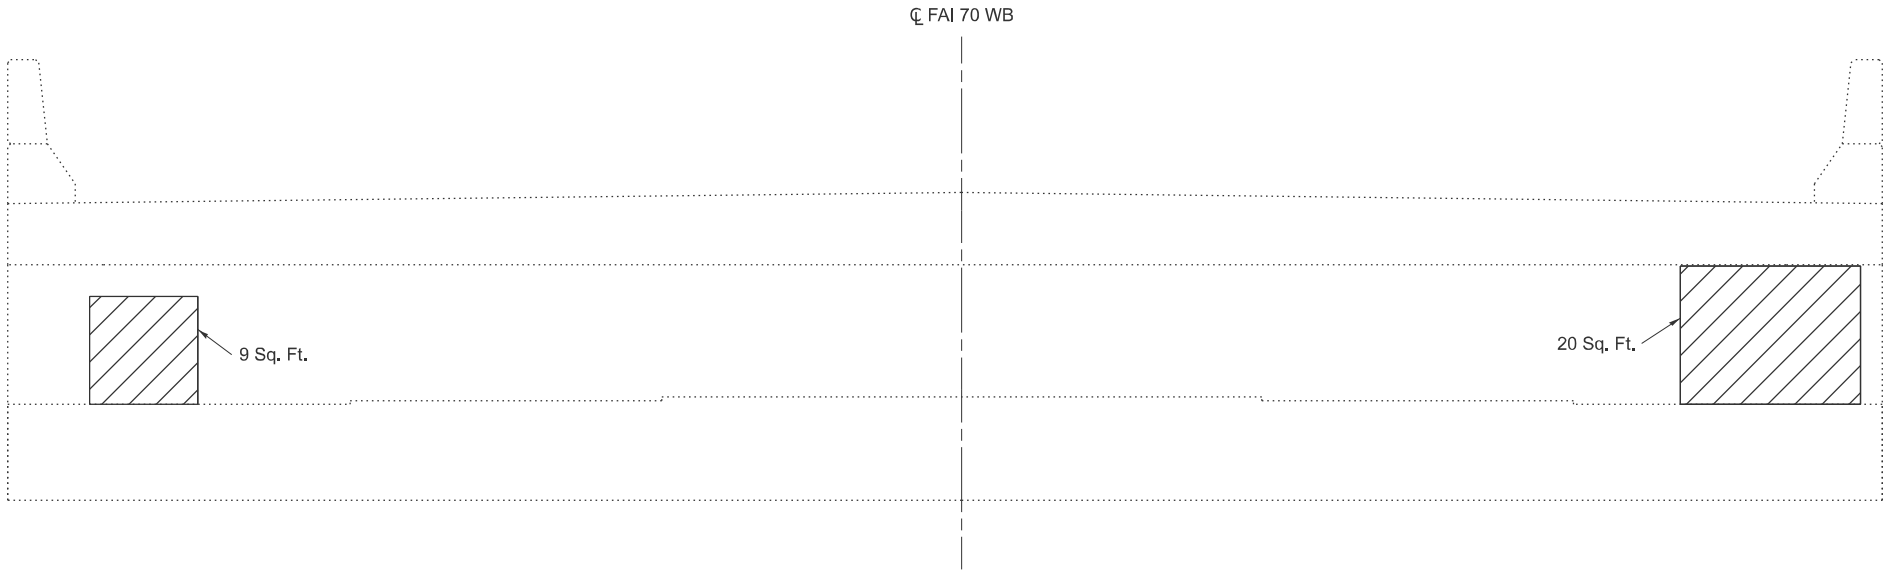

025-0006 - EAST ABUTMENT
(Looking East)

Note: The area and location of Structural Repair of Concrete has been estimated. The actual size and location shall be determined by the Engineer at time of construction.

 

- STRUCTURAL REPAIR OF CONCRETE (DEPTH ≤ 5")



- STRUCTURAL REPAIR OF CONCRETE (DEPTH > 5")


BILL OF MATERIAL - 025-0005

Item	Unit	Total
Structural Repair of Concrete ≤ 5 inches	Sq. Ft.	29
Structural Repair of Concrete > 5 inches	Sq. Ft.	8

BILL OF MATERIAL - 025-0006

Item	Unit	Total
Structural Repair of Concrete ≤ 5 inches	Sq. Ft.	29


MODEL: 74893-374
FILE NAME: pw:///idiot-pw.bentley.com:FWIDOT/Documents/IDOT O ces/Bureau of Bridges and Structures/OBM Projects/0250005/CADDData/Structures/0250005.dgn

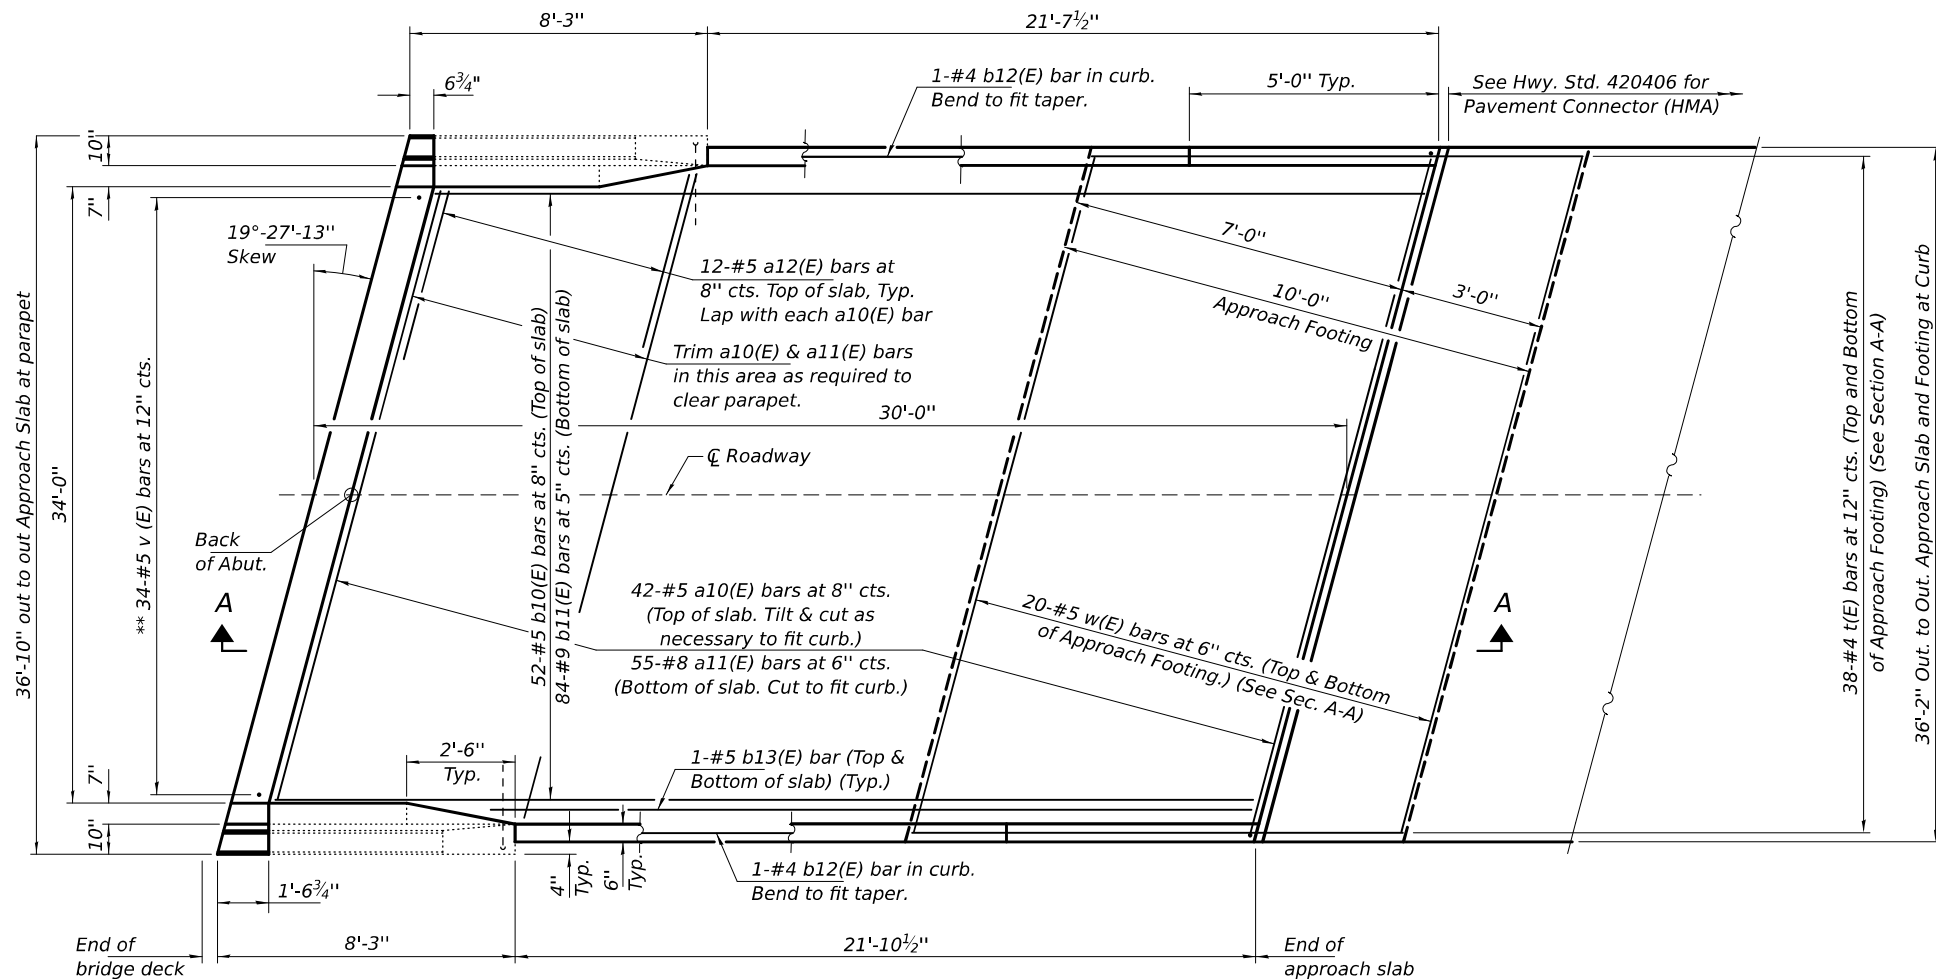

MINIMUM BAR LAP

#5 Bars = 2'-0"
#8 Bars = 5'-2"

** Epoxy grout v(E) bars in 9" min. holes according to Article 584 of the Standard Specifications.

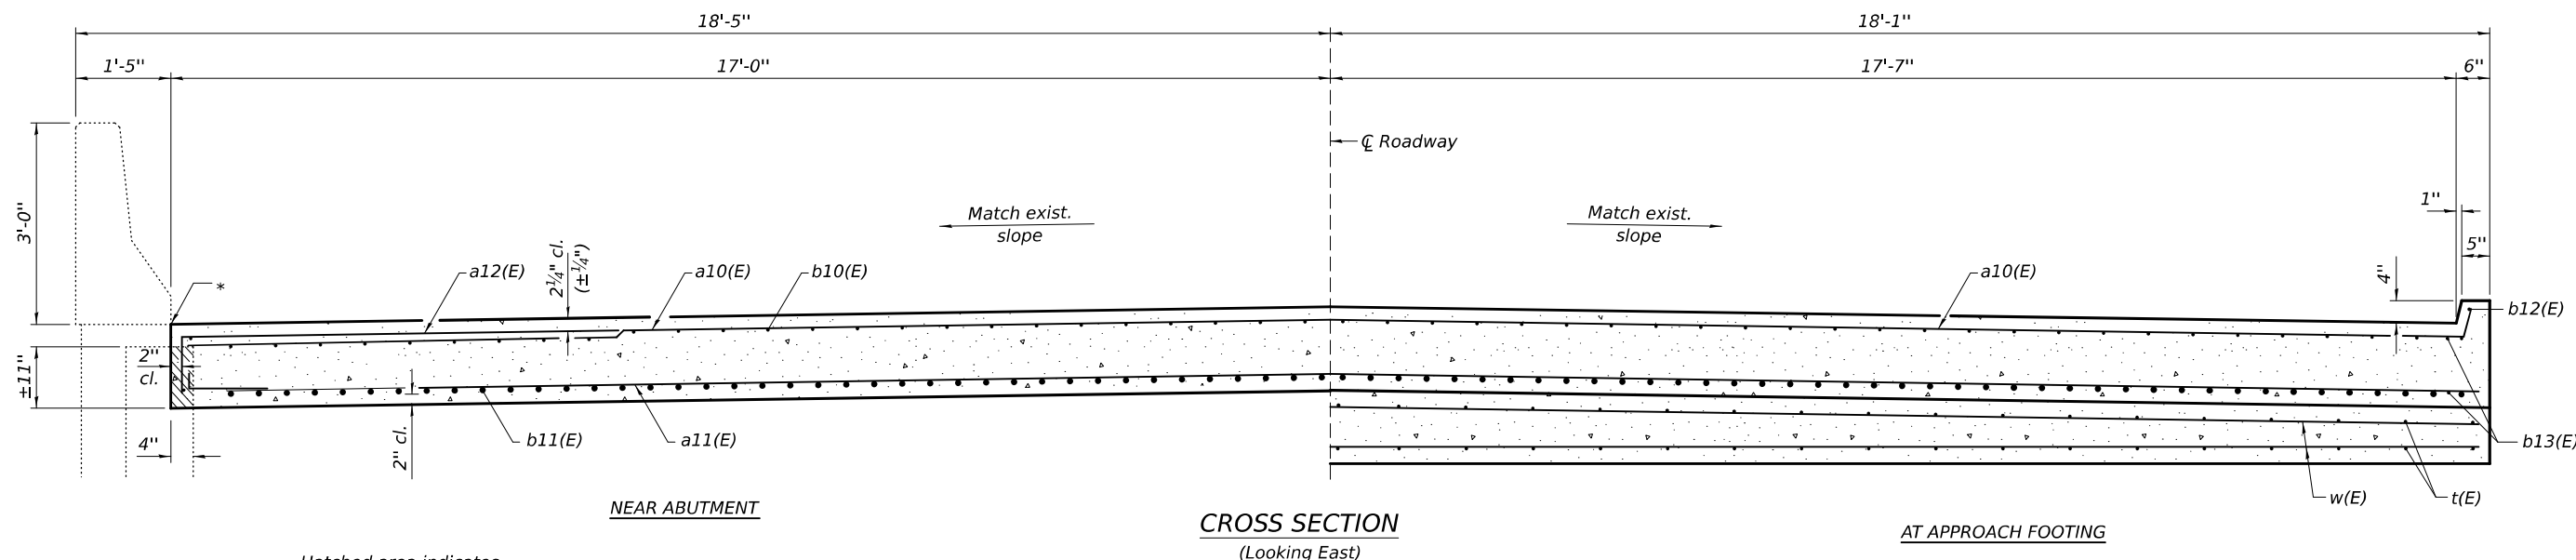

For Section A-A, see sheet 3 of 6.

DESIGNED -	Stephen M. Ryan
CHECKED -	Chris A. Loeh
DRAWN -	STEFFEN
CHECKED -	SMR CAL

EXAMINED	ENGINEER OF STRUCTURAL SERVICES
PASSED	ENGINEER OF BRIDGES AND STRUCTURES

DATE -	DECEMBER 3, 2025
REVISED -	
REVISED -	


STATE OF ILLINOIS
DEPARTMENT OF TRANSPORTATION

BRIDGE APPROACH SLAB DETAILS
SN 025-0005 (E.B.)

SHEET 1 OF 6 SHEETS

F.A.I. RTE.	SECTION	COUNTY	TOTAL SHEETS	SHEET NO.
70	(25-1)R-BR	EFFINGHAM	747	374
CONTRACT NO. 74893				
ILLINOIS FED. AID PROJECT				


MODEL: 74893-375
FILE NAME: pw:///idiot-pw.bentley.com:FWIDOT/Documents/IDOT_O ces/Bureau of Bridges and Structures/OBM Projects/0250005/CADDData/Structures/0250005.dgn

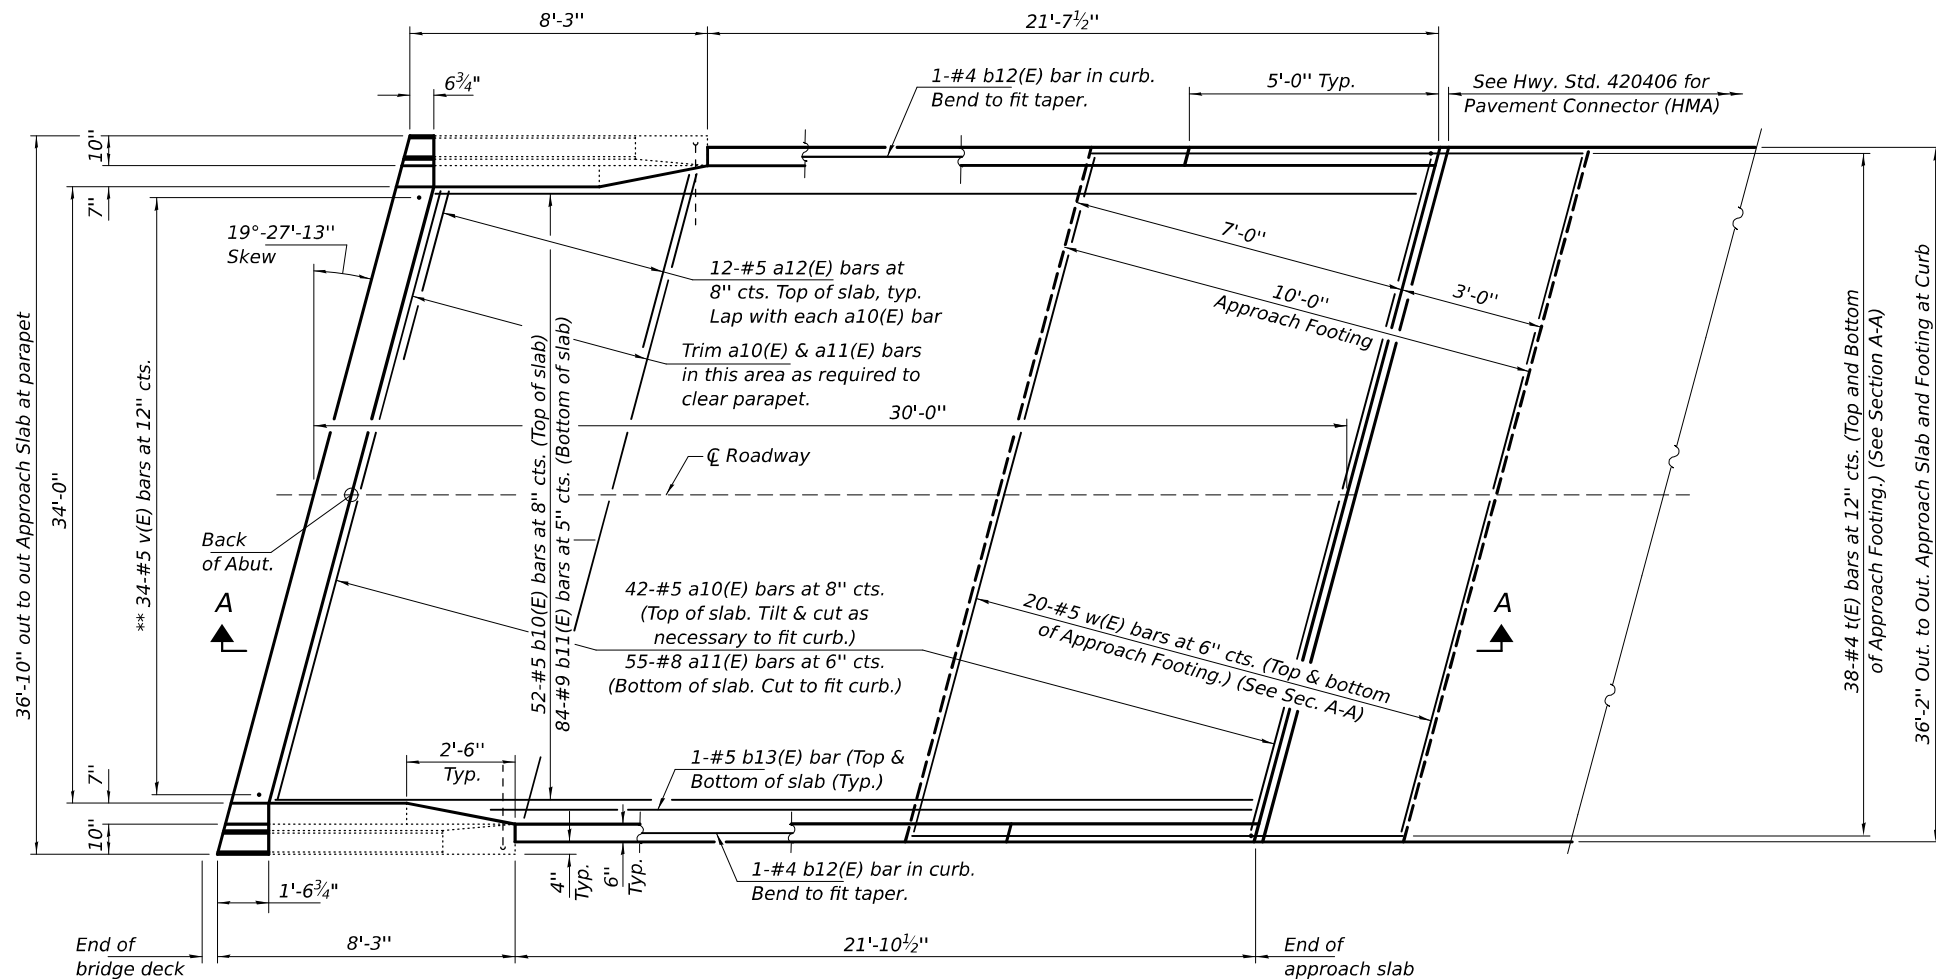

MINIMUM BAR LAP

#5 Bars = 2'-0"
#8 Bars = 5'-2"

** Epoxy grout v (E) bars in 9" min. holes according to Article 584 of the Standard Specifications.

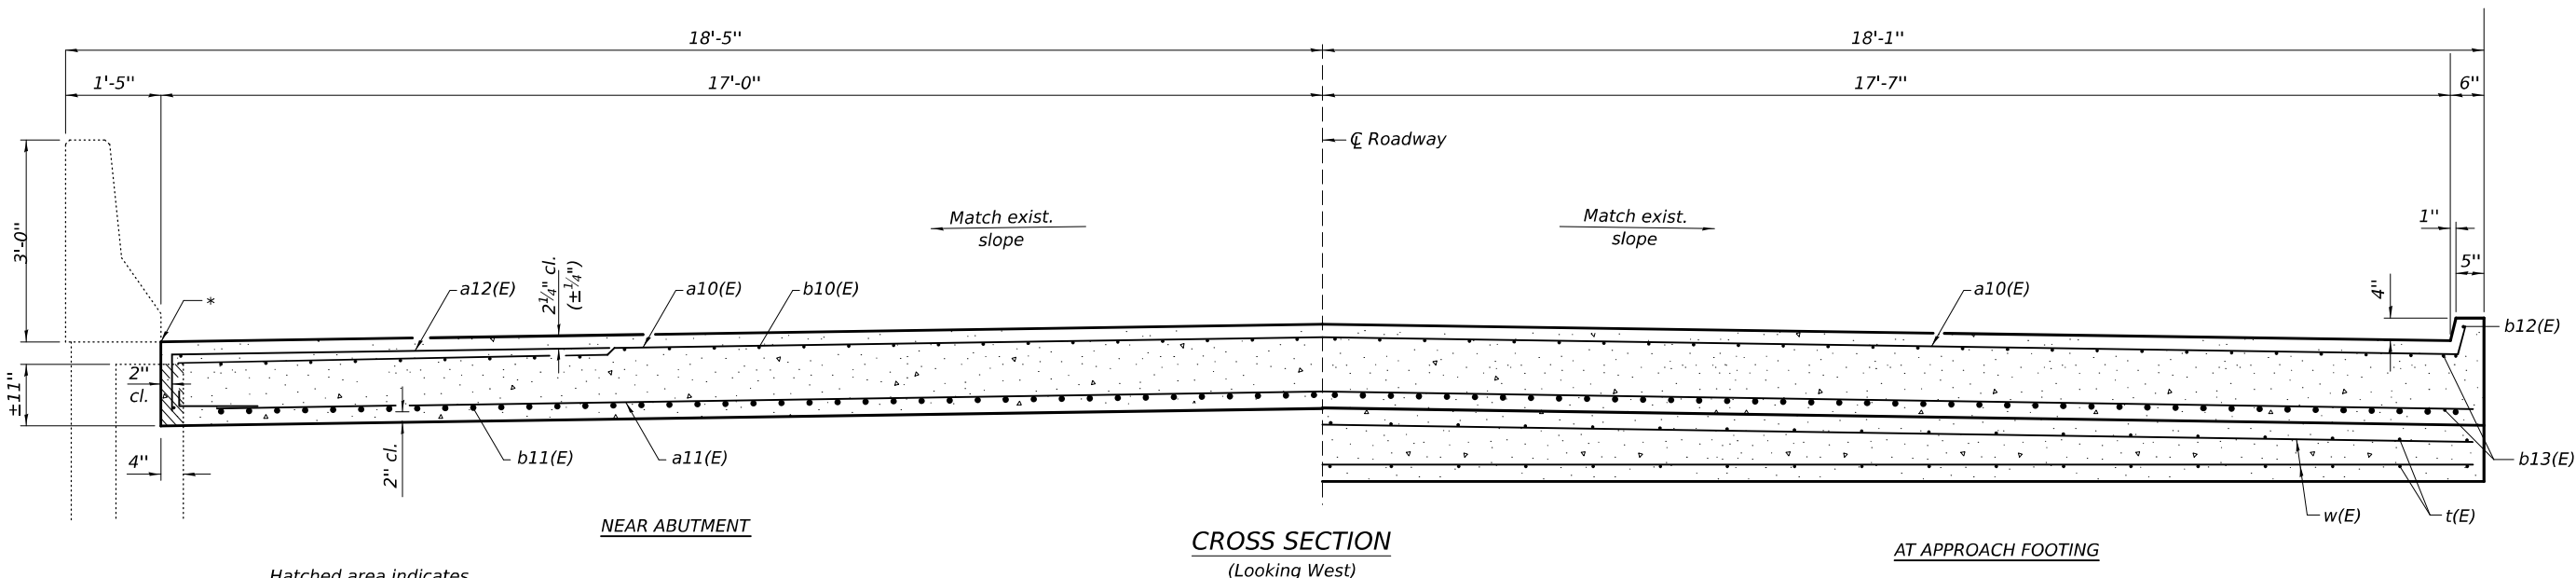

Hatched area indicates Concrete Removal.

* Preformed Expansion Joint Filler according to Article 1051.09 of the Standard Specifications; full depth of slab, full length of parapet. Typ. each parapet.

For Section A-A, see sheet 3 of 6.

DESIGNED -	SMR
CHECKED -	CAL
DRAWN -	STEFFEN
CHECKED -	SMR CAL

EXAMINED	ENGINEER OF STRUCTURAL SERVICES
PASSED	ENGINEER OF BRIDGES AND STRUCTURES

DATE -	DECEMBER 3, 2025
REVISED -	
REVISED -	

STATE OF ILLINOIS
DEPARTMENT OF TRANSPORTATION


BRIDGE APPROACH SLAB DETAILS
SN 025-0006 (W.B.)

SHEET 2 OF 6 SHEETS


F.A.I. RTE.	SECTION	COUNTY	TOTAL SHEETS	SHEET NO.
70	(25-1)R-BR	EFFINGHAM	747	375
CONTRACT NO. 74893				
ILLINOIS FED. AID PROJECT				

12/3/2025 9:20:11 AM


Notes:
The joint opening shall be adjusted for temperature per Article 520.04 of the Standard Specifications. However, since this detail is for jointless structures, the length of bridge used to calculate the adjustment shall be equal to half the total bridge length plus the length of the bridge approach pavement.
Approach slab shall be paid for as Concrete Superstructure (Approach Slab).
Approach footing concrete shall be paid for as Concrete Structures.
The approach footing maximum applied service bearing pressure (Qmax) = 2.0 ksf.
Cost of excavation for approach footing included with Concrete Structures.

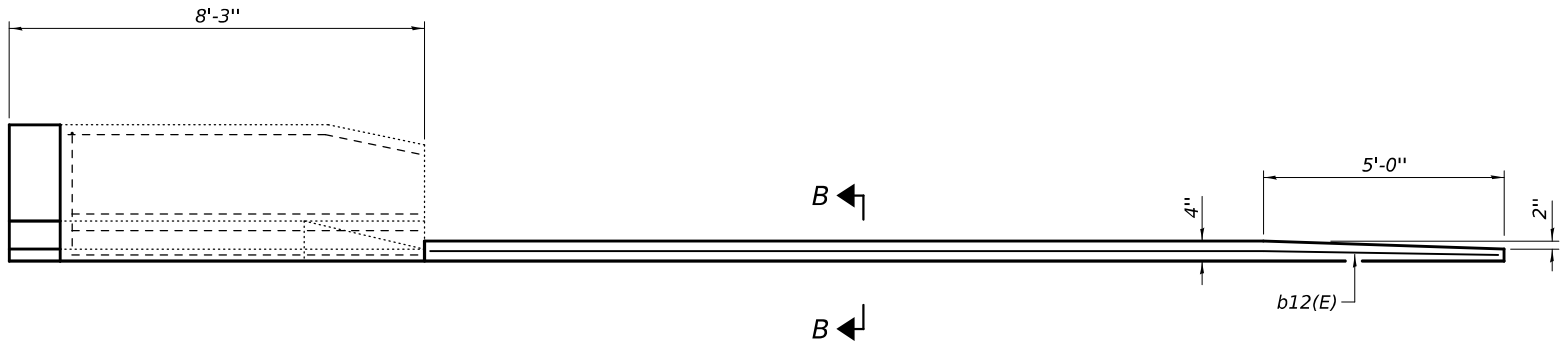

INSIDE ELEVATION OF PARAPET AND CURB

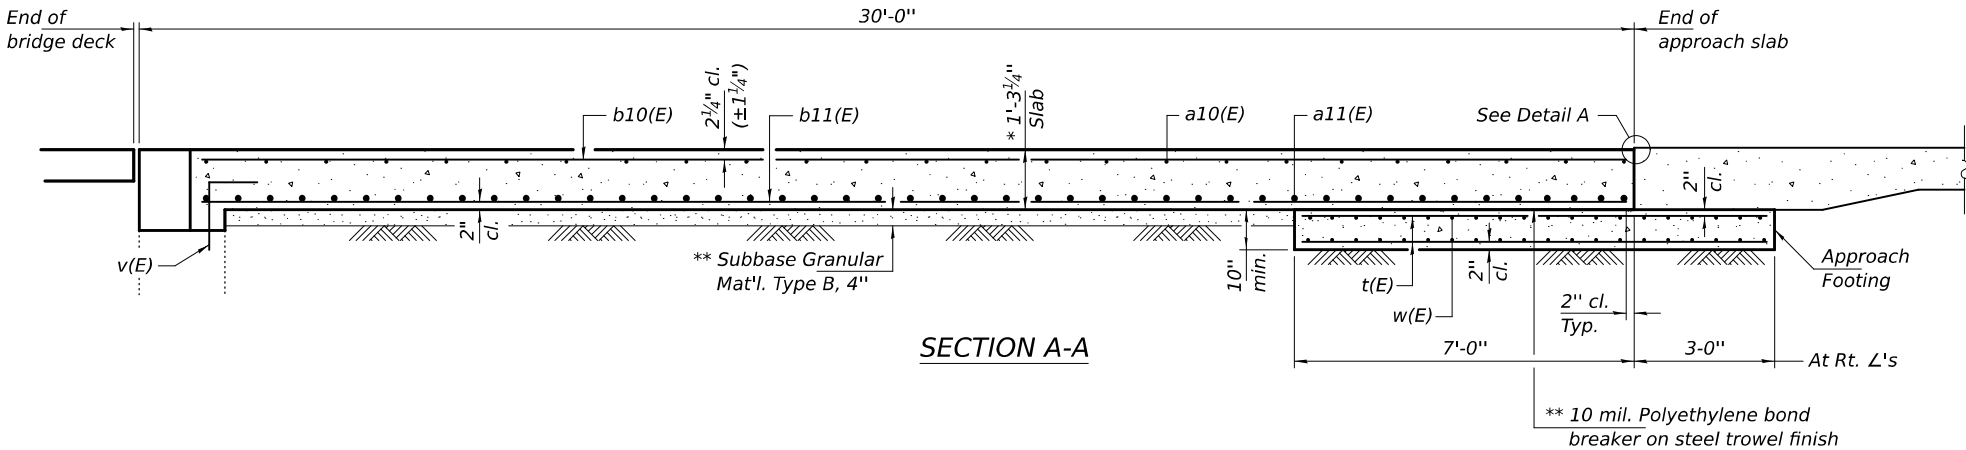


SECTION A-A

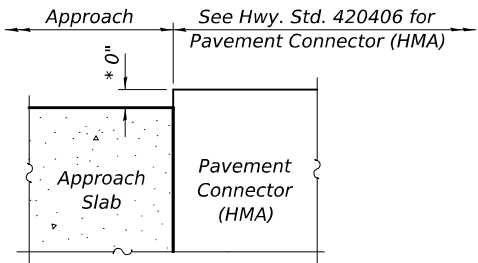


DETAIL A


* Prior to 1/4" Diamond Grinding.
** Cost included with Concrete Superstructure (Approach Slab).

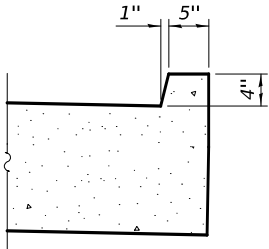


VIEW B-B

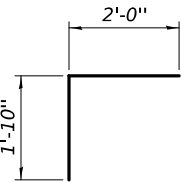

BAR v (E)

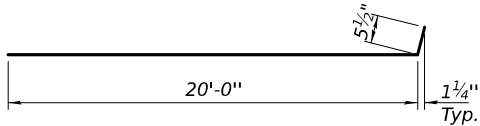

BAR a10(E)

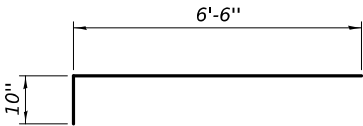

BAR a12(E)

MINIMUM BAR LAP

#5 Bars = 2'-0"
#8 Bars = 5'-2"

FOUR APPROACHES
BILL OF MATERIAL

Bar	No.	Size	Length	Shape
a10(E)	336	#5	20'-5"	
a11(E)	440	#8	21'-7"	
a12(E)	96	#5	7'-4"	
b10(E)	208	#5	28'-7"	
b11(E)	336	#9	28'-7"	
b12(E)	8	#4	21'-6"	
b13(E)	16	#5	21'-6"	
t(E)	304	#4	9'-8"	
v(E)	136	#5	3'-10"	
w(E)	320	#5	20'-5"	
Concrete Superstructure (Approach Slab)			Cu. Yd.	198.6
Concrete Structures			Cu. Yd.	48.0
Reinforcement Bars, Epoxy Coated			Pound	81900

MODEL: 74893-376
FILE NAME: p:\dot-pw\dot-pw\Bentley.com\FWIDOT\Documents\DOT O ces\Bureau of Bridges and Structures\OBM Projects\0250005\CADDData\Structures\0250005.dgn

DESIGNED -	SMR
CHECKED -	CAL
DRAWN -	STEFFEN
CHECKED -	SMR CAL

EXAMINED	ENGINEER OF STRUCTURAL SERVICES
PASSED	ENGINEER OF BRIDGES AND STRUCTURES

DATE -	DECEMBER 3, 2025
REVISED -	
REVISED -	

STATE OF ILLINOIS
DEPARTMENT OF TRANSPORTATION


BRIDGE APPROACH SLAB DETAILS
SN 025-0005 (E.B.) & -0006 (W.B.)

SHEET 3 OF 6 SHEETS

F.A.I. RTE.	SECTION	COUNTY	TOTAL SHEETS	SHEET NO.
70	(25-1)R-BR	EFFINGHAM	747	376
CONTRACT NO. 74893				
ILLINOIS FED. AID PROJECT				


12/3/2025 9:20:12 AM

MODEL: 74893-377
FILE NAME: pw:///idiot-pw.bentley.com:FWIDOT/Documents/IDOT O ces/Bureau of Bridges and Structures/IDOT O ces/Structures/0250005/CADData/Structures/0250005.dgn

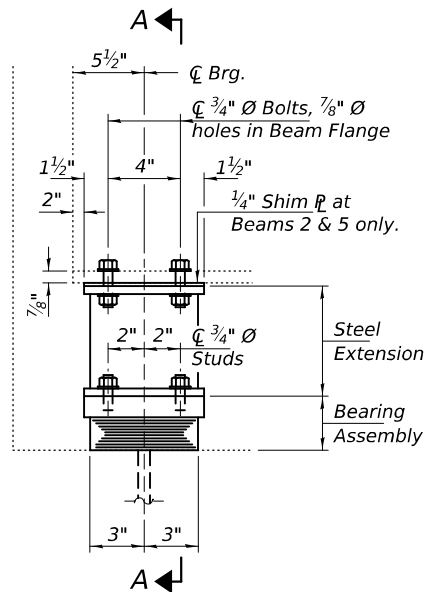


ELEVATION AT WEST ABUTMENT

TYPE I ELASTOMERIC EXP. BRG.

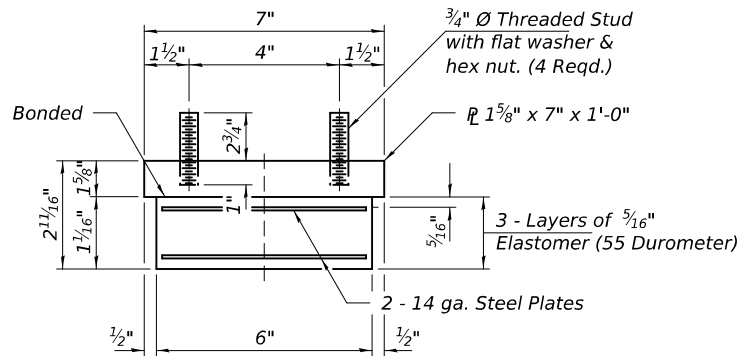


BEARING ASSEMBLY

Note:
Shim plates shall not be placed under Bearing Assembly.

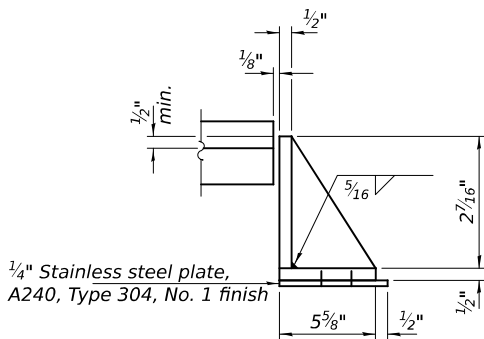

SIDE RETAINER

(24-Required)
Equivalent rolled angle with stiffeners will be allowed in lieu of welded plates.

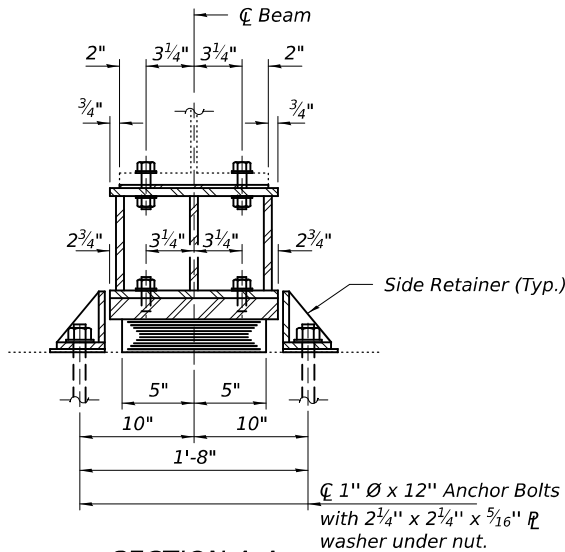

SECTION A-A

BEAM REACTIONS

R _ℓ	(K)	17.6
R _⊥	(K)	30.4
Imp.	(K)	8.7
R (Total)	(K)	56.7

Notes:

Diaphragm removal and reinstallation may be required to facilitate drilling holes. Cost included with Furnishing and Erecting Structural Steel.

New steel extensions, shim plates and connection bolts are included with Furnishing and Erecting Structural Steel.


Prior to ordering any material, the Contractor shall verify in the field all bearing height and shim thickness dimensions. Adjustment must account for deck heave due to pack rust (if present).

Min. jack capacity = 35 Tons.

Anchor bolts shall be ASTM F1554 all-thread (or an Engineer-approved alternate material) of the grade(s) and diameter(s) specified. The corresponding specified grade of AASHTO M314 anchor bolts may be used in lieu of ASTM F1554.


Drilled and set anchor bolts shall be installed according to Article 521.06 of the Standard Specifications.

Cost of Side retainers and Stainless Steel plates shall be included in the cost of Elastomeric Bearing Assembly, Type I.

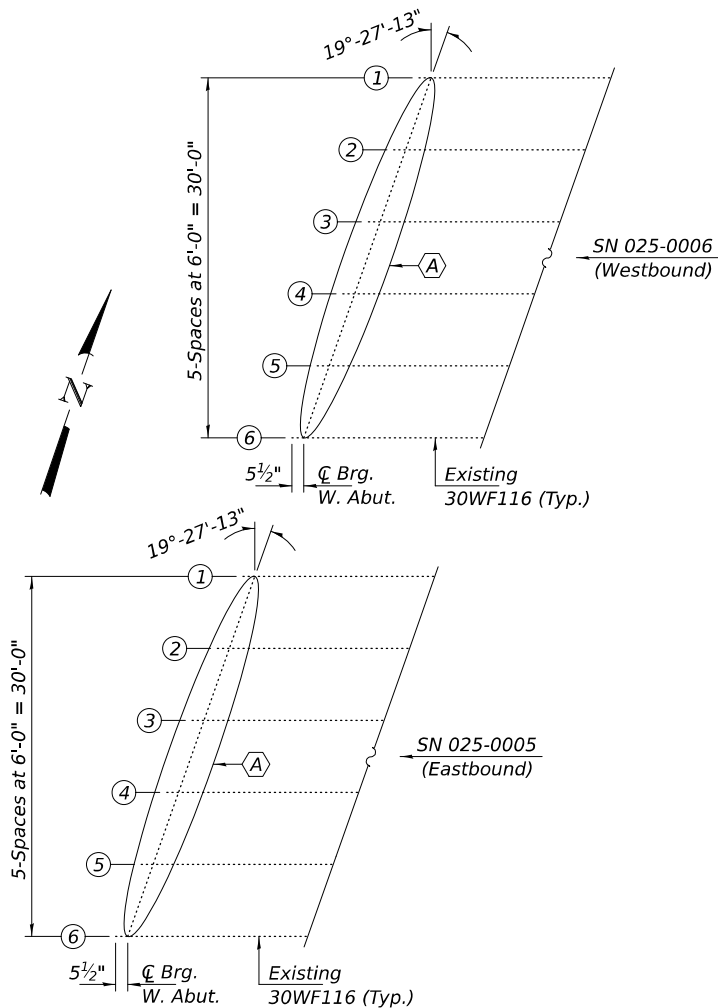


PARTIAL FRAMING PLAN


(A) - Remove & Replace Existing Rocker Bearings with Type I Elastomeric Bearings (See Details this sheet.)

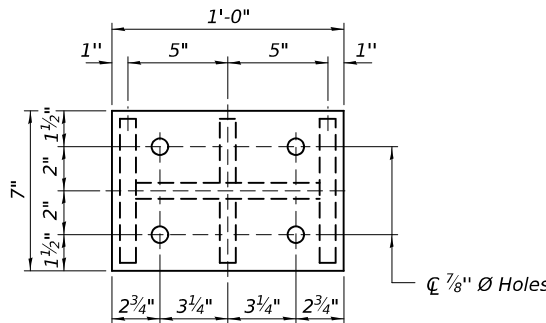


PLAN TOP AND BOTTOM PLATE

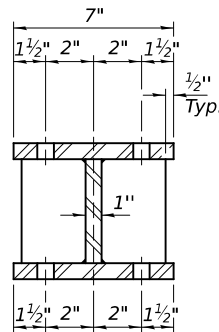

SECTION B-B

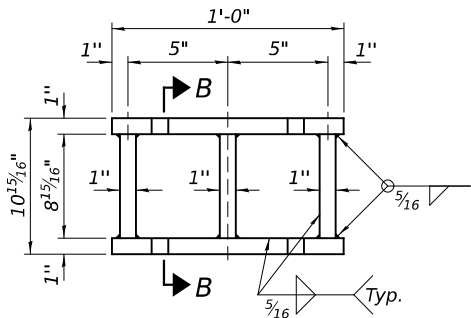

STEEL EXTENSION DETAIL

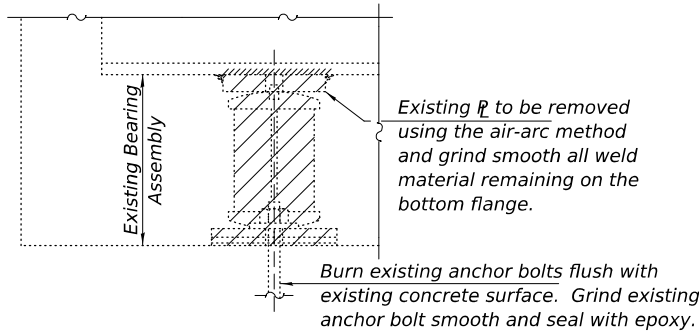

EXISTING BEARING REMOVAL DETAIL

Cost included with Jack and Remove Existing Bearings.

BILL OF MATERIAL

Item	Unit	Total
Elastomeric Bearing Assembly, Type I	Each	12
Jack and Remove Existing Bearings	Each	12
Furnishing and Erecting Structural Steel	Pound	1440
Anchor Bolts, 1"Ø	Each	24

TY I-REPS

6/4/2025

DESIGNED -	SMR
CHECKED -	CAL
DRAWN -	STEFFEN
CHECKED -	SMR CAL

EXAMINED	ENGINEER OF STRUCTURAL SERVICES
PASSED	ENGINEER OF BRIDGES AND STRUCTURES

DATE -	DECEMBER 3, 2025
REVISED -	
REVISED -	

STATE OF ILLINOIS
DEPARTMENT OF TRANSPORTATION


WEST ABUTMENT BEARING REPLACEMENT DETAILS
SN 025-0005 (E.B.) & -0006 (W.B.)

SHEET 4 OF 6 SHEETS

F.A.I. RTE.	SECTION	COUNTY	TOTAL SHEETS	SHEET NO.
70	(25-1)R-BR	EFFINGHAM	747	377
CONTRACT NO. 74893				
ILLINOIS FED. AID PROJECT				


12/3/2025 9:20:13 AM

MODEL: 74893-378
FILE NAME: pw:///idiot-pw.bentley.com:FWIDOT/Documents/IDOT O ces/Bureau of Bridges and Structures/0250005/CADData/Structures/0250005.dgn

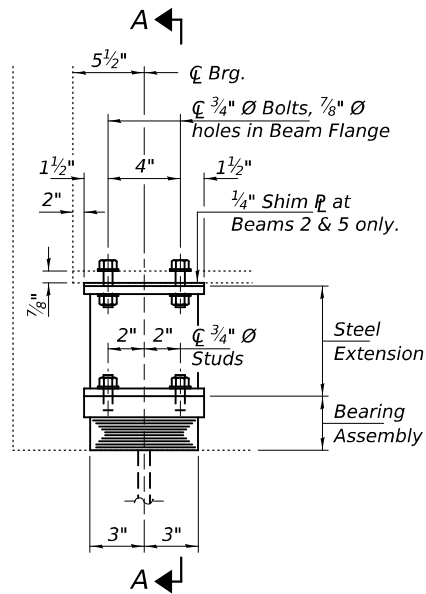


ELEVATION AT EAST ABUTMENT

TYPE I ELASTOMERIC EXP. BRG.

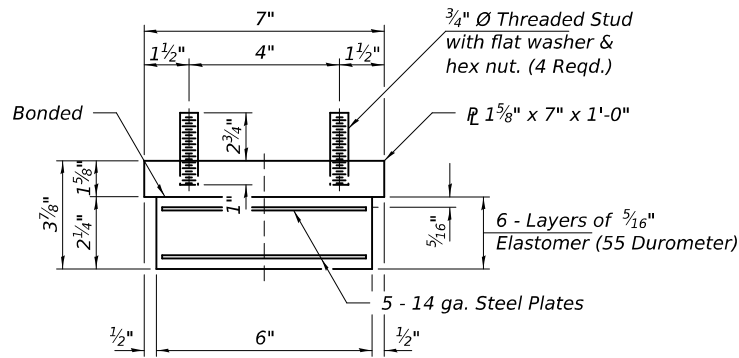


BEARING ASSEMBLY

Note:
Shim plates shall not be placed under Bearing Assembly.

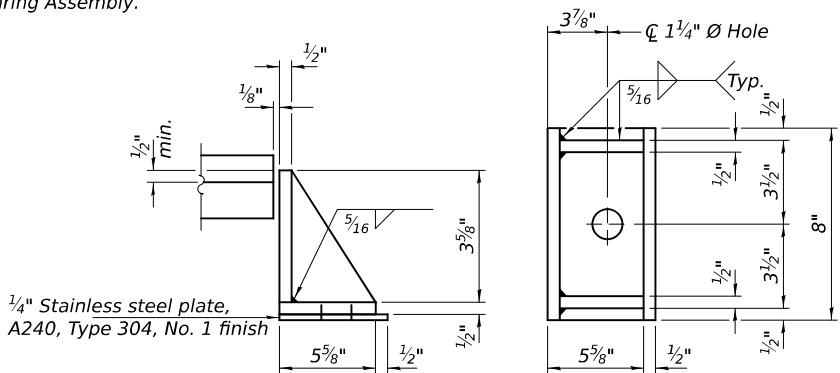

SIDE RETAINER

(24-Required)
Equivalent rolled angle with stiffeners will be allowed in lieu of welded plates.

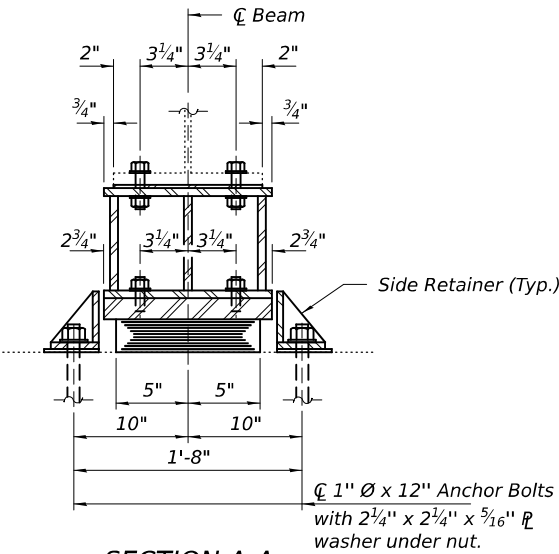

SECTION A-A

BEAM REACTIONS

R _℄	(K)	17.6
R _⊥	(K)	30.4
Imp.	(K)	8.7
R (Total)	(K)	56.7

Notes:

Diaphragm removal and reinstallation may be required to facilitate drilling holes. Cost included with Furnishing and Erecting Structural Steel.

New steel extensions, shim plates and connection bolts are included with Furnishing and Erecting Structural Steel.


Prior to ordering any material, the Contractor shall verify in the field all bearing height and shim thickness dimensions. Adjustment must account for deck heave due to pack rust (if present).

Min. jack capacity = 35 Tons.


Anchor bolts shall be ASTM F1554 all-thread (or an Engineer-approved alternate material) of the grade(s) and diameter(s) specified. The corresponding specified grade of AASHTO M314 anchor bolts may be used in lieu of ASTM F1554.

Drilled and set anchor bolts shall be installed according to Article 521.06 of the Standard Specifications.


Cost of Side retainers and Stainless Steel plates shall be included in the cost of Elastomeric Bearing Assembly, Type I.

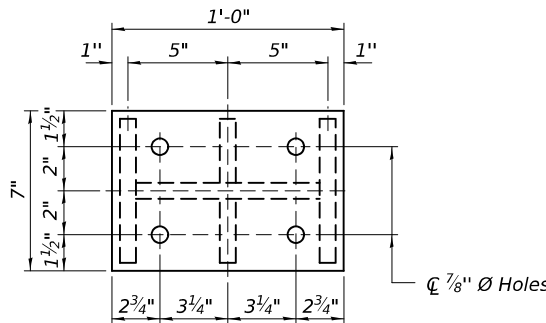


PLAN TOP AND BOTTOM PLATE

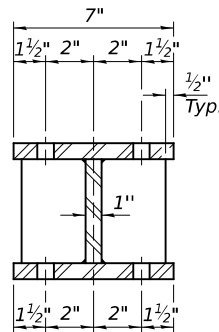

SECTION B-B

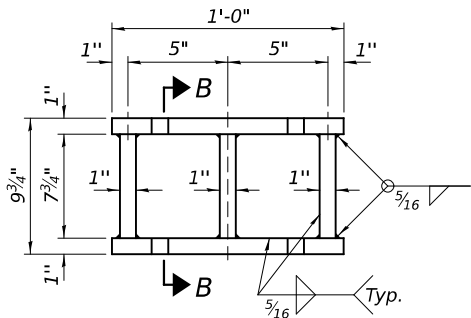


STEEL EXTENSION DETAIL

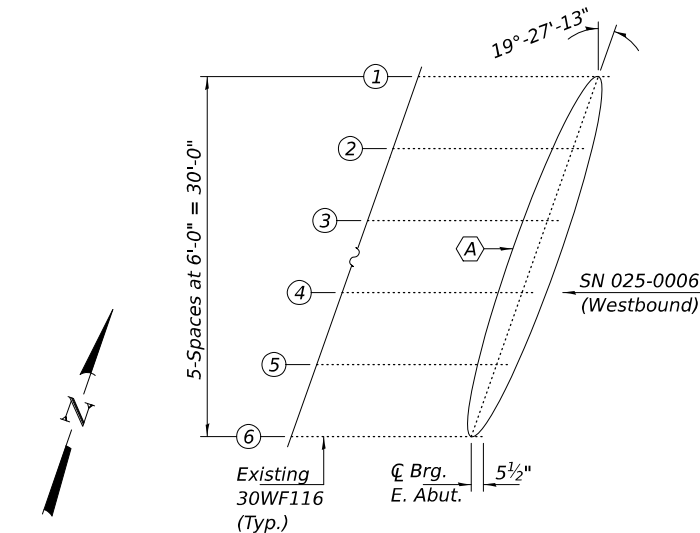

PARTIAL FRAMING PLAN

(A) - Remove & Replace Existing Rocker Bearings with Type I Elastomeric Bearings (See Details this sheet.)

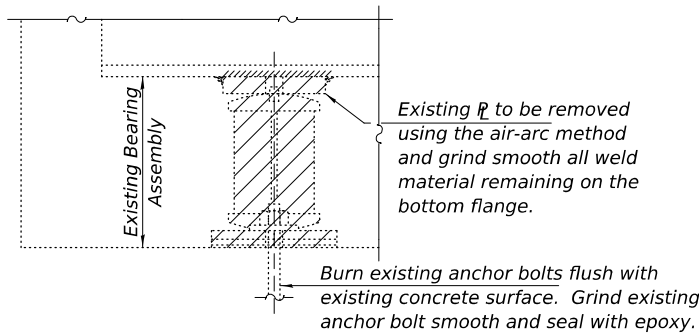

EXISTING BEARING REMOVAL DETAIL

Cost included with Jack and Remove Existing Bearings.

BILL OF MATERIAL

Item	Unit	Total
Elastomeric Bearing Assembly, Type I	Each	12
Jack and Remove Existing Bearings	Each	12
Furnishing and Erecting Structural Steel	Pound	1340
Anchor Bolts, 1"Ø	Each	24

TY I-REPS

6/4/2025

DESIGNED -	SMR
CHECKED -	CAL
DRAWN -	STEFFEN
CHECKED -	SMR CAL

EXAMINED	ENGINEER OF STRUCTURAL SERVICES
PASSED	ENGINEER OF BRIDGES AND STRUCTURES

DATE -	DECEMBER 3, 2025
REVISED -	
REVISED -	



STATE OF ILLINOIS
DEPARTMENT OF TRANSPORTATION

EAST ABUTMENT BEARING REPLACEMENT DETAILS
SN 025-0005 (E.B.) & -0006 (W.B.)

SHEET 5 OF 6 SHEETS

F.A.I. RTE.	SECTION	COUNTY	TOTAL SHEETS	SHEET NO.
70	(25-1)R-BR	EFFINGHAM	747	378
CONTRACT NO. 74893				
ILLINOIS FED. AID PROJECT				

12/3/2025 9:20:15 AM

 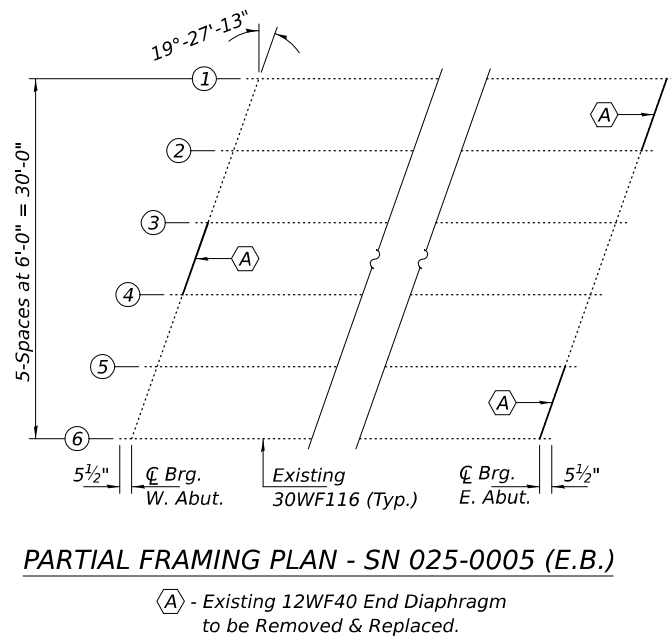

<i>Item</i>	<i>Unit</i>	<i>Total</i>
<i>Structural Steel Removal</i>	<i>Pound</i>	<i>1040</i>
<i>Furnishing & Erecting Structural Steel</i>	<i>Pound</i>	<i>1040</i>

F.A.I. RTE.	SECTION	COUNTY	TOTAL SHEETS	SHEET NO.
70	(25-1)R-BR	EFFINGHAM	747	379
		CONTRACT NO. 74893		
ILLINOIS		FED. AID PROJECT		


B.M. 100' Lt. Sta. 1516+00 Spike in T.R. (E.R.O.W. of R.R.)
Elev. 617.84
No Existing Structure

STATE OF ILLINOIS
DEPARTMENT OF PUBLIC WORKS & BUILDINGS
DIVISION OF HIGHWAYS

FOR INFORMATION ONLY

No Blows per foot of penetration of Sampling Spoon
Hammer Weight = 350 lbs. Drop = 12"
QU = Unconfined compressive strength in tons per sq. ft.


ROUTE NO.	SECTION	COUNTY	TOTAL SHEETS	SHEET NO.	SHEET TOTAL
70	25-1VB-1	Effingham	13	5	7 SHEETS
FED. ROAD DIST. NO. 7 ILLINOIS FED. AID PROJECT					

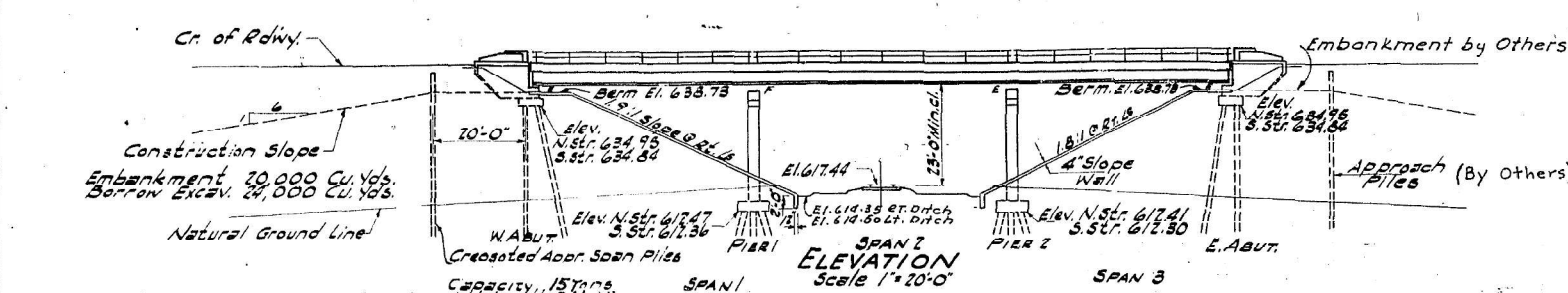

BORING #1	BORING #2	BORING #3	BORING #4
615 5 220 610 4 100 605 3 112 10 115 600 72 980 136 890 592 164 012 592 164 012	615 5 190 610 4 100 605 5 124 41 491 600 64 635 140 940 595 126 400 591 160 012	615 4 160 610 5 180 605 7 136 12 170 600 32 470 84 572 140 990 592 164 012	615 5 170 610 5 180 605 7 160 8 540 600 26 590 52 650 130 950 592 164 012


GENERAL NOTES

Class X Concrete shall be used throughout except in endposts.
Handrail Concrete shall be used in end posts.
The concrete floor slab shall be finished in accordance with Article 51.19 of the Standard Specifications.
Slope Walls shall be reinforced with welded wire fabric 6" x 6" mesh, #4 wires, weighing 55# per 100 sq. ft.
Rivets 3/8" open holes, 13/16", unless noted.
All rollers, rockers, bearing plates, lead plates, pintles and anchor bolts shall be fabricated and set in accordance with Article 51.15 of the Standard Specifications and included in quantity of Structural Steel.
Anchor bolts shall be set before riveting diaphragms over supports.
Expansion guards shall be fabricated and erected in accordance with Article 51.15(b) of the Standard Specifications.
Expansion guards are included in quantity of Structural Steel.
Except as otherwise provided all Structural Steel shall receive one shop coat of red lead paint and two field coats of aluminum paint. See Articles 56.1 to 56.3 inclusive of the Standard Specifications. All paint shall be furnished and applied by the Contractor.
The Contractor shall drive 2 concrete and 2 timber test piles: one concrete test pile in the North East abutment and one in the South West abutment, one timber test pile near pier 1 and one near pier 2, as directed by the Engineer before ordering remainder of piles.
Holes shall be prepared for piles under abut. See Article 60.9(c) of the Standard Specifications.

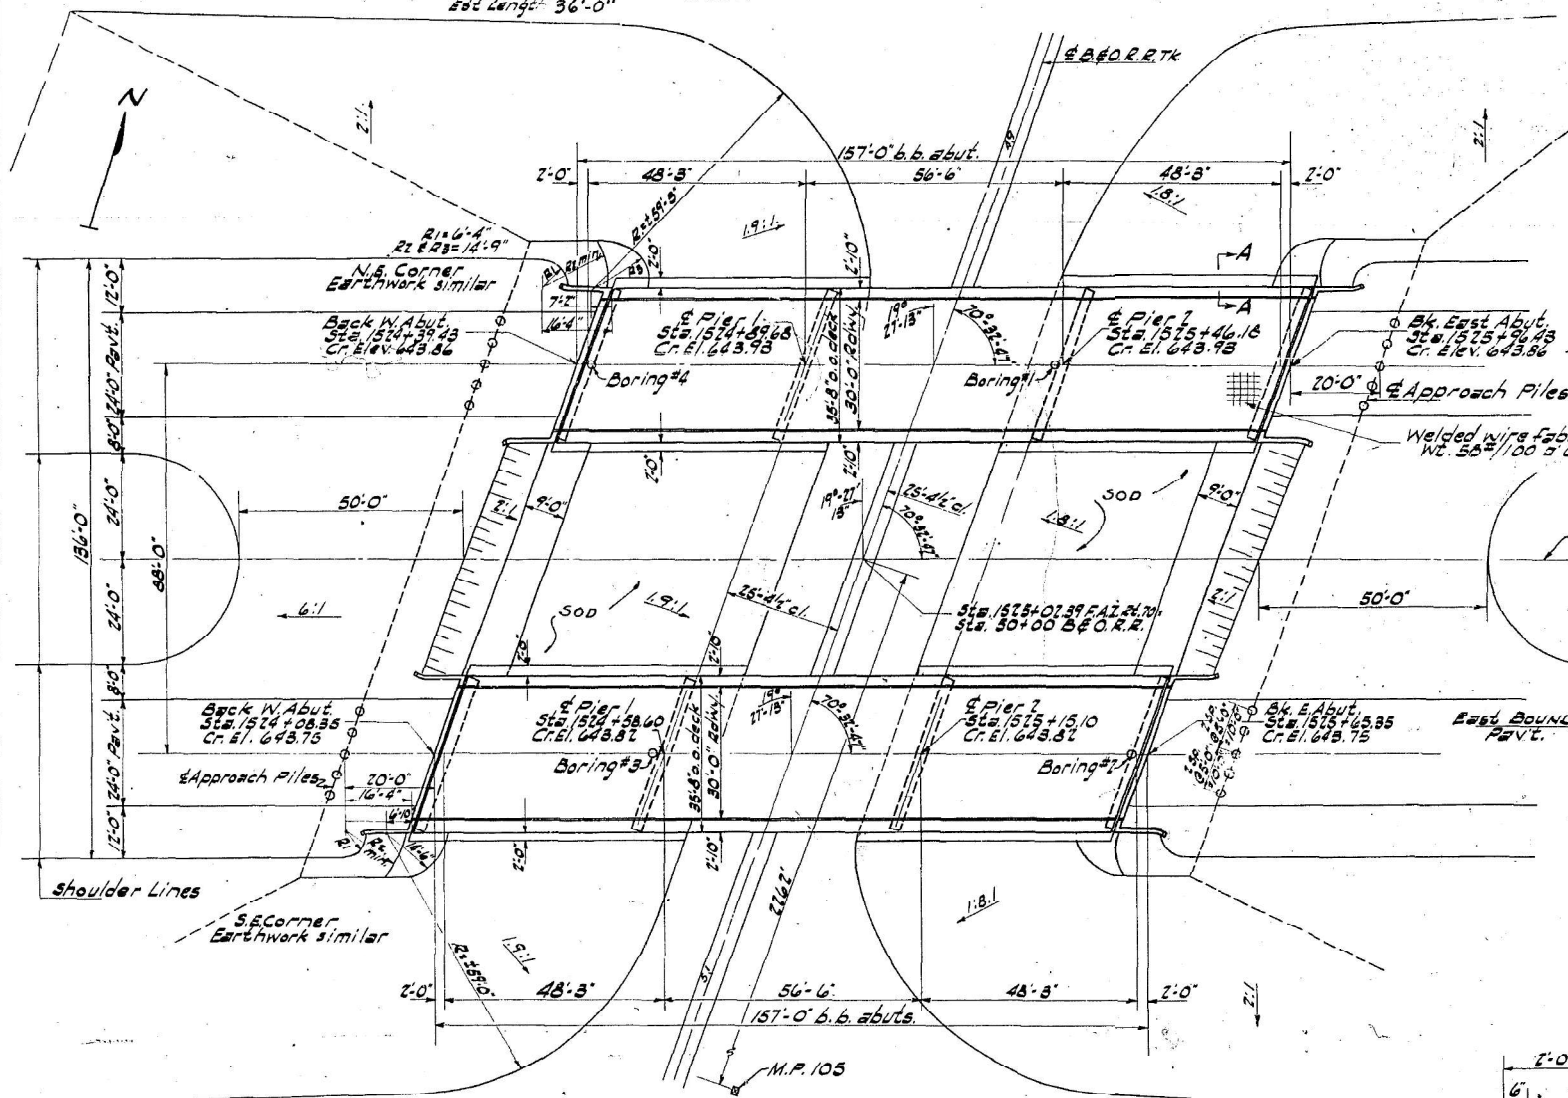

BORING DATA

615 5 220 610 4 100 605 3 112 10 115 600 72 980 136 890 592 164 012 592 164 012	615 5 190 610 4 100 605 5 124 41 491 600 64 635 140 940 595 126 400 591 160 012	615 4 160 610 5 180 605 7 136 12 170 600 32 470 84 572 140 990 592 164 012	615 5 170 610 5 180 605 7 160 8 540 600 26 590 52 650 130 950 592 164 012
--	---	---	--

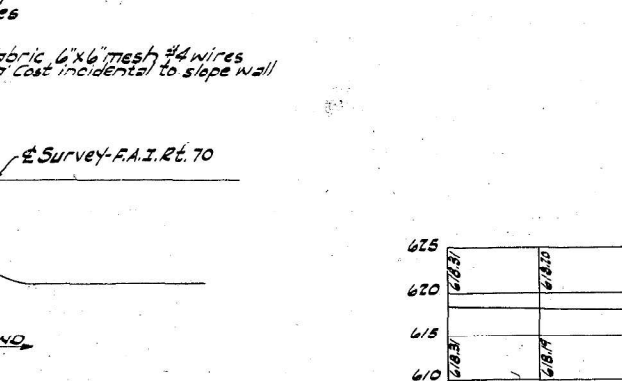

TOTAL BILL OF MATERIAL

ITEM	SUPER.	SUB.	SEC. 25-1VB-1
Class X Concrete	Cu. Yds.	308.0	428.3
Handrail Concrete	Cu. Yds.	5.8	5.8
Reinforcement Bars	Lbs.	53,600	31,980
Structural Steel	Lbs.	168,090	168,090
Metal Handrail	Lin. Ft.	620	620
Sodding	Sq. Yds.		604
Name Plates	Ea.		2
Concrete Piles	Lin. Ft.	2480	2480
Test Piles (Concrete)	Ea.	2	2
Cresosoted Piles	Lin. Ft.	1344	1344
Test Piles (Timber)	Ea.	2	2
Slope Wall (4')	Sq. Yds.		1100
Class A Excav. for Struct.	Cu. Yds.		250
Borrow Excavation	Cu. Yds.		24,000
Supplemental Watering	Units		2
Furnishing Cresosoted Piles (2 1/2" x 38")	Lin. Ft.		360




DESIGN STRESSES

$f_c = 1400$ psi. Super.
 $f_c = 75$ psi. Pier Flgs.
 $f_s = 20,000$ psi. Reinf.
 $f_s = 18,000$ psi. Struct.
 $n = 10$

LOADING H20-S16-44 & ALTERNATE

GENERAL PLAN & ELEVATION
B.O.R.R. OVHD. NEAR ALTAMONT
F.A.I. RT. 70 SEC. 25-1VB-1
EFFINGHAM COUNTY
STA. 1515+02.39

DESIGNED U.R. Sontz
CHECKED G.B. Nuhn
DRAWN J.S. 19 and oval
CHECKED J.R.N.
EXAMINED
PASSED
APPROVED R.H. Bartelme
JUNE 15 1959

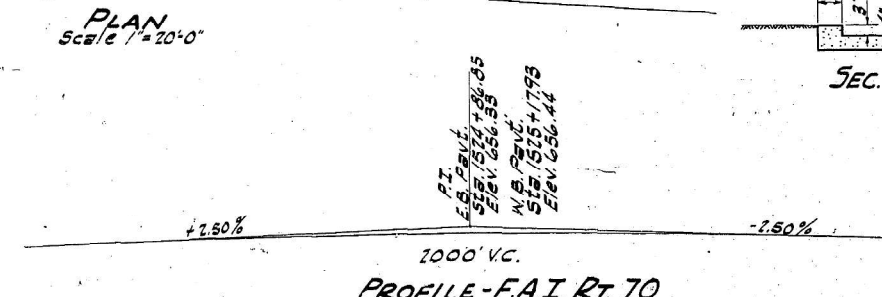

NAME PLATE LETTERING
See Std. 2113





2-8-59: Quantities Changed

Revised 7-8-60 Quantities R.B.M. Rev. Added Furnishing Area. Piles
(C.I. Conc.) 7-27-60 R.E.E.

FOR INFORMATION ONLY




STATE OF ILLINOIS
DEPARTMENT OF PUBLIC WORKS & BUILDINGS
DIVISION OF HIGHWAYS

ROUTE NO.	SECTION	COUNTY	TOTAL SHEETS	SHEET NO.	SHEET NO.
70	25-1VB-1	Effingham	13	6	7
FED. ROAD DIST. NO. 3	ILLINOIS	FED. AID PROJECT			

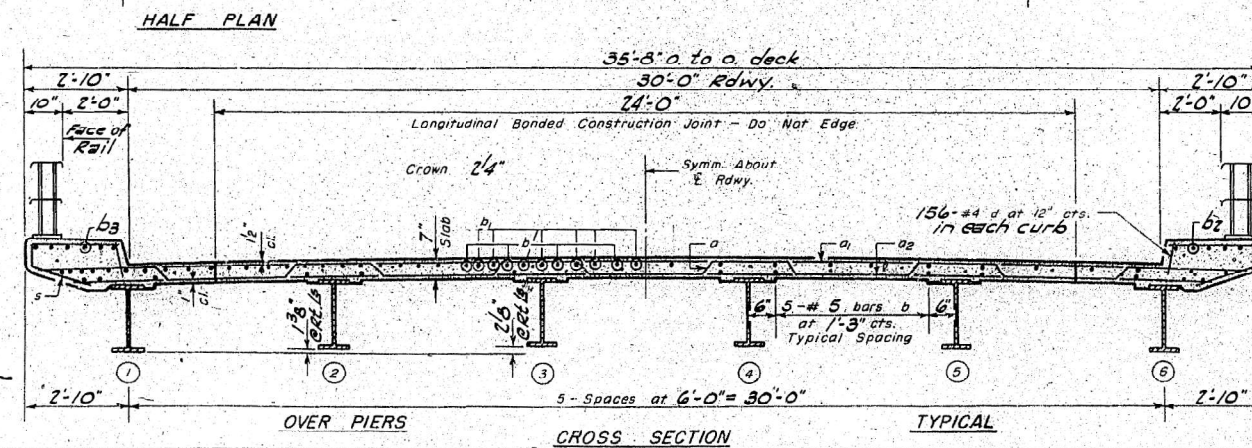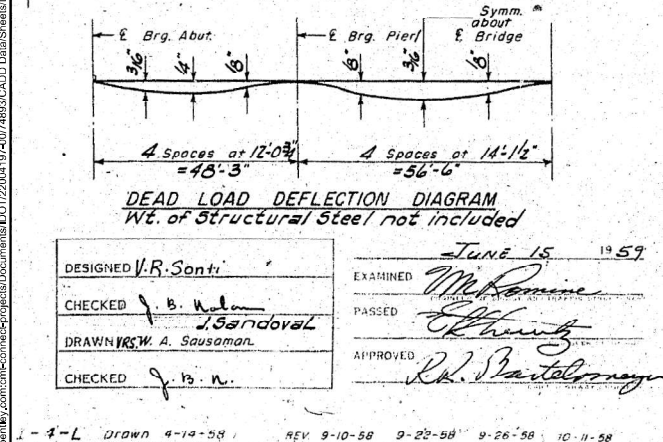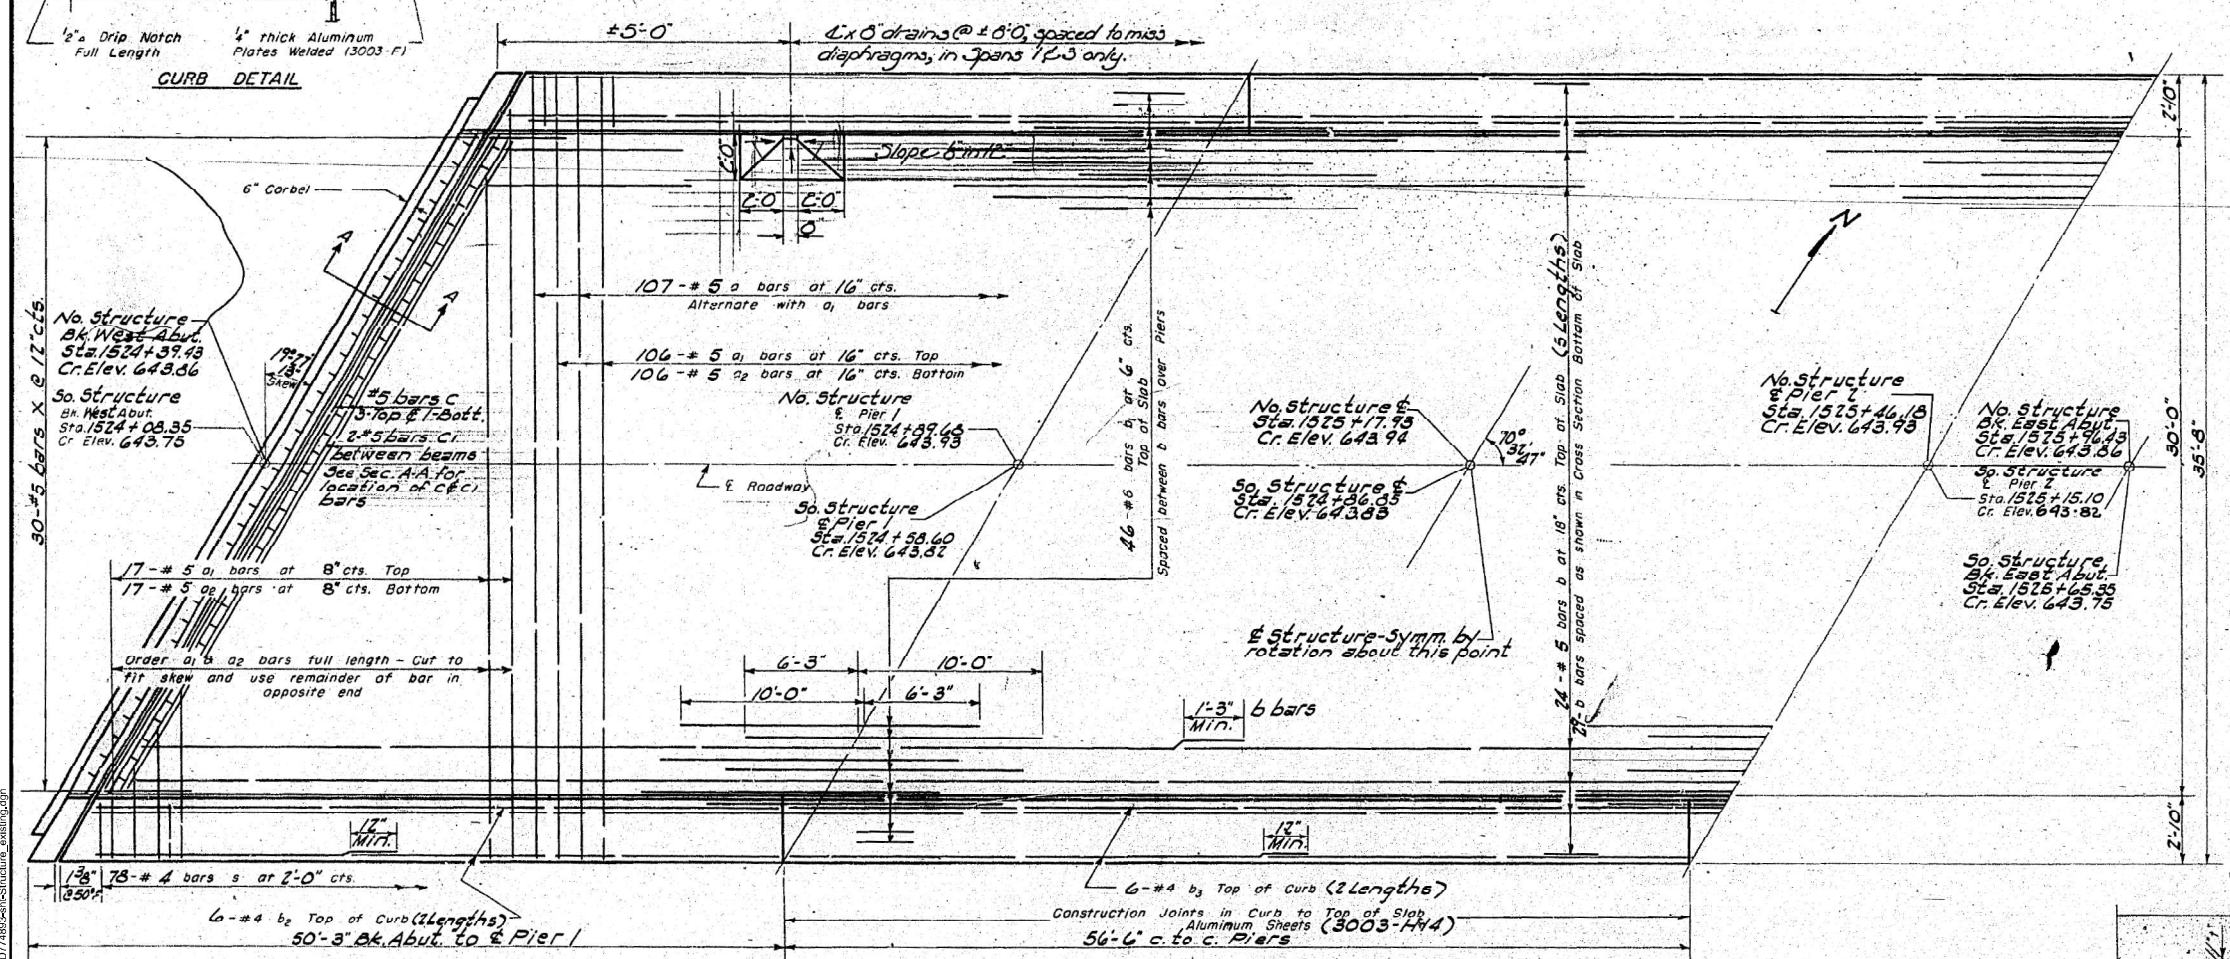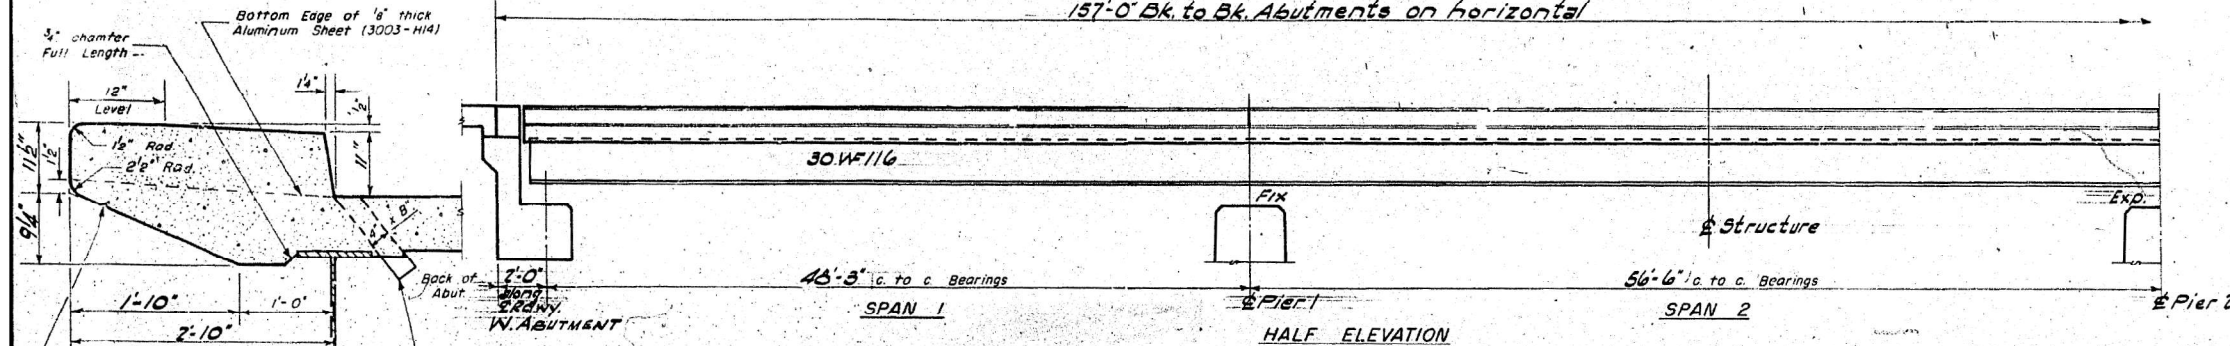

METHOD OF DETERMINING FILLET HEIGHT "A"
After all Structural Steel has been erected elevations of the top flanges of the beams shall be taken at intervals not to exceed 10 Ft. From these elevations subtract the increment of deflections for these points, determined from the D.L. Deflection Diagram. The elevations so attained subtracted from the theoretical grade elevations, minus floor thickness, equals the fillet heights above top of beam.

DESIGN STRESSES
fs = 18,000 psi Structural Steel
fs = 30,000 psi Reinforcement
fc = 4,000 psi Superstructure
fc = 4,000 psi Substructure
n = 10

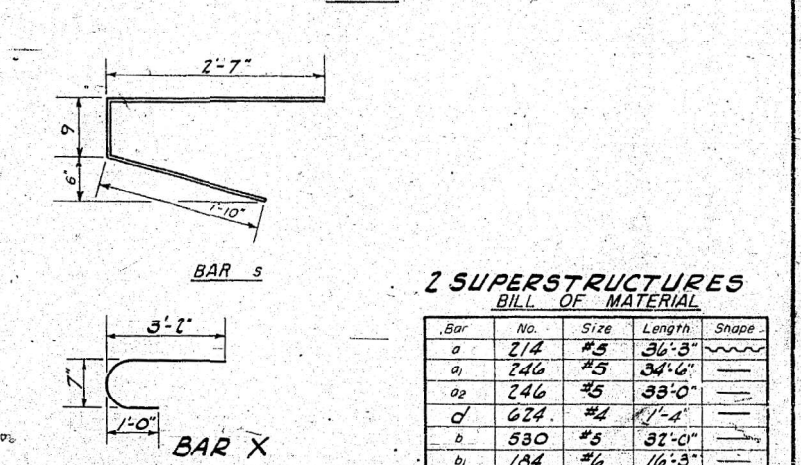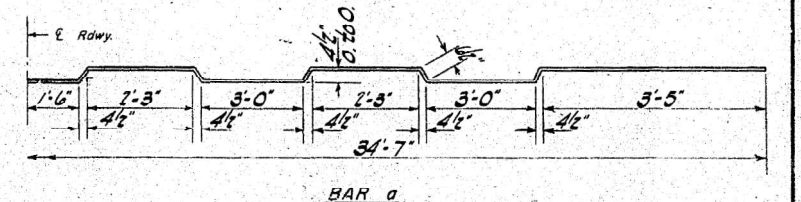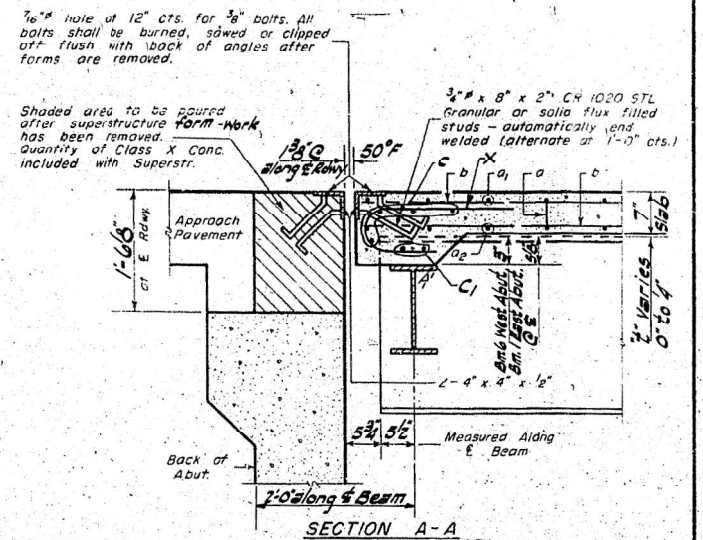

2 SUPERSTRUCTURES BILL OF MATERIAL

Bar	No.	Size	Length	Shape
a	214	#5	36'-3"	~
a1	246	#5	34'-6"	~
a2	246	#5	33'-0"	~
d	624	#4	1'-4"	~
b	530	#5	37'-0"	~
b1	184	#6	16'-3"	~
b2	96	#6	25'-4"	~
b3	48	#4	28'-9"	~
c	16	#5	37'-3"	~
c1	40	#5	6'-0"	~
s	312	#4	5'-2"	~
x	120	#5	4'-6"	~
Class X Concrete			Cu. Yd.	308.0
Reinforcement Bars			Lb.	53,120
Structural Steel			Lb.	265,040

* Weight of Rollers, Rockers, Bearing Plates, Lead Plates and Anchor Bolts included as Structural Steel. Est. Weight = 12,130.

SUPERSTRUCTURE
F.A.I. RT. 70 SEC. 25-1VB-1
EFFINGHAM COUNTY
STA. 1525 + 02.39

LOADING H20-516-44

STATE OF ILLINOIS
DEPARTMENT OF TRANSPORTATION

EXISTING STRUCTURE PLANS - II
STRUCTURE NO. 025-0005 (EB) & 025-0006 (WB)

F.A.I. RTE.	SECTION	COUNTY	TOTAL SHEETS	SHEET NO.
70	25-1HB-3	EFFINGHAM	747	381
CONTRACT NO. 74893				





USER NAME	= moyerby
DESIGNED	-
DRAWN	-
CHECKED	-
DATE	- 10/16/2025

DESIGNED	-
REVIS	-
REVIS	-
REVIS	-
REVIS	-


SCALE: SHEET 2 OF 5 SHEETS STA. TO STA.

ILLINOIS FED. AID PROJECT

DETAIL - END OF BEAM

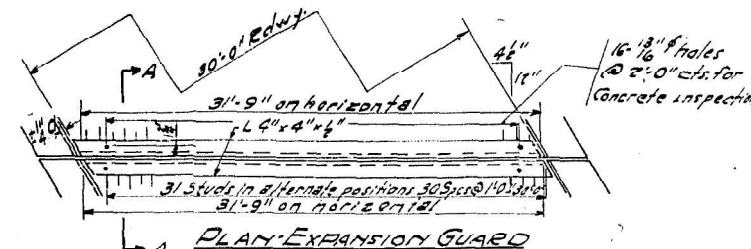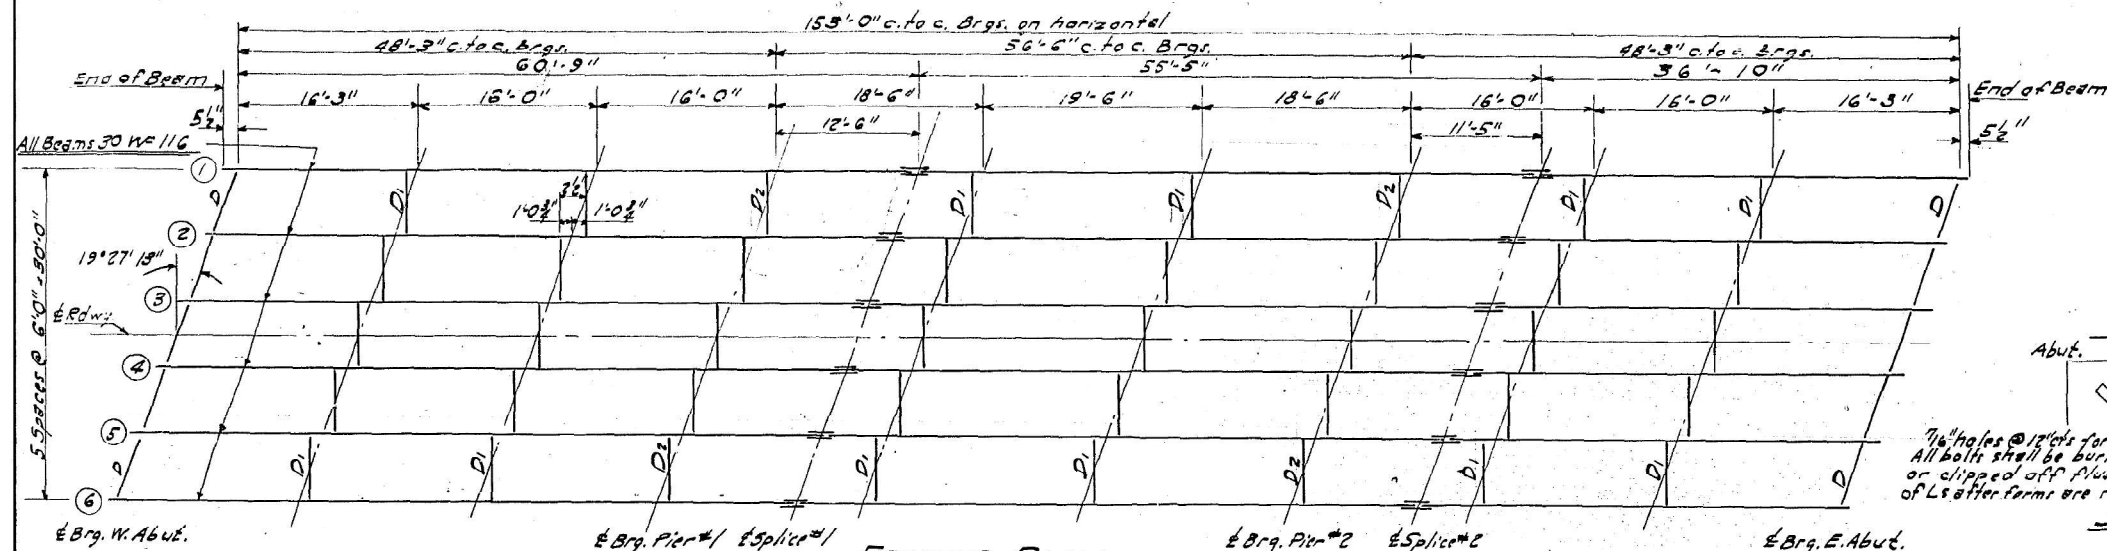

Est. Weight of Exp. Guards included in Bill of Material on sheet 2 is 3560 Lbs

 



DIMENSIONS "2" No 4 So. STRUCT. SIMILAR

Quarry Area	1	2	3	4	5	6
West End	1/4"	1 5/8"	2 1/4"	2 1/4"	1 3/8"	0
East End	0	1 3/8"	2 1/4"	2 1/4"	1 5/8"	1/4"


7/16" holes @ 12" cts for 3/8" p bolts
All bolts shall be burned, sewed
or clipped off flush with heads
of Ls after forms are removed

3/4" x 8" x 2" CP1020S.T.L.
Granular or Solid flux filled
Studs automatically end welded
alternating @ 1'-0" c/c


SECC. A-A

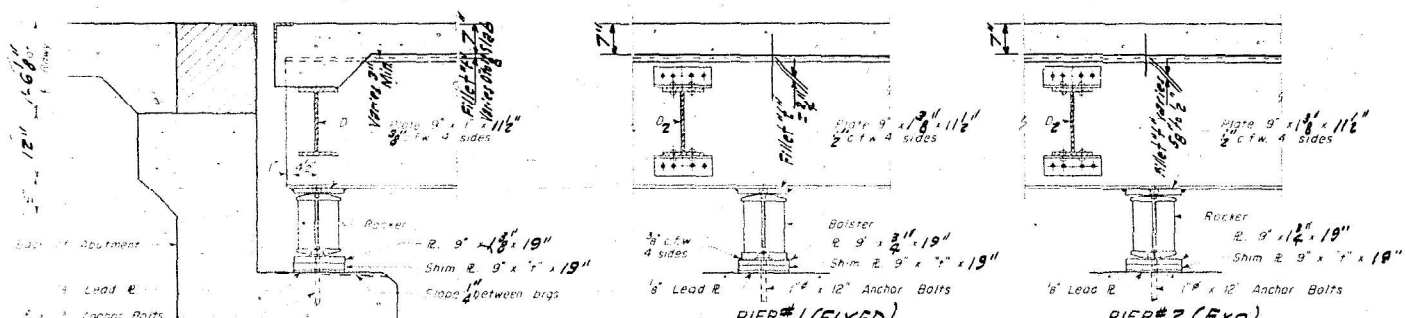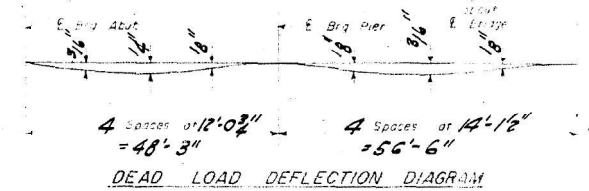


SECTION AT ABUTMENT

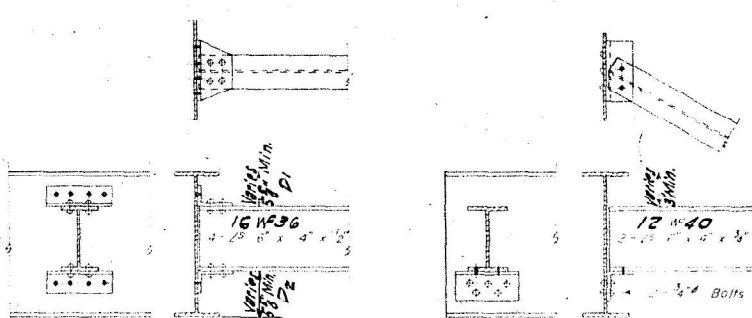


DIAPHRAGM D FD₂ PUN DIAPHRAGMS LEVEL DIAPHRAGM D

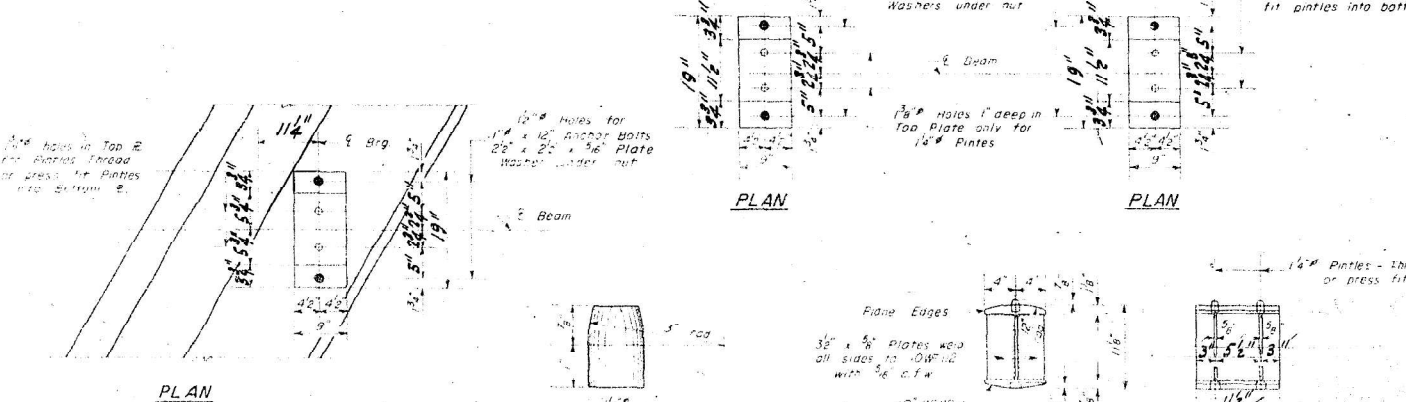

DETAIL OF PINTL

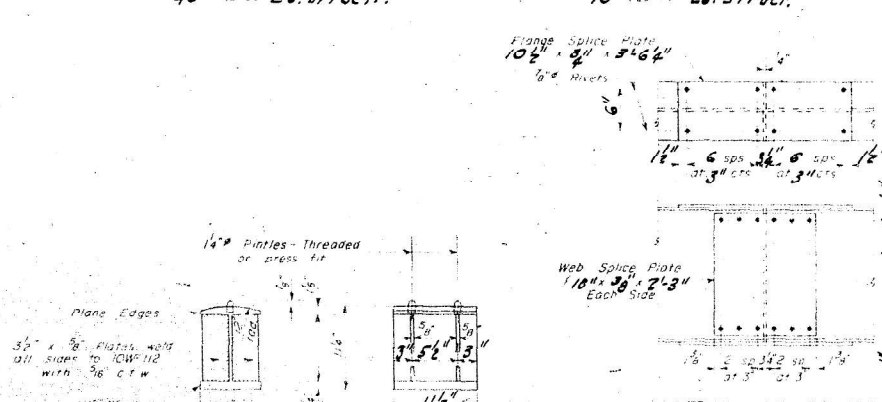

DETAIL OF SPLICE

 

FABRICATION DIAGRAM
North & South Structures Identical

ELEVATION TOP OF BEAMS							
	LOCATION	Bm.1	Bm.2	Bm.3	Bm.4	Bm.5	Bm.6
North Structure	N.Abut. @ Brg.	643.09	643.20	643.27	643.27	643.20	643.09
	Pier #1	643.10	643.21	643.28	643.28	643.27	643.10
	Splice #1	643.11	643.22	643.29	643.29	643.22	643.11
	Pier #2	643.11	643.22	643.29	643.29	643.22	643.11
	Splice #2	643.11	643.22	643.29	643.29	643.22	643.11
	E.Abut. @ Brg.	643.09	643.20	643.27	643.27	643.20	643.09
South Structure	N.Abut. @ Brg.	642.98	643.09	643.16	643.16	643.09	642.98
	Pier #1	642.99	643.10	643.17	643.17	643.10	642.99
	Splice #1	643.00	643.11	643.18	643.18	643.11	643.00
	Pier #2	643.00	643.11	643.18	643.18	643.11	643.00
	Splice #2	643.00	643.11	643.18	643.18	643.11	643.00
	E.Abut. @ Brg.	642.98	643.09	643.16	643.16	643.09	642.98

Beams	North Struct.					South Struct.						
All Brgs.	1	2	3	4	5	6	1	2	3	4	5	6
	0	$\frac{1}{4}$ "	0	0	$\frac{1}{4}$ "	0	0	$\frac{1}{4}$ "	0	0	$\frac{1}{4}$ "	0

Note: Bolt splice flush with
End of Beam for shipment







STRUCTURAL STEEL

F.A.I.R.T. 70 SEC. 25-1VB-1
EFFINGHAM COUNTY
STA. 1525+02.39

FOR INFORMATION ONLY

STATE OF ILLINOIS
DEPARTMENT OF PUBLIC WORKS & BUILDINGS
DIVISION OF HIGHWAYS

1.70 25-IVB-1 EFFINGHAM 13 8 7 4

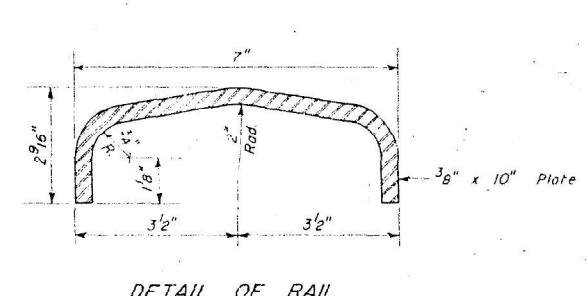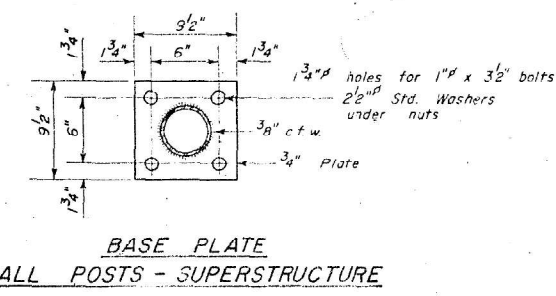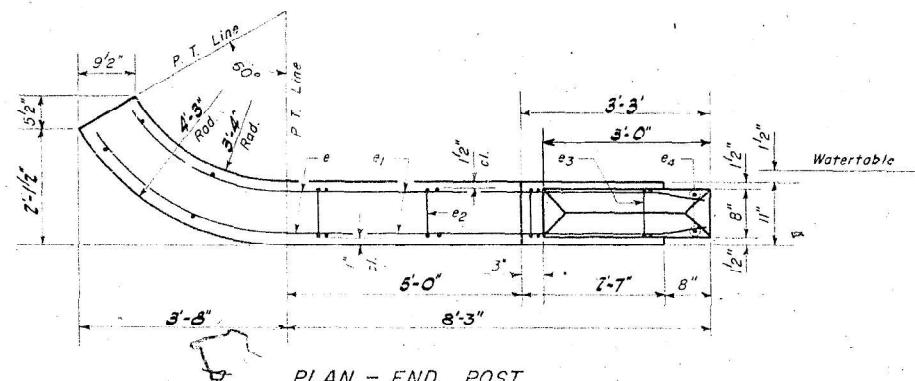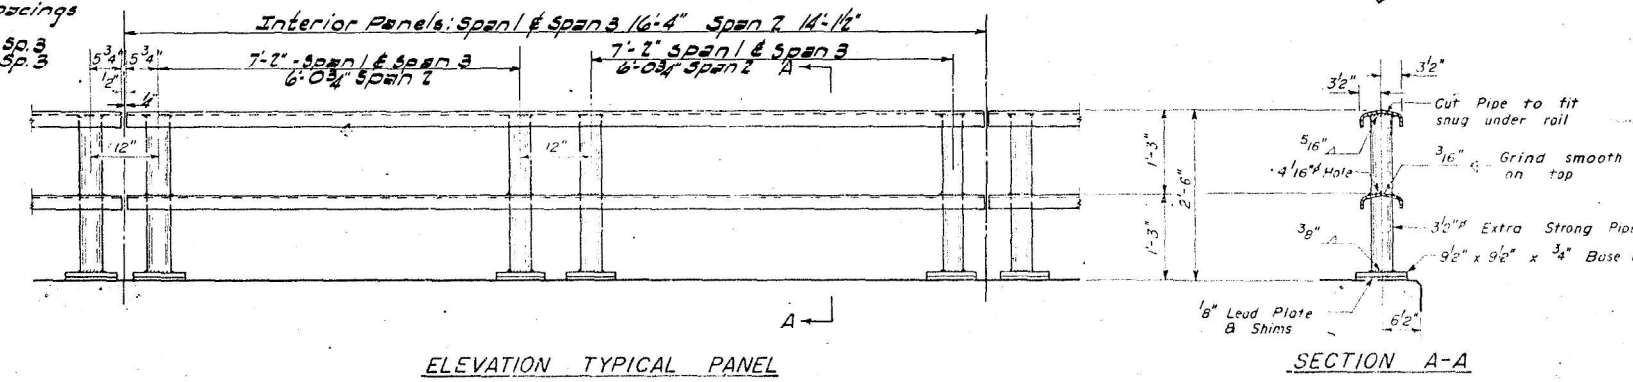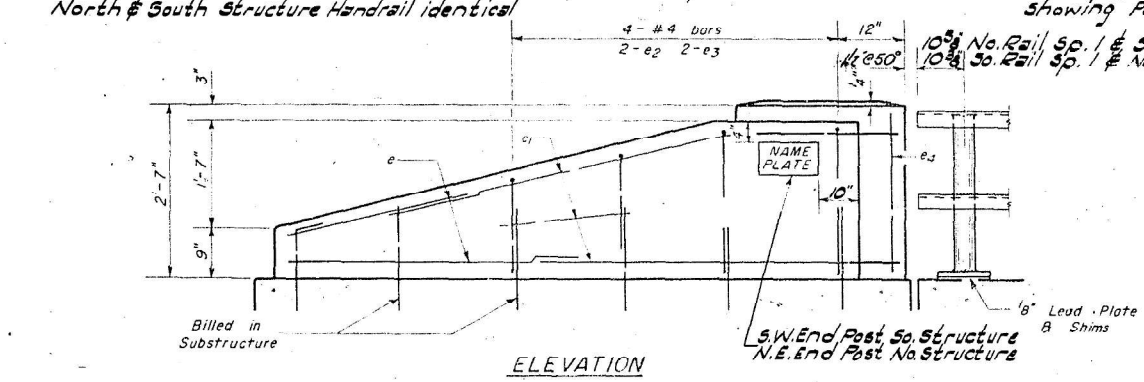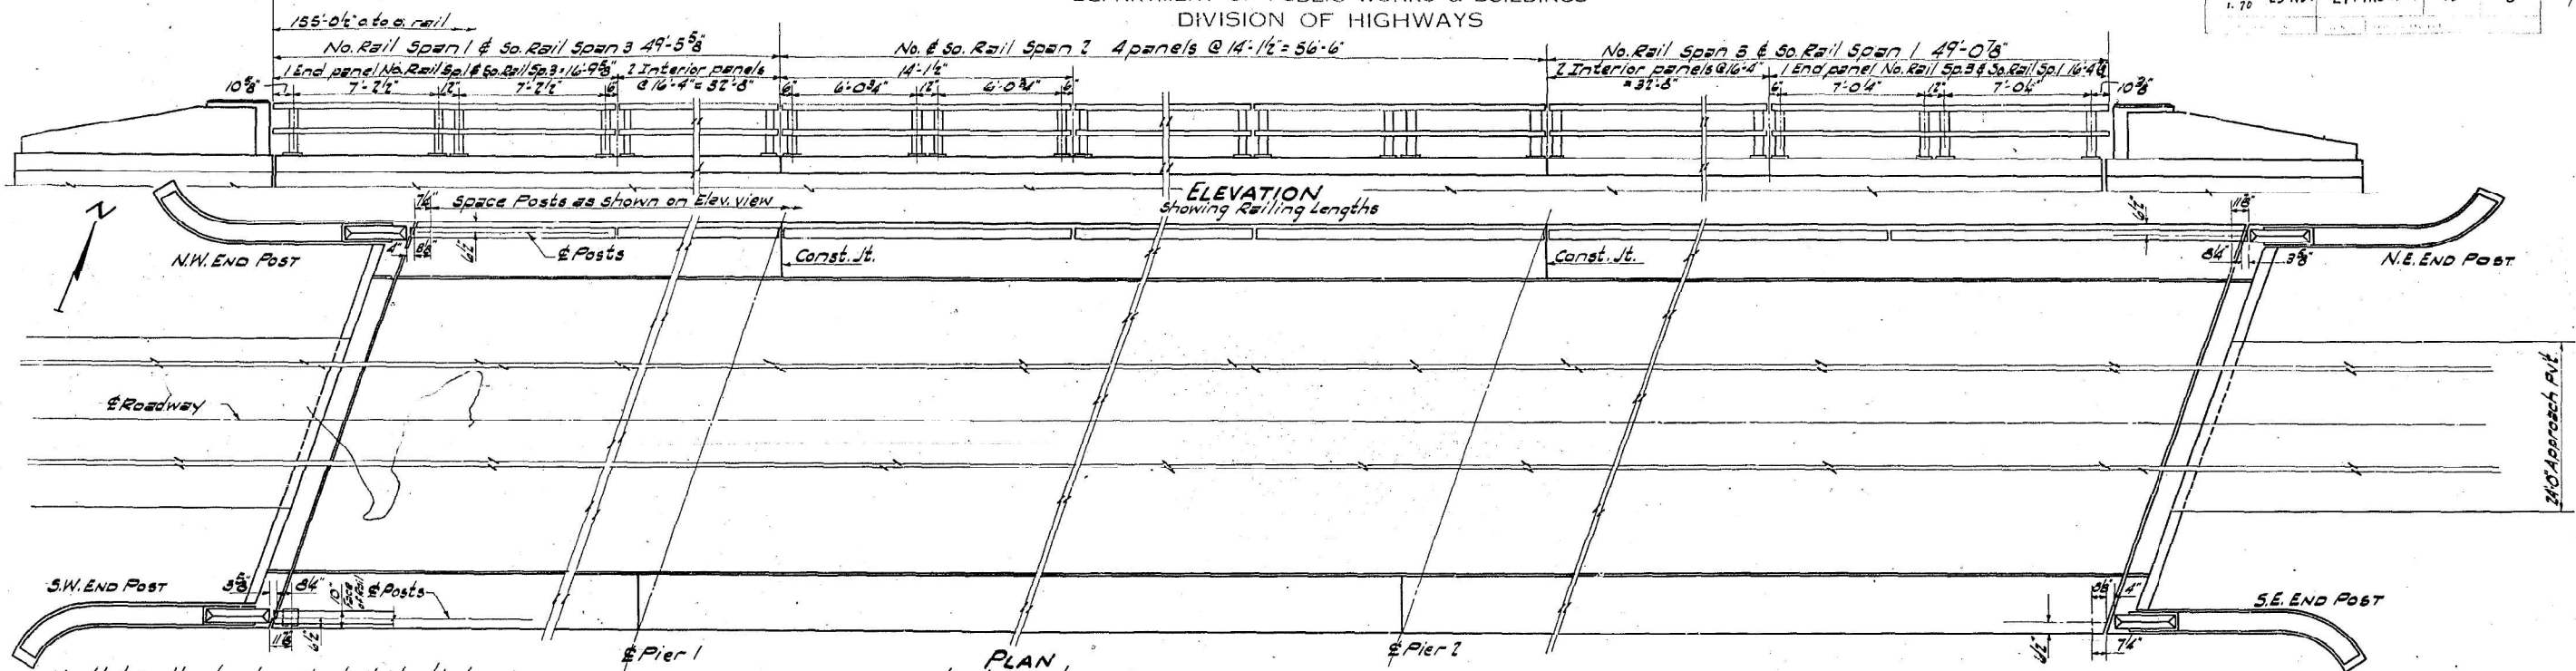

BILL OF MATERIAL




Handrail Concrete	Cu Yd.	5.8
Reinforcement Bars	Lbs.	480
Metal Handrail	Ln. Ft.	620

GENERAL NOTES
All End Posts shall be Handrail Concrete.
Provide 1-1/8" and 2-1/16" Shims for 50% of the Posts.
All posts shall be vertical.

DESIGNED BY: V.R. Sonti
CHECKED BY: J.B. Noland, J. Sandoval
DRAWN BY: V.R.S.W.A. Sausaman
DATE: JUNE 15 '59

BILL OF REINFORCEMENT

Bar	No.	Size	Length	Shape
e1	32	#4	5'-3"	
e2	48	#4	3'-0"	
e3	16	#4	3'-4"	
e4	16	#4	5'-0"	
e5	16	#4	2'-3"	

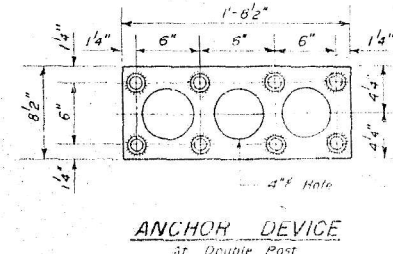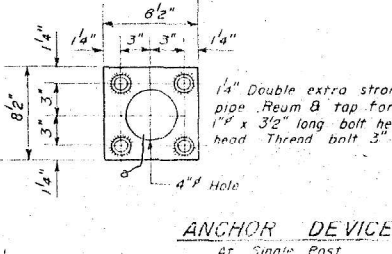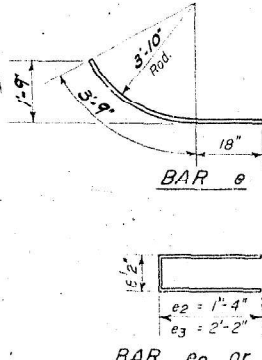

HANDRAIL
F.A.T. Rt. 70 Sec. 15-IVB-1
EFFINGHAM COUNTY
STA. 152 5 + 02.39



USER NAME	= moverbey	DESIGNED	-	REVISED	-
DRAWN	-	REVISOR	-	REVISOR	-
CHECKED	-	REVISOR	-	REVISOR	-
DATE	-	REVISOR	-	REVISOR	-

STATE OF ILLINOIS
DEPARTMENT OF TRANSPORTATION




EXISTING STRUCTURE PLANS - IV
STRUCTURE NO. 025-0005 (EB) & 025-0006 (WB)

F.A.I. RTE.	SECTION	COUNTY	TOTAL SHEETS	SHEET NO.
70	25-IVB-3	EFFINGHAM	747	383
CONTRACT NO. 74893				

FOR INFORMATION ONLY

STATE OF ILLINOIS
DEPARTMENT OF PUBLIC WORKS & BUILDINGS
DIVISION OF HIGHWAYS



1. 70 25-1VB-1 Effingham 13 9 7

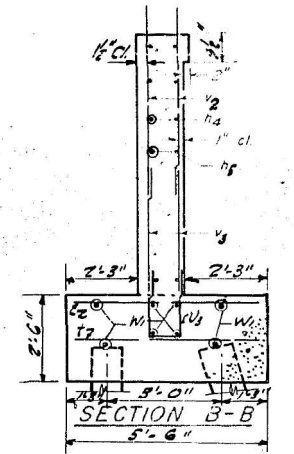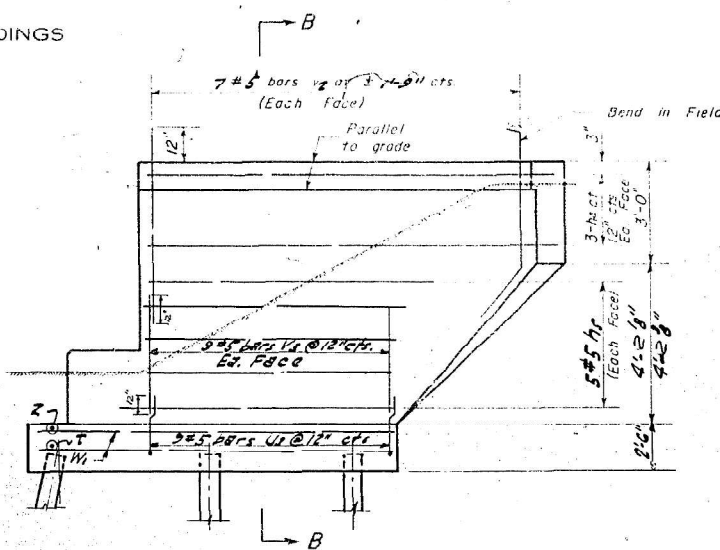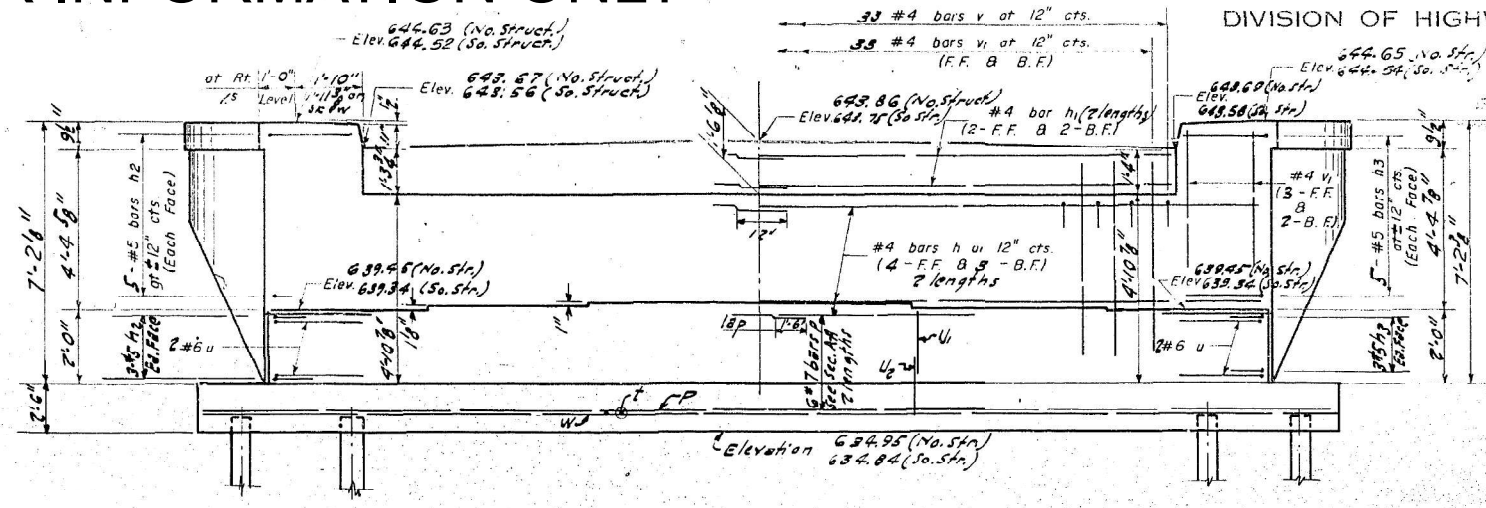

ELEVATION
At Right Angles to E. Rdwy.
Showing Front Face Elevations

SIDE ELEVATION

PILE DATA
Capacity - 35 Tons.
Est. Length - 40'-0"
No. Req'd. - 64 (4 Abuts.)

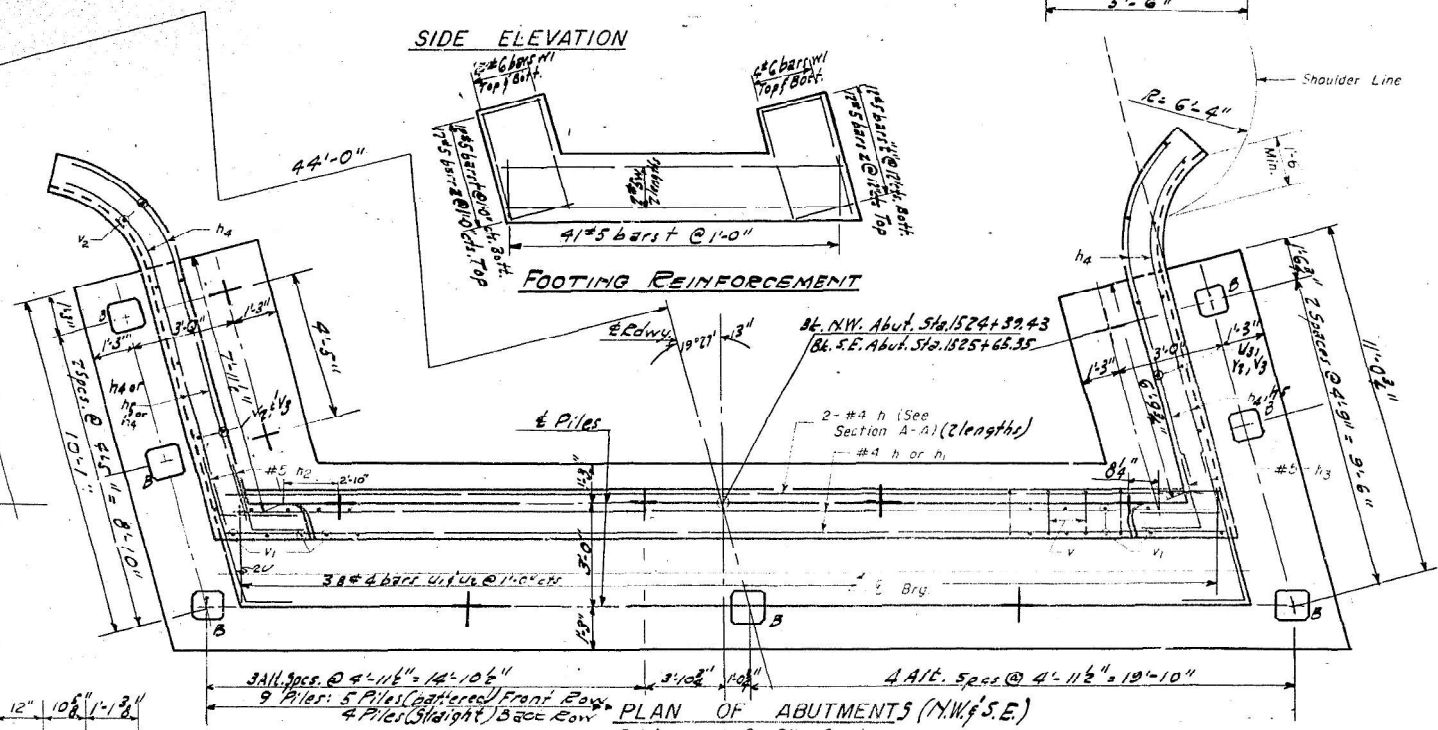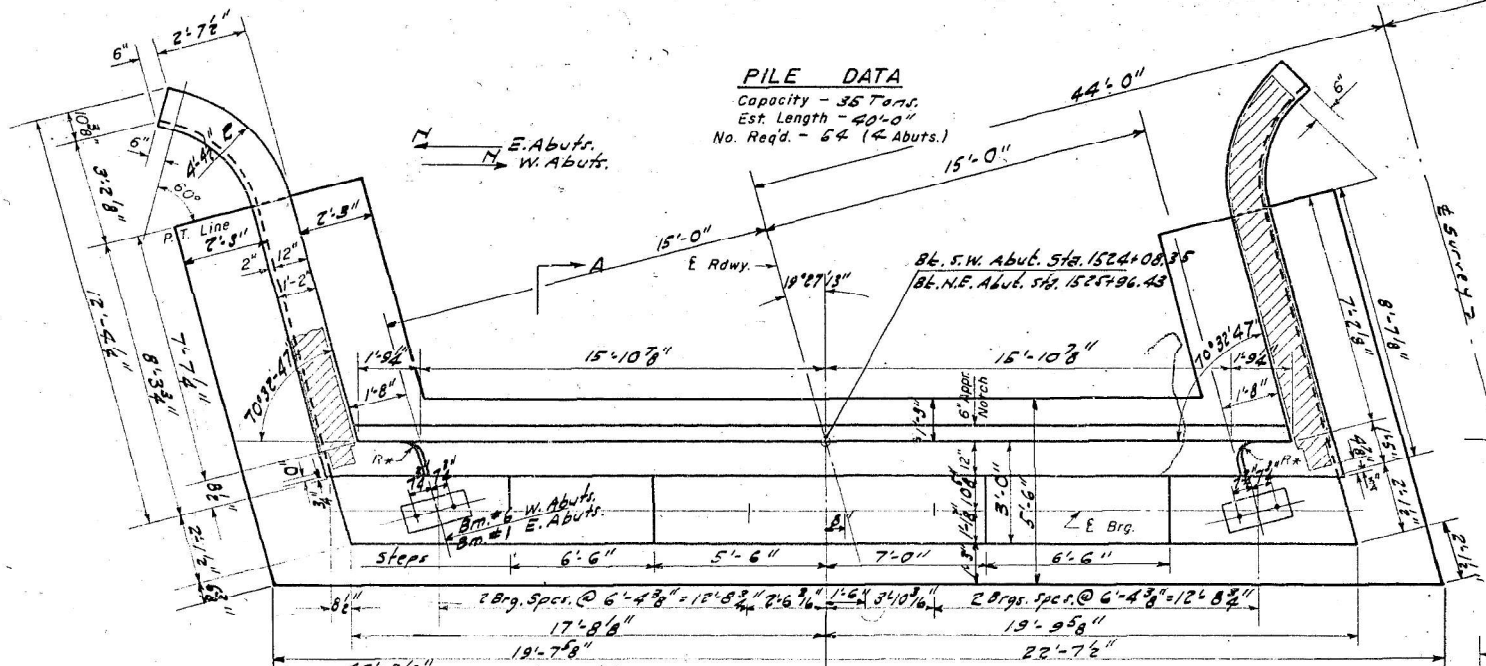

PLAN OF ABUTMENTS (SW & NE)
Dimensions similar for all
abutments unless noted

PLAN OF ABUTMENTS (NW & SE)
Reinforcement & Pile Spacing

* Note: Contractor shall construct curb without radius when a curb & gutter are used on bridge approaches (See road plans).

BILL OF REINFORCEMENT

Bar	No.	Size	Length	Shape	Bar	No.	Size	Length	Shape
h	72	#4	19'-3"	—	h	16	#5	2'-6"	—
h1	32	#4	16'-3"	—	W1	64	#6	10'-9"	—
h2	64	#5	4'-6"	—					
h3	64	#5	4'-6"	—					
h4	48	#5	12'-0"	—					
h5	80	#5	8'-6"	—					
P	48	#7	19'-3"	—	v	132	#4	2'-9"	—
					v1	304	#4	5'-3"	—
U	16	#6	7'-10"	—	v2	112	#5	5'-0"	—
U1	152	#4	6'-0"	—	v3	144	#5	4'-6"	—
U2	152	#4	7'-9"	—	z	96	#5	5'-3"	—
U3	72	#5	6'-0"	—	t	260	#5	5'-3"	—

BILL OF MATERIAL


Item	Unit	Quantity
Class X Concrete	Cu. Yd.	176.5
Reinforcement Bars	Lb.	13,020
Concrete Piles	Lin. Ft.	2,480
Test Piles (Concrete)	Ed.	2

ABUTMENTS
F.A.I. RT. 70 SEC. 25-1VB-1
EFFINGHAM COUNTY
STA. 1525+02.39

SIGNED: V.R. South
CHECKED: J.B. N.
DRAWN: R.S. W. A. Sausaman
CHIEF: J.B. N.

JUNE 15, 1958
EXAMINED: [Signature]
PASSED: [Signature]
APPROVED: [Signature]

Bar	Size	Length
U1	#4	2'-9"
U2	#4	2'-9"
U3	#5	2'-9"

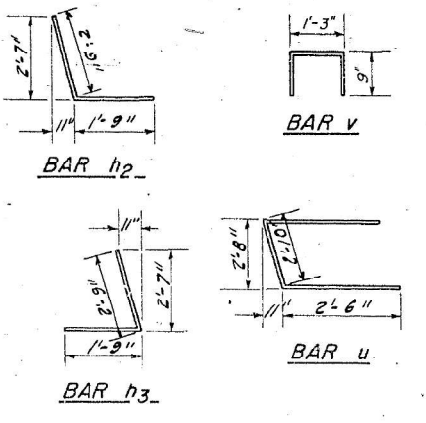

SECTION A-A

Revised: 7-8-60 Curb Heights R.B.M.



USER NAME	= moverbey
DESIGNED	-
DRAWN	-
CHECKED	-
DATE	= 10/16/2025

REVISED	-
REVISED	-
REVISED	-
REVISED	-

STATE OF ILLINOIS
DEPARTMENT OF TRANSPORTATION

EXISTING STRUCTURE PLANS - V
STRUCTURE NO. 025-0005 (EB) & 025-0006 (WB)

SCALE: SHEET 5 OF 6 SHEETS STA. TO STA.

F.A.I. RTE.	SECTION	COUNTY	TOTAL SHEETS	SHEET NO.
70	25-1VB-3	EFFINGHAM	747	384
CONTRACT NO. 74893				
ILLINOIS FED. AID PROJECT				

BENCHMARK

Cut square on top of the SW parapet wall of structure 025-0008 WB lane of I-70 over IL 128 Sta. 1534+90.00, Offset 27.00' Lt., Elev. 634.76

EXISTING STRUCTURE

Structures SN 025-0007 (EB) and 0008 (WB) were originally built in 1961, Section 25-1HB-3, as FAI Route 70 over IL 128. The structures carry a 3-span continuous 7" concrete slab on steel beam superstructure supported by stub abutments and reinforced concrete column piers on steel piles. The back to back of abutment length is 133'-4". The width of the WB structure is 55'-3", and the EB varies from 44'-7" to 49'-3" out to out of deck.

TRAFFIC CONTROL


Roadway crossovers will be utilized to maintain traffic. The eastbound structure (SN 025-0115) will be constructed first.

SALVAGE

None

LEGEND

- Soil Boring
- Existing Aerial Line

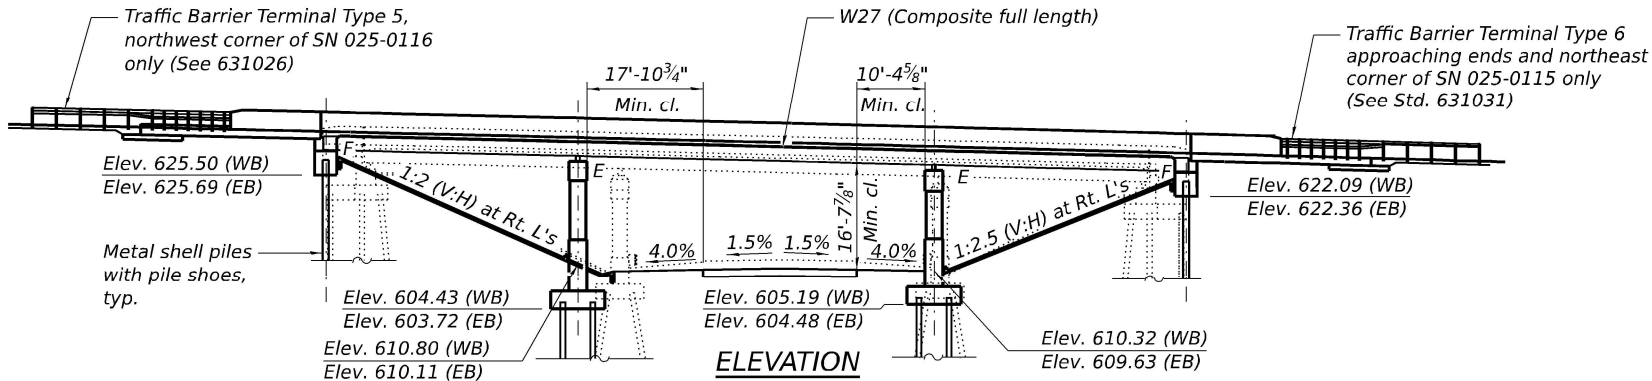

SEISMIC DATA:

Seismic Performance Zone (SPZ) = 2
Design Spectral Acceleration at 1.0 sec. (S_{D1}) = 0.157g
Design Spectral Acceleration at 2.0 sec. (S_{D5}) = 0.385g
Soil Site Class = C

CURVE DATA

Ramp B	Ramp C
PI Sta. 210+750.19	PI Sta. 323+03.09
$\Delta = 23^\circ 04' 51''$	$\Delta = 19^\circ 17' 02''$
$D = 13^\circ 19' 29''$	$D = 13^\circ 19' 29''$
$R = 430.00'$	$R = 430.00'$
$T = 87.80'$	$T = 73.05'$
$L = 173.22'$	$L = 144.72'$
$E = 8.87'$	$E = 6.16'$
$PC = 209+62.39$	$PC = 322+30.04$
$PT = 211+35.61$	$PT = 323+74.76$

DESIGN STRESSES


FIELD UNITS
 $f'_c = 4,000$ psi (superstructure)
 $f'_c = 3,500$ psi
 $f_y = 60,000$ psi (reinforcement)
 $f_y = 50,000$ psi (M270 Grade 50)

DESIGN SPECIFICATIONS


2020 AASHTO LRFD Bridge Design Specifications, 9th Edition.

LOADING HL-93


Allow 50#/sq.ft. for future wearing surface.

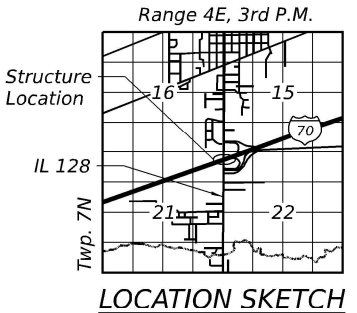



APPROVED
For Structural Adequacy Only
Joseph T. Heger
Engineer of Bridges & Structures

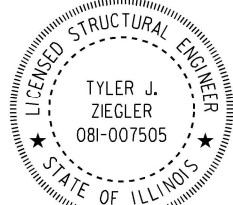

Exp. Date 11/30/2024
Applies to Sheets 33 thru 42 of 46.

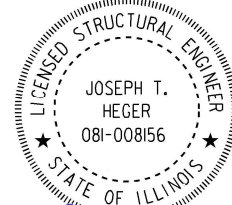


Exp. Date 11/30/2024
Applies to Sheets 1 thru 32 and 43 thru 46 of 46.

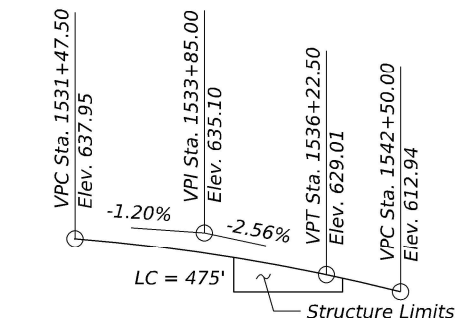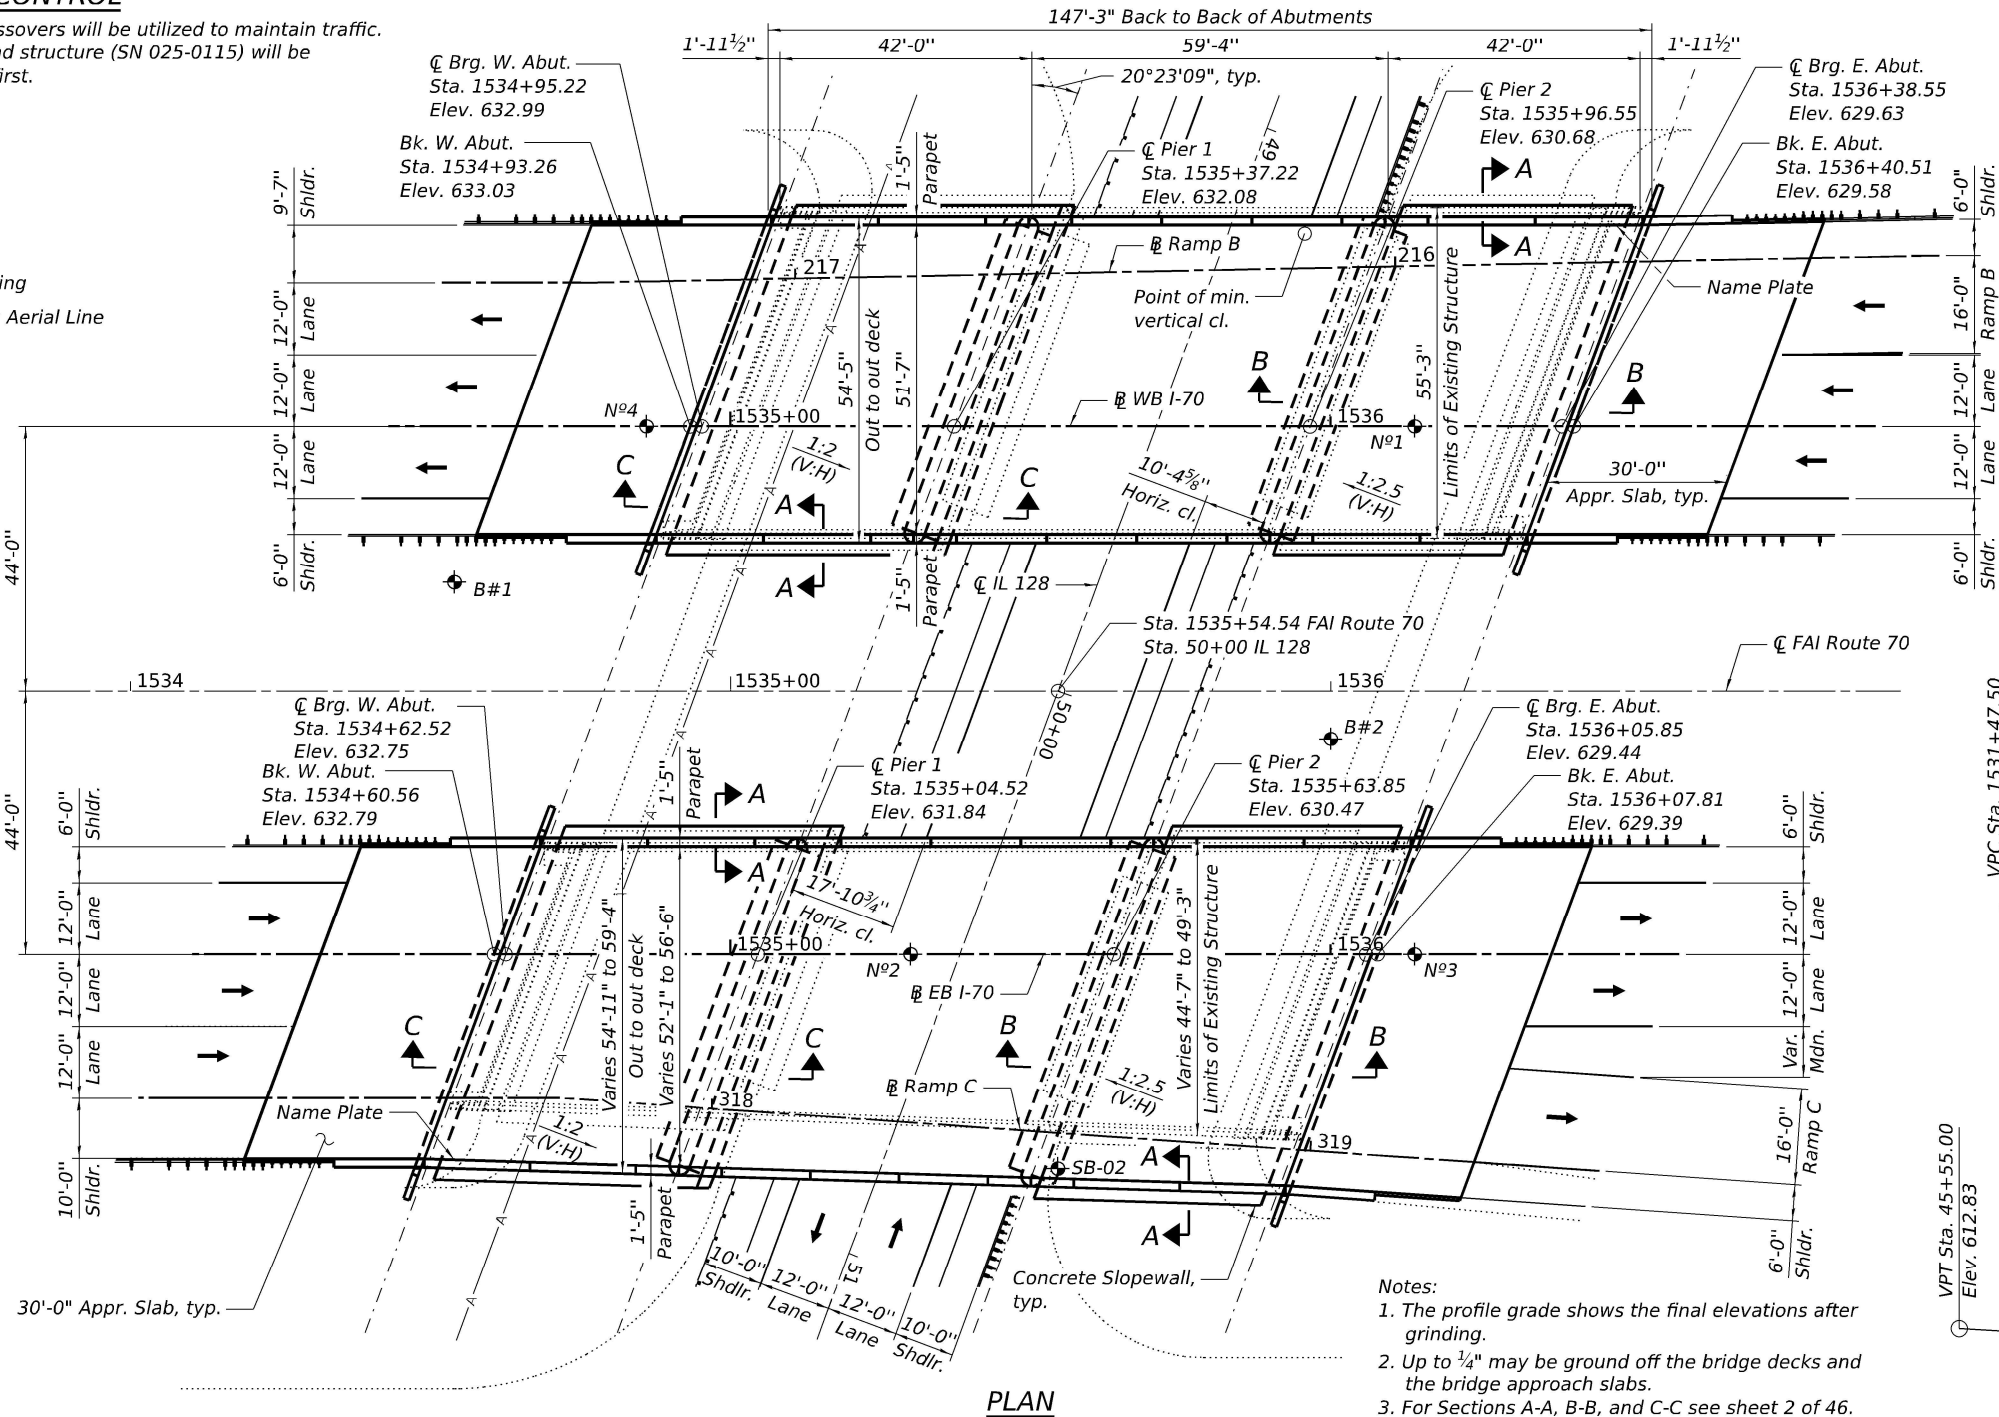


PROFILE GRADE

Along $\bar{C}$ EB I-70
The profile grade shows the final elevations after grinding.

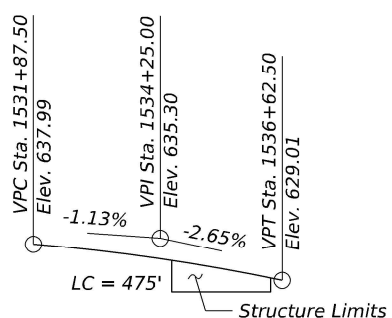

PROFILE GRADE

Along $\bar{C}$ WB I-70
The profile grade shows the final elevations after grinding.

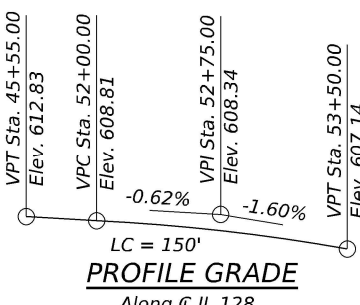

PROFILE GRADE

Along $\bar{C}$ IL 128

- Notes:
- The profile grade shows the final elevations after grinding.
 - Up to $\frac{1}{4}$ " may be ground off the bridge decks and the bridge approach slabs.
 - For Sections A-A, B-B, and C-C see sheet 2 of 46.

GENERAL PLAN AND ELEVATION

I-70 OVER IL 128

F.A.I. ROUTE 70 - SEC. 25-1HB-3

EFFINGHAM COUNTY

STATION 1535+54.54

STRUCTURE NO. 025-0115 (EB)

STRUCTURE NO. 025-0116 (WB)



USER NAME	= mcoridova
DESIGNED	- MAC
DRAWN	- MAC
PLOT SCALE	= N/A
CHECKED	- JTH
DATE	- 08/06/2024
PLOT DATE	= 8/5/2024

DESIGNED	- MAC
DRAWN	- MAC
CHECKED	- JTH
DATE	- 08/06/2024

STATE OF ILLINOIS
DEPARTMENT OF TRANSPORTATION

GENERAL PLAN AND ELEVATION
STRUCTURE NO. 025-0115 (EB) & 025-0116 (WB)



SCALE: SHEET 1 OF 46 SHEETS STA. TO STA.

F.A.I. RTE.	SECTION	COUNTY	TOTAL SHEETS	SHEET NO.
70	25-1HB-3	EFFINGHAM	747	386
CONTRACT NO. 74893				
ILLINOIS FED. AID PROJECT				



F.A.I. RTE.	SECTION	COUNTY	TOTAL SHEETS	SHEET NO.
70	25-1HB-3	EFFINGHAM	747	387
CONTRACT NO. 74893				
ILLINOIS		FED. AID PROJECT		

FILE NAME: dw:\cmt\engr\proj\benites\com\connect\projects\Documents\DOT22004197\0074893\ICADD Data\Bridg\ICADD Sheets\025-0115\0115-04-Top of Deck Elevations WB 1.dgn

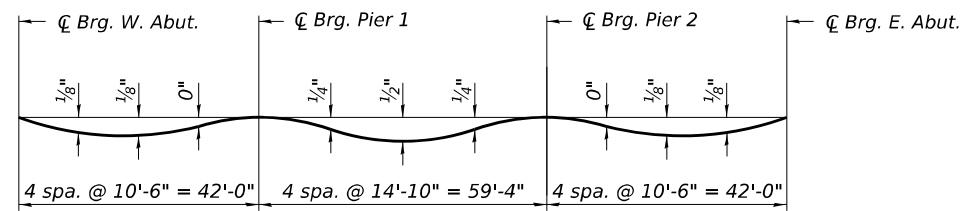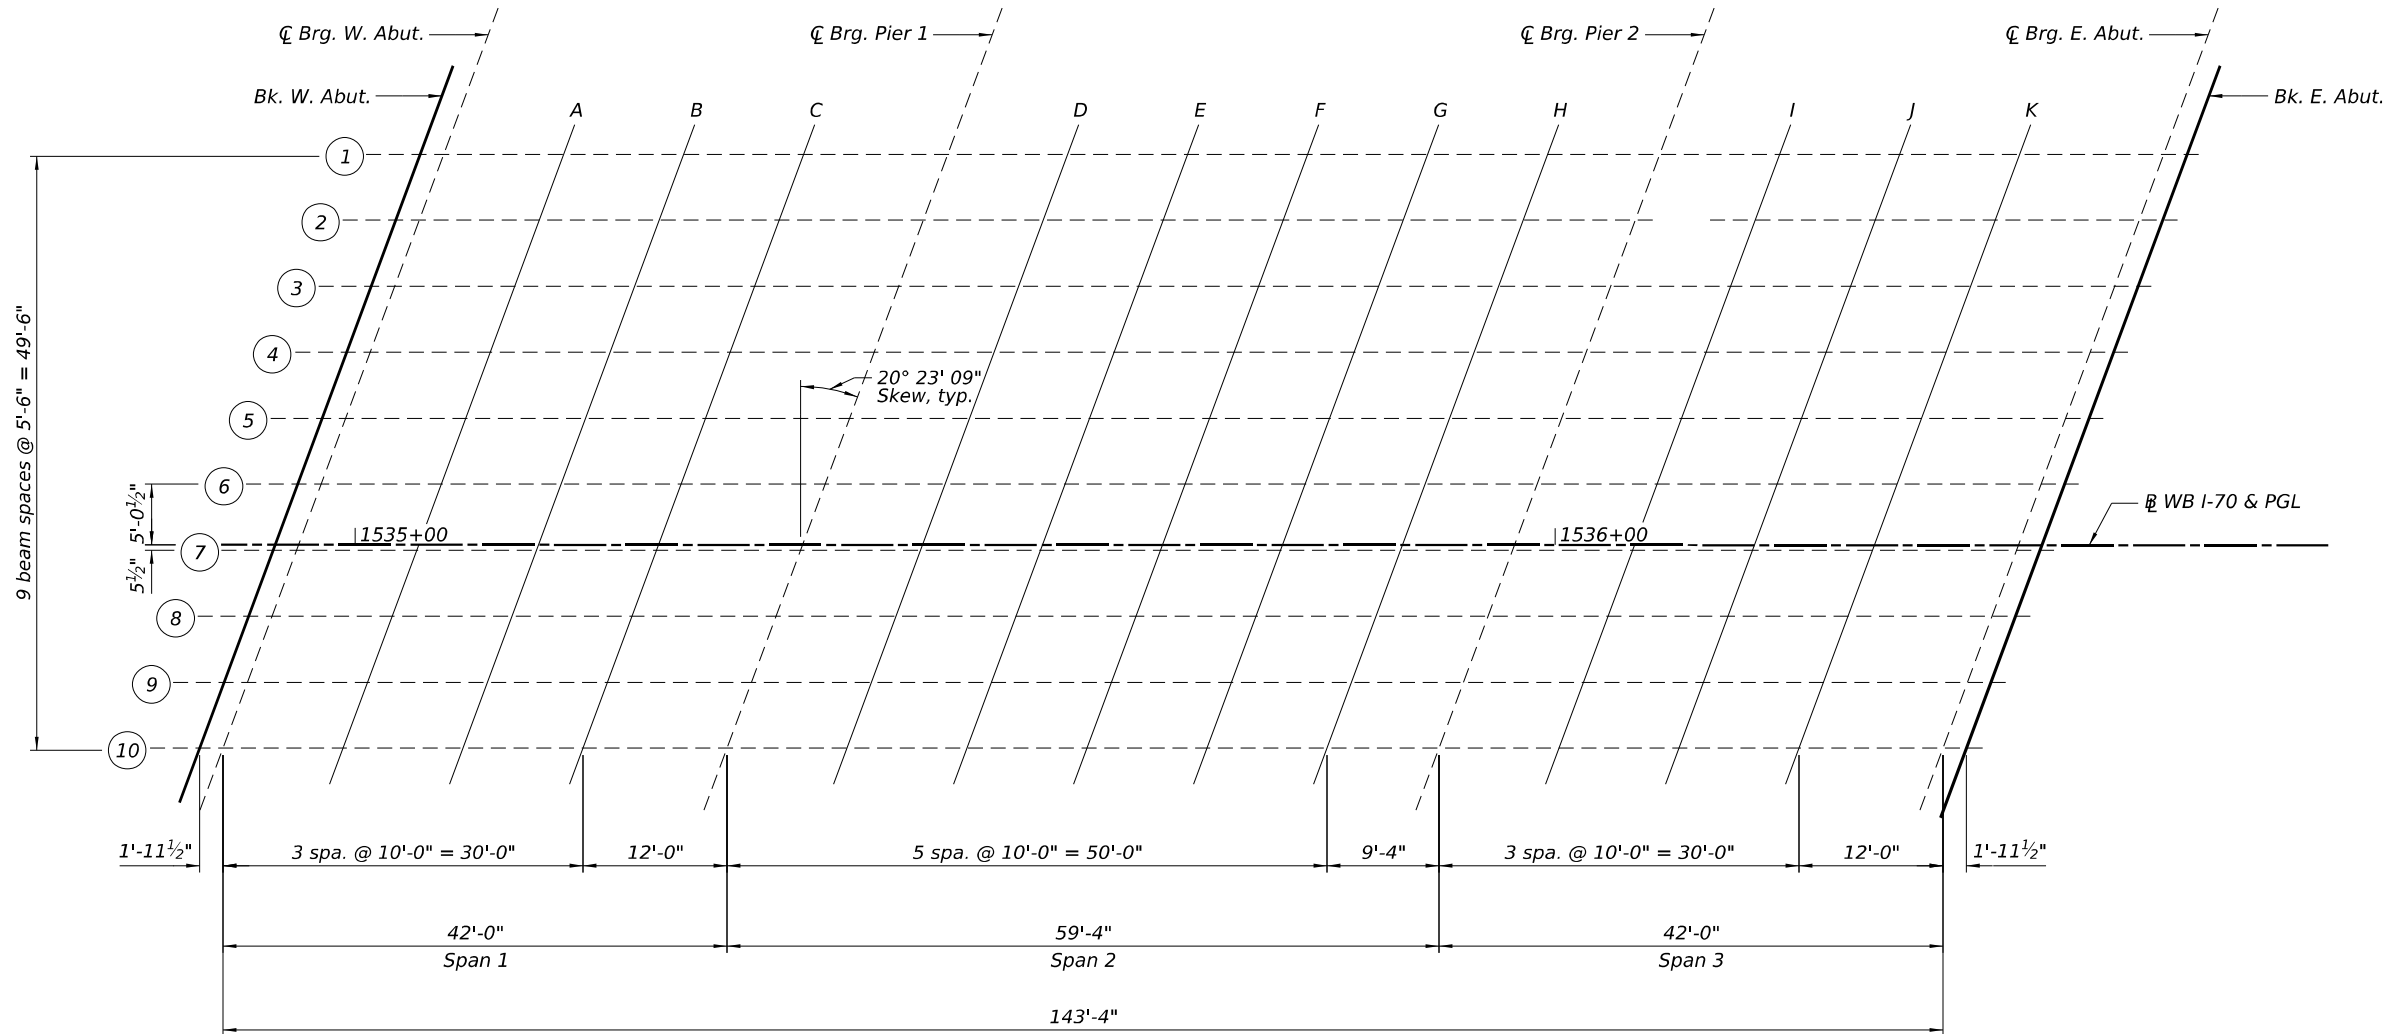


DEAD LOAD DEFLECTION DIAGRAM

(Includes weight of concrete only.)

Note:

The above deflections are not to be used in the field if the engineer is working from the grade elevations adjusted for dead load deflections and grinding as shown on sheets 5 and 6 of 46.

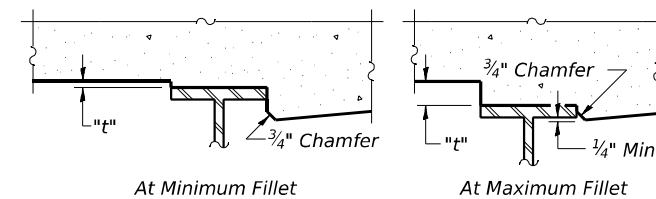

To determine "t": After all structural steel has been erected, elevations of the top flanges of the beams shall be taken at intervals shown on sheets 5 and 6 of 46. These elevations subtracted from the "Theoretical Grade Elevations Adjusted for Dead Load Deflection and Grinding" shown on sheets 5 and 6 of 46, minus the initial slab thickness prior to grinding, equals the fillet heights "t" above top flange of beams.

The slab is to be ground after curing to achieve smoothness, but the slab is not to be ground to elevations below the "Theoretical Grade Elevations" shown on sheets 5 and 6 of 46. For grinding the deck, see Special Provisions.

FILLET HEIGHTS



License No. 184-000613 © Copyright CMT, Inc.

USER NAME = mcardova	DESIGNED - MAC	REVISED -
	DRAWN - BLH	REVISED -
PLOT SCALE = N/A	CHECKED - DH/JTH	REVISED -
PLOT DATE = 8/5/2024	DATE - 08/06/2024	REVISED -

STATE OF ILLINOIS
DEPARTMENT OF TRANSPORTATION

TOP OF DECK ELEVATIONS - WB - I
STRUCTURE NO. 025-0115 (EB) & 025-0116 (WB)

SCALE: SHEET 4 OF 46 SHEETS STA. TO STA.

F.A.I. RTE.	SECTION	COUNTY	TOTAL SHEETS	SHEET NO.
70	25-1HB-3	EFFINGHAM	747	389
CONTRACT NO. 74893				
ILLINOIS FED. AID PROJECT				

FILE NAME: dw:\cmt\engr\paw_bentley.com\cm-connect\projects\Documents\DOT22004197-0074893\ICADD Data\Bridg\ICADD Sheets\025-011560116-74893-005-Top of Deck Elevations_WB_II.dgn

BEAM 1

Location	Station	Offset	Theoretical Grade Elevations	Theoretical Grade Elevations Adjusted For Dead Load Deflection and Grinding
Bk. W. Abut.	1535+05.35	-32.54	632.19	632.21
CL Brg. W. Abut.	1535+07.31	-32.54	632.14	632.16
A	1535+17.31	-32.54	631.93	631.96
B	1535+27.31	-32.54	631.71	631.74
C	1535+37.31	-32.54	631.48	631.50
CL Brg. Pier 1	1535+49.31	-32.54	631.21	631.23
D	1535+59.31	-32.54	630.98	631.02
E	1535+69.31	-32.54	630.75	630.80
F	1535+79.31	-32.54	630.51	630.57
G	1535+89.31	-32.54	630.27	630.32
H	1535+99.31	-32.54	630.03	630.06
CL Brg. Pier 2	1536+08.64	-32.54	629.80	629.82
I	1536+18.64	-32.54	629.55	629.57
J	1536+28.64	-32.54	629.29	629.32
K	1536+38.64	-32.54	629.04	629.07
CL Brg. E. Abut.	1536+50.64	-32.54	628.73	628.75
Bk. E. Abut.	1536+52.60	-32.54	628.68	628.70

BEAM 2

Location	Station	Offset	Theoretical Grade Elevations	Theoretical Grade Elevations Adjusted For Dead Load Deflection and Grinding
Bk. W. Abut.	1535+03.31	-27.04	632.34	632.36
CL Brg. W. Abut.	1535+05.27	-27.04	632.30	632.32
A	1535+15.27	-27.04	632.08	632.11
B	1535+25.27	-27.04	631.86	631.89
C	1535+35.27	-27.04	631.64	631.66
CL Brg. Pier 1	1535+47.27	-27.04	631.37	631.39
D	1535+57.27	-27.04	631.14	631.18
E	1535+67.27	-27.04	630.90	630.95
F	1535+77.27	-27.04	630.67	630.73
G	1535+87.27	-27.04	630.43	630.48
H	1535+97.27	-27.04	630.19	630.22
CL Brg. Pier 2	1536+06.60	-27.04	629.96	629.98
I	1536+16.60	-27.04	629.71	629.73
J	1536+26.60	-27.04	629.46	629.49
K	1536+36.60	-27.04	629.20	629.23
CL Brg. E. Abut.	1536+48.60	-27.04	628.89	628.91
Bk. E. Abut.	1536+50.56	-27.04	628.84	628.86

BEAM 3

Location	Station	Offset	Theoretical Grade Elevations	Theoretical Grade Elevations Adjusted For Dead Load Deflection and Grinding
Bk. W. Abut.	1535+01.27	-21.54	632.49	632.51
CL Brg. W. Abut.	1535+03.22	-21.54	632.45	632.47
A	1535+13.22	-21.54	632.24	632.27
B	1535+23.22	-21.54	632.02	632.05
C	1535+33.22	-21.54	631.79	631.81
CL Brg. Pier 1	1535+45.22	-21.54	631.52	631.54
D	1535+55.22	-21.54	631.29	631.33
E	1535+65.22	-21.54	631.06	631.11
F	1535+75.22	-21.54	630.83	630.89
G	1535+85.22	-21.54	630.59	630.64
H	1535+95.22	-21.54	630.35	630.38
CL Brg. Pier 2	1536+04.56	-21.54	630.12	630.14
I	1536+14.56	-21.54	629.87	629.89
J	1536+24.56	-21.54	629.62	629.65
K	1536+34.56	-21.54	629.36	629.39
CL Brg. E. Abut.	1536+46.56	-21.54	629.05	629.07
Bk. E. Abut.	1536+48.52	-21.54	629.00	629.02

BEAM 4

Location	Station	Offset	Theoretical Grade Elevations	Theoretical Grade Elevations Adjusted For Dead Load Deflection and Grinding
Bk. W. Abut.	1534+99.22	-16.04	632.65	632.67
CL Brg. W. Abut.	1535+01.18	-16.04	632.61	632.63
A	1535+11.18	-16.04	632.39	632.42
B	1535+21.18	-16.04	632.17	632.20
C	1535+31.18	-16.04	631.95	631.97
CL Brg. Pier 1	1535+43.18	-16.04	631.68	631.70
D	1535+53.18	-16.04	631.45	631.49
E	1535+63.18	-16.04	631.22	631.27
F	1535+73.18	-16.04	630.99	631.05
G	1535+83.18	-16.04	630.75	630.80
H	1535+93.18	-16.04	630.51	630.54
CL Brg. Pier 2	1536+02.51	-16.04	630.28	630.30
I	1536+12.51	-16.04	630.03	630.05
J	1536+22.51	-16.04	629.78	629.81
K	1536+32.51	-16.04	629.53	629.56
CL Brg. E. Abut.	1536+44.51	-16.04	629.22	629.24
Bk. E. Abut.	1536+46.47	-16.04	629.17	629.19

BEAM 5

Location	Station	Offset	Theoretical Grade Elevations	Theoretical Grade Elevations Adjusted For Dead Load Deflection and Grinding
Bk. W. Abut.	1534+97.18	-10.54	632.79	632.81
CL Brg. W. Abut.	1534+99.14	-10.54	632.75	632.77
A	1535+09.14	-10.54	632.54	632.57
B	1535+19.14	-10.54	632.32	632.35
C	1535+29.14	-10.54	632.10	632.12
CL Brg. Pier 1	1535+41.14	-10.54	631.83	631.85
D	1535+51.14	-10.54	631.60	631.64
E	1535+61.14	-10.54	631.37	631.42
F	1535+71.14	-10.54	631.14	631.20
G	1535+81.14	-10.54	630.90	630.95
H	1535+91.14	-10.54	630.66	630.69
CL Brg. Pier 2	1536+00.47	-10.54	630.43	630.45
I	1536+10.47	-10.54	630.18	630.20
J	1536+20.47	-10.54	629.93	629.96
K	1536+30.47	-10.54	629.68	629.71
CL Brg. E. Abut.	1536+42.47	-10.54	629.37	629.39
Bk. E. Abut.	1536+44.43	-10.54	629.32	629.34

BEAM 6

Location	Station	Offset	Theoretical Grade Elevations	Theoretical Grade Elevations Adjusted For Dead Load Deflection and Grinding
Bk. W. Abut.	1534+95.13	-5.04	632.92	632.94
CL Brg. W. Abut.	1534+97.09	-5.04	632.88	632.90
A	1535+07.09	-5.04	632.66	632.69
B	1535+17.09	-5.04	632.45	632.48
C	1535+27.09	-5.04	632.23	632.25
CL Brg. Pier 1	1535+39.09	-5.04	631.96	631.98
D	1535+49.09	-5.04	631.73	631.77
E	1535+59.09	-5.04	631.50	631.55
F	1535+69.09	-5.04	631.27	631.33
G	1535+79.09	-5.04	631.03	631.08
H	1535+89.09	-5.04	630.79	630.82
CL Brg. Pier 2	1535+98.43	-5.04	630.56	630.58
I	1536+08.43	-5.04	630.32	630.34
J	1536+18.43	-5.04	630.07	630.10
K	1536+28.43	-5.04	629.82	629.85
CL Brg. E. Abut.	1536+40.43	-5.04	629.51	629.53
Bk. E. Abut.	1536+42.38	-5.04	629.46	629.48

FILE NAME: dw:/c:/temp/gpaw_bentley.com/cmt-connect-projects/Documents/IDOT/22004197/20074893/ICADD Data/Bridge/ICADD Sheets/025-0115&0116-z-74893-2006-Top of Deck Elevations_WB_III.dgn

WB I-70 & PGL

Location	Station	Offset	Theoretical Grade Elevations	Theoretical Grade Elevations Adjusted For Dead Load Deflection and Grinding
Bk. W. Abut.	1534+93.26	0.00	633.03	633.05
CL Brg. W. Abut.	1534+95.22	0.00	632.99	633.01
A	1535+05.22	0.00	632.78	632.81
B	1535+15.22	0.00	632.56	632.59
C	1535+25.22	0.00	632.34	632.36
CL Brg. Pier 1	1535+37.22	0.00	632.08	632.10
D	1535+47.22	0.00	631.85	631.89
E	1535+57.22	0.00	631.62	631.67
F	1535+67.22	0.00	631.39	631.45
G	1535+77.22	0.00	631.15	631.20
H	1535+87.22	0.00	630.91	630.94
CL Brg. Pier 2	1535+96.55	0.00	630.68	630.70
I	1536+06.55	0.00	630.44	630.46
J	1536+16.55	0.00	630.19	630.22
K	1536+26.55	0.00	629.94	629.97
CL Brg. E. Abut.	1536+38.55	0.00	629.63	629.65
Bk. E. Abut.	1536+40.51	0.00	629.58	629.60

BEAM 7

Location	Station	Offset	Theoretical Grade Elevations	Theoretical Grade Elevations Adjusted For Dead Load Deflection and Grinding
Bk. W. Abut.	1534+93.09	0.46	633.03	633.05
CL Brg. W. Abut.	1534+95.05	0.46	632.99	633.01
A	1535+05.05	0.46	632.78	632.81
B	1535+15.05	0.46	632.56	632.59
C	1535+25.05	0.46	632.34	632.36
CL Brg. Pier 1	1535+37.05	0.46	632.07	632.09
D	1535+47.05	0.46	631.85	631.89
E	1535+57.05	0.46	631.62	631.67
F	1535+67.05	0.46	631.38	631.44
G	1535+77.05	0.46	631.15	631.20
H	1535+87.05	0.46	630.91	630.94
CL Brg. Pier 2	1535+96.38	0.46	630.68	630.70
I	1536+06.38	0.46	630.44	630.46
J	1536+16.38	0.46	630.19	630.22
K	1536+26.38	0.46	629.94	629.97
CL Brg. E. Abut.	1536+38.38	0.46	629.63	629.65
Bk. E. Abut.	1536+40.34	0.46	629.58	629.60

BEAM 8

Location	Station	Offset	Theoretical Grade Elevations	Theoretical Grade Elevations Adjusted For Dead Load Deflection and Grinding
Bk. W. Abut.	1534+91.05	5.96	632.99	633.01
CL Brg. W. Abut.	1534+93.00	5.96	632.95	632.97
A	1535+03.00	5.96	632.74	632.77
B	1535+13.00	5.96	632.52	632.55
C	1535+23.00	5.96	632.30	632.32
CL Brg. Pier 1	1535+35.00	5.96	632.04	632.06
D	1535+45.00	5.96	631.81	631.85
E	1535+55.00	5.96	631.58	631.63
F	1535+65.00	5.96	631.35	631.41
G	1535+75.00	5.96	631.11	631.16
H	1535+85.00	5.96	630.87	630.90
CL Brg. Pier 2	1535+94.34	5.96	630.65	630.67
I	1536+04.34	5.96	630.40	630.42
J	1536+14.34	5.96	630.16	630.19
K	1536+24.34	5.96	629.90	629.93
CL Brg. E. Abut.	1536+36.34	5.96	629.60	629.62
Bk. E. Abut.	1536+38.30	5.96	629.55	629.57

BEAM 9

Location	Station	Offset	Theoretical Grade Elevations	Theoretical Grade Elevations Adjusted For Dead Load Deflection and Grinding
Bk. W. Abut.	1534+89.00	11.46	632.95	632.97
CL Brg. W. Abut.	1534+90.96	11.46	632.91	632.93
A	1535+00.96	11.46	632.70	632.73
B	1535+10.96	11.46	632.48	632.51
C	1535+20.96	11.46	632.27	632.29
CL Brg. Pier 1	1535+32.96	11.46	632.00	632.02
D	1535+42.96	11.46	631.77	631.81
E	1535+52.96	11.46	631.55	631.60
F	1535+62.96	11.46	631.31	631.37
G	1535+72.96	11.46	631.08	631.13
H	1535+82.96	11.46	630.84	630.87
CL Brg. Pier 2	1535+92.29	11.46	630.62	630.64
I	1536+02.29	11.46	630.37	630.39
J	1536+12.29	11.46	630.12	630.15
K	1536+22.29	11.46	629.87	629.90
CL Brg. E. Abut.	1536+34.29	11.46	629.57	629.59
Bk. E. Abut.	1536+36.25	11.46	629.52	629.54

BEAM 10

Location	Station	Offset	Theoretical Grade Elevations	Theoretical Grade Elevations Adjusted For Dead Load Deflection and Grinding
Bk. W. Abut.	1534+86.96	16.96	632.89	632.91
CL Brg. W. Abut.	1534+88.92	16.96	632.85	632.87
A	1534+98.92	16.96	632.64	632.67
B	1535+08.92	16.96	632.42	632.45
C	1535+18.92	16.96	632.20	632.22
CL Brg. Pier 1	1535+30.92	16.96	631.94	631.96
D	1535+40.92	16.96	631.71	631.75
E	1535+50.92	16.96	631.49	631.54
F	1535+60.92	16.96	631.25	631.31
G	1535+70.92	16.96	631.02	631.07
H	1535+80.92	16.96	630.78	630.81
CL Brg. Pier 2	1535+90.25	16.96	630.56	630.58
I	1536+00.25	16.96	630.31	630.33
J	1536+10.25	16.96	630.07	630.10
K	1536+20.25	16.96	629.82	629.85
CL Brg. E. Abut.	1536+32.25	16.96	629.51	629.53
Bk. E. Abut.	1536+34.21	16.96	629.46	629.48



License No. 184-000613 © Copyright CMT, Inc.

USER NAME	= mcordova	DESIGNED -	MAC	REVISED -	
		DRAWN -	BLH	REVISED -	
PLOT SCALE	= N/A	CHECKED -	DH/JTH	REVISED -	
PLOT DATE	= 8/5/2024	DATE -	08/06/2024	REVISED -	



STATE OF ILLINOIS
DEPARTMENT OF TRANSPORTATION

TOP OF DECK ELEVATIONS - WB - III
STRUCTURE NO. 025-0115 (EB) & 025-0116 (WB)

SCALE: SHEET 6 OF 46 SHEETS STA. TO STA.

F.A.I. RTE.	SECTION	COUNTY	TOTAL SHEETS	SHEET NO.
70	25-1HB-3	EFFINGHAM	747	391
		CONTRACT NO. 74893		
		ILLINOIS	FED. AID PROJECT	

FILE NAME: dw:/cmt/engr/cpw/bentley.com/cmt-connect/projects/Documents/IDOT/22004197/20074893/ICADD Data/Bridge/CADD Sheets/025-0115/0115-0116-74893-007-Top of Deck Elevations_EB_1.dgn

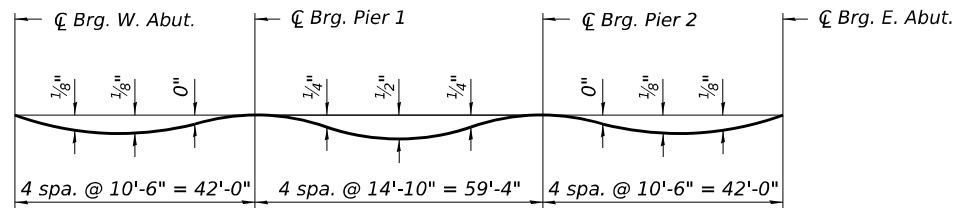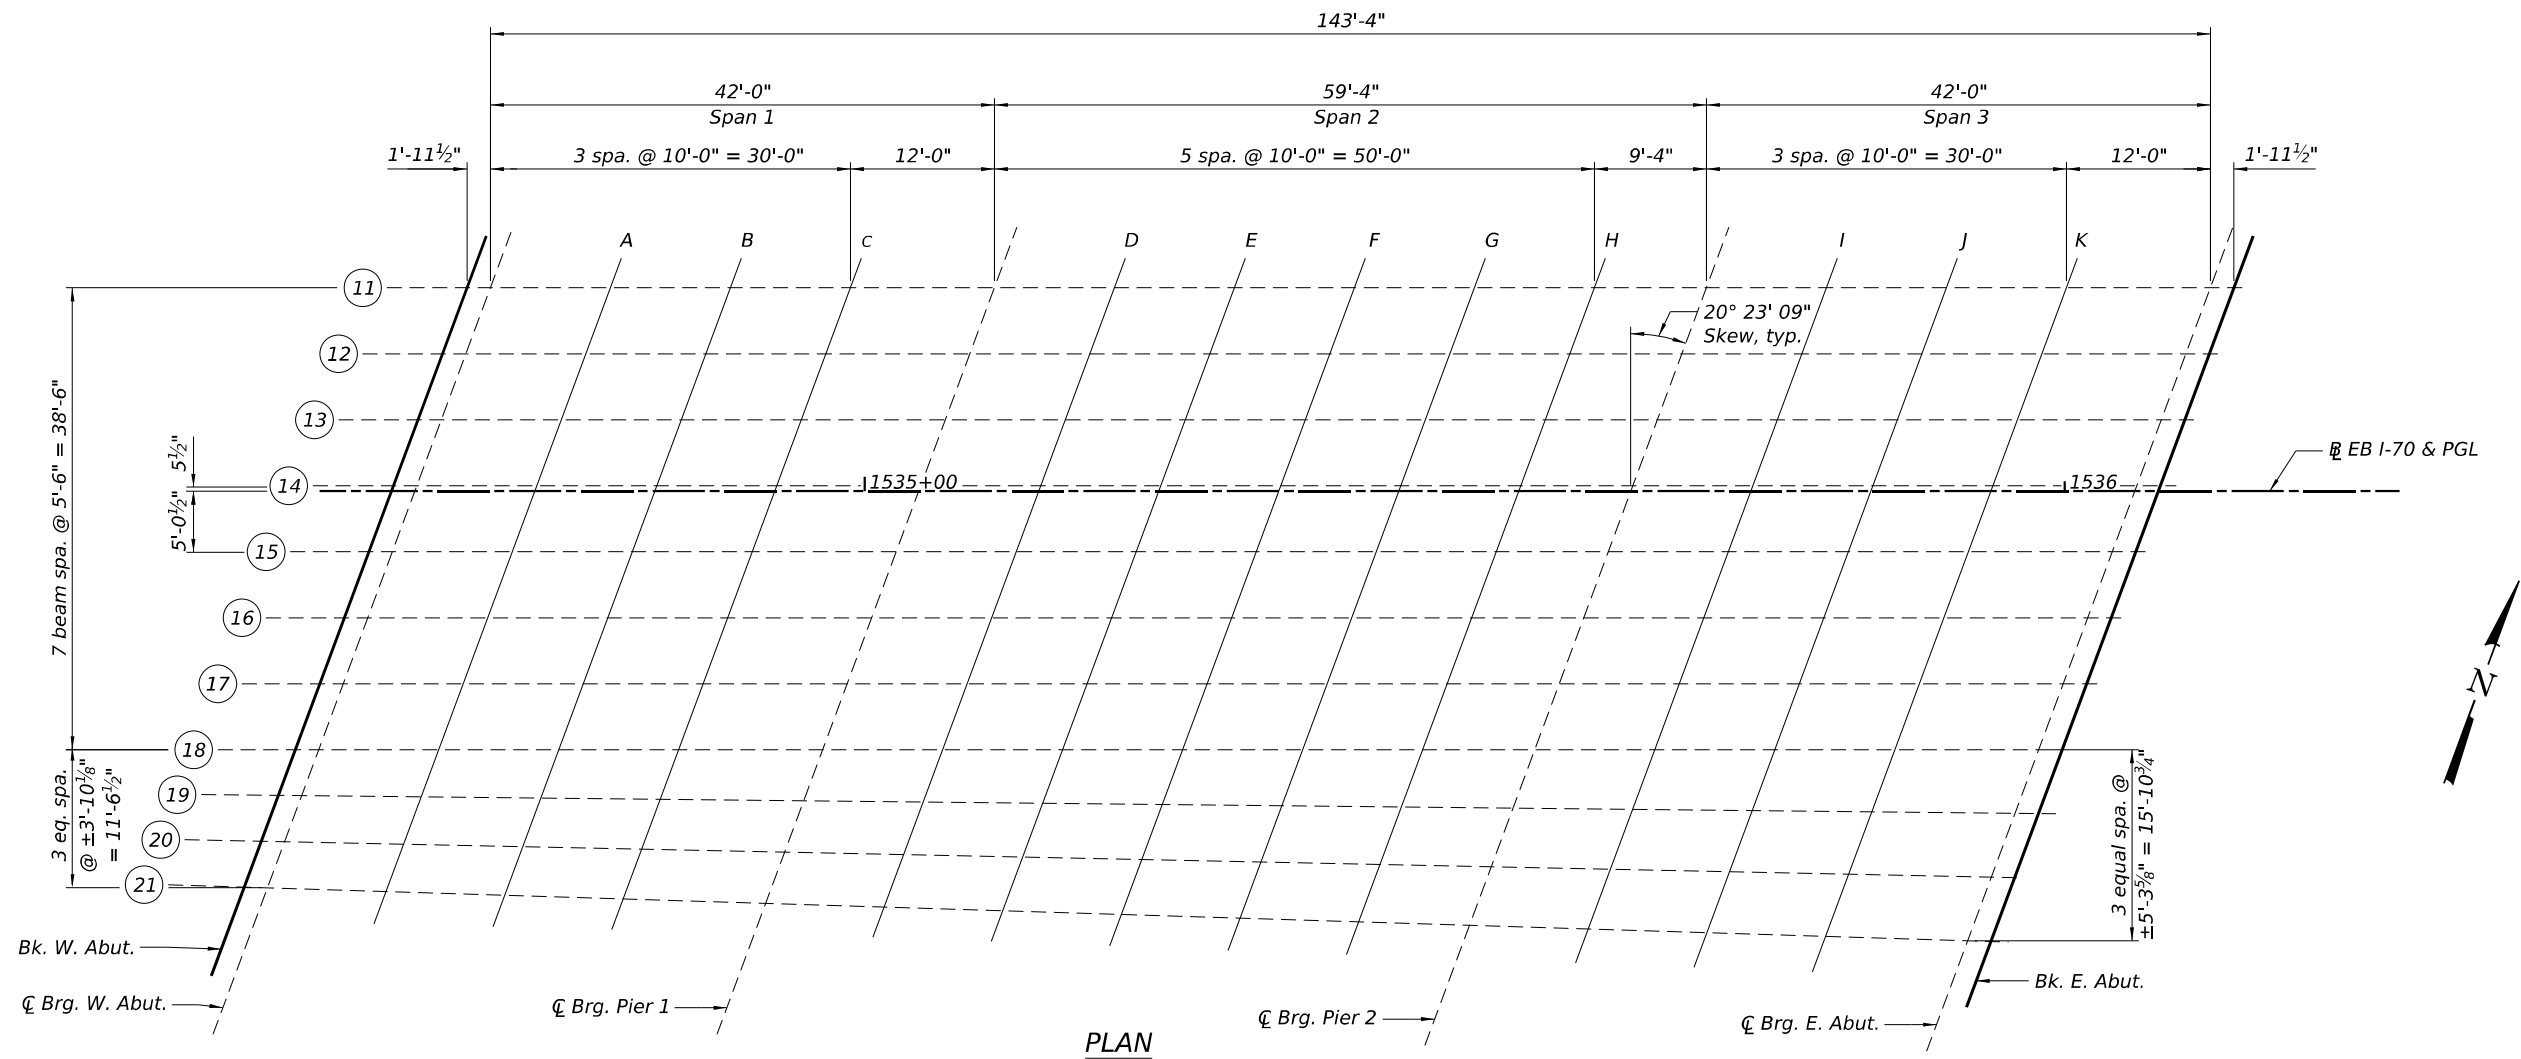


DEAD LOAD DEFLECTION DIAGRAM

(Includes weight of concrete only.)

Note:

The above deflections are not to be used in the field if the engineer is working from the grade elevations adjusted for dead load deflections and grinding as shown on sheets 8 and 9 of 46.

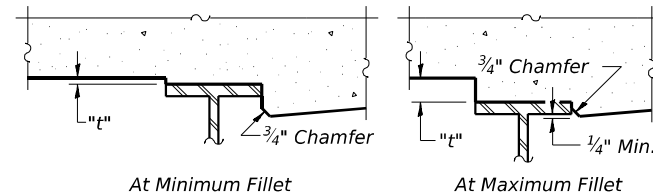

To determine "t": After all structural steel has been erected, elevations of the top flanges of the beams shall be taken at intervals shown on sheets 8 and 9 of 46. These elevations subtracted from the "Theoretical Grade Elevations Adjusted for Dead Load Deflection and Grinding" shown on sheets 8 and 9 of 46, minus the initial slab thickness prior to grinding, equals the fillet heights "t" above top flange of beams.

The slab is to be ground after curing to achieve smoothness, but the slab is not to be ground to elevations below the "Theoretical Grade Elevations" shown on sheets 8 and 9 of 46. For grinding the deck, see Special Provisions.

FILLET HEIGHTS



License No. 184-000613 © Copyright CMT, Inc.

USER NAME = mcardova	DESIGNED - MAC	REVISED -
	DRAWN - BLH	REVISED -
PLOT SCALE = N/A	CHECKED - DH/JTH	REVISED -
PLOT DATE = 8/5/2024	DATE - 08/06/2024	REVISED -

STATE OF ILLINOIS
DEPARTMENT OF TRANSPORTATION

TOP OF DECK ELEVATIONS - EB - I
STRUCTURE NO. 025-0115 (EB) & 025-0116 (WB)

SCALE: SHEET 7 OF 46 SHEETS STA. TO STA.

F.A.I. RTE.	SECTION	COUNTY	TOTAL SHEETS	SHEET NO.
70	25-1HB-3	EFFINGHAM	747	392
CONTRACT NO. 74893				
ILLINOIS FED. AID PROJECT				

FILE NAME: p:\cmt\engr\paw_bentley.com\cmt-connect\projects\Documents\DOT22004197\20074893\ICADD Data\Bridg\ICADD_Sheets\025-0115\0116-74893-208-Top of Deck Elevations_EB_II.dgn

BEAM 11

Location	Station	Offset	Theoretical Grade Elevations	Theoretical Grade Elevations Adjusted For Dead Load Deflection and Grinding
Bk. W. Abut.	1534+66.86	-16.96	632.38	632.40
CL Brg. W. Abut.	1534+68.82	-16.96	632.33	632.35
A	1534+78.82	-16.96	632.12	632.15
B	1534+88.82	-16.96	631.90	631.93
C	1534+98.82	-16.96	631.69	631.71
CL Brg. Pier 1	1535+10.82	-16.96	631.42	631.44
D	1535+20.82	-16.96	631.19	631.23
E	1535+30.82	-16.96	630.96	631.01
F	1535+40.82	-16.96	630.73	630.79
G	1535+50.82	-16.96	630.50	630.55
H	1535+60.82	-16.96	630.26	630.29
CL Brg. Pier 2	1535+70.15	-16.96	630.04	630.06
I	1535+80.15	-16.96	629.79	629.81
J	1535+90.15	-16.96	629.55	629.58
K	1536+00.15	-16.96	629.30	629.33
CL Brg. E. Abut.	1536+12.15	-16.96	629.00	629.02
Bk. E. Abut.	1536+14.11	-16.96	628.95	628.97

BEAM 12

Location	Station	Offset	Theoretical Grade Elevations	Theoretical Grade Elevations Adjusted For Dead Load Deflection and Grinding
Bk. W. Abut.	1534+64.82	-11.46	632.53	632.55
CL Brg. W. Abut.	1534+66.78	-11.46	632.49	632.51
A	1534+76.78	-11.46	632.27	632.30
B	1534+86.78	-11.46	632.06	632.09
C	1534+96.78	-11.46	631.84	631.86
CL Brg. Pier 1	1535+08.78	-11.46	631.57	631.59
D	1535+18.78	-11.46	631.35	631.39
E	1535+28.78	-11.46	631.12	631.17
F	1535+38.78	-11.46	630.89	630.95
G	1535+48.78	-11.46	630.65	630.70
H	1535+58.78	-11.46	630.42	630.45
CL Brg. Pier 2	1535+68.11	-11.46	630.19	630.21
I	1535+78.11	-11.46	629.95	629.97
J	1535+88.11	-11.46	629.71	629.74
K	1535+98.11	-11.46	629.46	629.49
CL Brg. E. Abut.	1536+10.11	-11.46	629.16	629.18
Bk. E. Abut.	1536+12.07	-11.46	629.11	629.13

BEAM 13

Location	Station	Offset	Theoretical Grade Elevations	Theoretical Grade Elevations Adjusted For Dead Load Deflection and Grinding
Bk. W. Abut.	1534+62.77	-5.96	632.65	632.67
CL Brg. W. Abut.	1534+64.73	-5.96	632.61	632.63
A	1534+74.73	-5.96	632.40	632.43
B	1534+84.73	-5.96	632.18	632.21
C	1534+94.73	-5.96	631.97	631.99
CL Brg. Pier 1	1535+06.73	-5.96	631.70	631.72
D	1535+16.73	-5.96	631.48	631.52
E	1535+26.73	-5.96	631.25	631.30
F	1535+36.73	-5.96	631.02	631.08
G	1535+46.73	-5.96	630.78	630.83
H	1535+56.73	-5.96	630.55	630.58
CL Brg. Pier 2	1535+66.07	-5.96	630.33	630.35
I	1535+76.07	-5.96	630.08	630.10
J	1535+86.07	-5.96	629.84	629.87
K	1535+96.07	-5.96	629.59	629.62
CL Brg. E. Abut.	1536+08.07	-5.96	629.29	629.31
Bk. E. Abut.	1536+10.02	-5.96	629.24	629.26

BEAM 14

Location	Station	Offset	Theoretical Grade Elevations	Theoretical Grade Elevations Adjusted For Dead Load Deflection and Grinding
Bk. W. Abut.	1534+60.73	-0.46	632.78	632.80
CL Brg. W. Abut.	1534+62.69	-0.46	632.74	632.76
A	1534+72.69	-0.46	632.52	632.55
B	1534+82.69	-0.46	632.31	632.34
C	1534+92.69	-0.46	632.09	632.11
CL Brg. Pier 1	1535+04.69	-0.46	631.83	631.85
D	1535+14.69	-0.46	631.60	631.64
E	1535+24.69	-0.46	631.38	631.43
F	1535+34.69	-0.46	631.15	631.21
G	1535+44.69	-0.46	630.91	630.96
H	1535+54.69	-0.46	630.68	630.71
CL Brg. Pier 2	1535+64.02	-0.46	630.46	630.48
I	1535+74.02	-0.46	630.22	630.24
J	1535+84.02	-0.46	629.97	630.00
K	1535+94.02	-0.46	629.73	629.76
CL Brg. E. Abut.	1536+06.02	-0.46	629.43	629.45
Bk. E. Abut.	1536+07.98	-0.46	629.38	629.40

EB I-70 & PGL

Location	Station	Offset	Theoretical Grade Elevations	Theoretical Grade Elevations Adjusted For Dead Load Deflection and Grinding
Bk. W. Abut.	1534+60.56	0.00	632.79	632.81
CL Brg. W. Abut.	1534+62.52	0.00	632.75	632.77
A	1534+72.52	0.00	632.54	632.57
B	1534+82.52	0.00	632.32	632.35
C	1534+92.52	0.00	632.10	632.12
CL Brg. Pier 1	1535+04.52	0.00	631.84	631.86
D	1535+14.52	0.00	631.61	631.65
E	1535+24.52	0.00	631.39	631.44
F	1535+34.52	0.00	631.16	631.22
G	1535+44.52	0.00	630.93	630.98
H	1535+54.52	0.00	630.69	630.72
CL Brg. Pier 2	1535+63.85	0.00	630.47	630.49
I	1535+73.85	0.00	630.23	630.25
J	1535+83.85	0.00	629.98	630.01
K	1535+93.85	0.00	629.74	629.77
CL Brg. E. Abut.	1536+05.85	0.00	629.44	629.46
Bk. E. Abut.	1536+07.81	0.00	629.39	629.41

BEAM 15

Location	Station	Offset	Theoretical Grade Elevations	Theoretical Grade Elevations Adjusted For Dead Load Deflection and Grinding
Bk. W. Abut.	1534+58.69	5.04	632.75	632.77
CL Brg. W. Abut.	1534+60.64	5.04	632.71	632.73
A	1534+70.64	5.04	632.50	632.53
B	1534+80.64	5.04	632.29	632.32
C	1534+90.64	5.04	632.07	632.09
CL Brg. Pier 1	1535+02.64	5.04	631.80	631.82
D	1535+12.64	5.04	631.58	631.62
E	1535+22.64	5.04	631.35	631.40
F	1535+32.64	5.04	631.13	631.19
G	1535+42.64	5.04	630.89	630.94
H	1535+52.64	5.04	630.66	630.69
CL Brg. Pier 2	1535+61.98	5.04	630.44	630.46
I	1535+71.98	5.04	630.20	630.22
J	1535+81.98	5.04	629.95	629.98
K	1535+91.98	5.04	629.71	629.74
CL Brg. E. Abut.	1536+03.98	5.04	629.41	629.43
Bk. E. Abut.	1536+05.94	5.04	629.36	629.38



License No. 184-000613 © Copyright CMT, Inc.

USER NAME = mcorдова	DESIGNED - MAC	REVISED -
	DRAWN - BLH	REVISED -
PLOT SCALE = N/A	CHECKED - DH/JTH	REVISED -
PLOT DATE = 8/5/2024	DATE - 08/06/2024	REVISED -

STATE OF ILLINOIS
DEPARTMENT OF TRANSPORTATION

TOP OF DECK ELEVATIONS - EB - II
STRUCTURE NO. 025-0115 (EB) & 025-0116 (WB)

SCALE: SHEET 8 OF 46 SHEETS STA. TO STA.

F.A.I. RTE.	SECTION	COUNTY	TOTAL SHEETS	SHEET NO.
70	25-1HB-3	EFFINGHAM	747	393
		CONTRACT NO. 74893		
		ILLINOIS	FED. AID PROJECT	

FILE NAME: dw:\cmt\engr\paw_bentley.com\cmt-connect\projects\Documents\DOT22004197-0074893\ICADD Data\Bridg\ICADD_Sheets\025-011560116-74893-009-Top of Deck Elevations_EB_III.dgn

BEAM 16

Location	Station	Offset	Theoretical Grade Elevations	Theoretical Grade Elevations Adjusted For Dead Load Deflection and Grinding
Bk. W. Abut.	1534+56.64	10.54	632.71	632.73
CL Brg. W. Abut.	1534+58.60	10.54	632.67	632.69
A	1534+68.60	10.54	632.46	632.49
B	1534+78.60	10.54	632.25	632.28
C	1534+88.60	10.54	632.03	632.05
CL Brg. Pier 1	1535+00.60	10.54	631.77	631.79
D	1535+10.60	10.54	631.54	631.58
E	1535+20.60	10.54	631.32	631.37
F	1535+30.60	10.54	631.09	631.15
G	1535+40.60	10.54	630.86	630.91
H	1535+50.60	10.54	630.62	630.65
CL Brg. Pier 2	1535+59.93	10.54	630.40	630.42
I	1535+69.93	10.54	630.16	630.18
J	1535+79.93	10.54	629.92	629.95
K	1535+89.93	10.54	629.68	629.71
CL Brg. E. Abut.	1536+01.93	10.54	629.38	629.40
Bk. E. Abut.	1536+03.89	10.54	629.33	629.35

BEAM 17

Location	Station	Offset	Theoretical Grade Elevations	Theoretical Grade Elevations Adjusted For Dead Load Deflection and Grinding
Bk. W. Abut.	1534+54.60	16.04	632.65	632.67
CL Brg. W. Abut.	1534+56.56	16.04	632.61	632.63
A	1534+66.56	16.04	632.40	632.43
B	1534+76.56	16.04	632.19	632.22
C	1534+86.56	16.04	631.97	631.99
CL Brg. Pier 1	1534+98.56	16.04	631.71	631.73
D	1535+08.56	16.04	631.49	631.53
E	1535+18.56	16.04	631.26	631.31
F	1535+28.56	16.04	631.03	631.09
G	1535+38.56	16.04	630.80	630.85
H	1535+48.56	16.04	630.57	630.60
CL Brg. Pier 2	1535+57.89	16.04	630.35	630.37
I	1535+67.89	16.04	630.11	630.13
J	1535+77.89	16.04	629.87	629.90
K	1535+87.89	16.04	629.62	629.65
CL Brg. E. Abut.	1535+99.89	16.04	629.33	629.35
Bk. E. Abut.	1536+01.85	16.04	629.28	629.30

BEAM 18

Location	Station	Offset	Theoretical Grade Elevations	Theoretical Grade Elevations Adjusted For Dead Load Deflection and Grinding
Bk. W. Abut.	1534+52.55	21.54	632.58	632.60
CL Brg. W. Abut.	1534+54.51	21.54	632.54	632.56
A	1534+64.51	21.54	632.33	632.36
B	1534+74.51	21.54	632.12	632.15
C	1534+84.51	21.54	631.91	631.93
CL Brg. Pier 1	1534+96.51	21.54	631.64	631.66
D	1535+06.51	21.54	631.42	631.46
E	1535+16.51	21.54	631.20	631.25
F	1535+26.51	21.54	630.97	631.03
G	1535+36.51	21.54	630.74	630.79
H	1535+46.51	21.54	630.51	630.54
CL Brg. Pier 2	1535+55.85	21.54	630.29	630.31
I	1535+65.85	21.54	630.05	630.07
J	1535+75.85	21.54	629.81	629.84
K	1535+85.85	21.54	629.56	629.59
CL Brg. E. Abut.	1535+97.85	21.54	629.27	629.29
Bk. E. Abut.	1535+99.80	21.54	629.22	629.24

BEAM 19

Location	Station	Offset	Theoretical Grade Elevations	Theoretical Grade Elevations Adjusted For Dead Load Deflection and Grinding
Bk. W. Abut.	1534+51.13	25.37	632.54	632.56
CL Brg. W. Abut.	1534+53.08	25.39	632.50	632.52
A	1534+63.05	25.49	632.29	632.32
B	1534+73.01	25.59	632.07	632.10
C	1534+82.97	25.69	631.86	631.88
CL Brg. Pier 1	1534+94.93	25.81	631.59	631.61
D	1535+04.89	25.92	631.37	631.41
E	1535+14.85	26.02	631.15	631.20
F	1535+24.81	26.12	630.92	630.98
G	1535+34.77	26.22	630.69	630.74
H	1535+44.74	26.32	630.45	630.48
CL Brg. Pier 2	1535+54.03	26.42	630.23	630.25
I	1535+64.00	26.52	629.99	630.01
J	1535+73.96	26.62	629.75	629.78
K	1535+83.92	26.72	629.51	629.54
CL Brg. E. Abut.	1535+95.88	26.84	629.21	629.23
Bk. E. Abut.	1535+97.83	26.86	629.16	629.18

BEAM 20

Location	Station	Offset	Theoretical Grade Elevations	Theoretical Grade Elevations Adjusted For Dead Load Deflection and Grinding
Bk. W. Abut.	1534+49.71	29.19	632.49	632.51
CL Brg. W. Abut.	1534+51.65	29.23	632.45	632.47
A	1534+61.58	29.44	632.24	632.27
B	1534+71.50	29.64	632.02	632.05
C	1534+81.43	29.84	631.81	631.83
CL Brg. Pier 1	1534+93.34	30.09	631.54	631.56
D	1535+03.26	30.29	631.32	631.36
E	1535+13.19	30.49	631.09	631.14
F	1535+23.11	30.69	630.87	630.93
G	1535+33.04	30.90	630.63	630.68
H	1535+42.96	31.10	630.40	630.43
CL Brg. Pier 2	1535+52.22	31.29	630.18	630.20
I	1535+62.15	31.49	629.94	629.96
J	1535+72.07	31.70	629.70	629.73
K	1535+82.00	31.90	629.45	629.48
CL Brg. E. Abut.	1535+93.91	32.14	629.15	629.17
Bk. E. Abut.	1535+95.85	32.18	629.10	629.12

BEAM 21

Location	Station	Offset	Theoretical Grade Elevations	Theoretical Grade Elevations Adjusted For Dead Load Deflection and Grinding
Bk. W. Abut.	1534+48.29	33.02	632.44	632.46
CL Brg. W. Abut.	1534+50.22	33.08	632.40	632.42
A	1534+60.11	33.38	632.19	632.22
B	1534+70.00	33.69	631.98	632.01
C	1534+79.89	33.99	631.76	631.78
CL Brg. Pier 1	1534+91.75	34.36	631.49	631.51
D	1535+01.64	34.66	631.27	631.31
E	1535+11.52	34.97	631.04	631.09
F	1535+21.41	35.27	630.81	630.87
G	1535+31.30	35.58	630.58	630.63
H	1535+41.18	35.88	630.35	630.38
CL Brg. Pier 2	1535+50.41	36.16	630.12	630.14
I	1535+60.30	36.47	629.88	629.90
J	1535+70.19	36.77	629.64	629.67
K	1535+80.07	37.08	629.39	629.42
CL Brg. E. Abut.	1535+91.94	37.44	629.10	629.12
Bk. E. Abut.	1535+93.87	37.50	629.05	629.07



License No. 184-000613 © Copyright CMT, Inc.

USER NAME = mcorдова	DESIGNED - MAC	REVISED -
	DRAWN - BLH	REVISED -
PLOT SCALE = N/A	CHECKED - DH/JTH	REVISED -
PLOT DATE = 8/5/2024	DATE - 08/06/2024	REVISED -


STATE OF ILLINOIS
DEPARTMENT OF TRANSPORTATION

TOP OF DECK ELEVATIONS - EB - III
STRUCTURE NO. 025-0115 (EB) & 025-0116 (WB)

SCALE: SHEET 9 OF 46 SHEETS STA. TO STA.

F.A.I. RTE.	SECTION	COUNTY	TOTAL SHEETS	SHEET NO.
70	25-1HB-3	EFFINGHAM	747	394
CONTRACT NO. 74893				
		ILLINOIS	FED. AID PROJECT	

FILE NAME: p:\cmt\engr\proj\bande\com\con\connect\projects\Documents\DOT22004197\007\4893\ICADD Data\Bridge\ICADD_Sheets\025-0115\0116-z-74893-2-11-Top of Approach Slab Elevations_WB_IL.dgn

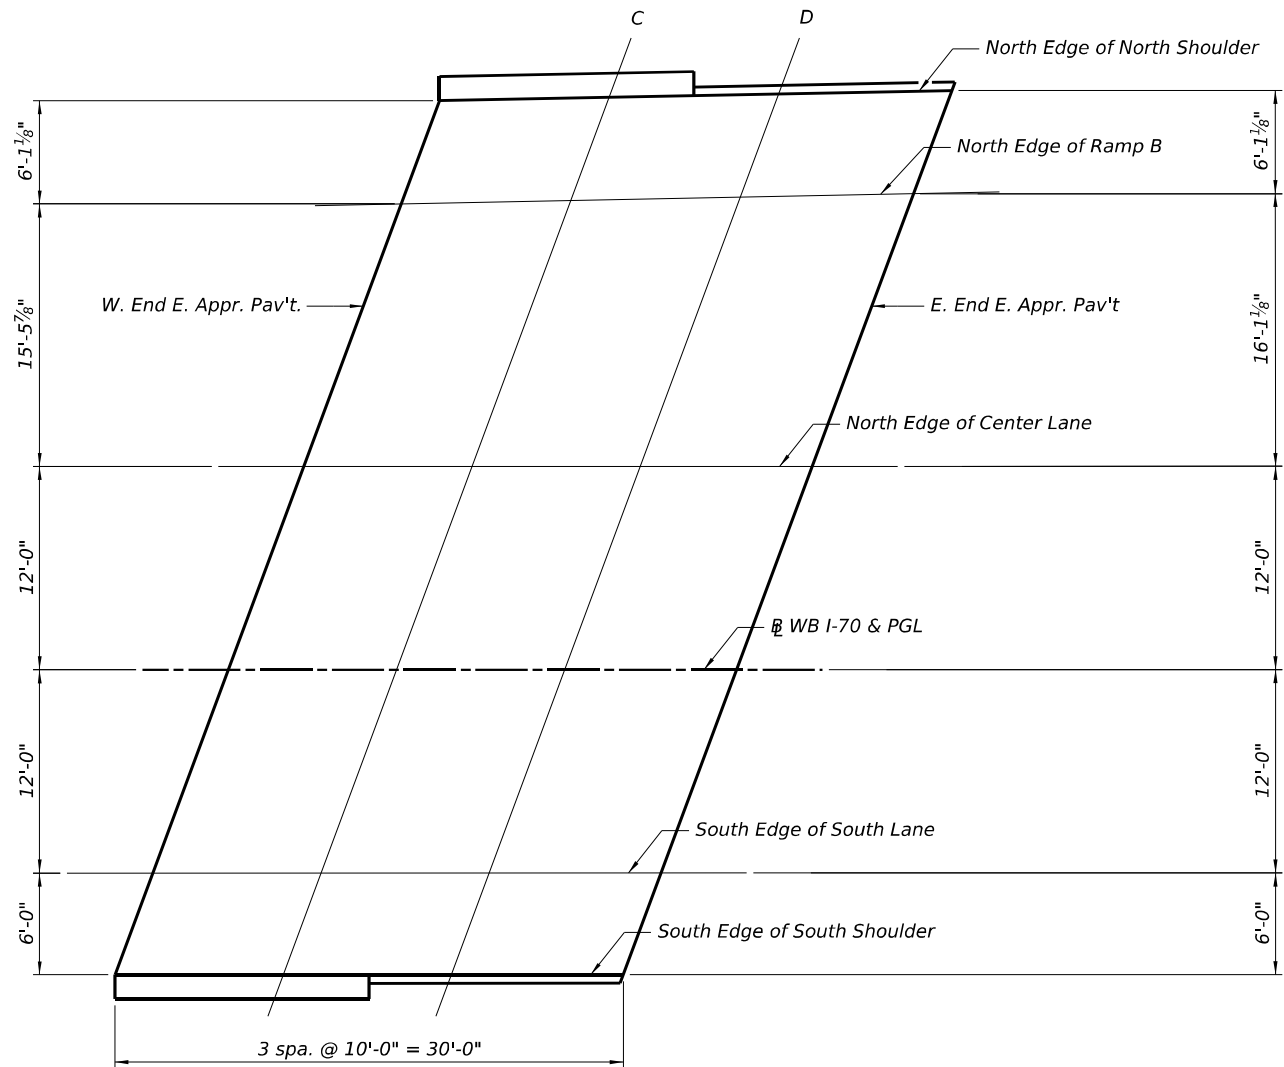

EAST APPROACH SLAB PLAN

NORTH EDGE OF NORTH SHOULDER

Location	Station	Offset	Theoretical Grade Elevations	Theoretical Grade Elevations Adjusted For Grinding
W. End E. Appr. Pav't.	1536+51.92	-33.58	628.67	628.69
C	1536+61.99	-33.78	628.40	628.42
D	1536+72.07	-33.99	628.13	628.15
E. End E. Appr. Pav't.	1536+82.14	-34.19	627.86	627.88

NORTH EDGE OF CENTER LANE

Location	Station	Offset	Theoretical Grade Elevations	Theoretical Grade Elevations Adjusted For Grinding
W. End E. Appr. Pav't.	1536+43.90	-12.00	629.31	629.33
C	1536+53.90	-12.00	629.05	629.07
D	1536+63.90	-12.00	628.79	628.81
E. End E. Appr. Pav't.	1536+73.90	-12.00	628.52	628.54

SOUTH EDGE OF SOUTH LANE

Location	Station	Offset	Theoretical Grade Elevations	Theoretical Grade Elevations Adjusted For Grinding
W. End E. Appr. Pav't.	1536+34.98	12.00	629.54	629.56
C	1536+44.98	12.00	629.29	629.31
D	1536+54.98	12.00	629.02	629.04
E. End E. Appr. Pav't.	1536+64.98	12.00	628.76	628.78

NORTH EDGE OF RAMP B

Location	Station	Offset	Theoretical Grade Elevations	Theoretical Grade Elevations Adjusted For Grinding
W. End E. Appr. Pav't.	1536+49.66	-27.49	628.85	628.87
C	1536+59.73	-27.69	628.59	628.61
D	1536+69.81	-27.90	628.31	628.33
E. End E. Appr. Pav't.	1536+79.88	-28.10	628.04	628.06

WB I-70 & PGL

Location	Station	Offset	Theoretical Grade Elevations	Theoretical Grade Elevations Adjusted For Grinding
W. End E. Appr. Pav't.	1536+39.44	0.00	629.61	629.63
C	1536+49.44	0.00	629.35	629.37
D	1536+59.44	0.00	629.09	629.11
E. End E. Appr. Pav't.	1536+69.44	0.00	628.82	628.84

SOUTH EDGE OF SOUTH SHOULDER

Location	Station	Offset	Theoretical Grade Elevations	Theoretical Grade Elevations Adjusted For Grinding
W. End E. Appr. Pav't.	1536+32.75	18.00	629.48	629.50
C	1536+42.75	18.00	629.22	629.24
D	1536+52.75	18.00	628.96	628.98
E. End E. Appr. Pav't.	1536+62.75	18.00	628.70	628.72



License No. 184-000613 © Copyright CMT, Inc.

USER NAME	= mcardova	DESIGNED -	MAC	REVISED -	
		DRAWN -	BLH	REVISED -	
PLOT SCALE	= N/A	CHECKED -	DH/JTH	REVISED -	
PLOT DATE	= 8/5/2024	DATE -	08/06/2024	REVISED -	


STATE OF ILLINOIS
DEPARTMENT OF TRANSPORTATION

TOP OF APPROACH SLAB ELEVATIONS - WB - II
STRUCTURE NO. 025-0115 (EB) & 025-0116 (WB)

SCALE: SHEET 11 OF 46 SHEETS STA. TO STA.

F.A.I. RTE.	SECTION	COUNTY	TOTAL SHEETS	SHEET NO.
70	25-1HB-3	EFFINGHAM	747	396
			CONTRACT NO. 74893	
		ILLINOIS	FED. AID PROJECT	

FILE NAME: p:\cmt\engr\proj\bandits.com\con\connect\projects\Documents\DOT22004197-007-74893\ICADD Data\Bridge\CADD_Sheets\025-0115\0116-74893-2\12-Top of Approach Slab Elevations_EB_1.dgn

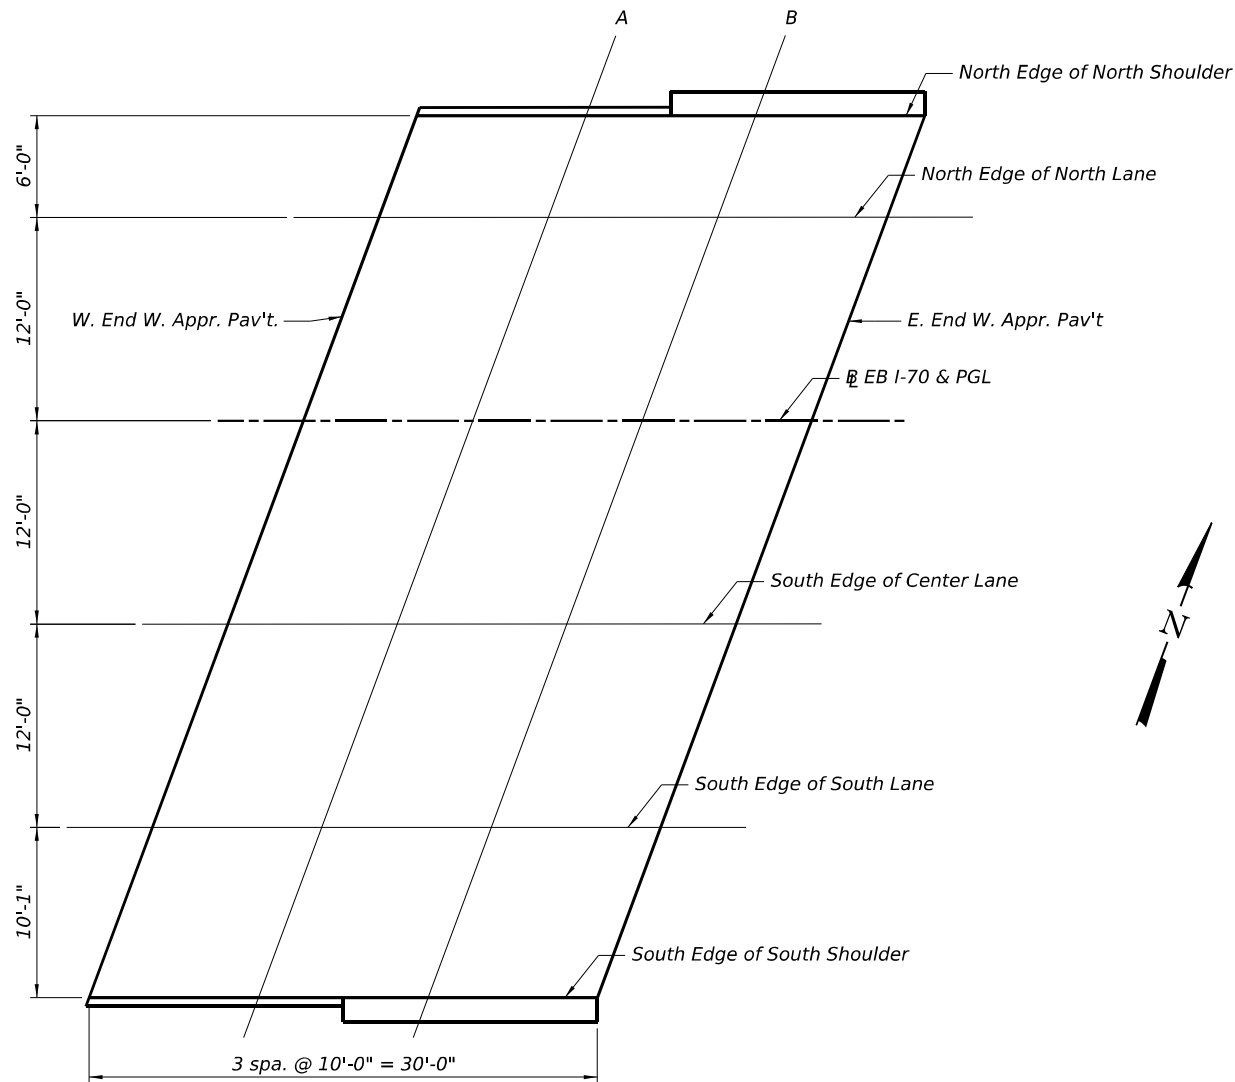

WEST APPROACH SLAB PLAN

NORTH EDGE OF NORTH SHOULDER

Location	Station	Offset	Theoretical Grade Elevations	Theoretical Grade Elevations Adjusted For Grinding
W. End W. Appr. Pav't.	1534+38.32	-18.00	632.95	632.97
A	1534+48.32	-18.00	632.74	632.76
B	1534+58.32	-18.00	632.54	632.56
E. End W. Appr. Pav't.	1534+68.32	-18.00	632.32	632.34

EB I-70 & PGL

Location	Station	Offset	Theoretical Grade Elevations	Theoretical Grade Elevations Adjusted For Grinding
W. End W. Appr. Pav't.	1534+31.63	0.00	633.38	633.40
A	1534+41.63	0.00	633.18	633.20
B	1534+51.63	0.00	632.97	632.99
E. End W. Appr. Pav't.	1534+61.63	0.00	632.77	632.79

SOUTH EDGE OF SOUTH LANE

Location	Station	Offset	Theoretical Grade Elevations	Theoretical Grade Elevations Adjusted For Grinding
W. End W. Appr. Pav't.	1534+22.71	24.00	633.14	633.16
A	1534+32.71	24.00	632.94	632.96
B	1534+42.71	24.00	632.74	632.76
E. End W. Appr. Pav't.	1534+52.71	24.00	632.53	632.55

NORTH EDGE OF NORTH LANE

Location	Station	Offset	Theoretical Grade Elevations	Theoretical Grade Elevations Adjusted For Grinding
W. End W. Appr. Pav't.	1534+36.09	-12.00	633.11	633.13
A	1534+46.09	-12.00	632.91	632.93
B	1534+56.09	-12.00	632.70	632.72
E. End W. Appr. Pav't.	1534+66.09	-12.00	632.49	632.51

SOUTH EDGE OF CENTER LANE

Location	Station	Offset	Theoretical Grade Elevations	Theoretical Grade Elevations Adjusted For Grinding
W. End W. Appr. Pav't.	1534+27.17	12.00	633.29	633.31
A	1534+37.17	12.00	633.09	633.11
B	1534+47.17	12.00	632.89	632.91
E. End W. Appr. Pav't.	1534+57.17	12.00	632.68	632.70

SOUTH EDGE OF SOUTH SHOULDER

Location	Station	Offset	Theoretical Grade Elevations	Theoretical Grade Elevations Adjusted For Grinding
W. End W. Appr. Pav't.	1534+18.96	34.08	633.01	633.03
A	1534+28.96	34.08	632.82	632.84
B	1534+38.96	34.08	632.61	632.63
E. End W. Appr. Pav't.	1534+48.96	34.08	632.41	632.43



License No. 184-000613 © Copyright CMT, Inc.


USER NAME = mcardova	DESIGNED - MAC	REVISED -
	DRAWN - BLH	REVISED -
PLOT SCALE = N/A	CHECKED - DH/JTH	REVISED -
PLOT DATE = 8/5/2024	DATE - 08/06/2024	REVISED -

STATE OF ILLINOIS
DEPARTMENT OF TRANSPORTATION

TOP OF APPROACH SLAB ELEVATIONS - EB - I
STRUCTURE NO. 025-0115 (EB) & 025-0116 (WB)

SCALE: SHEET 12 OF 46 SHEETS STA. TO STA.

F.A.I. RTE.	SECTION	COUNTY	TOTAL SHEETS	SHEET NO.
70	25-1HB-3	EFFINGHAM	747	397
				CONTRACT NO. 74893
		ILLINOIS	FED. AID PROJECT	

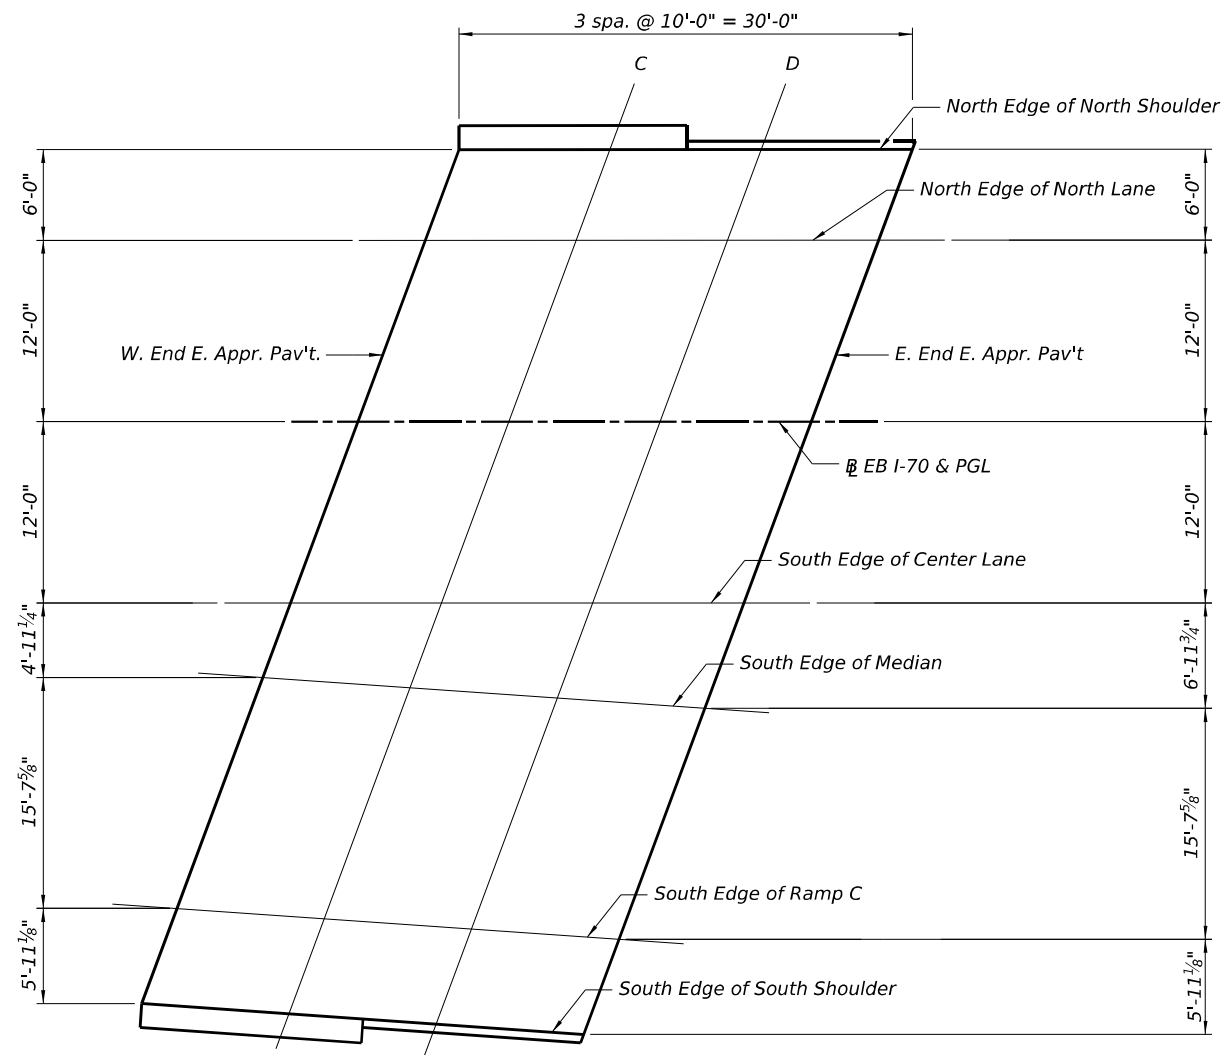

EAST APPROACH SLAB PLAN

SOUTH EDGE OF MEDIAN

Location	Station	Offset	Theoretical Grade Elevations	Theoretical Grade Elevations Adjusted For Grinding
W. End W. Appr. Pav't.	1536+00.45	16.94	629.29	629.31
A	1536+10.19	17.62	629.04	629.06
B	1536+19.94	18.30	628.77	628.79
E. End W. Appr. Pav't.	1536+29.69	18.98	628.51	628.53

NORTH EDGE OF NORTH SHOULDER

Location	Station	Offset	Theoretical Grade Elevations	Theoretical Grade Elevations Adjusted For Grinding
W. End E. Appr. Pav't.	1536+13.43	-18.00	628.95	628.97
C	1536+23.43	-18.00	628.69	628.71
D	1536+33.43	-18.00	628.43	628.45
E. End E. Appr. Pav't.	1536+43.43	-18.00	628.18	628.20

EB I-70 & PGL

<i>Location</i>	<i>Station</i>	<i>Offset</i>	<i>Theoretical Grade Elevations</i>	<i>Theoretical Grade Elevations Adjusted For Grinding</i>
<i>W. End W. Appr. Pav't.</i>	<i>1536+06.74</i>	<i>0.00</i>	<i>629.41</i>	<i>629.43</i>
<i>A</i>	<i>1536+16.74</i>	<i>0.00</i>	<i>629.16</i>	<i>629.18</i>
<i>B</i>	<i>1536+26.74</i>	<i>0.00</i>	<i>628.91</i>	<i>628.93</i>
<i>E. End W. Appr. Pav't.</i>	<i>1536+36.74</i>	<i>0.00</i>	<i>628.65</i>	<i>628.67</i>

SOUTH EDGE OF RAMP C

<i>Location</i>	<i>Station</i>	<i>Offset</i>	<i>Theoretical Grade Elevations</i>	<i>Theoretical Grade Elevations Adjusted For Grinding</i>
<i>W. End W. Appr. Pav't.</i>	<i>1535+94.64</i>	<i>32.57</i>	<i>629.13</i>	<i>629.15</i>
<i>A</i>	<i>1536+04.38</i>	<i>33.25</i>	<i>628.87</i>	<i>628.89</i>
<i>B</i>	<i>1536+14.13</i>	<i>33.93</i>	<i>628.61</i>	<i>628.63</i>
<i>E. End W. Appr. Pav't.</i>	<i>1536+23.88</i>	<i>34.61</i>	<i>628.35</i>	<i>628.37</i>

NORTH EDGE OF NORTH LANE

<i>Location</i>	<i>Station</i>	<i>Offset</i>	<i>Theoretical Grade Elevations</i>	<i>Theoretical Grade Elevations Adjusted For Grinding</i>
<i>W. End W. Appr. Pav't.</i>	<i>1536+11.20</i>	<i>-12.00</i>	<i>629.12</i>	<i>629.14</i>
<i>A</i>	<i>1536+21.20</i>	<i>-12.00</i>	<i>628.87</i>	<i>628.89</i>
<i>B</i>	<i>1536+31.20</i>	<i>-12.00</i>	<i>628.61</i>	<i>628.63</i>
<i>E. End W. Appr. Pav't.</i>	<i>1536+41.20</i>	<i>-12.00</i>	<i>628.36</i>	<i>628.38</i>

SOUTH EDGE OF CENTER LANE

<i>Location</i>	<i>Station</i>	<i>Offset</i>	<i>Theoretical Grade Elevations</i>	<i>Theoretical Grade Elevations Adjusted For Grinding</i>
<i>W. End W. Appr. Pav't.</i>	<i>1536+02.28</i>	<i>12.00</i>	<i>629.35</i>	<i>629.37</i>
<i>A</i>	<i>1536+12.28</i>	<i>12.00</i>	<i>629.09</i>	<i>629.11</i>
<i>B</i>	<i>1536+22.28</i>	<i>12.00</i>	<i>628.84</i>	<i>628.86</i>
<i>E. End W. Appr. Pav't.</i>	<i>1536+32.28</i>	<i>12.00</i>	<i>628.58</i>	<i>628.60</i>

SOUTH EDGE OF SOUTH SHOULDER


<i>Location</i>	<i>Station</i>	<i>Offset</i>	<i>Theoretical Grade Elevations</i>	<i>Theoretical Grade Elevations Adjusted For Grinding</i>
<i>W. End W. Appr. Pav't.</i>	<i>1535+92.43</i>	<i>38.50</i>	<i>629.06</i>	<i>629.08</i>
<i>A</i>	<i>1536+02.18</i>	<i>39.18</i>	<i>628.81</i>	<i>628.83</i>
<i>B</i>	<i>1536+11.93</i>	<i>39.86</i>	<i>628.55</i>	<i>628.57</i>
<i>E. End W. Appr. Pav't.</i>	<i>1536+21.67</i>	<i>40.54</i>	<i>628.28</i>	<i>628.30</i>

PLAN

CROSS SECTION

FILE NAME: DWG  License No. 184-C00813 © Copyright CMT, Inc.	USER NAME = mcordova	DESIGNED - MAC	REVISED -	STATE OF ILLINOIS DEPARTMENT OF TRANSPORTATION	SUPERSTRUCTURE - WB STRUCTURE NO. 025-0115 (EB) & 025-0116 (WB)	F.A.I. RTE.	SECTION	COUNTY	TOTAL SHEETS	SHEET NO.
	PLOT SCALE = N/A	DRAWN - BLH	REVISED -			70	25-1HB-3	EFFINGHAM	747	399
	PLOT DATE = 8/5/2024	CHECKED - JTH	REVISED -			CONTRACT NO. 74893				
	DATE - 08/06/2024	REVISED -	SCALE:			SHEET 14 OF 46 SHEETS	STA.	TO STA.	ILLINOIS FED. AID PROJECT	

FILE NAME: p:\cmt\engr\proj\bande\cmt\connect\projects\Documents\DOT22004197\DOT22004197-0074893\ICADD Data\Bridge\CADD Sheets\DOT22004197-0074893-01-1560116-74893-01-15-Superstructure Details - WB.dgn

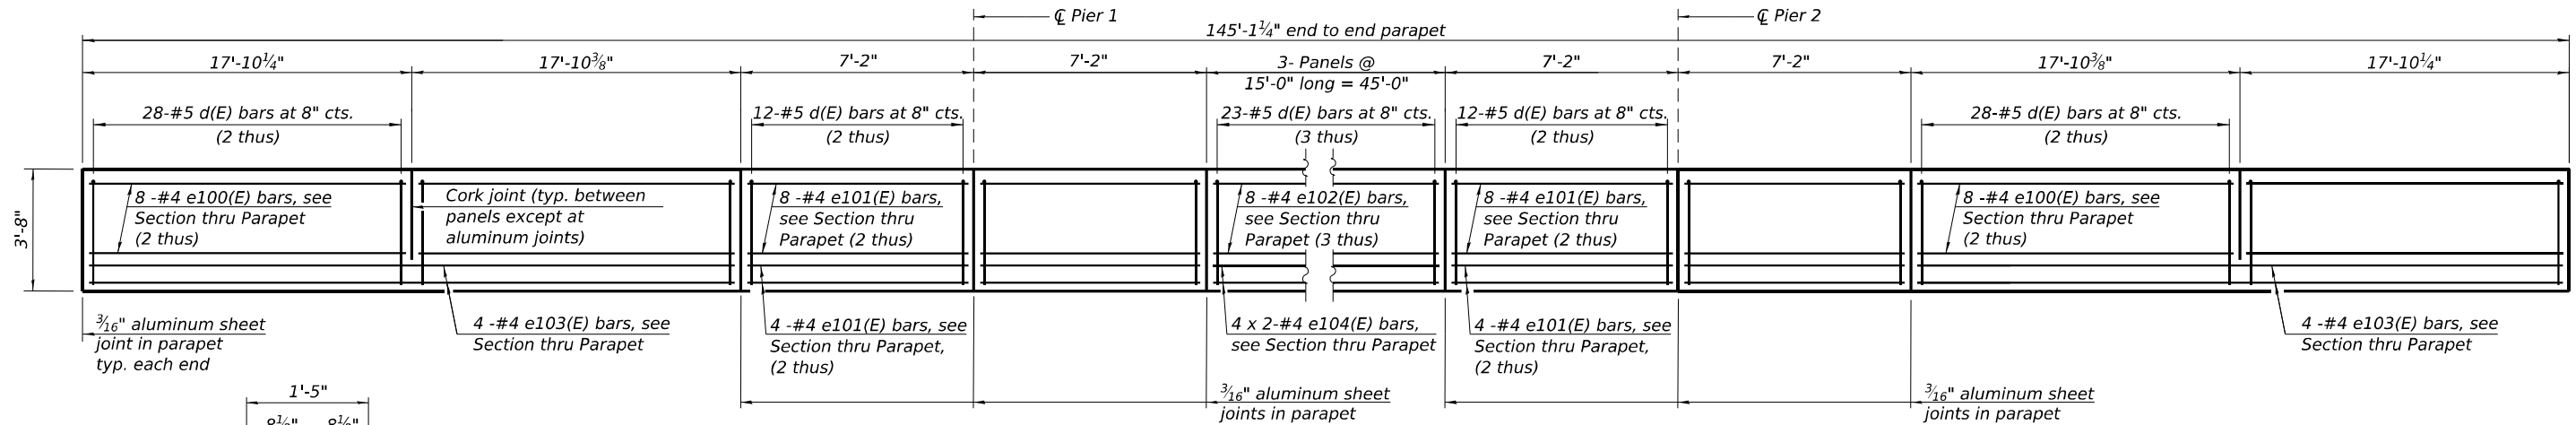


INSIDE ELEVATION OF PARAPET - SN 025-0116
(N. parapet shown, S. parapet similar)


MINIMUM BAR LAP
#4 bar = 2'-5"

SN 025-0116 SUPERSTRUCTURE
BILL OF MATERIAL


Bar	No.	Size	Length	Shape
a100(E)	378	#5	34'-4"	—
a101(E)	222	#5	23'-3"	—
a102(E)	488	#6	8'-4"	—
a103(E)	29	#5	49'-7"	—
a104(E)	20	#5	48'-1"	—
a105(E)	8	#5	30'-8"	—
a106(E)	156	#5	22'-5"	—
b100(E)	348	#5	27'-1"	—
b101(E)	102	#6	33'-1"	—
b102(E)	255	#5	26'-8"	—
b103(E)	102	#5	16'-3"	—
d100(E)	458	#5	6'-11"	—
d101(E)	436	#5	7'-10"	—
e100(E)	64	#4	17'-6"	—
e101(E)	96	#4	6'-10"	—
e102(E)	48	#4	14'-8"	—
e103(E)	16	#4	35'-5"	—
e104(E)	16	#4	23'-7"	—
m110(E)	16	#6	30'-11"	—
m111(E)	54	#6	5'-5"	—
m112(E)	12	#6	2'-3"	—
s110(E)	120	#5	6'-6"	—
s111(E)	120	#5	9'-0"	—
v110(E)	110	#5	3'-1"	—
Concrete Superstructure			Cu. Yd.	286.0
Reinforcement Bars, Epoxy Coated			Pound	67,830

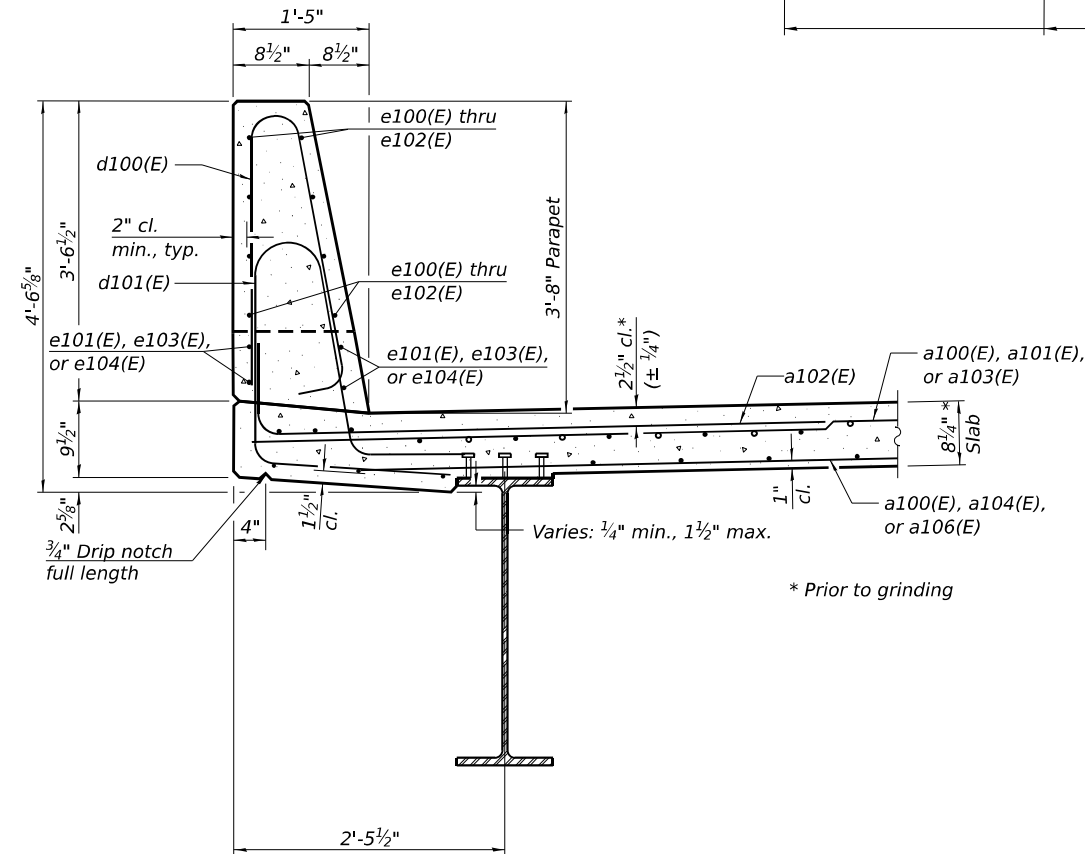

SECTION THRU PARAPET

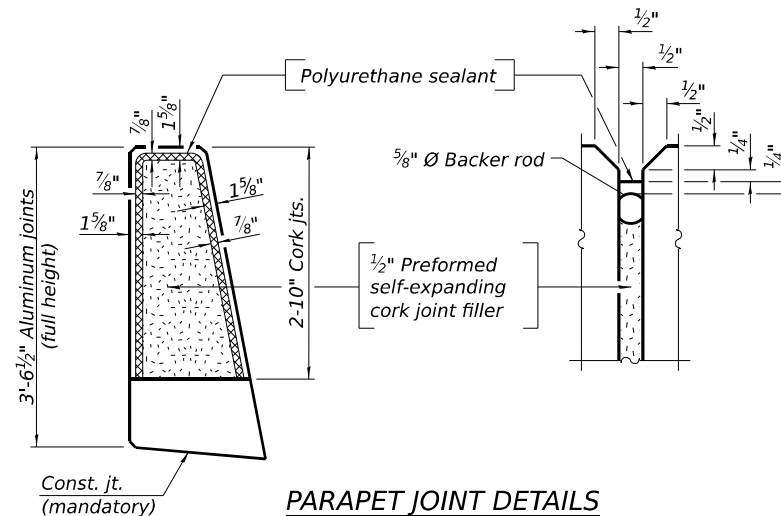


PARAPET JOINT DETAILS

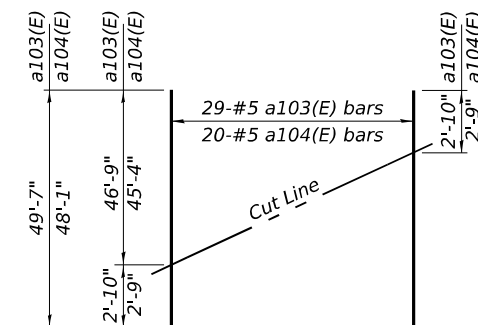

FIELD CUTTING DIAGRAM

Order a103(E) and a104(E) bars full length.
Cut as shown and use remainder of bars in opposite end of deck.

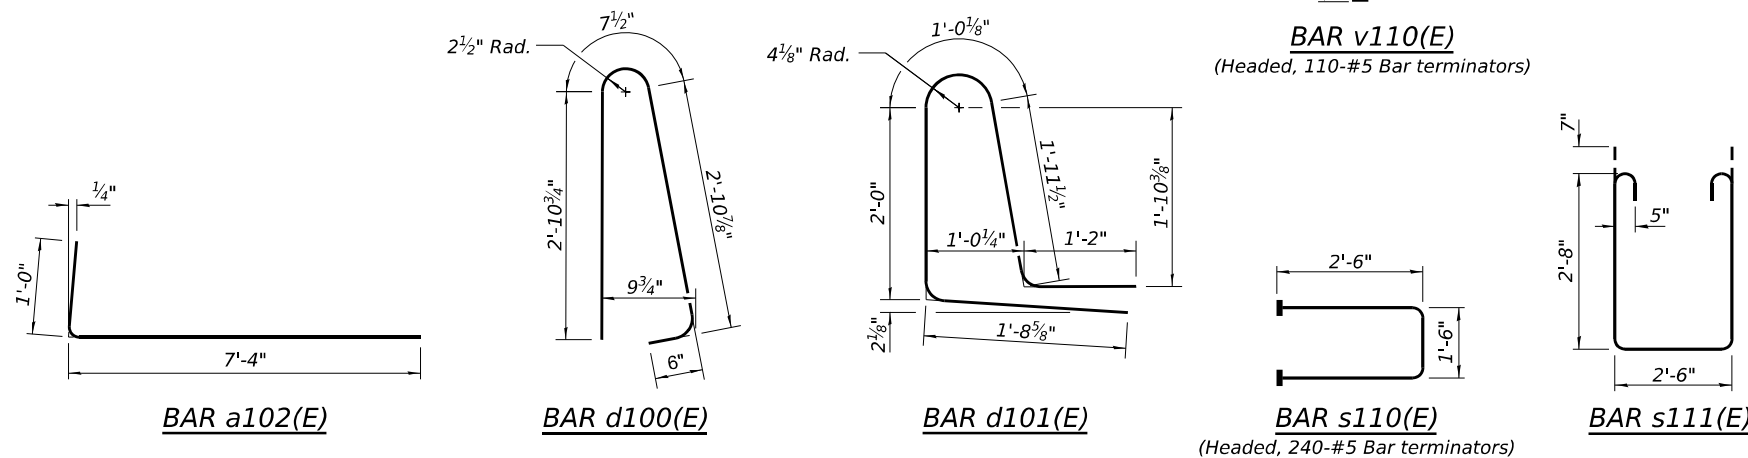

BAR a102(E)

BAR d100(E)

BAR d101(E)

BAR s110(E)

BAR s111(E)

- Notes:
- Bars indicated thus 4 x 2-#4, etc. indicates 4 lines of bars with 2 lengths per line.
 - On inside elevation of parapet view, all dimensions are along front face of parapets.
 - The 3/16" min. aluminum sheet shall be ASTM B 209 alloy 3003-H14 and coated with 5 mils of either bitumen paint or epoxy paint to minimize reaction with wet concrete. Cost included with Concrete Superstructure.
 - The polyurethane sealant shall be according to Article 1050.04 of the Std. Spec. and the color shall be gray.
 - Bar terminators paid for separately. See Total Bill of Material.



License No. 184-000613 © Copyright CMT, Inc.

USER NAME = mcardova	DESIGNED - MAC	REVISED -
DRAWN - BLH	REVISED -	
PLOT SCALE = N/A	CHECKED - JTH	REVISED -
PLOT DATE = 8/5/2024	DATE - 08/06/2024	REVISED -

STATE OF ILLINOIS
DEPARTMENT OF TRANSPORTATION

SUPERSTRUCTURE DETAILS - WB
STRUCTURE NO. 025-0115 (EB) & 025-0116 (WB)

SCALE: SHEET 15 OF 46 SHEETS STA. TO STA.

F.A.I. RTE.	SECTION	COUNTY	TOTAL SHEETS	SHEET NO.
70	25-1HB-3	EFFINGHAM	747	400
CONTRACT NO. 74893				
ILLINOIS FED. AID PROJECT				