


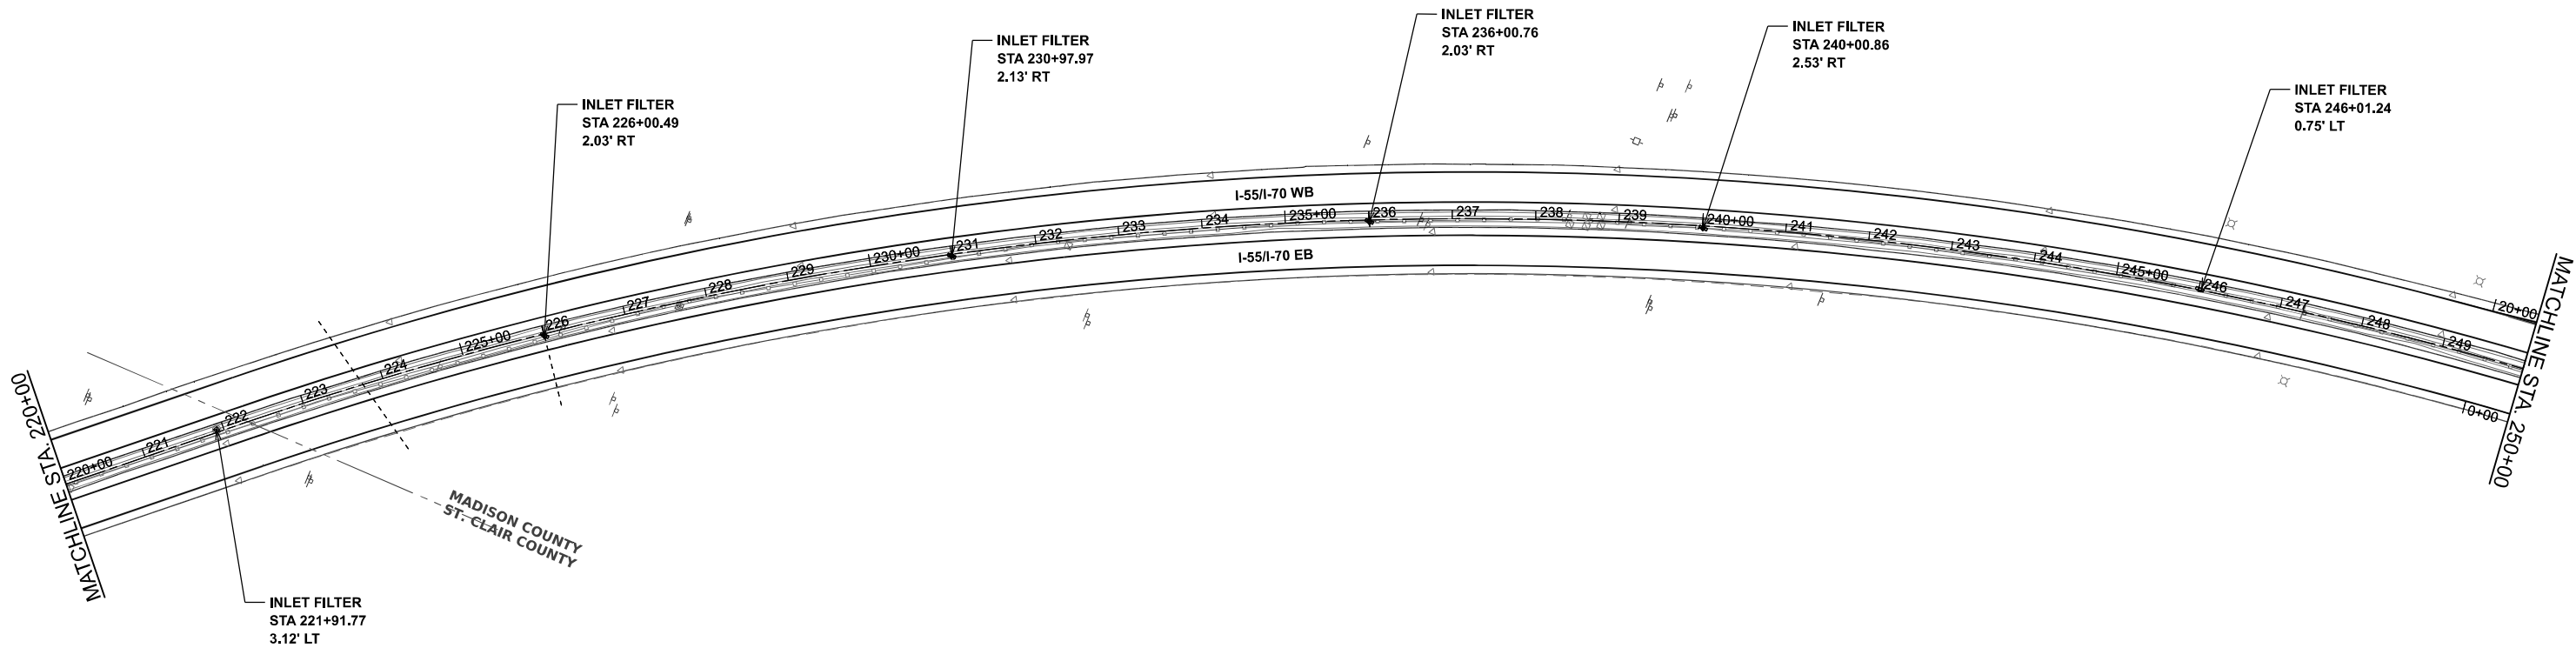

MODEL: S:\MODEL\NAMES
FILE NAME: D878E84-I5570-silt-erosion-06.dgn




USER NAME = jacobspw18lcs03\$	DESIGNED - MS	REVISED -
	DRAWN - SH	REVISED -
PLOT SCALE = 0.16666667' / in.	CHECKED - MS	REVISED -
PLOT DATE = 10/2/2025	DATE - 2025/10/03	REVISED -

STATE OF ILLINOIS
DEPARTMENT OF TRANSPORTATION

EROSION AND SEDIMENT CONTROL PLAN
I-55 /I-70

SCALE: 1" = 100' SHEET 6 OF 11 SHEETS STA. 220+00 TO STA. 250+00

F.A.I. RTE.	SECTION	COUNTY	TOTAL SHEETS	SHEET NO.
70	Section 82-(5,6)RS-2, 60-6RS-2	MADISON & ST. CLAIR	678	201
CONTRACT NO. 76E84				
ILLINOIS FED. AID PROJECT				

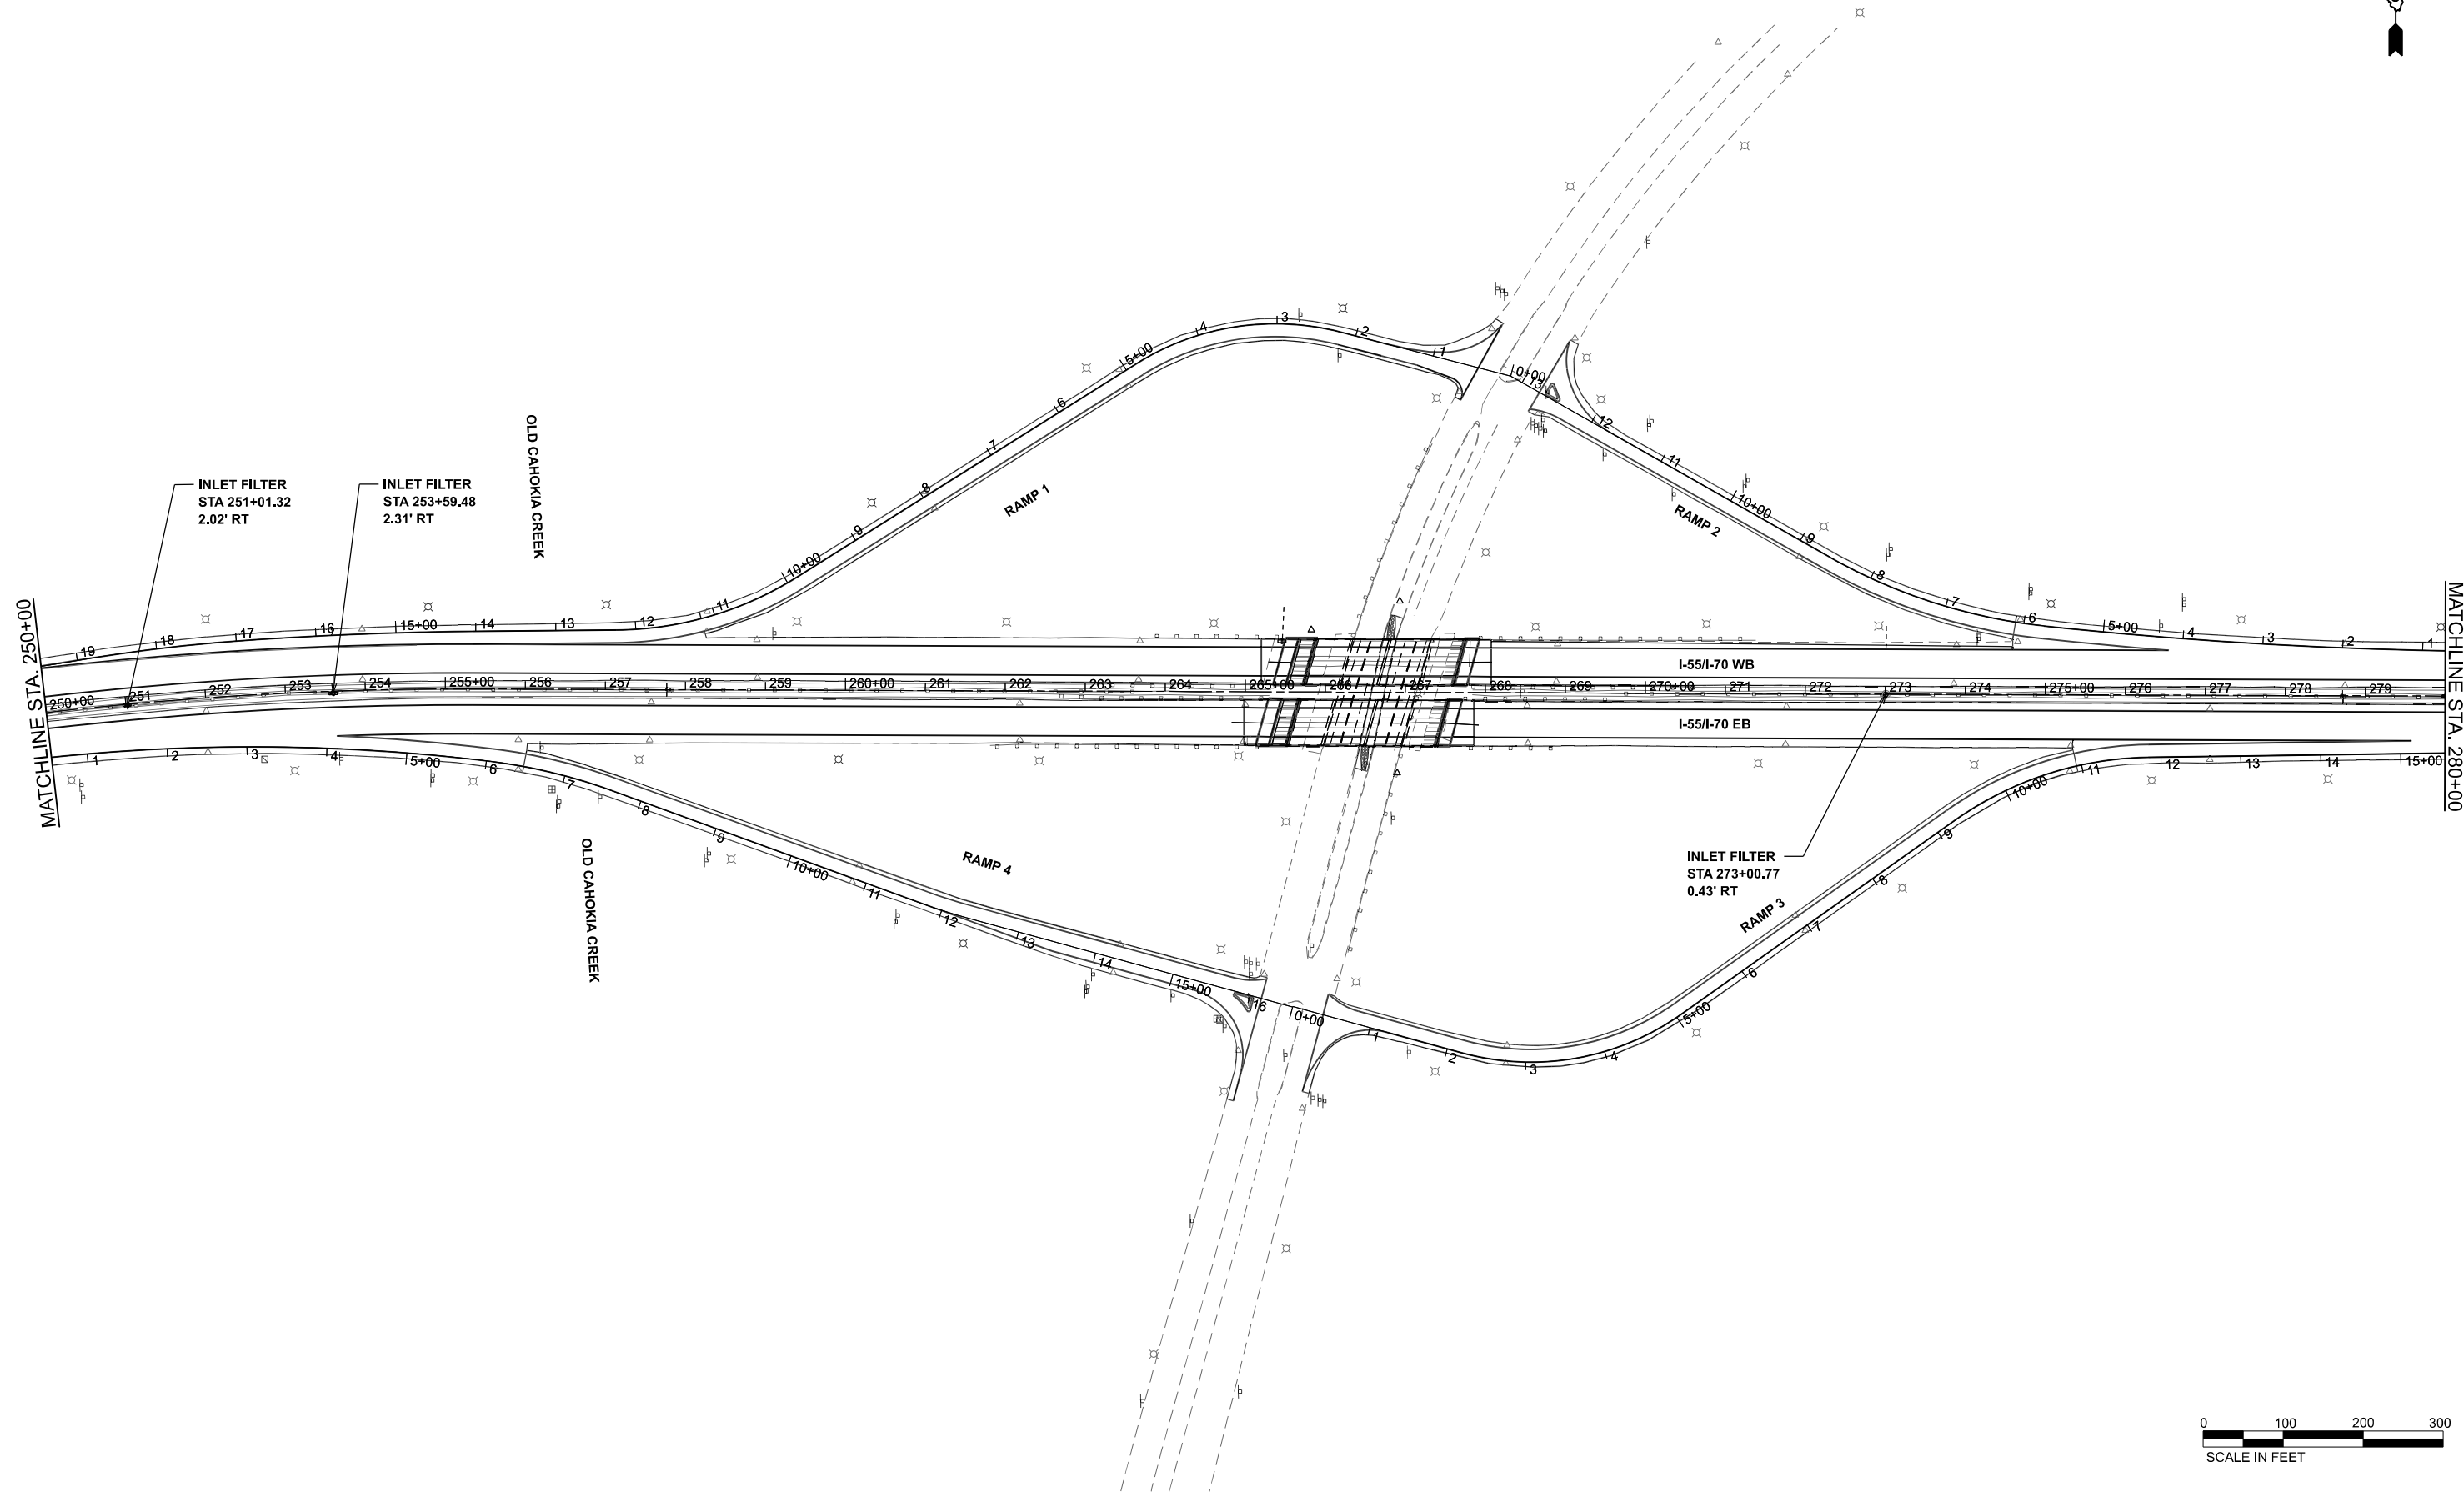

MODEL: S\MODEL\NAMES
FILE NAME: D878E84-I557-0511-erosion-07.dgn

**FUHRMANN**
ENGINEERING
WWW.FUHRMANN-ENG.COM


USER NAME = jacobspw18lcs03\$	DESIGNED - MS	REVISED -
	DRAWN - SH	REVISED -
PLOT SCALE = 0.16666667' / in.	CHECKED - MS	REVISED -
PLOT DATE = 10/2/2025	DATE - 2025/10/03	REVISED -

STATE OF ILLINOIS
DEPARTMENT OF TRANSPORTATION

EROSION AND SEDIMENT CONTROL PLAN
I-55 /I-70

SCALE: 1" = 100' SHEET 7 OF 11 SHEETS STA. 250+00 TO STA. 280+00

F.A.I. RTE.	SECTION	COUNTY	TOTAL SHEETS	SHEET NO.
70	Section 82-(5,6)RS-2, 60-6RS-2	MADISON & ST. CLAIR	678	202
CONTRACT NO. 76E84				
ILLINOIS FED. AID PROJECT				

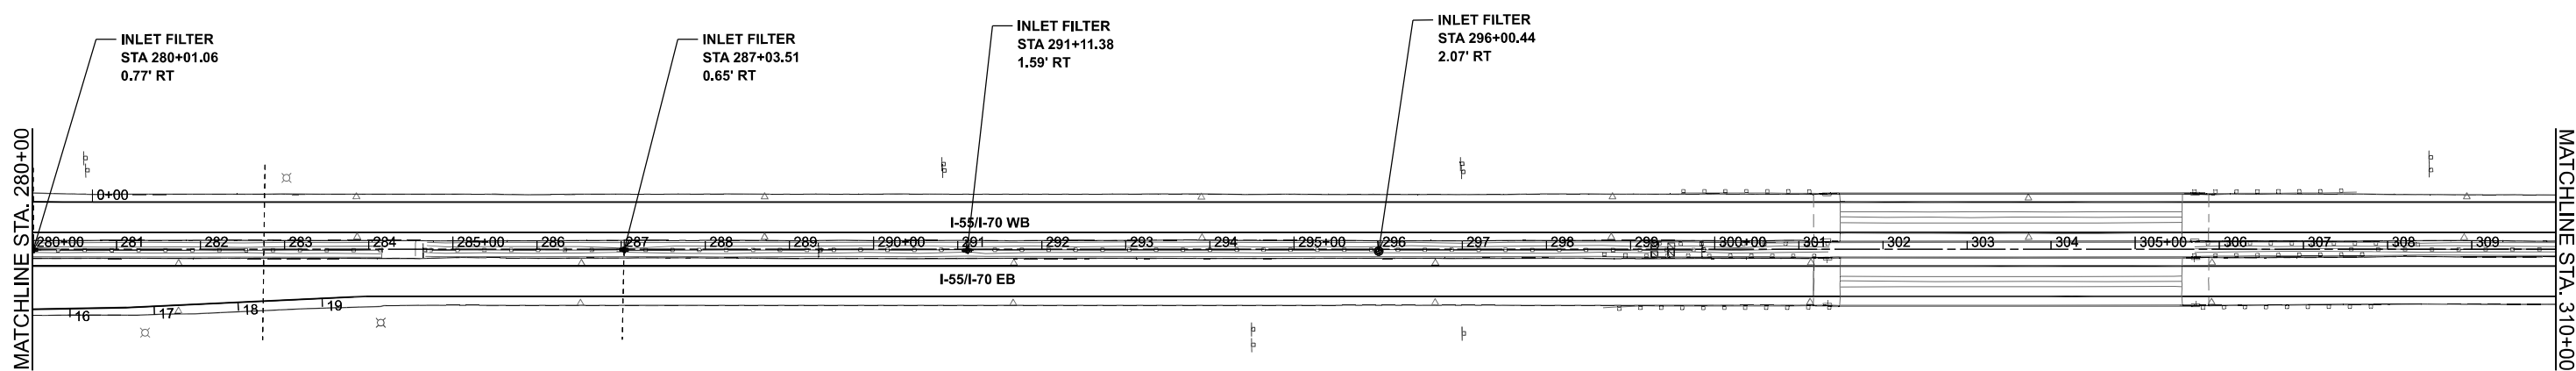

MODEL: S\MODEL\NAMES
FILE NAME: D876E84-I557-0-silt-erosion-08.dgn



FUHRMANN
ENGINEERING
WWW.FUHRMANN-ENG.COM



USER NAME = jacobspw18lcs01\$	DESIGNED - MS	REVISED -
	DRAWN - SH	REVISED -
PLOT SCALE = 0.16666667' / in.	CHECKED - MS	REVISED -
PLOT DATE = 10/2/2025	DATE - 2025/10/03	REVISED -

STATE OF ILLINOIS
DEPARTMENT OF TRANSPORTATION

EROSION AND SEDIMENT CONTROL PLAN
I-55 /I-70

SCALE: 1" = 100' SHEET 8 OF 11 SHEETS STA. 280+00 TO STA. 310+00

F.A.I. RTE.	SECTION	COUNTY	TOTAL SHEETS	SHEET NO.
70	Section82-(5,6)RS-2, 60-6RS-2	MADISON & ST. CLAIR	678	203
CONTRACT NO. 76E84				
ILLINOIS FED. AID PROJECT				

 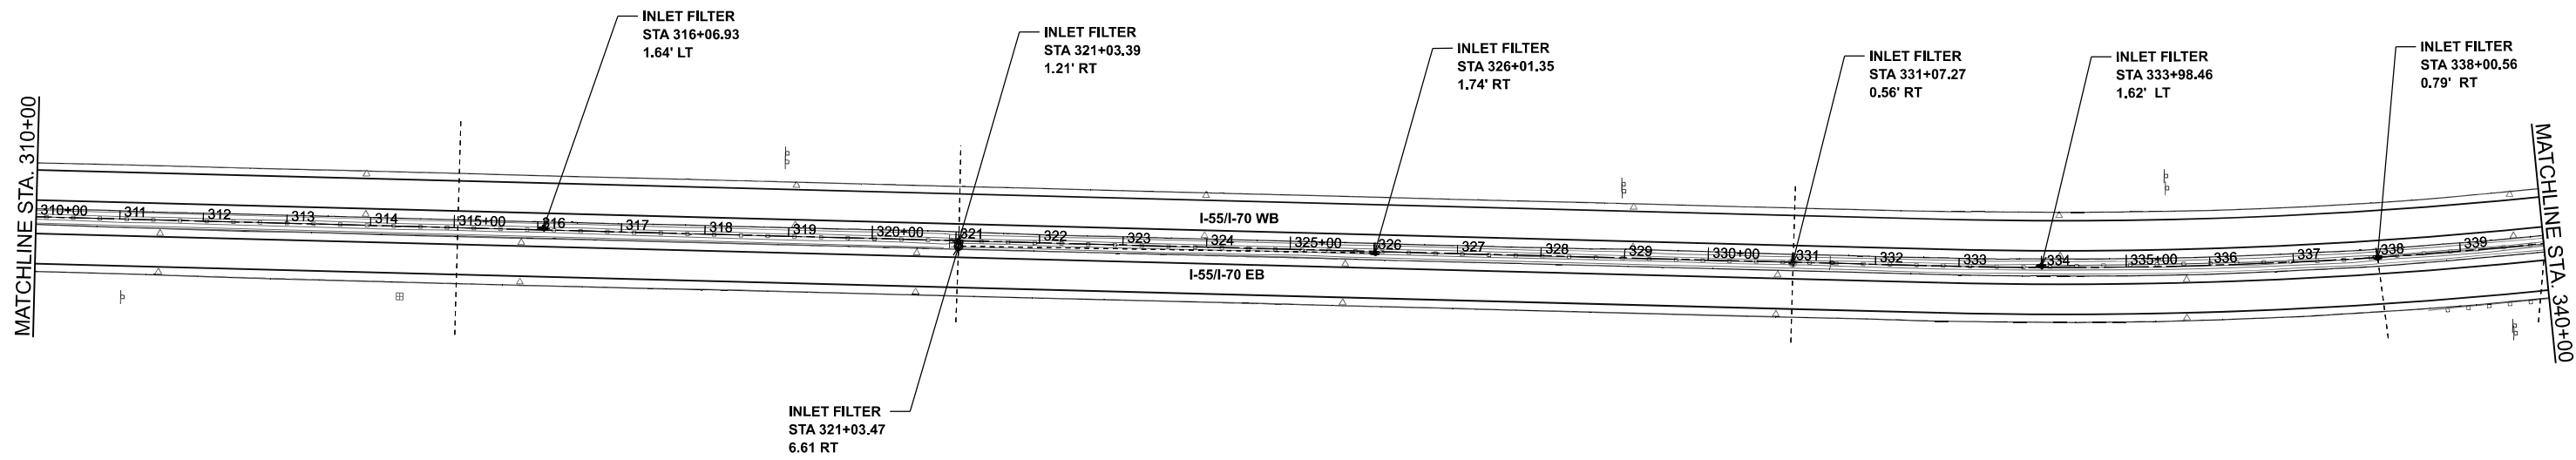

MODEL: S:\MODEL\NAMES
FILE NAME: D878E84-I5570-silt-erosion-09.dgn

FUHRMANN
ENGINEERING
WWW.FUHRMANN-ENG.COM


USER NAME = jacobspw18lcs03\$	DESIGNED - MS	REVISED -
	DRAWN - SH	REVISED -
PLOT SCALE = 0.16666667' / in.	CHECKED - MS	REVISED -
PLOT DATE = 10/2/2025	DATE - 2025/10/03	REVISED -

STATE OF ILLINOIS
DEPARTMENT OF TRANSPORTATION

EROSION AND SEDIMENT CONTROL PLAN
I-55 /I-70

SCALE: 1" = 100' SHEET 9 OF 11 SHEETS STA. 310+00 TO STA. 340+00

F.A.I. RTE.	SECTION	COUNTY	TOTAL SHEETS	SHEET NO.
70	Section 82-(5,6)RS-2, 60-6RS-2	MADISON & ST. CLAIR	678	204
CONTRACT NO. 76E84				
ILLINOIS FED. AID PROJECT				

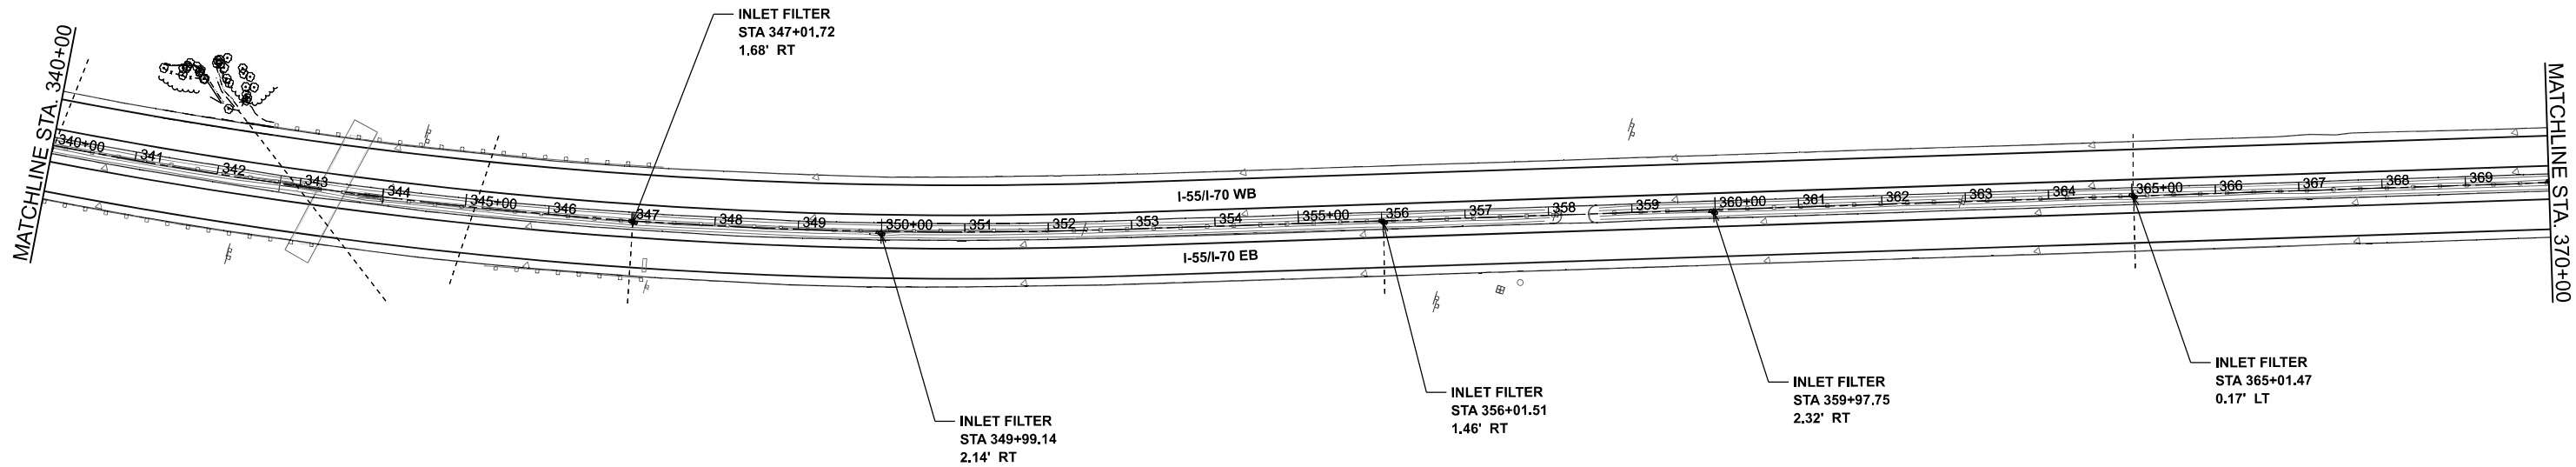

MODEL: S:\MODEL NAMES
FILE NAME: D878E84-I5570-silt-erosion-10.dgn

FUHRMANN
ENGINEERING
WWW.FUHRMANN-ENG.COM


USER NAME = jacobspw18lcs03\$	DESIGNED - MS	REVISED -
	DRAWN - SH	REVISED -
PLOT SCALE = 0.16666667' / in.	CHECKED - MS	REVISED -
PLOT DATE = 10/2/2025	DATE - 2025/10/03	REVISED -

STATE OF ILLINOIS
DEPARTMENT OF TRANSPORTATION

EROSION AND SEDIMENT CONTROL PLAN
I-55 /I-70

SCALE: 1" = 100' SHEET 10 OF 11 SHEETS STA. 340+00 TO STA. 370+00

F.A.I. RTE.	SECTION	COUNTY	TOTAL SHEETS	SHEET NO.
70	Section 82-(5,6)RS-2, 60-6RS-2	MADISON & ST. CLAIR	678	205
CONTRACT NO. 76E84				
ILLINOIS FED. AID PROJECT				

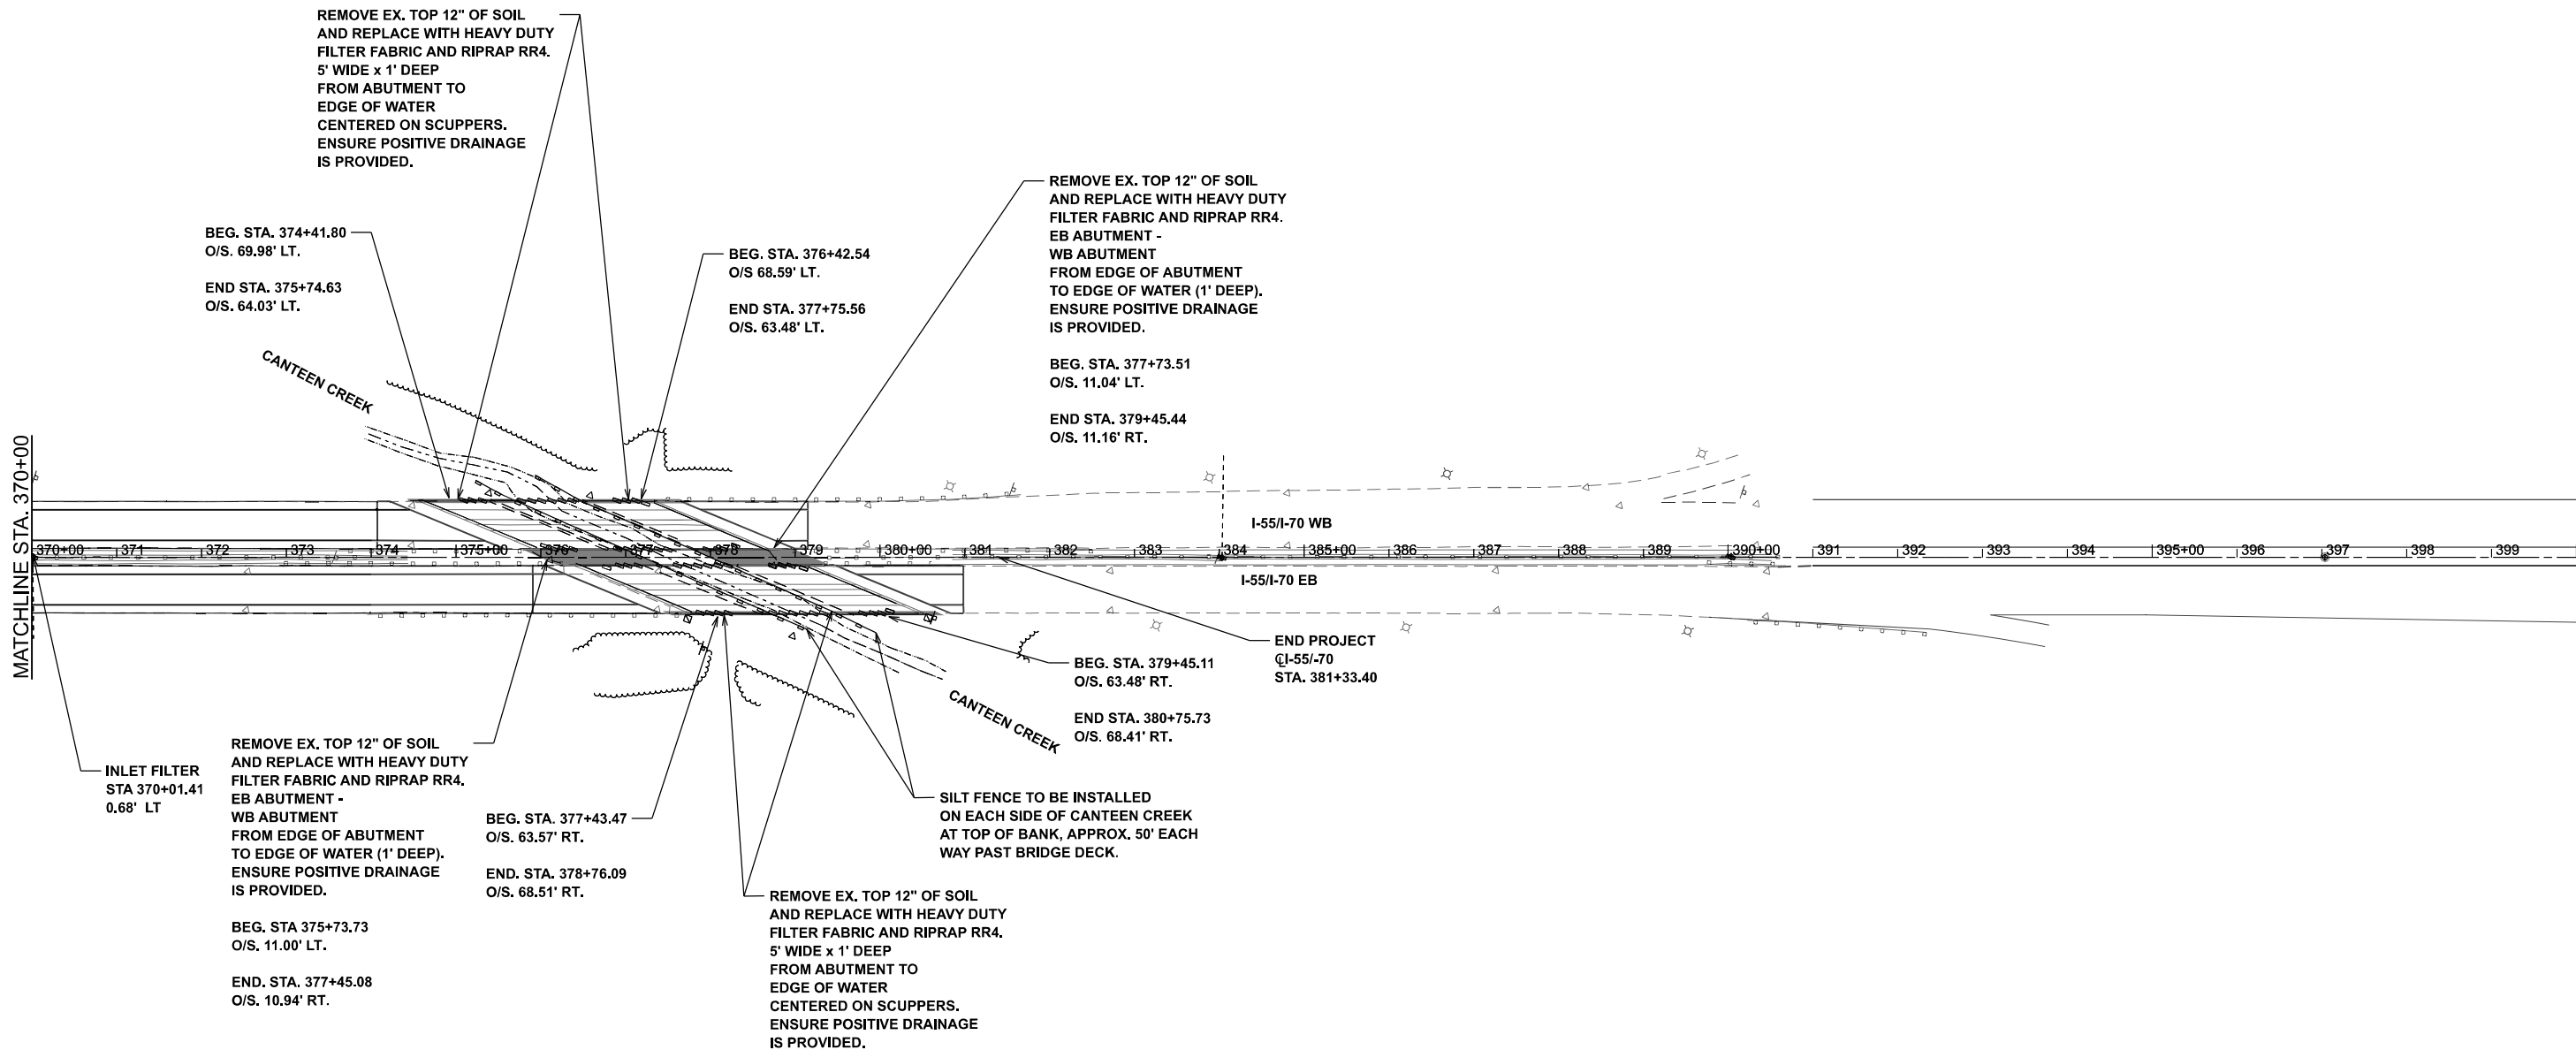

MODEL: S:\MODEL\NAMES
FILE NAME: D878E84-I5570-silt-erosion-11.dgn

FUHRMANN
ENGINEERING
WWW.FUHRMANN-ENG.COM

USER NAME = jacobspw18lcs01\$	DESIGNED - MS	REVISED -
	DRAWN - SH	REVISED -
PLOT SCALE = 0.16666667' / in.	CHECKED - MS	REVISED -
PLOT DATE = 10/15/2025	DATE - 2025/10/03	REVISED -

STATE OF ILLINOIS
DEPARTMENT OF TRANSPORTATION

EROSION AND SEDIMENT CONTROL PLAN
I-55 / I-70

SCALE: 1" = 100' SHEET 11 OF 11 SHEETS STA. 370+00 TO STA. 400+00

F.A.I. RTE.	SECTION	COUNTY	TOTAL SHEETS	SHEET NO.
70	Section 82-(5,6)RS-2, 60-6RS-2	MADISON & ST. CLAIR	678	206
CONTRACT NO. 76E84				
ILLINOIS FED. AID PROJECT				

MODEL: S:\MODEL NAMES
FILE NAME: D878E64-I557\eshl-crainbprp4-01.dgn

I-55/I-70 E.B. OUTSIDE (ST. CLAIR COUNTY)					OUTLETS INTO				REMOVE/CONCRETE HEADWALLS FOR PIPE DRAINS	REMOVE EXISTING UNDERDRAINS	CONCRETE HEADWALLS FOR PIPE DRAINS	PIPE UNDERDRAINS TYPE 1, 6"	PIPE UNDERDRAINS 8" (SPECIAL)
STA.	to	STA.	OUTLET STA.	8" OUTLET LENGTH (ft)*	EX. MEDIAN INLET	EX. 12" STORM SEWER	EX. CULVERT	HDWL STD. 2362	EACH	FOOT	EACH	FOOT	FOOT
89+92	-	96+00	96+00	12				x	1	12	1	608	12
96+00	-	99+98	96+00	12						12		398	12
99+98	-	103+20	100+00	12				x	1	12	1	322	12
105+00	-	110+00	110+00	12				x	1	12	1	500	12
110+00	-	113+00	113+00	12			x			12		300	12
113+00	-	113+95	113+00									95	
113+95	-	136+00	134+00	12				x	1	12	1	2205	12
163+20	-	165+98	134+00									278	
165+98	-	170+98	166+00	12				x	1	12	1	500	12
170+98	-	175+98	171+00	12				x	1	12	1	500	12
175+98	-	181+00	181+00	12				x	1	12	1	502	12
181+00	-	185+98	181+00									498	
185+98	-	191+00	191+00	12					1	12	1	502	12
191+00	-	195+98	191+00					x				498	
195+98	-	201+00	201+00						1	12	1	502	12
201+00	-	205+98	201+00	12				x	1	12	1	498	12
205+98	-	211+00	211+00									502	
211+00	-	215+98	211+00	12				x	1	12	1	498	12
215+98	-	221+00	221+00									502	
221+00	-	222+30	221+00	12				x	1	12	1	130	12
TOTALS				156	ft			11	11	156	11	10338	156

I-55/I-70 E.B. INSIDE (ST. CLAIR COUNTY)					OUTLETS INTO				REMOVE/CONCRETE HEADWALLS FOR PIPE DRAINS	REMOVE EXISTING UNDERDRAINS	CONCRETE HEADWALLS FOR PIPE DRAINS	PIPE UNDERDRAINS TYPE 1, 6"	PIPE UNDERDRAINS 8" (SPECIAL) * LENGTHS BASED ON 6:1 SIDE
STA.	to	STA.	OUTLET STA.	8" OUTLET LENGTH (ft)	EX. MEDIAN INLET	EX. 12" STORM SEWER	EX. CULVERT	HDWL STD. 2362	EACH	FOOT	EACH	FOOT	FOOT
89+92	-	92+20	92+20	3	x					3		228	3
92+20	-	94+50	94+50	3	x					3		230	3
94+50	-	96+50	96+50	3			x			3		200	3
96+50	-	98+05	96+50									155	
98+05	-	99+65	98+10	3			x			3		160	3
99+65	-	103+20	99+70	3			x			3		355	3
105+00	-	109+06	109+06	8	x					8		406	8
109+06	-	114+00	114+00									494	
114+00	-	118+98	114+00	11	x					11		498	11
118+98	-	124+00	124+00									502	
124+00	-	128+48	124+00	12	x					12		448	12
128+48	-	136+00	133+00									752	
163+20	-	164+98	133+00	14	x					14		178	14
164+98	-	170+00	170+00									502	
170+00	-	174+98	170+00	10	x					10		498	10
174+98	-	180+00	180+00									502	
180+00	-	184+98	180+00	10	x					10		498	10
184+98	-	189+70	189+70									472	
189+70	-	194+98	189+70	11	x					11		528	11
194+98	-	200+00	200+00									502	
200+00	-	204+98	200+00	9	x					9		498	9
204+98	-	210+00	210+00									502	
210+00	-	213+98	210+00	11	x					11		398	11
213+98	-	218+00	218+00									402	
218+00	-	222+30	218+00	9	x					9		430	9
TOTALS				120	ft			0		120		10338	120

I-55/I-70 W.B. OUTSIDE (ST. CLAIR COUNTY)					OUTLETS INTO				REMOVE/CONCRETE HEADWALLS FOR PIPE DRAINS	REMOVE EXISTING UNDERDRAINS	CONCRETE HEADWALLS FOR PIPE DRAINS	PIPE UNDERDRAINS TYPE 1, 6"	PIPE UNDERDRAINS 8" (SPECIAL) * LENGTHS BASED ON 6:1 SIDE
STA.	to	STA.	OUTLET STA.	8" OUTLET LENGTH (ft)	EX. MEDIAN INLET	EX. 12" STORM SEWER	EX. CULVERT	HDWL STD. 2362	EACH	FOOT	EACH	FOOT	FOOT
89+82	-	94+00	94+00	12				x	1	12	1	418	12
94+00	-	96+20	96+20	12				x	1	12	1	220	12
96+20	-	98+25	96+20									205	
98+25	-	100+98	98+27	25		x				25		273	25
100+98	-	103+20	101+00	12				x	1	12	1	222	12
105+00	-	109+00	109+00	12				x	1	12	1	400	12
109+00	-	111+00	111+00	12					1	12	1	200	12
111+00	-	112+20	111+00									120	
112+20	-	122+00	122+00					x	1	12	1	980	12
122+00	-	126+98	122+00	12								498	
126+98	-	128+95	127+00	12				x	1	12	1	197	12
128+95	-	136+00	166+00						1	12	1	705	12
163+20	-	170+98	166+00	12								778	
170+98	-	175+98	171+00	12				x	1	12	1	500	12
175+98	-	181+00	181+00	12					1	12	1	502	12
181+00	-	185+98	181+00									498	
185+98	-	191+00	191+00	12					1	12	1	502	12
191+00	-	195+98	191+00					x				498	
195+98	-	201+00	201+00	12					1	12	1	502	12
201+00	-	205+98	201+00									498	
205+98	-	211+00	211+00					x	1	12	1	502	12
211+00	-	215+98	211+00	12								498	
215+98	-	221+00	221+00					x	1	12	1	502	12
221+00	-	222+30										130	
TOTALS				193	ft			14	14	193	14	10348	193

I-55/I-70 W.B. INSIDE (ST. CLAIR COUNTY)					OUTLETS INTO				REMOVE CONCRETE HEADWALLS FOR PIPE DRAINS	REMOVE EXISTING UNDERDRAINS	CONCRETE HEADWALLS FOR PIPE DRAINS	PIPE UNDERDRAINS TYPE 1, 6"	PIPE UNDERDRAINS 8" (SPECIAL) * LENGTHS BASED ON 6:1 SIDE
STA.	to	STA.	OUTLET STA.	8" OUTLET LENGTH (ft)	EX. MEDIAN INLET	EX. 12" STORM SEWER	EX. CULVERT	HDWL STD. 2362	EACH	FOOT	EACH	FOOT	FOOT
89+82	-	92+20	92+20	3	x					3		238	3
92+20	-	94+50	94+50	3	x					3		230	3
94+50	-	95+75	95+75	3	x					3		125	3
95+75	-	98+05	96+50	3	x					3		230	3
98+05	-	99+65	98+10	3	x					3		160	3
99+65	-	103+20	98+70	3	x					3		355	3
105+00	-	109+06	109+06	11	x					11		406	11
109+06	-	114+00	114+00									494	
114+00	-	118+98	114+00	13	x					13		498	13
118+98	-	124+00	124+00									502	
124+00	-	128+48	124+00	10	x					10		448	10
128+48	-	136+00	133+00									752	
163+20	-	164+98	133+00	8	x					8		178	8
164+98	-	170+00	170+00									502	
170+00	-	174+98	170+00	12	x					12		498	12
174+98	-	180+00	180+00									502	
180+00	-	184+98	180+00	12	x					12		498	12
184+98	-	189+70	189+70									472	
189+70	-	194+98	189+70	11	x					11		528	11
194+98	-	200+00	200+00									502	
200+00	-	204+98	200+00	13	x					13		498	13
204+98	-	210+00	210+00									502	
210+00	-	213+98	210+00	10	x					10		398	10
213+98	-	218+00	218+00									402	
218+00	-	222+30	218+00	12	x					12		430	12
TOTALS				130	ft			0		130		10348	130

I-55/I-70 E.B. OUTSIDE (MADISON COUNTY)					OUTLETS INTO				REMOVE CONCRETE HEADWALLS FOR PIPE DRAINS	REMOVE EXISTING UNDERDRAINS	CONCRETE HEADWALLS FOR PIPE DRAINS	PIPE UNDERDRAINS TYPE 1, 6"	PIPE UNDERDRAINS 8" (SPECIAL) * LENGTHS BASED ON 6:1 SIDE
STA.	to	STA.	OUTLET STA.	8" OUTLET LENGTH (ft)*	EX. MEDIAN INLET	EX. 12" STORM SEWER	EX. CULVERT	HDWL STD. 2362	EACH	FOOT	EACH	FOOT	FOOT
222+30	-	231+00	231+00	12				x	1	12	1	870	12
231+00	-	235+98	231+00									498	
235+98	-	241+00	241+00	12				x	1	12	1	502	12
241+00	-	245+98	241+00									498	
245+98	-	250+45	250+45	12				x	1	12	1	447	12
250+45	-	260+23	255+29	12		x				12		978	12
260+23	-	265+35	260+25	12				x	1	12	1	512	12
267+75	-	272+50	272+50	12				x	1	12	1	475	12
272+50	-	284+20	276+25	12		x				12		1170	12
284+20	-	287+00	287+00				x				12		280
287+00	-	292+00	287+00									500	
292+00	-	301+10	296+00	12		x				12		910	12
305+90	-	315+00	315+00	12								910	12
315+00	-	318+00	315+00				x				12		
318+00	-	321+00	321+00	12								300	12
321+00	-	326+00	321+00				x						
326+00	-	331+00	331+00	12						12		500	12
331+00	-	336+00	336+00	12				x	1	12	1	500	12
336+00	-	340+98	336+00										
340+98	-	346+00	346+00	12				x	1	12	1	502	12
346+00	-	350+48	346+00										
350+48	-	355+00	355+00	12								452	12
355+00	-	359+98	355+00						x	1	12	1	
359+98	-	364+95	360+00	12				x	1	12	1	497	12
364+95	-	369+95	365+05	12				x	1	12	1	500	12
369+95	-	373+58	370+05	12				x	1	12	1	363	12
373+58	-	376+00	373+60	12				x	1	12	1	242	12
TOTALS				228	ft			12	12	228	12	14650	228

MODEL: S\MODEL\NAMES
FILE NAME: D876E84-I557\esh-c-drain\pdr-I-02.dgn

I-55/I-70 E.B. INSIDE (MADISON COUNTY)					OUTLETS INTO				REMO/E CONCRETE HEADWALLS FOR PIPE DRAINS	REMOVE EXISTING UNDERDRAINS	CONCRETE HEADWALLS FOR PIPE DRAINS	PIPE UNDERDRAINS TYPE 1, 6"	PIPE UNDERDRAINS 8" (SPECIAL) * LENGTHS BASED ON 6:1 SIDE
STA.	to	STA.	OUTLET STA.	8" OUTLET LENGTH (ft)	MEDIAN INLET	EX. 12" STORM SEWER	EX. CULVERT	HDWL STD. 2362	EACH	FOOT	EACH	FOOT	FOOT
222+30	-	226+00	226+00	12	x					12		370	12
226+00	-	230+98	226+00									498	
230+98	-	236+00	236+00	13	x					13		502	13
236+00	-	240+00	240+00	12	x					12		400	12
240+00	-	246+00	246+00									600	
246+00	-	248+48	246+00	9	x					9		248	9
248+48	-	251+00	251+00									252	
251+00	-	254+98	251+00	12	x					12		398	12
254+98	-	259+98	255+00	10	x					10		500	10
259+98	-	265+35	260+00	12	x					12		537	12
267+75	-	273+00	273+00	10	x					10		525	10
273+00	-	280+00	280+00									700	
280+00	-	284+20	280+00	11	x					11		420	11
284+20		287+00	287+00									280	
287+00		292+00	287+00	12	x					12		500	12
292+00		301+10	296+00	12	x					12		910	12
305+90		315+00	315+00									910	
315+00		318+00	315+00	12	x					12		300	12
318+00		321+00	321+00									300	
321+00		326+00	321+00	12	x					12		500	12
326+00		331+00	331+00									500	
331+00	-	333+98	331+00	10	x					10		298	10
333+98	-	338+00	338+00									402	
338+00	-	342+98	338+00	10	x					10		498	10
342+98	-	347+00	347+00									402	
347+00	-	351+48	347+00	12	x					12		448	12
351+48	-	356+00	356+00									452	
356+00	-	360+98	356+00	11	x					11		498	11
360+98	-	365+00	365+00									402	
365+00	-	369+98	365+00	10	x					10		498	10
369+98	-	376+00	370+00	10	x					10		602	10
TOTALS				224	ft			0		224		14650	224

I-55/I-70 W.B. OUTSIDE (MADISON COUNTY)					OUTLETS INTO				REMO/E CONCRETE HEADWALLS FOR PIPE DRAINS	REMOVE EXISTING UNDERDRAINS	CONCRETE HEADWALLS FOR PIPE DRAINS	PIPE UNDERDRAINS TYPE 1, 6"	PIPE UNDERDRAINS 8" (SPECIAL) * LENGTHS BASED ON 6:1 SIDE
STA.	to	STA.	OUTLET STA.	8" OUTLET LENGTH (ft)*	EX. MEDIAN INLET	EX. 12" STORM SEWER	EX. CULVERT	HDWL STD. 2362	EACH	FOOT	EACH	FOOT	FOOT
222+30	-	231+00	231+00	12				x	1	12	1	870	12
231+00	-	235+98	231+00									498	
235+98	-	241+00	241+00						1	12	1	502	12
241+00	-	245+10	241+00	12								410	
245+10	-	249+24	249+24	12				x	1	12	1	414	12
249+24	-	260+98	257+26	12		x				12		1174	12
260+98	-	265+35	261+00	12				x	1	12	1	437	12
267+75	-	272+90	272+90	12				x	1	12	1	515	12
272+90	-	274+98	274+98	12		x				12		208	12
274+98	-	284+20	279+76	12				x	1	12	1	922	12
284+20		287+00	287+00									280	
287+00		292+00	287+00	12		x				12		500	12
292+00		301+10	296+00	12		x				12		910	12
305+90		315+00	315+00									910	
315+00		318+00	315+00	12		x				12		300	12
318+00		321+00	321+00									300	
321+00		326+00	321+00	12		x				12		500	12
326+00		331+00	331+00									500	
331+00	-	336+00	336+00	12					1	12	1	500	12
336+00	-	340+00	336+00									400	
340+00	-	346+00	346+00									600	
346+00	-	350+98	346+00	12				x	1	12	1	498	12
350+98		356+00	356+00									502	
356+00		360+98	356+00	12				x	1	12	1	498	12
360+98		365+00	365+00									402	
365+00		369+98	365+00	12				x	1	12	1	498	12
369+98		376+00	370+00	12				x	1	12	1	602	12
TOTALS				216	ft			11	11	216	11	14650	216

I-55/I-70 W.B. INSIDE (MADISON COUNTY)					OUTLETS INTO				REMOVE CONCRETE HEADWALLS FOR PIPE DRAINS	REMOVE EXISTING UNDERDRAINS	CONCRETE HEADWALLS FOR PIPE DRAINS	PIPE UNDERDRAINS TYPE 1, 6"	PIPE UNDERDRAINS 8" (SPECIAL) * LENGTHS BASED ON 6:1 SIDE
STA.	to	STA.	OUTLET STA.	8" OUTLET LENGTH (ft)	MEDIAN INLET	EX. 12" STORM SEWER	EX. CULVERT	HDWL STD. 2362	EACH	FOOT	EACH	FOOT	FOOT
222+30	-	226+00	226+00	8	x					8		370	8
226+00	-	230+98	226+00									498	
230+98	-	236+00	236+00	8	x					8		502	8
236+00	-	240+00	240+00	8	x					8		400	8
240+00	-	246+00	246+00									600	
246+00	-	248+48	246+00	11	x					11		248	11
248+48	-	251+00	251+00									252	
251+00	-	254+98	251+00	10	x					10		398	10
254+98	-	259+98	255+00	11	x					11		500	11
259+98	-	265+35	260+00	10	x					10		537	10
267+75	-	273+00	273+00	10	x					10		525	10
273+00	-	280+00	280+00									700	
280+00	-	284+20	280+00	10	x					10		420	10
284+20		287+00	287+00									280	
287+00		292+00	287+00	12	x					12		500	12
292+00		301+10	296+00	12	x					12		910	12
305+90		315+00	315+00									910	
315+00		318+00	315+00	12	x					12		300	12
318+00		321+00	321+00									300	
321+00		326+00	321+00	12	x					12		500	12
326+00		331+00	331+00									500	
331+00	-	333+98	331+00	10	x					10		298	10
333+98	-	338+00	338+00									402	
338+00	-	342+98	338+00	10	x					10		498	10
342+98	-	347+00	347+00									402	
347+00	-	351+48	347+00	9	x					9		448	9
351+48	-	356+00	356+00									452	
356+00	-	360+98	356+00	9	x					9		498	9
360+98	-	365+00	365+00									402	
365+00	-	369+98	365+00	10	x					10		498	10
369+98	-	376+00	370+00	11	x					11		602	11
TOTALS				205	ft			0		205		14650	205



USER NAME = jacobspw18lcs04\$	DESIGNED -	REVISED -
	DRAWN -	REVISED -
PLOT SCALE = 0.16666667' / in.	CHECKED -	REVISED -
PLOT DATE = 10/2/2025	DATE - 2025/10/03	REVISED -

STATE OF ILLINOIS
DEPARTMENT OF TRANSPORTATION

SCHEDULE OF QUANTITIES
PIPE UNDERDRAINS, I-55 /I-70


SCALE: NTS SHEET 2 OF 14 SHEETS STA. TO STA.




F.A.I. RTE.	SECTION	COUNTY	TOTAL SHEETS	SHEET NO.
70	Section 82-(5,6)RS-2, 60-6RS-2	MADISON & ST. CLAIR	678	208
CONTRACT NO. 76E84				
		ILLINOIS	FED. AID PROJECT	

MODEL: S:\MODEL\NAMES
FILE NAME: D878E84-I557-ssht-drainplanp4-03.dgn

USER NAME	= jacobspw18lcs01\$	DESIGNED -	MS	REVISED -	
		DRAWN -	SH	REVISED -	
PLOT SCALE	= 0.16666667' / in.	CHECKED -	MS	REVISED -	
PLOT DATE	= 10/6/2025	DATE -	2025/10/03	REVISED -	

F.A.I. RTE.	SECTION	COUNTY	TOTAL SHEETS	SHEET NO.
70	Section 82-(5,6)RS-2, 60-6RS-2	MADISON & ST. CLAIR	678	209
CONTRACT NO. 76E84				
ILLINOIS FED. AID PROJECT				

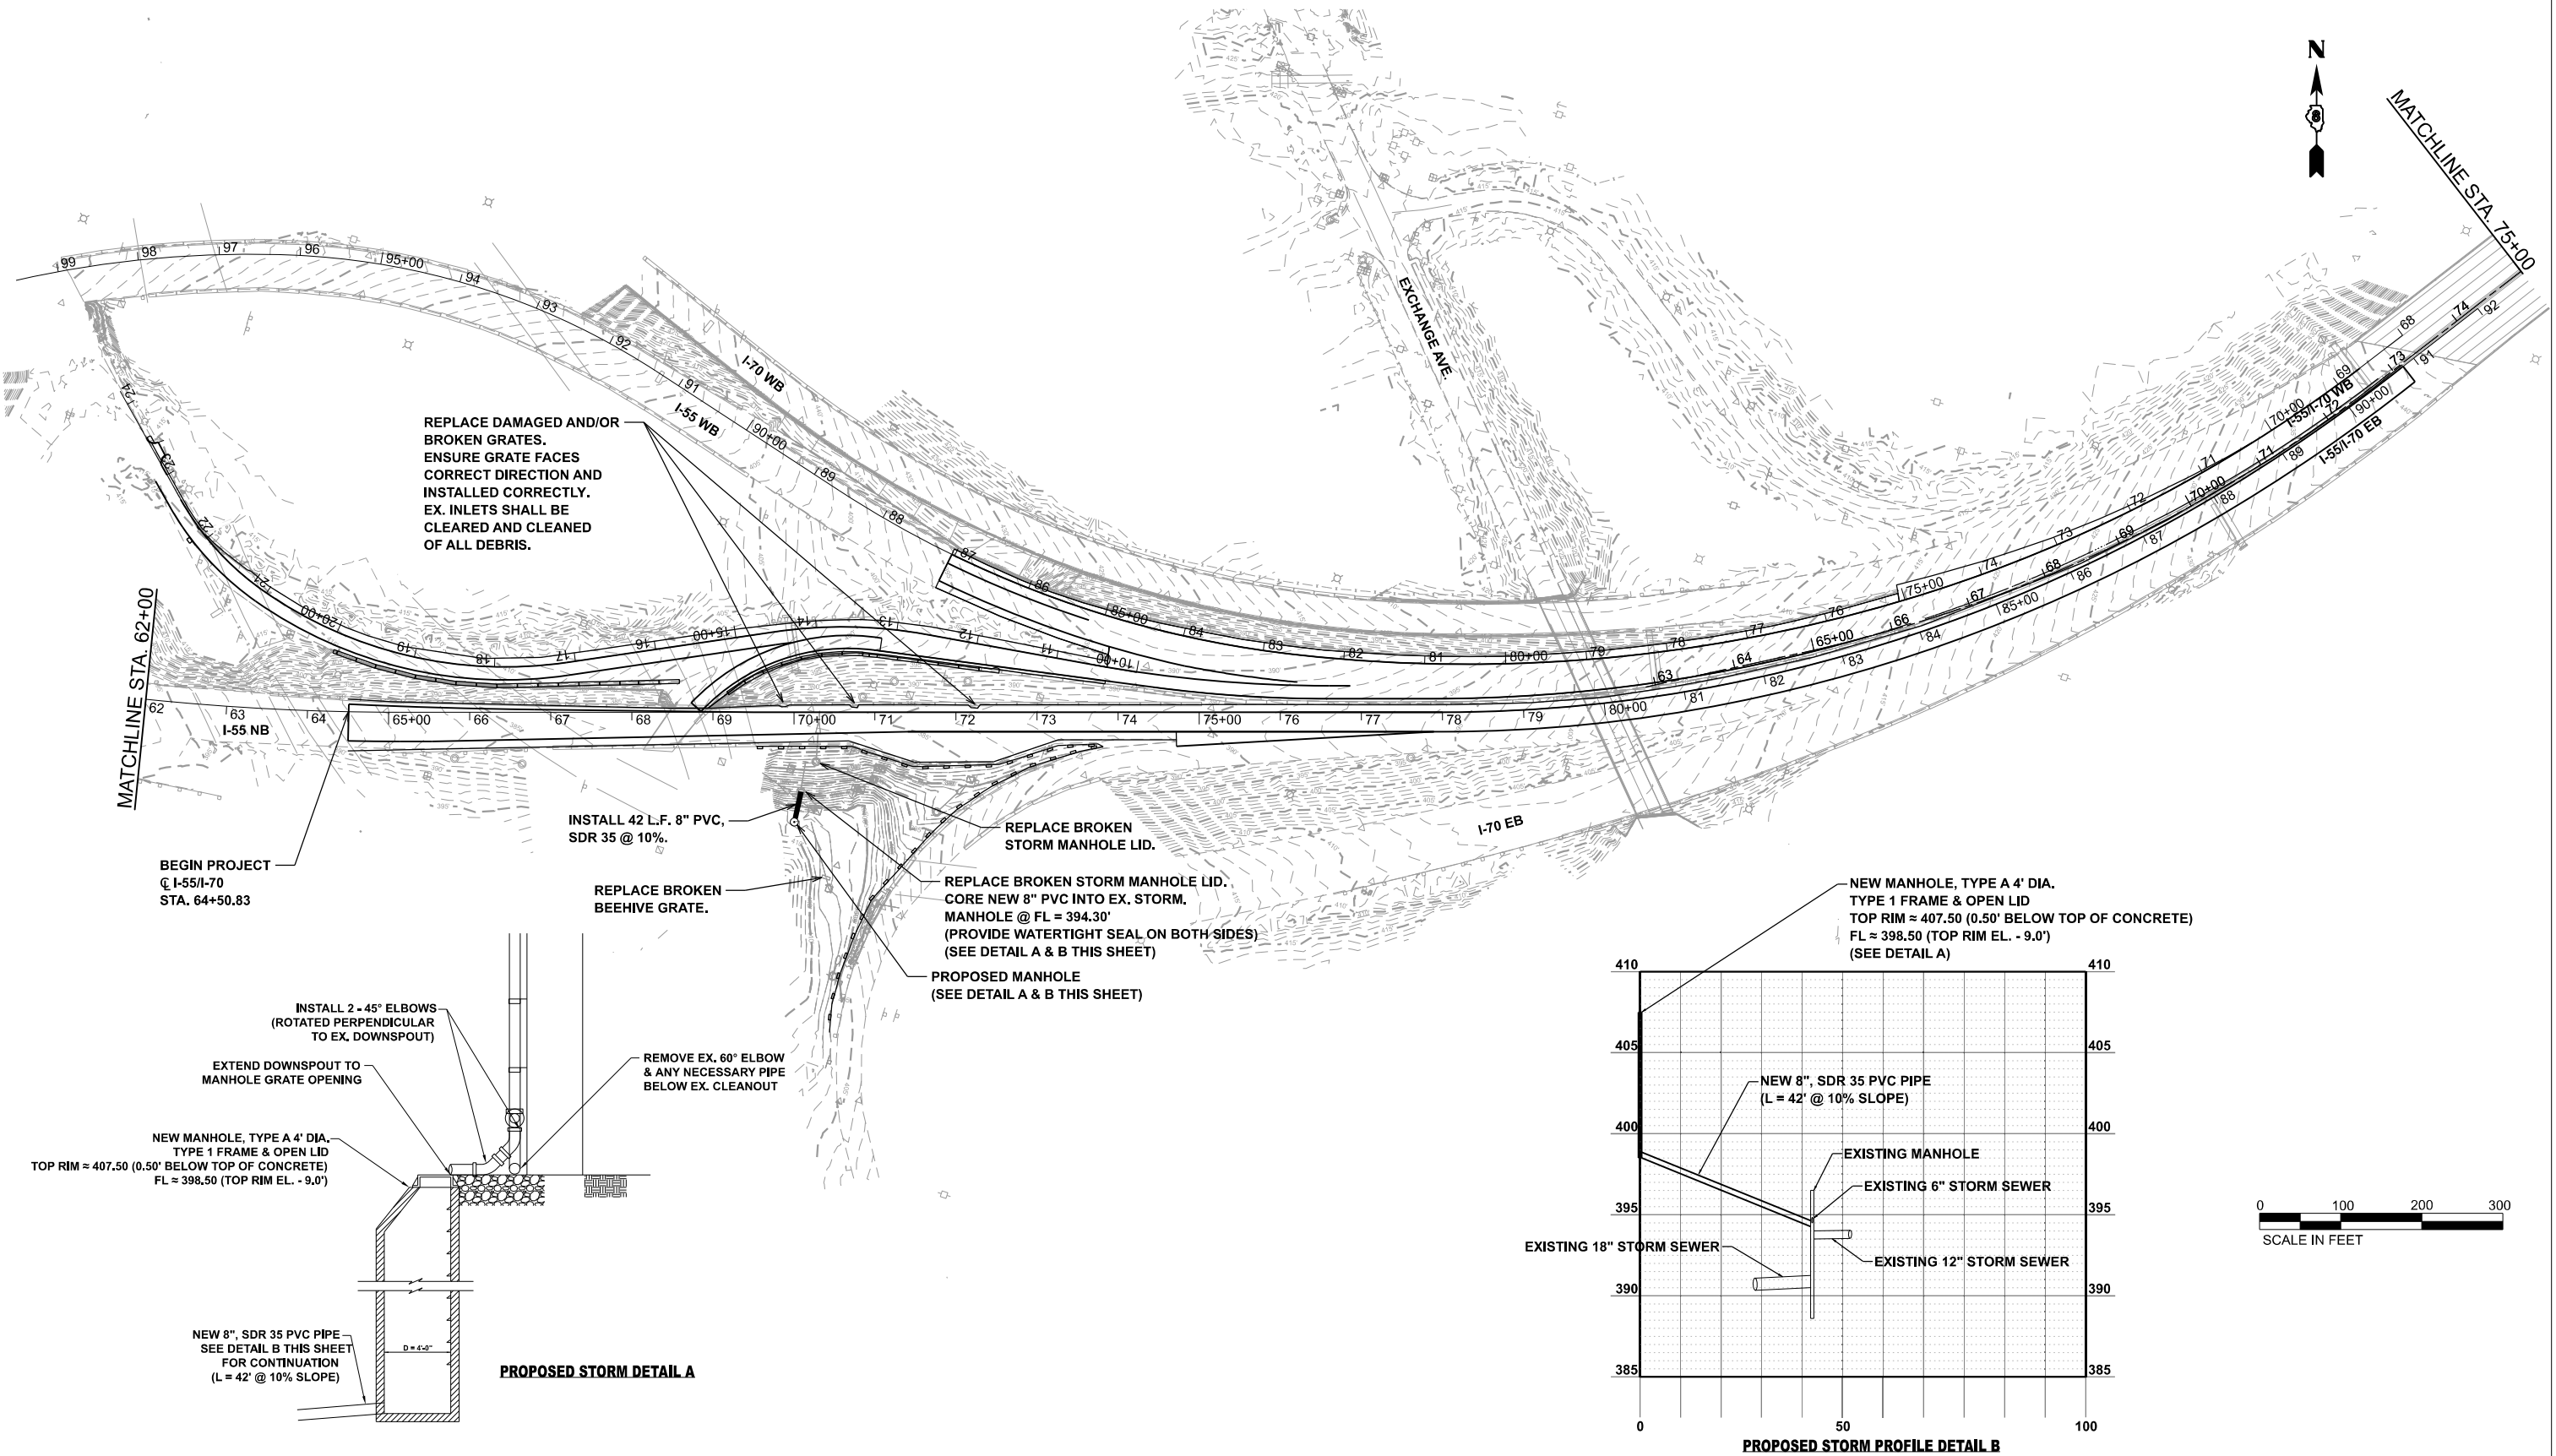

 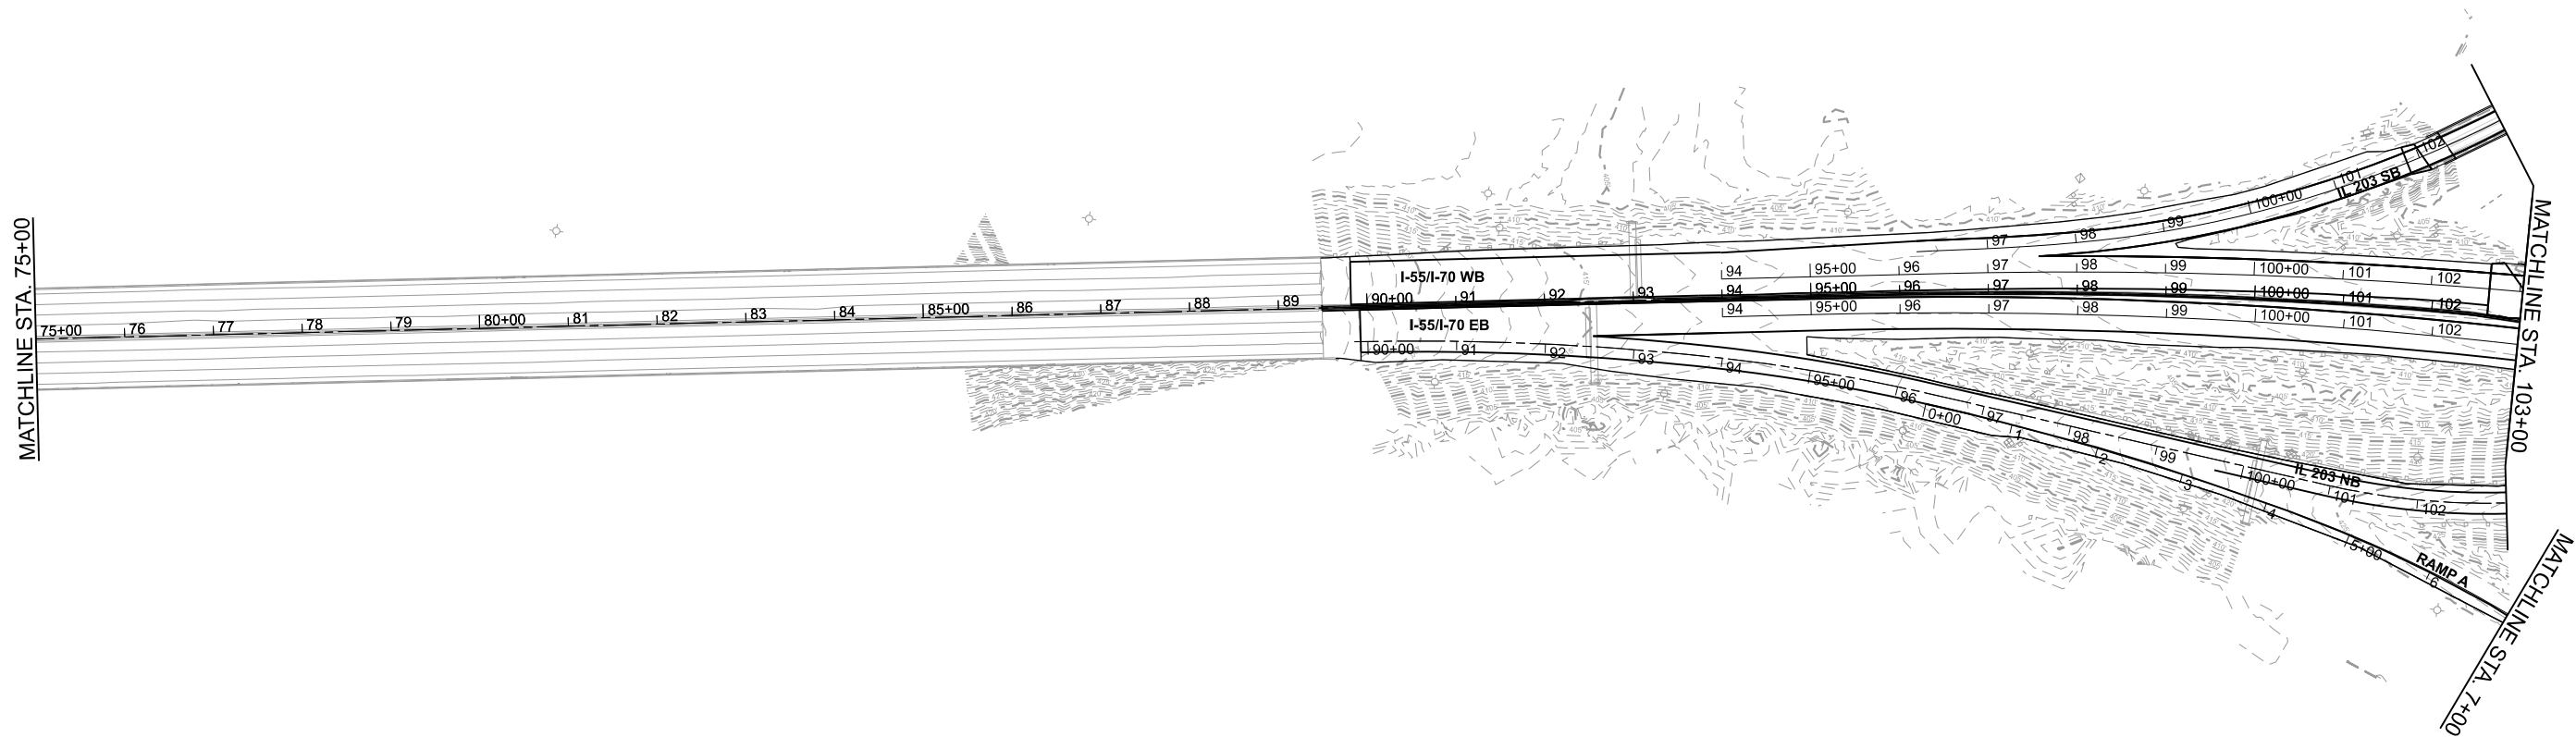 

MODEL: S\MODEL\NAMES
FILE NAME: D876E84\557\ssht-drain\pdr-04.dgn



**FUHRMANN**
ENGINEERING
WWW.FUHRMANN-ENG.COM

USER NAME = jacobspw18lcs03\$	DESIGNED - MS	REVISED -
	DRAWN - SH	REVISED -
PLOT SCALE = 0.16666667' / in.	CHECKED - MS	REVISED -
PLOT DATE = 10/2/2025	DATE - 2025/10/03	REVISED -



STATE OF ILLINOIS
DEPARTMENT OF TRANSPORTATION

DRAINAGE PLAN			
I-55 /I-70			
SCALE: 1" = 100'	SHEET 4	OF 14 SHEETS	STA. 75+00 TO STA. 103+00



F.A.I. RTE.	SECTION	COUNTY	TOTAL SHEETS	SHEET NO.
70	Section82-(5,6)RS-2, 60-6RS-2	MADISON & ST. CLAIR	678	210
CONTRACT NO. 76E84				
ILLINOIS FED. AID PROJECT				

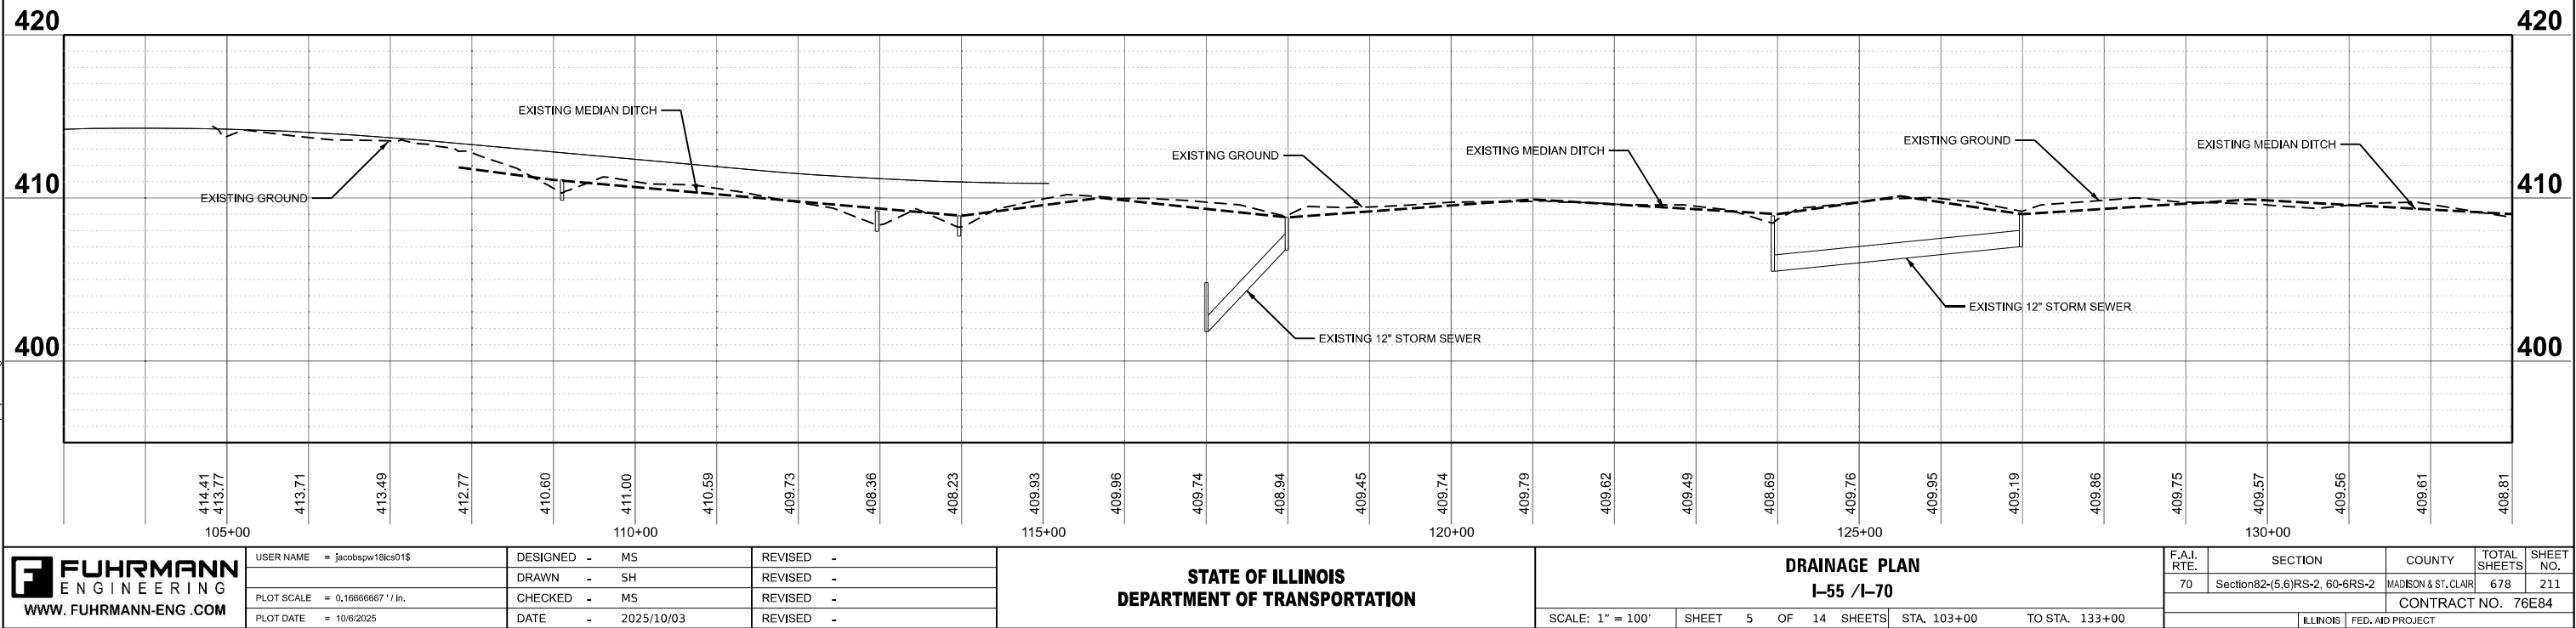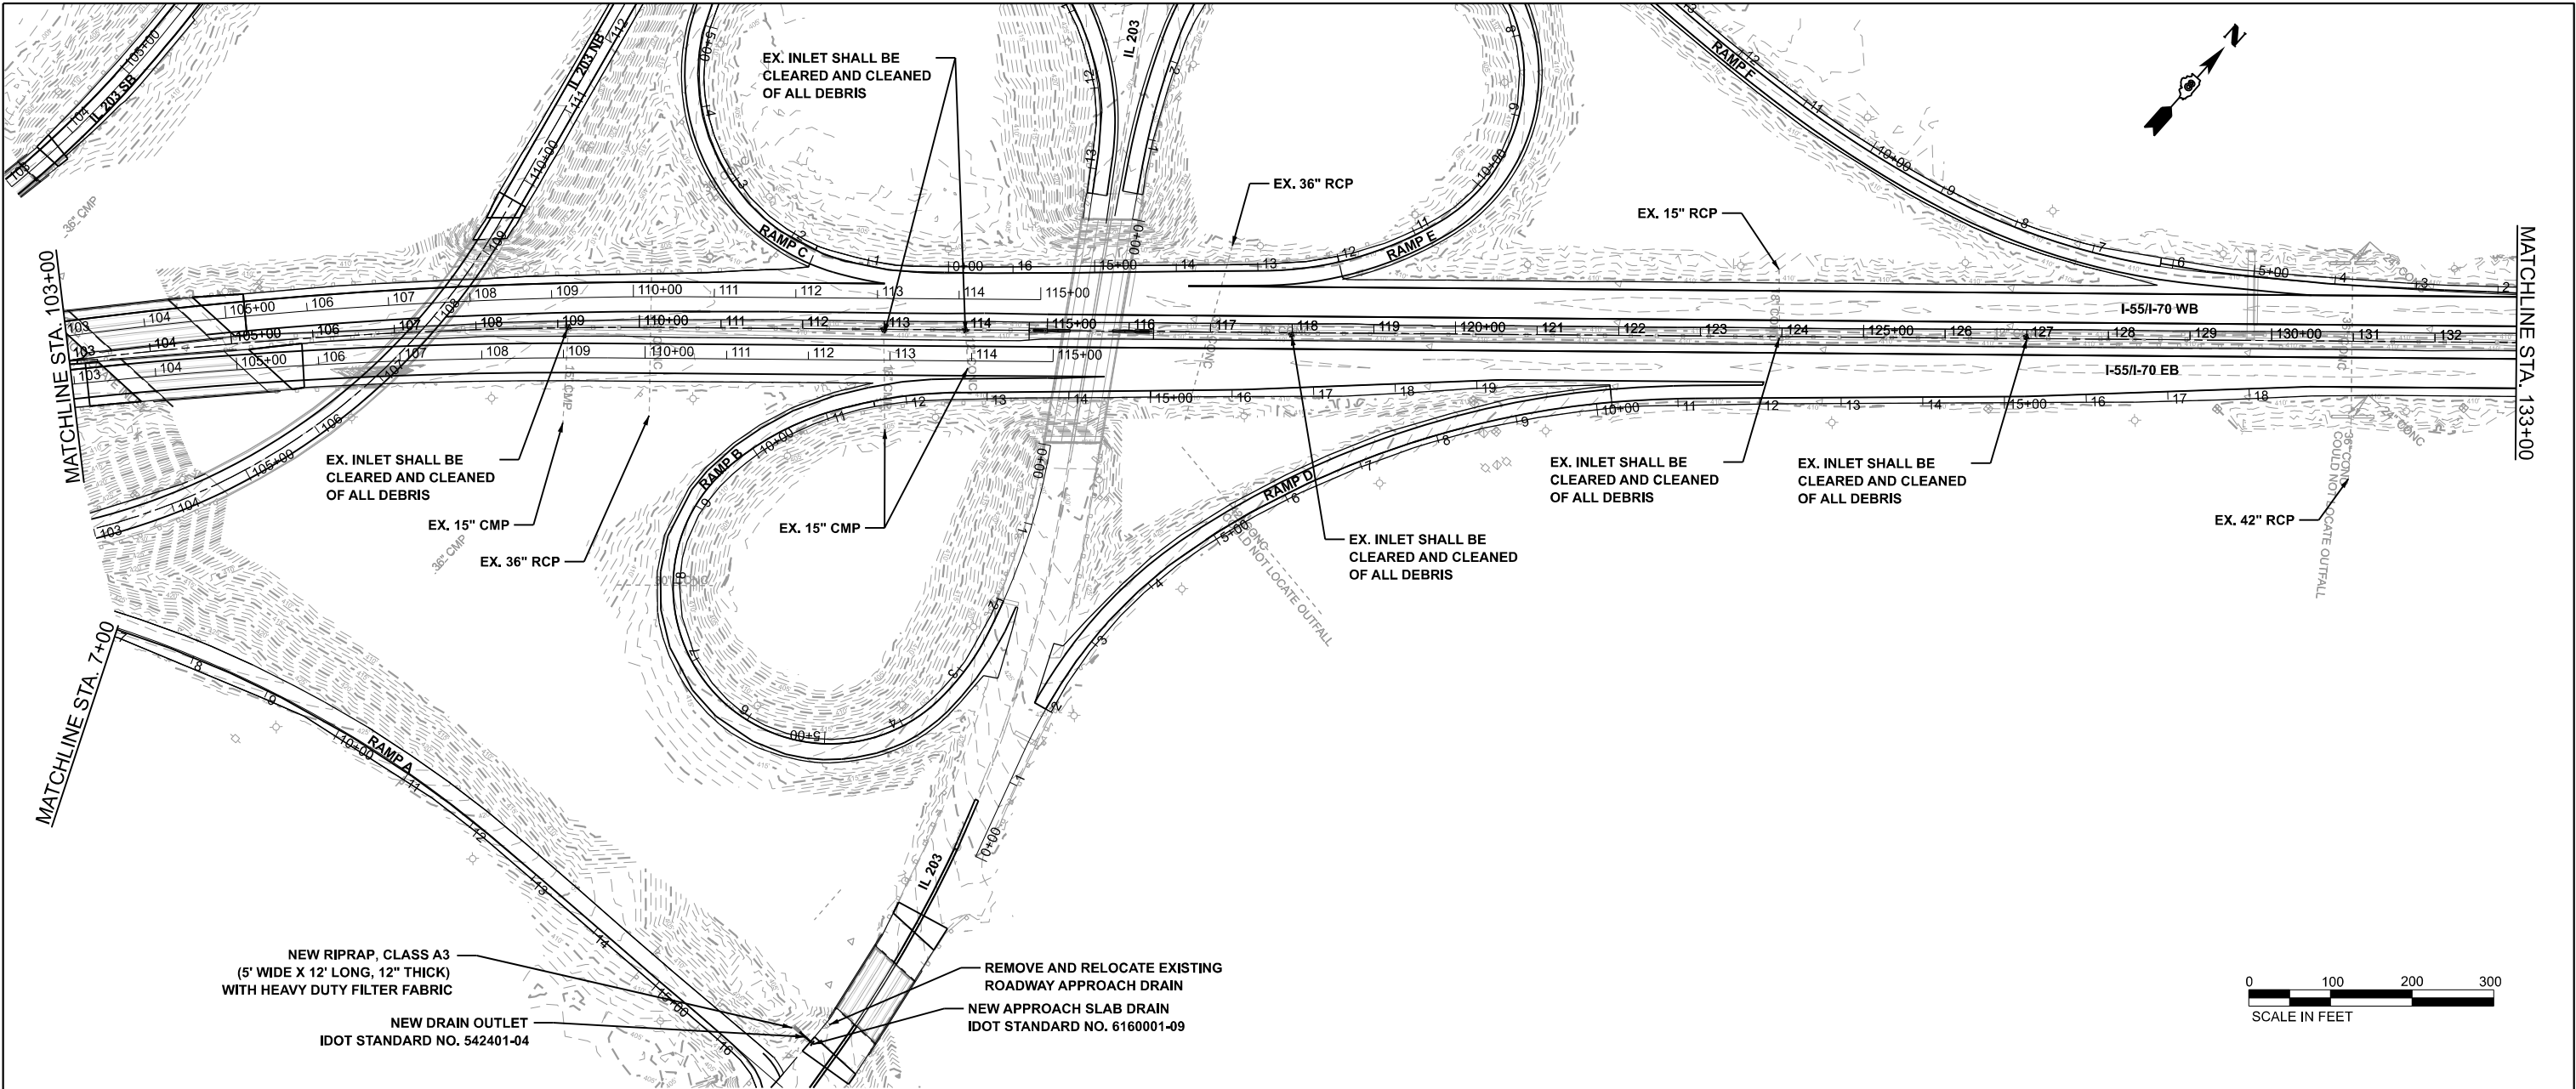

MODEL: S:\MODEL\NAMES
FILE NAME: D876E84-1557\sslic-drain\pdr-06.dgn

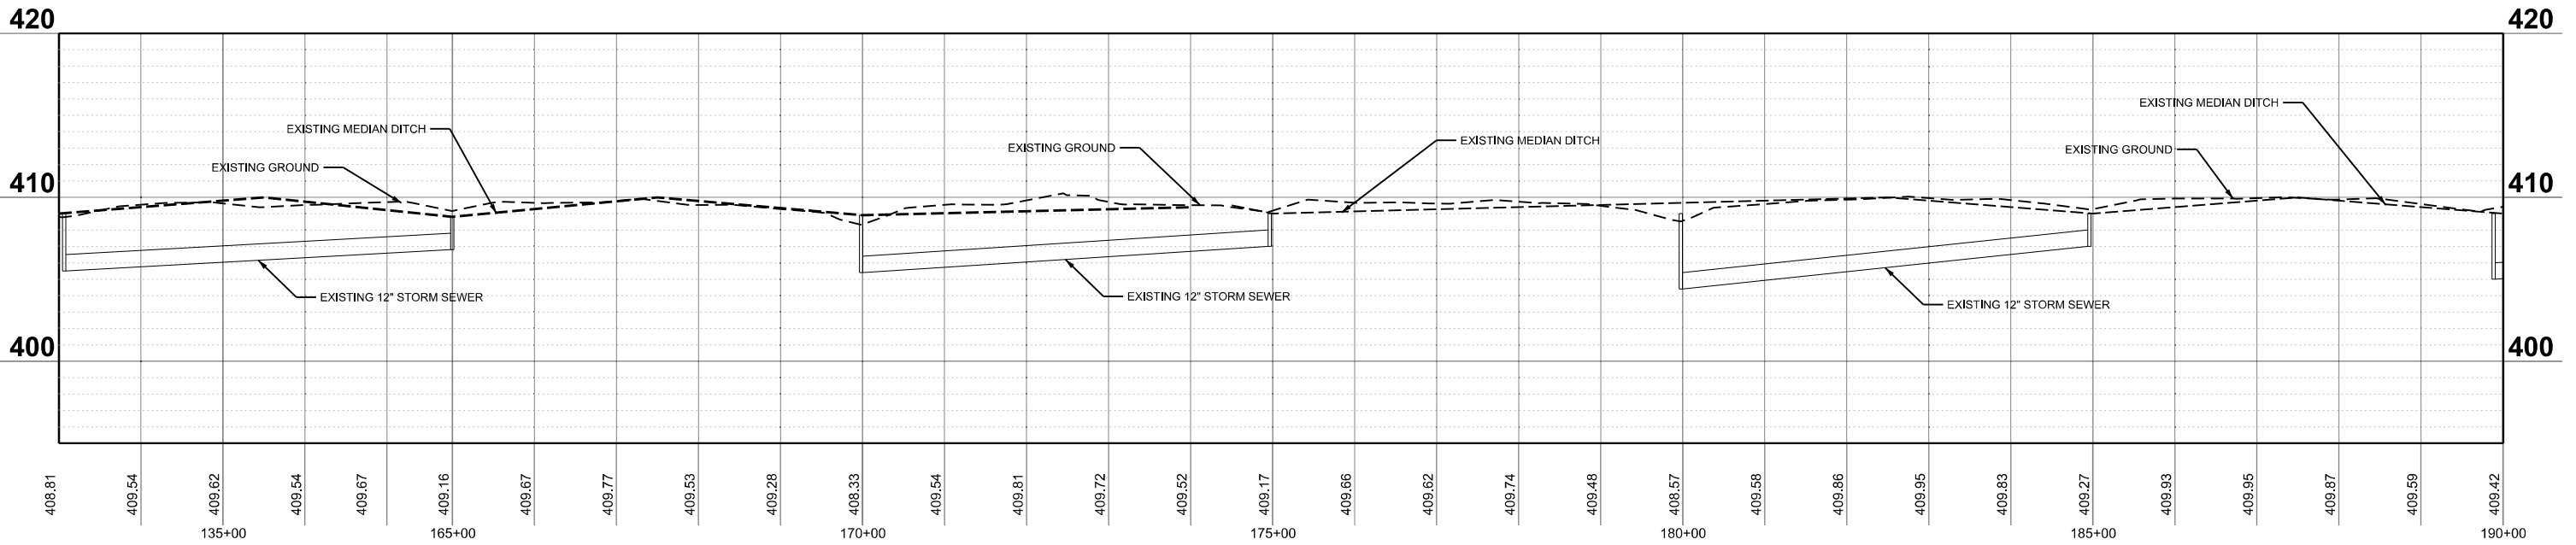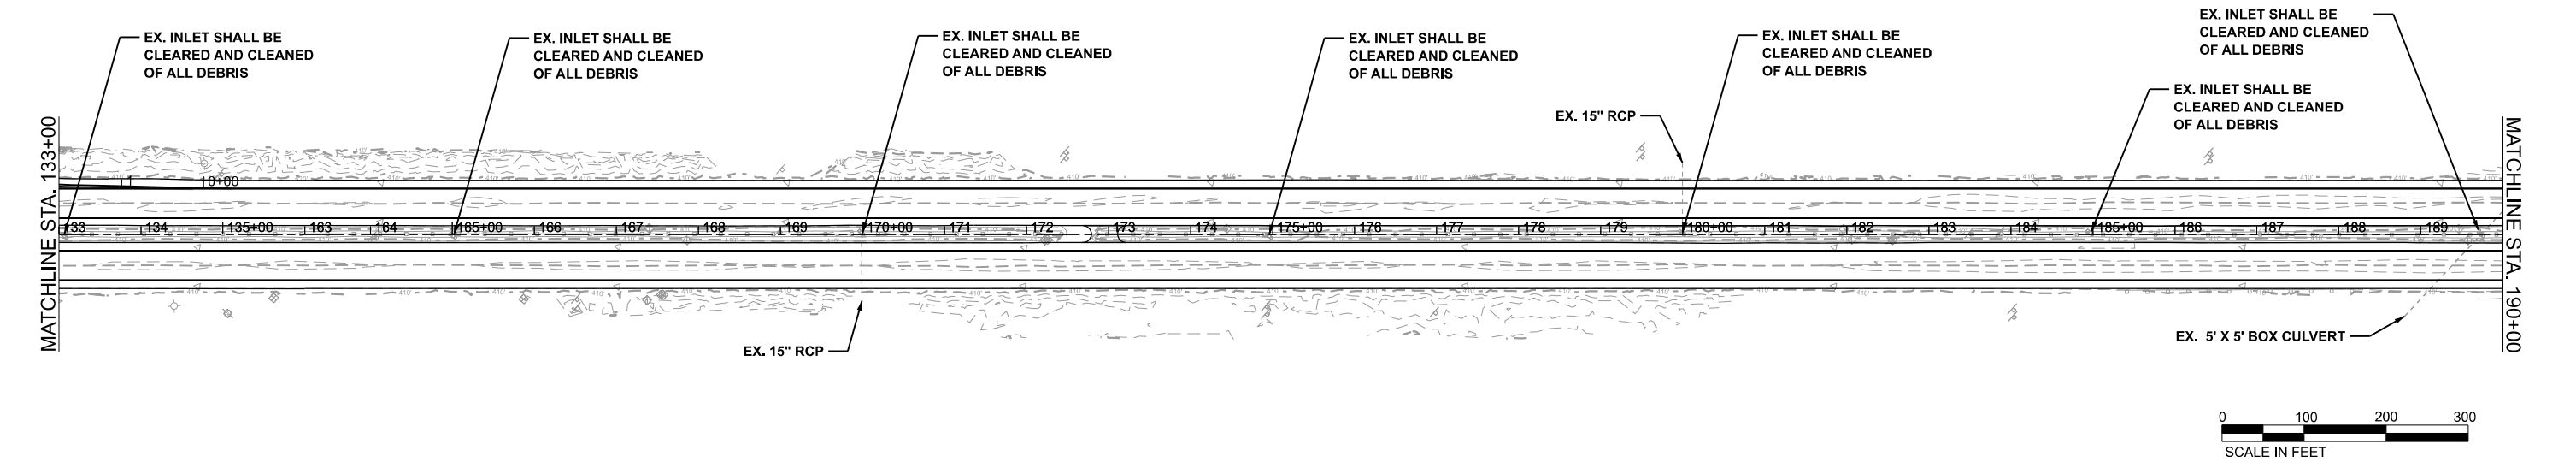

FUHRMANN ENGINEERING WWW.FUHRMANN-ENG.COM	USER NAME = jacobspw18ics01\$		DESIGNED - MS	REVISED -	STATE OF ILLINOIS DEPARTMENT OF TRANSPORTATION	DRAINAGE PLAN I-55 /I-70					F.A.I. RTE.	SECTION		COUNTY	TOTAL SHEETS	SHEET NO.
			DRAWN - SH	REVISED -							70	Section82-(5,6)RS-2, 60-6RS-2		MADISON & ST. CLAIR	678	212
	PLOT SCALE = 0.16666667' / in.		CHECKED - MS	REVISED -							CONTRACT NO. 76E84					
	PLOT DATE = 10/2/2025		DATE - 2025/10/03	REVISED -												
SCALE: 1" = 100'			SHEET 6 OF 14 SHEETS			STA. 133+00 TO STA. 190+00			ILLINOIS FED. AID PROJECT							

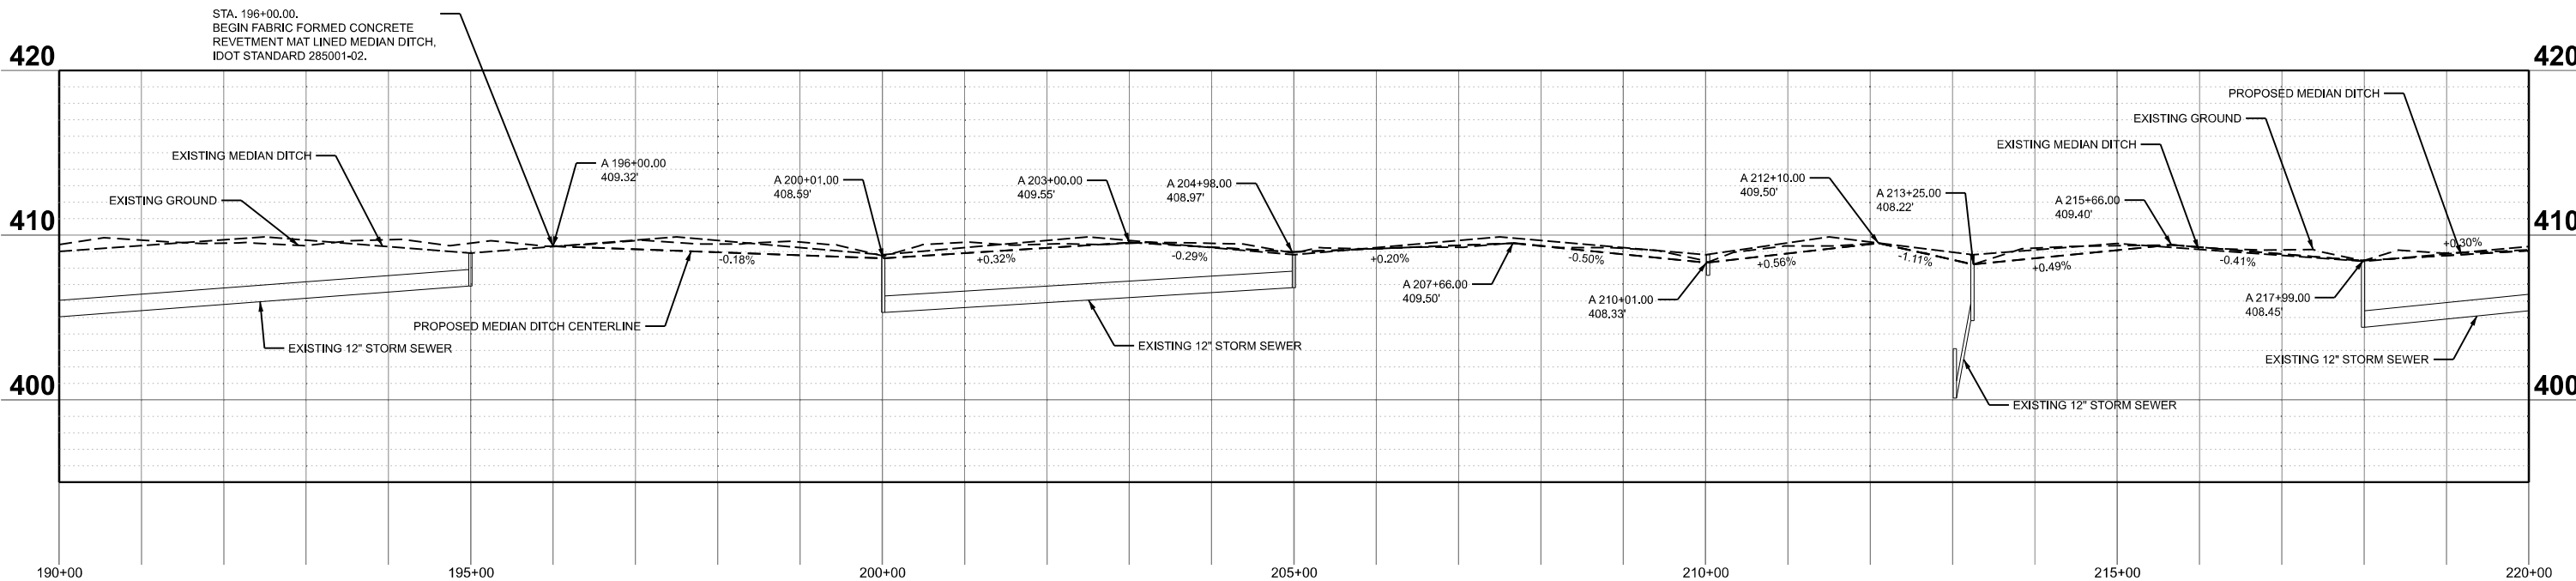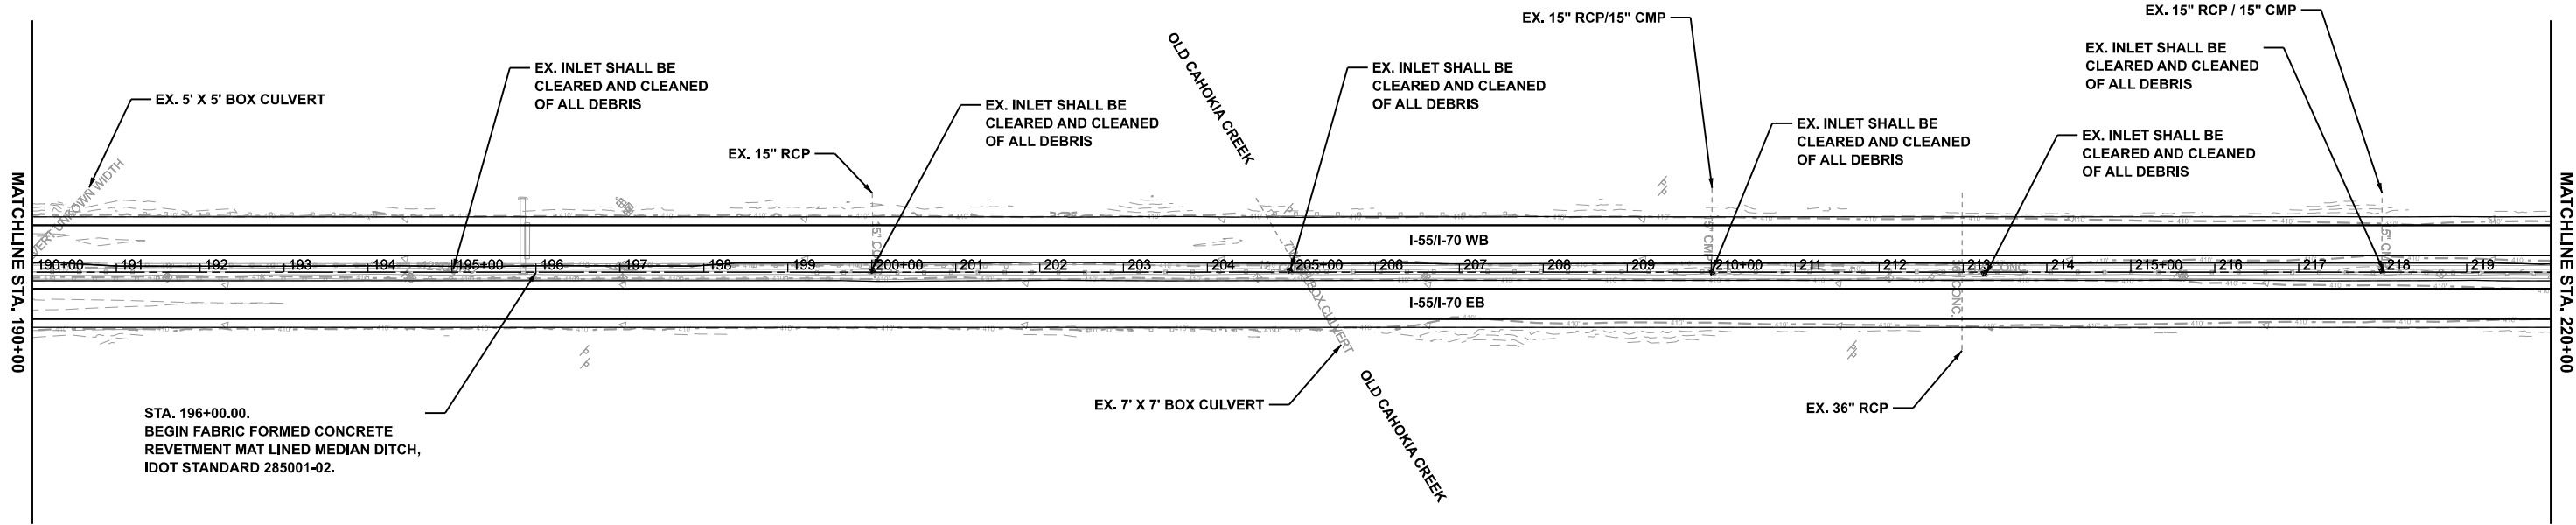

MODEL: S:\MODEL\NAMES
FILE NAME: D876E84-1557\ssht-drain\pdr-h07.dgn

FUHRMANN
ENGINEERING
WWW.FUHRMANN-ENG.COM



USER NAME = jacobspw18lcs03\$	DESIGNED - MS	REVISED -
	DRAWN - SH	REVISED -
PLOT SCALE = 0.16666667' / in.	CHECKED - MS	REVISED -
PLOT DATE = 10/2/2025	DATE - 2025/10/03	REVISED -

STATE OF ILLINOIS
DEPARTMENT OF TRANSPORTATION

DRAINAGE PLAN
I-55 / I-70

SCALE: 1" = 100'	SHEET 7 OF 14 SHEETS	STA. 190+00 TO STA. 220+00
------------------	----------------------	----------------------------

F.A.I. RTE.	SECTION	COUNTY	TOTAL SHEETS	SHEET NO.
70	Section 82-(5,6)RS-2, 60-6RS-2	MADISON & ST. CLAIR	678	213
CONTRACT NO. 76E84				
ILLINOIS FED. AID PROJECT				

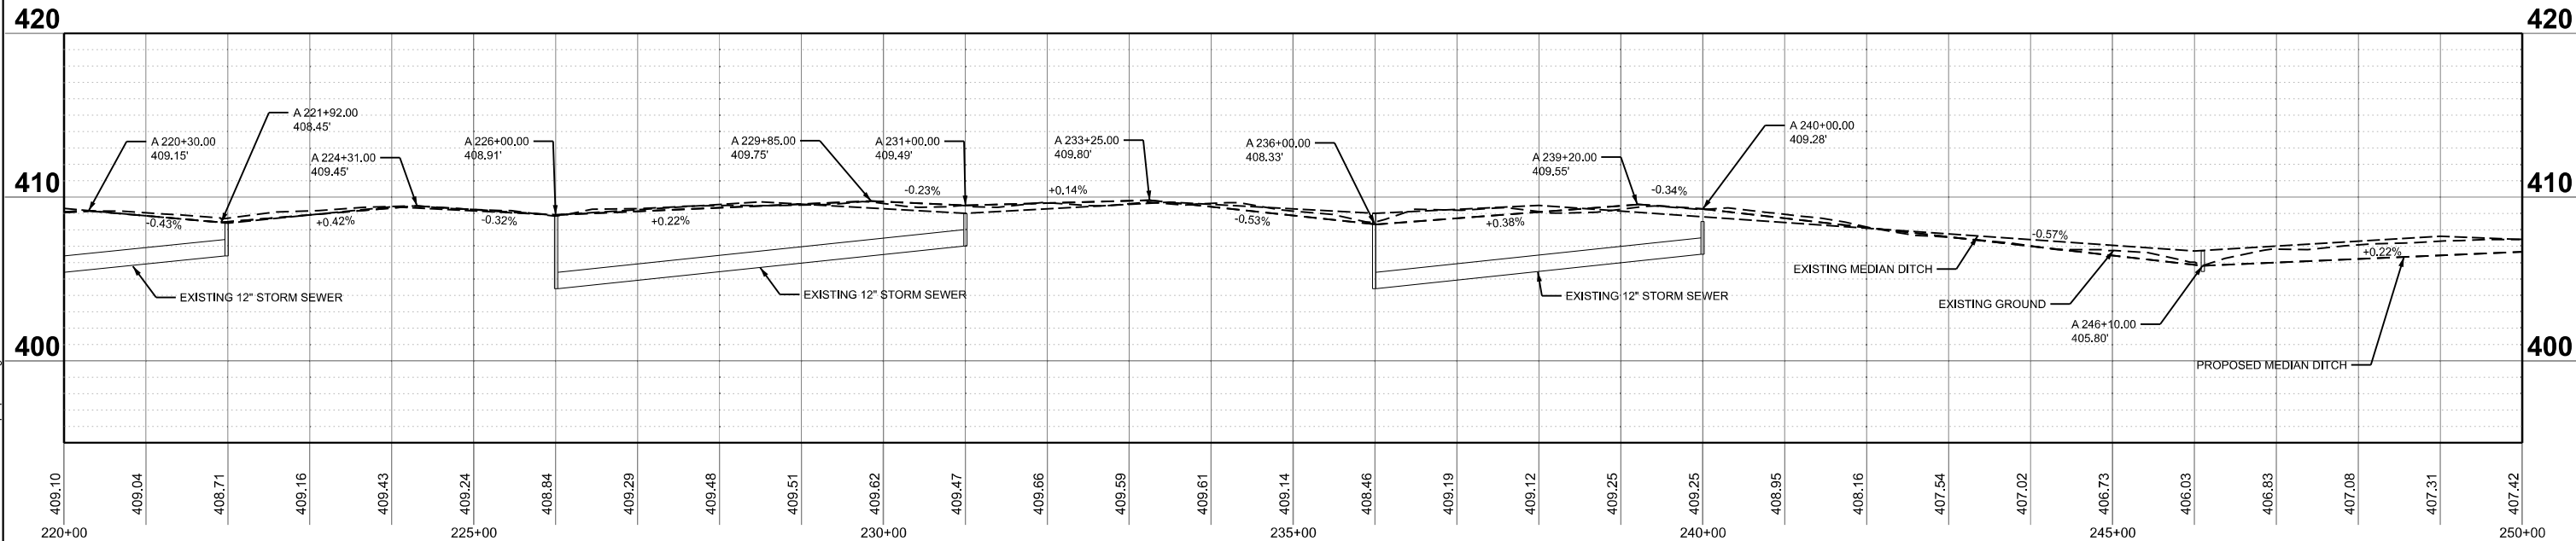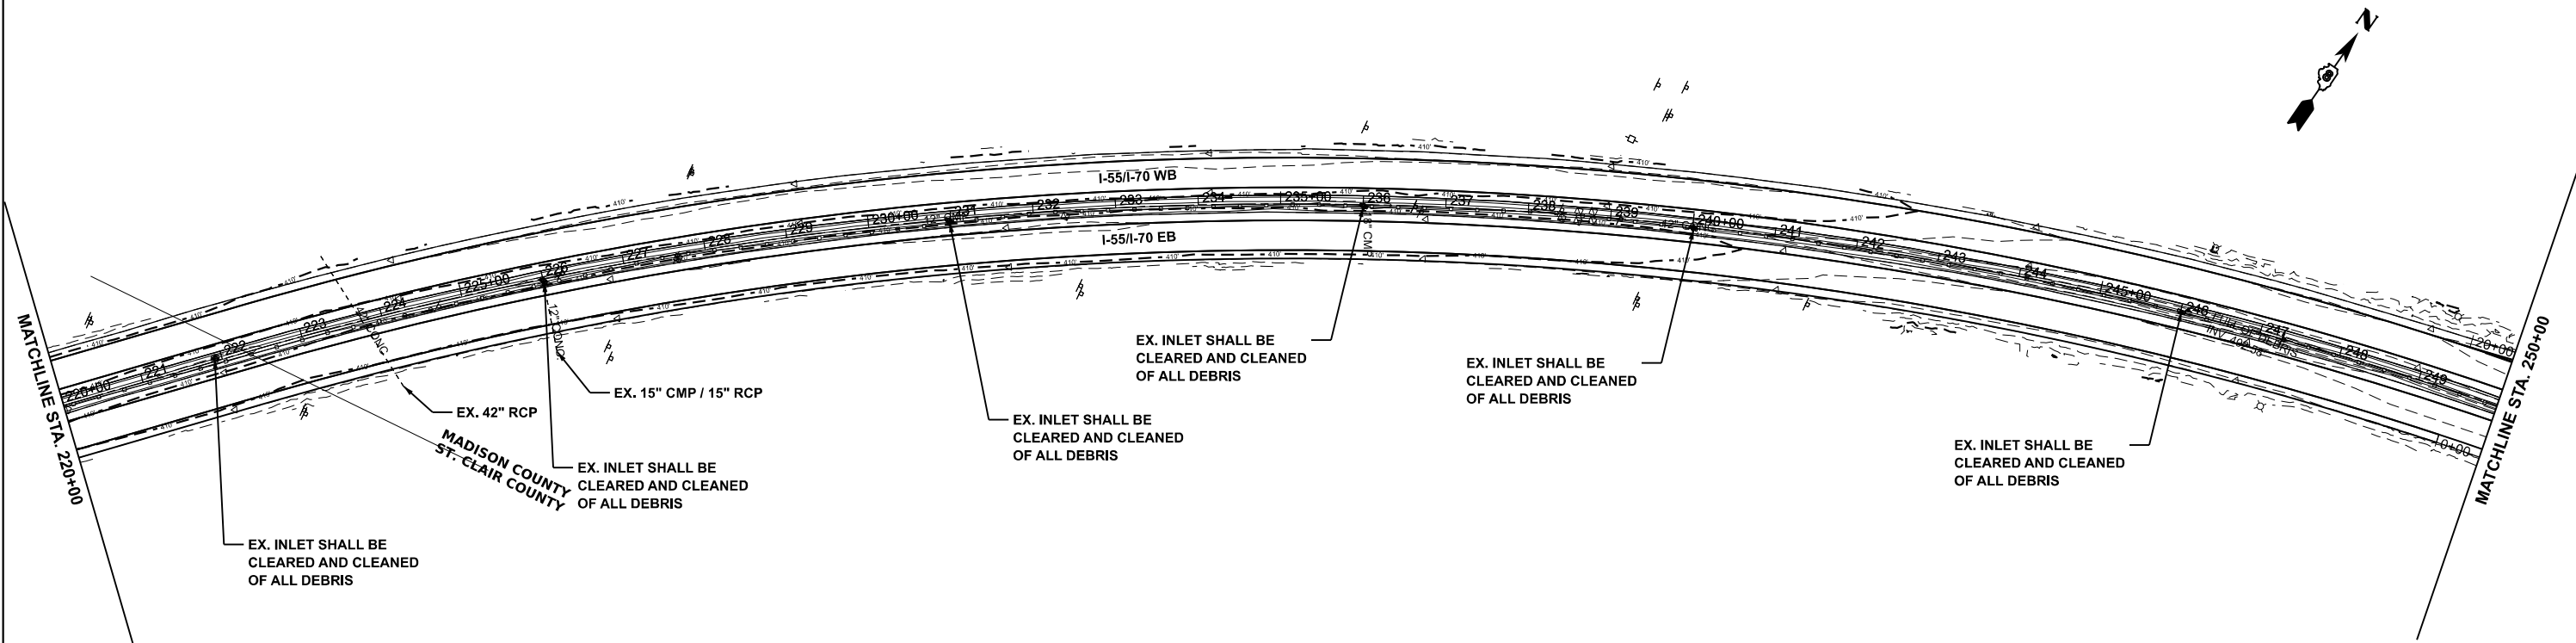

MODEL: S:\MODEL\NAMES
FILE NAME: D876E84-1557\sshd-crainpdpri-08.dgn



FUHRMANN
ENGINEERING
WWW.FUHRMANN-ENG.COM

USER NAME = jacobspw18lcs03\$	DESIGNED - MS	REVISED -
	DRAWN - SH	REVISED -
PLOT SCALE = 0.16666667' / in.	CHECKED - MS	REVISED -
PLOT DATE = 10/2/2025	DATE - 2025/10/03	REVISED -

STATE OF ILLINOIS
DEPARTMENT OF TRANSPORTATION




DRAINAGE PLAN
I-55 / I-70
SCALE: 1" = 100' SHEET 8 OF 14 SHEETS STA. 220+00 TO STA. 250+00

F.A.I. RTE.	SECTION	COUNTY	TOTAL SHEETS	SHEET NO.
70	Section82-(5,6)RS-2, 60-6RS-2	MADISON & ST. CLAIR	678	214
CONTRACT NO. 76E84				
ILLINOIS FED. AID PROJECT				

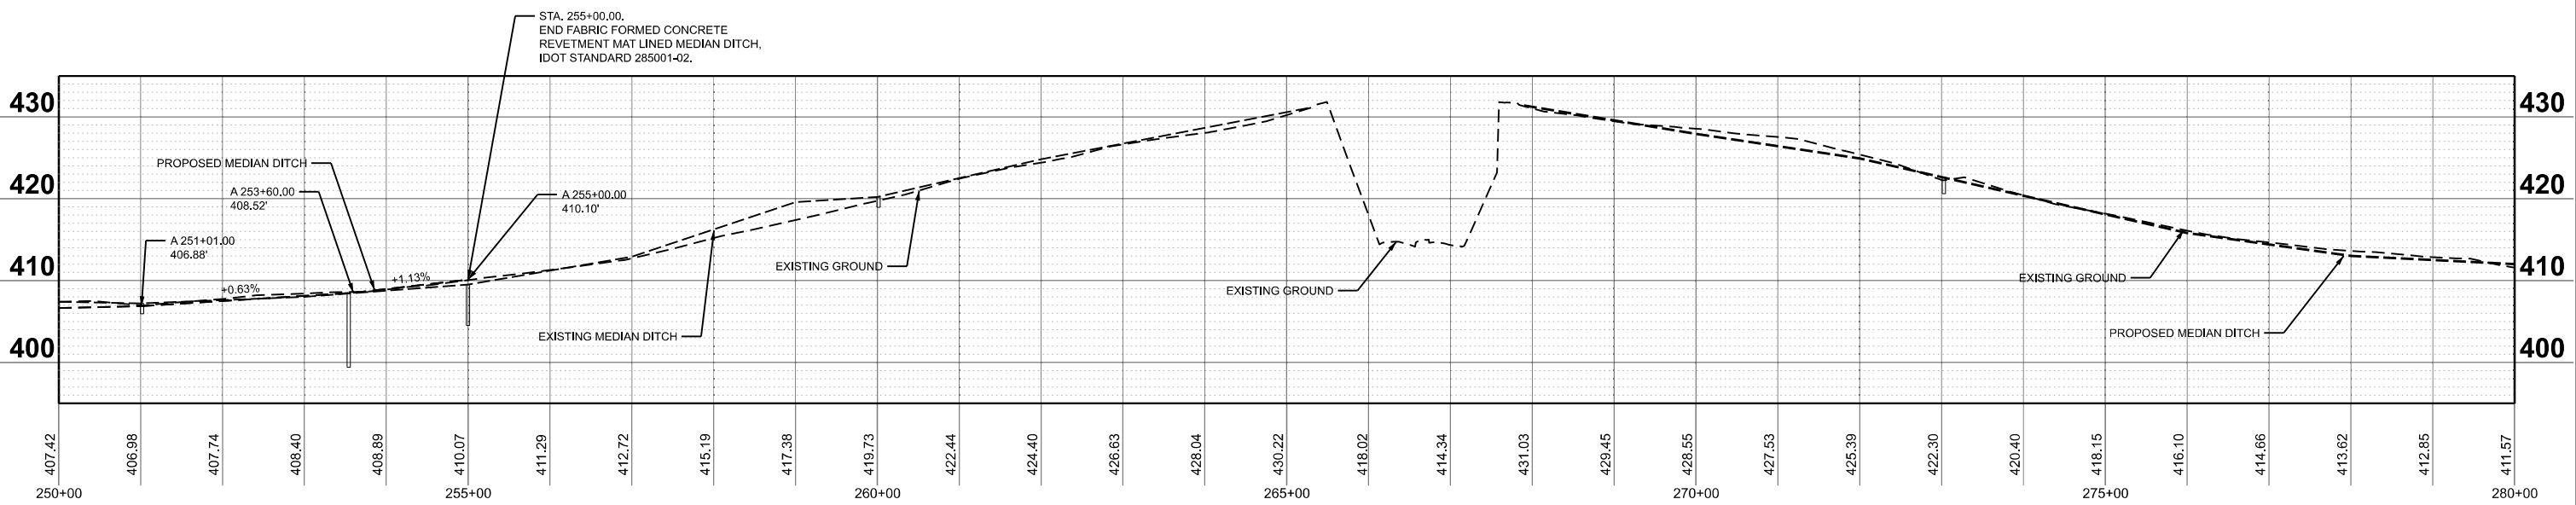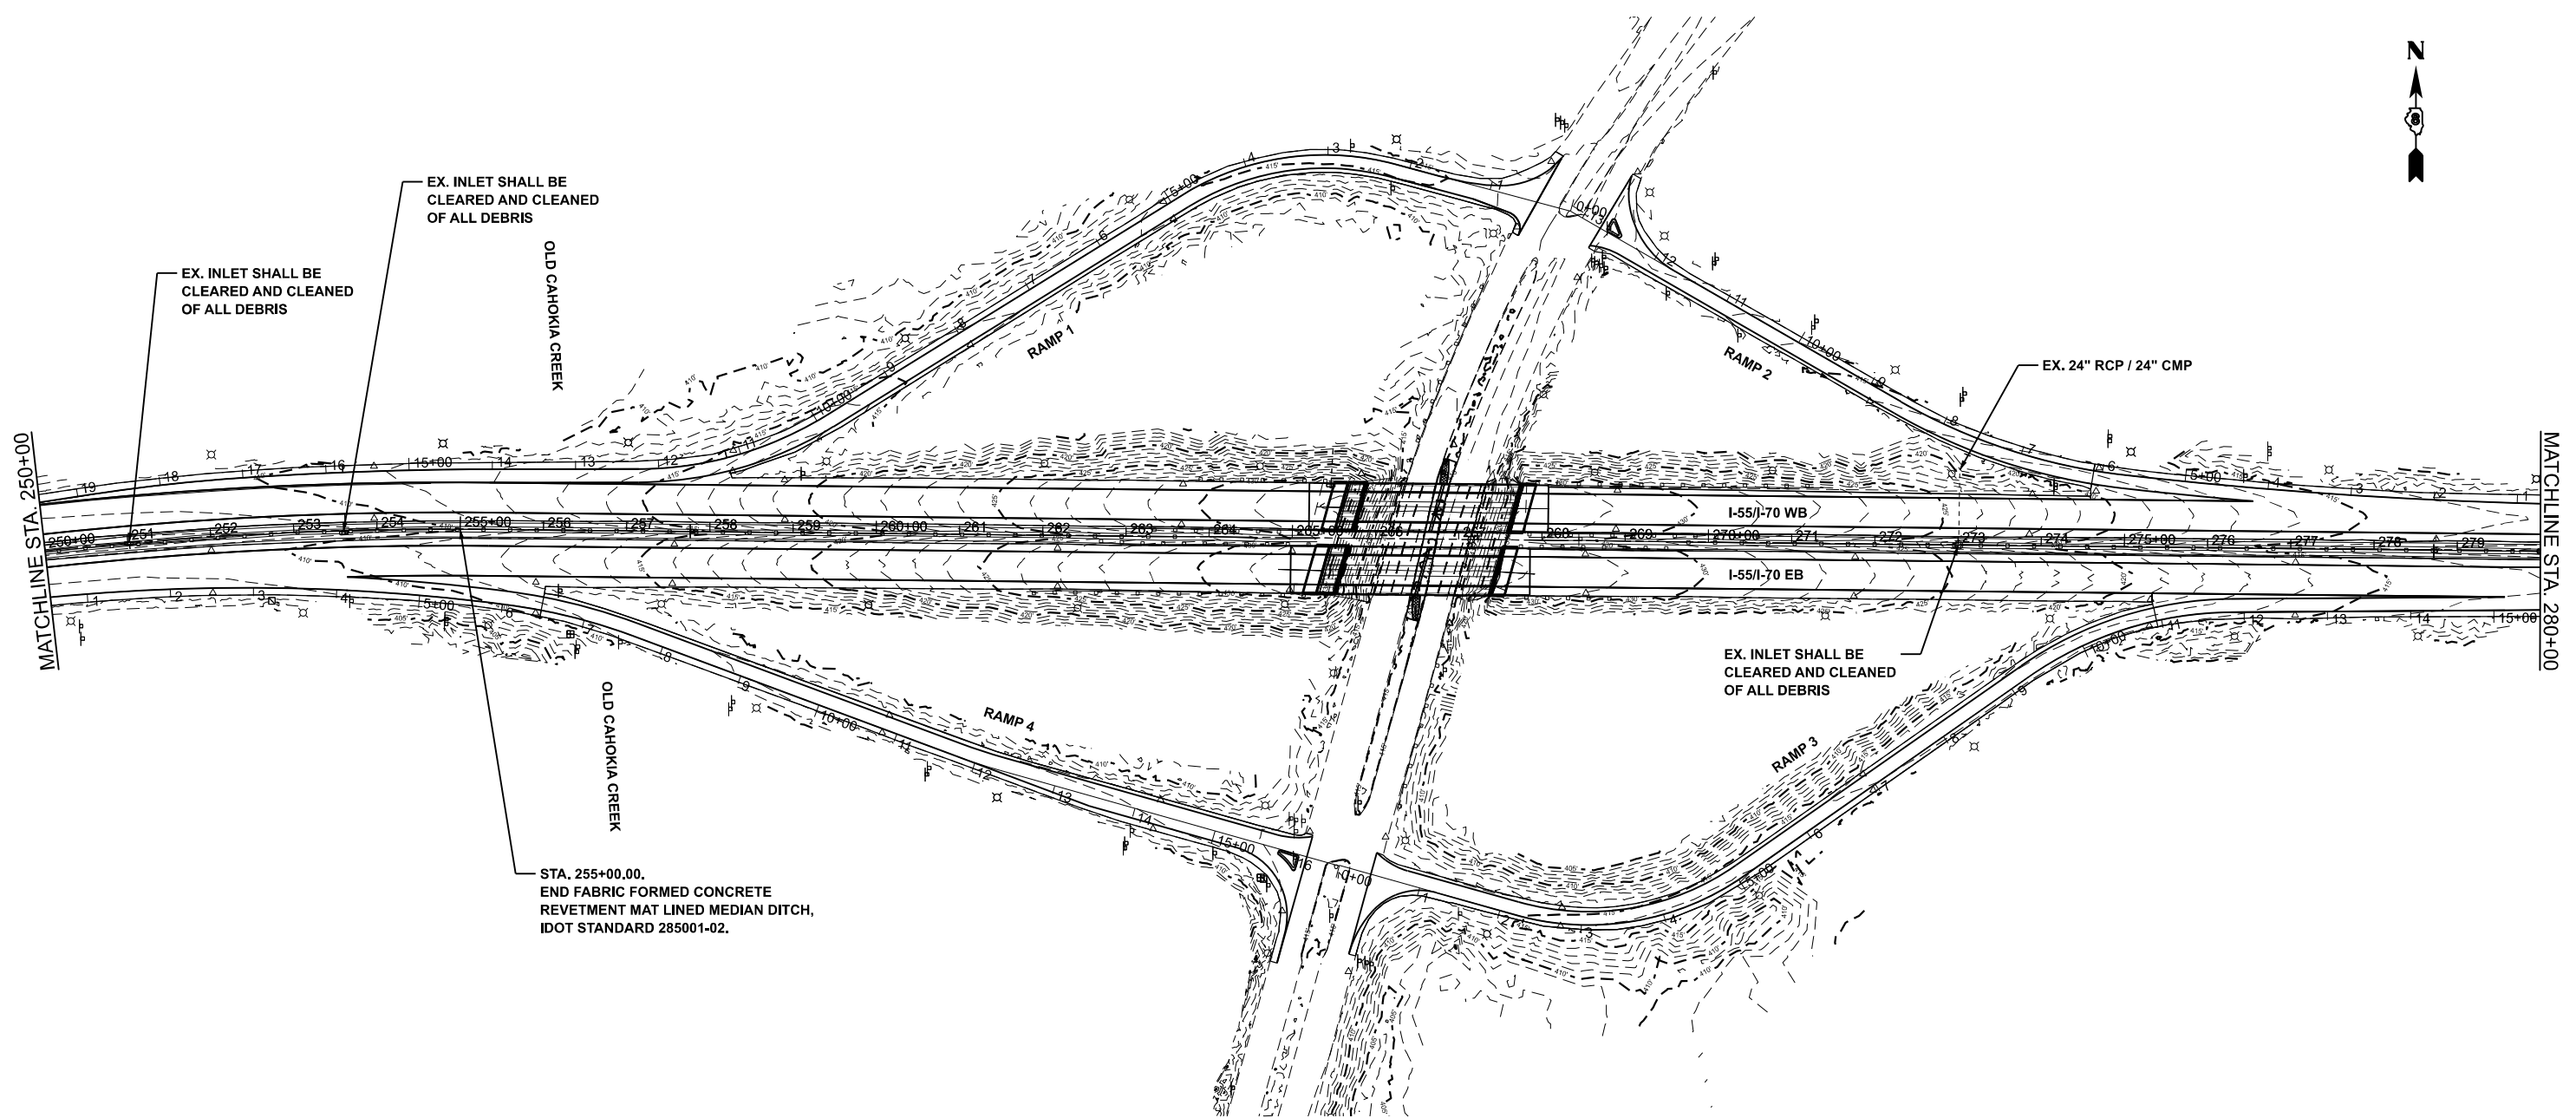



MODEL: S:\MODEL\NAMES
FILE NAME: D878E84-1557\sshc-trainpnp4-09.dgn

F FUHRMANN ENGINEERING WWW.FUHRMANN-ENG.COM	USER NAME = jacobspw18ics03\$	DESIGNED - M5	REVISED -	STATE OF ILLINOIS DEPARTMENT OF TRANSPORTATION	DRAINAGE PLAN I-55 /I-70					F.A.I. RTE.	SECTION	COUNTY	TOTAL SHEETS	SHEET NO.
		DRAWN - SH	REVISED -							70	Section82+(5,6)RS-2, 60-6RS-2	MADISON & ST. CLAIR	678	215
	PLOT SCALE = 0.16666667' / in.	CHECKED - M5	REVISED -		CONTRACT NO. 76E84									
	PLOT DATE = 10/2/2025	DATE - 2025/10/03	REVISED -		SCALE: 1" = 100'	SHEET 9	OF 14 SHEETS	STA. 250+00	TO STA. 280+00	ILLINOIS FED. AID PROJECT				

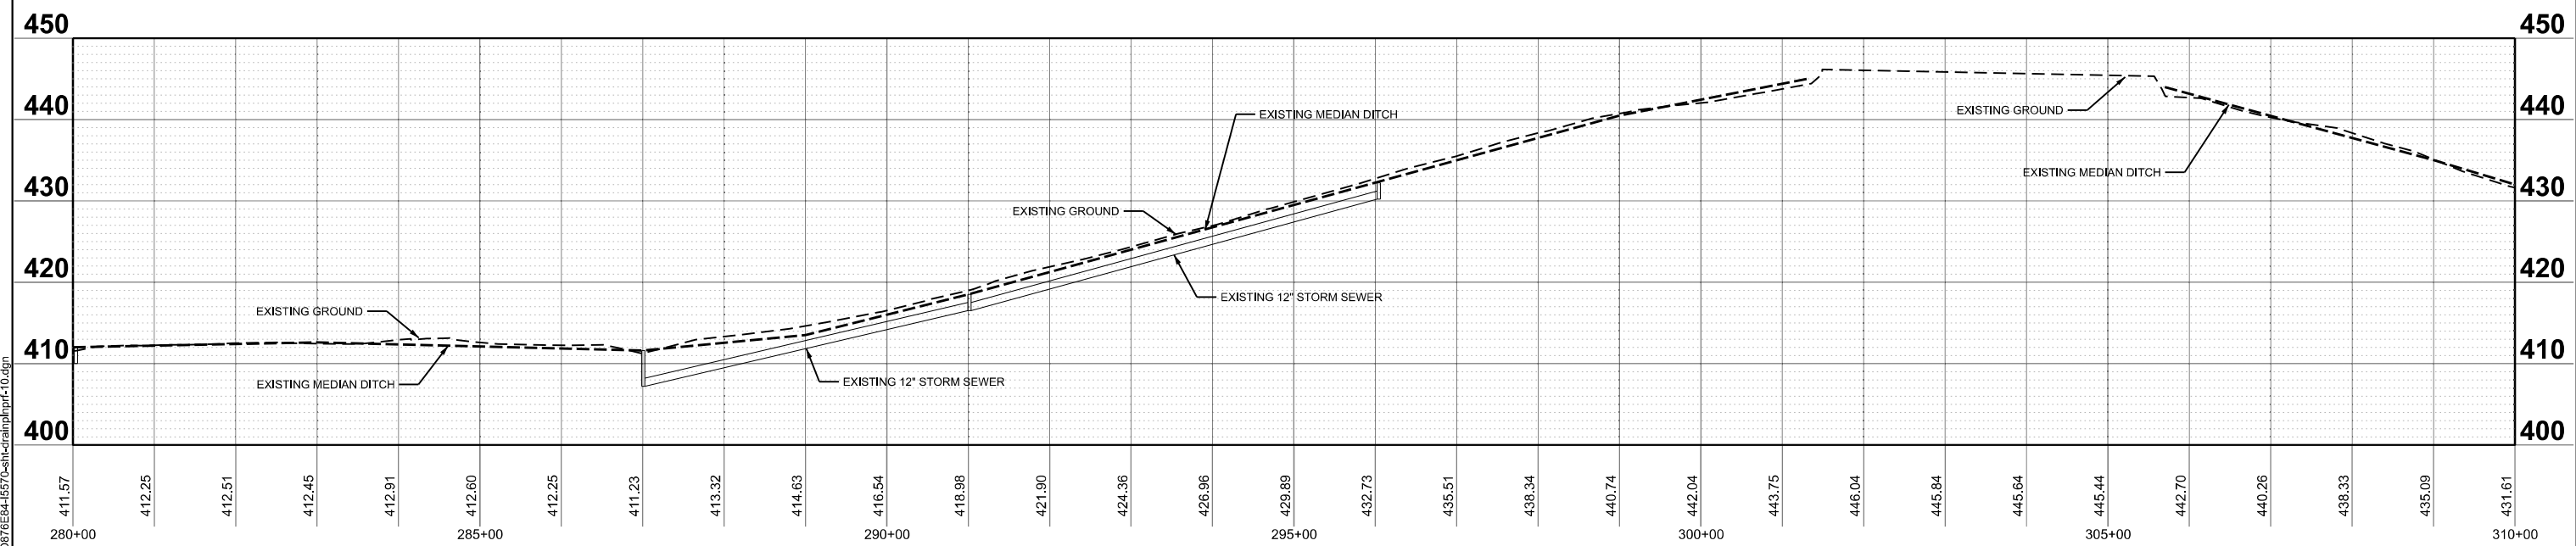 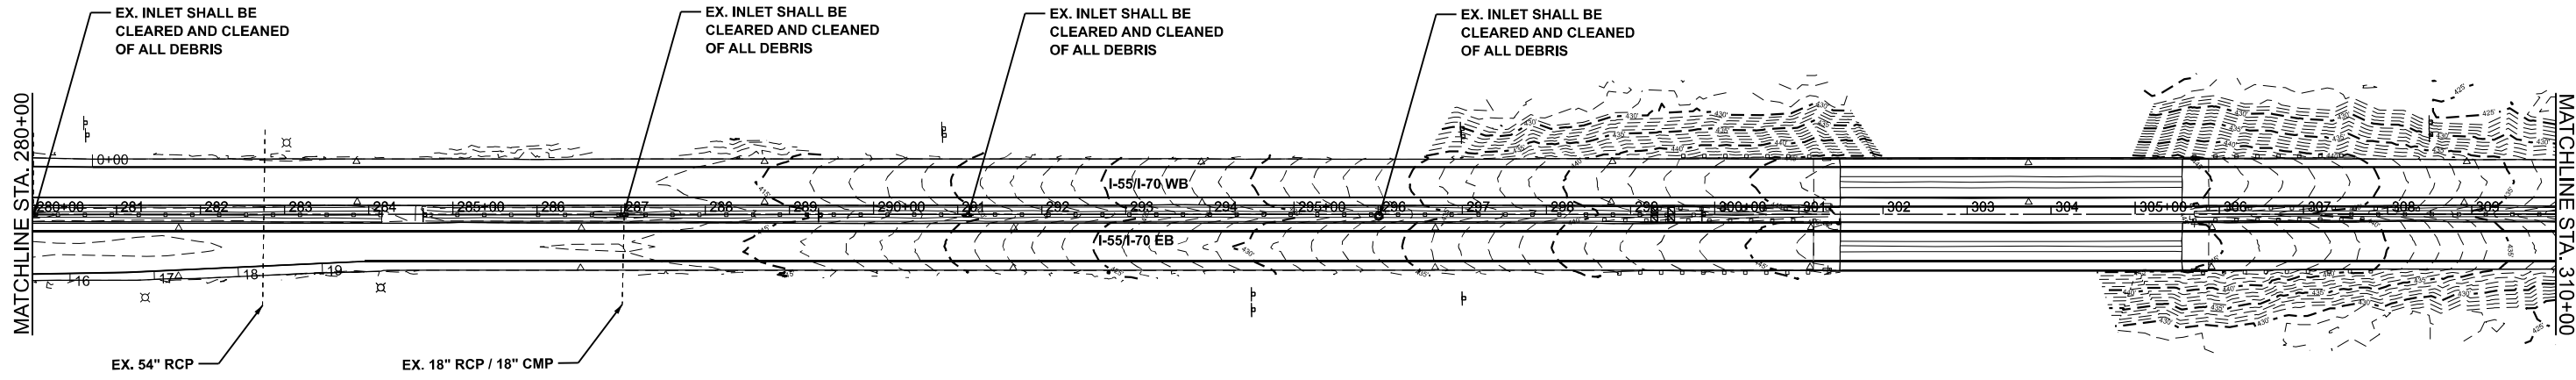

MODEL: S\MODEL\NAMES
FILE NAME: D878E84-1557\sshd-crain\pdr-10.dgn

FUHRMANN ENGINEERING WWW.FUHRMANN-ENG.COM FILE NAME:	USER NAME = jacobspw18ics03\$	DESIGNED - MS	REVISED -	STATE OF ILLINOIS DEPARTMENT OF TRANSPORTATION	DRAINAGE PLAN I-55 /I-70					F.A.I. RTE.	SECTION	COUNTY	TOTAL SHEETS	SHEET NO.
	PLOT SCALE = 0.16666667' / in.	DRAWN - SH	REVISED -		70	Section82-(5,6)RS-2, 60-6RS-2	MADISON & ST. CLAIR	678	216					
	PLOT DATE = 10/2/2025	CHECKED - MS	REVISED -		CONTRACT NO. 76E84									
	DATE - 2025/10/03	REVIS	ED -		ILLINOIS FED. AID PROJECT									
					SCALE: 1" = 100'			SHEET 10 OF 14 SHEETS		STA. 280+00 TO STA. 310+00				

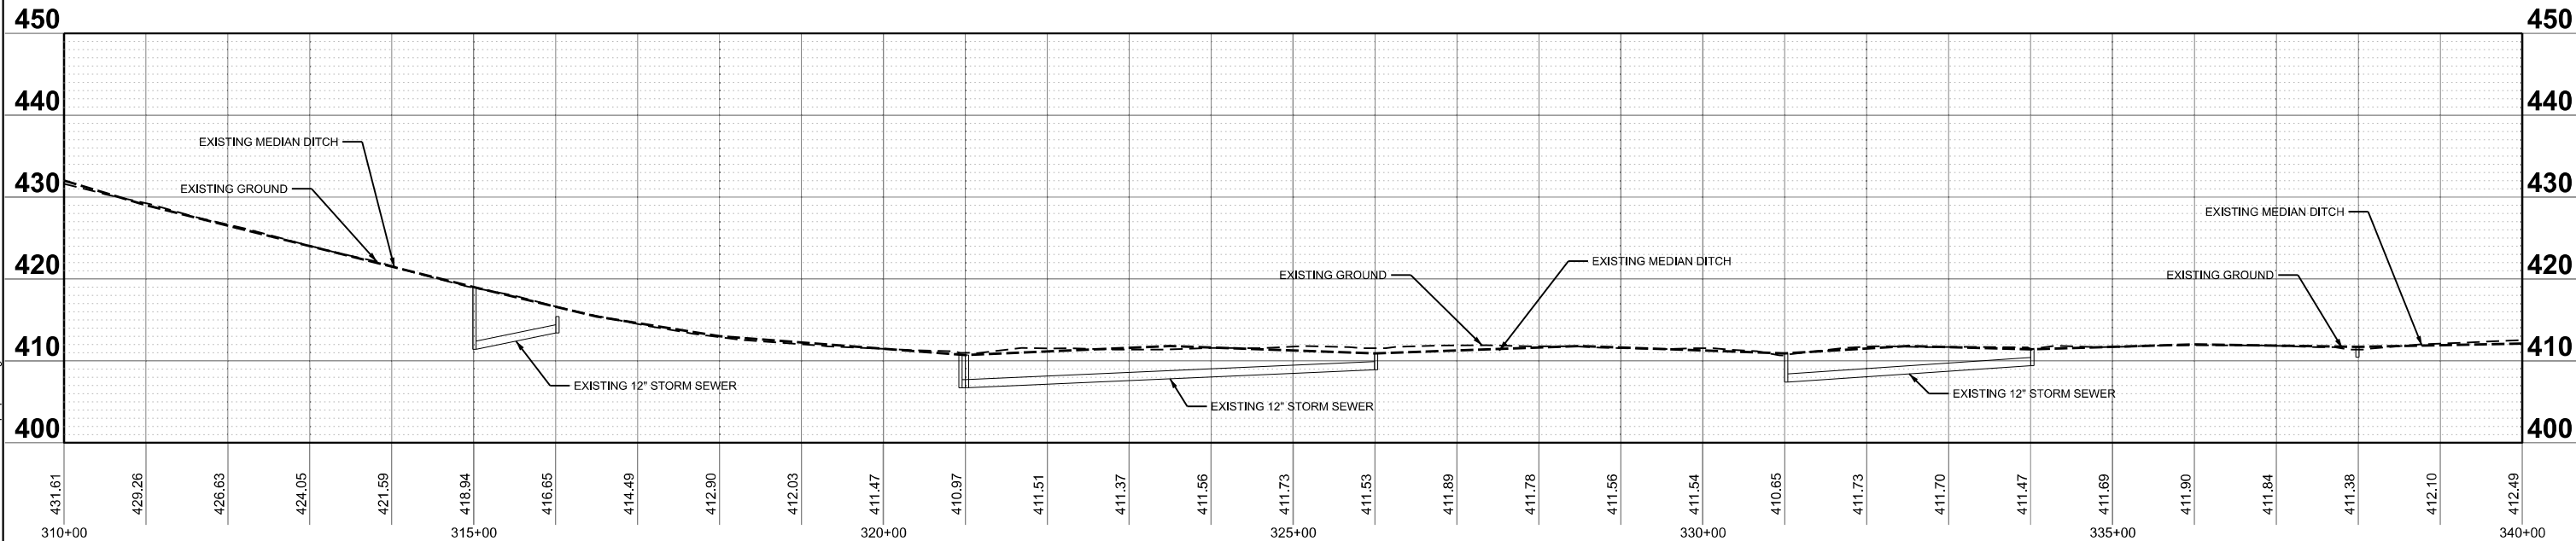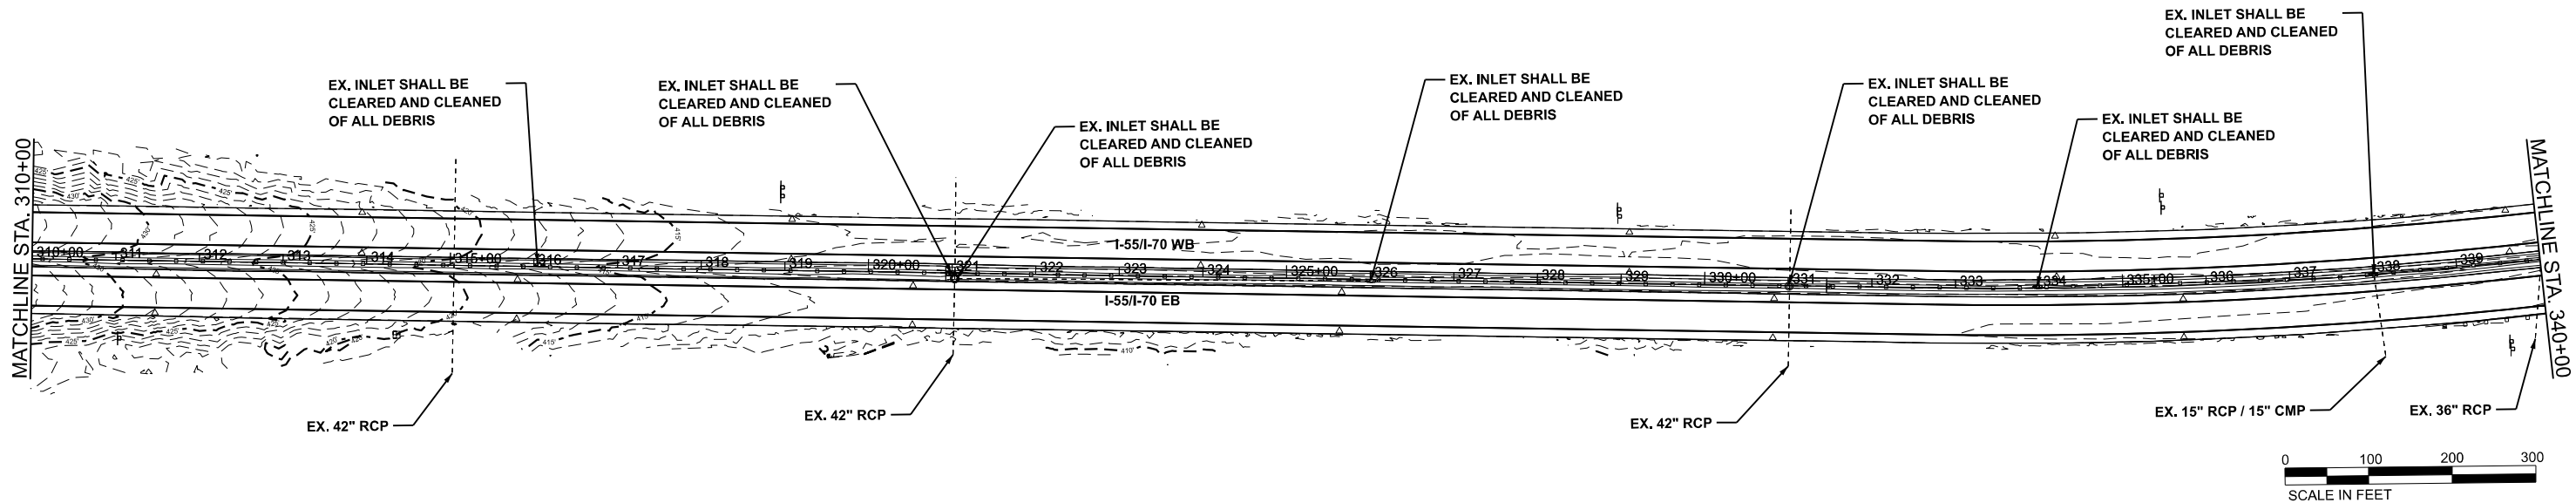

MODEL: S\MODEL\NAMES
FILE NAME: D878E84-155705sh-cdrainbprf-11.dgn





USER NAME	= jacobspr18lcs03\$	DESIGNED	- MS	REVISED	-
		DRAWN	- SH	REVISED	-
PLOT SCALE	= 0.16666667' / in.	CHECKED	- MS	REVISED	-
PLOT DATE	= 10/2/2025	DATE	- 2025/10/03	REVISED	-

STATE OF ILLINOIS
DEPARTMENT OF TRANSPORTATION

DRAINAGE PLAN
I-55 /I-70

SCALE: 1" = 100' SHEET 11 OF 14 SHEETS STA. 310+00 TO STA. 340+00

F.A.I. RTE.	SECTION	COUNTY	TOTAL SHEETS	SHEET NO.
70	Section82-(5,6)RS-2, 60-6RS-2	MADISON & ST. CLAIR	678	217
CONTRACT NO. 76E84				
ILLINOIS FED. AID PROJECT				

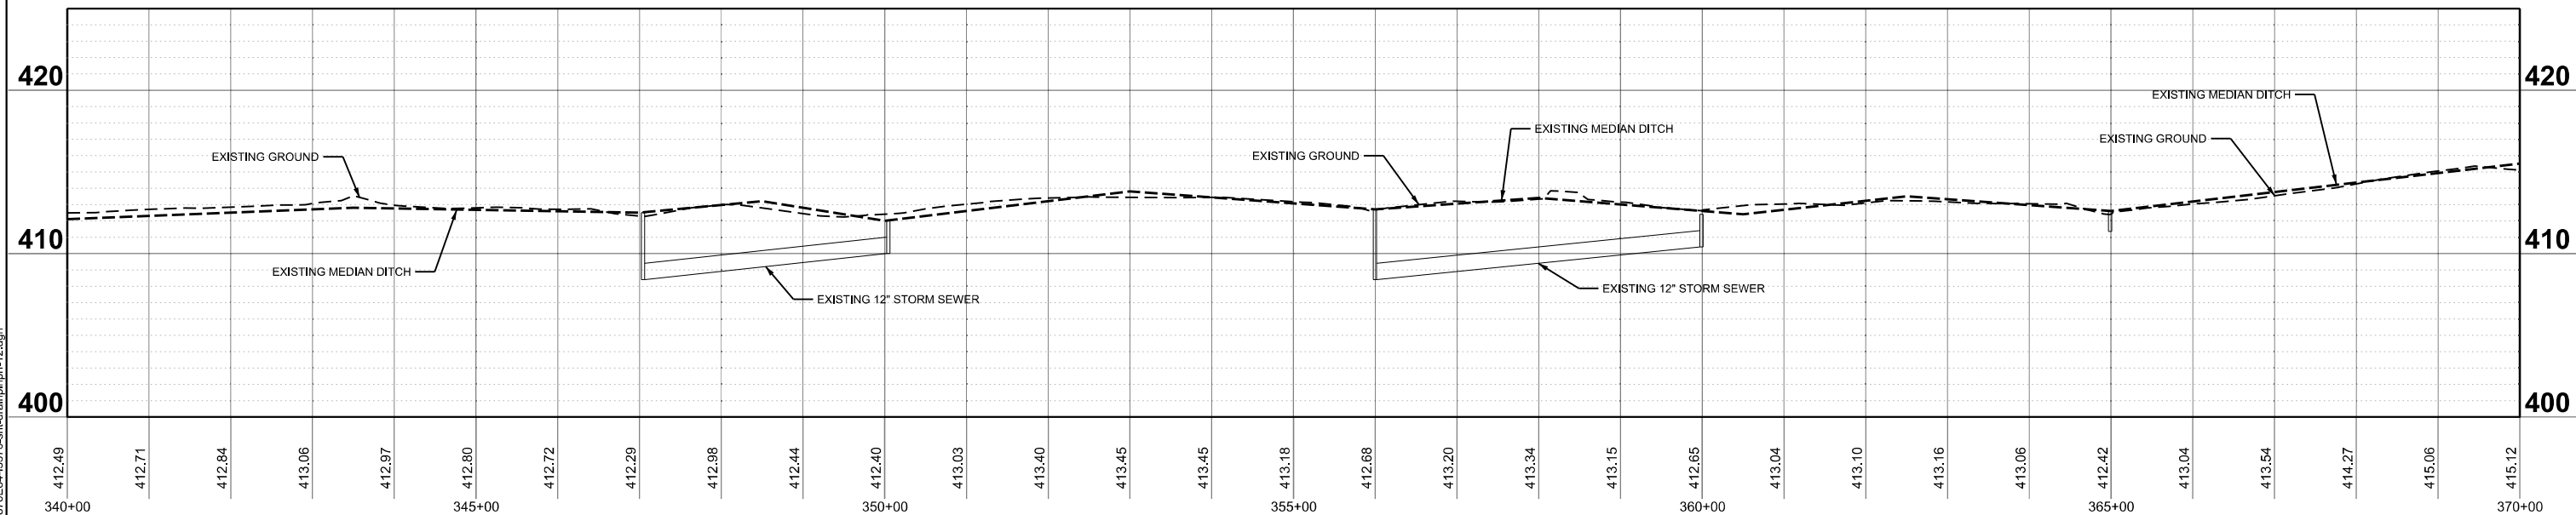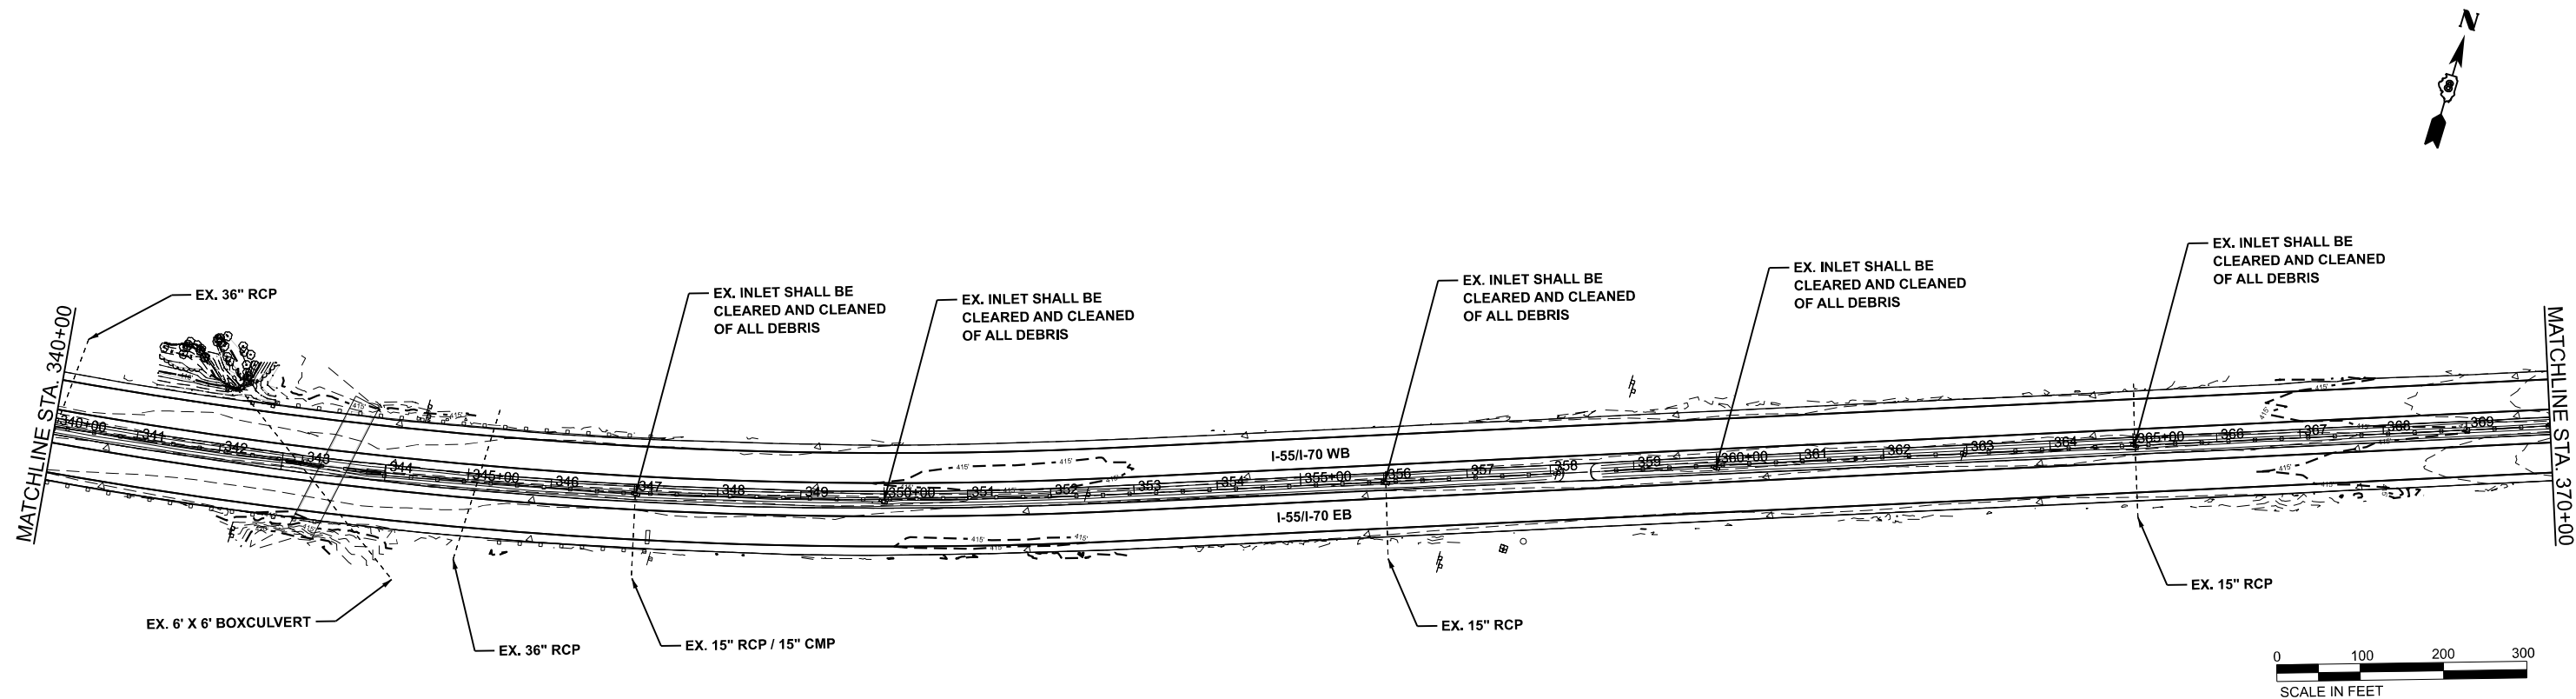

MODEL: S:\MODEL\NAMES
FILE NAME: D:\76E84\557\557-drainage\pdr-12.dgn



USER NAME = jacobspw18ics01\$
PLOT SCALE = 0.16666667" / 1 in.
PLOT DATE = 10/2/2025

DESIGNED - MS
DRAWN - SH
CHECKED - MS
DATE - 2025/10/03

REVISED -
REVISED -
REVISED -
REVISED -



STATE OF ILLINOIS
DEPARTMENT OF TRANSPORTATION

DRAINAGE PLAN
I-55 / I-70

SCALE: 1" = 100' SHEET 12 OF 14 SHEETS STA. 340+00 TO STA. 370+00

F.A.I. RTE.	SECTION	COUNTY	TOTAL SHEETS	SHEET NO.
70	Section 82-(5,6)RS-2, 60-6RS-2	MADISON & ST. CLAIR	678	218
CONTRACT NO. 76E84				
ILLINOIS FED. AID PROJECT				

MODEL: S:\MODEL\NAMES
FILE NAME: D878E84-I557\ssd-traffic\drain\pdrf-13.dgn

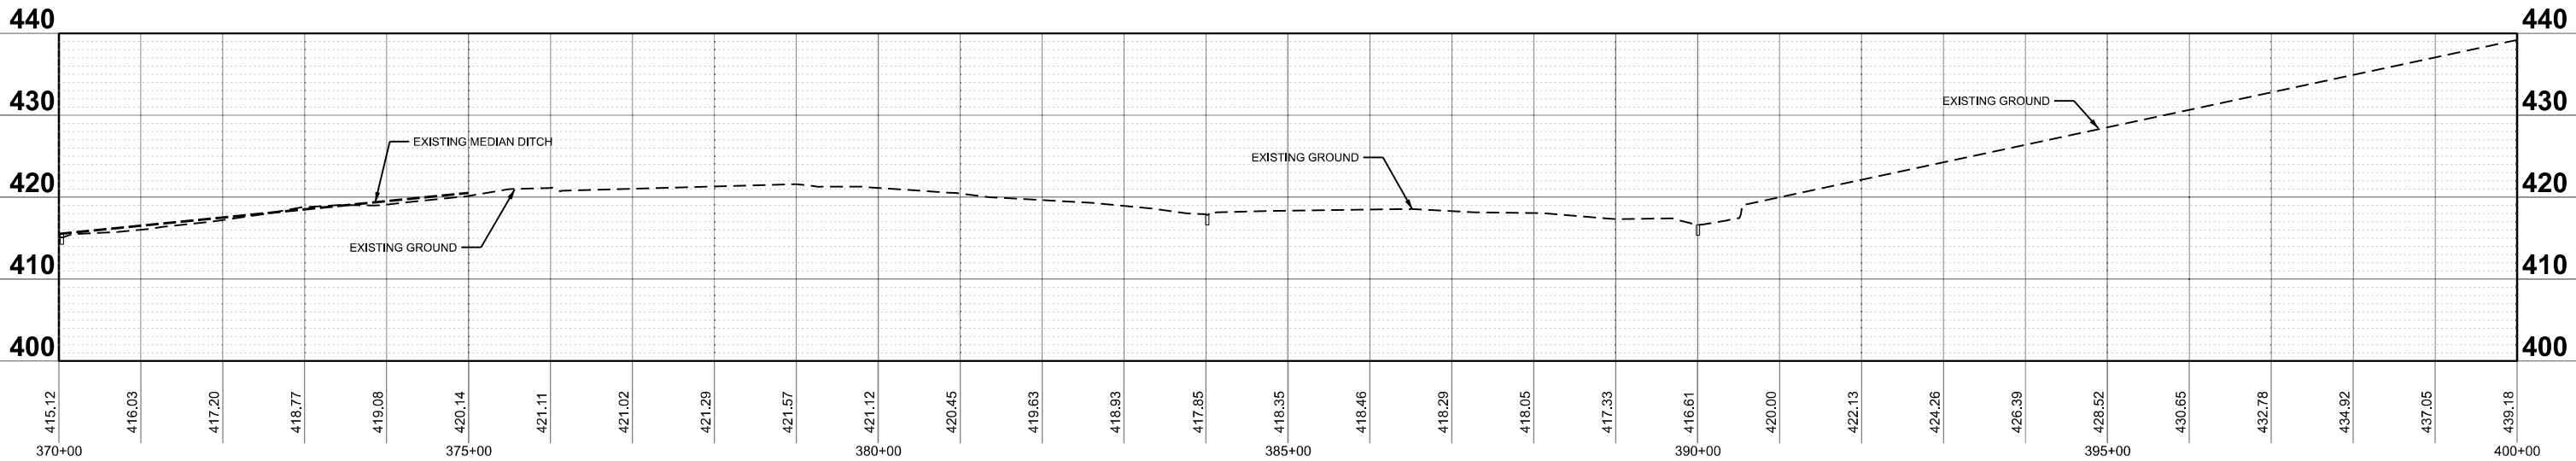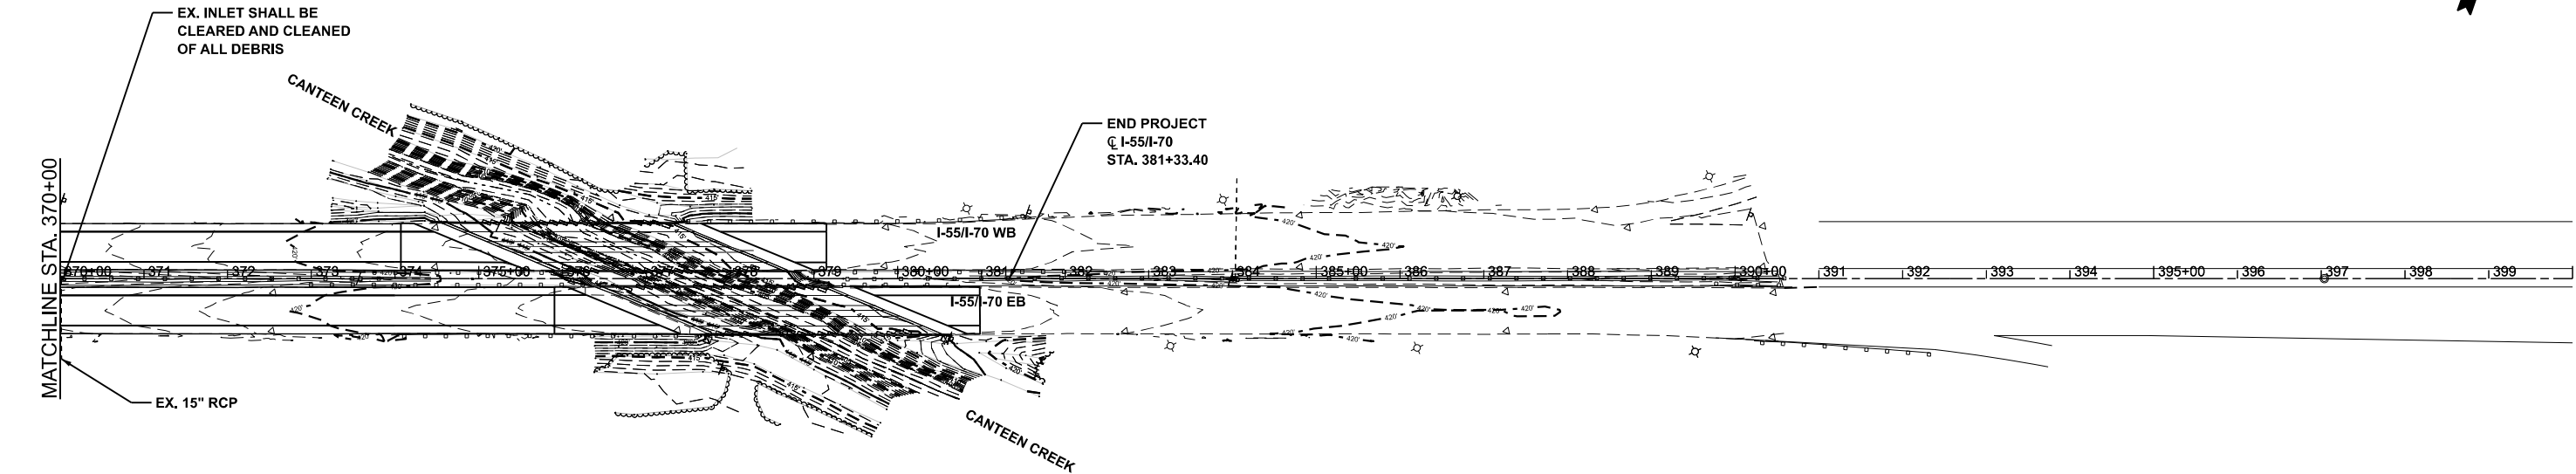

FUHRMANN
ENGINEERING
WWW.FUHRMANN-ENG.COM


USER NAME = jacobspw18lcs01\$	DESIGNED - MS	REVISED -
	DRAWN - SH	REVISED -
PLOT SCALE = 0.16666667' / in.	CHECKED - MS	REVISED -
PLOT DATE = 10/6/2025	DATE - 2025/10/03	REVISED -

STATE OF ILLINOIS
DEPARTMENT OF TRANSPORTATION


DRAINAGE PLAN
I-55 / I-70

SCALE: 1" = 100' SHEET 13 OF 14 SHEETS STA. 370+00 TO STA. 400+00


F.A.I. RTE.	SECTION	COUNTY	TOTAL SHEETS	SHEET NO.
70	Section82-(5,6)RS-2, 60-6RS-2	MADISON & ST. CLAIR	678	219
CONTRACT NO. 76E84				
ILLINOIS FED. AID PROJECT				

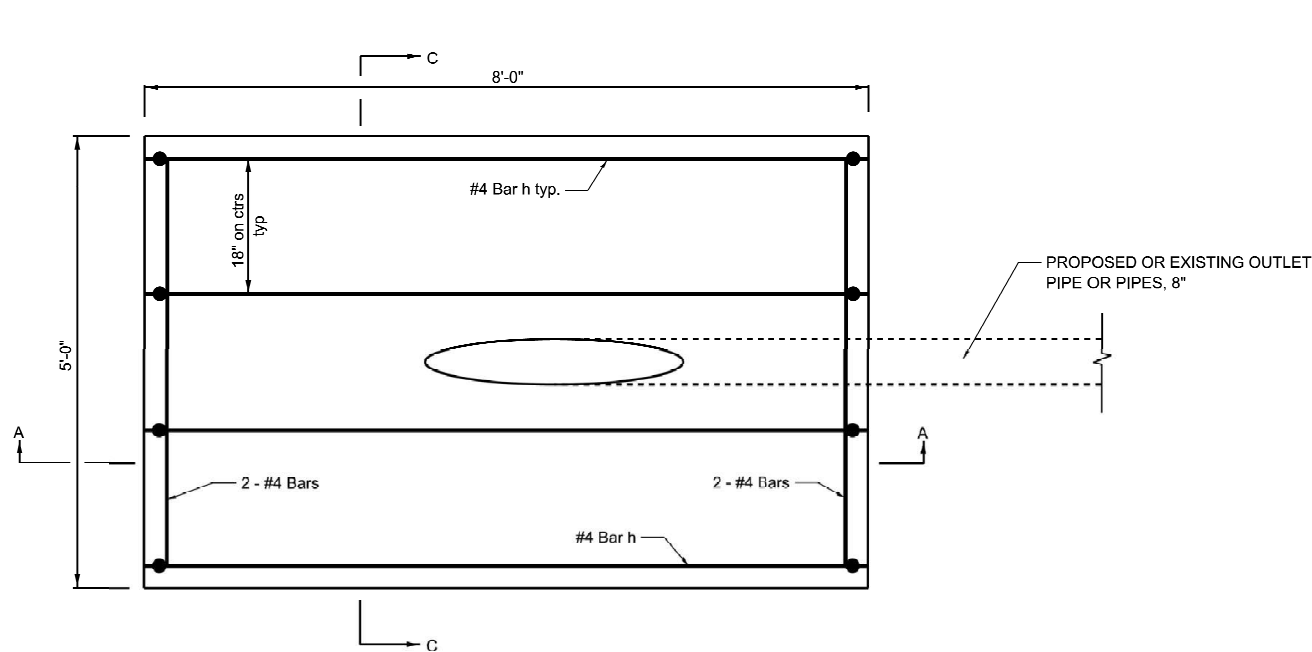


PLAN VIEW

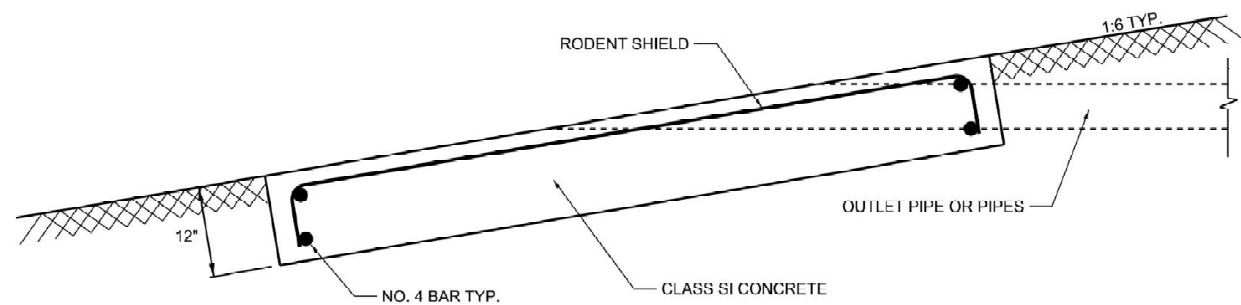

SECTION A-A

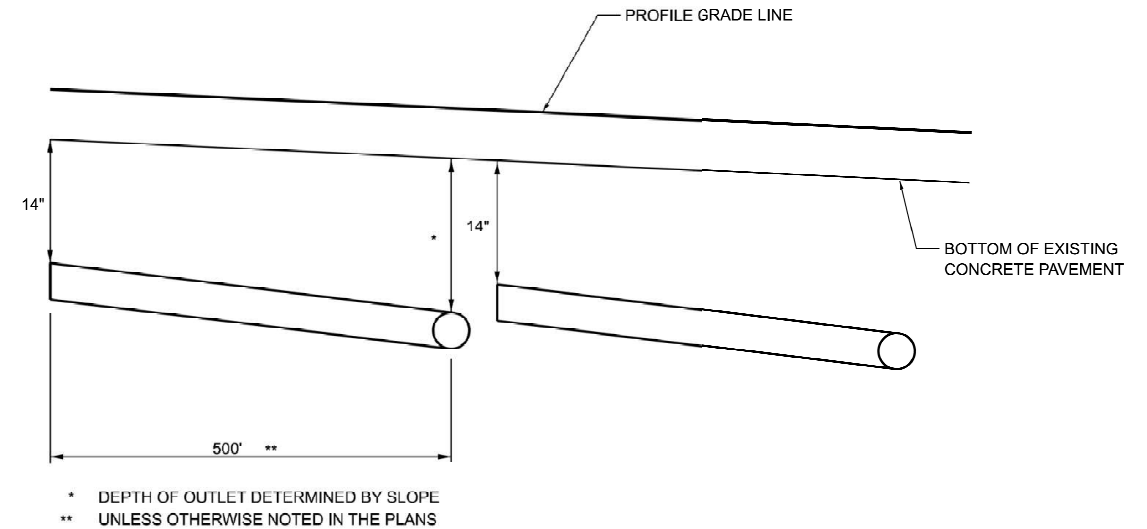

PIPE UNDERDRAIN DETAIL
(USE WHEN PGL IS LESS THAN 0.4%)

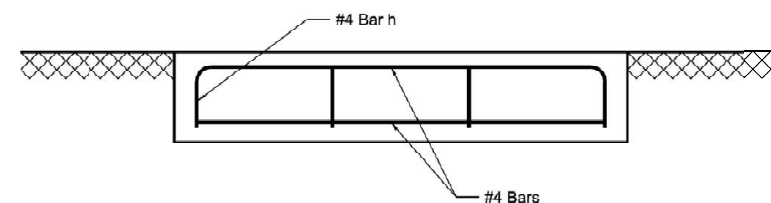


SECTION C-C

APPROXIMATE OUTLET PROTECTOR QUANTITIES FOR EACH OUTLET PROTECTOR	
CONCRETE, CLASS SI	1.5 CU YD
REINFORCING STEEL	35.6 LB

NOTES

- SEE STANDARD 601101 FOR DETAILS OF RODENT SHIELDS.
- THE OUTLET PIPE OR PIPES SHALL BE LOCATED AS CLOSE AS POSSIBLE TO THE CENTER OF THE OUTLET PROTECTOR.
- THE LAST 10 FEET OF OUTLET PIPE SHALL BE SCHEDULE 40 PVC.
- REINFORCEMENT EARS MAY BE CUT OR RELOCATED TO ACCOMMODATE PIPE.
- CUT OUTLET PIPE ON A BEVE TO MATCH FINISHED SURFACE OF SURROUNDING PCC.
- SEEDING CLASS 2 SHALL BE CONSIDERED INCLUDED IN THE COST OF THE PAY ITEMS.

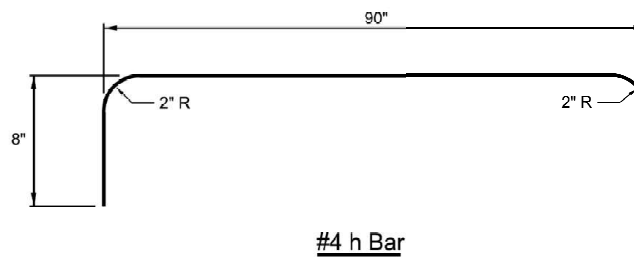

#4 h Bar

STATE OF ILLINOIS
DEPARTMENT OF TRANSPORTATION

OUTLET PROTECTOR DETAIL
I-55 / I-70

SCALE: NTS SHEET 14 OF 14 SHEETS STA. TO STA.

F.A.I. RTE.	SECTION	COUNTY	TOTAL SHEETS	SHEET NO.
70	Section 82-(5,6)RS+2, 60+6RS+2	MADISON & ST. CLAIR	678	220
CONTRACT NO. 76E84				
ILLINOIS FED. AID PROJECT				

USER NAME	■ jacobspw18\cs03S	DESIGNED	-	REVISED	-
		DRAWN	-	REVISED	-
PLOT SCALE	■ 0.08333333 1/16"	CHECKED	-	REVISED	-
PLOT DATE	■ 10/6/2025	DATE	- 2025/10/03	REVISED	-

MODEL: \\MODEL\NAMES
FILE NAME: D876E84-45570-shl-PMK-Schedule-01.dgn


PAVEMENT MARKING SCHEDULE (ST. CLAIR COUNTY)																	
LOCATION		TYPE	SHOULDER RUMBLE STRIPS, 16 INCH	PREFORMED PLASTIC PAVEMENT MARKING, TYPE D - STANDARD - LETTERS AND SYMBOLS	PREFORMED PLASTIC PAVEMENT MARKING, TYPE D - STANDARD - LINE 6"	PREFORMED PLASTIC PAVEMENT MARKING, TYPE D - STANDARD - LINE 8"	PREFORMED PLASTIC PAVEMENT MARKING, TYPE D - STANDARD - LINE 12"	PREFORMED PLASTIC PAVEMENT MARKING, TYPE D - STANDARD - LINE 24"	GROOVING FOR RECESSED PAVEMENT MARKING, LETTERS AND SYMBOLS	GROOVING FOR RECESSED PAVEMENT MARKING 7"	GROOVING FOR RECESSED PAVEMENT MARKING 9"	GROOVING FOR RECESSED PAVEMENT MARKING 13"	GROOVING FOR RECESSED PAVEMENT MARKING 25"	RAISED REFLECTIVE PAVEMENT MARKER	RAISED REFLECTIVE PAVEMENT MARKER REMOVAL	PAVEMENT MARKING REMOVAL - WATER BLASTING	PAINT CURB
			(FOOT)	(SQ FT)	(FOOT)	(FOOT)	(FOOT)	(FOOT)	(FOOT)	(SQ FT)	(FOOT)	(FOOT)	(FOOT)	(FOOT)	(EACH)	(EACH)	(SQ FT)
I-55/70 MAINLINE																	
STATION	STATION																
66+96.58	69+85.17	8" SOLID WHITE				283.78					283.78					189.18	
69+05.65	73+36.38	6" SOLID YELLOW	426.78		426.78					426.78						213.39	
69+85.18	222+79.40	6" WHITE SKIP (10'-30')			2747.48					2747.48				274	274	1373.74	
73+13.22	89+85.00	6" SOLID WHITE	103.21		103.21					103.21						51.61	
73+13.22	89+85.00	6" WHITE SKIP (3'-9')			23.22					23.22						11.61	
73+36.38	94+00.00	6" SOLID YELLOW	450.84		450.84					450.84						225.42	
73+36.39	221+94.88	6" WHITE SKIP (10'-30')			2633.15					2633.15				264	264	1316.58	
73+36.41	96+19.53	6" SOLID WHITE	451.12		671.45					671.45						335.73	
73+36.45	96+19.91	6" WHITE SKIP (10'-30')			167.83					167.83				16	16	83.91	
74+29.65	94+00.00	6" SOLID YELLOW	450.77		450.77					450.77						225.38	
74+29.65	222+65.81	6" WHITE SKIP (10'-30')			2647.54					2647.54				264	264	1323.77	
78+56.46	221+81.66	6" WHITE SKIP (10'-30')			2630.60					2630.60				264	264	1315.30	
92+53.85	94+93.22	8" SOLID WHITE				241.53					241.53					161.02	
92+53.85	95+19.80	8" SOLID WHITE				265.96					265.96					177.31	
92+70.18	94+96.35	CHEVRON - DIVERGE					175.90					175.90				175.90	
94+00.00	222+08.11	6" SOLID YELLOW	9834.50		10091.82					10091.82						5045.91	
94+00.00	222+52.34	6" SOLID YELLOW	9863.10		10129.16					10129.16						5064.58	
95+19.80	112+75.91	6" SOLID WHITE	1479.88		1744.28					1744.28						872.14	
97+58.74	99+08.34	8" SOLID WHITE				152.43					152.43					101.62	
97+58.74	99+24.73	8" SOLID WHITE				167.23					167.23					111.49	
99+24.73	111+88.36	6" SOLID WHITE	1015.34		1274.14					1274.14						637.07	
113+00.22	118+04.51	6" WHITE SKIP (3'-9')			126.07					126.07						63.04	
118+73.68	128+47.77	6" SOLID WHITE	974.08		974.08					974.08						487.04	
120+55.10	121+87.43	6" SOLID WHITE	132.32		132.32					132.32						66.16	
121+87.43	123+40.96	8" SOLID WHITE				153.54					153.54					102.36	
121+90.45	123+40.96	8" SOLID WHITE				150.69					150.69					100.46	
123+40.96	126+21.57	6" WHITE SKIP (3'-9')			70.15					70.15						35.08	
128+47.77	130+48.27	8" SOLID WHITE				200.50					200.50					133.67	
128+47.77	130+08.14	CHEVRON - DIVERGE					89.12					89.12				89.12	
128+60.37	130+48.27	8" SOLID WHITE				188.78					188.78					125.85	
130+47.28	222+93.11	6" SOLID WHITE	6524.79		6524.79					6524.79						3262.39	
134+76.61	221+68.44	6" SOLID WHITE	5971.57		5971.57					5971.57						2985.78	
I-55/70 NB																	
STATION	STATION																
64+50.78	92+00.00	6" SOLID YELLOW	2658.95		2658.95					2658.95						1329.48	
64+50.78	77+84.34	6" SOLID WHITE	1021.61		1334.05					1334.05						667.02	
64+50.78	92+00.00	6" WHITE SKIP (10'-30')			669.40					669.40				66	66	334.70	
77+84.34	84+64.48	6" WHITE SKIP (3'-9')			172.20					172.20						86.10	
I-55/70 SB																	
STATION	STATION																
68+00.01	87+03.66	6" WHITE SKIP (10'-30')			477.23					477.23				48	48	238.62	
68+00.02	87+03.66	6" SOLID WHITE			1885.31					1885.31						942.65	
72+24.70	84+21.71	6" SOLID YELLOW	1204.13		1226.03					1226.03						613.02	
72+24.70	81+89.59	6" WHITE SKIP (3'-9')			244.73					244.73						122.36	
74+60.00	74+60.00	"TO"		9.80					9.80							9.80	
75+00.00	75+00.00	I-64 SHIELD		14.00					14.00							14.00	
75+40.00	75+40.00	LANE DIRECTION ARROW		147.40					147.40							147.40	
75+60.95	87+03.66	SHOULDER HATCHING					393.90					393.90				393.90	
81+89.59	85+16.72	8" SOLID WHITE				335.20					335.20					223.46	
81+89.59	84+79.98	8" SOLID WHITE				301.47					301.47					200.98	
82+10.57	84+87.39	CHEVRON - DIVERGE					186.08					186.08				186.08	
85+17.00	87+03.66	6" SOLID YELLOW	191.83		191.83					191.83						95.92	
RAMP K																	
STATION	STATION																
9+76.81	15+55.81	6" SOLID YELLOW			582.30					582.30						291.15	
10+37.09	23+00.00	6" SOLID WHITE			1262.91					1262.91						631.46	
13+93.95	15+31.84	8" SOLID WHITE				136.42					136.42					90.95	
14+30.49	15+65.89	8" SOLID WHITE				147.63					147.63					98.42	
14+39.91	15+35.77	CHEVRON - DIVERGE					129.64					129.64				129.64	
15+31.89	21+72.21	6" SOLID YELLOW			655.65					655.65						327.82	
21+72.21	23+00.00	8" SOLID WHITE				131.83					131.83					87.88	
21+75.33	23+00.00	8" SOLID WHITE				94.50					94.50					63.00	

MODEL: \\MODEL\NAMES
FILE NAME: D876E84-45570-shl-PMK-Schedule-02.dgn

PAVEMENT MARKING SCHEDULE (ST. CLAIR COUNTY)																		
LOCATION			TYPE	SHOULDER RUMBLE STRIPS, 16 INCH	PREFORMED PLASTIC PAVEMENT MARKING, TYPE D - STANDARD - LETTERS AND SYMBOLS	PREFORMED PLASTIC PAVEMENT MARKING, TYPE D - STANDARD - LINE 6"	PREFORMED PLASTIC PAVEMENT MARKING, TYPE D - STANDARD - LINE 8"	PREFORMED PLASTIC PAVEMENT MARKING, TYPE D - STANDARD - LINE 12"	PREFORMED PLASTIC PAVEMENT MARKING, TYPE D - STANDARD - LINE 24"	GROOVING FOR RECESSED PAVEMENT MARKING, LETTERS AND SYMBOLS	GROOVING FOR RECESSED PAVEMENT MARKING 7"	GROOVING FOR RECESSED PAVEMENT MARKING 9"	GROOVING FOR RECESSED PAVEMENT MARKING 13"	GROOVING FOR RECESSED PAVEMENT MARKING 25"	RAISED REFLECTIVE PAVEMENT MARKER	RAISED REFLECTIVE PAVEMENT MARKER REMOVAL	PAVEMENT MARKING REMOVAL - WATER BLASTING	PAINT CURB
				(FOOT)	(SQ FT)	(FOOT)	(FOOT)	(FOOT)	(FOOT)	(SQ FT)	(FOOT)	(FOOT)	(FOOT)	(FOOT)	(EACH)	(EACH)	(SQ FT)	(FOOT)
RAMP A																		
STATION		STATION																
0+00.00		16+89.05	6" SOLID WHITE			1696.96					1696.96						848.48	
4+91.88		16+88.48	6" SOLID YELLOW			1170.11					1170.11						585.05	
12+82.00		12+82.00	WRONG WAY ARROW		24.30					24.30							24.30	
14+64.03		14+64.03	RIGHT TURN ARROW		15.60					15.60							15.60	
16+63.05		16+63.05	RIGHT TURN ARROW		15.60					15.60							15.60	
16+68.39		16+78.76	STOP BAR						21.90					21.90			43.80	
RAMP B																		
STATION		STATION																
2+00.00		19+28.71	6" SOLID WHITE			1728.71					1728.71						864.36	
2+00.00		2+89.27	6" SOLID WHITE			92.43					92.43						46.21	
2+89.27		11+60.17	6" SOLID YELLOW			933.34					933.34						466.67	
11+55.13		13+19.39	8" SOLID WHITE				169.88					169.88					113.25	
11+60.17		13+19.31	8" SOLID WHITE				162.07					162.07					108.05	
13+19.39		15+36.16	6" WHITE SKIP (10'-30')			54.20					54.20						27.10	
RAMP C																		
STATION		STATION																
0+00.00		13+30.65	6" SOLID WHITE			1330.65					1330.65						665.33	
0+75.69		1+66.44	8" SOLID WHITE				95.31					95.31					63.54	
0+75.69		1+73.99	8" SOLID WHITE				111.86					111.86					74.58	
1+10.98		1+73.99	CHEVRON - DIVERGE					59.40					59.40				59.40	
1+66.44		11+72.72	6" SOLID YELLOW			1080.00					1080.00						540.00	
11+72.72		12+30.43	6" SOLID WHITE			57.71					57.71						28.86	
RAMP D																		
STATION		STATION																
2+00.00		18+74.39	6" SOLID WHITE			1674.39					1674.39						837.19	
2+00.00		2+75.18	6" SOLID WHITE			77.39					77.39						38.70	
2+75.64		10+18.53	6" SOLID YELLOW			757.04					757.04						378.52	
RAMP E																		
STATION		STATION																
0+31.90		16+79.05	6" SOLID WHITE			1647.15					1647.15						823.58	
1+60.43		2+47.91	6" SOLID WHITE			89.73					89.73						44.86	
2+47.91		11+99.72	6" SOLID YELLOW			1025.14					1025.14						512.57	
11+91.01		12+54.96	8" SOLID WHITE				69.17					69.17					46.11	
11+99.72		12+54.56	8" SOLID WHITE				57.13					57.13					38.09	
RAMP F																		
STATION		STATION																
0+00.00		22+66.33	6" SOLID WHITE			2266.33					2266.33						1133.17	
6+15.17		22+66.33	6" SOLID YELLOW			1675.96					1675.96						837.98	
IL 203 NB																		
STATION		STATION																
89+85.00		96+35.27	6" SOLID WHITE			647.27					647.27						323.64	
89+85.01		95+03.55	6" SOLID WHITE			508.55					508.55						254.27	
94+93.55		131+27.73	6" SOLID YELLOW			3499.56					3499.56						1749.78	
94+93.55		131+27.73	6" WHITE SKIP (10'-30')			877.86					877.86				90	90	438.93	
99+69.01		101+28.71	8" SOLID WHITE				160.18					160.18					106.79	
99+69.01		101+26.80	8" SOLID WHITE				160.20					160.20					106.80	
99+99.09		101+28.71	CHEVRON - DIVERGE					76.44					76.44				76.44	
101+28.71		131+27.73	6" SOLID WHITE			2888.52					2888.52						1444.26	
IL 203 SB																		
STATION		STATION																
96+19.84		124+11.35	6" SOLID WHITE			2866.61					2866.61						1433.30	
96+19.84		124+11.35	6" WHITE SKIP (10'-30')			718.61					718.61				70	70	359.30	
99+10.29		124+11.35	6" SOLID YELLOW			2590.24					2590.24						1295.12	


MODEL: S:\MODEL\NAMES
FILE NAME: D:\76E84-15570-sht-PMK-Schedule-03.dgn

PAVEMENT MARKING SCHEDULE (MADISON COUNTY)																	
LOCATION		TYPE	SHOULDER RUMBLE STRIPS, 16 INCH	PREFORMED PLASTIC PAVEMENT MARKING, TYPE D - STANDARD - LETTERS AND SYMBOLS	PREFORMED PLASTIC PAVEMENT MARKING, TYPE D - STANDARD - LINE 6"	PREFORMED PLASTIC PAVEMENT MARKING, TYPE D - STANDARD - LINE 8"	PREFORMED PLASTIC PAVEMENT MARKING, TYPE D - STANDARD - LINE 12"	PREFORMED PLASTIC PAVEMENT MARKING, TYPE D - STANDARD - LINE 24"	GROOVING FOR RECESSED PAVEMENT MARKING, LETTERS AND SYMBOLS	GROOVING FOR RECESSED PAVEMENT MARKING 7"	GROOVING FOR RECESSED PAVEMENT MARKING 9"	GROOVING FOR RECESSED PAVEMENT MARKING 13"	GROOVING FOR RECESSED PAVEMENT MARKING 25"	RAISED REFLECTIVE PAVEMENT MARKER	RAISED REFLECTIVE PAVEMENT MARKER REMOVAL	PAVEMENT MARKING REMOVAL - WATER BLASTING	PAIN CURB
			(FOOT)	(SQ FT)	(FOOT)	(FOOT)	(FOOT)	(FOOT)	(SQ FT)	(FOOT)	(FOOT)	(FOOT)	(FOOT)	(EACH)	(EACH)	(SQ FT)	(FOOT)
I-55/70 MAINLINE																	
STATION	STATION																
221+68.44	249+03.72	6" SOLID WHITE	2768.41		2768.41					2768.41						1384.20	
221+81.66	377+91.33	6" WHITE SKIP (10'-30')			3937.52					3937.52				390	390	1968.76	
221+94.88	378+21.90	6" WHITE SKIP (10'-30')			3933.07					3933.07				390	390	1966.54	
222+08.11	378+52.46	6" SOLID YELLOW	14636.67		15714.46					15714.46						7857.23	
222+52.34	379+48.71	6" SOLID YELLOW	14675.62		15838.32					15838.32						7919.16	
222+65.81	379+75.87	6" WHITE SKIP (10'-30')			3955.12					3955.12				392	392	1977.56	
222+79.40	380+03.04	6" WHITE SKIP (10'-30')			3950.65					3950.65				392	392	1975.33	
222+93.11	249+44.25	6" SOLID WHITE	2618.30		2618.30					2618.30						1309.15	
252+27.04	257+48.08	6" WHITE SKIP (3'-9')			131.21					131.21						63.61	
253+62.52	256+10.40	8" SOLID WHITE				245.80					245.80					163.87	
253+62.52	256+01.12	8" SOLID WHITE				237.58					237.58					158.38	
253+84.11	256+10.45	CHEVRON - DIVERGE					123.66					123.66				123.66	
256+10.40	275+32.29	6" SOLID WHITE	1651.97		1921.81					1921.81						960.90	
257+48.08	258+26.69	8" SOLID WHITE				78.61					78.61					52.40	
257+48.08	258+23.75	8" SOLID WHITE				76.95					76.95					51.30	
258+26.69	274+53.82	6" SOLID WHITE	1356.92		1627.19					1627.19						813.59	
274+53.82	276+53.98	8" SOLID WHITE				200.11					200.11					133.40	
274+53.87	274+56.45	CHEVRON - DIVERGE					90.47					90.47				90.47	
274+59.85	276+53.98	8" SOLID WHITE				195.00					195.00					130.00	
275+32.29	277+32.77	8" SOLID WHITE				200.52					200.52					133.68	
275+35.83	277+32.77	8" SOLID WHITE				197.79					197.79					131.86	
277+32.77	281+38.06	6" WHITE SKIP (3'-9')			101.54					101.54						50.77	
280+71.60	377+60.77	6" SOLID WHITE	8919.48		9823.77					9823.77						4911.89	
283+82.04	380+30.20	6" SOLID WHITE	8920.08		9735.89					9735.89						4867.95	
RAMP 1																	
STATION	STATION																
0+27.16	14+03.63	6" SOLID WHITE			2037.05					2037.05						1018.53	
0+53.25	11+16.98	6" SOLID YELLOW			1071.67					1071.67						535.83	
RAMP 2																	
STATION	STATION																
0+00.00	12+73.82	6" SOLID WHITE			1307.31					1307.31						653.65	
6+10.56	12+75.56	6" SOLID YELLOW			636.93					636.93						318.46	
11+00.91	11+00.91	WRONG WAY ARROW		24.30					24.30							24.30	
12+38.07	12+75.48	8" SOLID WHITE				37.42					37.42					24.95	
12+38.07	12+74.55	8" SOLID WHITE				48.32					48.32					32.21	
12+45.14	12+45.14	RIGHT TURN ARROW		15.60					15.60							15.60	
12+48.59	12+48.59	LEFT TURN ARROW		15.60					15.60							15.60	
12+49.82	12+62.45	STOP BAR						18.00					18.00			36.00	
12+60.00	12+60.00	TURNING ISLAND						19.90					19.90			39.80	61.18
12+64.17	12+64.17	STOP BAR														21.73	
12+74.55	12+75.48	8" SOLID WHITE				32.59					32.59					21.73	
RAMP 3																	
STATION	STATION																
0+38.93	10+93.87	6" SOLID YELLOW			1048.97					1048.97						524.48	
0+39.63	19+37.62	6" SOLID WHITE			1960.29					1960.29						980.15	
RAMP 4																	
STATION	STATION																
0+00.00	16+14.10	6" SOLID WHITE			1661.78					1661.78						830.89	
6+47.10	16+14.60	6" SOLID YELLOW			970.29					970.29						485.15	
11+78.62	11+78.62	WRONG WAY ARROW		24.30					24.30							24.30	
13+46.36	15+42.90	6" SOLID WHITE			196.54					196.54						98.27	
13+61.46	13+61.46	LEFT TURN ARROW		15.60					15.60							15.60	
13+61.46	13+61.46	RIGHT TURN ARROW		15.60					15.60							15.60	
15+42.90	16+14.65	8" SOLID WHITE				85.41					85.41					56.94	
15+42.90	16+14.56	8" SOLID WHITE				71.66					71.66					47.78	
15+60.02	15+60.02	RIGHT TURN ARROW		15.60					15.60							15.60	
15+61.64	15+61.64	LEFT TURN ARROW		15.60					15.60							15.60	
15+83.95	15+94.99	STOP BAR						18.01					18.01			36.01	
15+95.95	15+95.95	STOP BAR						18.77					18.77			37.55	
16+00.00	16+00.00	TURNING ISLAND															76.53
16+14.56	16+14.65	8" SOLID WHITE				39.42					39.42					26.28	
ST. CLAIR COUNTY TOTAL			42,755	227	93,306	3,937	1,111	22	227	93,306	3,937	1,111	22	1,356	1,356	50,659	0
MADISON COUNTY TOTAL			55,547	142	86,948	1,747	214	75	142	86,948	1,747	214	75	1,564	1,564	45,144	138
COMBINED TOTAL			98,302	369	180,254	5,684	1,325	97	369	180,254	5,684	1,325	97	2,920	2,920	95,803	138
ADJUSTED TOTAL			98,302	369	180,254	5,684	1,325	97	369	180,254	5,684	1,325	97	2,920	2,920	95,803	138

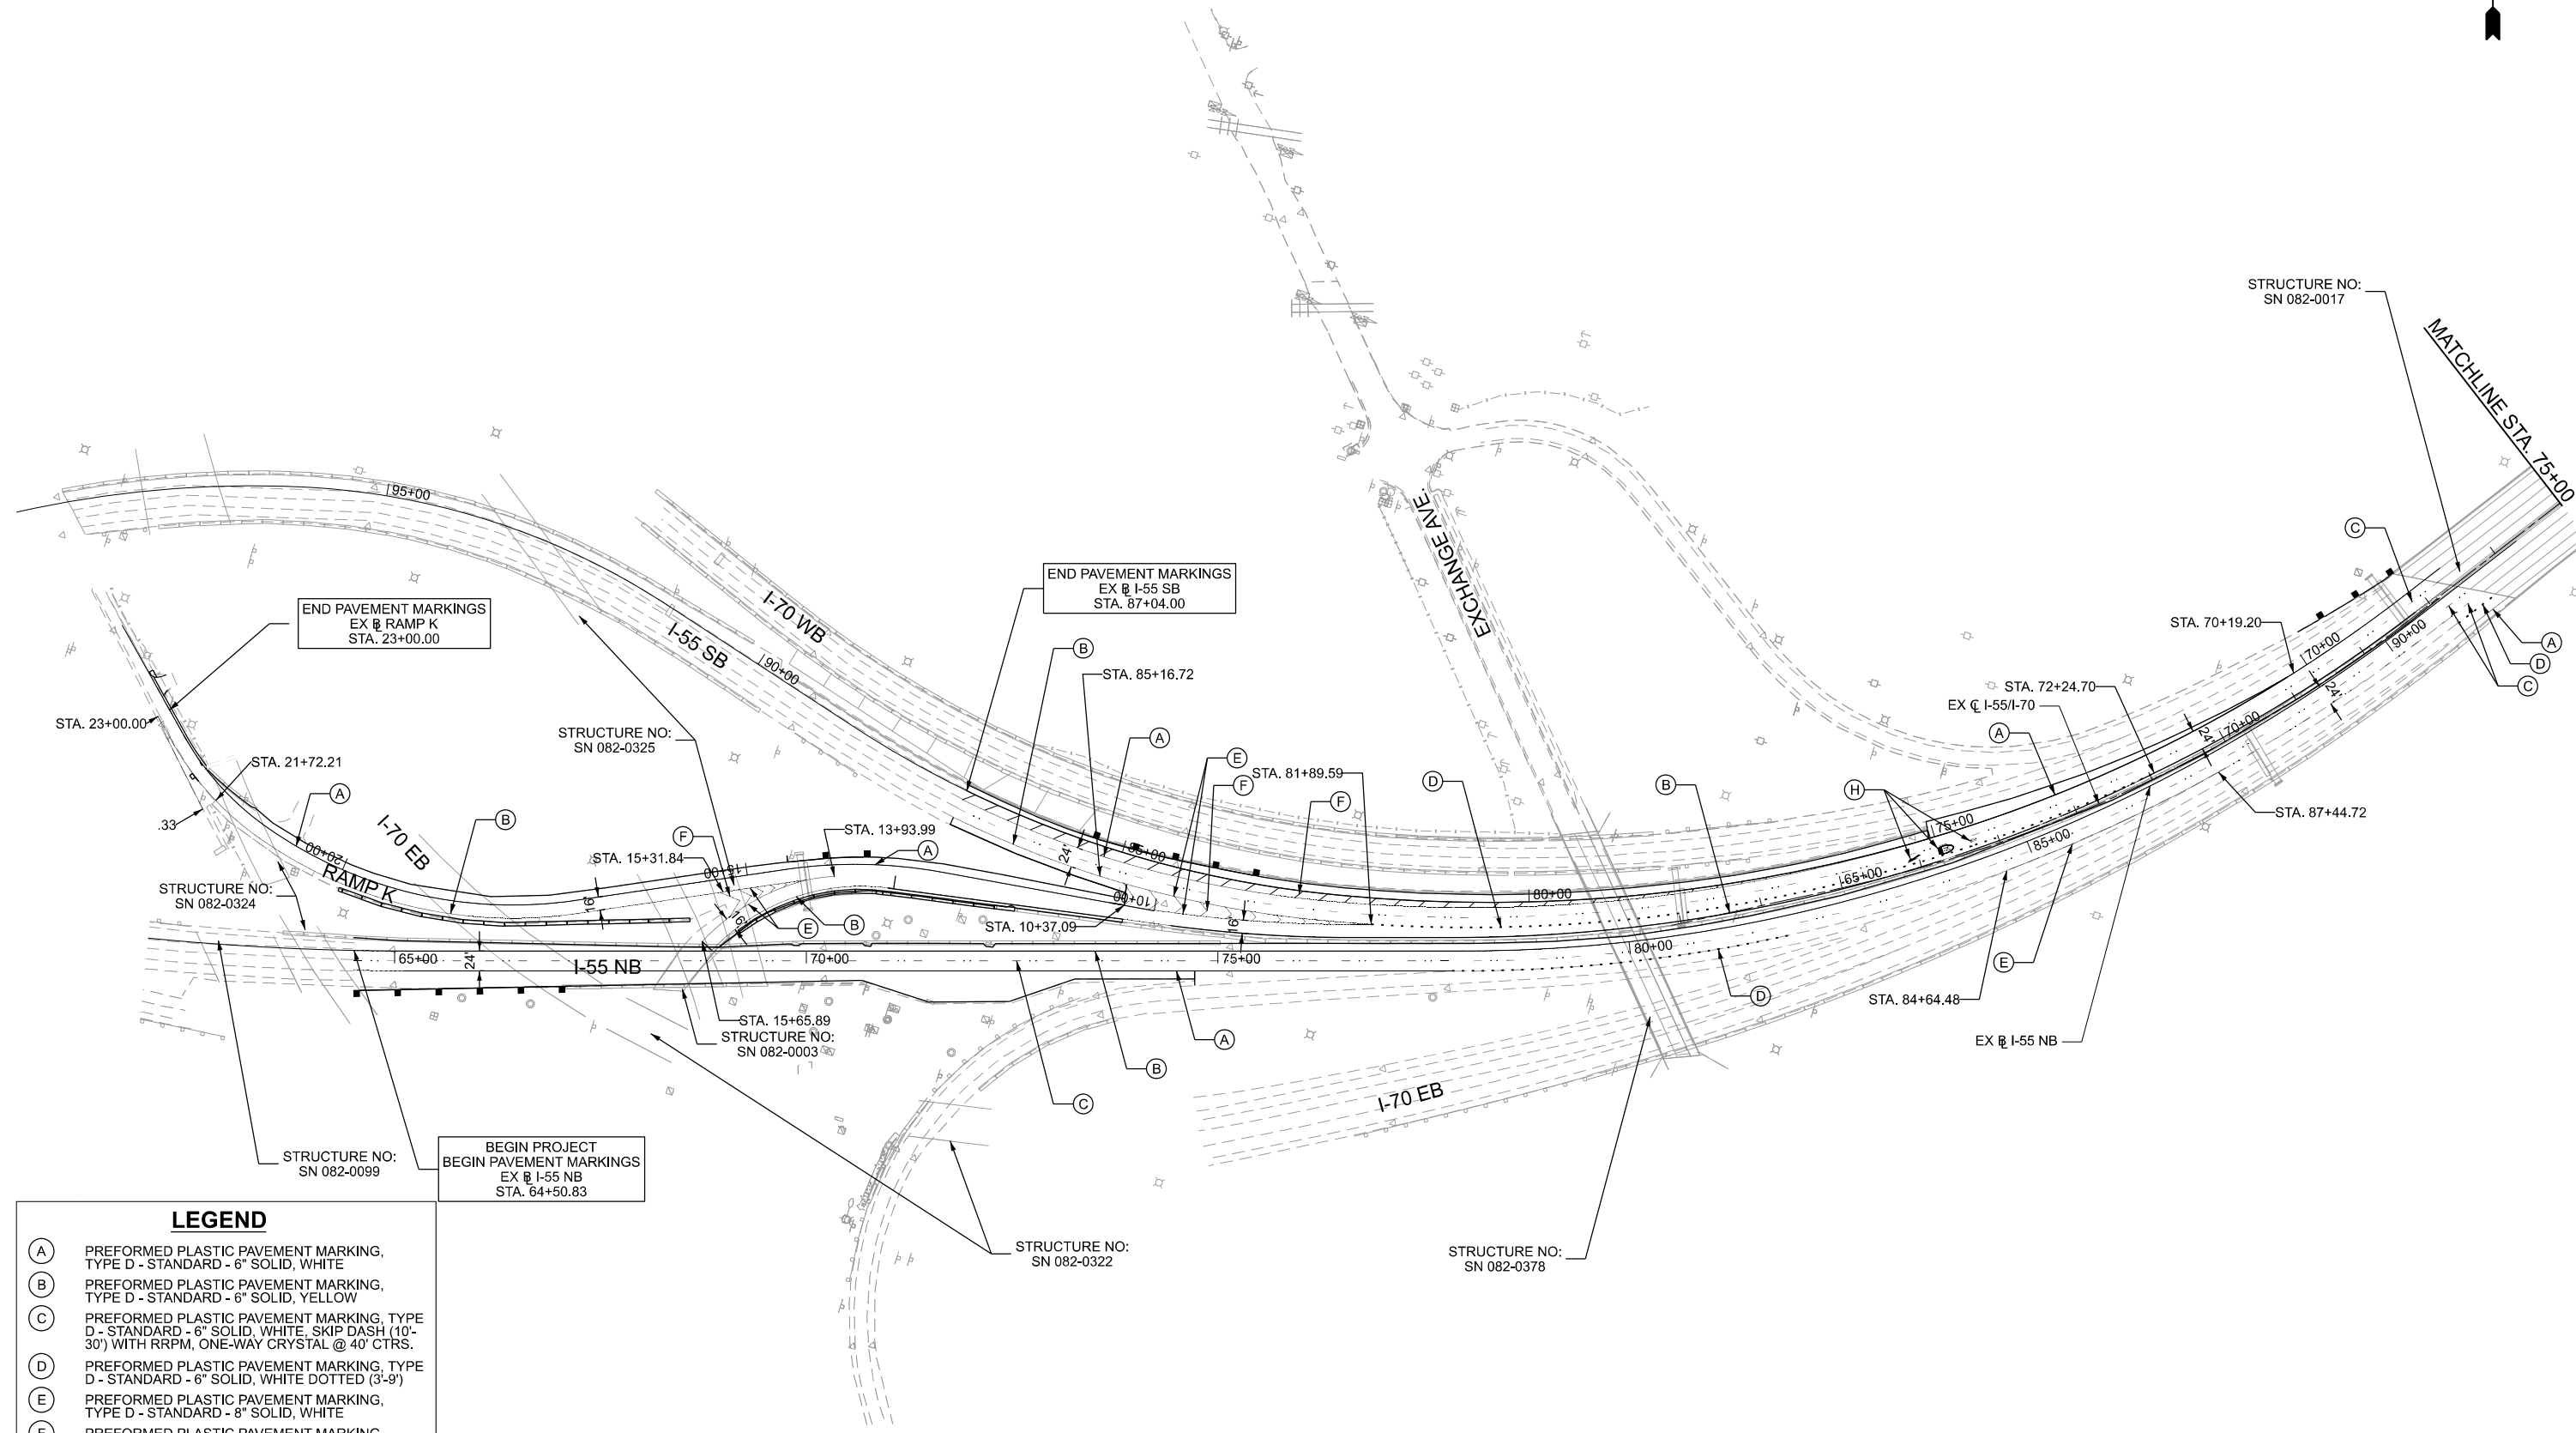

LEGEND

- (A) PREFORMED PLASTIC PAVEMENT MARKING, TYPE D - STANDARD - 6" SOLID, WHITE
- (B) PREFORMED PLASTIC PAVEMENT MARKING, TYPE D - STANDARD - 6" SOLID, YELLOW
- (C) PREFORMED PLASTIC PAVEMENT MARKING, TYPE D - STANDARD - 6" SOLID, WHITE, SKIP DASH (10'-30') WITH RRPM, ONE-WAY CRYSTAL @ 40' CTRS.
- (D) PREFORMED PLASTIC PAVEMENT MARKING, TYPE D - STANDARD - 6" SOLID, WHITE DOTTED (3'-9')
- (E) PREFORMED PLASTIC PAVEMENT MARKING, TYPE D - STANDARD - 8" SOLID, WHITE
- (F) PREFORMED PLASTIC PAVEMENT MARKING, TYPE D - STANDARD - 12" SOLID, WHITE
- (G) PREFORMED PLASTIC PAVEMENT MARKING, TYPE D - STANDARD - 24" SOLID, WHITE
- (H) PREFORMED PLASTIC PAVEMENT MARKING, TYPE D - STANDARD - LETTERS AND SYMBOLS

 

MODEL: S:\MODEL\NAMES
FILE NAME: D87E84-I5570-SPR-PMT-12.dgn





USER NAME	= jacobspw18ics01\$	DESIGNED	-	REVISED	-
DRAWN	-	DRAWN	-	REVISED	-
CHECKED	-	CHECKED	-	REVISED	-
DATE	= 10/2/2025	DATE	= 2025/10/03	REVISED	-

**STATE OF ILLINOIS
DEPARTMENT OF TRANSPORTATION**

**PAVEMENT MARKING PLANS
I-55-I-70**

SCALE: 1"=100' SHEET 1 OF 12 SHEETS STA. TO STA.

F.A.I. RTE.	SECTION	COUNTY	TOTAL SHEETS	SHEET NO.
70	Section 82-(5,6)RS-2, 60-6RS-2	MADISON & ST. CLAIR	678	224
CONTRACT NO. 76E84				
ILLINOIS FED. AID PROJECT				

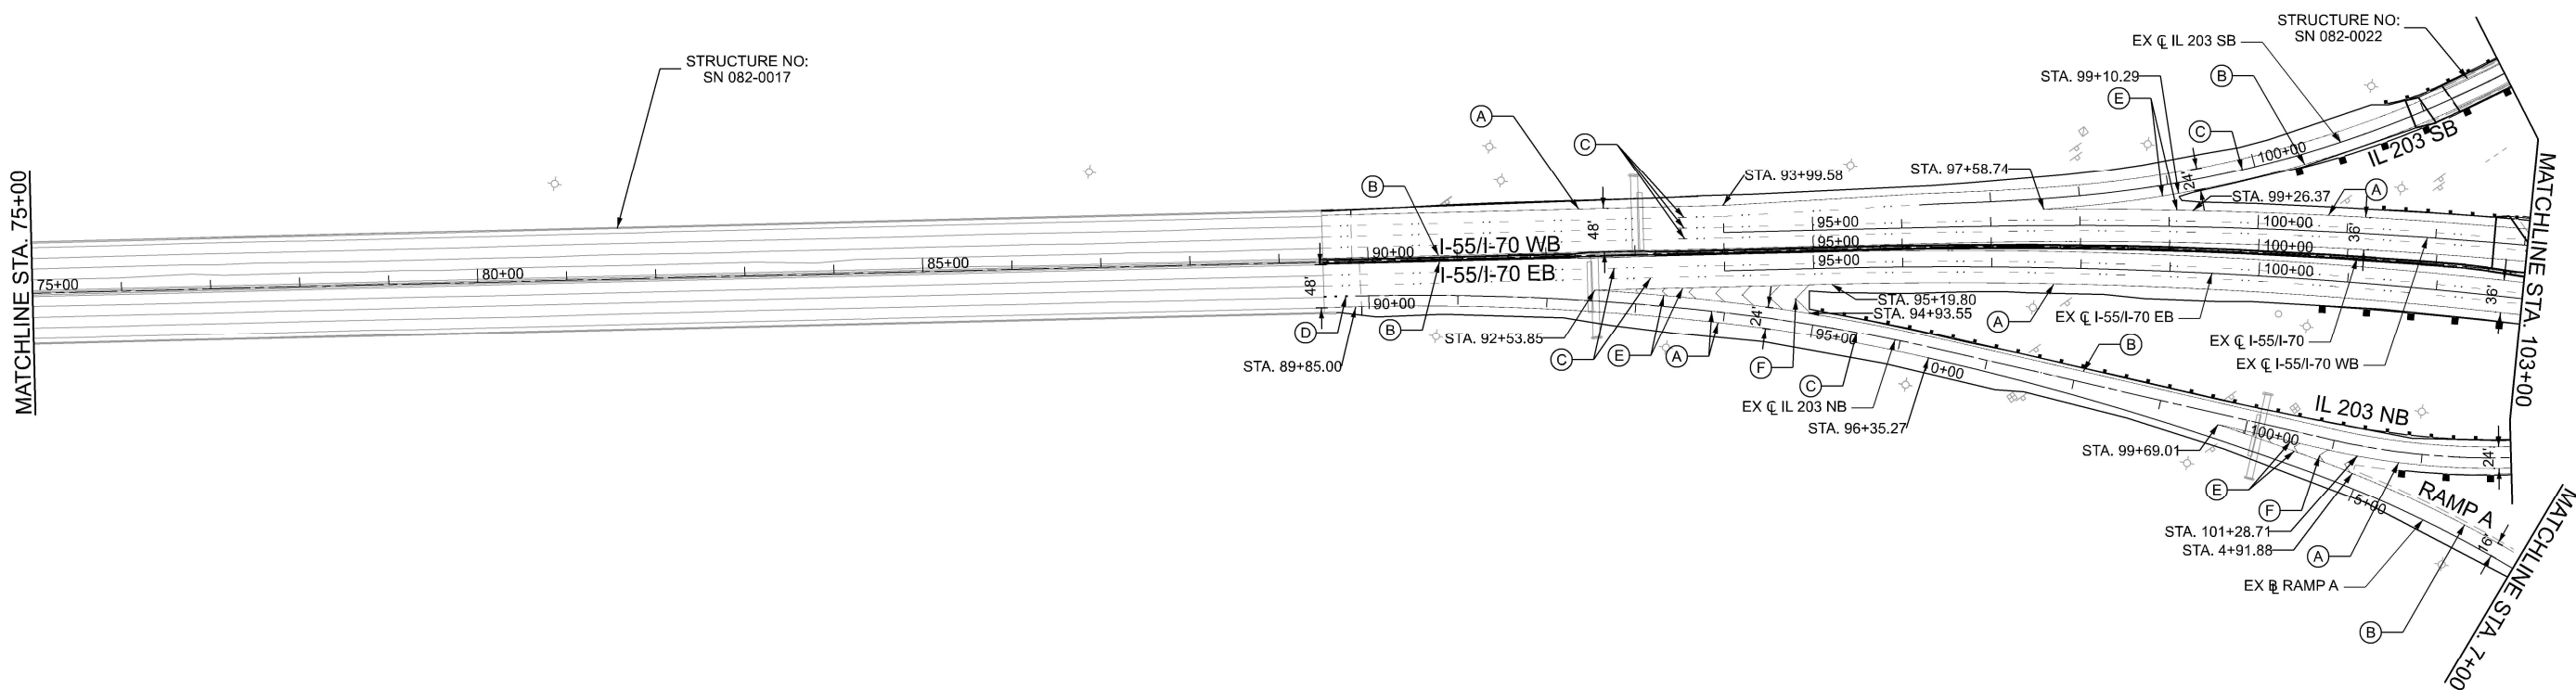 

LEGEND

- (A) PREFORMED PLASTIC PAVEMENT MARKING, TYPE D - STANDARD - 6" SOLID, WHITE
- (B) PREFORMED PLASTIC PAVEMENT MARKING, TYPE D - STANDARD - 6" SOLID, YELLOW
- (C) PREFORMED PLASTIC PAVEMENT MARKING, TYPE D - STANDARD - 6" SOLID, WHITE, SKIP DASH (10'-30') WITH RRPM, ONE-WAY CRYSTAL @ 40' CTRS.
- (D) PREFORMED PLASTIC PAVEMENT MARKING, TYPE D - STANDARD - 6" SOLID, WHITE DOTTED (3'-9')
- (E) PREFORMED PLASTIC PAVEMENT MARKING, TYPE D - STANDARD - 8" SOLID, WHITE
- (F) PREFORMED PLASTIC PAVEMENT MARKING, TYPE D - STANDARD - 12" SOLID, WHITE
- (G) PREFORMED PLASTIC PAVEMENT MARKING, TYPE D - STANDARD - 24" SOLID, WHITE
- (H) PREFORMED PLASTIC PAVEMENT MARKING, TYPE D - STANDARD - LETTERS AND SYMBOLS



MODEL: S:\MODEL\NAMES
FILE NAME: D876E84-15570-sht-Pmk-PH-03.dgn





USER NAME = jacobspw18lcs04\$	DESIGNED -	REVISED -
	DRAWN -	REVISED -
PLOT SCALE = 0.16666667' / in.	CHECKED -	REVISED -
PLOT DATE = 10/2/2025	DATE - 2025/10/03	REVISED -

**STATE OF ILLINOIS
DEPARTMENT OF TRANSPORTATION**

PAVEMENT MARKING PLANS			
I-55-I-70			
SCALE: 1"=100'	SHEET 2 OF 12 SHEETS	STA.	TO STA.

F.A.I. RTE.	SECTION	COUNTY	TOTAL SHEETS	SHEET NO.
70	Section 82-(5,6) RS-2, 60-6RS-2	MADISON & ST. CLAIR	678	225
CONTRACT NO. 76E84				
ILLINOIS FED. AID PROJECT				

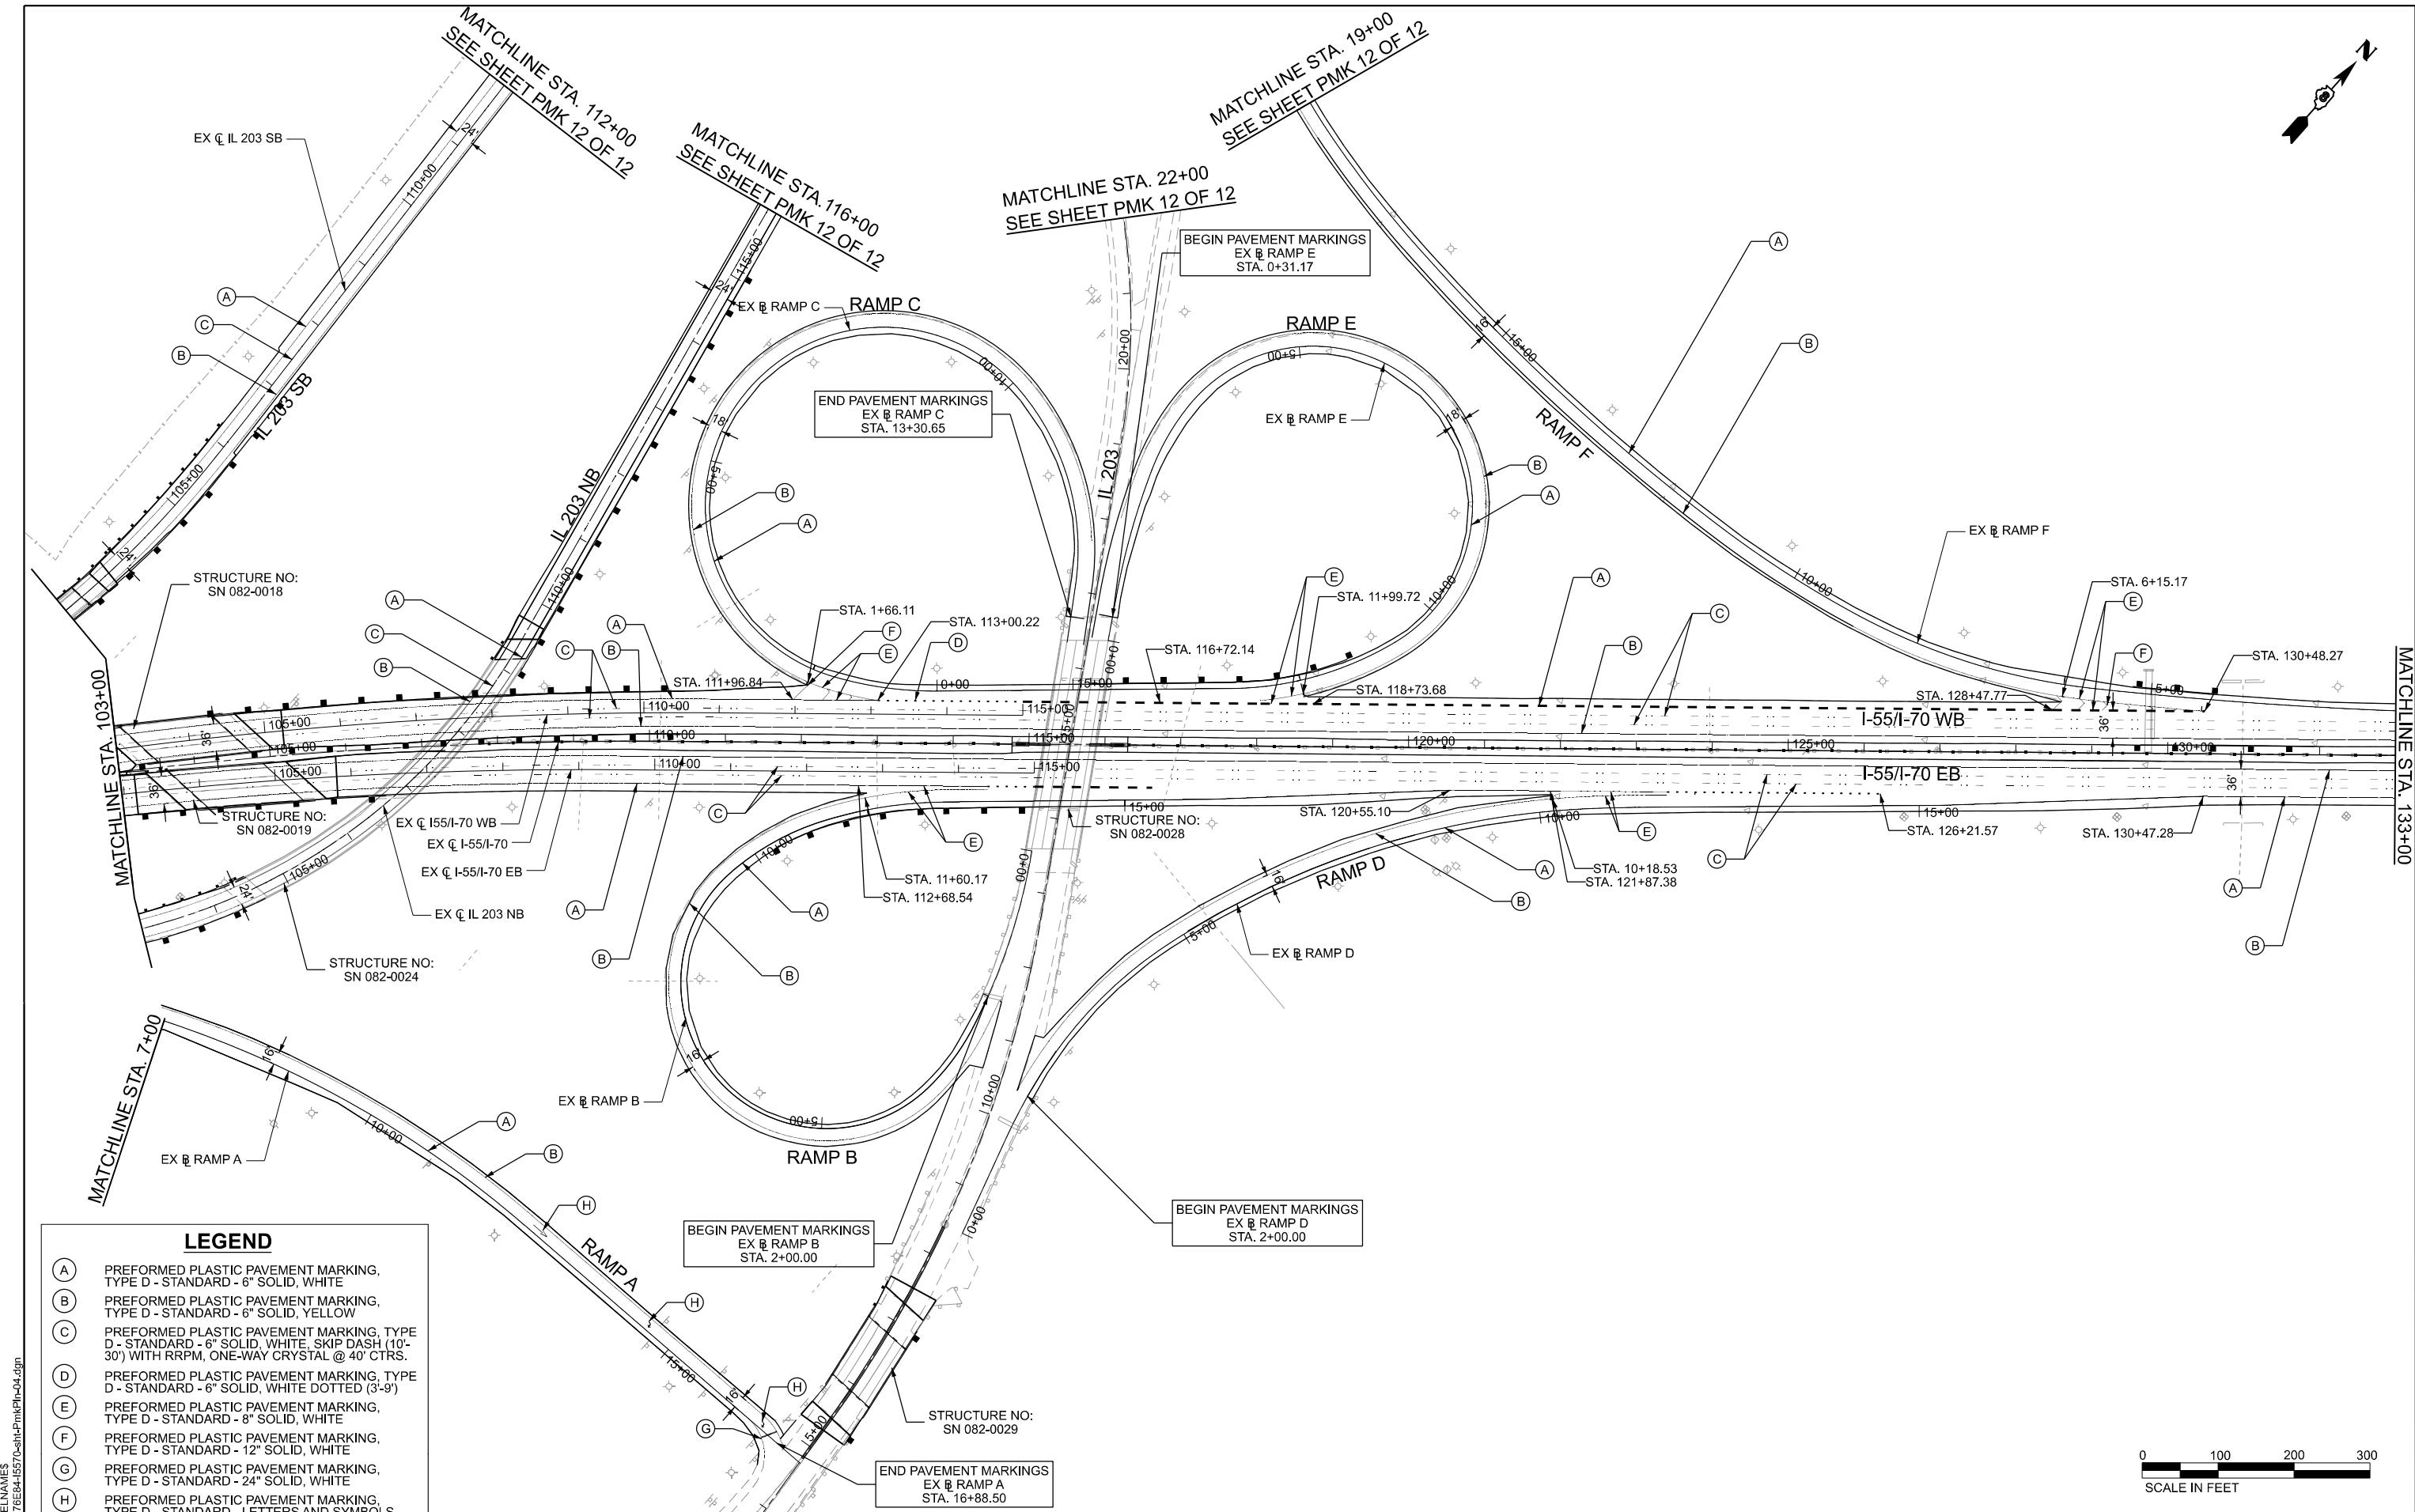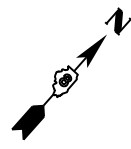

LEGEND

- (A) PREFORMED PLASTIC PAVEMENT MARKING, TYPE D - STANDARD - 6" SOLID, WHITE
- (B) PREFORMED PLASTIC PAVEMENT MARKING, TYPE D - STANDARD - 6" SOLID, YELLOW
- (C) PREFORMED PLASTIC PAVEMENT MARKING, TYPE D - STANDARD - 6" SOLID, WHITE, SKIP DASH (10'-30') WITH RRPM, ONE-WAY CRYSTAL @ 40' CTRS.
- (D) PREFORMED PLASTIC PAVEMENT MARKING, TYPE D - STANDARD - 6" SOLID, WHITE DOTTED (3'-9')
- (E) PREFORMED PLASTIC PAVEMENT MARKING, TYPE D - STANDARD - 8" SOLID, WHITE
- (F) PREFORMED PLASTIC PAVEMENT MARKING, TYPE D - STANDARD - 12" SOLID, WHITE
- (G) PREFORMED PLASTIC PAVEMENT MARKING, TYPE D - STANDARD - 24" SOLID, WHITE
- (H) PREFORMED PLASTIC PAVEMENT MARKING, TYPE D - STANDARD - LETTERS AND SYMBOLS

BEGIN PAVEMENT MARKINGS
EX RAMP B
STA. 2+00.00

BEGIN PAVEMENT MARKINGS
EX RAMP D
STA. 2+00.00

END PAVEMENT MARKINGS
EX RAMP C
STA. 13+30.65

END PAVEMENT MARKINGS
EX RAMP A
STA. 16+88.50

MODEL: S:\MODEL\NAMES
FILE NAME: D87E84-I5570-SPIC-Pmk-14.dgn





USER NAME	= jacobspr18ics04\$	DESIGNED	-	REVISED	-
DRAWN	-	DRAWN	-	REVISED	-
CHECKED	-	CHECKED	-	REVISED	-
DATE	= 2025/10/03	DATE	-	REVISED	-
PLOT SCALE	= 0.16666667" / in.				
PLOT DATE	= 10/2/2025				

**STATE OF ILLINOIS
DEPARTMENT OF TRANSPORTATION**

**PAVEMENT MARKING PLANS
I-55-I-70**

SCALE: 1"=100' SHEET 3 OF 12 SHEETS STA. TO STA.

F.A.I. RTE.	SECTION	COUNTY	TOTAL SHEETS	SHEET NO.
70	Section 82-(5,6)RS-2, 60-6RS-2	MADISON & ST. CLAIR	678	226
CONTRACT NO. 76E84				
ILLINOIS FED. AID PROJECT				

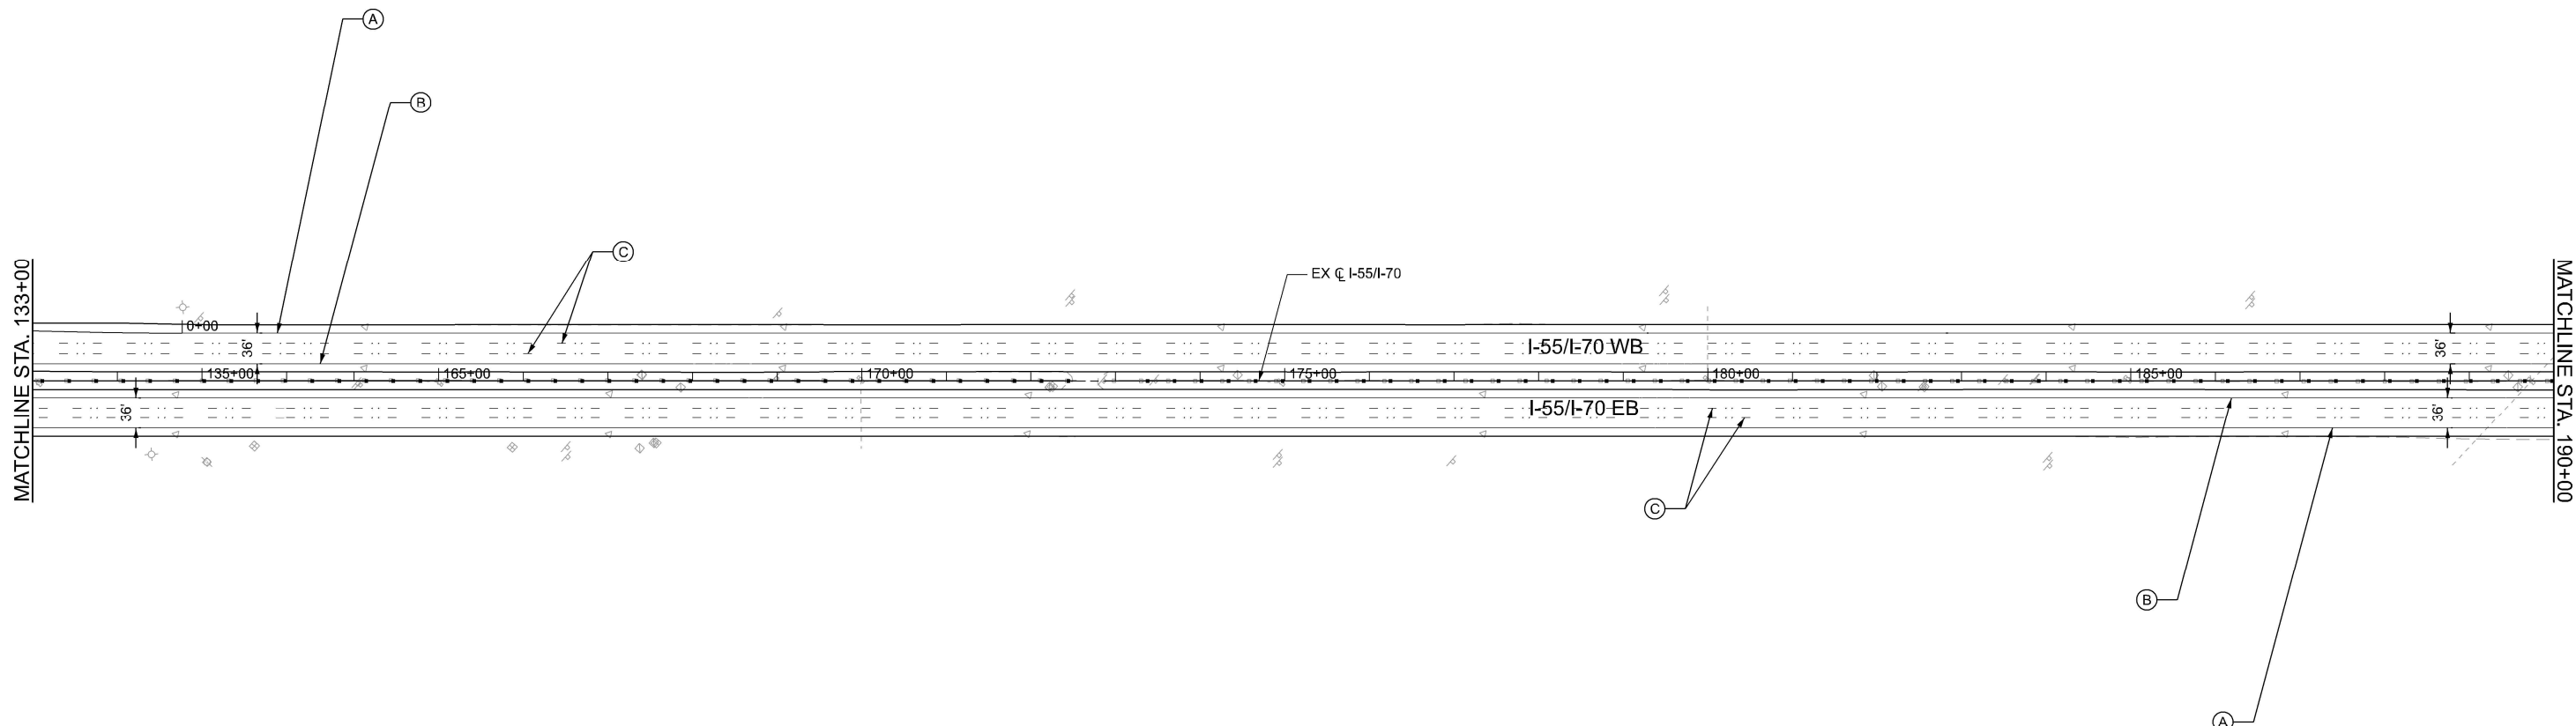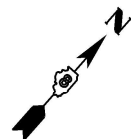



LEGEND

- (A) PREFORMED PLASTIC PAVEMENT MARKING, TYPE D - STANDARD - 6" SOLID, WHITE
- (B) PREFORMED PLASTIC PAVEMENT MARKING, TYPE D - STANDARD - 6" SOLID, YELLOW
- (C) PREFORMED PLASTIC PAVEMENT MARKING, TYPE D - STANDARD - 6" SOLID, WHITE, SKIP DASH (10'-30') WITH RRPM, ONE-WAY CRYSTAL @ 40' CTRS.
- (D) PREFORMED PLASTIC PAVEMENT MARKING, TYPE D - STANDARD - 6" SOLID, WHITE DOTTED (3'-9')
- (E) PREFORMED PLASTIC PAVEMENT MARKING, TYPE D - STANDARD - 8" SOLID, WHITE
- (F) PREFORMED PLASTIC PAVEMENT MARKING, TYPE D - STANDARD - 12" SOLID, WHITE
- (G) PREFORMED PLASTIC PAVEMENT MARKING, TYPE D - STANDARD - 24" SOLID, WHITE
- (H) PREFORMED PLASTIC PAVEMENT MARKING, TYPE D - STANDARD - LETTERS AND SYMBOLS




MODEL: S:\MODEL\NAMES
FILE NAME: D876E84-15570-shl-Pmk-Pk-05.dgn

 Kaskaskia Engineering Group, LLC INCORPORATED, PROFESSIONAL ENGINEERING Bella Professional Design Firm Professional Engineering Firm 218 E. Main St., Suite 101 Bellaire, Illinois 62023 618.232.5877 phone 618.232.5877 fax www.kaskaskiaeng.com 10/2/2025 164.554773 25-508258	USER NAME = jacobspw18lcs03\$		DESIGNED -	REVISED -	STATE OF ILLINOIS DEPARTMENT OF TRANSPORTATION	PAVEMENT MARKING PLANS I-55-I-70				F.A.I. RTE.	SECTION	COUNTY	TOTAL SHEETS	SHEET NO.
	DRAWN -		DRAWN -	REVISED -						70	Section82-(5,6)RS-2, 60-6RS-2	MADISON & ST. CLAIR	678	227
	PLOT SCALE = 0.16666667' / in.		CHECKED -	REVISED -		CONTRACT NO. 76E84								
	PLOT DATE = 10/2/2025		DATE - 2025/10/03	REVISED -		ILLINOIS FED. AID PROJECT								
	SCALE: 1"=100'		SHEET 4 OF 12 SHEETS			STA.		TO STA.						

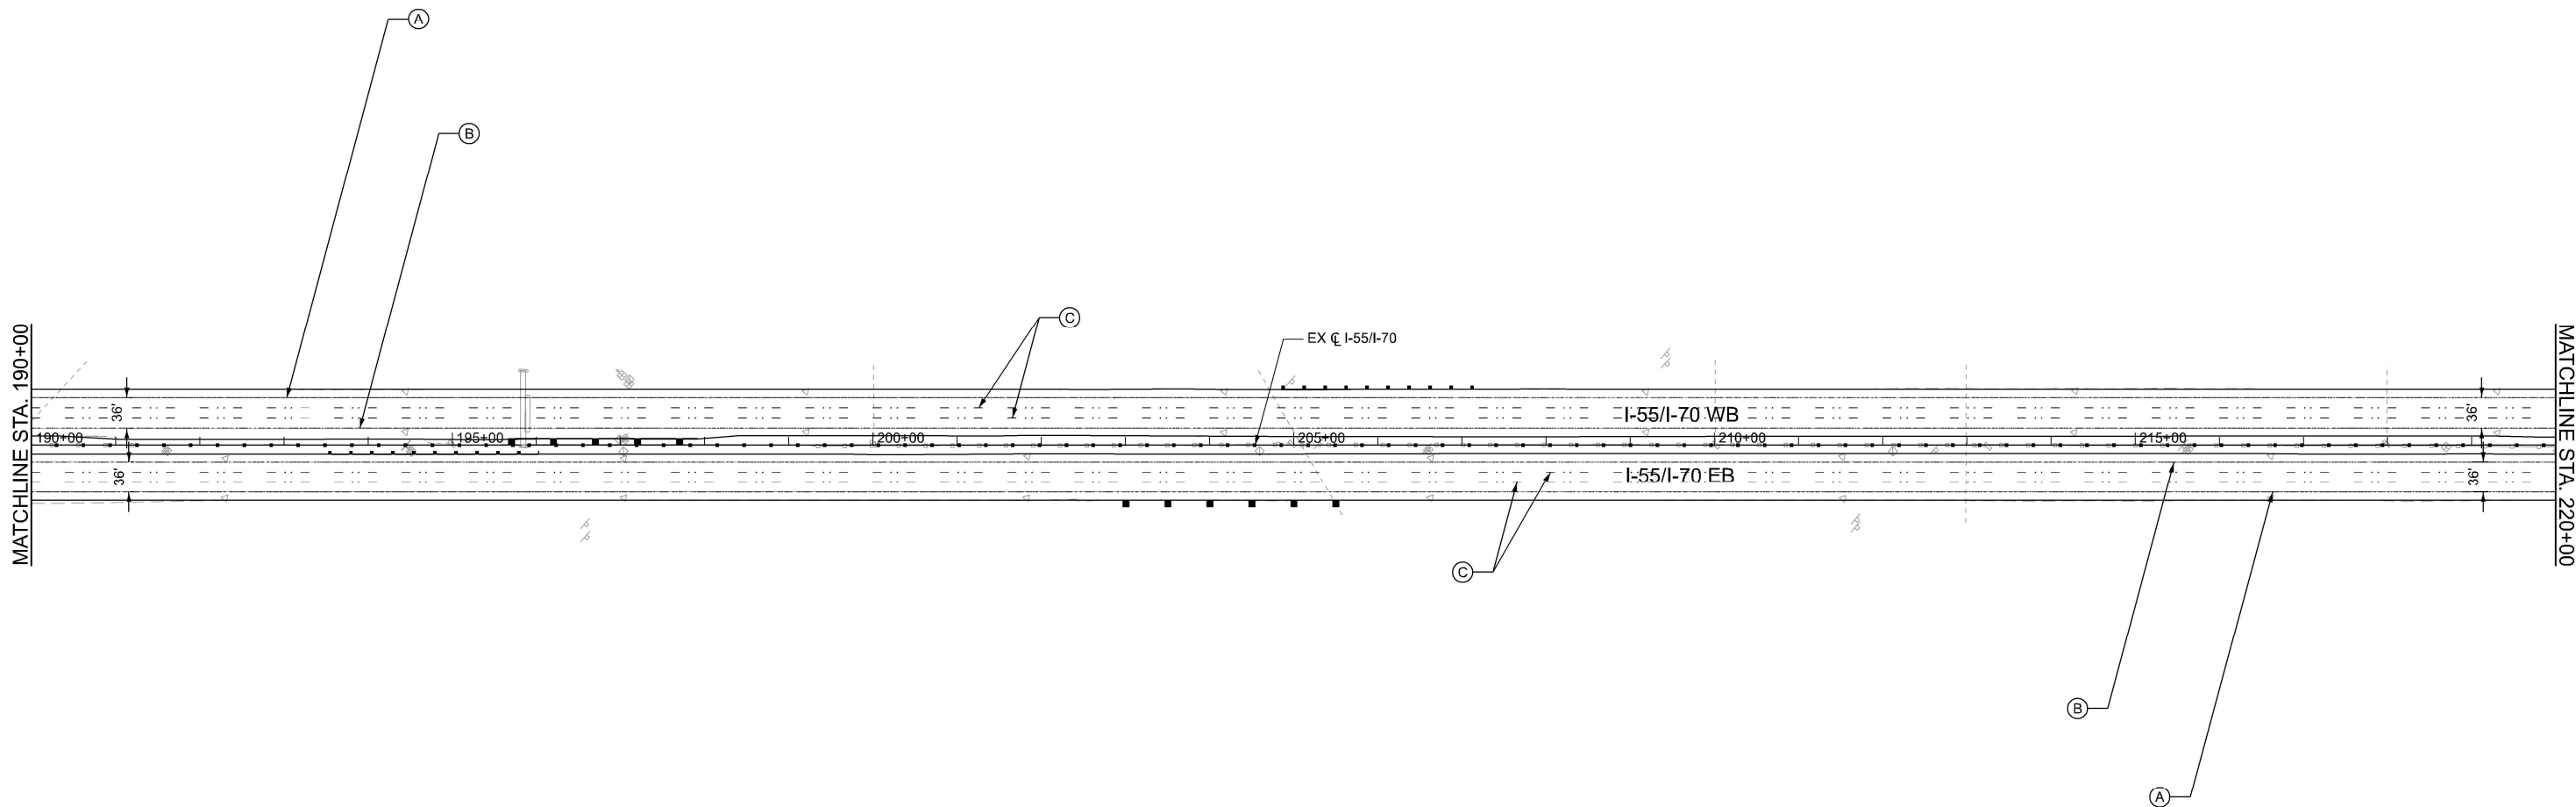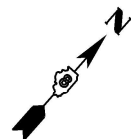


LEGEND

- (A) PREFORMED PLASTIC PAVEMENT MARKING, TYPE D - STANDARD - 6" SOLID, WHITE
- (B) PREFORMED PLASTIC PAVEMENT MARKING, TYPE D - STANDARD - 6" SOLID, YELLOW
- (C) PREFORMED PLASTIC PAVEMENT MARKING, TYPE D - STANDARD - 6" SOLID, WHITE, SKIP DASH (10'-30') WITH RRPM, ONE-WAY CRYSTAL @ 40' CTRS.
- (D) PREFORMED PLASTIC PAVEMENT MARKING, TYPE D - STANDARD - 6" SOLID, WHITE DOTTED (3'-9')
- (E) PREFORMED PLASTIC PAVEMENT MARKING, TYPE D - STANDARD - 8" SOLID, WHITE
- (F) PREFORMED PLASTIC PAVEMENT MARKING, TYPE D - STANDARD - 12" SOLID, WHITE
- (G) PREFORMED PLASTIC PAVEMENT MARKING, TYPE D - STANDARD - 24" SOLID, WHITE
- (H) PREFORMED PLASTIC PAVEMENT MARKING, TYPE D - STANDARD - LETTERS AND SYMBOLS

 


MODEL: S:\MODEL\NAMES
FILE NAME: D876E84-15570-shr-Pmk-Pk-06.dgn

 218 E. Main St., Suite 101 Bellaire, MO 64603 618.232.5877 phone 618.232.5877 fax www.kaskaskiaeng.com 10/2/2025 184.554775 25-508058	USER NAME = jacobspw18ics04\$			DESIGNED -	REVISED -	STATE OF ILLINOIS DEPARTMENT OF TRANSPORTATION	PAVEMENT MARKING PLANS I-55-I-70			F.A.I. RTE.	SECTION	COUNTY	TOTAL SHEETS	SHEET NO.
	DRAWN -			DRAWN -	REVISED -					70	Section82-(5,6)RS-2, 60-6RS-2	MADISON & ST. CLAIR	678	228
	PLOT SCALE = 0.16666667' / in.			CHECKED -	REVISED -					CONTRACT NO. 76E84				
	PLOT DATE = 10/2/2025			DATE = 2025/10/03	REVISED -		SCALE: 1"=100'			SHEET 5 OF 12 SHEETS	STA.	TO STA.	ILLINOIS FED. AID PROJECT	

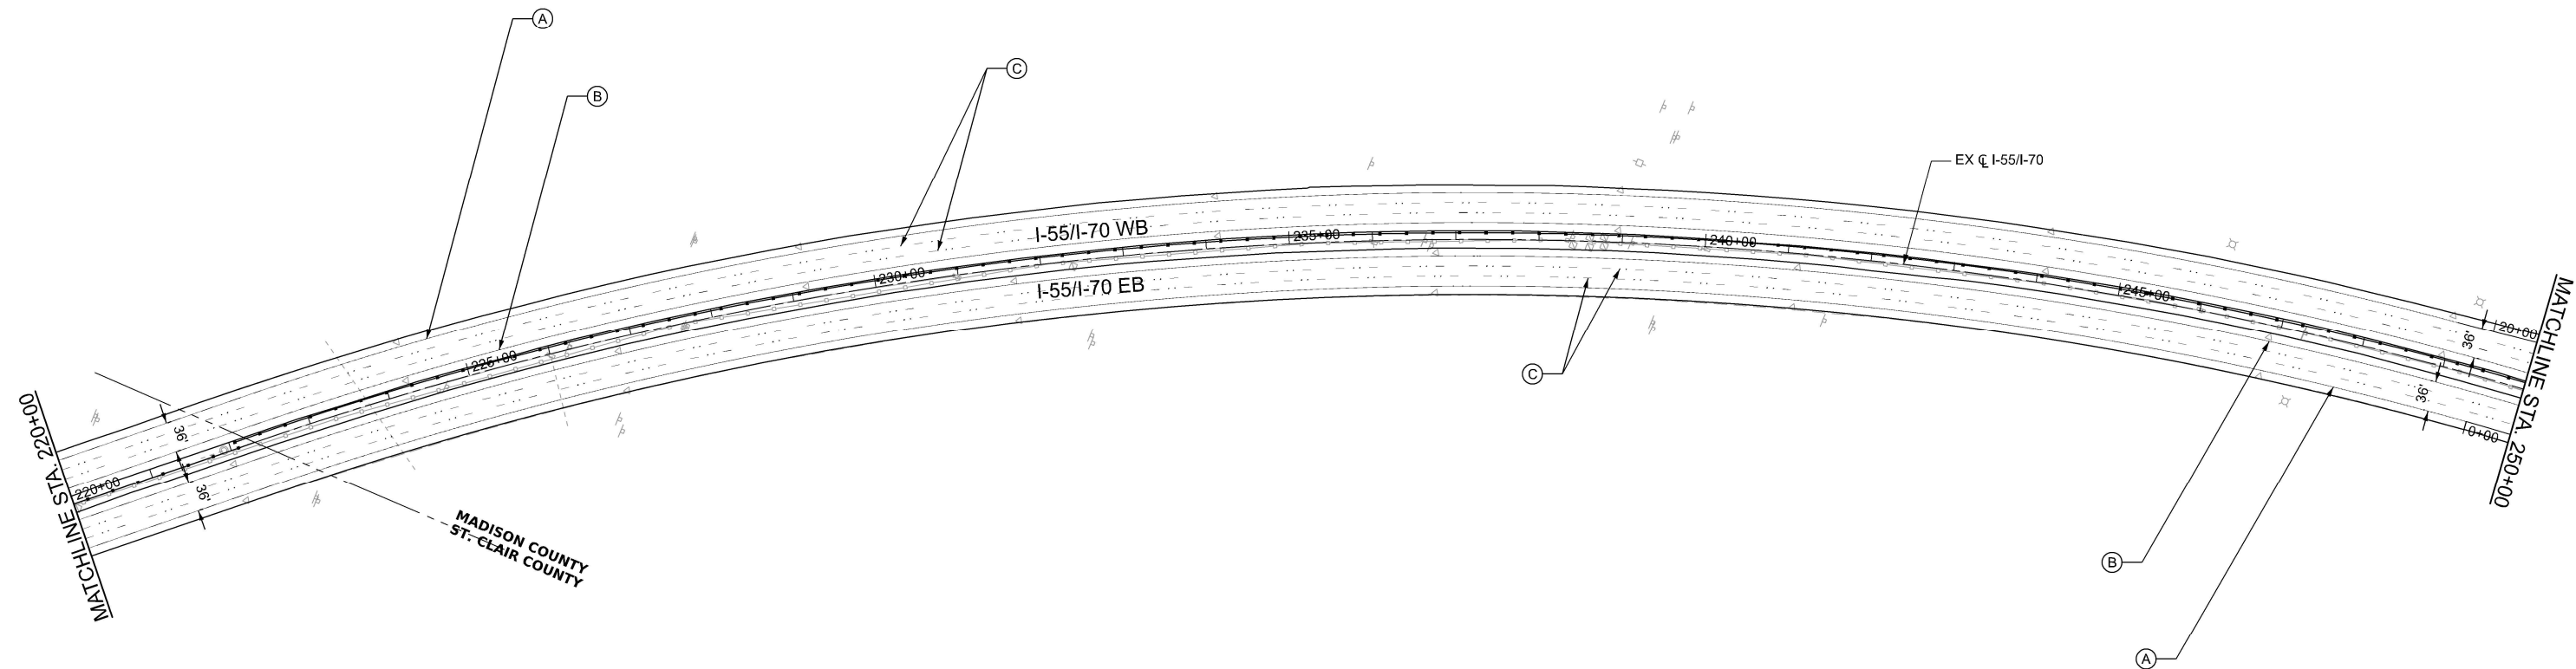

LEGEND

- (A) PREFORMED PLASTIC PAVEMENT MARKING, TYPE D - STANDARD - 6" SOLID, WHITE
- (B) PREFORMED PLASTIC PAVEMENT MARKING, TYPE D - STANDARD - 6" SOLID, YELLOW
- (C) PREFORMED PLASTIC PAVEMENT MARKING, TYPE D - STANDARD - 6" SOLID, WHITE, SKIP DASH (10'-30') WITH RRPM, ONE-WAY CRYSTAL @ 40' CTRS.
- (D) PREFORMED PLASTIC PAVEMENT MARKING, TYPE D - STANDARD - 6" SOLID, WHITE DOTTED (3'-9')
- (E) PREFORMED PLASTIC PAVEMENT MARKING, TYPE D - STANDARD - 8" SOLID, WHITE
- (F) PREFORMED PLASTIC PAVEMENT MARKING, TYPE D - STANDARD - 12" SOLID, WHITE
- (G) PREFORMED PLASTIC PAVEMENT MARKING, TYPE D - STANDARD - 24" SOLID, WHITE
- (H) PREFORMED PLASTIC PAVEMENT MARKING, TYPE D - STANDARD - LETTERS AND SYMBOLS

 

MODEL: S:\MODEL\NAMES
FILE NAME: D876E84-I5570-sht-Pmk-Pk-07.dgn

Kaskaskia
Engineering Group, LLC
INCORPORATED IN ILLINOIS
Professional Engineering Group

218 E. Main St., Suite 101
Bellaire, Illinois 62013
618.232.5877 phone
618.232.5877 fax
www.kaskaskiaeng.com

10/2/2025
184.554775
25-508258


USER NAME	= jacobspw18lcs04\$	DESIGNED	-	REVISED	-
		DRAWN	-	REVISED	-
PLOT SCALE	= 0.16666667' / in.	CHECKED	-	REVISED	-
PLOT DATE	= 10/2/2025	DATE	= 2025/10/03	REVISED	-

**STATE OF ILLINOIS
DEPARTMENT OF TRANSPORTATION**

**PAVEMENT MARKING PLANS
I-55-I-70**

SCALE: 1"=100' SHEET 6 OF 12 SHEETS STA. TO STA.

F.A.I. RTE.	SECTION	COUNTY	TOTAL SHEETS	SHEET NO.
70	Section82-(5,6)RS-2, 60-6RS-2	MADISON & ST. CLAIR	678	229
CONTRACT NO. 76E84				
ILLINOIS FED. AID PROJECT				

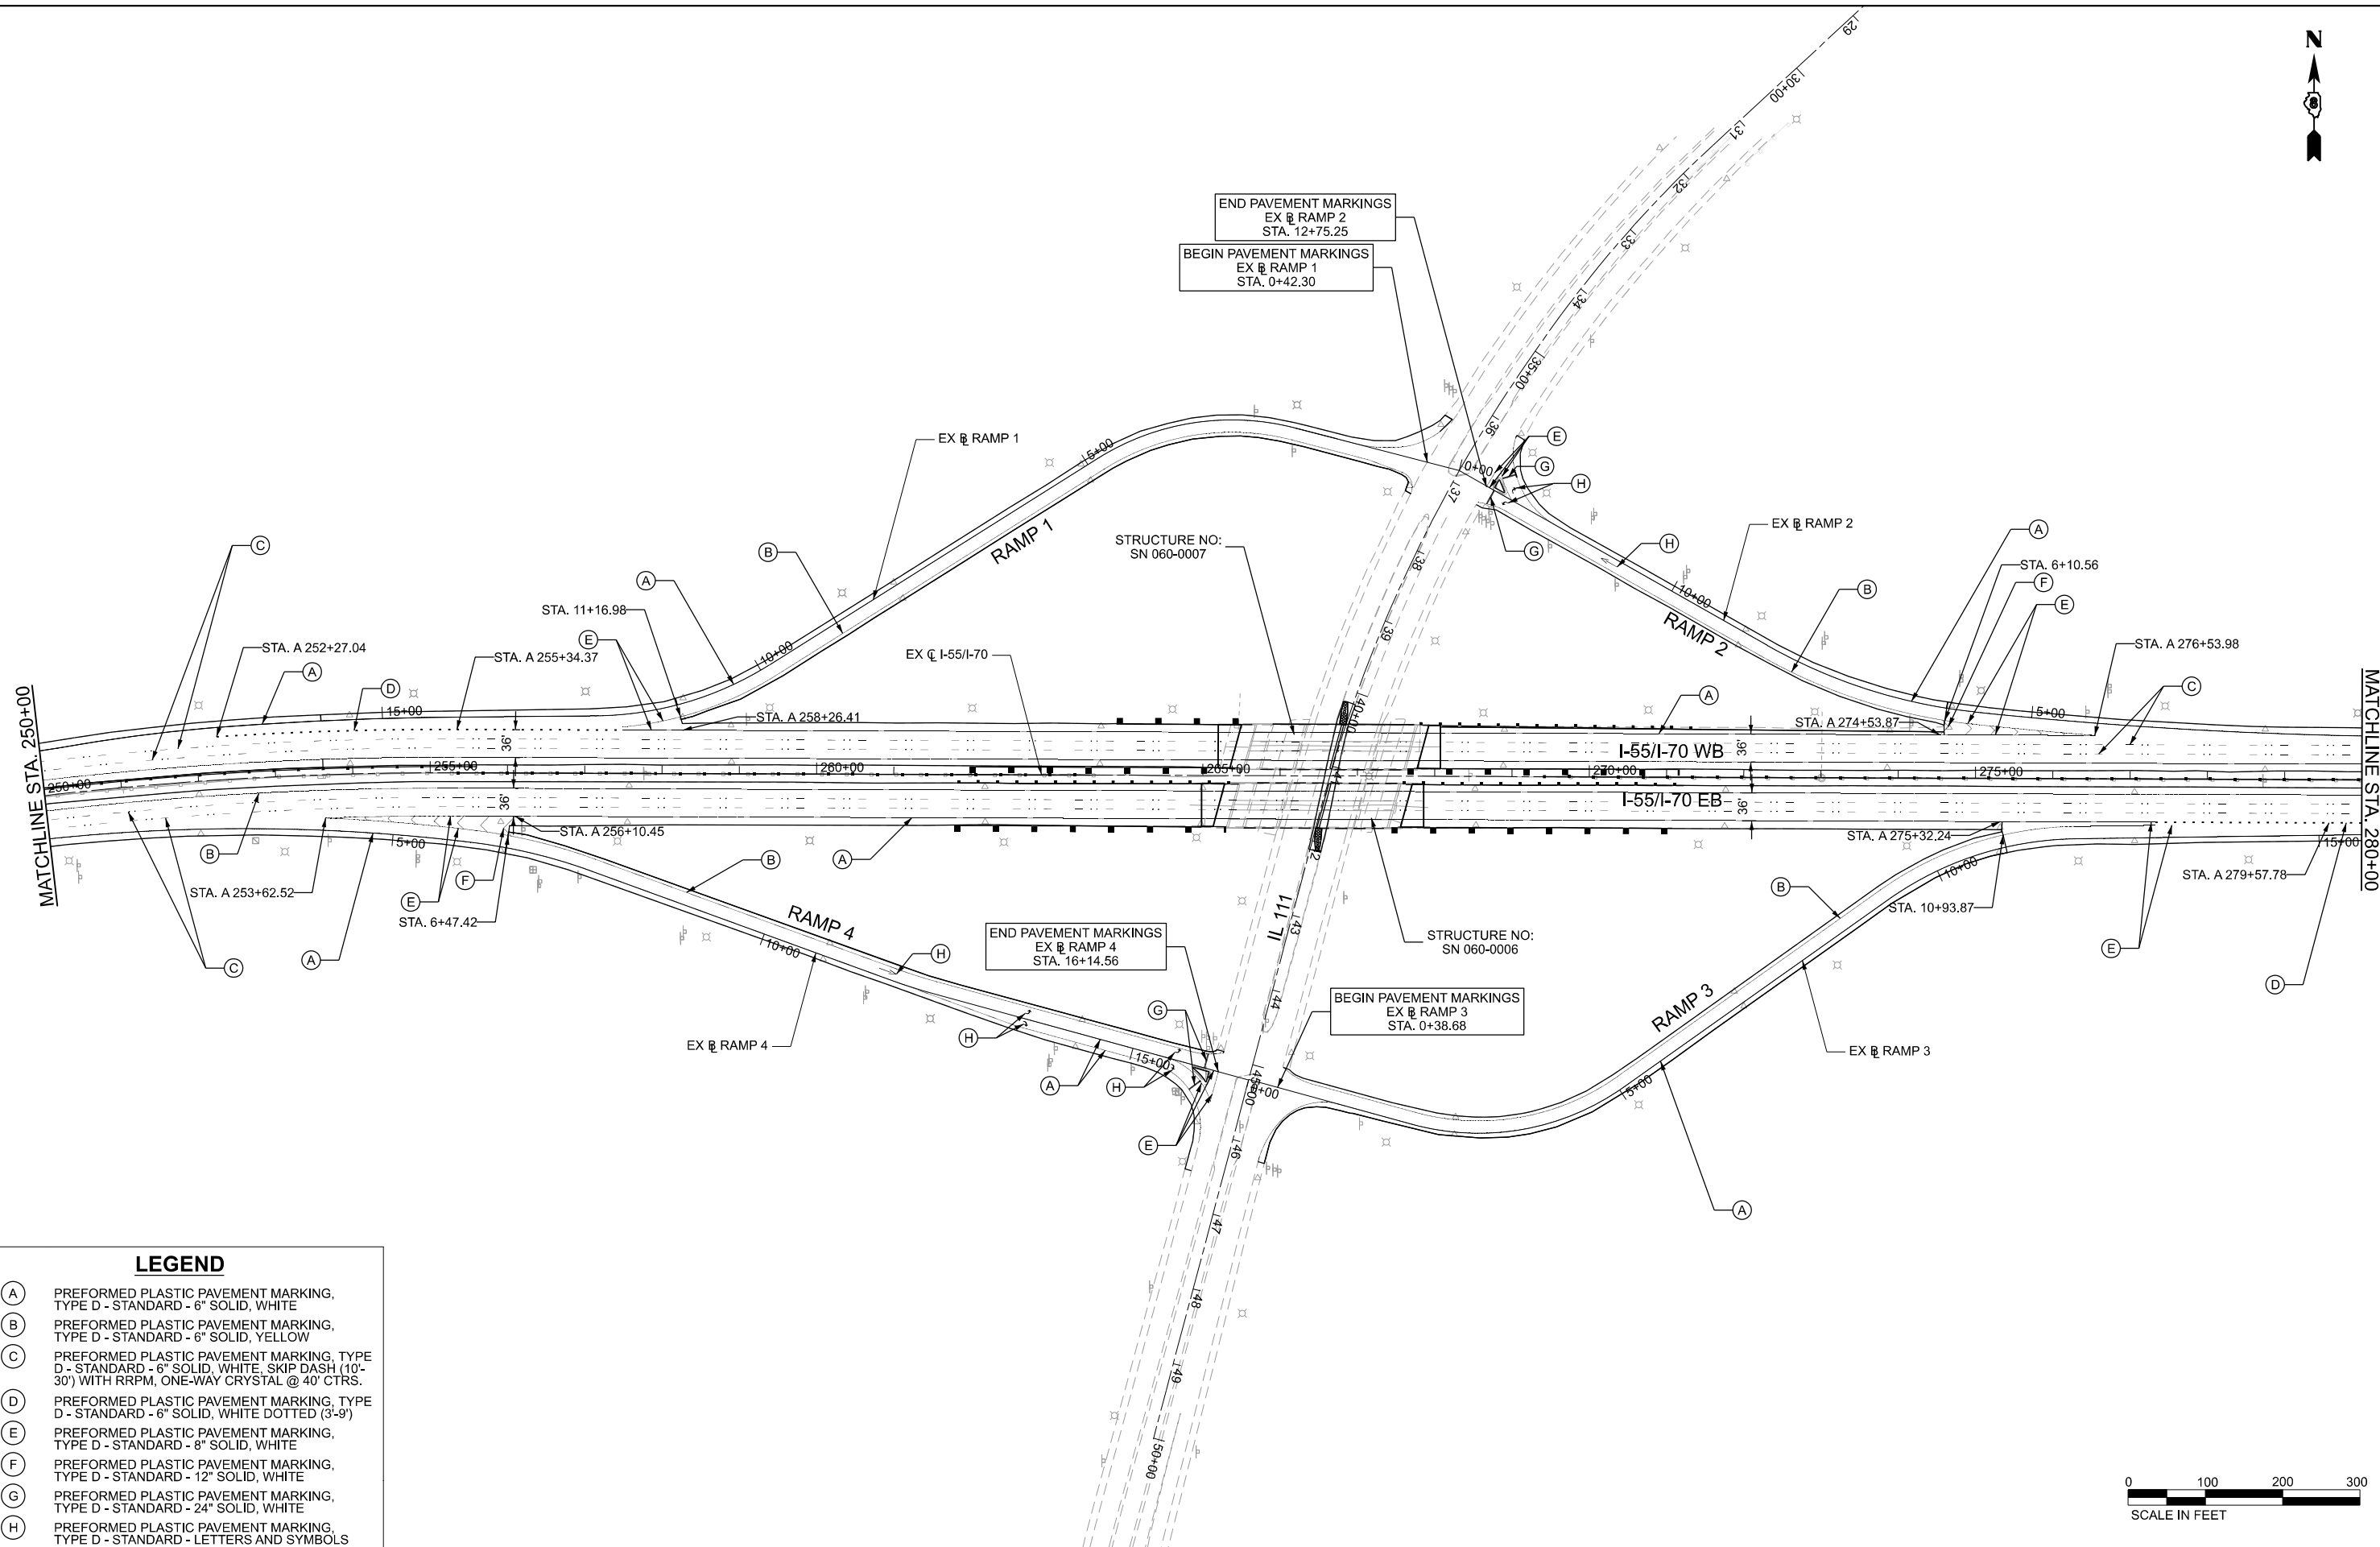

LEGEND

- (A) PREFORMED PLASTIC PAVEMENT MARKING, TYPE D - STANDARD - 6" SOLID, WHITE
- (B) PREFORMED PLASTIC PAVEMENT MARKING, TYPE D - STANDARD - 6" SOLID, YELLOW
- (C) PREFORMED PLASTIC PAVEMENT MARKING, TYPE D - STANDARD - 6" SOLID, WHITE, SKIP DASH (10'-30') WITH RRPM, ONE-WAY CRYSTAL @ 40' CTRS.
- (D) PREFORMED PLASTIC PAVEMENT MARKING, TYPE D - STANDARD - 6" SOLID, WHITE DOTTED (3'-9')
- (E) PREFORMED PLASTIC PAVEMENT MARKING, TYPE D - STANDARD - 8" SOLID, WHITE
- (F) PREFORMED PLASTIC PAVEMENT MARKING, TYPE D - STANDARD - 12" SOLID, WHITE
- (G) PREFORMED PLASTIC PAVEMENT MARKING, TYPE D - STANDARD - 24" SOLID, WHITE
- (H) PREFORMED PLASTIC PAVEMENT MARKING, TYPE D - STANDARD - LETTERS AND SYMBOLS

MODEL: S:\MODEL\NAMES
FILE NAME: D:\876E84-1557\asht-Pmk-PH-108.dgn



201 E. Main St., Suite 100
Bellaire, MO 64603
618.233.0877 phone
618.233.0877 fax
www.kaskaskiaeng.com

10/20/2025
15450773
25-000006

USER NAME = jacobspw18ics04\$
PLOT SCALE = 0.16666667" / in.
PLOT DATE = 10/2/2025

DESIGNED -
DRAWN -
CHECKED -
DATE - 2025/10/03


REVISED -
REVISED -
REVISED -
REVISED -

**STATE OF ILLINOIS
DEPARTMENT OF TRANSPORTATION**

**PAVEMENT MARKING PLANS
I-55-I-70**

SCALE: 1"=100' SHEET 7 OF 12 SHEETS STA. TO STA.

F.A.I. RTE.	SECTION	COUNTY	TOTAL SHEETS	SHEET NO.
70	Section 82-(5,6)RS-2, 60-6RS-2	MADISON & ST. CLAIR	678	230
CONTRACT NO. 76E84				
ILLINOIS FED. AID PROJECT				

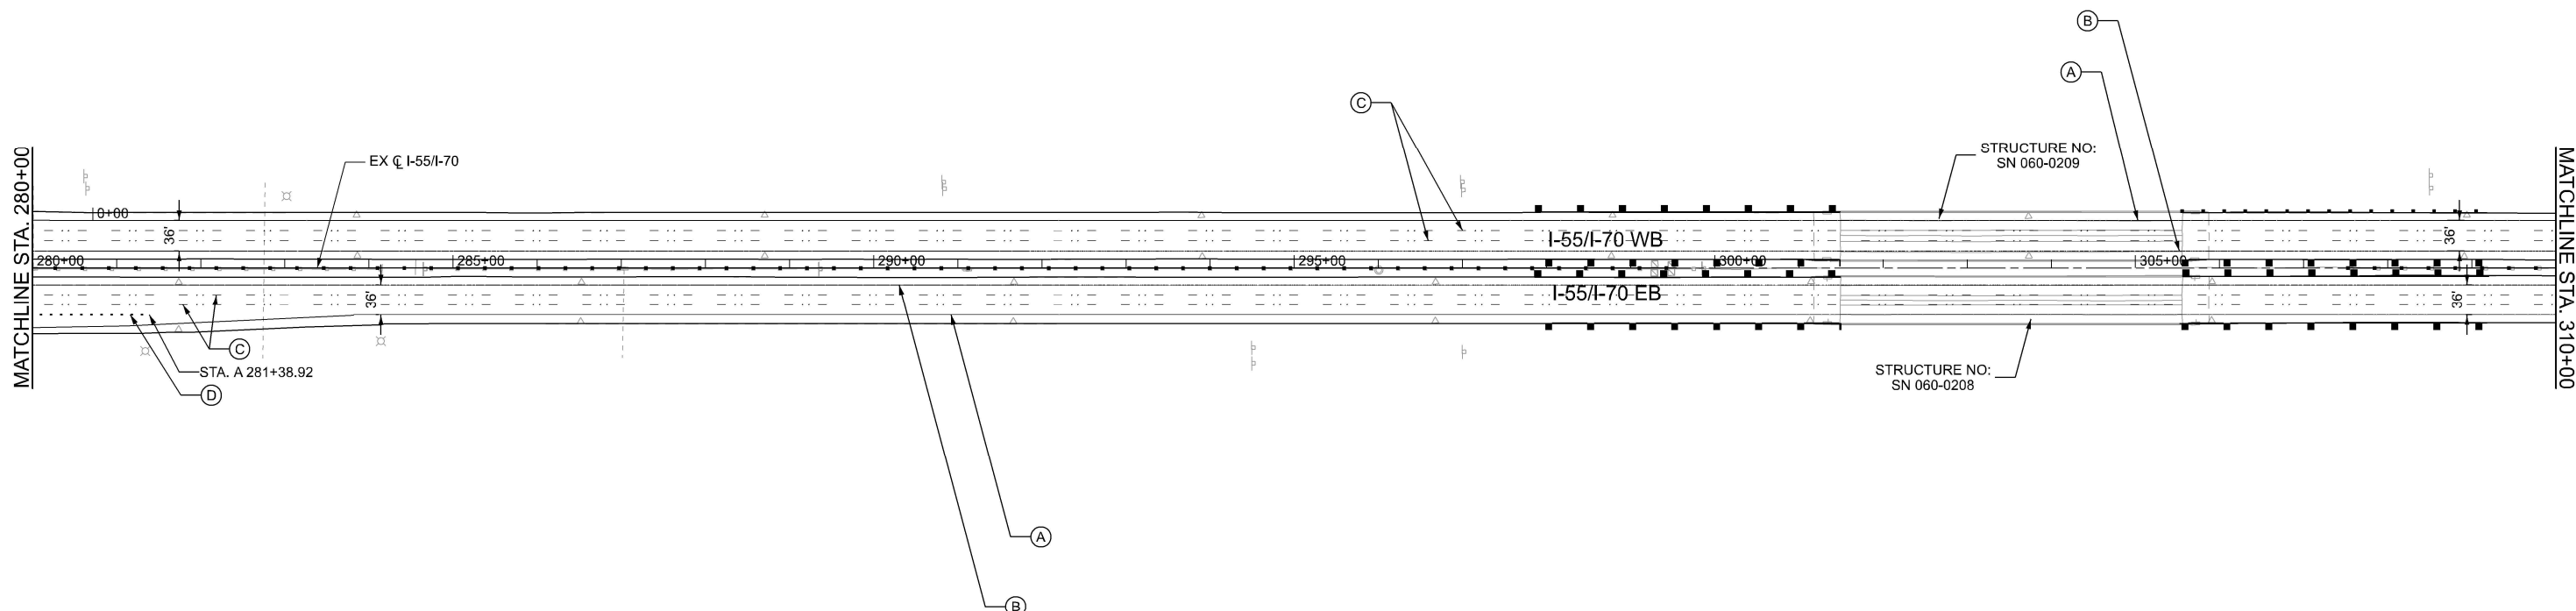


LEGEND

- (A) PREFORMED PLASTIC PAVEMENT MARKING, TYPE D - STANDARD - 6" SOLID, WHITE
- (B) PREFORMED PLASTIC PAVEMENT MARKING, TYPE D - STANDARD - 6" SOLID, YELLOW
- (C) PREFORMED PLASTIC PAVEMENT MARKING, TYPE D - STANDARD - 6" SOLID, WHITE, SKIP DASH (10'-30') WITH RRPM, ONE-WAY CRYSTAL @ 40' CTRS.
- (D) PREFORMED PLASTIC PAVEMENT MARKING, TYPE D - STANDARD - 6" SOLID, WHITE DOTTED (3'-9')
- (E) PREFORMED PLASTIC PAVEMENT MARKING, TYPE D - STANDARD - 8" SOLID, WHITE
- (F) PREFORMED PLASTIC PAVEMENT MARKING, TYPE D - STANDARD - 12" SOLID, WHITE
- (G) PREFORMED PLASTIC PAVEMENT MARKING, TYPE D - STANDARD - 24" SOLID, WHITE
- (H) PREFORMED PLASTIC PAVEMENT MARKING, TYPE D - STANDARD - LETTERS AND SYMBOLS



MODEL: S:\MODEL\NAMES
FILE NAME: D876E84-I5570-shl-PmkPln-09.dgn

 Kaskaskia Engineering Group, LLC 100707000 Illinois Professional Design Firm Professional Engineering Group 208 E. Main St., Suite 100 Bellaire, MO 64603 618.232.5877 phone 618.232.5877 fax www.kaskaskiaeng.com	USER NAME = jacobspw18lcs04\$	DESIGNED -	REVISED -	STATE OF ILLINOIS DEPARTMENT OF TRANSPORTATION	PAVEMENT MARKING PLANS I-55-I-70					F.A.I. RTE.	SECTION	COUNTY	TOTAL SHEETS	SHEET NO.
	DRAWN -	REVISED -	70							Section82-(5,6)RS-2, 60-6RS-2	MADISON & ST. CLAIR	678	231	
	PLOT SCALE = 0.16666667' / in.	CHECKED -	REVISED -		CONTRACT NO. 76E84									
	PLOT DATE = 10/2/2025	DATE - 2025/10/03	REVISED -		ILLINOIS FED. AID PROJECT									
	SCALE: 1"=100'		SHEET 8 OF 12 SHEETS		STA.	TO STA.								

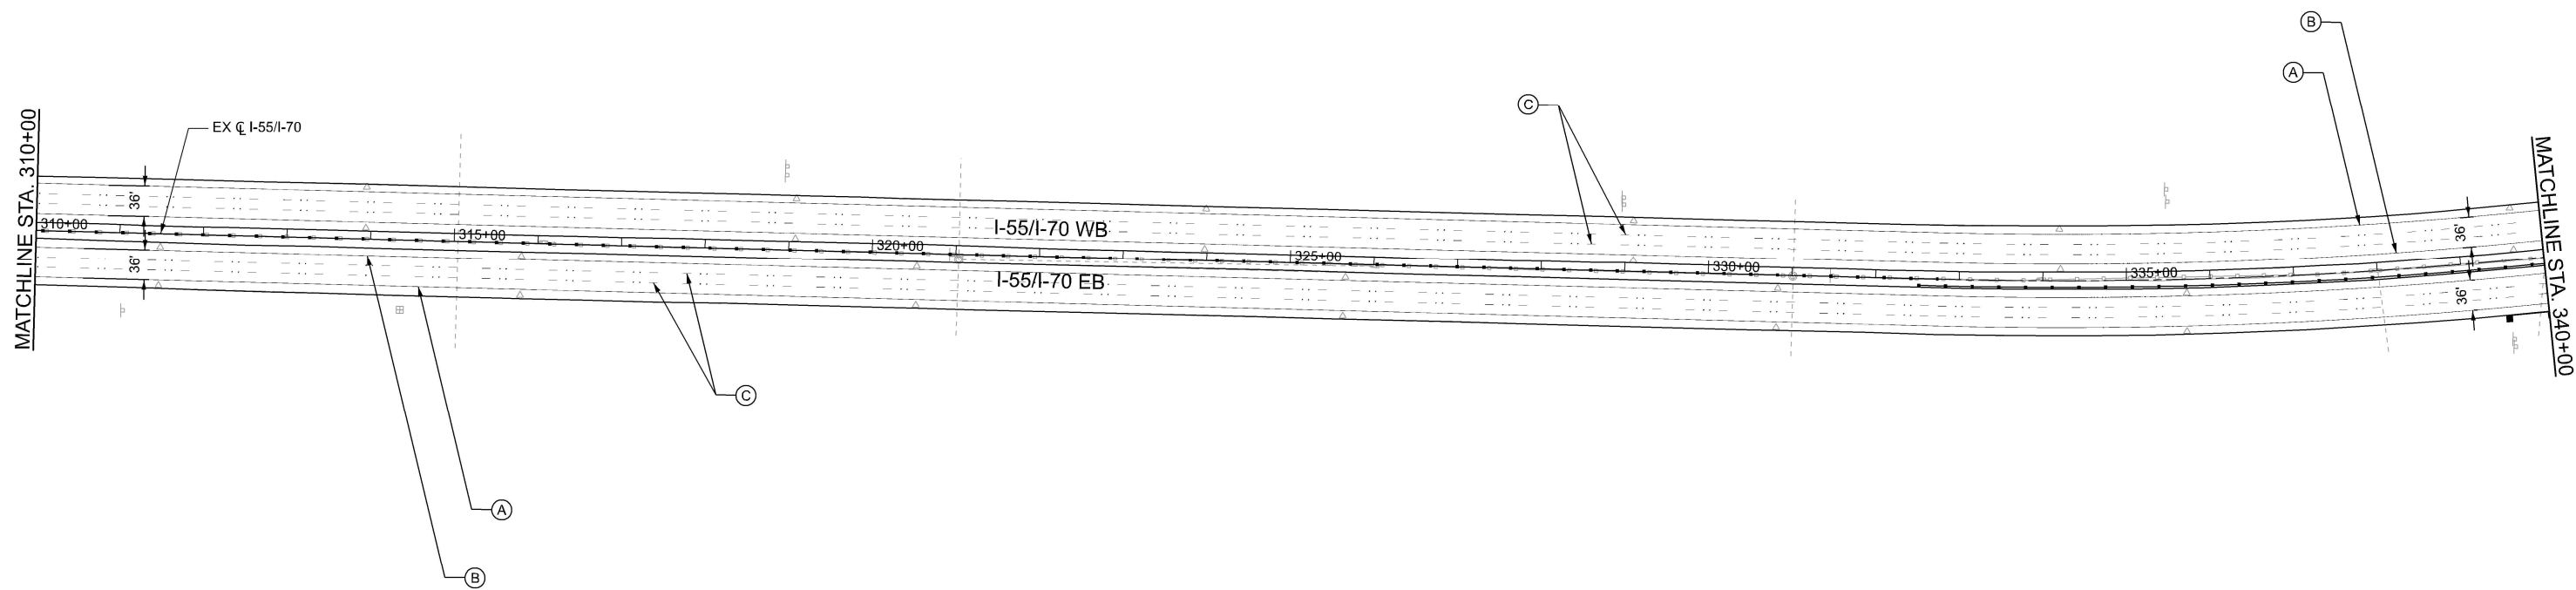

LEGEND

- (A) PREFORMED PLASTIC PAVEMENT MARKING, TYPE D - STANDARD - 6" SOLID, WHITE
- (B) PREFORMED PLASTIC PAVEMENT MARKING, TYPE D - STANDARD - 6" SOLID, YELLOW
- (C) PREFORMED PLASTIC PAVEMENT MARKING, TYPE D - STANDARD - 6" SOLID, WHITE, SKIP DASH (10'-30') WITH RRPM, ONE-WAY CRYSTAL @ 40' CTRS.
- (D) PREFORMED PLASTIC PAVEMENT MARKING, TYPE D - STANDARD - 6" SOLID, WHITE DOTTED (3'-9')
- (E) PREFORMED PLASTIC PAVEMENT MARKING, TYPE D - STANDARD - 8" SOLID, WHITE
- (F) PREFORMED PLASTIC PAVEMENT MARKING, TYPE D - STANDARD - 12" SOLID, WHITE
- (G) PREFORMED PLASTIC PAVEMENT MARKING, TYPE D - STANDARD - 24" SOLID, WHITE
- (H) PREFORMED PLASTIC PAVEMENT MARKING, TYPE D - STANDARD - LETTERS AND SYMBOLS



MODEL: S:\MODEL\NAMES
FILE NAME: D876E84-I5570-sht-PmkPth-10.dgn



USER NAME = jacobspw18lcs01\$
PLOT SCALE = 0.16666667' / in.
PLOT DATE = 10/2/2025

DESIGNED -
DRAWN -
CHECKED -
DATE - 2025/10/03


REVISED -
REVISED -
REVISED -
REVISED -

**STATE OF ILLINOIS
DEPARTMENT OF TRANSPORTATION**

**PAVEMENT MARKING PLANS
I-55-I-70**

SCALE: 1"=100' SHEET 9 OF 12 SHEETS STA. TO STA.

F.A.I. RTE.	SECTION	COUNTY	TOTAL SHEETS	SHEET NO.
70	Section82-(5,6)RS-2, 60-6RS-2	MADISON & ST. CLAIR	678	232
CONTRACT NO. 76E84				
ILLINOIS FED. AID PROJECT				

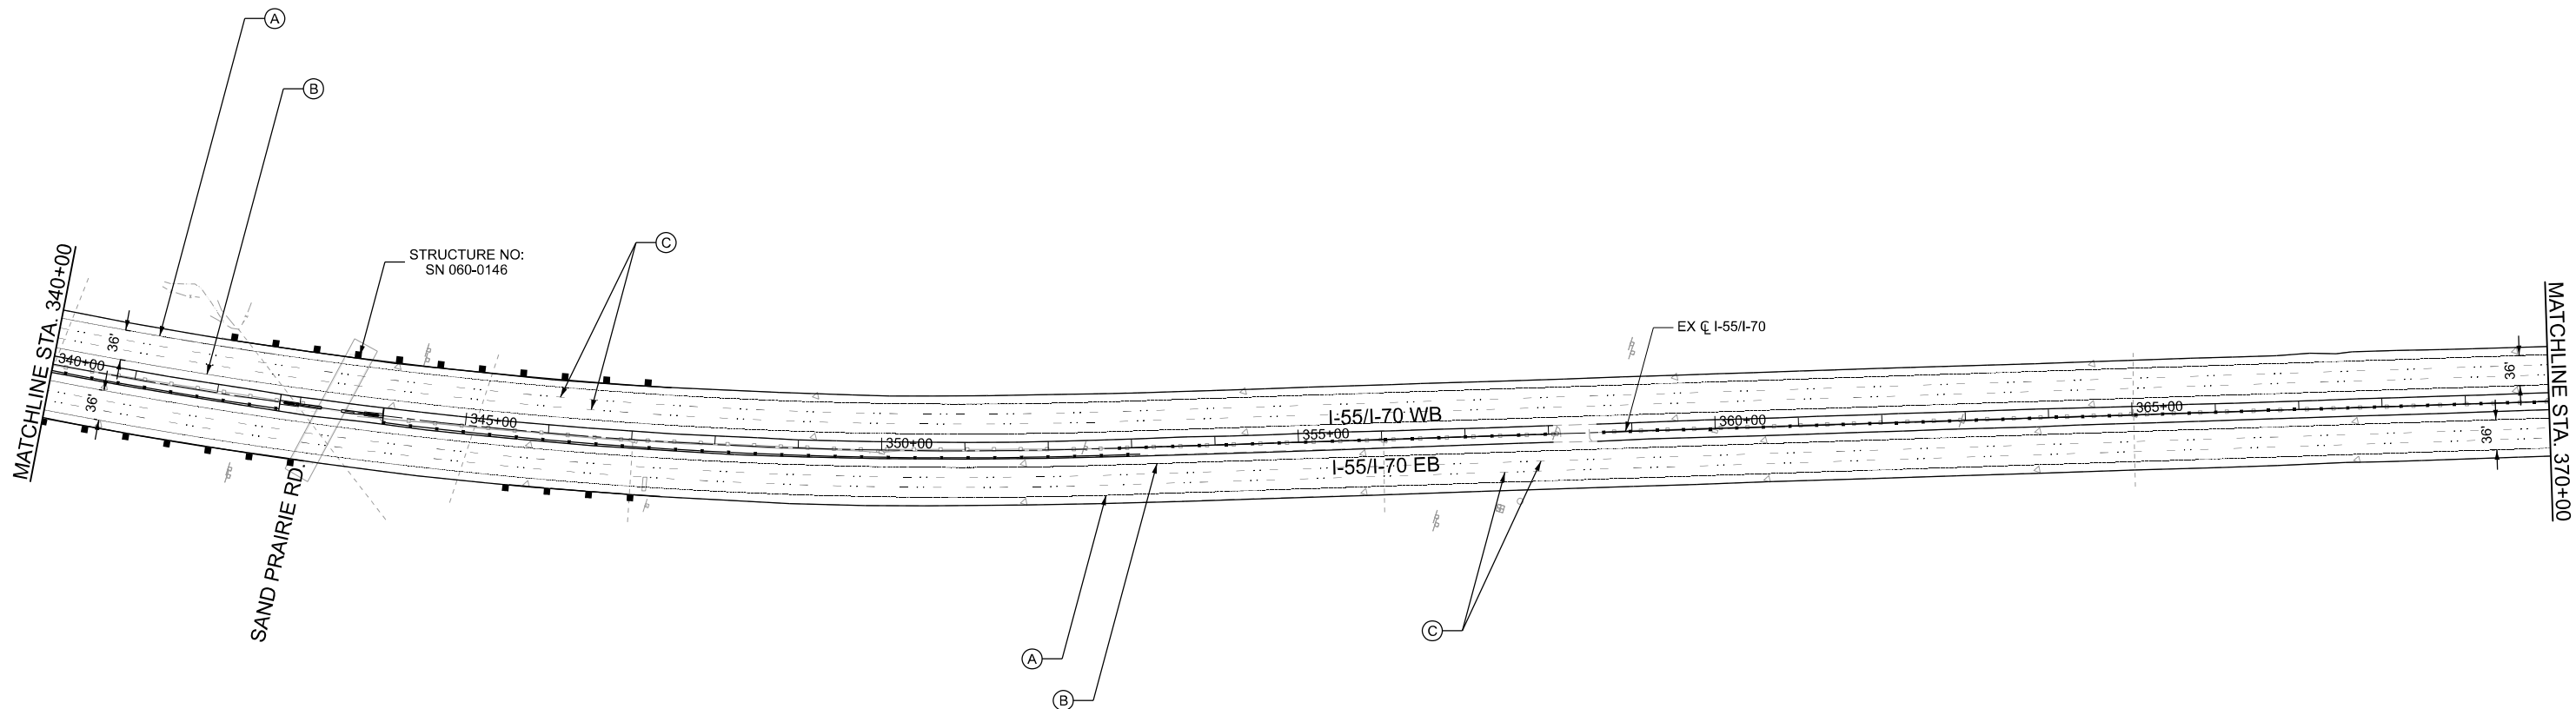

LEGEND

- (A) PREFORMED PLASTIC PAVEMENT MARKING, TYPE D - STANDARD - 6" SOLID, WHITE
- (B) PREFORMED PLASTIC PAVEMENT MARKING, TYPE D - STANDARD - 6" SOLID, YELLOW
- (C) PREFORMED PLASTIC PAVEMENT MARKING, TYPE D - STANDARD - 6" SOLID, WHITE, SKIP DASH (10'-30') WITH RRPM, ONE-WAY CRYSTAL @ 40' CTRS.
- (D) PREFORMED PLASTIC PAVEMENT MARKING, TYPE D - STANDARD - 6" SOLID, WHITE DOTTED (3'-9')
- (E) PREFORMED PLASTIC PAVEMENT MARKING, TYPE D - STANDARD - 8" SOLID, WHITE
- (F) PREFORMED PLASTIC PAVEMENT MARKING, TYPE D - STANDARD - 12" SOLID, WHITE
- (G) PREFORMED PLASTIC PAVEMENT MARKING, TYPE D - STANDARD - 24" SOLID, WHITE
- (H) PREFORMED PLASTIC PAVEMENT MARKING, TYPE D - STANDARD - LETTERS AND SYMBOLS



MODEL: S:\MODEL\NAMES
FILE NAME: D:\876E84-1557\asht-Pmk\PM-11.dgn




USER NAME = jacobspw18ics03\$	DESIGNED -	REVISED -
	DRAWN -	REVISED -
PLOT SCALE = 0.16666667' / in.	CHECKED -	REVISED -
PLOT DATE = 10/2/2025	DATE - 2025/10/03	REVISED -

STATE OF ILLINOIS DEPARTMENT OF TRANSPORTATION

PAVEMENT MARKING PLANS I-55-I-70


SCALE: 1"=100' SHEET 10 OF 12 SHEETS STA. TO STA.

F.A.I. RTE.	SECTION	COUNTY	TOTAL SHEETS	SHEET NO.
70	Section82-(5,6)RS-2, 60-6RS-2	MADISON & ST. CLAIR	678	233
CONTRACT NO. 76E84				
ILLINOIS FED. AID PROJECT				

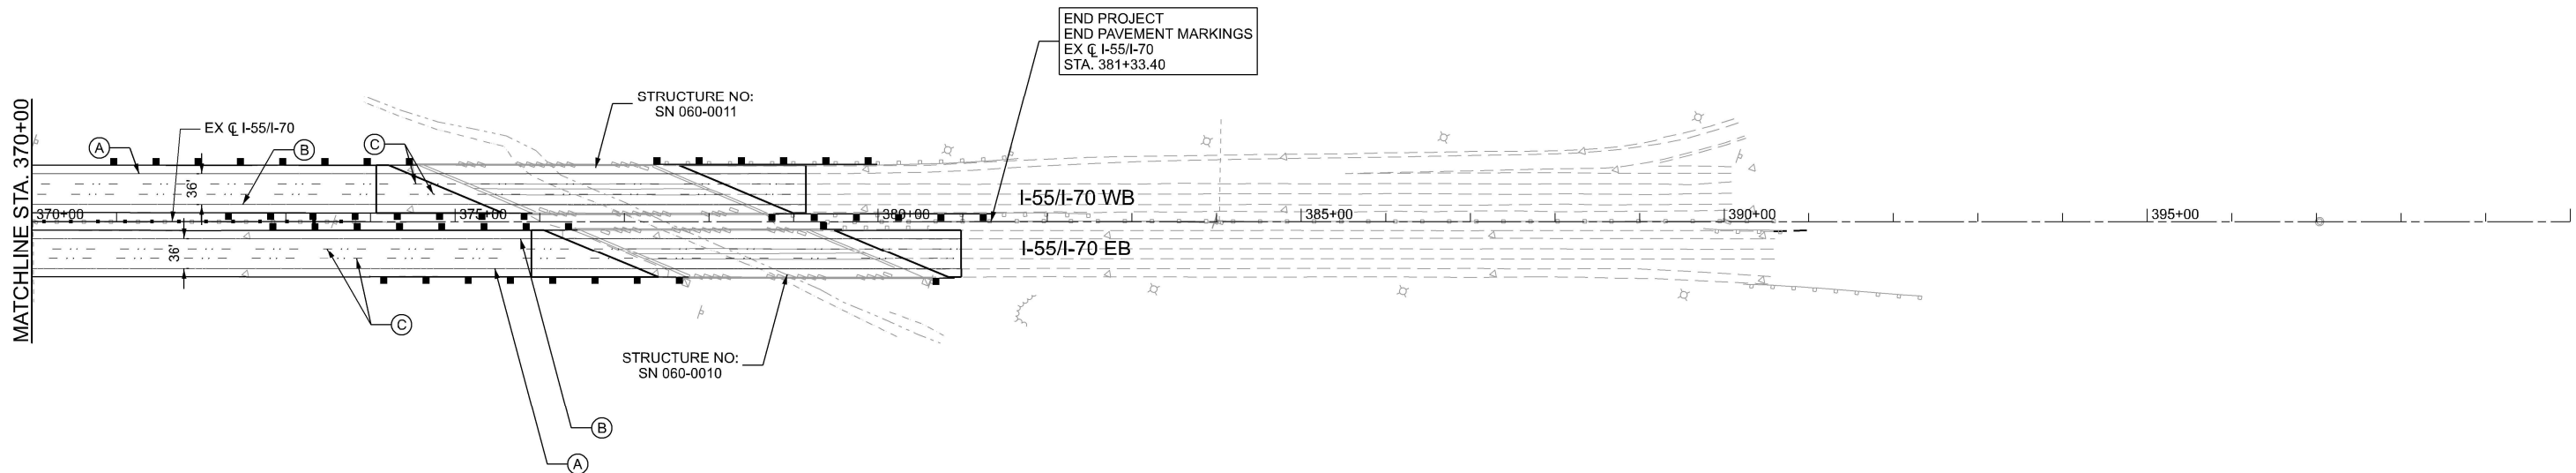

LEGEND

- (A) PREFORMED PLASTIC PAVEMENT MARKING, TYPE D - STANDARD - 6" SOLID, WHITE
- (B) PREFORMED PLASTIC PAVEMENT MARKING, TYPE D - STANDARD - 6" SOLID, YELLOW
- (C) PREFORMED PLASTIC PAVEMENT MARKING, TYPE D - STANDARD - 6" SOLID, WHITE, SKIP DASH (10'-30') WITH RRPM, ONE-WAY CRYSTAL @ 40' CTRS.
- (D) PREFORMED PLASTIC PAVEMENT MARKING, TYPE D - STANDARD - 6" SOLID, WHITE DOTTED (3'-9')
- (E) PREFORMED PLASTIC PAVEMENT MARKING, TYPE D - STANDARD - 8" SOLID, WHITE
- (F) PREFORMED PLASTIC PAVEMENT MARKING, TYPE D - STANDARD - 12" SOLID, WHITE
- (G) PREFORMED PLASTIC PAVEMENT MARKING, TYPE D - STANDARD - 24" SOLID, WHITE
- (H) PREFORMED PLASTIC PAVEMENT MARKING, TYPE D - STANDARD - LETTERS AND SYMBOLS

 

MODEL: S:\MODEL\NAMES
FILE NAME: D876E84-15570-shl-PmkPln-12.dgn



USER NAME = jacobspw18lcs03\$
PLOT SCALE = 0.16666667' / in.
PLOT DATE = 10/6/2025

DESIGNED -
DRAWN -
CHECKED -
DATE - 2025/10/03


REVISED -
REVISED -
REVISED -
REVISED -

**STATE OF ILLINOIS
DEPARTMENT OF TRANSPORTATION**

**PAVEMENT MARKING PLANS
I-55-I-70**

SCALE: 1"=100' SHEET 11 OF 12 SHEETS STA. TO STA.

F.A.I. RTE.	SECTION	COUNTY	TOTAL SHEETS	SHEET NO.
70	Section 82-(5,6)RS-2, 60-6RS-2	MADISON & ST. CLAIR	678	234
CONTRACT NO. 76E84				
ILLINOIS FED. AID PROJECT				

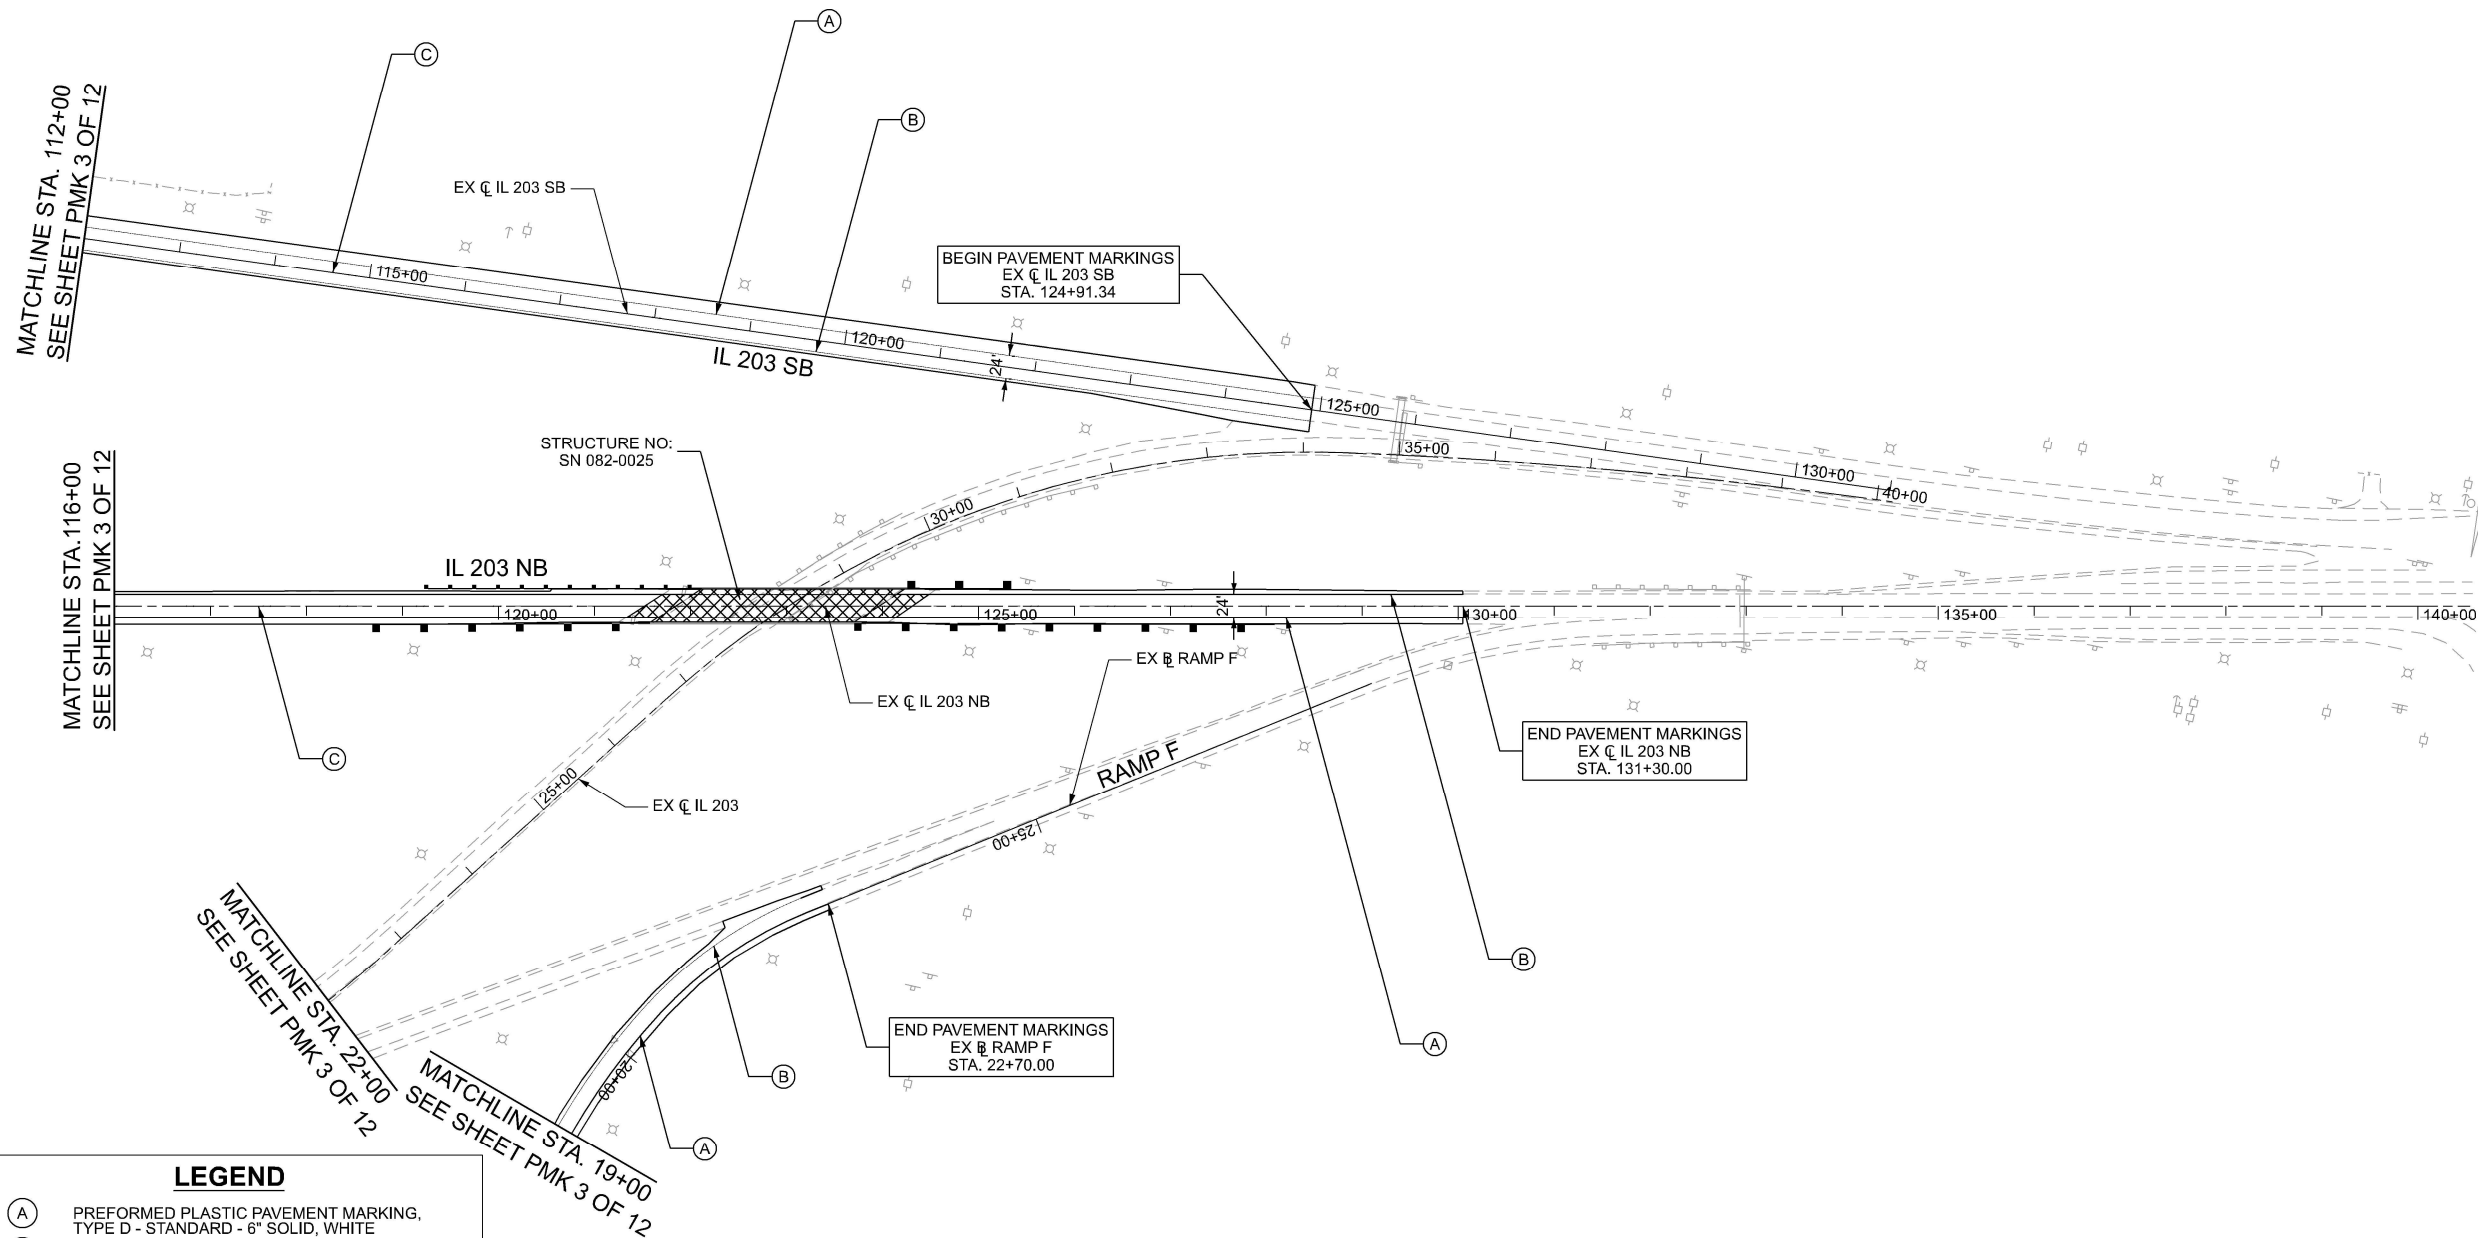

LEGEND

- (A) PREFORMED PLASTIC PAVEMENT MARKING, TYPE D - STANDARD - 6" SOLID, WHITE
- (B) PREFORMED PLASTIC PAVEMENT MARKING, TYPE D - STANDARD - 6" SOLID, YELLOW
- (C) PREFORMED PLASTIC PAVEMENT MARKING, TYPE D - STANDARD - 6" SOLID, WHITE, SKIP DASH (10'-30') WITH RRP, ONE-WAY CRYSTAL @ 40' CTRS.
- (D) PREFORMED PLASTIC PAVEMENT MARKING, TYPE D - STANDARD - 6" SOLID, WHITE DOTTED (3'-9')
- (E) PREFORMED PLASTIC PAVEMENT MARKING, TYPE D - STANDARD - 8" SOLID, WHITE
- (F) PREFORMED PLASTIC PAVEMENT MARKING, TYPE D - STANDARD - 12" SOLID, WHITE
- (G) PREFORMED PLASTIC PAVEMENT MARKING, TYPE D - STANDARD - 24" SOLID, WHITE
- (H) PREFORMED PLASTIC PAVEMENT MARKING, TYPE D - STANDARD - LETTERS AND SYMBOLS



MODEL: S:\MODEL\NAMES
FILE NAME: D876E84-15570-sht-PmkPm-15.dgn



208 E. Main St., Suite 100
Bellaire, Missouri 63023
618.232.5877 phone
618.232.5877 fax
www.kaskaskiaeng.com

10/2/2025
15570.dgn
15570.dgn
25-080556

USER NAME = jacobspw18ics03\$
DESIGNED -
DRAWN -
CHECKED -
DATE = 2025/10/03
PLOT SCALE = 0.16666667' / in.
PLOT DATE = 10/2/2025

DESIGNED -
DRAWN -
CHECKED -
DATE = 2025/10/03

REVISED -
REVISED -
REVISED -
REVISED -

**STATE OF ILLINOIS
DEPARTMENT OF TRANSPORTATION**

**PAVEMENT MARKING PLANS
I-554-70**

SCALE: 1"=100' SHEET 12 OF 12 SHEETS STA. TO STA.

F.A.I. RTE.	SECTION	COUNTY	TOTAL SHEETS	SHEET NO.
70	Section 82-(5,6)RS-2, 60-6RS-2	MADISON & ST. CLAIR	678	235
CONTRACT NO. 76E84				
ILLINOIS FED. AID PROJECT				

MODEL: S\MODEL\NAMES
FILE NAME: D878E84-I557\ssht-SgnSch-01.dgn



USER NAME = jacobspw18ics03\$	DESIGNED -	REVISED -
	DRAWN -	REVISED -
PLOT SCALE = 0.16666667' / in.	CHECKED -	REVISED -
PLOT DATE = 10/2/2025	DATE - 2025/10/03	REVISED -

STATE OF ILLINOIS
DEPARTMENT OF TRANSPORTATION

SIGN SCHEDULE			
SCALE: NTS	SHEET 1 OF 8 SHEETS	STA.	TO STA.

F.A.I. RTE.	SECTION	COUNTY	TOTAL SHEETS	SHEET NO.
70	Section82-(5,6)RS-2, 60-6RS-2	MADISON & ST. CLAIR	678	236
CONTRACT NO. 76E84				
ILLINOIS		FED. AID PROJECT		

SIGNING SCHEDULE - ST CLAIR COUNTY																					
EXISTING LOCATION		PROPOSED LOCATION		TYPE	ALIGNMENT	SIGN DESIGNATION	DESCRIPTION	EXISTING PANEL DIMENSIONS		PROPOSED PANEL DIMENSIONS		PROPOSED PANEL DIMENSIONS		PROPOSED PANEL AREA	MILEPOST MARKER ASSEMBLY	REMOVE SIGN PANEL ASSEMBLY - TYPE A	REMOVE SIGN PANEL ASSEMBLY - TYPE B	SIGN PANEL - TYPE 1	SIGN PANEL - TYPE 2	WOOD SIGN SUPPORT	TELESCOPING STEEL SIGN SUPPORT
STATION	OFFSET	STATION	OFFSET					WIDTH (IN)	HEIGHT (IN)	WIDTH (IN)	HEIGHT (IN)	WIDTH (FT)	HEIGHT (FT)	(SQ FT)	(EACH)	(EACH)	(EACH)	(SQ FT)	(SQ FT)	(FT)	(FT)
69+40.54	461.4 LT	69+40.54	461.4 LT	PANEL	I55-NB	D10-5	MILE MARKER - WEST 2.8	18	60	18	60	1.5	5	7.5	1	1		7.5			16.0
70+72.90	41.4 RT	70+72.90	41.4 RT	PANEL	I55-NB	D10-5	MILE MARKER - NORTH 2.8	18	60	18	60	1.5	5	7.5	1	1		7.5			16.0
70+43.13	431.7 RT	70+43.13	431.7 RT	PANEL	I55-NB	W1-8	CHEVRON LEFT SIGN	36	48	36	48	3	4	12.0			1		12.0	15.0	
70+57.26	334.1 RT	70+57.26	334.1 RT	PANEL	I55-NB			36	48	36	48	3	4	12.0			1		12.0	15.0	
70+93.82	236.3 RT	70+93.82	236.3 RT	PANEL	I55-NB			36	48	36	48	3	4	12.0			1		12.0	15.0	
71+62.24	151.9 RT	71+62.24	151.9 RT	PANEL	I55-NB			36	48	36	48	3	4	12.0			1		12.0	15.0	
73+05.71	49.9 RT	73+05.71	49.9 RT	PANEL	I55-NB	W4-1R	MERGE SIGN	48	48	48	48	4	4	16.0			1		16.0	15.0	
		73+85.64	244.3 RT	PANEL	I55-NB	W4-1R	MERGE SIGN	48	48	48	48	4	4	16.0			1		16.0	15.0	
78+97.53	55.9 RT	78+97.53	55.9 RT	PANEL	I55-NB	W9-2	LANE ENDS MERGE LEFT	48	48	48	48	4	4	16.0			1		16.0	15.0	
80+02.68	129.1 LT	80+02.68	129.1 LT	PANEL	I55-NB	D10-5	MILE MARKER - WEST 3.0	18	60	18	60	1.5	5	7.5	1	1		7.5			
79+68.77	152.8 RT	79+68.77	152.8 RT	PANEL	I55-NB	D10-5	MILE MARKER - EAST 3.0	18	60	18	60	1.5	5	7.5	1	1		7.5			16.0
81+34.18	10.9 LT	81+34.18	10.9 LT	ASSEMBLY	I55-NB	D10-5	MILE MARKER - NORTH 3.0	18	60	18	60	1.5	5	7.5	1	1		7.5			
					I55-NB	D10-5	MILE MARKER - SOUTH 3.0	18	60	18	60	1.5	5	7.5		1		7.5			16.0
81+50.19	53.3 RT	81+50.19	53.3 RT	PANEL	I55-NB	W4-3R	ADDED LANE	48	48	48	48	4	4	16.0			1		16.0		15.0
82+01.61	121.1 RT	82+01.61	121.1 RT	ASSEMBLY	I55-NB	M3-1P	NORTH	36	18	36	18	3	1.5	4.5				4.5		15.5	
					I55-NB	M1-1	I-55	36	36	36	36	3	3	9.0				9.0			
					I55-NB	M3-2P	EAST	36	18	36	18	3	1.5	4.5				4.5			
					I55-NB	M1-1	I-70	36	36	36	36	3	3	9.0				9.0			
83+42.92	103.1 RT	83+42.92	103.1 RT	PANEL	I55-NB	W9-2	LANE ENDS MERGE LEFT	48	48	48	48	4	4	16.0			1		16.0	15.0	
88+10.81	85.2 LT	88+10.81	85.2 LT	PANEL	I55-NB	W13-2/W13-3	ADVISORY EXIT/RAMP SPEED	36	48	36	48	3	4	12.0			1		12.0	15.0	
89+08.98	60.3 RT	89+08.98	60.3 RT	PANEL	I55-NB	D10-5	MILE MARKER - EAST 3.2	18	60	18	60	1.5	5	7.5	1	1		7.5			16.0
90+31.35	74.8 LT	90+31.35	74.8 LT	PANEL	I55-NB	D10-5	MILE MARKER - WEST 3.2	18	60	18	60	1.5	5	7.5	1	1		7.5			16.0
82+44.88	0.0	82+44.88	0.0	ASSEMBLY	I5570	D10-5	MILE MARKER - EAST 3.4	18	60	18	60	1.5	5	7.5	1		1	7.5			16.0
						D10-5	MILE MARKER - WEST 3.4	18	60	18	60	1.5	5	7.5				7.5			
92+49.98	0.0	92+49.98	0.0	PANEL	I5570	D10-5	MILE MARKER - EAST 3.6	18	60	18	60	1.5	5	7.5	1	1		7.5			
90+90.06	63.4 LT	90+90.06	63.4 LT	PANEL	I5570	R2-1	SPEED LIMIT 55	48	60	48	60	4	5	20.0			1		20.0	16.0	
93+05.31	0	93+05.31	0	PANEL	I5570	D10-5	MILE MARKER - WEST 3.6	18	60	18	60	1.5	5	7.5	1	1		7.5			16.0
93+04.82	87.9 LT	93+04.82	87.9 LT	PANEL	I5570	I3-5	AIRPORT	30	30							1					
93+04.82	87.9 LT	93+04.82	87.9 LT	PANEL	I5570		STL	30	12							1					
14+43.48	14.0 RT	14+43.48	14.0 RT	PANEL	RampK	W13-2/W13-3	ADVISORY EXIT/RAMP SPEED	36	48	36	48	3	4	12.0			1		12.0	15.0	
21+84.23	24.7 LT	21+66.28	23 LT	ASSEMBLY	RampK	R5-1	DO NOT ENTER	48	48	48	48	4	4	16.0			1		16.0		15.0
						W4-1R	MERGE SIGN	48	48	48	48	4	4	16.0				16.0			
		22+06.12	21.5 LT	PANEL	RampK	R9-9	SIDEWALK CLOSED			30	18	2.5	1.5	3.8				3.8			13.5
89+21.67	76.1 LT	89+21.67	76.1 LT	PANEL	I55-SB	R2-1	SPEED LIMIT 50	48	60	48	60	4	5	20.0			1		20.0	16.0	
84+88.64	44.6 LT	84+88.64	44.6 LT	ASSEMBLY	I55-SB	W1-13	TRUCK ROLLOVER	48	48	48	48	4	4	16.0			1		16.0		19.5
						W13-1P	ADVISORY SPEED	30	30	30	30	2.5	2.5	6.3				6.3			
						M6-2P	DIRECTIONAL ARROW - 45 DEGREE LEFT	30	21	30	21	2.5	1.75	4.4				4.4			
78+88.17	73.9 RT	78+88.17	73.9 RT	PANEL	I55-SB	D10-5	MILE MARKER - WEST 3.0	18	60	18	60	1.5	5	7.5	1	1		7.5			16.0
81+33.34	529.1 RT	81+33.34	529.1 RT	ASSEMBLY	I55-SB	R1-1	STOP	36	36	36	36	3	3	9.0			1	9.0		15.0	
						R6-1	ONE WAY	36	12	36	12	3	1	3.0				3.0			
						R5-1	DO NOT ENTER	48	48	48	48	4	4	16.0					16.0		
80+39.85	588.5 RT	80+39.85	588.5 RT	ASSEMBLY	I55-SB	M4-5P	TO	24	12	24	12	2	1	2.0			1	2.0		20.5	
						M4-5P	TO	24	12	24	12	2	1	2.0				2.0			
						M3-1P	NORTH	24	12	24	12	2	1	2.0				2.0			
						M3-2P	EAST	24	12	24	12	2	1	2.0				2.0			
						M1-1	I-55	24	24	24	24	2	2	4.0				4.0			
						M1-1	I-70	24	24	24	24	2	2	4.0				4.0			
						M6-1P	ARROW	21	15	21	15	1.75	1.25	2.2				2.2			
						M6-1P	ARROW	21	15	21	15	1.75	1.25	2.2				2.2			
						M4-5P	TO	24	12	24	12	2	1	2.0				2.0			
						M1-5	STATE ROUTE	24	24	24	24	2	2	4.0				4.0			
						M6-1P	ARROW	21	15	21	15	1.75	1.25	2.2				2.2			

MODEL: S\MODEL\NAMES
FILE NAME: D878E84-I557\ssht-SgnSch-02.dgn



USER NAME = jacobspw18lcs01\$	DESIGNED -	REVISED -
	DRAWN -	REVISED -
PLOT SCALE = 0.16666667 ' / in.	CHECKED -	REVISED -
PLOT DATE = 10/13/2025	DATE - 2025/10/03	REVISED -

STATE OF ILLINOIS
DEPARTMENT OF TRANSPORTATION

SIGN SCHEDULE

SCALE: NTS SHEET 2 OF 8 SHEETS STA. TO STA.

F.A.I. RTE.	SECTION	COUNTY	TOTAL SHEETS	SHEET NO.
70	Section82-(5,6)RS-2, 60-6RS-2	MADISON & ST. CLAIR	678	237
CONTRACT NO. 76E84				
		ILLINOIS	FED. AID PROJECT	

SIGNING SCHEDULE - ST CLAIR COUNTY																					
EXISTING LOCATION		PROPOSED LOCATION		TYPE	ALIGNMENT	SIGN DESIGNATION	DESCRIPTION	EXISTING PANEL DIMENSIONS		PROPOSED PANEL DIMENSIONS		PROPOSED PANEL DIMENSIONS		PROPOSED PANEL AREA	MILEPOST MARKER ASSEMBLY	REMOVE SIGN PANEL ASSEMBLY - TYPE A	REMOVE SIGN PANEL ASSEMBLY - TYPE B	SIGN PANEL - TYPE 1	SIGN PANEL - TYPE 2	WOOD SIGN SUPPORT	TELESCOPING STEEL SIGN SUPPORT
STATION	OFFSET	STATION	OFFSET					WIDTH (IN)	HEIGHT (IN)	WIDTH (IN)	HEIGHT (IN)	WIDTH (FT)	HEIGHT (FT)	(SQ FT)	(EACH)	(EACH)	(EACH)	(SQ FT)	(SQ FT)	(FT)	(FT)
81+49.67	581.3 RT	81+49.67	581.3 RT	ASSEMBLY	I55-SB	R5-1	DO NOT ENTER	48	48	48	48	4	4	16.0			1		16.0	17.0	
						R6-1	ONE WAY	36	12	36	12	3	1	3.0				3.0			
						R1-1	STOP	36	36	36	36	3	3	9.0				9.0			
							METRO LOGO	24	24	24	24	2	2	4.0				4.0			
80+31.50	548.9 RT	80+31.50	548.9 RT	PANEL	I55-SB	R5-1a	WRONG WAY SIGN	42	30	42	30	3.5	2.5	8.8		1		8.8		13.5	
77+11.27	415.6 RT	77+11.27	415.6 RT	PANEL	I55-SB	W3-1	STOP AHEAD	48	48	48	48	4	4	16.0			1		16.0	15.0	
76+54.27	326.1 RT	76+54.27	326.1 RT	ASSEMBLY	I55-SB	W1-2R	HORIZONTAL ALIGNMENT (TURN LEFT)	36	36	36	36	3	3	9.0			1	9.0		14.0	
						W13-1	ADVISORY SPEED	30	30	30	30	2.5	2.5	6.3				6.3			
76+28.20	192.6 RT	76+28.20	192.6 RT	PANEL	I55-SB	W1-8R	CHEVRON RIGHT SIGN	36	48	36	48	3	4	12.0			1		12.0		15.0
75+42.94	117.7 RT	75+42.94	117.7 RT	PANEL	I55-SB	W1-8R	CHEVRON RIGHT SIGN	36	48	36	48	3	4	12.0			1		12.0		15.0
97+50.88	23.1 LT	97+50.88	23.1 LT	PANEL	IL203-NB	R2-1	SPEED LIMIT 45	48	60	48	60	4	5	20.0			1		20.0	16.0	
97+48.89	32.1 RT	97+48.89	32.1 RT	PANEL	IL203-NB	R2-1	SPEED LIMIT 45	48	60	48	60	4	5	20.0			1		20.0	16.0	
100+12.82	63.0 RT	100+12.82	63.0 RT	PANEL	IL203-NB	W13-2/W13-3	ADVISORY EXIT/RAMP SPEED	36	48	36	48	3	4	12.0			1		12.0		15.0
125+07.13	41.9 LT	125+07.13	41.9 LT	PANEL	IL203-NB	R5-I100	IL STANDARD (R5-I100)	48	60	48	60	4	5	20.0			1		20.0	16.0	
125+51.32	21.1 LT	125+51.32	21.1 LT	PANEL	IL203-NB	W3-5	REDUCED SPEED LIMIT AHEAD	48	48	48	48	4	4	16.0			1		16.0	15.0	
125+54.86	28.0 RT	125+54.86	28.0 RT	PANEL	IL203-NB	W3-5	REDUCED SPEED LIMIT AHEAD	48	48	48	48	4	4	16.0			1		16.0	15.0	
		128+13.87	27.3 RT	PANEL	IL203-NB	W4-3R	ADDED LANE SIGN	48	48	48	48	4	4	16.0			1		16.0	15.0	
10+99.09	15.3 RT	10+99.09	15.3 RT	PANEL	RAMP A	W3-1	STOP AHEAD	48	48	48	48	4	4	16.0			1		16.0	15.0	
14+75.10	15.1 RT	14+75.10	15.1 RT	PANEL	RAMP A	R5-1a	WRONG WAY SIGN	42	30	42	30	3.5	2.5	8.8		1		8.8			13.5
14+73.99	26.2 LT	14+73.99	26.2 LT	ASSEMBLY	RAMP A	R3-2	NO LEFT TURN	24	24	24	24	2	2	4.0			1	4.0		13.5	
						R5-1a	WRONG WAY SIGN	42	30	42	30	3.5	2.5	8.8				8.8			
15+74.43	26.5 LT	15+74.43	26.5 LT	PANEL	RAMP A	R5-1a	WRONG WAY SIGN	42	30	42	30	3.5	2.5	8.8		1		8.8			13.5
		15+73.61	14.3 RT	ASSEMBLY	RAMP A	R5-1a	WRONG WAY SIGN (EXISTING)	42	30	42	30	3.5	2.5	8.8			1	8.8		13.5	
						R4-21	RIGHT TURN ONLY	24	24	24	24	2	2	4.0				4.0			
		16+75.72	17.9 LT	ASSEMBLY	RAMP A	R1-1	STOP			36	36	3	3	9.0			1	9.0		15.0	
						R3-2	NO LEFT TURN			24	24	2	2	4.0				4.0			
16+64.54	23.2 RT	16+64.54	23.2 RT	ASSEMBLY	RAMP A	R1-1	STOP	36	36	36	36	3	3	9.0			1	9.0		15.0	
						R6-1	ONE WAY	36	12	36	12	3	1	3.0				3.0			
						R6-1	ONE WAY	36	12	36	12	3	1	3.0				3.0			
16+79.50	38.0 LT	16+79.50	38.0 LT	ASSEMBLY	RAMP A	R6-1	ONE WAY	36	12	36	12	3	1	3.0			1	3.0		16.0	
						R6-1	ONE WAY	36	12	36	12	3	1	3.0				3.0			
						R5-1	DO NOT ENTER	48	48	48	48	4	4	16.0					16.0		
16+83.48	64.1 LT	16+83.48	64.1 LT	PANEL	RAMP A	R3-2	NO RIGHT TURN	36	36	36	36	3	3	9.0		1		9.0		14.0	
16+80.94	35.4 RT	16+80.94	35.4 RT	PANEL	RAMP A	R5-1	DO NOT ENTER	48	48	48	48	4	4	16.0			1		16.0	15.0	
97+85.62	86.5 RT	97+85.62	86.5 RT	ASSEMBLY	I5570-WB	R2-1	SPEED LIMIT 55	48	60	48	60	4	5	20.0			1		20.0	19.0	
						R2-I102	MINIMUM 45	48	36	48	36	4	3	12.0					12.0		
100+98.63	35.4 LT	100+98.63	35.4 LT	PANEL	I5570-WB	W4-1R	MERGE SIGN	48	48	48	48	4	4	16.0			1		16.0	15.0	
103+14.30	33.8 RT	103+14.30	33.8 RT	ASSEMBLY	I5570-WB	D10-5	MILE MARKER - EAST 3.8	18	60	18	60	1.5	5	7.5	1		1	7.5		16.0	
						D10-5	MILE MARKER - WEST 3.8	18	60	18	60	1.5	5	7.5				7.5			
113+86.26	60.9 LT	113+86.26	60.9 LT	PANEL	I5570-WB	W13-2/W13-3	ADVISORY EXIT/RAMP SPEED	36	48	36	48	3	4	12.0			1		12.0		
125+83.17	42.5 RT	125+83.17	42.5 RT	PANEL	IL203-SB	W13-3	ADVISORY RAMP SPEED	36	48	36	48	3	4	12.0			1		12.0		
2+04.30	28.1 LT	2+04.30	28.1 LT	PANEL	RAMP C	W1-8R	CHEVRON RIGHT SIGN	36	48	36	48	3	4	12.0			1		12.0		15.0
2+95.87	27.8 LT	2+95.87	27.8 LT	PANEL	RAMP C			36	48	36	48	3	4	12.0			1		12.0		15.0
3+87.19	28.2 LT	3+87.19	28.2 LT	PANEL	RAMP C			36	48	36	48	3	4	12.0			1		12.0		15.0
4+77.48	28.1 LT	4+77.48	28.1 LT	PANEL	RAMP C			36	48	36	48	3	4	12.0			1		12.0		15.0
5+71.05	28.1 LT	5+71.05	28.1 LT	PANEL	RAMP C			36	48	36	48	3	4	12.0			1		12.0		15.0
6+63.95	26.3 LT	6+63.95	26.3 LT	PANEL	RAMP C			36	48	36	48	3	4	12.0			1		12.0		15.0
1+58.65	23.8 RT	1+58.65	23.8 RT	PANEL	RAMP E			W13-3	ADVISORY RAMP SPEED	36	48	36	48	3	4	12.0			1		12.0
2+00.86	27.7 RT	2+47.70	30.1 RT	PANEL	RAMP E	R5-I100	IL STANDARD (R5-I100)	48	60	48	60	4	5	20.0			1		20.0		
3+95.72	96.2 LT	3+95.72	96.2 LT	PANEL	RAMP B	W3-1	STOP AHEAD	48	48	48	48	4	4	16.0			1		16.0		15.0
3+87.22	22.7 RT	3+87.22	22.7 RT	PANEL	RAMP B	R5-I100	IL STANDARD (R5-I100)	48	60	48	60	4	5	20.0			1		20.0		

MODEL: S:\MODEL NAMES
FILE NAME: D876E84-I557\asht-Sgn-Sch-03.dgn



USER NAME = jacobspw18ics01\$	DESIGNED -	REVISED -
	DRAWN -	REVISED -
PLOT SCALE = 0.16666667" / in.	CHECKED -	REVISED -
PLOT DATE = 10/13/2025	DATE - 2025/10/03	REVISED -

STATE OF ILLINOIS
DEPARTMENT OF TRANSPORTATION

SIGN SCHEDULE

SCALE: NTS SHEET 3 OF 8 SHEETS STA. TO STA.

F.A.I. RTE.	SECTION	COUNTY	TOTAL SHEETS	SHEET NO.
70	Section82-(5,6)RS-2, 60-6RS-2	MADISON & ST. CLAIR	678	238
CONTRACT NO. 76E84				
		ILLINOIS	FED. AID PROJECT	

SIGNING SCHEDULE - ST CLAIR COUNTY																					
EXISTING LOCATION		PROPOSED LOCATION		TYPE	ALIGNMENT	SIGN DESIGNATION	DESCRIPTION	EXISTING PANEL DIMENSIONS		PROPOSED PANEL DIMENSIONS		PROPOSED PANEL DIMENSIONS		PROPOSED PANEL AREA	MILEPOST MARKER ASSEMBLY	REMOVE SIGN PANEL ASSEMBLY - TYPE A	REMOVE SIGN PANEL ASSEMBLY - TYPE B	SIGN PANEL - TYPE 1	SIGN PANEL - TYPE 2	WOOD SIGN SUPPORT	TELESCOPING STEEL SIGN SUPPORT
STATION	OFFSET	STATION	OFFSET					WIDTH (IN)	HEIGHT (IN)	WIDTH (IN)	HEIGHT (IN)	WIDTH (FT)	HEIGHT (FT)	(SQ FT)	(EACH)	(EACH)	(EACH)	(SQ FT)	(SQ FT)	(FT)	(FT)
2+06.45	13.3 RT	2+06.45	13.3 RT	PANEL	RAMP B	W13-3	ADVISORY RAMP SPEED	36	48	36	48	3	4	12.0			1	12.0		15.0	
112+23.49	992.5 RT	112+23.49	992.5 RT	PANEL	I5570	R2-1	SPEED LIMIT 35	48	60	48	60	4	5	20.0			1	20.0			
1+61.72	17.6 RT	1+61.72	17.6 RT	PANEL	RAMP D	W13-3	ADVISORY RAMP SPEED	36	48	36	48	3	4	12.0			1	12.0		15.0	
2+80.57	15.2 RT	2+80.57	15.2 RT	PANEL	RAMP D	R5-I100	IL STANDARD (R5-I100)	48	60	48	60	4	5	20.0			1	20.0			
3+63.72	68.3 LT			PANEL	RAMP D	W4-2R	LANE ENDS SIGN	48	48								1				
3+31.41	147.1 LT	3+31.41	147.1 LT	PANEL	RAMP E	W4-1R	MERGE SIGN	48	48	48	48	4	4	16.0			1	16.0	15.0		
16+31.33	30.6 RT	16+31.33	30.6 RT	PANEL	RAMP F	W13-3	ADVISORY RAMP SPEED	36	48	36	48	3	4	12.0			1	12.0			
19+80.11	102.6 RT	19+80.11	102.6 RT	PANEL	RAMP F	W4-1R	MERGE SIGN	48	48	48	48	4	4	16.0			1	16.0			
25+49.71	17.4 RT	25+49.71	17.4 RT	PANEL	RAMP F	W3-5	REDUCED SPEED LIMIT AHEAD	48	48	48	48	4	4	16.0			1	16.0	15.0		
25+50.44	35.6 LT	25+50.44	35.6 LT	PANEL	RAMP F	W3-5	REDUCED SPEED LIMIT AHEAD	48	48	48	48	4	4	16.0			1	16.0	15.0		
		28+01.22	13.8 RT	PANEL	RAMP F	W4-3R	ADDED LANE SIGN	48	48	48	48	4	4	16.0			1	16.0	15.0		
5+40.02	25.2 RT	5+40.02	25.2 RT	PANEL	RAMP F	W13-2W13-3	ADVISORY EXIT/RAMP SPEED	36	48	36	48	3	4	12.0			1	12.0			
110+01.52	82.5 RT	110+01.52	82.5 RT	PANEL	I5570	W4-1R	MERGE SIGN	48	48	48	48	4	4	16.0			1	16.0	15.0		
120+48.16	69.8 RT	120+48.16	69.8 RT	PANEL	I5570	W4-1R	MERGE SIGN	48	48	48	48	4	4	16.0			1	16.0		15.0	
120+87.63	85.6 LT	123+07.20	97.5 LT	PANEL	I5570	W4-1R	MERGE SIGN	48	48	48	48	4	4	16.0			1	16.0			
125+25.18	0.9 RT	125+25.18	0.9 RT	ASSEMBLY	I5570	D10-5	MILE MARKER -EAST 4.2	18	60	18	60	1.5	5	7.5	1		1	7.5		16.0	
							MILE MARKER - WEST 4.2	18	60	18	60	1.5	5	7.5			1	7.5			
131+65.78	85.0 RT	131+65.78	85.0 RT	ASSEMBLY	I5570	R2-1	SPEED LIMIT 65	48	60	48	60	4	5	20.0			1	20.0			
						R2-I102	MINIMUM 45	48	36	48	36	4	3	12.0			1	12.0			
164+04.53	2.9 RT	164+04.53	2.9 RT	ASSEMBLY	I5570	D10-5	MILE MARKER-EAST 4.4	18	60	18	60	1.5	5	7.5	1		1	7.5		16.0	
							MILE MARKER- WEST 4.4	18	60	18	60	1.5	5	7.5			1	7.5			
A 168+99.20	2.6 LT	A 168+99.20	2.6 LT	ASSEMBLY	I5570	R2-1	SPFFD I IMIT 55	48	60	48	60	4	5	20.0			1	20.0	19.0		
						R2-I102	MINIMUM 45	48	36	48	36	4	3	12.0				12.0			
A 169+02.27	78.7 LT	A 169+02.27	78.7 LT	ASSEMBLY	I5570	R2-1	SPEED LIMIT 55	48	60	48	60	4	5	20.0			1	20.0	19.0		
						R2-I102	MINIMUM 45	48	36	48	36	4	3	12.0				12.0			
A 172+85.81	0.0 LT	A 172+66.28	0.0 LT	ASSEMBLY	I5570	R3-I101	EXCEPT AUTHORIZED VEHICLES	36	24	36	24	3	2	6.0			1	6.0		13.0	
						R3-4	NO U TURN	36	36	36	36	3	3	9.0				9.0			
						R3-4	NO U TURN	36	36	36	36	3	3	9.0				9.0			
						R3-I101	EXCEPT AUTHORIZED VEHICLES	36	24	36	24	3	2	6.0				6.0			
A 173+47.48	0.9 LT	A 173+47.48	0.9 LT	ASSEMBLY	I5570	D10-5	MILE MARKER-EAST 4.6	18	60	18	60	1.5	5	7.5	1		1	7.5		16.0	
						D10-5	MILE MARKER- WEST 4.6	18	60	18	60	1.5	5	7.5			1	7.5			
A 176+98.73	95.7 RT	A 176+98.73	95.7 RT	ASSEMBLY	I5570	M3-1P	NORTH	36	18	36	18	3	1.5	4.5			1	4.5		20.0	
						M3-2P	EAST	36	18	36	18	3	1.5	4.5				4.5			
						M1-1	I-55	36	36	36	36	3	3	9.0				9.0			
						M1-1	I-70	36	36	36	36	3	3	9.0				9.0			
						M3-1P	NORTH	36	18	36	18	3	1.5	4.5				4.5			
						M3-2P	EAST	36	18	36	18	3	1.5	4.5				4.5			
						M1-4	US-40	36	36	36	36	3	3	9.0				9.0			
						XM-2	GREAT RIVER ROAD (IL STANDARD)	36	36	36	36	3	3	9.0				9.0			
A 183+50.61	0.1 LT	A 183+50.61	0.1 LT	ASSEMBLY	I5570	D10-5	MILE MARKER-EAST 4.8	18	60	18	60	1.5	5	7.5	1		1	7.5		16.0	
						D10-5	MILE MARKER- WEST 4.8	18	60	18	60	1.5	5	7.5			1	7.5			
A 183+84.80	72.2 LT	A 183+84.80	72.2 LT	PANEL	I5570	W3-5	REDUCED SPEED LIMIT AHEAD	48	48	48	48	4	4	16.0			1	16.0	15.0		
A 183+88.41	1.5 LT	A 183+88.41	1.5 LT	PANEL	I5570	W3-5	REDUCED SPEED LIMIT AHEAD	48	48	48	48	4	4	16.0			1	16.0	15.0		
A194+46.60	0.00	A194+46.60	0.00	ASSEMBLY	I5570	D10-5	MILE MARKER-EAST 5.0	18	60	18	60	1.5	5	7.5	1		1	7.5		16.0	
						D10-5	MILE MARKER- WEST 5.0	18	60	18	60	1.5	5	7.5			1	7.5			
A 205+32.03	0.5 LT	A 205+32.03	0.5 LT	ASSEMBLY	I5570	D10-5	MILE MARKER-EAST 5.2	18	60	18	60	1.5	5	7.5	1		1	7.5		16.0	
						D10-5	MILE MARKER- WEST 5.2	18	60	18	60	1.5	5	7.5			1	7.5			
A 215+58.52	0.9 RT	A 215+58.52	0.9 RT	ASSEMBLY	I5570	D10-5	MILE MARKER-EAST 5.4	18	60	18	60	1.5	5	7.5	1		1	7.5		16.0	
						D10-5	MILE MARKER- WEST 5.4	18	60	18	60	1.5	5	7.5			1	7.5			
TOTAL															19	18	82	510	1036	692	593

MODEL: S\MODEL\NAMES
FILE NAME: D87BE64-1557\ssht-SgnSch-04.dgn



USER NAME	= jacobspr18lcs01\$
PLOT SCALE	= 0.16666667 ' / in.
PLOT DATE	= 10/2/2025

DESIGNED	-
DRAWN	-
CHECKED	-
DATE	= 2025/10/03

REVISED	-
REVISED	-
REVISED	-
REVISED	-

STATE OF ILLINOIS
DEPARTMENT OF TRANSPORTATION

SIGN SCHEDULE			
SCALE: NTS	SHEET 4 OF 8 SHEETS	STA.	TO STA.

F.A.I. RTE.	SECTION	COUNTY	TOTAL SHEETS	SHEET NO.
70	Section82-(5,6)RS-2, 60-6RS-2	MADISON & ST. CLAIR	678	239
CONTRACT NO. 76E84				
ILLINOIS FED. AID PROJECT				

SIGNING SCHEDULE - MADISON COUNTY																					
EXISTING LOCATION		PROPOSED LOCATION		TYPE	ALIGNMENT	SIGN DESIGNATION	DESCRIPTION	EXISTING PANEL DIMENSIONS		PROPOSED PANEL DIMENSIONS		PROPOSED PANEL DIMENSIONS		PROPOSED PANEL AREA	MILEPOST MARKER ASSEMBLY	REMOVE SIGN PANEL ASSEMBLY - TYPE A	REMOVE SIGN PANEL ASSEMBLY - TYPE B	SIGN PANEL - TYPE 1	SIGN PANEL - TYPE 2	WOOD SIGN SUPPORT	TELESCOPING STEEL SIGN SUPPORT
STATION	OFFSET	STATION	OFFSET					WIDTH (IN)	HEIGHT (IN)	WIDTH (IN)	HEIGHT (IN)	WIDTH (FT)	HEIGHT (FT)	(SQ FT)	(EACH)	(EACH)	(EACH)	(SQ FT)	(SQ FT)	(FT)	(FT)
A 226+24.62	1.7 LT	A 226+24.62	1.7 LT	ASSEMBLY	I5570	D10-5	MILE MARKER-EAST 5.6	18	60	18	60	1.5	5	7.5	1		1	7.5			16.0
						D10-5	MILE MARKER- WEST 5.6	18	60	18	60	1.5	5	7.5				7.5			
A 227+98.65	93.6 LT	A 227+98.65	93.6 LT	ASSEMBLY	I5570	M3-3P	SOUTH	36	18	36	18	3	1.5	4.5		1		4.5			
						M3-4P	WEST	36	18	36	18	3	1.5	4.5		1		4.5			
						M1-1	I-55	36	36	36	36	3	3	9.0		1		9.0			
						M1-1	I-70	36	36	36	36	3	3	9.0		1		9.0			
						M3-3P	SOUTH	36	18	36	18	3	1.5	4.5		1		4.5			
						M3-4P	WEST	36	18	36	18	3	1.5	4.5		1		4.5			
						M1-4	US-40	36	36	36	36	3	3	9.0		1		9.0			
						XM-2	GREAT RIVER ROAD (IL STANDARD)	36	36	36	36	3	3	9.0		1		9.0			
A 236+63.10	0.9 RT	A 236+63.10	0.9 RT	ASSEMBLY	I5570	D10-5	MILE MARKER-EAST 5.8	18	60	18	60	1.5	5	7.5	1		1	7.5			16.0
							MILE MARKER- WEST 5.8	18	60	18	60	1.5	5	7.5					7.5		
A 247+29.41	0.7 RT	A 247+29.41	0.7 RT	ASSEMBLY	I5570	D10-5	MILE MARKER-EAST 6.0	18	60	18	60	1.5	5	7.5	1		1	7.5			16.0
						D10-5	MILE MARKER-WEST 6.0	18	60	18	60	1.5	5	7.5					7.5		
A 253+67.14	84.7 RT	A 253+67.14	84.7 RT	PANEL	I5570	R8-3a	NO PARKING	48	48	48	48	4	4	16.0			1		16.0		15.0
A 257+78.29	0.2 LT	A 257+78.29	0.2 LT	ASSEMBLY	I5570	D10-5	MILE MARKER-EAST 6.2	18	60	18	60	1.5	5	7.5	1		1	7.5			16.0
						D10-5	MILE MARKER-WEST 6.2	18	60	18	60	1.5	5	7.5					7.5		
A 236+01.51	93.3 LT	A 236+01.51	93.3 LT	ASSEMBLY	I5570	R2-1	SPEED LIMIT 65	48	60	48	60	4	5	20.0			1		20.0		19.0
						R2-I102	MINIMUM 45	48	36	48	36	4	3	12.0					12.0		
5+82.13	27.0 RT	6+45.50	17.55 RT	PANEL	RAMP 4	W13-2/W13-3	ADVISORY EXIT/RAMP SPEED	36	48	36	48	3	4	12.0			1		12.0		
A 256+93.77	133.3 RT	A 256+93.77	133.3 RT	PANEL	I5570	W3-1	STOP AHEAD	48	48	48	48	4	4	16.0			1		16.0	15.0	
A 259+11.05	71.0 LT	A 259+11.05	71.0 LT	PANEL	I5570	W4-1R	MERGE SIGN	48	48	48	48	4	4	16.0			1		16.0	15.0	
A 266+45.10	119.3 LT	A 266+45.10	119.3 LT	ASSEMBLY	I5570	M3-1P	NORTH	24	12	24	12	2	1	2.0			1	2.0		19.5	
						M3-2P	EAST	24	12	24	12	2	1	2.0				2.0			
						M1-1	I-55	24	24	24	24	2	2	4.0				4.0			
						M1-1	I-70	24	24	24	24	2	2	4.0				4.0			
						M5-1P	LEFT ARROW	21	15	21	15	1.75	1.25	2.2				2.2			
						M5-1P	LEFT ARROW	21	15	21	15	1.75	1.25	2.2				2.2			
						M3-2P	EAST	24	12	24	12	2	1	2.0				2.0			
						M1-4	US 40	24	24	24	24	2	2	4.0				4.0			
						M5-1P	LEFT ARROW	21	15	21	15	1.75	1.25	2.2				2.2			
A 266+81.37	82.2 LT	A 266+81.37	82.2 LT	PANEL	I5570	R3-I100	LEFT TURN LANE (IL STANDARD)	24	24	24	24	2	2	4.0		1		4.0		13.0	
A 266+49.99	92.5 RT	A 266+49.99	92.5 RT	PANEL	I5570	R3-I100	LEFT TURN LANE (IL STANDARD)	24	24	24	24	2	2	4.0		1		4.0		13.0	
A 268+34.15	0.1 LT	A 268+34.15	0.1 LT	ASSEMBLY	I5570	D10-5	MII F MARKER-FAST 6.4	18	60	18	60	1.5	5	7.5	1		1	7.5			16.0
						D10-5	MILE MARKER-WEST 6.4	18	60	18	60	1.5	5	7.5					7.5		
A 271+27.39	73.7 RT	A 271+27.39	73.7 RT	PANEL	I5570	W4-1R	MERGE SIGN	48	48	48	48	4	4	16.0			1		16.0	15.0	
0+30.31	102.1 RT	0+30.31	102.1 RT	ASSEMBLY	RAMP 1	M3-4P	WEST	24	12								1				
						M3-3P	SOUTH	24	12												
						M1-4	US-40	24	24												
						XM-2	GREAT RIVER ROAD (IL STANDARD)	24	24												
						M6-1P	DIRECTIONAL ARROWRIGHT	21	15												
						M6-1P	DIRECTIONAL ARROWRIGHT	21	15												
		00+83.06	38.6 RT	PANEL	RAMP 1	D13-3a	FREEWAY ENTRANCE			48	42	4	3.5	14.0					14.0		13.5
2+71.94	12.9 RT	2+71.94	12.9 RT	PANEL	RAMP 1	R8-3a	NO PARKING	36	36	36	36	3	3	9.0		1		9.0			16.0
2+13.58	28.5 LT	2+13.58	28.5 LT	PANEL	RAMP 1	R5-I100	IL STANDARD (R5-I100)	48	60	48	60	4	5	20.0			1		20.0	16.0	
2+24.06	29.5 RT	2+00.00	29.5 RT	PANEL	RAMP 1	W13-3	ADVISORY RAMP SPEED	36	48	36	48	3	4	12.0			1		12.0		15.0
0+26.14	75.5 LT	0+26.14	75.5 LT	ASSEMBLY	RAMP 1	R4-7	KEEP RIGHT	24	30	24	30	2	2.5	5.0			1	5.0			14.0
						R1-2	YIELD SIGN (36X36X36)	36	36	36	36	3	3	9.0				9.0			
A 268+51.30	447.4 LT	A 268+51.30	447.4 LT	PANEL	I5570	R3-2	NO LEFT TURN	36	36	36	36	3	3	9.0		1		9.0		14.0	
08+99.76	41.3 RT	08+99.76	41.3 RT	PANEL	RAMP 2	XM-9	HISTORIC NATIONAL ROAD	24	30	24	30	2	2.5	5.0		1		5.0			
12+64.14	36.7 LT	12+64.14	36.7 LT	ASSEMBLY	RAMP 2	R3-2	NO LEFT TURN	36	36	36	36	3	3	9.0			1	9.0		14.0	
						R3-1	NO RIGHT TURN	36	36	36	36	3	3	9.0				9.0			
12+57.75	42.4 LT			ASSEMBLY	RAMP 2	M3-3P	SOUTH	24	12								1				
						XM-2	GREAT RIVER ROAD (IL STANDARD)	24	24												
						M6-3P	DIRECTIONAL ARROW	21	15												
						M6-1P	DIRECTIONAL ARROW LEFT	21	15												
12+57.75	42.4 LT	12+04.20	395 RT	ASSEMBLY	RAMP 2	M3-1P	NORTH	24	12	24	12	2	1	2.0				2.0		15.5	
						XM-2	GREAT RIVER ROAD (IL STANDARD)	24	24	24	24	2	2	4.0			4.0				
12+54.29	28.0 LT	12+54.29	28.0 LT	PANEL	RAMP 2	R5-1	DO NOT ENTER	48	48	48	48	4	4	16.0			1		16.0		15.0

SIGNING SCHEDULE - MADISON COUNTY																					
EXISTING LOCATION		PROPOSED LOCATION		TYPE	ALIGNMENT	SIGN DESIGNATION	DESCRIPTION	EXISTING PANEL DIMENSIONS		PROPOSED PANEL DIMENSIONS		PROPOSED PANEL DIMENSIONS		PROPOSED PANEL AREA	MILEPOST MARKER ASSEMBLY	REMOVE SIGN PANEL ASSEMBLY - TYPE A	REMOVE SIGN PANEL ASSEMBLY - TYPE B	SIGN PANEL - TYPE 1	SIGN PANEL - TYPE 2	WOOD SIGN SUPPORT	TELESCOPING STEEL SIGN SUPPORT
								WIDTH (IN)	HEIGHT (IN)	WIDTH (IN)	HEIGHT (IN)	WIDTH (FT)	HEIGHT (FT)								
11+65.83	27.1 LT	11+65.83	27.1 LT	PANEL	RAMP 2	R5-1a	WRONG WAY SIGN	42	30	42	30	3.5	2.5	8.8		1		8.8			13.5
11+69.15	13.9 RT	11+69.15	13.9 RT	PANEL				42	30	42	30	3.5	2.5	8.8		1		8.8			13.5
10+66.13	27.8 LT	10+66.13	27.8 LT	PANEL				42	30	42	30	3.5	2.5	8.8		1		8.8			13.5
12+36.02	38.8 RT	12+36.02	38.8 RT	ASSEMBLY	RAMP 2	R1-1	STOP	36	36	36	36	3	3	9.0			1	9.0			15.5
						W4-4P	CROSS TRAFFIC DOES NOT STOP (NEW)	36	18	36	18	3	1.5	4.5				4.5			
					RAMP 2	R6-1	ONE WAY (DOUBLE)	36	12	36	12	3	1	6.0			1	6.0			15.5
12+65.29	6.3 RT	12+65.29	6.3 RT	ASSEMBLY		R1-1	STOP	36	36	36	36	3	3	9.0				9.0			
						R5-1	DO NOT ENTER	48	48	48	48	4	4	16.0					16.0		
						W4-4P	CROSS TRAFFIC DOES NOT STOP (NEW)	36	18	36	18	3	1.5	4.5				4.5			
						R5-1a	WRONG WAY SIGN (EXISTING)	42	30	42	30	3.5	2.5	8.8				8.8			
		10+75.61	12.5 RT	ASSEMBLY	RAMP 2	M3-1P	NORTH	24	12	24	12	2	1	2.0			1	2.0			15.5
						XM-2	GREAT RIVER ROAD (IL STANDARD)	24	24	24	24	2	2	4.0				4.0			
						M6-1P	DIRECTIONAL ARROW LEFT	21	15	21	15	1.75	1.25	2.2				2.2			
4+28.57	13.7 RT	4+28.57	13.7 RT	PANEL	RAMP 2	R8-3a	NO PARKING	36	36	36	36	3	3	9.0		1		9.0			14.0
3+28.65	28.5 RT	04+04.74	21.8 RT	PANEL	RAMP 2	W13-2/W13-3	ADVISORY EXIT/RAMP SPEED	36	48	36	48	3	4	12.0			1		12.0		
1+95.31	61.1 LT	1+95.31	61.1 LT	ASSEMBLY	RAMP 2	D10-5	MILE MARKER-EAST 6.6	18	60	18	60	1.5	5	7.5	1		1	7.5			16.0
						D10-5	MILE MARKER-WEST 6.6	18	60	18	60	1.5	5	7.5					7.5		
14+03.93	26.4 RT	14+03.93	26.4 RT	PANEL	RAMP 4	R5-1a	WRONG WAY SIGN	42	30	42	30	3.5	2.5	8.8		1		8.8			13.5
14+03.05	29.0 LT	14+03.05	29.0 LT	PANEL	RAMP 4			42	30	42	30	3.5	2.5	8.8		1		8.8			13.5
15+07.22	28.7 LT	15+07.22	28.7 LT	PANEL	RAMP 4			42	30	42	30	3.5	2.5	8.8		1		8.8			13.5
					RAMP 4	R5-1a	WRONG WAY SIGN	42	30	42	30	3.5	2.5	8.8			1	8.8			15.5
						M3-1P	NORTH	24	12	24	12	2	1	2.0				2.0			
						XM-2	GREAT RIVER ROAD (IL STANDARD)	24	24	24	24	2	2	4.0				4.0			
						M6-1P	DIRECTIONAL ARROW LEFT	21	15	21	15	1.75	1.25	2.2				2.2			
15+89.50	39.7 LT			ASSEMBLY	RAMP 4	M3-3P	EAST	24	12								1				
						M1-5	US-40	24	24												
						M6-1P	DIRECTIONAL ARROW LEFT	21	15												
15+93.82	26.0 LT	15+93.82	26.0 LT	PANEL	RAMP 4	R5-1	DO NOT ENTER	48	48	48	48	4	4	16.0			1		16.0		
15+99.02	41.1 LT	15+99.02	41.1 LT	ASSEMBLY	RAMP 4	R3-2	NO LEFT TURN	36	36	36	36	3	3	9.0			1	9.0			14.0
						R3-1	NO RIGHT TURN	36	36	36	36	3	3	9.0				9.0			
15+75.19	45.2 RT	15+75.19	45.2 RT	ASSEMBLY	RAMP 4	R1-1	STOP	36	36	36	36	3	3	9.0			1	9.0			15.5
						W4-4P	CROSS TRAFFIC DOES NOT STOP (NEW)	36	18	36	18	3	1.5	4.5				4.5			
					RAMP 4	R6-1	ONE WAY (DOUBLE)	36	12	36	12	3	1	6.0			1	6.0			15.5
						R1-1	STOP	36	36	36	36	3	3	9.0				9.0			
						R5-1	DO NOT ENTER	48	48	48	48	4	4	16.0					16.0		
						W4-4P	CROSS TRAFFIC DOES NOT STOP (NEW)	36	18	36	18	3	1.5	4.5				4.5			
						R6-1	ONE WAY (DOUBLE)	36	12	36	12	3	1	3.0				3.0			
					RAMP 4	R1-1	STOP	36	36	36	36	3	3	9.0			1	9.0			15.5
						R5-1	DO NOT ENTER	48	48	48	48	4	4	16.0					16.0		
						W4-4P	CROSS TRAFFIC DOES NOT STOP (NEW)	36	18	36	18	3	1.5	4.5				4.5			
		00+81.47	37.6 RT	PANEL	RAMP 3	D13-3a	FREEWAY ENTRANCE			48	42	4	3.5	14.0				14.0			13.5
0.02+73	79.6 LT	0.02+73	79.6 LT	ASSEMBLY	RAMP 3	R1-2	YIELD SIGN (36X36X36)	36	36	36	36	3	3	9.0			1	9.0			14.0
						R4-7	KEEP RIGHT	24	30	24	30	2	2.5	5.0				5.0			
0+07.00	60.8 RT	0+07.00	60.8 RT	PANEL	RAMP 3	R3-2	NO LEFT TURN SIGN	36	36	36	36	3	3	9.0		1		9.0		14.0	
					RAMP 3	M3-3P	SOUTH	24	12	24	12	2	1	2.0			1	2.0		19.5	
						M3-1P	NORTH	24	12	24	12	2	1	2.0				2.0			
						XM-2	GREAT RIVER ROAD (IL STANDARD)	24	24	24	24	2	2	4.0				4.0			
						XM-2	GREAT RIVER ROAD (IL STANDARD)	24	24	24	24	2	2	4.0				4.0			
						M5-1	LEFT ARROW	21	15	21	15	1.75	1.25	2.2				2.2			
						M6-3	DIRECTIONAL ARROW VERTICAL	21	15	21	15	1.75	1.25	2.2				2.2			
						M3-4P	WEST	24	12	24	12	2	1	2.0				2.0			
						M1-5	US-40	24	24	24	24	2	2	4.0				4.0			
						M5-1	LEFT ARROW	21	15	21	15	1.75	1.25	2.2				2.2			
0+54.32	107.9 RT			ASSEMBLY	RAMP 3	M3-3P	EAST	24	12								1				
						M1-5	US-40	24	24												
						M6-1	DIRECTIONAL ARROW RIGHT	21	15												



DESIGNED -	REVISED -
DRAWN -	REVISED -
CHECKED -	REVISED -
DATE - 2025/10/03	REVISED -

SIGN SCHEDULE				
SCALE: NTS	SHEET	5	OF	8 SHEETS
	STA.			TO STA.

MODEL: S\MODEL\NAMES
FILE NAME: D876E84-1557\sch-Sgn-Sgn-06.dgn



USER NAME	= jacobspw18ics03\$	DESIGNED	-
		DRAWN	-
PLOT SCALE	= 0.16666667' / in.	CHECKED	-
PLOT DATE	= 10/2/2025	DATE	= 2025/10/03

REVISED	-
REVISED	-
REVISED	-
REVISED	-

STATE OF ILLINOIS
DEPARTMENT OF TRANSPORTATION

SIGN SCHEDULE

SCALE: NTS SHEET 6 OF 8 SHEETS STA. TO STA.

F.A.I. RTE.	SECTION	COUNTY	TOTAL SHEETS	SHEET NO.
70	Section82-(5,6)RS-2, 60-6RS-2	MADISON & ST. CLAIR	678	241
CONTRACT NO. 76E84				
ILLINOIS		FED. AID PROJECT		

SIGNING SCHEDULE - MADISON COUNTY																					
EXISTING LOCATION		PROPOSED LOCATION		TYPE	ALIGNMENT	SIGN DESIGNATION	DESCRIPTION	EXISTING PANEL DIMENSIONS		PROPOSED PANEL DIMENSIONS		PROPOSED PANEL DIMENSIONS		PROPOSED PANEL AREA	MILEPOST MARKER ASSEMBLY	REMOVE SIGN PANEL ASSEMBLY - TYPE A	REMOVE SIGN PANEL ASSEMBLY - TYPE B	SIGN PANEL - TYPE 1	SIGN PANEL - TYPE 2	WOOD SIGN SUPPORT	TELESCOPING STEEL SIGN SUPPORT
STATION	OFFSET	STATION	OFFSET					WIDTH (IN)	HEIGHT (IN)	WIDTH (IN)	HEIGHT (IN)	WIDTH (FT)	HEIGHT (FT)	(SQ FT)	(EACH)	(EACH)	(EACH)	(SQ FT)	(SQ FT)	(FT)	(FT)
1+55.19	16.4 RT	1+55.19	16.4 RT	PANEL	RAMP 3	R5-I100	IL STANDARD (R5-I100)	48	60	48	60	4	5	20.0			1		20.0	16.0	
1+88.94	31.1 RT	1+88.94	31.1 RT	PANEL	RAMP 3	W13-3	ADVISORY RAMP SPEED	36	48	36	48	3	4	12.0			1		12.0		15.0
1+87.67	14.7 RT	1+87.67	14.7 RT	PANEL	RAMP 3	R8-3a	NO PARKING	48	48	48	48	4	4	16.0			1		16.0		15.0
7+63.12	219.0 RT	7+63.12	219.0 RT	PANEL	RAMP 3	W4-1R	MERGE SIGN	48	48	48	48	4	4	16.0			1		16.0	15.0	
A 284+66.34	1.0 RT	A 284+66.34	1.0 RT	ASSEMBLY	I5570	R3-I101	EXCEPT AUTHORIZED VEHICLES	36	24	36	24	3	2	6.0			1	6.0			16.0
						R3-4	NO U TURN	36	36	36	36	3	3	9.0				9.0			
						R3-4	NO U TURN	36	36	36	36	3	3	9.0				9.0			
						R3-I101	EXCEPT AUTHORIZED VEHICLES	36	24	36	24	3	2	6.0				6.0			
A 289+36.59	1.1 RT	A 289+36.59	1.1 RT	ASSEMBLY	I5570	D10-5	MILE MARKER-EAST 6.8	18	60	18	60	1.5	5	7.5	1		1	7.5			16.0
						D10-5	MILE MARKER-WEST 6.8	18	60	18	60	1.5	5	7.5				7.5			
A 297+01.79	99.8 RT	A 297+01.79	99.8 RT	ASSEMBLY	I5570	R2-1	SPEED LIMIT 65	48	60	48	60	4	5	20.0			1		20.0	19.0	
						R2-I102	MINIMUM 45	48	36	48	36	4	3	12.0					12.0		
A 299+86.64	0.3 RT	A 299+86.64	0.3 RT	ASSEMBLY	I5570	D10-5	MILE MARKER-EAST 7.0	18	60	18	60	1.5	5	7.5	1		1	7.5			16.0
						D10-5	MILE MARKER-WEST 7.0	18	60	18	60	1.5	5	7.5				7.5			
		A 310+42.94	CL	ASSEMBLY	I5570	D10-5	MILE MARKER-EAST 7.2	18	60	18	60	1.5	5	7.5	1		1	7.5			16.0
						D10-5	MILE MARKER-WEST 7.2	18	60	18	60	1.5	5	7.5				7.5			
A 311+01.44	93.1 RT	A 311+01.44	93.1 RT	ASSEMBLY	I5570	M3-1P	NORTH	36	18	36	18	3	1.5	4.5			1	4.5		19.0	
						M3-2P	EAST	36	18	36	18	3	1.5	4.5				4.5			
						M1-1	I-55	36	36	36	36	3	3	9.0				9.0			
						M1-1	I-70	36	36	36	36	3	3	9.0				9.0			
						M3-2P	EAST	36	18	36	18	3	1.5	4.5				4.5			
						M1-4	US 40	36	36	36	36	3	3	9.0				9.0			
A 320+94.65	0.6 RT	A 320+94.65	0.6 RT	ASSEMBLY	I5570	D10-5	MILE MARKER-EAST 7.4	18	60	18	60	1.5	5	7.5	1		1	7.5			16.0
						D10-5	MILE MARKER-WEST 7.4	18	60	18	60	1.5	5	7.5				7.5			
A 331+47.89	0.6 LT	A 331+47.89	0.6 LT	ASSEMBLY	I5570	D10-5	MILE MARKER-EAST 7.6	18	60	18	60	1.5	5	7.5	1		1	7.5			16.0
						D10-5	MILE MARKER-WEST 7.6	18	60	18	60	1.5	5	7.5				7.5			
A 341+91.77	1.4 LT	A 341+91.77	1.4 LT	ASSEMBLY	I5570	D10-5	MILE MARKER-EAST 7.8	18	60	18	60	1.5	5	7.5	1		1	7.5			16.0
						D10-5	MILE MARKER-WEST 7.8	18	60	18	60	1.5	5	7.5				7.5			
A 352+44.78	1.2 LT	A 352+44.78	1.2 LT	ASSEMBLY	I5570	D10-5	MILE MARKER-EAST 8.0	18	60	18	60	1.5	5	7.5	1		1	7.5			16.0
						D10-5	MILE MARKER-WEST 8.0	18	60	18	60	1.5	5	7.5				7.5			
A 358+09.81	0.0	A 358+09.81	0.0	ASSEMBLY	I5570	R3-I101	EXCEPT AUTHORIZED VEHICLES	36	24	36	24	3	2	6.0			1	6.0			16.0
						R3-4	NO U TURN	36	36	36	36	3	3	9.0				9.0			
						R3-4	NO U TURN	36	36	36	36	3	3	9.0				9.0			
						R3-I101	EXCEPT AUTHORIZED VEHICLES	36	24	36	24	3	2	6.0				6.0			
A 362+96.88	0.5 RT	A 362+96.88	0.5 RT	ASSEMBLY	I5570	D10-5	MILE MARKER-EAST 8.2	18	60	18	60	1.5	5	7.5	1		1	7.5			16.0
						D10-5	MILE MARKER-WEST 8.2	18	60	18	60	1.5	5	7.5				7.5			
A 370+04.45	93.7 LT	A 370+04.45	93.7 LT	ASSEMBLY	I5570	R2-1	SPEED LIMIT 65	48	60	48	60	4	5	20.0			1		20.0	19.0	
						R2-I102	MINIMUM 45	48	36	48	36	4	3	12.0					12.0		
A 373+58.41	0.4 RT	A 373+58.41	0.4 RT	ASSEMBLY	I5570	D10-5	MILE MARKER-EAST 8.4	18	60	18	60	1.5	5	7.5	1	1		7.5			16.0
						D10-5	MILE MARKER-WEST 8.4	18	60	18	60	1.5	5	7.5		1		7.5			
A 381+57.25	79.7 LT	A 381+57.25	79.7 LT	ASSEMBLY	I5570	M3-3P	SOUTH	36	18	36	18	3	1.5	4.5			1	4.5		15.5	
						M3-4P	WEST	36	18	36	18	3	1.5	4.5				4.5			
						M1-1	I-55	36	36	36	36	3	3	9.0				9.0			
						M1-1	I-70	36	36	36	36	3	3	9.0				9.0			
A 383+99.67	0.0	A 383+99.67	0.0	ASSEMBLY	I5570	D10-5	MILE MARKER-EAST 8.6	18	60	18	60	1.5	5	7.5	1	1		7.5			16.0
						D10-5	MILE MARKER-WEST 8.6	18	60	18	60	1.5	5	7.5		1		7.5			
A 389+52.24	86.9 RT	A 389+52.24	86.9 RT	PANEL	I5570	W13-2W13-3	ADVISORY EXIT/RAMP SPEED	36	48	36	48	3	4	12.0			1		12.0	15.0	
A 390+18.66	76.5 LT	A 390+18.66	76.5 LT	PANEL	I5570	W4-1R	MERGE SIGN	48	48	48	48	4	4	16.0			1		16.0		
TOTAL															16	25	54	759	416	276	697

MODEL: S\MODEL\NAMES
FILE NAME: D876E84-I557\ssht-Sgn-Sch-07.dgn



USER NAME = jacobspw18ics01\$	DESIGNED -	REVISED -
	DRAWN -	REVISED -
PLOT SCALE = 0.16666667' / in.	CHECKED -	REVISED -
PLOT DATE = 10/2/2025	DATE - 2025/10/03	REVISED -

STATE OF ILLINOIS
DEPARTMENT OF TRANSPORTATION

SIGN SCHEDULE			
SCALE: NTS	SHEET 7 OF 8 SHEETS	STA.	TO STA.

F.A.I. RTE.	SECTION	COUNTY	TOTAL SHEETS	SHEET NO.
70	Section82-(5,6)RS-2, 60-6RS-2	MADISON & ST. CLAIR	678	242
CONTRACT NO. 76E84				
ILLINOIS		FED. AID PROJECT		

SIGNING SCHEDULE (GUIDE SIGNS) - ST CLAIR COUNTY																				
EXISTING LOCATION		PROPOSED LOCATION		ALIGNMENT	DESCRIPTION	EXISTING PANEL DIMENSIONS		PROPOSED PANEL DIMENSIONS		SIGN PANEL - TYPE 2	REMOVE SIGN PANEL - TYPE 2	SIGN PANEL - TYPE 3	REMOVE SIGN PANEL - TYPE 3	WOOD SIGN SUPPORT	TUBULAR STEEL SIGN SUPPORT - BREAKAWAY	STRUCTURAL STEEL SIGN SUPPORT - BREAKAWAY	CONCRETE FOUNDATIONS	REMOVE GROUND MOUNTED SIGN SUPPORT	REMOVE CONCRETE FOUNDATION - GROUND MOUNT	TRANSFER SERVICE SIGN
STATION	OFFSET	STATION	OFFSET			WIDTH (FT)	HEIGHT (FT)	WIDTH (FT)	HEIGHT (FT)	SQ FT	SQ FT	SQ FT	SQ FT	FT	POUND	POUND	CU YD	EACH	EACH	EACH
91+06.31	81 RT	91+06.31	81 RT	I55-SB	EXIT 2, TO IL-3, FAIRMONT CITY BLDV, 3/4 MILE	14.5	17.5	14.5	17.5			253.75	253.75							
14+24.68	15 LT	14+24.68	15 LT	RAMP K	I-64 EAST, LOUISVILLE, RAMP SPEED 25 MPH	16	10	16.0	10.0			160.00	160.00							
14+24.68	15 LT	14+24.68	15 LT	RAMP K	ILLINOIS 3 NORTH, ST CLAIR AVE	15.5	10	15.5	10.0			155.00	155.00							
63+10.10	17 LT	63+10.10	17 LT	I55 70	LEFT EXIT 3A, I-64 EAST IL-3 NORTH, LOUISVILLE, ST CLAIR AVE, 25 MPH	15.5	19	15.5	19.0			294.50	294.50							
63+10.10	17 LT	63+10.10	17 LT	I55 70	I-64 US-40 WEST, I-55 IL3 GREAT RIVER ROAD SOUTH, ST LOUIS	13.5	16	13.5	16.0			216.00	216.00							
66+64.34	103 LT	66+64.34	103 LT	I55 70	EXIT 3C	9	5	9.0	5.0			45.00	45.00	34						
71+19.34	376 RT	71+19.34	376 RT	I55-NB	EXIT 4, GRANITE CITY FAIRMOUNT CITY 3/4 MILES	17	14.5	17.0	14.5			246.50	246.50			4257.9	6.69	3	3	
72+70.15	32 LT	72+70.15	32 LT	I-55 70	LOUISVILLE 1/4 MILE	12.5	16.5	12.5	16.5			206.25	206.25							
72+70.15	32 LT	72+70.15	32 LT	I-55 70	WEST 40 SOUTH 3 ILLINOIS ST LOUIS	13.5	18.5	13.5	18.5			249.75	249.75							
72+70.15	32 LT	72+70.15	32 LT	I-55 70	EXIT 3B, I-70 WEST, STL AIRPORT, KANSAS CITY	16.5	12.5	16.5	15.0			247.50	206.25							
72+70.15	32 LT	72+70.15	32 LT	I-55 70	EXIT 3C, EXCHANGE AVE	12	15.5	12.0	15.5			186.00	186.00							
79+45.80	71 RT	79+45.80	71 RT	I55-NB	WORLD WIDE TECHNOLOGY RACEWAY EXIT 4	12	9	12.0	9.0			108.00	108.00			639.36	1.4	2	2	
87+91.50	33 LT	87+91.50	33 LT	I55-NB	EXIT 4, I-55 GREAT RIVER ROAD NORTH, I-70 US-40 EAST, CHICAGO, INDIANPOLIS	44	18	44.0	18.0			806.25	806.25							
92+45.67	39 RT	92+45.67	39 RT	I55 70	EXIT 4, I-55 GREAT RIVER ROAD NORTH, I-70 US-40 EAST, CHICAGO, INDIANPOLIS	28.5	14.5	44.0	18.0			806.25	690.75							
					IL-203, GRANITE CITY, FAIRMONT CITY, EXIT ONLY	18.5	15.0													
93+09.73	34 LT	93+09.73	34 LT	I55 70	LEFT EXIT 3A, I-64 EAST IL-3 NORTH, LOUISVILLE, 3/4 MILE	12.5	16.5	12.5	16.5			206.25	206.25							
93+09.73	34 LT	93+09.73	34 LT	I55 70	I-64 US-40 I-44 WEST, I-55 IL3 GREAT RIVER ROAD SOUTH, ST LOUIS	13.5	18.5	13.5	18.5			249.75	249.75							
93+09.73	34 LT	93+09.73	34 LT	I55 70	EXIT 3B, I-70 WEST, STL AIRPORT, KANSAS CITY, 1/2 MILE	16.5	14.5	16.5	17.0			280.50	239.25							
93+09.73	34 LT	93+09.73	34 LT	I55 70	EXIT 3C, EXCHANGE AVE, 1/2 MILE	12	14.5	12.0	14.5			174.00	174.00							
		94+92.14	56 RT	I55 70	EXIT 4	7	5	6.5	5.0			32.50	32.50	34						
97+99.72	108 LT			I55 70	EXIT 3C NORTH 55 EAST 70	12	11						132.00					2	2	
100+09.05	18 RT	100+09.05	18 RT	IL203-NB	ILLINOIS 203 NORTH GRANITE CITY	16.5	10	16.5	10.0			165.00	165.00							
100+09.05	18 RT	100+09.05	18 RT	IL203-NB	ILLINOIS 203, SOUTH, FAIRMONT CITY	20	7.5	20.0	7.5			150.00	150.00							
102+06.05	60 LT			I5570- WB	EAST ST LOUIS NEXT 4 EXITS	15	5						75.00					2	2	
105+49.65	38 LT	105+49.65	38 LT	I5570- WB	RIVERBOAT CASINO EXIT 2A	13.5	7	13.5	7.0			94.50	94.50			678.96	1.4	2	2	
16+71.34	109 RT	16+71.34	109 RT	RAMP A	FAIRMOUNT CITY/EAST ST LOUIS	9	3.5	9.0	3.5			31.50	31.50			473.55	1.4	2	2	
113+87.09	49 LT			IL203-SB	TO 55 NORTH 70 EAST EXIT 3C	12	11						132.00					2	2	
		111+86.76	35 LT	I5570- WB	EXIT 4A	9	5	9.0	5.0			45.00	45.00	34						
0+53.03	77 LT	0+53.03	77 LT	RAMP B	203 NORTH GRANITE CITY	15.5	7.5	15.5	7.5			116.25	116.25			870.98	2.36	2	2	
1+97.12	6 LT	1+97.12	6 LT	RAMP B	NORTH 55. EAST 70, CHICAGO	15.5	9.5	17.0	9.5			161.50	147.25							
1+59.62	0	1+59.62	0	RAMP D	SOUTH 55, WEST 70, ST LOUIS EXIT ONLY	14.5	10.5	14.5	10.5			152.25	152.25							
1+59.62	0	1+59.62	0	RAMP D	NORTH 55. EAST 70, CHICAGO	15.5	9.5	17.0	9.5			161.50	147.25							
10+00.11	150 LT	10+02.11	154 LT	RAMP C	CHICAGO 1/4 MILE	12	11.5	20.0	14.0			280.00	138.00			2470.05	4.46	2	2	
125+86.31	9 RT	125+86.31	9 RT	IL203-SB	I55,I70,CHICAGO	14	7.5	25.5	14.0			357.00	105.00							
125+86.31	9 RT	125+86.31	9 RT	IL203-SB	I55,I70, ST LOUIS	15.5	10	19.5	12.5			243.75	155.00							
1+53.14	4 RT	1+53.14	4 RT	RAMP E	SOUTH 55 WEST 70 ST LOUIS EXIT ONLY(EXISTING OVERHEAD SIGNS)	14.5	10.5	14.5	10.5			152.25	152.25							
116+04.59	56 LT	117+68.75	134 LT	I55 70	EXIT 4A, SOUTH, COLLINSVILLE RD	21	10	21.0	10.0			210.00	210.00			928.46	2.54			
116+04.59	56 LT	123+70.64	119 LT	I55 70	I70 WEST 3/4. EXCHANGE AVE 3/4, I64 1	11.5	4.5	11.5	4.5			51.75	51.75			534.15	1.4			
		128+04.78	72 LT	I55 70	EXIT 4B	9	5	9.0	5.0			45.00	45.00	34						
129+82.46	51 LT	129+82.46	51 LT	I55 70	EXIT 4A, ILLINOIS 203 SOUTH, COLLINSVILLE RD 1/2 MILE	17.5	12	17.5	12.0			210.00	210.00					2	2	
129+82.46	51 LT	129+82.46	51 LT	I55 70	EXIT 4B, ILLINOIS 203 NORTH, GRANITE CITY	19	10	19.0	10.0			190.00	190.00							
A 166+47.21	85 RT	A 166+47.21	85 RT	I55 70	ATTRACTIONS: EXIT 6	15	8	15.0	7.5			112.50	112.50			655	1.4	2	2	
A 172+53.35	97 LT	A 172+53.35	97 LT	I55 70	EXIT 4B GAS-FOOD EXIT 4A LODGING	10	7.5	10.0	7.5			75.00	75.00			579.15	1.4	2	2	
A 174+88.35	93 RT	A 174+98.35	93 RT	I55 70	GAS EXIT 6: LODGING EXIT 6	15	6	20.0	12.0			240.00	180.00			1915.2	4.18	2	2	4
A 179+55.51	101LT	A 179+55.51	101LT	I55 70	EXIT 4B GRANITE CITY 1/2 MILE	15.5	12	15.5	12.0			186.00	186.00			2135.6	4.18	2	2	
A 183+98.65	97 RT	A 183+98.65	97 RT	I55 70	ILLINOIS 111, INDIANAPOLIS 235 CHICAGO 286	11.5	5	11.5	5.0			57.50	57.50			811.8	1.4	2	2	
A 186+48.00	95 LT	A 186+48.00	95 LT	I55 70	WORLD WIDE TECHNOLOGY RACEWAY EXIT 4	12	9	12.0	9.0			108.00	108.00			1390.74	2.82	2	2	
A 195+92.37	38 LT	A 195+92.37	38 LT	I55 70	EXIT 3A 64 EAST LOUISVILLE 2 MILES	12.5	14	12.5	16.5			206.25	175.00							

MODEL: S/MODEL.NAMES
FILE NAME: D876E84-1557\esh-SgnSch-r-08.dgn



USER NAME = jacobspw18ics03\$	DESIGNED -	REVISED -
	DRAWN -	REVISED -
PLOT SCALE = 0.16666667' / in.	CHECKED -	REVISED -
PLOT DATE = 10/2/2025	DATE - 2025/10/03	REVISED -

STATE OF ILLINOIS
DEPARTMENT OF TRANSPORTATION

SIGN SCHEDULE			
SCALE: NTS	SHEET 8 OF 8 SHEETS	STA.	TO STA.

F.A.I. RTE.	SECTION	COUNTY	TOTAL SHEETS	SHEET NO.
70	Section82-(5,6)RS-2, 60-6RS-2	MADISON & ST. CLAIR	678	243
CONTRACT NO. 76E84				
ILLINOIS		FED. AID PROJECT		


SIGNING SCHEDULE (GUIDE SIGNS) - ST CLAIR COUNTY																				
EXISTING LOCATION		PROPOSED LOCATION		ALIGNMENT	DESCRIPTION	EXISTING PANEL DIMENSIONS		PROPOSED PANEL DIMENSIONS		SIGN PANEL - TYPE 2	REMOVE SIGN PANEL - TYPE 2	SIGN PANEL - TYPE 3	REMOVE SIGN PANEL - TYPE 3	WOOD SIGN SUPPORT	TUBULAR STEEL SIGN SUPPORT - BREAKAWAY	STRUCTURAL STEEL SIGN SUPPORT - BREAKAWAY	CONCRETE FOUNDATIONS	REMOVE GROUND MOUNTED SIGN SUPPORT	REMOVE CONCRETE FOUNDATION - GROUND MOUNT	TRANSFER SERVICE SIGN
STATION	OFFSET	STATION	OFFSET			WIDTH (FT)	HEIGHT (FT)	WIDTH (FT)	HEIGHT (FT)	SQ FT	SQ FT	SQ FT	SQ FT	FT	POUND	POUND	CU YD	EACH	EACH	EACH
A 195+92.37	38 LT	A 195+92.37	38 LT	I55 70	EXIT 3C B KANSAS CITY EXCHANGE AVE 2 MILES	21.5	14.5	17.5	16.5			288.75	311.75							
A 196+54.83	103 RT	A 196+54.83	103 RT	I55 70	EXIT 6 WOOD RIVER WASHINT ON PARK 1 MILE	20.5	14.5	20.5	14.5			297.25	297.25					3	3	
A 209+48.78	102 LT	A 209+48.78	102 LT	I55 70	EXIT 4 B-A GRANITE CITY COLLINSVILLE RD 1 MILE	17.5	14.5	17.5	14.5			253.75	253.75			2958.3	4.46	2	2	
A 211+64.49	94 RT	A 211+64.49	94 RT	I55 70	HORSESHOE LAKE STATE PARK : CAHOKIA MOUNDS HISTORIC SITE EXIT 6	16.5	12	16.5	12.0			198.00	198.00			2134.46	4.18	2	2	
A 220+59.49	90 LT	A 220+64.41	87 LT	I55 70	ST CLAIR COUNTY	5.5	3	5.5	3.0	16.50	16.50				176.8		0.7	2	2	
TOTAL										17	17	9764	9326	136	177	23434	46	42	42	4

SIGNING SCHEDULE (GUIDE SIGNS) - MADISON COUNTY																				
EXISTING LOCATION		PROPOSED LOCATION		ALIGNMENT	DESCRIPTION	EXISTING PANEL DIMENSIONS		PROPOSED PANEL DIMENSIONS		SIGN PANEL - TYPE 2	REMOVE SIGN PANEL - TYPE 2	SIGN PANEL - TYPE 3	REMOVE SIGN PANEL - TYPE 3	WOOD SIGN SUPPORT	TUBULAR STEEL SIGN SUPPORT - BREAKAWAY	STRUCTURAL STEEL SIGN SUPPORT - BREAKAWAY	CONCRETE FOUNDATIONS	REMOVE GROUND MOUNTED SIGN SUPPORT	REMOVE CONCRETE FOUNDATION - GROUND MOUNT	TRANSFER SERVICE SIGN
STATION	OFFSET	STATION	OFFSET			WIDTH (FT)	HEIGHT (FT)	WIDTH (FT)	HEIGHT (FT)	SQ FT	SQ FT	SQ FT	SQ FT	FT	POUND	POUND	CU YD	EACH	EACH	EACH

A 222+79.17	88 RT	A 222+84.17	86.8 RT	I55 70	MADISON COUNTY	5.5	3	5.5	3.0	16.50	16.50				179.8		0.7	2	2	
A 226+58.25	103 RT	A 226+58.25	103 RT	I55 70	EXIT 6 WOOD RIVER WASHINT ON PARK 1/2 MILE	20.5	14.5	20.5	14.5			297.25	297.25					3	3	
A 232+47.22	97 RT	A 232+47.22	97 RT	I55 70	PONTOON BEACH FAIRMONT CITY EXIT 6	15.0	7.0	15.0	7.0			105.00	105.00			859.32	2.36	2	2	
A 239+36.82	99 RT	A 239+36.82	99 RT	I55 70	GREAT RIVER ROAD EXIT 6	12	9.5	12.0	9.5			114.00	114.00			1644.9	3.8	2	2	
A 241+46.69	77 RT	A 241+46.69	77 RT	I55 70	EXIT 6 WITH LOGO	2.5	5	2.5	5	12.5	12.5			17						
A 250+29.09	103 RT	A 250+29.09	103 RT	I55 70	EXIT 6 WOOD RIVER WASHINT ON PARK	20.5	15.5	20.5	15.5			317.75	317.75					3	3	
A 254+77.92	111 RT	A 254+77.92	111 RT	I55 70	ATTRACTIONS	15.0	6.0	15.0	6.0			90.00	90.00			682.56	1.4	2	2	
A 256+14.66	74 RT	A 256+14.66	74 RT	I55 70	EXIT 6	6.5	5	6.5	5.0			32.50	32.50	34						
6+96.12	36 RT	6+96.12	36 RT	RAMP 4	LODGING	20	6	20.0	6.0			120.00	120.00			817.08	2.36	2	2	3
8+97.04	37 RT	8+97.04	37 RT	RAMP 4	HORSESHOE LAKE STATE PARK : CAHOKIA MOUNDS HISTORIC SITE	16	7	16.0	7.0			112.00	112.00			465.6	1.4	2	2	
11+45.71	29 RT	11+45.71	29 RT	RAMP 4	WOOD RIVER PANTOON BEACH: WASHINGTON PARK FAIRMONT CITY	14.5	7.5	14.5	7.5			108.75	108.75			1184.04	2.54	2	2	
13+96.25	46 RT	13+96.25	46 RT	RAMP 4	GAS	20	6	20.0	6.0			120.00	120.00			970.2	2.36	2	2	1
15+89.50	40 LT	15+89.50	40 LT	RAMP 4	I55, I70, CHICAGO	12.5	7.5	15.0	9.5			142.50	95.00			888.8	2.36	2	2	
0+66.63	109 RT	0+62.63	97 RT	RAMP 3	I55, I70, ST LOUIS, I55, I70, CHICAGO	13	15	16.5	17.0			280.50	195.00			2693.25	4.46	2	2	
0+39.61	106 RT	0+40.00	96 RT	RAMP 1	I55, I70, CHICAGO, I55, I70, ST LOUIS	13.5	15	16.5	17.0			280.50	202.50			2726.1	4.46	2	2	
12+47.93	43 LT	12+48.00	35.9 LT	RAMP 2	ST LOUIS	12.5	7.6	16.0	7.5			120.00	93.75			672.66	1.4	2	2	
11+30.44	35 RT	11+30.44	35 RT	RAMP 2	GAS	20	6	20.0	6.0			120.00	120.00			870.98	2.36	2	2	1
9+89.10	30 RT	9+89.10	30 RT	RAMP 2	WASHINGTON PARK FAIRMONT CITY: WOOD RIVER PONTOON BEACH	14.5	7.5	14.5	7.5			108.75	108.75			931.04	2.36	2	2	
7+86.93	40 RT	7+86.93	40 RT	RAMP 2	HORSESHOE LAKE STATE PARK	12	3.5	12.0	3.5			42.00	42.00			617.1	1.4	2	2	
6+46.39	26 LT	6+46.39	26 LT	RAMP 2	EXIT 6	6.5	5	6.5	5.0			32.50	32.50	34						
5+91.69	42 RT	5+91.69	42 RT	RAMP 2	LODGING	20	6	20.0	6.0			120.00	120.00			657.36	2.36	2	2	3
A 276+78.20	117 LT	A 276+78.20	117 LT	I55 70	ATTRACTIONS	15	6	15.0	6.0			90.00	90.00			682.56	1.4	2	2	
A 280+69.24	103 LT	A 280+69.24	103 LT	I55 70	EXIT 6 WOOD RIVER WASHINT ON PARK	20.5	15.5	20.5	15.5			317.75	317.75					3	3	
A 290+88.79	99 LT	A 290+78.79	96 LT	I55 70	GREAT RIVER ROAD NORTH EXIT 6 SOUTH EXIT 1	13.5	12.5	16.5	10.0			165.00	168.75			1467.6	3.8	2	2	
A 294+46.33	105 RT	A 294+46.33	105 RT	I55 70	EXIT 10 INTERSTATE 270 MEMPHIS 2 MILES	21.5	17	21.5	17.0			365.50	365.50			5889.15	8.92	4	4	
A 297+05.49	98 LT	A 297+05.49	98 LT	I55 70	PONTOON BEACH FAIRMONT CITY EXIT 6	15	7	15.0	7.0			105.00	105.00			859.32	2.36	2	2	
A 308+56.57	102 LT	A 308+56.57	102 LT	I55 70	EXIT 6 WOOD RIVER WASHINT ON PARK 1/2 MILE	20.5	14.5	20.5	14.5			297.25	297.25					3	3	
A 319+01.00	95 LT	A 319+01.00	95 LT	I55 70	HORSESHOE LAKE STATE PARK EXIT 6	17.5	7	17.5	7.0			122.50	122.50			958.32	2.36	2	2	
A 329+01.89	85 LT	A 328+91.89	82 LT	I55 70	GAS EXIT 6: LODGING EXIT 6	15	12	20.0	12.0			240.00	180.00			1964.6	4.18	2	2	4
A 335+55.54	102 LT	A 335+55.54	102 LT	I55 70	EXIT 6 WOOD RIVER WASHINT ON PARK 1 MILE	20.5	14.5	20.5	14.5			297.25	297.25					3	3	
A 339+53.74	100 RT	A 339+53.74	100 RT	I55 70	EXIT 9 BLACK LANE 1 MILE	14	8	14.0	8.0			112.00	112.00			1274	2.54	2	2	
A 344+51.33	79 LT	A 344+51.33	79 LT	I55 70	ATTRACTIONS EXIT 6	15	7.5	15.0	7.5			112.50	112.50			687.6	1.4	2	2	
A 347+18.40	58 RT	A 347+36.15	82 RT	I55 70	EXIT 10 INTERSTATE 270 MEMPHIS 1 MILE	21.5	17	21.5	17.0			365.50	365.50			3277.5	6.27			
A 356+57.62	100 RT	A 356+57.62	100 RT	I55 70	CAHOKIA MOUNDS HISTORIC SITE OUR LADY OF THE SNOW SHRINE	16	13.5	16.0	13.5			216.00	216.00			2289.12	4.18	2	2	
A 359+08.81	100 LT	A 359+08.81	100 LT	I55 70	ILLINOIS 111 EAST ST LOUIS ST LOIUIS	11	5	11.0	5.0			55.00	55.00			1018.16	2.36	2	2	
A 369+46.71	97 RT	A 369+46.71	97 RT	I55 70	EXIT 9 BLACK LANE 1/2 MILE	13.5	8	13.5	8.0			108.00	108.00			953.04	2.36	2	2	
TOTAL										29	29	5634	5340	85	180	38002	80	71	71	12

SIGNING SYMBOL LEGEND

W	WOOD POST SIGN
	TELESCOPING STEEL POST SIGN
	LIGHT POLE MOUNTED SIGN
	GROUND MOUNTED GUIDE SIGN (GREEN/WHITE, BROWN/WHITE AND BLUE WHITE)
	OVERHEAD GUIDE SIGN (SIMPLE SPAN)
	OVERHEAD GUIDE SIGN (CANTILEVER)
	DYNAMIC MESSAGE SIGN

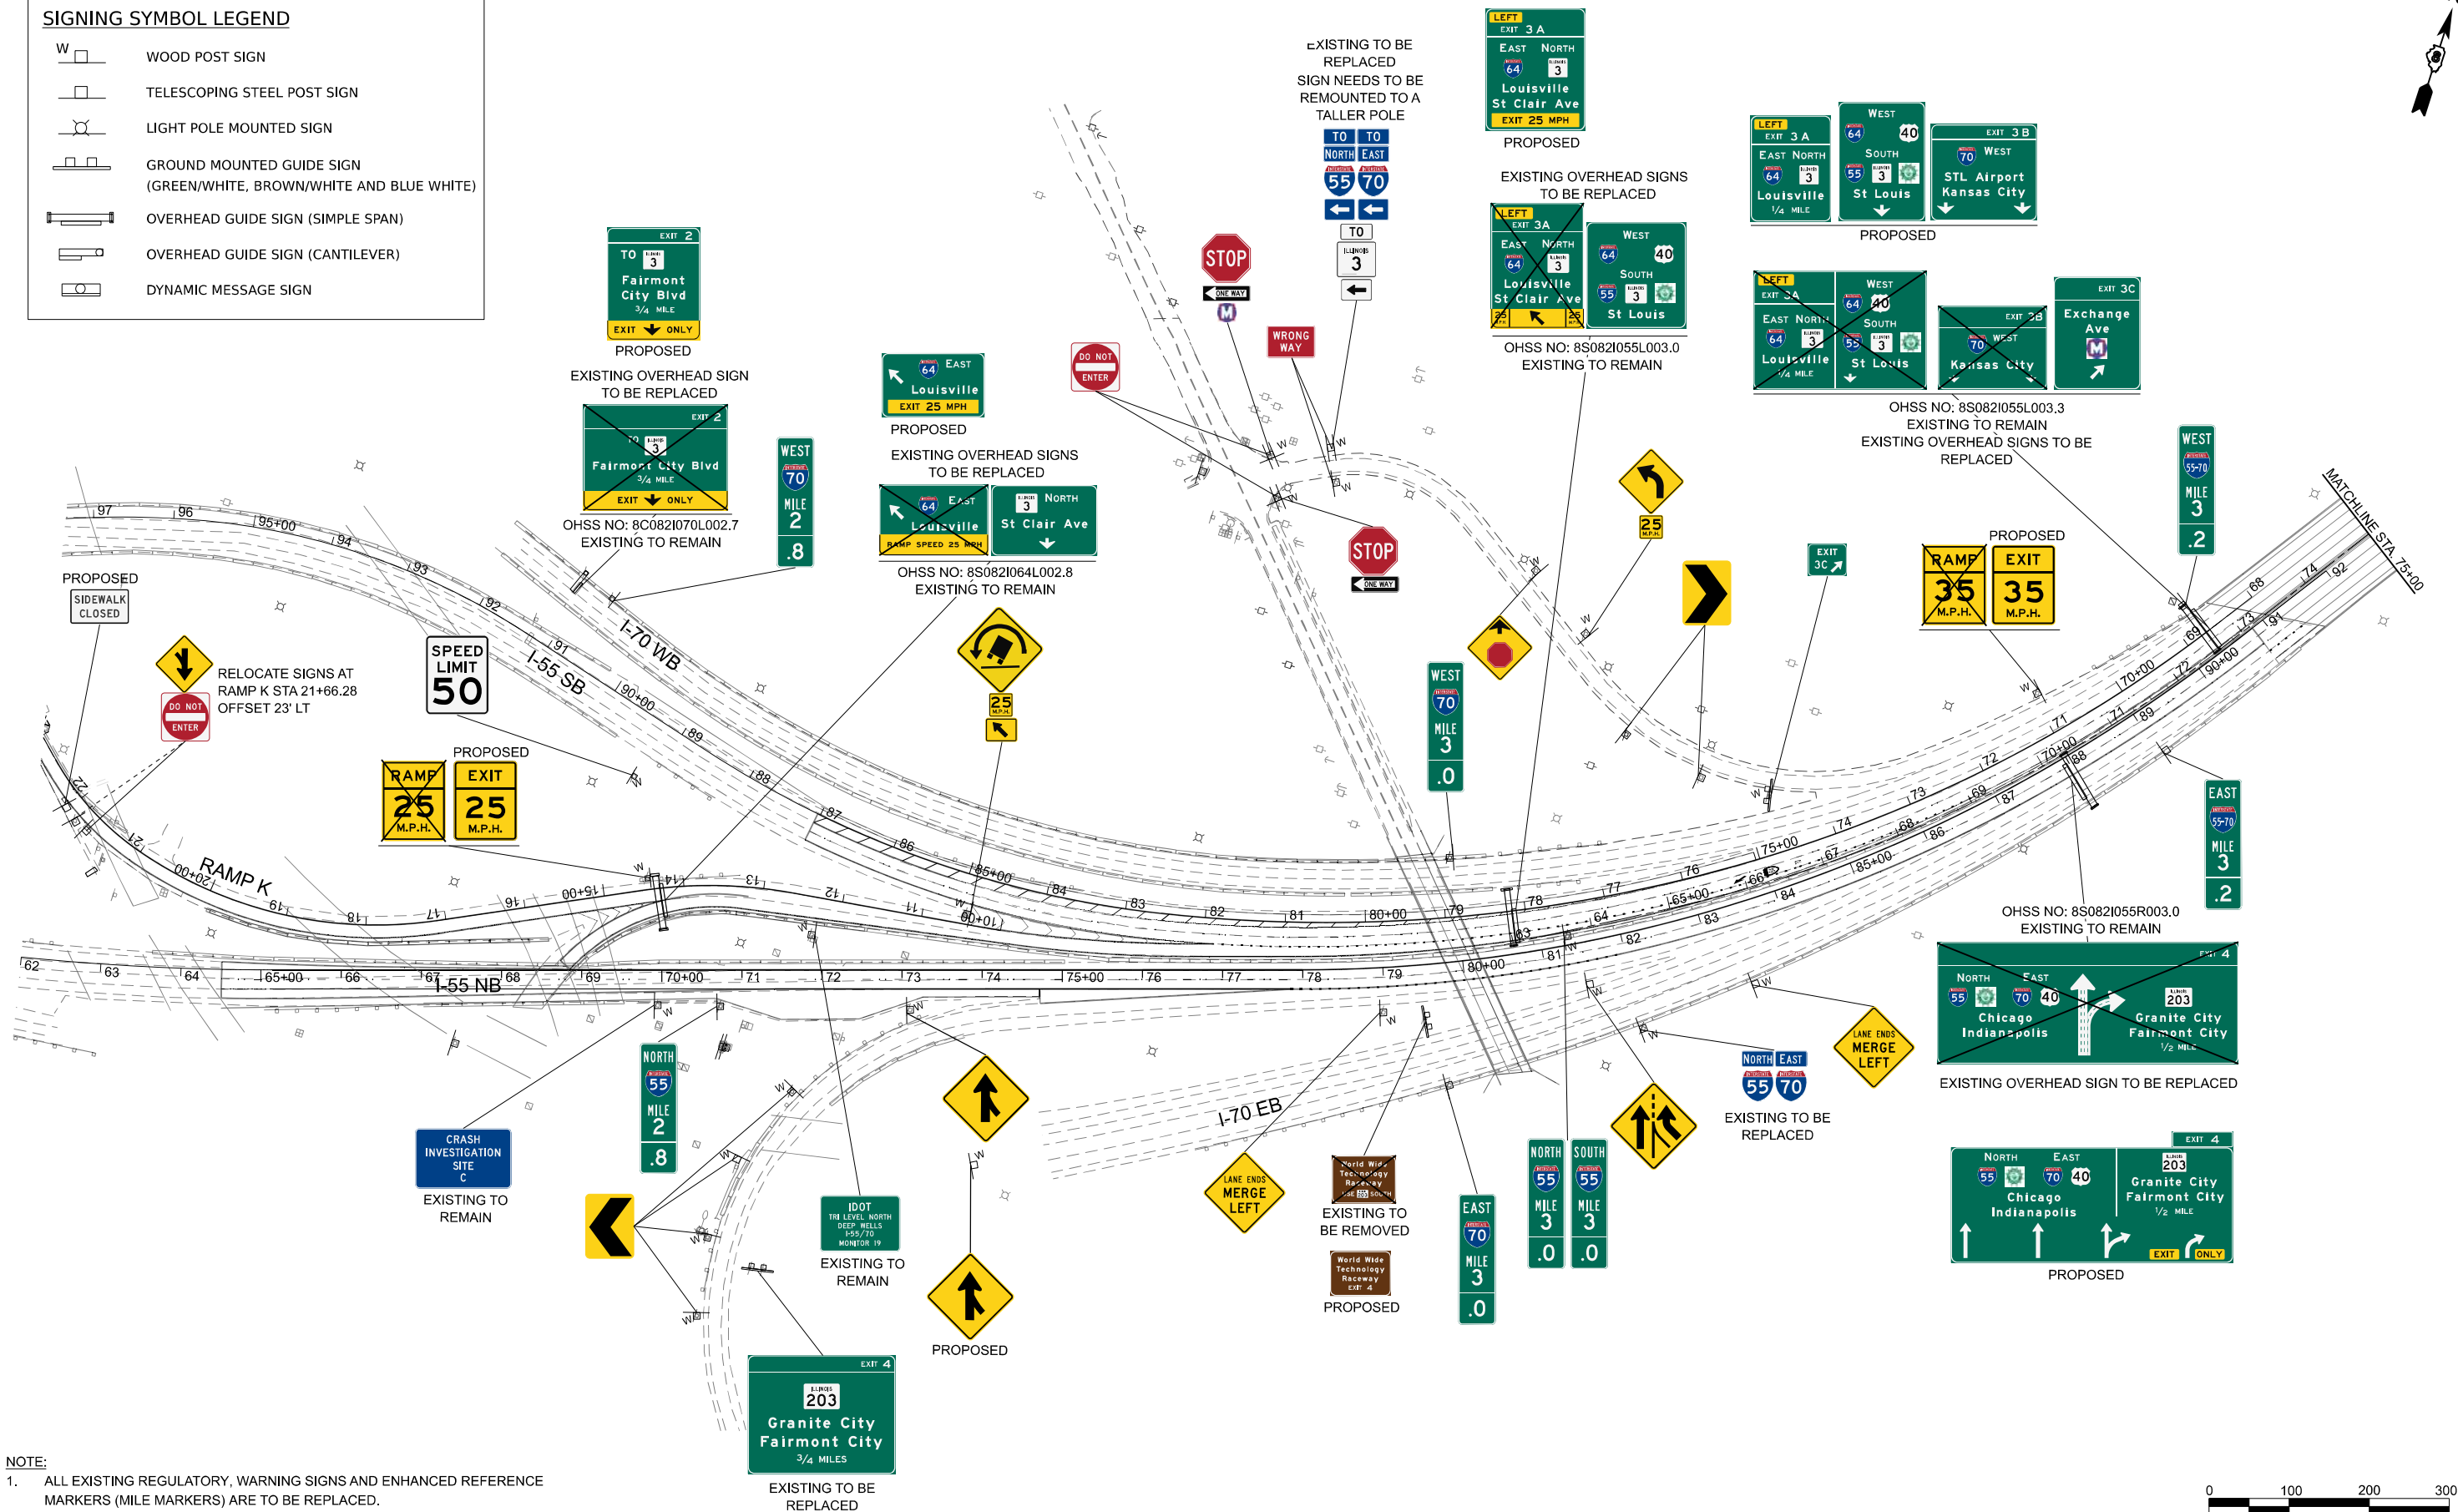

NOTE:

- ALL EXISTING REGULATORY, WARNING SIGNS AND ENHANCED REFERENCE MARKERS (MILE MARKERS) ARE TO BE REPLACED.
- RED REFLECTIVE STRIPS MUST BE ON POSTS FOR "WRONG WAY" AND "DO NOT ENTER" SIGNS.



USER NAME	= jacobspw18ics03\$
DESIGNED	-
DRAWN	-
CHECKED	-
DATE	- 2025/10/03
PLOT SCALE	= 0.16666667" / in.
PLOT DATE	= 10/2/2025


REVISED	-
REVISED	-
REVISED	-
REVISED	-

STATE OF ILLINOIS
DEPARTMENT OF TRANSPORTATION

SIGN LOCATIONS

SCALE: NTS SHEET 1 OF 12 SHEETS STA. TO STA.

F.A.I. RTE.	SECTION	COUNTY	TOTAL SHEETS	SHEET NO.
70	Section 82-(5,6)RS-2, 60-6RS-2	MADISON & ST. CLAIR	678	244
CONTRACT NO. 76E84				
ILLINOIS FED. AID PROJECT				

 

SIGNING SYMBOL LEGEND

- W WOOD POST SIGN
- TELESCOPING STEEL POST SIGN
- LIGHT POLE MOUNTED SIGN
- GROUND MOUNTED GUIDE SIGN
(GREEN/WHITE, BROWN/WHITE AND BLUE WHITE)
- OVERHEAD GUIDE SIGN (SIMPLE SPAN)
- OVERHEAD GUIDE SIGN (CANTILEVER)
- DYNAMIC MESSAGE SIGN



PROPOSED




EXISTING OVERHEAD SIGNS TO BE REPLACED

OHSS NO: 8S0821055L003.6
EXISTING TO REMAIN

EXISTING TO BE REMOVED

EXISTING TO BE REMOVED

EXISTING TO BE REMOVED

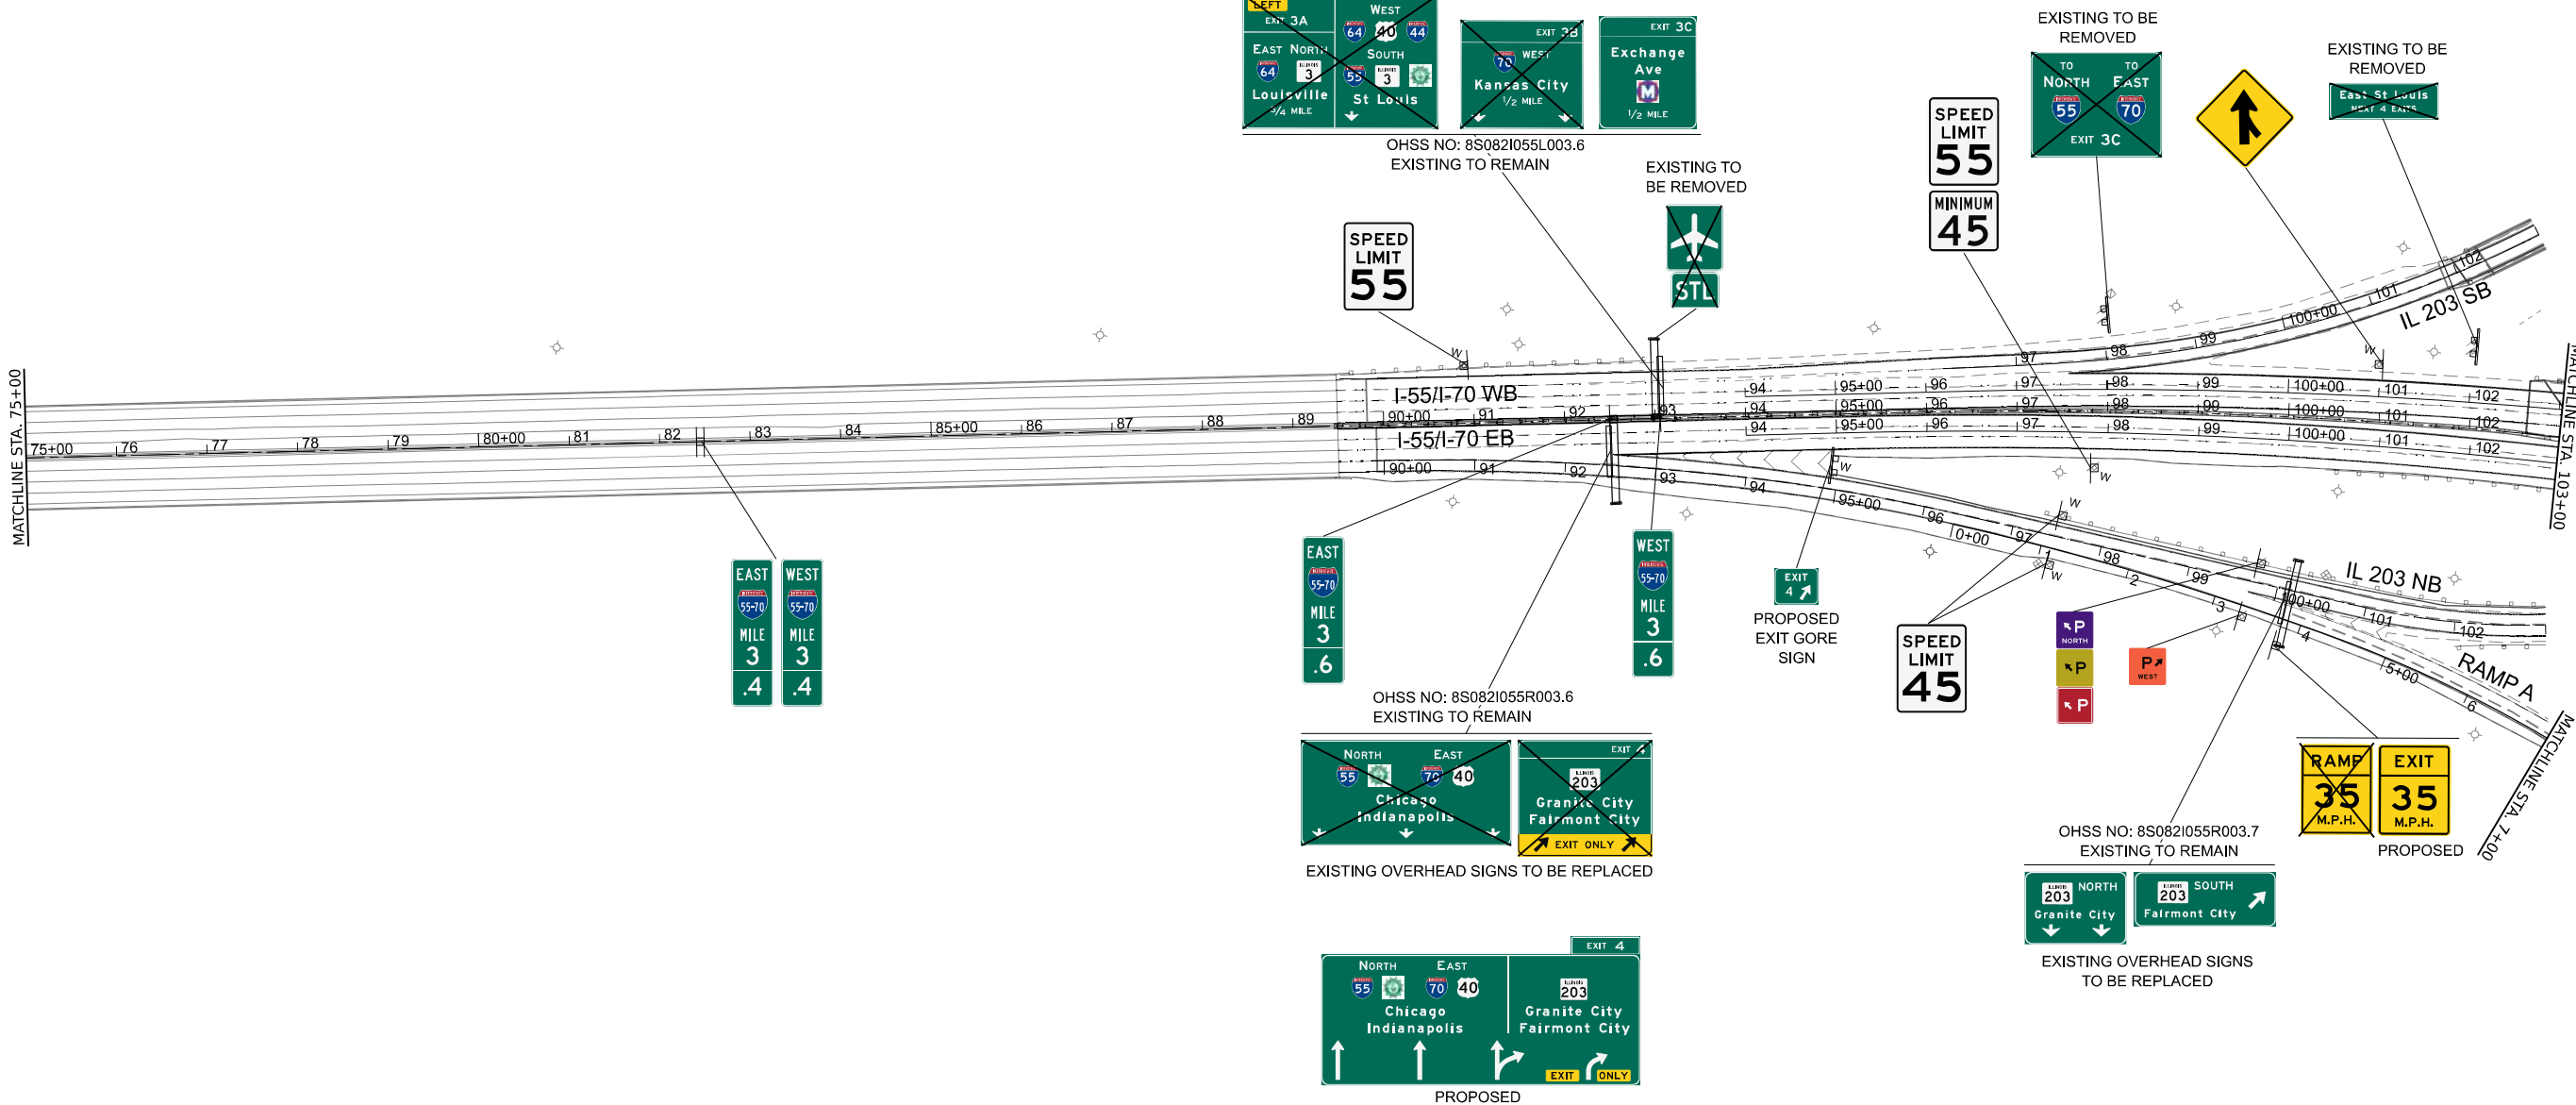

NOTE:

- ALL EXISTING REGULATORY, WARNING SIGNS AND ENHANCED REFERENCE MARKERS (MILE MARKERS) ARE TO BE REPLACED.
- RED REFLECTIVE STRIPS MUST BE ON POSTS FOR "WRONG WAY" AND "DO NOT ENTER" SIGNS.



MODEL: S:\MODEL\NAMES
FILE NAME: D878E84-15570-Sht-SgnPh-02.dgn



USER NAME = jacobspw18ics03\$	DESIGNED -	REVISED -
PLOT SCALE = 0.16666667" / in.	DRAWN -	REVISED -
PLOT DATE = 10/2/2025	CHECKED -	REVISED -
DATE = 2025/10/03	DATE -	REVISED -

STATE OF ILLINOIS
DEPARTMENT OF TRANSPORTATION

SIGN LOCATIONS

SCALE: NTS SHEET 2 OF 12 SHEETS STA. TO STA.

F.A.I. RTE.	SECTION	COUNTY	TOTAL SHEETS	SHEET NO.
70	Section82-(5,6)RS-2, 60-6RS-2	MADISON & ST. CLAIR	678	245
CONTRACT NO. 76E84				
ILLINOIS FED. AID PROJECT				

SIGNING SYMBOL LEGEND

W

WOOD POST SIGN

TELESCOPING STEEL POST SIGN

LIGHT POLE MOUNTED SIGN

GROUND MOUNTED GUIDE SIGN
(GREEN/WHITE, BROWN/WHITE AND BLUE WHITE)

OVERHEAD GUIDE SIGN (SIMPLE SPAN)

OVERHEAD GUIDE SIGN (CANTILEVER)

DYNAMIC MESSAGE SIGN

NOTE:

- ALL EXISTING REGULATORY, WARNING SIGNS AND ENHANCED REFERENCE MARKERS (MILE MARKERS) ARE TO BE REPLACED.
- RED REFLECTIVE STRIPS MUST BE ON POSTS FOR "WRONG WAY" AND "DO NOT ENTER" SIGNS.

MODEL: S\MODEL\NAMES
FILE NAME: D876E84-15570-Shr-SgnPlt-04.dgn

USER NAME	= jacobspw18lcs01\$	DESIGNED	-	REVISED	-
		DRAWN	-	REVISED	-
PLOT SCALE	= 0.16666667" / in.	CHECKED	-	REVISED	-
PLOT DATE	= 10/2/2025	DATE	= 2025/10/03	REVISED	-

STATE OF ILLINOIS
DEPARTMENT OF TRANSPORTATION

SIGN LOCATIONS

SCALE: NTS SHEET 4 OF 12 SHEETS STA. TO STA.

F.A.I. RTE.	SECTION	COUNTY	TOTAL SHEETS	SHEET NO.
70	Section82-(5,6)RS-2, 60-6RS-2	MADISON & ST. CLAIR	678	247
CONTRACT NO. 76E84				
ILLINOIS FED. AID PROJECT				

SIGNING SYMBOL LEGEND

- W



WOOD POST SIGN
- 

TELESCOPING STEEL POST SIGN
- 

LIGHT POLE MOUNTED SIGN
- 

GROUND MOUNTED GUIDE SIGN
(GREEN/WHITE, BROWN/WHITE AND BLUE WHITE)
- 

OVERHEAD GUIDE SIGN (SIMPLE SPAN)
- 

OVERHEAD GUIDE SIGN (CANTILEVER)
- 

DYNAMIC MESSAGE SIGN



PROPOSED



EXISTING OVERHEAD SIGNS
TO BE REPLACED


OHSS NO: 8S0821055L005.0
EXISTING TO REMAIN



EXISTING TO BE REPLACED



OHSS (DMS) NO: 8F0821055L005.2
EXISTING DYNAMIC MESSAGE
SIGN TO REMAIN

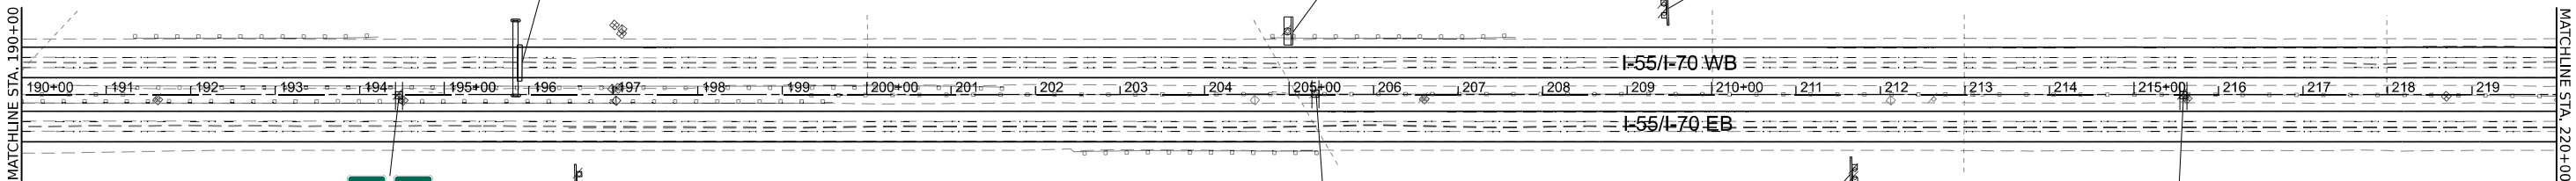

EXISTING TO BE REPLACED



EXISTING SIGN TO
BE REPLACED



NOTE:

- ALL EXISTING REGULATORY, WARNING SIGNS AND ENHANCED REFERENCE MARKERS (MILE MARKERS) ARE TO BE REPLACED.
- RED REFLECTIVE STRIPS MUST BE ON POSTS FOR "WRONG WAY" AND "DO NOT ENTER" SIGNS.



USER NAME	= jacobspw18ics03\$
DESIGNED	-
DRAWN	-
PLOT SCALE	= 0.16666667" / in.
PLOT DATE	= 10/2/2025

DESIGNED	-
REVIS	-
REVIS	-
REVIS	-
REVIS	-

STATE OF ILLINOIS
DEPARTMENT OF TRANSPORTATION

SIGN LOCATIONS

SCALE: NTS SHEET 5 OF 12 SHEETS STA. TO STA.


F.A.I. RTE.	SECTION	COUNTY	TOTAL SHEETS	SHEET NO.
70	Section82-(5,6)RS-2, 60-6RS-2	MADISON & ST. CLAIR	678	248
CONTRACT NO. 76E84				
ILLINOIS FED. AID PROJECT				



SIGNING SYMBOL LEGEND

- W

WOOD POST SIGN
- TELESCOPING STEEL POST SIGN
- LIGHT POLE MOUNTED SIGN
- GROUND MOUNTED GUIDE SIGN
(GREEN/WHITE, BROWN/WHITE AND BLUE WHITE)
- OVERHEAD GUIDE SIGN (SIMPLE SPAN)
- OVERHEAD GUIDE SIGN (CANTILEVER)
- DYNAMIC MESSAGE SIGN

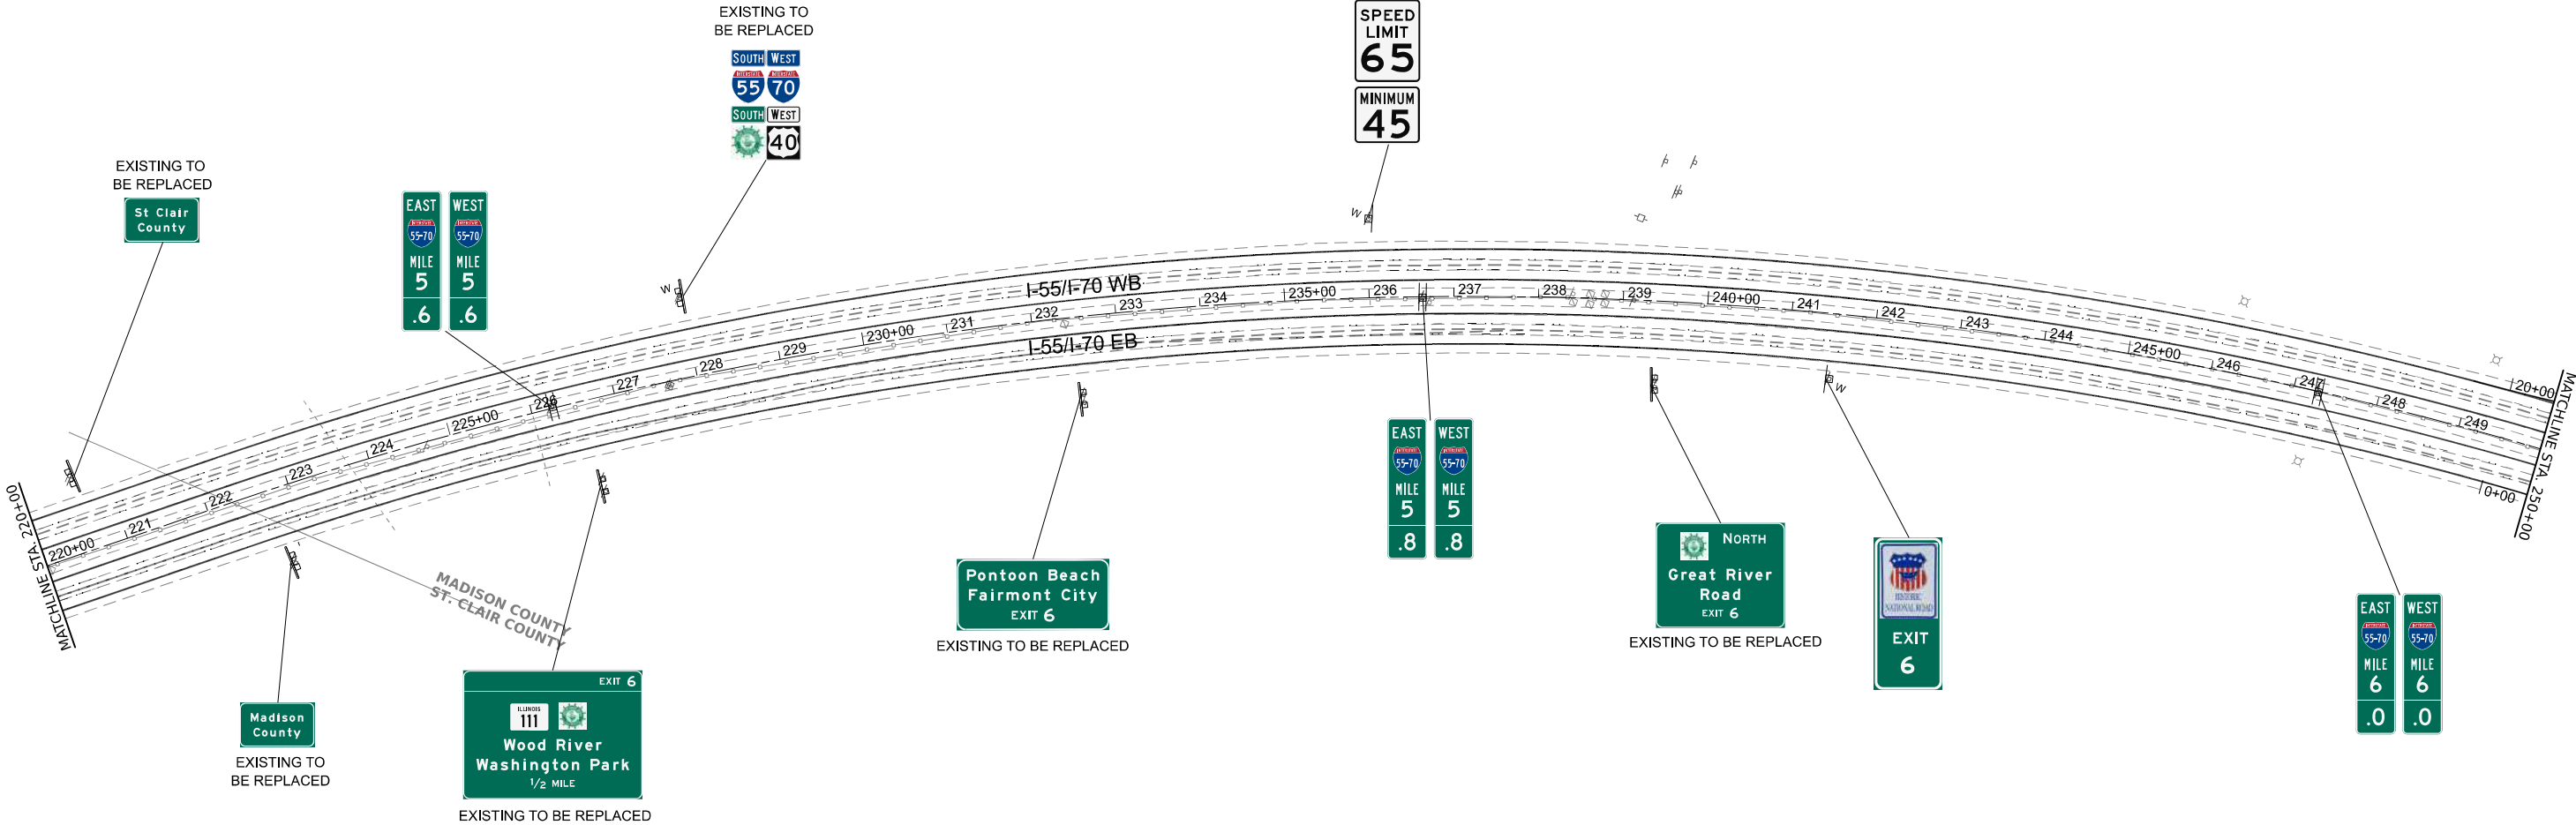

- NOTE:
1.

ALL EXISTING REGULATORY, WARNING SIGNS AND ENHANCED REFERENCE MARKERS (MILE MARKERS) ARE TO BE REPLACED.
2.

RED REFLECTIVE STRIPS MUST BE ON POSTS FOR "WRONG WAY" AND "DO NOT ENTER" SIGNS.



MODEL: S\MODEL\NAMES
FILE NAME: D876E84-15570-Shr-SgnPlt-06.dgn



USER NAME	= jacobspr18ics01\$	DESIGNED	-	REVISED	-
		DRAWN	-	REVISED	-
PLOT SCALE	= 0.16666667" / in.	CHECKED	-	REVISED	-
PLOT DATE	= 10/2/2025	DATE	- 2025/10/03	REVISED	-

STATE OF ILLINOIS
DEPARTMENT OF TRANSPORTATION

SIGN LOCATIONS

SCALE: NTS SHEET 6 OF 12 SHEETS STA. TO STA.

F.A.I. RTE.	SECTION	COUNTY	TOTAL SHEETS	SHEET NO.
70	Section82-(5,6)RS-2, 60-6RS-2	MADISON & ST. CLAIR	678	249
CONTRACT NO. 76E84				
ILLINOIS FED. AID PROJECT				

MODEL: S:\MODEL\NAMES
FILE NAME: D:\76E84\5570\5570-Sign-SPH-07.dgn

- NOTE:
- ALL EXISTING REGULATORY, WARNING SIGNS AND ENHANCED REFERENCE MARKERS (MILE MARKERS) ARE TO BE REPLACED.
 - RED REFLECTIVE STRIPS MUST BE ON POSTS FOR "WRONG WAY" AND "DO NOT ENTER" SIGNS.




USER NAME	= jacobspr18ics04\$	DESIGNED -	REVISED -
DRAWN -		REVISED -	
CHECKED -		REVISED -	
DATE	= 2025/10/03	REVISED -	
PLOT SCALE	= 0.16666667" / in.		
PLOT DATE	= 10/2/2025		

STATE OF ILLINOIS
DEPARTMENT OF TRANSPORTATION

SIGN LOCATIONS


SCALE: NTS SHEET 7 OF 12 SHEETS STA. TO STA.

F.A.I. RTE.	SECTION	COUNTY	TOTAL SHEETS	SHEET NO.
70	Section 82-(5,6)RS-2, 60-6RS-2	MADISON & ST. CLAIR	678	250
CONTRACT NO. 76E84				
ILLINOIS FED. AID PROJECT				

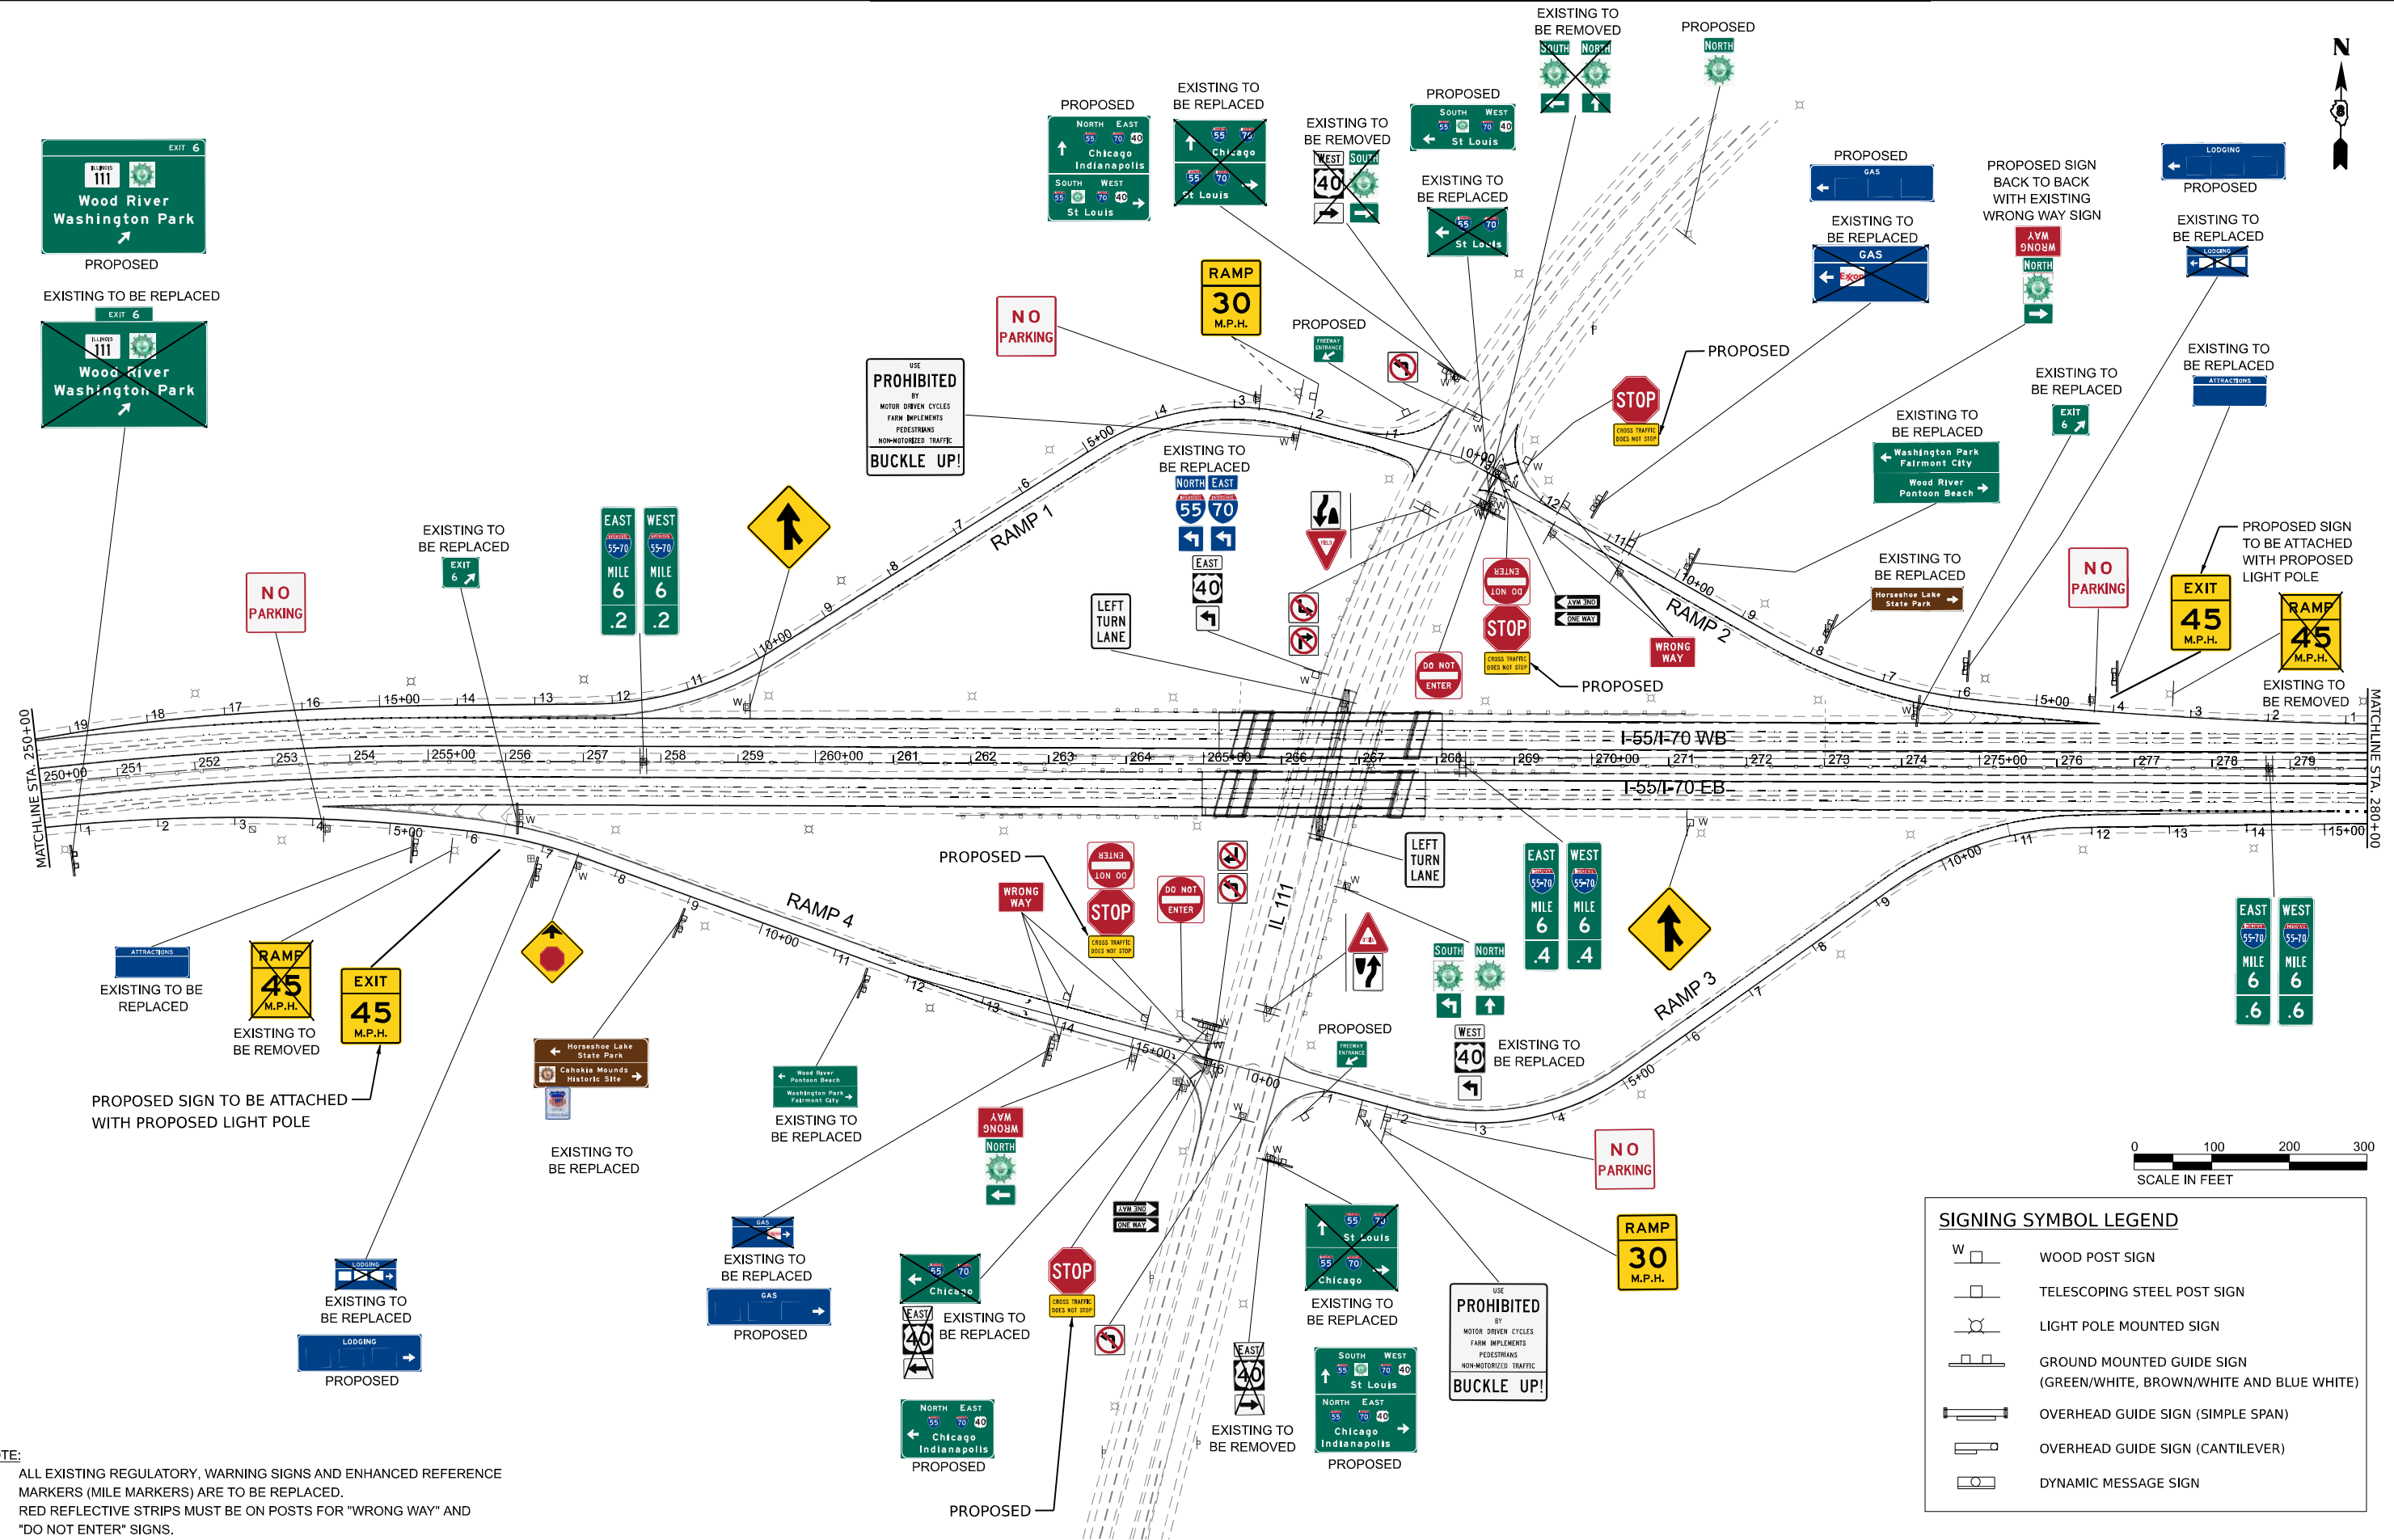

SIGNING SYMBOL LEGEND

W	WOOD POST SIGN
	TELESCOPING STEEL POST SIGN
	LIGHT POLE MOUNTED SIGN
	GROUND MOUNTED GUIDE SIGN (GREEN/WHITE, BROWN/WHITE AND BLUE WHITE)
	OVERHEAD GUIDE SIGN (SIMPLE SPAN)
	OVERHEAD GUIDE SIGN (CANTILEVER)
	DYNAMIC MESSAGE SIGN

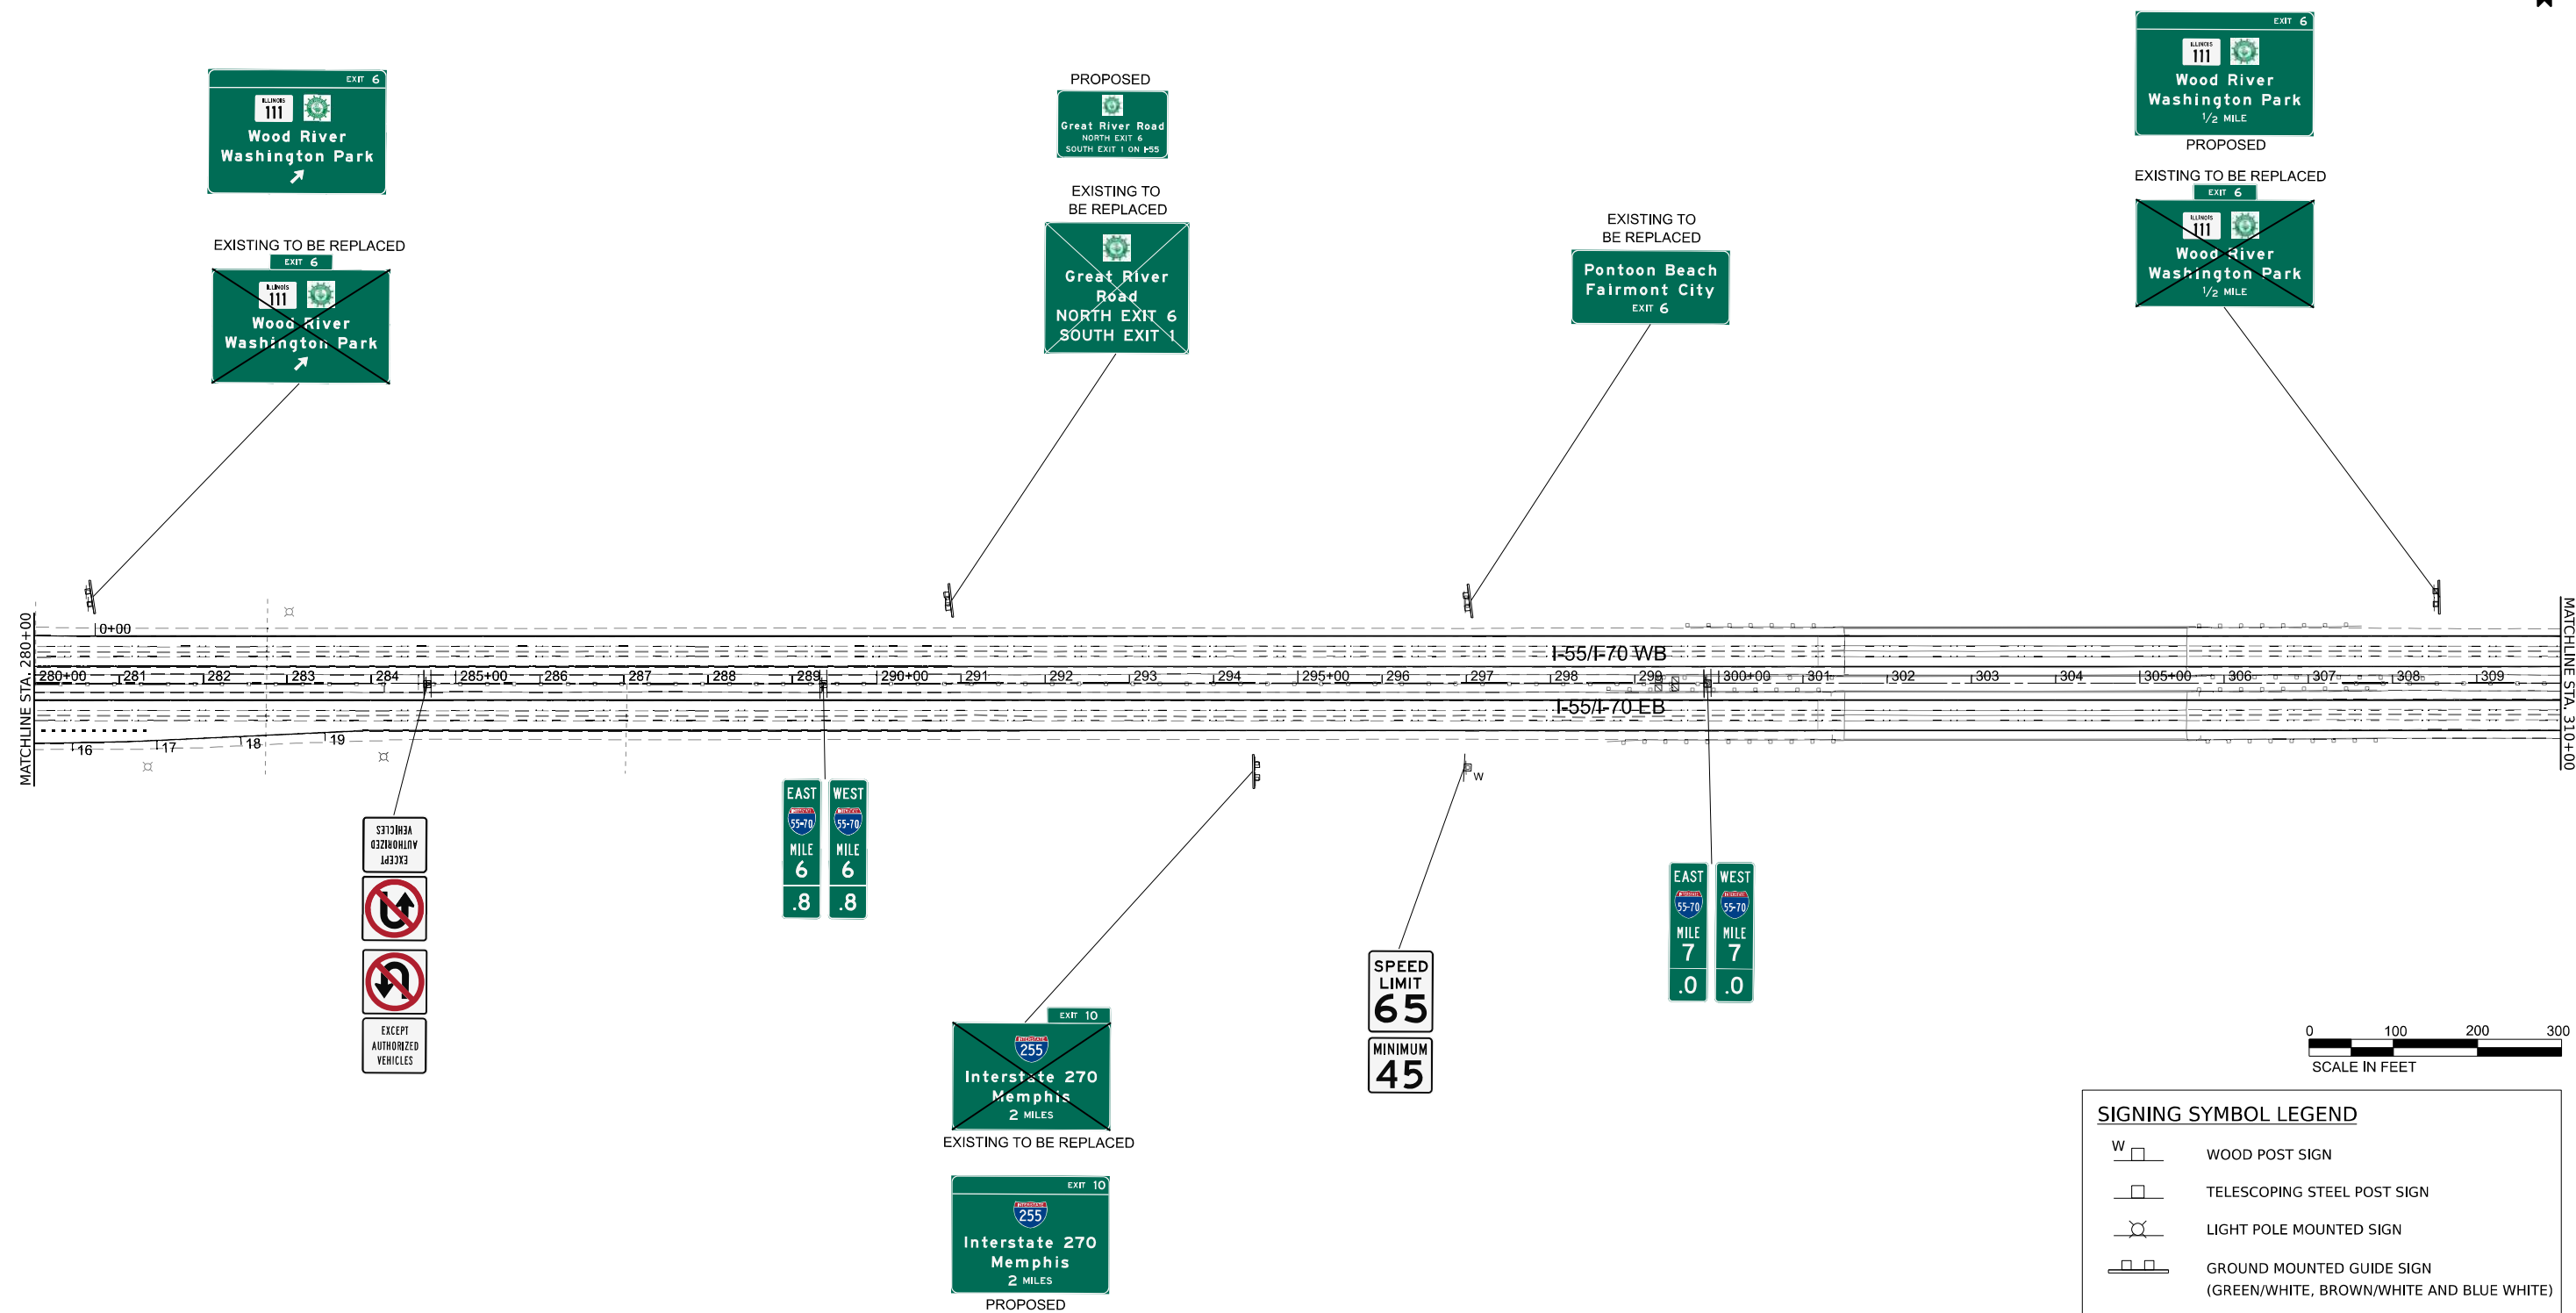

NOTE:

1. ALL EXISTING REGULATORY, WARNING SIGNS AND ENHANCED REFERENCE MARKERS (MILE MARKERS) ARE TO BE REPLACED.
2. RED REFLECTIVE STRIPS MUST BE ON POSTS FOR "WRONG WAY" AND "DO NOT ENTER" SIGNS.

 ABNA DESIGN FIRM REG. 184.002117	USER NAME = jacobspw18ics04\$	DESIGNED -	REVISED -	STATE OF ILLINOIS DEPARTMENT OF TRANSPORTATION	SIGN LOCATIONS				F.A.I. RTE.	SECTION	COUNTY	TOTAL SHEETS	SHEET NO.
		DRAWN -	REVISED -						70	Section82(5,6)RS-2, 60-60RS-2	MADISON & ST. CLAIR	678	251
	PLOT SCALE = 0,166666667' / in.	CHECKED -	REVISED -		CONTRACT NO. 76E84								
	PLOT DATE = 10/2/2025	DATE - 2025/10/03	REVISED -		SCALE: NTS	SHEET 8	OF 12 SHEETS	STA. TO STA.	ILLINOIS	FED. AID PROJECT			

SIGNING SYMBOL LEGEND

W



WOOD POST SIGN



TELESCOPING STEEL POST SIGN



LIGHT POLE MOUNTED SIGN



GROUND MOUNTED GUIDE SIGN
(GREEN/WHITE, BROWN/WHITE AND BLUE WHITE)




OVERHEAD GUIDE SIGN (SIMPLE SPAN)



OVERHEAD GUIDE SIGN (CANTILEVER)



DYNAMIC MESSAGE SIGN

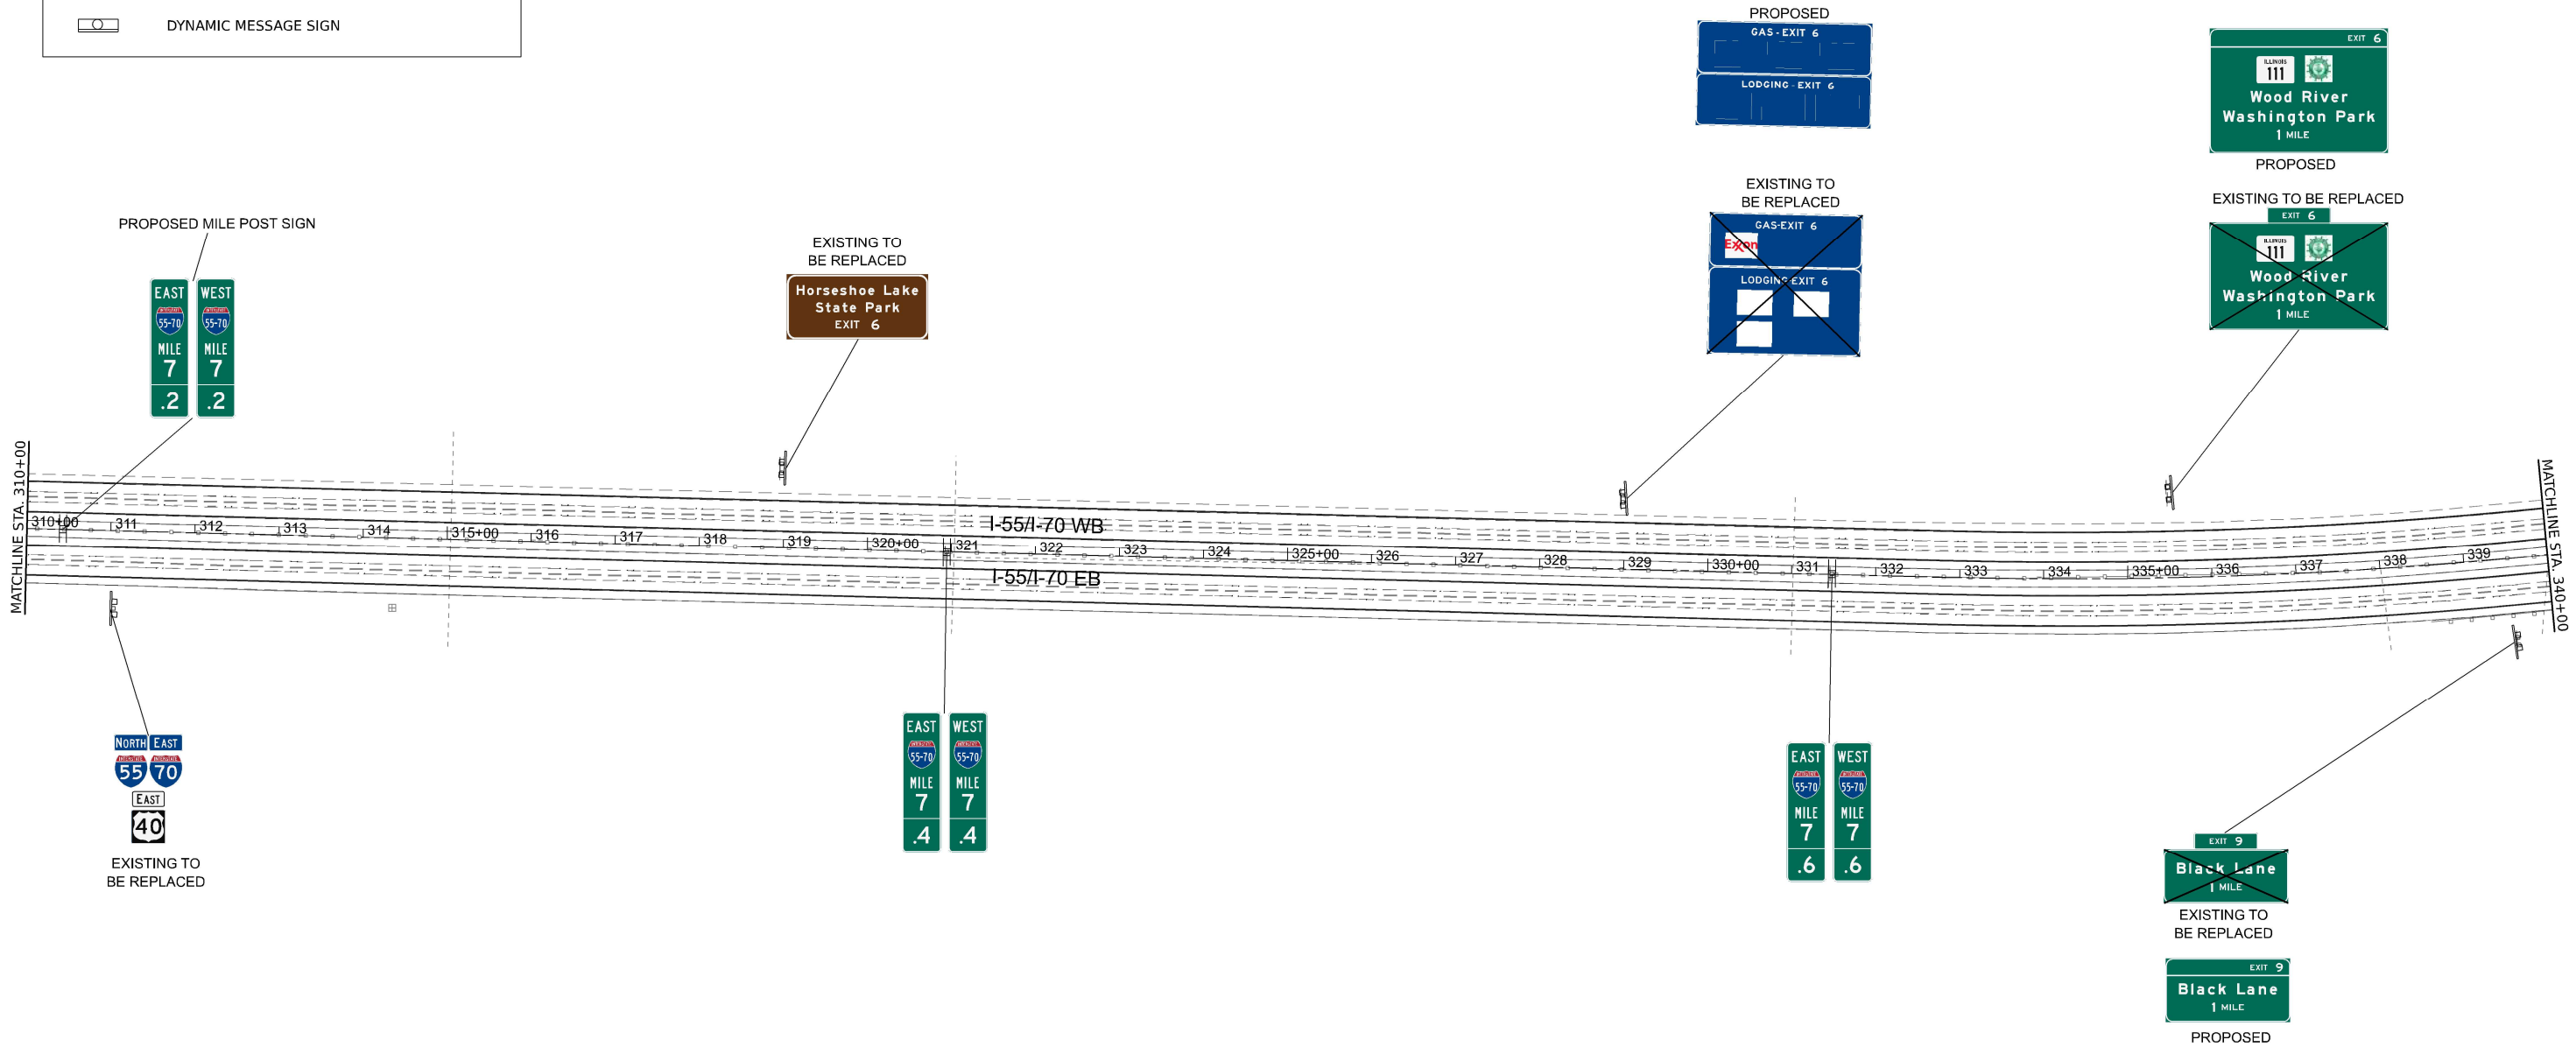

- NOTE:
- ALL EXISTING REGULATORY, WARNING SIGNS AND ENHANCED REFERENCE MARKERS (MILE MARKERS) ARE TO BE REPLACED.
 - RED REFLECTIVE STRIPS MUST BE ON POSTS FOR "WRONG WAY" AND "DO NOT ENTER" SIGNS.



MODEL: S:\MODEL\NAMES
FILE NAME: D876E84-I5570-Sht-SgnPh-09.dgn



USER NAME	= jacobspr18lcs03\$
DESIGNED	-
DRAWN	-
PLOT SCALE	= 0.16666667" / in.
CHECKED	-
PLOT DATE	= 10/2/2025
DATE	= 2025/10/03

REVISED	-
REVISED	-
REVISED	-
REVISED	-

STATE OF ILLINOIS
DEPARTMENT OF TRANSPORTATION

SIGN LOCATIONS			
SCALE: NTS	SHEET 9 OF 12 SHEETS	STA.	TO STA.

F.A.I. RTE.	SECTION	COUNTY	TOTAL SHEETS	SHEET NO.
70	Section82-(5,6)RS-2, 60-6RS-2	MADISON & ST. CLAIR	678	252
CONTRACT NO. 76E84				
ILLINOIS FED. AID PROJECT				



SIGNING SYMBOL LEGEND

- W

□


WOOD POST SIGN
- TELESCOPING STEEL POST SIGN
- ⊗

LIGHT POLE MOUNTED SIGN
- ▬▬

GROUND MOUNTED GUIDE SIGN
(GREEN/WHITE, BROWN/WHITE AND BLUE WHITE)
- ▬▬▬

OVERHEAD GUIDE SIGN (SIMPLE SPAN)
- ▬▬▬

OVERHEAD GUIDE SIGN (CANTILEVER)
- DYNAMIC MESSAGE SIGN

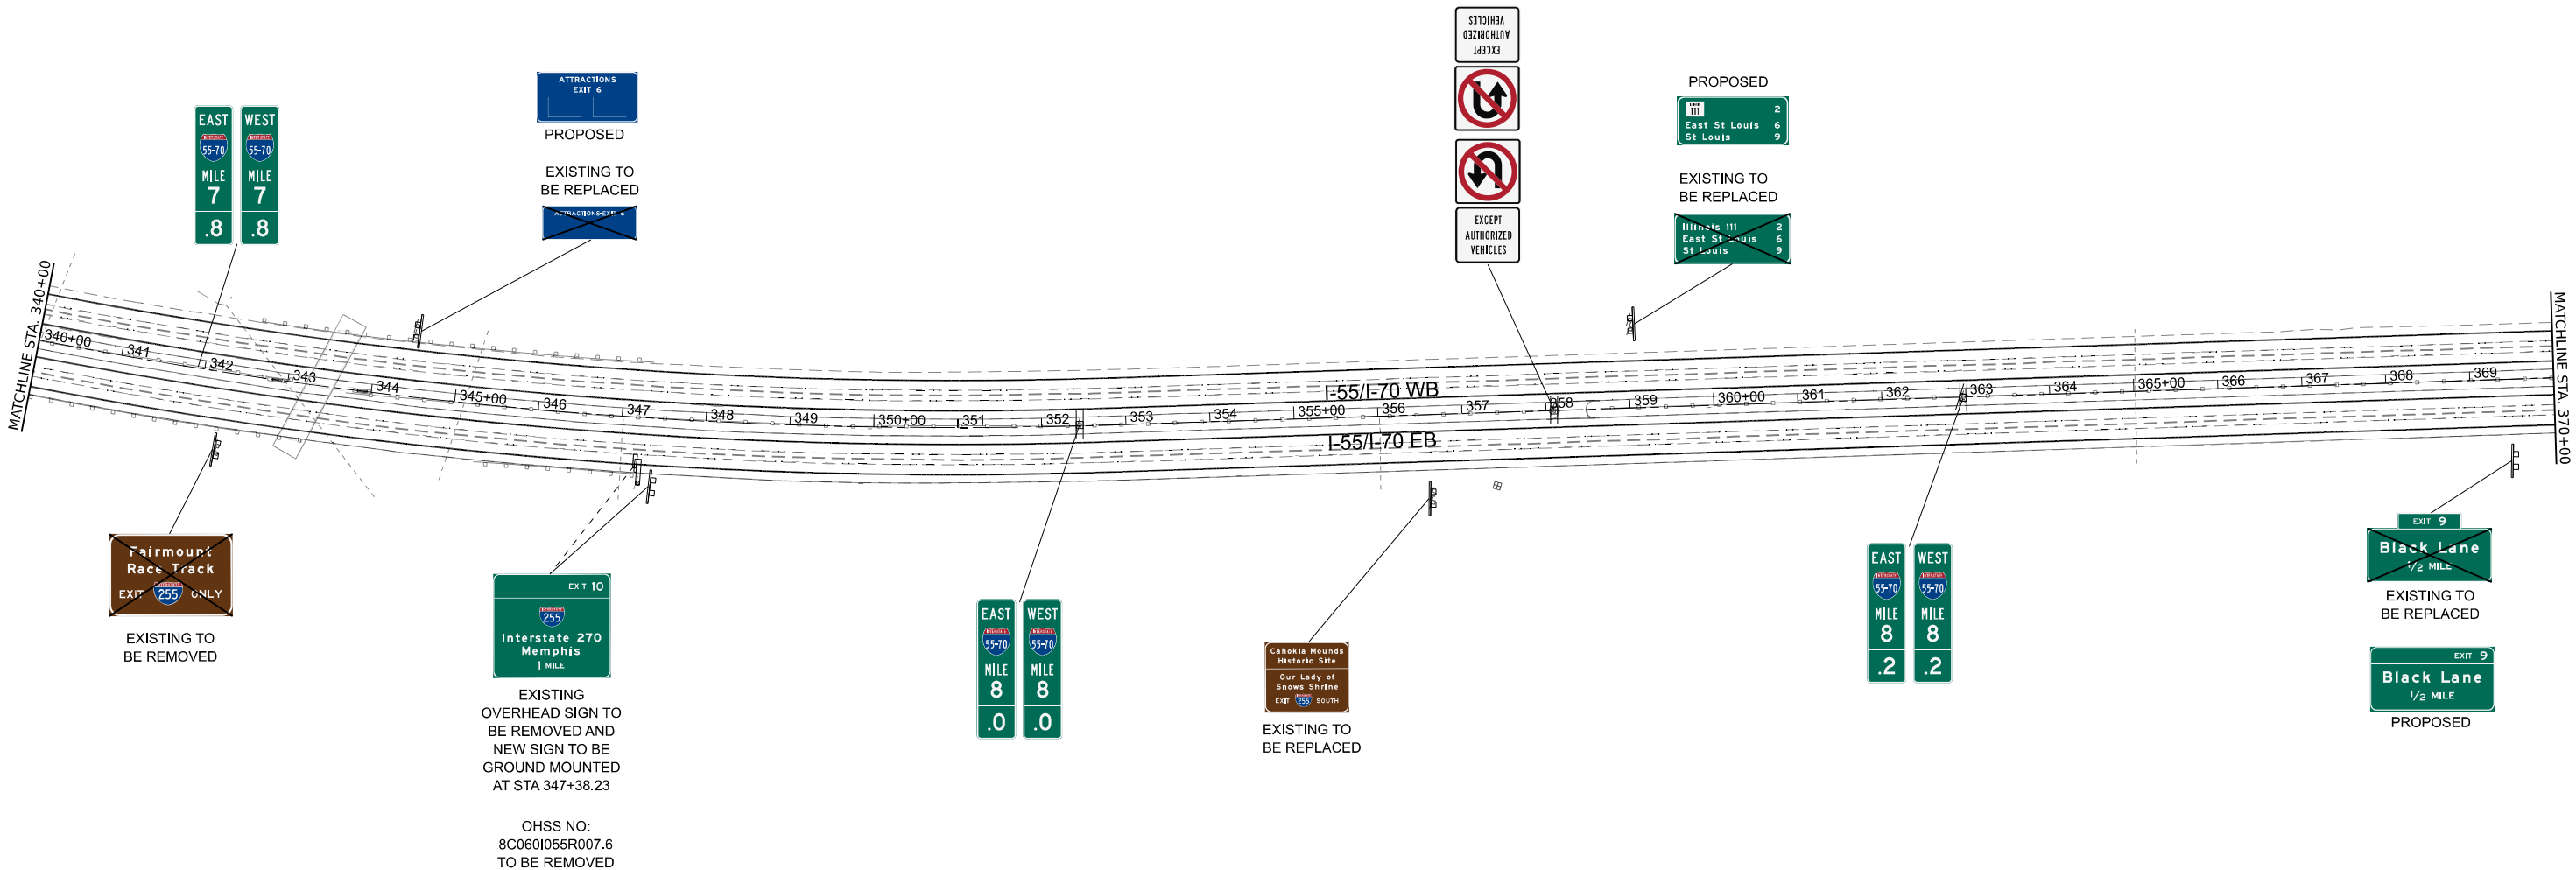

- NOTE:
- ALL EXISTING REGULATORY, WARNING SIGNS AND ENHANCED REFERENCE MARKERS (MILE MARKERS) ARE TO BE REPLACED.
 - RED REFLECTIVE STRIPS MUST BE ON POSTS FOR "WRONG WAY" AND "DO NOT ENTER" SIGNS.



MODEL: S:\MODEL\NAMES
FILE NAME: D878E84-I5570-Sht-SgnPh-10.dgn



USER NAME	= jacobspr18ics01\$
DESIGNED	-
DRAWN	-
PLOT SCALE	= 0.16666667" / in.
CHECKED	-
PLOT DATE	= 10/2/2025
DATE	= 2025/10/03

REVISED	-
REVISED	-
REVISED	-
REVISED	-

STATE OF ILLINOIS
DEPARTMENT OF TRANSPORTATION


SIGN LOCATIONS

SCALE: NTS SHEET 10 OF 12 SHEETS STA. TO STA.

F.A.I. RTE.	SECTION	COUNTY	TOTAL SHEETS	SHEET NO.
70	Section82-(5,6)RS-2, 60-6RS-2	MADISON & ST. CLAIR	678	253
CONTRACT NO. 76E84				
ILLINOIS FED. AID PROJECT				

SIGNING SYMBOL LEGEND

	WOOD POST SIGN
	TELESCOPING STEEL POST SIGN
	LIGHT POLE MOUNTED SIGN
	GROUND MOUNTED GUIDE SIGN (GREEN/WHITE, BROWN/WHITE AND BLUE WHITE)
	OVERHEAD GUIDE SIGN (SIMPLE SPAN)
	OVERHEAD GUIDE SIGN (CANTILEVER)
	DYNAMIC MESSAGE SIGN

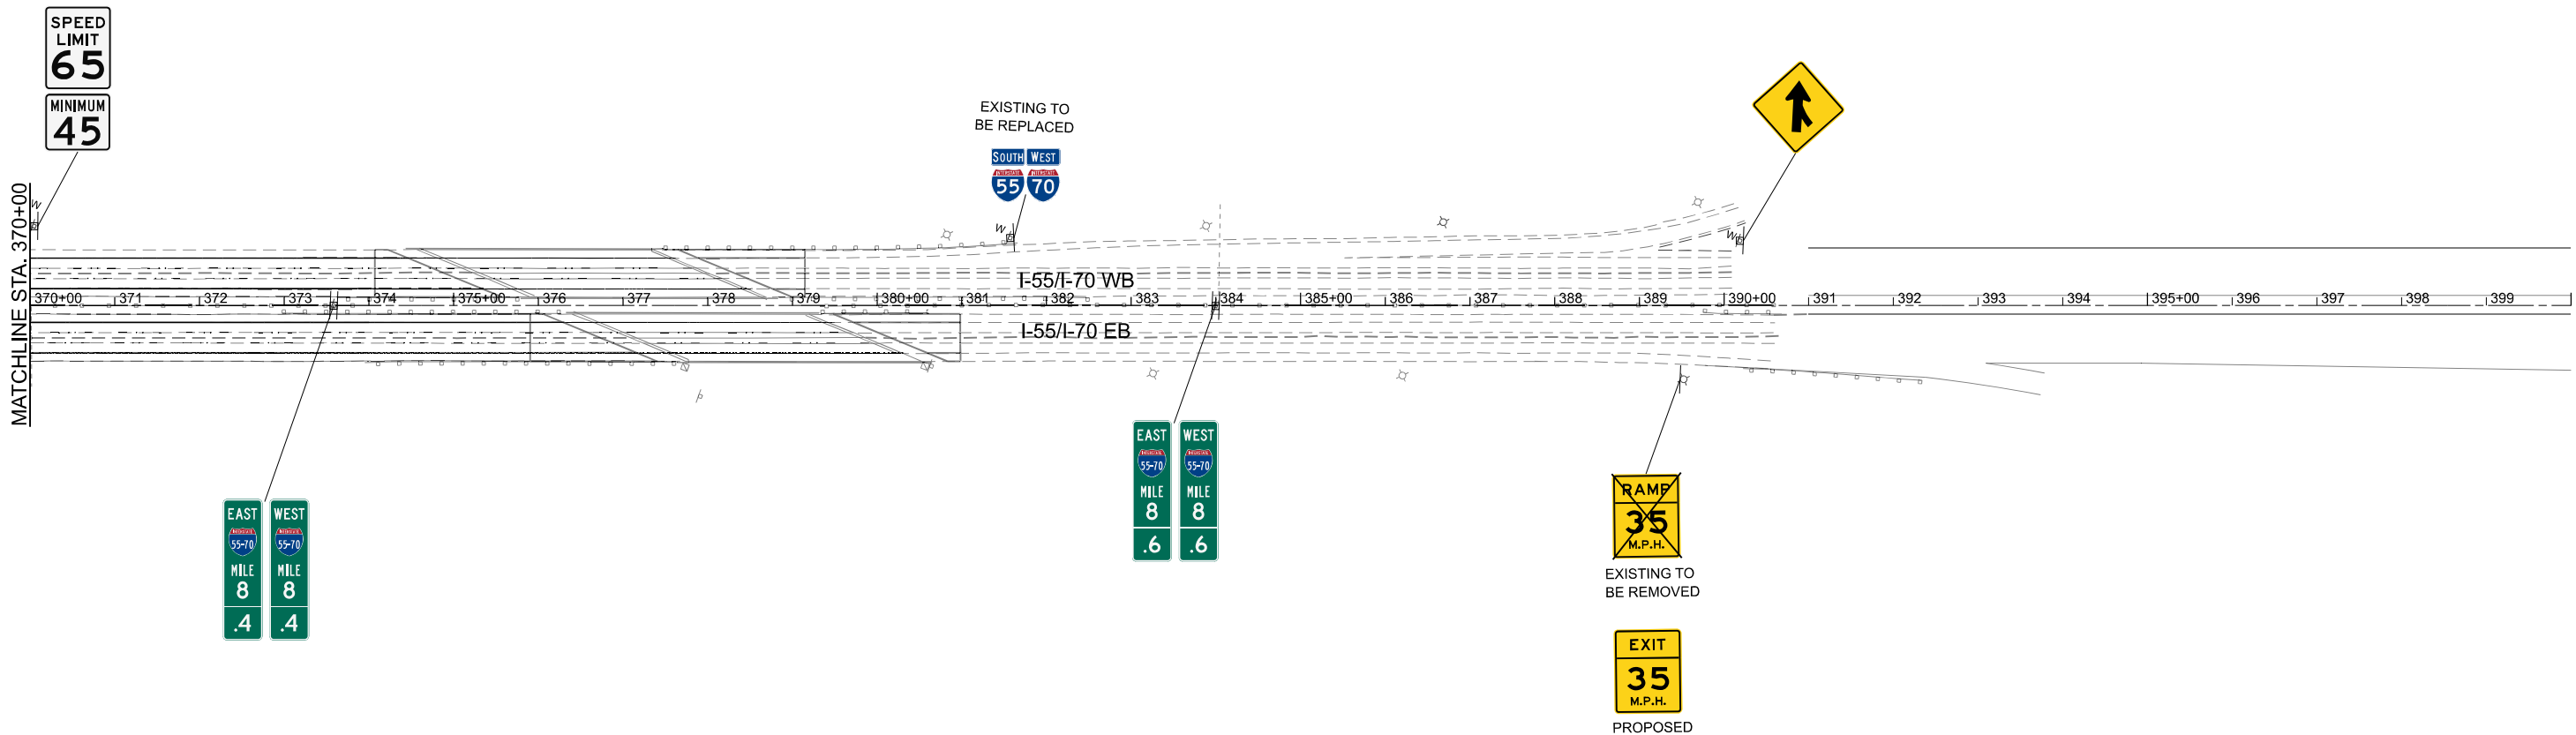

- NOTE:
- ALL EXISTING REGULATORY, WARNING SIGNS AND ENHANCED REFERENCE MARKERS (MILE MARKERS) ARE TO BE REPLACED.
 - RED REFLECTIVE STRIPS MUST BE ON POSTS FOR "WRONG WAY" AND "DO NOT ENTER" SIGNS.



MODEL: S:\MODEL NAMES
FILE NAME: D876E84-15570-Sht-SgnPh-11.dgn




USER NAME = jacobspw18lcs03\$	DESIGNED -	REVISED -
	DRAWN -	REVISED -
PLOT SCALE = 0.16666667" / in.	CHECKED -	REVISED -
PLOT DATE = 10/2/2025	DATE - 2025/10/03	REVISED -

STATE OF ILLINOIS
DEPARTMENT OF TRANSPORTATION

SIGN LOCATIONS

SCALE: NTS SHEET 11 OF 12 SHEETS STA. TO STA.

F.A.I. RTE.	SECTION	COUNTY	TOTAL SHEETS	SHEET NO.
70	Section82-(5,6)RS-2, 60-6RS-2	MADISON & ST. CLAIR	678	254
CONTRACT NO. 76E84				
ILLINOIS FED. AID PROJECT				

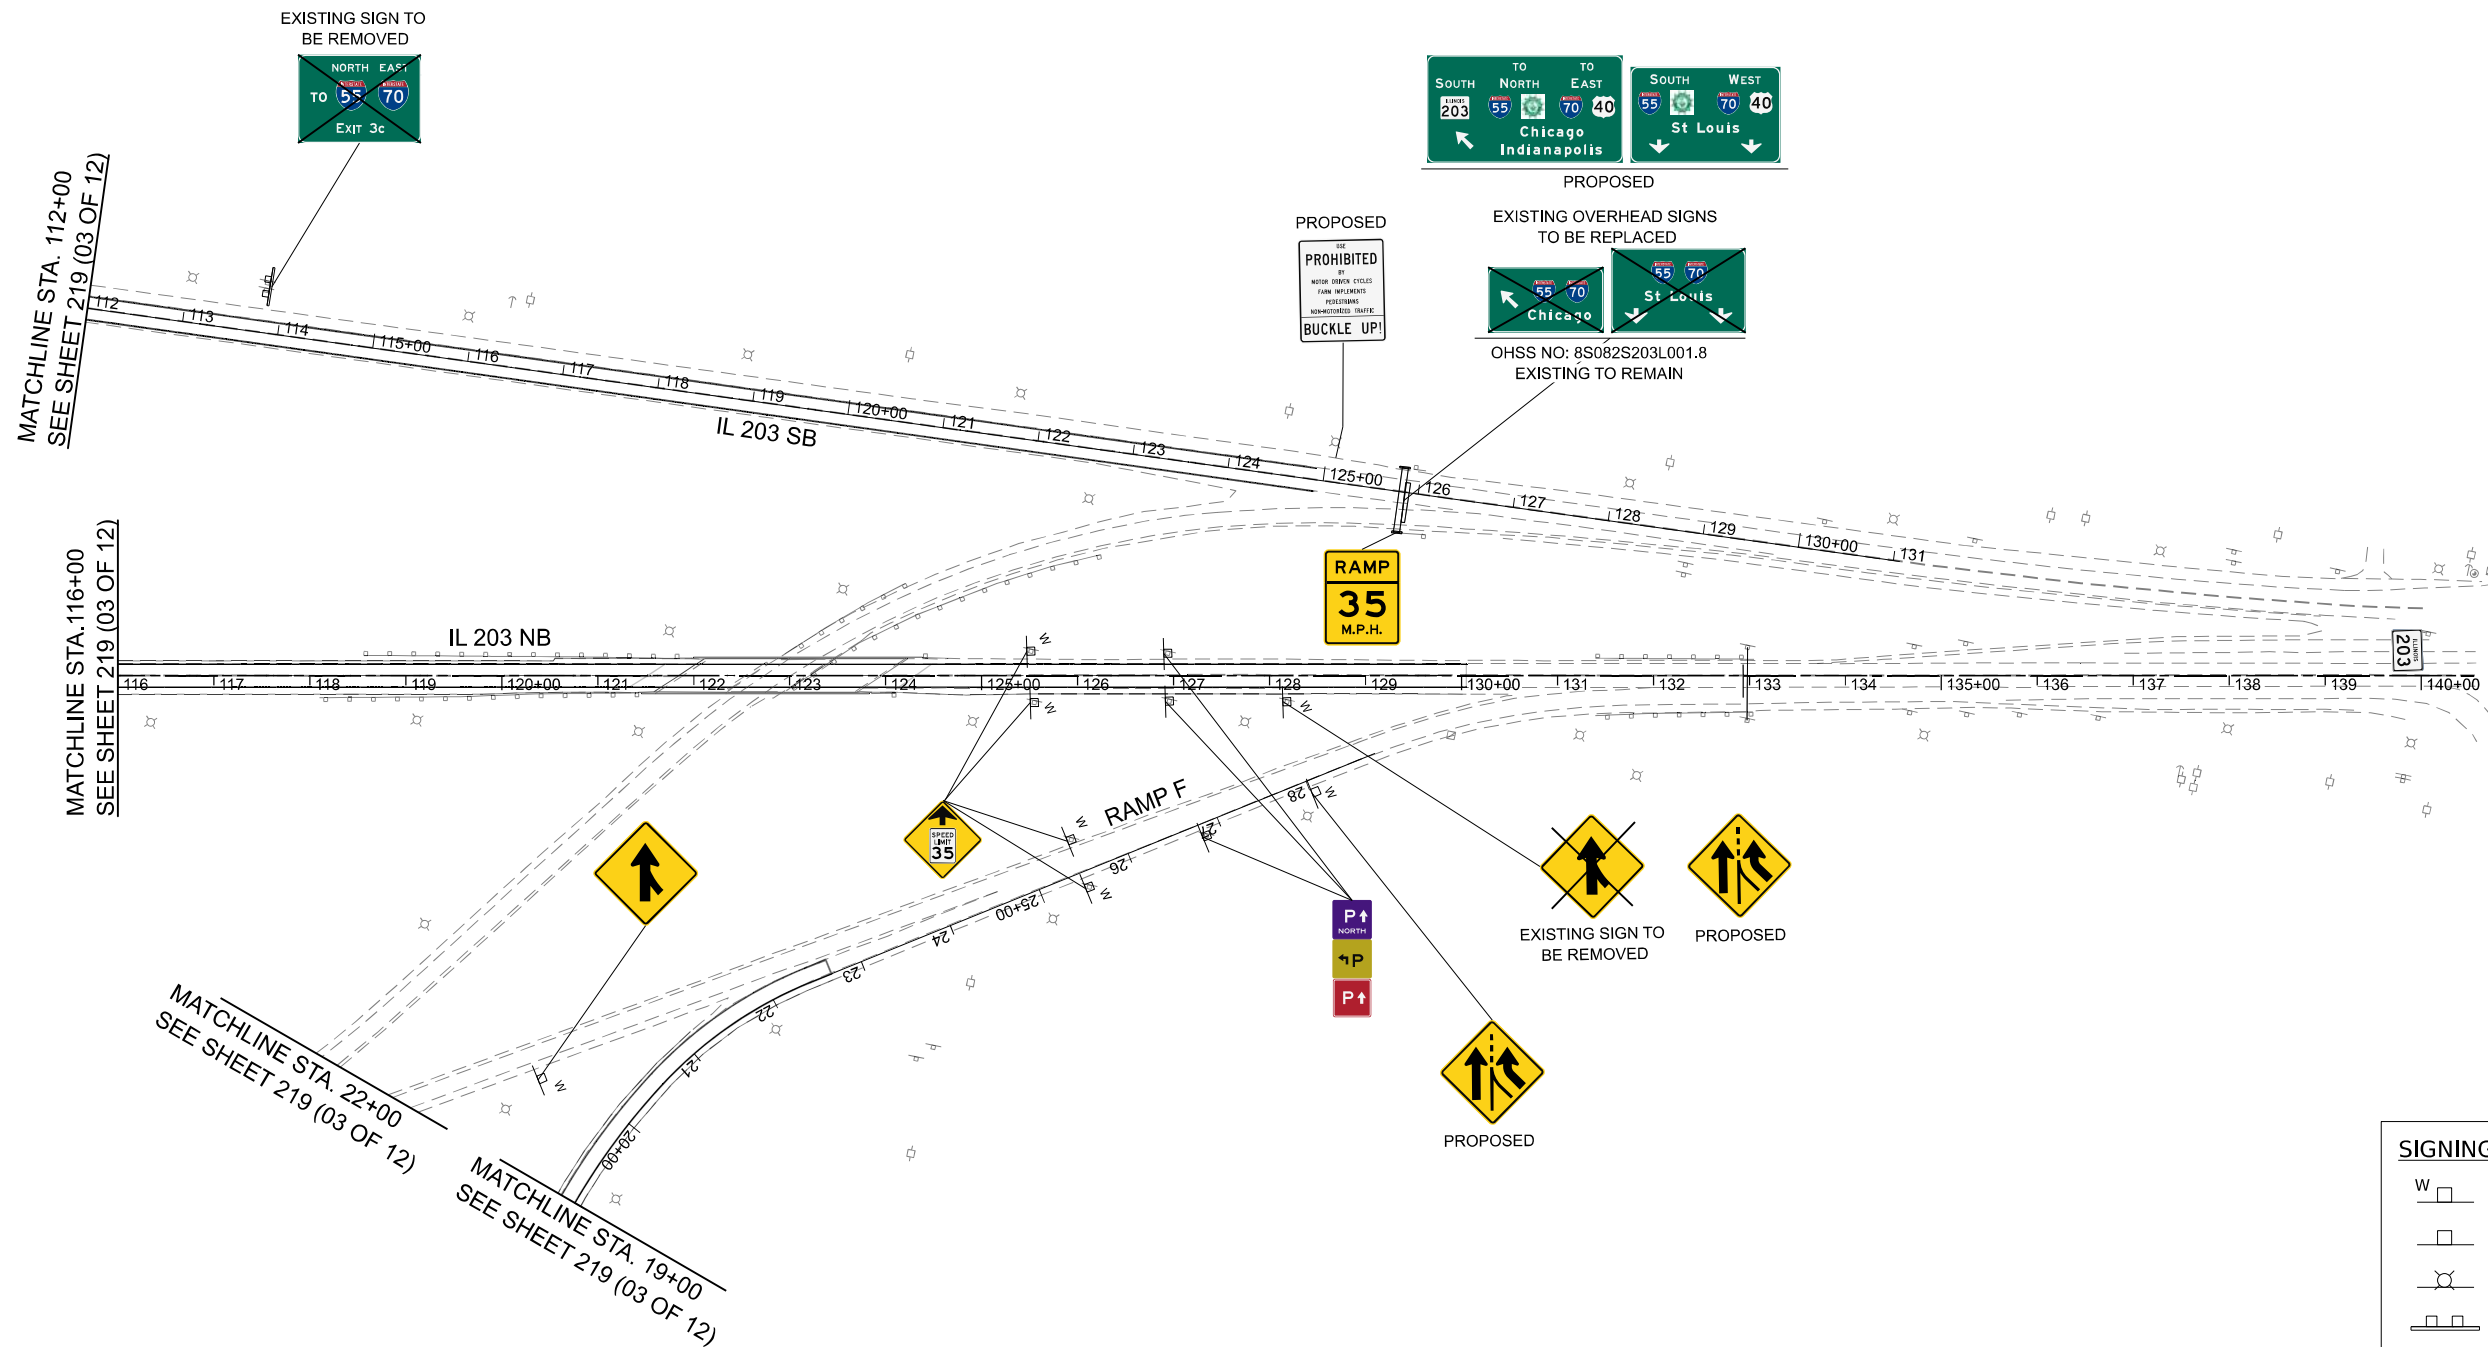

SIGNING SYMBOL LEGEND	
	WOOD POST SIGN
	TELESCOPING STEEL POST SIGN
	LIGHT POLE MOUNTED SIGN
	GROUND MOUNTED GUIDE SIGN (GREEN/WHITE, BROWN/WHITE AND BLUE WHITE)
	OVERHEAD GUIDE SIGN (SIMPLE SPAN)
	OVERHEAD GUIDE SIGN (CANTILEVER)
	DYNAMIC MESSAGE SIGN

- NOTE:
- ALL EXISTING REGULATORY, WARNING SIGNS AND ENHANCED REFERENCE MARKERS (MILE MARKERS) ARE TO BE REPLACED.
 - RED REFLECTIVE STRIPS MUST BE ON POSTS FOR "WRONG WAY" AND "DO NOT ENTER" SIGNS.

MODEL: S:\MODEL\NAMES
FILE NAME: D876E84-15570-Sht-SgnPht-12.dgn



USER NAME = jacobspw18ics03\$	DESIGNED -	REVISED -
	DRAWN -	REVISED -
PLOT SCALE = 0.16666667" / in.	CHECKED -	REVISED -
PLOT DATE = 10/2/2025	DATE - 2025/10/03	REVISED -

STATE OF ILLINOIS
DEPARTMENT OF TRANSPORTATION

SIGN LOCATIONS

SCALE: NTS SHEET 12 OF 12 SHEETS STA. TO STA.

F.A.I. RTE.	SECTION	COUNTY	TOTAL SHEETS	SHEET NO.
70	Section 82-(5,6)RS-2, 60-6RS-2	MADISON & ST. CLAIR	678	255
CONTRACT NO. 76E84				
ILLINOIS FED. AID PROJECT				

STRUCTURE NO. 8C082I070L002.7

STA. 91+06.31 FAI-55 SOUTH BOUND
EXISTING GUIDE SIGN ON STRUCTURE
PROPOSED GUIDE SIGN ON STRUCTURE


SIGN PANEL REMOVAL - TYPE 3, 253.75 SF
SIGN PANEL - TYPE 3, 253.75 SF



PHOTO COURTESY OF GOOGLE MAPS

SIGN DETAIL

1:60

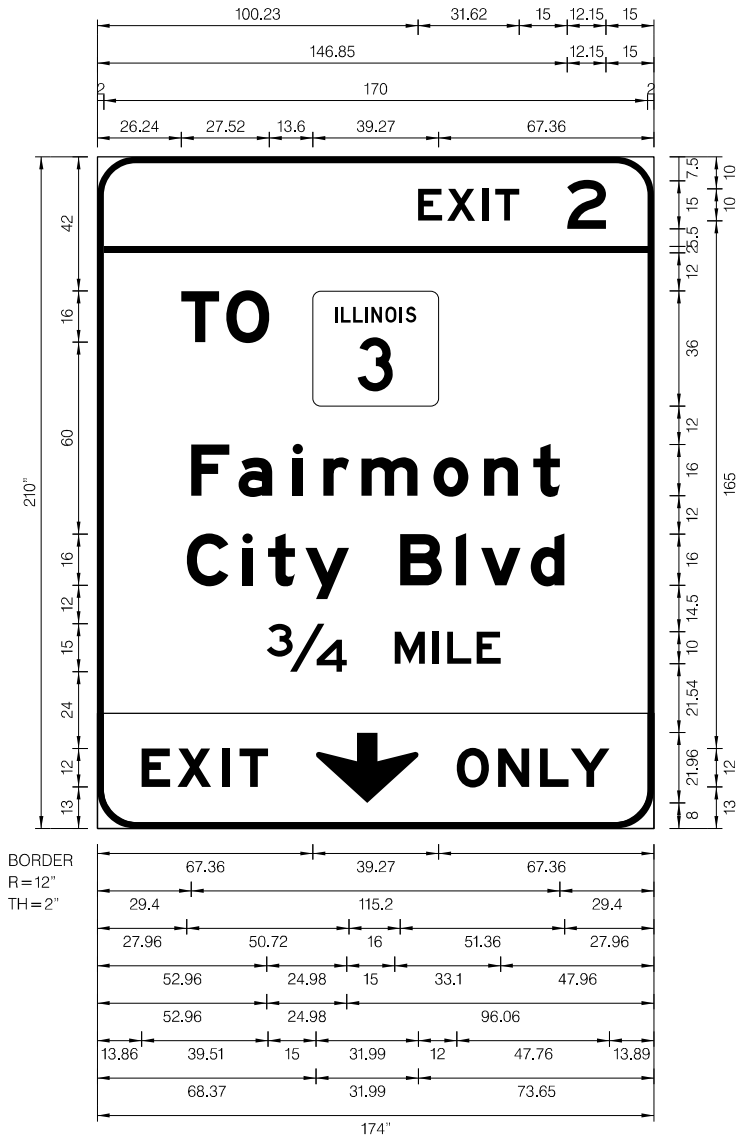

SYMBOL	ROT	X	Y	WD	HT
M1-100A-2-22-10D	0	67.4	132	39.3	36
ARDOWN	0	68.4	8	32	22

WIDTH x HGHT.	14'-6" x 17'-6"
BORDER WIDTH	2"
CORNER RADIUS	12"
MOUNTING	Overhead
BACKGROUND	TYPE: Reflective - ZZ COLOR: Green / Yellow
LEGEND/BORDER	TYPE: Reflective - ZZ COLOR: White / Black

Dimensions are in inches,tenths

Letter locations are panel edge to lower left corner

LETTER POSITIONS (X)																LENGTH	SERIES/SIZE
E	X	I	T	2													E 2000
100.2	109.4	120.5	124.4	146.9												31.6,12.2	10,15
T	O																EM 2000
26.2	40.3															27.5	16
F	a	i	r	m	o	n	t										EM 2000
29.4	44.1	61.1	70.7	82.5	105.1	120.9	136.3									115.2	1612
C	i	t	y	B	I	v	d										EM 2000
28	45.4	53.4	65.1	94.7	112.1	120	135.5									118.1	1612
3/4	M	I	L	E													E 2000
53	92.9	104.9	109.3	118.5												73.1	15,10
E	X	I	T	O	N	L	Y										EM 2000
13.9	25.1	39.1	44.5	112.4	125.3	138.4	148									39.5,47.8	12

MODEL: S\MODEL\NAMES
FILE NAME: D876E84-1557\ssht-SgnDtl-01.dgn

STRUCTURE NO. 8S082I064L002.8

STA. 14+24.68 RAMP K (IL 3 INTERCHANGE)
EXISTING GUIDE SIGN ON STRUCTURE
PROPOSED GUIDE SIGN ON STRUCTURE

SIGN PANEL REMOVAL - TYPE 3, 160 SF
SIGN PANEL - TYPE 3, 160 SF



PHOTO COURTESY OF GOOGLE MAPS

SIGN DETAIL

1:60

WIDTH x HGHT.	16'-0" x 10'-0"
BORDER WIDTH	2"
CORNER RADIUS	12"
MOUNTING	Overhead
BACKGROUND	TYPE: Reflective – ZZ
	COLOR: Green /Yellow
LEGEND/BORDER	TYPE: Reflective – ZZ
	COLOR: White /Black

SYMBOL	ROT	X	Y	WID	HT
M1_1	0	69.3	72	36	36
Exit Arrow (Type A)	2012 45	12.4	61.8	22.2	35.7



Dimensions are in US Survey Inches (")
Letter locations are panel edge to lower left corner

LETTER POSITIONS (X)																LENGTH	SERIES	SIZE
E	A	S	T														E 2000	
120.31	133.09	146.65	157.69													46.38	15,12	
L	o	u	i	s	v	i	l	l	e								EM 2000	
56.4	70.32	86.16	103.12	110.96	124.72	141.68	151.28	160.88	169.04							123.2	16/12	
E	X	I	T														E 2000	
34.5	45.18	58.02	62.22													36.72	12	
M	P	H															E 2000	
121.62	136.02	147.78														35.88	12	
2	5																E 2000	
83.22	97.47															26.4	15	

MODEL: S\MODEL\NAMES
FILE NAME: D876E84-1557\asht-SgmDtl-02.dgn



USER NAME = jacobspw18lcs03\$	DESIGNED -	REVISED -
	DRAWN -	REVISED -
PLOT SCALE = 0.16666667' / in.	CHECKED -	REVISED -
PLOT DATE = 10/2/2025	DATE - 2025/10/03	REVISED -

STATE OF ILLINOIS
DEPARTMENT OF TRANSPORTATION

SIGN DETAILS

SCALE: NTS SHEET 2 OF 73 SHEETS STA. TO STA.

F.A.I. RTE.	SECTION	COUNTY	TOTAL SHEETS	SHEET NO.
70	Section82-(5,6)RS-2, 60-6RS-2	MADISON & ST. CLAIR	678	257
CONTRACT NO. 76E84				
ILLINOIS FED. AID PROJECT				

SIGN PANEL - TYPE 3, 155 SF



1:60

WIDTH x HGHT.	15'-6" x 10'-0"
BORDER WIDTH	2"
CORNER RADIUS	12"
MOUNTING	Overhead
BACKGROUND	TYPE: Reflective – ZZ
	COLOR: Green
LEGEND/BORDER	TYPE: Reflective – ZZ
	COLOR: White

SYMBOL	ROT	X	Y	WID	HT
M1-I100 -1	360	37.5	72	36	36
ARNDOWN	0	77	10	32.1	22



Letter locations are panel edge to lower left corner

[illegible]

STRUCTURE NO. 8S082I055L003.0
STA. 63+10.10 FAI-55 70
EXISTING GUIDE SIGN ON STRUCTURE
PROPOSED GUIDE SIGN ON STRUCTURE

SIGN PANEL REMOVAL - TYPE 3, 294.5 SF
SIGN PANEL - TYPE 3, 294.5 SF



PHOTO COURTESY OF GOOGLE MAPS

SIGN DETAIL

1:60



WIDTH x HGHT.	15'-6" x 19'-0"
BORDER WIDTH	2"
CORNER RADIUS	12"
MOUNTING	Overhead
BACKGROUND	TYPE: Reflective - ZZ
	COLOR: Green / Yellow
LEGEND/BORDER	TYPE: Reflective - ZZ
	COLOR: White / Black

SYMBOL	ROT	X	Y	WID	HT
M1-I100 -1	360	117	99	36	36
M1_1	0	33	97.8	36	36

Dimensions are in inches,tenths

Letter locations are panel edge to lower left corner

LETTER POSITIONS (X)															LENGTH	SERIESSIZE
L	E	F	T													E 2000
16.1	27.7	39.7	49.9												42.8	12
E	X	I	T	3	A										31.6,35	E 2000
28.2	37.4	48.5	52.3	74.8	94.5											10,15
E	A	S	T	N	O	R	T	H							48.1,59.9	E 2000
27	41.4	55	66	105	120.3	133.2	144.2	155.3								15,12
L	o	u	i	s	v	i	I	I	e						123.2	EM 2000
31.4	45.3	61.2	78.1	86	99.7	116.7	126.3	135.9	144							1612
S	t	C	I	a	i	r	A	v	e						161.1	EM 2000
12.4	28.8	53.1	70.5	78.7	95.6	105.2	129.2	147.5	163							1612
E	X	I	T	2	5	M	P	H							36.7,26.4,35.9	E 2000
31.5	42.2	55	59.2	80.2	94.5	118.6	133	144.8								12,15,12

MODEL: SMODEL.NAMES
FILE NAME: D878E84-15570-shc-SgnDtl-04.dgn



USER NAME = jacobspw18lcs04\$	DESIGNED -	REVISED -
	DRAWN -	REVISED -
PLOT SCALE = 0.16666667' / in.	CHECKED -	REVISED -
PLOT DATE = 10/2/2025	DATE - 2025/10/03	REVISED -

STATE OF ILLINOIS
DEPARTMENT OF TRANSPORTATION

SIGN DETAILS

SCALE: NTS SHEET 4 OF 73 SHEETS STA. TO STA.

F.A.I. RTE.	SECTION	COUNTY	TOTAL SHEETS	SHEET NO.
70	Section82-(5,6)RS-2, 60-6RS-2	MADISON & ST. CLAIR	678	259
CONTRACT NO. 76E84				
ILLINOIS FED. AID PROJECT				


STRUCTURE NO. 8S082I055L003.0
STA. 63+10.10 FAI-55 70
EXISTING GUIDE SIGN ON STRUCTURE
PROPOSED GUIDE SIGN ON STRUCTURE

SIGN PANEL REMOVAL - TYPE 3, 216 SF
SIGN PANEL - TYPE 3, 216 SF



PHOTO COURTESY OF GOOGLE MAPS

ILLINOIS STANDARD
XM-2

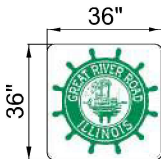


SIGN DETAIL

1:60

WIDTH x HGHT.	13'-6" x 16'-0"	
BORDER WIDTH	2"	
CORNER RADIUS	12"	
MOUNTING	Overhead	
BACKGROUND	TYPE:	Reflective – ZZ
	COLOR:	Green
LEGEND/BORDER	TYPE:	Reflective – ZZ
	COLOR:	White

SYMBOL	ROT	X	Y	WID	HT
M1_1	0	12	116	36	36
M1_4	0	114	116	36	36
M1_1	0	12	41	36	36
M1-I100 -1	0	63	41	36	36
IL STANDARD XM-2	0	114	41	36	36

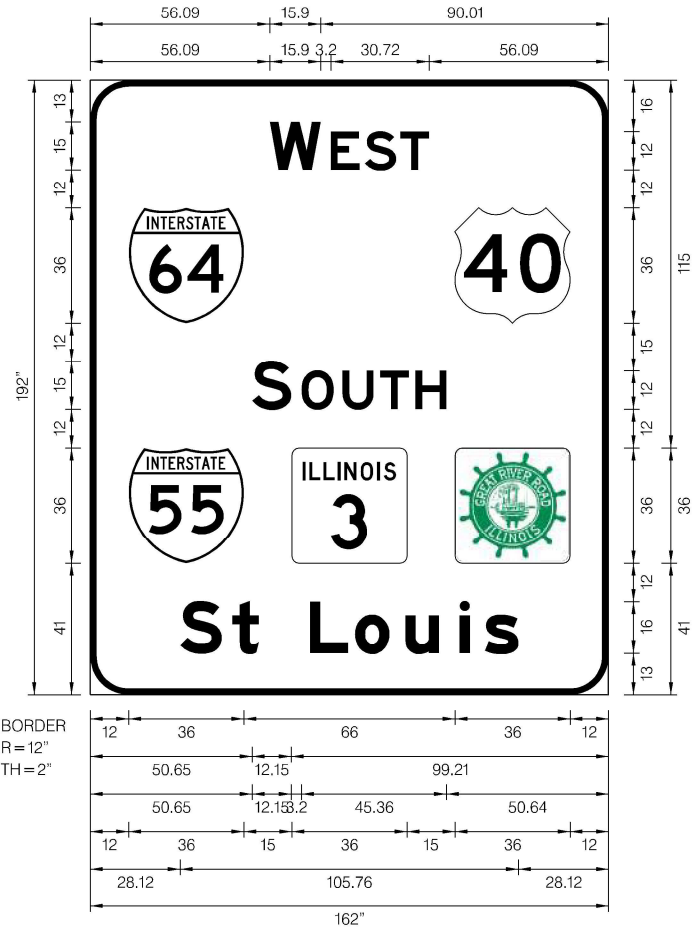

Dimensions are in inches.tenths

Letter locations are panel edge to lower left corner

LETTER POSITIONS (X)																LENGTH	SERIESSIZE
W	E	S	T													49.8	E 2000
56.1	75.2	85.9	96.9														15,12
S	O	U	T	H												60.7	E 2000
50.6	66	78.8	90.6	101.6													15,12
S	t		L	o	u	i	s									105.8	EM 2000
28.1	44.4	52.8	68.8	82.7	98.5	115.5	123.3										1612

MODEL: \$MODEL.NAMES
FILE NAME: D876E84-15570-shd-SgnDtl-05.dgn

STA. 71+19.34 FAI-55 NORTH BOUND
EXISTING GUIDE SIGN ON STRUCTURAL STEEL SIGN SUPPORT
PROPOSED GUIDE SIGN ON STRUCTURAL STEEL SIGN SUPPORT AT STA 71+19.34 OFFSET 376 FT

STRUCTURAL STEEL SIGN SUPPORT - BREAKAWAY									CONCRETE FOUNDATIONS	SIGN PANEL - TYPE 3	SIGN PANEL REMOVAL - TYPE 3
SIZE	NEAR POST		MIDDLE POST		FAR POST		STUB POST (FT)	WEIGHT (POUND)	CU YD	SF	SF
	OFFSET (FT)	LENGTH (FT)	LENGTH (FT)	LENGTH (FT)	OFFSET (FT)	LENGTH (FT)					
W16X45	373.31	26.77	373.306	28.43	373.31	28.92	10.5	4257.9	6.69	246.5	246.5




PHOTO COURTESY OF GOOGLE MAPS

SIGN DETAIL

1:60

WIDTH x HGHT.	17'-0" x 14'-6"
BORDER WIDTH	2"
CORNER RADIUS	12"
MOUNTING	Ground
BACKGROUND	TYPE: Reflective - ZZ
	COLOR: Green
LEGEND/BORDER	TYPE: Reflective - ZZ
	COLOR: White

SYMBOL	ROT	X	Y	WID	HT
M1-100 -2	0	79.5	96	45	36

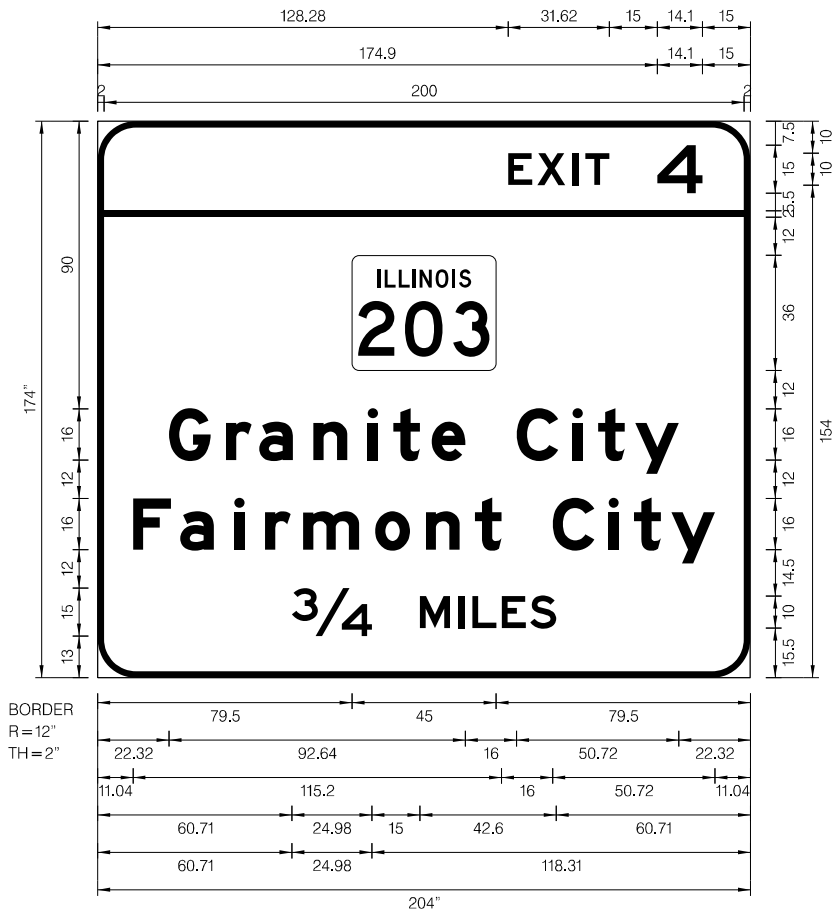

Dimensions are in inches,tenths

Letter locations are panel edge to lower left corner

LETTER POSITIONS (X)																	LENGTH	SERIES/SIZE
E	X	I	T	4														E 2000
128,3	137,5	148,6	152,4	174,9													31,6,14,1	10,15
G	r	a	n	i	t	e	C	i	t	y								EM 2000
22,3	40,1	50,5	67,4	84,4	92,4	104,4	131	148,4	156,4	168,1							159,4	1612
F	a	i	r	m	o	n	t	C	i	t	y							EM 2000
11	25,8	42,7	52,3	64,2	86,7	102,6	117,9	142,2	159,7	167,7	179,4						181,9	1612
34	M	I	L	E	S													E 2000
60,7	100,7	112,7	117,1	126,3	135,2												82,6	15,10

MODEL: SMODEL.NAMES
FILE NAME: D878E84-1557-0-shc-SgnDtl-06.dgn

STRUCTURE NO. 8S082I055L003.3
STA. 72+70.15 FAI-55 70
EXISTING GUIDE SIGN ON STRUCTURE
PROPOSED GUIDE SIGN ON STRUCTURE

SIGN PANEL REMOVAL - TYPE 3, 206.25 SF
SIGN PANEL - TYPE 3, 247.50 SF



PHOTO COURTESY OF GOOGLE MAPS

SIGN DETAIL
1:60



WIDTH x HGHT.	16'-6" x 15'
BORDER WIDTH	2"
CORNER RADIUS	12"
MOUNTING	Overhead
BACKGROUND	TYPE: Reflective – ZZ COLOR: Green
LEGEND/BORDER	TYPE: Reflective – ZZ COLOR: White

SYMBOL	ROT	X	Y	WID	HT
M1_1	0	48.6	72	36	36
ARDOWN	0	11	10	32.1	22
ARDOWN	0	155	10	32.1	22

Dimensions are in inches,tenths

Letter locations are panel edge to lower left corner

LETTER POSITIONS (X)																LENGTH	SERIES/SIZE
E	X	I	T	3	B												E 2000
104.6	113.8	124.9	128.7	151.2	170.8											31.6,31.8	10,15
W	E	S	T														E 2000
99.6	118.7	129.4	140.4													49.8	15,12
S	T	L	A	i	r	p	o	r	t								EM 2000
25.1	40.4	55.2	83	103	112.6	124.4	138.5	154.4	164.6							147.8	16,16/12
K	a	n	s	a	s	C	i	t	y								EM 2000
22	37.2	54.2	69.4	83.5	98.7	125.2	142.7	150.7	162.4							153.9	16/12

MODEL: S\MODEL\NAMES
FILE NAME: D876E84-1557\ssht-SgnDtl-07.dgn



USER NAME = jacobspw18ics03\$	DESIGNED -	REVISED -
	DRAWN -	REVISED -
PLOT SCALE = 0.16666667' / in.	CHECKED -	REVISED -
PLOT DATE = 10/2/2025	DATE - 2025/10/03	REVISED -


STATE OF ILLINOIS
DEPARTMENT OF TRANSPORTATION

SIGN DETAILS

SCALE: NTS SHEET 7 OF 73 SHEETS STA. TO STA.

F.A.I. RTE.	SECTION	COUNTY	TOTAL SHEETS	SHEET NO.
70	Section82-(5,6)RS-2, 60-6RS-2	MADISON & ST. CLAIR	678	262
CONTRACT NO. 76E84				
ILLINOIS FED. AID PROJECT				

SIGN DETAIL
1:60

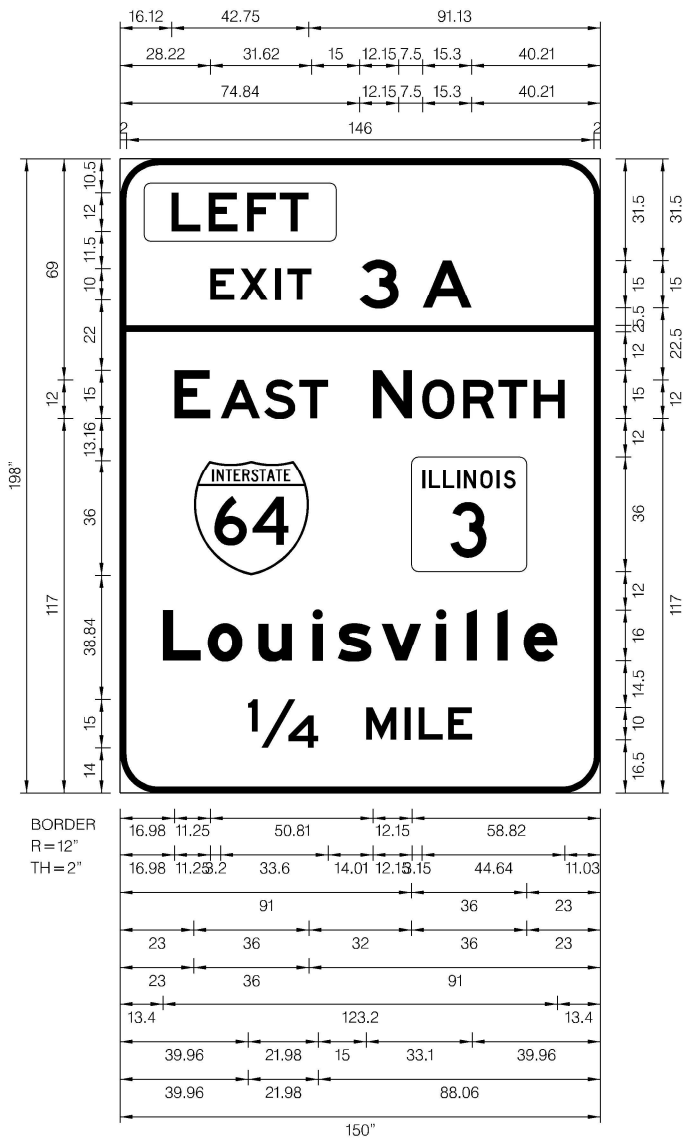


WIDTH x HGHT.	12'-6" x 16'-6"
BORDER WIDTH	2"
CORNER RADIUS	12"
MOUNTING	Overhead
BACKGROUND	TYPE: Reflective - ZZ COLOR: Green /Yellow
LEGEND/BORDER	TYPE: Reflective - ZZ COLOR: White /Black

SYMBOL	ROT	X	Y	WID	HT
M1-H100 -1	360	91	69	36	36
M1_1	0	23	67.8	36	36

STRUCTURE NO. 8S082I055L003.3
STA. 72+70.15 FAI-55 70
EXISTING GUIDE SIGN ON STRUCTURE
PROPOSED GUIDE SIGN ON STRUCTURE

SIGN PANEL REMOVAL - TYPE 3, 206.25 SF
SIGN PANEL - TYPE 3, 206.25 SF

SIGN DETAIL
1:60

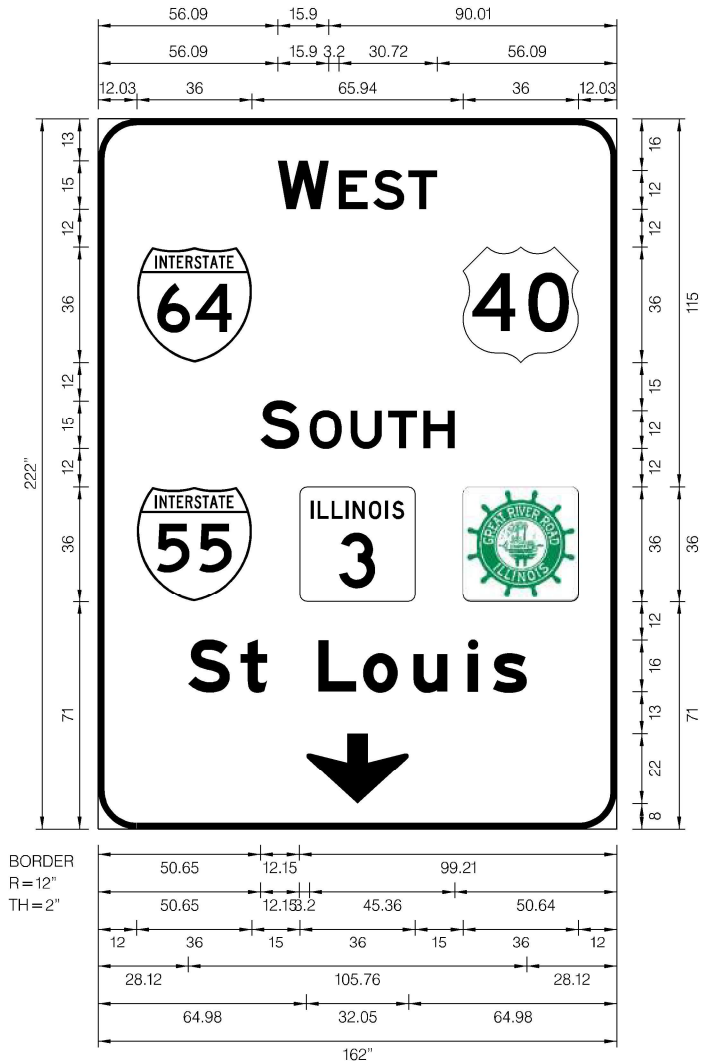


WIDTH x HGHT.	13'-6" x 18'-6"
BORDER WIDTH	2"
CORNER RADIUS	12"
MOUNTING	Overhead
BACKGROUND	TYPE: Reflective - ZZ COLOR: Green
LEGEND/BORDER	TYPE: Reflective - ZZ COLOR: White

SYMBOL	ROT	X	Y	WID	HT
M1_1	0	12	146	36	36
M1_4	0	114	146	36	36
M1_1	0	12	71	36	36
M1-H100 -1	0	63	71	36	36
IL STANDARD XM-2	0	114	71	36	36
ARROWN	0	12	8	32	22

STRUCTURE NO. 8S082I055L003.3
STA. 72+70.15 FAI-55 70
EXISTING GUIDE SIGN ON STRUCTURE
PROPOSED GUIDE SIGN ON STRUCTURE

SIGN PANEL REMOVAL - TYPE 3, 249.75 SF
SIGN PANEL - TYPE 3, 249.75 SF

ILLINOIS STANDARD
XM-2

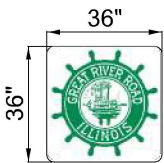

Dimensions are in inches.tenths

Letter locations are panel edge to lower left corner

LETTER POSITIONS (X)												LENGTH	SERIESSIZE
L	E	F	T									42.8	E 2000 12
16.1	27.7	39.7	49.9										
E	X	I	T	3	A								E 2000 10,15
28.2	37.4	48.5	52.3	74.8	94.5							31.6,35	
E	A	S	T	N	O	R	T	H				48.1,59.9	E 2000 15,12
17	31.4	45	56	79	94.3	107.2	118.2	129.3					
L	o	u	i	s	v	i	l	l	e			123.2	EM 2000 16/12
13.4	27.3	43.2	60.1	68	81.7	98.7	108.3	117.9	126				
1/4	M	I	L	E								70.1	E 2000 15,10
40	76.9	88.9	93.3	102.5									

Dimensions are in inches.tenths

Letter locations are panel edge to lower left corner

LETTER POSITIONS (X)												LENGTH	SERIESSIZE
W	E	S	T									49.8	E 2000 15,12
56.1	75.2	85.9	96.9										
S	O	U	T	H								60.7	E 2000 15,12
50.6	66	78.8	90.6	101.6									
S	t		L	o	u	i	s					105.8	EM 2000 16/12
28.1	44.4	52.8	68.8	82.7	98.5	115.5	123.3						

MODEL: S\MODEL\NAMES
FILE NAME: D876E84-15570-shd-SgnDtl-08.dgn



USER NAME = jacobspw18lcs01\$	DESIGNED -	REVISED -
	DRAWN -	REVISED -
PLOT SCALE = 0.16666667' / in.	CHECKED -	REVISED -
PLOT DATE = 10/2/2025	DATE - 2025/10/03	REVISED -

STATE OF ILLINOIS
DEPARTMENT OF TRANSPORTATION

SIGN DETAILS

SCALE: NTS SHEET 8 OF 73 SHEETS STA. TO STA.


F.A.I. RTE.	SECTION	COUNTY	TOTAL SHEETS	SHEET NO.
70	Section82-(5,6)RS-2, 60-6RS-2	MADISON & ST. CLAIR	678	263
CONTRACT NO. 76E84				
ILLINOIS FED. AID PROJECT				

STRUCTURE NO. 8S082I055L003.3
STA. 72+70.15 FAI-55 70
EXISTING GUIDE SIGN ON STRUCTURE
PROPOSED GUIDE SIGN ON STRUCTURE

SIGN PANEL REMOVAL - TYPE 3, 186 SF
SIGN PANEL - TYPE 3, 186 SF

SIGN DETAIL


1:60

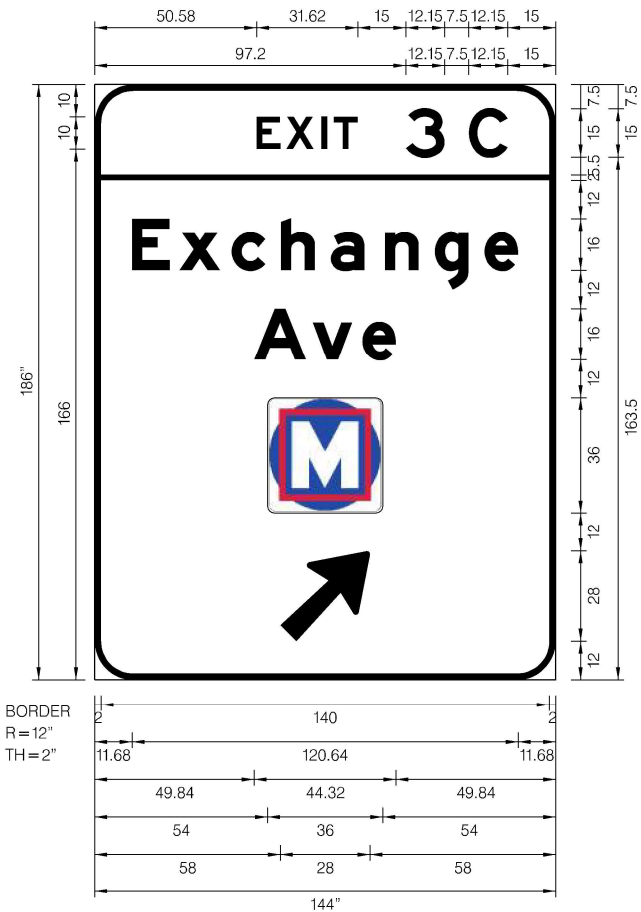

WIDTH x HGHT.	12'-0" x 15'-6"
BORDER WIDTH	2"
CORNER RADIUS	12"
MOUNTING	Overhead
BACKGROUND	TYPE: Reflective – ZZ
	COLOR: Green
LEGEND/BORDER	TYPE: Reflective – ZZ
	COLOR: White

SYMBOL	ROT	X	Y	WID	HT
METRO SYMBOL	0	54	52	36	36
Exit Arrow (Type A)	2012315	58	12	22.2	35.6

METRO SYMBOL

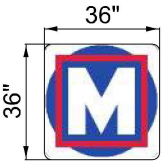

Dimensions are in inches.tenths

Letter locations are panel edge to lower left corner

LETTER POSITIONS (X)																LENGTH	SERIESSIZE
E	X	I	T	3	C											31.6,31.8	E 2000 10,15
50.6	59.8	70.9	74.7	97.2	116.8												
E	x	c	h	a	n	g	e									120.6	EM 2000 1612
11.7	26.4	42.7	58.2	73.8	90.7	106.2	121.8										
A	v	e														44.3	EM 2000 1612
49.8	68.1	83.6															

MODEL: S\MODEL\NAMES
FILE NAME: D876E84-15570-sht-SgnDtl-09.dgn



USER NAME = jacobspw18lcs04\$	DESIGNED -	REVISED -
	DRAWN -	REVISED -
PLOT SCALE = 0.16666667' / in.	CHECKED -	REVISED -
PLOT DATE = 10/2/2025	DATE - 2025/10/03	REVISED -

STATE OF ILLINOIS
DEPARTMENT OF TRANSPORTATION

SIGN DETAILS

SCALE: NTS SHEET 9 OF 73 SHEETS STA. TO STA.

F.A.I. RTE.	SECTION	COUNTY	TOTAL SHEETS	SHEET NO.
70	Section82-(5,6)RS-2, 60-6RS-2	MADISON & ST. CLAIR	678	264
CONTRACT NO. 76E84				
ILLINOIS FED. AID PROJECT				

STA. 79+45.80 FAI-55 NORTH BOUND
EXISTING GUIDE SIGN ON STRUCTURAL STEEL SIGN SUPPORT
PROPOSED GUIDE SIGN ON STRUCTURAL STEEL SIGN SUPPORT AT STA 79+45.80 OFFSET 71 FT

STRUCTURAL STEEL SIGN SUPPORT - BREAKAWAY							CONCRETE FOUNDATIONS	SIGN PANEL - TYPE 3	SIGN PANEL REMOVAL - TYPE 3
SIZE	NEAR POST		FAR POST		STUB POST (FT)	WEIGHT (POUND)			
	OFFSET (FT)	LENGTH (FT)	OFFSET (FT)	LENGTH (FT)			CU YD	SF	SF
W8X18	66.75	16.63	75.18	13.89	5	639.36	1.4	108	108

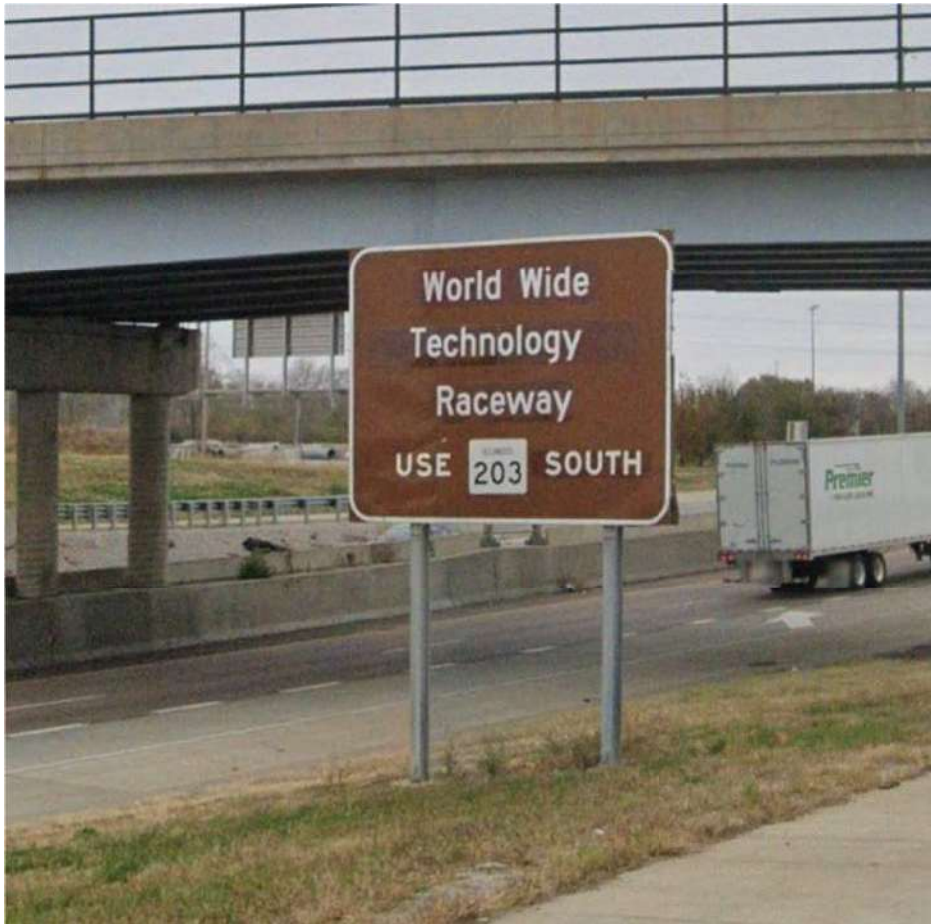



PHOTO COURTESY OF GOOGLE MAPS

SIGN DETAIL

1:60

WIDTH x HGHT.	12'-0" x 9'-0"
BORDER WIDTH	2"
CORNER RADIUS	12"
MOUNTING	Ground
BACKGROUND	TYPE: Reflective – ZZ
	COLOR: Brown
LEGEND/BORDER	TYPE: Reflective – ZZ
	COLOR: White

SYMBOL	ROT	X	Y	WID	HT

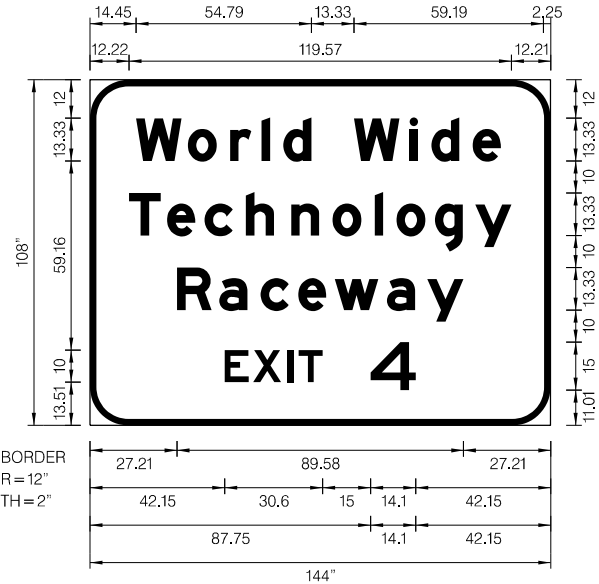

Dimensions are in inches,tenths

Letter locations are panel edge to lower left corner

LETTER POSITIONS (X)																	LENGTH	SERIESSIZE
W	o	r	l	d	W	i	d	e										EM 2000
14.4	30.6	43.8	53.6	60.4	82.6	99.9	106.7	119.6	128.4								127.3	13,310
T	e	c	h	n	o	l	o	g	y									EM 2000
12.2	24.1	35.8	48.7	62.9	75.8	89	95.8	107.8	120.5								119.6	13.310
R	a	c	e	w	a	y												EM 2000
27.2	40.4	53.3	65.1	76.5	92.8	105.5											89.6	13.310
E	X	I	T	4														E 2000
42.2	51.1	61.8	65.3	87.8													59.7	10,15

MODEL: SMODEL.NAMES
FILE NAME: D876E84-1557-csh-SgnDtl-10.dgn



USER NAME = jacobspw18lcs04\$	DESIGNED -	REVISED -
	DRAWN -	REVISED -
PLOT SCALE = 0.16666667' / in.	CHECKED -	REVISED -
PLOT DATE = 10/2/2025	DATE - 2025/10/03	REVISED -

STATE OF ILLINOIS
DEPARTMENT OF TRANSPORTATION

SIGN DETAILS

SCALE: NTS SHEET 10 OF 73 SHEETS STA. TO STA.

F.A.I. RTE.	SECTION	COUNTY	TOTAL SHEETS	SHEET NO.
70	Section82-(5,6)RS-2, 60-6RS-2	MADISON & ST. CLAIR	678	265
CONTRACT NO. 76E84				
ILLINOIS FED. AID PROJECT				


STRUCTURE NO. 8S082I055R003.0
STA. 87+91.50 FAI-55 NORTH BOUND
EXISTING GUIDE SIGN ON STRUCTURE
PROPOSED GUIDE SIGN ON STRUCTURE

SIGN PANEL REMOVAL - TYPE 3, 806.25 SF
SIGN PANEL - TYPE 3, 806.25 SF



PHOTO COURTESY OF GOOGLE MAPS

ILLINOIS STANDARD
XM-2

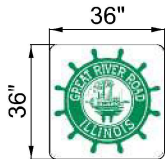


SIGN DETAIL

1:70

WIDTH x HGHT.	44'-0" x 18'-0"
BORDER WIDTH	2"
CORNER RADIUS	12"
MOUNTING	Overhead
BACKGROUND	TYPE: Reflective – ZZ
	COLOR: Green
LEGEND/BORDER	TYPE: Reflective – ZZ
	COLOR: YellowWhite

SYMBOL	ROT	X	Y	WID	HT
M1-I100 -2	0	395.7	170	45	36
M1_1	0	50	143	36	36
IL STANDARD XM-2	0	101	143	36	36
M1_1	0	173	143	36	36
M1_4	0	225	143	36	36
AR_THRU	0	16.6	9	21	66
AR_THRU	0	152.4	9	21	66
AR_THRU_RIGHT	0	280.6	9	56	66
AR_RIGHT_ONLY	0	438.6	9	36.2	45

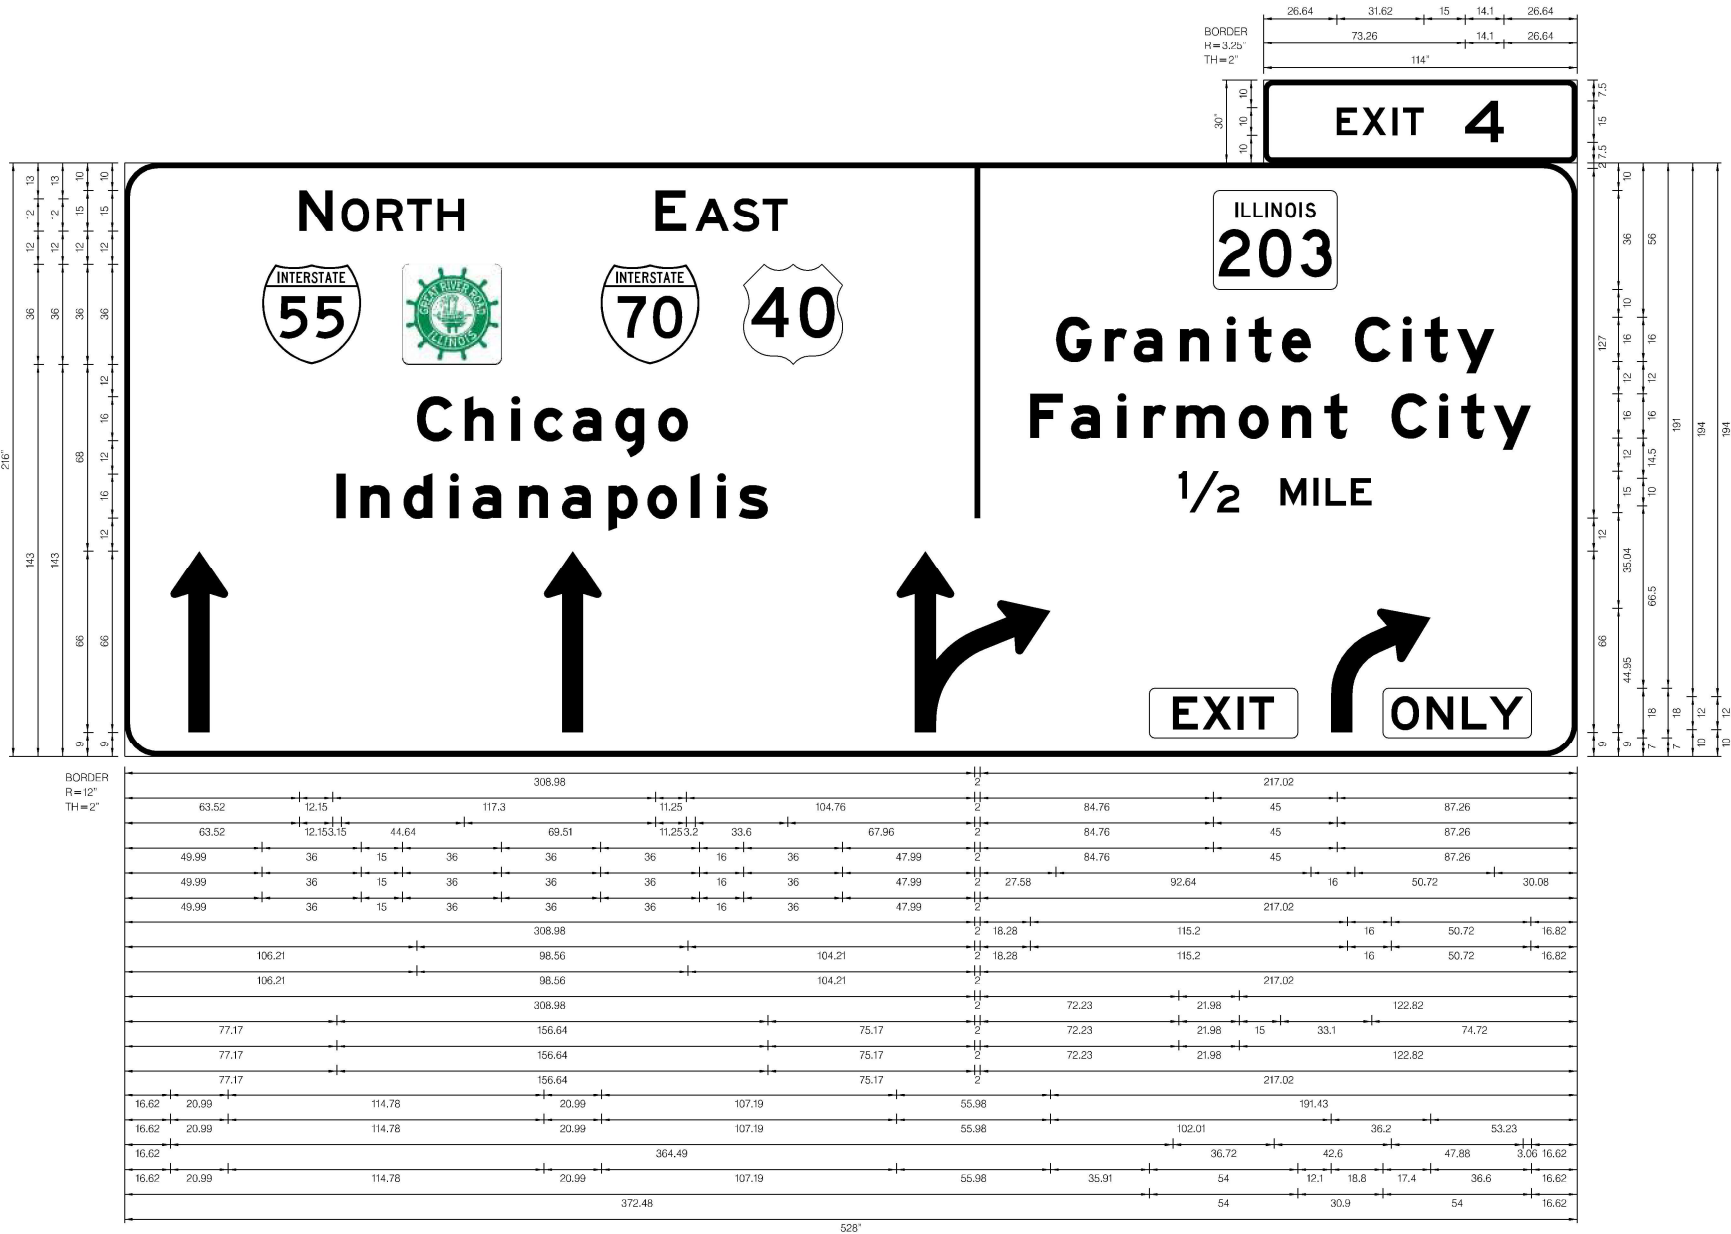

Dimensions are in inches.tenths

Letter locations are panel edge to lower left corner

LETTER POSITIONS (X)																				LENGTH	SERIES/SIZE
E	X	I	T	4																	E 2000
26.6	35.8	46.9	50.8	73.3																31.6, 14.1	10,15
N	O	R	T	H		E	A	S	T												E 2000
63.5	78.8	91.7	102.7	113.7		193	207.4	221	232											59.9, 48.1	15,12
G	r	a	n	i	t	e	C	i	t	y			C	h	i	c	a	g	o		EM 2000
338.6	356.3	366.7	383.7	400.6	408.6	420.6	447.2	464.6	472.6	484.3			106.2	123.6	140.6	148.8	162.8	178.4	193.9	159.4, 98.6	16/12
F	a	i	r	m	o	n	t	C	i	t	y										EM 2000
329.3	344	360.9	370.5	382.4	404.9	420.8	436.1	460.5	477.9	485.9	497.6									181.9	16/12
I	n	d	i	a	n	a	p	o	l	i	s										EM 2000
77.2	85.8	101.3	118.3	126.4	143.4	158.9	175.9	190	205.8	215.4	223.2									156.6	16/12
1/2	M	I	L	E																	E 2000
383.2	420.2	432.2	436.6	445.8																70.1	15,10

MODEL: \$MODEL NAMES
FILE NAME: D876584-15570-shd-SgnDtl-11.dgn



USER NAME	= jacobspw18lcs01\$
PLOT SCALE	= 0.16666667' / in.
PLOT DATE	= 10/2/2025

DESIGNED	-
DRAWN	-
CHECKED	-
DATE	= 2025/10/03

REVISED	-
REVISED	-
REVISED	-
REVISED	-

STATE OF ILLINOIS
DEPARTMENT OF TRANSPORTATION

SIGN DETAILS

SCALE: NTS SHEET 11 OF 73 SHEETS STA. TO STA.

F.A.I. RTE.	SECTION	COUNTY	TOTAL SHEETS	SHEET NO.
70	Section82-(5,6)RS-2, 60-6RS-2	MADISON & ST. CLAIR	678	266
CONTRACT NO. 76E84				
ILLINOIS FED. AID PROJECT				

STRUCTURE NO. 8S082I055R003.6
STA. 92+45.67 FAI-55 70
EXISTING GUIDE SIGN ON STRUCTURE
PROPOSED GUIDE SIGN ON STRUCTURE

SIGN PANEL REMOVAL - TYPE 3, 690.75 SF
SIGN PANEL - TYPE 3, 806.25 SF

SIGN DETAIL

1:70

WIDTH x HGHT.	44'-0" x 18'-0"
BORDER WIDTH	2"
CORNER RADIUS	12"
MOUNTING	Overhead
BACKGROUND	TYPE: Reflective – ZZ COLOR: Green
LEGEND/BORDER	TYPE: Reflective – ZZ COLOR: YellowWhite

SYMBOL	ROT	X	Y	WID	HT
M1_1	0	50	143	36	36
IL STANDARD XM-2	0	101	143	36	36
M1_1	0	173	143	36	36
M1_4	0	225	143	36	36
M1-100 -2	0	395.7	141	45	36
AR_THRU	0	16.6	9	21	66
AR_THRU	0	152.4	9	21	66
AR_THRU_RIGHT	0	280.6	9	56	66
AR_RIGHT_ONLY	0	438.6	9	36.2	45



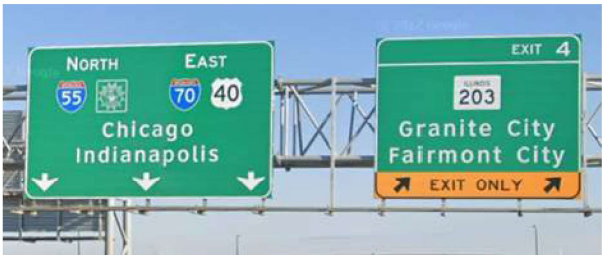


PHOTO COURTESY OF GOOGLE MAPS

ILLINOIS STANDARD
XM-2

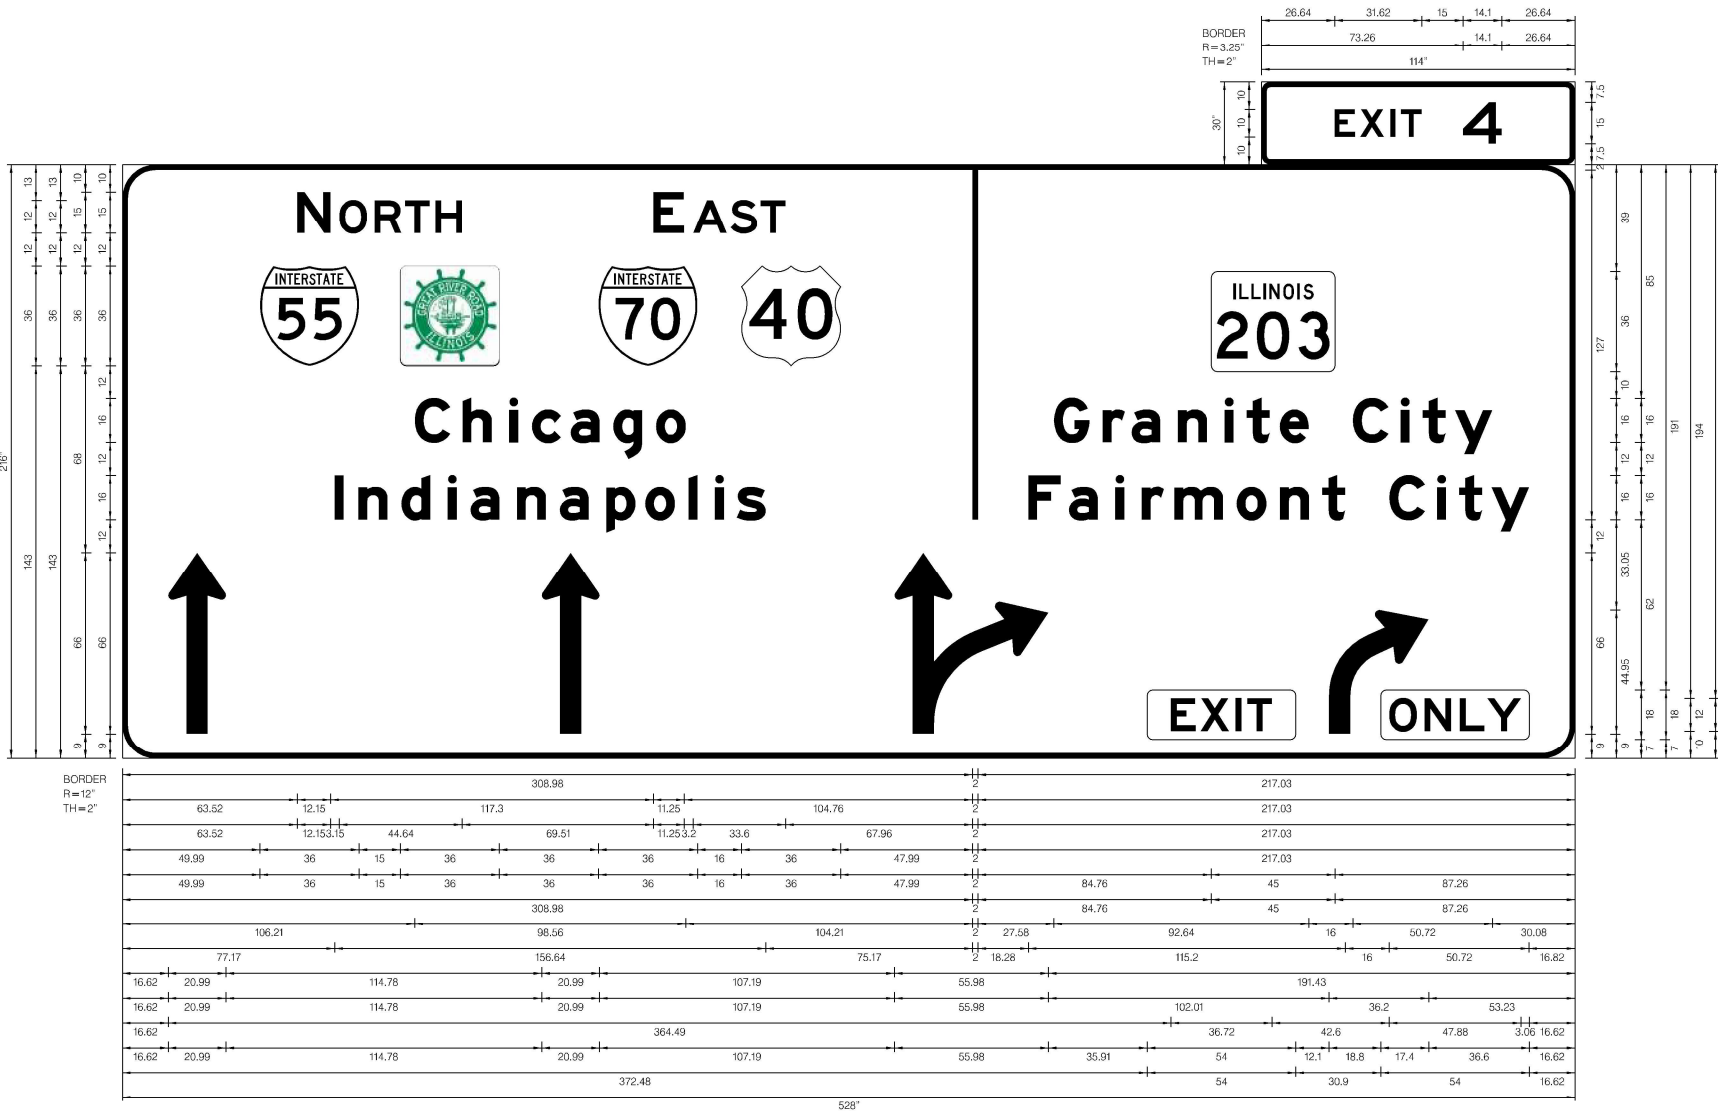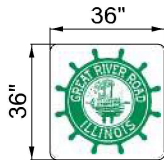

Dimensions are in inches.tenths

Letter locations are panel edge to lower left corner

LETTER POSITIONS (X)																				LENGTH	SERIES/SIZE
E	X	I	T	4																	E 2000
26.6	35.8	46.9	50.8	73.3																31.6, 14.1	10,15
N	O	R	T	H		E	A	S	T												E 2000
63.5	78.8	91.7	102.7	113.7		193	207.4	221	232											59.9, 48.1	15,12
C	h	i	c	a	g	o															EM 2000
106.2	123.6	140.6	148.8	162.8	178.4	193.9														98.6	16/12
I	n	d	i	a	n	a	p	o	l	i	s										EM 2000
77.2	85.8	101.3	118.3	126.4	143.4	158.9	175.9	190	205.8	215.4	223.2									156.6	16/12
G	r	a	n	i	t	e	C	i	t	y											EM 2000
338.6	356.3	366.7	383.7	400.6	408.6	420.6	447.2	464.6	472.6	484.3										159.4	16/12
F	a	i	r	m	o	n	t	C	i	t	y										EM 2000
329.3	344	360.9	370.5	382.4	404.9	420.8	436.1	460.5	477.9	485.9	497.6									181.9	16/12

MODEL: \$MODEL.NAMES
FILE NAME: D876E84-45570-shd-SgmDtl-12.dgn



USER NAME	= jacobspw18lcs01\$
PLOT SCALE	= 0.16666667' / in.
PLOT DATE	= 10/2/2025

DESIGNED	-
DRAWN	-
CHECKED	-
DATE	= 2025/10/03

REVISED	-
REVISED	-
REVISED	-
REVISED	-

STATE OF ILLINOIS
DEPARTMENT OF TRANSPORTATION

SIGN DETAILS

SCALE: NTS SHEET 12 OF 73 SHEETS STA. TO STA.

F.A.I. RTE.	SECTION	COUNTY	TOTAL SHEETS	SHEET NO.
70	Section82-(5,6)RS-2, 60-6RS-2	MADISON & ST. CLAIR	678	267
CONTRACT NO. 76E84				
ILLINOIS FED. AID PROJECT				

STRUCTURE NO. 8S082I055L003.6
STA. 93+09.73 FAI-55 70
EXISTING GUIDE SIGN ON STRUCTURE
PROPOSED GUIDE SIGN ON STRUCTURE


SIGN PANEL REMOVAL - TYPE 3, 206.25 SF
SIGN PANEL - TYPE 3, 206.25 SF



PHOTO COURTESY OF GOOGLE MAPS

SIGN DETAIL

1:60

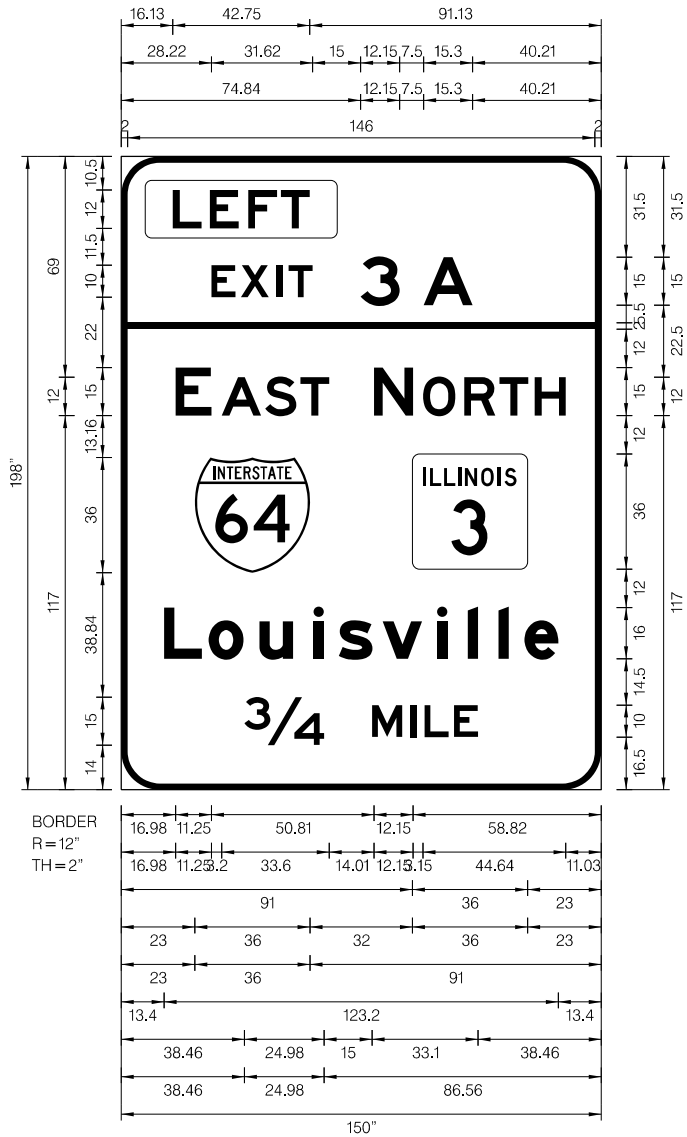

WIDTH x HGHT.	12'-6" x 16'-6"
BORDER WIDTH	2"
CORNER RADIUS	12"
MOUNTING	Overhead
BACKGROUND	TYPE: Reflective - ZZ
	COLOR: Green /Yellow
LEGEND/BORDER	TYPE: Reflective - ZZ
	COLOR: White /Black

SYMBOL	ROT	X	Y	WID	HT
M1-I100 -1	360	91	69	36	36
M1_1	0	23	67.8	36	36

Dimensions are in inches,tenths

Letter locations are panel edge to lower left corner

LETTER POSITIONS (X)																LENGTH	SERIESSIZE
L	E	F	T														E 2000
16.1	27.7	39.7	49.9													42.8	12
E	X	I	T	3	A											31.6,35	E 2000
28.2	37.4	48.5	52.3	74.8	94.5												10,15
E	A	S	T	N	O	R	T	H									E 2000
17	31.4	45	56	79	94.3	107.2	118.2	129.3								48.1,59.9	15,12
L	o	u	i	s	v	i	l	l	e								EM 2000
13.4	27.3	43.2	60.1	68	81.7	98.7	108.3	117.9	126							123.2	1612
3/4	M	I	L	E													E 2000
38.5	78.4	90.4	94.8	104												73.1	15,10

MODEL: S\MODEL\NAMES
FILE NAME: D878E84-I557\eshc-SgnDtl-13.dgn



USER NAME = jacobspw18ics03\$	DESIGNED -	REVISED -
	DRAWN -	REVISED -
PLOT SCALE = 0.16666667' / in.	CHECKED -	REVISED -
PLOT DATE = 10/2/2025	DATE - 2025/10/03	REVISED -


STATE OF ILLINOIS
DEPARTMENT OF TRANSPORTATION

SIGN DETAILS

SCALE: NTS SHEET 13 OF 73 SHEETS STA. TO STA.

F.A.I. RTE.	SECTION	COUNTY	TOTAL SHEETS	SHEET NO.
70	Section82-(5,6)RS-2, 60-6RS-2	MADISON & ST. CLAIR	678	268
CONTRACT NO. 76E84				
ILLINOIS FED. AID PROJECT				

SIGN DETAIL
1:60

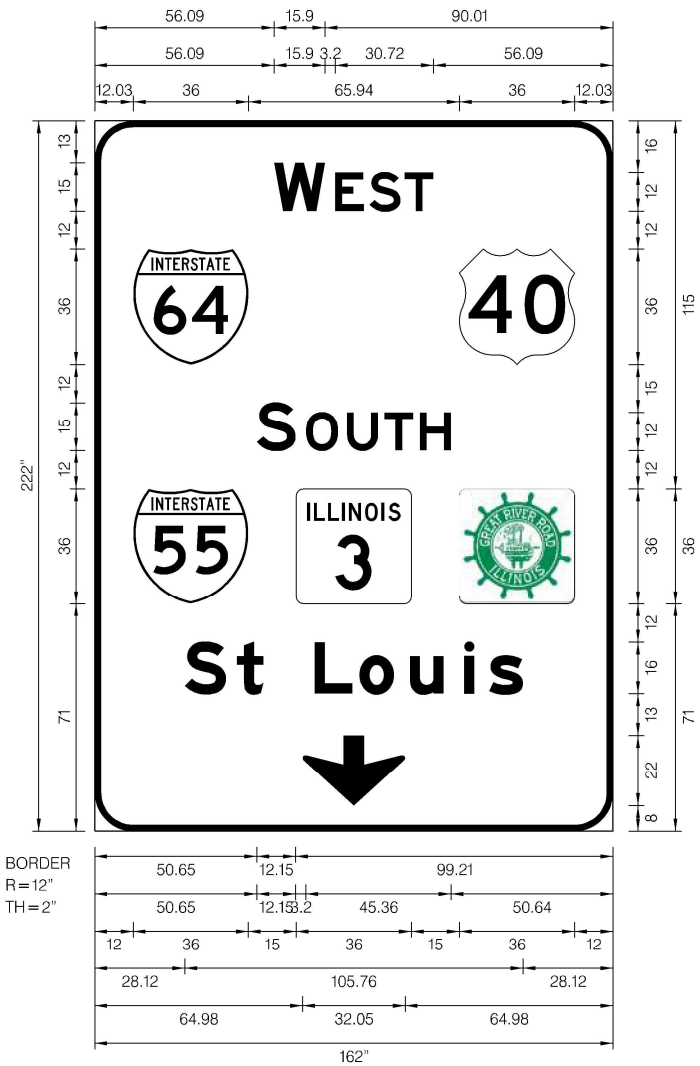


WIDTH x HGHT.	13'-6" x 18'-6"
BORDER WIDTH	2"
CORNER RADIUS	12"
MOUNTING	Overhead
BACKGROUND	TYPE: Reflective – ZZ COLOR: Green
LEGEND/BORDER	TYPE: Reflective – ZZ COLOR: White

SYMBOL	ROT	X	Y	WID	HT
M1_1	0	12	146	36	36
M1_4	0	114	146	36	36
M1_1	0	12	71	36	36
M1-H100 -1	0	63	71	36	36
IL STANDARD XM-2	0	114	71	36	36
ARDOWN	0	12	8	32	22

STRUCTURE NO. 8S082I055L003.6
STA. 93+09.73 FAI-55 70
EXISTING GUIDE SIGN ON STRUCTURE
PROPOSED GUIDE SIGN ON STRUCTURE

SIGN PANEL REMOVAL - TYPE 3, 249.75 SF
SIGN PANEL - TYPE 3, 249.75 SF

ILLINOIS STANDARD
XM-2

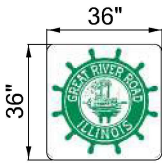

Dimensions are in inches.tenths

Letter locations are panel edge to lower left corner

LETTER POSITIONS (X)														LENGTH	SERIESSIZE
W	E	S	T											49.8	E 2000 15,12
56.1	75.2	85.9	96.9												
S	O	U	T	H											E 2000 15,12
50.6	66	78.8	90.6	101.6										60.7	
S	t		L	o	u	i	s							105.8	EM 2000 16/12
28.1	44.4	52.8	68.8	82.7	98.5	115.5	123.3								

SIGN DETAIL
1:60

WIDTH x HGHT.	16'-6" x 17'-0"
BORDER WIDTH	2"
CORNER RADIUS	12"
MOUNTING	Overhead
BACKGROUND	TYPE: Reflective – ZZ COLOR: Green
LEGEND/BORDER	TYPE: Reflective – ZZ COLOR: White

SYMBOL	ROT	X	Y	WID	HT
M1_1	0	48.6	126	36	36
ARDOWN	0	11	9	32	22
ARDOWN	0	155	9	32.1	22

STRUCTURE NO. 8S082I055L003.6
STA. 93+09.73 FAI-55 70
EXISTING GUIDE SIGN ON STRUCTURE
PROPOSED GUIDE SIGN ON STRUCTURE

SIGN PANEL REMOVAL - TYPE 3, 239.25 SF
SIGN PANEL - TYPE 3, 280.5 SF



Dimensions are in inches.tenths

Letter locations are panel edge to lower left corner

LETTER POSITIONS (X)														LENGTH	SERIESSIZE
E	X	I	T	3	B										E 2000 10,15
104.6	113.8	124.9	128.7	151.2	170.9									31.6,31.8	
W	E	S	T												E 2000 15,12
99.6	118.7	129.4	140.4											49.8	
S	T	L	A	i	r	p	o	r	t					147.8	EM 2000 16,16/12
25.1	40.4	55.2	83	103	112.6	124.4	138.5	154.4	164.6						
K	a	n	s	a	s	C	i	t	y					153.9	EM 2000 16/12
22	37.2	54.2	69.4	83.5	98.7	125.2	142.7	150.7	162.4						
1/2	M	I	L	E										70.3	EM 2000 15,10
63.9	100.8	112.9	117.7	126.7											

MODEL: S\MODEL\NAMES
FILE NAME: D876E84-15570-shit-SgnDtl-14.dgn



USER NAME = jacobspw18lcs01\$	DESIGNED -	REVISED -
	DRAWN -	REVISED -
PLOT SCALE = 0.16666667' / in.	CHECKED -	REVISED -
PLOT DATE = 10/2/2025	DATE - 2025/10/03	REVISED -

STATE OF ILLINOIS
DEPARTMENT OF TRANSPORTATION

SIGN DETAILS


SCALE: NTS SHEET 14 OF 73 SHEETS STA. TO STA.

F.A.I. RTE.	SECTION	COUNTY	TOTAL SHEETS	SHEET NO.
70	Section82-(5,6)RS-2, 60-6RS-2	MADISON & ST. CLAIR	678	269
CONTRACT NO. 76E84				
ILLINOIS FED. AID PROJECT				

STRUCTURE NO. 8S082I055L003.6
STA. 93+09.73 FAI-55 70
EXISTING GUIDE SIGN ON STRUCTURE
PROPOSED GUIDE SIGN ON STRUCTURE

SIGN PANEL REMOVAL - TYPE 3, 174 SF
SIGN PANEL - TYPE 3, 174 SF

METRO SYMBOL

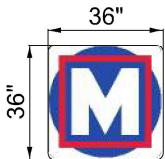


SIGN DETAIL

1:60

WIDTH x HGHT.	12'-0" x 14'-6"
BORDER WIDTH	2"
CORNER RADIUS	12"
MOUNTING	Overhead
BACKGROUND	TYPE: Reflective – ZZ
	COLOR: Green
LEGEND/BORDER	TYPE: Reflective – ZZ
	COLOR: White

SYMBOL	ROT	X	Y	WID	HT
METRO SYMBOL	0	54	40	36	36

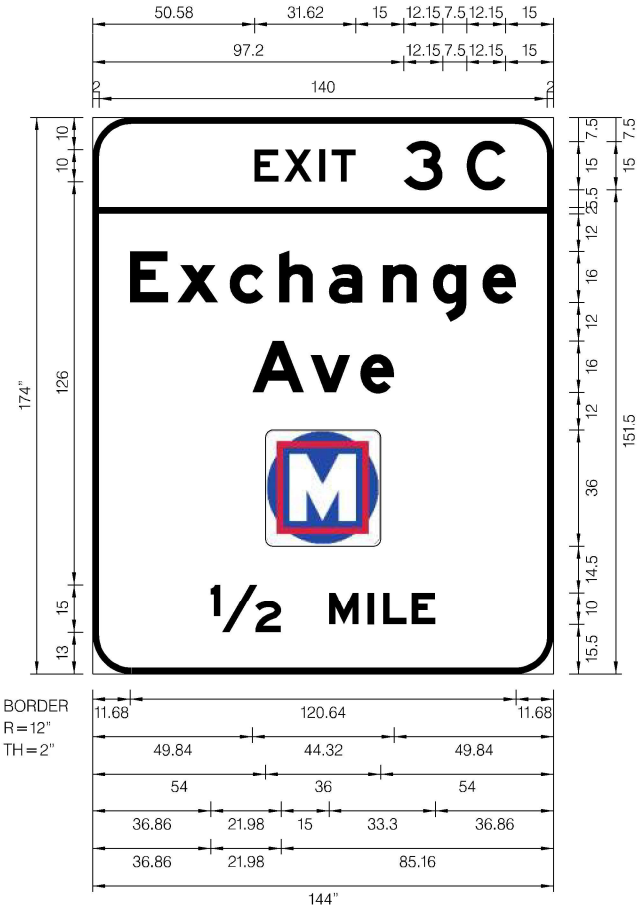

Dimensions are in inches.tenths

Letter locations are panel edge to lower left corner

LETTER POSITIONS (X)																	LENGTH	SERIESSIZE
E	X	I	T	3	C												31.6,31.8	E 2000
50.6	59.8	70.9	74.7	97.2	116.9													10,15
E	x	c	h	a	n	g	e										120.6	EM 2000
11.7	26.4	42.7	58.2	73.8	90.7	106.2	121.8											1612
A	v	e															44.3	EM 2000
49.8	68.1	83.6																1612
1/2	M	I	L	E														EM 2000
36.9	73.8	85.9	90.7	99.7													70.3	15,10

MODEL: \$MODEL NAMES
FILE NAME: D876E84-15570-sht-SgmDtl-15.dgn



USER NAME = jacobspw18lcs03\$	DESIGNED -	REVISED -
	DRAWN -	REVISED -
PLOT SCALE = 0.16666667' / in.	CHECKED -	REVISED -
PLOT DATE = 10/2/2025	DATE - 2025/10/03	REVISED -

STATE OF ILLINOIS
DEPARTMENT OF TRANSPORTATION

SIGN DETAILS

SCALE: NTS SHEET 15 OF 73 SHEETS STA. TO STA.

F.A.I. RTE.	SECTION	COUNTY	TOTAL SHEETS	SHEET NO.
70	Section82-(5,6)RS-2, 60-6RS-2	MADISON & ST. CLAIR	678	270
CONTRACT NO. 76E84				
ILLINOIS FED. AID PROJECT				

STRUCTURE NO. 8S082I055R003.7
STA. 100+09.05 IL203-NB
EXISTING GUIDE SIGN ON STRUCTURE
PROPOSED GUIDE SIGN ON STRUCTURE

SIGN PANEL REMOVAL - TYPE 3, 165 SF
SIGN PANEL - TYPE 3, 165 SF



PHOTO COURTESY OF GOOGLE MAPS

SIGN DETAIL

1:60

WIDTH x HGHT.	16'-6" x 10'-0"
BORDER WIDTH	2"
CORNER RADIUS	12"
MOUNTING	Overhead
BACKGROUND	TYPE: Reflective – ZZ
	COLOR: Green
LEGEND/BORDER	TYPE: Reflective – ZZ
	COLOR: White

SYMBOL	ROT	X	Y	WID	HT
M1-100 -2	0	39	72	45	36
ARDOWN	0	11	10	32.1	22
ARDOWN	0	155	10	32	22



Dimensions are in inches,tenths

Letter locations are panel edge to lower left corner

LETTER POSITIONS (X)															LENGTH	SERIESSIZE
N	O	R	T	H											60	E 2000
99	114.4	127.2	138.2	149.3												15,12
G	r	a	n	i	t	e	C	i	t	y					159.4	EM 2000
19.3	37.1	47.5	64.4	81.4	89.4	101.4	128	145.4	153.4	165.1						1612

MODEL: SMODEL.NAMES
FILE NAME: D876E84-1557-0-shc-SgnDtl-16.dgn



USER NAME = jacobspw18lcs01\$	DESIGNED -	REVISED -
	DRAWN -	REVISED -
PLOT SCALE = 0.16666667' / in.	CHECKED -	REVISED -
PLOT DATE = 10/2/2025	DATE - 2025/10/03	REVISED -

STATE OF ILLINOIS
DEPARTMENT OF TRANSPORTATION

SIGN DETAILS

SCALE: NTS SHEET 16 OF 73 SHEETS STA. TO STA.

F.A.I. RTE.	SECTION	COUNTY	TOTAL SHEETS	SHEET NO.
70	Section82-(5,6)RS-2, 60-6RS-2	MADISON & ST. CLAIR	678	271
CONTRACT NO. 76E84				
ILLINOIS FED. AID PROJECT				

STRUCTURE NO. 8S082I055R003.7
STA. 100+09.05 IL203-NB
EXISTING GUIDE SIGN ON STRUCTURE
PROPOSED GUIDE SIGN ON STRUCTURE

SIGN PANEL REMOVAL - TYPE 3, 150 SF
SIGN PANEL - TYPE 3, 150 SF




PHOTO COURTESY OF GOOGLE MAPS

SIGN DETAIL

1:60

WIDTH x HGHT.	20'-0" x 7'-6"
BORDER WIDTH	2"
CORNER RADIUS	12"
MOUNTING	Overhead
BACKGROUND	TYPE: Reflective - ZZ
	COLOR: Green
LEGEND/BORDER	TYPE: Reflective - ZZ
	COLOR: White

SYMBOL	ROT	X	Y	WID	HT
M1-I100 -2	0	39.6	41	45	36
AR_Type A	315	203	31	22.6	35.6

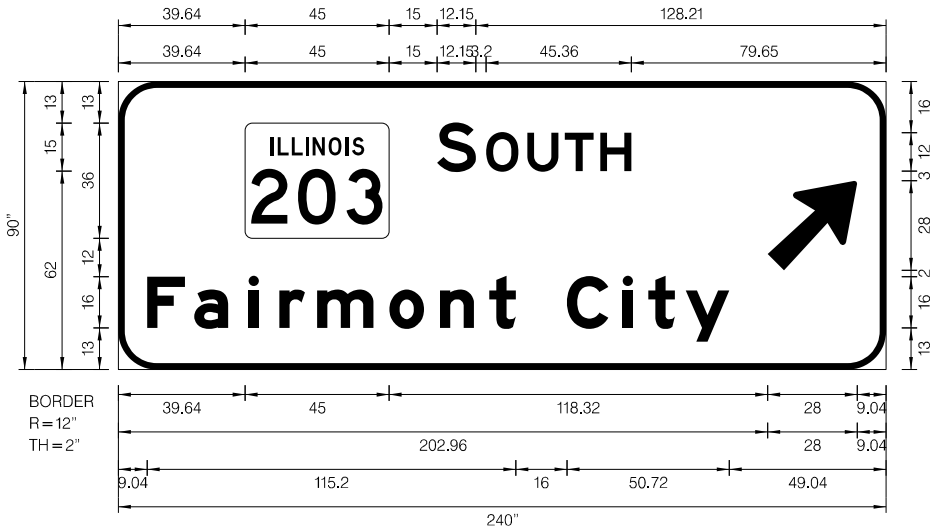

Dimensions are in inches,tenths

Letter locations are panel edge to lower left corner

LETTER POSITIONS (X)																LENGTH	SERIESSIZE
S	O	U	T	H													E 2000
99.6	115	127.8	139.6	150.6												60.7	15,12
F	a	i	r	m	o	n	t	C	i	t	y						EM 2000
9	23.8	40.7	50.3	62.2	84.7	100.6	115.9	140.2	157.7	165.7	177.4					181.9	1612

MODEL: SMODEL.NAMES
FILE NAME: D876E84-1557-0-shc-SgnDtl-17.dgn



USER NAME = jacobspw18lcs03\$	DESIGNED -	REVISED -
	DRAWN -	REVISED -
PLOT SCALE = 0.16666667' / in.	CHECKED -	REVISED -
PLOT DATE = 10/2/2025	DATE - 2025/10/03	REVISED -

STATE OF ILLINOIS
DEPARTMENT OF TRANSPORTATION

SIGN DETAILS

SCALE: NTS SHEET 17 OF 73 SHEETS STA. TO STA.

F.A.I. RTE.	SECTION	COUNTY	TOTAL SHEETS	SHEET NO.
70	Section82-(5,6)RS-2, 60-6RS-2	MADISON & ST. CLAIR	678	272
CONTRACT NO. 76E84				
ILLINOIS FED. AID PROJECT				


STA. 105+49.65 FAI-55 70
EXISTING GUIDE SIGN ON STRUCTURAL STEEL SIGN SUPPORT
PROPOSED GUIDE SIGN ON STRUCTURAL STEEL SIGN SUPPORT AT STA 105+49.65 OFFSET -38 FT

STRUCTURAL STEEL SIGN SUPPORT - BREAKAWAY						CONCRETE FOUNDATIONS	SIGN PANEL - TYPE 3	SIGN PANEL REMOVAL - TYPE 3
SIZE	NEAR POST		FAR POST		STUB POST			
	OFFSET (FT)	LENGTH (FT)	OFFSET (FT)	LENGTH (FT)	POST (FT)	WEIGHT (POUND)	CU YD	SF
W8X18	37.31	15.43	45.72	17.29	5	678.96	1.4	94.5



PHOTO COURTESY OF GOOGLE MAPS

ILLINOIS STANDARD
D11-I101

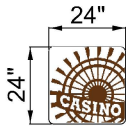

SIGN DETAIL

1:60

WIDTH x HGHT.	13'-6" x 7'-6"
BORDER WIDTH	2"
CORNER RADIUS	12"
MOUNTING	Ground
BACKGROUND	TYPE: Reflective – ZZ
	COLOR: Brown
LEGEND/BORDER	TYPE: Reflective – ZZ
	COLOR: White

SYMBOL	ROT	X	Y	WID	HT
IL STANDARD XM-2	360	12	57	24	24
M1_1	0	71.8	10.3	24	24



Dimensions are in inches.tenths

Letter locations are panel edge to lower left corner

LETTER POSITIONS (X)																	LENGTH	SERIESSIZE
R	i	v	e	r	b	o	a	t										EM 2000
49.3	63.7	70.3	83.2	96.1	106	117.7	129.7	142.5									100.1	13.3/10
C	a	s	i	n	o													EM 2000
49.3	62.7	75.3	88.3	96.3	109.2												68.9	13.3/10
E	X	I	T															E 2000
26.2	35.1	45.8	49.3														30.6	10
2	A																	E 2000
110.8	130.4																35	15

MODEL: \$MODEL\$
FILE NAME: D876E84-I5570-sht-SgnD11-18.dgn



USER NAME = jacobspw18lcs03\$	DESIGNED -	REVISED -
	DRAWN -	REVISED -
PLOT SCALE = 0.16666667' / in.	CHECKED -	REVISED -
PLOT DATE = 10/2/2025	DATE - 2025/10/03	REVISED -

STATE OF ILLINOIS
DEPARTMENT OF TRANSPORTATION

SIGN DETAILS

SCALE: NTS SHEET 18 OF 73 SHEETS STA. TO STA.

F.A.I. RTE.	SECTION	COUNTY	TOTAL SHEETS	SHEET NO.
70	Section82-(5,6)RS-2, 60-6RS-2	MADISON & ST. CLAIR	678	273
CONTRACT NO. 76E84				
ILLINOIS FED. AID PROJECT				

PROPOSED GUIDE SIGN ON STRUCTURAL STEEL SIGN SUPPORT AT STA 16+71.34 OFFSET 109 FT

STRUCTURAL STEEL SIGN SUPPORT - BREAKAWAY							CONCRETE FOUNDATIONS	SIGN PANEL - TYPE 3	SIGN PANEL REMOVAL - TYPE 3
SIZE	NEAR POST		FAR POST		STUB POST (FT)	WEIGHT (POUND)			
	OFFSET (FT)	LENGTH (FT)	OFFSET (FT)	LENGTH (FT)			CU YD	SF	SF
W6X15	118.96	12.7	118.87	13.87	5	473.55	1.4	31.5	31.5

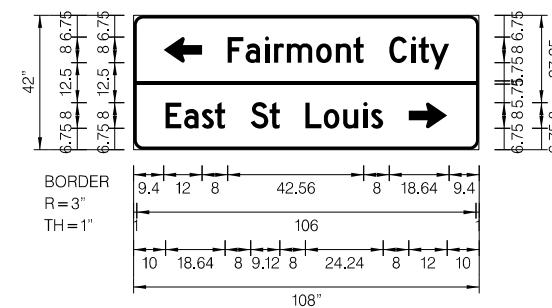


PHOTO COURTESY OF GOOGLE MAPS

1:60

WIDTH x HGHT.	9'-0" x 3'-6"
BORDER WIDTH	1"
CORNER RADIUS	3"
MOUNTING	Ground
BACKGROUND	TYPE: Reflective – ZZ
	COLOR: Green
LEGEND/BORDER	TYPE: Reflective – ZZ
	COLOR: White

SYMBOL	ROT	X	Y	WID	HT
AR_Type D	90	9.4	27.3	8	12
AR_Type D	270	86	6.8	8	12



Letter locations are panel edge to lower left corner

[illegible]

F.A.I. RTE.	SECTION	COUNTY	TOTAL SHEETS	SHEET NO.
70	Section82-(5,6)RS-2, 60-6RS-2	MADISON & ST. CLAIR	678	274
		CONTRACT NO. 76E84		
ILLINOIS		FED. AID PROJECT		

PROPOSED GUIDE SIGN ON STRUCTURAL STEEL SIGN SUPPORT AT STA 0+53.03 OFFSET -77 FT

1:60

[illegible]

SCALE: NTS	SHEET 20 OF 73 SHEETS	STA.	TO STA.
------------	-----------------------	------	---------

MODEL: \$MODELNAME\$
FILE NAME: D876E84-I5570-sht-SgnDtl-20.dgn



STRUCTURE NO. 8C082S203R001.3


STA. 1+59.62 RAMP D (IL 203 INTERCHANGE)
EXISTING GUIDE SIGN ON STRUCTURE
PROPOSED GUIDE SIGN ON STRUCTURE

SIGN PANEL REMOVAL - TYPE 3, 152.25 SF
SIGN PANEL - TYPE 3, 152.25 SF



PHOTO COURTESY OF GOOGLE MAPS

ILLINOIS STANDARD
XM-2

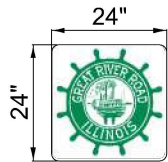

STRUCTURE NO. 8C082S203R001.5

STA. 1+53.14 RAMP E (IL 203 INTERCHANGE)
EXISTING GUIDE SIGN ON STRUCTURE
PROPOSED GUIDE SIGN ON STRUCTURE


SIGN PANEL REMOVAL - TYPE 3, 152.25 SF
SIGN PANEL - TYPE 3, 152.25 SF

SIGN DETAIL

1:60

WIDTH x HGHT.	14'-6" x 10'-6"
BORDER WIDTH	2"
CORNER RADIUS	12"
MOUNTING	Overhead
BACKGROUND	TYPE: Reflective - ZZ
	COLOR: Green /Yellow
LEGEND/BORDER	TYPE: Reflective - ZZ
	COLOR: White /Black

SYMBOL	ROT	X	Y	WID	HT
M1_1	0	15	68	24	24
IL STANDARD XM-2	0	51	68	24	24
M1_1	0	99	68	24	24
M1_4	0	135	68	24	24
ARDOWN	0	68.4	8	32	22

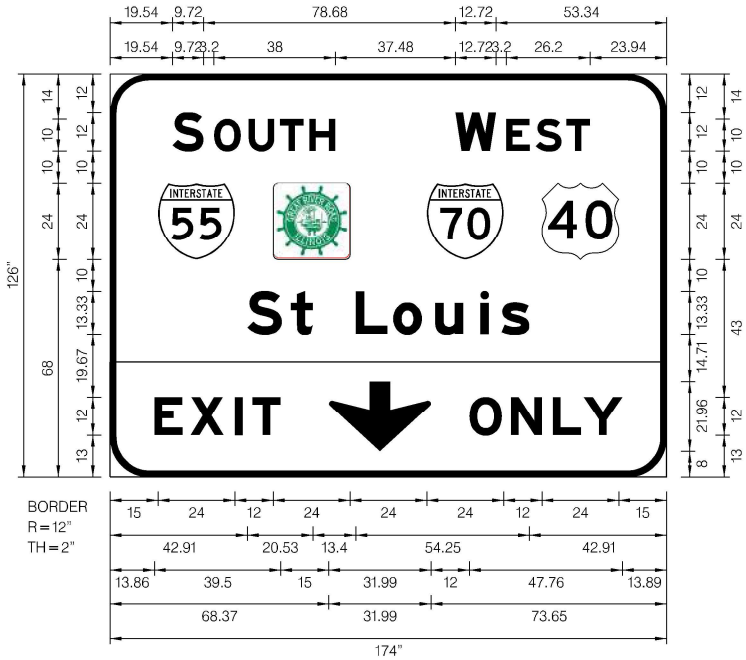

Dimensions are in inches.tenths

Letter locations are panel edge to lower left corner

LETTER POSITIONS (X)																LENGTH	SERIESSIZE
S	O	U	T	H													EM 2000
19.5	32.5	43.3	53.2	62.4												50.9	12,10
W	E	S	T														EM 2000
107.9	123.9	133.1	142.7													42.1	12,10
S	t	L	o	u	i	s											EM 2000
42.9	56.5	76.8	88.4	101.6	115.8	122.3										88.2	13.3/10
E	X	I	T														EM 2000
13.9	25.1	39.1	44.5													39.5	12
O	N	L	Y														EM 2000
112.4	125.3	138.4	148													47.8	12

MODEL: \$MODEL.NAMES
FILE NAME: D876E84-15570-sh-SgnDtl-21.dgn



USER NAME = jacobspw18lcs03\$	DESIGNED -	REVISED -
	DRAWN -	REVISED -
PLOT SCALE = 0.16666667' / in.	CHECKED -	REVISED -
PLOT DATE = 10/2/2025	DATE - 2025/10/03	REVISED -

STATE OF ILLINOIS
DEPARTMENT OF TRANSPORTATION

SIGN DETAILS

SCALE: NTS SHEET 21 OF 73 SHEETS STA. TO STA.

F.A.I. RTE.	SECTION	COUNTY	TOTAL SHEETS	SHEET NO.
70	Section82-(5,6)RS-2, 60-6RS-2	MADISON & ST. CLAIR	678	276
CONTRACT NO. 76E84				
ILLINOIS FED. AID PROJECT				

STRUCTURE NO. 8C082S203R001.3


STA. 1+59.62 RAMP D (IL 203 INTERCHANGE)
EXISTING GUIDE SIGN ON STRUCTURE
PROPOSED GUIDE SIGN ON STRUCTURE

SIGN PANEL REMOVAL - TYPE 3, 147.25 SF
SIGN PANEL - TYPE 3, 161.50 SF



PHOTO COURTESY OF GOOGLE MAPS

ILLINOIS STANDARD
XM-2

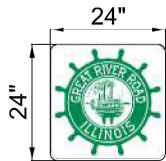

STRUCTURE NO. 8C082S203L001.3

STA. 1+97.12 RAMP B (IL 203 INTERCHANGE)
EXISTING GUIDE SIGN ON STRUCTURE
PROPOSED GUIDE SIGN ON STRUCTURE

SIGN PANEL REMOVAL - TYPE 3, 147.25 SF
SIGN PANEL - TYPE 3, 161.50 SF

SIGN DETAIL

1:60

WIDTH x HGHT.	17'-0" x 9'-6"
BORDER WIDTH	2"
CORNER RADIUS	12"
MOUNTING	Overhead
BACKGROUND	TYPE: Reflective – ZZ
	COLOR: Green
LEGEND/BORDER	TYPE: Reflective – ZZ
	COLOR: White

SYMBOL	ROT	X	Y	WID	HT
M1_1	0	10	58	24	24
IL STANDARD XM-2	0	46	58	24	24
M1_1	0	94	58	24	24
M1_4	0	130	58	24	24
AR_Type A	135	166	43.3	22.6	35.6



Dimensions are in inches.tenths

Letter locations are panel edge to lower left corner

LETTER POSITIONS (X)																LENGTH	SERIESSIZE
N	O	R	T	H													EM 2000
14.9	27.8	38.6	47.8	57												50.2	12,10
E	A	S	T														EM 2000
103.7	115.7	127.3	136.9													40.7	12,10
C	h	i	c	a	g	o											EM 2000
40.9	55.5	69.6	76.4	88.1	101.1	114										82.1	13.3/10
l	n	d	i	a	n	a	p	o	l	i	s						EM 2000
16.8	23.9	36.9	51	57.8	71.9	84.9	99	110.7	123.9	131.9	138.5					130.5	13.3/10

MODEL: \$MODEL\$
FILE NAME: D876E84-15570-shd-SgnDtl-22.dgn



USER NAME = jacobspw18lcs03\$	DESIGNED -	REVISED -
	DRAWN -	REVISED -
PLOT SCALE = 0.16666667' / in.	CHECKED -	REVISED -
PLOT DATE = 10/2/2025	DATE - 2025/10/03	REVISED -

STATE OF ILLINOIS
DEPARTMENT OF TRANSPORTATION

SIGN DETAILS

SCALE: NTS SHEET 22 OF 73 SHEETS STA. TO STA.

F.A.I. RTE.	SECTION	COUNTY	TOTAL SHEETS	SHEET NO.
70	Section82-(5,6)RS-2, 60-6RS-2	MADISON & ST. CLAIR	678	277
CONTRACT NO. 76E84				
ILLINOIS FED. AID PROJECT				

STA. 10+00.11 RAMP C (IL 203 INTERCHANGE)
EXISTING GUIDE SIGN ON STRUCTURAL STEEL SIGN SUPPORT
PROPOSED GUIDE SIGN ON STRUCTURAL STEEL SIGN SUPPORT AT STA 10+02.11 OFFSET -154 FT


STRUCTURAL STEEL SIGN SUPPORT - BREAKAWAY							CONCRETE FOUNDATIONS	SIGN PANEL - TYPE 3	SIGN PANEL REMOVAL - TYPE 3
SIZE	NEAR POST		FAR POST		STUB POST	WEIGHT (POUND)	CU YD	SF	SF
	OFFSET* (FT)	LENGTH (FT)	OFFSET* (FT)	LENGTH (FT)	(FT)				
W16X45	18	22.62	30	25.27	7	2470.05	4.46	280	138

* OFFSET FROM EOP OF IL203



PHOTO COURTESY OF GOOGLE MAPS

ILLINOIS STANDARD
XM-2

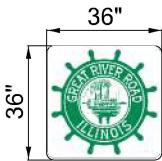

SIGN DETAIL

1:60

WIDTH x HGHT.	20'-0" x 14'-0"
BORDER WIDTH	2"
CORNER RADIUS	12"
MOUNTING	Ground
BACKGROUND	TYPE: Reflective – ZZ
	COLOR: Green
LEGEND/BORDER	TYPE: Reflective – ZZ
	COLOR: White

SYMBOL	ROT	X	Y	WID	HT
M1_1	0	15	93	36	36
IL STANDARD XM-2	0	66	93	36	36
M1_1	0	138	93	36	36
M1_4	0	189	93	36	36



Dimensions are in inches.tenths

Letter locations are panel edge to lower left corner

LETTER POSITIONS (X)																	LENGTH	SERIESSIZE
N	O	R	T	H													60	E 2000
33.5	48.8	61.7	72.7	83.8														15,12
E	A	S	T														48.1	E 2000
156.7	171.1	184.7	195.7															15,12
C	h	i	c	a	g	o											98.6	EM 2000
70.7	88.2	105.1	113.3	127.4	142.9	158.4												16/12
l	n	d	i	a	n	a	p	o	l	i	s						156.6	EM 2000
41.7	50.3	65.8	82.8	91	107.9	123.4	140.4	154.5	170.3	179.9	187.8							16/12
1/4	M	I	L	E													65.1	E 2000
84.1	116	128	132.4	141.6														15,10

MODEL: \$MODEL\$
FILE NAME: D876E84-15570-sht-SgnDtl-23.dgn



USER NAME = jacobspw18lcs03\$	DESIGNED -	REVISED -
	DRAWN -	REVISED -
PLOT SCALE = 0.16666667' / in.	CHECKED -	REVISED -
PLOT DATE = 10/2/2025	DATE - 2025/10/03	REVISED -

STATE OF ILLINOIS
DEPARTMENT OF TRANSPORTATION

SIGN DETAILS

SCALE: NTS SHEET 23 OF 73 SHEETS STA. TO STA.

F.A.I. RTE.	SECTION	COUNTY	TOTAL SHEETS	SHEET NO.
70	Section82-(5,6)RS-2, 60-6RS-2	MADISON & ST. CLAIR	678	278
CONTRACT NO. 76E84				
ILLINOIS FED. AID PROJECT				

STRUCTURE NO. 8S082S203L001.8
STA. 125+86.31 IL203-SOUTH BOUND
EXISTING GUIDE SIGN ON STRUCTURE
PROPOSED GUIDE SIGN ON STRUCTURE

SIGN PANEL REMOVAL - TYPE 3, 105.00 SF
SIGN PANEL - TYPE 3, 357.00 SF

ILLINOIS STANDARD
XM-2


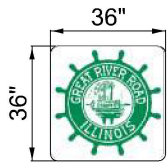


PHOTO COURTESY OF GOOGLE MAPS

SIGN DETAIL
1:60

WIDTH x HGHT.	25'-6" x 14'-0"
BORDER WIDTH	2"
CORNER RADIUS	12"
MOUNTING	Overhead
BACKGROUND	TYPE: Reflective – ZZ
	COLOR: Green
LEGEND/BORDER	TYPE: Reflective – ZZ
	COLOR: White

SYMBOL	ROT	X	Y	WID	HT
M1_1	0	96	69	36	36
IL STANDARD XM-2	0	147	69	36	36
M1_1	0	207	69	36	36
M1_4	0	258	69	36	36
M1-I100 -2	0	21	67.7	45	36
AR_Type A	45	44.7	21	22.6	35.6

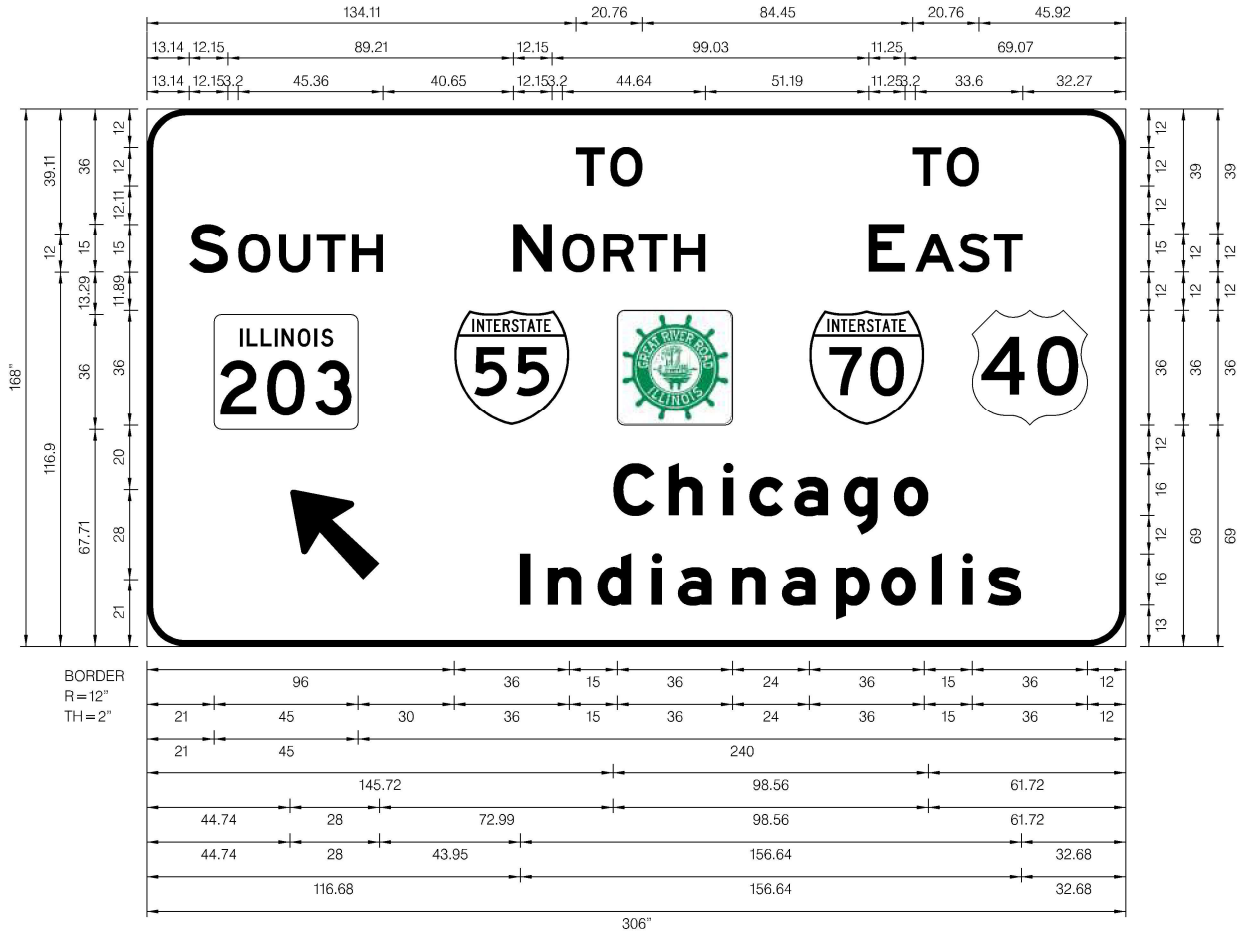

Dimensions are in inches.tenths

Letter locations are panel edge to lower left corner

LETTER POSITIONS (X)																LENGTH	SERIESSIZE
T	O		T	O													E 2000
134.1	144.8		239.3	250												20.8, 20.8	12
S	O	U	T	H													E 2000
13.1	28.5	41.3	53.1	64.1												60.7	15,12
N	O	R	T	H													E 2000
114.5	129.8	142.7	153.7	164.8												60	15,12
E	A	S	T														E 2000
225.7	240.1	253.7	264.7													48.1	15,12
C	h	i	c	a	g	o											EM 2000
145.7	163.2	180.1	188.3	202.4	217.9	233.4										98.6	16/12
I	n	d	i	a	n	a	p	o	l	i	s						EM 2000
116.7	125.3	140.8	157.8	166	182.9	198.4	215.4	229.5	245.3	254.9	262.8					156.6	16/12

MODEL: \$MODEL\$
FILE NAME: D876E84-15570-shd-SgnDtl-24.dgn



USER NAME = jacobspw18lcs04\$	DESIGNED -	REVISED -
	DRAWN -	REVISED -
PLOT SCALE = 0.16666667' / in.	CHECKED -	REVISED -
PLOT DATE = 10/2/2025	DATE - 2025/10/03	REVISED -

STATE OF ILLINOIS
DEPARTMENT OF TRANSPORTATION

SIGN DETAILS

SCALE: NTS SHEET 24 OF 73 SHEETS STA. TO STA.

F.A.I. RTE.	SECTION	COUNTY	TOTAL SHEETS	SHEET NO.
70	Section82-(5,6)RS-2, 60-6RS-2	MADISON & ST. CLAIR	678	279
CONTRACT NO. 76E84				
ILLINOIS FED. AID PROJECT				

STRUCTURE NO. 8S082S203L001.8
STA. 125+86.31 IL203-SOUTH BOUND
EXISTING GUIDE SIGN ON STRUCTURE
PROPOSED GUIDE SIGN ON STRUCTURE

SIGN PANEL REMOVAL - TYPE 3, 155.00 SF
SIGN PANEL - TYPE 3, 243.75 SF

ILLINOIS STANDARD
XM-2


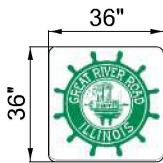


PHOTO COURTESY OF GOOGLE MAPS

SIGN DETAIL
1:60

WIDTH x HGHT.	19'-6" x 12'-6"
BORDER WIDTH	2"
CORNER RADIUS	12"
MOUNTING	Overhead
BACKGROUND	TYPE: Reflective – ZZ
	COLOR: Green
LEGEND/BORDER	TYPE: Reflective – ZZ
	COLOR: White

SYMBOL	ROT	X	Y	WID	HT
M1_1	0	12	75	36	36
IL STANDARD XM-2	0	63	74.7	36	36
M1_1	0	135	75	36	36
M1_4	0	186	75	36	36
ARDOWN	0	29	14.2	32.1	22
ARDOWN	0	173	14.2	32.1	22

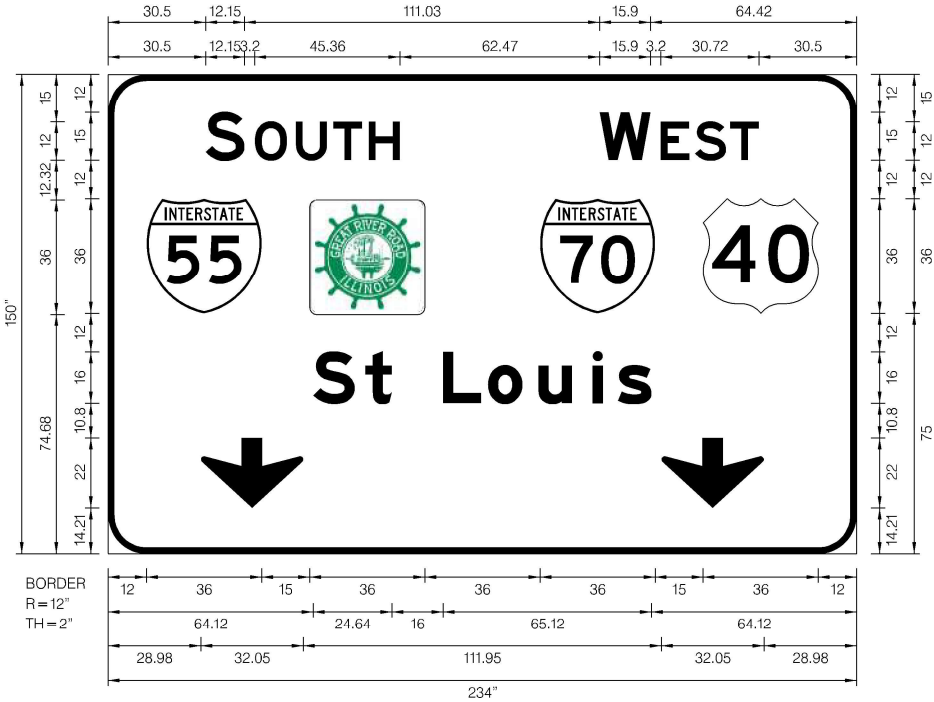

Dimensions are in inches.tenths

Letter locations are panel edge to lower left corner

LETTER POSITIONS (X)															LENGTH	SERIESSIZE
S	O	U	T	H											60.7	E 2000
30.5	45.8	58.7	70.4	81.5												15,12
W	E	S	T												49.8	E 2000
153.7	172.8	183.5	194.5													15,12
S	t	L	o	u	i	s									105.8	EM 2000
64.1	80.4	104.8	118.7	134.5	151.5	159.3										16/12

MODEL: \$MODEL\$
FILE NAME: D876E84-15570-sht-SgnDtl-25.dgn



USER NAME = jacobspw18lcs04\$	DESIGNED -	REVISED -
	DRAWN -	REVISED -
PLOT SCALE = 0.16666667' / in.	CHECKED -	REVISED -
PLOT DATE = 10/2/2025	DATE - 2025/10/03	REVISED -

STATE OF ILLINOIS
DEPARTMENT OF TRANSPORTATION

SIGN DETAILS

SCALE: NTS SHEET 25 OF 73 SHEETS STA. TO STA.

F.A.I. RTE.	SECTION	COUNTY	TOTAL SHEETS	SHEET NO.
70	Section82-(5,6)RS-2, 60-6RS-2	MADISON & ST. CLAIR	678	280
CONTRACT NO. 76E84				
ILLINOIS FED. AID PROJECT				

STRUCTURE NO. 8B082I055L004.0 (TO BE REMOVED)
STA. 116+04.59 FAI-55 70
EXISTING GUIDE SIGN ON STRUCTURE (TO BE REMOVED)
PROPOSED GUIDE SIGN ON GROUND MOUNTED SIGN AT STA 123+70.64 OFFSET 119' LT

STRUCTURAL STEEL SIGN SUPPORT - BREAKAWAY							CONCRETE FOUNDATIONS	SIGN PANEL - TYPE 3	SIGN PANEL REMOVAL - TYPE 3
SIZE	NEAR POST		FAR POST		STUB POST	WEIGHT (POUND)			
	OFFSET (FT)	LENGTH (FT)	OFFSET (FT)	LENGTH (FT)	POST (FT)		CU YD	SF	SF
W6X15	75.47	14.8	82.67	15.81	5	534.15	1.4	51.75	51.75




PHOTO COURTESY OF GOOGLE MAPS

SIGN DETAIL

1:60

WIDTH x HGHT.	11'-6" x 6'-0"
BORDER WIDTH	1.75"
CORNER RADIUS	9"
MOUNTING	Overhead
BACKGROUND	TYPE: Reflective ZZ
	COLOR: Green
LEGEND/BORDER	TYPE: Reflective ZZ
	COLOR: White

SYMBOL	ROT	X	Y	WID	HT
M1_1	0	8.8	46	18	18
M1_1	0	8.8	8	18	18

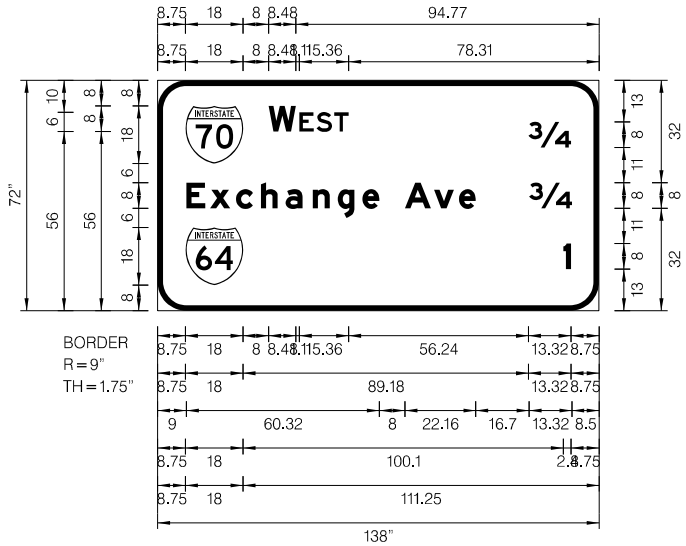

Dimensions are in inches,tenths

Letter locations are panel edge to lower left corner

LETTER POSITIONS (X)														LENGTH	SERIESSIZE
W	E	S	T											24.9	E 2000
34.8	44.3	49.7	55.2												8,6
34														13.3	EM 2000
115.9															8
E	x	c	h	a	n	g	e	A	v	e	3/4				EM 2000
9	16.4	24.5	32.3	40	48.5	56.3	64	77.3	86.4	94.2	116.2			120.5	8/6
1														2.4	EM 2000
126.9															8

MODEL: S\MODEL\NAMES
FILE NAME: D878E84-1557\esh-SgnDtl-26.dgn



USER NAME = jacobspw18lcs04\$	DESIGNED -	REVISED -
	DRAWN -	REVISED -
PLOT SCALE = 0.16666667' / in.	CHECKED -	REVISED -
PLOT DATE = 10/2/2025	DATE - 2025/10/03	REVISED -

STATE OF ILLINOIS
DEPARTMENT OF TRANSPORTATION

SIGN DETAILS

SCALE: NTS SHEET 26 OF 73 SHEETS STA. TO STA.

F.A.I. RTE.	SECTION	COUNTY	TOTAL SHEETS	SHEET NO.
70	Section82-(5,6)RS-2, 60-6RS-2	MADISON & ST. CLAIR	678	281
CONTRACT NO. 76E84				
ILLINOIS FED. AID PROJECT				

STRUCTURE NO. 8B082I055L004.0 (TO BE REMOVED)
STA. 116+04.59 FAI-55 70
EXISTING GUIDE SIGN ON STRUCTURE (TO BE REMOVED)
PROPOSED GUIDE SIGN ON GROUND MOUNTED SIGN AT STA 117+68.75 OFFSET 134' LT

STRUCTURAL STEEL SIGN SUPPORT - BREAKAWAY						CONCRETE FOUNDATIONS	SIGN PANEL - TYPE 3	SIGN PANEL REMOVAL - TYPE 3
SIZE	NEAR POST		FAR POST		STUB POST (FT)			
	OFFSET (FT)	LENGTH (FT)	OFFSET (FT)	LENGTH (FT)		CU YD	SF	SF
W10X22	94.18	16.99	104.83	23.29	6	776.16	210	210




PHOTO COURTESY OF GOOGLE MAPS

SIGN DETAIL

1:60

WIDTH x HGHT.	21'-0" x 10'-0"
BORDER WIDTH	2"
CORNER RADIUS	12"
MOUNTING	Overhead
BACKGROUND	TYPE: Reflective – ZZ
	COLOR: Green
LEGEND/BORDER	TYPE: Reflective – ZZ
	COLOR: White

SYMBOL	ROT	X	Y	WID	HT
M1-100 -2	0	40.8	42	45	36
AR_Type A	315	210.9	40	22.6	35.6

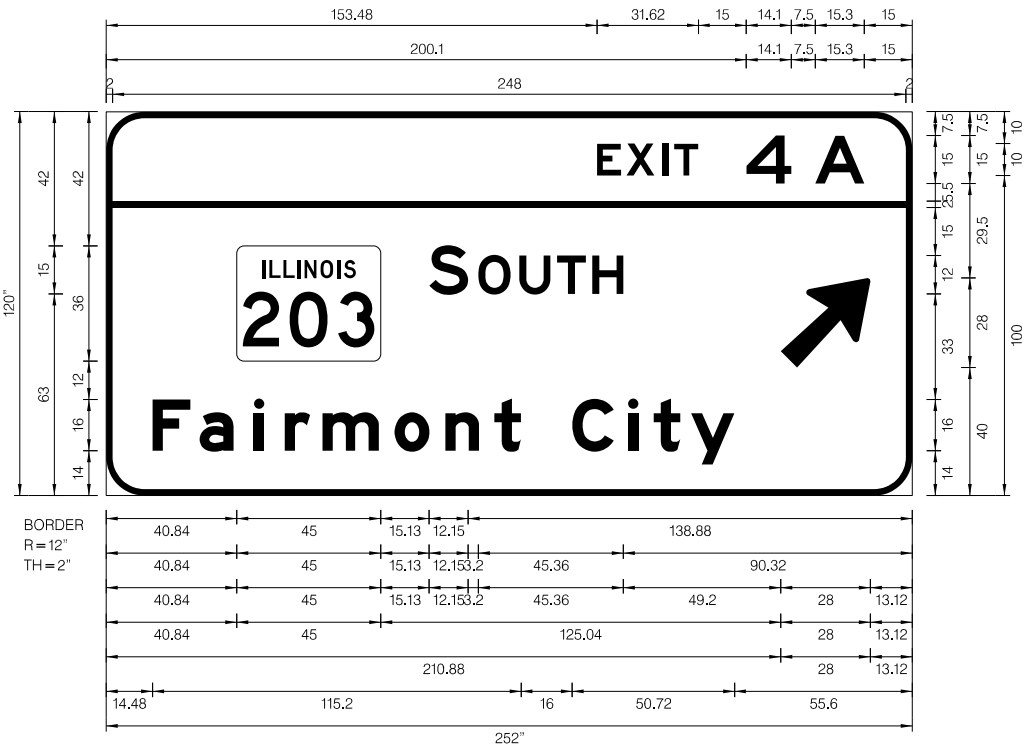

Dimensions are in inches,tenths

Letter locations are panel edge to lower left corner

LETTER POSITIONS (X)															LENGTH	SERIESSIZE
E	X	I	T													E 2000
153.5	162.7	173.8	177.6												31.6	10
4	A															E 2000
200.1	221.7														36.9	15
S	O	U	T	H												E 2000
101	116.3	129.2	140.9	152											60.7	15,12
F	a	i	r	m	o	n	t	C	i	t	y					EM 2000
14.5	29.2	46.2	55.8	67.6	90.2	106	121.4	145.7	163.1	171.1	182.8				181.9	16'12

MODEL: S\MODEL\NAMES
FILE NAME: D878E84-1557\esh-SgnDtl-27.dgn



USER NAME = jacobspw18lcs04\$	DESIGNED -	REVISED -
	DRAWN -	REVISED -
PLOT SCALE = 0.16666667 ' / in.	CHECKED -	REVISED -
PLOT DATE = 10/2/2025	DATE - 2025/10/03	REVISED -

STATE OF ILLINOIS
DEPARTMENT OF TRANSPORTATION

SIGN DETAILS

SCALE: NTS SHEET 27 OF 73 SHEETS STA. TO STA.

F.A.I. RTE.	SECTION	COUNTY	TOTAL SHEETS	SHEET NO.
70	Section82-(5,6)RS-2, 60-6RS-2	MADISON & ST. CLAIR	678	282
CONTRACT NO. 76E84				
ILLINOIS FED. AID PROJECT				

STRUCTURE NO. 8S082I055L004.3
STA. 129+82.46 FAI-55 70
EXISTING GUIDE SIGN ON STRUCTURE
PROPOSED GUIDE SIGN ON STRUCTURE

SIGN PANEL REMOVAL - TYPE 3, 210 SF
SIGN PANEL - TYPE 3, 210 SF




PHOTO COURTESY OF GOOGLE MAPS

SIGN DETAIL

1:60

WIDTH x HGHT.	17'-6" x 12'-0"
BORDER WIDTH	2"
CORNER RADIUS	12"
MOUNTING	Overhead
BACKGROUND	TYPE: Reflective - ZZ
	COLOR: Green
LEGEND/BORDER	TYPE: Reflective - ZZ
	COLOR: White

SYMBOL	ROT	X	Y	WID	HT
M1-100 -2	0	40.4	66	45	36

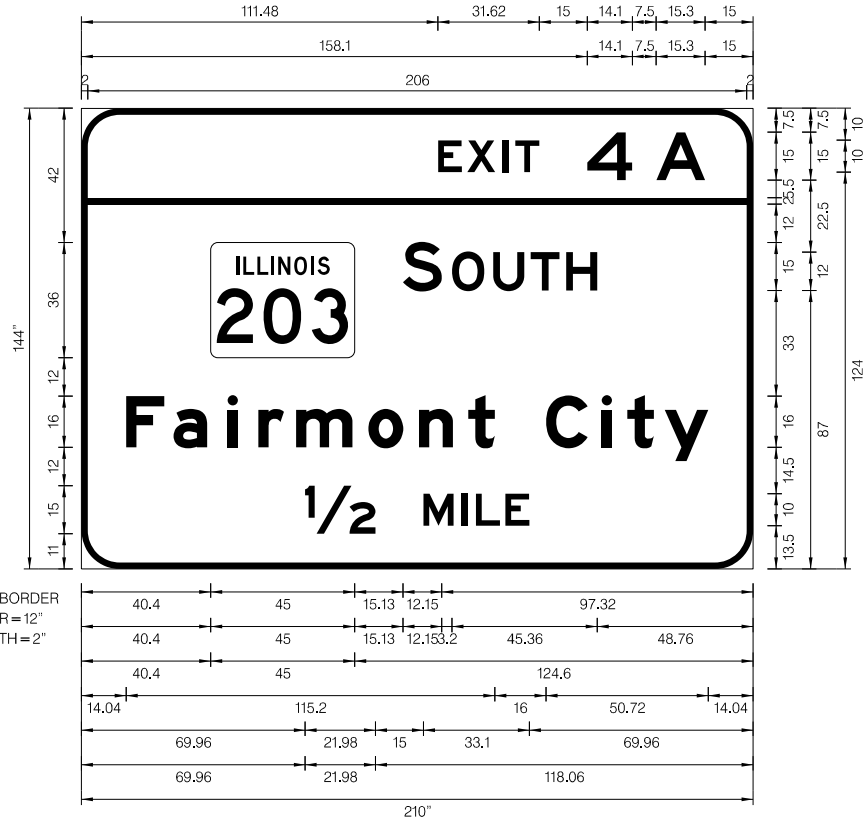

Dimensions are in inches,tenths

Letter locations are panel edge to lower left corner

LETTER POSITIONS (X)														LENGTH	SERIESSIZE
E	X	I	T												E 2000
111.5	120.7	131.8	135.6											31.6	10
4	A														E 2000
158.1	179.7													36.9	15
S	O	U	T	H											E 2000
100.5	115.9	128.7	140.5	151.5										60.7	15,12
F	a	i	r	m	o	n	t	C	i	t	y				EM 2000
14	28.8	45.7	55.3	67.2	89.7	105.6	120.9	145.2	162.7	170.7	182.4			181.9	16/12
12	M	I	L	E											E 2000
70	106.9	118.9	123.3	132.5										70.1	15,10

MODEL: S\MODEL\NAMES
FILE NAME: D878E84-1557\esh-SgnDtl-28.dgn



USER NAME = jacobspw18lcs01\$	DESIGNED -	REVISED -
	DRAWN -	REVISED -
PLOT SCALE = 0.16666667' / in.	CHECKED -	REVISED -
PLOT DATE = 10/2/2025	DATE - 2025/10/03	REVISED -

STATE OF ILLINOIS
DEPARTMENT OF TRANSPORTATION

SIGN DETAILS

SCALE: NTS SHEET 28 OF 73 SHEETS STA. TO STA.

F.A.I. RTE.	SECTION	COUNTY	TOTAL SHEETS	SHEET NO.
70	Section82-(5,6)RS-2, 60-6RS-2	MADISON & ST. CLAIR	678	283
CONTRACT NO. 76E84				
ILLINOIS FED. AID PROJECT				

STRUCTURE NO. 8S082I055L004.3
STA. 129+82.46 FAI-55 70
EXISTING GUIDE SIGN ON STRUCTURE
PROPOSED GUIDE SIGN ON STRUCTURE

SIGN PANEL REMOVAL - TYPE 3, 190 SF
SIGN PANEL - TYPE 3, 190 SF




PHOTO COURTESY OF GOOGLE MAPS

SIGN DETAIL

1:60

WIDTH x HGHT.	19'-0" x 10'-0"
BORDER WIDTH	2"
CORNER RADIUS	12"
MOUNTING	Overhead
BACKGROUND	TYPE: Reflective – ZZ
	COLOR: Green
LEGEND/BORDER	TYPE: Reflective – ZZ
	COLOR: White

SYMBOL	ROT	X	Y	WID	HT
M1-100 –2	360	33.4	42	45	36
AR_Type A	315	186.9	40	22.6	35.6

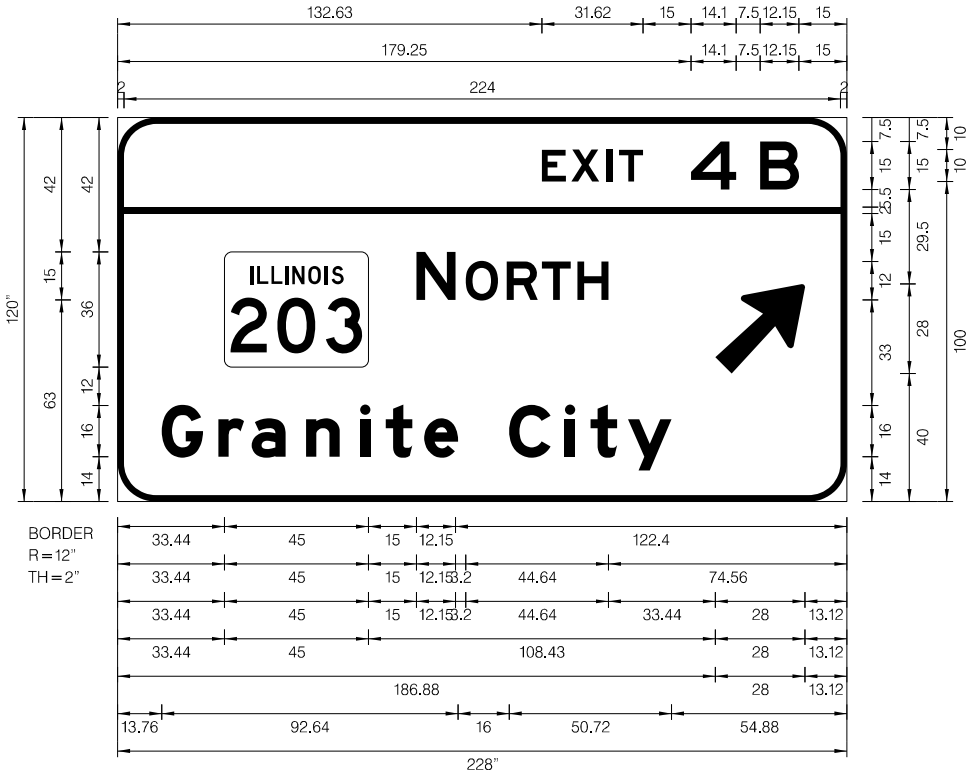

Dimensions are in inches,tenths

Letter locations are panel edge to lower left corner

LETTER POSITIONS (X)															LENGTH	SERIESSIZE
E	X	I	T	4	B										31.6,33.8	E 2000
132.6	141.8	152.9	156.7	179.3	200.9											10,15
N	O	R	T	H											60	E 2000
93.4	108.8	121.6	132.7	143.7												15,12
G	r	a	n	i	t	e	C	i	t	y					159.4	EM 2000
13.8	31.5	41.9	58.9	75.8	83.8	95.8	122.4	139.8	147.8	159.5						16,12

MODEL: SMODEL NAMES
FILE NAME: D878E84-1557-0esh-SgmDlt-29.dgn



USER NAME = jacobspw18lcs04\$	DESIGNED -	REVISED -
	DRAWN -	REVISED -
PLOT SCALE = 0,16666667' / in.	CHECKED -	REVISED -
PLOT DATE = 10/2/2025	DATE - 2025/10/03	REVISED -

STATE OF ILLINOIS
DEPARTMENT OF TRANSPORTATION

SIGN DETAILS

SCALE: NTS SHEET 29 OF 73 SHEETS STA. TO STA.

F.A.I. RTE.	SECTION	COUNTY	TOTAL SHEETS	SHEET NO.
70	Section82-(5,6)RS-2, 60-6RS-2	MADISON & ST. CLAIR	678	284
CONTRACT NO. 76E84				
ILLINOIS FED. AID PROJECT				

PROPOSED GUIDE SIGN ON STRUCTURAL STEEL SIGN SUPPORT AT STA A 166+47.21 OFFSET 85 FT

PROPOSED GUIDE SIGN ON STRUCTURAL STEEL SIGN SUPPORT AT STA. A 344+51.33 OFFSET -79 FT

SYMBOL	ROT	X	Y	WID	HT
LOGO36X60	360	20	9	60	36
LOGO36X60	360	100	9	60	36

[illegible]

STA. A 172+53.35 FAI-55 70
EXISTING GUIDE SIGN ON STRUCTURAL STEEL SIGN SUPPORT
PROPOSED GUIDE SIGN ON STRUCTURAL STEEL SIGN SUPPORT AT STA A 172+53.35 OFFSET -97 FT

STRUCTURAL STEEL SIGN SUPPORT - BREAKAWAY						CONCRETE FOUNDATIONS	SIGN PANEL - TYPE 3	SIGN PANEL REMOVAL - TYPE 3
SIZE	NEAR POST		FAR POST		STUB POST (FT)	WEIGHT (POUND)		
	OFFSET (FT)	LENGTH (FT)	OFFSET (FT)	LENGTH (FT)			CU YD	SF
W6X15	92.48	17.67	99.54	15.94	5	579.15	1.4	75




PHOTO COURTESY OF GOOGLE MAPS

SIGN DETAIL

1:60

WIDTH x HGHT.	10'-0" x 7'-6"
BORDER WIDTH	1.75"
CORNER RADIUS	12"
MOUNTING	Ground
BACKGROUND	TYPE: Reflective – ZZ
	COLOR: Blue
LEGEND/BORDER	TYPE: Reflective – ZZ
	COLOR: White

SYMBOL	ROT	X	Y	WID	HT

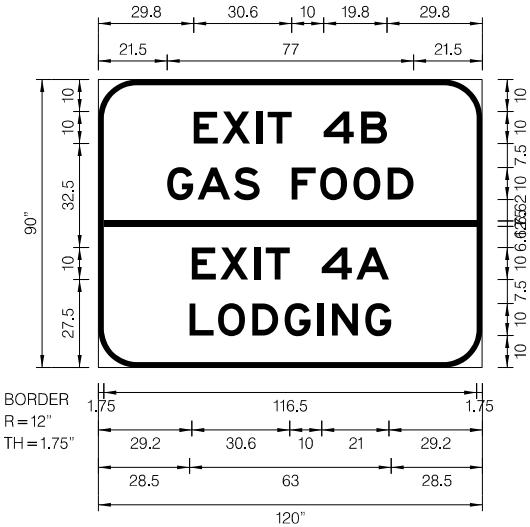

Dimensions are in inches,tenths

Letter locations are panel edge to lower left corner

LETTER POSITIONS (X)																LENGTH	SERIESSIZE
E	X	I	T	4	B											60.4	E 2000
29.8	38.7	49.4	52.9	70.4	82.1												10
G	A	S		F	O	O	D									77	E 2000
21.5	31	42.3	50.4	60.4	69.3	79.7	90.4										10
E	X	I	T	4	A											61.6	E 2000
29.2	38.1	48.8	52.3	69.8	80.6												10
L	O	D	G	I	N	G										63	E 2000
28.5	37.4	48.1	58.2	68.6	73	83.4											10

MODEL: S\MODEL\NAMES
FILE NAME: D876E84-1557\esh-SgnDtl-31.dgn

PROPOSED GUIDE SIGN ON STRUCTURAL STEEL SIGN SUPPORT AT STA A 174+98.35 OFFSET 93 FT

STRUCTURAL STEEL SIGN SUPPORT - BREAKAWAY							CONCRETE FOUNDATIONS	SIGN PANEL - TYPE 3	SIGN PANEL REMOVAL - TYPE 3
SIZE	NEAR POST		FAR POST		STUB POST (FT)	WEIGHT (POUND)			
	OFFSET (FT)	LENGTH (FT)	OFFSET (FT)	LENGTH (FT)			CU YD	SF	SF
W14X38	85.7	21.75	95.8	21.65	7	1915.2	4.18	240	180



PHOTO COURTESY OF GOOGLE MAPS

PROPOSED GUIDE SIGN ON STRUCTURAL STEEL SIGN SUPPORT AT STA A 328+91.89 OFFSET -82 FT

STRUCTURAL STEEL SIGN SUPPORT - BREAKAWAY							CONCRETE FOUNDATIONS	SIGN PANEL - TYPE 3	SIGN PANEL REMOVAL - TYPE 3
SIZE	NEAR POST		FAR POST		STUB POST (FT)	WEIGHT (POUND)			
	OFFSET (FT)	LENGTH (FT)	OFFSET (FT)	LENGTH (FT)			CU YD	SF	SF
W14X38	-76	20.84	-88	23.86	7	1964.6	4.18	240	180

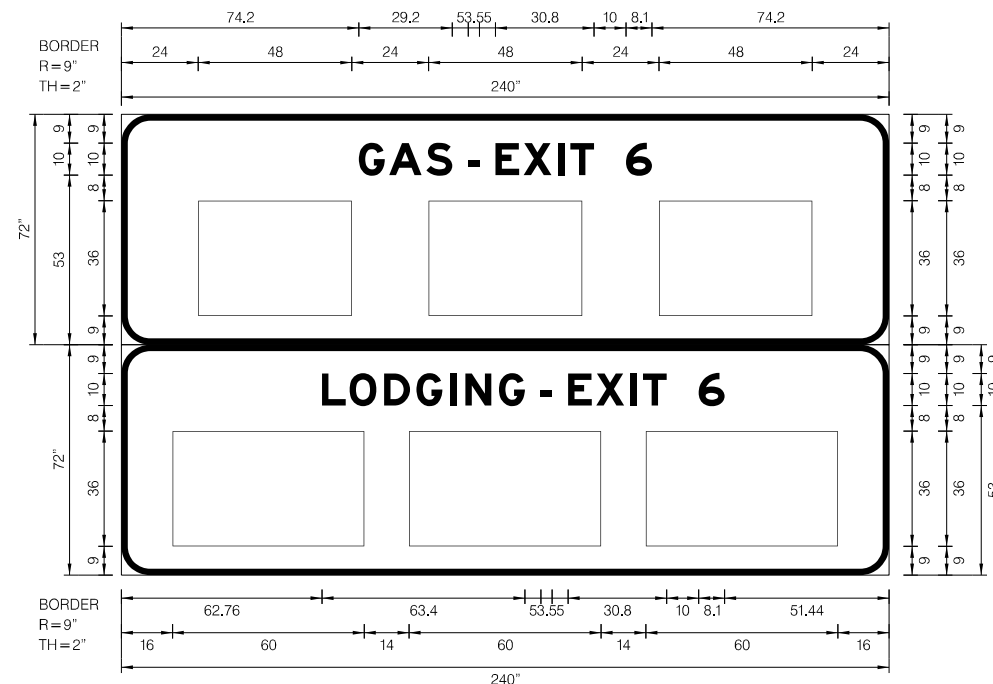


PHOTO COURTESY OF GOOGLE MAPS

1:60

WIDTH x HGHT.	20'-0" x 12'-0"
BORDER WIDTH	2"
CORNER RADIUS	9"
MOUNTING	Ground
BACKGROUND	TYPE: Reflective – ZZ
	COLOR: Blue
LEGEND/BORDER	TYPE: Reflective – ZZ
	COLOR: White

SYMBOL	ROT	X	Y	WID	HT
LOGO36X48	0	24	9	48	36
LOGO36X48	0	96	9	48	36
LOGO36X48	0	168	9	48	36
LOGO36X60	0	16	9	60	36
LOGO36X60	0	90	9	60	36
LOGO36X60	0	164	9	60	36



Dimensions are in inches,tenths

Letter locations are panel edge to lower left corner

[illegible]

STA. A 179+55.51 FAI-55 70
EXISTING GUIDE SIGN ON STRUCTURAL STEEL SIGN SUPPORT
PROPOSED GUIDE SIGN ON STRUCTURAL STEEL SIGN SUPPORT AT STA A 179+55.51 OFFSET -101 FT

STRUCTURAL STEEL SIGN SUPPORT - BREAKAWAY							CONCRETE FOUNDATIONS	SIGN PANEL - TYPE 3	SIGN PANEL REMOVAL - TYPE 3
SIZE	NEAR POST		FAR POST		STUB POST (FT)	WEIGHT (POUND)			
	OFFSET (FT)	LENGTH (FT)	OFFSET (FT)	LENGTH (FT)			CU YD	SF	SF
W14X38	94.04	25.66	104.98	23.54	7	2135.6	4.18	186	186




PHOTO COURTESY OF GOOGLE MAPS

SIGN DETAIL

1:60

WIDTH x HGHT.	15'-6" x 12'-0"
BORDER WIDTH	2"
CORNER RADIUS	12"
MOUNTING	Ground
BACKGROUND	TYPE: Reflective – ZZ
	COLOR: Green
LEGEND/BORDER	TYPE: Reflective – ZZ
	COLOR: White

SYMBOL	ROT	X	Y	WID	HT
M1-I100 -2	360	28.4	66	45	36

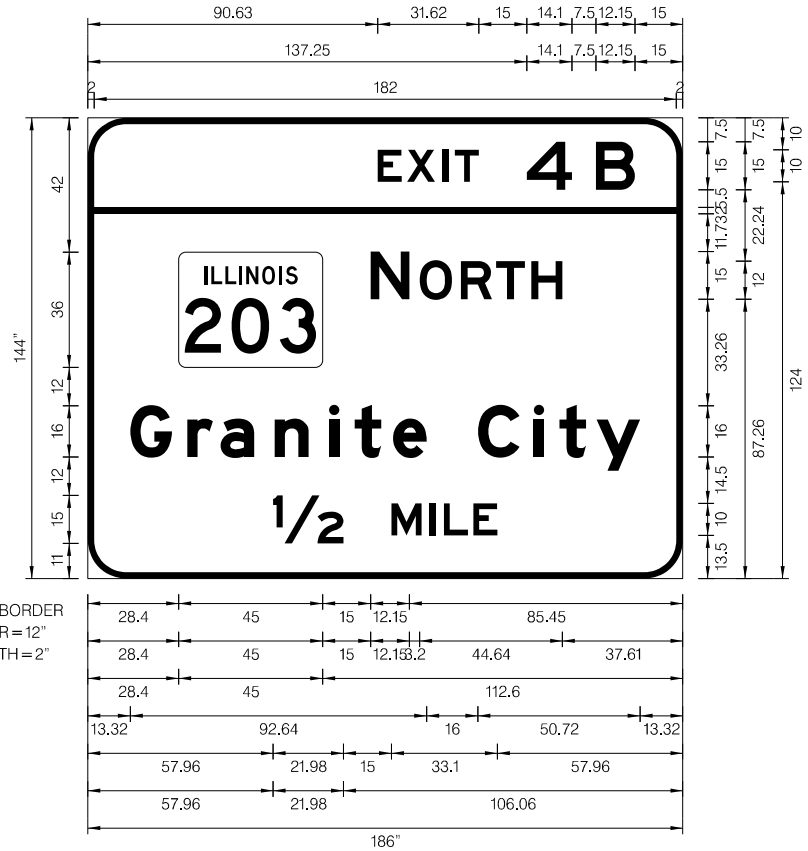

Dimensions are in inches.tenths

Letter locations are panel edge to lower left corner

LETTER POSITIONS (X)																LENGTH	SERIESSIZE
E	X	I	T	4	B												E 2000
90.6	99.8	110.9	114.8	137.3	158.9											31.6,33.8	10,15
N	O	R	T	H													E 2000
88.4	103.8	116.6	127.6	138.7												60	15,12
G	r	a	n	i	t	e	C	i	t	y							EM 2000
13.3	31.1	41.5	58.4	75.4	83.4	95.4	122	139.4	147.4	159.1						159.4	1612
1/2	M	I	L	E													EM 2000,E 2000
58	94.9	106.9	111.3	120.5												70.1	15,10

MODEL: SMODEL.NAMES
FILE NAME: D878E84-I557-0esh-SgnDtl-33.dgn

PROPOSED GUIDE SIGN ON STRUCTURAL STEEL SIGN SUPPORT AT STA 11+30.44 OFFSET 35 FT

1:60

SYMBOL	ROT	X	Y	WID	HT
AR_Type D	90	12	19	16	24
LOGO36X48	360	48	9	48	36
LOGO36X48	360	112	9	48	36
LOGO36X48	360	176	9	48	36

[illegible]

STA. 9+89.10 RAMP 2 (IL 101 INTERCHANGE)
EXISTING GUIDE SIGN ON STRUCTURAL STEEL SIGN SUPPORT
PROPOSED GUIDE SIGN ON STRUCTURAL STEEL SIGN SUPPORT AT STA 9+89.10 OFFSET 30 FT

STRUCTURAL STEEL SIGN SUPPORT - BREAKAWAY							CONCRETE FOUNDATIONS	SIGN PANEL - TYPE 3	SIGN PANEL REMOVAL - TYPE 3
SIZE	NEAR POST		FAR POST		STUB POST (FT)	WEIGHT (POUND)	CU YD	SF	SF
	OFFSET (FT)	LENGTH (FT)	OFFSET (FT)	LENGTH (FT)					
W10X22	22.44	16.99	33.02	19.33	6	931.04	2.36	108.75	108.75




PHOTO COURTESY OF GOOGLE MAPS

SIGN DETAIL

1:60

WIDTH x HGHT.	14'-6" x 7'-6"
BORDER WIDTH	2"
CORNER RADIUS	12"
MOUNTING	Ground
BACKGROUND	TYPE: Reflective – ZZ
	COLOR: Green
LEGEND/BORDER	TYPE: Reflective – ZZ
	COLOR: White

SYMBOL	ROT	X	Y	WID	HT
AR_Type B	90	6.7	59.6	13.3	15.2
AR_Type B	270	143.3	17.1	13.3	15.2

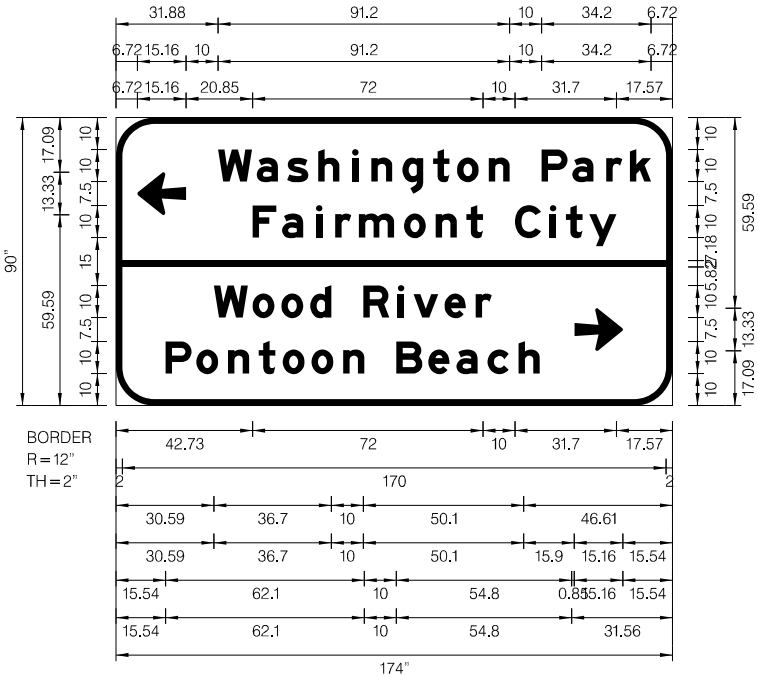

Dimensions are in inches,tenths

Letter locations are panel edge to lower left corner

LETTER POSITIONS (X)																		LENGTH	SERIES/SIZE
W	a	s	h	i	n	g	t	o	n	P	a	r	k					135.4	EM 2000
31.9	44	53.5	63.2	73.8	79.8	89.5	99.1	106.6	116.5	133.1	142.7	153.3	160.7						107.5
F	a	i	r	m	o	n	t	C	i	t	y							113.7	EM 2000
42.7	51.9	62.5	68.5	75.9	90	99.9	109.5	124.7	135.6	140.6	147.9								107.5
W	o	o	d	R	i	v	e	r										96.8	EM 2000
30.6	42.7	51.7	60.7	77.3	88.1	93	102.7	112.4	117.4										107.5
P	o	n	t	o	o	n	B	e	a	c	h							126.9	EM 2000
15.5	25.1	35	44.6	52.1	61.1	71	87.6	97.6	106.4	116.1	125.8	132.4							107.5

MODEL: S\MODEL\NAMES
FILE NAME: D878E84-1557\asht-SgnDtl-35.dgn



USER NAME = jacobspw18ics03\$	DESIGNED -	REVISED -
	DRAWN -	REVISED -
PLOT SCALE = 0.16666667' / in.	CHECKED -	REVISED -
PLOT DATE = 10/2/2025	DATE - 2025/10/03	REVISED -

STATE OF ILLINOIS
DEPARTMENT OF TRANSPORTATION

SIGN DETAILS

SCALE: NTS SHEET 35 OF 73 SHEETS STA. TO STA.

F.A.I. RTE.	SECTION	COUNTY	TOTAL SHEETS	SHEET NO.
70	Section82-(5,6)RS-2, 60-6RS-2	MADISON & ST. CLAIR	678	290
CONTRACT NO. 76E84				
ILLINOIS		FED. AID PROJECT		

STA. 5+91.69 RAMP 2 (IL 101 INTERCHANGE)
EXISTING GUIDE SIGN ON STRUCTURAL STEEL SIGN SUPPORT
PROPOSED GUIDE SIGN ON STRUCTURAL STEEL SIGN SUPPORT AT STA 5+91.69 OFFSET 42 FT

STRUCTURAL STEEL SIGN SUPPORT - BREAKAWAY							CONCRETE FOUNDATIONS	SIGN PANEL - TYPE 3	SIGN PANEL REMOVAL - TYPE 3
SIZE	NEAR POST		FAR POST		STUB POST (FT)	WEIGHT (POUND)			
	OFFSET (FT)	LENGTH (FT)	OFFSET (FT)	LENGTH (FT)			CU YD	SF	SF
W10X22	38.41	18.55	43.86	17.33	6	921.36	2.36	120	120




PHOTO COURTESY OF GOOGLE MAPS

SIGN DETAIL

1:60

WIDTH x HGHT.	20'-0" x 6'-0"
BORDER WIDTH	2"
CORNER RADIUS	9"
MOUNTING	Ground
BACKGROUND	TYPE: Reflective – ZZ
	COLOR: Blue
LEGEND/BORDER	TYPE: Reflective – ZZ
	COLOR: White

SYMBOL	ROT	X	Y	WID	HT
AR_Type D	90	12	19	16	24
LOGO36X48	360	48	9	48	36
LOGO36X48	360	112	9	48	36
LOGO36X48	360	176	9	48	36

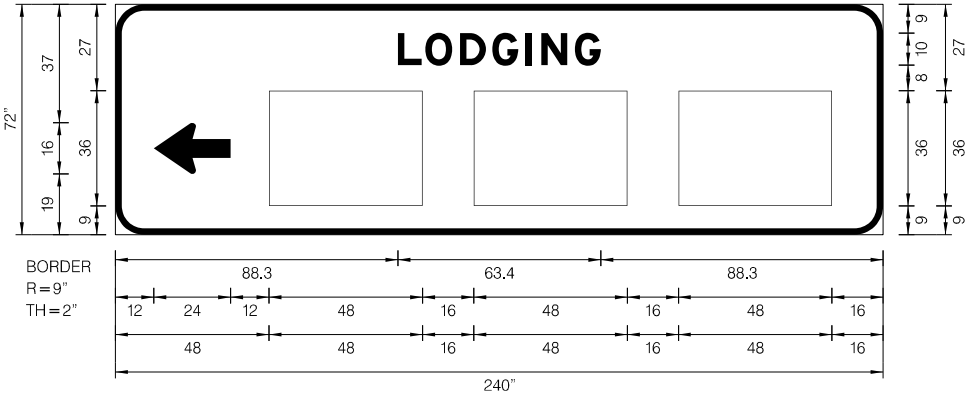

Dimensions are in inches,tenths

Letter locations are panel edge to lower left corner

LETTER POSITIONS (X)																LENGTH	SERIES	SIZE
L	O	D	G	I	N	G											EM	2000
88.3	96.9	107.7	117.8	128.3	133.1	143.6										63.4	10	

MODEL: S\MODEL\NAMES
FILE NAME: D876E84-1557\asht-SgnDtl-37.dgn



USER NAME = jacobspw18lcs03\$	DESIGNED -	REVISED -
	DRAWN -	REVISED -
PLOT SCALE = 0.16666667' / in.	CHECKED -	REVISED -
PLOT DATE = 10/2/2025	DATE - 2025/10/03	REVISED -

STATE OF ILLINOIS
DEPARTMENT OF TRANSPORTATION

SIGN DETAILS

SCALE: NTS SHEET 37 OF 73 SHEETS STA. TO STA.

F.A.I. RTE.	SECTION	COUNTY	TOTAL SHEETS	SHEET NO.
70	Section82-(5,6)RS-2, 60-6RS-2	MADISON & ST. CLAIR	678	292
CONTRACT NO. 76E84				
ILLINOIS FED. AID PROJECT				

STA. A 276+78.20 FAI-55 70
EXISTING GUIDE SIGN ON STRUCTURAL STEEL SIGN SUPPORT
PROPOSED GUIDE SIGN ON STRUCTURAL STEEL SIGN
SUPPORT AT STA A 276+78.20 OFFSET -117 FT

SIGN PANEL REMOVAL - TYPE 3, 90 SF
SIGN PANEL - TYPE 3, 90 SF



PHOTO COURTESY OF GOOGLE MAPS

STRUCTURAL STEEL SIGN SUPPORT - BREAKAWAY							CONCRETE FOUNDATIONS	SIGN PANEL - TYPE 3	SIGN PANEL REMOVAL - TYPE 3
SIZE	NEAR POST		FAR POST		STUB POST (FT)	WEIGHT (POUND)			
	OFFSET (FT)	LENGTH (FT)	OFFSET (FT)	LENGTH (FT)					
W8X18	99.22	15.27	108.86	17.65	5	682.56	1.4	90	90



PHOTO COURTESY OF GOOGLE MAPS

STA. A 254+77.92 FAI-55 70
EXISTING GUIDE SIGN ON STRUCTURAL STEEL SIGN SUPPORT
PROPOSED GUIDE SIGN ON STRUCTURAL STEEL
SIGN SUPPORT AT STA. A 254+77.92 OFFSET 111 FT


STRUCTURAL STEEL SIGN SUPPORT - BREAKAWAY							CONCRETE FOUNDATIONS	SIGN PANEL - TYPE 3	SIGN PANEL REMOVAL - TYPE 3
SIZE	NEAR POST		FAR POST		STUB POST (FT)	WEIGHT (POUND)			
	OFFSET (FT)	LENGTH (FT)	OFFSET (FT)	LENGTH (FT)			CU YD	SF	SF
W8X18	99.22	15.27	108.86	17.65	5	682.56	1.4	90	90

SIGN DETAIL

1:60

WIDTH x HGHT.	15'-0" x 6'-0"	
BORDER WIDTH	2"	
CORNER RADIUS	9"	
MOUNTING	Ground	
BACKGROUND	TYPE:	Reflective – ZZ
	COLOR:	Blue
LEGEND/BORDER	TYPE:	Reflective – ZZ
	COLOR:	White

SYMBOL	ROT	X	Y	WID	HT
LOGO36X60	360	20	9	60	36
LOGO36X60	360	100	9	60	36

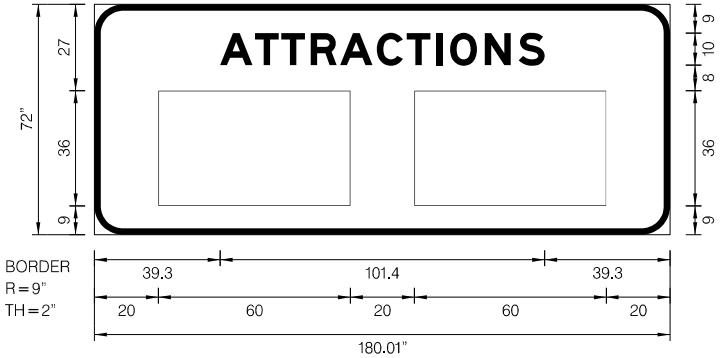

Dimensions are in inches,tenths

Letter locations are panel edge to lower left corner

LETTER POSITIONS (X)																LENGTH	SERIES/SIZE
A	T	T	R	A	C	T	I	O	N	S							EM 2000
39,3	50,2	58,4	67,6	76,8	88,3	97,6	106,8	111,2	122	132,6						101,4	10

MODEL: S\MODEL\NAMES
FILE NAME: D876E84-1557\asht-SgnDtl-36.dgn



USER NAME = jacobspw18lcs01\$	DESIGNED -	REVISED -
	DRAWN -	REVISED -
PLOT SCALE = 0,16666667' / in.	CHECKED -	REVISED -
PLOT DATE = 10/2/2025	DATE - 2025/10/03	REVISED -

STATE OF ILLINOIS
DEPARTMENT OF TRANSPORTATION

SIGN DETAILS

SCALE: NTS SHEET 38 OF 73 SHEETS STA. TO STA.

F.A.I. RTE.	SECTION	COUNTY	TOTAL SHEETS	SHEET NO.
70	Section82-(5,6)RS-2, 60-6RS-2	MADISON & ST. CLAIR	678	293
CONTRACT NO. 76E84				
ILLINOIS FED. AID PROJECT				

STA. A 280+69.24 FAI-55 70
EXISTING GUIDE SIGN ON STRUCTURAL STEEL SIGN SUPPORT
PROPOSED GUIDE SIGN ON STRUCTURAL STEEL
SIGN SUPPORT AT STA A 280+69.24 OFFSET -103 FT

SIGN PANEL REMOVAL - TYPE 3, 317.75 SF
SIGN PANEL - TYPE 3, 317.75 SF



PHOTO COURTESY OF GOOGLE MAPS

ILLINOIS STANDARD
XM-2

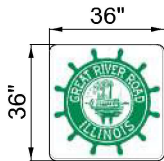



PHOTO COURTESY OF GOOGLE MAPS

SIGN DETAIL

1:60

WIDTH x HGHT.	20'-6" x 15'-6"
BORDER WIDTH	2"
CORNER RADIUS	12"
MOUNTING	Ground
BACKGROUND	TYPE: Reflective - ZZ
	COLOR: Green
LEGEND/BORDER	TYPE: Reflective - ZZ
	COLOR: White

SYMBOL	ROT	X	Y	WID	HT
M1-100 -2	360	74.5	108	45	36
IL STANDARD XM-2	360	135.5	108	36	36
AR_Type A	315	109	12	22.6	35.6

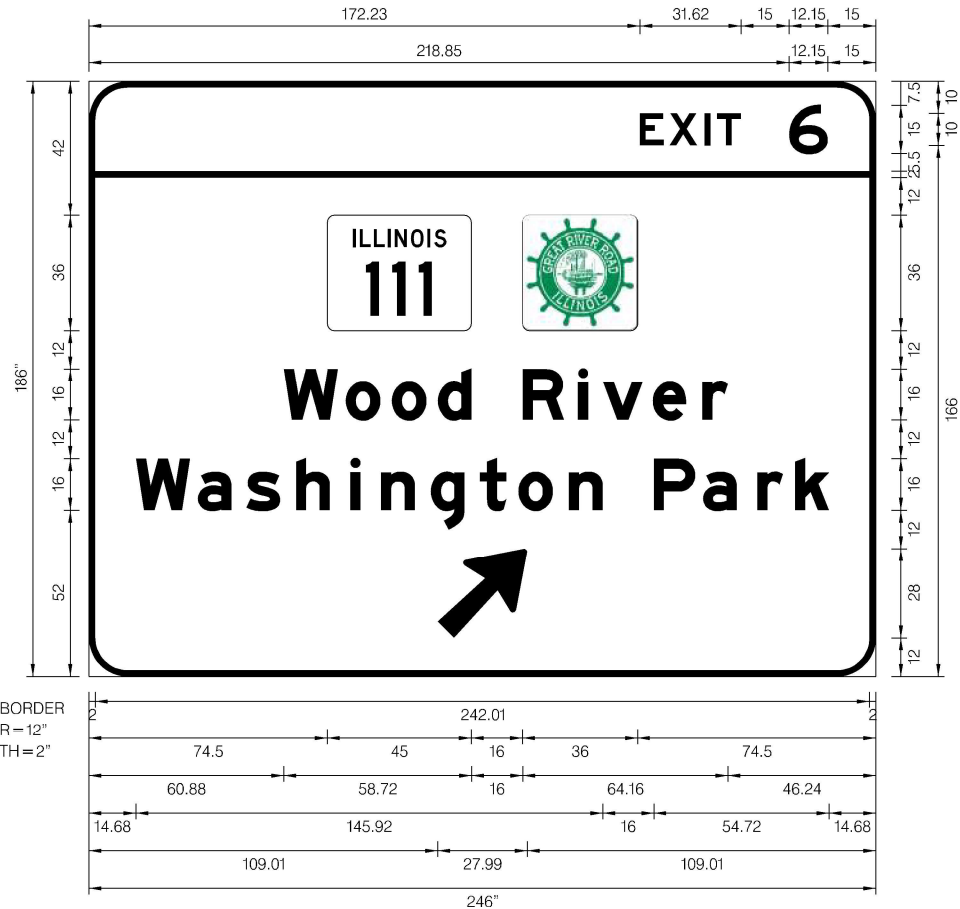

Dimensions are in inches.tenths

Letter locations are panel edge to lower left corner

LETTER POSITIONS (X)																LENGTH	SERIESSIZE
E	X	I	T	6													E 2000
172.2	181.4	192.5	196.3	218.8												31.6,12.2	10,15
W	o	o	d	R	i	v	e	r									EM 2000
60.9	80.2	94.6	109	135.6	152.9	160.7	176.2	191.8								138.9	1612
W	a	s	h	i	n	g	t	o	n	P	a	r	k				EM 2000
14.7	34	49.2	64.8	81.7	91.3	106.8	122.2	134.2	150	176.6	192	208.9	220.8			216.6	1612

MODEL: \$MODEL NAMES
FILE NAME: D876E84-15570-shd-SgnDtl-39.dgn



USER NAME = jacobspw18lcs03\$	DESIGNED -	REVISED -
	DRAWN -	REVISED -
PLOT SCALE = 0.16666667' / in.	CHECKED -	REVISED -
PLOT DATE = 10/2/2025	DATE - 2025/10/03	REVISED -

STATE OF ILLINOIS
DEPARTMENT OF TRANSPORTATION

SIGN DETAILS

SCALE: NTS SHEET 39 OF 73 SHEETS STA. TO STA.

F.A.I. RTE.	SECTION	COUNTY	TOTAL SHEETS	SHEET NO.
70	Section82-(5,6)RS-2, 60-6RS-2	MADISON & ST. CLAIR	678	294
CONTRACT NO. 76E84				
ILLINOIS FED. AID PROJECT				


STA. A 290+88.79 FAI-55 70
EXISTING GUIDE SIGN ON STRUCTURAL STEEL SIGN SUPPORT
PROPOSED GUIDE SIGN ON STRUCTURAL STEEL SIGN SUPPORT AT STA A 290+78.79 OFFSET -96 FT

STRUCTURAL STEEL SIGN SUPPORT - BREAKAWAY							CONCRETE FOUNDATIONS	SIGN PANEL - TYPE 3	SIGN PANEL REMOVAL - TYPE 3
SIZE	NEAR POST		FAR POST		STUB POST (FT)	WEIGHT (POUND)			
	OFFSET (FT)	LENGTH (FT)	OFFSET (FT)	LENGTH (FT)			CU YD	SF	SF
W14X38	-91	21	-100.6	21.92	6	1467.6	3.8	165	168.75



PHOTO COURTESY OF GOOGLE MAPS

ILLINOIS STANDARD
XM-2

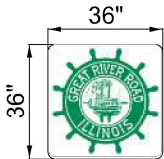


SIGN DETAIL

1:60

WIDTH x HGHT.	16'-6" x 10'-0"
BORDER WIDTH	2"
CORNER RADIUS	12"
MOUNTING	Ground
BACKGROUND	TYPE: Reflective – ZZ
	COLOR: Green
LEGEND/BORDER	TYPE: Reflective – ZZ
	COLOR: White

SYMBOL	ROT	X	Y	WID	HT
IL STANDARD XM-2	0	81	74	36	36

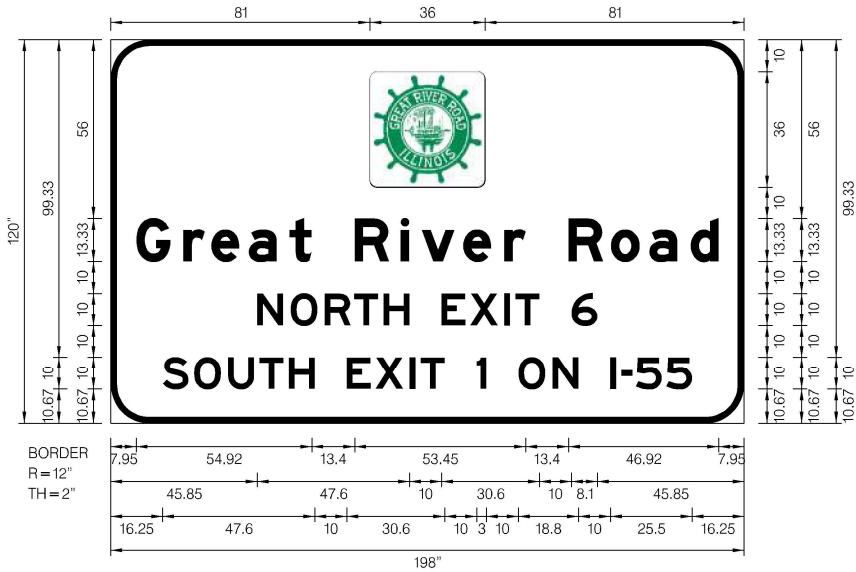

Dimensions are in inches.tenths

Letter locations are panel edge to lower left corner

LETTER POSITIONS (X)																	LENGTH	SERIESSIZE
G	r	e	a	t	R	i	v	e	r	R	o	a	d					EM 2000
8	22.7	31.4	43.1	55.9	76.3	90.7	97.2	110.1	123.1	143.1	156.3	168.3	181.2				182.1	13.3/10
N	O	R	T	H	E	X	I	T	6									E 2000
45.9	56.3	67	76.2	85.4	103.5	112.4	123.1	126.6	144.1								106.3	10
S	O	U	T	H	E	X	I	T	1	O	N	I	–	5	5			E 2000
16.3	26.1	36.8	46.6	55.8	73.9	82.8	93.5	97	114.5	127.5	138.2	156.3	159.7	164.2	173.7		165.5	10

MODEL: \$MODEL NAMES
FILE NAME: D876E84-15570-shd-SgnDtl-40.dgn

STA. A 294+46.33 FAI-55 70
EXISTING GUIDE SIGN ON STRUCTURAL STEEL SIGN SUPPORT
PROPOSED GUIDE SIGN ON STRUCTURAL STEEL SIGN SUPPORT AT STA A 294+46.33 OFFSET 105 FT

STRUCTURAL STEEL SIGN SUPPORT - BREAKAWAY											CONCRETE FOUNDATION	SIGN PANEL - TYPE 3	SIGN PANEL REMOVAL - TYPE 3
SIZE	NEAR POST		NEAR MID. POST		FAR MID. POST		FAR POST		STUB POST (FT)	WEIGHT (POUND)			
	OFFSET (FT)	LENGTH (FT)	OFFSET (FT)	LENGTH (FT)	OFFSET (FT)	LENGTH (FT)	OFFSET (FT)	LENGTH (FT)					
W16X45	94.96	29.28	100.64	29.28	106.56	28.9	113.47	29.41	14	5889.15	4.46	365.5	365.5



PHOTO COURTESY OF GOOGLE MAPS

SIGN DETAIL

1:60

WIDTH x HGHT.	21'-6" x 17'-0"
BORDER WIDTH	2"
CORNER RADIUS	12"
MOUNTING	Ground
BACKGROUND	TYPE: Reflective – ZZ
	COLOR: Green
LEGEND/BORDER	TYPE: Reflective – ZZ
	COLOR: White

SYMBOL	ROT	X	Y	WID	HT
M1_1	360	99	112	60	48



Dimensions are in inches,tenths

Letter locations are panel edge to lower left corner

LETTER POSITIONS (X)																	LENGTH	SERIESSIZE
E	X	I	T	1	0												31.6,20.6	E 2000 10,15
175.8	185	196.1	199.9	222.5	230.4													
I	n	t	e	r	s	t	a	t	e		2	7	0				233.4	EM 2000 20/15
12.3	23.1	42.3	57.3	76.7	89.3	106.7	121.7	140.9	155.9	169.1	189.1	208.7	228.9					
M	e	m	p	h	i	s											136.6	EM 2000 20/15
60.7	84.3	103.7	133.7	153.1	174.3	184.1												
2	M	I	L	E													78.3	E 2000 18,12
89.9	128.4	142.8	148.1	159.2														

MODEL: SMODEL.NAMES
FILE NAME: D878E64J5570shcSgnDh41.dgn



USER NAME = jacobspw18ics03\$	DESIGNED -	REVISED -
	DRAWN -	REVISED -
PLOT SCALE = 0.16666667' / in.	CHECKED -	REVISED -
PLOT DATE = 10/2/2025	DATE - 2025/10/03	REVISED -

STATE OF ILLINOIS
DEPARTMENT OF TRANSPORTATION

SIGN DETAILS

SCALE: NTS SHEET 41 OF 73 SHEETS STA. TO STA.

F.A.I. RTE.	SECTION	COUNTY	TOTAL SHEETS	SHEET NO.
70	Section82-(5,6)RS-2, 60-6RS-2	MADISON & ST. CLAIR	678	296
CONTRACT NO. 76E84				
ILLINOIS FED. AID PROJECT				

SIGN PANEL - TYPE 3, 105 SF



STRUCTURAL STEEL SIGN SUPPORT - BREAKAWAY							CONCRETE FOUNDATIONS	SIGN PANEL - TYPE 3	SIGN PANEL REMOVAL - TYPE 3
SIZE	NEAR POST		FAR POST		STUB POST (FT)	WEIGHT (POUND)			
	OFFSET (FT)	LENGTH (FT)	OFFSET (FT)	LENGTH (FT)			CU YD	SF	SF
W10X22	74.96	15.7	84.57	17.36	6	859.32	2.36	105	105

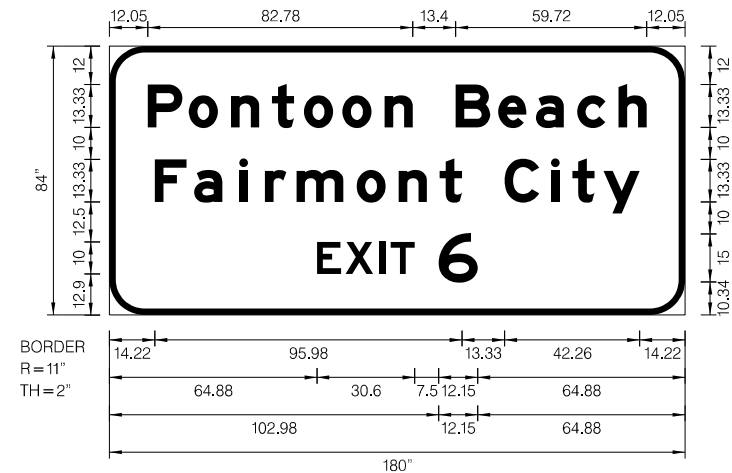


PHOTO COURTESY OF GOOGLE MAPS

STRUCTURAL STEEL SIGN SUPPORT - BREAKAWAY							CONCRETE FOUNDATIONS	SIGN PANEL - TYPE 3	SIGN PANEL REMOVAL - TYPE 3
SIZE	NEAR POST		FAR POST		STUB POST (FT)	WEIGHT (POUND)			
	OFFSET (FT)	LENGTH (FT)	OFFSET (FT)	LENGTH (FT)			CU YD	SF	SF
W10X22	74.96	15.7	84.57	17.36	6	859.32	2.36	105	105

1:60

WIDTH x HGHT.	15'-0" x 7'-0"
BORDER WIDTH	2"
CORNER RADIUS	11"
MOUNTING	Ground
BACKGROUND	TYPE: Reflective – ZZ
	COLOR: Green
LEGEND/BORDER	TYPE: Reflective – ZZ
	COLOR: White

[illegible]

Letter locations are panel edge to lower left corner

[illegible]

STA. A 308+56.57 FAI-55 70
EXISTING GUIDE SIGN ON STRUCTURAL STEEL SIGN SUPPORT
PROPOSED GUIDE SIGN ON STRUCTURAL STEEL
SIGN SUPPORT AT STA. A 308+56.57 OFFSET -102 FT

SIGN PANEL REMOVAL - TYPE 3, 297.25 SF
SIGN PANEL - TYPE 3, 297.25 SF



PHOTO COURTESY OF GOOGLE MAPS

ILLINOIS STANDARD
XM-2

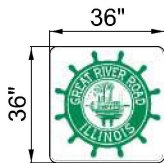


PHOTO COURTESY OF GOOGLE MAPS

STA. A 226+58.25 FAI-55 70
EXISTING GUIDE SIGN ON STRUCTURAL STEEL SIGN SUPPORT
PROPOSED GUIDE SIGN ON STRUCTURAL STEEL SIGN
SUPPORT AT STA. A 226+58.25 OFFSET 103 FT

SIGN PANEL REMOVAL - TYPE 3, 297.25 SF
SIGN PANEL - TYPE 3, 297.25 SF

SIGN DETAIL

1:60

WIDTH x HGHT.	20'-6" x 14'-6"
BORDER WIDTH	2"
CORNER RADIUS	12"
MOUNTING	Ground
BACKGROUND	TYPE: Reflective – ZZ
	COLOR: Green
LEGEND/BORDER	TYPE: Reflective – ZZ
	COLOR: White

SYMBOL	ROT	X	Y	WID	HT
M1-100 –2	360	74.5	96	45	36
IL STANDARD XM-2	360	135.5	96	36	36



Dimensions are in inches.tenths

Letter locations are panel edge to lower left corner

LETTER POSITIONS (X)																	LENGTH	SERIESSIZE
E	X	I	T	6													31.6,12.2	E 2000 10,15
172.2	181.4	192.5	196.3	218.8														
W	o	o	d	R	i	v	e	r									138.9	EM 2000 1612
60.9	80.2	94.6	109	135.6	152.9	160.7	176.2	191.8										
W	a	s	h	i	n	g	t	o	n	P	a	r	k				216.6	EM 2000 1612
14.7	34	49.2	64.8	81.7	91.3	106.8	122.2	134.2	150	176.6	192	208.9	220.8					
1/2	M	I	L	E													70.1	E 2000 15,10
88	124.9	136.9	141.3	150.5														

MODEL: \$MODEL NAMES
FILE NAME: D876584-15570-shd-SgnDtl-43.dgn



USER NAME = jacobspw18lcs03\$	DESIGNED -	REVISED -
DRAWN -	REVISED -	
PLOT SCALE = 0.16666667' / in.	CHECKED -	REVISED -
PLOT DATE = 10/2/2025	DATE - 2025/10/03	REVISED -

STATE OF ILLINOIS
DEPARTMENT OF TRANSPORTATION

SIGN DETAILS

SCALE: NTS SHEET 43 OF 73 SHEETS STA. TO STA.

F.A.I. RTE.	SECTION	COUNTY	TOTAL SHEETS	SHEET NO.
70	Section82-(5,6)RS-2, 60-6RS-2	MADISON & ST. CLAIR	678	298
CONTRACT NO. 76E84				
ILLINOIS FED. AID PROJECT				

STA. A 319+01.00 FAI-55 70
EXISTING GUIDE SIGN ON STRUCTURAL STEEL SIGN SUPPORT
PROPOSED GUIDE SIGN ON STRUCTURAL STEEL SIGN SUPPORT AT STA. A 319+01.00 OFFSET -95 FT

STRUCTURAL STEEL SIGN SUPPORT - BREAKAWAY							CONCRETE FOUNDATIONS	SIGN PANEL - TYPE 3	SIGN PANEL REMOVAL - TYPE 3
SIZE	NEAR POST		FAR POST		STUB POST (FT)	WEIGHT (POUND)			
	OFFSET (FT)	LENGTH (FT)	OFFSET (FT)	LENGTH (FT)			CU YD	SF	SF
W10X22	87.89	17.53	98.43	20.03	6	958.32	2.36	122.5	122.5




PHOTO COURTESY OF GOOGLE MAPS

SIGN DETAIL

1:60

WIDTH x HGHT.	16'-0" x 7'-0"
BORDER WIDTH	2"
CORNER RADIUS	12"
MOUNTING	Ground
BACKGROUND	TYPE: Reflective – ZZ
	COLOR: Brown
LEGEND/BORDER	TYPE: Reflective – ZZ
	COLOR: White

SYMBOL	ROT	X	Y	WID	HT

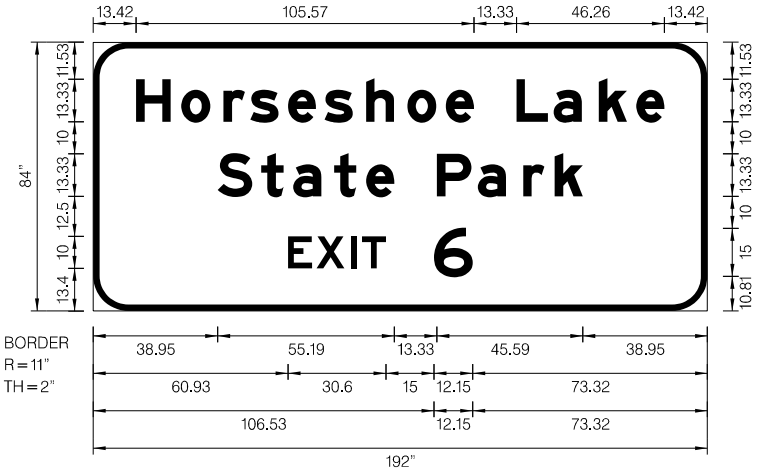

Dimensions are in inches,tenths

Letter locations are panel edge to lower left corner

LETTER POSITIONS (X)																	LENGTH	SERIES/SIZE
H	o	r	s	e	s	h	o	e	L	a	k	e						EM 2000
13,4	27,6	40,7	49,1	60,9	72,3	85,3	98,2	110,2	132,3	143,9	158,1	169,8					165,2	13,310
S	t	a	t	e	P	a	r	k										EM 2000
38,9	52,5	62,5	75,3	85,3	107,5	120,3	134,4	144,3									114,1	13,310
E	X	I	T	6														E 2000
60,9	69,8	80,5	84	106,5													57,8	10,15

MODEL: S\MODEL\NAMES
FILE NAME: D876E84-1557\ssht-SgnDtl-44.dgn



USER NAME = jacobspw18lcs04\$	DESIGNED -	REVISED -
	DRAWN -	REVISED -
PLOT SCALE = 0.16666667' / in.	CHECKED -	REVISED -
PLOT DATE = 10/2/2025	DATE - 2025/10/03	REVISED -

STATE OF ILLINOIS
DEPARTMENT OF TRANSPORTATION

SIGN DETAILS

SCALE: NTS SHEET 44 OF 73 SHEETS STA. TO STA.

F.A.I. RTE.	SECTION	COUNTY	TOTAL SHEETS	SHEET NO.
70	Section82-(5,6)RS-2, 60-6RS-2	MADISON & ST. CLAIR	678	299
CONTRACT NO. 76E84				
ILLINOIS		FED. AID PROJECT		

STA. A 335+55.54 FAI-55 70
EXISTING GUIDE SIGN ON STRUCTURAL STEEL SIGN SUPPORT
PROPOSED GUIDE SIGN ON STRUCTURAL STEEL
SIGN SUPPORT AT STA A 335+55.54 OFFSET -102 FT

SIGN PANEL REMOVAL - TYPE 3, 297.25 SF
SIGN PANEL - TYPE 3, 297.25 SF



PHOTO COURTESY OF GOOGLE MAPS

ILLINOIS STANDARD
XM-2

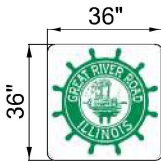


PHOTO COURTESY OF GOOGLE MAPS

STA. A 196+54.83 FAI-55 70
EXISTING GUIDE SIGN ON STRUCTURAL STEEL SIGN SUPPORT
PROPOSED GUIDE SIGN ON STRUCTURAL STEEL SIGN
SUPPORT AT STA. A 196+54.83 OFFSET 103 FT

SIGN PANEL REMOVAL - TYPE 3, XX SF
SIGN PANEL - TYPE 3, XX SF

SIGN DETAIL

1:60

WIDTH x HGHT.	20'-6" x 14'-6"
BORDER WIDTH	2"
CORNER RADIUS	12"
MOUNTING	Ground
BACKGROUND	TYPE: Reflective - ZZ
	COLOR: Green
LEGEND/BORDER	TYPE: Reflective - ZZ
	COLOR: White

SYMBOL	ROT	X	Y	WID	HT
M1-100 -2	360	74.5	96	45	36
IL STANDARD XM-2	360	135.5	96	36	36



Dimensions are in inches.tenths

Letter locations are panel edge to lower left corner

LETTER POSITIONS (X)																LENGTH	SERIESSIZE
E	X	I	T	6													E 2000
172.2	181.4	192.5	196.3	218.8												31.6,12.2	10,15
W	o	o	d	R	i	v	e	r									EM 2000
60.9	80.2	94.6	109	135.6	152.9	160.7	176.2	191.8								138.9	1612
W	a	s	h	i	n	g	t	o	n	P	a	r	k				EM 2000
14.7	34	49.2	64.8	81.7	91.3	106.8	122.2	134.2	150	176.6	192	208.9	220.8			216.6	1612
1	M	I	L	E													E 2000
96.7	116.2	128.2	132.6	141.8												52.6	15,10

MODEL: \$MODEL NAMES
FILE NAME: D876584-15570-sh-SgnDtl-45.dgn



USER NAME = jacobspw18lcs04\$	DESIGNED -	REVISED -
	DRAWN -	REVISED -
PLOT SCALE = 0.16666667' / in.	CHECKED -	REVISED -
PLOT DATE = 10/2/2025	DATE - 2025/10/03	REVISED -

STATE OF ILLINOIS
DEPARTMENT OF TRANSPORTATION

SIGN DETAILS

SCALE: NTS SHEET 45 OF 73 SHEETS STA. TO STA.

F.A.I. RTE.	SECTION	COUNTY	TOTAL SHEETS	SHEET NO.
70	Section82-(5,6)RS-2, 60-6RS-2	MADISON & ST. CLAIR	678	300
CONTRACT NO. 76E84				
ILLINOIS FED. AID PROJECT				