

STATE OF ILLINOIS
DEPARTMENT OF TRANSPORTATION

F.A.P. RTE.	SECTION	COUNTY	TOTAL SHEETS	SHEET NO.
331	(10-1,10-3-1)B-2	GALLATIN	86	1
		ILLINOIS	CONTRACT NO. 78969	

FOR INDEX OF SHEETS, SEE SHEET NO. 3

FOR SUMMARY OF QUANTITIES, SEE SHEET NO. 4-9

TRAFFIC DATA

FAP 331 (IL 13)
EXISTING ADT = 3680 (2026)
%SU = 160 (4.35%)
%MU = 265 (7.20%)

TOWNSHIPS

EQUALITY TOWNSHIP

DESIGN DESIGNATION : MINOR ARTERIAL

COORDINATE SYSTEM : NORTH AMERICAN DATUM (NAD) 83
POSTED SPEED : 55 MPH

PROPOSED SN 030-0026
STRUCTURE STA. 1690+10
3-SPAN STEEL I-BEAM STRUCTURE WITH
CONCRETE DECK 275'-0" BK.-BK. ABUTS.
40'-0" CL. DECK WIDTH NO SKEW

EXISTING SN 030-0015
STRUCTURE STA. 1690+10
5-SPAN CONTINUOUS NON-COMPOSITE
STEEL I-BEAM STRUCTURE WITH CONCRETE
DECK 252'-0" BK.-BK. ABUTS. 30'-0" CL. DECK WIDTH
NO SKEW



FULL SIZE PLANS HAVE BEEN PREPARED USING STANDARD
ENGINEERING SCALES. REDUCED SIZED PLANS WILL NOT
CONFORM TO STANDARD SCALES. IN MAKING MEASUREMENTS
ON REDUCED PLANS, THE ABOVE SCALES MAY BE USED.

J.U.L.I.E.
JOINT UTILITY LOCATION INFORMATION FOR EXCAVATION
1-800-892-0123
OR 811


PROJECT ENGINEER: EHREN KIRBY
PROJECT DESIGNER: VEENSTRA & KIMM, INC.

CONTRACT NO. 78969

PROPOSED HIGHWAY PLANS


FAP ROUTE 331 (IL 13)
SECTION (10-1,10-3-1)B-2
PROJECT NHPP-BBL0(674)
BRIDGE REPLACEMENT OVER NORTH FORK SALINE RIVER
GALLATIN COUNTY

C-99-012-23

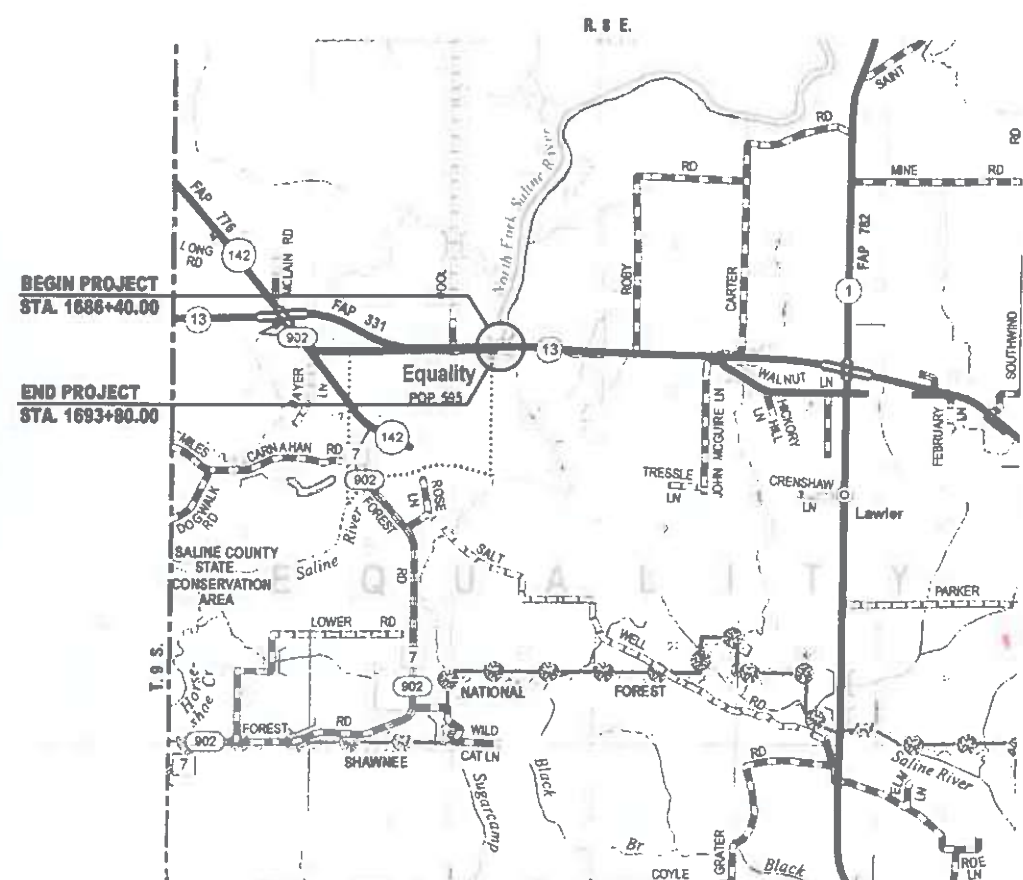

LOCATION MAP

GROSS LENGTH = 740.00 FT. = 0.140 MILES
NET LENGTH = 740.00 FT. = 0.140 MILES

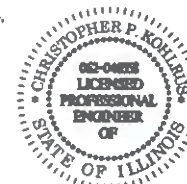

Christopher P. Kohlert 10/13/25
EXPIRATION DATE 11/30/2025



STATE OF ILLINOIS
DEPARTMENT OF TRANSPORTATION

SUBMITTED Oct 27 20 25
Lora S. Rensing
REGION FIVE ENGINEER
December 5 20 25
Scott E. Etkin
ENGINEER OF DESIGN AND ENVIRONMENT
December 5 20 25
Christopher P. Kohlert
DIRECTOR OF HIGHWAYS PROJECT IMPLEMENTATION

PRINTED BY THE AUTHORITY
OF THE STATE OF ILLINOIS

MODEL: Default
FILE NAME: \\nsr-cs-1\eng\ham\20060555-A_DOT_Druid_90595-000-1-007-13_cen_AI_Fork_Saline_River_Ph1_Gallatin_Co\CAADD\CAADD_Study\0811\0811-01-01.dgn



DESIGNED -	CPK
DRAWN -	DMS
CHECKED -	CPK
DATE -	10-13-2025

REVISED -	
REVISED -	
REVISED -	
REVISED -	

STATE OF ILLINOIS
DEPARTMENT OF TRANSPORTATION

SIGNATURES

SCALE: SHEET 1 OF 1 SHEETS STA. TO STA.

F.A.P. RTE.	SECTION	COUNTY	TOTAL SHEETS	SHEET NO.
331	(10-1,10-3-1)B-2	GALLATIN	86	2
CONTRACT NO. 78969				
ILLINOIS FED. AID PROJECT				

Prepared By: Susan Re
DISTRICT STUDIES & PLANS ENGINEER

Examined By: Nancy Lee
DISTRICT LAND ACQUISITION ENGINEER

Examined By: Connie Rube
DISTRICT PROGRAM DEVELOPMENT ENGINEER

Examined By: Z. C. O.
DISTRICT OPERATIONS ENGINEER

Examined By: _____
DISTRICT PROJECT IMPLEMENTATION ENGINEER

Examined By: Bernard
DISTRICT CONSTRUCTION ENGINEER

Examined By: Aam Hays
DISTRICT MATERIALS ENGINEER

GENERAL NOTES

1.

THE CENTERLINE PAVEMENT MARKING SHALL BE REMOVED FROM THE STOP BAR TO THE SAND ATTENUATORS OR DRUMS. EDGE LINE PAVEMENT MARKING SHALL BE REMOVED IF A 10 FOOT LANE WIDTH CANNOT BE MAINTAINED. TEMPORARY EDGE LINES SHALL BE INSTALLED WHEN THE EDGE LINES ARE REMOVED.
2.

THE QUANTITY OF SHORT TERM PAVEMENT MARKING SHOWN IN THE PLANS IS BASED ON ONE APPLICATION EACH FOR THE HMA SURFACE REMOVAL AND BINDER COURSE.
3.

AT ALL LOCATIONS WHERE THE PROPOSED HOT MIX ASPHALT OR CONCRETE PAVEMENT JOINS AN EXISTING HOT MIX ASPHALT OR CONCRETE PAVEMENT, A FULL DEPTH SAWED JOINT SHALL BE CONSTRUCTED. THE COST OF THIS JOINT WILL BE INCLUDED IN THE COST OF THE TYPE OF PAVEMENT BEING CONSTRUCTED.
4.

LONGITUDINAL JOINT SEALANT SHALL BE PLACED UNDER THE HMA SURFACE COURSE.
5.

EDGE LINE PAVEMENT MARKING SHALL BE REMOVED IF A 10 FOOT LANE WIDTH CANNOT BE MAINTAINED. TEMPORARY EDGE LINES SHALL BE INSTALLED WHEN THE EDGE LINES ARE REMOVED.
6.

FACTORS USED FOR ESTIMATING PLAN QUANTITIES ARE AS FOLLOWS AND SHALL NOT BE USED FOR THE BASIS OF FINAL QUANTITIES:

ALL AGGREGATE MATERIAL	2.05 TON/CU YD
ALL HOT-MIX ASPHALT	2.016 TON/CU YD
RIPRAP	1.5 TON/CU YD
EARTH	110 LBS/CU YD

INDEX OF SHEETS

1	TITLE SHEET
2	SIGNATURE SHEET
3	GENERAL NOTES, COMMITMENTS & PROJECT SPECIFIC NOTES
4-10	SUMMARY OF QUANTITIES
11	ALIGNMENT TIES & BENCHMARKS
12-13	TYPICAL ROADWAY SECTIONS
14-17	SCHEDULE OF QUANTITIES
18	PLAN & PROFILE
19-20	STAGING TYPICAL SECTIONS
21-22	STAGE CONSTRUCTION PLAN
23	BUTT JOINT DETAILS
24	PAVEMENT MARKING PLAN
25	EROSION CONTROL PLAN
26-56	STRUCTURE PLANS (SN 030-0026)
57-64	EXISTING STRUCTURE PLANS (SN 030-0015)
65-68	DISTRICT 9 STANDARDS, SEEDING AND MULCH, ROUGH
	GROOVED SURFACE, UNEVEN LANE SIGN,
	STEP CONSTRUCTION ON EXISTING FILL
69-86	CROSS SECTIONS

COMMITMENTS

TREES THREE (3) INCHES IN DIAMETER AND AT BREAST HEIGHT WILL NOT BE CLEARED FROM APRIL 1 TO SEPTEMBER 30.

MIXTURE REQUIREMENTS

LOCATIONS	HMA SURFACE COURSE	HMA SHOULDERS 8" & 10" (LOWER LIFT)	HMA SHOULDERS 8" & 10" (TOP LIFT)	HMA BINDER COURSE
MIXTURE USES:	HMA SURFACE COURSE, IL-9.5, MIX C, N70	HMA BINDER COURSE, IL-19.0, N70	HMA SURFACE COURSE, IL-9.5, MIX C, N70	HMA BINDER COURSE, IL-19.0, N70
AB/PG	PG64-22	PG64-22	PG64-22	PG64-22
DESIGN AIR VOIDS	4.0%, 70 GYRATION DESIGN	4.0%, 70 GYRATION DESIGN	4.0%, 70 GYRATION DESIGN	4.0%, 70 GYRATION DESIGN
MIXTURE COMPOSITION (GRADATION MIXTURE)	IL-9.5MM	IL-19.0MM	IL-9.5MM	IL-19.0MM
FRICTION AGGREGATE	MIX C	NONE	MIX C	NONE
MIXTURE WEIGHT	112 LBS./SQ. YD./INCH	112 LBS./SQ. YD./INCH	112 LBS./SQ. YD./INCH	112 LBS./SQ. YD./INCH
QUALITY MANAGEMENT PROGRAM	QCQA	QCQA	QCQA	QCQA
SUBLOT SIZE	3000 TONS	3000 TONS	3000 TONS	3000 TONS
MATERIAL TRANSFER DEVICE	NO	NO	NO	NO

STANDARDS

000001-09	STANDARD SYMBOLS, ABBREVIATIONS AND PATTERNS
001001-02	AREAS OF REINFORCEMENT BARS
280001-07	TEMPORARY EROSION CONTROL SYSTEMS
420401-13	PAVEMENT CONNECTOR (PCC) FOR BRIDGE APPROACH SLAB
482001-02	HMA SHOULDER ADJACENT TO FLEXIBLE PAVEMENT
515001-04	NAME PLATES FOR BRIDGES
630001-13	STEEL PLATE BEAM GUARDRAIL
630201-07	PCC-HMA STABILIZATION AT STEEL PLATE BEAM GUARDRAIL
630301-09	SHOULDER WIDENING FOR TYPE 1 (SPECIAL) GUARDRAIL TERMINALS
631031-18	TRAFFIC BARRIER TERMINAL TYPE 6
701001-02	OFF-RD OPERATIONS 2L 2W MORE THAN 15FT
701006-05	OFF-RD OPERATIONS 2L 2W 15' TO 24" FROM PAVEMENT EDGE
701011-04	OFF-RD MOVING OPERATIONS 2L 2W DAY ONLY
701201-05	LANE CLOSURE, 2L 2W, DAY ONLY 45MPH OR MORE
701311-03	LANE CLOSURE, 2L 2W, MOVING OPERATIONS DAY ONLY
701321-19	LANE CLOSURE, 2L 2W, BRIDGE REPAIR WITH BARRIER
701326-04	LANE CLOSURE, 2L 2W, PAVEMENT WIDENING 45MPH OR MORE
701901-11	TRAFFIC CONTROL DEVICES
704001-08	TEMPORARY CONCRETE BARRIER
725001-01	OBJECT AND TERMINAL MARKERS
780001-05	TYPICAL PAVEMENT MARKINGS
782006-01	GUARDRAIL AND BARRIER WALL REFLECTOR MOUNTING DETAILS
862001-01	UNINTERRUPTABLE POWER SUPPLY

LIFT THICKNESS REQUIREMENTS

SHOULDERS 8":
2" SURFACE COURSE
2¼" BINDER COURSE
¾" BINDER COURSE

SHOULDERS 10":
2" SURFACE COURSE
4" BINDER COURSE
4" BINDER COURSE

REV - MS

MODEL: Default
FILE NAME: W:\projects\lrgesthwa\0500\0505-IL_DOT_District_9\0505-001-0007-IL_13_over_N_Fork_Saline_River_Ph1_Gallatin_CO\CADD\CADD_Sheets\0378969-eh1-genmode.dgn

		DESIGNED - CPK	REVISED -	STATE OF ILLINOIS DEPARTMENT OF TRANSPORTATION	GENERAL NOTES, COMMITMENTS & PROJECT SPECIFIC NOTES		F.A.P. RTE.	SECTION	COUNTY	TOTAL SHEETS	SHEET NO.
		DRAWN - DMS	REVISED -				331	(10-1,10-3-1)B-2	GALLATIN	86	3
		CHECKED - CPK	REVISED -				CONTRACT NO. 78969				
		DATE - 11-06-2025	REVISED -		SCALE:		SHEET 1 OF 1 SHEETS	STA.	TO STA.	ILLINOIS FED. AID PROJECT	

MODEL - Detail
FILE NAME - W:\p\sh\veenhart\5000595-I DOT District 8\555-001-0007-I 13 over N Fork Saline River Pnt Gallatin COLCADD\CADD Sheets\078989-4ht-000.dgn



	DESIGNED -	CPK	REVISED -
	DRAWN -	DMS	REVISED -
	CHECKED -	CPK	REVISED -
	DATE -	11-06-2025	REVISED -

STATE OF ILLINOIS DEPARTMENT OF TRANSPORTATION

SUMMARY OF QUANTITIES			
SCALE:	SHEET 1 OF 7 SHEETS	STA.	TO STA.

F.A.P. RTE.	SECTION	COUNTY	TOTAL SHEETS	SHEET NO.
331	(10-1,10-3-1)B-2	GALLATIN	86	4
		CONTRACT NO, 78969		
		ILLINOIS	FED. AID PROJECT	

CODE NO.	ITEM	UNIT	TOTAL QUANTITY	CONSTRUCTION CODE	
				80% FEDERAL 20% STATE ROADWAY	80% FEDERAL 20% STATE BRIDGE
				0010	0010
				RURAL	S.N. 030-0026
20100500	TREE REMOVAL ACRES	ACRE	0.7	0.7	
20200100	EARTH EXCAVATION	CU YD	257	257	
20300100	CHANNEL EXCAVATION	CU YD	4210	4210	
20400800	FURNISHED EXCAVATION	CU YD	1788	1788	
25000200	SEEDING, CLASS 2	ACRE	1.3	1.3	
25000350	SEEDING, CLASS 7	ACRE	1.3	1.3	
25000400	NITROGEN FERTILIZER NUTRIENT	POUND	120	120	
25000500	PHOSPHORUS FERTILIZER NUTRIENT	POUND	120	120	
25000600	POTASSIUM FERTILIZER NUTRIENT	POUND	120	120	
25000700	AGRICULTURAL GROUND LIMESTONE	TON	2.6	2.6	
25100115	MULCH, METHOD 2	ACRE	2.6	2.6	
25100630	EROSION CONTROL BLANKET	SQ YD	3382	3382	
28000250	TEMPORARY EROSION CONTROL SEEDING	POUND	130	130	
28000400	PERIMETER EROSION BARRIER	FOOT	1531	1531	

MODEL - Detail
FILE NAME - W:\p\sh\veenhart\5000595-IL_DOT_District_8\655-001-0007-IL_13 over N Fork Saline River Pnt Gallatin COLCADD\CADD Sheets\07899-01-000.dgn



	DESIGNED -	CPK	REVISED -
	DRAWN -	DMS	REVISED -
	CHECKED -	CPK	REVISED -
	DATE -	11-06-2025	REVISED -

STATE OF ILLINOIS DEPARTMENT OF TRANSPORTATION

SUMMARY OF QUANTITIES			
SCALE:	SHEET 2 OF 7 SHEETS	STA.	TO STA.

F.A.P. RTE.	SECTION	COUNTY	TOTAL SHEETS	SHEET NO.
331	(10-1,10-3-1)B-2	GALLATIN	86	5
		CONTRACT NO. 78969		
		ILLINOIS	FED. AID PROJECT	

CODE NO.	ITEM	UNIT	TOTAL QUANTITY	CONSTRUCTION CODE	
				80% FEDERAL 20% STATE ROADWAY	80% FEDERAL 20% STATE BRIDGE
				0010	0010
				RURAL	S.N. 030-0026
28100105	STONE RIPRAP, CLASS A3	SQ YD	228		228
28100107	STONE RIPRAP, CLASS A4	SQ YD	2471		2471
28200200	FILTER FABRIC	SQ YD	2699		2699
31101100	SUBBASE GRANULAR MATERIAL, TYPE B	CU YD	226	226	
40600290	BITUMINOUS MATERIALS (TACK COAT)	POUND	1245	1245	
40600370	LONGITUDINAL JOINT SEALANT	FOOT	375	375	
40600982	HOT-MIX ASPHALT SURFACE REMOVAL - BUTT JOINT	SQ YD	414	414	
40603085	HOT-MIX ASPHALT BINDER COURSE, IL-19.0, N70	TON	159	159	
40604052	HOT-MIX ASPHALT SURFACE COURSE, IL-9.5, MIX "C", N70	TON	104	104	
42000060	WELDED WIRE REINFORCEMENT	SQ YD	134	134	
42000080	PAVEMENT CONNECTOR (PCC) FOR BRIDGE APPROACH SLAB	SQ YD	134	134	
44000100	PAVEMENT REMOVAL	SQ YD	302	302	
44004250	PAVED SHOULDER REMOVAL	SQ YD	506	506	
48203029	HOT-MIX ASPHALT SHOULDERS, 8"	SQ YD	474	474	

REV - MS

MODEL - Detail
FILE NAME: \\p001\share\0500555-IL_DOT_District_0555-001-0007-IL_13_over_N_Fork_Saline_River_Pnt_Gallatin_CO\CADD\CADD Sheets\07899-01-000.dgn



	DESIGNED -	CPK	REVISED -
	DRAWN -	DMS	REVISED -
	CHECKED -	CPK	REVISED -
	DATE -	11-06-2025	REVISED -

STATE OF ILLINOIS DEPARTMENT OF TRANSPORTATION

SUMMARY OF QUANTITIES			
SCALE:	SHEET 3 OF 7 SHEETS	STA.	TO STA.

F.A.P. RTE.	SECTION	COUNTY	TOTAL SHEETS	SHEET NO.
331	(10-1,10-3-1)B-2	GALLATIN	86	6
		CONTRACT NO. 78969		
		ILLINOIS	FED. AID PROJECT	

CODE NO.	ITEM	UNIT	TOTAL QUANTITY	CONSTRUCTION CODE	
				80% FEDERAL 20% STATE ROADWAY	80% FEDERAL 20% STATE BRIDGE
				0010	0010
				RURAL	S.N. 030-0026
48203037	HOT-MIX ASPHALT SHOULDERS, 10"	SQ YD	763	763	
50100100	REMOVAL OF EXISTING STRUCTURES	EACH	1		1
50200100	STRUCTURE EXCAVATION	CU YD	237		237
50300100	FLOOR DRAINS	EACH	20		20
50300225	CONCRETE STRUCTURES	CU YD	227.8		227.8
50300255	CONCRETE SUPERSTRUCTURE	CU YD	431.6		431.6
50300260	BRIDGE DECK GROOVING	SQ YD	1407		1407
50300300	PROTECTIVE COAT	SQ YD	1763		1763
50500105	FURNISHING AND ERECTING STRUCTURAL STEEL	L SUM	1		1
50500505	STUD SHEAR CONNECTORS	EACH	6792		6792
50800105	REINFORCEMENT BARS	POUND	59790		59790
50800205	REINFORCEMENT BARS, EPOXY COATED	POUND	171950		171950
50800515	BAR SPLICERS	EACH	1263		1263
50800530	MECHANICAL SPLICERS	EACH	80		80
51201700	FURNISHING STEEL PILES HP12X74	FOOT	535		535

REV - MS

MODEL - Detail
FILE NAME - W:\p\sh\veenhav\5030595-IL_DOT_District_8\555-001-0007-IL_13_over_N_Fork_Saline_River_Pnt_Gallatin_CO\CADD\CADD Sheets\078989-01-000.dgn

CODE NO.	ITEM	UNIT	TOTAL QUANTITY	CONSTRUCTION CODE	
				80% FEDERAL 20% STATE ROADWAY	80% FEDERAL 20% STATE BRIDGE
				0010	0010
				RURAL	S.N. 030-0026
51202305	DRIVING PILES	FOOT	535		535
51203700	TEST PILE STEEL HP12X74	EACH	2		2
51204650	PILE SHOES	EACH	12		12
51500100	NAME PLATES	EACH	1		1
51602000	PERMANENT CASING	FOOT	329		329
* 51603000	DRILLED SHAFT IN SOIL	CU YD	147.7		147.7
* 51604000	DRILLED SHAFT IN ROCK	CU YD	47.1		47.1
52000110	PREFORMED JOINT STRIP SEAL	FOOT	84		84
52100520	ANCHOR BOLTS, 1"	EACH	48		48
52200010	TEMPORARY SHEET PILING	SQ FT	803		803
58600101	GRANULAR BACKFILL FOR STRUCTURES	CU YD	235		235
59100100	GEOCOMPOSITE WALL DRAIN	SQ YD	82		82
60146304	PIPE UNDERDRAINS FOR STRUCTURES 4"	FOOT	141		141
* 63000001	STEEL PLATE BEAM GUARDRAIL, TYPE A, 6 FOOT POSTS	FOOT	150	150	

* SPECIALTY ITEM

REV - MS



DESIGNED -	CPK
DRAWN -	DMS
CHECKED -	CPK
DATE -	11-06-2025

REVISED -	
REVISED -	
REVISED -	
REVISED -	

STATE OF ILLINOIS
DEPARTMENT OF TRANSPORTATION

SUMMARY OF QUANTITIES

SCALE: SHEET 4 OF 7 SHEETS STA. TO STA.

F.A.P. RTE.	SECTION	COUNTY	TOTAL SHEETS	SHEET NO.
331	(10-1,10-3-1)B-2	GALLATIN	86	7
		CONTRACT NO. 78969		
		ILLINOIS FED. AID PROJECT		

MODEL - Detail
FILE NAME - W:\p\sh\veenhart\5000595-IL_DOT_District_8\555-001-0007-IL_13 over N Fork Saline River Pkwy Gallatin COLCADD\CADD Sheets\078989-81-000.dgn

CODE NO.	ITEM	UNIT	TOTAL QUANTITY	CONSTRUCTION CODE	
				80% FEDERAL 20% STATE ROADWAY	80% FEDERAL 20% STATE BRIDGE
				0010	0010
				RURAL	S.N. 030-0026
* 63100085	TRAFFIC BARRIER TERMINAL, TYPE 6	EACH	4	4	
* 63100167	TRAFFIC BARRIER TERMINAL, TYPE 1 (SPECIAL) TANGENT	EACH	4	4	
63200310	GUARDRAIL REMOVAL	FOOT	1076	1076	
67000400	ENGINEER'S FIELD OFFICE, TYPE A	CAL MO	18	18	
67100100	MOBILIZATION	L SUM	1	1	
70100405	TRAFFIC CONTROL AND PROTECTION, STANDARD 701321	EACH	1	1	
70100450	TRAFFIC CONTROL AND PROTECTION, STANDARD 701201	L SUM	1	1	
70100500	TRAFFIC CONTROL AND PROTECTION, STANDARD 701326	L SUM	1	1	
70103815	TRAFFIC CONTROL SURVEILLANCE	CAL DA	10	10	
70106500	TEMPORARY BRIDGE TRAFFIC SIGNALS	EACH	1	1	
70106700	TEMPORARY RUMBLE STRIPS	EACH	6	6	
70107025	CHANGEABLE MESSAGE SIGN	CAL DA	28	28	
70300100	SHORT TERM PAVEMENT MARKING	FOOT	136	136	
70300150	SHORT TERM PAVEMENT MARKING REMOVAL	SQ FT	46	46	

* SPECIALTY ITEM

REV - MS



	DESIGNED -	CPK	REVISED -	
	DRAWN -	DMS	REVISED -	
	CHECKED -	CPK	REVISED -	
	DATE -	11-06-2025	REVISED -	

STATE OF ILLINOIS
DEPARTMENT OF TRANSPORTATION

SUMMARY OF QUANTITIES

SCALE: SHEET 5 OF 7 SHEETS STA. TO STA.

F.A.P. RTE.	SECTION	COUNTY	TOTAL SHEETS	SHEET NO.
331	(10-1,10-3-1)B-2	GALLATIN	86	8
		CONTRACT NO. 78969		
		ILLINOIS FED. AID PROJECT		

MODEL - Detail
FILE NAME - W:\p\sh\veenhav\5000595-I DOT District 8\555-001-0007-I 13 over N Fork Saline River Pnt Gallatin COLCADD\CADD Sheets\078999-rt-000.dgn

CODE NO.	ITEM	UNIT	TOTAL QUANTITY	CONSTRUCTION CODE	
				80% FEDERAL 20% STATE ROADWAY	80% FEDERAL 20% STATE BRIDGE
				0010	0010
				RURAL	S.N. 030-0026
70400100	TEMPORARY CONCRETE BARRIER	FOOT	1000	1000	
70400125	PINNING TEMPORARY CONCRETE BARRIER	EACH	36	36	
70400200	RELOCATE TEMPORARY CONCRETE BARRIER	FOOT	1000	1000	
70600251	IMPACT ATTENUATORS, TEMPORARY (NON- REDIRECTIVE, NARROW), TEST LEVEL 3	EACH	2	2	
70600352	IMPACT ATTENUATORS, RELOCATE (NON- REDIRECTIVE, NARROW), TEST LEVEL 3	EACH	2	2	
* 72501000	TERMINAL MARKER - DIRECT APPLIED	EACH	4	4	
* 78001110	PAINT PAVEMENT MARKING - LINE 4"	FOOT	3010	3010	
* 78200005	GUARDRAIL REFLECTORS, TYPE A	EACH	16	16	
78300200	RAISED REFLECTIVE PAVEMENT MARKER REMOVAL	EACH	9	9	
78300201	PAVEMENT MARKING REMOVAL - GRINDING	SQ FT	280	280	
* 86200300	UNINTERRUPTABLE POWER SUPPLY, EXTENDED	EACH	1	1	
X0320051	CROSSHOLE SONIC LOGGING ACCESS DUCTS	FOOT	200		200
X0320052	CROSSHOLE SONIC LOGGING TESTING	EACH	6		6
X0325687	AESTHETIC ENHANCEMENTS	L SUM	1	1	

* SPECIALTY ITEM



DESIGNED -	CPK
DRAWN -	DMS
CHECKED -	CPK
DATE -	11-06-2025

REVISED -	
REVISED -	
REVISED -	
REVISED -	

STATE OF ILLINOIS
DEPARTMENT OF TRANSPORTATION

SUMMARY OF QUANTITIES

SCALE: SHEET 6 OF 7 SHEETS STA. TO STA.

F.A.P. RTE.	SECTION	COUNTY	TOTAL SHEETS	SHEET NO.
331	(10-1,10-3-1)B-2	GALLATIN	86	9
		CONTRACT NO. 78969		
		ILLINOIS FED. AID PROJECT		

REV - MS

MODEL: Detail
FILE NAME: \\p0301\vehdata\GIS\005555-IL_DOT_District_8\6555-001-0007-IL_13_over_N_Fork_Saline_River_Pkwy_Gallatin_CO\CADD\CADD Sheets\078969-01000.dgn



**VEENSTRA
& KIM INC.**
A Kleinfelder Company

	DESIGNED -	CPK	REVISED -
	DRAWN -	DMS	REVISED -
	CHECKED -	CPK	REVISED -
	DATE -	11-06-2025	REVISED -


STATE OF ILLINOIS
DEPARTMENT OF TRANSPORTATION

SUMMARY OF QUANTITIES			
SCALE:	SHEET 7 OF 7 SHEETS	STA.	TO STA.


F.A.P. RTE.	SECTION	COUNTY	TOTAL SHEETS	SHEET NO.
331	(10-1,10-3-1)B-2	GALLATIN	86	10
		CONTRACT NO. 78969		
		ILLINOIS	FED. AID PROJECT	

CODE NO.	ITEM	UNIT	TOTAL QUANTITY	CONSTRUCTION CODE	
				80% FEDERAL 20% STATE ROADWAY	80% FEDERAL 20% STATE BRIDGE
				0010	0010
				RURAL	S.N. 030-0026
X5030305	CONCRETE WEARING SURFACE, 5"	SQ YD	280		280
X5040100	PRECAST BRIDGE APPROACH SLAB	SQ FT	2380		2380
X5080530	BAR TERMINATORS	EACH	498		498
Z0013798	CONSTRUCTION LAYOUT	L SUM	1	0.5	0.5

REV - MS

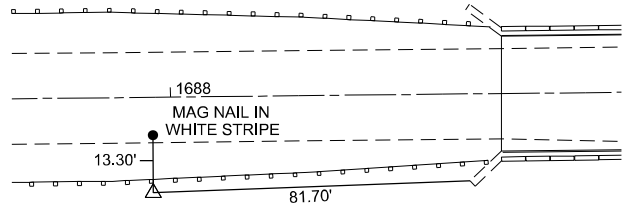


3000153
#5 REBAR WITH ORANGE IDOT CAP
24.90' RT STA. 1687+95.3
N. 984955.224
E 392210.164'
EL. 370.46

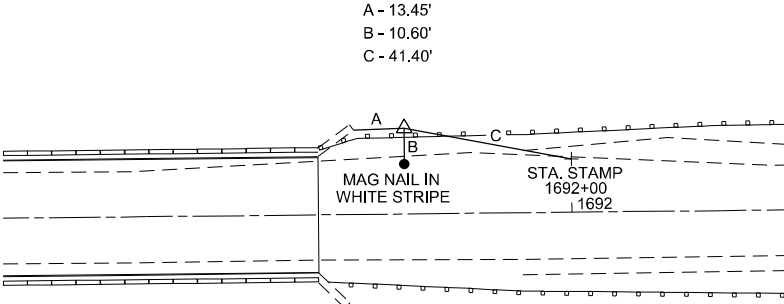

3000152
#5 REBAR WITH ORANGE IDOT CAP
22.41' LT STA. 1691+56.5
N 985315.978
E 392261.322
EL. 370.33

BM 137A - CHISELED " TON TOP LEVEL OF WINGWALL
AT SW CORNER OF STRUCTURE NO. 030-0015
ELEV. 374.48

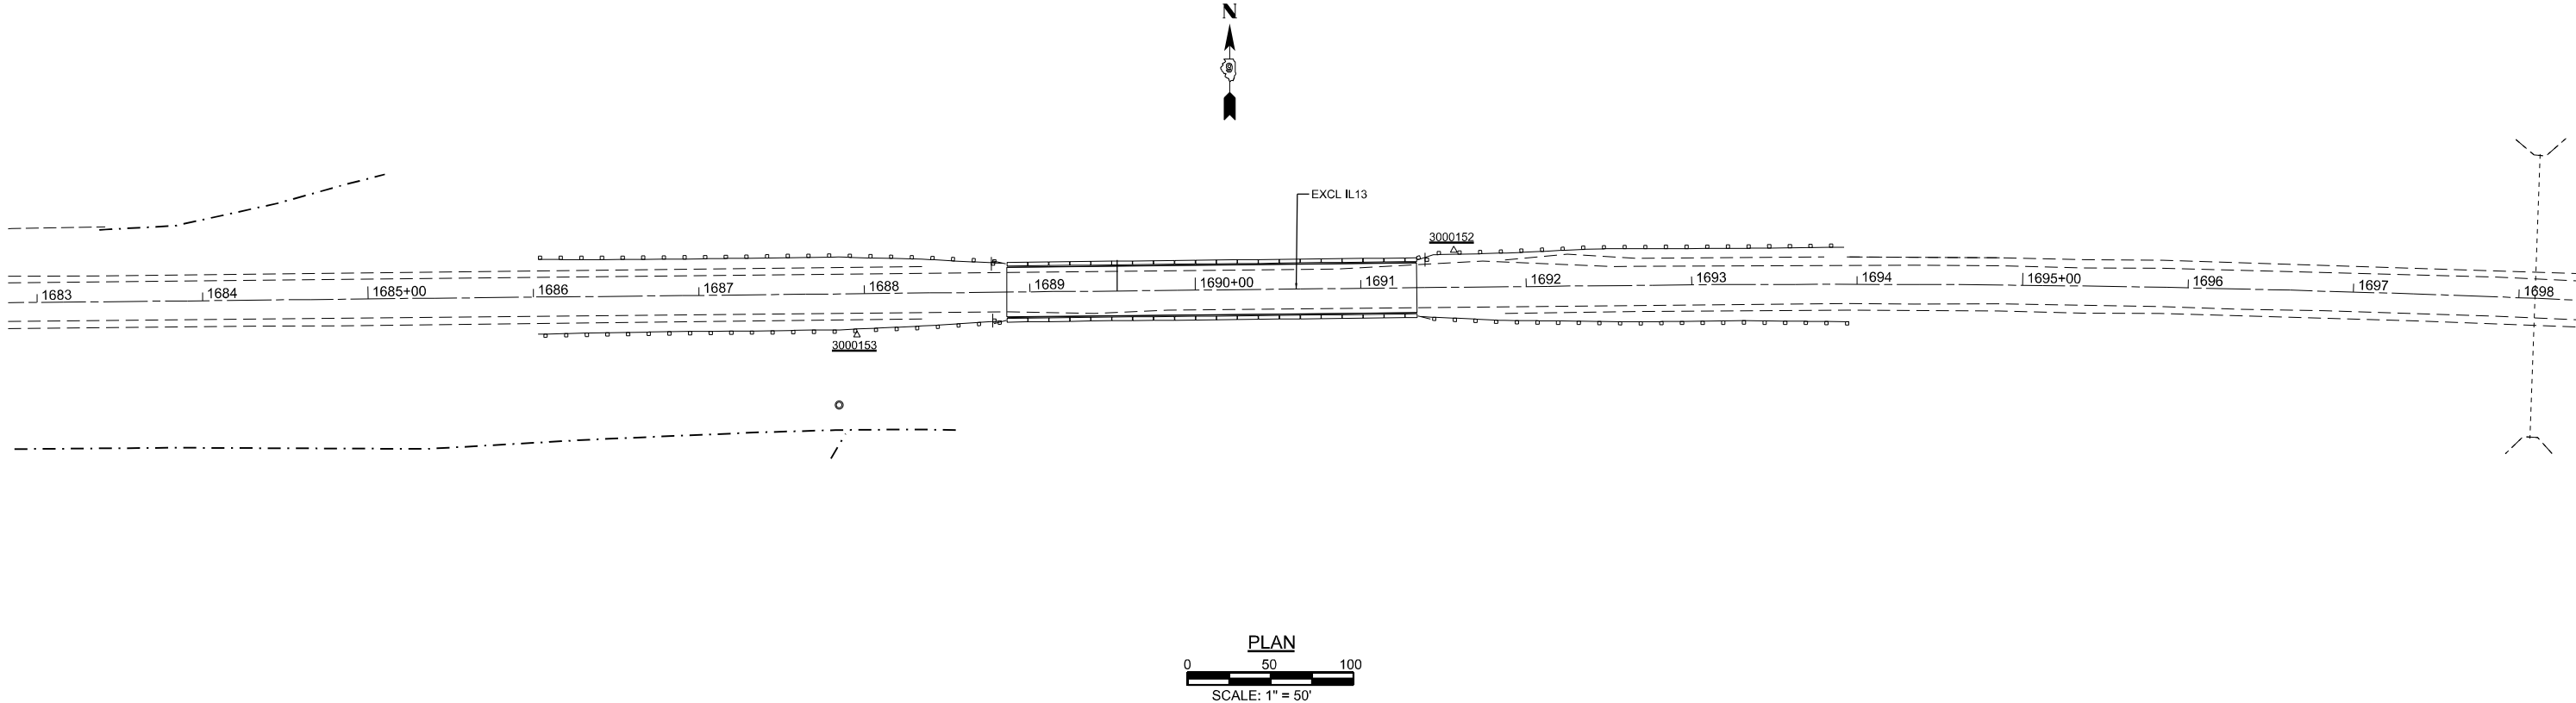

PLAN
0 50 100
SCALE: 1" = 50'

MODEL: D:\a\it
FILE NAME: W:\p\c\1\g\share\050\055\IL_DOT_District_9\055\4001-4007-IL_13_over_N_Fork_Saline_River_Ply_Gallatin_Col\CADD\CADD_Sheets\87898\shh1.dgn




	DESIGNED -	CPK	REVISED -	
	DRAWN -	DMS	REVISED -	
	CHECKED -	CPK	REVISED -	
	DATE -	11-06-2025	REVISED -	

STATE OF ILLINOIS
DEPARTMENT OF TRANSPORTATION

ALIGNMENT, TIES & BENCHMARKS			
SCALE: 1"=50'	SHEET 1 OF 1 SHEETS	STA.	TO STA.

F.A.P. RTE.	SECTION	COUNTY	TOTAL SHEETS	SHEET NO.
331	(10-1,10-3-1)B-2	GALLATIN	86	11
CONTRACT NO. 78969				
ILLINOIS FED. AID PROJECT				

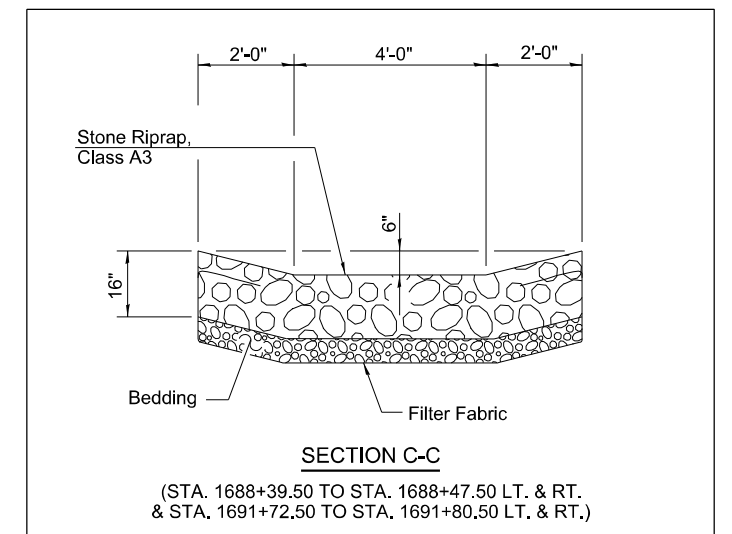

- 1 - EX HMA SURFACE COURSE
- 2 - EX HMA BINDER
- 3 - EX HMA BASE COURSE
- 4 - EX STAB. SUB-BASE
- 5 - EX PCC PAVEMENT (8")
- 6 - EX HMA SHOULDER
- 7 - EX AGG. SHOULDER
- 8 - PR HMA BINDER CSE (VAR. DEPTH)
- 9 - PR HMA SHOULDERS 8"
- 10- PR EARTH SHOULDERS
- 11- PR PAINT PVMT MARKING - LINE 4"
- 12- PR GUARDRAIL
- 13- PR HMA SURFACE COURSE (1½")
- 14- PR HMA SHOULDERS 10"
- 15- PR SUBBASE GRANULAR JOINT SEALANT, TYPE B
- 16- PR LONGITUDINAL JOINT SEALANT
- 17- PR BRIDGE APPROACH SLAB
OR PAVEMENT CONNECTOR (PCC)

MODEL: D:\a\m
FILE NAME: W:\p\c\41\grdshare\050\055-JL_DOT_District_9\059-001-007-JL_13_over_N_Fork_Saline_River_Pkwy_Gallatin_Col\CADD\CADD_Sheets\078969-01-hatched.kds

EARTHWORK									
LOCATION	EARTH EXCAVATION	ADJUSTED SHRINKAGE FACTOR	EARTH EXCAVATION (ADJUSTED)	EMBANKMENT	EARTHWORK BALANCE		FURNISHED EXCAVATION	CHANNEL EXCAVATION	REMARKS
					EXCAVATION REQUIRED TO COMPLETE	EXCESS EXCAVATION			
	CU. YD.	%	CU. YD.	CU. YD.	CU. YD.	CU. YD.	CU. YD.	CU. YD.	
STA. 1686+40.00 TO STA. 1686+50.00	7.6	0.25	5.7	0.0	0.0	5.7	-5.7		
STA. 1686+50.00 TO STA. 1686+75.00	19.2	0.25	14.4	0.0	0.0	14.4	-14.4		
STA. 1686+75.00 TO STA. 1687+00.00	19.4	0.25	14.6	0.0	0.0	14.6	-14.6		
STA. 1687+00.00 TO STA. 1687+14.03	11.6	0.25	8.7	32.0	23.3	0.0	23.3		
STA. 1687+14.03 TO STA. 1687+25.00	10.0	0.25	7.5	75.5	68.0	0.0	68.0		
STA. 1687+25.00 TO STA. 1687+50.00	23.2	0.25	17.4	192.2	174.8	0.0	174.8		
STA. 1687+50.00 TO STA. 1687+75.00	21.0	0.25	15.8	172.0	156.2	0.0	156.2		
STA. 1687+75.00 TO STA. 1688+00.00	17.4	0.25	13.1	139.1	126.0	0.0	126.0		
STA. 1688+00.00 TO STA. 1688+25.00	14.8	0.25	11.1	85.9	74.8	0.0	74.8		
STA. 1688+25.00 TO STA. 1688+50.00	21.3	0.25	16.0	118.6	102.6	0.0	102.6		
STA. 1688+50.00 TO STA. 1688+72.50	15.0	0.25	11.3	92.0	80.7	0.0	80.7		
BRIDGE OMISSION									
STA. 1688+72.50 TO STA. 1691+47.50								4209.6	
BRIDGE OMISSION									
STA. 1691+47.50 TO STA. 1691+50.00	0.3	0.25	0.2	12.0	11.8	0.0	11.8		
STA. 1691+50.00 TO STA. 1691+75.00	4.7	0.25	3.5	209.8	206.3	0.0	206.3		
STA. 1691+75.00 TO STA. 1692+00.00	5.0	0.25	3.8	215.2	211.4	0.0	211.4		
STA. 1692+00.00 TO STA. 1692+25.00	4.3	0.25	3.2	120.6	117.4	0.0	117.4		
STA. 1692+25.00 TO STA. 1692+50.00	5.5	0.25	4.1	97.4	93.3	0.0	93.3		
STA. 1692+50.00 TO STA. 1692+75.00	7.2	0.25	5.4	162.3	156.9	0.0	156.9		
STA. 1692+75.00 TO STA. 1693+00.00	9.7	0.25	7.3	184.7	177.4	0.0	177.4		
STA. 1693+00.00 TO STA. 1693+25.00	10.9	0.25	8.2	71.9	63.7	0.0	63.7		
STA. 1693+25.00 TO STA. 1693+50.00	11.9	0.25	8.9	3.9	0.0	8.9	-8.9		
STA. 1693+50.00 TO STA. 1693+75.00	14.2	0.25	10.7	1.2	0.0	10.7	-10.7		
STA. 1693+75.00 TO STA. 1693+80.00	3.2	0.25	2.4	0.1	0.0	2.4	-2.4		
TOTAL	257		193	1,986	1,845	57	1,788	4,210	

PERMANENT SEEDING & TEMPORARY SEEDING										
LOCATION	SEEDING CLASS 2	SEEDING CLASS 7	NITROGEN FERTILIZER NUTRIENT	PHOSPHOROUS FERTILIZER NUTRIENT	POTASSIUM FERTILIZER NUTRIENT	AGRICULTURAL GROUND LIMESTONE	MULCH METHOD, 2	EROSION CONTROL BLANKET	TEMP EROSION CONTROL SEEDING	PERIMETER EROSION BARRIER
	ACRE	ACRE	POUND	POUND	POUND	TON	ACRE	SQ YD	POUND	FOOT
STA. 1686+40.00 TO STA. 1689+62.00, RT.	0.23	0.23	21	21	21	0.46	0.46	308	23	362
STA. 1690+66.00 TO STA. 1693+80.00, RT.	0.23	0.23	21	21	21	0.46	0.46	308	23	366
STA. 1686+40.00 TO STA. 1689+70.00, LT.	0.47	0.47	43	43	43	0.94	0.94	1777	47	397
STA. 1690+78.00 TO STA. 1693+80.00, LT.	0.37	0.37	34	34	34	0.74	0.74	989	37	406
TOTAL	1.3	1.3	120	120	120	2.6	2.6	3382	130	1531



DESIGNED -	CPK
DRAWN -	DMS
CHECKED -	CPK
DATE -	11-06-2025

REVISED -	
REVISED -	
REVISED -	
REVISED -	

STATE OF ILLINOIS
DEPARTMENT OF TRANSPORTATION

SCHEDULE OF QUANTITIES

SCALE: SHEET 1 OF 4 SHEETS STA. TO STA.

F.A.P. RTE.	SECTION	COUNTY	TOTAL SHEETS	SHEET NO.
331	(10-1,10-3-1)B-2	GALLATIN	86	14
CONTRACT NO. 78969				
ILLINOIS FED. AID PROJECT				

PAVEMENT CONNECTOR (PCC) FOR BRIDGE APPROACH SLAB		
LOCATION	PAVEMENT CONNECTOR (PCC) FOR BRIDGE APPROACH SLAB	WELDED WIRE REINFORCEMENT
	SQ. YD.	SQ. YD.
STA. 1688+28.5 TO STA. 1688+43.5	67	67
STA. 1691+76.5 TO STA. 1691+91.5	67	67
TOTAL	134	134

HMA SHOULDERS			
LOCATION	PAVED SHOULDER REMOVAL	HOT-MIX ASPHALT SHOULDERS 8"	HOT-MIX ASPHALT SHOULDERS 10"
	SQ. YD.	SQ. YD.	SQ. YD.
STA. 1686+40 TO STA. 1688+83.5 LT. & RT.	217		
STA. 1691+35.5 TO STA. 1694+60 LT. & RT.	289		
STA. 1686+40 TO STA. 1687+83.1 RT.		159	
STA. 1687+83.1 TO STA. 1688+72.5 RT.		69	
STA. 1691+47.5 TO STA. 1692+36.9 RT.		69	
STA. 1692+36.9 TO STA. 1693+80 RT.		159	
STA. 1688+28.5 TO STA. 1688+58.5 LT.		9	
STA. 1691+61.5 TO STA. 1691+91.5 LT.		9	
STA. 1685+85 TO STA. 1688+83.5 RT.			133
STA. 1691+35.5 TO STA. 1694+25 RT.			129
STA. 1686+40 TO STA. 1687+83.1 LT.			159
STA. 1687+83.1 TO STA. 1688+72.5 LT.			60
STA. 1691+47.5 TO STA. 1692+36.9 LT.			60
STA. 1692+36.9 TO STA. 1694+60 LT.			222
TOTAL	506	474	763

SUBBASE GRANULAR MATERIAL, TYPE B	
LOCATION	SUBBASE GRAN. MATERIAL, TYPE B
	CU YD
PRESTAGE	
STA. 1686+40.00 RT TO STA. 1688+86.04 RT	20
STA. 1691+33.92 RT TO STA. 1693+80.00 RT	20
RIGHT SHOULDER	
STA. 1686+40.00 RT TO STA. 1688+40.50 RT	44
STA. 1691+79.50 RT TO STA. 1693+80.00 RT	44
LEFT SHOULDER	
STA. 1686+40.00 LT TO STA. 1688+40.50 LT	44
STA. 1691+79.50 LT TO STA. 1693+80.00 LT	44
CONNECTOR PAVEMENT	
STA. 1688+28.50 CTR TO STA. 1688+40.50 CTR	5
STA. 1691+79.50 CTR TO STA. 1691+91.50 CTR	5
TOTAL	226

LOCATION	SUBBASE GRAN. MATERIAL, TYPE B
	CU YD
PRESTAGE	
STA. 1686+40.00 RT TO STA. 1688+86.04 RT	20
STA. 1691+33.92 RT TO STA. 1693+80.00 RT	20
RIGHT SHOULDER	
STA. 1686+40.00 RT TO STA. 1688+40.50 RT	44
STA. 1691+79.50 RT TO STA. 1693+80.00 RT	44
LEFT SHOULDER	
STA. 1686+40.00 LT TO STA. 1688+40.50 LT	44
STA. 1691+79.50 LT TO STA. 1693+80.00 LT	44
CONNECTOR PAVEMENT	
STA. 1688+28.50 CTR TO STA. 1688+40.50 CTR	5
STA. 1691+79.50 CTR TO STA. 1691+91.50 CTR	5
TOTAL	226

TREE REMOVAL	
LOCATION	TREE REMOVAL
	ACRE
STA. 1686+56 TO STA. 1689+88 - 26' LT. TO 112' LT.	0.47
STA. 1688+31 TO STA. 1689+58 - 24' RT. TO 83' RT.	0.09
STA. 1690+45 TO STA. 1691+89 - 22' RT. TO 72' RT.	0.14
TOTAL	0.70

TREE REMOVAL	
LOCATION	TREE REMOVAL
	ACRE
STA. 1686+56 TO STA. 1689+88 - 26' LT. TO 112' LT.	0.47
STA. 1688+31 TO STA. 1689+58 - 24' RT. TO 83' RT.	0.09
STA. 1690+45 TO STA. 1691+89 - 22' RT. TO 72' RT.	0.14
TOTAL	0.70

STONE RIPRAP, CLASS A3 & FILTER FABRIC		
LOCATION	STONE RIPRAP, CLASS A3	FILTER FABRIC
	SQ. YD.	SQ. YD.
STA. 1688+39.50 TO STA. 1688+47.50 RT.	55	55
STA. 1688+39.50 TO STA. 1688+47.50 LT.	68	68
STA. 1691+72.50 TO STA. 1691+80.50 RT.	44	44
STA. 1691+72.50 TO STA. 1691+80.50 LT.	61	61
BRIDGE QUANTITY		2471
TOTAL	228	2699

STONE RIPRAP, CLASS A3 & FILTER FABRIC		
LOCATION	STONE RIPRAP, CLASS A3	FILTER FABRIC
	SQ. YD.	SQ. YD.
STA. 1688+39.50 TO STA. 1688+47.50 RT.	55	55
STA. 1688+39.50 TO STA. 1688+47.50 LT.	68	68
STA. 1691+72.50 TO STA. 1691+80.50 RT.	44	44
STA. 1691+72.50 TO STA. 1691+80.50 LT.	61	61
BRIDGE QUANTITY		2471
TOTAL	228	2699

PAVEMENT REMOVAL	
LOCATION	PAVEMENT REMOVAL
	SQ. YD.
STA. 1688+27.5 TO STA. 1688+83.5	150
STA. 1691+35.5 TO STA. 1691+92.5	152
TOTAL	302

PAVEMENT REMOVAL	
LOCATION	PAVEMENT REMOVAL
	SQ. YD.
STA. 1688+27.5 TO STA. 1688+83.5	150
STA. 1691+35.5 TO STA. 1691+92.5	152
TOTAL	302



	DESIGNED - CPK	REVISED -
	DRAWN - DMS	REVISED -
	CHECKED - CPK	REVISED -
	DATE - 11-06-2025	REVISED -

STATE OF ILLINOIS
DEPARTMENT OF TRANSPORTATION

SCHEDULE OF QUANTITIES					
SCALE:	SHEET	2	OF	4	SHEETS
	STA.				TO STA.

F.A.P. RTE.	SECTION	COUNTY	TOTAL SHEETS	SHEET NO.
331	(10-1,10-3-1)B-2	GALLATIN	86	15
CONTRACT NO. 78969				
ILLINOIS		FED. AID PROJECT		

PINNING TEMPORARY CONCRETE BARRIER

LOCATION	PINNING TEMPORARY CONCRETE BARRIER
	EACH
STAGE I	
STA. 1685+10 TO STA. 1686+10.3	6*
STA. 1686+10.3 TO STA. 1687+97.8	0
STA. 1687+97.8 TO STA. 1688+10.3	1
STA. 1688+10.3 TO STA. 1688+22.8	2
STA. 1688+22.8 TO STA. 1688+47.8	6
STA. 1688+47.8 TO STA. 1691+72.8	0
STA. 1691+72.8 TO STA. 1691+97.8	6
STA. 1691+97.8 TO STA. 1692+10.3	2
STA. 1692+10.3 TO STA. 1692+22.8	1
STA. 1692+22.8 TO STA. 1694+10.3	0
STA. 1694+10.3 TO STA. 1695+10	6*
STAGE II	
STA. 1685+10 TO STA. 1686+10.3	6*
STA. 1686+10.3 TO STA. 1687+97.8	0
STA. 1687+97.8 TO STA. 1688+10.3	1
STA. 1688+10.3 TO STA. 1688+22.8	2
STA. 1688+22.8 TO STA. 1688+47.8	6
STA. 1688+47.8 TO STA. 1691+72.8	0
STA. 1691+72.8 TO STA. 1691+97.8	6
STA. 1691+97.8 TO STA. 1692+10.3	2
STA. 1692+10.3 TO STA. 1692+22.8	1
STA. 1692+22.8 TO STA. 1694+10.3	0
STA. 1694+10.3 TO STA. 1695+10	6*
TOTAL	36

*INCLUDED WITH COST OF TEMPORARY CONCRETE BARRIER

CHANGEABLE MESSAGE SIGNS

LOCATION	CHANGEABLE MESSAGE SIGNS
	CAL DAY
EAST OF INTERSECTION OF IL 142 AND IL 13 WEST OF EQUALITY	14
WEST OF INTERSECTION OF IL 1 AND IL 13 EAST OF EQUALITY	14
TOTAL	28

RAISED REFLECTIVE PAVEMENT MARKER REMOVAL

LOCATION	RAISED REFLECTIVE PAVEMENT MARKER REMOVAL
	EACH
STA. 1686+40 TO STA. 1693+80	9
TOTAL	9

TEMPORARY CONCRETE BARRIER AND IMPACT ATTENUATORS

LOCATION	IMPACT ATTENUATORS, TEMPORARY (NON-REDIRECTIVE, NARROW), TEST LEVEL 3	TEMPORARY CONCRETE BARRIER	RELOCATE TEMPORARY CONCRETE BARRIER	IMPACT ATTENUATORS, RELOCATE (NON-REDIRECTIVE, NARROW) TEST LEVEL 3
	EACH	FOOT	FOOT	EACH
STA. 1684+80.4 TO STA. 1685+10 RT.	1			
STA. 1685+10 TO STA. 1695+10 (STAGE I)		1000		
STA. 1695+10 TO STA. 1695+39.6 RT.	1			
STA. 1684+80.4 TO STA. 1685+10 LT.				1
STA. 1685+10 TO STA. 1695+10 (STAGE II)			1000	
STA. 1695+10 TO STA. 1695+39.6 LT.				1
TOTAL	2	1000	1000	2

SHORT TERM PAVEMENT MARKING

LOCATION	SHORT TERM PAVEMENT MARKING	SHORT TERM PVT. MARK. REMOVAL
	FOOT	SQ. FT.
STA. 1683+70 TO STA. 1697+05 (ASSUME 4' STRIPES AT 40' CENTERS)	136	46
TOTAL	136	46

TEMPORARY RUMBLE STRIPS

LOCATION	TEMPORARY RUMBLE STRIPS
	EACH
STA. 1666+69 RT. NORTHBOUND	1
STA. 1671+69 RT. NORTHBOUND	1
STA. 1676+69 RT. NORTHBOUND	1
STA. 1704+05 LT. SOUTHBOUND	1
STA. 1709+05 LT. SOUTHBOUND	1
STA. 1714+05 LT. SOUTHBOUND	1
TOTAL	6

MODEL: Default
FILE NAME: \\wspfs1\share\05000\0594-IL DOT District 9\0595-0001-0007-IL 13 over N Fork Saline River Pn1 Gallatin Co\CADD\CADD Sheets\0798959-jsh-ec-hcdle.dgn





	DESIGNED - CPK	REVISED -
	DRAWN - DMS	REVISED -
	CHECKED - CPK	REVISED -
	DATE - 11-06-2025	REVISED -

STATE OF ILLINOIS
DEPARTMENT OF TRANSPORTATION

SCHEDULE OF QUANTITIES

SCALE:	SHEET 4 OF 4 SHEETS	STA.	TO STA.
--------	---------------------	------	---------

F.A.P. RTE.	SECTION	COUNTY	TOTAL SHEETS	SHEET NO.
331	(10-1,10-3-1)B-2	GALLATIN	86	17
CONTRACT NO. 78969				
ILLINOIS		FED. AID PROJECT		

  

GENERAL NOTES

1. THE CENTERLINE PAVEMENT MARKING SHALL BE REMOVED FROM THE STOP BAR TO STOP BAR. EDGE LINE PAVEMENT MARKING SHALL BE REMOVED IF A 10 FOOT LANE WIDTH CANNOT BE MAINTAINED. TEMPORARY EDGE LINES SHALL BE INSTALLED WHEN THE EDGE LINES ARE REMOVED.
2. VERTICAL PANELS SHOWN ON STANDARD 701321 WILL NOT BE REQUIRED ON THE STAGE 2 NEW CO-10 RAIL. THE BARRIER WALL REFLECTORS SHALL BE INSTALLED PRIOR TO OPENING TO TRAFFIC.
3. ANY TIME THE CONCRETE BARRIER IS NOT IN THE PROPER POSITION, FLAGGERS SHALL BE IN PLACE TO CONTROL TRAFFIC AND THE TEMPORARY TRAFFIC SIGNALS SHALL BE TURNED OFF OR COVERED.

SUGGESTED SEQUENCE OF CONSTRUCTION

PRE-STAGE I

1. PERFORM PAVED SHOULDER REMOVAL FROM STA. 1686+40 TO STA. 1688+83.5 RT. AND STA. 1691+35.5 TO STA. 1693+80 RT.
2. INSTALL HOT-MIX ASPHALT SHOULDERS 10" FROM STA. 1686+40 TO STA. 1688+83.5 RT. AND FROM STA. 1691+35.5 TO STA. 1693+80 RT.

STAGE I

3. INSTALL TEMPORARY BRIDGE TRAFFIC SIGNALS AND ALL OTHER SIGNS PER STANDARD 701321 INCLUDING WIDTH RESTRICTION SIGNS.
4. PLACE TEMPORARY CONCRETE BARRIER FROM STA.1687+10.3 TO STA. 1695+10 AS SHOWN BELOW.
5. PERFORM WORK FOR STAGE I CONSTRUCTION INCLUDING INSTALLATION OF NEW THREE SPAN STRUCTURE, HMA BINDER COURSE (EAST SIDE ONLY), SURFACE COURSE AND SHOULDERS, GUARDRAIL, RIPRAP AND EARTHWORK.

STAGE II

6. RELOCATE TEMPORARY CONCRETE BARRIER FROM STA. 1687+10.3 TO STA. 1695+10 AS SHOWN ON STAGE II CONSTRUCTION SHEET.
7. PERFORM WORK FOR STAGE II CONSTRUCTION INCLUDING INSTALLATION OF NEW THREE SPAN STRUCTURE, HMA BINDER COURSE (EAST SIDE ONLY), SURFACE COURSE AND SHOULDERS, GUARDRAIL, RIPRAP AND EARTHWORK.

STAGE III

8. REMOVE TEMPORARY CONCRETE BARRIER.
9. INSTALL STRIPING PER PAVEMENT MARKING PLAN.

IL
13
MAX WIDTH
10' 6"
1.5 MILES
AHEAD

WIDTH RESTRICTION SIGN

W12-1103 48" X 48" WITH 10' 6" LETTERS BLACK ON ORANGE
MAX WIDTH & 1.5 MILES AHEAD
BLACK ON WHITE WITH M3-1 30X15
AND M1-1100 30X24


LOCATED EAST AND WEST OF THE
INTERSECTION OF IL 13 AND IL 142.

IL
13
MAX WIDTH
10' 6"
2.5 MILES
AHEAD


WIDTH RESTRICTION SIGN

W12-1103 48" X 48" WITH 10' 6" LETTERS BLACK ON ORANGE
MAX WIDTH & 2 MILES AHEAD
BLACK ON WHITE WITH M3-1 30X15
AND M1-1100 30X24

LOCATED EAST AND WEST OF THE
INTERSECTION OF IL 13 AND IL 1.

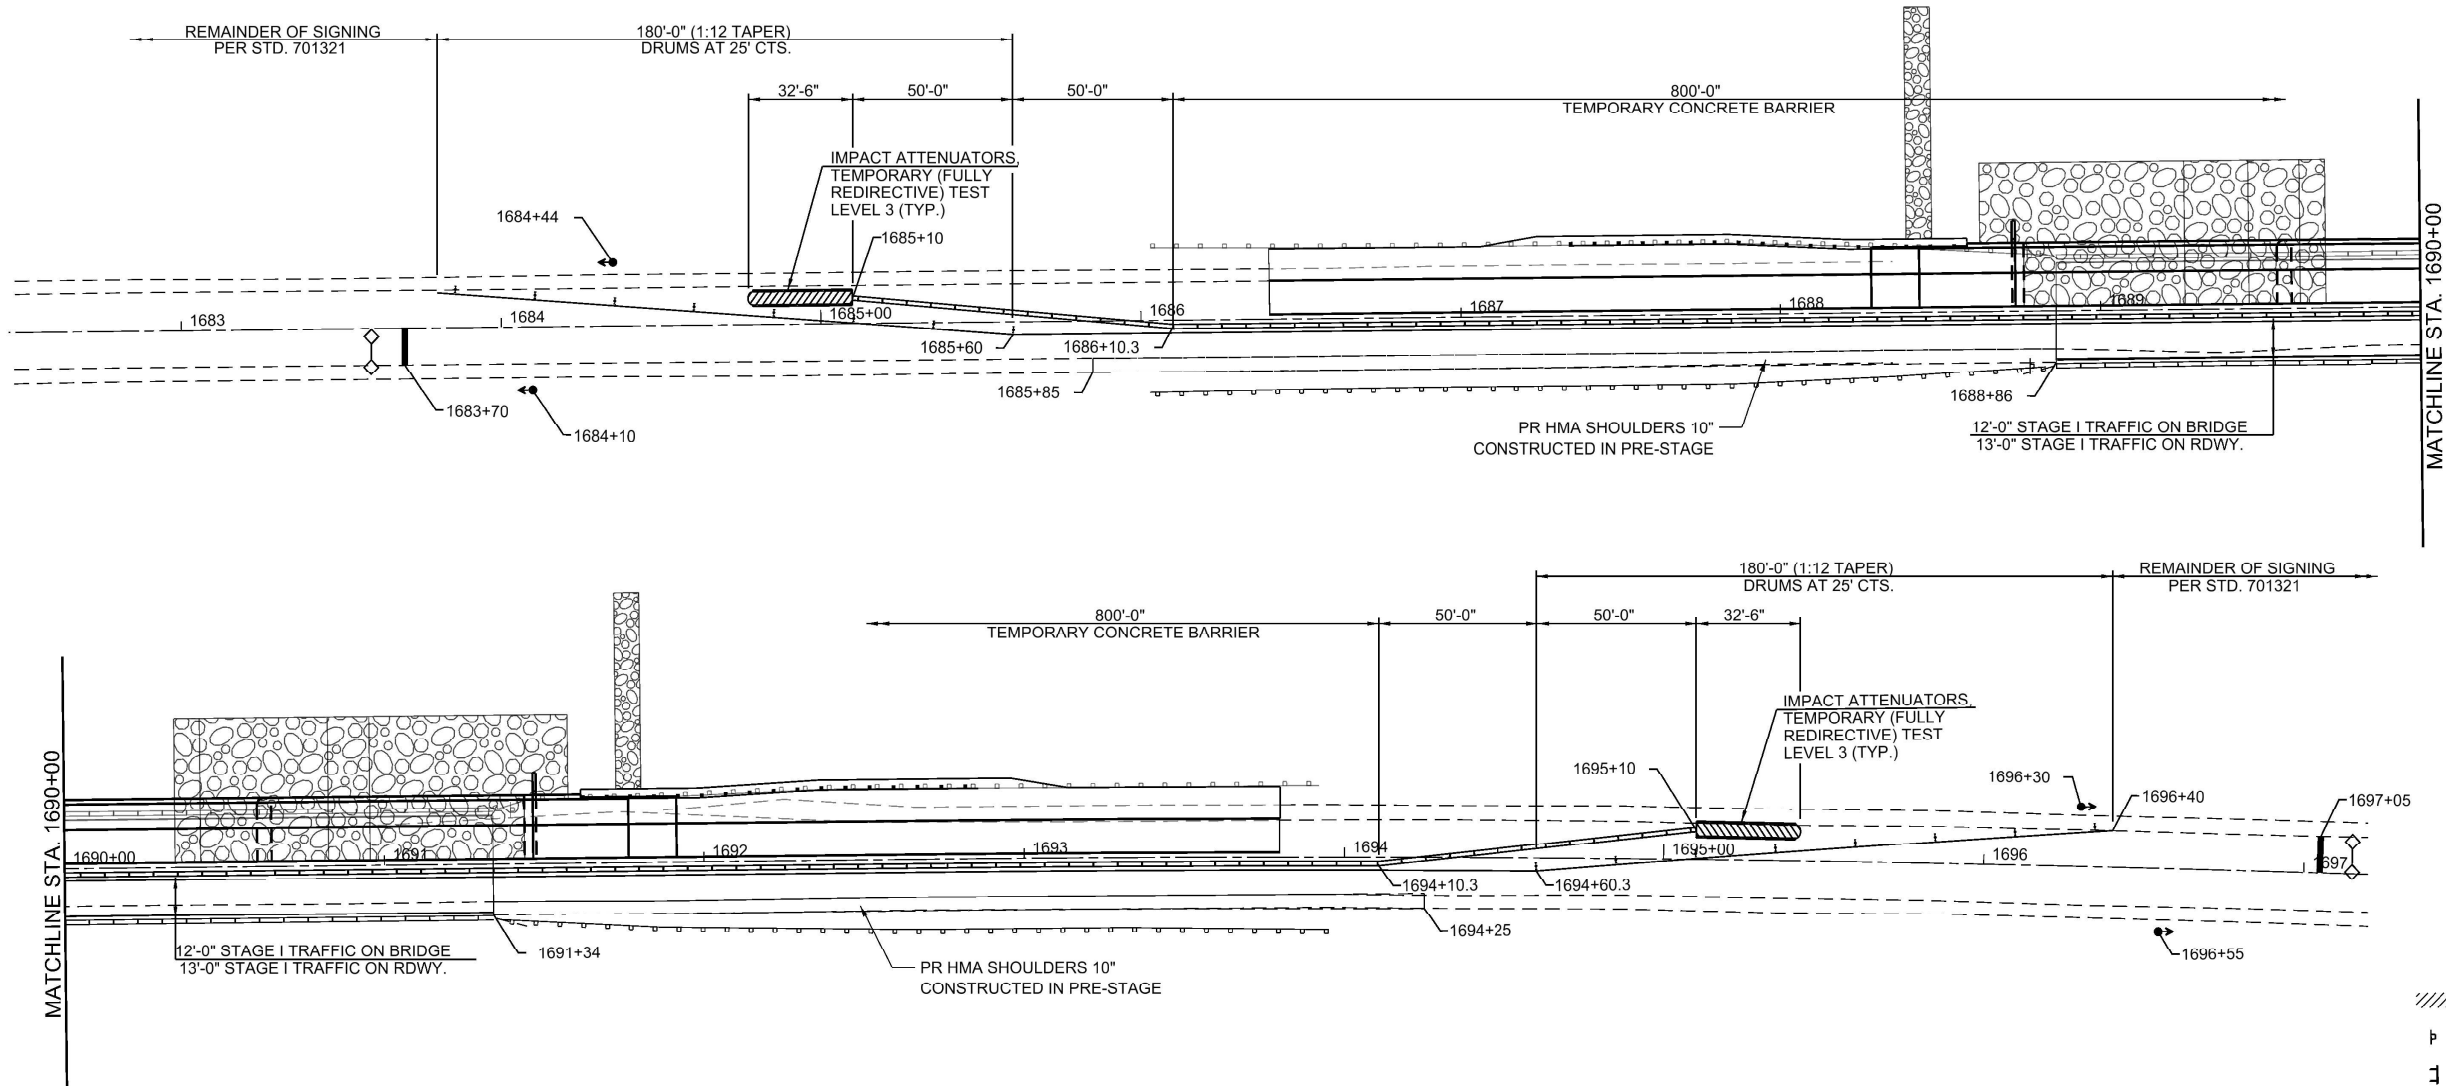

- LEGEND**
- REMOVAL ITEMS
 - SIGN
 - TYPE III BARRICADE
 - DRUM WITH STEADY BURNING LIGHT
 - BARRICADE WITH STEADY BURNING LIGHT
 - TRAFFIC SIGNAL
 - INDUCTION LOOP DETECTOR
 - DOUBLE VERTICAL PANEL
 - TYPE C BIDIRECTIONAL REFLECTOR
 - TEMPORARY CONCRETE BARRIER
 - IMPACT ATTENUATOR
 - STEADY BURNING LIGHTS AND DOUBLE VERTICAL PANELS

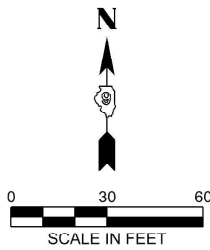

DESIGNED -	CPK	REVISED -	
DRAWN -	DMS	REVISED -	
CHECKED -	CPK	REVISED -	
DATE -	11-06-2025	REVISED -	

STATE OF ILLINOIS
DEPARTMENT OF TRANSPORTATION

STAGE I CONSTRUCTION PLAN

SCALE: 1"=30' SHEET 1 OF 2 SHEETS STA. 1684+00 TO STA. 1696+00

F.A.P. RTE.	SECTION	COUNTY	TOTAL SHEETS	SHEET NO.
331	(10-1,10-3-1)B-2	GALLATIN	86	21
CONTRACT NO. 78969				
ILLINOIS FED. AID PROJECT				

GENERAL NOTES

1. THE CENTERLINE PAVEMENT MARKING SHALL BE REMOVED FROM THE STOP BAR TO STOP BAR. EDGE LINE PAVEMENT MARKING SHALL BE REMOVED IF A 10 FOOT LANE WIDTH CANNOT BE MAINTAINED. TEMPORARY EDGE LINES SHALL BE INSTALLED WHEN THE EDGE LINES ARE REMOVED.
2. VERTICAL PANELS SHOWN ON STANDARD 701321 WILL NOT BE REQUIRED ON THE STAGE 2 NEW CO-10 RAIL. THE BARRIER WALL REFLECTORS SHALL BE INSTALLED PRIOR TO OPENING TO TRAFFIC.
3. ANY TIME THE CONCRETE BARRIER IS NOT IN THE PROPER POSITION, FLAGGERS SHALL BE IN PLACE TO CONTROL TRAFFIC AND THE TEMPORARY TRAFFIC SIGNALS SHALL BE TURNED OFF OR COVERED.

SUGGESTED SEQUENCE OF CONSTRUCTION

PRE-STAGE I

1. PERFORM PAVED SHOULDER REMOVAL FROM STA. 1686+40 TO STA. 1688+83.5 RT. AND STA. 1691+35.5 TO STA. 1693+80 RT.
2. INSTALL HOT-MIX ASPHALT SHOULDERS 10" FROM STA. 1686+40 TO STA. 1688+83.5 RT. AND FROM STA. 1691+35.5 TO STA. 1693+80 RT.

STAGE I

3. INSTALL TEMPORARY BRIDGE TRAFFIC SIGNALS AND ALL OTHER SIGNS PER STANDARD 701321 INCLUDING WIDTH RESTRICTION SIGNS.
4. PLACE TEMPORARY CONCRETE BARRIER FROM STA.1687+10.3 TO STA. 1695+10 AS SHOWN BELOW.
5. PERFORM WORK FOR STAGE I CONSTRUCTION INCLUDING INSTALLATION OF NEW THREE SPAN STRUCTURE, HMA BINDER COURSE (EAST SIDE ONLY), SURFACE COURSE AND SHOULDERS, GUARDRAIL, RIPRAP AND EARTHWORK.

STAGE II

6. RELOCATE TEMPORARY CONCRETE BARRIER FROM STA. 1687+10.3 TO STA. 1695+10 AS SHOWN ON STAGE II CONSTRUCTION SHEET.
7. PERFORM WORK FOR STAGE II CONSTRUCTION INCLUDING INSTALLATION OF NEW THREE SPAN STRUCTURE, HMA BINDER COURSE (EAST SIDE ONLY), SURFACE COURSE AND SHOULDERS, GUARDRAIL, RIPRAP AND EARTHWORK.

STAGE III

8. REMOVE TEMPORARY CONCRETE BARRIER.
9. INSTALL STRIPING PER PAVEMENT MARKING PLAN.

IL
13
MAX WIDTH
14' 6"
1.5 MILES
AHEAD

WIDTH RESTRICTION SIGN

W12-1103 48" X 48" WITH 14' 6" LETTERS BLACK ON ORANGE
MAX WIDTH & 1.5 MILES AHEAD
BLACK ON WHITE WITH M3-1 30X15
AND M1-1100 30X24


LOCATED EAST AND WEST OF THE INTERSECTION OF IL 13 AND IL 142.

IL
13
MAX WIDTH
14' 6"
2.5 MILES
AHEAD

WIDTH RESTRICTION SIGN

W12-1103 48" X 48" WITH 14' 6" LETTERS BLACK ON ORANGE
MAX WIDTH & 2 MILES AHEAD
BLACK ON WHITE WITH M3-1 30X15
AND M1-1100 30X24

LOCATED EAST AND WEST OF THE INTERSECTION OF IL 13 AND IL 1.

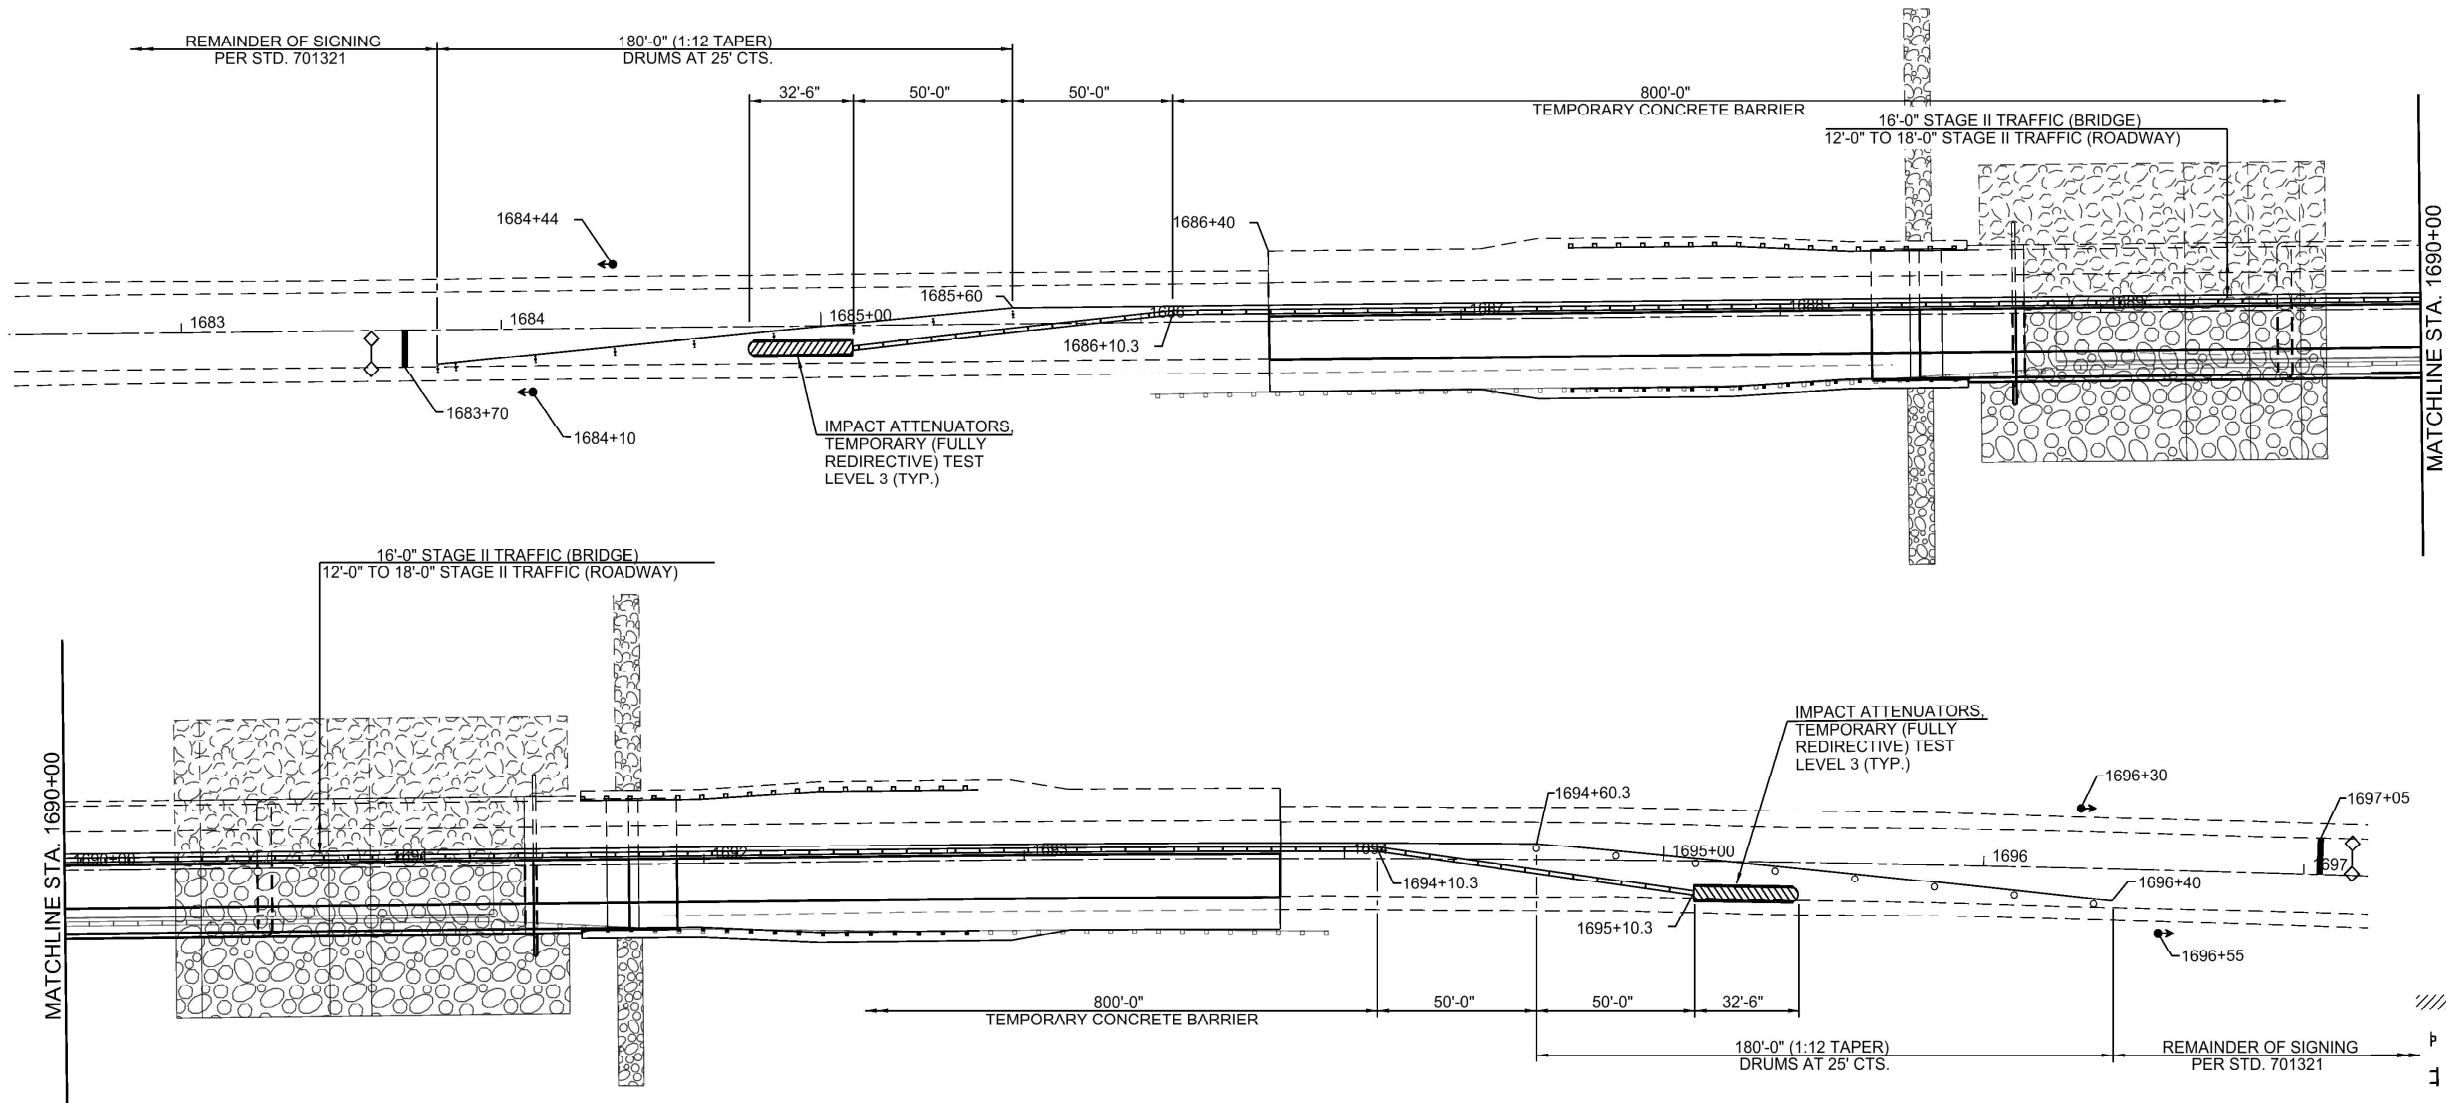

LEGEND

- REMOVAL ITEMS
- SIGN
- TYPE III BARRICADE
- DRUM WITH STEADY BURNING LIGHT
- BARRICADE WITH STEADY BURNING LIGHT
- TRAFFIC SIGNAL
- INDUCTION LOOP DETECTOR
- DOUBLE VERTICAL PANEL
- TYPE C BIDIRECTIONAL REFLECTOR
- TEMPORARY CONCRETE BARRIER
- IMPACT ATTENUATOR
- STEADY BURNING LIGHTS AND DOUBLE VERTICAL PANELS

MODEL: Default
FILE NAME: W:\projects\1690+00\1690+00.dwg
D:\13 over N Fork Saline River PH1 Gallatin C:\CADD\CADD Sheets\1690+00.dwg
11-06-2025 10:00:00 AM



DESIGNED -	CPK	REVISED -	
DRAWN -	DMS	REVISED -	
CHECKED -	CPK	REVISED -	
DATE -	11-06-2025	REVISED -	


STATE OF ILLINOIS
DEPARTMENT OF TRANSPORTATION

STAGE II CONSTRUCTION PLAN


SCALE: 1"=30' SHEET 2 OF 2 SHEETS STA. 1684+00 TO STA. 1696+00

F.A.P. RTE.	SECTION	COUNTY	TOTAL SHEETS	SHEET NO.
331	(10-1,10-3-1)B-2	GALLATIN	86	22
CONTRACT NO. 78969				



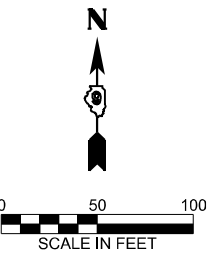


MODEL: D:\p1\m\2025\06\11\gallatin\050555-IL_DOT_District_9\0555-001-007-IL_13_cover_N_Fork_Saline_River_Ply_Gallatin_ColCADD\CADD_Sheets\878969-eharoc.dgn
FILE NAME: \\p1\m\2025\06\11\gallatin\050555-IL_DOT_District_9\0555-001-007-IL_13_cover_N_Fork_Saline_River_Ply_Gallatin_ColCADD\CADD_Sheets\878969-eharoc.dgn

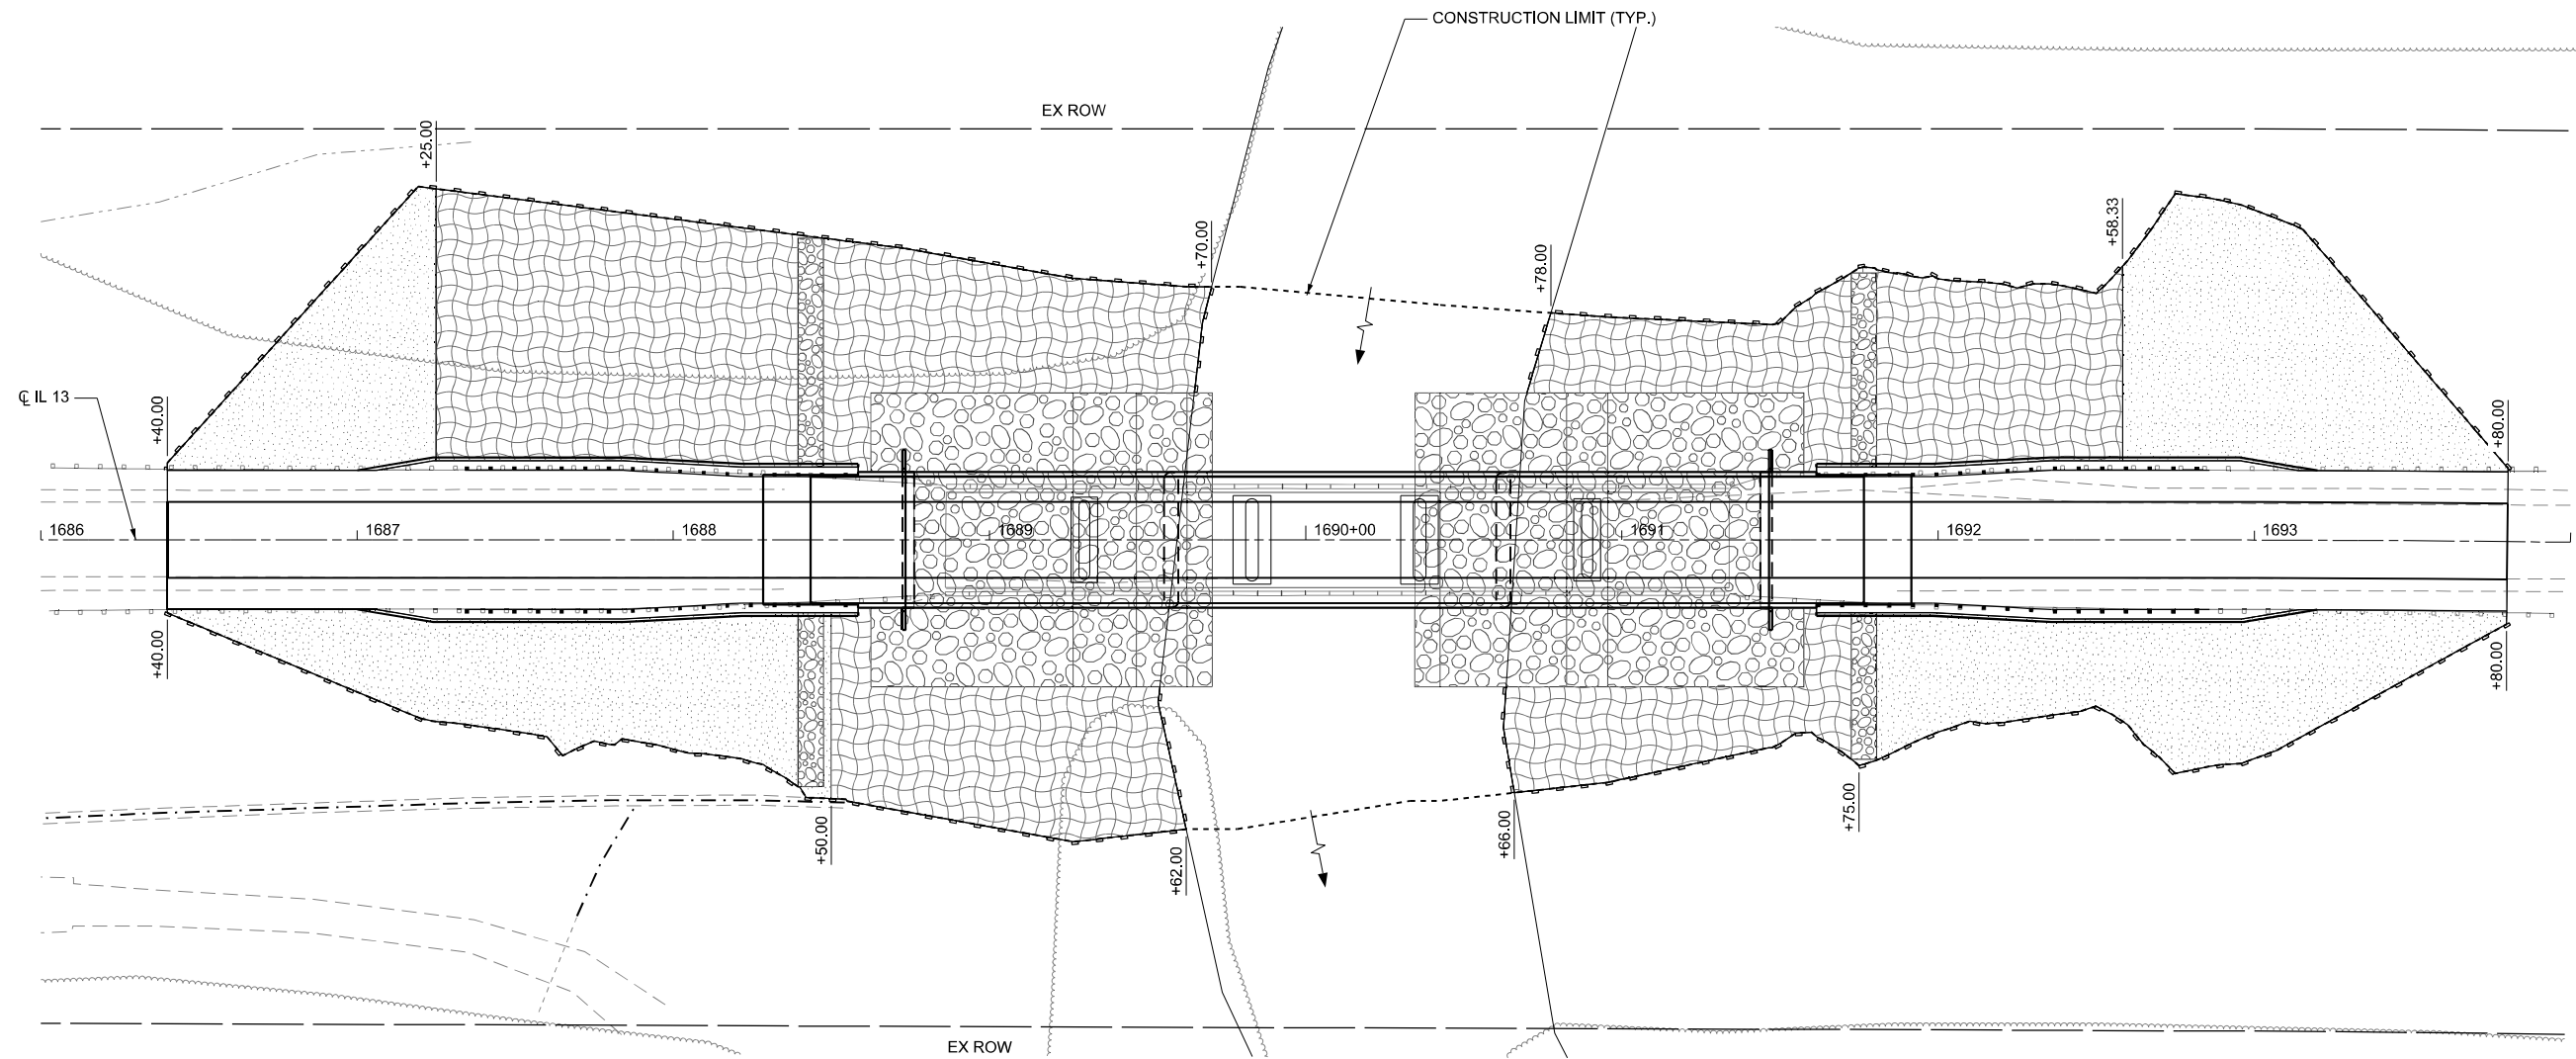

LEGEND

- SEEDING, CLASS 2 & 7,
TEMPORARY EROSION CONTROL SEEDING,
MULCH, METHOD 2, EROSION CONTROL BLANKET
(LOCATED ON SLOPES STEEPER THAN 1:3)
- SEEDING, CLASS 2 & 7,
TEMPORARY EROSION CONTROL SEEDING,
MULCH, METHOD 2
- PERIMETER EROSION BARRIER

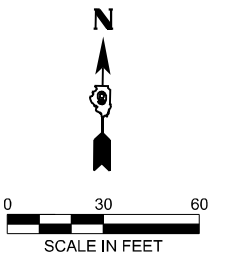

DESIGNED -	CPK
DRAWN -	DMS
CHECKED -	CPK
DATE -	11-06-2025

REVISED -	
REVISED -	
REVISED -	
REVISED -	

STATE OF ILLINOIS
DEPARTMENT OF TRANSPORTATION

EROSION CONTROL PLAN

SCALE: 1"=30' SHEET 1 OF 1 SHEETS STA. 1686+00 TO STA. 1694+00

F.A.P. RTE.	SECTION	COUNTY	TOTAL SHEETS	SHEET NO.
331	(10-1,10-3-1)B-2	GALLATIN	86	25
CONTRACT NO. 78969				
ILLINOIS FED. AID PROJECT				

Benchmark: BM 137A: Chiseled "□" on top level of wingwall at southwest corner of SN 030-0015. Station 1688+79.25, 19.1' Rt., Elevation = 374.484.

Existing Structure:
Structure No. 030-0015 was originally constructed in 1964 as S.B.I. Route 13, Section 10-2B at Station 1690+10.00. The superstructure consists of 5 span, continuous, non-composite W30 steel beams and was originally constructed with a 7" thick concrete deck. The superstructure rests on stub abutments founded on steel H-piles and solid wall piers founded on either steel H-piles or on rock. The structure is square and an overall length of 252'-0" from back-to-back of abutments. The out-to-out width of the structure is 36'-0". The deck consists of 3'-0" wide curbs with a clear width of 30'-0".

The structure will be replaced utilizing stage construction.

No salvage.

LOADING HL-93
Allow 50#/sq. ft. for future wearing surface.

DESIGN SPECIFICATIONS



2020 AASHTO LRFD Bridge Design Specifications, 9th Edition
2023 Guide Specifications for LRFD Seismic Bridge Design, 3rd Edition

DESIGN STRESSES

FIELD UNITS
 f_c = 4,000 psi (Superstructure & Drilled Shafts)
 f_c = 3,500 psi (Substructure)
 f_y = 60,000 psi (Reinforcement)
 f_y = 50,000 psi (M270 Grade 50)
All structural steel shall be galvanized


SEISMIC DATA

2023 AASHTO Seismic Hazard
Seismic Design Category (SDC) = C
Design Spectral Acceleration at 1.0 sec. (SD1) = 0.339g
Soil Site Class = D
Performance Level = Operational
Latitude = 37.7439, Longitude -88.3301

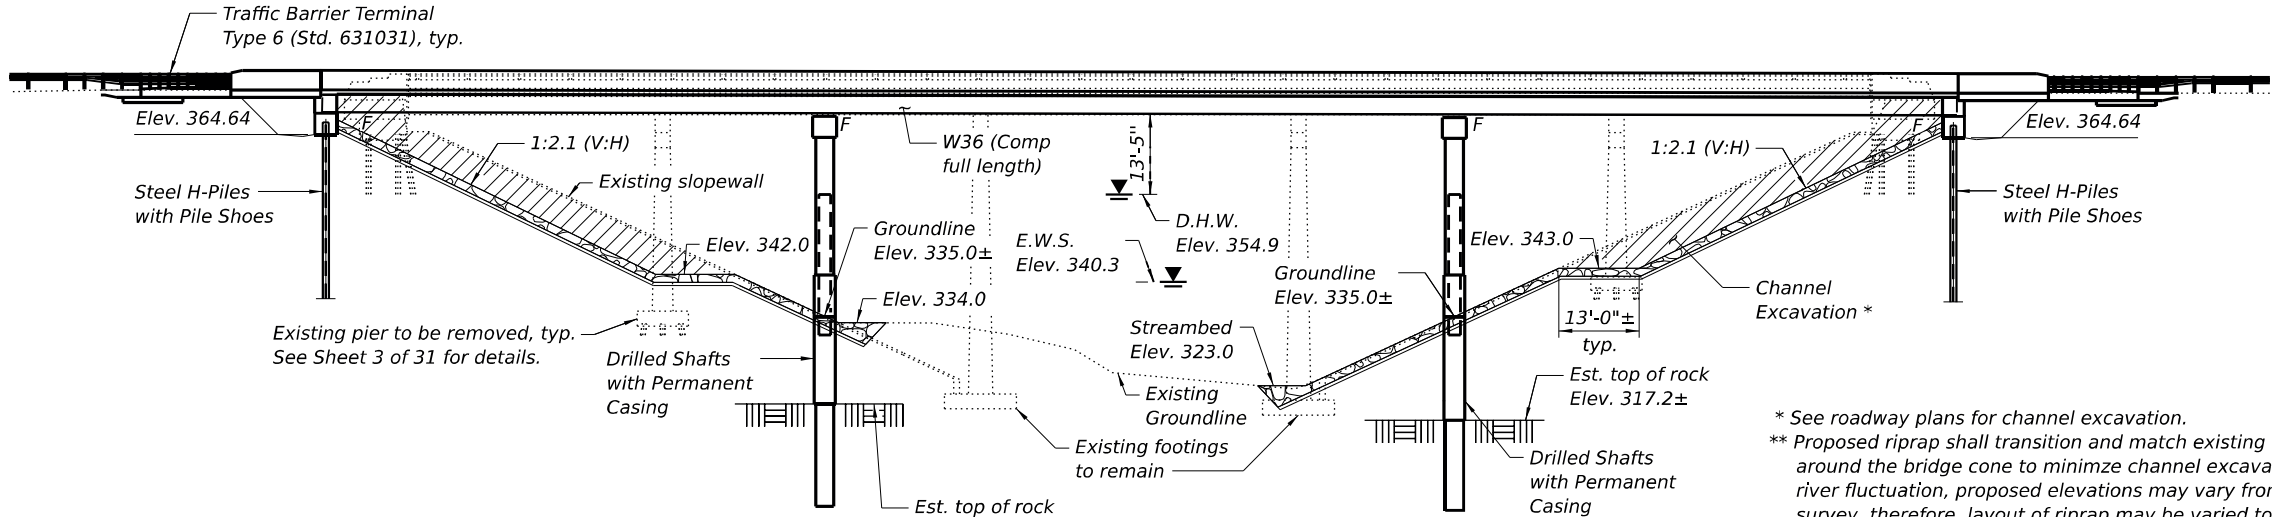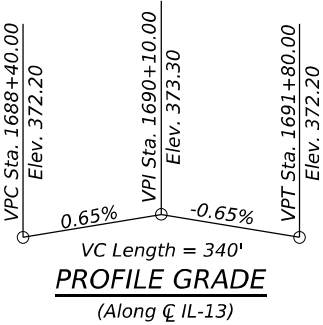


* See roadway plans for channel excavation.
** Proposed riprap shall transition and match existing groundline around the bridge cone to minimize channel excavation. Due to river fluctuation, proposed elevations may vary from initial survey, therefore, layout of riprap may be varied to suit ground conditions in the field as directed by the Engineer.

ELEVATION

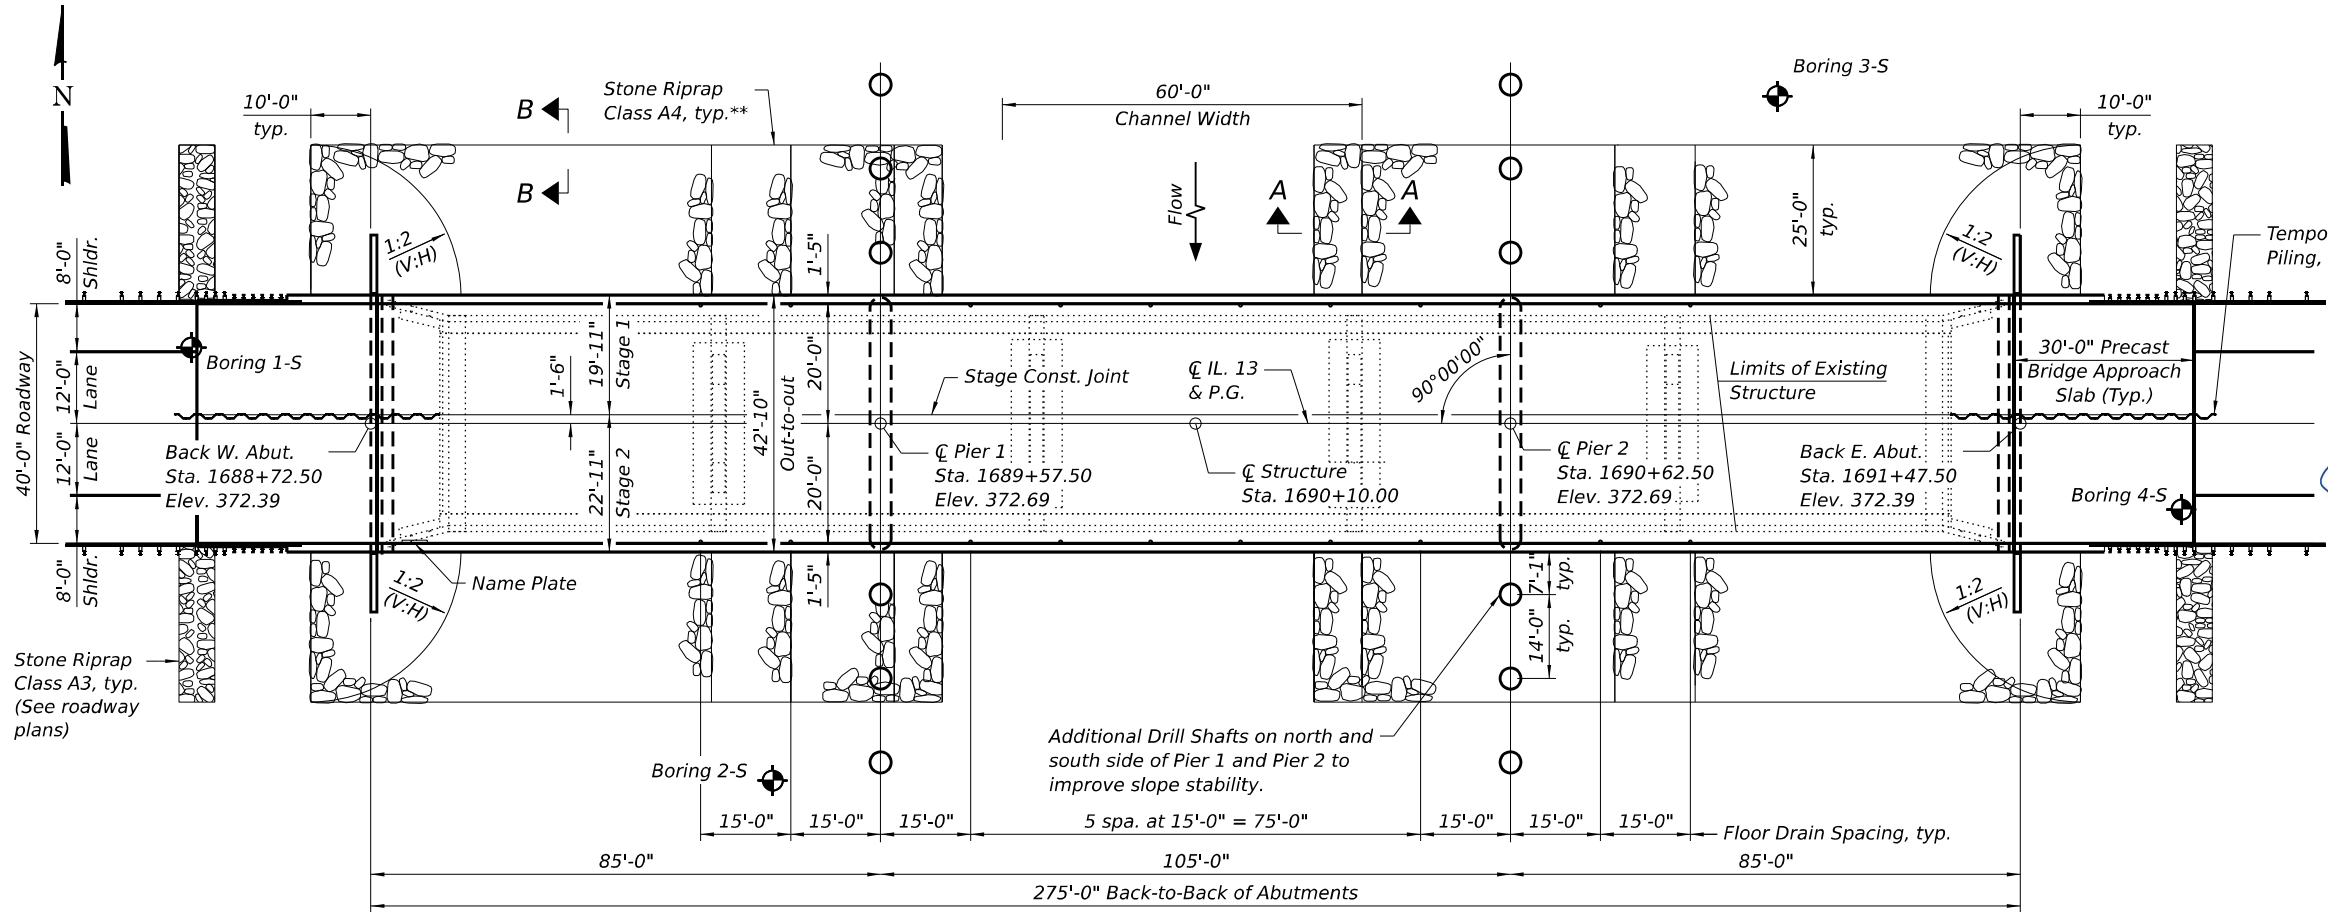

PLAN

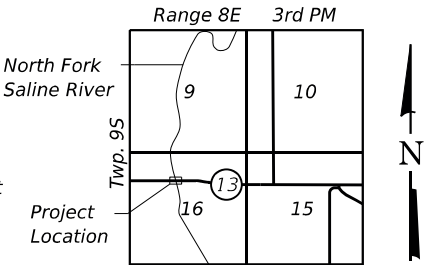

LOCATION SKETCH

APPROVED
For Structural Adequacy Only
[Signature]
Engineer of Bridges & Structures



Signed: *Alex C. Benz*
Date: 11/4/2025
License Expires: 11/30/2026

GENERAL PLAN & ELEVATION
IL 13 OVER NORTH FORK SALINE RIVER
PUBLIC WATER
F.A.P. ROUTE 331 SECTION (10-1, 10-3-1)B-2
GALLATIN COUNTY
STATION 1690+10.00
STRUCTURE NO. 030-0026

MODEL: Default
FILE NAME: O:\2022R3\DOTCAD CONNECT\23012.20 V&K IL 13 over North Fork Saline River\CADD Data\Bridge\Plotsheets\0300026-78969-001-General Plan and Elevation.dgn
11/4/2025 6:01:20 PM

EFK•Moen
Civil Engineering Design

USER NAME =	ABenz	DESIGNED -	KRH	REVISED -	
		CHECKED -	ACB	REVISED -	
PLOT SCALE =		DRAWN -	KRH	REVISED -	
PLOT DATE =	11/4/2025	CHECKED -	ACB	REVISED -	

STATE OF ILLINOIS
DEPARTMENT OF TRANSPORTATION

GENERAL PLAN & ELEVATION
STRUCTURE NO. 030-0026

SHEET 1 OF 31 SHEETS

F.A.P. RTE.	SECTION	COUNTY	TOTAL SHEETS	SHEET NO.
331	(10-1, 10-3-1)B-2	GALLATIN	86	26
CONTRACT NO. 78969				
ILLINOIS FED. AID PROJECT				

GENERAL NOTES:

1. All new structural steel shall be galvanized. See Special Provision for "Hot-Dip Galvanizing for Structural Steel".
2. Calculated weight of Structural Steel (M270 Gr. 50) = 429,000 lbs.
Calculated weight of Structural Steel (M270 Gr. 36) = 32,210 lbs.
3. No field welding is permitted except as specified in the contract documents.
4. Fasteners shall be ASTM F 3125 Grade A325 Type 1, hot-dip galvanized. See Special Provision for "Hot Dip Galvanizing for Structural Steel." Bolts 7/8 in. diameter, holes 15/16 in. diameter, unless otherwise noted.
5. Reinforcement bars designated (E) shall be epoxy coated.
6. If the Contractor elects to use cantilever forming brackets on the exterior beams or girders, the brackets shall be placed at the same locations as required for the hardwood blocks in Article 503.06(b) of the Standard Specifications. If additional cantilever forming brackets are required, hardwood blocking shall be wedged between the exterior and first interior beam at each of these additional bracket locations.
7. Bearing seat surfaces shall be constructed or adjusted to the designated elevations within a tolerance of 1/8 in. (0.01 ft.). Adjustment shall be made either by grinding the surface or by shimming the bearings.
8. Layout of the slope protection system may be varied to suit ground conditions in the field as directed by the Engineer.
9. The Contractor shall obtain a construction permit from the Illinois Department of Natural Resources (IDNR), Office of Water Resources for any temporary construction activity placed in the water except cofferdams. This shall include the placement of material for run-arounds, causeways, etc. Any permit application by the Contractor shall refer to the IDNR 3704 Floodway Construction permit number allowing permanent construction as shown in the contract plans.
10. The existing structural steel coating contains lead. The Contractor shall take appropriate precautions to address the prescence of lead on this project.
11. Slipforming of the parapets is not allowed.
12. The cost of concrete slope wall removal is included in Removal of Existing Structures.

INDEX OF SHEETS:

1. General Plan & Elevation
2. General Notes
3. Stage Construction Details
4. Temporary Sheet Piling
5. Temporary Concrete Barrier
6. Top of Slab Elevations
7. Top of Slab Elevations
8. Top of Slab Elevations
9. Top of Approach Slab Elevations
10. Top of Approach Slab Elevations
11. Superstructure
12. Superstructure Details
13. Diaphragm Details
14. Partial Depth Bridge Approach Slab
15. Partial Depth Bridge Approach Slab
16. Partial Depth Bridge Approach Slab
17. Preformed Joint Strip Seal
18. Steel Framing Plan
19. Steel Framing Details
20. Steel Framing Details
21. Bearing Details
22. West Abutment
23. East Abutment
24. Piers 1 & 2
25. Piers 1 & 2
26. HP Pile Details
27. Bar Splicer Assembly and Mechanical Splicer Details
28. Boring Logs
29. Boring Logs
30. Boring Logs
31. Boring Logs

STA. 1690+10.00
BUILT 20 BY
STATE OF ILLINOIS
F.A.P. RTE. 331 SEC. (10-1,10-3-1)B-2
LOADING HL-93
STR. NO. 030-0026

NAME PLATE

See Std. 515001

TOTAL BILL OF MATERIAL

ITEM	UNIT	SUPER	SUB	TOTAL
Stone Riprap, Class A4	Sq Yd		2,471	2,471
Filter Fabric	Sq Yd		2,471	2,471
Removal of Existing Structures	Each	1		1
Structure Excavation	Cu Yd		237	237
Floor Drains	Each	20		20
Concrete Structures	Cu Yd		227.8	227.8
Concrete Superstructure	Cu Yd	431.6		431.6
Bridge Deck Grooving	Sq Yd	1,407		1,407
Protective Coat	Sq Yd	1,763		1,763
Furnishing and Erecting Structural Steel	L Sum	1		1
Stud Shear Connectors	Each	6,792		6,792
Reinforcement Bars	Pound		59,790	59,790
Reinforcement Bars, Epoxy Coated	Pound	104,460	67,490	171,950
Bar Splicers	Each	923	340	1,263
Mechanical Splicers	Each	14	66	80
Furnishing Steel Piles HP12X74	Foot		535	535
Driving Piles	Foot		535	535
Test Pile Steel HP12X74	Each		2	2
Pile Shoes	Each		12	12
Name Plates	Each	1		1
Permanent Casing	Foot		329	329
Drilled Shaft in Soil	Cu Yd		147.7	147.7
Drilled Shaft in Rock	Cu Yd		47.1	47.1
Preformed Joint Strip Seal	Foot		84	84
Anchor Bolts, 1"	Each		48	48
Temporary Sheet Piling	Sq Ft		803	803
Granular Backfill for Structures	Cu Yd		235	235
Geocomposite Wall Drain	Sq Yd		82	82
Pipe Underdrains for Structures 4"	Foot		141	141
Crosshole Sonic Logging Access Ducts	Foot		200	200
Crosshole Sonic Logging Testing	Each		6	6
Concrete Wearing Surface, 5"	Sq Yd	280		280
Precast Bridge Approach Slab	Sq Ft	2,380		2,380
Bar Terminators	Each	86	412	498


DESIGN SCOUR ELEVATION TABLE

Event / Limit	Design Scour Elevations (ft.)					Item
State	W. Abut.	Pier 1	Pier 2	E. Abut.		113
Q100	364.64	318.19	323.00	364.64		5
Q200	364.64	317.66	321.70	364.64		
Design	364.64	318.19	323.00	364.64		
Check	364.64	317.66	321.70	364.64		

WATERWAY INFORMATION


Drainage Area = 450.0 Sq. Mi.						Exist. Overtopping Elev. = 369.90 @ Sta. 1698+00					
						Prop. Overtopping Elev. = 369.90 @ Sta. 1698+00					
Flood Event	Structure	Freq. Yr.	Discharge C.F.S.		Opening Ft²		Nat. H.W.E.	Head - Ft.		Headwater El.	
			Exist.	Prop.	Exist.	Prop.		Exist.	Prop.	Exist.	Prop.
	Main Channel	10	13988	13995	2508	2776	348.7	0.2	0.1	348.9	348.8
	Relief Structure		46	39	9	9	348.7	0.2	0.1	348.9	348.8
	TOTAL		14034	14034	2517	2785					
Design	Main Channel	50	23739	23771	3573	4023	354.9	0.6	0.5	355.5	355.4
	Relief Structure		217	185	46	46	354.9	0.6	0.5	355.5	355.4
	TOTAL		23956	23956	3619	4069					
Base	Main Channel	100	28636	28665	4007	4524	357.2	0.9	0.7	358.1	357.9
	Relief Structure		235	206	46	46	357.2	0.9	0.7	358.1	357.9
	TOTAL		28871	28871	4053	4570					
Scour Design Check	Main Channel	200	33746	33779	4382	4955	359.1	1.1	1.0	360.2	360.1
	Relief Structure		254	221	46	46	359.1	1.1	1.0	360.2	360.1
	TOTAL		34000	34000	4428	5001					
Max. Calc.	Main Channel	500	41314	41349	4750	5376	360.9	1.5	1.3	362.4	362.2
	Relief Structure		281	246	46	46	360.9	1.5	1.3	362.4	362.2
	TOTAL		41595	41595	4796	5422					

10 Yr. Outlet Velocity through Exist. Main Structure = 5.6 ft/s
10 Yr. Outlet Velocity through Prop. Main Structure = 5.0 ft/s
10 Yr. Outlet Velocity through Prop. Relief Structure = 2.0 ft/s

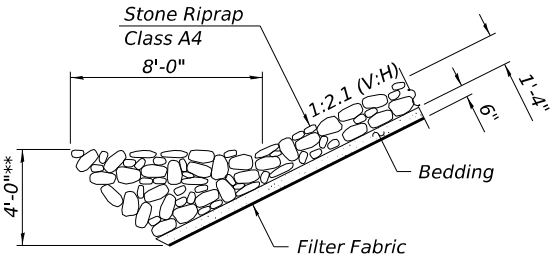


SECTION A-A

** Depth of riprap shall be reduced as necessary above existing footings.

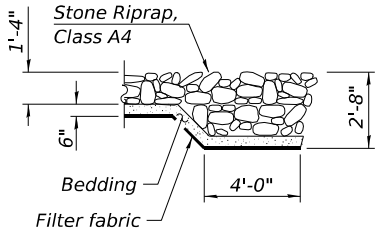

SECTION B-B

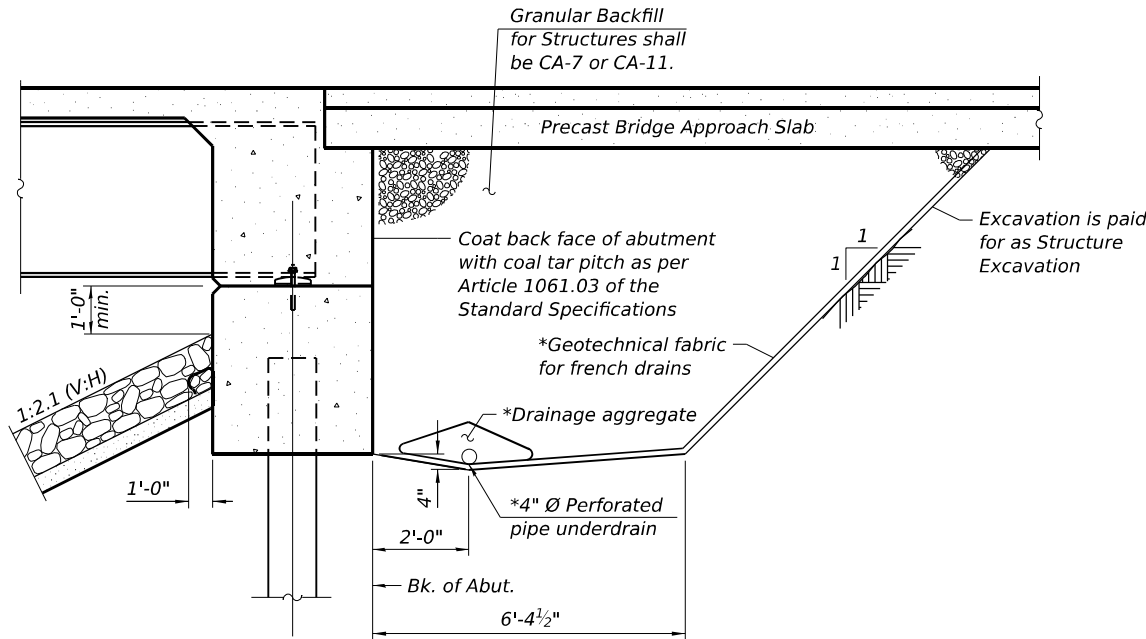

SECTION THRU INTEGRAL ABUTMENT

* Included in the cost of Pipe Underdrains for Structures

Note:

All drainage system components shall extend to 2'-0" from the end of each wingwall except an outlet pipe shall extend until intersecting with the side slopes. The pipes shall drain into concrete headwalls. (See Article 601.05 of the Standard Specifications and Highway Standard 601101).

Granular Backfill behind the abutments shall be compacted according to Article 205.06 of the Standard Specifications.

EFK•Moen
Civil Engineering Design

USER NAME = ABenz

DESIGNED - KRH

CHECKED - ACB

DRAWN - KRH

PLOT SCALE =

PLOT DATE = 11/12/2025

CHECKED - ACB

REVISED -

STATE OF ILLINOIS
DEPARTMENT OF TRANSPORTATION

GENERAL NOTES
STRUCTURE NO. 030-0026

SHEET 2 OF 31 SHEETS

F.A.P. RTE.

331

SECTION

(10-1, 10-3-1)B-2

COUNTY

GALLATIN

TOTAL SHEETS

86


SHEET NO.

27


CONTRACT NO. 78969

ILLINOIS FED. AID PROJECT


MODEL: Default
FILE NAME: O:\2022R23\DOT\CAD CONNECT\23012.20 V&K IL 13 over North Fork Saline River\CADD Data\Bridge\Plotsheets\0300026-78969-003-Stage Construction Details.dgn

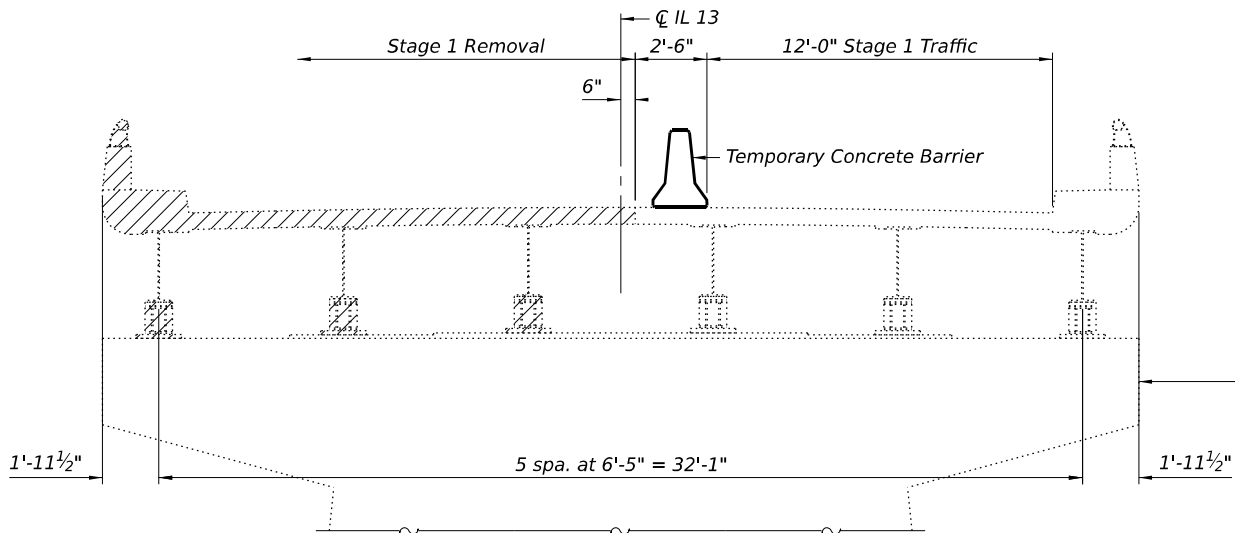


STAGE 1 REMOVAL
(Looking East)

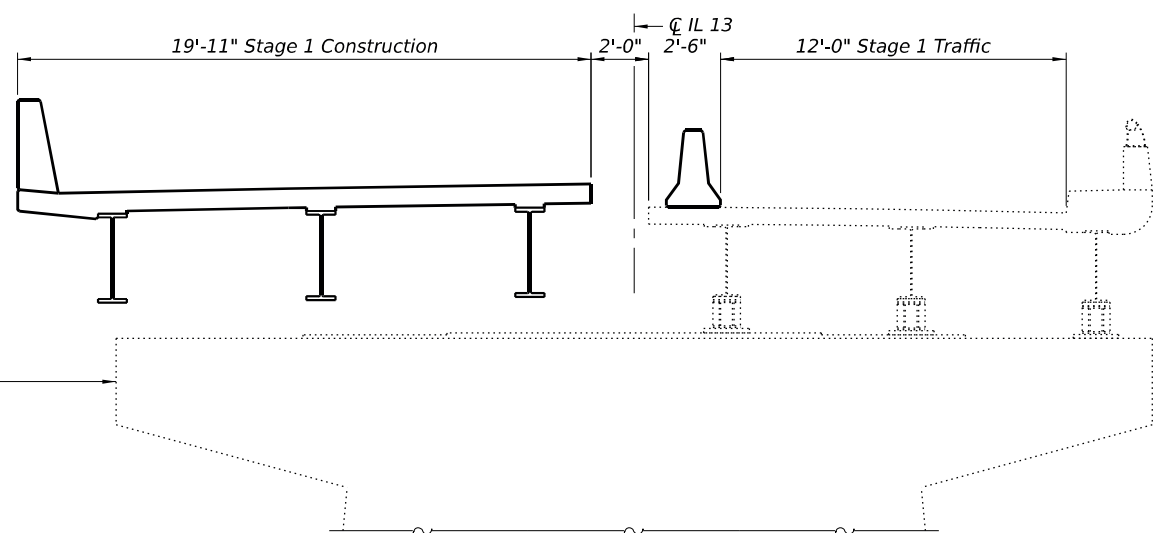

STAGE 1 CONSTRUCTION
(Looking East)

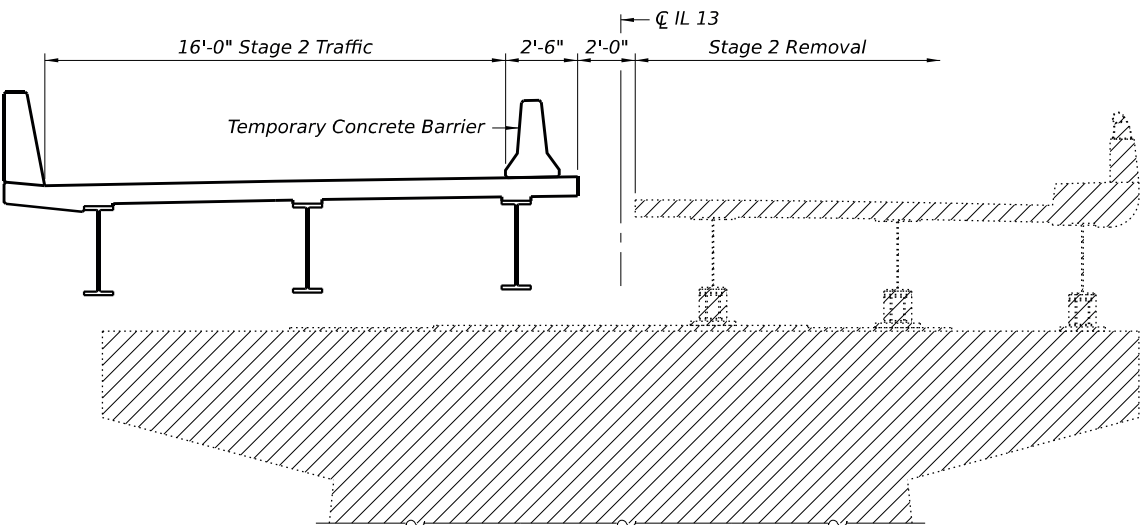

STAGE 2 REMOVAL
(Looking East)

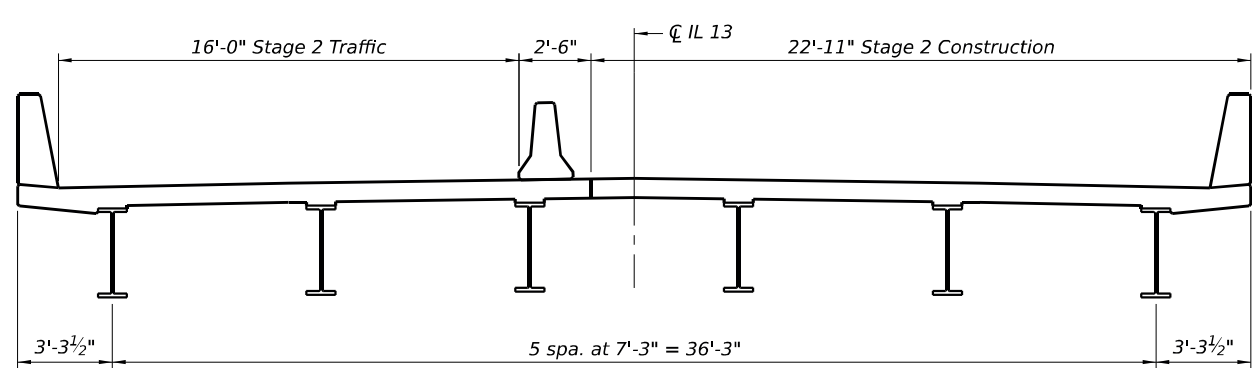

STAGE 2 CONSTRUCTION
(Looking East)

SUGGESTED SEQUENCE OF CONSTRUCTION

1. Stage 1 superstructure removal
2. Stage 1 abutment removal
3. Stage 1 structure excavation and abutment construction
4. Stage 1 drilled shaft construction with permanent casing
5. Stage 1 pier column and webwall construction
6. Complete remaining Stage 1 construction
7. Stage 2 superstructure removal
8. Stage 2 abutment removal
9. Complete pier removal
10. Channel excavation and slopewall removal
11. Stage 2 Construction
12. Riprap placement

Notes:
Hatched area indicates Removal of Existing Structures.
For quantity of temporary concrete barrier, see Roadway plans.
For details of temporary concrete barrier, see Sheet 5 of 31.

EFK•Moen
Civil Engineering Design

USER NAME = ABenz
DESIGNED - KRH
CHECKED - ACB
PLOT SCALE =
DRAWN - KRH
PLOT DATE = 10/31/2025
CHECKED - ACB
REVISED -


STATE OF ILLINOIS
DEPARTMENT OF TRANSPORTATION

STAGE CONSTRUCTION DETAILS
STRUCTURE NO. 030-0026

SHEET 3 OF 31 SHEETS

F.A.P. RTE.	SECTION	COUNTY	TOTAL SHEETS	SHEET NO.
331	(10-1, 10-3-1)B-2	GALLATIN	86	28
CONTRACT NO. 78969				
ILLINOIS FED. AID PROJECT				

MODEL: Default
FILE NAME: O:\2022\283\DOTCAD CONNECT\23012.20 V&K IL 13 over North Fork Saline River\CADD Data\Bridge\Plotsheets\0300026-78969-004-Temporary Sheet Piling.dgn

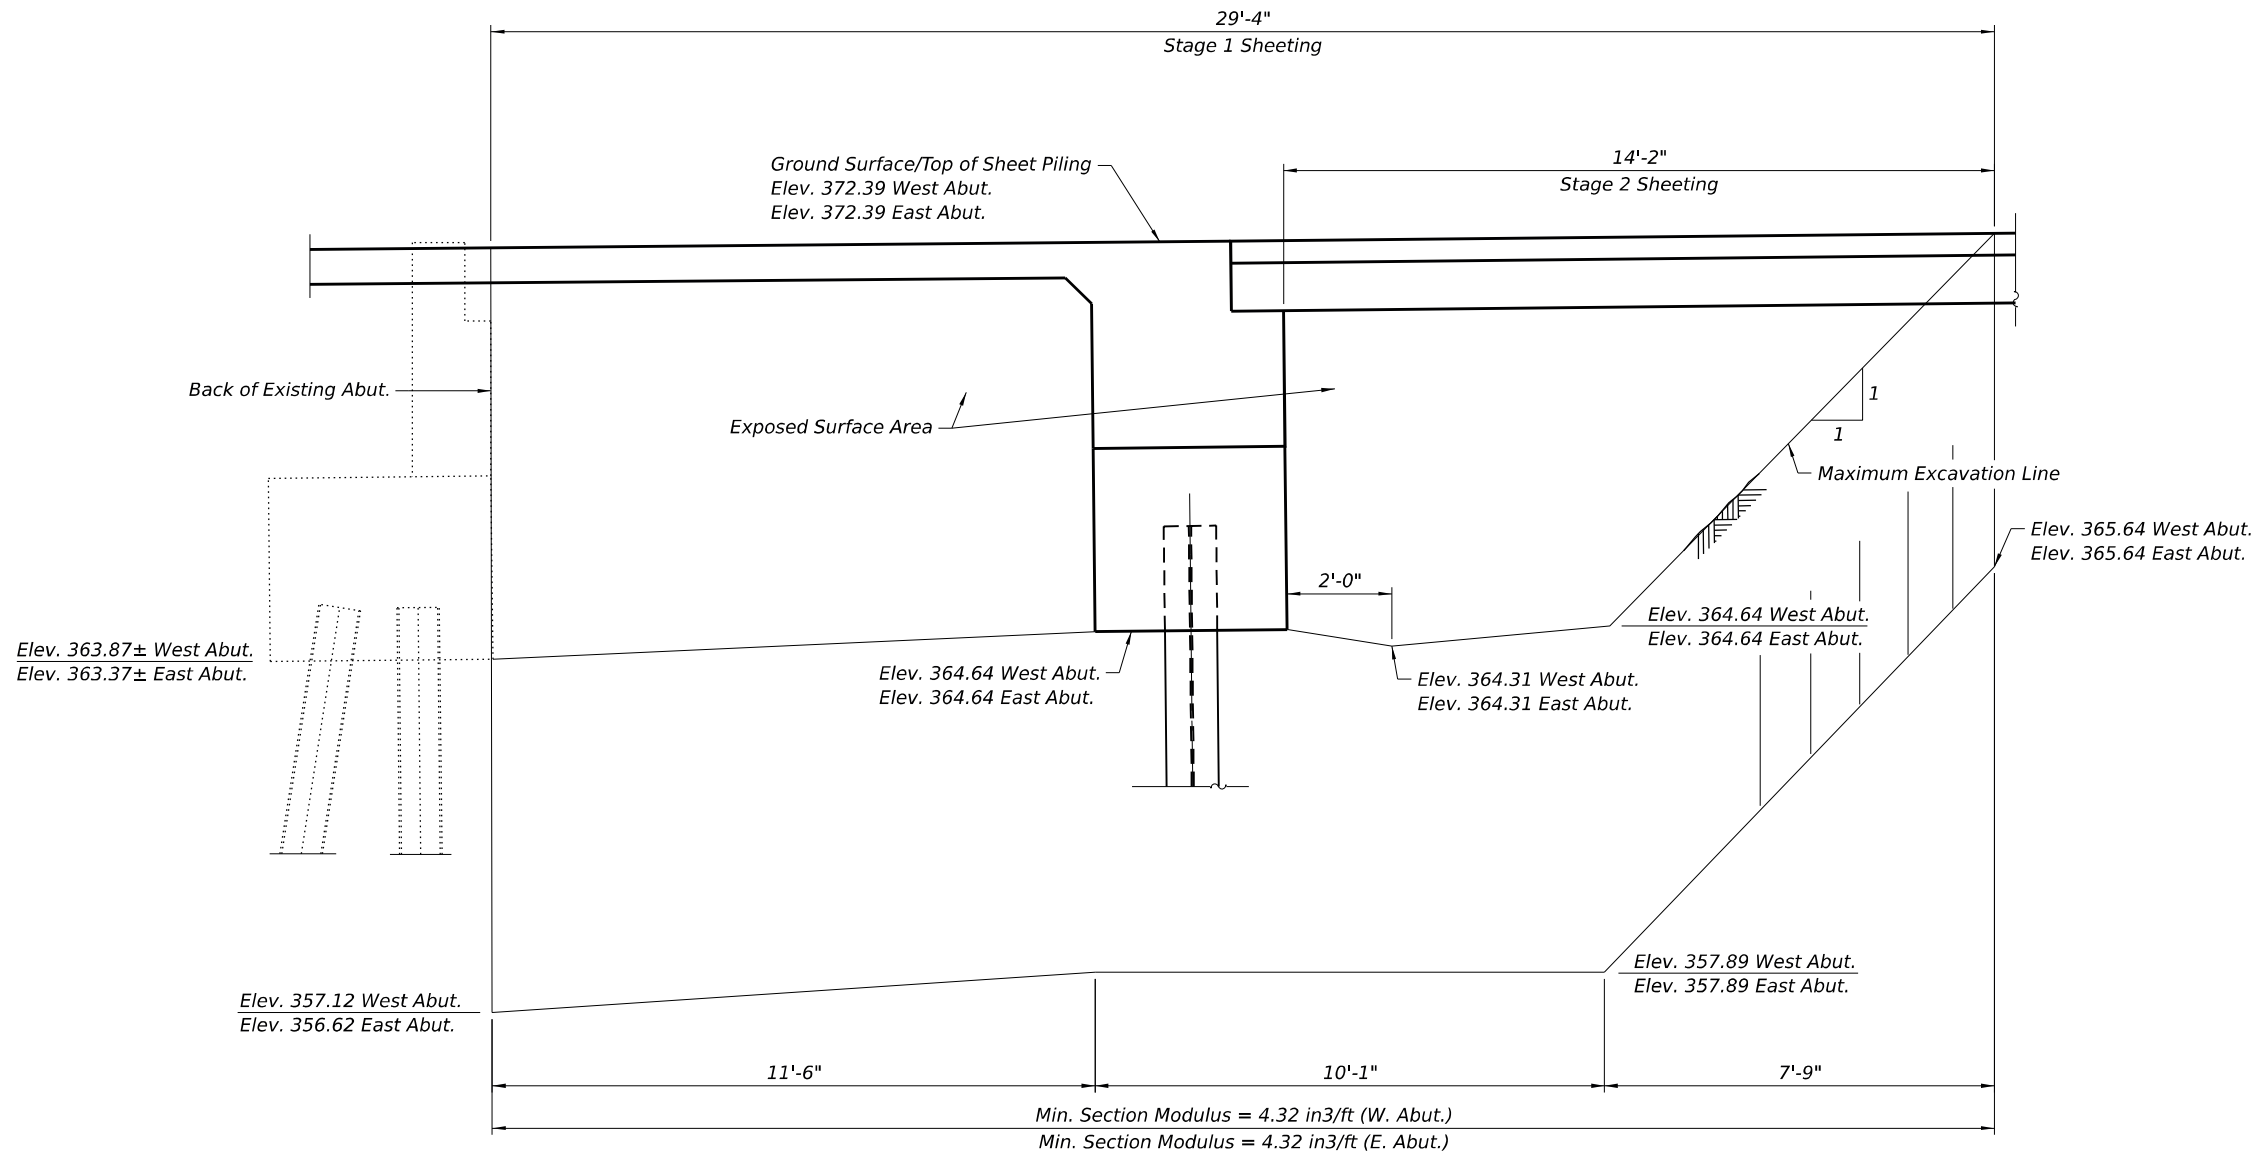


TEMPORARY SHEET PILING

Notes:
If the contractor chooses to alter the temporary cantilevered sheet piling design requirements shown on the plans, a design submittal including plan details and calculations will be required for review and acceptance by the Engineer.


USER NAME =	ABenz	DESIGNED -	KRH	REVISED -	
		CHECKED -	ACB	REVISED -	
PLOT SCALE =		DRAWN -	KRH	REVISED -	
PLOT DATE =	10/31/2025	CHECKED -	ACB	REVISED -	

F.A.P. RTE.	SECTION	COUNTY	TOTAL SHEETS	SHEET NO.
331	(10-1, 10-3-1)B-2	GALLATIN	86	29
CONTRACT NO. 78969				
		ILLINOIS	FED. AID PROJECT	

MODEL: Default
FILE NAME: O:\2022R3\DOTCAD CONNECT\23012.20 V&K IL 13 over North Fork Saline River\CADD Data\BridgePlotsheets\0300026-78969-005-Temporary Barrier.dgn
10/31/2025 9:08:48 AM

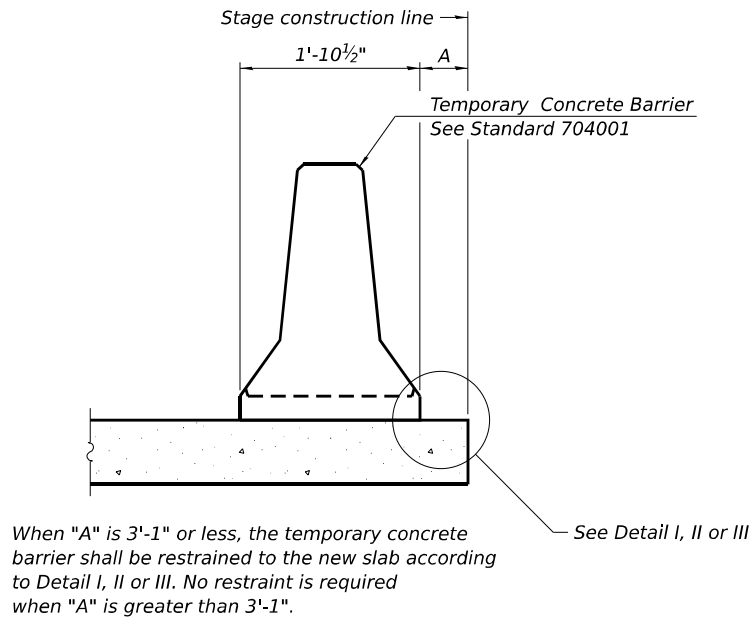


NEW SLAB OR NEW DECK BEAM

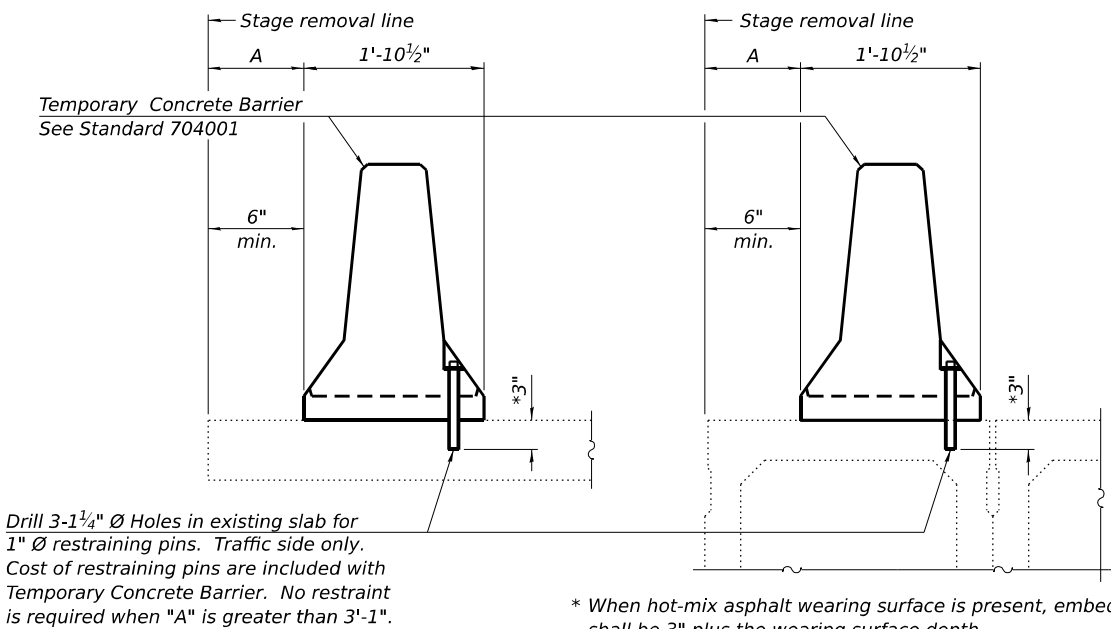


EXISTING SLAB


EXISTING DECK BEAM

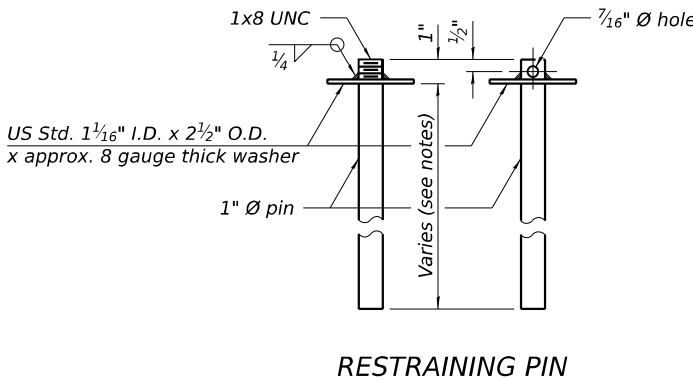


RESTRAINING PIN

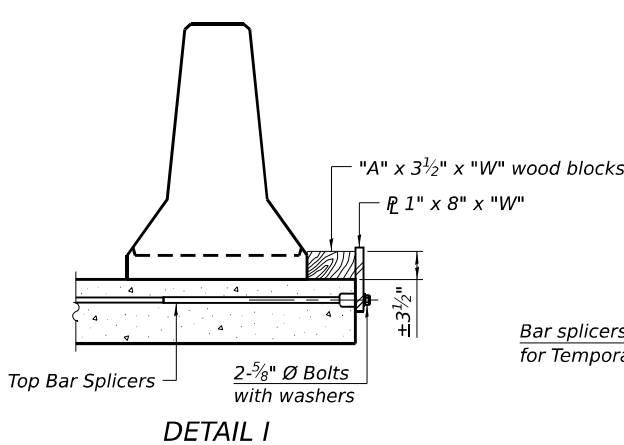


DETAIL I

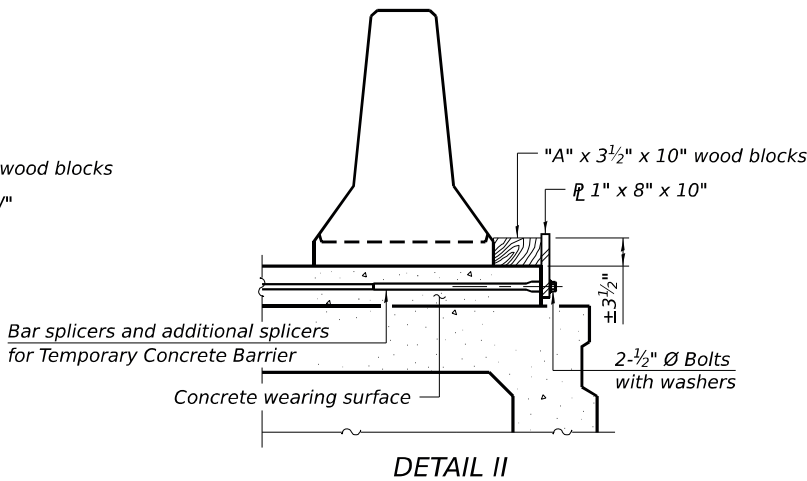


DETAIL II

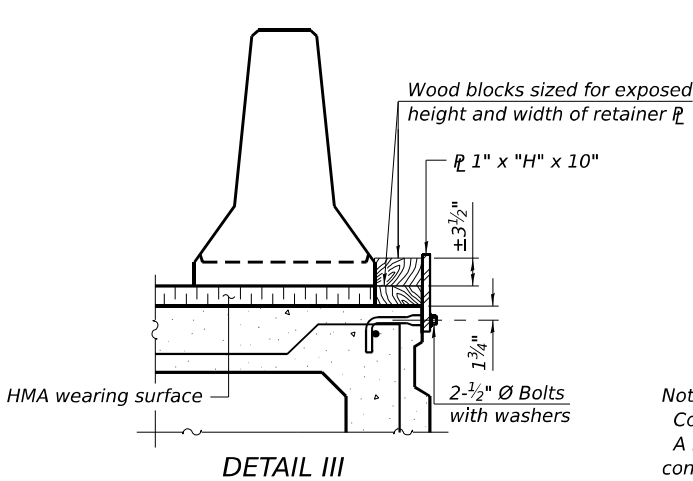


DETAIL III

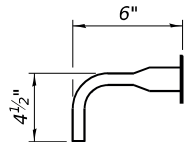

BAR SPLICER FOR #4 BAR - DETAIL III

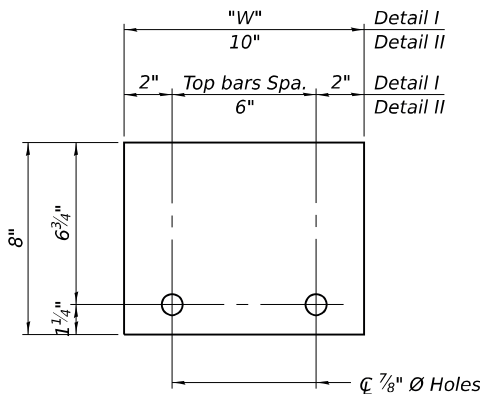

STEEL RETAINER 1" x 8" x "W"
(Detail I and II)

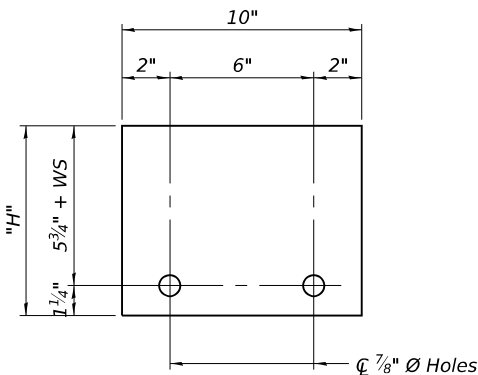

STEEL RETAINER 1" x "H" x 10"
(Detail III)

RAILING CRITERIA

NCHRP 350 Test Level	3
Railing Weight (plf)	440

R-27

5-15-2023

EFK•Moen
Civil Engineering Design

USER NAME =	ABenz
PLOT SCALE =	
PLOT DATE =	10/31/2025

DESIGNED -	KRH
CHECKED -	ACB
DRAWN -	KRH
CHECKED -	ACB

REVISED -	
REVISED -	
REVISED -	
REVISED -	


STATE OF ILLINOIS
DEPARTMENT OF TRANSPORTATION

TEMPORARY CONCRETE BARRIER
STRUCTURE NO. 030-0026

SHEET 5 OF 31 SHEETS

F.A.P. RTE.	SECTION	COUNTY	TOTAL SHEETS	SHEET NO.
331	(10-1, 10-3-1)B-2	GALLATIN	86	30
CONTRACT NO. 78969				
ILLINOIS FED. AID PROJECT				

MODEL: Default
FILE NAME: O:\2022R3\DOT\CAD CONNECT\2012.20 V&K IL 13 over North Fork Saline River\CADD Data\Bridges\Plotsheets\0300026-78969-006-Slab Elevations.dgn

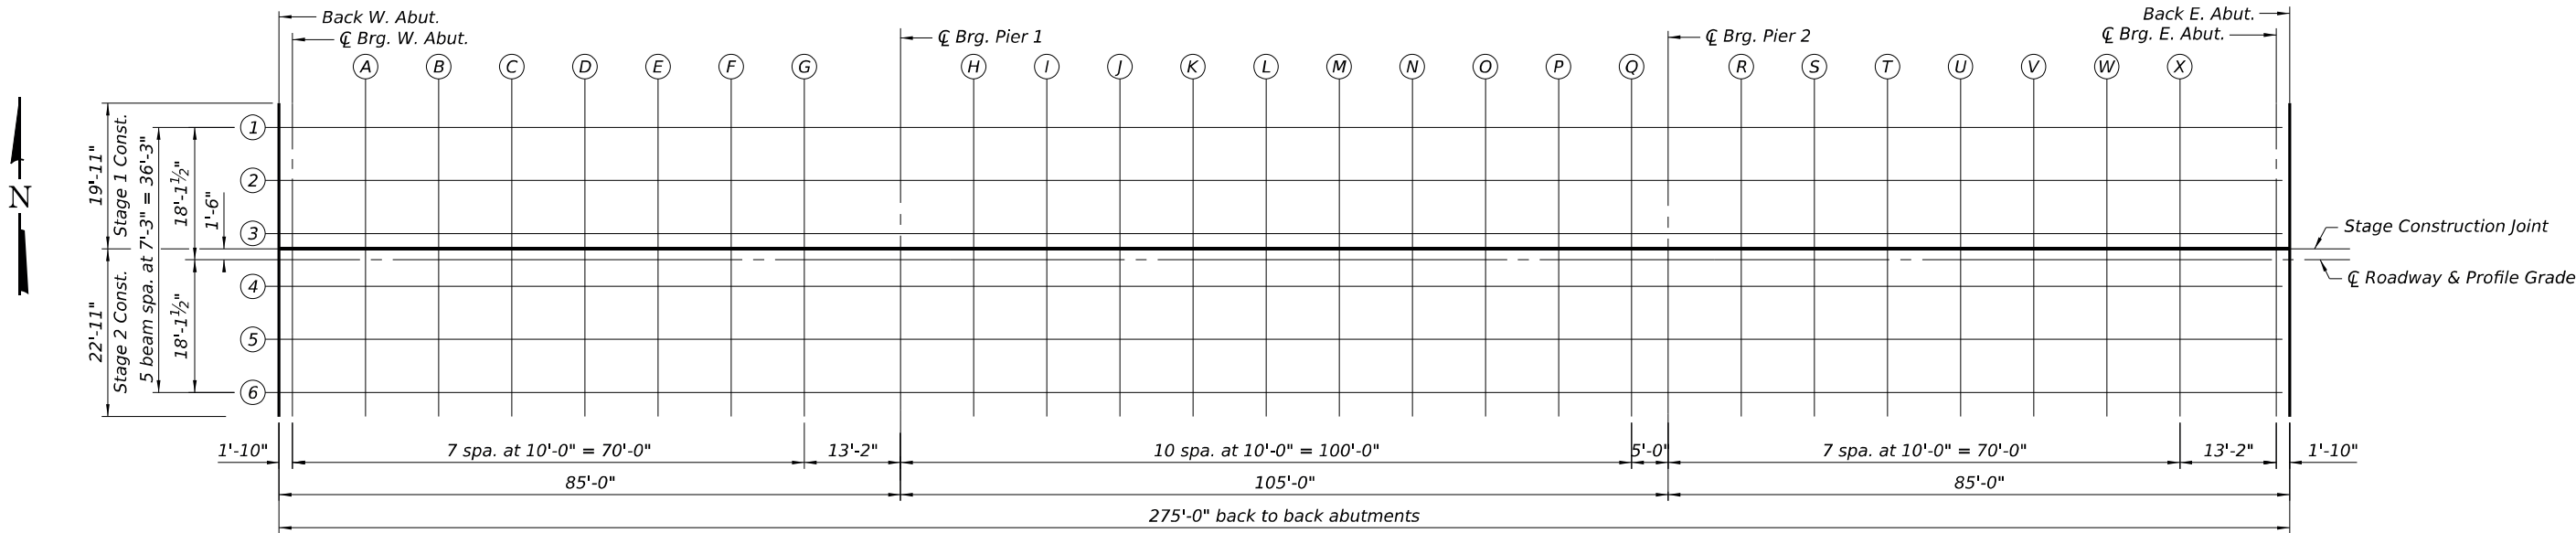

PLAN

Beam 1

Location	Station	Offset	Theoretical Grade Elevations	Theoretical Grade Elevations Adjusted For Dead Load Deflection
Back W. Abut.	1688+72.50	-18.13	372.08	372.08
Cl Brg. W. Abut.	1688+74.33	-18.13	372.09	372.09
A	1688+84.33	-18.13	372.14	372.18
B	1688+94.33	-18.13	372.19	372.25
C	1689+04.33	-18.13	372.23	372.31
D	1689+14.33	-18.13	372.27	372.34
E	1689+24.33	-18.13	372.30	372.37
F	1689+34.33	-18.13	372.34	372.37
G	1689+44.33	-18.13	372.36	372.38
Cl Brg. Pier 1	1689+57.50	-18.13	372.39	372.39
H	1689+67.50	-18.13	372.41	372.43
I	1689+77.50	-18.13	372.42	372.47
J	1689+87.50	-18.13	372.44	372.51
K	1689+97.50	-18.13	372.44	372.54
L	1690+07.50	-18.13	372.44	372.55
M	1690+17.50	-18.13	372.44	372.55
N	1690+27.50	-18.13	372.44	372.52
O	1690+37.50	-18.13	372.43	372.49
P	1690+47.50	-18.13	372.42	372.45
Q	1690+57.50	-18.13	372.40	372.41
Cl Brg. Pier 2	1690+62.50	-18.13	372.39	372.39
R	1690+72.50	-18.13	372.37	372.38
S	1690+82.50	-18.13	372.34	372.38
T	1690+92.50	-18.13	372.31	372.37
U	1691+02.50	-18.13	372.28	372.35
V	1691+12.50	-18.13	372.24	372.32
W	1691+22.50	-18.13	372.20	372.27
X	1691+32.50	-18.13	372.16	372.20
Cl Brg. E. Abut.	1691+45.67	-18.13	372.09	372.09
Back E. Abut.	1691+47.50	-18.13	372.08	372.08


Beam 2

Location	Station	Offset	Theoretical Grade Elevations	Theoretical Grade Elevations Adjusted For Dead Load Deflection
Back W. Abut.	1688+72.50	-10.88	372.22	372.22
Cl Brg. W. Abut.	1688+74.33	-10.88	372.23	372.23
A	1688+84.33	-10.88	372.28	372.32
B	1688+94.33	-10.88	372.33	372.39
C	1689+04.33	-10.88	372.37	372.44
D	1689+14.33	-10.88	372.41	372.48
E	1689+24.33	-10.88	372.44	372.50
F	1689+34.33	-10.88	372.47	372.51
G	1689+44.33	-10.88	372.50	372.52
Cl Brg. Pier 1	1689+57.50	-10.88	372.53	372.53
H	1689+67.50	-10.88	372.55	372.57
I	1689+77.50	-10.88	372.56	372.61
J	1689+87.50	-10.88	372.57	372.65
K	1689+97.50	-10.88	372.58	372.68
L	1690+07.50	-10.88	372.58	372.69
M	1690+17.50	-10.88	372.58	372.68
N	1690+27.50	-10.88	372.58	372.66
O	1690+37.50	-10.88	372.57	372.63
P	1690+47.50	-10.88	372.56	372.59
Q	1690+57.50	-10.88	372.54	372.55
Cl Brg. Pier 2	1690+62.50	-10.88	372.53	372.53
R	1690+72.50	-10.88	372.51	372.52
S	1690+82.50	-10.88	372.48	372.51
T	1690+92.50	-10.88	372.45	372.51
U	1691+02.50	-10.88	372.42	372.49
V	1691+12.50	-10.88	372.38	372.46
W	1691+22.50	-10.88	372.34	372.41
X	1691+32.50	-10.88	372.30	372.34
Cl Brg. E. Abut.	1691+45.67	-10.88	372.23	372.23
Back E. Abut.	1691+47.50	-10.88	372.22	372.22

Beam 3


Location	Station	Offset	Theoretical Grade Elevations	Theoretical Grade Elevations Adjusted For Dead Load Deflection
Back W. Abut.	1688+72.50	-3.63	372.33	372.33
Cl Brg. W. Abut.	1688+74.33	-3.63	372.34	372.34
A	1688+84.33	-3.63	372.39	372.43
B	1688+94.33	-3.63	372.44	372.50
C	1689+04.33	-3.63	372.48	372.55
D	1689+14.33	-3.63	372.52	372.59
E	1689+24.33	-3.63	372.55	372.61
F	1689+34.33	-3.63	372.58	372.62
G	1689+44.33	-3.63	372.61	372.63
Cl Brg. Pier 1	1689+57.50	-3.63	372.64	372.64
H	1689+67.50	-3.63	372.66	372.67
I	1689+77.50	-3.63	372.67	372.72
J	1689+87.50	-3.63	372.68	372.76
K	1689+97.50	-3.63	372.69	372.79
L	1690+07.50	-3.63	372.69	372.80
M	1690+17.50	-3.63	372.69	372.79
N	1690+27.50	-3.63	372.69	372.77
O	1690+37.50	-3.63	372.68	372.74
P	1690+47.50	-3.63	372.67	372.70
Q	1690+57.50	-3.63	372.65	372.66
Cl Brg. Pier 2	1690+62.50	-3.63	372.64	372.64
R	1690+72.50	-3.63	372.62	372.63
S	1690+82.50	-3.63	372.59	372.62
T	1690+92.50	-3.63	372.56	372.62
U	1691+02.50	-3.63	372.53	372.60
V	1691+12.50	-3.63	372.49	372.57
W	1691+22.50	-3.63	372.45	372.52
X	1691+32.50	-3.63	372.41	372.45
Cl Brg. E. Abut.	1691+45.67	-3.63	372.34	372.34
Back E. Abut.	1691+47.50	-3.63	372.33	372.33

MODEL: Default
FILE NAME: O:\2022R3\DOT\CAD CONNECT\23012.20 V&K IL 13 over North Fork Saline River\CADD Data\Bridges\Plots\Sheets\0300026-78969-007-Slab Elevations.dgn

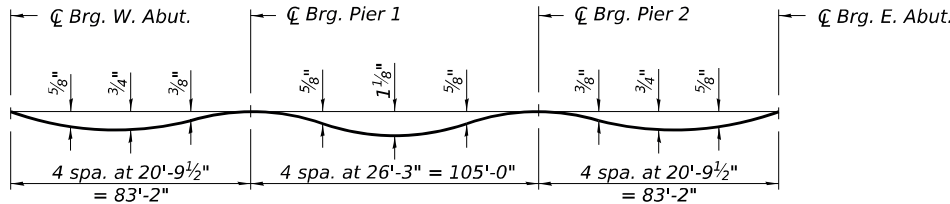

DEAD LOAD DEFLECTION DIAGRAM
(Includes weight of concrete only.)

Note:
The above deflections are not to be used in the field if the engineer is working from the grade elevations adjusted for dead load deflections as shown on sheets 6 thru 8 of 31.

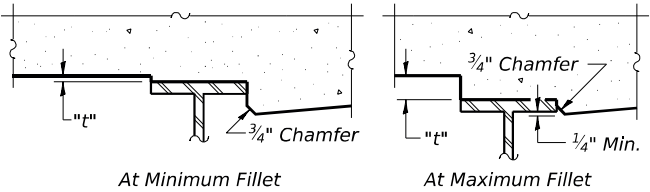

To determine "t": After all structural steel has been erected, elevations of the top flanges of the beams shall be taken at intervals shown on sheet 6 of 31. These elevations subtracted from the "Theoretical Grade Elevations Adjusted for Dead Load Deflection" shown on sheets 6 thru 8 of 31, minus slab thickness, equals the fillet heights "t" above top flange of beams.

FILLET HEIGHTS

Stage Construction Joint

Location	Station	Offset	Theoretical Grade Elevations	Theoretical Grade Elevations Adjusted For Dead Load Deflection
Back W. Abut.	1688+72.50	-1.50	372.36	372.36
└─ Brg. W. Abut.	1688+74.33	-1.50	372.37	372.37
A	1688+84.33	-1.50	372.42	372.46
B	1688+94.33	-1.50	372.47	372.53
C	1689+04.33	-1.50	372.51	372.59
D	1689+14.33	-1.50	372.55	372.62
E	1689+24.33	-1.50	372.58	372.65
F	1689+34.33	-1.50	372.62	372.65
G	1689+44.33	-1.50	372.64	372.66
└─ Brg. Pier 1	1689+57.50	-1.50	372.67	372.67
H	1689+67.50	-1.50	372.69	372.71
I	1689+77.50	-1.50	372.70	372.75
J	1689+87.50	-1.50	372.72	372.79
K	1689+97.50	-1.50	372.72	372.82
L	1690+07.50	-1.50	372.72	372.83
M	1690+17.50	-1.50	372.72	372.83
N	1690+27.50	-1.50	372.72	372.80
O	1690+37.50	-1.50	372.71	372.77
P	1690+47.50	-1.50	372.70	372.73
Q	1690+57.50	-1.50	372.68	372.69
└─ Brg. Pier 2	1690+62.50	-1.50	372.67	372.67
R	1690+72.50	-1.50	372.65	372.66
S	1690+82.50	-1.50	372.62	372.66
T	1690+92.50	-1.50	372.59	372.65
U	1691+02.50	-1.50	372.56	372.63
V	1691+12.50	-1.50	372.52	372.60
W	1691+22.50	-1.50	372.48	372.55
X	1691+32.50	-1.50	372.44	372.48
└─ Brg. E. Abut.	1691+45.67	-1.50	372.37	372.37
Back E. Abut.	1691+47.50	-1.50	372.36	372.36

└─ Roadway & Profile Grade

Location	Station	Offset	Theoretical Grade Elevations	Theoretical Grade Elevations Adjusted For Dead Load Deflection
Back W. Abut.	1688+72.50	0.00	372.39	372.39
└─ Brg. W. Abut.	1688+74.33	0.00	372.40	372.40
A	1688+84.33	0.00	372.45	372.48
B	1688+94.33	0.00	372.49	372.55
C	1689+04.33	0.00	372.53	372.61
D	1689+14.33	0.00	372.57	372.65
E	1689+24.33	0.00	372.61	372.67
F	1689+34.33	0.00	372.64	372.68
G	1689+44.33	0.00	372.67	372.68
└─ Brg. Pier 1	1689+57.50	0.00	372.69	372.69
H	1689+67.50	0.00	372.71	372.73
I	1689+77.50	0.00	372.73	372.77
J	1689+87.50	0.00	372.74	372.81
K	1689+97.50	0.00	372.74	372.84
L	1690+07.50	0.00	372.75	372.85
M	1690+17.50	0.00	372.75	372.85
N	1690+27.50	0.00	372.74	372.83
O	1690+37.50	0.00	372.73	372.79
P	1690+47.50	0.00	372.72	372.75
Q	1690+57.50	0.00	372.70	372.71
└─ Brg. Pier 2	1690+62.50	0.00	372.69	372.69
R	1690+72.50	0.00	372.67	372.68
S	1690+82.50	0.00	372.65	372.68
T	1690+92.50	0.00	372.62	372.67
U	1691+02.50	0.00	372.58	372.65
V	1691+12.50	0.00	372.55	372.62
W	1691+22.50	0.00	372.51	372.57
X	1691+32.50	0.00	372.46	372.50
└─ Brg. E. Abut.	1691+45.67	0.00	372.40	372.40
Back E. Abut.	1691+47.50	0.00	372.39	372.39

Beam 4

Location	Station	Offset	Theoretical Grade Elevations	Theoretical Grade Elevations Adjusted For Dead Load Deflection
Back W. Abut.	1688+72.50	3.63	372.33	372.33
└─ Brg. W. Abut.	1688+74.33	3.63	372.34	372.34
A	1688+84.33	3.63	372.39	372.43
B	1688+94.33	3.63	372.44	372.50
C	1689+04.33	3.63	372.48	372.55
D	1689+14.33	3.63	372.52	372.59
E	1689+24.33	3.63	372.55	372.61
F	1689+34.33	3.63	372.58	372.62
G	1689+44.33	3.63	372.61	372.63
└─ Brg. Pier 1	1689+57.50	3.63	372.64	372.64
H	1689+67.50	3.63	372.66	372.67
I	1689+77.50	3.63	372.67	372.72
J	1689+87.50	3.63	372.68	372.76
K	1689+97.50	3.63	372.69	372.79
L	1690+07.50	3.63	372.69	372.80
M	1690+17.50	3.63	372.69	372.79
N	1690+27.50	3.63	372.69	372.77
O	1690+37.50	3.63	372.68	372.74
P	1690+47.50	3.63	372.67	372.70
Q	1690+57.50	3.63	372.65	372.66
└─ Brg. Pier 2	1690+62.50	3.63	372.64	372.64
R	1690+72.50	3.63	372.62	372.63
S	1690+82.50	3.63	372.59	372.62
T	1690+92.50	3.63	372.56	372.62
U	1691+02.50	3.63	372.53	372.60
V	1691+12.50	3.63	372.49	372.57
W	1691+22.50	3.63	372.45	372.52
X	1691+32.50	3.63	372.41	372.45
└─ Brg. E. Abut.	1691+45.67	3.63	372.34	372.34
Back E. Abut.	1691+47.50	3.63	372.33	372.33

MODEL: Default
FILE NAME: O:\2022R3\DOTCAD CONNECT\2012.20 V&K IL 13 over North Fork Saline River\CADD Data\Bridge\Plotsheets\0300026-78969-008-Slab Elevations.dgn

Beam 5				
Location	Station	Offset	Theoretical Grade Elevations	Theoretical Grade Elevations Adjusted For Dead Load Deflection
Back W. Abut.	1688+72.50	10.88	372.22	372.22
⌒ Brg. W. Abut.	1688+74.33	10.88	372.23	372.23
A	1688+84.33	10.88	372.28	372.32
B	1688+94.33	10.88	372.33	372.39
C	1689+04.33	10.88	372.37	372.44
D	1689+14.33	10.88	372.41	372.48
E	1689+24.33	10.88	372.44	372.50
F	1689+34.33	10.88	372.47	372.51
G	1689+44.33	10.88	372.50	372.52
⌒ Brg. Pier 1	1689+57.50	10.88	372.53	372.53
H	1689+67.50	10.88	372.55	372.57
I	1689+77.50	10.88	372.56	372.61
J	1689+87.50	10.88	372.57	372.65
K	1689+97.50	10.88	372.58	372.68
L	1690+07.50	10.88	372.58	372.69
M	1690+17.50	10.88	372.58	372.68
N	1690+27.50	10.88	372.58	372.66
O	1690+37.50	10.88	372.57	372.63
P	1690+47.50	10.88	372.56	372.59
Q	1690+57.50	10.88	372.54	372.55
⌒ Brg. Pier 2	1690+62.50	10.88	372.53	372.53
R	1690+72.50	10.88	372.51	372.52
S	1690+82.50	10.88	372.48	372.51
T	1690+92.50	10.88	372.45	372.51
U	1691+02.50	10.88	372.42	372.49
V	1691+12.50	10.88	372.38	372.46
W	1691+22.50	10.88	372.34	372.41
X	1691+32.50	10.88	372.30	372.34
⌒ Brg. E. Abut.	1691+45.67	10.88	372.23	372.23
Back E. Abut.	1691+47.50	10.88	372.22	372.22

Beam 6				
Location	Station	Offset	Theoretical Grade Elevations	Theoretical Grade Elevations Adjusted For Dead Load Deflection
Back W. Abut.	1688+72.50	18.13	372.08	372.08
⌒ Brg. W. Abut.	1688+74.33	18.13	372.09	372.09
A	1688+84.33	18.13	372.14	372.18
B	1688+94.33	18.13	372.19	372.25
C	1689+04.33	18.13	372.23	372.31
D	1689+14.33	18.13	372.27	372.34
E	1689+24.33	18.13	372.30	372.37
F	1689+34.33	18.13	372.34	372.37
G	1689+44.33	18.13	372.36	372.38
⌒ Brg. Pier 1	1689+57.50	18.13	372.39	372.39
H	1689+67.50	18.13	372.41	372.43
I	1689+77.50	18.13	372.42	372.47
J	1689+87.50	18.13	372.44	372.51
K	1689+97.50	18.13	372.44	372.54
L	1690+07.50	18.13	372.44	372.55
M	1690+17.50	18.13	372.44	372.55
N	1690+27.50	18.13	372.44	372.52
O	1690+37.50	18.13	372.43	372.49
P	1690+47.50	18.13	372.42	372.45
Q	1690+57.50	18.13	372.40	372.41
⌒ Brg. Pier 2	1690+62.50	18.13	372.39	372.39
R	1690+72.50	18.13	372.37	372.38
S	1690+82.50	18.13	372.34	372.38
T	1690+92.50	18.13	372.31	372.37
U	1691+02.50	18.13	372.28	372.35
V	1691+12.50	18.13	372.24	372.32
W	1691+22.50	18.13	372.20	372.27
X	1691+32.50	18.13	372.16	372.20
⌒ Brg. E. Abut.	1691+45.67	18.13	372.09	372.09
Back E. Abut.	1691+47.50	18.13	372.08	372.08



USER NAME =	ABenz	DESIGNED -	KRH	REVISED -	
		CHECKED -	ACB	REVISED -	
PLOT SCALE =		DRAWN -	KRH	REVISED -	
PLOT DATE =	10/31/2025	CHECKED -	ACB	REVISED -	

STATE OF ILLINOIS
DEPARTMENT OF TRANSPORTATION

TOP OF SLAB ELEVATIONS
STRUCTURE NO. 030-0026

SHEET 8 OF 31 SHEETS

F.A.P. RTE.	SECTION	COUNTY	TOTAL SHEETS	SHEET NO.
331	(10-1, 10-3-1)B-2	GALLATIN	86	33
CONTRACT NO. 78969				
ILLINOIS		FED. AID PROJECT		

MODEL: Default
FILE NAME: O:\2022R3\DOTCAD CONNECT\23012.20 V&K IL 13 over North Fork Saline River\CADD Data\Bridge\Plotsheets\0300026-78969-009-Approach Slab Elevations.dgn
10/31/2025 9:10:27 AM

North Edge of Shoulder			
Location	Station	Offset	Theoretical Grade Elevations
West End of W. Appr. Slab	1688+43.50	-20.00	371.88
A1	1688+53.50	-20.00	371.94
A2	1688+63.50	-20.00	372.00
East End of W. Appr. Slab	1688+73.50	-20.00	372.05


North Edge of Pavement			
Location	Station	Offset	Theoretical Grade Elevations
West End of W. Appr. Slab	1688+43.50	-12.00	372.04
A1	1688+53.50	-12.00	372.10
A2	1688+63.50	-12.00	372.16
East End of W. Appr. Slab	1688+73.50	-12.00	372.21

Stage Construction Joint			
Location	Station	Offset	Theoretical Grade Elevations
West End of W. Appr. Slab	1688+43.50	-1.50	372.20
A1	1688+53.50	-1.50	372.26
A2	1688+63.50	-1.50	372.32
East End of W. Appr. Slab	1688+73.50	-1.50	372.37

CL Roadway & Profile Grade Line			
Location	Station	Offset	Theoretical Grade Elevations
West End of W. Appr. Slab	1688+43.50	0.00	372.22
A1	1688+53.50	0.00	372.28
A2	1688+63.50	0.00	372.34
East End of W. Appr. Slab	1688+73.50	0.00	372.39

South Edge of Pavement			
Location	Station	Offset	Theoretical Grade Elevations
West End of W. Appr. Slab	1688+43.50	12.00	372.04
A1	1688+53.50	12.00	372.10
A2	1688+63.50	12.00	372.16
East End of W. Appr. Slab	1688+73.50	12.00	372.21

South Edge of Shoulder			
Location	Station	Offset	Theoretical Grade Elevations
West End of W. Appr. Slab	1688+43.50	20.00	371.88
A1	1688+53.50	20.00	371.94
A2	1688+63.50	20.00	372.00
East End of W. Appr. Slab	1688+73.50	20.00	372.05

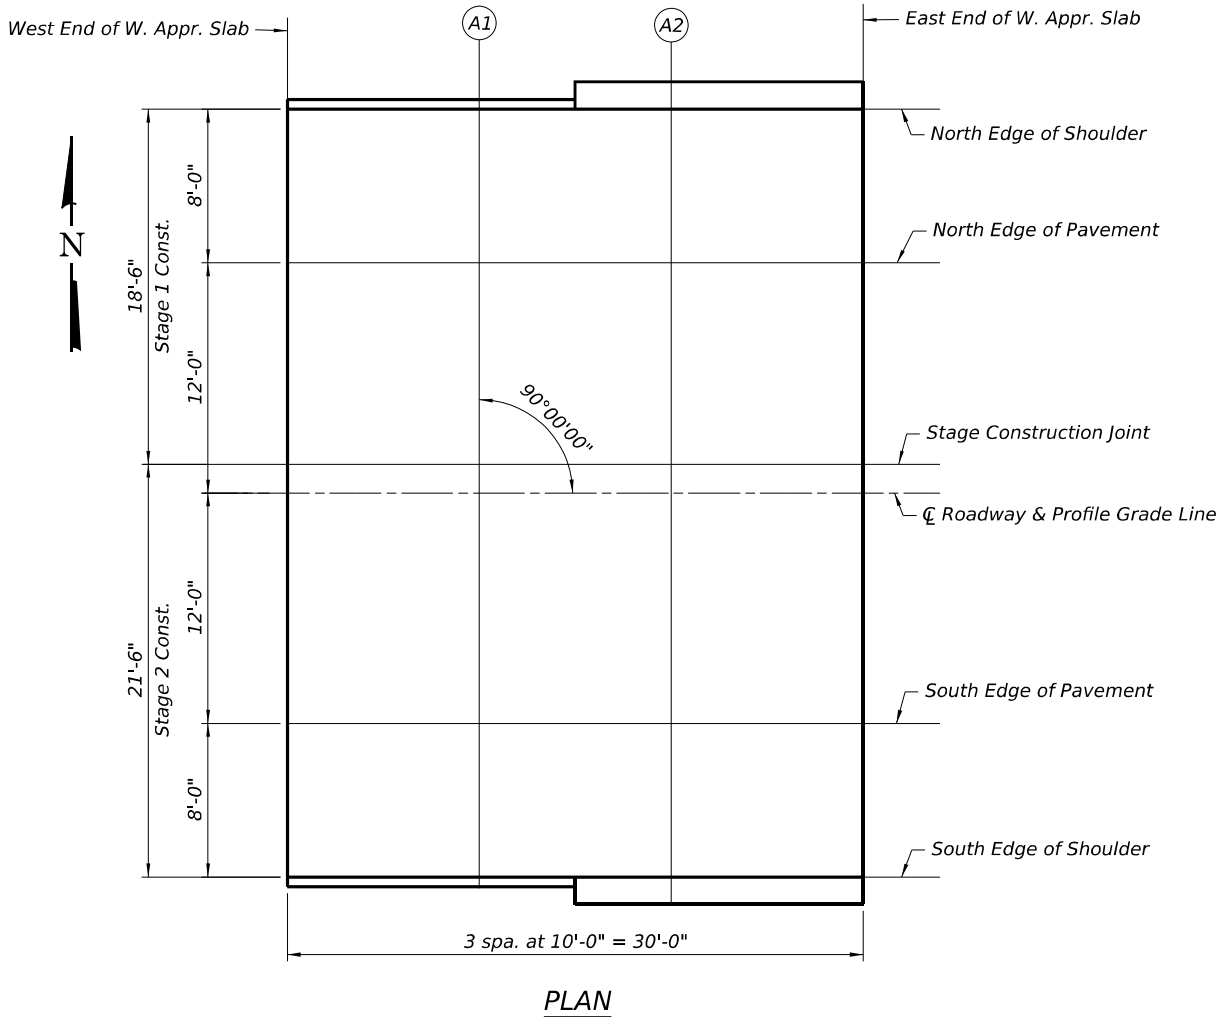

MODEL: Default
FILE NAME: O:\2022R3\DOTCAD CONNECT\23012.20 V&K IL 13 over North Fork Saline River\CADD Data\Bridge\Plotsheets\0300026-78969-0.10-Approach Slab Elevations.dgn

North Edge of Shoulder			
Location	Station	Offset	Theoretical Grade Elevations
West End of E. Aprr. Slab	1691+46.50	-20.00	372.05
A3	1691+56.50	-20.00	372.00
A4	1691+66.50	-20.00	371.94
East End of E. Aprr. Slab	1691+76.50	-20.00	371.88


North Edge of Pavement			
Location	Station	Offset	Theoretical Grade Elevations
West End of E. Aprr. Slab	1691+46.50	-12.00	372.21
A3	1691+56.50	-12.00	372.16
A4	1691+66.50	-12.00	372.10
East End of E. Aprr. Slab	1691+76.50	-12.00	372.04

Stage Construction Joint			
Location	Station	Offset	Theoretical Grade Elevations
West End of E. Aprr. Slab	1691+46.50	-1.50	372.37
A3	1691+56.50	-1.50	372.32
A4	1691+66.50	-1.50	372.26
East End of E. Aprr. Slab	1691+76.50	-1.50	372.20

CL Roadway & Profile Grade Line			
Location	Station	Offset	Theoretical Grade Elevations
West End of E. Aprr. Slab	1691+46.50	0.00	372.39
A3	1691+56.50	0.00	372.34
A4	1691+66.50	0.00	372.28
East End of E. Aprr. Slab	1691+76.50	0.00	372.22

South Edge of Pavement			
Location	Station	Offset	Theoretical Grade Elevations
West End of E. Aprr. Slab	1691+46.50	12.00	372.21
A3	1691+56.50	12.00	372.16
A4	1691+66.50	12.00	372.10
East End of E. Aprr. Slab	1691+76.50	12.00	372.04


South Edge of Shoulder			
Location	Station	Offset	Theoretical Grade Elevations
West End of E. Aprr. Slab	1691+46.50	20.00	372.05
A3	1691+56.50	20.00	372.00
A4	1691+66.50	20.00	371.94
East End of E. Aprr. Slab	1691+76.50	20.00	371.88

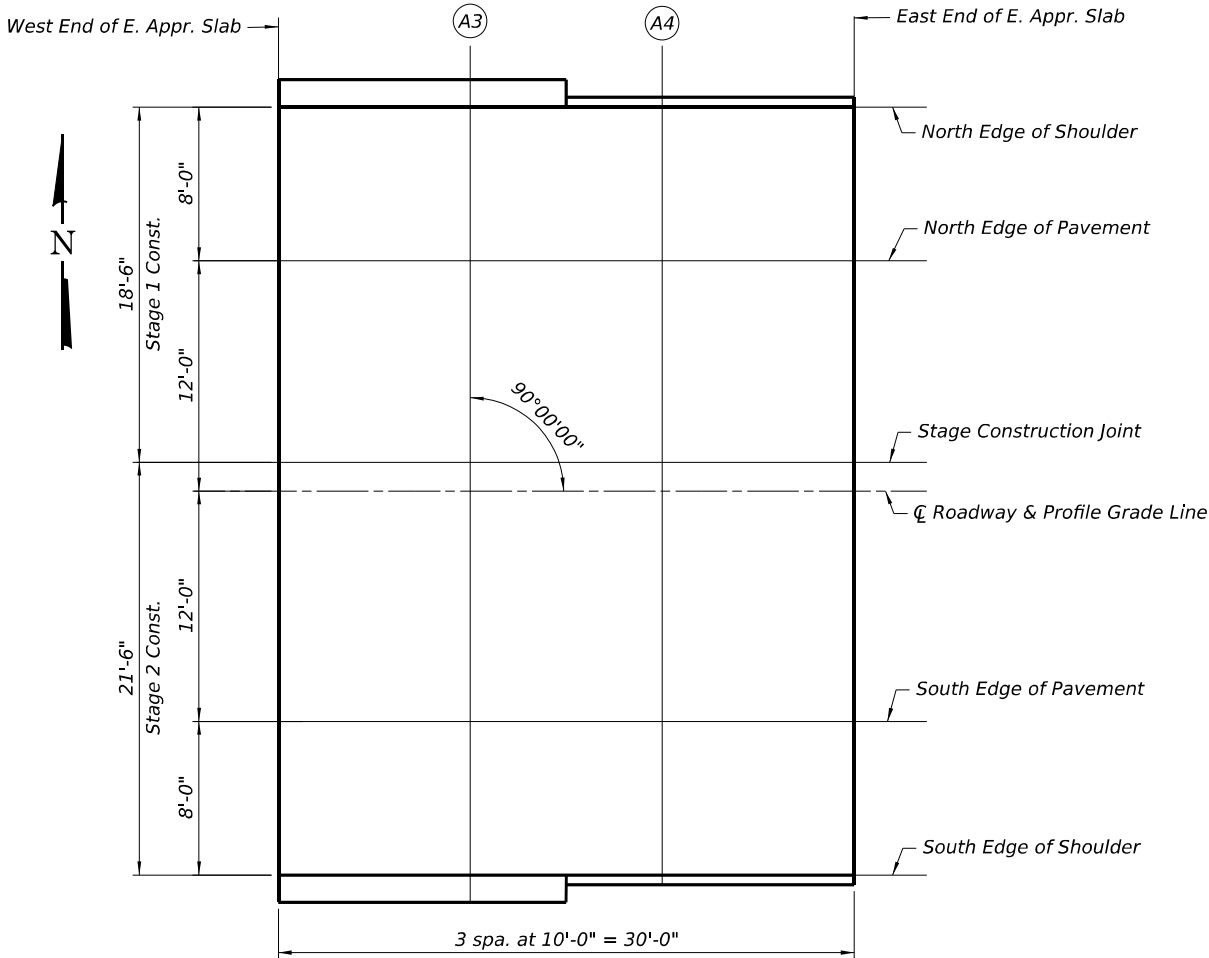


PLAN

MODEL: Default
FILE NAME: O:\2022R23\DOTCAD CONNECT\23012.20 V&K IL 13 over North Fork Saline River\CADD Data\Bridge\Plotsheets\0300026-78969-011-Superstructure.dgn

MINIMUM BAR LAP
#5 bar = 3'-10"
#6 bar = 3'-1"

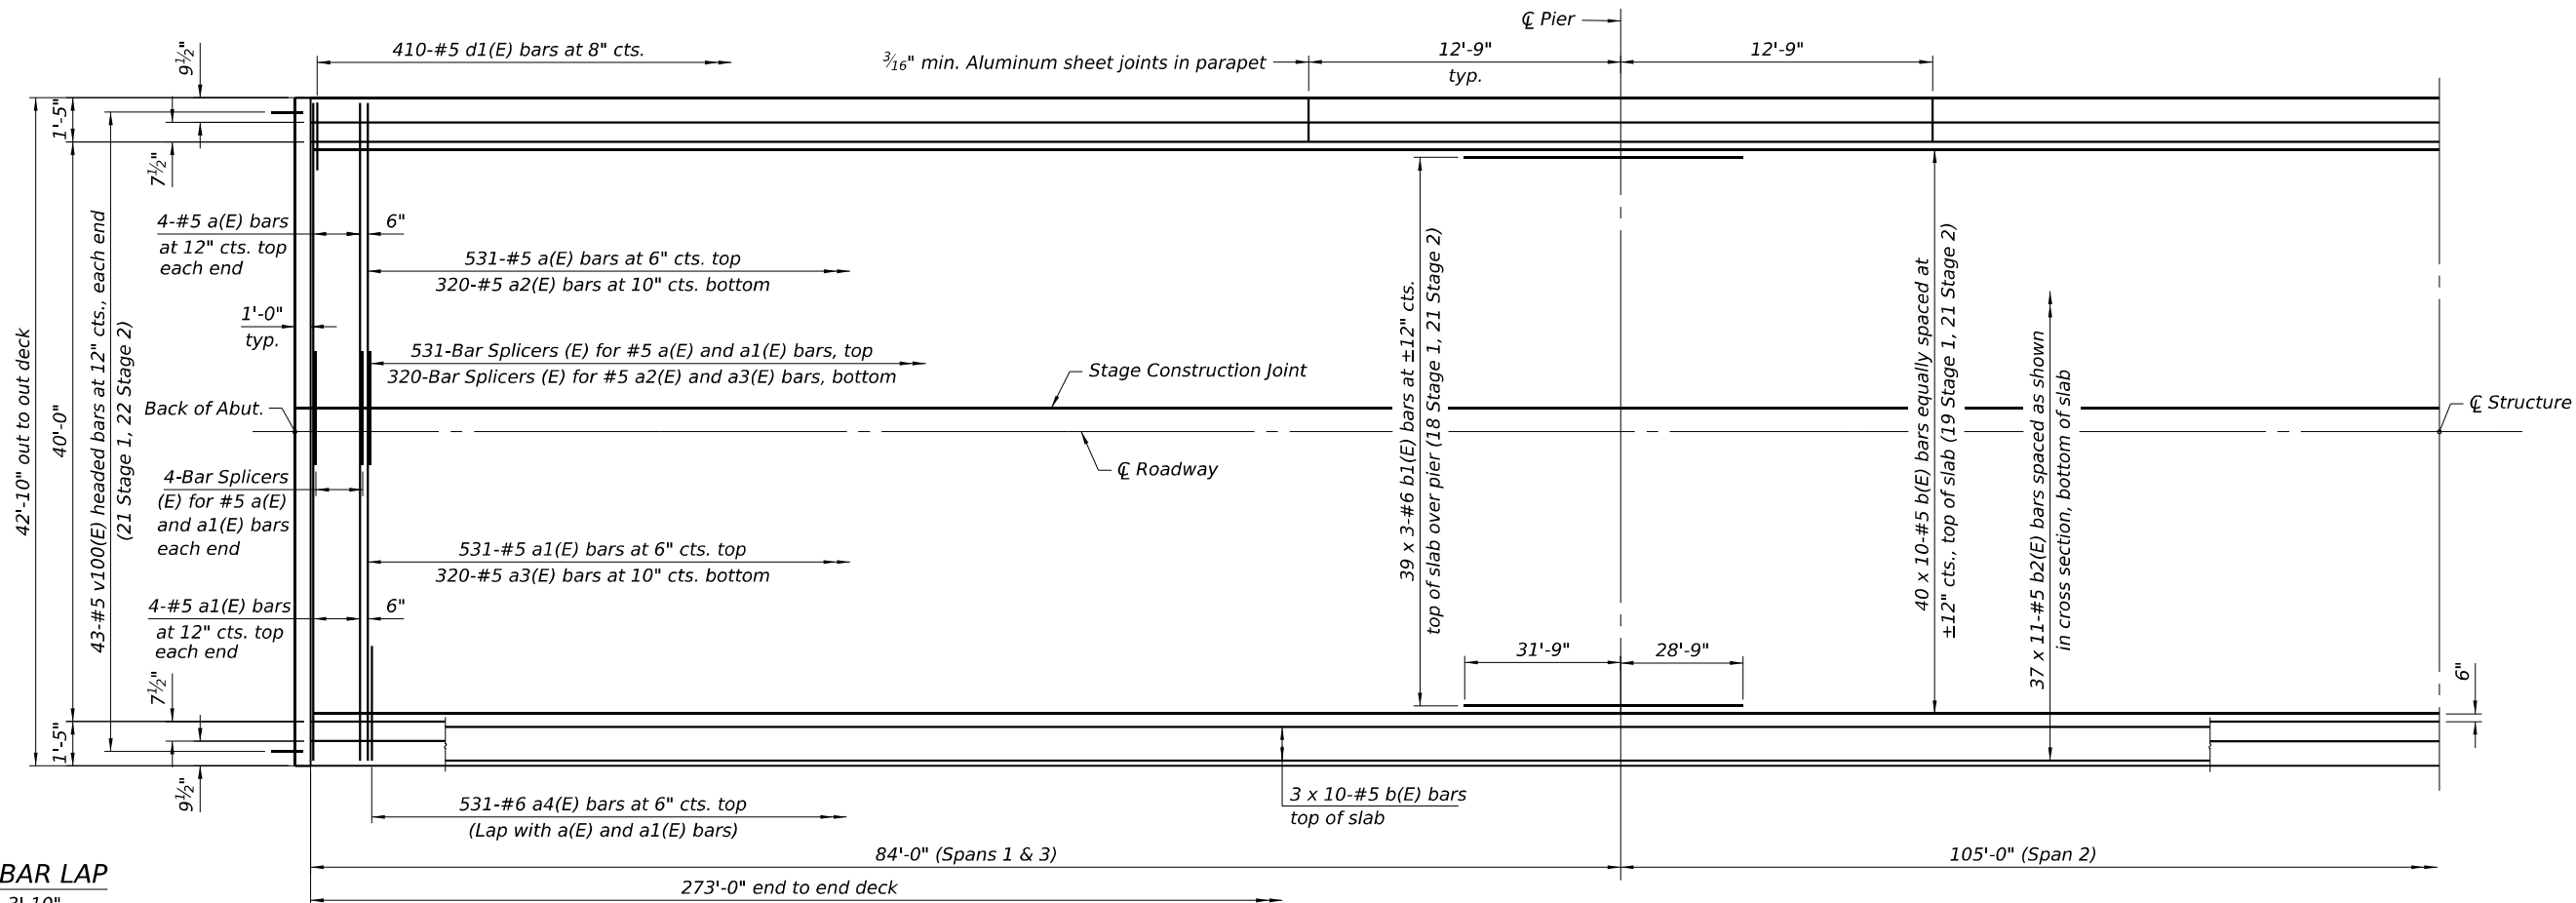

Notes:
See Sheet 12 of 31 for superstructure details and Bill of Material.
Bars indicated thus 20 x 3-#5 etc. indicates 20 lines of bars with 3 lengths per line.

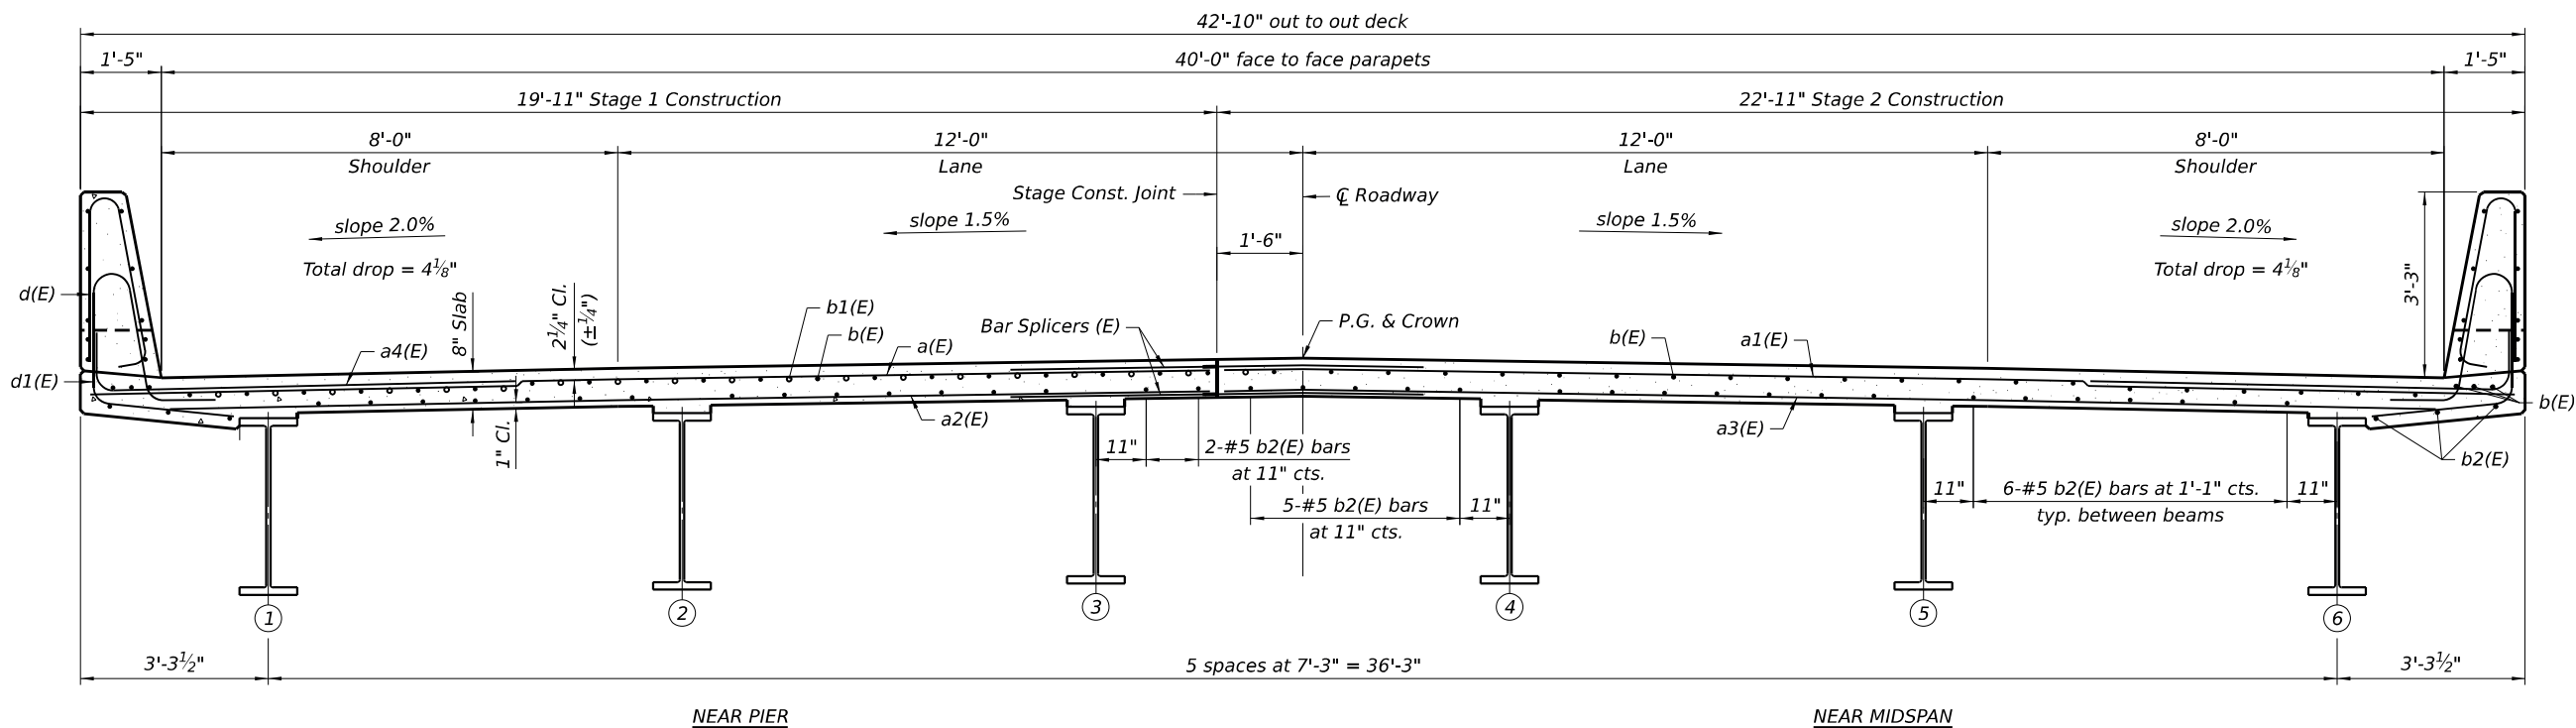

SI-SB-2-0 4-4-2025

EFK•Moen
Civil Engineering Design

USER NAME =	ABenz	DESIGNED -	KRH	REVISED -	
		CHECKED -	ACB	REVISED -	
PLOT SCALE =		DRAWN -	KRH	REVISED -	
PLOT DATE =	10/31/2025	CHECKED -	ACB	REVISED -	


STATE OF ILLINOIS
DEPARTMENT OF TRANSPORTATION

SUPERSTRUCTURE
STRUCTURE NO. 030-0026


SHEET 11 OF 31 SHEETS

F.A.P. RTE.	SECTION	COUNTY	TOTAL SHEETS	SHEET NO.
331	(10-1, 10-3-1)B-2	GALLATIN	86	36
CONTRACT NO. 78969				
ILLINOIS FED. AID PROJECT				






MODEL: Default
FILE NAME: O:\2022R3\DOTCAD CONNECT\2012.20 V&K IL 13 over North Fork Saline River\CADD Data\Bridge\Plotsheets\0300026-78969-012-Superstructure Details.dgn

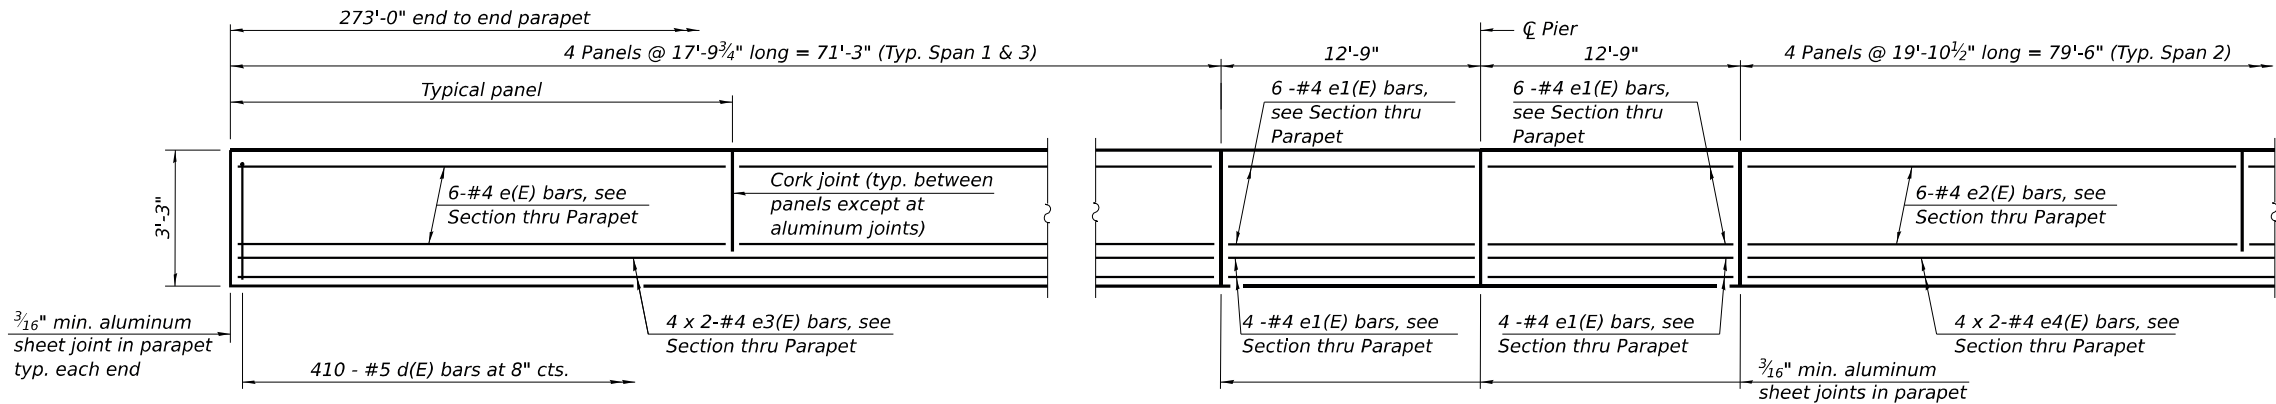



INSIDE ELEVATION OF PARAPET

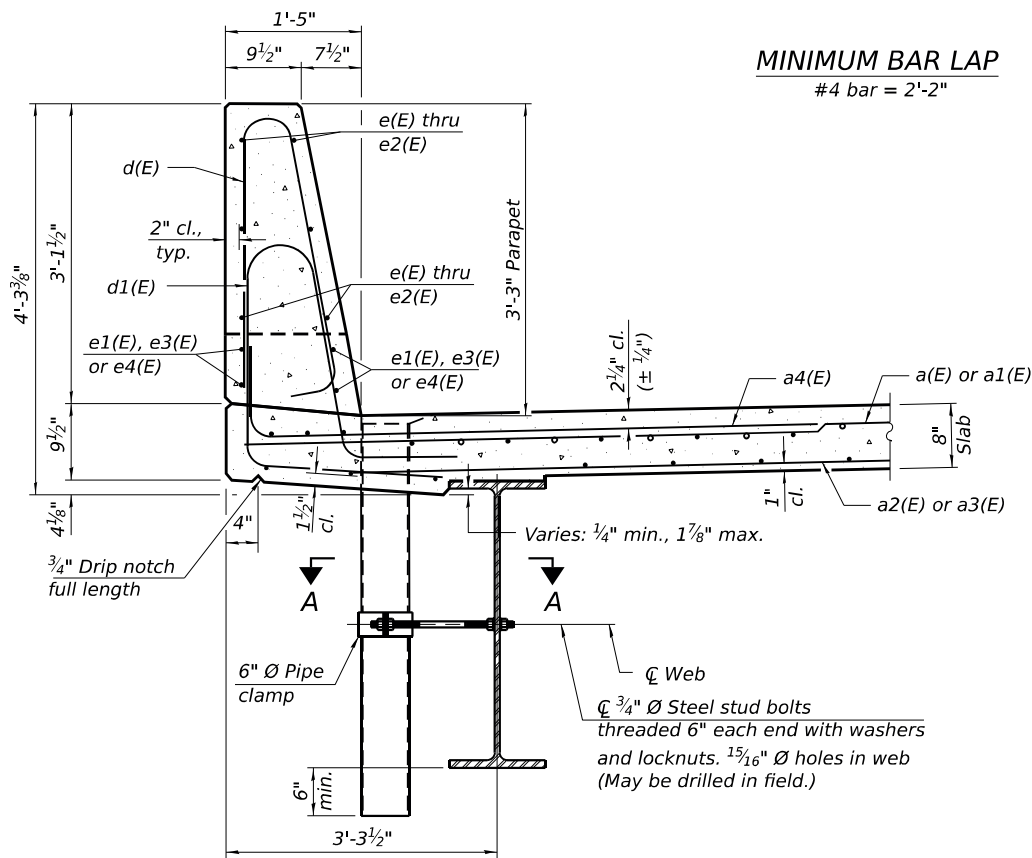




SECTION THRU PARAPET

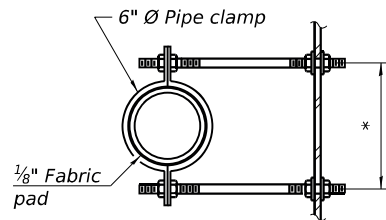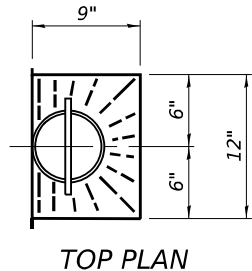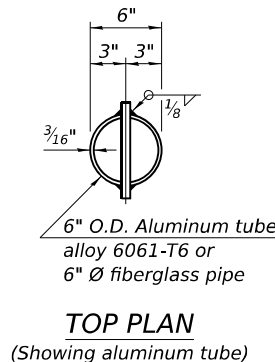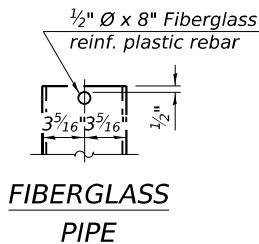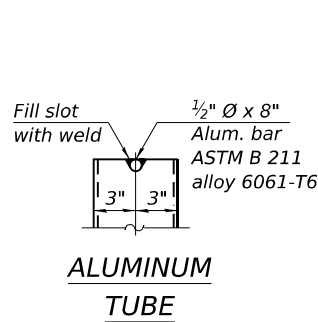

*Dimension as required by pipe clamp

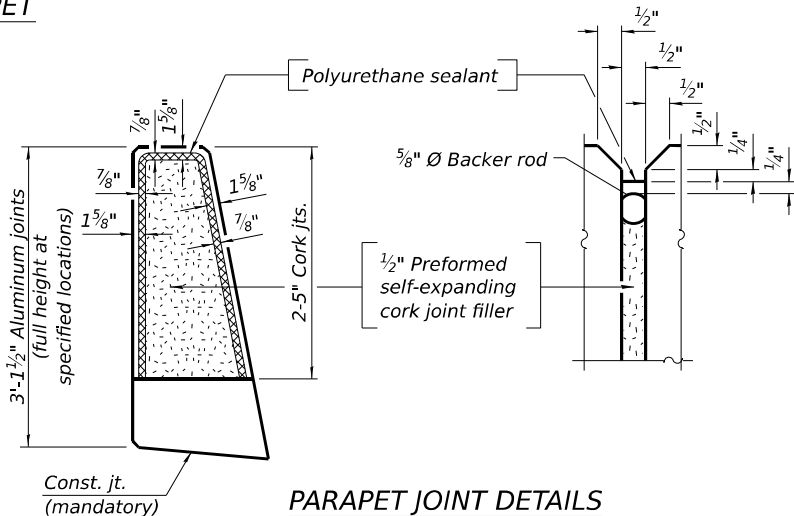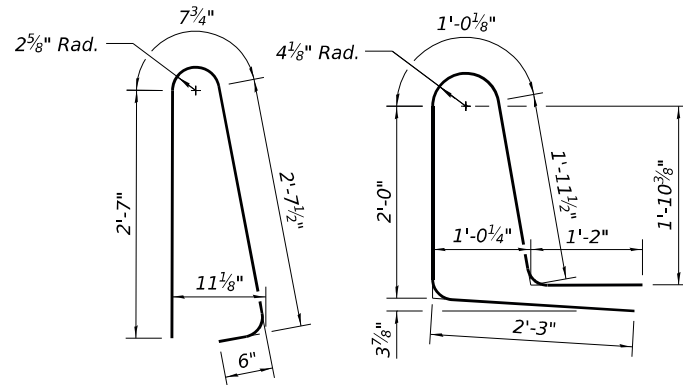

Notes:
Fiberglass pipe shall conform to ASTM D2996, with short-time rupture strength hoop tensile stress of 30,000 p.s.i. minimum.
The exterior surfaces of floor drains, downspouts, and exterior exposed surfaces of the scupper frame below deck shall be the color of the adjacent beam. The exterior surfaces of the drains shall be cleaned according to the Society of Protective Coating's Spec. SSPC-SP1 prior to painting.
The top portion of aluminum floor drains shall be coated with 5 mils of either bitumen paint or epoxy paint to minimize reaction with wet concrete.
The clamping device shall be galvanized according to AASHTO M 232. Cost of clamping device included with Floor Drains.
The 3/16" min. aluminum sheet shall be ASTM B 209 alloy 3003-H14 and coated with 5 mils of either bitumen paint or epoxy paint to minimize reaction with wet concrete. Cost included with Concrete Superstructure.
The polyurethane sealant shall be according to Article 1050.04 of the Std. Spec. and the color shall be gray.
Bar terminators, paid for separately. See Total Bill of Material.

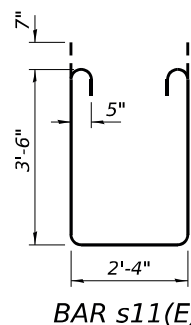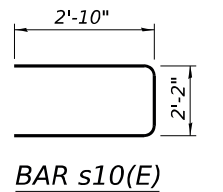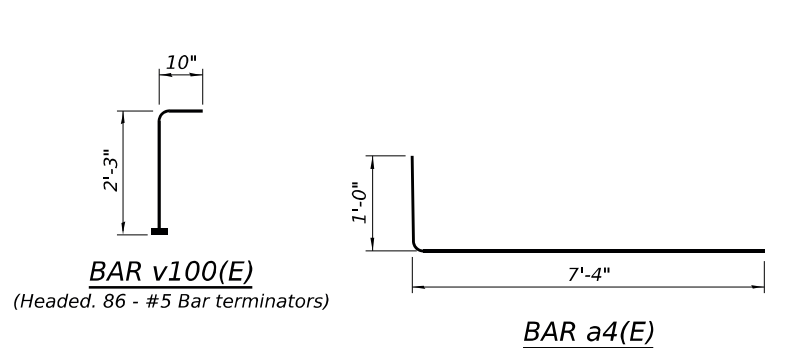

SUPERSTRUCTURE
BILL OF MATERIAL

Bar	No.	Size	Length	Shape
a(E)	539	#5	19'-7"	—
a1(E)	539	#5	22'-7"	—
a2(E)	320	#5	19'-0"	—
a3(E)	320	#5	22'-0"	—
a4(E)	1062	#6	8'-4"	—
b(E)	460	#5	30'-9"	—
b1(E)	234	#6	22'-3"	—
b2(E)	407	#5	28'-4"	—
d(E)	410	#5	6'-5"	—
d1(E)	410	#5	8'-5"	—
e(E)	96	#4	17'-5"	—
e1(E)	80	#4	12'-5"	—
e2(E)	48	#4	19'-6"	—
e3(E)	32	#4	36'-6"	—
e4(E)	16	#4	40'-10"	—
m10(E)	8	#6	19'-7"	—
m11(E)	24	#6	6'-11"	—
m12(E)	12	#6	3'-0"	—
m13(E)	8	#6	22'-7"	—
m14(E)	6	#6	1'-10"	—
m15(E)	6	#6	4'-10"	—
s10(E)	86	#5	7'-10"	—
s11(E)	86	#5	10'-6"	—
v100(E)	86	#5	3'-1"	—
Reinforcement Bars, Epoxy Coated		Lbs.		98,040
Concrete Superstructure		Cu. Yds.		423.8
Bridge Deck Grooving		Sq. Yds.		1,153
Protective Coat		Sq. Yds.		1,463

Bars indicated thus 1 x 2-#4 etc. indicates 1 line of bars with 2 lengths per line.

SDI-SB-2

4-4-2025

EFK•Moen
Civil Engineering Design

USER NAME = ABenz
PLOT SCALE =
PLOT DATE = 10/31/2025

DESIGNED - KRH
CHECKED - ACB
DRAWN - KRH
CHECKED - ACB

REVISED -
REVISED -
REVISED -
REVISED -


STATE OF ILLINOIS
DEPARTMENT OF TRANSPORTATION

SUPERSTRUCTURE DETAILS
STRUCTURE NO. 030-0026


SHEET 12 OF 31 SHEETS

F.A.P. RTE. SECTION COUNTY TOTAL SHEETS SHEET NO.
331 (10-1, 10-3-1)B-2 GALLATIN 86 37
CONTRACT NO. 78969
ILLINOIS FED. AID PROJECT

MODEL: Default
FILE NAME: O:\2022R3\DOTCAD CONNECT\23012.20 V&K IL 13 over North Fork Saline River\CADD Data\Bridge\Plotsheets\0300026-78969-013-Diaphragm Details.dgn
10/31/2025 9:10:43 AM

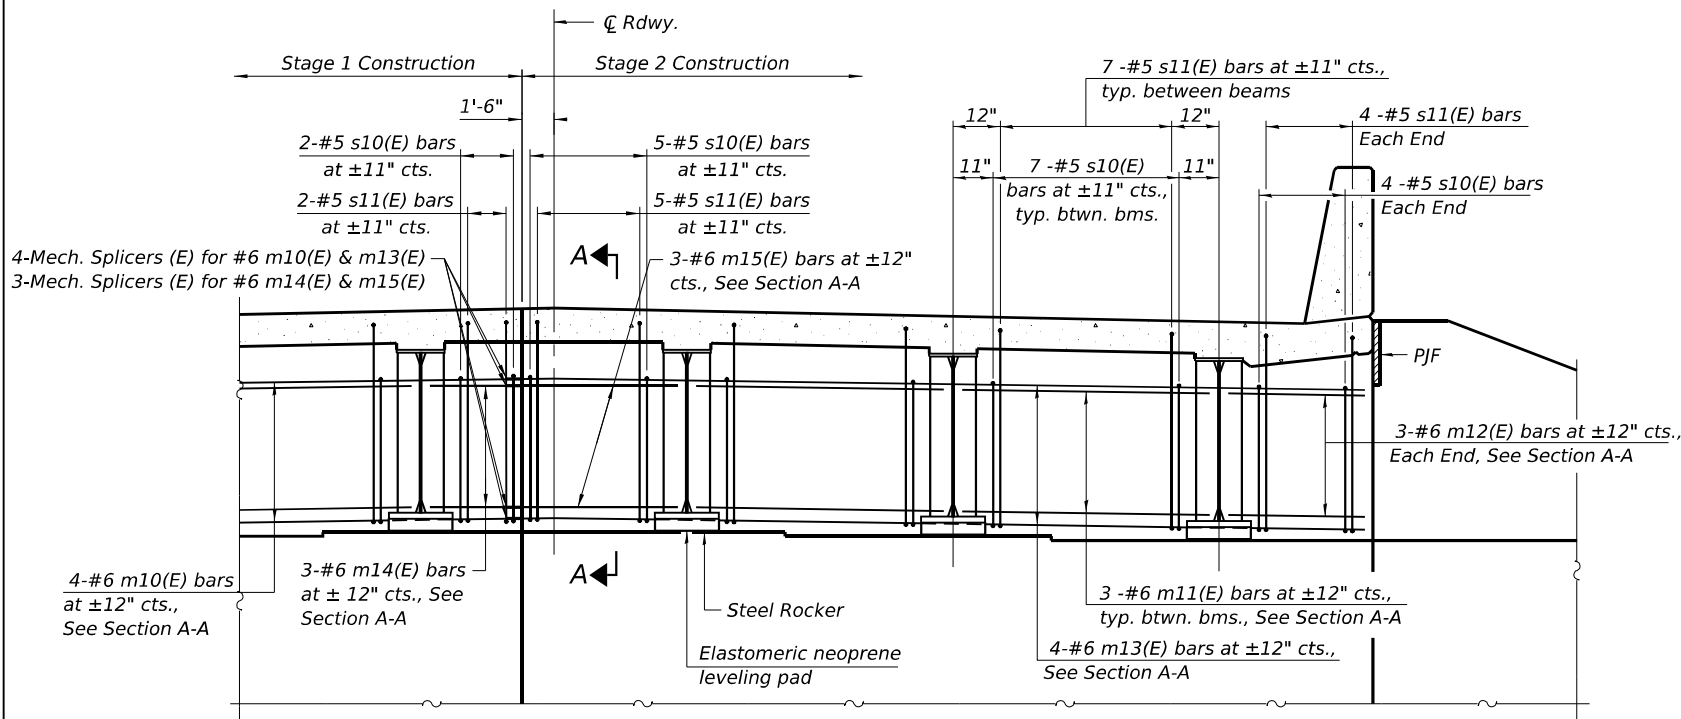


DIAPHRAGM AT ABUTMENT
(Looking East at East Abutment, West Abutment similar)

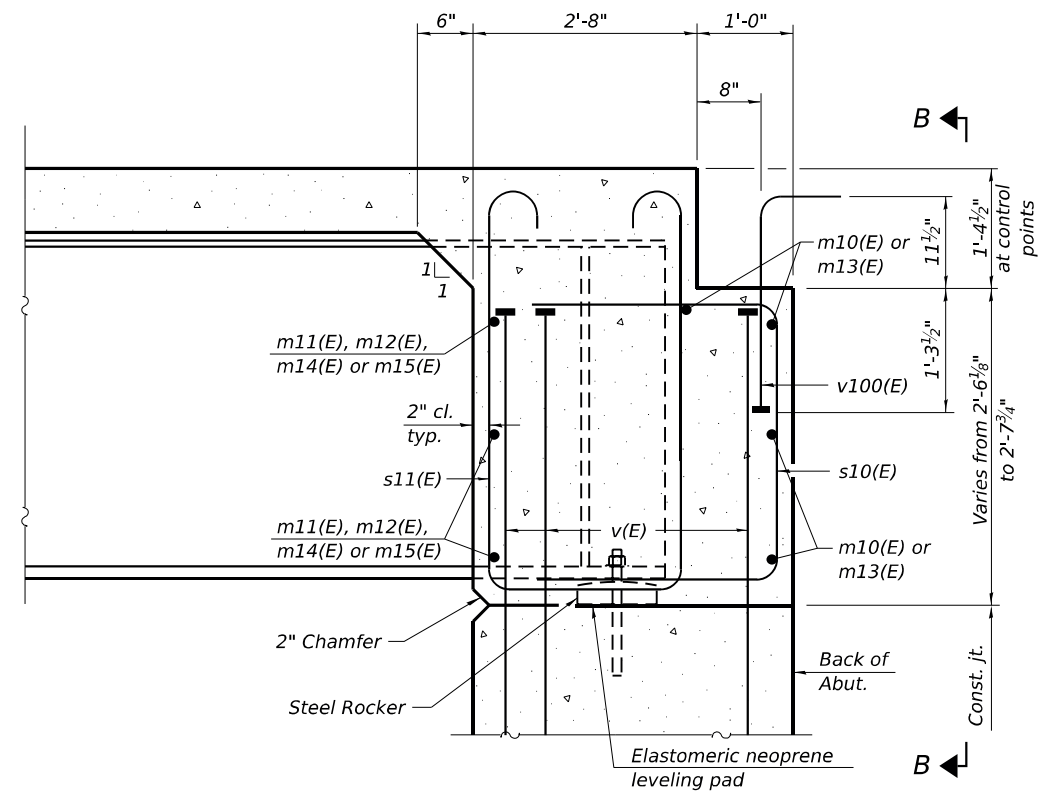

SECTION A-A





VIEW B-B

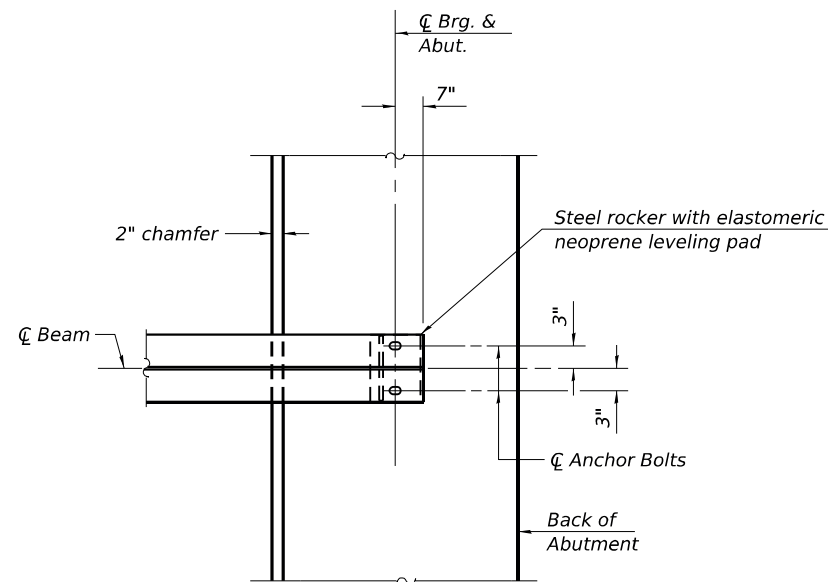

PLAN AT ABUTMENT
(Showing bottom flange of beam)


Notes:
See sheet 12 of 31 for superstructure details and Bill of Material.
See sheet 14 of 31 for P.J.F. details.
The approach slab seat shall have a constant slope determined from the control points shown.

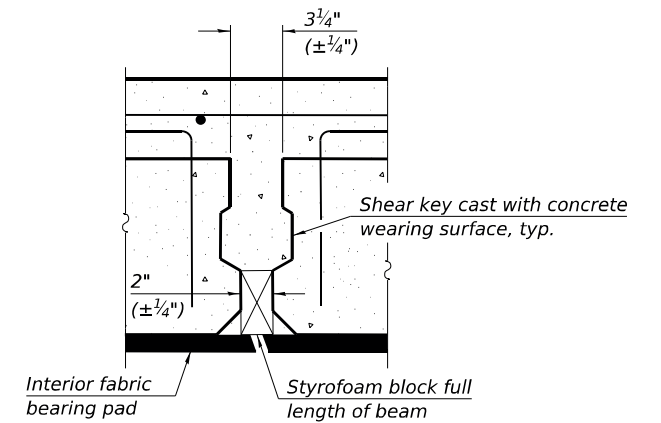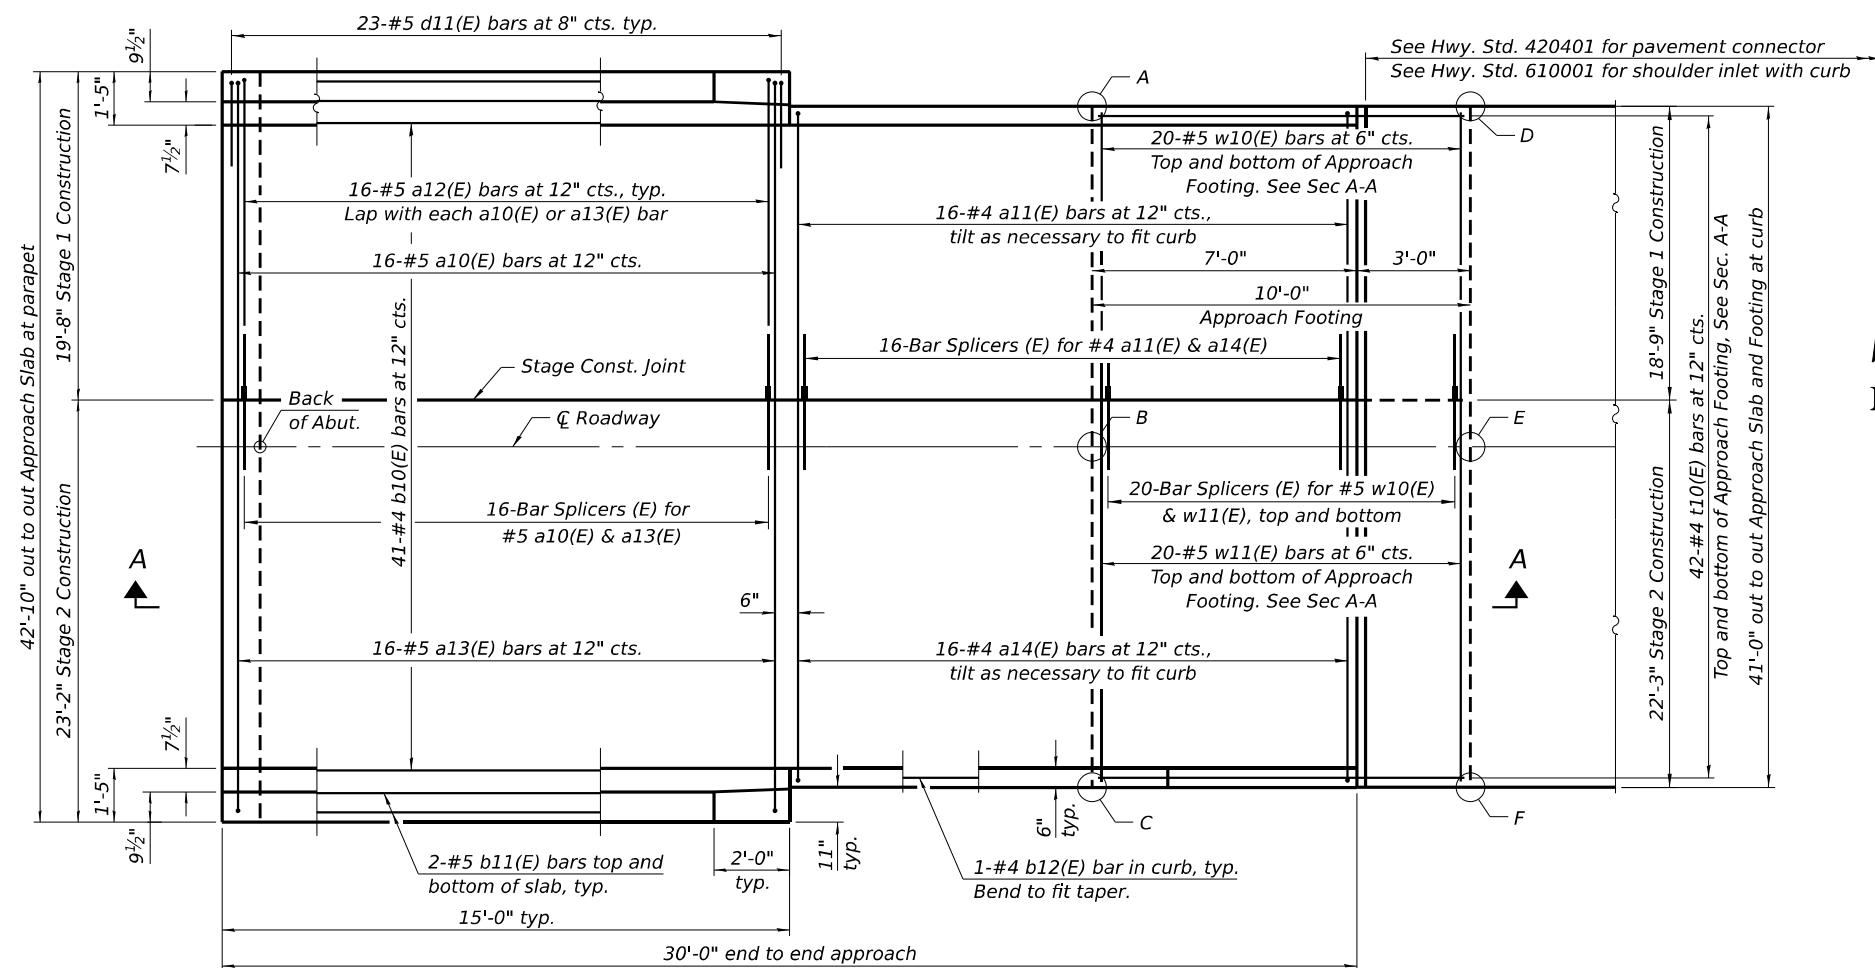

TOP AND BOTTOM ELEVATIONS
FOR APPROACH FOOTING

West Approach			East Approach		
Point/ Location	Top	Bottom	Point/ Location	Top	Bottom
A - SE	370.54	369.70	A - NW	370.54	369.70
B - CL	370.89	370.05	B - CL	370.89	370.05
C - NE	370.54	369.70	C - SW	370.54	369.70
D - SW	370.47	369.64	D - NE	370.47	369.64
E - CL	370.82	369.99	E - CL	370.82	369.99
F - NW	370.47	369.64	F - SE	370.47	369.64

** Fabric bearing pads at the expansion end shall be recessed 1/4" into the approach footing and bonded. Adjusting shims, when required, shall be bonded to the top of the fabric bearing pads.*

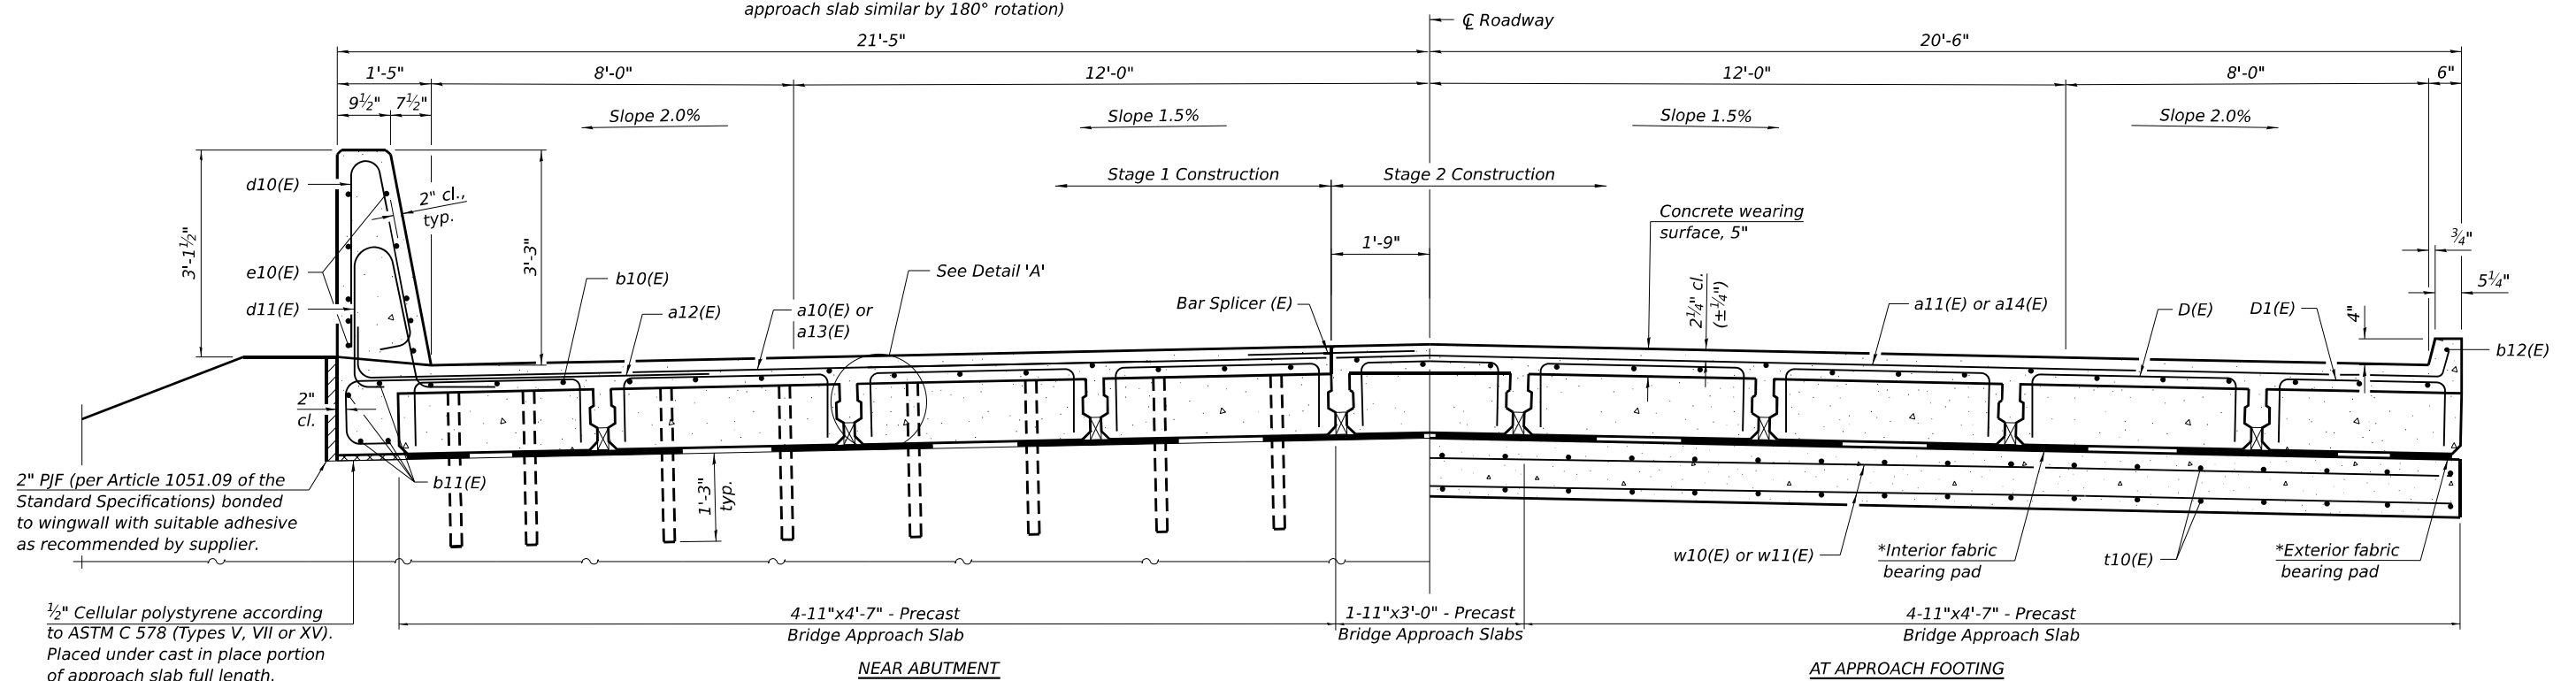

BA-PDP-39CS-0

4-4-2025

(Beams: 36" min. width; 72" max. width)

(Sheet 1 of 3)

EFK♦Moen
Civil Engineering Design


USER NAME =	ABenz	DESIGNED -	KRH	REVISED -
		CHECKED -	ACB	REVISED -
PLOT SCALE =		DRAWN -	KRH	REVISED -
PLOT DATE =	10/31/2025	CHECKED -	ACB	REVISED -

**STATE OF ILLINOIS
DEPARTMENT OF TRANSPORTATION**






**PARTIAL DEPTH PRECAST BRIDGE APPROACH SLAB
STRUCTURE NO. 030-0026**

F.A.P. RTE.	SECTION	COUNTY	TOTAL SHEETS	SHEET NO.
331	(10-1, 10-3-1)B-2	GALLATIN	86	39
		CONTRACT NO. 78969		
		ILLINOIS	FED. AID PROJECT	


MODEL: Default
FILE NAME: O:\2022R3\IDOTCAD CONNECT\2012.20 V&K IL 13 over North Fork Saline River\CADD Data\Bridge\PlotSheets\0300026-78969-015-Approach.dgn
10/31/2025 9:12:44 AM

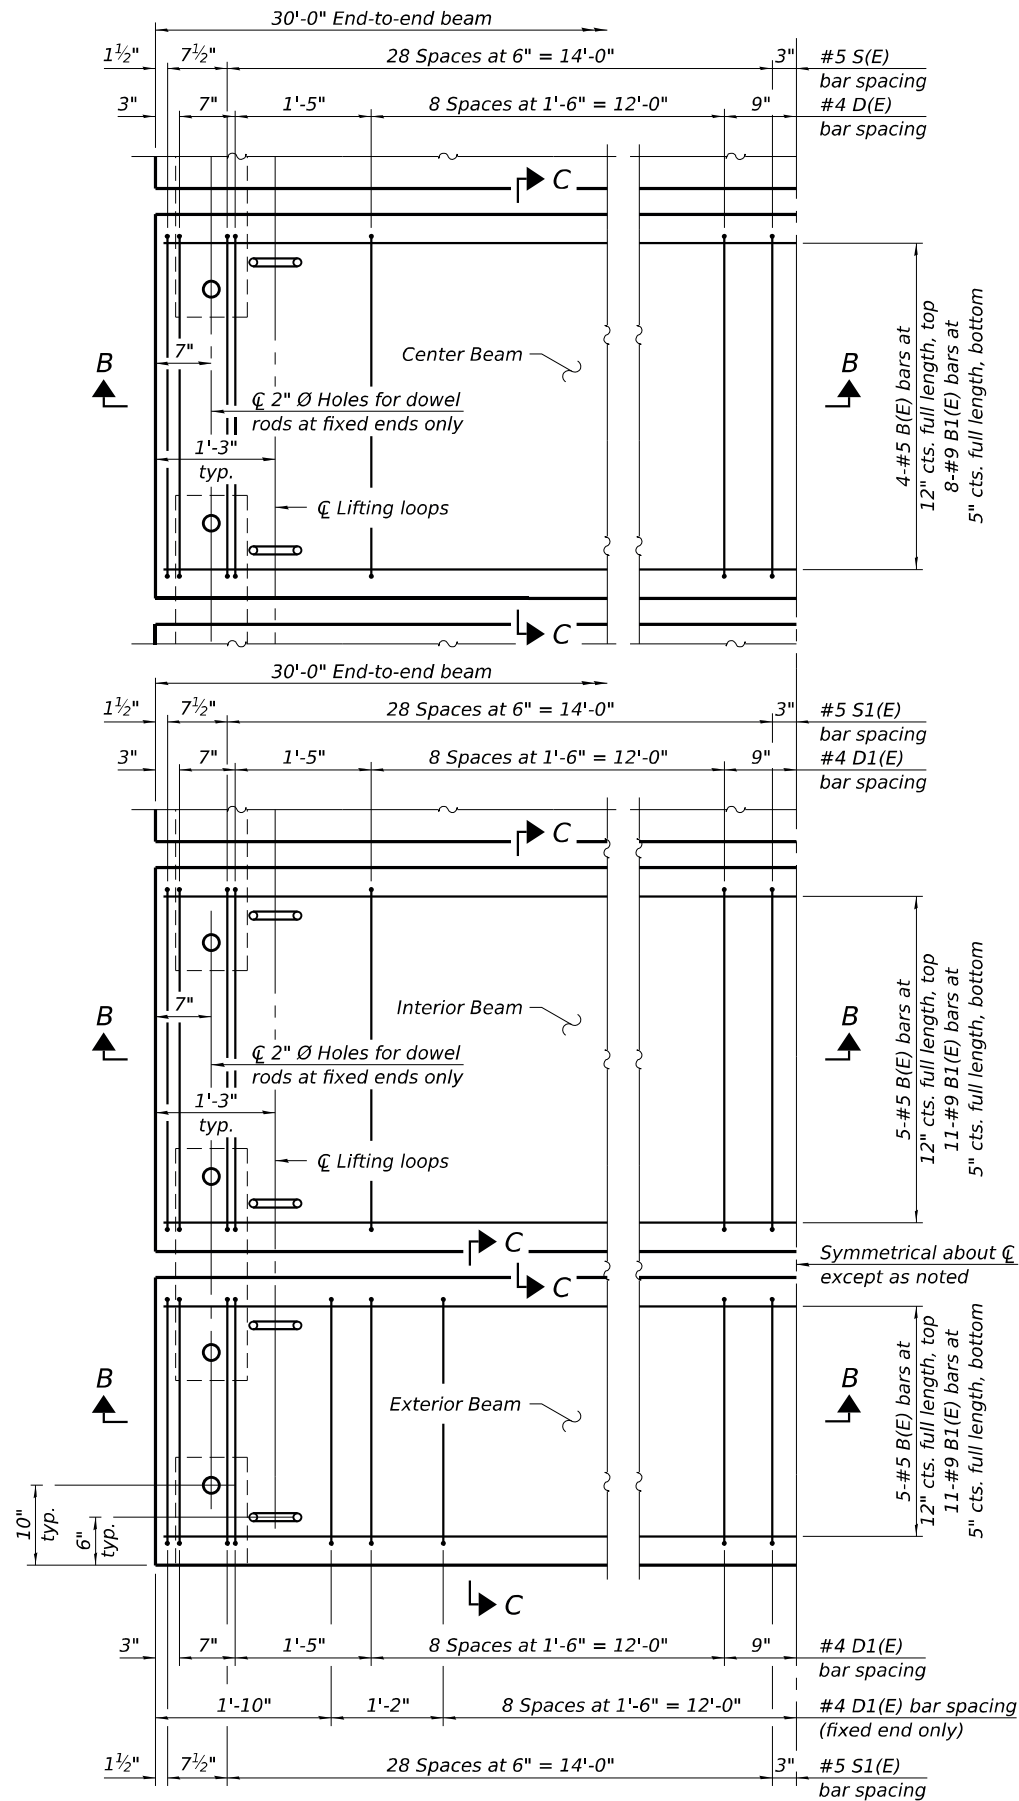

PLAN

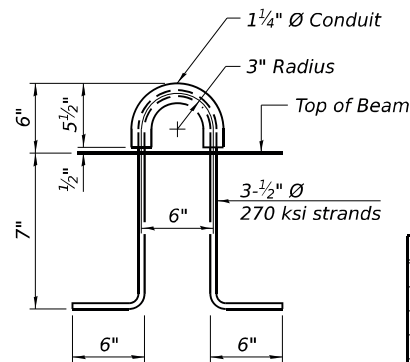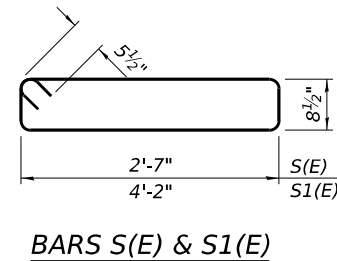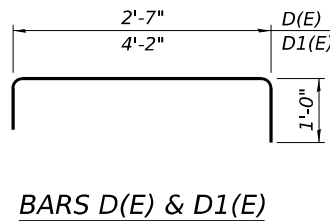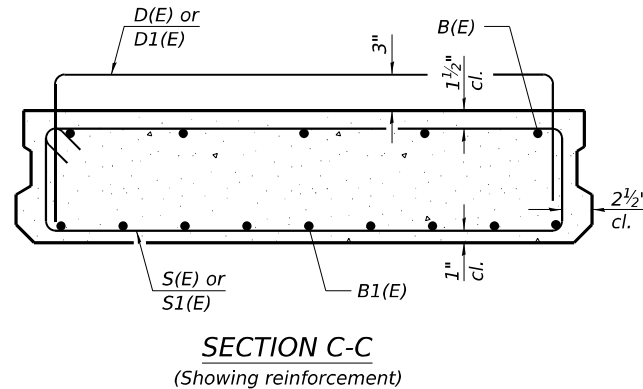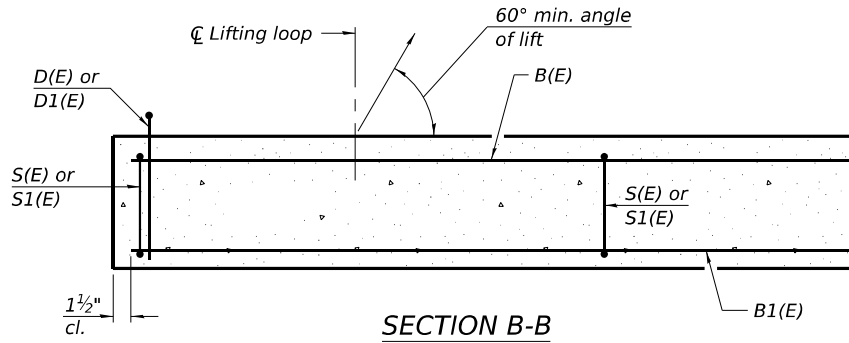

(An alternate lifting loop with a Safe Working Load of 6,250 lbs. (25,000 lbs. Proof Load / Factor of Safety of 4) and utilized according to the manufacturer's recommendations may be used.)

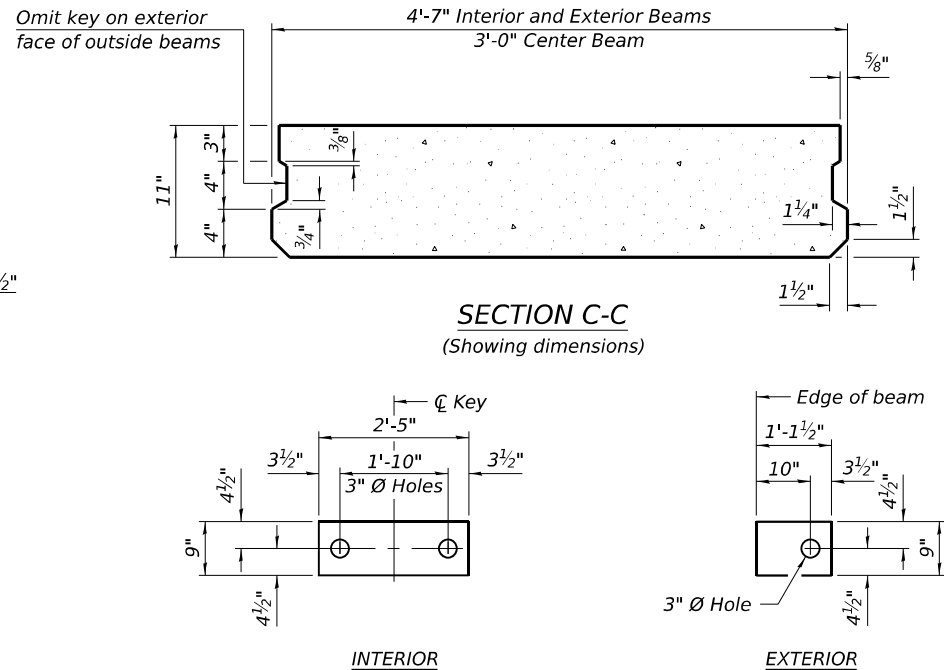

Notes:
Bearing pads at fixed end shall be 1/2" thick and bearing pads at expansion end shall be 3/4" thick.
Omit holes for fabric bearing pads at approach slab footing end of beams.

BAR LIST
EACH CENTER BEAM
(For information only)

Bar	No.	Size	Length	Shape
B(E)	4	#5	29'-8"	—
B1(E)	8	#9	29'-8"	—
D(E)	22	#4	4'-7"	┐
S(E)	60	#5	7'-6"	▬

BAR LIST
EACH INTERIOR BEAM
(For information only)

Bar	No.	Size	Length	Shape
B(E)	5	#5	29'-8"	—
B1(E)	11	#9	29'-8"	—
D1(E)	22	#4	6'-2"	┐
S1(E)	60	#5	10'-8"	▬

BAR LIST
EACH EXTERIOR BEAM
(For information only)

Bar	No.	Size	Length	Shape
B(E)	5	#5	29'-8"	—
B1(E)	11	#9	29'-8"	—
D1(E)	32	#4	6'-2"	┐
S1(E)	60	#5	10'-8"	▬

BA-PDP-39CS-0

4-4-2025

(Beams: 36" min. width; 72" max. width)

EFK•Moen
Civil Engineering Design

USER NAME = ABenz
PLOT SCALE =
PLOT DATE = 10/31/2025

DESIGNED - KRH
CHECKED - ACB
DRAWN - KRH
CHECKED - ACB

REVISED -
REVISED -
REVISED -
REVISED -

STATE OF ILLINOIS
DEPARTMENT OF TRANSPORTATION


PARTIAL DEPTH PRECAST BRIDGE APPROACH SLAB
STRUCTURE NO. 030-0026

SHEET 15 OF 31 SHEETS


F.A.P. RTE. SECTION COUNTY TOTAL SHEETS SHEET NO.
331 (10-1, 10-3-1)B-2 GALLATIN 86 40
CONTRACT NO. 78969
ILLINOIS FED. AID PROJECT

(Sheet 2 of 3)


MODEL: Default
FILE NAME: O:\2022R3\DOTCAD CONNECT\2012.20 V&K IL 13 over North Fork Saline River\CADD Data\Bridge\PlotSheets\0300026-78969-016-Approach1.dgn

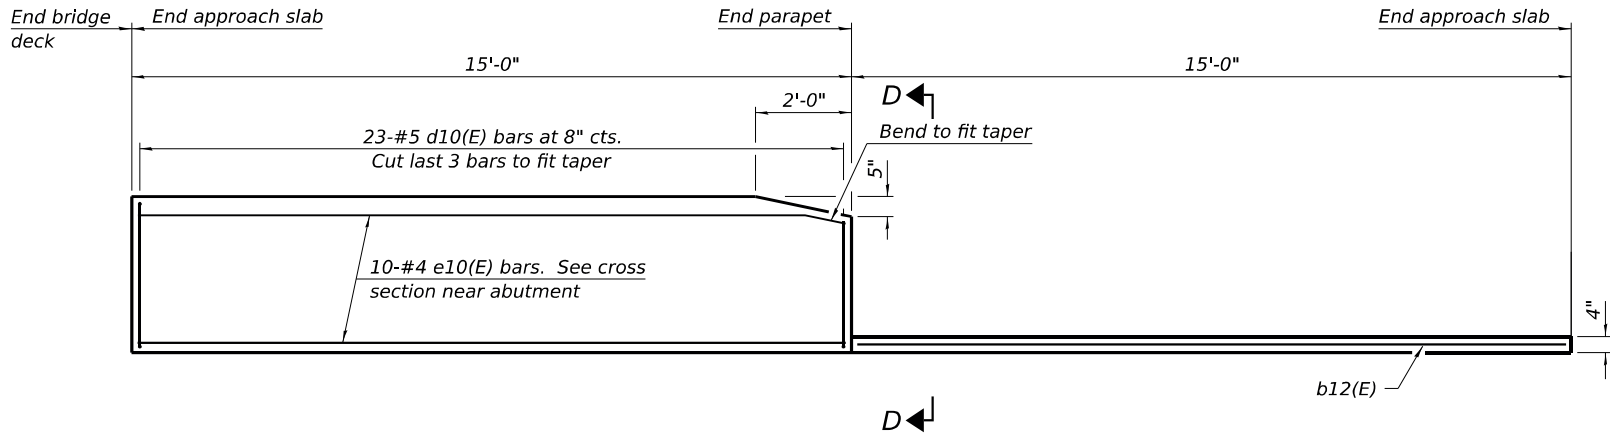


INSIDE ELEVATION OF PARAPET AND CURB

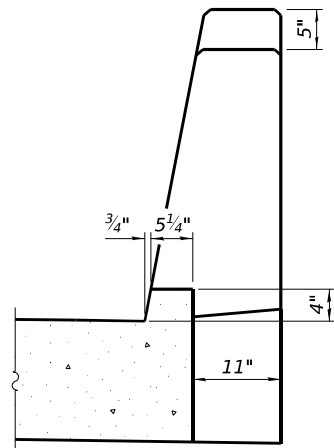


VIEW D-D

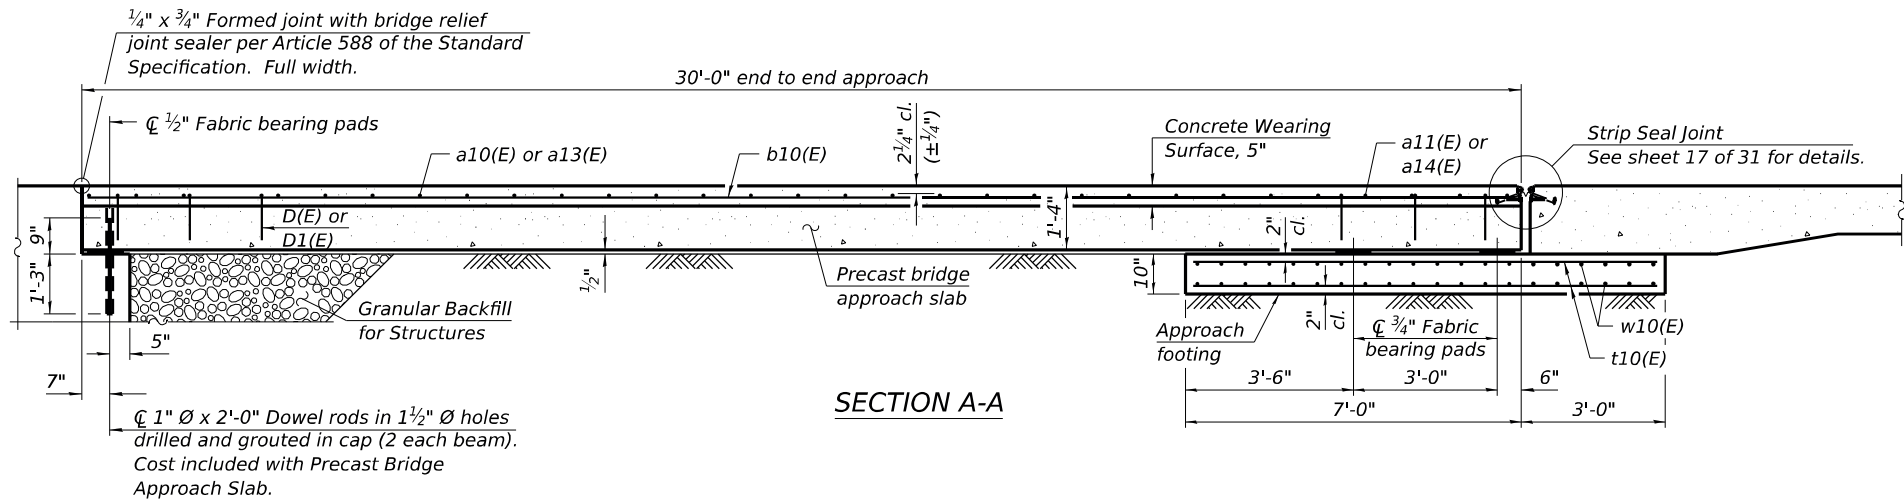


SECTION A-A

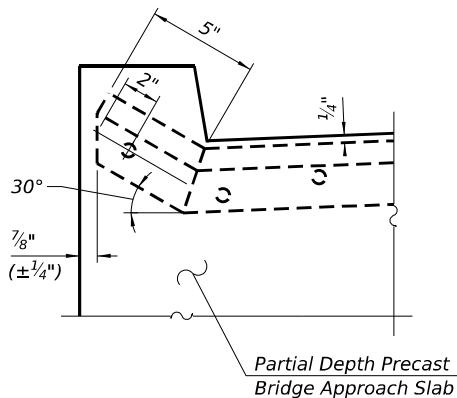


END OF SEAL DETAIL

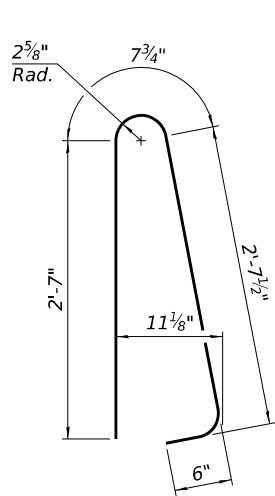


BAR d10(E)

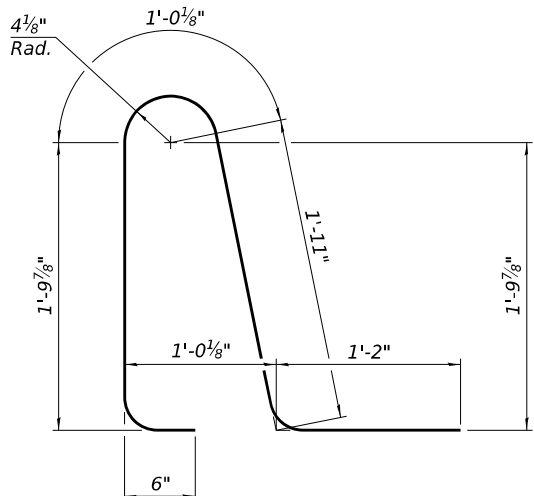


BAR d11(E)

 

BAR a10(E) & a13(E)

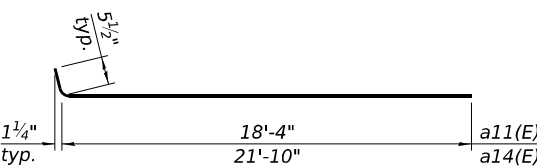

BAR a11(E) & a14(E)

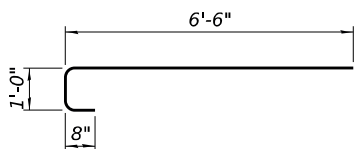

BAR a12(E)

TWO APPROACHES
BILL OF MATERIAL

Bar	No.	Size	Length	Shape
a10(E)	32	#5	20'-2"	└─┘
a11(E)	32	#4	18'-10"	└─┘
a12(E)	64	#5	8'-2"	└─┘
a13(E)	32	#5	23'-8"	└─┘
a14(E)	32	#4	22'-4"	└─┘
b10(E)	82	#4	29'-8"	─
b11(E)	16	#5	14'-8"	─
b12(E)	4	#4	14'-8"	─
d10(E)	92	#5	6'-5"	└─┘
d11(E)	92	#5	6'-5"	└─┘
e10(E)	40	#4	14'-8"	─
t10(E)	168	#4	9'-8"	─
w10(E)	80	#5	18'-5"	─
w11(E)	80	#5	21'-11"	─
Concrete Superstructure			Cu. Yd.	7.8
Concrete Structures			Cu. Yd.	25.4
Reinforcement Bars, Epoxy Coated			Pound	10,870
Precast Bridge Approach Slab			Sq. Ft.	2,380
Concrete Wearing Surface, 5"			Sq. Yd.	280

BA-PDP-39CS-0

03-08-2024

(Beams: 36" min. width; 72" max. width)

(Sheet 3 of 3)

EFK•Moen
Civil Engineering Design

USER NAME = ABenz
PLOT SCALE =
PLOT DATE = 10/31/2025

DESIGNED - KRH
CHECKED - ACB
DRAWN - KRH
CHECKED - ACB

REVISED -
REVISED -
REVISED -
REVISED -


STATE OF ILLINOIS
DEPARTMENT OF TRANSPORTATION

PARTIAL DEPTH PRECAST BRIDGE APPROACH SLAB
STRUCTURE NO. 030-0026


SHEET 16 OF 31 SHEETS

F.A.P. RTE.	SECTION	COUNTY	TOTAL SHEETS	SHEET NO.
331	(10-1, 10-3-1)B-2	GALLATIN	86	41
CONTRACT NO. 78969				
ILLINOIS FED. AID PROJECT				

MODEL: Default
FILE NAME: O:\2022R3\DOTCAD CONNECT\23012.20 V&K IL 13 over North Fork Saline River\CADD Data\Bridge\Plotsheets\0300026-78969-017-Strip Seal Joint Details.dgn
10/31/2025 9:12:51 AM

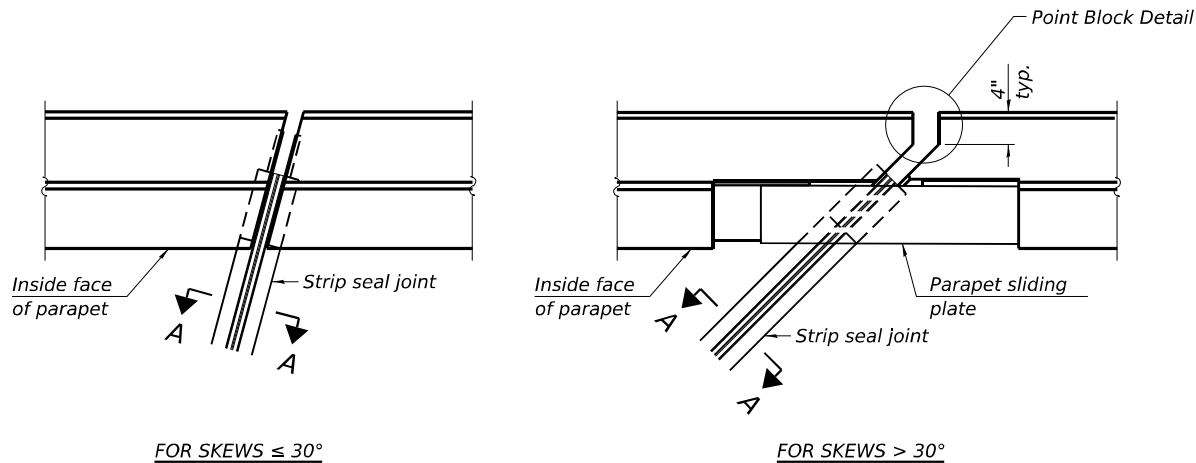


PLAN AT PARAPET

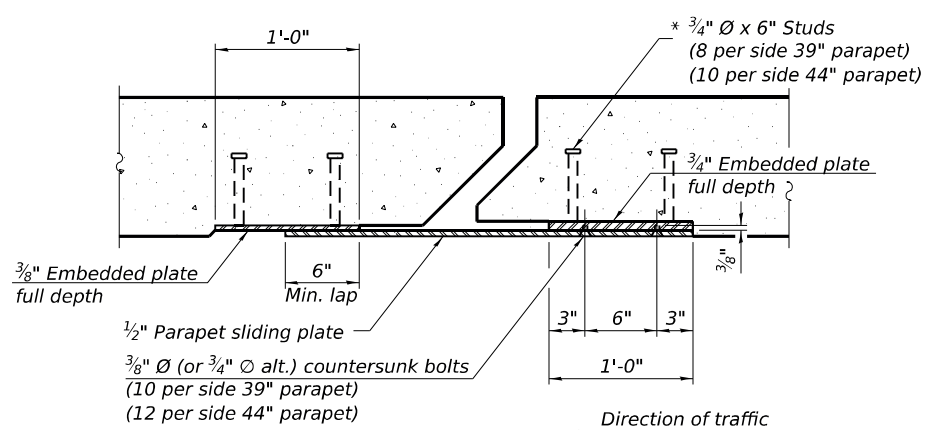


SECTION B-B

(3/4" $\varnothing$ countersunk bolts extending into concrete shall have hex nuts tack welded to the back of the embedded plates with end caps provided.)

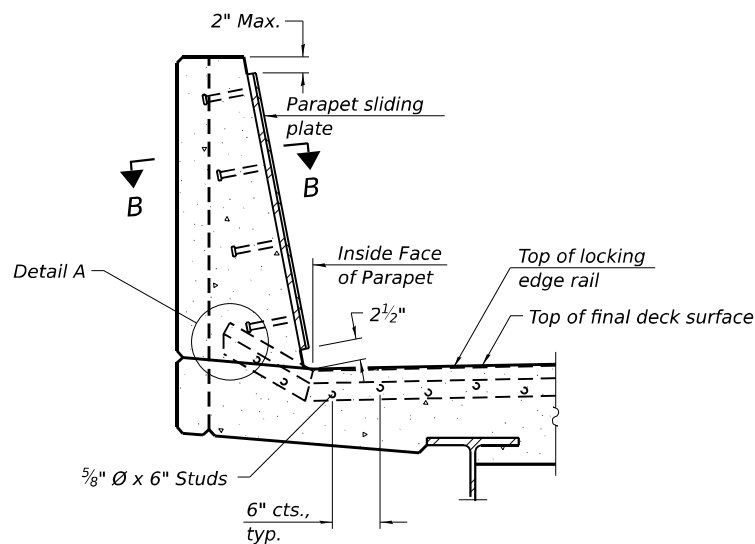


SECTION AT PARAPET

(Skews $> 30^\circ$ shown. Skews $\leq 30^\circ$ similar except as shown in plan view.)

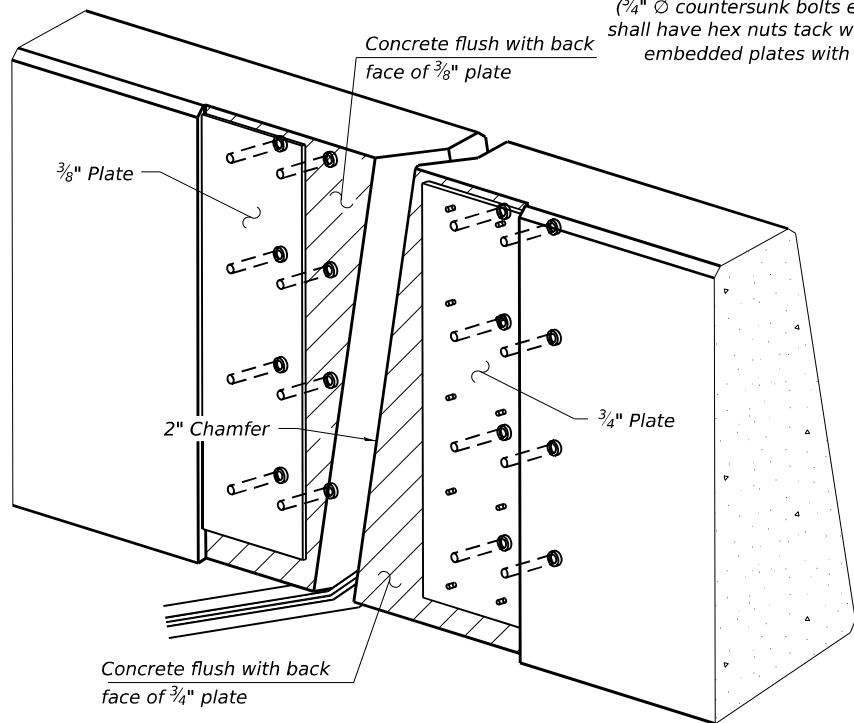


TRIMETRIC VIEW

(Showing embedded plates only)

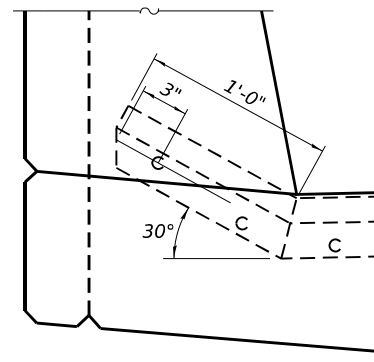

DETAIL A

(Kick-up at parapet locations shown. See sheet 16 of 31 for kick-up at curb locations.)

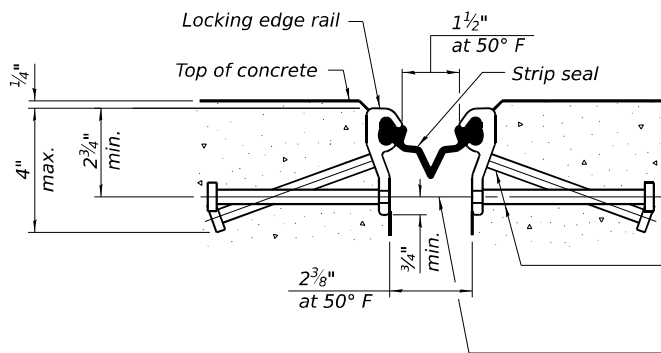


SHOWING ROLLED RAIL JOINT

* 5/8" $\varnothing$ x 6" studs @ 6" cts. (alternate angled/bent studs with horizontal studs)


3/8" $\varnothing$ threaded rods in 7/16" $\varnothing$ holes at 4'-0" $\pm$ cts. for holding the proper joint opening based on the temperature during the deck pour. Place to miss studs. All rods shall be burned, or sawed off flush with the plates after concrete is set.

SECTION A-A

* Granular or solid flux filled headed studs conforming to Article 1006.32 of the Std. Specs., automatically end welded.

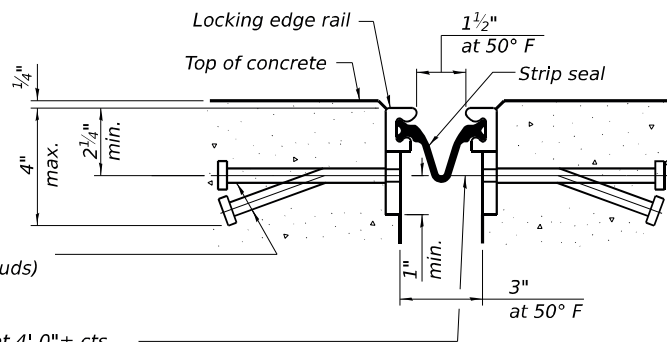

SHOWING WELDED RAIL JOINT

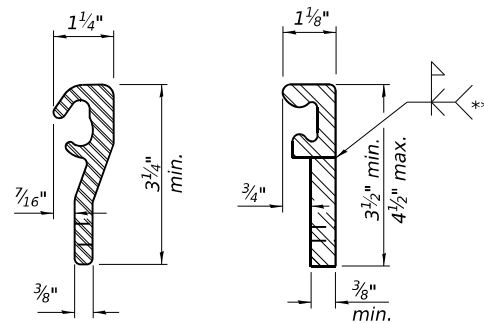

ROLLED (EXTRUDED) RAIL

WELDED RAIL

LOCKING EDGE RAILS

** Back gouge not required if complete joint penetration is verified by mock-up.

LOCKING EDGE RAIL SPLICE

The inside of the locking edge rail groove shall be free of weld residue. Rolled rail shown, welded rail similar.

BILL OF MATERIAL

Item	Unit	Total
Preformed Joint Strip Seal	Foot	84

EJ-SS

4-4-2025

EFK•Moen
Civil Engineering Design

USER NAME =	ABenz	DESIGNED -	KRH	REVISED -	
		CHECKED -	ACB	REVISED -	
PLOT SCALE =		DRAWN -	KRH	REVISED -	
PLOT DATE =	10/31/2025	CHECKED -	ACB	REVISED -	


STATE OF ILLINOIS
DEPARTMENT OF TRANSPORTATION

PREFORMED JOINT STRIP SEAL
STRUCTURE NO. 030-0026


SHEET 17 OF 31 SHEETS

F.A.P. RTE.	SECTION	COUNTY	TOTAL SHEETS	SHEET NO.
331	(10-1, 10-3-1)B-2	GALLATIN	86	42
CONTRACT NO. 78969				
ILLINOIS FED. AID PROJECT				


MODEL: Default
FILE NAME: O:\2022R3\DOTCAD CONNECT\2012.20 V&K IL 13 over North Fork Saline River\CADD Data\Bridges\Plotsheets\0300026-78969-018-Steel Framing Plan.dgn

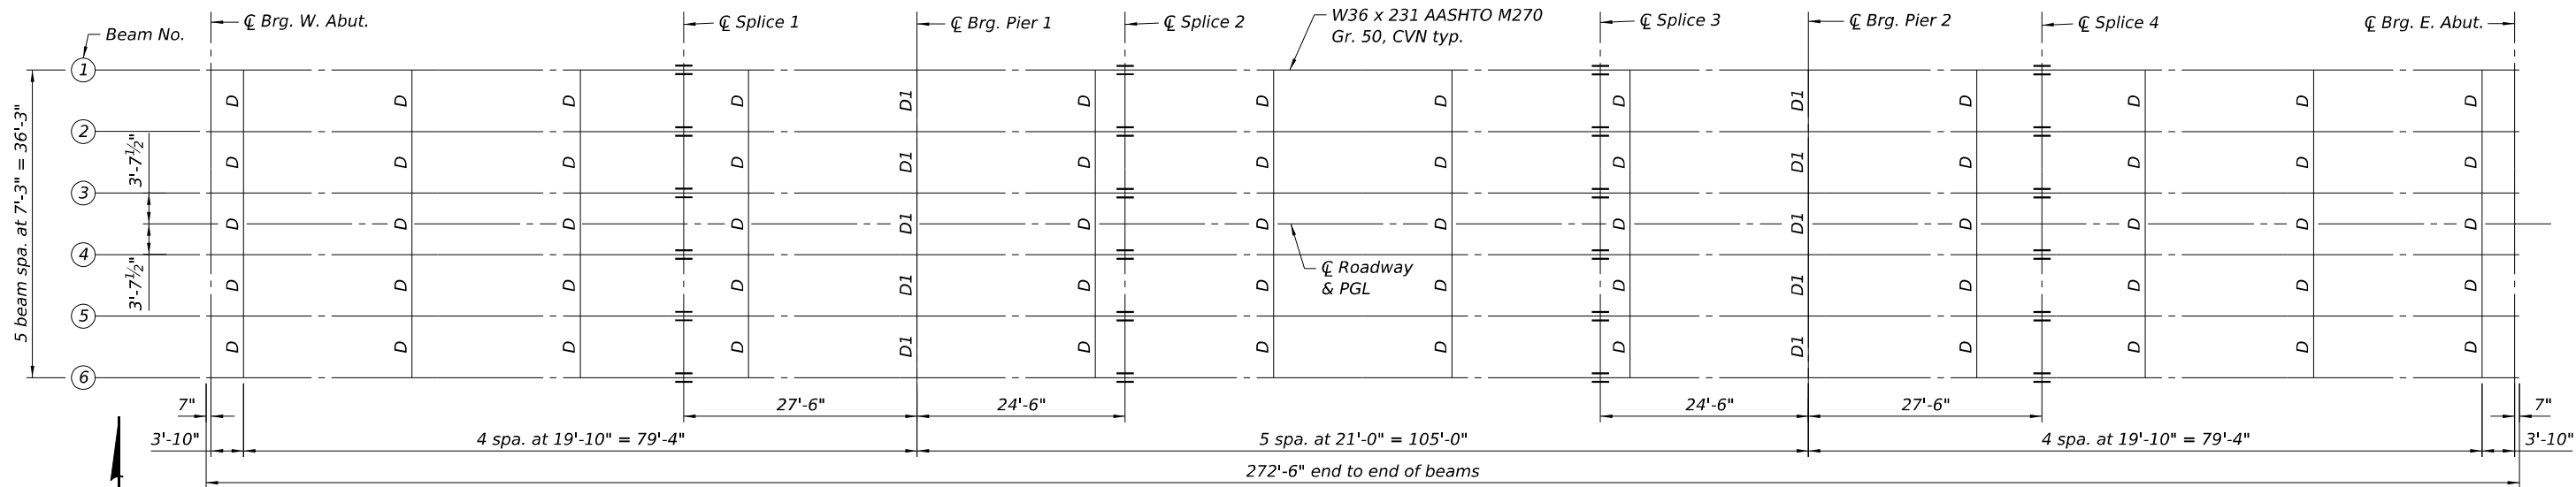

FRAMING PLAN

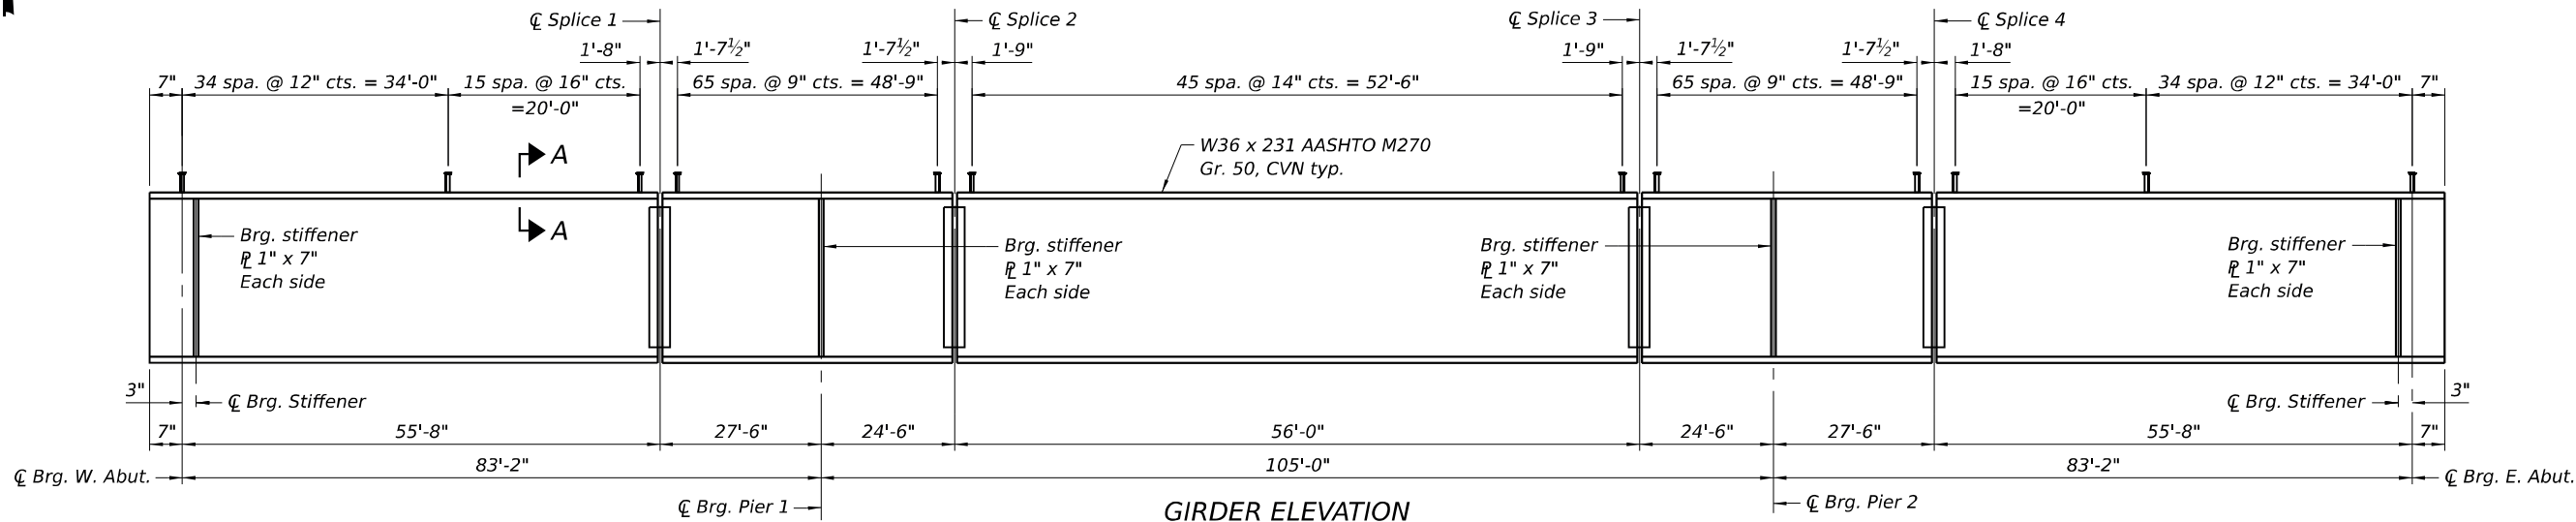

GIRDER ELEVATION

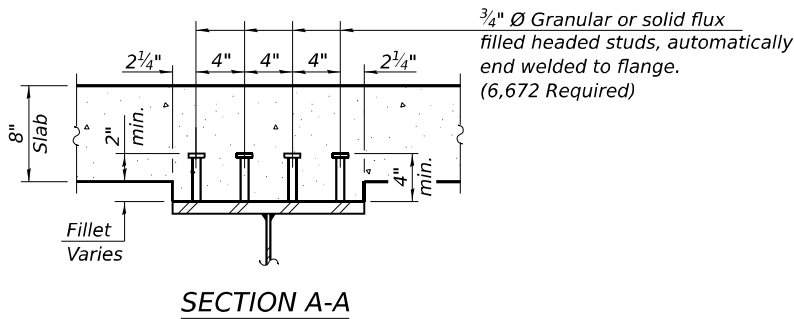

SECTION A-A



TOP OF BEAM ELEVATIONS

LOCATION	BEAM 1	BEAM 2	BEAM 3	BEAM 4	BEAM 5	BEAM 6
⊘ Brg. W. Abut.	371.35	371.49	371.60	371.60	371.49	371.35
⊘ Splice 1	371.50	371.64	371.74	371.74	371.64	371.50
⊘ Brg. Pier 1	371.61	371.75	371.86	371.86	371.75	371.61
⊘ Splice 2	371.60	371.74	371.85	371.85	371.74	371.60
⊘ Splice 3	371.60	371.74	371.85	371.85	371.74	371.60
⊘ Brg. Pier 2	371.61	371.75	371.86	371.86	371.75	371.61
⊘ Splice 4	371.50	371.64	371.74	371.74	371.64	371.50
⊘ Brg. E. Abut.	371.35	371.49	371.60	371.60	371.49	371.35

For Fabrication Only

Notes:
All diaphragms shall be installed as steel is erected and secured with erection pins and bolts except as otherwise noted. Individual diaphragms at supports may be temporarily disconnected to install bearing anchor bolts.
Load carrying components designated "CVN" shall conform to the Charpy-V-Notch Impact Energy Requirements, Zone 2.
All bearing stiffeners and splice plates shall be AASHTO M270 Grade 50.

MODEL: Default
FILE NAME: O:\2022R3\DOTCAD CONNECT\2012.20 V&K IL 13 over North Fork Saline River\CADD Data\Bridge\Plotsheets\0300026-78969-019-Steel Framing Details.dgn

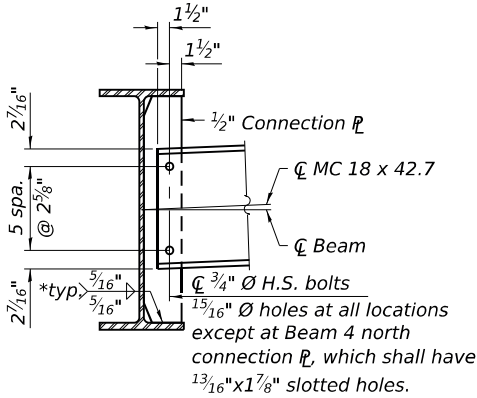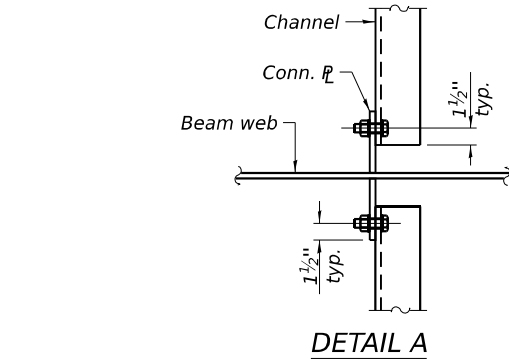

INTERIOR DIAPHRAGM D


* 3 sides of each stiffener and/or connection plate

WELD LIMITS AND CLIP DETAILS

** Stop welds 1/4" (±1/8") from edges as shown. Typical.



Notes:

Two hardened washers required for each set of oversized holes.
Alternate channels of equal depth and larger weight are permitted to facilitate material acquisition. Alternate channels, if utilized, shall be provided at no additional cost to the Department.
All diaphragms shall be installed as steel is erected and secured with erection pins and bolts except as otherwise noted. Individuals diaphragms at supports may be temporarily disconnected to install bearing anchor bolts.

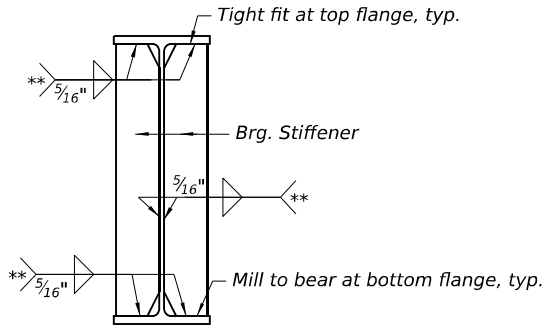

SECTION AT BEARING STIFFENER

** Stop welds 1/4" (±1/8") from edges as shown. Typical.

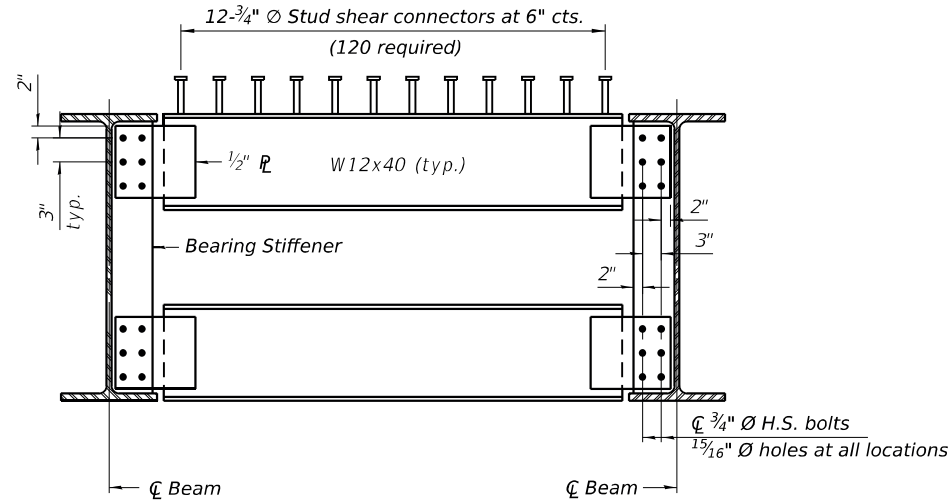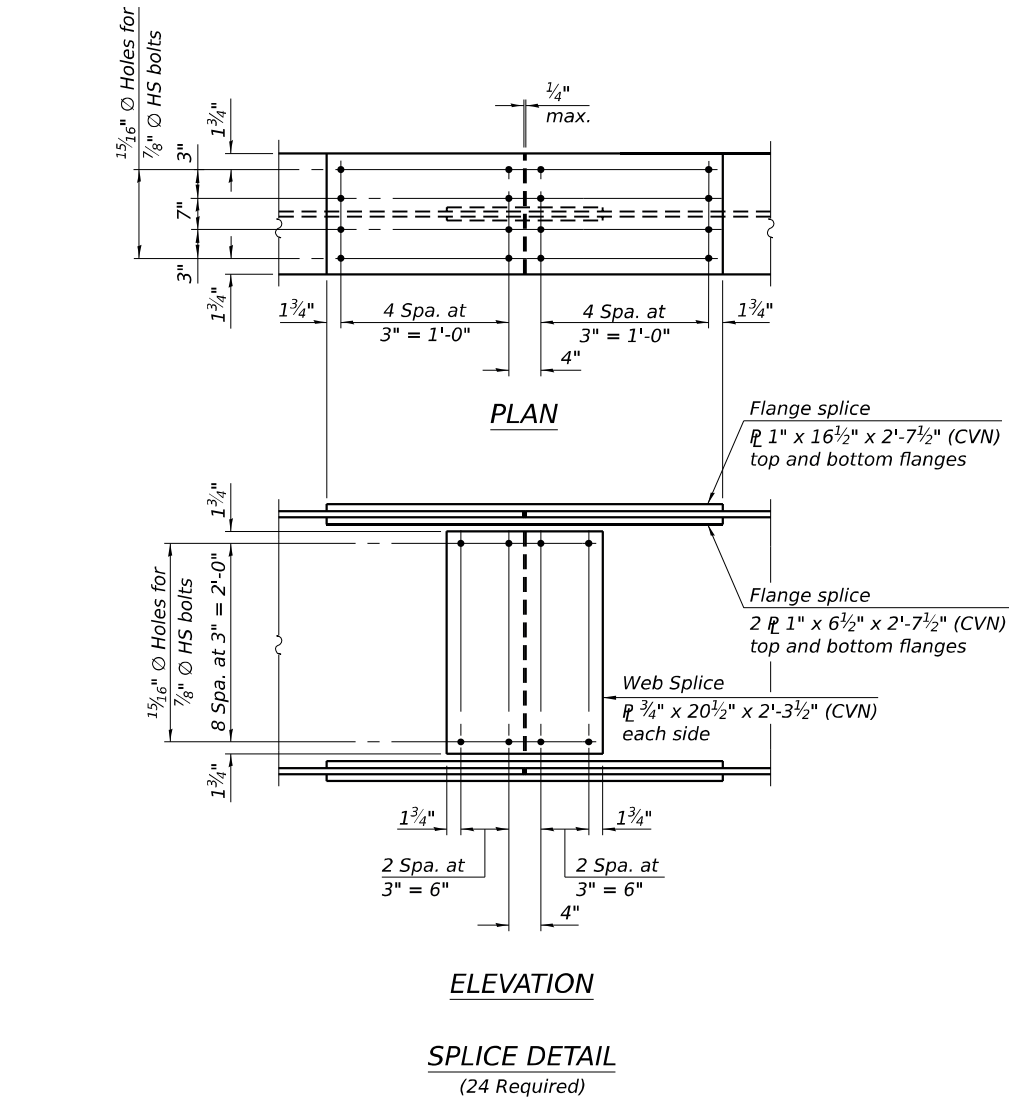

PIER DIAPHRAGM D1

EFK•Moen
Civil Engineering Design

USER NAME =	ABenz	DESIGNED -	KRH	REVISED -	
		CHECKED -	ACB	REVISED -	
PLOT SCALE =		DRAWN -	KRH	REVISED -	
PLOT DATE =	10/31/2025	CHECKED -	ACB	REVISED -	

STATE OF ILLINOIS
DEPARTMENT OF TRANSPORTATION

STEEL FRAMING DETAILS
STRUCTURE NO. 030-0026

SHEET 19 OF 31 SHEETS

F.A.P. RTE.	SECTION	COUNTY	TOTAL SHEETS	SHEET NO.
331	(10-1, 10-3-1)B-2	GALLATIN	86	44
CONTRACT NO. 78969				
ILLINOIS FED. AID PROJECT				

MODEL: Default
FILE NAME: O:\2022R3\DOTCAD CONNECT\2012.20 V6K IL 13 over North Fork Saline River\CADD Data\Bridge\Plotsheets\030002678969-020-Steel Framing Details.dgn

EXTERIOR BEAM MOMENT TABLE					
	0.4 Sp. 1	Pier 1	0.5 Sp. 2	Pier 2	0.6 Sp. 3
I_s	(in ⁴) 15,600	15,600	15,600	15,600	15,600
$I_c (n)$	(in ⁴) 35,411	-	35,411	-	35,411
$I_c (3n)$	(in ⁴) 26,178	-	26,178	-	26,178
$I_c (cr)$	(in ⁴) -	18,643	-	18,643	-
S_s	(in ³) 854	854	854	854	854
$S_c (n)$	(in ³) 1,143	-	1,143	-	1,143
$S_c (3n)$	(in ³) 1,042	-	1,042	-	1,042
$S_c (cr)$	(in ³) -	920	-	920	-
S_x	(in ³) -	-	-	-	-
$DC1$	(k/ft) 0.954	0.954	0.954	0.954	0.954
M_{DC1}	(k) 456	879	466	879	456
$DC2$	(k/ft) 0.175	0.175	0.175	0.175	0.175
M_{DC2}	(k) 82	157	84	157	82
DW	(k/ft) 0.333	0.333	0.333	0.333	0.333
M_{DW}	(k) 157	300	160	300	157
$LLDF$	0.5722	0.5559	0.5416	0.5559	0.5722
$M_{\ell + IM}$	(k) 1016	1094	1062	1094	1016
f_t (Strength I)	(ksi) 0	0	0	0	0
$M_u + \frac{1}{2} f_t S_x$	(k) 2,686	3,661	2,785	3,661	2,686
$\Phi_f M_n$	(k) 5,545	4,562	5,545	4,562	5,545
$f_s DC1$	(ksi) 6.4	12.4	6.5	12.4	6.4
$f_s DC2$	(ksi) 0.9	2.1	1.0	2.1	0.9
$f_s DW$	(ksi) 1.8	3.9	1.8	3.9	1.8
$f_s (\ell + IM)$	(ksi) 10.7	14.3	11.2	14.3	10.7
f_t (Service II)	(ksi) 0	0	0	0	0
$f_s + \frac{f_t}{2}$ (Service II)	(ksi) 23.0	36.9	23.8	36.9	23.0
Service II Resistance	(ksi) 47.5	47.5	47.5	47.5	47.5
$f_s + \frac{f_t}{3}$ (Strength I)	(ksi) -	-	-	-	-
$\Phi_f F_n$	(ksi) -	-	-	-	-
V_f	(k) 30.3	34.1	23.7	34.1	30.3

EXTERIOR BEAM REACTION TABLE				
	W. Abut.	Pier 1	Pier 2	E. Abut.
$LLDF$	0.60	0.60	0.60	0.60
R_{DC1}	(k) 29.9	102.5	102.5	29.9
R_{DC2}	(k) 5.4	18.4	18.4	5.4
R_{DW}	(k) 10.3	35.0	35.0	10.3
R_{ℓ}	(k) 51.8	100.2	100.2	51.8
R_{IM}	(k) 12.3	19.0	19.0	12.3
R_{Total} (Strength I) (Impact)	(k) 171.5	412.0	412.0	171.5
R_{Total} (Strength I) (No Impact)	(k) 150.0	378.8	378.8	150.0

INTERIOR BEAM MOMENT TABLE					
	0.4 Sp. 1	Pier 1	0.5 Sp. 2	Pier 2	0.6 Sp. 3
I_s	(in ⁴) 15,600	15,600	15,600	15,600	15,600
$I_c (n)$	(in ⁴) 35,822	-	35,822	-	35,822
$I_c (3n)$	(in ⁴) 26,528	-	26,528	-	26,528
$I_c (cr)$	(in ⁴) -	18,891	-	18,891	-
S_s	(in ³) 854	854	854	854	854
$S_c (n)$	(in ³) 1,147	-	1,147	-	1,147
$S_c (3n)$	(in ³) 1,047	-	1,047	-	1,047
$S_c (cr)$	(in ³) -	925	-	925	-
S_x	(in ³) -	-	-	-	-
$DC1$	(k/ft) 0.987	0.987	0.987	0.987	0.987
M_{DC1}	(k) 475	916	485	916	475
$DC2$	(k/ft) 0.175	0.175	0.175	0.175	0.175
M_{DC2}	(k) 82	157	84	157	82
DW	(k/ft) 0.333	0.333	0.333	0.333	0.333
M_{DW}	(k) 157	300	160	300	157
$LLDF$	0.5863	0.5695	0.5549	0.5695	0.5863
$M_{\ell + IM}$	(k) 1031	1107	1014	1107	1031
f_t (Strength I)	(ksi) 0	0	0	0	0
$M_u + \frac{1}{2} f_t S_x$	(k) 2,736	3,728	2,725	3,728	2,736
$\Phi_f M_n$	(k) 5,603	4,693	5,603	4,693	5,603
$f_s DC1$	(ksi) 6.7	12.9	6.8	12.9	6.7
$f_s DC2$	(ksi) 0.9	2.0	1.0	2.0	0.9
$f_s DW$	(ksi) 1.8	3.9	1.8	3.9	1.8
$f_s (\ell + IM)$	(ksi) 10.8	14.4	10.6	14.4	10.8
f_t (Service II)	(ksi) 0	0	0	0	0
$f_s + \frac{f_t}{2}$ (Service II)	(ksi) 23.4	37.5	23.4	37.5	23.4
Service II Resistance	(ksi) 47.5	47.5	47.5	47.5	47.5
$f_s + \frac{f_t}{3}$ (Strength I)	(ksi) -	-	-	-	-
$\Phi_f F_n$	(ksi) -	-	-	-	-
V_f	(k) 28.8	32.4	22.6	32.4	28.8

INTERIOR BEAM REACTION TABLE				
	W. Abut.	Pier 1	Pier 2	E. Abut.
$LLDF$	0.76	0.76	0.76	0.76
R_{DC1}	(k) 31.2	106.8	106.8	31.2
R_{DC2}	(k) 5.4	18.4	18.4	5.4
R_{DW}	(k) 10.3	35.0	35.0	10.3
R_{ℓ}	(k) 65.7	127.2	127.2	65.7
R_{IM}	(k) 15.6	24.1	24.1	15.6
R_{Total} (Strength I) (Impact)	(k) 203.4	473.6	473.6	203.4
R_{Total} (Strength I) (No Impact)	(k) 176.1	431.5	431.5	176.1

- I_s, S_s : Non-composite moment of inertia and section modulus of the steel section used for computing f_s (Total-Strength I, and Service II) due to non-composite dead loads (in.⁴ and in.³).
- $I_c (n), S_c (n)$: Composite moment of inertia and section modulus of the steel and deck based upon the modular ratio, "n", used for computing f_s (Total-Strength I, and Service II) in uncracked sections due to short-term composite live loads (in.⁴ and in.³).
- $I_c (3n), S_c (3n)$: Composite moment of inertia and section modulus of the steel and deck based upon 3 times the modular ratio, "3n", used for computing f_s (Total-Strength I, and Service II) in uncracked sections, due to long-term composite (superimposed) dead loads (in.⁴ and in.³).
- $I_c (cr), S_c (cr)$: Composite moment of inertia and section modulus of the steel and longitudinal deck reinforcement, used for computing f_s (Total-Strength I and Service II) in cracked sections, due to both short-term composite live loads and long-term composite (superimposed) dead loads (in.⁴ and in.³).
- S_x : Section modulus about the major axis of a section to the controlling flange, tension or compression, taken as yield moment with respect to the controlling flange over the yield strength of the controlling flange (in.³).
- $DC1$: Un-factored non-composite dead load (kips/ft.).
- M_{DC1} : Un-factored moment due to non-composite dead load (kip-ft.).

- $DC2$: Un-factored long-term composite (superimposed excluding future wearing surface) dead load (kips/ft.).
- M_{DC2} : Un-factored moment due to long-term composite (superimposed excluding future wearing surface) dead load (kip-ft.).
- DW : Un-factored long-term composite (superimposed future wearing surface only) dead load (kips/ft.).
- M_{DW} : Un-factored moment due to long-term composite (superimposed future wearing surface only) dead load (kip-ft.).
- $LLDF$: Live Load Distribution Factor for moment and shear computed according to Article 4.6.2.2 and further IDOT provisions.
- $M_{\ell + IM}$: Un-factored live load moment plus dynamic load allowance (impact) (kip-ft.).
- M_u : Strength I load combination of factored design moments (kip-ft.).
1.25 ($M_{DC1} + M_{DC2}$) + 1.5 M_{DW} + 1.75 $M_{\ell + IM}$
- f_t : Factored calculated flange lateral bending stress as calculated using Article 6.10.1.6 and as further simplified by IDOT provisions (ksi).
- $\Phi_f M_n$: Factored nominal flexural resistance of the section determined as specified in Article 6.10.7.1 or A6 as applicable (kip-ft.).
- $f_s DC1$: Un-factored stress at edge of flange for controlling steel flange due to vertical non-composite dead loads as calculated below (ksi).
 M_{DC1} / S_s
- $f_s DC2$: Un-factored stress at edge of flange for controlling steel flange due to vertical composite dead loads as calculated below (ksi).
 $M_{DC2} / S_c (3n)$ or $M_{DC2} / S_c (cr)$ as applicable.
- $f_s DW$: Un-factored stress at edge of flange for controlling steel flange due to vertical composite future wearing surface loads as calculated below (ksi).
 $M_{DW} / S_c (3n)$ or $M_{DW} / S_c (cr)$ as applicable.
- $f_s (\ell + IM)$: Un-factored stress at edge of flange for controlling steel flange due to vertical composite live load plus impact loads as calculated below (ksi).
 $M_{\ell + IM} / S_c (n)$ or $M_{\ell + IM} / S_c (cr)$ as applicable.
- $f_s + f_t / 2$ (Service II): Sum of stresses as computed below (ksi).
 $f_s DC1 + f_s DC2 + f_s DW + 1.3 f_s (\ell + IM) + f_t / 2$
- Service II Resistance: Composite (0.95 $R_h F_{yt}$) or noncomposite (0.80 $R_h F_{yt}$) stress capacity according to Article 6.10.4.2 (ksi).
- $f_s + f_t / 3$ (Strength I): Sum of stresses as computed below on non-compact sections (ksi).
1.25 ($f_s DC1 + f_s DC2$) + 1.5 $f_s DW + 1.75 f_s (\ell + IM) + f_t / 3$
- $\Phi_f F_n$: Factored nominal flexural resistance of the section as specified in Article 6.10.7.2 or 6.10.8 as applicable (ksi).
- V_f : Maximum factored shear range in span computed according to Article 6.10.10.
- R_{DC1} : Un-factored reaction due to non-composite dead load (kip).
- R_{DC2} : Un-factored reaction due to long-term composite (superimposed excluding future wearing surface) dead load (kip).
- R_{DW} : Un-factored reaction due to long-term composite (superimposed future wearing surface only) dead load (kip).
- R_{ℓ} : Un-factored live load reaction (kip).
- R_{IM} : Un-factored dynamic load allowance (impact) (kip).
- R_{Total} (Strength I) (Impact): Strength I load combination of factored design reactions (kip).
1.25 ($R_{DC1} + R_{DC2}$) + 1.5 R_{DW} + 1.75 ($R_{\ell} + R_{IM}$)
- R_{Total} (Strength I) (No Impact): Strength I load combination of factored design reactions, not including dynamic load allowance (Impact) (kip).
1.25 ($R_{DC1} + R_{DC2}$) + 1.5 R_{DW} + 1.75 (R_{ℓ})



USER NAME =	ABenz	DESIGNED -	KRH	REVISED -	
		CHECKED -	ACB	REVISED -	
PLOT SCALE =		DRAWN -	KRH	REVISED -	
PLOT DATE =	10/31/2025	CHECKED -	ACB	REVISED -	


STATE OF ILLINOIS
DEPARTMENT OF TRANSPORTATION

STEEL FRAMING DETAILS
STRUCTURE NO. 030-0026

SHEET 20 OF 31 SHEETS

F.A.P. RTE.	SECTION	COUNTY	TOTAL SHEETS	SHEET NO.
331	(10-1, 10-3-1)B-2	GALLATIN	86	45
CONTRACT NO. 78969				
		ILLINOIS	FED. AID PROJECT	

MODEL: Default
FILE NAME: O:\2022R3\DOTCAD CONNECT\2012.20 V6K IL 13 over North Fork Saline River\CADD Data\Bridge\PlotSheets\0300026-78969-021-Bearing Details.dgn
10/31/2025 9:13:03 AM


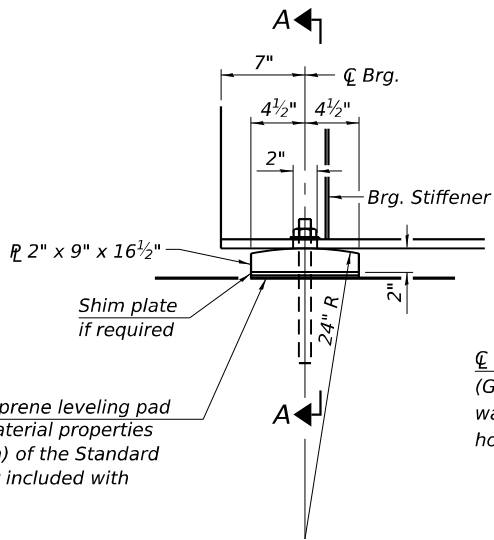


ELEVATION AT ABUTMENT

1" Ø x 12" All-thread anchor bolts (Grade 55) with 2 1/4" x 2 1/4" x 5/16" washer under nut. 1 3/8" x 2" slotted hole in flange. 1 1/2" Ø Holes in bearing plate.


SECTION A-A

FIXED BEARING

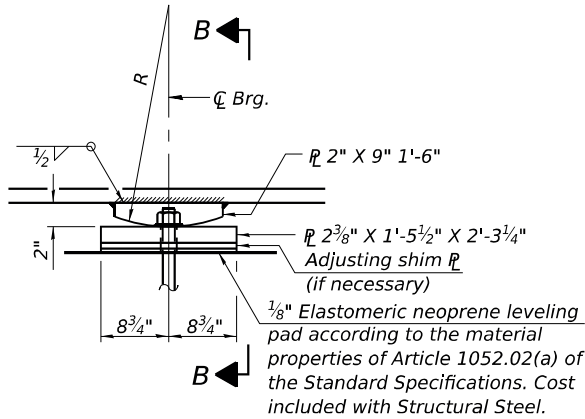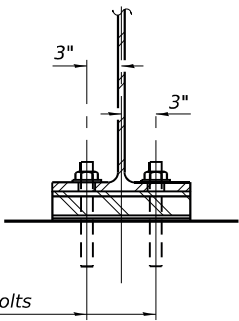


ELEVATION AT PIER

FIXED BEARING

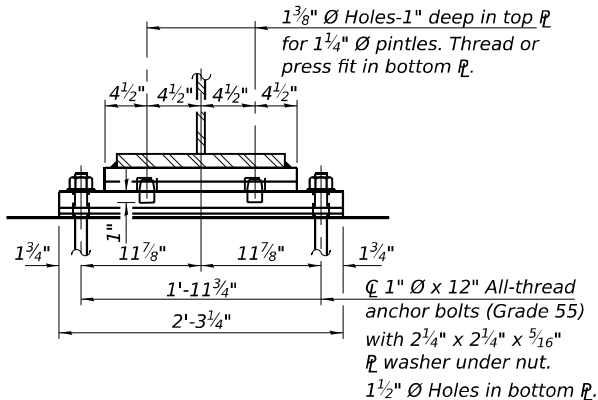

SECTION B-B

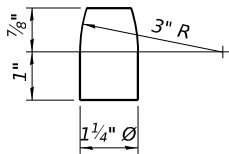

PINTLE




Notes:
The structural steel plates and pintles of the Bearing Assembly shall conform to the requirements of AASHTO M270 Grade 50.
Two 1/8 in. adjusting shims shall be provided for each bearing in addition to all other plates or shims and placed as shown on bearing details.
The anchor bolt sizes and grades shown constitute a calculated seismic structural fuse. Substitution of higher diameter and/or grade anchor bolts will not be allowed.
Anchor bolts at all supports shall be installed as each member is erected unless an equivalent temporary means of lateral restraint is used.
All bearing plates, shim plates, anchor bolts, nuts, washers and pintles shall be galvanized according to AASHTO M111 or M232 as applicable.

BILL OF MATERIAL

Item	Unit	Total
Anchor Bolts, 1"	Each	48

USER NAME =	ABenz	DESIGNED -	KRH	REVISED -	
		CHECKED -	ACB	REVISED -	
PLOT SCALE =		DRAWN -	KRH	REVISED -	
PLOT DATE =	10/31/2025	CHECKED -	ACB	REVISED -	

F.A.P. RTE.	SECTION	COUNTY	TOTAL SHEETS	SHEET NO.
331	(10-1, 10-3-1)B-2	GALLATIN	86	46
CONTRACT NO. 78969				
ILLINOIS FED. AID PROJECT				

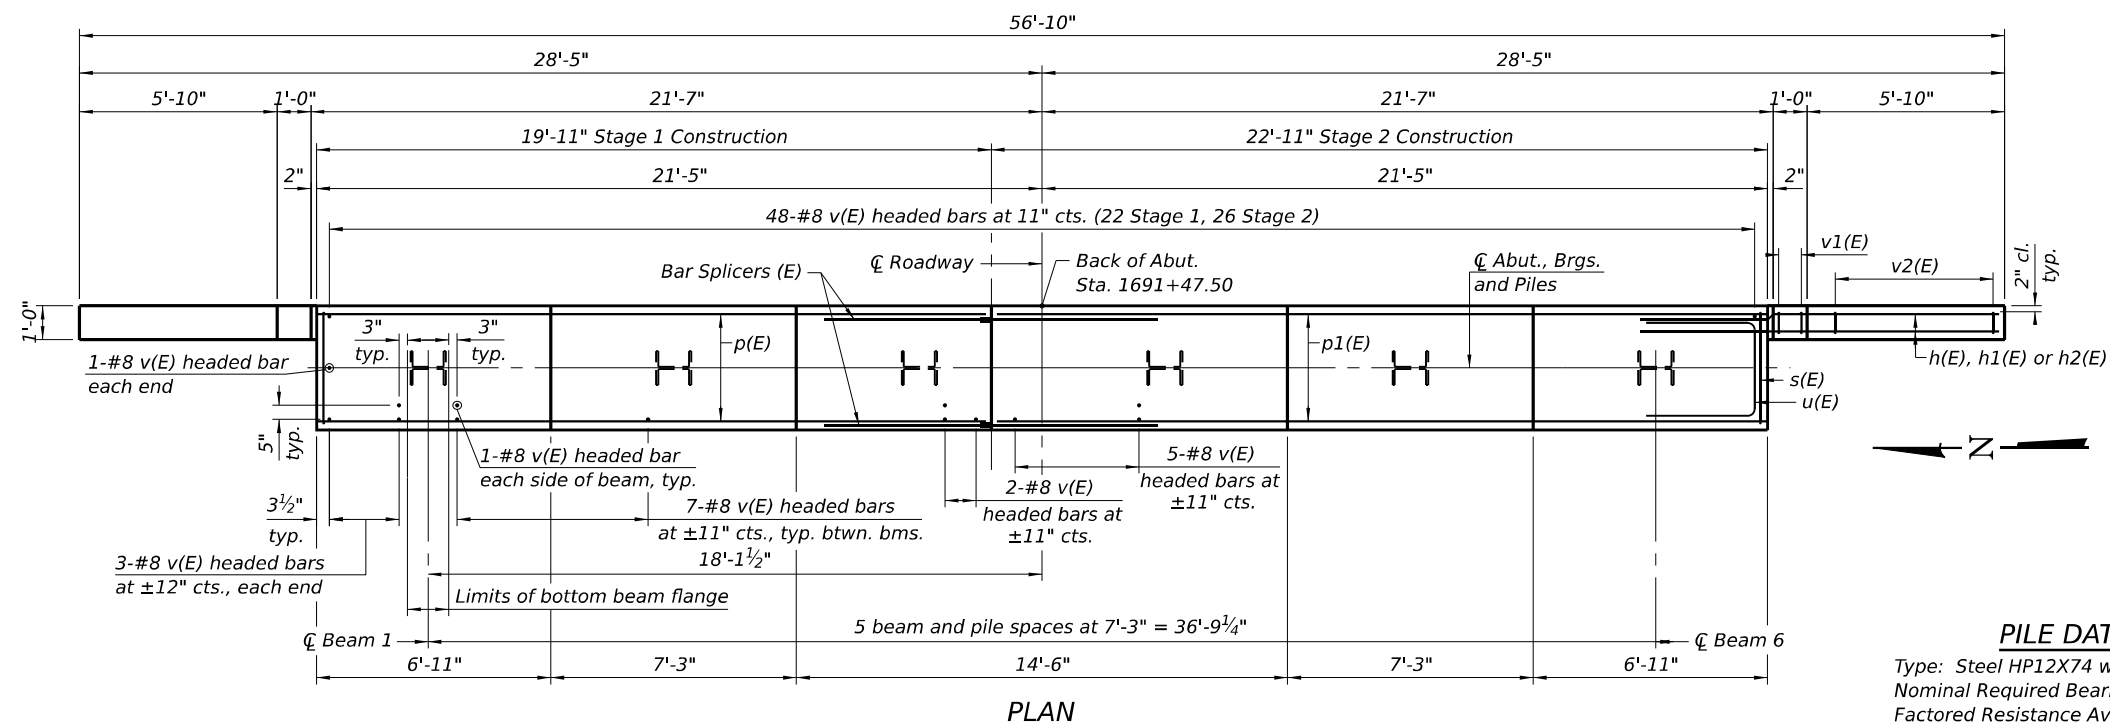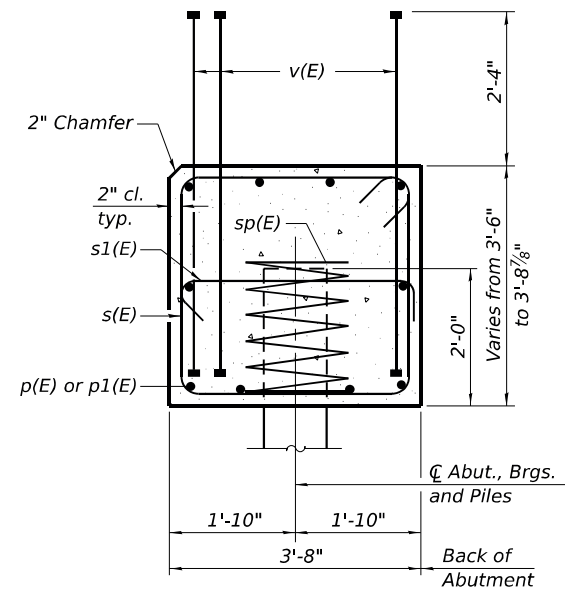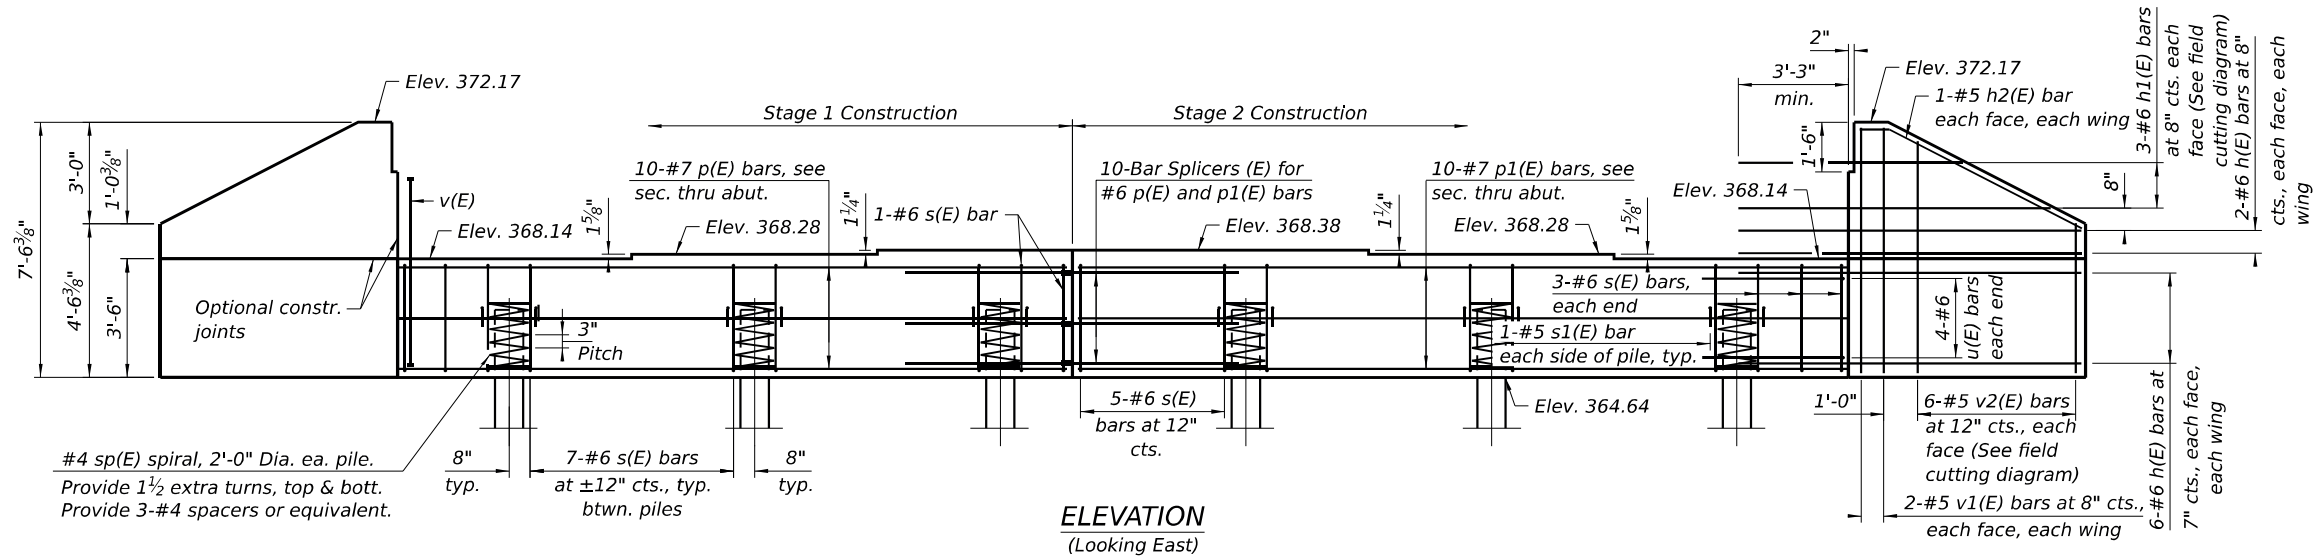








PILE DATA

Type: Steel HP12X74 with Pile Shoes
Nominal Required Bearing: 589 kips
Factored Resistance Available: 324 kips
Est. Length: 55 ft
No. Production Piles: 5
No. Test Piles: 1

Bar	No.	Size	Length	Shape
h(E)	32	#6	10'-2"	
h1(E)	6	#6	15'-11"	
h2(E)	4	#5	7'-3"	
p(E)	10	#7	19'-7"	
p1(E)	10	#7	22'-7"	
s(E)	41	#6	14'-4"	
s1(E)	12	#5	4'-4"	
sp(E)	6	#4	2'-0"	
u(E)	8	#6	9'-8"	
v(E)	103	#8	5'-6"	
v1(E)	8	#5	7'-3"	
v2(E)	12	#5	11'-2"	
Structure Excavation			Cu. Yd.	118
Concrete Structures			Cu. Yd.	25.7
Reinforcement Bars, Epoxy Coated			Pound	4,570
Furnishing Steel Piles HP12X74			Foot	275
Driving Piles			Foot	275
Test Pile Steel HP12X74			Each	1
Pile Shoes			Each	6

* Length is height of spiral.

Notes:
 Pour steps monolithically with cap.
 For details of piles see sheet 26 of 31.
 Bar terminators, paid for separately.
 See Total Bill of Material.

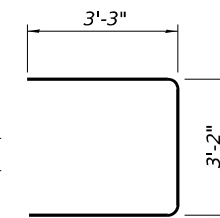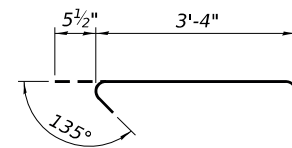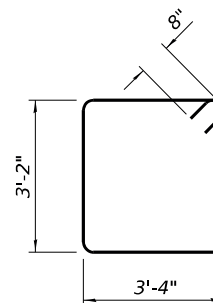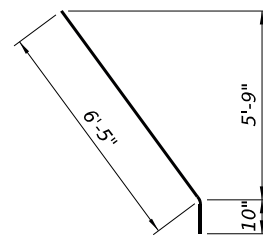
 
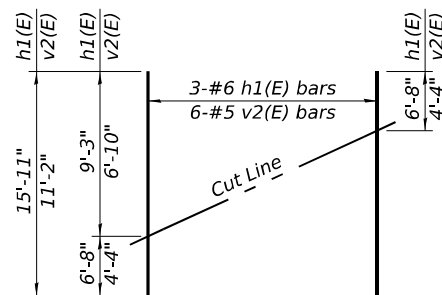
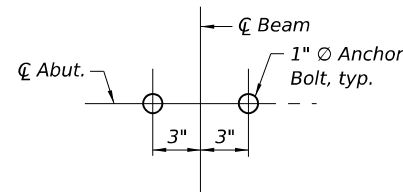


If a portion of the drilled shaft web walls is under water, reinforcement may be placed underwater into forms. Concrete shall be tremied according to Article 503.08 of the Standard Specifications to an elevation of 1'-0" above the water line at the time of the construction.




- Notes:
 Space reinforcement in cap to miss anchor bolts.
 Pour steps monolithically with cap.
 Minimum lap for spirals = 2'-9".
 Cut sp, sp1(E) and v10(E) bars to fit.


MODEL: Default
FILE NAME: O:\2022R3\DOTCAD CONNECT\2012.20 V&K IL 13 over North Fork Saline River\CADD Data\Bridges\Plotsheets\0300026-78969-025-Piers.dgn
10/31/2025 9:36:20 AM

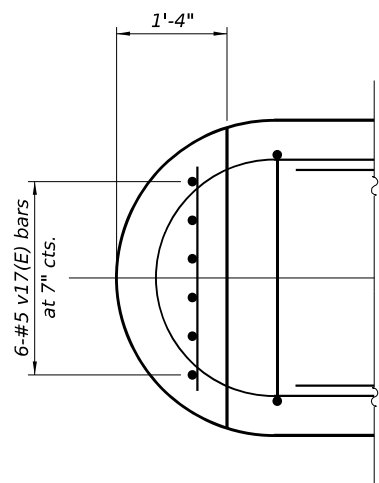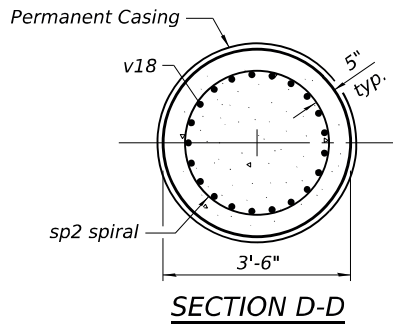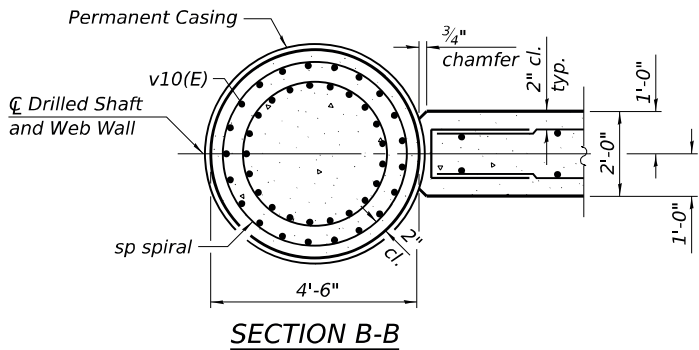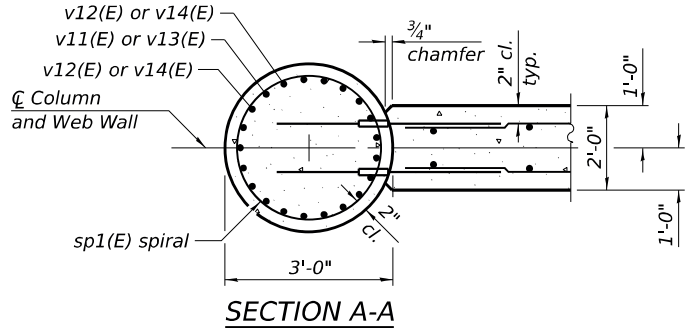


PLAN OF SHEAR KEY

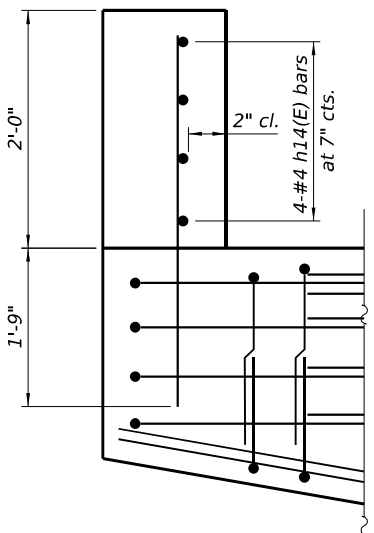


ELEVATION OF SHEAR KEY

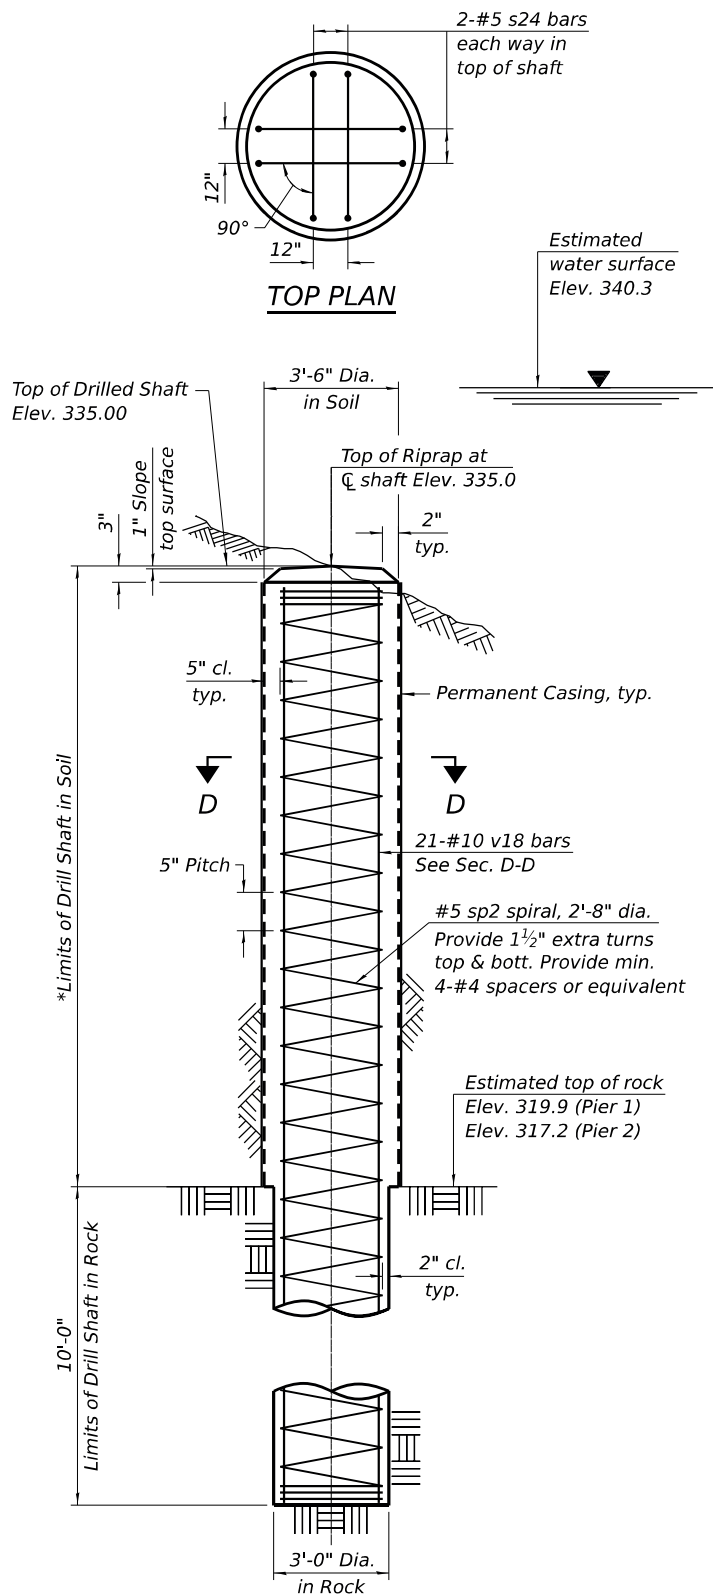


TYPICAL DRILLED SHAFT FOR SLOPE STABILITY

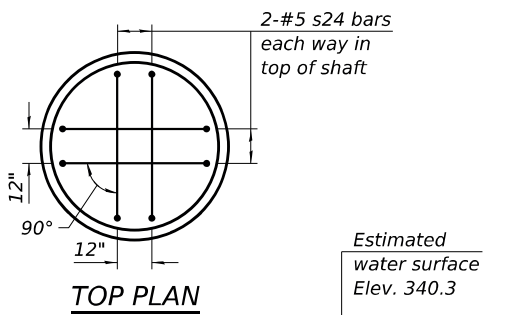


TOP PLAN

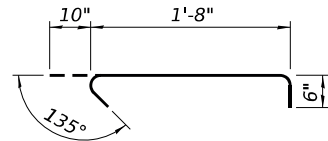


BAR s22(E)

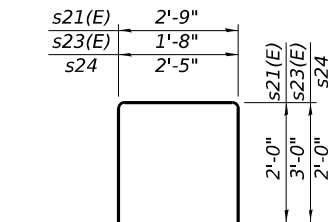


BARS s21(E), s23(E) & s24

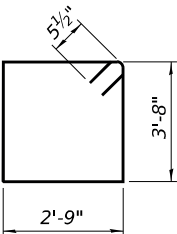

BAR s20(E)

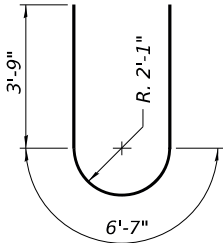

BAR u10(E)

 

BARS v11(E) & v12(E)

*If the prevailing water surface elevation during construction is consistently different than estimated on the plans, the Contractor may propose an adjustment to the top of the drilled shaft elevation as part of their installation procedure. The top of all drilled shafts for slope stability shall be constructed to the same elevation and extend above the prevailing water surface. The quantities and reinforcement detailing are based on the top of shaft and the estimated elevations shown and may change based on the actual elevations encountered at each shaft and the final top of shaft elevation.


BILL OF MATERIAL
(2 PIERS)

Bar	No.	Size	Length	Shape
h10(E)	12	#6	21'-1"	—
h11(E)	12	#6	15'-9"	—
h12(E)	120	#5	11'-0"	—
h13(E)	72	#4	9'-4"	—
h14(E)	16	#4	3'-6"	—
p10(E)	16	#10	21'-1"	—
p11(E)	38	#9	21'-1"	—
p12(E)	16	#10	15'-9"	—
p13(E)	38	#9	15'-9"	—
s20(E)	244	#5	13'-9"	□
s21(E)	160	#5	6'-2"	└┘
s22(E)	42	#4	3'-0"	└┘
s23(E)	72	#5	7'-8"	└┘
sp	6	#5	23'-0"	〰〰〰
sp1(E)	6	#5	58'-6"	〰〰〰
u10(E)	16	#6	14'-1"	└┘
v10	126	#10	23'-0"	—
v11(E)	60	#10	9'-6"	└┘
v12(E)	66	#10	11'-6"	└┘
v13(E)	60	#10	51'-6"	—
v14(E)	66	#10	48'-6"	—
v15(E)	80	#5	10'-8"	—
v16(E)	96	#5	14'-4"	—
v17(E)	24	#5	4'-7"	—
Concrete Structures		Cu. Yd.	151.0	
Reinforcement Bars		Pound	22,310	
Reinforcement Bars, Epoxy Coated		Pound	53,900	
Bar Splicers		Each	240	
Permanent Casing		Foot	132	
Drilled Shaft in Soil		Cu. Yd.	77.5	
Drilled Shaft in Rock		Cu. Yd.	15.7	
Crosshole Sonic Logging Access Ducts		Foot	200	
Crosshole Sonic Logging Testing		Each	6	

TWELVE DRILLED SHAFTS
FOR SLOPE STABILITY
BILL OF MATERIAL


Bar	No.	Size	Length	Shape
sp2	12	#5	27'-5"	〰〰〰
s24	48	#5	6'-5"	└┘
v18	252	#10	27'-7"	—
Reinforcement Bars		Pound	37,480	
Permanent Casing		Foot	197	
Drilled Shaft in Soil		Cu. Yd.	70.2	
Drilled Shaft in Rock		Cu. Yd.	31.4	

** Length is height of spiral.
Cut sp2 and v18 bars to fit.

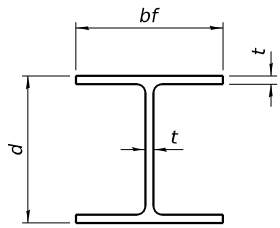


STEEL PILE TABLE


Designation	Depth d	Flange width bf	Web and Flange thickness t	Encasement diameter A
HP 18x181	18	18	1	36"
x157	17 ³ / ₄ "	17 ⁷ / ₈ "	⁷ / ₈ "	36"
x135	17 ¹ / ₂ "	17 ³ / ₄ "	³ / ₄ "	36"
HP 16x183	16 ¹ / ₂ "	16 ¹ / ₂ "	1 ¹ / ₈ "	36"
x162	16 ¹ / ₄ "	16 ¹ / ₈ "	1"	36"
x141	16	16	⁷ / ₈ "	36"
x121	15 ³ / ₄ "	15 ⁷ / ₈ "	³ / ₄ "	36"
HP 14x117	14 ¹ / ₄ "	14 ⁷ / ₈ "	¹³ / ₁₆ "	30"
x102	14"	14 ³ / ₄ "	¹¹ / ₁₆ "	30"
x89	13 ⁷ / ₈ "	14 ³ / ₄ "	⁵ / ₈ "	30"
x73	13 ⁵ / ₈ "	14 ⁵ / ₈ "	¹ / ₂ "	30"
HP 12x84	12 ¹ / ₄ "	12 ¹ / ₄ "	¹¹ / ₁₆ "	24"
x74	12 ¹ / ₈ "	12 ¹ / ₄ "	⁵ / ₈ "	24"
x63	12"	12 ¹ / ₈ "	¹ / ₂ "	24"
x53	11 ³ / ₄ "	12"	⁷ / ₁₆ "	24"
HP 10x57	10"	10 ¹ / ₄ "	⁹ / ₁₆ "	24"
x42	9 ³ / ₄ "	10 ¹ / ₈ "	⁷ / ₁₆ "	24"
HP 8x36	8"	8 ¹ / ₈ "	⁷ / ₁₆ "	18"

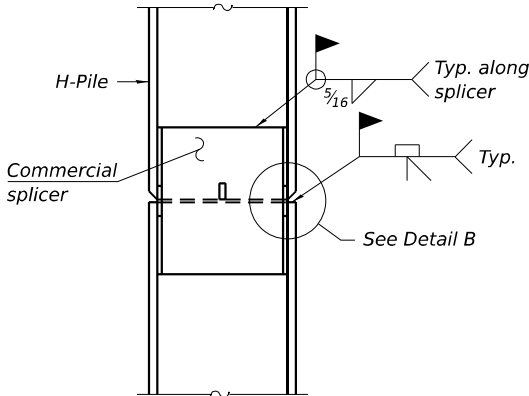

ELEVATION

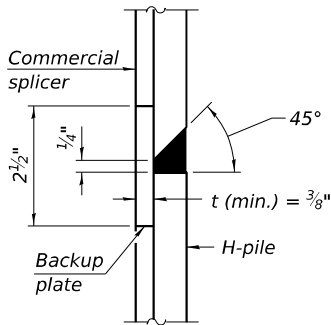


DETAIL B

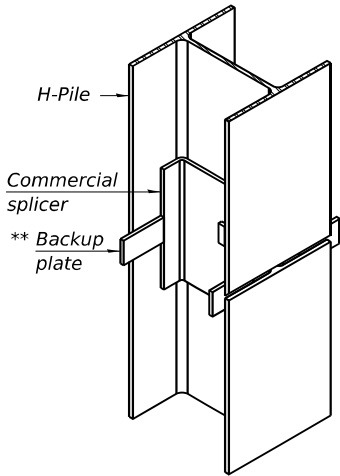

ISOMETRIC VIEW

WELDED COMMERCIAL SPLICE

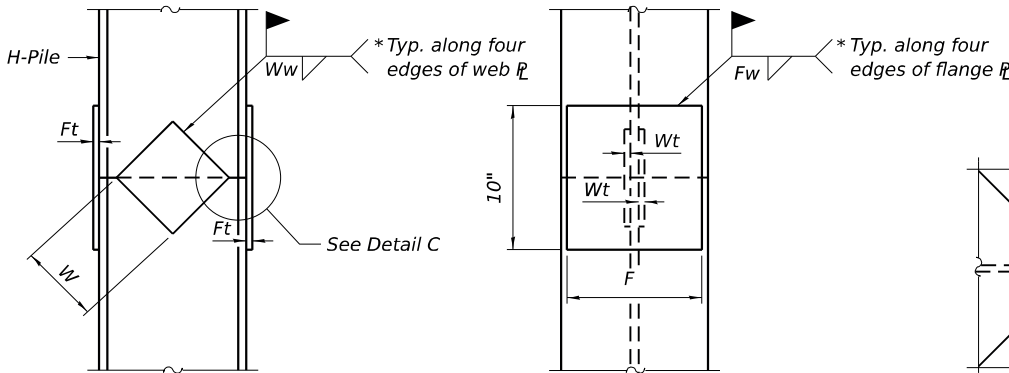


ELEVATION

END VIEW


DETAIL C

Designation	F	Ft	Fw	W	Wt	Ww
HP 18x181	15 ¹ / ₂ "	1 ¹ / ₂ "	1"	9 ¹ / ₂ "	⁷ / ₈ "	³ / ₄ "
x157	15 ¹ / ₄ "	1 ¹ / ₄ "	1"	9 ¹ / ₂ "	⁷ / ₈ "	³ / ₄ "
x135	15 ¹ / ₄ "	1 ¹ / ₄ "	1"	9 ¹ / ₂ "	⁷ / ₈ "	³ / ₄ "
HP 16x183	13 ³ / ₄ "	1 ¹ / ₂ "	1"	8 ¹ / ₄ "	⁷ / ₈ "	³ / ₄ "
x162	13 ¹ / ₂ "	1 ¹ / ₂ "	1"	8 ¹ / ₄ "	³ / ₄ "	⁵ / ₈ "
x141	13 ¹ / ₂ "	1 ¹ / ₄ "	⁷ / ₈ "	8 ¹ / ₄ "	³ / ₄ "	⁵ / ₈ "
x121	13 ¹ / ₂ "	1 ¹ / ₄ "	⁷ / ₈ "	8 ¹ / ₄ "	³ / ₄ "	⁵ / ₈ "
HP 14x117	12 ¹ / ₂ "	1 ¹ / ₄ "	⁷ / ₈ "	7 ³ / ₄ "	⁵ / ₈ "	¹ / ₂ "
x102	12 ¹ / ₂ "	1"	³ / ₄ "	7 ³ / ₄ "	⁵ / ₈ "	¹ / ₂ "
x89	12 ¹ / ₂ "	⁷ / ₈ "	¹¹ / ₁₆ "	7 ³ / ₄ "	⁵ / ₈ "	¹ / ₂ "
x73	12 ¹ / ₂ "	³ / ₄ "	⁹ / ₁₆ "	7 ³ / ₄ "	⁵ / ₈ "	¹ / ₂ "
HP 12x84	10"	1"	¹¹ / ₁₆ "	6 ¹ / ₂ "	⁵ / ₈ "	¹ / ₂ "
x74	10"	⁷ / ₈ "	¹¹ / ₁₆ "	6 ¹ / ₂ "	⁵ / ₈ "	¹ / ₂ "
x63	10"	³ / ₄ "	¹ / ₂ "	6 ¹ / ₂ "	¹ / ₂ "	³ / ₈ "
x53	10"	³ / ₄ "	¹ / ₂ "	6 ¹ / ₂ "	¹ / ₂ "	³ / ₈ "
HP 10x57	8"	⁷ / ₈ "	⁹ / ₁₆ "	5 ¹ / ₄ "	¹ / ₂ "	³ / ₈ "
x42	8"	³ / ₄ "	⁹ / ₁₆ "	5 ¹ / ₄ "	¹ / ₂ "	³ / ₈ "
HP 8x36	6 ³ / ₄ "	⁵ / ₈ "	⁷ / ₁₆ "	4"	¹ / ₂ "	³ / ₈ "

WELDED PLATE FIELD SPLICE

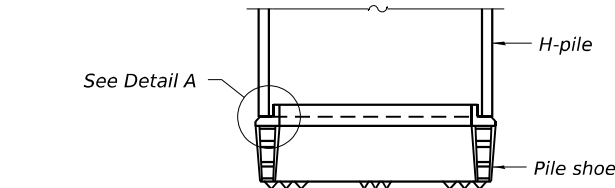


ELEVATION

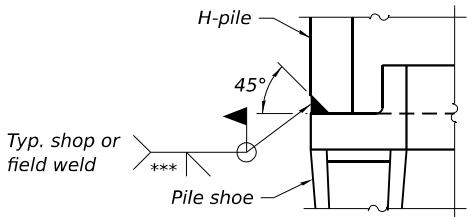

DETAIL A

SHOE ATTACHMENT


Note:
The steel H-piles shall be according to
AASHTO M270 Grade 50.

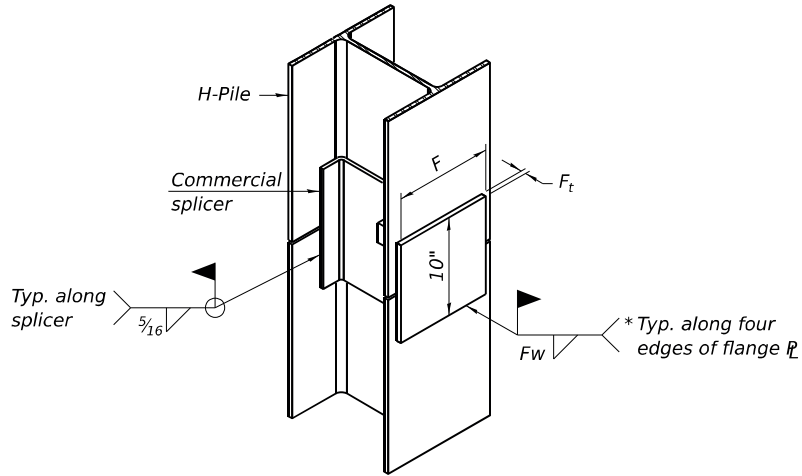


ISOMETRIC VIEW

WELDED COMMERCIAL SPLICE ALTERNATE

- * Interrupt welds ¹/₄" from end of web and/or each flange.
- ** Remove portions of backup plates that extend outside the flanges.
- *** Weld size per pile shoe manufacturer (⁵/₁₆" min.).

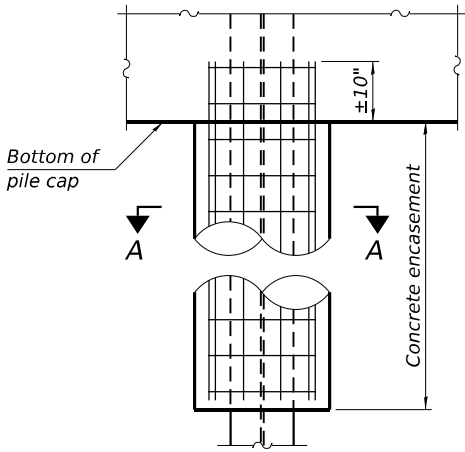

ELEVATION

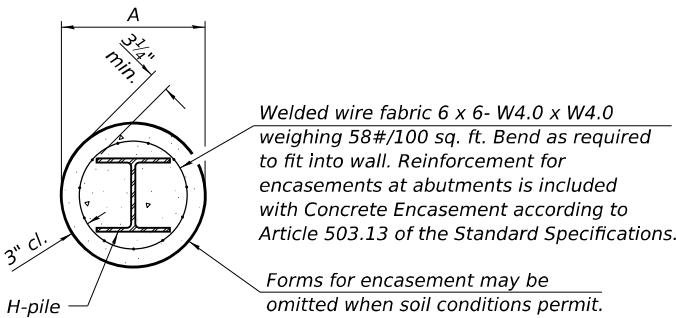

SECTION A-A

INDIVIDUAL PILE
CONCRETE ENCASEMENT
(when specified)

F-HP

4-4-2025

EFK•Moen
Civil Engineering Design

USER NAME =	ABenz
PLOT SCALE =	
PLOT DATE =	10/31/2025

DESIGNED -	KRH
CHECKED -	ACB
DRAWN -	KRH
CHECKED -	ACB

REVISED -	
REVISED -	
REVISED -	
REVISED -	


STATE OF ILLINOIS
DEPARTMENT OF TRANSPORTATION

HP PILE DETAILS
STRUCTURE NO. 030-0026

SHEET 26 OF 31 SHEETS

F.A.P. RTE.	SECTION	COUNTY	TOTAL SHEETS	SHEET NO.
331	(10-1, 10-3-1)B-2	GALLATIN	86	51
CONTRACT NO. 78969				
ILLINOIS FED. AID PROJECT				

MODEL: Default
FILE NAME: O:\2022R3\DOTCAD CONNECT\2012.20 V&K IL 13 over North Fork Saline River\CADD Data\Bridge\Plotsheets\0300026-78969-027-Bar Splicer.dgn

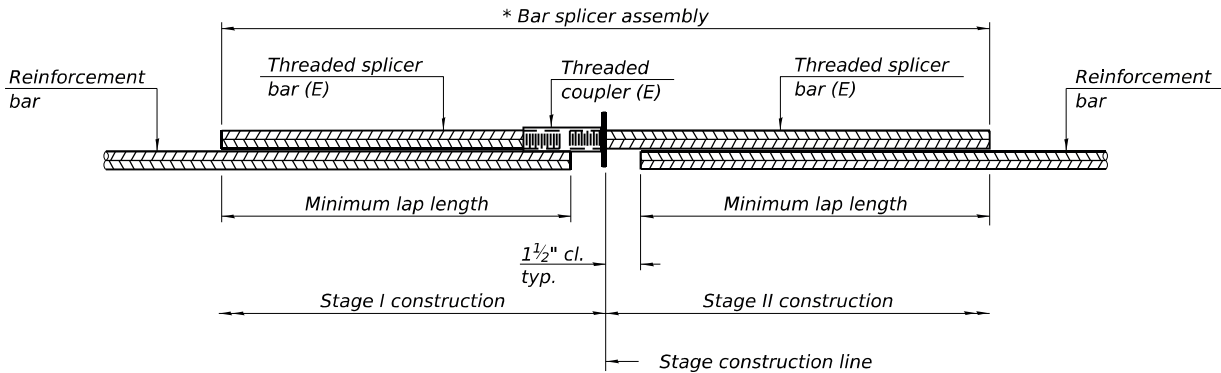


STANDARD BAR SPLICER ASSEMBLY PLAN

Only bar splicer assemblies as presented on the approved QPL list may be used.

Threaded splicer bar length = min. lap length + 1½" + thread length

* Epoxy not required on Bar Splicer Assembly components used in conjunction with black bars.

Location	Bar size	No. assemblies required	Minimum lap length
Deck	#5	859	3'-10"
West Approach	#5	16	2'-6"
West Approach	#4	16	2'-0"
East Approach	#5	16	2'-6"
East Approach	#4	16	2'-0"
West Abutment	#7	10	4'-1"
East Abutment	#7	10	4'-1"
West Appr. Footing	#5	40	2'-1"
East Appr. Footing	#5	40	2'-1"
Piers	#5	120	4'-8"

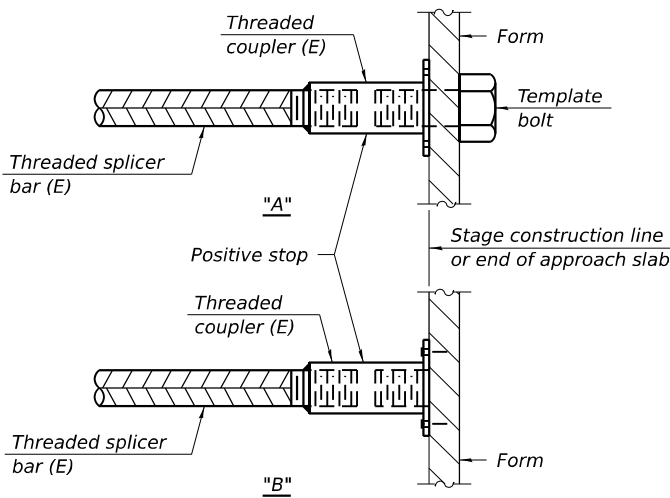


INSTALLATION AND SETTING METHODS

"A" : Set bar splicer assembly by means of a template bolt.


"B" : Set bar splicer assembly by nailing to wood forms or cementing to steel forms.

(E) : Indicates epoxy coating.

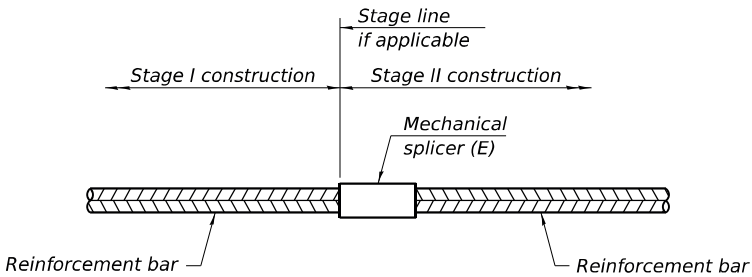

STANDARD MECHANICAL SPLICER

Location	Bar size	No. assemblies required
Diaphragm	#6	14
Piers	#6	12
Piers	#9	38
Piers	#10	16

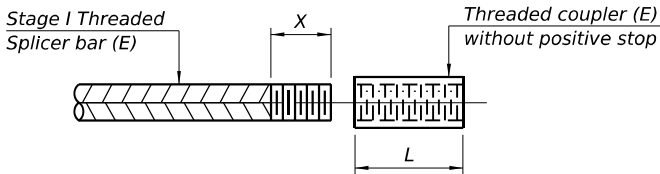

THREADING OF ASSEMBLIES

The threaded length "X" shall be no more than L/2. The bar should be tightened until 0-1 thread(s) is/are exposed.

Notes:

Splicer bars shall be deformed with threaded ends and have a minimum 60 ksi yield strength.

All reinforcement shall be lapped and tied to the splicer bars.

Bar splicer assemblies shall be epoxy coated according to the requirements for reinforcement bars. See Section 508 of the Standard Specifications.

See approved list of bar splicer assemblies and mechanical splicers for alternatives.

BSD-1

4-4-2025

EFK•Moen
Civil Engineering Design

USER NAME =	ABenz	DESIGNED -	KRH	REVISED -	
		CHECKED -	ACB	REVISED -	
PLOT SCALE =		DRAWN -	KRH	REVISED -	
PLOT DATE =	10/31/2025	CHECKED -	ACB	REVISED -	

STATE OF ILLINOIS
DEPARTMENT OF TRANSPORTATION

BAR SPLICER ASSEMBLY AND MECHANICAL SPLICER DETAILS
STRUCTURE NO. 030-0026

SHEET 27 OF 31 SHEETS

F.A.P. RTE.	SECTION	COUNTY	TOTAL SHEETS	SHEET NO.
331	(10-1, 10-3-1)B-2	GALLATIN	86	52
CONTRACT NO. 78969				
		ILLINOIS	FED. AID PROJECT	

Page 1 of 2

Date 11/3/21

ROUTE	IL 13	DESCRIPTION	Bridge over the North Fork of the Saline River (near W. Abut.)	LOGGED BY	L. Estel
-------	-------	-------------	---	-----------	----------

SECTION	10-2B (ex.)	LOCATION	2.5 miles West of IL 1, SEC. 16, TWP. 9S, RNG. 8E, PM
----------------	-------------	-----------------	--

COUNTY Gallatin **DRILLING METHOD** Hollow Stem Auger (8" O.D., 3.25" I.D.) **HAMMER TYPE** Auto SPT 140 lbs (HE=86.5%)

The Unconfined Compressive Strength (UCS) Failure Mode is indicated by (B-Bulge, S-Shear, P-Penetrometer, E-Estimated) Abbreviations W.O.H - Sampler Advanced By Weight of Hammer, W.O.P - Advanced by Weight of Pipe, B.S. - Before Seating The SPT (N value) is the sum of the last two blow values in each sampling zone (AASHTO T206) BBS, from 137 (Rev. 8-99)

Page 2 of 2

Date 11/3/21

ROUTE	IL 13	DESCRIPTION	LOGGED BY
		Bridge over the North Fork of the Saline River (near W. Abut.)	L. Estel

SECTION 10-2B (ex.) **LOCATION** 2.5 miles West of IL 1, SEC. 16, TWP. 9S, RNG. 8E, PM

COUNTY Gallatin **DRILLING METHOD** Hollow Stem Auger (8" O.D., 3.25" I.D.) **HAMMER TYPE** Auto SPT 140 lbs (HE=86.5%)

The Unconfined Compressive Strength (UCS) Failure Mode is indicated by (B-Bulge, S-Shear, P-Penetrator, E-Estimated) Abbreviations W.O.H - Sampler Advanced By Weight of Hammer, W.O.P - Advanced by Weight of Pipe, B.S. - Before Seating The SPT (N value) is the sum of the last two blow values in each sampling zone (AASHTO T206) BBS, from 137 (Rev. 8-99)



SOIL BORING LOG

Date 05/31/22

ROUTE IL 13 DESCRIPTION 030-0015 Bridge over North Fork Saline River near Ex. Pier 1 LOGGED BY Gonzalez (NRK)

SECTION 10-2B (ex.) LOCATION 2.5 miles west of IL 1 on IL 13, SEC. 16, TWP. 9S, RNG. 8E, 3rd PM, Latitude 37.744128, Longitude -88.329816

COUNTY Gallatin DRILLING METHOD Hollow Stem Auger(8"O.D.,3.25"I.D.) HAMMER TYPE Auto SPT 140lb HE 92

STRUCT. NO. 030-0015 Station 1690+10	D E P T H	B L O W S	U C S Qu	M O I S T	Surface Water Elev. _____ ft Stream Bed Elev. _____ ft	D E P T H	B L O W S	U C S Qu	M O I S T
BORING NO. 2-S Station 1689+38 Offset 61.0 ft RT Ground Surface Elev. 345.9 ft	(ft)	(/6")	(tsf)	(%)	Groundwater Elev.: First Encounter 312.4 ft Upon Completion 325.9 ft After _____ Hrs. _____ ft	(ft)	(/6")	(tsf)	(%)
Soft to Medium Stiff, Brown, Moist, CLAY (FILL)	1				Gray, CLAY SHALE, Dry, Weathered, Soft Field Hardness (continued)	100/3"			4
	1	0.6	29						
	1	B							
	1					100/6"			4
341.6	63	0.8	22						
Medium Dense, Gray, GRAVEL, with clay (FILL)	-5	13	P			-25			
340.4									
Soft to Medium Stiff, Moist, Brown, CLAY (FILL)	2							23.6	3
339.2	1	0.9	27					MSPT	
Soft to Medium Stiff, Moist, Gray and Brown, SILTY CLAY LOAM; A-6(21) LL=40 PL=20 PI=20 3% Sand, 72% Silt, 26% Clay	2	B						27.7	4
	1	2.3	22					MSPT	
	-10	1	B			-30			
	2							23.6	4
	3	1.7	22					MSPT	
	5	B							
	3				312.9			14.2	29
	3	2.7	20		Black, COAL, Soft Field Hardness			MSPT	
	-15	5	B			-35			
	2				309.9			47.1	11
	3	1.5	24		Gray to Black, CLAY SHALE, Dry, Weathered, Soft Field Hardness			MSPT	
	5	B							
	2				307.3			88.1	14
LL=37 PL=21 PI=16 4% Sand, 75% Silt, 22% Clay	2				Boring terminated at 38.6 feet.			MSPT	
326.1	2	1.7	23						
	55	B				-40			

The Unconfined Compressive Strength (UCS) Failure Mode is indicated by (B-Bulge, S-Shear, P-Penetrometer)
The SPT (N value) is the sum of the last two blow values in each sampling zone (AASHTO T206)

BBS, form 137 (Rev. 8-99)



SOIL BORING LOG

Date 05/31-06/01/22

ROUTE IL 13 DESCRIPTION 030-0015 Bridge over North Fork Saline River Near Ex. Pier 4 LOGGED BY Gonzalez (NRK)

SECTION 10-2B (ex.) LOCATION 2.5 miles west of IL 1 on IL 13, SEC. 16, TWP. 9S, RNG. 8E, 3rd PM, Latitude 37.74376447, Longitude -88.33039705

COUNTY Gallatin DRILLING METHOD Hollow Stem Auger(8"O.D.,3.25"I.D.) HAMMER TYPE Auto SPT 140lb HE 92

STRUCT. NO. 030-0015 Station 1690+10	D E P T H	B L O W S	U C S Qu	M O I S T	Surface Water Elev. _____ ft Stream Bed Elev. _____ ft	D E P T H	B L O W S	U C S Qu	M O I S T
BORING NO. 3-S Station 1691+07 Offset 72.0 ft LT Ground Surface Elev. 341.7 ft	(ft)	(/6")	(tsf)	(%)	Groundwater Elev.: First Encounter 324.5 ft Upon Completion 325.7 ft After _____ Hrs. _____ ft	(ft)	(/6")	(tsf)	(%)
Medium Stiff to Stiff, Moist, Brown and Gray, SILTY CLAY (FILL)	2				Very Stiff, Dry, Brown, CLAY				
	3	1.8	21						
	5	B							
	2								
	3	1.8	23						
	-5	4	S		317.7			4	
					Medium Stiff, Dry, Brown, SANDY CLAY	317.2		14	1.0
						-25		44	B
	3				Brown to Gray, CLAY SHALE, Dry, Weathered, Soft Field Hardness				
	3							47.1	15
A-7-6(29) LL=50 PL=23 PI=27 5% Sand, 53% Silt, 42% Clay	3	2.2	21					MSPT	
	4	B							
333.7									
Medium Stiff, Moist, Brown to Gray, SILTY CLAY, with iron nodules; A-7-6(25) LL=43 PL=18 PI=25 4% Sand, 60% Silt, 36% Clay	1							39.3	10
	2	1.3	22					MSPT	
	-10	3	B			-30			
	2							21.1	9
	2	1.1	23					MSPT	
	2	B							
	1							12.4	5
	1	0.7	25					MSPT	
	-15	2	B			-35			
					306.2				
	1				Black, COAL, Soft Field Hardness			26.7	12
	2	1.3	22					MSPT	
	3	B							
					303.7				
	1				Dark Gray, CLAY SHALE, Dry, Weathered, Soft Field Hardness	302.9		31.4	8
					Boring terminated at 38.8 feet.			MSPT	
with Gravel	3	1.5	22						
	6	B				-40			
321.7	-20								

The Unconfined Compressive Strength (UCS) Failure Mode is indicated by (B-Bulge, S-Shear, P-Penetrometer),
MSPT-Modified SPT). The SPT (N value) is the sum of the last two blow values in each sampling zone (AASHTO T206)

BBS, form 137 (Rev. 8-99)

MODEL: Default
FILE NAME: O:\2022R3\DOTCAD CONNECT\2012.20 V&K IL 13 over North Fork Saline River\CADD Data\BridgePlotsheets\0300026-78969-029-Boring_Logs.dgn
10/31/2025 9:13:39 AM

Page 1 of 2

Date 11/2/21

ROUTE IL 13 DESCRIPTION Bridge over the North Fork of the Saline River (near E. Abut.) LOGGED BY L. Estel

SECTION	10-2B (ex.)	LOCATION	2.5 miles West of IL 1, SEC. 16, TWP. 9S, RNG. 8E, PM
----------------	-------------	-----------------	--

COUNTY Gallatin DRILLING METHOD Hollow Stem Auger (8" O.D., 3.25" I.D.) HAMMER TYPE Auto SPT 140 lbs (HE=86.5%)

The Unconfined Compressive Strength (UCS) Failure Mode is indicated by (B-Bulge, S-Shear, P-Penetrometer, E-Estimated) Abbreviations W.O.H - Sampler Advanced By Weight of Hammer, W.O.P - Advanced by Weight of Pipe, B.S. - Before Seating The SPT (N value) is the sum of the last two blow values in each sampling zone (AASHTO T206) BBS, from 137 (Rev. 8-99)

Page 2 of 2

Date 11/2/21

ROUTE	IL 13	DESCRIPTION	Bridge over the North Fork of the Saline River (near E. Abut.)	LOGGED BY	L. Estel
-------	-------	-------------	---	-----------	----------

SECTION 10-2B (ex.) **LOCATION** 2.5 miles West of IL 1, SEC. 16, TWP. 9S, RNG. 8E, PM

COUNTY Gallatin **DRILLING METHOD** Hollow Stem Auger (8" O.D., 3.25" I.D.) **HAMMER TYPE** Auto SPT 140 lbs (HE=86.5%)

The Unconfined Compressive Strength (UCS) Failure Mode is indicated by (B-Bulge, S-Shear, P-Penetrometer, E-Estimated) Abbreviations W.O.H - Sampler Advanced By Weight of Hammer, W.O.P - Advanced by Weight of Pipe, B.S. - Before Seating The SPT (N value) is the sum of the last two blow values in each sampling zone (AASHTO T206) BBS, from 137 (Rev. 8-99)



ROCK CORE LOG

ROUTE IL 13 DESCRIPTION Bridge over the North Fork of the Saline River (near E. Abut.) LOGGED BY L. Estel

SECTION 10-28 (ex.) LOCATION 2.5 miles West of IL 1, SEC. 16, TWP. 9S, RNG. 8E, PM

COUNTY Gallatin CORING METHOD Conventional rotary with polymer modified water

STRUCT. NO. 030-0015 CORING BARREL TYPE & SIZE NV3 5FT NWJ
Station 1690+10

BORING NO. 4-S
Station 1691+74
Offset 13.0ft Rt
Ground Surface Elev. 371.1 ft



Core Diameter 1.78 in
Top of Rock Elev. 316.60 ft
Begin Core Elev. 316.35 ft

DEPTH (ft)	CORE (#)	RECOVER (%)	R.Q.D. (%)	CORE TIME (min/ft)	STRENGTH (tsf)
-55	1	92	0	22	
311.35					*114.3
-60	2	88	21	27	
310.00					*175.9
306.35					*370.2
-65					
-70					

Color pictures of the cores Yes, attached
Cores will be stored for examination until 5 Years after Construction
The "Strength" column represents the uniaxial compressive strength of the core sample (ASTM D-2938)
RQD is the ratio of the total length of sound core specimens >4" to total length of core run BBS, form 138 (Rev. 8-99)

ROCK CORE 030-0015 IL 13 OVER N F SALINE R 2021.GPJ D6TEMPLT.GDT 8/21/22


MODEL: Default
FILE NAME: O:\2022R3\DOTCAD CONNECT\23012.20 V&K IL 13 over North Fork Saline River\CADD Data\Bridge\Plotsheets\0300026-78969-031-Boring Logs.dgn

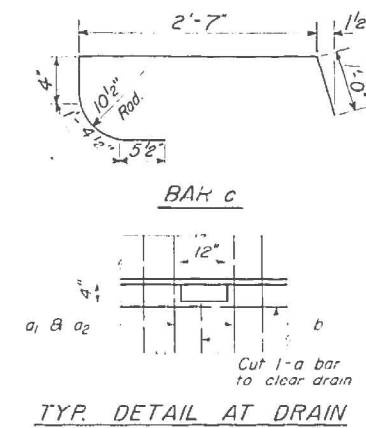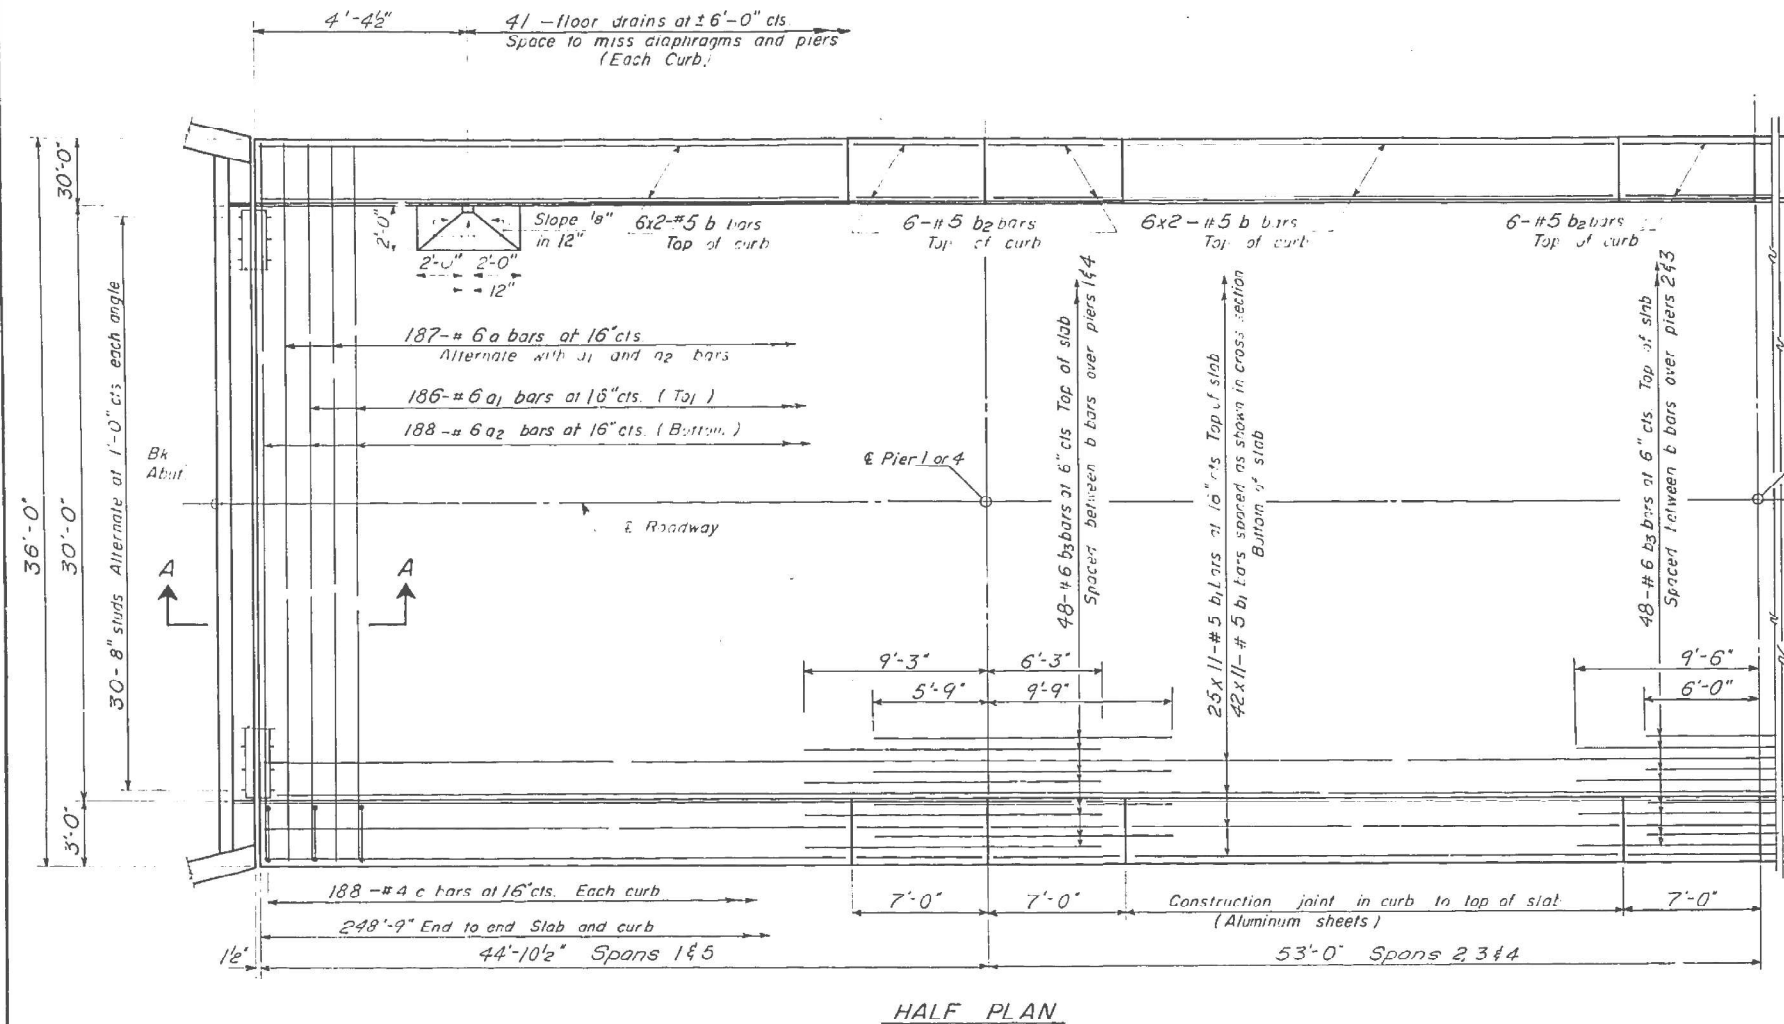


76" x holes at 12" cts. for 3/8" bolts set on 2'2" gage line. All bolts shall be burned, sawed or clipped off flush with back of angles after forms are removed.

3/4" ϕ x 8" CR. 1020 STL granular
or solid flux filled headed studs,
automatically end welded.
(Alternate at 1'-0" cts.)


$\frac{7}{16}$ " vent holes at 12" cts
set on 1'8" gage line

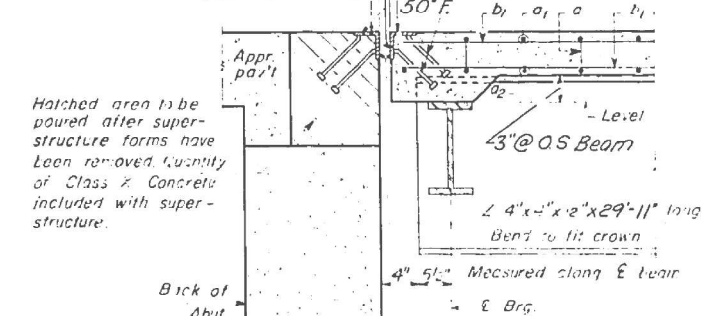

SECTION A-A

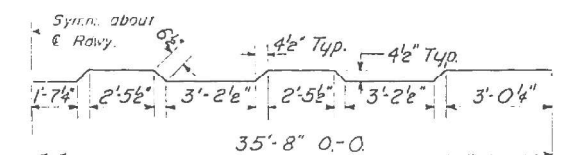

BAR a

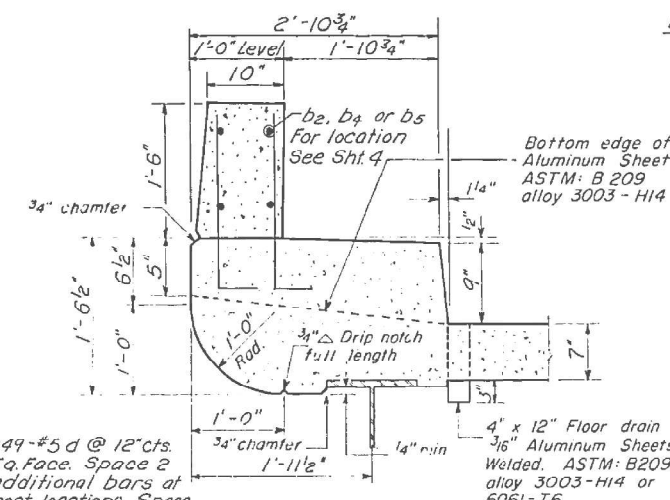


CURB DETAIL

Cost of aluminum sheets and drains shall be incidental to Class X Concrete.

BILL OF MATERIAL				
Bar	No.	Size	Length	Shape
a	187	#6	37'-4"	
o	186	#6	35'-6"	
o2	188	#6	34'-3"	
b	120	#5	20'-0"	
t1	737	#5	23'-9"	
b2	160	#5	6'-9"	
b3	192	#6	15'-6"	
b4	32	#5	18'-8"	
LS	48	#5	19'-3"	
c	376	#4	5'-9"	
d	1116	#5	2'-9"	L
Reinforcement Bars			Lbs.	62,570
* Structural Steel			l.bs.	20,490
Class X Concrete			Cu Yds.	272.4

* Weight of Learing assemblies with lead plates; and anchor bolts are included as structural steel.
Est. Weight = 9430#

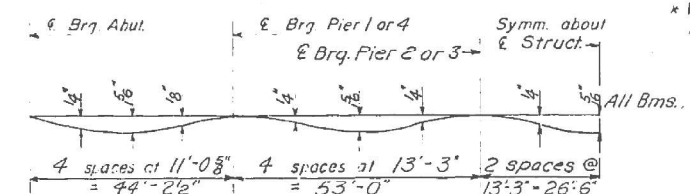


DEAD LOAD DEFLECTION DIAGRAM

(Includes weight of concrete only)
Note: The above deflections are not to be used in the field if the engineer is working from the grade elevations adjusted for dead load deflections as shown on sheet #5.

SUPERSTRUCTURE
S.B.I.RT.13 SEC.10-28
GALLATIN COUNTY
STA.1690 + 10

STANDARD FILLET DETAIL

To determine "1". After all structural steel has been erected, elevations of the top flanges of the beams shall be taken at intervals shown on sheet "5". These elevations subtracted from the Grade Elevations Adjusted for Dead Load Deflections" shown on sheet "3", minus slab thickness, equals the filler heights "1" above top of beams.

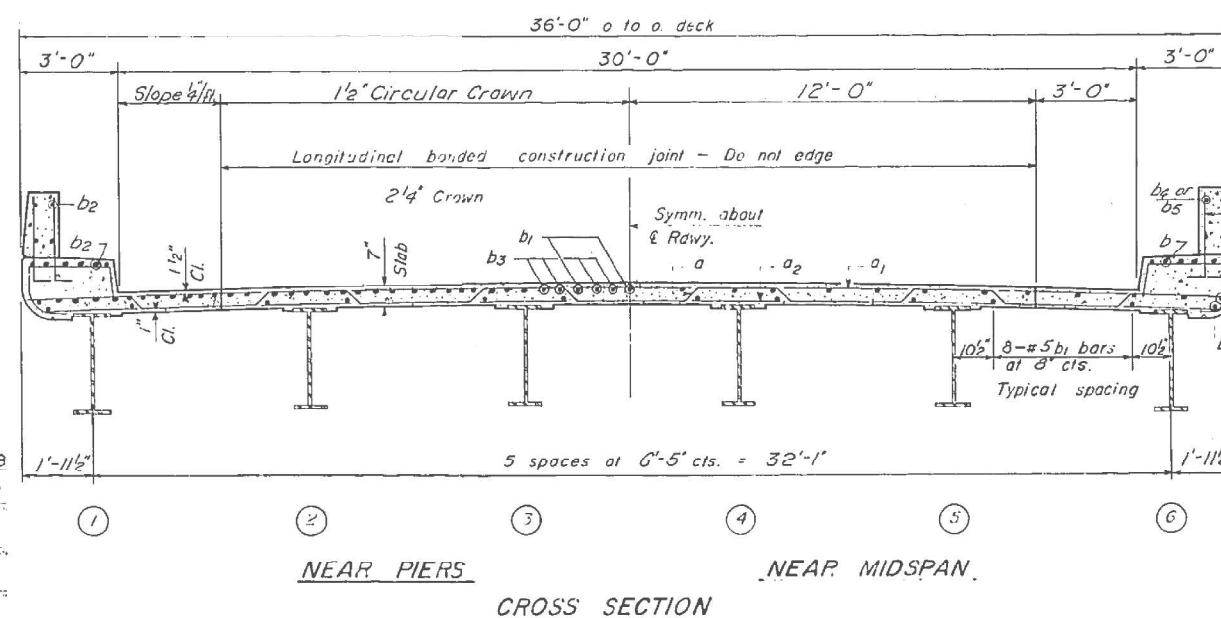

NEAR PIERS

CROSS SECTION

NEAR MIDSPAN

DESIGNED J. M. Jyaware
CHECKED Wei Hsiung
DRAWN J. M. J D. L. Scemer
CHECKED Wei Hsiung


EXAMINED W. B. Baumann
 PASSED E. H. Haff
 APPLIED U. E. Haff

I-6-0 7-2-62 Rev. 11-9-62

STATE OF ILLINOIS
DEPARTMENT OF PUBLIC WORKS & BUILDINGS
DIVISION OF HIGHWAYS


ROUTE NO.	SECTION	COUNTY	TOTAL SHEETS	SHEET NO.
S.B.I. 13 F.A.	10-2B	GALLATIN	31	8
FED. ROAD DIST. NO. 1				
ILLINOIS FED. AID PROJECT				

SHEET NO. 3
111 SHEETS

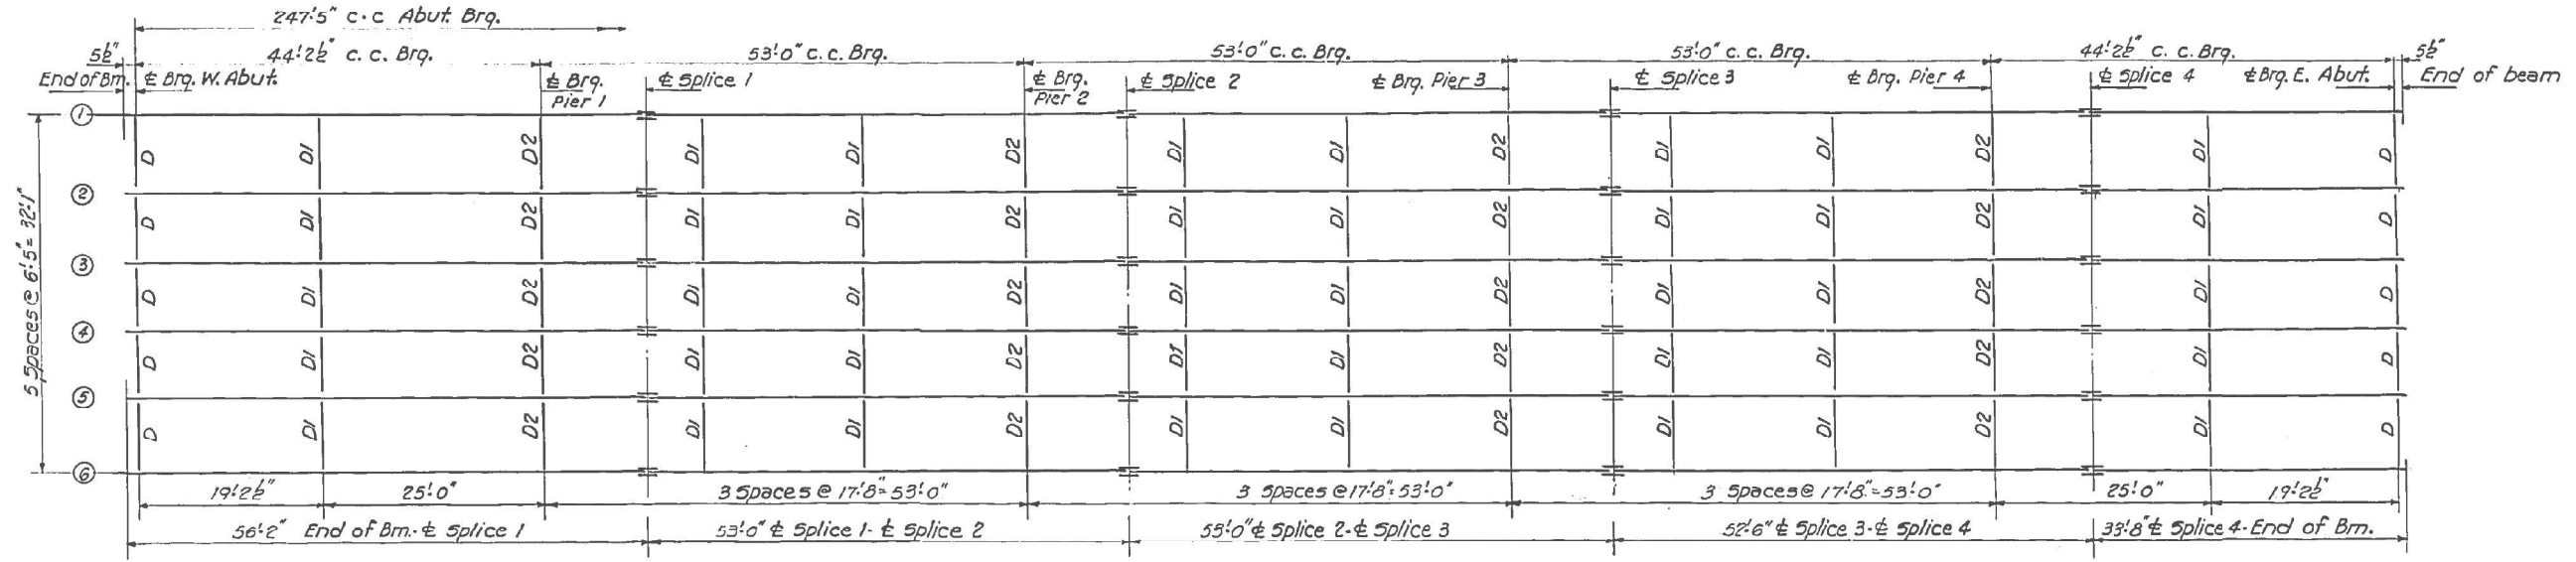


FRAMING PLAN
All beams are 30#108 and shall conform to A-36 steel


Note: Run all Diaphragms Level

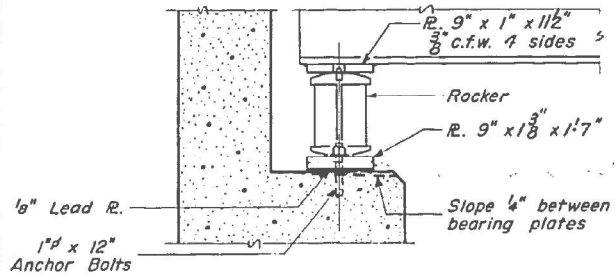


SECTION AT ABUTMENT

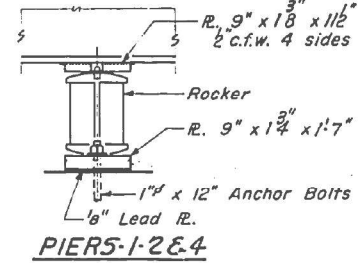


PIERS 1-2 & 4

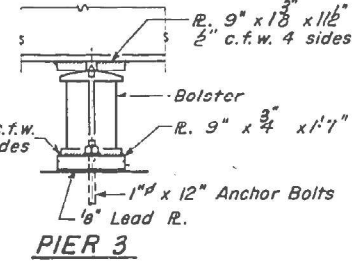


PIER 3

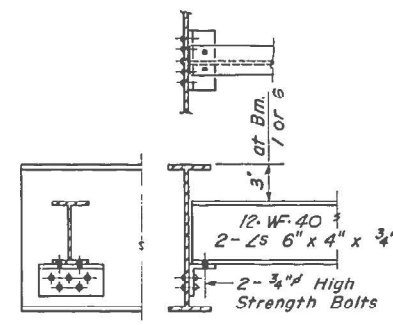

DIAPHRAGM D
10 Required

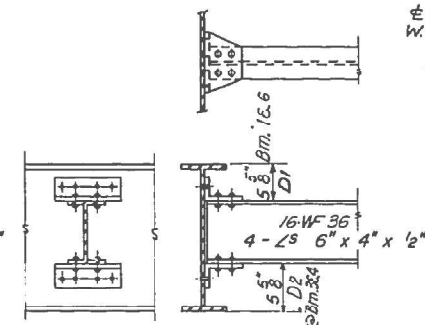


DIAPHRAGM D1 & D2
60 Required

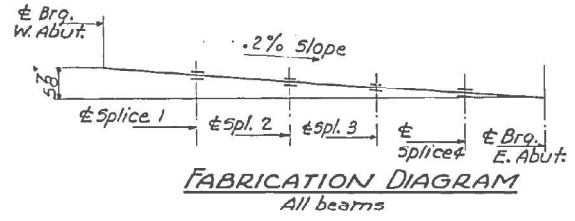


ELEVATION TOP OF WF


LOCATION	BM. 1	BM. 2	BM. 3	BM. 4	BM. 5	BM. 6
Brq. W. Abut.	370.99	371.12	371.19	371.19	371.12	370.99
Brq. Pier 1	370.91	371.04	371.11	371.11	371.04	370.91
Splice 1	370.88	371.01	371.08	371.08	371.01	370.88
Brq. Pier 2	370.80	370.93	371.00	371.00	370.93	370.80
Splice 2	370.77	370.90	370.97	370.97	370.90	370.77
Brq. Pier 3	370.70	370.83	370.90	370.90	370.83	370.70
Splice 3	370.67	370.80	370.87	370.87	370.80	370.67
Brq. Pier 4	370.59	370.72	370.79	370.79	370.72	370.59
Splice 4	370.56	370.69	370.76	370.76	370.69	370.56
Brq. E. Abut.	370.50	370.63	370.70	370.70	370.63	370.50

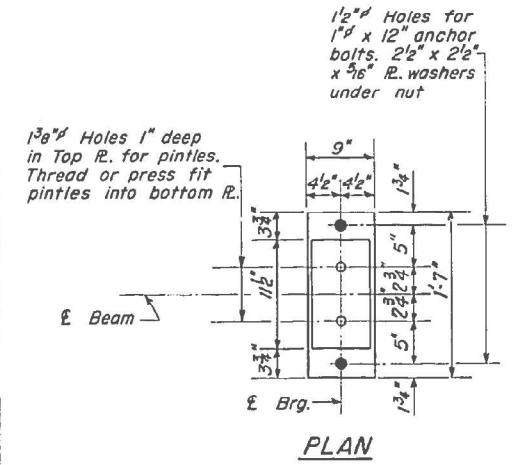


PLAN

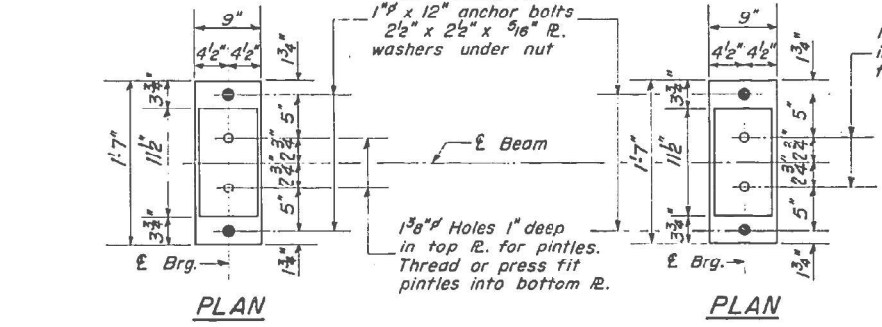


DETAIL OF PINTLE

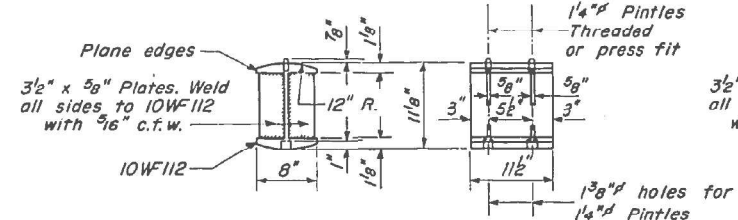

DETAIL OF ROCKER AT PIERS 1-2-4 & ABUT.

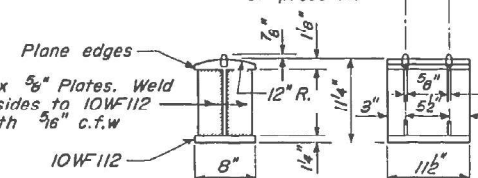

DETAIL OF BOLSTER AT PIER 3

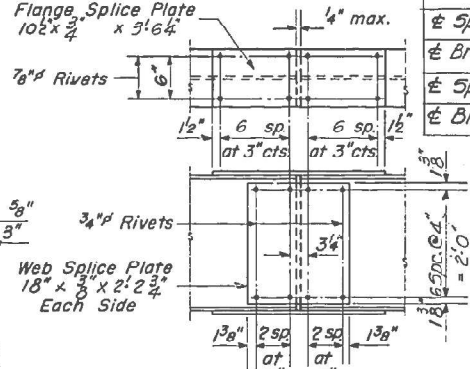

DETAIL OF SPLICE

DESIGNED J. M. Jzworck
CHECKED Wei Heung
J. M. J.
DRAWN W. A. Sousmon Jr.
CHECKED Wei Heung

EXAMINED W. A. Sousmon Jr.
PASSED
APPROVED J. E. Hoff
CHIEF ENGINEER

AUG 8 1963

STRUCTURAL STEEL
NORTH FORK SALINE RIVER
S.B.I. RT. 13-SEC. 10-2B
GALLATIN COUNTY
STATION 1690+10

I-2 7-2-62

VEENSTRA & KIMM INC.
A Kleinfelder Company






DESIGNED -	CPK	REVISED -	
DRAWN -	DMS	REVISED -	
CHECKED -	CPK	REVISED -	
DATE -	11-06-2025	REVISED -	

STATE OF ILLINOIS
DEPARTMENT OF TRANSPORTATION

EXISTING STRUCTURE PLANS

SCALE: SHEET 3 OF 8 SHEETS STA. TO STA.

F.A.P. RTE.	SECTION	COUNTY	TOTAL SHEETS	SHEET NO.
331	(10-1,10-3-1)B-2	GALLATIN	86	59
CONTRACT NO. 78969				
ILLINOIS FED. AID PROJECT				

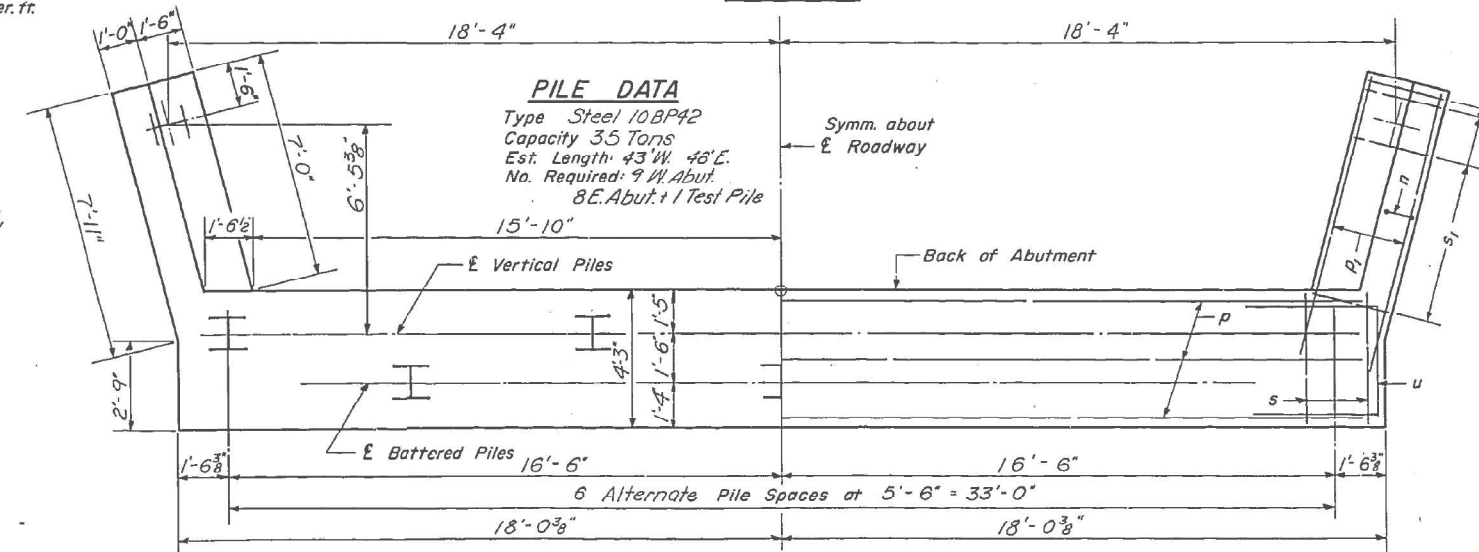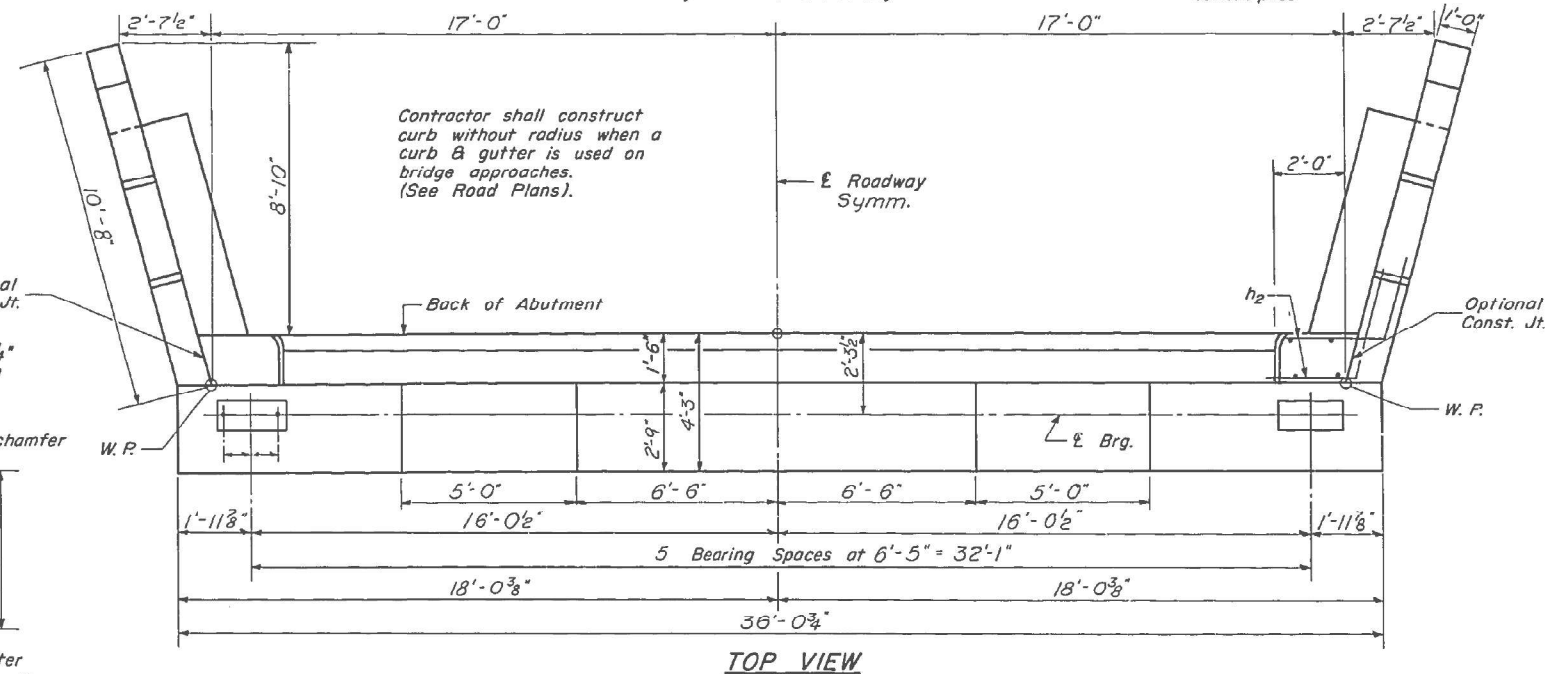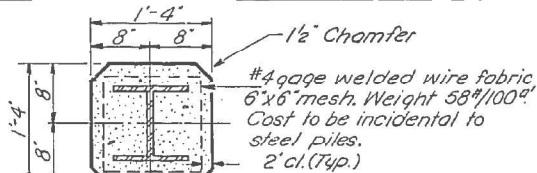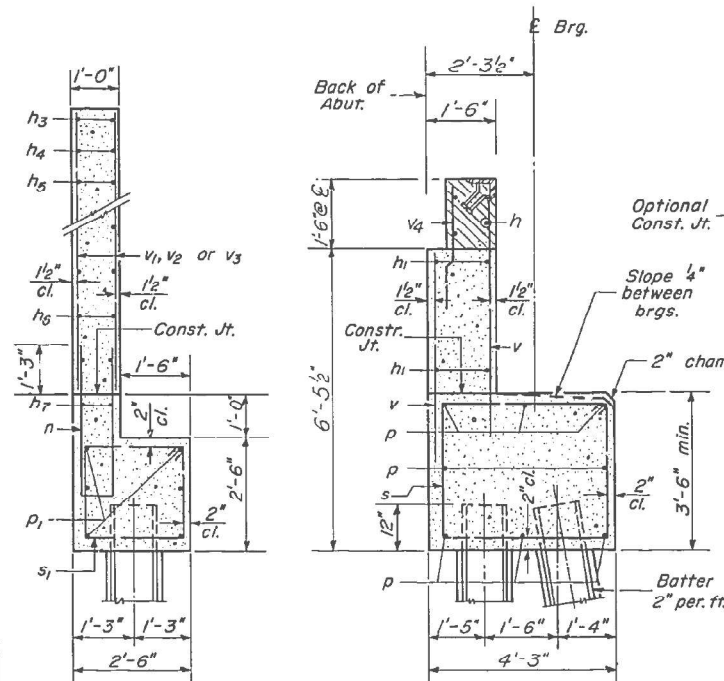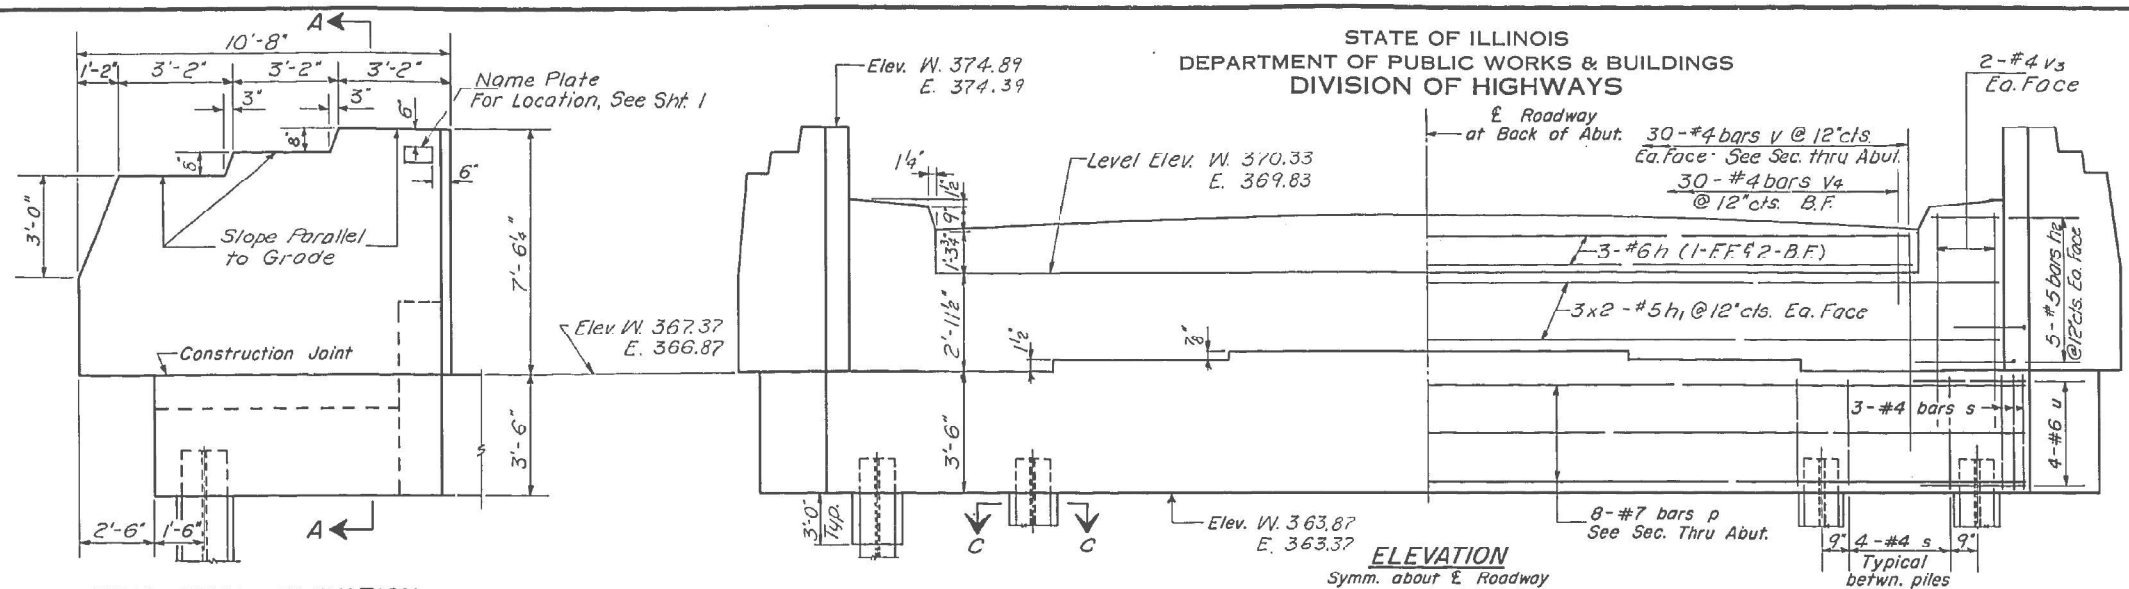

ROUTE NO.	SECTION	COUNTY	TOTAL SHEETS	SHEET NO.
S. R. 13 F. A.	10-2B	GALLATIN	31	11
FED. ROAD DIST. NO. 7		ILLINOIS	FED. AID PROJECT.	

SHEET NO. 11
11 SHEETS

WING WALL ELEVATION
Reinforcement

Diagram showing the reinforcement layout for a wing wall elevation. The wall has a thickness of 3". The reinforcement consists of vertical bars labeled V_1 , V_2 , and V_3 . The horizontal dimensions for the reinforcement are labeled h_3 , h_4 , h_5 or h_6 . The total length of the wall is 10'-8".

SEC. B-B

TWO ABUTMENTS

BILL OF MATERIAL

Bar	No.	Size	Length	Shape
h_1	5	#6	29'-9"	—
h_1	24	#5	17'-9"	—
h_2	40	#5	5'-0"	L
h_3	8	#4	2'-9"	—
h_4	8	#4	5'-9"	—
h_5	24	#4	8'-9"	—
h_6	24	#4	10'-0"	—
h_7	8	#4	8'-0"	—

	n	32	#4	7'-9"	☐
	P	16	#7	35'-9"	—
	P_f	24	#7	8'-0"	—
<u>BAR n</u>					
	s	60	#4	14'-11"	☐
	s_f	24	#4	9'-5"	☐
	u	16	#6	11'-6"	7

5'-10"					
<u>R U</u>	v	120	#4	3'-0"	—
	v ₁	24	#4	7'-3"	—
	v ₂	24	#4	6'-9"	—
	v ₃	56	#4	6'-0"	—
	v ₄	60	#4	3'-3"	—

	Class X Concrete	Cu. Yds.	70.0
	Reinforcement Bars	Lbs.	5040
	Steel Piles (10BP42)	Lin. Ft.	771
	Test Piles Steel (10BP42)	Ea.	1
	Name Plates	Ea.	1

R 72

ABUTMENTS
S.B.I. RT. 13 SEC. 10-2B
GALLATIN COUNTY

STA. 1690 + 10

DESIGNED	J. M. Tzawok	EXAMINED	<i>W.E. Baumann</i> ENGINEER OF BRIDGE AND TRAFFIC STRUCTURES
CHECKED	<i>Wei Hsing</i> J. M. Tzawok	PASSED	<i>E. H. H. H.</i> ENGINEER OF DESIGN
DRAWN	W. A. Sausoman Jr.	APPROVED	<i>U.E. Platt</i> CHIEF HIGHWAY ENGINEER
CHECKED	<i>Wei Hsing</i>		

VK VEENSTRA & KIMM INC.
A Kleinfelder Company

DESIGNED -	CPK	REVISED -
DRAWN -	DMS	REVISED -
CHECKED -	CPK	REVISED -
DATE -	11-06-2025	REVISED -

STATE OF ILLINOIS
DEPARTMENT OF TRANSPORTATION

EXISTING STRUCTURE PLANS








SCALE:	SHEET 4 OF 8 SHEETS	STA.	TO STA.
--------	---------------------	------	---------

F.A.P. RTE.	SECTION	COUNTY	TOTAL SHEETS	SHEET NO.
331	(10-1,10-3-1)B-2	GALLATIN	86	60
		CONTRACT NO. 78969		
ILLINOIS		FED. AID PROJECT		

STATE OF ILLINOIS
DEPARTMENT OF PUBLIC WORKS & BUILDINGS
DIVISION OF HIGHWAYS

ROUTE NO.	SECTION	COUNTY	TOTAL SHEETS	SHEET NO.	SHEET NO.
13	10-28	GALLATIN	31	12	7
FED. ROAD DIST. NO. 7	ILLINOIS	FED. AID PROJECT			11 SHEETS

Note: All edges shall have standard $\frac{3}{4}$ " chamfers except footings.
Space reinforcement to miss anchor bolts.
Pour steps monolithically with cap.

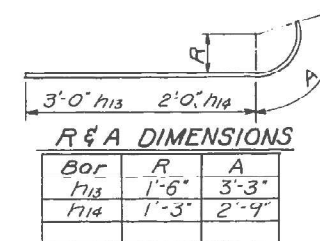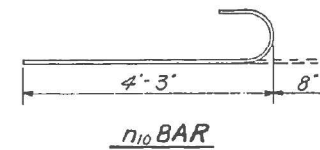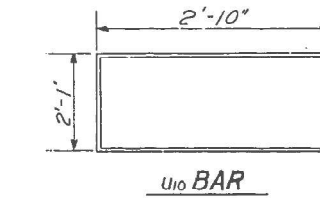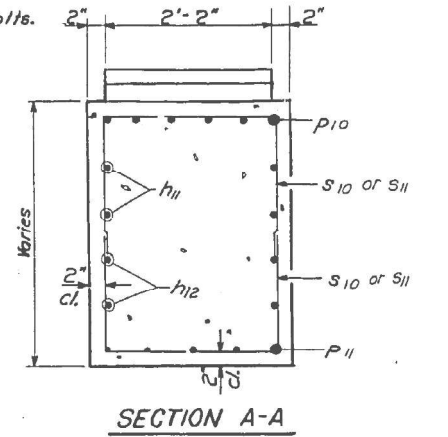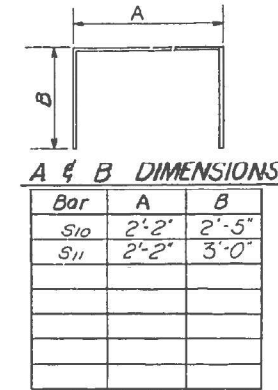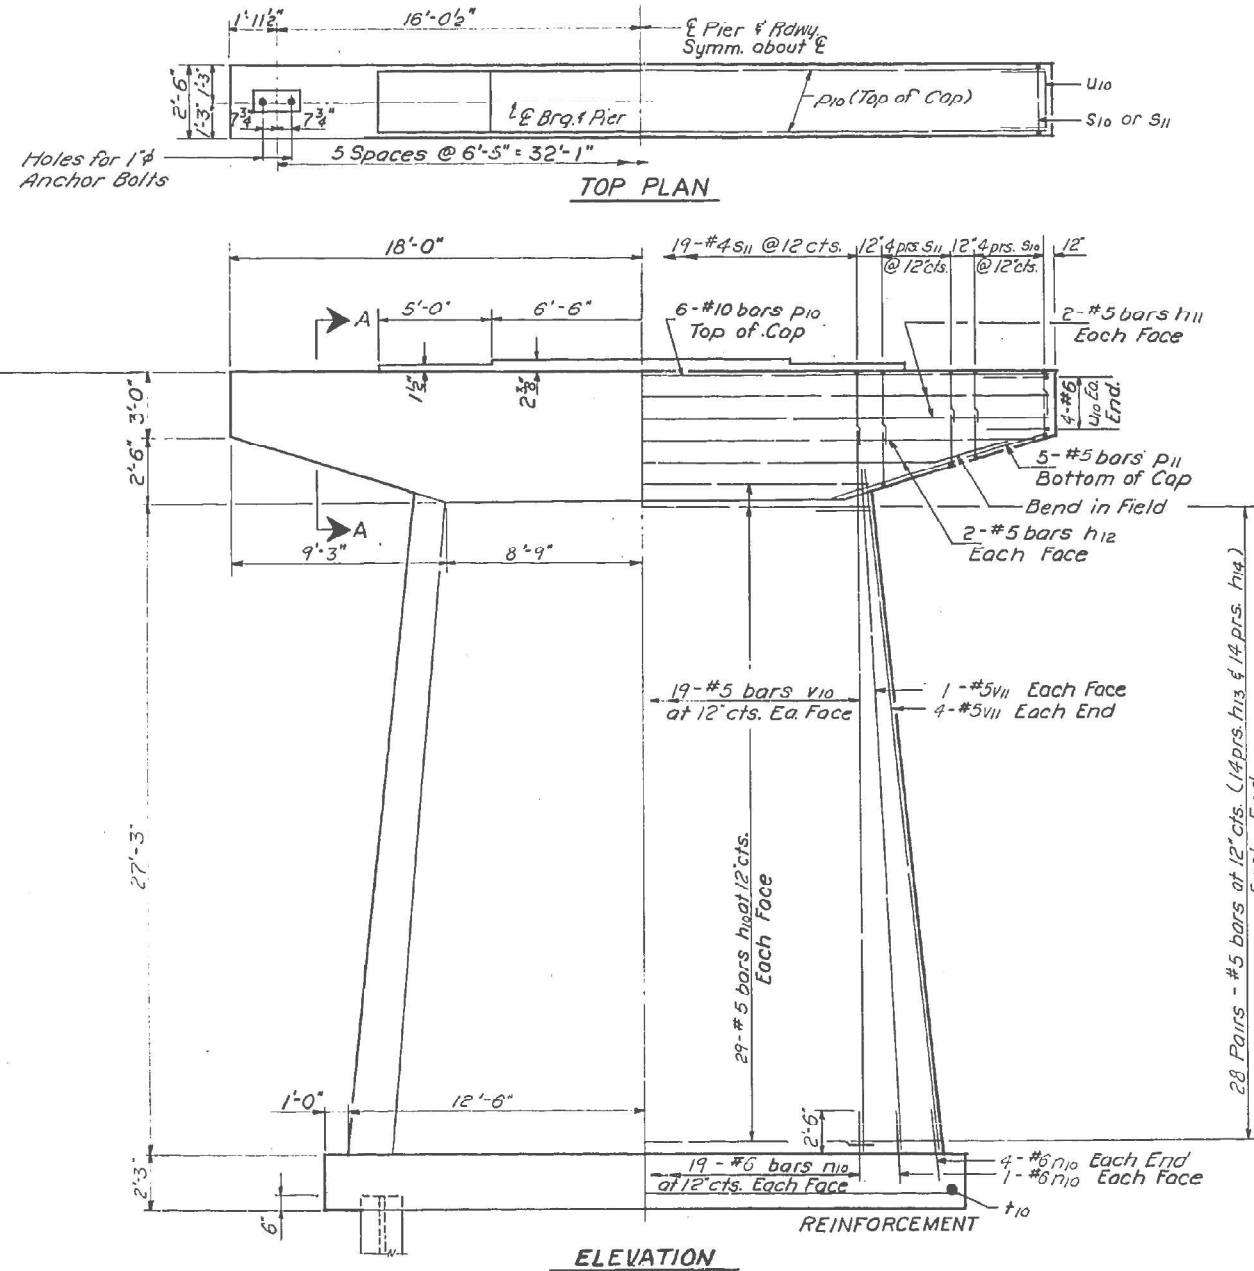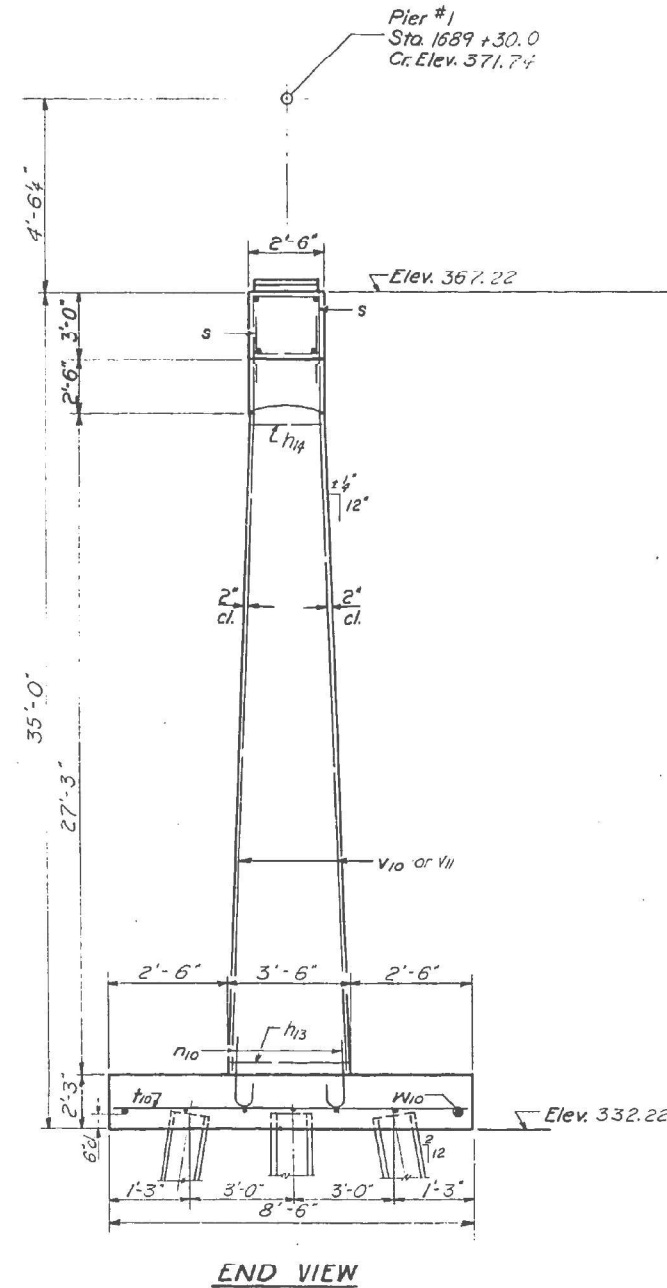


Bar	No.	Size	Length	Shape
h10	58	#5	17'-6"	—
h11	4	#5	35'-9"	—
h12	4	#5	32'-0"	—
h13	56	#5	6'-3"	—
h14	56	#5	4'-9"	—
n10	50	#6	4'-11"	—
p10	6	#10	35'-9"	—
p11	10	#5	9'-0"	—
s10	16	#4	7'-0"	—
s11	35	#4	8'-2"	—
t10	41	#6	8'-3"	—
u10	8	#6	7'-9"	—
v10	38	#5	31'-0"	—
v11	12	#5	28'-6"	—
w10	7	#5	26'-9"	—
Class X Concrete				Cu.Yds. 103.3
Reinforcement Bars				Lbs. 6030
Steel Piles (10BP42)				Lin.Ft. 220
Test Pile - Steel (10BP42)				Eg. 1

PILE DATA
Type: Steel 10BP42
Capacity: 37 Tons
Est. Length: 11'-0"
No. Req'd: 20 + 1 Test Pile

PIER 1
NORTH FORK SALINE RIVER
S.B.T. RT. 13 SEC. 10-28
GALLATIN COUNTY
STA. 1690 + 10

DESIGNED	J. M. Jzworski	EXAMINED	W. E. Baumann
CHECKED	Wei Hsiang	PASSED	E. E. Baumann
DRAWN	J. M. Jzworski	APPROVED	U. E. Baumann
CHECKED	Wei Hsiang		

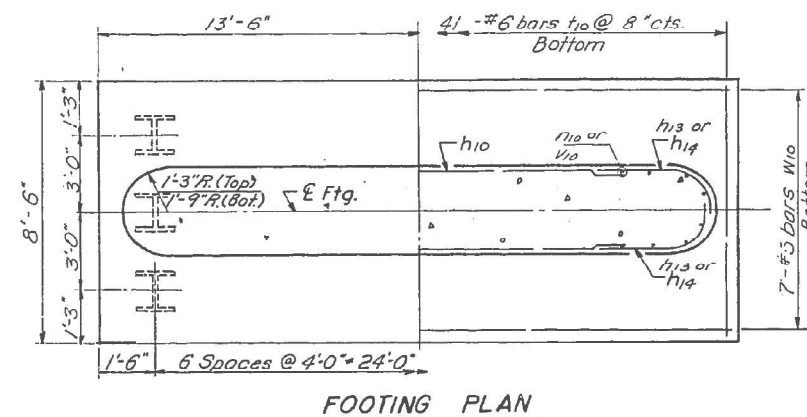

STATE OF ILLINOIS
DEPARTMENT OF TRANSPORTATION


EXISTING STRUCTURE PLANS

SCALE: SHEET 5 OF 8 SHEETS STA. TO STA.

F.A.P. RTE.	SECTION	COUNTY	TOTAL SHEETS	SHEET NO.
331	(10-1,10-3-1)B-2	GALLATIN	86	61
CONTRACT NO. 78969				
ILLINOIS FED. AID PROJECT				





DESIGNED	-	CPK	REVISED	-
DRAWN	-	DMS	REVISED	-
CHECKED	-	CPK	REVISED	-
DATE	-	11-06-2025	REVISED	-

 


Hand-drawn cross-section diagram of a rectangular structure, labeled "SECTION A-A" at the bottom. The diagram shows a central rectangular area with a smaller rectangle inside it. The outer rectangle has a width of 2' - 2" and a height of 2' - 2". The inner rectangle has a width of 2" and a height of 2". The distance between the outer and inner rectangles is labeled h_{21} and h_{22} . The outer rectangle is labeled p_{20} at the top and p_{21} at the bottom. The inner rectangle is labeled s_{20} or s_{21} on the right side. The diagram is labeled "Korics" on the left side and h_{21} at the bottom center.

BILL OF MATERIAL				
Bar	No.	Size	Length	Shape
h20	82	#5	17'-6"	—
h21	4	#5	35'-9"	—
h22	4	#5	32'-0"	—
h23	80	#5	7'-6"	┐
h24	80	#5	5'-6"	┐
h20	52	#7	6'-0"	┐
p20	6	#10	35'-9"	—
p21	10	#5	9'-0"	—
s20	16	#4	7'-0"	□
s21	35	#4	8'-2"	□
t20	34	#7	11'-9"	—
u20	8	#6	7'-9"	□
v20	52	#6	21'-0"	—
w21	52	#5	23'-6"	—
w20	7	#5	27'-9"	—
Class X Concrete			Cu. Yds.	158.4
Reinforcement Bars			Lbs.	8820

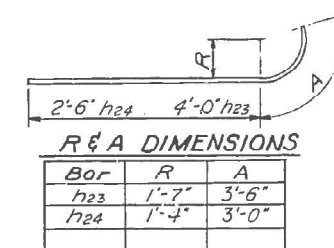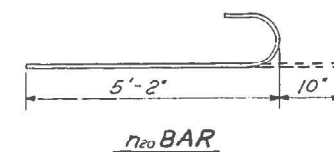

DESIGNED	J. M. Tzanioosh	EXAMINED	W. E. Baumann
CHECKED	Wei Hong	PASSED	W. E. Baumann
DRAWN	W. R. Deason	APPROVED	U. E. Deason
CHECKED	Wei Hong		

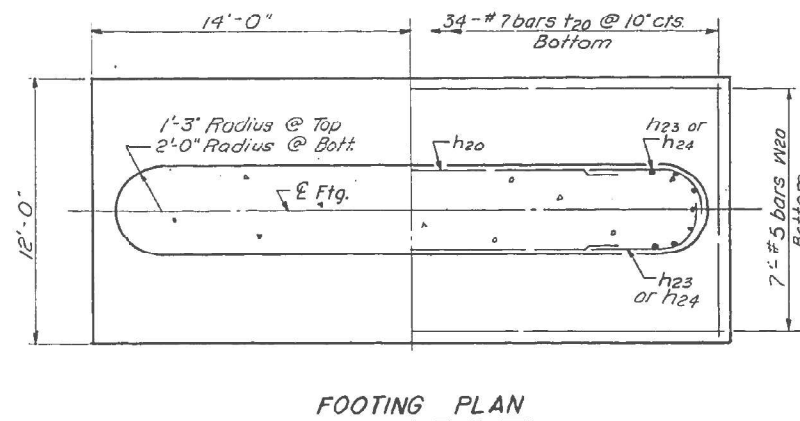


STATE OF ILLINOIS
DEPARTMENT OF PUBLIC WORKS & BUILDINGS
DIVISION OF HIGHWAYS








ROUTE NO.	SECTION	COUNTY	TOTAL SHEETS	SHEET NO.
13	10-28	GALLATIN	31	14
F.A.				
FED. ROAD DIST. NO. 7	ILLINOIS	FED. AID PROJECT		

SHEET NO. 9
14 SHEETS

Note: All edges shall have standard $\frac{3}{4}$ " chamfers except footings.
Space reinforcement to miss anchor bolts.
Pour steps monolithically with cap.

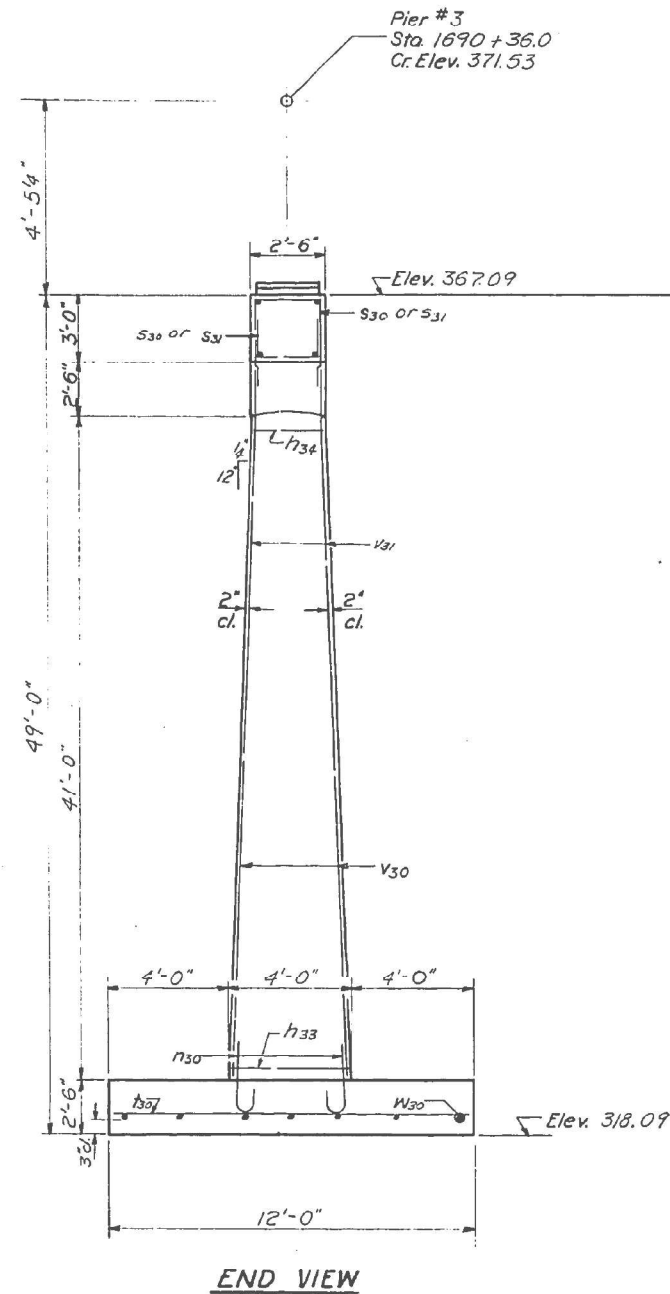

Maximum Footing Pressure = 7.0 k/ft²

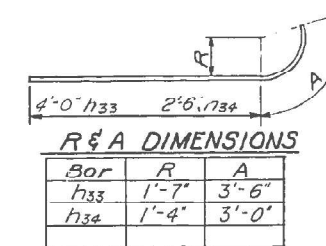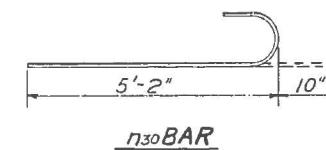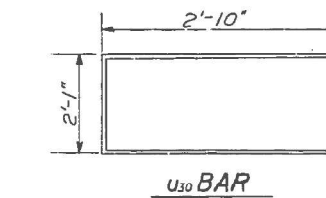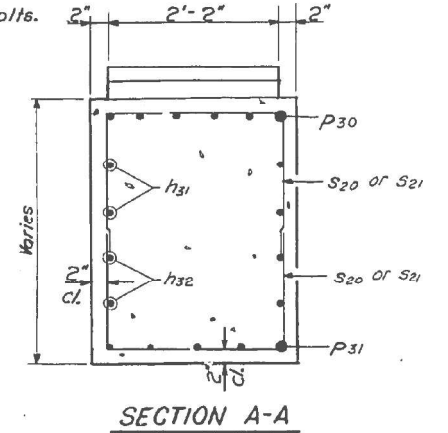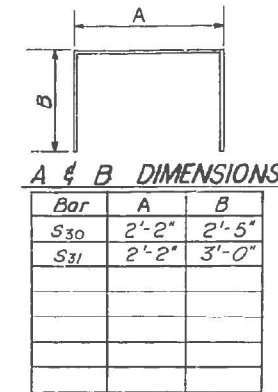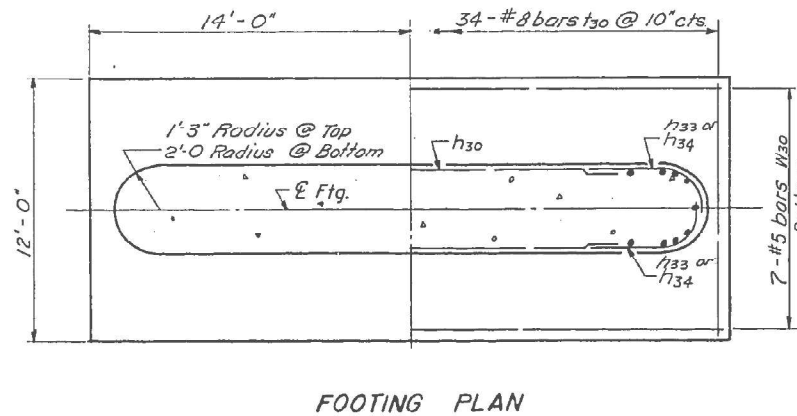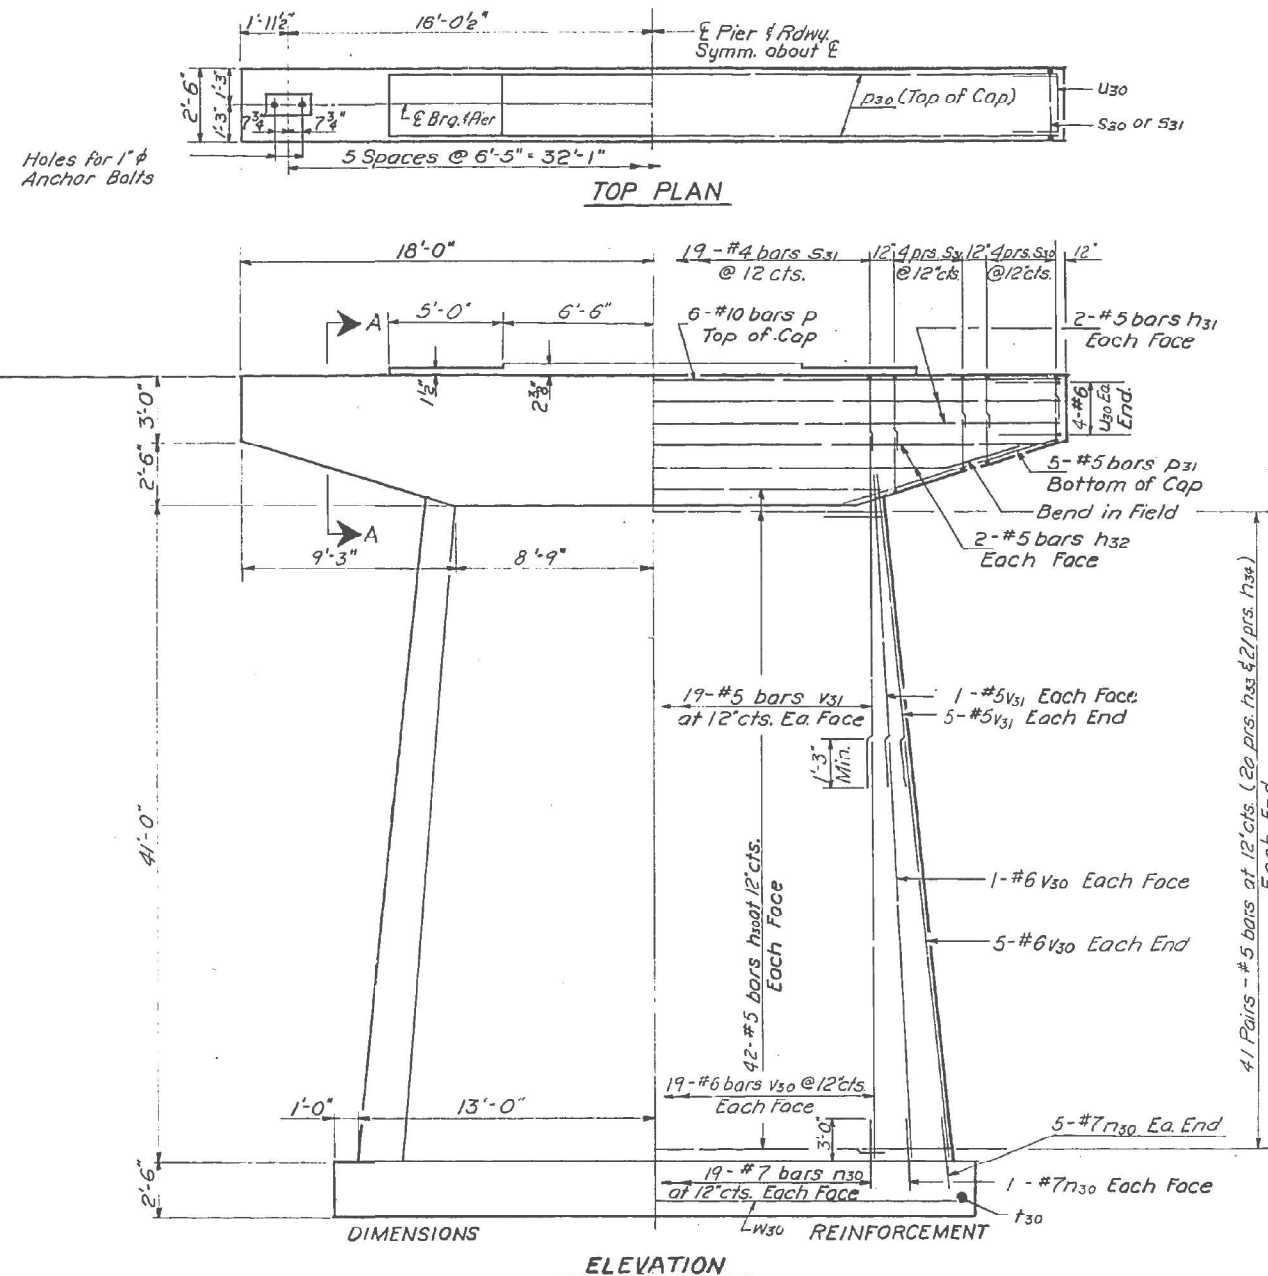

BILL OF MATERIAL				
Bar	No.	Size	Length	Shape
h30	84	#5	17'-6"	—
h31	4	#5	35'-9"	—
h32	4	#5	32'-0"	—
h33	80	#5	7'-6"	—
h34	84	#5	5'-6"	—
n30	52	#7	6'-0"	—
p30	6	#10	35'-9"	—
p31	10	#5	9'-0"	—
s30	16	#4	7'-0"	—
s31	35	#4	8'-2"	—
t30	34	#8	11'-9"	—
u30	8	#6	7'-9"	—
v30	52	#6	21'-0"	—
v31	52	#5	24'-0"	—
w30	7	#5	27'-9"	—
Class X Concrete			Cu. Yd.	161.2
Reinforcement Bars			Lbs.	9140

DESIGNED	J. M. J. G. work	EXAMINED	W. E. Baumann
CHECKED	W. E. Baumann	PASSED	W. E. Baumann
DRAWN	W. R. Deason	APPROVED	W. E. Baumann
CHECKED	W. E. Baumann		

AUG 8 1963

PIER 3
NORTH FORK SALINE RIVER
S.B.I. RT. 13 SEC. 10-28
GALLATIN COUNTY
STA. 1690+10

VEENSTRA & KIMM INC.
A Kleinfelder Company

DESIGNED -	CPK	REVISED -	
DRAWN -	DMS	REVISED -	
CHECKED -	CPK	REVISED -	
DATE -	11-06-2025	REVISED -	

STATE OF ILLINOIS
DEPARTMENT OF TRANSPORTATION

EXISTING STRUCTURE PLANS

SCALE: SHEET 7 OF 8 SHEETS STA. TO STA.


F.A.P. RTE.	SECTION	COUNTY	TOTAL SHEETS	SHEET NO.
331	(10-1,10-3-1)B-2	GALLATIN	86	63
CONTRACT NO. 78969				
ILLINOIS FED. AID PROJECT				

STATE OF ILLINOIS
DEPARTMENT OF PUBLIC WORKS & BUILDINGS
DIVISION OF HIGHWAYS

ROUTE NO.	SECTION	COUNTY	TOTAL SHEETS	SHEET NO.
13	10-2B	GALLATIN	31	15
FED. ROAD DIST. NO. 7		ILLINOIS	FED. AID PROJECT	


SHEET NO. 10
11 SHEETS

Note: All edges shall have standard $\frac{3}{4}$ " chamfers except footings.
Space reinforcement to miss anchor bolts.
Pour steps monolithically with cap.

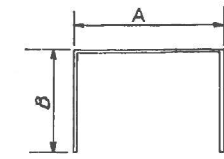


A & B DIMENSIONS


Bar	A	B
S40	2'-2"	2'-5"
S41	2'-2"	3'-0"

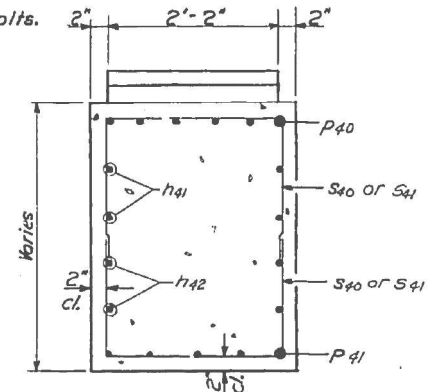


SECTION A-A

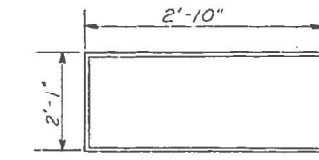

U40 BAR

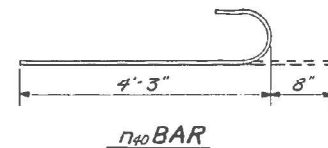

h40 BAR

 

R & A DIMENSIONS


Bar	R	A
h43	1'-6"	3'-3"
h44	1'-3"	2'-9"

PILE DATA


Type: Steel 10BP42
Capacity: 37 Tons
Est. Length: 22'
No. Req'd: 21

BILL OF MATERIAL


Bar	No.	Size	Length	Shape
h40	44	#5	17'-6"	—
h41	4	#5	35'-9"	—
h42	4	#5	32'-0"	—
h43	40	#5	6'-3"	—
h44	44	#5	4'-9"	—
h40	50	#6	4'-11"	—
P40	6	#10	35'-9"	—
P41	10	#5	9'-0"	—
S40	16	#4	7'-0"	—
S41	35	#4	8'-2"	—
t40	39	#6	8'-3"	—
U40	8	#6	7'-9"	—
V40	38	#5	23'-9"	—
V41	12	#5	21'-3"	—
W40	7	#5	25'-9"	—
Class X Concrete		Cu Yds	840	
Reinforcement Bars		Lbs.	5200	
Steel Piles (10BP42)		Lin. Ft.	462	

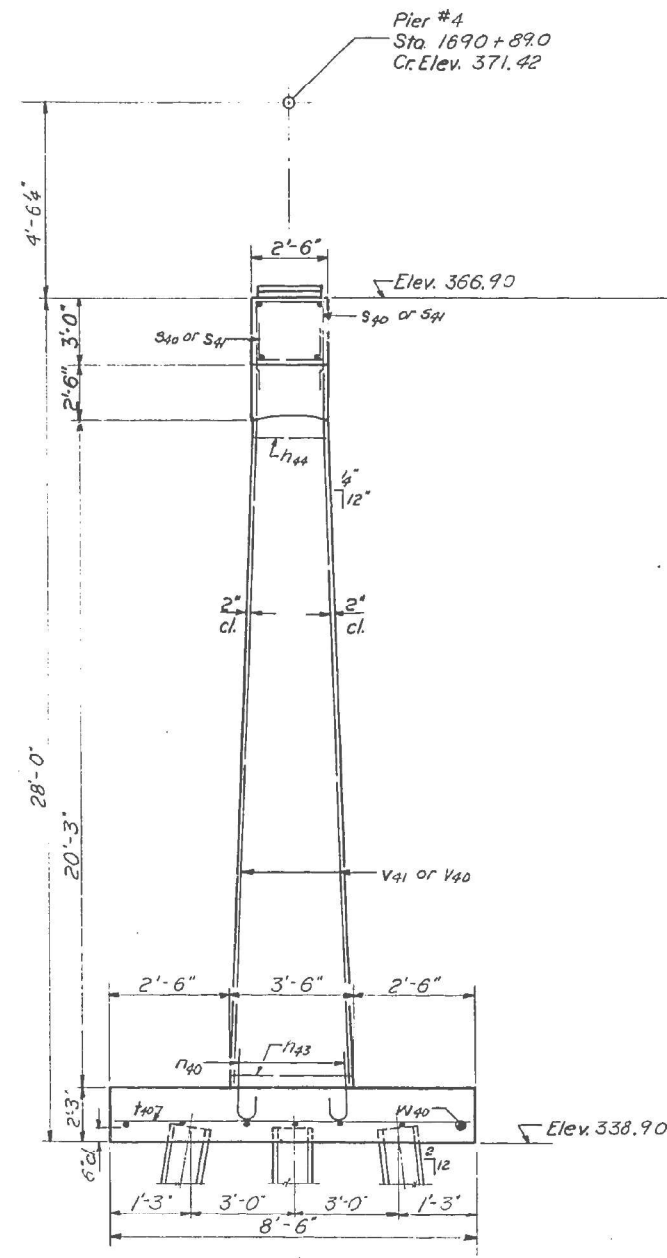

END VIEW

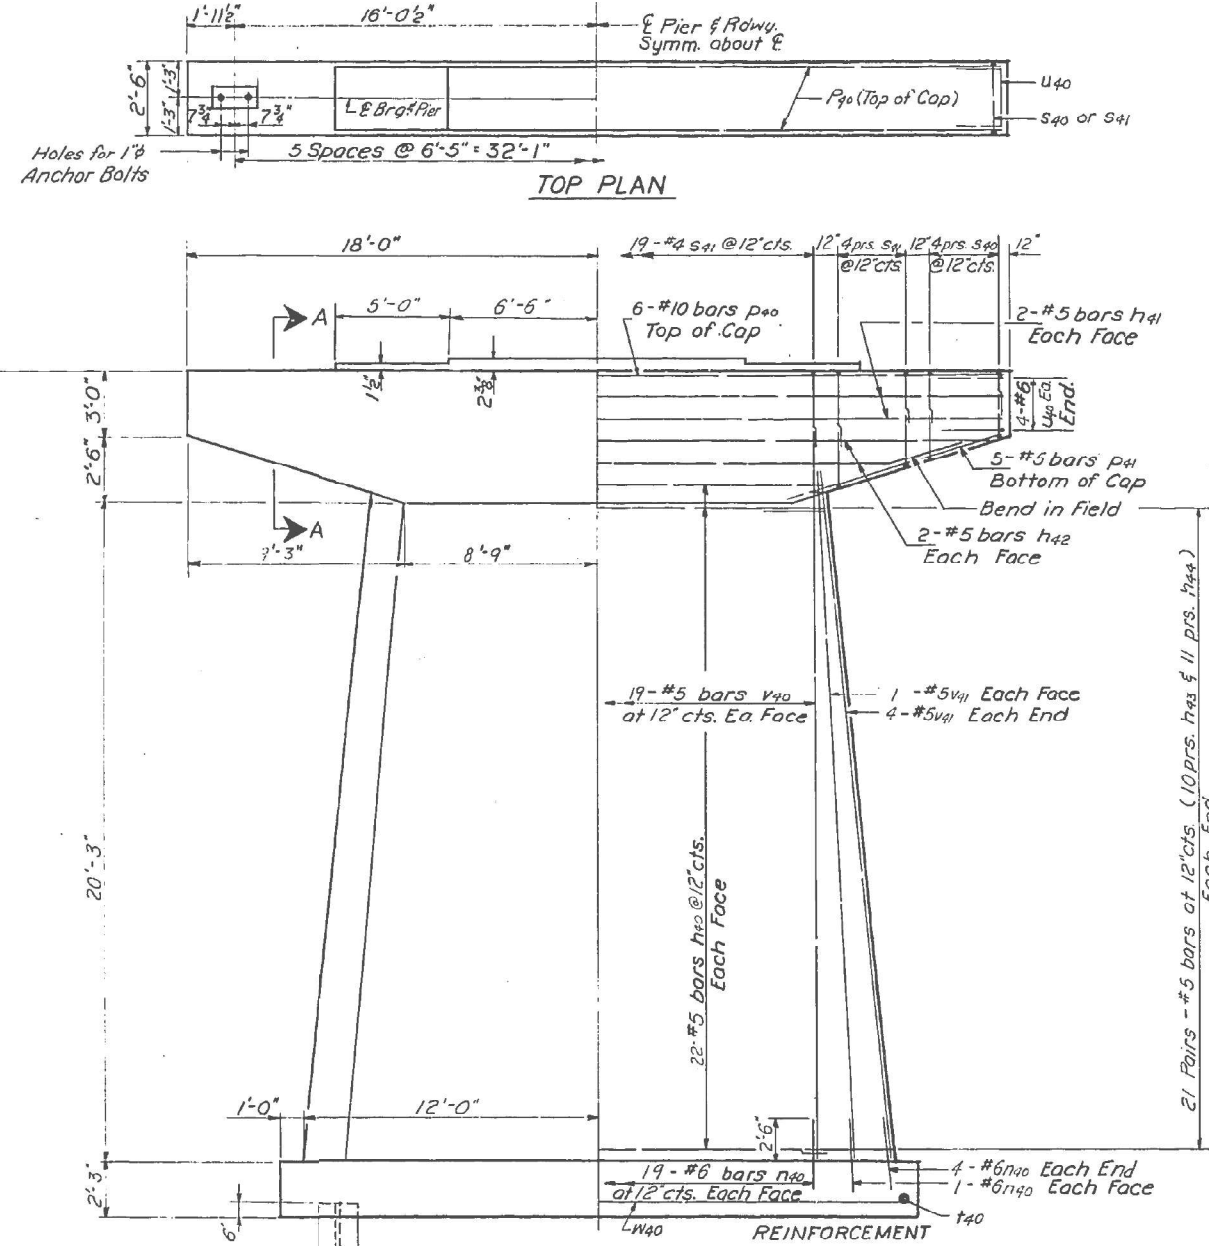

ELEVATION

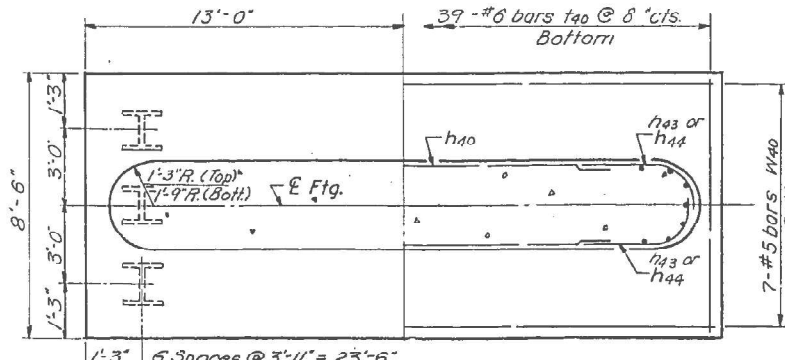

FOOTING PLAN

DESIGNED J. M. J. Deason	EXAMINED J. E. Baumann
CHECKED Wei Hsing	PASSED J. E. Baumann
DRAWN J. M. J. Deason	APPROVED J. E. Baumann
CHECKED Wei Hsing	

AUG 8 1963

PIER 4
NORTH FORK SALINE RIVER
S.B.T. RT. 13 SEC. 10-2B
GALLATIN COUNTY
STA. 1690 + 10

STATE OF ILLINOIS
DEPARTMENT OF TRANSPORTATION

EXISTING STRUCTURE PLANS

SCALE: SHEET 8 OF 8 SHEETS STA. TO STA.


F.A.P. RTE.	SECTION	COUNTY	TOTAL SHEETS	SHEET NO.
331	(10-1,10-3-1)B-2	GALLATIN	86	64
CONTRACT NO. 78969				

ILLINOIS FED. AID PROJECT

VEENSTRA & KIMM INC.
A Kleinfelder Company

DESIGNED - CPK	REVISED -
DRAWN - DMS	REVISED -
CHECKED - CPK	REVISED -
DATE - 11-06-2025	REVISED -

SEEDING & MULCHING

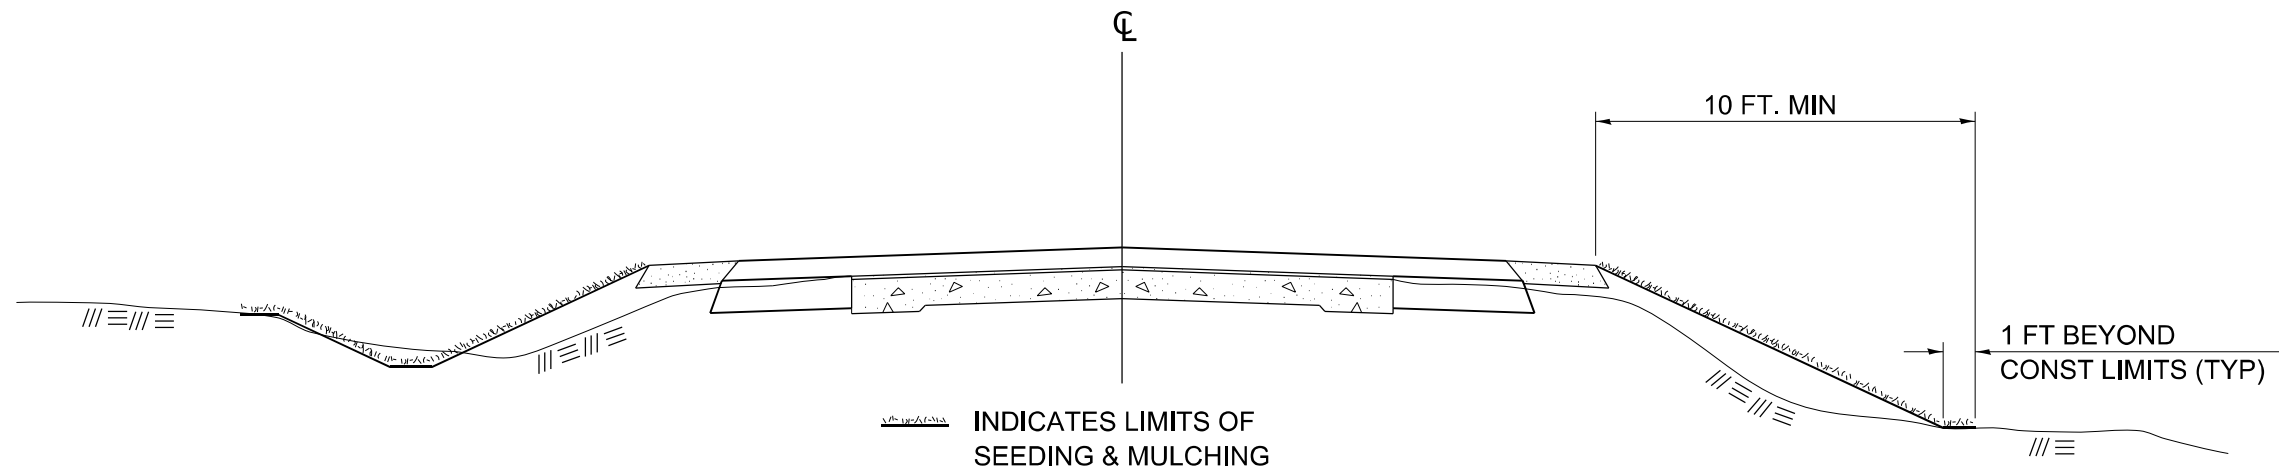

GENERAL NOTES

IN GENERAL, ALL EARTH SURFACES DISTURBED DURING CONSTRUCTION OPERATIONS SHALL BE SEEDED AND MULCHED UPON COMPLETION OF ALL GRADING OPERATIONS.

ON DETOUR ROADS, SLOPES SHALL BE SEEDED IMMEDIATELY UPON COMPLETION OF ANY GIVEN STAGE GRADING. TEMPORARY SEEDING SHALL BE CLASS 7.

FERTILIZER NUTRIENTS SHALL BE APPLIED TO ALL SEEDED AREAS.
LIMESTONE SHALL BE APPLIED TO ALL AREAS OF FINAL SEEDING.


THE RATES OF APPLICATION OF FERTILIZER, MULCH AND LIMESTONE SHALL BE AS SPECIFIED IN THE SPECIAL PROVISIONS FOR ROAD AND BRIDGE CONSTRUCTION.

SECTIONS 250 AND 251 SHALL GOVERN THIS WORK EXCEPT AS SPECIFIED HEREIN OR AS NOTED IN THE SPECIAL PROVISIONS.

DRAWN	02-15-89
REVISED	03-27-08
REVISED	10-21-21
REVISED	05-27-22

STD. 9-19

ILLINOIS STANDARD
ROUGH GROOVED SURFACE SIGN

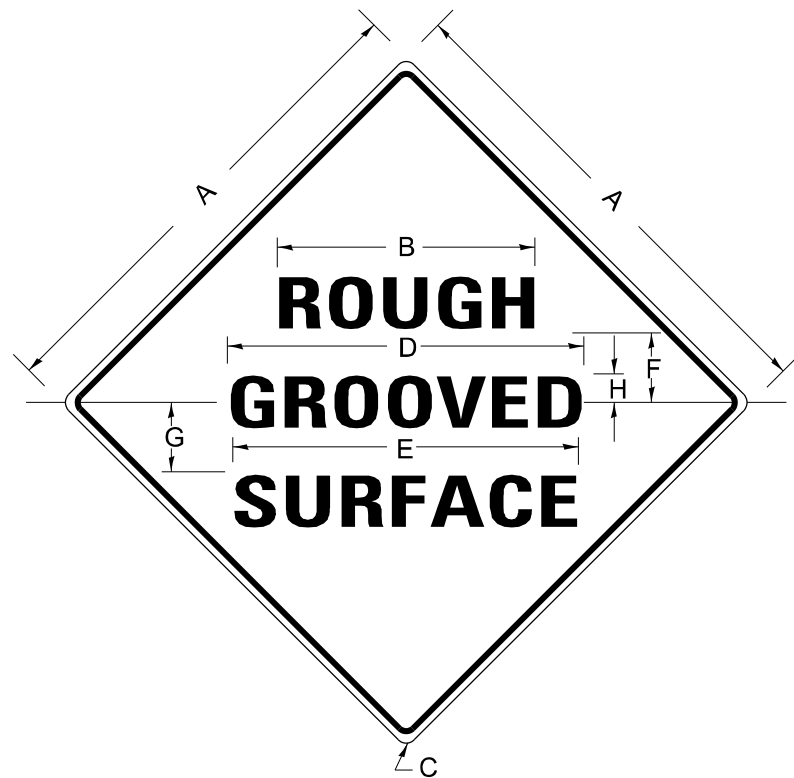

COLORS

LEGEND AND BORDER- BLACK NON-REFLECTORIZED
BACKGROUND- ORANGE REFLECTORIZED

SIGN SIZE	DIMENSIONS							
	A	B	C	D	E	F	G	H
48X48	48.0	24.1	3.0	34.0	33.0	6.0	13.0	3.5

SIGN SIZE	SERIES			MAR- GIN	BOR- DER	BLANK STD.
	LINES					
	1	2	3			
48X48	7C	7C	7C	0.8	1.2	B4-48D

ALL DIMENSIONS IN INCHES

NOTES

PRIOR TO ALLOWING TRAFFIC ON ANY PORTION OF THE ROADWAY THAT HAS BEEN COLDMILLED, THE CONTRACTOR SHALL HAVE ERECTED "ROUGH GROOVED SURFACE" SIGNS THAT CONFORM TO THE ABOVE DETAILS. A MINIMUM OF ONE SIGN AT EACH END OF THE IMPROVEMENT WILL BE REQUIRED. THE CONTRACTOR SHALL MAINTAIN THE "ROUGH GROOVED SURFACE" SIGNS UNTIL THE COLDMILLED SURFACE IS COVERED WITH LEVELING BINDER OR SURFACE COURSE.

IF AT ANY TIME THE SIGNS ARE IN PLACE BUT NOT APPLICABLE, THEY SHALL BE TURNED FROM THE VIEW OF MOTORISTS OR COVERED AS DIRECTED BY THE ENGINEER.

THE COST OF FURNISHING, ERECTING, MAINTAINING, AND REMOVING THE REQUIRED SIGNS SHALL BE INCLUDED IN THE CONTRACT.


DRAWN	02-15-89
REVISED	03-27-08
REVISED	10-21-21
REVISED	05-27-22

STD. 9-23

MODEL: D:\dms\work\p041\vegshare\0500555-IL_DOT_District_9\0559-001-007-IL_13_over_N_Fork_Saline_River_Pk_L_Gallatin_Col\CADD\CADD_Sheets\87898-uh5jg-RoughGrooveStd.dgn
FILE NAME: C:\Users\p041\vegshare\0500555-IL_DOT_District_9\0559-001-007-IL_13_over_N_Fork_Saline_River_Pk_L_Gallatin_Col\CADD\CADD_Sheets\87898-uh5jg-RoughGrooveStd.dgn

UNEVEN LANES SIGN

W8-11 (48" X 48")

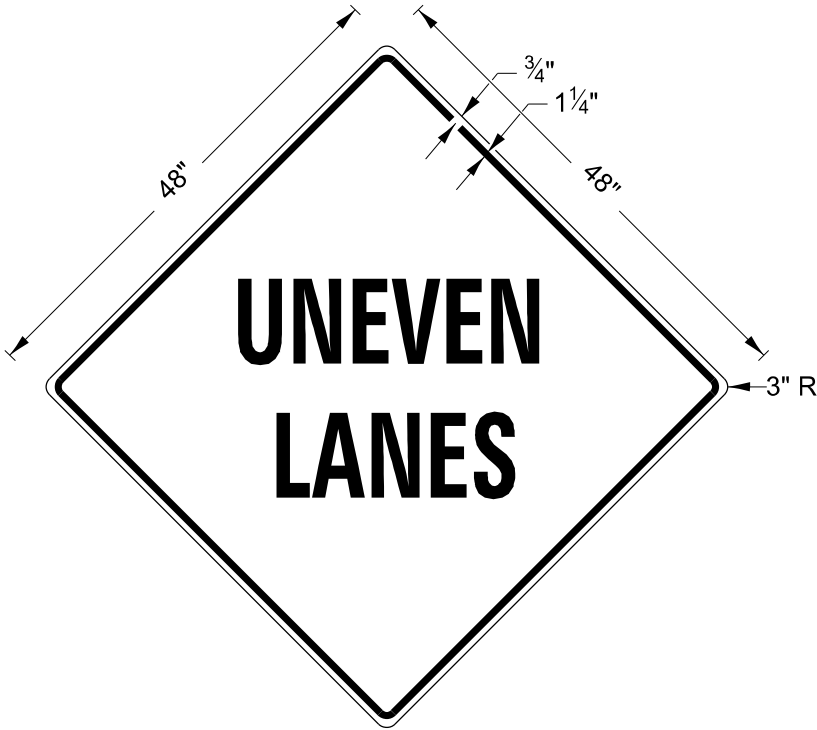

COLORS:

LEGEND AND BORDER - BLACK NON-REFLECTORIZED
BACKGROUND - ORANGE REFLECTORIZED

NOTE: PRIOR TO ALLOWING TRAFFIC ON ANY PORTION OF THE ROADWAY THAT HAS BEEN COLDMILLED OR BEFORE RESURFACING OPERATIONS BEGIN, THE CONTRACTOR SHALL HAVE ERECTED "UNEVEN PAVEMENT" SIGNS THAT CONFORM TO THE ABOVE DETAILS. A MINIMUM OF ONE SIGN AT EACH END OF THE IMPROVEMENT WILL BE REQUIRED. THE CONTRACTOR SHALL MAINTAIN THE "UNEVEN PAVEMENT" SIGNS UNTIL THE RESURFACING OPERATIONS ARE COMPLETED.

IF AT ANY TIME THE SIGNS ARE IN PLACE BUT NOT APPLICABLE, THEY SHALL BE TURNED FROM THE VIEW OF MOTORISTS OR COVERED AS DIRECTED BY THE ENGINEER.

THE COST OF FURNISHING, ERECTING, MAINTAINING, AND REMOVING THE REQUIRED SIGNS SHALL BE INCLUDED IN THE CONTRACT.

STD. 9-24

DRAWN	02-15-89
REVISED	05-08-08
REVISED	10-21-21
REVISED	05-27-22

MODEL: D:\a\m\w\p\c\4\1\signshard\050555-IL_DOT_District_9\0555-001-007-IL_13_cover_N_Fork_Saline_River_Ply_Gallatin_Col\CADD\CADD_Signs\W8-11.dgn
FILE NAME: W8-11.dgn

DESIGNED -	CPK	REVISED -	
DRAWN -	DMS	REVISED -	
CHECKED -	CPK	REVISED -	
DATE -	11-06-2025	REVISED -	

F.A.P. RTE.	SECTION	COUNTY	TOTAL SHEETS	SHEET NO.
331	(10-1,10-3-1)B-2	GALLATIN	86	67
CONTRACT NO. 78969				
ILLINOIS FED. AID PROJECT				

Diagram illustrating the cross-section of a proposed embankment, showing two half-sections used for different purposes:

- Left Half-Section:** Used where the existing embankment is to be widened. It shows a base width of 10' MIN. and a height of 2'-0". The top width is 3' MIN. The slope is labeled "SLOPE IN ACCORDANCE WITH STA. X-SECTIONS OR AS SHOWN ON TYPICAL SECTIONS".
- Right Half-Section:** Used at grade changes. It shows a base width of 10' MIN. and a height of 2'-0". The top width is 3' MIN. The slope is labeled "SLOPE IN ACCORDANCE WITH STA. X-SECTIONS OR AS SHOWN ON TYPICAL SECTIONS".

Labels and dimensions include:


- PROPOSED EMBANKMENT
- EXISTING PAVEMENT OR SURFACE
- 3' MIN.
- VARIABLE
- 2'-0"
- 10' MIN.
- HALF SECTION TO BE USED WHERE THE EXISTING EMBANKMENT IS TO BE WIDENED
- HALF SECTION TO BE USED AT GRADE CHANGES
- SLOPE IN ACCORDANCE WITH STA. X-SECTIONS OR AS SHOWN ON TYPICAL SECTIONS




STD. 9-25

DRAWN	02-15-89
REVISED	05-07-08
REVISED	10-21-21
REVISED	05-27-22

MODEL: E:\C1_IL\13-1686+25.00\Sheet1.dgn
FILE NAME: W:\p\13-1686+25.00\13-1686+25.00\13-1686+25.00.dgn


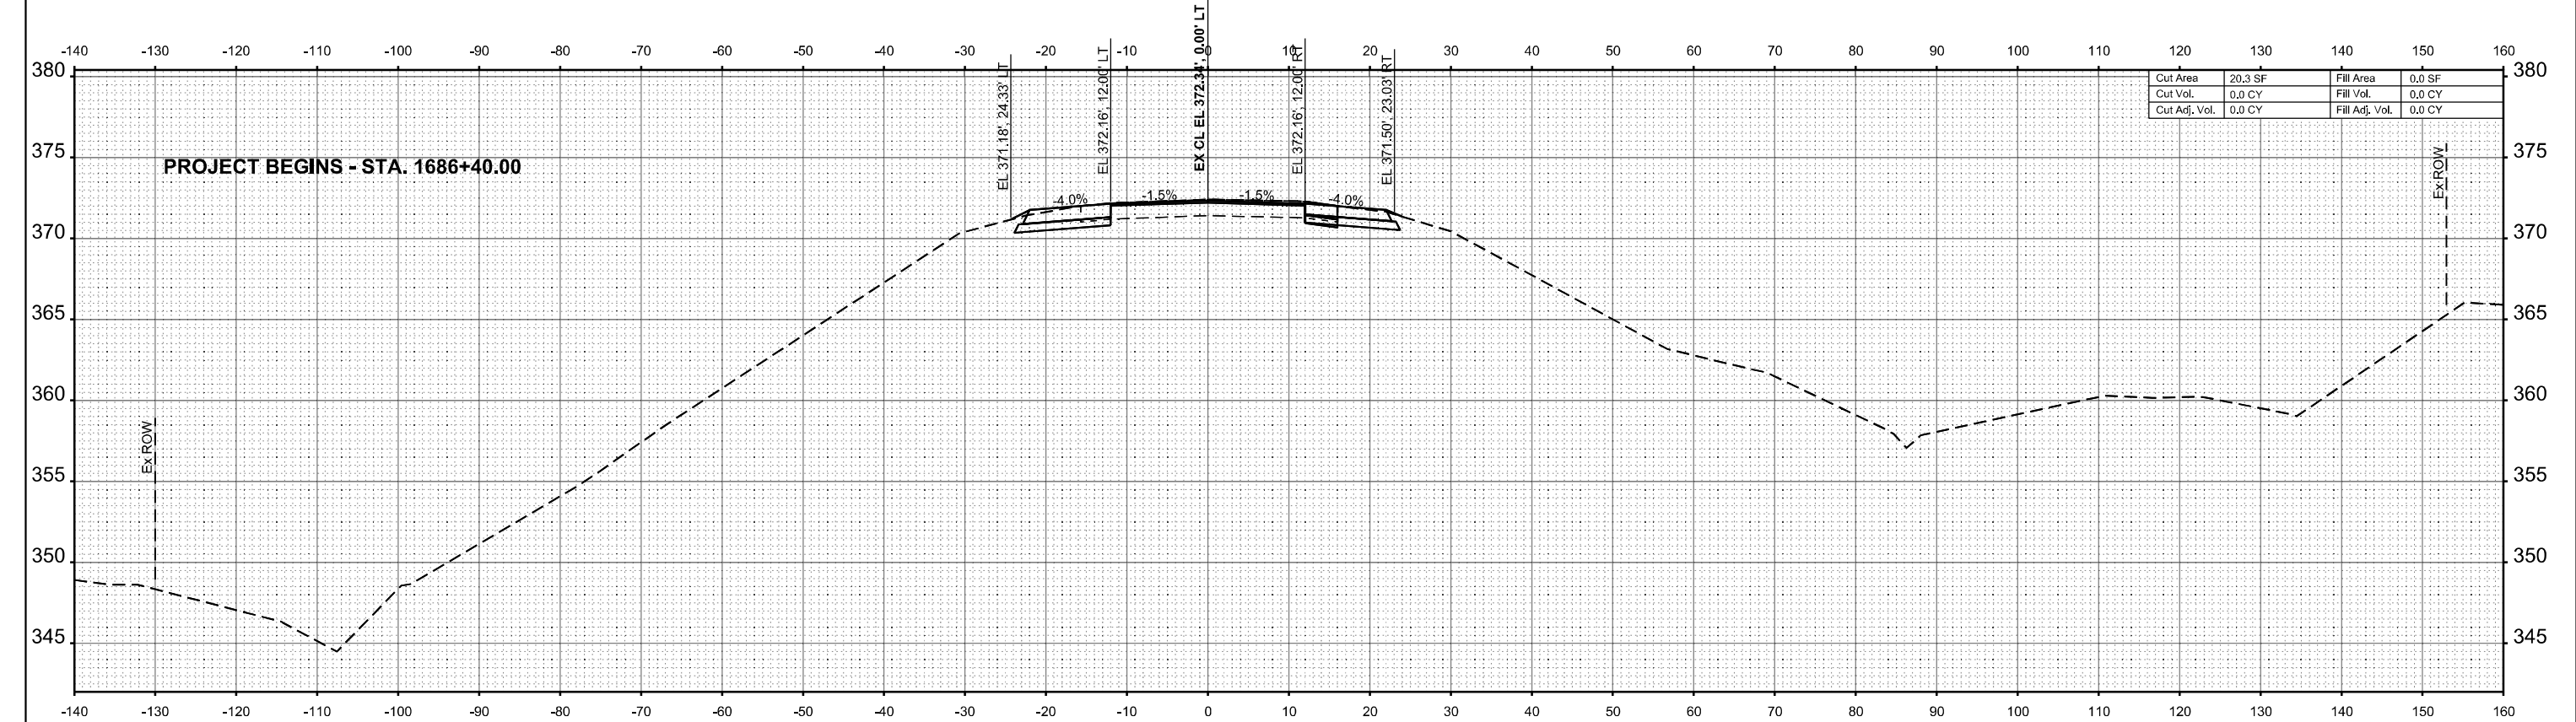


STA 1686+40.00

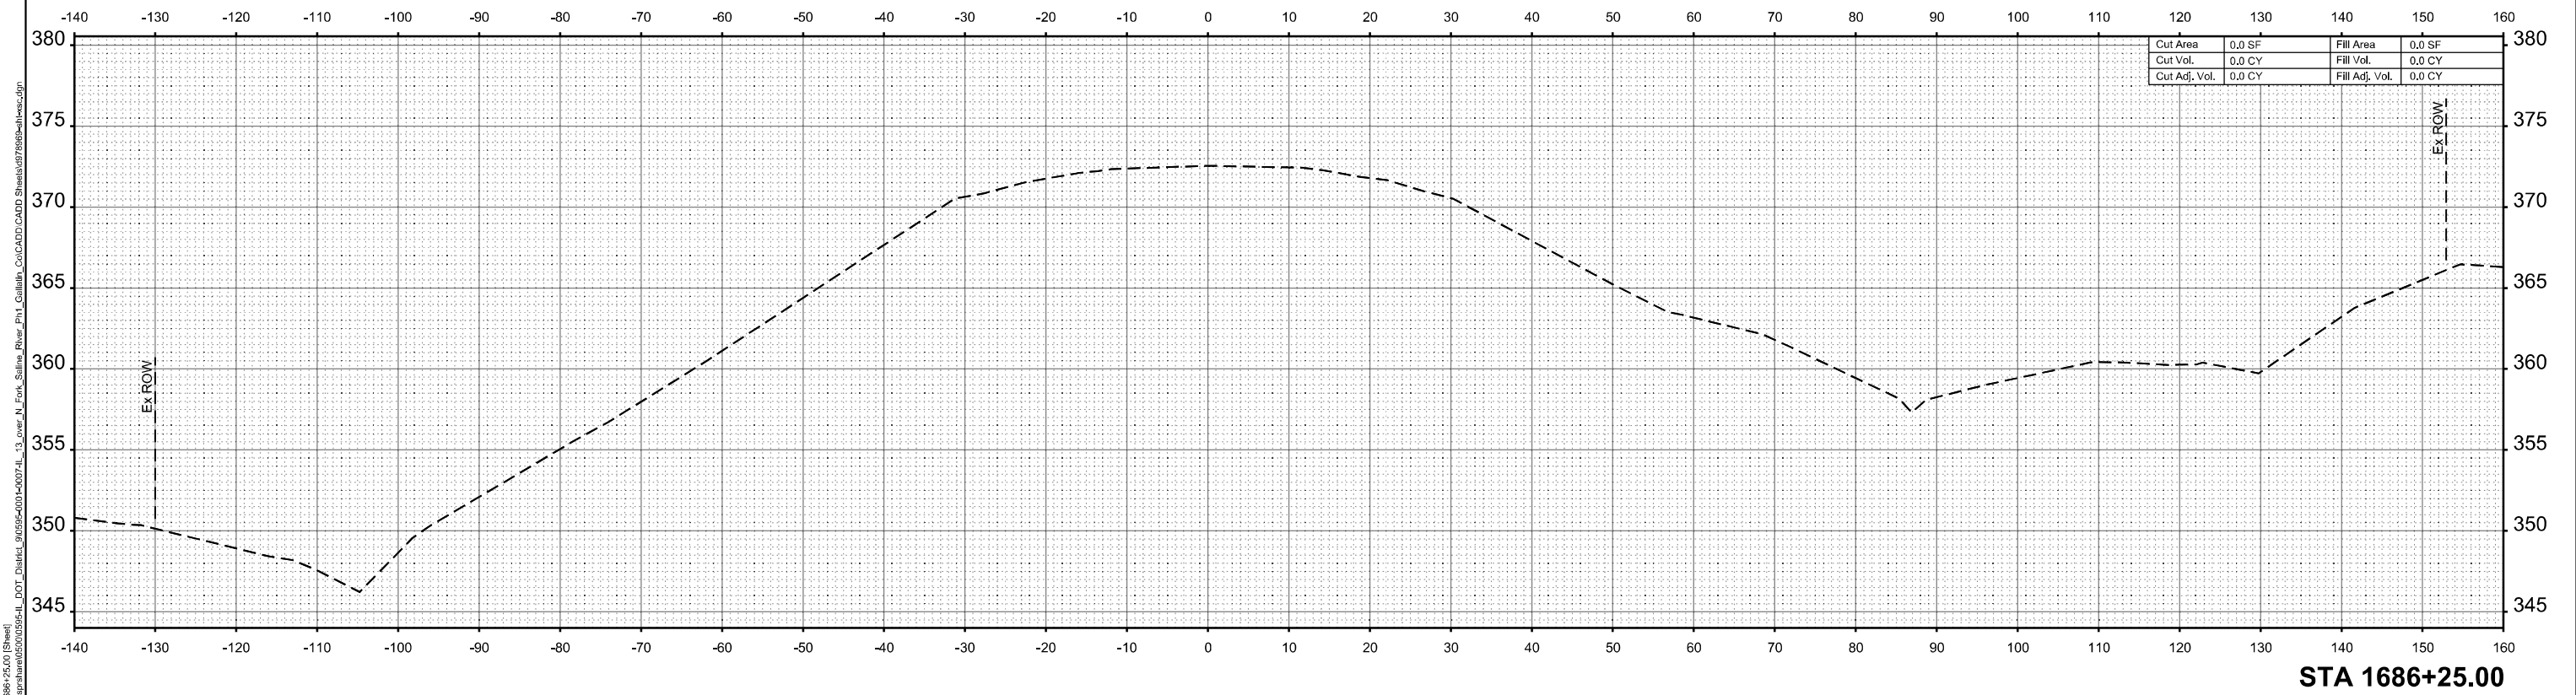

STA 1686+25.00

MODEL: E:\CLIL\13-1686-50.00 Sheet
FILE NAME: W:\p\13\1686-50\1686-50\DOT_District_9\0559-001-007-IL_13 over N Fork Saline River_P11_Gallatin_Col\CADD\CADD_Sheets\67869\hwhsec.dgn

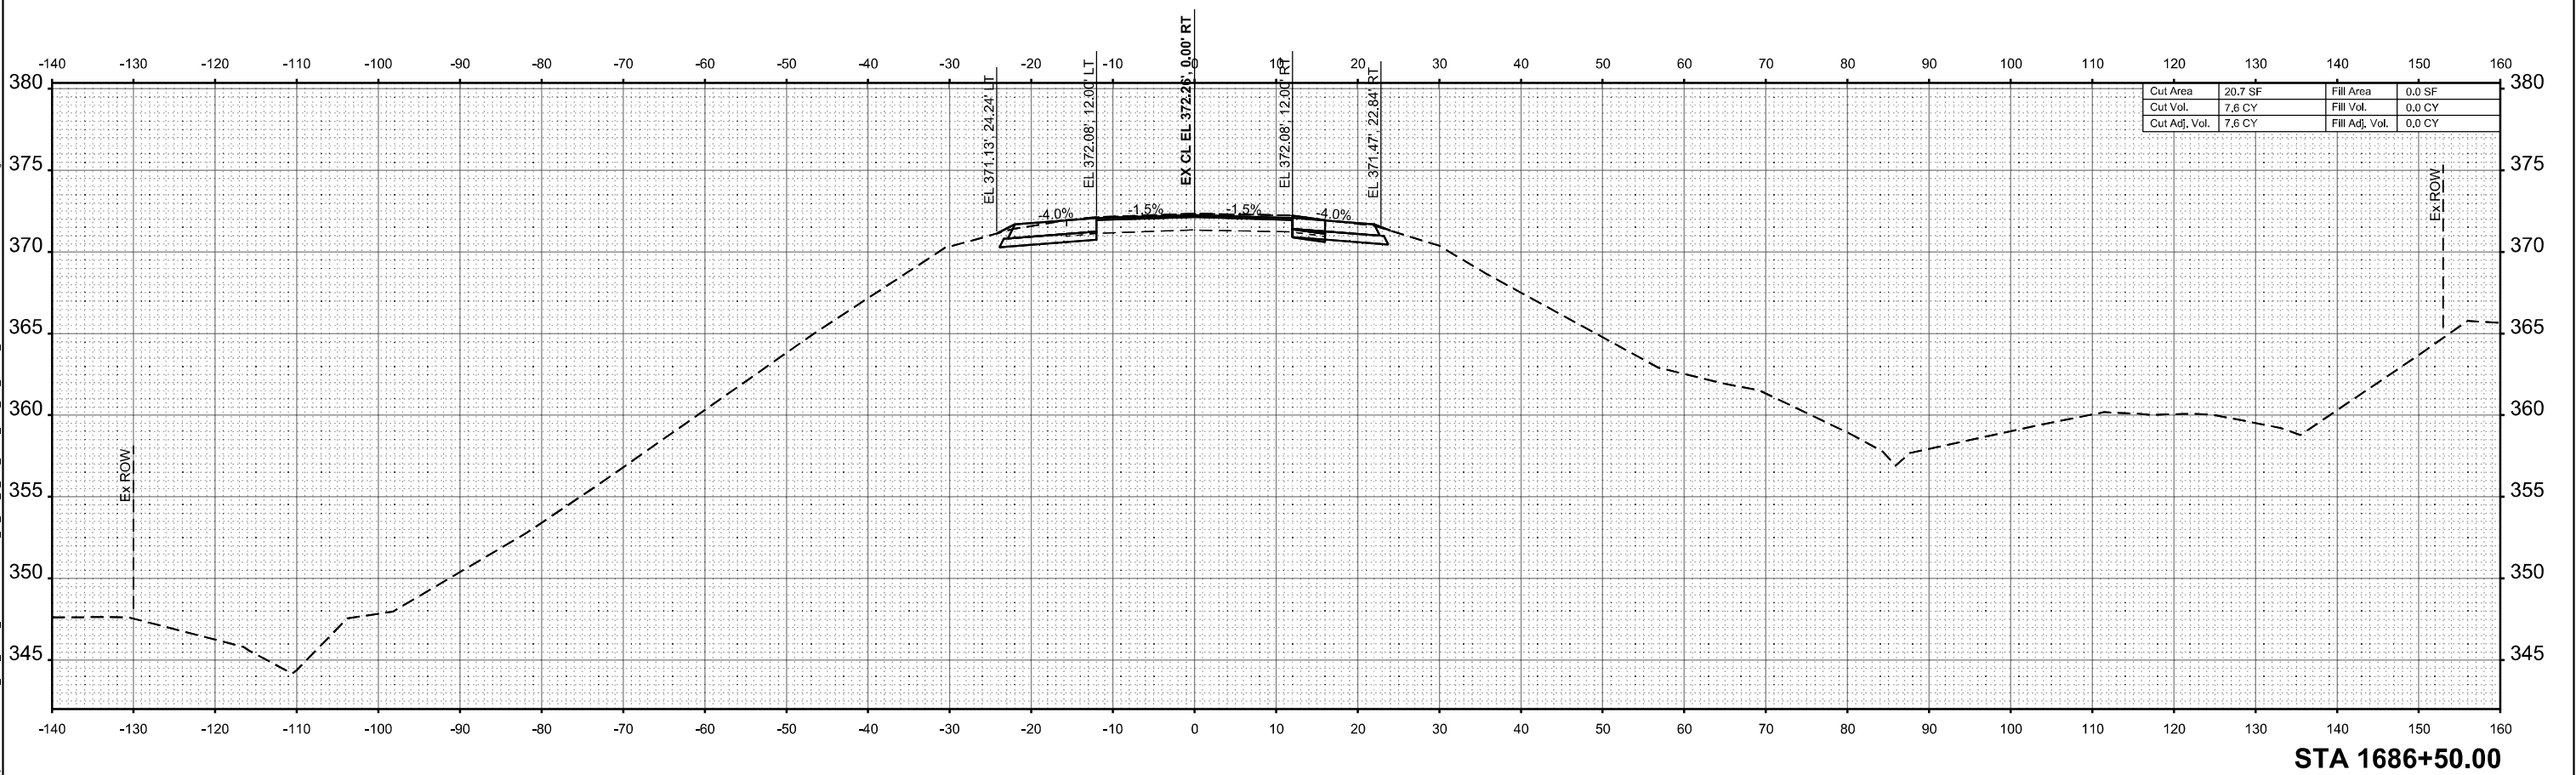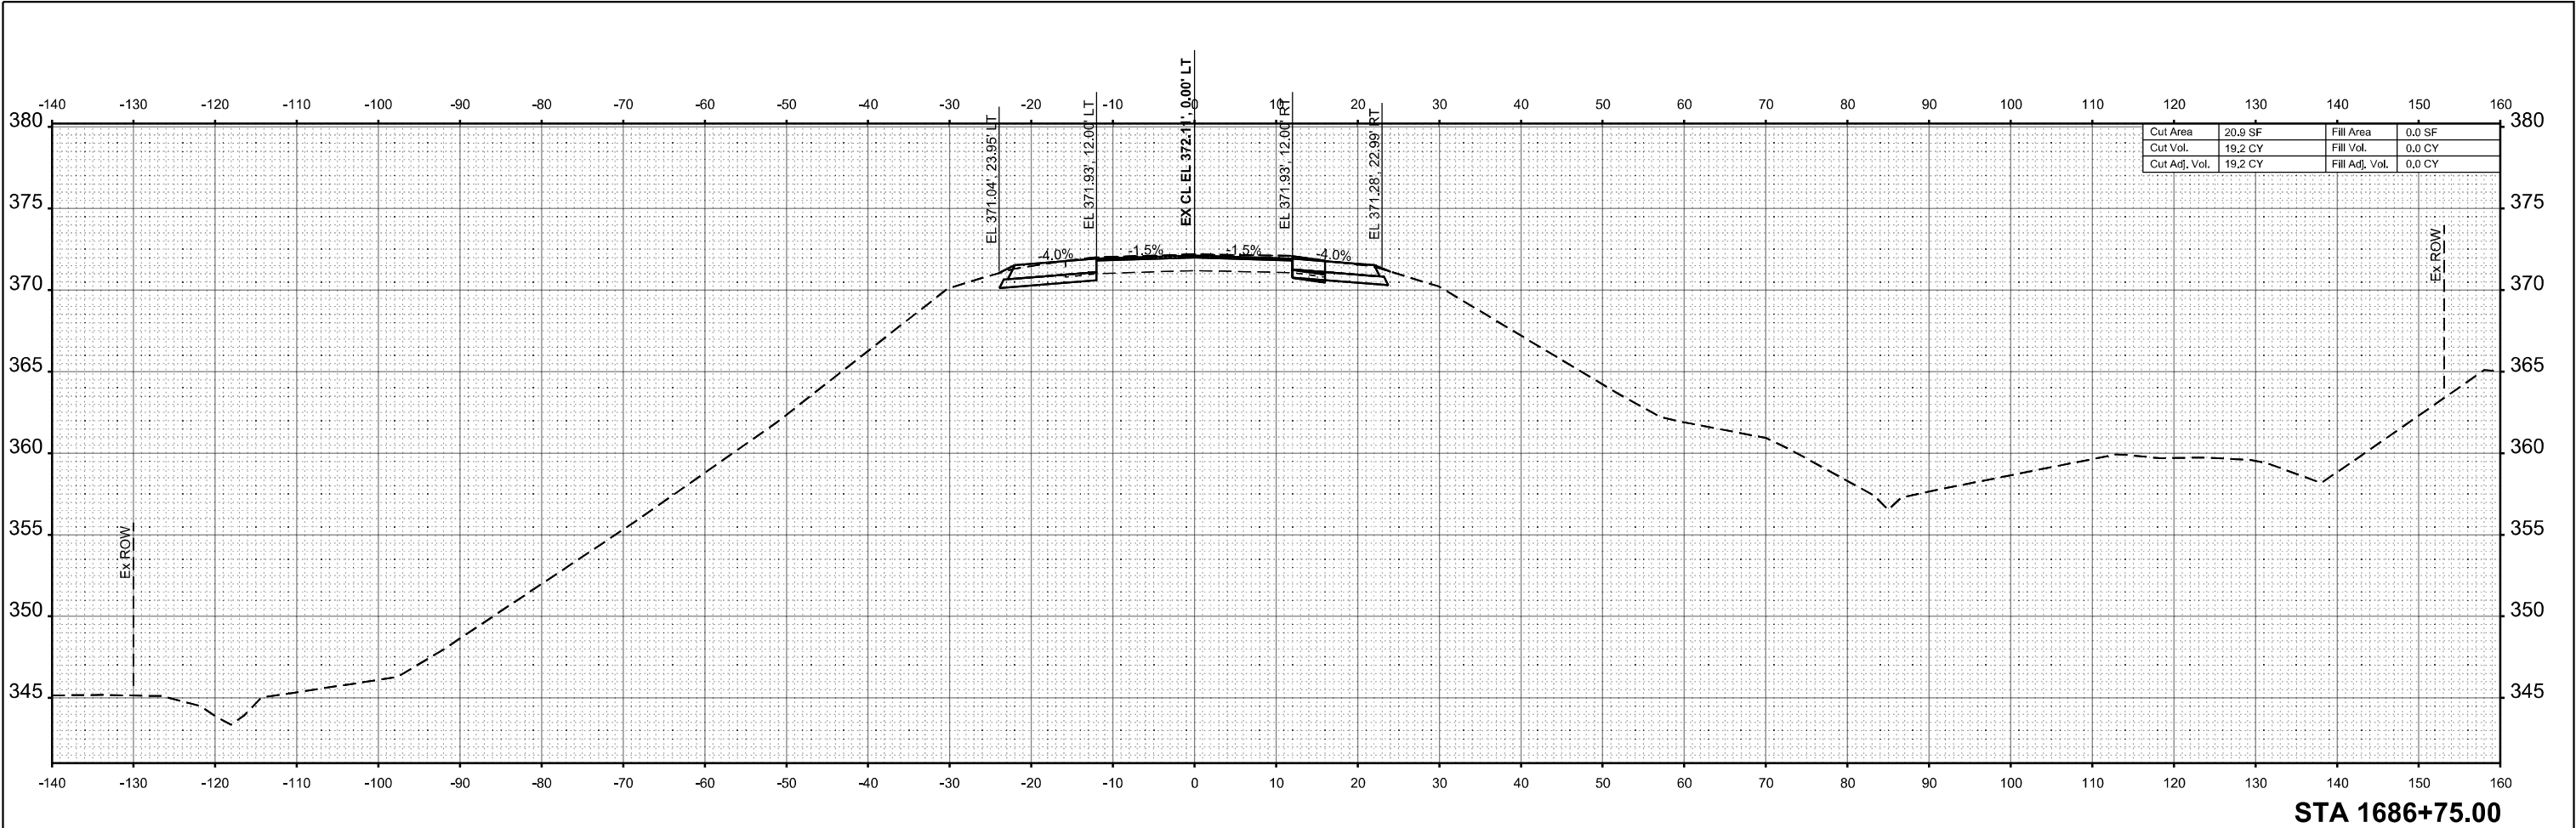


DESIGNED -	CPK	REVISED -	
DRAWN -	DMS	REVISED -	
CHECKED -	CPK	REVISED -	
DATE -	11-06-2025	REVISED -	

STATE OF ILLINOIS
DEPARTMENT OF TRANSPORTATION


CROSS SECTIONS

SCALE: 1"=10' SHEET 2 OF 18 SHEETS STA. TO STA.

F.A.P. RTE.	SECTION	COUNTY	TOTAL SHEETS	SHEET NO.
331	(10-1,10-3-1)B-2	GALLATIN	86	70
CONTRACT NO. 78969				
ILLINOIS FED. AID PROJECT				


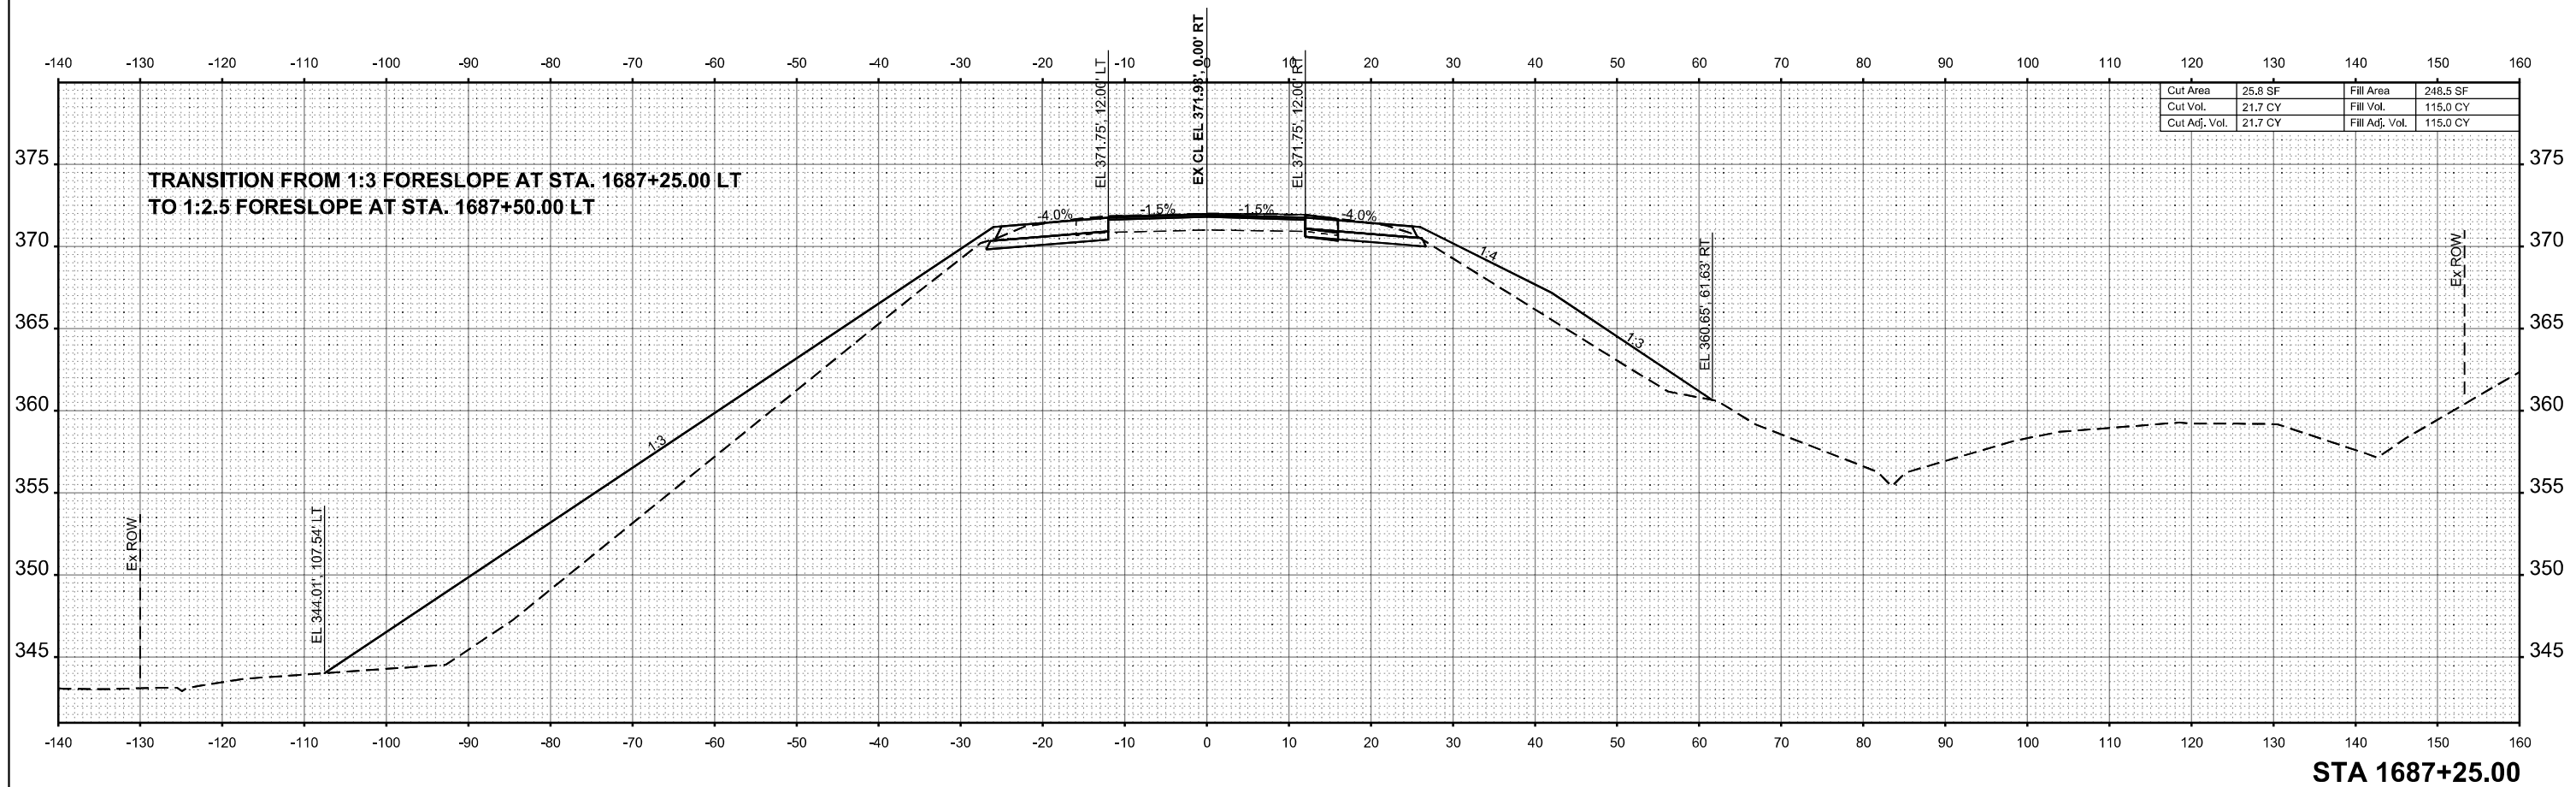


STA 1687+25.00

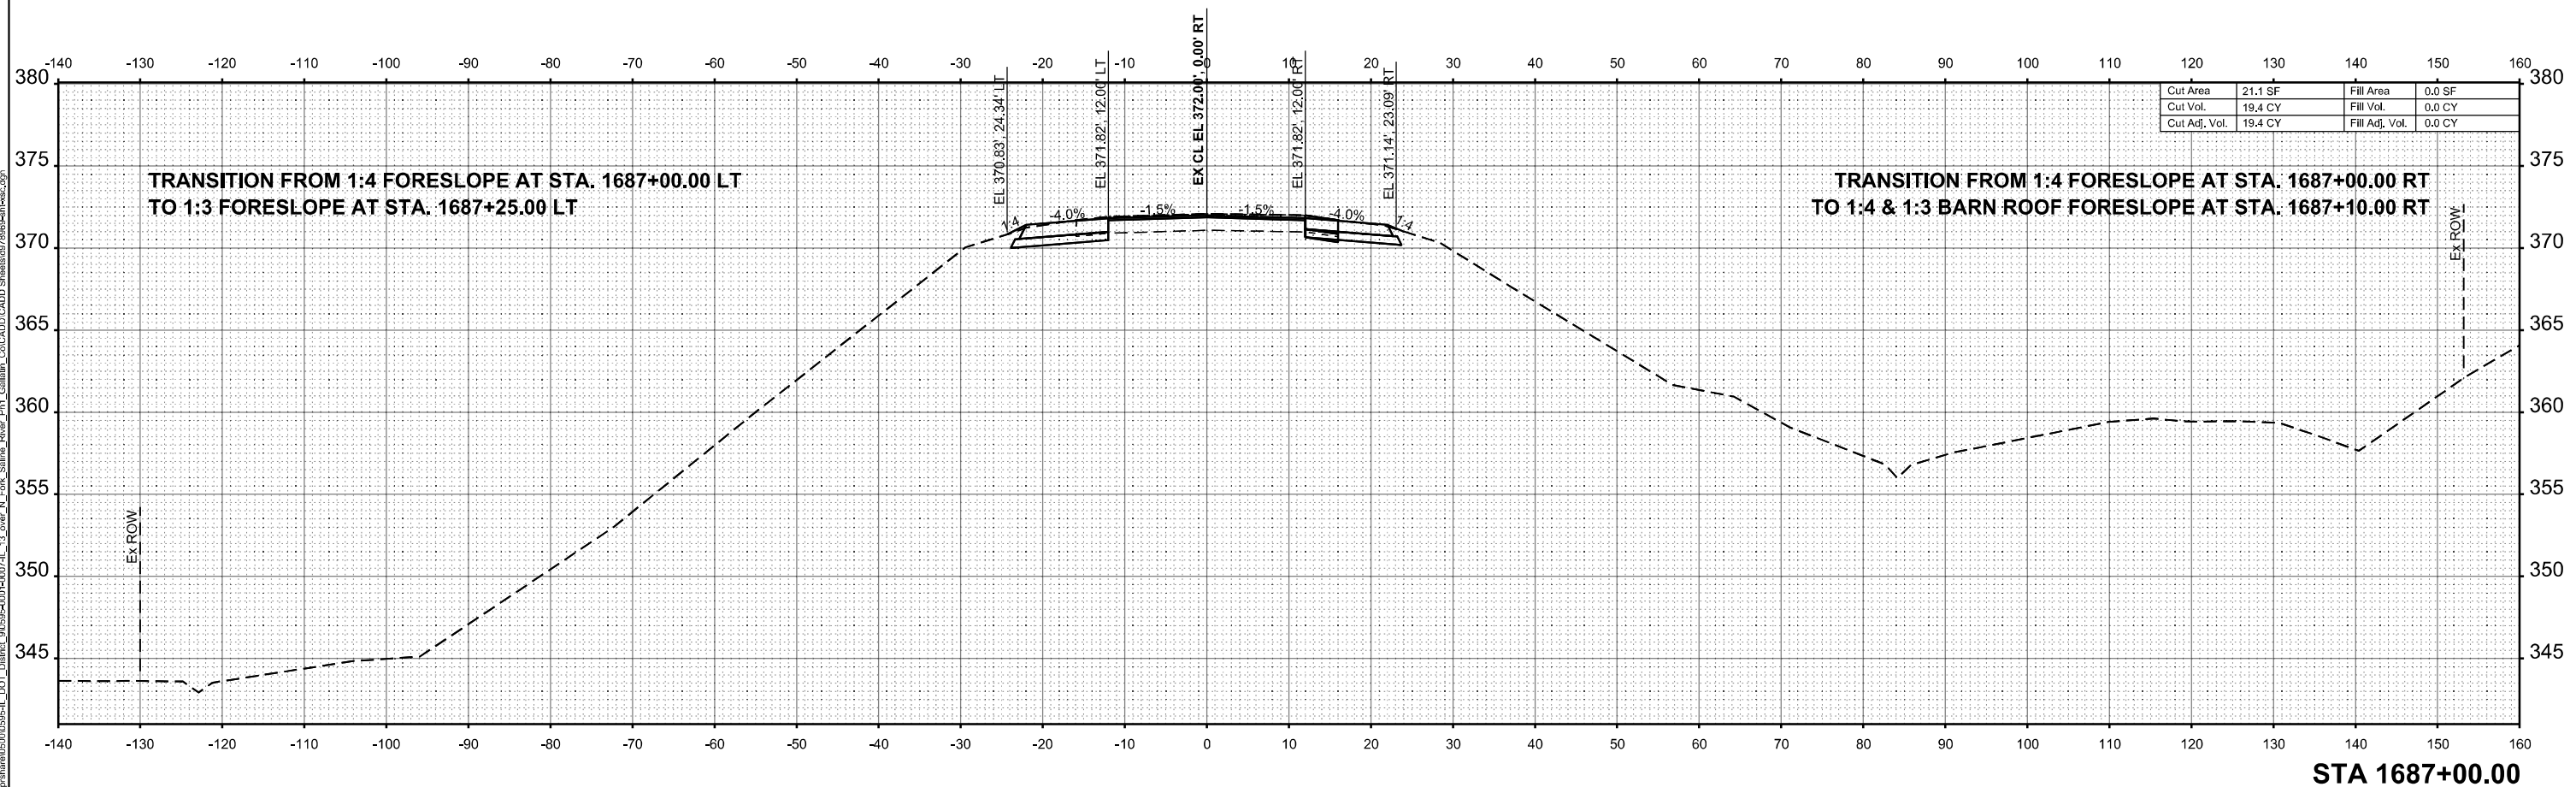

STA 1687+00.00

MODEL: E:\C:\I_13_1687-50.00 [Sheet]
FILE NAME: W:\p\13\1687-50.00\1687-50.00\DOT_District_90559-2014-007-IL_13_over_N_Fork_Saline_River_Pk_Gallatin_Col\CAADD\CADD_Sheet\1687-50.00.dgn

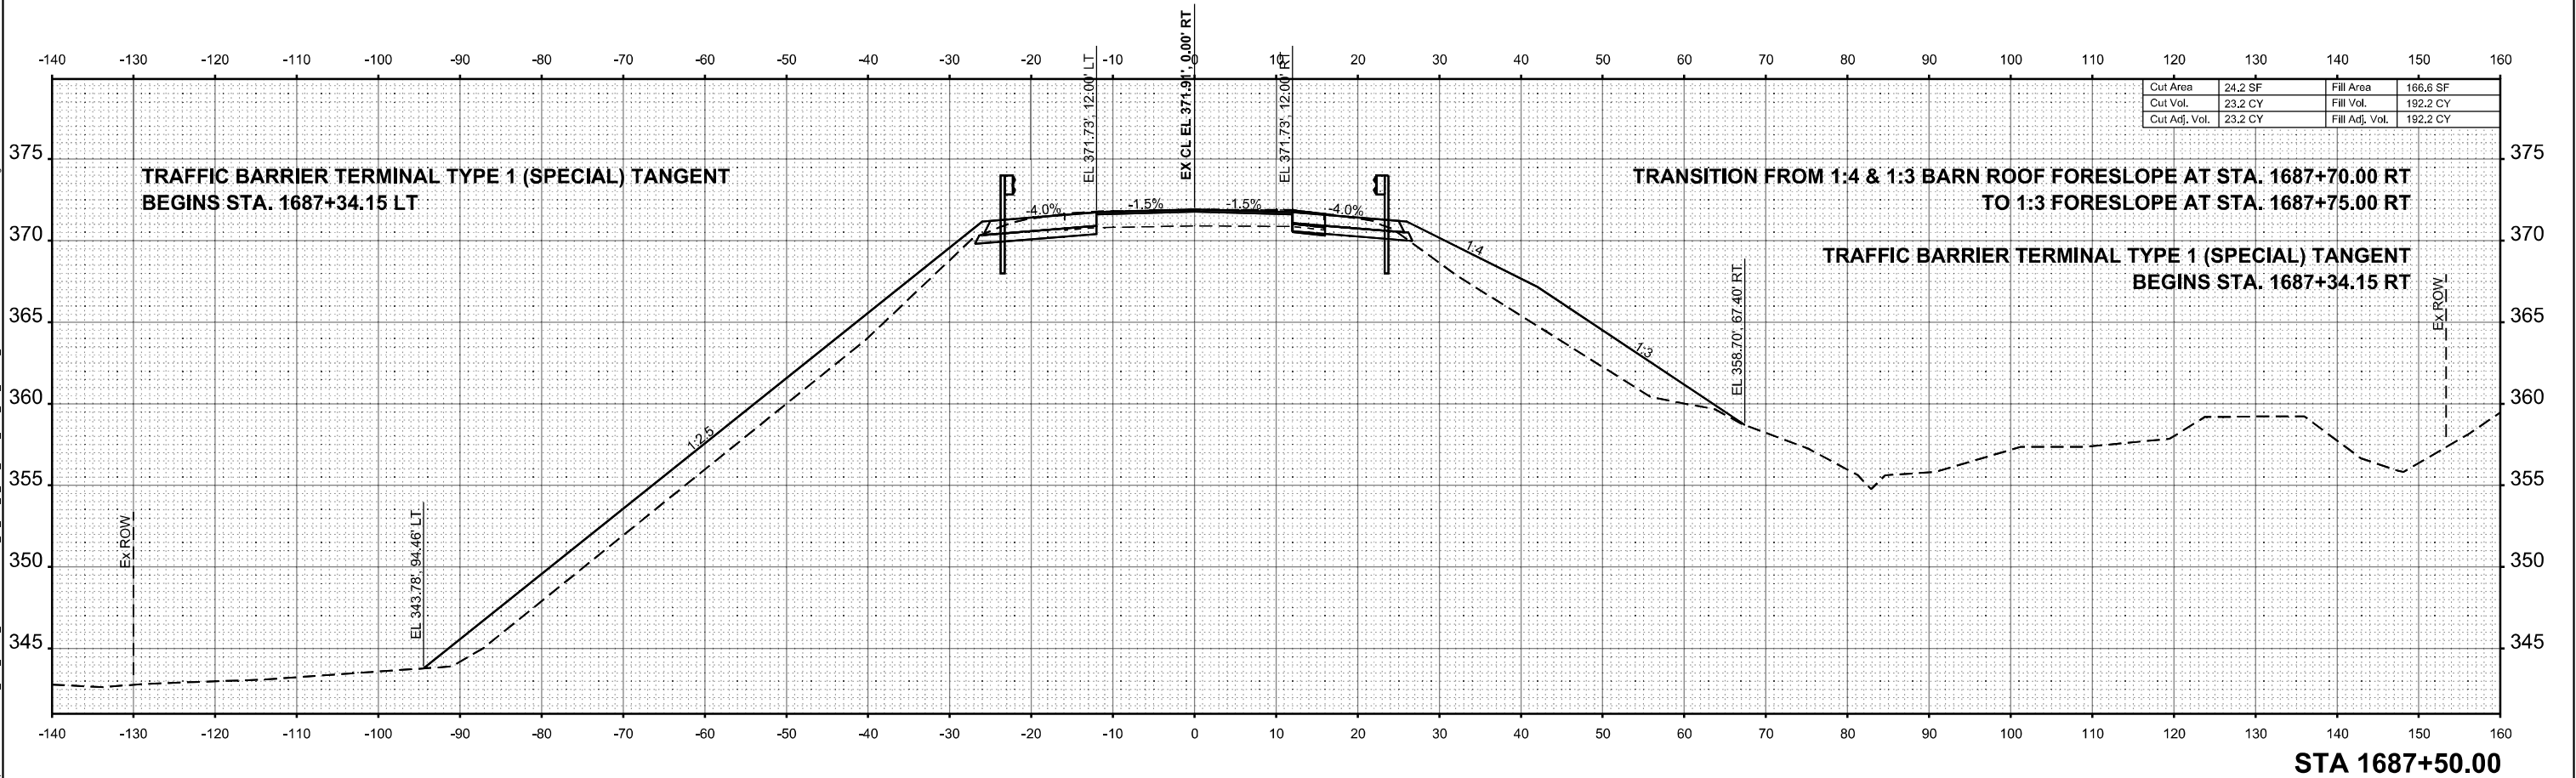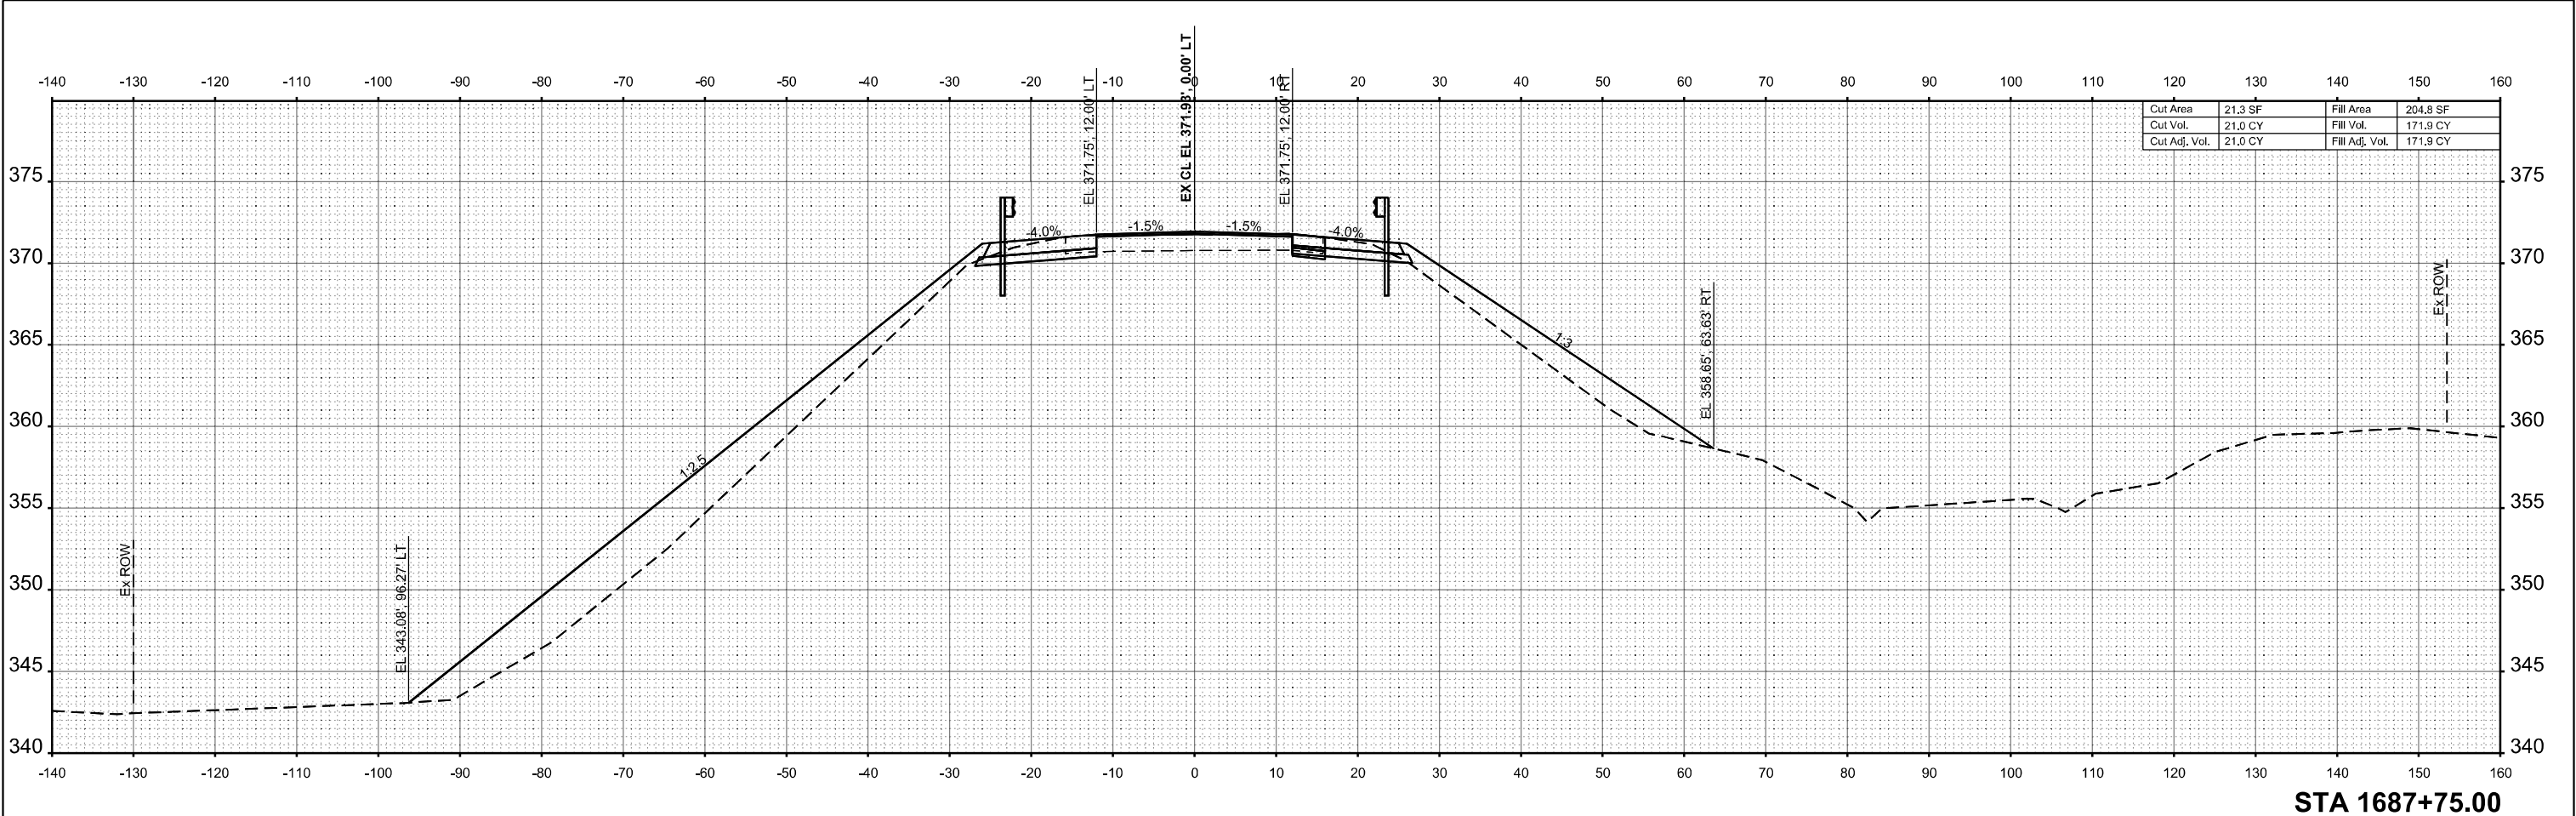

DESIGNED - CPK
DRAWN - DMS
CHECKED - CPK
DATE - 11-06-2025

REVISED -
REVISED -
REVISED -
REVISED -

STATE OF ILLINOIS
DEPARTMENT OF TRANSPORTATION


CROSS SECTIONS

SCALE: 1"=10'


SHEET 4 OF 18 SHEETS STA. TO STA.

F.A.P. RTE.	SECTION	COUNTY	TOTAL SHEETS	SHEET NO.
331	(10-1,10-3-1)B-2	GALLATIN	86	72
CONTRACT NO. 78969				
ILLINOIS FED. AID PROJECT				

MODEL: E:\C1_IL\13-1688\00.00\Sheet1.dgn
FILE NAME: W:\p\13\1688\00.00\1688+00.00\DOT_District_9\0659-001-007-IL_13\over_N_Fork_Saline_River_Pkwy_Gallatin_Col\CAADD\CADD_Sheet1688+25.00.dgn

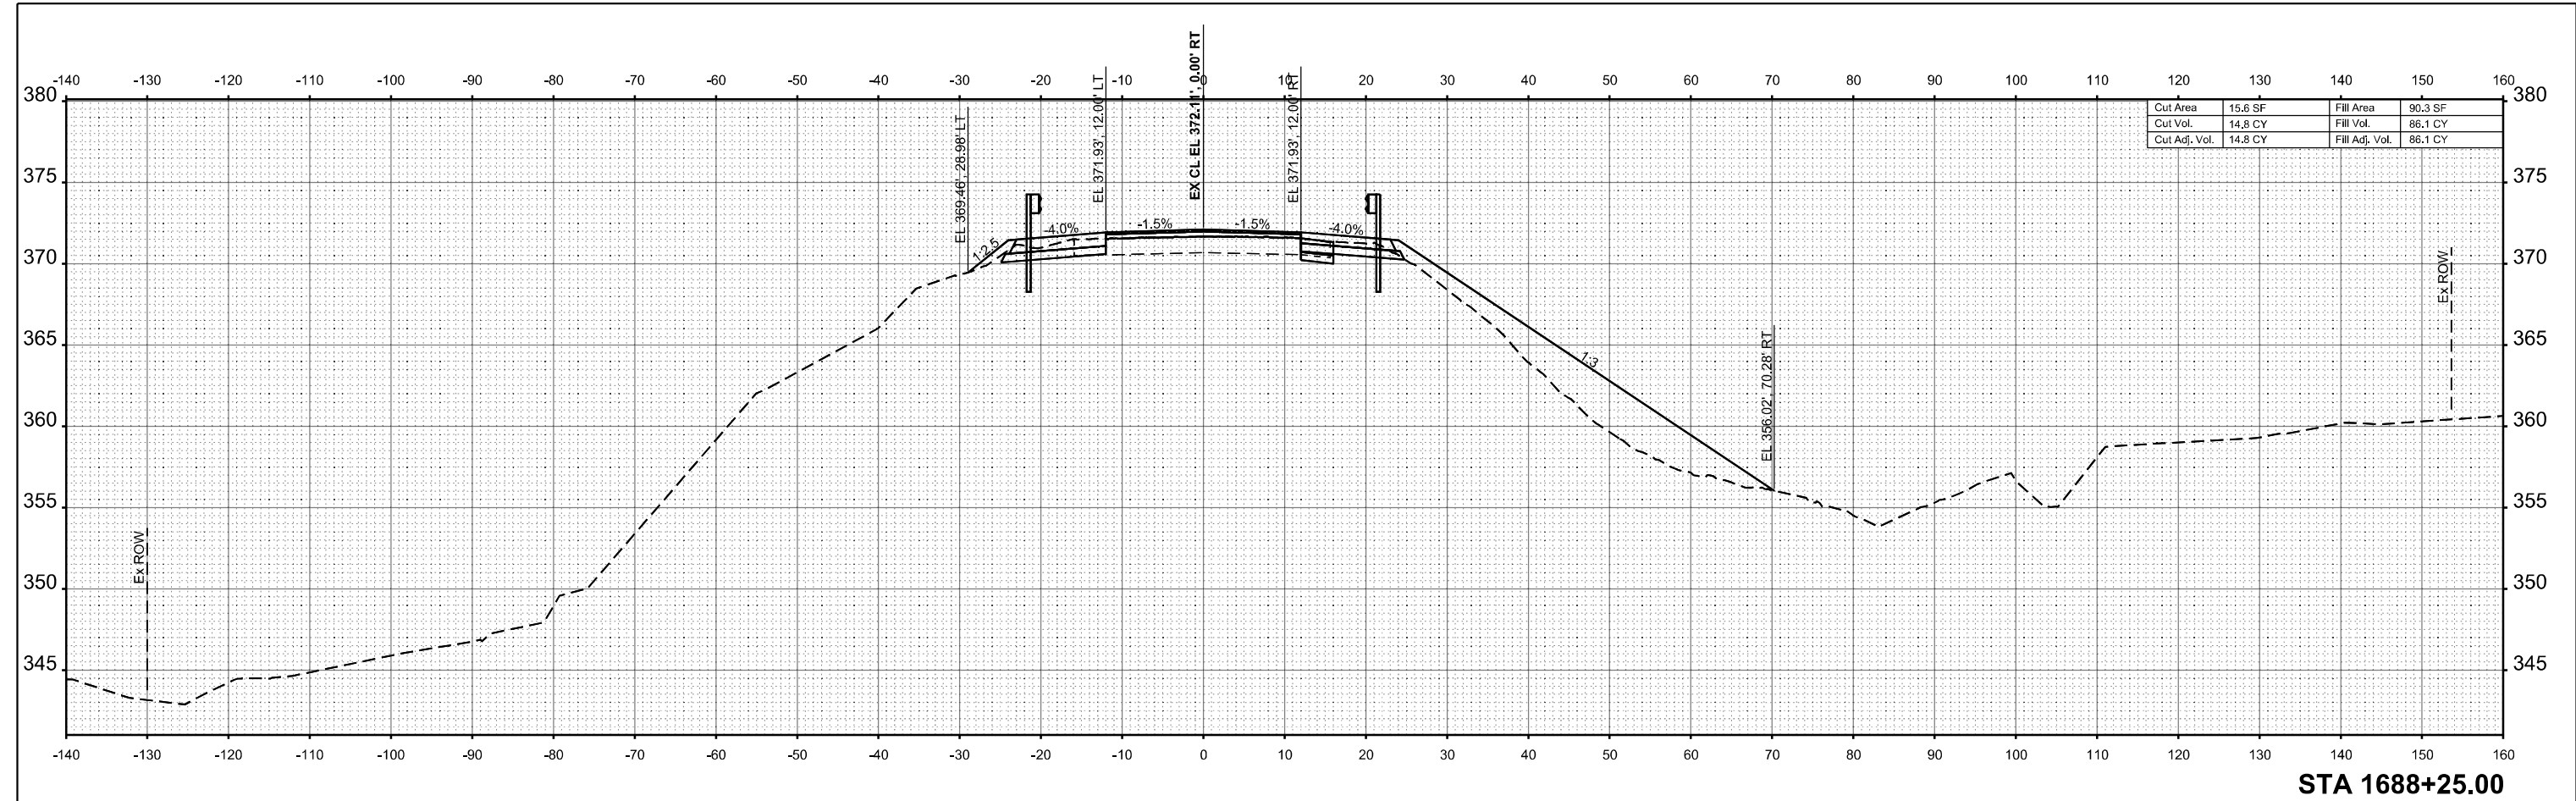

STA 1688+25.00

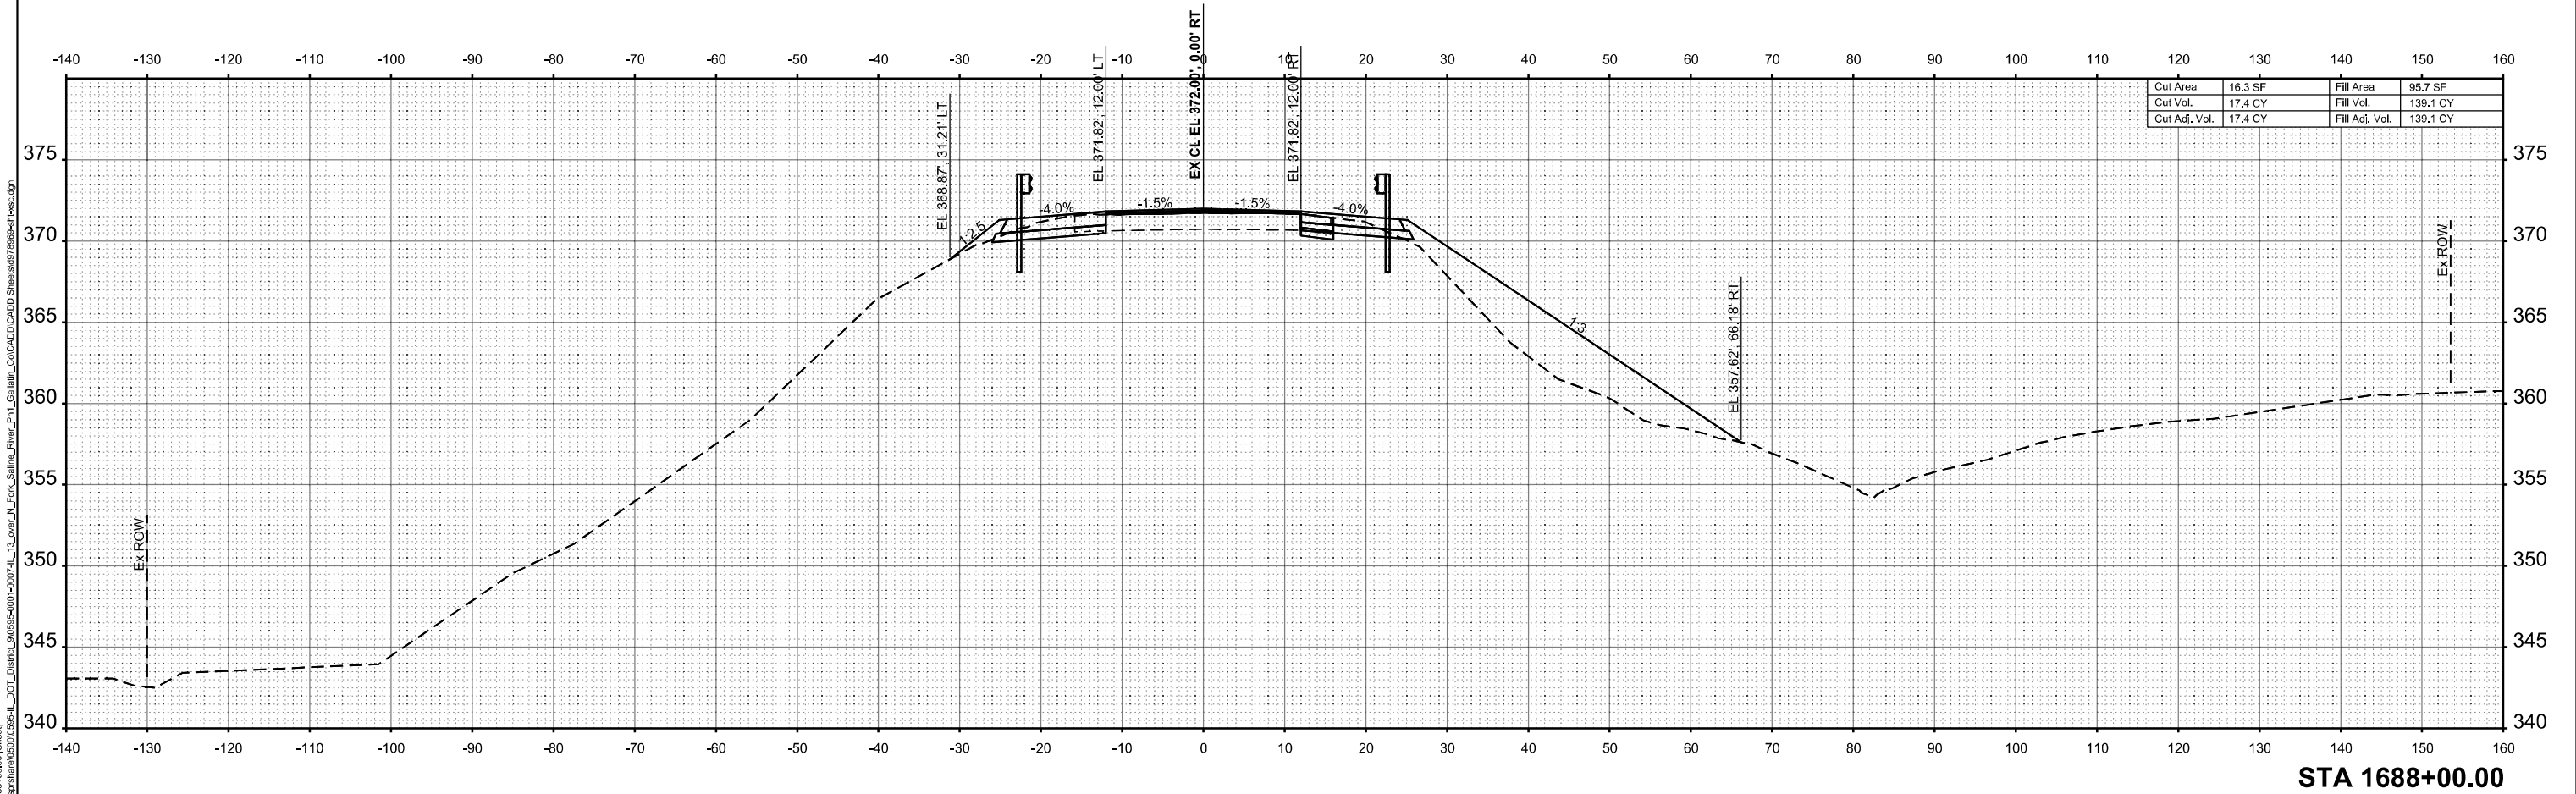

STA 1688+00.00



DESIGNED -	CPK	REVISED -	
DRAWN -	DMS	REVISED -	
CHECKED -	CPK	REVISED -	
DATE -	11-06-2025	REVISED -	



STATE OF ILLINOIS
DEPARTMENT OF TRANSPORTATION

CROSS SECTIONS

SCALE: 1"=10' SHEET 5 OF 18 SHEETS STA. TO STA.

F.A.P. RTE.	SECTION	COUNTY	TOTAL SHEETS	SHEET NO.
331	(10-1,10-3-1)B-2	GALLATIN	86	73
CONTRACT NO. 78969				
ILLINOIS FED. AID PROJECT				

MODEL: E:\CL\11-13-1688-60.00 [Sheet]
FILE NAME: W:\p\11-13-1688-60.00\11-13-1688-60.00.dwg
DRAWN BY: J. Gallatin, ColCAD, CAD, Sheets\67898\sheet.dwg

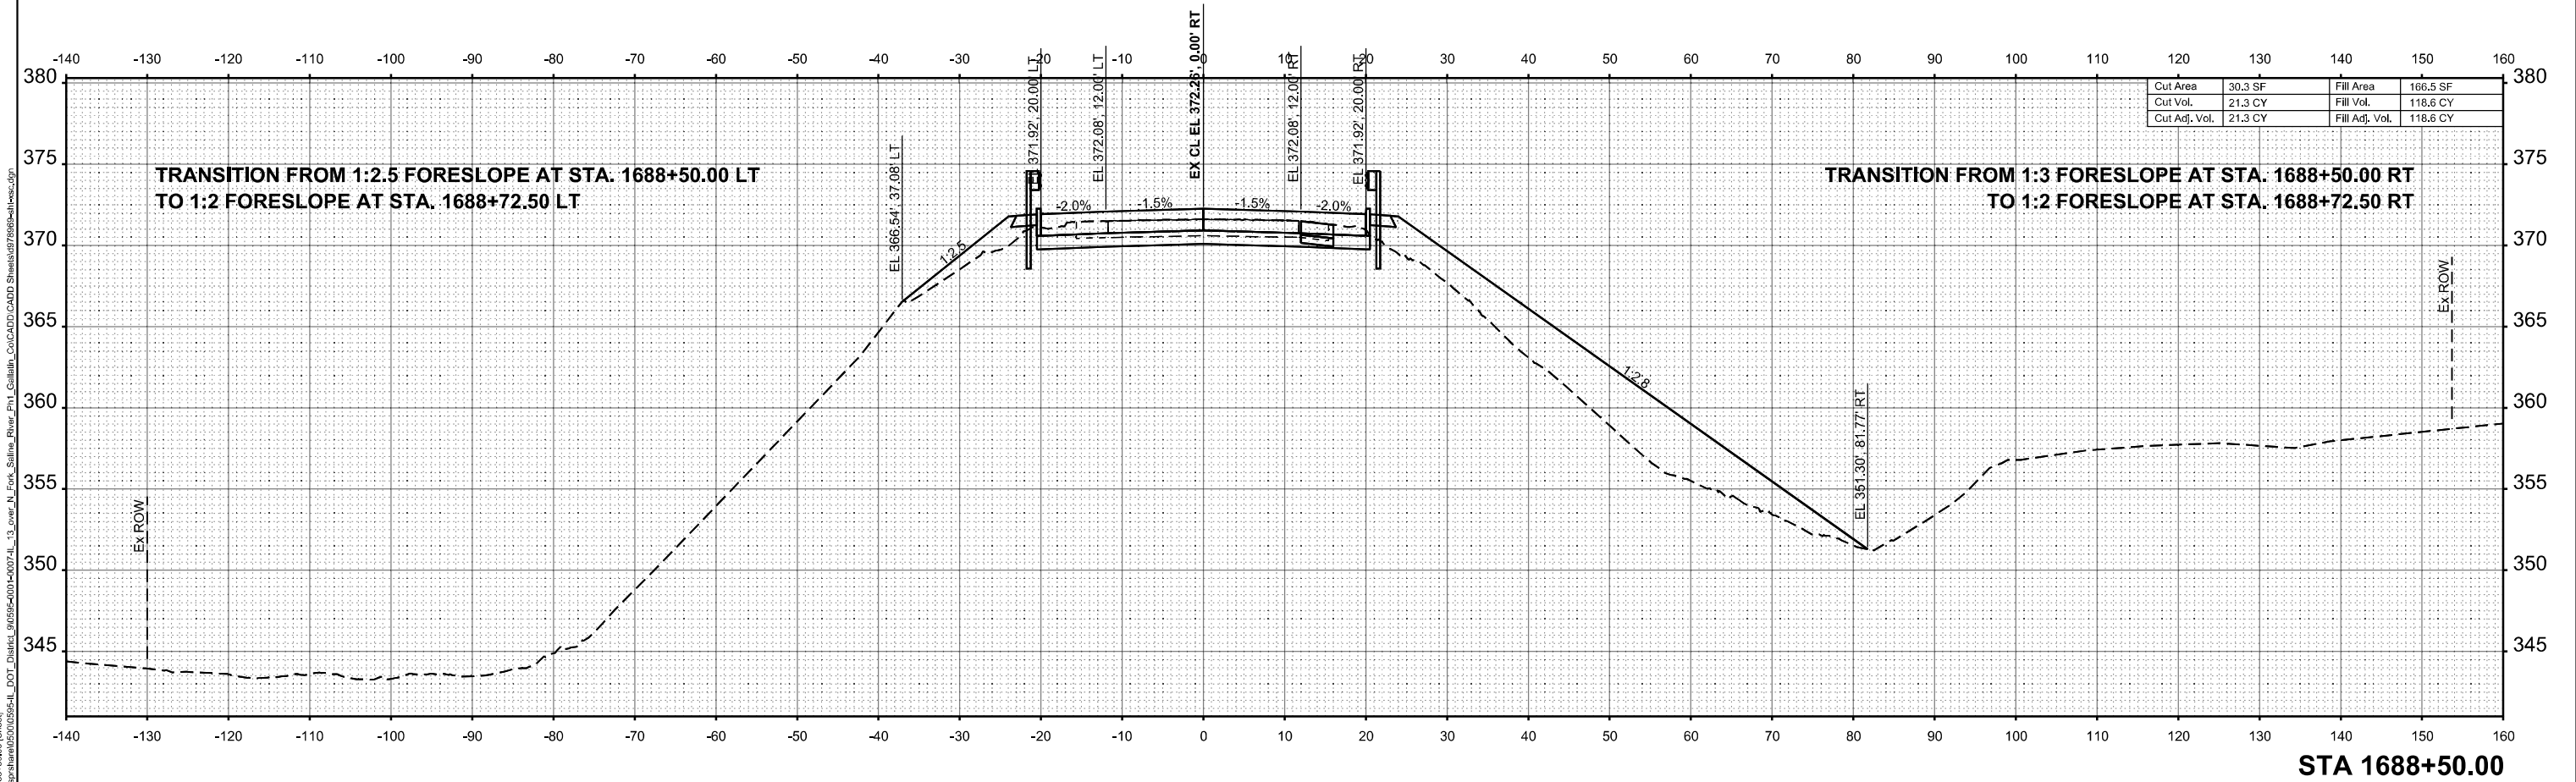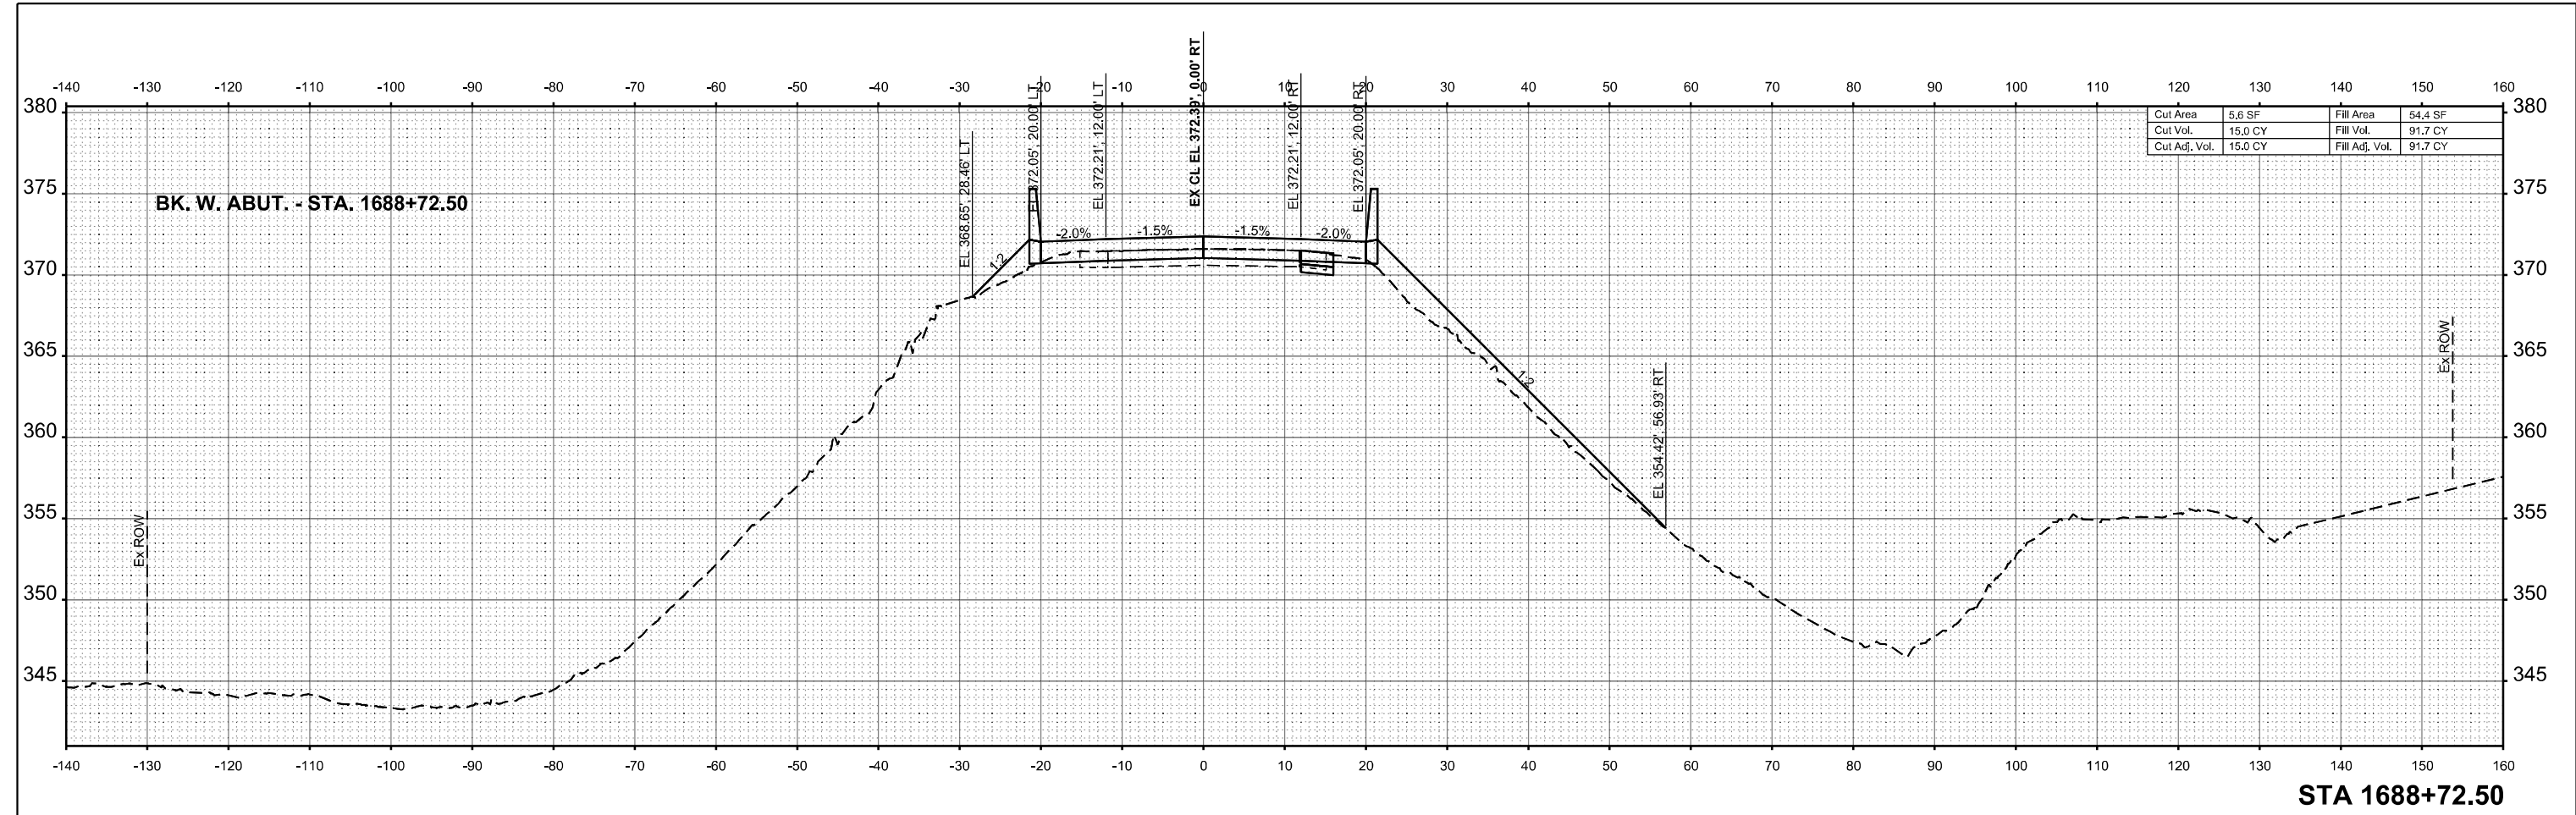

DESIGNED -	CPK
DRAWN -	DMS
CHECKED -	CPK
DATE -	11-06-2025

REVISED -	
REVISED -	
REVISED -	
REVISED -	



**STATE OF ILLINOIS
DEPARTMENT OF TRANSPORTATION**

CROSS SECTIONS

SCALE: 1"=10' SHEET 6 OF 18 SHEETS STA. TO STA.

F.A.P. RTE.	SECTION	COUNTY	TOTAL SHEETS	SHEET NO.
331	(10-1,10-3-1)B-2	GALLATIN	86	74
CONTRACT NO. 78969				
ILLINOIS		FED. AID PROJECT		

MODEL: E:\C1_IL\13_Channel - 1688+76.18 (Sheet)
FILE NAME: W:\projects\1688+76.18\1688+76.18_C1_IL\13_Channel - 1688+76.18 (Sheet).dgn

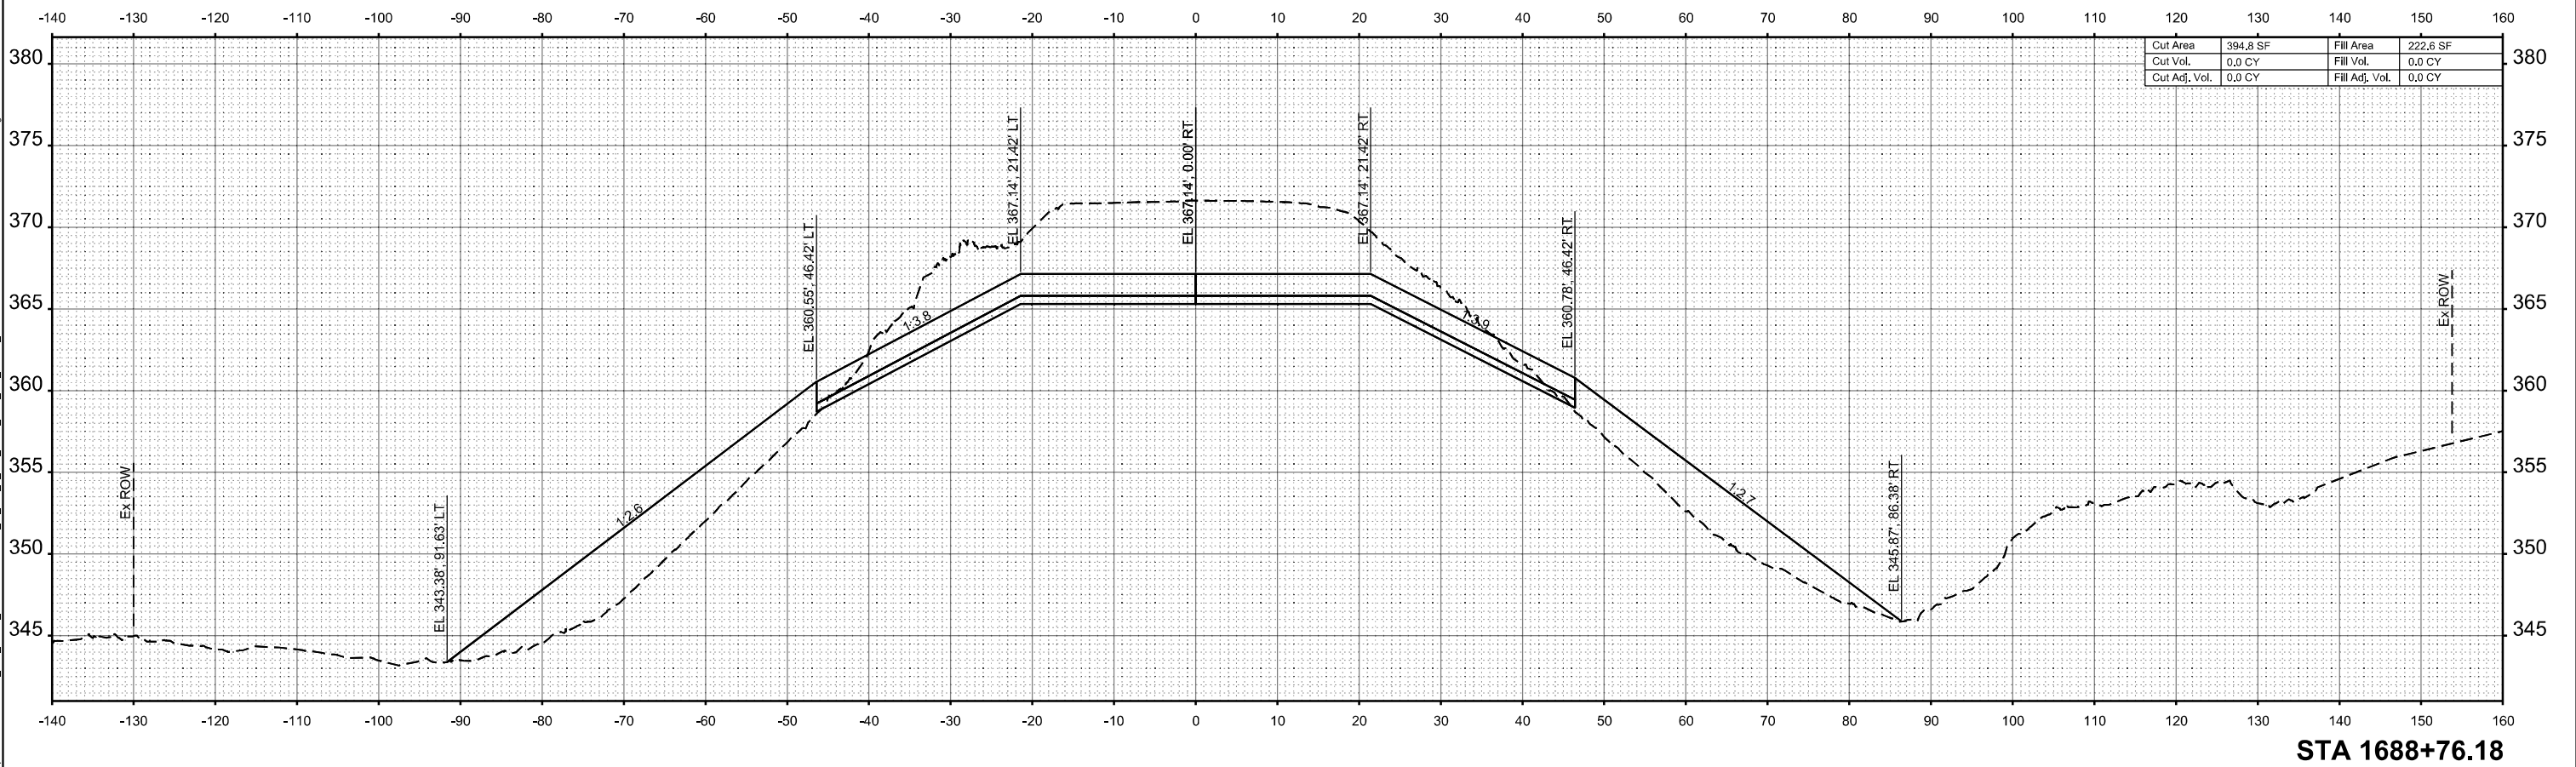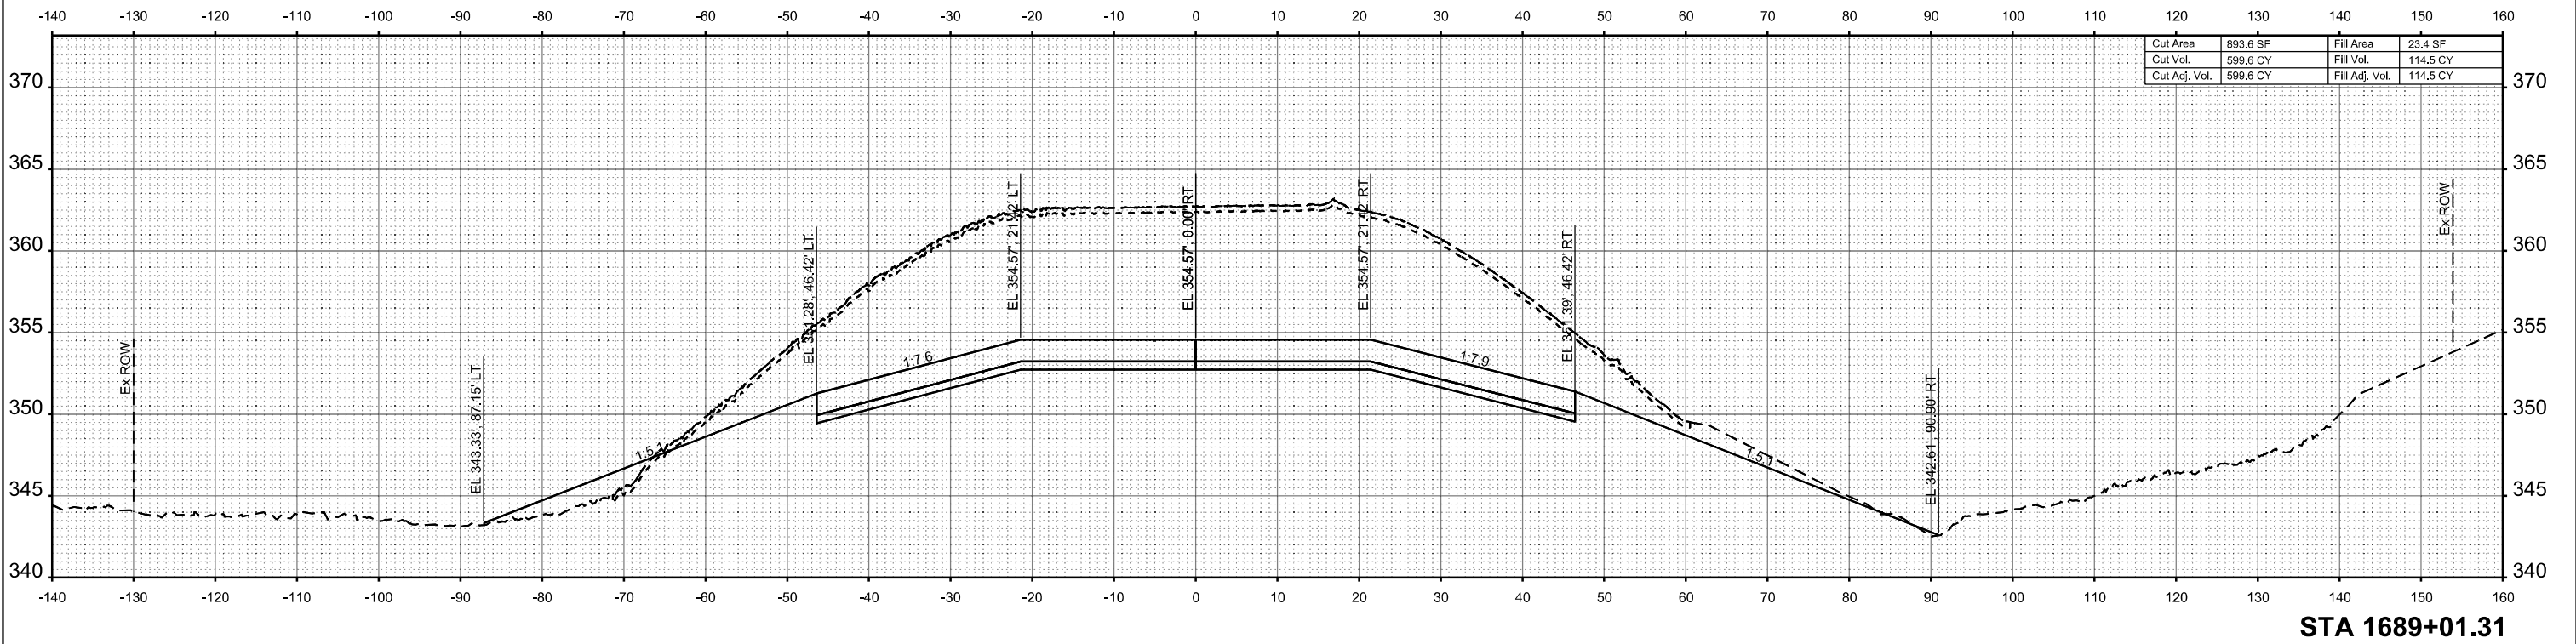

DESIGNED -	CPK	REVISED -	
DRAWN -	DMS	REVISED -	
CHECKED -	CPK	REVISED -	
DATE -	11-06-2025	REVISED -	


STATE OF ILLINOIS
DEPARTMENT OF TRANSPORTATION

CROSS SECTIONS


SCALE: 1"=10' SHEET 7 OF 18 SHEETS STA. TO STA.

F.A.P. RTE.	SECTION	COUNTY	TOTAL SHEETS	SHEET NO.
331	(10-1,10-3-1)B-2	GALLATIN	86	75
CONTRACT NO. 78969				
ILLINOIS FED. AID PROJECT				


MODEL: E:\CL\113_Channel - 1689\36.45 (Sheet)
FILE NAME: W:\331\1689\1689+36.45\1689+36.45_Cross_Section.dwg
DATE: 11-06-2025

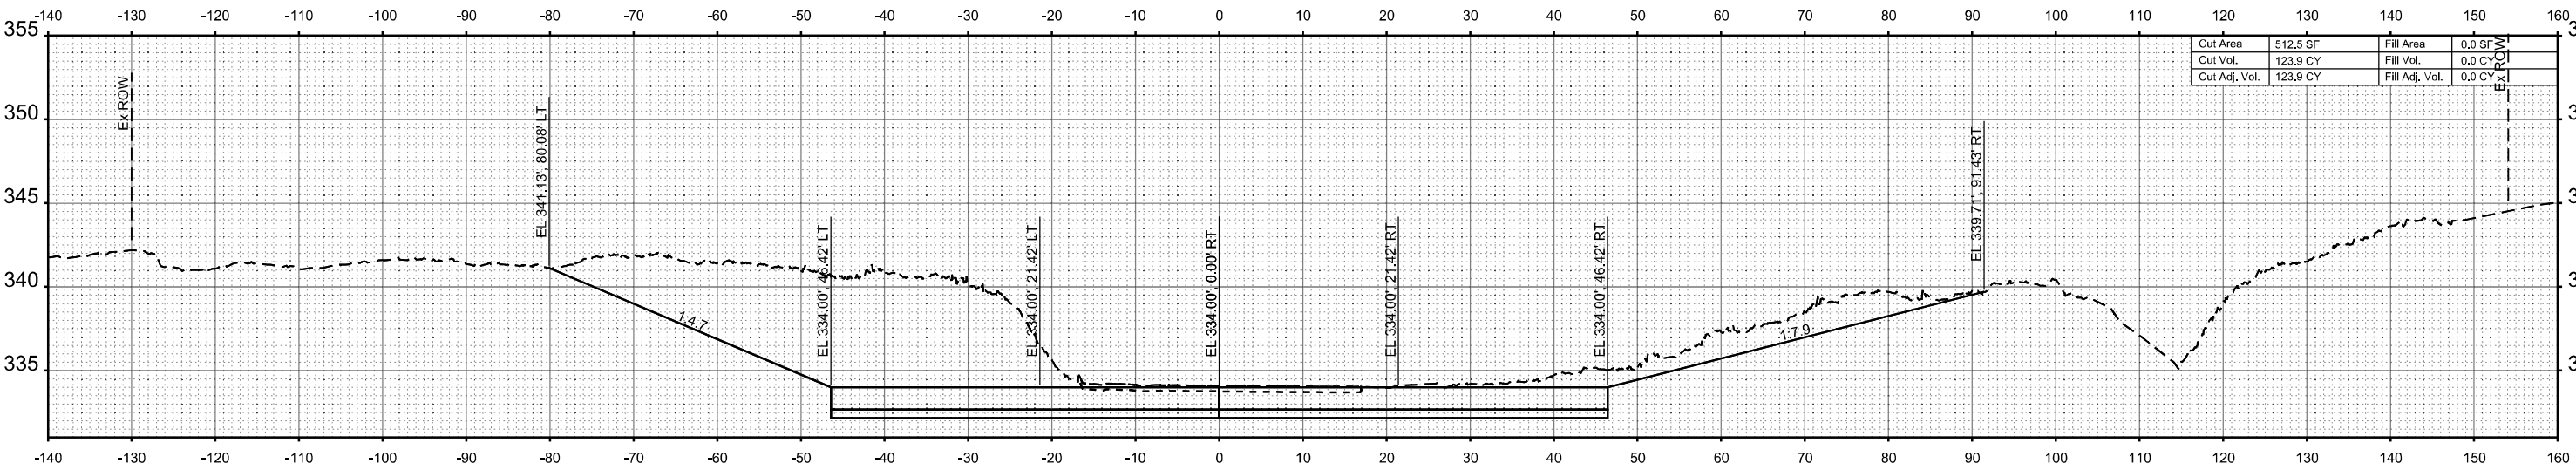

STA 1689+62.44


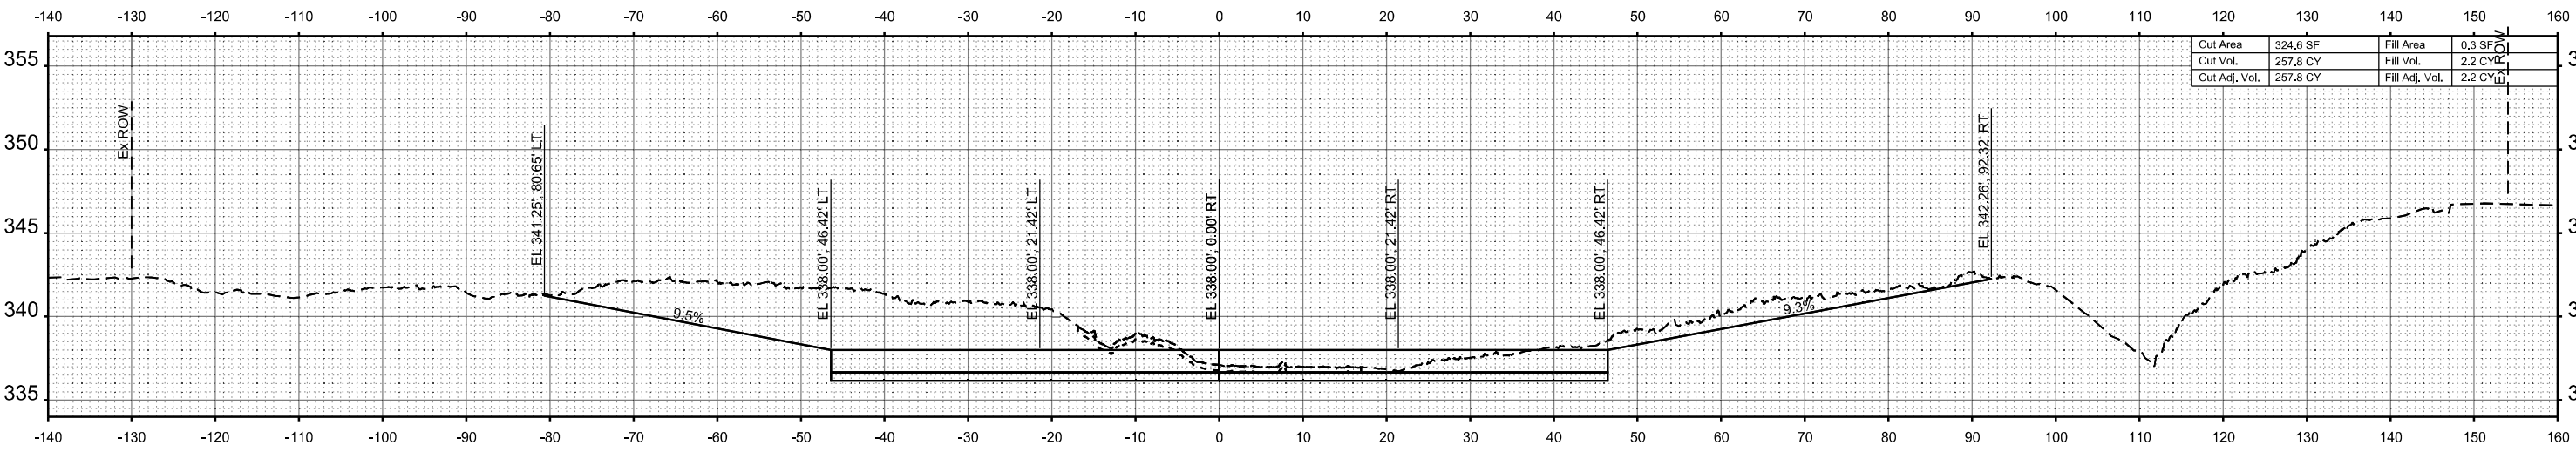


STA 1689+54.45

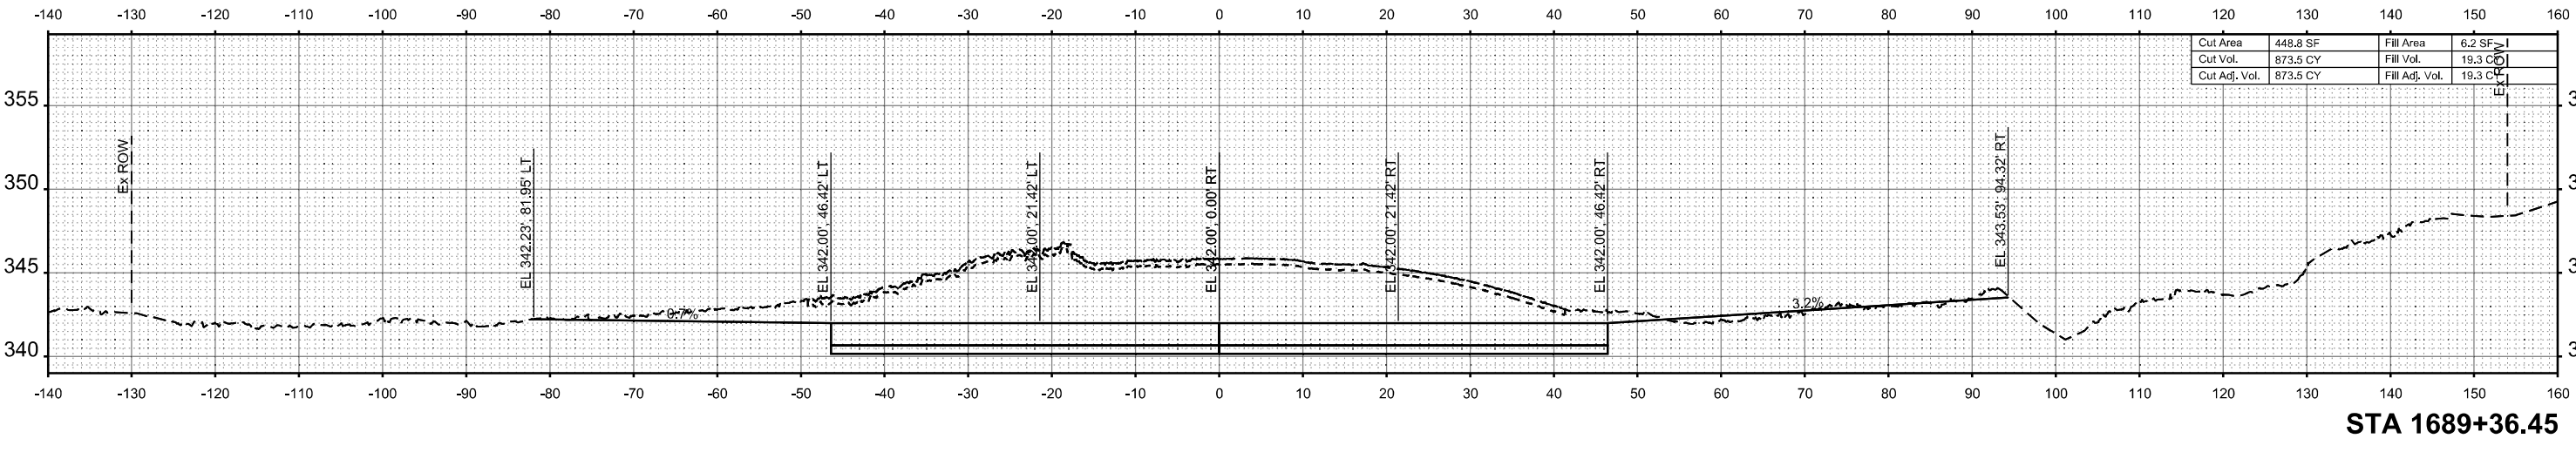

STA 1689+36.45

MODEL: E:\C1_113_Channel - 1690+42.55 (Sheet)
FILE NAME: W:\311\1690+42.55\1690+42.55-1690+62.55\1690+42.55-1690+62.55.dgn

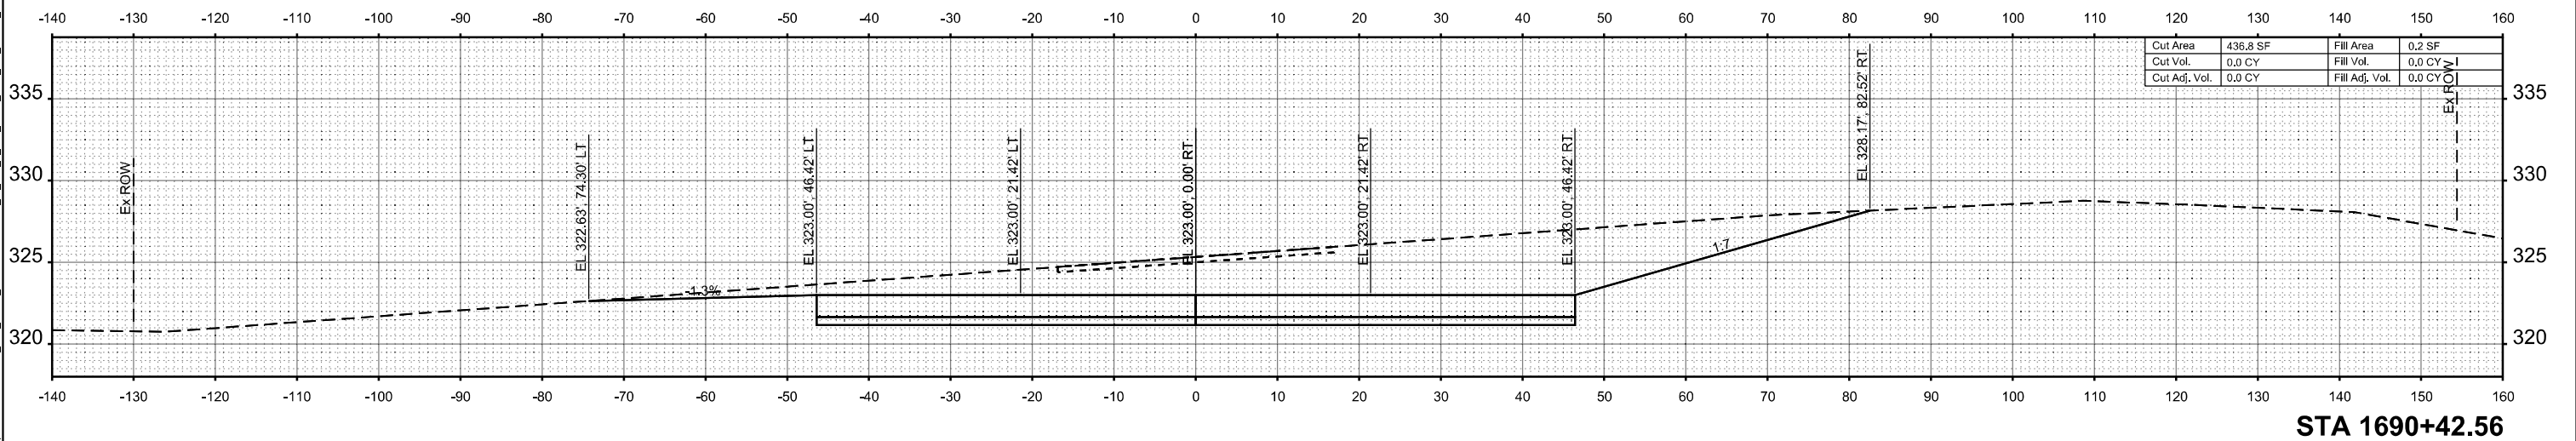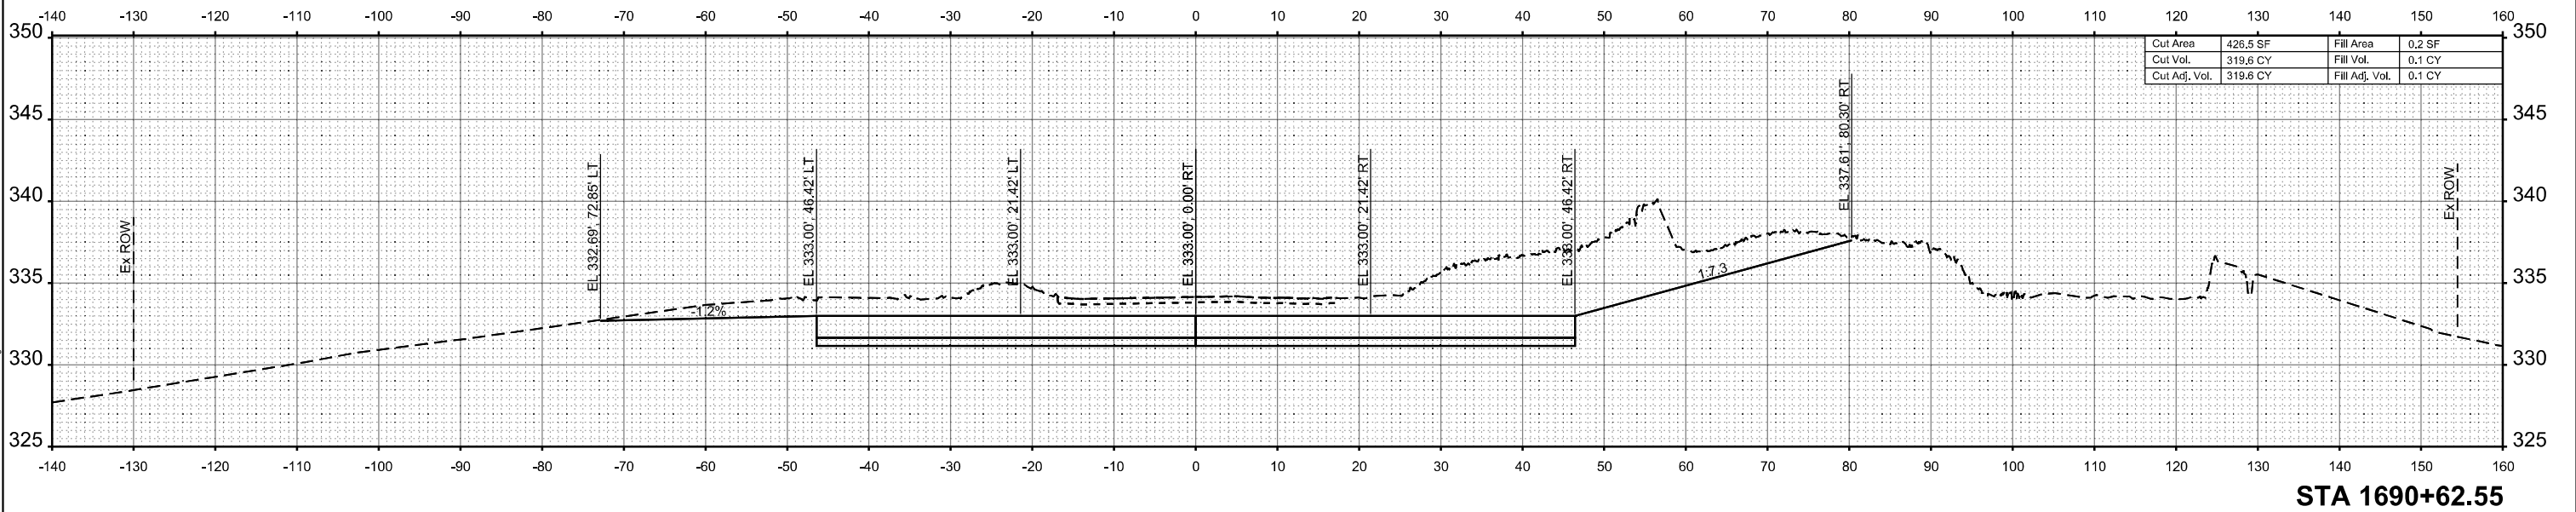

DESIGNED -	CPK	REVISED -	
DRAWN -	DMS	REVISED -	
CHECKED -	CPK	REVISED -	
DATE -	11-06-2025	REVISED -	


STATE OF ILLINOIS
DEPARTMENT OF TRANSPORTATION

CROSS SECTIONS


SCALE: 1"=10' SHEET 9 OF 18 SHEETS STA. TO STA.

F.A.P. RTE.	SECTION	COUNTY	TOTAL SHEETS	SHEET NO.
331	(10-1,10-3-1)B-2	GALLATIN	86	77
CONTRACT NO. 78969				
ILLINOIS FED. AID PROJECT				


MODEL: E:\C1_113_Channel - 1690+89.05 (Sheet)
FILE NAME: W:\projects\1690+89.05\1690+89.05.dgn
DATE: 11-06-2025

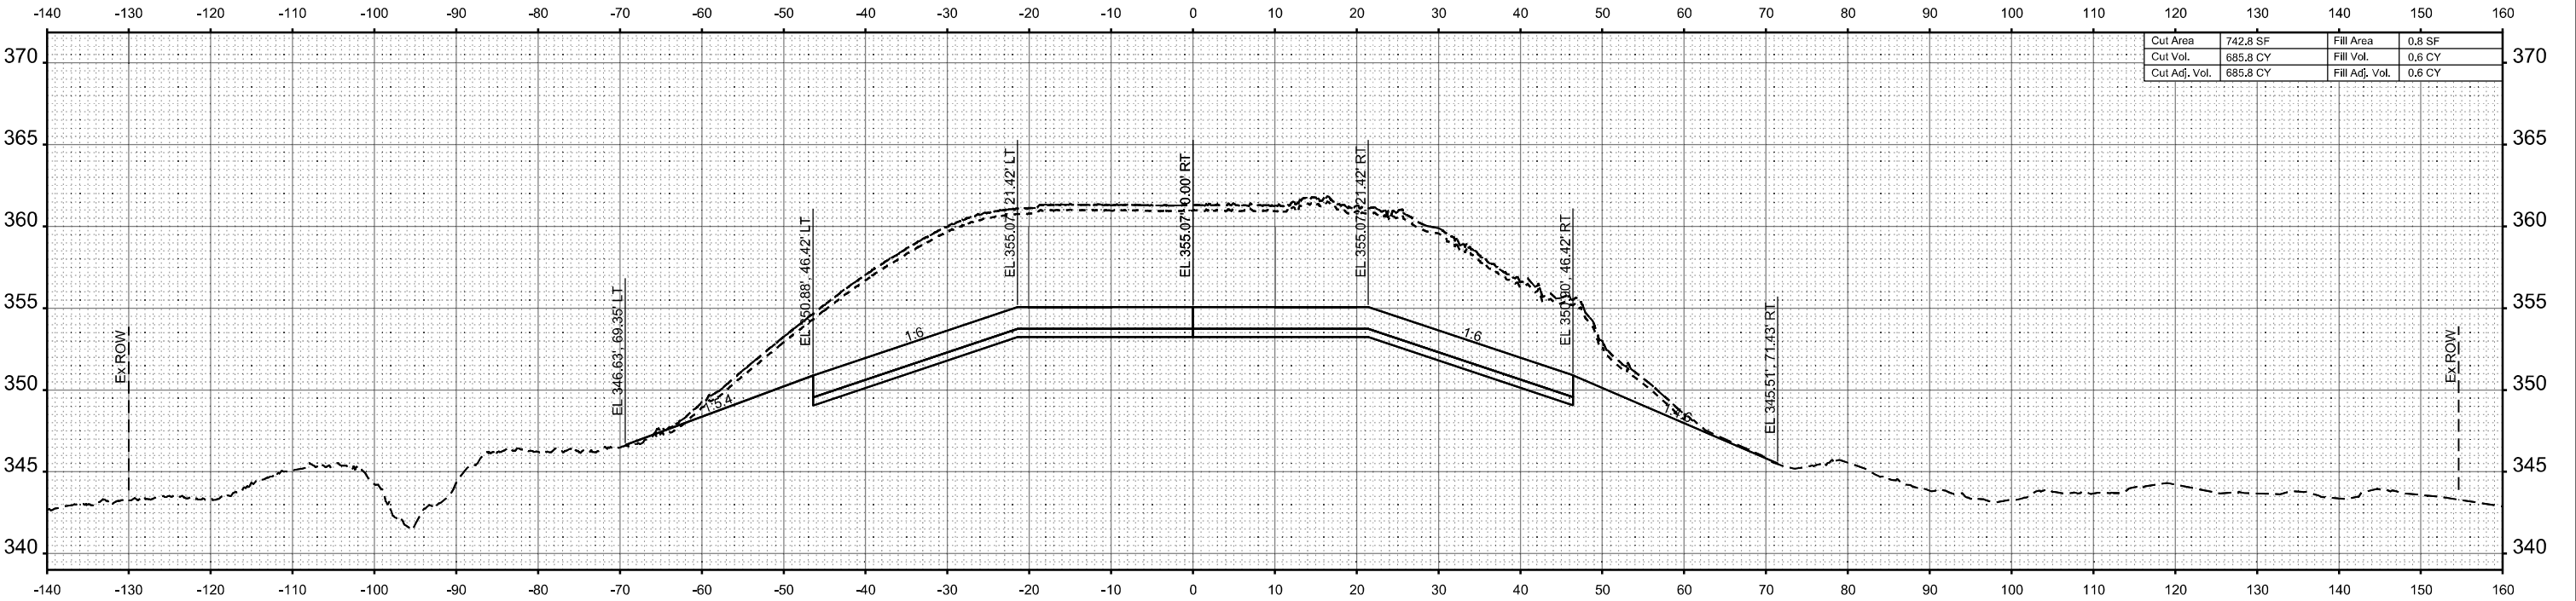

STA 1691+19.69

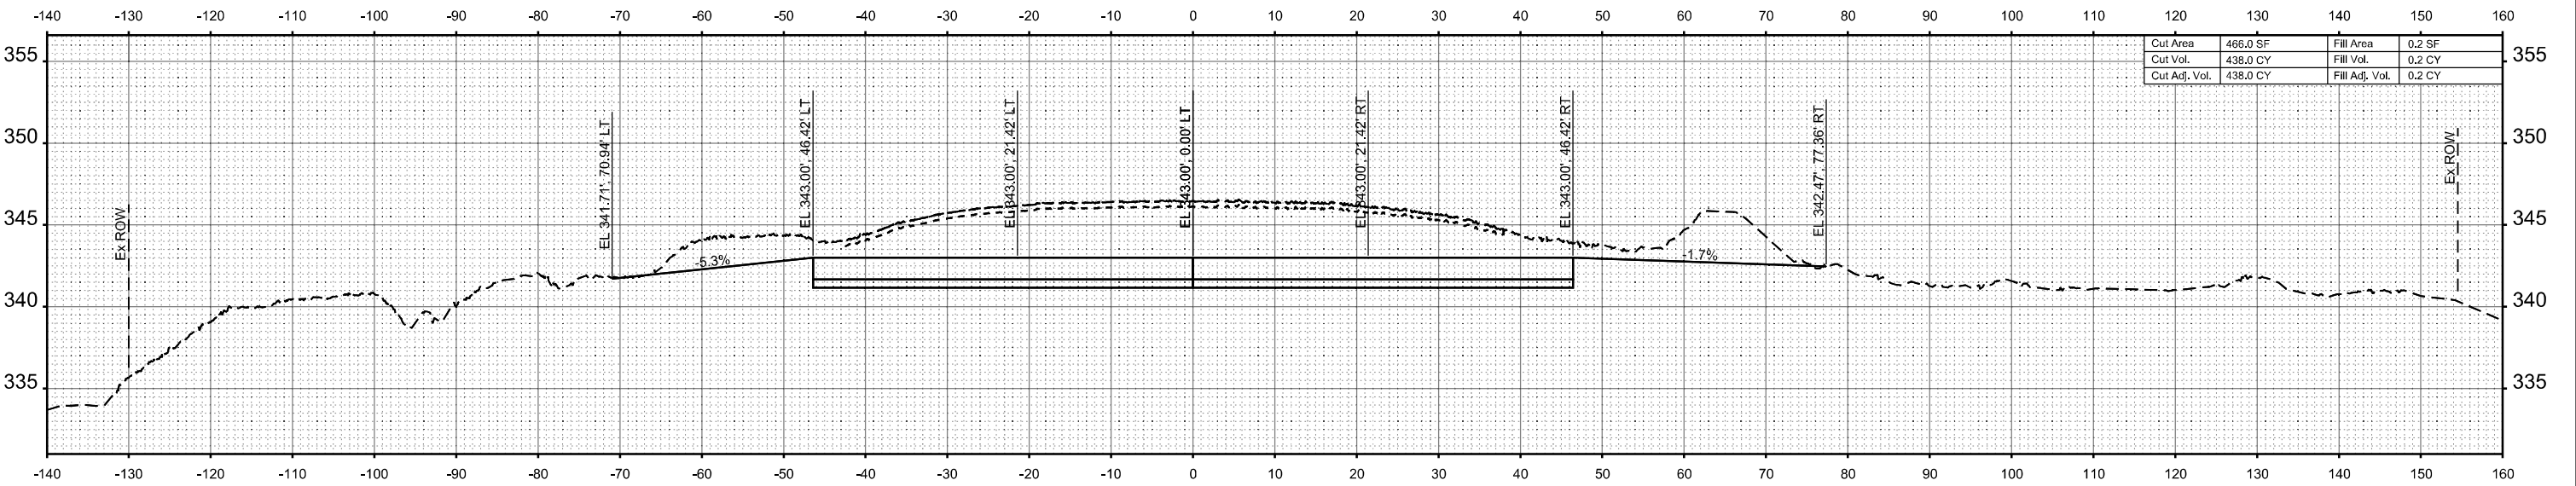


STA 1690+89.05

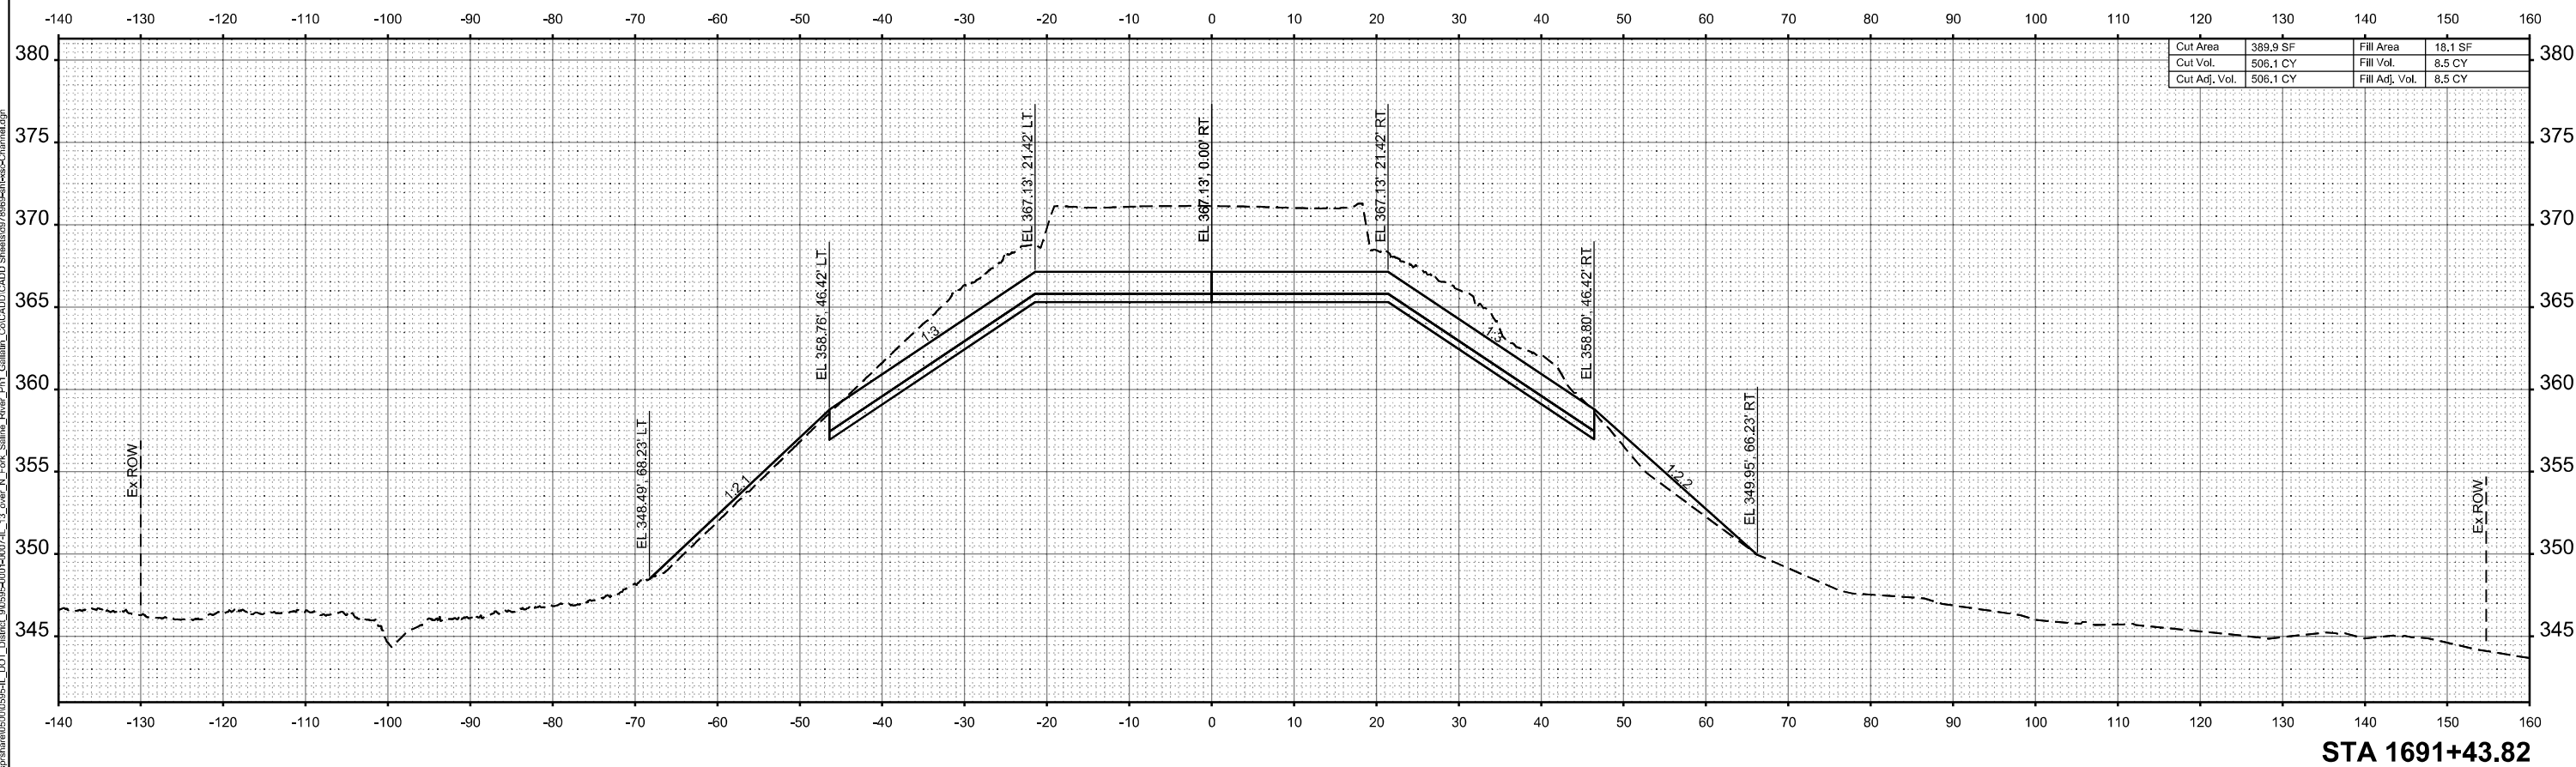**STA 1691+43.82**


DESIGNED -	CPK	REVISED -
DRAWN -	DMS	REVISED -
CHECKED -	CPK	REVISED -
DATE -	11-06-2025	REVISED -

CROSS SECTIONS

F.A.P. RTE.	SECTION	COUNTY	TOTAL SHEETS	SHEET NO.
331	(10-1,10-3-1)B-2	GALLATIN	86	79
CONTRACT NO. 78969				
ILLINOIS		FED. AID PROJECT		

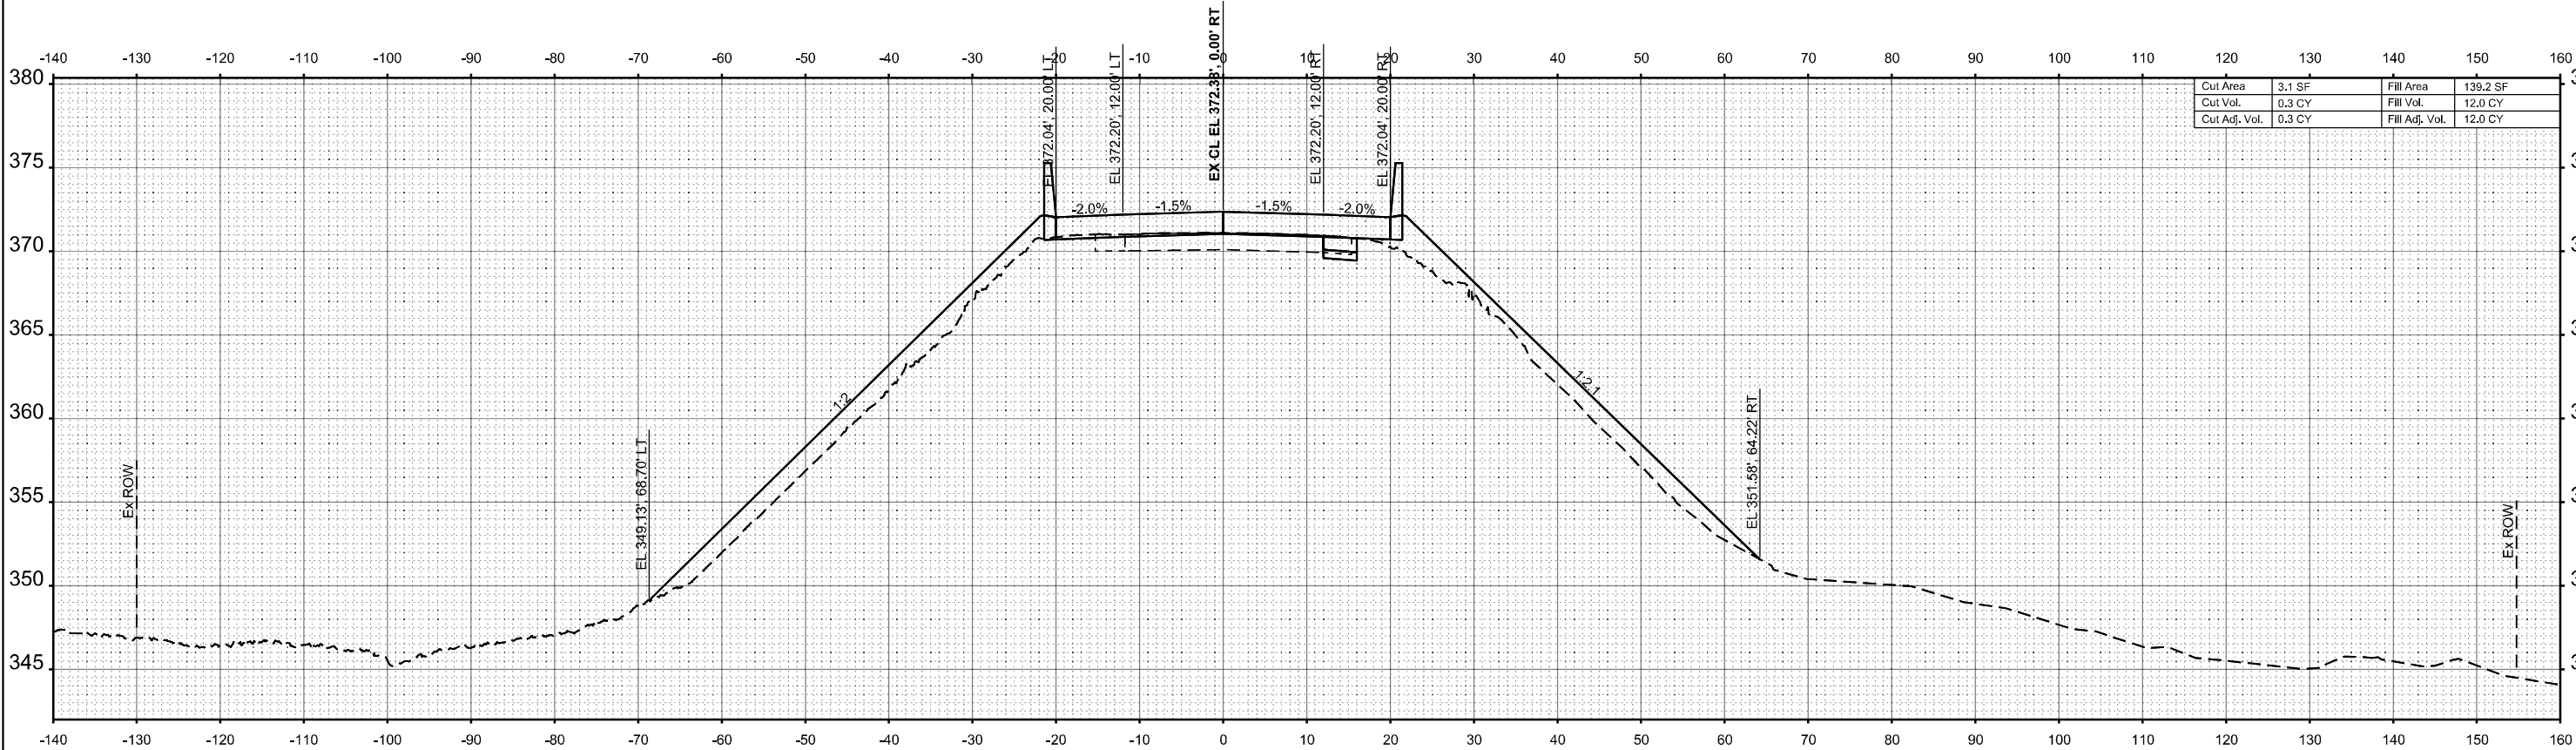

STA 1691+50.00

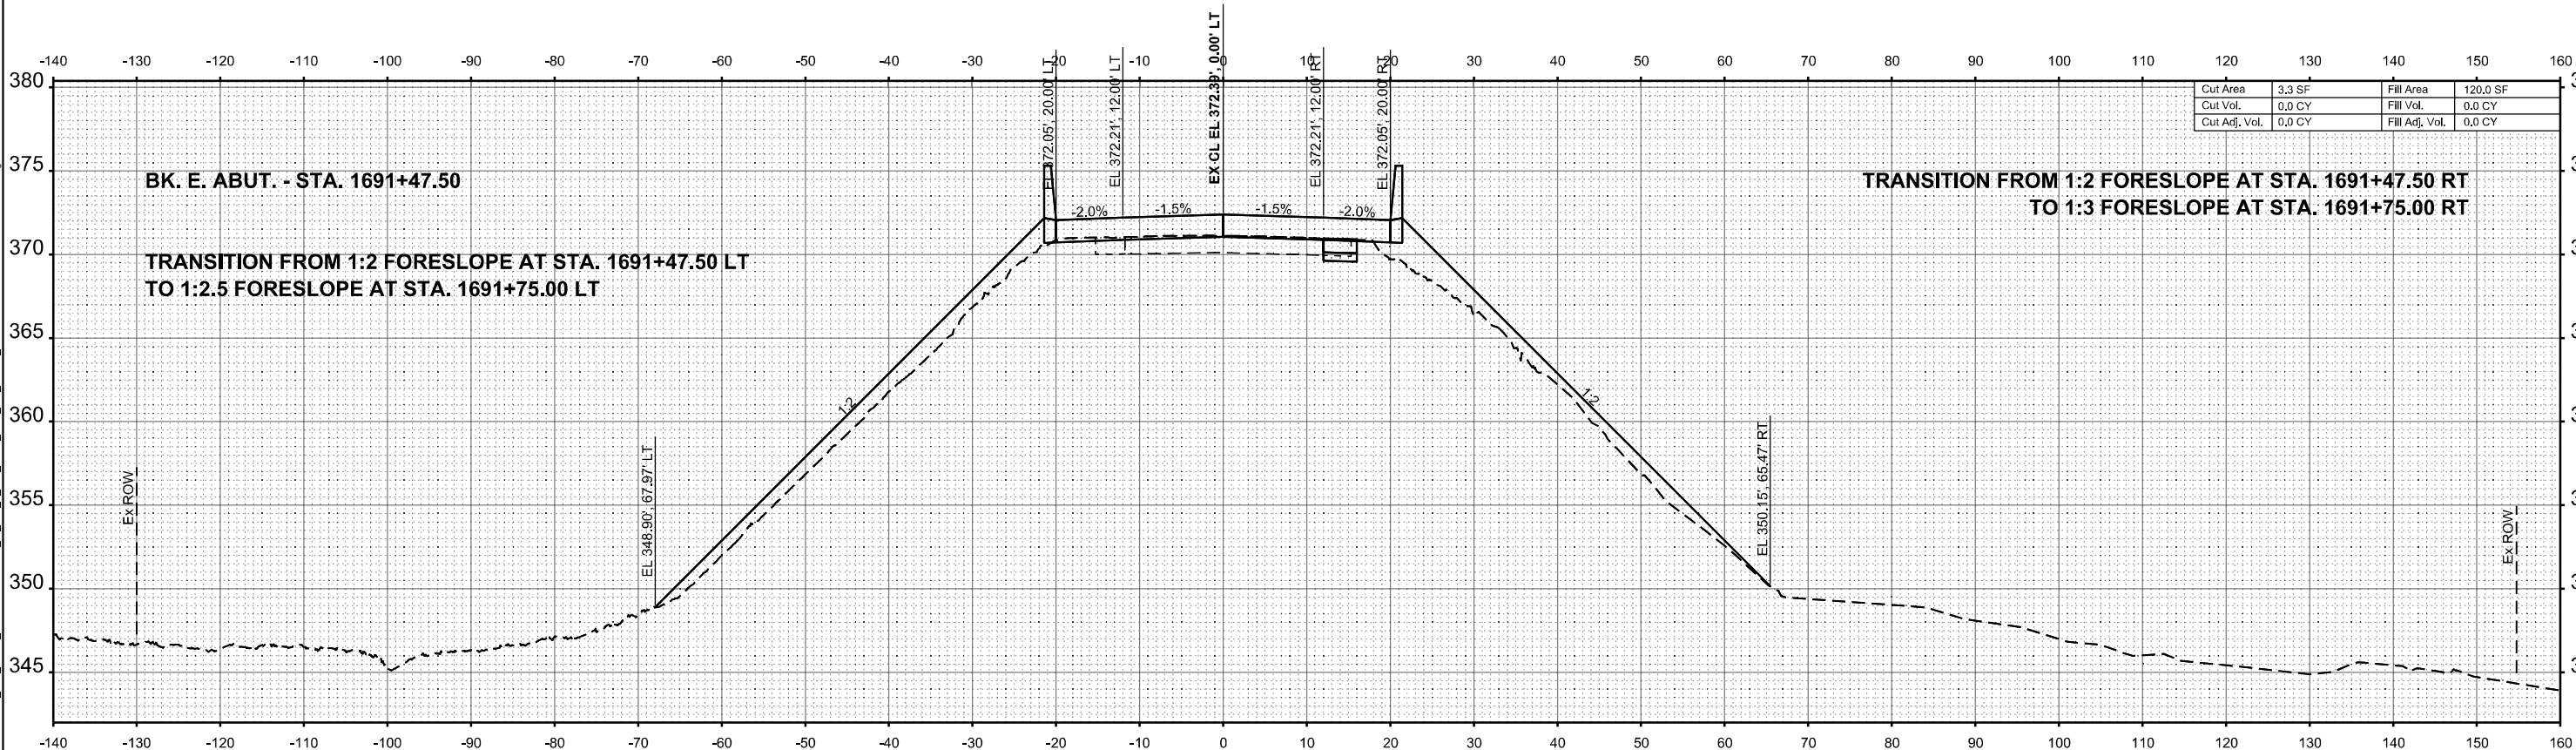

STA 1691+47.50

MODEL: E:\CL\11-13-1691+47.51 [Sheet]
FILE NAME: W:\p\11-13-1691+47.51\DOT_District_90599-001+007-IL_13_over_N_Fork_Saline_River_Pk1_Gallatin_Col\CADD\CADD_Sheets\87898\ahhsec.dgn



	DESIGNED -	CPK	REVISED -	
	DRAWN -	DMS	REVISED -	
	CHECKED -	CPK	REVISED -	
	DATE -	11-06-2025	REVISED -	


STATE OF ILLINOIS
DEPARTMENT OF TRANSPORTATION

CROSS SECTIONS


SCALE: 1"=10' SHEET 12 OF 18 SHEETS STA. TO STA.

F.A.P. RTE.	SECTION	COUNTY	TOTAL SHEETS	SHEET NO.
331	(10-1,10-3-1)B-2	GALLATIN	86	80
CONTRACT NO. 78969				
ILLINOIS FED. AID PROJECT				

MODEL: E:\C1_119_1691+75.00 Sheet
FILE NAME: W:\p\119\1691+75.00\1191+75.00\DOT_District_90559-201-007-IL_13_cow_N_Fork_Saline_River_Pk_Gallatin_ColCADD\CADD_Sheet\1691+75.00.dgn

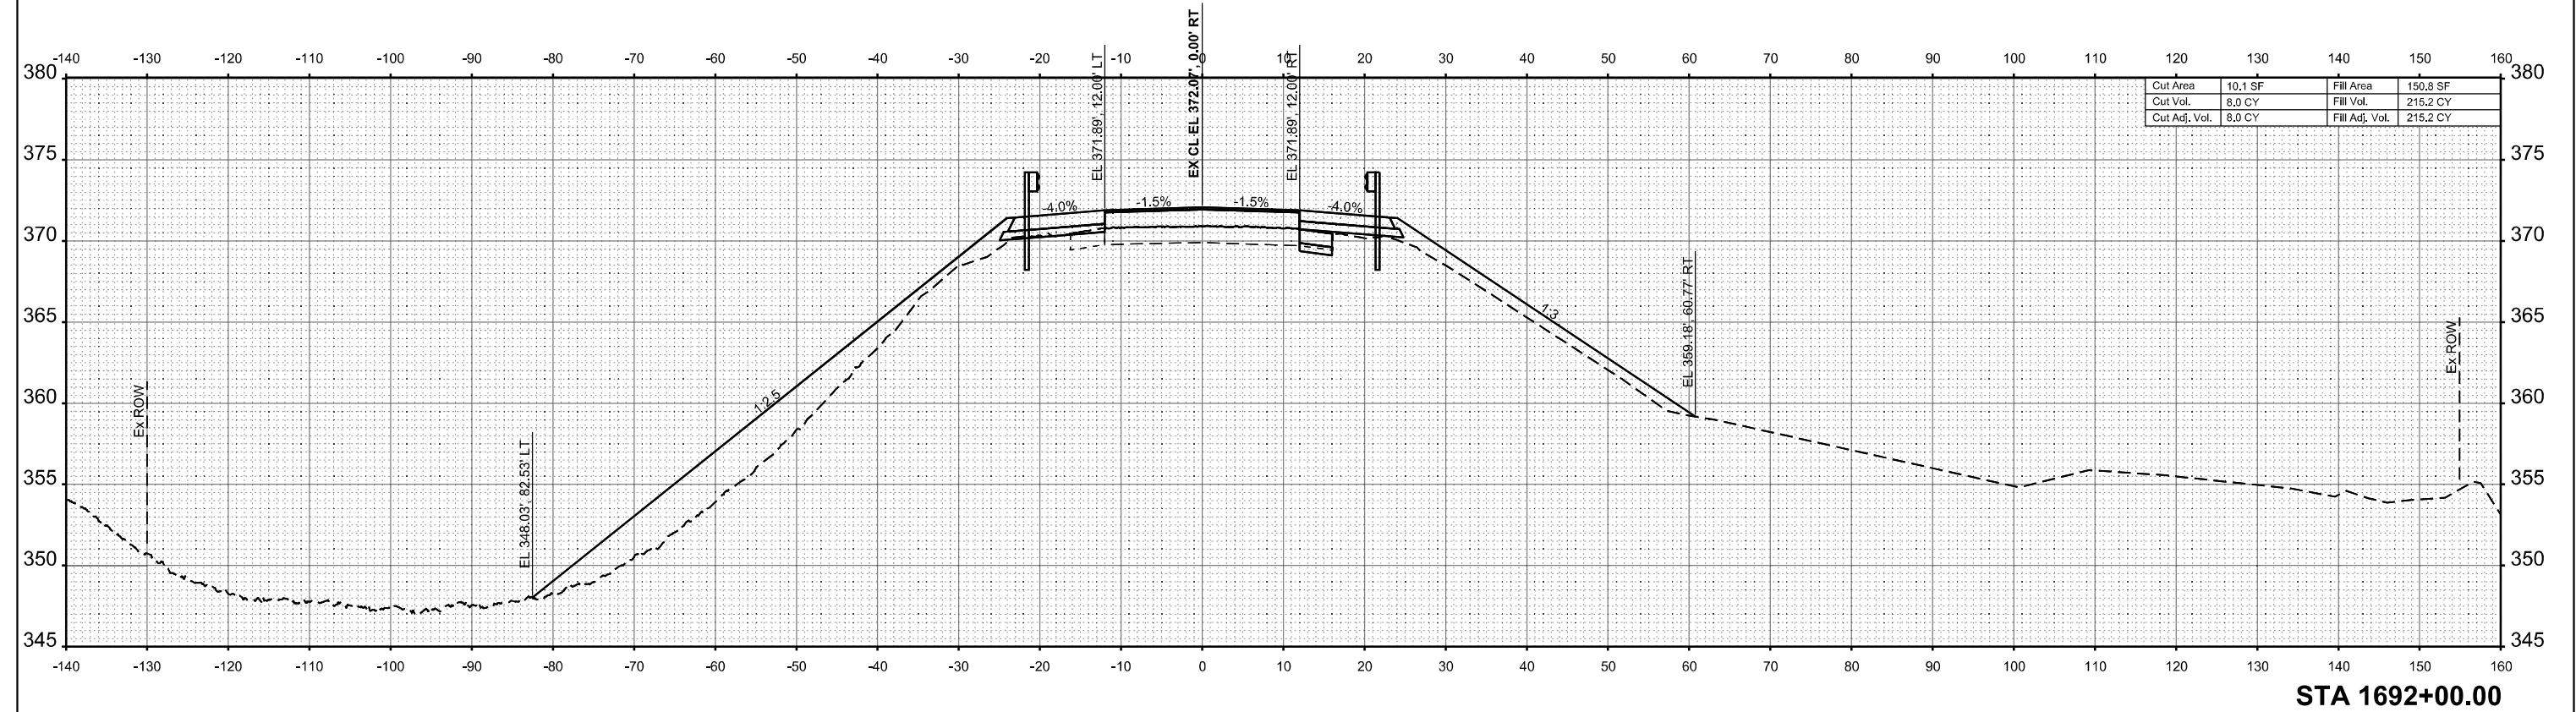

STA 1692+00.00

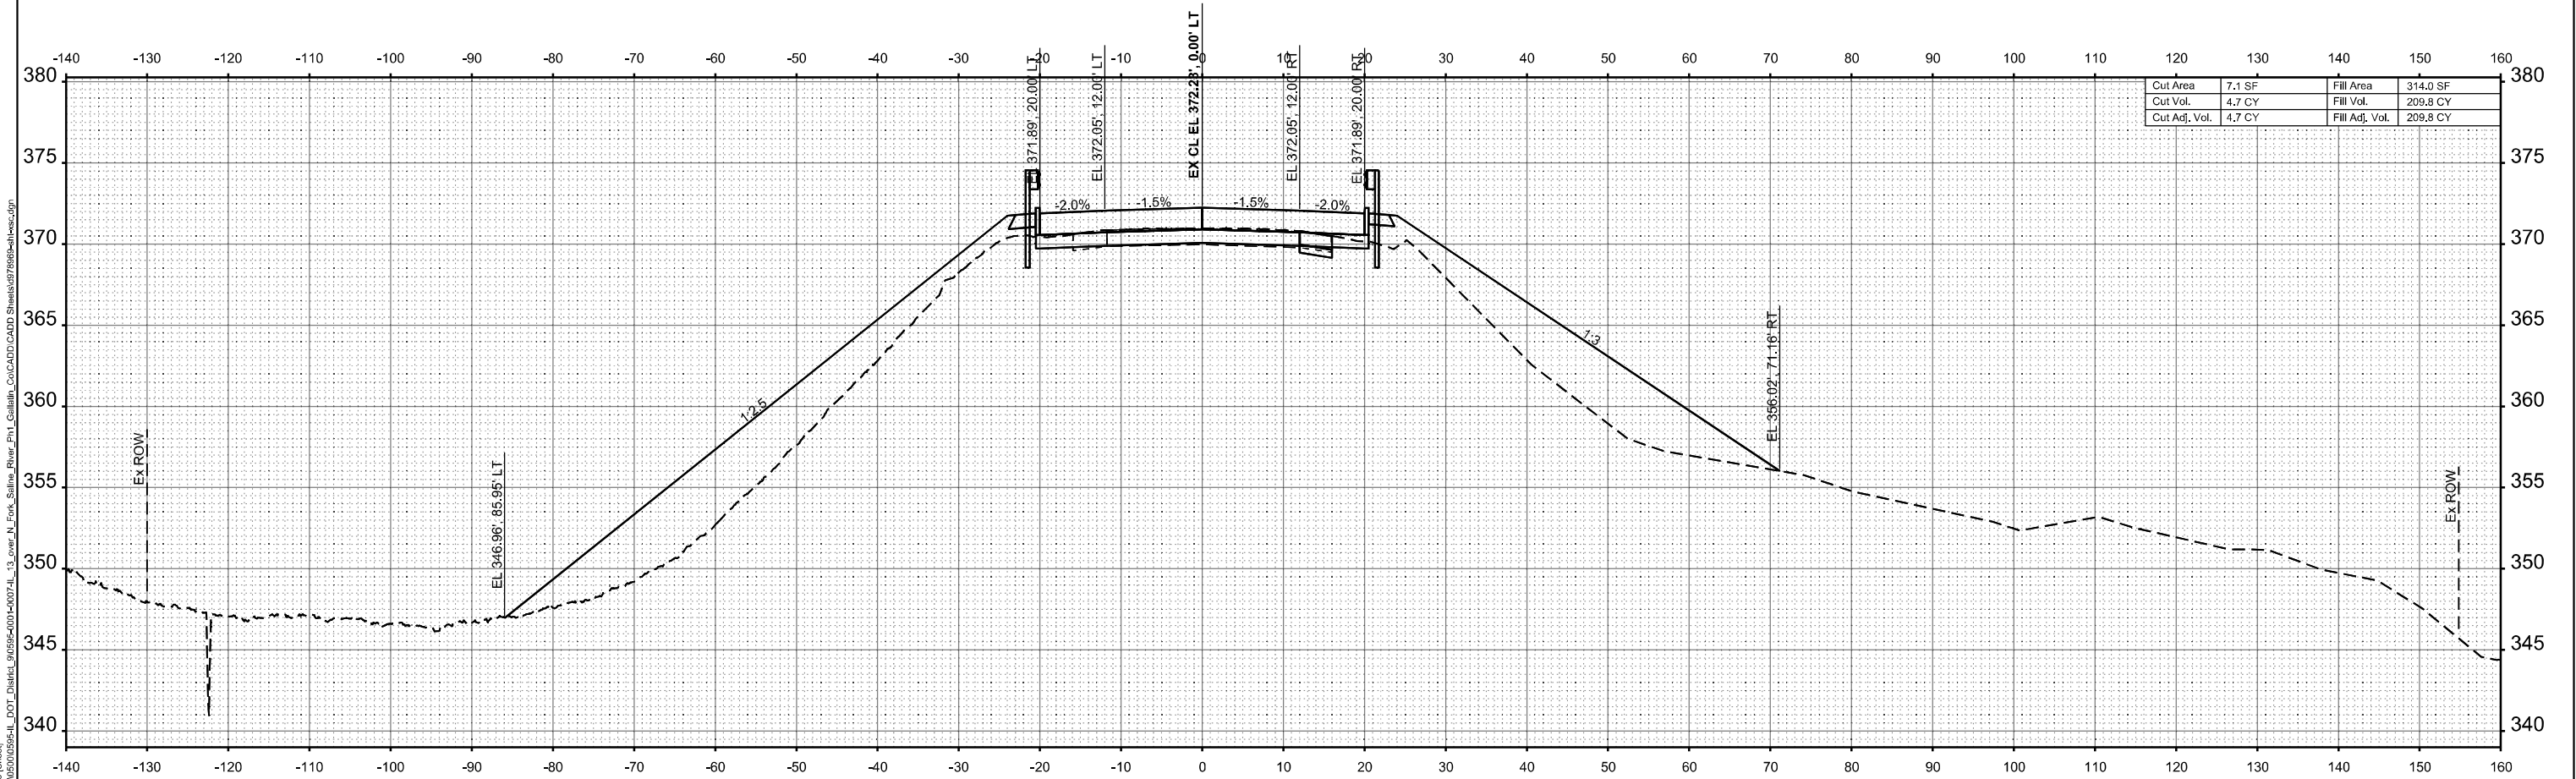

STA 1691+75.00



DESIGNED -	CPK
DRAWN -	DMS
CHECKED -	CPK
DATE -	11-06-2025



REVISED -	
REVISED -	
REVISED -	
REVISED -	

STATE OF ILLINOIS
DEPARTMENT OF TRANSPORTATION

CROSS SECTIONS

SCALE: 1"=10' SHEET 13 OF 18 SHEETS STA. TO STA.

F.A.P. RTE.	SECTION	COUNTY	TOTAL SHEETS	SHEET NO.
331	(10-1,10-3-1)B-2	GALLATIN	86	81
CONTRACT NO. 78969				
ILLINOIS FED. AID PROJECT				

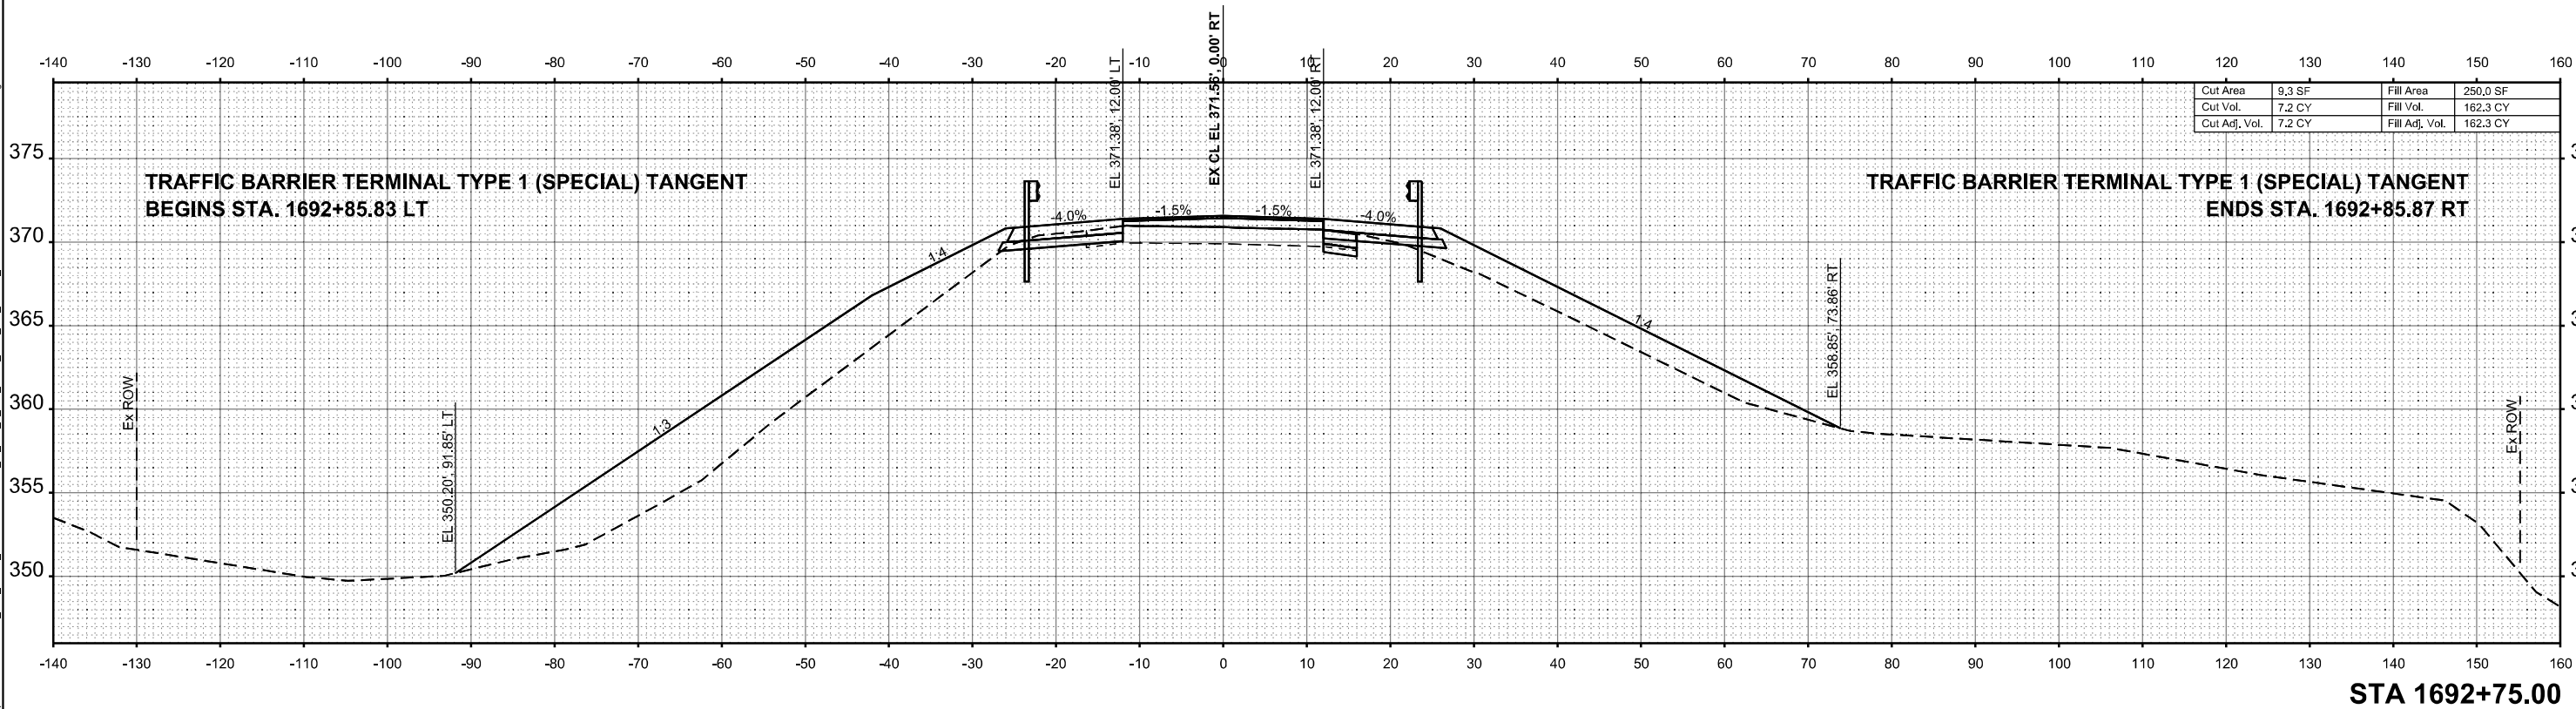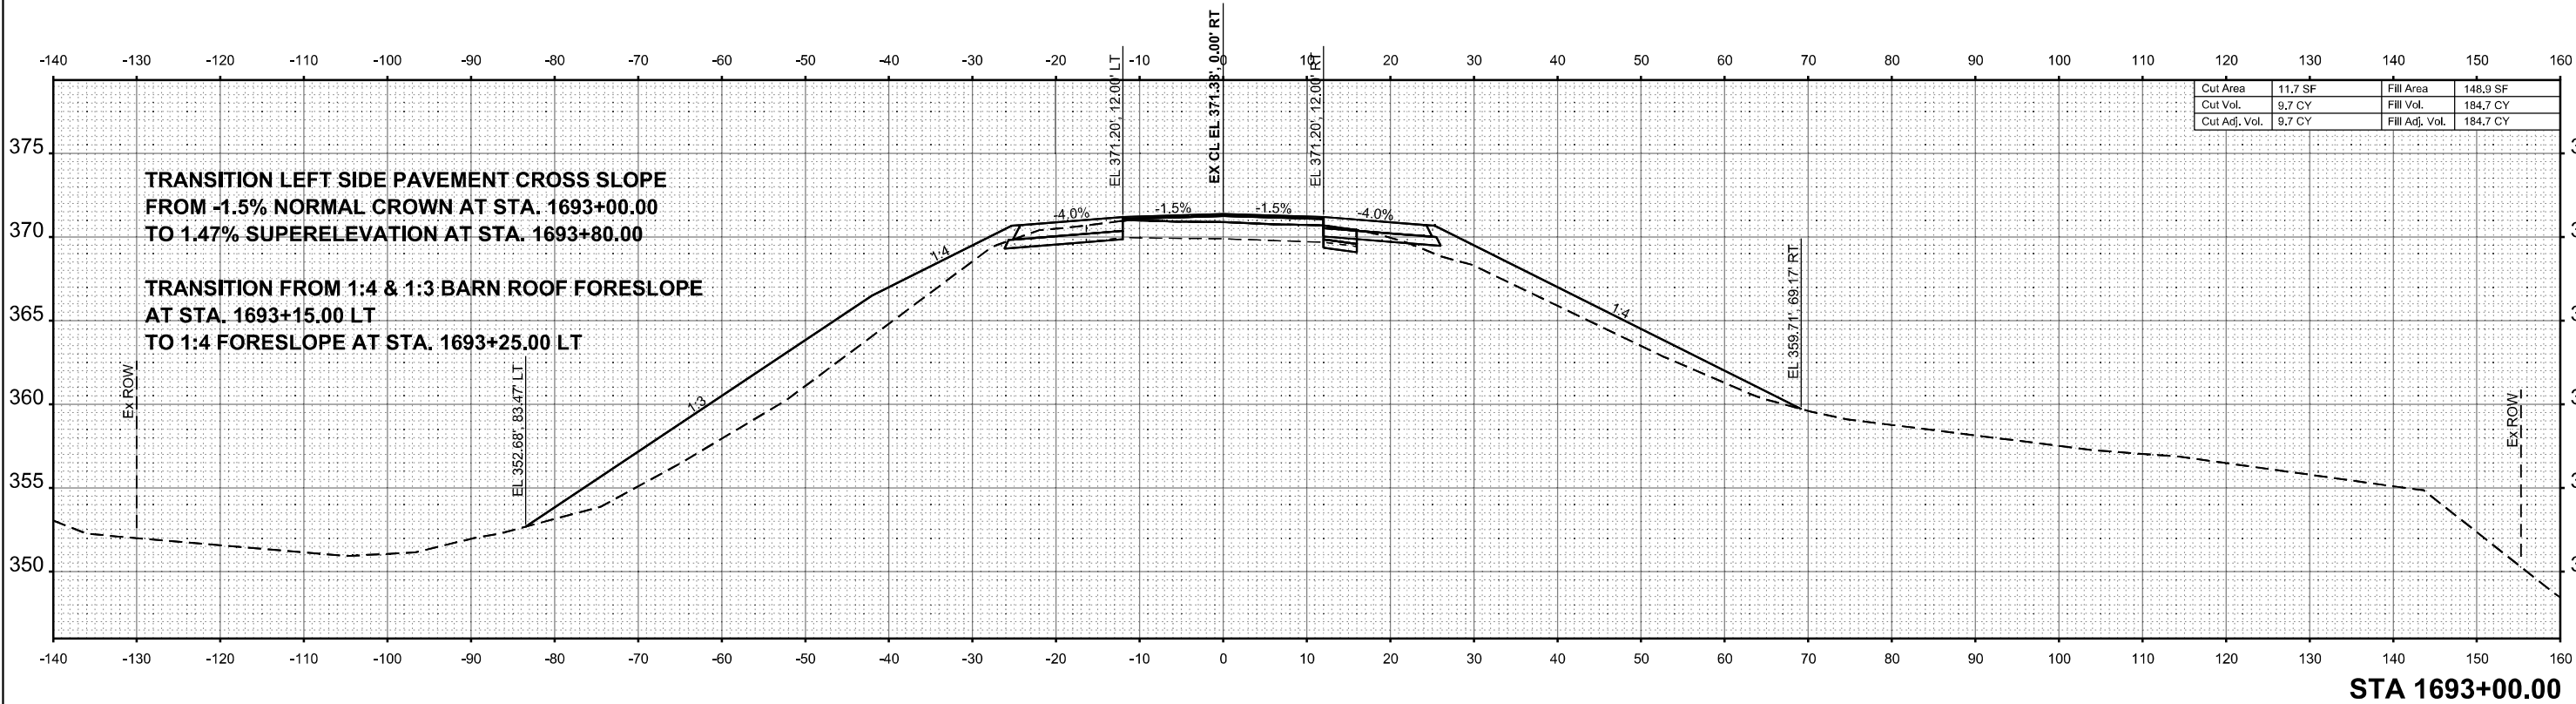

MODEL: E:\C1_IL\13-1692-75.00 Sheet1
FILE NAME: W:\p\11\1692-75.00\1692-75.00\DOT_Diagram_1692-75.00.dwg
DATE: 11-06-2025



DESIGNED -	CPK	REVISED -	
DRAWN -	DMS	REVISED -	
CHECKED -	CPK	REVISED -	
DATE -	11-06-2025	REVISED -	



STATE OF ILLINOIS
DEPARTMENT OF TRANSPORTATION

CROSS SECTIONS

SCALE: 1"=10' SHEET 15 OF 18 SHEETS STA. TO STA.

F.A.P. RTE.	SECTION	COUNTY	TOTAL SHEETS	SHEET NO.
331	(10-1,10-3-1)B-2	GALLATIN	86	83
CONTRACT NO. 78969				
ILLINOIS FED. AID PROJECT				

MODEL: E:\C1_IL_13_1693+25.00 Sheet
FILE NAME: W:\p\1693+25.00\1693+25.00\DOT_District_9\0594-001-007-IL_13_over_N_Fork_Saline_River_Pk1_Gallatin_Col\CADD\CADD_Sheets\878984\hsec.dgn

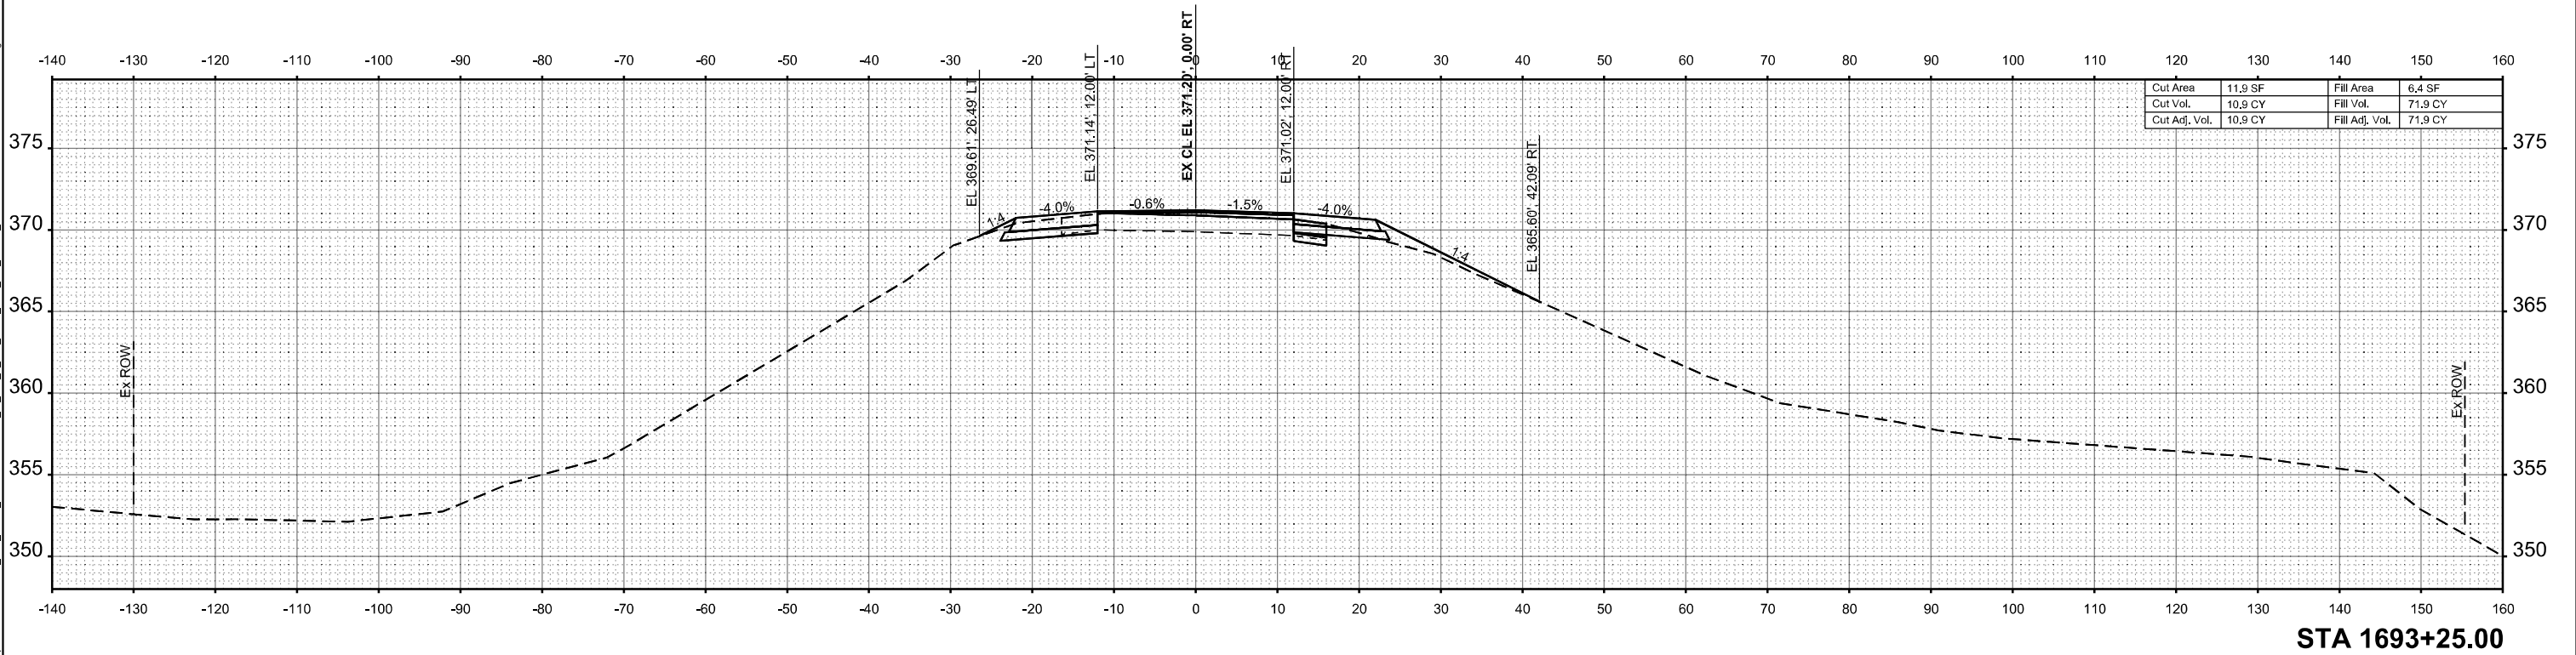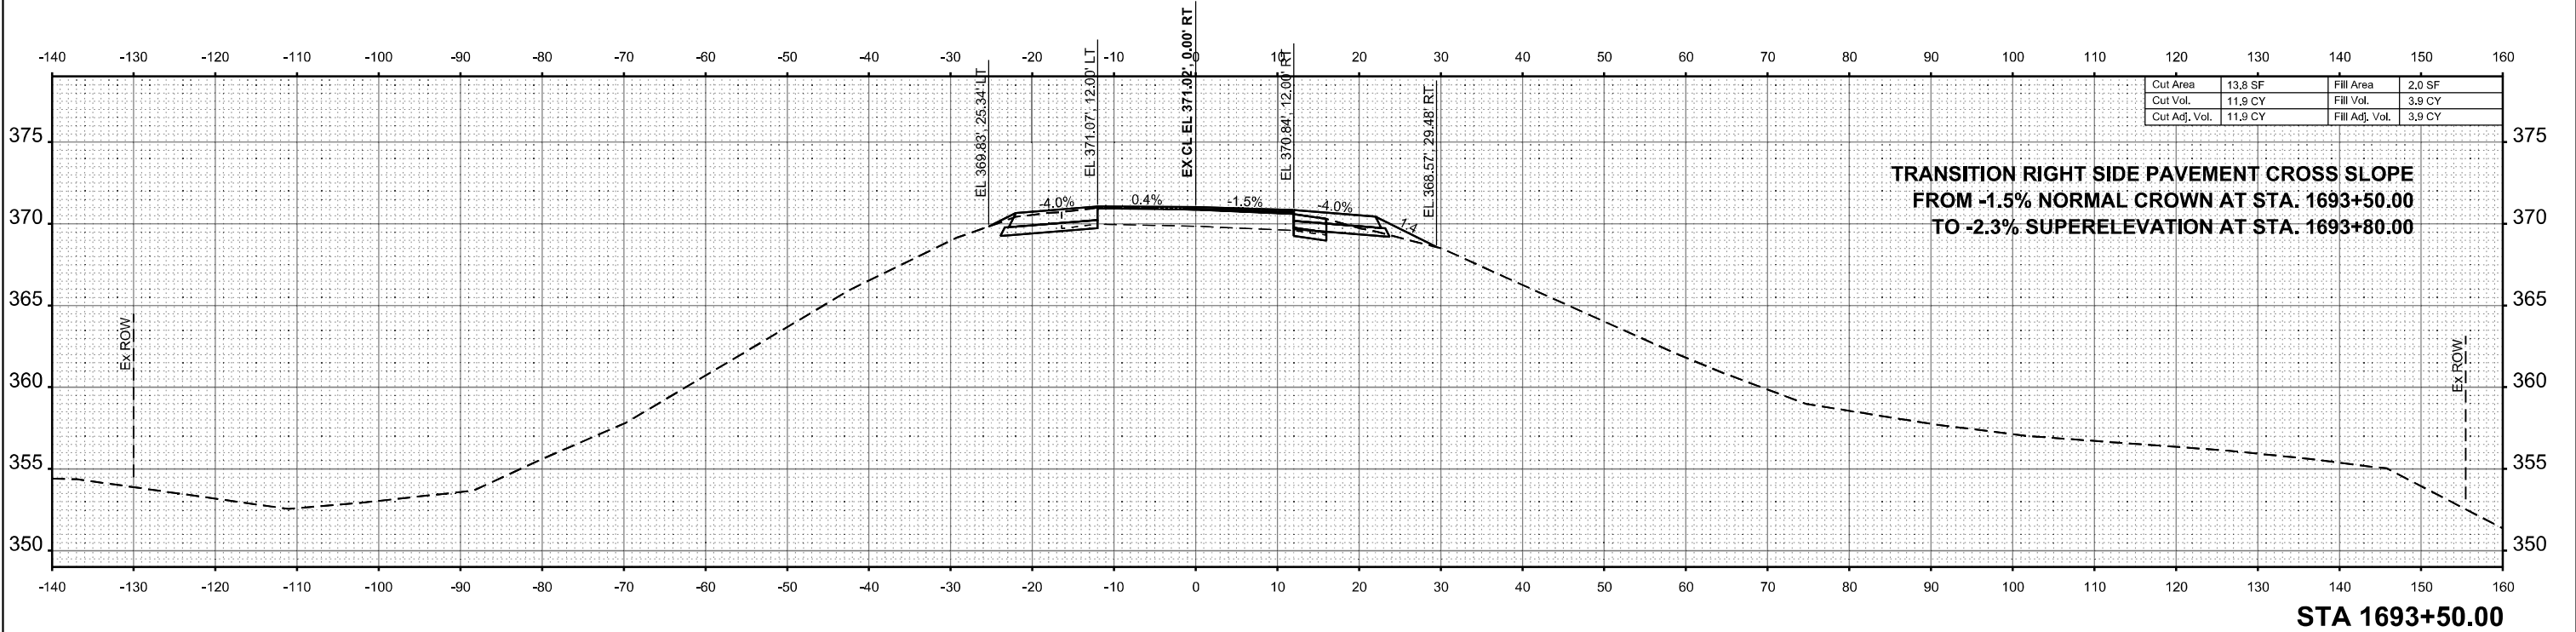

DESIGNED -	CPK
DRAWN -	DMS
CHECKED -	CPK
DATE -	11-06-2025



REVISED -	
REVISED -	
REVISED -	
REVISED -	

STATE OF ILLINOIS
DEPARTMENT OF TRANSPORTATION

CROSS SECTIONS

SCALE: 1"=10' SHEET 16 OF 18 SHEETS STA. TO STA.

F.A.P. RTE.	SECTION	COUNTY	TOTAL SHEETS	SHEET NO.
331	(10-1,10-3-1)B-2	GALLATIN	86	84
CONTRACT NO. 78969				
ILLINOIS FED. AID PROJECT				

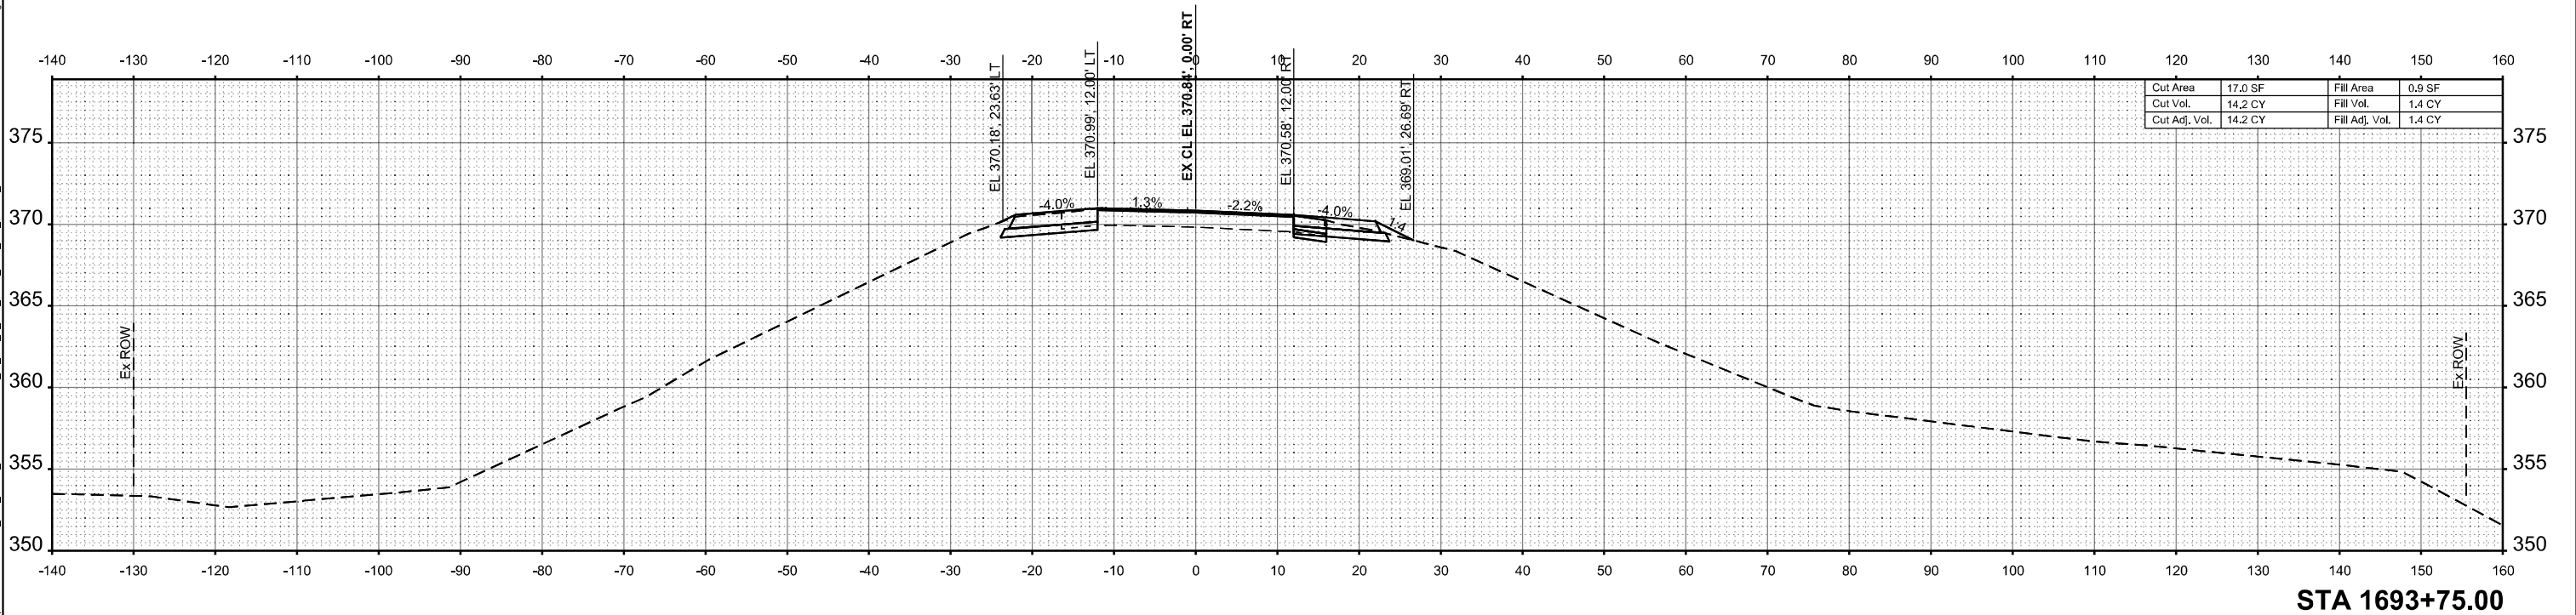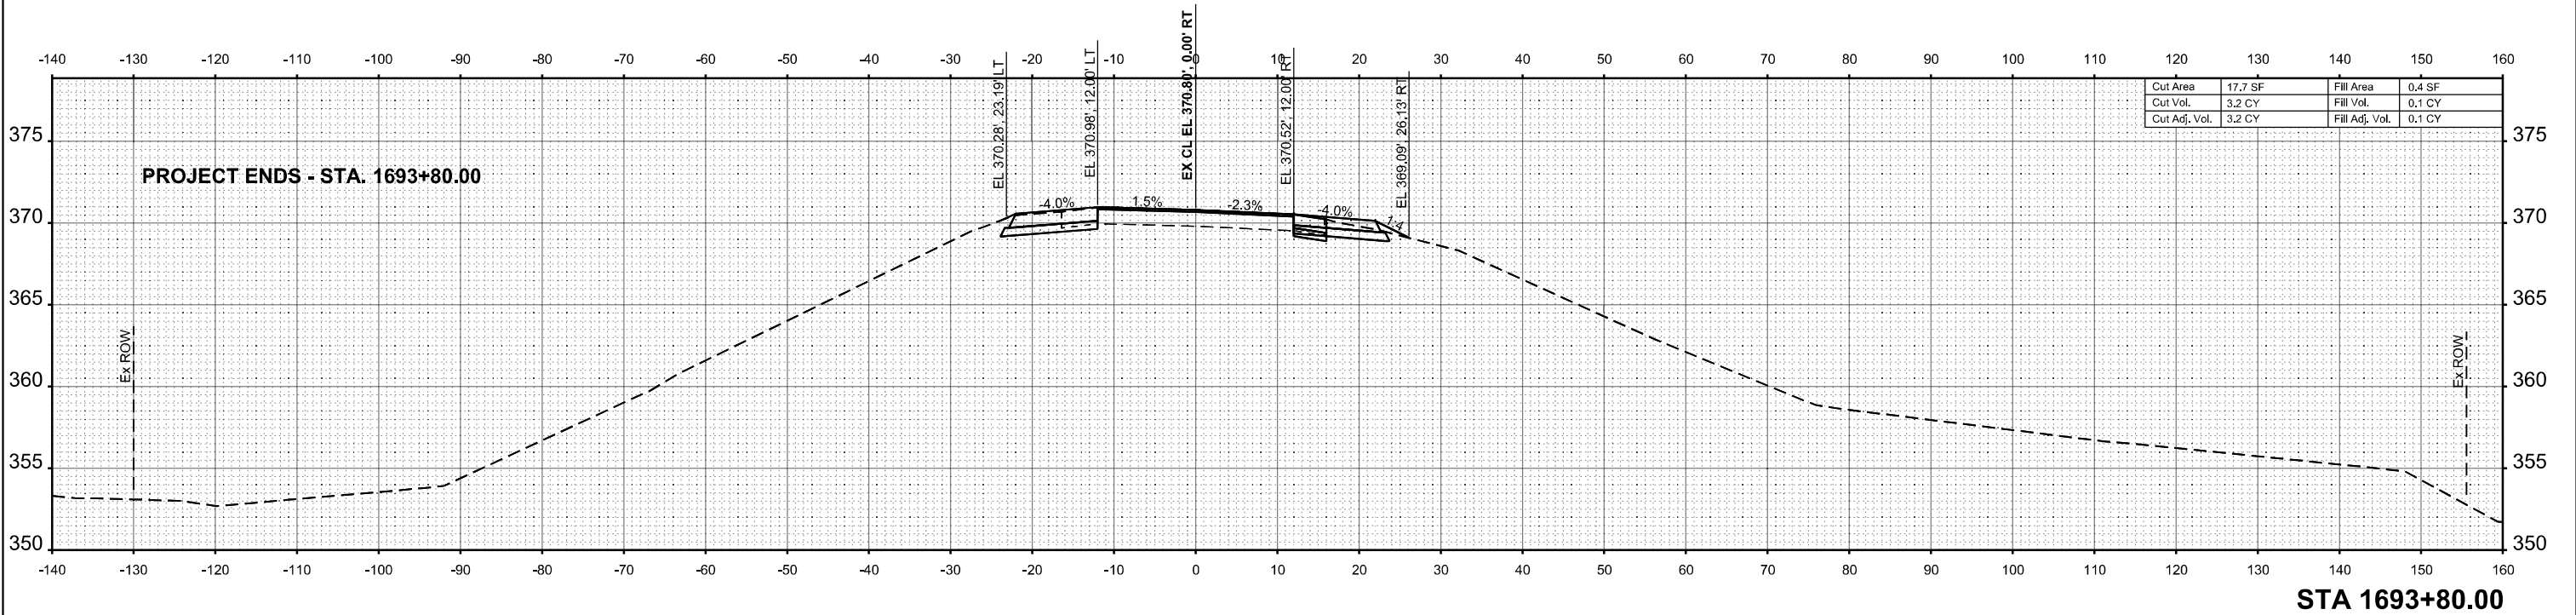

MODEL: E:\CLIL\13-1693-75.00 (Sheet)
FILE NAME: W:\p\1693-75.00\1693-75.00 DOT_District_9\059-001-007-IL_13 over N_Fork_Saline_River_Pk_Gallatin_Col\CAADD\CADD_Sheet\1693-75.00-sec.dgn



DESIGNED -	CPK
DRAWN -	DMS
CHECKED -	CPK
DATE -	11-06-2025

REVISED -	
REVISED -	
REVISED -	
REVISED -	


STATE OF ILLINOIS
DEPARTMENT OF TRANSPORTATION

CROSS SECTIONS

SCALE: 1"=10' SHEET 17 OF 18 SHEETS STA. TO STA.

F.A.P. RTE.	SECTION	COUNTY	TOTAL SHEETS	SHEET NO.
331	(10-1,10-3-1)B-2	GALLATIN	86	85
CONTRACT NO. 78969				
ILLINOIS		FED. AID PROJECT		

MODEL: E:\C1_IL_13_1694\00.00\Sheet1.dgn
FILE NAME: W:\p\1694\1694\1694\1694\DOT_District_9\0595-001-007-IL_13\over_N_Fork_Saline_River_Pkwy_Gallatin_Col_CADD\CADD_Sheet1694\Sheet1.dgn

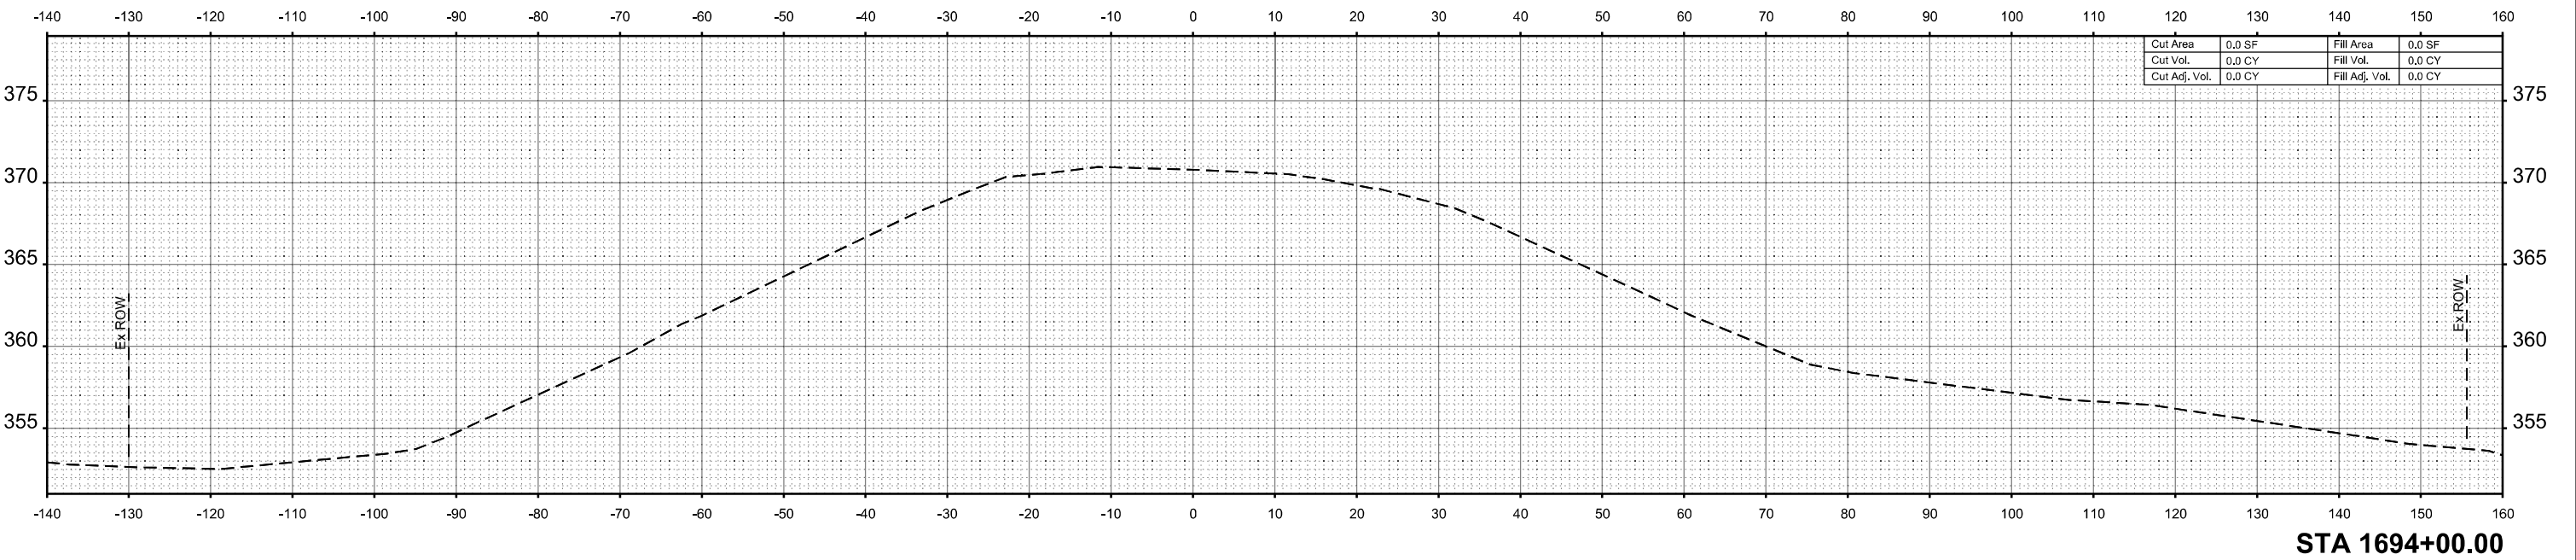



VEENSTRA & KIMM INC.
A Kleinfelder Company

DESIGNED - CPK	REVISED -
DRAWN - DMS	REVISED -
CHECKED - CPK	REVISED -
DATE - 11-06-2025	REVISED -

STATE OF ILLINOIS
DEPARTMENT OF TRANSPORTATION

CROSS SECTIONS

SCALE: 1"=10' SHEET 18 OF 18 SHEETS STA. TO STA.

F.A.P. RTE.	SECTION	COUNTY	TOTAL SHEETS	SHEET NO.
331	(10-1,10-3-1)B-2	GALLATIN	86	86
CONTRACT NO. 78969				
ILLINOIS		FED. AID PROJECT		