

FOR INDEX OF SHEETS, SEE SHEET NO. 3
FOR SUMMARY OF QUANTITIES, SEE SHEET NO. 4-9

01-16-2026 LETTING ITEM 137

STATE OF ILLINOIS
DEPARTMENT OF TRANSPORTATION

PROPOSED
HIGHWAY PLANS

FAP ROUTE 726 (IL 148)
SECTION 127CR-1
PROJECT NHPP-ROGN(683)
CULVERT REPLACEMENT
OVER DRAINAGE DITCH (NORTH OF 11TH ST)
FRANKLIN COUNTY
C-99-058-23

TRAFFIC DATA


FUNCTIONAL CLASSIFICATION: OTHER PRINCIPAL ARTERIAL
ADT: 4,490 (2024)
PV: 94.9%
TRUCKS: 5.1%
DESIGN SPEED: 30 MPH
POSTED SPEED: 30 MPH

TOWNSHIP

TYRONE

DESIGN DESIGNATION: N/A

COORDINATE SYSTEM: NAD 1983 STATE PLANE ILLINOIS
EAST FIPS 1201 FEET (HORIZONTAL)
NAVD88 (VERTICAL)

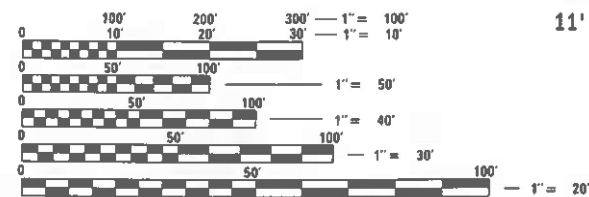


FULL SIZE PLANS HAVE BEEN PREPARED USING STANDARD
ENGINEERING SCALES. REDUCED SIZED PLANS WILL NOT
CONFORM TO STANDARD SCALES. IN MAKING MEASUREMENTS
ON REDUCED PLANS, THE ABOVE SCALES MAY BE USED.

J.U.L.I.E.
JOINT UTILITY LOCATION INFORMATION FOR EXCAVATION
1-800-892-0123
OR 811

PROJECT ENGINEER : EHREN KIRBY (618) 351-5227
PROJECT DESIGNER : PATRICK ENGINEERING INC.

CONTRACT NO. 78A09

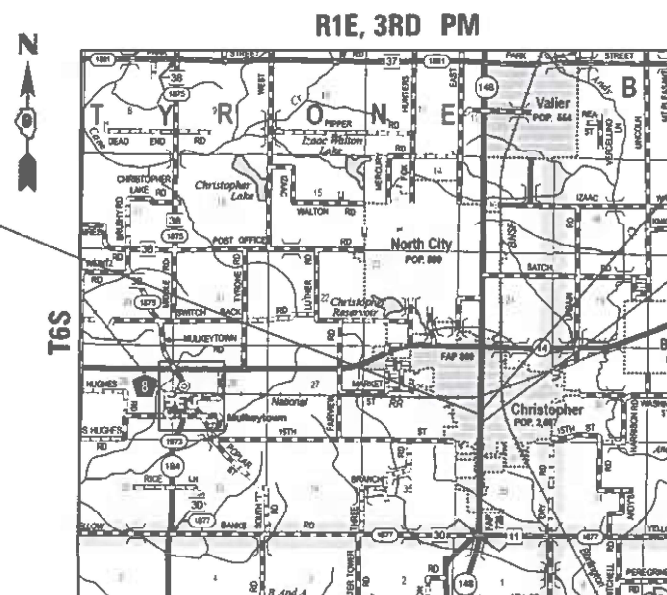


LOCATION MAP

GROSS LENGTH = 262.00 FT = 0.05 MILES
NET LENGTH = 262.00 FT = 0.05 MILES

IL 148
IMPROVEMENTS END
STA. 993+00.00

IL 148
IMPROVEMENTS BEGIN
STA. 990+21.00

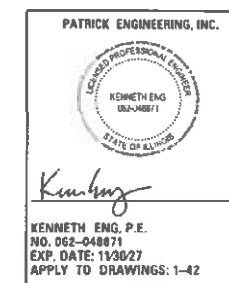

LOCATION OF SECTION INDICATED THUS: -

STATE OF ILLINOIS
DEPARTMENT OF TRANSPORTATION
SUBMITTED Oct 15, 2025
2020 S. Renshaw
REGIONAL ENGINEER
December 5, 2025
Seal Kirby
ENGINEER OF DESIGN AND ENVIRONMENT
December 5, 2025
5
DIRECTOR OF HIGHWAYS PROJECT IMPLEMENTATION

PRINTED BY THE AUTHORITY
OF THE STATE OF ILLINOIS

MODEL: Sheet
FILE NAME: \\pattick\csw_bentley.com\patrick\csw_bentley\477\Documents\ILL_148_PH2\CAD\00a\CAD\Sheets\0878A09-Sht-1.dgn



PATRICK ENGINEERING INC.
55 EAST MONROE STREET
SUITE 3450
CHICAGO, IL 60603
www.rina-us.org
Design Firm License No. 114000408-00114

USER NAME DT004
PLOT DATE 10/8/2025

DESIGNED - DT	REVISED -
DRAWN - DT	REVISED -
CHECKED - KE	REVISED -
DATE - 10/8/2025	REVISED -

STATE OF ILLINOIS
DEPARTMENT OF TRANSPORTATION

SIGNATURE SHEET
ILLINOIS ROUTE 148

SCALE: SHEET OF SHEETS STA. TO STA.

F.A.P. RTE.	SECTION	COUNTY	TOTAL SHEETS	SHEET NO.
726	127CR-1	FRANKLIN	42	2
CONTRACT NO. 78A09				
ILLINOIS FED. AID PROJECT				

Prepared By: Susan Poe
DISTRICT STUDIES & PLANS ENGINEER

Examined By: Nancy Lee
DISTRICT LAND ACQUISITION ENGINEER

Examined By: Car Nels
DISTRICT PROGRAM DEVELOPMENT ENGINEER

Examined By: ZCO
DISTRICT OPERATIONS ENGINEER

Examined By: _____
DISTRICT PROJECT IMPLEMENTATION ENGINEER

Examined By: Bennett
DISTRICT CONSTRUCTION ENGINEER

Examined By: Ann Hays
DISTRICT MATERIALS ENGINEER

INDEX OF SHEETS

1	COVER SHEET
2	SIGNATURE SHEET
3	INDEX, HIGHWAY STANDARDS, GENERAL NOTES
4-9	SUMMARY OF QUANTITIES
10	SCHEDULE OF QUANTITES
11-12	TYPICAL SECTIONS
13	ALIGNMENT, TIES, AND BENCHMARKS
14	EXISTING REMOVAL ROADWAY PLAN AND PROFILE
15	PROPOSED ROADWAY PLAN AND PROFILE
16	GRADING DETAIL
17	DETOUR PLAN
18	RIGHT-OF-WAY PLAN
19	MAINTENANCE OF TRAFFIC NOTES AND STAGING
20	MAINTENANCE OF TRAFFIC PLAN
21	EROSION AND SEDIMENT CONTROL PLAN
22	EROSION CONTROL DETAILS
23	DRAINAGE PLAN
24	PAVEMENT MARKING PLAN & LANDSCAPING PLAN
25-34	STRUCTURAL PLANS (SN 028-7138)
35	D9 DETAILS: 24' PCC PAVEMENT OVER BOX CULVERT
36	D9 DETAILS: DRIVEWAY DETAILS
37	D9 DETAILS: CONCRETE COLLAR
	DRIVEWAY ENTRANCE SIGN
38	BORING LOGS
39-42	CROSS SECTIONS

GENERAL NOTES

1.

FACTORS USED FOR ESTIMATING PLAN QUANTITIES ARE AS FOLLOWS AND SHALL NOT BE USED FOR THE BASIS OF FINAL QUANTITIES:

ALL HOT MIX ASPHALT

ALL AGGREGATE

RIPRAP

EARTH

2.016 TONS/CU. YD.

2.05 TONS/CU. YD.

1.50 TONS/CU. YD.

110 LBS/CU. FT.
2.

TRENCH BACKFILL REQUIRED FOR STORM SEWER, SANITARY SEWER, OR WATER MAINS SHALL ONLY BE PLACED UP TO ONE FOOT BELOW THE FINAL GRADE IN AREAS HAVING A PROPOSED GRASS OR SOD SURFACE.
3.

CONNECTING OF NEW OR EXISTING STORM SEWER TO NEW OR EXISTING INLETS OR MANHOLES SHALL BE MADE IN A MANNER WHICH RESULTS IN A NEAT AND WATERTIGHT JOINT. WHEN PLACED THROUGH THE WALL OF AN INLET OR MANHOLE, STORM SEWER PIPE SHALL BE PLACED OR CUT FLUSH WITH THE FACE OF THE WALL AND DRESSED WITH MORTAR TO PROVIDE A SMOOTH ROUNDED OR BEVELED EDGE. THIS WORK WILL NOT BE PAID FOR SEPARATELY, BUT SHALL BE CONSIDERED AS INCLUDED IN THE CONTRACT UNIT PRICES OF THE STORM SEWERS OR STRUCTURES INVOLVED.

COMMITMENTS

1.

NONE

IDOT HIGHWAY STANDARDS

000001-09	STANDARD SYMBOLS, ABBREVIATIONS AND PATTERNS
001001-02	AREAS OF REINFORCEMENT BARS
001006	DECIMAL OF AN INCH AND A FOOT
280001-07	TEMPORARY EROSION CONTROL SYSTEMS
420001-11	PAVEMENT JOINTS
420701-03	PAVEMENT WELDED WIRE REINFORCEMENT
424026-04	ENTRANCE / ALLEY PEDESTRIAN CROSSINGS
442201-04	CLASS C AND D PATCHES
602001-02	CATCH BASIN TYPE A
602306-03	INLET - TYPE B
602701-02	MANHOLE STEPS
604001-05	FRAME AND LIDS, TYPE 1
604051-04	FRAME AND GRATE, TYPE 11
604066-02	FRAME AND LID, TYPE 15
606001-09	CONCRETE CURB TYPE B AND COMBINATION CONCRETE CURB AND GUTTER
701006-05	OFF-RD OPERATIONS, 2L, 2W, 15' (4.5 m) TO 24" (600 mm) FROM PAVEMENT EDGE
701301-04	LANE CLOSURE, 2L 2W, SHORT TIME OPERATIONS
701501-06	URBAN LANE CLOSURE, 2L, 2W, UNDIVIDED
701801-06	SIDEWALK CORNER OR CROSSWALK CLOSURE
701901-11	TRAFFIC CONTROL DEVICES
704001-08	TEMPORARY CONCRETE BARRIER
780001-05	TYPICAL PAVEMENT MARKINGS

REV - MS

MODEL: \$MODELNAMES
FILE NAME: p:\r\patrickc-pw\07\Documents\ILL_CE\25P\RT\005_IL_148_P\H2\CADData\CADsheets\D9\B\B09-Sh-I-index.dgn

	PATRICK ENGINEERING INC. 65 EAST MONROE STREET SUITE 3450 CHICAGO, IL 60603 www.rina-us.org Design Firm License No. 156006409-0014	USER NAME = DT004	DESIGNED - DT	REVISED -	STATE OF ILLINOIS DEPARTMENT OF TRANSPORTATION	INDEX OF SHEETS, STANDARDS, GENERAL NOTES ILLINOIS ROUTE 148			F.A.P. RTE.	SECTION	COUNTY	TOTAL SHEETS	SHEET NO.
			DRAWN - DT	REVISED -					726	127CR-1	FRANKLIN	42	3
			CHECKED - KE	REVISED -					CONTRACT NO. 78A09				
		PLOT DATE = 9/30/2025	DATE - 9/30/2025	REVISED -		SCALE:	SHEET	OF	SHEETS	STA.	TO STA.	ILLINOIS FED. AID PROJECT	

MODEL: Sheet
FILE NAME: pwr/patrickco-pw-bentley.com/patrickco-pw-07/Documents/ILL_148_PH2/CADDdata/CADsheets/D978A09-Sht-S00.dgn

				80% FED / 20% STATE
CODE NO.	ITEM	UNIT	TOTAL QUANTITY	BOX CULVERT: SN 028-7138
				0004
				URBAN
20200100	EARTH EXCAVATION	CU YD	68	68
20400800	FURNISHED EXCAVATION	CU YD	18	18
20700220	POROUS GRANULAR EMBANKMENT	CU YD	272	272
20800150	TRENCH BACKFILL	CU YD	35	35
25000200	SEEDING, CLASS 2	ACRE	0.1	0.1
25000350	SEEDING, CLASS 7	ACRE	0.1	0.1
25000400	NITROGEN FERTILIZER NUTRIENT	POUND	7.5	7.5
25000500	PHOSPHORUS FERTILIZER NUTRIENT	POUND	7.5	7.5
25000600	POTASSIUM FERTILIZER NUTRIENT	POUND	7.5	7.5
25000700	AGRICULTURAL GROUND LIMESTONE	TON	0.2	0.2
25100630	EROSION CONTROL BLANKET	SQ YD	459	459
28000250	TEMPORARY EROSION CONTROL SEEDING	POUND	8.3	8.3
28000400	PERIMETER EROSION BARRIER	FOOT	265	265
28000510	INLET FILTERS	EACH	9	9

REV - MS



PATRICK ENGINEERING INC.
65 EAST MONROE STREET
SUITE 3450
CHICAGO, IL 60603
www.rina-us.org
Design Firm License No. 154000409-0014

USER NAME = DT004

PLOT DATE = 10/16/2025

DESIGNED - DT
DRAWN - DT
CHECKED - KE
DATE - 10/16/2025

REVISED -
REVISED -
REVISED -
REVISED -

STATE OF ILLINOIS
DEPARTMENT OF TRANSPORTATION

SUMMARY OF QUANTITIES
ILLINOIS ROUTE 148

SCALE: SHEET OF SHEETS STA. TO STA.

F.A.P. RTE.	SECTION	COUNTY	TOTAL SHEETS	SHEET NO.
726	127CR-1	FRANKLIN	42	4
CONTRACT NO. 78A09				
ILLINOIS FED. AID PROJECT				

MODEL: Sheet 2
FILE NAME: pwr/patrickco-pw.bentley.com/patrickco-pw-07/Documents/ILL_148_PH2/CADDdata/CADsheets/D978A09-Sht-SQ00.dgn

				80% FED / 20% STATE
CODE NO.	ITEM	UNIT	TOTAL QUANTITY	BOX CULVERT: SN 028-7138
				0004
				URBAN
28100101	STONE RIPRAP, CLASS A1	SQ YD	36	36
28100107	STONE RIPRAP, CLASS A4	SQ YD	36	36
28200200	FILTER FABRIC	SQ YD	44	44
30300112	AGGREGATE SUBGRADE IMPROVEMENT 12"	SQ YD	90	90
42000060	WELDED WIRE REINFORCEMENT	SQ YD	71	71
42000400	PORTLAND CEMENT CONCRETE PAVEMENT 9"	SQ YD	71	71
42300200	PORTLAND CEMENT CONCRETE DRIVEWAY PAVEMENT, 6 INCH	SQ YD	48	48
42300300	PORTLAND CEMENT CONCRETE DRIVEWAY PAVEMENT, 7 INCH	SQ YD	135	135
42400200	PORTLAND CEMENT CONCRETE SIDEWALK 5 INCH	SQ FT	1045	1045
44000100	PAVEMENT REMOVAL	SQ YD	99	99
44000165	HOT-MIX ASPHALT SURFACE REMOVAL, 4"	SQ YD	88	88
44000200	DRIVEWAY PAVEMENT REMOVAL	SQ YD	112	112
44000300	CURB REMOVAL	FOOT	38	38
44000500	COMBINATION CURB AND GUTTER REMOVAL	FOOT	312	312

REV - MS



PATRICK ENGINEERING INC.
65 EAST MONROE STREET
SUITE 3450
CHICAGO, IL 60603
www.rina-us.org
Design Firm License No. 154600409-0014

USER NAME	= DT004
PLOT DATE	= 10/16/2025

DESIGNED -	DT
DRAWN -	DT
CHECKED -	KE
DATE -	10/16/2025

REVISED -	
REVISED -	
REVISED -	
REVISED -	

STATE OF ILLINOIS
DEPARTMENT OF TRANSPORTATION

SUMMARY OF QUANTITIES ILLINOIS ROUTE 148			
SCALE:	SHEET	OF	SHEETS
STA.		TO STA.	

F.A.P. RTE.	SECTION	COUNTY	TOTAL SHEETS	SHEET NO.
726	127CR-1	FRANKLIN	42	5
CONTRACT NO. 78A09				
ILLINOIS		FED. AID PROJECT		

MODEL: Sheet 3
FILE NAME: pwr/patrickco-pw.bentley.com/patrickco-pw-07/Documents/ILL_148_PH2/CADDdata/CADsheets/D978A09-Sht-S00.dgn

				80% FED / 20% STATE
CODE NO.	ITEM	UNIT	TOTAL QUANTITY	BOX CULVERT: SN 028-7138
				0004
				URBAN
44000600	SIDEWALK REMOVAL	SQ FT	833	833
44201345	CLASS C PATCHES, TYPE III, 9 INCH	SQ YD	43	43
50100100	REMOVAL OF EXISTING STRUCTURES	EACH	1	1
50800105	REINFORCEMENT BARS	POUND	4240	4240
52200020	TEMPORARY SOIL RETENTION SYSTEM	SQ FT	2397	2397
54001001	BOX CULVERT END SECTIONS, CULVERT NO. 1	EACH	1	1
54003000	CONCRETE BOX CULVERTS	CU YD	15	15
54010803	PRECAST CONCRETE BOX CULVERTS 8' X 3'	FOOT	120	120
54011102	PRECAST CONCRETE BOX CULVERTS 11' X 2'	FOOT	28	28
54248510	CONCRETE COLLAR	CU YD	2	2
550A0050	STORM SEWERS, CLASS A, TYPE 1 12"	FOOT	103	103
550A0070	STORM SEWERS, CLASS A, TYPE 1 15"	FOOT	28	28
550A0120	STORM SEWERS, CLASS A, TYPE 1 24"	FOOT	17	17
55100300	STORM SEWER REMOVAL 8"	FOOT	9	9

REV - MS



PATRICK ENGINEERING INC.
65 EAST MONROE STREET
SUITE 3450
CHICAGO, IL 60603
www.rina-us.org
Design Firm License No. 154600409-0014

USER NAME = DT004

PLOT DATE = 10/16/2025

DESIGNED - DT
DRAWN - DT
CHECKED - KE
DATE - 10/16/2025

REVISED -
REVISED -
REVISED -
REVISED -

STATE OF ILLINOIS
DEPARTMENT OF TRANSPORTATION

SUMMARY OF QUANTITIES
ILLINOIS ROUTE 148

SCALE: SHEET OF SHEETS STA. TO STA.

F.A.P. RTE.	SECTION	COUNTY	TOTAL SHEETS	SHEET NO.
726	127CR-1	FRANKLIN	42	6
CONTRACT NO. 78A09				
ILLINOIS FED. AID PROJECT				

MODEL: Sheet 4
FILE NAME: pwr/patrickco-pw-bentley.com/patrickco-pw-07/Documents/ILL_148_PH2/CADDdata/CADsheets/D978A09-Sht-S00.dgn

				80% FED / 20% STATE
CODE NO.	ITEM	UNIT	TOTAL QUANTITY	BOX CULVERT: SN 028-7138
				0004
				URBAN
55100500	STORM SEWER REMOVAL 12"	FOOT	51	51
55101200	STORM SEWER REMOVAL 24"	FOOT	27	27
59100100	GEOCOMPOSITE WALL DRAIN	SQ YD	227	227
60201105	CATCH BASINS, TYPE A, 4'-DIAMETER, TYPE 11 FRAME AND GRATE	EACH	2	2
60201305	CATCH BASINS, TYPE A, 4'-DIAMETER, TYPE 15 FRAME AND LID	EACH	2	2
60218400	MANHOLES, TYPE A, 4'-DIAMETER, TYPE 1 FRAME, CLOSED LID	EACH	1	1
60240310	INLETS, TYPE B, TYPE 11 FRAME AND GRATE	EACH	2	2
60500040	REMOVING MANHOLES	EACH	1	1
60500060	REMOVING INLETS	EACH	2	2
60600605	CONCRETE CURB, TYPE B	FOOT	69	69
60604400	COMBINATION CONCRETE CURB AND GUTTER, TYPE B-6.18	FOOT	312	312
66900200	NON-SPECIAL WASTE DISPOSAL	CU YD	292	292
66900530	SOIL DISPOSAL ANALYSIS	EACH	1	1
66901001	REGULATED SUBSTANCES PRE-CONSTRUCTION PLAN	L SUM	1	1
66901003	REGULATED SUBSTANCES FINAL CONSTRUCTION REPORT	L SUM	1	1

* SPECIALTY ITEM

REV - MS

RINA PATRICK ENGINEERING INC. 55 EAST MONROE STREET SUITE 3450 CHICAGO, IL 60603 www.rina-us.org Design Firm License No. 154000409-0014	USER NAME = DT004		DESIGNED - DT	REVISED -	STATE OF ILLINOIS DEPARTMENT OF TRANSPORTATION	SUMMARY OF QUANTITIES ILLINOIS ROUTE 148					F.A.P. RTE.	SECTION	COUNTY	TOTAL SHEETS	SHEET NO.
			DRAWN - DT	REVISED -							726	127CR-1	FRANKLIN	42	7
			CHECKED - KE	REVISED -		CONTRACT NO. 78A09									
	PLOT DATE = 10/16/2025		DATE - 10/16/2025	REVISED -		SCALE:	SHEET	OF	SHEETS	STA.	TO STA.	ILLINOIS FED. AID PROJECT			

MODEL: \$MODELNAMES
FILE NAME: c:\r\patrickco-pw\beniley.com\patrickco-pw\7\Documents\ILL_148_PH2\CADD\data\CAD\sheet\ID978A09-Sht-S00.dgn

CODE NO.	ITEM	UNIT	TOTAL QUANTITY	80% FED / 20% STATE	
				BOX CULVERT: SN 028-7138	
				0004	URBAN
* 66901006	REGULATED SUBSTANCES MONITORING	CAL DA	5	5	
67000400	ENGINEER'S FIELD OFFICE, TYPE A	CAL MO	6	6	
67100100	MOBILIZATION	L SUM	1	1	
70107025	CHANGEABLE MESSAGE SIGN	CAL DA	28	28	
70307120	TEMPORARY PAVEMENT MARKING - LINE 4" - TYPE IV TAPE	FOOT	1245	1245	
70400100	TEMPORARY CONCRETE BARRIER	FOOT	255	255	
70600241	IMPACT ATTENUATORS, TEMPORARY (NON- REDIRECTIVE, NARROW), TEST LEVEL 2	EACH	2	2	
72400200	REMOVE SIGN PANEL ASSEMBLY - TYPE B	EACH	1	1	
* 78001110	PAINT PAVEMENT MARKING - LINE 4"	FOOT	830	830	
78300201	PAVEMENT MARKING REMOVAL - GRINDING	SQ FT	2075	2075	
X5012504	CONCRETE SLAB REMOVAL	SQ YD	75	75	
X5040150	PRECAST CONCRETE JUNCTION CHAMBER	EACH	2	2	
X5510011	PROPOSED STORM SEWER CONNECTION TO EXISTING MANHOLE	EACH	1	1	
X5810103	MEMBRANE WATERPROOFING SYSTEM FOR BURIED STRUCTURES	SQ YD	227	227	

* SPECIALTY ITEM

REV - MS

	PATRICK ENGINEERING INC. 55 EAST MONROE STREET SUITE 3450 CHICAGO, IL 60603 www.rina-us.org Design Firm License No. 154000409-0114	USER NAME = DT004		DESIGNED - DT	REVISED -	STATE OF ILLINOIS DEPARTMENT OF TRANSPORTATION	SUMMARY OF QUANTITIES ILLINOIS ROUTE 148				F.A.P. RTE.	SECTION	COUNTY	TOTAL SHEETS	SHEET NO.
				DRAWN - DT	REVISED -						726	127CR-1	FRANKLIN	42	8
				CHECKED - KE	REVISED -						CONTRACT NO. 78A09				
		PLOT DATE = 10/16/2025		DATE - 10/16/2025	REVISED -		SCALE:	SHEET	OF	SHEETS	STA.	TO STA.	ILLINOIS FED. AID PROJECT		

MODEL: S\MODEL\NAMES
FILE NAME: c:\w\patrickco-cw\beniley.com\patrickco-cw\07\Documents\ILL_CE\25P1TR1MD05_IL148_PH2\CADD\data\CAD\sheet\I978A09-Sht-S000.dgn

CODE NO.	ITEM	UNIT	TOTAL QUANTITY	80% FED / 20% STATE
				BOX CULVERT: SN 028-7138
				0004
				URBAN
X7010216	TRAFFIC CONTROL AND PROTECTION, (SPECIAL)	L SUM	1	1
Z0013798	CONSTRUCTION LAYOUT	L SUM	1	1
Z0016702	DETOUR SIGNING	L SUM	1	1

REV - MS

	PATRICK ENGINEERING INC. 55 EAST MONROE STREET SUITE 3450 CHICAGO, IL 60603 www.rina-us.org Design Firm License No. 154004039-0114	USER NAME = DT004		DESIGNED - DT	REVISED -	STATE OF ILLINOIS DEPARTMENT OF TRANSPORTATION	SUMMARY OF QUANTITIES ILLINOIS ROUTE 148					F.A.P. RTE.	SECTION	COUNTY	TOTAL SHEETS	SHEET NO.
				DRAWN - DT	REVISED -		726	127CR-1	FRANKLIN	42	9					
				CHECKED - KE	REVISED -		CONTRACT NO. 78A09									
		PLOT DATE = 10/16/2025		DATE - 10/16/2025	REVISED -		ILLINOIS FED. AID PROJECT									
							SCALE:	SHEET	OF	SHEETS	STA.	TO STA.				

MODEL: Sheet
FILE NAME: pwr/patrickco-pw.bentley.com/patrickco-pw-07/Documents/IL_IL148_PH2/CADDdata/CADsheets/D978A09-Sjt-schedule.dgn

CURB REMOVAL								
ALIGNMENT	SHEET NO.	STA. FROM	OFFSET	LT/RT	STA. TO	OFFSET	LT/RT	FOOT
IL-148	14	990+40.00	12.0	RT	990+57.20	21.2	RT	20
IL-148	14	990+90.50	23.5	RT	991+03.00	12.0	RT	18
							TOTAL	38

COMBINATION CURB AND GUTTER REMOVAL								
ALIGNMENT	SHEET NO.	STA. FROM	OFFSET	LT/RT	STA. TO	OFFSET	LT/RT	FOOT
IL-148	14	990+21.00	12.0	RT	992+87.50	12.0	RT	267
IL-148	14	991+66.00	12.0	LT	992+11.00	12.0	LT	45
							TOTAL	312

SIDEWALK REMOVAL								
ALIGNMENT	SHEET NO.	STA. FROM	OFFSET	LT/RT	STA. TO	OFFSET	LT/RT	SQ FT
IL-148	14	990+25.00	21.6	RT	990+59.00	22.4	RT	130
IL-148	14	990+91.00	22.5	RT	993+00.00	23.8	RT	703
							TOTAL	833

CONCRETE CURB, TYPE B								
ALIGNMENT	SHEET NO.	STA. FROM	OFFSET	LT/RT	STA. TO	OFFSET	LT/RT	FOOT
IL-148	15	990+40.00	12.0	RT	990+56.70	20.7	RT	19
IL-148	15	990+91.80	20.8	RT	991+03.00	12.0	RT	18
IL-148	15	992+37.90	12.7	RT	992+48.80	23.5	RT	16
IL-148	15	992+76.60	23.8	RT	992+87.70	13.1	RT	16
							TOTAL	69

COMBINATION CURB AND GUTTER, TYPE B-6.18								
ALIGNMENT	SHEET NO.	STA. FROM	OFFSET	LT/RT	STA. TO	OFFSET	LT/RT	FOOT
IL-148	15	990+21.00	12.0	RT	992+87.50	12.0	RT	267
IL-148	15	991+66.00	12.0	LT	992+11.00	12.0	LT	45
							TOTAL	312

PORTLAND CEMENT CONCRETE SIDEWALK 5 INCH								
ALIGNMENT	SHEET NO.	STA. FROM	OFFSET	LT/RT	STA. TO	OFFSET	LT/RT	SQ FT
IL-148	15	990+25.00	21.6	RT	990+56.80	20.7	RT	164
IL-148	15	990+91.80	20.8	RT	992+49.30	23.6	RT	785
IL-148	15	992+76.00	23.8	RT	993+00.00	23.8	RT	96
							TOTAL	1045



PATRICK ENGINEERING INC.
65 EAST MONROE STREET
SUITE 3450
CHICAGO, IL 60603
www.pra-us.org
Design Firm License No. 156006409-0014

USER NAME	= DT004
DESIGNED	- JG
DRAWN	- JG
CHECKED	- SA
PLOT DATE	= 9/30/2025

DESIGNED	- JG
REVIS	-
REVIS	-
REVIS	-
REVIS	-

DESIGNED	- JG
REVIS	-
REVIS	-
REVIS	-
REVIS	-

STATE OF ILLINOIS DEPARTMENT OF TRANSPORTATION

SCHEDULE OF QUANTITIES ILLINOIS ROUTE 148					
SCALE:	SHEET	OF	SHEETS	STA.	TO STA.

F.A.P. RTE.	SECTION	COUNTY	TOTAL SHEETS	SHEET NO.
726	127CR-1	FRANKLIN	42	10
CONTRACT NO. 78A09				
ILLINOIS FED. AID PROJECT				






- ① HMA OVERLAY WITH SURFACE COURSE & BINDER COURSE, 7"±
- ② BRICK SURFACE COURSE, 3"±
- ③ PCC BASE COURSE, 5"±
- ④ CC&G, TYPE B, SPECIAL (6" FRONT CURB, 1'-7" BACK OF CURB)
- ⑤ SUBBASE GRANULAR MATERIAL, TYPE B, 6"
- ⑥ PCC SIDEWALK, 5"
- ⑦ 7.5' X 3' BOX CULVERT
- ⑧ 10' X 2' BOX CULVERT
- ⑨ PCC SLAB PAVEMENT, 8½" (WITH REINFORCEMENT)
- ⑩ PCC DRIVEWAY
- ⑪ MANHOLE
- ⑫ STORM SEWER, 24" DIA.
- ⑬ STORM SEWER, 12" DIA.
- ⑭ PARKING LOT





- NOTE: CONTRACTOR SHALL USE EXTREME CARE WHEN WORKING NEAR EXISTING PARKING LOT.
DAMAGES WILL BE ADDRESSED AT CONTRACTORS OWN EXPENSE.

MODEL: IL 148 - PLAN-1 [Sheet]
FILE NAME: pwr/patrickco-pw-bentley.com/patrickco-pw-07/Documents/IL_IL148_PH2/CADDdata/CADsheets/D978A09-Site-align.dgn

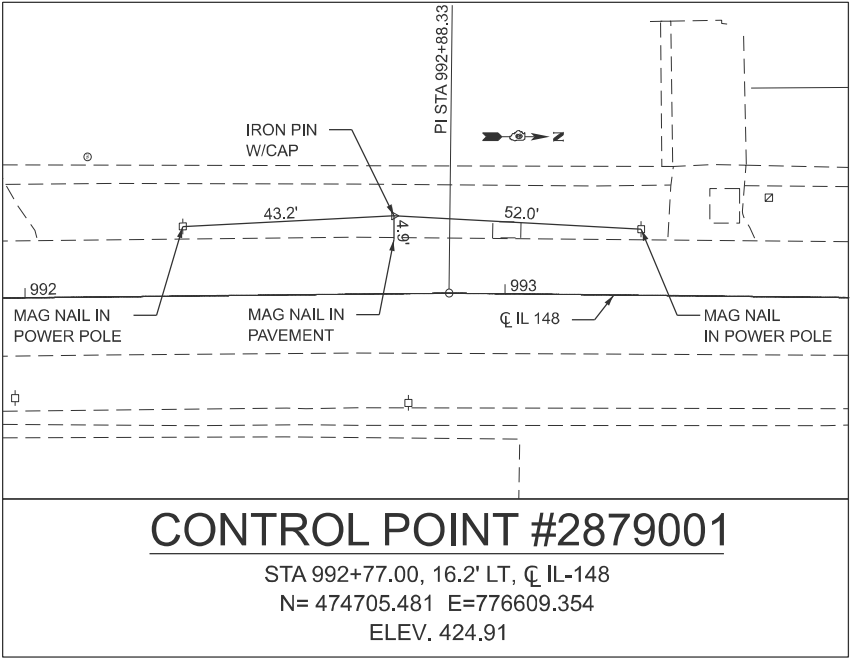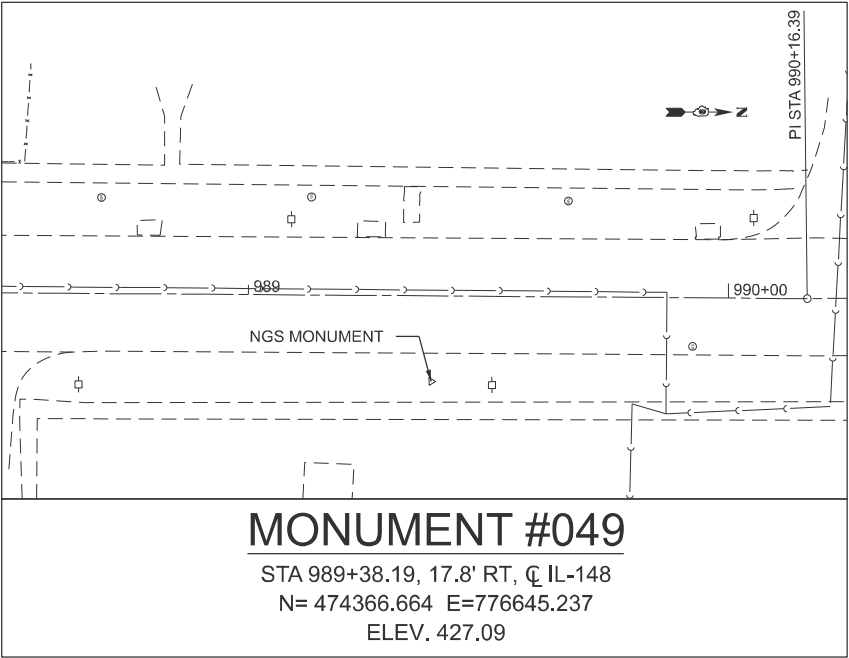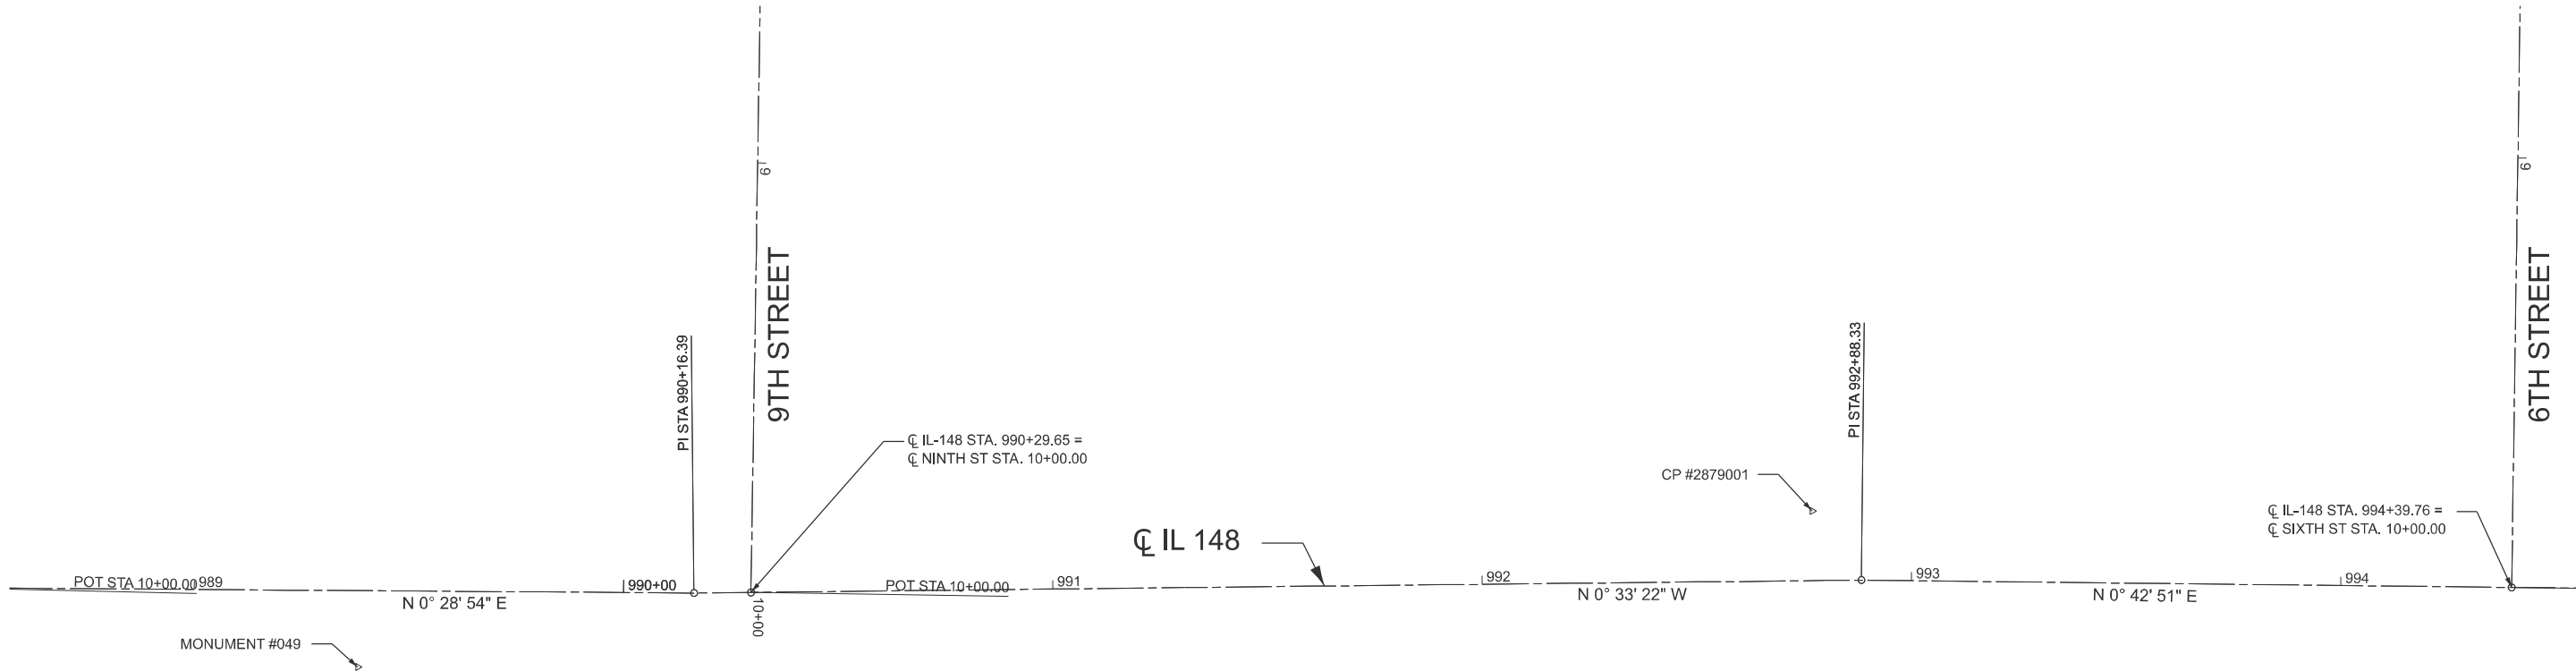

PATRICK ENGINEERING INC.
65 EAST MONROE STREET
SUITE 3450
CHICAGO, IL 60603
www.pei-us.org
Design Firm License No. 15600400-0014

USER NAME = DT004
PLOT DATE = 9/30/2025

DESIGNED - DT
DRAWN - DT
CHECKED - KE
DATE - 9/30/2025

REVISED -
REVISED -
REVISED -
REVISED -



STATE OF ILLINOIS
DEPARTMENT OF TRANSPORTATION

ALIGNMENT, TIES, AND BENCHMARKS
ILLINOIS ROUTE 148

SCALE: 1"=20' SHEET 1 OF SHEETS STA. 988+50.00 TO STA. 994+50.00



F.A.P. RTE.	SECTION	COUNTY	TOTAL SHEETS	SHEET NO.
726	127CR-1	FRANKLIN	42	13
CONTRACT NO. 78A09				
ILLINOIS FED. AID PROJECT				

MODEL: SMODELNAME\$
FILE NAME: \$FILEL\$

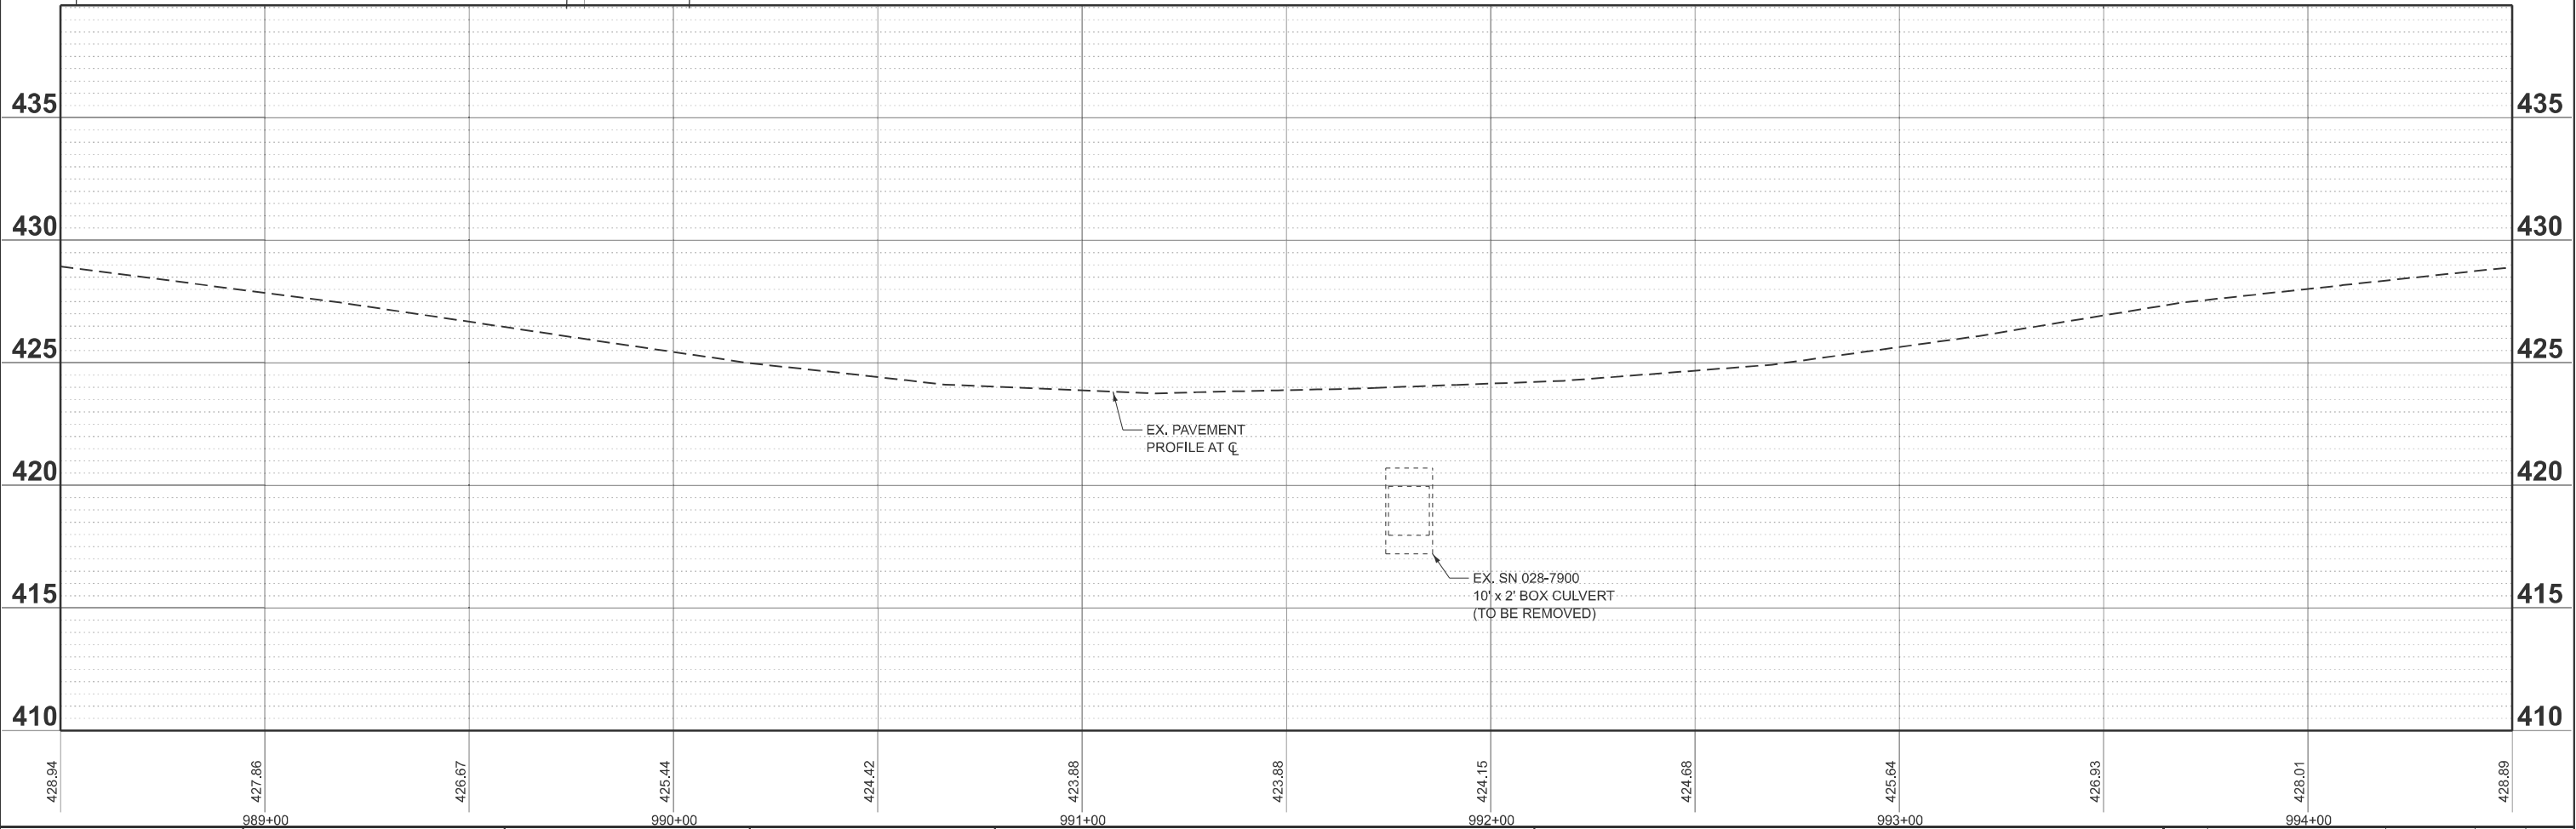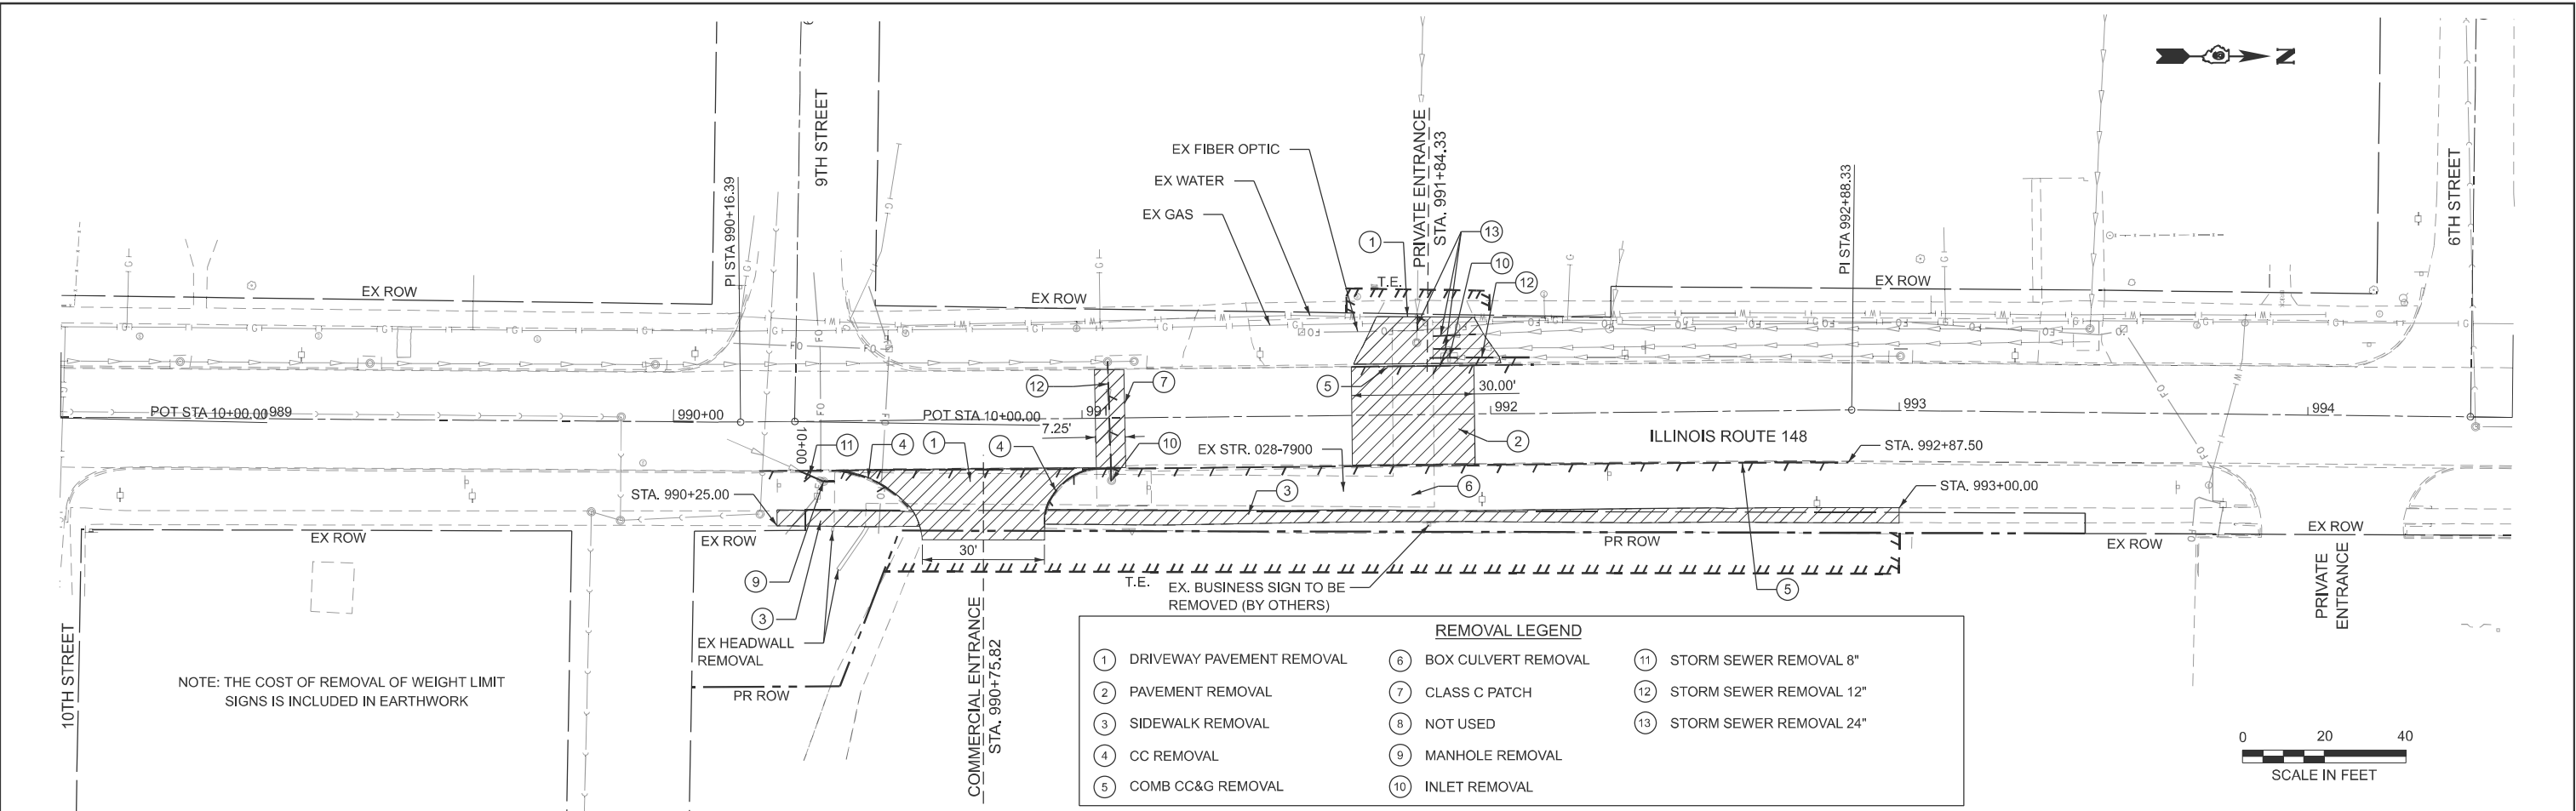


 PATRICK ENGINEERING INC. 55 EAST MONROE STREET SUITE 3450 CHICAGO, IL 60603 www.pina-us.org Design Firm License No. 156006409-0014	USER NAME = DT004		DESIGNED - DT	REVISED -	STATE OF ILLINOIS DEPARTMENT OF TRANSPORTATION	EXISTING REMOVAL ROADWAY PLAN AND PROFILE ILLINOIS ROUTE 148				F.A.P. RTE.	SECTION	COUNTY	TOTAL SHEETS	SHEET NO.
			DRAWN - DT	REVISED -						726	127CR-1	FRANKLIN	42	14
			CHECKED - KE	REVISED -		CONTRACT NO. 78A09								
	PLOT DATE = 9/30/2025		DATE - 9/30/2025	REVISED -										
						SCALE:	SHEET 1	OF 1	SHEETS	STA. 988+50.00	TO STA. 994+50.00	ILLINOIS FED. AID PROJECT		

MODEL: IL 148 - PLAN-1 [Sheet]
FILE NAME: pwr/patrickco-cw/bentley.com/patrickco-cw/7/Document/IL_148_P12/CADDData/CADsheets/D978A09-S14-p12.dgn

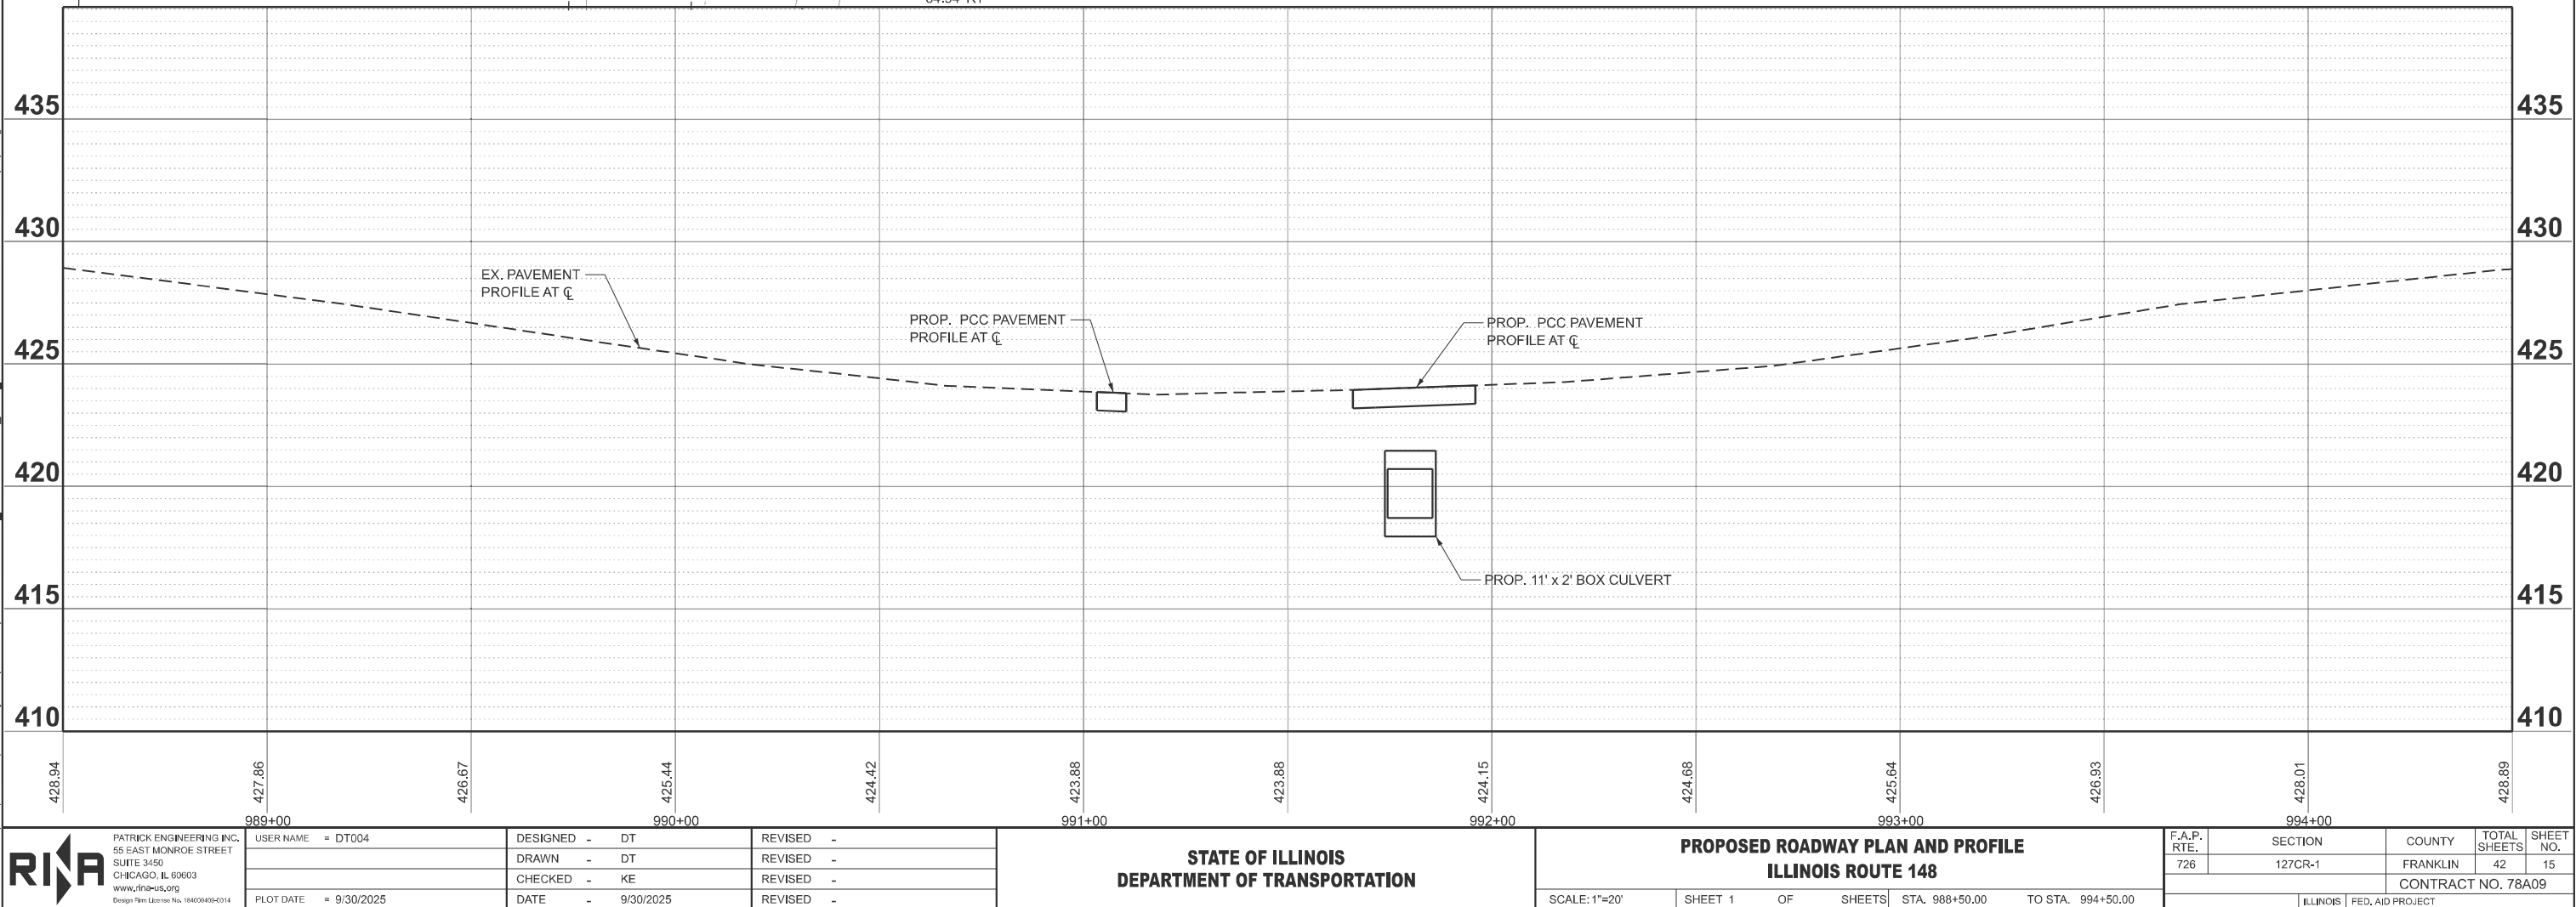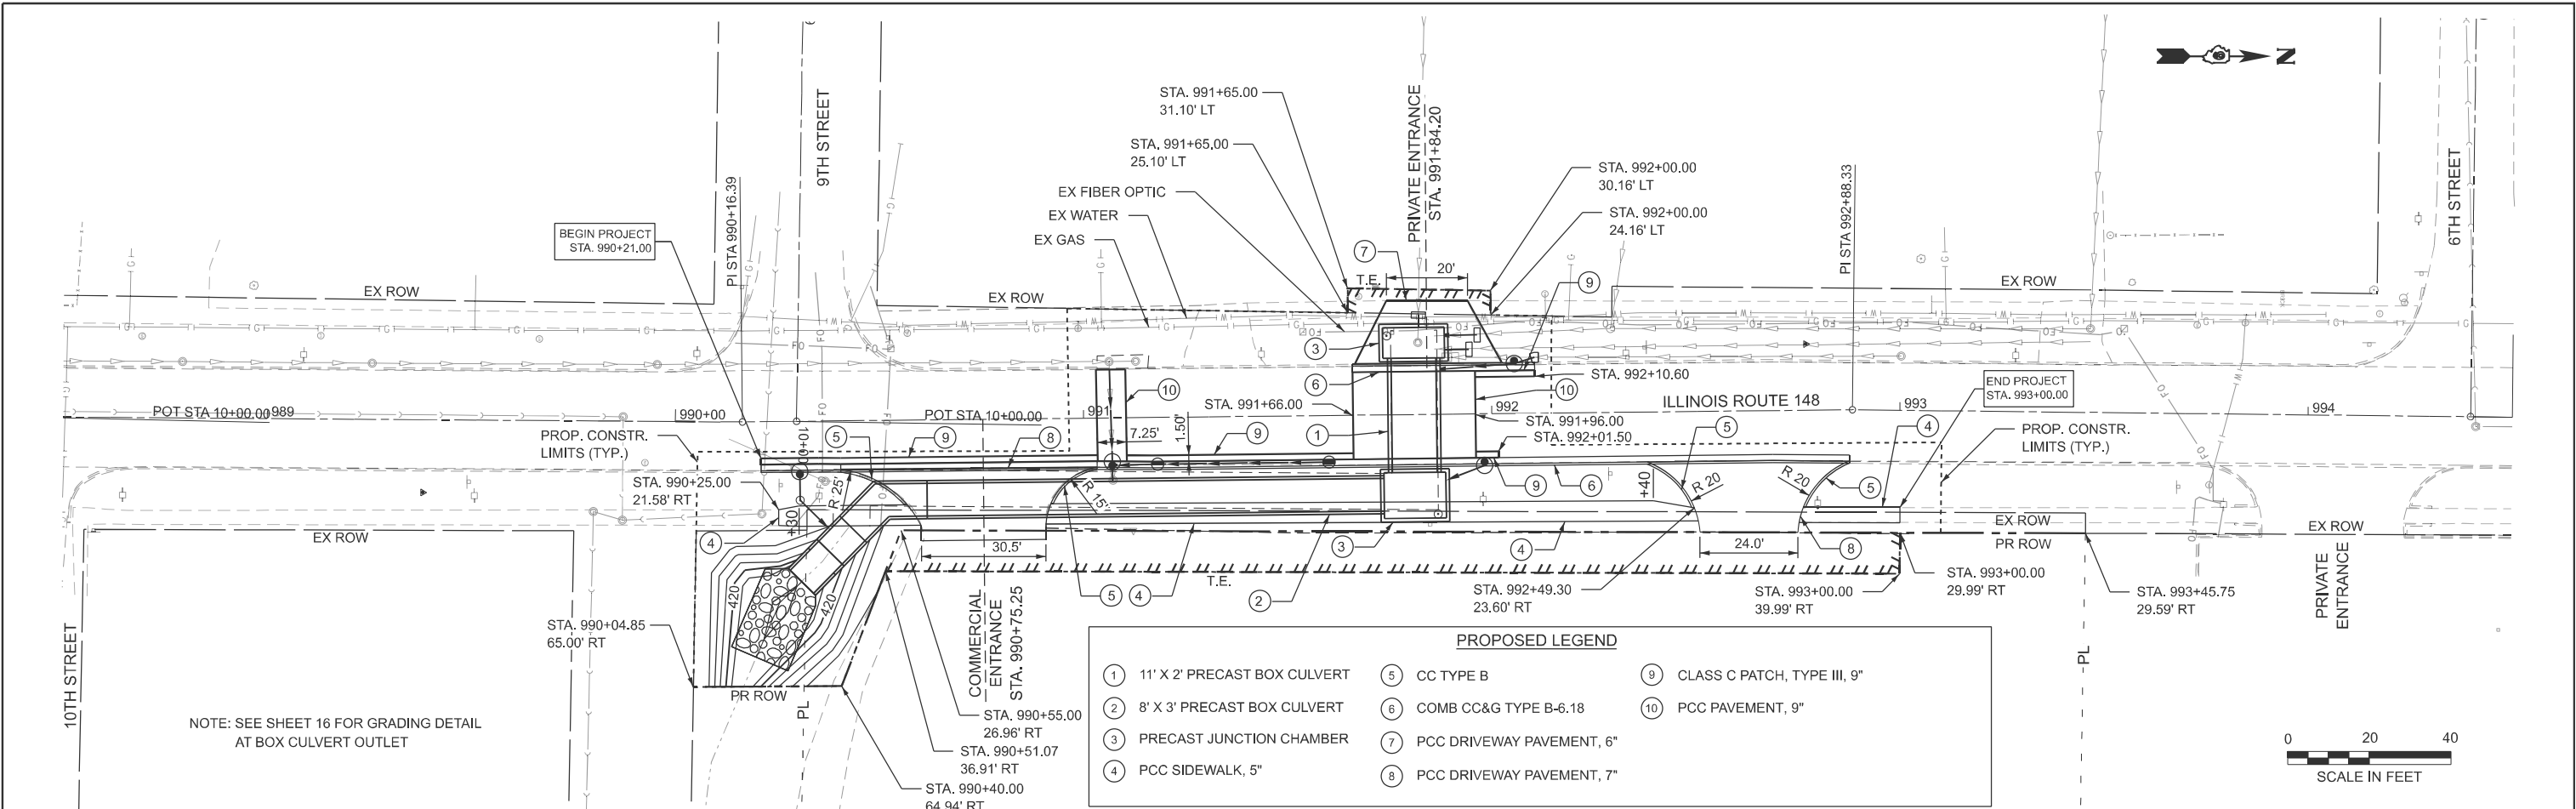

MODEL: IL 148 - PLAN-1 [Sheet]
FILE NAME: pwr/patrickco-pw-07/Documents/IL_148_PH2/CADDdata/CADsheets/D978A09-Sht-gradingdetail.dgn

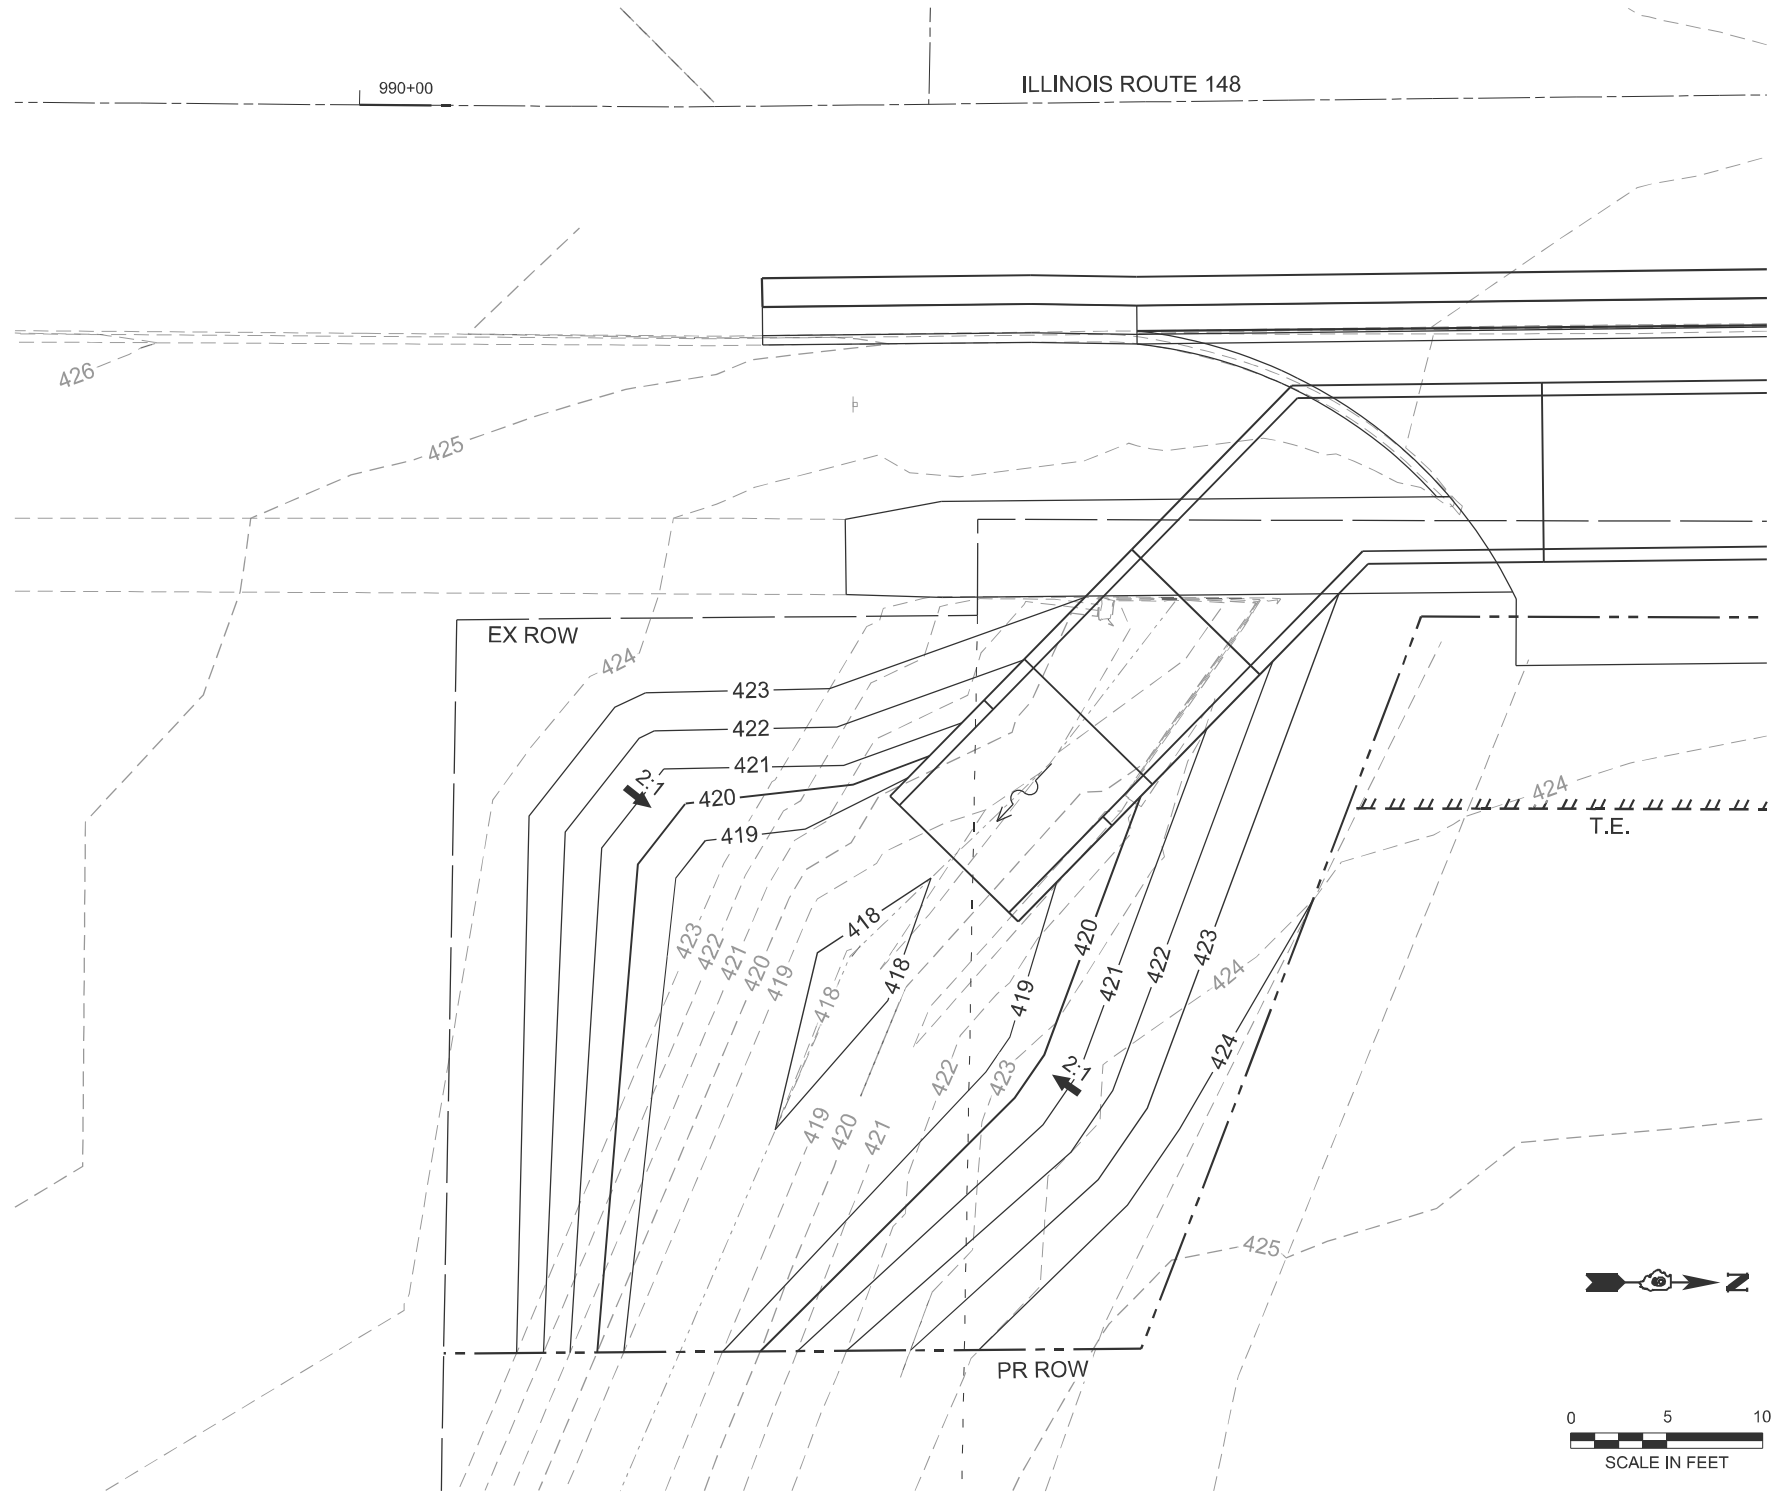

PATRICK ENGINEERING INC.
65 EAST MONROE STREET
SUITE 3450
CHICAGO, IL 60603
www.pei-us.org
Design Firm License No. 156006409-0114

USER NAME	= DT004
DESIGNED	- DT
DRAWN	- DT
CHECKED	- KE
PLOT DATE	= 9/30/2025

DESIGNED	- DT
DRAWN	- DT
CHECKED	- KE
DATE	= 9/30/2025


REVISED	-
REVISED	-
REVISED	-
REVISED	-

STATE OF ILLINOIS
DEPARTMENT OF TRANSPORTATION

GRADING DETAIL ILLINOIS ROUTE 148			
SCALE: 1"=5'	SHEET 1	OF SHEETS	STA. TO STA.

F.A.P. RTE.	SECTION	COUNTY	TOTAL SHEETS	SHEET NO.
726	127CR-1	FRANKLIN	42	16
CONTRACT NO. 78A09				
ILLINOIS FED. AID PROJECT				

LEGEND

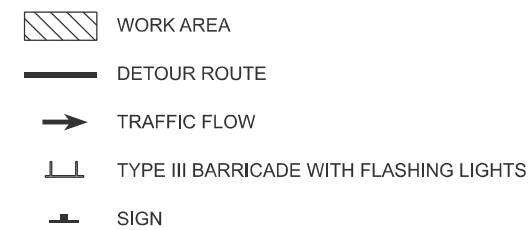

NOTES


1. A DETOUR ROUTE WILL BE USED TO MAINTAIN TRAFFIC DURING CONSTRUCTION OF THE NEW CULVERT UNDER IL-148, THE ROADWAY AT THE PROJECT LOCATION WILL BE CLOSED TO THROUGH TRAFFIC DURING THE SPECIFIED DAYS. LOCAL ACCESS SHALL BE MAINTAINED TO ALL ENTRANCES OUTSIDE OF THE IMPROVEMENT LIMITS.
2. A WIDE LOAD DETOUR SHALL BE IMPLEMENTED ONCE THE TEMPORARY BARRIER WALL IS INSTALLED. THE PROPOSED IL-148 DETOUR SIGNING SHALL BE INSTALLED.

GENERAL NOTES

1. SEE SPECIAL PROVISIONS FOR ADDITIONAL TRAFFIC CONTROL REQUIREMENTS.
2. ADDITIONAL SIGNAGE FOR THE TEMPORARY DRIVEWAY ENTRANCES AND ADVANCE WIDTH RESTRICTION WARNINGS SHALL BE INCLUDED IN THE COST OF "TRAFFIC CONTROL AND PROTECTION, (SPECIAL)".

SUGGESTED SEQUENCE OF CONSTRUCTION

1. REMOVE EXISTING PAVEMENT MARKINGS WITH GRINDING AND PROVIDE TEMPORARY PAVEMENT MARKINGS AS SHOWN IN THE MOT PLAN.
2. CONSTRUCT PROPOSED DRIVEWAY FOR NEW NORTH ENTRANCE.
3. REMOVE EXISTING 7.5' X 3' BOX CULVERT UNDER FLAGGER CONDITIONS.
4. INSTALL TEMPORARY CONCRETE BARRIER WALL AND IMPACT ATTENUATORS WHEN DROP-OFFS EXIST USING THE SUGGESTED MOT PLAN.
5. CLOSE IL-148 AS SHOWN IN THE DETOUR PLAN FOR A MAXIMUM OF 3 DAYS TO CONSTRUCT THE CROSS ROAD BOX CULVERT AND INSTALL STORM SEWERS AND DRAINAGE STRUCTURES.
6. REMOVE EXISTING 10' X 2' BOX CULVERT UNDER IL-148.
7. INSTALL PROPOSED JUNCTION CHAMBERS, NEW PRECAST BOX CULVERTS, AND 12" STORM SEWER AND DRAINAGE STRUCTURES ON EAST SIDE OF IL-148.
8. CONSTRUCT PAVEMENT OVER NEW 11' X 2' BOX CULVERT ON IL-148 AND PLACE BACKFILL OVER 8' X 3' BOX CULVERT AND NEW STORM SEWER ON EAST SIDE OF IL-148.
9. INSTALL NEW STORM SEWER (S-2, S-3, & S-4) AND INSTALL NEW DRAINAGE STRUCTURES (P-2, P-3, P-4, & P-11) DURING FULL ROAD CLOSURE.
10. REMOVE TEMPORARY CONCRETE BARRIER WALL AND INSTALL VERTICADES ON THE EAST SIDE OF IL-148.
11. CONSTRUCT ALL NEW COMBINATION CONCRETE CURB AND GUTTER UNDER FLAGGING CONDITIONS.
12. CONSTRUCT PROPOSED DRIVEWAY FOR SOUTH ENTRANCE AND PCC SIDEWALK ON EAST SIDE OF IL-148.
13. REMOVE TEMPORARY PAVEMENT MARKINGS AND INSTALL FINAL PERMANENT PAVEMENT MARKINGS.

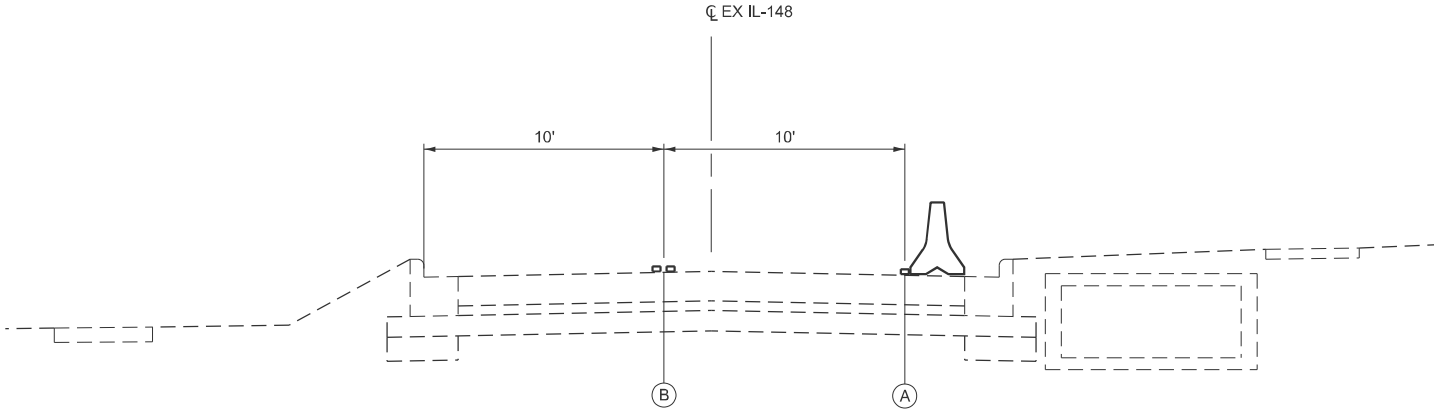

IL-148 TEMPORARY TYPICAL SECTION


LEGEND

- TEMPORARY CONCRETE BARRIER
-


MODEL: Sheet
FILE NAME: pw:/patrickcc-pw.bentley.com/patrickcc-pw-07/Documents/IL_IL148_PHZ/CADDData/CADsheets/D978A09-Shr-MOTnotes.dgn

	PATRICK ENGINEERING INC. 65 EAST MONROE STREET SUITE 3450 CHICAGO, IL 60603 www.rina-us.org Design Firm License No. 156006409-0014	USER NAME = DT004		DESIGNED - DT	REVISED -	STATE OF ILLINOIS DEPARTMENT OF TRANSPORTATION	MOT NOTES, STAGING, TYPICAL ILLINOIS ROUTE 148			F.A.P. RTE.	SECTION	COUNTY	TOTAL SHEETS	SHEET NO.
				DRAWN - DT	REVISED -					726	127CR-1	FRANKLIN	42	19
				CHECKED - KE	REVISED -					CONTRACT NO. 78A09				
		PLOT DATE = 10/16/2025		DATE - 10/16/2025	REVISED -		SCALE:	SHEET	OF	SHEETS	STA.	TO STA.	ILLINOIS FED. AID PROJECT	

MODEL: IL 148 - PLAN-1 [Sheet]
FILE NAME: pwr/patrickco-pw-07/Documents/IL_148_P12/CADDdata/CADsheets/D978A09-Sht-A01.dgn

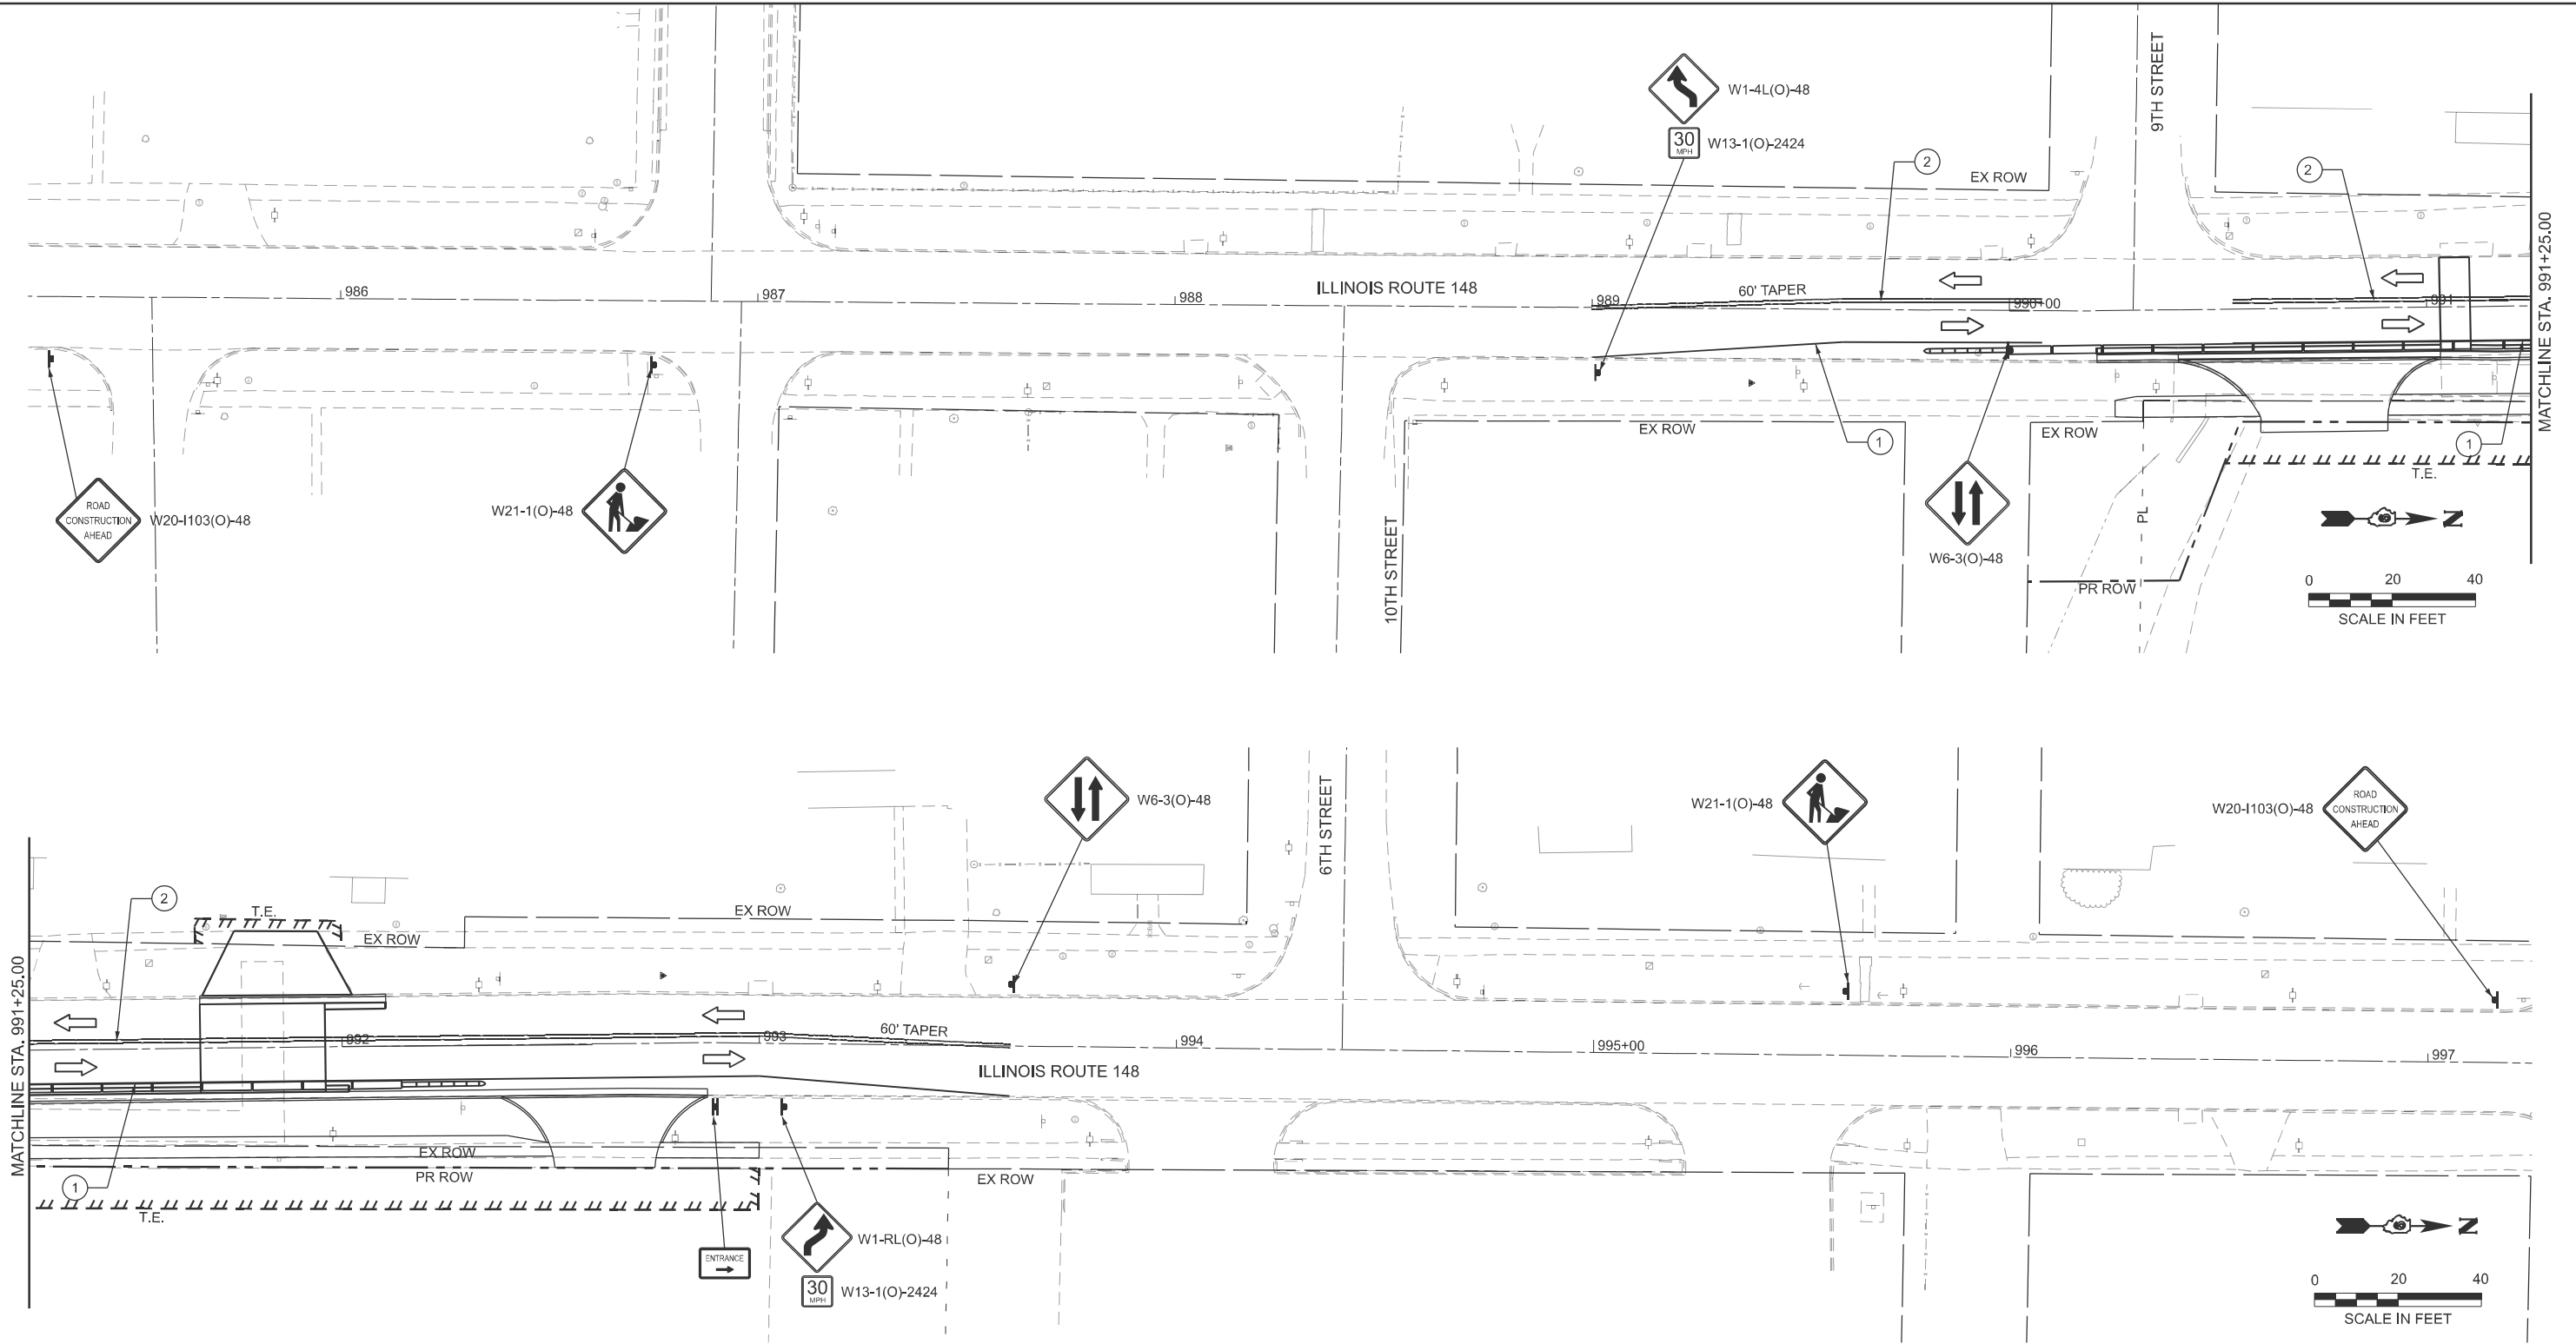

MAINTENANCE OF TRAFFIC LEGEND

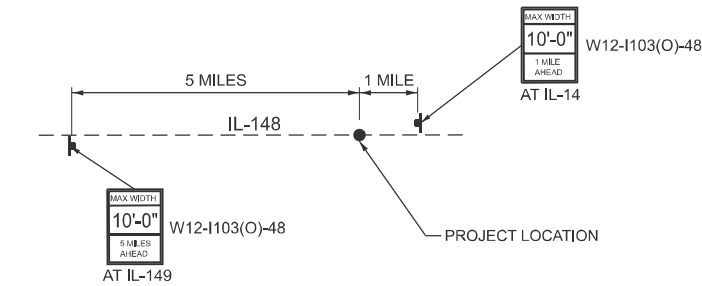

- TEMPORARY CONCRETE BARRIER
- IMPACT ATTENUATOR, TEMPORARY (NON-REDIRECTIVE, NARROW) TEST LEVEL 2
- TRAFFIC FLOW
- CONSTRUCTION SIGN
- 1 TEMPORARY PAVEMENT MARKING - LINE 4" - TYPE IV TAPE, SOLID WHITE
- 2 TEMPORARY PAVEMENT MARKING - LINE 4" - TYPE IV TAPE, SOLID DOUBLE YELLOW @ 11" C-C

 PATRICK ENGINEERING INC. 65 EAST MONROE STREET SUITE 3450 CHICAGO, IL 60603 www.rina-us.org Design Firm License No. 156006409-0014	USER NAME = DT004		DESIGNED - DT	REVISED -	STATE OF ILLINOIS DEPARTMENT OF TRANSPORTATION	SUGGESTED MAINTENANCE OF TRAFFIC PLAN ILLINOIS ROUTE 148			F.A.P. RTE.	SECTION	COUNTY	TOTAL SHEETS	SHEET NO.
	DRAWN - DT		REVIS	REVIS					726	127CR-1	FRANKLIN	42	20
	CHECKED - KE		REVIS	REVIS		SCALE: 1"=20'			CONTRACT NO. 78A09				
	PLOT DATE = 9/30/2025		DATE - 9/30/2025	REVISED -		SHEET 1	OF	SHEETS	STA. 985+00.00	TO STA. 997+00.00	ILLINOIS FED. AID PROJECT		

MODEL: S\MODEL\NAMES
FILE NAME: pwr\patrickco-pw-bentley.com\patrickco-pw-407\Documents\ILL_IL148_PH2\CADD\data\CAD\sheet\D978A09-S1t-eros.dgn



PATRICK ENGINEERING INC.
65 EAST MONROE STREET
SUITE 3450
CHICAGO, IL 60603
www.rina-us.org
Design Firm License No. 156006409-0014

USER NAME	= DT004
PLOT DATE	= 9/30/2025

DESIGNED -	JG
DRAWN -	JG
CHECKED -	SA
DATE -	9/30/2025


REVISED -	
REVISED -	
REVISED -	
REVISED -	

STATE OF ILLINOIS
DEPARTMENT OF TRANSPORTATION

EROSION CONTROL & SEDIMENT CONTROL PLAN ILLINOIS ROUTE 148			
SCALE: 1"=20'	SHEET 1	OF	SHEETS
STA. 988+50.00		TO STA. 994+50.00	

F.A.P. RTE.	SECTION	COUNTY	TOTAL SHEETS	SHEET NO.
726	127CR-1	FRANKLIN	42	21
CONTRACT NO. 78A09				
ILLINOIS FED. AID PROJECT				

LEGEND

 


EROSION CONTROL BLANKET










INLET FILTER



PERIMETER EROSION BARRIER

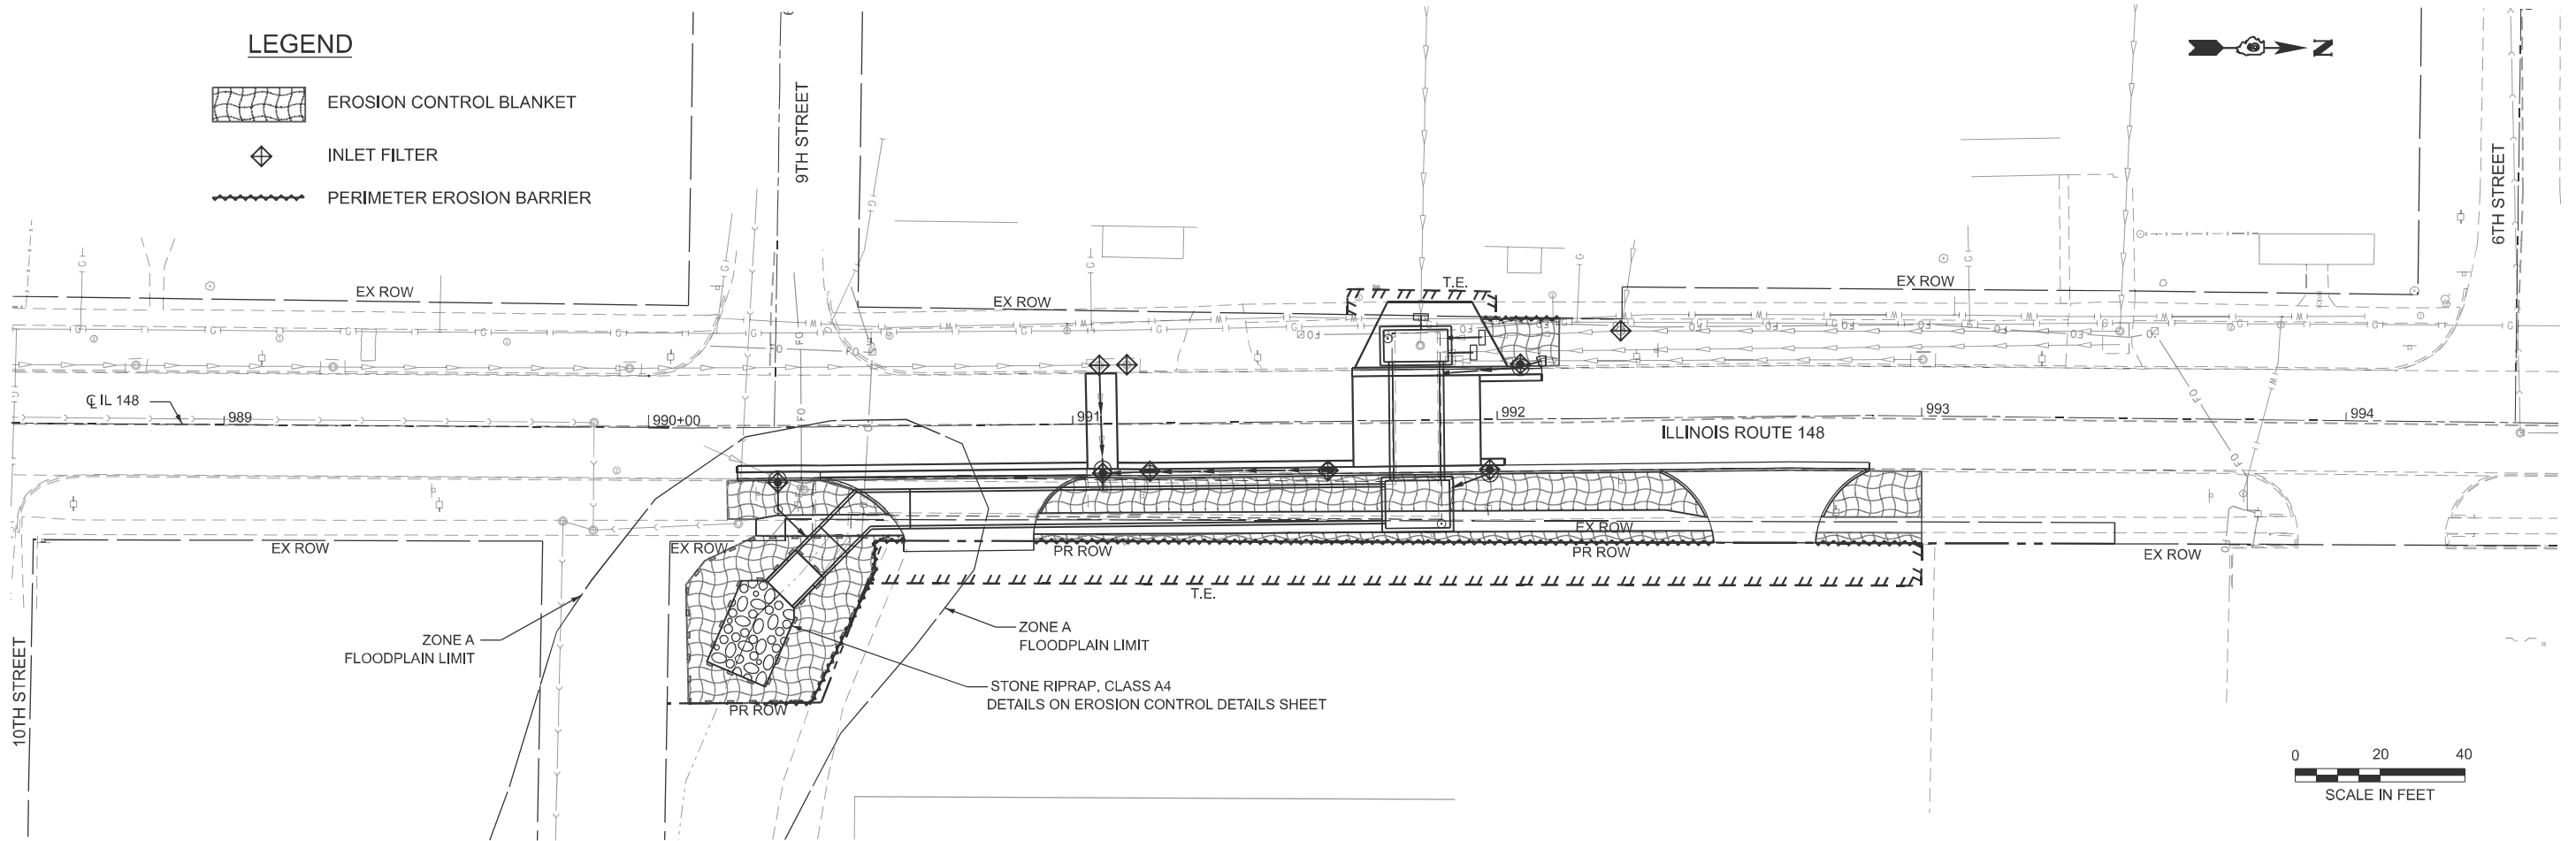

MODEL: CIP Culvert (Sheet)
FILE NAME: pw/patrickco-pw-bentley.com/patrickco-pw-07/Documents/IL_IL148_PH2/CADData/CADsheets/D978A0B-sh-erosdetails.dgn

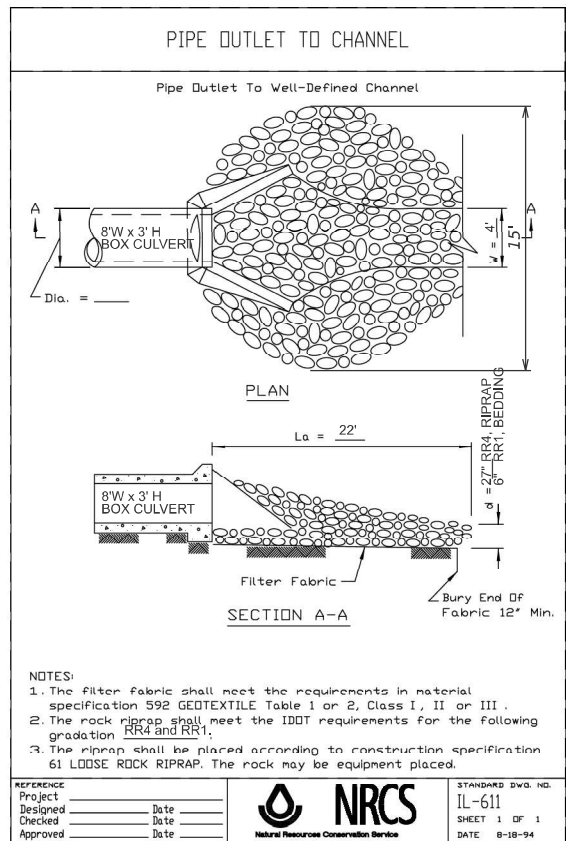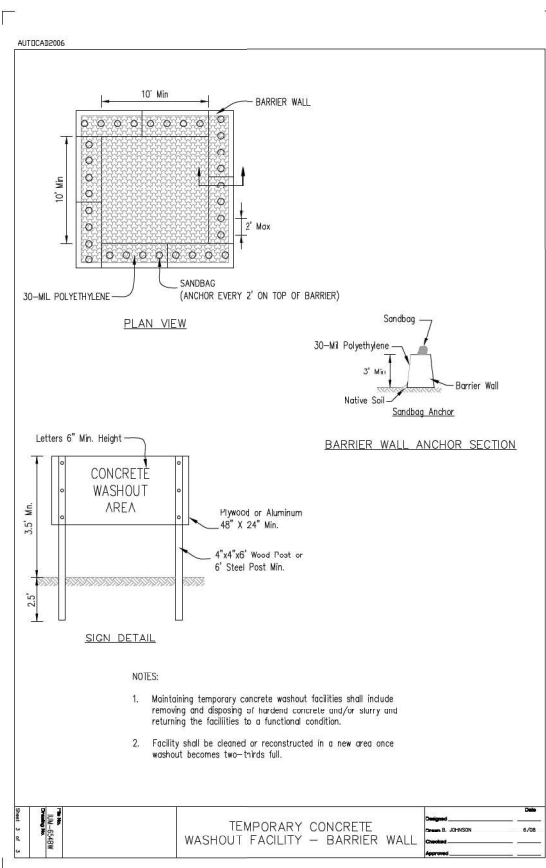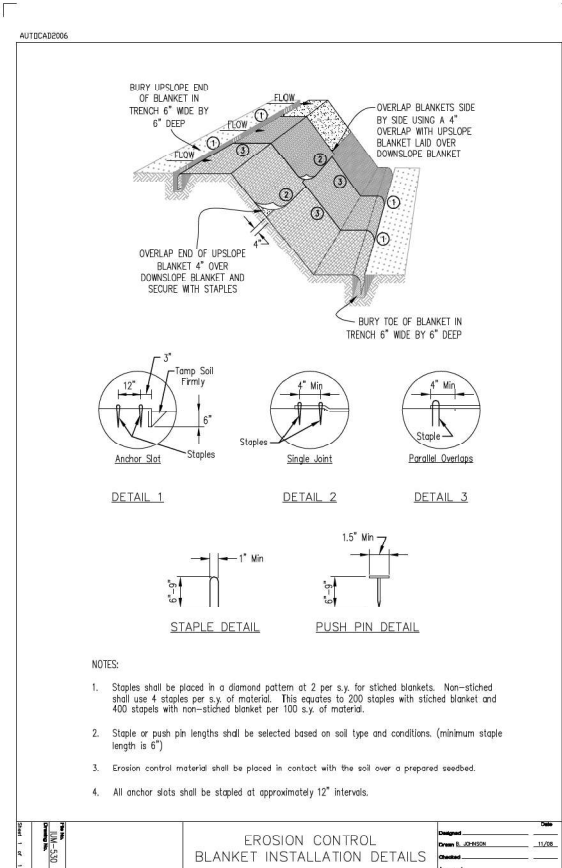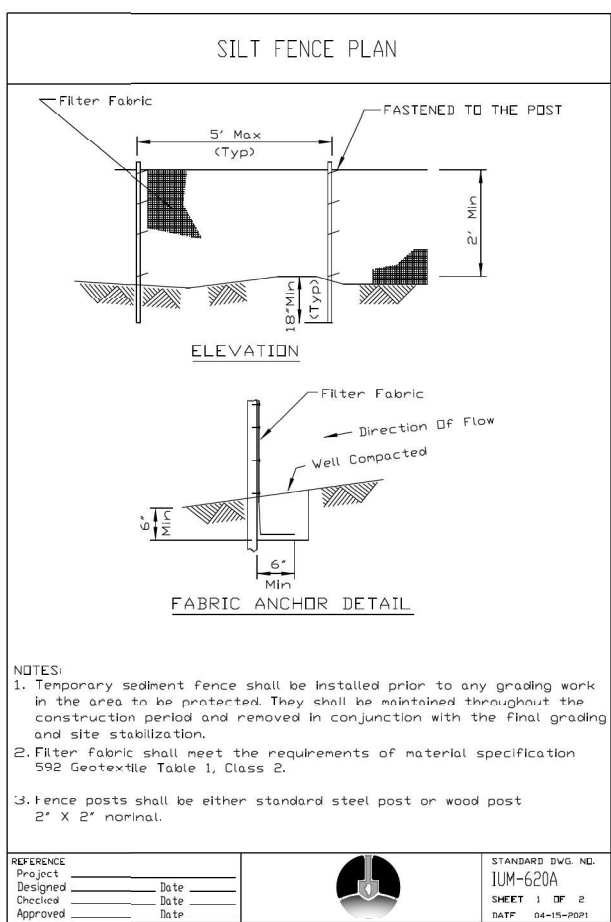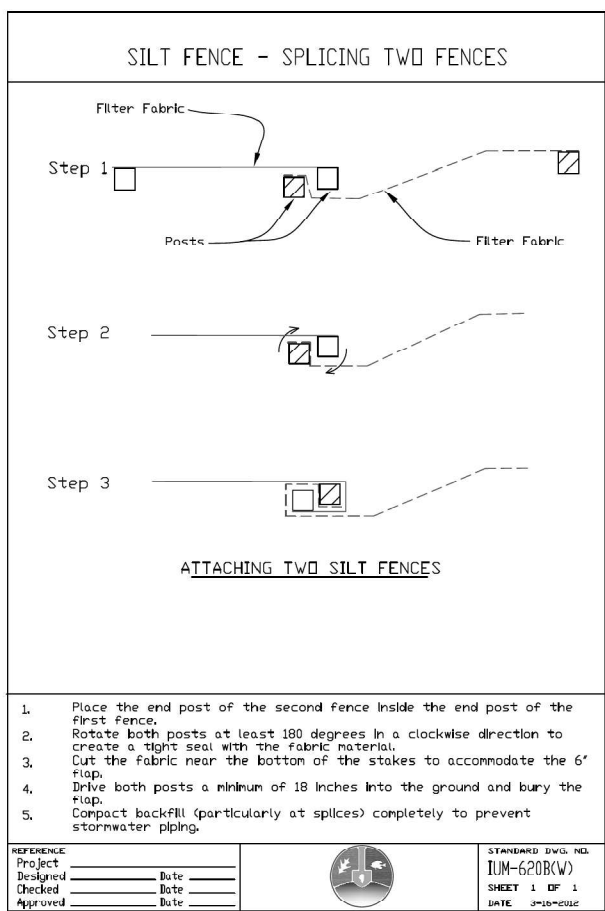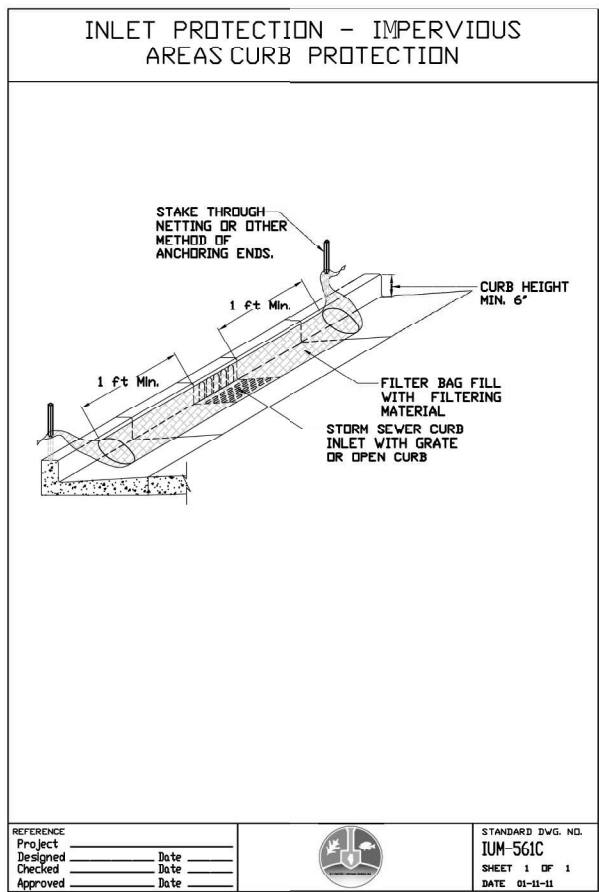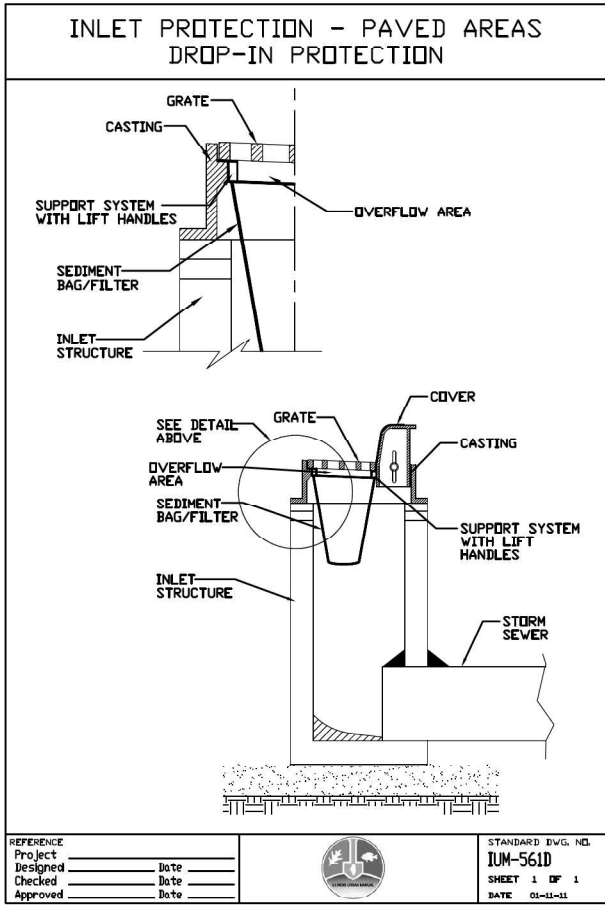

PATRICK ENGINEERING INC.
65 EAST MONROE STREET
SUITE 3450
CHICAGO, IL 60603
www.pina-us.org
Design Firm License No. 15400400-0014

USER NAME = DT004
DESIGNED - JG
DRAWN - JG
CHECKED - SA
PLOT DATE = 9/30/2025
DATE - 9/30/2025

DESIGNED - JG
DRAWN - JG
CHECKED - SA
DATE - 9/30/2025

REVISED -
REVISED -
REVISED -
REVISED -

STATE OF ILLINOIS
DEPARTMENT OF TRANSPORTATION

EROSION CONTROL DETAILS
ILLINOIS ROUTE 148


SCALE: N.T.S. SHEET 1 OF 1 SHEETS STA. - TO STA. -

F.A.P. RTE.	SECTION	COUNTY	TOTAL SHEETS	SHEET NO.
726	127CR-1	FRANKLIN	42	22
CONTRACT NO. 78A09				
ILLINOIS FED. AID PROJECT				

MODEL: IL 148 - PLAN-1 [Sheet]
FILE NAME: pwr\patrickco-cw\beniley.com\patrickco-pw\47\Documents\IL_148_P12\CADD\DATA\CAD\Sheets\D978A09-S14-drainage.dgn

LEGEND		EXISTING / PROPOSED	
ROADWAY C/L		---	---
STORM SEWER		—○— / —●—	—○— / —●—
SANITARY SEWER		—○— / —●—	—○— / —●—
GAS		—G—	—G—
WATER LINE		—W—	—W—
FIBER OPTIC CABLE		—F0—	—F0—
AERIAL CABLE		—A—	—A—

LEGEND		EXISTING / PROPOSED	
CATCH BASIN		○ / ●	○ / ●
INLET		— / —	— / —
MANHOLE		○ / ○	○ / ○
STRUCTURE ID		S-X	S-X
PIPE ID		P-X	P-X

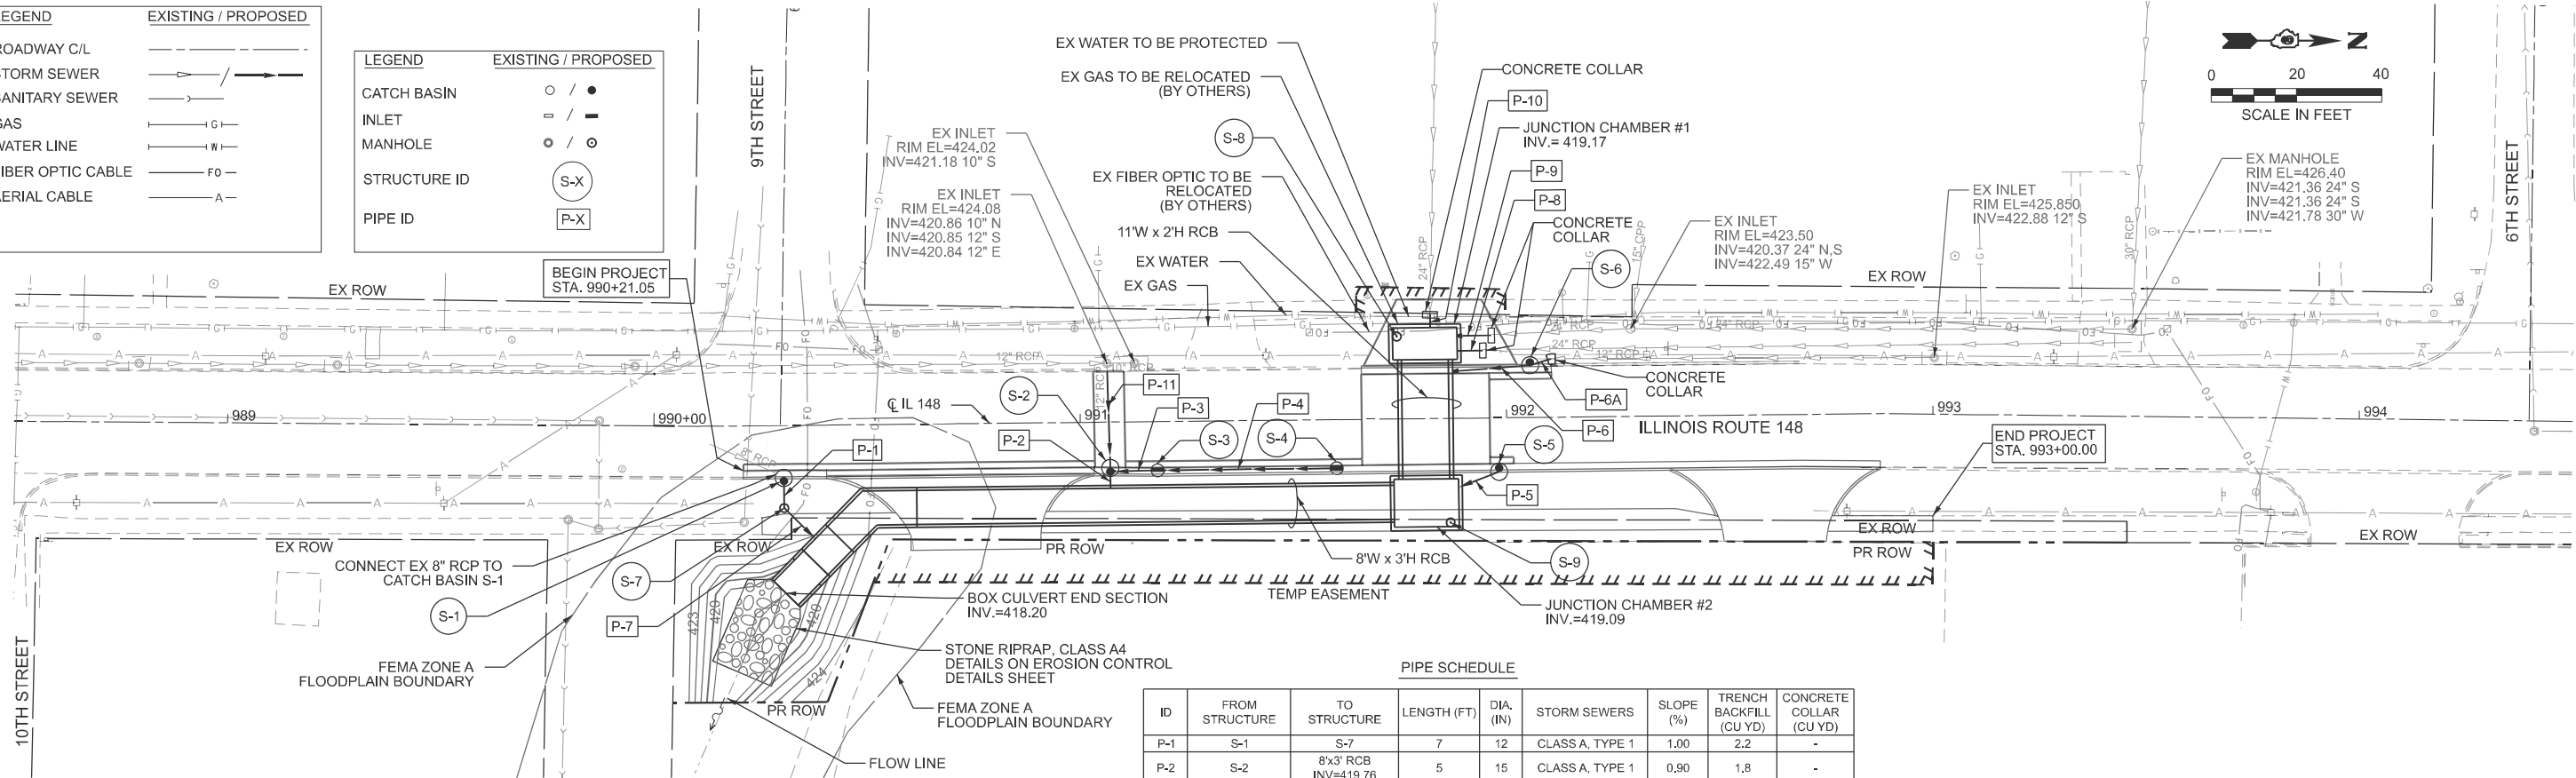

STRUCTURE SCHEDULE


ID.	STRUCTURE TYPE	STATION	OFFSET (FT)	RIM ELEV.	INVERTS			
					N	S	E	W
S-1	CATCH BASINS, TYPE A, 4'-DIAMETER, TYPE 15 FRAME AND LID	990+30.56	12.0	RT 424.46	-	421.06 +/- (EX)	419.78	-
S-2	CATCH BASINS, TYPE A, 4'-DIAMETER, TYPE 11 FRAME AND GRATE	991+06.94	10.6	RT 423.69	419.81	-	419.81	420.71
S-3	INLETS, TYPE B, TYPE 11 FRAME AND GRATE	991+18.00	10.8	RT 423.51	419.87	419.87	-	-
S-4	INLETS, TYPE B, TYPE 11 FRAME AND GRATE	991+60.00	10.8	RT 423.68	-	420.08	-	-
S-5	CATCH BASINS, TYPE A, 4'-DIAMETER, TYPE 11 FRAME AND GRATE	991+98.06	10.8	RT 423.89	-	419.14	-	-
S-6	CATCH BASINS, TYPE A, 4'-DIAMETER, TYPE 15 FRAME AND LID	992+05.59	12.0	LT 423.89	421.31	419.25	-	-
S-7	MANHOLES, TYPE A, 4'-DIAMETER, TYPE 1 FRAME, CLOSED LID	990+30.69	19.3	RT 424.00	-	-	419.71	419.71
S-8	JUNCTION CHAMBER #1, TYPE 1 FRAME, CLOSED LID	991+74.41	19.3	LT 423.96	420.21	-	419.17	420.21
S-9	JUNCTION CHAMBER #2, TYPE 1 FRAME, CLOSED LID	991+86.58	24.1	RT 424.18	419.09	419.09	-	419.09

PIPE SCHEDULE

ID	FROM STRUCTURE	TO STRUCTURE	LENGTH (FT)	DIA. (IN)	STORM SEWERS	SLOPE (%)	TRENCH BACKFILL (CU YD)	CONCRETE COLLAR (CU YD)
P-1	S-1	S-7	7	12	CLASS A, TYPE 1	1.00	2.2	-
P-2	S-2	8'x3' RCB INV=419.76	5	15	CLASS A, TYPE 1	0.90	1.8	-
P-3	S-3	S-2	11	12	CLASS A, TYPE 1	0.50	2.4	-
P-4	S-4	S-3	42	12	CLASS A, TYPE 1	0.50	8.1	-
P-5	S-5	JUNCTION CHAMBER #2 INV=419.16	10	12	CLASS A, TYPE 1	0.50	3.2	-
P-6	S-6	11'x2' RCB INV=419.16	18	12	CLASS A, TYPE 1	0.50	5.4	-
P-6A	EX 12" RCP INV=421.39 +/-	S-6	5	12	CLASS A, TYPE 1	1.66	0.7	0.26
P-7	S-7	8'x3' RCB INV=419.61	10	12	CLASS A, TYPE 1	1.00	3.0	-
P-8	EX 24" RCP INV=420.24 +/-	JUNCTION CHAMBER #1	6	24	CLASS A, TYPE 1	0.73	1.2	0.51
P-9	EX 24" RCP INV=420.25 +/-	JUNCTION CHAMBER #1	8	24	CLASS A, TYPE 1	0.37	1.6	0.51
P-10	EX 24" RCP INV=420.26 +/-	JUNCTION CHAMBER #1	3	24	CLASS A, TYPE 1	1.79	0.6	0.51
P-11	EX INLET INV=420.84	S-2	23	15	CLASS A, TYPE 1	0.58	2.8	-


NOTES:

- STATION, OFFSET AND RIM ELEVATION NOTED IS TAKEN AT THE EDGE OF PAVEMENT FOR INLETS AND CATCH BASINS WITH TYPE 11 GRATE, AT THE FLOW LINE OF GUTTER FOR INLETS AND CATCH BASINS WITH TYPE 15 GRATE AND AT THE CENTER OF THE LID FOR MANHOLES.
- SIZES FOR GAS AND WATER ARE PENDING.
- SEE STRUCTURAL SHEETS FOR DETAILS OF JUNCTION CHAMBERS AND BOX CULVERTS.
- SEE CROSS SECTION SHEETS FOR 11'Wx2'H RCB PROFILE.

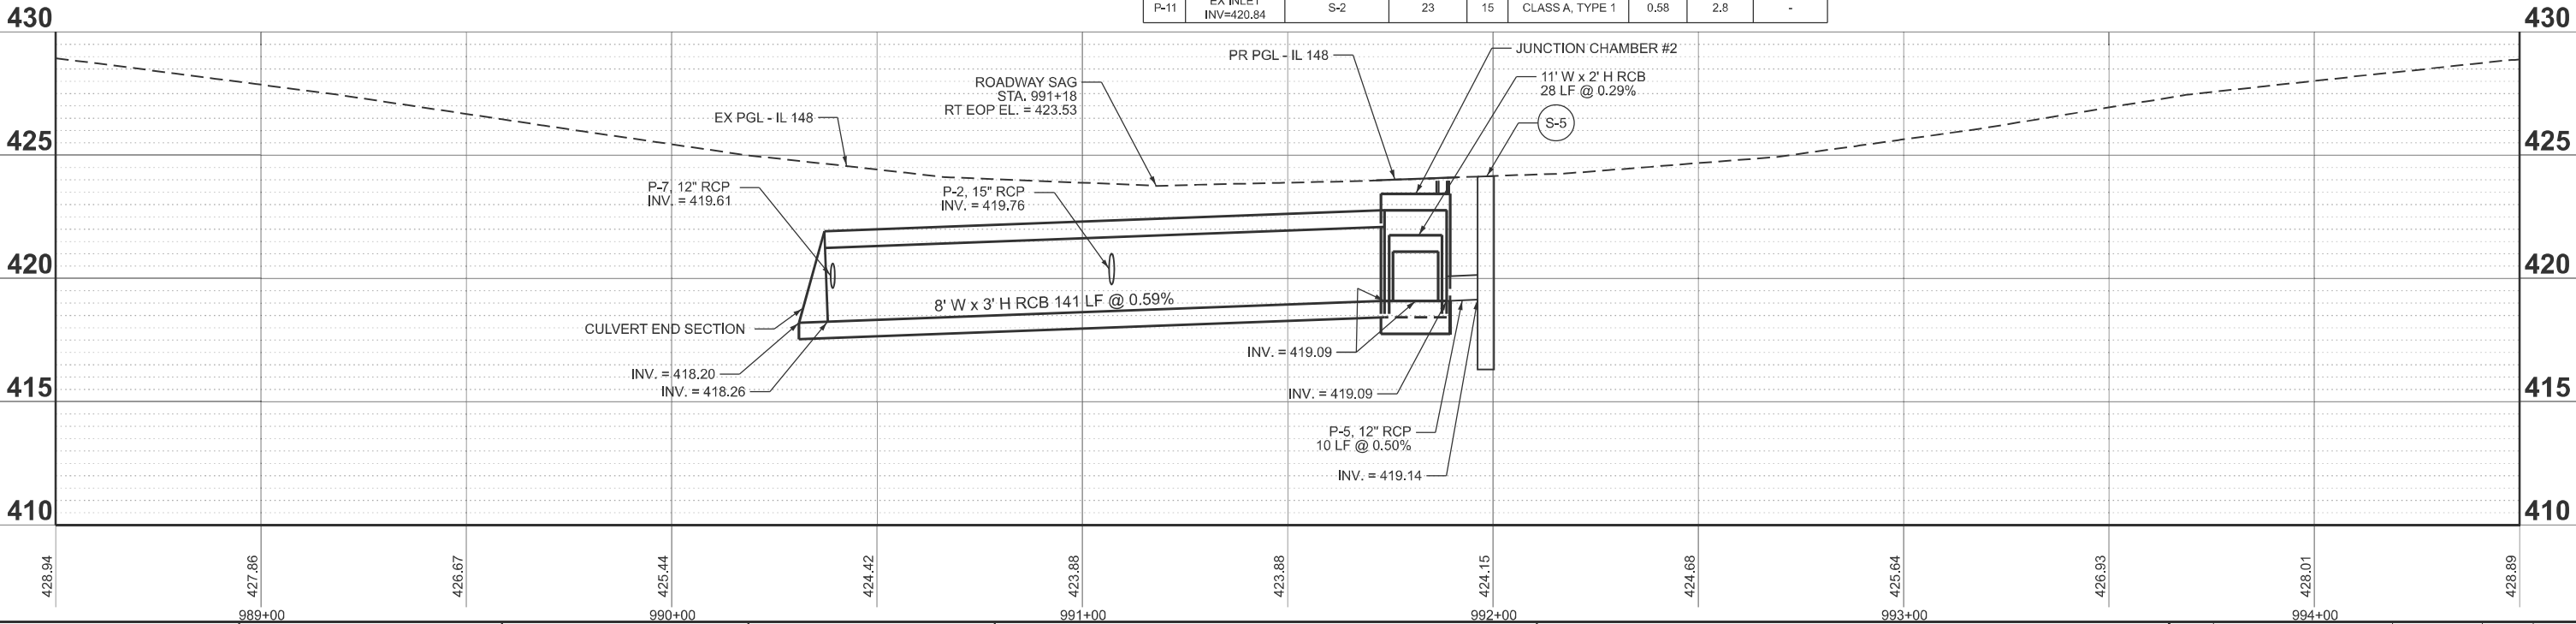

 PATRICK ENGINEERING INC. 55 EAST MONROE STREET SUITE 3450 CHICAGO, IL 60603 www.pka-usa.org Design Firm License No. 15600409-0014	USER NAME = DT004	DESIGNED - JG/SA	REVISED -	STATE OF ILLINOIS DEPARTMENT OF TRANSPORTATION	PROPOSED DRAINAGE PLAN ILLINOIS ROUTE 148				F.A.P. RTE.	SECTION	COUNTY	TOTAL SHEETS	SHEET NO.		
		DRAWN - JG	REVISED -						726	127CR-1	FRANKLIN	42	23		
		CHECKED - SA	REVISED -						CONTRACT NO. 78A09						
	PLOT DATE = 9/30/2025	DATE - 9/30/2025	REVISED -						SCALE: 1"=20'		SHEET 1	OF 1 SHEETS	STA. 988+50.00	TO STA. 994+50.00	


MODEL: IL 148 - PLAN-1 [Sheet]
FILE NAME: pwr/patrickco-pw-07/Documents/IL_IL148_PH2/CADDdata/CADsheets/D978A09-SH-pavemark.dgn

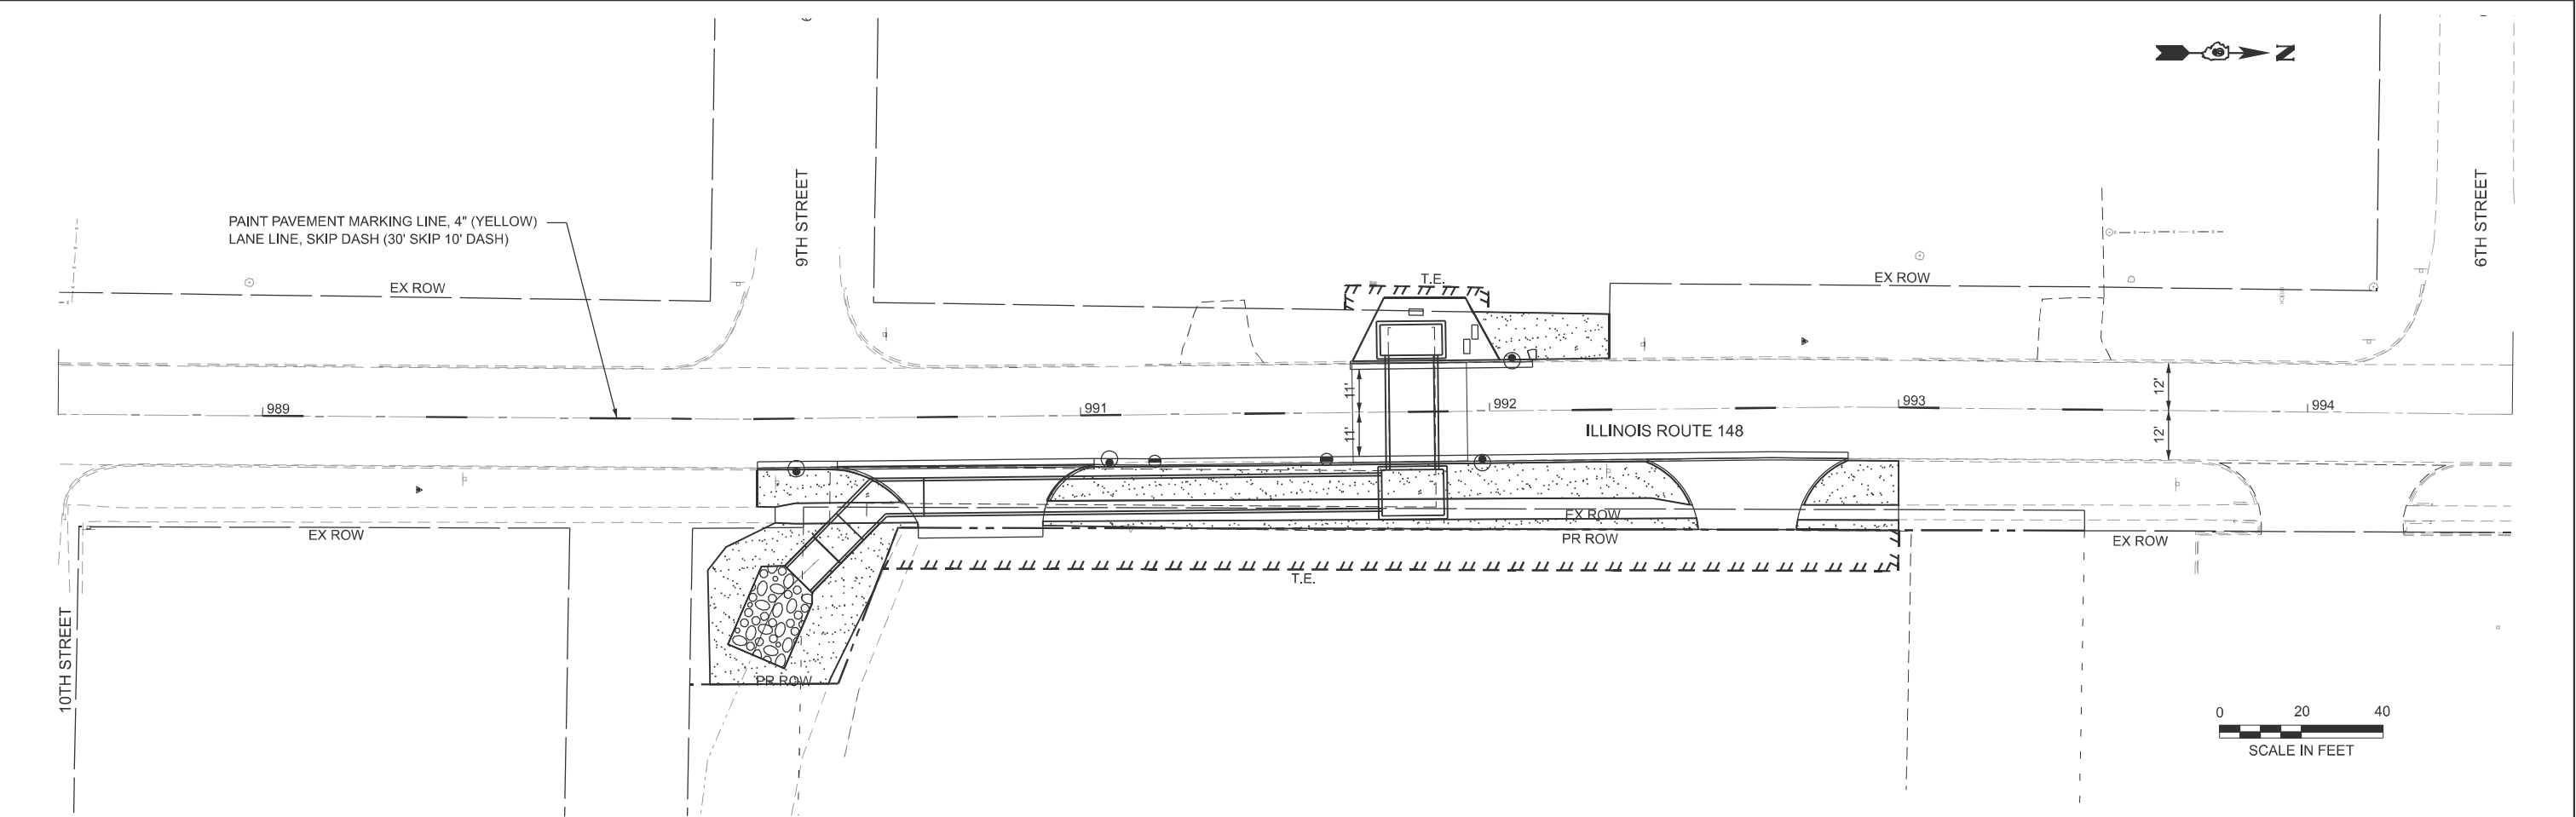


LEGEND

-  SEEDING, CLASS 2 &
SEEDING, CLASS 7

 PATRICK ENGINEERING INC. 65 EAST MONROE STREET SUITE 3450 CHICAGO, IL 60603 www.rpa-us.org Design Firm License No. 156006409-0114	USER NAME = DT004		DESIGNED - DT	REVISED -	STATE OF ILLINOIS DEPARTMENT OF TRANSPORTATION	PAVEMENT MARKING PLAN & LANDSCAPING PLAN ILLINOIS ROUTE 148			F.A.P. RTE.	SECTION	COUNTY	TOTAL SHEETS	SHEET NO.
			DRAWN - DT	REVISED -					726	127CR-1	FRANKLIN	42	24
			CHECKED - KE	REVISED -					CONTRACT NO. 78A09				
	PLOT DATE = 9/30/2025	DATE = 9/30/2025	REVISED -			SCALE: 1"=20'	SHEET 1	OF	SHEETS	STA. 988+50.00	TO STA. 994+50.00	ILLINOIS FED. AID PROJECT	

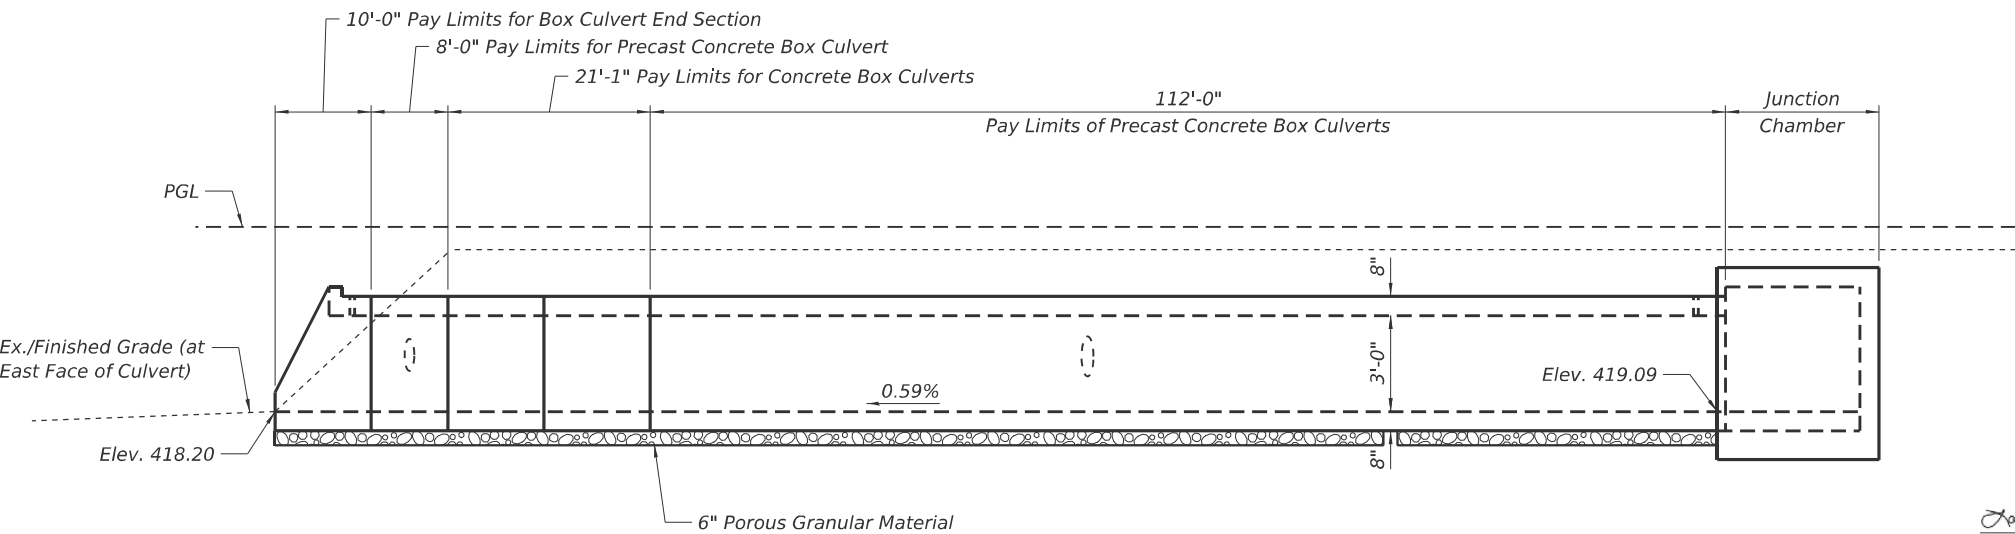

ELEVATION

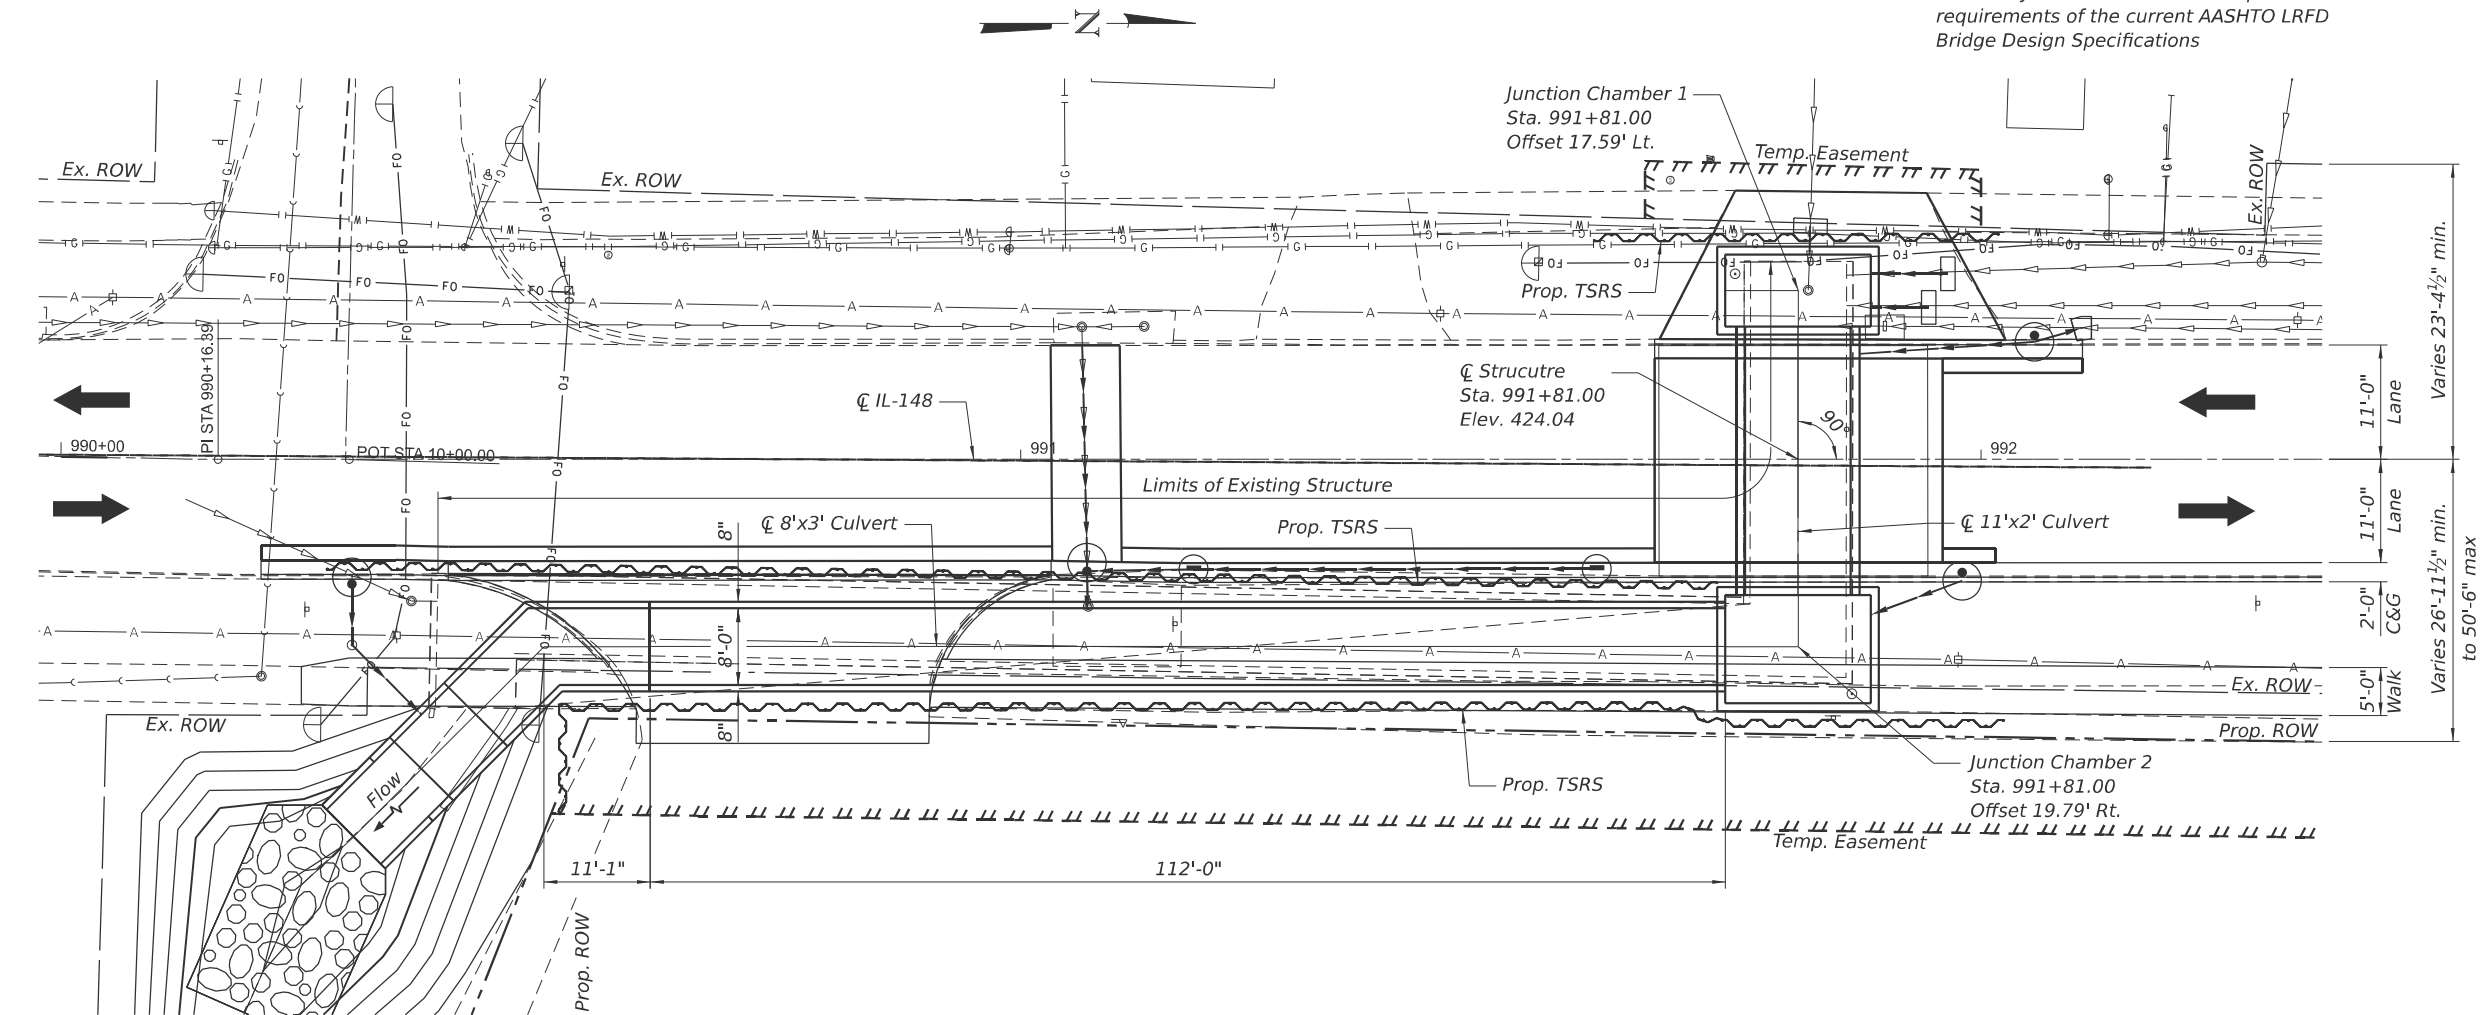


PLAN

Benchmark: C.P. #2879001, Sta. 992+77.00, 16.2' Lt., Elev. 424.91

Existing Structure: S.N. 028-7900. The existing structure is 10'x2' box culvert turning to a 7.5'x3' box culvert. The existing structure is to be removed and replaced with an 11'x2' box culvert leading to an 8'x3' box culvert. The culvert work along the East side of IL 148 will be performed behind the temporary concrete barrier wall with two 10-foot traffic lanes in each direction. The culvert work across IL 148 will require a 3-day full road closure.

No Salvage

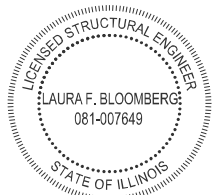


Laura F. Bloomberg P.E., S.E.
License No.: 081.007649
Expires: 11/30/2026
Date: 05/30/2025

I certify to the best of knowledge, information and belief, this culvert design is structurally adequate for the design loading shown on the plans. The design is an economical one for the style of structure and complies with requirements of the current AASHTO LRFD Bridge Design Specifications

- LEGEND**
- G — Exist. Gas
 - W — Exist. Water
 - FO — Exist. Fiber
 - S — Ex. Storm Sewer
 - P — Prop. Storm Sewer
 - C&G — Curb and Gutter



PROFILE GRADE IL ROUTE 148

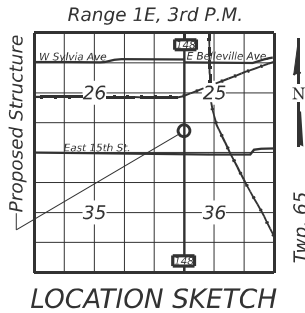

LOCATION SKETCH

DESIGN SPECIFICATIONS

2024 AASHTO LRFD Bridge Design Specifications
Customary U.S. Units, 10th Edition

LOADING HL-93

DESIGN STRESSES

PRECAST UNITS

$f_c = 5,000$ psi
 $f_y = 65,000$ psi (Welded Wire Reinforcement)

FIELD UNITS

$f_c = 3,500$ psi
 $f_y = 60,000$ psi (Reinforcement)

GENERAL PLAN AND ELEVATION

IL RTE. 148

F.A.P. RTE. 726 SEC. 127 CR-1

FRANKLIN COUNTY

STATION 991+81.00

S.N. 028-7138

STATE OF ILLINOIS
DEPARTMENT OF TRANSPORTATION

SHEET S-01 OF S-10 SHEETS

F.A.P. RTE.	SECTION	COUNTY	TOTAL SHEETS	SHEET NO.
726	127CR-1	FRANKLIN	42	25
CONTRACT NO. 78A09				
ILLINOIS FED. AID PROJECT				

USER NAME =	BP003	DESIGNED -	EMA	REVISED -	
		CHECKED -	LFB	REVISED -	
PLOT SCALE =		DRAWN -	BMP	REVISED -	
PLOT DATE =		CHECKED -	LFB	REVISED -	

GENERAL NOTES


1. Protective coat shall not be applied to surfaces to which Waterproofing Membrane System is applied.

INDEX OF SHEETS

- S-1 General Plan and Elevation
- S-2 General Data and Temporary Soil Retention System
- S-3 Culvert Plan and Elevation - 11'x2'
- S-4 Culvert Plan and Elevation - 8'x3'
- S-5 Culvert Details
- S-6 Single Cell Precast Box Culvert Tapered End Sections
- S-7 Single Cell Precast Box Culvert Tapered End Sections
- S-8 CIP Culvert Bend Detailed Plan and Elevation
- S-9 Junction Chamber 1 Details
- S-10 Junction Chamber 2 Details


TOTAL BILL OF MATERIAL

ITEM	UNIT	TOTAL
Porous Granular Embankment	Cu Yd	203
Removal Of Existing Structures	Each	1
Reinforcement Bars	Pound	4,240
Temporary Soil Retention System	Sq Ft	2,397
Box Culvert End Sections, Culvert No. 1	Each	1
Concrete Box Culverts	Cu Yd	15
Precast Concrete Box Culverts 8' X 3'	Foot	120
Precast Concrete Box Culverts 11' X 2'	Foot	28
Geocomposite Wall Drain	Sq Yd	227
Precast Concrete Junction Chamber	Each	2
Membrane Waterproofing System For Buried Structures	Sq Yd	227

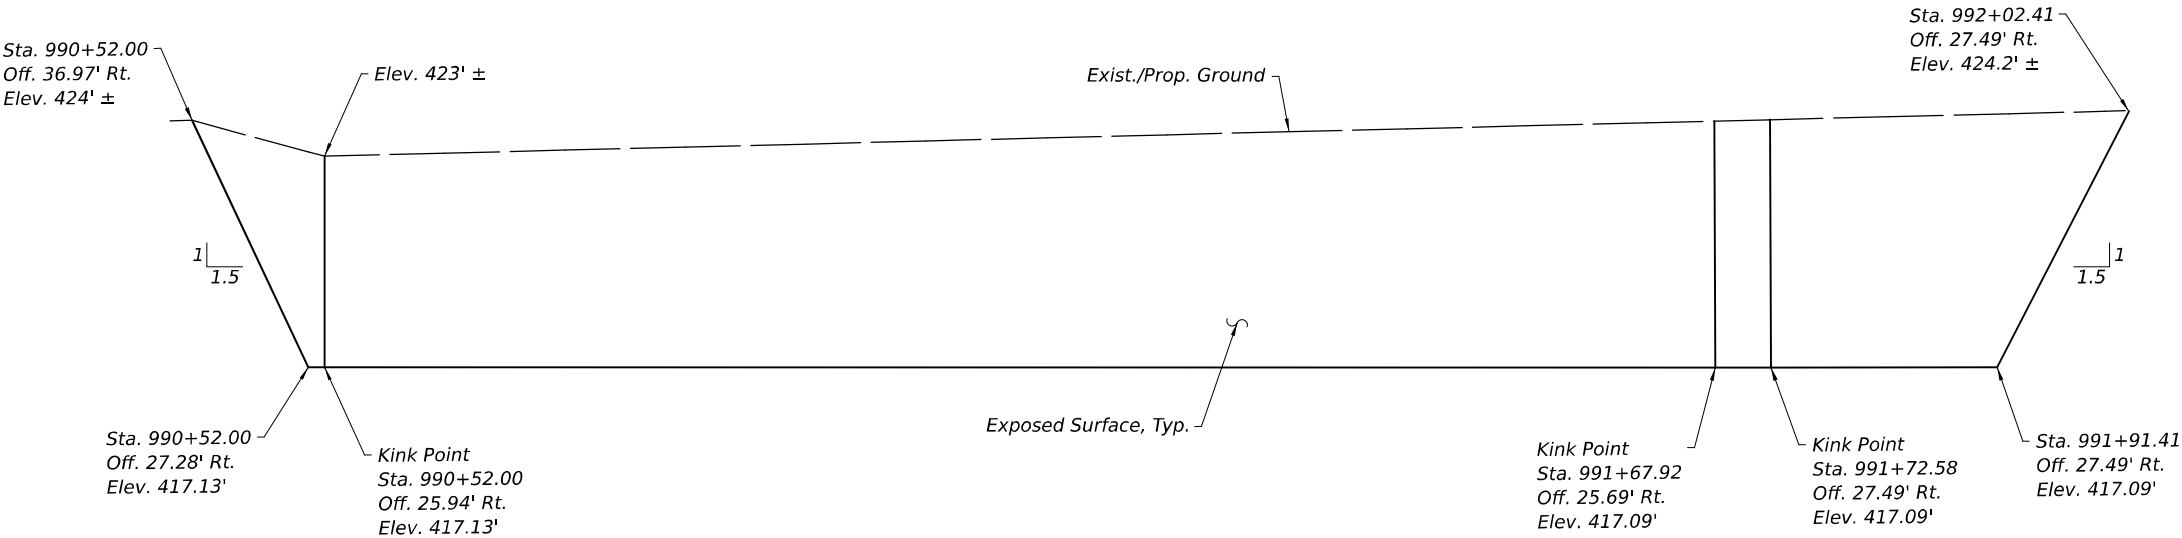

ELEVATIONS

(Looking West)
(Unfolded Elevation)

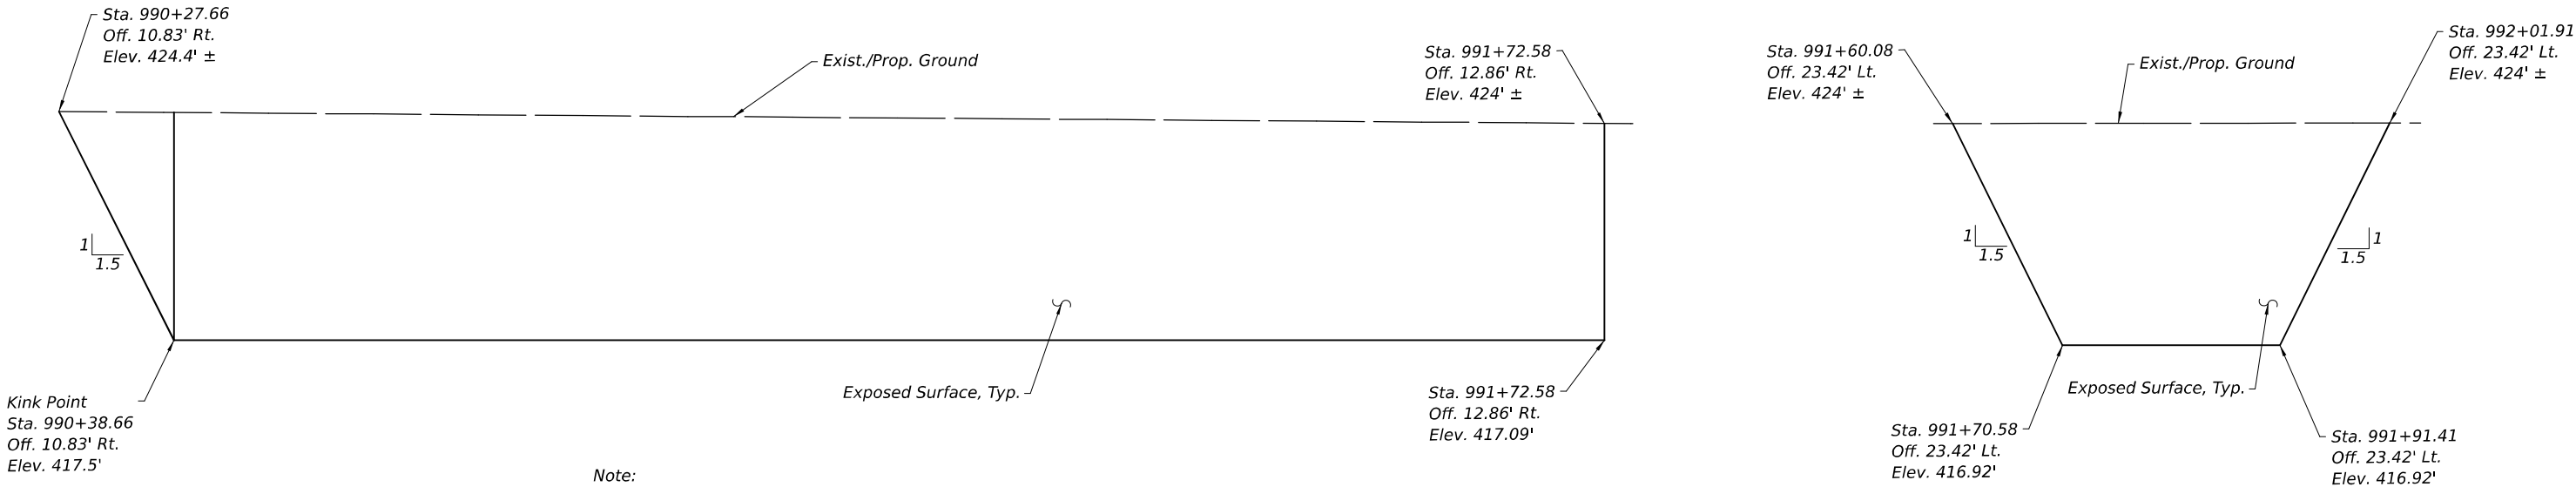

ELEVATIONS

(Looking East)

Note:
A cantilevered sheet piling design does not appear feasible and additional members or other retention systems may be necessary. The Contractor shall submit a temporary soil retention system design including plan details and calculations for review and acceptance by the engineer

STATE OF ILLINOIS
DEPARTMENT OF TRANSPORTATION


GENERAL DATA AND
TEMPORARY SOIL RETENTION SYSTEM

F.A.P. RTE.	SECTION	COUNTY	TOTAL SHEETS	SHEET NO.
726	127CR-1	FRANKLIN	42	26
CONTRACT NO. 78A09				
ILLINOIS FED. AID PROJECT				


	PATRICK ENGINEERING INC., 55 EAST MONROE STREET SUITE 3450 CHICAGO, IL 60603 www.rina-us.org Din@r- Firm License No. 154003409-0014	USER NAME = BP003	DESIGNED - EMA	REVISED -
			CHECKED - LFB	REVISED -
		PLOT SCALE =	DRAWN - BMP	REVISED -
		PLOT DATE =	CHECKED - LFB	REVISED -

MODEL: General Data and TSRS (Sheet)
FILE NAME: pw://patrick-co-pw-bentley.com/patrick-co-pw-07/Documents/IL_IL148_PH2/CADDData/CADSheets/ID978A09-SHT-0287138-DETAILS-502.dgn

MODEL: Culvert Plan and Elevation 01 [Sheet]
FILE NAME: p:\p\patrick-co-pw-bentley.com\patrick-co-pw-07\Documents\IL_C\25FTRT\005_IL148_P\2\CADDData\CAD\$heets\ID978A09-S\IT-0287138-DETAILS-503.dgn

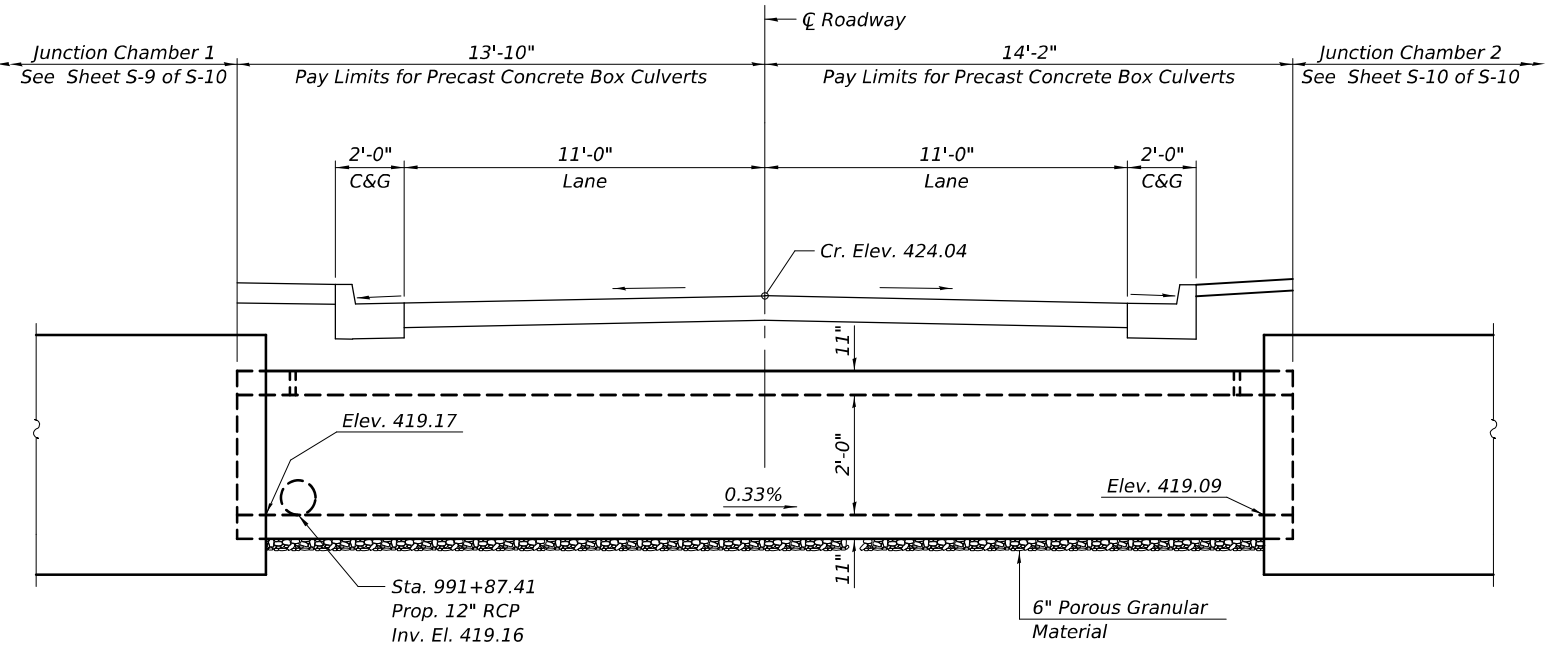

ELEVATION
(Looking North)

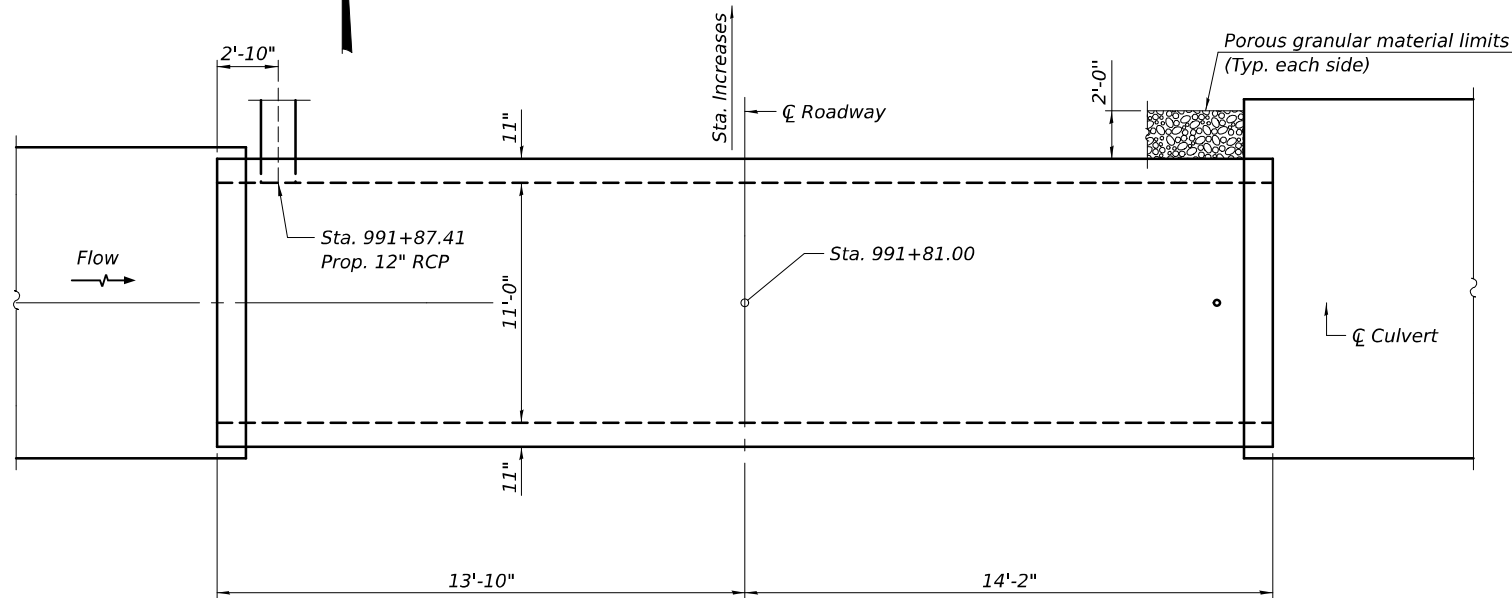

PLAN

GENERAL NOTES


The design fill height for this box is 1ft. The precast box culvert sections shall conform to the requirements of ASTM C 1577.

Drain holes shall be provided on exterior culvert walls for each precast box segment with a clear rise greater than 3 ft. The drain hole shall be located within 1/3 of the clear rise of the box culvert, shall not intercept the haunch, and shall conform to the requirements of Article 503.11 of the Standard Specification.

Nonwoven geotextile fabric shall conform to the requirements of Art. 1080.01 of the Standard Specifications. The minimum weight of the fabric shall be 6 ounces per square yard.

Precast concrete box culverts and box culvert end sections shall be backfilled with Porous Granular Embankment in the required excavation areas on the sides of the box culvert from the top of the box culvert to the bottom of the box culvert. This area of PGE is included in the Porous Granular Embankment pay item. The 6-inch thick layer of porous granular material required under the precast concrete box culvert, according to Section 540.06 of the standard specifications, shall also apply to the end sections. Cost of this porous granular material will not be paid for separately but shall be included in the unit price of the work for which it is required.


Porous granular embankment shall be CA7 or CA11 and topped with 1" of CA10.

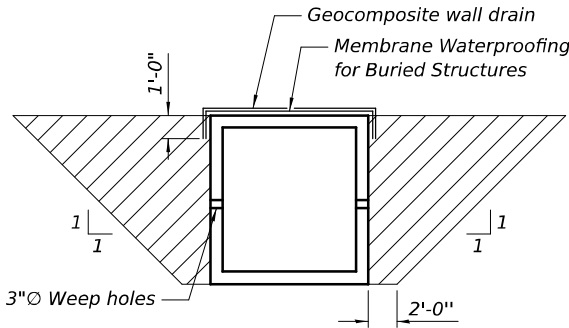

**PAY LIMITS FOR POROUS
GRANULAR EMBANKMENT**

(Hatched area)

Geocomposite Wall Drain shall be according to Section 591 of the Standard Specifications, except that concrete nails shall not be used in areas where it overlaps Membrane Waterproofing System for Buried Structures.

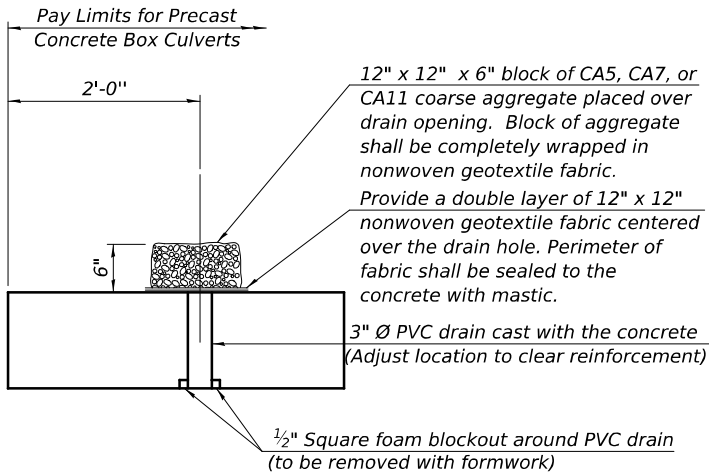

DRAIN DETAIL

(All costs associated with furnishing and constructing the above drain detail will not be measured for payment but shall be included in the contract unit price for the associated work.)

GENERAL NOTES

The design fill height for this box is 1ft. The precast box culvert sections shall conform to the requirements of ASTM C 1577.

Drain holes shall be provided on exterior culvert walls for each precast box segment with a clear rise greater than 3 ft. The drain hole shall be located within 1/3 of the clear rise of the box culvert, shall not intercept the haunch, and shall conform to the requirements of Article 503.11 of the Standard Specification.


Nonwoven geotextile fabric shall conform to the requirements of Art. 1080.01 of the Standard Specifications. The minimum weight of the fabric shall be 6 ounces per square yard.

Precast concrete box culverts and box culvert end sections shall be backfilled with Porous Granular Embankment in the required excavation areas on the sides of the box culvert from the top of the box culvert to the bottom of the box culvert. This area of PGE is included in the Porous Granular Embankment pay item. The 6-inch thick layer of porous granular material required under the precast concrete box culvert, according to Section 540.06 of the standard specifications, shall also apply to the end sections. Cost of this porous granular material will not be paid for separately but shall be included in the unit price of the work for which it is required.


Extend precast concrete box culvert welded wire fabric into CIP bent section. Bend as necessary to provide 1" clear cover. See Sections A-A and C-C.

See Sheet S-5 of S-10 for Sections A-A thru F-F.

* Measured along ζ of bent section

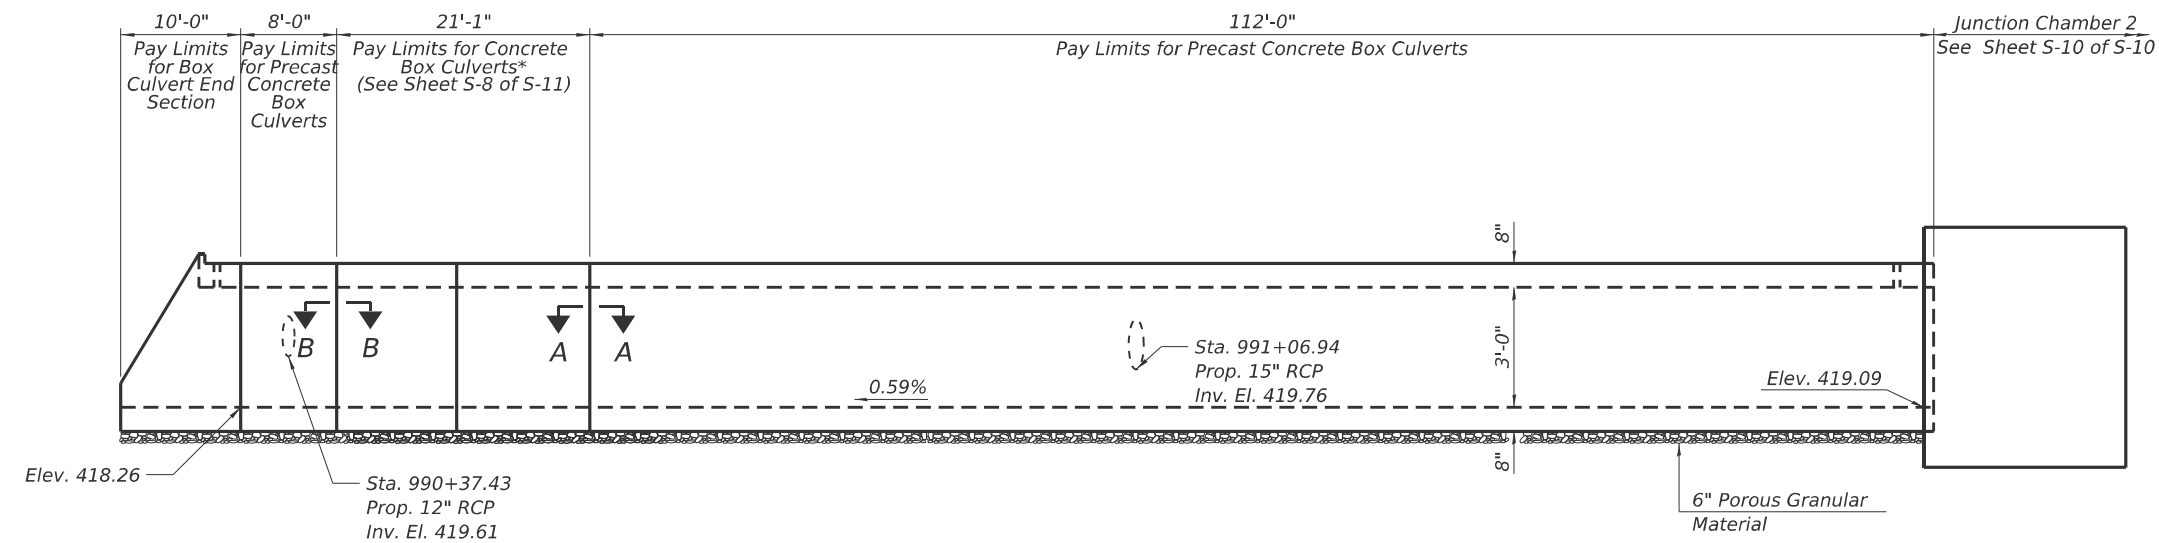

ELEVATION
(Looking East, Unfolded View)

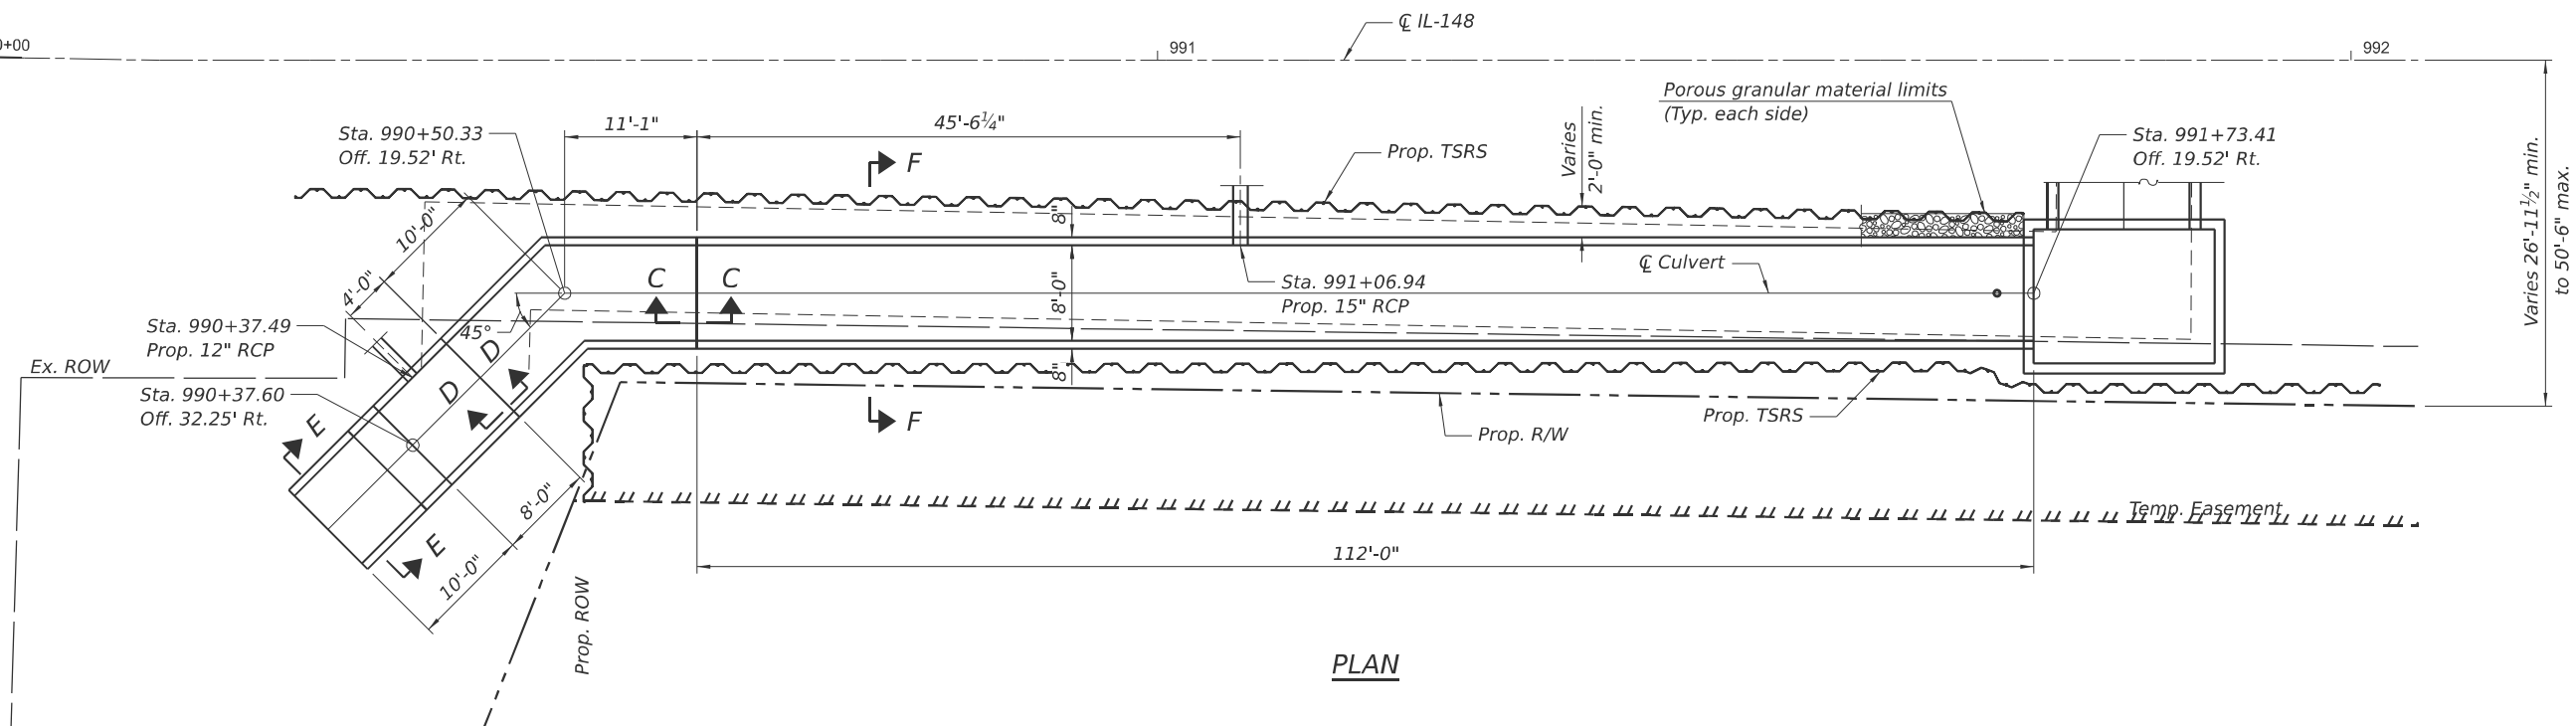

PLAN

USER NAME = BP003	DESIGNED - EMA	REVISED -
	CHECKED - LFB	REVISED -
PLOT SCALE =	DRAWN - BMP	REVISED -
PLOT DATE =	CHECKED - LFB	REVISED -


**STATE OF ILLINOIS
DEPARTMENT OF TRANSPORTATION**

CULVERT PLAN AND ELEVATION 8'x3'

SHEET S-04 OF S-10 SHEETS


F.A.P. RTE.	SECTION	COUNTY	TOTAL SHEETS	SHEET NO.
726	127CR-1	FRANKLIN	42	28
		CONTRACT NO. 78A09		
ILLINOIS		FED. AID PROJECT		

MODEL: Culvert Details (Sheet)
FILE NAME: pw://patrick-co-pw-bentley.com/patrick-co-pw-07/Documents/IL_CE/25FTRT005_IL148_PH2/CADDData/CADSheets/ID978A09-5HT-0287138-DETAILS-505.dgn

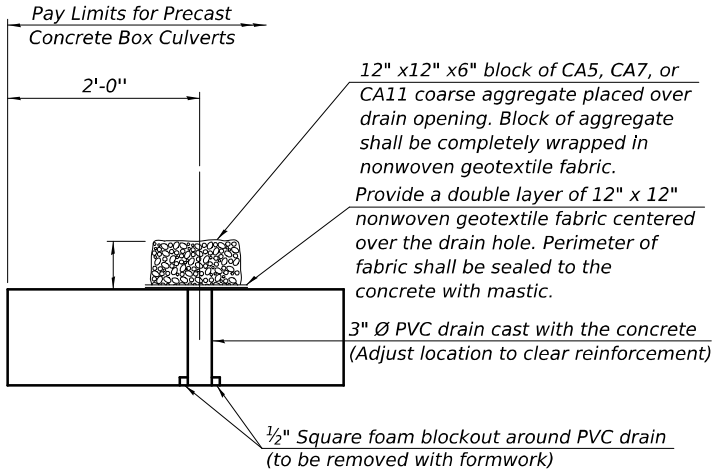


DRAIN DETAIL AT PRECAST END

(All costs associated with furnishing and constructing the above drain detail will not be measured for payment but shall be included in the contract unit price for the associated work.)

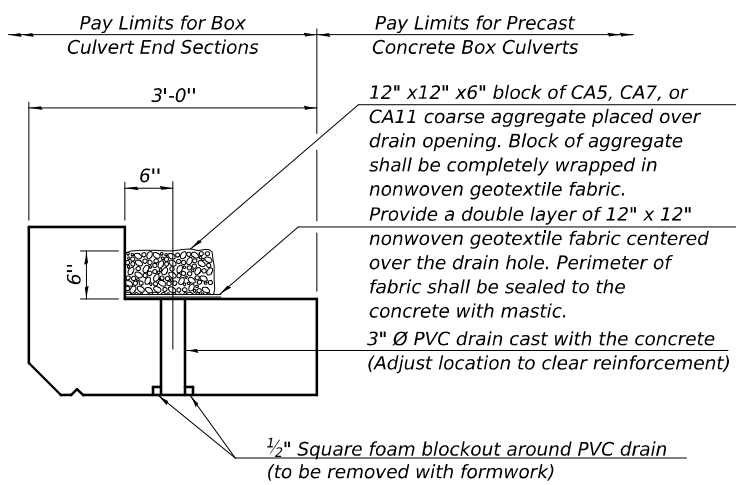


DRAIN DETAIL AT END SECTION

(All costs associated with furnishing and constructing the above drain detail will not be measured for payment but shall be included in the contract unit price for the associated work.)

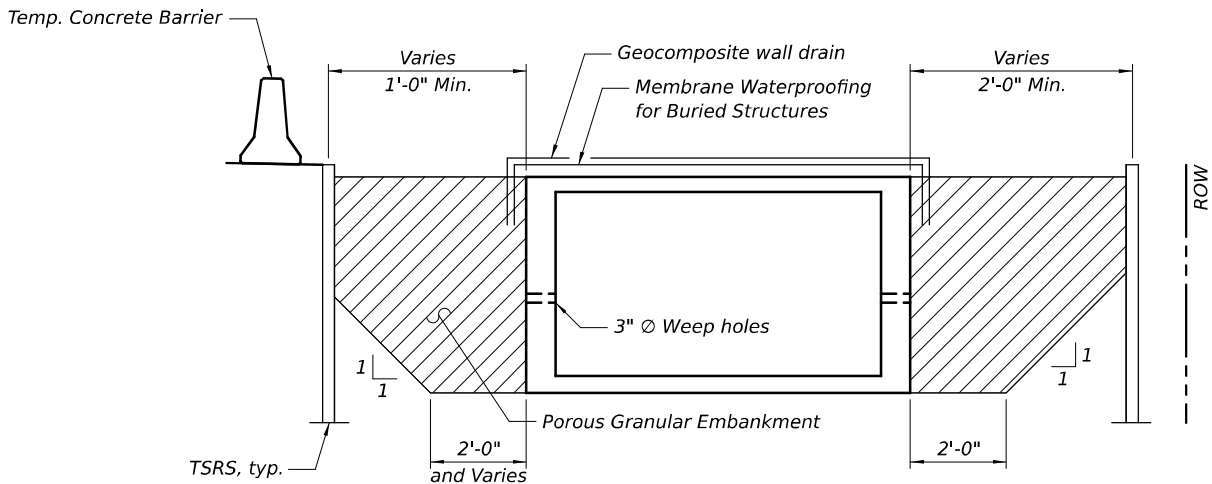


SECTION F-F

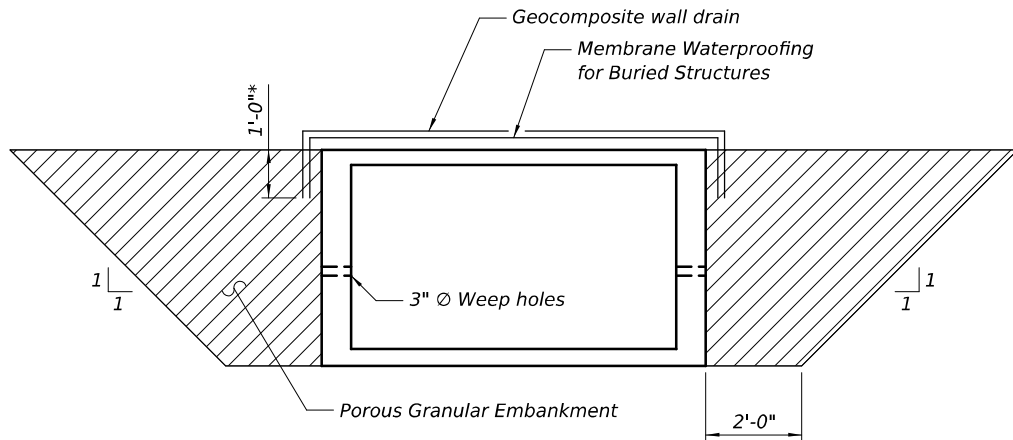

*Membrane Waterproofing System for Buried Structures and Geocomposite Wall Drain shall extend 1'-0" past the top of slab for the precast culvert and 1'-0" past the top joint for the CIP culvert.


SECTION E-E

Geocomposite Wall Drain shall be according to Section 591 of the Standard Specifications, except that concrete nails shall not be used in areas where it overlaps Membrane Waterproofing System for Buried Structures.

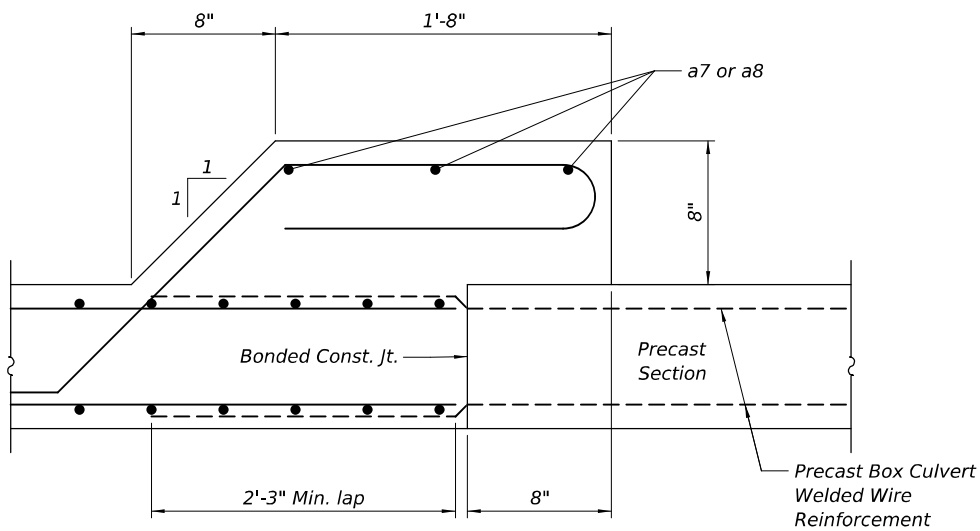

SECTION A-A


(Section B-B similar, opposite hand)

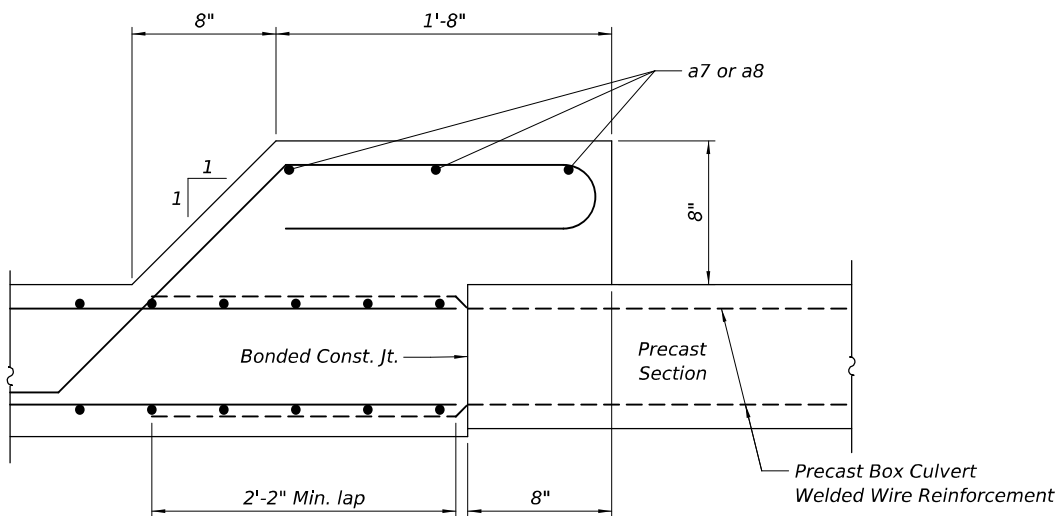


SECTION C-C

(Section D-D similar, opposite hand, typ. top and bottom slabs)


MODEL: SCB-TES SHEET 1 [Sheet]
FILE NAME: pwr/patrickco-pw-bentley.com/patrickco-pw-07/Documents/IL_148_PH2/CADDData/CADSheets/D978A09-SHT-0287138-DETAILS-S06.dgn

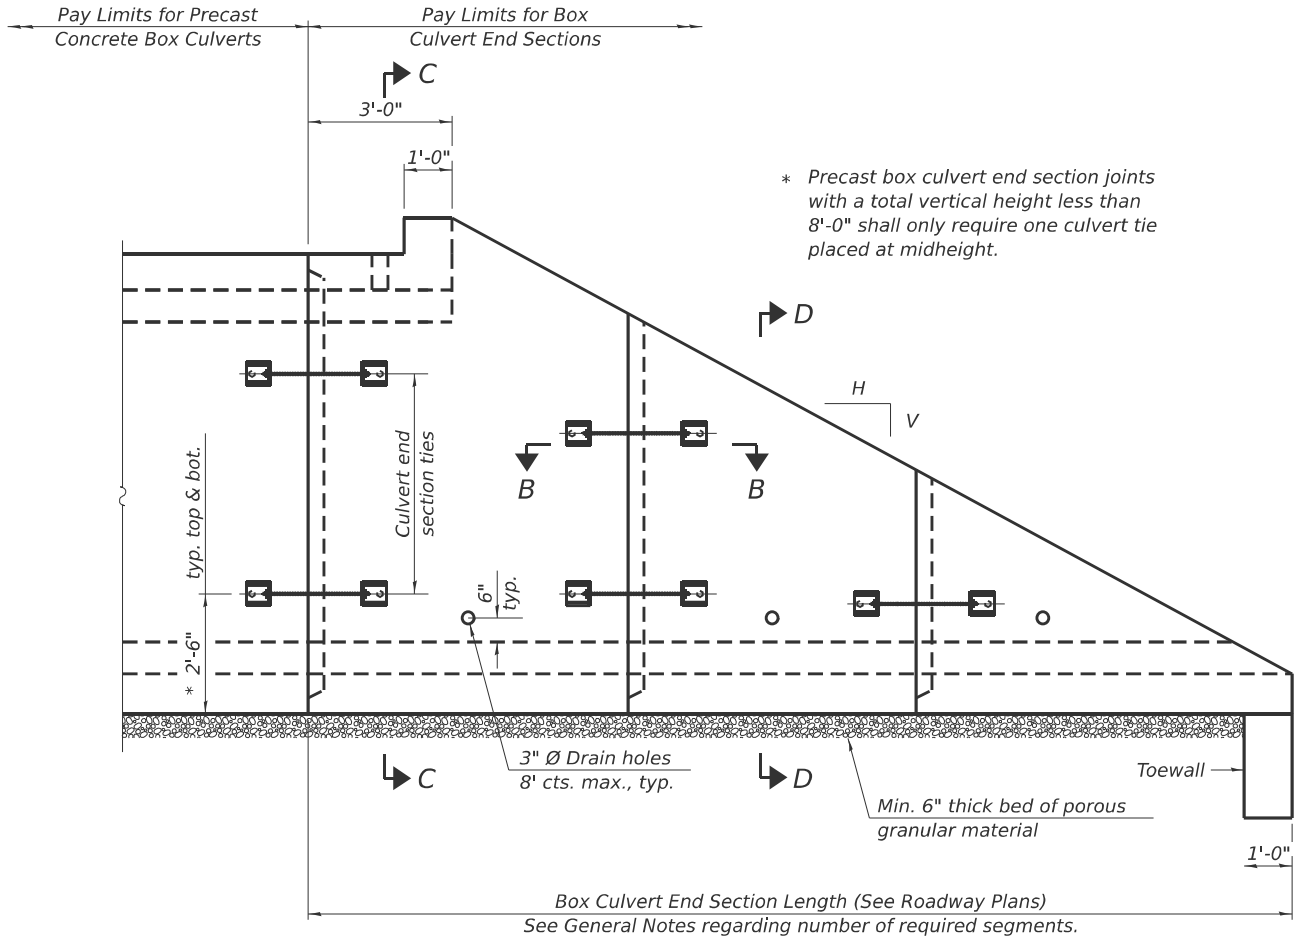


ELEVATION

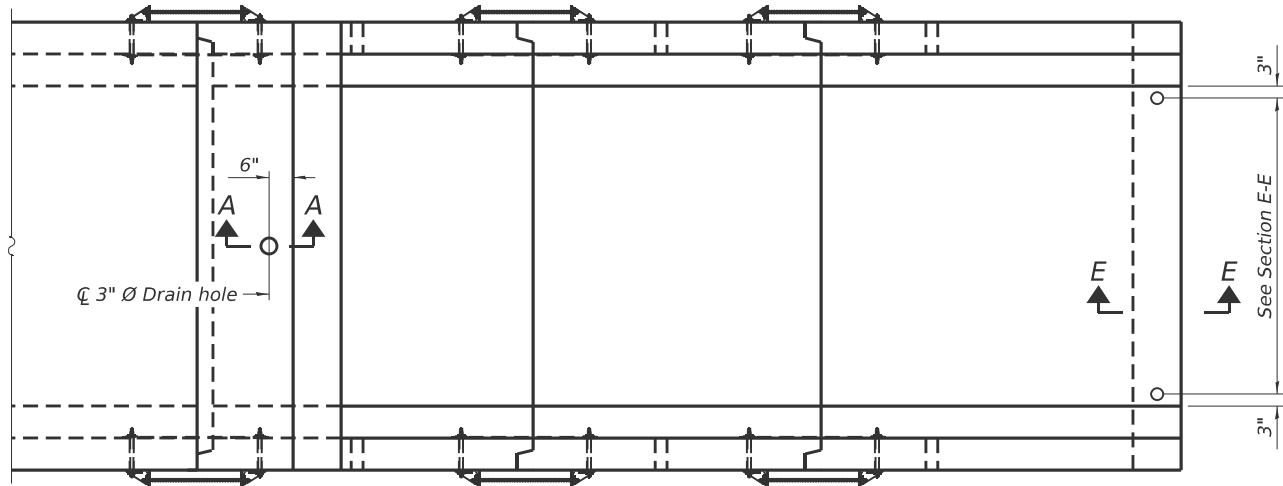

PLAN

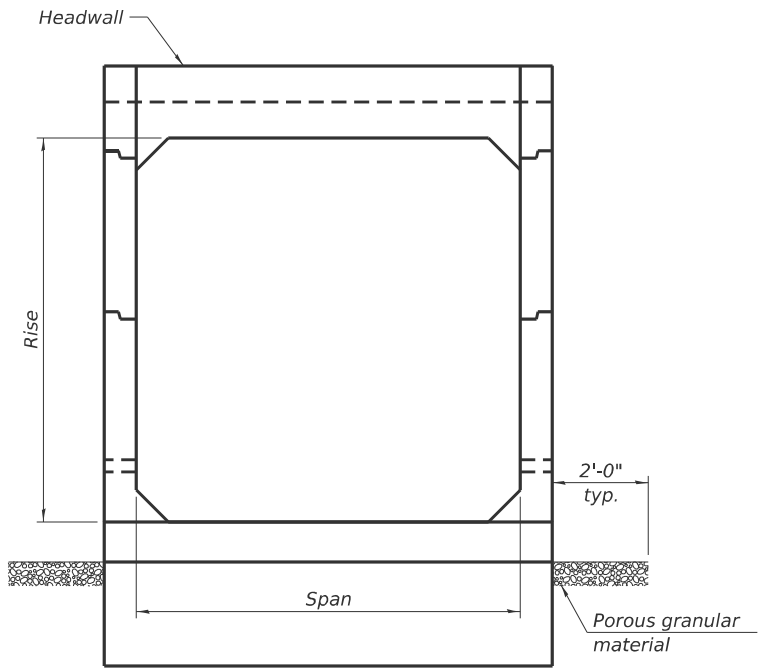

END VIEW

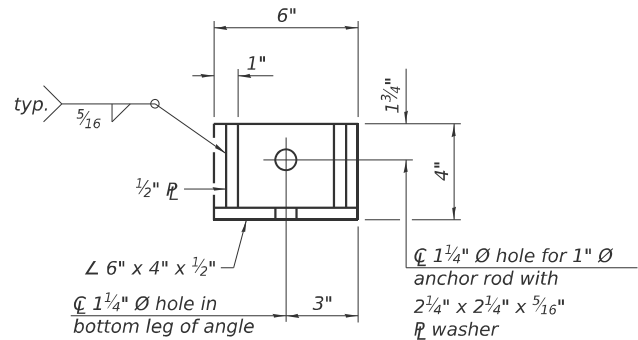

RESTRAINT ANGLE DETAIL

12" x 12" x 6" block of CA5, CA7, or CA11 coarse aggregate placed over drain opening. Block of aggregate shall be completely wrapped in nonwoven geotextile fabric.

Provide a double layer of 12" x 12" nonwoven geotextile fabric centered over the drain hole. Fabric shall be sealed to the concrete with mastic.

3" Ø PVC drain cast with the concrete (Adjust location to clear reinforcement).

1/2" Square foam blockout around PVC drain (to be removed with formwork)

SECTION A-A

(All costs associated with furnishing and constructing the above drain detail will not be measured for payment but shall be included in the contract unit price for the associated work.)

(Sheet 1 of 2)

GENERAL NOTES

Box Culvert End Sections shall be constructed according to the requirements of Section 540 of the Standard Specifications except as modified herein. This work will be measured for payment as each, with each end of each culvert being one each. End sections will be paid for at the contract unit price per each for Box Culvert End Sections of the culvert number specified.

Typical box section dimensions, materials, and reinforcement details for Box Culvert End Sections shall be according to the requirements of ASTM C 1577 as required for the design of the portion of the culvert within the limits of Precast Concrete Box Culverts except as modified herein.

Number of segments shown in Elevation is for example only. Length and number of precast box sections required to construct Box Culvert End Sections shall be determined by the Contractor.

See roadway plans for embankment slope (V:H).


1" Ø anchor rods for the culvert ties shall conform to the requirements of ASTM F1554, Grade 105. Structural steel for tie plate and restraint angle shall conform to the requirements of Article 1006.04 of the Standard Specifications. All components of the culvert tie detail shall be galvanized according to the requirements of AASHTO M 111 or M 232 as applicable. 2 1/4" x 2 1/4" x 5/16" plate washers shall be provided under each nut required for the anchor rods. Anchor rods connecting precast sections shall be brought to a snug tight condition followed by an additional 1/2 turn on one of the nuts for anchor rods installed in the walls. Match marks shall be provided on the bolt and nut to verify relative rotation between the bolt and the nut. Holes in the walls for the culvert tie assembly may be drilled using core bits in lieu of using formed holes.

All costs associated with furnishing and installing or constructing the toewall and culvert ties will not be measured for payment but shall be included in the contract unit price for Box Culvert End Sections of the culvert number specified.

Drain holes shall conform to the requirements of Article 503.11 of the Standard Specifications unless noted otherwise.


Nonwoven geotextile fabric shall conform to the requirements of Article 1080.01. The minimum weight of the fabric shall be 6 oz. / sq. yd..

For end sections with traversable pipe grate systems, see grate detail sheet for required modifications.

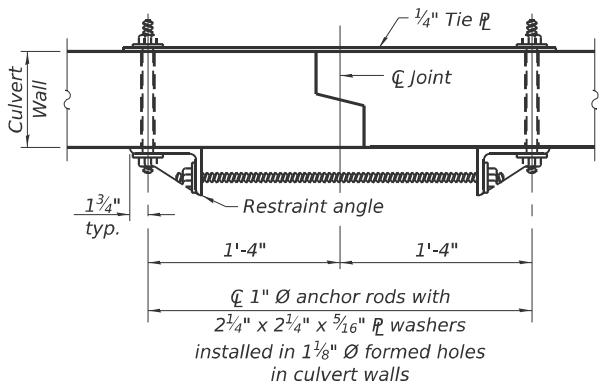

SECTION B-B

(Showing end section tie details)

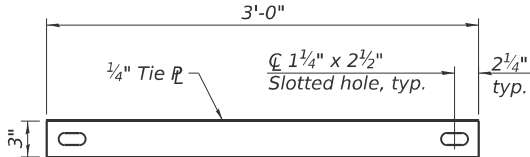

TIE PLATE DETAIL

SCB-TES

5-15-2023

USER NAME =	BP003	DESIGNED -	EMA	REVISED -	
CHECKED -	LFB	REVISED -			
PLOT SCALE =		DRAWN -	BMP	REVISED -	
PLOT DATE =		CHECKED -	LFB	REVISED -	


STATE OF ILLINOIS
DEPARTMENT OF TRANSPORTATION

SINGLE CELL PRECAST BOX CULVERT TAPERED END SECTIONS

SHEET S-06 OF S-10 SHEETS


F.A.P. RTE.	SECTION	COUNTY	TOTAL SHEETS	SHEET NO.
726	127CR-1	FRANKLIN	42	30
CONTRACT NO. 78A09				
ILLINOIS FED. AID PROJECT				

MODEL: SCB-TES SHEET 2 [Sheet]
FILE NAME: pwr/patrickco-pw-07/Documents/IL_IL148_PH2/CADDData/CADSheets/D978A09-sHT-0287138-DETAILS-S07.dgn

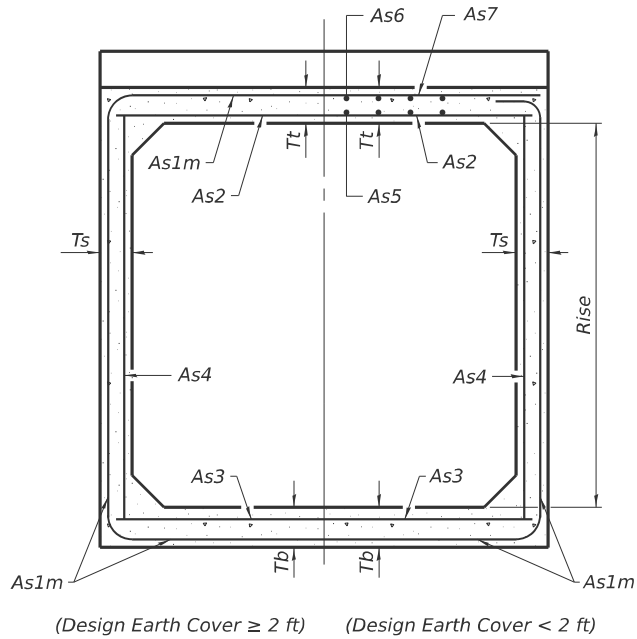


(Design Earth Cover ≥ 2 ft) (Design Earth Cover < 2 ft)

SECTION C-C

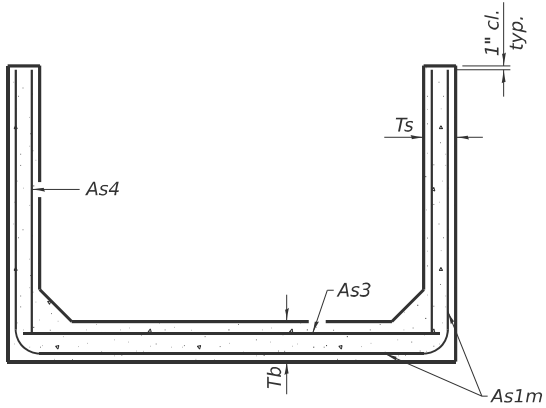

SECTION D-D

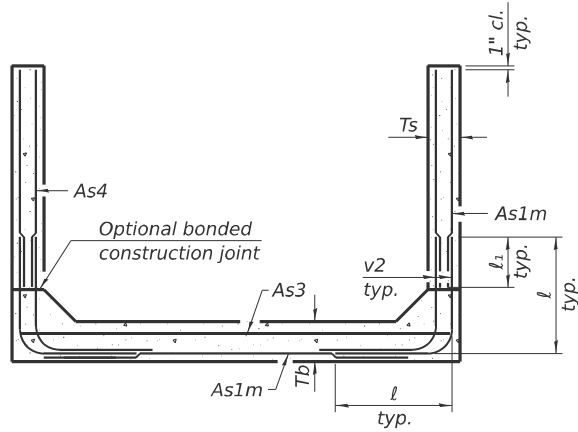

ALTERNATE SECTION D-D


As1m REINFORCEMENT												
(in. ² /ft)												
Ts (in.) \ Rise (ft)	2	3	4	5	6	7	8	9	10	11	12	
4	0.19	0.17										
5	0.26	0.21	0.18									
6	0.22	0.26	0.23	0.22								
7	0.25	0.33	0.59	0.27	0.28							
8	0.40	0.35	0.43	0.39	0.36	0.34	0.40					
9	0.44	0.39	0.35	0.43	0.40	0.37	0.36	0.48				
10	0.48	0.42	0.38	0.47	0.44	0.41	0.38	0.42	0.56			
11	0.52	0.45	0.54	0.50	0.46	0.44	0.41	0.46	0.50	0.65		
12	0.55	0.49	0.58	0.54	0.50	0.48	0.45	0.46	0.46	0.61	0.75	

(As1m reinforcement based upon welded wire reinforcement conforming to AASHTO M 55 or M 221).


l₁ DIMENSION

#3 bar = 2'-0"
#4 bar = 2'-8"
#5 bar = 3'-4"
#6 bar = 3'-11"

Notes:
Alternate Section D-D is provided to allow the Contractor the option of casting the bottom slab of the end section first followed by construction of the sidewalls using conventional forming methods. Shop drawings that detail slab thickness and reinforcement layout shall be submitted to the Engineer for review and approval when using Alternate Section D-D.
The size and spacing of the v2 bars shall provide a minimum reinforcement area along each face of the walls (in.²/ft.) equal to 1.10*(As1m). v2 bars may consist of #3 thru #6 size reinforcement bars and the longitudinal spacing shall not exceed the lesser of the wall thickness or 8 inches.
Bonded construction joints shall be prepared according to Article 503.09 of the Standard Specifications.

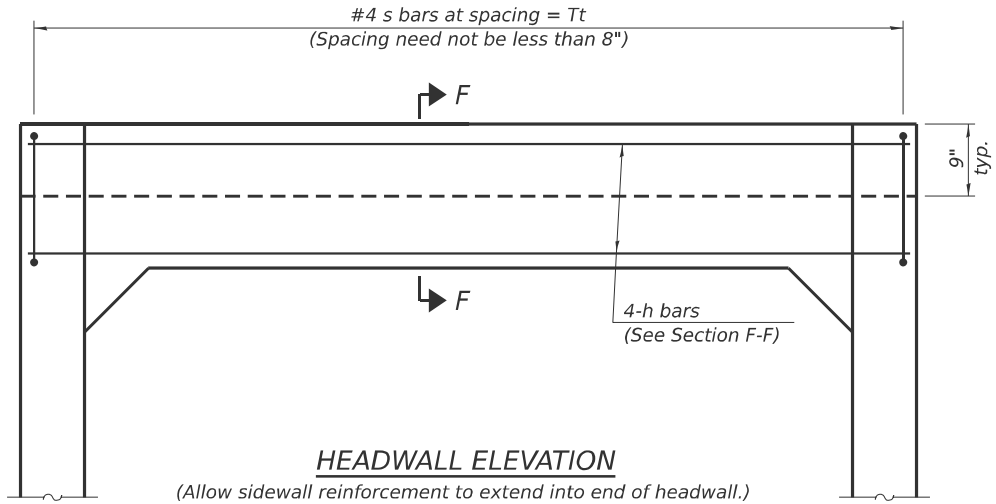


HEADWALL ELEVATION

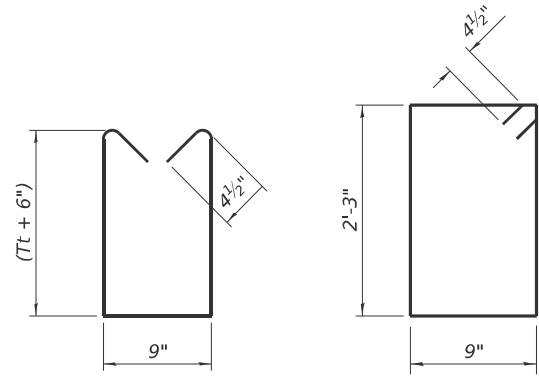

BAR s

BAR s1

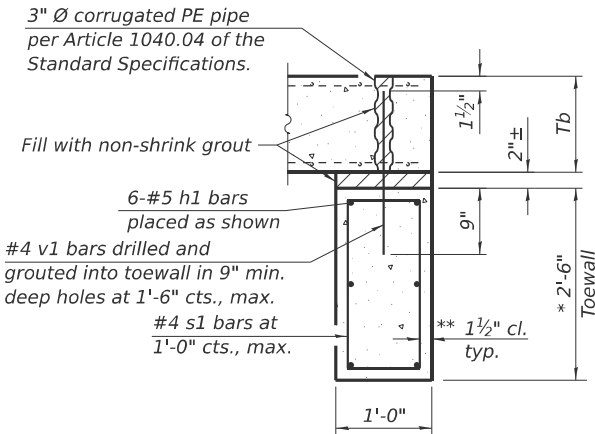


SECTION E-E

TOEWALL CONSTRUCTION SEQUENCE

1. Perform excavation and construct toewall.
2. Backfill according to the applicable paragraphs of Article 502.10 of the Standard Specifications and place bedding for precast box culvert end sections.
3. Set precast box culvert end section.
4. Drill and epoxy grout reinforcement in toewall in accordance with Section 584 of the Standard Specifications.
5. Pressure grout voids using non-shrink grout conforming to Section 1024 of the Standard Specifications.

* The Contractor may furnish a precast or cast-in-place toewall. The Contractor shall be responsible for the strength and stability of the precast toewall during handling. Additional lifting points may be required depending upon the length of the toewall or the Contractor may need to modify the design of the toewall for the proposed handling the method.

** If soil conditions permit, the sides of the toewall may be poured directly against the soil. The clear cover on the sides of the toewall shall be increased to 3" by increasing the thickness of the toewall.

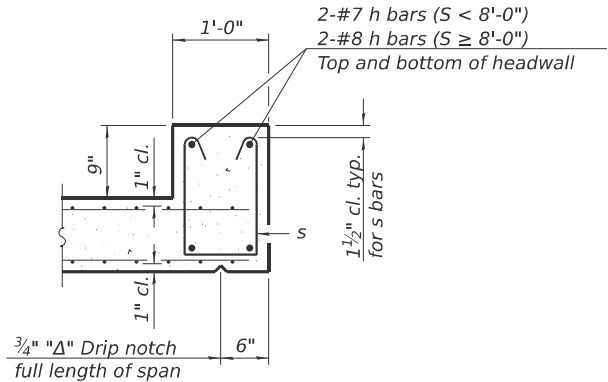

SECTION F-F

(Sheet 2 of 2)

SCB-TES

5-15-2023


STATE OF ILLINOIS
DEPARTMENT OF TRANSPORTATION

SINGLE CELL PRECAST BOX CULVERT TAPERED END SECTIONS



SHEET S-07 OF S-10 SHEETS

F.A.P. RTE.	SECTION	COUNTY	TOTAL SHEETS	SHEET NO.
726	127CR-1	FRANKLIN	42	31
CONTRACT NO. 78A09				
ILLINOIS FED. AID PROJECT				

MODEL: CIP Culvert (Sheet)
FILE NAME: pwr/patrickco-pw-07/Documents/IL_IL148_PH2/CADData/CADSheets/D978A09-SHT-0287138-DETAILS-S-08.dgn

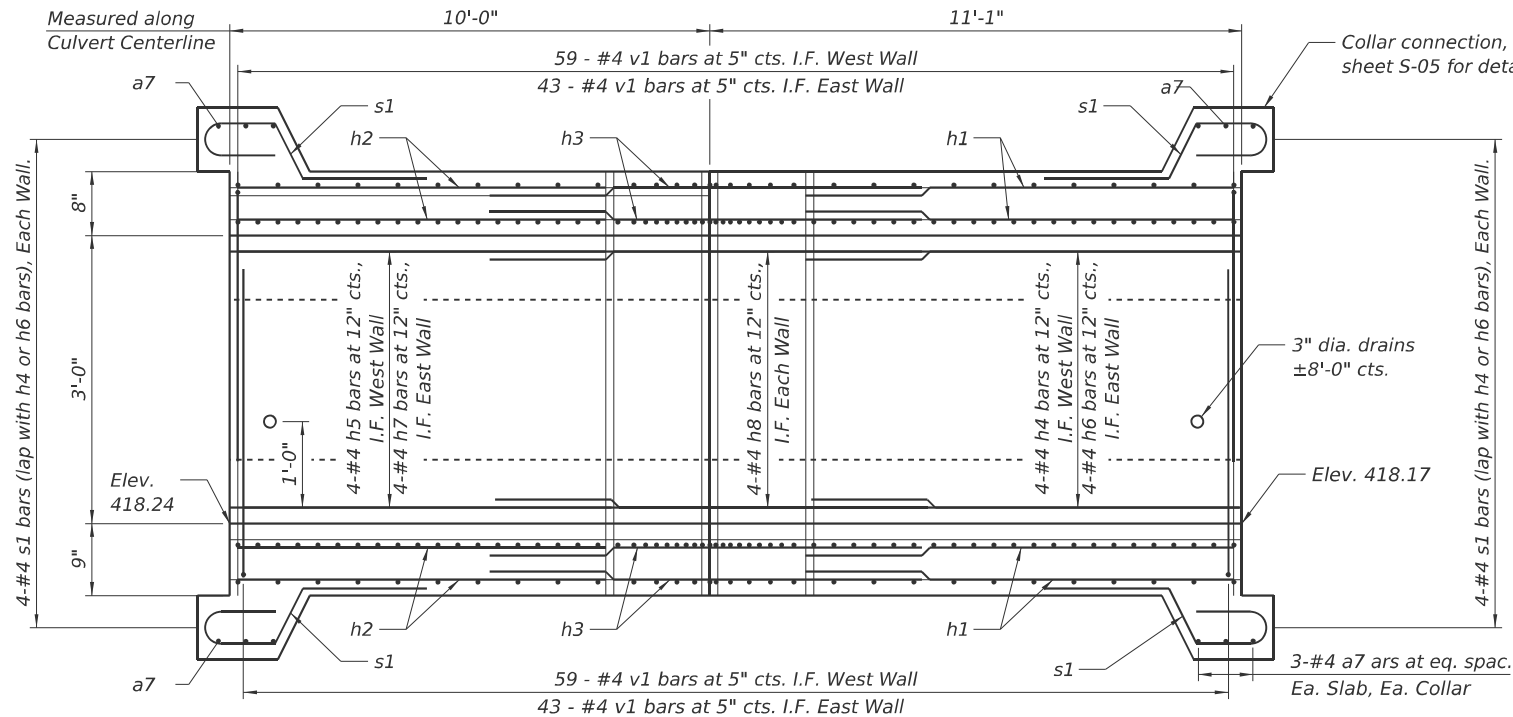

LONGITUDINAL SECTION

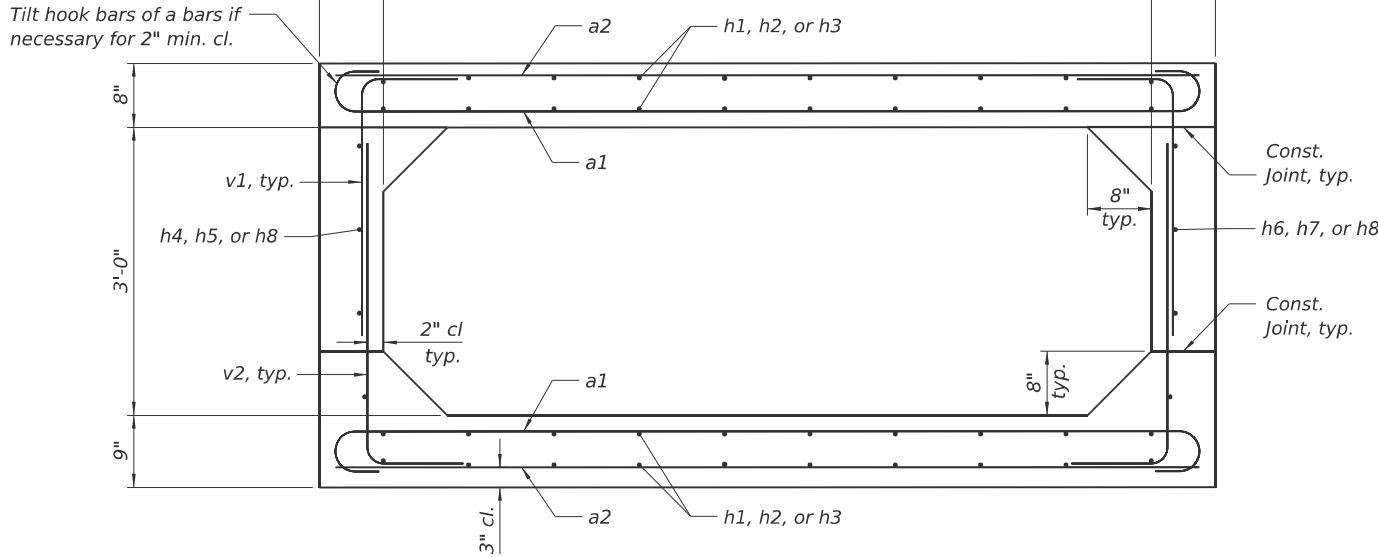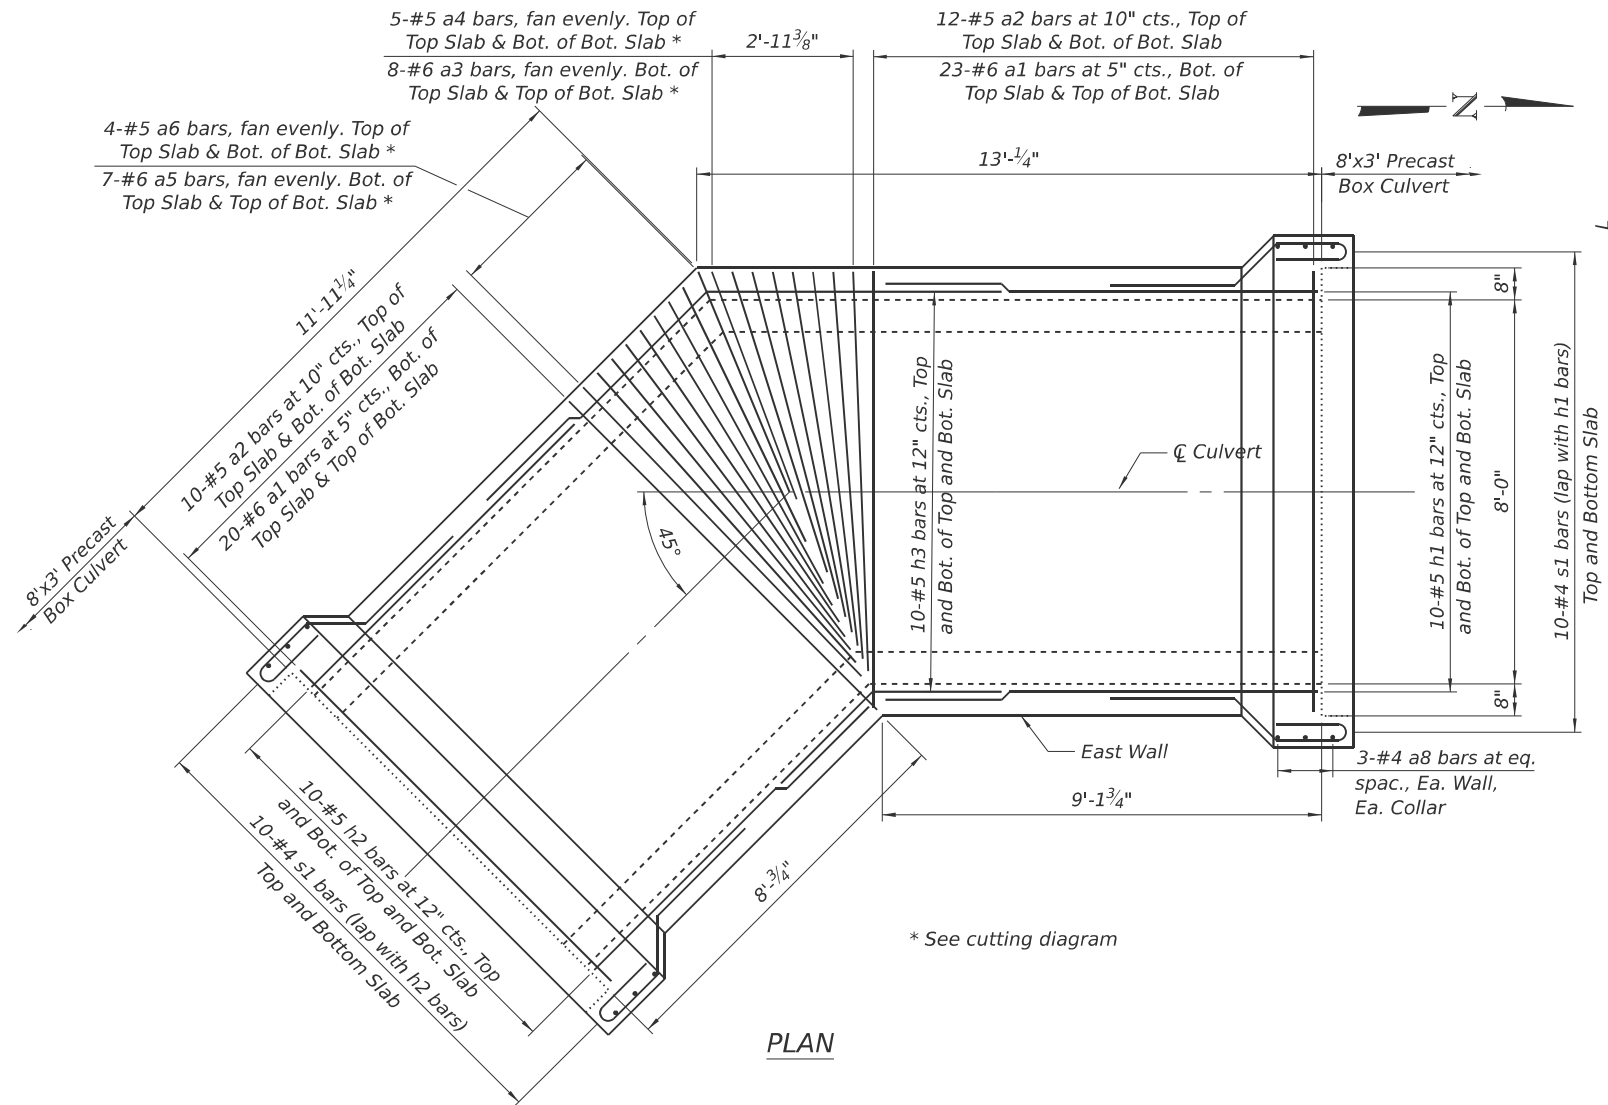


MIN. BAR LAP

#4 bar = 1'-10"
#5 bar = 1'-9"

SECTION THRU BARREL

BILL OF MATERIAL


Bar	No.	Size	Length	Shape
a1	86	# 6	10'- 4"	弯
a2	44	# 5	9'- 0"	——
a3	8	# 6	13'- 2"	弯
a4	5	# 5	11'- 10"	——
a5	7	# 6	13'- 9"	弯
a6	4	# 5	12'- 5"	——
a7	12	# 4	10'- 4"	——
a8	12	# 4	5'- 5"	——
h1	20	# 5	21'- 9"	——
h2	20	# 5	19'- 7"	——
h3	40	# 5	3'- 6"	弯
h4	4	# 4	12'- 7"	——
h5	4	# 4	11'- 6"	——
h6	4	# 4	9'- 2"	——
h7	4	# 4	8'- 1"	——
h8	4	# 4	3'- 8"	弯
s1	56	# 4	7'- 2"	——
v1	102	# 4	3'- 8"	弯
v2	102	# 4	4'- 4"	弯
Reinforcement Bars			Pound	4,240
Concrete Box Culverts			Cu Yd	15.0

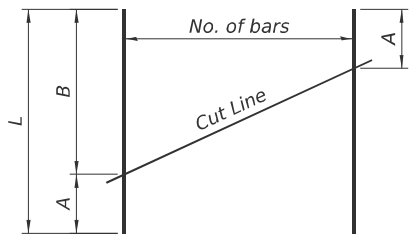


Bar	A	B	L	No. of Bars
a3	4'-2"	7'-8"	11'-10"	8
a4	4'-2"	7'-8"	11'-10"	5
a5	4'-9"	7'-8"	12'-5"	7
a6	4'-9"	7'-8"	12'-5"	4
h1	8'-11"	12'-10"	21'-9"	20
h2	7'-10"	11'-9"	19'-7"	20

Order bars full length. Cut as shown and use remainder of bars in opposite slab of opposite slab.


FIELD CUTTING DIAGRAM

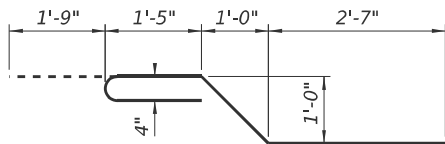


BAR s1

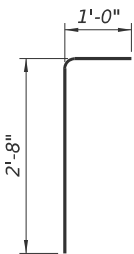


BAR v1

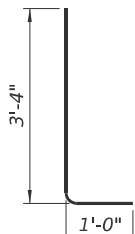


BAR v2

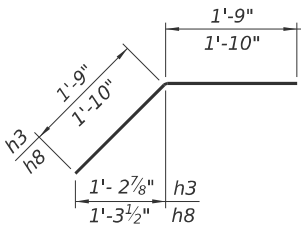

BARS h3 and h8

 

BAR a1

 

BARS a3 and a5

a3 and a5 bars shall be placed in the top and bottom slabs so that the hook is at the west end.


STATE OF ILLINOIS
DEPARTMENT OF TRANSPORTATION

CIP CULVERT BEND DETAILED PLAN AND ELEVATION


SHEET S-08 OF S-10 SHEETS

F.A.P. RTE.	SECTION	COUNTY	TOTAL SHEETS	SHEET NO.
726	127CR-1	FRANKLIN	42	32
CONTRACT NO. 78A09				
ILLINOIS FED. AID PROJECT				

MODEL: Junction Chamber 1 [Sheet]
FILE NAME: pww/patrickco-pw/bentley.com/patrickco-pw-07/Documents/IL_IL148_PH2/CADDData/CADSheets/D978A09-SHT-0287138-JCDETAILS-S09.dgn

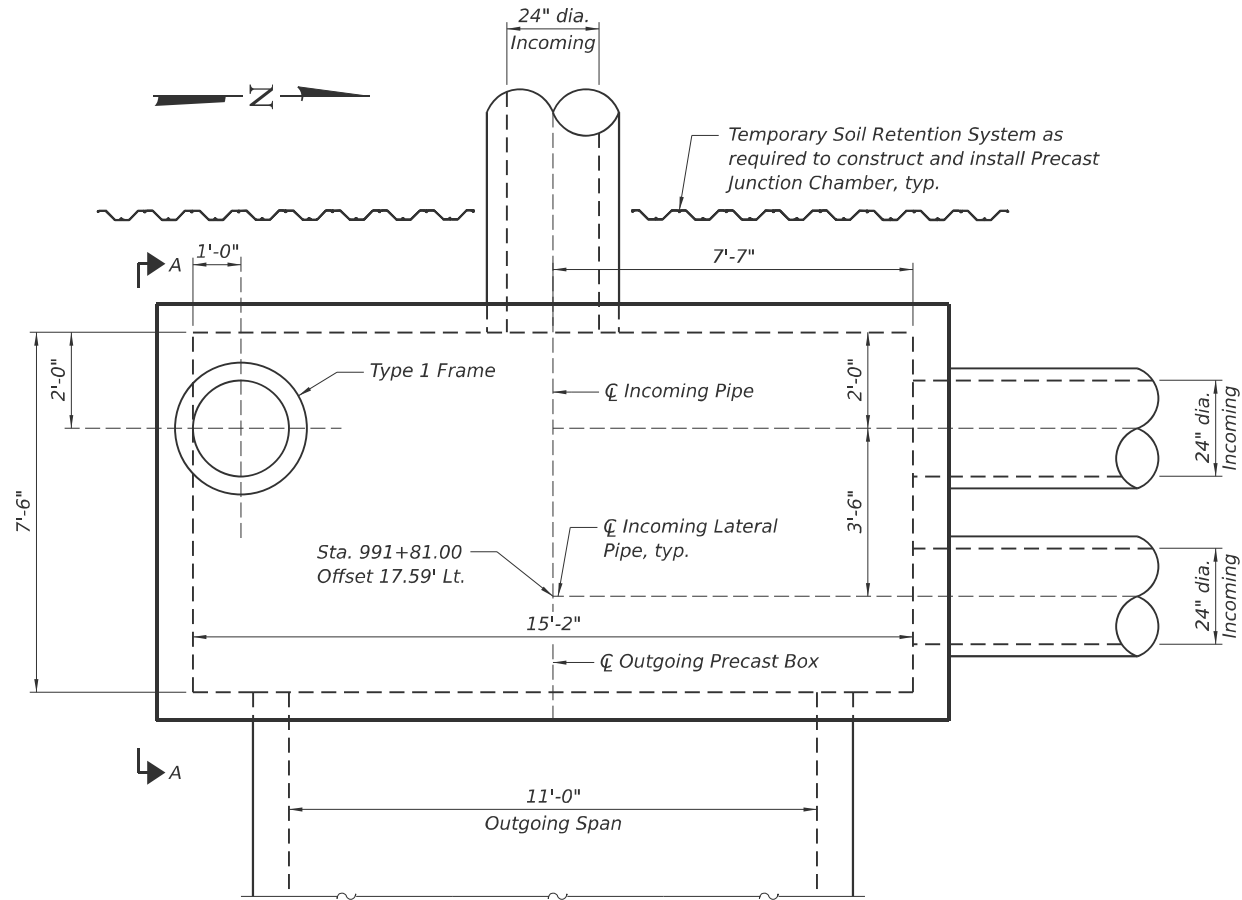

JUNCTION CHAMBER 1 PLAN

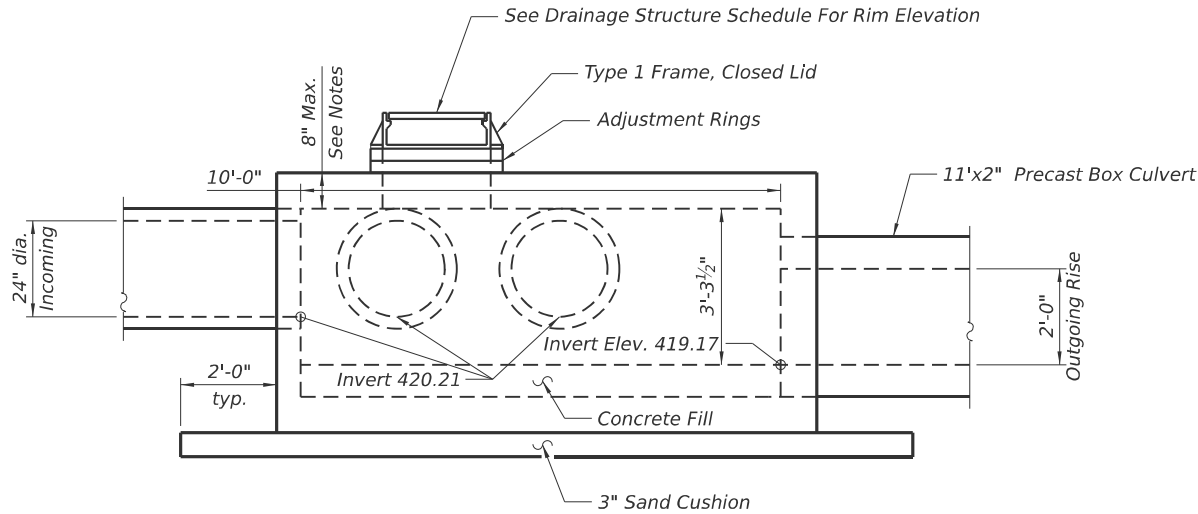

VIEW A-A

NOTES

Precast concrete junction chamber shall be constructed in accordance with the special provision "Precast Concrete Junction Chamber" and the Standard Specifications.

Appropriate sizing and location of lifting inserts shall be the responsibility of the contractor to assure balanced handling during installation.

The contractor is to patch all lifting insert holes and place a minimum of one (1) inch cover over the hardware of these devices on both top and bottom surfaces.

Temporary soil retention systems shown on the plan is conceptual. See Sheet S-02 of S-10 for Temporary Soil Retention System details.

Precast concrete junction chamber shall be precast with no joints. See Highway Standards 602701-02 and 604001-05 for additional information and requirements.

All inverts and elevations shall be field verified by the contractor prior to ordering materials and construction. This work will not be paid for separately, but shall be included within the contract unit price for precast concrete junction chamber.

Precast junction chamber shall be designed to be structurally adequate for vehicular loading. See Special Provision for Precast Concrete Junction Chamber.

The design fill height for this junction chamber varies 7½" to 8½" to the top of pavement.



USER NAME =	BP003	DESIGNED -	KP	REVISED -	
		CHECKED -	LFB	REVISED -	
PLOT SCALE =		DRAWN -	BMP	REVISED -	
PLOT DATE =		CHECKED -	LFB	REVISED -	

STATE OF ILLINOIS
DEPARTMENT OF TRANSPORTATION

JUNCTION CHAMBER 1 DETAILS

SHEET S-09 OF S-10 SHEETS

F.A.P. RTE.	SECTION	COUNTY	TOTAL SHEETS	SHEET NO.
726	127CR-1	FRANKLIN	42	33
CONTRACT NO. 78A09				
		ILLINOIS	FED. AID PROJECT	

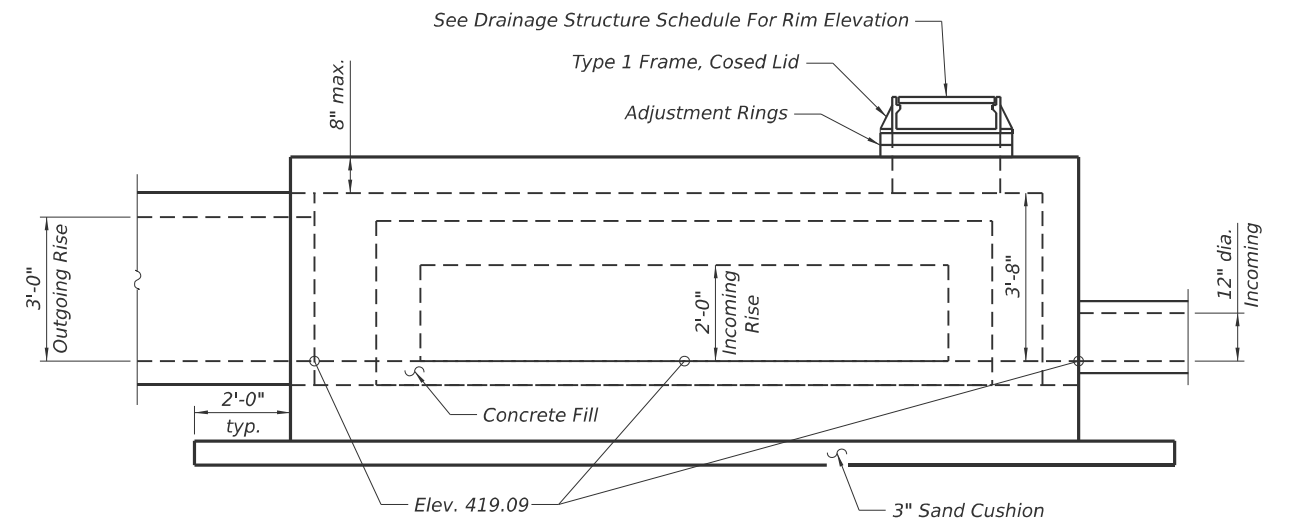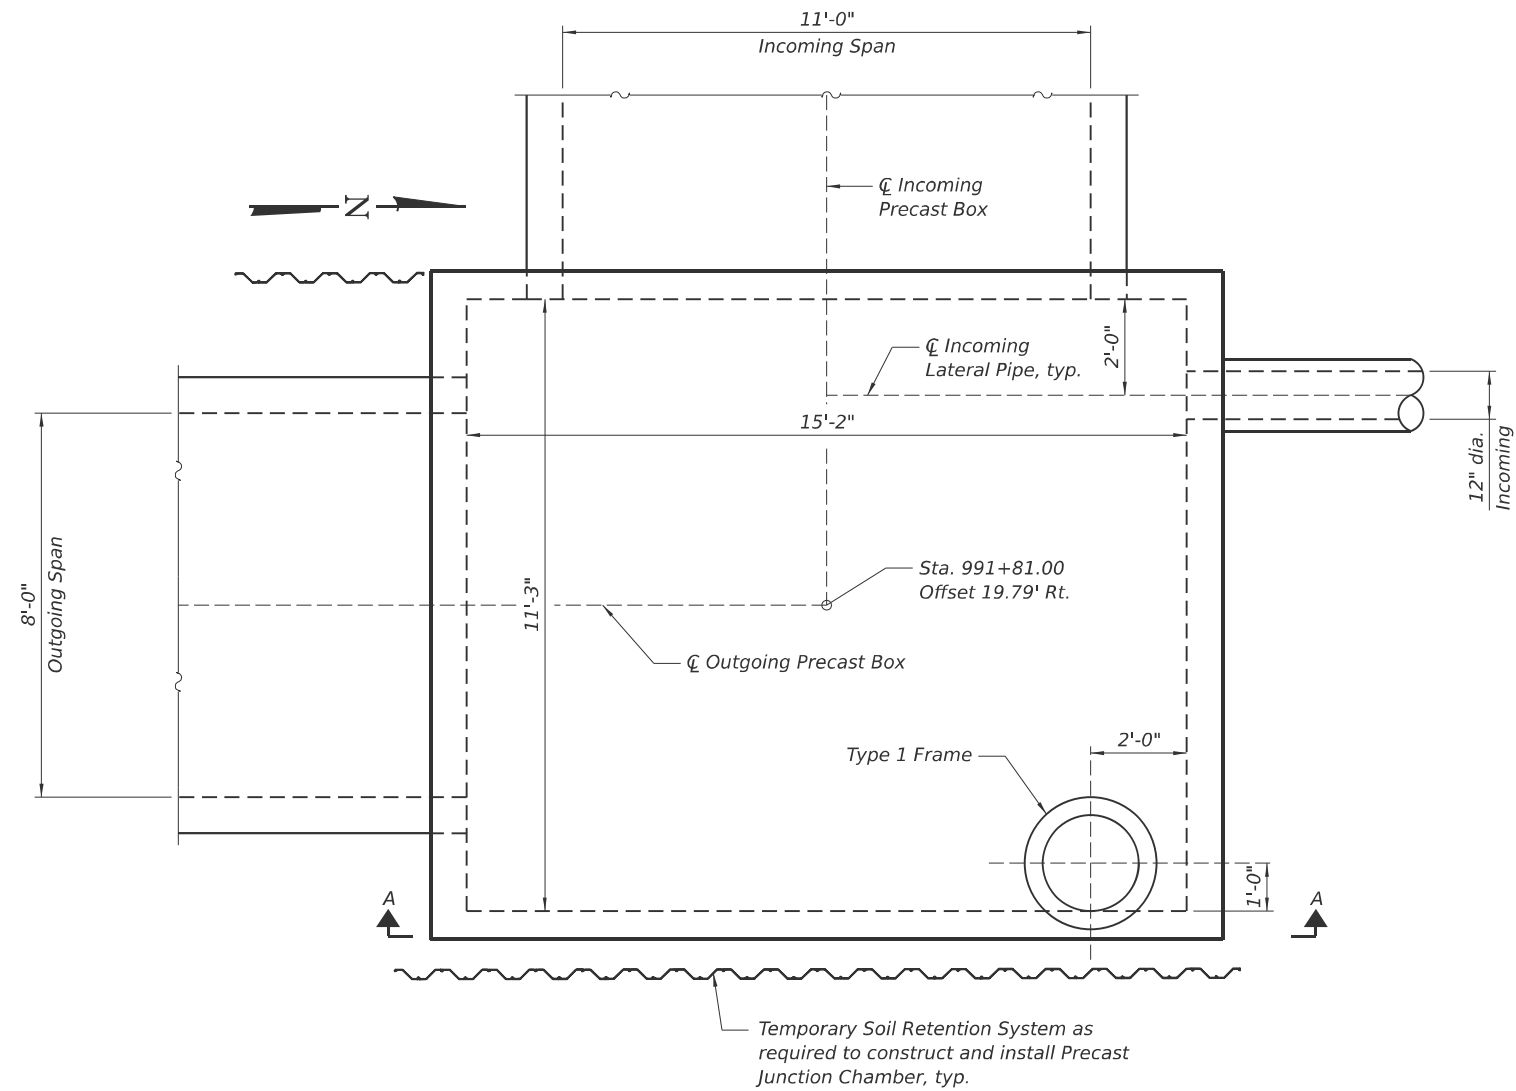

NOTES

Precast concrete junction chamber shall be constructed in accordance with the special provision "Precast Concrete Junction Chamber" and the Standard Specifications.

Appropriate sizing and location of lifting inserts shall be the responsibility of the contractor to assure balanced handling during installation.

The contractor is to patch all lifting insert holes and place a minimum of one (1) inch cover over the hardware of these devices on both top and bottom surfaces.

Temporary soil retention systems shown on the plan is conceptual. See Sheet S-02 of S-10 for Temporary Soil Retention System details.

Precast concrete junction chamber shall be precast with no joints. See Highway Standards 602701-02 and 604001-05 for additional information and requirements.

All inverts and elevations shall be field verified by the contractor prior to ordering materials and construction. This work will not be paid for separately, but shall be included within the contract unit price for precast concrete junction chamber.

The design fill height for this junction chamber varies 11½" to 1'-7" to top of pavement.

USER NAME = BP003	DESIGNED - KP	REVISED -
	CHECKED - LFB	REVISED -
PLOT SCALE =	DRAWN - BMP	REVISED -
PLOT DATE =	CHECKED - LFB	REVISED -

**STATE OF ILLINOIS
DEPARTMENT OF TRANSPORTATION**

JUNCTION CHAMBER 2 DETAILS

SHEET S-10 OF S-10 SHEETS

F.A.P. RTE.	SECTION	COUNTY	TOTAL SHEETS	SHEET NO.
726	127CR-1	FRANKLIN	42	34
		CONTRACT NO. 78A09		
ILLINOIS		FED. AID PROJECT		

MODEL: Sheet
FILE NAME: c:\p\patrickco-pw\beniley.com\patrickco-pw\47\Documents\ILL_CE\25PTRTRM05_IL148_PH2\CAD\data\CAD\sheet\D978A09-SH-D9details.dgn



PATRICK ENGINEERING INC.
65 EAST MONROE STREET
SUITE 3450
CHICAGO, IL 60603
www.rina-us.org
Design Firm License No. 154000409-0014

USER NAME = DT004	DESIGNED - DT	REVISED -
	DRAWN - DT	REVISED -
	CHECKED - KE	REVISED -
	DATE - 9/30/2025	REVISED -
PLOT DATE = 9/30/2025	DATE - 9/30/2025	REVISED -


STATE OF ILLINOIS
DEPARTMENT OF TRANSPORTATION

D9 PLAN DETAILS
ILLINOIS ROUTE 148


SCALE: SHEET OF SHEETS STA. TO STA.

F.A.P. RTE.	SECTION	COUNTY	TOTAL SHEETS	SHEET NO.
726	127CR-1	FRANKLIN	42	35
CONTRACT NO. 78A09				
ILLINOIS FED. AID PROJECT				


24' (7.2 m) PCC PAVEMENT OVER BOX CULVERT

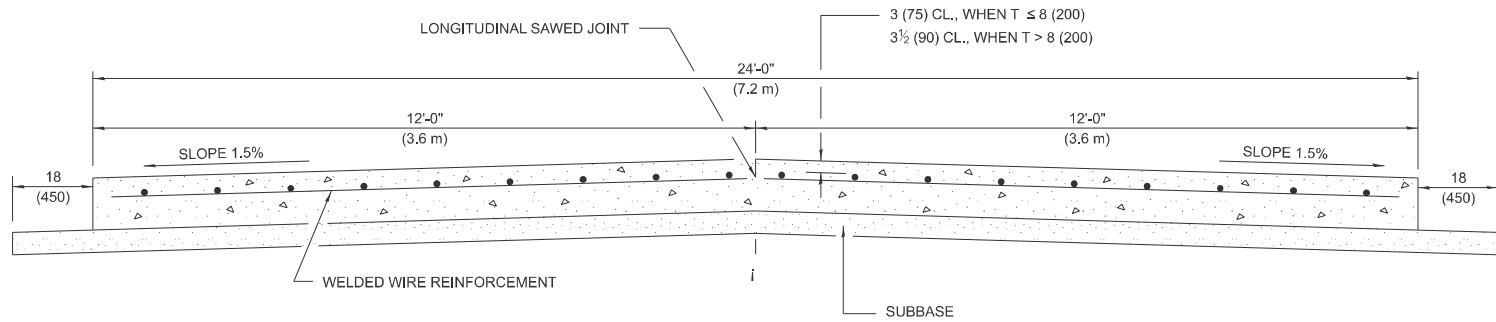

SECTION A-A
(TYPICAL 2-LANE WITH SHOULDERS)

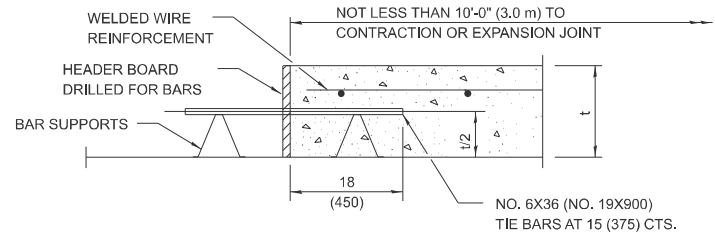

TRANSVERSE CONSTRUCTION JOINT
(IF NEEDED PER STANDARD SPECIFICATIONS)

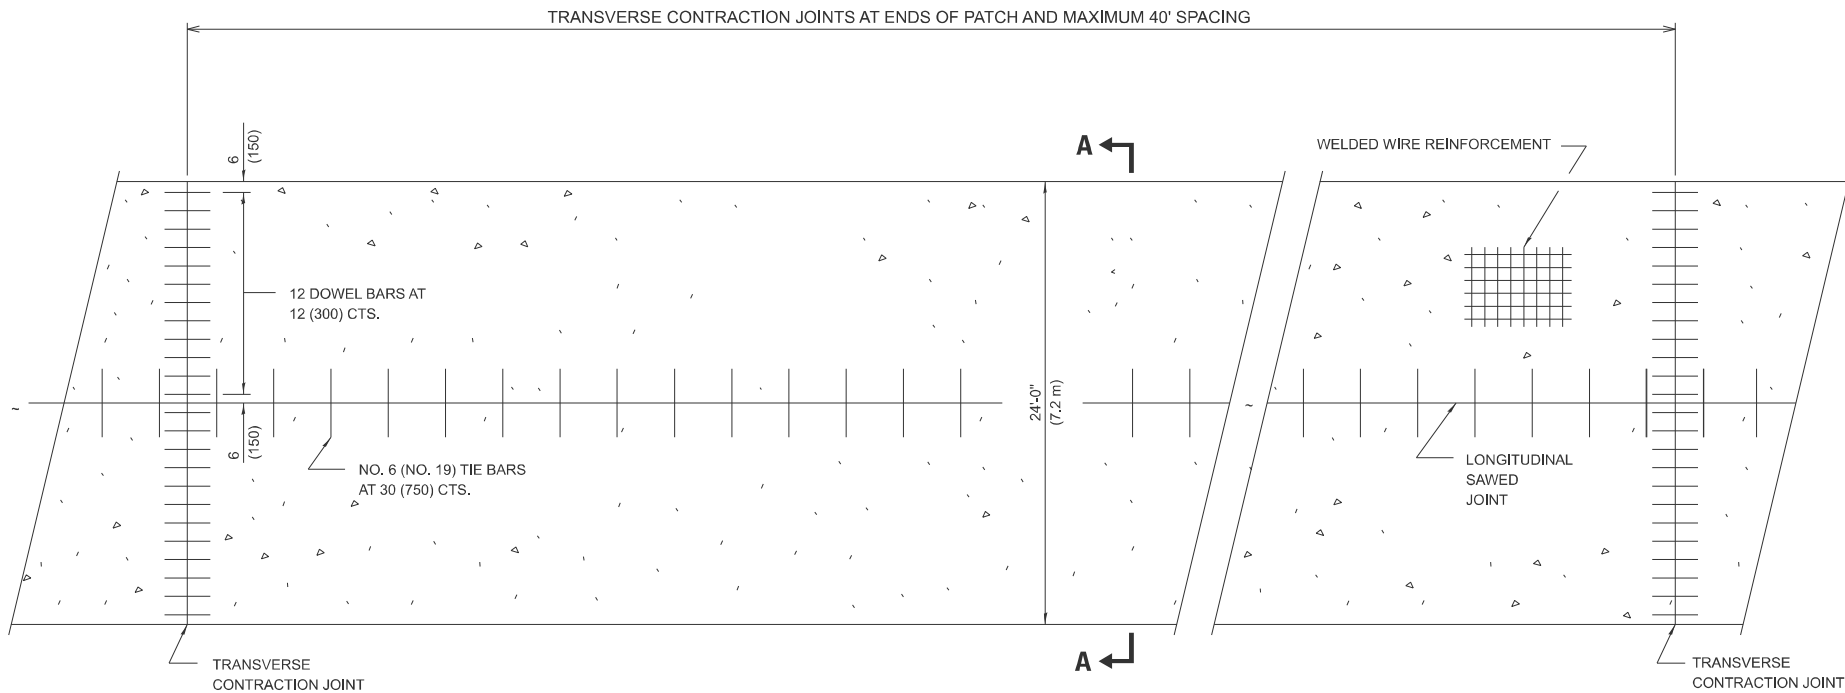

PLAN

GENERAL NOTES

SEE STANDARD 420001 FOR DETAILS NOT SHOWN.

SEE STANDARD 420701 FOR WELDED WIRE REINFORCEMENT DETAILS.

ALL DIMENSIONS ARE IN INCHES (MILLIMETERS) UNLESS OTHERWISE SHOWN.

ACTUAL DIMENSIONS TO MATCH FIELD CONDITIONS AND CONSTRUCTION METHODS.

DRAWN	11-09-17
REVISED	07-23-18
REVISED	10-21-21
REVISED	05-04-22

STD. 9-13

MODEL - Sheet 2
FILE NAME: pwr/patrickco-pw-bentley.com/patrickco-pw-07/Documents/ILL_CE/25P1RTRM05_IL148_PH2/CADDdata/CADsheets/D978A09-S14-D9details.dgn



PATRICK ENGINEERING INC.
65 EAST MONROE STREET
SUITE 3450
CHICAGO, IL 60603
www.pra-us.org
Design Firm License No. 154600409-0014

USER NAME = DT004
PLOT DATE = 9/30/2025

DESIGNED - DT
DRAWN - DT
CHECKED - KE
DATE - 9/30/2025

REVISED -
REVISED -
REVISED -
REVISED -


STATE OF ILLINOIS
DEPARTMENT OF TRANSPORTATION

D9 PLAN DETAILS
ILLINOIS ROUTE 148

SCALE: SHEET OF SHEETS STA. TO STA.

F.A.P. RTE.	SECTION	COUNTY	TOTAL SHEETS	SHEET NO.
726	127CR-1	FRANKLIN	42	36
CONTRACT NO. 78A09				
ILLINOIS		FED. AID PROJECT		


DRIVEWAY DETAILS

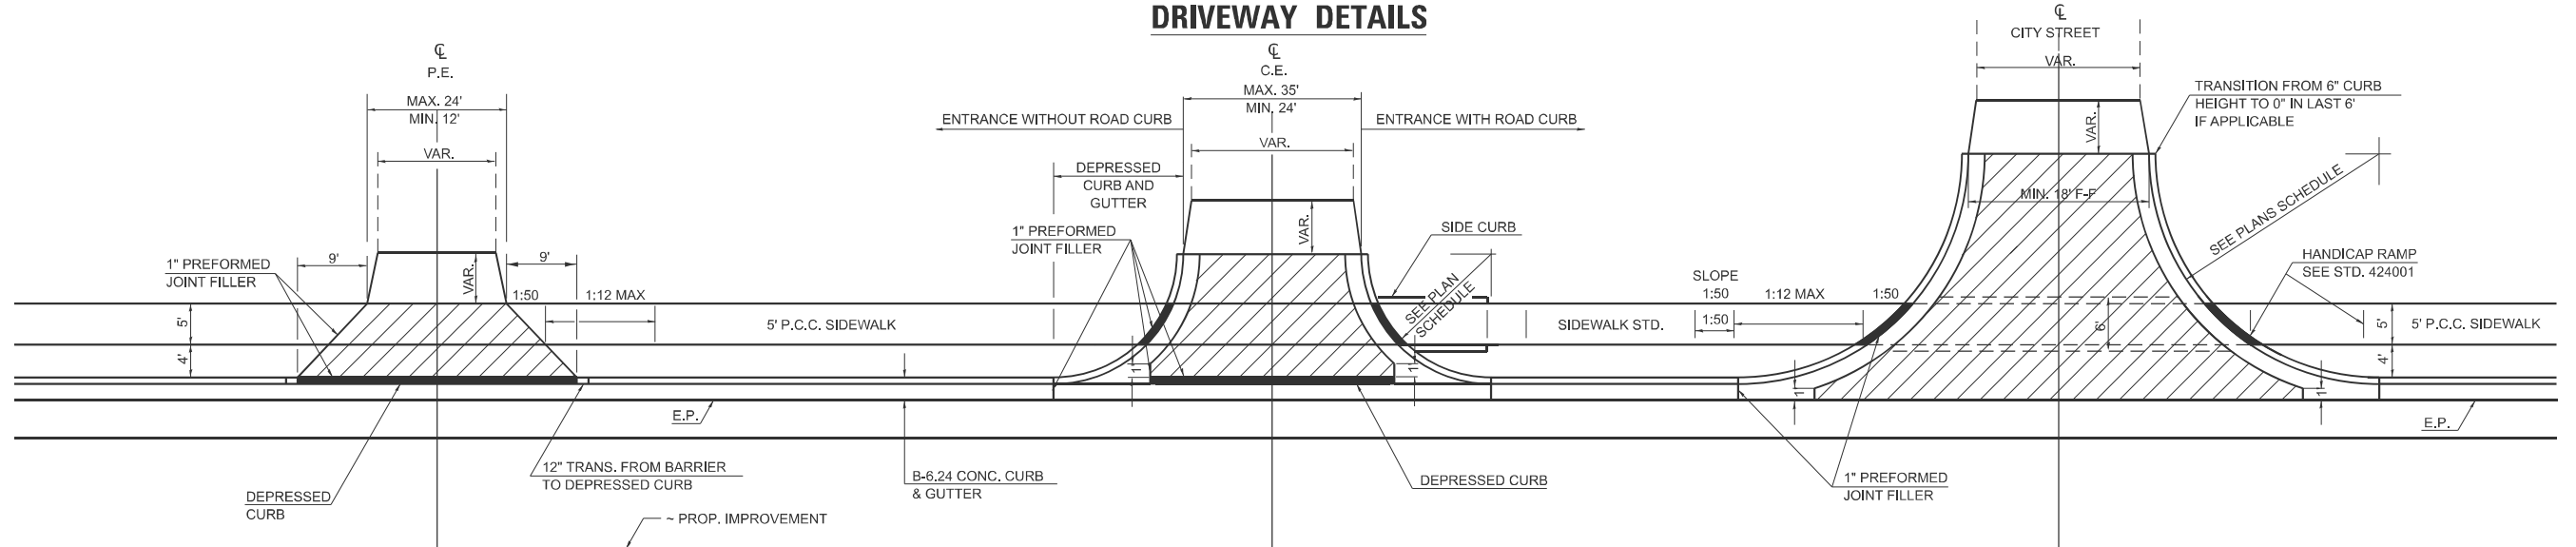


DETAILS PRIVATE ENTRANCE

DETAILS COMMERCIAL ENTRANCE


DETAILS CITY STREETS

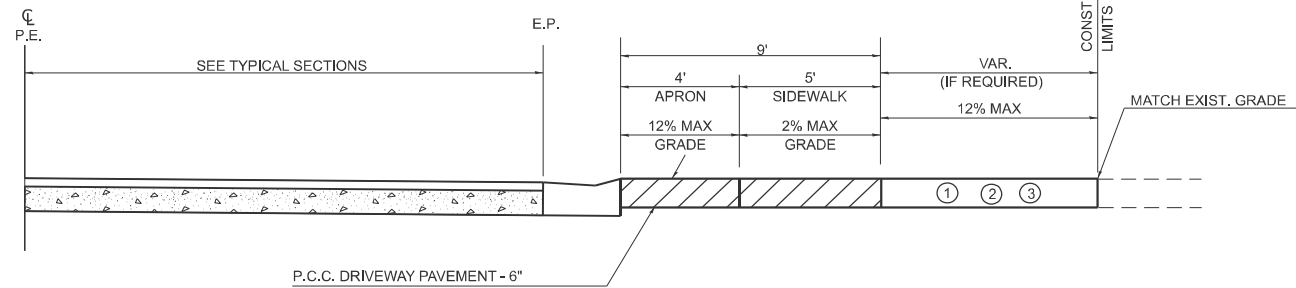

PROFILE OF PRIVATE ENTRANCES

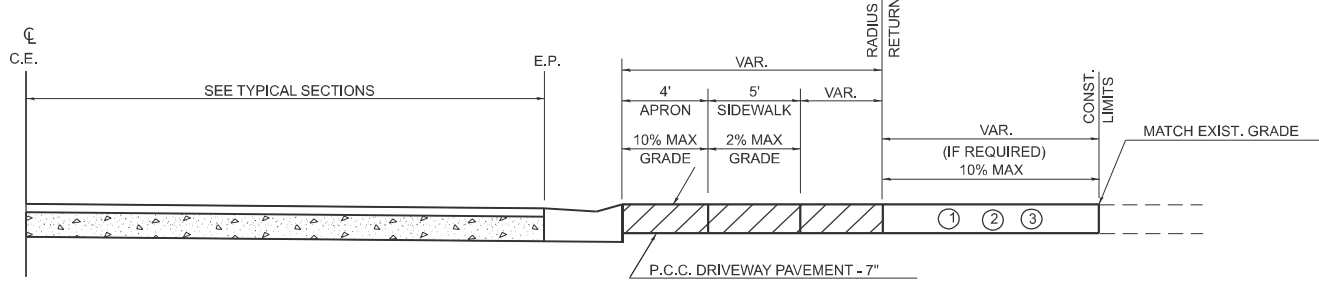

PROFILE OF COMMERCIAL ENTRANCES

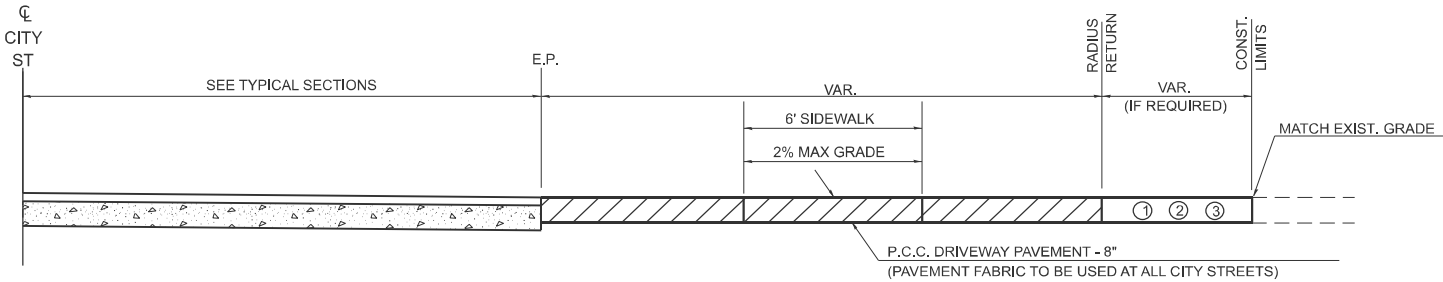


PROFILE OF CITY STREETS

GENERAL NOTES

- SEE PLAN SCHEDULES FOR DIMENSIONS AND QUANTITIES.
- SEE CROSS SECTIONS FOR PROPOSED PROFILE OF SIDEROAD AND ENTRANCES.
- IN GENERAL, WIDTH TRANSITION TAPER RATES ARE TO BE 5:1 FOR ENTRANCES, AND 10:1 FOR CITY STREETS.
- THE SAWING OF ALL JOINTS IN PCC DRIVEWAY PAVEMENT AT ALL LOCATIONS DESIGNATED BY THE ENGINEER, SHALL BE CONSIDERED INCIDENTAL TO THE COST OF THE PCC DRIVEWAY PAVEMENT.
- THE SIDEWALK AREA OF THE DRIVEWAY PAVEMENT SHALL BE CONSTRUCTED AS A SEPARATE POUR.

LEGEND

- EXISTING AGGREGATE SURFACE:
CONSTRUCT AGGREGATE SURFACE CSE, TYPE A WEDGE TO MATCH EXISTING GRADE. USE 6" MIN. (8" MIN. FOR CITY STREETS) THICKNESS FOR ANY REQUIRED WIDENING.
- EXISTING BITUMINOUS SURFACE:
USE 2" MIN. BITUMINOUS RESURFACING ON 4" MIN. AGGREGATE BASE COURSE.
- EXISTING CONCRETE SURFACE: (6" MIN. FOR CITY STREETS)
P.C.C. DRIVEWAY PAVEMENT 6" P.E.'S
P.C.C. DRIVEWAY PAVEMENT 7" C.E.'S
P.C.C. DRIVEWAY PAVEMENT 8" CITY STREETS

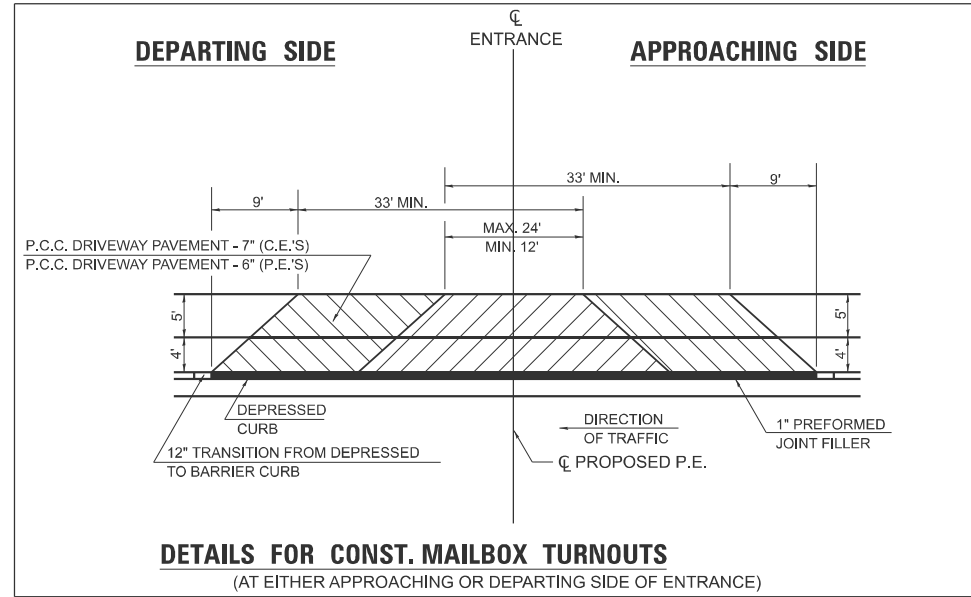

DETAILS FOR CONST. MAILBOX TURNOUTS

(AT EITHER APPROACHING OR DEPARTING SIDE OF ENTRANCE)

DRAWN	
REVISED	
REVISED	
REVISED	

STD. 9-

MODEL: \$MODELNAMES
FILE NAME: c:\r\patrickco-pw\beniley.com\patrickco-pw\7\Documents\ILL_CE\25PTRTMD05_IL148_PH2\CADD\data\CAD\sheet\D978A09-Sht-D9details.dgn



PATRICK ENGINEERING INC.
65 EAST MONROE STREET
SUITE 3450
CHICAGO, IL 60603
www.rpa-us.org
Design Firm License No. 156006409-0014

USER NAME = DT004
PLOT DATE = 9/30/2025

DESIGNED - DT
DRAWN - DT
CHECKED - KE
DATE - 9/30/2025

REVISED -
REVISED -
REVISED -
REVISED -


STATE OF ILLINOIS
DEPARTMENT OF TRANSPORTATION

D9 PLAN DETAILS
ILLINOIS ROUTE 148


SCALE: SHEET OF SHEETS STA. TO STA.

F.A.P. RTE.	SECTION	COUNTY	TOTAL SHEETS	SHEET NO.
726	127CR-1	FRANKLIN	42	37
CONTRACT NO. 78A09				
ILLINOIS FED. AID PROJECT				

CONCRETE COLLAR PIPE TO PIPE

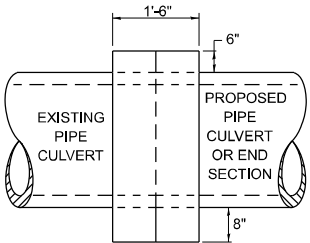

SIDE VIEW

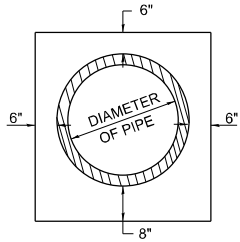

END VIEW

TABULATION


DIAMETER OF PIPE	CL SI CONC CU YDS EST
12"	0.24
15"	0.29
18"	0.32
24"	0.44
30"	0.56
36"	0.66
42"	0.80
48"	0.93
54"	1.07
60"	1.22
72"	1.55

THE CONCRETE COLLAR SHALL BE PAID FOR AT THE CONTRACT UNIT PRICE PER CUBIC YARD FOR CONCRETE COLLAR, AS SHOWN ON THE PLANS, WHICH PRICE SHALL INCLUDE THE REMOVAL OF SUCH PORTIONS THE EXISTING HEADWALLS AS MAY BE REQUIRED.

CLASS SI CONCRETE SHALL BE USED THROUGHOUT.

STD. 9-02

DRAWN	07-13-90
REVISED	03-26-08
REVISED	10-21-21
REVISED	05-03-22

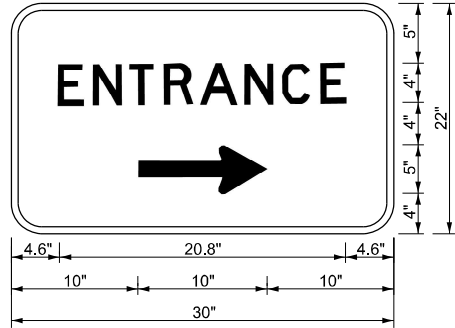

3.0" RADIUS, 0.5" BORDER, WHITE ON GREEN; REFLECTORIZED "ENTRANCE" D; STANDARD ARROW CUSTOM 12.0" x 5.0"

NOTES:

- HALF OF THE SIGNS WILL REQUIRE A LEFT HAND FACING ARROW.
- TWO SIGNS SHALL BE USED AT EACH COMMERCIAL ENTRANCE PLACED BACK-TO-BACK; ONE WITH A RIGHT HAND ARROW (SHOWN) SHALL BE PLACED ON THE NEAR RIGHT SIDE OF THE DRIVEWAY AND ONE WITH A LEFT HAND ARROW SHALL BE PLACED ON THE FAR LEFT SIDE OF THE DRIVEWAY.
- SIGNS TO BE PAID FOR AS ITEM "TRAFFIC CONTROL AND PROTECTION, (SPECIAL)"

Page 1 of 1

Date 4/7/25

ROUTE	IL 148	DESCRIPTION	IL 148 Over Ditch	LOGGED BY	L. Estel
--------------	--------	--------------------	-------------------	------------------	----------

SECTION	127CR-1	LOCATION	Christopher, Between 6th and 9th Street, SEC. 25, TWP. 6S, RNG. 1E, PM
----------------	---------	-----------------	---

COUNTY	Franklin	DRILLING METHOD	HSA (8" O.D.; 3.25" I.D.)	HAMMER TYPE	Auto SPT 140 Lbs
---------------	----------	------------------------	---------------------------	--------------------	------------------

[illegible]

The Unconfined Compressive Strength (UCS) Failure Mode is indicated by (B-Bulge, S-Shear, P-Penetrometer, E-Estimated) Abbreviations W.O.H - Sampler Advanced By Weight of Hammer, W.O.P - Advanced by Weight of Pipe, B.S. - Before Seating The SPT (N value) is the sum of the last two blow values in each sampling zone (AASHTO T206) BBS, from 137 (Rev. 8-99)

Page 1 of 1

Date 4/7/25

ROUTE	IL 148	DESCRIPTION	IL 148 Over Ditch	LOGGED BY	L. Estel
--------------	--------	--------------------	-------------------	------------------	----------

SECTION 127CR-1 **LOCATION** Christopher, Between 6th and 9th Street, SEC. 25, TWP. 6S, RNG. 1E, PM

COUNTY Franklin **DRILLING METHOD** HSA (8" O.D.; 3.25" I.D.) **HAMMER TYPE** Auto SPT 140 Lbs


[illegible]

The Unconfined Compressive Strength (UCS) Failure Mode is indicated by (B-Bulge, S-Shear, P-Penetrometer, E-Estimated) Abbreviations W.O.H - Sampler Advanced By Weight of Hammer, W.O.P - Advanced by Weight of Pipe, B.S. - Before Seating The SPT (N value) is the sum of the last two blow values in each sampling zone (AASHTO T206) BBS, from 137 (Rev. 8-99)

FINAL SURVEY	NO.	SURVEYED PLOTTED TEMPLATE AREAS CHECKED	BY	DATE

ORIGINAL SURVEY	NO.	SURVEYED PLOTTED TEMPLATE AREAS CHECKED	BY	DATE

MODEL: \$MODELNAME\$
FILE NAME: \$FILE\$

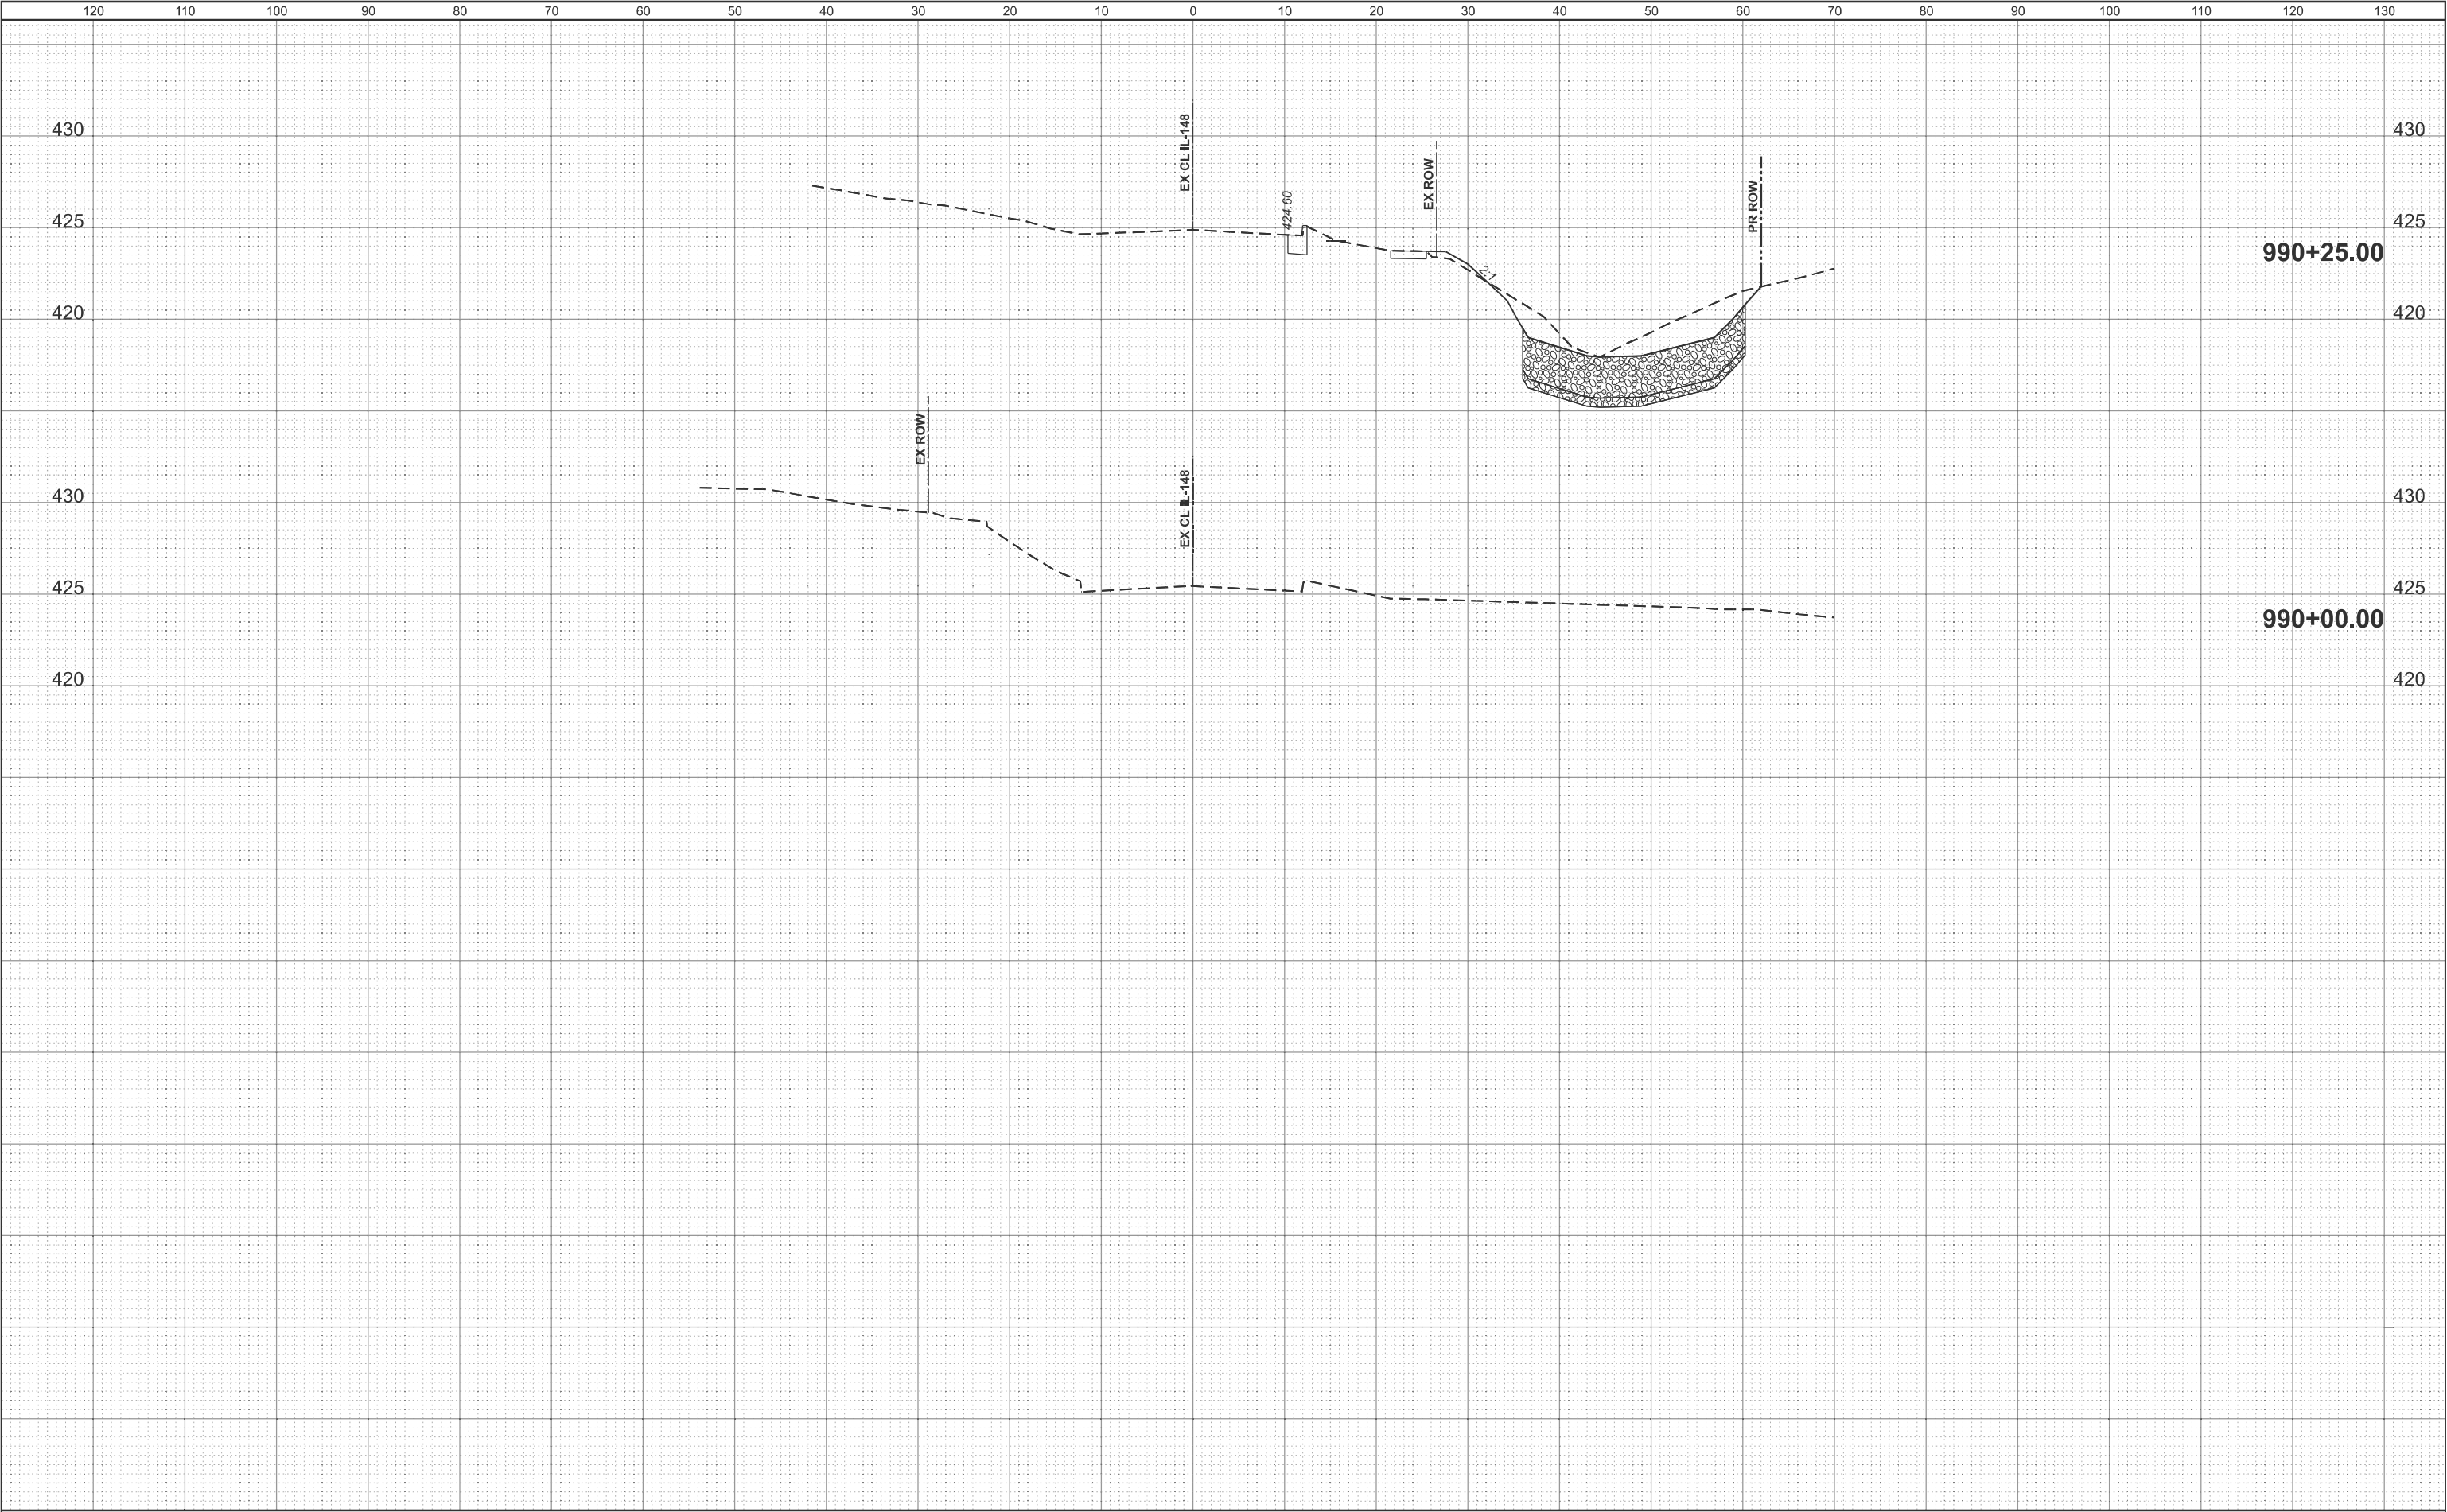



PATRICK ENGINEERING INC.

65 EAST MONROE STREET

SUITE 3450

CHICAGO, IL 60603

www.rina-us.org

Design Firm License No. 184030409-0314

USER NAME = DT004		DESIGNED - DT	REVISED -
		DRAWN - DT	REVISED -
PLOT SCALE = \$SCALE\$		CHECKED - KE	REVISED -
PLOT DATE = 9/30/2025		DATE - 9/30/2025	REVISED -

STATE OF ILLINOIS
DEPARTMENT OF TRANSPORTATION

CROSS SECTIONS
ILLINOIS ROUTE 148


SCALE: SHEET 1 OF 4 SHEETS STA. 990+00.00 TO STA. 990+25.00

F.A.P. RTE. 726	SECTION	COUNTY	TOTAL SHEETS	SHEET NO.
	127CR-1	FRANKLIN	42	39
	CONTRACT NO. 78A09			
		ILLINOIS	FED. AID PROJECT	

FINAL SURVEY	NO.	SURVEYED PLOTTED TEMPLATE AREAS CHECKED	BY	DATE

ORIGINAL SURVEY	NO.	SURVEYED PLOTTED TEMPLATE AREAS CHECKED	BY	DATE

MODEL: \$MODELNAME\$
FILE NAME: \$FILE\$

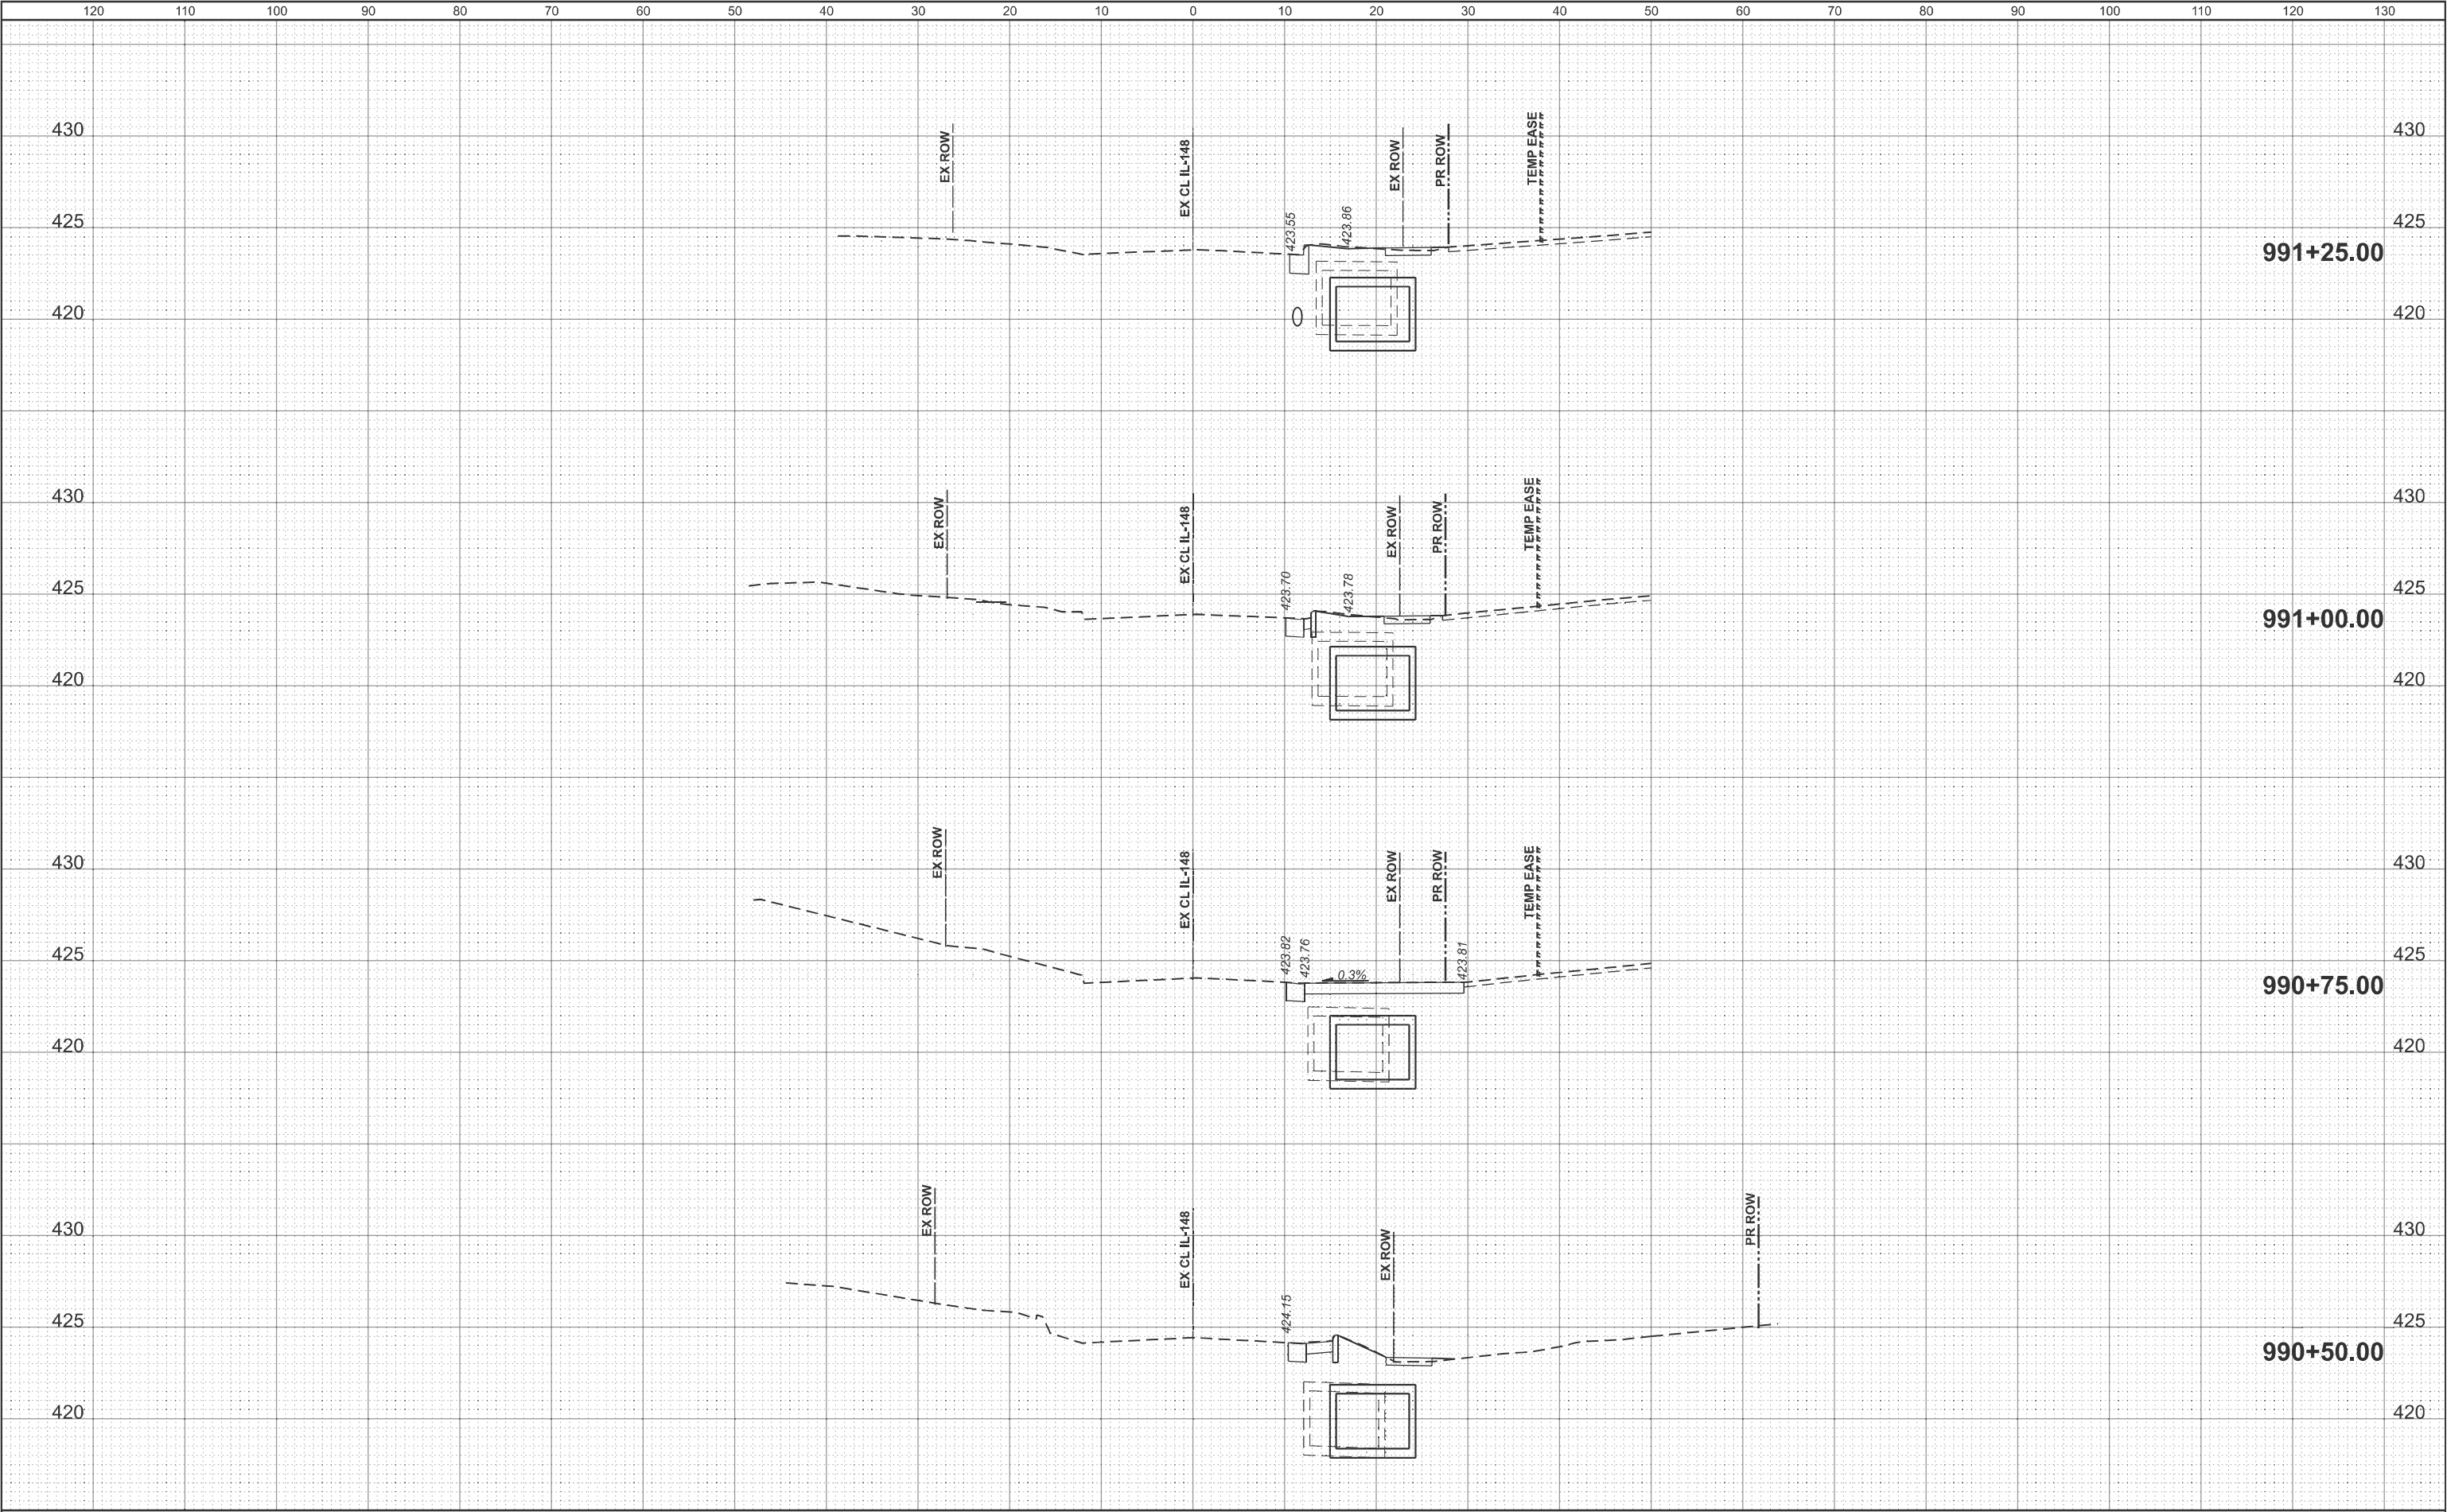



PATRICK ENGINEERING INC.
65 EAST MONROE STREET
SUITE 3450
CHICAGO, IL 60603
www.rina-us.org
Design Firm License No. 184030105-0314

USER NAME = DT004	DESIGNED - DT	REVISED -
	DRAWN - DT	REVISED -
PLOT SCALE = \$SCALE\$	CHECKED - KE	REVISED -
PLOT DATE = 9/30/2025	DATE - 9/30/2025	REVISED -

STATE OF ILLINOIS
DEPARTMENT OF TRANSPORTATION

CROSS SECTIONS
ILLINOIS ROUTE 148


SCALE: SHEET 2 OF 4 SHEETS STA. 990+50.00 TO STA. 991+25.00

F.A.P. RTE.	SECTION	COUNTY	TOTAL SHEETS	SHEET NO.
726	127CR-1	FRANKLIN	42	40
CONTRACT NO. 78A09				
ILLINOIS FED. AID PROJECT				

FINAL	SURVEYED	BY	DATE
SURVEY	PLOTTED		
NOTE BOOK	TEMPLATE		
NO.	AREAS		
	CHECKED		

ORIGINAL	SURVEYED	BY	DATE
SURVEY	PLOTTED		
NOTE BOOK	TEMPLATE		
NO.	AREAS		
	CHECKED		

MODEL: IL-148 New - 991+50.00 [Sheet]
FILE NAME: \$FILE\$

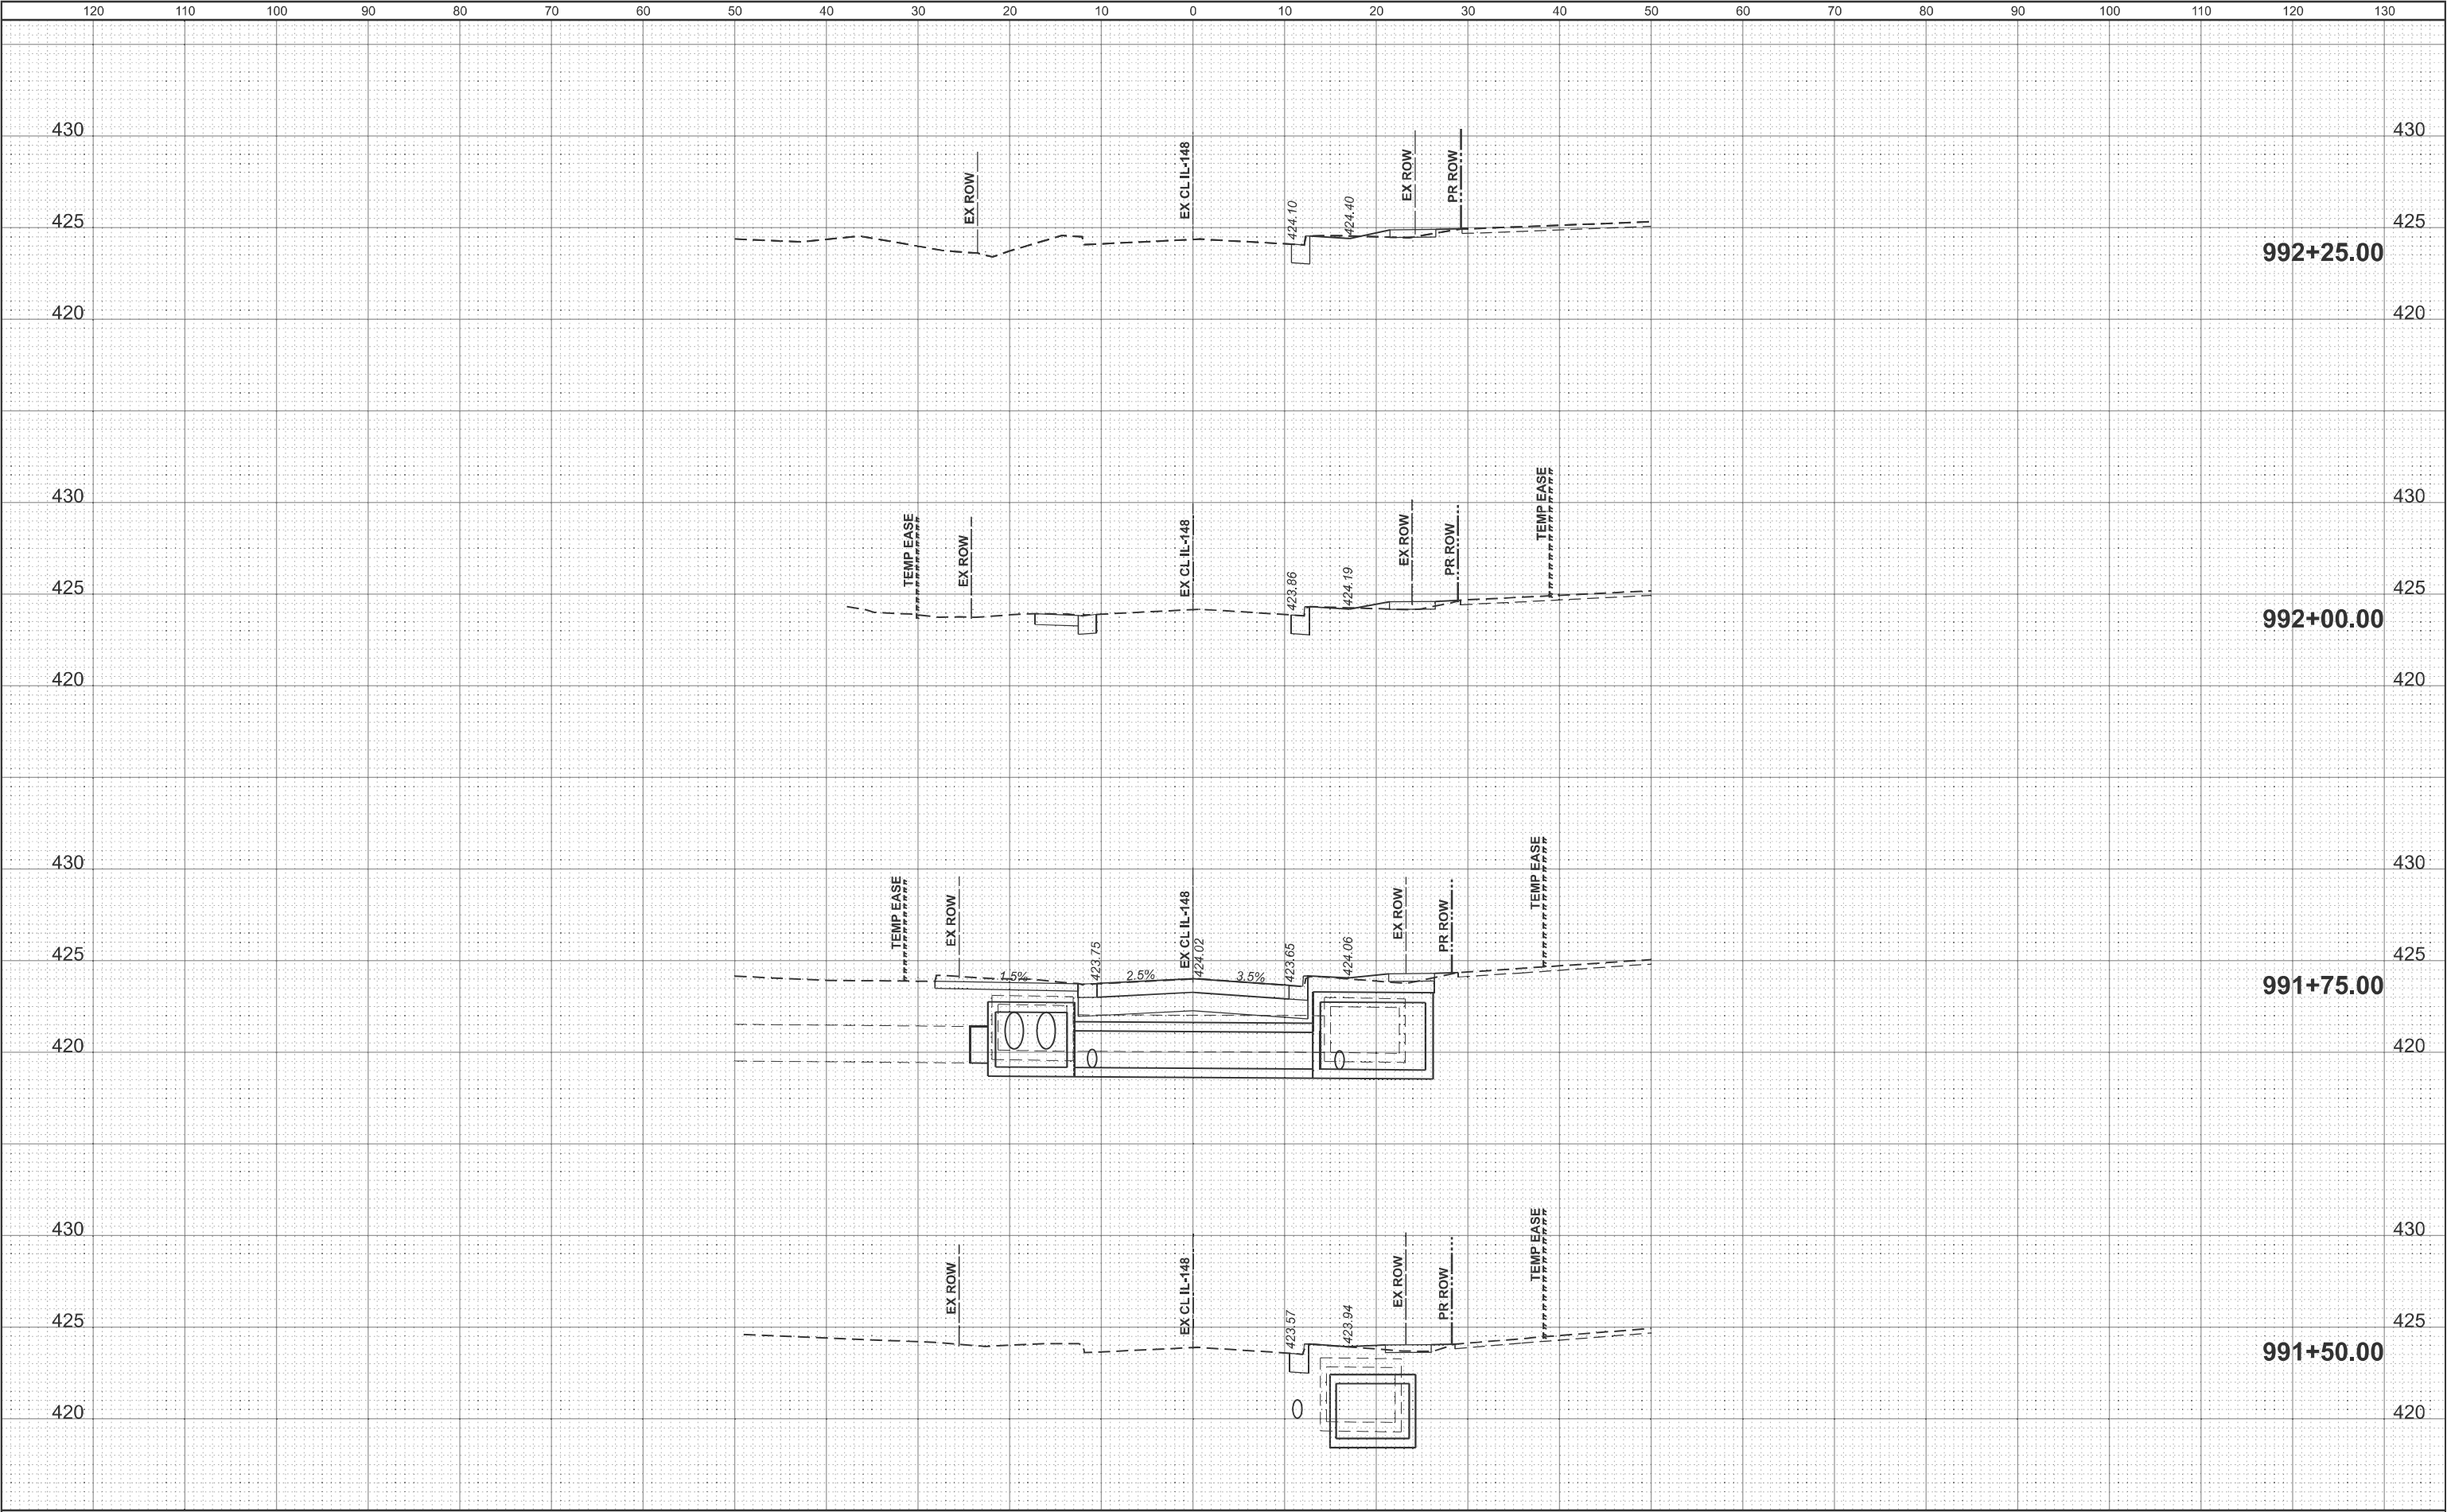



PATRICK ENGINEERING INC.
65 EAST MONROE STREET
SUITE 3450
CHICAGO, IL 60603
www.rina-us.org
Design Firm License No. 184050105-0314

USER NAME = DT004	DESIGNED - DT	REVISED -
	DRAWN - DT	REVISED -
PLOT SCALE = \$SCALE\$	CHECKED - KE	REVISED -
PLOT DATE = 9/30/2025	DATE - 9/30/2025	REVISED -

STATE OF ILLINOIS
DEPARTMENT OF TRANSPORTATION

CROSS SECTIONS
ILLINOIS ROUTE 148


SCALE: SHEET 3 OF 4 SHEETS STA. 991+50.00 TO STA. 992+25.00

F.A.P. RTE.	SECTION	COUNTY	TOTAL SHEETS	SHEET NO.
726	127CR-1	FRANKLIN	42	41
CONTRACT NO. 78A09				
ILLINOIS FED. AID PROJECT				

FINAL	SURVEYED	BY	DATE
SURVEY	PLOTTED		
NOTE BOOK	TEMPLATE		
NO.	AREAS		
	CHECKED		

ORIGINAL	SURVEYED	BY	DATE
SURVEY	PLOTTED		
NOTE BOOK	TEMPLATE		
NO.	AREAS		
	CHECKED		

MODEL: IL-148 New - 992+50.00 [Sheet]
FILE NAME: \$FILE\$

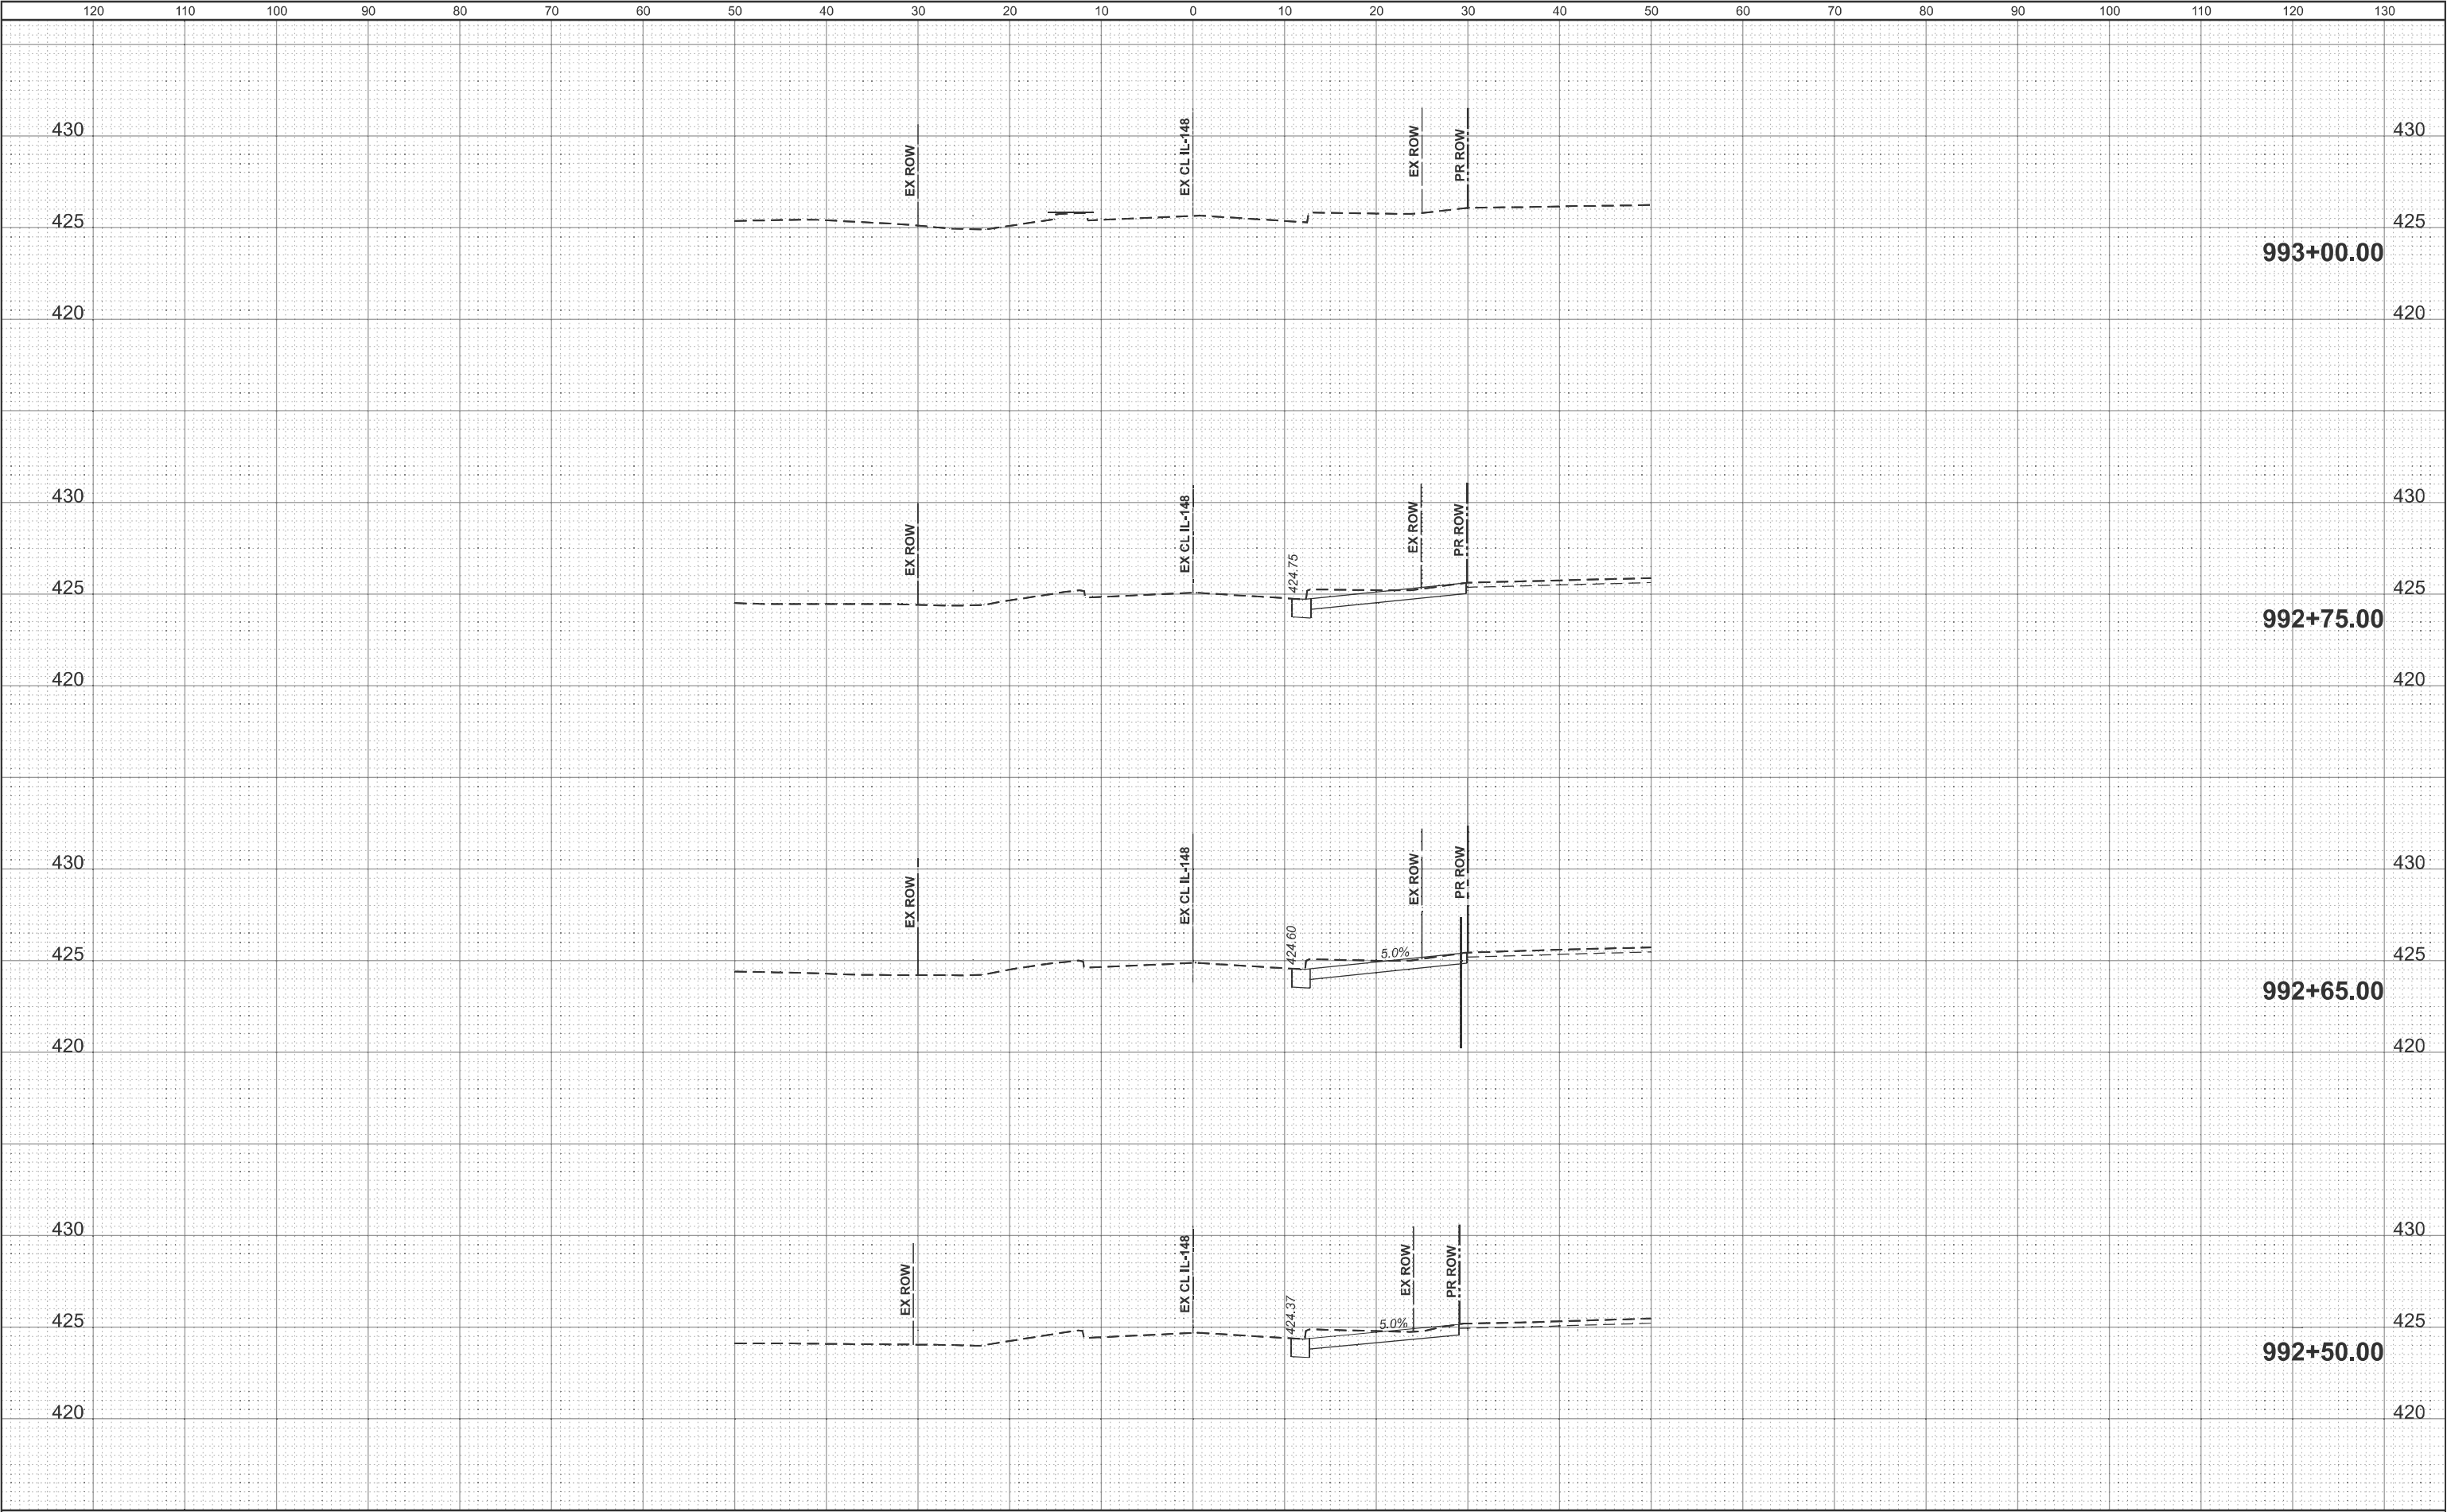



PATRICK ENGINEERING INC.
65 EAST MONROE STREET
SUITE 3450
CHICAGO, IL 60603
www.rina-us.org
Design Firm License No. 184030105-0314

USER NAME = DT004	DESIGNED - DT	REVISED -
	DRAWN - DT	REVISED -
PLOT SCALE = \$SCALE\$	CHECKED - KE	REVISED -
PLOT DATE = 9/30/2025	DATE - 9/30/2025	REVISED -

STATE OF ILLINOIS
DEPARTMENT OF TRANSPORTATION

CROSS SECTIONS
ILLINOIS ROUTE 148

SCALE: SHEET 4 OF 4 SHEETS STA. 992+50.00 TO STA. 993+00.00

F.A.P. RTE.	SECTION	COUNTY	TOTAL SHEETS	SHEET NO.
726	127CR-1	FRANKLIN	42	42
CONTRACT NO. 78A09				
ILLINOIS FED. AID PROJECT				