

Bench Mark No 53 E: "0" in open top fire hydrant East side Chicago Ave. at end Shelby St. Elev. 538.43
No Existing Structure.

STATE OF ILLINOIS
DEPARTMENT OF PUBLIC WORKS & BUILDINGS
DIVISION OF HIGHWAYS

ROUTE NO.	SECTION	COUNTY	TOTAL SHEETS	SHEET NO.
F.A.I. 80	99-4HB	WILL	197	99
FED. ROAD DIST. NO. 1	ILLINOIS	PROJECT	1-80-4(1)134	12 SHEETS

GENERAL NOTES

Class X concrete shall be used throughout.
The concrete floor slab shall be finished in accordance with Article 51.13 of the Standard Specifications. Rivets shall be 3/4" with 1/2" open holes unless noted.
Coarse aggregate which is to be used in parapets handrails and end posts shall be absolutely free of chert flint, limonite, lignite and soft sand-stone.

All Rockers, Bolsters, Bearing Plates, Lead Plates, Pin-ties, and Anchor Bolts shall be fabricated and set in accordance with Article 51.15 of the Standard Specifications and are included in quantity of Structural Steel.
All aluminum handrail posts shall be normal to the parapet.
Anchor bolts shall be set before riveting diaphragms over support. Space reinforcing to miss Anchor Bolts.

Expansion guards and plates shall be fabricated and erected in accordance with Article 51.13(a) of the Standard Specifications and are in quantity of Structural Steel.
All paint shall be furnished and applied by the Contractor involved.


Except as otherwise provided all Structural Steel shall receive one shop coat of red lead paint and two field coats of aluminum paint. See Articles 56.1 to 56.5 inclusive of the Standard Specifications.

All surfaces of expansion guards inaccessible after erection shall be given two shop coats of red lead paint. The 3/4" welded studs shall not be painted.

Floor drains shall not be paid for separately but are to be included in price bid for Class X concrete.
The Contractor shall drive two (2) test piles in permanent locations as directed by the Engineer before ordering remainder of piles.

No rock larger than 3" shall be placed in fills in the area where piles are to be driven.
All steel bearing piles are to be driven to refusal.

All Structural Steel shall be A-36 Steel.
Permanent forms will not be permitted in forming the concrete floor.

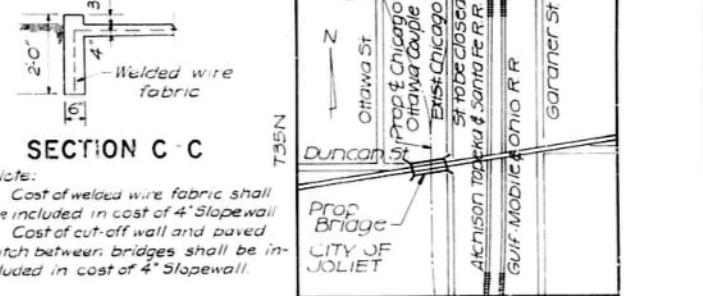


LOCATION PLAN

GENERAL PLAN AND ELEVATION
F.A.I. 80 OVER
CHICAGO OTTAWA COUPLE
STA. 414+80.00


F.A.I. ROUTE 80 PROJECT 1-80-4(1)134
SECTION 99-4HB WILL COUNTY

Scale: NO SCALE
Date: Jan 17, 1962
BLAUVELT ENGINEERING CO.
CONSULTING ENGINEERS
WOODBURN, ILL.

PROFILE CHICAGO & OTTAWA STS

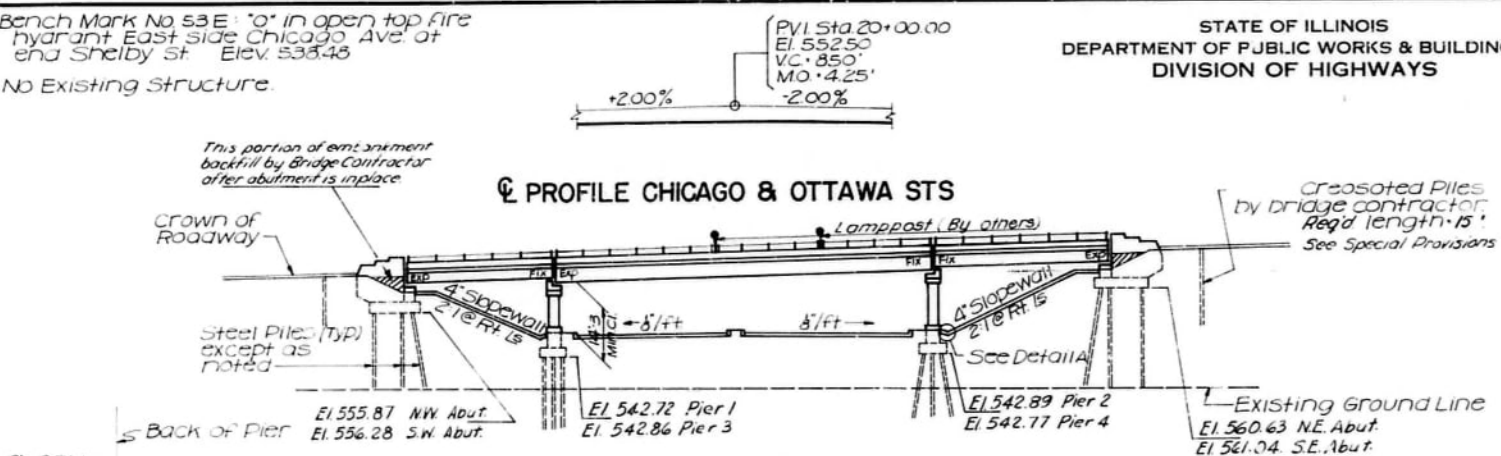

PROFILE F.A.I. 80

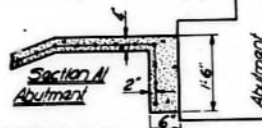

DESIGN STRESSES

Reinforced concrete:
f_c = 3500 p.s.i.
f_s = 20,000 p.s.i.
f_t = 10
f_c = 1200 p.s.i. (except footings)
f_s = 1000 p.s.i. (footings)
f_c = 30 p.s.i. (except footings)
f_s = 75 p.s.i. (footings)

Structural Steel:
f_s = 20,000 p.s.i.

Loading:
HS-20-44 and Alternate

Excavation for portions of structures in the embankment shall not be classified.
Stud shear connectors on the beam flanges shall be placed in the field after the steel has been erected and deck forms are in place.
Flange shear connectors are included in the quantity of structural steel Number Reqd: 8757. Estimated Wt: 8501 85 Lbs.


STATION 414+60.00
BUILT 196
BY
STATE OF ILLINOIS
F.A.I. RT 80 SEC. 99-4HB
FA. PROJ. 1-80-4(31)
LOADING HS-20 & ALT.

See Standard 213-1

LETTERING FOR NAME PLATE

TOTAL BILL OF MATERIAL

Item	code	Unit	Super	Sub	Total
Class A Excavation for Structures		Cu. Yd.		243	243
Protective Coat		Sq. Yds.	2800		2800
Class X concrete		Cu. Yd.	6070	690.9	1297.9
Bridge Seat Sealant		Lump Sum			25
Furnishing & Erecting Structural Steel		Pound	747,360		747,360
Reinforcement Bars		Pound	180,000	61,830	241,830
Furnishing creosoted piles		Lin. Ft.		750	750
Driving Timber Piles		Lin. Ft.		750	750
Furnishing Steel Piles 12 BP53		Lin. Ft.	2528		2528
Furnishing Steel Piles 10 BP42		Lin. Ft.	3364		3364
Test Pile Steel 12 BP53		Each	1		1
Test Pile Steel 10 BP42		Each	1		1
Creosoting Steel Piles		Lin. Ft.	5892		5892
Sloped wall, 4"		Sq. Yds.	1280		1280
Asphaltum Handrail		Lin. Ft.			

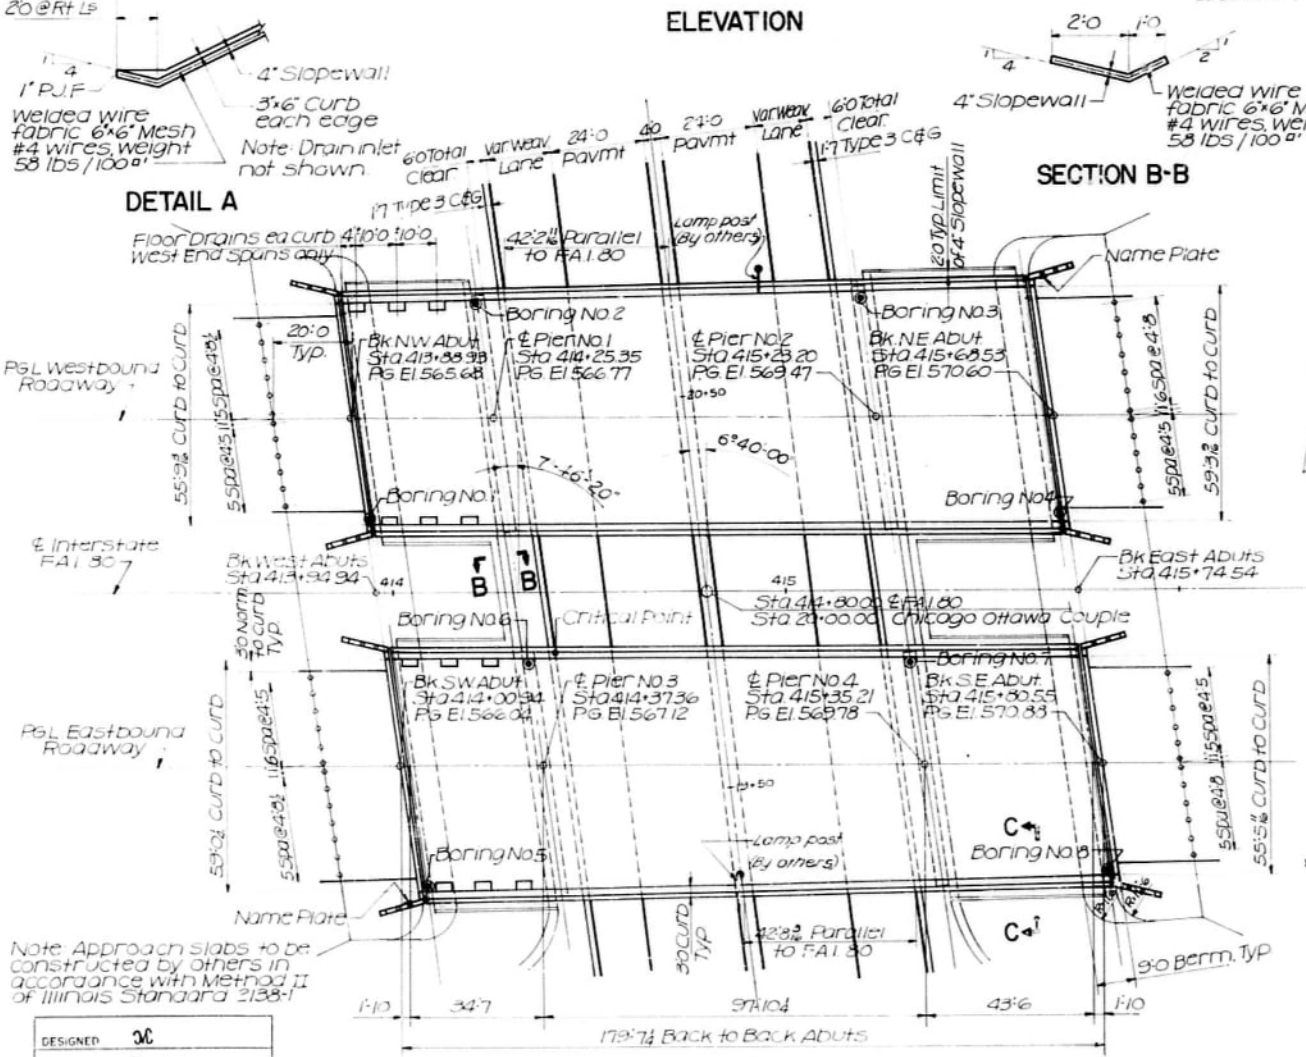


DESIGNED: JC
CHECKED: CS
DRAWN: [Signature]
Date: [Date]

PLAN

Prepared and recommended by

Structural Engineers

Applied at Abutment

 

STATE OF ILLINOIS
DEPARTMENT OF PUBLIC WORKS & BUILDINGS
DIVISION OF HIGHWAYS

ROUTE NO.	SECTION	COUNTY	TOTAL SHEETS	SHEET NO.	SHEET NO. 3
F.A.I. 80	99-4HB	WILL	192	101	12 SHEETS
FED. ROAD DIST. NO. 1	ILLINOIS	PROJECT			

ELEVATIONS-TOP OF SLAB *
(See sheet No 4 for location of points)

Sta. Pt.	1	2	3	4	5	6	7	8	9	10	11	12	13	14	15	16	17	18	19	20	21	22
1	565.12	565.37	565.62	565.87	566.12	566.16	566.44	566.72	566.99	567.26	567.52	567.78	568.04	568.30	568.55	568.80	568.83	569.04	569.26	569.47	569.67	569.88
2	565.22	565.48	565.73	565.99	566.24	566.28	566.56	566.84	567.12	567.40	567.66	567.93	568.19	568.45	568.71	568.96	568.99	569.21	569.43	569.64	569.85	570.06
3	565.37	565.63	565.88	566.14	566.39	566.43	566.71	567.00	567.27	567.55	567.82	568.08	568.34	568.60	568.86	569.11	569.14	569.36	569.58	569.79	570.00	570.21
4	565.52	565.78	566.03	566.29	566.54	566.58	566.86	567.14	567.42	567.69	567.96	568.23	568.49	568.75	569.00	569.25	569.29	569.51	569.72	569.94	570.14	570.35
5	565.65	565.91	566.16	566.42	566.67	566.71	566.99	567.27	567.55	567.82	568.09	568.36	568.62	568.88	569.13	569.38	569.41	569.63	569.85	570.06	570.27	570.48
6	565.72	565.98	566.23	566.49	566.74	566.78	567.06	567.34	567.62	567.89	568.16	568.42	568.69	568.94	569.20	569.45	569.48	569.70	569.91	570.13	570.34	570.54
7	565.74	565.99	566.24	566.50	566.75	566.79	567.07	567.35	567.63	567.90	568.17	568.44	568.70	568.95	569.21	569.46	569.49	569.71	569.92	570.14	570.35	570.55
8	565.71	565.96	566.22	566.47	566.72	566.76	567.05	567.32	567.60	567.87	568.14	568.41	568.67	568.92	569.18	569.43	569.46	569.68	569.89	570.10	570.31	570.52
9	565.61	565.87	566.12	566.38	566.63	566.67	566.95	567.23	567.51	567.78	568.04	568.31	568.57	568.83	569.08	569.33	569.36	569.58	569.79	570.00	570.21	570.42
10	565.50	565.76	566.01	566.26	566.52	566.56	566.84	567.12	567.39	567.66	567.93	568.20	568.46	568.71	568.96	569.21	569.24	569.46	569.68	569.89	570.10	570.30
11	565.39	565.64	565.90	566.15	566.41	566.44	566.73	567.00	567.28	567.55	567.82	568.08	568.34	568.60	568.85	569.10	569.13	569.35	569.56	569.77	569.98	570.19
12	565.52	565.78	566.03	566.28	566.54	566.57	566.85	567.13	567.40	567.67	567.94	568.20	568.46	568.71	568.96	569.21	569.24	569.46	569.67	569.88	570.09	570.29
13	565.69	565.94	566.20	566.45	566.70	566.74	567.02	567.29	567.57	567.84	568.10	568.36	568.62	568.87	569.12	569.37	569.40	569.62	569.83	570.04	570.25	570.45
14	565.86	566.11	566.36	566.61	566.87	566.90	567.18	567.46	567.73	568.00	568.26	568.52	568.78	569.04	569.29	569.53	569.56	569.78	569.99	570.20	570.41	570.61
15	566.00	566.26	566.51	566.76	567.01	567.05	567.33	567.61	567.88	568.15	568.41	568.67	568.93	569.18	569.43	569.68	569.71	569.92	570.14	570.34	570.55	570.75
16	566.09	566.34	566.59	566.84	567.09	567.13	567.41	567.69	567.96	568.22	568.49	568.75	569.01	569.26	569.51	569.75	569.79	570.00	570.21	570.42	570.63	570.83
17	566.10	566.35	566.60	566.85	567.10	567.14	567.42	567.70	567.97	568.24	568.50	568.76	569.02	569.27	569.52	569.76	569.80	570.01	570.22	570.43	570.64	570.84
18	566.07	566.32	566.58	566.83	567.08	567.12	567.40	567.67	567.94	568.21	568.47	568.73	568.99	569.24	569.49	569.74	569.77	569.98	570.19	570.40	570.61	570.81
19	565.99	566.24	566.50	566.75	567.00	567.04	567.32	567.59	567.86	568.13	568.39	568.65	568.91	569.16	569.41	569.65	569.68	569.90	570.11	570.32	570.52	570.72
20	565.89	566.14	566.40	566.65	566.90	566.94	567.21	567.49	567.76	568.03	568.29	568.55	568.80	569.06	569.30	569.55	569.58	569.79	570.00	570.21	570.42	570.62
21	565.79	566.04	566.30	566.55	566.80	566.83	567.11	567.39	567.66	567.92	568.18	568.44	568.70	568.95	569.20	569.44	569.48	569.69	569.90	570.11	570.31	570.51
22	565.67	565.92	566.18	566.43	566.68	566.72	567.00	567.28	567.55	567.82	568.09	568.35	568.61	568.86	569.11	569.36	569.39	569.61	569.82	570.03	570.24	570.44

* Where curb is over stringer elevation shown is that of the projection of the top of the slab along its cross slab.

TOP OF STEEL ELEVATIONS
(See Sheet No. 4 for locations of points)

Sta. Pt.	1	5	6	Web Splice	Web Splice	16	17	22
1	564.49	565.49	565.51	566.31	567.44	568.15	568.20	569.25
2	564.59	565.61	565.61	566.42	567.60	568.29	568.36	569.43
3	564.74	565.76	565.76	566.57	567.75	568.44	568.51	569.58
4	564.89	565.91	565.91	566.72	567.90	568.58	568.66	569.72
5	565.02	566.04	566.04	566.85	568.03	568.71	568.78	569.85
6	565.09	566.11	566.11	566.91	568.09	568.78	568.85	569.91
7	565.11	566.12	566.12	566.93	568.11	568.79	568.86	569.92
8	565.09	566.09	566.09	566.91	568.09	568.78	568.83	569.89
9	564.98	566.00	566.00	566.82	567.99	568.66	568.73	569.79
10	564.87	565.89	565.89	566.70	567.88	568.54	568.63	569.67
11	564.76	565.78	565.80	566.61	567.78	568.46	568.50	569.56
12	564.89	565.91	565.93	566.73	567.90	568.57	568.61	569.66
13	565.06	566.07	566.07	566.88	568.04	568.70	568.77	569.82
14	565.29	566.24	566.23	567.04	568.20	568.86	568.93	569.98
15	565.37	566.38	566.38	567.19	568.35	569.01	569.08	570.12
16	565.46	566.47	566.46	567.26	568.42	569.07	569.16	570.20
17	565.47	566.48	566.47	567.28	568.44	569.09	569.17	570.21
18	565.44	566.45	566.45	567.22	568.40	569.05	569.14	570.18
19	565.36	566.37	566.37	567.16	568.32	568.98	569.05	570.09
20	565.26	566.27	566.27	567.08	568.24	568.90	568.97	569.99
21	565.13	566.17	566.17	567.01	568.17	568.83	568.90	569.88

SLAB ELEVATIONS
F.A.I. 80 OVER
CHICAGO OTTAWA COUPLE
STA. 414+80.00

F.A.I. ROUTE 80 PROJECT
SECTION 99-4HB WILL COUNTY

BLAUVELT ENGINEERING CO.
CONSULTING ENGINEERS

DESIGNED HSR
CHECKED CS
DATE 10/1/58


STATE OF ILLINOIS
DEPARTMENT OF PUBLIC WORKS & BUILDINGS
DIVISION OF HIGHWAYS

ROUTE NO.	SECTION	COUNTY	TOTAL SHEETS	SHEET NO.
F.A.I. 80	99-4HR	WILL	192	102
DESIGN NO.	PROJECT			

12 SHEETS

Note: Flange and web splices to clear intermediate stiffeners by 1'-0" intermediate stiffeners to be spaced equally between cross frames with number as shown on Framing Plan.

[] dimension shown in brackets is ctr. to ctr. Webs measured parallel to diaphragm or cross frame.

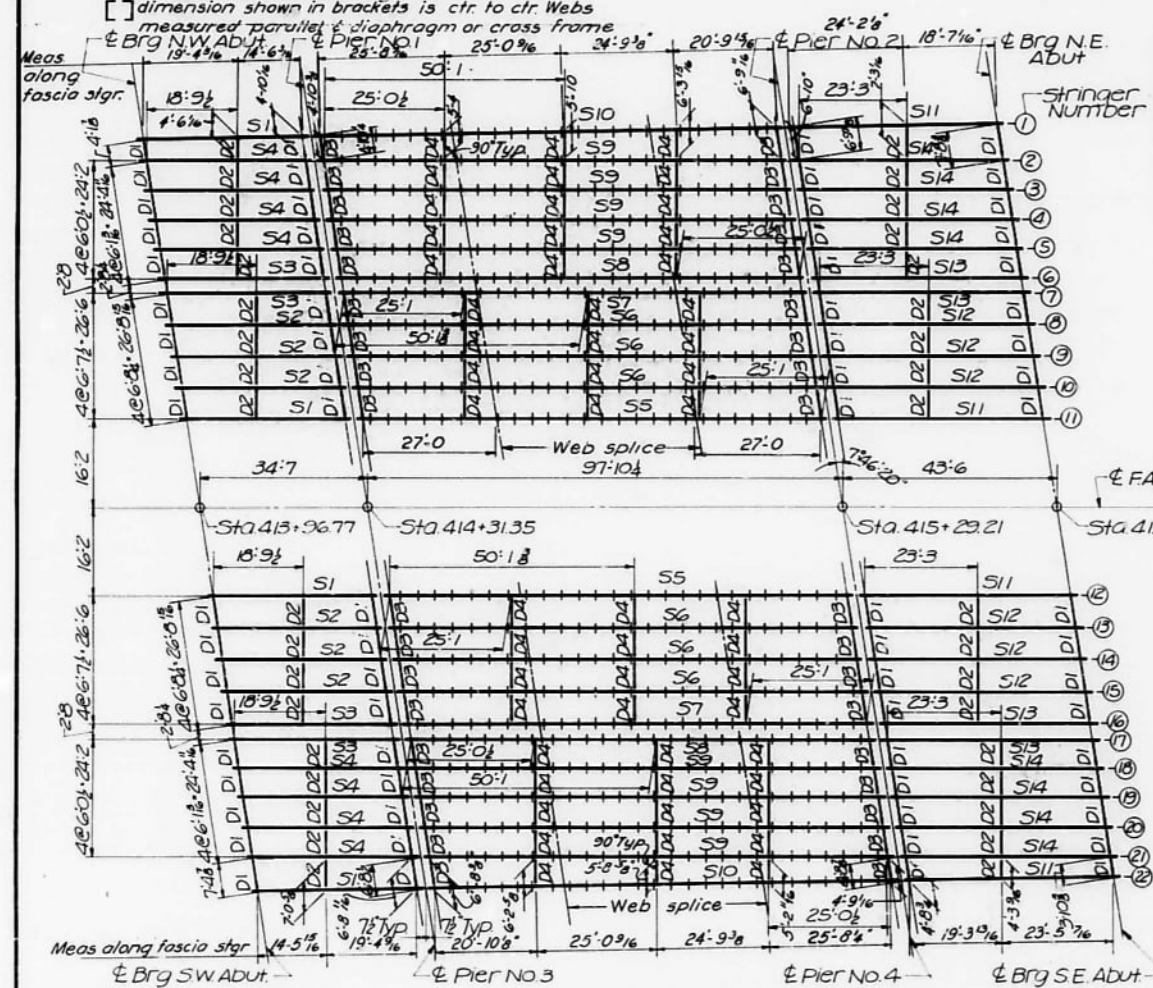

Granular or solid Flux Filled Studs automatically welded C.R. Steel (A20)

SHEAR CONNECTOR DETAILS
2715 Req'd Span 2 each bridge
1662 Req'd Span 3 each bridge
Weight included in Structural Steel quantity.

DESIGNED	MC
CHECKED	CS
CHECKED	R.H.

INTERMEDIATE BEARING
Note: All Bearing Stiffeners to be vertical. All intermediate stiffeners to be vertical.

STIFFENER DETAILS

FLANGE SPLICE

PERMISSIBLE SHOP WEB SPLICE


Str.	Pt.	2	3	4	7	8	9	10	11	12	13	14	15	16	19	20	21
S1-S5	S11	0.007	0.010	0.007	0.063	0.116	0.162	0.192	0.198	0.192	0.162	0.116	0.063	0.013	0.024	0.024	0.015
S2-S6	S12	0.011	0.015	0.011	0.048	0.088	0.123	0.146	0.150	0.146	0.123	0.088	0.048	0.017	0.028	0.028	0.017
S3-S7	S13	0.008	0.011	0.008	0.038	0.071	0.100	0.118	0.122	0.118	0.100	0.071	0.038	0.012	0.021	0.021	0.012
S4-S8	S14	0.008	0.011	0.008	0.040	0.074	0.103	0.122	0.126	0.122	0.103	0.074	0.040	0.012	0.021	0.021	0.012
S5-S9	S15	0.010	0.014	0.010	0.048	0.089	0.125	0.148	0.152	0.148	0.125	0.089	0.048	0.016	0.026	0.026	0.016
S1-S10	S11	0.007	0.010	0.007	0.061	0.112	0.157	0.186	0.192	0.186	0.157	0.112	0.061	0.015	0.024	0.024	0.015

STRINGER DETAIL

SHEAR CONNECTOR SPACING & THEO. CAMBER

Str. Mark	Size	Shear connector spacing			
		a	b	c	d
S1	36WF135	—	—	—	—
S2	27WF102	—	—	—	—
S3	27WF94	—	—	—	—
S4	27WF102	—	—	—	—
S5	36WF135	10'	15'-0"	13'	11'-11"
S6	27WF102	10'	15'-0"	13'	11'-11"
S7	27WF94	11'	13'-9"	14'	11'-8"
S8	27WF102	12'	15'-0"	15'	13'-9"
S9	36WF135	11'	13'-9"	14'	11'-8"
S10	36WF135	11'	13'-9"	14'	11'-8"
S11	36WF135	13'	17'-2"	—	—
S12	30WF116	7'	8'-9"	10'	8'-4"
S13	30WF108	8'	5'-4"	10'	8'-4"
S14	30WF108	8'	5'-4"	10'	8'-4"

DEAD LOAD DEFLECTIONS

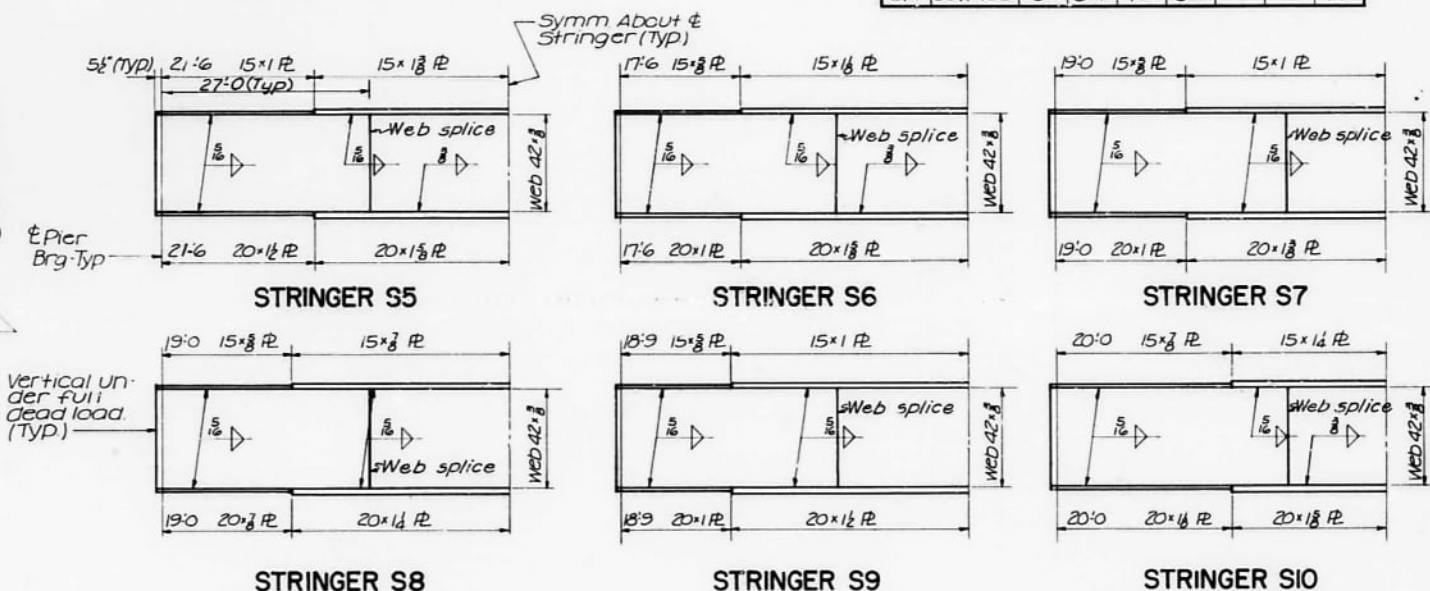

FRAMING PLAN AND STEEL DETAILS
F.A.I. 80 OVER
CHICAGO OTTAWA COUPLE
STA. 414+80.00

F.A.I. ROUTE 80 SECTION 99-4HR PROJECT WILL COUNTY

BLAUVELT ENGINEERING CO.
CONSULTING ENGINEERS
NEW YORK, N.Y. CHICAGO, ILL.

Rev 4-6-65 E.D. changes height of shear connectors 4" to 5"

STATE OF ILLINOIS
DEPARTMENT OF PUBLIC WORKS & BUILDINGS
DIVISION OF HIGHWAYS

ROUTE NO.	SECTION	COUNTY	TOTAL SHEETS	SHEET NO.
F.A.I. 80	99-4HB	WILL	197	103
FED. ROAD DIST. NO. 7	ILLINOIS	PROJECT		




SHEET NO. 5
12 SHEETS

DIMENSIONS FOR BEARINGS

Stringer	Brg	17	18	c.f.w.	19	20	21
S1	Fixed	13 1/2"	21"	2"	1 1/2"	1 1/2"	6 1/2"
2	Exp	13"	20 1/2"	2"	1 1/2"	1 1/2"	6 1/2"
S2	Fixed	11"	18 1/2"	2"	1 1/2"	1 1/2"	5 1/2"
to S4	Exp	11"	18 1/2"	2"	1 1/2"	1 1/2"	5 1/2"
S5	Fixed	21"	28 1/2"	2"	3"	1"	20 1/2"
to S10	Exp	21"	28 1/2"	2"	3"	1"	20 1/2"
S12	Fixed	11 1/2"	19"	2"	1 1/2"	1 1/2"	5 1/2"
to S14	Exp	11 1/2"	19"	2"	1 1/2"	1 1/2"	5 1/2"

TABLE OF "I" DIMENSIONS


Str. No.	NW Abut.	Pier #1	Pier #2	NE Abut.	SW Abut.	Pier #3	Pier #4	SE Abut.
6	8	8	8	8	8	8	8	8
7	16	2	8	8	8	8	8	8
16								
17								

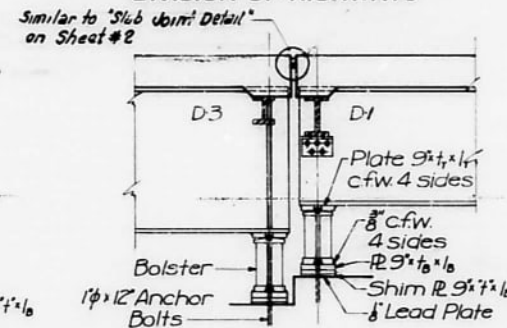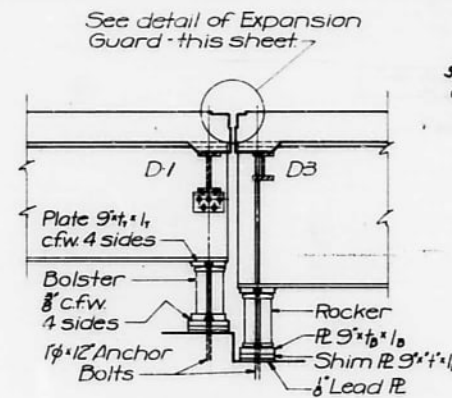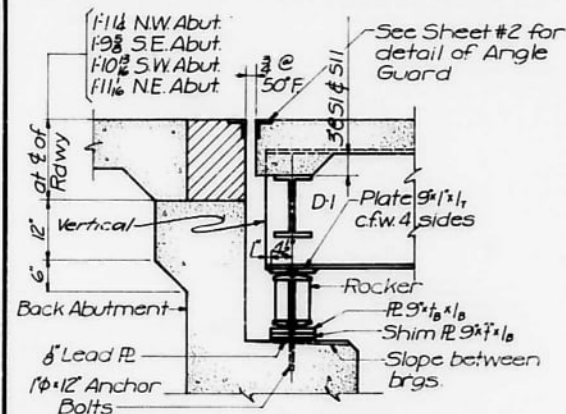


SECTION AT ABUTMENTS

PIERS 1 & 3



PIERS 2 & 4

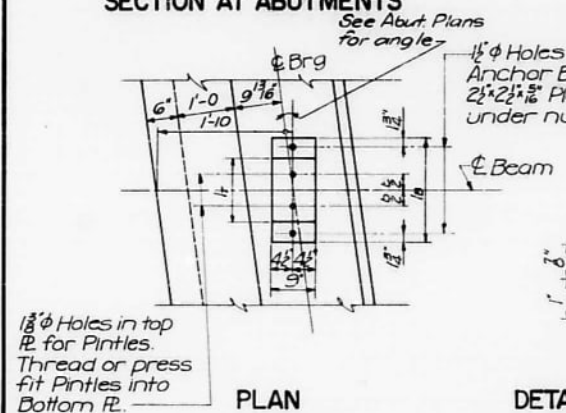


DETAIL OF PINTLE

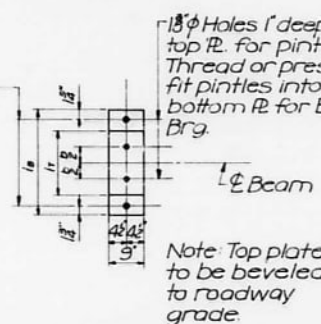

DETAIL OF EXPANSION GUARD

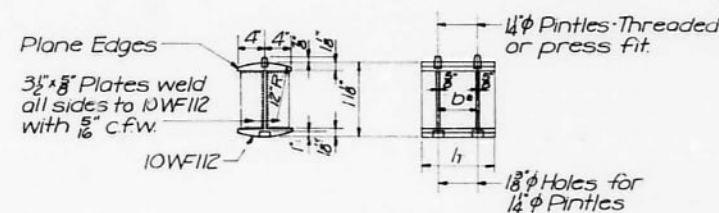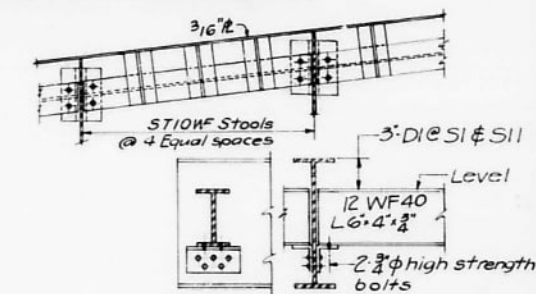


DETAIL OF EXPANSION BEARING

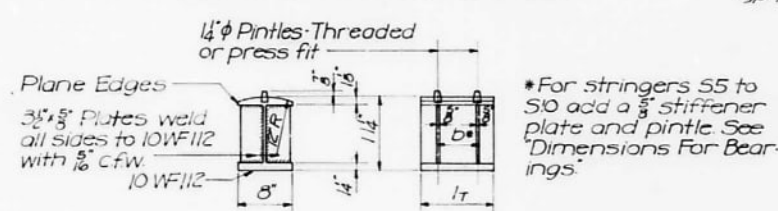


DETAIL OF FIXED BEARING


Bearings and Anchorage
The location of the anchor bolts and vertical alignment of the expansion bearings shall be adjusted to the temperature of the time of erection. See Art. 5.4.9(1).
Anchor bolts shall be grouted into the concrete at the time of erection.

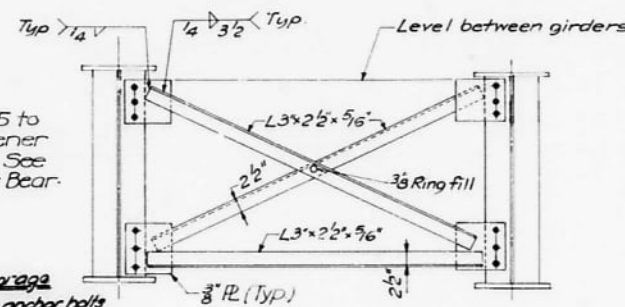

DIAPHRAGM D4

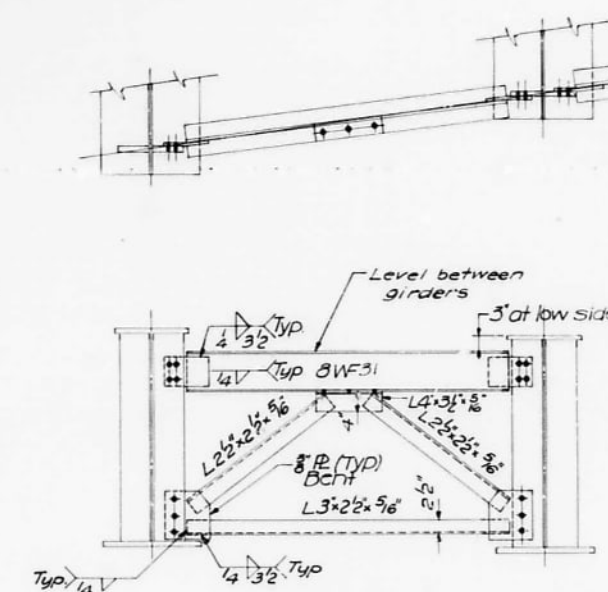

DIAPHRAGM D3

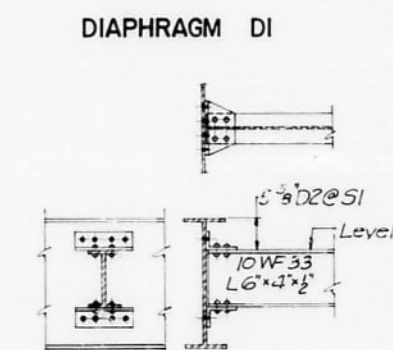

DIAPHRAGM D2

BEARING AND DIAPHRAGM DETAILS
F.A.I. 80 OVER
CHICAGO OTTAWA COUPLE
STA. 414+80.00

F.A.I. ROUTE 80
SECTION 99-4HB
PROJECT
WILL COUNTY











BLAUVELT ENGINEERING CO.

DESIGNED	CS
CHECKED	MC
CHECKED BY	R.H.

STATE OF ILLINOIS
DEPARTMENT OF PUBLIC WORKS & BUILDINGS
DIVISION OF HIGHWAYS

ROUTE NO.	SECTION	COUNTY	TOTAL SHEETS	SHEET NO.
F.A.I. 80	99-4HB	WILL	191	104
FED. ROAD DIST. NO. 7	ILLINOIS	PROJECT		


12 SHEETS

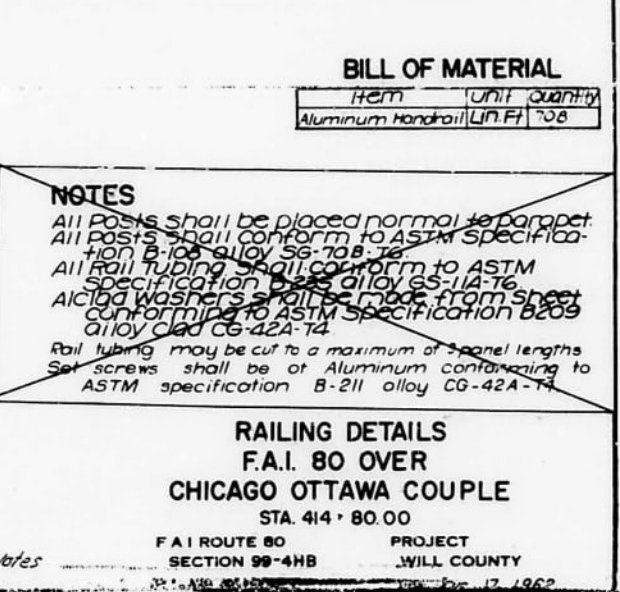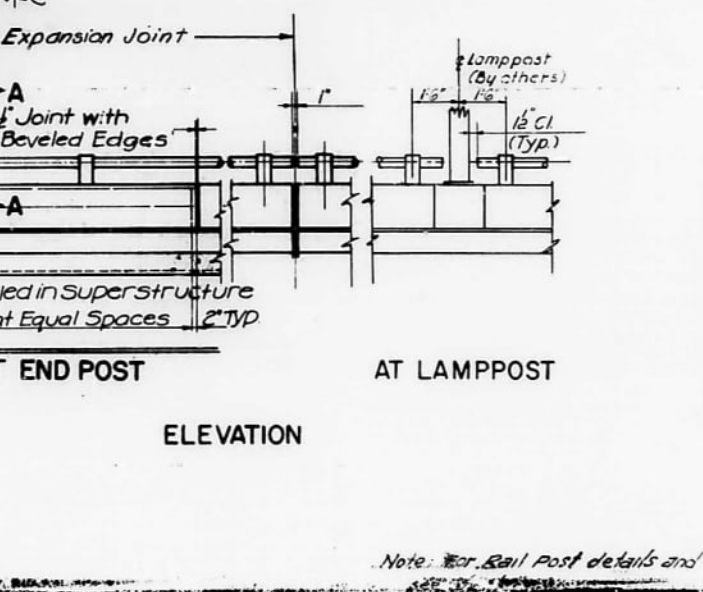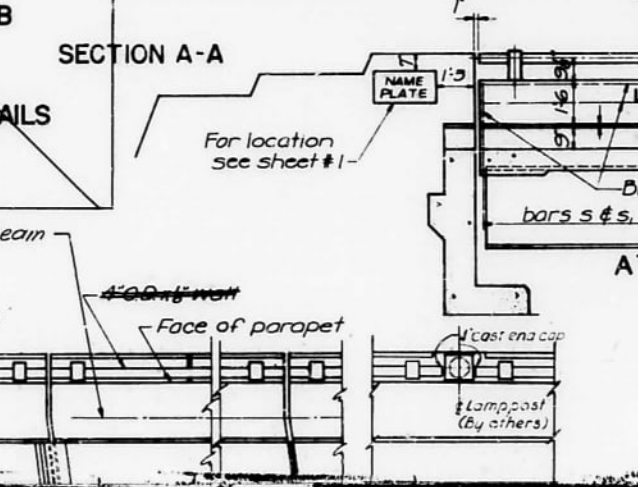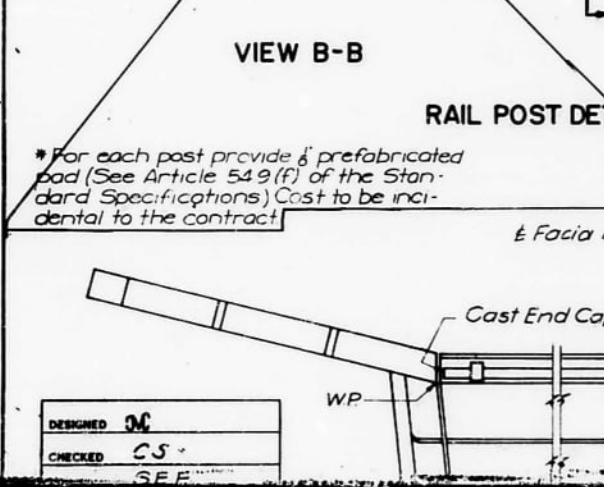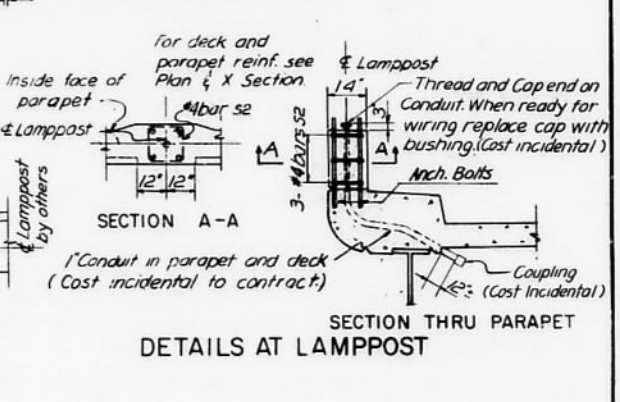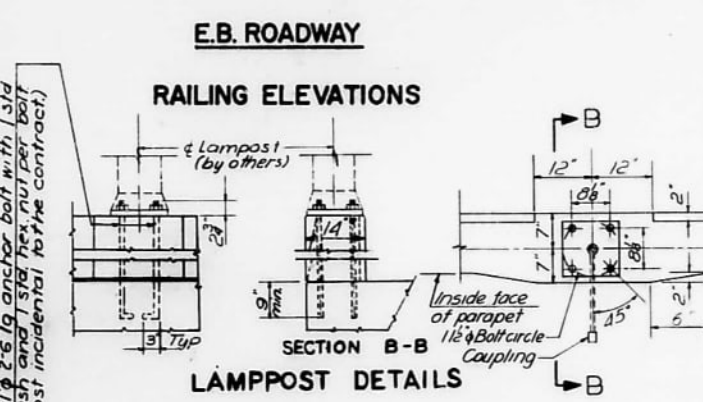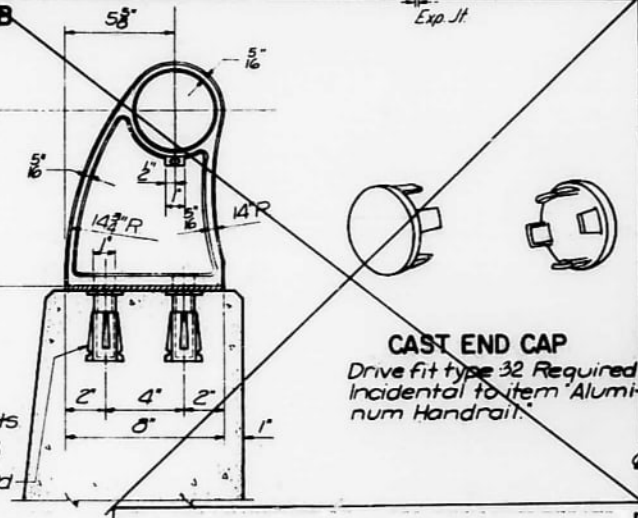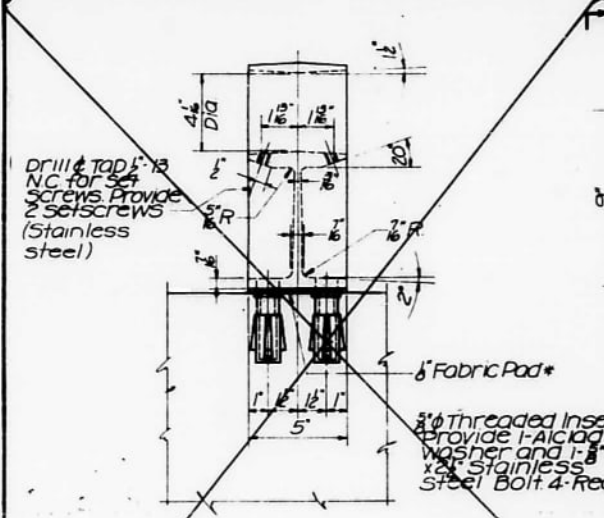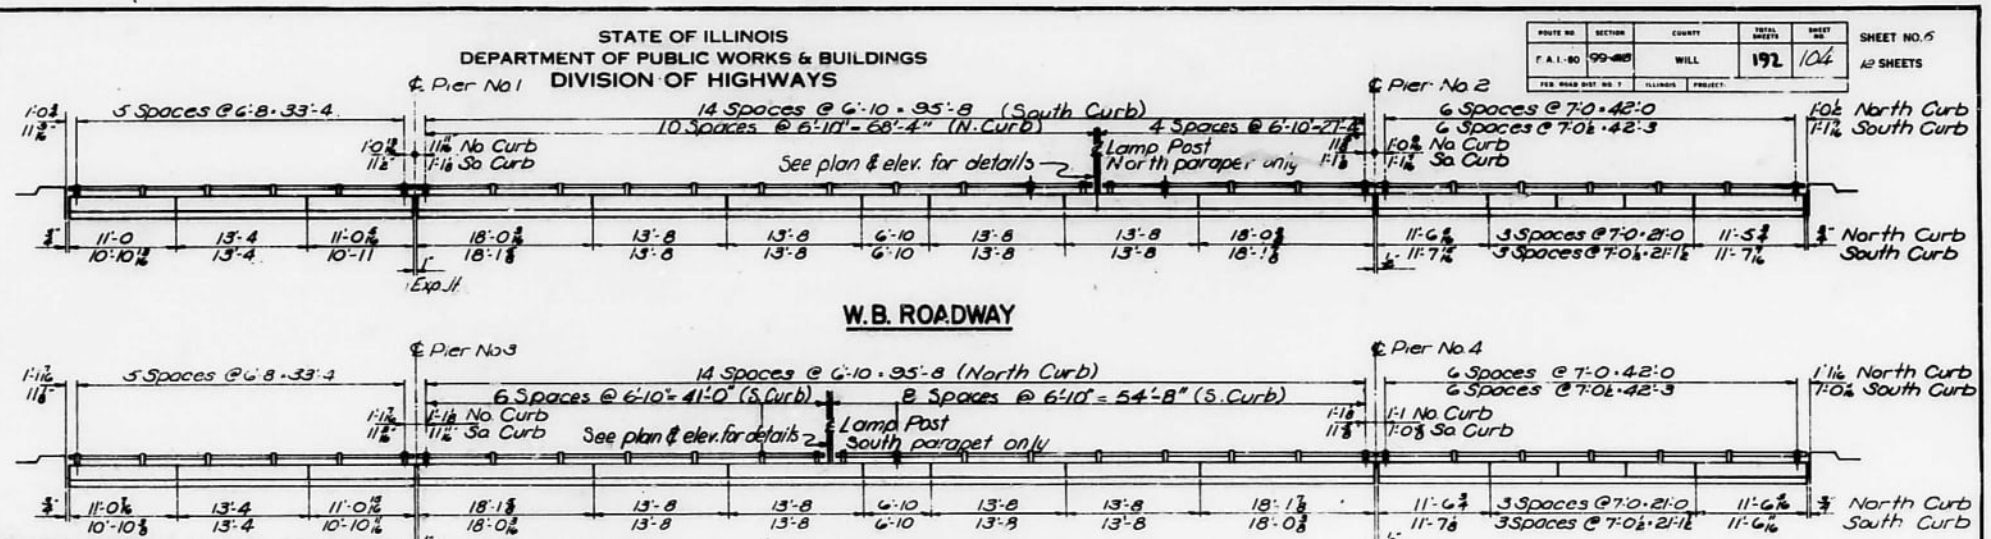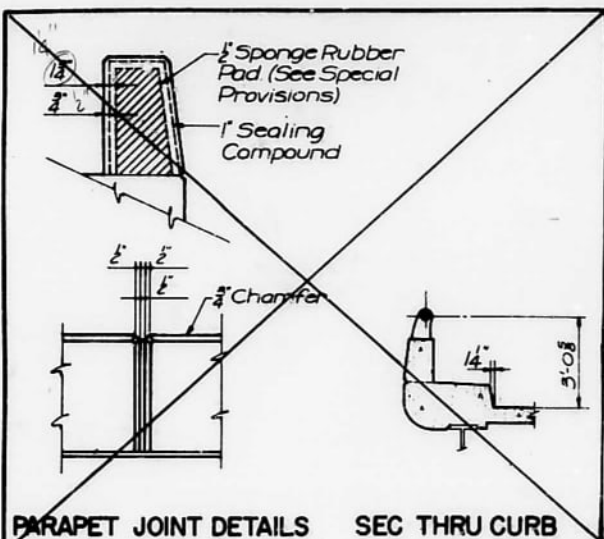

NOTES
All posts shall be placed normal to parapet.
All posts shall conform to ASTM Specification B-108 alloy 56-70-8-76.
All rail tubing shall conform to ASTM Specification B-221 alloy 6061-T6.
Alclad washers shall be made from sheet conforming to ASTM Specification B-209 alloy clad CG-42A-T4.
Rail tubing may be cut to a maximum of 3 panel lengths.
Self screws shall be of Aluminum conforming to ASTM specification B-211 alloy CG-42A-T4.

RAILING DETAILS
F.A.I. 80 OVER
CHICAGO OTTAWA COUPLE
STA. 414 + 80.00
F.A.I. ROUTE 80
SECTION 99-4HB
PROJECT
WILL COUNTY
BLAUVELT ENGINEERING CO.
NEW FORD, IN. 46163


DESIGNED MC
CHECKED CS
SEE
R.H.

 

STATE OF ILLINOIS
DEPARTMENT OF PUBLIC WORKS & BUILDINGS
DIVISION OF HIGHWAYS


ROUTE NO.	SECTION	COUNTY	TOTAL SHEETS	SHEET NO.	SHEET NO. 6A
99-4	Will	192	104A	12 SHEETS	
FED. ROAD DIST. NO. 1 ILLINOIS FED. AID PROJECT:					

Locate 3" Conduit 12" inside of fascia beam web and parallel to beam line. Extend to clear the end of end post or wing and terminate at a point outside of shoulder. Thread and cap each end. Place at corners of superstructure. Cost to be incidental to bridge structure.

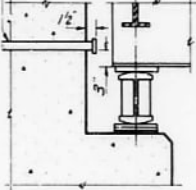


CONDUIT LOCATION AT ABUTMENT


Note: For Rail Post Spacing see Sheet #6 of 12.

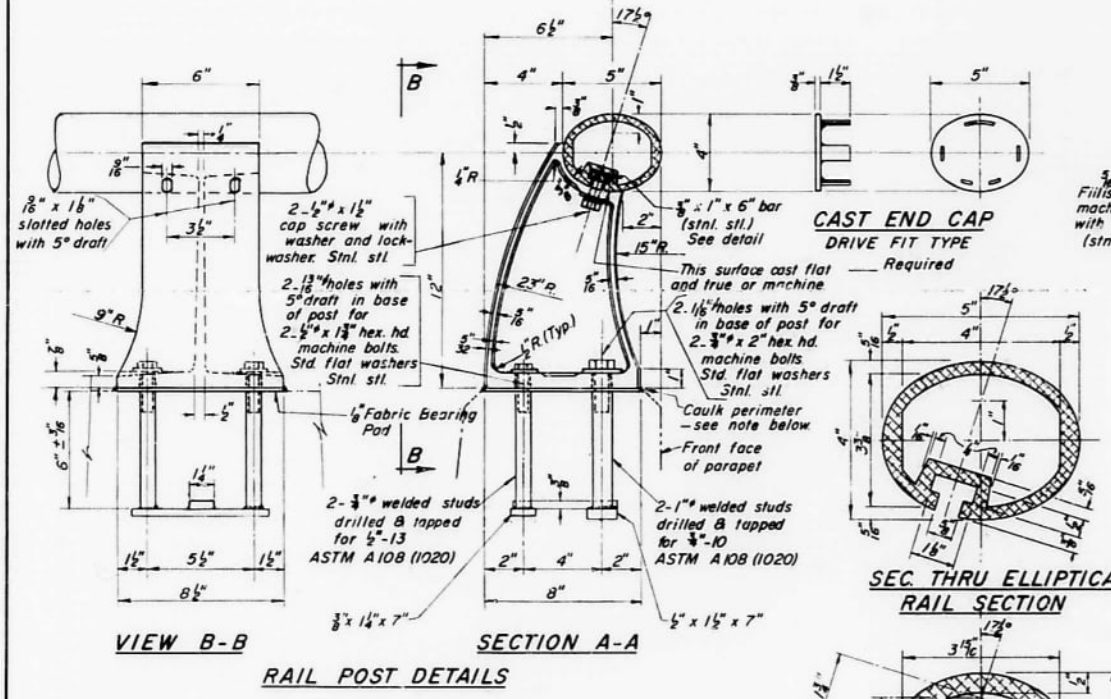


VIEW B-B
SECTION A-A
RAIL POST DETAILS

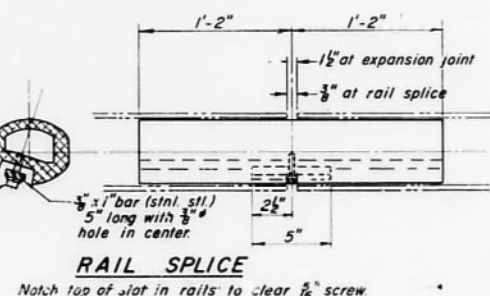

RAIL SPLICE

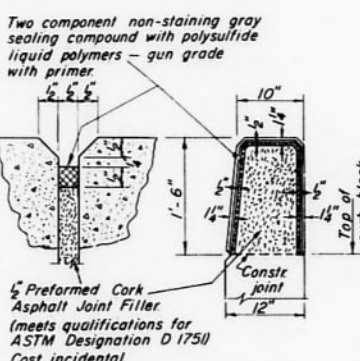

PARAPET JOINT DETAIL

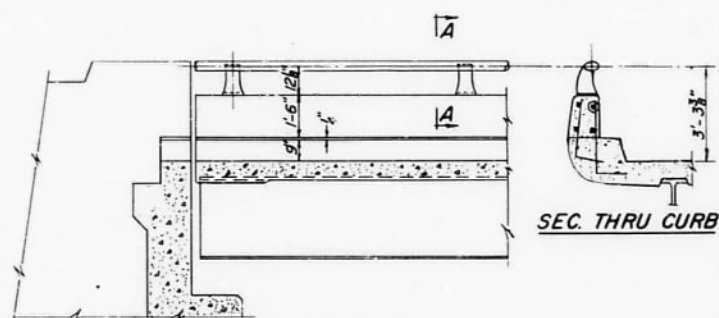

INSIDE VIEW AT ABUTMENT

NOTES:
All Posts shall be normal to parapet.
All Aluminum Alloy Extruded Rail shall conform to ASTM specification B-221 alloy 6061-T6 and shall extend a minimum of 2 panel lengths (attached to a minimum of 3 posts) except at ends or at open joints where a minimum of 1 panel length is required. All joints in railing must be spliced per detail.
See Special Provisions for following Material Specifications
Cast Aluminum Alloy: Bridge Post—Alloy A344-T4
Stainless Steel Bars, Cap Screws, Washers and Lockwashers
Fabric Bearing Pad
METHOD OF MEASUREMENT: Aluminum handrail shall be measured in lineal feet. The length paid for shall be the over all length along the top longitudinal railing member thru all posts and gaps.
BASIS OF PAYMENT: Aluminum handrail shall be paid for at the contract unit price per lineal foot for ALUMINUM HANDRAIL, measured as specified, which price shall be payment in full for all materials, fabrication, transportation, and erection.
Cost of rail splice, end caps, and hardware to be incidental to item ALUMINUM HANDRAIL.
Provide 1" x 8" and 2" x 8" Aluminum Shims for 2 1/2" of the Posts. Rail element shall be parallel to Grade. High spots shall be ground, and low spots shimmed.

PARAPETS & RAILS BILL OF MATERIAL				
Bar	No.	Size	Length	Shape
e		#5		
e1		#5		
e2		#5		
e3		#5		
e4		#5		
Class Concrete			Cu. Yds.	
Reinforcement Bars			Lbs	
Aluminum Handrail			Lin. Ft	

ALUMINUM HANDRAIL


F.A.I. RT. 80
SEC. 99-44B
WILL COUNTY

DESIGNED	19	Noted:
CHECKED		Seal perimeter of base of post to parapet with two component
DRAWN Wm M Best		with polysulfide liquid polymers - gun grade with primer
CHECKED		

11-17-66 Rev 15-65-1-3-66

STATE OF ILLINOIS
DEPARTMENT OF PUBLIC WORKS & BUILDINGS
DIVISION OF HIGHWAYS

ROUTE NO.	SECTION	COUNTY	TOTAL SHEETS	SHEET NO.	SHEET NO.
F.A.I. 80	4H	WILL	192	105	12 SHEETS
FED. ROAD DIST. NO. 1	ILLINOIS	PROJECT			

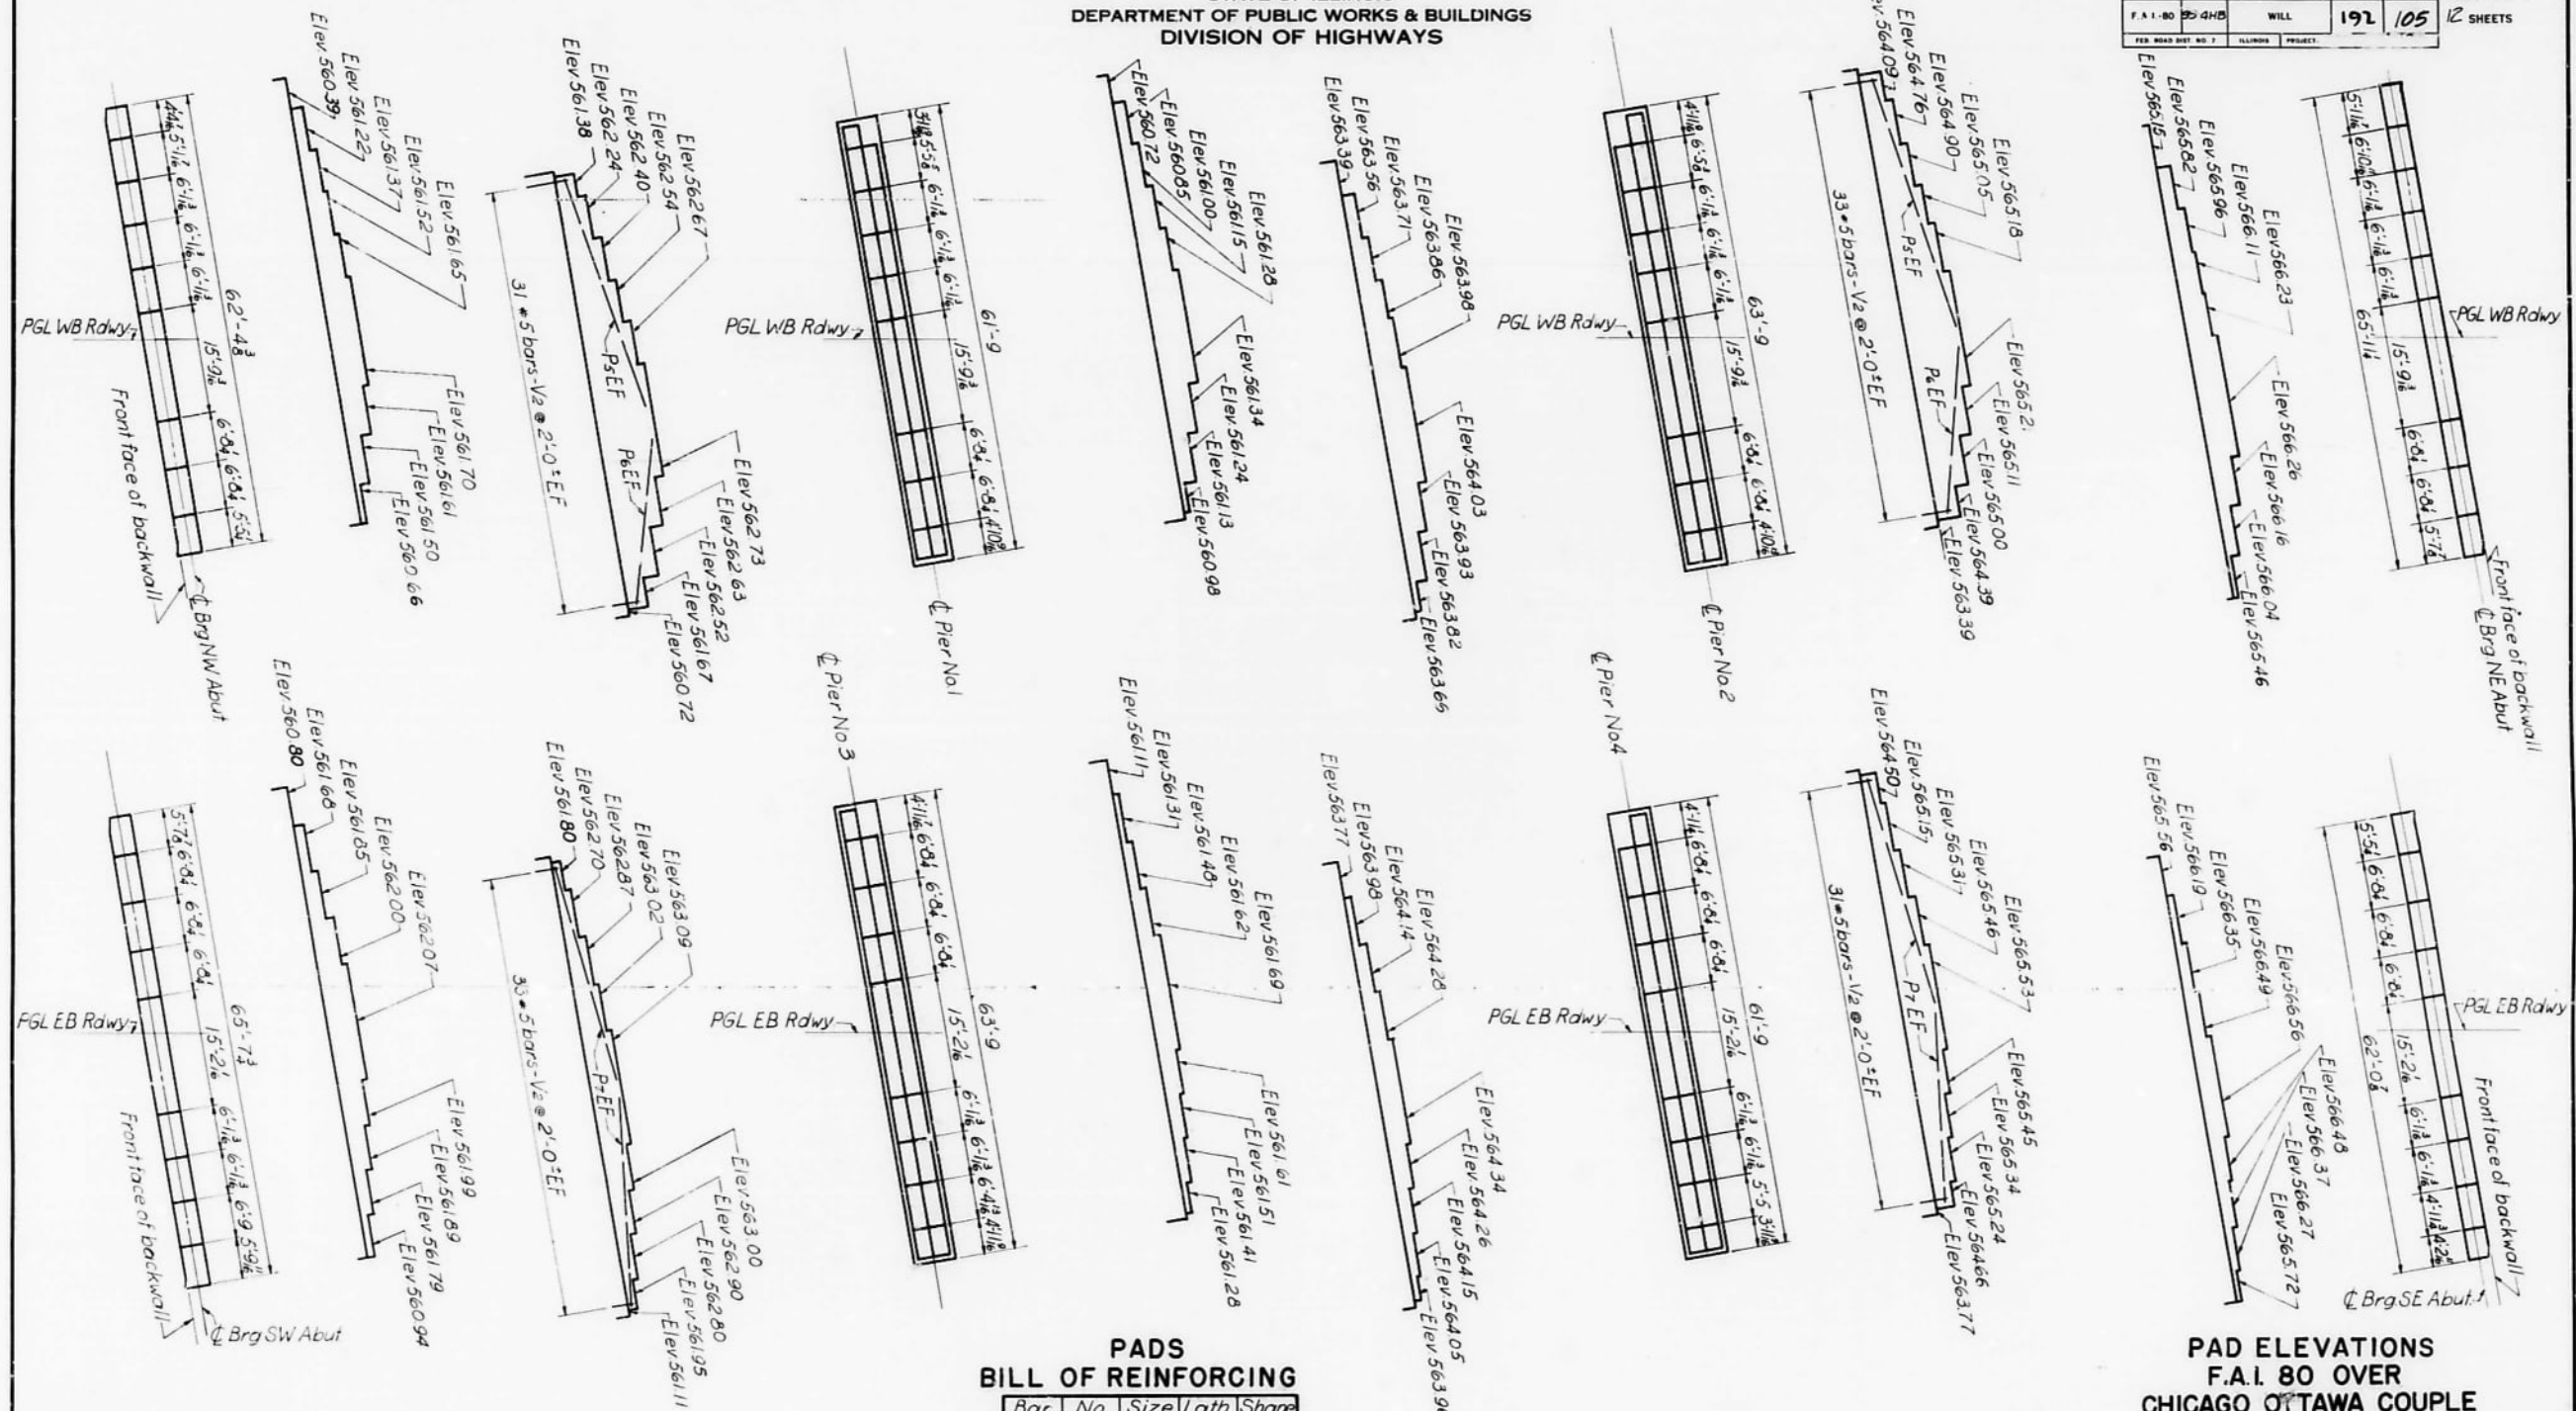

PADS
BILL OF REINFORCING

Bar	No	Size	Length	Shape
P ₅	4	#4	36'-3"	
P ₆	4	#4	23'-9"	
P ₇	3	#4	23'-9"	
V ₁	256	#4	2'-0"	

PAD ELEVATIONS
F.A.I. 80 OVER
CHICAGO OTTAWA COUPLE
STA. 414+80.00

F.A.I. ROUTE 80 PROJECT
WILL COUNTY


BLAUVELT ENGINEERING

DESIGNED MC
CHECKED CS
DRAWN

10 4-7

ROUTE NO.	SECTION	CURVITY	TOTAL SHEETS	SHEET NO.
F.A.I.-80	99-4H	WILL	192	106
SEE ROAD DIST. NO. 1	ILLINOIS	PROJECT		

SHEET NO. 8
12 SHEETS

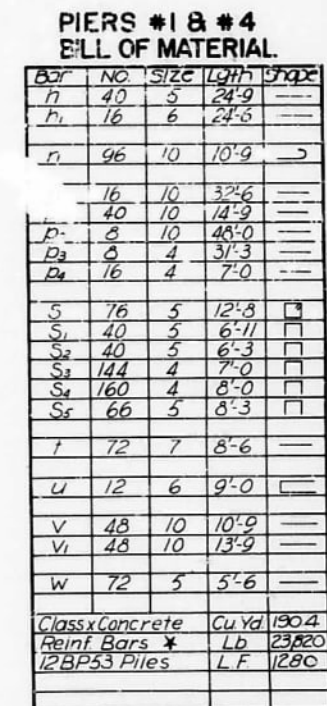

* Reinforcement in Bill of material includes reinforcing in pads.
Fabricator shall identify bars by location and bar mark, i.e., Pier 1, MK 1.

PIERS NO.1 & 4
F.A.I. 80 OVER
CHICAGO OTTAWA COUPLE
STA.414+80.00


FAI ROUTE 80 PROJECT
SECTION 99-4HB FULL COUNT
Scale: NO

BLAUVELT ENGINEERING

STATE OF ILLINOIS
DEPARTMENT OF PUBLIC WORKS & BUILDINGS
DIVISION OF HIGHWAYS



ROUTE NO.	SECTION	COUNTY	TOTAL SHEETS	SHEET NO.
F.A.I. 80	99-4HB	WILL	192	107
FED. ROAD DIST. NO. 1	ILLINOIS	PROJECT		

12 SHEETS

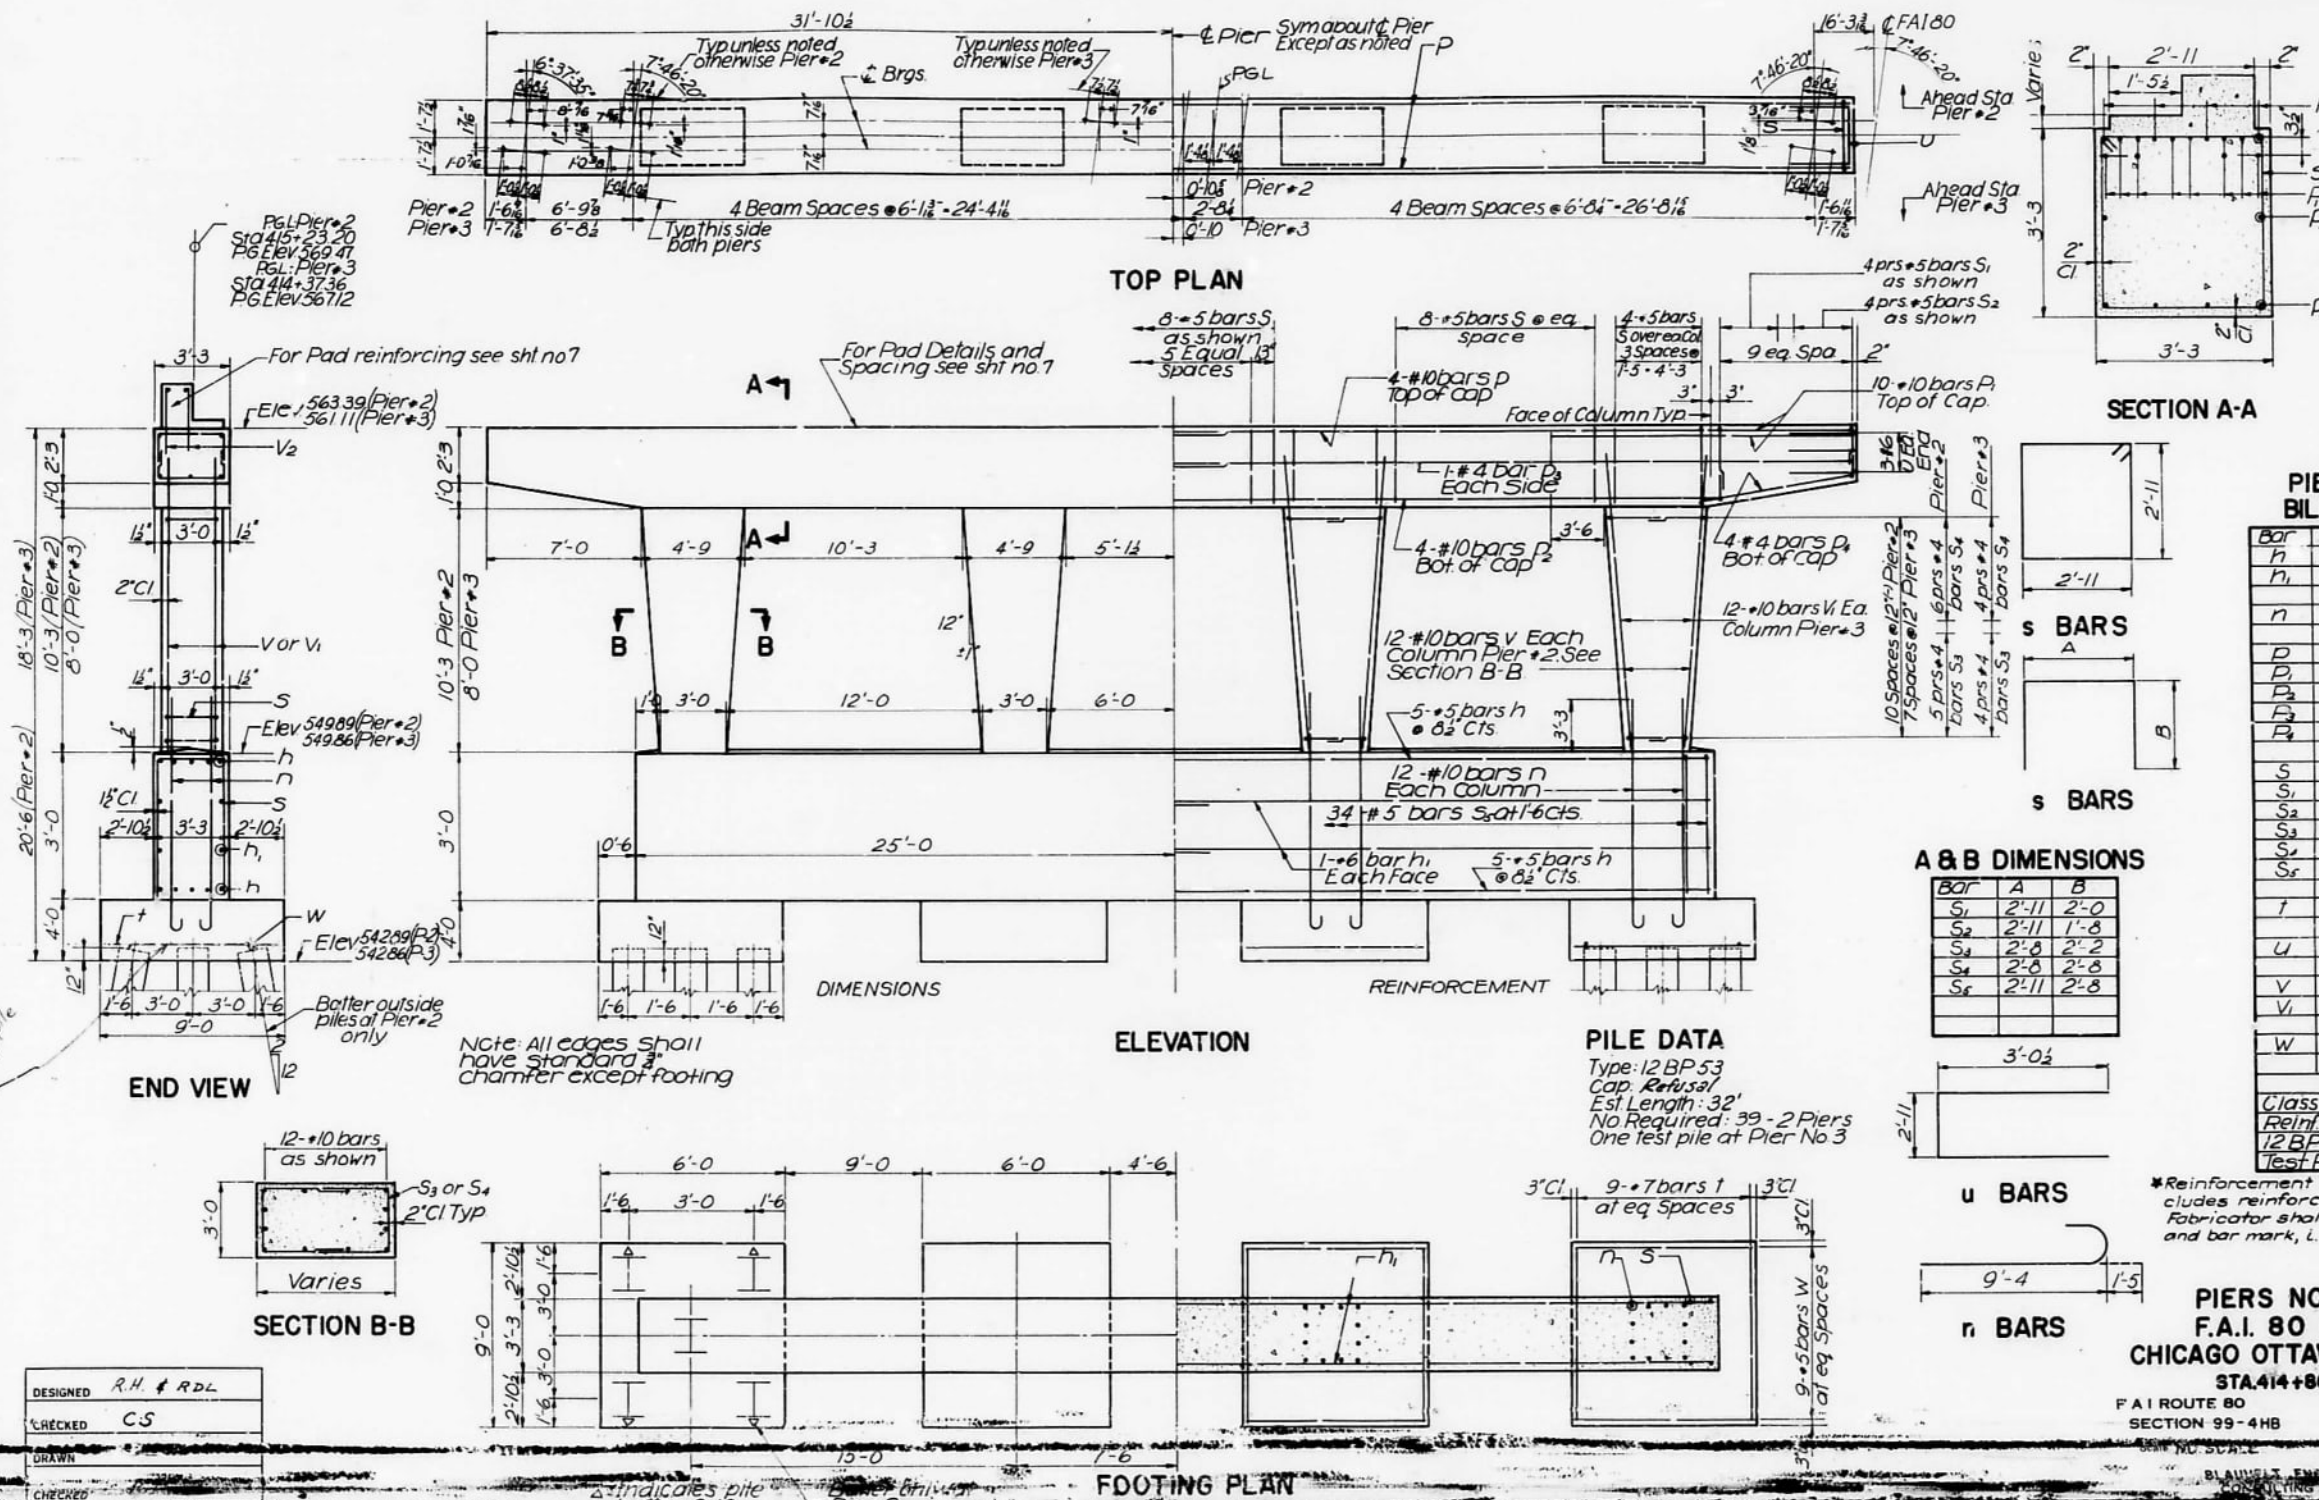

STATE OF ILLINOIS
DEPARTMENT OF PUBLIC WORKS & BUILDINGS
DIVISION OF HIGHWAYS

ROUTE NO.	SECTION	COUNTY	TOTAL SHEETS	SHEET NO.
F.A.I. 80	99-4HB	WILL	191	108
PER ROAD DIST. NO. 7	ILLINOIS	PROJECT		

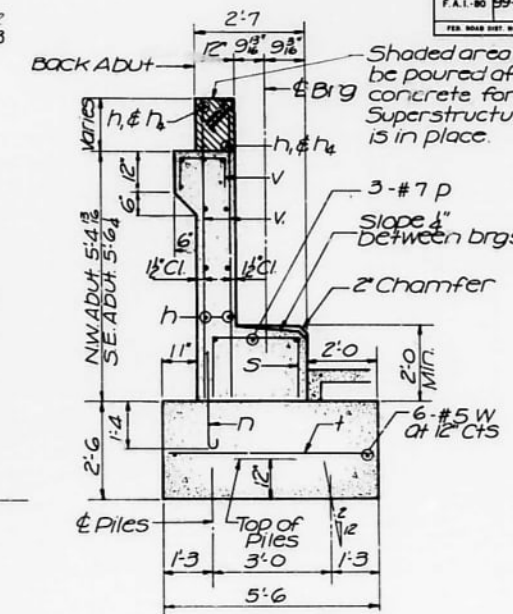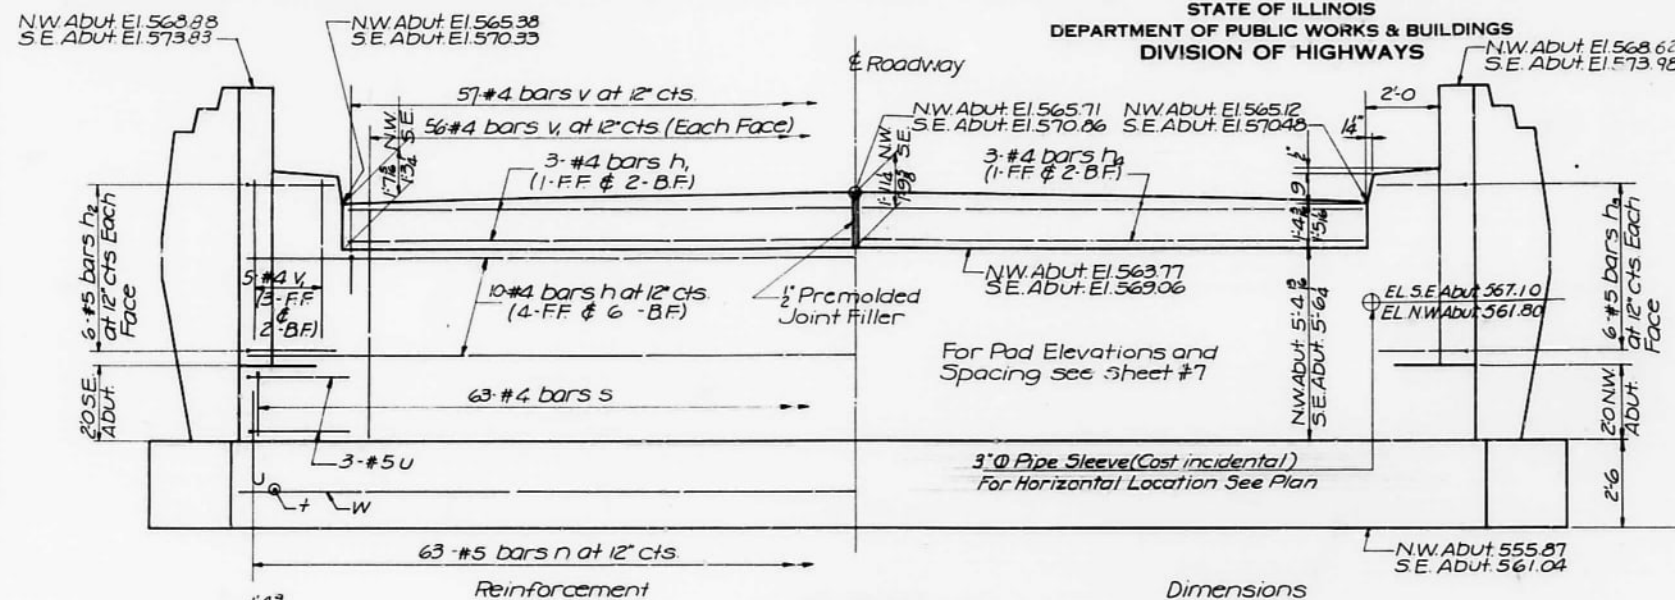


SE & NW ABUTMENT
BILL OF REINFORCEMENT

Bar	No	SIZE	Lgth	Shape
h	40	#4	31.6	—
h ₁	6	#4	26.9	—
h ₂	12	#5	4.9	—
h ₃	12	#5	4.9	—
h ₄	6	#4	28.6	—
n	126	#5	3.3	—
n ₁	56	#5	4.0	—
p	12	#7	31.6	—
s	126	#4	5.11	—
t	118	#5	5.0	—
t ₁	48	#5	4.6	—
u	12	#5	5.2	—
v	114	#4	2.9	—
v ₁	132	#4	6.6	—
w	24	#5	30.0	—
w ₁	10	#5	10.9	—
w ₂	10	#5	10.6	—


SE & NW ABUTMENT
BILL OF MATERIAL

Item	Unit	Quan.
Class X concrete	cuyds	150.2
Reinf. Bars	lbs.	6890
10BP42 Piles	Lin Ft.	171.7

Note: Bill of Material includes Reinforcement and Class X concrete for End Posts. Fabricator shall identify bars by location and bar mark i.e., S.E. Abut., MK h.


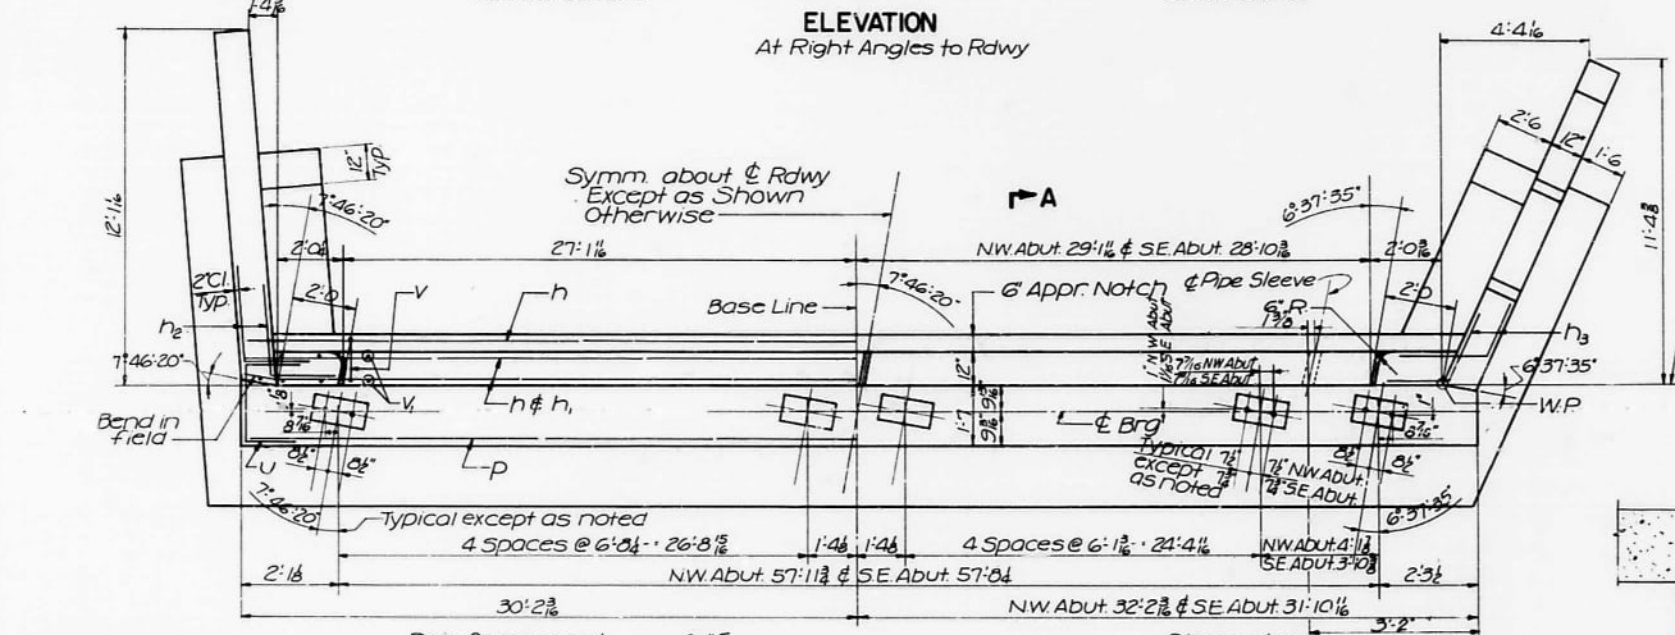


SECTION A-A

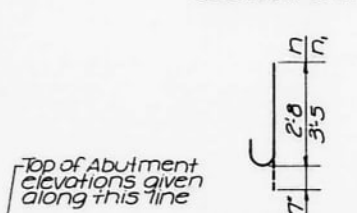

STATE OF ILLINOIS
DEPARTMENT OF PUBLIC WORKS & BUILDINGS
DIVISION OF HIGHWAYS

DATE	BY	CHKD	APPD	SHEET NO.
10/25/63	WLL	10/25/63	10/25/63	10
FILE NO.	PROJECT			

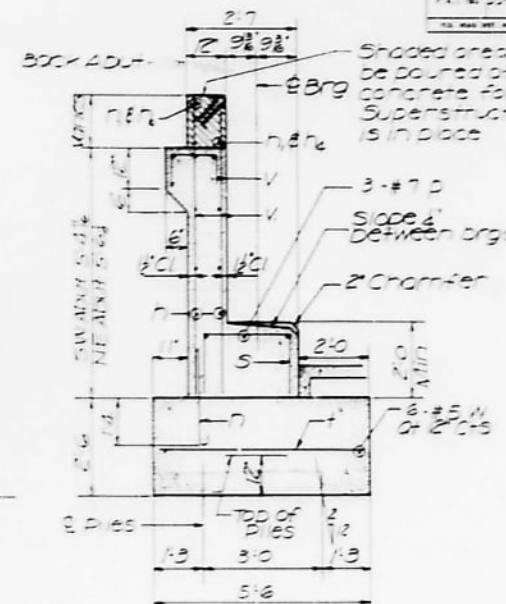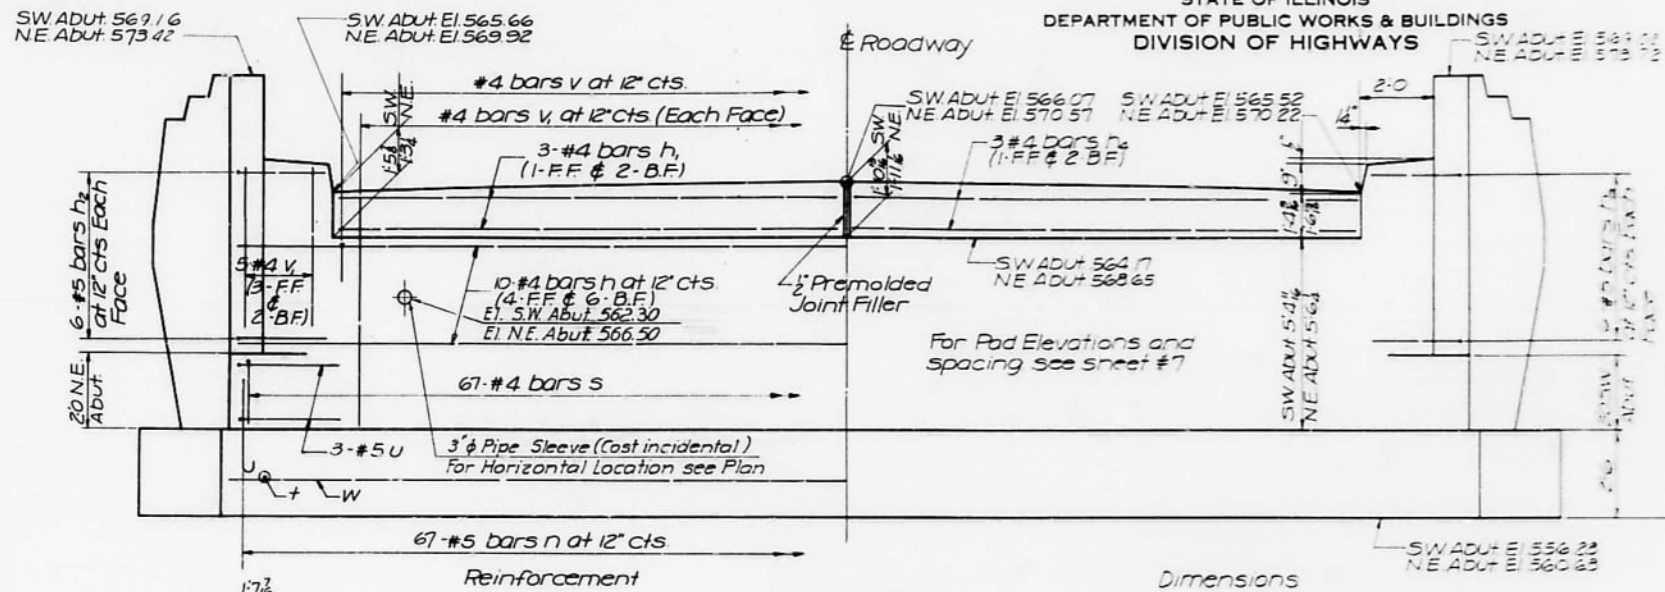


SW & NE ABUTMENT
BILL OF REINFORCEMENT

BAR NO.	SIZE	LENGTH	QUANTITY
1	#4	32.3	1
2	#4	32.0	1
3	#5	4.9	1
4	#5	4.9	1
5	#4	27.0	1
6	#5	3.3	1
7	#5	4.0	1
8	#7	32.3	1
9	#4	5.7	1
10	#5	3.0	1
11	#5	4.6	1
12	#5	5.2	1
13	#4	2.9	1
14	#4	6.6	1
15	#5	3.0	1
16	#5	0.9	1
17	#5	0.6	1





SW & NE ABUTMENT
BILL OF MATERIAL

ITEM	UNIT	QUANTITY
CLASS 1 CONCRETE	CY	36.6
CLASS 2 CONCRETE	CY	11.0
CLASS 3 CONCRETE	CY	6.4
CLASS 4 CONCRETE	CY	2.0

NOTE: BILL OF MATERIAL INCLUDES REINFORCEMENT AND CLASS 1 CONCRETE FOR END PILES. EACH PILE SHALL BE IDENTIFIED BY LOCATION AND BY MARKING SW & NE ABUTMENT. FOR CONCRETE ENCLOSURE OF PILES SEE SHEET 10.

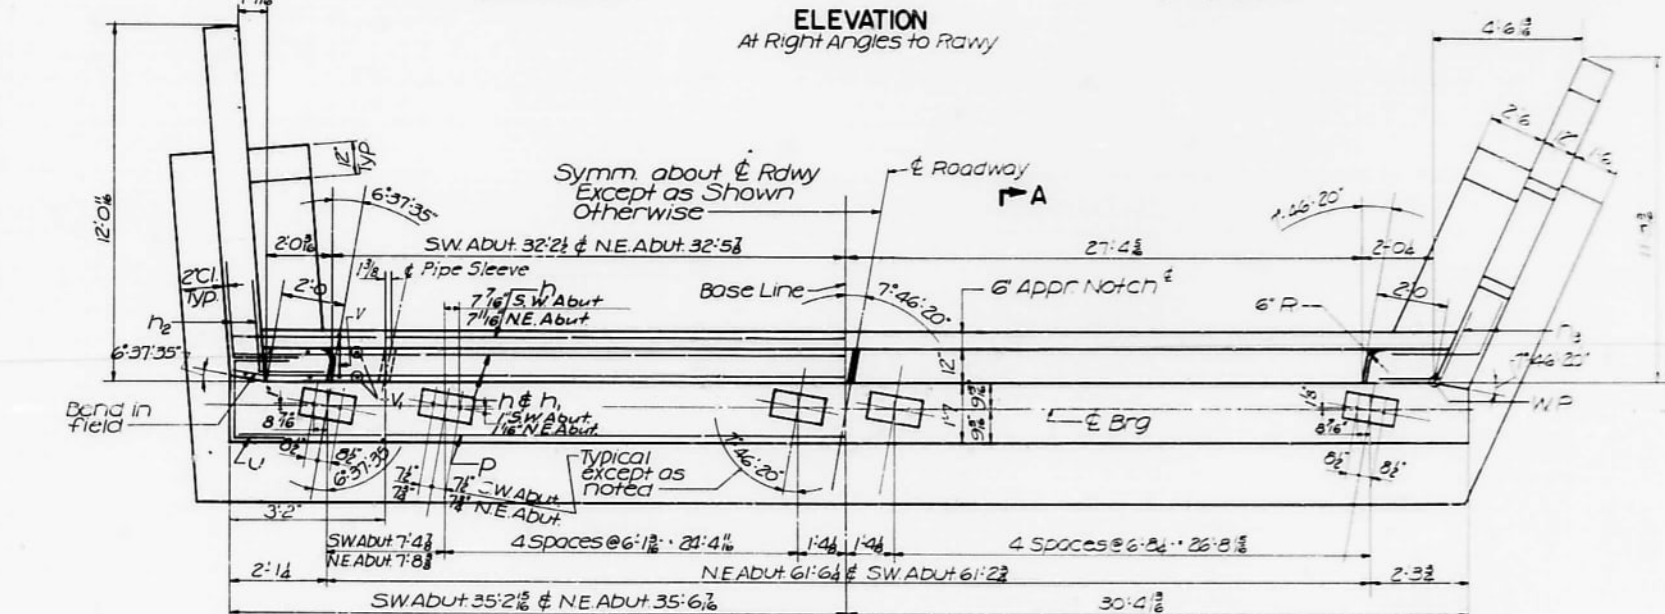

SECTION A-A

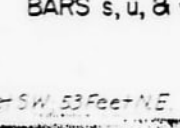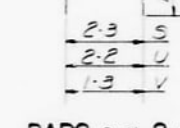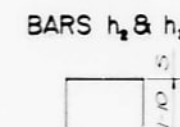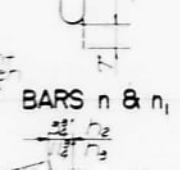

SW & NE ABUTMENTS
F.A.I. 80 OVER
CHICAGO OTTAWA COUPLE

STA. 414+80.00
F.A.I. ROUTE 80
SECTION 99-4-8
PROJECT
HILL COUNTY

PILE DATA
Type: CBP42
Capacity: 40,000 lbs
Est. Length: 47 Feet SW 53 Feet NE

DESIGNED	MC
CHECKED	RDL
DRAWN	



Rev. 9-10-63 [E.B.] Added Concrete Encasement to Piles. Rev. End Post Elevations and Class X Concrete Encasement to Piles.





STATE OF ILLINOIS
DEPARTMENT OF PUBLIC WORKS & BUILDINGS
DIVISION OF HIGHWAYS

ROUTE NO.	SECTION	COUNTY	TOTAL SHEETS	SHEET NO.
F.A.I. 80	99-4HB	WILL	197	110
PER ROAD DIST. NO. 1	ILLINOIS	PROJECT		


SHEET NO. 12
12 SHEETS

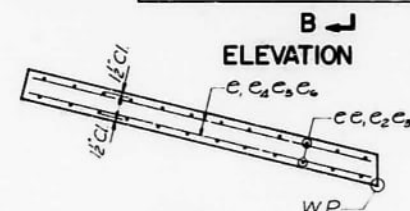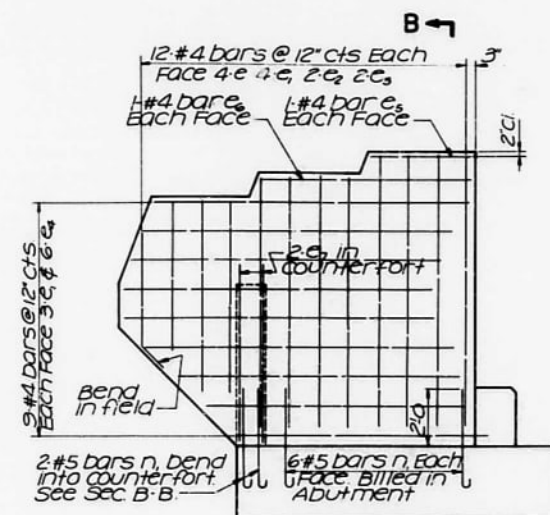

PLAN

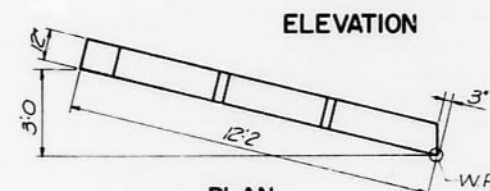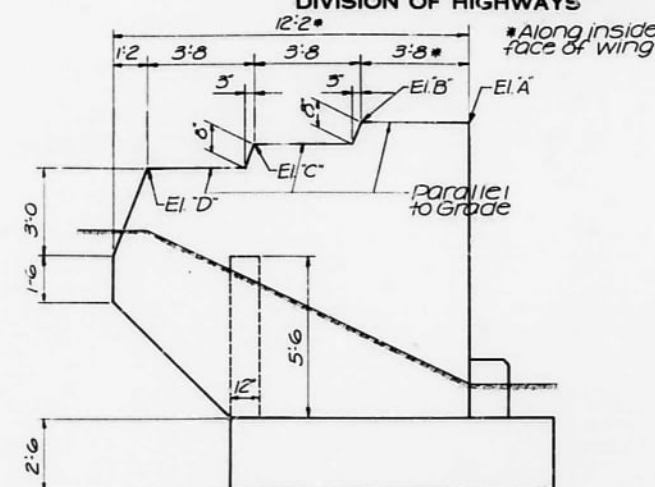

PLAN

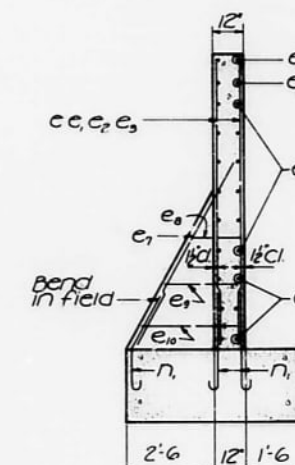



SECTION B-B

Elev.	NE ADUT	NW ADUT	SE ADUT	SW ADUT
A	573.42	573.72	568.62	568.88
B	573.50	573.80	568.51	568.77
C	572.91	573.21	567.73	567.97
D	572.32	572.62	566.95	567.19

ONE END POST
BILL OF MATERIAL

Bar	No.	Size	Length	Shape
e	8	#4	9.3	—
e ₁	14	#4	8.6	—
e ₂	4	#4	6.6	—
e ₃	4	#4	5.0	—
e ₄	12	#4	10.6	—
e ₅	2	#4	3.6	—
e ₆	2	#4	7.0	—
e ₇	2	#5	7.0	—
e ₈	1	#4	3.2	—
e ₉	1	#4	4.6	—
e ₁₀	1	#4	3.10	—

* Reinforcement bars lbs 280
* Included in Abutment quantities
Sheets 10 and 11.

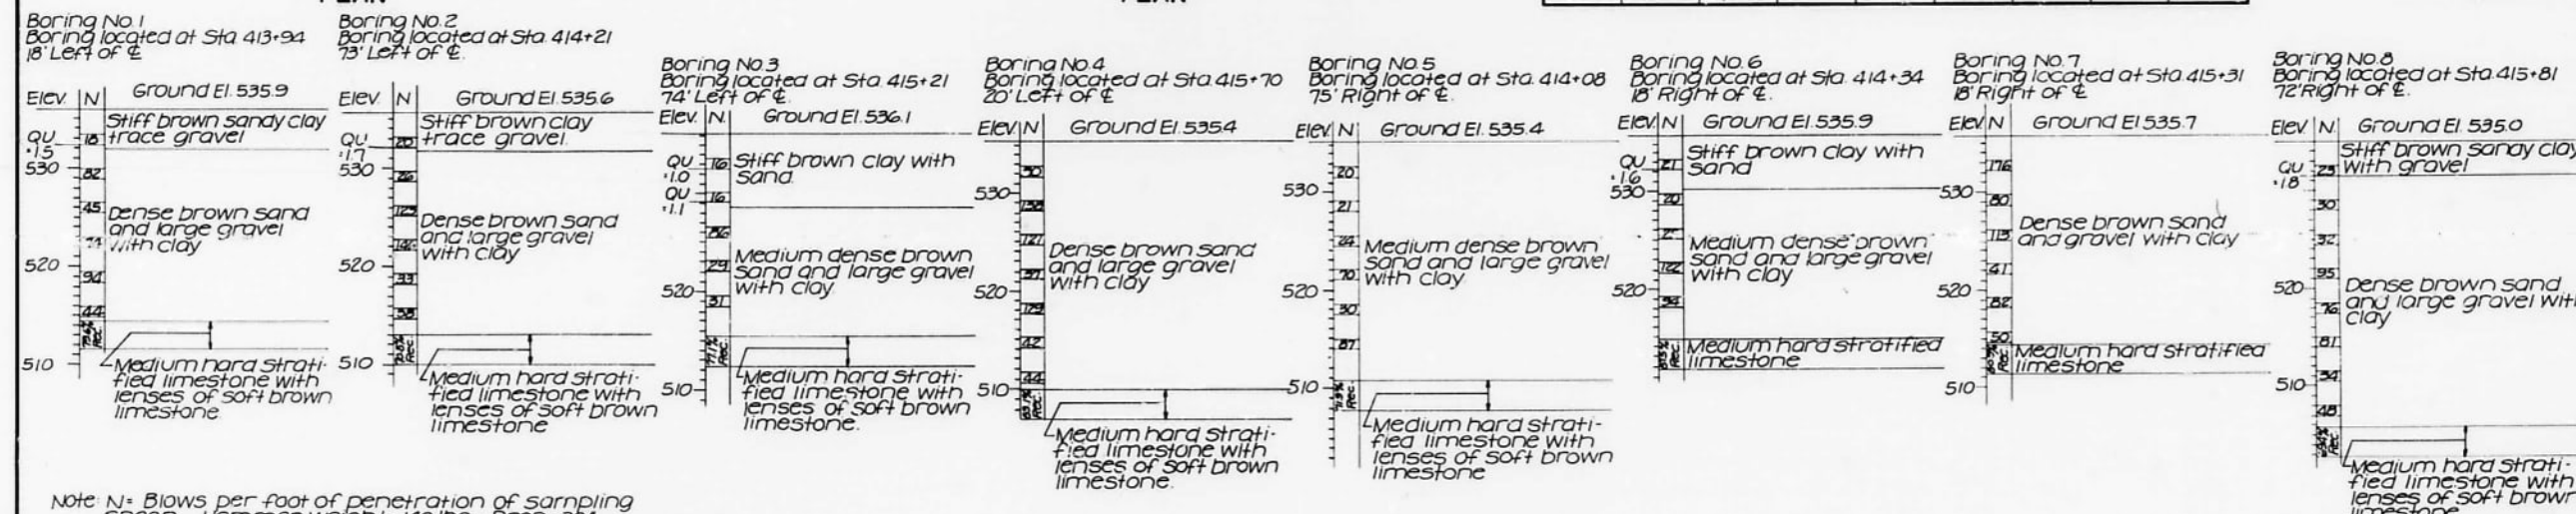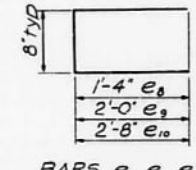

BORING DATA


ABUT. DETAILS & BORING DATA
F.A.I. 80 OVER
CHICAGO OTTAWA COUPLE
STA. 414+80.00

F.A.I. ROUTE 80
SECTION 99-4HB
PROJECT
WILL COUNTY



Scale: NO SCALE
Date: Jan. 1, 1962

DESIGNED	RDL
CHECKED	CS
	SEE


Rev. End Post Elevations 3-12-65 ASA

 

ROUTE NO.	SECTION	COUNTY	TOTAL SHEETS	SHEET NO.
F.A.I.-80	29-4	WILL	192	111
FED. ROAD DIST. NO. 7	CLINCH	PROJECT.		

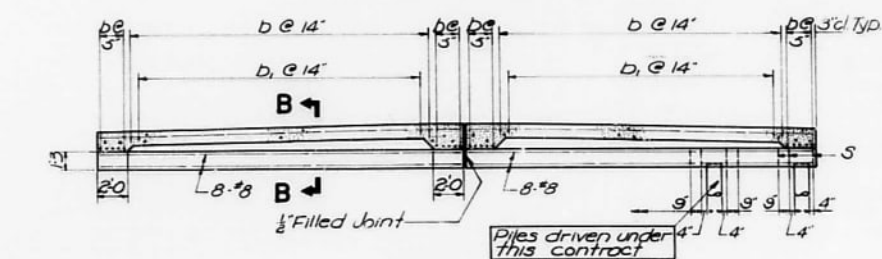 

SECTION A-A

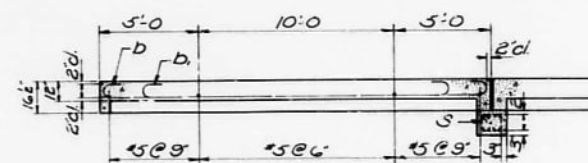

SECTION B-B

BARS B & B₁

BARS B & B,

BAR S

BILL OF REINFORCING

Bar	No.	Size	Lnth.	Shape
a	264	#5	23-9	—
o	33	#5	24-9	—
o ₁	33	#5	25-3	—
o ₂	33	#5	29-3	—
o ₃	33	#5	29-9	—
o ₅	33	#5	29-6	—
o ₆	33	#5	29-0	—
o ₇	33	#5	25-0	—
o ₈	33	#5	24-6	—
o ₉	38	#8	23-9	—
o ₁₀	8	#9	25-3	—
o ₁₁	8	#8	29-9	—
o ₁₂	9	#8	29-6	—
o ₁₃	8	#8	35-0	—
b	472	#9	21-6	C
b ₁	296	#9	17-6	C
S	184	#4	4-6	□

BILL OF MATERIAL

Item	Unit	Quantity
Class "X" Concrete	Cu Yd	14.4
Reinforcement Bars	Lbs	71,050
Portland Cement Conc		
Pavement 16½-12-16½	Sq Yd	1010

DETAILS OF APPROACH SLAB

APPROACH SLAB
F.A.I. 80 OVER
CHICAGO OTTAWA COUPLE
STA. 414+60.00

F A I ROUTE 80 PROJECT

Scale: NO SCALE

10. The following information is provided for the year ended 31 December 2014:

CRYSTAL LAKE


100

[illegible]

23 24

1997, 1998, 1999,26

STATE OF ILLINOIS DEPARTMENT OF TRANSPORTATION DIVISION OF HIGHWAYS PLANS FOR PROPOSED FEDERAL AID HIGHWAY

ROUTE	SECTION	COUNTY	TOTAL SHEETS	SHEET
FAI 80	99-4HB-I(86)	WILL	10	7
ILLINOIS PROJECT				

P-91-CJ2-98

INDEX OF SHEETS	
1.	TITLE SHEET
2.	LOCATION MAP
3.	INDEX OF SHEETS
4.	SUMMARY OF QUANTITIES
5.	LIST OF APPLICABLE STANDARDS
6 TO 7.	REPAIR PLAN SHEETS
8.	TRAFFIC CONTROL PLAN
9.	PAVEMENT STANDARD - ONE LANE CLOSURE
10.	PARTIAL RAMP CLOSURE

SCALES
PLAN
PROFILE HORIZ.
PROFILE VERT.
CROSS SECTIONS

ROUTE: FAI 80
DISTRICT ONE: SECTION 99-4HB-I(86)
COUNTY: WILL
C-91-002-86

SUMMARY OF QUANTITIES			
ITEM NO.	ITEM	UNIT	QUANT.
107004	FURNISHING AND ERECTING STRUCTURAL SILT	LBS.	980
108017	TRAFFIC CONTROL AND PROTECTION	LL. SUM	1
109001	MOVE LIGATION	LL. SUM	1
109411	BEAM STRAIGHTENING	LL. SUM	1
X64709 PAVEMENT MARKING TAPE, TYPE 3 LIN. FT. 1,260			

APPLICABLE STATE STANDARDS

2208-7
2209-10
2200-1
2216-10



LOCATION OF IMPROVEMENT
I-80 OVER ILL. 53, SN 099-0058




LOCATION OF SECTION INDICATED THUS: —

STATE OF ILLINOIS DEPARTMENT OF TRANSPORTATION DIVISION OF HIGHWAYS			
SUBMITTED	June 25	BY	86
EXAMINED	7-15	BY	86
PASSED	7-19	BY	86
APPROVED	7-15	BY	86


MCHD FUND , CLAIM NUMBER 4-44541-4

CONTRACT NO. 42097

 


BAD COPY

STATE OF ILLINOIS
DEPARTMENT OF TRANSPORTATION

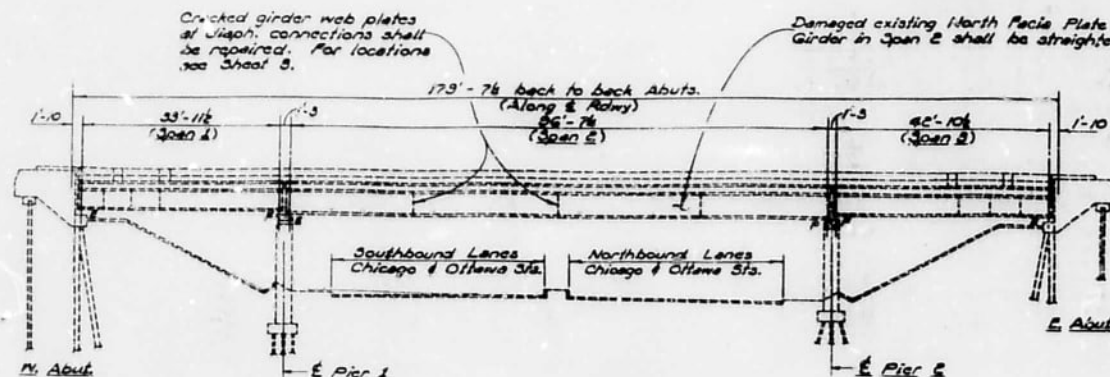

ELEVATION-NORTH BRIDGE
(Looking North)

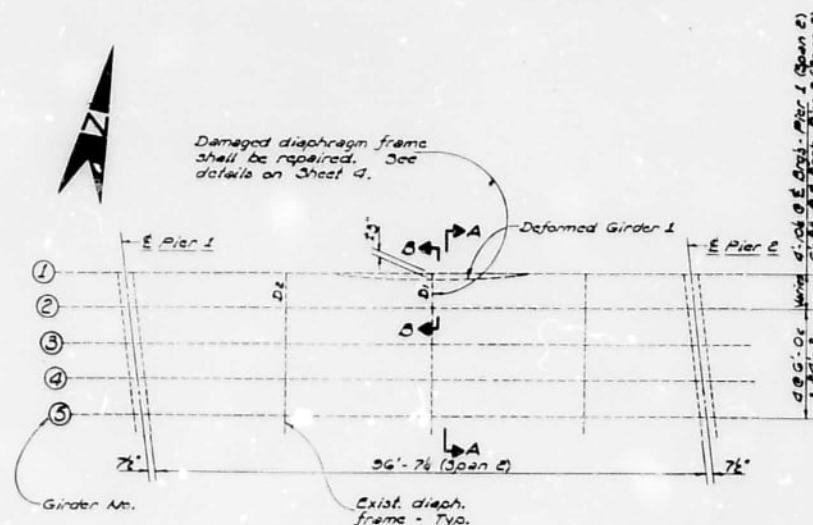


PARTIAL STRUCTURAL STEEL FRAMING PLAN - NORTH BRIDGE
(See Section A-A on Sheet 2 and Section B-B on Sheet 4)

DESIGNED *L. Enger*
CHECKED *Kenneth P. Smith*
DRAWN *n. b. carbonell*
CHECKED *KPS*

EXAMINED *O. J. Rehn*
SUPERVISOR OF STRUCTURAL SERVICE
APPROVED
DIRECTOR OF HIGHWAYS

June 16 1896

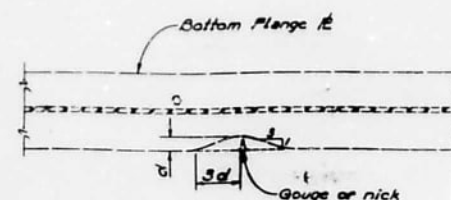

GRINDING DETAIL PLAN
(Cost is incidental to "Girder Straightening")

GENERAL NOTES

Oil and all loose paint shall be removed from the damaged girder in the area of impact.

The Contractor shall have his method of straightening approved by the Engineer prior to ordering materials and installation, if his method is other than that suggested.

The damaged girder shall be mechanically straightened. No heat will be used to facilitate the straightening process. See Special Provisions.

All new structural steel shall conform to AASHTO designation M-183.

Grind existing web plates in damaged areas to smooth, flat surfaces before installation of new web plates.

All contact surfaces of girders to be joined shall be ground smooth and free of scale, rust, and other foreign matter. 

Crack tips shall be located using liquid dye penetrant. After drilling holes at tips of cracks, cracks shall be checked again to see whether crack tips extend beyond the drilled holes. If cracks extend beyond the drilled holes, another hole shall be drilled adjacent to the previous hole. See Detail G on Sheet 4.

TOTAL BILL OF MATERIAL

Item	Unit	Total
Girder Straightening	Lump Sum	L.S.
Traffic Control	Lump Sum	L.S.
Furnishing & Erecting Structural Steel	Lbs.	380

BRIDGE REPAIRS
I-80 OVER CHICAGO & OTTAWA STS.
FAI. RT. 80 SEC. 33-4HB-I(8Q)-I
WILL COUNTY
STA. 414 + 80


(S.N. 033-0056)

REVISED 8-8-86


STATE OF ILLINOIS
DEPARTMENT OF TRANSPORTATION

SHEET NO. 2			
20	WILL	10	3
G SHEETS			


SEC. 99-4HB-1(86)

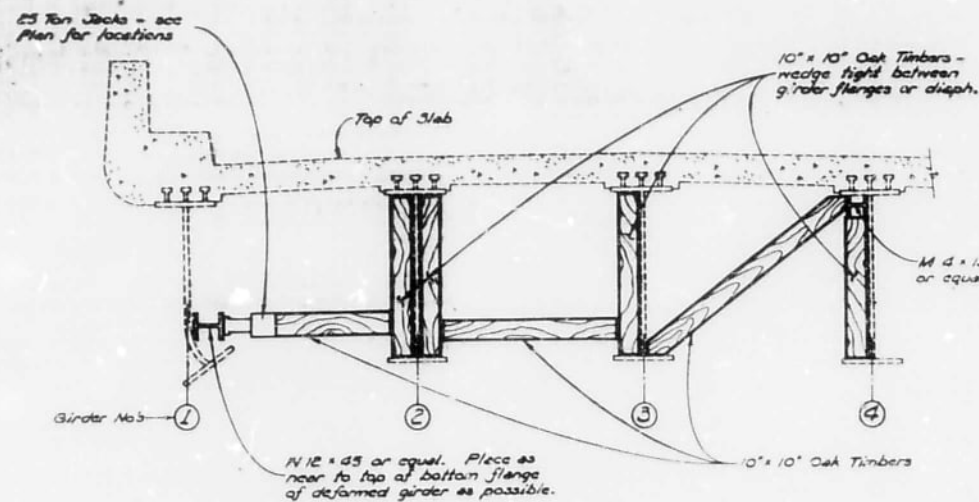

SECTION A-A
(For Horizontal Jacking)
See Sheet 1

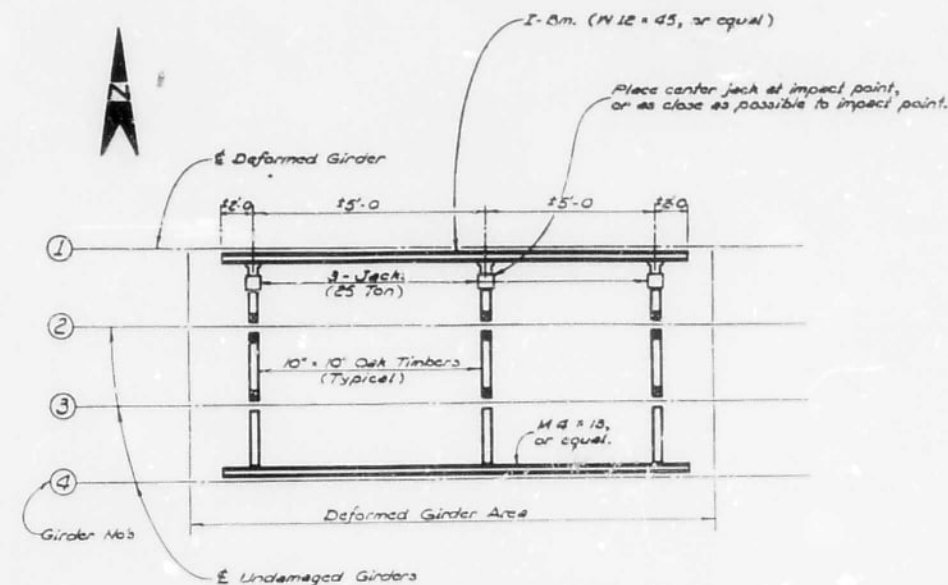

PARTIAL DECK FRAMING PLAN
(For Jack Locations)

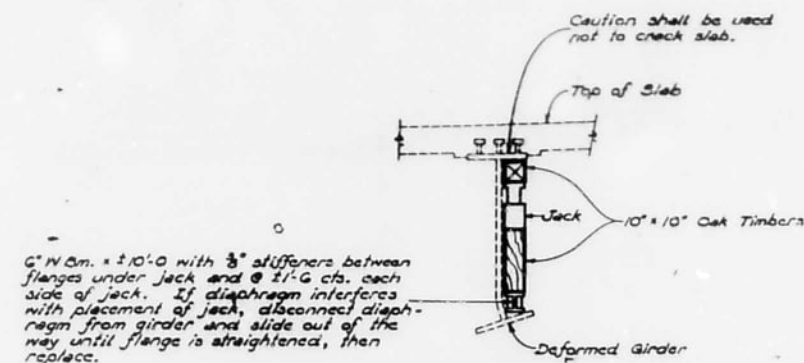

ELEVATION VIEW
(For Vertical Jacking)

DESIGNED <i>S. Enge</i>	EXAMINED
CHECKED <i>Kenneth P. Smith</i>	DESIGNER OF STRUCTURAL SERVICES
DRAWN <i>R. B. Carbonell</i>	PASSED
CHECKED <i>KPS</i>	APPROVED

F.A.I. RT. 80 SEC. 99-4HB-1(86)-I
WILL COUNTY
STA. 414 + 80


(233-0058)

BAD COPY


STATE OF ILLINOIS
DEPARTMENT OF TRANSPORTATION

PROJECT NO.	80	WILL	10	4	SHEET NO. 3
DATE					6 SHEETS


SEC. 99-4HB-1(86)

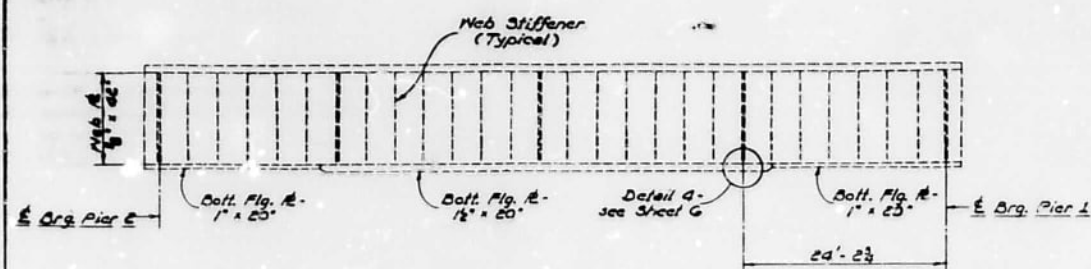


ELEVATION - GIRDER #3
(Looking South)

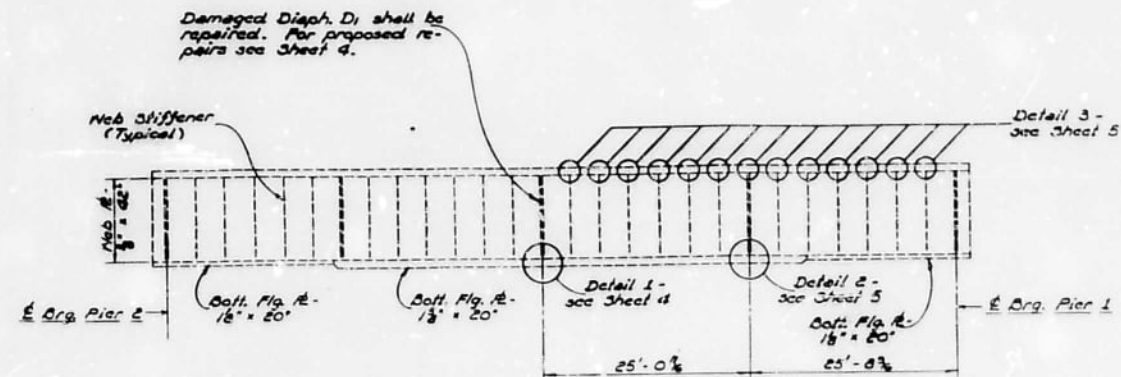


ELEVATION - GIRDER #1
(Looking South)

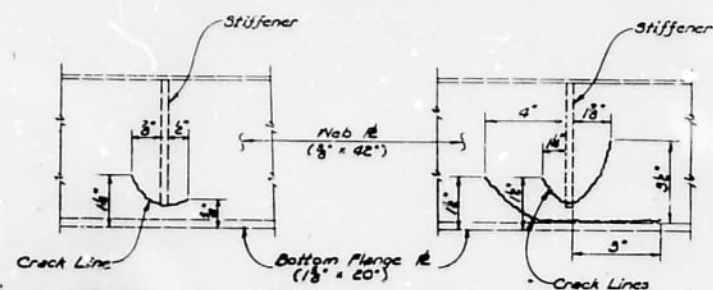


DETAIL 1
(Looking South)
Existing

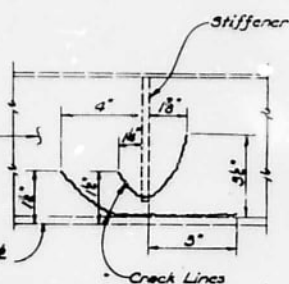

DETAIL 2
(Looking South)
Existing

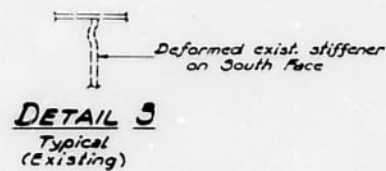

DETAIL 3
Typical
(Existing)

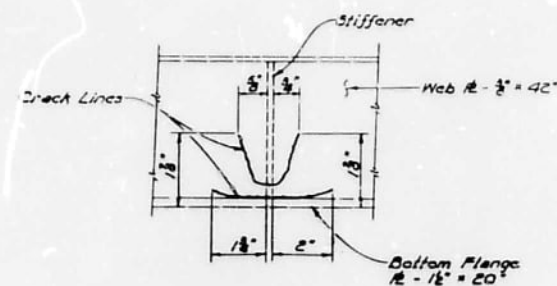

DETAIL 4
(Looking South)
Existing

NOTE:
For proposed repairs
see Sheets 4, 5 and 6.

DESIGNED	<i>A. B. [Signature]</i>	EXAMINED	
CHECKED	<i>Kenneth P. [Signature]</i>	DESIGNED BY STRUCTURAL ENGINEER	
DRAWN	<i>C. A. [Signature]</i>	APPROVED	
CHECKED	<i>ERS</i>	DATE OF REVIEW AND REVISION	






F.A.I. RT. 80 SEC. 99-4HB-1(86)-I
WILL COUNTY
STA. 414 + 80

(033-0056)

STATE OF ILLINOIS
DEPARTMENT OF TRANSPORTATION

DATE	BY	CHKD	APPD	SHEET NO.
11/80	WILL	10	5	6 SHEETS

SEC. 99-4HB-1(86)

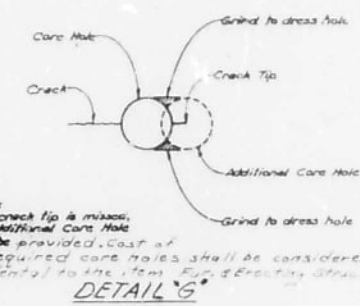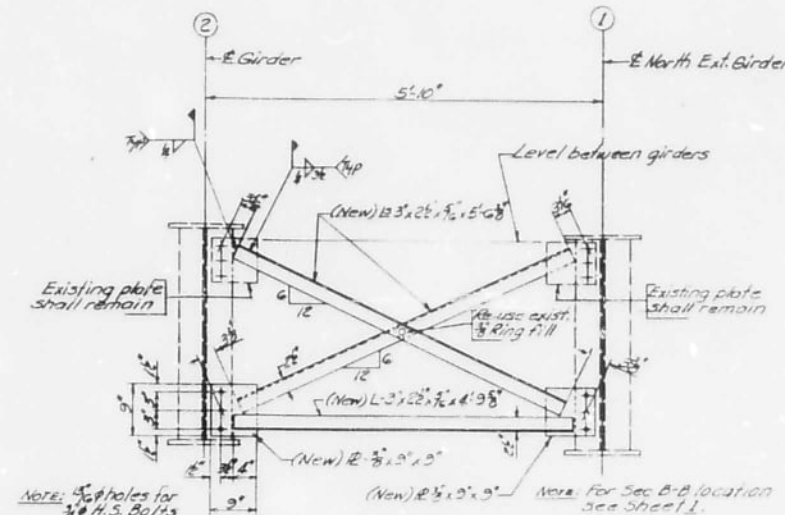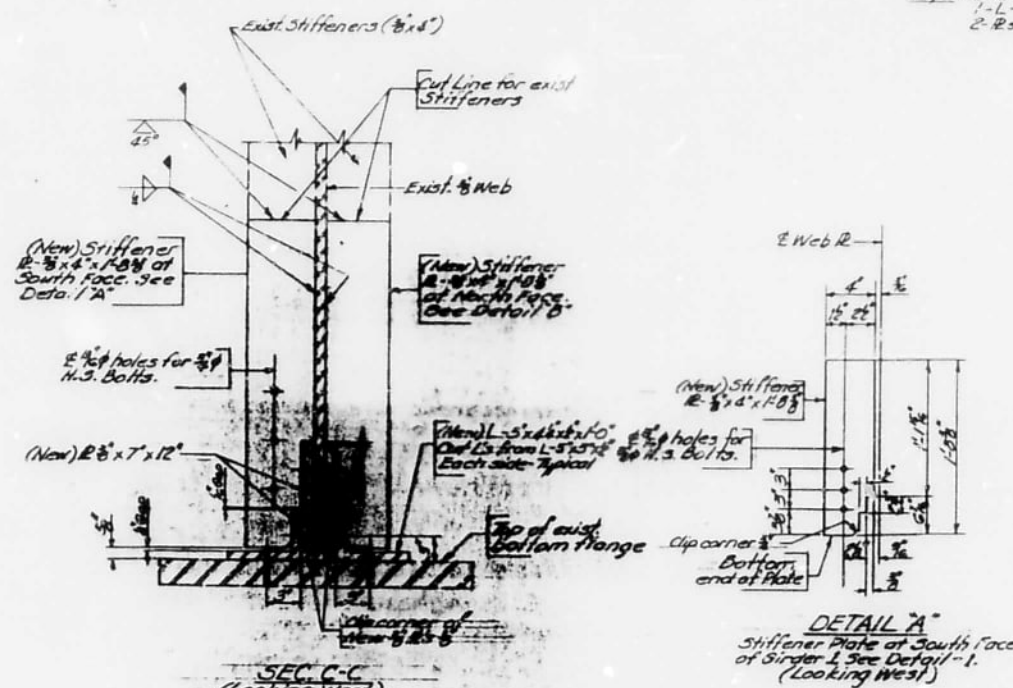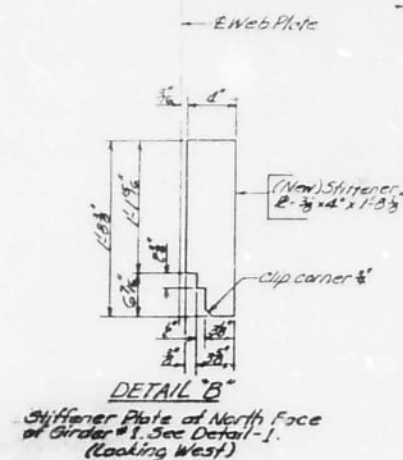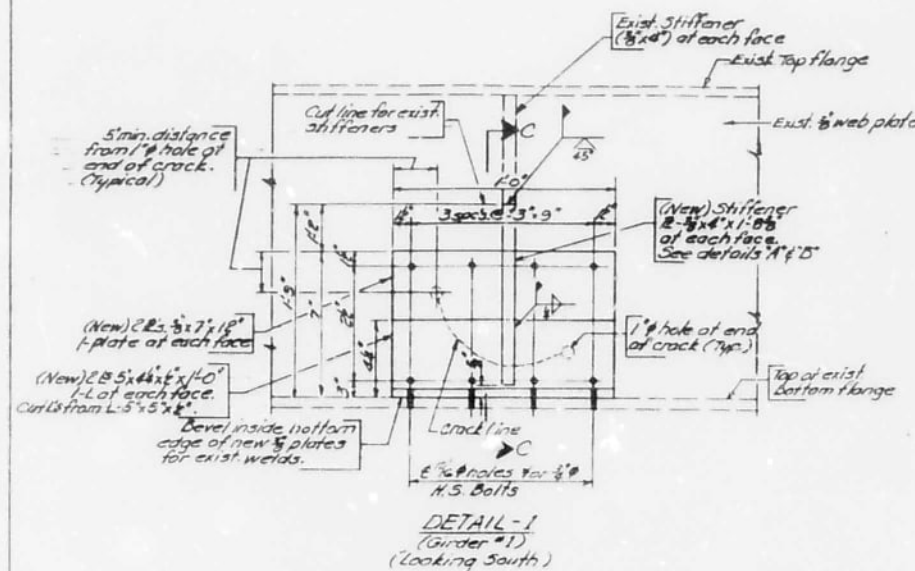


FAI RT. 80 SEC. 99-4HB-1(86)-I
WILL COUNTY
STA. 414+80.00
S.N. 099-0058

BAD COPY

EDITION NO.	REVISION	REMARKS	TOTAL SHEETS	SHEET NO.
10		WILL	10	6

6 SHEETS



SEC. 99-4HB-1(86)

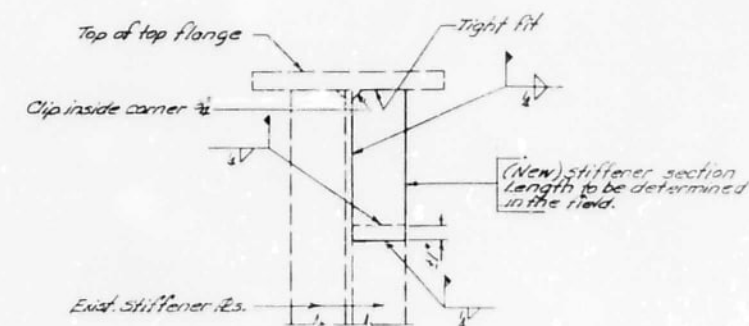

ELEVATION-DETAIL: 3
(Girder #1 - Looking East)
(See Sheet 3 for locations)
Note: Cast is incidental to Structural Steel.

DETAIL - 2
(Girder #1)
(Looking South)

NOTE: For Diaph. 2 See sheet 3.

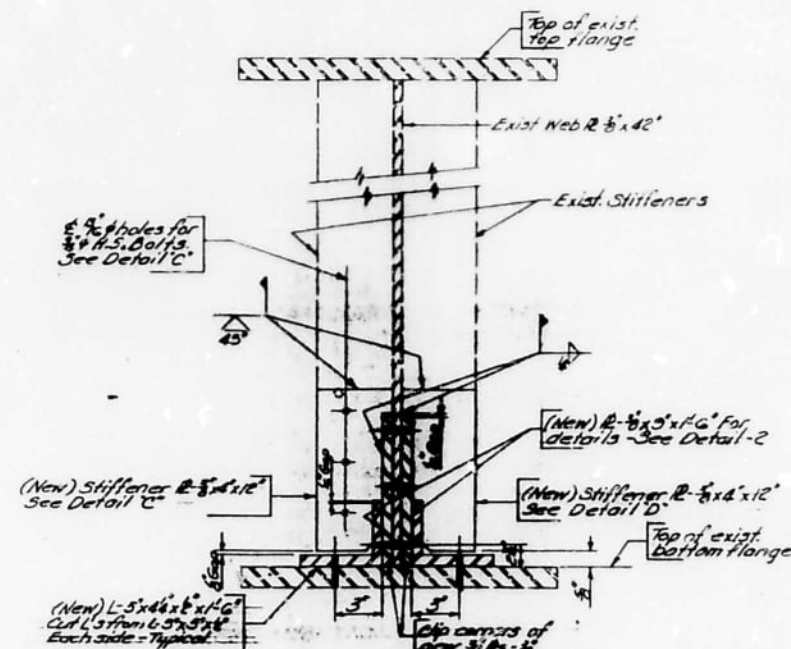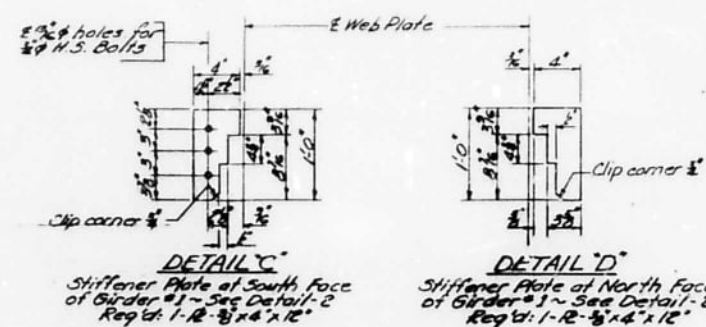

SEC Q-D


FAI RT.80 SEC. 99-4HB-I(86)-I
WILL COUNTY
STA. 414+80.00

J.N. 099-0038


STATE OF ILLINOIS
DEPARTMENT OF TRANSPORTATION

DATE	SECTION	REVISION	BY	CHKD	SHEET NO.
80	WILL	10	7		6

SEC. 99-4HB-1(86)

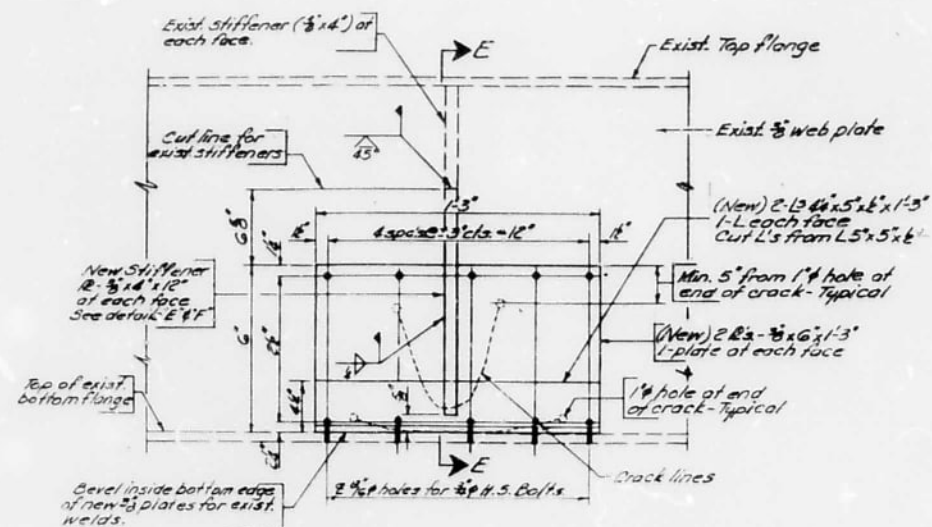


DETAIL-4
(Girder #3)
(Looking South - See Sh 3)

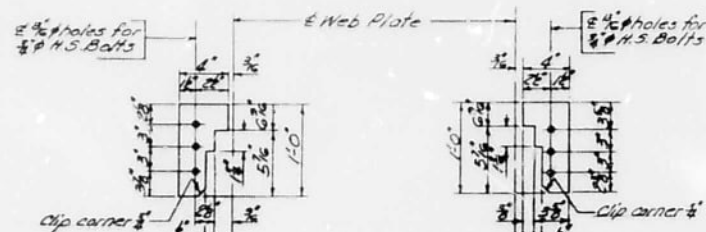

DETAIL E
Stiffener Plate of South Face
of Girder #3 - See Detail-4.
Req'd: 12" x 1/2" x 12"

DETAIL F
Stiffener Plate of North Face
of Girder #3 - See Detail-4.
Req'd: 12" x 1/2" x 12"

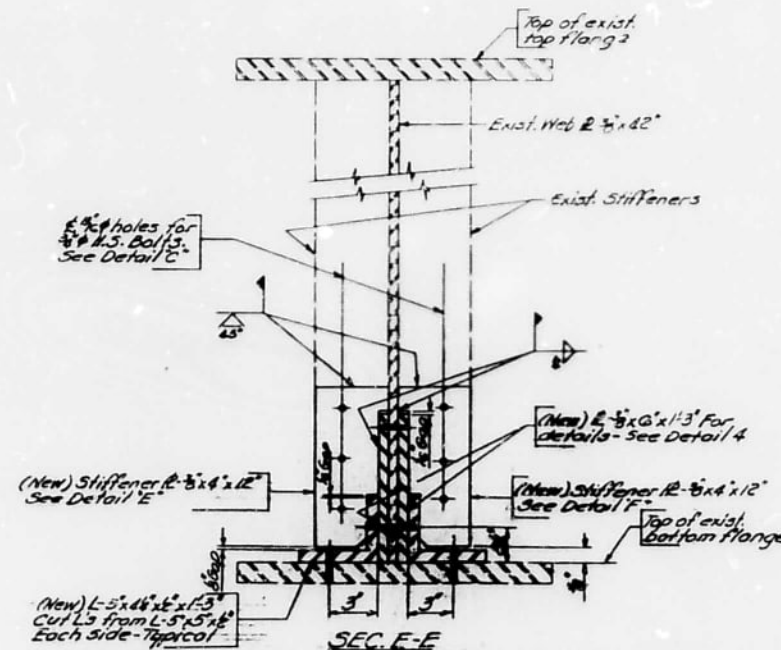

SEC. E-E

DESIGNED BY	19
CHECKED BY	
APPROVED BY	

FAI RT. 80 SEC. 99-4HB-1(86)-I
WILL COUNTY
STA. 414+80.00
311 099-0058

BAD COPY

STATE OF ILLINOIS
DEPARTMENT OF TRANSPORTATION
DIVISION OF HIGHWAYS
PLANS FOR PROPOSED
FEDERAL AID INTERSTATE HIGHWAY


FOR INDEX OF SHEETS, SEE SHEET NO. 2

SCALES
PLAN 1" = 400' FEET
PROFILE HORIZ. 1" = 40' FEET
PROFILE VERT. 1" = 4' FEET
CROSS SECTIONS 1" = 40' FEET HORIZONTAL
1" = 4' FEET VERTICAL
SEE PLANS

F.A.I. ROUTE I-80
SECTION: 99-4RS-2 & 99(3B, 4B-1, 4HB,
4HB-1, 4VB)BR-88
WILL COUNTY
C-91-169-88
DESPLAINES RIVER TO RICHARD STREET


CITY OF JOLIET

SECTION NUMBERS 99-3B-BR(88) AND SECTION NUMBER
99-4RS-2 & 99-4(B-1, HB, HB-1, VB)BR-88 HAVE BEEN
REVISED TO SECTION NUMBER 99-4RS-2 & 99(3B, 4B-1,
4HB, 4HB-1, 4VB)BR-88

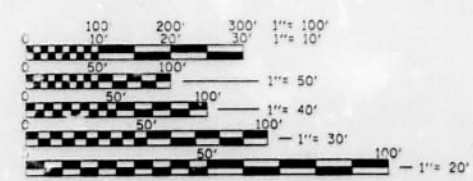


FULL SIZE PLANS HAVE BEEN PREPARED USING STANDARD
ENGINEERING SCALES. REDUCED SIZED PLANS WILL NOT
CONFORM TO STANDARD SCALES. IN MAKING MEASUREMENTS
ON REDUCED PLANS, THE ABOVE SCALES MAY BE USED.

NET LENGTH OF WB = 6,170 FEET =
1.170 MILES
NET LENGTH OF EB = 6,205.81
= 1.175 MILES

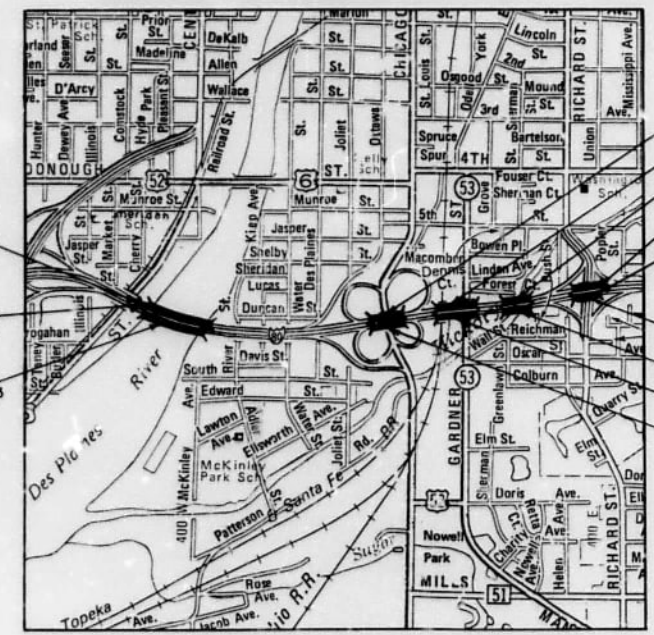

- STRUC. NO. 0099-0058
STA. 413+68.93 TO 415+68.53
- STRUC. NO. 0099-0061
STA. 420+44.78 TO 425+21.84
- STRUC. NO. 0099-0063
STA. 429+59.91 TO 432+25.33
- STRUC. NO. 0099-0065
STA. 439+44.09 TO 440+79.84
- IMPROVEMENT ENDS
STA. 440+79.84
- STRUC. NO. 0099-0064
STA. 439+04.41 TO 440+71.37
- STRUC. NO. 0099-0062
STA. 429+32.62 TO 431+98.04
- STRUC. NO. 0099-0060
STA. 420+24.46 TO 425+07.87
- STRUC. NO. 0099-0059
STA. 414+00.94 TO 415+80.55

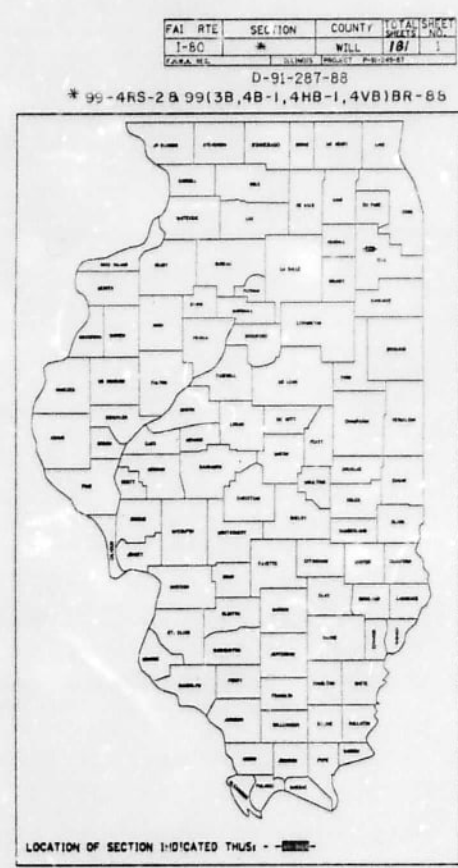

STATE OF ILLINOIS
DEPARTMENT OF TRANSPORTATION
DIVISION OF HIGHWAYS

SUBMITTED: 19 19 19
EXAMINED: 19 19 19
PASSED: 19 19 19
APPROVED: 19 19 19

DIRECTOR, DIVISION OF HIGHWAYS


CONTRACT NO. 80194

COUNTY: WILL F.A.I. ROUTE: I-80 SECTION: 99-4RS-2 & 99(3B, 4B-1, 4HB, 4HB-1, 4VB)BR-88




EXIST BRIDGE DESCRIPTION: The Bridge is Comprised of 3 Simple Spans. Span 1 and 3 are Constructed With Steel Wide Flange Beams and Span 2 is a Built-up Plate Girder With a Composite Design. The Thin-Thick Concrete Deck is Supported on Reinforced Concrete Piers and Abutments and the Foundations are Supported on Creosoted Timber Piles.

- Deck Repairs**
1. Removal of Asphaltic Conc.
 2. Deleted
 3. Standard Port & F.D. Patch (Var Loc)
 4. Waterproof Deck with Membrane Syst.
 5. Bk Conc. Surface Cse, Mix B, CL 2, 2" T-1
 6. Extend Floor Drains (West Side Only)

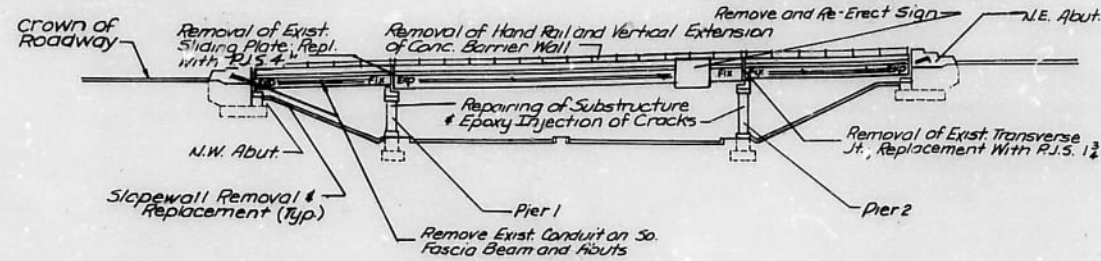

ELEVATION

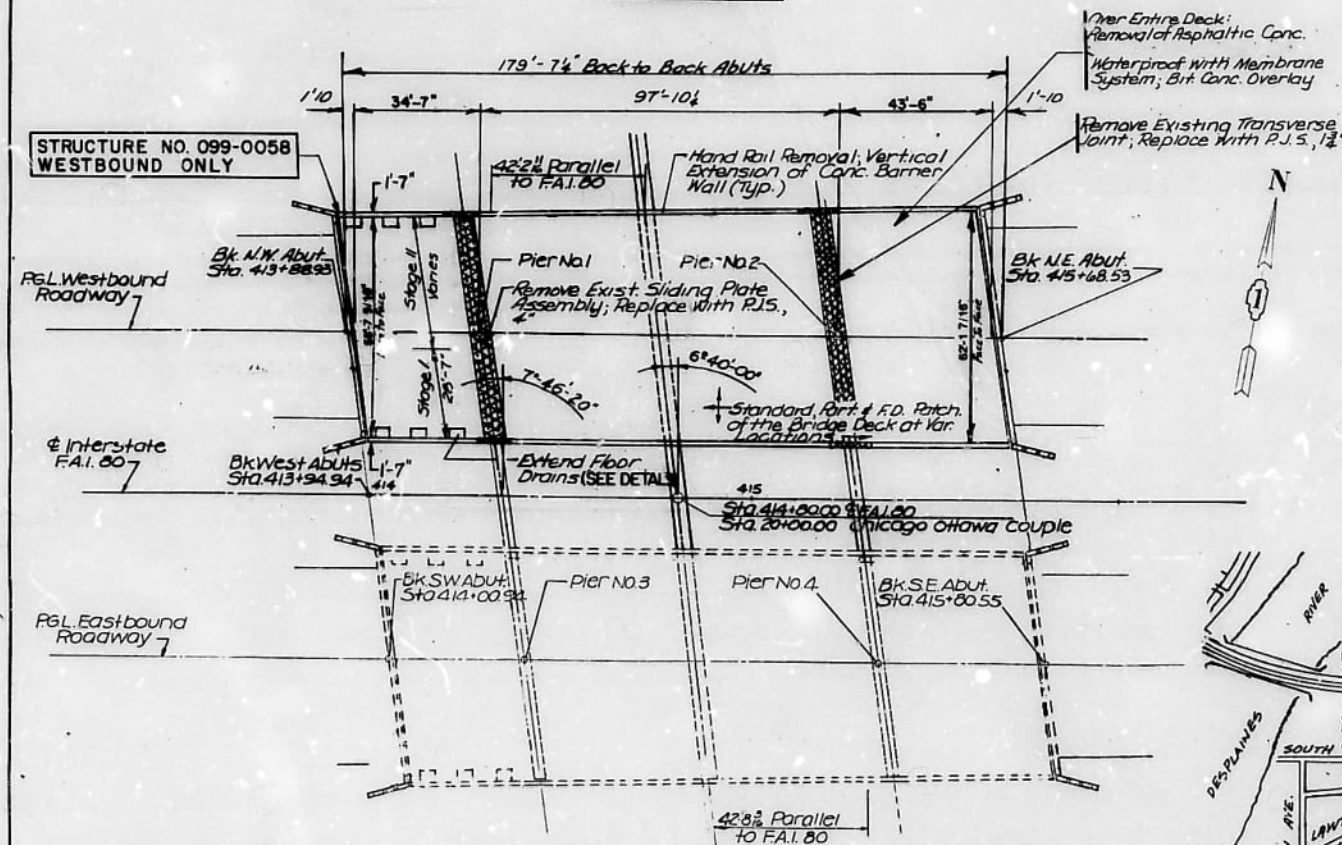

PLAN

PLAN NOTES

Plan Dimensions and Details Relative to the Existing Structure Have Been Taken From Existing Plans and are Subject to Nominal Construction Variations. It shall be the Contractors Responsibility to Verify Such Dimensions and Details in the Field and Make Necessary, Approved Adjustments Prior to Construction or Ordering of Materials. Such Variations Shall Not be Cause for Additional Compensation for a Change in Scope of Work, However, the Contractor Will be Paid for the Quantity Actually Furnished at the Unit Price Bid for the Work.

The Contractor Must Use Extreme Care When Doing Concrete Removal as not to Nick, Cut or Damage any of the Structural Steel.

Reinforcement Bars Shall Conform to the Requirements of A.R.S.H.T.O. M-42, M-31 or M-53, Grade 60.

Existing Underpass Luminaires Which are Attached to the Underside of the Bridge Shall be Maintained Operational Throughout the Duration of the Contract and Protected from Damage During Deck Repair Operations.

For Pavement Markings on Bridge, See Roadway Plans.

Field Welding of Construction Accessories Will not be Permitted to the Bottom Flange of Beams or Girders, Nor to the Top Flange for a Distance Equal to 1/4 the Span Length Each Way from the Pier Supports. Field Welding in other Areas Will be Permitted Only When Approved by the Engineer.

All Contact Surface Areas of New and Existing Structural Steel Shall be Free of Paint or Loquer


All Structural Steel Beneath Expansion Joints Shall be Sandblasted and Repainted; 5' on Either Side at Abuts and 10' on Either Side at Piers.

The 3-Coat Lead and Chromatic Free Alkyd Paint System Shall be Used for Field Painting of Existing Structural Steel and New Structural Steel. The Color of the Final Finish Coat Shall be as Specified in the Special Provision for "Cleaning and Painting Steel Structures."

INDEX OF SHEETS

Sheet No.	Item
1	Plan and Elevation
2	Typical Section
3	Stage Construction
4-7	Deck Details
8	Bar Splicer (Coupler)
9	Elastomeric Bearings
10-11	Substructure Details
12	Slope Wall Removal & Replacement
13	Bridge Mounted Sign Removal & Replacement
14	Anchor Bolt Details For Bearings.

STRUCTURE NO. 099-0058
WESTBOUND ONLY

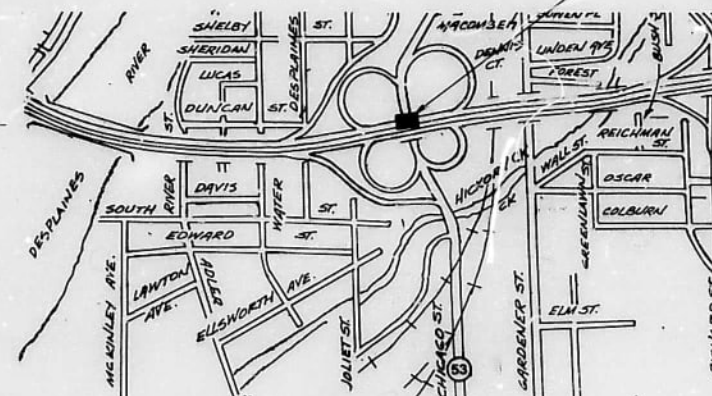

LOCATION MAP


REVISIONS	
NAME	DATE

ILLINOIS DEPARTMENT OF TRANSPORTATION
FAI-80
BRIDGE REHABILITATION
STRUCTURE NO. 099-0058

PLAN & ELEVATION

SCALE VERT. HORIZ. DATE DRAWN BY CHECKED BY

D C B A 0 TAMERAN A B C D

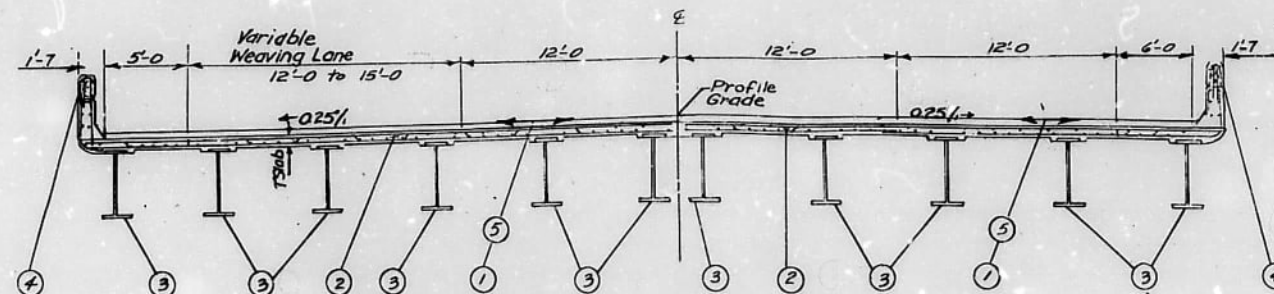

TYPICAL CROSS SECTION
(FACING EAST)

LEGEND

- ① REMOVAL OF ASPHALTIC CONCRETE
- ② STANDARD, PARTIAL AND FULL DEPTH PATCHING OF BRIDGE DECK AT VARIOUS LOCATIONS (SEE DECK REPAIR SHEET)
- ③ JACK AND REMOVE EXISTING BEARINGS AT ALL ABUTMENTS; FURNISH AND INSTALL ELASTOMETRIC BEARING ASSEMBLY, TYPE I
- ④ REMOVAL OF HANDRAIL; VERTICAL EXTENSION OF CONCRETE BARRIER WALL
- ⑤ WATERPROOFING OF DECK WITH MEMBRANE SYSTEM; PLACEMENT OF BITUMINOUS CONCRETE SURFACE COURSE, MIX. E, CL. 1, 7, 12"
- ⑥ FLOORING DRAIN EXTENSIONS (WEST SIDE OF BRIDGE ONLY)

TOTAL BILL OF MATERIALS


ITEM	UNIT	QUANTITY		
		Sub-Structure	Super-Structure	Total
Jack and Remove Exist. Bearings	Each		22	22
Elastomeric Bearing Assembly, T1	Each		22	22
Concrete Removal	Cu. Yds.		139	139
Class X Concrete Superstructure	Cu. Yds.		262	262
Preformed Joint Seal 1 1/2"	Lin. Ft.		65	65
Preformed Joint Seal 4"	Lin. Ft.		64	64
Bridge Hand Rail Removal	Lin. Ft.		355	355
Reinforcement Bars, Epoxy Ctd.	Pounds		4872	4872
Waterproof Membrane System	Sq. Yds.		1154	1154
Deck Drain to be Extended	Each		4	4
Deck Slab Repair (Partial)	Sq. Yds.		158.3	158.3
Deck Slab Repair (Full Depth) T-1	Sq. Yds.		30.7	30.7
Deck Slab Repair (Full Depth) T-2	Sq. Yds.		7.5	7.5
Epoxy Crack Sealing	Lin. Ft.	127		127
Formed Conc. Repair (Depth > 6")	Sq. Ft.	112		112
Epoxy Mortar Repair (Depth < 6")	Sq. Ft.		5	5
Bit. Conc. Surface Removal (Deck)	Sq. Yds.		1154	1154
Bit. Conc. Surf. Cse., Mix E, CL. 1, 7, 12"	Tons		151	151
Protective Shield	Sq. Yds.		1154	1154
Clean and Paint Steel Bridge	L. Sum.			.1
Protective Coat	Sq. Yds.	50	174	224
Protect and Maintain Exist. Underpass Luminaires	L. Sum.		.2	.2
Stone Riprap, Class A4	Sq. Yds.	6		6
Slope Wall Removal and Replacem.	Sq. Yds.	50		50
Removal of Conduit Attached to Structure	Lin. Ft.		180	180
Remove and Re erect Bridge Mtd. Sign	Each		1	1
Bridge Mtd. Sign Top Brace	Each		4	4
Furnishing & Erecting Structural Steel	Pounds		9700	9700
Drainage Structure to be Cleaned	Each			1

REVISIONS	
NAME	DATE


ILLINOIS DEPARTMENT OF TRANSPORTATION
F.A.I. - 80
BRIDGE REHABILITATION
STRUCTURE NO. 099-0058
TYPICAL SECTION & TOTAL
BILL OF MATERIALS.

SCALE: VERT. DRAWN BY
HORIZ. CHECKED BY
DATE



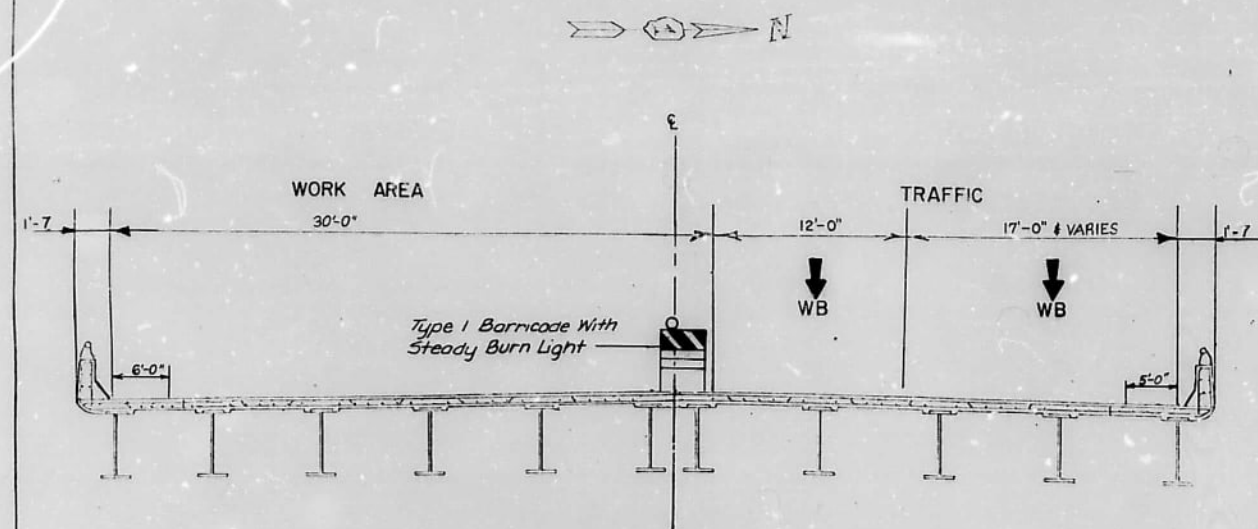

STAGE I
(FACING WEST)

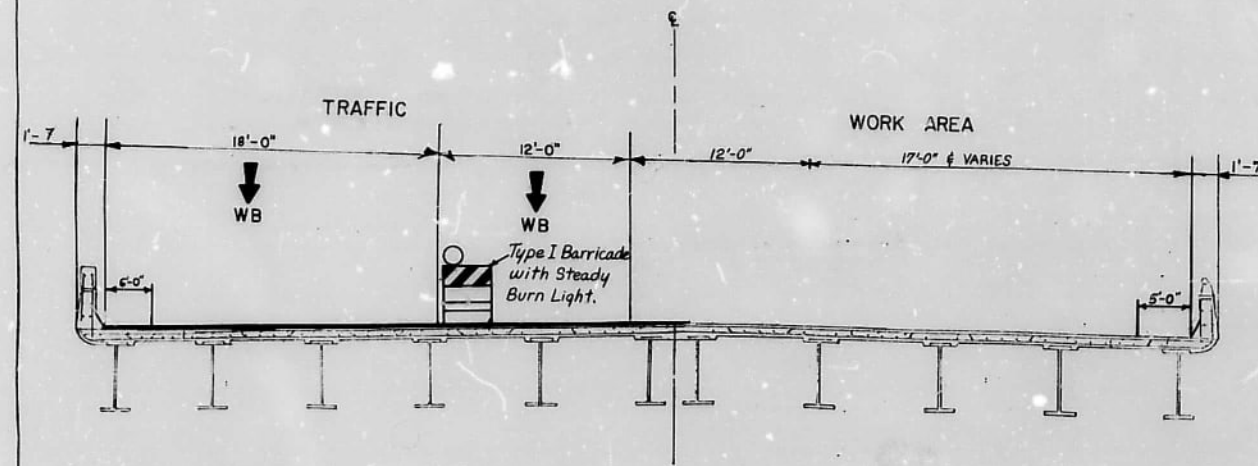

STAGE II
(FACING WEST)

STAGE II

1. PLACE TRAFFIC CONTROL AND DIVERT TRAFFIC TO SOUTH SIDE.
2. REMOVE EXISTING BRIDGE CONCRETE OVERLAY
3. CONSTRUCT PARTIAL AND FULL DEPTH SLAB REPAIRS
4. JACK BRIDGE AND REMOVE EXISTING BEARINGS AND INSTALL PROPOSED ELASTOMERIC BEARING ASSEMBLY.
5. EXTEND DECK DRAINS
6. REPLACE TRANSVERSE JOINTS
7. PAINT STRUCTURAL STEEL (5' ON EITHER SIDE OF BEARINGS AT ABUTMENTS AND 10' ON EITHER SIDE OF THE BEARINGS AT THE PIERS.
8. REPAIR SUBSTRUCTURE
9. REMOVE HANDRAIL AND EXTEND BARRIER
10. APPLY WATERPROOFING MEMBRANE AND RESURFACE BRIDGE
11. REMOVE CONDUIT ON SOUTH FASCIA BEAM.

STAGE I

1. PLACE TRAFFIC CONTROL AND DIVERT TRAFFIC TO NORTH SIDE.
2. REMOVE EXISTING BRIDGE CONCRETE OVERLAY AND PERFORM
3. CONSTRUCT PARTIAL AND FULL DEPTH SLAB REPAIRS
4. JACK BRIDGE AND REMOVE EXISTING BEARINGS AND INSTALL PROPOSED ELASTOMERIC BEARING ASSEMBLY.
5. EXTEND DECK DRAINS
6. REPLACE TRANSVERSE JOINTS
7. PAINT STRUCTURAL STEEL (5' ON EITHER SIDE OF BEARINGS AT ABUTMENTS AND 10' ON EITHER SIDE OF THE BEARINGS AT THE PIERS.
8. REPAIR SUBSTRUCTURE
9. REMOVE HANDRAIL AND EXTEND BARRIER
10. APPLY WATERPROOFING MEMBRANE AND RESURFACE BRIDGE
11. REMOVE BRIDGE MTD. SIGN, SPLICE EXTENSION & RE-ERECT.

ILLINOIS DEPARTMENT OF TRANSPORTATION

FAI-80
BRIDGE REHABILITATION
STRUCTURE NO.099-0058
STAGE CONSTRUCTION

REVISIONS	
NAME	DATE

SCALE: VERT. DRAWN BY
HORIZ. CHECKED BY
DATE



Removal of existing deck drain is incidental to the pay item of "Deck Slab Repair, Full Depth".


- Deck Drains With 10' Of The Substructure To Be Eliminated.
- Deck Drains to be Extended (Typical) See Deck Detail Sheet No. 7

Remove Existing Bridge Hand Rail and Vertically Extend Concrete Barrier Wall. See Deck Detail Sheet No. 7 (Typical)

Remove Existing Sliding Plate Assembly and Replace With Preformed Joint Seal, 4" See Deck Details, Sheet No. 5

Remove Existing Transverse Joint and Replace With Preformed Joint Seal, 12" See Deck Detail Sheet No. 6

Over Entire Deck:
Remove Existing Bituminous Concrete Overlay Perform Partial and Full Depth Patching, as Shown.
Waterproof the Deck With Membrane System (See Detail This Sheet) and Resurface the Deck With Bituminous Concrete Surface Course Mix E, Class I, T-1, 2"

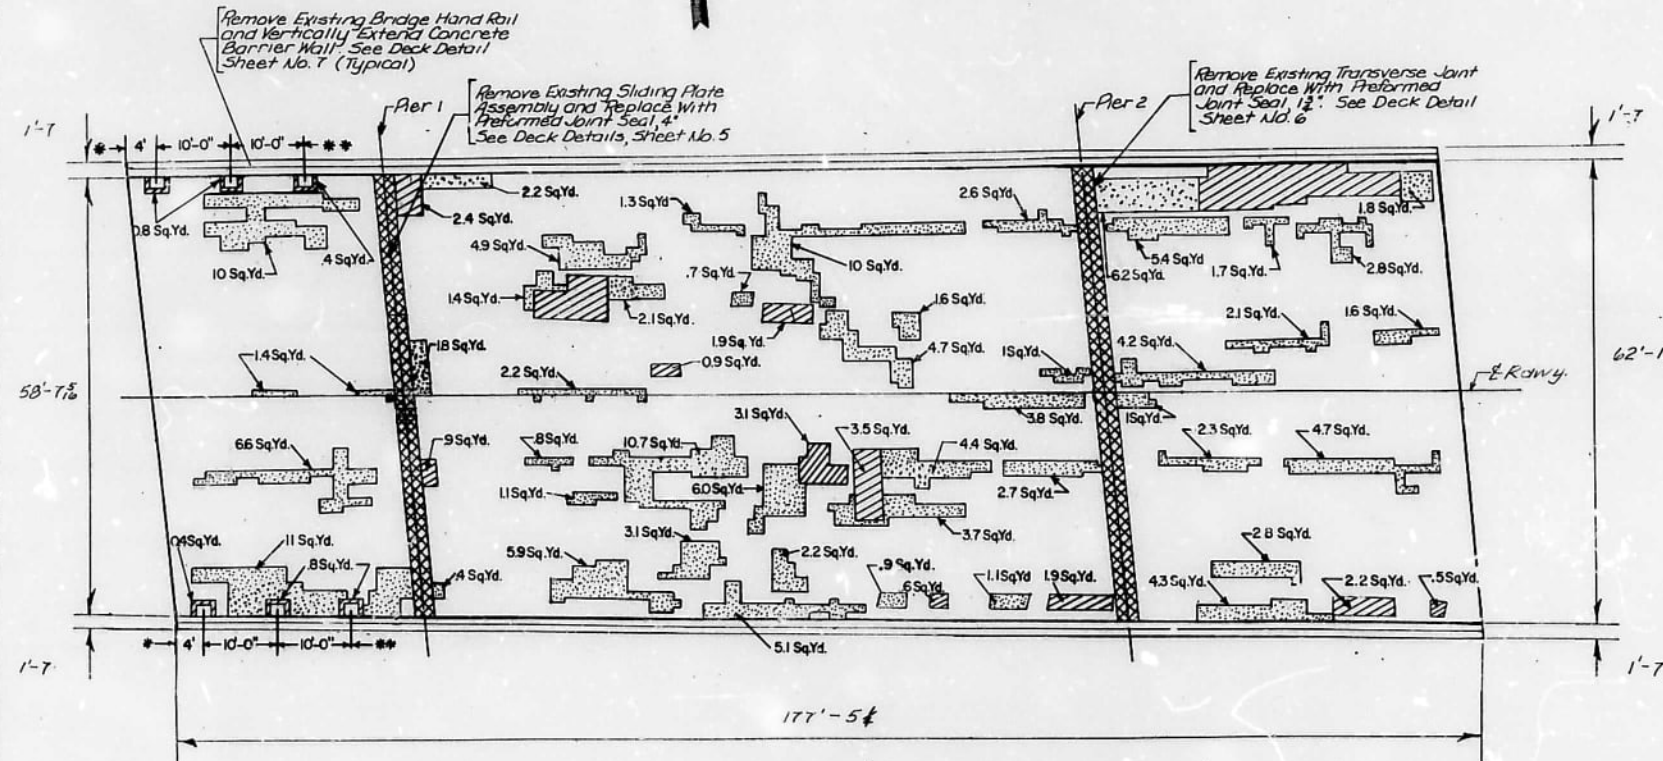


Scale 1" = 10'
Date of Latest Delamtect: 9-23-89
Total Deck Area: 1154 Sq.Yds.
(Face to Face)

DECK SLAB REPAIR

Note:
Exposed Reinforcement Shall be Cleaned and Incorporated into Concrete Patch or, If Necessary, Replacement Reinforcement Added and Spliced With the Existing Retained Reinforcement, as directed by the Engineer.

LEGEND

- Deck Slab Repair (Partial Depth)
- Deck Slab Repair (Full Depth)
- Concrete to be Removed

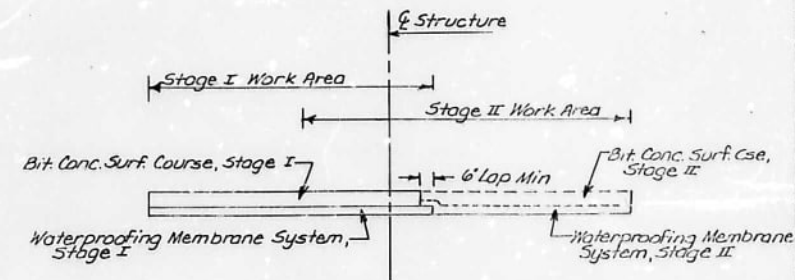

DETAIL OF WATERPROOFING MEMBRANE SYSTEM
(6" I.A.P.)

BILL OF MATERIALS		
ITEM	UNIT	QUANTITY
Bit. Conc. Surf. Cse, Mix E, CL I, F	Tons	151
Waterproofing Membrane Syst.	Sq. Yd.	1154
Deck Slab Repair (Part. Depth)	Sq. Yd.	158.3
Deck Slab Repair (Full Depth) Type I	Sq. Yd.	30.7
Deck Slab Repair (Full Depth) Type II	Sq. Yd.	7.5
Bit. Concrete Surf. Rem. (Deck)	Sq. Yd.	1154

* Mix E = 130#/Sq. Yd. / Inch Depth

REVISIONS	
NAME	DATE

ILLINOIS DEPARTMENT OF TRANSPORTATION
F.A.I.-80
BRIDGE REHABILITATION
STRUCTURE NO. 099-0058
DECK DETAILS
SCALE: VERT. HORIZ.
DATE



DRAWN BY
CHECKED BY



GOOD COPY

SECTION	COUNTY	TOTAL SHEETS	SHEET NO.
I-80	WILL	181	58
STA.	TO STA.		
FED. ROAD DIST. NO. 7	ILLINOIS	FED. AID PROJECT	

* 99-4RS-2 & 99-4IB-1, HB, HB-18VBIER-88
SHEET 5 OF 14

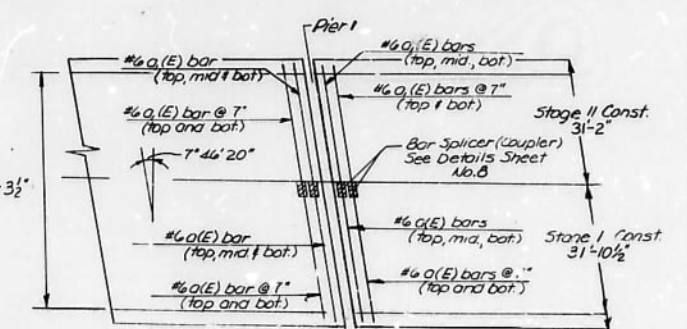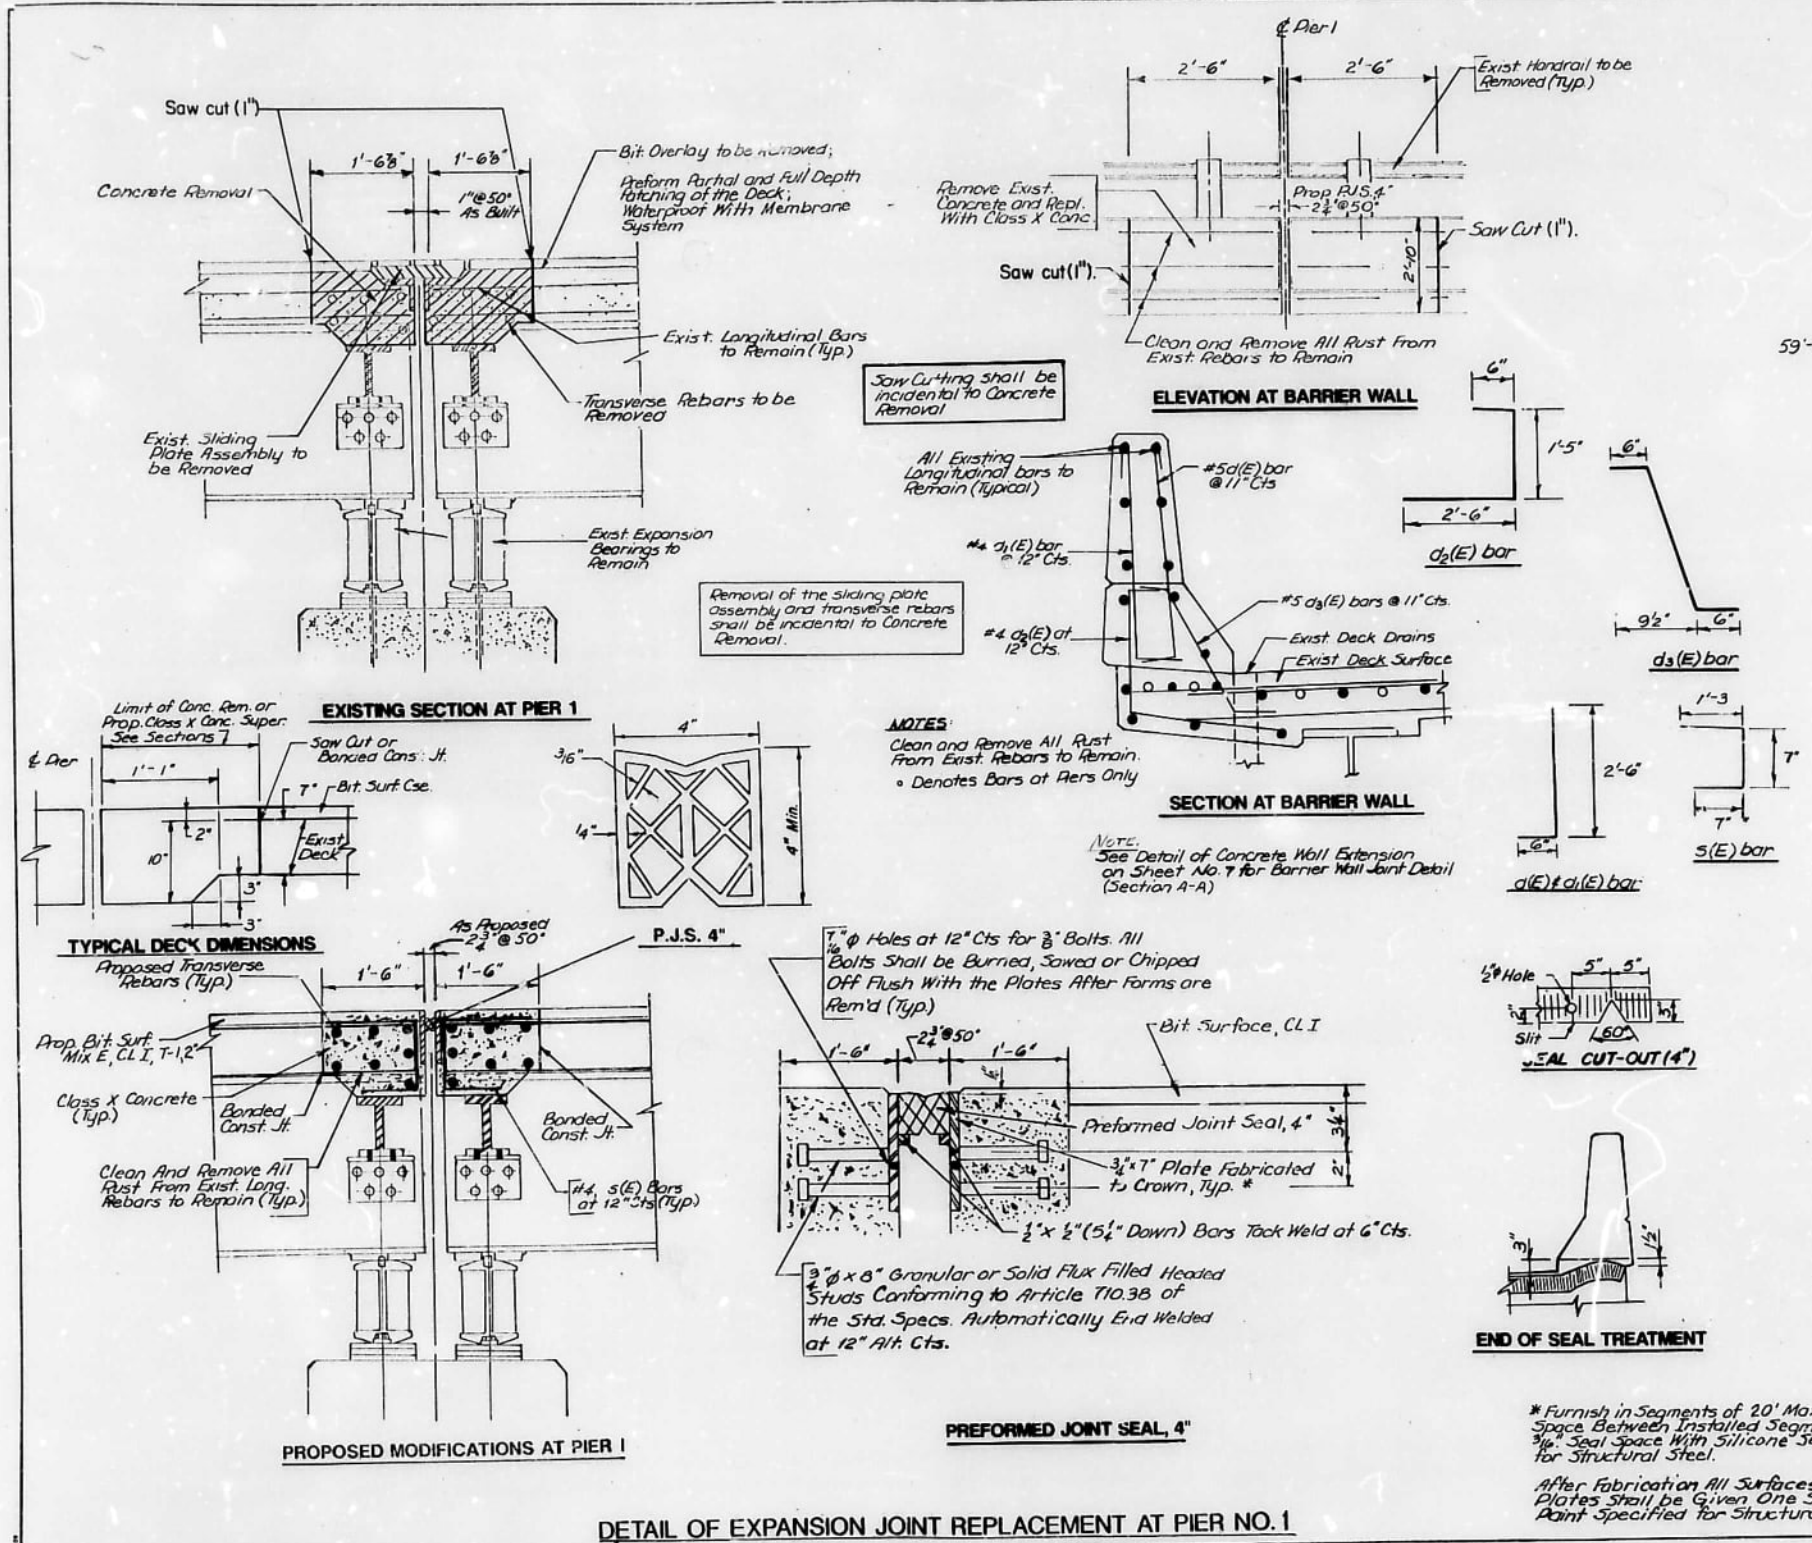

(E) Denotes Epoxy Coated.
 Clearance shall be maintained for slab reinforcement. (2' clear for top of slab & 1' clear for bottom of slab.)

BAR	NO. REQ'D	SIZE	LENGTH	SHAPE
a(E)	14	#6	31'-6"	—
b1(E)	14	#6	30'-9"	—
d(E)	12	#5	3'-0"	└
d1(E)	12	#4	3'-0"	└
d2(E)	12	#4	4'-5"	└
d3(E)	12	#5	3'-6 3/4"	└
s(E)	126	#4	2'-5"	└

Quantities have been provided for a third row of bars. However, this quantity may or may not be needed, its necessity shall be determined in the field and the rebar used at the discretion of the field engineer.

ITEM	UNIT	QUANTITY
Concrete Removal	Cu. Yds.	7.0
Class X Conc. Super	Cu. Yds.	0.0
Reinforcement bars, Epoxy coated	Pound	1636
Preformed joint seal, 4"	Lin. Ft.	64
Furnishing & Erecting Structural Steel	Pound	2327
Protective coat	Sq. Yd.	28.8

REVISIONS	NAME	DATE

ILLINOIS DEPARTMENT OF TRANSPORTATION
FAI 80
BRIDGE REHABILITATION
STRUCTURE NO. 099-0058
DECK DETAILS
 SCALE: VERT. HORIZ. DRAWN BY: CHECKED BY:


* Furnish in Segments of 20' Max. Length. Max Space Between Installed Segments Shall be 3/4". Seal Space With Silicone Sealant Suitable for Structural Steel.
 After Fabrication All Surfaces of the Steel Plates Shall be Given One Shop Coat of Paint Specified for Structural Steel.



BAD COPY

SECTION	COUNTY	TOTAL SHEETS	SHEET NO.
I-80	WILL	181	58
STA.	TO STA.		
FED. ROAD DIST. NO. 1	ILLINOIS	FED. AID PROJECT	

* 99-4RS-2 & 99-4IB-1, HB, HB-18VBIER-88
SHEET 5 OF 14

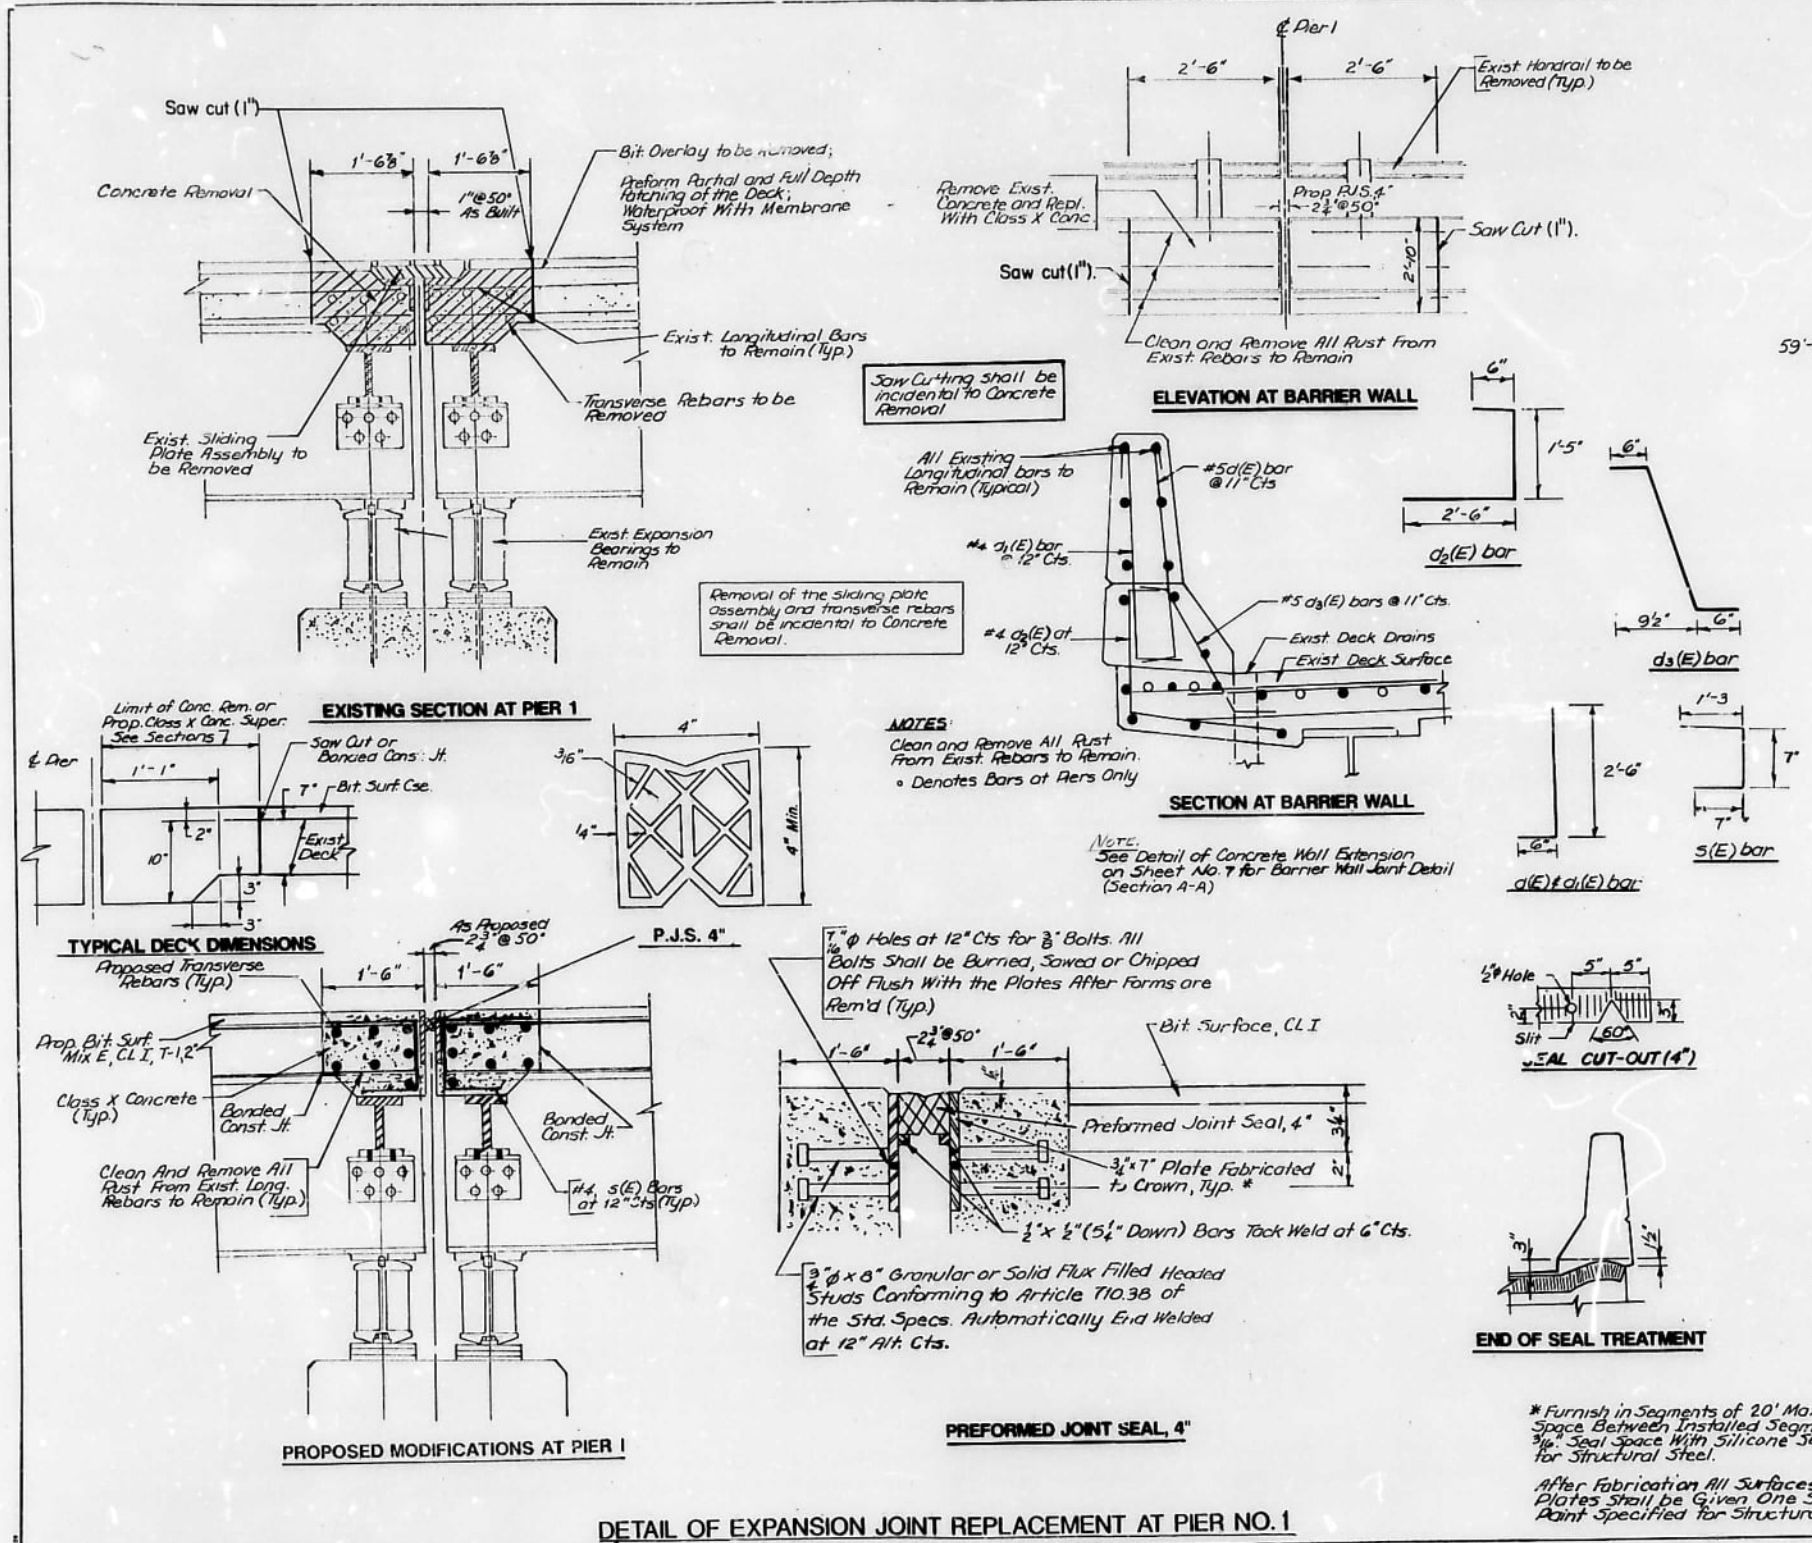

BAR SCHEDULE				
BAR	NO. REQ'D	SIZE	LENGTH	SHAPE
a(E)	14	#6	31'-6"	—
b(E)	14	#6	30'-9"	—
c(E)	12	#5	3'-0"	└
d(E)	12	#4	3'-0"	└
e(E)	12	#4	4'-5"	└
s(E)	126	#4	3'-6 3/4"	└

Quantities have been provided for a third row of bars. However, this quantity may or may not be needed, its necessity shall be determined in the field and the rebar used at the discretion of the field engineer.

BILL OF MATERIALS		
ITEM	UNIT	QUANTITY
Concrete Removal	Cu. Yds.	7.0
Class X Conc. Super	Cu. Yds.	0.0
Reinforcement bars, Epoxy coated	Pound	1636
Preformed joint seal, 4"	Lin. Ft.	64
Furnishing & Erecting Structural Steel	Pound	2327
Protective coat	Sq. Yd.	28.8

REVISIONS	
NAME	DATE


ILLINOIS DEPARTMENT OF TRANSPORTATION
FAI 80
BRIDGE REHABILITATION
STRUCTURE NO. 099-0058
DECK DETAILS

SCALE: VERT. HORIZ.
DATE: DRAWN BY: CHECKED BY:




BAD COPY

*99-4RS-2 & 99-4(B-I,HB,HB-I&VB)BR-BB
SHEET 6 OF 14

 

SECTION AT BARRIER WALL

 

Clearance shall be maintained for slab reinforcement.
(2" clear for top of slab & 1" clear for bottom of slab).
(E) Denotes Epoxy Coated

NOTE:
Quantities have been provided for a third row of bars, however, this quantity may or may not be needed. Its necessity shall be determined in the field and the rebar used at the discretion of the field engineer.

BILL OF MATERIALS		
ITEM	UNIT	QUANTITY
Concrete Removal	Cu.Yds.	6.9
Class X Conc. Super	Cu.Yds.	8.1
Reinforcement bars, Epoxy coated.	Pound	1720
Preformed joint seal, 1/4"	Lin. Ft.	65
Furnishing & Erecting Structural Steel	Found	2026
Protective coat	Sq. Yd.	294

ILLINOIS DEPARTMENT OF TRANSPORTATION
F.A.I 80
BRIDGE REHABILITATION
STRUCTURE NO.099-0058
DECK DETAILS

SCALE: VERT. _____
HORIZ. _____

DRAWN BY _____
CHECKED BY _____



Revised: Added 4" PJS detail. 3-20-90 FNR



SECTION AT PARAPET

SECTION A-A

SECTION B-B

SECTION C-C


Note:
If the existing deck drain extends through the deck at an angle the contractor shall fabricate the aluminum drain extension with an angle to extend the drain vertically. see detail A.

Note:
The Exterior Surfaces of the Aluminum
Drains shall be Cleaned and Given a
Washcoat Retreatment. This Shall
be followed by the Lead and
Chromate Free Alkyd Paint System.
See Special Provisions.

DETAIL A

BILL OF MATERIALS		
ITEM	UNIT	QUANTITY
Deck Drain to be Extended	Each	6

DETAIL OF DECK DRAIN EXTENSION

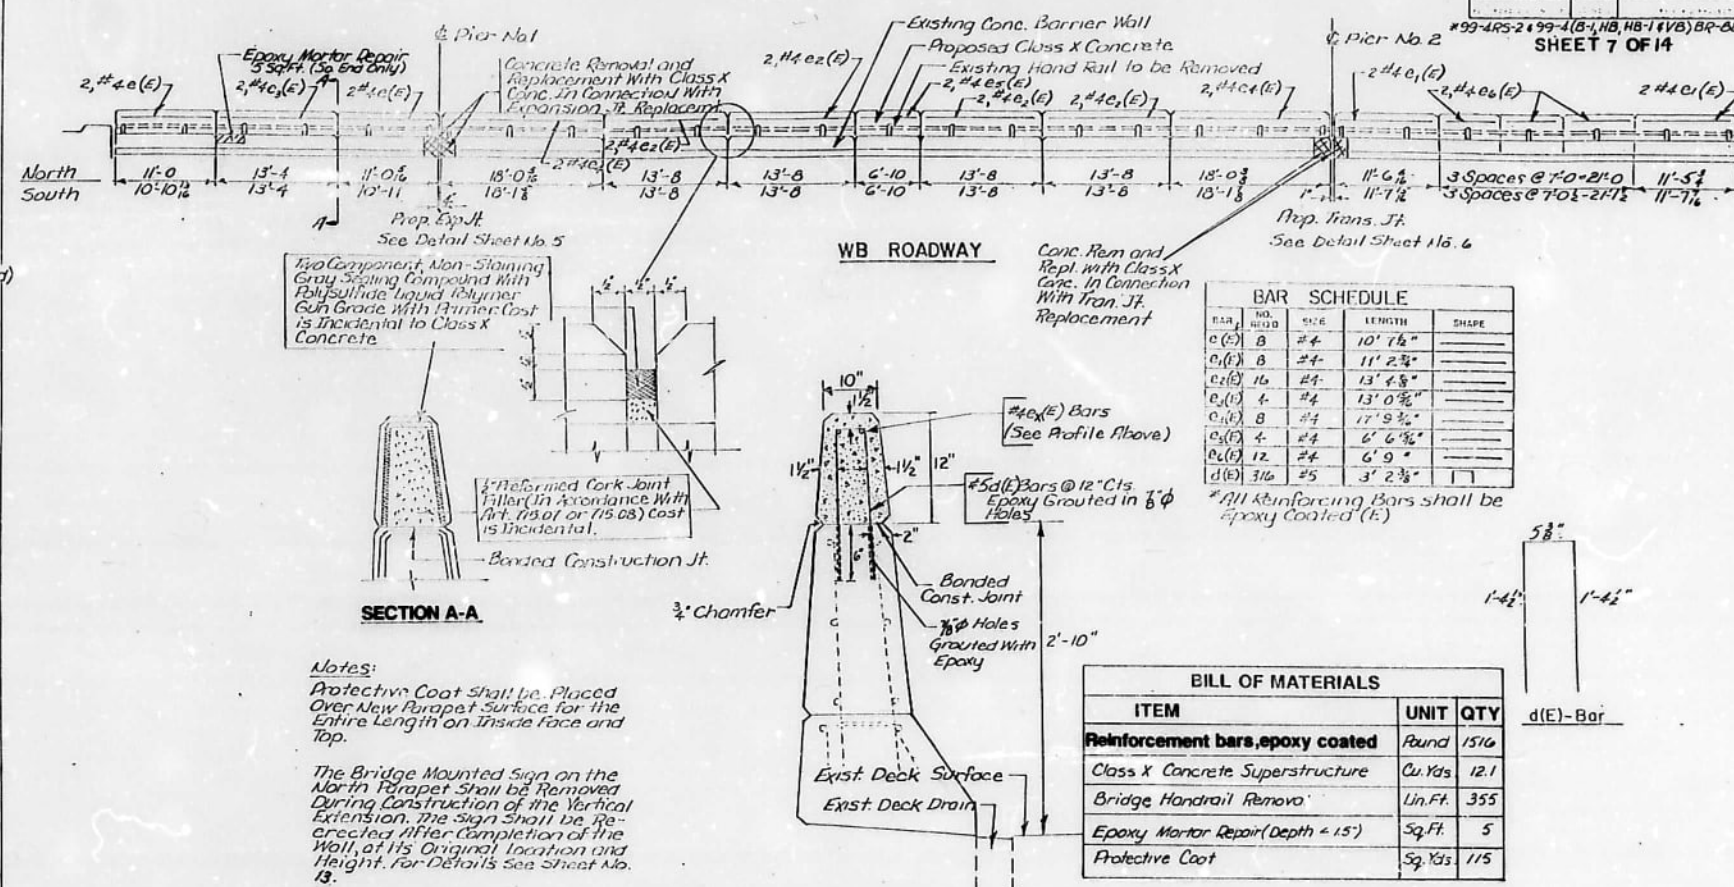

DETAIL OF CONCRETE WALL EXTENSION

BAR SCHEDULE				
BAR	NO. REQ'D	SIZE	LENGTH	SHAPE
C(5)	8	#4	10' 7 1/2"	_____
C(6)	8	#4	11' 2 3/4"	_____
C(7)	16	#4	13' 4 5/8"	_____
C(8)	4	#4	13' 0 3/4"	_____
C(9)	8	#4	17' 9 3/8"	_____
C(10)	4	#4	6' 6 3/4"	_____
C(11)	12	#4	6' 9"	_____
D(1)	316	#5	3' 2 3/8"	_____

BILL OF MATERIALS			
ITEM	UNIT	QTY	
Reinforcement bars,epoxy coated	Round	151	
Class X Concrete Superstructure	Cu.Yds	12	
Bridge Handrail Remove	Lin.Ft.	3	
Epoxy Mortar Repair(Depth = 15')	Sq.Ft.		
Protective Coat	Sq. Yds	11	

Notes:
Protective Coat Shall be Placed Over New Parapet Surface for the Entire Length on Inside Face and Top.
The Bridge Mounted Sign on the North Parapet Shall be Removed During Construction of the Vertical Extension. The Sign Shall be Re-erected After Completion of the Wall, at its Original Location and Height. For Details See Sheet No.



ILLINOIS DEPARTMENT OF TRANSPORTATION
F.A.I.-80
BRIDGE REHABILITATION
STRUCTURE NO. 099-0058
DECK DETAILS

SCALE: VERT. DRAWN BY
DATE: HORIZ. CHECKED BY

STATE OF ILLINOIS
DEPARTMENT OF TRANSPORTATION

PROJECT NO.	SHEET NO.	DATE	BY	CHK
FAI-80	181	6/1		

*99-4RS-2 & 99-4(B-1, HB, HB-1, VB) 3R-66
SHEET 8 OF 14

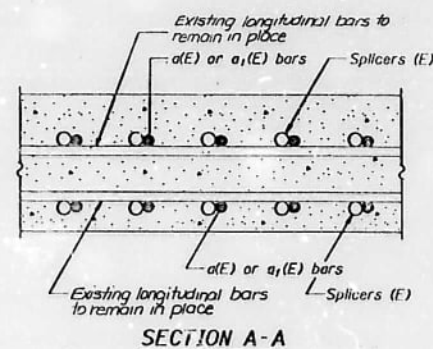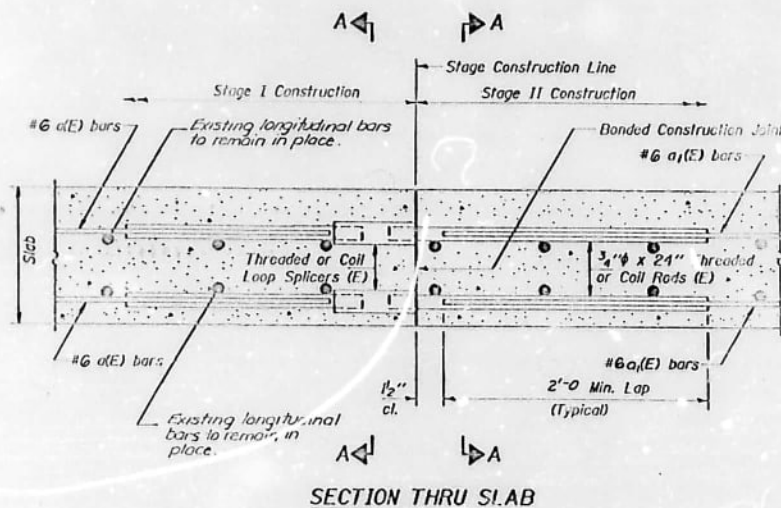

SPLICER DETAILS
(No. Req'd. 2B)

Cost Incidental to Reinforcement Bars (Epoxy Coated).

The diameter of this part of Splicer is the same as the diameter of the bar spliced.

ROLLED THREAD DOWEL BAR



ONE PIECE


Wire Connector



WELDED SECTIONS

SPLICER ALTERNATIVES

* Heavy Hex Nuts conforming to ASTM A 563, Grade C, D or DH may be used.

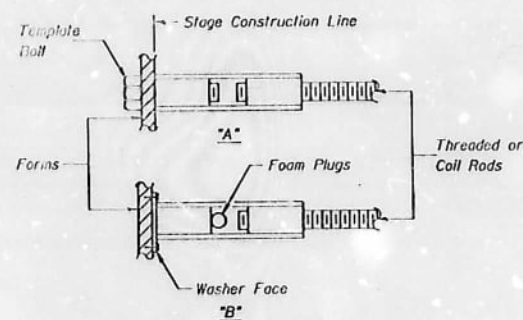

INSTALLATION AND SETTING METHODS

"A": Set splicer by means of a template bolt.
"B": Set splicer by nailing to wood forms or cementing to steel forms.
(E): Indicates epoxy coating.

NOTES

Steel Splicer (Coupler) assembly shall be of an approved type and shall develop in tension at least 125 percent of the yield strength of the lapped reinforcement bars.
Steel Splicer rods shall be of minimum 60 ksi yield strength, threaded or collared full length and have effective tensile stress area equal to or greater than that of the lapped reinforcement bars.
All reinforcement bars shall be lapped and tied to the splicer rods.
Splicer (coupler) assembly in the slab shall be epoxy coated in accordance with the requirements for reinforcement bars.

Other systems of similar design may be submitted to the Engineer for approval. Approval shall be based on certified test results from an approved testing laboratory that the proposed splicer (coupler) assembly satisfies the following requirements:

- Minimum Capacity = $1.25 \times f_y \times A_1$
(Tension in kips)
- Minimum Pull-out Strength = $1.25 \times f_{s_{28}} \times A_1$
(Tension in kips)

Where f_y = Yield strength of lapped reinforcement bars in ksi.
 $f_{s_{28}}$ = Allowable tensile stress in lapped reinforcement bars in ksi (Service Load)
 A_1 = Tensile stress area of lapped reinforcement bars.
= 28 day concrete

Typical Splicer (Coupler) Assembly Sizes:






In Slabs	#5 bar lap with 3/4" Splicer (Coupler) x 2'-0" Splicer Rods	Minimum Capacity = 23.0 kips-tension Minimum Pull-out Strength = 9.2 kips-tension
	#6 bar lap with 1" Splicer (Coupler) x 2'-4" Splicer Rods	Minimum Capacity = kips-tension Minimum Pull-out Strength = kips-tension
In Sub-Structure	#7 bar lap with 1 1/4" Splicer (Coupler) x 3'-5" Splicer Rods	Minimum Capacity = 45.1 kips-tension Minimum Pull-out Strength = 18.0 kips-tension
	#8 bar lap with 1 1/2" Splicer (Coupler) x 4'-6" Splicer Rods	Minimum Capacity = 58.9 kips-tension Minimum Pull-out Strength = 23.6 kips-tension

DESIGNED	EXAMINED	19
CHECKED	PASSED	ENGINEER OF BRIDGE DESIGN
DRAWN	APPROVED	ENGINEER OF BRIDGES AND STRUCTURES
CHECKED		DIRECTOR OF HIGHWAYS







BSD-1 6-1-89

ILLINOIS DEPARTMENT OF TRANSPORTATION	
FAI-80	
BRIDGE REHABILITATION	
STRUCTURE NO. 099-0058	
BAR SPLICER (COUPLER) DETAILS	
AT STAGE CONSTRUCTION	
SCALE: VERT. 1/8" = 1'-0"	DRAWN BY
DATE	CHECKED BY



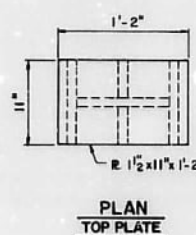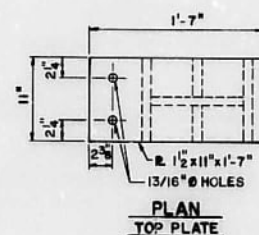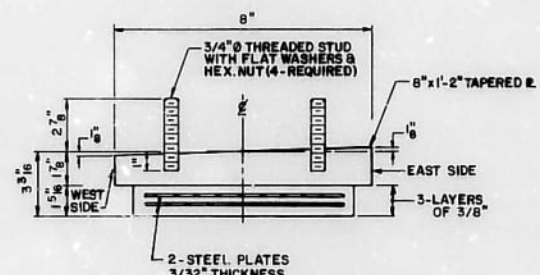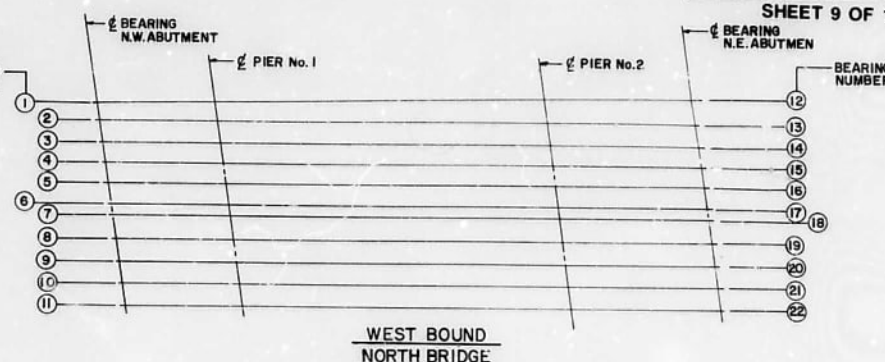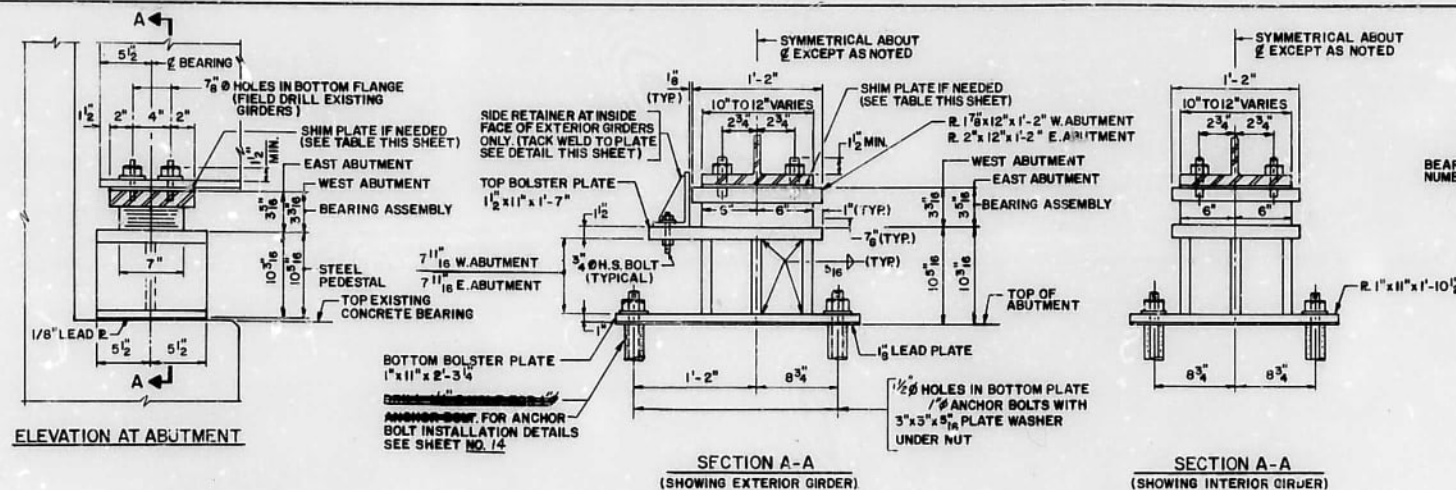

BEARING NUMBER	1	2	3	4	5	6	7	8	9	10	11
THICKNESS OF SHIM PLATE	1/8	0	0	0	0	5/16	7/16	0	0	0	1/8
BEARING NUMBER	12	13	14	15	16	17	18	19	20	21	22
THICKNESS OF SHIM PLATE	0	0	0	0	0	7/16	9/16	0	0	0	0

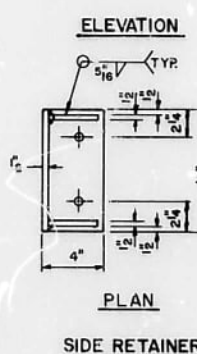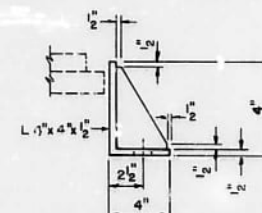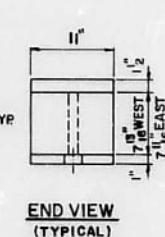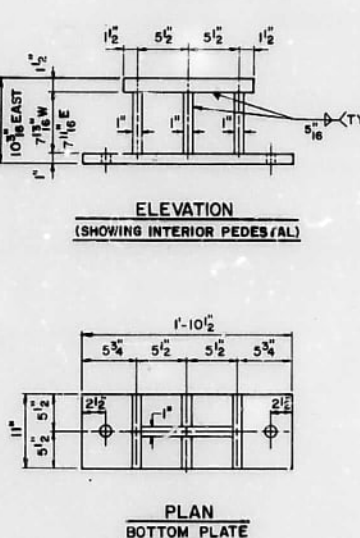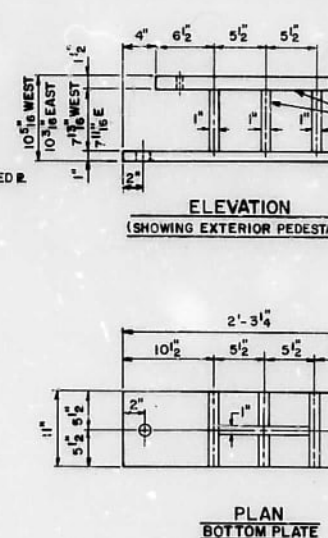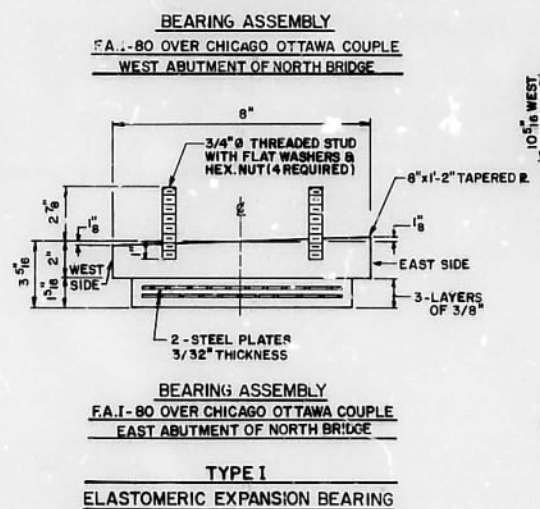

BILL OF MATERIAL

ITEM	UNIT	TOTAL
ELASTOMERIC BEARING ASSEMBLY TYPE I	EACH	22
JACK AND REMOVE EXISTING BEARINGS	EACH	22
FURNISHING AND ERECTING STRUCTURAL STEEL	LBS	5355

NOTES:

BOLSTER ASSEMBLY HEIGHT OF 10 1/8\"/>

FOR SHIM PLATE THICKNESSES SEE TABLE THIS SHEET.

SHIM PLATES SHALL NOT BE PLACED UNDER BEARING ASSEMBLY.

EQUIVALENT ROLLED ANGLE WITH STIFFENERS WILL BE ALLOWED IN LIEU OF WELDED PLATES, FOR SIDE RETAINERS.

NEW STEEL PEDESTALS AND ANCHOR BOLTS SHALL BE PAID FOR AS FURNISHING AND ERECTING STRUCTURAL STEEL.

SIDE RETAINERS AND BOLTS SHALL BE INCLUDED IN F&E STRUCTURAL STEEL.

EXISTING ANCHOR BOLTS SHALL BE CUT OFF FLUSH WITH THE CONCRETE SURFACE, GROUND SMOOTH AND SEALED WITH EPOXY. COST INCIDENTAL TO COST OF NEW BEARING ASSEMBLIES.

REVISIONS	
NAME	DATE

ILLINOIS DEPARTMENT OF TRANSPORTATION

F.A.I. 80

BRIDGE REHABILITATION
STRUCTURE NO. 099-0058
ELASTOMERIC BEARING

SCALE: VERT. HORIZ. DATE: DRAWN BY M.V.T. CHECKED BY


Revised: Changed anchor bolt to 1\"/>




* 99-4RS-2 & 99-4(B-1, HB, HB-1 & VB)BR-88

F. & S. NO.	SECTION	COUNTY	TOTAL SHEETS	SHEET NO.
1-80	*	WILL.	181	64
STA.		TO STA.		
FED. ROAD DIST. NO. 7		ILLINOIS		
FED. AID PROJECT				

SHEET 11 OF 14

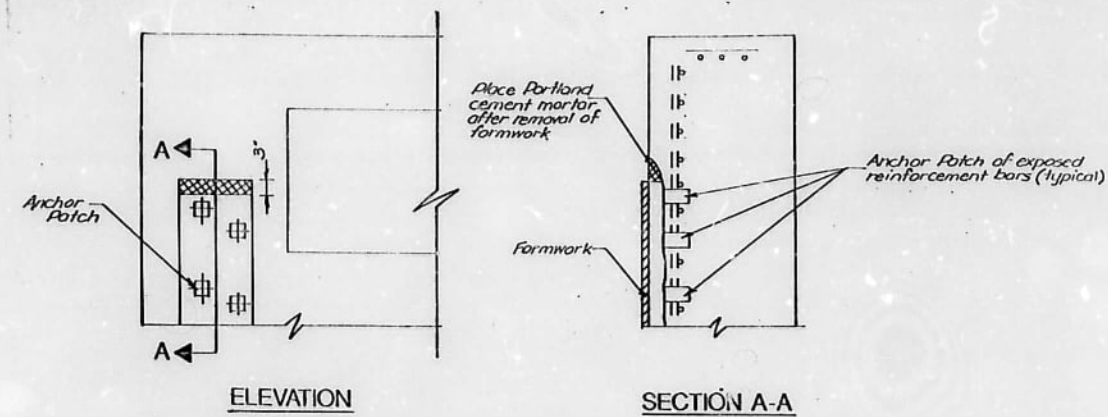

EPOXY MORTAR REPAIR (DEPTH 1.5")

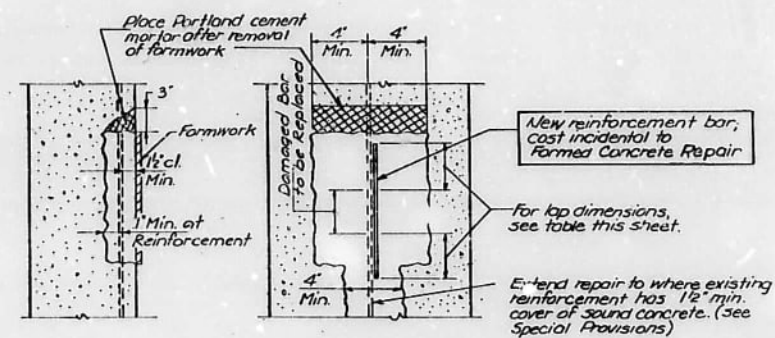

FORMED CONCRETE REPAIR WITH REINFORCEMENT

Notes:
Existing reinforcement having 20% or more of cross-sectional area lost due to corrosion or damaged during concrete removal shall be replaced by new reinforcement lapped as shown or noted.
All formed concrete repair dimensions are approximate.

LAP DIMENSIONS

Bar Size	Lap Length
#4	1'-4"
#5	1'-6"
#6	2'-0"
#7	2'-9"

REVISIONS	
NAME	DATE



ILLINOIS DEPARTMENT OF TRANSPORTATION	
F.A.1 - 80	
BRIDGE REHABILITATION	
STRUCTURE NO. 099 - 0058	
DETAIL OF	
FORMED CONCRETE REPAIR	
SCALE: VERT.	DRAWN BY
DATE	CHECKED BY



99-4HS-2 & 99-4(B-1,HB,HB-1 & VB)BR-88

SECTION	COUNTY	TOTAL SHEETS	SHEET NO.
I-80	WILL	181	65
STA	TO STA		
FED. ROAD DIST. NO. 7	ILLINOIS	FED. AID PROJECT	

SHEET 12 OF 14

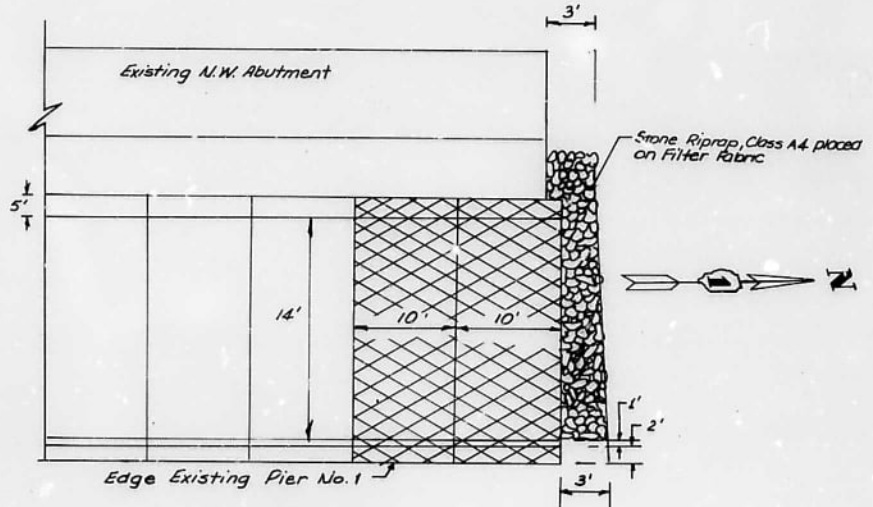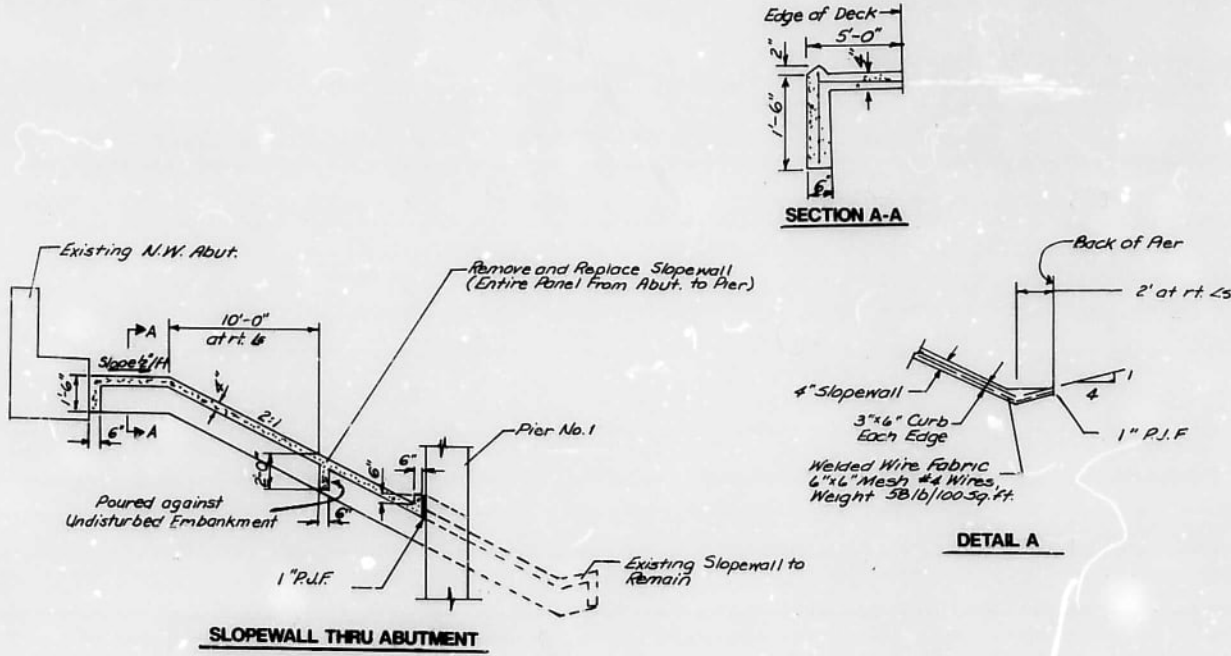

Note:
Filter Fabric (shall be
Riprap, Class A4. (See Special Provisions)


Drain inlet (not shown) to be cleaned.

BILL OF MATERIALS		
ITEM	UNIT	QTY.
Sloped Wall Rem. & Repl.	Sq. Yds.	50
Stone Riprap, Class A4	Sq. Yds.	6



REVISIONS	
NAME	DATE

ILLINOIS DEPARTMENT OF TRANSPORTATION
F.A.I. 80
BRIDGE REHABILITATION
STRUCTURE NO. 099-0058
SLOPEWALL REMOVAL AND
REPLACEMENT
SCALE: VERT. 1"=4'
HORIZ. 1"=10'
DATE: DRAWN BY: CHECKED BY:





 

SECTION A-A

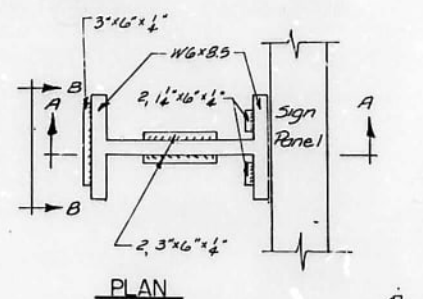 


PLAN

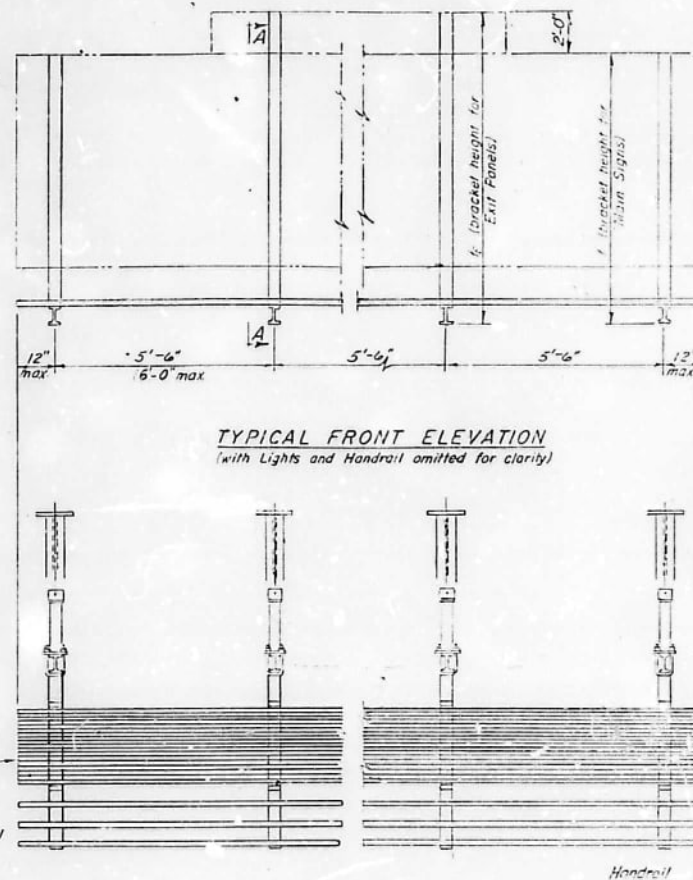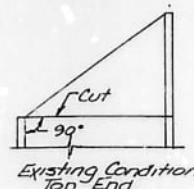


TYPICAL FRONT ELEVATION
(with Lights and Handrail omitted for clarity.)

SECTION B-B

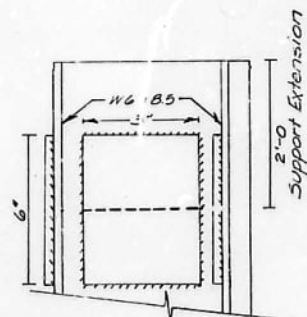

SECTION A-A

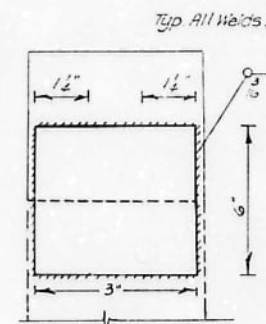

SECTION B-B

All Plates $\frac{1}{2}$ " thk $\frac{3}{16}$ " Fillet Weld All Around
Not to Scale

SUPPORT EXTENSION SPLICE DETAIL

1 75	SECTION	COUNTY	TOTAL SHEETS	SHEET NO.
100		WILL	181	66
STA		TO STA		
FED. ROAD DIST. NO.		FED. AID PROJECT		

*99-4R5-2 & 99-4(8-1 HB, HB-1, 1VB)BR-58

SHEET 13 OF 14

DESIGN NOTES

*All Structural Steel Shapes and Plates
Shall Conform to the Requirements of ASTM
Designation A-36.*

All Cap Screws, Bolts, Washers, U-Bolts
and Locknuts Shall Conform to the
Requirements of AS. M Designation A-153

All Fabrication Shall be Complete and Ready for Assembly Before Galvanizing. No Punching, Drilling, Cutting, nor Welding Shall be Permitted After Galvanizing

Sign Support Posts, Pipe and Connections
shall be Galvanized in Accordance With
ASTM Designation A-153.

Contractor Shall Field Check All Bridge Dimensions Shown on Plans Before Submitting Shop Drawings.

THE CONTRACTOR SHALL ARRANGE WITH THE ENGINEER AN INVENTORY/INSPECTION OF THE EXIST. SIGN BEFORE IT IS REMOVED INCLUDING ELECTRICAL ITEMS.

THE DISCONNECTION AND RECONNECTION OF THE ELECTRIC CABLES SHALL BE INCIDENTAL TO THIS ITEMS

DAMAGE CAUSED BY THE CONTRACTOR'S OPERATIONS SHALL BE RESTORED TO THE SATISFACTION OF THE ENGINEER AT NO ADDITIONAL COST TO THE STATE.

The Cost of Furnishing and Installing the Bearing Pads as Herein Specified Shall be Incidental to the Contract and No Additional Compensation Will be Allowed.

Pre-Fab Bearing Pads: Fabric Bearing Pads
Shall Consist of a Fabric and Rubber Body
made With New, Unvulcanized Rubber and
Unused Fabric Filters.

Basis of Payment: This Work will be Paid for at the Contract Unit Price Each for Remove and Re-Erect Bridge Mounted Sign, Measured as Specified herein, Which Price Shall Include Removal of Sign During Construction of Conc. Carrier Wall Extension, Furnishing All Materials, Laboring, Transporting and Re-Erecting Sign to its Original Location, and shall be Paid for at the Contract Unit Price Per Each for Bridge Mtd. Sign Support Top Brace, Which Price Shall Include Furnishing All Materials and Scaffolding Bridge Mtd. Sign Support Extension.

Contractor Shall Submit Procedures and Details for Welding Extensions to Brackets.

After Extensions Have Been Welded to Brackets
the Damaged Galvanizing Shall be Cleaned By
an Approved Method and Painted With an
Approved Zinc-rich Paint.

BILL OF MATERIALS		
ITEM	UNIT	QUANTITY
Remove and Re-Erect		
Bridge Mounted Sign	Each	1
Bridge Mounted Sign		
Support Top Brace	Each	4

ILLINOIS DEPARTMENT OF TRANSPORTATION

F.A.I - 80

BRIDGE REHABILITATION

STRUCTURE NO. 099-0058

DETAIL OF BRIDGE-MOUNTED SIGN

DETAIL OF BRIDGE-MOUNTED SIGN REMOVAL & REPLACEMENT

REMOVAL & REPLACEMENT


SCALE: VERT. _____ DRAWN BY _____
HORIZ. _____

DATE _____ CHECKED BY _____

REVISIONS	
NAME	DATE

The Illinois Coil-Lock Anchor Bolt is a proprietary item which is the property of the Illinois Department of Transportation. Use, reproduction or disclosure without express written permission is prohibited and protected under Federal copyright laws. The production and the fabrication of this bolt for use on highway projects in the State of Illinois shall be permitted and there shall be no incurred charges or fees to the manufacturer or the fabricator for producing or fabricating this bolt.

D	E	H	K	d
1"	5/8"	13/16"	1 3/4"	4"
1 1/2"	1 1/8"	1 5/16"	2 1/8"	2"
2"	1 5/8"	1 15/16"	2 7/8"	2"
2 1/2"	2 1/8"	2 5/8"	3 3/8"	1"

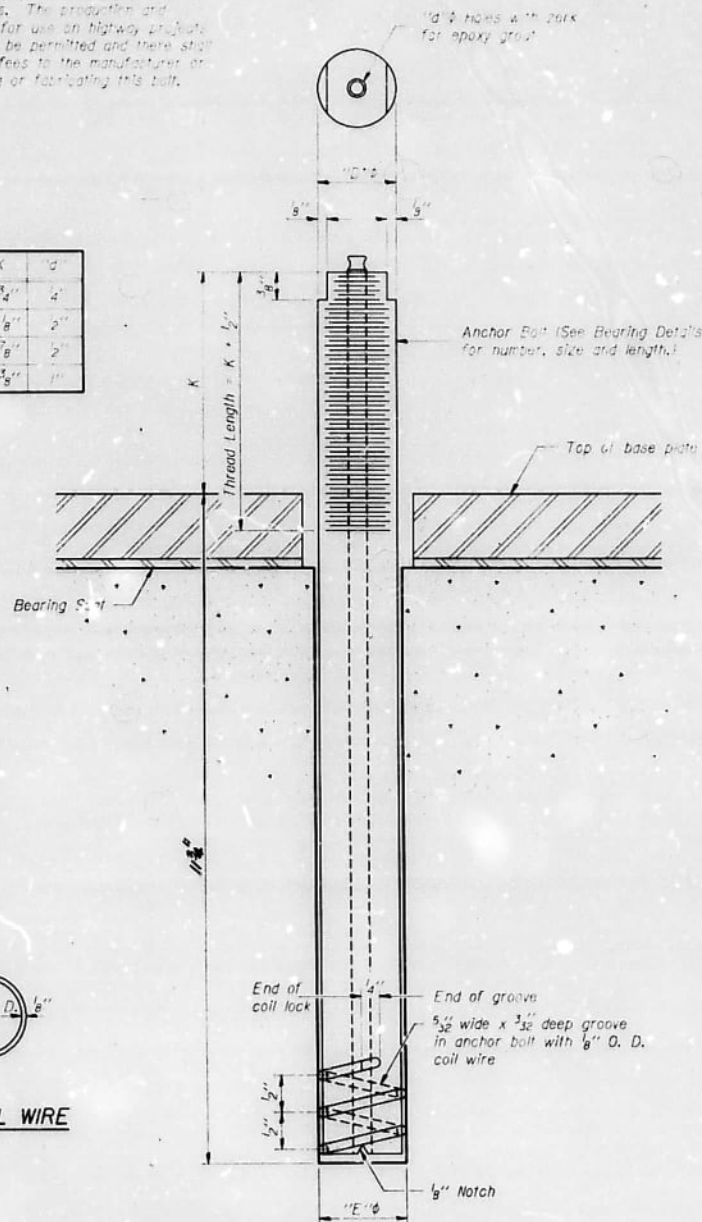

PLAN-COIL WIRE

ILLINOIS COIL-LOCK ANCHOR BOLT

STATE OF ILLINOIS
DEPARTMENT OF TRANSPORTATION

**MATERIALS FOR ILLINOIS COIL-LOCK
ANCHOR BOLT**

The anchor bolt shall be fabricated from cold drawn or hot finished seamless carbon steel mechanical tubing conforming to ASTM A519, Grade 1026 and supplied with hexagonal nuts and cut washers.
The coil wire shall be made of any suitable soft steel wire.
The finished anchor bolt shall be cleaned of rust and other foreign materials and wrapped or packaged to prevent contamination until they are installed.
The epoxy grout shall be a two-component, epoxy resin bonding system conforming to ASTM C881, Type I, Grade 1 and of a Class suitable for the temperature at installation.

**INSTALLATION PROCEDURE for the ILLINOIS
COIL-LOCK ANCHOR BOLT**

1. With the coil wire in place, the bolt shall be inserted into the hole and turned clockwise to a snug fit in the hole. Nut and washer shall be placed on the bolt. The nut shall be tensioned until the steel base plates are held securely to the concrete bearing seat.
2. Epoxy grout shall be pumped through the zero fitting with a pressure gun. Pumping shall continue until the epoxy overflows the hole around the bolt shank. After pumping is discontinued, excess epoxy shall be immediately wiped off.

ALTERNATE ANCHOR BOLTS

The Contractor may use, at his option, the capsule or the adhesive cartridge type anchor rods that have been previously tested and given a prior approval by the Department. The Contractor shall install these anchor rods in pre-drilled holes in accordance with the manufacturer's recommendations and procedures.
The capsule or the adhesive cartridge type anchor rods shall be a two part system composed of:
1. A threaded rod stud with nut and washer conforming to ASTM A307.
2. A sealed glass capsule or a sealed glass adhesive cartridge containing pre-measured amounts of the adhesive chemical.

ROUTE NO.	SECTION	COUNTY	SHEET	SHEET NO.
1-80	*	WILL	161	67
*99-4RS-2 & 99-4(B-1,HB,HB-1&VB)BR-88				
SHEET 14 OF 14				

GENERAL NOTES

Holes in the masonry for anchor bolts shall be drilled through the base plates to the diameter and depth shown or in accordance with the manufacturer's recommendation after beams or girders have been erected and adjusted.
Prior to setting the bolts, the holes shall be dry and all dust and loose particles shall be removed by the use of compressed air or vacuuming.
The anchor bolts, furnished and installed and including the epoxy grout or capsules shall not be paid for separately but shall be included in the unit bid price for "Furnishing and Erecting Structural Steel".

**ANCHOR BOLT DETAILS
FOR BEARINGS**

DESIGNED	EXAMINED
CHECKED	PASSED
DRAWN	APPROVED
CHECKED	

ABB-1 12-1-83

Revised: 3-20-90 ENR


Str. No. 099-0058

TAMERAN

BAD COPY

EXIST BRIDGE DESCRIPTION: The Bridge is Comprised of 3 Simple Spans. Span 1 and 3 are Constructed With Steel Wide Flange Beams and Span 2 is a Built-up Plate Girder with a Composite Design. The 7-inch-Thick Concrete Deck is Supported on Reinforced Concrete Piers and Abutments and the Foundations are Supported on Creosoted Timber Piles.

- Deck Repairs**
1. Removal of Asphaltic Conc.
 2. Deleted
 3. Standard, Part # F.D. Patch (Var Loc)
 4. Waterproof Deck with Membrane Syst.
 5. Bit. Conc. Surface Cse, Mix E, CL I
 6. Extend Floor Drains (West Side Only)

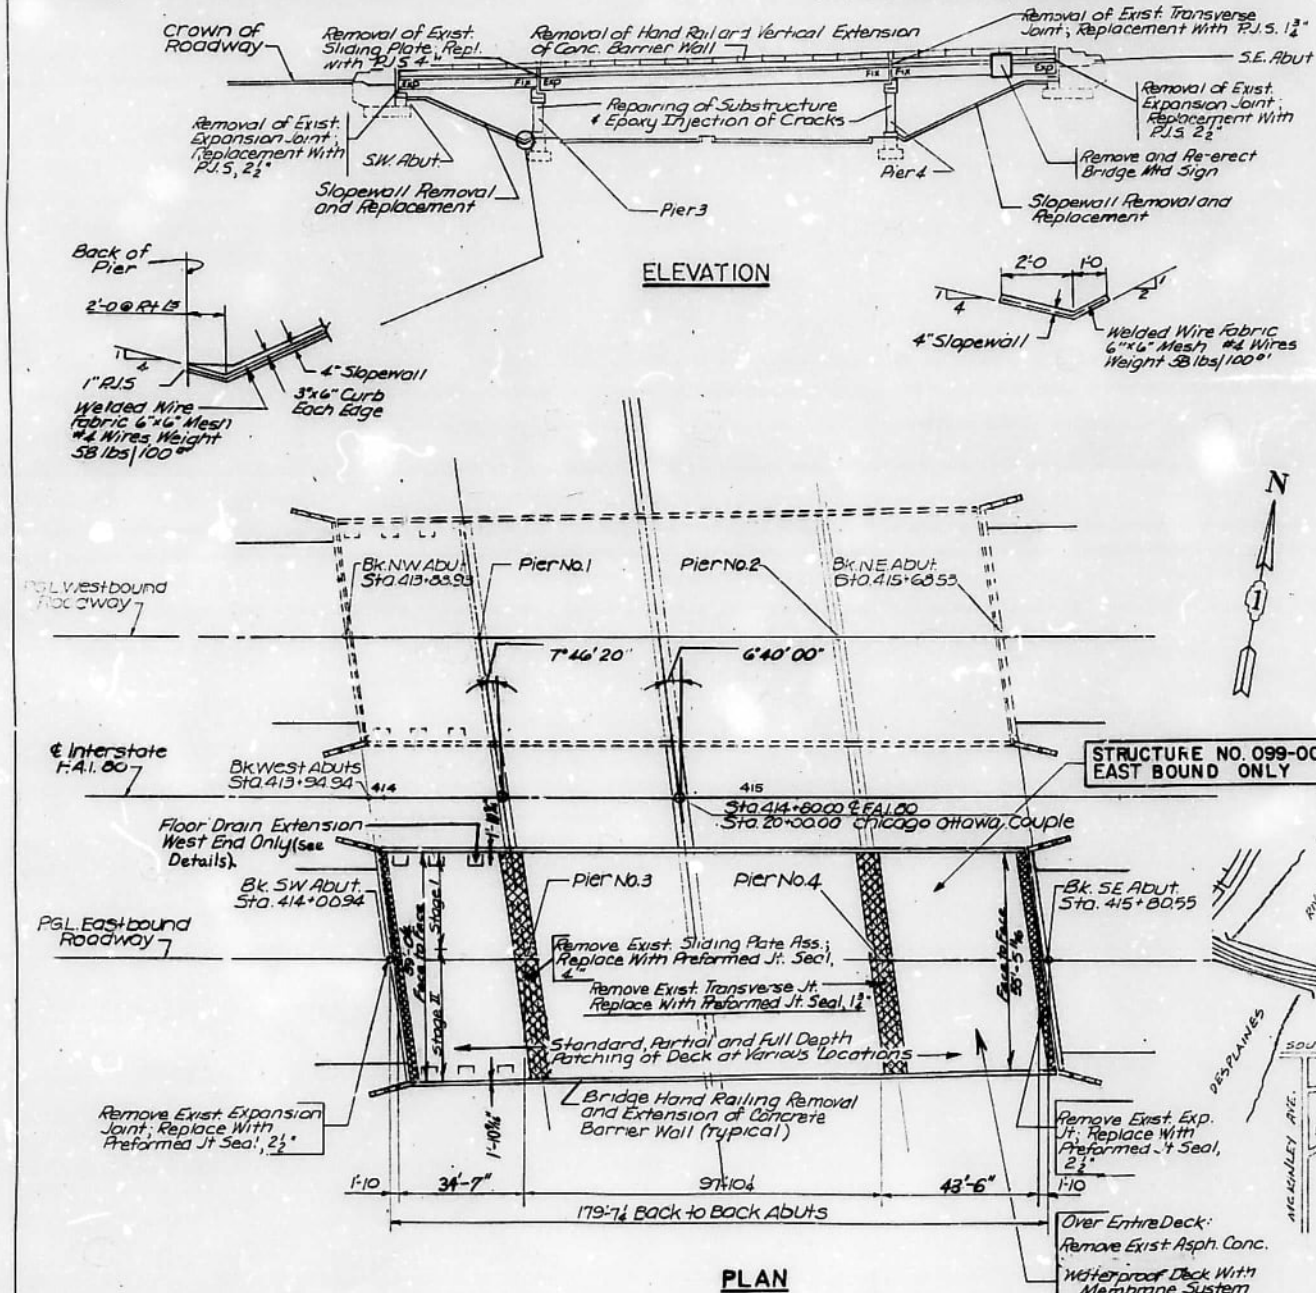

PLAN NOTES

Plan Dimensions and Details Relative to the Existing Structure Have Been Taken From Existing Plans and are Subject to Nominal Construction Variations. It shall be the Contractors Responsibility to Verify Such Dimensions and Details in the Field and Make Necessary, Approved Adjustments Prior to Construction or Ordering of Materials. Such Variations Shall Not be Cause for Additional Compensation for a Change in Scope of Work, However, the Contractor will be Paid for the Quantity Actually Furnished at the Unit Price Bid for the Work.

The Contractor Must Use Extreme Care When Doing Concrete Removal as not to Nick, Cut or Damage any of the Structural Steel.

Reinforcement Bars Shall Conform to the Requirements of A.A.S.H.T.O. M-42, M-31 or M-53, Grade 60.

Existing Underpass Luminaires Which are Attached to the Underside of the Bridge shall be Maintained Operational Throughout the Duration of the Contract and Protected from Damage During Deck Repair Operations.

For Pavement Markings on Bridge, See Roadway Plans.

Field Welding of Construction Accessories will not be Permitted to the Bottom Flange of Beams or Girders, nor to the Top Flange for a Distance Equal to $\frac{1}{4}$ the Span Length Each Way from the Pier Supports. Field Welding in other Areas will be Permitted Only When Approved by the Engineer.

All Contact Surface Areas of New and Existing Structural Steel shall be Free of Paint or Lacquer.

All Structural Steel Beneath Expansion Joints shall be Sandblasted and Repainted; 5' on Either Side at Abuts and 10' on Either Side at Piers.

The 3-Coat Lead and Chromatic Free Alkyd Paint System shall be Used for Field Painting of Existing Structural Steel and New Structural Steel. The Color of the Final Finish Coat shall be as Specified in the Special Provision for "Cleaning and Painting Steel Structures."

The Exact Location of Slope Wall Removal and Replacement shall be Determined by the Field Engineer.

INDEX OF SHEETS

SHEET NO.

- 1 Plan and Profile
- 2 Typical Section and Total Bill of Materials
- 3 Stage Construction
- 4-9 Deck Details
- 10 Detail of Elastomeric Bearing Assembly
- 11-12 Substructure Repairs
- 13 Remove and Re-erect Bridge Mounted Sign
- 14 Anchor Bolt Details for Bearings


ILLINOIS DEPARTMENT OF TRANSPORTATION
FAI-30
BRIDGE REHABILITATION
STRUCTURE NO. 099-0059

PLAN & ELEVATION

SCALE: VERT. HORIZ. DRAWN BY
DATE CHECKED BY

REVISIONS	
NAME	DATE

LOCATION MAP

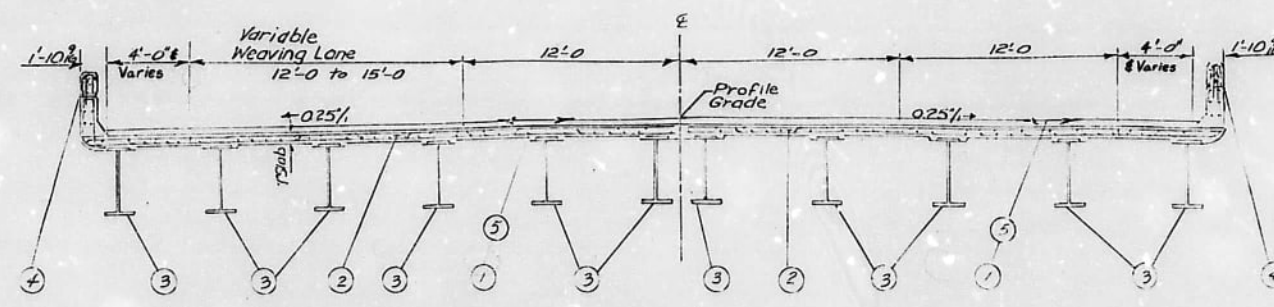

TYPICAL CROSS SECTION
(FACING WEST)

LEGEND


- ① REMOVAL OF ASPHALTIC CONCRETE
- ② STANDARD, PARTIAL AND FULL DEPTH PATCHING OF BRIDGE DECK AT VARIOUS LOCATIONS (SEE DECK REPAIR SHEET)
- ③ JACK AND REMOVE EXISTING BEARINGS AT ALL ABUTMENTS; FURNISH AND INSTALL ELASTOMETRIC BEARING ASSEMBLY, TYPE I
- ④ REMOVAL OF HANDRAIL; VERTICAL EXTENSION OF CONCRETE BARRIER WALL
- ⑤ WATERPROOFING OF DECK WITH MEMBRANE SYSTEM; PLACEMENT OF BITUMINOUS CONCRETE SURFACE COURSE, MIX. E, CL. 1, 2, T-1
- ⑥ FLOORING DRAIN EXTENSIONS (WEST SIDE OF BRIDGE ONLY.)

TOTAL BILL OF MATERIAL				
ITEM	UNIT	QUANTITY		
		Substructure	Superstructure	Total
Jack and Remove Exist. Bearings	Each		22	22
Elastomeric Bearing Assembly, T-1	Each		22	22
Concrete Removal	Cu. Yds		28.7	28.7
Preformed Joint Seal, 4"	Lin. Ft.		63	63
Bridge Hand Rail Removal	Lin. Ft.		355	355
Reinforcement Bars, Epoxy Coated	Pound		6945	6945
Waterproof Membrane System	Sq. Yd.		1140	1140
Deck Drain to be Extended	Each		4	4
Deck Slab Repair (Partial)	Sq. Yd.		245	245
Deck Slab Repair (Full Depth) T-1	Sq. Yd.		6	6
Epoxy Crack Sealing	Lin. Ft.		100	100
Protective Coat	Sq. Yd.		208	208
Formed Concrete Repair (Depth 4")	Sq. Ft.		34	34
Bit. Conc. Surface Removal (Deck)	Sq. Yd.		1140	1140
Bit. Conc. Surf. Cse, Mix E, CL I, T-1	Tons		149	149
Protective Shield	Sq. Yd.		1140	1140
Clean & Paint Steel Bridge	L. Sum.			.
Protect. & Maint. Exist. Underpass				
Luminaires	L. Sum.			.16
Preformed Joint Seal, 1 1/2"	Lin. Ft.		60	60
Class X Concrete Superstruct	Cu. Yd.		44.0	44.0
Slope Wall Removal & Replace	Sq. Yd.	25		25
Preformed Joint Seal, 2 1/2"	Lin. Ft.		123	123
Remove and Re-Erect Bridge Mounted Sign	Each		1	1
Furnishing & Erecting Structural Steel	Pound		13,917	13,917
Bridge Mounted Sign Support Top Base	EACH		4	4

REVISIONS	
NAME	DATE

ILLINOIS DEPARTMENT OF TRANSPORTATION
F.A.I.-80
BRIDGE REHABILITATION
STRUCTURE NO. 099-0059
TYPICAL SECTION & TOTAL
BILL OF MATERIALS.
SCALE: VERT. HORIZ.
DATE: DRAWN BY: CHECKED BY:




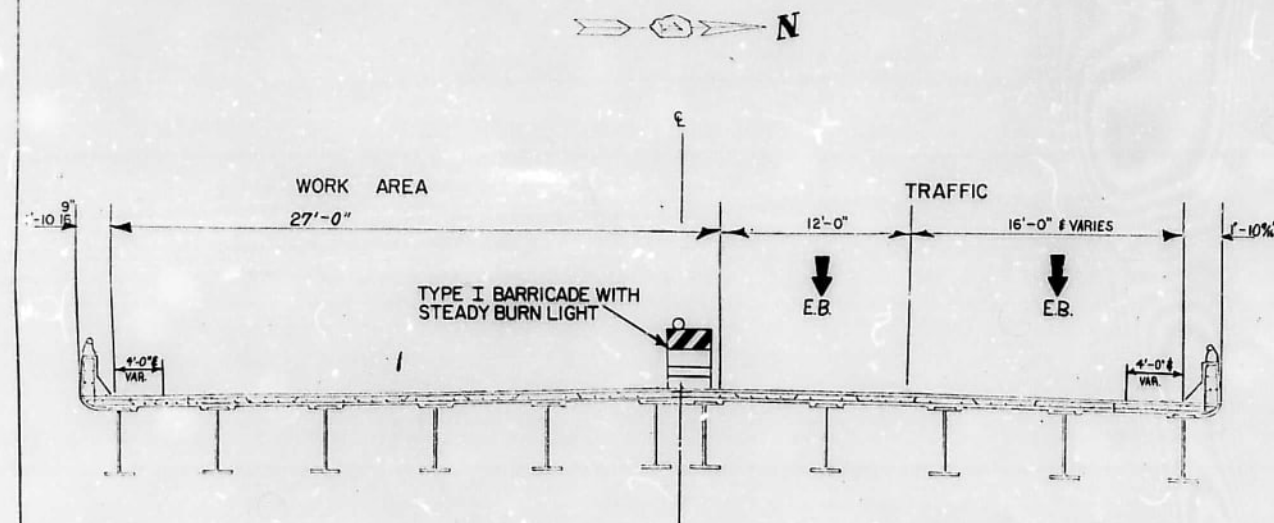

STAGE I

1. PLACE TRAFFIC CONTROL AND DIVERT TRAFFIC TO NORTH SIDE.
2. REMOVE EXISTING BRIDGE CONCRETE OVERLAY
3. CONSTRUCT PARTIAL AND FULL DEPTH SLAB REPAIRS
4. JACK BRIDGE AND REMOVE EXISTING BEARINGS AND INSTALL PROPOSED ELASTOMERIC BEARING ASSEMBLY.
5. EXTEND DECK DRAINS
6. REPLACE TRANVERSE JOINTS
7. PAINT STRUCTURAL STEEL (5' ON EITHER SIDE OF BEARINGS AT ABUTMENTS AND 10' ON EITHER SIDE OF THE BEARINGS AT THE PIERS.
8. REPAIR SUBSTRUCTURE
9. REMOVE HANDRAIL AND BRIDGE MTD. SIGN AND EXTEND BARRIER WALL.
10. APPLY WATERPROOFING MEMBRANE AND RESURFACE BRIDGE
11. RE-ERECT BRIDGE MTD. SIGN.

STAGE II (FACING EAST)

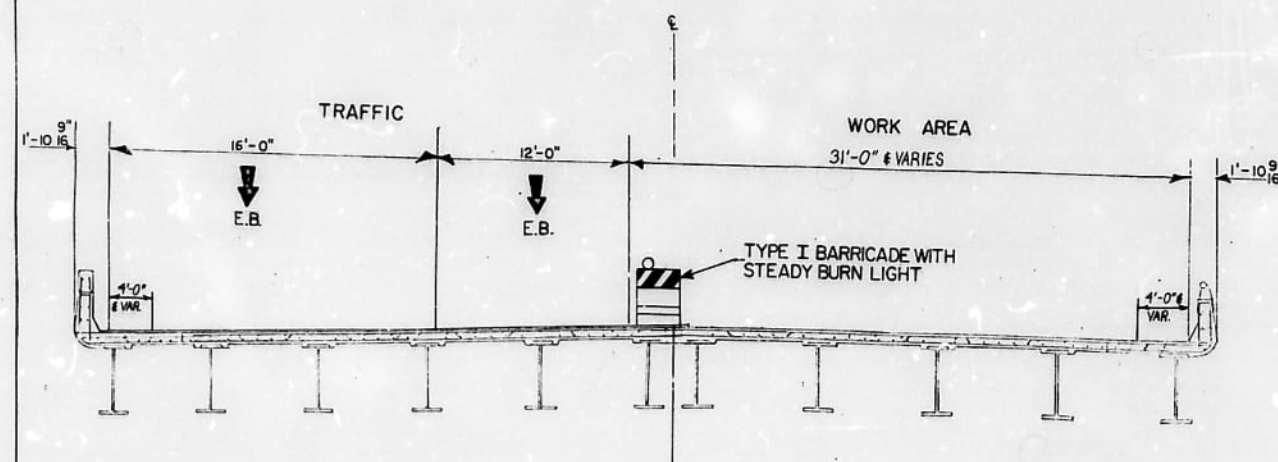

STAGE II

1. PLACE TRAFFIC CONTROL AND DIVERT TRAFFIC TO SOUTH SIDE.
2. REMOVE EXISTING BRIDGE CONCRETE OVERLAY
3. CONSTRUCT PARTIAL AND FULL DEPTH SLAB REPAIRS
4. JACK BRIDGE AND REMOVE EXISTING BEARINGS AND INSTALL PROPOSED ELASTOMERIC BEARING ASSEMBLY.
5. EXTEND DECK DRAINS
6. REPLACE TRANVERSE JOINTS
7. PAINT STRUCTURAL STEEL (5' ON EITHER SIDE OF BEARINGS AT ABUTMENTS AND 10' ON EITHER SIDE OF THE BEARINGS AT THE PIERS.
8. REPAIR SUBSTRUCTURE
9. REMOVE HANDRAIL AND EXTEND BARRIER
10. APPLY WATERPROOFING MEMBRANE AND RESURFACE BRIDGE

STAGE I (FACING EAST)

REVISIONS	
NAME	DATE

ILLINOIS DEPARTMENT OF TRANSPORTATION
FAI-80
BRIDGE REHABILITATION
STRUCTURE NO. 099-0059
STAGE CONSTRUCTION

SCALE: VERT. HORIZ.
DATE
DRAWN BY
CHECKED BY

SECTION	COUNTY	TOTAL SHEETS	SHEET NO.
I-80	WILL	181	71
STA	TO STA		
113+00	113+00		

* 99-4RS-28.99-4(B-1,HB,HB-1&VB)BR-88

SHEET 4 OF 14

Removal of existing deck drain is incidental to the pay item of "Deck Slab Repair, Full Depth".

- * DECK DRAINS WITHIN 10ft. OF THE SUBSTRUCTURE TO BE ELIMINATED.
- ** DECK DRAINS TO BE EXTENDED(TYPICAL) SEE DECK DETAIL SHEET NO.8

REMOVE EXISTING BRIDGE HAND RAIL & VERTICALLY EXTEND CONCRETE BARRIER WALL (SEE DECK DETAIL SHEET NO.8 TYPICAL).

REMOVE EXISTING SLIDING PLATE ASSEMBLY & REPLACE WITH PREFORMED JOINT SEAL, 4" (SEE DECK DETAILS, SHEET NO.5.)

REMOVE EXISTING TRANSVERSE JOINT & REPLACE WITH PREFORMED JOINT SEAL, 1 1/2" (SEE DECK DETAIL SHEET NO.6)

OVER ENTIRE DECK
REMOVE EXISTING BITUMINOUS CONCRETE OVERLAY
PERFORM STANDARD, PARTIAL & FULL DEPTH PATCHING, AS SHOWN.



WATERPROOF THE DECK WITH MEMBRANE SYSTEM, (SEE DECK THIS SHEET) & RESURFACE THE DECK WITH BITUMINOUS CONCRETE SURFACE COURSE MIX E, CLASS I, T-1

LEGEND

DECK SLAB REPAIR (PARTIAL DEPTH)

DECK SLAB REPAIR (FULL DEPTH)

CONCRETE TO BE REMOVED

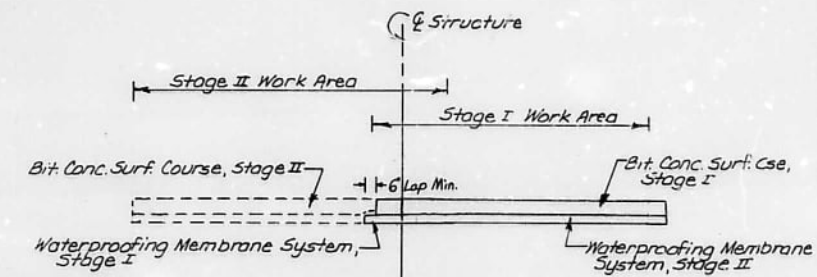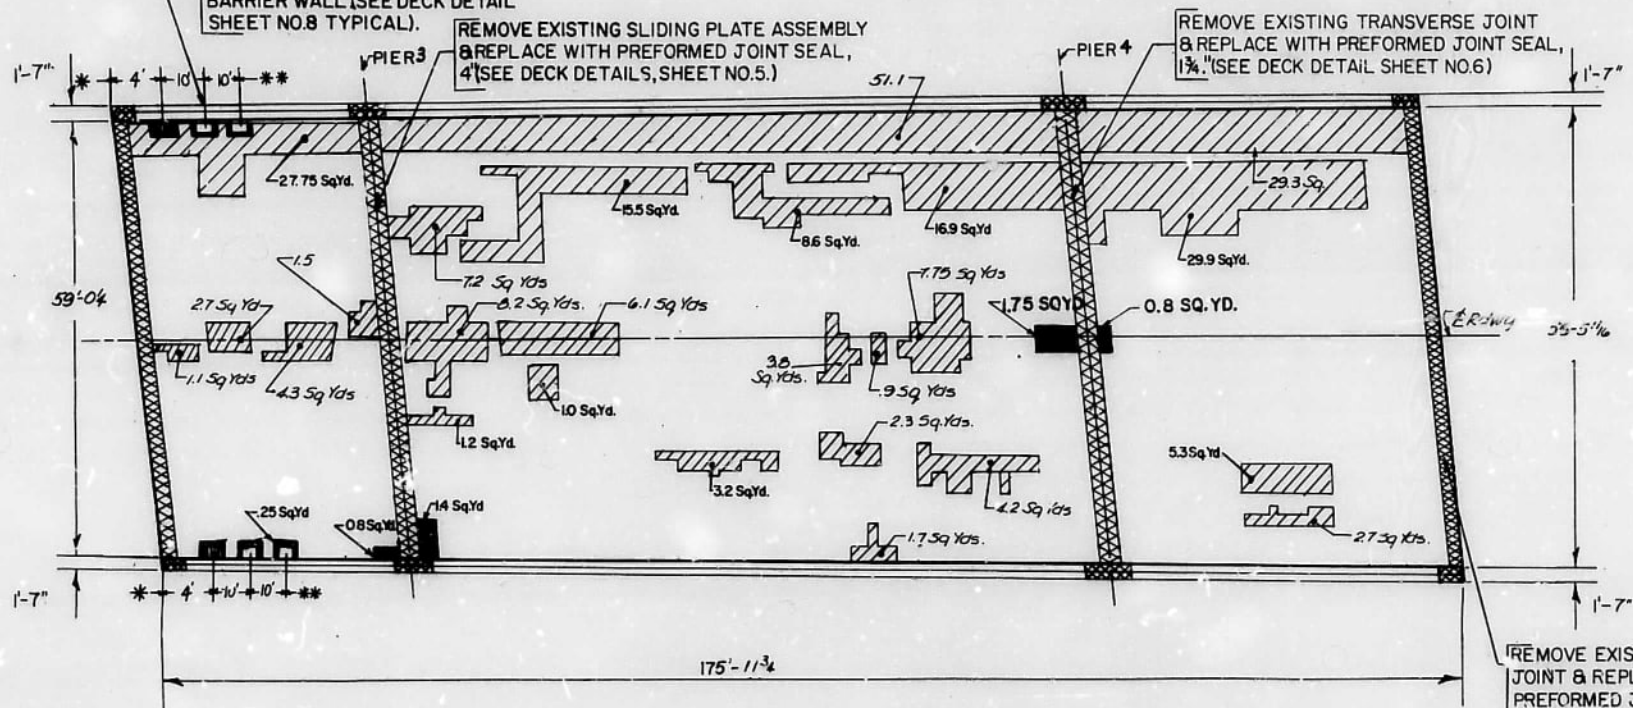

DETAIL OF WATERPROOFING MEMBRANE SYSTEM
(6" LAP)

BILL OF MATERIALS		
Item	Unit	Quantity
Bit. Conc. Surf. Cse, Mix E, CLI *	Tons	149
Waterproofing Membrane Syst.	Sq. Yd.	1140
Deck Slab Repair (Part. Depth)	Sq. Yd.	245
Deck Slab Repair (Full Depth)	Sq. Yd.	6
Type I	Sq. Yd.	6
Bit. Concrete Surf. Rem.	Sq. Yd.	1140
(Deck)	Sq. Yd.	1140

* Mix E = 130# /Sq. Yd. /Inch. Depth

REMOVE EXISTING EXPANSION JOINT & REPLACE WITH PREFORMED JOINT SEAL 2 1/2" (TYPICAL AT BOTH ABUTS) SEE DETAIL SHEET NO.7

SCALE: 1" = 10'
DATE OF LATEST DELAMTECT: 9-30-89

DECK SLAB REPAIR


Note: Exposed reinforcement bars shall be cleaned and incorporated into the concrete patch or, if necessary, replacement reinforcement added and spliced with the existing retained reinforcement, as directed by the Engineer.

Revised: Added note. 3-20-90 ENR


REVISIONS	
NAME	DATE

ILLINOIS DEPARTMENT OF TRANSPORTATION
F.A.I-80
BRIDGE REHABILITATION
STRUCTURE NO. 099-0059
DECK DETAILS
SCALE: VERT. HORIZ.
DATE
DRAWN BY CR
CHECKED BY



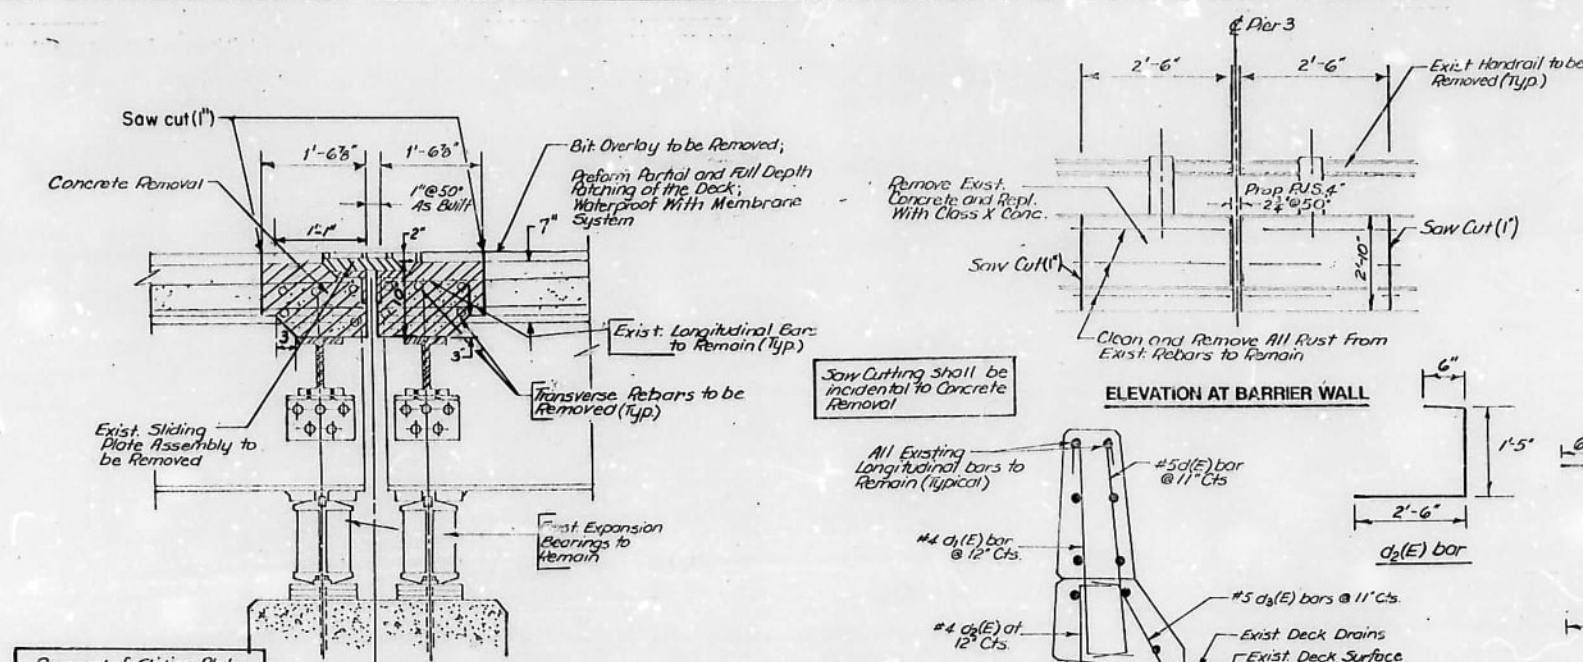


ELEVATION AT BARRIER WALL

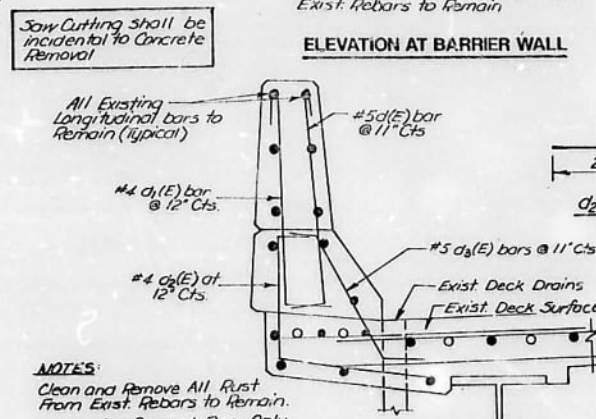


SECTION AT BARRIER WALL

See Detail of Concrete Wall Extension
on Sheet No. 8


Removal of Sliding Plate
Assembly and Transverse
Rebars Shall be Incidental
to Concrete Removal.

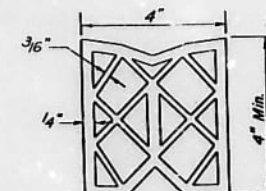

EXISTING PIER 3

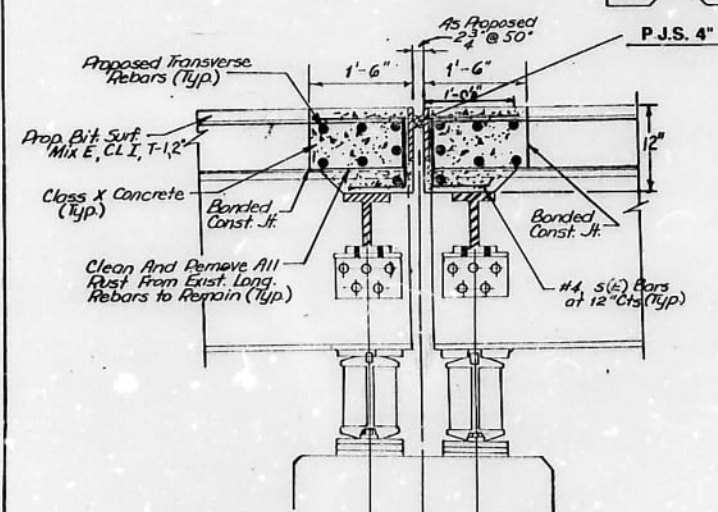


PROPOSED MODIFICATIONS AT PIER 3

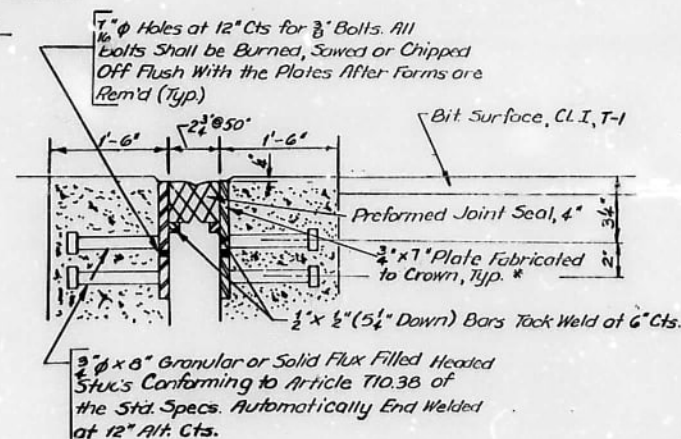


PREFORMED JOINT SEAL, 4'

DETAIL OF EXPANSION JOINT REPLACEMENT AT PIER NO. 3

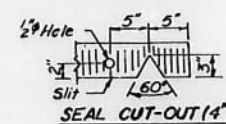


SEAL CUT-OUT (4'

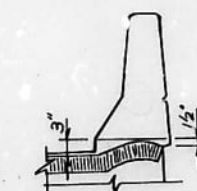

END OF SEAL TREATMENT

*Furnish in Segments of 20' Max. Length. Max Space Between Installed Segments Shall be $\frac{3}{16}$ ". Seal Space With Silicone Sealant Suitable for Structural Steel

After Fabrication All Surfaces of the Steel Plates shall be Given One Shop Coat of Paint Specified for Structural Steel.

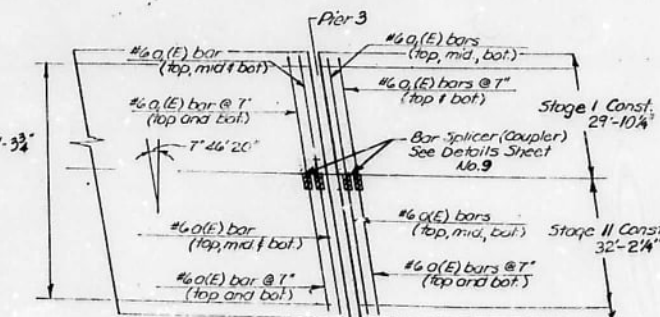

PLAN VIEW - SLAB REINFORCEMENT

(E) Denotes Epoxy Coated

Clearance Shall be Maintained for
Slab Reinforcement. (2" clear for top of
slab & 1" clear for bottom of slab.)

BAR SCHEDULE				
BAR	NO. REQ'D	SIZE	LENGTH	SHAP
a(E)	14	#6	3'-9 3/4"	—
a ₁ (E)	14	#6	29'-5 1/2"	—
d(E)	12	#5	3'-0	┐
d ₁ (E)	12	#5	3'-0	┐
d ₂ (E)	12	#5	4'-5"	┐
d ₃ (E)	12	#5	3'-6 1/2"	┐
s(E)	122	#4	2'-5"	—

Quantities have been provided for a third row of bars. However, this quantity may or may not be needed. Its necessity shall be determined in the field and the rebar used at the discretion of the field engineer.

BILL OF MATERIALS		
ITEM	UNIT	QUANTITY
Concrete Removal	Cu.Yds.	6.9
Class X Conc. Super	Cu.Yds.	7.8
Reinforcement Bars, Epoxy Ctd.	Pound	1626
Preformed Joint Seal, 4"	Lin.Ft.	63
Furnish and Erect Struct. Steel	Pound	2254
Protective Coat	Sq. Yds.	29

REVISIONS	
NAME	DATE

ILLINOIS DEPARTMENT OF TRANSPORTATION

EA-180

BRIDGE REHABILITATION

BRIDGE REHABILITATION
STRUCTURE NO 099-0059

SCALE: VERT.
HORIZ




DRAWN BY
CHECKED BY

Revised: Added 4" to P.J.S. detail. 5-20-90 ENR

TAMERAN


JANUARY

* 99-4RS-2 & 99-4(B-I,HB,HB-I&VB)BR-88
SHEET 6 OF 14.

  
 


(E) Denotes Epoxy Coated
Clearance shall be maintained for slab reinforcement.
(2" clear for top of slab & 1" clear for bottom of slab.)
Quantities have been provided for a third row of bars, however, this quantity may or may not be needed, its necessity shall be determined in the field and the rebar used at the discretion of the field engineer.

BILL OF MATERIALS		
ITEM	UNIT	QUANTITY
Concrete Removal	Cu.Yds.	63
Class X Conc. Super	Cu.Yds.	76
Reinforcement Bars, Epoxy C'd.	Pound	576
Preformed Joint Seal, 1/4"	Lin Ft.	60
Furnish and Erect Struct. Steel	Pound	1870
Protective Coat	Sq. Yds.	20



 


3/4" x 6" Granular or solid flux filled headed studs conforming to Article 710.38 of the Std. Spec's automatically end welded at 12" cts.

  






ILLINOIS DEPARTMENT OF TRANSPORTATION
FAI 80
BRIDGE REHABILITATION
STRUCTURE NO.099-0059
DECK DETAILS

SCALE: VERT. DRAWN BY
 HORIZ. CHECKED BY
 DATE

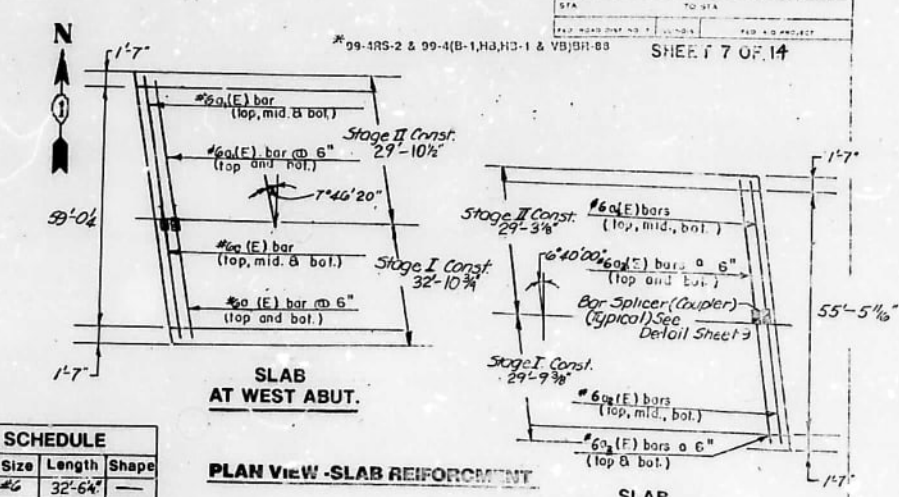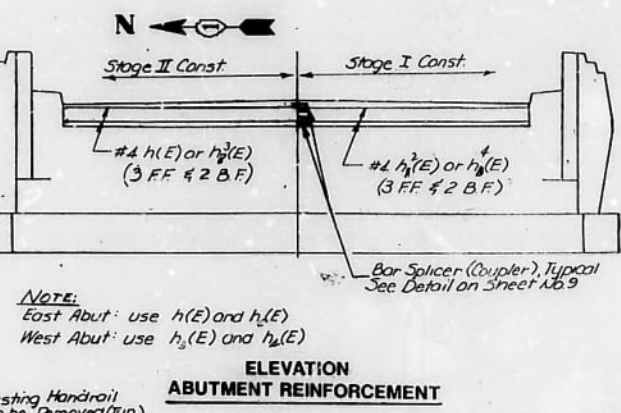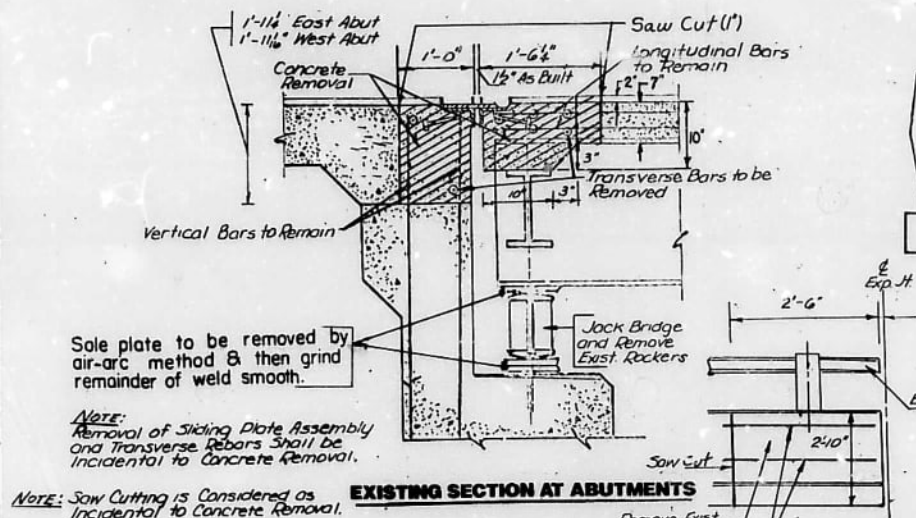

BAR SCHEDULE

Bar	No.	Size	Length	Shape
a(E)	7	#6	32'-6"	—
c(E)	7	#6	29'-5 1/2"	—
d(E)	7	#6	29'-4 1/4"	—
e(E)	12	#5	3'-0"	—
f(E)	12	#4	3'-0"	—
g(E)	12	#4	4'-5"	—
h(E)	12	#5	3'-6"	—
i(E)	120	#4	2'-5"	—
j(E)	120	#5	1'-11"	—
k(E)	5	#4	27'-9 1/4"	—
l(E)	5	#4	27'-3 3/8"	—
m(E)	5	#4	30'-11 1/4"	—
n(E)	5	#4	27'-10"	—
o(E)	7	#6	28'-10 1/2"	—

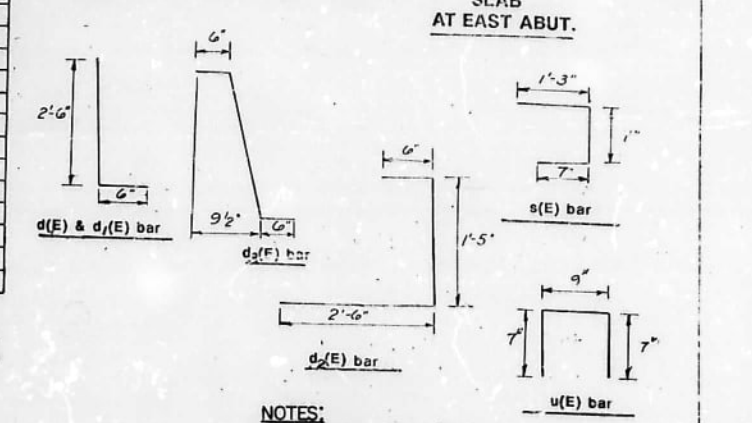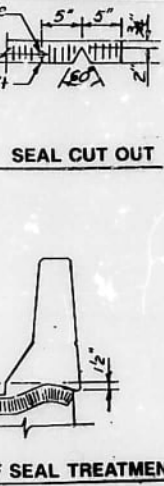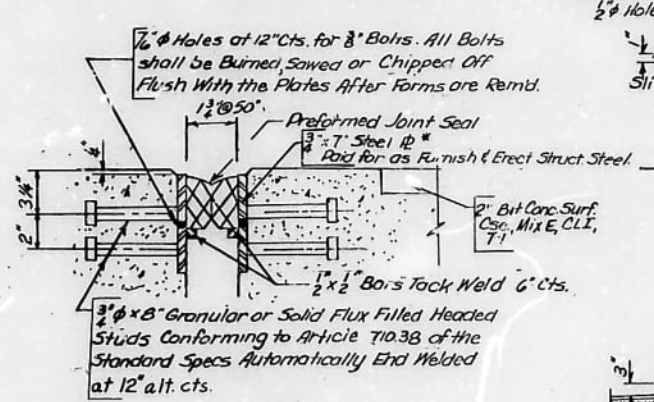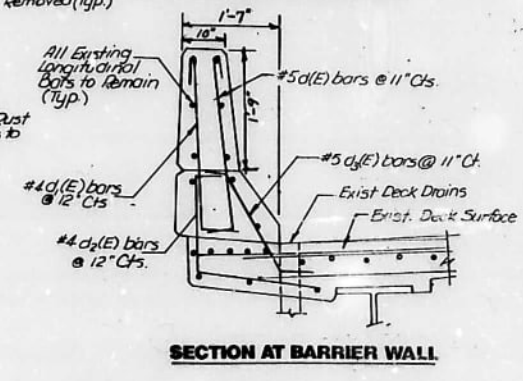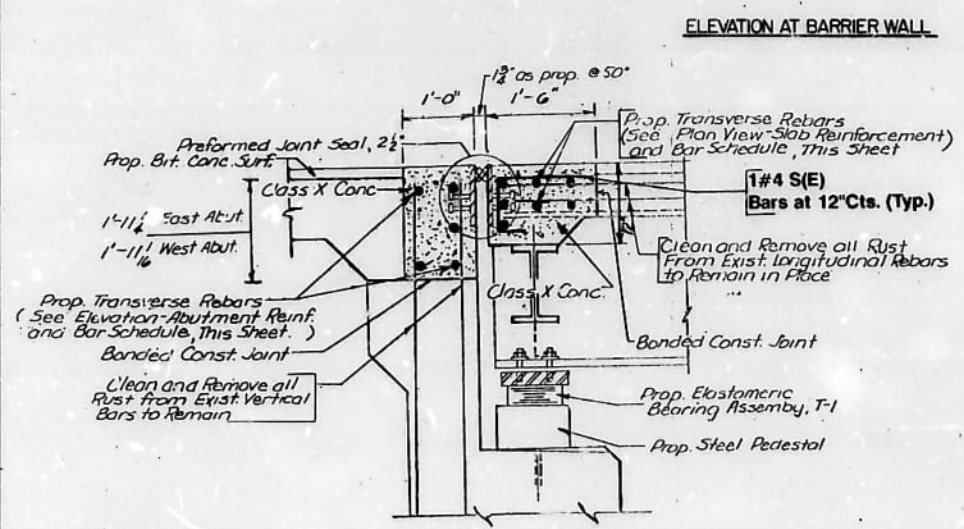

- NOTES:**
1. (E) denotes Epoxy Coated
 2. Quantities include both abuts
 3. Quantities have been provided for a third row of bars, however this quantity may or may not be needed its necessity shall be determined in the field and the rebar used at the discretion of the Field Engineer.
 4. Clearance shall be maintained for slab reinforcement (2" clear for top of slab & 1" clear for bottom of slab).

BILL OF MATERIALS

ITEM	UNIT	QUANTITY
Concrete Removal	Cu.Yds	15.3
Class X Concrete Super.	Cu.Yds.	17.3
Reinforcement bars, Epoxy Coated	Pounds	2227
Preformed Joint Seal-2 1/2"	Lin. Ft.	123
Furnish & Erecting Structural		
Steel	Pounds	4436
Protective Coat	Sq. Yds.	39

REVISION




NAME	DATE

ILLINOIS DEPARTMENT OF TRANSPORTATION
FA, 180
BRIDGE REHABILITATION
STRUCTURE NO. 099-0059
DECK DETAILS
 SCALE: VERT. HORIZ.
 DATE: DRAWN BY: CHECKED BY:






Revised: Added 4 to P.J.S. detail. 3-22-90 ENR



TAMERAN
BAD COPY
BAD COPY

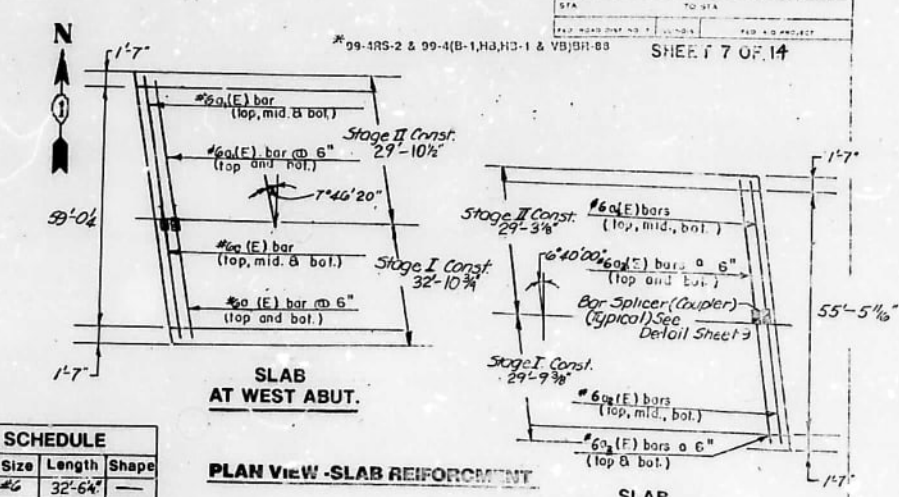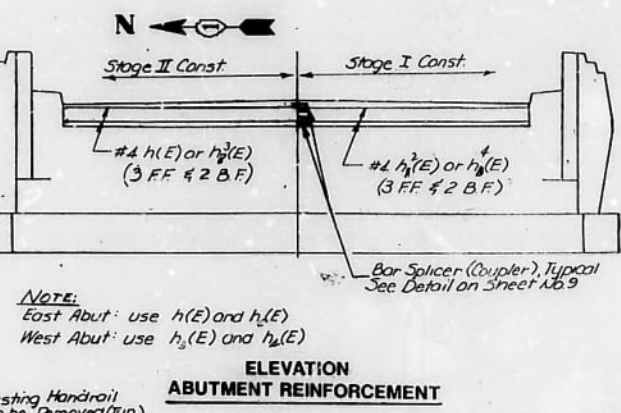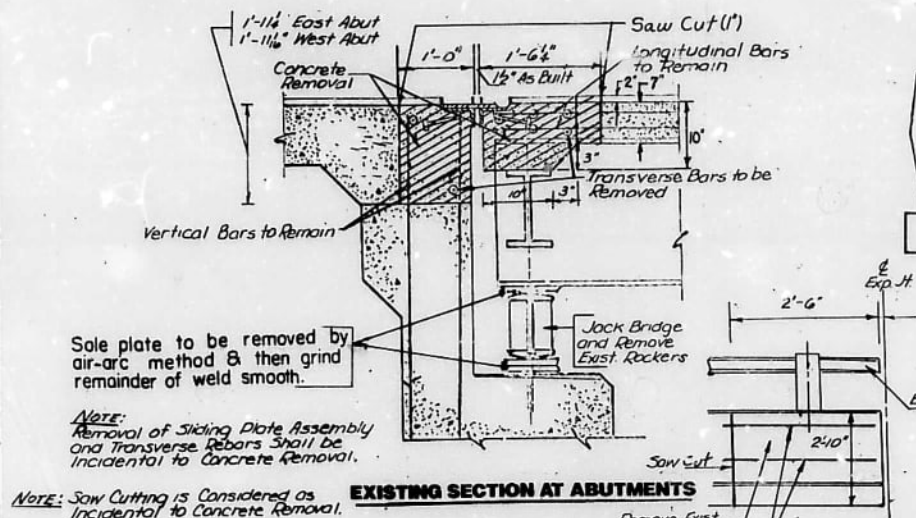

Bar	No.	Size	Length	Shape
a(E)	7	#6	32'-6 1/2"	—
c(E)	7	#6	29'-5 1/2"	—
a₂(E)	7	#6	29'-4 1/4"	—
d(E)	12	#5	3'-0"	┘
a(E)	12	#4	3'-0"	┘
c(E)	12	#4	4'-5"	┘
d(E)	12	#5	3'-6 1/2"	┘
s(E)	120	#4	2'-5"	┘
u(E)	120	#5	1'-11"	┘
h(E)	5	#4	27'-9 1/4"	—
h₂(E)	5	#4	27'-3 3/8"	—
h₃(E)	5	#4	30'-11 1/4"	—
h₄(E)	5	#4	27'-10"	—
a₃(E)	7	#6	28'-10 1/2"	—

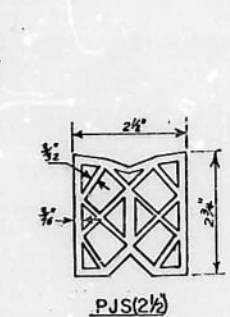 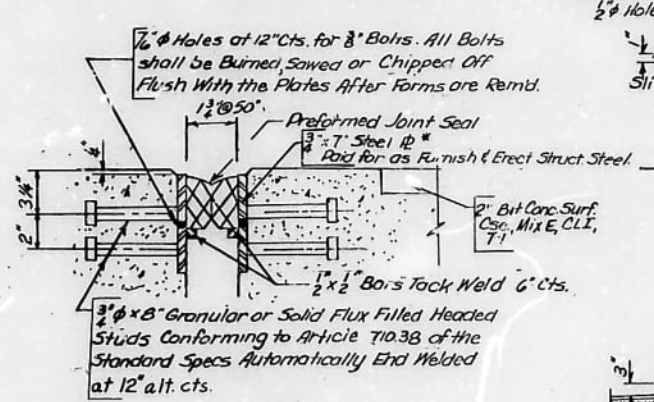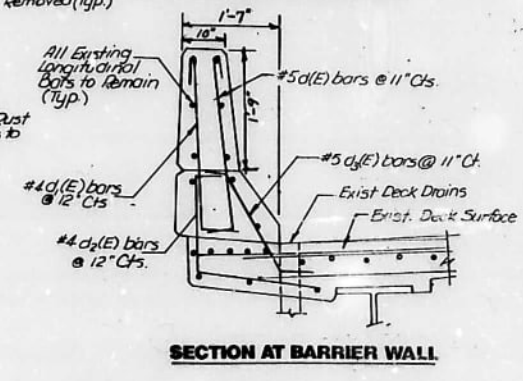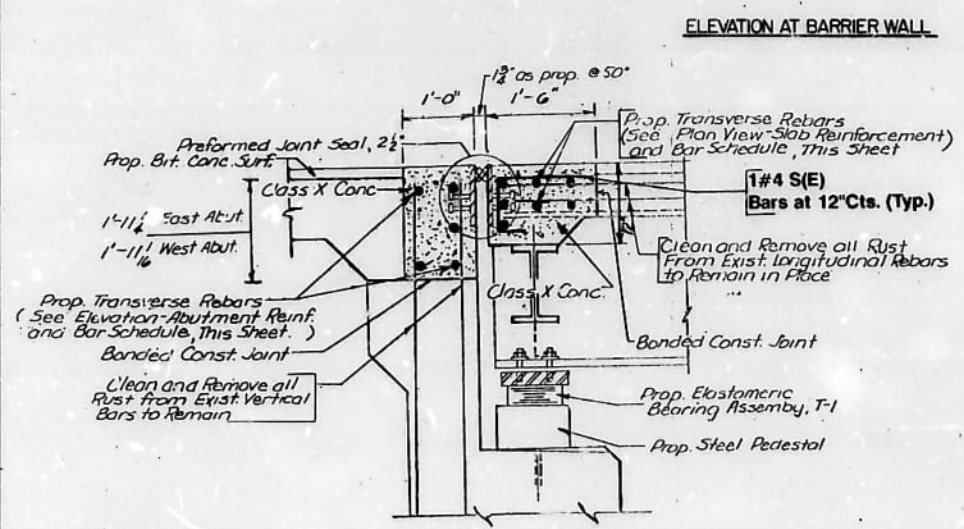

- NOTES:**
1. (E) denotes Epoxy Coated
 2. Quantities include both abuts
 3. Quantities have been provided for a third row of bars, however this quantity may or may not be needed its necessity shall be determined in the field and the rebar used at the discretion of the Field Engineer.
 4. Clearance shall be maintained for slab reinforcement. (2" clear for top of slab & 1" clear for bottom of slab.)

ITEM	UNIT	QUANTITY
Concrete Removal	Cu.Yds	15.3
Class X Concrete Super.	Cu.Yds.	17.3
Reinforcement bars Epoxy Coated	Pounds	2227
Preformed Joint Seal 2 1/2"	Lin. Ft.	123
Furnish & Erecting Structural		
Steel	Pounds	4436
Protective Coat	Sq. Yds.	39




NAME	DATE

ILLINOIS DEPARTMENT OF TRANSPORTATION
FA, 180
BRIDGE REHABILITATION
STRUCTURE NO. 099-0059
DECK DETAILS
 SCALE: VERT. HORIZ.
 DATE: DRAWN BY: CHECKED BY:

Revised: Added 4" to P.J.S. detail. 3-22-90 ENR




TAMERAN
BAD COPY
BAD COPY

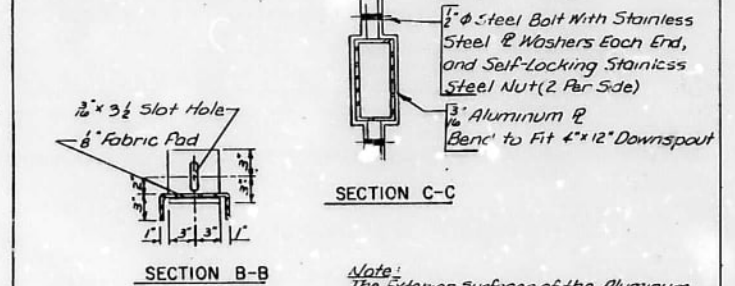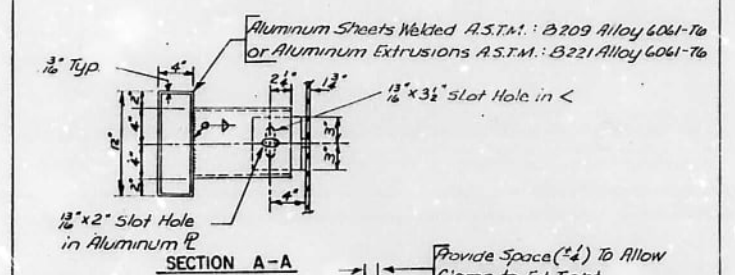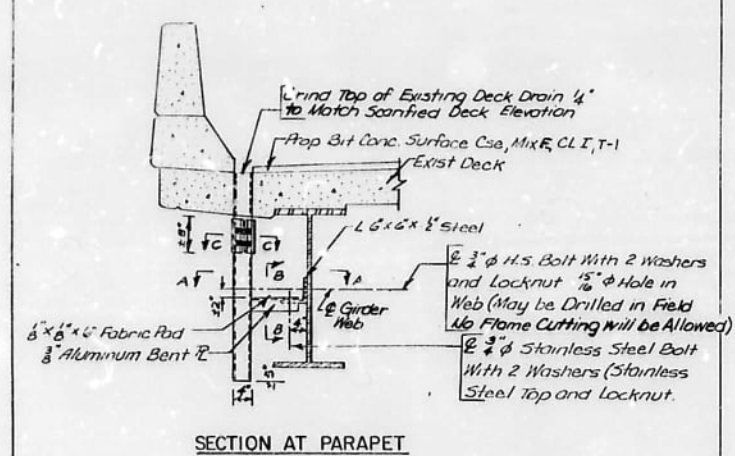

BILL OF MATERIALS

ITEM	UNIT	QUANTITY
Deck Drain to be Extended	Each	4

DETAIL OF DECK DRAIN EXTENSION

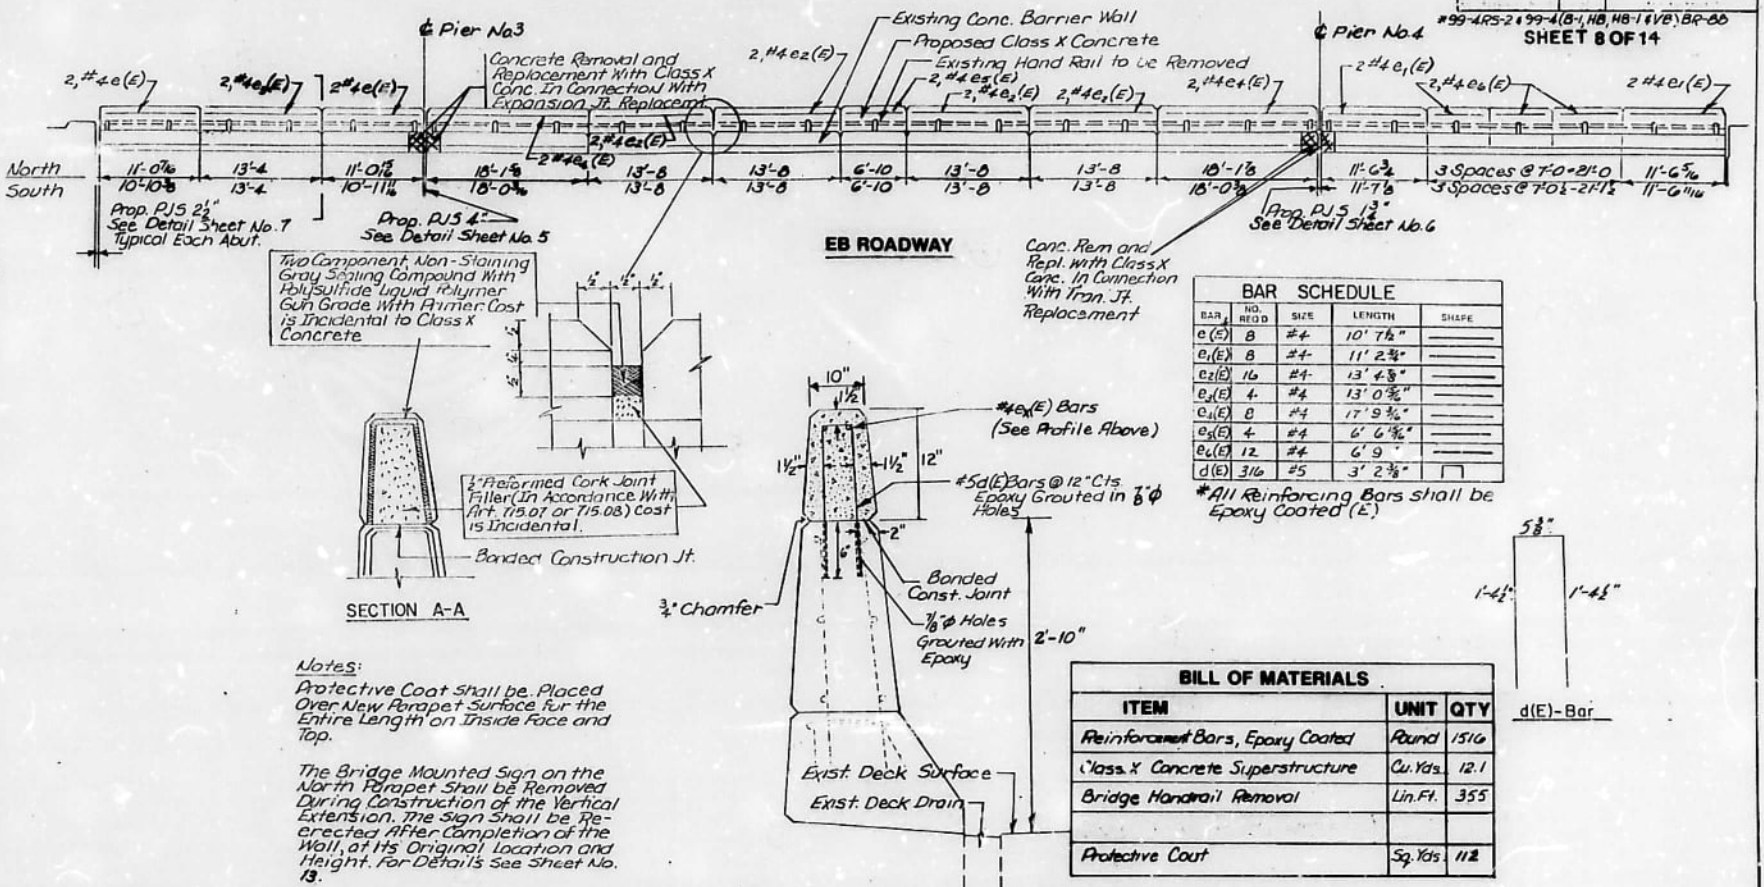

Notes:
 Protective Coat shall be placed over new parapet surface for the entire length on inside face and top.
 The Bridge Mounted Sign on the North Parapet shall be removed during construction of the vertical extension. The sign shall be re-erected after completion of the wall, at its original location and height. For details see Sheet No. 13.

DETAIL OF CONCRETE WALL EXTENSION

ILLINOIS DEPARTMENT OF TRANSPORTATION
 F.A.I.-80
 BRIDGE REHABILITATION
 STRUCTURE NO. 098-0059
 DECK DETAILS
 SCALE: VERT. 1"=4'-0"
 HORIZ. 1"=4'-0"
 DRAWN BY
 CHECKED BY




STATE OF ILLINOIS
DEPARTMENT OF TRANSPORTATION


DATE	BY	CHKD	APP'D	NO.	REV.
10/1/80	WILL			181	76

#99-4RS-2 #99-4(B-1, HB, HB-1, VB) BR-80

SHEET 9 OF 14

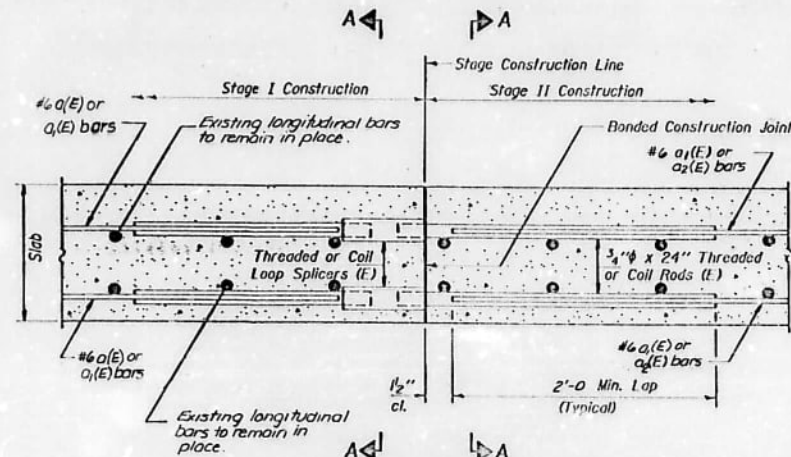

SECTION THRU SLAB

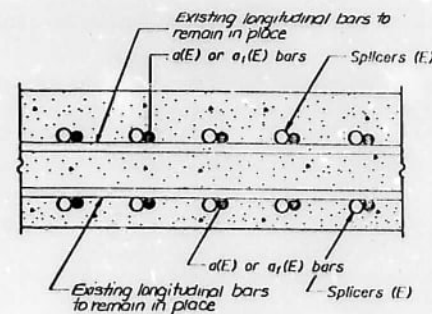

SECTION A-A


SPLICER DETAILS

(No. Req'd. 104)

Cost Incidental to Reinforcement Bars (Epoxy Coated)

The diameter of this part of Splicer is the same as the diameter of the bar spliced.

ROLLED THREAD DOWEL BAR

 

ONE PIECE


Wire Connector



WELDED SECTIONS

SPLICER ALTERNATIVES

** Heavy Hex Nuts conforming to ASTM A 563, Grade C, D or DH may be used.

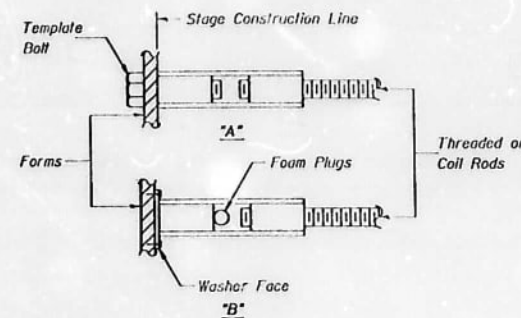

INSTALLATION AND SETTING METHODS

"A": Set splicer by means of a template bolt.
"B": Set splicer by nailing to wood forms or cementing to steel forms.
(E) : Indicates epoxy coating.

NOTES

Steel Splicer (Coupler) assembly shall be of an approved type and shall develop in tension at least 125 percent of the yield strength of the lapped reinforcement bars.
Steel Splicer rods shall be of minimum 60 ksi yield strength, threaded or coiled full length and have effective tensile stress area equal to or greater than that of the lapped reinforcement bars.
All reinforcement bars shall be lapped and tied to the splicer rods.
Splicer (coupler) assembly in the slab shall be epoxy coated in accordance with the requirements for reinforcement bars.
Other systems of similar design may be submitted to the Engineer for approval. Approval shall be based on certified test results from an approved testing laboratory that the proposed splicer (coupler) assembly satisfies the following requirements:

- Minimum Capacity = $1.25 \times f_y \times A_t$
(Tension in kips)
- Minimum Pull-out Strength = $1.25 \times f_{allow} \times A_t$
(Tension in kips)

Where f_y = Yield strength of lapped reinforcement bars in ksi.

f_{allow} = Allowable tensile stress in lapped reinforcement bars in ksi (Service Load)

A_t = Tensile stress area of lapped reinforcement bars.

= 28 day concrete

Typical Splicer (Coupler) Assembly Sizes:

In Slabs	#5 bar lap with 3/4" Splicer (Coupler) x 2'-0" Splicer Rods	Minimum Capacity = 23.0 kips-tension Minimum Pull-out Strength = 9.2 kips-tension
	#6 bar lap with 7/8" Splicer (Coupler) x 2'-0" Splicer Rods	Minimum Capacity = kips-tension Minimum Pull-out Strength = kips-tension
	#7 bar lap with 1" Splicer (Coupler) x 3'-0" Splicer Rods	Minimum Capacity = 45.1 kips-tension Minimum Pull-out Strength = 18.0 kips-tension
In Sub-Structure	#8 bar lap with 1 1/4" Splicer (Coupler) x 4'-0" Splicer Rods	Minimum Capacity = 58.9 kips-tension Minimum Pull-out Strength = 23.6 kips-tension



DESIGNED	19
CHECKED	ENGINEER OF BRIDGE DESIGN
DRAWN	ENGINEER OF BRIDGES AND STRUCTURES
CHECKED	DIRECTOR OF HIGHWAYS

BSD-1 6-1-89


ILLINOIS DEPARTMENT OF TRANSPORTATION	
F.A.I.-80	
BRIDGE REHABILITATION	
STRUCTURE NO. 099-0059	
BAR SPLICER (COUPLER) DETAILS	
AT STAGE CONSTRUCTION	
SCALE: VERT. HORIZ.	DRAWN BY
DATE	CHECKED BY

TAMERAN

BALCONY

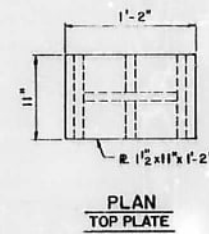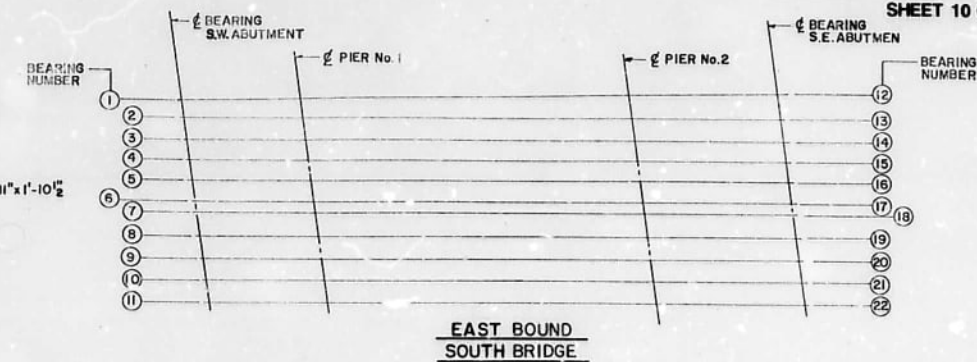[illegible]

END VIEW
(TYPICAL)

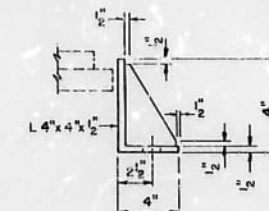ELEVATION

BEARING NUMBER	1	2	3	4	5	6	7	8	9	10	11
THICKNESS OF SHIM PLATE	$\frac{1}{8}$	0	0	0	$\frac{5}{16}$	$\frac{7}{16}$	0	0	0	0	$\frac{1}{8}$
BEARING NUMBER	12	13	14	15	16	17	18	19	20	21	22
THICKNESS OF SHIM PLATE	0	0	0	0	$\frac{1}{4}$	$\frac{5}{16}$	0	0	0	0	0

ITEM	UNIT	TOTAL
ELASTOMERIC BEARING ASSEMBLY TYPE 1	EACH	22
JACK AND REMOVE EXISTING BEARINGS	EACH	22
FURNISHING AND ERECTING STRUCTURAL STEEL	LBS	5355

BOLSTER ASSEMBLY HEIGHT OF $10\frac{3}{16}$ OR $10\frac{1}{16}$ DOES NOT INCLUDE SHIM PLATE THICKNESS.

FOR SHIM PLATE THICKNESSES SEE TABLE THIS SHEET.

SHIM PLATES SHALL NOT BE PLACED UNDER BEARING ASSEMBLY.

EQUIVALENT ROLLED ANGLE WITH STIFFENERS WILL BE ALLOWED IN LIEU OF WELDED PLATES, FOR SIDE RETAINERS.

NEW STEEL PEDESTALS AND ANCHOR BOLTS SHALL BE PAID FOR AS FURNISHING AND ERECTING STRUCTURAL STEEL.

SIDE RETAINERS AND BOLTS SHALL BE INCLUDED IN F & E STRUCTURAL STEEL.

EXISTING ANCHOR BOLTS SHALL BE CUT OFF FLUSH WITH THE CONCRETE SURFACE, GROUND SMOOTH AND SEALED WITH EPOXY. COST INCIDENTAL TO COST OF NEW BEARING ASSEMBLIES.

REVISIONS	
NAME	DATE







BRIDGE REHABILITATION
STRUCTURE NO.099-0059
ELASTOMERIC BEARING

SCALE:	VERT.	DRAWN BY M.V.T
	HORIZ.	
DATE		CHECKED BY

Revised: Change anchor bolt hole & bolt size, 3-20-90 ENR

TAMERAN



BAD COPY
BAD COPY

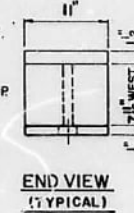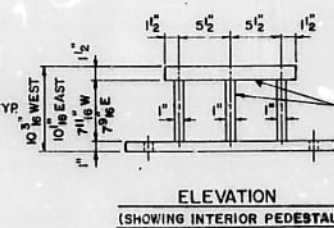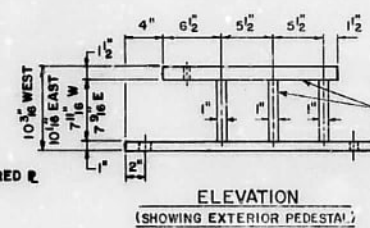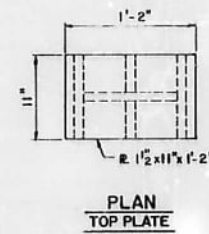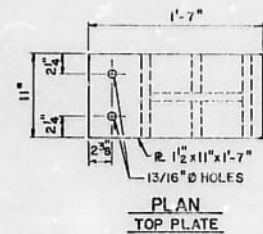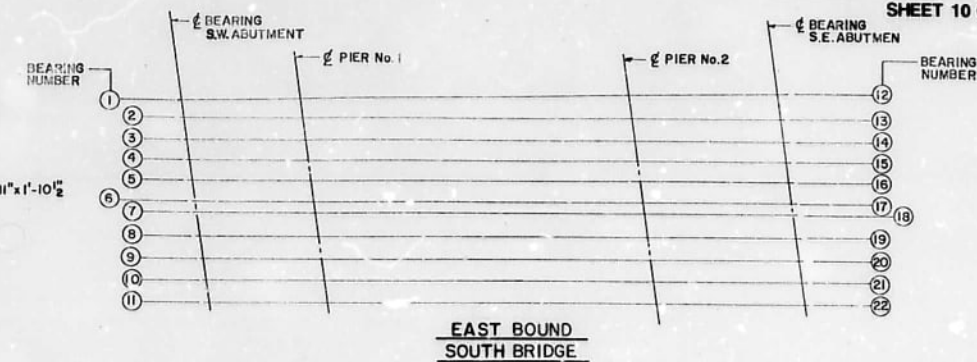

BEARING NUMBER	1	2	3	4	5	6	7	8	9	10	11
THICKNESS OF SHIM PLATE	1 1/8	0	0	0	5 1/16	7 1/16	0	0	0	0	1 1/8
BEARING NUMBER	12	13	14	15	16	17	18	19	20	21	22
THICKNESS OF SHIM PLATE	0	0	0	0	1 1/4	5 1/16	0	0	0	0	0

BILL OF MATERIAL

ITEM	UNIT	TOTAL
ELASTOMERIC BEARING ASSEMBLY TYPE 1	EACH	22
JACK AND REMOVE EXISTING BEARINGS	EACH	22
FURNISHING AND ERECTING STRUCTURAL STEEL	LBS	5355

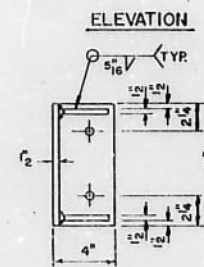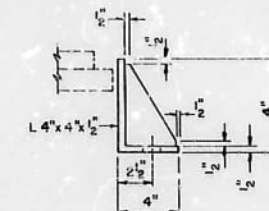

NOTES:

BOLSTER ASSEMBLY HEIGHT OF $10\frac{3}{16}$ " OR $10\frac{1}{16}$ " DOES NOT INCLUDE SHIM PLATE THICKNESS.

FOR SHIM PLATE THICKNESSES SEE TABLE THIS SHEET.

SHIM PLATES SHALL NOT BE PLACED UNDER BEARING ASSEMBLY.
EQUIVALENT ROLLED ANGLE WITH STIFFENERS WILL BE ALLOWED

EQUIVALENT ROLLED ANGLE WITH STIFFENERS WILL BE ALLOWED IN LIEU OF WELDED PLATES, FOR SIDE RETAINERS.

NEW STEEL PEDESTALS AND ANCHOR BOLTS SHALL

SIDE RETAINERS AND BOLTS SHALL BE INCLUDED IN F & E STRUCTURAL STEEL.

EXISTING ANCHOR BOLTS SHALL BE CUT OFF FLUSH WITH THE CONCRETE SURFACE, GROUND SMOOTH AND SEALED WITH EPOXY. COST INCIDENTAL TO COST OF NEW BEARING ASSEMBLIES.

REVISIONS	
NAME	DATE

ILLINOIS DEPARTMENT OF TRANSPORTATION

F.A.I. 80

BRIDGE REHABILITATION
STRUCTURE NO.099-0059
ELASTOMERIC BEARING

SCALE: VERT.
HORIZ.
DATE

DRAWN BY M.V.T
CHECKED BY







Revised: Change anchor bolt hole & bolt size, 3-20-90 ENR

TAMERAN

BAD COPY

SECTION	COUNTY	TOTAL	SHEET
180	WILL	181	78
STA	TO STA		
100	100		

*99-4RS-2 & 99-4
(B-1, HB, HB-18VB) BR-88
SHEET 11 OF 14

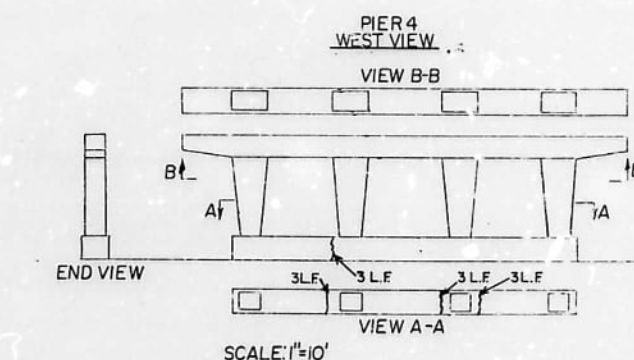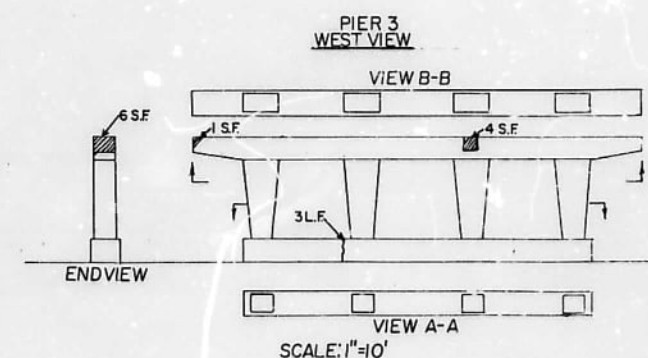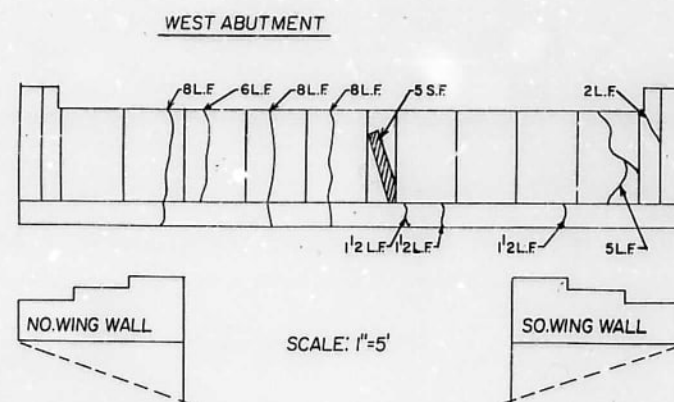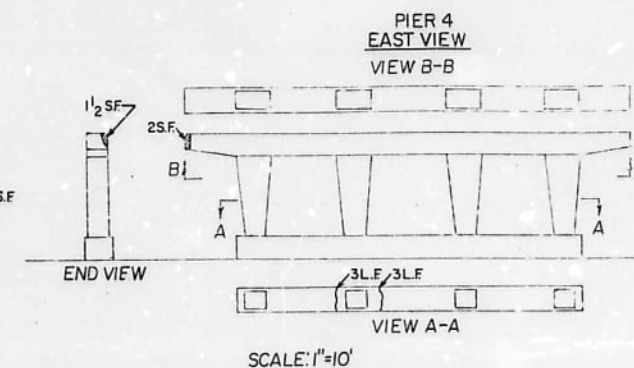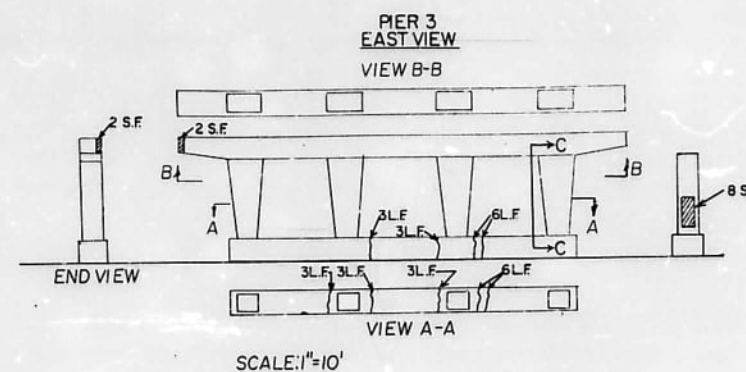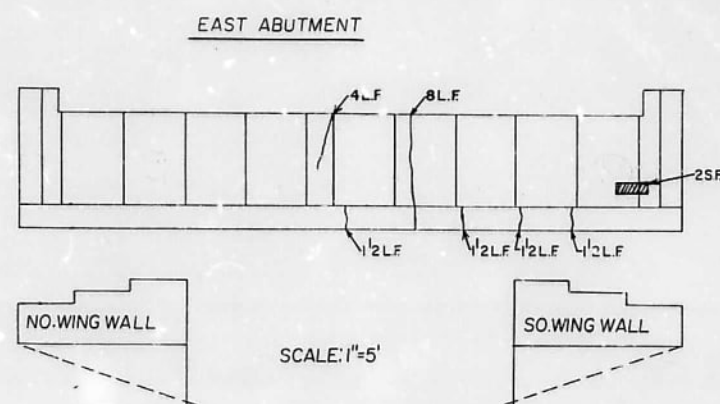

LEGEND

~ Crack Indicates Epoxy Injection

/// Spill Indicates Formed Concrete Repair (Depth ≤ 5")

SUBSTRUCTURE REPAIRS

BILL OF MATERIALS		
ITEM	UNIT	QUANTITY
EPOXY CRACK SEALING	LIN. FT.	103
FORMED CONCRETE REPAIR (Depth ≤ 5")	SQ. FT.	34

REVISIONS	
NAME	DATE

ILLINOIS DEPARTMENT OF TRANSPORTATION
FAL-80

BRIDGE REHABILITATION
STRUCTURE NO. 099-0059
SUBSTRUCTURE REPAIRS

SCALE: VERT.
HORIZ.


DRAWN BY
C. PUCKETT
CHECKED BY



* 99-4RS-2 & 99-4(B-1, HB, HB-1 & VB)BR-88


SECTION	COUNTY	TOTAL SHEETS	SHEET NO.
I-80	WILL	181	79
STA.	TO STA.		
FED. ROAD DIST. NO. 7	ILLINOIS	FED. AID PROJECT	

SHEET 12 OF 14

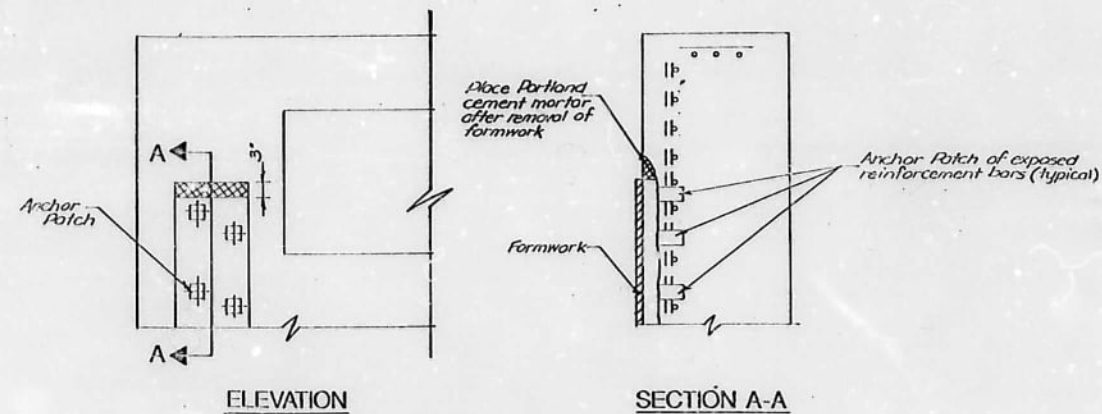

EPOXY MORTAR REPAIR

(DEPTH 1-1/2")

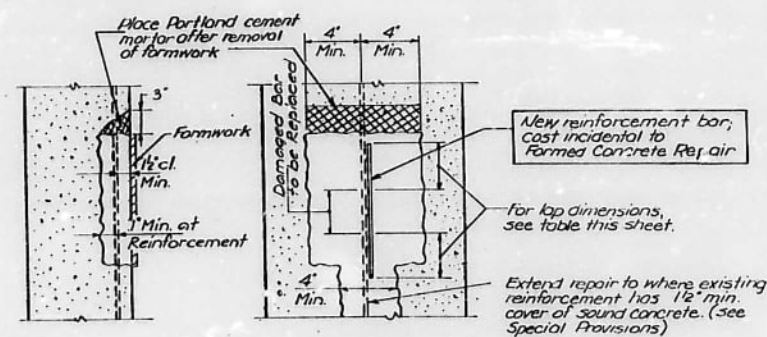

FORMED CONCRETE REPAIR DETAIL WITH REINFORCEMENT

Notes:
Existing reinforcement having 20% or more of cross-sectional area lost due to corrosion or damaged during concrete removal shall be replaced by new reinforcement lapped as shown or noted.

All formed concrete repair dimensions are approximate.

LAP DIMENSIONS

Bar Size	Lap Length
#4	1'-4"
#5	1'-8"
#6	2'-0"
#7	2'-9"

REVISIONS	NAME	DATE

ILLINOIS DEPARTMENT OF TRANSPORTATION
F.A.I. - 80
BRIDGE REHABILITATION
STRUCTURE NO. 099 - 0059
DETAIL OF:
FORMED CONCRETE REPAIR
SCALE: VERT. HORIZ.
DATE
DRAWN BY
CHECKED BY

D C B A 0 A B C D

TAMERAN

#99-495-2 & 99-4(8-1, H3, H3-1, 4V3) 5R-32

SHEET 13 OF 14

DESIGN NOTES

*All Structural Steel Shapes and Plates
Shall Conform to the Requirements of ASTM
Designation A-36.*

*All Cap Screws, Bolts, Washers, U-Bolts
and Locknuts Shall Conform to the
Requirements of ASTM Designation A-153*

All Fabrication Shall be Complete and Ready for Assembly Before Galvanizing. No Punching, Drilling, Cutting, nor Welding Shall be Permitted After Galvanizing.

Sign Support Posts, Pipe and Connections
Shall be Galvanized in Accordance With
ASTM Designation A-153.

Contractor Shall Field Check All Bridge Dimensions Shown on Plans Before Submitting Shop Drawings.

THE CONTRACTOR SHALL ARRANGE WITH THE ENGINEER AN INVENTORY INSPECTION OF THE EXISTING SIGN BEFORE IT IS REMOVED INCLUDING ELECTRICAL ITEMS
THE DISCONNECTION AND RECONNECTION C THE ELECTRIC CABLES SHALL BE INCIDENTAL TO THIS ITEM.
DAMAGE CAUSED BY THE CONTRACTOR'S OPERATIONS SHALL BE RESTORED TO THE SATISFACTION OF THE ENGINEER AT NO ADDITIONAL COST TO THE STATE;

The Cost of Furnishing and Installing the Bearing Rods as Herein Specified Shall be Incidental to the Contract and No Additional Compensation Will be Allowed.

Pre-Fab Bearing Pads: Fabric Bearing Pads shall consist of a fabric and rubber body made with new, vulcanized rubber and unused fabric filters.

asis of Payment: This Work will be Paid for at the Contract Unit Price Each for remove and the Erect Bridge Mounted Sign. Measured as Specified Herein, Which Price Shall Include Removal of Sign During Construction of Conc. Cantilevered Wall Extension, Furnishing All Materials Fabrication, Transporting and Erection of the Sign to its Original Location, and Height and Paid for at the Contract Unit Price Per Each for Bridge Mt. Sign Support Top Brace, Which Price Shall Include Furnishing All Materials and Splicing Bridge Mt. Sign Support Extension.

Contractor Shall Submit Procedures and Details for Welding Extensions to Brackets.

*After Extensions Have Been Welded to Brackets
the Damaged Galvanizing Shall be Cleaned By
an Approved Method and Painted With an
Approved Zinc-rich Paint.*

BILL OF MATERIALS		
ITEM	UNIT	QUANTITY
Remove and Re-Erect		
Bridge Mounted Sign	Each	1
Bridge Mounted Sign		
Support Top Brace	Each	4


ILLINOIS DEPARTMENT OF TRANSPORTATION
F.A.I. - 80

BRIDGE REHABILITATION
STRUCTURE NO. 039-0059


DETAIL OF BRIDGE-MOUNTED SIGN REMOVAL & REPLACEMENT

SCALE: VERT.	DRAWN BY
HORIZ.	
DATE	CHECKED

REVISIONS	
NAME	DATE

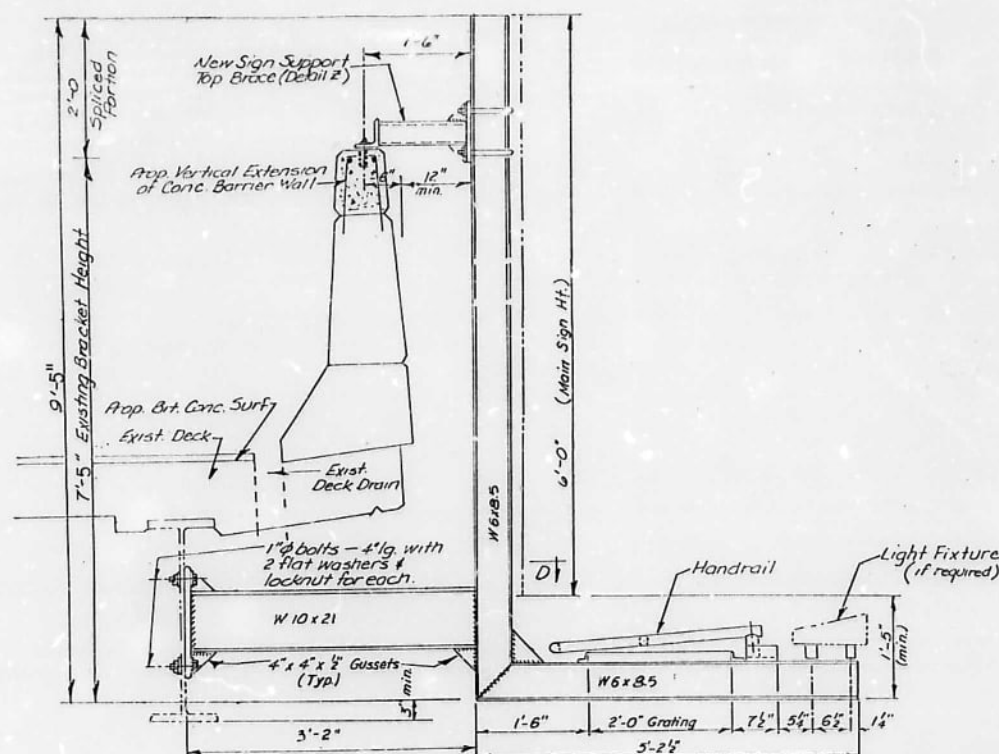


SECTION A-A

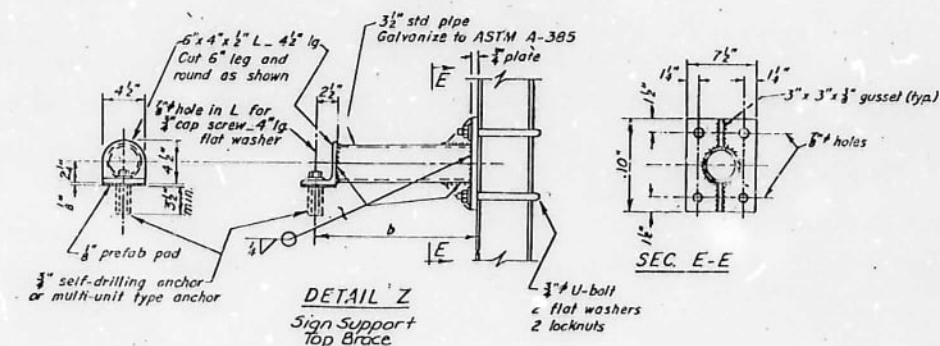

DETAIL 'Z'
Sign Support
Top Brace

SEC. E-E

Standard Steel Grating—
Bars $\frac{3}{16}$ " x $1\frac{1}{2}$ "
Bearing Bars— $1\frac{3}{16}$ " o.c.
Cross Bars—4" o.c.
Galvanized to AASHTO M III
and ASTM A-384

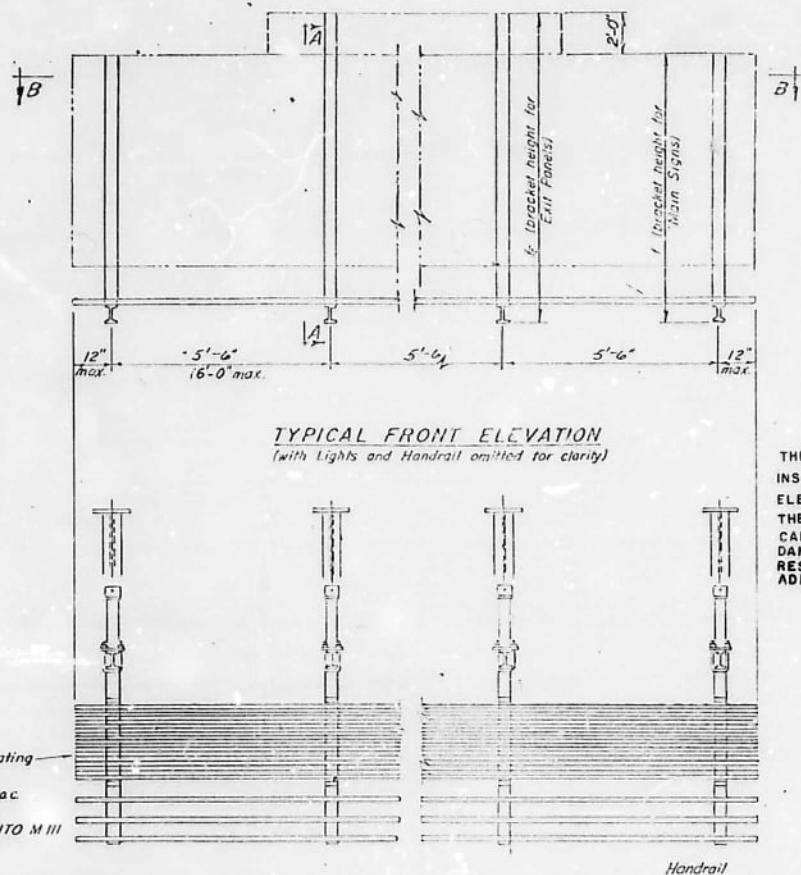


TYPICAL FRONT ELEVATION
(with Lights and Handrail omitted for clarity.)


SECTION B-3

The Illinois Coil-Lock Anchor Bolt is a proprietary item which is the property of the Illinois Department of Transportation. Use, reproduction or disclosure without express written permission is prohibited and protected under Federal copyright laws. The production and the fabrication of this bolt for use on highway projects in the State of Illinois shall be permitted and there shall be no incurred charges or fees to the manufacturer or the fabricator for producing or fabricating this bolt.

D	E	H	K	"d"
1"	1/8"	1 1/8"	1 3/4"	1/4"
1 1/2"	1 5/8"	1 5/8"	2 1/8"	1/2"
2"	2 1/8"	1 5/8"	2 7/8"	1/2"
2 1/2"	2 5/8"	2 5/8"	3 3/8"	1"

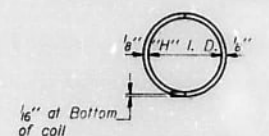

PLAN-COIL WIRE

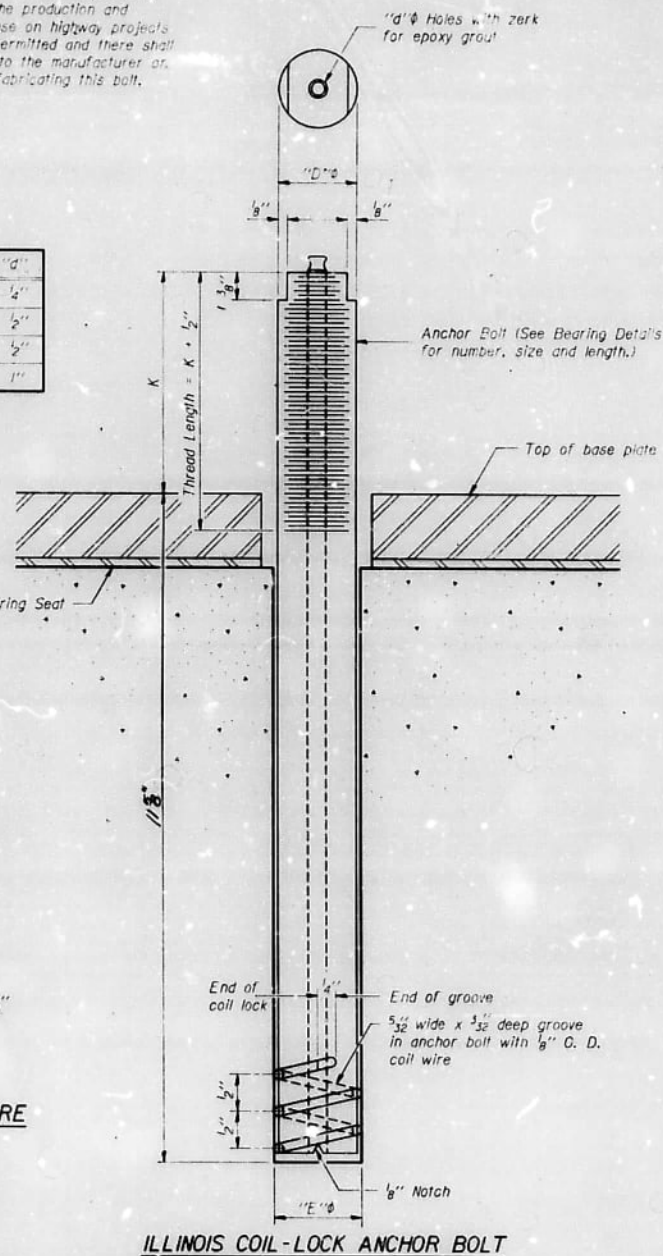

ILLINOIS COIL-LOCK ANCHOR BOLT

STATE OF ILLINOIS DEPARTMENT OF TRANSPORTATION

MATERIALS FOR ILLINOIS COIL-LOCK

ANCHOR BOLT

The anchor bolt shall be fabricated from cold drawn or hot finished seamless carbon steel mechanical tubing conforming to ASTM A519, Grade 1026 and supplied with hexagonal nuts and cut washers.

The coil wire shall be made of any suitable soft steel wire.

The finished anchor bolt shall be cleaned of rust and other foreign materials and wrapped or packaged to prevent contamination until they are installed.

The epoxy grout shall be a two-component, epoxy resin bonding system conforming to ASTM C881, Type I, Grade I and of a Class suitable for the temperature at installation.

INSTALLATION PROCEDURE for the ILLINOIS

COIL-LOCK ANCHOR BOLT

1. With the coil wire in place, the bolt shall be inserted into the hole and turned clockwise to a snug fit in the hole. Nut and washer shall be placed on the bolt. The nut shall be tensioned until the steel base plates are held securely to the concrete bearing seat.
2. Epoxy grout shall be pumped through the zerk fitting with a pressure gun. Pumping shall continue until the epoxy overflows the hole around the bolt shank. After pumping is discontinued, excess epoxy shall be immediately wiped off.

ALTERNATE ANCHOR BOLTS

The Contractor may use, at his option, the capsule or the adhesive cartridge type anchor rods that have been previously tested and given a prior approval by the Department. The Contractor shall install these anchor rods in pre-drilled holes in accordance with the manufacturer's recommendations and procedures.

The capsule or the adhesive cartridge type anchor rods shall be a two part system composed of:

1. A threaded rod stud with nut and washer conforming to ASTM A307.
2. A sealed glass capsule or a sealed glass adhesive cartridge containing premeasured amounts of the adhesive chemical.

ROUTE NO.	DISTRICT	COUNTY	SECTION	SHEET NO.
1-80	*	WILL	181	81

* 99-ARS-2 & 99-4(B-1,HB,HB-1 & VB)BR-88

SHEET NO. 14 OF 14

GENERAL NOTES

Holes in the masonry for anchor bolts shall be drilled through the base plates to the diameter and depth shown or in accordance with the manufacturer's recommendation after beams or girders have been erected and adjusted.

Prior to setting the bolts, the holes shall be dry and all dust and loose particles shall be removed by the use of compressed air or vacuuming.

The anchor bolts, furnished and installed and including the epoxy grout or capsules shall not be paid for separately but shall be included in the unit bid price for "Furnishing and Erecting Structural Steel".

ANCHOR BOLT DETAILS FOR BEARINGS

DESIGNED	EXAMINED
CHECKED	PASSED
DRAWN	APPROVED
CHECKED	

ABB-1 12-1-83

Revised: 3-22-90 ENR

Sta. No. 099-0059



TAMERAN

BAR ADV
BAR CUT

DISTRICT 1 - DESIGN AND PLAN PREPARATION ENGINEER : K. ENG / M. GOMEZ (847) 705 - 4432

STATE OF ILLINOIS
DEPARTMENT OF TRANSPORTATION
DIVISION OF HIGHWAYS

PROPOSED
HIGHWAY PLANS

F.A.I. ROUTE 80 (INTERSTATE 80)
GRUNDY COUNTY LINE TO ROWELL STREET
RESURFACING (MAINT.) & BRIDGE REPAIRS
SECTION (99 [1,2,3,4] & 4-1) RS-7
C-91-507-00
WILL COUNTY

FOR INDEX OF SHEETS, SEE SHEET NO. 2


F.A.I. RTE.	SECTION	COUNTY	TOTAL SHEETS	SHEET NO.
80	*	WILL	82	1
ILLINOIS				

* 99 (1,2,3,4 & 4-1) RS-7

0-91-507-00



LOCATION OF SECTION INDICATED TYPE: - - - - -

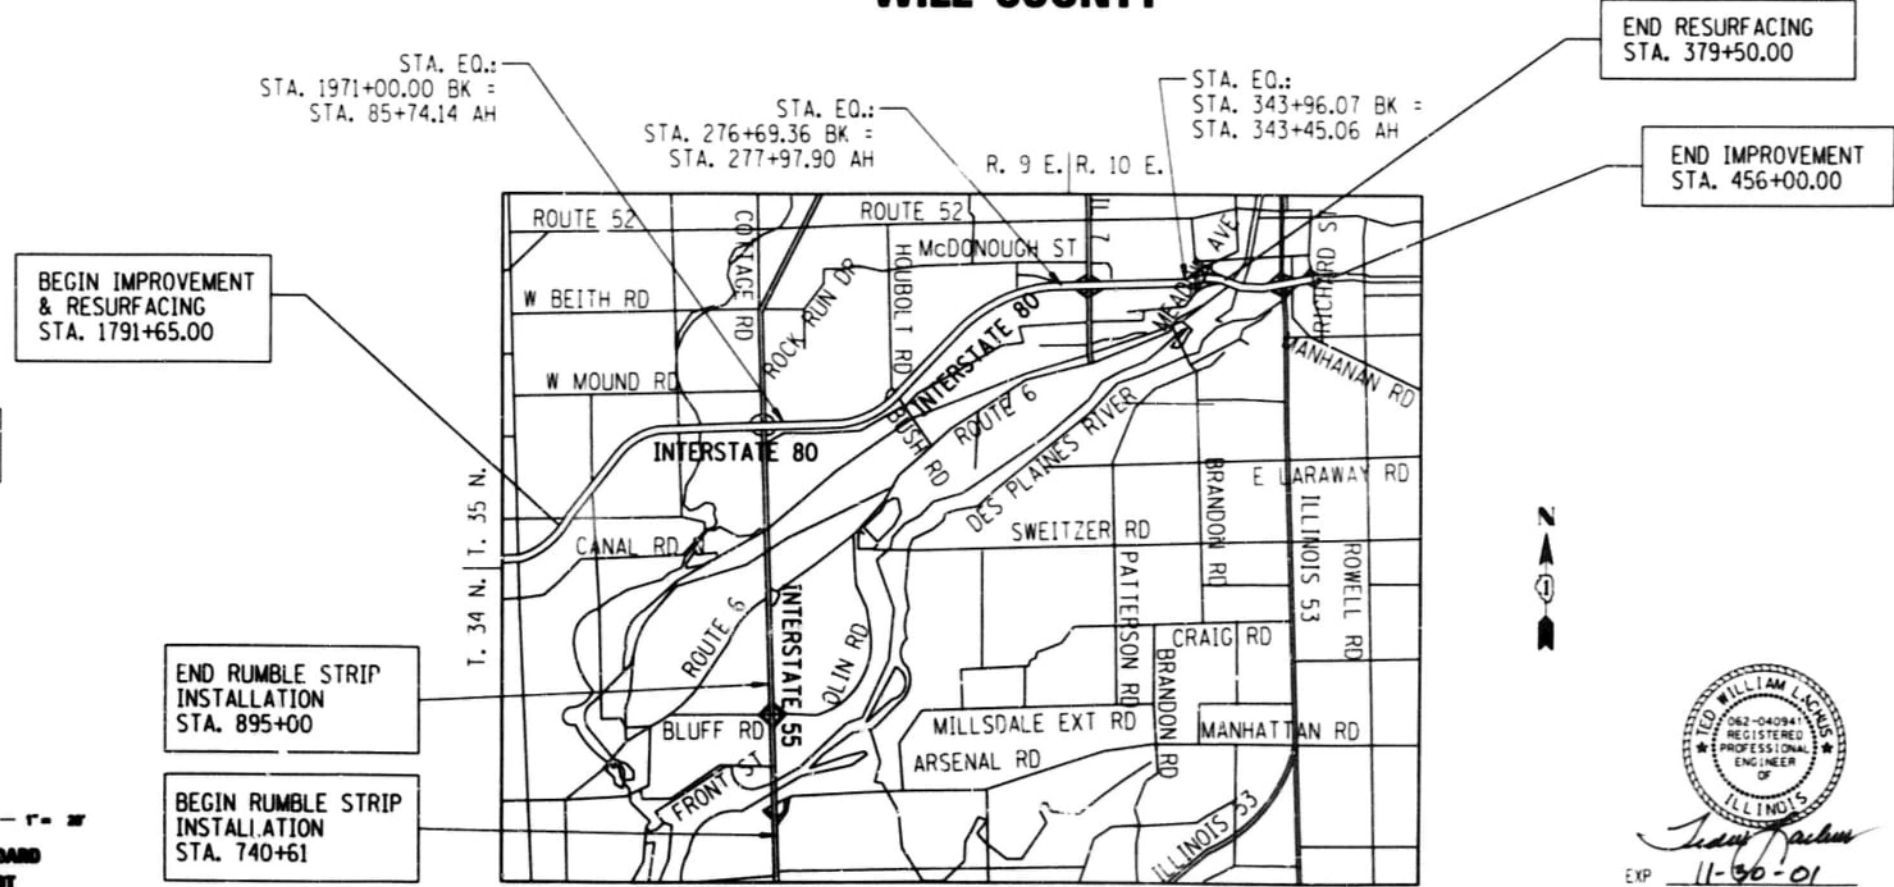

FULL SIZE PLANS HAVE BEEN PREPARED USING STANDARD
ENGINEERING SCALES. REDUCED SIZED PLANS WILL NOT
CONFORM TO STANDARD SCALES. IN MAKING MEASUREMENTS
ON REDUCED PLANS, THE ABOVE SCALES MAY BE USED.

JULIE
JOINT UTILITY LOCATION INFORMATION FOR EXCAVATION
1-600-822-0123

TRAFFIC DATA
INTERSTATE 80
WEST OF LARKIN AVE.
1999 ADT = 35,000
SPEED LIMIT: 55 MPH

TRAFFIC DATA
INTERSTATE 80
EAST OF LARKIN AVE.
1999 ADT = 74,500
SPEED LIMIT: 45-55 MPH

LOCATION MAP
GROSS LENGTH OF SECTION = 47,342.55 LF = 8.966 MILES
NET LENGTH OF SECTION = 44,479 LF = 8.424 MILES



STATION EQUATIONS
1971+00 BK = 85+74.14 AH
276+69.36 BK = 277+97.30 AH
342+96.07 BK = 343+45.06 AH



PATRICK ENGINEERING, INC.
TED M. LACHUS, P.E.
062-040941

STATE OF ILLINOIS
DEPARTMENT OF TRANSPORTATION
DIVISION OF HIGHWAYS

SUBMITTED April 12, 2001
James P. Lachus DISTRICT ENGINEER
May 11, 2001
Michael J. Lachus ENGINEER OF DESIGN AND ENVIRONMENT
May 11, 2001
James P. Lachus DIRECTOR, DIVISION OF HIGHWAYS


PRINTED BY THE AUTHORITY
OF THE STATE OF ILLINOIS

CONTRACT NO. 62002

4-10-01
DATE:

NO.	SECTION	COUNTY	DATE	BY
80	"	WILL	82	69
STA.	TO STA.			
100+00.00	100+00.00			

• 99 (1, 2, 3, 4 & 4-1)RS-7

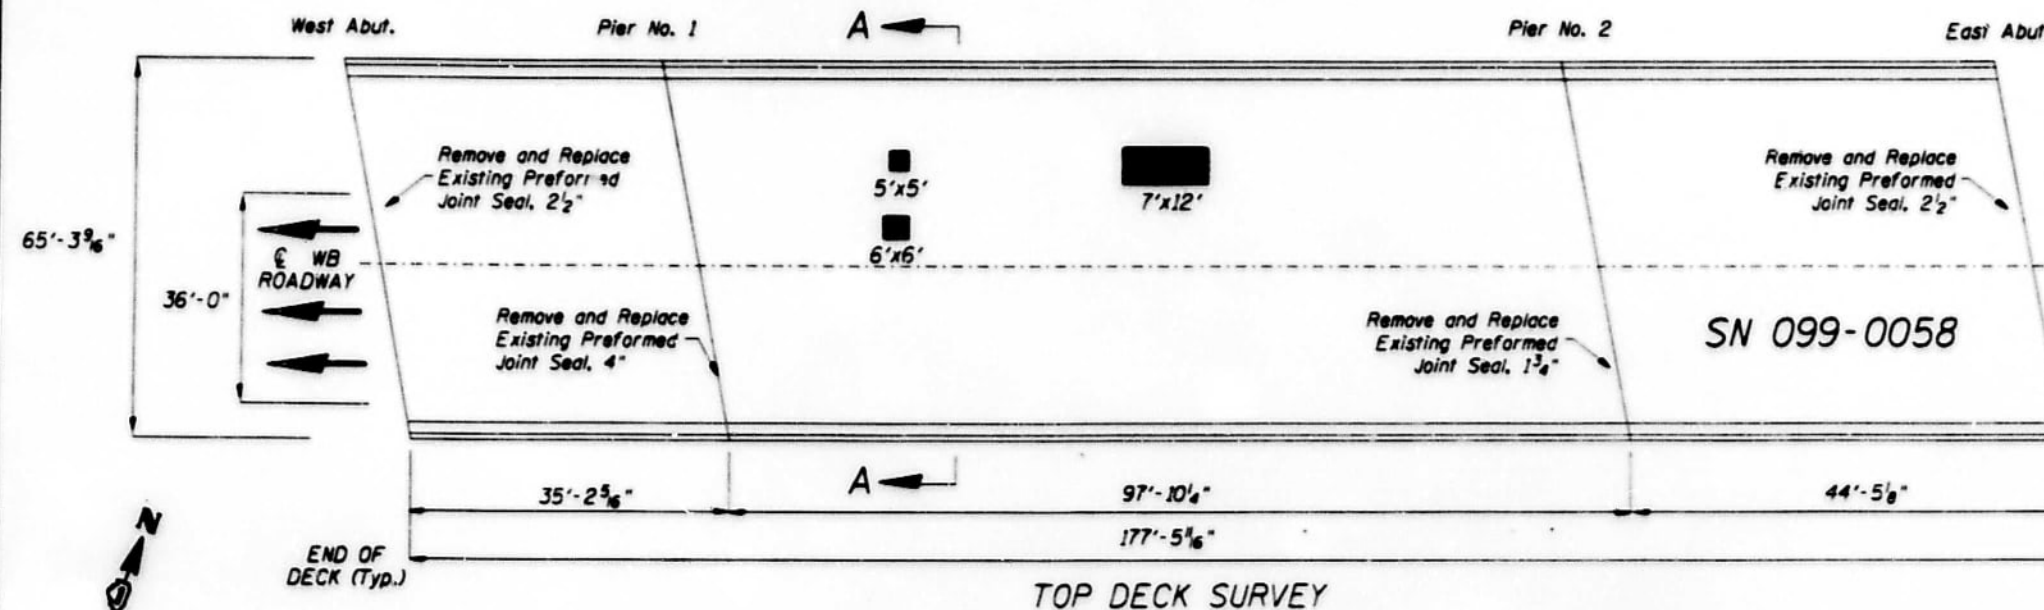

GENERAL NOTES

PLAN DIMENSIONS AND DETAILS RELATIVE TO EXISTING STRUCTURES HAVE BEEN TAKEN FROM EXISTING PLANS AND ARE SUBJECT TO NOMINAL CONSTRUCTION VARIATIONS. IT SHALL BE THE CONTRACTOR'S RESPONSIBILITY TO VERIFY SUCH DIMENSION AND DETAILS IN THE FIELD AND MAKE NECESSARY APPROVED ADJUSTMENTS PRIOR TO CONSTRUCTION OR ORDERING OF MATERIALS. SUCH VARIATION SHALL NOT BE CAUSE FOR ADDITIONAL COMPENSATION FOR A CHANGE IN THE SCOPE, HOWEVER, THE CONTRACTOR WILL BE PAID FOR THE QUANTITY ACTUALLY FURNISHED AT THE UNIT BID PRICE OR THE WORK.

AREAS OF DECK REPAIRS ARE ESTIMATED PERIOD THE ACTUAL TYPE AND LOCATION OF THE DECK REPAIRS ARE TO BE DETERMINED BY THE ENGINEER DURING CONSTRUCTION.









THE ENGINEER SHALL MARK THE LOCATIONS OF THE REPAIRS ON THE AS-BUILT PLANS.

DATE OF SURVEY OCTOBER 2000.

THE CONTRACTOR SHALL GRIND OFF THE EXISTING CONCRETE PATCHES. THIS IS INCLUDED IN THE COST OF "BITUMINOUS CONCRETE REMOVAL (DECK)".

LEGEND

- DECK SLAB REPAIR PARTIAL DEPTH
- DECK SLAB REPAIR FULL DEPTH

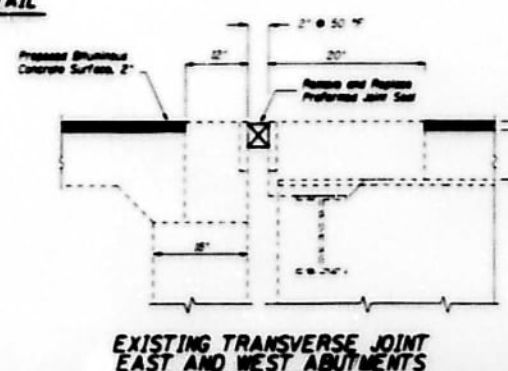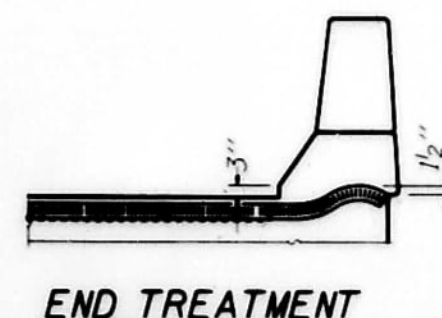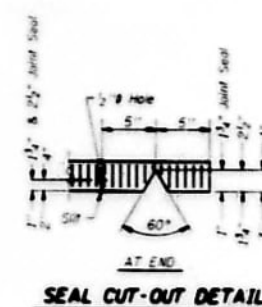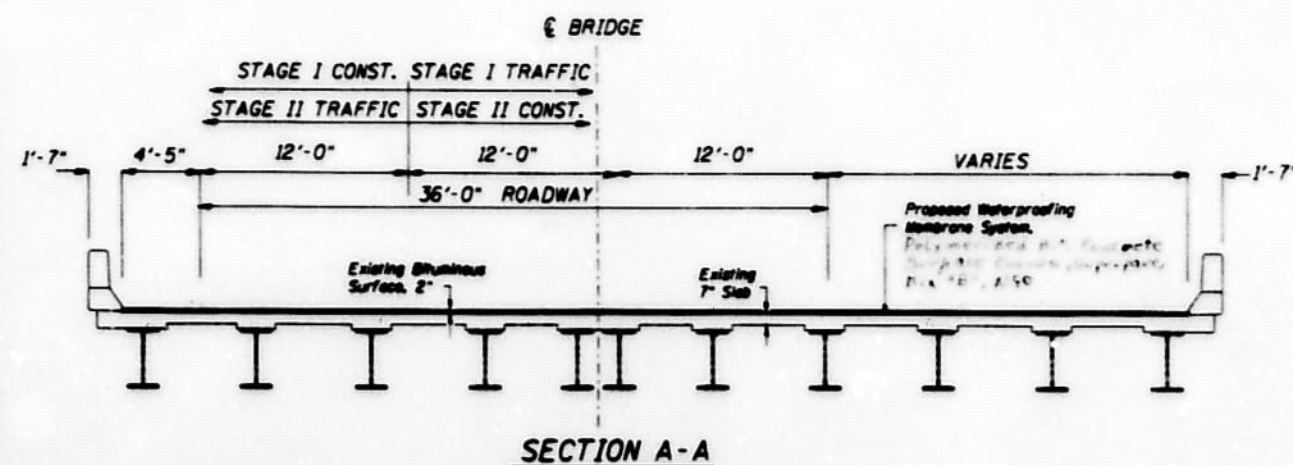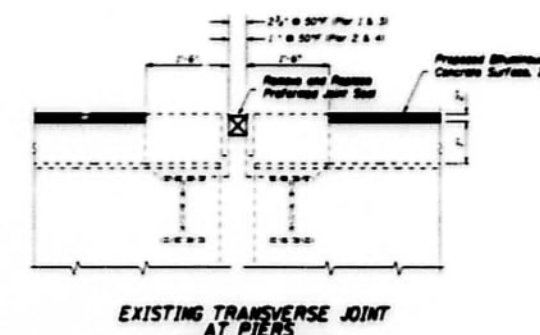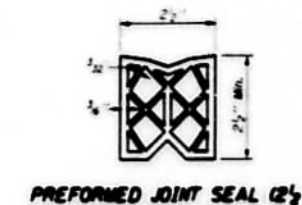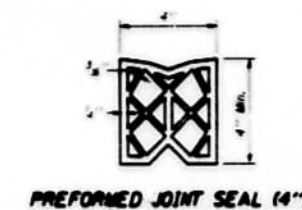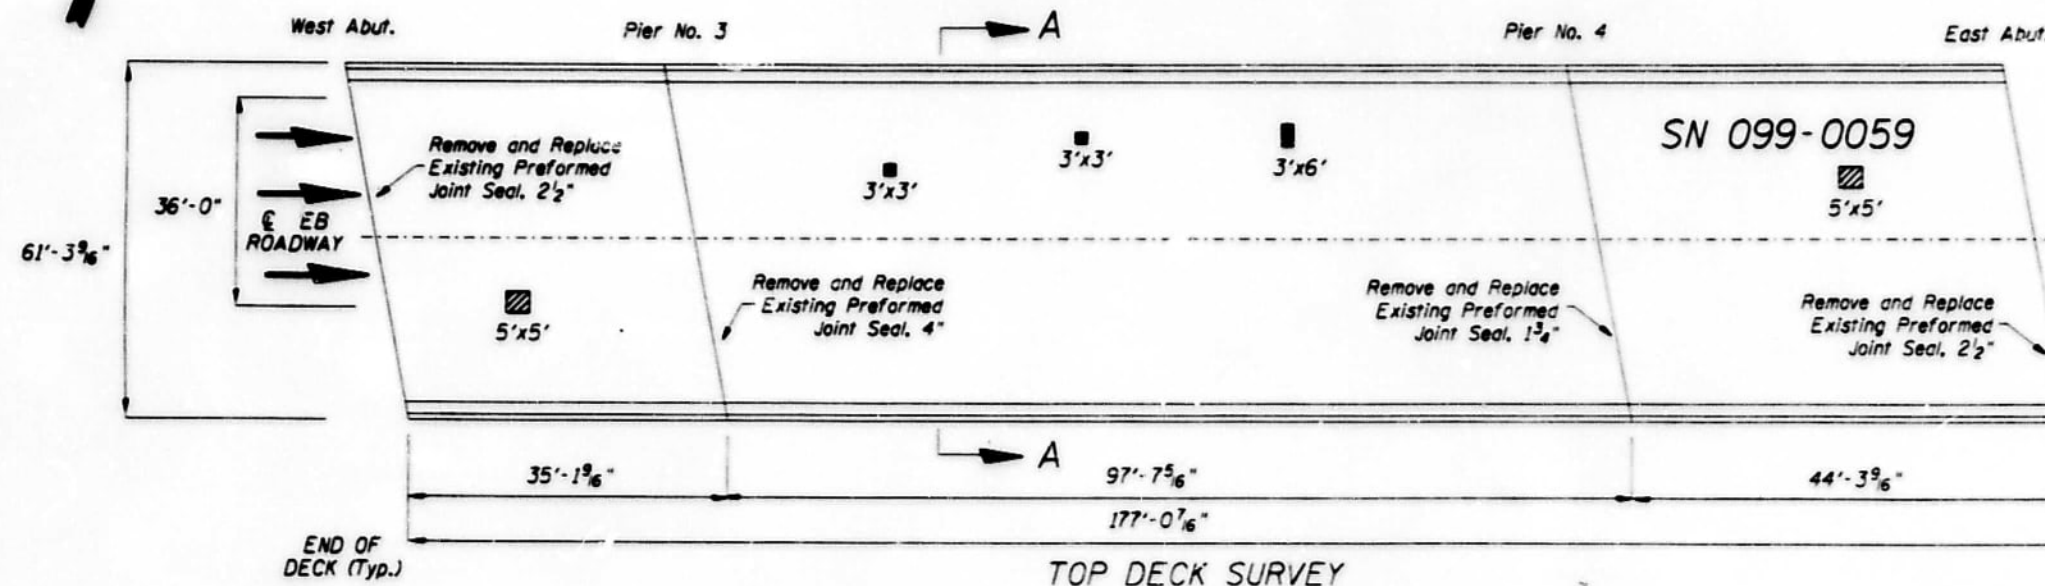

TOTAL BILL OF MATERIALS - BRIDGE

ITEM	UNIT	QUANTITY
Preformed Joint Seal, 1 3/4"	Foot	132
Preformed Joint Seal, 2 1/2"	Foot	264
Preformed Joint Seal, 4"	Foot	132
Deck Slab Repair (Partial)	Sq. Yd.	17
Deck Slab Repair (Full Depth)	Sq. Yd.	10
Polymerized Bituminous Concrete Surface Course, Superpave, Mix "E", N90	Ton.	264
Waterproofing Membrane System	Sq. Yd.	2360
Bituminous Concrete Removal (Deck)	Sq. Yd.	2360
Protective Shield	Sq. Yd.	10

REVISIONS	DATE

ILLINOIS DEPARTMENT OF TRANSPORTATION
INTERSTATE RTE. 80 OVER
ILLINOIS RTE. 53
SN 099-0058
SN 099-0059
SCALE: NONE
DRAWN BY CAD
CHECKED BY TBS