

STATE OF ILLINOIS
DEPARTMENT OF TRANSPORTATION
DEPARTMENT OF NATURAL RESOURCES

PROPOSED
HIGHWAY PLANS

IDOT / IDNR STATEWIDE
IDNR PARK ROADS
SPRING LAKE 2024
SIGNING, RESURFACING AND BRIDGE REPLACEMENTS
TAZEWELL COUNTY


C-30-011-24
IDNR FILE Nos.
1-24-011 (SKY RANCH ROAD)
1-25-018 (STATE PARK ROAD)

2 PLAN SETS COMBINED
PLAN SET 1 = 24 SHEETS TOTAL
PLAN SET 2 = 56 SHEETS TOTAL
TOTAL SHEETS = 88


F.A. RTE.	SECTION	COUNTY	TOTAL SHEETS	SHEET NO.
NA	SPRING LAKE 2024	TAZEWELL	88	1
		ILLINOIS	CONTRACT NO. 46939	

INDEX OF SHEETS
SEE SHEET No. 2

IDOT HIGHWAY STANDARDS
SEE SHEET No. 2

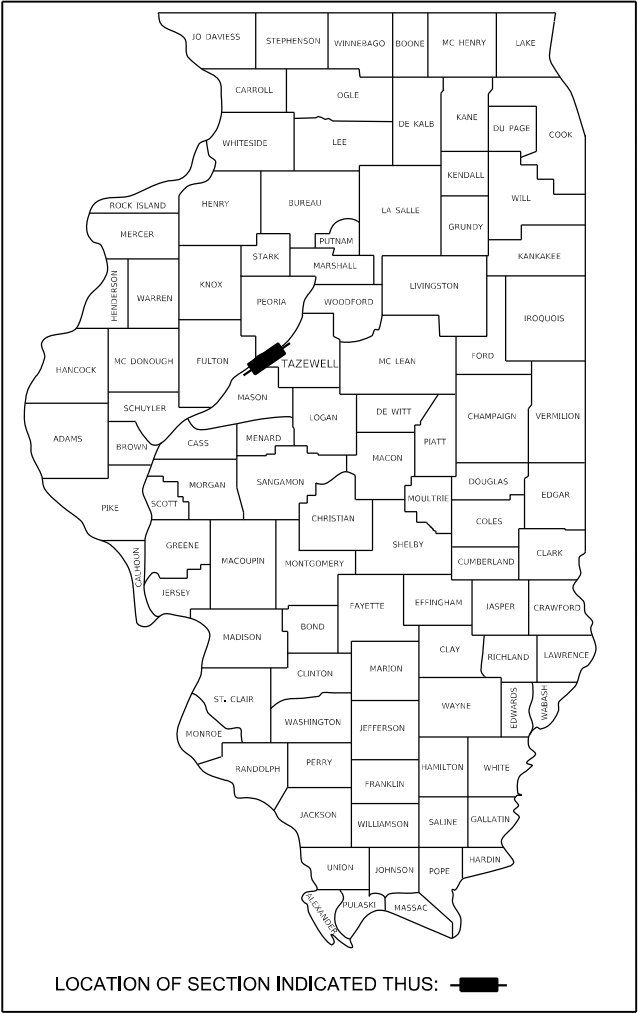

LOCATION OF SECTION INDICATED THUS: [Symbol]

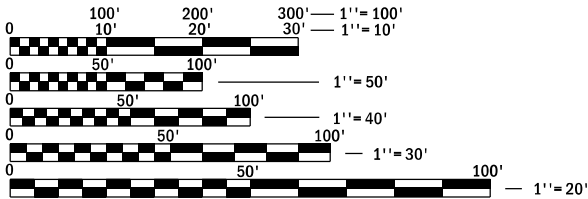

FULL SIZE PLANS HAVE BEEN PREPARED USING STANDARD
ENGINEERING SCALES. REDUCED SIZED PLANS WILL NOT
CONFORM TO STANDARD SCALES. IN MAKING MEASUREMENTS
ON REDUCED PLANS, THE ABOVE SCALES MAY BE USED.

J.U.L.I.E.
JOINT UTILITY LOCATING INFORMATION FOR EXCAVATORS
1 (800) 892-0123
OR 811

PROJECT LOCATION
RESURFACING & SIGNING
STA 12+00.00 TO
STA 160+65.00
STATE PARK ROAD
(WEST)

PROJECT LOCATION
STR. No. 090-9923
STA 20+00.00
AND SIGNING
STATE PARK ROAD
(SOUTH)

STATION EQUATION:
PT STA 21+47.72 (BACK) = POT STA 11+99.97 (AHEAD)

PROJECT LOCATION
SIGNING
STATE PARK DRIVE
(EAST)

PROJECT LOCATION
STR. No. 090-9922
STA 10+00.00
T.R. 125 (SKY RANCH ROAD)

LOCATION MAP

SCALE: 1 INCH = 1 MILE
GROSS NET LENGTH = 2.875 MILES

CONTRACT No. 46939

PRINTED BY THE AUTHORITY
OF THE STATE OF ILLINOIS

STATE OF ILLINOIS
DEPARTMENT OF TRANSPORTATION
SUBMITTED 12-5-25
REGIONAL ENGINEER
December 5, 2025
ENGINEER OF DESIGN AND ENVIRONMENT
December 5, 2025
DIRECTOR OF HIGHWAYS PROJECT IMPLEMENTATION

INDEX OF SHEETS

1	COVER SHEET FOR TWO PLAN SETS COMBINED
2	COMBINED INDEX OF SHEETS, GENERAL NOTES, IDOT STDS, & LEGEND
3-8	COMBINED SUMMARY OF QUANTITIES
1-24	PLAN SET 1 OF 2 - STATE PARK ROAD RESURFACING
1-56	PLAN SET 2 OF 2 - STRUCTURE Nos. 090-9922 & 090-9923 AND PARK ROADS SIGNING PLANS

IDOT HIGHWAY STANDARDS

000001-09	701001-02	B.L.R. 17-4
001001-02	701006-05	B.L.R. 21-9
001006	701301-04	B.L.R. 22-7
280001-07	701901-11	B.L.R. 23-4
442201-04	720001-01	B.L.R. 27-1
515001-04	720006-04	BLR 18-6
701011-04	780001-05	

LEGEND

	- EXISTING POWER POLE
	- EXISTING GUY WIRE
	- EXISTING SIGN
	- EXISTING WOOD POST
	- EXISTING FENCE POST
	- EXISTING MAILBOX
	- EXISTING DECIDUOUS TREE
	- EXISTING EVERGREEN TREE
	- EXISTING BUSH
	- EXISTING JUNCTION BOX
	- EXISTING ELECTRIC SPLICE BOX
	- EXISTING TELEPHONE SPLICE BOX
	- EXISTING WATER VALVE
	- EXISTING CATCH BASIN
	- EXISTING MANHOLE
	- EXISTING END SECTION
	- EXISTING PARKING BLOCK
	- EXISTING A.D.A. PARKING SYMBOL
	- EXISTING RIPRAP
	- EXISTING FENCE LINE
	- EXISTING DITCH LINE
	- EXISTING GUARD RAIL
	- EXISTING CONTOURS
	- EXISTING TREE LINE
	- EXISTING BUILDING LIMITS
	- EXISTING CULVERT
	- SOIL BORINGS
	- PROPOSED SILT FENCE

GENERAL NOTES

- 1) SPECIFICATIONS SHALL BE THE "STANDARD SPECIFICATIONS FOR ROAD AND BRIDGE CONSTRUCTION" ADOPTED JANUARY 1, 2022.
- 2) THIS CONTRACT CONTAINS TWO SEPARATE SETS OF PLANS.
A. PLAN SET 1 OF 2 - STATE PARK ROAD (WEST) FROM STA 12+00 TO STA 160+65
B. PLAN SET 2 OF 2 - STRUCTURE Nos. 090-9922 AND 090-9923
- 3) PLAN SET 2 OF 2 SHALL BE CONSTRUCTED FIRST.
- 4) THE CONTRACTOR SHALL BE AWARE THAT THE SCALES ARE DIFFERENT IN EACH SET.

PLAN SET 1 OF 2 - SCALE: 1" = 50'
PLAN SET 2 OF 2 - SCALE: 1" = 20'
EXCEPT SIGNING PLANS: 1" = 50'
- 5) THE CONTRACTOR SHALL CONTACT J.U.L.I.E. (JOINT UTILITY LOCATING INFORMATION FOR EXCAVATORS) TO HAVE PUBLIC AND PRIVATE UTILITIES LOCATED AT LEAST 48 HOURS PRIOR TO COMMENCING ANY CONSTRUCTION.

MODEL: \$MODELNAME\$
FILE NAME: \$FILES\$



**VEENSTRA
& KIMM INC.**
Springfield, IL Phone: (217)544-8033
IL Design Firm No. 184-001939

USER NAME = \$USERS\$	DESIGNED - VVR/KNF/JEB	REVISED -
	DRAWN - JEB	REVISED -
PLOT SCALE = \$SCALE\$	CHECKED - RHD/MAH	REVISED -
PLOT DATE = \$DATES\$	DATE - 11/14/2025	REVISED -

STATE OF ILLINOIS
DEPARTMENT OF TRANSPORTATION
DEPARTMENT OF NATURAL RESOURCES

INDEX OF SHEETS, GENERAL NOTES, IDOT STDS & LEGEND
SPRING LAKE STATE FISH & WILDLIFE AREA

SCALE:	SHEET	OF	SHEETS	STA.	TO STA.
--------	-------	----	--------	------	---------

F.A. RTE.	SECTION	COUNTY	TOTAL SHEETS	SHEET NO.
	SPRING LAKE 2024	TAZEWELL	88	2
CONTRACT NO. 46939				
ILLINOIS FED. AID PROJECT				

CODE NO .	ITEM	UNIT	TOTAL QUANTITY	CONSTRUCTION CODE		
				100% STATE	100% STATE	100% STATE
				ROADWAY	BRIDGE	BRIDGE
				0005	0010	0010
				NONE	SN 090-9922	SN 090-9923
20100210	TREE REMOVAL (OVER 15 UNITS DIAMETER)	UNIT	115	115		
20200100	EARTH EXCAVATION	CU YD	211	5	85	121
20300100	CHANNEL EXCAVATION	CU YD	363		144	219
20700110	POROUS GRANULAR EMBANKMENT	TON	92		54	38
* 21101615	TOPSOIL FURNISH AND PLACE, 4"	SQ YD	410		107	303
* 25000100	SEEDING, CLASS 1	ACRE	0 . 12		0 . 04	0 . 08
* 25000400	NITROGEN FERTILIZER NUTRIENT	POUND	12		4	8
* 25000500	PHOSPHORUS FERTILIZER NUTRIENT	POUND	12		4	8
* 25000600	POTASSIUM FERTILIZER NUTRIENT	POUND	12		4	8
* 25100105	MULCH, METHOD 1	ACRE	0 . 12		0 . 04	0 . 08
* 25100645	WILDLIFE FRIENDLY EROSION CONTROL BLANKET	SQ YD	208		55	153
28000250	TEMPORARY EROSION CONTROL SEEDING	POUND	9		4	5
* 28000400	PERIMETER EROSION BARRIER	FOOT	613		220	393
28100807	STONE DUMPED RIPRAP, CLASS A4	TON	400		230	170

* - DENOTES SPECIAL PROVISION

MODEL: 31402ELNAMES
FILE: 314025.SHEET5



VEENSTRA

& KIMM INC.

Springfield, IL. Phone: (217)544-8033

IL. Design Firm No. 184-001939

USER NAME = \$USERS	DESIGNED - VVR/KNF/JEB	REVISED -
	DRAWN - JEB	REVISED -
PLOT SCALE = \$SCALE\$	CHECKED - RHD/MAH	REVISED -
PLOT DATE = \$DATES	DATE - 11/14/2025	REVISED -

STATE OF ILLINOIS

DEPARTMENT OF TRANSPORTATION

DEPARTMENT OF NATURAL RESOURCES

COMBINED SUMMARY OF QUANTITIES		
SPRING LAKE STATE FISH & WILDLIFE AREA		
SCALE:	SHEET 1 OF 6 SHEETS	STA. TO STA.

F.A. RTE.	SECTION	COUNTY	TOTAL SHEETS	SHEET NO.
	SPRING LAKE 2024	TAZEWELL	88	3
			CONTRACT NO. 46939	
			ILLINOIS FED. AID PROJECT	

CODE NO .	ITEM	UNIT	TOTAL QUANTITY	CONSTRUCTION CODE		
				100% STATE	100% STATE	100% STATE
				ROADWAY	BRIDGE	BRIDGE
				0005	0010	0010
				NONE	SN 090-9922	SN 090-9923
28200200	FILTER FABRIC	SQ YD	810		490	320
30200150	PROCESSING MODIFIED SOIL 6"	SQ YD	12637	12637		
30201700	PORTLAND CEMENT	TON	244	244		
31101900	SUBBASE GRANULAR MATERIAL, TYPE C	TON	79		53	26
35100700	AGGREGATE BASE COURSE, TYPE A 8"	SQ YD	62			62
35101100	AGGREGATE BASE COURSE, TYPE A 12"	SQ YD	176		176	
35101800	AGGREGATE BASE COURSE, TYPE B 6"	SQ YD	479	187		292
35800100	PREPARATION OF BASE	SQ YD	27454	27454		
35800200	AGGREGATE BASE REPAIR	TON	641	641		
40600275	BITUMINOUS MATERIALS (PRIME COAT)	POUND	1614	421	396	797
40600290	BITUMINOUS MATERIALS (TACK COAT)	POUND	21774	21096	279	399
40600982	HOT-MIX ASPHALT SURFACE REMOVAL - BUTT JOINT	SQ YD	13		13	
40602965	HOT-MIX ASPHALT BINDER COURSE, IL-9.5FG, N50	TON	1346	1346		
40602978	HOT-MIX ASPHALT BINDER COURSE, IL- 9.5, N50	TON	15		15	

* - DENOTES SPECIAL PROVISION

MODEL: 3340DELNAME\$
FILE NAME: STRES\$



VEENSTRA

& KIMM INC.

Springfield, IL. Phone: (217)544-8033

IL. Design Firm No. 184-001939

USER NAME = \$USERS	DESIGNED - VVR/KNF/JEB	REVISED -
	DRAWN - JEB	REVISED -
PLOT SCALE = \$SCALE\$	CHECKED - RHD/MAH	REVISED -
PLOT DATE = \$DATES	DATE - 11/14/2025	REVISED -

STATE OF ILLINOIS

DEPARTMENT OF TRANSPORTATION

DEPARTMENT OF NATURAL RESOURCES

COMBINED SUMMARY OF QUANTITIES		
SPRING LAKE STATE FISH & WILDLIFE AREA		
SCALE:	SHEET 2 OF 6 SHEETS	STA. TO STA.

F.A. RTE.	SECTION	COUNTY	TOTAL SHEETS	SHEET NO.
	SPRING LAKE 2024	TAZEWELL	88	4
CONTRACT NO. 46939				
ILLINOIS FED. AID PROJECT				

CODE NO.	ITEM	UNIT	TOTAL QUANTITY	CONSTRUCTION CODE		
				100% STATE	100% STATE	100% STATE
				ROADWAY	BRIDGE	BRIDGE
				0005	0010	0010
				NONE	SN 090-9922	SN 090-9923
40604000	HOT-MIX ASPHALT SURFACE COURSE, IL-9.5FG, MIX "C", N50	TON	54		29	25
40604050	HOT-MIX ASPHALT SURFACE COURSE, IL-9.5, MIX "C", N50	TON	2127	2127		
40701816	HOT-MIX ASPHALT PAVEMENT (FULL-DEPTH), 6 3/4"	SQ YD	11567	11302		265
44000100	PAVEMENT REMOVAL	SQ YD	9445	9445		
44000152	HOT-MIX ASPHALT SURFACE REMOVAL, 3/4"	SQ YD	5634	5634		
44000157	HOT-MIX ASPHALT SURFACE REMOVAL, 2"	SQ YD	18853	18853		
44000200	DRIVEWAY PAVEMENT REMOVAL	SQ YD	191	191		
44201713	CLASS D PATCHES, TYPE I, 6 INCH	SQ YD	3	3		
44201721	CLASS D PATCHES, TYPE III, 6 INCH	SQ YD	25	25		
44201723	CLASS D PATCHES, TYPE IV, 6 INCH	SQ YD	601	601		
48100500	AGGREGATE SHOULDERS, TYPE A 6"	SQ YD	31		31	
48102100	AGGREGATE WEDGE SHOULDER, TYPE B	TON	125	125		
50100300	REMOVAL OF EXISTING STRUCTURES NO. 1	EACH	1		1	
50100400	REMOVAL OF EXISTING STRUCTURES NO. 2	EACH	1			1

* - DENOTES SPECIAL PROVISION

MODEL: 31002LNAME\$
FILE: 31002L\$STEE\$



VEENSTRA

& KIMM INC.

Springfield, IL. Phone: (217)544-8033

IL. Design Firm No. 184-001939

USER NAME = \$USERS\$	DESIGNED - VVR/KNF/JEB	REVISED -
	DRAWN - JEB	REVISED -
PLOT SCALE = \$SCALE\$	CHECKED - RHD/MAH	REVISED -
PLOT DATE = \$DATES\$	DATE - 11/14/2025	REVISED -

STATE OF ILLINOIS

DEPARTMENT OF TRANSPORTATION

DEPARTMENT OF NATURAL RESOURCES

COMBINED SUMMARY OF QUANTITIES		
SPRING LAKE STATE FISH & WILDLIFE AREA		
SCALE:	SHEET 3 OF 6 SHEETS	STA. TO STA.

F.A. RTE.	SECTION	COUNTY	TOTAL SHEETS	SHEET NO.
	SPRING LAKE 2024	TAZEWELL	88	5
		CONTRACT NO. 46939		
		ILLINOIS	FED. AID PROJECT	

CODE NO .	ITEM	UNIT	TOTAL QUANTITY	CONSTRUCTION CODE		
				100% STATE	100% STATE	100% STATE
				ROADWAY	BRIDGE	BRIDGE
				0005	0010	0010
				NONE	SN 090-9922	SN 090-9923
50200100	STRUCTURE EXCAVATION	CU YD	243		126	117
50300225	CONCRETE STRUCTURES	CU YD	45 .6		22 .8	22 .8
50300280	CONCRETE ENCASEMENT	CU YD	5 .6		2 .8	2 .8
50400405	PRECAST PRESTRESSED CONCRETE DECK BEAMS (21" DEPTH)	SQ FT	2192		1024	1168
50800205	REINFORCEMENT BARS, EPOXY COATED	POUND	6820		3560	3260
50900205	STEEL RAILING, TYPE S1	FOOT	188		88	100
51201400	FURNISHING STEEL PILES HP10X42	FOOT	530		287	243
51202305	DRIVING PILES	FOOT	530		287	243
51203400	TEST PILE STEEL HP10X42	EACH	3		1	2
51204650	PILE SHOES	EACH	16		8	8
51500100	NAME PLATES	EACH	2		1	1
58100200	WATERPROOFING MEMBRANE SYSTEM	SQ YD	251		117	134
* 63100075	TRAFFIC BARRIER TERMINAL, TYPE 5A	EACH	2		2	
* 63100167	TRAFFIC BARRIER TERMINAL, TYPE 1 (SPECIAL) TANGENT	EACH	2		2	

* - DENOTES SPECIAL PROVISION

MODEL: 3140DEL.NAMES
FILE: 3140DEL.SYLS



VEENSTRA

& KIMM INC.

Springfield, IL. Phone: (217)544-8033

IL. Design Firm No. 184-001939

USER NAME = \$USERS	DESIGNED - VVR/KNF/JEB	REVISED -
	DRAWN - JEB	REVISED -
PLOT SCALE = \$SCALE\$	CHECKED - RHD/MAH	REVISED -
PLOT DATE = \$DATES	DATE - 11/14/2025	REVISED -

STATE OF ILLINOIS

DEPARTMENT OF TRANSPORTATION

DEPARTMENT OF NATURAL RESOURCES

COMBINED SUMMARY OF QUANTITIES		
SPRING LAKE STATE FISH & WILDLIFE AREA		
SCALE:	SHEET 4 OF 6 SHEETS	STA. TO STA.

F.A. RTE.	SECTION	COUNTY	TOTAL SHEETS	SHEET NO.
	SPRING LAKE 2024	TAZEWELL	88	6
			CONTRACT NO. 46939	
		ILLINOIS	FED. AID PROJECT	

CODE NO .	ITEM	UNIT	TOTAL QUANTITY	CONSTRUCTDN CODE		
				100% STATE	100% STATE	100% STATE
				ROADWAY	BRIDGE	BRIDGE
				0005	0010	0010
				NONE	SN 090-9922	SN 090-9923
67000500	ENGINEER'S FIELD OFFICE, TYPE B	CAL MO	1	1		
67100100	MOBILIZATION	L SUM	1	0.5	0.5	
* 72000100	SIGN PANEL - TYPE 1	SQ FT	229.50	229.50		
72800100	TELESCOPING STEEL SIGN SUPPORT	FOOT	52	52		
73000100	WOOD SIGN SUPPORT	FOOT	926	926		
* 78000100	THERMOPLASTIC PAVEMENT MARKING - LETTERS AND SYMBOLS	SQ FT	52	52		
* 78000200	THERMOPLASTIC PAVEMENT MARKING - LINE 4"	FOOT	5049	5049		
* 78000400	THERMOPLASTIC PAVEMENT MARKING - LINE 6"	FOOT	551	551		
* A2006516	TREE, QUERCUS BICOLOR (SWAMP WHITE OAK), 2" CALIPER, BALLED AND BURLAPPED	EACH	5	5		
* A2006716	TREE, QUERCUS MACROCARPA (BUR OAK), 2" CALIPER, BALLED AND BURLAPPED	EACH	5	5		
X0300019	REMOVE AND REINSTALL PARKING BLOCKS	EACH	7	7		
X0300249	REMOVE EXISTING GATE	EACH	2	2		
X0301430	PRECAST CONCRETE PARKING BLOCK	EACH	3	3		
X0323013	TUBULAR STEEL GATE	EACH	2	2		

* - DENOTES SPECIAL PROVISION

MODEL: 3340DELNAME\$
FILE: 3340DELNAME\$.STB



VEENSTRA

& KIMM INC.

Springfield, IL. Phone: (217)544-8033

IL. Design Firm No. 184-001939

USER NAME = \$USERS	DESIGNED - VVR/KNF/JEB	REVISED -
	DRAWN - JEB	REVISED -
PLOT SCALE = \$SCALE\$	CHECKED - RHD/MAH	REVISED -
PLOT DATE = \$DATES	DATE - 11/14/2025	REVISED -

STATE OF ILLINOIS

DEPARTMENT OF TRANSPORTATION

DEPARTMENT OF NATURAL RESOURCES

COMBINED SUMMARY OF QUANTITIES		
SPRING LAKE STATE FISH & WILDLIFE AREA		
SCALE:	SHEET 5 OF 6 SHEETS	STA. TO STA.

F.A. RTE.	SECTION	COUNTY	TOTAL SHEETS	SHEET NO.
	SPRING LAKE 2024	TAZEWELL	88	7
			CONTRACT NO. 46939	
ILLINOIS		FED. AID PROJECT		

CODE NO .	ITEM	UNIT	TOTAL QUANTITY	CONSTRUCTDN CODE		
				100% STATE	100% STATE	100% STATE
				ROADW AY	BR DGE	BR DGE
				0005	0010	0010
				NONE	SN 090-9922	SN 090-9923
X0325800	PARKING LOT SEAL COAT	SQ YD	5432	5432		
X0326806	WASHOUT BASIN	L SUM	1		0.5	0.5
X1500005	BITUMINOUS SURFACE TREATMENT, A2	SQ YD	7641	7641		
X1500006	BITUMINOUS SURFACE TREATMENT, A3	SQ YD	19813	19813		
X2600016	MINOR SIGN COMPLETE	EACH	19	19		
X2810844	REMOVE EXISTING RIPRAP	SQ YD	3		3	
X4060107	BITUMINOUS MATERIALS (FOG SEAL)	POUND	14825	14825		
X7010216	TRAFFIC CONTROL AND PROTECTION, (SPECIAL)	L SUM	1		0.5	0.5
X7240207	REMOVE EXISTING SIGN COMPLETE	EACH	77	77		
Z0004002	BOLLARDS	EACH	1	1		
Z0004542	HOT-MX ASPHALT REMOVAL (SPECIAL)	SQ YD	2090	2090		
Z0013798	CONSTRUCTION LAYOUT	L SUM	1	0.34	0.33	0.33

* - DENOTES SPECIAL PROVISION

MODEL: 314026LNAME\$
FILE: 314026L\$SHEET\$



VEENSTRA
& KIMM INC.

Springfield, IL. Phone: (217)544-8033
IL. Design Firm No. 184-001939

USER NAME = \$USERS\$	DESIGNED - VVR/KNF/JEB	REVISED -
	DRAWN - JEB	REVISED -
PLOT SCALE = \$SCALE\$	CHECKED - RHD/MAH	REVISED -
PLOT DATE = \$DATES\$	DATE - 11/14/2025	REVISED -

STATE OF ILLINOIS
DEPARTMENT OF TRANSPORTATION
DEPARTMENT OF NATURAL RESOURCES

COMBINED SUMMARY OF QUANTITIES SPRING LAKE STATE FISH & WILDLIFE AREA		
SCALE:	SHEET 6 OF 6 SHEETS	STA. TO STA.

F.A. RTE.	SECTION	COUNTY	TOTAL SHEETS	SHEET NO.
	SPRING LAKE 2024	TAZEWELL	88	8
			CONTRACT NO. 46939	
			ILLINOIS FED. AID PROJECT	

STATE OF ILLINOIS
DEPARTMENT OF TRANSPORTATION

SET 1 OF 2 SETS
SHEETS 9 THRU 32 OF 73

F.A. RTE.	SECTION	COUNTY	TOTAL SHEETS	SHEET NO.
IDNR	SPRING LAKE 2024	TAZEWELL	24	1
		ILLINOIS	CONTRACT NO. 46939	

FOR INDEX OF SHEETS, SEE SHEET NO. 2


PROPOSED
HIGHWAY PLANS

SPRING LAKE STATE FISH AND WILDLIFE AREA
SECTION SPRING LAKE 2024


ROADWAY IMPROVEMENTS
TAZEWELL COUNTY

C-30-001-24

IDNR PROJECT 1-23-013

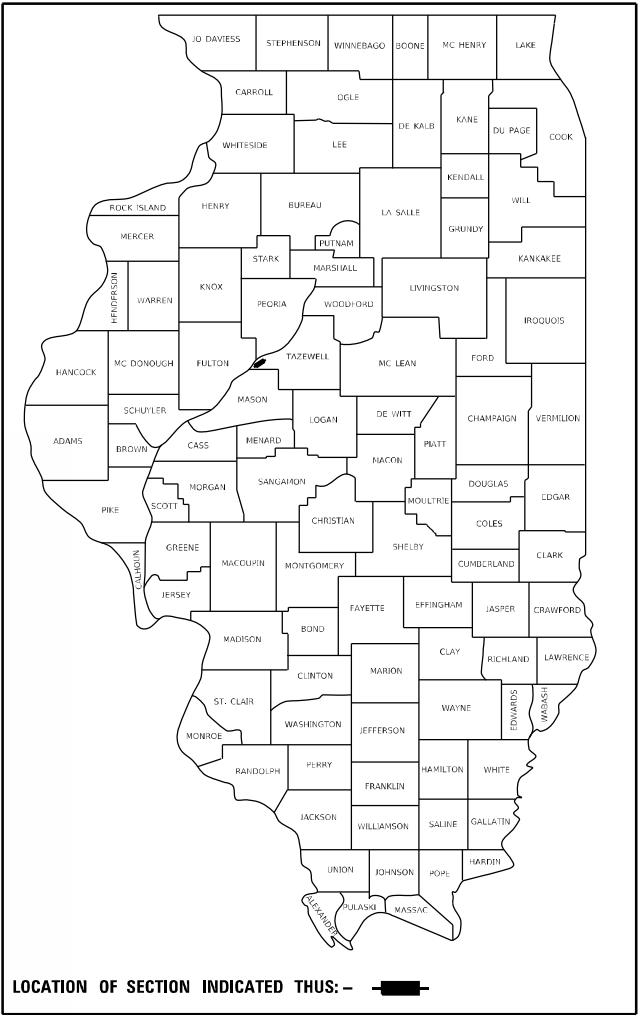


VOLKERT

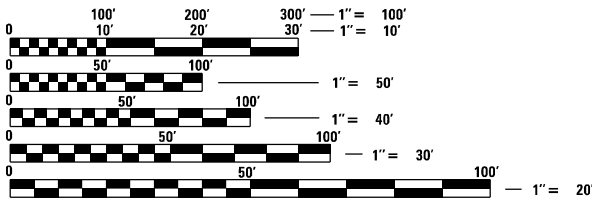

FULL SIZE PLANS HAVE BEEN PREPARED USING STANDARD
ENGINEERING SCALES. REDUCED SIZED PLANS WILL NOT
CONFORM TO STANDARD SCALES. IN MAKING MEASUREMENTS
ON REDUCED PLANS, THE ABOVE SCALES MAY BE USED.

J.U.L.I.E.
JOINT UTILITY LOCATION INFORMATION FOR EXCAVATORS
1-800-892-0123
OR 811

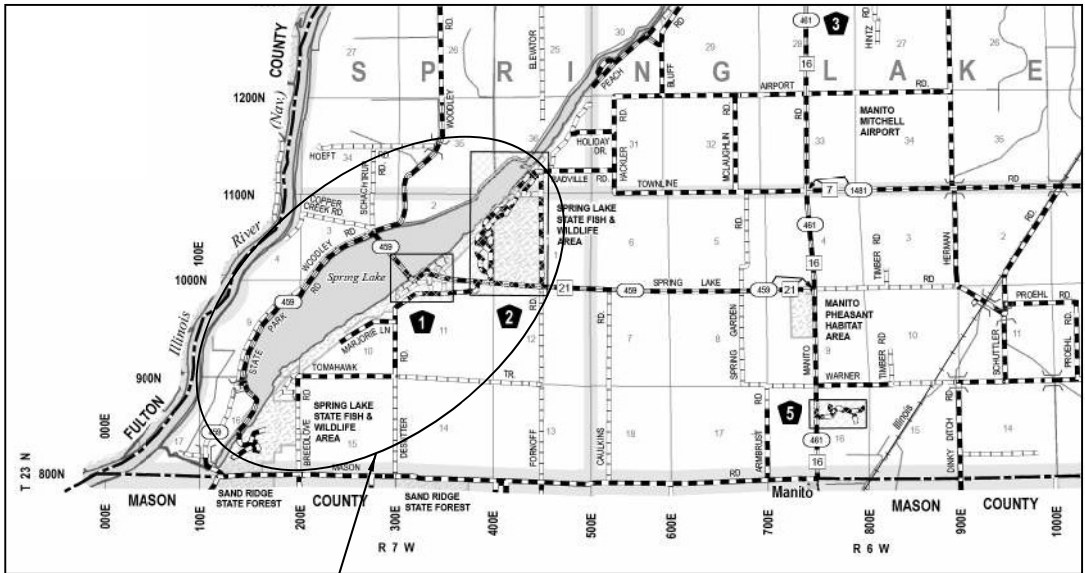

LOCATION MAP
SPRING LAKE TOWNSHIP
PROJECT LOCATION

1" = 1 MILE



GROSS LENGTH = 26,976.35 FT. = 5.109 MILE
NET LENGTH = 26,976.35 FT. = 5.109 MILE

12/6/2024
ILLINOIS PROFESSIONAL ENGINEER NO. 062-061876
EXP. 11-30-2025

CONTRACT NO. 46939

STATE OF ILLINOIS DEPARTMENT OF TRANSPORTATION	
SUBMITTED _____ 20 _____	REGIONAL ENGINEER
_____ 20 _____	ENGINEER OF DESIGN AND ENVIRONMENT
_____ 20 _____	DIRECTOR OF HIGHWAYS PROJECT IMPLEMENTATION

PRINTED BY THE AUTHORITY
OF THE STATE OF ILLINOIS

GENERAL NOTES

1. ILLINOIS STATE LAW REQUIRES A 48-HOUR NOTICE BE GIVEN TO ALL UTILITIES BEFORE DIGGING. FIELD MARKING OF FACILITIES MAY ALSO BE OBTAINED BY CONTACTING J.U.L.I.E. OR FOR NON-J.U.L.I.E. MEMBERS, THE UTILITY COMPANY DIRECTLY. AGENCIES KNOWN TO HAVE FACILITIES WITHIN THE PROJECT AREA ARE AS FOLLOWS:

- * AMEREN ILLINOIS
- * BRIGHTSPEED
- * CASS CO TELEPHONE & CABLE

MEMBERS OF J.U.L.I.E. (800) 892-0123 ARE INDICATED BY *

NON-J.U.L.I.E. MEMBERS MUST BE NOTIFIED INDIVIDUALLY.

2. THE ALGEBRAIC DIFFERENCE BETWEEN THE PAVEMENT AND SHOULDER SLOPES SHALL NOT EXCEED 8%. THE SHOULDER ON THE OUTSIDE OF SUPERELEVATED CURVES SHALL BE FLATTENED ACCORDINGLY.

3. ANY REFERENCE TO A STANDARD IN THESE PLANS SHALL BE INTERPRETED TO MEAN THE EDITION AS INDICATED BY THE SUB NUMBER LISTED IN THE INDEX OF SHEETS OR THE COPY OF THE STANDARD INCLUDED IN THESE PLANS.

4. IN ADDITION TO FIELD SURVEYS, PLAN DIMENSIONS AND DETAILS RELATIVE TO THE EXISTING FACILITIES HAVE BEEN TAKEN FROM EXISTING PLANS AND ARE SUBJECT TO CONSTRUCTION VARIATIONS, IT SHALL BE THE CONTRACTOR'S RESPONSIBILITY TO VERIFY SUCH DIMENSIONS AND DETAILS IN THE FIELD. SUCH VARIATIONS SHALL NOT BE A CAUSE FOR ADDITIONAL COMPENSATION DUE TO A CHANGE IN THE SCOPE OF WORK; HOWEVER, THE CONTRACTOR WILL BE PAID FOR THE QUANTITY ACTUALLY FURNISHED AT THE UNIT PRICE BID FOR WORK.

5. A NOMINAL QUANTITY OF 625 TONS OF AGGREGATE FOR BASE REPAIR HAS BEEN INCLUDED FOR REPAIRS TO THE EXISTING AGGREGATE ROADWAYS AT LOCATIONS AND AS DIRECTED BY THE ENGINEER.

6. ALL ELEVATIONS SHOWN ON THE PLANS ARE ESTABLISHED FROM U.S.G. MEAN SEA LEVEL DATUM.

7. THE AGGREGATE GRADATION IN BITUMINOUS SURFACE TREATMENT, A2 AND A3 FOR SEAL COAT AGGREGATE SHALL BE CA-16 (CRUSHED STONE). THE COVER COAT AGGREGATE SHALL BE CA-14 (CRUSHED STONE).

8. DUE TO THE POTENTIAL PRESENCE OF ENDANGERED BATS, NO TREE REMOVAL WILL BE ALLOWED ON THIS PROJECT BETWEEN APRIL 1ST AND SEPTEMBER 30TH.

9. CONTINUOUS PAVING OPERATIONS ON THE MAIN ROADWAY SHALL BE MAINTAINED AT ALL TIMES DURING THE CONSTRUCTION OF THE HOT-MIX ASPHALT SURFACE. NO INTERRUPTIONS FOR SIDE ROADS, ENTRANCES, TURN LANES, ETC. SHALL BE ALLOWED.

10. SIGN LOCATIONS MAY VARY FROM THE STATIONS SHOWN ON THE PLANS IN ACCORDANCE WITH DIRECTIONS FROM THE ENGINEER AT THE TIME OF CONSTRUCTION. SIGN LOCATIONS MAY BE ADJUSTED IN THE FIELD TO AVOID ANY FOUND UTILITIES. ALL WOOD POST LOCATIONS SHALL BE VERIFIED WITH THE BUREAU OF OPERATIONS, TRAFFIC SECTION, BEFORE INSTALLATION.

11. THE CONTRACTOR WILL BE REQUIRED TO ABIDE BY ALL WEIGHT RESTRICTIONS AT SN 090-9921 (NEAR STA 10+00) DURING ALL CONSTRUCTION ACTIVITIES.

12. THE CONTRACTOR SHALL NOT UTILIZE THE EXISTING ENTRANCE AT STA 42+92 FOR ANY THROUGH TRAFFIC TIED TO THE REQUIRED CONSTRUCTION ACTIVITIES. THE CONTRACTOR WILL BE REQUIRED TO BARRICADE THE ENTRANCE IN ACCORDANCE WITH THE ROAD CLOSED TO THRU TRAFFIC AS SHOWN ON HIGHWAY STANDARD 701901.

COMMITMENTS

NONE

RATES OF APPLICATION:

FACTORS USED FOR ESTIMATING PLAN QUANTITIES ARE AS FOLLOWS AND SHALL NOT BE USED FOR THE BASIS OF FINAL QUANTITIES:

AGGREGATE	2.1 TONS/CU YD
BITUMINOUS MATERIAL	
TACK COAT	0.025 LB/SQ FT
PRIME COAT	0.25 LB/SQ FT
FOG SEAL	0.06 LB/SQ FT
HOT-MIX ASPHALT	112 LB/SQ YD/INCH
EARTH	110 LB/SQ YD/INCH
CEMENT	5% BY UNIT WEIGHT

HMA MIXTURE REQUIREMENTS TABLE

LOCATIONS	STATE PARK ROAD (WEST)		
MIXTURE USE(S)	HMA SURFACE COURSE	HMA BINDER COURSE	CLASS D PATCHES
AC/PG	PG 64-22	PG 64-22	PG 64-22
DESIGN AIR VOIDS	4.0% @ NDES=50	4.0% @ NDES=50	4.0% @ NDES=50
MIXTURE COMPOSITION (GRADATION)	IL 9.5	IL 9.5 FG	IL 9.5 FG
FRICTION AGGREGATE	MIX "C"	N.A.	N.A.
MIXTURE WEIGHT	112	112	112
QUALITY MANAGEMENT PROGRAM	QC/QA	QC/QA	QC/QA
MATERIAL TRANSFER DEVICE	NO	NO	NO

1. INDIVIDUAL LIFT THICKNESS OF EACH MIX WILL BE NO LESS THAN THREE (3) TIMES NOMINAL MAXIMUM AGGREGATE SIZE AND NO MORE THAN FIVE (5) TIMES NOMINAL AGGREGATE MAXIMUM SIZE, UNLESS OTHERWISE APPROVED BY THE ENGINEER.

2. FOR DESIGN PURPOSES, MIXTURE WEIGHT FOR ALL MIXES IS DETERMINED TO BE 112.0 LB/SQ YD/IN, UNLESS OTHERWISE NOTED.

3. SUBLOT SIZES FOR PFP AND QCP MIXES WILL BE 1,000 TONS UNLESS OTHERWISE AGREED TO BY THE ENGINEER AND THE PAVING CONTRACTOR,

INDEX OF SHEETS

1	COVER SHEET
2	GENERAL NOTES, HIGHWAY STANDARDS AND COMMITMENTS
3 - 4	SUMMARY OF QUANTITIES
5	EXISTING TYPICAL SECTIONS
6	PROPOSED TYPICAL SECTIONS
7	SCHEDULE OF QUANTITIES
8 - 9	ALIGNMENTS, TIE POINTS AND BENCHMARKS
10	OVERVIEW PLAN
11 - 17	ROADWAY PLANS
18	CAMPGROUND ROADWAY PLAN
19	FISHING LOOP ROADWAY PLAN
20 - 22	PARKING LOT DETAILS
23 - 24	MISCELLANEOUS DETAILS

HIGHWAY STANDARDS

000001-08	STANDARD SYMBOLS, ABBREVIATIONS AND PATTERNS
001006	DECIMAL OF AN INCH AND OF A FOOT
442201-03	CLASS C AND D PATCHES
701001-02	OFF-ROAD OPERATIONS, 2L, 2W, MORE THAN 15' (4.5 M) AWAY
701006-05	OFF-ROAD OPERATIONS, 2L, 2W, 15' (4.5 M) TO 24" (600 MM) FROM PAVEMENT EDGE
701011-04	OFF-ROAD MOVING OPERATIONS, 2L, 2W, DAY ONLY
701301-04	LANE CLOSURE, 2L, 2W, SHORT TIME OPERATIONS
701901-10	TRAFFIC CONTROL DEVICES
720001-01	SIGN PANEL MOUNTING DETAILS
720006-04	SIGN PANEL ERECTION DETAILS
780001-05	TYPICAL PAVEMENT MARKINGS
BLR 22-7	TYP. APPL. OF T.C.D. FOR RURAL LOC. HWYS, (2-LANE 2 WAY RURAL TRAFF.) (RD, CLOSED TO THRU TRAFF.)

MODEL: s:\MODEL NAMES
FILE NAME: s:\projects\wisconsin\volkert.com\volkert\cadd\Documents\Project\1159033 - P1B 200 - Item 43 - W/O 13 - Spring Lake\CADD\CAD Sheets\SH-500.dgn

CODE NO.	ITEM	UNIT	TOTAL QUANTITY
20100210	TREE REMOVAL (OVER 15 UNITS DIAMETER)	UNIT	115
30200150	PROCESSING MODIFIED SOIL 6"	SQ YD	12637
30201700	PORTLAND CEMENT	TON	244
35101800	AGGREGATE BASE COURSE, TYPE B 6"	SQ YD	187
35800100	PREPARATION OF BASE	SQ YD	27454
35800200	AGGREGATE BASE REPAIR	TON	641
40600275	BITUMINOUS MATERIALS (PRIME COAT)	POUND	421
40600290	BITUMINOUS MATERIALS (TACK COAT)	POUND	21096
40602965	HOT-MIX ASPHALT BINDER COURSE, IL-9.5FG, N50	TON	1346
40604050	HOT-MIX ASPHALT SURFACE COURSE, IL-9.5, MIX "C", N50	TON	2127
40701816	HOT-MIX ASPHALT PAVEMENT (FULL DEPTH), 6 3/4"	SQ YD	11302
44000100	PAVEMENT REMOVAL	SQ YD	9445
44000152	HOT-MIX ASPHALT SURFACE REMOVAL, 3/4"	SQ YD	5634
44000157	HOT-MIX ASPHALT SURFACE REMOVAL, 2"	SQ YD	18853
44000200	DRIVEWAY PAVEMENT REMOVAL	SQ YD	191
44201713	CLASS D PATCHES, TYPE I, 6 INCH	SQ YD	3

CODE NO.	ITEM	UNIT	TOTAL QUANTITY
44201721	CLASS D PATCHES, TYPE III, 6 INCH	SQ YD	25
44201723	CLASS D PATCHES, TYPE IV, 6 INCH	SQ YD	601
48102100	AGGREGATE WEDGE SHOULDER, TYPE B	TON	125
67100100	MOBILIZATION	L SUM	0.5
72000100	SIGN PANEL - TYPE 1	SQ FT	34
72400310	REMOVE SIGN PANEL - TYPE 1	SQ FT	2
73000100	WOOD SIGN SUPPORT	FOOT	82
78000100	THERMOPLASTIC PAVEMENT MARKING - LETTERS AND SYMBOLS	SQ FT	52
78000200	THERMOPLASTIC PAVEMENT MARKING - LINE 4"	FOOT	5049
78000400	THERMOPLASTIC PAVEMENT MARKING - LINE 6"	FOOT	551
A2006516	TREE, QUERCUS BICOLOR (SWAMP WHITE OAK), 2" CALIPER, BALLED AND BURLAPPED	EACH	5
A2006716	TREE, QUERCUS MACROCARPA (BUR OAK), 2" CALIPER, BALLED AND BURLAPPED	EACH	5
X0300019	REMOVE AND REINSTALL PARKING BLOCKS	EACH	7
X0301430	PRECAST CONCRETE PARKING BLOCK	EACH	3
X0325800	PARKING LOT SEAL COAT	SQ YD	5432
X1500005	BITUMINOUS SURFACE TREATMENT, A2	SQ YD	7641



USER NAME	= default
PLOT SCALE	= 0.1667 ' / in.
PLOT DATE	= 12/5/2024

DESIGNED	-
DRAWN	-
CHECKED	-
DATE	- 01/03/2025

REVISED	-
REVISED	-
REVISED	-
REVISED	-


STATE OF ILLINOIS
DEPARTMENT OF TRANSPORTATION

SUMMARY OF QUANTITIES
SPRING LAKE STATE FISH AND WILDLIFE AREA


SCALE: SHEET 1 OF 2 SHEETS

F.A. RTE.	SECTION	COUNTY	TOTAL SHEETS	SHEET NO.
IDNR	SPRING LAKE 2024	TAZEWELL	24	3
CONTRACT NO. 46939				
ILLINOIS FED. AID PROJECT				


MODEL: s:\MODEL NAMES
FILE NAME: s:\125\stc\wls.volkert.com\volkert\cadd\Documents\Project\115909.3 - P1B 200 - Item 43 - W/O 13 - Spring Lake\CADD\CAD Sheets\Stc-Typical.dgn

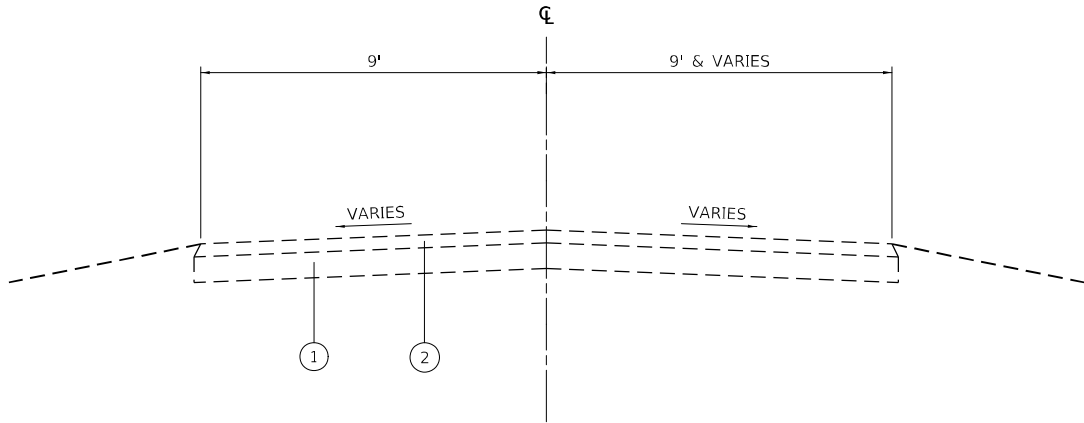

STATE PARK ROAD (WEST)
HOT-MIX ASPHALT
STA 12+00 TO STA 126+37
STA 130+94 TO STA 135+38
STA 140+65 TO STA 160+65

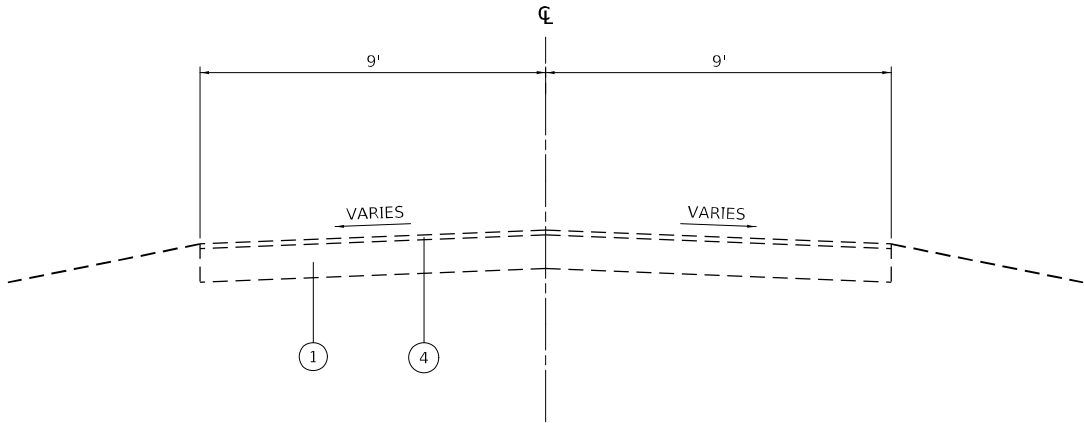

STATE PARK ROAD (WEST)
OIL & CHIP
STA 126+37 TO STA 130+94
STA 135+38 TO STA 140+65

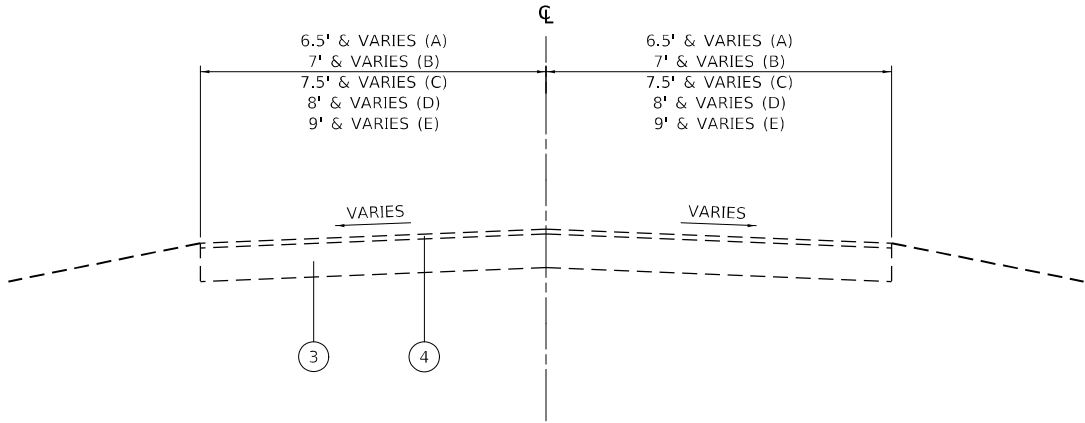

CAMPGROUND ROADS
(E) STA 200+42 TO STA 243+42 (STATE PARK DRIVE (EAST))
(D) STA 300+09 TO STA 301+40 (OAK LOOP ROAD)
(A) STA 301+40 TO STA 318+25 (OAK LOOP ROAD)
(C) STA 400+09 TO STA 401+90 (PINE LOOP ROAD)
(B) STA 401+90 TO STA 414+71 (PINE LOOP ROAD)
(A) STA 500+00 TO STA 543+87 (FISHING LOOP ROAD)

LEGEND

- 1 EXISTING SOIL-CEMENT BASE COURSE, 5", WITH EMULSIFIED ASPHALT COVER
- 2 EXISTING HOT-MIX ASPHALT SURFACE, 6" & VARIES
- 3 EXISTING AGGREGATE BASE
- 4 EXISTING OIL & CHIP SURFACE
- 5 PROPOSED HOT-MIX ASPHALT SURFACE COURSE, IL-9.5, MIX "C", N50, 1 1/2"
- 6 PROPOSED HOT-MIX ASPHALT BINDER COURSE, IL-9.5FG, N50, 1 1/4"
- 7 PROPOSED HOT-MIX ASPHALT PAVEMENT (FULL DEPTH), 6 3/4"
- 8 PROPOSED PROCESSING MODIFIED SOIL 6" WITH PORTLAND CEMENT
- 9 PROPOSED AGGREGATE WEDGE SHOULDERS, TYPE B
- 10 PROPOSED BITUMINOUS SURFACE TREATMENT, A2
- 11 PROPOSED BITUMINOUS SURFACE TREATMENT, A3
- 12 PROPOSED PARKING LOT SEAL COAT
- 13 PROPOSED PREPARATION OF BASE
- 14 PROPOSED AGGREGATE BASE REPAIR



USER NAME = default	DESIGNED -	REVISED -
DRAWN -	REVISED -	
PLOT SCALE = 10.0000 ' / in.	CHECKED -	REVISED -
PLOT DATE = 12/5/2024	DATE - 01/03/2025	REVISED -

STATE OF ILLINOIS
DEPARTMENT OF TRANSPORTATION

EXISTING TYPICAL SECTIONS
SPRING LAKE STATE FISH AND WILDLIFE AREA

SCALE: 1"=5' SHEET 1 OF 2 SHEETS

F.A. RTE.	SECTION	COUNTY	TOTAL SHEETS	SHEET NO.
IDNR	SPRING LAKE 2024	TAZEWELL	24	5
		CONTRACT NO. 46939		
		ILLINOIS FED. AID PROJECT		

MODEL: s:\MODEL\NAMES
FILE: NAME: s:\P\02\scw\iss.volkert.com\volkert\cappm\Documents\Project\115909.3 - PFB.200 - W/O.13 - Spring Lake\CADD\CAD Sheets\SPN-Schedules.dgn

LOCATION				PROCESSING MODIFIED SOIL 6"	PORTLAND CEMENT	AGGREGATE BASE COURSE, TYPE B 6"	PREPARATION OF BASE	AGGREGATE BASE REPAIR	BITUMINOUS MATERIALS (PRIME COAT)	BITUMINOUS MATERIALS (TACK COAT)	HOT-MIX ASPHALT BINDER COURSE, IL-9.5FG, N50 (TON)	HOT-MIX ASPHALT SURFACE COURSE, IL-9.5 MIX "C", N50 (TON)	HOT-MIX ASPHALT PAVEMENT (FULL DEPTH), 6 3/4" (SQ YD)	CLASS D PATCHES, TYPE I, 6 INCH (SQ YD)	CLASS D PATCHES, TYPE III, 6 INCH (SQ YD)	CLASS D PATCHES, TYPE IV, 6 INCH (SQ YD)	AGGREGATE WEDGE SHOULDER, TYPE B (TON)	BITUMINOUS SURFACE TREATMENT, A2 (SQ YD)	BITUMINOUS SURFACE TREATMENT, A3 (SQ YD)	BITUMINOUS MATERIALS (FOG SEAL) (POUND)	REMOVE AND REINSTALL PARKING BLOCKS (EACH)	PRECAST CONCRETE PARKING BLOCKS (EACH)	PARKING LOT SEAL COAT (SQ YD)
STATION	TO	STATION	ROADWAY	(SQ YD)	(TON)	(SQ YD)	(SQ YD)	(TON)	(POUND)	(POUND)	(TON)	(TON)	(SQ YD)	(SQ YD)	(SQ YD)	(SQ YD)	(TON)	(SQ YD)	(SQ YD)	(POUND)	(EACH)	(EACH)	(SQ YD)
12+00	TO	13+46	STATE PARK ROAD (WEST)	326.47	6.29					133.96			292.00				1.43						
13+46	TO	43+32	STATE PARK ROAD (WEST)			186.79			420.28	4118.19	426.27	525.88				129.78	28.64						
43+32	TO	54+85	STATE PARK ROAD (WEST)							2182.60	186.58	256.86				305.95	9.92				7	3	5431.93
54+85	TO	100+08	STATE PARK ROAD (WEST)	849.72	16.37					6443.01	591.43	772.48	760.00	2.22	24.65	65.15	32.83						
100+08	TO	126+37	STATE PARK ROAD (WEST)	4870.25	93.80					4328.77	64.38	396.65	4356.00				19.44						
126+37	TO	155+84	STATE PARK ROAD (WEST)	6589.81	126.92					3150.36		83.74	5894.00				27.01						
155+84	TO	160+65	STATE PARK ROAD (WEST)							738.49	76.45	90.69					4.79						
			SPRING LAKE ROAD				5200.31									100.00			5200.31	2808.17			
200+42	TO	243+42	STATE PARK DR (EAST)				9507.23												9507.23	5133.90			
400+09	TO	414+32	PINE LOOP ROAD				2372.06												2372.06	1280.91			
300+09	TO	317+82	OAK LOOP ROAD				2732.97												2732.97	1475.80			
500+00	TO	533+15	FISHING LOOP ROAD				7640.86											7640.86		4126.06			
NOMINAL QUANTITY*								641															
SUBTOTAL				12636.25	243.38	186.79	27453.43	641	420.28	21095.38	1345.11	2126.30	11302.00	2.22	24.65	600.88	124.06	7640.86	19812.57	14824.84	7	3	5431.93
PAY TOTAL				12637	244	187	27454	641	421	21096	1346	2127	11302	3	25	601	125	7641	19813	14825	7	3	5432

*FOR EXISTING OIL & CHIP ROADS AND PARKING LOTS

PAVEMENT MARKING AND SIGN SCHEDULE

LOCATION								SIGN PANEL TYPE 1	REMOVE SIGN PANEL TYPE 1	WOOD SIGN SUPPORT	BOLLARDS	THERMOPLASTIC PAVEMENT MARKING LETTERS AND SYMBOLS (SQ FT)	THERMOPLASTIC PAVEMENT MARKING - 4" LINE		THERMOPLASTIC PAVEMENT MARKING - 6" LINE
STATION	TO	STATION	ROADWAY	PARKING LOT	MUTCD SIGN NO.	SIGN DESCRIPTION	SIGN DIMENSIONS (IN. X IN.)	(SQ FT)	(SQ FT)	(FOOT)	(EACH)	(SQ FT)	SOLID WHITE (FOOT)	SKIP DASH YELLOW (FOOT)	SOLID YELLOW (FOOT)
12+00	TO	160+65	STATE PARK ROAD (WEST)											3716.25	
45+53	TO	51+41	STATE PARK ROAD (WEST)	NO. 1									1260.00	72.50	550.85
10+75			STATE PARK ROAD (WEST)		W1-1a(R)	TURN AHEAD	30 X 30	6.25		14					
12+50			STATE PARK ROAD (WEST)		W1-1a(L)	TURN AHEAD	30 X 30	6.25		14					
43+00			STATE PARK ROAD (WEST)		W1-3L	REVERSE TURN	30 X 30	6.25		15					
43+00			STATE PARK ROAD (WEST)		W13-1P	15 MPH	18 X 18	2.25							
44+10			STATE PARK ROAD (WEST)	NO. 1	R7-8	HANDICAP PARKING	12 X 18	1.50	1.50	12					
44+10			STATE PARK ROAD (WEST)	NO. 1	R7-1101P	\$250 FINE	12 X 6	0.50							
44+17			STATE PARK ROAD (WEST)	NO. 1								6.50			
44+20			STATE PARK ROAD (WEST)	NO. 1								6.50			
47+89			STATE PARK ROAD (WEST)	NO. 1								6.50			
47+94			STATE PARK ROAD (WEST)	NO. 1								6.50			
48+54			STATE PARK ROAD (WEST)	NO. 1								6.50			
48+56			STATE PARK ROAD (WEST)	NO. 1								6.50			
49+22			STATE PARK ROAD (WEST)	NO. 1								6.50			
49+25			STATE PARK ROAD (WEST)	NO. 1								6.50			
47+80			STATE PARK ROAD (WEST)	NO. 1	R7-8	HANDICAP PARKING	12 X 18	1.50		12	2				
47+80			STATE PARK ROAD (WEST)	NO. 1	R7-1101P	\$250 FINE	12 X 6	0.50							
48+00			STATE PARK ROAD (WEST)		W1-3L	REVERSE TURN	30 X 30	6.25		15					
48+00			STATE PARK ROAD (WEST)		W13-1P	15 MPH	18 X 18	2.25							
SUBTOTAL								33.50	1.50	82	2	52.00	1260.00	3788.75	550.85
PAY TOTAL								34	2	82	2	52	5049		551

REMOVAL SCHEDULE

LOCATION				PAVEMENT REMOVAL	DRIVEWAY PAVEMENT REMOVAL	HOT-MIX ASPHALT SURFACE REMOVAL, 3/4"	HOT-MIX ASPHALT SURFACE REMOVAL, 2"	HOT-MIX ASPHALT REMOVAL (SPECIAL)
STATION	TO	STATION	ROADWAY	(SQ YD)	(SQ YD)	(SQ YD)	(SQ YD)	(SQ YD)
12+00	TO	13+46	STATE PARK ROAD (WEST)	297.81				
13+46	TO	43+32	STATE PARK ROAD (WEST)		190.93		5972.00	
43+32	TO	54+85	STATE PARK ROAD (WEST)				2619.78	
54+85	TO	100+08	STATE PARK ROAD (WEST)	752.00		845.38	8286.00	
100+08	TO	126+37	STATE PARK ROAD (WEST)	4445.49		3796.00	902.00	
126+37	TO	155+84	STATE PARK ROAD (WEST)	3949.34		992.07		2089.07
155+84	TO	160+65	STATE PARK ROAD (WEST)				1072.81	
SUBTOTAL				9444.64	190.93	5633.45	18852.59	2089.07
PAY TOTAL				9445	191	5634	18853	2090

TREE SCHEDULE

LOCATION					TREE REMOVAL (OVER 15 UNITS DIAMETER)	TREE, QUERCUS BICOLOR (SWAMP WHITE OAK) 2" CALIPER, BALLED AND BURLAPPED (EACH)	TREE, QUERCUS MACROCARPA (BUR OAK), 2" CALIPER, BALLED AND BURLAPPED (EACH)
STATION	OFFSET	ROADWAY	SIDE	PARKING LOT	(UNIT)		
35+05	17.5	STATE PARK RD (WEST)	RT		26		
35+51	17.5	STATE PARK RD (WEST)	RT		21		
35+61	17.5	STATE PARK RD (WEST)	RT		16		
48+58	101.9	STATE PARK RD (WEST)	RT		52		
		STATE PARK RD (WEST)	RT	NO. 1		5	5
SUBTOTAL					115	5	5
PAY TOTAL					115	5	5



USER NAME = default	DESIGNED -	REVISED -
	DRAWN -	REVISED -
PLOT SCALE = 0.1667 ' / in.	CHECKED -	REVISED -
PLOT DATE = 12/5/2024	DATE - 01/03/2025	REVISED -

STATE OF ILLINOIS
DEPARTMENT OF TRANSPORTATION

SCHEDULE OF QUANTITIES
SPRING LAKE STATE FISH AND WILDLIFE AREA

SCALE: SHEET 1 OF 1 SHEETS

F.A. RTE.	SECTION	COUNTY	TOTAL SHEETS	SHEET NO.
IDNR	SPRING LAKE 2024	TAZEWELL	24	7
		CONTRACT NO. 46939		
		ILLINOIS FED. AID PROJECT		

MODEL - s:\MODEL NAMES
FILE NAME - s:\2025\scw\iss.volkert.com\volkert\cadd\Documents\Project\11599\3 - PFB_200 - W/O_13 - Spring Lake\CADD\CAD Sheets\SH-AT3.dgn





ALIGNMENT COORDINATES - STATE PARK ROAD (WEST)				
POINT TYPE	STATION	NORTHING	EASTING	RADIUS
POB	10+00.00	1,374,984.88	2,371,662.26	NA
PC	10+04.55	1,374,989.20	2,371,660.83	250
PI	10+34.26	1,375,017.39	2,371,651.47	
PT	10+63.69	1,375,042.61	2,371,635.77	
PC	11+21.46	1,375,091.65	2,371,605.23	
PI	11+66.95	1,375,130.27	2,371,581.18	60
PT	11+99.31	1,375,163.85	2,371,611.87	
PC	13+31.88	1,375,261.71	2,371,701.30	
PI	14+16.98	1,375,324.53	2,371,758.71	
PT	15+01.89	1,375,393.43	2,371,808.64	1,500
PI	19+09.45	1,375,723.45	2,372,047.79	
PC	24+58.24	1,376,171.10	2,372,365.24	
PI	25+70.71	1,376,262.85	2,372,430.30	
PT	26+81.52	1,376,369.64	2,372,465.59	750
PC	31+02.77	1,376,769.63	2,372,597.75	
PI	32+60.01	1,376,918.93	2,372,647.08	
PT	33+81.17	1,377,023.78	2,372,529.91	
PC	37+76.04	1,377,287.08	2,372,235.65	1,000
PI	38+20.58	1,377,316.78	2,372,202.46	
PT	38+65.06	1,377,349.32	2,372,172.04	
PC	39+31.28	1,377,397.69	2,372,126.81	
PI	40+38.93	1,377,476.32	2,372,053.28	375
PT	41+40.95	1,377,581.98	2,372,032.66	
PC	43+43.77	1,377,781.05	2,371,993.81	
PI	43+92.06	1,377,828.45	2,371,984.56	
PT	44+25.09	1,377,829.54	2,371,936.29	60
PC	45+10.58	1,377,831.48	2,371,850.82	
PI	45+61.19	1,377,832.63	2,371,800.23	
PT	45+92.40	1,377,883.15	2,371,797.17	
PC	46+18.83	1,377,909.52	2,371,795.57	150
PI	46+45.98	1,377,936.63	2,371,793.93	
PT	46+72.55	1,377,962.58	2,371,801.90	
PC	48+32.68	1,378,115.67	2,371,848.86	
PI	48+57.34	1,378,139.24	2,371,856.09	250
PT	48+81.84	1,378,163.78	2,371,858.58	
PC	51+25.94	1,378,406.64	2,371,883.20	
PI	51+75.37	1,378,455.82	2,371,888.18	
PT	52+24.48	1,378,503.07	2,371,902.70	500
PC	53+57.81	1,378,630.51	2,371,941.86	
PI	53+71.02	1,378,643.14	2,371,945.74	
PT	53+84.23	1,378,655.96	2,371,948.95	
PC	57+37.40	1,378,998.57	2,372,034.71	500
PI	57+55.99	1,379,016.60	2,372,039.22	
PT	57+74.56	1,379,034.91	2,372,042.38	
PC	60+37.04	1,379,293.56	2,372,087.03	
PI	61+26.36	1,379,381.58	2,372,102.23	600
PT	62+14.38	1,379,461.36	2,372,142.40	
PI	65+32.62	1,379,745.59	2,372,285.54	
PC	76+47.58	1,380,738.18	2,372,793.39	
PI	78+89.23	1,380,952.33	2,372,905.33	600
PT	79+61.08	1,381,016.01	2,372,938.62	
PC	80+32.24	1,381,070.02	2,372,985.99	
PI	83+91.18	1,381,339.87	2,373,222.68	
PT	86+38.47	1,381,522.45	2,373,389.46	NA
PI	88+85.76	1,381,705.03	2,373,556.24	NA
PT	90+47.41	1,381,825.54	2,373,663.99	NA
PC	92+80.59	1,381,999.74	2,373,818.99	350
PI	93+48.95	1,382,050.81	2,373,864.43	
PT	94+15.60	1,382,081.03	2,373,925.74	
PC	101+03.62	1,382,385.19	2,374,542.87	
PI	104+68.56	1,382,535.13	2,374,875.59	275
PT	105+66.98	1,382,575.57	2,374,965.32	
PC	106+57.59	1,382,663.76	2,375,009.02	

ALIGNMENT COORDINATES - STATE PARK ROAD (WEST)				
POINT TYPE	STATION	NORTHING	EASTING	RADIUS
PC	106+87.41	1,382,690.48	2,375,022.25	1,000
PI	107+60.61	1,382,756.07	2,375,054.75	
PT	108+33.54	1,382,816.23	2,375,096.45	
PC	111+68.54	1,383,091.54	2,375,287.29	
PI	119+74.81	1,383,753.82	2,375,747.15	NA
PC	121+95.75	1,383,930.32	2,375,880.04	5,000
PI	122+85.07	1,384,001.68	2,375,933.77	
PT	123+74.37	1,384,071.07	2,375,990.01	
PI	126+09.01	1,384,253.36	2,376,137.74	
PC	129+24.93	1,384,502.91	2,376,331.48	1,000
PI	130+51.09	1,384,602.56	2,376,408.84	
PT	131+75.92	1,384,679.87	2,376,508.54	
PC	138+64.36	1,385,101.77	2,377,052.55	
PI	140+09.59	1,385,190.77	2,377,167.31	1,500
PT	141+53.93	1,385,256.10	2,377,297.03	
PC	145+54.96	1,385,436.50	2,377,655.19	
PI	146+04.20	1,385,458.66	2,377,699.17	
PT	146+53.43	1,385,478.62	2,377,744.19	NA
PI	150+45.92	1,385,637.72	2,378,102.99	
PC	155+59.60	1,385,846.73	2,378,572.23	
PI	156+01.29	1,385,863.69	2,378,610.31	
PT	156+42.96	1,385,879.04	2,378,649.05	75
PC	160+38.76	1,386,024.89	2,379,017.01	
PI	160+49.57	1,386,028.87	2,379,027.05	
PT	160+60.22	1,386,035.52	2,379,035.57	
POE	160+82.14	1,386,049.02	2,379,052.83	NA

ALIGNMENT COORDINATES - STATE PARK DRIVE (EAST)				
POINT TYPE	STATION	NORTHING	EASTING	RADIUS
POB	200+00.00	1,383,223.79	2,386,780.52	NA
PC	202+90.93	1,383,513.73	2,386,804.49	1,500
PI	204+28.46	1,383,650.79	2,386,815.82	
PT	205+65.22	1,383,783.51	2,386,851.89	
PC	209+78.66	1,384,182.47	2,386,960.32	
PI	211+01.08	1,384,300.61	2,386,992.42	750
PT	212+21.36	1,384,422.82	2,386,985.30	
PC	217+88.74	1,384,989.24	2,386,952.27	
PI	219+03.71	1,385,104.02	2,386,945.58	
PT	220+18.23	1,385,216.43	2,386,921.47	750
PC	223+16.55	1,385,508.12	2,386,858.93	
PI	224+25.92	1,385,615.06	2,386,835.99	
PT	225+33.76	1,385,724.10	2,386,844.56	
PC	226+84.60	1,385,874.47	2,386,856.37	
PI	228+94.52	1,386,083.75	2,386,872.81	
PT	230+85.67	1,386,250.76	2,386,745.62	
PC	232+73.12	1,386,399.88	2,386,632.06	
PI	234+80.97	1,386,565.24	2,386,506.13	
PT	236+73.29	1,386,617.27	2,386,304.90	
PC	240+41.54	1,386,709.44	2,385,948.38	
PI	240+49.73	1,386,711.50	2,385,940.44	
PT	240+57.93	1,386,713.02	2,385,932.39	
PC	242+66.09	1,386,751.81	2,385,727.87	
PI	242+99.50	1,386,758.04	2,385,695.04	
PT	243+30.58	1,386,782.74	2,385,672.55	
POE	243+48.25	1,386,795.81	2,385,660.66	

ALIGNMENT COORDINATES - FISHING LOOP ROAD				
POINT TYPE	STATION	NORTHING	EASTING	RADIUS
POB	500+00.00	1,386,796.18	2,385,660.32	NA
PC	501+24.68	1,386,880.12	2,385,752.52	633.5
PI	502+65.01	1,386,974.59	2,385,856.29	
PT	504+00.89	1,387,016.40	2,385,990.25	
PC	506+36.57	1,387,086.62	2,386,215.23	
PI	507+46.24	1,387,119.29	2,386,319.92	296.5
PT	508+46.66	1,387,212.22	2,386,378.15	
PC	514+02.32	1,387,683.09	2,386,673.18	
PI	514+63.03	1,387,734.54	2,386,705.41	
PT	514+77.47	1,387,738.88	2,386,644.86	36.5
PC	515+21.14	1,387,742.00	2,386,601.30	
PI	515+87.15	1,387,746.72	2,386,535.46	
PT	516+42.39	1,387,694.60	2,386,494.95	
PC	518+72.15	1,387,513.17	2,386,353.97	340.6
PI	520+43.01	1,387,378.26	2,386,249.13	
PT	521+88.87	1,387,381.64	2,386,078.31	
PC	523+09.63	1,387,384.03	2,385,957.58	
PI	523+92.49	1,387,385.67	2,385,874.73	193.5
PT	524+66.21	1,387,326.84	2,385,816.37	
PC	533+31.03	1,386,712.85	2,385,207.33	
PI	533+56.63	1,386,694.67	2,385,189.30	
PT	533+81.60	1,386,671.07	2,385,179.39	141.5
PC	535+55.05	1,386,511.15	2,385,112.23	
PI	535+89.86	1,386,479.05	2,385,098.74	
PCC	536+23.32	1,386,444.36	2,385,101.70	NA
PI	538+06.07	1,386,261.62	2,385,101.58	76.7
PT	538+03.40	1,386,389.49	2,385,232.14	
PI	539+34.65	1,386,481.52	2,385,325.73	
PC	542+54.22	1,386,713.99	2,385,544.99	
PI	542+70.41	1,386,725.77	2,385,556.10	106.5
PT	542+86.35	1,386,733.71	2,385,570.21	
PC	543+11.75	1,386,746.18	2,385,592.34	
PI	543+49.70	1,386,764.79	2,385,625.41	
PT	543+87.34	1,386,790.13	2,385,653.66	346.5


ALIGNMENT COORDINATES - PINE LOOP ROAD				
POINT TYPE	STATION	NORTHING	EASTING	RADIUS
POB	400+00.00	1,384,455.44	2,386,983.40	NA
PC	400+01.24	1,384,455.36	2,386,982.16	70
PI	400+11.52	1,384,454.77	2,386,971.90	
PCC	400+21.66	1,384,451.24	2,386,962.24	NA
PI	400+59.26	1,384,438.35	2,386,926.91	192.5
PCC	400+95.93	1,384,413.12	2,386,899.03	NA
PI	401+18.34	1,384,398.08	2,386,882.42	507.5
PRC	401+40.72	1,384,381.63	2,386,867.20	NA
PI	401+65.78	1,384,363.24	2,386,850.17	40
PT	401+85.50	1,384,370.54	2,386,826.19	
PC	403+53.64	1,384,419.54	2,386,665.35	143
PI	403+79.80	1,384,427.16	2,386,640.32	
PT	404+05.39	1,384,443.15	2,386,619.62	181.4
PC	405+75.48	1,384,547.12	2,386,485.00	
PI	406+38.02	1,384,584.77	2,386,435.06	
PCC	406+95.93	1,384,583.64	2,386,372.53	
PI	408+46.55	1,384,582.65	2,386,221.91	NA
PT	408+33.76	1,384,483.67	2,386,335.45	57
PC	411+08.93	1,384,302.86	2,386,542.87	198
PI	412+17.17	1,384,231.73	2,386,624.47	
PT	413+07.05	1,384,262.03	2,386,728.39	
PC	413+26.10	1,384,267.36	2,386,746.68	130
PI	413+73.26	1,384,280.56	2,386,791.96	
PRC	414+16.58	1,384,319.71	2,386,818.24	NA
PI	414+43.78	1,384,342.30	2,386,833.40	507.5
PT	414+70.93	1,384,363.13	2,386,850.89	

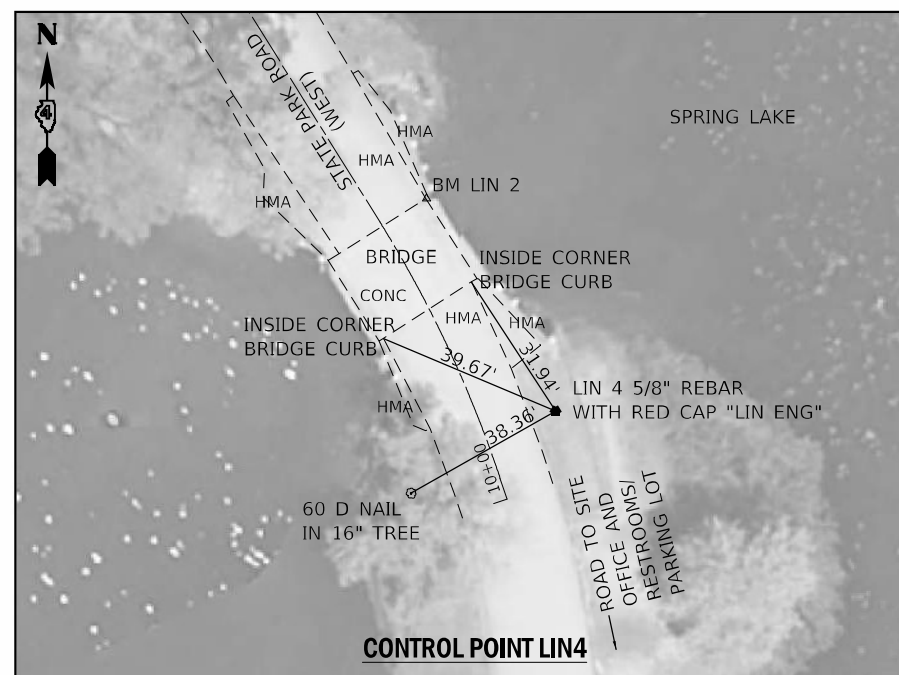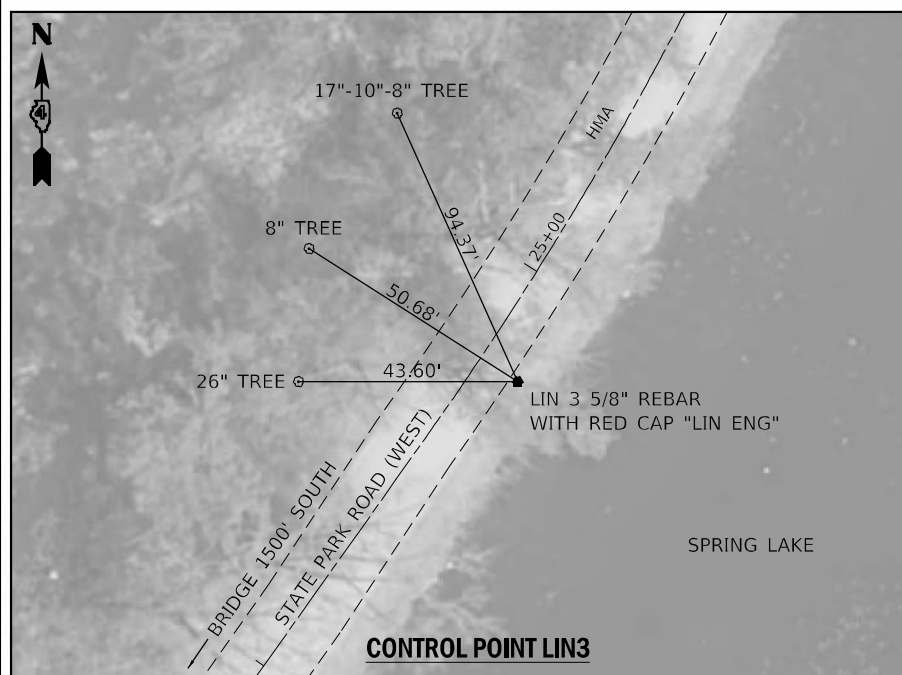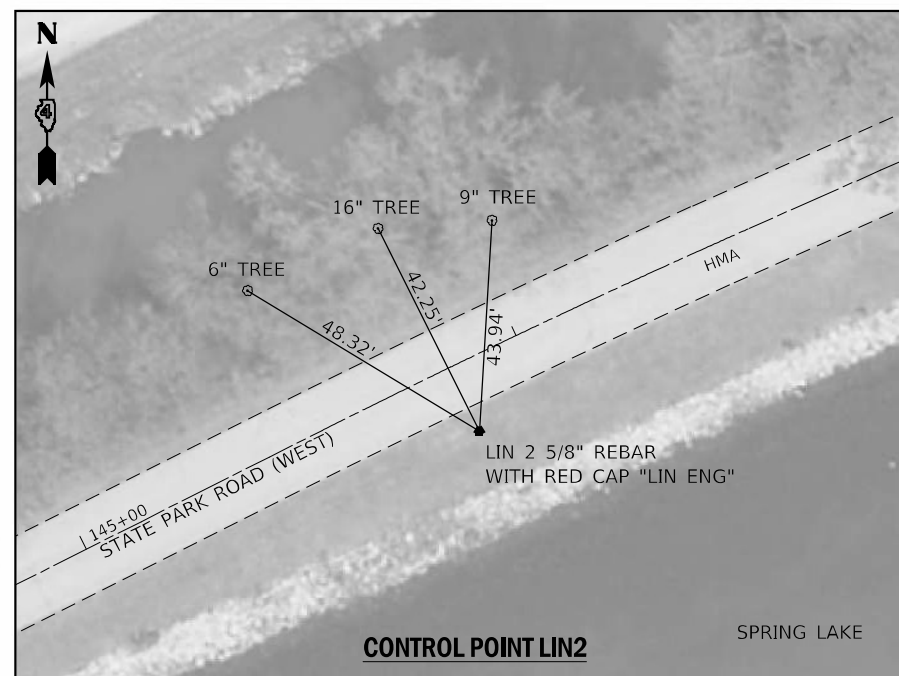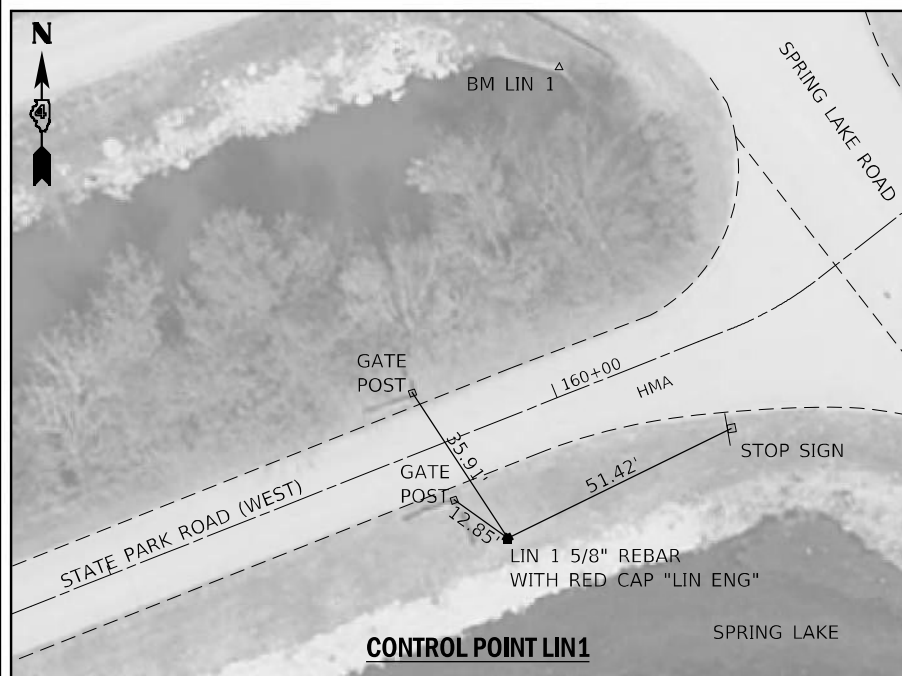


CONTROL POINTS				
CONTROL POINT #	NORTHING	EASTING	ELEVATION	DESCRIPTION
LIN 1	1,385,981.36	2,378,970.71	437.01	5/8" REBAR WITH RED CAP "LIN ENG"
LIN 2	1,385,436.37	2,377,687.99	437.81	5/8" REBAR WITH RED CAP "LIN ENG"
LIN 3	1,376,182.84	2,372,384.50	437.66	5/8" REBAR WITH RED CAP "LIN ENG"
LIN 4	1,375,003.23	2,371,672.38	439.94	5/8" REBAR WITH RED CAP "LIN ENG"

BENCHMARKS				
BM #	NORTHING	EASTING	ELEVATION	DESCRIPTION
BM LIN1	1,386,079.43	2,378,981.41	433.25	CHISELED "C" ON SOUTHEAST HEADWALL ON SOUTH BOX CULVERT
BM LIN2	1,375,047.50	2,371,645.50	441.80	CHISELED "L" ON NORTHEAST BRIDGE CURB

MODEL: s:\MODEL\NAMES
FILE: 1241615_001\GIS\workspace\volkert.com\volkert\cadd\pww\Documents\Projects\11599\3 - PFB 200 - Item 43 - WQ 13 - Spring Lake\CADD\CAD Sheets\Shp-plan.dgn

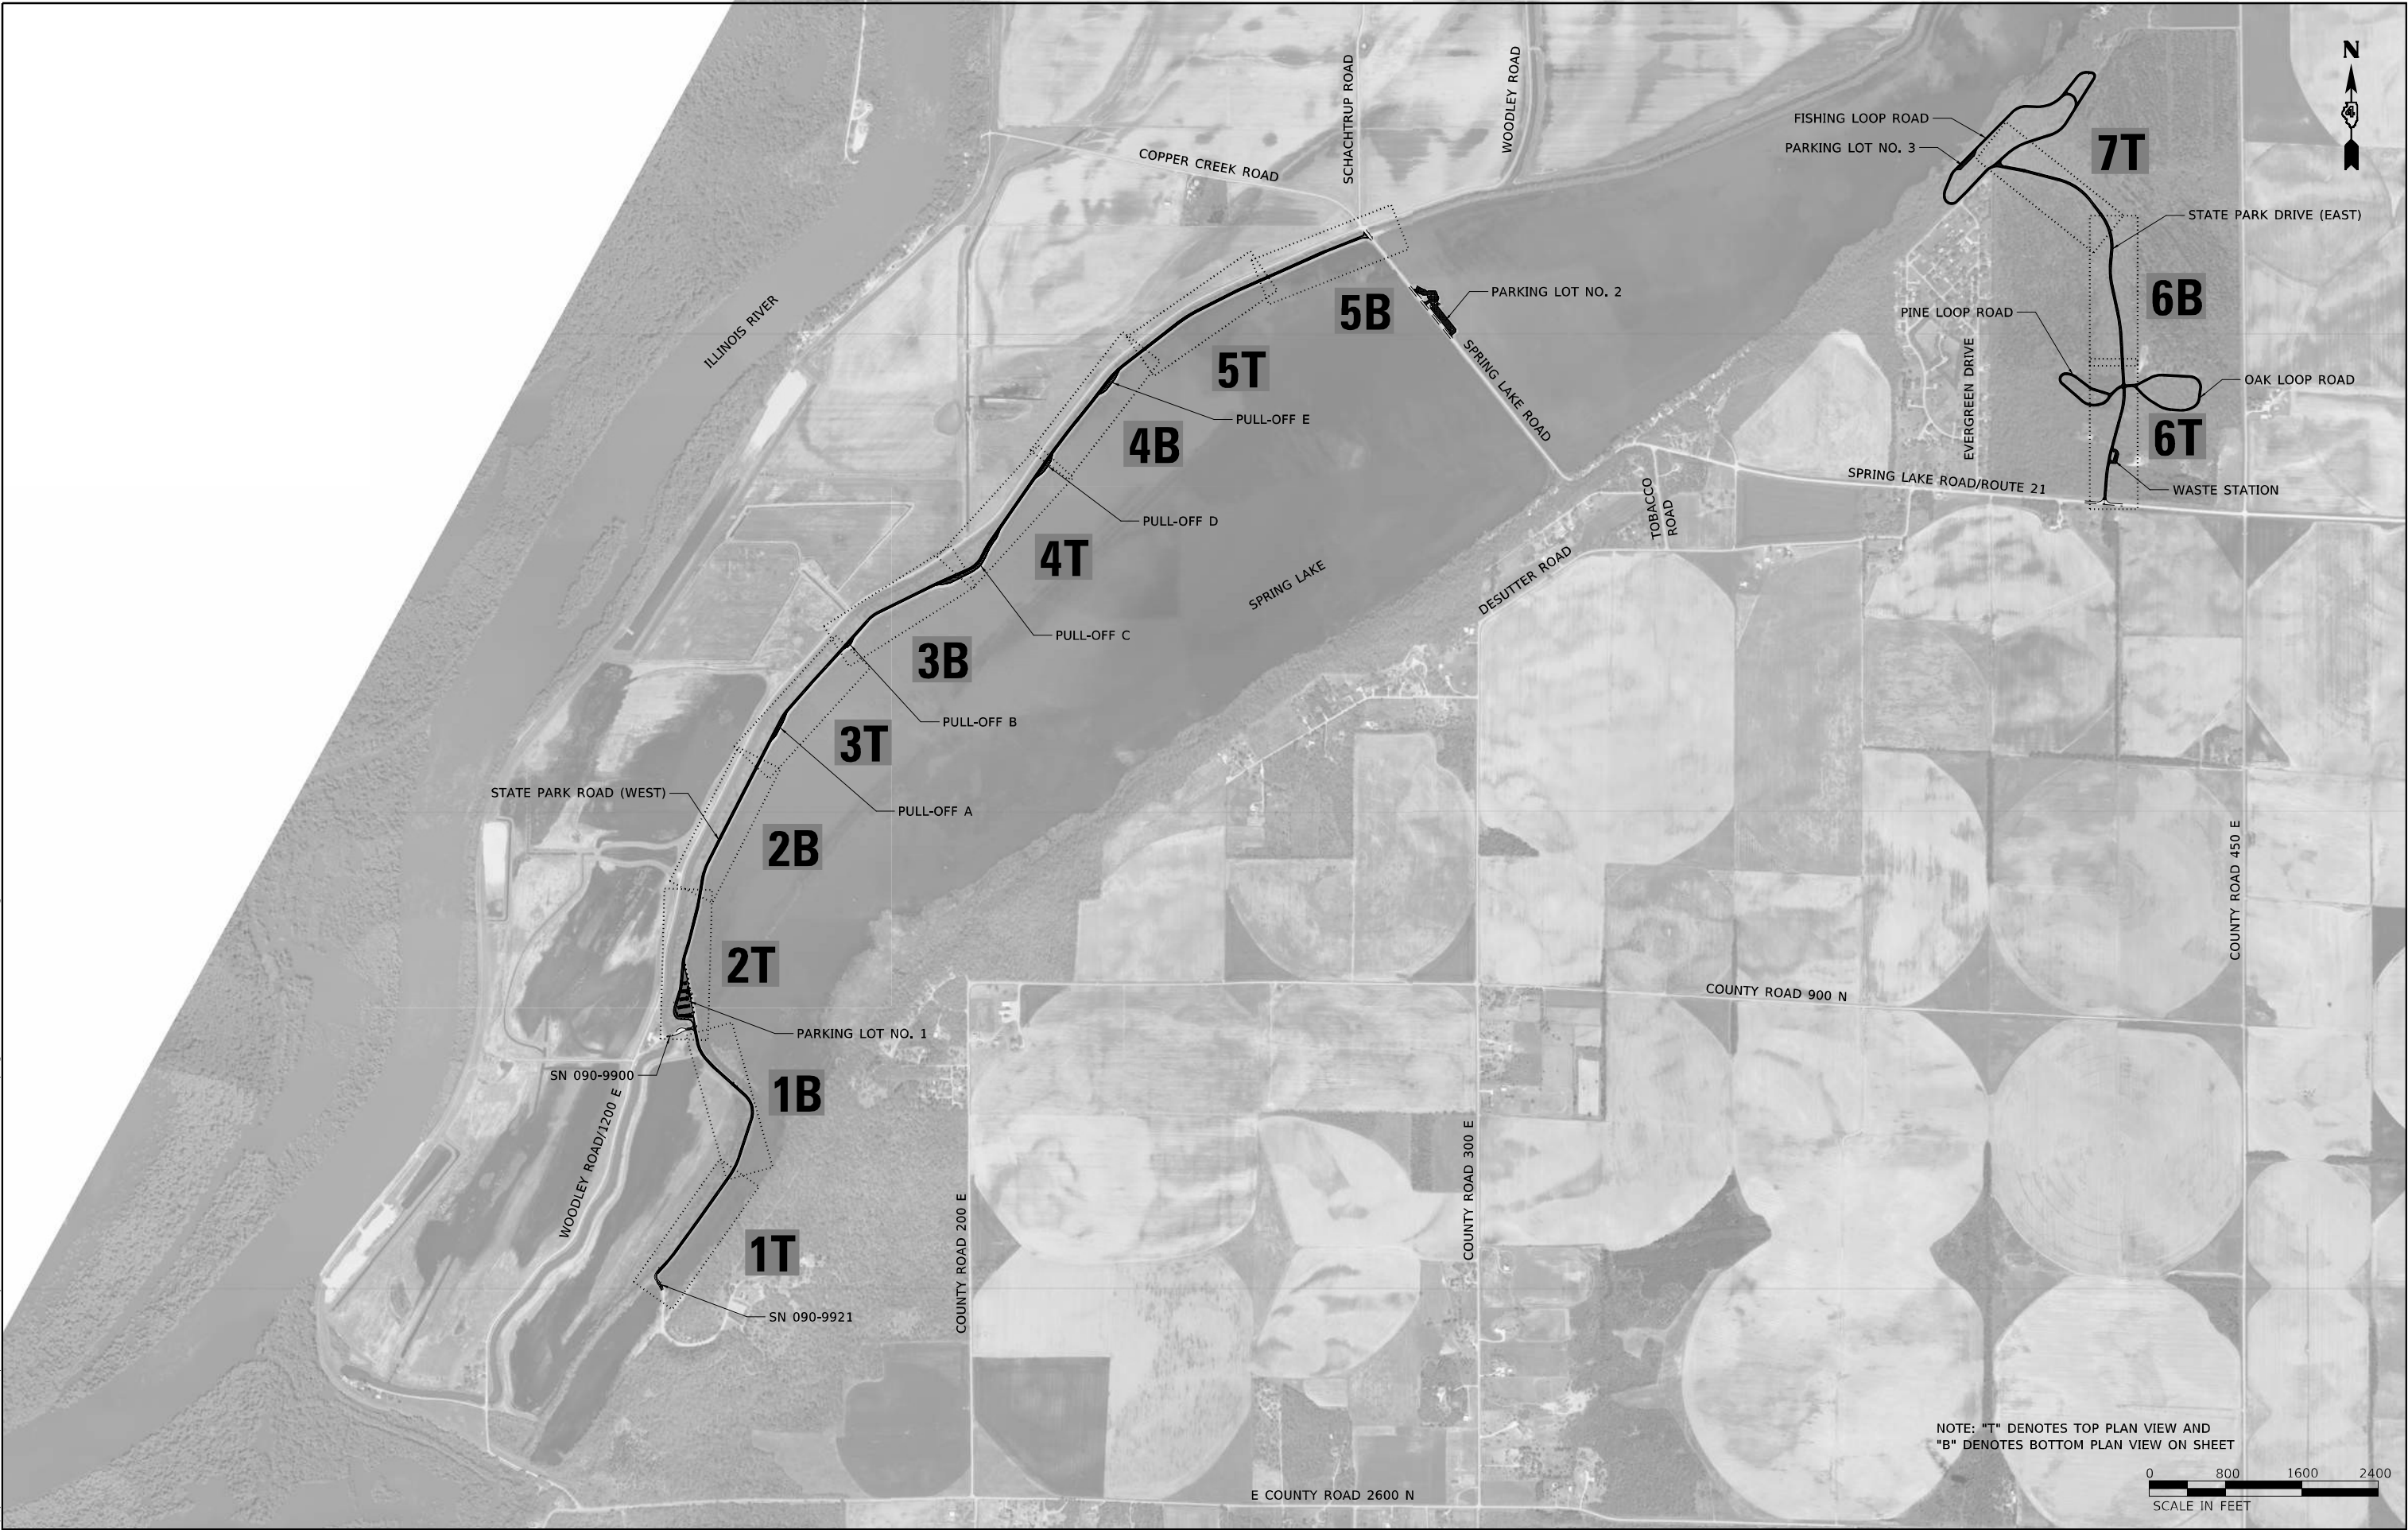

NOTE: "T" DENOTES TOP PLAN VIEW AND
"B" DENOTES BOTTOM PLAN VIEW ON SHEET

 

VOLKERT

USER NAME	= default
DESIGNED	-
DRAWN	-
PLOT SCALE	= 1600,0000 ' / in.
CHECKED	-
PLOT DATE	= 12/5/2024
DATE	- 01/03/2025



REVISED	-
REVISED	-
REVISED	-
REVISED	-

**STATE OF ILLINOIS
DEPARTMENT OF TRANSPORTATION**

**OVERVIEW PLAN
SPRING LAKE STATE FISH AND WILDLIFE AREA**

SCALE: 1" = 800' SHEET 1 OF 1 SHEETS

F.A. RTE.	SECTION	COUNTY	TOTAL SHEETS	SHEET NO.
IDNR	SPRING LAKE 2024	TAZEWELL	24	10
CONTRACT NO. 46939				
ILLINOIS FED. AID PROJECT				

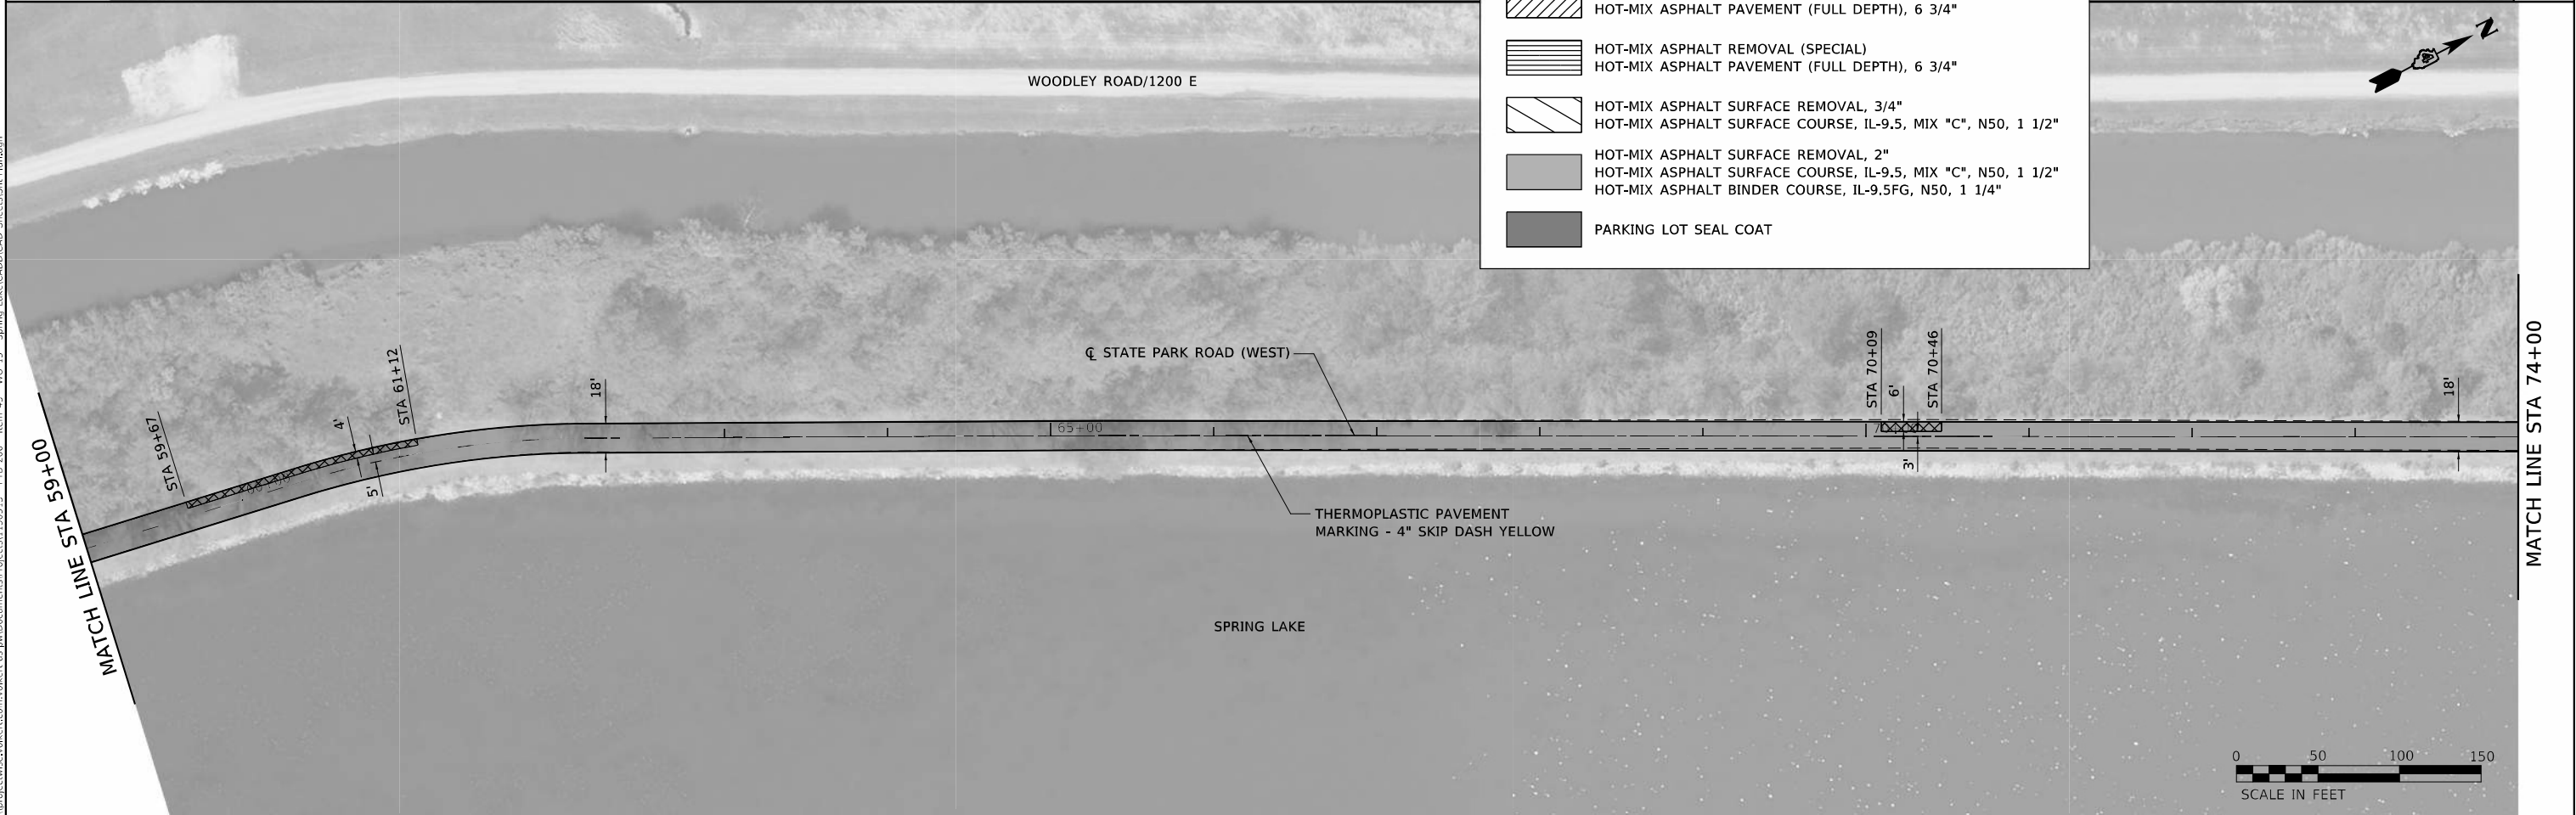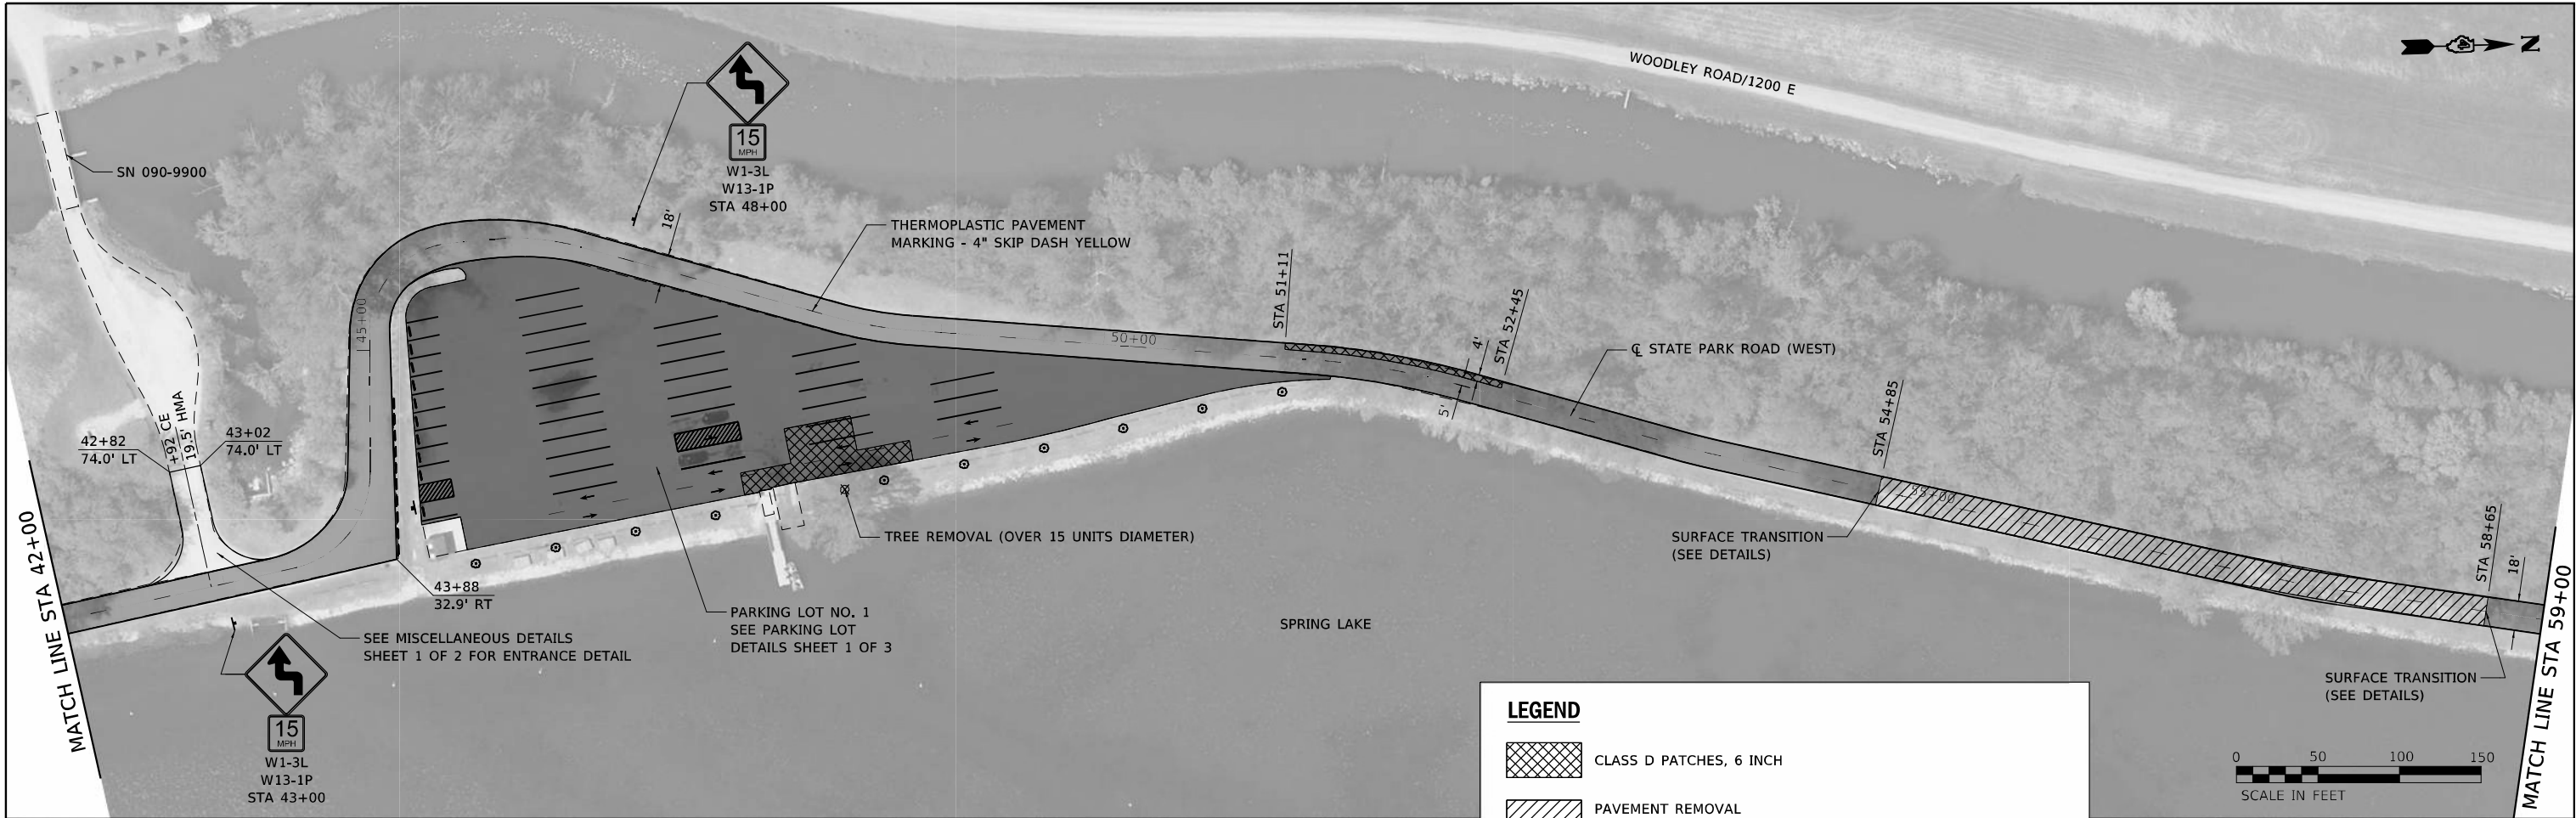

LEGEND

- CLASS D PATCHES, 6 INCH
- PAVEMENT REMOVAL
HOT-MIX ASPHALT PAVEMENT (FULL DEPTH), 6 3/4"
- HOT-MIX ASPHALT REMOVAL (SPECIAL)
HOT-MIX ASPHALT PAVEMENT (FULL DEPTH), 6 3/4"
- HOT-MIX ASPHALT SURFACE REMOVAL, 3/4"
HOT-MIX ASPHALT SURFACE COURSE, IL-9.5, MIX "C", N50, 1 1/2"
- HOT-MIX ASPHALT SURFACE REMOVAL, 2"
HOT-MIX ASPHALT SURFACE COURSE, IL-9.5, MIX "C", N50, 1 1/2"
HOT-MIX ASPHALT BINDER COURSE, IL-9.5FG, N50, 1 1/4"
- PARKING LOT SEAL COAT

MODEL - SHOT MODEL NAMES
FILE NAME - 20250315_1500_13 - Spring Lake(CADD)CAD Sheets(Sht-Plan).dgn



USER NAME = default	DESIGNED -	REVISED -
PLOT SCALE = 100,0000 ' / in.	DRAWN -	REVISED -
PLOT DATE = 12/5/2024	CHECKED -	REVISED -
	DATE - 01/03/2025	REVISED -

STATE OF ILLINOIS
DEPARTMENT OF TRANSPORTATION

ROADWAY PLANS
SPRING LAKE STATE FISH AND WILDLIFE AREA

SCALE: 1"=50' SHEET 2 OF 7 SHEETS STA. 42+00.00 TO STA. 74+00.00

F.A. RTE.	SECTION	COUNTY	TOTAL SHEETS	SHEET NO.
IDNR	SPRING LAKE 2024	TAZEWELL	24	12
CONTRACT NO. 46939				
ILLINOIS FED. AID PROJECT				






LEGEND


BITUMINOUS SURFACE TREATMENT, A2

BITUMINOUS SURFACE TREATMENT, A3

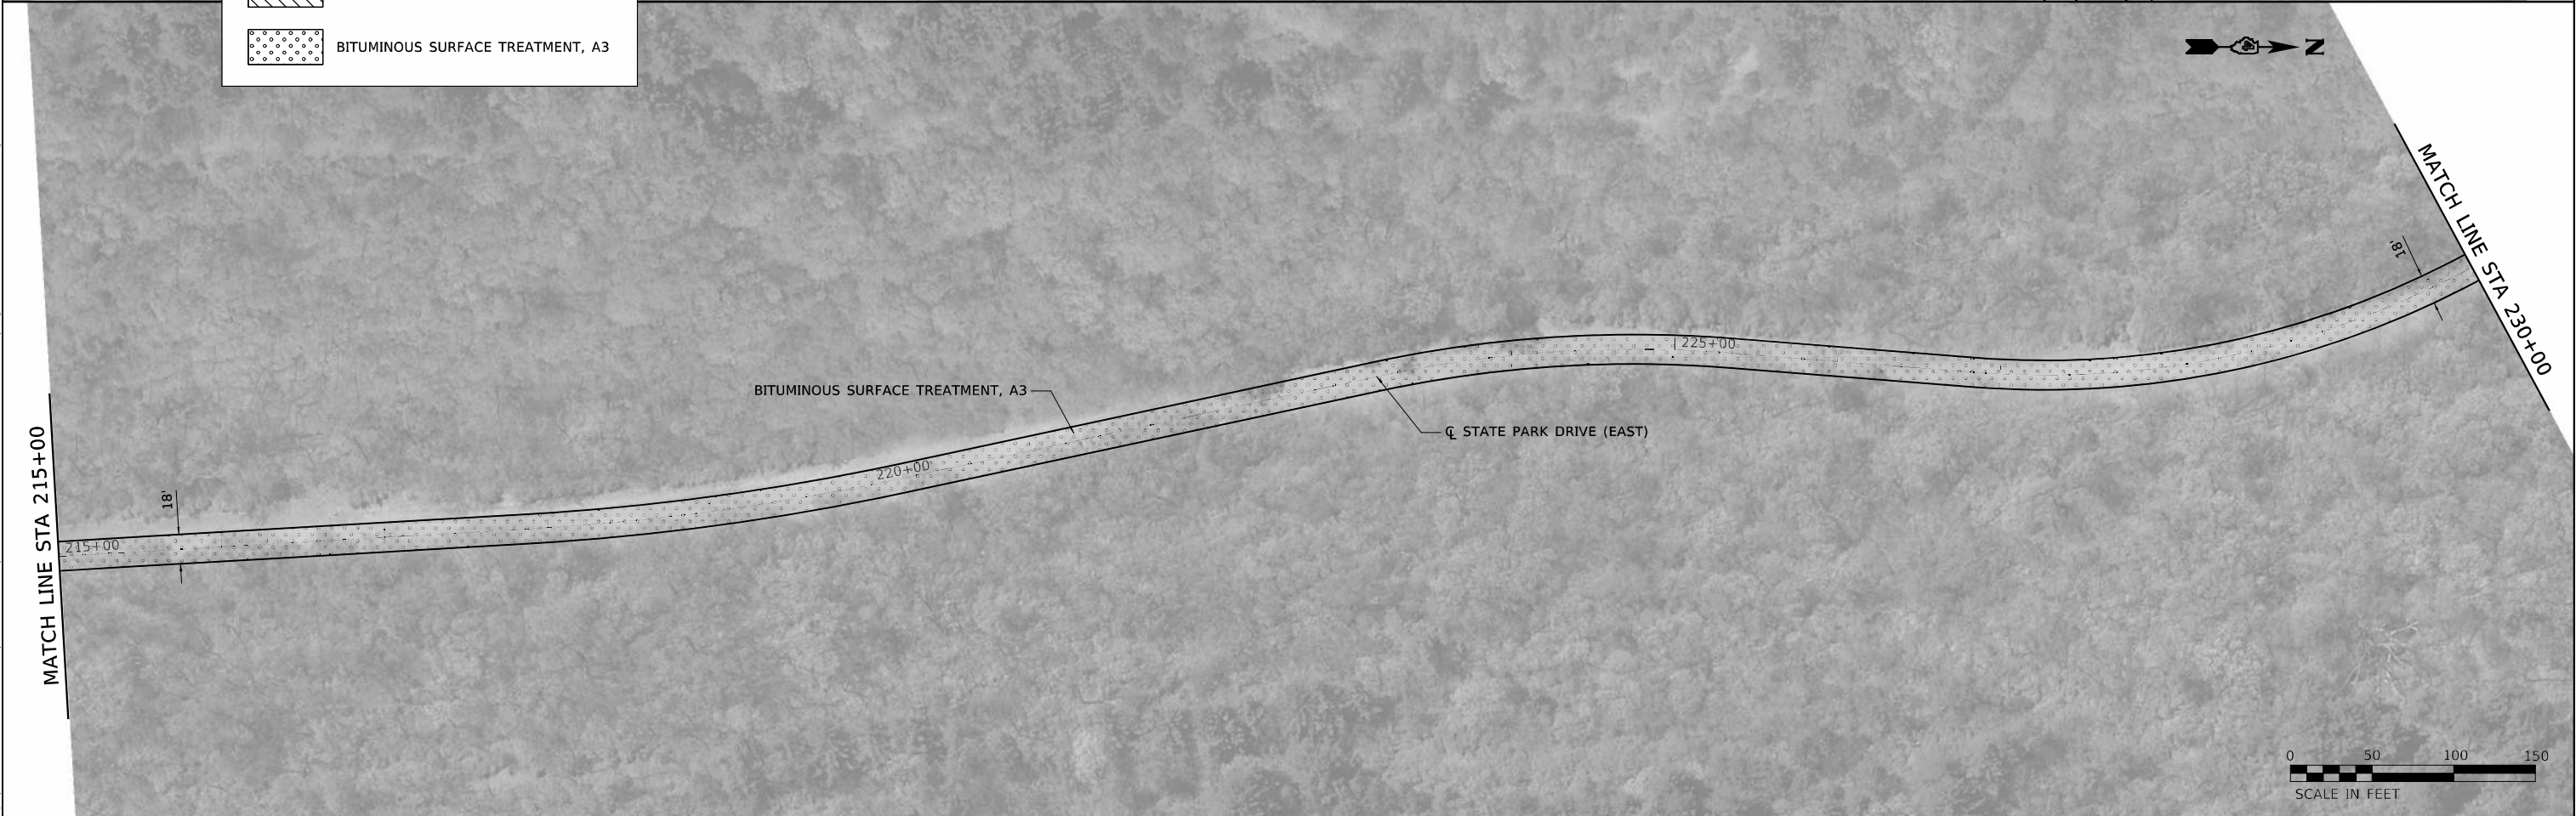

MODEL: SHOTGUN
FILE: 12/5/2024 12:50:00 PM
PROJECT: 1150933 - P1B 200 - Item 43 - Spring Lake/CADD/CAD Streets/Plan.dwg

VOLKERT	USER NAME = default	DESIGNED -	REVISED -	STATE OF ILLINOIS DEPARTMENT OF TRANSPORTATION	ROADWAY PLANS			F.A. RTE.	SECTION	COUNTY	TOTAL SHEETS	SHEET NO.
		DRAWN -	REVISED -		SPRING LAKE STATE FISH AND WILDLIFE AREA			IDNR	SPRING LAKE 2024	TAZEWELL	24	16
	PLOT SCALE = 100,0000 ' / in.	CHECKED -	REVISED -					CONTRACT NO. 46939				
	PLOT DATE = 12/5/2024	DATE - 01/03/2025	REVISED -		SCALE: 1"=50'	SHEET 6 OF 7 SHEETS	STA. 20+00.00 TO STA. 50+00.00	ILLINOIS FED. AID PROJECT				

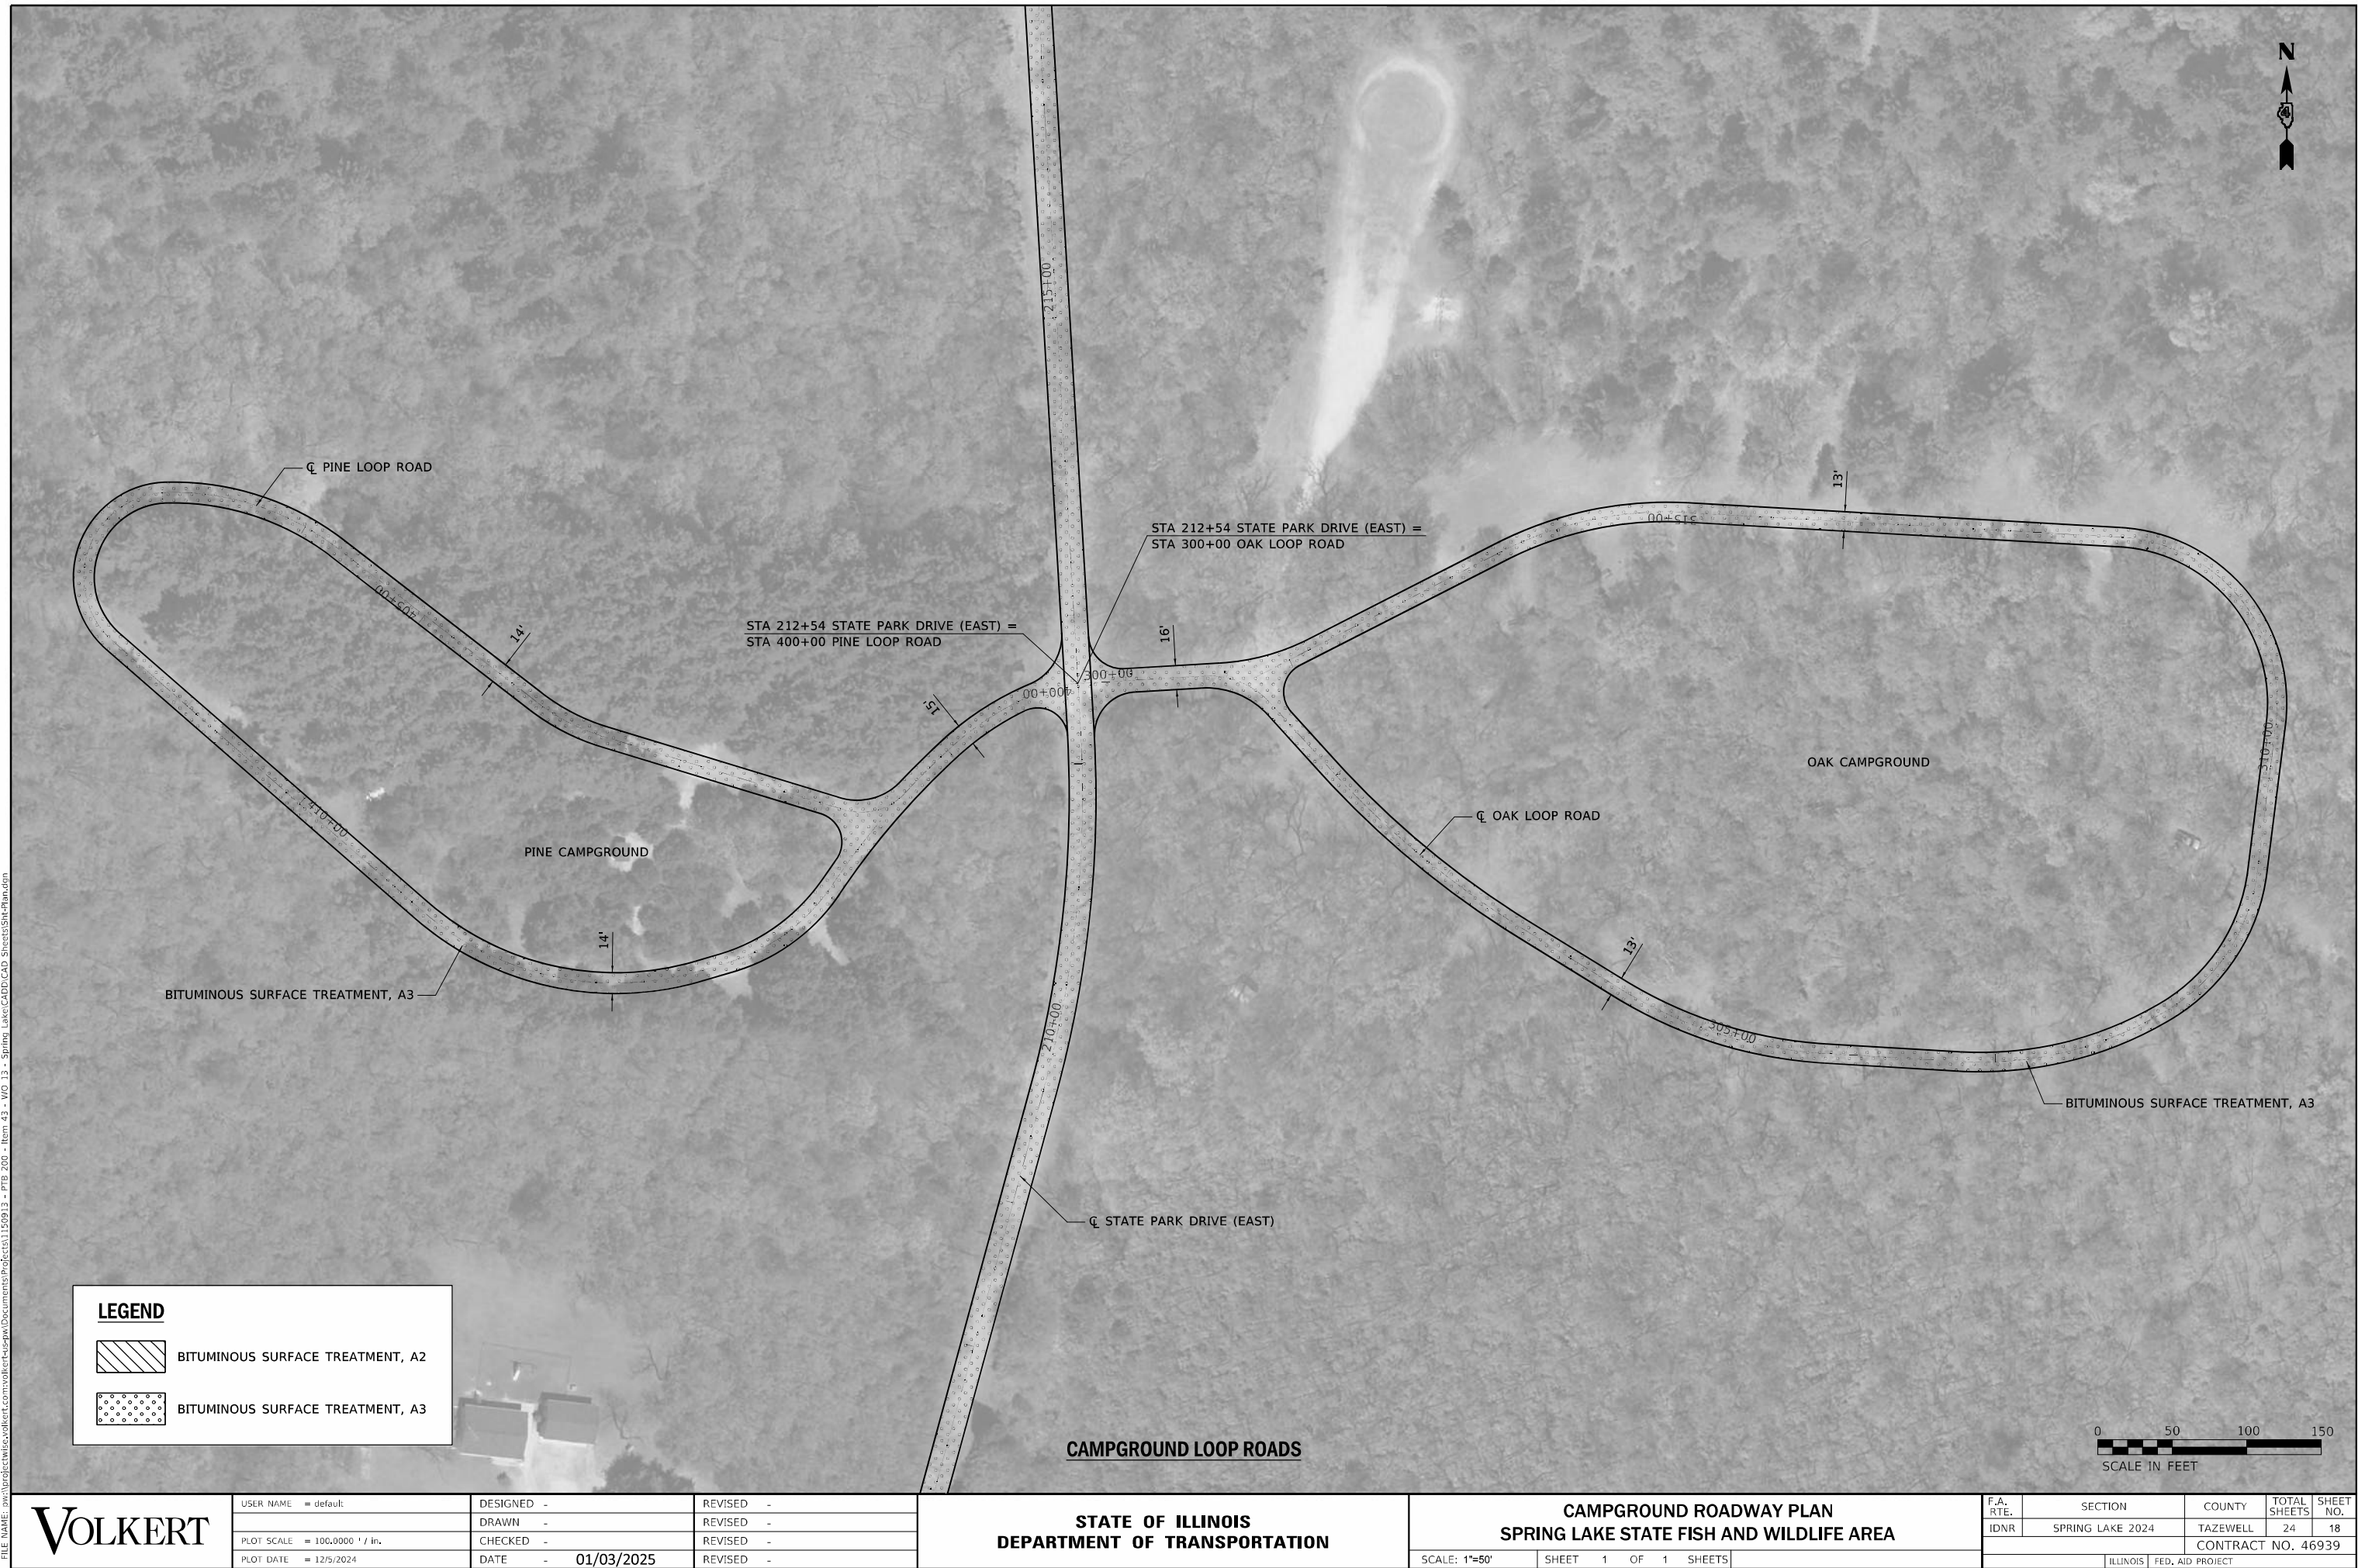






STATE OF ILLINOIS
DEPARTMENT OF TRANSPORTATION

F.A. RTE.	SECTION	COUNTY	TOTAL SHEETS	SHEET NO.
IDNR	SPRING LAKE 2024	TAZEWELL	24	20
		CONTRACT NO. 46939		
		ILLINOIS	FED. AID PROJECT	




— BITUMINOUS SURFACE TREATMENT, A3
AND 30' X 30' CLASS D PATCH, TYPE IV AT
LOCATION TO BE DETERMINED BY THE ENGINEER

SPRING LAKE

 


PARKING LOT DETAILS SPRING LAKE STATE FISH AND WILDLIFE AREA



F.A. RTE.	SECTION	COUNTY	TOTAL SHEETS	SHEET NO.
IDNR	SPRING LAKE 2024	TAZEWELL	24	21
		CONTRACT NO. 46939		
		ILLINOIS	FED. AID PROJECT	

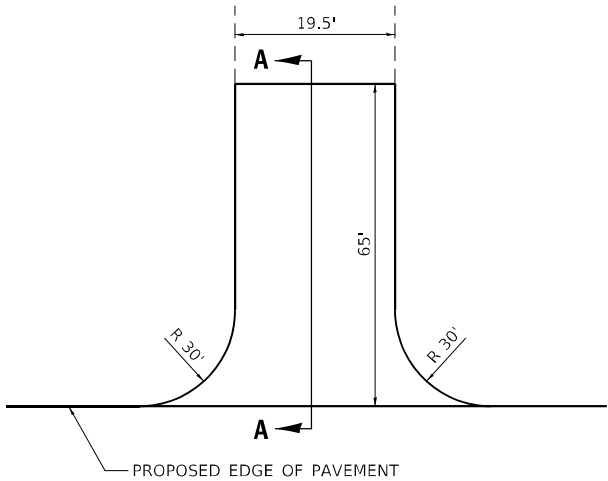

ENTRANCE RECONSTRUCTION

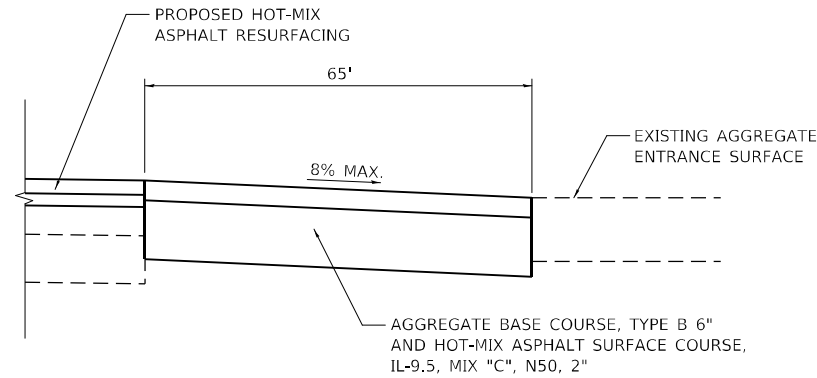

SECTION A-A
HOT-MIX ASPHALT ENTRANCE

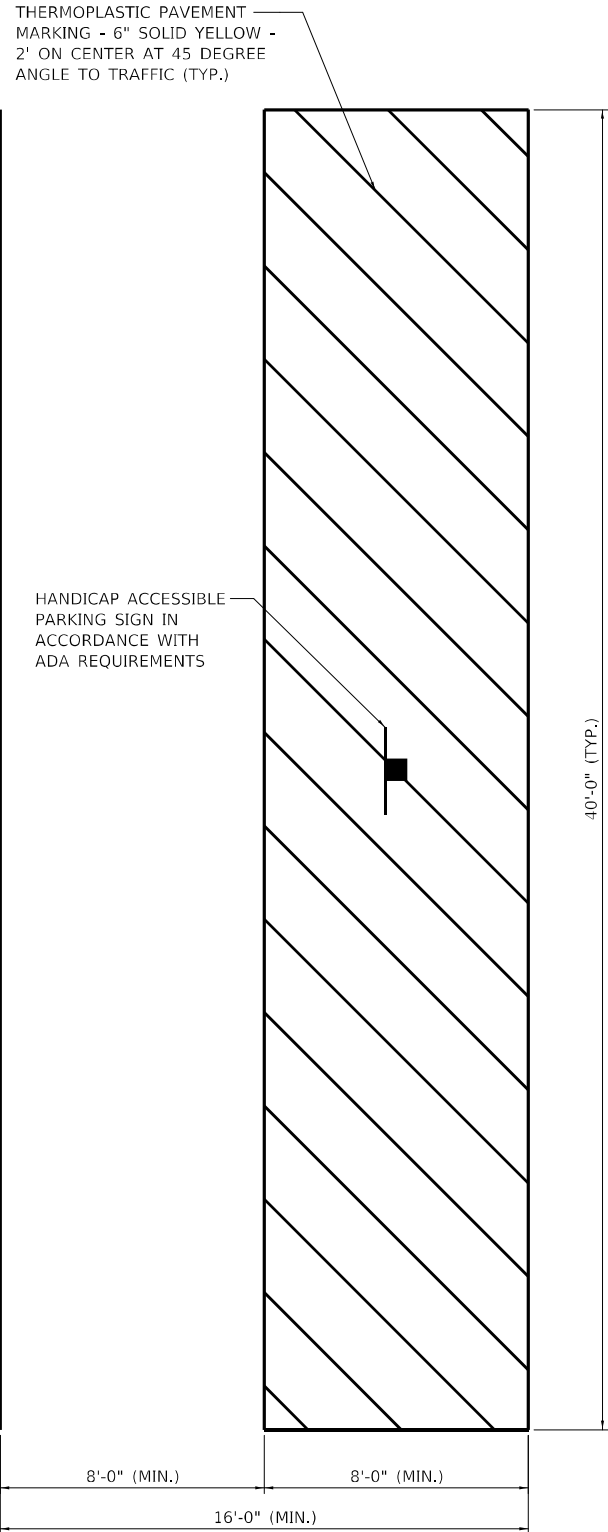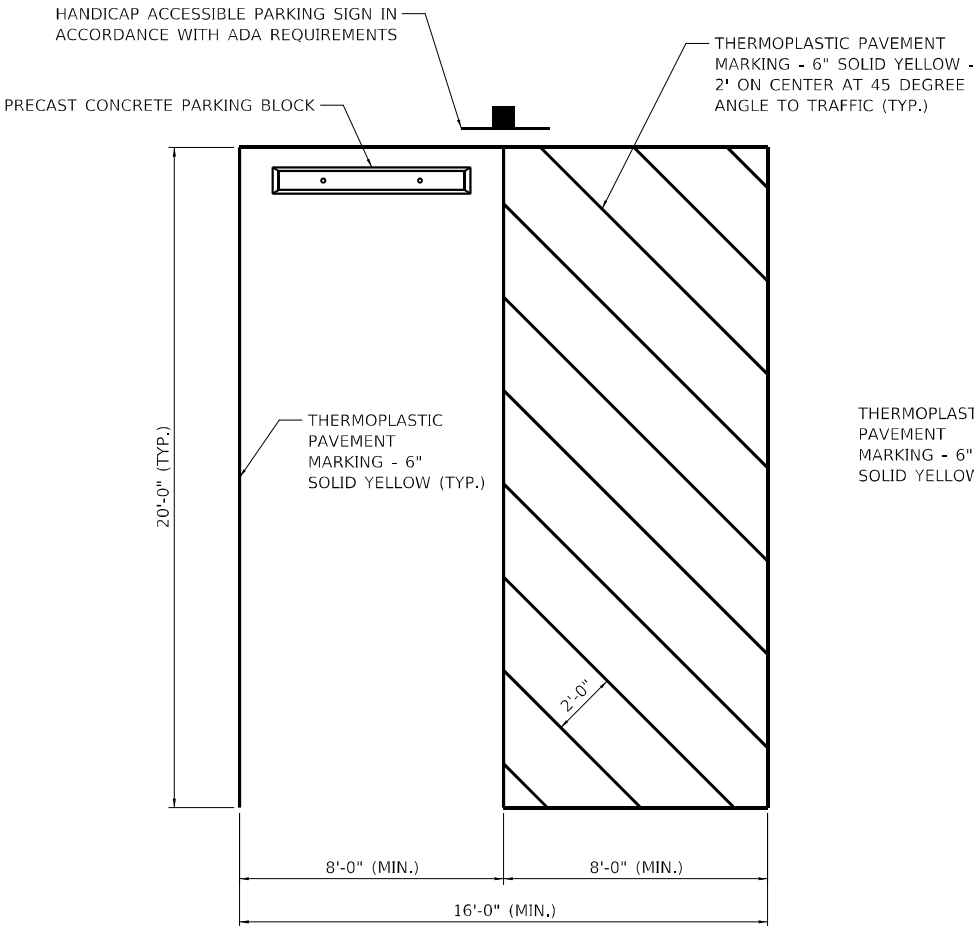

HANDICAP PARKING SPACE DETAILS

MODEL: S:\MODEL NAMES
FILE: 1150933.dwg
PROJECT: 1150933 - Spring Lake State Fish and Wildlife Area
SHEET: 23 OF 24




USER NAME = default	DESIGNED -	REVISED -
PLOT SCALE = 40.0000 ' / in.	DRAWN -	REVISED -
PLOT DATE = 12/5/2024	CHECKED -	REVISED -
	DATE - 01/03/2025	REVISED -

STATE OF ILLINOIS
DEPARTMENT OF TRANSPORTATION


MISCELLANEOUS DETAILS
SPRING LAKE STATE FISH AND WILDLIFE AREA

SCALE: 1"=20' SHEET 1 OF 2 SHEETS


F.A. RTE.	SECTION	COUNTY	TOTAL SHEETS	SHEET NO.
IDNR	SPRING LAKE 2024	TAZEWELL	24	23
CONTRACT NO. 46939				
ILLINOIS FED. AID PROJECT				

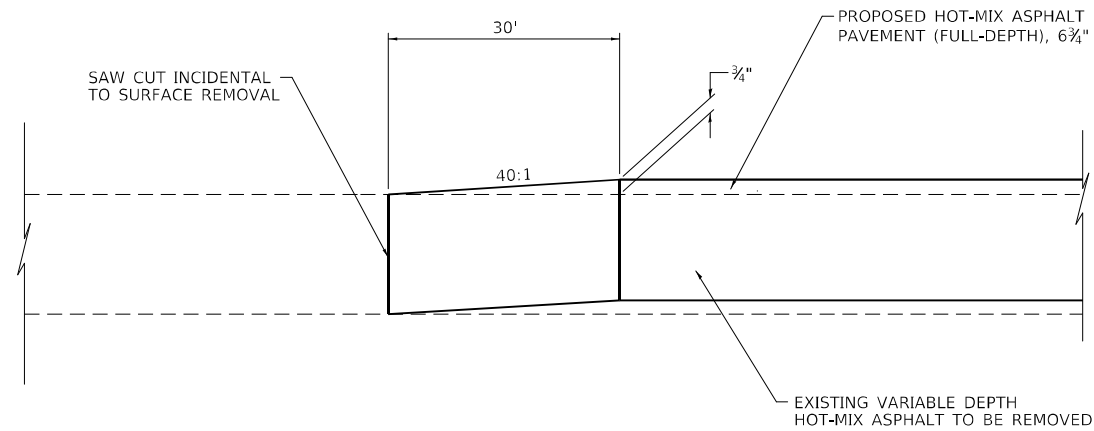


BEGINNING DETAIL

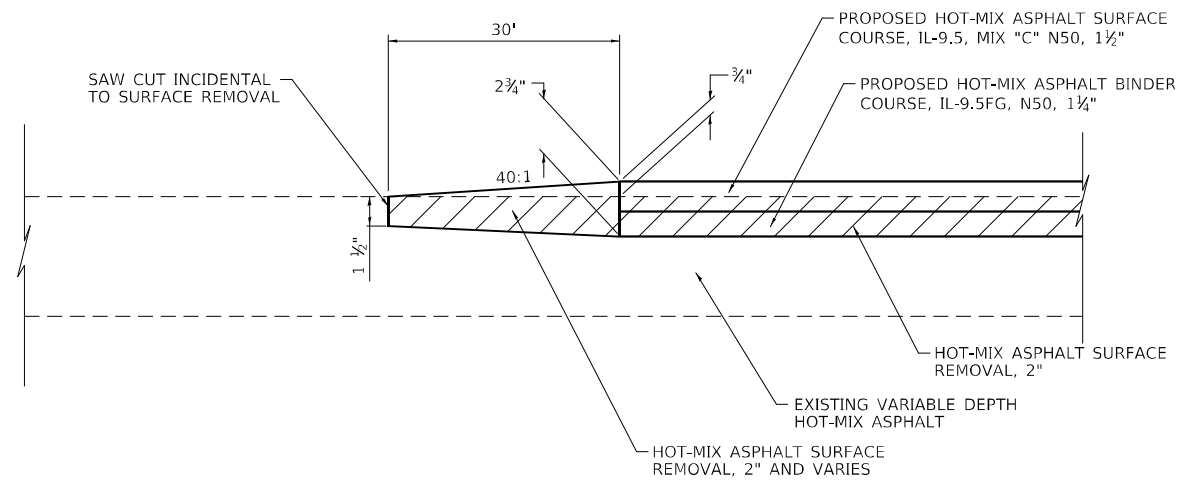


ENDING DETAIL

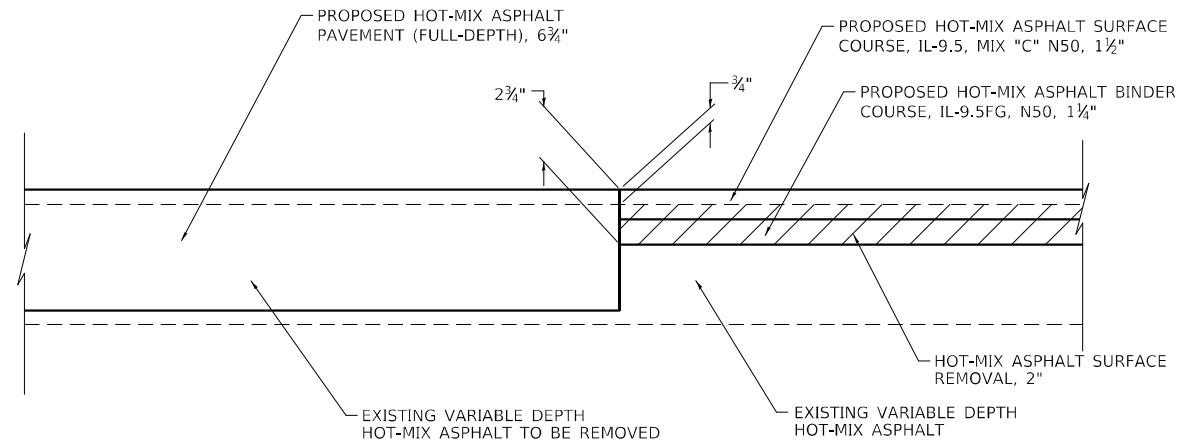


RECONSTRUCTION TO RESURFACING TRANSITION

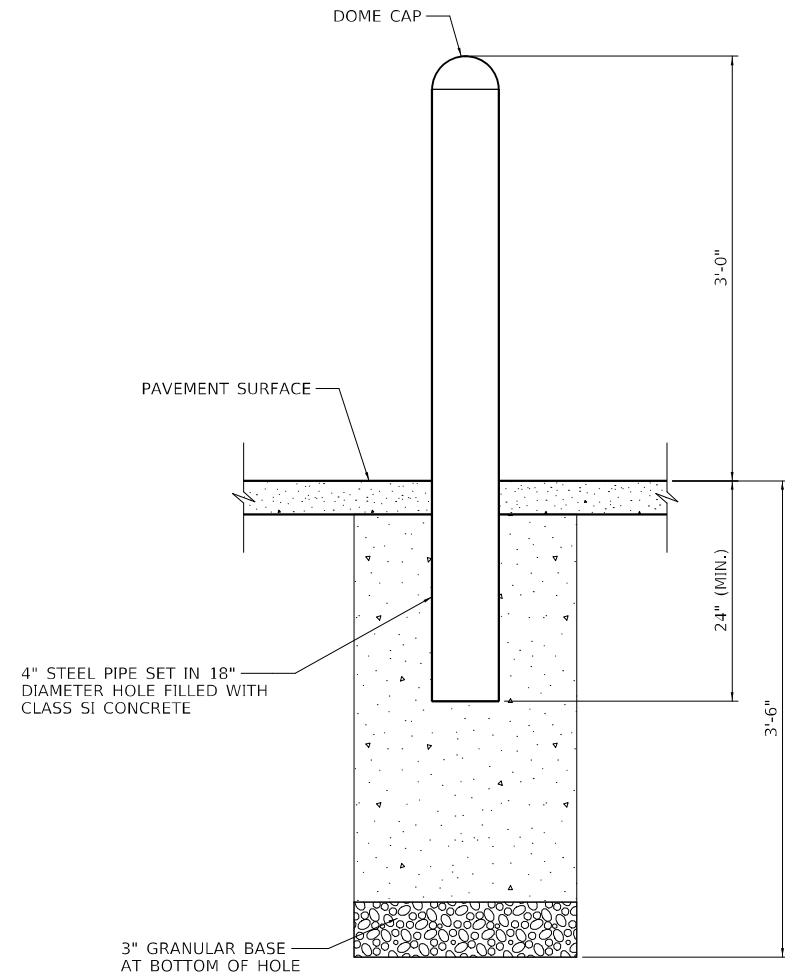

BOLLARD DETAIL

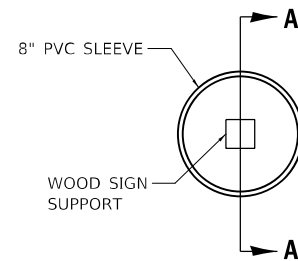

SIGN POST SLEEVE DETAIL
STA 47+80 (STATE PARK ROAD (WEST))
COST INCLUDED IN WOOD SIGN SUPPORT

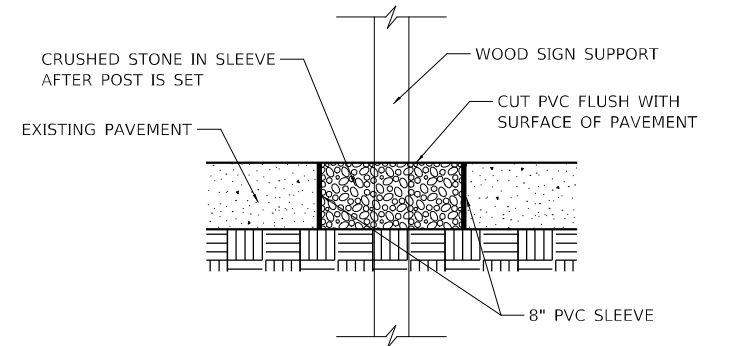

SECTION A-A

MODEL Details: 02
FILE NAME: au:\projects\wise.volkert.com\volkert\cadd\pdm\Documents\Project\115909.3 - P1B 200 - Item 43 - W/O 13 - Spring Lake\CADD\CAD Sheets\Shp-Details.com



USER NAME = betsy.wilt	DESIGNED -	REVISED -
	DRAWN -	REVISED -
PLOT SCALE = 40.0000 ' / in.	CHECKED -	REVISED -
PLOT DATE = 12/5/2024	DATE - 01/03/2025	REVISED -

**STATE OF ILLINOIS
DEPARTMENT OF TRANSPORTATION**

**MISCELLANEOUS DETAILS
SPRING LAKE STATE FISH AND WILDLIFE AREA**

SCALE: 1"=20' SHEET 2 OF 2 SHEETS

F.A. RTE.	SECTION	COUNTY	TOTAL SHEETS	SHEET NO.
IDNR	SPRING LAKE 2024	TAZEWELL	24	24
		CONTRACT NO. 46939		
ILLINOIS		FED. AID PROJECT		

STATE OF ILLINOIS
DEPARTMENT OF TRANSPORTATION
DEPARTMENT OF NATURAL RESOURCES

PROPOSED
HIGHWAY PLANS

IDOT / IDNR STATEWIDE
IDNR PARK ROADS
SPRING LAKE 2024
SIGNING, RESURFACING AND BRIDGE REPLACEMENTS
TAZEWELL COUNTY


C-30-011-24
IDNR FILE Nos.
1-24-011 (SKY RANCH ROAD)
1-25-018 (STATE PARK ROAD)

SET 2 OF 2 SETS
SHEETS 33 THRU 88 OF 88


F.A. RTE.	SECTION	COUNTY	TOTAL SHEETS	SHEET NO.
NA	SPRING LAKE 2024	TAZEWELL	56	1
		ILLINOIS	CONTRACT NO. 46939	

INDEX OF SHEETS
SEE SHEET No. 2

IDOT HIGHWAY STANDARDS
SEE SHEET No. 2

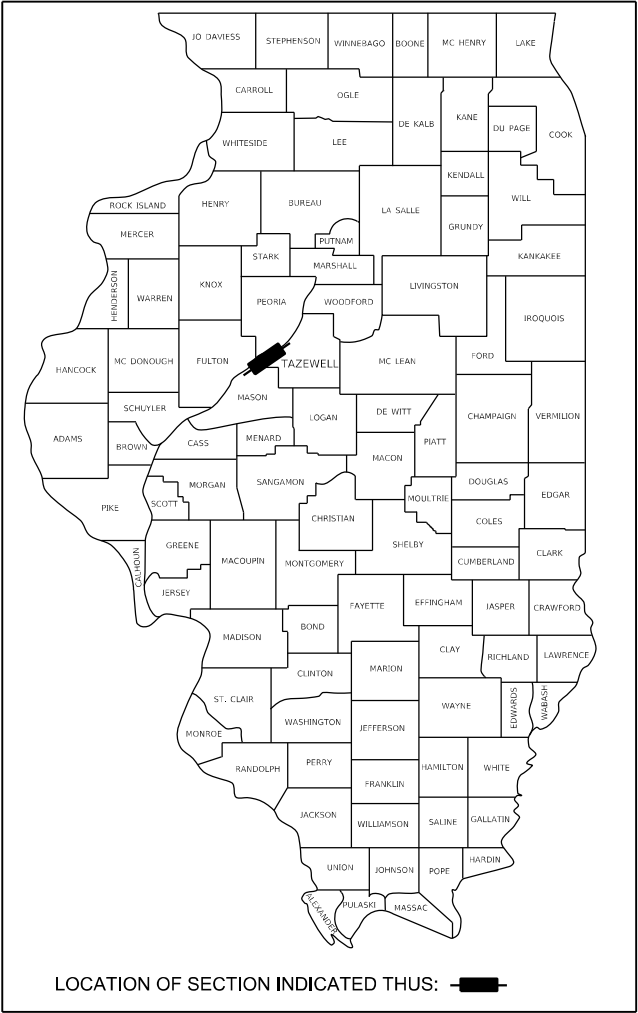

DATE: 11/14/2025
ROBERT H. DALTON
ILLINOIS PROFESSIONAL ENGINEER
NO. 062-033925
EXPIRATION DATE 11/30/2025

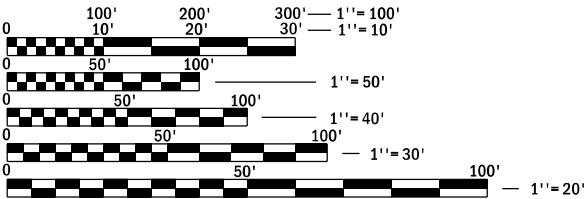

FULL SIZE PLANS HAVE BEEN PREPARED USING STANDARD ENGINEERING SCALES. REDUCED SIZED PLANS WILL NOT CONFORM TO STANDARD SCALES. IN MAKING MEASUREMENTS ON REDUCED PLANS, THE ABOVE SCALES MAY BE USED.

J.U.L.I.E.
JOINT UTILITY LOCATING INFORMATION FOR EXCAVATORS
1 (800) 892-0123
OR 811

PROJECT LOCATION
RESURFACING & SIGNING
STA 12+00.00 TO
STA 160+65.00
STATE PARK ROAD
(WEST)

PROJECT LOCATION
Q. STR. No. 090-9923
STA 20+00.00
AND SIGNING
STATE PARK ROAD
(SOUTH)

PROJECT LOCATION
SIGNING
STATE PARK DRIVE
(EAST)

PROJECT LOCATION
Q. STR. No. 090-9922
STA 10+00.00
T.R. 125 (SKY RANCH ROAD)

STATION EQUATION:
PT STA 21+47.72 (BACK) = POT STA 11+99.97 (AHEAD)

LOCATION MAP

STATE OF ILLINOIS DEPARTMENT OF TRANSPORTATION	
SUBMITTED _____ 20 _____	REGIONAL ENGINEER
_____ 20 _____	ENGINEER OF DESIGN AND ENVIRONMENT
_____ 20 _____	DIRECTOR OF PROGRAM DEVELOPMENT

PRINTED BY THE AUTHORITY
OF THE STATE OF ILLINOIS



CONTRACT No. 46939

INDEX OF SHEETS

1	COVER SHEET FOR STR. No. 090-9922 & 090-9923
2	INDEX OF SHEETS, GENERAL NOTES, IDOT STDS, & LEGEND
3-5	SUMMARY OF QUANTITIES
6-7	SCHEDULE OF QUANTITIES
8	TYPICAL SECTIONS - STATE PARK ROAD
9	PLAN AND PROFILE - STATE PARK ROAD
10	EROSION CONTROL PLAN - STATE PARK ROAD
11-21	BRIDGE PLANS - STRUCTURE No. 090-9923
22-25	CROSS SECTIONS - STATE PARK ROAD
26	TYPICAL SECTION - SKY RANCH ROAD
27	PLAN AND PROFILE - SKY RANCH ROAD
28	EROSION CONTROL PLAN - SKY RANCH ROAD
29-39	BRIDGE PLANS - STRUCTURE No. 090-9922
40-42	CROSS SECTIONS - SKY RANCH ROAD
43-48	SIGNING PLANS - STATE PARK ROAD
49-52	SIGNING PLANS - STATE PARK DRIVE
53	S - SIGN DETAILS
54	D - SIGN DETAILS
55	PARK GATE DETAILS
56	SKY RANCH ROAD DETOUR PLAN

IDOT HIGHWAY STANDARDS

000001-08	STANDARD SYMBOLS, ABBREVIATIONS AND PATTERNS
001001-02	AREAS OF REINFORCEMENT BARS
001006	DECIMAL OF AN INCH & FOOT
280001-07	TEMPORARY EROSION CONTROL SYSTEMS
515001-04	NAME PLATE FOR BRIDGES
701901-10	TRAFFIC CONTROL DEVICES
B.L.R. 17-4	TRAFFIC CONTROL DEVICES - DAY LABOR CONSTRUCTION
B.L.R. 21-9	TYPICAL APPLICATION OF TRAFFIC CONTROL DEVICES FOR CONSTRUCTION ON RURAL LOCAL HIGHWAYS
B.L.R. 22-7	TYPICAL APPLICATION OF TRAFFIC CONTROL DEVICES FOR CONSTRUCTION ON RURAL HIGHWAYS
B.L.R. 23-4	TRAFFIC BARRIER TERMINAL, TYPE 1
B.L.R. 27-1	TRAFFIC BARRIER TERMINAL, TYPE 5A

LEGEND

	-	EXISTING POWER POLE
	-	EXISTING GUY WIRE
	-	EXISTING SIGN
	-	EXISTING WOOD POST
	-	EXISTING FENCE POST
	-	EXISTING MAILBOX
	-	EXISTING DECIDUOUS TREE
	-	EXISTING EVERGREEN TREE
	-	EXISTING BUSH
	-	EXISTING JUNCTION BOX
	-	EXISTING ELECTRIC SPLICE BOX
	-	EXISTING TELEPHONE SPLICE BOX
	-	EXISTING WATER VALVE
	-	EXISTING CATCH BASIN
	-	EXISTING MANHOLE
	-	EXISTING END SECTION
	-	EXISTING PARKING BLOCK
	-	EXISTING A.D.A. PARKING SYMBOL
	-	EXISTING RIPRAP
	-	EXISTING FENCE LINE
	-	EXISTING DITCH LINE
	-	EXISTING GUARD RAIL
	-	EXISTING CONTOURS
	-	EXISTING TREE LINE
	-	EXISTING BUILDING LIMITS
	-	EXISTING CULVERT
	-	SOIL BORINGS
	-	PROPOSED SILT FENCE

GENERAL NOTES

- SPECIFICATIONS SHALL BE THE "STANDARD SPECIFICATIONS FOR ROAD AND BRIDGE CONSTRUCTION" ADOPTED JANUARY 1, 2022.
- ALL ELEVATIONS ARE REFERENCED TO ELEVATIONS ESTABLISHED BY OTHERS.
- WHERE SECTION OR SUBSECTION MONUMENTS ARE ENCOUNTERED, THE ENGINEER SHALL BE NOTIFIED BEFORE SUCH MONUMENTS ARE REMOVED. THE CONTRACTOR SHALL PROTECT AND CAREFULLY PRESERVE ALL PROPERTY MARKERS AND MONUMENTS UNTIL THE OWNER AND AUTHORIZED SURVEYOR OR AGENT HAS WITNESSED OR OTHERWISE REFERENCED THEIR LOCATION. IF THE ENGINEER DECIDES TO HAVE THE CONTRACTOR RESET THE MONUMENT, THIS WORK WILL BE PAID FOR IN ACCORDANCE WITH ARTICLE 109.04 OF THE STANDARD SPECIFICATIONS FOR HIGHWAY AND BRIDGE CONSTRUCTION.
- THE CONTRACTOR SHALL CONTACT J.U.L.I.E. (JOINT UTILITY LOCATING INFORMATION FOR EXCAVATORS) TO HAVE PUBLIC AND PRIVATE UTILITIES LOCATED AT LEAST 48 HOURS PRIOR TO COMMENCING ANY CONSTRUCTION.
- THE CONTRACTOR SHALL BE RESPONSIBLE FOR PROTECTING UTILITY PROPERTY FROM CONSTRUCTION OPERATIONS AS OUTLINED IN ARTICLE 107.26 OF THE STANDARD SPECIFICATIONS. THE J.U.L.I.E. NUMBER IS (800) 892-0123. A MINIMUM OF 48 HOURS ADVANCE NOTICE IS REQUIRED.
- ANY REFERENCE TO THE STANDARDS THROUGHOUT THE PLANS SHALL BE INTERPRETED TO BE THE LATEST STANDARDS OF THE ILLINOIS DEPARTMENT OF TRANSPORTATION AS INCLUDED IN THESE PLANS.
- ALL DETAILS IN THE PLANS SHALL GOVERN CONSTRUCTION OF THIS PROJECT, AND IN CASE OF CONFLICT WITH ANY STANDARD DRAWINGS INCLUDED, THE SAID DETAILS SHALL TAKE PRECEDENCE AND GOVERN.
- THE CONTRACTOR SHALL ASSUME COMPLETE RESPONSIBILITY FOR JOB SITE CONDITIONS DURING THE COURSE OF CONSTRUCTION, INCLUDING SAFETY OF ALL PERSONS AND PROPERTY, THAT THIS REQUIREMENT SHALL APPLY CONTINUOUSLY AND NOT BE LIMITED TO NORMAL WORKING HOURS, AND THAT THE CONTRACTOR SHALL DEFEND, IDEMNIFY, AND HOLD THE OWNER AND THE ENGINEER HARMLESS FROM ANY AND ALL LIABILITY, REAL OR ALLEGED, IN CONNECTION WITH THE PERFORMANCE OF WORK ON THIS PROJECT, EXCEPTING FOR THE LIABILITY ARISING FROM THE SOLE NEGLIGENCE OF THE OWNER OR THE ENGINEER.
- ALL CONSTRUCTION LAYOUT SHALL BE THE RESPONSIBILITY OF THE CONTRACTOR.
- ALL BORROW/WASTE/USE SITES MUST BE APPROVED BY THE DEPARTMENT PRIOR TO REMOVING ANY MATERIAL FROM THE PROJECT OR INITIATING ANY EARTHMOVING ACTIVITIES, INCLUDING TEMPORARY STOCKPILING OUTSIDE THE LIMITS OF CONSTRUCTION.
- THE CONTRACTOR SHALL SEED ALL DISTURBED AREAS WITHIN THE PROJECT LIMITS. SEEDING MIX SHALL BE "SEEDING, CLASS 1". FERTILIZER AND CLASS 7 SEEDING SHALL BE APPLIED TO ALL DISTURBED AREAS AND INCORPORATED INTO THE SEEDBED PRIOR TO SEEDING OR PLACEMENT OF SOD AT THE RATE SPECIFIED IN SECTIONS 250 AND 252 OF THE STANDARD SPECIFICATIONS.
- THE BASELINES SHOWN THROUGHOUT THE PLANS ARE A "BEST FIT" ALIGNMENT OF THE CENTER OF THE EXISTING ROADWAYS FOR THE PURPOSE OF STATIONING AND DETERMINATION OF OFFSETS. IN MOST CASES, IT DOES NOT REPRESENT THE PHYSICAL CENTER OF THE EXISTING ROADWAY SURFACE.

MODEL: 31002ENAMES
FILE: 000001-08



**VEENSTRA
& KIMM INC.**
Springfield, IL Phone: (217)544-8033
IL Design Firm No. 184-001939

USER NAME = \$USERS	DESIGNED - VVR/KNF/JEB	REVISED -
	DRAWN - JEB	REVISED -
PLOT SCALE = \$SCALE\$	CHECKED - RHD/MAH	REVISED -
PLOT DATE = \$DATES	DATE - 11/14/2025	REVISED -

STATE OF ILLINOIS
DEPARTMENT OF TRANSPORTATION
DEPARTMENT OF NATURAL RESOURCES

INDEX OF SHEETS, GENERAL NOTES, IDOT STDS & LEGEND
SPRING LAKE STATE FISH & WILDLIFE AREA

SCALE:	SHEET	OF	SHEETS	STA.	TO	STA.
--------	-------	----	--------	------	----	------

F.A. RTE.	SECTION	COUNTY	TOTAL SHEETS	SHEET NO.
	SPRING LAKE 2024	TAZEWELL	56	2
				CONTRACT NO. 46939
	ILLINOIS	FED. AID PROJECT		

JOB No. 7021-005 VEENSTRA & KIMM, INC. DESIGN FIRM REGISTRATION NUMBER 104-001939

				CONSTRUCTION CODE	
CODE NO.	ITEM	UNIT	TOTAL QUANTITY	BRIDGE	BRIDGE
				0001	0001
				SN 090-9922	SN 090-9923
20200100	EARTH EXCAVATION	CU YD	206	85	121
20300100	CHANNEL EXCAVATION	CU YD	363	144	219
20700110	POROUS GRANULAR EMBANKMENT	TON	92	54	38
21101615	TOPSOIL FURNISH AND PLACE, 4"	SQ YD	410	107	303
25000100	SEEDING, CLASS 1	ACRE	0.12	0.04	0.08
25000400	NITROGEN FERTILIZER NUTRIENT	POUND	12	4	8
25000500	PHOSPHORUS FERTILIZER NUTRIENT	POUND	12	4	8
25000600	POTASSIUM FERTILIZER NUTRIENT	POUND	12	4	8
25100105	MULCH, METHOD 1	ACRE	0.12	0.04	0.08
25100635	HEAVY DUTY EROSION CONTROL BLANKET	SQ YD	208	55	153
28000250	TEMPORARY EROSION CONTROL SEEDING	POUND	9	4	5
28000400	PERIMETER EROSION BARRIER	FOOT	613	220	393
28100807	STONE DUMPED RIPRAP, CLASS A4	TON	400	230	170
28200200	FILTER FABRIC	SQ YD	810	490	320
31101900	SUBBASE GRANULAR MATERIAL, TYPE C	TON	79	53	26

* - DENOTES SPECIAL PROVISION

NOTE:
SEE "COMBINED SUMMARY OF QUANTITIES"
FOR SIGNING AND GATE QUANTITIES.

MODEL: 31002L.NAMES
FILE: 31002L.SHEET5



VEENSTRA

& KIMM INC.

Springfield, IL. Phone: (217)544-8033

IL. Design Firm No. 184-001939

USER NAME = \$USERS	DESIGNED - VVR/KNF/JEB	REVISED -
	DRAWN - JEB	REVISED -
PLOT SCALE = \$SCALE\$	CHECKED - RHD/MAH	REVISED -
PLOT DATE = \$DATES	DATE - 11/14/2025	REVISED -

STATE OF ILLINOIS

DEPARTMENT OF TRANSPORTATION

DEPARTMENT OF NATURAL RESOURCES

SUMMARY OF QUANTITIES		
SPRING LAKE STATE FISH & WILDLIFE AREA		
SCALE:	SHEET 1 OF 3 SHEETS	STA. TO STA.

F.A. RTE.	SECTION	COUNTY	TOTAL SHEETS	SHEET NO.
	SPRING LAKE 2024	TAZEWELL	56	3
			CONTRACT NO. 46939	
		ILLINOIS	FED. AID PROJECT	

				CONSTRUCTION CODE	
CODE NO.	ITEM	UNIT	TOTAL QUANTITY	BRIDGE	BRIDGE
				0001	0001
				SN 090-9922	SN 090-9923
35100700	AGGREGATE BASE COURSE, TYPE A 8"	SQ YD	62		62
35101100	AGGREGATE BASE COURSE, TYPE A 12"	SQ YD	176	176	
35101800	AGGREGATE BASE COURSE, TYPE B 6"	SQ YD	292		292
40600275	BITUMINOUS MATERIALS (PRIME COAT)	POUND	1193	396	797
40600290	BITUMINOUS MATERIALS (TACK COAT)	POUND	678	279	399
40600982	HOT-MIX ASPHALT SURFACE REMOVAL - BUTT JOINT	SQ YD	13	13	
40602978	HOT-MIX ASPHALT BINDER COURSE, IL- 9.5, N50	TON	15	15	
40604000	HOT-MIX ASPHALT SURFACE COURSE, IL-9.5FG, MIX "C", N50	TON	53	28	25
40701816	HOT-MIX ASPHALT PAVEMENT (FULL-DEPTH), 6 3/4"	SQ YD	265		265
48100500	AGGREGATE SHOULDERS, TYPE A 6"	SQ YD	31	31	
50100300	REMOVAL OF EXISTING STRUCTURES NO. 1	EACH	1	1	
50100400	REMOVAL OF EXISTING STRUCTURES NO. 2	EACH	1		1
50200100	STRUCTURE EXCAVATION	CU YD	244	126	118
50300225	CONCRETE STRUCTURES	CU YD	45.6	22.8	22.8
50300280	CONCRETE ENCASEMENT	CU YD	5.6	2.8	2.8

* - DENOTES SPECIAL PROVISION

NOTE:
SEE "COMBINED SUMMARY OF QUANTITIES"
FOR SIGNING AND GATE QUANTITIES.

MODEL: 33002ELNAMES
FILE: 040105.DWG



VEENSTRA

& KIMM INC.

Springfield, IL. Phone: (217)544-8033

IL. Design Firm No. 184-001939

USER NAME = \$USERS	DESIGNED - VVR/KNF/JEB	REVISED -
	DRAWN - JEB	REVISED -
PLOT SCALE = \$SCALE\$	CHECKED - RHD/MAH	REVISED -
PLOT DATE = \$DATES	DATE - 11/14/2025	REVISED -

STATE OF ILLINOIS

DEPARTMENT OF TRANSPORTATION

DEPARTMENT OF NATURAL RESOURCES

SUMMARY OF QUANTITIES		
SPRING LAKE STATE FISH & WILDLIFE AREA		
SCALE:	SHEET 2 OF 3 SHEETS	STA. TO STA.

F.A. RTE.	SECTION	COUNTY	TOTAL SHEETS	SHEET NO.
	SPRING LAKE 2024	TAZEWELL	56	4
			CONTRACT NO. 46939	
		ILLINOIS	FED. AID PROJECT	

PAVING & GUARD RAIL SCHEDULE																
STATION	TO	STATION	AGG BASE CSE TA 8" (SQ YD)	AGG BASE CSE TA 12" (SQ YD)	AGG BASE CSE TB 6" (SQ YD)	BIT MATLS (PR CT) (POUND)	BIT MATLS (TACK CT) (POUND)	HMA SURF REM BUTT JOINT (SQ YD)	HMA BC IL-9.5 N50 (TON)	HMA SC IL-9.5FG C N50 (TON)	HMA PAVT (FD) 6 3/4" (SQ YD)	AGG SHLDS TYPE A 6" (SQ YD)	STEEL RAILING TYPE S1 (FOOT)	WATERPROOF MEMBRANE SYS (SQ YD)	TR BAR TERM TYPE 5A (EACH)	TR BAR TERM T1 SPL TAN (EACH)
			35100700	35101100	35101800	40600275	40600290	40600982	40602978	40604000	40701816	48100500	50900205	58100200	63100075	63100167
SKY RANCH ROAD - STR # 090-9922																
9+28.00	TO	9+78.00		128		288	117		11	10		23			1	1
9+78.00	TO	10+22.00					118			14			88	117		
10+22.00	TO	10+40.00		48		108	44	13	4	4		8			1	1
SUB-TOTALS			0	176	0	396	279	13	15	28		31	88	117	2	2
STATE PARK ROAD - STR # 090-9923																
19+50.00	TO	19+75.00	62			140				7						
19+75.00	TO	20+25.00					134			18			100	134		
20+25.00	TO	21+47.75			292	657	265				265					
SUB-TOTALS			62	0	292	797	399	0	0	25	265	0	100	134	0	0
TOTAL			62	176	292	1,193	678	13	15	53	265	31	188	251	2	2

SEEDING AND EROSION CONTROL SCHEDULE													
STATION	LT/RT	STATION	LT/RT	TOPSOIL F & P, 4" (SQ YD)	SEEDING CLASS 1 (ACRE)	NITROGEN FERT NUTRIENT (POUND)	PHOSPHORUS FERT NUTRIENT (POUND)	POTASSIUM FERT NUTRIENT (POUND)	MULCH METHOD 1 (ACRE)	H D EROSION CNTRL BLNKT (SQ YD)	TEMP EROSION CONT SEEDING (POUND)	PER EROSION BARRIER (FOOT)	WASHOUT BASIN (L SUM)
				21101615	25000100	25000400	25000500	25000600	25100105	25100635	28000250	28000400	X0326806
SKY RANCH ROAD - STR # 090-9922													
9+28.00	LT	9+78.00	LT	39	0.01	1	1	1	0.01	20	1	67	
9+28.00	RT	9+78.00	RT	35	0.01	1	1	1	0.01	18	1	69	
10+22.00	LT	10+40.00	LT	16	0.01	1	1	1	0.01	8	1	48	
10+22.00	RT	10+40.00	RT	17	0.01	1	1	1	0.01	9	1	36	
SUB-TOTALS				107	0.04	4	4	4	0.04	55	4	220	
AS DIRECTED													0.5
STATE PARK ROAD - STR # 090-9923													
19+50.00	LT	19+75.00	LT	41	0.01	1	1	1	0.01	21	1	56	
19+50.00	RT	19+75.00	RT	55	0.02	2	2	2	0.02	28	1	77	
20+25.00	LT	21+50.00	LT	117	0.03	3	3	3	0.03	59	2	152	
20+25.00	RT	21+50.00	RT	90	0.02	2	2	2	0.02	45	1	108	
SUB-TOTALS				303	0.08	8	8	8	0.08	153	5	393	
AS DIRECTED													0.5
TOTAL				410	0.12	12	12	12	0.12	208	9	613	1

RIP RAP SCHEDULE							
STATION	TO	STATION	LT/RT	STONE DUMPED RIPRAP CL A4 (TON)	FILTER FABRIC (SQ YD)	SUBBASE GRAN MAT'L TYPE C (TON)	REMOVE EX RIPRAP (SQ YD)
				28100807	28200200	31101900	X0323265
SKY RANCH ROAD - STR # 090-9922							
9+68.00	TO	9+90.00	LT/RT	115	167		
9+70.00	TO	9+85.00	LT/RT		87	31	
10+02.00	TO	10+32.00	LT/RT	115	167		
10+15.00	TO	10+30.00	LT/RT		69	22	
10+27.00	TO	10+32.00	RT				3
SUB-TOTALS				230	490	53	3
STATE PARK ROAD - STR # 090-9923							
19+70.00	TO	19+93.00	LT/RT	88	128		
20+07.00	TO	20+30.00	LT/RT	82	118		
20+20.00	TO	20+30.00	LT/RT		74	26	
SUB-TOTALS				170	320	26	0
TOTAL				400	810	79	3

1	2	3	4	5
Location	Earth Excavation 20200100	Earth Excavation 25% Adjustment For Shrinkage	Embankment	Earthwork Balance Waste (+) or Shortage (-)
	Cubic Yard	Cubic Yard	Cubic Yard	Cubic Yard
Sky Ranch Road				
Sta 9+28.00 to 9+78.00	61	46	18	28
Bridge Omission				
Sta 10+22.00 to 10+40.00	24	18	9	9
Sub-Totals	85	64	27	37
State Park Road				
Sta 19+50.00 to 19+75.00	22	17	7	10
Bridge Omission				
Sta 20+25.00 to 21+47.75	99	74	15	59
Sub-Totals	121	91	22	69
TOTAL				
	206	155	49	106

Columns 1, 2, & 4
Column 3
Column 5

Location and Quantities from Cross Sections: Earth Exc = Cut, Embankment = Fill
Quantity of Earth Excavation (Cut) With 25% Adjustment for Shrinkage
Earthwork Req'd: (-) = Quantity of Fill or Embankment needed.
(+) = Quantity to be Wasted

PARK GATE SCHEDULE		
LOCATION	REMOVE EXISTING GATE (EACH) X0300249	TUBULAR STEEL GATE (EACH) X0323013
STATE PARK ROAD		
159+70	1	1
STATE PARK DRIVE		
207+00	1	1
TOTAL		
	2	2

MODEL & MODEL NAMES
FILE NAME: STRES



USER NAME = \$USERS	DESIGNED - VVR/KNF/JEB	REVISED -
	DRAWN - JEB	REVISED -
PLOT SCALE = \$SCALE\$	CHECKED - RHD/MAH	REVISED -
PLOT DATE = \$DATES	DATE - 11/14/2025	REVISED -

STATE OF ILLINOIS
DEPARTMENT OF TRANSPORTATION
DEPARTMENT OF NATURAL RESOURCES

SCHEDULE OF QUANTITIES
SPRING LAKE STATE FISH & WILDLIFE AREA



SCALE: SHEET 2 OF 2 SHEETS STA. TO STA.

F.A. RTE.	SECTION	COUNTY	TOTAL SHEETS	SHEET NO.
	SPRING LAKE 2024	TAZEWELL	56	7
		CONTRACT NO. 46939		
		ILLINOIS FED. AID PROJECT		

SIGNING SCHEDULE								
STATION	LT/RT	SIGN TEXT AND SIZE (IN INCHES)	MUTCD DESIGNATION	SIGN PANEL TYPE 1 (SQ FT) 72000100	TELESCOP STEEL SIGN SUPPORT (FOOT) 72800100	WOOD SIGN SUPPORT (FOOT) 73000100	MINOR SIGN COMPLETE (EACH) X2600016	REM EXISTING SIGN COMPLETE (EACH) X7240207
STATE PARK ROAD (WEST)								
10+75	RT	15 (RIGHT TURN ARROW) (24x24)	W1-1aR	4.00		14		
11+50	LT	NO PARKING (12x18)	R8-3a	1.50		13		1
12+50	LT	15 (LEFT TURN ARROW)(24x24)	W1-1aL	4.00		14		1
17+00	RT/LT	SPEED LIMIT 20 (12x18)	R2-1	3.00		28		1
17+00	RT/LT	NO PARKING ALONG ROAD SIDES (12x18)	R8-3a MOD	3.00				
26+00	RT/LT	SPEED LIMIT 20 (12x18)	R2-1	3.00		28		2
26+00	RT/LT	NO PARKING ALONG ROAD SIDES (12x18)	R8-3a MOD	3.00				
34+00	RT/LT	SPEED LIMIT 20 (12x18)	R2-1	3.00		28		1
34+00	RT/LT	NO PARKING ALONG ROAD SIDES (12x18)	R8-3a MOD	3.00				
40+00	RT/LT	SPEED LIMIT 20 (12x18)	R2-1	3.00		28		2
40+00	RT/LT	NO PARKING ALONG ROAD SIDES (12x18)	R8-3a MOD	3.00				
42+25	LT	SPEED LIMIT 20 (12x18)	R2-1	1.50		14		1
42+25	LT	NO PARKING ALONG ROAD SIDES (12x18)	R8-3a MOD	1.50				
42+55	LT	EXISTING WEIGHT LIMIT SIGN						1
42+70	LT	STOP (30x30)	R1-1	5.25		14		1
42+75	RT	D3					1	1
42+85	RT	D2					1	1
43+00	RT	"S" CURVE ARROW (24x24)	W1-3L	4.00		14		
43+00	RT	15 MPH (12x12)	W13-1P	1.00				
44+10	RT	RESERVED PARKING (12x18)	R7-8a	1.50	13			1
44+10	RT	\$250 FINE (12x6)	R2-6bP	0.50				
47+00	LT	"S" CURVE ARROW (24x24)	W1-3L	4.00		14		1
47+00	LT	15 MPH (12x12)	W13-1P	1.00				
47+79	RT	RESERVED PARKING (12x18)	R7-8a	1.50		13		
47+79	RT	\$250 FINE (12x6) (IN BOLLARD)	R2-6bP	0.50				
52+00	RT/LT	SPEED LIMIT 20 (12x18)	R2-1	3.00		28		
52+00	RT/LT	NO PARKING ALONG ROAD SIDES (12x18)	R8-3a MOD	3.00				
61+40	LT	NO PARKING (12x18)	R8-3a	1.50		13		1
64+00	RT	SPEED LIMIT 20 (12x18) (2-SIDED)	R2-1	3.00		14		1
64+00	RT	NO PARKING ALONG ROAD SIDES (12x18)	R8-3a MOD	3.00				
74+00	RT	SPEED LIMIT 20 (12x18) (2-SIDED)	R2-1	3.00		14		1
74+00	RT	NO PARKING ALONG ROAD SIDES (12x18)	R8-3a MOD	3.00				
84+00	RT	SPEED LIMIT 20 (12x18) (2-SIDED)	R2-1	3.00		14		1
84+00	RT	NO PARKING ALONG ROAD SIDES (12x18)	R8-3a MOD	3.00				
95+00	RT	SPEED LIMIT 20 (12x18) (2-SIDED)	R2-1	3.00		14		1
95+00	RT	NO PARKING ALONG ROAD SIDES (12x18)	R8-3a MOD	3.00				
113+00	RT	SPEED LIMIT 20 (12x18) (2-SIDED)	R2-1	3.00		14		1
113+00	RT	NO PARKING ALONG ROAD SIDES (12x18)	R8-3a MOD	3.00				
125+00	RT	SPEED LIMIT 20 (12x18) (2-SIDED)	R2-1	3.00		14		1
125+00	RT	NO PARKING ALONG ROAD SIDES (12x18)	R8-3a MOD	3.00				
140+00	RT	SPEED LIMIT 20 (12x18) (2-SIDED)	R2-1	3.00		14		1
140+00	RT	NO PARKING ALONG ROAD SIDES (12x18)	R8-3a MOD	3.00				
159+72	LT	SPEED LIMIT 20 (12x18)	R2-1	1.50		14		
159+72	LT	NO COMMERCIAL VEHICLES (12x18)	R5-4	1.50				
159+72	RT	SPEED LIMIT 20 (12x18)	R2-1	1.50		14		
159+72	RT	NO PARKING ALONG ROAD SIDES (12x18)	R8-3a MOD	1.50				
159+75	RT	D4					1	1
160+25	LT	S3					1	1
160+40	RT	STOP (30x30)	R1-1	5.25		14		1
160+70	RT	D6					1	1
161+00	RT	D7					1	1
SUB-TOTALS				116.50	26	390	6	28
STATE PARK ROAD (SOUTH)								
601+18	LT	SPEED LIMIT 20 (12x18)	R2-1	1.50		13		1
602+40	RT	D5					1	1
602+87	LT	YIELD (24x24x24)	R1-2	1.75		13		1
603+60	RT	D4					1	1
604+00	RT	RESERVED PARKING (12x18)	R7-8	1.50		13		
604+00	RT	\$250 FINE (12x6)	R2-6bP	0.50				
604+06	RT	RESERVED PARKING (12x18)	R7-8a	1.50		13		
604+06	RT	\$250 FINE (12x6)	R2-6bP	0.50				
604+35	RT	YIELD (24x24x24)	R1-2	1.75		13		1
604+50	RT	S2					1	1
612+62	RT	DO NOT PARK/DRIVE ON GRASS (12x18)		1.50		13		1
613+04	RT	YIELD (24x24x24)	R1-2	1.75		13		
615+20	RT	YIELD (24x24x24)	R1-2	1.75		13		

SIGNING SCHEDULE (CONTINUED)								
STATION	LT/RT	SIGN TEXT AND SIZE (IN INCHES)	MUTCD DESIGNATION	SIGN PANEL TYPE 1 (SQ FT) 72000100	TELESCOP STEEL SIGN SUPPORT (FOOT) 72800100	WOOD SIGN SUPPORT (FOOT) 73000100	MINOR SIGN COMPLETE (EACH) X2600016	REM EXISTING SIGN COMPLETE (EACH) X7240207
620+80	RT	S1					1	1
622+00	LT	D1					1	1
622+50	LT	STOP (30x30)	R1-1	5.25		14		1
SUB-TOTALS		STATE PARK ROAD (SOUTH)		19.25	26	92	5	10
STATE PARK DRIVE (EAST)								
200+25	LT	S3					1	1
200+25	RT	S6					1	1
200+30	RT	S4					1	1
200+40	LT	STOP (30x30)	R1-1	5.25		14		1
203+03	RT	D8					1	1
204+67	RT	YIELD (24x24x24)	R1-2	1.75		13		
206+90	RT	D9					1	1
207+04	LT	STOP (30x30)	R1-1	5.25		14		1
208+00	RT	SPEED LIMIT 20 (12x18)	R2-1	1.50		14		1
208+00	RT	NO PARKING ALONG ROAD SIDES (12x18)	R8-3a MOD	1.50				
211+50	RT	PED CROSSING (NO TEXT) (24x24)	W11-2	4.00		14		1
211+50	RT	PED XING (18x12)	W11-15P	1.50				
212+00	RT	S5					1	1
211+50	RT	PED CROSSING (NO TEXT) (24x24)	W11-2	4.00		14		
211+50	RT	PED XING (18x12)	W11-15P	1.50				
216+00	RT/LT	SPEED LIMIT 20 (12x18)	R2-1	3.00		28		2
216+00	RT/LT	NO PARKING ALONG ROAD SIDES (12x18)	R8-3a MOD	3.00				
226+00	RT/LT	SPEED LIMIT 20 (12x18)	R2-1	3.00		28		2
226+00	RT/LT	NO PARKING ALONG ROAD SIDES (12x18)	R8-3a MOD	3.00				
233+00	RT	PED CROSSING (NO TEXT) (24x24)	W11-2	4.00		14		1
233+00	RT	TRAIL X-ING (18x12)	W11-15P	1.50				
236+00	LT	PED CROSSING (NO TEXT) (24x24)	W11-2	4.00		14		1
236+00	LT	TRAIL X-ING (18x12)	W11-15P	1.50				
240+00	RT/LT	SPEED LIMIT 20 (12x18)	R2-1	3.00		28		2
240+00	RT/LT	NO PARKING ALONG ROAD SIDES (12x18)	R8-3a MOD	3.00				
243+00	RT	STOP (30x30)	R1-1	5.25		14		1
243+00	RT	ONE WAY (12x18)	R6-2R	1.50				
SUB-TOTALS				62.00	0	209	6	19
OAK LOOP ROAD								
300+20	LT	YIELD (24x24x24)	R1-2	1.75		13		1
300+60	RT	SPEED LIMIT 10 (12x18)	R2-1	1.50		13		1
301+35	LT	ONE WAY (12x18)	R6-2R	1.50		13		1
305+00	RT	SPEED LIMIT 10 (12x18)	R2-1	1.50		13		1
310+00	RT	SPEED LIMIT 10 (12x18)	R2-1	1.50		13		1
315+00	RT	SPEED LIMIT 10 (12x18)	R2-1	1.50		13		1
SUB-TOTALS				9.25	0	78	0	6
PINE LOOP ROAD								
400+25	LT	YIELD (24x24x24)	R1-2	1.75		13		1
400+60	RT	SPEED LIMIT 10 (12x18)	R2-1	1.50		13		1
401+87	LT	ONE WAY (12x18)	R6-2R	1.50		13		1
405+00	RT	SPEED LIMIT 10 (12x18)	R2-1	1.50		13		1
410+00	RT	SPEED LIMIT 10 (12x18)	R2-1	1.50		13		1
SUB-TOTALS				7.75	0	65	0	5
FISHING LOOP ROAD								
500+00	LT	ONE WAY (12x18)	R6-2R	1.50		13		1
501+25	RT	SPEED LIMIT 10 (12x18)	R2-1	1.50		13		1
509+00	RT	SPEED LIMIT 10 (12x18)	R2-1	1.50		13		1
520+00	RT	SPEED LIMIT 10 (12x18)	R2-1	1.50		13		1
529+00	RT	SPEED LIMIT 10 (12x18)	R2-1	1.50		13		1
532+20	RT	D2					1	1
538+00	RT	SPEED LIMIT 10 (12x18)	R2-1	1.50		13		1
543+35	RT	YIELD (24x24x24)	R1-2	1.75		14		1
543+35	RT	DO NOT ENTER (24x24)	R5-1	4.00				
543+70	LT	D10					1	1
SUB-TOTALS				14.75	0	92	2	9
TOTAL								
				229.50	52	926	19	77

JOB No. 7021-005 VEENSTRA & KIMM, INC. DESIGN FIRM REGISTRATION NUMBER 184-001939

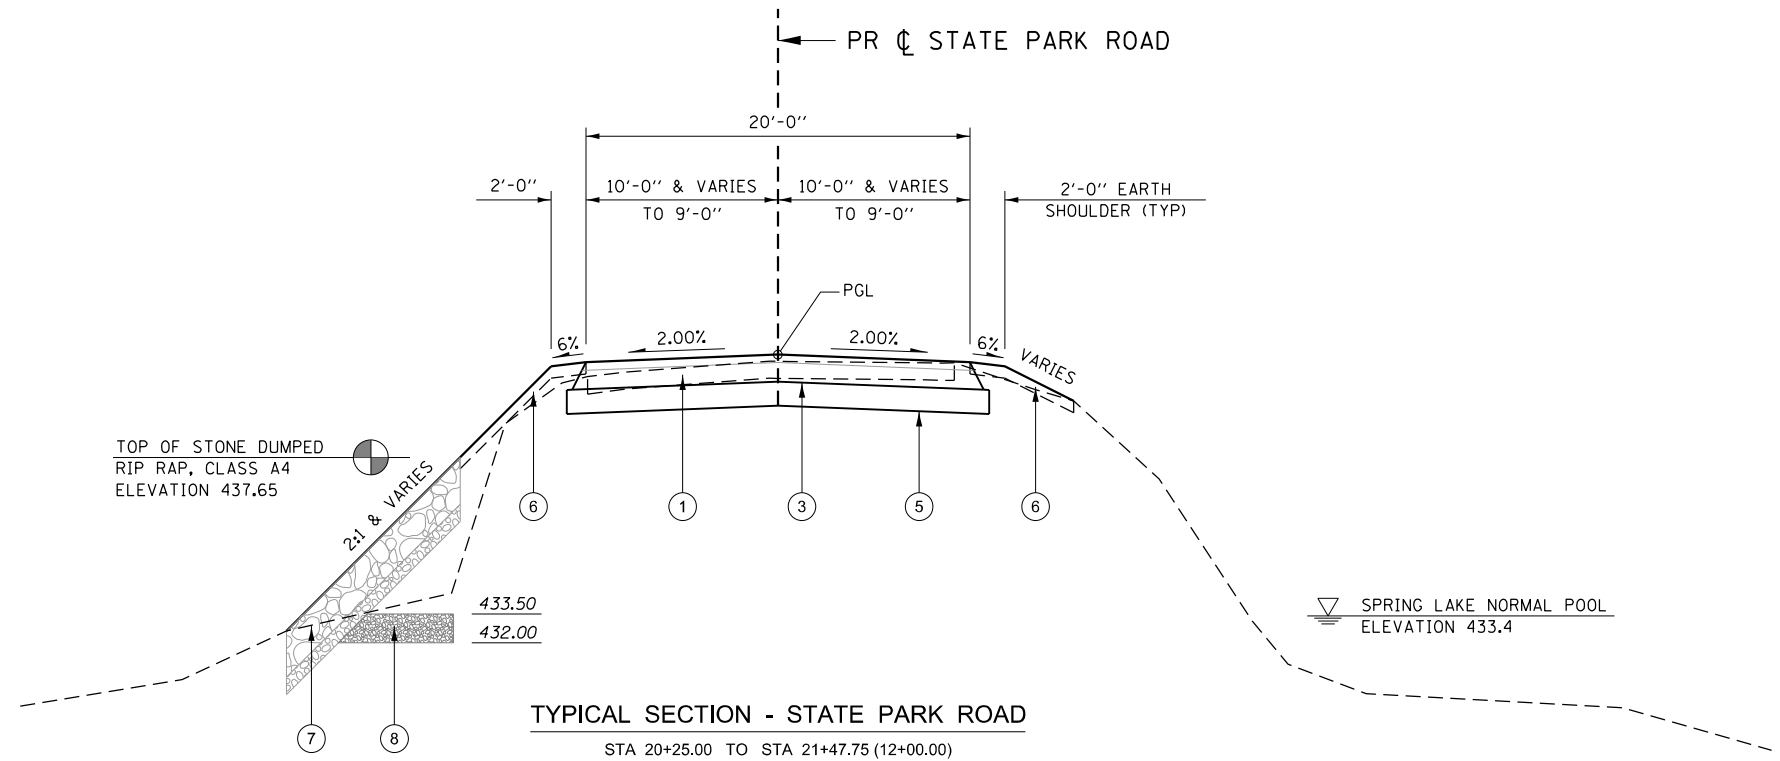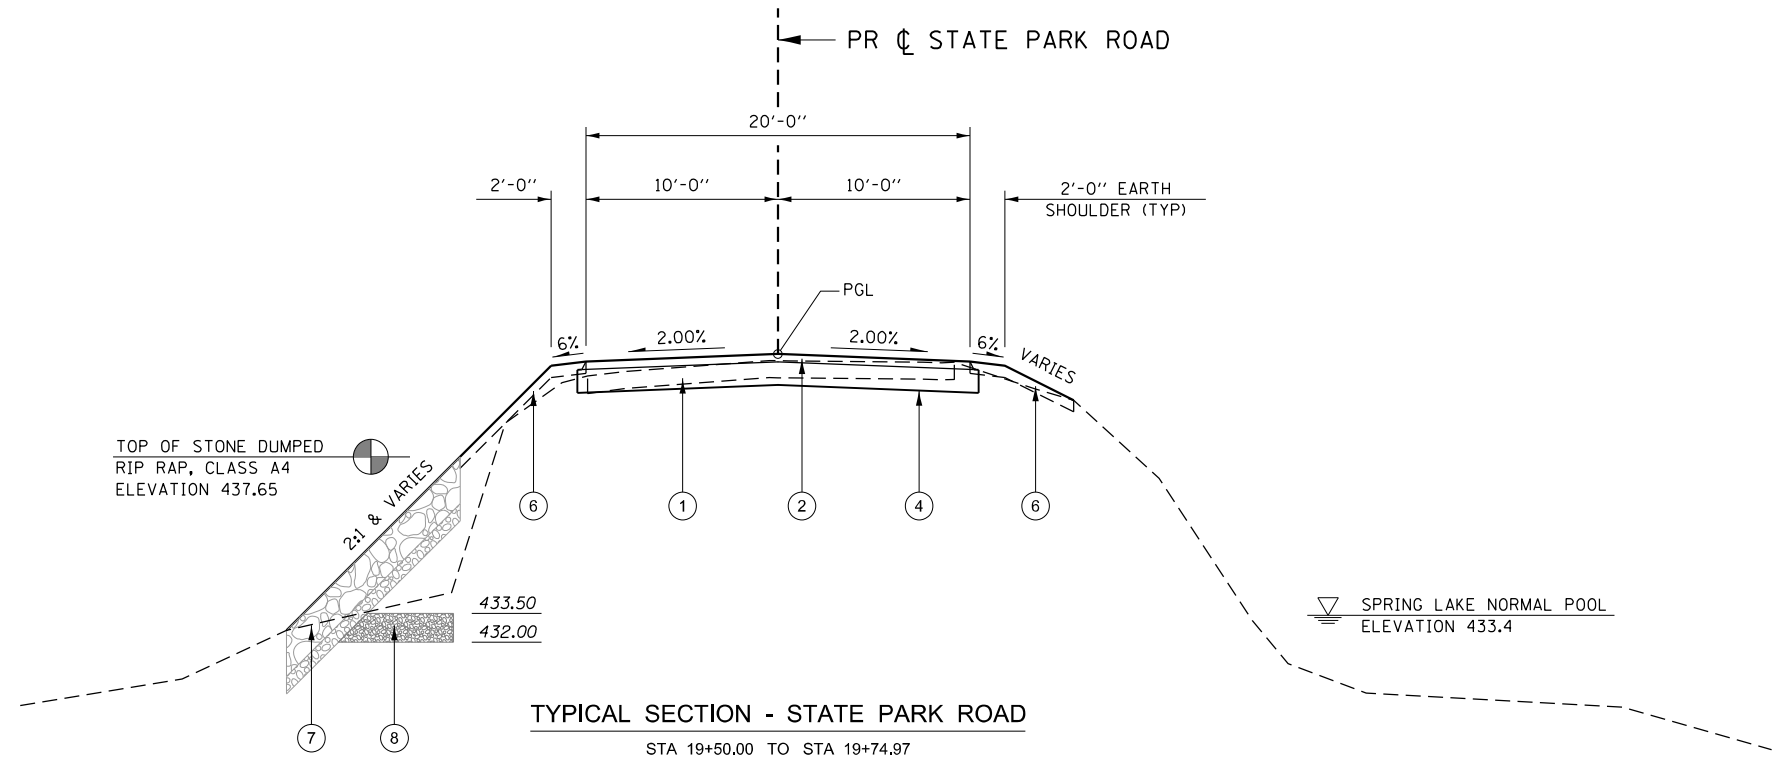

- ① EXISTING PAVEMENT
- ② HMA SURFACE COURSE, IL-9.5FG, MIX "C" N50 2"
- ③ HOT-MIX ASPHALT (FULL DEPTH), 6 $\frac{3}{4}$ "
- ④ AGGREGATE BASE COURSE, TYPE A 8"
- ⑤ AGGREGATE BASE COURSE, TYPE B 6"
- ⑥ TOPSOIL FURNISH & PLACE 4"
- ⑦ STONE DUMPED RIP RAP, CLASS A4
- ⑧ SUBBASE GRANULAR MATERIAL, TYPE C

STATE OF ILLINOIS
DEPARTMENT OF TRANSPORTATION
DEPARTMENT OF NATURAL RESOURCES

TYPICAL SECTIONS - STATE PARK ROAD
SPRING LAKE STATE FISH & WILDLIFE AREA

F.A. RTE.	SECTION	COUNTY	TOTAL SHEETS	SHEET NO.
	SPRING LAKE 2024	TAZEWELL	56	8
CONTRACT NO. 46939				
ILLINOIS FED. AID PROJECT				

VEENSTRA & KIMM INC.
Springfield, IL. Phone: (217)544-8033
IL. Design Firm No. 184-001939

USER NAME = \$USERS\$	DESIGNED - JEB	REVISED -
DRAWN - JEB	REVISED -	
PLOT SCALE = \$SCALE\$	CHECKED - RHD	REVISED -
PLOT DATE = \$DATES\$	DATE - 11/14/2025	REVISED -

SCALE: SHEET OF SHEETS STA. TO STA.

MODEL: \$MODELNAME\$
FILE: \$NAME\$. \$EXT\$

JOB No. 702-1-005 VEENSTRA & KIMM, INC. DESIGN FIRM REGISTRATION NUMBER 184-001939

PLAN	BY		DATE
	SURVEYED		
NOTE BOOK	PLOTTED		
	ALIGNMENT CHECKED		
	RT. OF WAY CHECKED		
NO. _____	CADD FILE NAME		

PROFILE	NO. _____	NOTE BOOK	BY	DATE
SURVEYED _____ PLOTTED _____ GRADES CHECKED _____ B.M. NOTED _____ STRUCTURE NOTATION'S CHK'D _____				

MODEL: \$MODELNAME\$
FILE NAME: \$FILES\$

VEENSTRA & KIMM INC.
Springfield, IL Phone: (217)544-8033
IL Design Firm No. 184-001939

USER NAME = \$USERS\$	DESIGNED - JEB	REVISED -
PLOT SCALE = \$SCALE\$	DRAWN - JEB	REVISED -
PLOT DATE = \$DATES\$	CHECKED - RHD	REVISED -
	DATE - 11/14/2025	REVISED -


DESIGNED - JEB	REVISED -
DRAWN - JEB	REVISED -
CHECKED - RHD	REVISED -
DATE - 11/14/2025	REVISED -

STATE OF ILLINOIS
DEPARTMENT OF TRANSPORTATION
DEPARTMENT OF NATURAL RESOURCES

PLAN & PROFILE - STATE PARK ROAD OVER SPRING LAKE
SPRING LAKE STATE FISH & WILDLIFE AREA



SCALE: 1" = 20" SHEET 1 OF 1 SHEETS STA. 19+50.00 TO STA. 21+47.72

F.A. RTE.	SECTION	COUNTY	TOTAL SHEETS	SHEET NO.
	SPRING LAKE 2024	TAZEWELL	56	9
	STATE PARK ROAD		CONTRACT NO. 46939	
		ILLINOIS	FED. AID PROJECT	


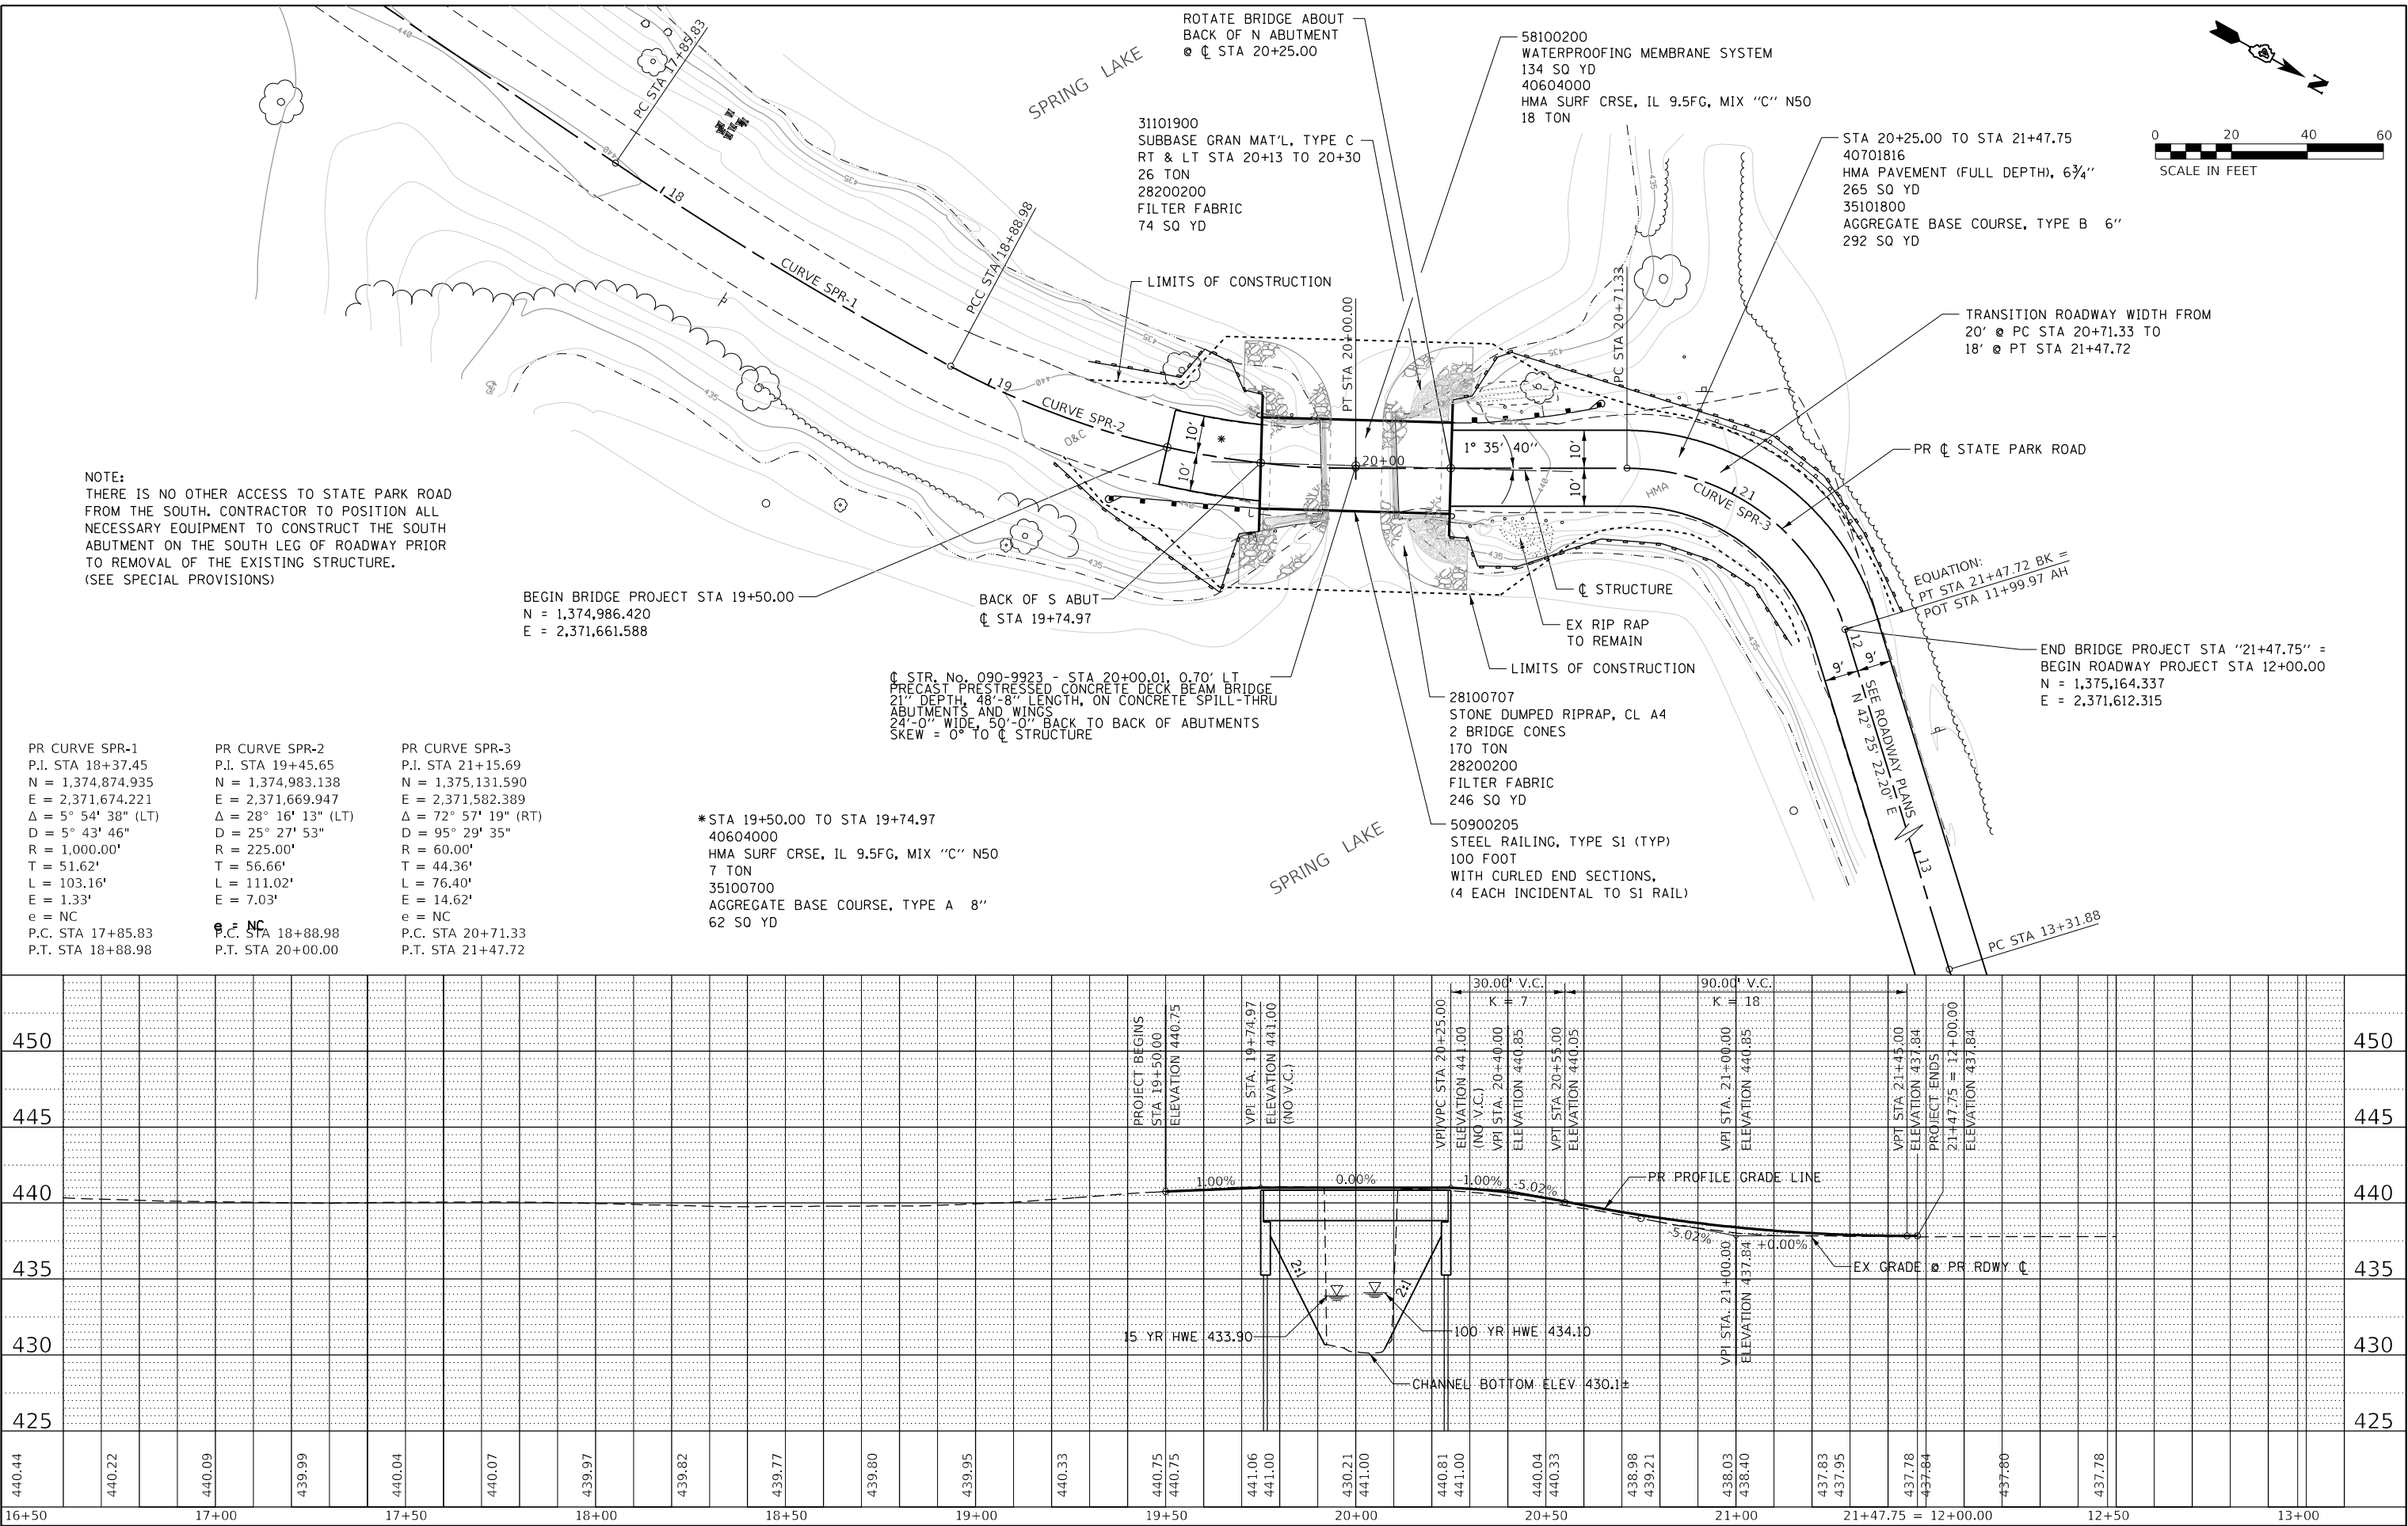


The existing structure is a single span bridge having a back-to-back abutment length of 20'-3" of 7-18" deep face-to-face of curb width of 24'-0" and an out-to-out deck width of 26'-0". The superstructure consists precast concrete channel beams. The substructure consists of closed abutments with timber piling, timber backwalls, & timber pile caps and timber wing walls. The bridge is not skewed.

No salvage.

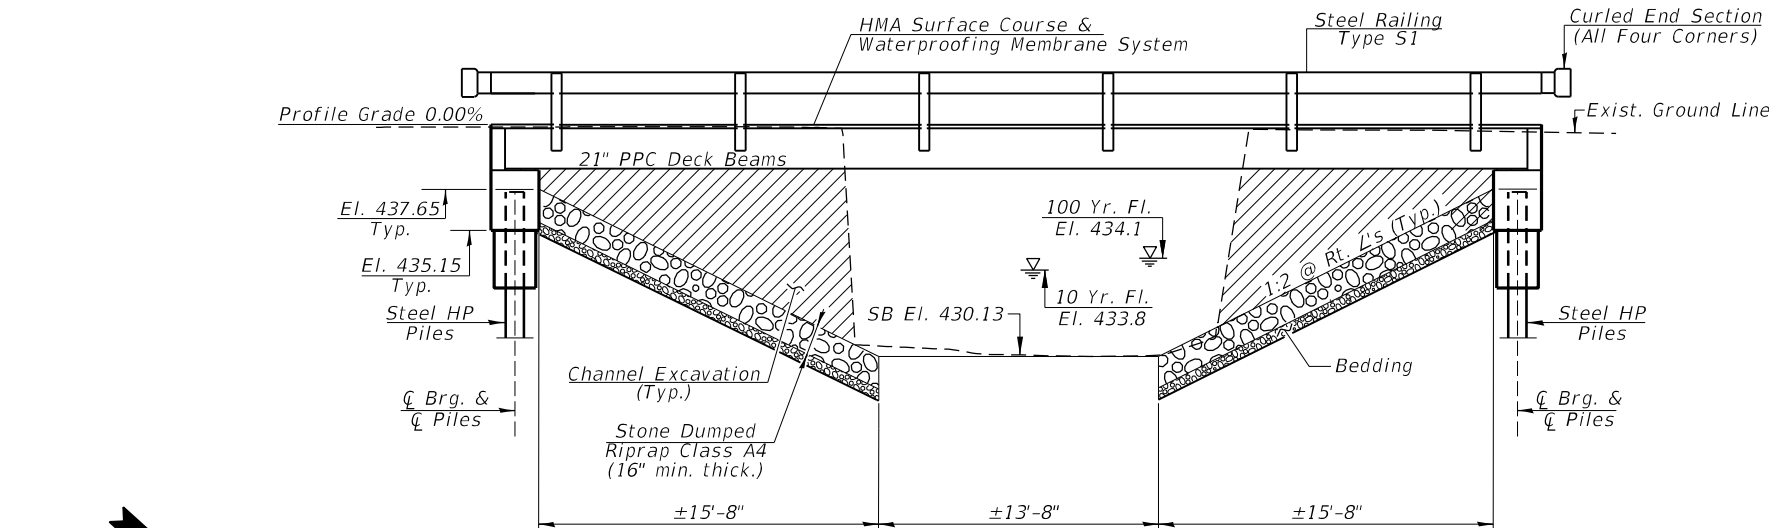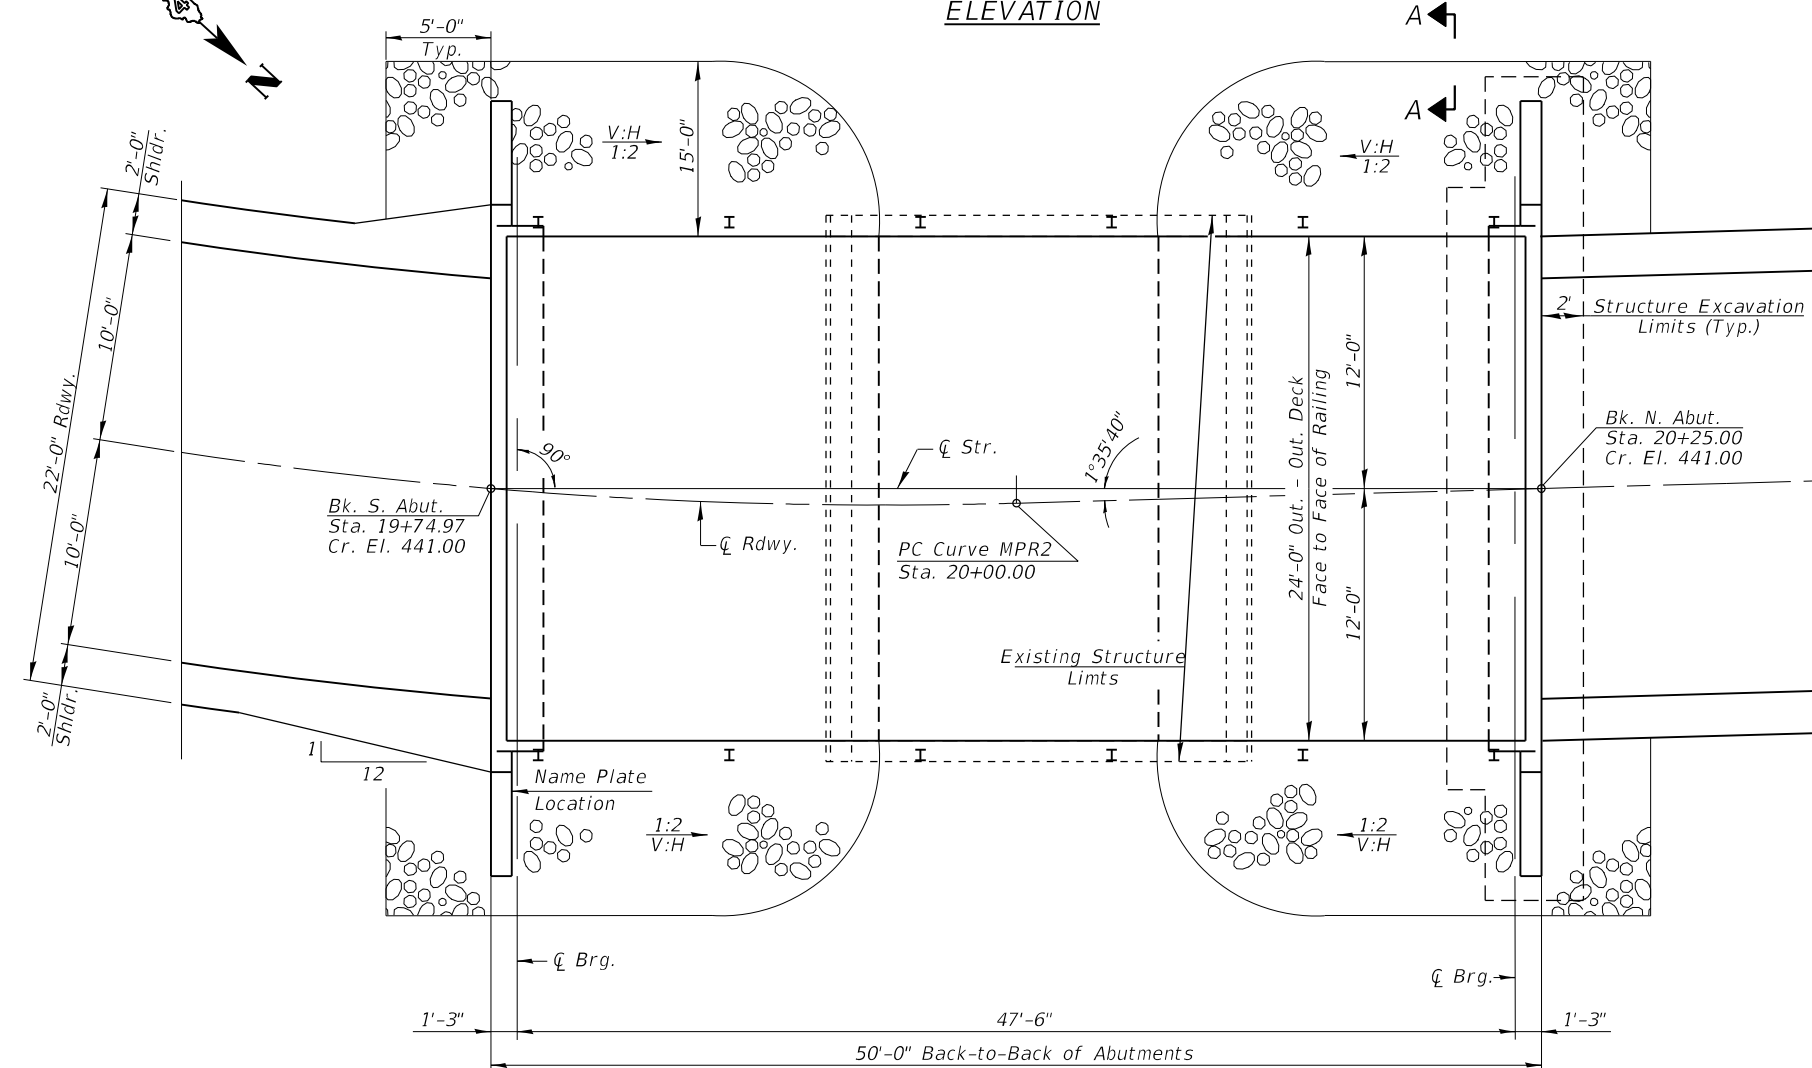
ELEVATION

PLAN

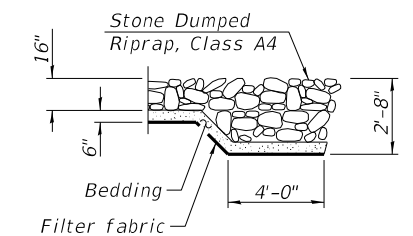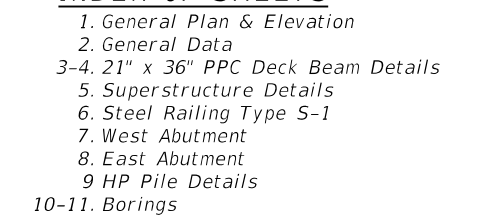

SECTION A-A


I certify that to the best of my knowledge, information and belief, this bridge design is structurally adequate for the design loading shown on the plans. The design is an economical one for the style of structure and complies with requirements of the current "A.A.S.H.T.O. LRFD Bridge Design Specifications".

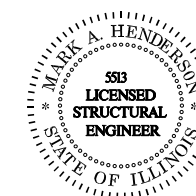

Expiration Date 11/30/2026

F.A.S. 459 OVER SPRING LAKE
BUILT 20 BY IDNR
SPRING LAKE STATE PARK
TAZEWELL COUNTY, IL
SEC. SPRING LAKE 2024
STATION 19+75
STR. NO. 090-9923 LOADING HL-93

NAME PLATE
See Std. 515001

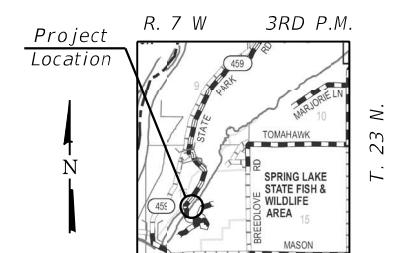

LOCATION SKETCH

GENERAL PLAN & ELEVATION
F.A.S. 459 OVER
SPRING LAKE
SECTION SPRING LAKE 2024
TAZEWELL COUNTY
STA. 19+75.00
STRUCTURE NO. 090-9923



USER NAME =	DESIGNED - KNF	REVISED -
	CHECKED - MAH	REVISED -
PLOT SCALE =	DRAWN - KNF	REVISED -
PLOT DATE = 11/14/2025	CHECKED - MAH	REVISED -

STATE OF ILLINOIS
DEPARTMENT OF TRANSPORTATION
DEPARTMENT OF NATURAL RESOURCES

GENERAL PLAN & ELEVATION
STRUCTURE NO. 090-9923

SHEET 1 OF 11 SHEETS

F.A.S. RTE.	SECTION	COUNTY	TOTAL SHEETS	SHEET NO.
459	SPRING LAKE 2024	TAZEWELL	56	11
CONTRACT NO. 46939				
		ILLINOIS	FED. AID PROJECT	

		CONTRACT
ILLINOIS	FED. AID PROJECT	


Layout of the slope protection system may be varied to suit ground conditions in the field as directed by the Engineer.

The Contractor shall drive test piles to 110% of the nominal required bearing specified in production locations at the North/South Abutment or approved by the Engineer before ordering the remainder of piles.

Reinforcement bars designated (E) shall be epoxy coated.

Contractor is responsible for the removal and disposal of any excess channel excavation not incorporated back into the project. The disposal of any excess material shall be in accordance with Article 202.03. Cost to dispose of excess excavation will be included in the unit cost of Channel Excavation.

The removal of the existing retaining walls parallel to the roadway at each corner of the existing bridge is included with Removal of Existing Structures.

 

<u>TOTAL BILL OF MATERIAL</u>				
ITEM	UNIT	SUPER	SUB	TOTAL
Channel Excavation	Cu Yd		219	219
Porous Granular Embankment	Cu Yd		38	38
Stone Dumped Riprap, Class A4	Ton		170	170
Filter Fabric	Sq Yd		246	246
Hot-Mix Asphalt Surface Course, IL-9.5FG, Mix "C", N50	Ton	18		18
Removal Of Existing Structures No. 2	Each	1		1
Structure Excavation	Cu Yd		118	118
Concrete Structures	Cu Yd		22.8	22.8
Concrete Encasement	Cu Yd		2.8	2.8
Precast Prestressed Concrete Deck Beams (21" Depth)	Sq Ft	1168		1168
Reinforcement Bars, Epoxy Coated	Pound		3360	3360
Steel Railing, Type S1	Foot	100		100
Furnishing Steel Piles HP 10X42	Foot		243	243
Driving Piles	Foot		243	243
Test Pile Steel HP 10X42	Each		2	2
Pile Shoes	Each		8	8
Name Plates	Each	1		1
Waterproofing Membrane System	Sq Yd	134		134

Drainage Area = 1.71 Sq. Mi.					Low Grade Elev. 437.8 @ Sta. 21+50				
Flood	Freq. Yr.	Q C.F.S.	Opening Ft ²		Nat. H.W.E.	Head - Ft.		Headwater El.	
			Exist.	Prop.		Exist.	Prop.	Exist.	Prop.
	10	0	210	279	433.8	0	0	433.8	433.8
Design	15	0	210	279	433.9	0	0	433.8	433.8
Base	100	0	210	279	434.1	0	0	434.1	434.1
	200	0	210	279	434.2	0	0	434.2	434.2
Max. Calc.	500	0	210	279	434.3	0	0	434.3	434.4

Allow 50#/Sq. Ft. for future wearing surface.


2020 AASHTO LRFD Bridge Design Specifications,
9th Edition.


FIELD UNITS

$f'_c = 3,500$ psi (Substructure)
 $f_y = 60,000$ psi (Reinforcement)


$$f'_c = 6,000 \text{ psi}$$
$$\begin{aligned} f'_{ci} &= 5,000 \text{ psi} \\ f_{pu} &= 270,000 \text{ psi } (\frac{1}{2}"\varnothing \text{ low lax strands}) \\ f_{pbt} &= 201,960 \text{ psi } (\frac{1}{2}"\varnothing \text{ low lax strands}) \end{aligned}$$

2023 AASHTO Seismic Hazard
Site Class D
Latitude 40.44212, Longitude -89.89698
Performance Level Operational

 


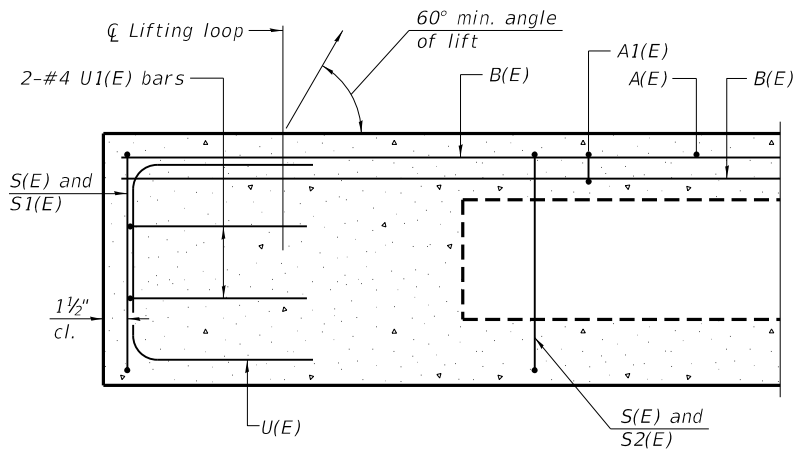


SECTION A-A

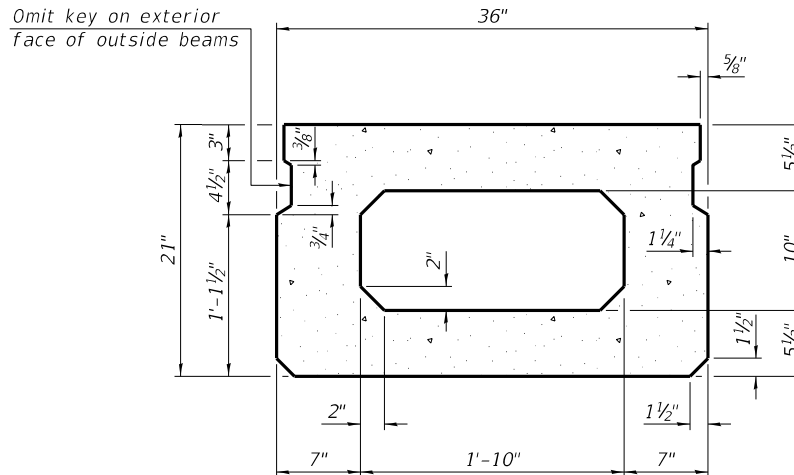


SECTION B-B
(Showing dimensions)

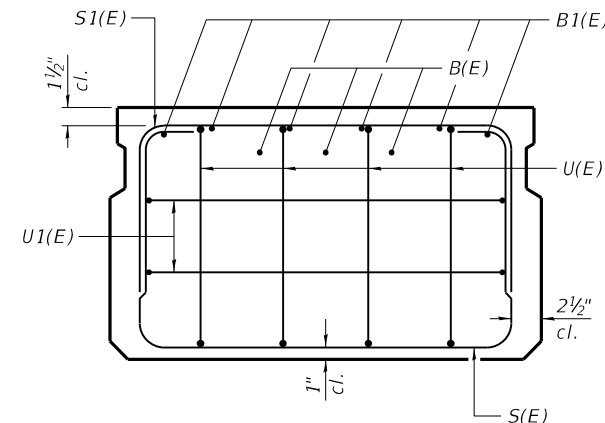

VIEW C-C

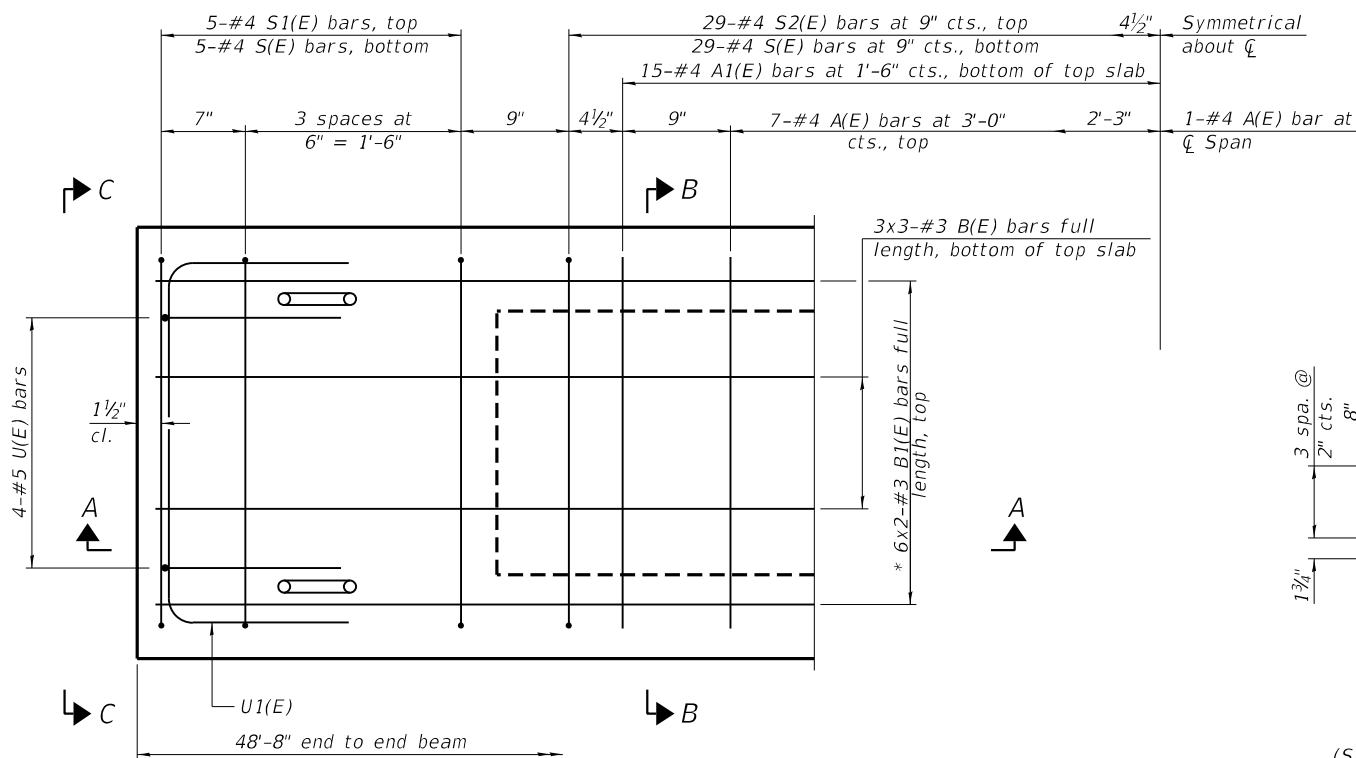


PLAN VIEW

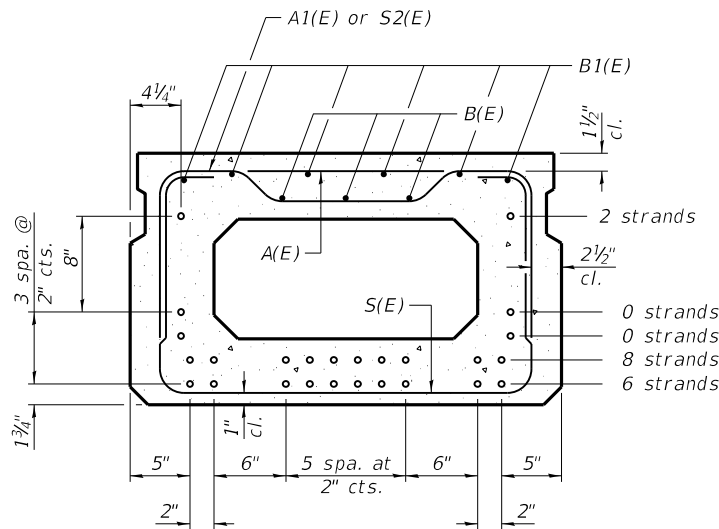

SECTION B-B

(Showing reinforcement and permissible strand locations)

Note:
Place the number of strands specified in each row symmetrically about the centerline of beam in the permissible strand locations shown.

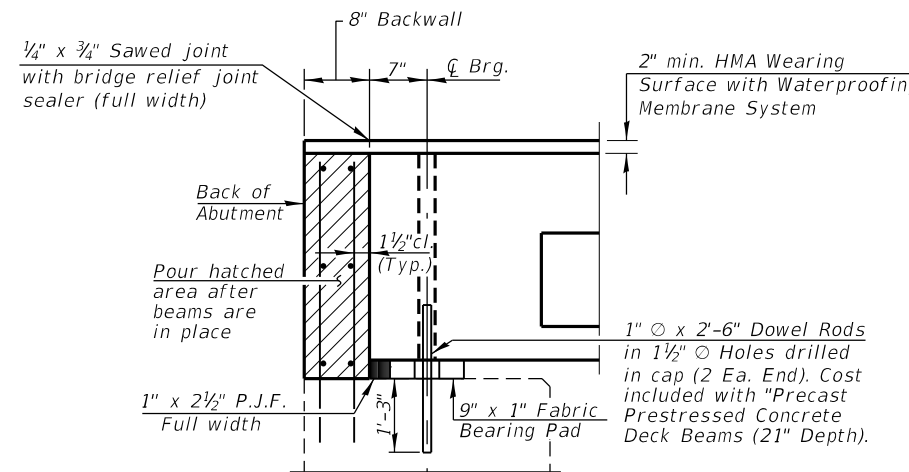

SECTION THRU ABUTMENT

BAR LIST
ONE BEAM ONLY
(For information only)

Bar	No.	Size	Length	Shape
A(E)	15	#4	2'-7"	—
A1(E)	29	#4	2'-10"	~
B(E)	9	#3	17'-3"	—
B1(E)	12	#3	25'-0"	—
S(E)	68	#4	6'-5"	⌌
S1(E)	10	#4	4'-11"	⌌
S2(E)	58	#4	5'-2"	⌌
U(E)	8	#5	4'-0"	⌌
U1(E)	4	#4	5'-0"	⌌

Note:
See sheet 4 of 11 for additional details and Bill of Material.

MINIMUM BAR LAP
#3 bar = 1'-6"

MODEL: SMOELNAMES
FILE NAME: SFILELS

PD-2136-0

5-15-2023

VEENSTRA & KIMM INC.
Springfield, IL. Phone: (217)544-8033
IL. Design Firm No. 184-001939

USER NAME =	DESIGNED - KNF	REVISED -
CHECKED - MAH	REVISED -	
PLOT SCALE =	DRAWN - KNF	REVISED -
PLOT DATE = 11/14/2025	CHECKED - MAH	REVISED -

STATE OF ILLINOIS
DEPARTMENT OF TRANSPORTATION
DEPARTMENT OF NATURAL RESOURCES

21" x 36" PPC DECK BEAM
STRUCTURE NO. 090-9923



SHEET 3 OF 11 SHEETS

F.A.S. RTE.	SECTION	COUNTY	TOTAL SHEETS	SHEET NO.
459	SPRING LAKE 2024	TAZEWELL	56	13
CONTRACT NO. 46939				


ILLINOIS FED. AID PROJECT



Expansion bearing pads shall be bonded to the substructure.

  

Connect beams in pairs with the transverse tie configuration shown.

 

Note: See Sheet 3 & 4 of 11 for Superstructure Details

NOTES

Prestressing steel shall be uncoated high strength, low relaxation 7-wire strand, Grade 270. The nominal diameter shall be $\frac{1}{2}$ " and the nominal cross-sectional area shall be 0.153 sq. in. The 1" $\varnothing$ rods in the transverse tie assembly shall be tightened to a snug fit and the threads set. Pockets on exterior faces of bridge shall be filled with grout after transverse tie assembly is in place.

Two $\frac{1}{8}$ " fabric adjusting shims of the dimensions of the exterior bearing pad shall be provided for each bearing pad location.

A minimum 2 $\frac{1}{2}$ " $\varnothing$ lifting pin shall be used to engage the lifting loops during handling.


Corrosion Inhibitor, per Article 1020.05(b)(10) and 1021.07 of the Standard Specifications, shall be used in the concrete for precast prestressed concrete deck beams.

Compressive strength of prestressed concrete, f'c, shall be 6000 psi.


Compressive strength of prestressed concrete at release, f'ci, shall be 5000 psi.

BILL OF MATERIAL

Precast Prestressed Conc. Deck Bms. (21" depth)	Sq. Ft.	1168
--	---------	------

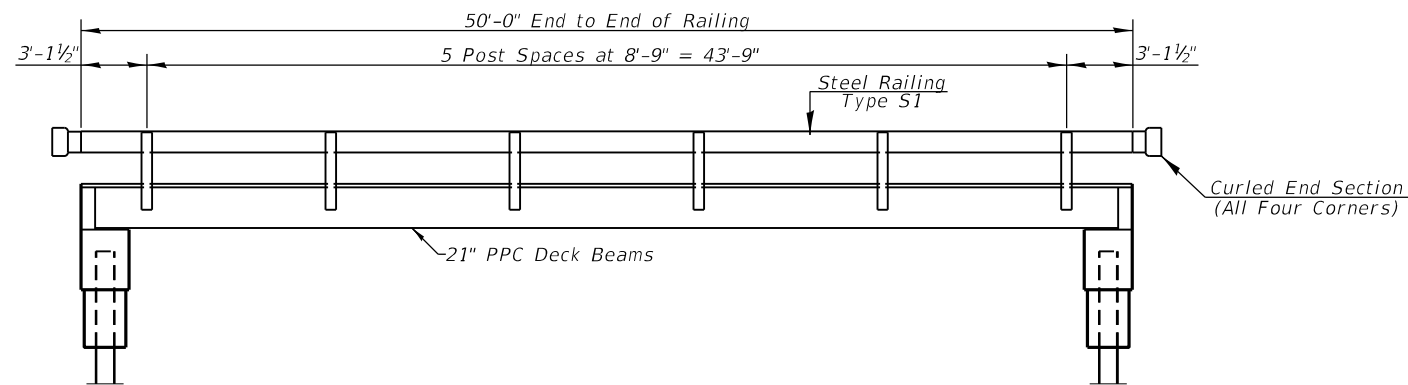


ELEVATION
(Showing Rail Post Spaces)
Note: See Sheet 6 of 11 for railing details

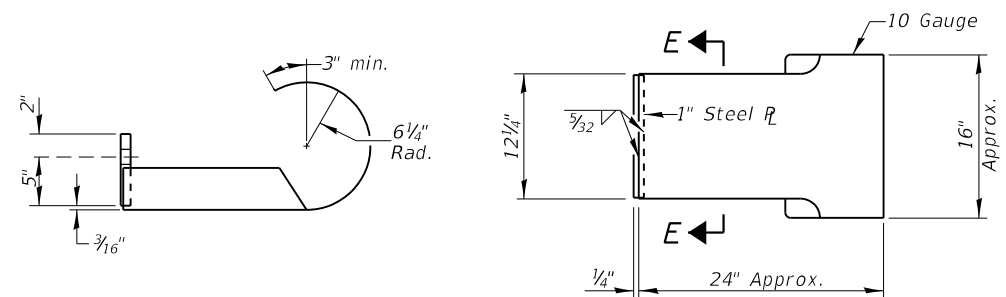

CURLED END SECTION DETAILS
(4 Required)

Note: Cost of Curled End Sections to be included in the cost of Steel Railing, Type S-1.

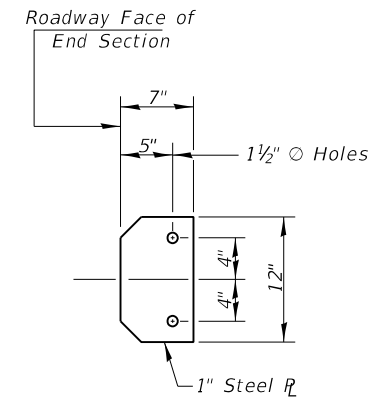

SECTION E-E

MODEL: SMODELNAME\$
FILE NAME: \$FILEL\$



USER NAME = ____	DESIGNED - KNF	REVISED - ____
	CHECKED - MAH	REVISED - ____
PLOT SCALE = ____	DRAWN - KNF	REVISED - ____
PLOT DATE = 11/14/2025	CHECKED - MAH	REVISED - ____




STATE OF ILLINOIS
DEPARTMENT OF TRANSPORTATION
DEPARTMENT OF NATURAL RESOURCES

SUPERSTRUCTURE DETAILS
STRUCTURE NO. 090-9923

SHEET 5 OF 11 SHEETS

F.A.S. RTE.	SECTION	COUNTY	TOTAL SHEETS	SHEET NO.
459	SPRING LAKE 2024	TAZEWELL	56	15
CONTRACT NO. 46939				
		ILLINOIS	FED. AID PROJECT	

\$DATES\$ \$TIMES\$

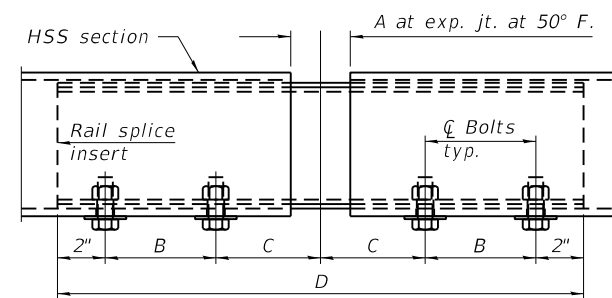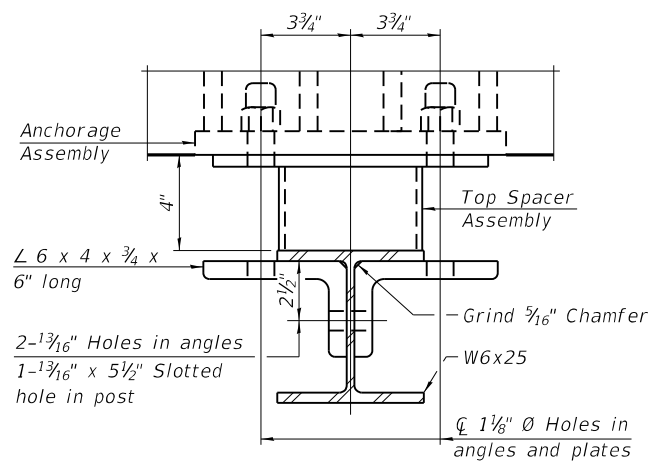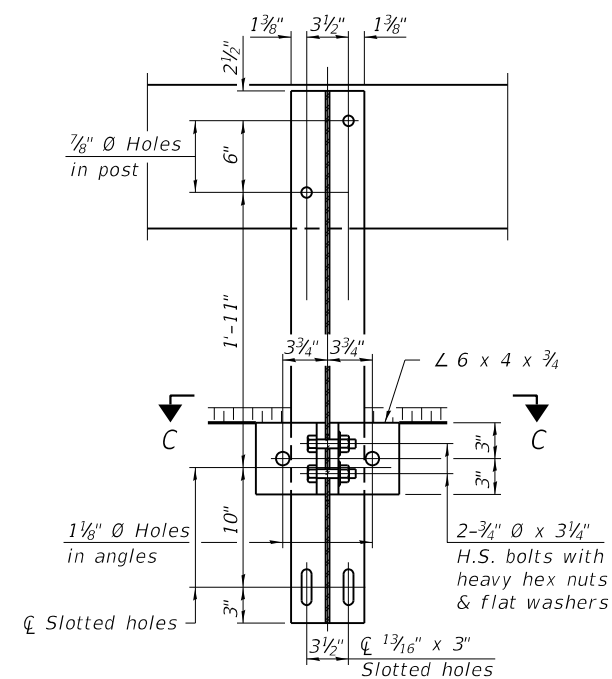


RAILING CRITERIA



NCHRP 350 Test Level	2
Railing Weight (plf)	50
Max Post Spacing	10'-9"
HMA thickness range (in)	1 1/4 - 3 1/8

R-23A

10-12-2021

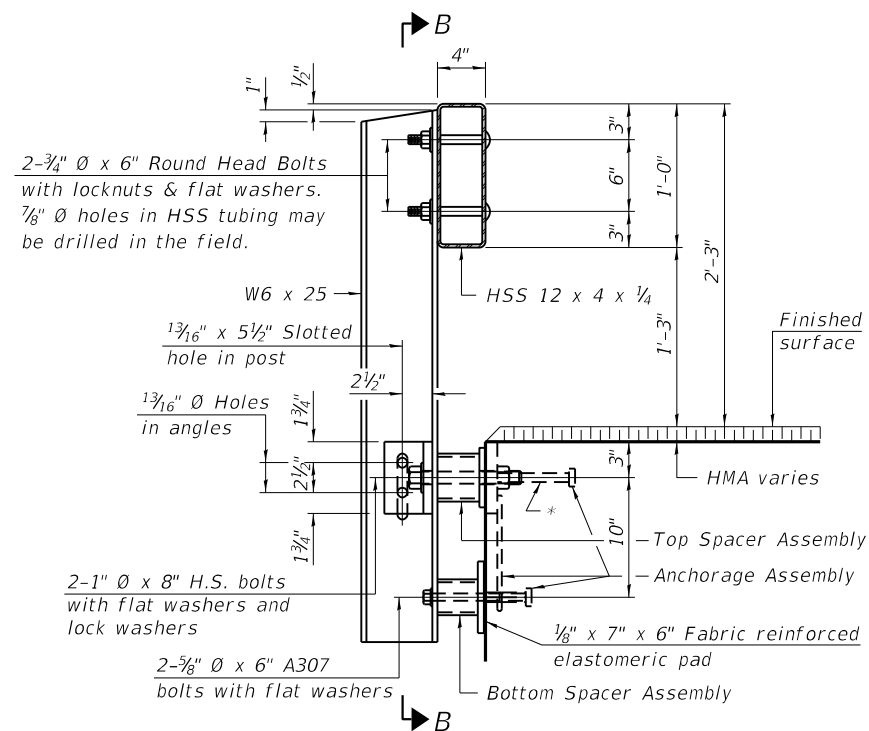




* The outermost longitudinal reinforcement bar shall be placed directly above the studs of the rail post anchorage assembly. The anchorage studs may be bent down 1/2" to accommodate the top reinforcement bar placement.

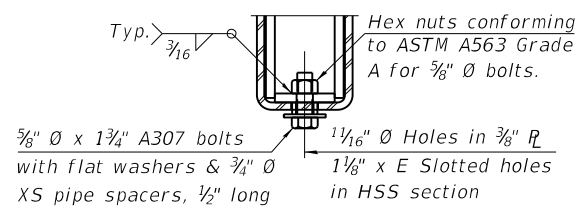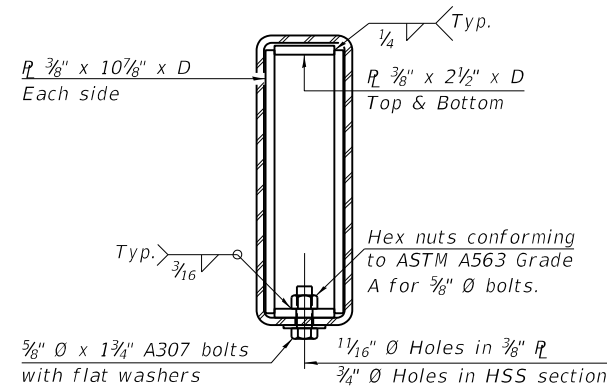

SPLICE DIMENSIONS

Location	T	A	B	C	D	E
All locs. not over exp. jts.	0	¼"	4"	4"	1'-8"	-
Over Strip Seal Jt.	≤4"	2½"	4¾"	4¾"	1'-10"	3½₁₆"
Over Finger or Modular Jt.	≤9½"	5½"	7¾"	7¼"	2'-9¼"	5⅓₁₆"
Over Finger or Modular Jt.	≤15"	8¼"	10½"	10"	3'-8¾"	8⅞₁₆"

$T =$; total movement along centerline of roadway at expansion joint.

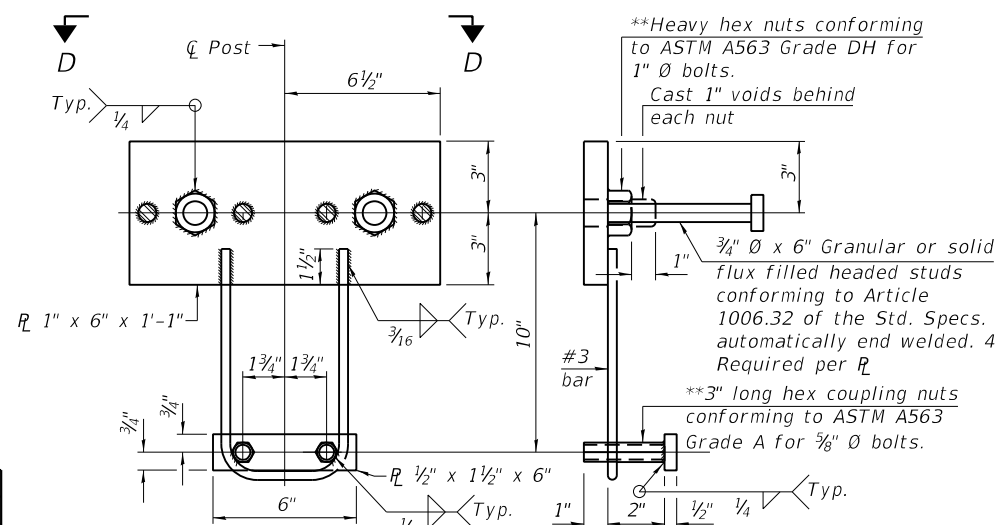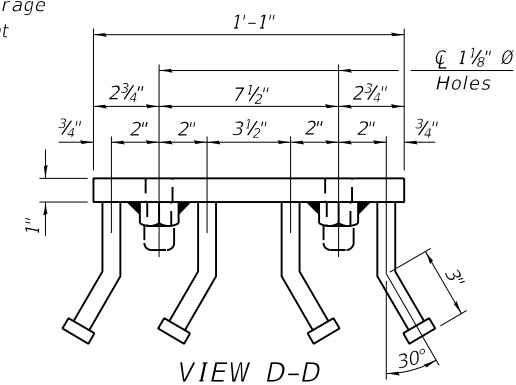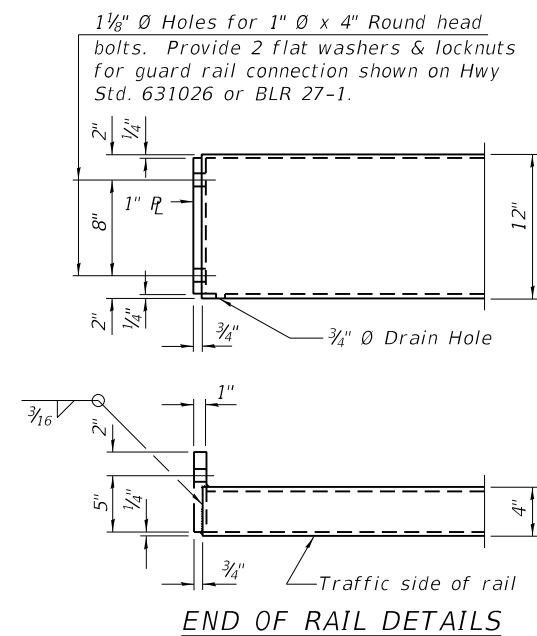

**** Threaded areas shall be plugged or blocked off during casting of concrete.**

Notes:





A sufficient number of shims of various thicknesses, sized to fit behind the top spacer assembly, 5" x 11½", and bottom spacer assembly, 6" x 7", shall be provided to adjust posts for proper alignment. If the summation of shims is greater than ¼" (top) or ½" (bottom), longer bolts are required. Cost included with Steel Railing, Type S-1.

All steel rail elements including shims shall be galvanized according to Article 509.05 of the Standard Specifications.

All HSS tubing serving as railing shall be CVN tested according to Article 1006.34(b) of the Standard Specifications.


Rail splice inserts may be built out of 2 - $\frac{3}{8}$ " bent plates in lieu of the 4 plate rail splice inserts shown, provided the outside dimensions are matched.

All round head bolts shall be ASTM A307 with locknuts according to ASTM A563 grade A.

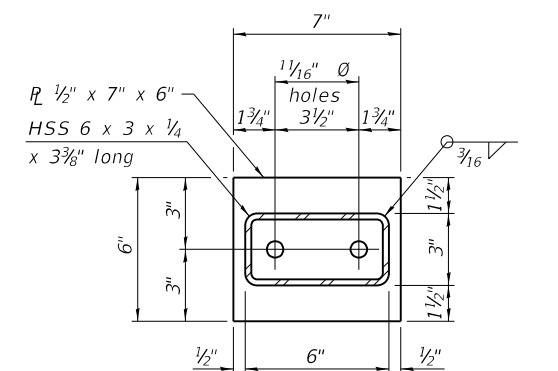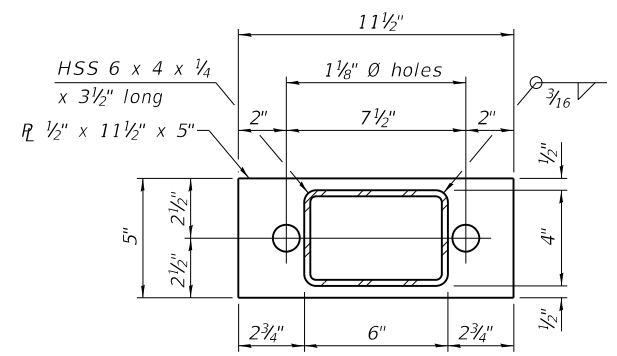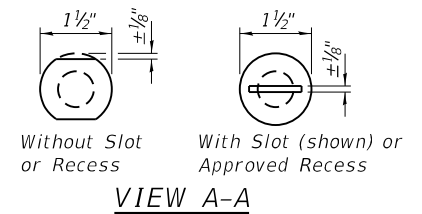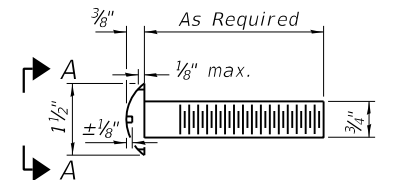


BILL OF MATERIAL

<i>Item</i>	<i>Unit</i>	<i>Quantity</i>
<i>Steel Railing, Type S-1</i>	<i>Foot</i>	<i>100</i>

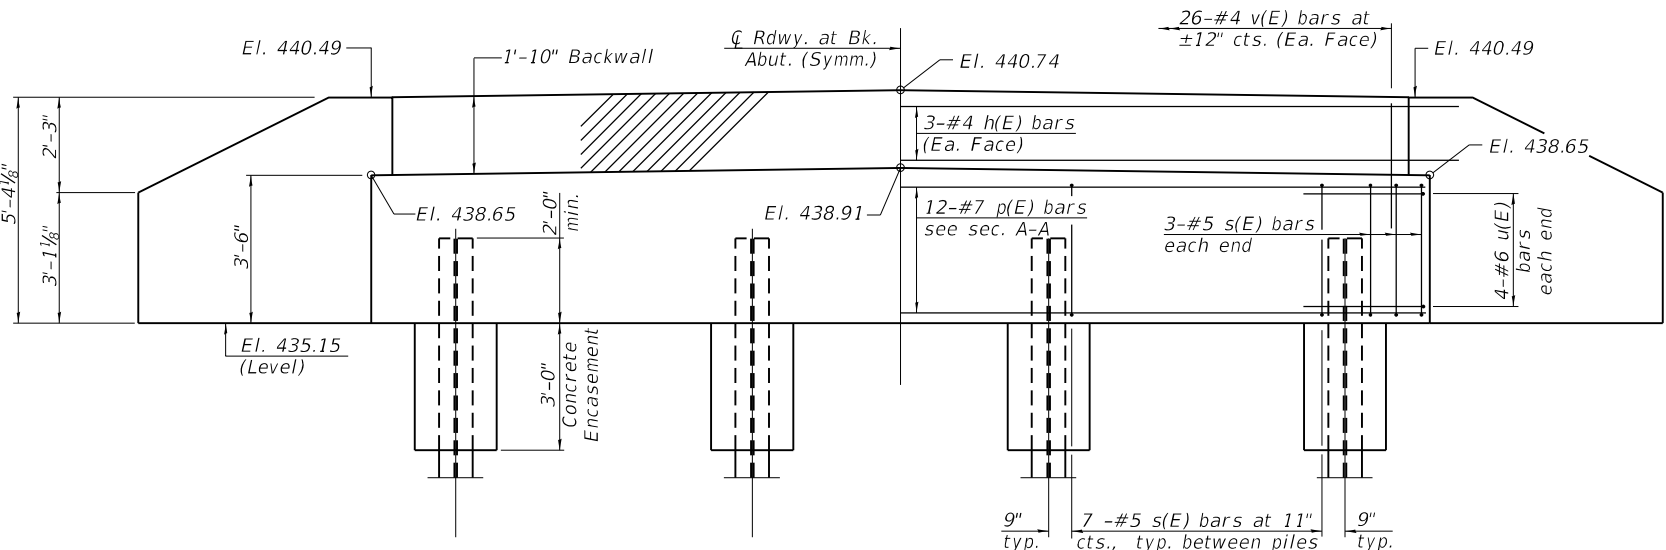


ELEVATION
(Looking North)


PILE DATA	
Type:	HP 10x42 w/ Pile Shoes
Nominal Required Bearing:	275 kips
Factored Resistance Available:	151 kips
Est. Length:	41'
No. Production Piles:	3
No. Test Piles:	1

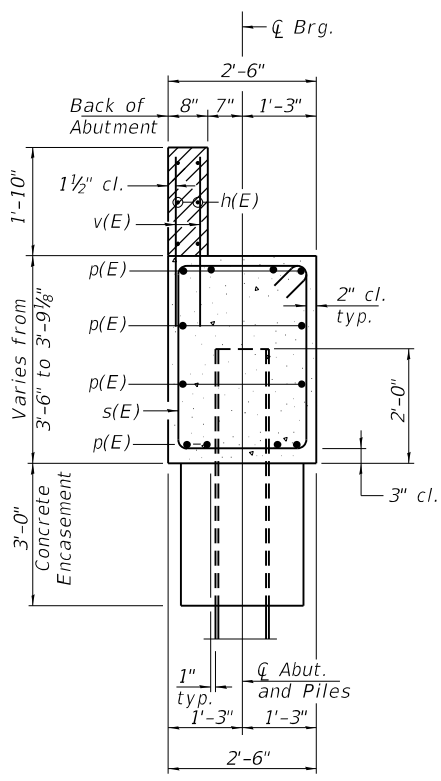

SECTION A-A

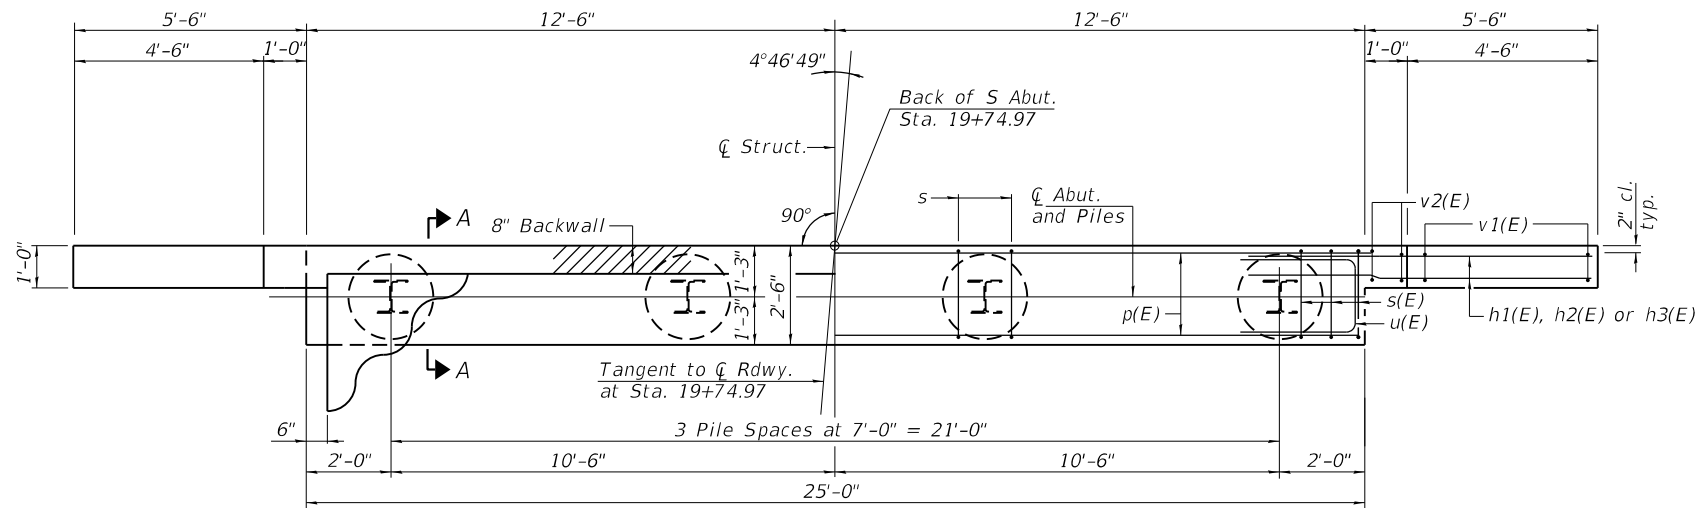


PLAN

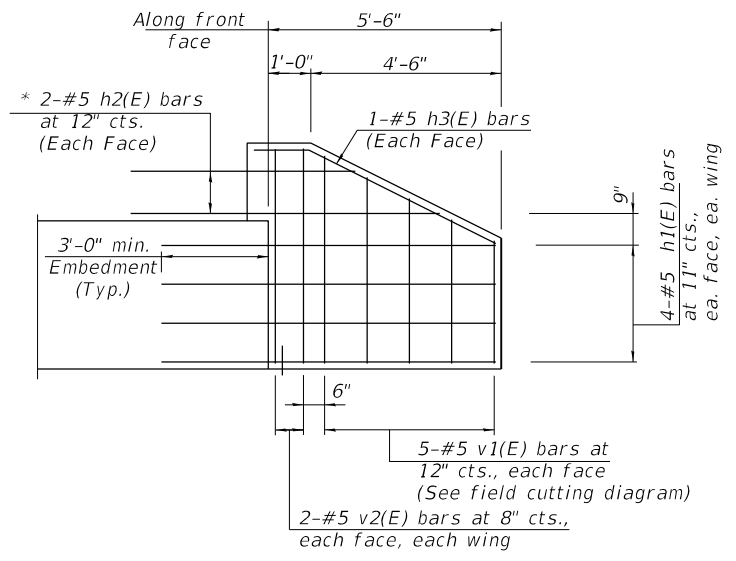


WINGWALL ELEVATION

* Field cut as required

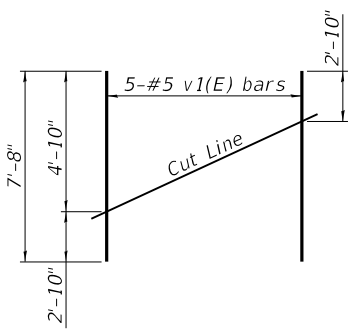

FIELD CUTTING DIAGRAM

Order v1(E) bars full length. Lay out in field according to diagram. Cut bars along cut line. Use remainder of bars in opposite face.

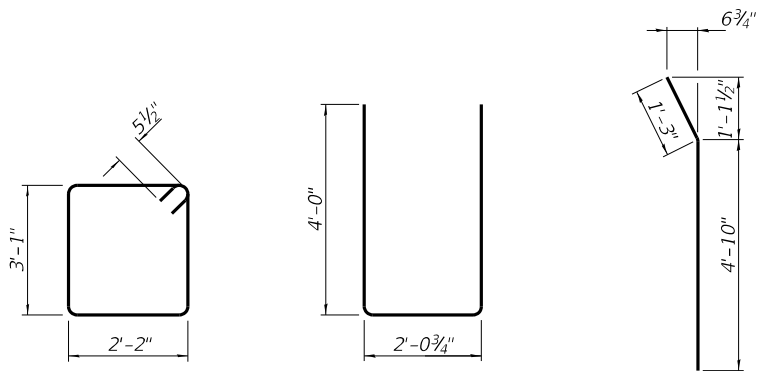

BAR s(E)

BAR u(E)

BAR h3(E)

BILL OF MATERIAL				
Bar	No.	Size	Length	Shape
h(E)	6	#4	26'-8"	
h1(E)	16	#5	8'-4"	
h2(E)	8	#5	6'-4"	
h3(E)	4	#5	6'-1"	
p(E)	12	#7	24'-8"	
s(E)	27	#5	11'-5"	
u(E)	8	#6	10'-1"	
v(E)	52	#4	3'-8"	
v1(E)	10	#5	7'-8"	
v2(E)	8	#5	4'-11"	
Structure Excavation			Cu. Yd.	59
Concrete Structures			Cu. Yd.	11.4
Reinforcement Bars, Epoxy Coated			Pound	1680
Furnishing Steel Piles HP10X42			Foot	123
Driving Piles			Foot	123
Test Pile Steel HP10X42			Each	1
Concrete Encasement			Cu. Yd.	1.4
Pile Shoes			Each	4

NOTES

All exposed edges shall have standard 3/4" chamfer.
Wingwalls and backwalls may, at the contractor's option, be cast monolithically.
Hatched area and wingwalls shall be poured after deck beams are anchored in place.
The contractor shall drive one test pile at south abutment in a production location as specified or approved by the Engineer.
For details of piles see Sheet 9 of 11.

MODEL: SMOELNAMES
FILE NAME: SFILELS



USER NAME =	DESIGNED - KNF	REVISED -
	CHECKED - MAH	REVISED -
PLOT SCALE =	DRAWN - KNF	REVISED -
PLOT DATE = 11/14/2025	CHECKED - MAH	REVISED -


STATE OF ILLINOIS
DEPARTMENT OF TRANSPORTATION
DEPARTMENT OF NATURAL RESOURCES

SOUTH ABUTMENT
STRUCTURE No. 090-9923


SHEET 7 OF 11 SHEETS

F.A.S. RTE.	SECTION	COUNTY	TOTAL SHEETS	SHEET NO.
459	SPRING LAKE 2024	TAZEWELL	56	17
CONTRACT NO. 46939				


ILLINOIS FED. AID PROJECT

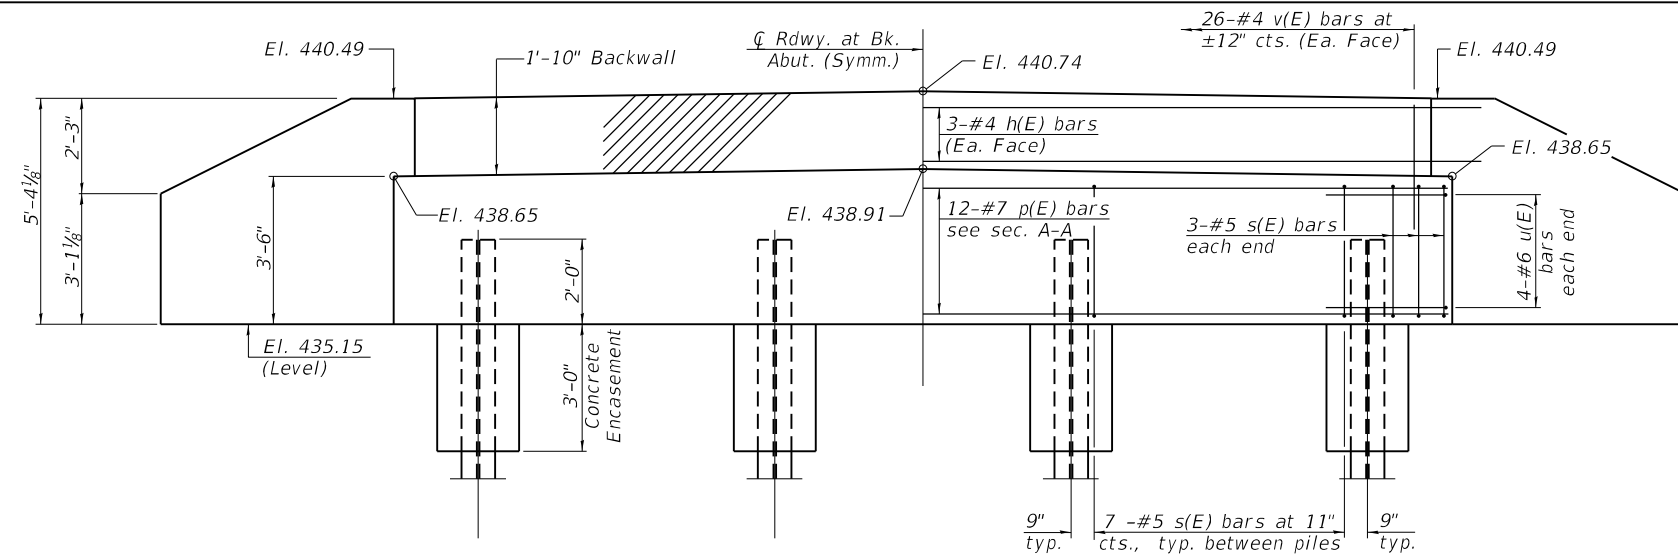

ELEVATION
(Looking North)

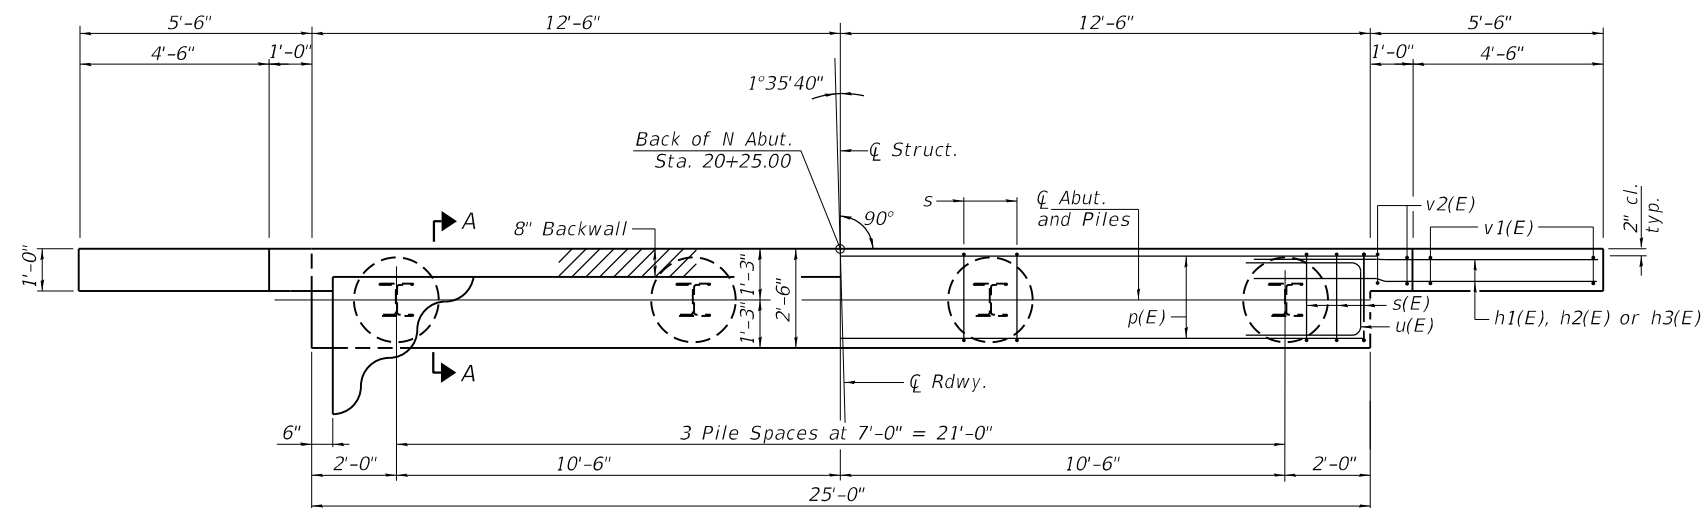


PLAN

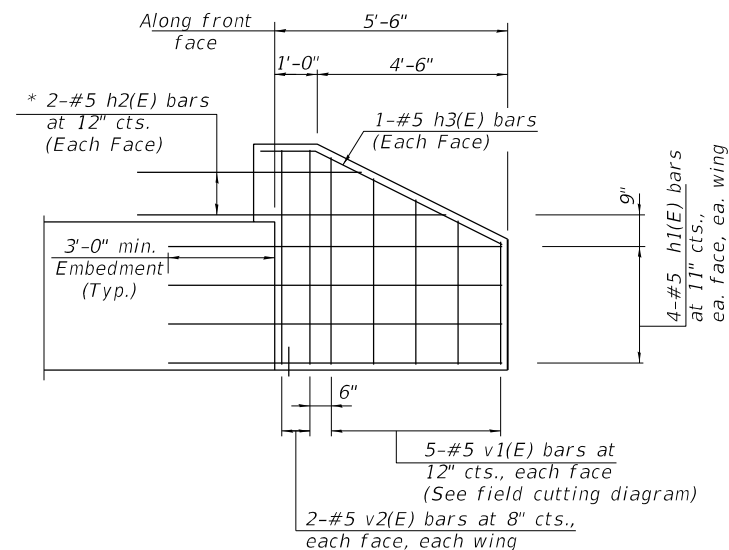


WINGWALL ELEVATION

* Field cut as required

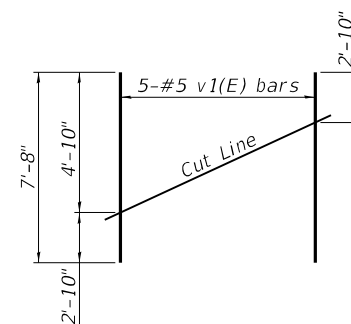


FIELD CUTTING DIAGRAM

Order v1(E) bars full length. Lay out in field according to diagram. Cut bars along cut line. Use remainder of bars in opposite face.

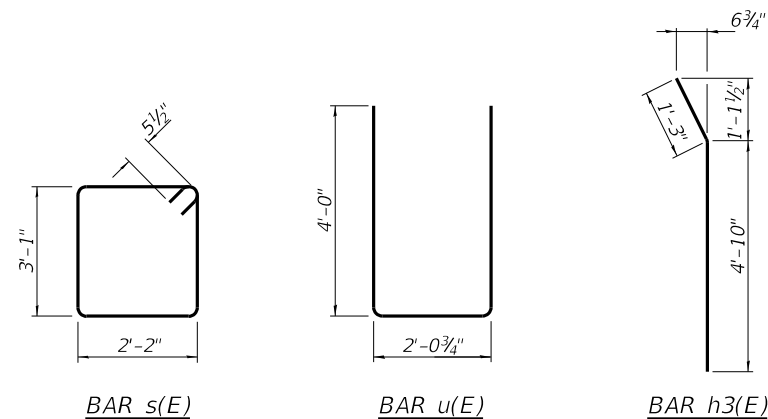

PILE DATA

Type:	HP 10x42 w/ Pile Shoes
Nominal Required Bearing:	275 kips
Factored Resistance Available:	151 kips
Est. Length:	40'
No. Production Piles:	3
No. Test Piles:	1

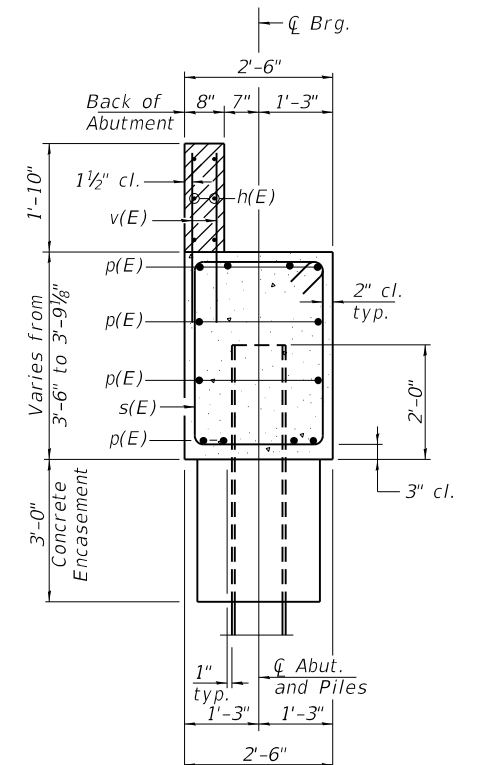


SECTION A-A

BILL OF MATERIAL

Bar	No.	Size	Length	Shape
h(E)	6	#4	26'-8"	—
h1(E)	16	#5	8'-4"	—
h2(E)	8	#5	6'-4"	—
h3(E)	4	#5	6'-1"	—
p(E)	12	#7	24'-8"	—
s(E)	27	#5	11'-5"	□
u(E)	8	#6	10'-1"	—
v(E)	52	#4	3'-8"	—
v1(E)	10	#5	7'-8"	—
v2(E)	8	#5	4'-11"	—
Structure Excavation			Cu. Yd.	59
Concrete Structures			Cu. Yd.	11.4
Reinforcement Bars, Epoxy Coated			Pound	1680
Furnishing Steel Piles HP10X42			Foot	120
Driving Piles			Foot	120
Test Pile Steel HP10X42			Each	1
Concrete Encasement			Cu. Yd.	1.4
Pile Shoes			Each	4


NOTES

All exposed edges shall have standard $\frac{3}{4}$ " chamfer. Wingwalls and backwalls may, at the contractor's option, be cast monolithically. Hatched area and wingwalls shall be poured after deck beams are anchored in place. The contractor shall drive one test pile at north abutment in a production location as specified or approved by the Engineer. For details of piles see Sheet 9 of 11.

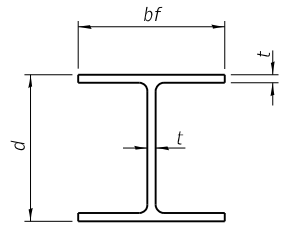


STEEL PILE TABLE

Designation	Depth d	Flange width bf	Web and Flange thickness t	Encasement diameter A
HP 14x117	14 1/4"	14 7/8"	1 3/16"	30"
x102	14"	14 3/4"	1 1/16"	30"
x89	13 7/8"	14 3/4"	5/8"	30"
x73	13 5/8"	14 5/8"	1/2"	30"
HP 12x84	12 1/4"	12 1/4"	1 1/16"	24"
x74	12 1/8"	12 1/4"	5/8"	24"
x63	12"	12 1/8"	1/2"	24"
x53	11 3/4"	12"	7/16"	24"
HP 10x57	10"	10 1/4"	9/16"	24"
x42	9 3/4"	10 1/8"	7/16"	24"
HP 8x36	8"	8 1/8"	7/16"	18"

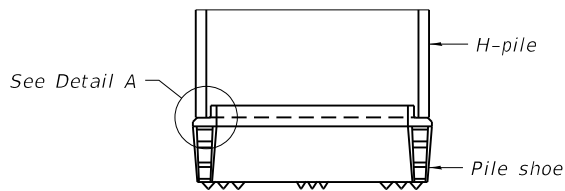


ELEVATION

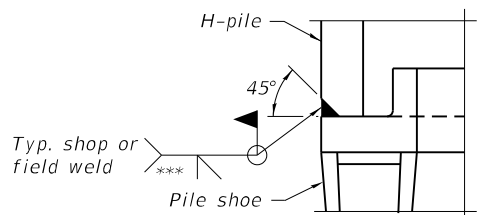


DETAIL A

SHOE ATTACHMENT

Note:
The steel H-piles shall be according to
AASHTO M270 Grade 50.

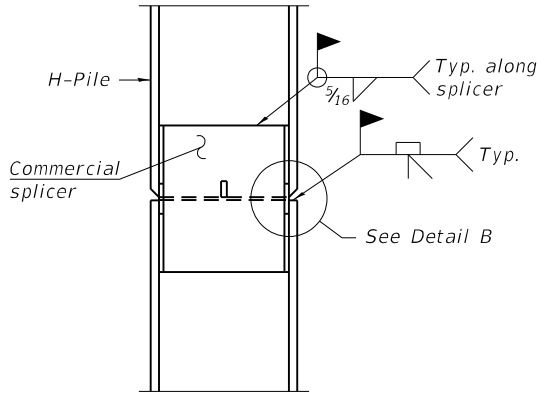


ELEVATION

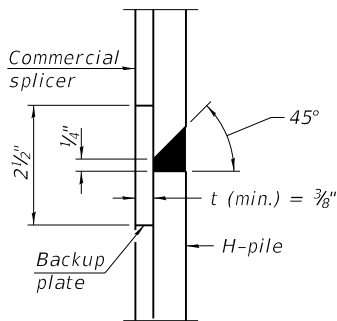


DETAIL "B"

WELDED COMMERCIAL SPLICE

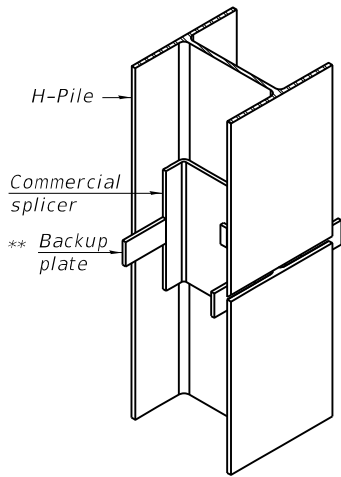

ISOMETRIC VIEW

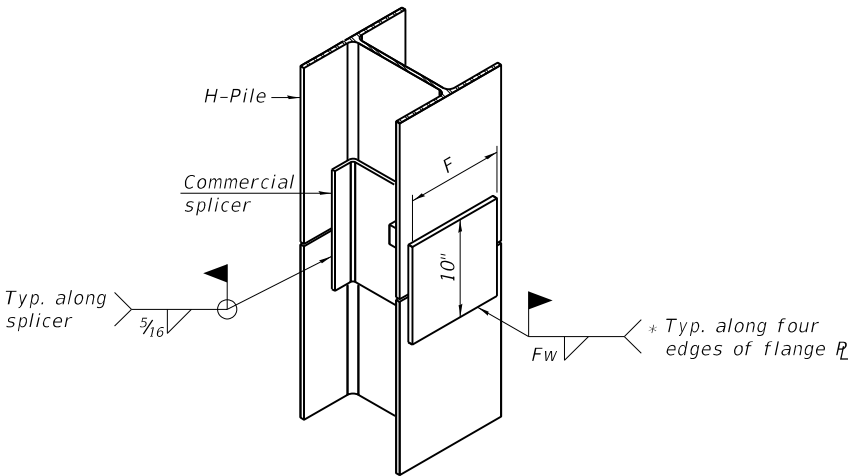


ISOMETRIC VIEW

WELDED COMMERCIAL SPLICE ALTERNATE


* Interrupt welds 1/4" from end of web and/or each flange.

** Remove portions of backup plates that extend outside the flanges.

*** Weld size per pile shoe manufacturer (5/16" min.).

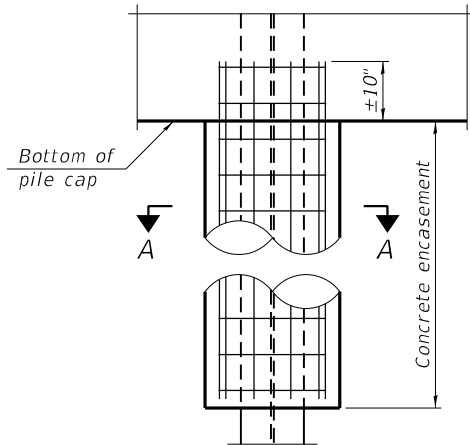


ELEVATION

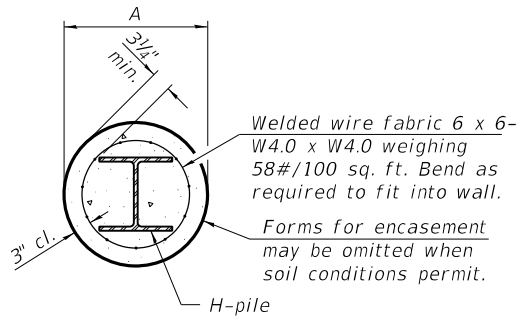


SECTION A-A


INDIVIDUAL PILE
CONCRETE ENCASEMENT
(when specified)

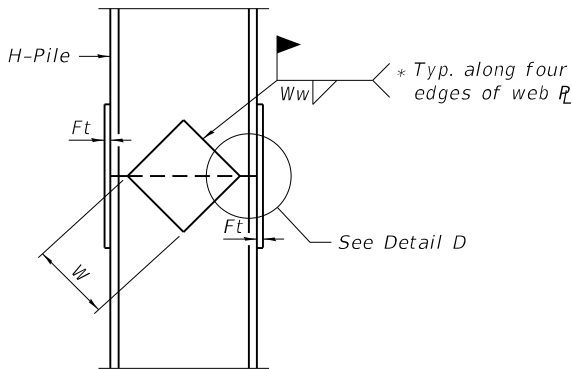

ELEVATION

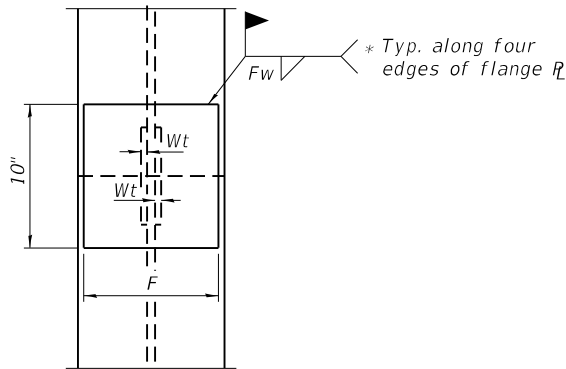

END VIEW

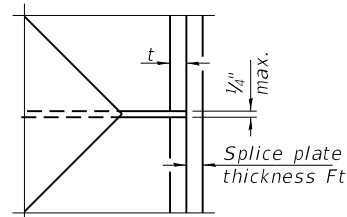

DETAIL D

WELDED PLATE FIELD SPLICE

Designation	F	Ft	Fw	W	Wt	Ww
HP 14x117	12 1/2"	1"	7/8"	7 3/4"	5/8"	1/2"
x102	12 1/2"	7/8"	3/4"	7 3/4"	5/8"	1/2"
x89	12 1/2"	3/4"	1 1/16"	7 3/4"	5/8"	1/2"
x73	12 1/2"	5/8"	9/16"	7 3/4"	5/8"	1/2"
HP 12x84	10"	7/8"	1 1/16"	6 1/2"	5/8"	1/2"
x74	10"	7/8"	1 1/16"	6 1/2"	5/8"	1/2"
x63	10"	5/8"	1/2"	6 1/2"	1/2"	3/8"
x53	10"	5/8"	1/2"	6 1/2"	1/2"	3/8"
HP 10x57	8"	3/4"	9/16"	5 1/4"	1/2"	3/8"
x42	8"	5/8"	9/16"	5 1/4"	1/2"	3/8"
HP 8x36	7"	5/8"	7/16"	4 1/4"	1/2"	3/8"



Page 1 of 2

Date 8/13/24

ROUTE	F.A.S. 459	DESCRIPTION	F.A.S. 459 over Spring Lake	LOGGED BY	KEG
-------	------------	-------------	-----------------------------	-----------	-----

SECTION	LOCATION North Abutment - Latitude 40.442172°, Longitude -89.897018°
----------------	---

COUNTY	Tazewell	DRILLING METHOD	HSA	HAMMER TYPE	AUTO
--------	----------	-----------------	-----	-------------	------

STRUCT. NO.	090-9921
Station	19+75.00

BORING NO.	SB-1
Station	19+76.00
Offset	2.0 ft LT
Ground Surface Elev.	441.00

D E P T H	B L O W S	U C S	M O I S T	Surface Water Elev. _____ ft Stream Bed Elev. _____ ft	D E P T H	B L O W S	U C S	M O I S T
		Qu		Groundwater Elev.: First Encounter _____ 434.0 ft  Upon Completion _____ ft After _____ Hrs. _____ ft			Qu	
(ft)	((6"))	(tsf)	(%)		(ft)	((6"))	(tsf)	(%)

The Unconfined Compressive Strength (UCS) Failure Mode is indicated by (B-Bulge, S-Shear, P-Penetrometer)
The SPT (N value) is the sum of the last two blow values in each sampling zone (AASHTO T206)

BBS, form 137 (Rev. 8-99)



Page 2 of 2

Date 8/13/24

ROUTE	F.A.S. 459	DESCRIPTION	F.A.S. 459 over Spring Lake	LOGGED BY	KEG
-------	------------	-------------	-----------------------------	-----------	-----

SECTION	LOCATION North Abutment - Latitude 40.442172°, Longitude -89.897018°
----------------	---

COUNTY	Tazewell	CORING METHOD	Conventional Coring	R	CORE	S
--------	----------	---------------	---------------------	---	------	---

STRUCT. NO.	090-9921	CORING BARREL TYPE & SIZE	2" Core Bit
Station	19+75.00		

BORING NO.	<u>SB-1</u>	Top of Rock Elev.	<u>402.50</u>	ft
Station	<u>19+76.00</u>	Begin Core Elev.	<u>400.00</u>	ft
Offset	<u>2.0 ft LT</u>			
Ground Surface Elev.	<u>441.00</u>	ft		

		R E C O V E R Y	R . Q . D .	C O R E	S T R E N G T H
D E P T H	C O R E				
(ft)	(#)	(%)	(%)	(min/ft)	(tsf)

Color pictures of the cores _____ Yes _____
 Cores will be stored for examination until _____ Yes _____
 The "Strength" column represents the uniaxial compressive strength of the core sample (ASTM D-2938)

BBS, form 138 (Rev. 8-99)



USER NAME = _____	DESIGNED - KNF	REVISED - _____
	CHECKED - MAH	REVISED - _____
PLOT SCALE = _____	DRAWN - KNF	REVISED - _____
PLOT DATE = 11/14/2025	CHECKED - MAH	REVISED - _____

STATE OF ILLINOIS
DEPARTMENT OF TRANSPORTATION
DEPARTMENT OF NATURAL RESOURCES

BORING LOG - 1
STRUCTURE NO. 090 - 9923

SHEET 10 OF 11 SHEETS

F.A.S. RTE.	SECTION	COUNTY	TOTAL SHEETS	SHEET NO.
459	SPRING LAKE 2024	TAZEWELL	56	20
		CONTRACT NO. 46939		
ILLINOIS		FED. AID PROJECT		

MODEL: \$MODELNAME\$
FILE NAME: \$FILE\$

\$DATE\$	\$TIME\$
----------	----------



Page 1 of 2

Date 8/12/24

ROUTE	F.A.S. 459	DESCRIPTION	F.A.S. 459 over Spring Lake	LOGGED BY	KEG
-------	------------	-------------	-----------------------------	-----------	-----

SECTION	LOCATION South Abutment - Latitude 40.442064°, Longitude -89.896992°
----------------	---

COUNTY	Tazewell	DRILLING METHOD	HSA	HAMMER TYPE	AUTO
--------	----------	-----------------	-----	-------------	------

STRUCT. NO.	090-9921
Station	19+75.00

BORING NO.	SB-2
Station	20+29.00
Offset	7.0 ft RT
Ground Surface Elev.	441.00

[illegible]

The Unconfined Compressive Strength (UCS) Failure Mode is indicated by (B-Bulge, S-Shear, P-Penetrometer)
The SPT (N value) is the sum of the last two blow values in each sampling zone (AASHTO T206)

BBS, form 137 (Rev. 8-99)



Page 2 of 2

Date 8/12/24

ROUTE	F.A.S. 459	DESCRIPTION	F.A.S. 459 over Spring Lake	LOGGED BY	KEG
-------	------------	-------------	-----------------------------	-----------	-----

SECTION	LOCATION South Abutment - Latitude 40.442064°, Longitude -89.896992°
----------------	---

COUNTY	Tazewell	DRILLING METHOD	HSA	HAMMER TYPE	AUTO
--------	----------	-----------------	-----	-------------	------

STRUCT. NO.	090-9921
Station	19+75.00

BORING NO.	SB-2
Station	20+29.00
Offset	7.0 ft RT
Ground Surface Elev.	441.00

[illegible]

The Unconfined Compressive Strength (UCS) Failure Mode is indicated by (B-Bulge, S-Shear, P-Penetrometer)
The SPT (N value) is the sum of the last two blow values in each sampling zone (AASHTO T206)

BBS, form 137 (Rev. 8-99)



USER NAME = _____	DESIGNED - KNF	REVISED - _____
	CHECKED - MAH	REVISED - _____
PLOT SCALE = _____	DRAWN - KNF	REVISED - _____
PLOT DATE = 11/14/2025	CHECKED - MAH	REVISED - _____

STATE OF ILLINOIS
DEPARTMENT OF TRANSPORTATION
DEPARTMENT OF NATURAL RESOURCES

BORING LOG - 2
STRUCTURE NO. 090 - 9923

SHEET 11 OF 11 SHEETS

F.A.S. RTE.	SECTION	COUNTY	TOTAL SHEETS	SHEET NO.
459	SPRING LAKE 2024	TAZEWELL	56	21
		CONTRACT NO. 46939		
ILLINOIS		FED. AID PROJECT		

MODEL: \$MODELNAMES
FILE NAME: \$FILES

\$DATE\$ \$TIME\$

FINAL SURVEY NO.	SURVEYED NOTE BOOK	PLOTTED TEMPLATE AREAS CHECKED	BY	DATE

ORIGINAL SURVEY NO.	SURVEYED NOTE BOOK	PLOTTED TEMPLATE AREAS CHECKED	BY	DATE

MODEL: \$MODELNAME\$
FILE NAME: \$FILES\$

VEENSTRA & KIMM INC.
Springfield, IL. Phone: (217)544-8033
IL. Design Firm No. 184-001939

USER NAME = \$USERS\$
PLOT SCALE = \$SCALE\$
PLOT DATE = \$DATE\$

DESIGNED - JEB
DRAWN - JEB
CHECKED - RHD
DATE - 11/14/2025


REVISED -
REVISED -
REVISED -
REVISED -

STATE OF ILLINOIS
DEPARTMENT OF TRANSPORTATION
DEPARTMENT OF NATURAL RESOURCES

CROSS SECTIONS – STATE PARK ROAD

SCALE:	SHEET 1 OF 4 SHEETS	STA. 19+00.00 TO STA. 19+62.5000
--------	---------------------	----------------------------------

F.A. RTE.	SECTION	COUNTY	TOTAL SHEETS	SHEET NO.
	SPRING LAKE 2024	TAZEWELL	56	22
		CONTRACT NO.		
ILLINOIS		FED. AID PROJECT		

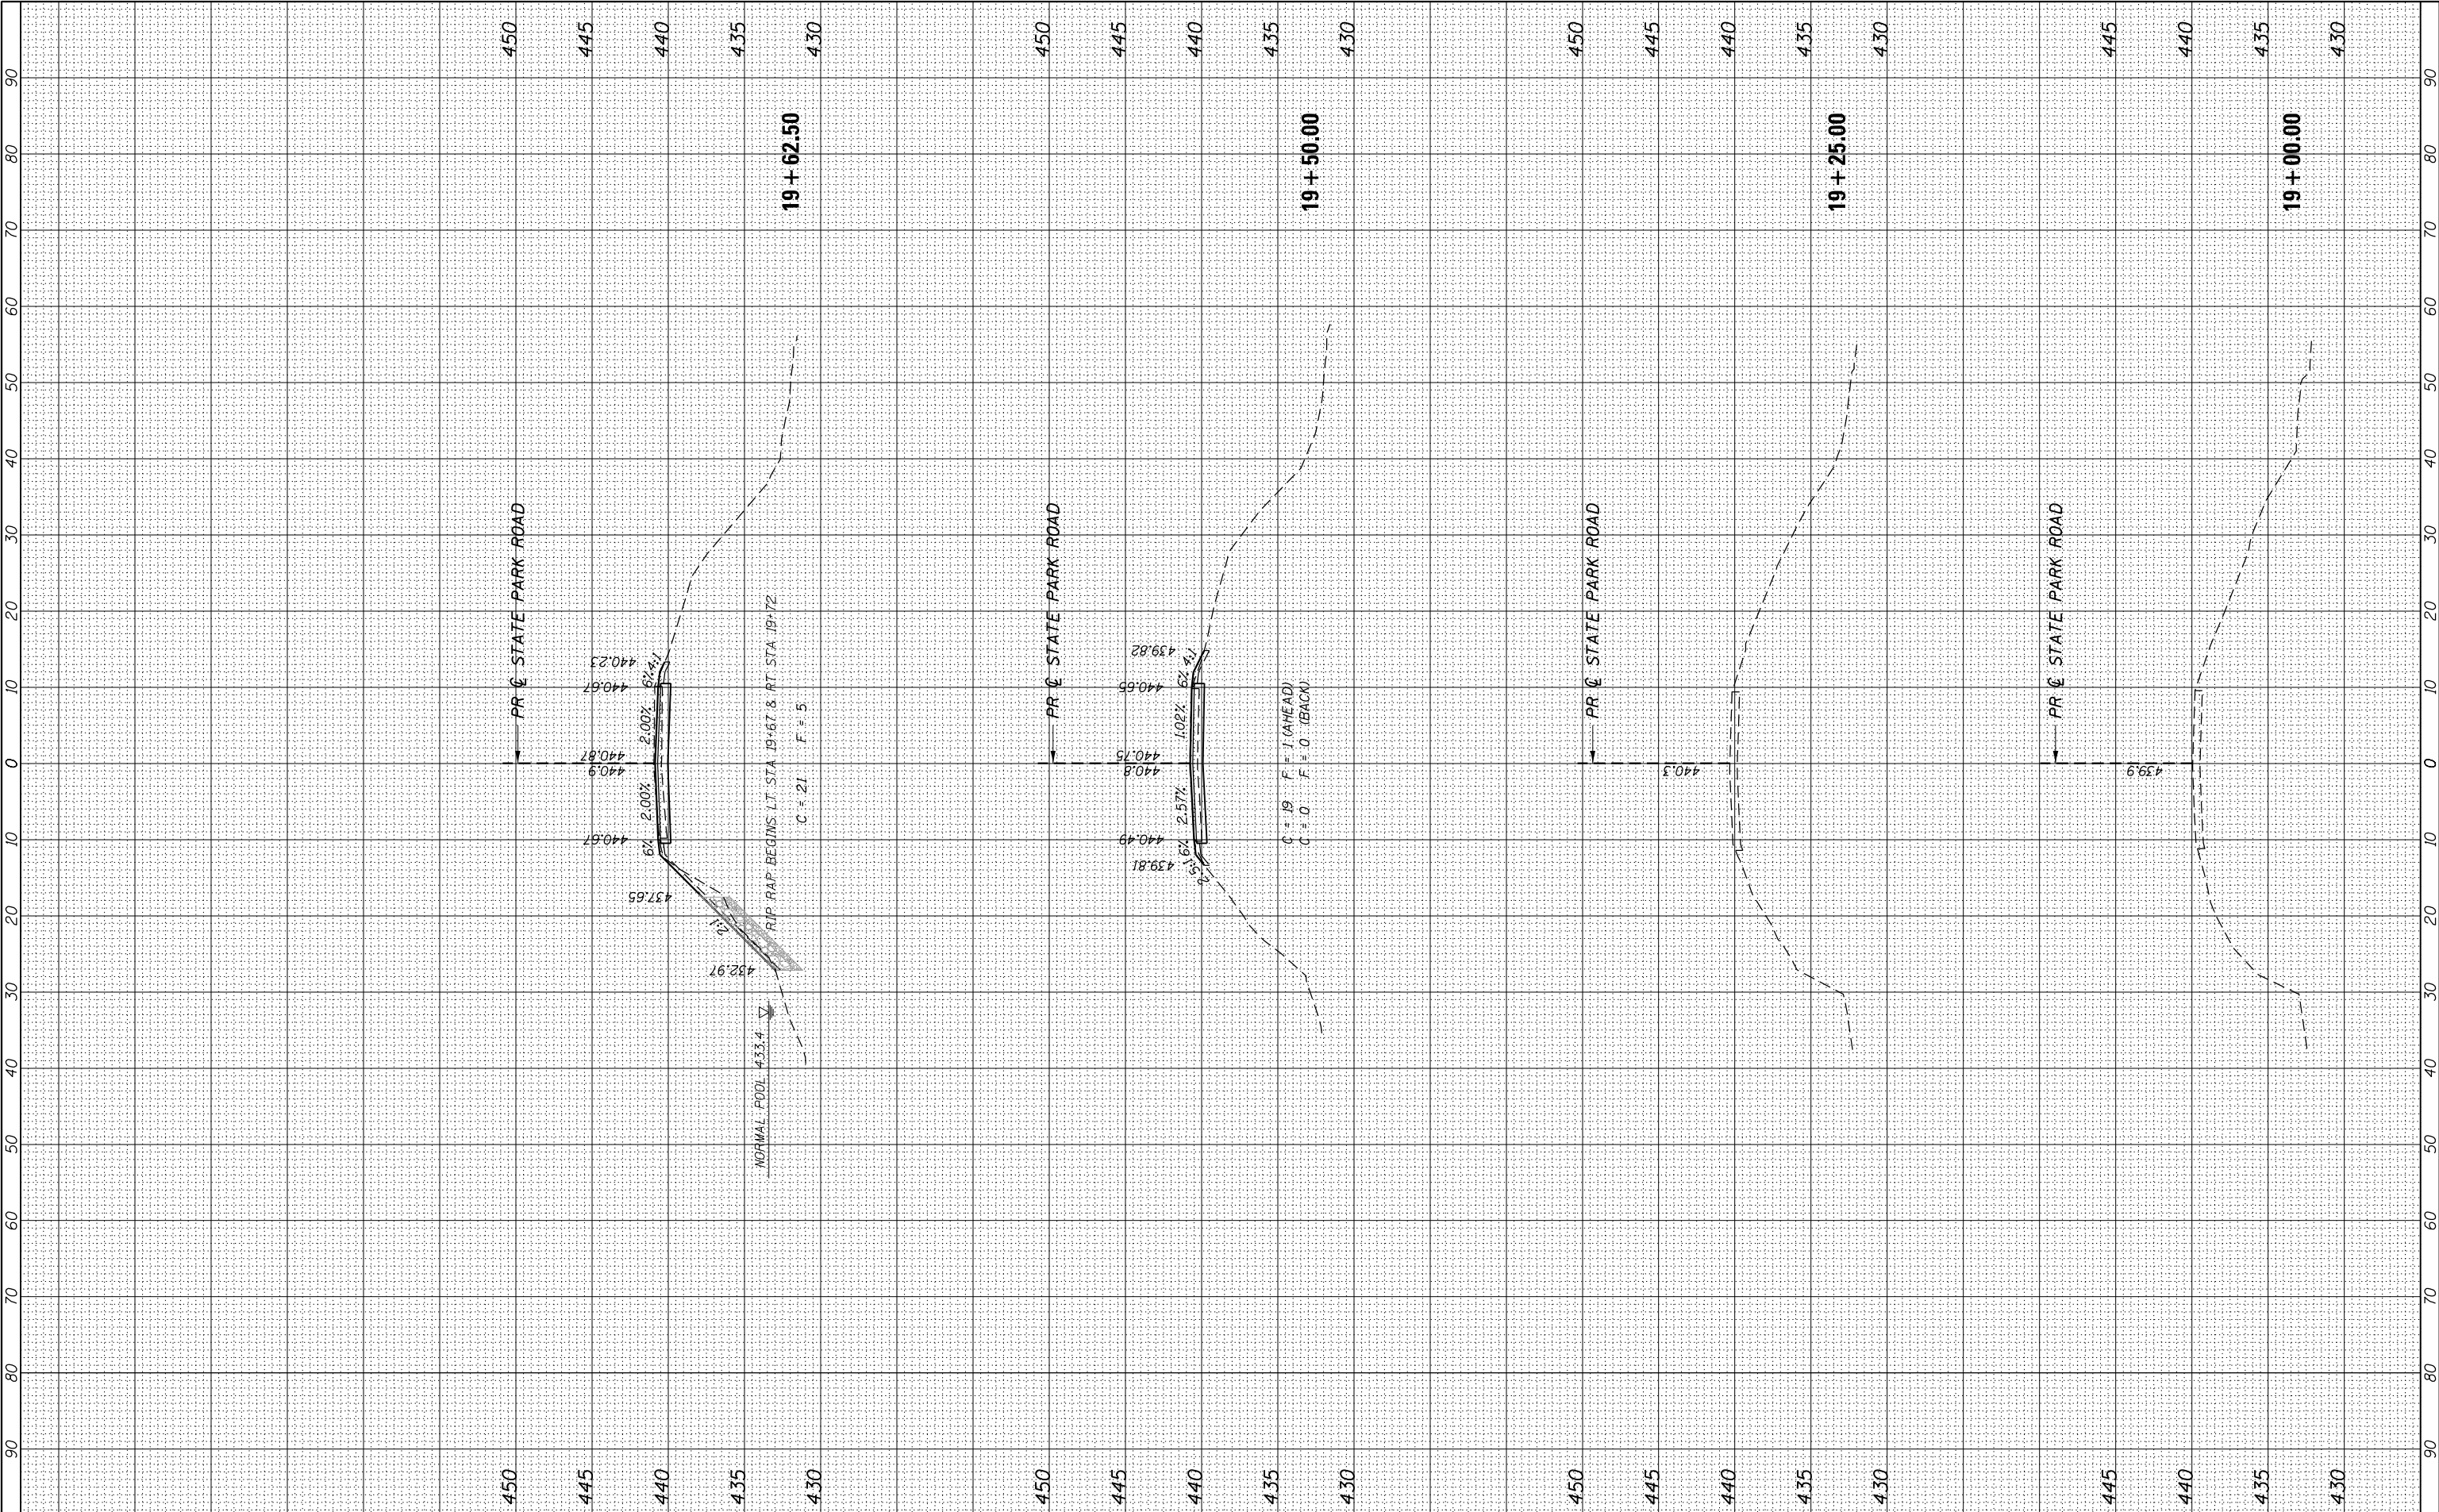

ORIGINAL SURVEY	SURVEYED _____	BY _____	DATE _____
	PLOTTED _____		
NOTE BOOK	TEMPLATE _____		
	AREAS _____		
NO. _____	AREAS CHECKED _____		

MODEL: \$MODELNAME
FILE NAME: \$FILES



USER NAME = \$USERS\$	DESIGNED - JEB
	DRAWN - JEB
PLOT SCALE = \$SCALE\$	CHECKED - RHD
PLOT DATE = \$DATE\$	DATE - 11/14/2025

REVISED	-
REVISED	-
REVISED	-
REVISED	-

STATE OF ILLINOIS
DEPARTMENT OF TRANSPORTATION
DEPARTMENT OF NATURAL RESOURCES

CROSS SECTIONS – STATE PARK ROAD

SCALE:	SHEET 2 OF 4 SHEETS	STA. 19+74.9677 TO STA. 20+24.6665
--------	---------------------	------------------------------------

F.A. RTE.	SECTION	COUNTY	TOTAL SHEETS	SHEET NO.
	SPRING LAKE 2024	TAZEWELL	56	23
		CONTRACT NO.		
	ILLINOIS	FED. AID PROJECT		

FINAL SURVEY	SURVEYED _____	BY _____	DATE _____
	PLOTTED _____		
NOTE BOOK	TEMPLATE _____	AREAS _____	AREAS CHECKED _____
	NO. _____		

ORIGINAL SURVEY	SURVEYED _____	BY _____	DATE _____
	PLOTTED _____		
NOTE BOOK	TEMPLATE _____	AREAS _____	AREAS CHECKED _____
	NO. _____		

MODEL: \$MODELNAME\$
FILE NAME: \$FILES\$




USER NAME = \$USER\$	DESIGNED - JEB	REVISED -
	DRAWN - JEB	REVISED -
PLOT SCALE = \$SCALE\$	CHECKED - RHD	REVISED -
PLOT DATE = \$DATE\$	DATE - 11/14/2025	REVISED -

STATE OF ILLINOIS
DEPARTMENT OF TRANSPORTATION
DEPARTMENT OF NATURAL RESOURCES

CROSS SECTIONS – STATE PARK ROAD

SCALE:	SHEET 3 OF 4 SHEETS	STA. 20+25.00 TO STA. 20+71.3300
--------	---------------------	----------------------------------

F.A. RTE.	SECTION	COUNTY	TOTAL SHEETS	SHEET NO.
	SPRING LAKE 2024	TAZEWELL	56	24
		CONTRACT NO.		
ILLINOIS		FED. AID PROJECT		

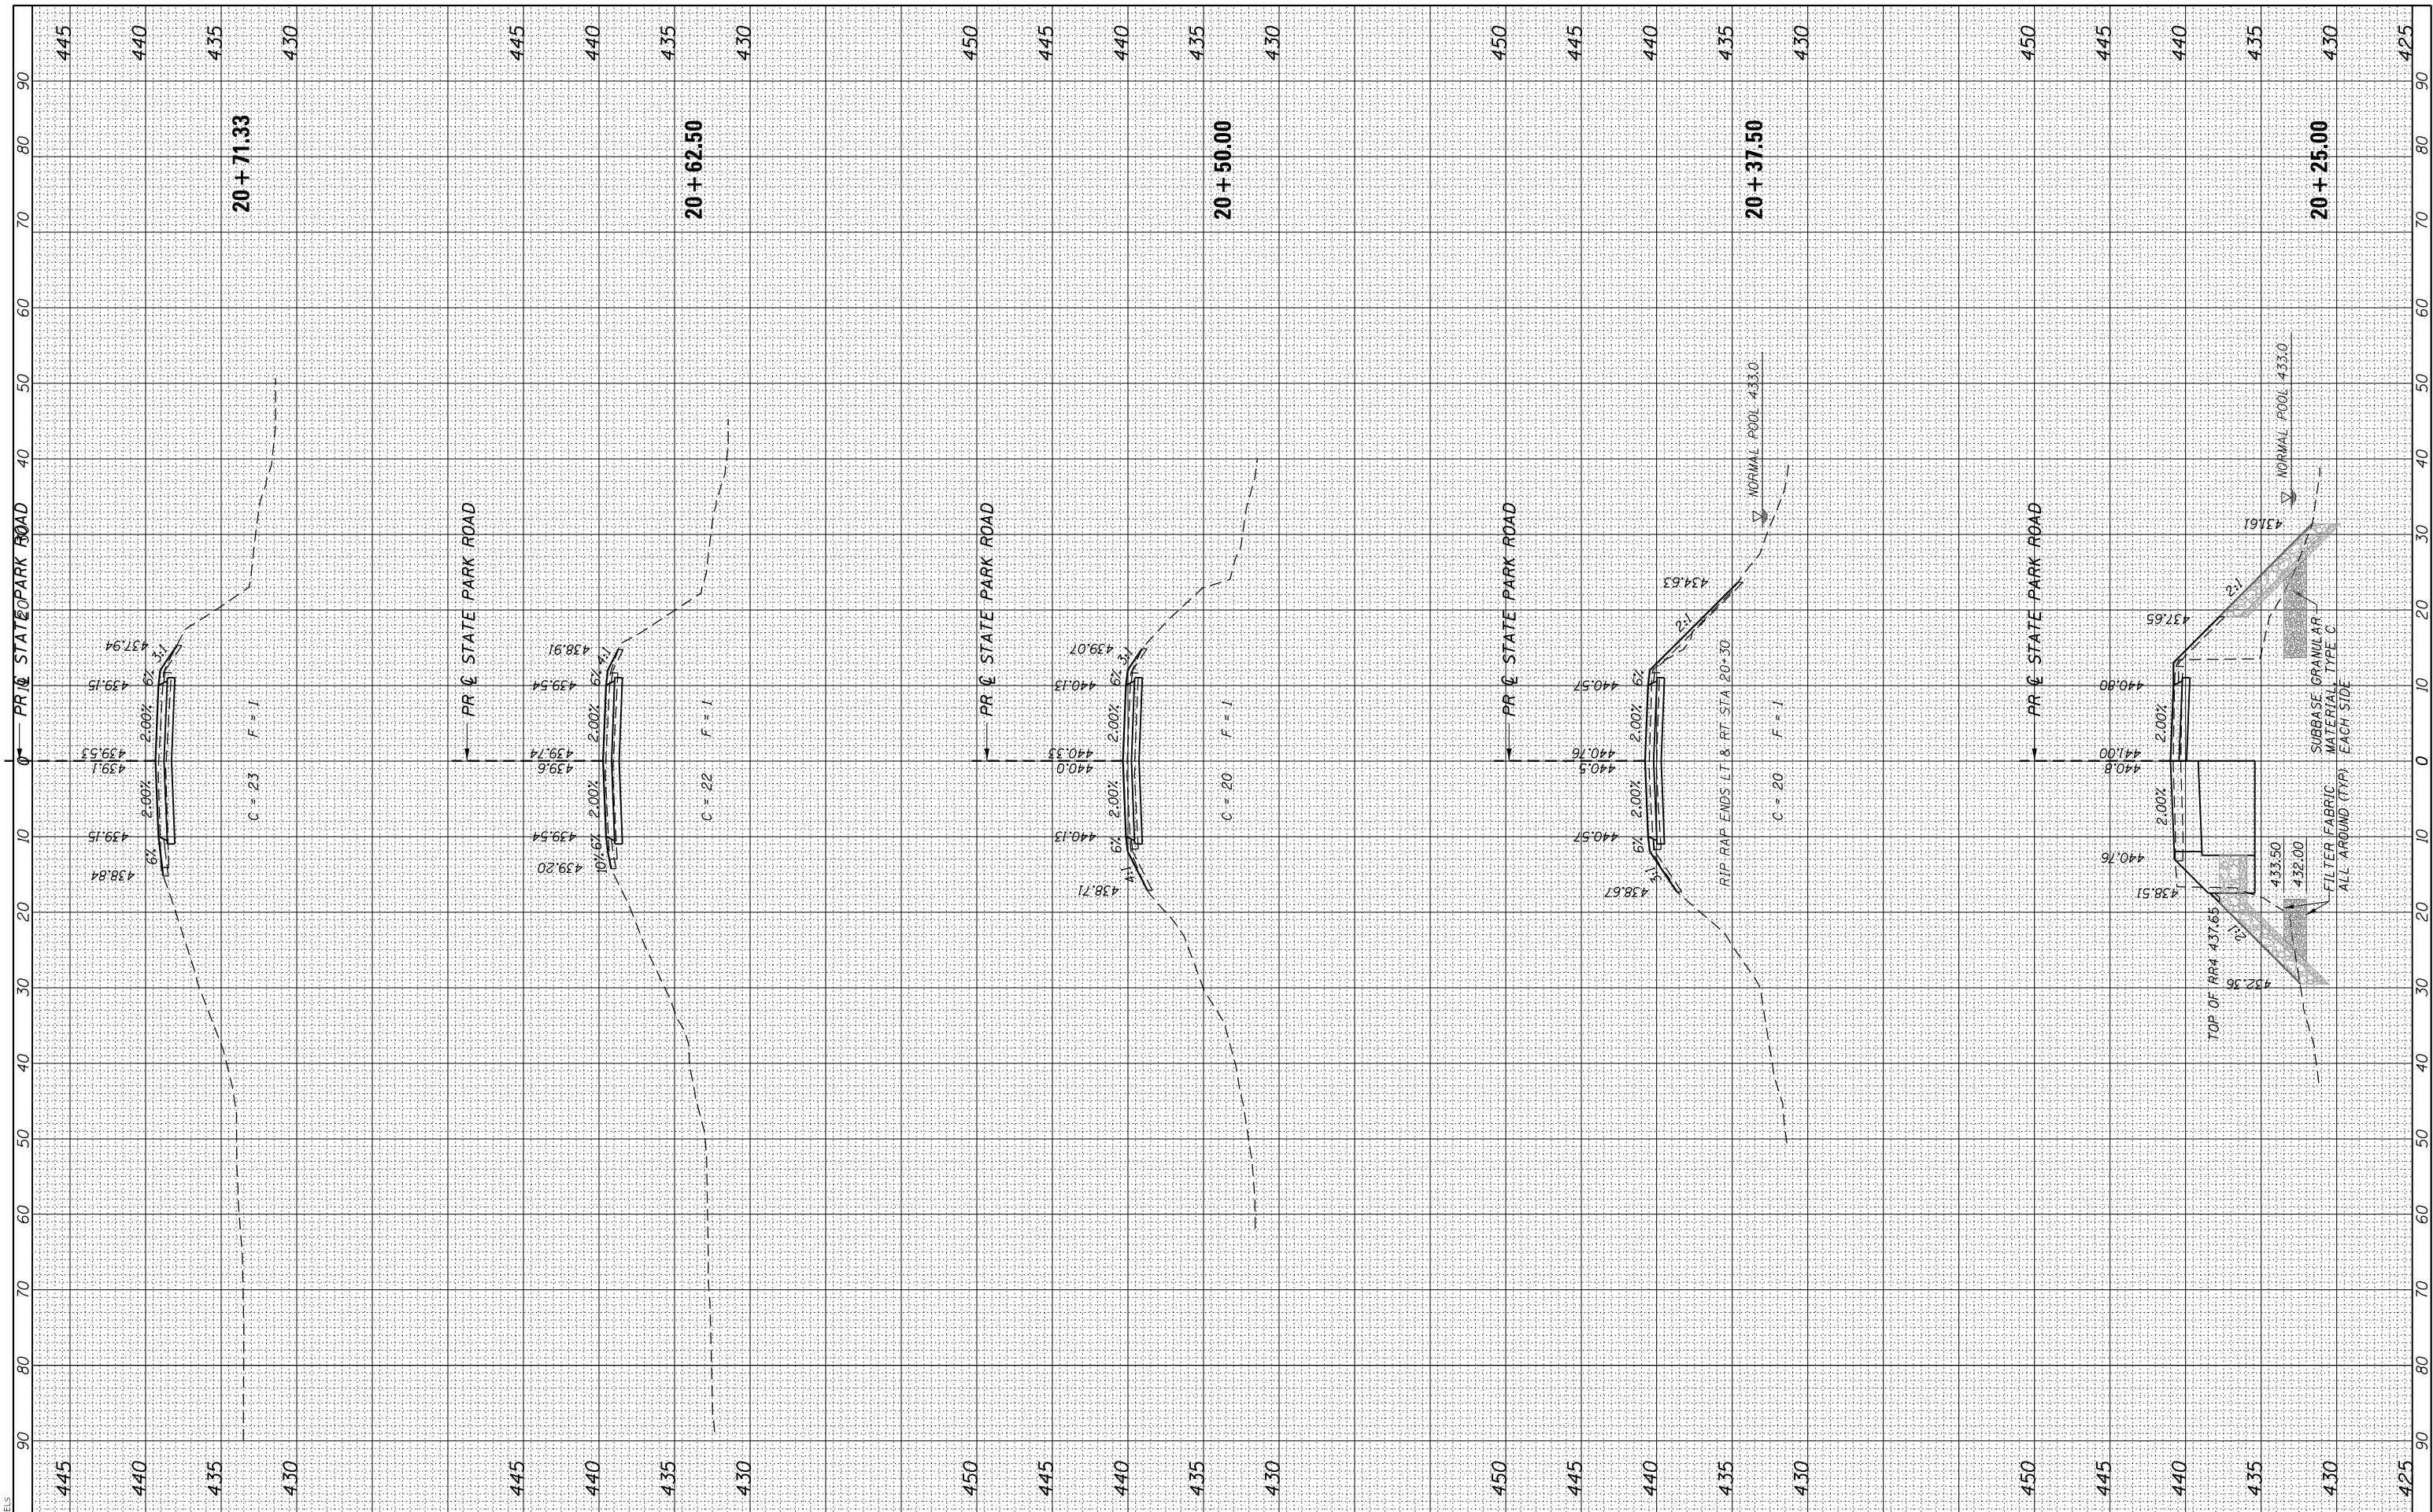

FINAL SURVEY NO.	SURVEYED NOTE BOOK	PLOTTED TEMPLATE AREAS CHECKED	BY	DATE

ORIGINAL SURVEY NO.	SURVEYED NOTE BOOK	PLOTTED TEMPLATE AREAS CHECKED	BY	DATE

MODEL: \$MODELNAME\$
FILE NAME: \$FILES\$

VEENSTRA & KIMM INC.
Springfield, IL. Phone: (217)544-8033
IL. Design Firm No. 184-001939

USER NAME	= \$USERS\$
PLOT SCALE	= \$SCALE\$
PLOT DATE	= \$DATES\$

DESIGNED	- JEB
DRAWN	- JEB
CHECKED	- RHD
DATE	- 11/14/2025


REVISED	-
REVISED	-
REVISED	-
REVISED	-


STATE OF ILLINOIS
DEPARTMENT OF TRANSPORTATION
DEPARTMENT OF NATURAL RESOURCES

CROSS SECTIONS – STATE PARK ROAD

SCALE:	SHEET 4 OF 4 SHEETS	STA. 20+85.00 TO STA. 12+00.00
--------	---------------------	--------------------------------

F.A. RTE.	SECTION	COUNTY	TOTAL SHEETS	SHEET NO.
	SPRING LAKE 2024	TAZEWELL	56	25
	CONTRACT NO.			
ILLINOIS		FED. AID PROJECT		

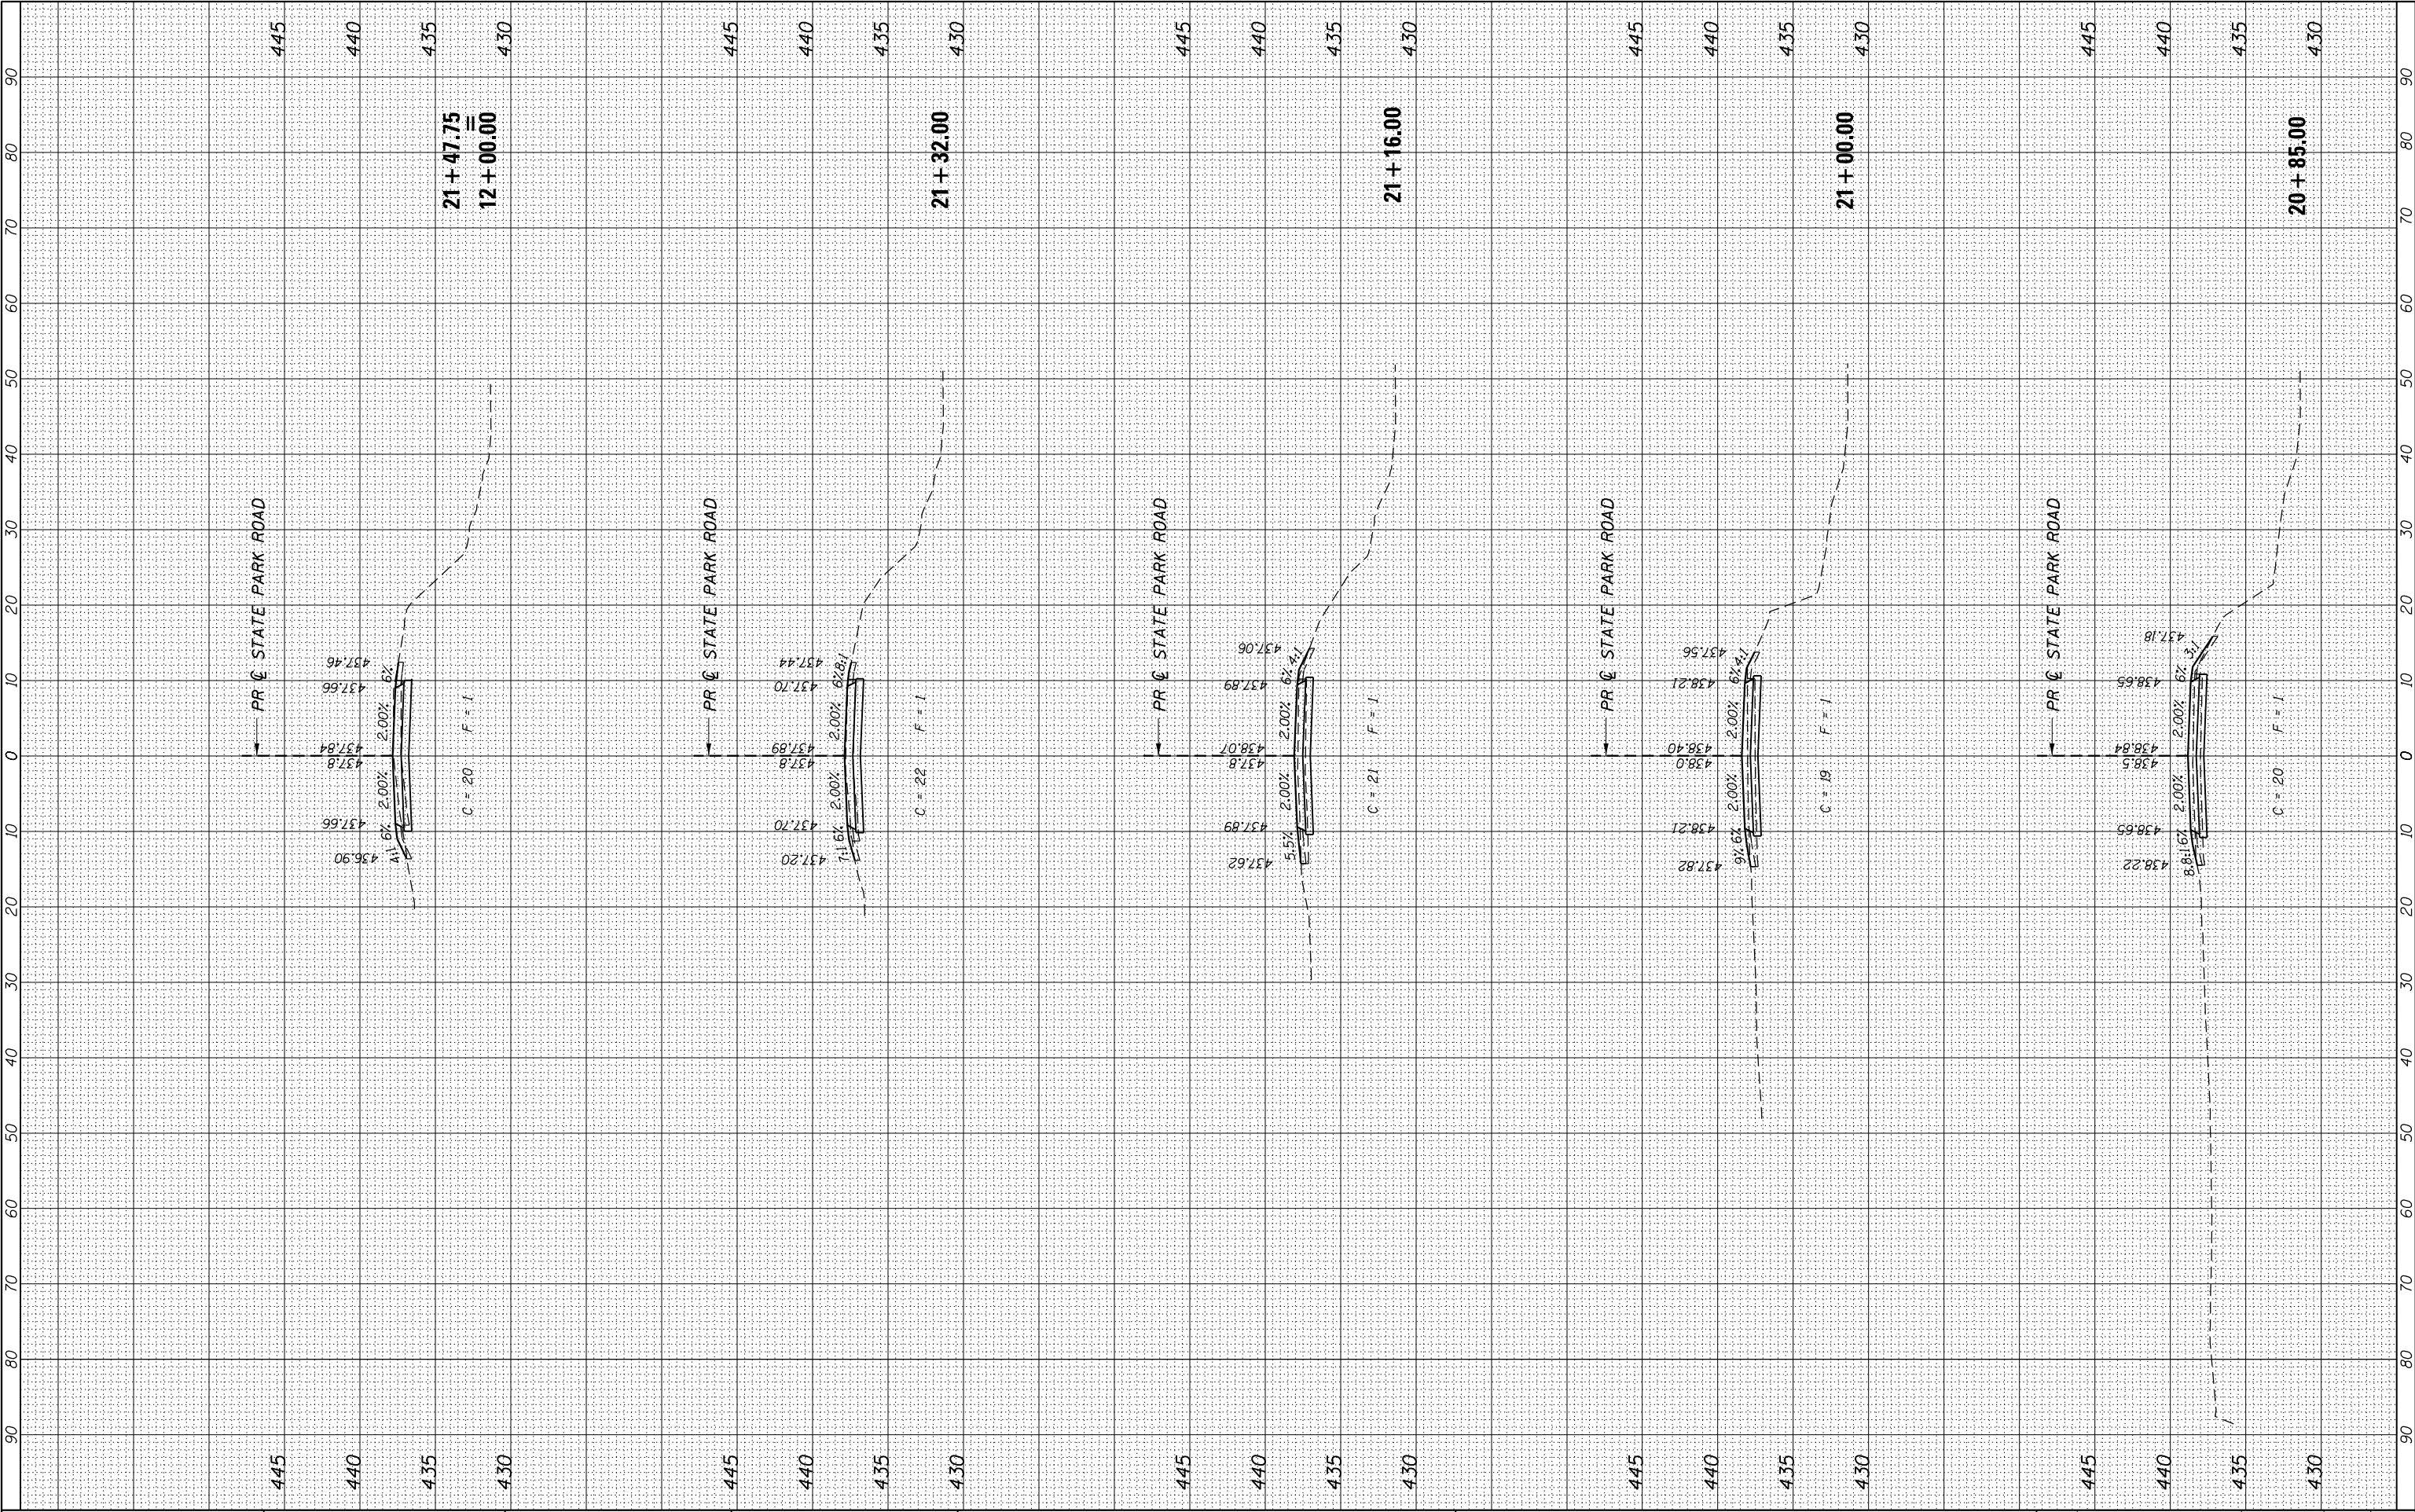


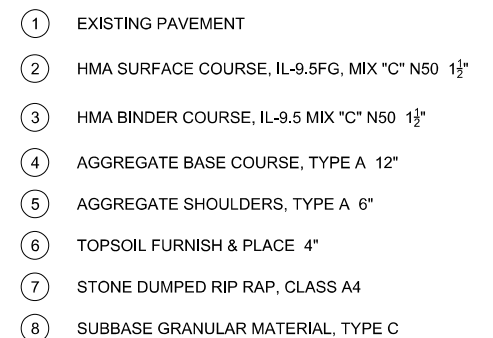

PLAN	SURVEYED	DATE
NO.	BY	
NOTE BOOK	PLOTTED	
	ALIGNMENT CHECKED	
	CADD FILE NAME	

PROFILE	SURVEYED _____	BY _____	DATE _____
	PLOTTED _____		
	GRADES CHECKED _____		
	B.M. NOTED _____		
NOTE BOOK	STRUCTURE NOTATION CHKD _____		
NO. _____			

MODEL: \$MODELNAME\$
FILE NAME: \$FILES\$

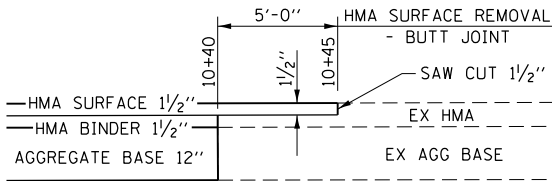

BUTT JOINT DETAIL
STA 10+40 TO STA 10+45

CONTROL POINTS

P.O.T STA 7+00.00
N = 1,398,954.751
E = 2,394,924.629

P.I. STA 9+50.00
N = 1,398,960.250
E = 2,395,174.568

P.I. STA 11+00.00
N = 1,398,964.958
E = 2,395,324.495

P.O.T STA 13+00.00
N = 1,398,972.033
E = 2,395,524.370

PROJECT BEGINS STA 9+28.00
N = 1,398,959.766
E = 2,395,152.574

50900205
STEEL RAILING, TYPE S1 (TYP)
88 FOOT
WITH CURLED END SECTIONS,
@ NW & SE CORNERS.
(2 EACH, INCIDENTAL TO S1 RAIL)

31101900
SUBBASE GRAN MAT'L, TYPE C
RT & LT STA 9+68 TO 9+88
31 TON
28200200
FILTER FABRIC
87 SQ YD

P.I. STA. 9+50.00
Δ = 0° 32' 18" (LT)
(NO CURVE)

40604000
HMA SURF CRSE, IL 9.5FG, MIX "C" N50
14 TON
40602978
HMA BINDER COURSE, IL 9.5 N50
15 TON
35101100
AGGREGATE BASE COURSE, TYPE A 12"
176 SQ YD

48100500
AGGREGATE SHOULDERS,
TYPE A 6" (TYP)
31 SQ YD

58100200
WATERPROOFING MEMBRANE SYSTEM
117 SQ YD
40604000
HMA SC, IL 9.5FG, MIX "C" N50
14 TON

63100075
TRAFFIC BARRIER TERMINAL, TYPE 5A
2 EACH
63100167
TRAFFIC BARRIER TERMINAL, TYPE 1 (SPECIAL) TANGENT
2 EACH
(TYP @ SW & NE CORNERS)

PROJECT ENDS STA 10+45.00
N = 1,398,963.232
E = 2,395,269.521

P.I. STA. 11+00.00
Δ = 0° 13' 42" (LT)
(NO CURVE)


40600982
5' HMA SURF REM
- BUTT JOINT
13 SQ YD

X0323265
REMOVE EX RIPRAP
3 SQ YD



31101900
SUBBASE GRAN MAT'L, TYPE C
RT & LT STA 10+12 TO 10+32
22 TON
28200200
FILTER FABRIC
69 SQ YD

PR STR. No. 090-9922 - STATION 10+00.00
PRECAST PRESTRESSED CONCRETE DECK BEAM BRIDGE
21" DEPTH, 42'-8" LENGTH, ON CONCRETE SPILL-THRU
ABUTMENTS AND WINGS
24'-0" WIDE, 44'-0" BACK TO BACK OF ABUTMENTS
SKEW = 0°

* 28100707
STONE DUMPED RIPRAP, CL A4
2 BRIDGE CONES
230 TON
28200200
FILTER FABRIC (FOR RIPRAP)
334 SQ YD

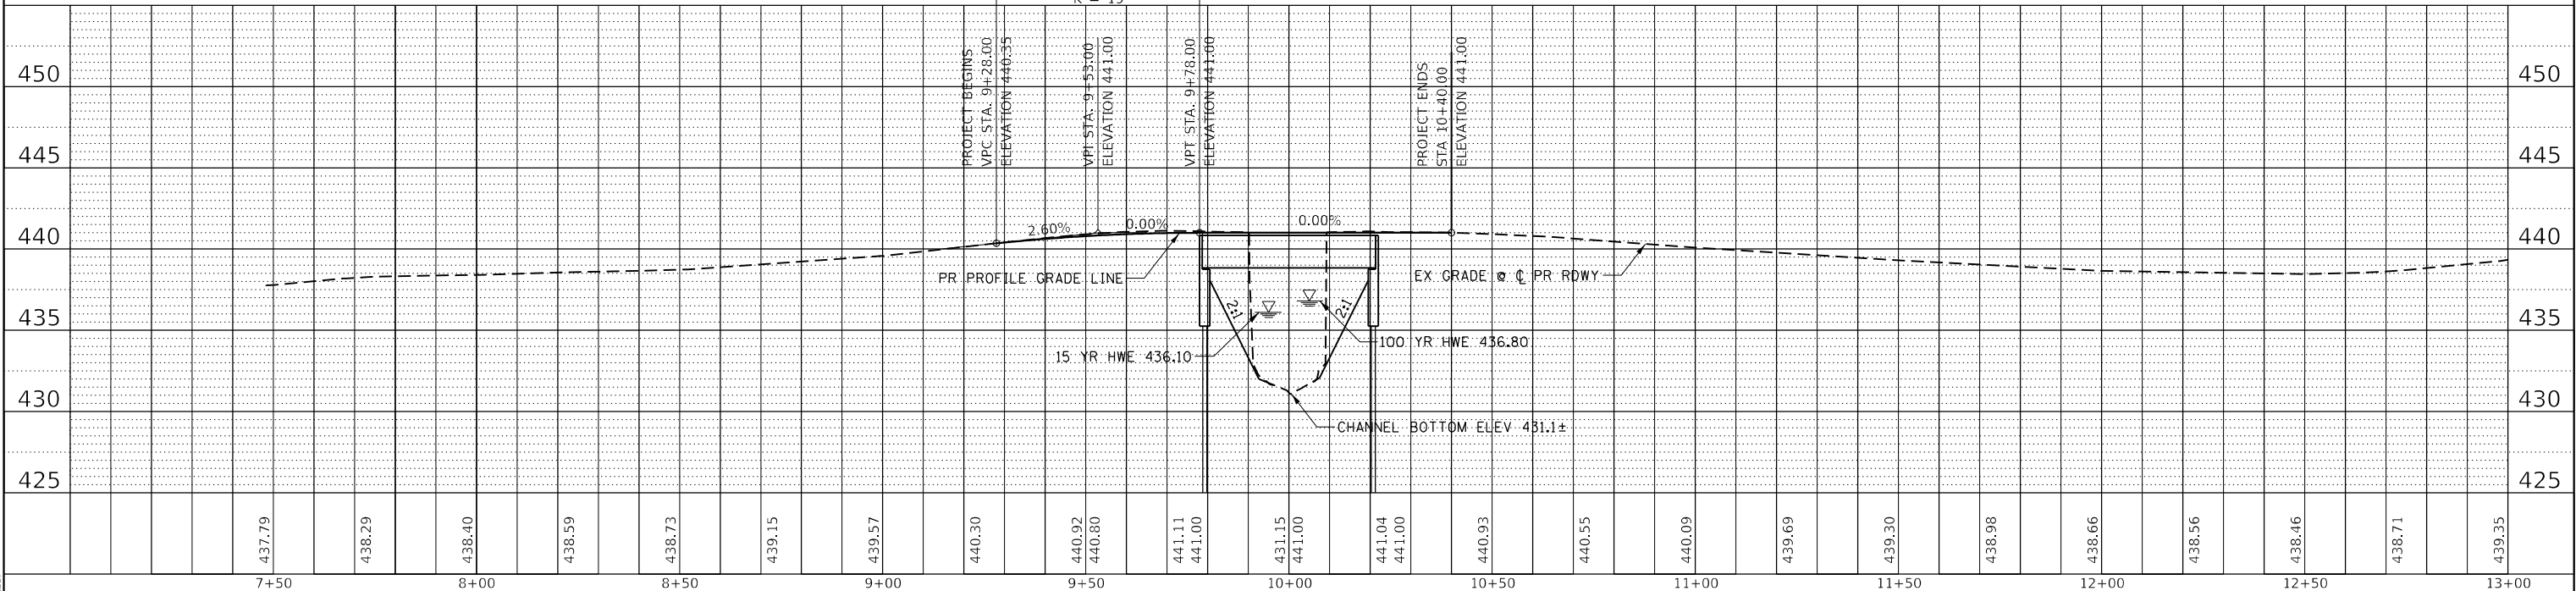

 VEENSTRA & KIMM INC. Springfield, IL. Phone: (217)544-8033 IL. Design Firm No. 184-001939	USER NAME = \$USERS\$	DESIGNED - JEB	REVISED -	STATE OF ILLINOIS DEPARTMENT OF TRANSPORTATION DEPARTMENT OF NATURAL RESOURCES	PLAN & PROFILE - SKY RANCH ROAD OVER SPRING LAKE SPRING LAKE STATE FISH & WILDLIFE AREA				F.A. RTE.	SECTION	COUNTY	TOTAL SHEETS	SHEET NO.
	PLOT SCALE = \$SCALE\$	DRAWN - JEB	REVISED -							SPRING LAKE 2024	TAEZEWELL	56	27
	PLOT DATE = \$DATE\$	CHECKED - RHD	REVISED -		CONTRACT NO. 46939								
		DATE - 11/14/2025	REVISED -		SCALE:	SHEET	OF	SHEETS	STA.	TO STA.	ILLINOIS	FED. AID PROJECT	

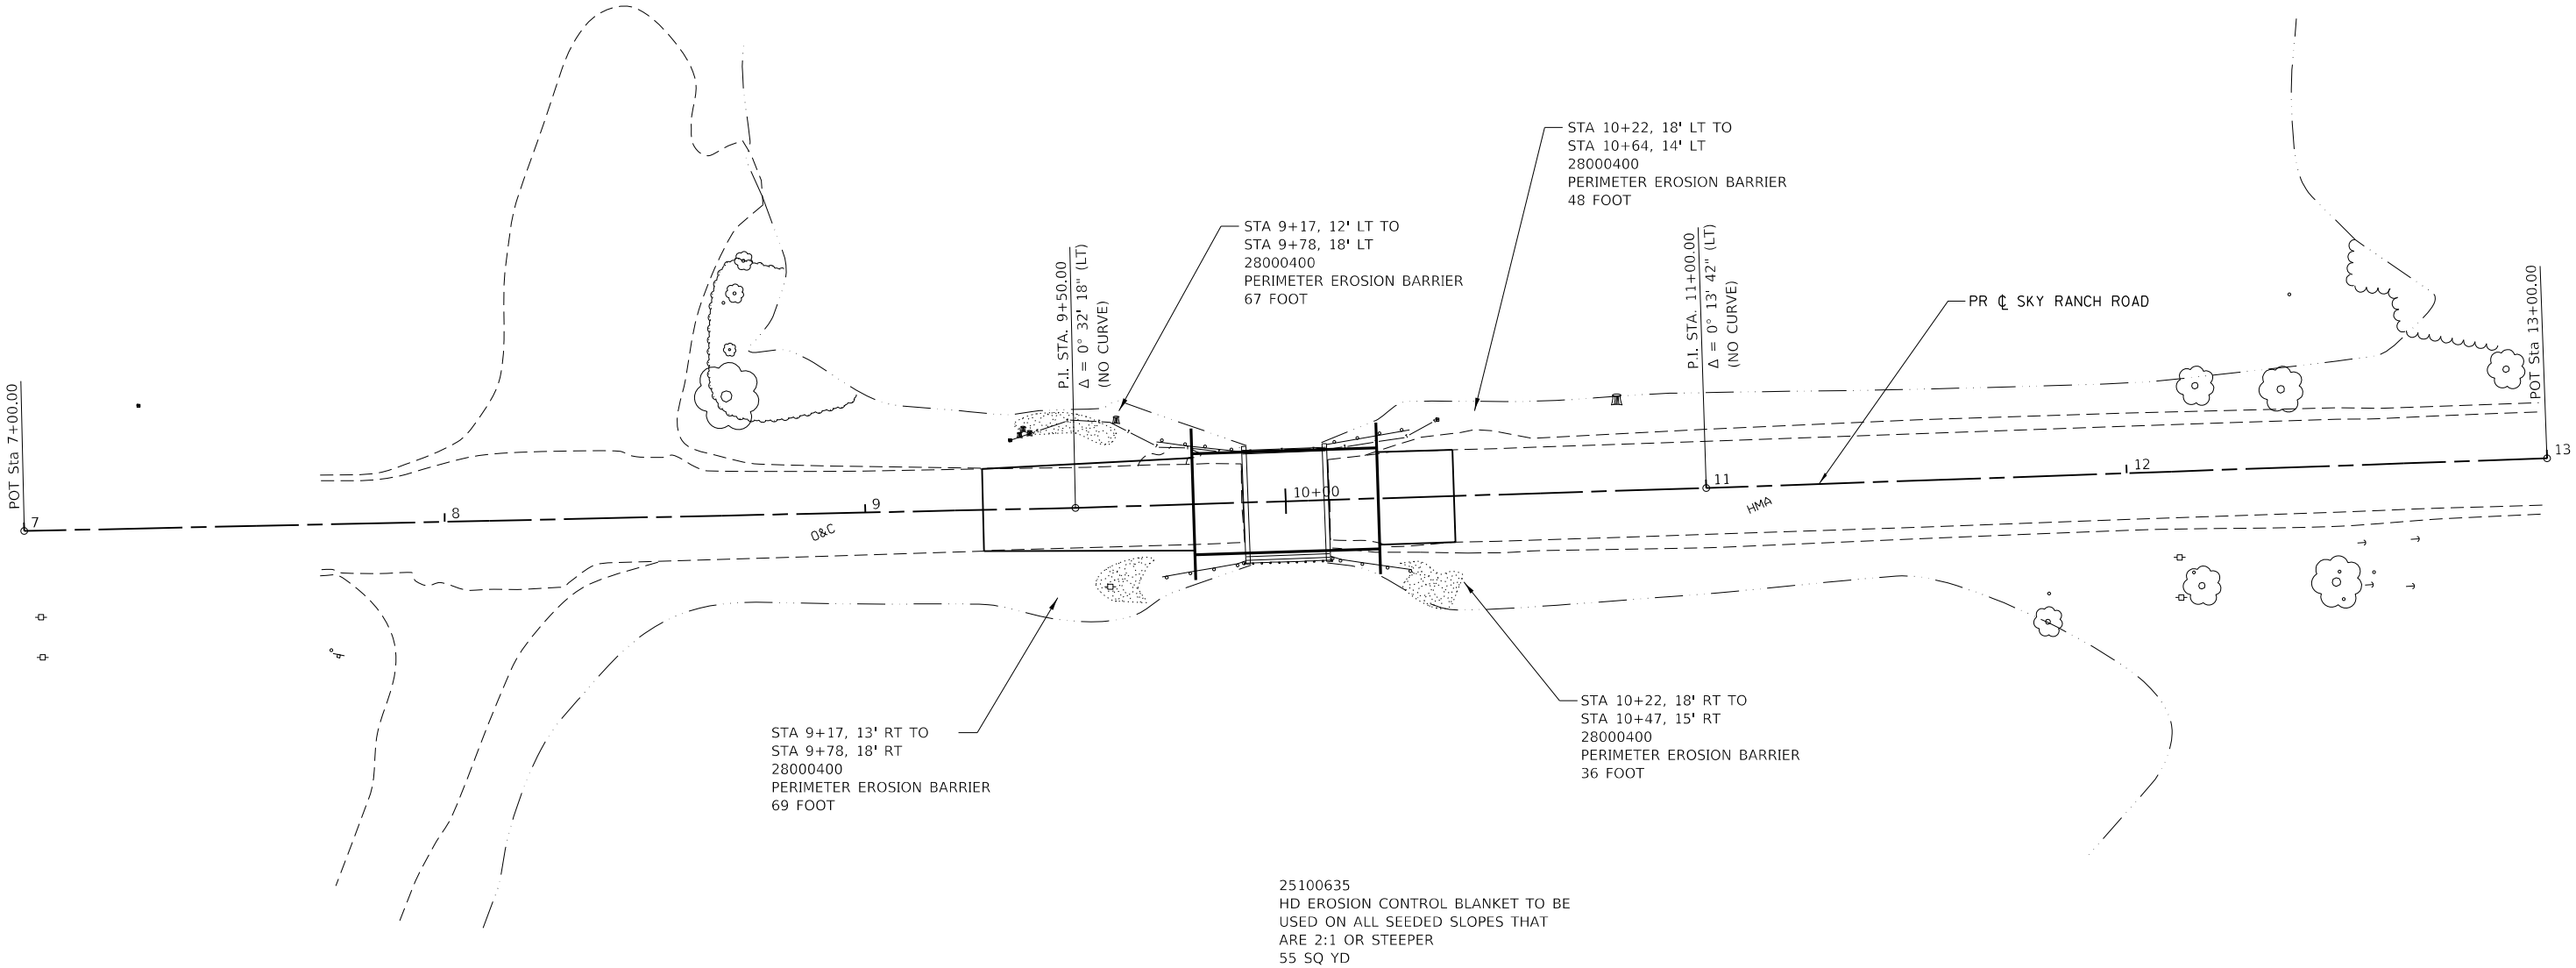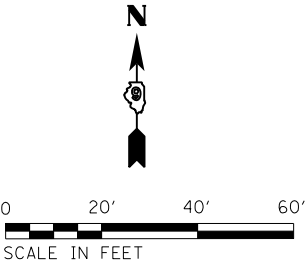

STATE OF ILLINOIS
DEPARTMENT OF TRANSPORTATION
DEPARTMENT OF NATURAL RESOURCES

EROSION CONTROL PLAN
SPRING LAKE STATE FISH & WILDLIFE AREA

F.A. RTE.	SECTION	COUNTY	TOTAL SHEETS	SHEET NO.
	SPRING LAKE 2024	TAZEWELL	56	28
	SKY RANCH ROAD			CONTRACT NO. 46939
		ILLINOIS		FED. AID PROJECT

SCALE: SHEET OF SHEETS STA TO STA


VEENSTRA & KIMM INC.
Springfield, IL. Phone: (217)544-8033
IL. Design Firm No. 184-001939

USER NAME = \$USERS\$	DESIGNED - JEB	REVISED -
	DRAWN - JEB	REVISED -
PLOT SCALE = \$SCALE\$	CHECKED - RHD	REVISED -
PLOT DATE = \$DATES\$	DATE - 11/14/2025	REVISED -

25100635
HD EROSION CONTROL BLANKET TO BE
USED ON ALL SEEDED SLOPES THAT
ARE 2:1 OR STEEPER
55 SQ YD


MODEL: 3/10/2015
FILE: 1/14/2025

BM #1 - RR spike in Power Pole 18.57' Rt. Sta. 9+57.56 El. 440.28
BM #2 - Chiseled "C" on the South end of the West Abutment of SN 090-9920 over Spring Lake, T.R. 125 C Station 9+90.25, 15' Lt. Elev. = 441.68.
Existing Structure: The existing structure is a single span bridge constructed in 1958 as SN 090-9920 having a back to back abutment length of 20'-3", a face to face of curb width of 24'-0", and an out to out bridge deck width of 26'-0". The superstructure consists of 7-18" deep concrete channel beams. The substructure consists of closed abutments with timber piles, timber backwalls, timber pile caps and timber wing walls. The bridge is not skewed.
TR 125 will be closed during Bridge Construction.
No salvage.

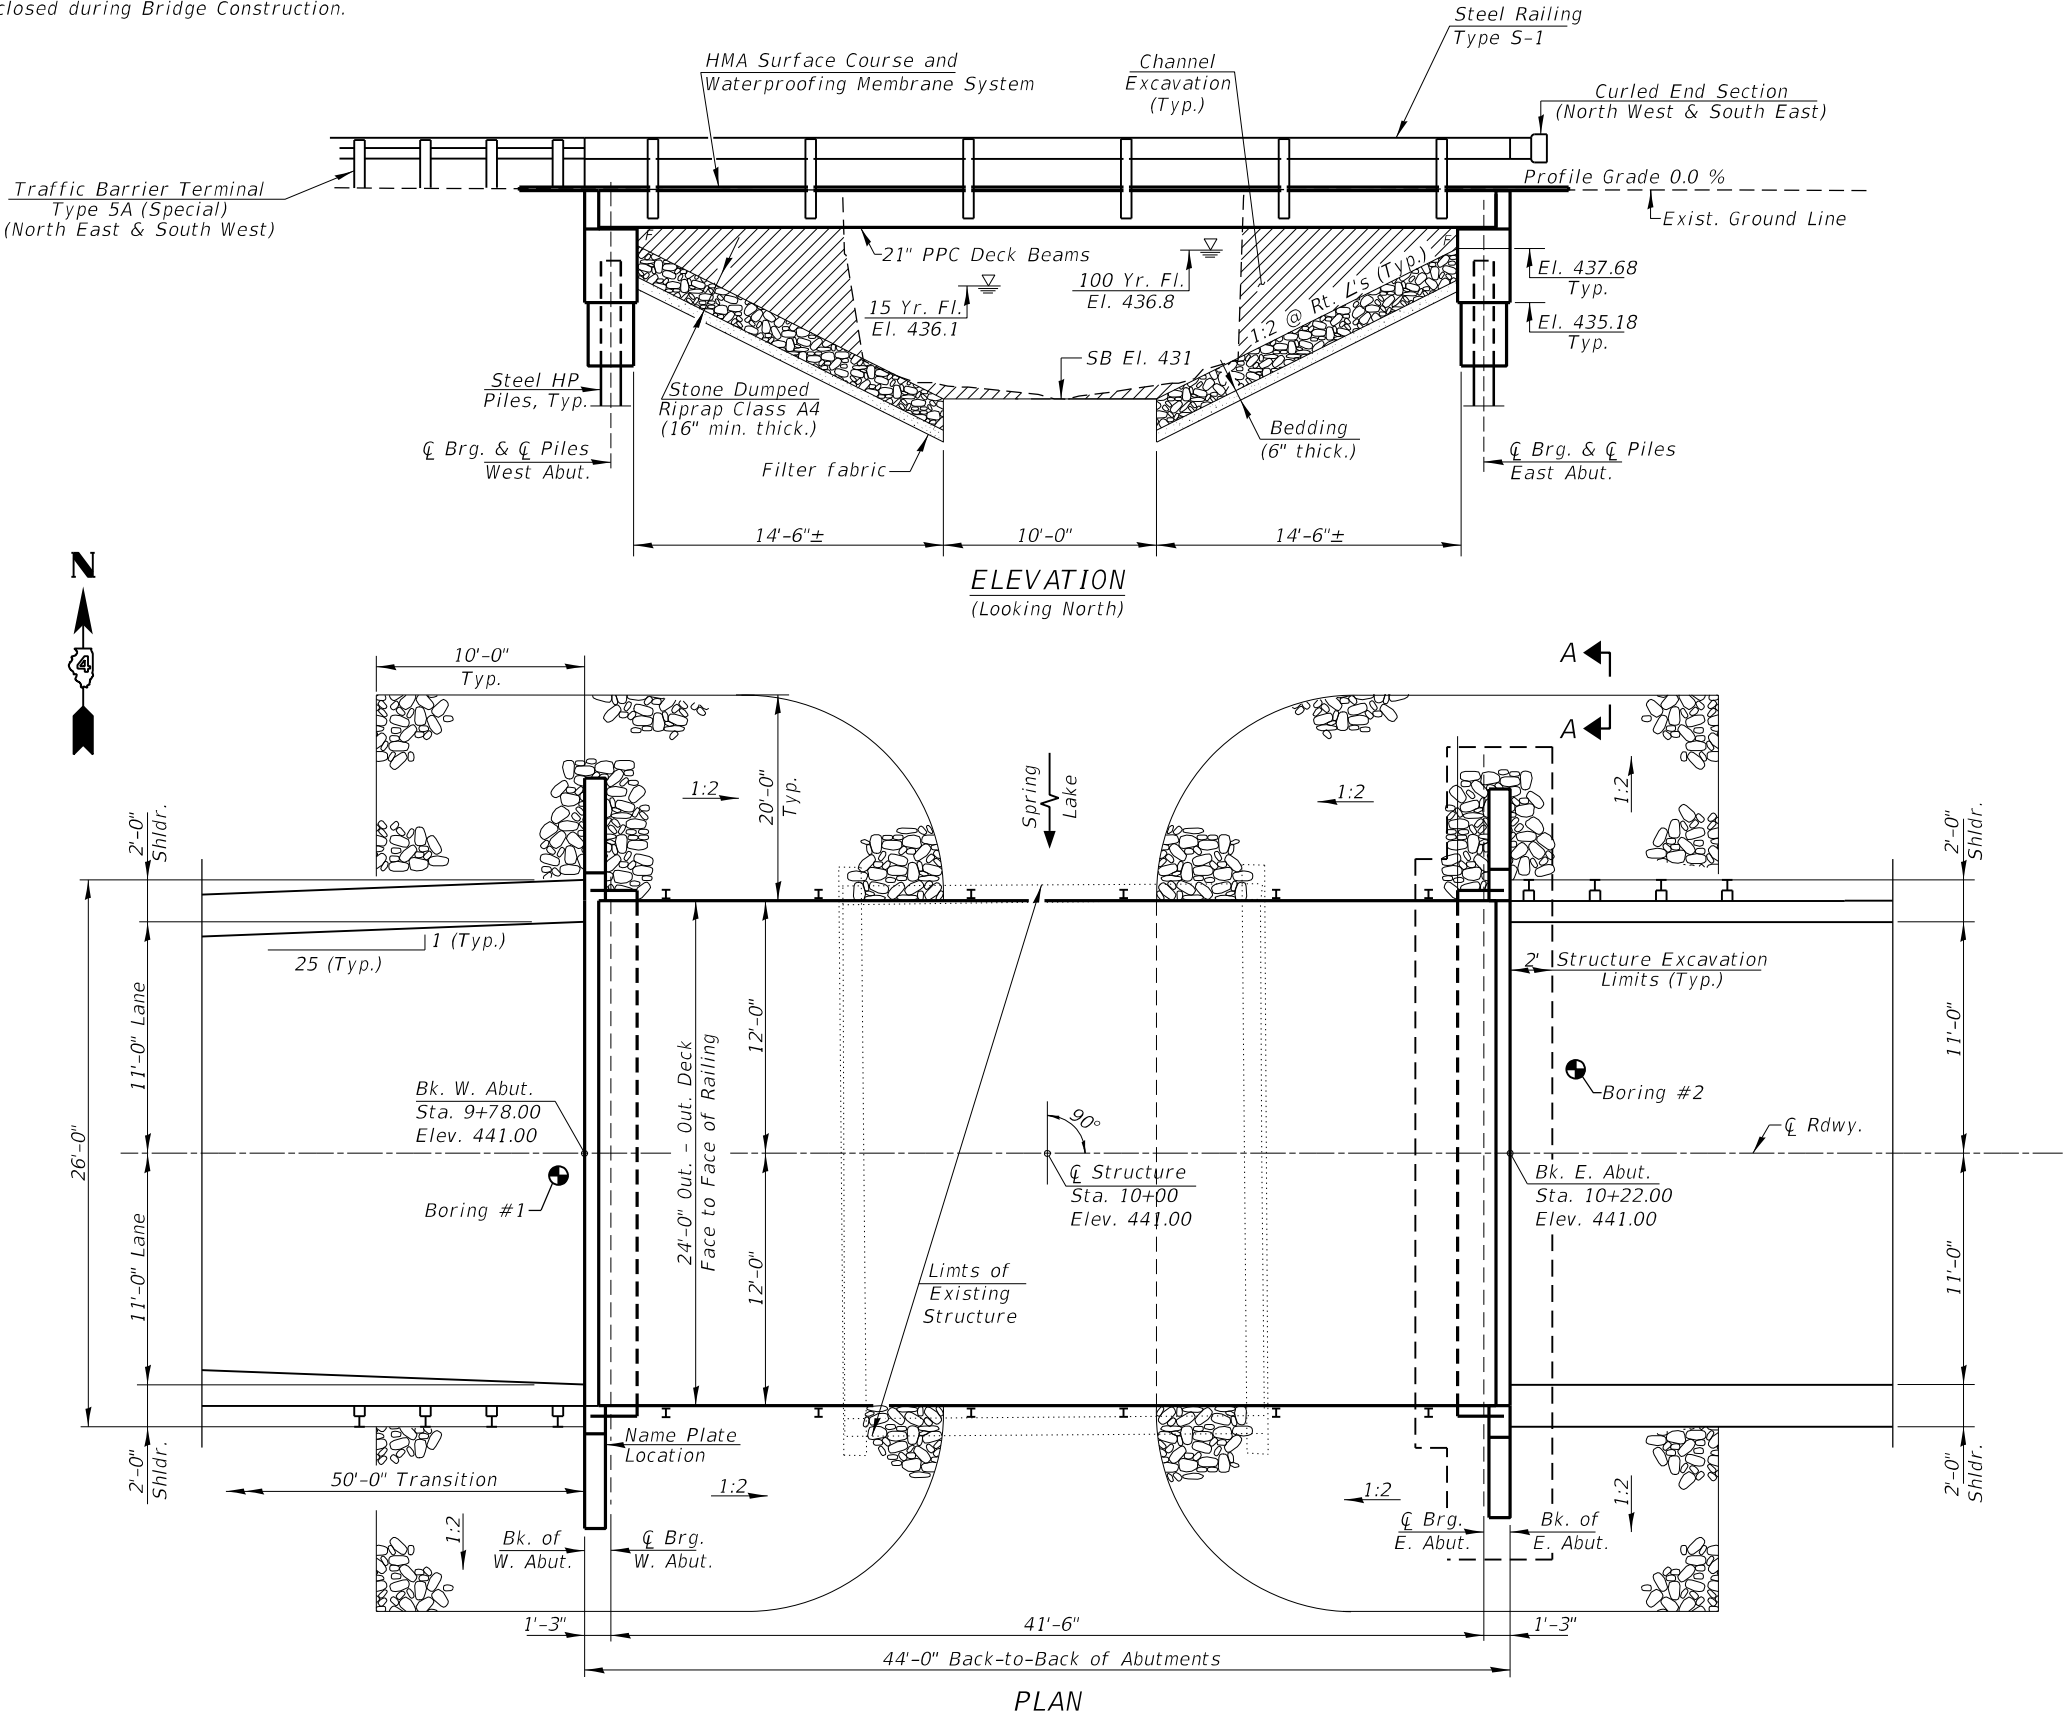


INDEX OF SHEETS

1.	General Plan & Elevation
2.	General Data
3-4.	21" x 36" PPC Deck Beam Details
5.	Superstructure Details
6.	Steel Railing Type S-1
7.	West Abutment
8.	East Abutment
9.	HP Pile Details
10-11.	Borings

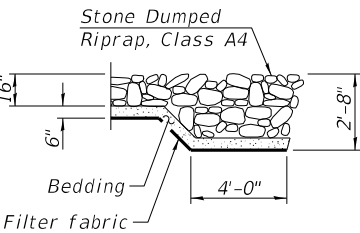

SECTION A-A


I certify that to the best of my knowledge, information and belief, this bridge design is structurally adequate for the design loading shown on the plans. The design is an economical one for the style of structure and complies with requirements of the current "A.A.S.H.T.O. LRFD Bridge Design Specifications".

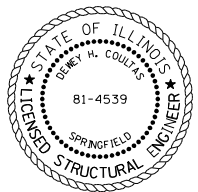

Expiration Date 11/30/2026

T.R. 125 OVER SPRING LAKE
BUILT 20 BY IDNR
SPRING LAKE STATE PARK
TAZEWELL COUNTY
SEC. SPRING LAKE 2024
STATION 10+00
STR. NO. 090-9922 LOADING HL-93

NAME PLATE
See Std. 515001

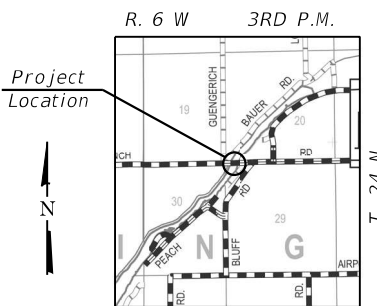

GENERAL PLAN & ELEVATION
T.R. 125 OVER SPRING LAKE
SECTION SPRING LAKE 2024
TAZEWELL COUNTY
STA. 10+00
STRUCTURE NO. 090-9922


Layout of the slope protection system may be varied to suit ground conditions in the field as directed by the Engineer.

The Contractor shall drive test piles to 110% of the nominal required bearing specified in production locations at the West Abutment or approved by the Engineer before ordering the remainder of piles.

Reinforcement bars designated (E) shall be epoxy coated.

Contractor is responsible for the removal and disposal of any excess channel excavation not incorporated back into the project. The disposal of any excess material shall be in accordance with Article 202.03. Cost to dispose of excess excavation will be included in the unit cost of Channel Excavation.

The removal of the existing retaining walls parallel to the roadway at each corner of the existing bridge is included with Removal of Existing Structures.

 

Event / Limit State	Design Scour Elevations (ft.)		Item
	W. Abut.	E. Abut.	113
Q100	435.18	435.18	8
Q200	435.18	435.18	
Design	435.18	435.18	
Check	435.18	435.18	

<u>TOTAL BILL OF MATERIAL</u>				
ITEM	UNIT	SUPER	SUB	TOTAL
Channel Excavation	Cu Yd		144	144
Porous Granular Embankment	Cu Yd		54	54
Stone Dumped Riprap, Class A4	Ton		230	230
Filter Fabric	Sq Yd		334	334
Hot-Mix Asphalt Surface Course, IL-9.5FG, Mix "C", N50	Ton	14		14
Removal Of Existing Structures No. 1	Each	1		1
Structure Excavation	Cu Yd		126	126
Concrete Structures	Cu Yd		22.8	22.8
Concrete Encasement	Cu Yd		2.8	2.8
Precast Prestressed Concrete Deck Beams (21" Depth)	Sq Ft	1024		1024
Reinforcement Bars, Epoxy Coated	Pound		3560	3560
Steel Railing, Type S1	Foot	88		88
Furnishing Steel Piles HP 10X42	Foot		287	287
Driving Piles	Foot		287	287
Test Pile Steel HP 10X42	Each		1	1
Pile Shoes	Each		8	8
Name Plates	Each	1		1
Waterproofing Membrane System	Sq Yd	117		117

Drainage Area = 15.13 Sq. Mi.					Low Grade Elev. 437.8 @ Sta. 7+50				
Flood	Freq. Yr.	Q C.F.S.	Opening Ft ²		Nat. H.W.E.	Head - Ft.		Headwater El.	
			Exist.	Prop.		Exist.	Prop.	Exist.	Prop.
	10	52	86	92	435.8	0.0	0.0	435.8	435.8
Design	15	64	91	100	436.1	0.0	0.0	436.1	436.1
Base	100	80	103	122	436.8	0.0	0.0	436.8	436.8
	200	80	105	124	436.8	0.0	0.0	436.8	436.8
Max. Calc.	500	81	109	131	437.0	0.0	0.0	437.0	437.0

Allow 50#/sq. ft. for future wearing surface

2020 AASHTO LRFD Bridge Design Specifications,
9th Edition.


FIELD UNITS

$f'_c = 3,500 \text{ psi}$
 $f_y = 60,000 \text{ psi (Reinforcement)}$


$f'_c = 6,000 \text{ psi}$
 $f'_{ci} = 5,000 \text{ psi}$
 $f_{pu} = 270,000 \text{ psi } (1/2" \text{ } \phi \text{ low lax strands})$
 $f_{pbt} = 201,960 \text{ psi } (1/2" \text{ } \phi \text{ low lax strands})$
 $f_y = 60,000 \text{ psi}$

2023 AASHTO Seismic Hazard
Site Class D


Latitude 40.507563, Longitude -89.911922
Performance Level Operational

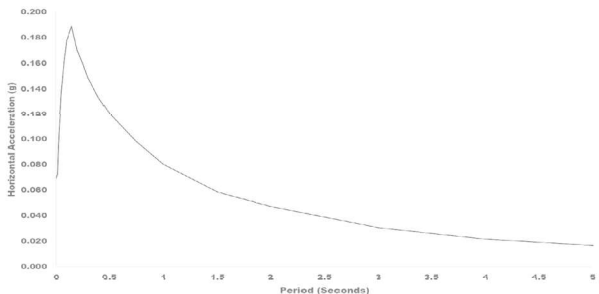


Vertical Acceleration = $\frac{2}{3}$ * Horizontal Acceleration
SD1 = 0.085 g
SDS = 0.095 g
SDC = A

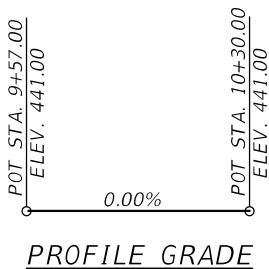


SECTION THRU ABUTMENT
(Horiz. dimensions at Rt. angles)

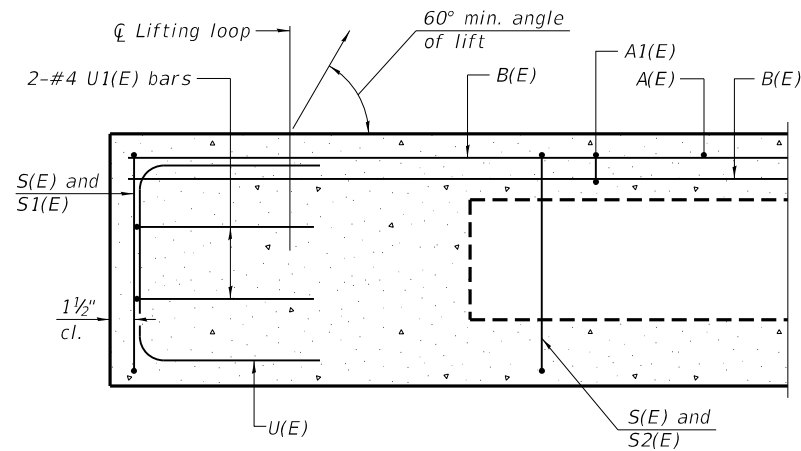


SECTION A-A

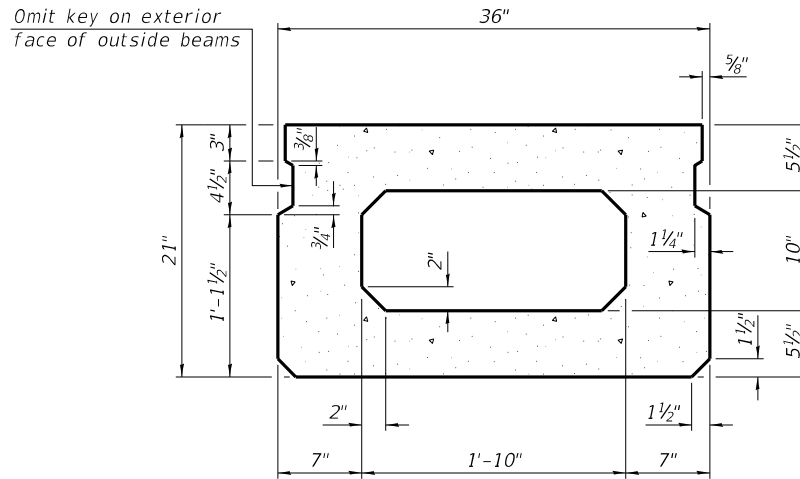

SECTION B-B
(Showing dimensions)

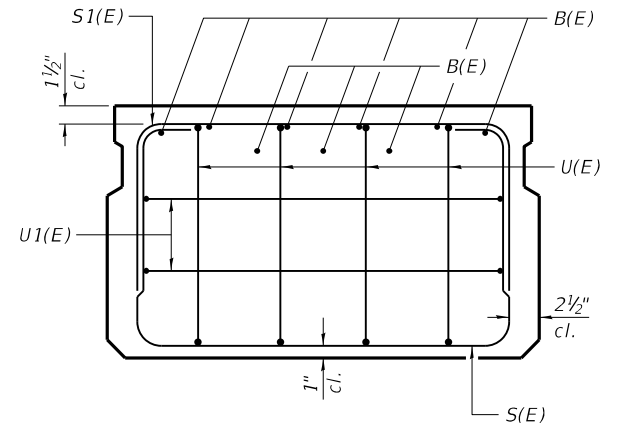


VIEW C-C

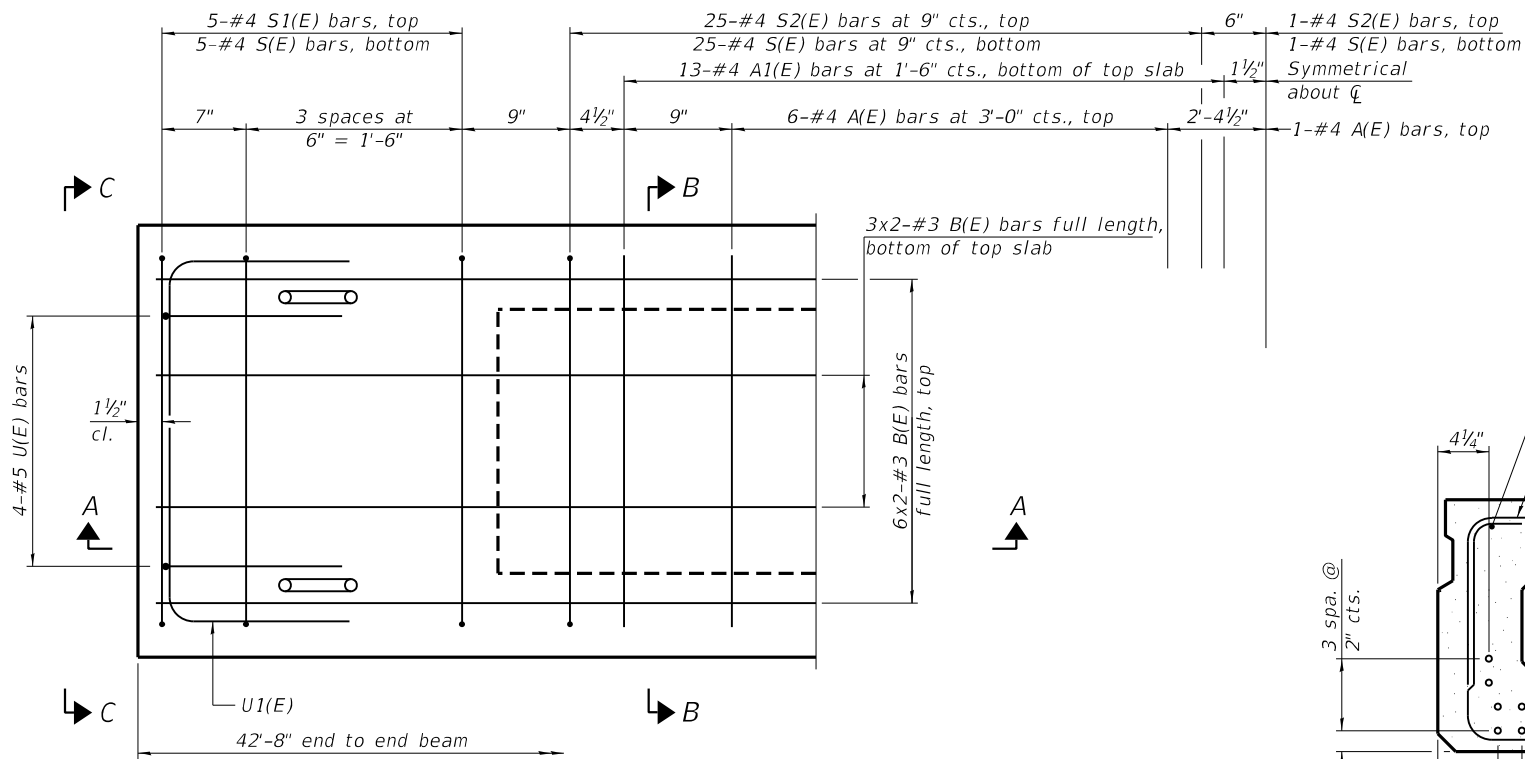


PLAN VIEW

Note:
Spacing of S(E) and S2(E) bars may be adjusted up to 4" in the immediate area of the transverse tie diaphragms to miss the block outs for the transverse ties.
Bars indicated thus 6x2-#3 etc. indicates 6 lines of bars with 2 lengths per line.

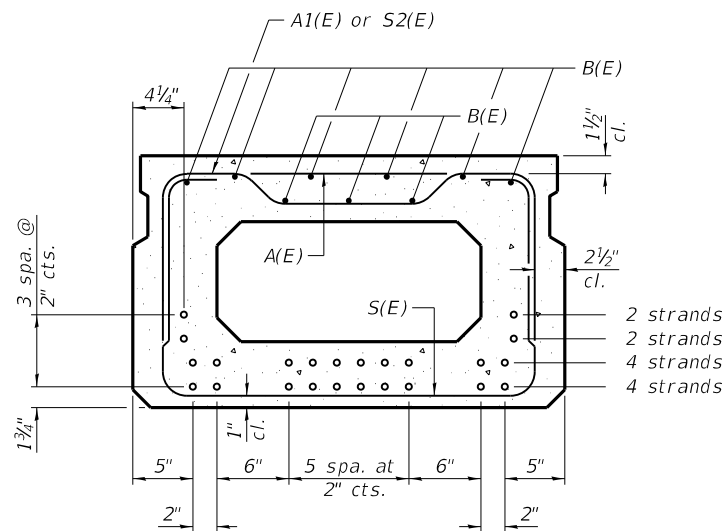

SECTION B-B

(Showing reinforcement and permissible strand locations)
Note:
Place the number of strands specified in each row symmetrically about the centerline of beam in the permissible strand locations shown.

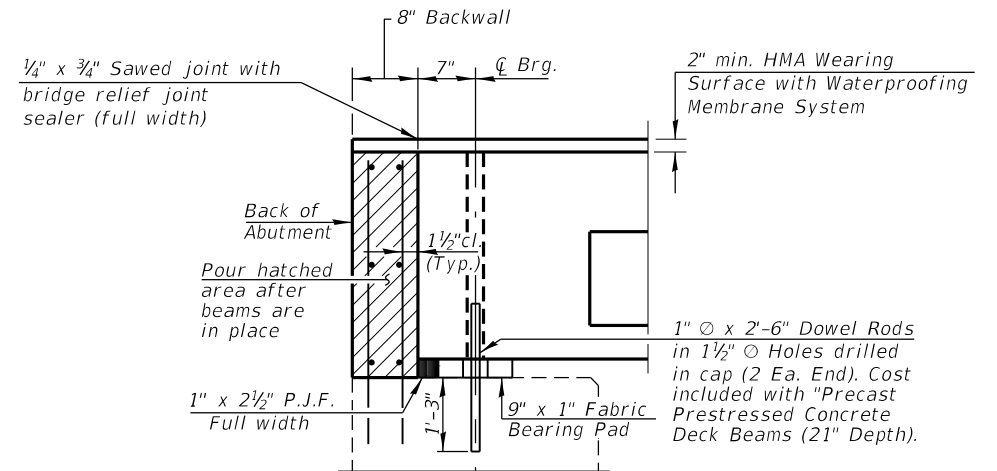

SECTION THRU ABUTMENT

BAR LIST
ONE BEAM ONLY
(For information only)

Bar	No.	Size	Length	Shape
A(E)	13	#4	2'-7"	—
A1(E)	26	#4	2'-10"	~
B(E)	18	#3	22'-0"	—
S(E)	61	#4	6'-5"	U
S1(E)	10	#4	4'-11"	U
S2(E)	51	#4	5'-2"	U
U(E)	8	#5	4'-0"	C
U1(E)	4	#4	5'-0"	C

Note:
See sheet 4 of 11 for additional details and Bill of Material.

MINIMUM BAR LAP
#3 bar = 1'-6"

PD-2136-0

5-15-2023

VEENSTRA & KIMM INC.
Springfield, IL. Phone: (217)544-8033
IL. Design Firm No. 184-001939

USER NAME =	DESIGNED - VVR	REVISED -
	CHECKED - DHC	REVISED -
PLOT SCALE =	DRAWN - VVR	REVISED -
PLOT DATE = 11/14/2025	CHECKED - DHC	REVISED -

STATE OF ILLINOIS
DEPARTMENT OF TRANSPORTATION
DEPARTMENT OF NATURAL RESOURCES

21" x 36" PPC DECK BEAM
STRUCTURE NO. 090 - 9922

SHEET 3 OF 11 SHEETS

T.R. RTE.	SECTION	COUNTY	TOTAL SHEETS	SHEET NO.
125	SPRING LAKE 2024	TAZEWELL	56	31
CONTRACT NO. 46939				

ILLINOIS FED. AID PROJECT




FIXED

Notes:

All bearing pads shall be 1" thick.

Omit holes when using expansion bearings.

Expansion bearing pads shall be bonded to the substructure.

 

Note: See Sheet 3 & 4 of 11 for Superstructure Details

NOTES

Prestressing steel shall be uncoated high strength, low relaxation 7-wire strand, Grade 270. The nominal diameter shall be 1/2" and the nominal cross-sectional area shall be 0.153 sq. in.

The 1" Ø rods in the transverse tie assembly shall be tightened to a snug fit and the threads set. Pockets on exterior faces of bridge shall be filled with grout after transverse tie assembly is in place.


Two 1/8" fabric adjusting shims of the dimensions of the exterior bearing pad shall be provided for each bearing pad location.

A minimum 2½" Ø lifting pin shall be used to engage the lifting loops during handling.

Corrosion Inhibitor, per Article 1020.05(b)(10) and 1021.07 of the Standard Specifications, shall be used in the concrete for precast prestressed concrete deck beams.

Compressive strength of prestressed concrete, f'_c , shall be 6000 psi.

Compressive strength of prestressed concrete at release, f'_{ci} , shall be 5000 psi.

 

BILL OF MATERIAL

Precast Prestressed Conc. Deck Bms. (21" depth)	Sq. Ft.	102.
--	---------	------

Note:

Connect beams in pairs with the transverse tie configuration shown.



PDD-2136-0

5-15-2023



USER NAME = ____	DESIGNED - VVR	REVISED - ____
	CHECKED - DHC	REVISED - ____
PLOT SCALE = ____	DRAWN - VVR	REVISED - ____
PLOT DATE = 11/14/2025	CHECKED - DHC	REVISED - ____


STATE OF ILLINOIS
DEPARTMENT OF TRANSPORTATION
DEPARTMENT OF NATURAL RESOURCES

21" x 36" PPC DECK BEAM DETAILS
STRUCTURE NO. 090 - 9922

SHEET 4 OF 11 SHEETS


T.R. RTE.	SECTION	COUNTY	TOTAL SHEETS	SHEET NO.
125	SPRING LAKE 2024	TAZEWELL	56	32
		CONTRACT NO. 46935		
		ILLINOIS FED. AID PROJECT		

ILLINOIS	FED. AID PROJECT
----------	------------------

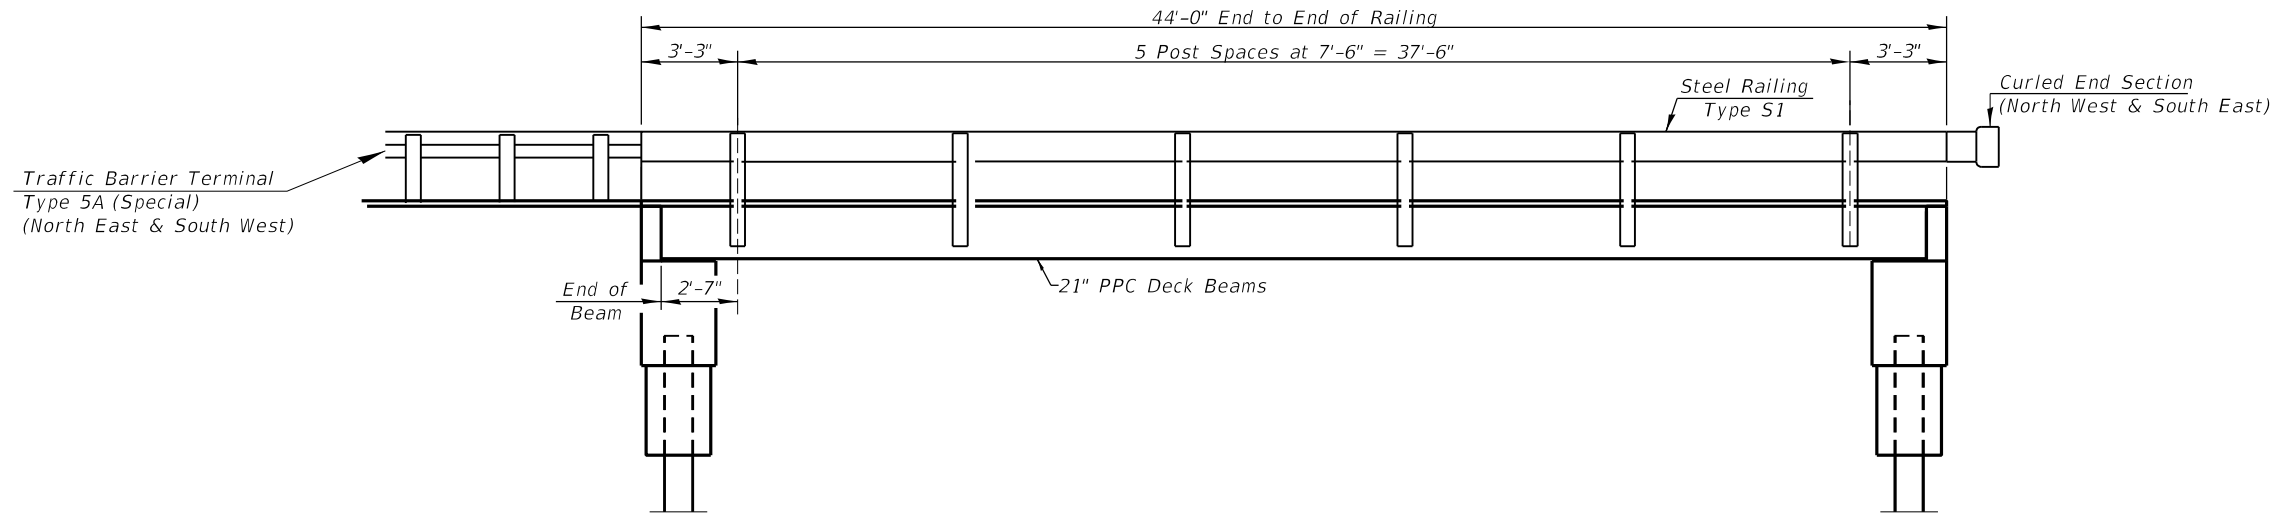


ELEVATION
(Showing Rail Post Spaces)

Note: See Sheet 6 of 11 for railing details

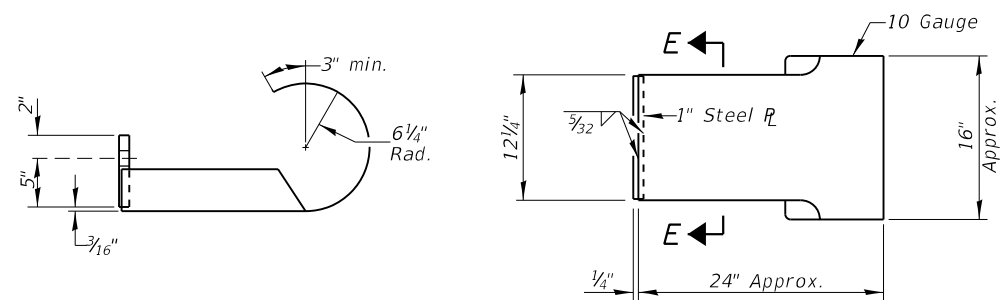

CURLED END SECTION DETAILS
(4 Required)

Note: Cost of Curled End Sections to be included in the cost of Steel Railing, Type S-1.

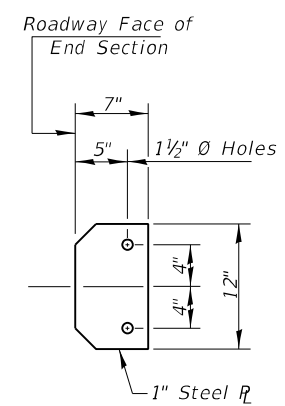

SECTION E-E

MODEL: SMODELNAME\$
FILE NAME: \$FILEL\$

VEENSTRA & KIMM INC.
Springfield, IL. Phone: (217)544-8033
IL. Design Firm No. 184-001939

USER NAME =	DESIGNED - VVR
	CHECKED - DHC
PLOT SCALE =	DRAWN - VVR
PLOT DATE = 11/14/2025	CHECKED - DHC

REVISED -
REVISED -
REVISED -
REVISED -




STATE OF ILLINOIS
DEPARTMENT OF TRANSPORTATION
DEPARTMENT OF NATURAL RESOURCES

SUPERSTRUCTURE DETAILS
STRUCTURE NO. 090 - 9922

SHEET 5 OF 11 SHEETS

T.R. RTE.	SECTION	COUNTY	TOTAL SHEETS	SHEET NO.
125	SPRING LAKE 2024	TAZEWELL	56	33
CONTRACT NO. 46939				
ILLINOIS		FED. AID PROJECT		

\$DATES\$ \$TIMES\$

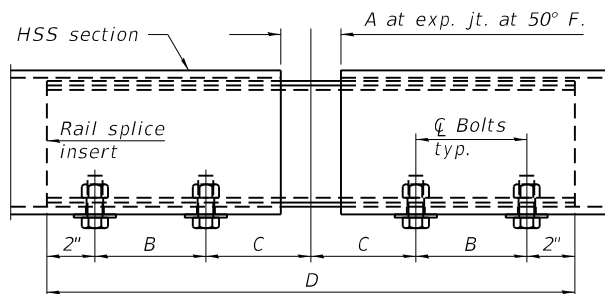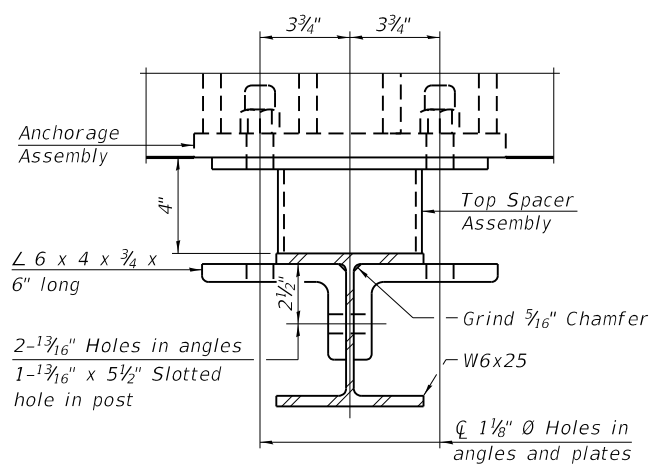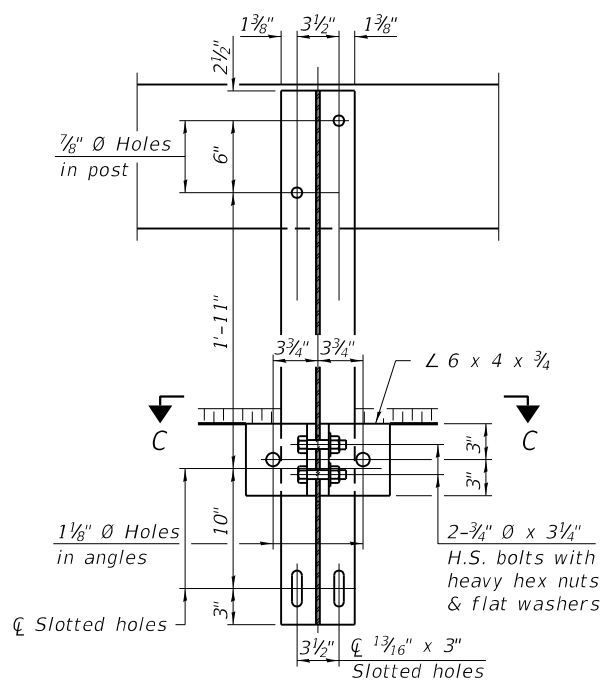


RAILING CRITERIA



NCHRP 350 Test Level	2
Railing Weight (plf)	50
Max Post Spacing	10'-9"
HMA thickness range (in)	1 1/4 - 3 1/8

R-23A

10-12-2021

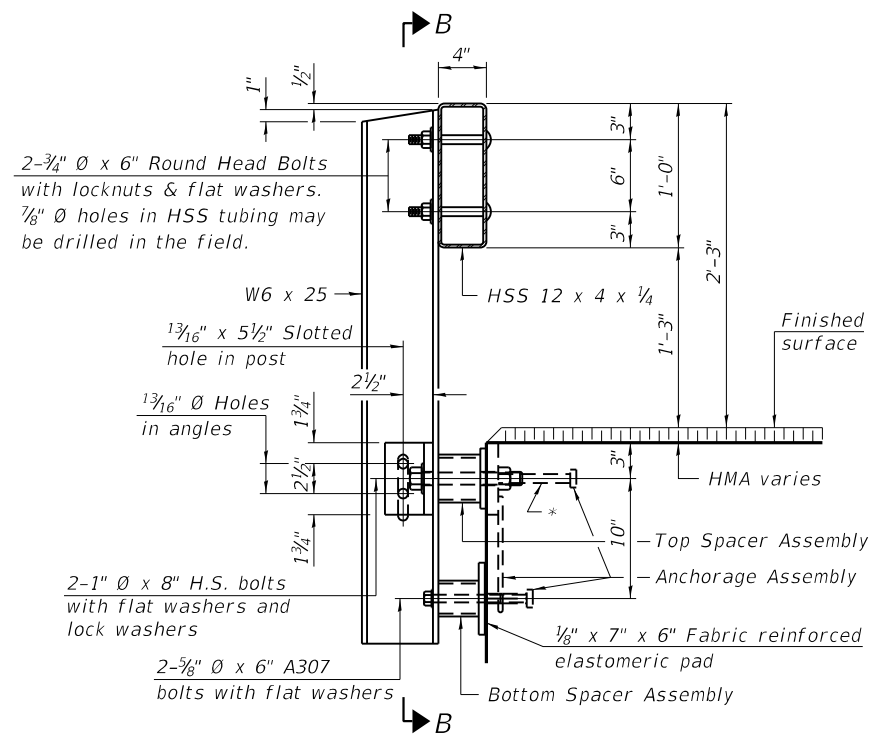




* The outermost longitudinal reinforcement bar shall be placed directly above the studs of the rail post anchorage assembly. The anchorage studs may be bent down $\frac{1}{2}$ " to accommodate the top reinforcement bar placement.

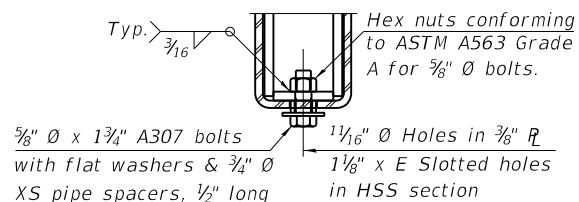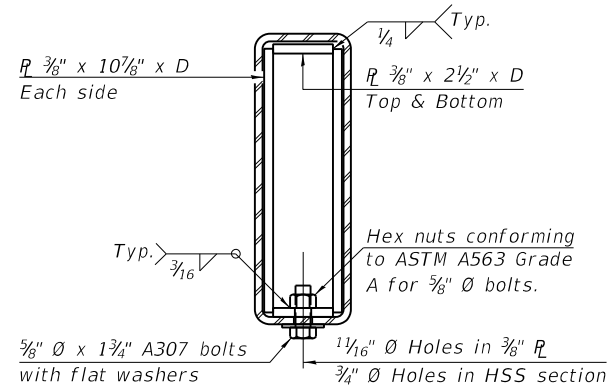

SPLICE DIMENSIONS

Location	T	A	B	C	D	E
All locs. not over exp. jts.	0	¼"	4"	4"	1'-8"	-
Over Strip Seal Jt.	≤4"	2½"	4½"	4¾"	1'-10"	3½₁₆"
Over Finger or Modular Jt.	≤9½"	5½"	7¾"	7¼"	2'-9¼"	5⅓₁₆"
Over Finger or Modular Jt.	≤15"	8½"	10½"	10"	3'-8¾"	8½₁₆"

$T =$; total movement along centerline of roadway at expansion joint.

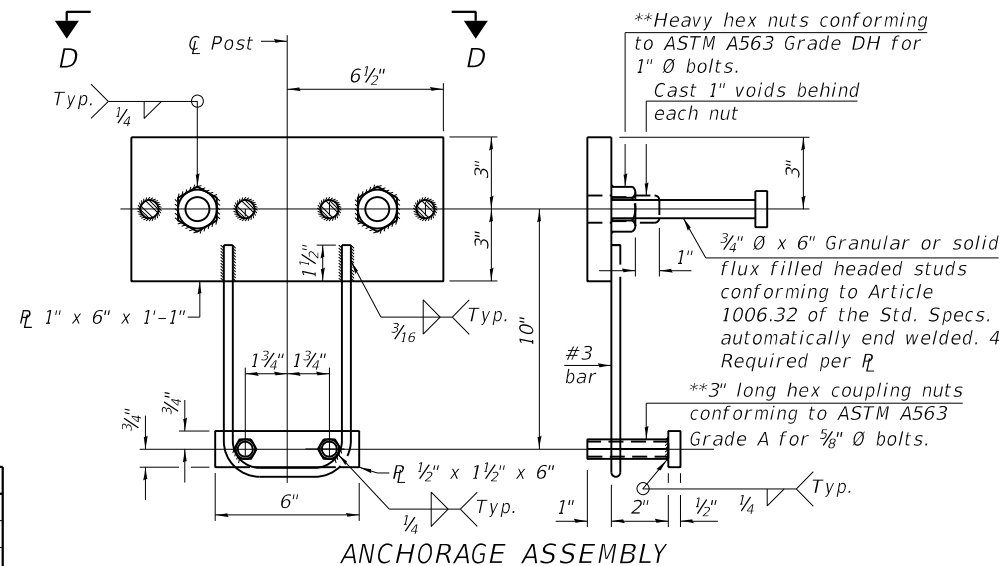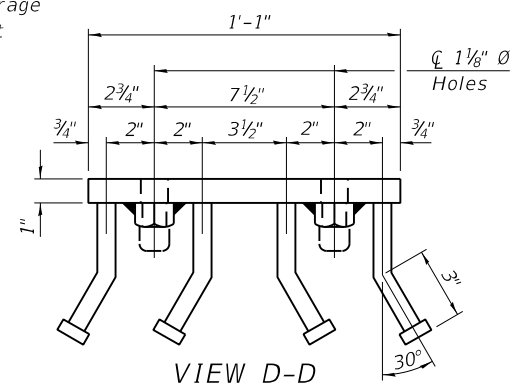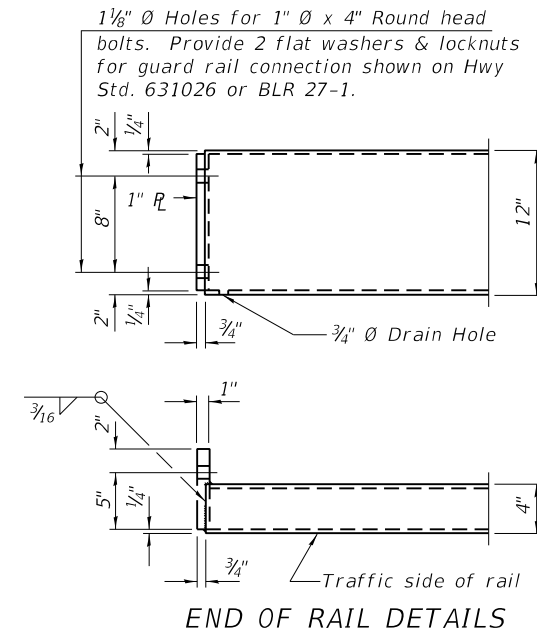

*** Threaded areas shall be plugged or blocked off during casting of concrete.

Notes:





A sufficient number of shims of various thicknesses, sized to fit behind the top spacer assembly, 5" x 11½", and bottom spacer assembly, 6" x 7", shall be provided to adjust posts for proper alignment. If the summation of shims is greater than ¼" (top) or ½" (bottom), longer bolts are required. Cost included with Steel Railing, Type S-1.

All steel rail elements including shims shall be galvanized according to Article 509.05 of the Standard Specifications.

All HSS tubing serving as railing shall be CVN tested according to Article 1006.34(b) of the Standard Specifications.


Rail splice inserts may be built out of 2 - $\frac{3}{8}$ " bent plates in lieu of the 4 plate rail splice inserts shown, provided the outside dimensions are matched.

All round head bolts shall be ASTM A307 with locknuts according to ASTM A563 grade A.

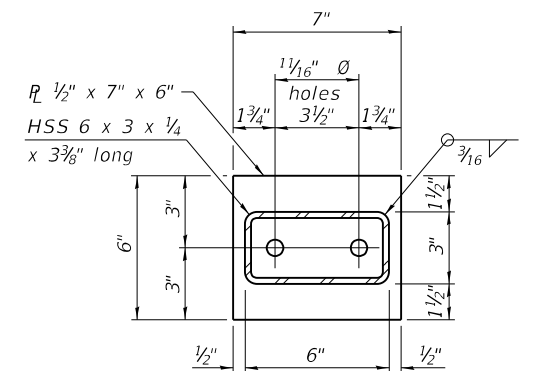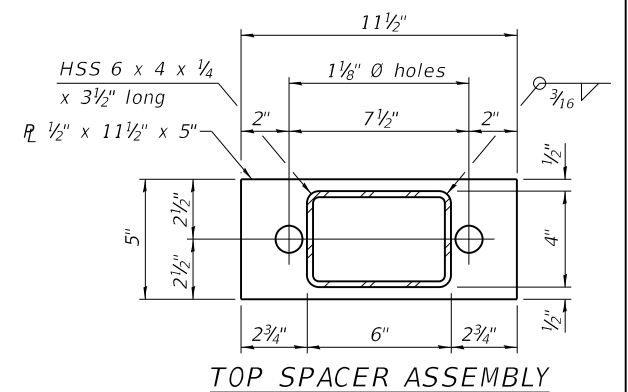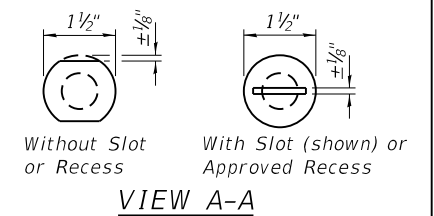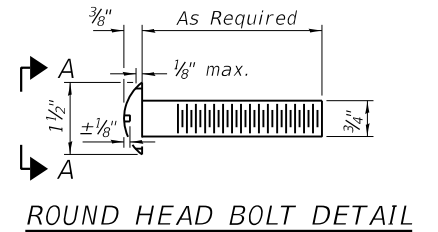


BILL OF MATERIAL


Item	Unit	Quantity
Steel Railing, Type S-1	Foot	88

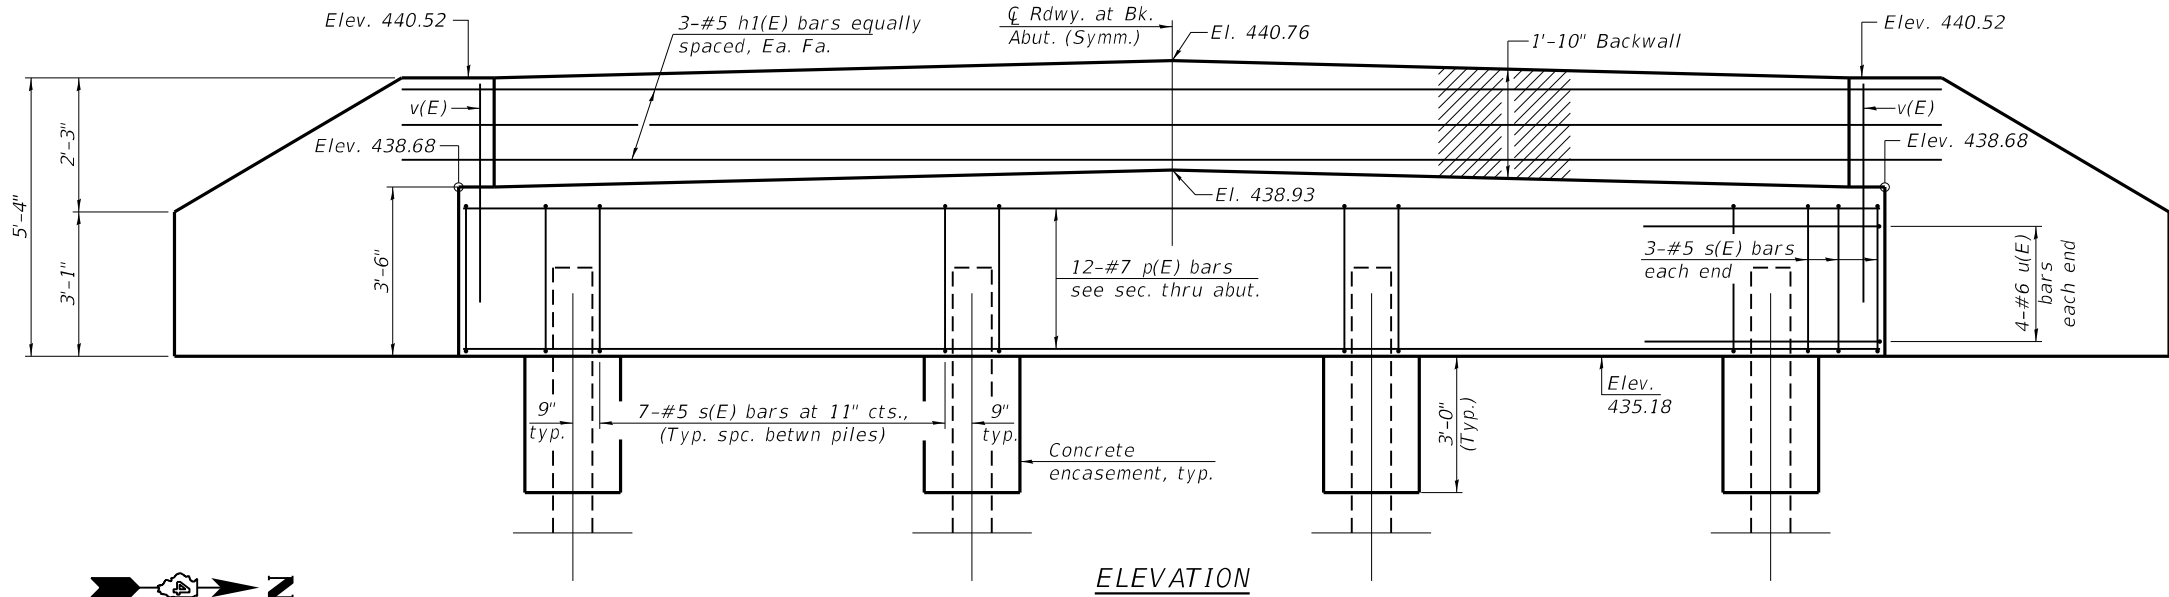


ELEVATION

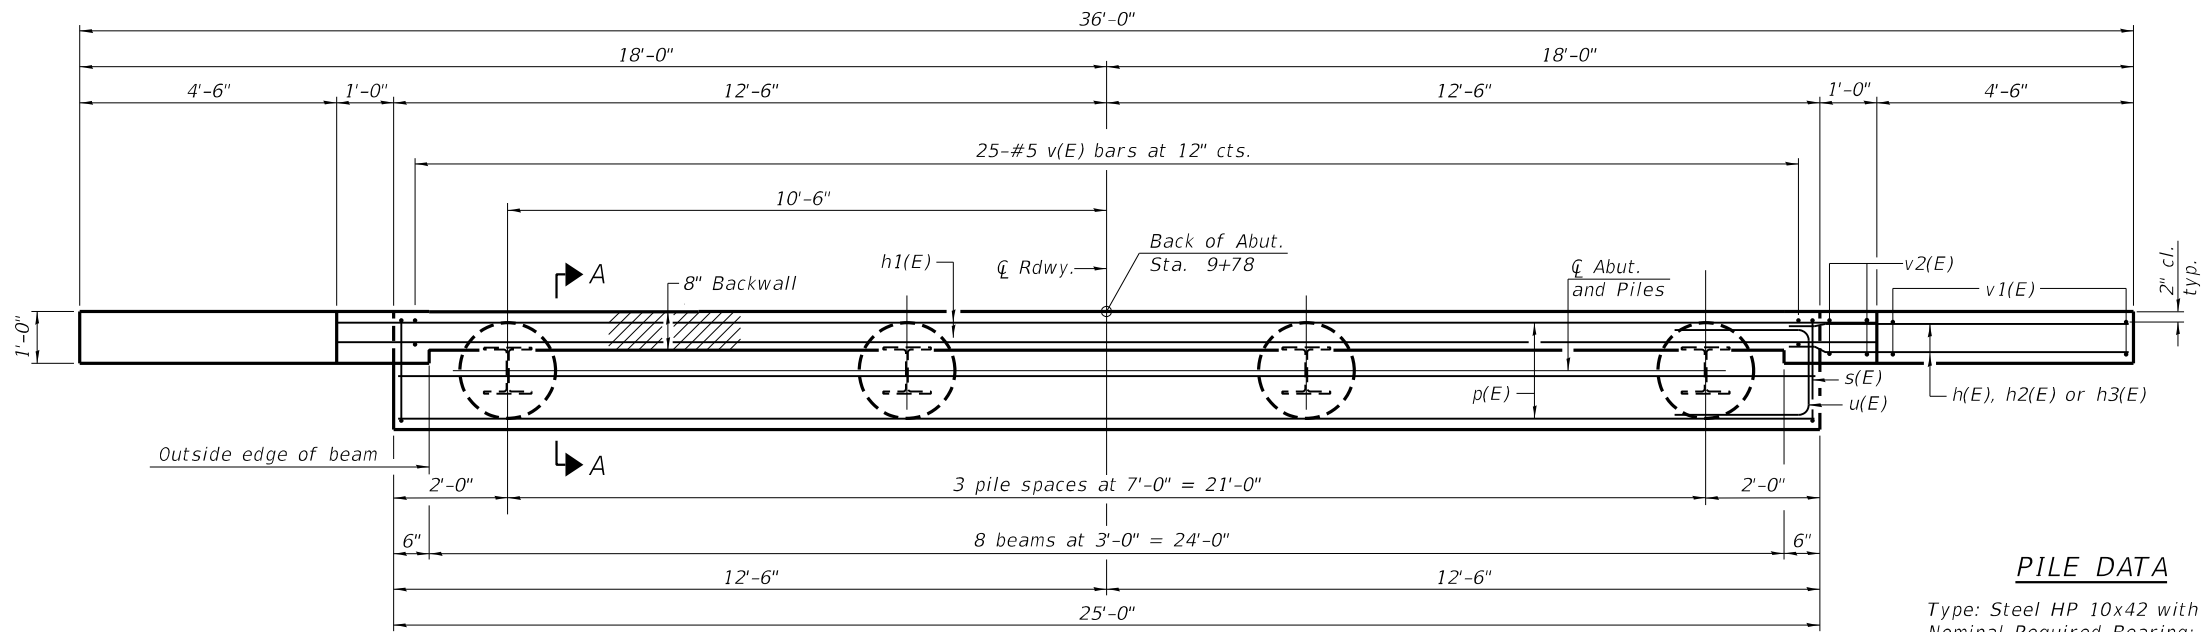

PLAN

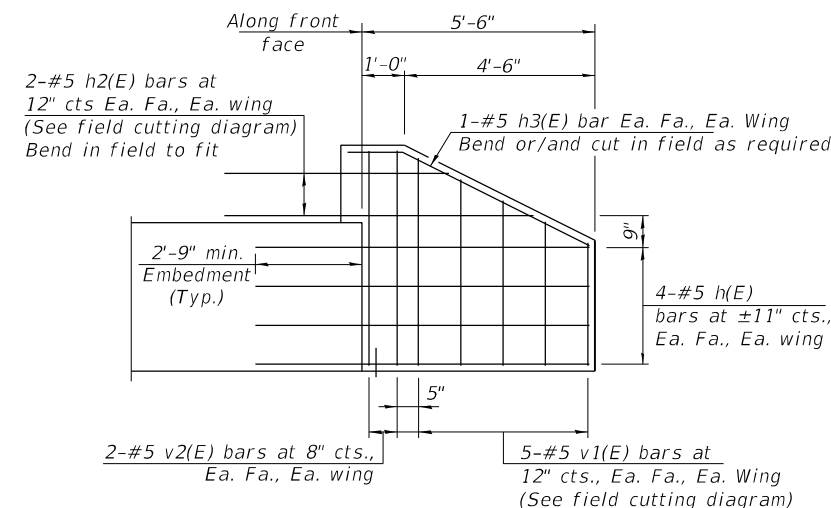


WINGWALL ELEVATION

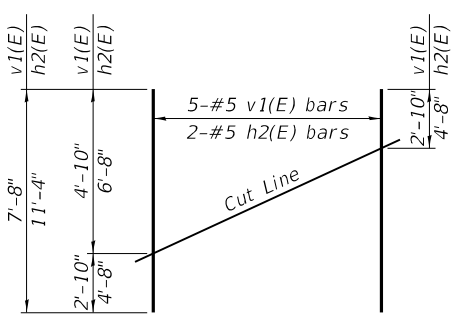


FIELD CUTTING DIAGRAM


Order v1(E) and h2(E) bars full length. Cut as shown and use remainder of bars in opposite face.

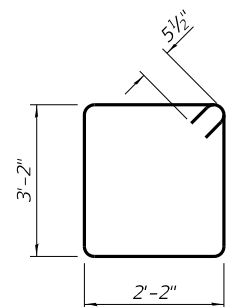


BAR s(E)

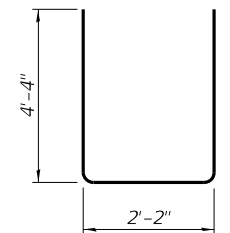

BARS u(E)

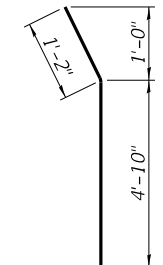

BAR h3(E)

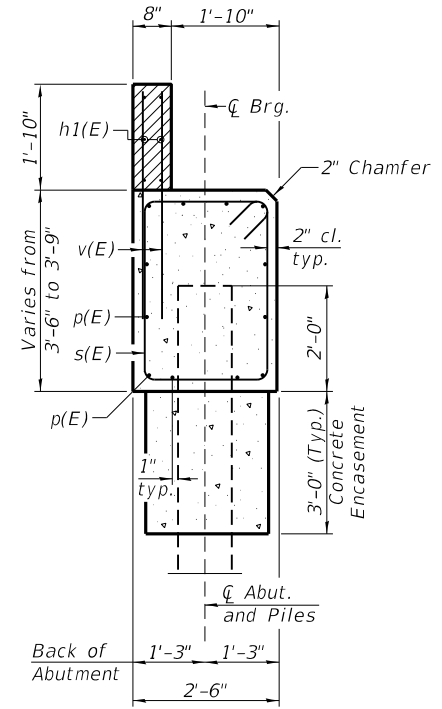

SECTION A-A









BILL OF MATERIAL

Bar	No.	Size	Length	Shape
h(E)	16	#5	8'-1"	—
h1(E)	6	#5	26'-8"	—
h2(E)	4	#5	11'-4"	—
h3(E)	4	#5	6'-0"	—
p(E)	12	#7	24'-8"	—
s(E)	27	#5	11'-7"	□
u(E)	8	#6	10'-10"	U
v(E)	50	#5	4'-2"	—
v1(E)	10	#5	7'-8"	—
v2(E)	8	#5	5'-0"	—
Structure Excavation			Cu. Yd.	63
Concrete Structures			Cu. Yd.	11.4
Reinforcement Bars, Epoxy Coated			Pound	1780
Furnishing Steel Piles, HP 10x42			Foot	123
Driving Piles			Foot	123
Test Pile Steel, HP 10x42			Each	1
Pile Shoes			Each	4
Concrete Encasement			Cu. Yd.	1.4

PILE DATA

Type: Steel HP 10x42 with Pile Shoes
Nominal Required Bearing: 335
Factored Resistance Available: 184
Est. Length: 41
No. Production Piles: 3
No. Test Piles: 1

Notes:
All exposed edges shall have standard 3/4" chamfer unless noted otherwise.
Space reinforcement in the cap to miss beam anchor dowel bars.
Wingwalls and Backwalls may be cast monolithically, at the contractor's option.
Hatched area and wingwalls shall be poured after beams are anchored in place.
For details of piles and Concrete Encasement, see sheet 9 of 11.

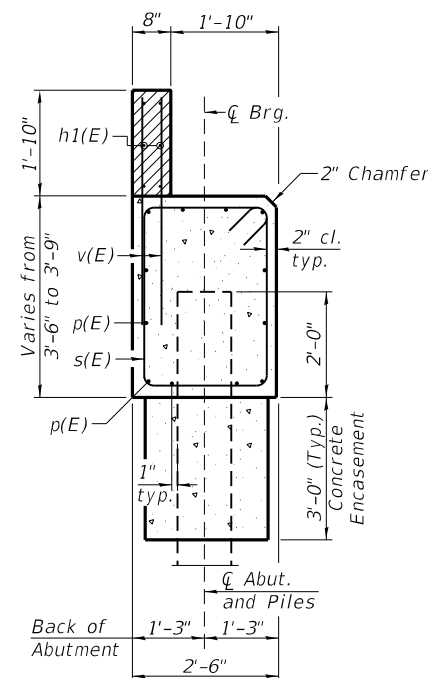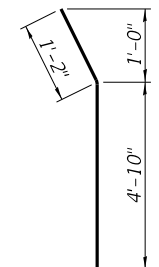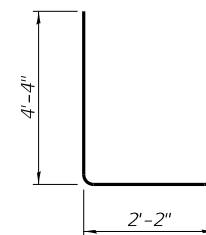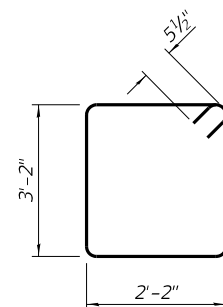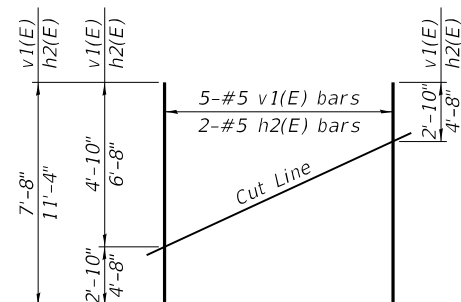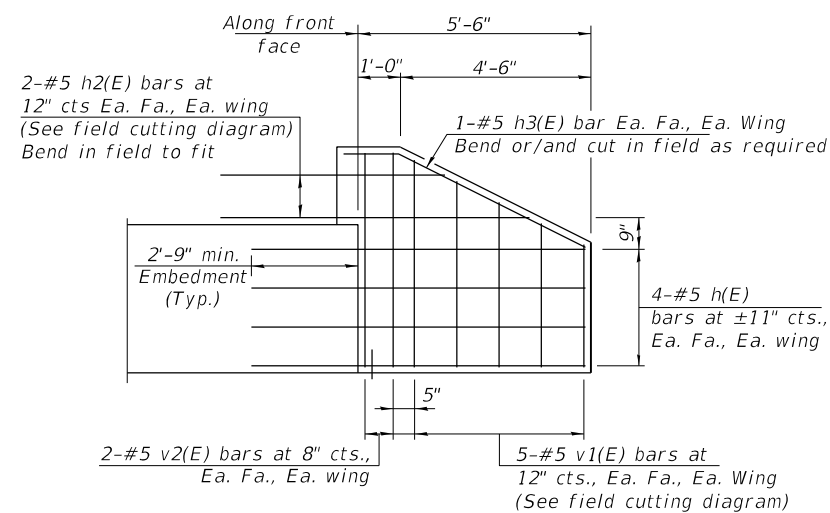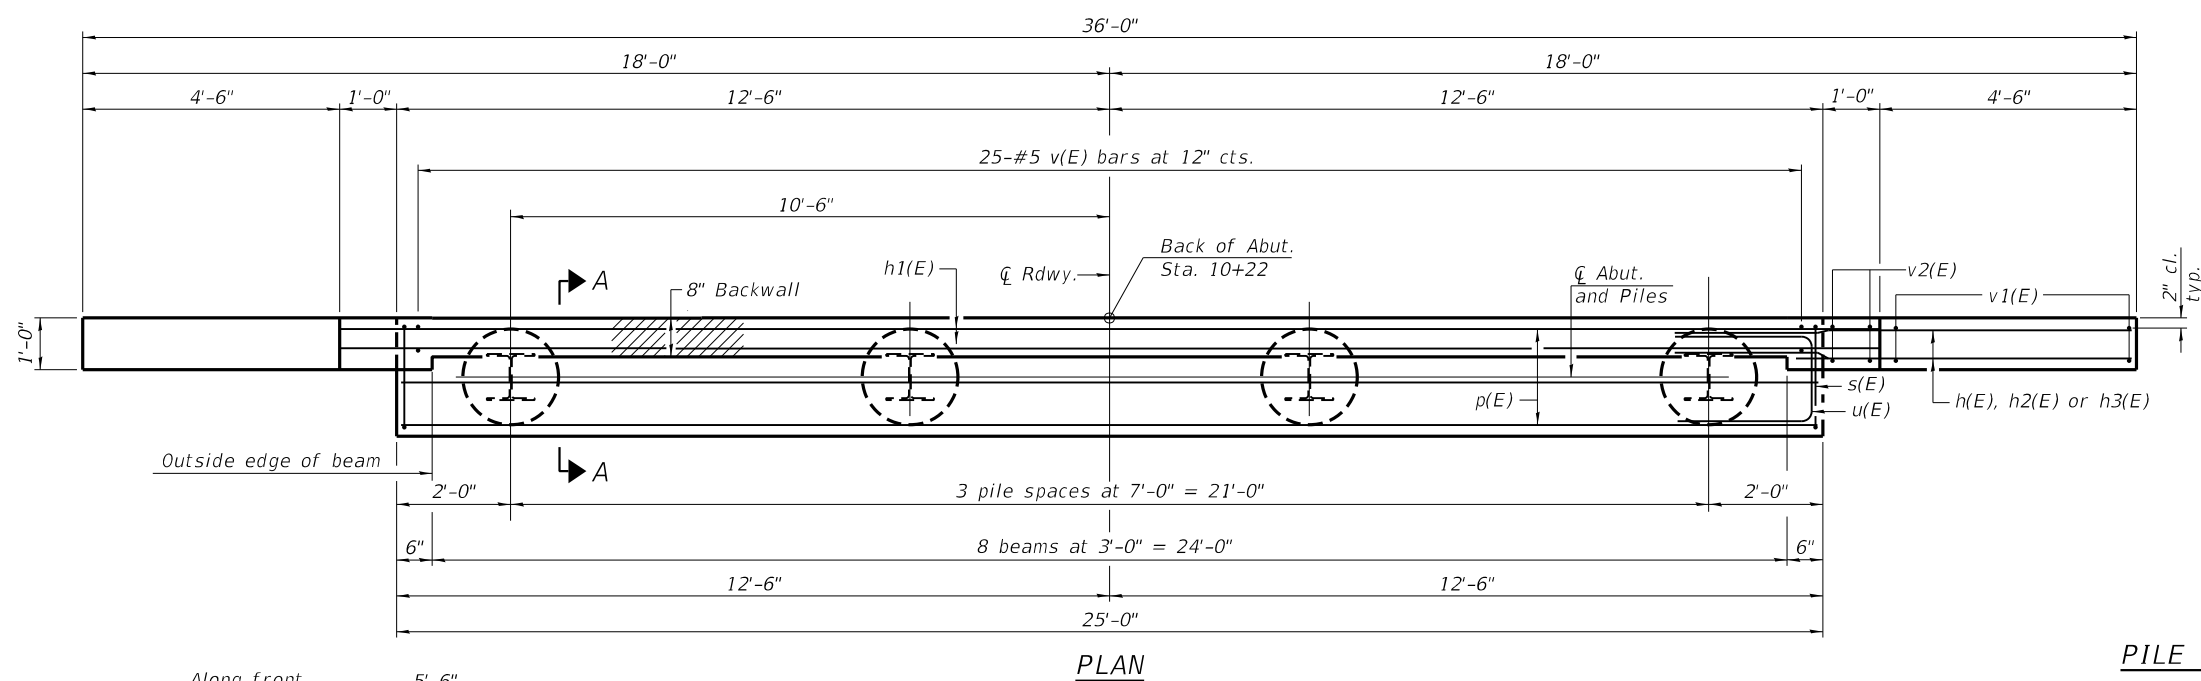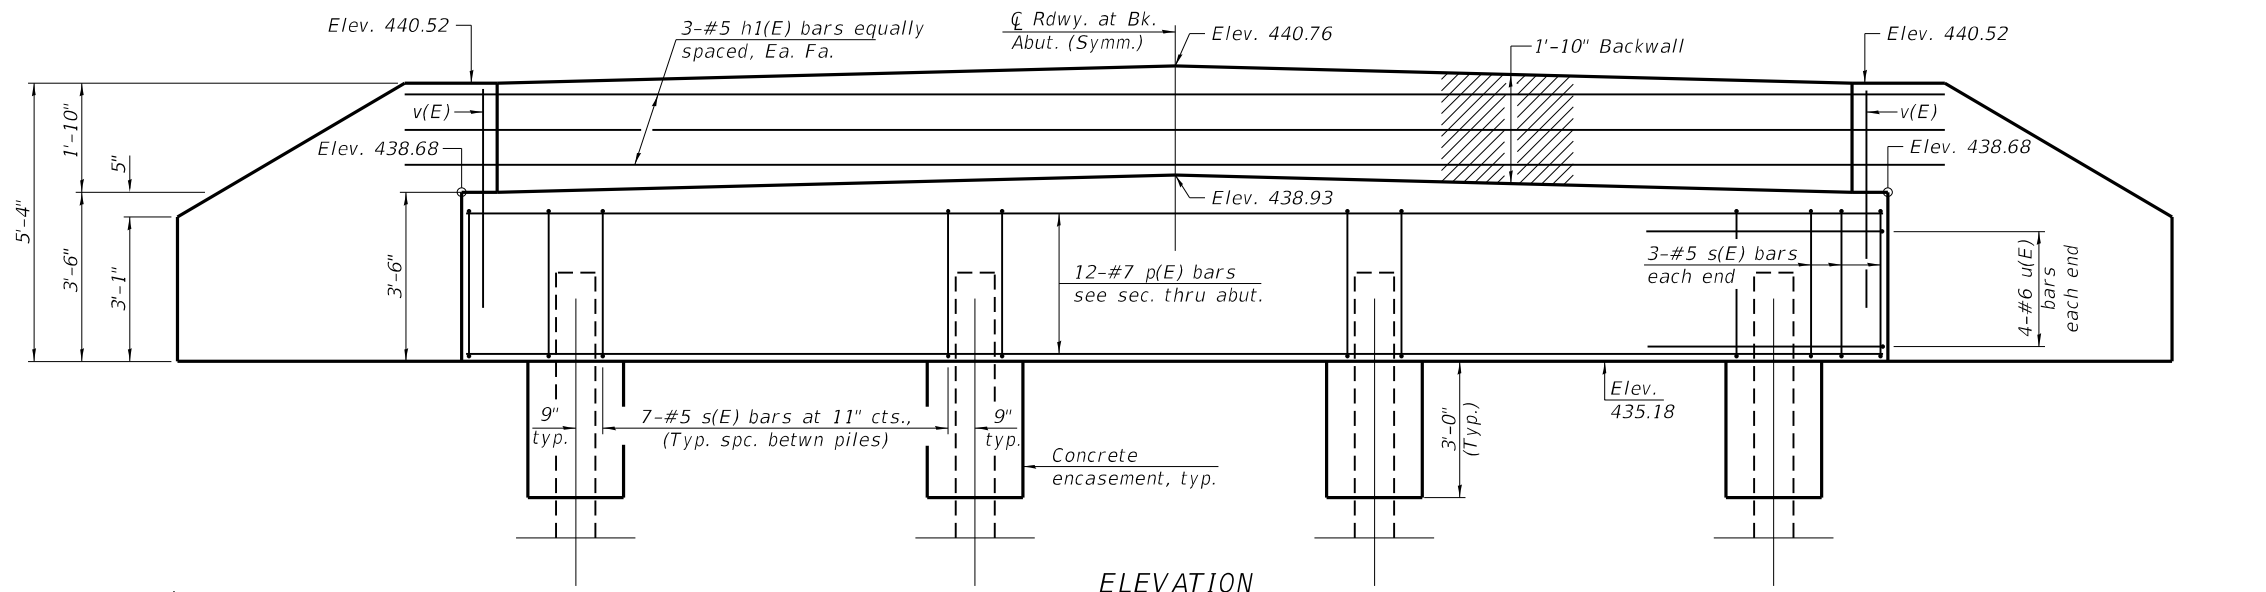

SECTION A-A

BILL OF MATERIAL

Bar	No.	Size	Length	Shape
h(E)	16	#5	8'-4"	_____
h1(E)	6	#5	26'-8"	_____
h2(E)	4	#5	11'-4"	_____
h3(E)	4	#5	6'-0"	_____
p(E)	12	#7	24'-8"	_____
s(E)	27	#5	11'-7"	□
u(E)	8	#6	10'-10"	U
v(E)	50	#5	4'-2"	_____
v1(E)	10	#5	7'-8"	_____
v2(E)	8	#5	5'-0"	_____
Structure Excavation			Cu. Yd.	63
Concrete Structures			Cu. Yd.	11.4
Reinforcement Bars, Epoxy Coated			Pound	1780
Furnishing Steel Piles, HP 10x42			Foot	164
Driving Piles			Foot	164
Pile Shoes			Each	4
Concrete Encasement			Cu. Yd.	1.4

PILE DATA

Type: Steel HP 10x42 with Pile Shoes
Nominal Required Bearing: 335
Factored Resistance Available: 184
Est. Length: 41
No. Production Piles: 4

Notes:


All exposed edges shall have standard $\frac{3}{4}$ " chamfer unless noted otherwise.

Space reinforcement in the cap to miss beam anchor dowel bars.

Wingwalls and Backwalls may be cast monolithically, at the contractor's option.


Hatched area and wingwalls shall be poured after beams are anchored in place.

For details of piles and Concrete Encasement, see sheet 9 of 11.

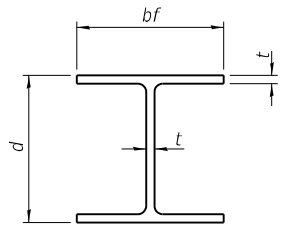


STEEL PILE TABLE

Designation	Depth d	Flange width bf	Web and Flange thickness t	Encasement diameter A
HP 14x117	14 1/4"	14 7/8"	1 3/16"	30"
x102	14"	14 3/4"	1 1/16"	30"
x89	13 7/8"	14 3/4"	5/8"	30"
x73	13 5/8"	14 5/8"	1/2"	30"
HP 12x84	12 1/4"	12 1/4"	1 1/16"	24"
x74	12 1/8"	12 1/4"	5/8"	24"
x63	12"	12 1/8"	1/2"	24"
x53	11 3/4"	12"	7/16"	24"
HP 10x57	10"	10 1/4"	9/16"	24"
x42	9 3/4"	10 1/8"	7/16"	24"
HP 8x36	8"	8 1/8"	7/16"	18"

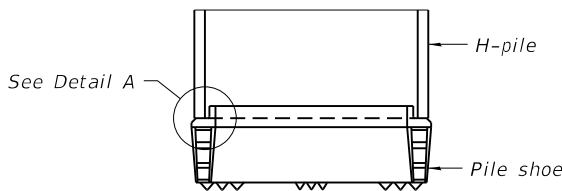


ELEVATION

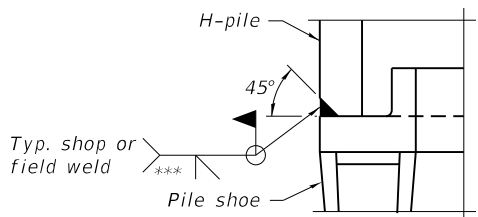


DETAIL A

SHOE ATTACHMENT

Note:
The steel H-piles shall be according to
AASHTO M270 Grade 50.

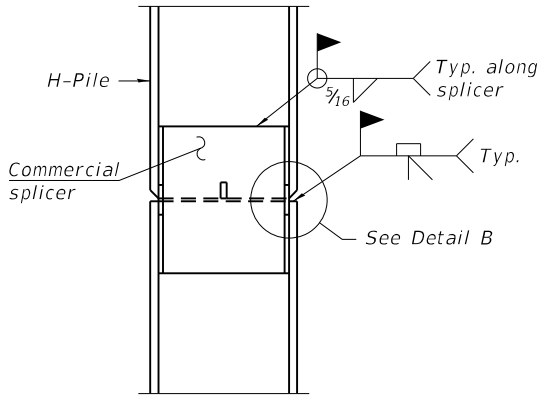


ELEVATION

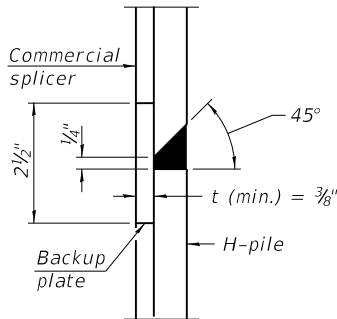


DETAIL "B"

WELDED COMMERCIAL SPLICE

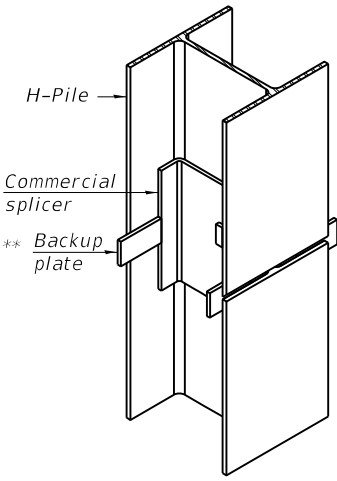


ISOMETRIC VIEW

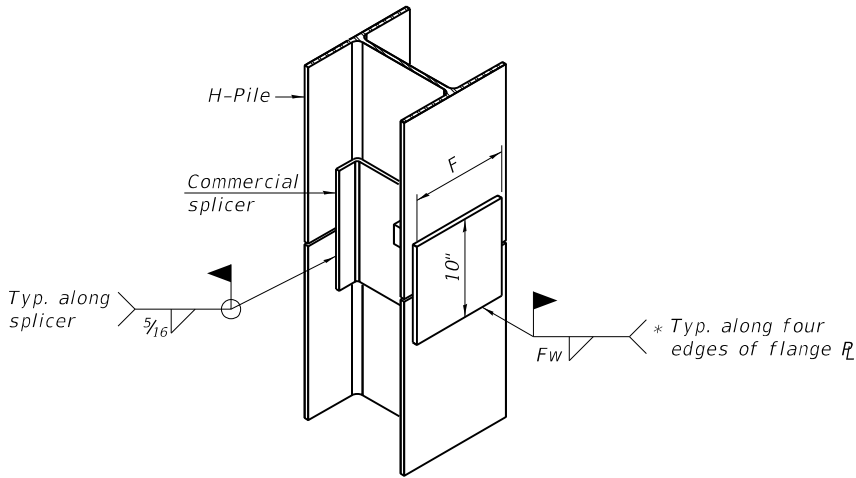


ISOMETRIC VIEW

WELDED COMMERCIAL SPLICE ALTERNATE

- * Interrupt welds 1/4" from end of web and/or each flange.
- ** Remove portions of backup plates that extend outside the flanges.
- *** Weld size per pile shoe manufacturer (5/16" min.).

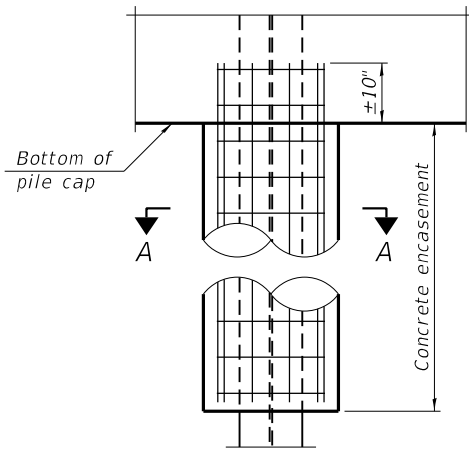


ELEVATION

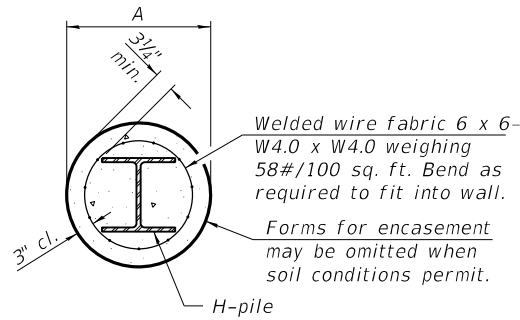


SECTION A-A


INDIVIDUAL PILE
CONCRETE ENCASEMENT
(when specified)

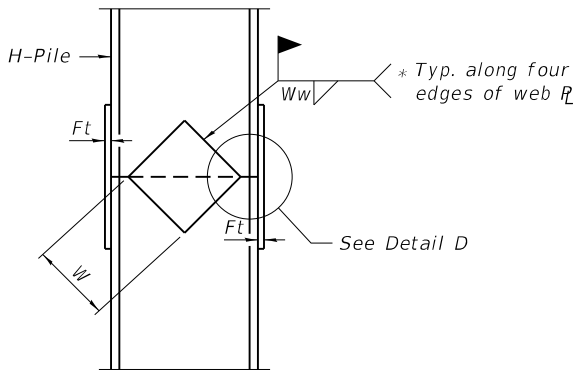

ELEVATION

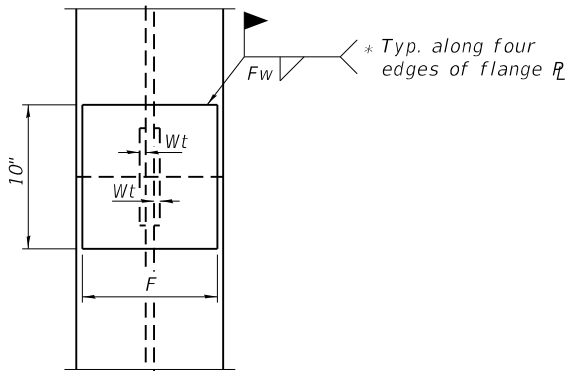

END VIEW

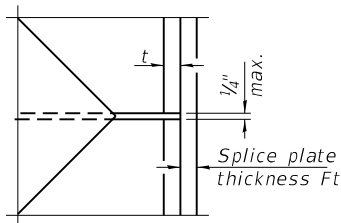

DETAIL D

WELDED PLATE FIELD SPLICE

Designation	F	Ft	Fw	W	Wt	Ww
HP 14x117	12 1/2"	1"	7/8"	7 3/4"	5/8"	1/2"
x102	12 1/2"	7/8"	3/4"	7 3/4"	5/8"	1/2"
x89	12 1/2"	3/4"	1 1/16"	7 3/4"	5/8"	1/2"
x73	12 1/2"	5/8"	9/16"	7 3/4"	5/8"	1/2"
HP 12x84	10"	7/8"	1 1/16"	6 1/2"	5/8"	1/2"
x74	10"	7/8"	1 1/16"	6 1/2"	5/8"	1/2"
x63	10"	5/8"	1/2"	6 1/2"	1/2"	3/8"
x53	10"	5/8"	1/2"	6 1/2"	1/2"	3/8"
HP 10x57	8"	3/4"	9/16"	5 1/4"	1/2"	3/8"
x42	8"	5/8"	9/16"	5 1/4"	1/2"	3/8"
HP 8x36	7"	5/8"	7/16"	4 1/4"	1/2"	3/8"

MODEL: SMODELNAMES
FILE NAME: SFILELS

VEENSTRA & KIMM INC.
Springfield, IL. Phone: (217)544-8033
IL. Design Firm No. 184-001939

2-1-2023

USER NAME =	DESIGNED - VVR
PLOT SCALE =	DRAWN - VVR
PLOT DATE = 11/14/2025	CHECKED - DHC

DESIGNED - VVR	REVISED -
CHECKED - DHC	REVISED -
DRAWN - VVR	REVISED -
CHECKED - DHC	REVISED -

STATE OF ILLINOIS
DEPARTMENT OF TRANSPORTATION
DEPARTMENT OF NATURAL RESOURCES

HP PILE DETAILS
STRUCTURE NO.090 - 9922

SHEET 9 OF 11 SHEETS

T.R. RTE.	SECTION	COUNTY	TOTAL SHEETS	SHEET NO.
125	SPRING LAKE 2024	TAZEWELL	56	37
CONTRACT NO. 46939				

ILLINOIS FED. AID PROJECT

Page 1 of 2

Date 8/14/24

ROUTE	<u>T.R. ROAD 125</u>	DESCRIPTION	<u>T.R. Road 125 over Spring Lake</u>	LOGGED BY	<u>KEG</u>
--------------	----------------------	--------------------	---------------------------------------	------------------	------------

SECTION _____ - LOCATION West Abutment - Latitude 40.507549°, Longitude -89.811992°

COUNTY Tazewell DRILLING METHOD HSA + Rotary Wash at 38.5' HAMMER TYPE AUTO

STRUCT. NO.	090-9920
Station	19+75.00

BORING NO.	SB-1
Station	9+77.00
Offset	1.0 ft RT
Ground Surface Elev.	440.00

DEPTH (ft)	BLOW S (/6")	UCS Qu (tsf)
---------------	-----------------	-----------------

Surface Water Elev. _____ ft
Stream Bed Elev. _____ ft

Groundwater Elev.:
First Encounter _____ 433.0 ft ▼
Upon Completion _____ ft
After _____ Hrs. _____ ft

D E P T H	B L O W S	U C S Qu	M O I S T
(ft)	(/6")	(tsf)	(%)

The Unconfined Compressive Strength (UCS) Failure Mode is indicated by (B-Bulge, S-Shear, P-Penetrometer)
The SPT (N value) is the sum of the last two blow values in each sampling zone (AASHTO T206)

BBS, form 137 (Rev. 8-99)

Page 2 of 2

Date 8/14/24

ROUTE	<u>T.R. ROAD 125</u>	DESCRIPTION	<u>T.R. Road 125 over Spring Lake</u>	LOGGED BY	<u>KEG</u>
--------------	----------------------	--------------------	---------------------------------------	------------------	------------

SECTION _____ **-** _____ **LOCATION** West Abutment - Latitude 40.507549°, Longitude -89.811992°

COUNTY Tazewell DRILLING METHOD HSA + Rotary Wash at 38.5' HAMMER TYPE AUTO

STRUCT. NO.	090-9920
Station	19+75.00

BORING NO.	SB-1
Station	9+77.00
Offset	1.0 ft RT
Ground Surface Elev.	440.00

D E P T H	B L O W S	U C S	Qu
(ft)	(/6")	(tsf)	(

Surface Water Elev. _____ ft
Stream Bed Elev. _____ ft

Groundwater Elev.:
First Encounter _____ 433.0 ft ▼
Upon Completion _____ ft
After _____ Hrs. _____ ft

The Unconfined Compressive Strength (UCS) Failure Mode is indicated by (B-Bulge, S-Shear, P-Penetrometer)
The SPT (N value) is the sum of the last two blow values in each sampling zone (AASHTO T206)

BBS, form 137 (Rev. 8-99)



USER NAME = <u> </u>	DESIGNED - VVR
	CHECKED - DHC
PLOT SCALE = <u> </u>	DRAWN - VVR
PLOT DATE = 11/14/2025	CHECKED - DHC

REVISED	-	0000000000
REVISED	-	0000000000
REVISED	-	0000000000
REVISED	-	0000000000

STATE OF ILLINOIS
DEPARTMENT OF TRANSPORTATION
DEPARTMENT OF NATURAL RESOURCES

SOIL BORING LOG - 1
STRUCTURE NO. 090 - 9922

SHEET 10 OF 11 SHEETS

T.R. RTE.	SECTION	COUNTY	TOTAL SHEETS	SHEET NO.
125	SPRING LAKE 2024	TAZEWELL	56	38
		CONTRACT NO. 46939		
ILLINOIS		FED. AID PROJECT		

MODEL: \$MODELNAME\$
FILE NAME: \$FILE\$

\$DATE\$	\$TIME\$
----------	----------

FINAL SURVEY NO.	SURVEYED NOTE BOOK	PLOTTED TEMPLATE	DATE

ORIGINAL SURVEY NO.	SURVEYED NOTE BOOK	PLOTTED TEMPLATE	DATE

MODEL: \$MODELNAME\$
FILE NAME: \$FILES\$

VEENSTRA & KIMM INC.
Springfield, IL. Phone: (217)544-8033
IL Design Firm No. 184-001939


USER NAME = \$USERS\$	DESIGNED - JEB	REVISED -
	DRAWN - JEB	REVISED -
PLOT SCALE = \$SCALE\$	CHECKED - RHD	REVISED -
PLOT DATE = \$DATE\$	DATE - 11/14/2025	REVISED -

STATE OF ILLINOIS
DEPARTMENT OF TRANSPORTATION
DEPARTMENT OF NATURAL RESOURCES

CROSS SECTIONS - SKY RANCH ROAD

SCALE: SHEET 1 OF 3 SHEETS STA. 8+50.00 TO STA. 9+50.00

F.A. RTE.	SECTION	COUNTY	TOTAL SHEETS	SHEET NO.
	SPRING LAKE 2024	TAZEWELL	56	40
		CONTRACT NO. 46939		
	ILLINOIS	FED. AID PROJECT		

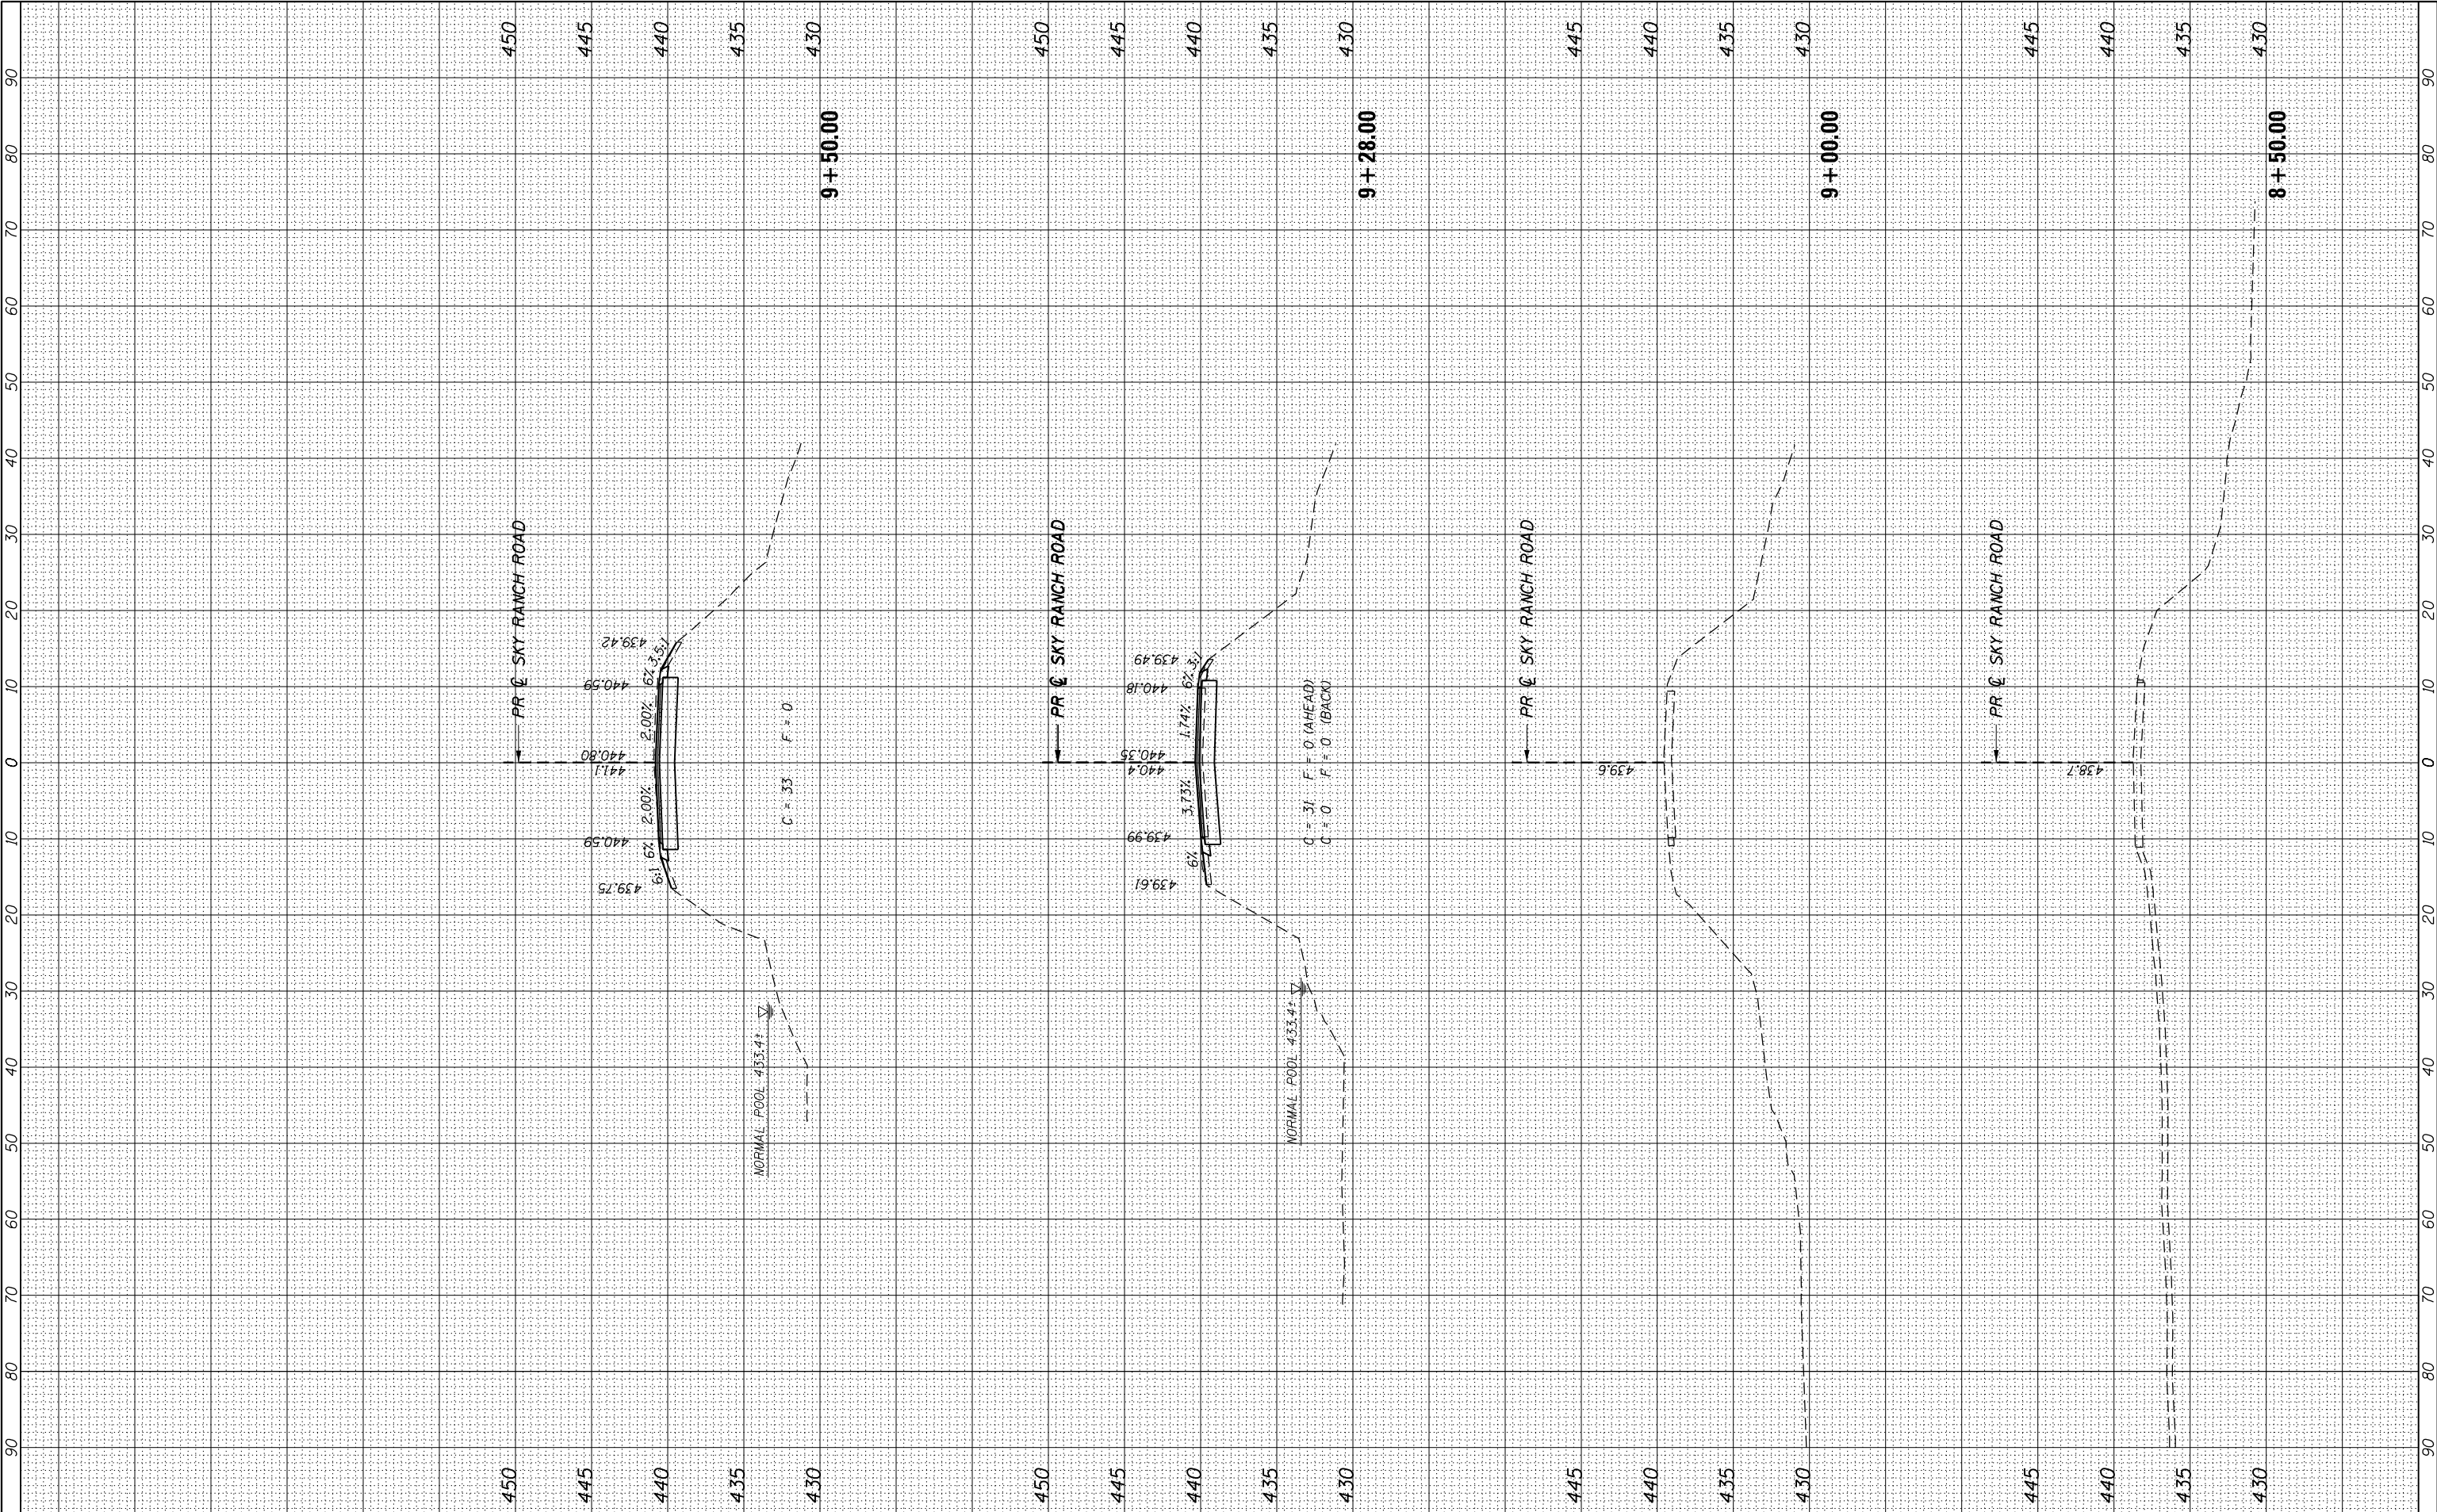

FINAL	SURVEYED	BY	DATE
SURVEY	PLOTTED		
NOTE BOOK	TEMPLATE		
NO.	AREAS CHECKED		

ORIGINAL	SURVEYED	BY	DATE
SURVEY	PLOTTED		
NOTE BOOK	TEMPLATE		
NO.	AREAS CHECKED		

MODEL: \$MODELNAME\$
FILE NAME: \$FILES\$

VEENSTRA & KIMM INC.
Springfield, IL. Phone: (217)544-8033
IL Design Firm No. 184-001939


USER NAME = \$USERS\$	DESIGNED - JEB	REVISED -
	DRAWN - JEB	REVISED -
PLOT SCALE = \$SCALE\$	CHECKED - RHD	REVISED -
PLOT DATE = \$DATE\$	DATE - 11/14/2025	REVISED -

STATE OF ILLINOIS
DEPARTMENT OF TRANSPORTATION
DEPARTMENT OF NATURAL RESOURCES

CROSS SECTIONS - SKY RANCH ROAD

SCALE: SHEET 2 OF 3 SHEETS STA. 9+64.00 TO STA. 10+22.00

F.A. RTE.	SECTION	COUNTY	TOTAL SHEETS	SHEET NO.
	SPRING LAKE 2024	TAZEWELL	56	41
CONTRACT NO. 46939				
ILLINOIS FED. AID PROJECT				

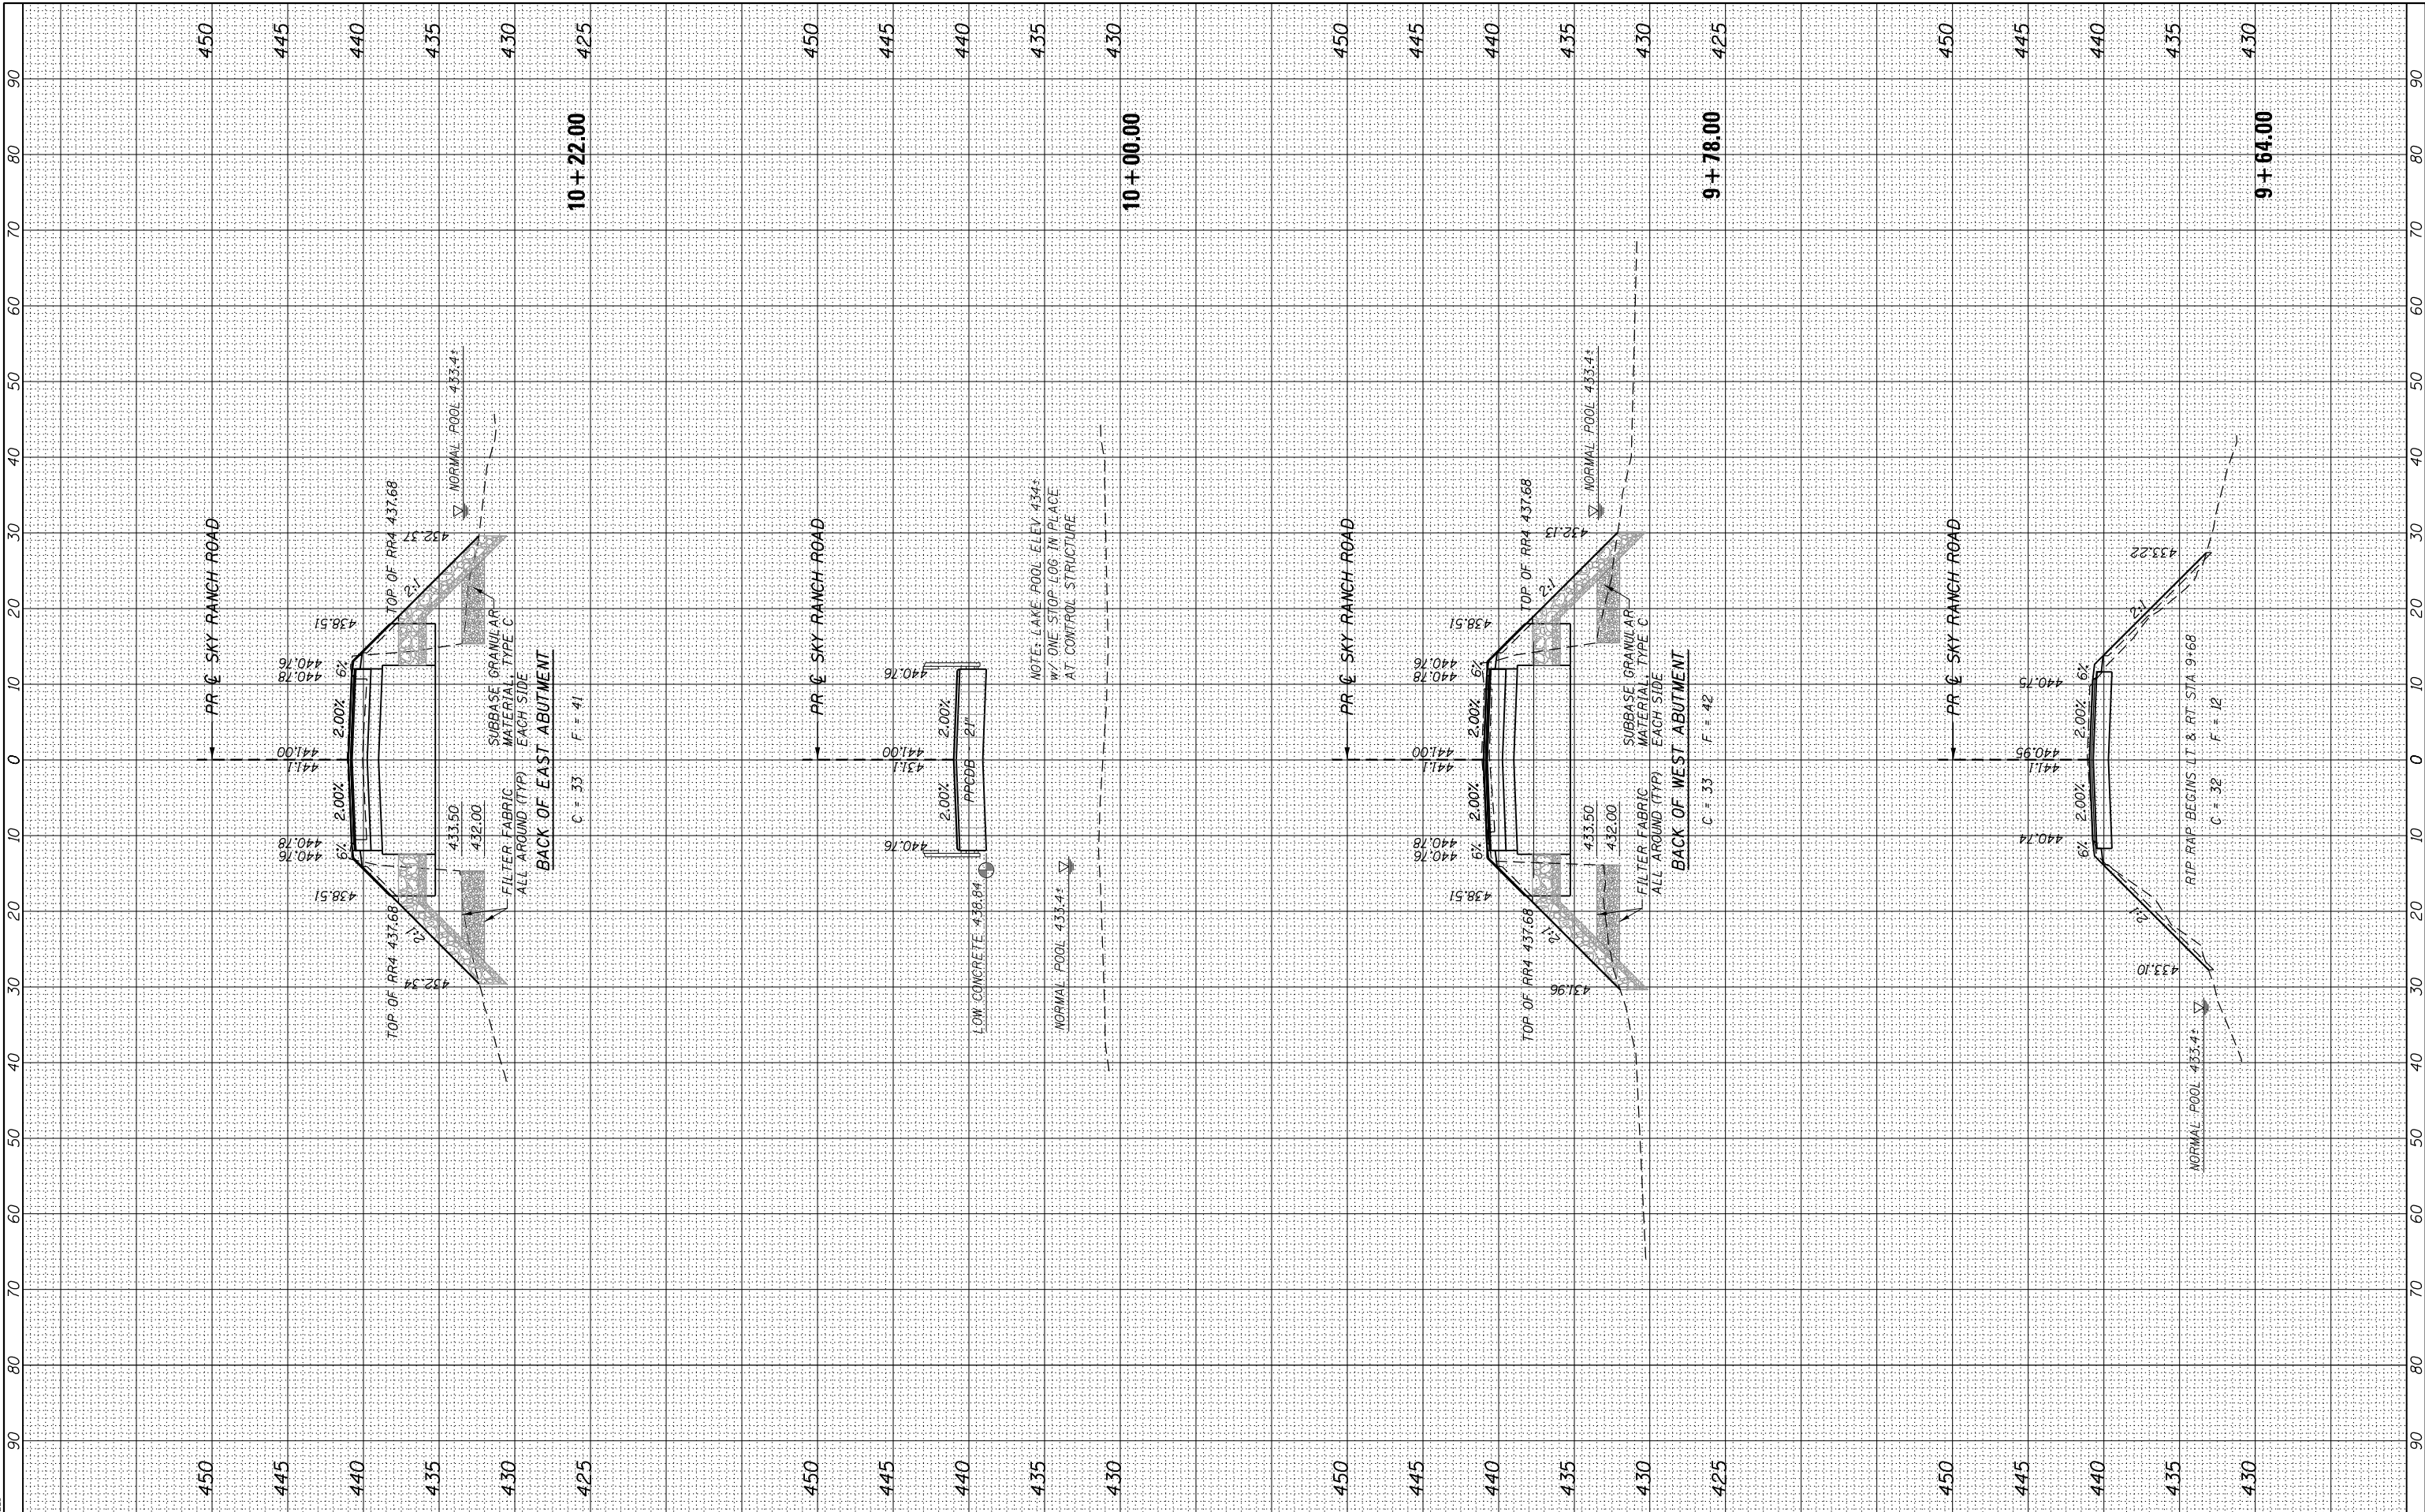

FINAL SURVEY NO.	SURVEYED NOTE BOOK	PLOTTED TEMPLATE	BY	DATE

ORIGINAL SURVEY NO.	SURVEYED NOTE BOOK	PLOTTED TEMPLATE	BY	DATE

MODEL: \$MODELNAME\$
FILE NAME: \$FILES\$

VK VEENSTRA & KIMM INC.
Springfield, IL. Phone: (217)544-8033
IL Design Firm No. 184-001939

USER NAME = \$USERS\$
PLOT SCALE = \$SCALE\$
PLOT DATE = \$DATE\$

DESIGNED - JEB
DRAWN - JEB
CHECKED - RHD
DATE - 11/14/2025


REVISED -
REVISED -
REVISED -
REVISED -


STATE OF ILLINOIS
DEPARTMENT OF TRANSPORTATION
DEPARTMENT OF NATURAL RESOURCES

CROSS SECTIONS - SKY RANCH ROAD

SCALE:	SHEET 3 OF 3 SHEETS	STA. 10+31.00 TO STA. 11+00.00
--------	---------------------	--------------------------------

F.A. RTE.	SECTION	COUNTY	TOTAL SHEETS	SHEET NO.
	SPRING LAKE 2024	TAZEWELL	56	42
		CONTRACT NO. 46939		
	ILLINOIS	FED. AID PROJECT		

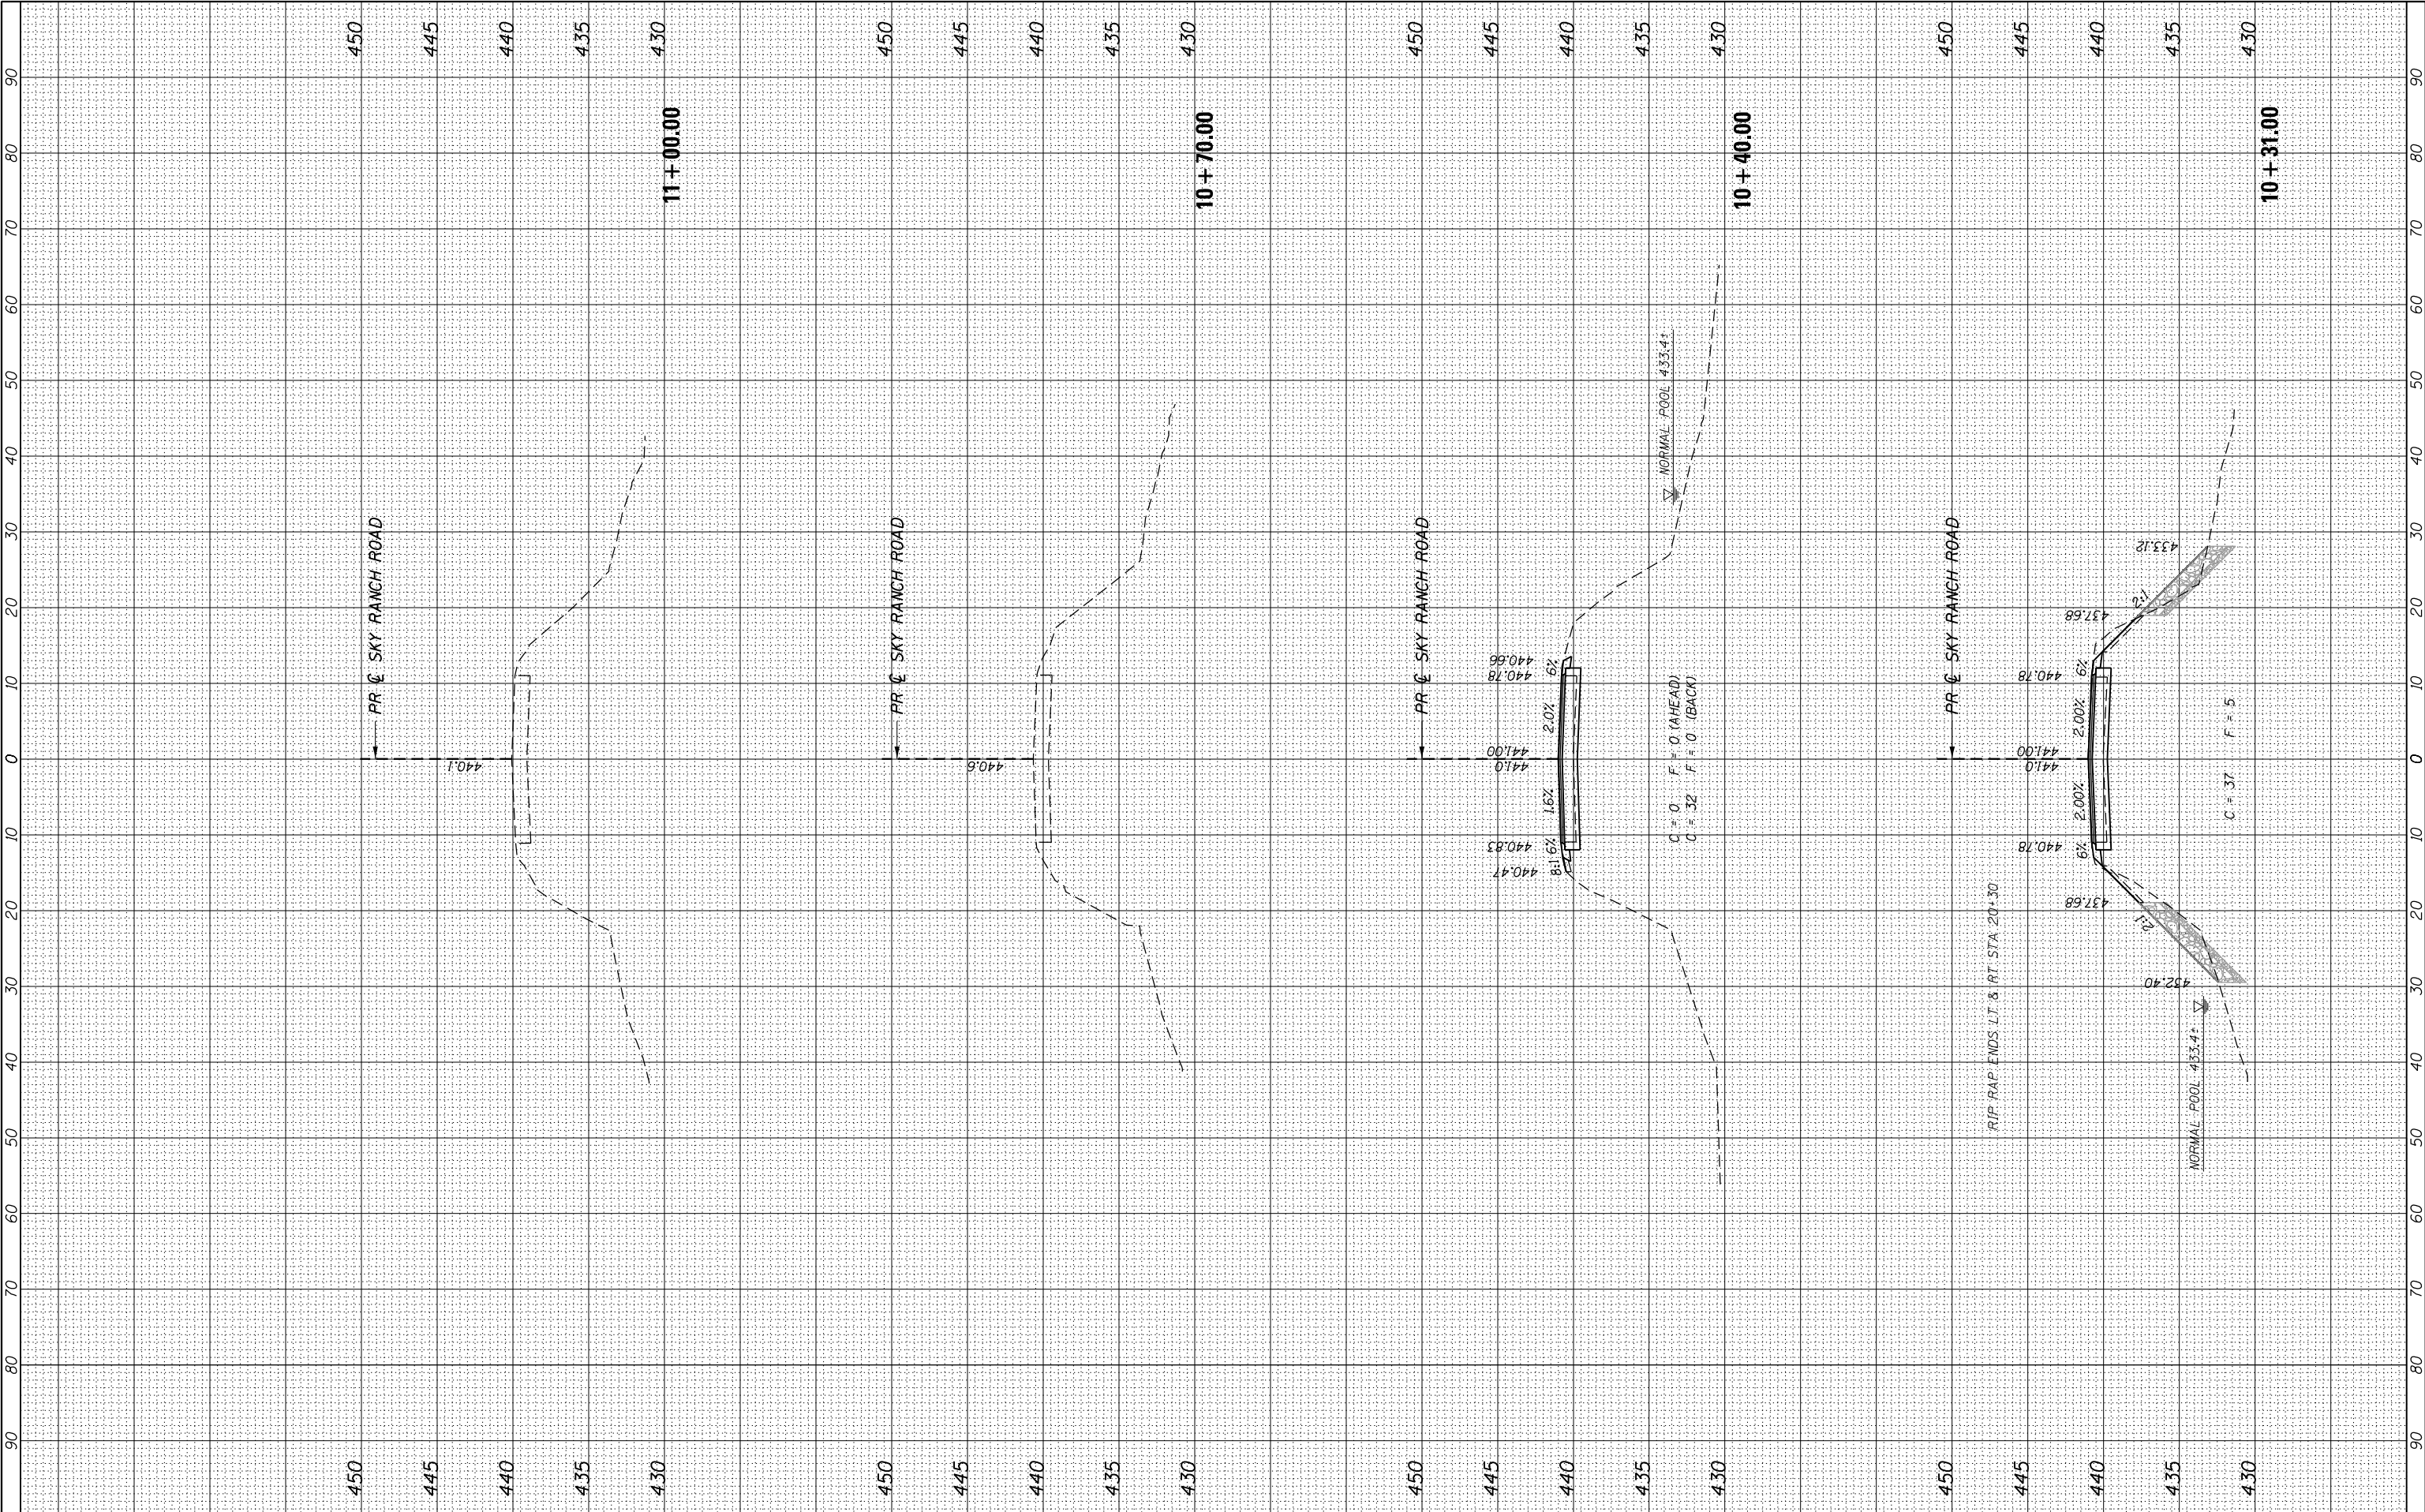

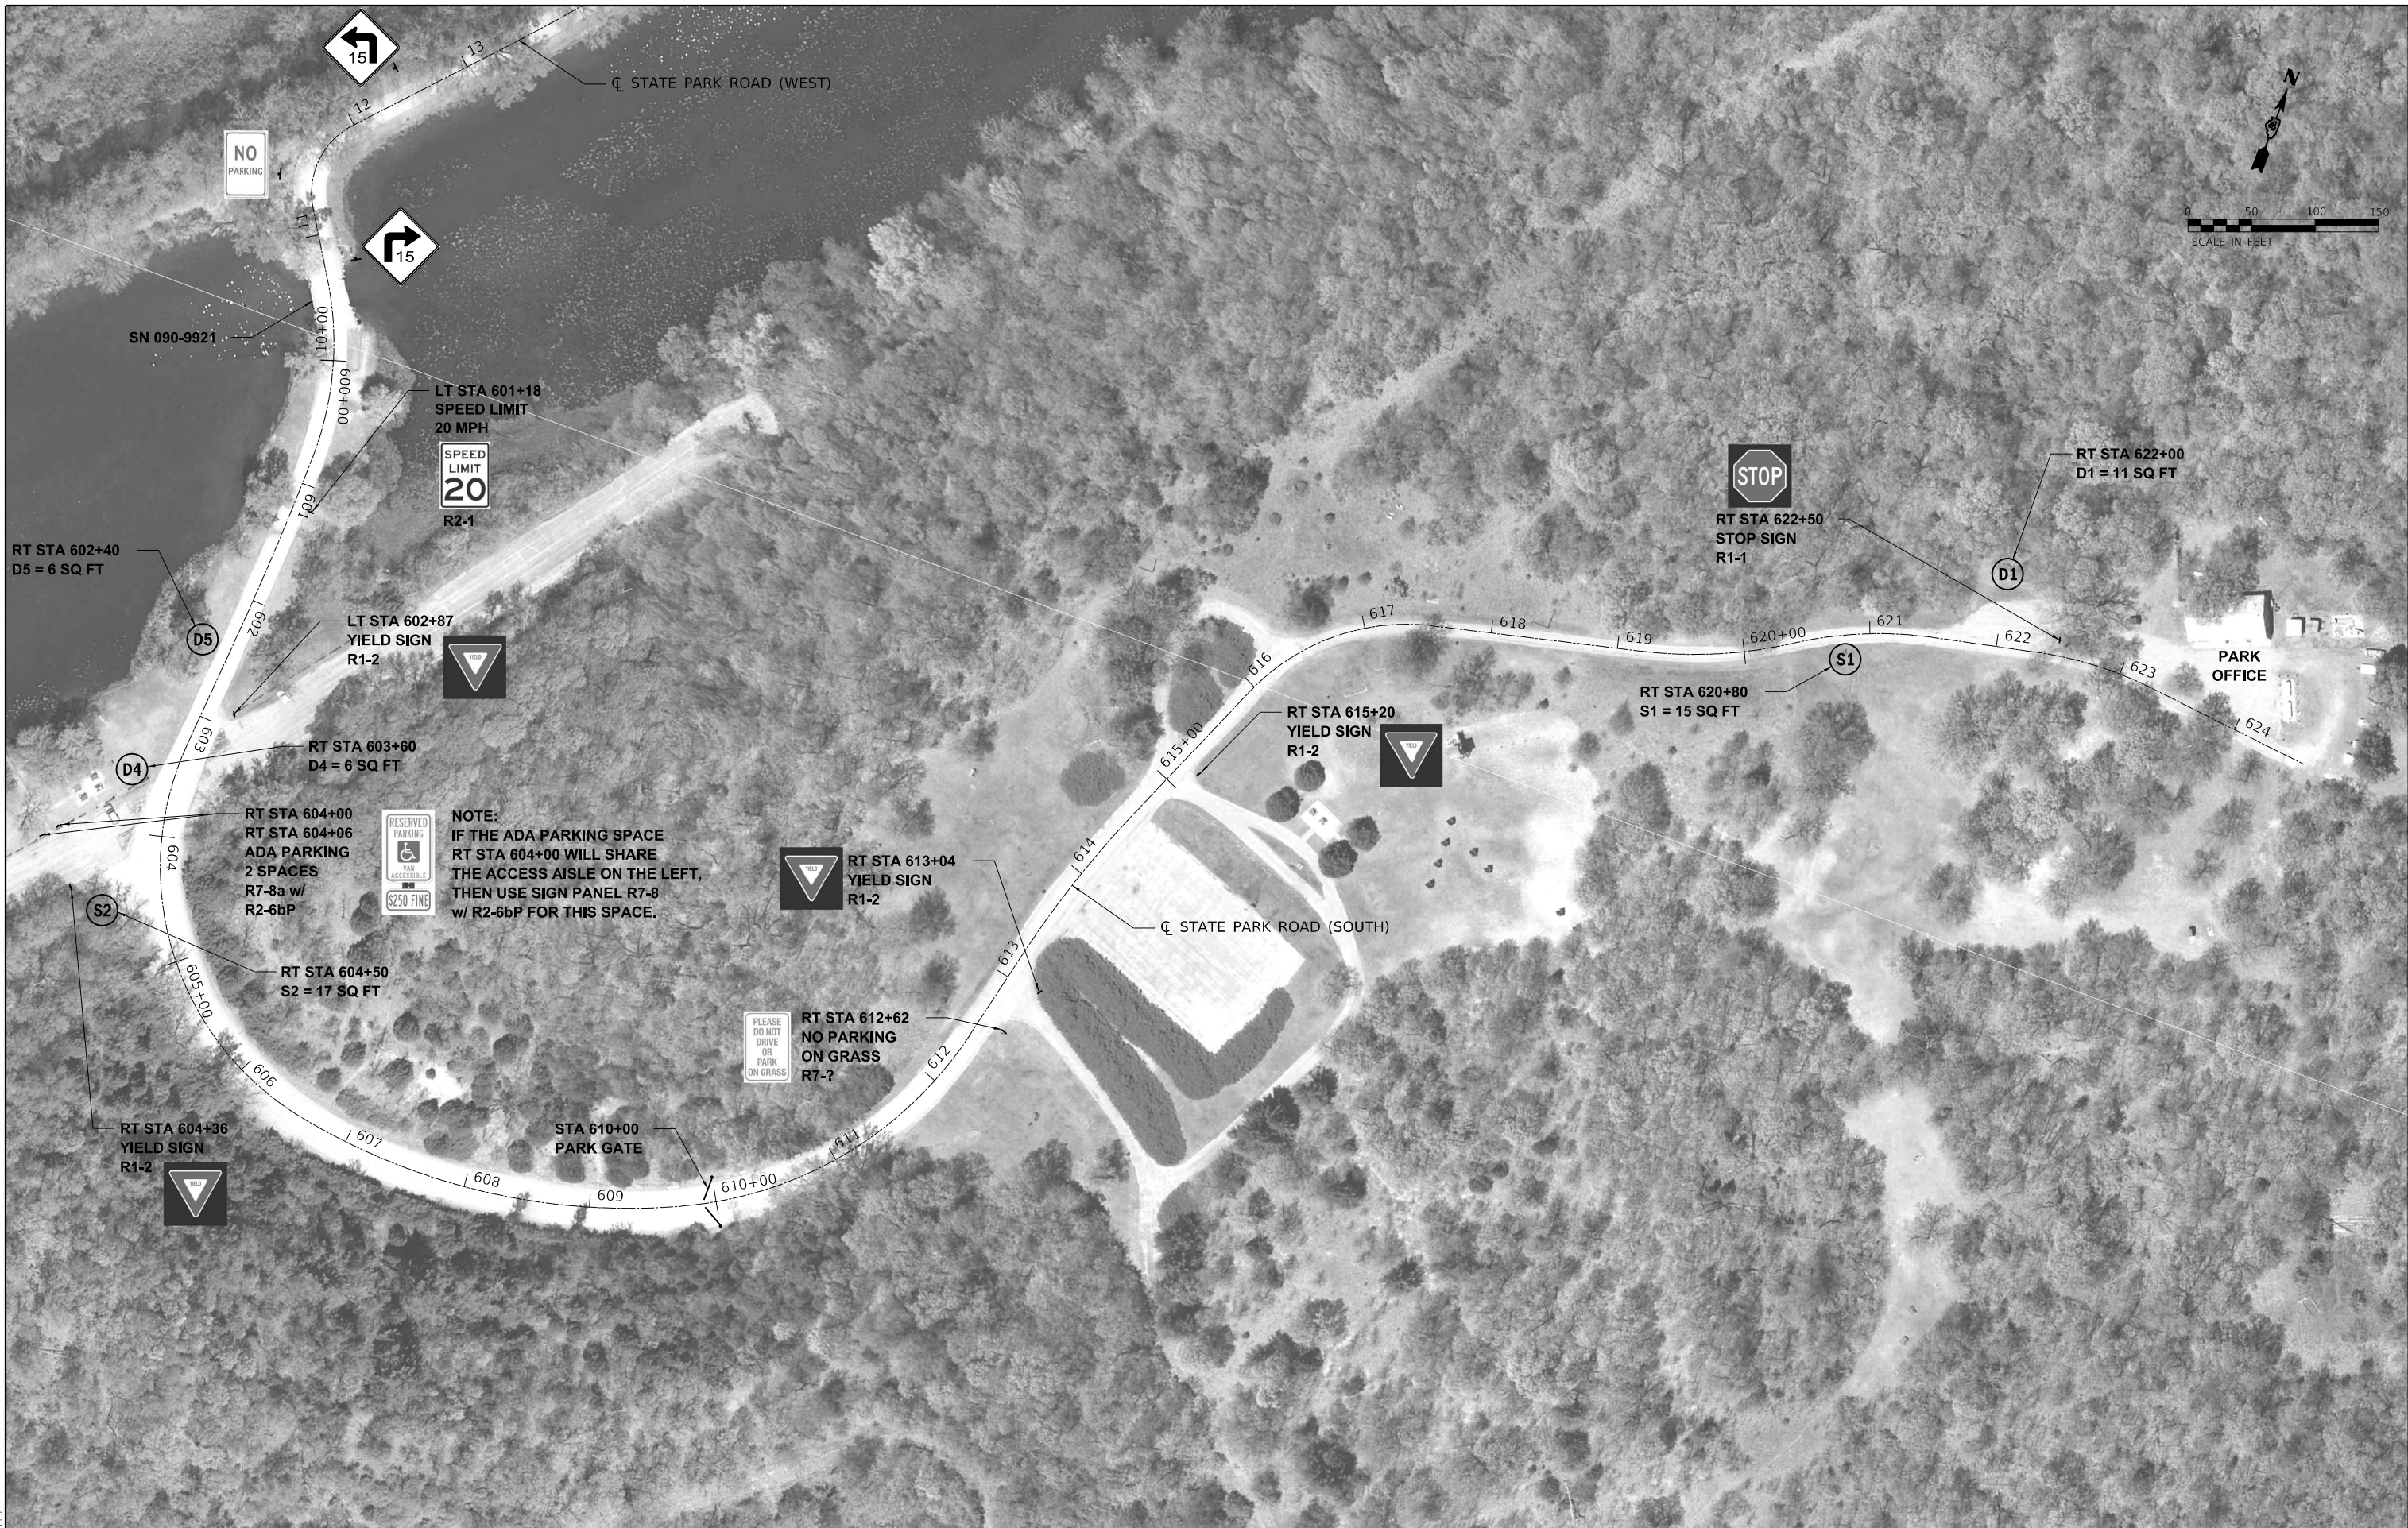

MODEL: 3/20/2015
FILE: 3/20/2015



USER NAME = \$USERS	DESIGNED - JEB	REVISED -
PLOT SCALE = \$SCALE\$	DRAWN - JEB	REVISED -
PLOT DATE = \$DATE\$	CHECKED - RHD	REVISED -
	DATE - 11/14/2025	REVISED -

STATE OF ILLINOIS
DEPARTMENT OF TRANSPORTATION
DEPARTMENT OF NATURAL RESOURCES

STATE PARK ROAD (SOUTH) SIGNING PLANS
SPRING LAKE STATE FISH & WILDLIFE AREA

SCALE: 1" = 50' SHEET 1 OF 10 SHEETS STA 600+00.00 TO STA 624+61.07

F.A. RTE.	SECTION	COUNTY	TOTAL SHEETS	SHEET NO.
	SPRING LAKE 2025	TAZEWELL	56	43
CONTRACT NO. 46939				
ILLINOIS FED. AID PROJECT				



MODEL: SHOOTING
FILE NAME: SHELLS





USER NAME = \$USERS	DESIGNED - JEB	REVISED -
DRAWN - JEB	REVISED -	
PLOT SCALE = \$SCALE\$	CHECKED - RHD	REVISED -
PLOT DATE = \$DATES	DATE - 11/14/2025	REVISED -

STATE OF ILLINOIS
DEPARTMENT OF TRANSPORTATION
DEPARTMENT OF NATURAL RESOURCES

STATE PARK ROAD SIGNING PLANS
SPRING LAKE STATE FISH & WILDLIFE AREA

SCALE: 1" = 50' SHEET 2 OF 10 SHEETS STA 10+00.00 TO STA 42+00.00

F.A. RTE.	SECTION	COUNTY	TOTAL SHEETS	SHEET NO.
IDNR	SPRING LAKE 2024	TAZEWELL	56	44
CONTRACT NO. 46939				
ILLINOIS FED. AID PROJECT				

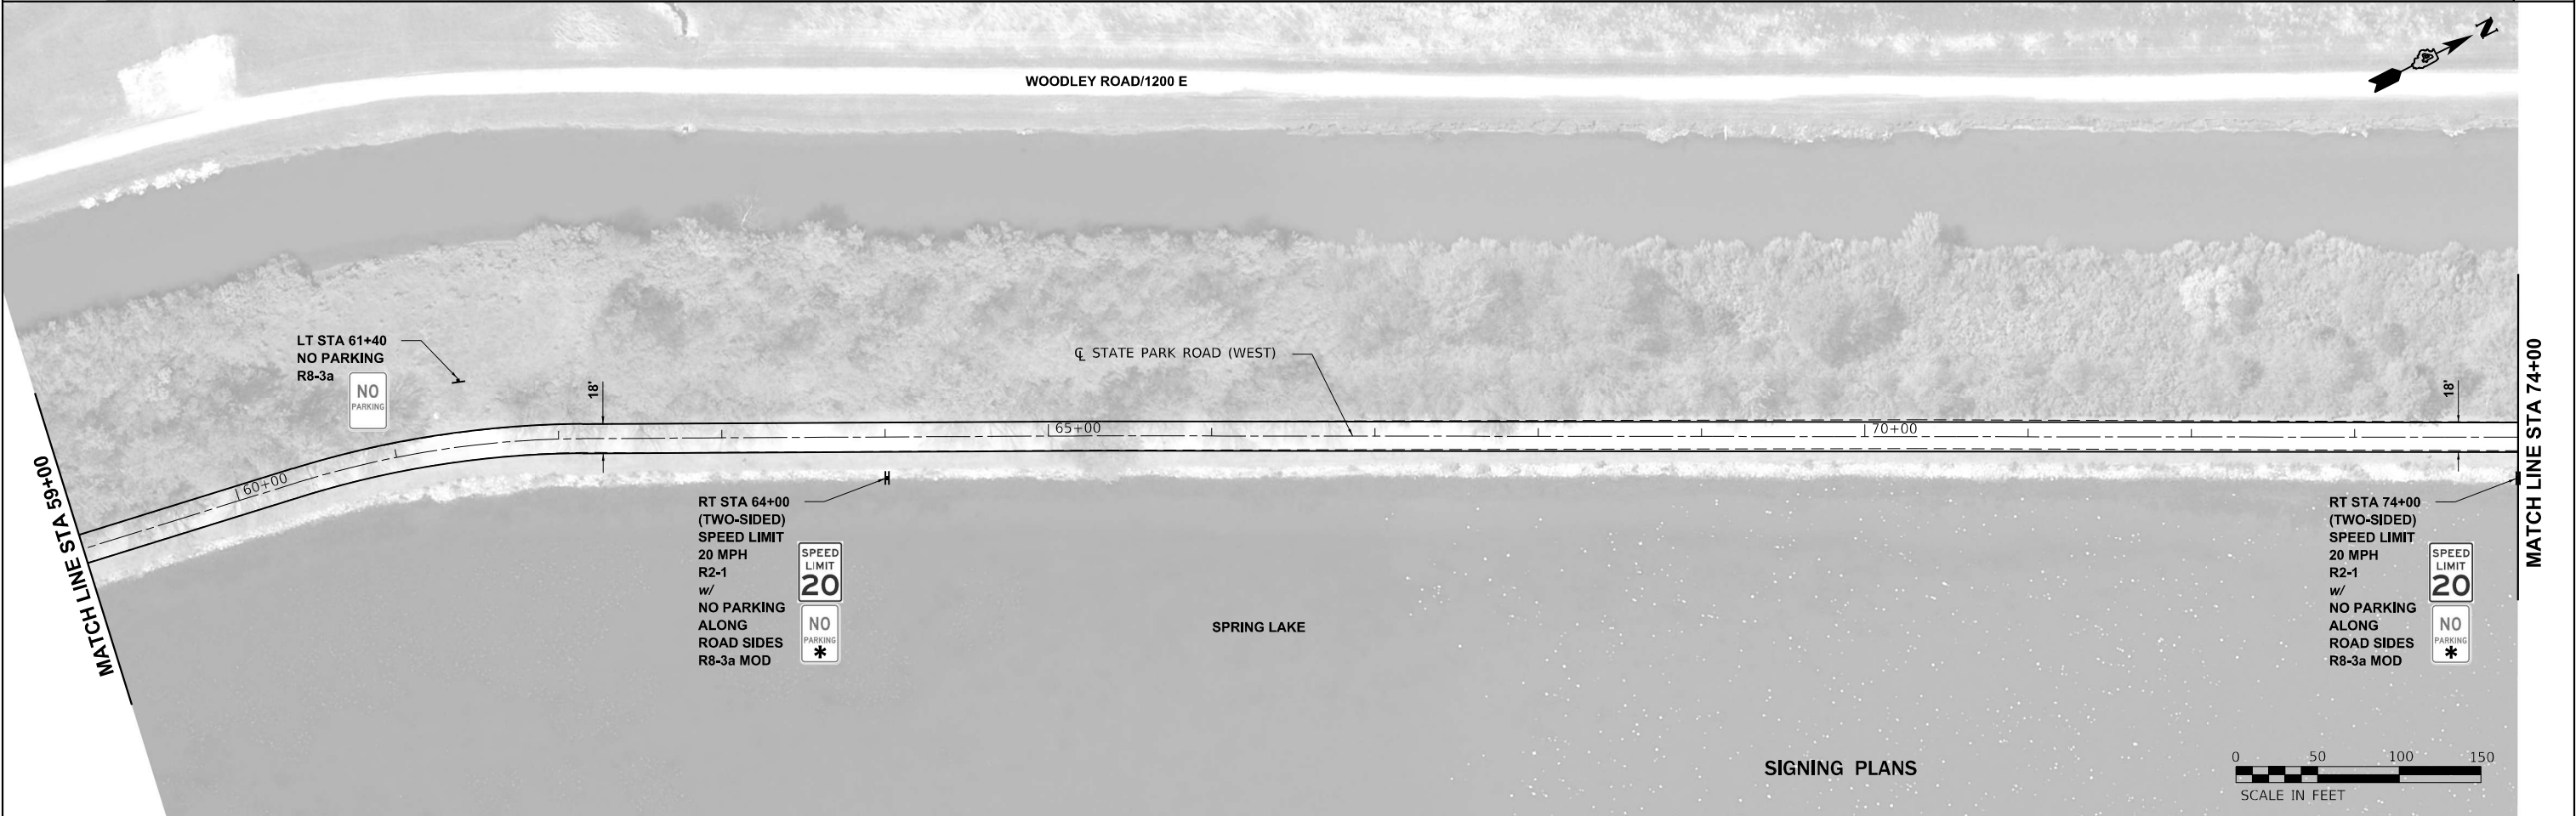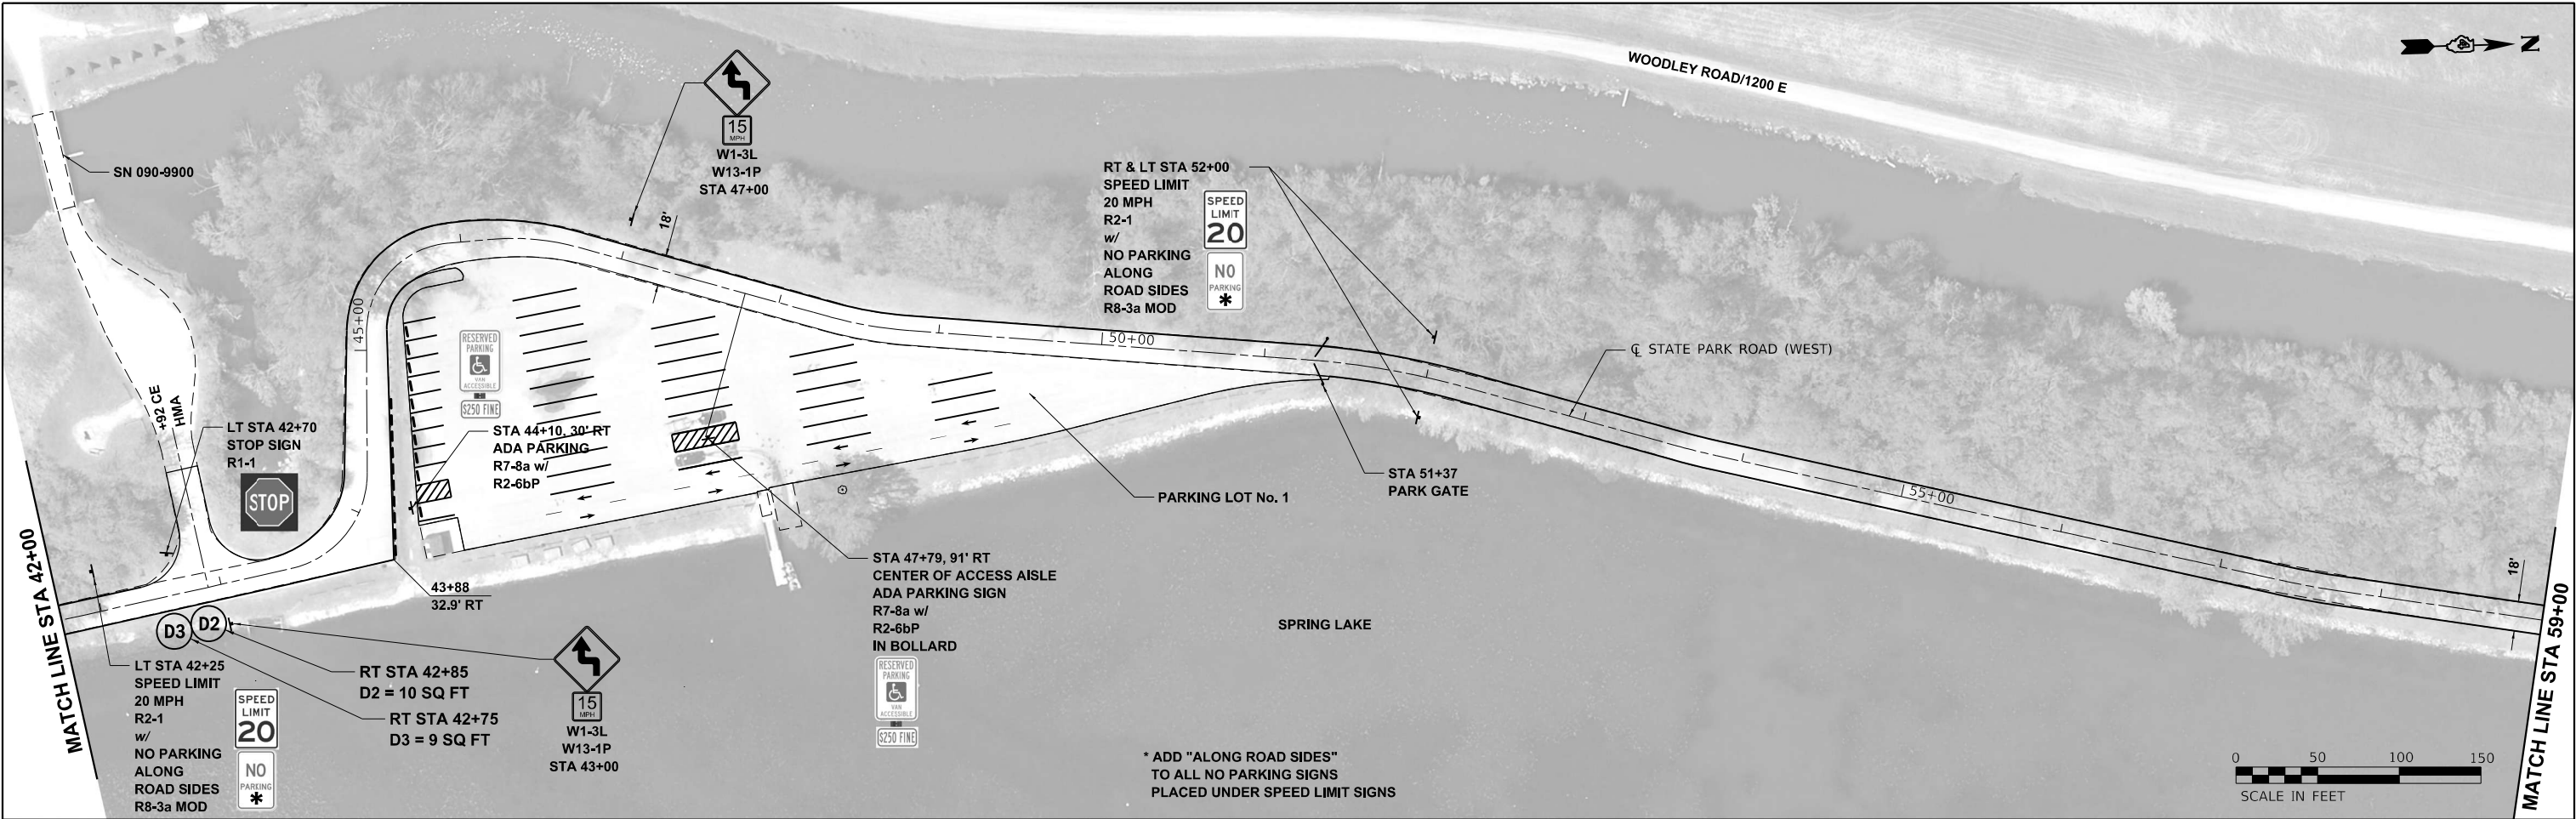

SIGNING PLANS

MODEL: SHOWNAMES
FILE NAME: SHELFS





USER NAME = \$USERS	DESIGNED - JEB	REVISED -
	DRAWN - JEB	REVISED -
PLOT SCALE = \$SCALE\$	CHECKED - RHD	REVISED -
PLOT DATE = \$DATES	DATE - 11/14/2025	REVISED -

STATE OF ILLINOIS
DEPARTMENT OF TRANSPORTATION
DEPARTMENT OF NATURAL RESOURCES

STATE PARK ROAD SIGNING PLANS
SPRING LAKE STATE FISH & WILDLIFE AREA

SCALE: 1" = 50' SHEET 3 OF 10 SHEETS STA 42+00.00 TO STA 74+00.00

F.A. RTE.	SECTION	COUNTY	TOTAL SHEETS	SHEET NO.
IDNR	SPRING LAKE 2024	TAZEWELL	56	45
CONTRACT NO. 46939				
ILLINOIS FED. AID PROJECT				

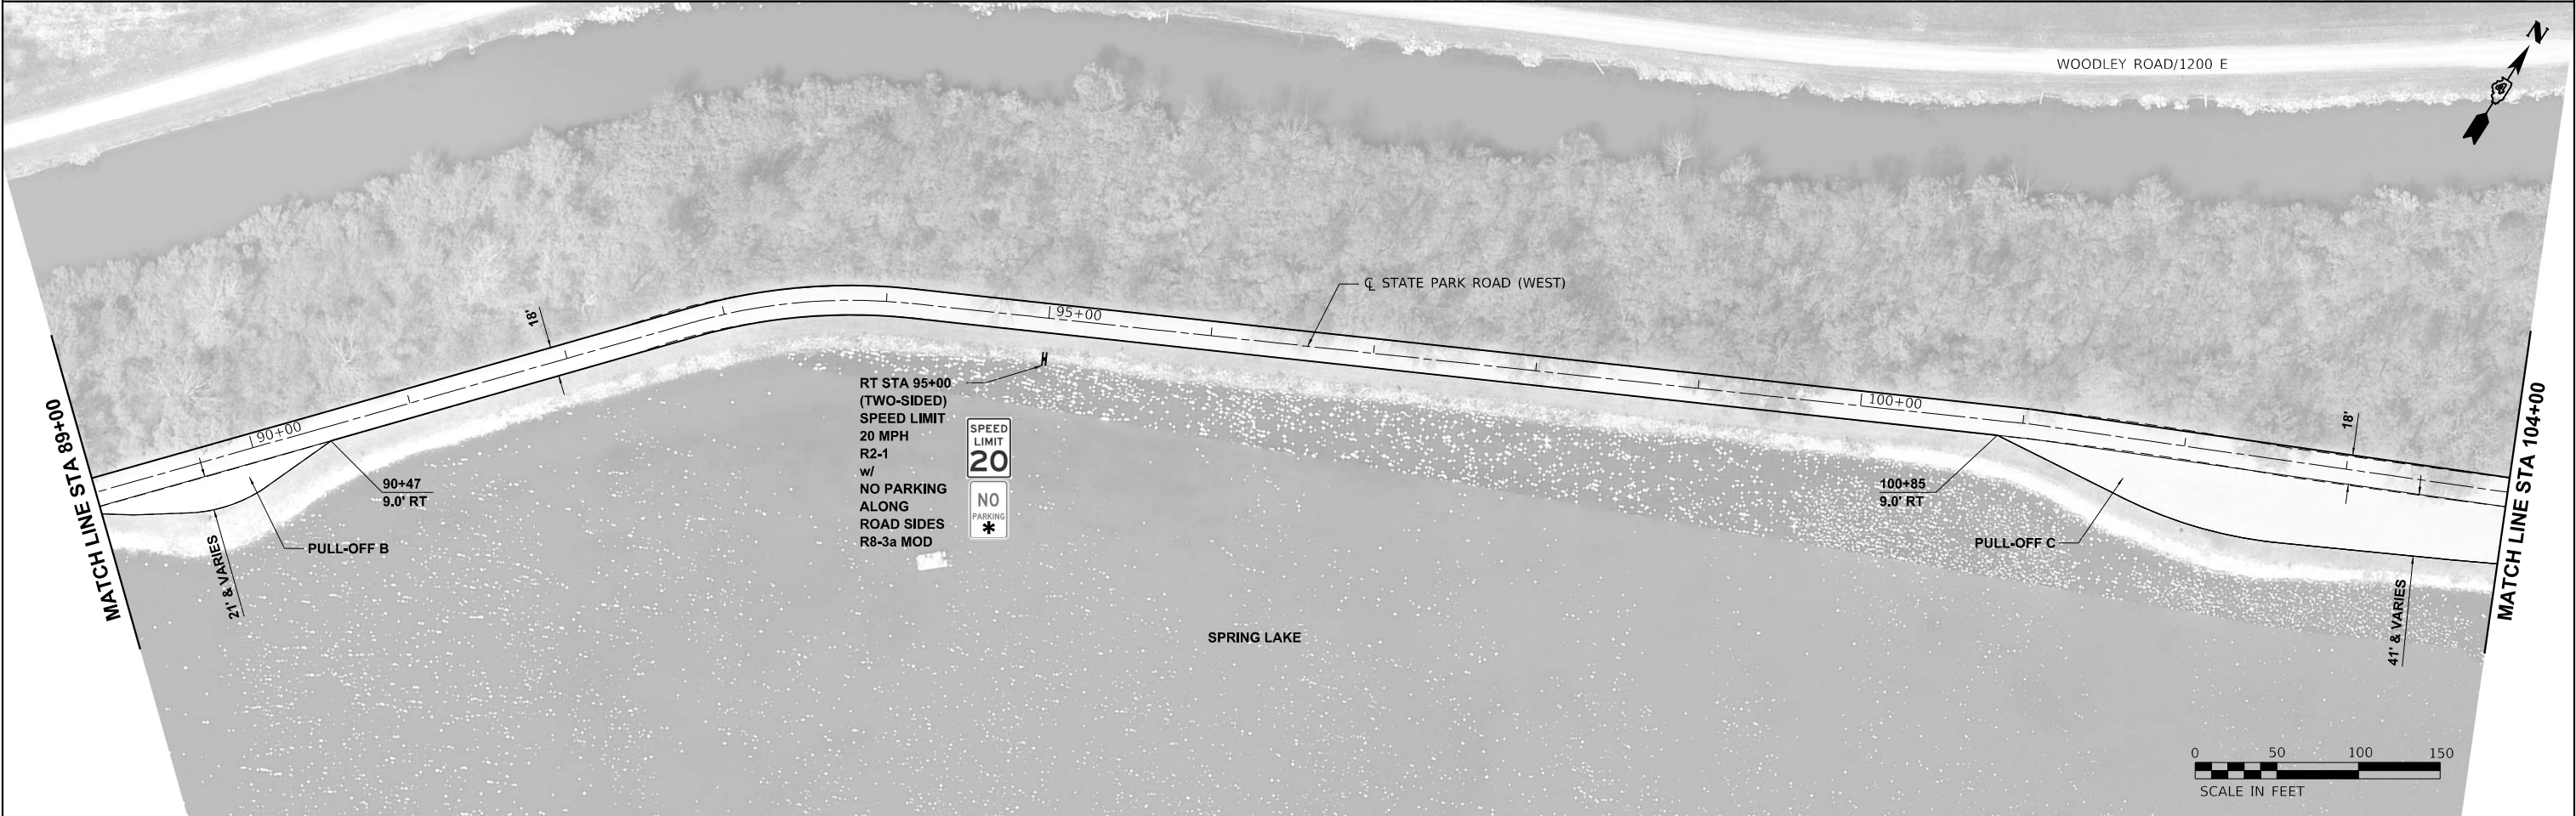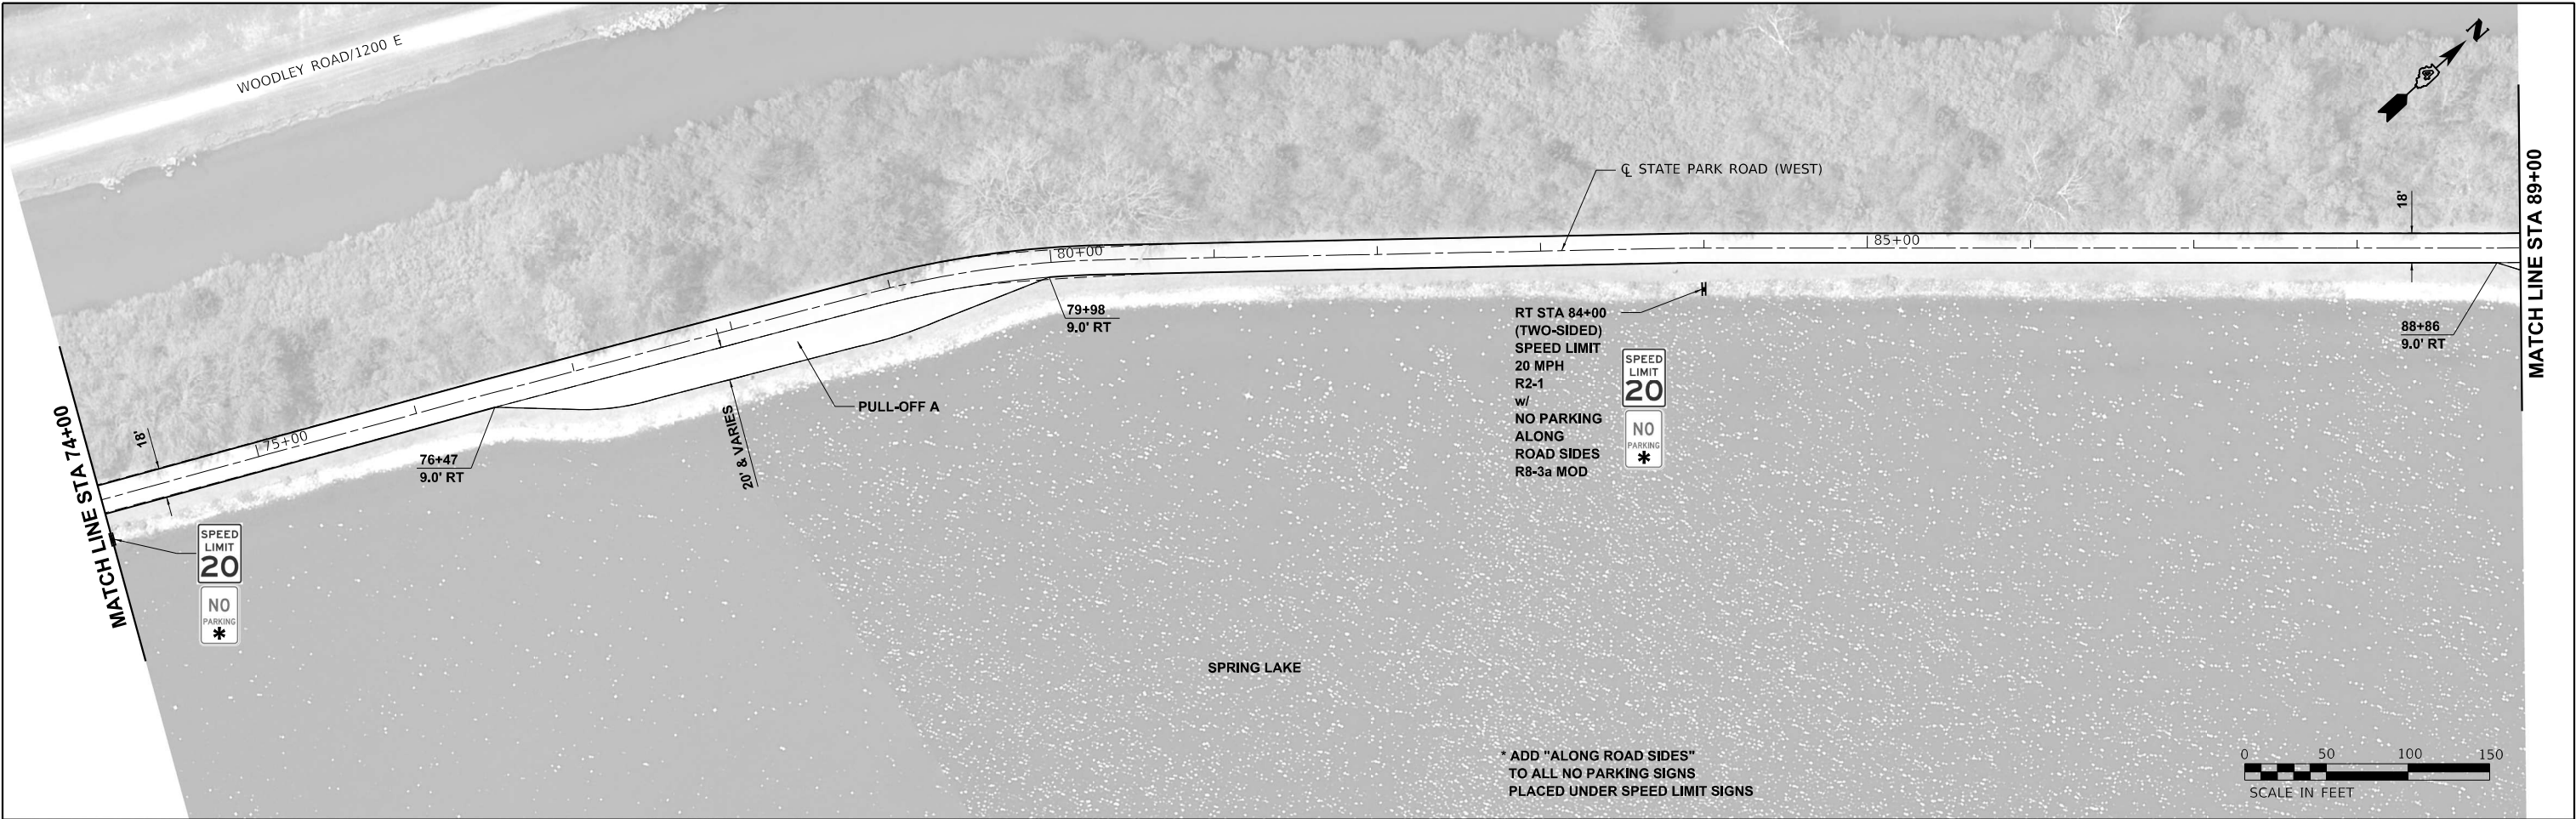

MODEL: SHOWNAMES
FILE NAME: SHEL5



USER NAME = \$USERS	DESIGNED - JEB	REVISED -
	DRAWN - JEB	REVISED -
PLOT SCALE = \$SCALE\$	CHECKED - RHD	REVISED -
PLOT DATE = \$DATES	DATE - 11/14/2025	REVISED -

STATE OF ILLINOIS
DEPARTMENT OF TRANSPORTATION
DEPARTMENT OF NATURAL RESOURCES

STATE PARK ROAD SIGNING PLANS
SPRING LAKE STATE FISH & WILDLIFE AREA

SCALE: 1" = 50' SHEET 4 OF 10 SHEETS STA 74+00.00 TO STA 104+00.00

F.A. RTE.	SECTION	COUNTY	TOTAL SHEETS	SHEET NO.
IDNR	SPRING LAKE 2024	TAZEWELL	56	46
CONTRACT NO. 46939				
ILLINOIS FED. AID PROJECT				



MODEL: SHOSOLNAMES
FILE NAME: SHELUS



USER NAME = \$USERS	DESIGNED - JEB	REVISED -
	DRAWN - JEB	REVISED -
PLOT SCALE = \$SCALE\$	CHECKED - RHD	REVISED -
PLOT DATE = \$DATES	DATE - 11/14/2025	REVISED -

STATE OF ILLINOIS
DEPARTMENT OF TRANSPORTATION
DEPARTMENT OF NATURAL RESOURCES

STATE PARK ROAD SIGNING PLANS
SPRING LAKE STATE FISH & WILDLIFE AREA

SCALE: 1" = 50' SHEET 5 OF 10 SHEETS STA 104+00.00 TO STA 134+00.00

F.A. RTE.	SECTION	COUNTY	TOTAL SHEETS	SHEET NO.
IDNR	SPRING LAKE 2024	TAZEWELL	56	47
CONTRACT NO. 46939				
ILLINOIS FED. AID PROJECT				



MODEL: 3/20/2021
FILE: 3/20/2021




USER NAME = \$USERS	DESIGNED - JEB	REVISED -
DRAWN - JEB	REVISED -	
PLOT SCALE = \$SCALE\$	CHECKED - RHD	REVISED -
PLOT DATE = \$DATES	DATE - 11/14/2025	REVISED -

STATE OF ILLINOIS
DEPARTMENT OF TRANSPORTATION
DEPARTMENT OF NATURAL RESOURCES

STATE PARK ROAD SIGNING PLANS
SPRING LAKE STATE FISH & WILDLIFE AREA

SCALE: 1" = 50' SHEET 6 OF 10 SHEETS STA 134+00.00 TO STA 160+65.00

F.A. RTE.	SECTION	COUNTY	TOTAL SHEETS	SHEET NO.
IDNR	SPRING LAKE 2024	TAZEWELL	56	48
CONTRACT NO. 46939				
ILLINOIS FED. AID PROJECT				

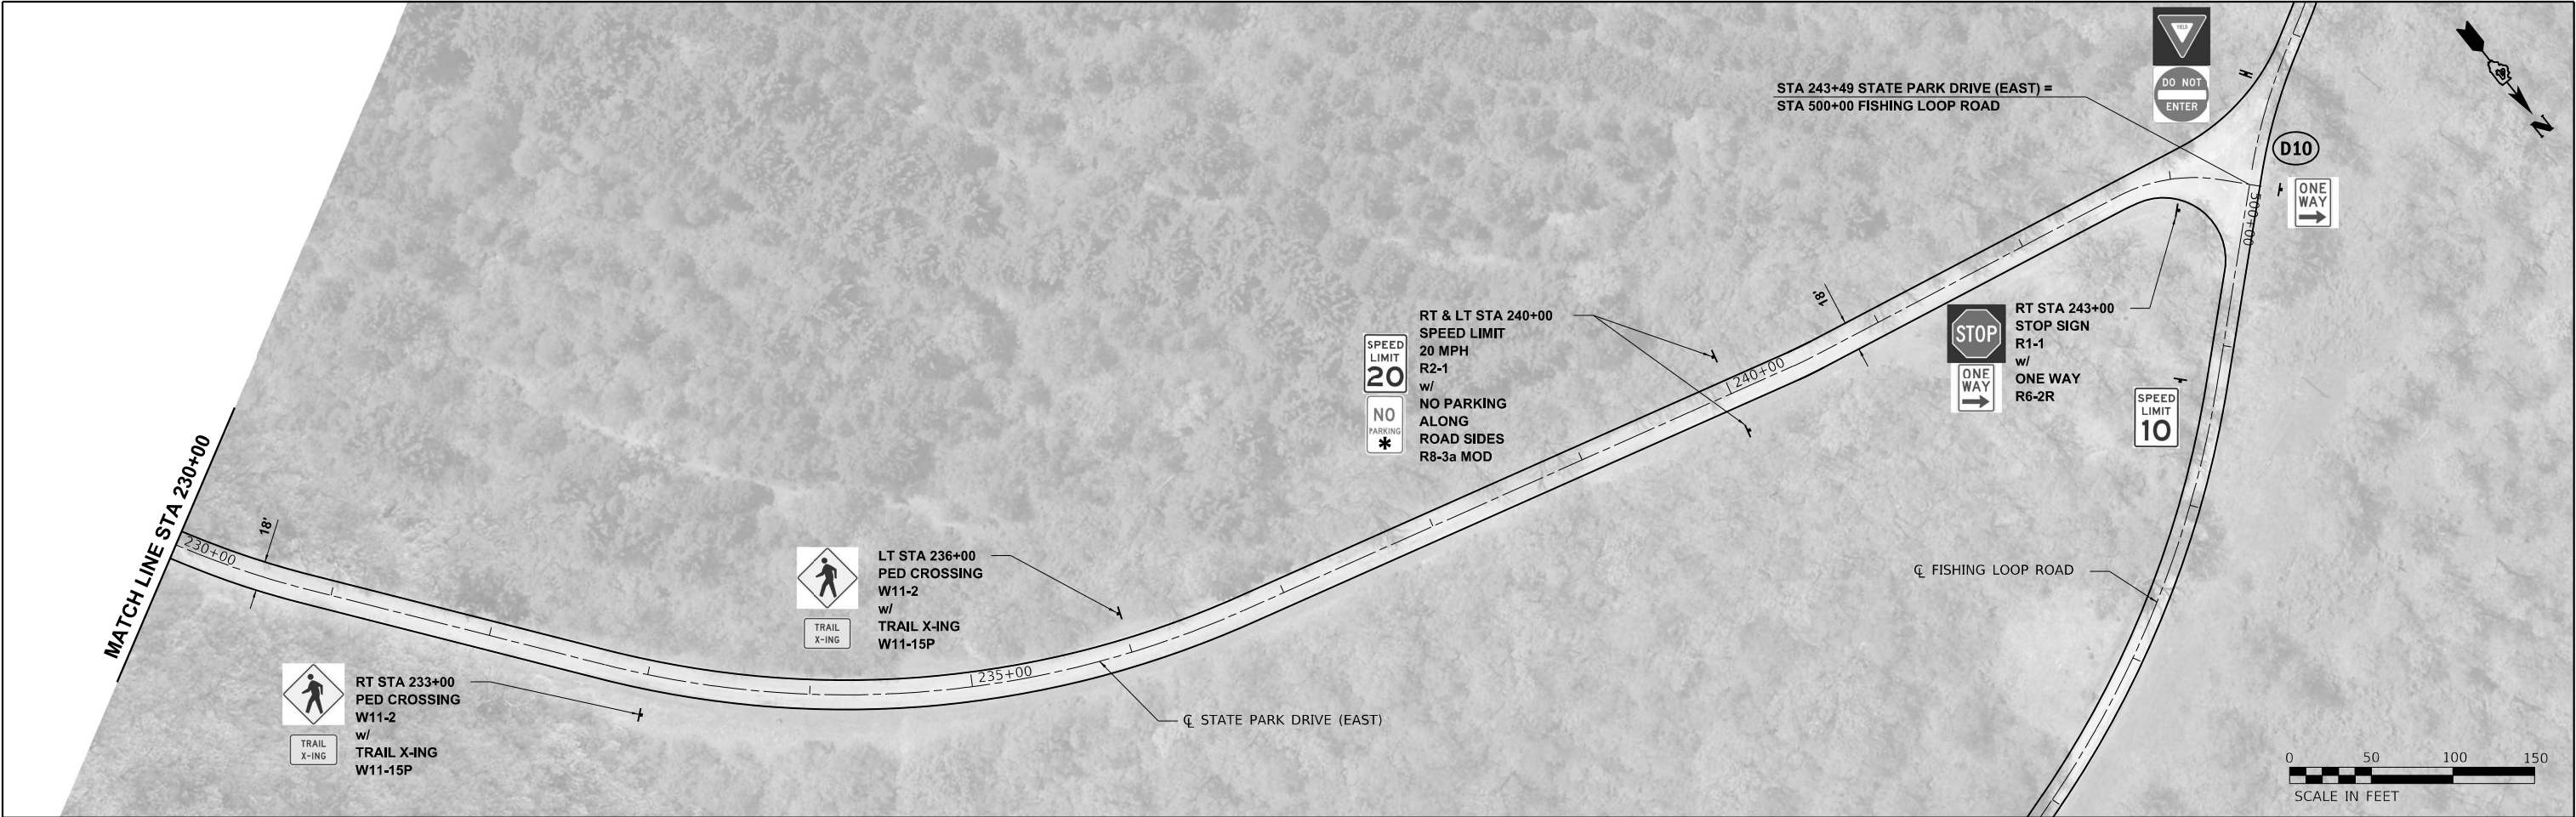

* ADD "ALONG ROAD SIDES" TO ALL NO PARKING SIGNS PLACED UNDER SPEED LIMIT SIGNS

MODEL: 31002L\NAMES
FILE: 31002L\STREETS




USER NAME = \$USERS	DESIGNED - JEB	REVISED -
DRAWN - JEB	REVISED -	
PLOT SCALE = \$SCALE\$	CHECKED - RHD	REVISED -
PLOT DATE = \$DATES	DATE - 11/14/2025	REVISED -

STATE OF ILLINOIS
DEPARTMENT OF TRANSPORTATION
DEPARTMENT OF NATURAL RESOURCES

STATE PARK DRIVE SIGNING PLANS SPRING LAKE STATE FISH & WILDLIFE AREA			
SCALE: 1" = 50'	SHEET 8 OF 10 SHEETS	STA 230+00.00 TO STA 243+49.00	

F.A. RTE.	SECTION	COUNTY	TOTAL SHEETS	SHEET NO.
IDNR	SPRING LAKE 2024	TAZEWELL	56	50
CONTRACT NO. 46939				
ILLINOIS FED. AID PROJECT				

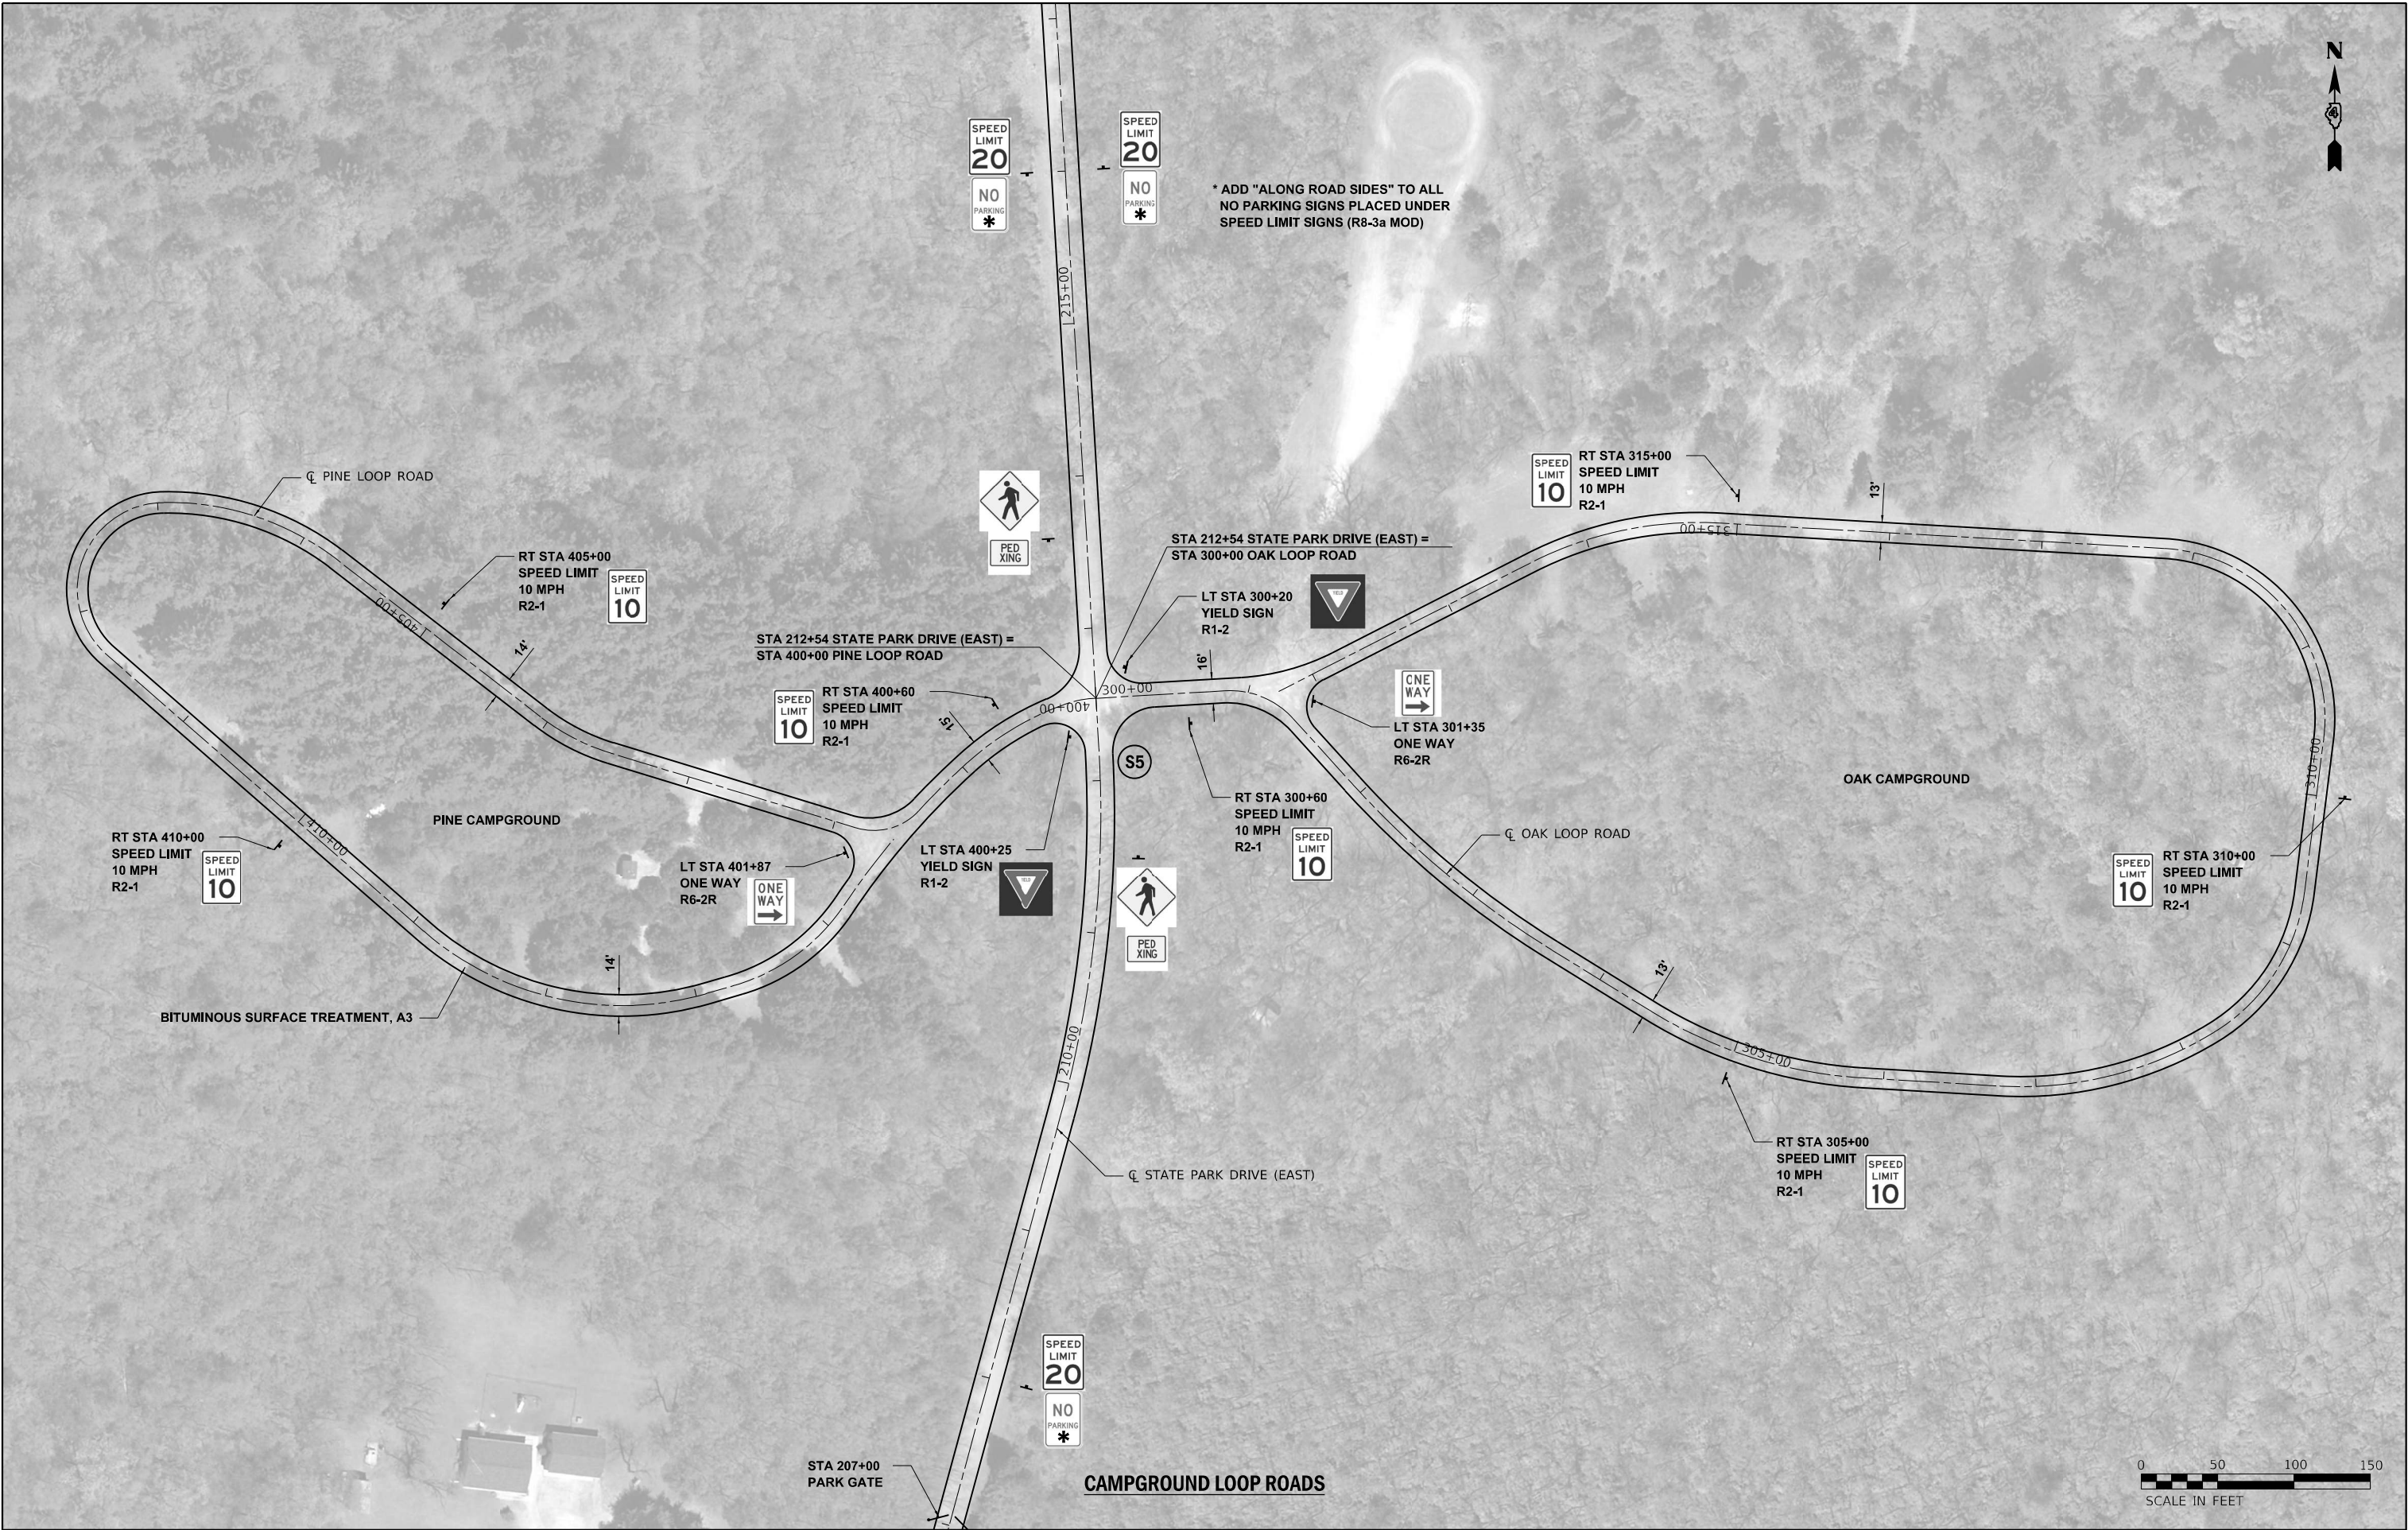

MODEL: 3/20/2025
FILE: 3/20/2025



USER NAME	= \$USERS
DESIGNED	- JEB
DRAWN	- JEB
CHECKED	- RHD
DATE	- 11/14/2025

REVISED	-
REVISED	-
REVISED	-
REVISED	-

STATE OF ILLINOIS
DEPARTMENT OF TRANSPORTATION
DEPARTMENT OF NATURAL RESOURCES

CAMPGROUND SIGNING PLAN
SPRING LAKE STATE FISH & WILDLIFE AREA

SCALE: 1" = 100' SHEET 9 OF 10 SHEETS STA 300+00.00 TO STA 414+70.93

F.A. RTE.	SECTION	COUNTY	TOTAL SHEETS	SHEET NO.
IDNR	SPRING LAKE 2024	TAZEWELL	56	51
CONTRACT NO. 46939				
ILLINOIS FED. AID PROJECT				



MODEL: SHOWNAMES
FILE NAME: SHELFS



USER NAME = \$USERS	DESIGNED - JEB	REVISED -
	DRAWN - JEB	REVISED -
PLOT SCALE = \$SCALE\$	CHECKED - RHD	REVISED -
PLOT DATE = \$DATES	DATE - 11/14/2025	REVISED -

STATE OF ILLINOIS
DEPARTMENT OF TRANSPORTATION
DEPARTMENT OF NATURAL RESOURCES

FISHING LOOP ROAD SIGNING PLAN
SPRING LAKE STATE FISH & WILDLIFE AREA

SCALE: 1" = 100' SHEET 10 OF 10 SHEETS STA 500+00.00 TO STA 543+87.34



F.A. RTE.	SECTION	COUNTY	TOTAL SHEETS	SHEET NO.
IDNR	SPRING LAKE 2024	TAZEWELL	56	52
CONTRACT NO. 46939				
ILLINOIS FED. AID PROJECT				

GENERAL NOTES

1.




ALL LUMBER IS FIBERGLASS REINFORCED RECYCLED PLASTIC, EXTERIOR BROWN IN COLOR, WITH A WHITE CORE. SUBMIT SAMPLES TO IDNR LANDSCAPE ARCHITECT FOR COLOR SELECTION PRIOR TO FABRICATION
2.

ALL LETTERING IS TO BE HELVETICA MEDIUM WITH UPPER CASE LETTERS. LETTERS ARE TO BE ENGRAVED WITH A COMPUTER OR TEMPLATE DRIVEN ROUTER SYSTEM.

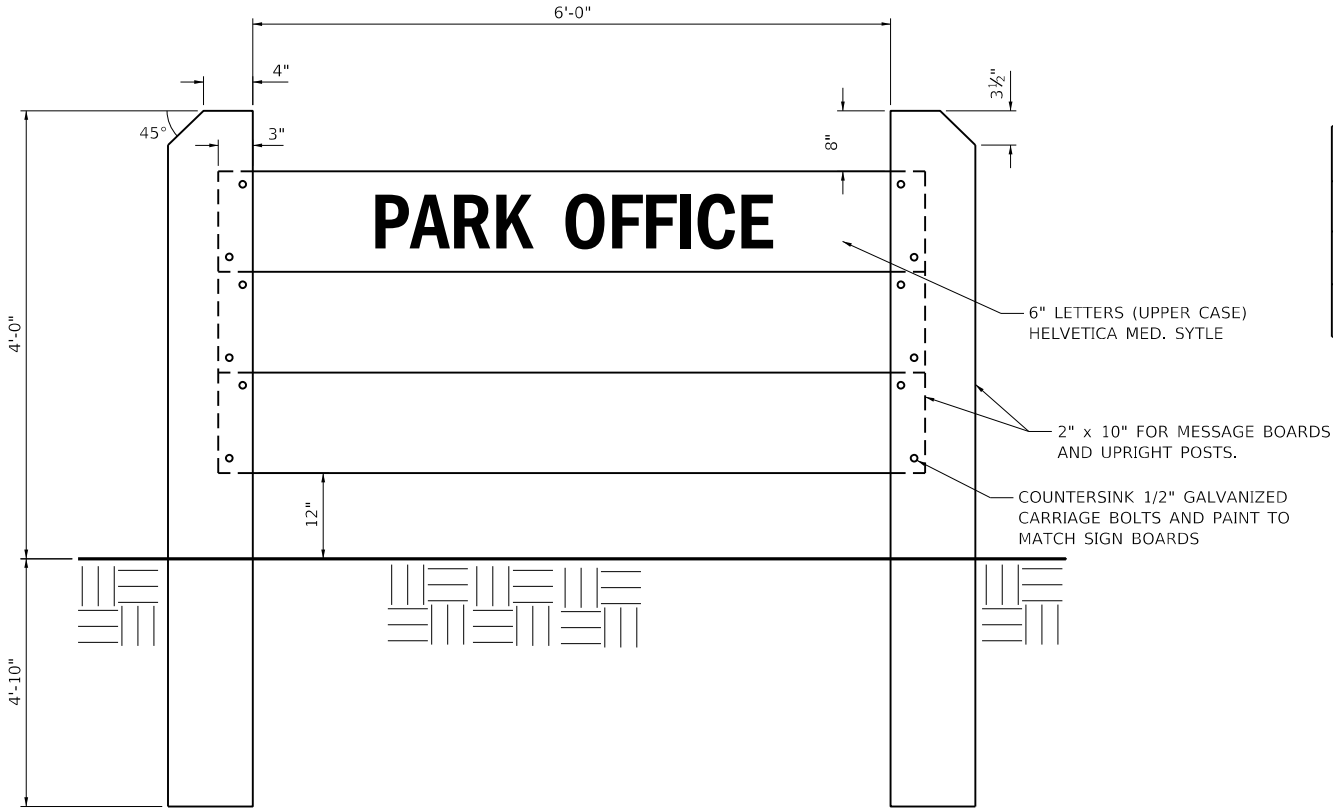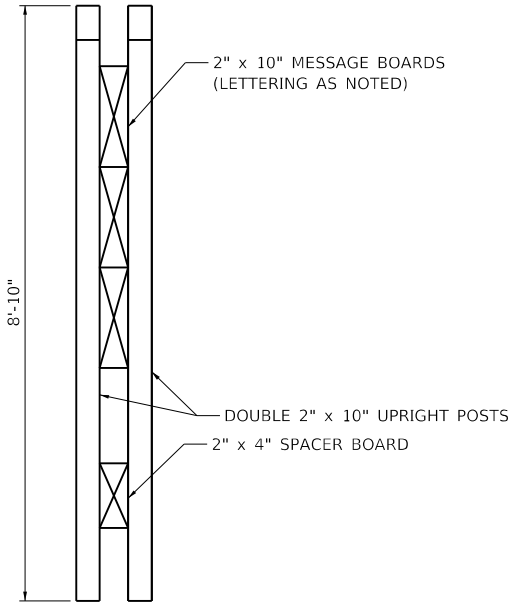


ALL TEXT IS CENTER JUSTIFIED AS SHOWN



ALIGNMENT DIMENSIONS DETAIL

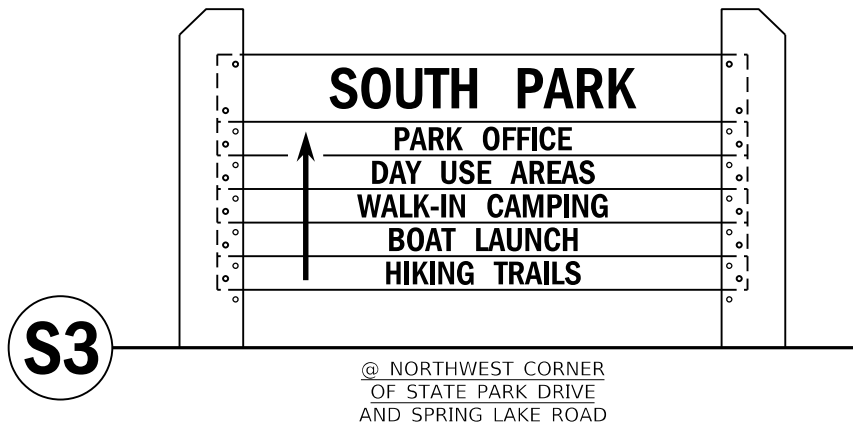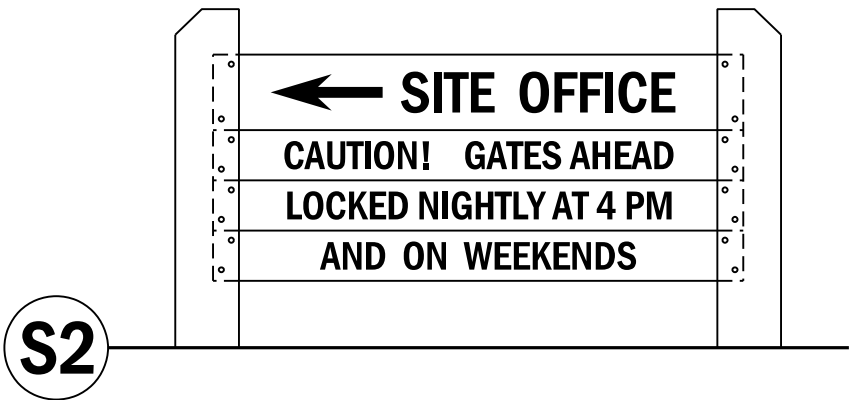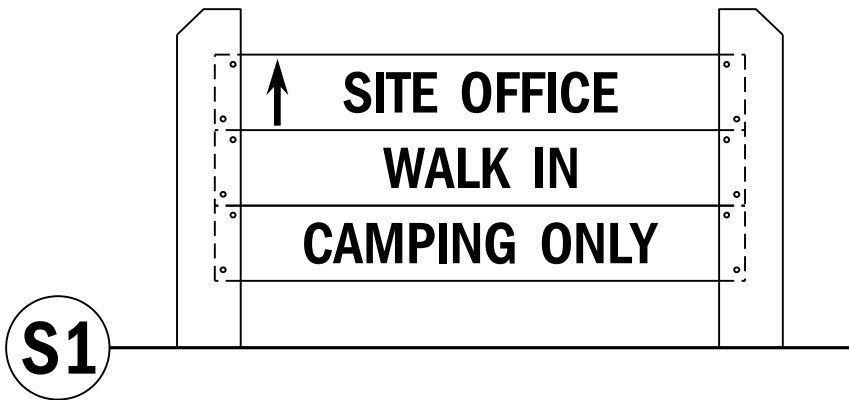

@ NORTHWEST CORNER
OF STATE PARK DRIVE
AND SPRING LAKE ROAD

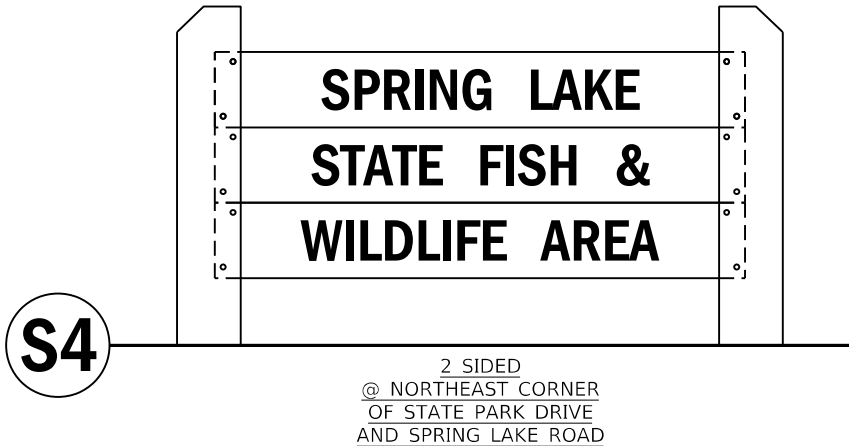

2 SIDED
@ NORTHEAST CORNER
OF STATE PARK DRIVE
AND SPRING LAKE ROAD

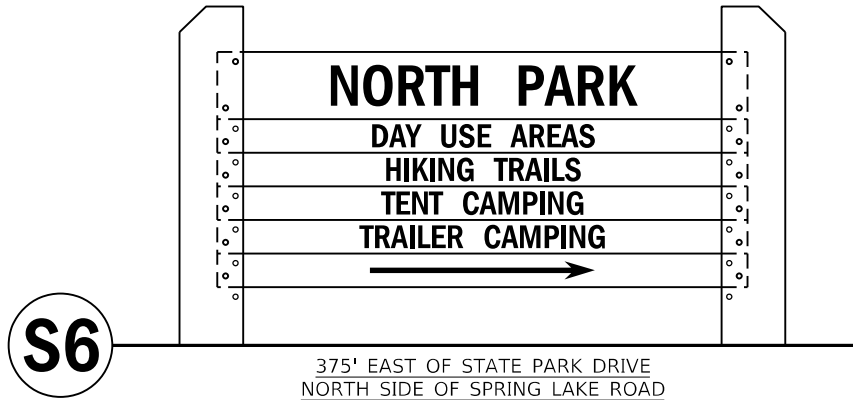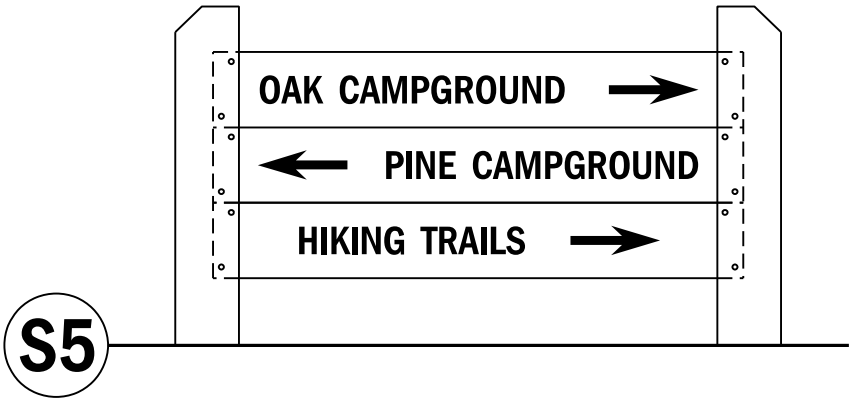

375' EAST OF STATE PARK DRIVE
NORTH SIDE OF SPRING LAKE ROAD

MODEL: 3300DELNAMES
FILE: 3300DELNAMES











USER NAME = \$USERS	DESIGNED - JEB	REVISED -
PLOT SCALE = \$SCALE\$	DRAWN - JEB	REVISED -
PLOT DATE = \$DATES	CHECKED - RHD	REVISED -
	DATE - 11/14/2025	REVISED -

STATE OF ILLINOIS
DEPARTMENT OF TRANSPORTATION
DEPARTMENT OF NATURAL RESOURCES

SIGN DETAILS
SPRING LAKE STATE FISH & WILDLIFE AREA


SCALE: NTS SHEET 1 OF 2 SHEETS STA. TO STA.

F.A. RTE.	SECTION	COUNTY	TOTAL SHEETS	SHEET NO.
	SPRING LAKE 2025	TAZEWELL	56	53
CONTRACT NO. 46939				
ILLINOIS FED. AID PROJECT				

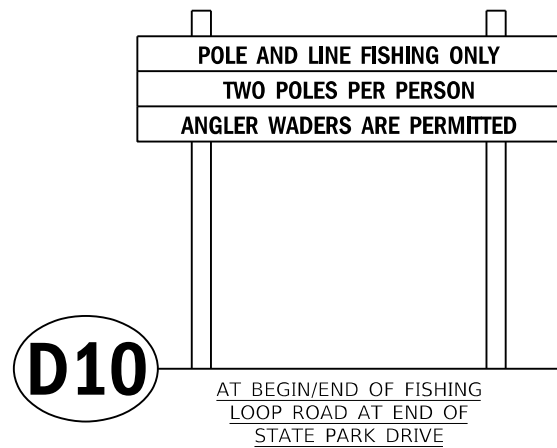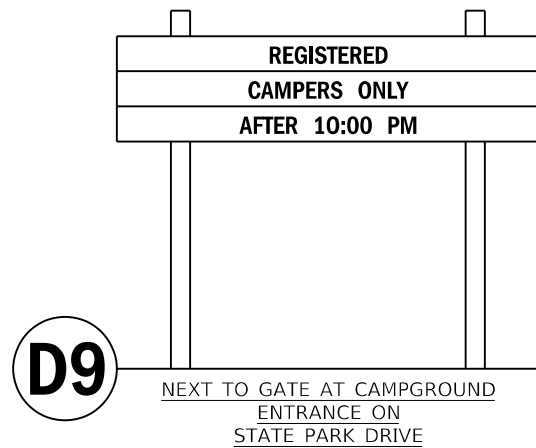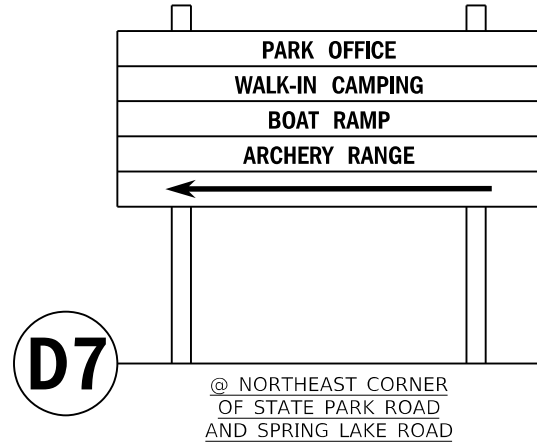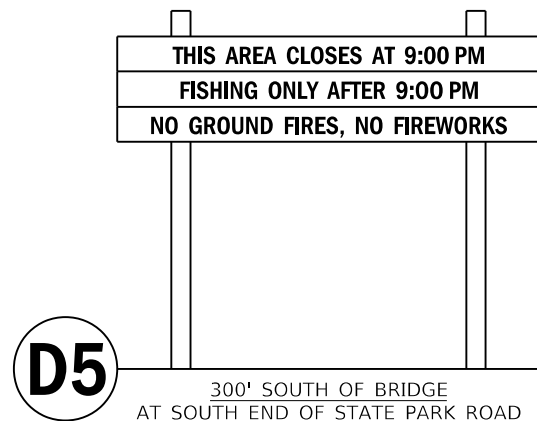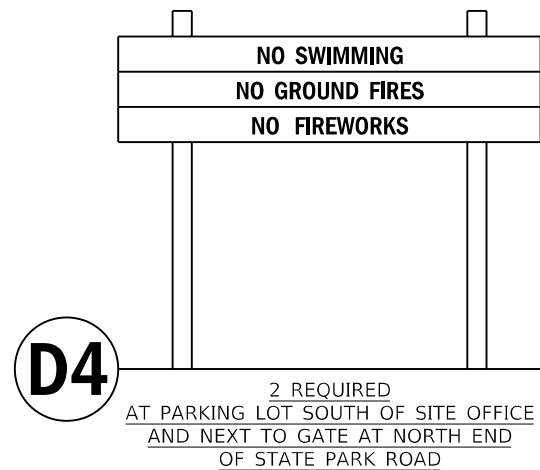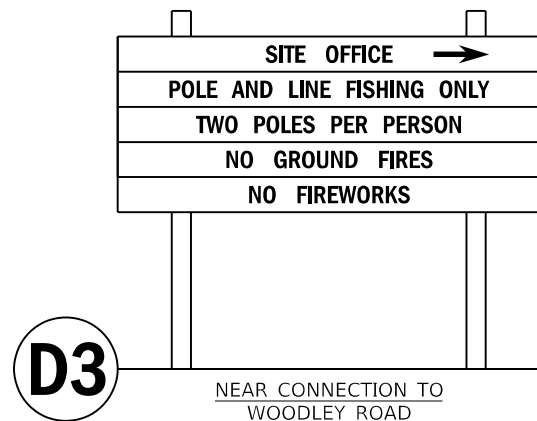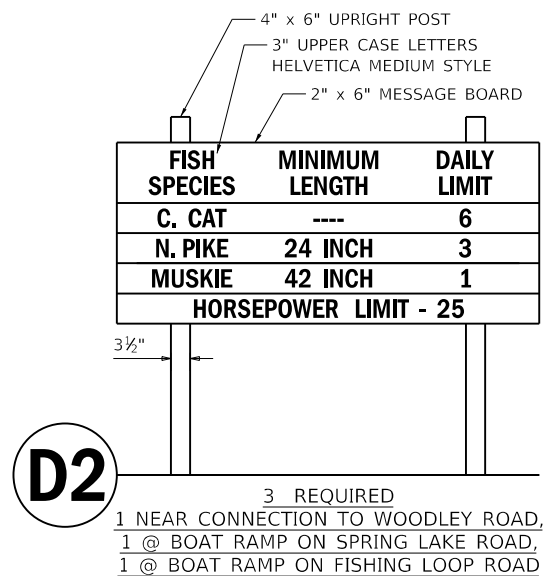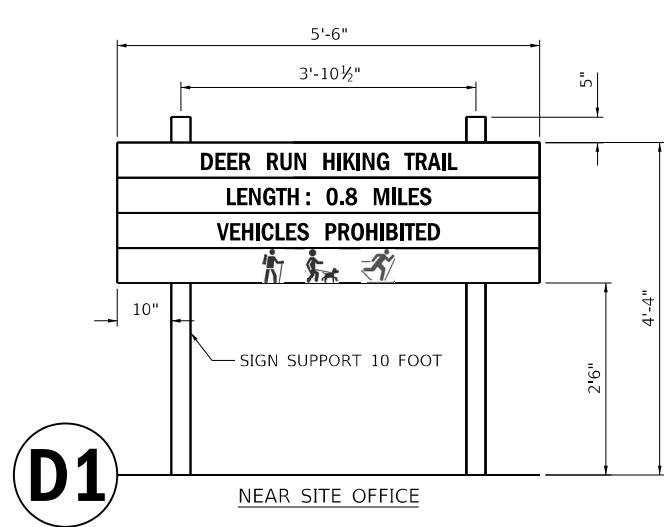

GENERAL NOTES:

- ALL LUMBER IS FIBERGLASS REINFORCED RECYCLED PLASTIC, BROWN IN COLOR WITH A WHITE CORE. SUBMIT SAMPLES TO IDNR LANDSCAPE ARCHITECT FOR COLOR SELECTION PRIOR TO FABRICATION
- ALL LETTERING IS TO BE HELVETICA MEDIUM WITH UPPER CASE LETTERS. LETTERS ARE TO BE ENGRAVED WITH A COMPUTER OR TEMPLATE DRIVER ROUTER SYSTEM.
- SIGNS SHOULD FACE THE ONCOMING TRAFFIC IN THE LANE CLOSEST TO THE SIGN.

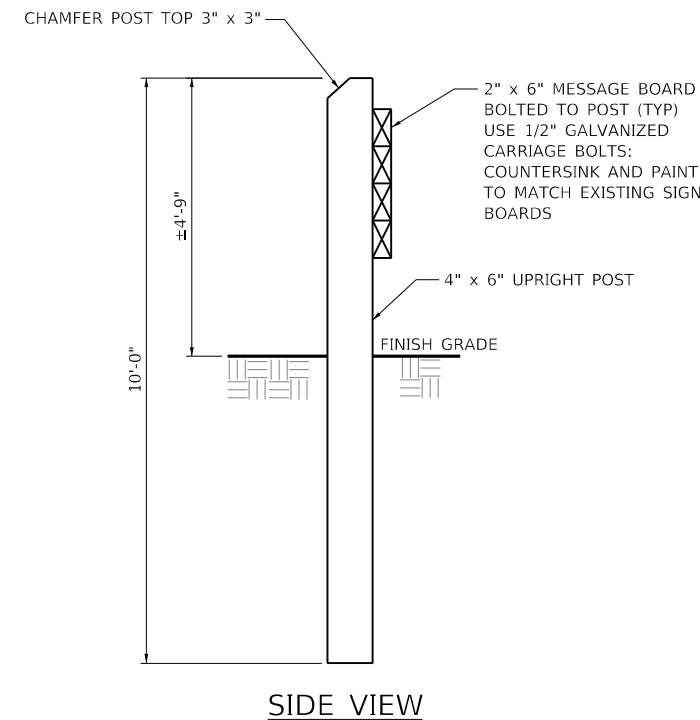


USER NAME = \$USERS	DESIGNED - JEB	REVISED -
	DRAWN - JEB	REVISED -
PLOT SCALE = \$SCALE\$	CHECKED - RHD	REVISED -
PLOT DATE = \$DATES	DATE - 11/14/2025	REVISED -

F.A. RTE.	SECTION	COUNTY	TOTAL SHEETS	SHEET NO.
	SPRING LAKE 2025	TAZEWELL	56	54
CONTRACT NO. 46939				
ILLINOIS FED. AID PROJECT				



- NOTES:

1. SIGNS SHALL COMPLY WITH US DEPARTMENT OF TRANSPORTATION STANDARDS R7-8 AND R7-1101
2. ALL LETTERS ARE 1" SERIES "C" PER MUTCD
3. TOP PORTION OF SIGN SHALL HAVE A REFLECTORIZED (ENGINEERING GRADE) BLUE BACKGROUND WITH WHITE REFLECTORIZED LEGEND AND BORDER.
4. BOTTOM PORTION OF SIGN SHALL HAVE A REFLECTORIZED (ENGINEERING GRADE) WHITE BACKGROUND WITH BLACK OPAQUE LEGEND AND BORDER.
5. FINE NOTIFICATION SIGN SHALL HAVE A REFLECTORIZED (ENGINEERING GRADE) WHITE BACKGROUND WITH BLACK OPAQUE LEGEND AND BORDER. CONTRACTOR SHALL VERIFY FINE AMOUNT & ORDINANCE NUMBER.
6. ONE (1) "RESERVED" SIGN AND ONE (1) "\$250 FINE" PLAQUE REQUIRED FOR EACH PARKING SPACE.

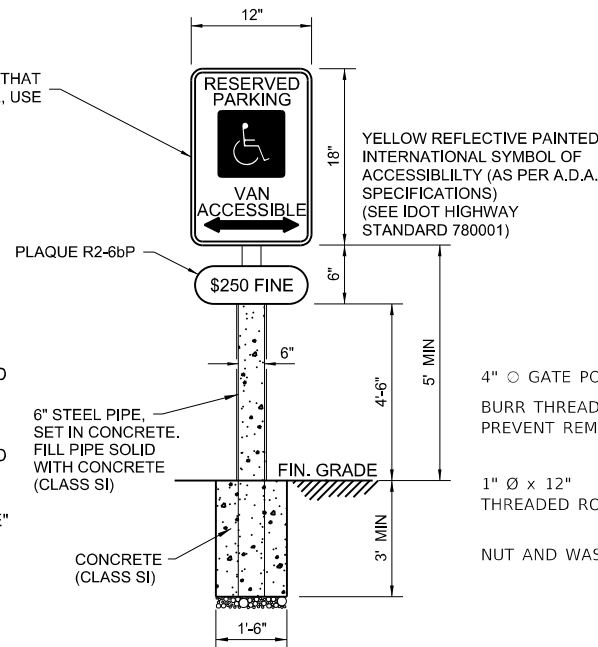

ACCESSIBLE PARKING SIGN IN BOLLARD
NOT TO SCALE



*ANCHOR BOLTS FOR BASE PLATES SHALL BE EPOXY GROUTED INTO $\frac{5}{8}$ " Ø DRILLED HOLES, $3\frac{3}{8}$ " MIN DEPTH INTO CONCRETE. IN ACCORDANCE WITH SECTION 584 OF THE I.D.O.T. STANDARD SPECIFICATIONS.

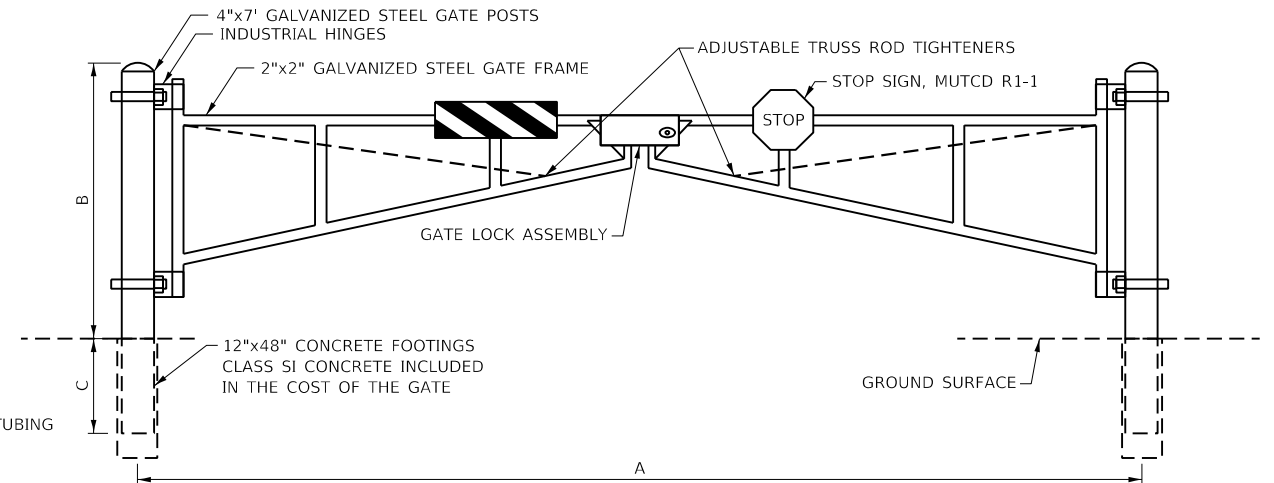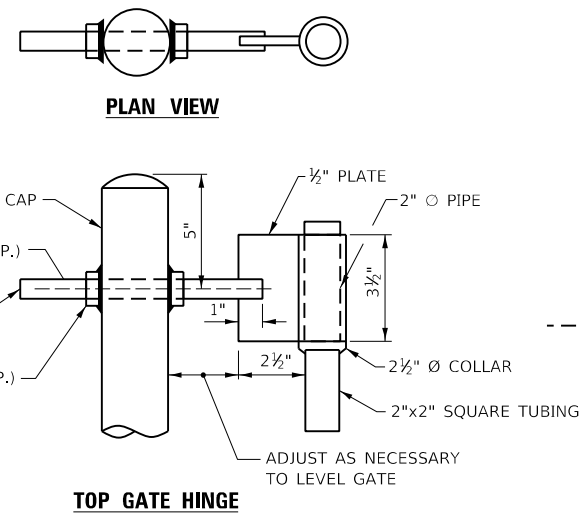


PARK GATE

LOCATION	A	B	C
STATE PARK ROAD	28'	4'	3'
STATE PARK DRIVE	28'	4'	3'


NOTE:
CONTRACTOR SHALL VERIFY DIMENSION "A" WITH
ENGINEER PRIOR TO MANUFACTURING GATE.

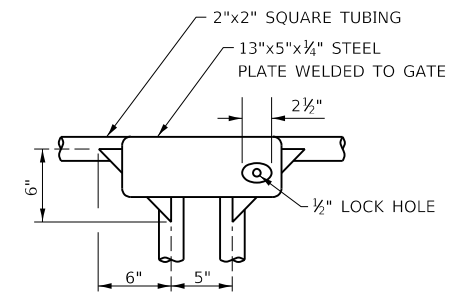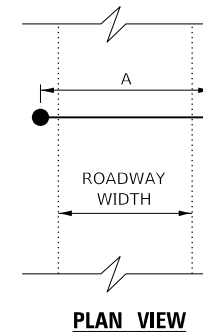


GATE LOCK ASSEMBLY

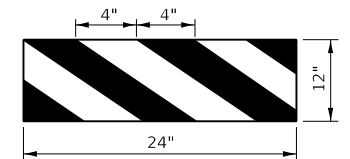


HORIZONTAL PANEL DETAIL

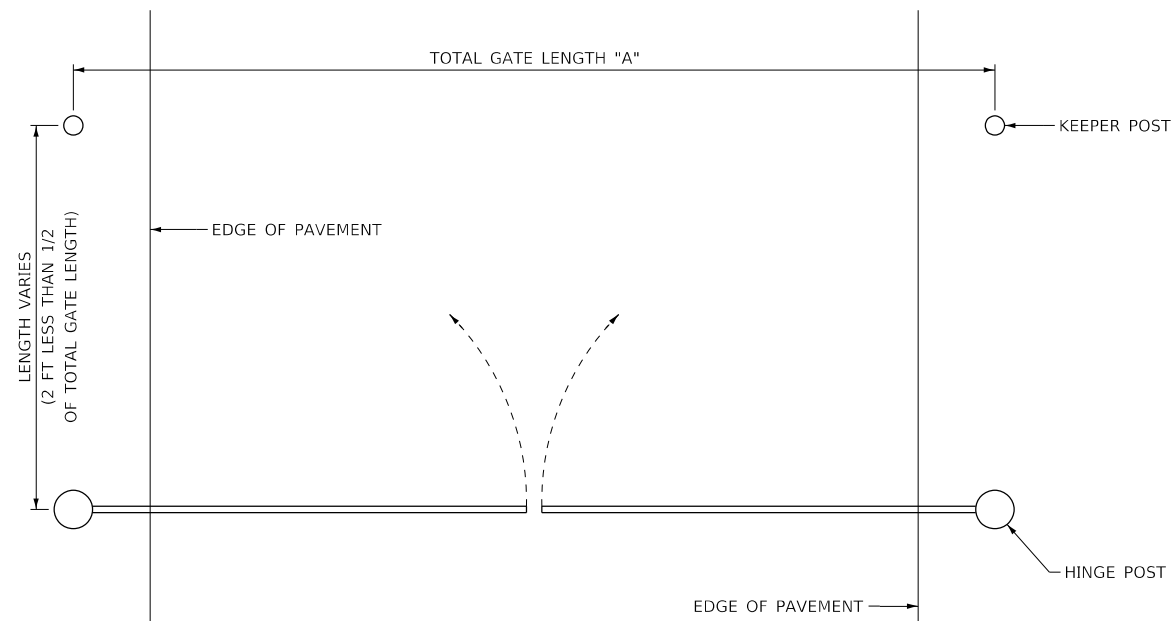


STEEL GATE - PLAN VIEW
NOT TO SCALE

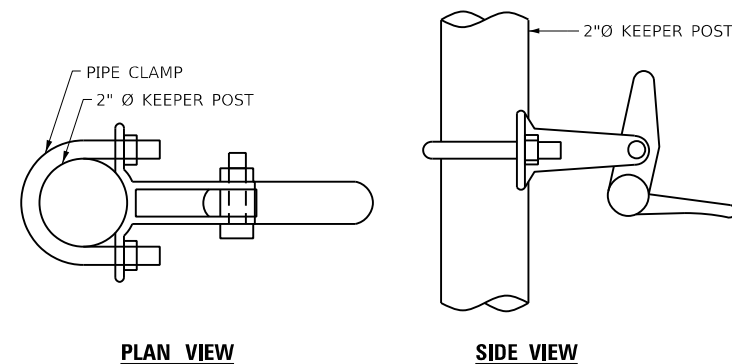

AUTOMATIC GATE KEEPER

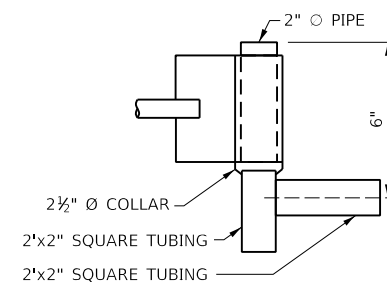

DETAIL AT TOP HINGE

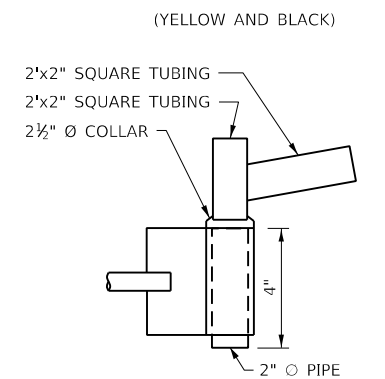

DETAIL AT BOTTOM HINGE

GATE DETAILS



USER NAME = *USER*	DESIGNED - IONR	REVISED -
	DRAWN - JEB	REVISED -
PLOT SCALE = *SCALE*	CHECKED - RHD	REVISED -
PLOT DATE = *DATE*	DATE - 11/14/2025	REVISED -


STATE OF ILLINOIS
DEPARTMENT OF TRANSPORTATION
DEPARTMENT OF NATURAL RESOURCES

PARK GATE DETAILS SPRING LAKE STATE FISH & WILDLIFE AREA			
SCALE:	SHEET	OF	SHEETS
		STA.	TO STA.

F.A. RTE.	SECTION	COUNTY	TOTAL SHEETS	SHEET No.
	SPRING LAKE 2025	TAZEWELL	56	55
		CONTRACT No. 46939		
		ILLINOIS FED. AID PROJECT		

NOTES:
PLACE "RESTRICTED AREA"
SIGNS R11-3b ON TYPE III BARRICADES.

SEE IDOT STANDARD 701901 FOR
TRAFFIC CONTROL DEVICES.

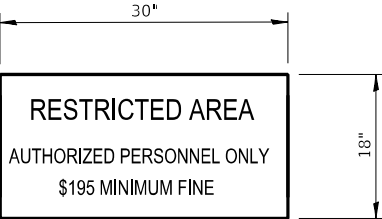

RESTRICTED ACCESS SIGN DETAIL
SIGN, R11-3b
OR APPROVED ALTERNATE

2-TYPE III BARRICADES
EACH END OF PROJECT
10 FT EACH WITH
"ROAD CLOSED" SIGNS
R11-2 (24"x18")

