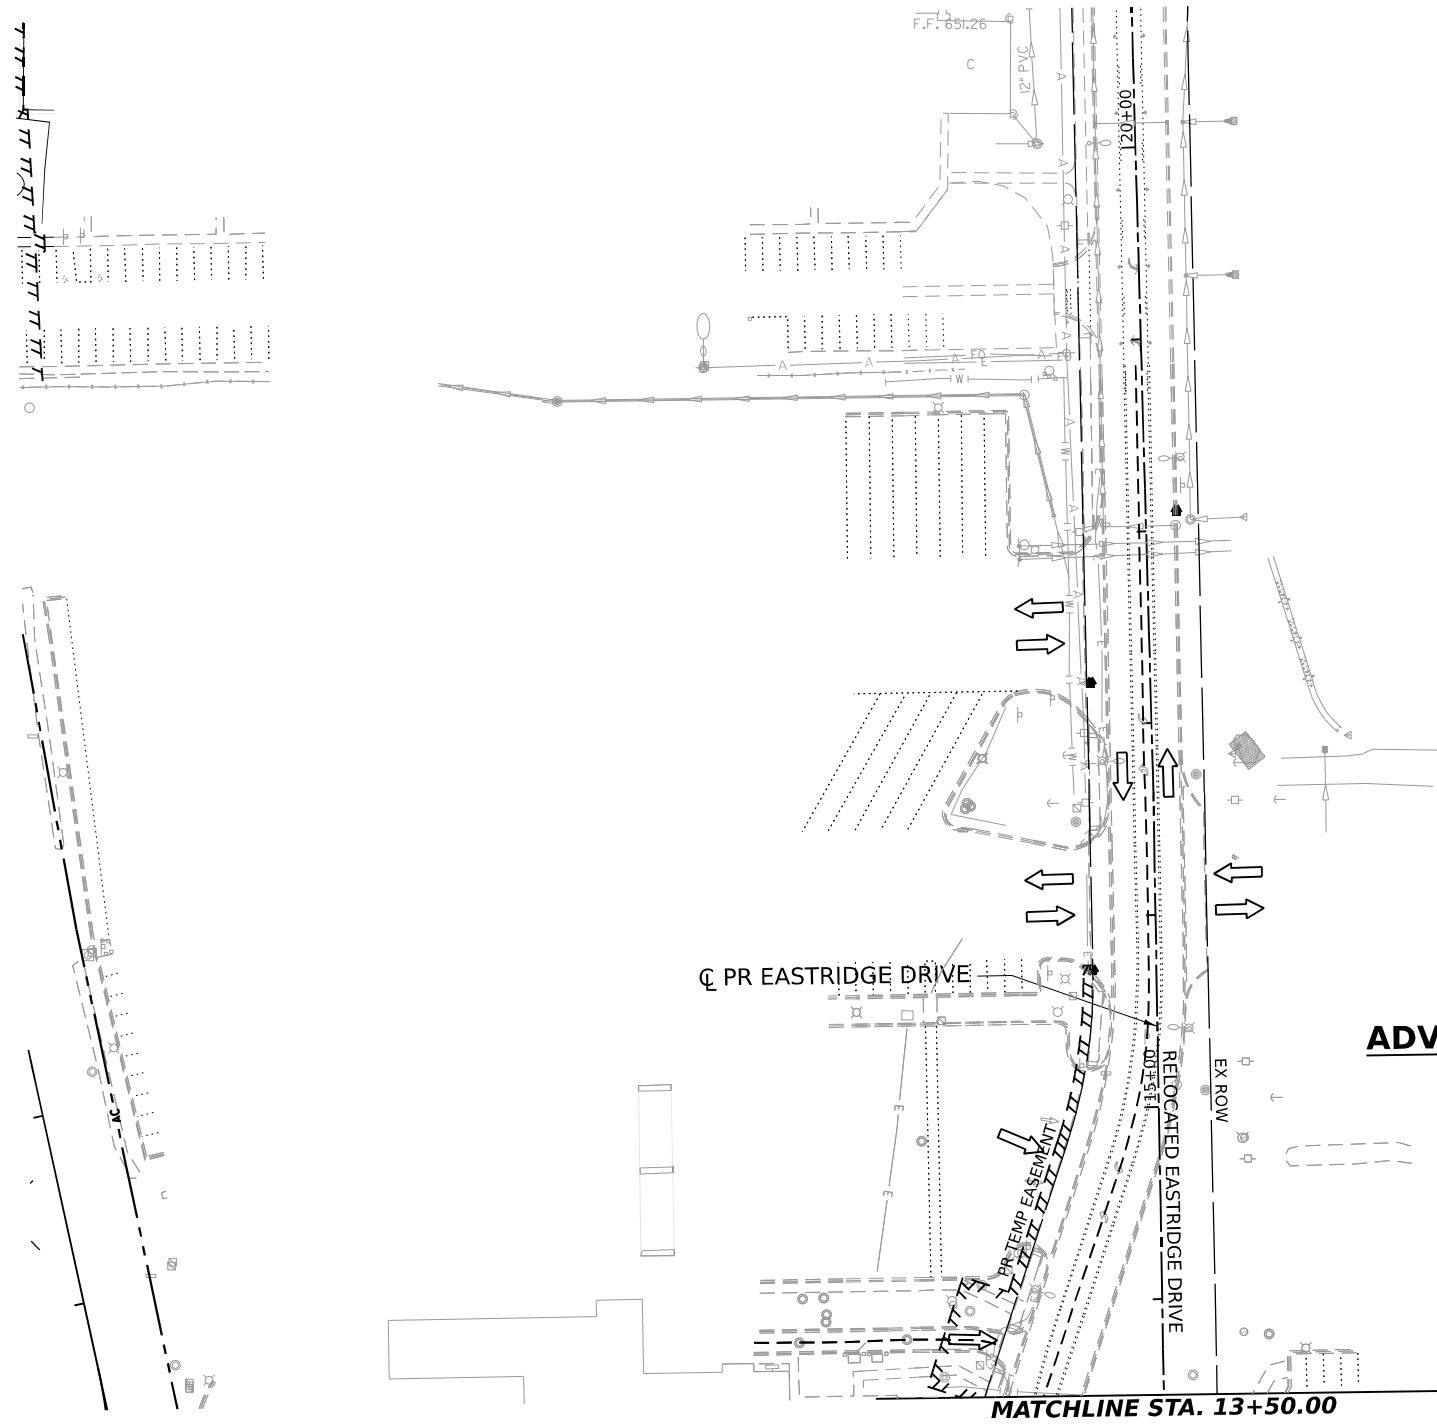
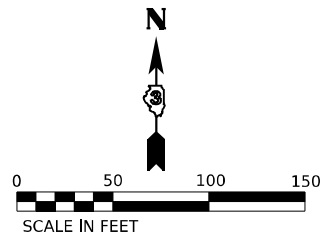


**LEGEND**

DIRECTION OF TRAFFIC

WORK AREA

TEMPORARY PAVEMENT CONSTRUCTED IN THIS STAGE

TEMPORARY PAVEMENT CONSTRUCTED IN PREVIOUS STAGE

PROPOSED PAVEMENT CONSTRUCTED IN PREVIOUS STAGE

ARROW BOARD

IMPACT ATTENUATORS, TEMPORARY (NON-REDIRECTIVE), TEST LEVEL 3

RUMBLE STRIPS

TEMPORARY CONCRETE BARRIER

TYPE III BARRICADE WITH FLASHING LIGHTS

MONO-DIRECTIONAL FLASHING LIGHT

DIRECTIONAL INDICATOR BARRICADE WITH STEADY BURNING MONODIRECTIONAL LIGHT AT 50' CENTERS UNLESS OTHERWISE NOTED ON PLANS

DRUMS WITH STEADY-BURN MONODIRECTIONAL LIGHT AT 50' CENTERS UNLESS OTHERWISE NOTED ON PLANS

DRUMS AT 50' CENTERS UNLESS OTHERWISE NOTED ON PLANS

VERTICAL PANELS WITH STEADY-BURN MONODIRECTIONAL LIGHT AT 50' CENTERS UNLESS OTHERWISE NOTED ON PLANS

PROPOSED SIGN/ COMMERCIAL DRIVEWAY ENTRANCE SIGN

(O) INDICATES FLUORESCENT ORANGE SIGN SHEETING

**TEMPORARY PAVEMENT MARKING LEGEND**

(E) EXISTING PAVEMENT MARKING OR PAVEMENT MARKING FROM PREVIOUS STAGE

(P) PROPOSED PERMANENT PAVEMENT MARKING (SEE PAVEMENT MARKING PLANS)

(1) TEMPORARY PAVEMENT MARKING LETTERS AND SYMBOLS - MODIFIED URETHANE

(2) TEMPORARY PAVEMENT MARKING - LINE 4" - MODIFIED URETHANE

(3) TEMPORARY PAVEMENT MARKING - LINE 6" - MODIFIED URETHANE

(4) TEMPORARY PAVEMENT MARKING - LINE 8" - MODIFIED URETHANE

(5) TEMPORARY PAVEMENT MARKING - LINE 12" - MODIFIED URETHANE



(6) TEMPORARY PAVEMENT MARKING - LINE 24" - MODIFIED URETHANE

MODEL: IL17\_DOUBLE-RUN-11  
FILE NAME: C:\P\WORK\EX-24\BENTLEY\COM\EX-24\12\368663-SHT-MOT1A-10.DGN

|   |                                 |                   |           |                                                   |                                                                                      |  |  |  |                           |                                |          |              |           |
|---|---------------------------------|-------------------|-----------|---------------------------------------------------|--------------------------------------------------------------------------------------|--|--|--|---------------------------|--------------------------------|----------|--------------|-----------|
| <br>QUIGG ENGINEERING INC | USER NAME = SALASL              | DESIGNED - TNS    | REVISED - | STATE OF ILLINOIS<br>DEPARTMENT OF TRANSPORTATION | SUGGESTED STAGES OF CONSTRUCTION AND TRAFFIC CONTROL<br>STAGE 1A – ILLINOIS ROUTE 17 |  |  |  | F.A.I. RTE.               | SECTION                        | COUNTY   | TOTAL SHEETS | SHEET NO. |
|   |                                 | DRAWN - TNS       | REVISED - |                                                   |                                                                                      |  |  |  | 57                        | (46-3)R.HBK-1&[(46-3)HB-5]HB-1 | KANKAKEE | 1183         | 201       |
|   | PLOT SCALE = 0.16666633 ' / IN. | CHECKED - FBN     | REVISED - |                                                   |                                                                                      |  |  |  | CONTRACT NO. 66863        |                                |          |              |           |
|   | PLOT DATE = 4/23/2026           | DATE - 04/22/2026 | REVISED - |                                                   |                                                                                      |  |  |  | ILLINOIS FED. AID PROJECT |                                |          |              |           |
|   |                                 |                   |           |                                                   |                                                                                      |  |  |  | SCALE: 1"=50'             | SHEET .                        | OF       | SHEETS       | STA.      |





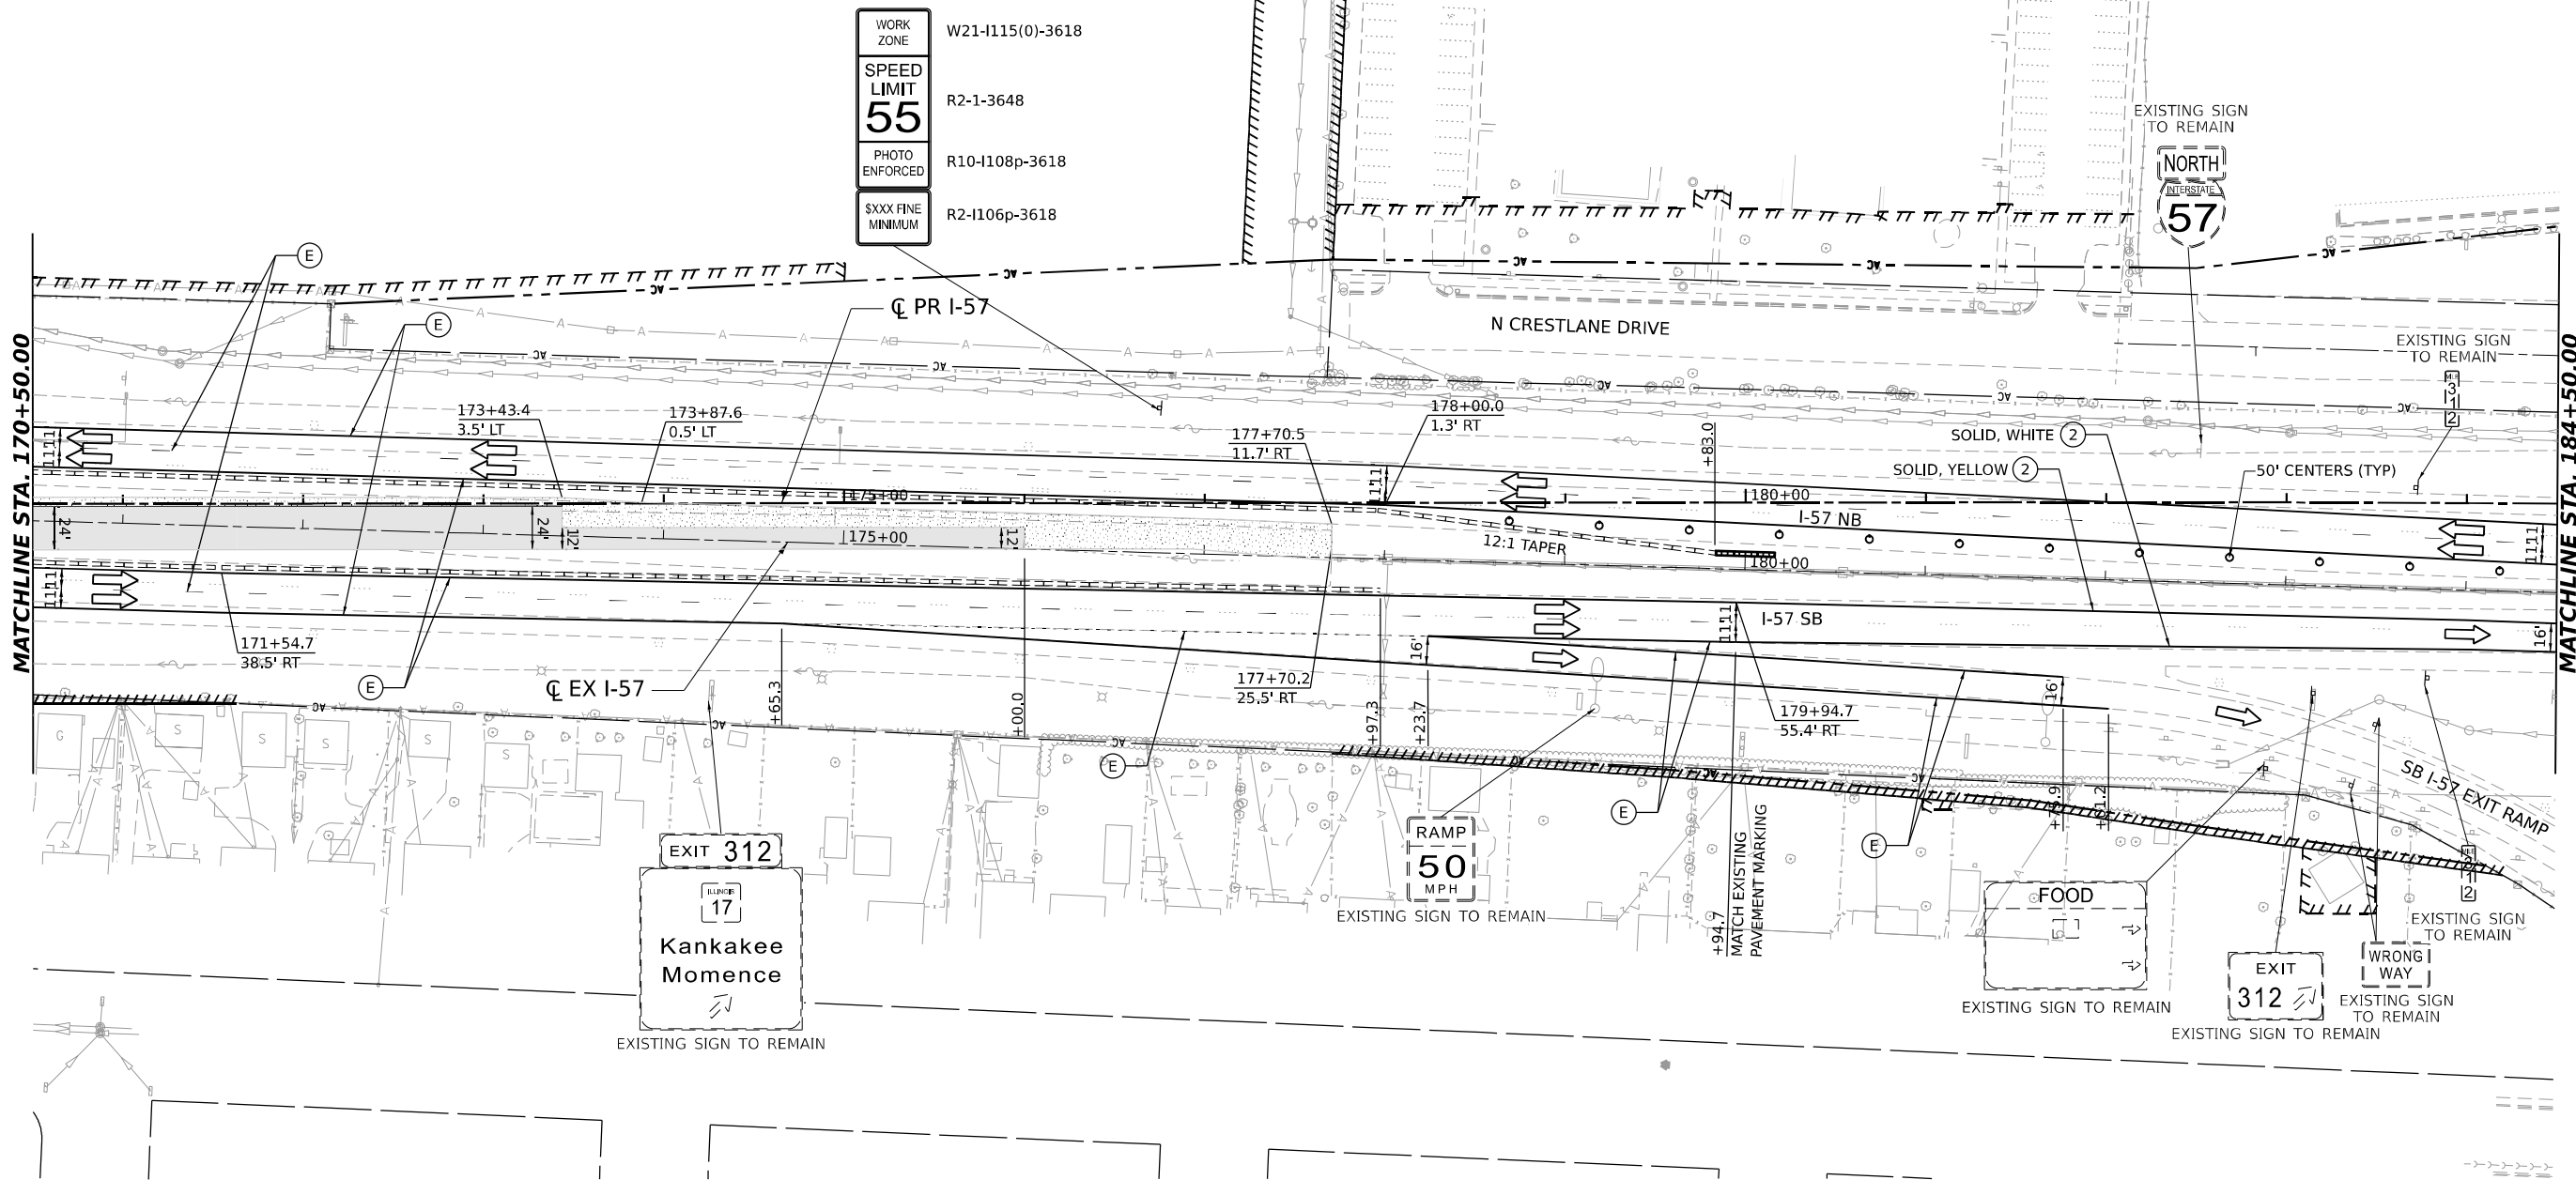 

**LEGEND**

- |  |                                                  |  |                                                               |
|--|--------------------------------------------------|--|---------------------------------------------------------------|
|  | DIRECTION OF TRAFFIC                             |  | ARROW BOARD                                                   |
|  | WORK AREA                                        |  | IMPACT ATTENUATORS, TEMPORARY (NON-REDIRECTIVE), TEST LEVEL 3 |
|  | TEMPORARY PAVEMENT CONSTRUCTED IN THIS STAGE     |  | RUMBLE STRIPS                                                 |
|  | TEMPORARY PAVEMENT CONSTRUCTED IN PREVIOUS STAGE |  | TEMPORARY CONCRETE BARRIER                                    |
|  | PROPOSED PAVEMENT CONSTRUCTED IN PREVIOUS STAGE  |  | TYPE III BARRICADE WITH FLASHING LIGHTS                       |
|  |                                                  |  | MONO-DIRECTIONAL FLASHING LIGHT                               |

- |  |   |  |                                                  |
|--|---|--|--------------------------------------------------|
|  | DIRECTIONAL INDICATOR BARRICADE WITH STEADY BURNING MONODIRECTIONAL LIGHT AT 50' CENTERS UNLESS OTHERWISE NOTED ON PLANS |  | PROPOSED SIGN/ COMMERCIAL DRIVEWAY ENTRANCE SIGN |
|  | DRUMS WITH STEADY-BURN MONODIRECTIONAL LIGHT AT 50' CENTERS UNLESS OTHERWISE NOTED ON PLANS                              |  | (O) INDICATES FLUORESCENT ORANGE SIGN SHEETING   |
|  | DRUMS AT 50' CENTERS UNLESS OTHERWISE NOTED ON PLANS                                                                     |  |                                                  |
|  | VERTICAL PANELS WITH STEADY-BURN MONODIRECTIONAL LIGHT AT 50' CENTERS UNLESS OTHERWISE NOTED ON PLANS                    |  |                                                  |

**TEMPORARY PAVEMENT MARKING LEGEND**

- |     |                                                                    |
|-----|--------------------------------------------------------------------|
| (E) | EXISTING PAVEMENT MARKING OR PAVEMENT MARKING FROM PREVIOUS STAGE  |
| (P) | PROPOSED PERMANENT PAVEMENT MARKING (SEE PAVEMENT MARKING PLANS)   |
| (1) | TEMPORARY PAVEMENT MARKING LETTERS AND SYMBOLS - MODIFIED URETHANE |
| (2) | TEMPORARY PAVEMENT MARKING - LINE 4" - MODIFIED URETHANE           |
| (3) | TEMPORARY PAVEMENT MARKING - LINE 6" - MODIFIED URETHANE           |
| (4) | TEMPORARY PAVEMENT MARKING - LINE 8" - MODIFIED URETHANE           |
| (5) | TEMPORARY PAVEMENT MARKING - LINE 12" - MODIFIED URETHANE          |
| (6) | TEMPORARY PAVEMENT MARKING - LINE 24" - MODIFIED URETHANE          |

MODEL: PR I-57 ANGLE - SINGLE PLAN.dgn  
FILE NAME: C:\P\WORK\EXP\24\TEMP\TEXT\EXP\COM\EXP\PR I-57 ANGLE - SINGLE PLAN.dgn




|            |                   |          |              |         |   |
|------------|-------------------|----------|--------------|---------|---|
| USER NAME  | = SALASL          | DESIGNED | - CS         | REVISED | - |
|            |                   | DRAWN    | - CS         | REVISED | - |
| PLOT SCALE | = 0.166666" / IN. | CHECKED  | - DH         | REVISED | - |
| PLOT DATE  | = 4/23/2026       | DATE     | - 04/22/2026 | REVISED | - |

**STATE OF ILLINOIS  
DEPARTMENT OF TRANSPORTATION**

| SUGGESTED STAGES OF CONSTRUCTION AND TRAFFIC CONTROL |       |    |        |              |
|------------------------------------------------------|-------|----|--------|--------------|
| STAGE 1B - I-57                                      |       |    |        |              |
| SCALE: 1"=50'                                        | SHEET | OF | SHEETS | STA. TO STA. |

| F.A.I. RTE.               | SECTION                        | COUNTY   | TOTAL SHEETS | SHEET NO. |
|---------------------------|--------------------------------|----------|--------------|-----------|
| 57                        | (46-3)R.HBK-1&[(46-3)HB-5]HB-1 | KANKAKEE | 1183         | 203       |
| CONTRACT NO. 66863        |                                |          |              |           |
| ILLINOIS FED. AID PROJECT |                                |          |              |           |

MODEL: PR I-57 SINGLE-SINGLE PLAN 04  
FILE NAME: C:\P\WORK\EXP\24\TEMP\TEXT\EXP\COM\EXP\04\01\1412\UD36863-SHT-MOT1-B-31.DGN

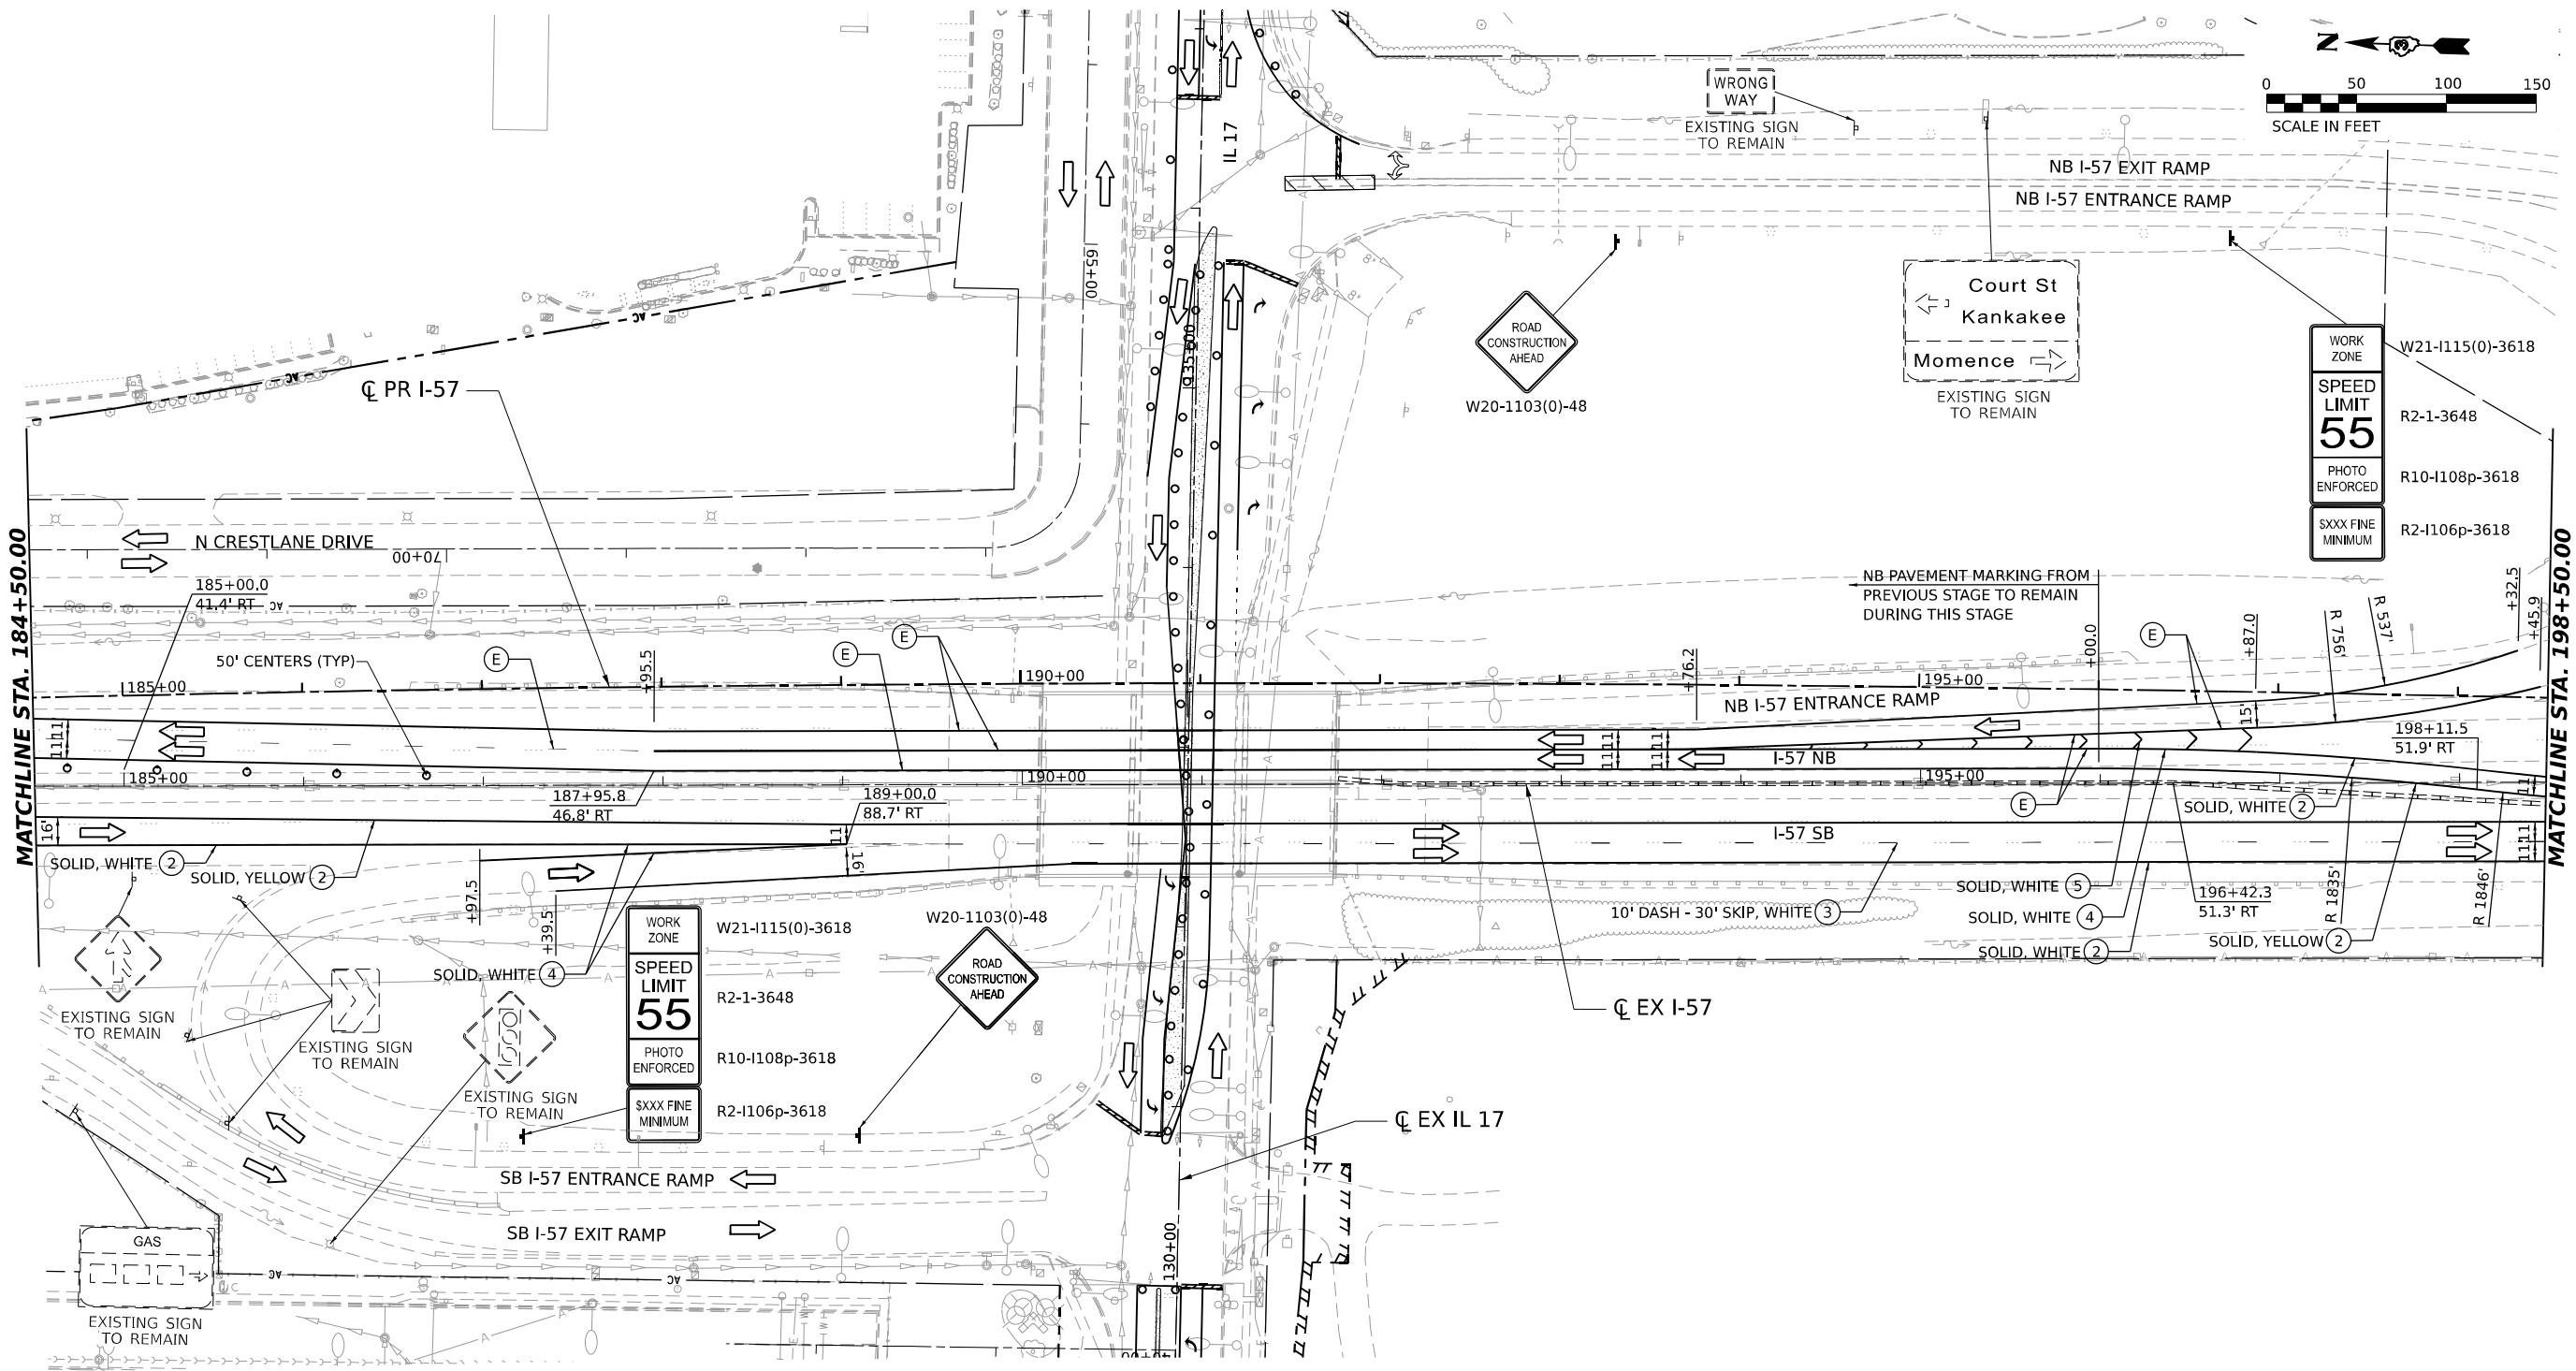

### LEGEND

- |  |                                                  |  |                                                               |
|--|--------------------------------------------------|--|---------------------------------------------------------------|
|  | DIRECTION OF TRAFFIC                             |  | ARROW BOARD                                                   |
|  | WORK AREA                                        |  | IMPACT ATTENUATORS, TEMPORARY (NON-REDIRECTIVE), TEST LEVEL 3 |
|  | TEMPORARY PAVEMENT CONSTRUCTED IN THIS STAGE     |  | RUMBLE STRIPS                                                 |
|  | TEMPORARY PAVEMENT CONSTRUCTED IN PREVIOUS STAGE |  | TEMPORARY CONCRETE BARRIER                                    |
|  | PROPOSED PAVEMENT CONSTRUCTED IN PREVIOUS STAGE  |  | TYPE III BARRICADE WITH FLASHING LIGHTS                       |
|  |                                                  |  | MONO-DIRECTIONAL FLASHING LIGHT                               |

- |  |   |
|--|---|
|  | DIRECTIONAL INDICATOR BARRICADE WITH STEADY BURNING MONODIRECTIONAL LIGHT AT 50' CENTERS UNLESS OTHERWISE NOTED ON PLANS |
|  | DRUMS WITH STEADY-BURN MONODIRECTIONAL LIGHT AT 50' CENTERS UNLESS OTHERWISE NOTED ON PLANS                              |
|  | DRUMS AT 50' CENTERS UNLESS OTHERWISE NOTED ON PLANS                                                                     |
|  | VERTICAL PANELS WITH STEADY-BURN MONODIRECTIONAL LIGHT AT 50' CENTERS UNLESS OTHERWISE NOTED ON PLANS                    |

- |     |                                                  |
|-----|--------------------------------------------------|
|     | PROPOSED SIGN/ COMMERCIAL DRIVEWAY ENTRANCE SIGN |
| (O) | INDICATES FLUORESCENT ORANGE SIGN SHEETING       |

### TEMPORARY PAVEMENT MARKING LEGEND

- |     |                                                                    |
|-----|--------------------------------------------------------------------|
| (E) | EXISTING PAVEMENT MARKING OR PAVEMENT MARKING FROM PREVIOUS STAGE  |
| (P) | PROPOSED PERMANENT PAVEMENT MARKING (SEE PAVEMENT MARKING PLANS)   |
| ①   | TEMPORARY PAVEMENT MARKING LETTERS AND SYMBOLS - MODIFIED URETHANE |
| ②   | TEMPORARY PAVEMENT MARKING - LINE 4" - MODIFIED URETHANE           |
| ③   | TEMPORARY PAVEMENT MARKING - LINE 6" - MODIFIED URETHANE           |
| ④   | TEMPORARY PAVEMENT MARKING - LINE 8" - MODIFIED URETHANE           |
| ⑤   | TEMPORARY PAVEMENT MARKING - LINE 12" - MODIFIED URETHANE          |
| ⑥   | TEMPORARY PAVEMENT MARKING - LINE 24" - MODIFIED URETHANE          |





|            |                     |          |              |          |   |
|------------|---------------------|----------|--------------|----------|---|
| USER NAME  | = SALASL            | DESIGNED | - CS         | REVISED  | - |
| DRAWN      | - CS                | REVISION | -            | REVISION | - |
| PLOT SCALE | = 0.16666633 1/ IN. | CHECKED  | - DH         | REVISION | - |
| PLOT DATE  | = 4/23/2026         | DATE     | - 04/22/2026 | REVISION | - |

### STATE OF ILLINOIS DEPARTMENT OF TRANSPORTATION

### SUGGESTED STAGES OF CONSTRUCTION AND TRAFFIC CONTROL STAGE 1B - I-57

SCALE: 1"=50' SHEET . OF SHEETS STA. TO STA.

| F.A.I. RTE.               | SECTION                        | COUNTY   | TOTAL SHEETS | SHEET NO. |
|---------------------------|--------------------------------|----------|--------------|-----------|
| 57                        | (46-3)R.HBK-1&[(46-3)HB-5]HB-1 | KANKAKEE | 1183         | 204       |
| CONTRACT NO. 66863        |                                |          |              |           |
| ILLINOIS FED. AID PROJECT |                                |          |              |           |

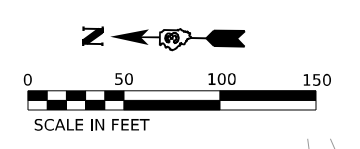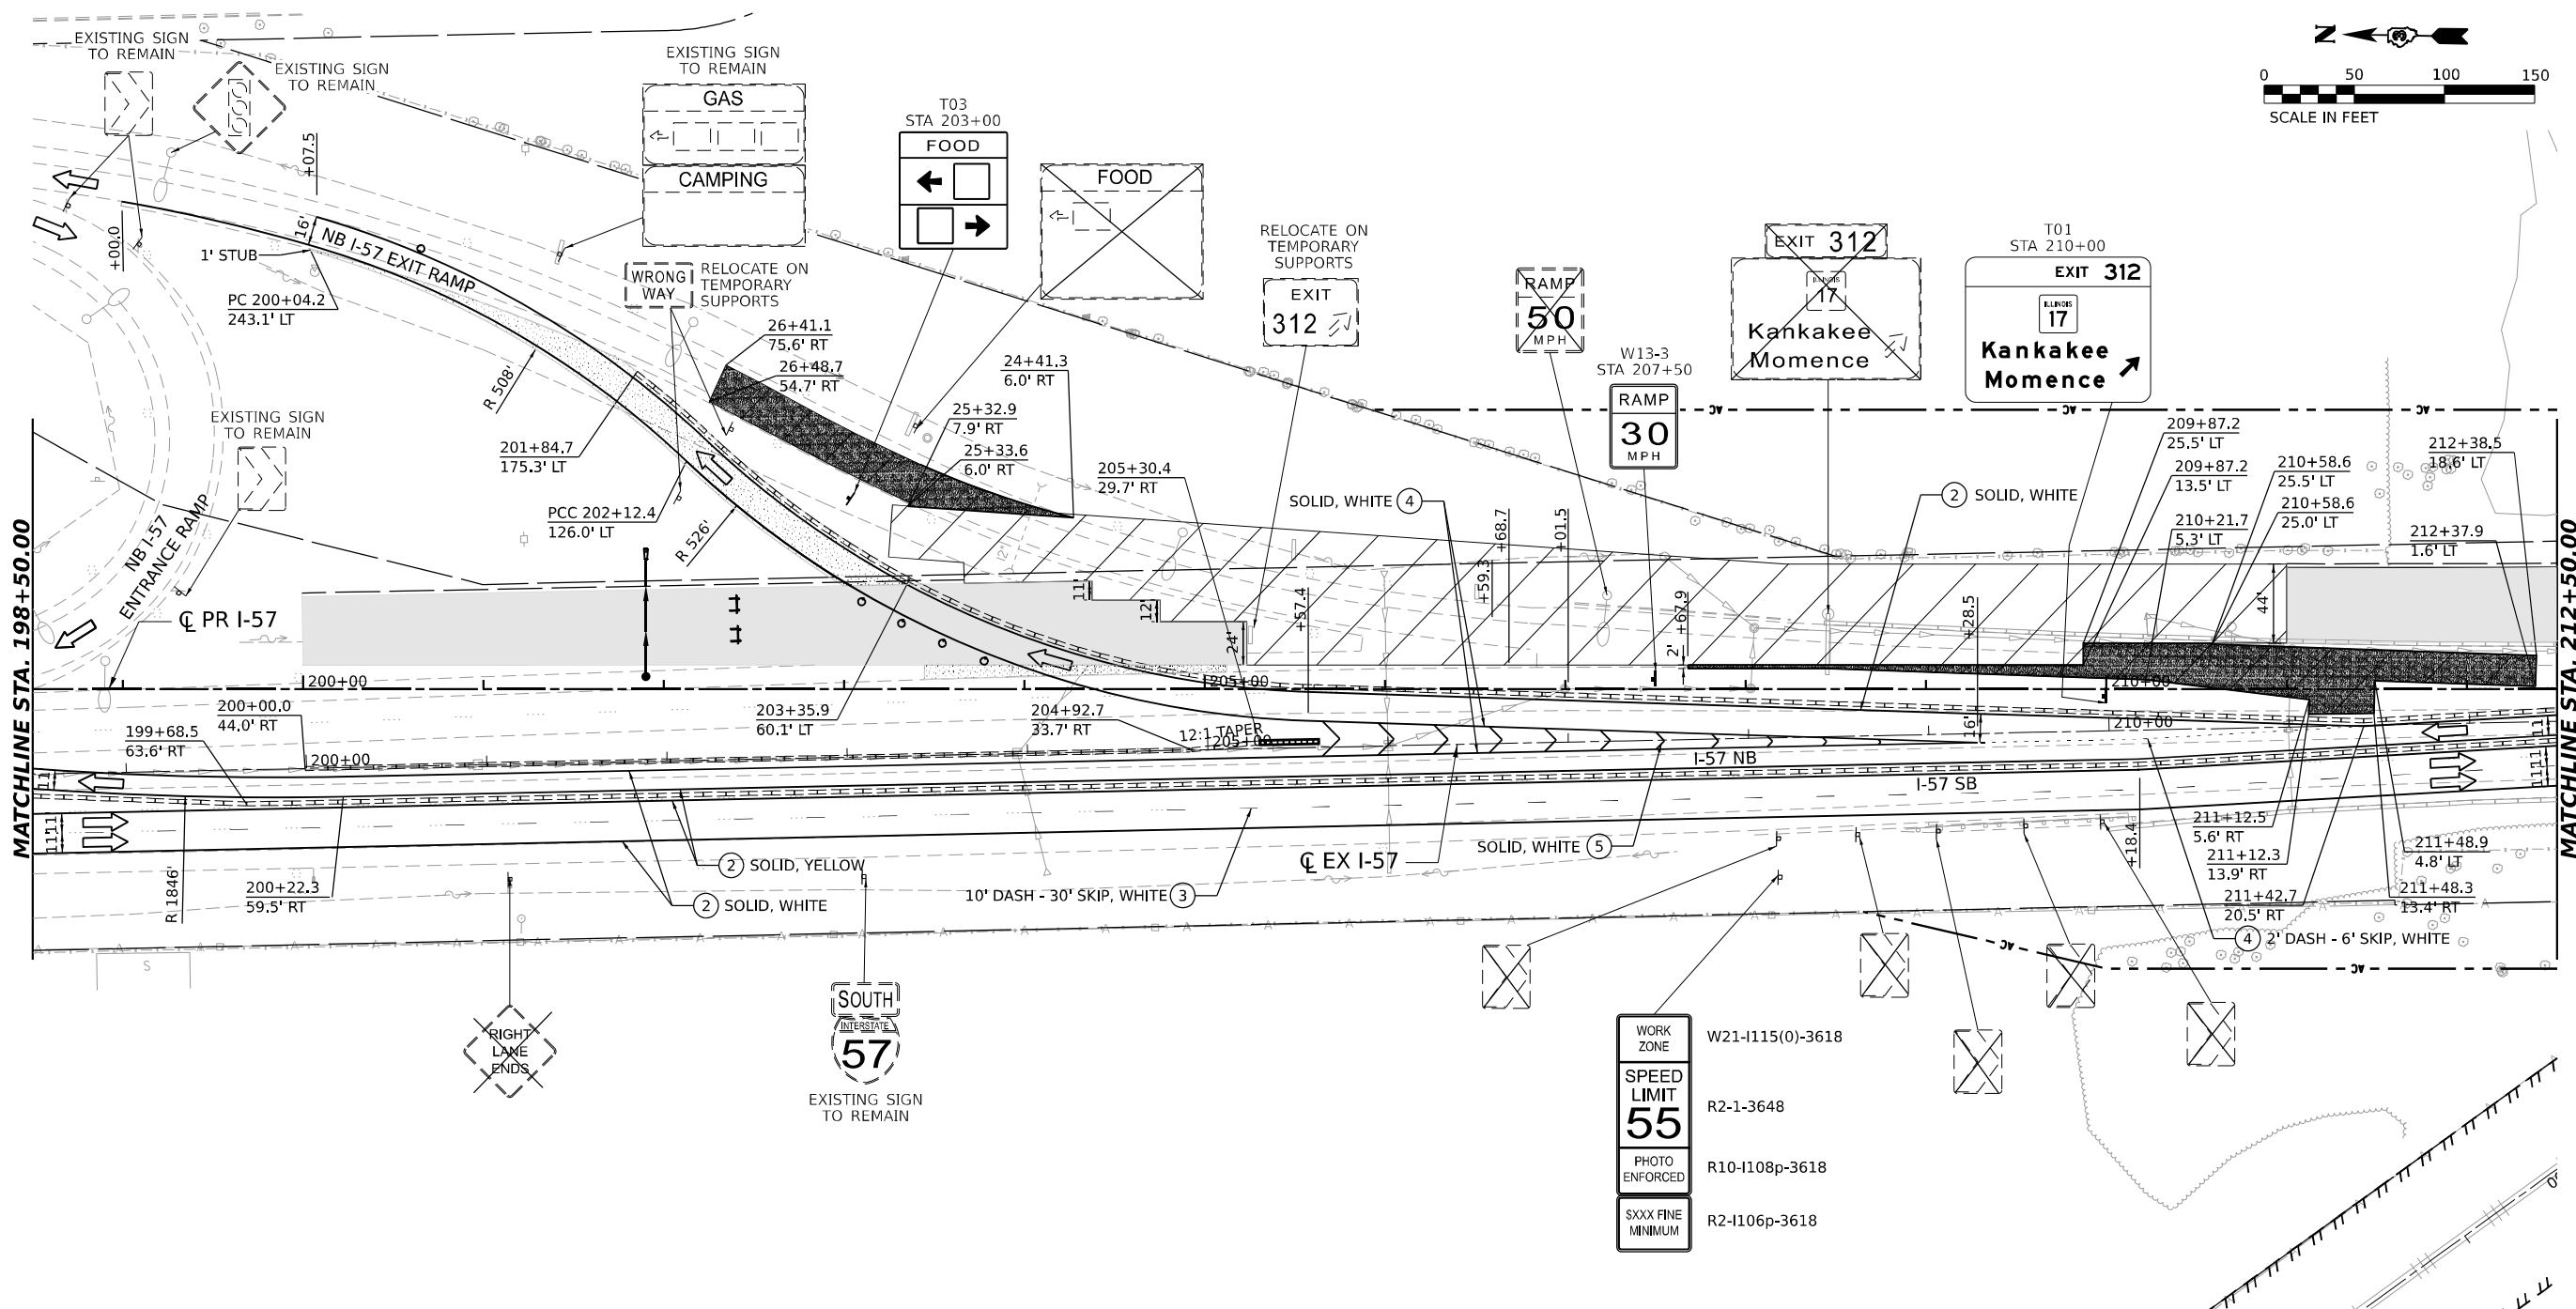

**LEGEND**

- DIRECTION OF TRAFFIC
- WORK AREA
- TEMPORARY PAVEMENT CONSTRUCTED IN THIS STAGE
- TEMPORARY PAVEMENT CONSTRUCTED IN PREVIOUS STAGE
- PROPOSED PAVEMENT CONSTRUCTED IN PREVIOUS STAGE
- ARROW BOARD
- IMPACT ATTENUATORS, TEMPORARY (NON-REDIRECTIVE), TEST LEVEL 3
- RUMBLE STRIPS
- TEMPORARY CONCRETE BARRIER
- TYPE III BARRICADE WITH FLASHING LIGHTS
- MONO-DIRECTIONAL FLASHING LIGHT

- DIRECTIONAL INDICATOR BARRICADE WITH STEADY BURNING MONODIRECTIONAL LIGHT AT 50' CENTERS UNLESS OTHERWISE NOTED ON PLANS
- DRUMS WITH STEADY-BURN MONODIRECTIONAL LIGHT AT 50' CENTERS UNLESS OTHERWISE NOTED ON PLANS
- DRUMS AT 50' CENTERS UNLESS OTHERWISE NOTED ON PLANS
- VERTICAL PANELS WITH STEADY-BURN MONODIRECTIONAL LIGHT AT 50' CENTERS UNLESS OTHERWISE NOTED ON PLANS
- PROPOSED SIGN/ COMMERCIAL DRIVEWAY ENTRANCE SIGN
- (O) INDICATES FLUORESCENT ORANGE SIGN SHEETING

**TEMPORARY PAVEMENT MARKING LEGEND**

- (E) EXISTING PAVEMENT MARKING OR PAVEMENT MARKING FROM PREVIOUS STAGE
- (P) PROPOSED PERMANENT PAVEMENT MARKING (SEE PAVEMENT MARKING PLANS)
- (1) TEMPORARY PAVEMENT MARKING LETTERS AND SYMBOLS - MODIFIED URETHANE
- (2) TEMPORARY PAVEMENT MARKING - LINE 4" - MODIFIED URETHANE
- (3) TEMPORARY PAVEMENT MARKING - LINE 6" - MODIFIED URETHANE
- (4) TEMPORARY PAVEMENT MARKING - LINE 8" - MODIFIED URETHANE
- (5) TEMPORARY PAVEMENT MARKING - LINE 12" - MODIFIED URETHANE
- (6) TEMPORARY PAVEMENT MARKING - LINE 24" - MODIFIED URETHANE

MODEL: PR I-57 ANGLE - SINGLE PLAN.DWG  
FILE NAME: C:\PW\WORK\EXP\24\TEMP\TEXT\EXP\COM\EXP\24\I-57\240368663-SHT-1011-B-A.dgn




|            |                     |          |              |         |   |
|------------|---------------------|----------|--------------|---------|---|
| USER NAME  | = SALASL            | DESIGNED | - CS         | REVISED | - |
| DRAWN      | - CS                | REVISION | -            |         |   |
| PLOT SCALE | = 0.16666633 1/ IN. | CHECKED  | - DH         | REVISED | - |
| PLOT DATE  | = 4/23/2026         | DATE     | - 04/22/2026 | REVISED | - |

STATE OF ILLINOIS  
DEPARTMENT OF TRANSPORTATION

| SUGGESTED STAGES OF CONSTRUCTION AND TRAFFIC CONTROL |       |    |        |              |
|------------------------------------------------------|-------|----|--------|--------------|
| STAGE 1B - I-57                                      |       |    |        |              |
| SCALE: 1"=50'                                        | SHEET | OF | SHEETS | STA. TO STA. |

| F.A.I. RTE.               | SECTION                        | COUNTY   | TOTAL SHEETS | SHEET NO. |
|---------------------------|--------------------------------|----------|--------------|-----------|
| 57                        | (46-3)R.HBK-1&[(46-3)HB-5]HB-1 | KANKAKEE | 1183         | 205       |
| CONTRACT NO. 66863        |                                |          |              |           |
| ILLINOIS FED. AID PROJECT |                                |          |              |           |


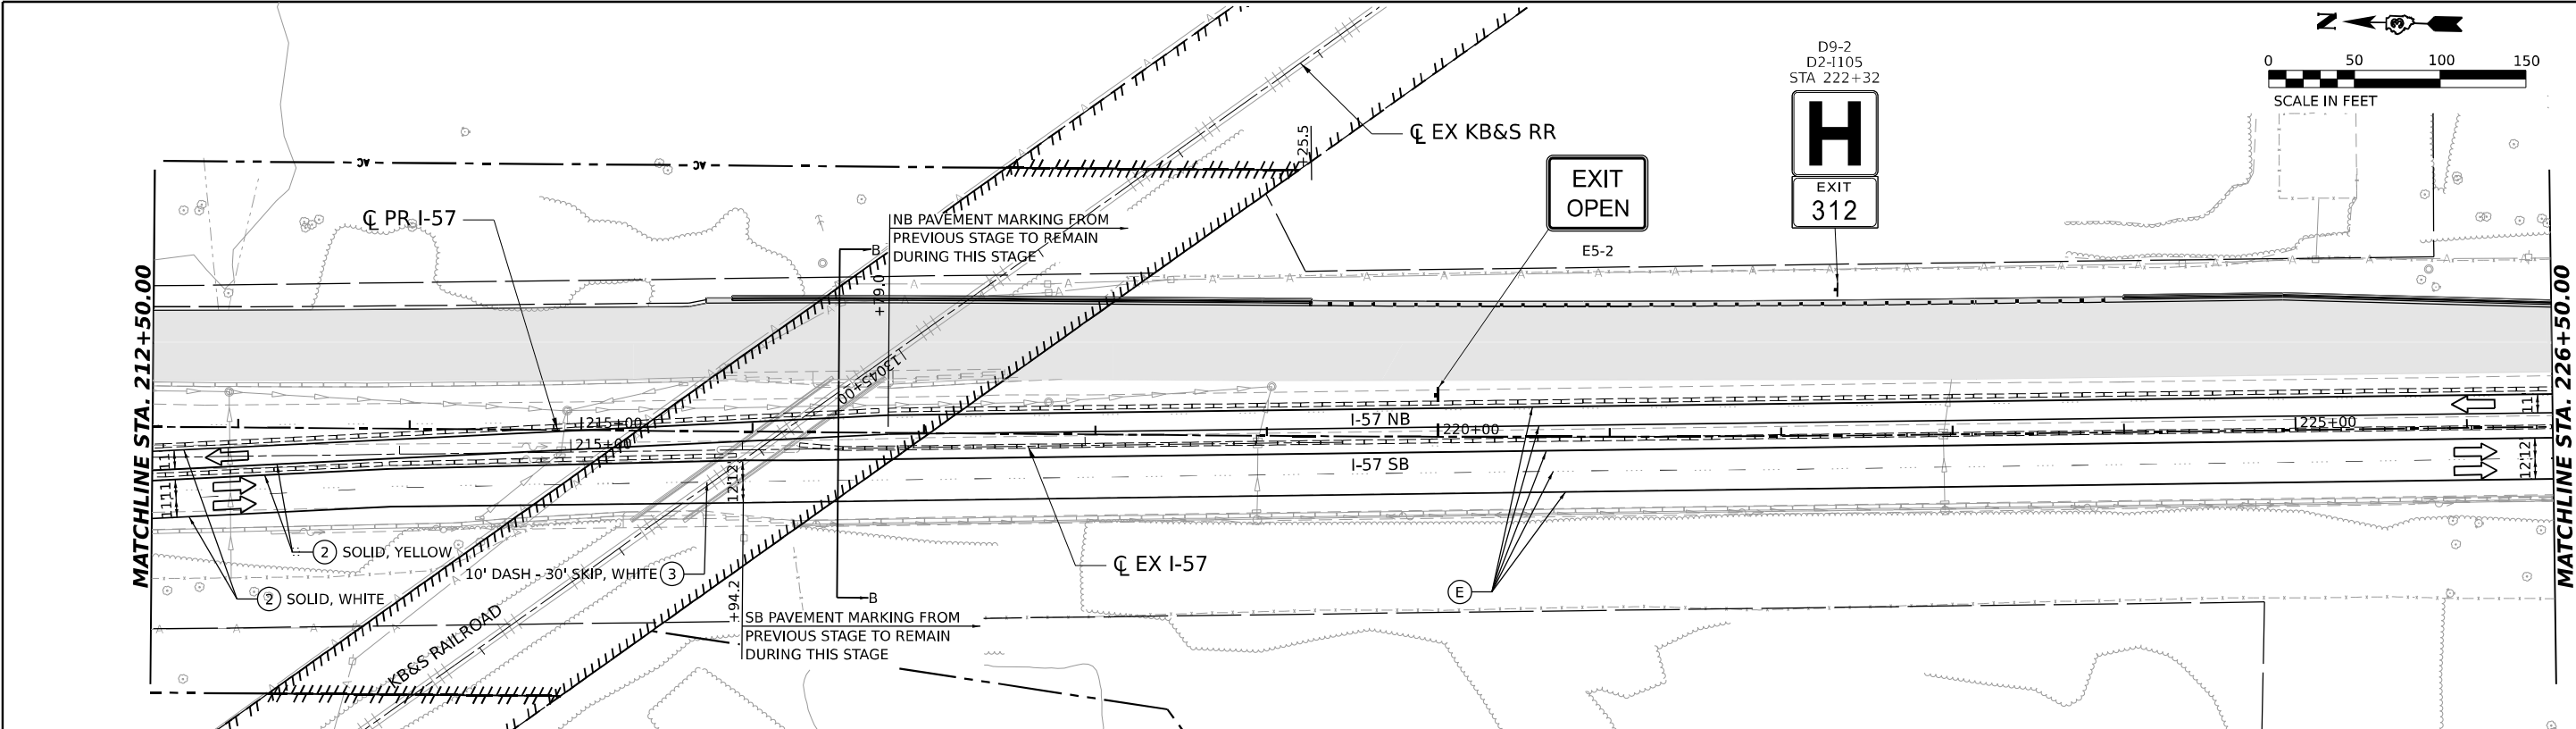


LEGEND

- DIRECTION OF TRAFFIC
- WORK AREA
- TEMPORARY PAVEMENT CONSTRUCTED IN THIS STAGE
- TEMPORARY PAVEMENT CONSTRUCTED IN PREVIOUS STAGE
- PROPOSED PAVEMENT CONSTRUCTED IN PREVIOUS STAGE
- ARROW BOARD
- IMPACT ATTENUATORS, TEMPORARY (NON-REDIRECTIVE), TEST LEVEL 3
- RUMBLE STRIPS
- TEMPORARY CONCRETE BARRIER
- TYPE III BARRICADE WITH FLASHING LIGHTS
- MONO-DIRECTIONAL FLASHING LIGHT
- DIRECTIONAL INDICATOR BARRICADE WITH STEADY BURNING MONODIRECTIONAL LIGHT AT 50' CENTERS UNLESS OTHERWISE NOTED ON PLANS
- DRUMS WITH STEADY-BURN MONODIRECTIONAL LIGHT AT 50' CENTERS UNLESS OTHERWISE NOTED ON PLANS
- DRUMS AT 50' CENTERS UNLESS OTHERWISE NOTED ON PLANS
- VERTICAL PANELS WITH STEADY-BURN MONODIRECTIONAL LIGHT AT 50' CENTERS UNLESS OTHERWISE NOTED ON PLANS
- PROPOSED SIGN/ COMMERCIAL DRIVEWAY ENTRANCE SIGN
- (O) INDICATES FLUORESCENT ORANGE SIGN SHEETING

TEMPORARY PAVEMENT MARKING LEGEND

- (E) EXISTING PAVEMENT MARKING OR PAVEMENT MARKING FROM PREVIOUS STAGE
- (P) PROPOSED PERMANENT PAVEMENT MARKING (SEE PAVEMENT MARKING PLANS)
- (1) TEMPORARY PAVEMENT MARKING LETTERS AND SYMBOLS - MODIFIED URETHANE
- (2) TEMPORARY PAVEMENT MARKING - LINE 4" - MODIFIED URETHANE
- (3) TEMPORARY PAVEMENT MARKING - LINE 6" - MODIFIED URETHANE
- (4) TEMPORARY PAVEMENT MARKING - LINE 8" - MODIFIED URETHANE
- (5) TEMPORARY PAVEMENT MARKING - LINE 12"- MODIFIED URETHANE
- (6) TEMPORARY PAVEMENT MARKING - LINE 24"- MODIFIED URETHANE

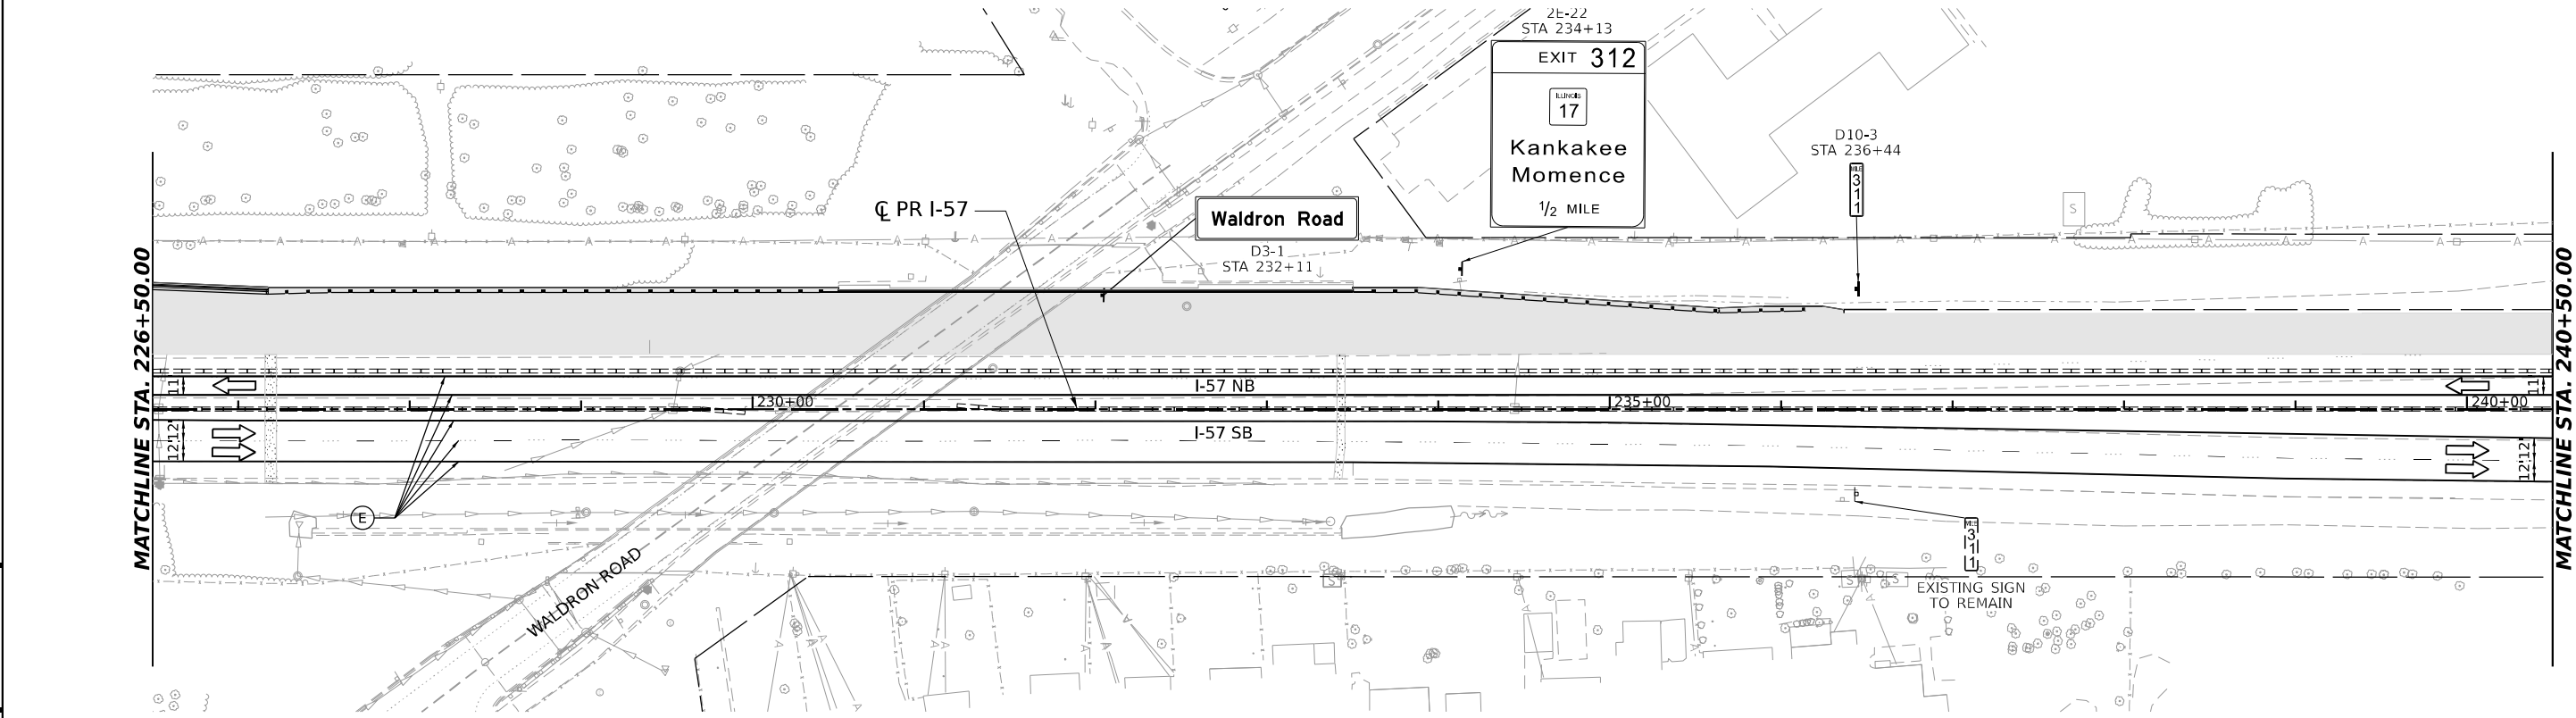 

MODEL: PR I-57 DOUBLE - DBL RN.06  
FILE NAME: C:\PW\WORK\EXP\24\WALDRON\EXP\24\WALDRON\I-57\I-57-1B-51.DGN



|                                |                   |           |
|--------------------------------|-------------------|-----------|
| USER NAME = SALASL             | DESIGNED - CS     | REVISED - |
|                                | DRAWN - CS        | REVISED - |
| PLOT SCALE = 0.16666633 1/ IN. | CHECKED - DH      | REVISED - |
| PLOT DATE = 4/23/2026          | DATE - 04/22/2026 | REVISED - |


STATE OF ILLINOIS  
DEPARTMENT OF TRANSPORTATION

SUGGESTED STAGES OF CONSTRUCTION AND TRAFFIC CONTROL  
STAGE 1B - I-57


SCALE: 1"=50 SHEET . OF SHEETS STA. TO STA.

| F.A.I. RTE.               | SECTION                        | COUNTY   | TOTAL SHEETS | SHEET NO. |
|---------------------------|--------------------------------|----------|--------------|-----------|
| 57                        | (46-3)R.HBK-1&[(46-3)HB-5]HB-1 | KANKAKEE | 1183         | 206       |
| CONTRACT NO. 66863        |                                |          |              |           |
| ILLINOIS FED. AID PROJECT |                                |          |              |           |




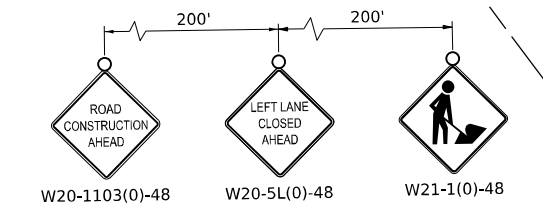

ADVANCE SIGNING SEQUENCE

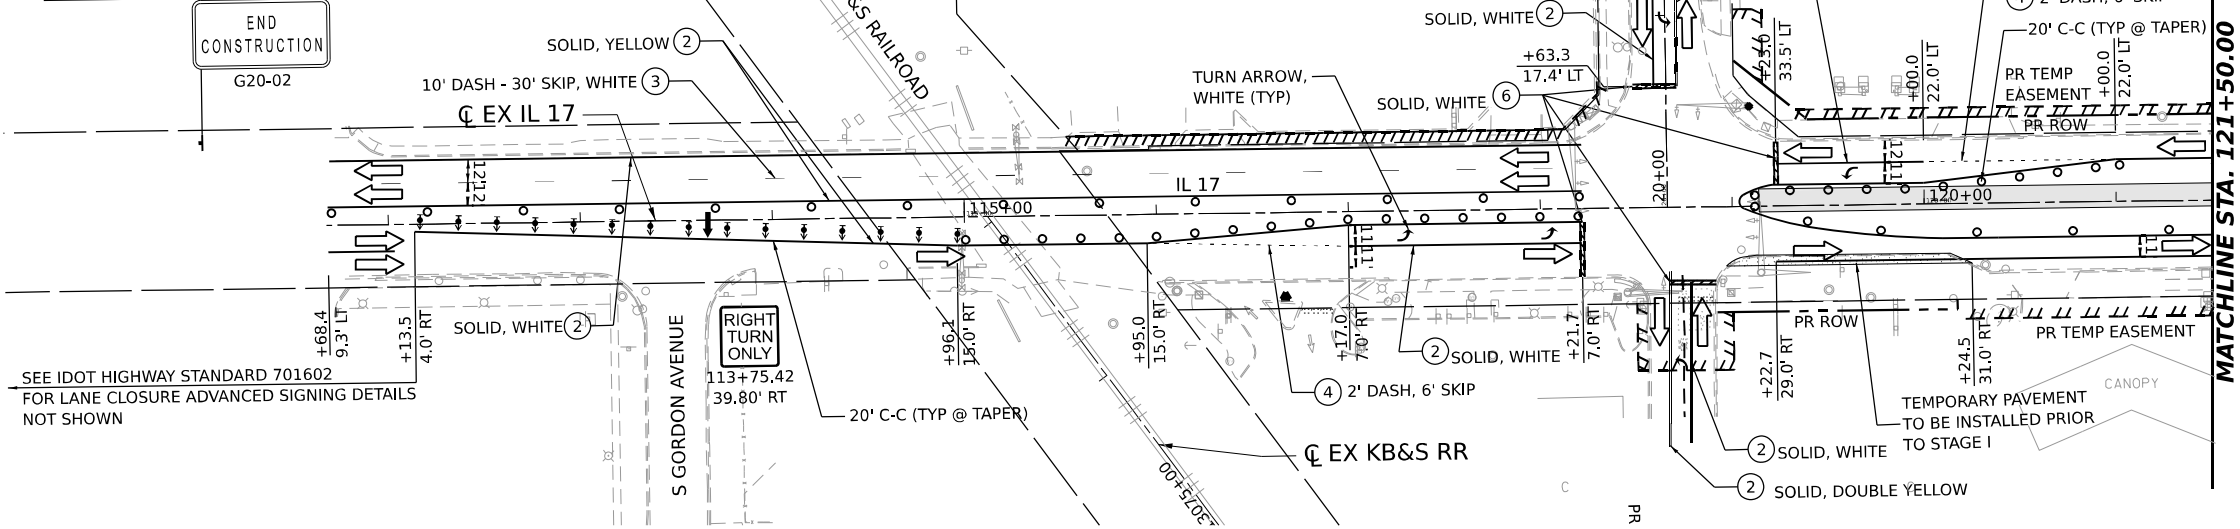

SEE IDOT HIGHWAY STANDARD 701602  
FOR LANE CLOSURE ADVANCED SIGNING DETAILS  
NOT SHOWN

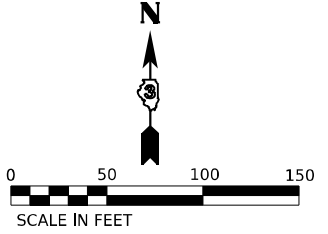

**LEGEND**

DIRECTION OF TRAFFIC

WORK AREA

TEMPORARY PAVEMENT CONSTRUCTED IN THIS STAGE

TEMPORARY PAVEMENT CONSTRUCTED IN PREVIOUS STAGE

PROPOSED PAVEMENT CONSTRUCTED IN PREVIOUS STAGE

ARROW BOARD

IMPACT ATTENUATORS, TEMPORARY (NON-REDIRECTIVE), TEST LEVEL 3

RUMBLE STRIPS

TEMPORARY CONCRETE BARRIER

TYPE III BARRICADE WITH FLASHING LIGHTS

MONO-DIRECTIONAL FLASHING LIGHT

DIRECTIONAL INDICATOR BARRICADE WITH STEADY BURNING MONODIRECTIONAL LIGHT AT 50' CENTERS UNLESS OTHERWISE NOTED ON PLANS

DRUMS WITH STEADY-BURN MONODIRECTIONAL LIGHT AT 50' CENTERS UNLESS OTHERWISE NOTED ON PLANS

DRUMS AT 50' CENTERS UNLESS OTHERWISE NOTED ON PLANS

VERTICAL PANELS WITH STEADY-BURN MONODIRECTIONAL LIGHT AT 50' CENTERS UNLESS OTHERWISE NOTED ON PLANS

PROPOSED SIGN/ COMMERCIAL DRIVEWAY ENTRANCE SIGN

(O) INDICATES FLUORESCENT ORANGE SIGN SHEETING

**TEMPORARY PAVEMENT MARKING LEGEND**

(E) EXISTING PAVEMENT MARKING OR PAVEMENT MARKING FROM PREVIOUS STAGE

(P) PROPOSED PERMANENT PAVEMENT MARKING (SEE PAVEMENT MARKING PLANS)

(1) TEMPORARY PAVEMENT MARKING LETTERS AND SYMBOLS - MODIFIED URETHANE



(2) TEMPORARY PAVEMENT MARKING - LINE 4" - MODIFIED URETHANE

(3) TEMPORARY PAVEMENT MARKING - LINE 6" - MODIFIED URETHANE

(4) TEMPORARY PAVEMENT MARKING - LINE 8" - MODIFIED URETHANE

(5) TEMPORARY PAVEMENT MARKING - LINE 12" - MODIFIED URETHANE

(6) TEMPORARY PAVEMENT MARKING - LINE 24" - MODIFIED URETHANE

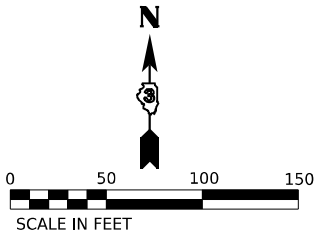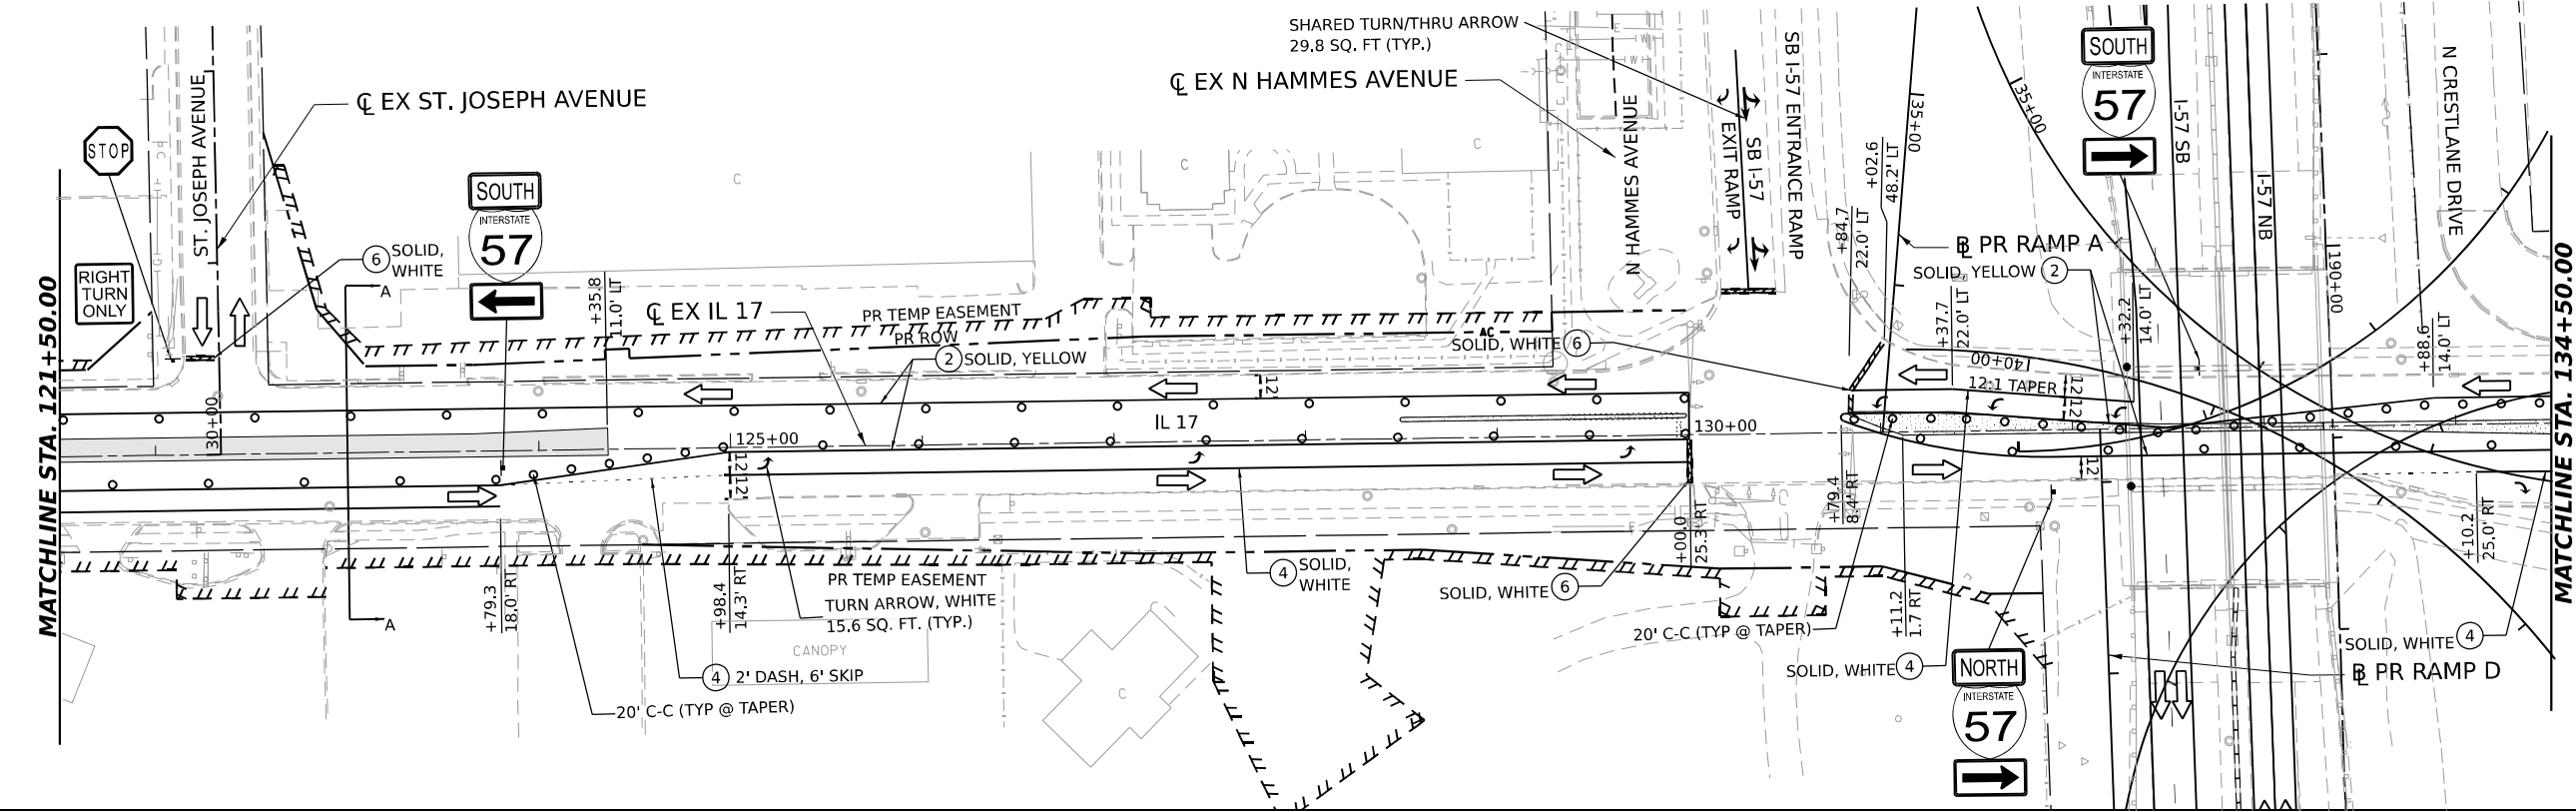

MODEL: IL 17.DWG  
FILE NAME: C:\WORK\PROJECTS\IL 17\17-1103-48-5L-48-1B-7.DWG  
DATE: 4/23/2026





|           |              |            |     |           |  |
|-----------|--------------|------------|-----|-----------|--|
| USER NAME | = SALASL     | DESIGNED - | TNS | REVISED - |  |
| DRAWN -   | TNS          | REVISOR -  |     | REVISOR - |  |
| CHECKED - | FBN          | REVISOR -  |     | REVISOR - |  |
| DATE      | = 04/22/2026 | REVISOR -  |     | REVISOR - |  |

STATE OF ILLINOIS  
DEPARTMENT OF TRANSPORTATION

| SUGGESTED STAGES OF CONSTRUCTION AND TRAFFIC CONTROL |       |           |              |
|------------------------------------------------------|-------|-----------|--------------|
| STAGE 1B - ILLINOIS ROUTE 17                         |       |           |              |
| SCALE: 1"=50'                                        | SHEET | OF SHEETS | STA. TO STA. |

| F.A.I. RTE.               | SECTION                        | COUNTY   | TOTAL SHEETS | SHEET NO. |
|---------------------------|--------------------------------|----------|--------------|-----------|
| 57                        | (46-3)R.HBK-1&[(46-3)HB-5]HB-1 | KANKAKEE | 1183         | 208       |
| CONTRACT NO. 66863        |                                |          |              |           |
| ILLINOIS FED. AID PROJECT |                                |          |              |           |



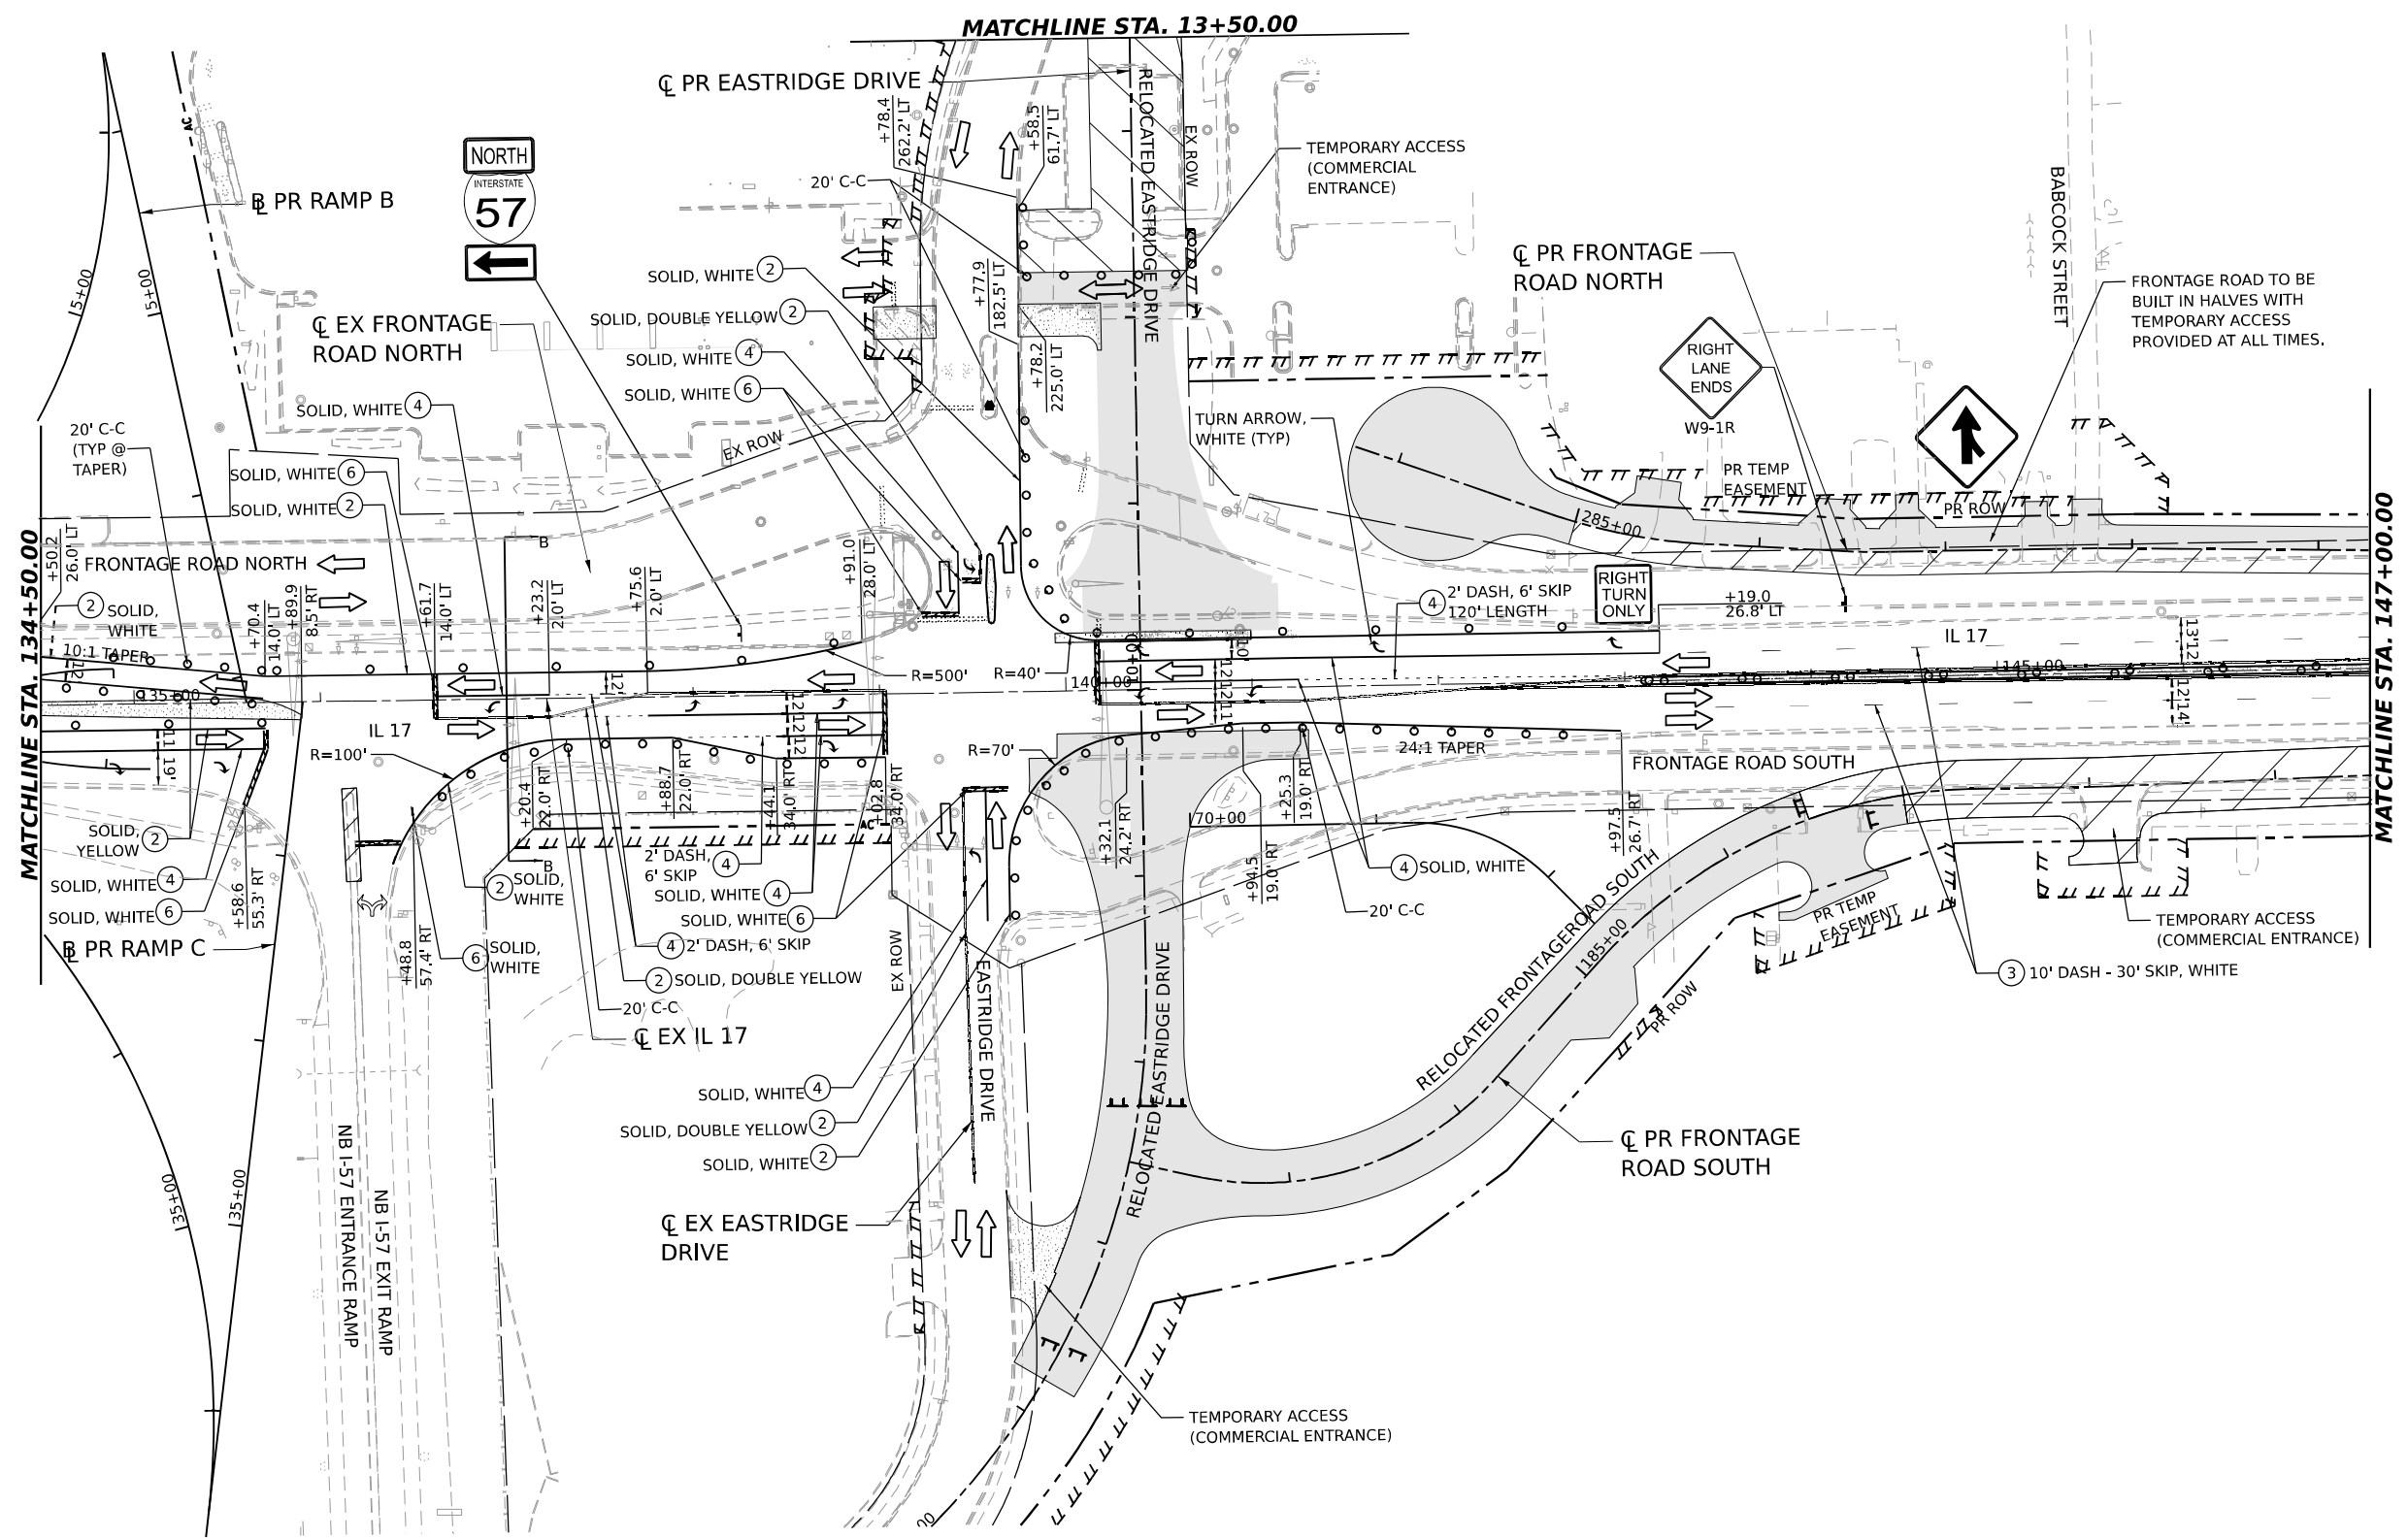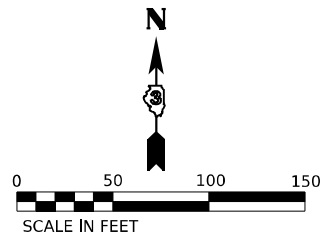

**LEGEND**  
 DIRECTION OF TRAFFIC  
 WORK AREA  
 TEMPORARY PAVEMENT CONSTRUCTED IN THIS STAGE  
 TEMPORARY PAVEMENT CONSTRUCTED IN PREVIOUS STAGE  
 PROPOSED PAVEMENT CONSTRUCTED IN PREVIOUS STAGE

ARROW BOARD  
 IMPACT ATTENUATORS, TEMPORARY (NON-REDIRECTIVE), TEST LEVEL 3  
 RUMBLE STRIPS  
 TEMPORARY CONCRETE BARRIER  
 TYPE III BARRICADE WITH FLASHING LIGHTS  
 MONO-DIRECTIONAL FLASHING LIGHT

DIRECTIONAL INDICATOR BARRICADE WITH STEADY BURNING MONODIRECTIONAL LIGHT AT 50' CENTERS UNLESS OTHERWISE NOTED ON PLANS  
 DRUMS WITH STEADY-BURN MONODIRECTIONAL LIGHT AT 50' CENTERS UNLESS OTHERWISE NOTED ON PLANS  
 DRUMS AT 50' CENTERS UNLESS OTHERWISE NOTED ON PLANS  
 VERTICAL PANELS WITH STEADY-BURN MONODIRECTIONAL LIGHT AT 50' CENTERS UNLESS OTHERWISE NOTED ON PLANS

PROPOSED SIGN/ COMMERCIAL DRIVEWAY ENTRANCE SIGN  
 (O) INDICATES FLUORESCENT ORANGE SIGN SHEETING

**TEMPORARY PAVEMENT MARKING LEGEND**  
(E) EXISTING PAVEMENT MARKING OR PAVEMENT MARKING FROM PREVIOUS STAGE  
(P) PROPOSED PERMANENT PAVEMENT MARKING (SEE PAVEMENT MARKING PLANS)  
(1) TEMPORARY PAVEMENT MARKING LETTERS AND SYMBOLS - MODIFIED URETHANE  
(2) TEMPORARY PAVEMENT MARKING - LINE 4" - MODIFIED URETHANE  
(3) TEMPORARY PAVEMENT MARKING - LINE 6" - MODIFIED URETHANE  
(4) TEMPORARY PAVEMENT MARKING - LINE 8" - MODIFIED URETHANE  
(5) TEMPORARY PAVEMENT MARKING - LINE 12" - MODIFIED URETHANE  
(6) TEMPORARY PAVEMENT MARKING - LINE 24" - MODIFIED URETHANE

MODEL: IL 17 DOUBLE - RIN 11  
FILE NAME: C:\P\WORK\EX-24\BENTLEY\COM EX-24\DWG\114121412\368663-SHT-1011-B-08.DGN



|                                |                   |           |
|--------------------------------|-------------------|-----------|
| USER NAME = SALASL             | DESIGNED - TNS    | REVISED - |
|                                | DRAWN - TNS       | REVISED - |
| PLOT SCALE = 0.16666633 1/ IN. | CHECKED - FBN     | REVISED - |
| PLOT DATE = 4/23/2026          | DATE - 04/22/2026 | REVISED - |



STATE OF ILLINOIS  
DEPARTMENT OF TRANSPORTATION

| SUGGESTED STAGES OF CONSTRUCTION AND TRAFFIC CONTROL |         |           |              |
|------------------------------------------------------|---------|-----------|--------------|
| STAGE 1B - ILLINOIS ROUTE 17                         |         |           |              |
| SCALE: 1"=50'                                        | SHEET . | OF SHEETS | STA. TO STA. |

| F.A.I. RTE.               | SECTION                        | COUNTY   | TOTAL SHEETS | SHEET NO. |
|---------------------------|--------------------------------|----------|--------------|-----------|
| 57                        | (46-3)R.HBK-1&[(46-3)HB-5]HB-1 | KANKAKEE | 1183         | 209       |
| CONTRACT NO. 66863        |                                |          |              |           |
| ILLINOIS FED. AID PROJECT |                                |          |              |           |





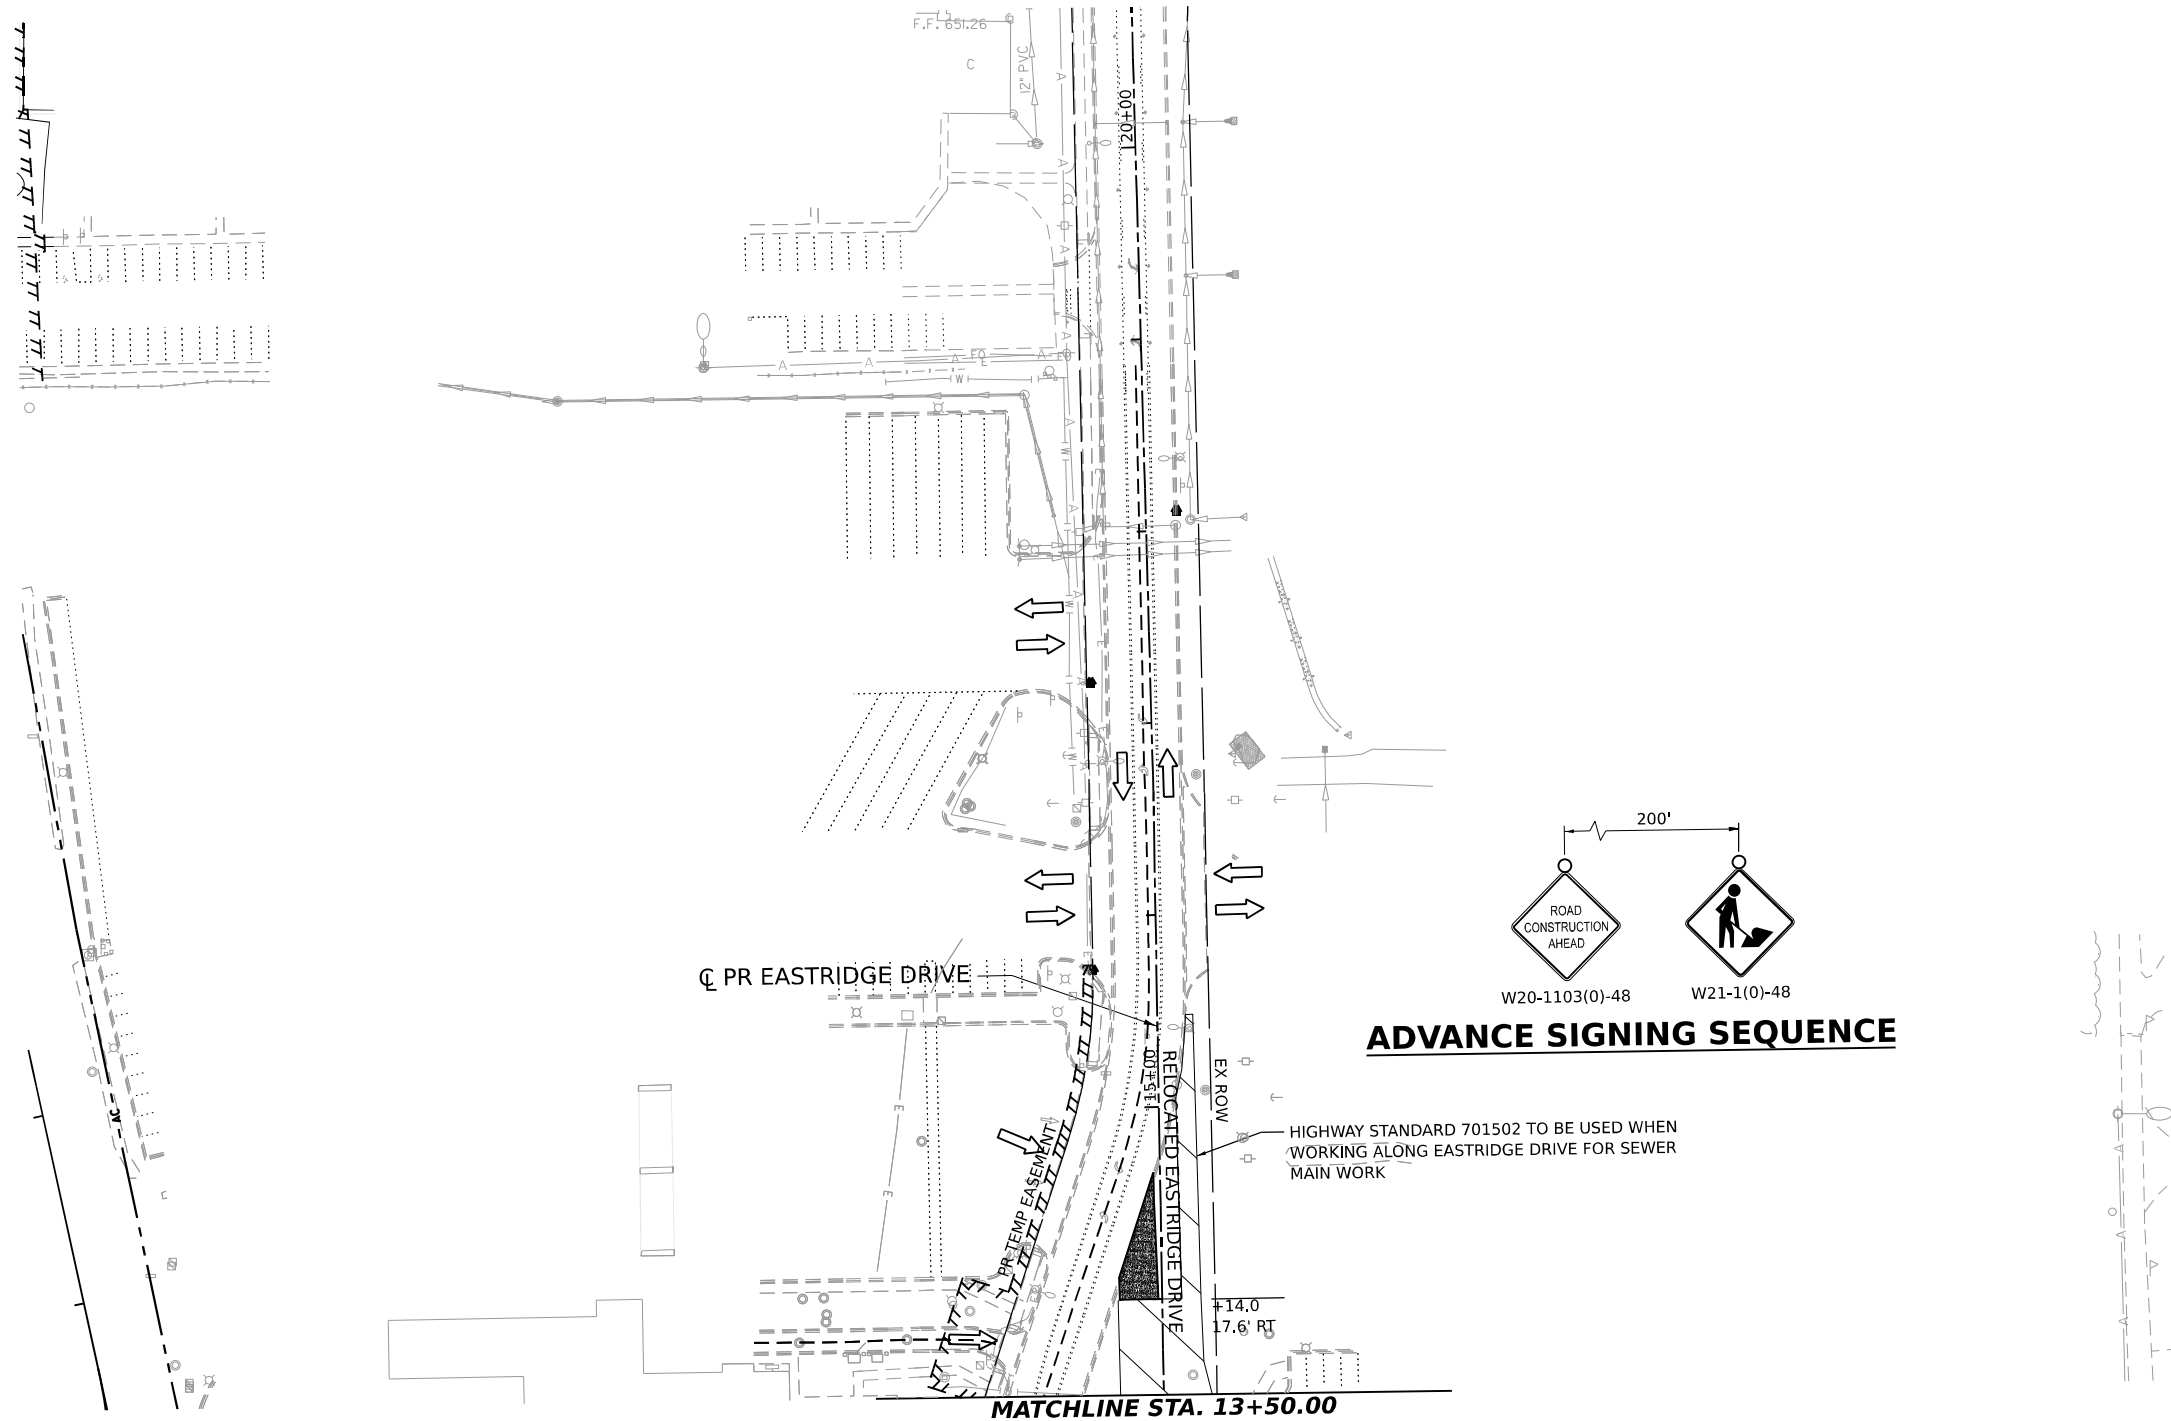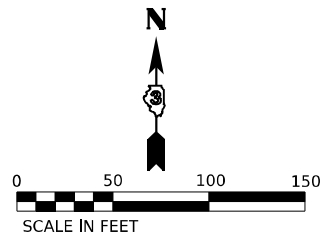

### LEGEND

- DIRECTION OF TRAFFIC
- ▨ WORK AREA
- ▨ TEMPORARY PAVEMENT CONSTRUCTED IN THIS STAGE
- ▨ TEMPORARY PAVEMENT CONSTRUCTED IN PREVIOUS STAGE
- ▨ PROPOSED PAVEMENT CONSTRUCTED IN PREVIOUS STAGE

- ↑ ARROW BOARD
- ▨ IMPACT ATTENUATORS, TEMPORARY (NON-REDIRECTIVE), TEST LEVEL 3
- ▨ RUMBLE STRIPS
- ▨ TEMPORARY CONCRETE BARRIER
- ↑ TYPE III BARRICADE WITH FLASHING LIGHTS
- ⦿ MONO-DIRECTIONAL FLASHING LIGHT

- ⦿ DIRECTIONAL INDICATOR BARRICADE WITH STEADY BURNING MONODIRECTIONAL LIGHT AT 50' CENTERS UNLESS OTHERWISE NOTED ON PLANS
- ⦿ DRUMS WITH STEADY-BURN MONODIRECTIONAL LIGHT AT 50' CENTERS UNLESS OTHERWISE NOTED ON PLANS
- ⦿ DRUMS AT 50' CENTERS UNLESS OTHERWISE NOTED ON PLANS
- ▨ VERTICAL PANELS WITH STEADY-BURN MONODIRECTIONAL LIGHT AT 50' CENTERS UNLESS OTHERWISE NOTED ON PLANS

- ▨ PROPOSED SIGN/ COMMERCIAL DRIVEWAY ENTRANCE SIGN
- (O) INDICATES FLUORESCENT ORANGE SIGN SHEETING

### TEMPORARY PAVEMENT MARKING LEGEND

- (E) EXISTING PAVEMENT MARKING OR PAVEMENT MARKING FROM PREVIOUS STAGE
- (P) PROPOSED PERMANENT PAVEMENT MARKING (SEE PAVEMENT MARKING PLANS)
- ① TEMPORARY PAVEMENT MARKING LETTERS AND SYMBOLS - MODIFIED URETHANE
- ② TEMPORARY PAVEMENT MARKING - LINE 4" - MODIFIED URETHANE
- ③ TEMPORARY PAVEMENT MARKING - LINE 6" - MODIFIED URETHANE
- ④ TEMPORARY PAVEMENT MARKING - LINE 8" - MODIFIED URETHANE
- ⑤ TEMPORARY PAVEMENT MARKING - LINE 12" - MODIFIED URETHANE
- ⑥ TEMPORARY PAVEMENT MARKING - LINE 24" - MODIFIED URETHANE

MODEL: IL17\_DOUBLE-RUN-11  
FILE NAME: C:\P\WORK\EX-24\BENTLEY\COM\EX-24\W20-1103(0)-48\NOT1B-10.DGN



QUIGG ENGINEERING INC

|            |                     |          |              |         |   |
|------------|---------------------|----------|--------------|---------|---|
| USER NAME  | = SALASL            | DESIGNED | - TNS        | REVISED | - |
| DRAWN      | - TNS               | REVIS    | -            | REVISED | - |
| PLOT SCALE | = 0.16666633 1/ IN. | CHECKED  | - FBN        | REVISED | - |
| PLOT DATE  | = 4/23/2026         | DATE     | - 04/22/2026 | REVISED | - |



STATE OF ILLINOIS  
DEPARTMENT OF TRANSPORTATION

SUGGESTED STAGES OF CONSTRUCTION AND TRAFFIC CONTROL  
STAGE 1B - ILLINOIS ROUTE 17

SCALE: 1"=50' SHEET . OF SHEETS STA. TO STA.

| F.A.I. RTE.               | SECTION                        | COUNTY   | TOTAL SHEETS | SHEET NO. |
|---------------------------|--------------------------------|----------|--------------|-----------|
| 57                        | (46-3)R.HBK-1&[(46-3)HB-5]HB-1 | KANKAKEE | 1183         | 211       |
| CONTRACT NO. 66863        |                                |          |              |           |
| ILLINOIS FED. AID PROJECT |                                |          |              |           |



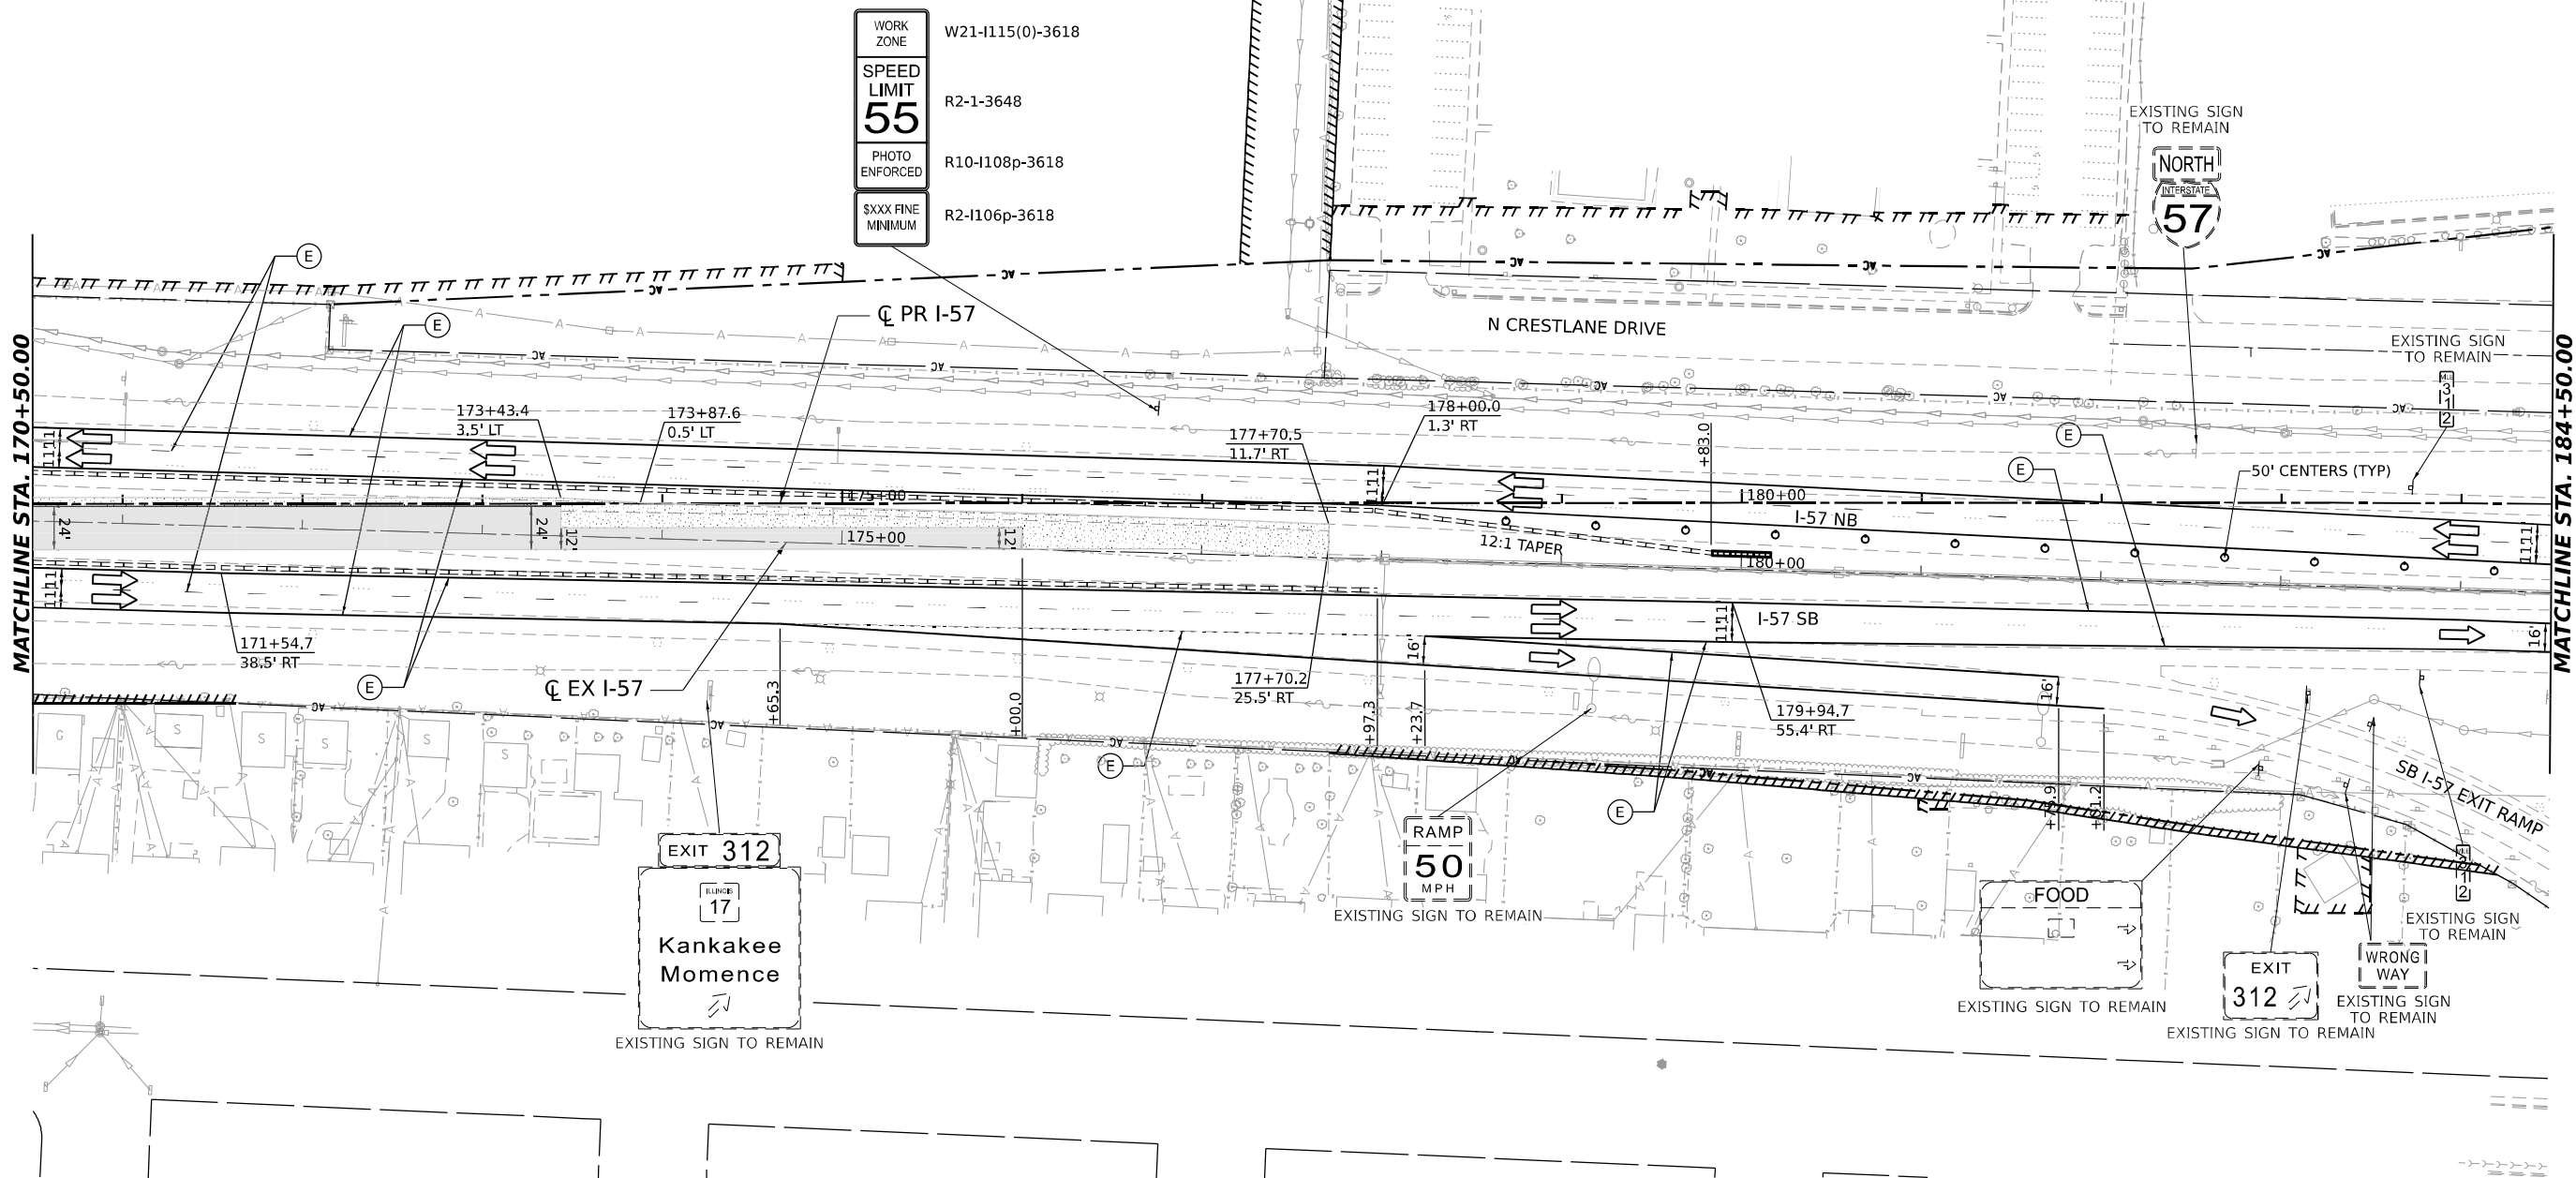 

**LEGEND**

- |  |                                                  |  |                                                               |
|--|--------------------------------------------------|--|---------------------------------------------------------------|
|  | DIRECTION OF TRAFFIC                             |  | ARROW BOARD                                                   |
|  | WORK AREA                                        |  | IMPACT ATTENUATORS, TEMPORARY (NON-REDIRECTIVE), TEST LEVEL 3 |
|  | TEMPORARY PAVEMENT CONSTRUCTED IN THIS STAGE     |  | RUMBLE STRIPS                                                 |
|  | TEMPORARY PAVEMENT CONSTRUCTED IN PREVIOUS STAGE |  | TEMPORARY CONCRETE BARRIER                                    |
|  | PROPOSED PAVEMENT CONSTRUCTED IN PREVIOUS STAGE  |  | TYPE III BARRICADE WITH FLASHING LIGHTS                       |
|  |                                                  |  | MONO-DIRECTIONAL FLASHING LIGHT                               |

- |  |   |  |                                                  |
|--|---|--|--------------------------------------------------|
|  | DIRECTIONAL INDICATOR BARRICADE WITH STEADY BURNING MONODIRECTIONAL LIGHT AT 50' CENTERS UNLESS OTHERWISE NOTED ON PLANS |  | PROPOSED SIGN/ COMMERCIAL DRIVEWAY ENTRANCE SIGN |
|  | DRUMS WITH STEADY-BURN MONODIRECTIONAL LIGHT AT 50' CENTERS UNLESS OTHERWISE NOTED ON PLANS                              |  | (O) INDICATES FLUORESCENT ORANGE SIGN SHEETING   |
|  | DRUMS AT 50' CENTERS UNLESS OTHERWISE NOTED ON PLANS                                                                     |  |                                                  |
|  | VERTICAL PANELS WITH STEADY-BURN MONODIRECTIONAL LIGHT AT 50' CENTERS UNLESS OTHERWISE NOTED ON PLANS                    |  |                                                  |

**TEMPORARY PAVEMENT MARKING LEGEND**

- |     |                                                                    |
|-----|--------------------------------------------------------------------|
| (E) | EXISTING PAVEMENT MARKING OR PAVEMENT MARKING FROM PREVIOUS STAGE  |
| (P) | PROPOSED PERMANENT PAVEMENT MARKING (SEE PAVEMENT MARKING PLANS)   |
| (1) | TEMPORARY PAVEMENT MARKING LETTERS AND SYMBOLS - MODIFIED URETHANE |
| (2) | TEMPORARY PAVEMENT MARKING - LINE 4" - MODIFIED URETHANE           |
| (3) | TEMPORARY PAVEMENT MARKING - LINE 6" - MODIFIED URETHANE           |
| (4) | TEMPORARY PAVEMENT MARKING - LINE 8" - MODIFIED URETHANE           |
| (5) | TEMPORARY PAVEMENT MARKING - LINE 12" - MODIFIED URETHANE          |
| (6) | TEMPORARY PAVEMENT MARKING - LINE 24" - MODIFIED URETHANE          |

MODEL: PR I-57 ANGLE - SINGLE PLAN.dgn  
FILE NAME: C:\P\WORK\EXP\24\25\TEXT\EXP\24\25\I-57\PR I-57 ANGLE - SINGLE PLAN.dgn



|            |                   |           |              |         |   |
|------------|-------------------|-----------|--------------|---------|---|
| USER NAME  | = SALASL          | DESIGNED  | - CS         | REVISED | - |
| DRAWN      | - CS              | REVISIONS | -            |         |   |
| PLOT SCALE | = 0.166666" / IN. | CHECKED   | - DH         | REVISED | - |
| PLOT DATE  | = 4/23/2026       | DATE      | - 04/22/2026 | REVISED | - |



STATE OF ILLINOIS  
DEPARTMENT OF TRANSPORTATION

SUGGESTED STAGES OF CONSTRUCTION AND TRAFFIC CONTROL  
STAGE 1C - I-57

SCALE: 1"=50' SHEET . OF SHEETS STA. TO STA.

| F.A.I. RTE.               | SECTION                        | COUNTY   | TOTAL SHEETS | SHEET NO. |
|---------------------------|--------------------------------|----------|--------------|-----------|
| 57                        | (46-3)R.HBK-1&[(46-3)HB-5]HB-1 | KANKAKEE | 1183         | 213       |
| CONTRACT NO. 66863        |                                |          |              |           |
| ILLINOIS FED. AID PROJECT |                                |          |              |           |

MODEL: PR I-57 SINGLE SINGLE PLAN 04  
FILE NAME: C:\P\WORK\EXP\24\TEMP\ILEX\COM\EXP\4\PR\I-57\04\36863-SHT-MOT1-C-03.DGN

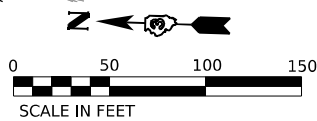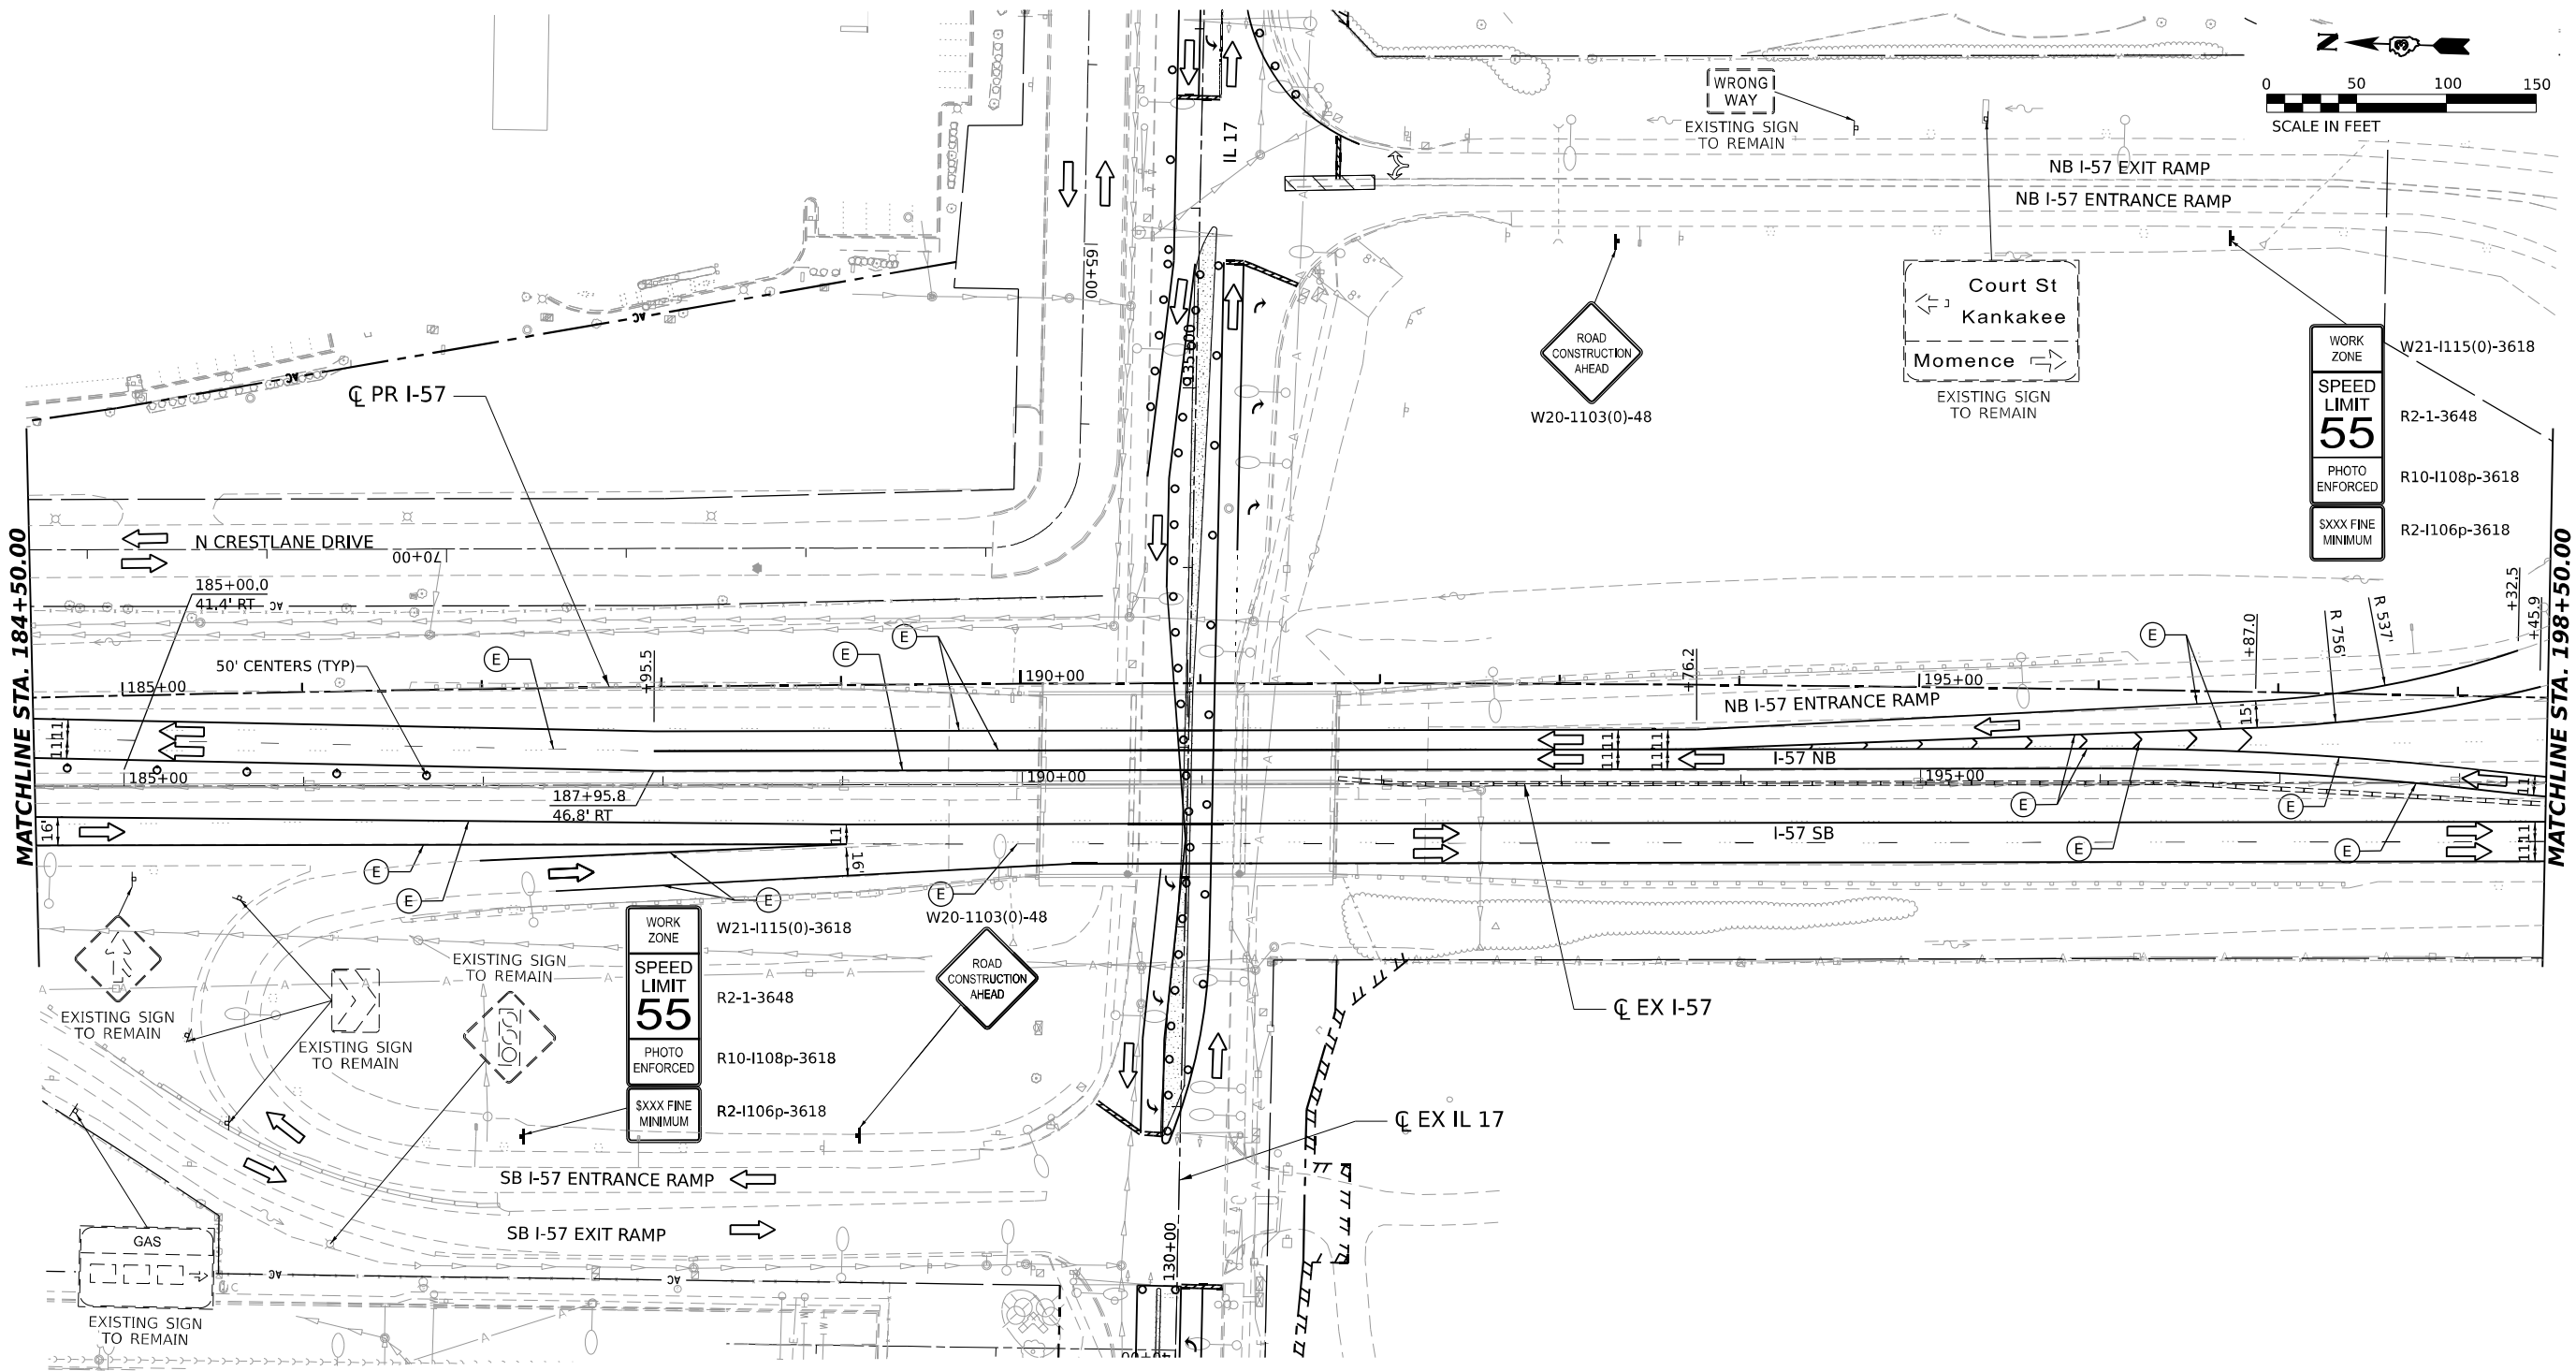

**LEGEND**

- DIRECTION OF TRAFFIC
- WORK AREA
- TEMPORARY PAVEMENT CONSTRUCTED IN THIS STAGE
- TEMPORARY PAVEMENT CONSTRUCTED IN PREVIOUS STAGE
- PROPOSED PAVEMENT CONSTRUCTED IN PREVIOUS STAGE
- ARROW BOARD
- IMPACT ATTENUATORS, TEMPORARY (NON-REDIRECTIVE), TEST LEVEL 3
- RUMBLE STRIPS
- TEMPORARY CONCRETE BARRIER
- TYPE III BARRICADE WITH FLASHING LIGHTS
- MONO-DIRECTIONAL FLASHING LIGHT
- DIRECTIONAL INDICATOR BARRICADE WITH STEADY BURNING MONODIRECTIONAL LIGHT AT 50' CENTERS UNLESS OTHERWISE NOTED ON PLANS
- DRUMS WITH STEADY-BURN MONODIRECTIONAL LIGHT AT 50' CENTERS UNLESS OTHERWISE NOTED ON PLANS
- DRUMS AT 50' CENTERS UNLESS OTHERWISE NOTED ON PLANS
- VERTICAL PANELS WITH STEADY-BURN MONODIRECTIONAL LIGHT AT 50' CENTERS UNLESS OTHERWISE NOTED ON PLANS
- PROPOSED SIGN/ COMMERCIAL DRIVEWAY ENTRANCE SIGN
- (O) INDICATES FLUORESCENT ORANGE SIGN SHEETING

**TEMPORARY PAVEMENT MARKING LEGEND**

- (E) EXISTING PAVEMENT MARKING OR PAVEMENT MARKING FROM PREVIOUS STAGE
- (P) PROPOSED PERMANENT PAVEMENT MARKING (SEE PAVEMENT MARKING PLANS)
- ① TEMPORARY PAVEMENT MARKING LETTERS AND SYMBOLS - MODIFIED URETHANE
- ② TEMPORARY PAVEMENT MARKING - LINE 4" - MODIFIED URETHANE
- ③ TEMPORARY PAVEMENT MARKING - LINE 6" - MODIFIED URETHANE
- ④ TEMPORARY PAVEMENT MARKING - LINE 8" - MODIFIED URETHANE
- ⑤ TEMPORARY PAVEMENT MARKING - LINE 12" - MODIFIED URETHANE
- ⑥ TEMPORARY PAVEMENT MARKING - LINE 24" - MODIFIED URETHANE





|            |                     |           |              |         |   |
|------------|---------------------|-----------|--------------|---------|---|
| USER NAME  | = SALASL            | DESIGNED  | - CS         | REVISED | - |
| DRAWN      | - CS                | REVISIONS | -            | REVISED | - |
| PLOT SCALE | = 0.16666633 1/ IN. | CHECKED   | - DH         | REVISED | - |
| PLOT DATE  | = 4/23/2026         | DATE      | - 04/22/2026 | REVISED | - |

**STATE OF ILLINOIS  
DEPARTMENT OF TRANSPORTATION**

**SUGGESTED STAGES OF CONSTRUCTION AND TRAFFIC CONTROL  
STAGE 1C - I-57**

SCALE: 1"=50'    SHEET .    OF    SHEETS    STA.    TO STA.

| F.A.I. RTE.                  | SECTION                        | COUNTY   | TOTAL SHEETS | SHEET NO. |
|------------------------------|--------------------------------|----------|--------------|-----------|
| 57                           | (46-3)R.HBK-1&[(46-3)HB-5]HB-1 | KANKAKEE | 1183         | 214       |
| CONTRACT NO. 66863           |                                |          |              |           |
| ILLINOIS    FED. AID PROJECT |                                |          |              |           |

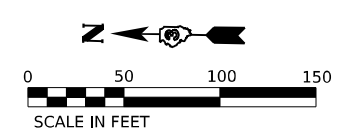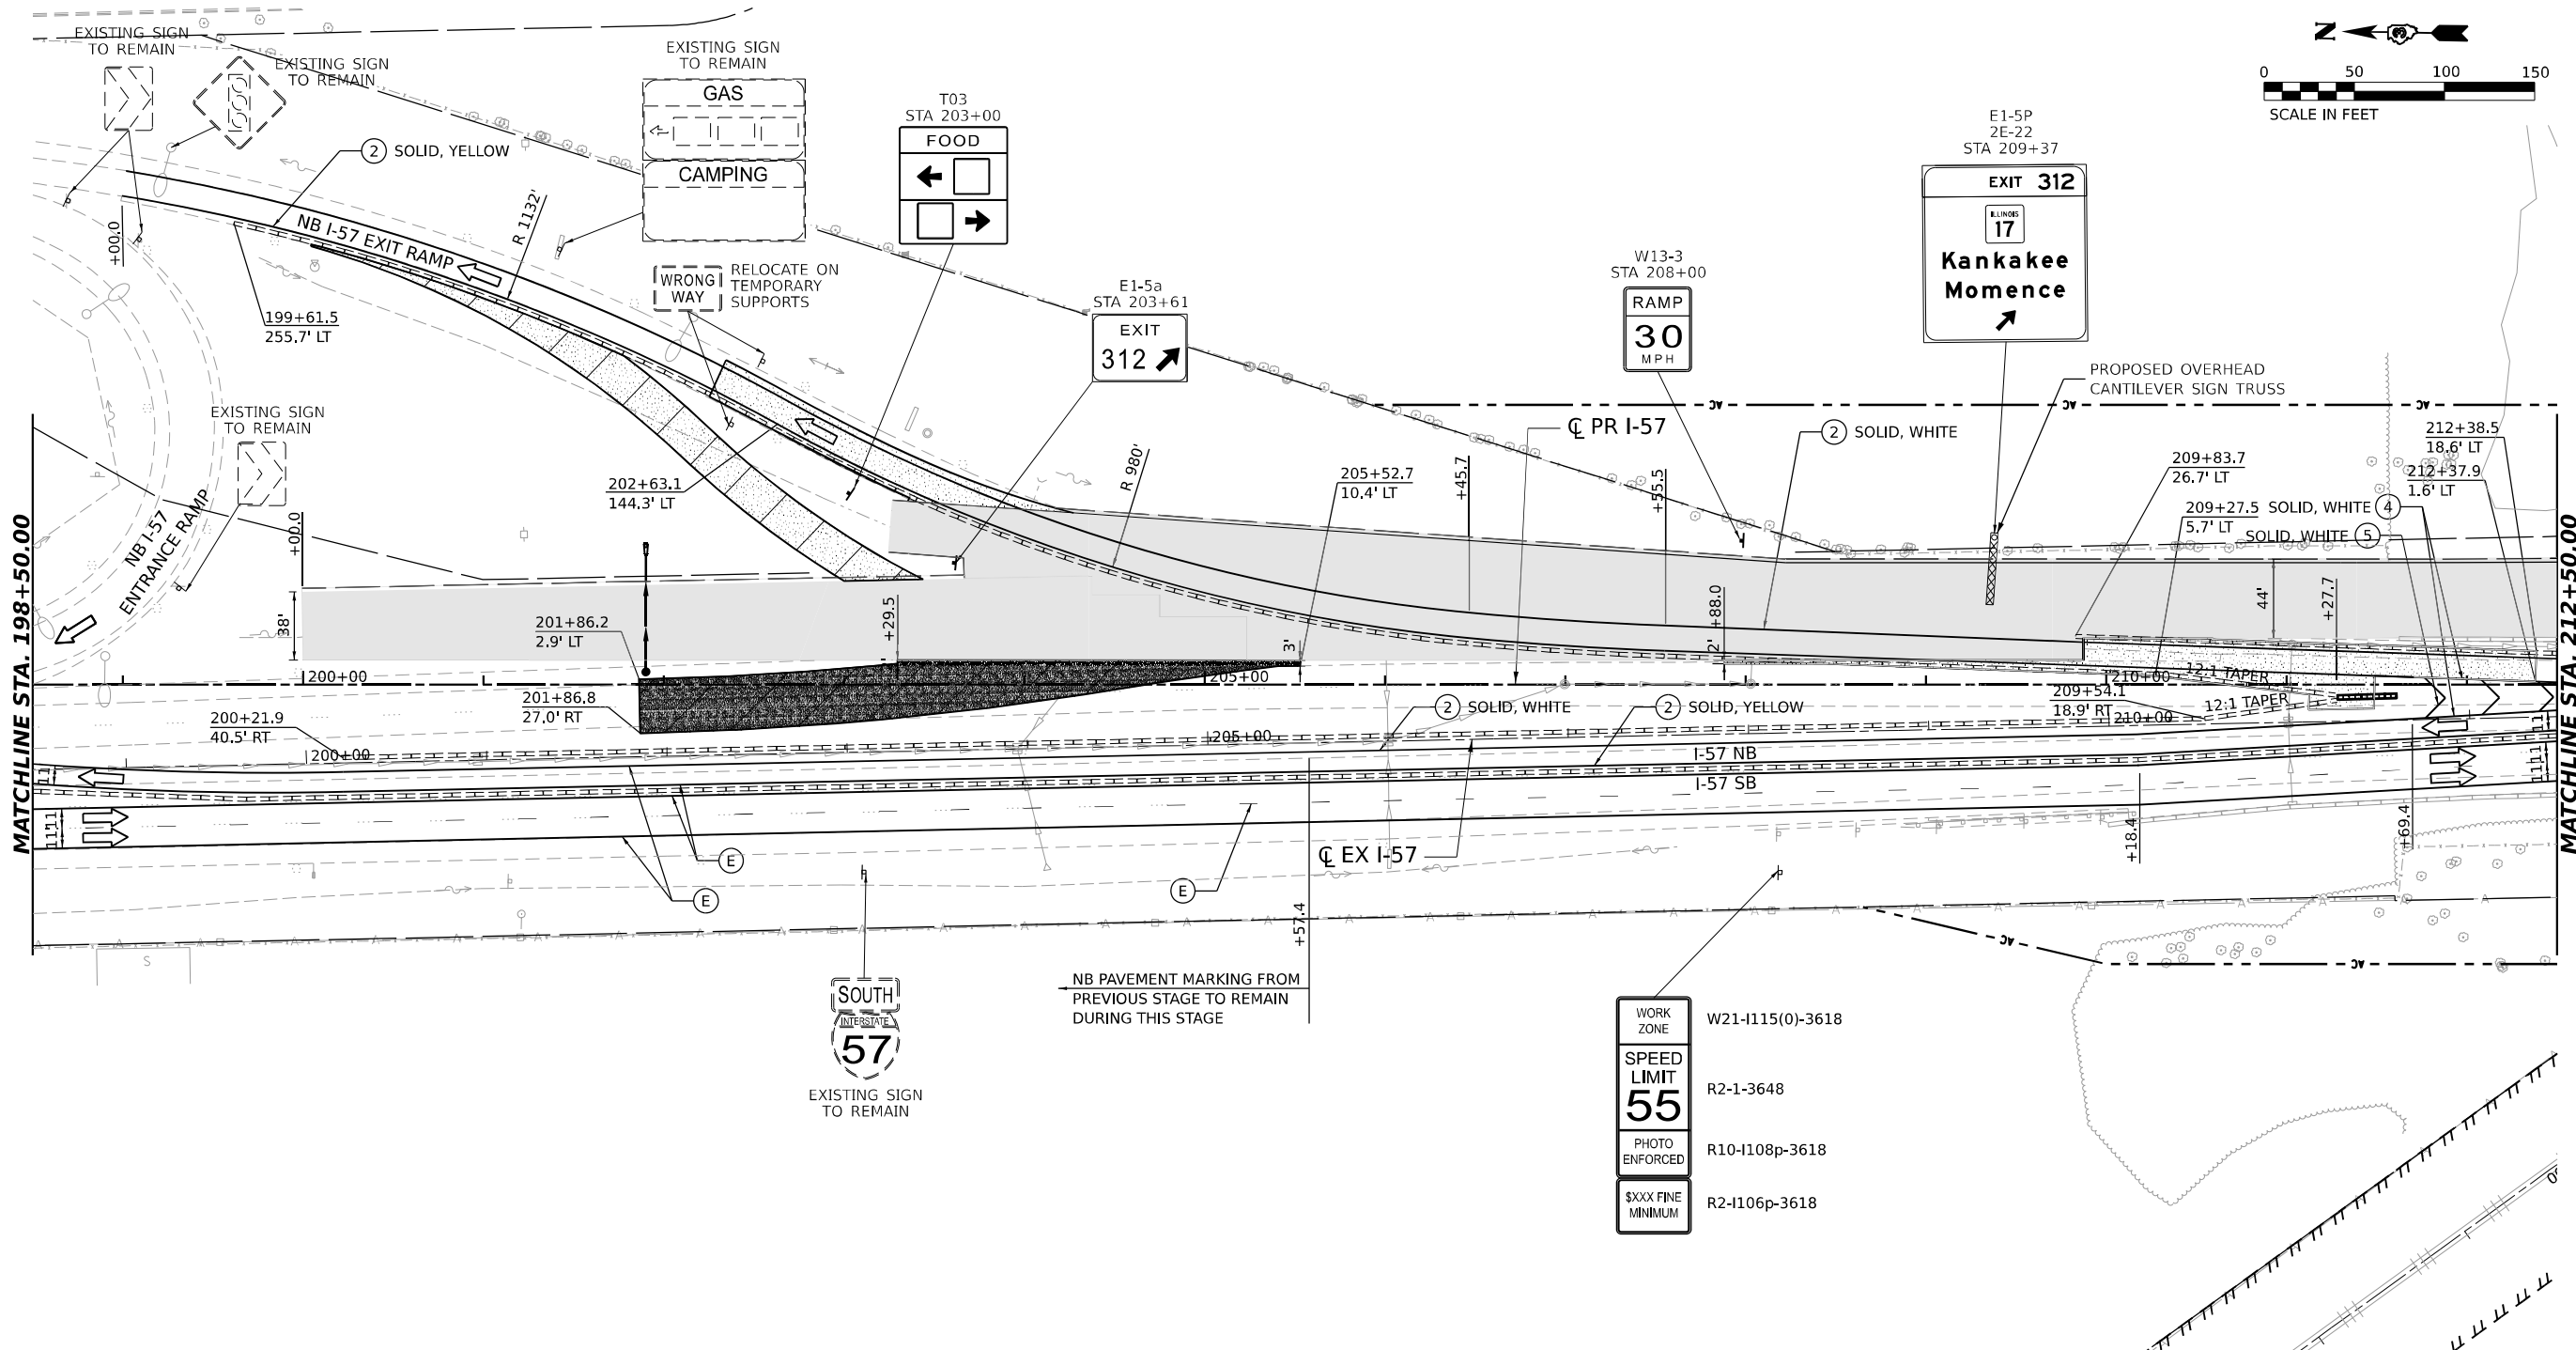

**LEGEND**

- DIRECTION OF TRAFFIC
- WORK AREA
- TEMPORARY PAVEMENT CONSTRUCTED IN THIS STAGE
- TEMPORARY PAVEMENT CONSTRUCTED IN PREVIOUS STAGE
- PROPOSED PAVEMENT CONSTRUCTED IN PREVIOUS STAGE
- ARROW BOARD
- IMPACT ATTENUATORS, TEMPORARY (NON-REDIRECTIVE), TEST LEVEL 3
- RUMBLE STRIPS
- TEMPORARY CONCRETE BARRIER
- TYPE III BARRICADE WITH FLASHING LIGHTS
- MONO-DIRECTIONAL FLASHING LIGHT

- DIRECTIONAL INDICATOR BARRICADE WITH STEADY BURNING MONODIRECTIONAL LIGHT AT 50' CENTERS UNLESS OTHERWISE NOTED ON PLANS
- DRUMS WITH STEADY-BURN MONODIRECTIONAL LIGHT AT 50' CENTERS UNLESS OTHERWISE NOTED ON PLANS
- DRUMS AT 50' CENTERS UNLESS OTHERWISE NOTED ON PLANS
- VERTICAL PANELS WITH STEADY-BURN MONODIRECTIONAL LIGHT AT 50' CENTERS UNLESS OTHERWISE NOTED ON PLANS
- PROPOSED SIGN/ COMMERCIAL DRIVEWAY ENTRANCE SIGN
- (O) INDICATES FLUORESCENT ORANGE SIGN SHEETING

**TEMPORARY PAVEMENT MARKING LEGEND**

- (E) EXISTING PAVEMENT MARKING OR PAVEMENT MARKING FROM PREVIOUS STAGE
- (P) PROPOSED PERMANENT PAVEMENT MARKING (SEE PAVEMENT MARKING PLANS)
- (1) TEMPORARY PAVEMENT MARKING LETTERS AND SYMBOLS - MODIFIED URETHANE
- (2) TEMPORARY PAVEMENT MARKING - LINE 4" - MODIFIED URETHANE
- (3) TEMPORARY PAVEMENT MARKING - LINE 6" - MODIFIED URETHANE
- (4) TEMPORARY PAVEMENT MARKING - LINE 8" - MODIFIED URETHANE
- (5) TEMPORARY PAVEMENT MARKING - LINE 12" - MODIFIED URETHANE
- (6) TEMPORARY PAVEMENT MARKING - LINE 24" - MODIFIED URETHANE

MODEL: PR I-57 SINGLE-SINGLE PLAN.DWG  
FILE NAME: C:\P\WORK\EXP\2024\TEMP\TEXT\EXP\2024\I-57\PR I-57 SINGLE-SINGLE PLAN.DWG




|                                |                   |           |
|--------------------------------|-------------------|-----------|
| USER NAME = SALASL             | DESIGNED - CS     | REVISED - |
|                                | DRAWN - CS        | REVISED - |
| PLOT SCALE = 0.16666633 1/ IN. | CHECKED - DH      | REVISED - |
| PLOT DATE = 4/23/2026          | DATE - 04/22/2026 | REVISED - |

STATE OF ILLINOIS  
DEPARTMENT OF TRANSPORTATION

| SUGGESTED STAGES OF CONSTRUCTION AND TRAFFIC CONTROL |         |           |              |
|------------------------------------------------------|---------|-----------|--------------|
| STAGE 1C - I-57                                      |         |           |              |
| SCALE: 1"=50'                                        | SHEET . | OF SHEETS | STA. TO STA. |

| F.A.I. RTE.               | SECTION                        | COUNTY   | TOTAL SHEETS | SHEET NO. |
|---------------------------|--------------------------------|----------|--------------|-----------|
| 57                        | (46-3)R.HBK-1&[(46-3)HB-5]HB-1 | KANKAKEE | 1183         | 215       |
| CONTRACT NO. 66863        |                                |          |              |           |
| ILLINOIS FED. AID PROJECT |                                |          |              |           |




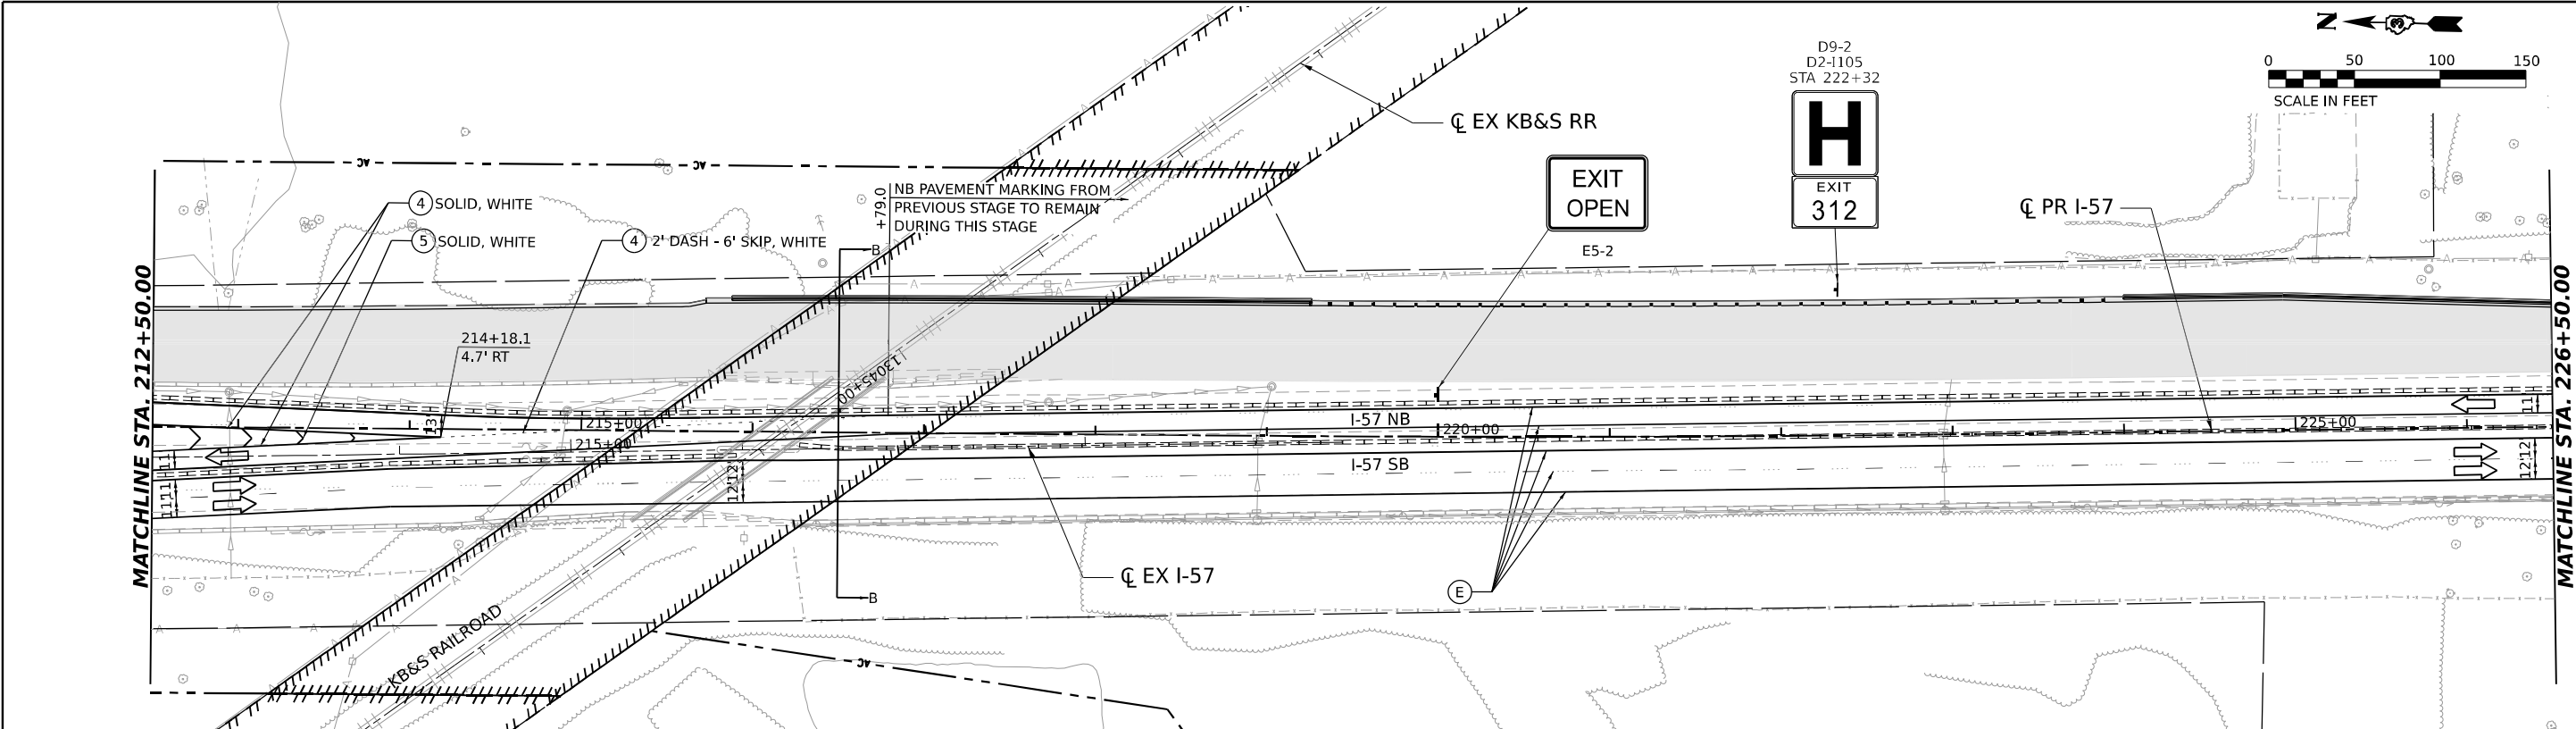


LEGEND

-  DIRECTION OF TRAFFIC
-  WORK AREA
-  TEMPORARY PAVEMENT CONSTRUCTED IN THIS STAGE
-  TEMPORARY PAVEMENT CONSTRUCTED IN PREVIOUS STAGE
-  PROPOSED PAVEMENT CONSTRUCTED IN PREVIOUS STAGE
-  ARROW BOARD
-  IMPACT ATTENUATORS, TEMPORARY (NON-REDIRECTIVE), TEST LEVEL 3
-  RUMBLE STRIPS
-  TEMPORARY CONCRETE BARRIER
-  TYPE III BARRICADE WITH FLASHING LIGHTS
-  MONO-DIRECTIONAL FLASHING LIGHT
-  DIRECTIONAL INDICATOR BARRICADE WITH STEADY BURNING MONODIRECTIONAL LIGHT AT 50' CENTERS UNLESS OTHERWISE NOTED ON PLANS
-  DRUMS WITH STEADY-BURN MONODIRECTIONAL LIGHT AT 50' CENTERS UNLESS OTHERWISE NOTED ON PLANS
-  DRUMS AT 50' CENTERS UNLESS OTHERWISE NOTED ON PLANS
-  VERTICAL PANELS WITH STEADY-BURN MONODIRECTIONAL LIGHT AT 50' CENTERS UNLESS OTHERWISE NOTED ON PLANS
-  PROPOSED SIGN/ COMMERCIAL DRIVEWAY ENTRANCE SIGN
-  (O) INDICATES FLUORESCENT ORANGE SIGN SHEETING

TEMPORARY PAVEMENT MARKING LEGEND

- (E) EXISTING PAVEMENT MARKING OR PAVEMENT MARKING FROM PREVIOUS STAGE
- (P) PROPOSED PERMANENT PAVEMENT MARKING (SEE PAVEMENT MARKING PLANS)
- (1) TEMPORARY PAVEMENT MARKING LETTERS AND SYMBOLS - MODIFIED URETHANE
- (2) TEMPORARY PAVEMENT MARKING - LINE 4" - MODIFIED URETHANE
- (3) TEMPORARY PAVEMENT MARKING - LINE 6" - MODIFIED URETHANE
- (4) TEMPORARY PAVEMENT MARKING - LINE 8" - MODIFIED URETHANE
- (5) TEMPORARY PAVEMENT MARKING - LINE 12"- MODIFIED URETHANE
- (6) TEMPORARY PAVEMENT MARKING - LINE 24"- MODIFIED URETHANE

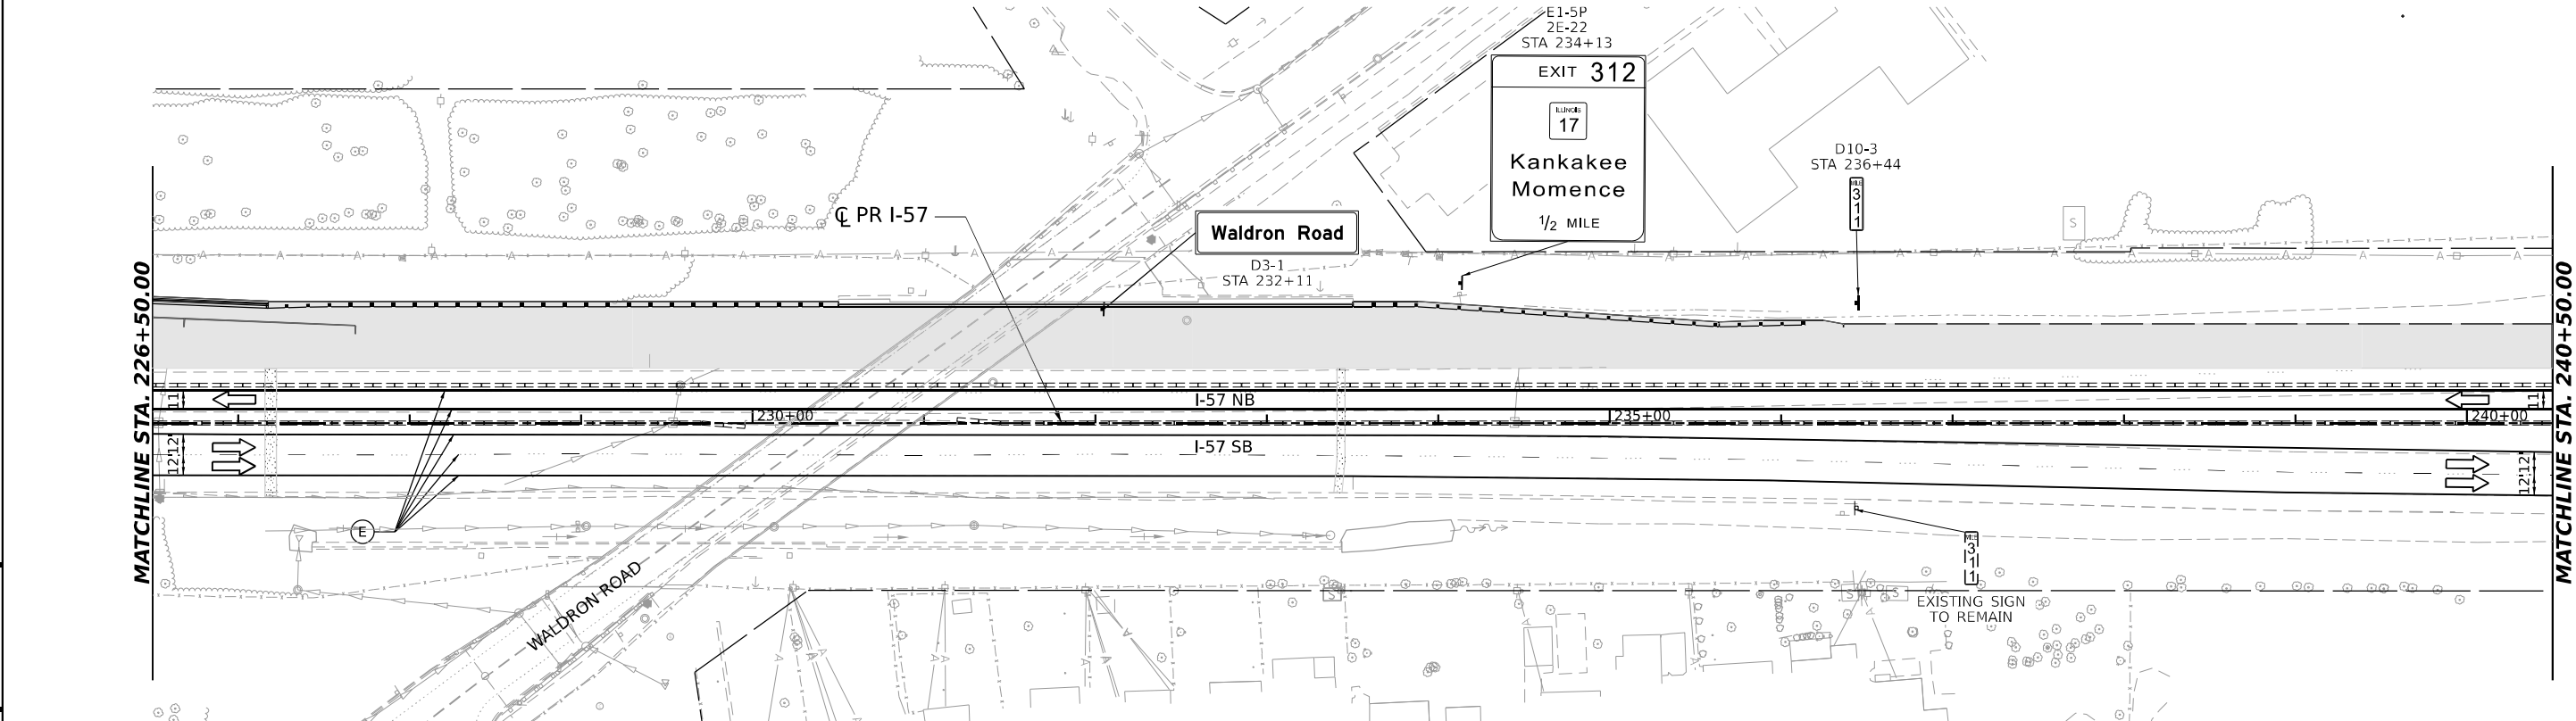 

MODEL: PR I-57 DOUBLE - DBL RN.05  
FILE NAME: C:\PW\WORK\EXP\24\WALDRON\EXP\24\WALDRON\NOT1.C05.DGN



|                                |                   |           |
|--------------------------------|-------------------|-----------|
| USER NAME = SALASL             | DESIGNED - CS     | REVISED - |
|                                | DRAWN - CS        | REVISED - |
| PLOT SCALE = 0.16666633 1/ IN. | CHECKED - DH      | REVISED - |
| PLOT DATE = 4/23/2026          | DATE - 04/22/2026 | REVISED - |


STATE OF ILLINOIS  
DEPARTMENT OF TRANSPORTATION

SUGGESTED STAGES OF CONSTRUCTION AND TRAFFIC CONTROL  
STAGE 1C - I-57

SCALE: 1"=50 SHEET . OF SHEETS STA. TO STA.

| F.A.I. RTE.               | SECTION                        | COUNTY   | TOTAL SHEETS | SHEET NO. |
|---------------------------|--------------------------------|----------|--------------|-----------|
| 57                        | (46-3)R.HBK-1&[(46-3)HB-5]HB-1 | KANKAKEE | 1183         | 216       |
| CONTRACT NO. 66863        |                                |          |              |           |
| ILLINOIS FED. AID PROJECT |                                |          |              |           |



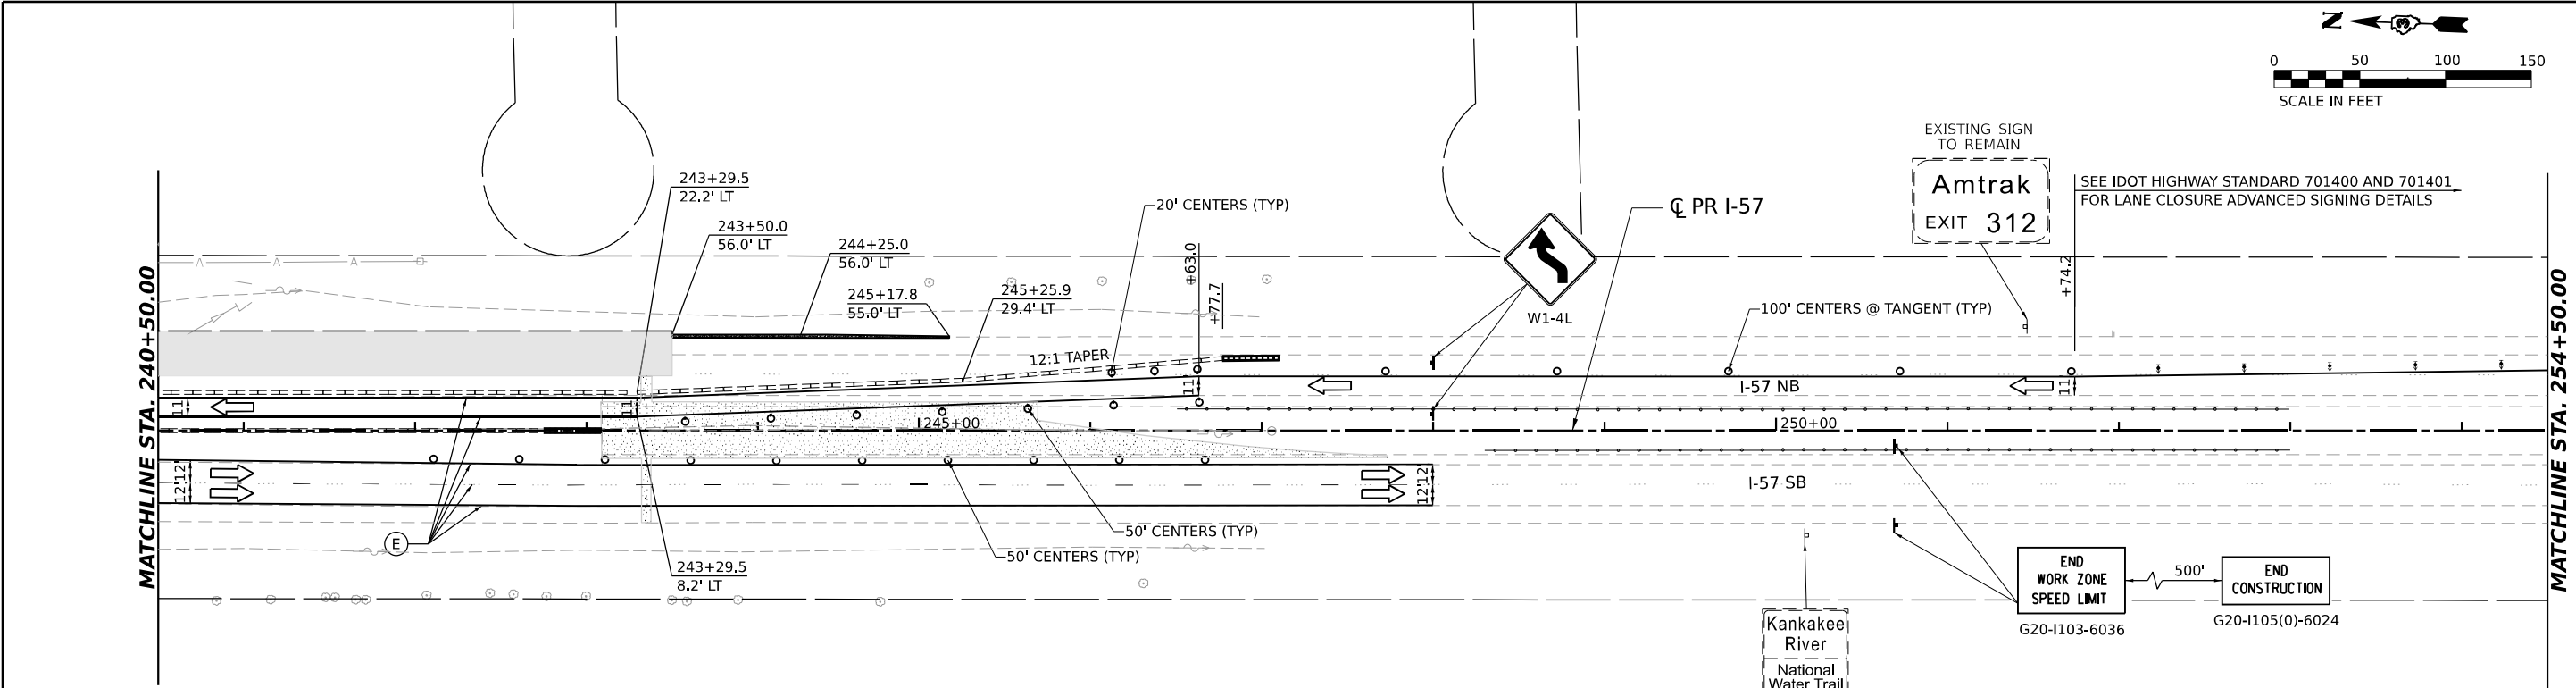


LEGEND

-  DIRECTION OF TRAFFIC
-  WORK AREA
-  TEMPORARY PAVEMENT CONSTRUCTED IN THIS STAGE
-  TEMPORARY PAVEMENT CONSTRUCTED IN PREVIOUS STAGE
-  PROPOSED PAVEMENT CONSTRUCTED IN PREVIOUS STAGE
-  ARROW BOARD
-  IMPACT ATTENUATORS, TEMPORARY (NON-REDIRECTIVE), TEST LEVEL 3
-  RUMBLE STRIPS
-  TEMPORARY CONCRETE BARRIER
-  TYPE III BARRICADE WITH FLASHING LIGHTS
-  MONO-DIRECTIONAL FLASHING LIGHT

-  DIRECTIONAL INDICATOR BARRICADE WITH STEADY BURNING MONODIRECTIONAL LIGHT AT 50' CENTERS UNLESS OTHERWISE NOTED ON PLANS
-  DRUMS WITH STEADY-BURN MONODIRECTIONAL LIGHT AT 50' CENTERS UNLESS OTHERWISE NOTED ON PLANS
-  DRUMS AT 50' CENTERS UNLESS OTHERWISE NOTED ON PLANS
-  VERTICAL PANELS WITH STEADY-BURN MONODIRECTIONAL LIGHT AT 50' CENTERS UNLESS OTHERWISE NOTED ON PLANS
-  PROPOSED SIGN/ COMMERCIAL DRIVEWAY ENTRANCE SIGN
-  (O) INDICATES FLUORESCENT ORANGE SIGN SHEETING

TEMPORARY PAVEMENT MARKING LEGEND

-  (E) EXISTING PAVEMENT MARKING OR PAVEMENT MARKING FROM PREVIOUS STAGE
-  (P) PROPOSED PERMANENT PAVEMENT MARKING (SEE PAVEMENT MARKING PLANS)
-  (1) TEMPORARY PAVEMENT MARKING LETTERS AND SYMBOLS - MODIFIED URETHANE
-  (2) TEMPORARY PAVEMENT MARKING - LINE 4" - MODIFIED URETHANE
-  (3) TEMPORARY PAVEMENT MARKING - LINE 6" - MODIFIED URETHANE
-  (4) TEMPORARY PAVEMENT MARKING - LINE 8" - MODIFIED URETHANE
-  (5) TEMPORARY PAVEMENT MARKING - LINE 12" - MODIFIED URETHANE
-  (6) TEMPORARY PAVEMENT MARKING - LINE 24" - MODIFIED URETHANE

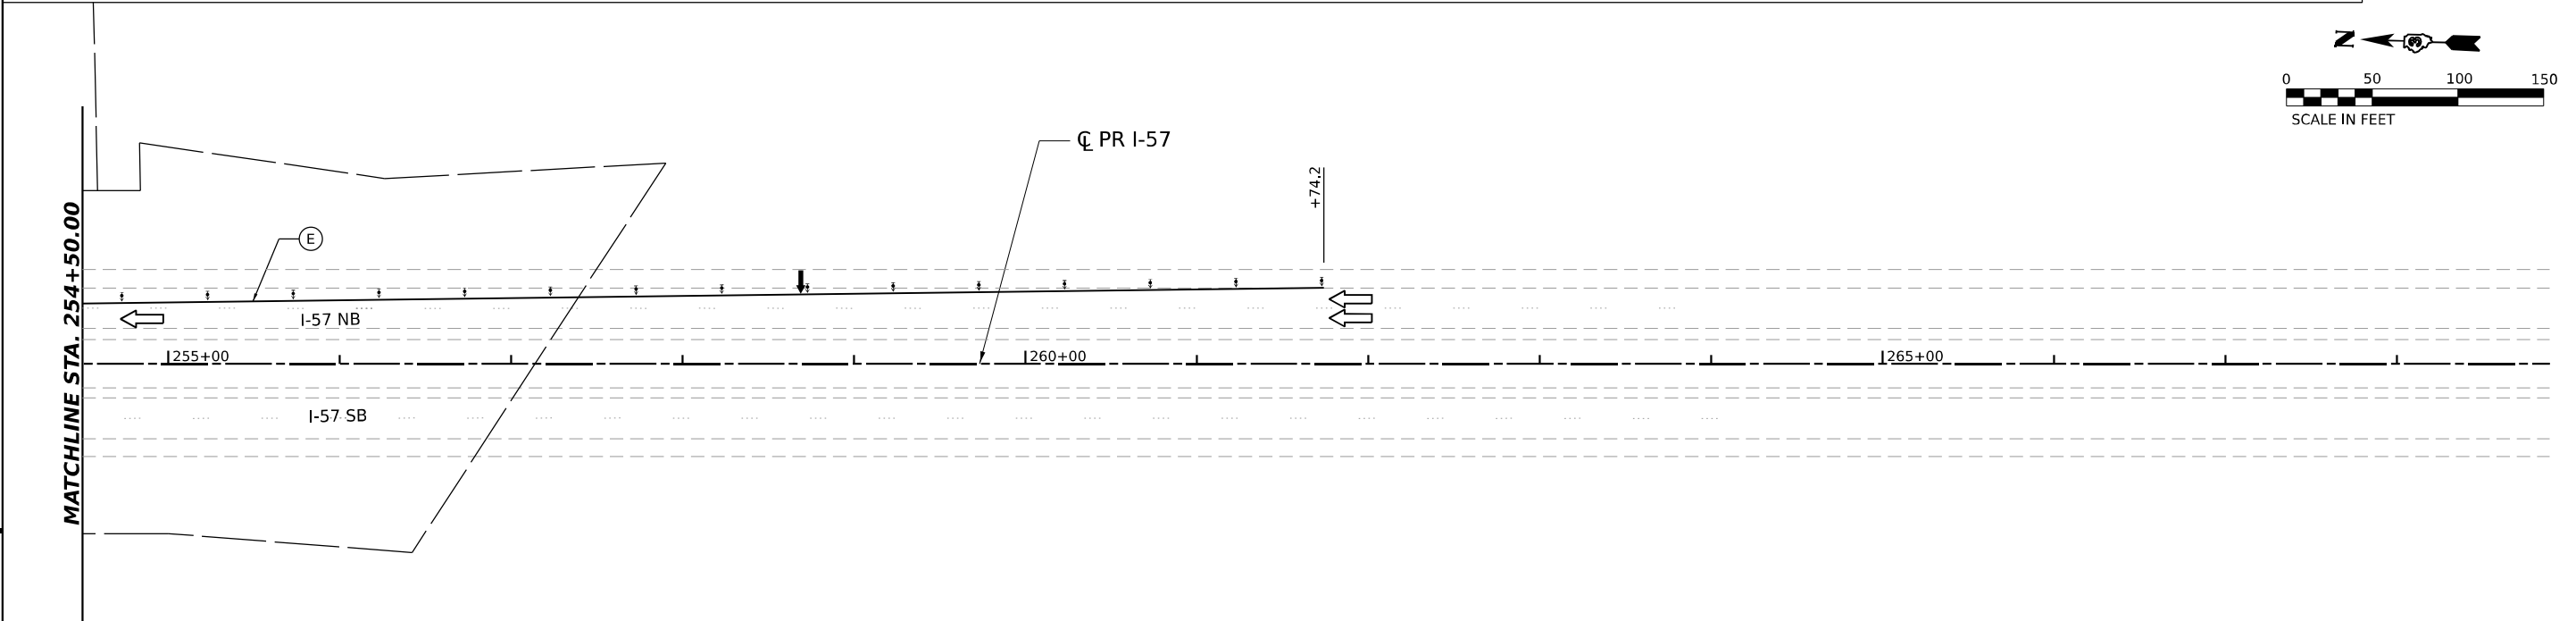

MODEL: PR I-57 DOUBLE - DBL PLAN.DWG  
FILE NAME: C:\PWA\WORK\KANKAKEE\W\BENTLEY\COM\I-57\PR I-57\I-57-101-C-06.DWG




|            |                     |            |              |           |  |
|------------|---------------------|------------|--------------|-----------|--|
| USER NAME  | = SALASL            | DESIGNED - | CS           | REVISED - |  |
| DRAWN -    | CS                  | REVISOR -  |              | REVISOR - |  |
| PLOT SCALE | = 0.16666633 1/ IN. | CHECKED -  | DH           | REVISOR - |  |
| PLOT DATE  | = 4/23/2026         | DATE       | = 04/22/2026 | REVISOR - |  |

STATE OF ILLINOIS  
DEPARTMENT OF TRANSPORTATION

SUGGESTED STAGES OF CONSTRUCTION AND TRAFFIC CONTROL  
STAGE 1C - I-57

SCALE: 1"=50' SHEET . OF SHEETS STA. TO STA.

|                           |                                |          |              |           |
|---------------------------|--------------------------------|----------|--------------|-----------|
| F.A.I. RTE.               | SECTION                        | COUNTY   | TOTAL SHEETS | SHEET NO. |
| 57                        | (46-3)R.HBK-1&[(46-3)HB-5]HB-1 | KANKAKEE | 1183         | 217       |
| CONTRACT NO. 66863        |                                |          |              |           |
| ILLINOIS FED. AID PROJECT |                                |          |              |           |

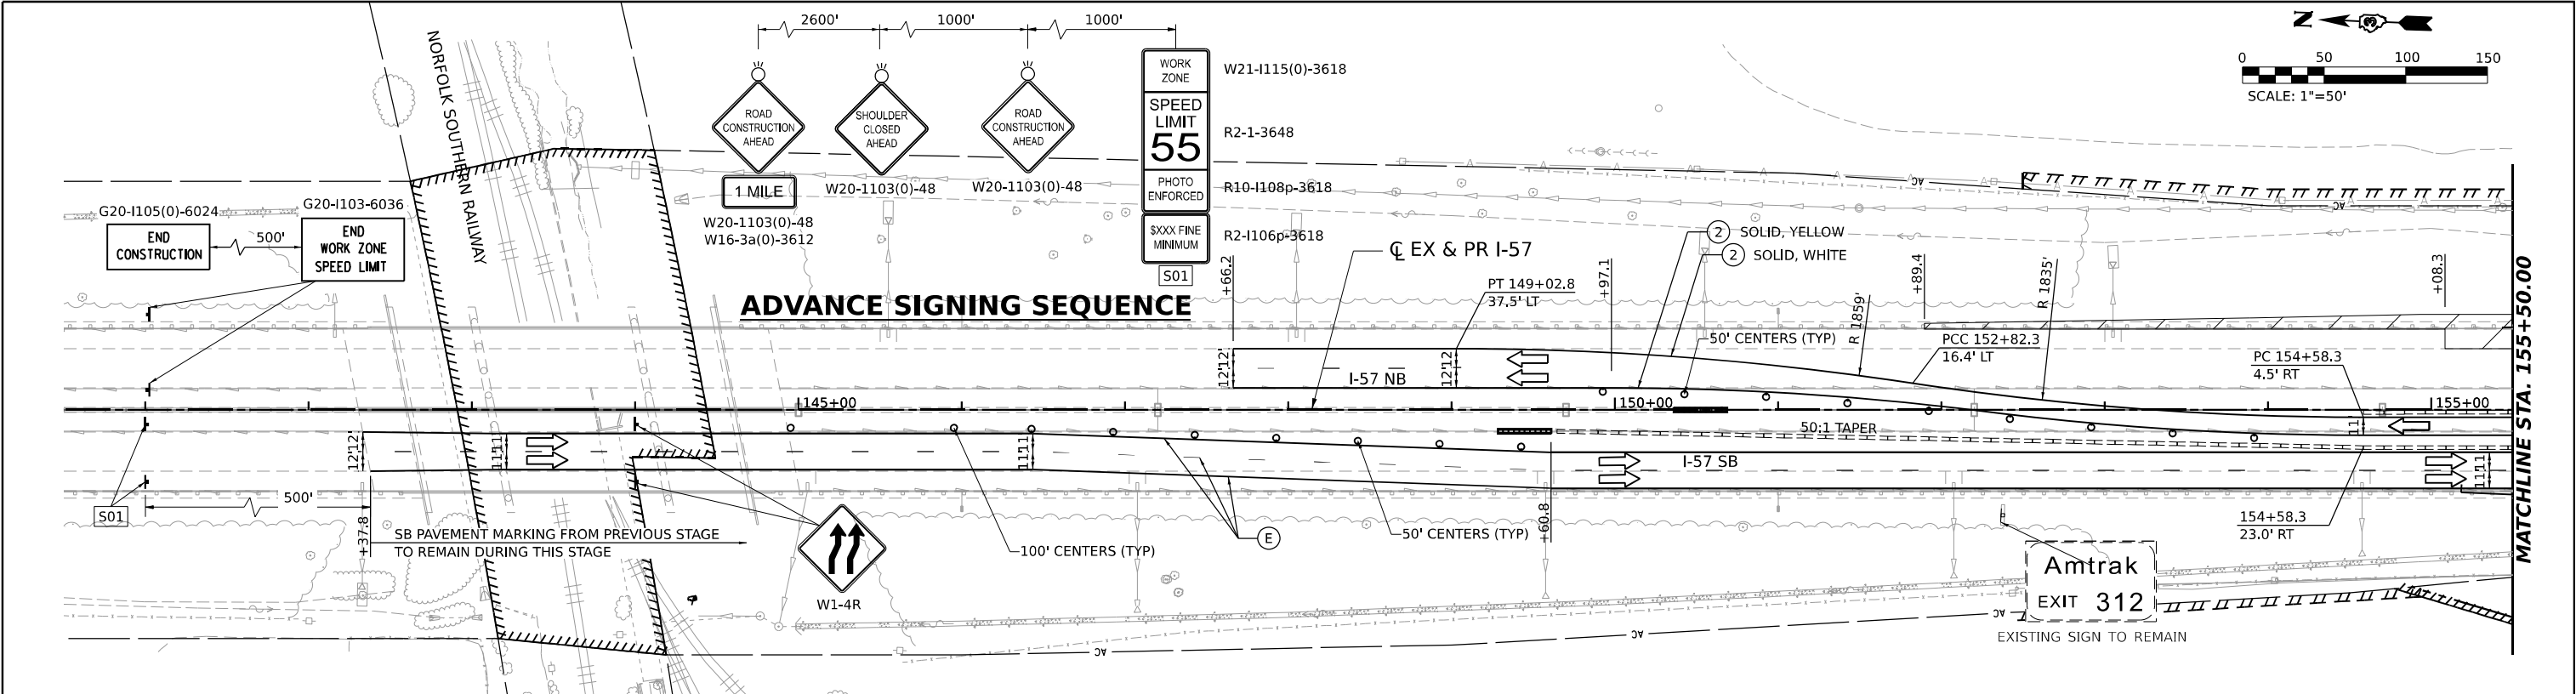


**LEGEND**

- DIRECTION OF TRAFFIC
- WORK AREA
- TEMPORARY PAVEMENT CONSTRUCTED IN THIS STAGE
- TEMPORARY PAVEMENT CONSTRUCTED IN PREVIOUS STAGE
- PROPOSED PAVEMENT CONSTRUCTED IN PREVIOUS STAGE
- ARROW BOARD
- IMPACT ATTENUATORS, TEMPORARY (NON-REDIRECTIVE), TEST LEVEL 3
- RUMBLE STRIPS
- TEMPORARY CONCRETE BARRIER
- TYPE III BARRICADE WITH FLASHING LIGHTS
- MONO-DIRECTIONAL FLASHING LIGHT
- DIRECTIONAL INDICATOR BARRICADE WITH STEADY BURNING MONODIRECTIONAL LIGHT AT 50' CENTERS UNLESS OTHERWISE NOTED ON PLANS
- DRUMS WITH STEADY-BURN MONODIRECTIONAL LIGHT AT 50' CENTERS UNLESS OTHERWISE NOTED ON PLANS
- DRUMS AT 50' CENTERS UNLESS OTHERWISE NOTED ON PLANS
- VERTICAL PANELS WITH STEADY-BURN MONODIRECTIONAL LIGHT AT 50' CENTERS UNLESS OTHERWISE NOTED ON PLANS
- PROPOSED SIGN/ COMMERCIAL DRIVEWAY ENTRANCE SIGN
- (O) INDICATES FLUORESCENT ORANGE SIGN SHEETING

**TEMPORARY PAVEMENT MARKING LEGEND**

- (E) EXISTING PAVEMENT MARKING OR PAVEMENT MARKING FROM PREVIOUS STAGE
- (P) PROPOSED PERMANENT PAVEMENT MARKING (SEE PAVEMENT MARKING PLANS)
- (1) TEMPORARY PAVEMENT MARKING LETTERS AND SYMBOLS - MODIFIED URETHANE
- (2) TEMPORARY PAVEMENT MARKING - LINE 4" - MODIFIED URETHANE
- (3) TEMPORARY PAVEMENT MARKING - LINE 6" - MODIFIED URETHANE
- (4) TEMPORARY PAVEMENT MARKING - LINE 8" - MODIFIED URETHANE
- (5) TEMPORARY PAVEMENT MARKING - LINE 12" - MODIFIED URETHANE
- (6) TEMPORARY PAVEMENT MARKING - LINE 24" - MODIFIED URETHANE

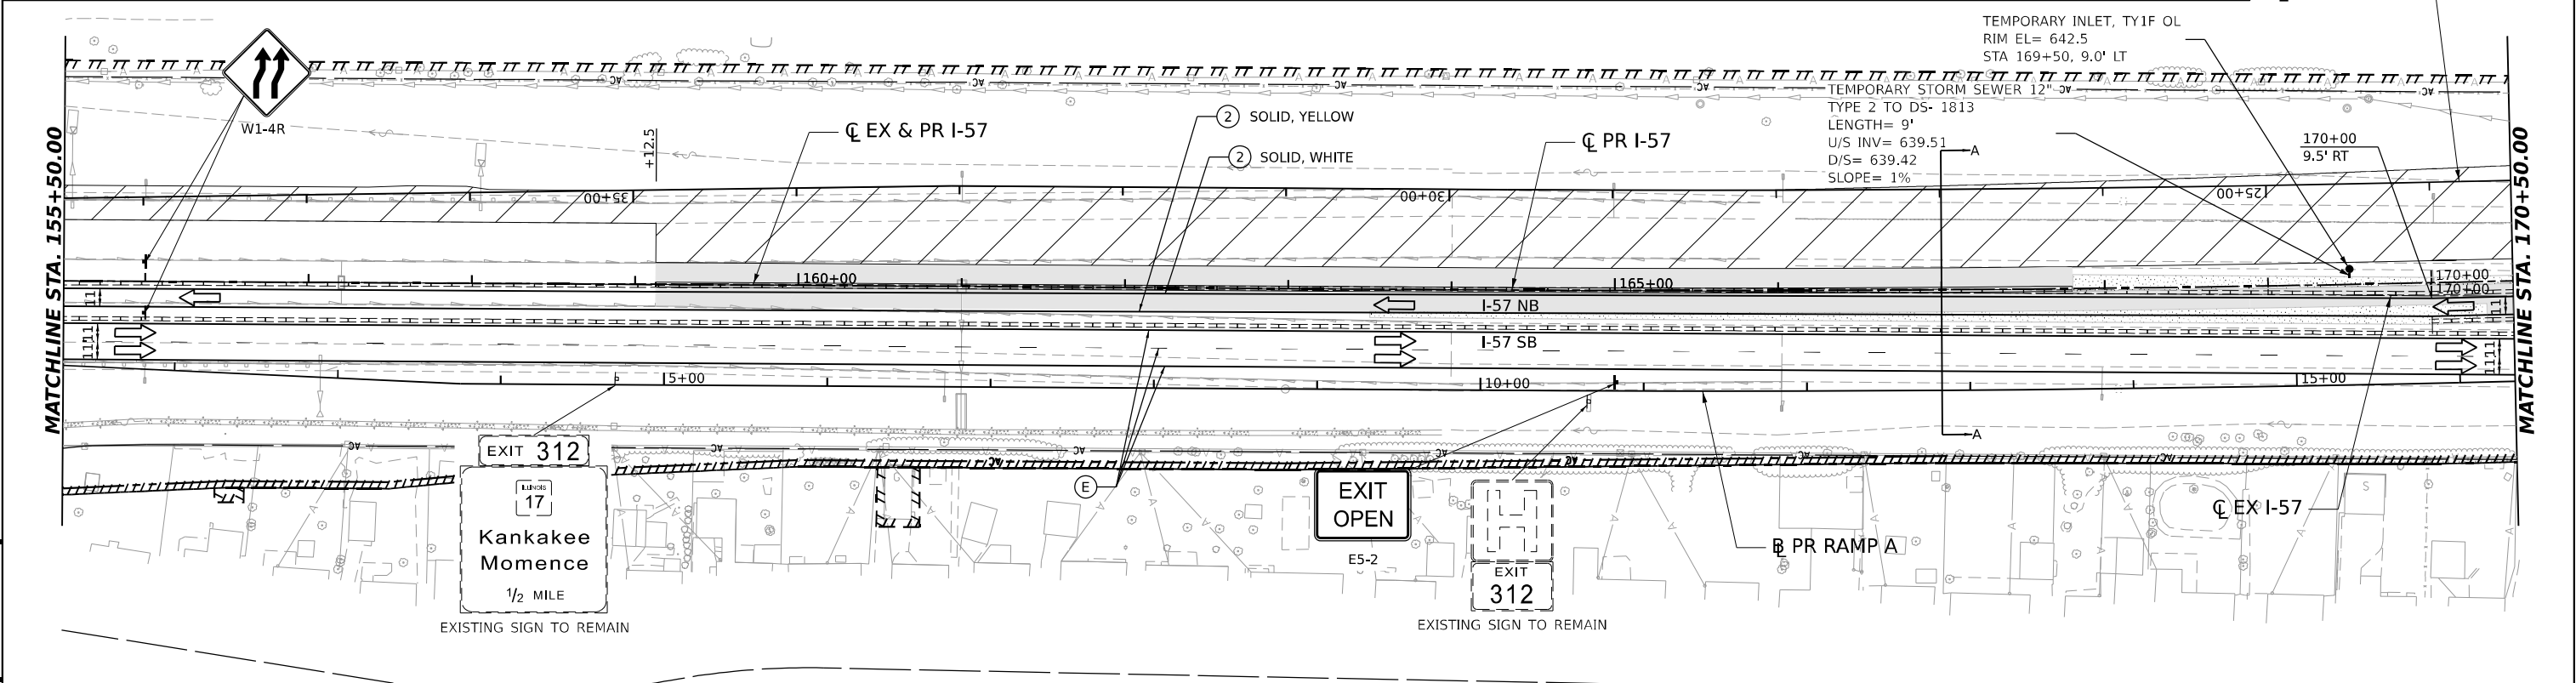

MODEL: PR I-57, DBL, P.N. 01  
FILE NAME: C:\P\WORK\ENR\BENTLEY\COM\ENR\PR\I-57\I-57-2\I-57-2.DGN





|                                |                   |           |
|--------------------------------|-------------------|-----------|
| USER NAME = SALASL             | DESIGNED - CS     | REVISED - |
|                                | DRAWN - CS        | REVISED - |
| PLOT SCALE = 0.16666633 1/ IN. | CHECKED - DH      | REVISED - |
| PLOT DATE = 4/23/2026          | DATE - 04/22/2026 | REVISED - |

STATE OF ILLINOIS  
DEPARTMENT OF TRANSPORTATION

SUGGESTED STAGES OF CONSTRUCTION AND TRAFFIC CONTROL  
STAGE 2 - I-57

SCALE: 1"=50' SHEET . OF SHEETS STA. TO STA.

| F.A.I. RTE.               | SECTION                        | COUNTY   | TOTAL SHEETS | SHEET NO. |
|---------------------------|--------------------------------|----------|--------------|-----------|
| 57                        | (46-3)R.HBK-1&[(46-3)HB-5]HB-1 | KANKAKEE | 1183         | 218       |
| CONTRACT NO. 66863        |                                |          |              |           |
| ILLINOIS FED. AID PROJECT |                                |          |              |           |

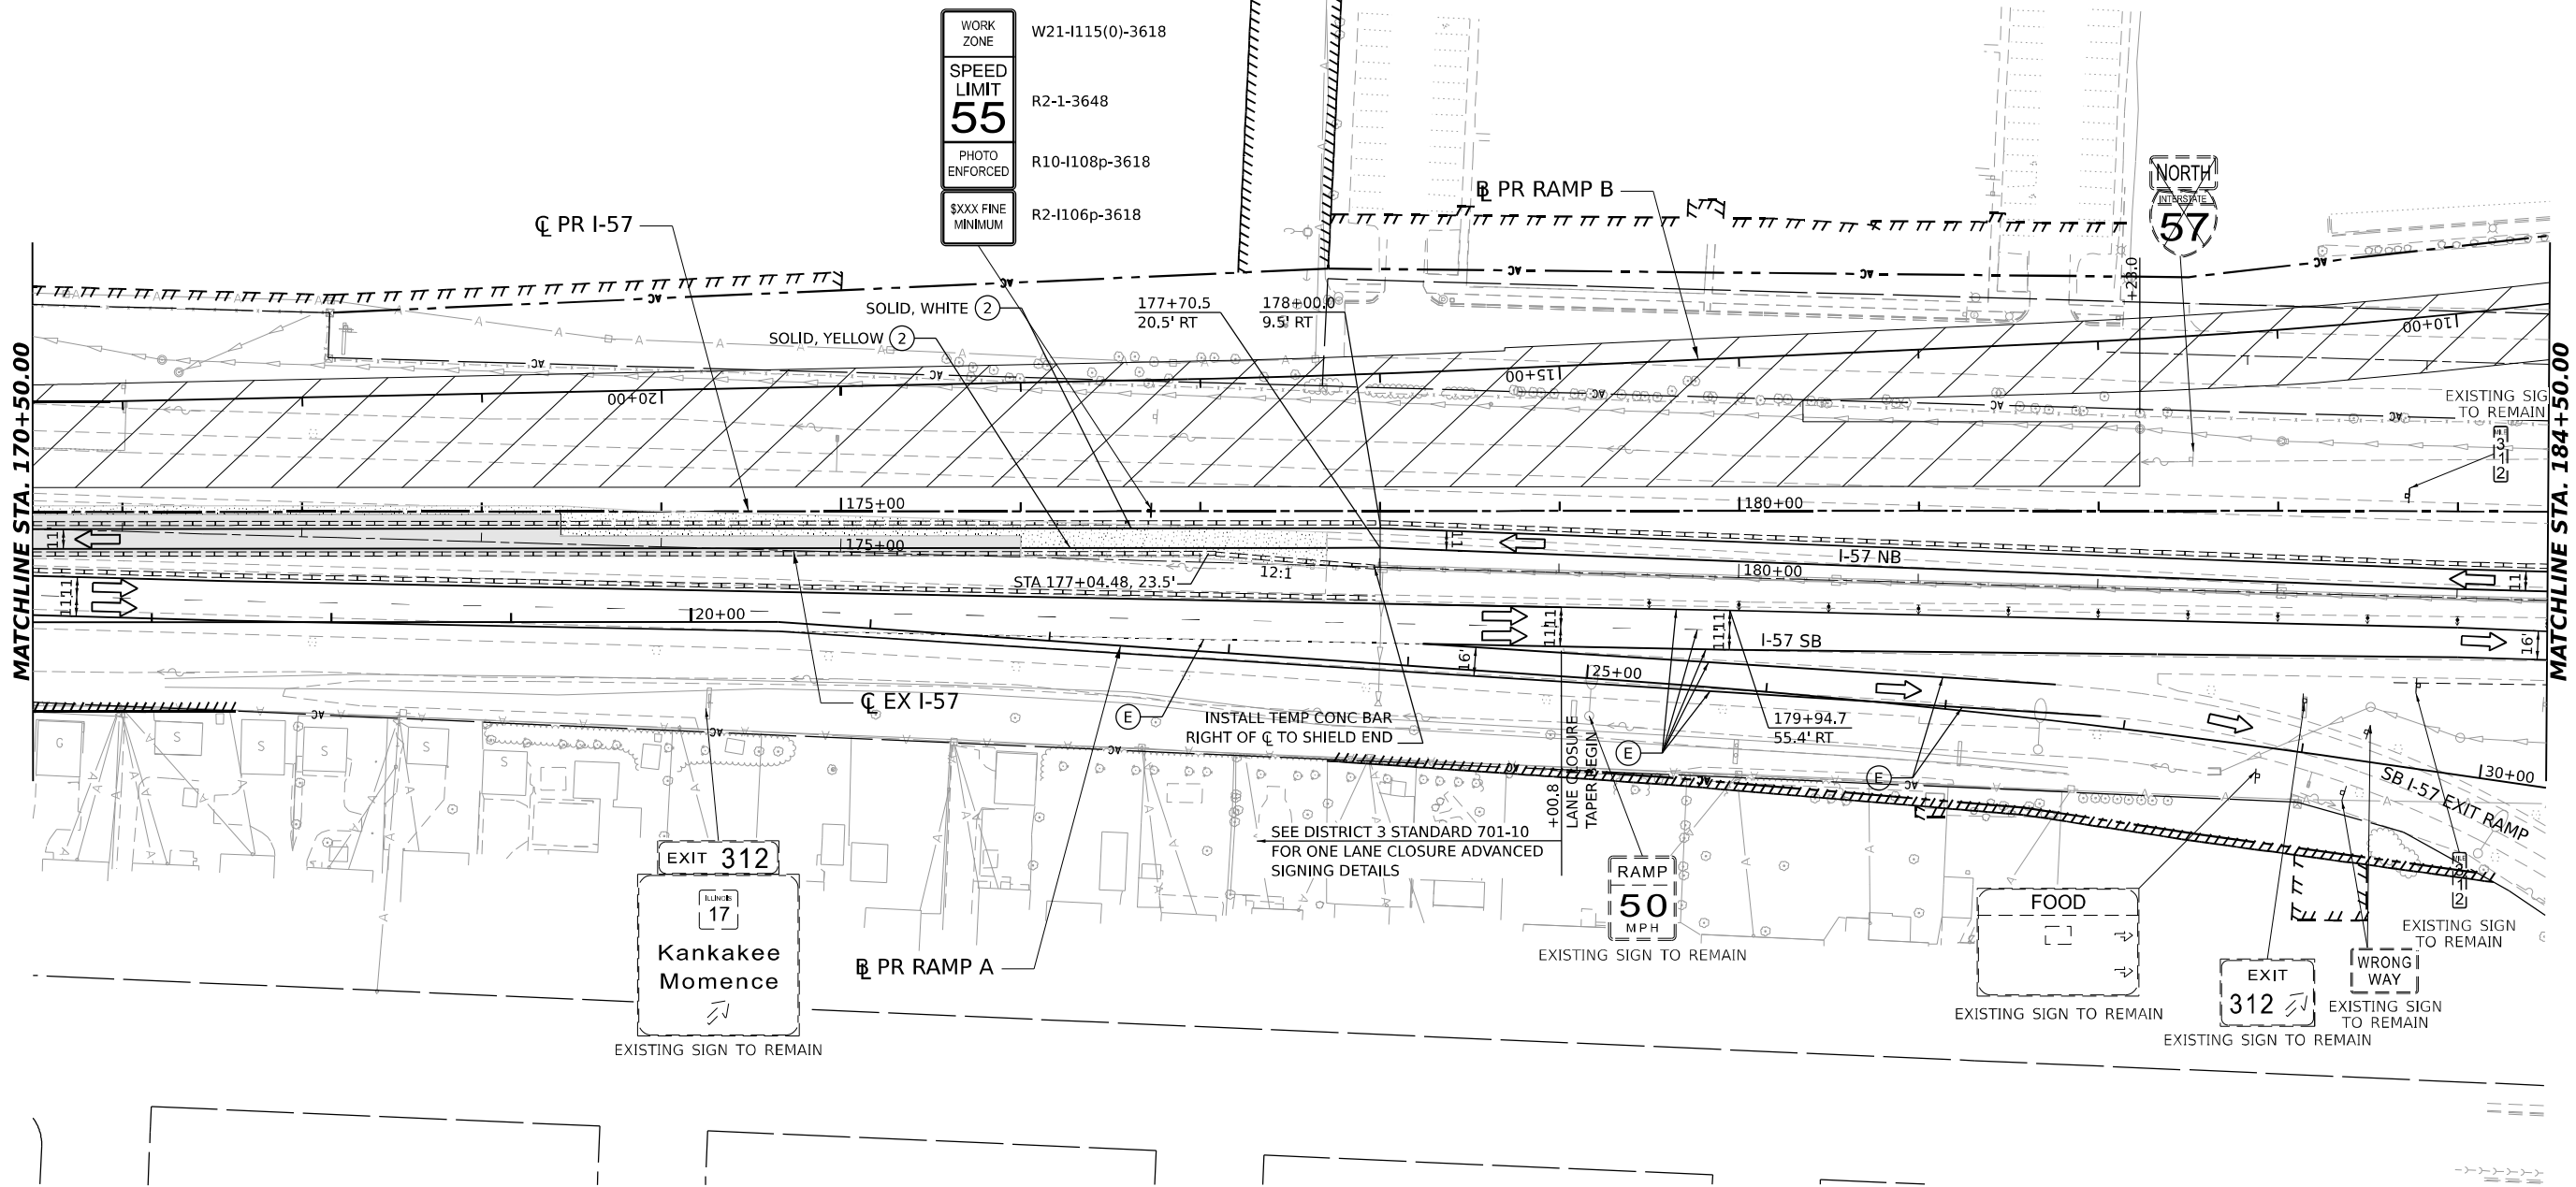 

### LEGEND

- |  |                                                  |  |                                                               |
|--|--------------------------------------------------|--|---------------------------------------------------------------|
|  | DIRECTION OF TRAFFIC                             |  | ARROW BOARD                                                   |
|  | WORK AREA                                        |  | IMPACT ATTENUATORS, TEMPORARY (NON-REDIRECTIVE), TEST LEVEL 3 |
|  | TEMPORARY PAVEMENT CONSTRUCTED IN THIS STAGE     |  | RUMBLE STRIPS                                                 |
|  | TEMPORARY PAVEMENT CONSTRUCTED IN PREVIOUS STAGE |  | TEMPORARY CONCRETE BARRIER                                    |
|  | PROPOSED PAVEMENT CONSTRUCTED IN PREVIOUS STAGE  |  | TYPE III BARRICADE WITH FLASHING LIGHTS                       |
|  |                                                  |  | MONO-DIRECTIONAL FLASHING LIGHT                               |

- |  |   |  |                                                  |
|--|---|--|--------------------------------------------------|
|  | DIRECTIONAL INDICATOR BARRICADE WITH STEADY BURNING MONODIRECTIONAL LIGHT AT 50' CENTERS UNLESS OTHERWISE NOTED ON PLANS |  | PROPOSED SIGN/ COMMERCIAL DRIVEWAY ENTRANCE SIGN |
|  | DRUMS WITH STEADY-BURN MONODIRECTIONAL LIGHT AT 50' CENTERS UNLESS OTHERWISE NOTED ON PLANS                              |  | (O) INDICATES FLUORESCENT ORANGE SIGN SHEETING   |
|  | DRUMS AT 50' CENTERS UNLESS OTHERWISE NOTED ON PLANS                                                                     |  |                                                  |
|  | VERTICAL PANELS WITH STEADY-BURN MONODIRECTIONAL LIGHT AT 50' CENTERS UNLESS OTHERWISE NOTED ON PLANS                    |  |                                                  |

### TEMPORARY PAVEMENT MARKING LEGEND

- |     |                                                                    |
|-----|--------------------------------------------------------------------|
| (E) | EXISTING PAVEMENT MARKING OR PAVEMENT MARKING FROM PREVIOUS STAGE  |
| (P) | PROPOSED PERMANENT PAVEMENT MARKING (SEE PAVEMENT MARKING PLANS)   |
| (1) | TEMPORARY PAVEMENT MARKING LETTERS AND SYMBOLS - MODIFIED URETHANE |
| (2) | TEMPORARY PAVEMENT MARKING - LINE 4" - MODIFIED URETHANE           |
| (3) | TEMPORARY PAVEMENT MARKING - LINE 6" - MODIFIED URETHANE           |
| (4) | TEMPORARY PAVEMENT MARKING - LINE 8" - MODIFIED URETHANE           |
| (5) | TEMPORARY PAVEMENT MARKING - LINE 12" - MODIFIED URETHANE          |
| (6) | TEMPORARY PAVEMENT MARKING - LINE 24" - MODIFIED URETHANE          |




|            |                     |          |              |         |   |
|------------|---------------------|----------|--------------|---------|---|
| USER NAME  | = SALASL            | DESIGNED | - CS         | REVISED | - |
| DRAWN      | - CS                | REVISION | -            |         |   |
| PLOT SCALE | = 0.16666633 1/ IN. | CHECKED  | - DH         | REVISED | - |
| PLOT DATE  | = 4/23/2026         | DATE     | - 04/22/2026 | REVISED | - |

### STATE OF ILLINOIS DEPARTMENT OF TRANSPORTATION

### SUGGESTED STAGES OF CONSTRUCTION AND TRAFFIC CONTROL STAGE 2 - I-57

SCALE: 1"=50' SHEET . OF SHEETS STA. TO STA.

| F.A.I. RTE.               | SECTION                        | COUNTY   | TOTAL SHEETS | SHEET NO. |
|---------------------------|--------------------------------|----------|--------------|-----------|
| 57                        | (46-3)R.HBK-1&[(46-3)HB-5]HB-1 | KANKAKEE | 1183         | 219       |
| CONTRACT NO. 66863        |                                |          |              |           |
| ILLINOIS FED. AID PROJECT |                                |          |              |           |

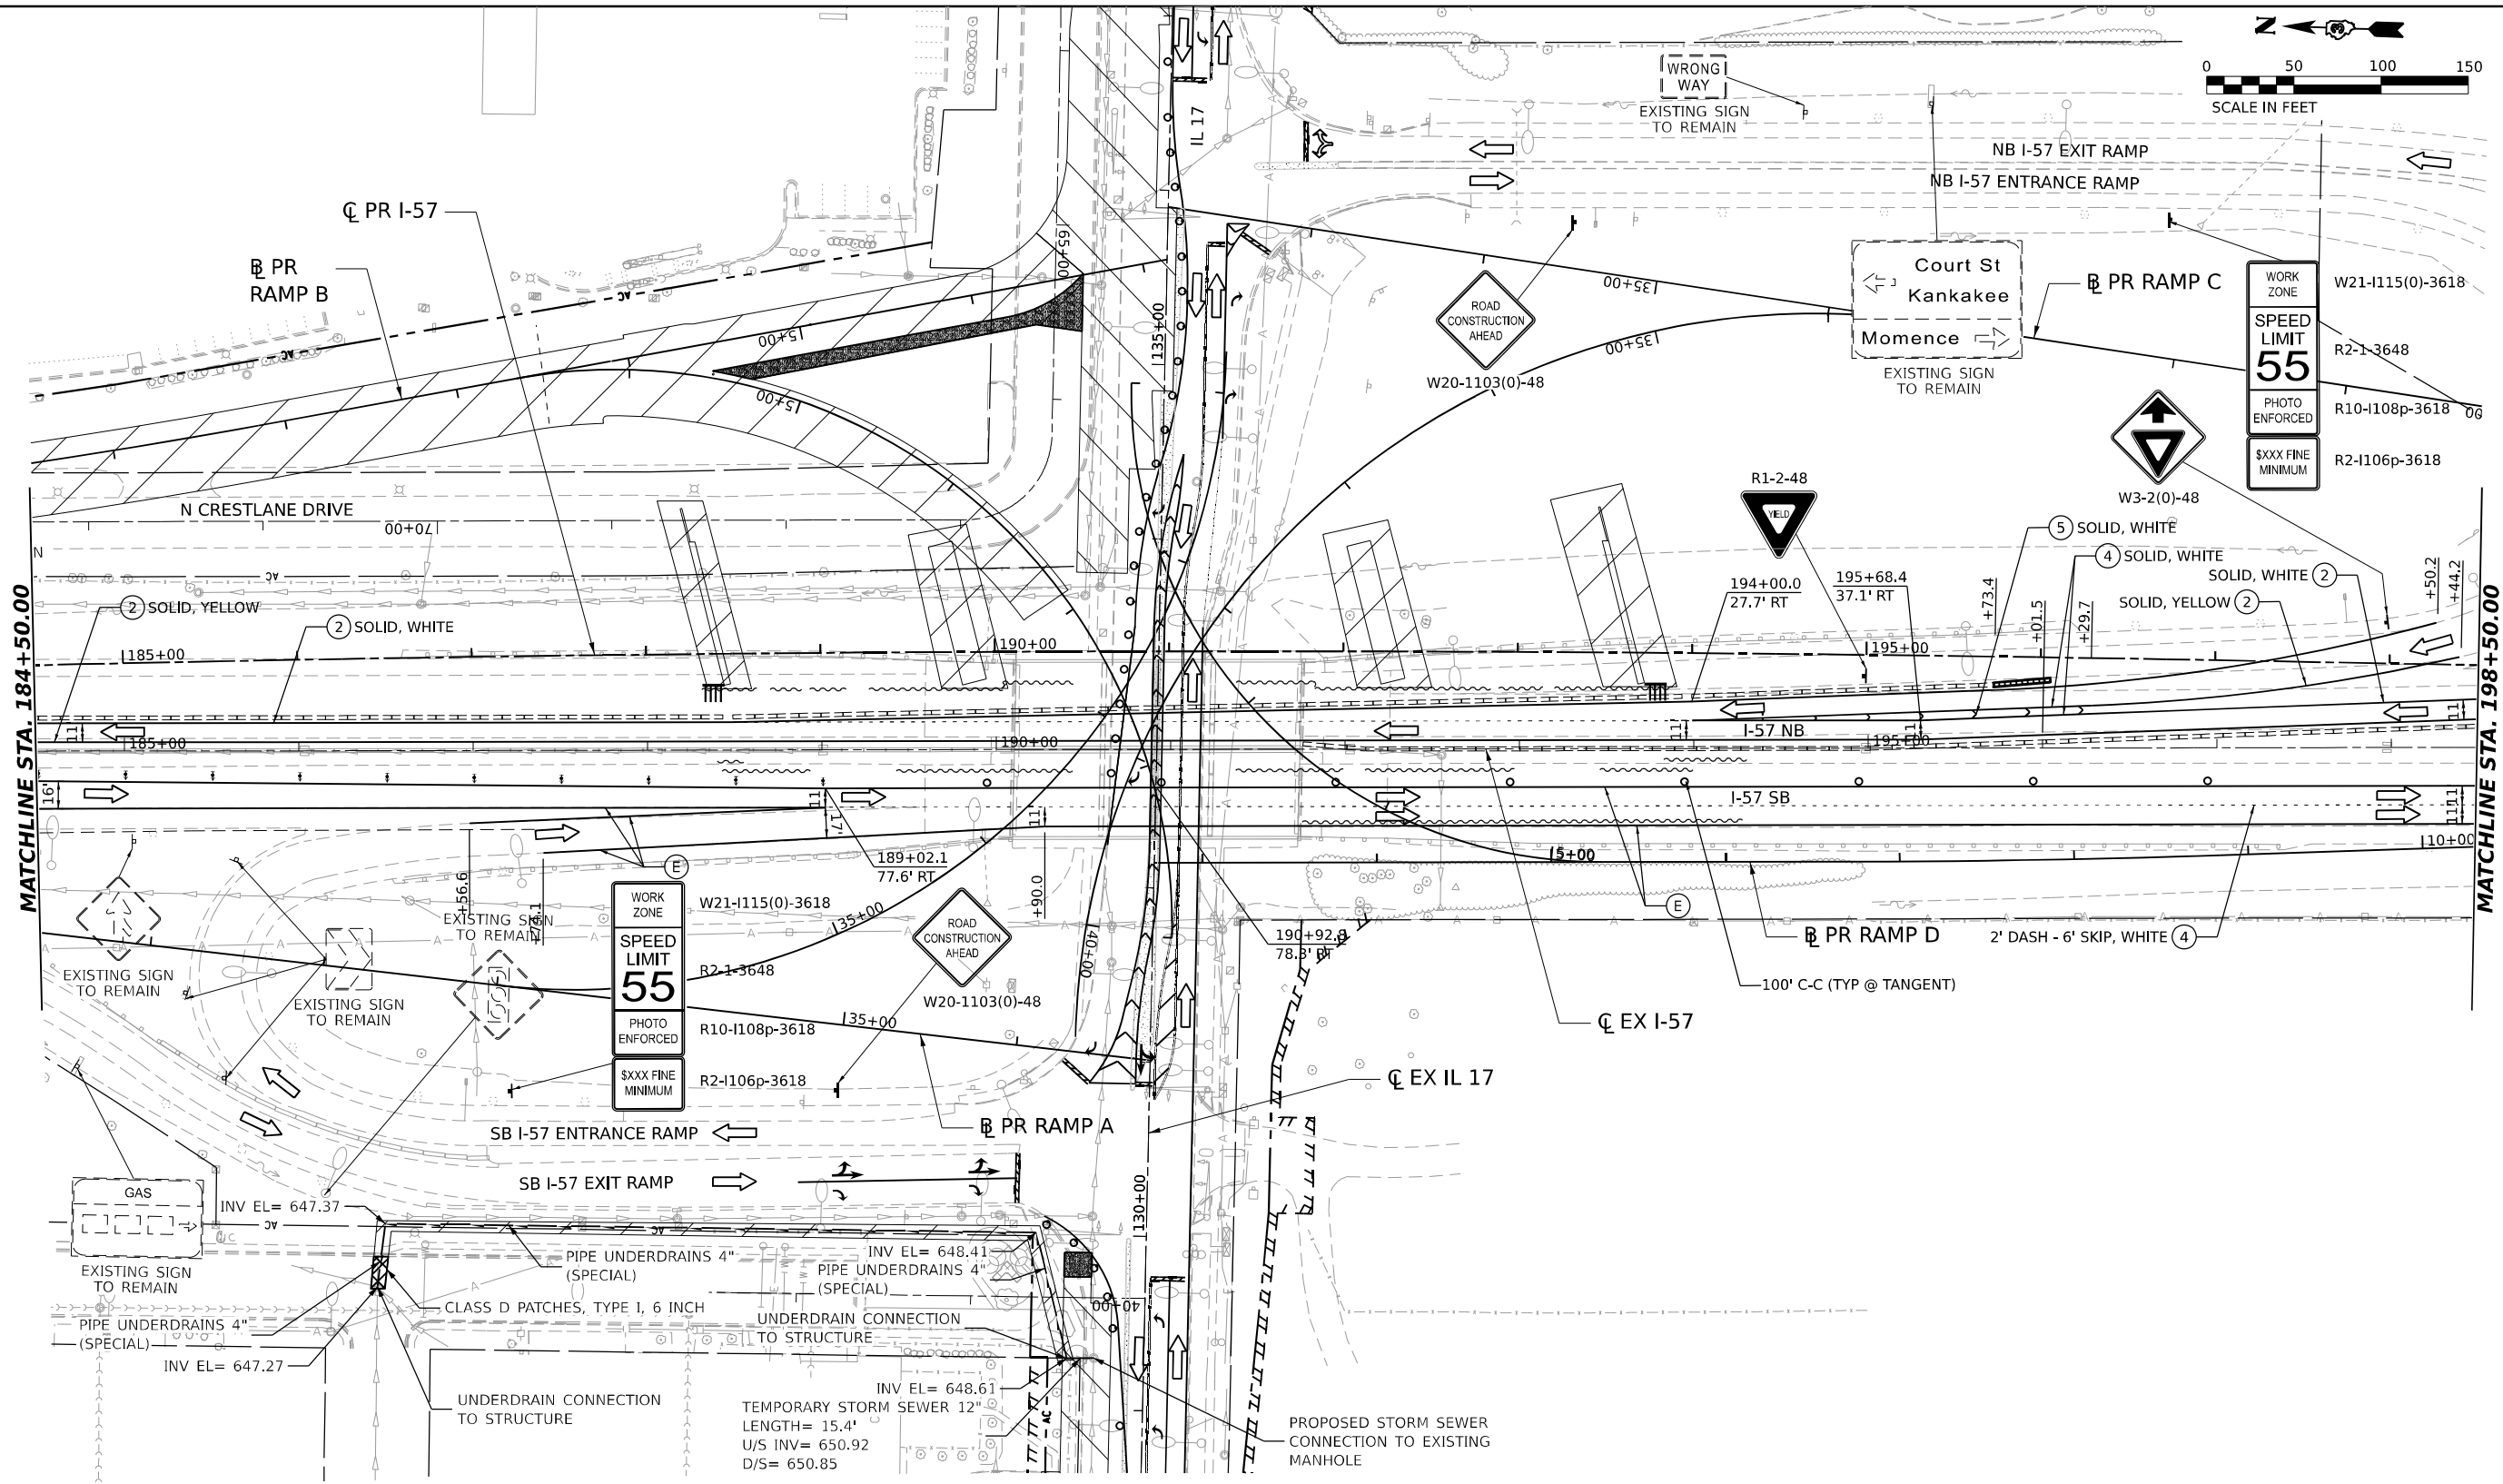

**LEGEND**

- DIRECTION OF TRAFFIC
- WORK AREA
- TEMPORARY PAVEMENT CONSTRUCTED IN THIS STAGE
- TEMPORARY PAVEMENT CONSTRUCTED IN PREVIOUS STAGE
- PROPOSED PAVEMENT CONSTRUCTED IN PREVIOUS STAGE
- ARROW BOARD
- IMPACT ATTENUATORS, TEMPORARY (NON-REDIRECTIVE), TEST LEVEL 3
- RUMBLE STRIPS
- TEMPORARY CONCRETE BARRIER
- TYPE III BARRICADE WITH FLASHING LIGHTS
- MONO-DIRECTIONAL FLASHING LIGHT
- DIRECTIONAL INDICATOR BARRICADE WITH STEADY BURNING MONODIRECTIONAL LIGHT AT 50' CENTERS UNLESS OTHERWISE NOTED ON PLANS
- DRUMS WITH STEADY-BURN MONODIRECTIONAL LIGHT AT 50' CENTERS UNLESS OTHERWISE NOTED ON PLANS
- DRUMS AT 50' CENTERS UNLESS OTHERWISE NOTED ON PLANS
- VERTICAL PANELS WITH STEADY-BURN MONODIRECTIONAL LIGHT AT 50' CENTERS UNLESS OTHERWISE NOTED ON PLANS
- PROPOSED SIGN/ COMMERCIAL DRIVEWAY ENTRANCE SIGN
- (O) INDICATES FLUORESCENT ORANGE SIGN SHEETING

**TEMPORARY PAVEMENT MARKING LEGEND**

- (E) EXISTING PAVEMENT MARKING OR PAVEMENT MARKING FROM PREVIOUS STAGE
- (P) PROPOSED PERMANENT PAVEMENT MARKING (SEE PAVEMENT MARKING PLANS)
- (1) TEMPORARY PAVEMENT MARKING LETTERS AND SYMBOLS - MODIFIED URETHANE
- (2) TEMPORARY PAVEMENT MARKING - LINE 4" - MODIFIED URETHANE
- (3) TEMPORARY PAVEMENT MARKING - LINE 6" - MODIFIED URETHANE
- (4) TEMPORARY PAVEMENT MARKING - LINE 8" - MODIFIED URETHANE
- (5) TEMPORARY PAVEMENT MARKING - LINE 12" - MODIFIED URETHANE
- (6) TEMPORARY PAVEMENT MARKING - LINE 24" - MODIFIED URETHANE

MODEL: PR I-57 SINGLE - SINGLE PLAN 04  
FILE NAME: C:\PW\WORK\EXP\24\TEMP\TEXT\EXP\COM\EXP\PW\01\001\4412\0368663-SHT-MOT2403.DGN





|            |                     |
|------------|---------------------|
| USER NAME  | = SALASL            |
| DESIGNED   | - CS                |
| DRAWN      | - CS                |
| REVISOR    | -                   |
| PLOT SCALE | = 0.16666633 1/ IN. |
| CHECKED    | - DH                |
| REVISOR    | -                   |
| PLOT DATE  | = 4/23/2026         |
| DATE       | - 04/22/2026        |
| REVISOR    | -                   |

STATE OF ILLINOIS  
DEPARTMENT OF TRANSPORTATION

SUGGESTED STAGES OF CONSTRUCTION AND TRAFFIC CONTROL  
STAGE 2 - I-57

SCALE: 1=50' SHEET . OF SHEETS STA. TO STA.

| F.A.I. RTE.               | SECTION                        | COUNTY   | TOTAL SHEETS | SHEET NO. |
|---------------------------|--------------------------------|----------|--------------|-----------|
| 57                        | (46-3)R.HBK-1&[(46-3)HB-5]HB-1 | KANKAKEE | 1183         | 220       |
| CONTRACT NO. 66863        |                                |          |              |           |
| ILLINOIS FED. AID PROJECT |                                |          |              |           |

 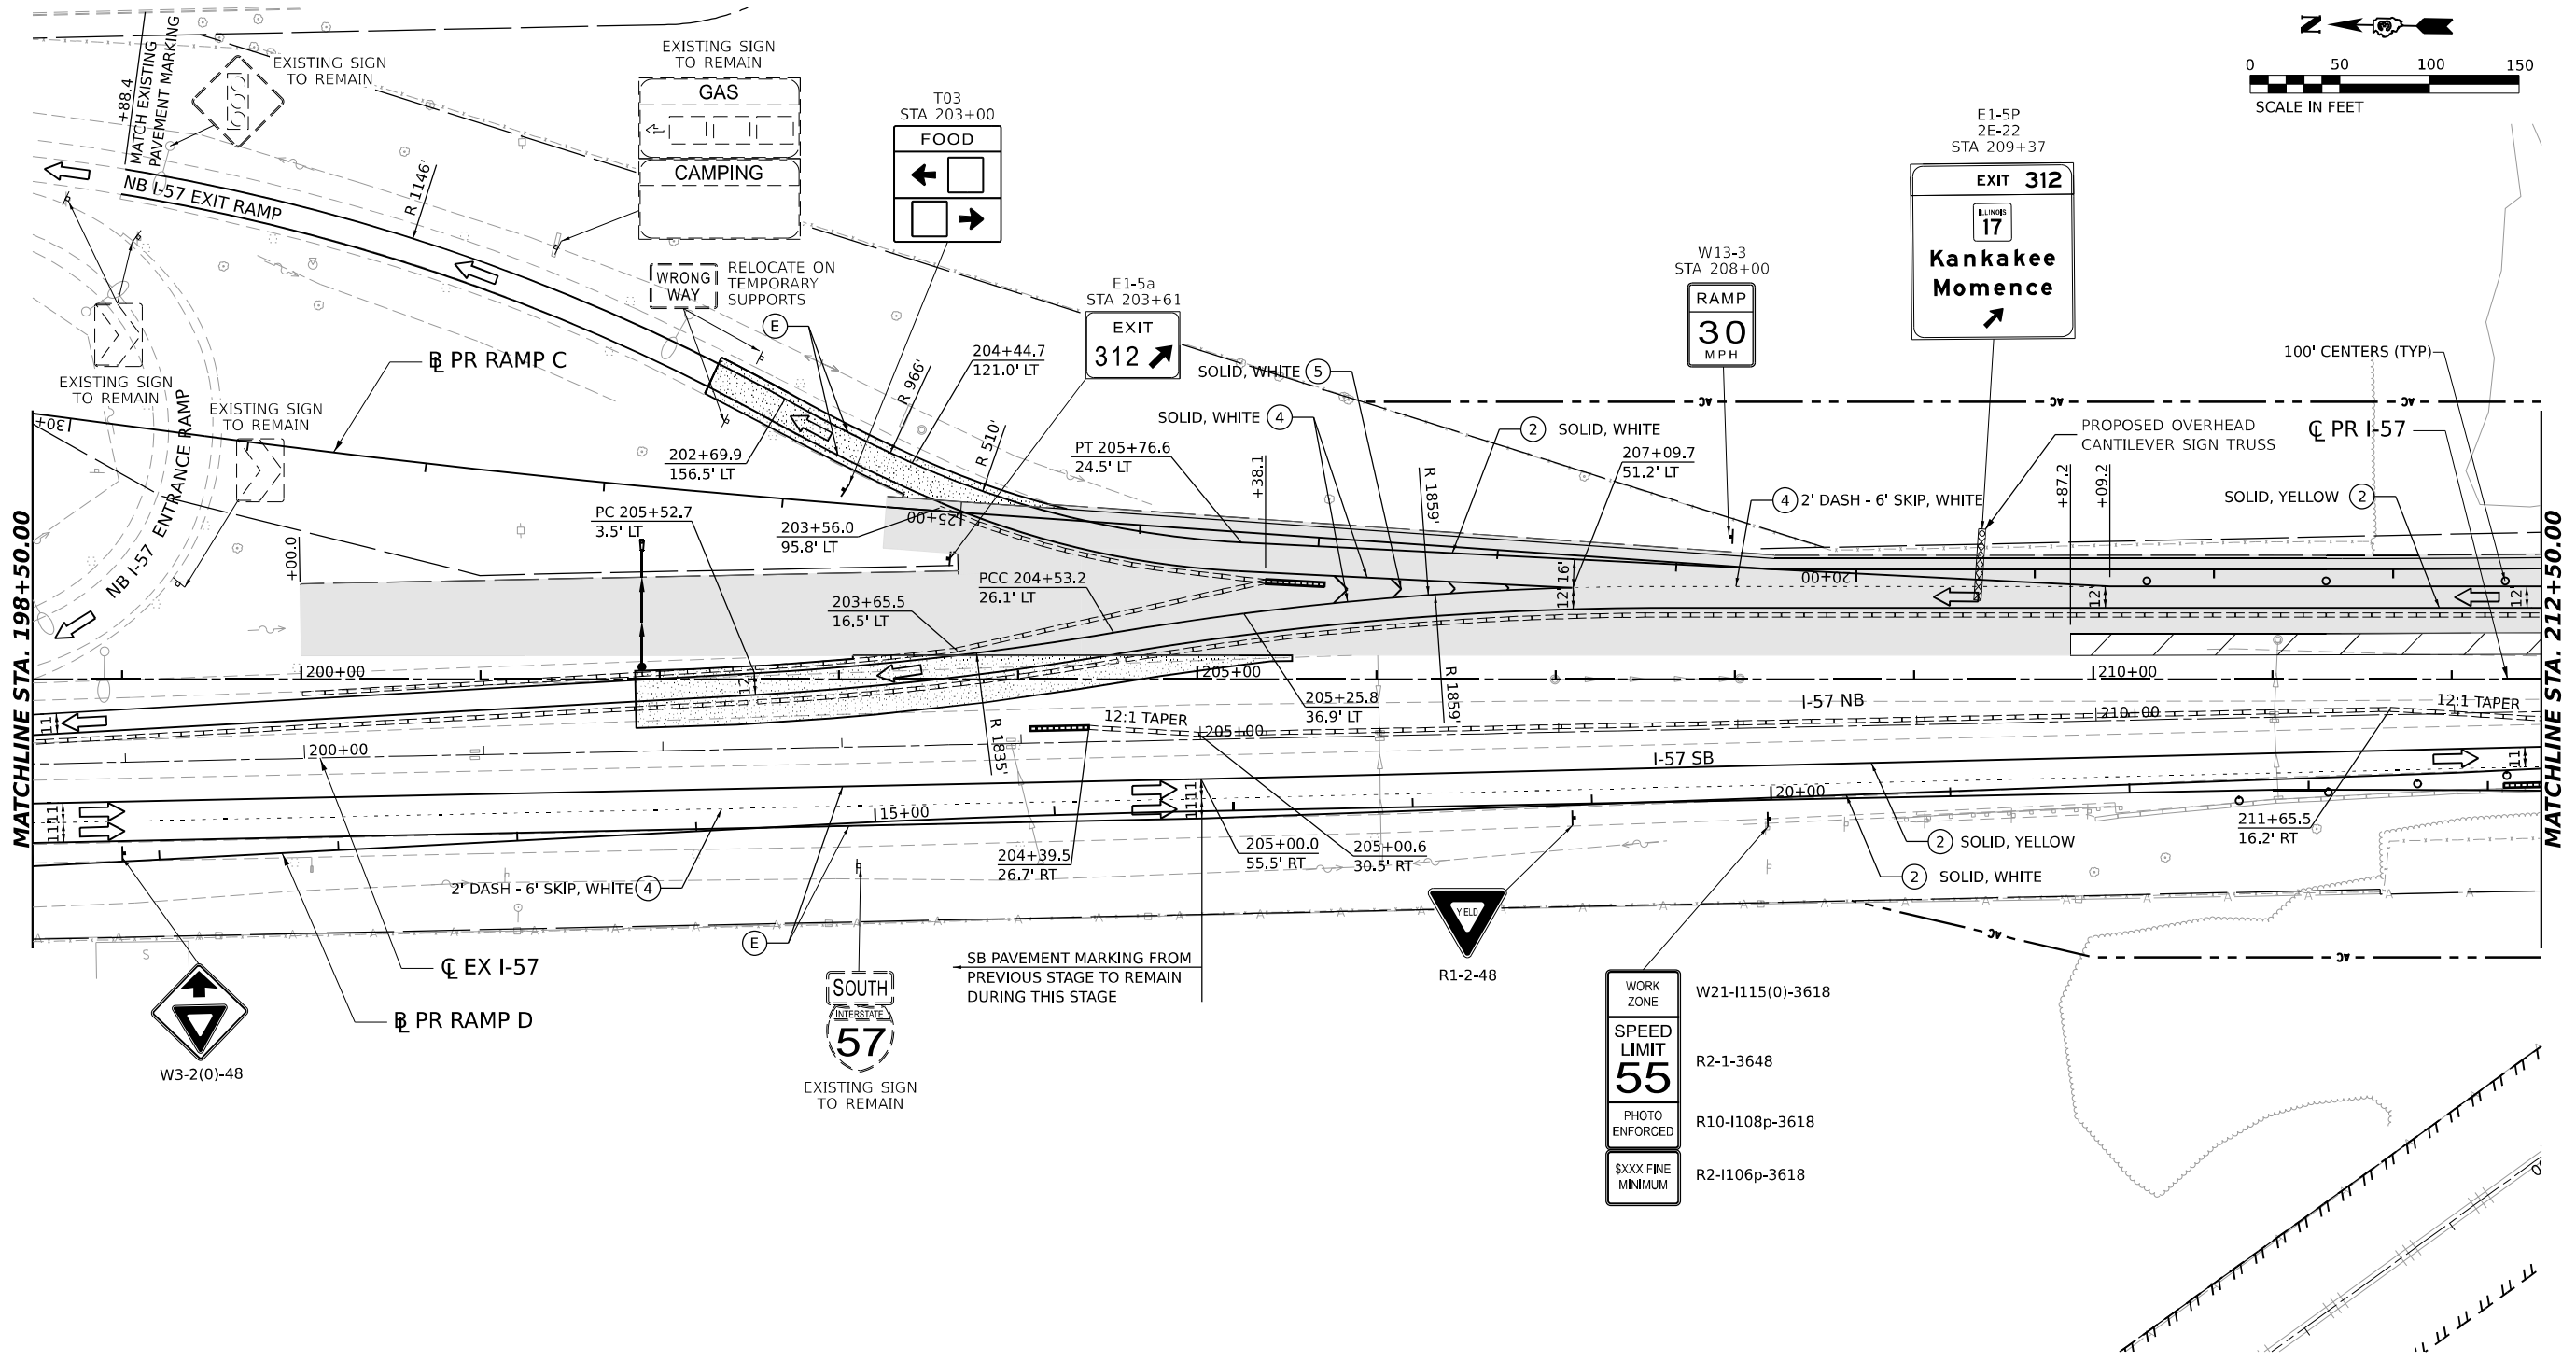

**LEGEND**

- DIRECTION OF TRAFFIC
- WORK AREA
- TEMPORARY PAVEMENT CONSTRUCTED IN THIS STAGE
- TEMPORARY PAVEMENT CONSTRUCTED IN PREVIOUS STAGE
- PROPOSED PAVEMENT CONSTRUCTED IN PREVIOUS STAGE
- ARROW BOARD
- IMPACT ATTENUATORS, TEMPORARY (NON-REDIRECTIVE), TEST LEVEL 3
- RUMBLE STRIPS
- TEMPORARY CONCRETE BARRIER
- TYPE III BARRICADE WITH FLASHING LIGHTS
- MONO-DIRECTIONAL FLASHING LIGHT

- DIRECTIONAL INDICATOR BARRICADE WITH STEADY BURNING MONODIRECTIONAL LIGHT AT 50' CENTERS UNLESS OTHERWISE NOTED ON PLANS
- DRUMS WITH STEADY-BURN MONODIRECTIONAL LIGHT AT 50' CENTERS UNLESS OTHERWISE NOTED ON PLANS
- DRUMS AT 50' CENTERS UNLESS OTHERWISE NOTED ON PLANS
- VERTICAL PANELS WITH STEADY-BURN MONODIRECTIONAL LIGHT AT 50' CENTERS UNLESS OTHERWISE NOTED ON PLANS
- PROPOSED SIGN/ COMMERCIAL DRIVEWAY ENTRANCE SIGN
- (O) INDICATES FLUORESCENT ORANGE SIGN SHEETING

**TEMPORARY PAVEMENT MARKING LEGEND**

- (E) EXISTING PAVEMENT MARKING OR PAVEMENT MARKING FROM PREVIOUS STAGE
- (P) PROPOSED PERMANENT PAVEMENT MARKING (SEE PAVEMENT MARKING PLANS)
- (1) TEMPORARY PAVEMENT MARKING LETTERS AND SYMBOLS - MODIFIED URETHANE
- (2) TEMPORARY PAVEMENT MARKING - LINE 4" - MODIFIED URETHANE
- (3) TEMPORARY PAVEMENT MARKING - LINE 6" - MODIFIED URETHANE
- (4) TEMPORARY PAVEMENT MARKING - LINE 8" - MODIFIED URETHANE
- (5) TEMPORARY PAVEMENT MARKING - LINE 12" - MODIFIED URETHANE
- (6) TEMPORARY PAVEMENT MARKING - LINE 24" - MODIFIED URETHANE

MODEL: PR I-57 ANGLE - SINGLE PLAN.DWG  
FILE NAME: C:\P\WORK\EXP\2024\TEMP\TEXT\EXP\2024\I-57\PR I-57 ANGLE - SINGLE PLAN.DWG



|                                |                   |           |
|--------------------------------|-------------------|-----------|
| USER NAME = SALASL             | DESIGNED - CS     | REVISED - |
|                                | DRAWN - CS        | REVISED - |
| PLOT SCALE = 0.16666633 1/ IN. | CHECKED - DH      | REVISED - |
| PLOT DATE = 4/23/2026          | DATE - 04/22/2026 | REVISED - |

**STATE OF ILLINOIS  
DEPARTMENT OF TRANSPORTATION**



| SUGGESTED STAGES OF CONSTRUCTION AND TRAFFIC CONTROL |         |           |              |
|------------------------------------------------------|---------|-----------|--------------|
| STAGE 2 - I-57                                       |         |           |              |
| SCALE: 1"=50'                                        | SHEET . | OF SHEETS | STA. TO STA. |

| F.A.I. RTE.               | SECTION                        | COUNTY   | TOTAL SHEETS | SHEET NO. |
|---------------------------|--------------------------------|----------|--------------|-----------|
| 57                        | (46-3)R.HBK-1&[(46-3)HB-5]HB-1 | KANKAKEE | 1183         | 221       |
| CONTRACT NO. 66863        |                                |          |              |           |
| ILLINOIS FED. AID PROJECT |                                |          |              |           |






MODEL: PR I-57 DOUBLE - DBL PLAN 2B  
FILE NAME: C:\PW\WORK\EXP\24\W\SEN\TEXT\EXP\COM\EXP\PW\201\1412\1412\368663-SHT-M072-06.DGN

 
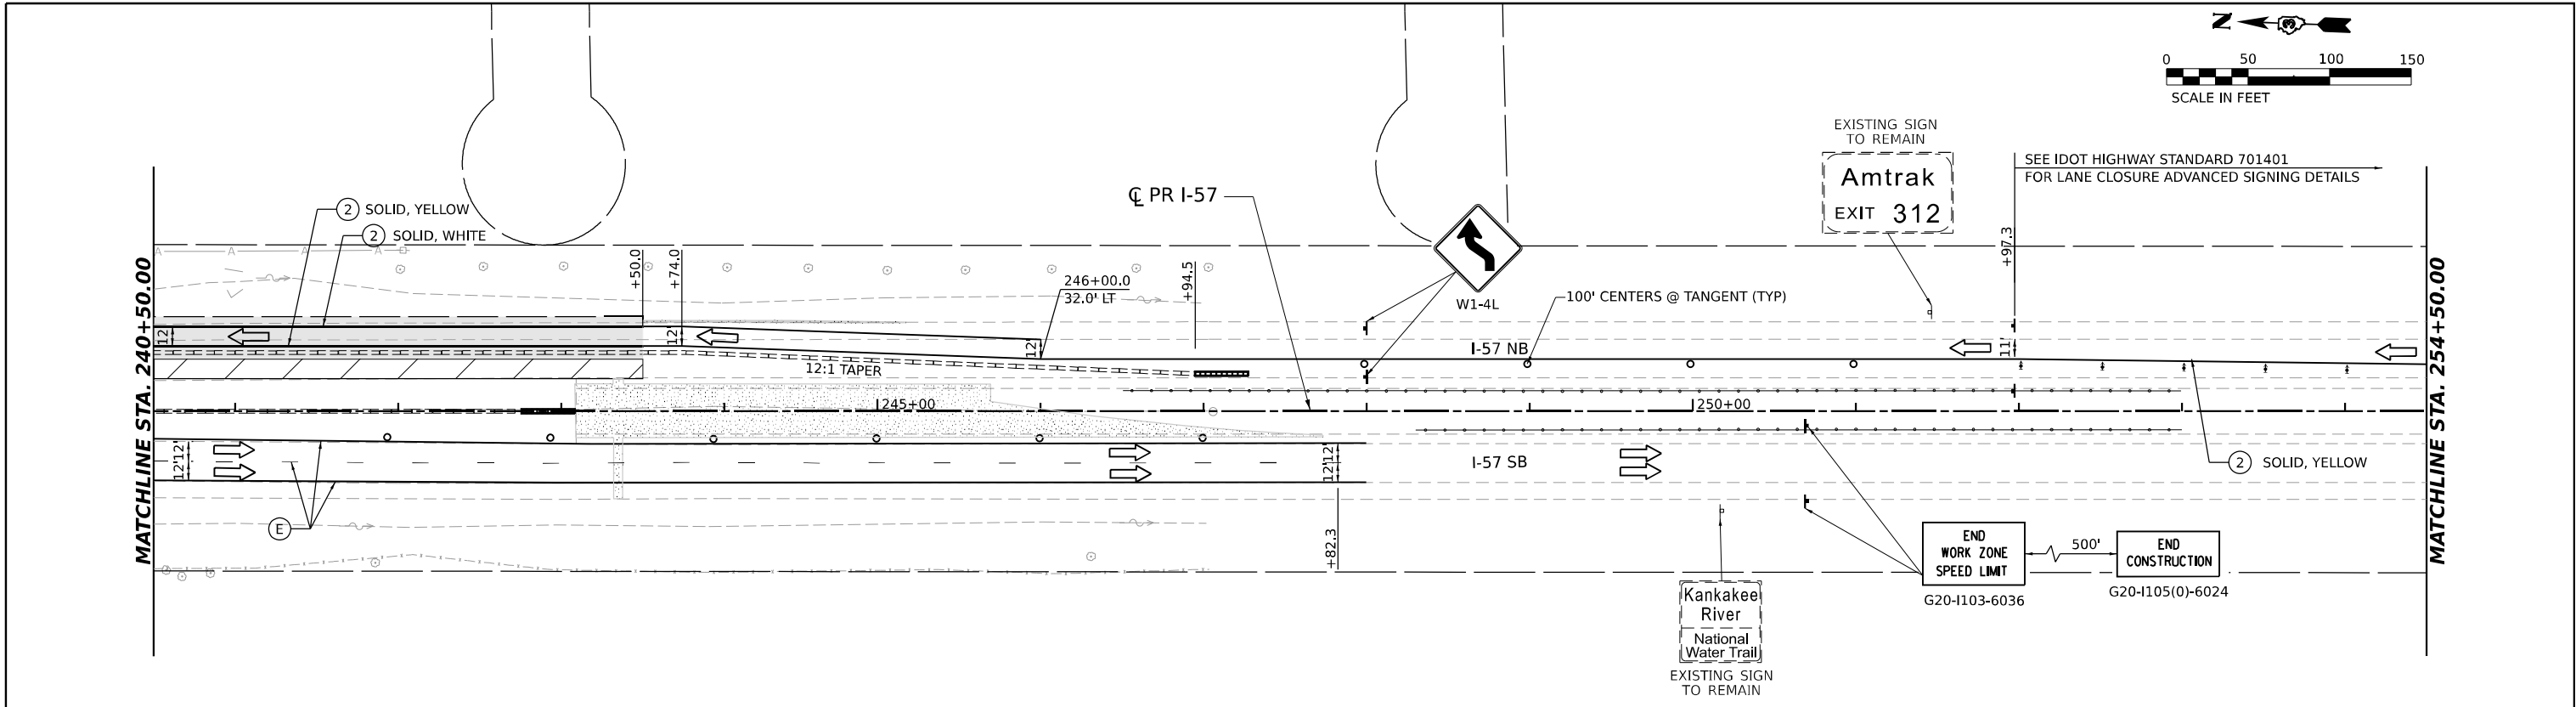


**LEGEND**

 -  DIRECTION OF TRAFFIC
-  WORK AREA
-  TEMPORARY PAVEMENT CONSTRUCTED IN THIS STAGE
-  TEMPORARY PAVEMENT CONSTRUCTED IN PREVIOUS STAGE
-  PROPOSED PAVEMENT CONSTRUCTED IN PREVIOUS STAGE
-  ARROW BOARD
-  IMPACT ATTENUATORS, TEMPORARY (NON-REDIRECTIVE), TEST LEVEL 3
-  RUMBLE STRIPS
-  TEMPORARY CONCRETE BARRIER
-  TYPE III BARRICADE WITH FLASHING LIGHTS
-  MONO-DIRECTIONAL FLASHING LIGHT
-  DIRECTIONAL INDICATOR BARRICADE WITH STEADY BURNING MONODIRECTIONAL LIGHT AT 50' CENTERS UNLESS OTHERWISE NOTED ON PLANS
-  DRUMS WITH STEADY-BURN MONODIRECTIONAL LIGHT AT 50' CENTERS UNLESS OTHERWISE NOTED ON PLANS
-  DRUMS AT 50' CENTERS UNLESS OTHERWISE NOTED ON PLANS
-  VERTICAL PANELS WITH STEADY-BURN MONODIRECTIONAL LIGHT AT 50' CENTERS UNLESS OTHERWISE NOTED ON PLANS
-  PROPOSED SIGN/ COMMERCIAL DRIVEWAY ENTRANCE SIGN
-  (O) INDICATES FLUORESCENT ORANGE SIGN SHEETING

**TEMPORARY PAVEMENT MARKING LEGEND**

- (E) EXISTING PAVEMENT MARKING OR PAVEMENT MARKING FROM PREVIOUS STAGE
- (P) PROPOSED PERMANENT PAVEMENT MARKING (SEE PAVEMENT MARKING PLANS)
- (1) TEMPORARY PAVEMENT MARKING LETTERS AND SYMBOLS - MODIFIED URETHANE
- (2) TEMPORARY PAVEMENT MARKING - LINE 4" - MODIFIED URETHANE
- (3) TEMPORARY PAVEMENT MARKING - LINE 6" - MODIFIED URETHANE
- (4) TEMPORARY PAVEMENT MARKING - LINE 8" - MODIFIED URETHANE
- (5) TEMPORARY PAVEMENT MARKING - LINE 12" - MODIFIED URETHANE
- (6) TEMPORARY PAVEMENT MARKING - LINE 24" - MODIFIED URETHANE

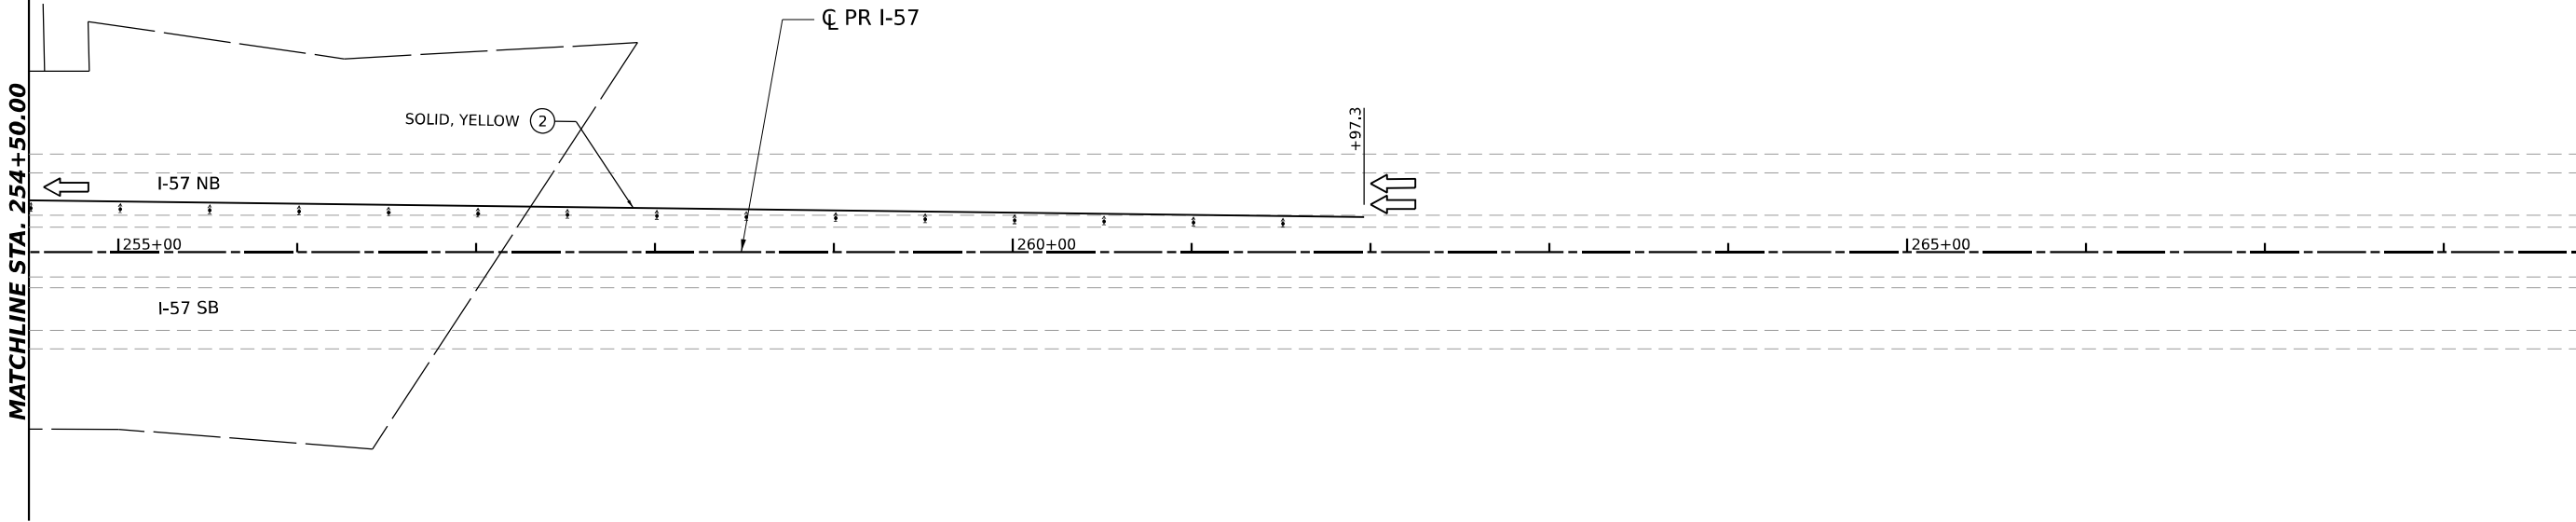 

|            |                     |            |            |           |  |
|------------|---------------------|------------|------------|-----------|--|
| USER NAME  | = SALASL            | DESIGNED - | CS         | REVISED - |  |
| DRAWN -    | CS                  | REVISED -  |            |           |  |
| PLOT SCALE | = 0.16666633 1/ IN. | CHECKED -  | DH         | REVISED - |  |
| PLOT DATE  | = 4/23/2026         | DATE -     | 04/22/2026 | REVISED - |  |


STATE OF ILLINOIS  
DEPARTMENT OF TRANSPORTATION

**SUGGESTED STAGES OF CONSTRUCTION AND TRAFFIC CONTROL**  
**STAGE 2 - I-57**


SCALE: 1"=50'      SHEET .      OF      SHEETS      STA.      TO STA.

| F.A.I. RTE.                 | SECTION                        | COUNTY   | TOTAL SHEETS | SHEET NO. |
|-----------------------------|--------------------------------|----------|--------------|-----------|
| 57                          | (46-3)R.HBK-1&[(46-3)HB-5]HB-1 | KANKAKEE | 1183         | 223       |
| CONTRACT NO. 66863          |                                |          |              |           |
| ILLINOIS   FED. AID PROJECT |                                |          |              |           |





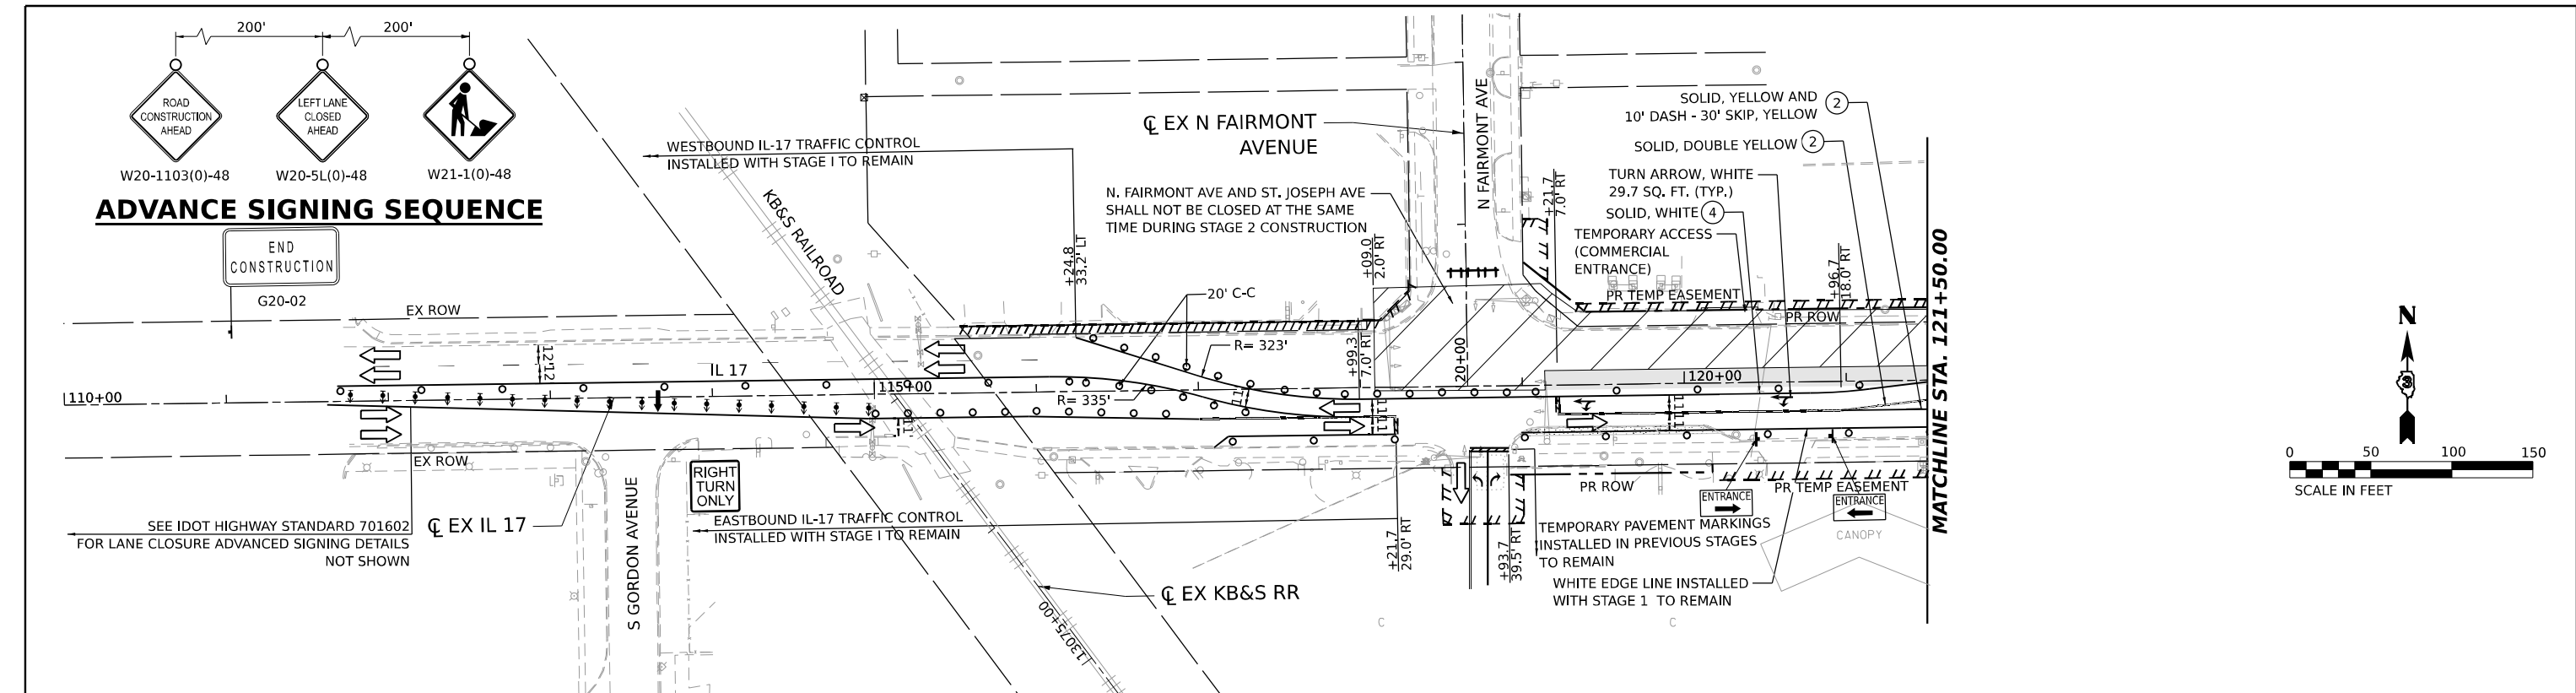

| LEGEND |   | TEMPORARY PAVEMENT MARKING LEGEND                                      |  |
|--------|---|------------------------------------------------------------------------|--|
|        | DIRECTION OF TRAFFIC   | (E) EXISTING PAVEMENT MARKING OR PAVEMENT MARKING FROM PREVIOUS STAGE  |  |
|        | WORK AREA   | (P) PROPOSED PERMANENT PAVEMENT MARKING (SEE PAVEMENT MARKING PLANS)   |  |
|        | TEMPORARY PAVEMENT CONSTRUCTED IN THIS STAGE                                                                             | (1) TEMPORARY PAVEMENT MARKING LETTERS AND SYMBOLS - MODIFIED URETHANE |  |
|        | TEMPORARY PAVEMENT CONSTRUCTED IN PREVIOUS STAGE                                                                         | (2) TEMPORARY PAVEMENT MARKING - LINE 4" - MODIFIED URETHANE           |  |
|        | PROPOSED PAVEMENT CONSTRUCTED IN PREVIOUS STAGE                                                                          | (3) TEMPORARY PAVEMENT MARKING - LINE 6" - MODIFIED URETHANE           |  |
|        | ARROW BOARD   | (4) TEMPORARY PAVEMENT MARKING - LINE 8" - MODIFIED URETHANE           |  |
|        | IMPACT ATTENUATORS, TEMPORARY (NON-REDIRECTIVE), TEST LEVEL 3                                                            | (5) TEMPORARY PAVEMENT MARKING - LINE 12" - MODIFIED URETHANE          |  |
|        | RUMBLE STRIPS   | (6) TEMPORARY PAVEMENT MARKING - LINE 24" - MODIFIED URETHANE          |  |
|        | TEMPORARY CONCRETE BARRIER                                                                                               |                                                                        |  |
|        | TYPE III BARRICADE WITH FLASHING LIGHTS                                                                                  |                                                                        |  |
|        | MONO-DIRECTIONAL FLASHING LIGHT                                                                                          |                                                                        |  |
|        | DIRECTIONAL INDICATOR BARRICADE WITH STEADY BURNING MONODIRECTIONAL LIGHT AT 50' CENTERS UNLESS OTHERWISE NOTED ON PLANS |                                                                        |  |
|        | DRUMS WITH STEADY-BURN MONODIRECTIONAL LIGHT AT 50' CENTERS UNLESS OTHERWISE NOTED ON PLANS                              |                                                                        |  |
|        | DRUMS AT 50' CENTERS UNLESS OTHERWISE NOTED ON PLANS                                                                     |                                                                        |  |
|        | VERTICAL PANELS WITH STEADY-BURN MONODIRECTIONAL LIGHT AT 50' CENTERS UNLESS OTHERWISE NOTED ON PLANS                    |                                                                        |  |
|        | PROPOSED SIGN/ COMMERCIAL DRIVEWAY ENTRANCE SIGN                                                                         |                                                                        |  |
|        | (O) INDICATES FLUORESCENT ORANGE SIGN SHEETING                                                                           |                                                                        |  |

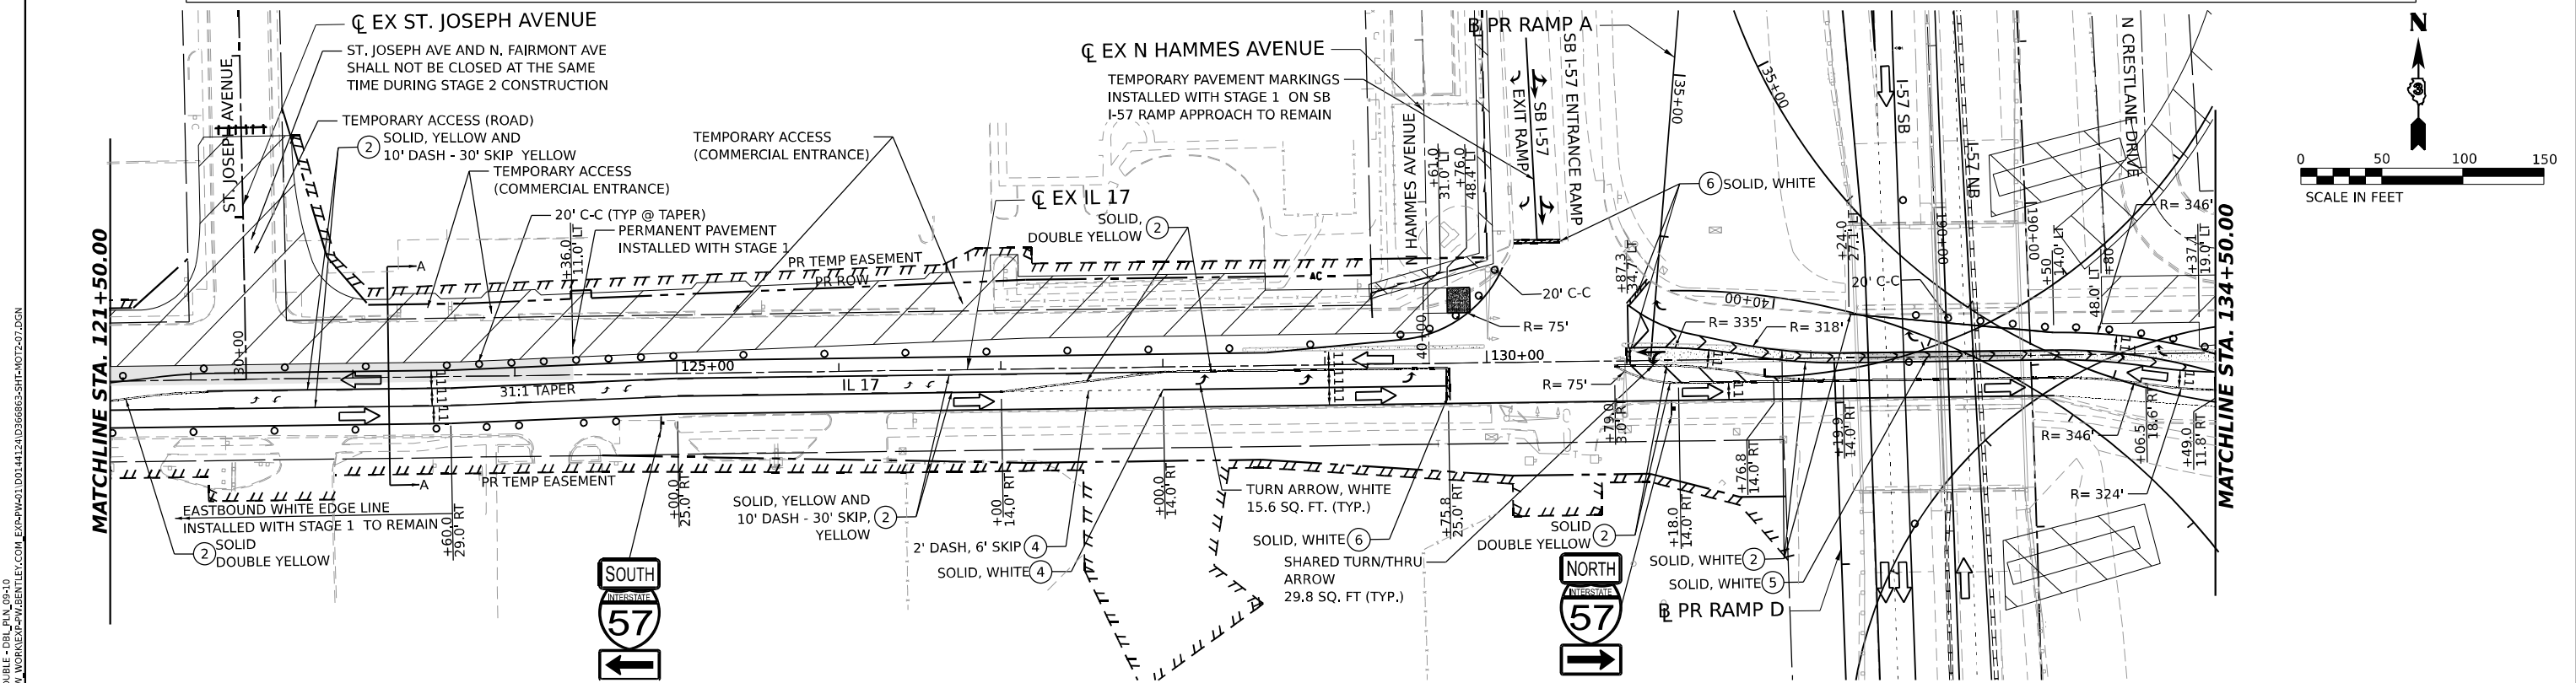

|  |                                |  |                   |           |                                                   |                                                                                     |         |    |        |             |         |          |                    |           |
|--|--------------------------------|--|-------------------|-----------|---------------------------------------------------|-------------------------------------------------------------------------------------|---------|----|--------|-------------|---------|----------|--------------------|-----------|
|  | USER NAME = SALASL             |  | DESIGNED - TNS    | REVISED - | STATE OF ILLINOIS<br>DEPARTMENT OF TRANSPORTATION | SUGGESTED STAGES OF CONSTRUCTION AND TRAFFIC CONTROL<br>STAGE 2 - ILLINOIS ROUTE 17 |         |    |        | F.A.I. RTE. | SECTION | COUNTY   | TOTAL SHEETS       | SHEET NO. |
|  | PLOT SCALE = 0.16666633 1/ IN. |  | DRAWN - TNS       | REVISED - |                                                   | SCALE: 1"=50'                                                                       | SHEET . | OF | SHEETS | STA.        | TO STA. | ILLINOIS | FED. AID PROJECT   |           |
|  | PLOT DATE = 4/23/2026          |  | CHECKED - FBN     | REVISED - |                                                   |                                                                                     |         |    |        |             |         | KANKAKEE | 1183               | 224       |
|  |                                |  | DATE - 04/22/2026 | REVISED - |                                                   |                                                                                     |         |    |        |             |         |          | CONTRACT NO. 66863 |           |

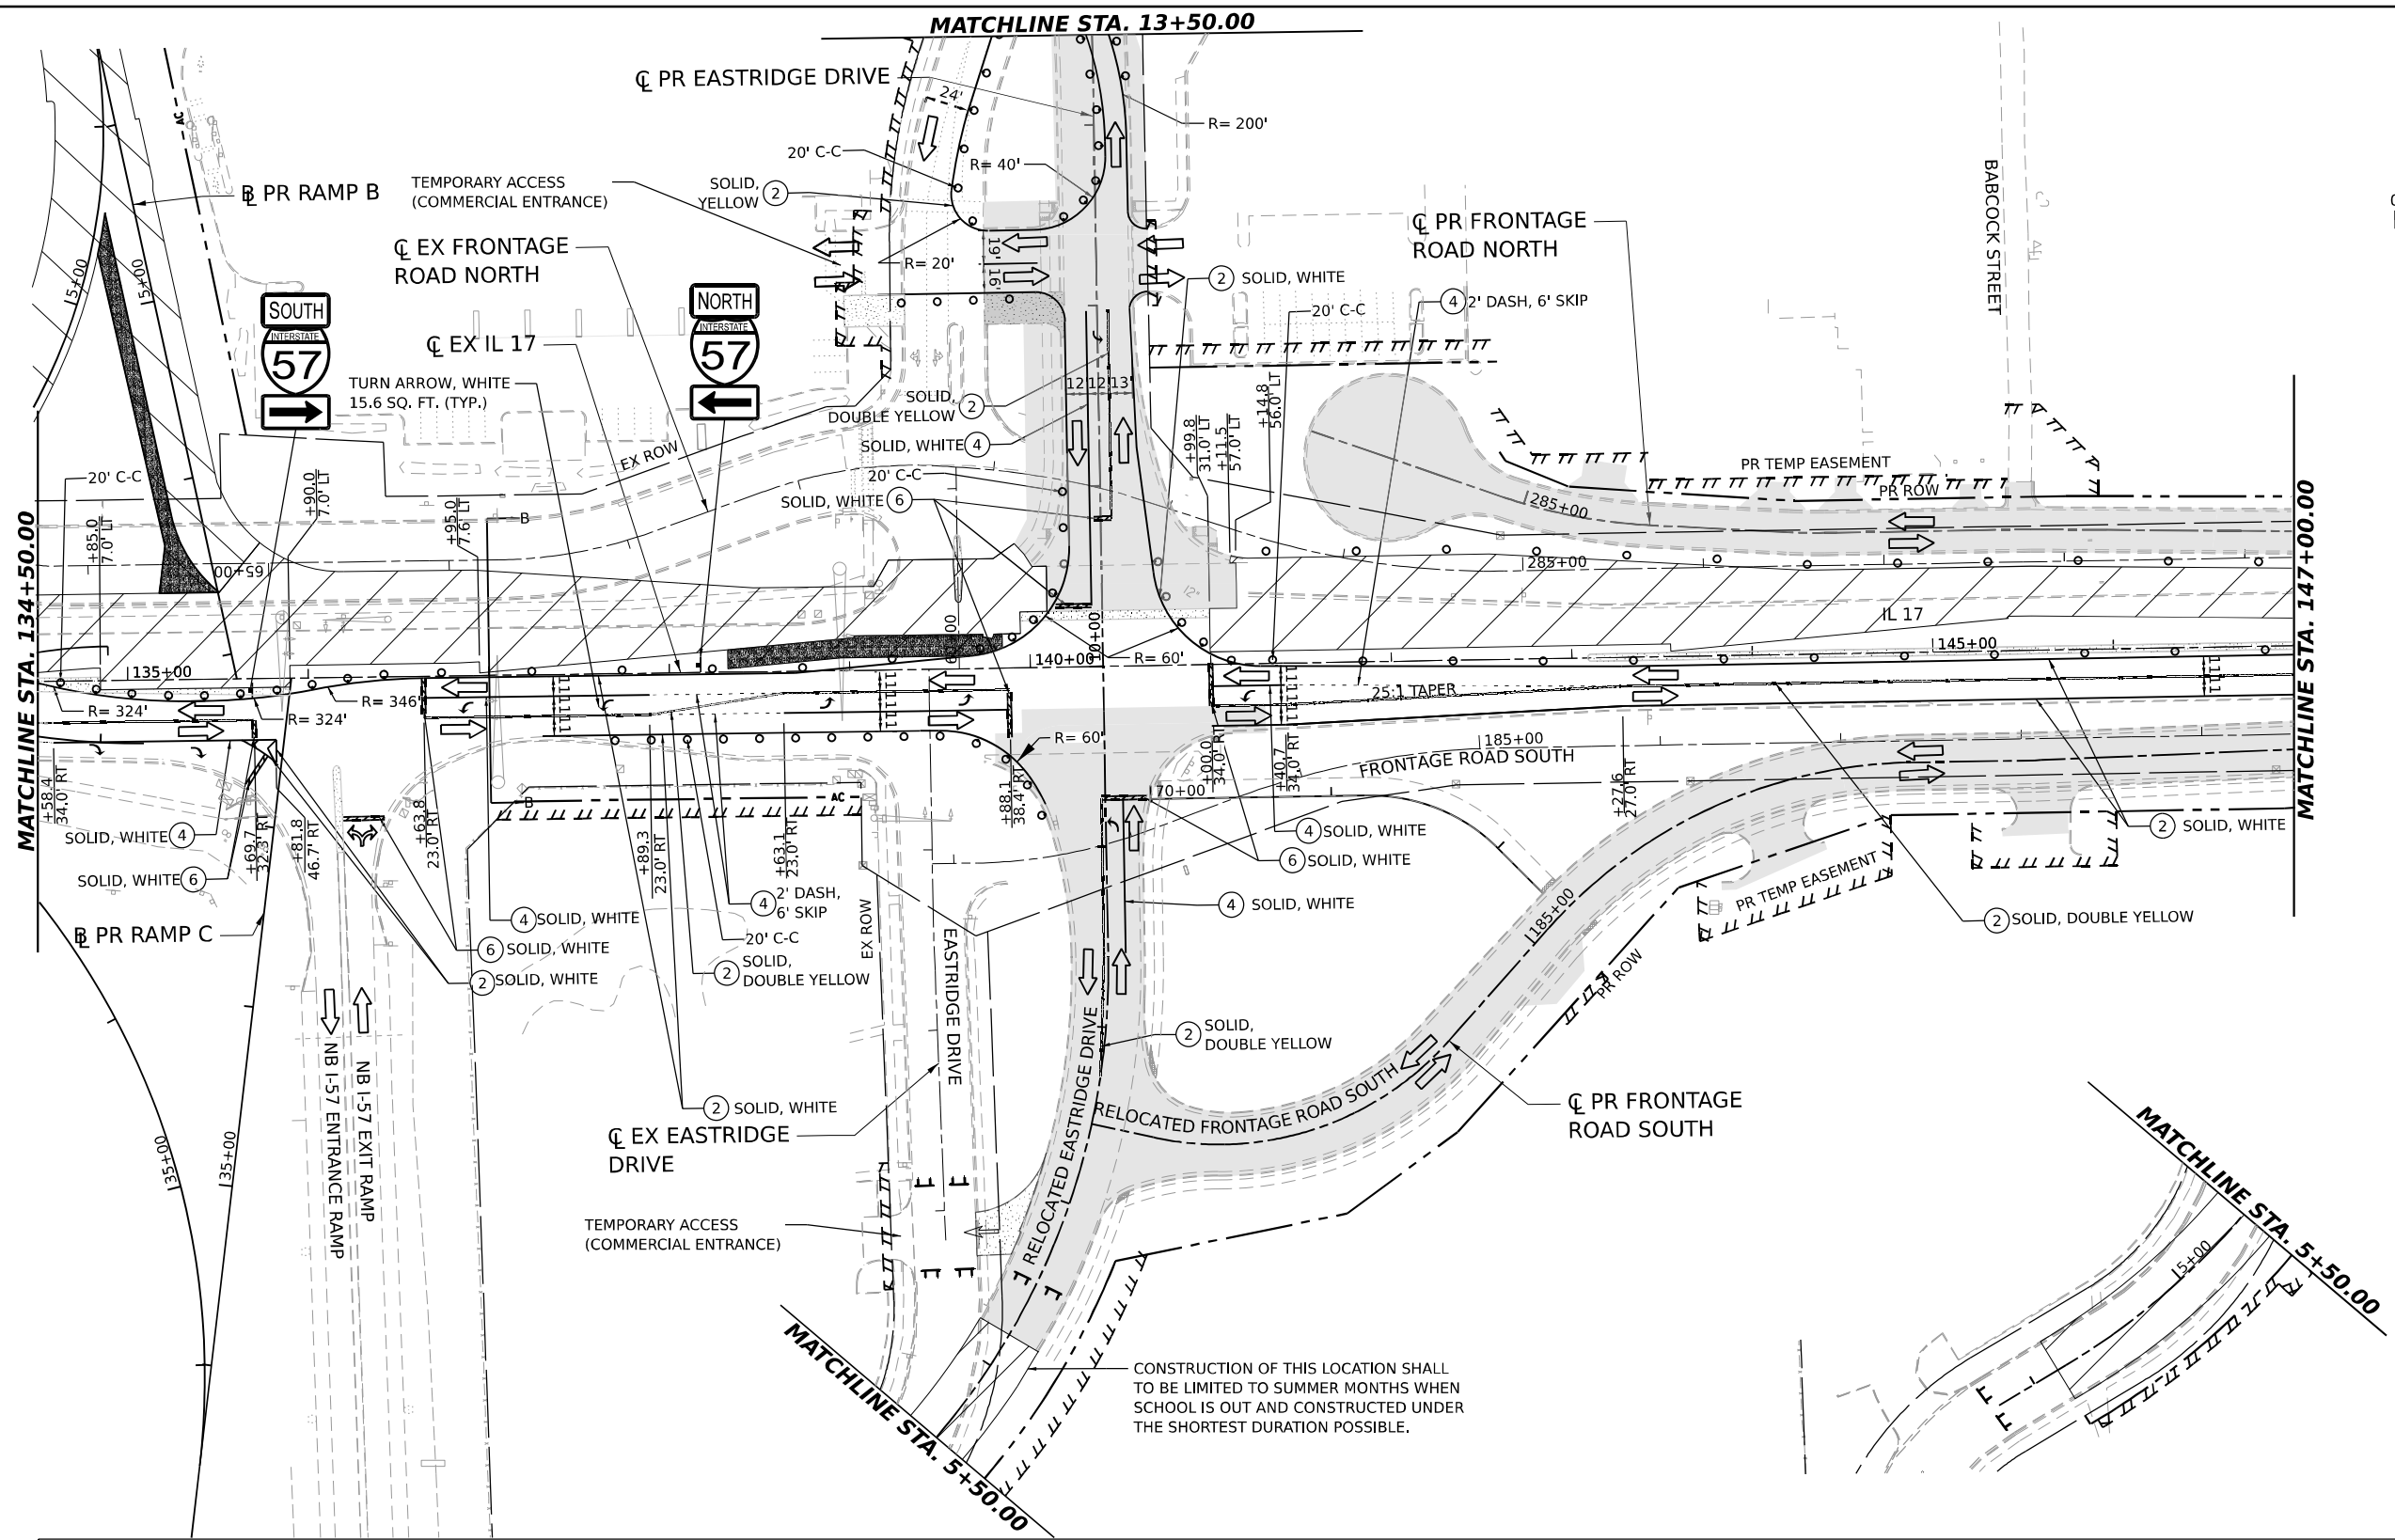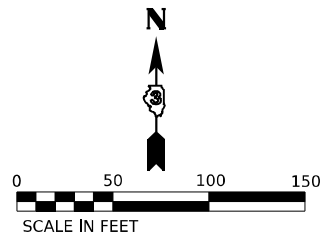

**LEGEND**

DIRECTION OF TRAFFIC

WORK AREA

TEMPORARY PAVEMENT CONSTRUCTED IN THIS STAGE

TEMPORARY PAVEMENT CONSTRUCTED IN PREVIOUS STAGE

PROPOSED PAVEMENT CONSTRUCTED IN PREVIOUS STAGE

ARROW BOARD

IMPACT ATTENUATORS, TEMPORARY (NON-REDIRECTIVE), TEST LEVEL 3

RUMBLE STRIPS

TEMPORARY CONCRETE BARRIER

TYPE III BARRICADE WITH FLASHING LIGHTS

MONO-DIRECTIONAL FLASHING LIGHT

DIRECTIONAL INDICATOR BARRICADE WITH STEADY BURNING MONODIRECTIONAL LIGHT AT 50' CENTERS UNLESS OTHERWISE NOTED ON PLANS

DRUMS WITH STEADY-BURN MONODIRECTIONAL LIGHT AT 50' CENTERS UNLESS OTHERWISE NOTED ON PLANS

DRUMS AT 50' CENTERS UNLESS OTHERWISE NOTED ON PLANS

VERTICAL PANELS WITH STEADY-BURN MONODIRECTIONAL LIGHT AT 50' CENTERS UNLESS OTHERWISE NOTED ON PLANS

PROPOSED SIGN/ COMMERCIAL DRIVEWAY ENTRANCE SIGN

(O) INDICATES FLUORESCENT ORANGE SIGN SHEETING

**TEMPORARY PAVEMENT MARKING LEGEND**

(E) EXISTING PAVEMENT MARKING OR PAVEMENT MARKING FROM PREVIOUS STAGE

(P) PROPOSED PERMANENT PAVEMENT MARKING (SEE PAVEMENT MARKING PLANS)

(1) TEMPORARY PAVEMENT MARKING LETTERS AND SYMBOLS - MODIFIED URETHANE

(2) TEMPORARY PAVEMENT MARKING - LINE 4" - MODIFIED URETHANE

(3) TEMPORARY PAVEMENT MARKING - LINE 6" - MODIFIED URETHANE

(4) TEMPORARY PAVEMENT MARKING - LINE 8" - MODIFIED URETHANE

(5) TEMPORARY PAVEMENT MARKING - LINE 12" - MODIFIED URETHANE

(6) TEMPORARY PAVEMENT MARKING - LINE 24" - MODIFIED URETHANE

MODEL: IL 17 DOUBLE - PLAN 11  
FILE NAME: C:\P\WORK\EX-24\BENTLEY\COM\EX-24\1412\368663-SHT-MOT2-08.DGN




|            |                      |          |              |         |   |
|------------|----------------------|----------|--------------|---------|---|
| USER NAME  | = SALASL             | DESIGNED | - TNS        | REVISED | - |
|            |                      | DRAWN    | - TNS        | REVISED | - |
| PLOT SCALE | = 0.16666633 ' / IN. | CHECKED  | - FBN        | REVISED | - |
| PLOT DATE  | = 4/23/2026          | DATE     | - 04/22/2026 | REVISED | - |

STATE OF ILLINOIS  
DEPARTMENT OF TRANSPORTATION

| SUGGESTED STAGES OF CONSTRUCTION AND TRAFFIC CONTROL |         |           |              |
|------------------------------------------------------|---------|-----------|--------------|
| STAGE 2 – ILLINOIS ROUTE 17                          |         |           |              |
| SCALE: 1"=50'                                        | SHEET . | OF SHEETS | STA. TO STA. |

| F.A.I. RTE.                 | SECTION                        | COUNTY   | TOTAL SHEETS | SHEET NO. |
|-----------------------------|--------------------------------|----------|--------------|-----------|
| 57                          | (46-3)R.HBK-1&[(46-3)HB-5]HB-1 | KANKAKEE | 1183         | 225       |
| CONTRACT NO. 66863          |                                |          |              |           |
| ILLINOIS   FED. AID PROJECT |                                |          |              |           |

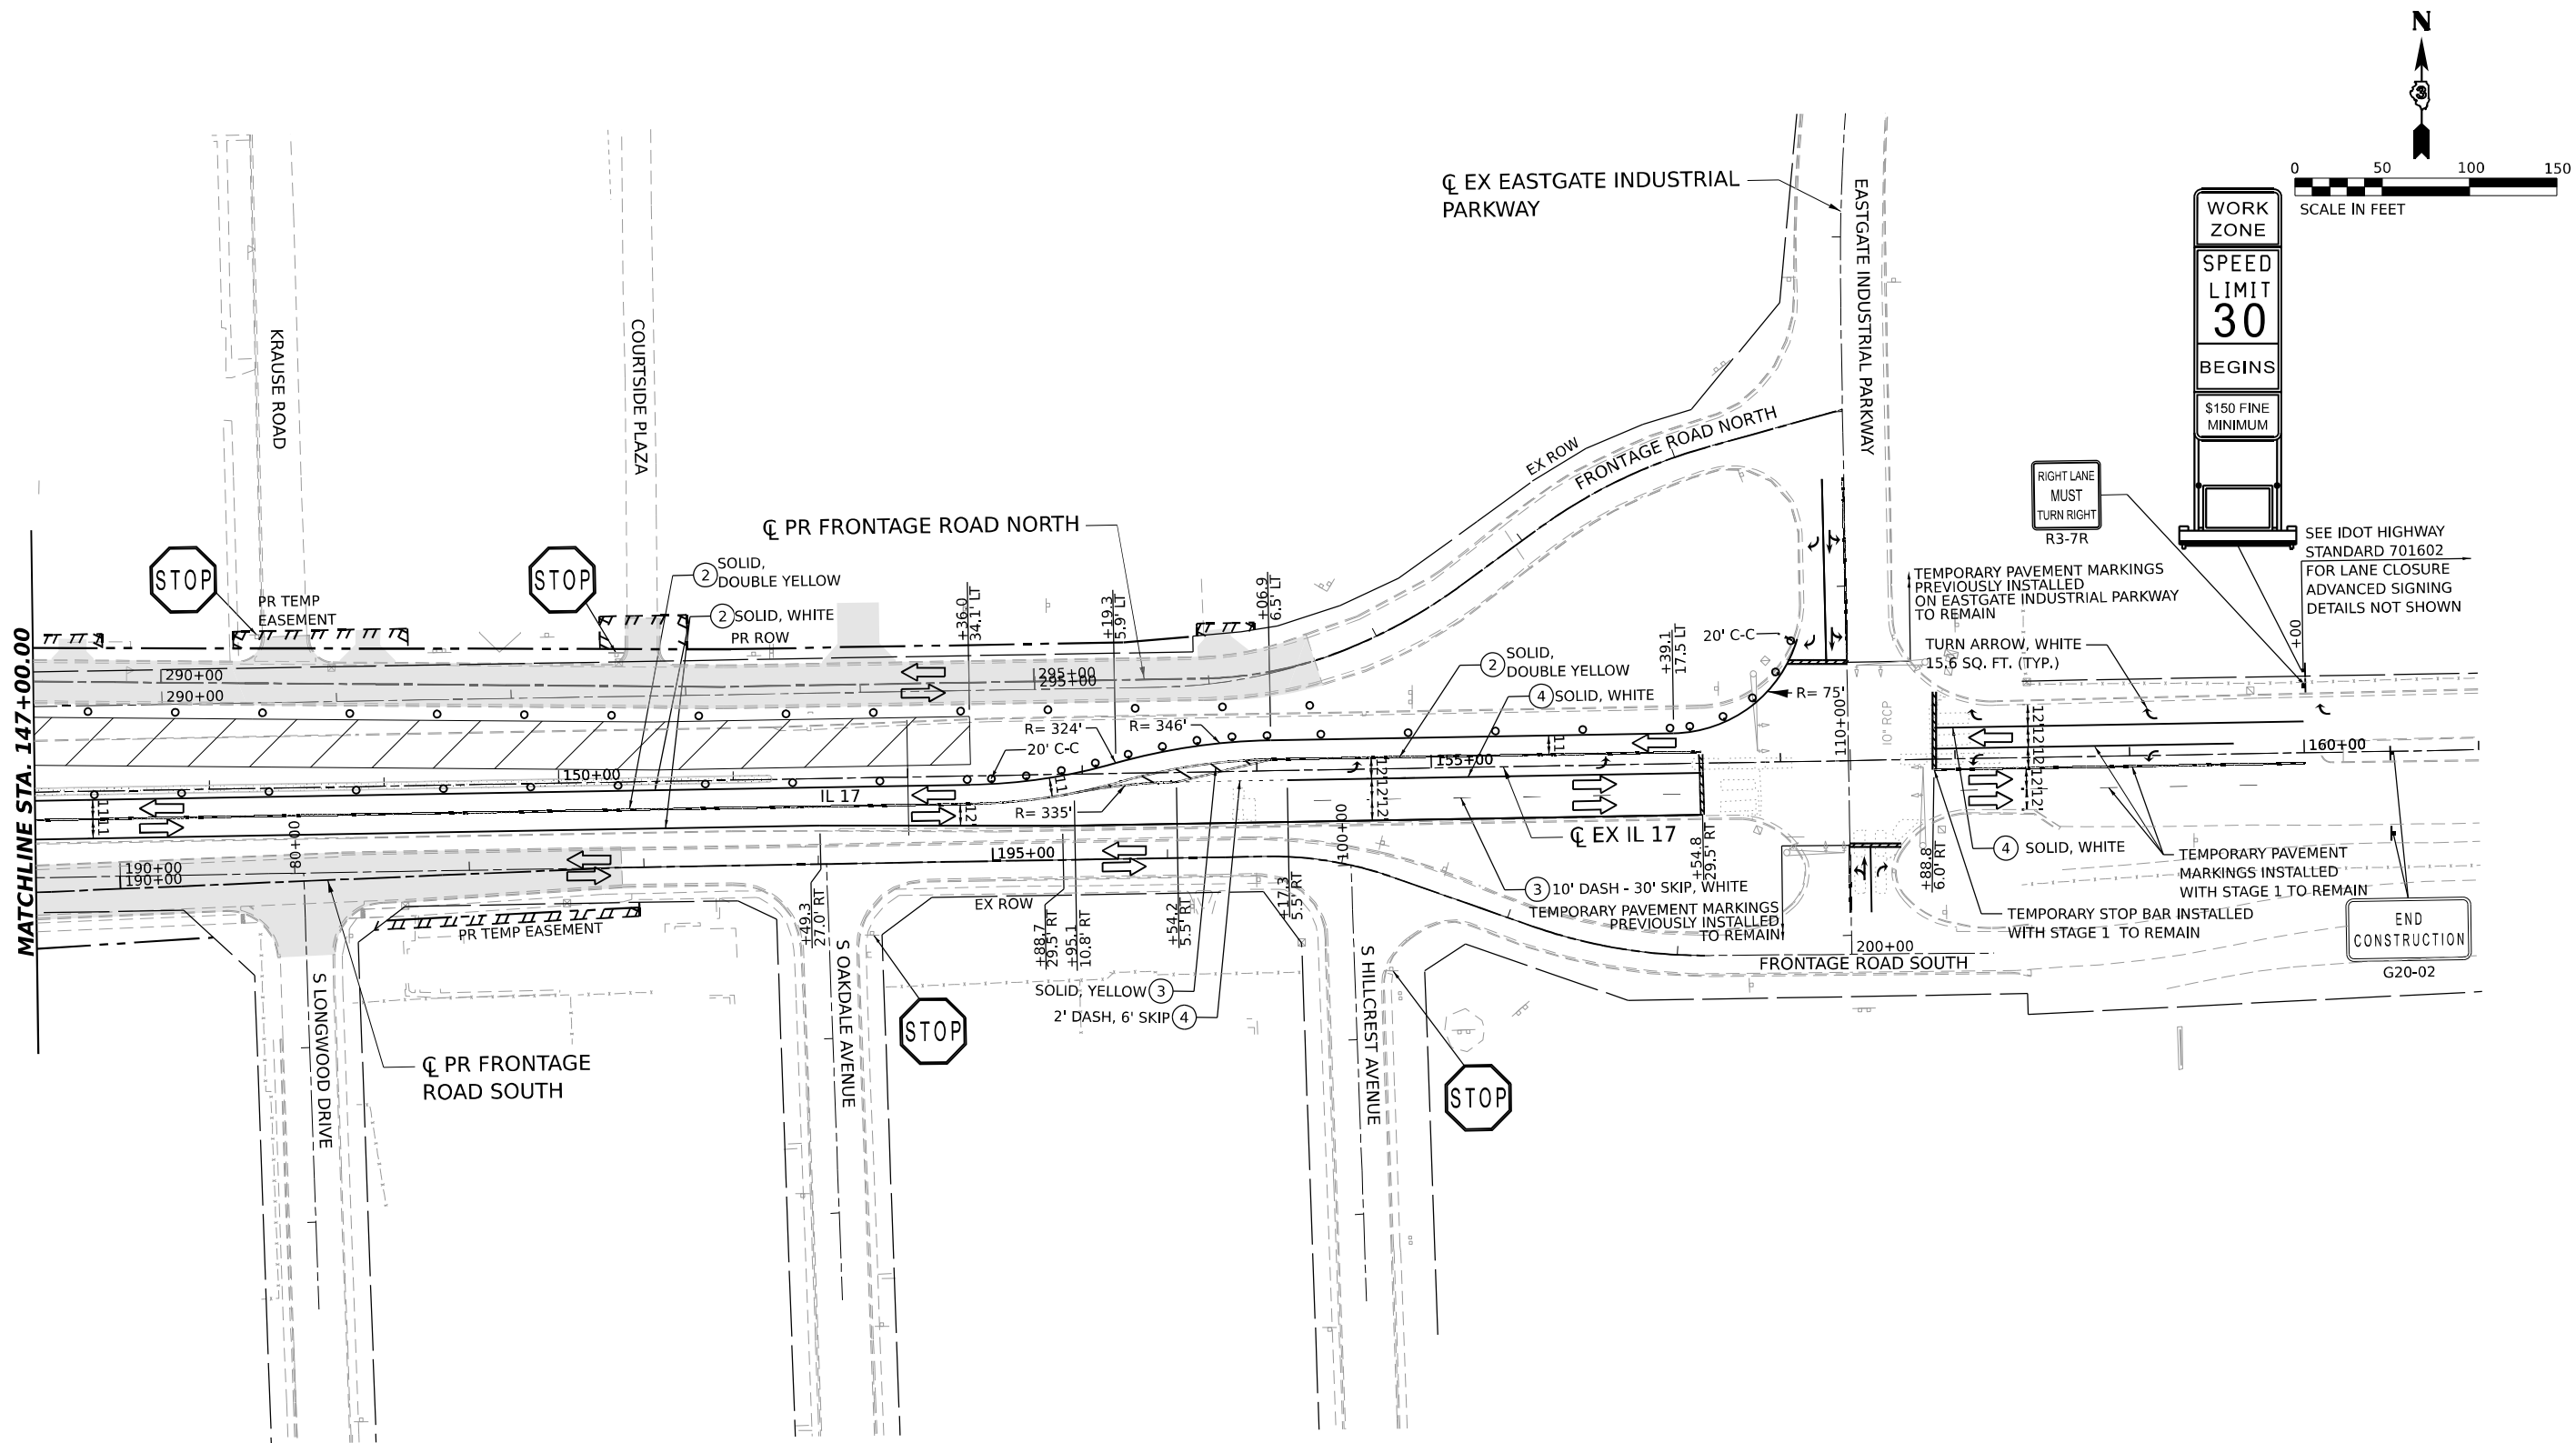

 DIRECTION OF TRAFFIC

 WORK AREA

 TEMPORARY PAVEMENT CONSTRUCTED IN THIS STAGE

 TEMPORARY PAVEMENT CONSTRUCTED IN PREVIOUS STAGE

 PROPOSED PAVEMENT CONSTRUCTED IN PREVIOUS STAGE

**LEGEND**

 ARROW BOARD

 IMPACT ATTENUATORS, TEMPORARY (NON-REDIRECTIVE), TEST LEVEL 3

 RUMBLE STRIPS

 TEMPORARY CONCRETE BARRIER

 TYPE III BARRICADE WITH FLASHING LIGHTS

 MONO-DIRECTIONAL FLASHING LIGHT

 DIRECTIONAL INDICATOR BARRICADE WITH STEADY BURNING MONODIRECTIONAL LIGHT AT 50' CENTERS UNLESS OTHERWISE NOTED ON PLANS

 DRUMS WITH STEADY-BURN MONODIRECTIONAL LIGHT AT 50' CENTERS UNLESS OTHERWISE NOTED ON PLANS

 DRUMS AT 50' CENTERS UNLESS OTHERWISE NOTED ON PLANS

 VERTICAL PANELS WITH STEADY-BURN MONODIRECTIONAL LIGHT AT 50' CENTERS UNLESS OTHERWISE NOTED ON PLANS

 PROPOSED SIGN/ COMMERCIAL DRIVEWAY ENTRANCE SIGN

 (O) INDICATES FLUORESCENT ORANGE SIGN SHEETING

**TEMPORARY PAVEMENT MARKING LEGEND**

(E) EXISTING PAVEMENT MARKING OR PAVEMENT MARKING FROM PREVIOUS STAGE

(P) PROPOSED PERMANENT PAVEMENT MARKING (SEE PAVEMENT MARKING PLANS)

① TEMPORARY PAVEMENT MARKING LETTERS AND SYMBOLS - MODIFIED URETHANE

② TEMPORARY PAVEMENT MARKING - LINE 4" - MODIFIED URETHANE

③ TEMPORARY PAVEMENT MARKING - LINE 6" - MODIFIED URETHANE

④ TEMPORARY PAVEMENT MARKING - LINE 8" - MODIFIED URETHANE

⑤ TEMPORARY PAVEMENT MARKING - LINE 12" - MODIFIED URETHANE

⑥ TEMPORARY PAVEMENT MARKING - LINE 24" - MODIFIED URETHANE

 **QUIGG ENGINEERING INC**

|                                |                   |           |
|--------------------------------|-------------------|-----------|
| USER NAME = SALASL             | DESIGNED - TNS    | REVISED - |
|                                | DRAWN - TNS       | REVISED - |
| PLOT SCALE = 0.16666633 1/ IN. | CHECKED - FBN     | REVISED - |
| PLOT DATE = 4/23/2026          | DATE - 04/22/2026 | REVISED - |

**STATE OF ILLINOIS**  
**DEPARTMENT OF TRANSPORTATION**

**SUGGESTED STAGES OF CONSTRUCTION AND TRAFFIC CONTROL**  
**STAGE 2 - ILLINOIS ROUTE 17**

SCALE: 1"=50'


SHEET . OF SHEETS

STA. TO STA.

|                           |                                |          |              |           |
|---------------------------|--------------------------------|----------|--------------|-----------|
| F.A.I. RTE.               | SECTION                        | COUNTY   | TOTAL SHEETS | SHEET NO. |
| 57                        | (46-3)R.HBK-1&[(46-3)HB-5]HB-1 | KANKAKEE | 1183         | 226       |
| CONTRACT NO. 66863        |                                |          |              |           |
| ILLINOIS FED. AID PROJECT |                                |          |              |           |

MODEL: IL17\_D01B1E-PLAN.12  
FILE NAME: C:\P\WORK\EX-24\BENTLEY\COM\EX-24\W201\1412\UD36863-SHT-M072-09.DGN



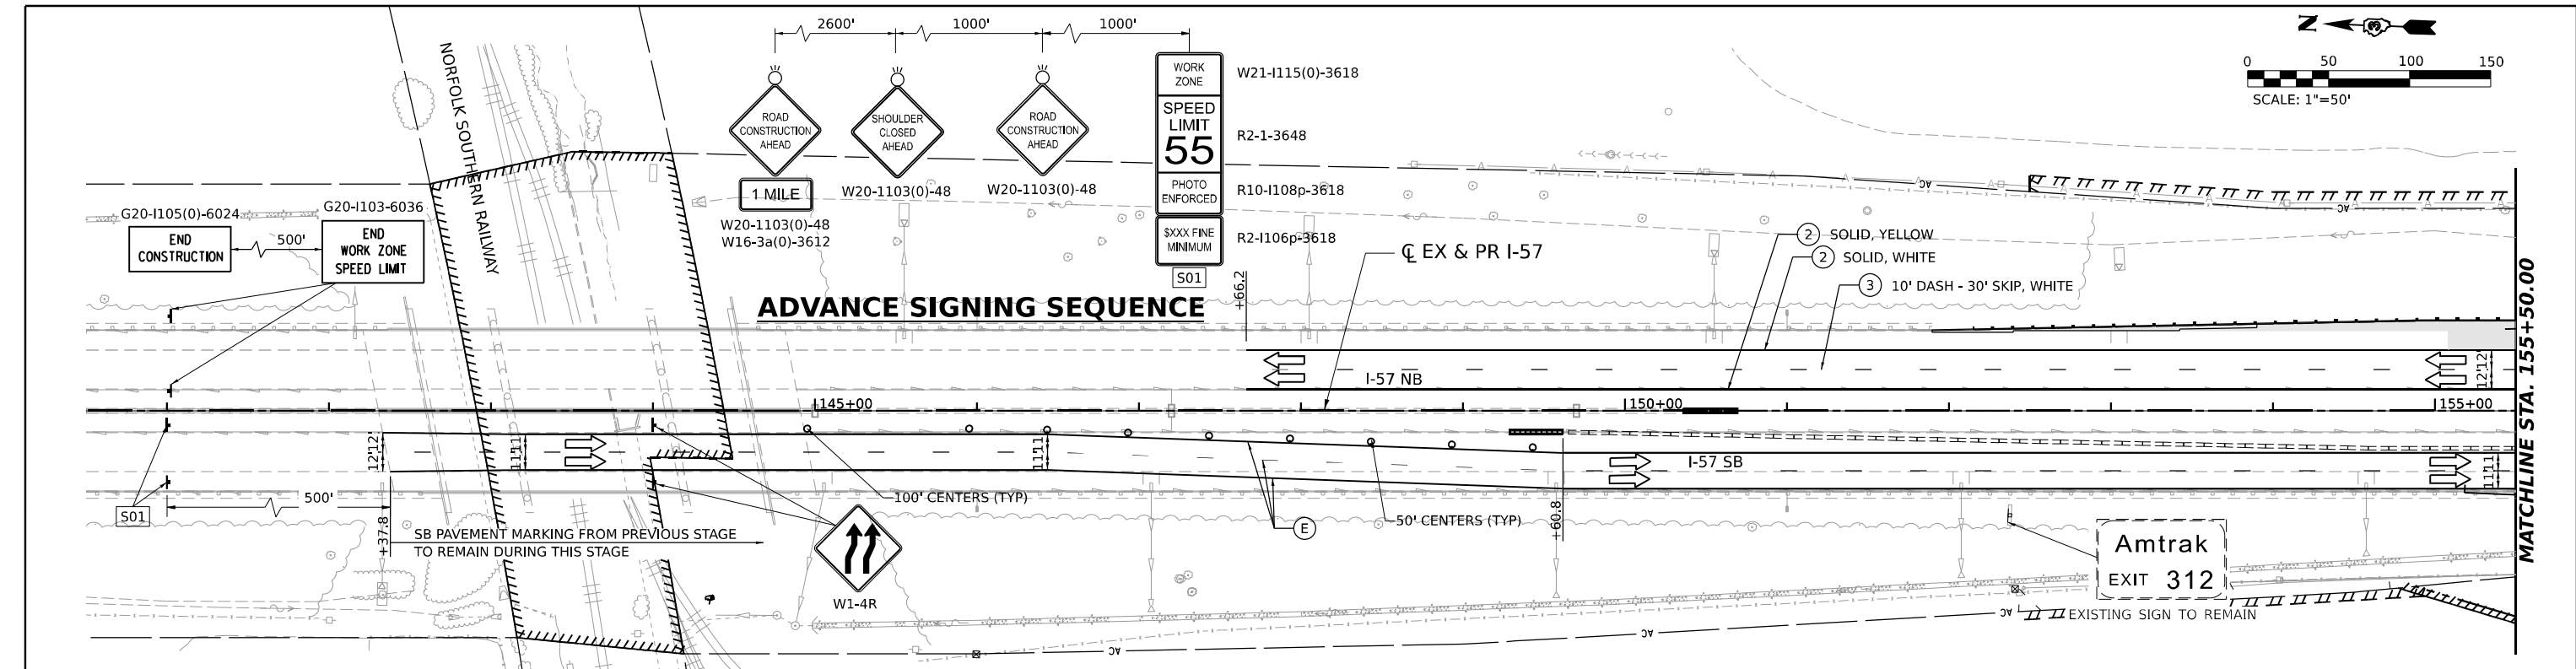


LEGEND


- DIRECTION OF TRAFFIC
- WORK AREA
- TEMPORARY PAVEMENT CONSTRUCTED IN THIS STAGE
- TEMPORARY PAVEMENT CONSTRUCTED IN PREVIOUS STAGE
- PROPOSED PAVEMENT CONSTRUCTED IN PREVIOUS STAGE
- ARROW BOARD
- IMPACT ATTENUATORS, TEMPORARY (NON-REDIRECTIVE), TEST LEVEL 3
- RUMBLE STRIPS
- TEMPORARY CONCRETE BARRIER
- TYPE III BARRICADE WITH FLASHING LIGHTS
- MONO-DIRECTIONAL FLASHING LIGHT

- DIRECTIONAL INDICATOR BARRICADE WITH STEADY BURNING MONODIRECTIONAL LIGHT AT 50' CENTERS UNLESS OTHERWISE NOTED ON PLANS
- DRUMS WITH STEADY-BURN MONODIRECTIONAL LIGHT AT 50' CENTERS UNLESS OTHERWISE NOTED ON PLANS
- DRUMS AT 50' CENTERS UNLESS OTHERWISE NOTED ON PLANS
- VERTICAL PANELS WITH STEADY-BURN MONODIRECTIONAL LIGHT AT 50' CENTERS UNLESS OTHERWISE NOTED ON PLANS
- PROPOSED SIGN/ COMMERCIAL DRIVEWAY ENTRANCE SIGN
- (O) INDICATES FLUORESCENT ORANGE SIGN SHEETING

TEMPORARY PAVEMENT MARKING LEGEND

- (E) EXISTING PAVEMENT MARKING OR PAVEMENT MARKING FROM PREVIOUS STAGE
- (P) PROPOSED PERMANENT PAVEMENT MARKING (SEE PAVEMENT MARKING PLANS)
- (1) TEMPORARY PAVEMENT MARKING LETTERS AND SYMBOLS - MODIFIED URETHANE
- (2) TEMPORARY PAVEMENT MARKING - LINE 4" - MODIFIED URETHANE
- (3) TEMPORARY PAVEMENT MARKING - LINE 6" - MODIFIED URETHANE
- (4) TEMPORARY PAVEMENT MARKING - LINE 8" - MODIFIED URETHANE
- (5) TEMPORARY PAVEMENT MARKING - LINE 12" - MODIFIED URETHANE
- (6) TEMPORARY PAVEMENT MARKING - LINE 24" - MODIFIED URETHANE

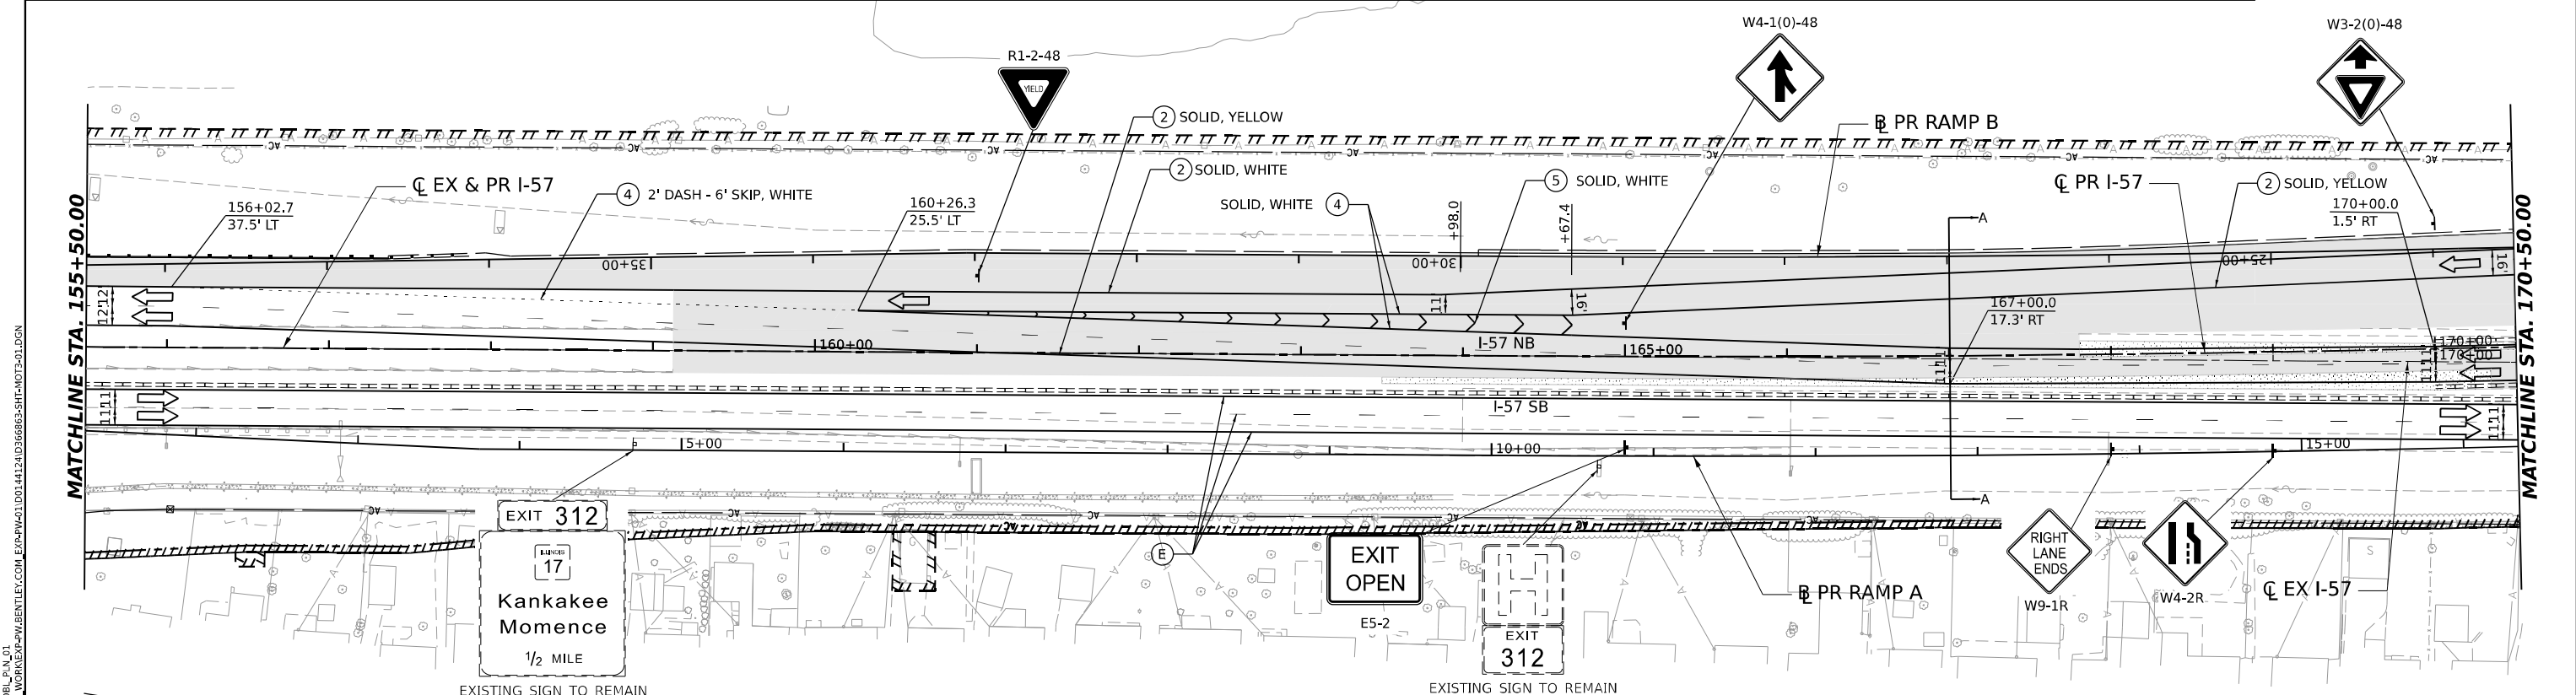


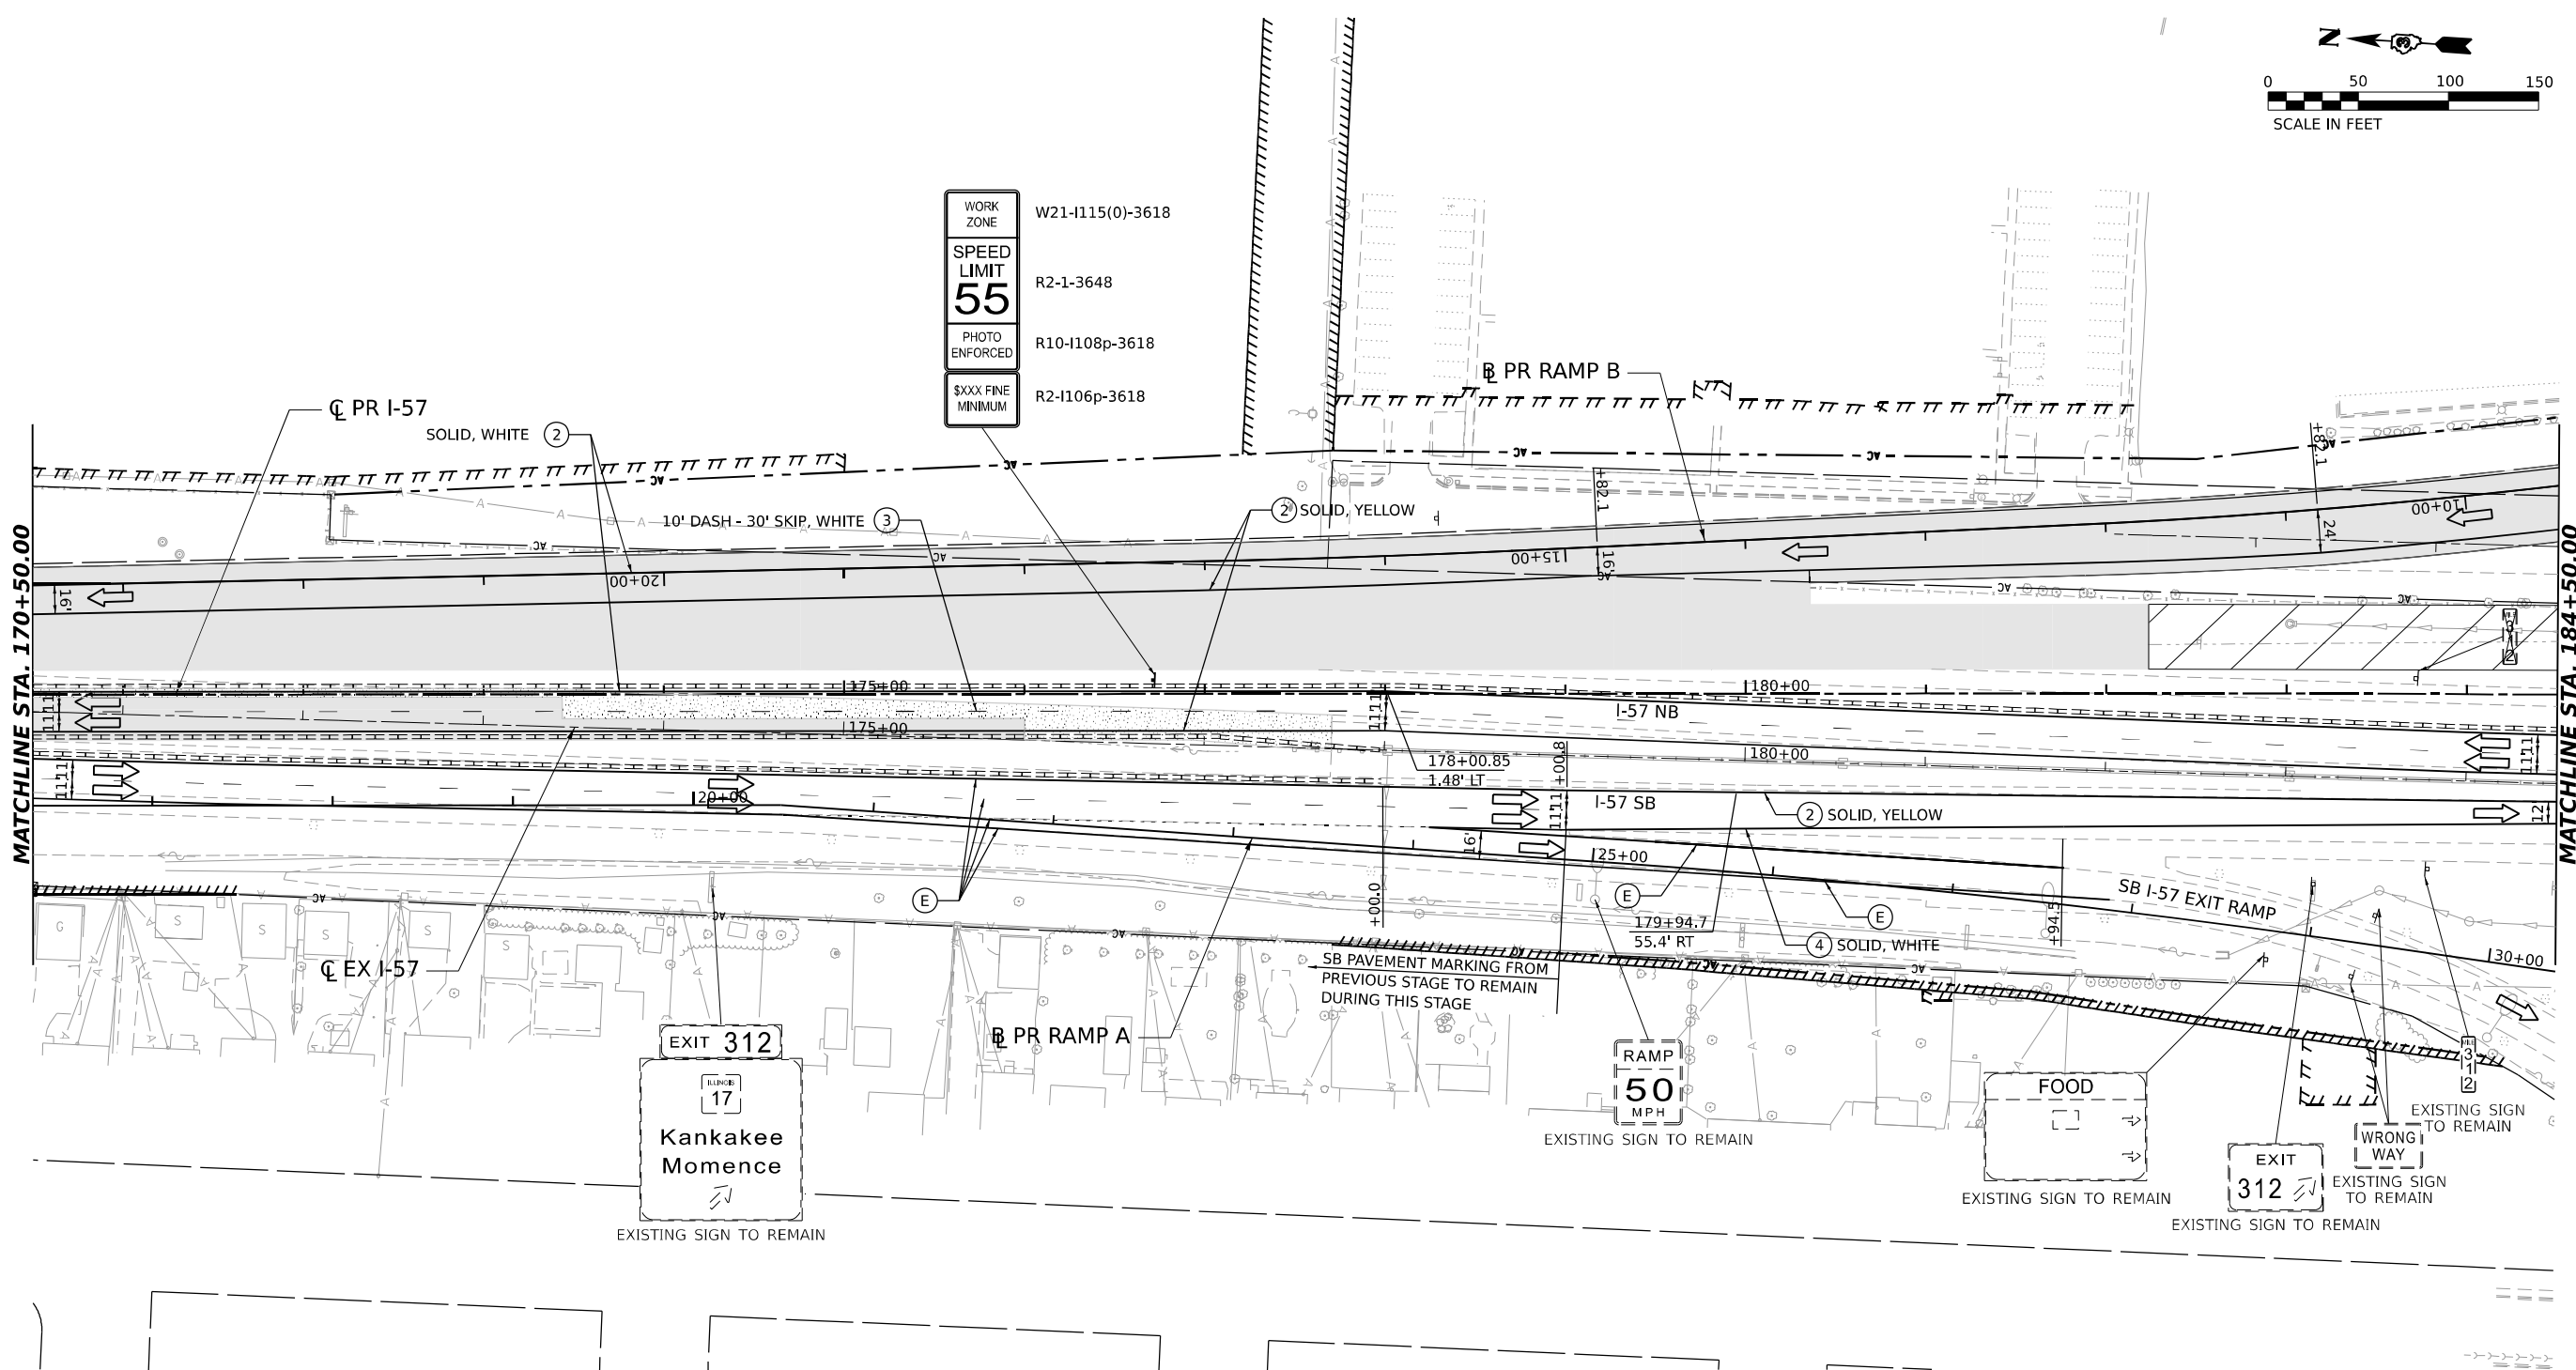


| F.A.I.<br>RTE. | SECTION                        | COUNTY             | TOTAL<br>SHEETS | SHEET<br>NO. |
|----------------|--------------------------------|--------------------|-----------------|--------------|
| 57             | (46-3)R.HBK-1&[(46-3)HB-5]HB-1 | KANKAKEE           | 1183            | 229          |
|                |                                | CONTRACT NO. 66863 |                 |              |
|                | ILLINOIS                       | FED. AID PROJECT   |                 |              |







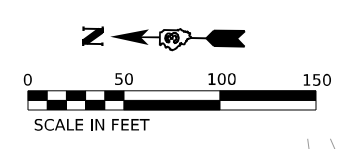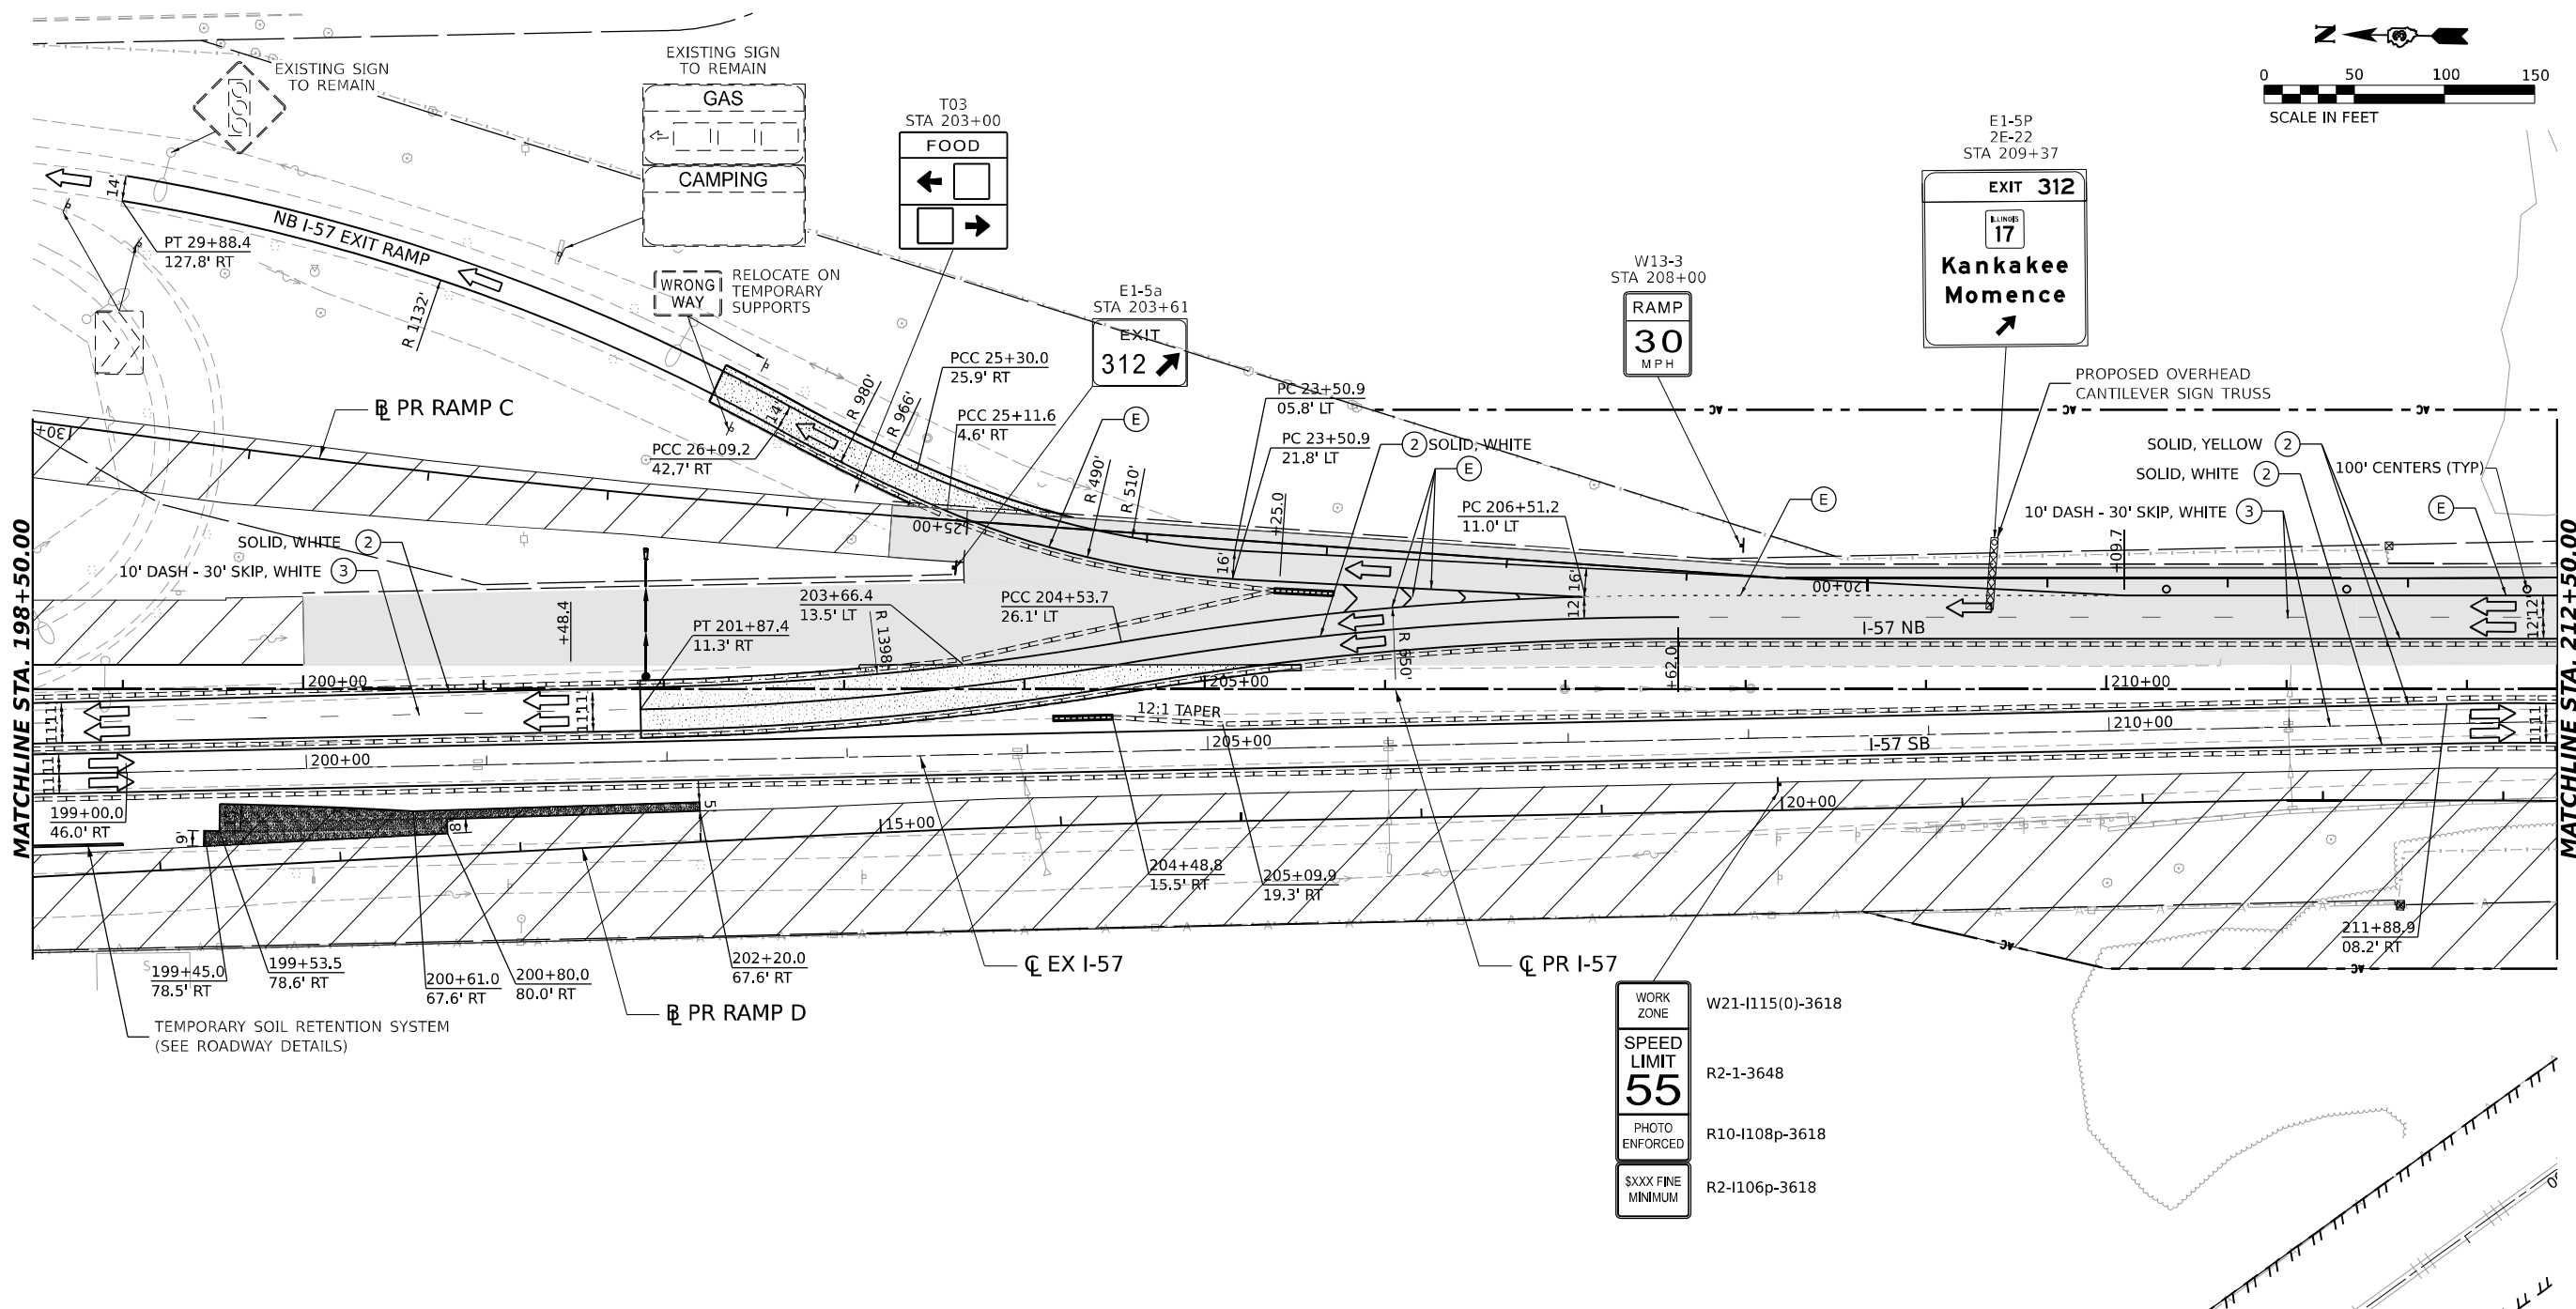

LEGEND

- DIRECTION OF TRAFFIC
- WORK AREA
- TEMPORARY PAVEMENT CONSTRUCTED IN THIS STAGE
- TEMPORARY PAVEMENT CONSTRUCTED IN PREVIOUS STAGE
- PROPOSED PAVEMENT CONSTRUCTED IN PREVIOUS STAGE
- ARROW BOARD
- IMPACT ATTENUATORS, TEMPORARY (NON-REDIRECTIVE), TEST LEVEL 3
- RUMBLE STRIPS
- TEMPORARY CONCRETE BARRIER
- TYPE III BARRICADE WITH FLASHING LIGHTS
- MONO-DIRECTIONAL FLASHING LIGHT

- DIRECTIONAL INDICATOR BARRICADE WITH STEADY BURNING MONODIRECTIONAL LIGHT AT 50' CENTERS UNLESS OTHERWISE NOTED ON PLANS
- DRUMS WITH STEADY-BURN MONODIRECTIONAL LIGHT AT 50' CENTERS UNLESS OTHERWISE NOTED ON PLANS
- DRUMS AT 50' CENTERS UNLESS OTHERWISE NOTED ON PLANS
- VERTICAL PANELS WITH STEADY-BURN MONODIRECTIONAL LIGHT AT 50' CENTERS UNLESS OTHERWISE NOTED ON PLANS
- PROPOSED SIGN/ COMMERCIAL DRIVEWAY ENTRANCE SIGN
- (O) INDICATES FLUORESCENT ORANGE SIGN SHEETING

TEMPORARY PAVEMENT MARKING LEGEND

- (E) EXISTING PAVEMENT MARKING OR PAVEMENT MARKING FROM PREVIOUS STAGE
- (P) PROPOSED PERMANENT PAVEMENT MARKING (SEE PAVEMENT MARKING PLANS)
- (1) TEMPORARY PAVEMENT MARKING LETTERS AND SYMBOLS - MODIFIED URETHANE
- (2) TEMPORARY PAVEMENT MARKING - LINE 4" - MODIFIED URETHANE
- (3) TEMPORARY PAVEMENT MARKING - LINE 6" - MODIFIED URETHANE
- (4) TEMPORARY PAVEMENT MARKING - LINE 8" - MODIFIED URETHANE
- (5) TEMPORARY PAVEMENT MARKING - LINE 12" - MODIFIED URETHANE
- (6) TEMPORARY PAVEMENT MARKING - LINE 24" - MODIFIED URETHANE

MODEL: PR I-57 ANGLE - SINGLE PLAN.DWG  
FILE NAME: C:\P\WORK\KANKAKEE\PR I-57 ANGLE - SINGLE PLAN.DWG  
DATE: 4/23/2026




|            |                     |           |              |         |   |
|------------|---------------------|-----------|--------------|---------|---|
| USER NAME  | = SALASL            | DESIGNED  | - CS         | REVISED | - |
| DRAWN      | - CS                | REVISIONS | -            |         |   |
| PLOT SCALE | = 0.16666633 1/ IN. | CHECKED   | - DH         | REVISED | - |
| PLOT DATE  | = 4/23/2026         | DATE      | - 04/22/2026 | REVISED | - |


STATE OF ILLINOIS  
DEPARTMENT OF TRANSPORTATION

SUGGESTED STAGES OF CONSTRUCTION AND TRAFFIC CONTROL  
STAGE 3 - I-57

| F.A.I. RTE.               | SECTION                        | COUNTY   | TOTAL SHEETS | SHEET NO. |
|---------------------------|--------------------------------|----------|--------------|-----------|
| 57                        | (46-3)R.HBK-1&[(46-3)HB-5]HB-1 | KANKAKEE | 1183         | 231       |
| CONTRACT NO. 66863        |                                |          |              |           |
| ILLINOIS FED. AID PROJECT |                                |          |              |           |

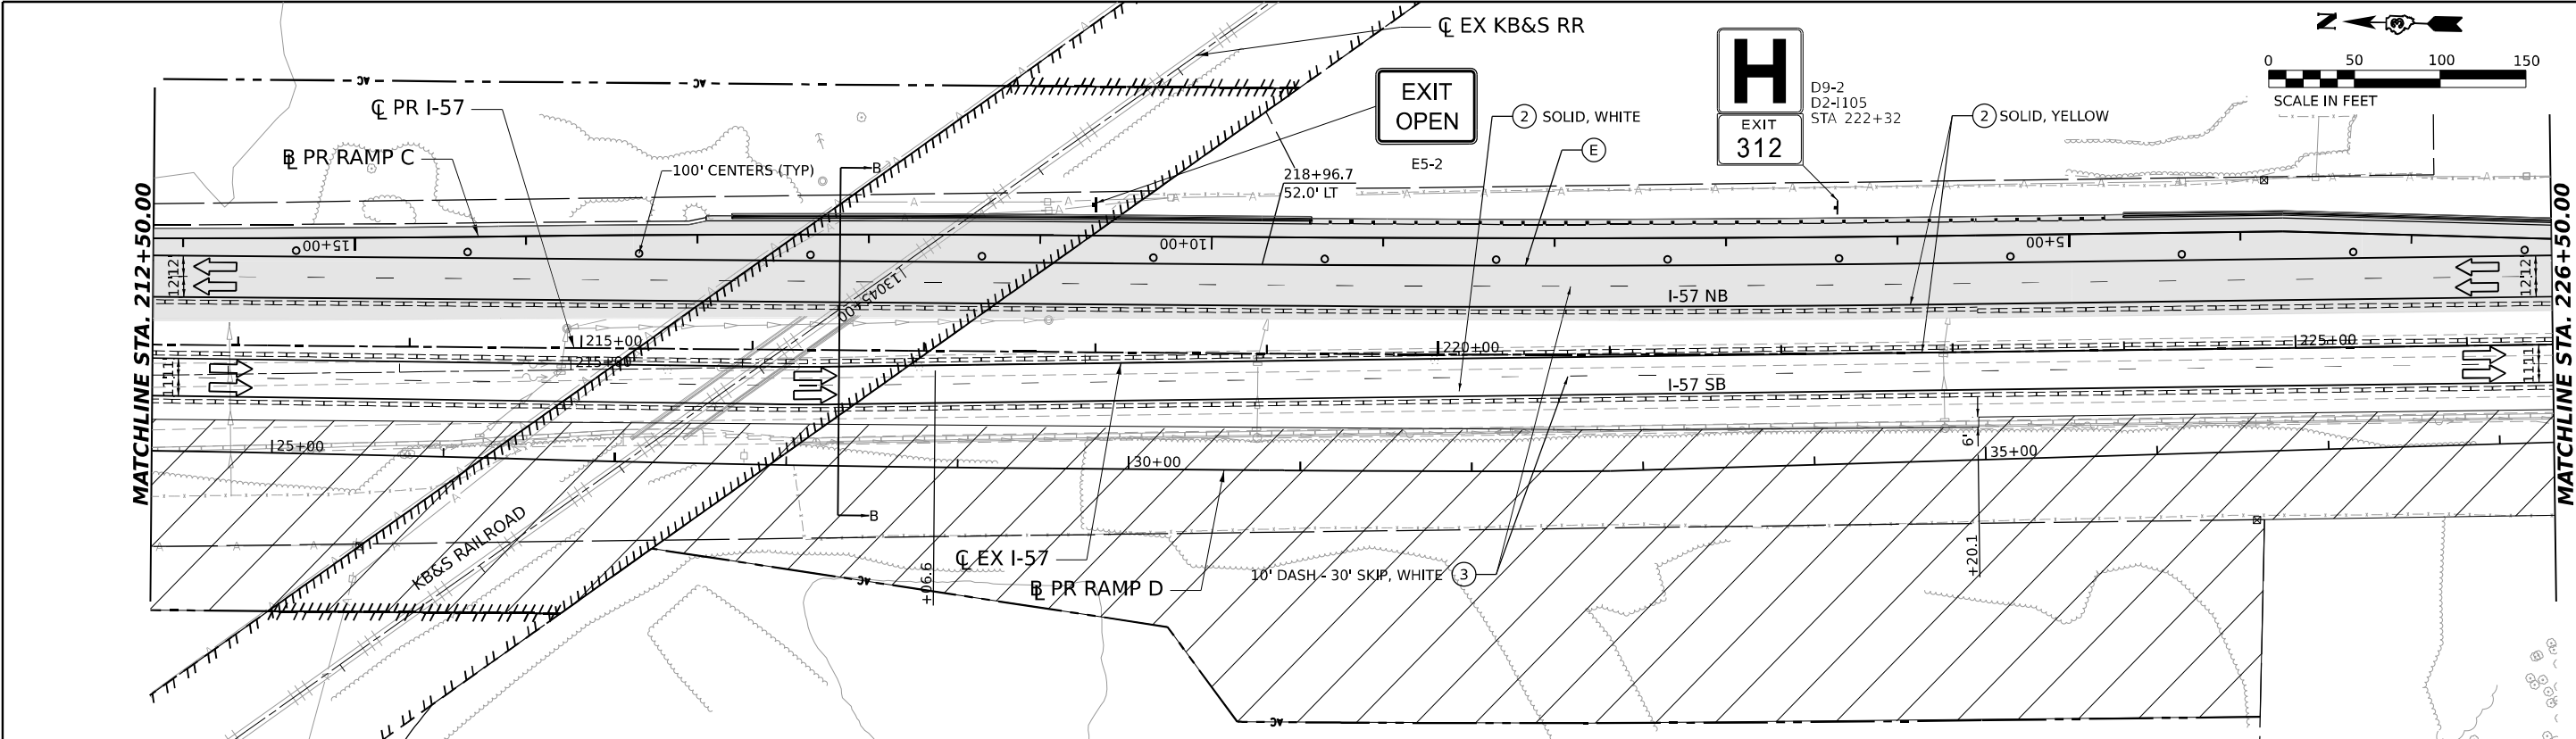



LEGEND

 -  DIRECTION OF TRAFFIC
-  WORK AREA
-  TEMPORARY PAVEMENT CONSTRUCTED IN THIS STAGE
-  TEMPORARY PAVEMENT CONSTRUCTED IN PREVIOUS STAGE
-  PROPOSED PAVEMENT CONSTRUCTED IN PREVIOUS STAGE
-  ARROW BOARD
-  IMPACT ATTENUATORS, TEMPORARY (NON-REDIRECTIVE), TEST LEVEL 3
-  RUMBLE STRIPS
-  TEMPORARY CONCRETE BARRIER
-  TYPE III BARRICADE WITH FLASHING LIGHTS
-  MONO-DIRECTIONAL FLASHING LIGHT

-  DIRECTIONAL INDICATOR BARRICADE WITH STEADY BURNING MONODIRECTIONAL LIGHT AT 50' CENTERS UNLESS OTHERWISE NOTED ON PLANS
-  DRUMS WITH STEADY-BURN MONODIRECTIONAL LIGHT AT 50' CENTERS UNLESS OTHERWISE NOTED ON PLANS
-  DRUMS AT 50' CENTERS UNLESS OTHERWISE NOTED ON PLANS
-  VERTICAL PANELS WITH STEADY-BURN MONODIRECTIONAL LIGHT AT 50' CENTERS UNLESS OTHERWISE NOTED ON PLANS
-  PROPOSED SIGN/ COMMERCIAL DRIVEWAY ENTRANCE SIGN
-  (O) INDICATES FLUORESCENT ORANGE SIGN SHEETING

TEMPORARY PAVEMENT MARKING LEGEND

- (E) EXISTING PAVEMENT MARKING OR PAVEMENT MARKING FROM PREVIOUS STAGE
- (P) PROPOSED PERMANENT PAVEMENT MARKING (SEE PAVEMENT MARKING PLANS)
- (1) TEMPORARY PAVEMENT MARKING LETTERS AND SYMBOLS - MODIFIED URETHANE
- (2) TEMPORARY PAVEMENT MARKING - LINE 4" - MODIFIED URETHANE
- (3) TEMPORARY PAVEMENT MARKING - LINE 6" - MODIFIED URETHANE
- (4) TEMPORARY PAVEMENT MARKING - LINE 8" - MODIFIED URETHANE
- (5) TEMPORARY PAVEMENT MARKING - LINE 12" - MODIFIED URETHANE
- (6) TEMPORARY PAVEMENT MARKING - LINE 24" - MODIFIED URETHANE

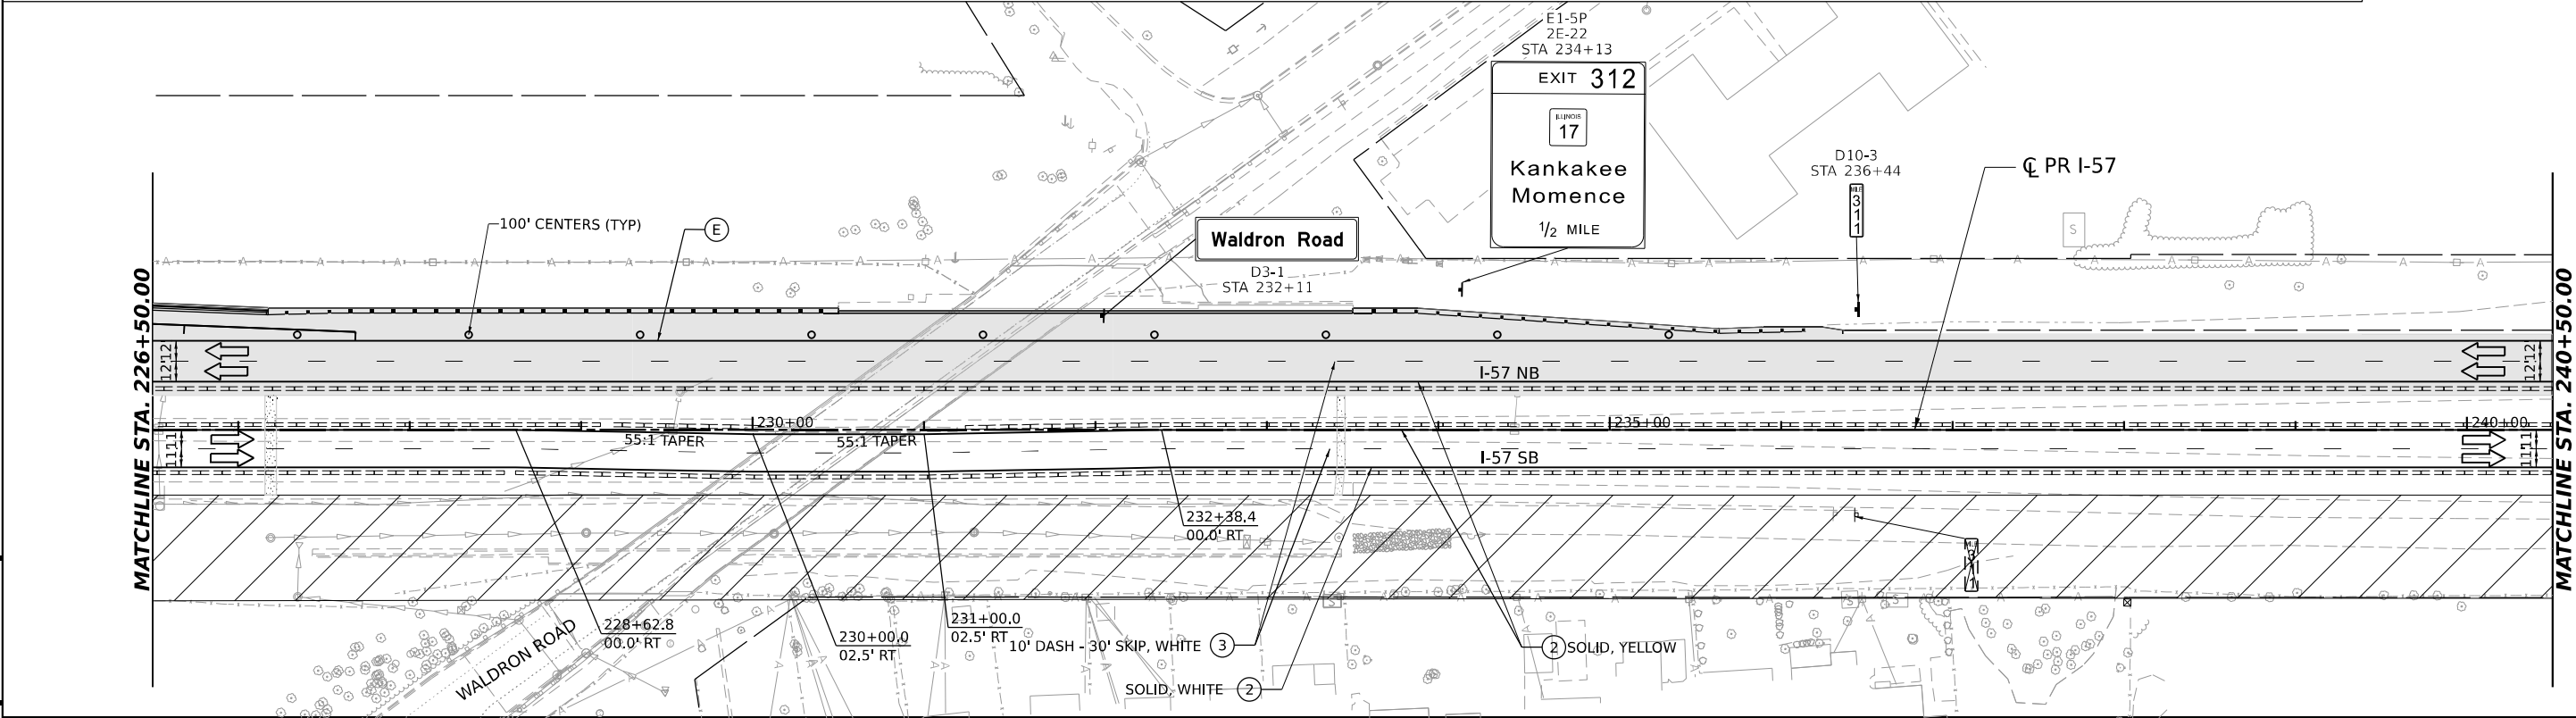 

MODEL: PR I-57 DOUBLE - DBL RN.05  
FILE NAME: C:\PW\WORK\EXP\24\WEN\EXP\COM\EXP\PW\401\DD14412\UD36863-SHT-MOT3-205.DGN



|            |                     |
|------------|---------------------|
| USER NAME  | = SALASL            |
| DESIGNED   | - CS                |
| DRAWN      | - CS                |
| CHECKED    | - DH                |
| DATE       | - 04/22/2026        |
| PLOT SCALE | = 0.16666633 1/ IN. |
| PLOT DATE  | = 4/23/2026         |

|         |   |
|---------|---|
| REVISED | - |
| REVISED | - |
| REVISED | - |
| REVISED | - |


STATE OF ILLINOIS  
DEPARTMENT OF TRANSPORTATION

SUGGESTED STAGES OF CONSTRUCTION AND TRAFFIC CONTROL  
STAGE 3 - I-57

SCALE: 1"=50' SHEET . OF SHEETS STA. TO STA.

|                           |                                |          |              |           |
|---------------------------|--------------------------------|----------|--------------|-----------|
| F.A.I. RTE.               | SECTION                        | COUNTY   | TOTAL SHEETS | SHEET NO. |
| 57                        | (46-3)R.HBK-1&[(46-3)HB-5]HB-1 | KANKAKEE | 1183         | 232       |
| CONTRACT NO. 66863        |                                |          |              |           |
| ILLINOIS FED. AID PROJECT |                                |          |              |           |

MODEL: PR I-57 DOUBLE - DBL PLAN 28  
FILE NAME: C:\PWA\WORK\KANKAKEE\W\BENTLEY\COM E\94PWA01\DD1412\UD368663-SHT-MOT3-06.DGN

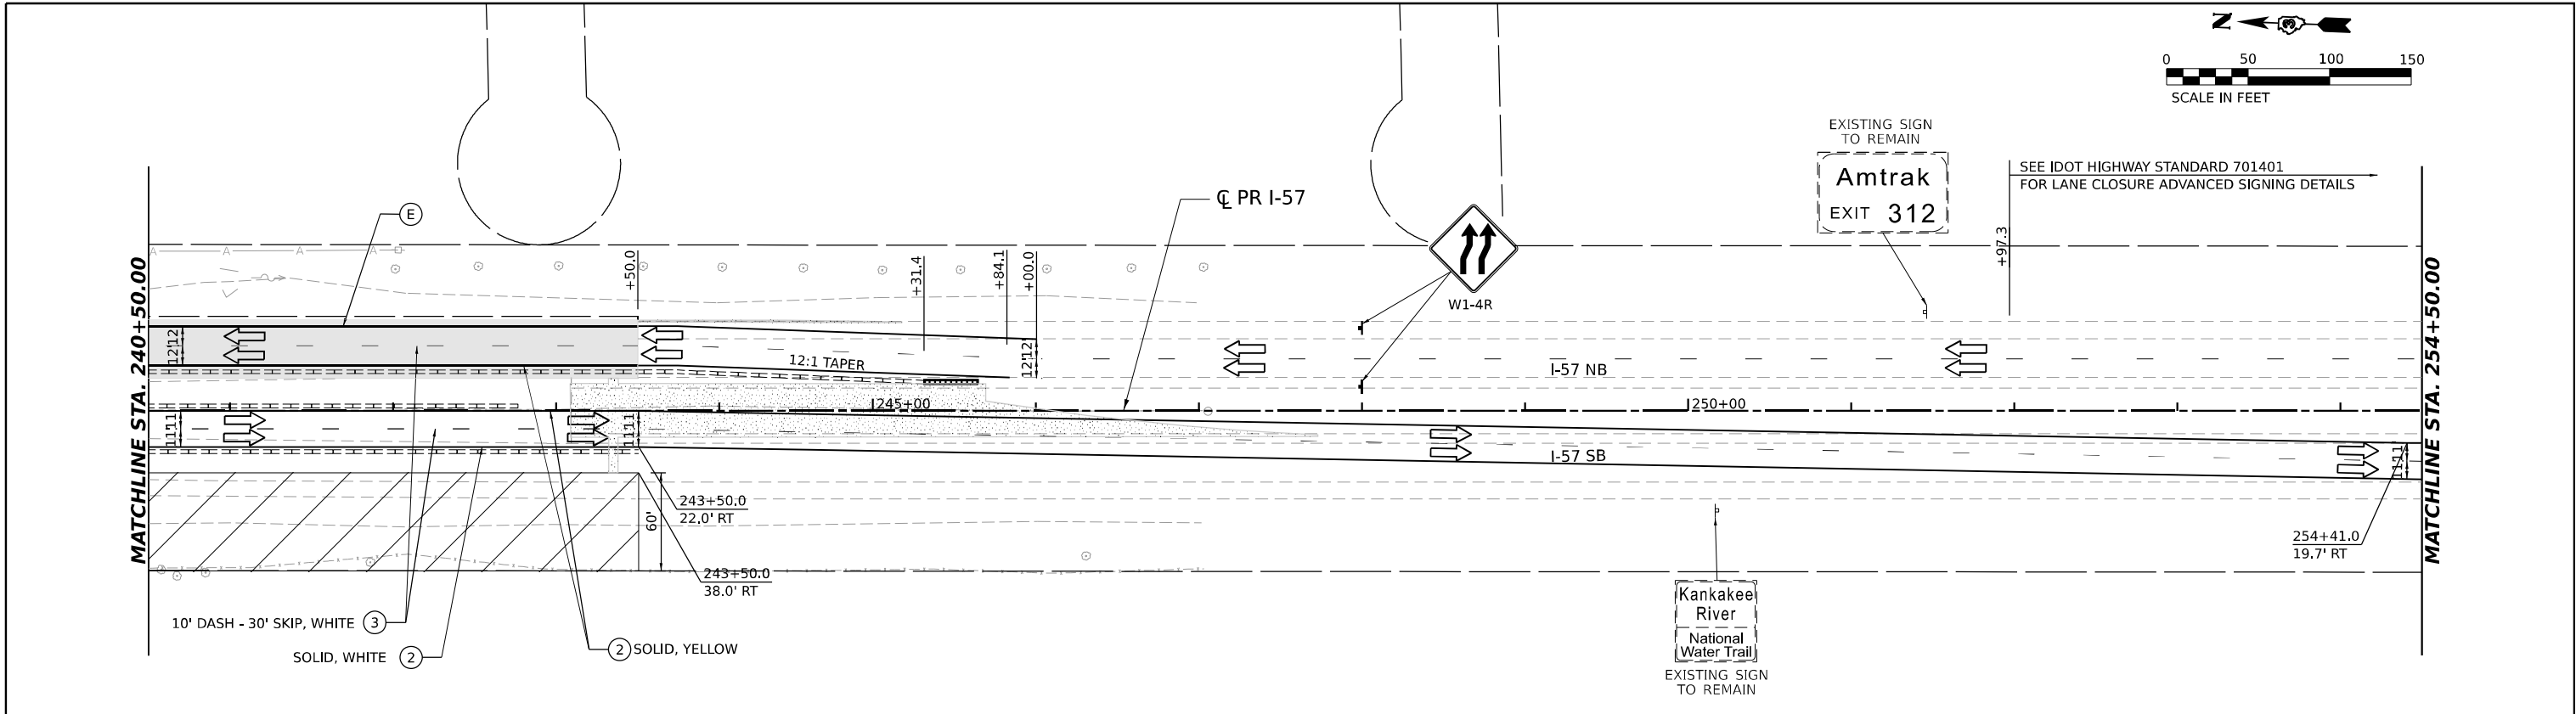


**LEGEND**

- DIRECTION OF TRAFFIC
- WORK AREA
- TEMPORARY PAVEMENT CONSTRUCTED IN THIS STAGE
- TEMPORARY PAVEMENT CONSTRUCTED IN PREVIOUS STAGE
- PROPOSED PAVEMENT CONSTRUCTED IN PREVIOUS STAGE
- ARROW BOARD
- IMPACT ATTENUATORS, TEMPORARY (NON-REDIRECTIVE), TEST LEVEL 3
- RUMBLE STRIPS
- TEMPORARY CONCRETE BARRIER
- TYPE III BARRICADE WITH FLASHING LIGHTS
- MONO-DIRECTIONAL FLASHING LIGHT

- DIRECTIONAL INDICATOR BARRICADE WITH STEADY BURNING MONODIRECTIONAL LIGHT AT 50' CENTERS UNLESS OTHERWISE NOTED ON PLANS
- DRUMS WITH STEADY-BURN MONODIRECTIONAL LIGHT AT 50' CENTERS UNLESS OTHERWISE NOTED ON PLANS
- DRUMS AT 50' CENTERS UNLESS OTHERWISE NOTED ON PLANS
- VERTICAL PANELS WITH STEADY-BURN MONODIRECTIONAL LIGHT AT 50' CENTERS UNLESS OTHERWISE NOTED ON PLANS
- PROPOSED SIGN/ COMMERCIAL DRIVEWAY ENTRANCE SIGN
- (O) INDICATES FLUORESCENT ORANGE SIGN SHEETING

**TEMPORARY PAVEMENT MARKING LEGEND**

- (E) EXISTING PAVEMENT MARKING OR PAVEMENT MARKING FROM PREVIOUS STAGE
- (P) PROPOSED PERMANENT PAVEMENT MARKING (SEE PAVEMENT MARKING PLANS)
- (1) TEMPORARY PAVEMENT MARKING LETTERS AND SYMBOLS - MODIFIED URETHANE
- (2) TEMPORARY PAVEMENT MARKING - LINE 4" - MODIFIED URETHANE
- (3) TEMPORARY PAVEMENT MARKING - LINE 6" - MODIFIED URETHANE
- (4) TEMPORARY PAVEMENT MARKING - LINE 8" - MODIFIED URETHANE
- (5) TEMPORARY PAVEMENT MARKING - LINE 12" - MODIFIED URETHANE
- (6) TEMPORARY PAVEMENT MARKING - LINE 24" - MODIFIED URETHANE

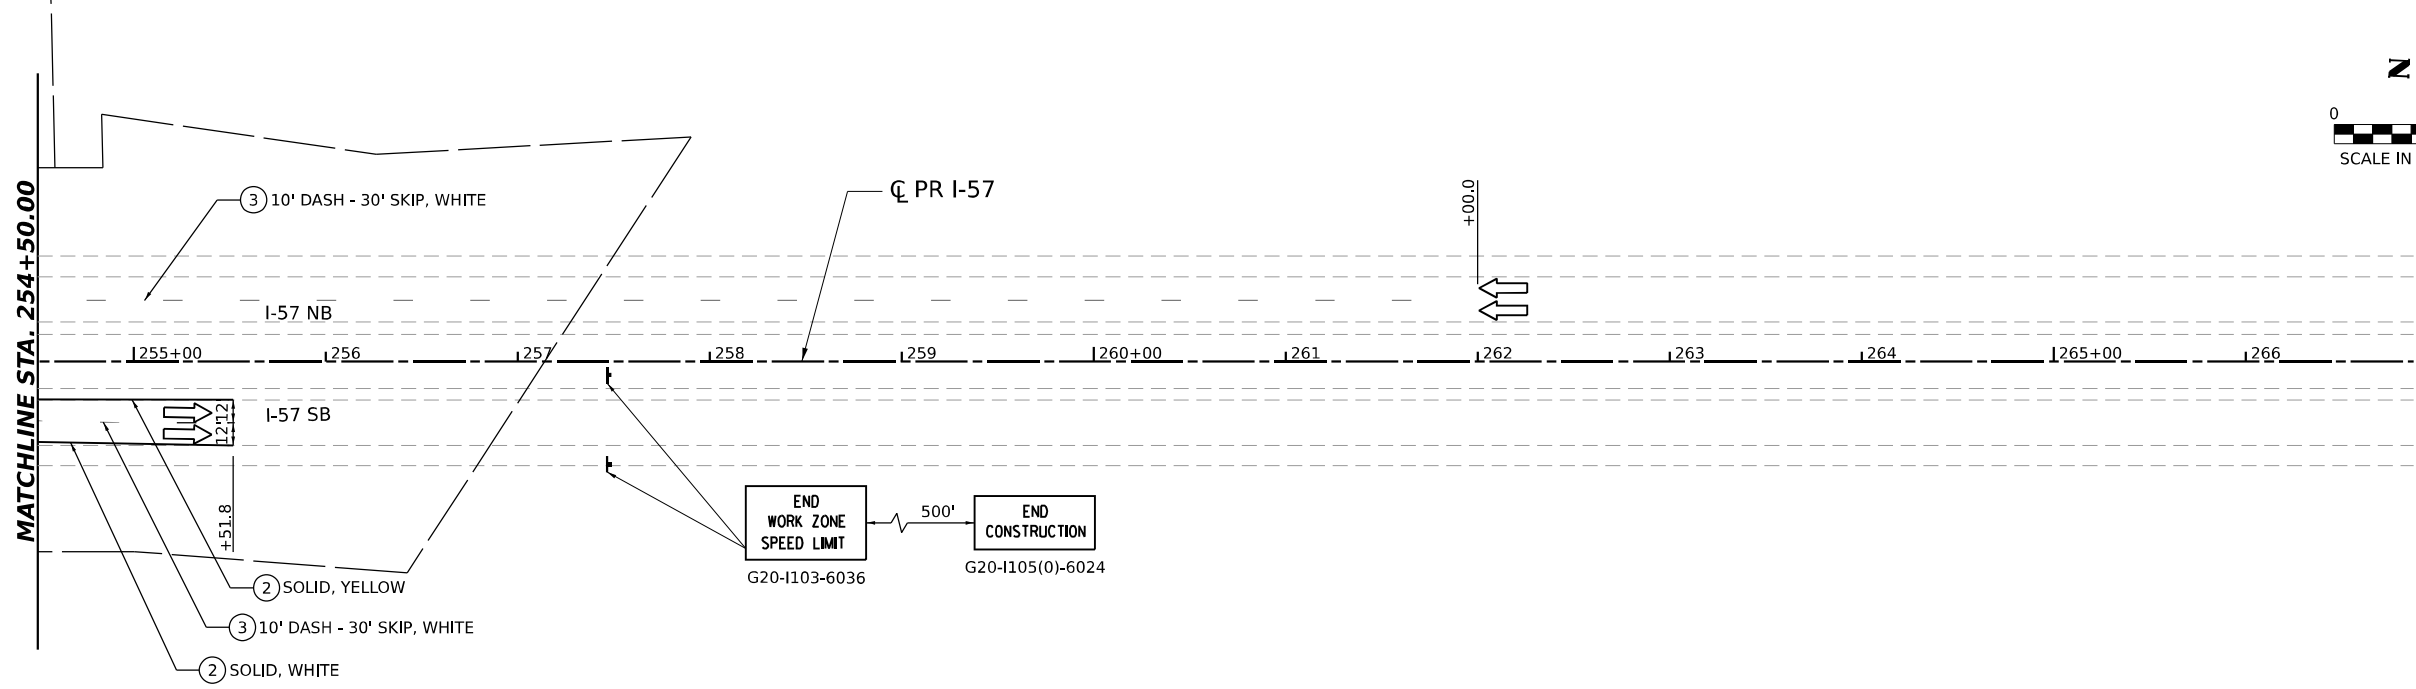

|            |                     |
|------------|---------------------|
| USER NAME  | = SALASL            |
| DESIGNED   | - CS                |
| DRAWN      | - CS                |
| PLOT SCALE | = 0.16666633 1/ IN. |
| PLOT DATE  | = 4/23/2026         |

|       |   |
|-------|---|
| REVIS | - |
| REVIS | - |
| REVIS | - |
| REVIS | - |



STATE OF ILLINOIS  
DEPARTMENT OF TRANSPORTATION

SUGGESTED STAGES OF CONSTRUCTION AND TRAFFIC CONTROL  
STAGE 3 - I-57

SCALE: 1"=50' SHEET . OF SHEETS STA. TO STA.

| F.A.I. RTE.               | SECTION                        | COUNTY   | TOTAL SHEETS | SHEET NO. |
|---------------------------|--------------------------------|----------|--------------|-----------|
| 57                        | (46-3)R.HBK-1&[(46-3)HB-5]HB-1 | KANKAKEE | 1183         | 233       |
| CONTRACT NO. 66863        |                                |          |              |           |
| ILLINOIS FED. AID PROJECT |                                |          |              |           |



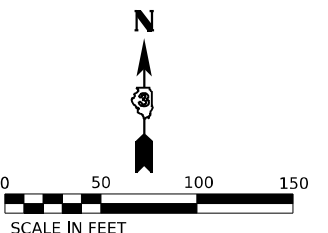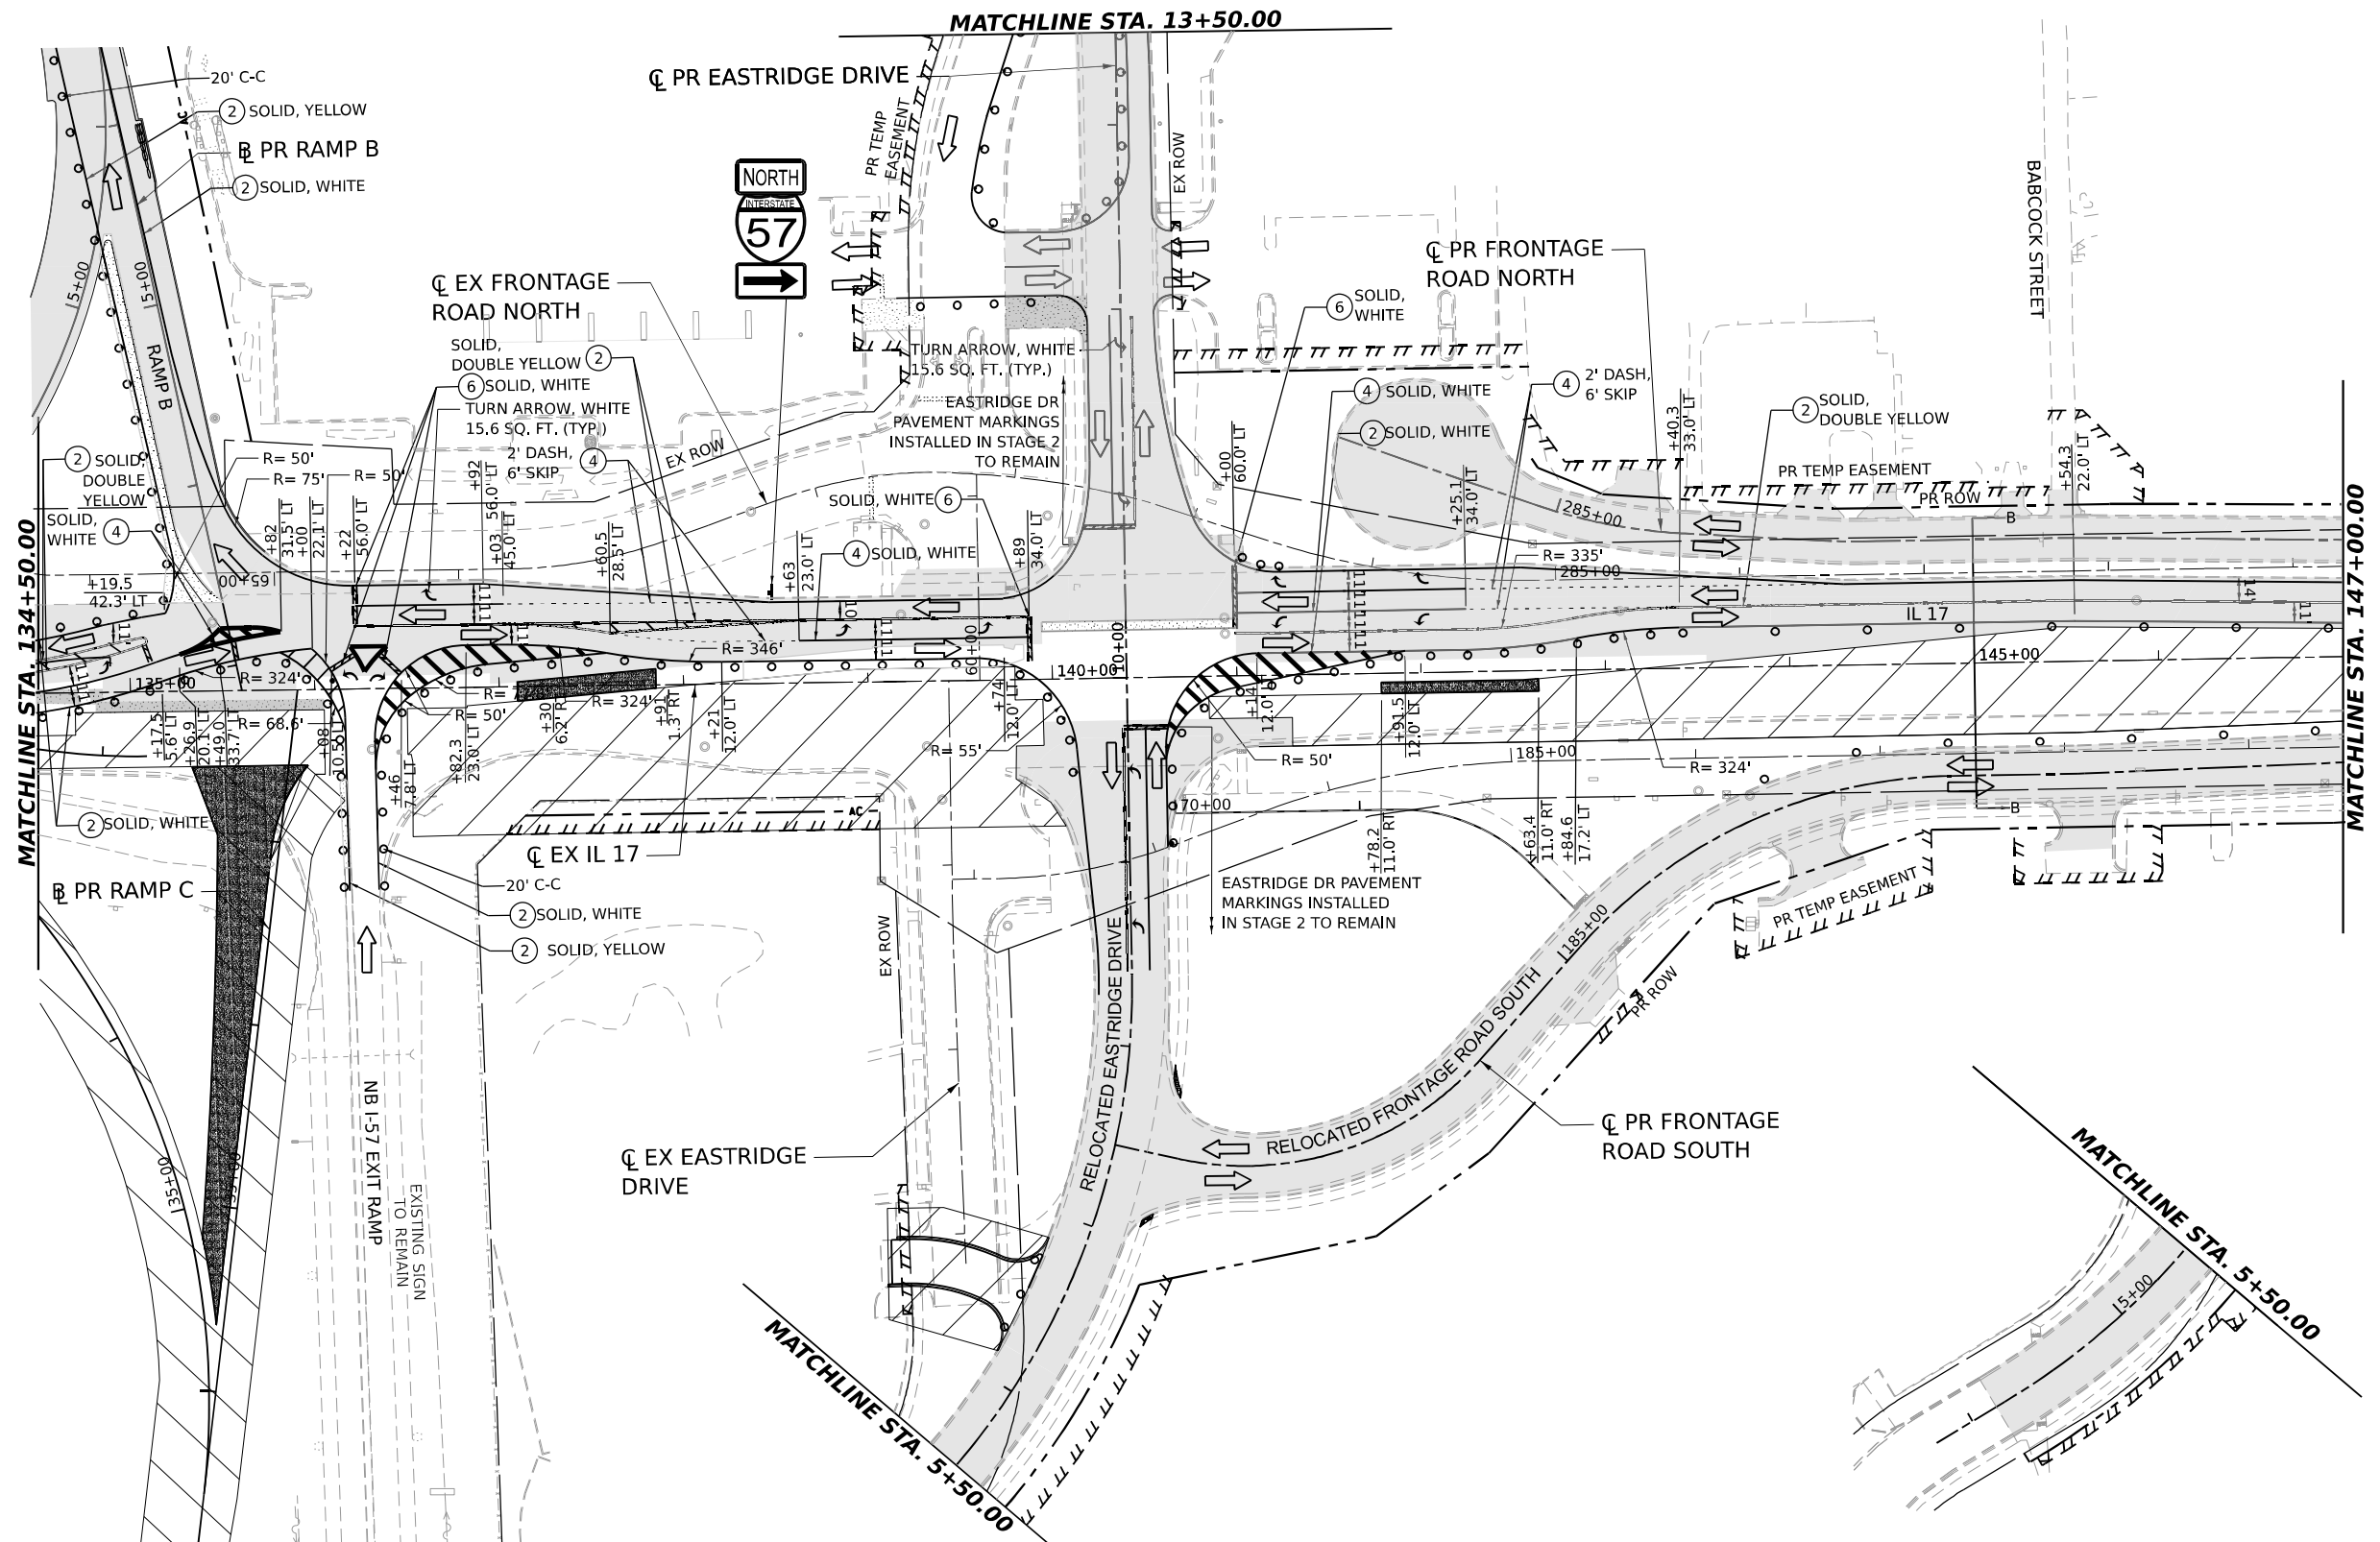

MODEL: IL17.DWG (REV. 11)  
FILE NAME: C:\P\WORK\EX-17\BENTLEY\COM\EX-17\1412\1412\368663-SHT-MT3-08.DGN





|            |                     |          |              |         |   |
|------------|---------------------|----------|--------------|---------|---|
| USER NAME  | = SALASL            | DESIGNED | - TNS        | REVISED | - |
| DRAWN      | - TNS               | REVISOR  | -            | REVISOR | - |
| PLOT SCALE | = 0.16666633 1/ IN. | CHECKED  | - FBN        | REVISOR | - |
| PLOT DATE  | = 4/23/2026         | DATE     | - 04/22/2026 | REVISOR | - |

STATE OF ILLINOIS  
DEPARTMENT OF TRANSPORTATION

SUGGESTED STAGES OF CONSTRUCTION AND TRAFFIC CONTROL  
STAGE 3 - ILLINOIS ROUTE 17

SCALE: 1"=50' SHEET . OF SHEETS STA. TO STA.

| F.A.I. RTE.               | SECTION                        | COUNTY   | TOTAL SHEETS | SHEET NO. |
|---------------------------|--------------------------------|----------|--------------|-----------|
| 57                        | (46-3)R.HBK-1&[(46-3)HB-5]HB-1 | KANKAKEE | 1183         | 235       |
| CONTRACT NO. 66863        |                                |          |              |           |
| ILLINOIS FED. AID PROJECT |                                |          |              |           |

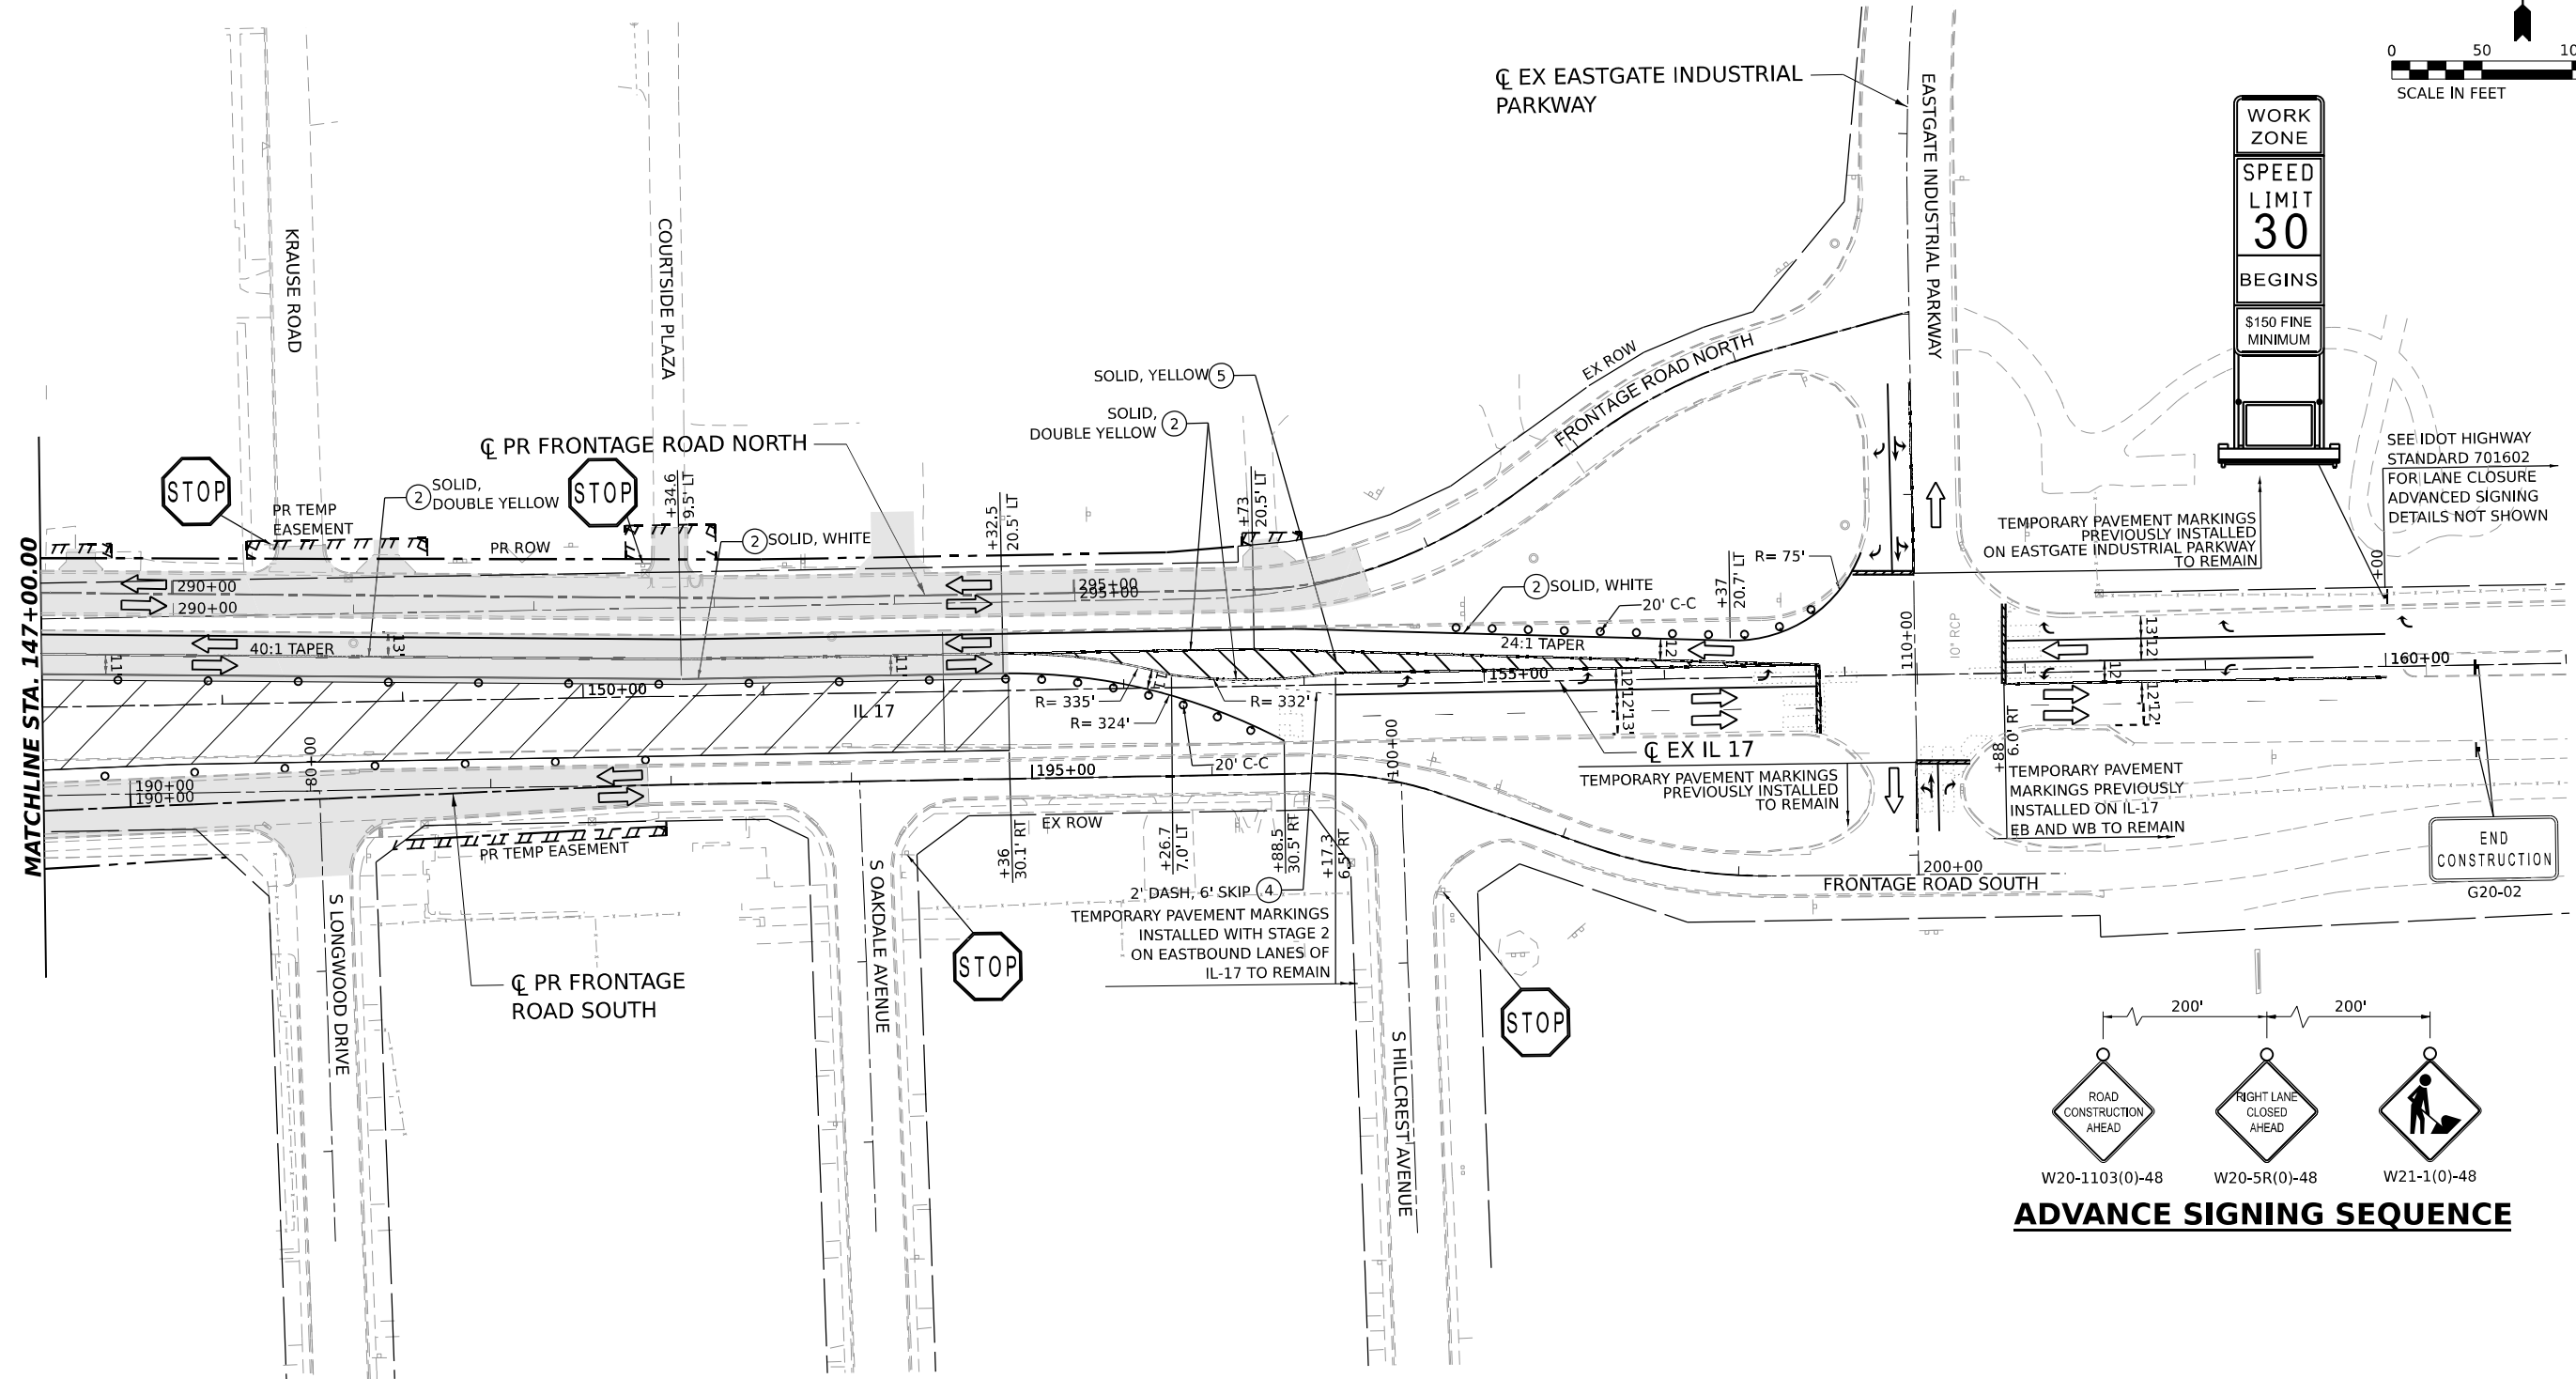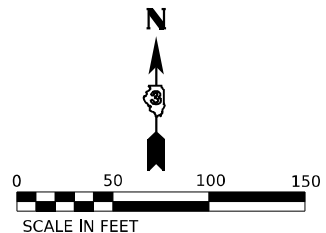

SEE IDOT HIGHWAY STANDARD 701602 FOR LANE CLOSURE ADVANCED SIGNING DETAILS NOT SHOWN


TEMPORARY PAVEMENT MARKINGS PREVIOUSLY INSTALLED ON EASTGATE INDUSTRIAL PARKWAY TO REMAIN

TEMPORARY PAVEMENT MARKINGS PREVIOUSLY INSTALLED TO REMAIN

TEMPORARY PAVEMENT MARKINGS PREVIOUSLY INSTALLED ON IL-17 EB AND WB TO REMAIN

TEMPORARY PAVEMENT MARKINGS INSTALLED WITH STAGE 2 ON EASTBOUND LANES OF IL-17 TO REMAIN

END CONSTRUCTION  
G20-02

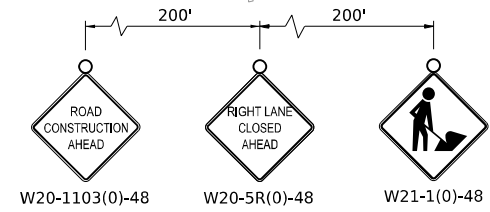

### ADVANCE SIGNING SEQUENCE

### LEGEND

- |  |                                                  |  |                                                               |
|--|--------------------------------------------------|--|---------------------------------------------------------------|
|  | DIRECTION OF TRAFFIC                             |  | ARROW BOARD                                                   |
|  | WORK AREA                                        |  | IMPACT ATTENUATORS, TEMPORARY (NON-REDIRECTIVE), TEST LEVEL 3 |
|  | TEMPORARY PAVEMENT CONSTRUCTED IN THIS STAGE     |  | RUMBLE STRIPS                                                 |
|  | TEMPORARY PAVEMENT CONSTRUCTED IN PREVIOUS STAGE |  | TEMPORARY CONCRETE BARRIER                                    |
|  | PROPOSED PAVEMENT CONSTRUCTED IN PREVIOUS STAGE  |  | TYPE III BARRICADE WITH FLASHING LIGHTS                       |
|  |                                                  |  | MONO-DIRECTIONAL FLASHING LIGHT                               |

- DIRECTIONAL INDICATOR BARRICADE WITH STEADY BURNING MONODIRECTIONAL LIGHT AT 50' CENTERS UNLESS OTHERWISE NOTED ON PLANS
- DRUMS WITH STEADY-BURN MONODIRECTIONAL LIGHT AT 50' CENTERS UNLESS OTHERWISE NOTED ON PLANS
- DRUMS AT 50' CENTERS UNLESS OTHERWISE NOTED ON PLANS
- VERTICAL PANELS WITH STEADY-BURN MONODIRECTIONAL LIGHT AT 50' CENTERS UNLESS OTHERWISE NOTED ON PLANS

- PROPOSED SIGN/ COMMERCIAL DRIVEWAY ENTRANCE SIGN
- (O) INDICATES FLUORESCENT ORANGE SIGN SHEETING

### TEMPORARY PAVEMENT MARKING LEGEND

- (E) EXISTING PAVEMENT MARKING OR PAVEMENT MARKING FROM PREVIOUS STAGE
- (P) PROPOSED PERMANENT PAVEMENT MARKING (SEE PAVEMENT MARKING PLANS)
- ① TEMPORARY PAVEMENT MARKING LETTERS AND SYMBOLS - MODIFIED URETHANE
- ② TEMPORARY PAVEMENT MARKING - LINE 4" - MODIFIED URETHANE
- ③ TEMPORARY PAVEMENT MARKING - LINE 6" - MODIFIED URETHANE
- ④ TEMPORARY PAVEMENT MARKING - LINE 8" - MODIFIED URETHANE
- ⑤ TEMPORARY PAVEMENT MARKING - LINE 12" - MODIFIED URETHANE
- ⑥ TEMPORARY PAVEMENT MARKING - LINE 24" - MODIFIED URETHANE

MODEL IL 17 DOUBLE - PLAN 12  
FILE NAME: C:\PW\WORK\EX-24\BENTLEY\COM\EX-24\1412\UD368663-SHT-MOT3-09.DGN



|            |                     |          |              |         |   |
|------------|---------------------|----------|--------------|---------|---|
| USER NAME  | = SALASL            | DESIGNED | - TNS        | REVISED | - |
| DRAWN      | - TNS               | REVISION | -            |         |   |
| PLOT SCALE | = 0.16666633 1/ IN. | CHECKED  | - FBN        | REVISED | - |
| PLOT DATE  | = 4/23/2026         | DATE     | - 04/22/2026 | REVISED | - |

STATE OF ILLINOIS  
DEPARTMENT OF TRANSPORTATION

| SUGGESTED STAGES OF CONSTRUCTION AND TRAFFIC CONTROL |         |           |              |
|------------------------------------------------------|---------|-----------|--------------|
| STAGE 3 - ILLINOIS ROUTE 17                          |         |           |              |
| SCALE: 1"=50'                                        | SHEET . | OF SHEETS | STA. TO STA. |



| F.A.I. RTE.               | SECTION                        | COUNTY   | TOTAL SHEETS | SHEET NO. |
|---------------------------|--------------------------------|----------|--------------|-----------|
| 57                        | (46-3)R.HBK-1&[(46-3)HB-5]HB-1 | KANKAKEE | 1183         | 236       |
| CONTRACT NO. 66863        |                                |          |              |           |
| ILLINOIS FED. AID PROJECT |                                |          |              |           |









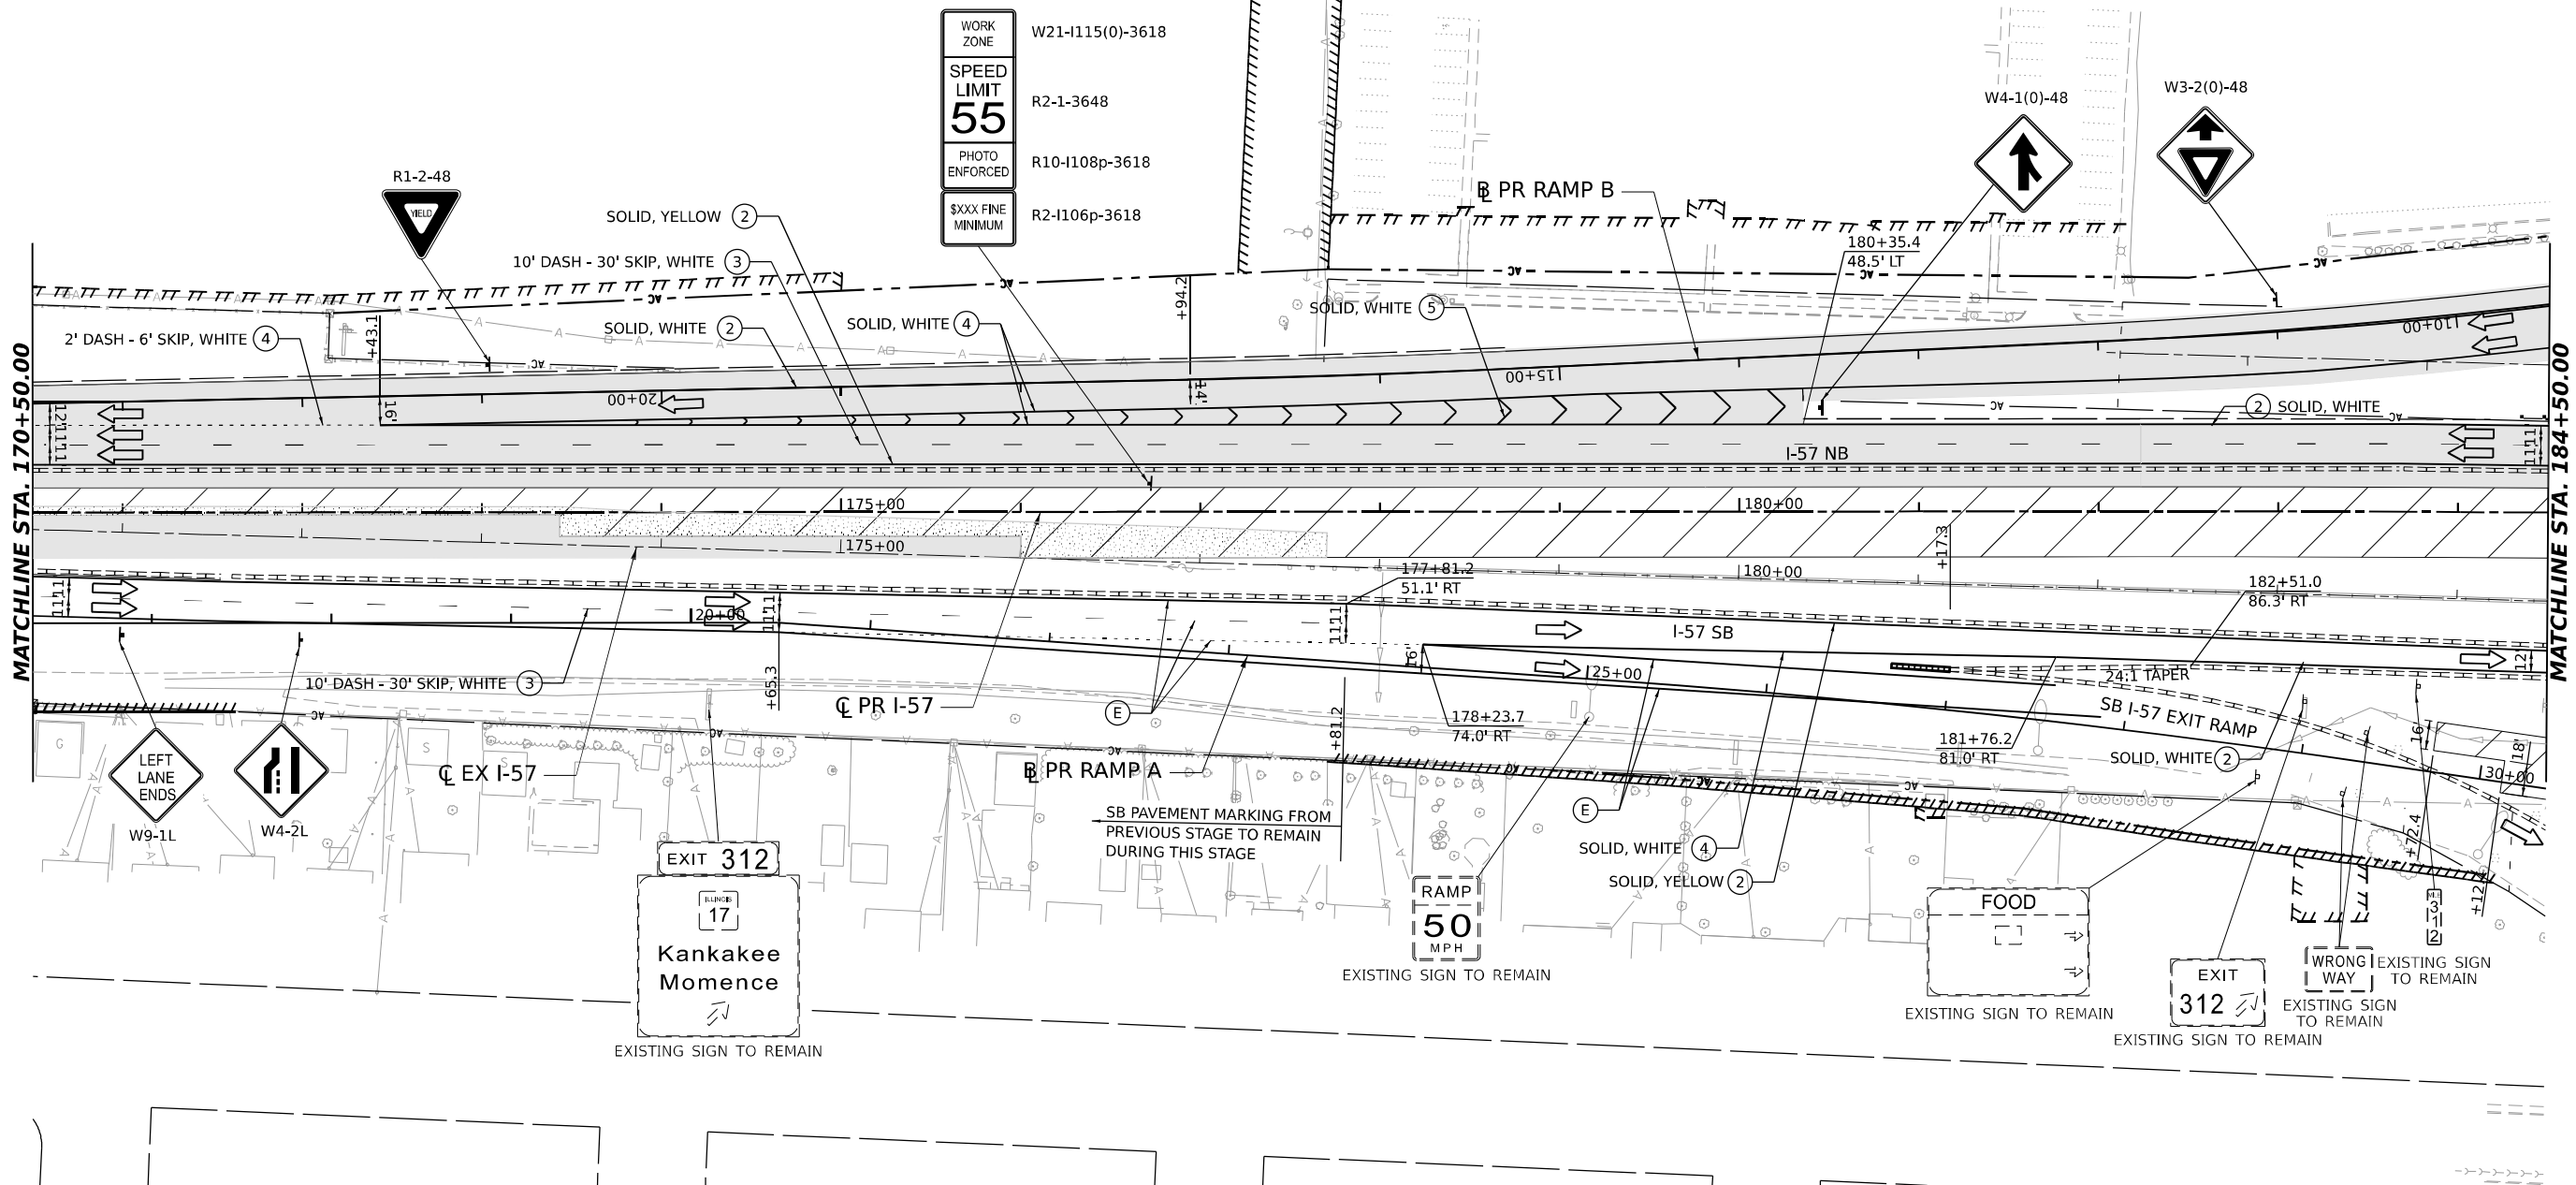 

**LEGEND**

- |  |                                                  |  |                                                               |
|--|--------------------------------------------------|--|---------------------------------------------------------------|
|  | DIRECTION OF TRAFFIC                             |  | ARROW BOARD                                                   |
|  | WORK AREA                                        |  | IMPACT ATTENUATORS, TEMPORARY (NON-REDIRECTIVE), TEST LEVEL 3 |
|  | TEMPORARY PAVEMENT CONSTRUCTED IN THIS STAGE     |  | RUMBLE STRIPS                                                 |
|  | TEMPORARY PAVEMENT CONSTRUCTED IN PREVIOUS STAGE |  | TEMPORARY CONCRETE BARRIER                                    |
|  | PROPOSED PAVEMENT CONSTRUCTED IN PREVIOUS STAGE  |  | TYPE III BARRICADE WITH FLASHING LIGHTS                       |
|  |                                                  |  | MONO-DIRECTIONAL FLASHING LIGHT                               |

- |  |   |
|--|---|
|  | DIRECTIONAL INDICATOR BARRICADE WITH STEADY BURNING MONODIRECTIONAL LIGHT AT 50' CENTERS UNLESS OTHERWISE NOTED ON PLANS |
|  | DRUMS WITH STEADY-BURN MONODIRECTIONAL LIGHT AT 50' CENTERS UNLESS OTHERWISE NOTED ON PLANS                              |
|  | DRUMS AT 50' CENTERS UNLESS OTHERWISE NOTED ON PLANS                                                                     |
|  | VERTICAL PANELS WITH STEADY-BURN MONODIRECTIONAL LIGHT AT 50' CENTERS UNLESS OTHERWISE NOTED ON PLANS                    |

- |     |                                                  |
|-----|--------------------------------------------------|
|     | PROPOSED SIGN/ COMMERCIAL DRIVEWAY ENTRANCE SIGN |
| (O) | INDICATES FLUORESCENT ORANGE SIGN SHEETING       |

**TEMPORARY PAVEMENT MARKING LEGEND**

- |     |                                                                    |
|-----|--------------------------------------------------------------------|
| (E) | EXISTING PAVEMENT MARKING OR PAVEMENT MARKING FROM PREVIOUS STAGE  |
| (P) | PROPOSED PERMANENT PAVEMENT MARKING (SEE PAVEMENT MARKING PLANS)   |
| ①   | TEMPORARY PAVEMENT MARKING LETTERS AND SYMBOLS - MODIFIED URETHANE |
| ②   | TEMPORARY PAVEMENT MARKING - LINE 4" - MODIFIED URETHANE           |
| ③   | TEMPORARY PAVEMENT MARKING - LINE 6" - MODIFIED URETHANE           |
| ④   | TEMPORARY PAVEMENT MARKING - LINE 8" - MODIFIED URETHANE           |
| ⑤   | TEMPORARY PAVEMENT MARKING - LINE 12" - MODIFIED URETHANE          |
| ⑥   | TEMPORARY PAVEMENT MARKING - LINE 24" - MODIFIED URETHANE          |

MODEL: PR I-57 ANGLE - SINGLE PLAN 03  
FILE NAME: C:\PW\WORK\EXP\24\TEXT\EXP\COM\EXP\WPA01\DOT1412\UD36863-SHT-MOT402.DGN



|            |                     |
|------------|---------------------|
| USER NAME  | = SALASL            |
| PLOT SCALE | = 0.16666633 1/ IN. |
| PLOT DATE  | = 4/23/2026         |



|          |              |         |   |
|----------|--------------|---------|---|
| DESIGNED | - CS         | REVISED | - |
| DRAWN    | - CS         | REVISED | - |
| CHECKED  | - DH         | REVISED | - |
| DATE     | - 04/22/2026 | REVISED | - |

STATE OF ILLINOIS  
DEPARTMENT OF TRANSPORTATION

SUGGESTED STAGES OF CONSTRUCTION AND TRAFFIC CONTROL  
STAGE 4 - I-57

SCALE: 1"=50'    SHEET .    OF    SHEETS    STA.    TO STA.

|                              |                                |          |              |           |
|------------------------------|--------------------------------|----------|--------------|-----------|
| F.A.I. RTE.                  | SECTION                        | COUNTY   | TOTAL SHEETS | SHEET NO. |
| 57                           | (46-3)R,HBK-1&[(46-3)HB-5]HB-1 | KANKAKEE | 1183         | 239       |
| CONTRACT NO. 66863           |                                |          |              |           |
| ILLINOIS    FED. AID PROJECT |                                |          |              |           |

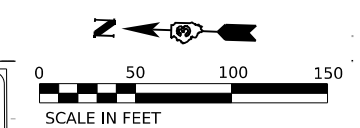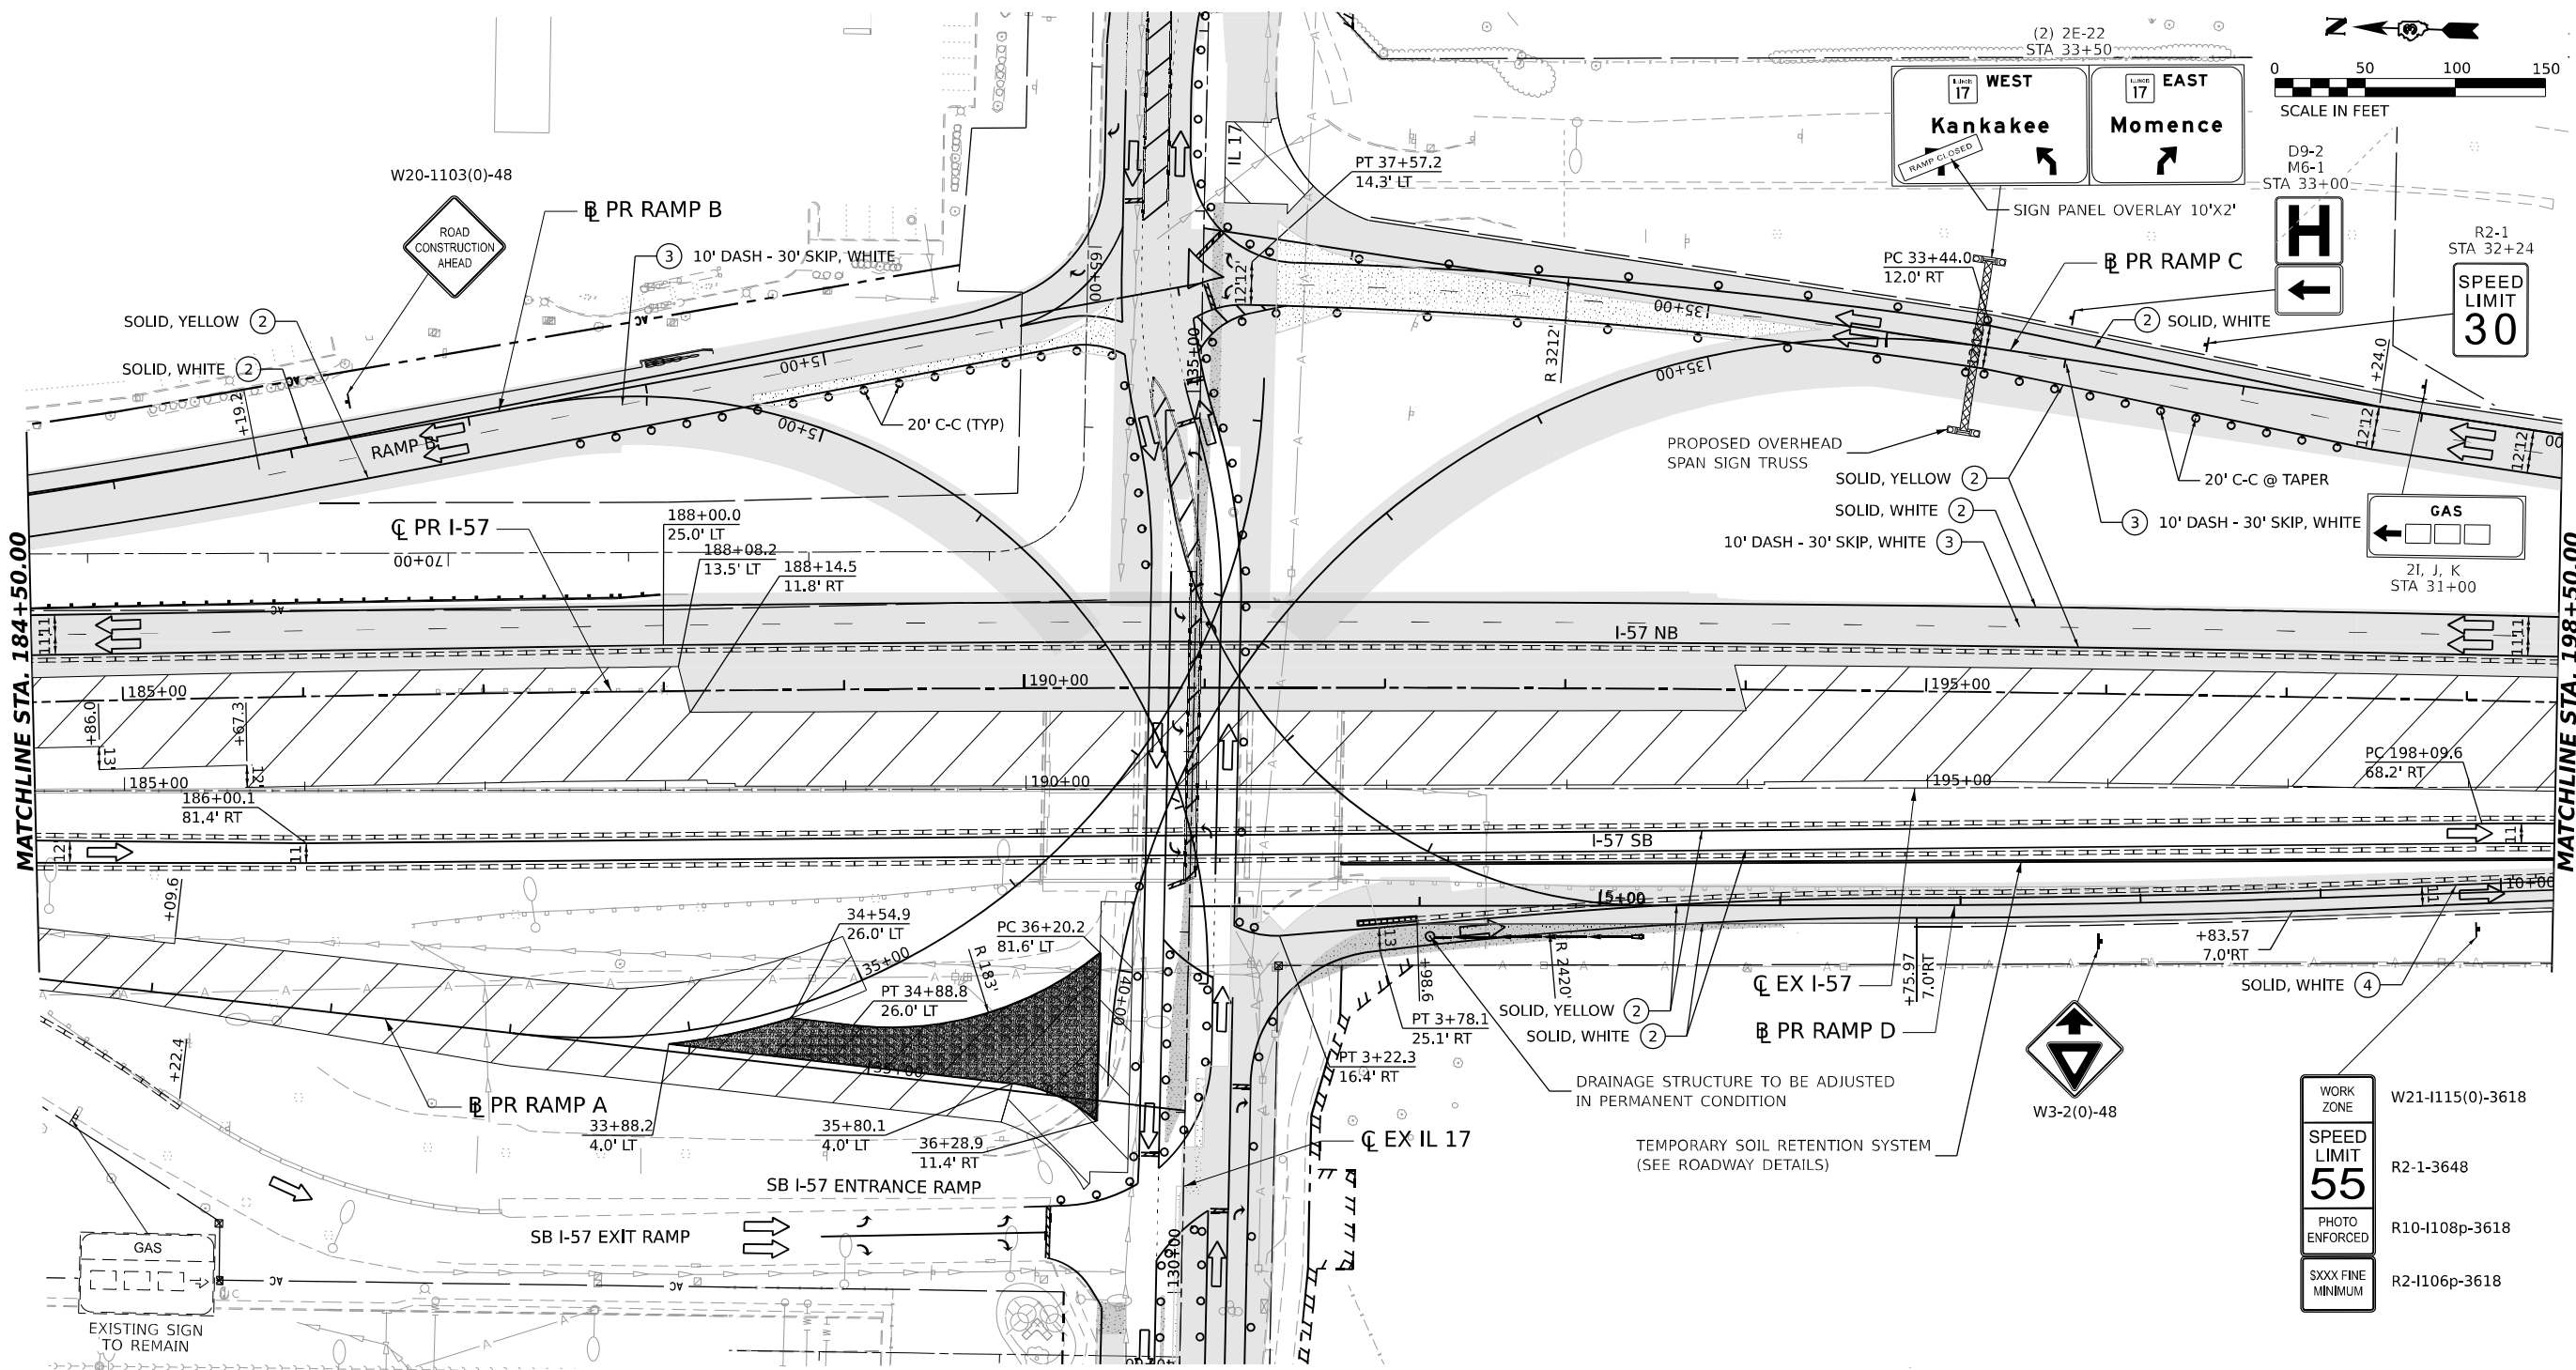

**LEGEND**

- DIRECTION OF TRAFFIC
- WORK AREA
- TEMPORARY PAVEMENT CONSTRUCTED IN THIS STAGE
- TEMPORARY PAVEMENT CONSTRUCTED IN PREVIOUS STAGE
- PROPOSED PAVEMENT CONSTRUCTED IN PREVIOUS STAGE
- ARROW BOARD
- IMPACT ATTENUATORS, TEMPORARY (NON-REDIRECTIVE), TEST LEVEL 3
- RUMBLE STRIPS
- TEMPORARY CONCRETE BARRIER
- TYPE III BARRICADE WITH FLASHING LIGHTS
- MONO-DIRECTIONAL FLASHING LIGHT
- DIRECTIONAL INDICATOR BARRICADE WITH STEADY BURNING MONODIRECTIONAL LIGHT AT 50' CENTERS UNLESS OTHERWISE NOTED ON PLANS
- DRUMS WITH STEADY-BURN MONODIRECTIONAL LIGHT AT 50' CENTERS UNLESS OTHERWISE NOTED ON PLANS
- DRUMS AT 50' CENTERS UNLESS OTHERWISE NOTED ON PLANS
- VERTICAL PANELS WITH STEADY-BURN MONODIRECTIONAL LIGHT AT 50' CENTERS UNLESS OTHERWISE NOTED ON PLANS
- PROPOSED SIGN/ COMMERCIAL DRIVEWAY ENTRANCE SIGN
- (O) INDICATES FLUORESCENT ORANGE SIGN SHEETING

**TEMPORARY PAVEMENT MARKING LEGEND**

- (E) EXISTING PAVEMENT MARKING OR PAVEMENT MARKING FROM PREVIOUS STAGE
- (P) PROPOSED PERMANENT PAVEMENT MARKING (SEE PAVEMENT MARKING PLANS)
- ① TEMPORARY PAVEMENT MARKING LETTERS AND SYMBOLS - MODIFIED URETHANE
- ② TEMPORARY PAVEMENT MARKING - LINE 4" - MODIFIED URETHANE
- ③ TEMPORARY PAVEMENT MARKING - LINE 6" - MODIFIED URETHANE
- ④ TEMPORARY PAVEMENT MARKING - LINE 8" - MODIFIED URETHANE
- ⑤ TEMPORARY PAVEMENT MARKING - LINE 12" - MODIFIED URETHANE
- ⑥ TEMPORARY PAVEMENT MARKING - LINE 24" - MODIFIED URETHANE

|                   |                  |
|-------------------|------------------|
| WORK ZONE         | W21-1115(0)-3618 |
| SPEED LIMIT       | R2-1-3648        |
| PHOTO ENFORCED    | R10-1108p-3618   |
| XXXX FINE MINIMUM | R2-1106p-3618    |

MODEL: PR I-57 SINGLE-SINGLE PLAN 04  
FILE NAME: C:\P\WORK\EXP\24\TEMP\TEXT\COM\EXP\4\W21-1115(0)-3618-SHT-MOT403.DGN




|                                |                   |           |
|--------------------------------|-------------------|-----------|
| USER NAME = SALASL             | DESIGNED - CS     | REVISED - |
|                                | DRAWN - CS        | REVISED - |
| PLOT SCALE = 0.16666633 1/ IN. | CHECKED - DH      | REVISED - |
| PLOT DATE = 4/23/2026          | DATE - 04/22/2026 | REVISED - |

STATE OF ILLINOIS  
DEPARTMENT OF TRANSPORTATION



| SUGGESTED STAGES OF CONSTRUCTION AND TRAFFIC CONTROL |         |           |              |
|------------------------------------------------------|---------|-----------|--------------|
| STAGE 4 - I-57                                       |         |           |              |
| SCALE: 1"=50'                                        | SHEET . | OF SHEETS | STA. TO STA. |

| F.A.I. RTE.               | SECTION                        | COUNTY   | TOTAL SHEETS | SHEET NO.          |
|---------------------------|--------------------------------|----------|--------------|--------------------|
| 57                        | (46-3)R.HBK-1&[(46-3)HB-5]HB-1 | KANKAKEE | 1183         | 240                |
|                           |                                |          |              | CONTRACT NO. 66863 |
| ILLINOIS FED. AID PROJECT |                                |          |              |                    |

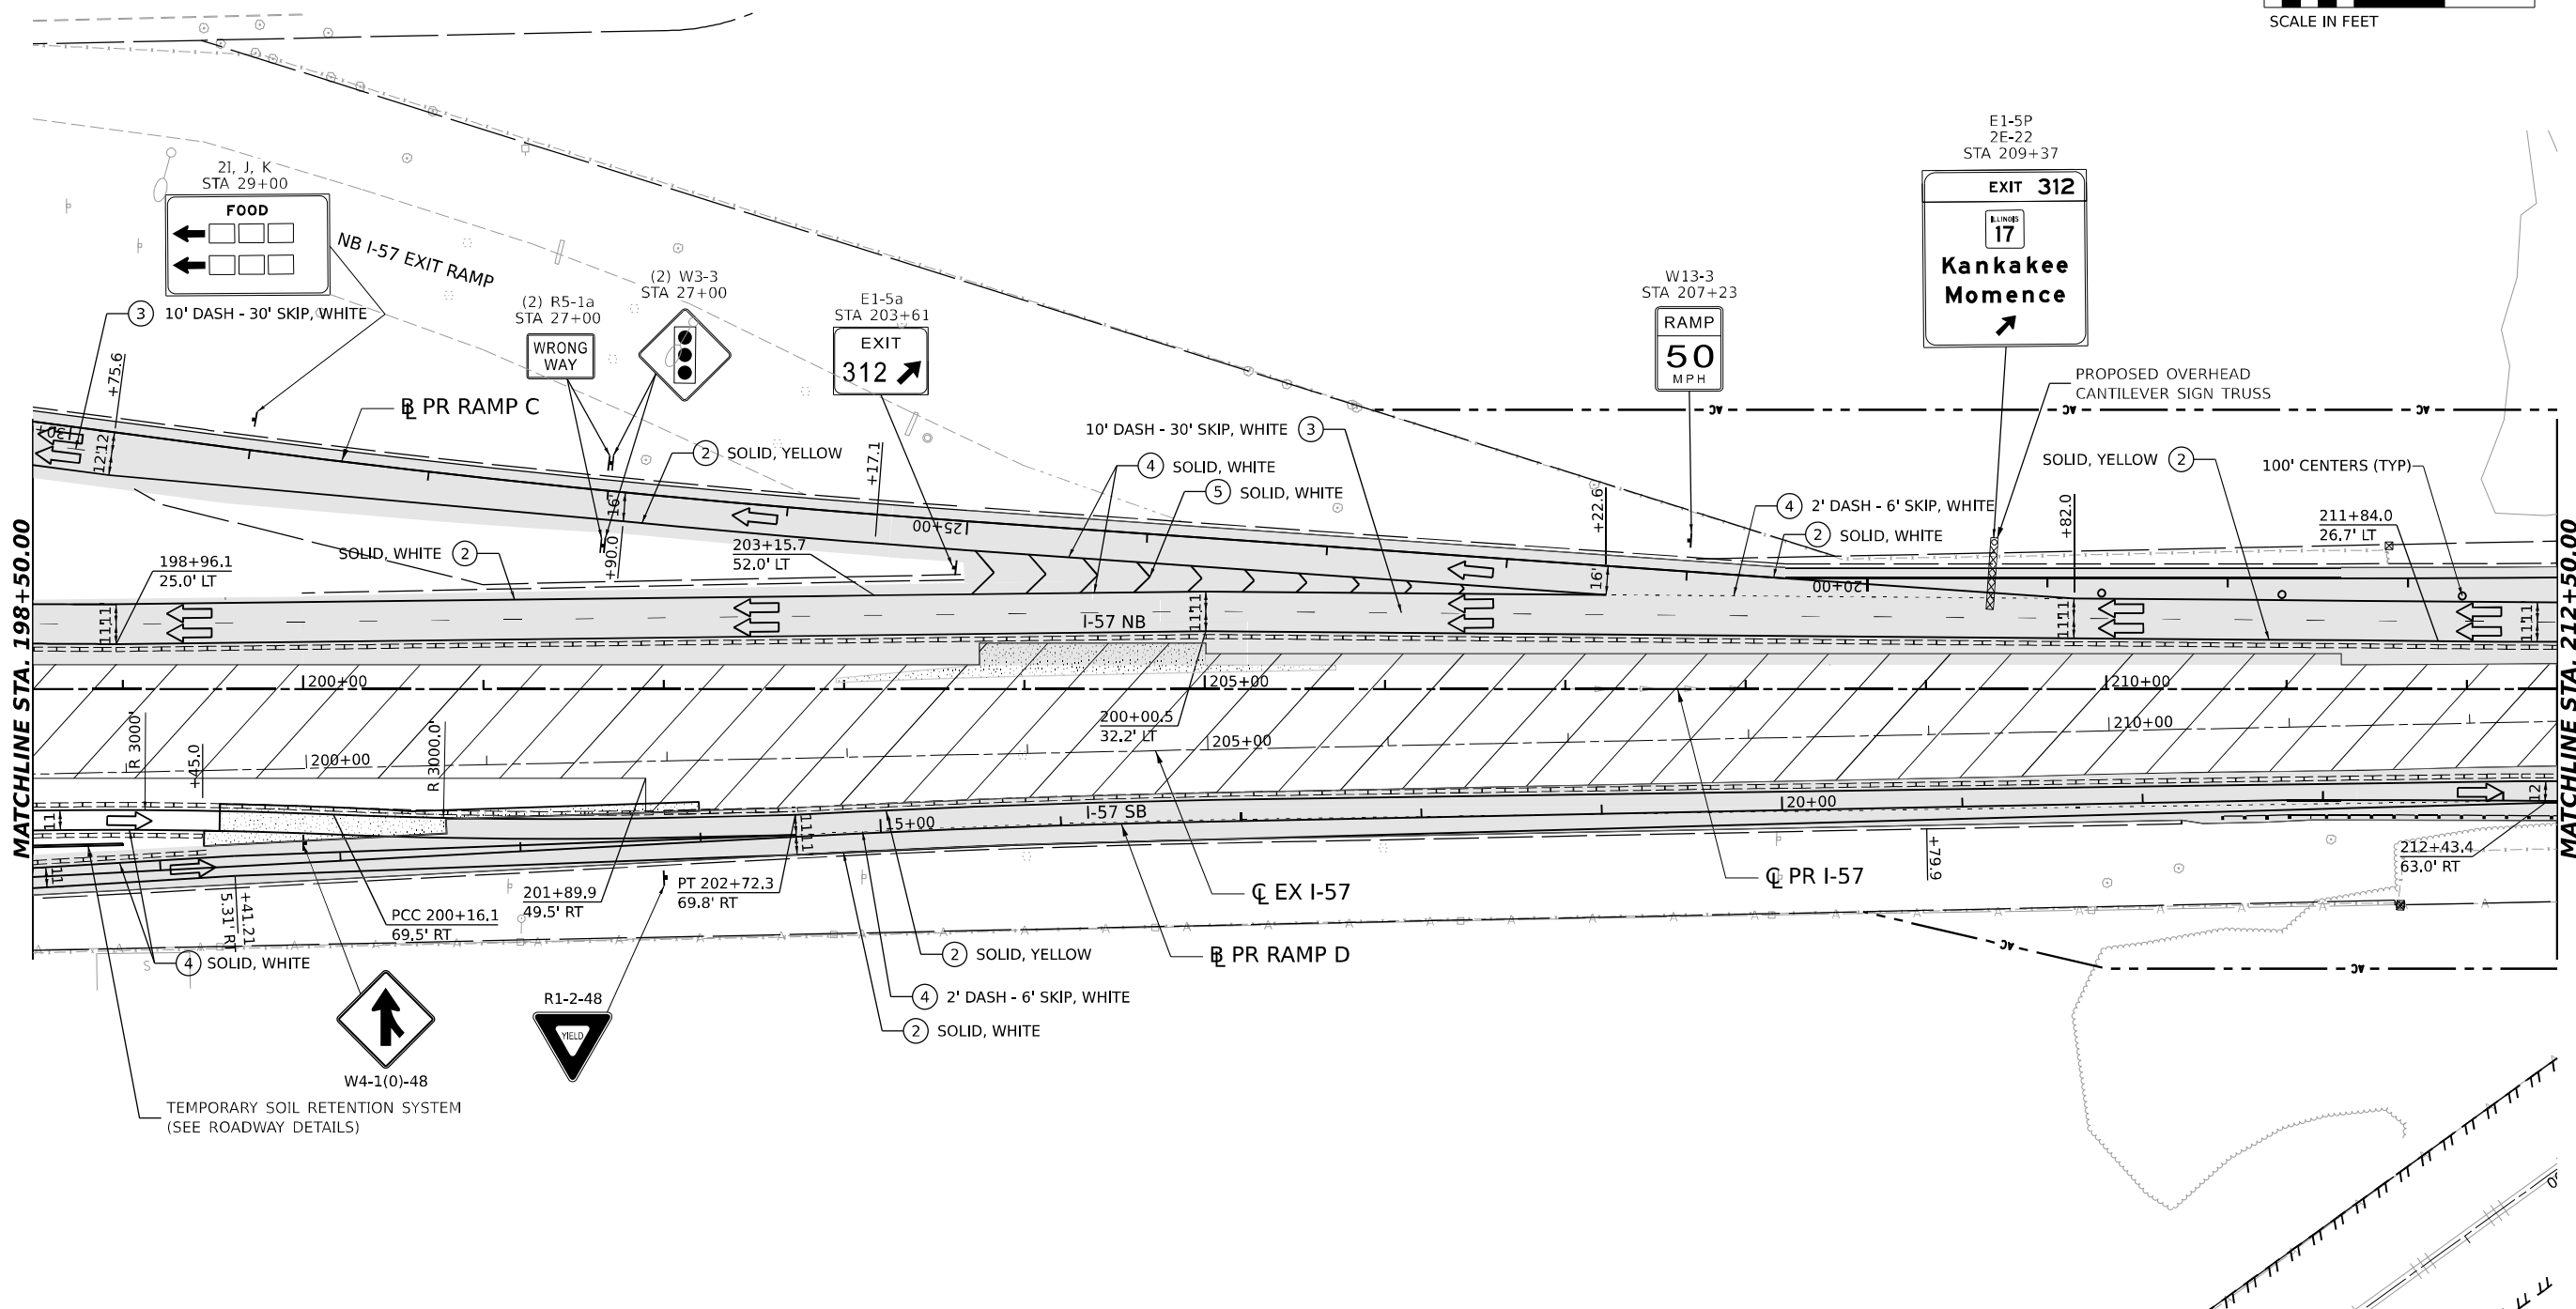

|                |                                |                    |                  |              |
|----------------|--------------------------------|--------------------|------------------|--------------|
| F.A.I.<br>RTE. | SECTION                        | COUNTY             | TOTAL<br>SHEETS  | SHEET<br>NO. |
| 57             | (46-3)R.HBK-1&[(46-3)HB-5]HB-1 | KANKAKEE           | 1183             | 241          |
|                |                                | CONTRACT NO. 66863 |                  |              |
|                |                                | ILLINOIS           | FED. AID PROJECT |              |



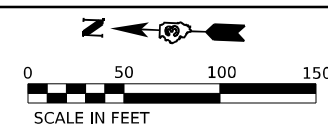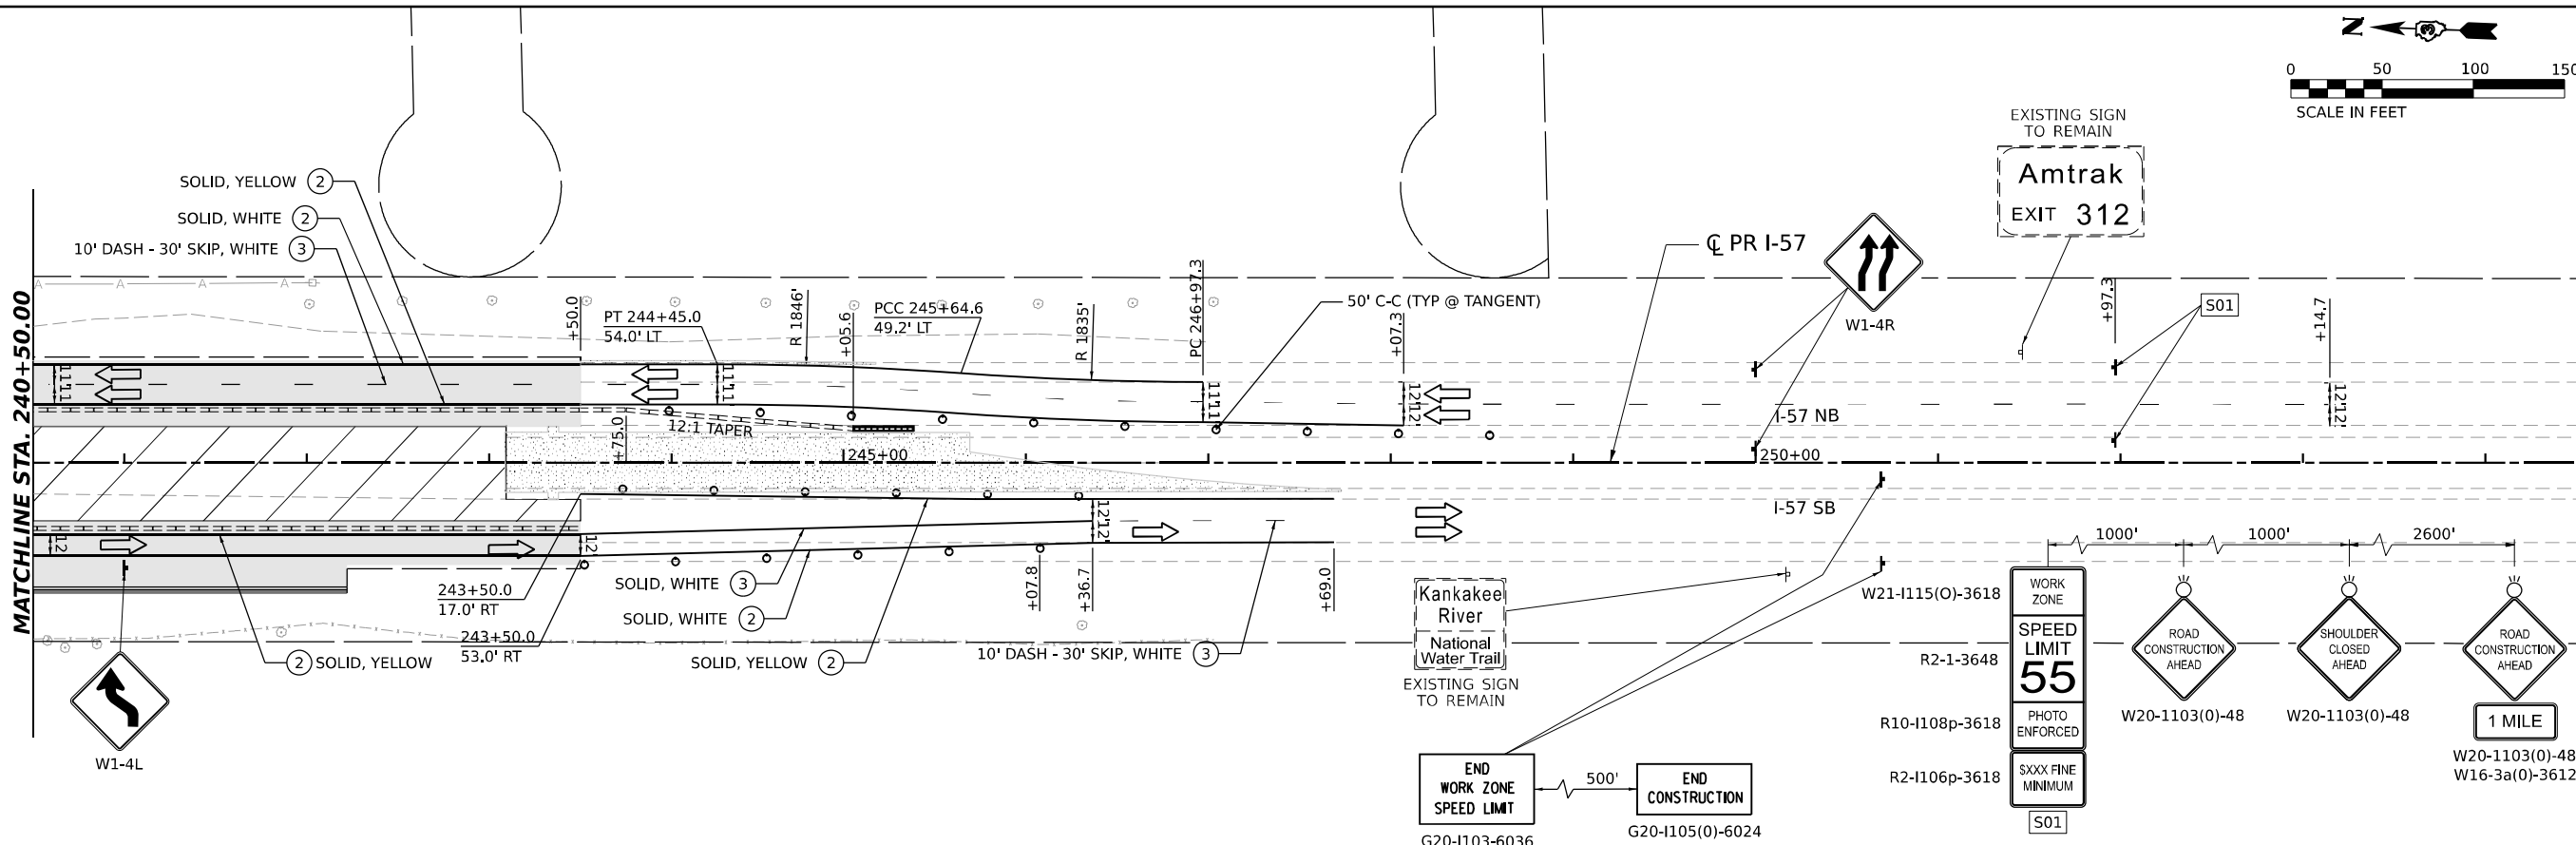

ADVANCE SIGNING SEQUENCE

LEGEND

- DIRECTION OF TRAFFIC
- WORK AREA
- TEMPORARY PAVEMENT CONSTRUCTED IN THIS STAGE
- TEMPORARY PAVEMENT CONSTRUCTED IN PREVIOUS STAGE
- PROPOSED PAVEMENT CONSTRUCTED IN PREVIOUS STAGE
- ARROW BOARD
- IMPACT ATTENUATORS, TEMPORARY (NON-REDIRECTIVE), TEST LEVEL 3
- RUMBLE STRIPS
- TEMPORARY CONCRETE BARRIER
- TYPE III BARRICADE WITH FLASHING LIGHTS
- MONO-DIRECTIONAL FLASHING LIGHT

- DIRECTIONAL INDICATOR BARRICADE WITH STEADY BURNING MONODIRECTIONAL LIGHT AT 50' CENTERS UNLESS OTHERWISE NOTED ON PLANS
- DRUMS WITH STEADY-BURN MONODIRECTIONAL LIGHT AT 50' CENTERS UNLESS OTHERWISE NOTED ON PLANS
- DRUMS AT 50' CENTERS UNLESS OTHERWISE NOTED ON PLANS
- VERTICAL PANELS WITH STEADY-BURN MONODIRECTIONAL LIGHT AT 50' CENTERS UNLESS OTHERWISE NOTED ON PLANS
- PROPOSED SIGN/ COMMERCIAL DRIVEWAY ENTRANCE SIGN
- (O) INDICATES FLUORESCENT ORANGE SIGN SHEETING

TEMPORARY PAVEMENT MARKING LEGEND

- (E) EXISTING PAVEMENT MARKING OR PAVEMENT MARKING FROM PREVIOUS STAGE
- (P) PROPOSED PERMANENT PAVEMENT MARKING (SEE PAVEMENT MARKING PLANS)
- (1) TEMPORARY PAVEMENT MARKING LETTERS AND SYMBOLS - MODIFIED URETHANE
- (2) TEMPORARY PAVEMENT MARKING - LINE 4" - MODIFIED URETHANE
- (3) TEMPORARY PAVEMENT MARKING - LINE 6" - MODIFIED URETHANE
- (4) TEMPORARY PAVEMENT MARKING - LINE 8" - MODIFIED URETHANE
- (5) TEMPORARY PAVEMENT MARKING - LINE 12" - MODIFIED URETHANE
- (6) TEMPORARY PAVEMENT MARKING - LINE 24" - MODIFIED URETHANE

MODEL: PR I-57 DOUBLE - DBL PLAN.DGN  
FILE NAME: C:\PW\WORK\EXP\24\WEN\TEXT\COM\EXP\4\PR I-57\4\24\366663-SHT-MOT4-06.DGN



|            |                     |          |              |         |   |
|------------|---------------------|----------|--------------|---------|---|
| USER NAME  | = SALASL            | DESIGNED | - CS         | REVISED | - |
| DRAWN      | - CS                | REVIS    | -            |         |   |
| PLOT SCALE | = 0.16666633 1/ IN. | CHECKED  | - DH         | REVISED | - |
| PLOT DATE  | = 4/23/2026         | DATE     | - 04/22/2026 | REVISED | - |

STATE OF ILLINOIS  
DEPARTMENT OF TRANSPORTATION


| SUGGESTED STAGES OF CONSTRUCTION AND TRAFFIC CONTROL |         |    |        |              |
|------------------------------------------------------|---------|----|--------|--------------|
| STAGE 4 - I-57                                       |         |    |        |              |
| SCALE: 1"=50'                                        | SHEET . | OF | SHEETS | STA. TO STA. |

| F.A.I. RTE.               | SECTION                        | COUNTY   | TOTAL SHEETS | SHEET NO. |
|---------------------------|--------------------------------|----------|--------------|-----------|
| 57                        | (46-3)R.HBK-1&[(46-3)HB-5]HB-1 | KANKAKEE | 1183         | 243       |
| CONTRACT NO. 66863        |                                |          |              |           |
| ILLINOIS FED. AID PROJECT |                                |          |              |           |







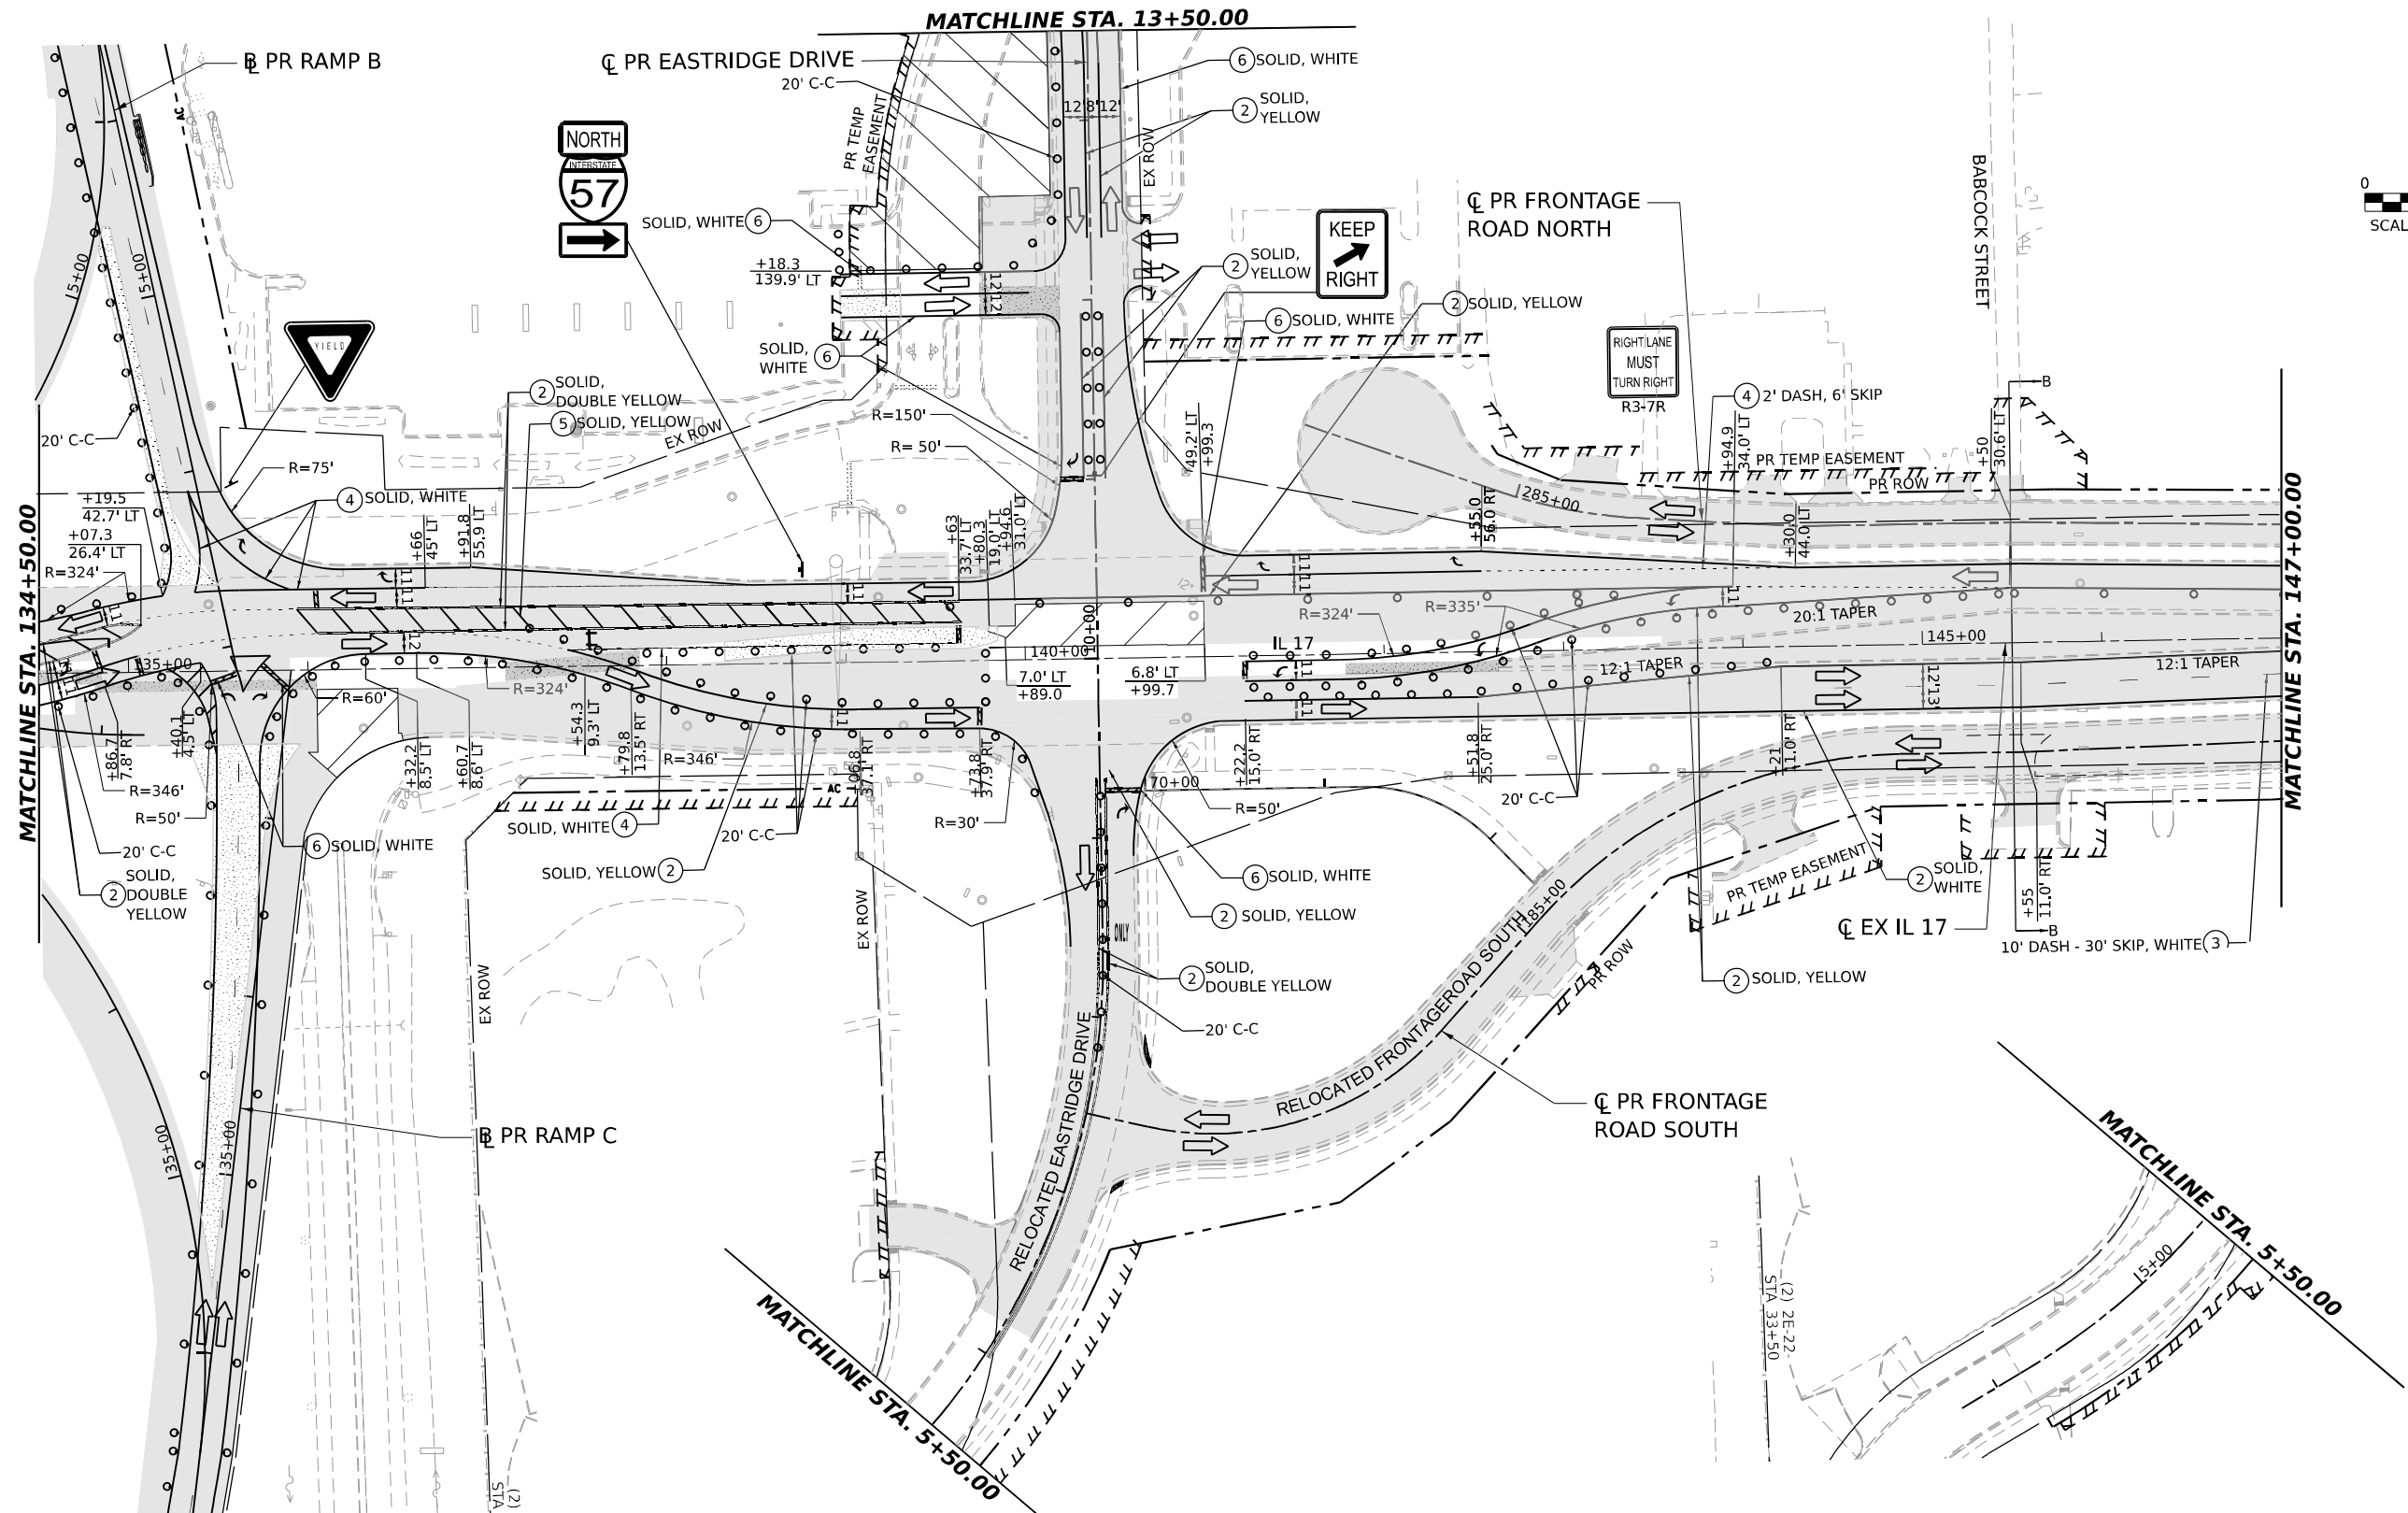

**LEGEND**

DIRECTION OF TRAFFIC

WORK AREA

TEMPORARY PAVEMENT CONSTRUCTED IN THIS STAGE

TEMPORARY PAVEMENT CONSTRUCTED IN PREVIOUS STAGE

PROPOSED PAVEMENT CONSTRUCTED IN PREVIOUS STAGE

ARROW BOARD

IMPACT ATTENUATORS, TEMPORARY (NON-REDIRECTIVE), TEST LEVEL 3

RUMBLE STRIPS

TEMPORARY CONCRETE BARRIER

TYPE III BARRICADE WITH FLASHING LIGHTS

MONO-DIRECTIONAL FLASHING LIGHT

DIRECTIONAL INDICATOR BARRICADE WITH STEADY BURNING MONODIRECTIONAL LIGHT AT 50' CENTERS UNLESS OTHERWISE NOTED ON PLANS

DRUMS WITH STEADY-BURN MONODIRECTIONAL LIGHT AT 50' CENTERS UNLESS OTHERWISE NOTED ON PLANS

DRUMS AT 50' CENTERS UNLESS OTHERWISE NOTED ON PLANS

VERTICAL PANELS WITH STEADY-BURN MONODIRECTIONAL LIGHT AT 50' CENTERS UNLESS OTHERWISE NOTED ON PLANS

PROPOSED SIGN/ COMMERCIAL DRIVEWAY ENTRANCE SIGN

(O) INDICATES FLUORESCENT ORANGE SIGN SHEETING

**TEMPORARY PAVEMENT MARKING LEGEND**

(E) EXISTING PAVEMENT MARKING OR PAVEMENT MARKING FROM PREVIOUS STAGE

(P) PROPOSED PERMANENT PAVEMENT MARKING (SEE PAVEMENT MARKING PLANS)

(1) TEMPORARY PAVEMENT MARKING LETTERS AND SYMBOLS - MODIFIED URETHANE

(2) TEMPORARY PAVEMENT MARKING - LINE 4" - MODIFIED URETHANE

(3) TEMPORARY PAVEMENT MARKING - LINE 6" - MODIFIED URETHANE

(4) TEMPORARY PAVEMENT MARKING - LINE 8" - MODIFIED URETHANE

(5) TEMPORARY PAVEMENT MARKING - LINE 12" - MODIFIED URETHANE

(6) TEMPORARY PAVEMENT MARKING - LINE 24" - MODIFIED URETHANE

MODEL: IL 17 DOUBLE - PLAN 11  
FILE NAME: C:\P\WORK\EX-17\BENTLEY\COM\EX-17\1412\UD36863-SHT-MOT4-08.DGN






|            |                     |          |              |         |   |
|------------|---------------------|----------|--------------|---------|---|
| USER NAME  | = SALASL            | DESIGNED | - TNS        | REVISED | - |
| DRAWN      | - TNS               | REVIS    | -            |         |   |
| PLOT SCALE | = 0.16666633 1/ IN. | CHECKED  | - FBN        | REVISED | - |
| PLOT DATE  | = 4/23/2026         | DATE     | - 04/22/2026 | REVISED | - |

STATE OF ILLINOIS  
DEPARTMENT OF TRANSPORTATION





SUGGESTED STAGES OF CONSTRUCTION AND TRAFFIC CONTROL  
STAGE 4 - ILLINOIS ROUTE 17

SCALE: 1"=50' SHEET . OF SHEETS STA. TO STA.

| F.A.I. RTE.               | SECTION                        | COUNTY   | TOTAL SHEETS | SHEET NO. |
|---------------------------|--------------------------------|----------|--------------|-----------|
| 57                        | (46-3)R.HBK-1&[(46-3)HB-5]HB-1 | KANKAKEE | 1183         | 245       |
| CONTRACT NO. 66863        |                                |          |              |           |
| ILLINOIS FED. AID PROJECT |                                |          |              |           |

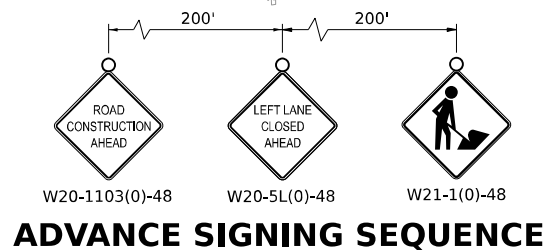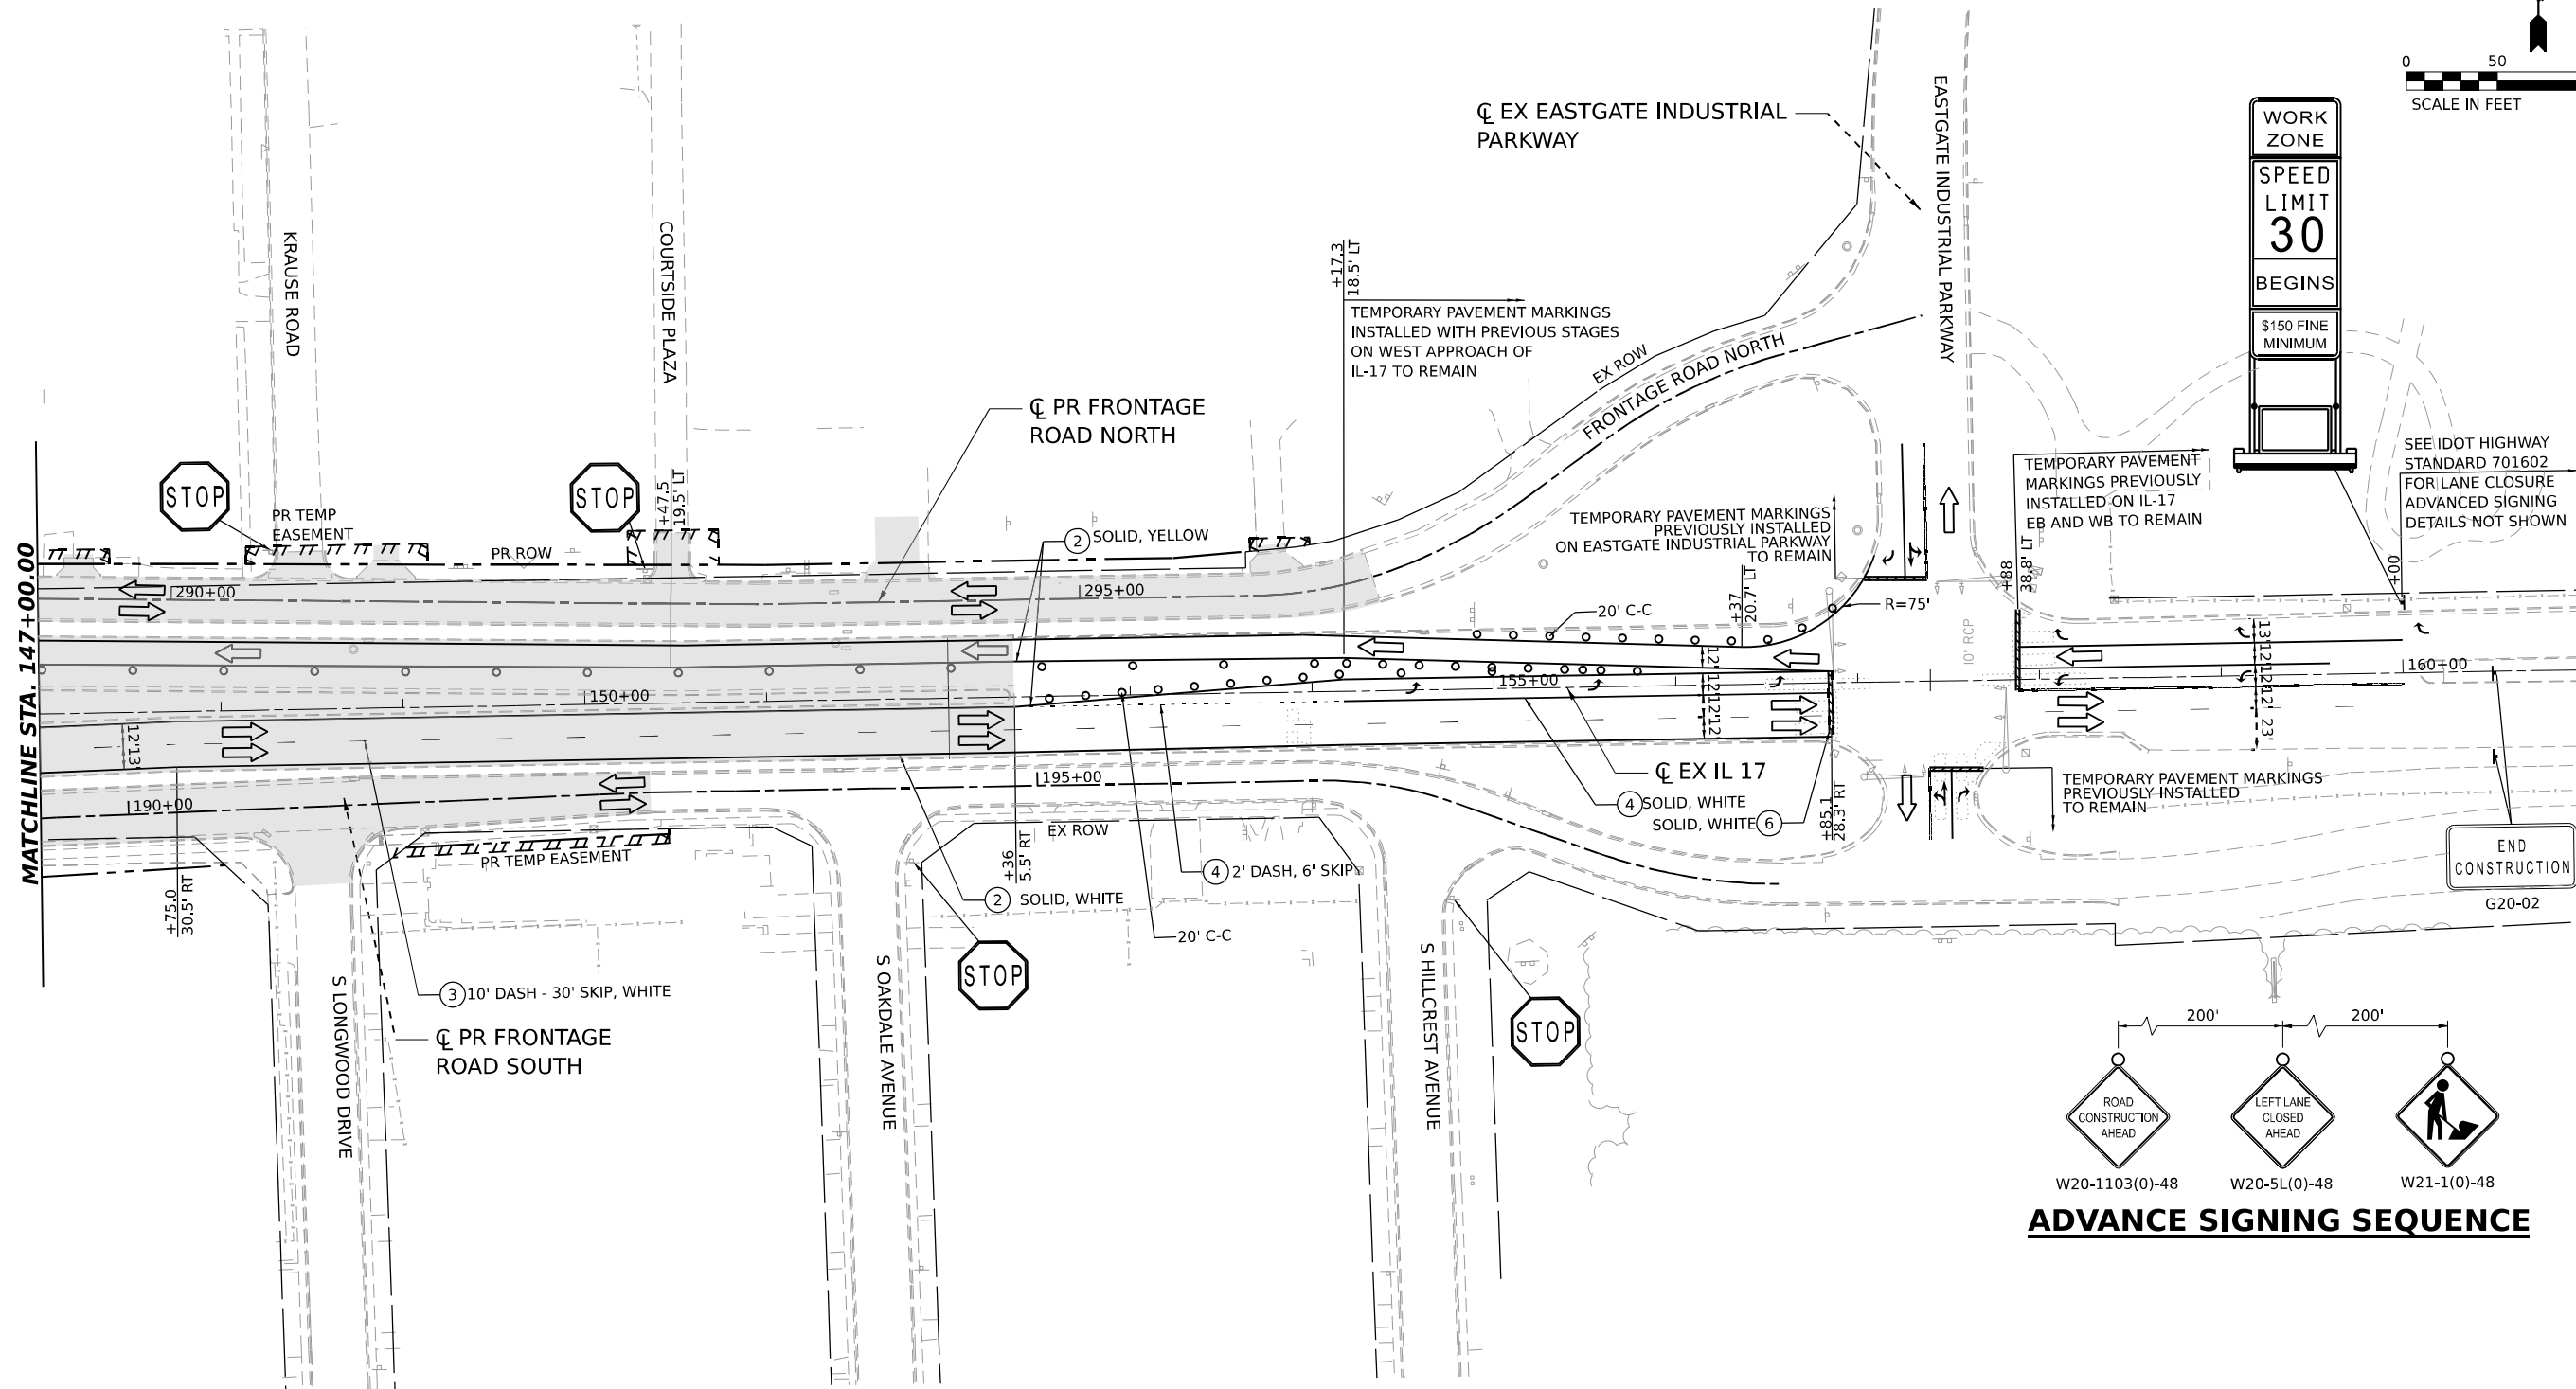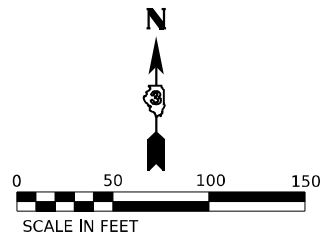

**LEGEND**

 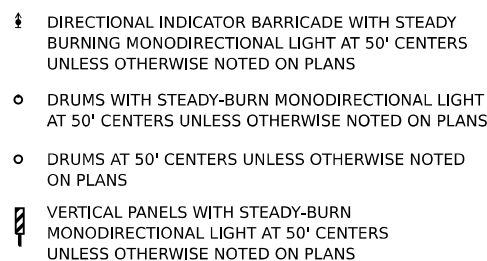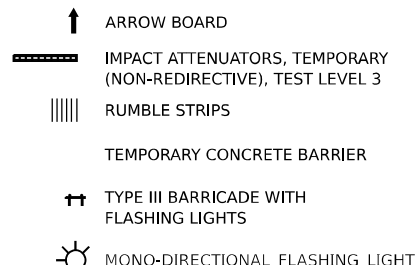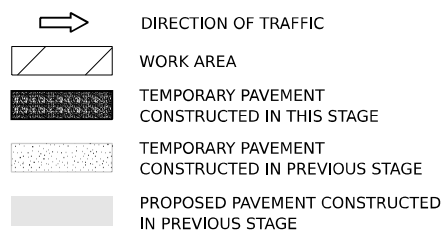

**TEMPORARY PAVEMENT MARKING LEGEND**

- (E) EXISTING PAVEMENT MARKING OR PAVEMENT MARKING FROM PREVIOUS STAGE
- (P) PROPOSED PERMANENT PAVEMENT MARKING (SEE PAVEMENT MARKING PLANS)
- (1) TEMPORARY PAVEMENT MARKING LETTERS AND SYMBOLS - MODIFIED URETHANE
- (2) TEMPORARY PAVEMENT MARKING - LINE 4" - MODIFIED URETHANE
- (3) TEMPORARY PAVEMENT MARKING - LINE 6" - MODIFIED URETHANE
- (4) TEMPORARY PAVEMENT MARKING - LINE 8" - MODIFIED URETHANE
- (5) TEMPORARY PAVEMENT MARKING - LINE 12" - MODIFIED URETHANE
- (6) TEMPORARY PAVEMENT MARKING - LINE 24" - MODIFIED URETHANE

MODEL: IL-17 DOUBLE - PLAN 12  
FILE NAME: C:\P\WORK\EX-17\BENTLEY\COM-12\1412\UD36863-SHT-M074-09.DGN



QUIGG ENGINEERING INC




|            |                     |          |              |         |   |
|------------|---------------------|----------|--------------|---------|---|
| USER NAME  | = SALASL            | DESIGNED | - TNS        | REVISED | - |
| DRAWN      | - TNS               | REVIS    | -            |         |   |
| PLOT SCALE | = 0.16666633 1/ IN. | CHECKED  | - FBN        | REVISED | - |
| PLOT DATE  | = 4/23/2026         | DATE     | - 04/22/2026 | REVISED | - |

STATE OF ILLINOIS  
DEPARTMENT OF TRANSPORTATION

SUGGESTED STAGES OF CONSTRUCTION AND TRAFFIC CONTROL  
STAGE 4 - ILLINOIS ROUTE 17

SCALE: 1"=50' SHEET . OF SHEETS STA. TO STA.

| F.A.I. RTE.               | SECTION                        | COUNTY   | TOTAL SHEETS | SHEET NO. |
|---------------------------|--------------------------------|----------|--------------|-----------|
| 57                        | (46-3)R.HBK-1&[(46-3)HB-5]HB-1 | KANKAKEE | 1183         | 246       |
| CONTRACT NO. 66863        |                                |          |              |           |
| ILLINOIS FED. AID PROJECT |                                |          |              |           |

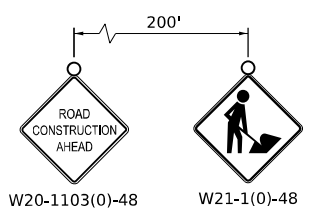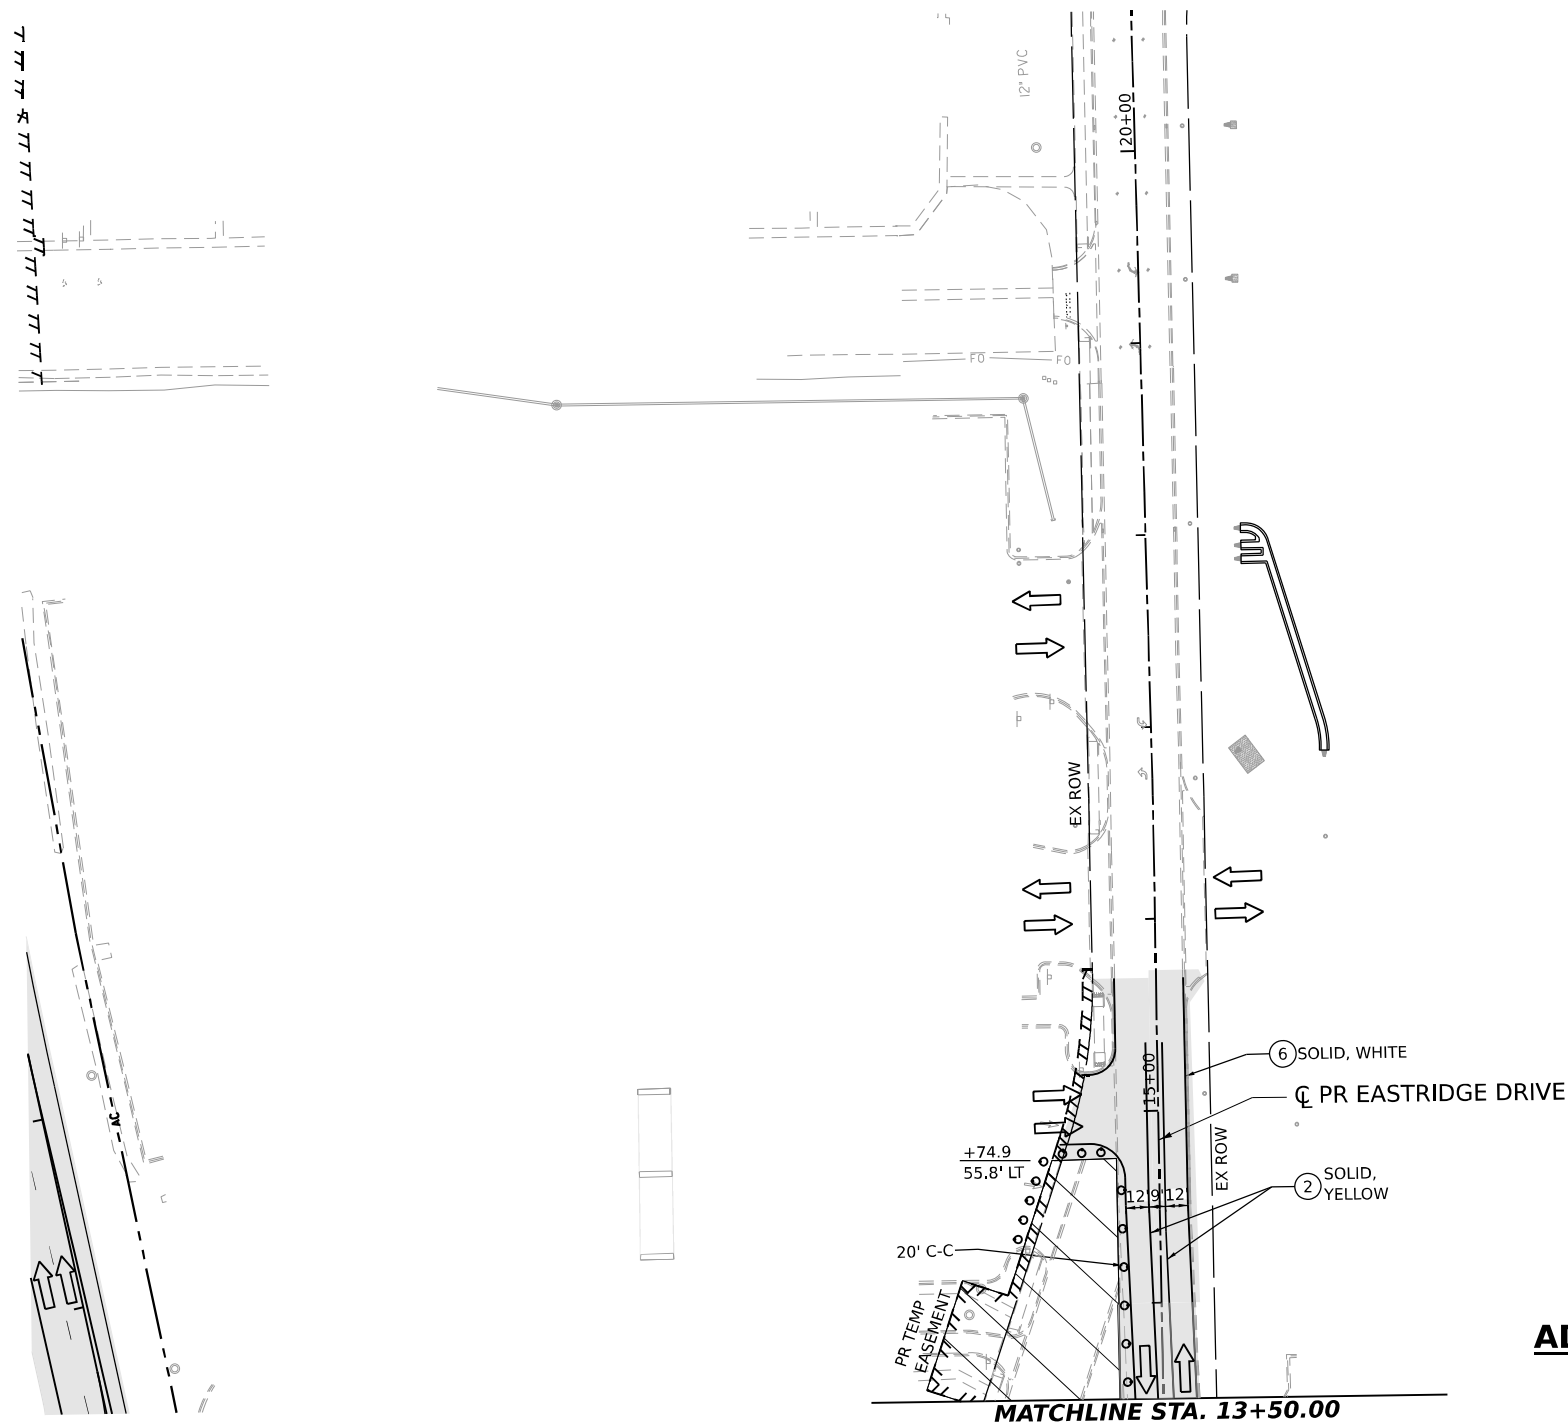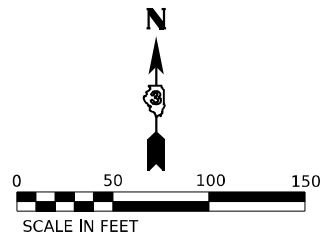

**ADVANCE SIGNING SEQUENCE**

**LEGEND**

DIRECTION OF TRAFFIC

WORK AREA

TEMPORARY PAVEMENT CONSTRUCTED IN THIS STAGE

TEMPORARY PAVEMENT CONSTRUCTED IN PREVIOUS STAGE

PROPOSED PAVEMENT CONSTRUCTED IN PREVIOUS STAGE

ARROW BOARD

IMPACT ATTENUATORS, TEMPORARY (NON-REDIRECTIVE), TEST LEVEL 3

RUMBLE STRIPS

TEMPORARY CONCRETE BARRIER

TYPE III BARRICADE WITH FLASHING LIGHTS

MONO-DIRECTIONAL FLASHING LIGHT

DIRECTIONAL INDICATOR BARRICADE WITH STEADY BURNING MONODIRECTIONAL LIGHT AT 50' CENTERS UNLESS OTHERWISE NOTED ON PLANS

DRUMS WITH STEADY-BURN MONODIRECTIONAL LIGHT AT 50' CENTERS UNLESS OTHERWISE NOTED ON PLANS

DRUMS AT 50' CENTERS UNLESS OTHERWISE NOTED ON PLANS

VERTICAL PANELS WITH STEADY-BURN MONODIRECTIONAL LIGHT AT 50' CENTERS UNLESS OTHERWISE NOTED ON PLANS

PROPOSED SIGN/ COMMERCIAL DRIVEWAY ENTRANCE SIGN

(O) INDICATES FLUORESCENT ORANGE SIGN SHEETING

**TEMPORARY PAVEMENT MARKING LEGEND**

(E) EXISTING PAVEMENT MARKING OR PAVEMENT MARKING FROM PREVIOUS STAGE

(P) PROPOSED PERMANENT PAVEMENT MARKING (SEE PAVEMENT MARKING PLANS)

① TEMPORARY PAVEMENT MARKING LETTERS AND SYMBOLS - MODIFIED URETHANE

② TEMPORARY PAVEMENT MARKING - LINE 4" - MODIFIED URETHANE


③ TEMPORARY PAVEMENT MARKING - LINE 6" - MODIFIED URETHANE

④ TEMPORARY PAVEMENT MARKING - LINE 8" - MODIFIED URETHANE

⑤ TEMPORARY PAVEMENT MARKING - LINE 12" - MODIFIED URETHANE

⑥ TEMPORARY PAVEMENT MARKING - LINE 24" - MODIFIED URETHANE

MODEL: IL17\_DOUBLE-RIN-11  
FILE NAME: C:\P\WORK\EX-24\BENTLEY\COM-EX-24\12\UD36863-SHT-MOT4-10.DGN

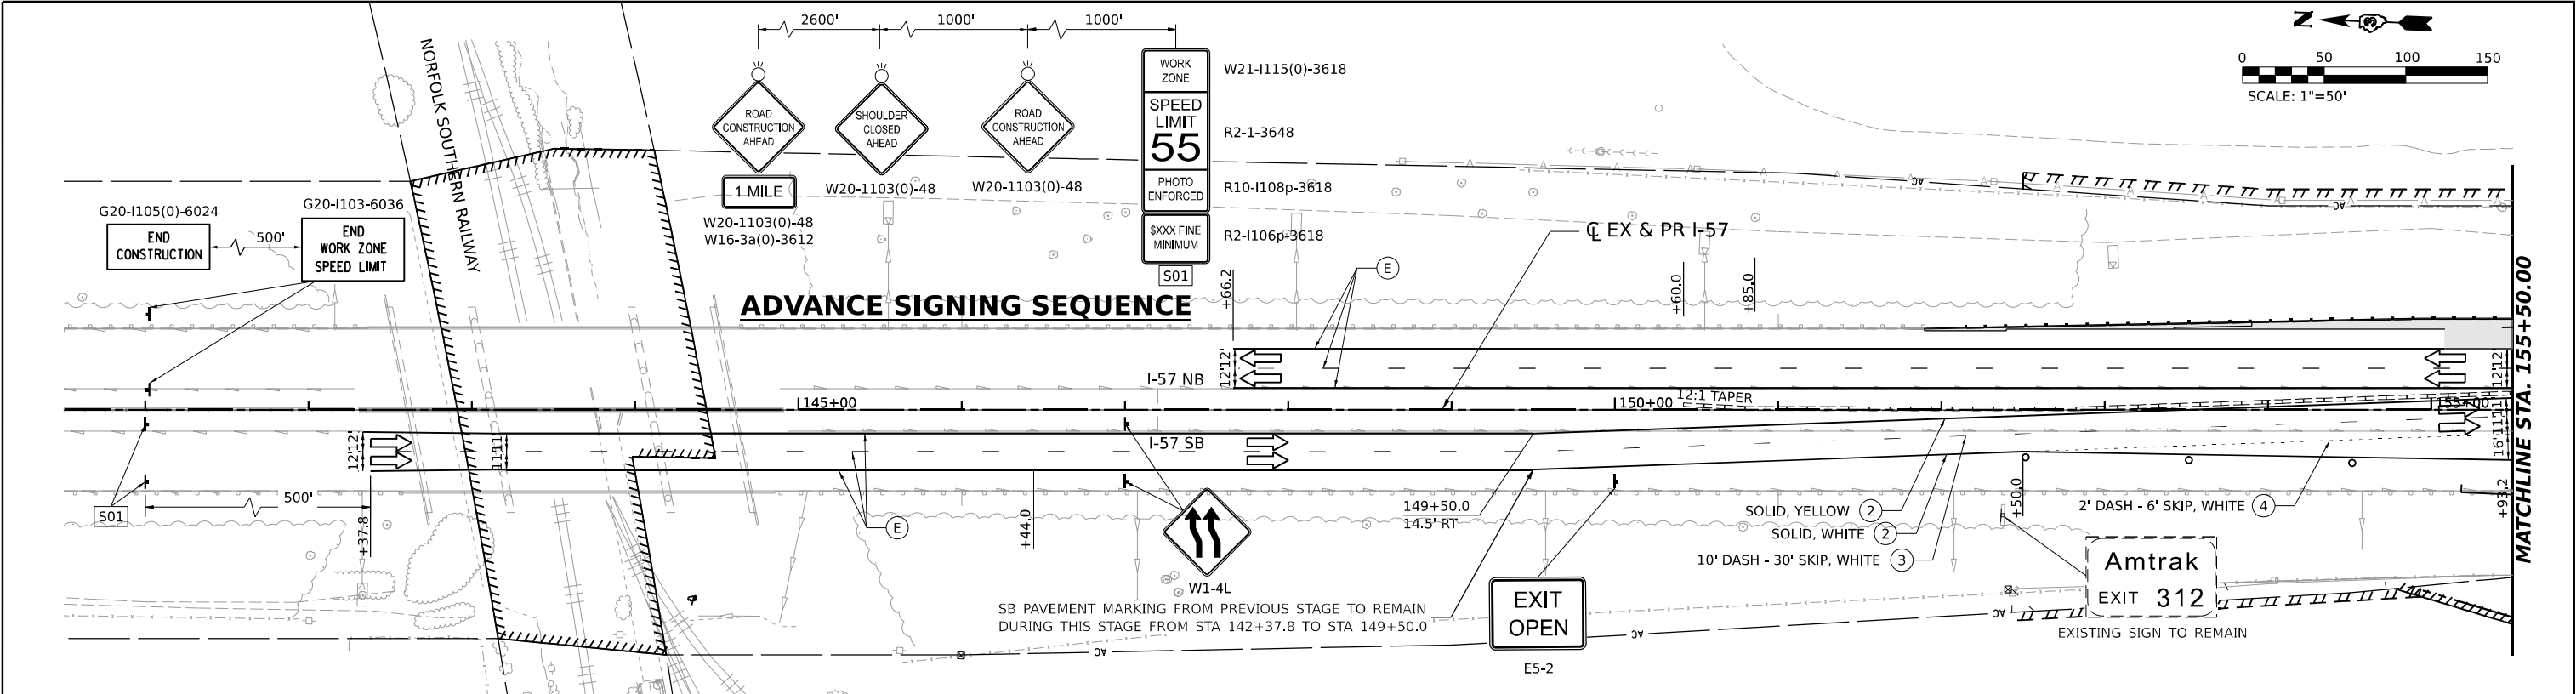


LEGEND

- DIRECTION OF TRAFFIC
- WORK AREA
- TEMPORARY PAVEMENT CONSTRUCTED IN THIS STAGE
- TEMPORARY PAVEMENT CONSTRUCTED IN PREVIOUS STAGE
- PROPOSED PAVEMENT CONSTRUCTED IN PREVIOUS STAGE
- ARROW BOARD
- IMPACT ATTENUATORS, TEMPORARY (NON-REDIRECTIVE), TEST LEVEL 3
- RUMBLE STRIPS
- TEMPORARY CONCRETE BARRIER
- TYPE III BARRICADE WITH FLASHING LIGHTS
- MONO-DIRECTIONAL FLASHING LIGHT

- DIRECTIONAL INDICATOR BARRICADE WITH STEADY BURNING MONODIRECTIONAL LIGHT AT 50' CENTERS UNLESS OTHERWISE NOTED ON PLANS
- DRUMS WITH STEADY-BURN MONODIRECTIONAL LIGHT AT 50' CENTERS UNLESS OTHERWISE NOTED ON PLANS
- DRUMS AT 50' CENTERS UNLESS OTHERWISE NOTED ON PLANS
- VERTICAL PANELS WITH STEADY-BURN MONODIRECTIONAL LIGHT AT 50' CENTERS UNLESS OTHERWISE NOTED ON PLANS
- PROPOSED SIGN/ COMMERCIAL DRIVEWAY ENTRANCE SIGN
- (O) INDICATES FLUORESCENT ORANGE SIGN SHEETING

TEMPORARY PAVEMENT MARKING LEGEND

- (E) EXISTING PAVEMENT MARKING OR PAVEMENT MARKING FROM PREVIOUS STAGE
- (P) PROPOSED PERMANENT PAVEMENT MARKING (SEE PAVEMENT MARKING PLANS)
- (1) TEMPORARY PAVEMENT MARKING LETTERS AND SYMBOLS - MODIFIED URETHANE
- (2) TEMPORARY PAVEMENT MARKING - LINE 4" - MODIFIED URETHANE
- (3) TEMPORARY PAVEMENT MARKING - LINE 6" - MODIFIED URETHANE
- (4) TEMPORARY PAVEMENT MARKING - LINE 8" - MODIFIED URETHANE
- (5) TEMPORARY PAVEMENT MARKING - LINE 12"- MODIFIED URETHANE
- (6) TEMPORARY PAVEMENT MARKING - LINE 24"- MODIFIED URETHANE

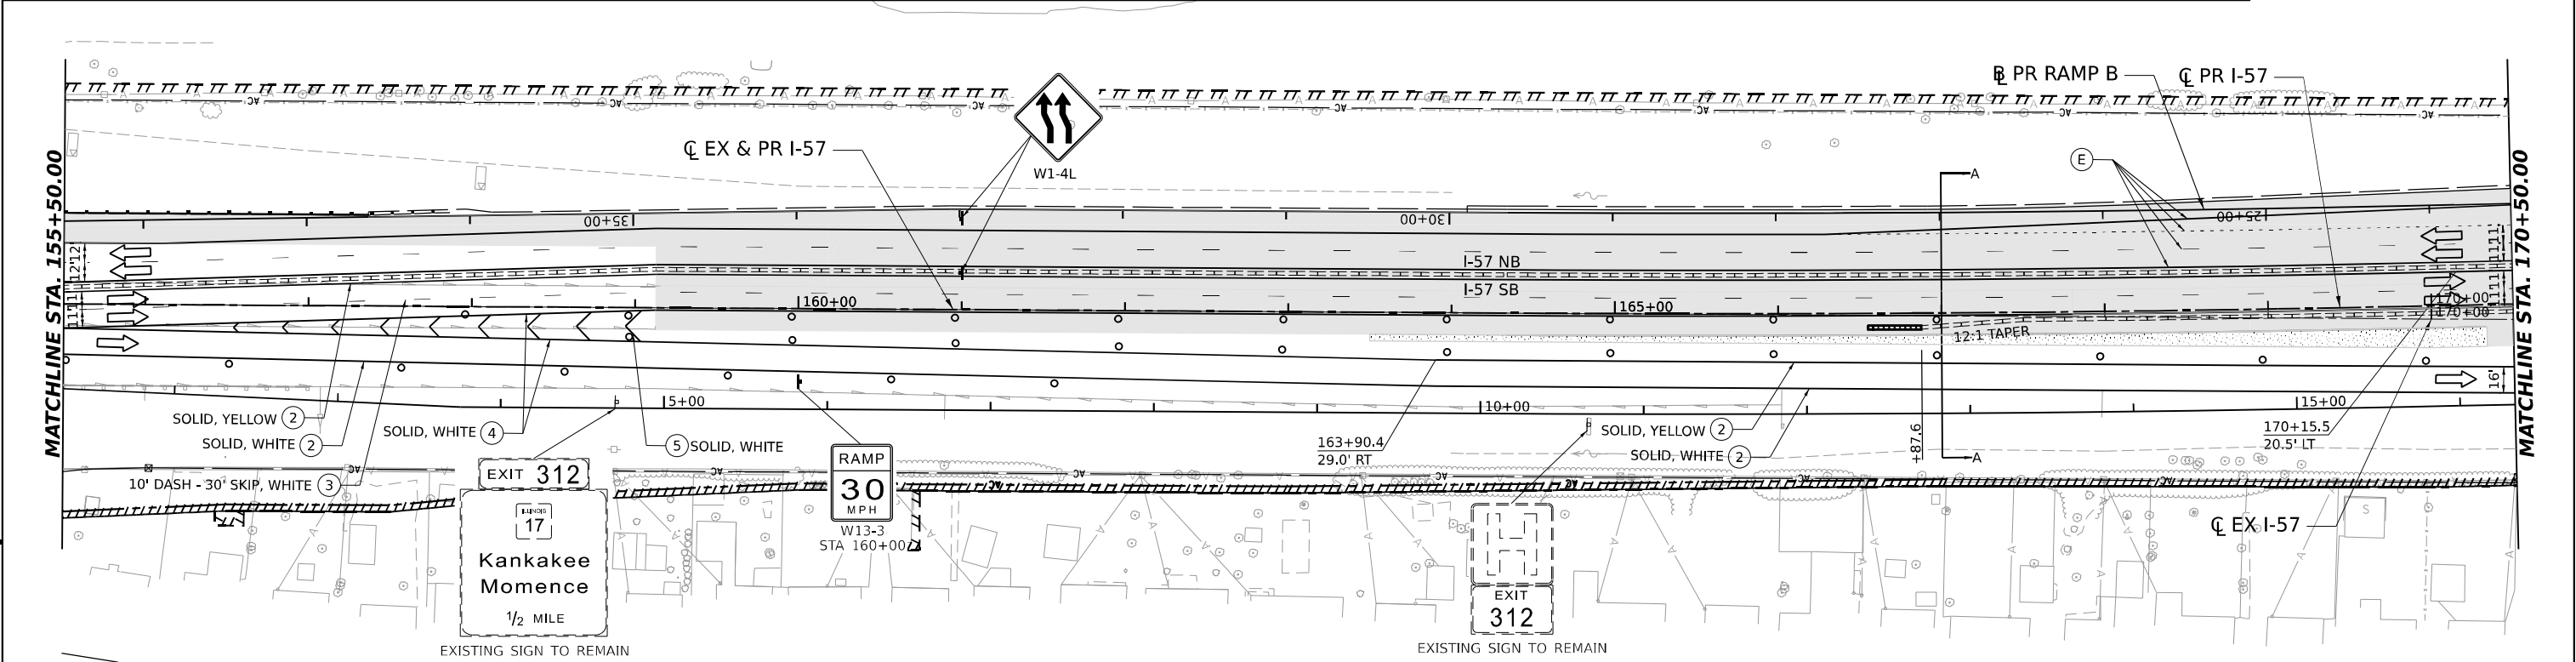

MODEL: PR I-57, DBL, P.N. 01  
FILE NAME: C:\P\WORK\EX-14\BENTLEY\COM\EX-14\1412\UD36863-SHT-A\055A-1.DGN





|                                |                   |           |
|--------------------------------|-------------------|-----------|
| USER NAME = SALASL             | DESIGNED - CS     | REVISED - |
|                                | DRAWN - CS        | REVISED - |
| PLOT SCALE = 0.16666633 1/ IN. | CHECKED - DH      | REVISED - |
| PLOT DATE = 4/23/2026          | DATE - 04/22/2026 | REVISED - |

STATE OF ILLINOIS  
DEPARTMENT OF TRANSPORTATION

SUGGESTED STAGES OF CONSTRUCTION AND TRAFFIC CONTROL  
STAGE 5A - I-57

SCALE: 1"=50' SHEET . OF SHEETS STA. TO STA.

| F.A.I. RTE.               | SECTION                        | COUNTY   | TOTAL SHEETS | SHEET NO. |
|---------------------------|--------------------------------|----------|--------------|-----------|
| 57                        | (46-3)R.HBK-1&[(46-3)HB-5]HB-1 | KANKAKEE | 1183         | 248       |
| CONTRACT NO. 66863        |                                |          |              |           |
| ILLINOIS FED. AID PROJECT |                                |          |              |           |

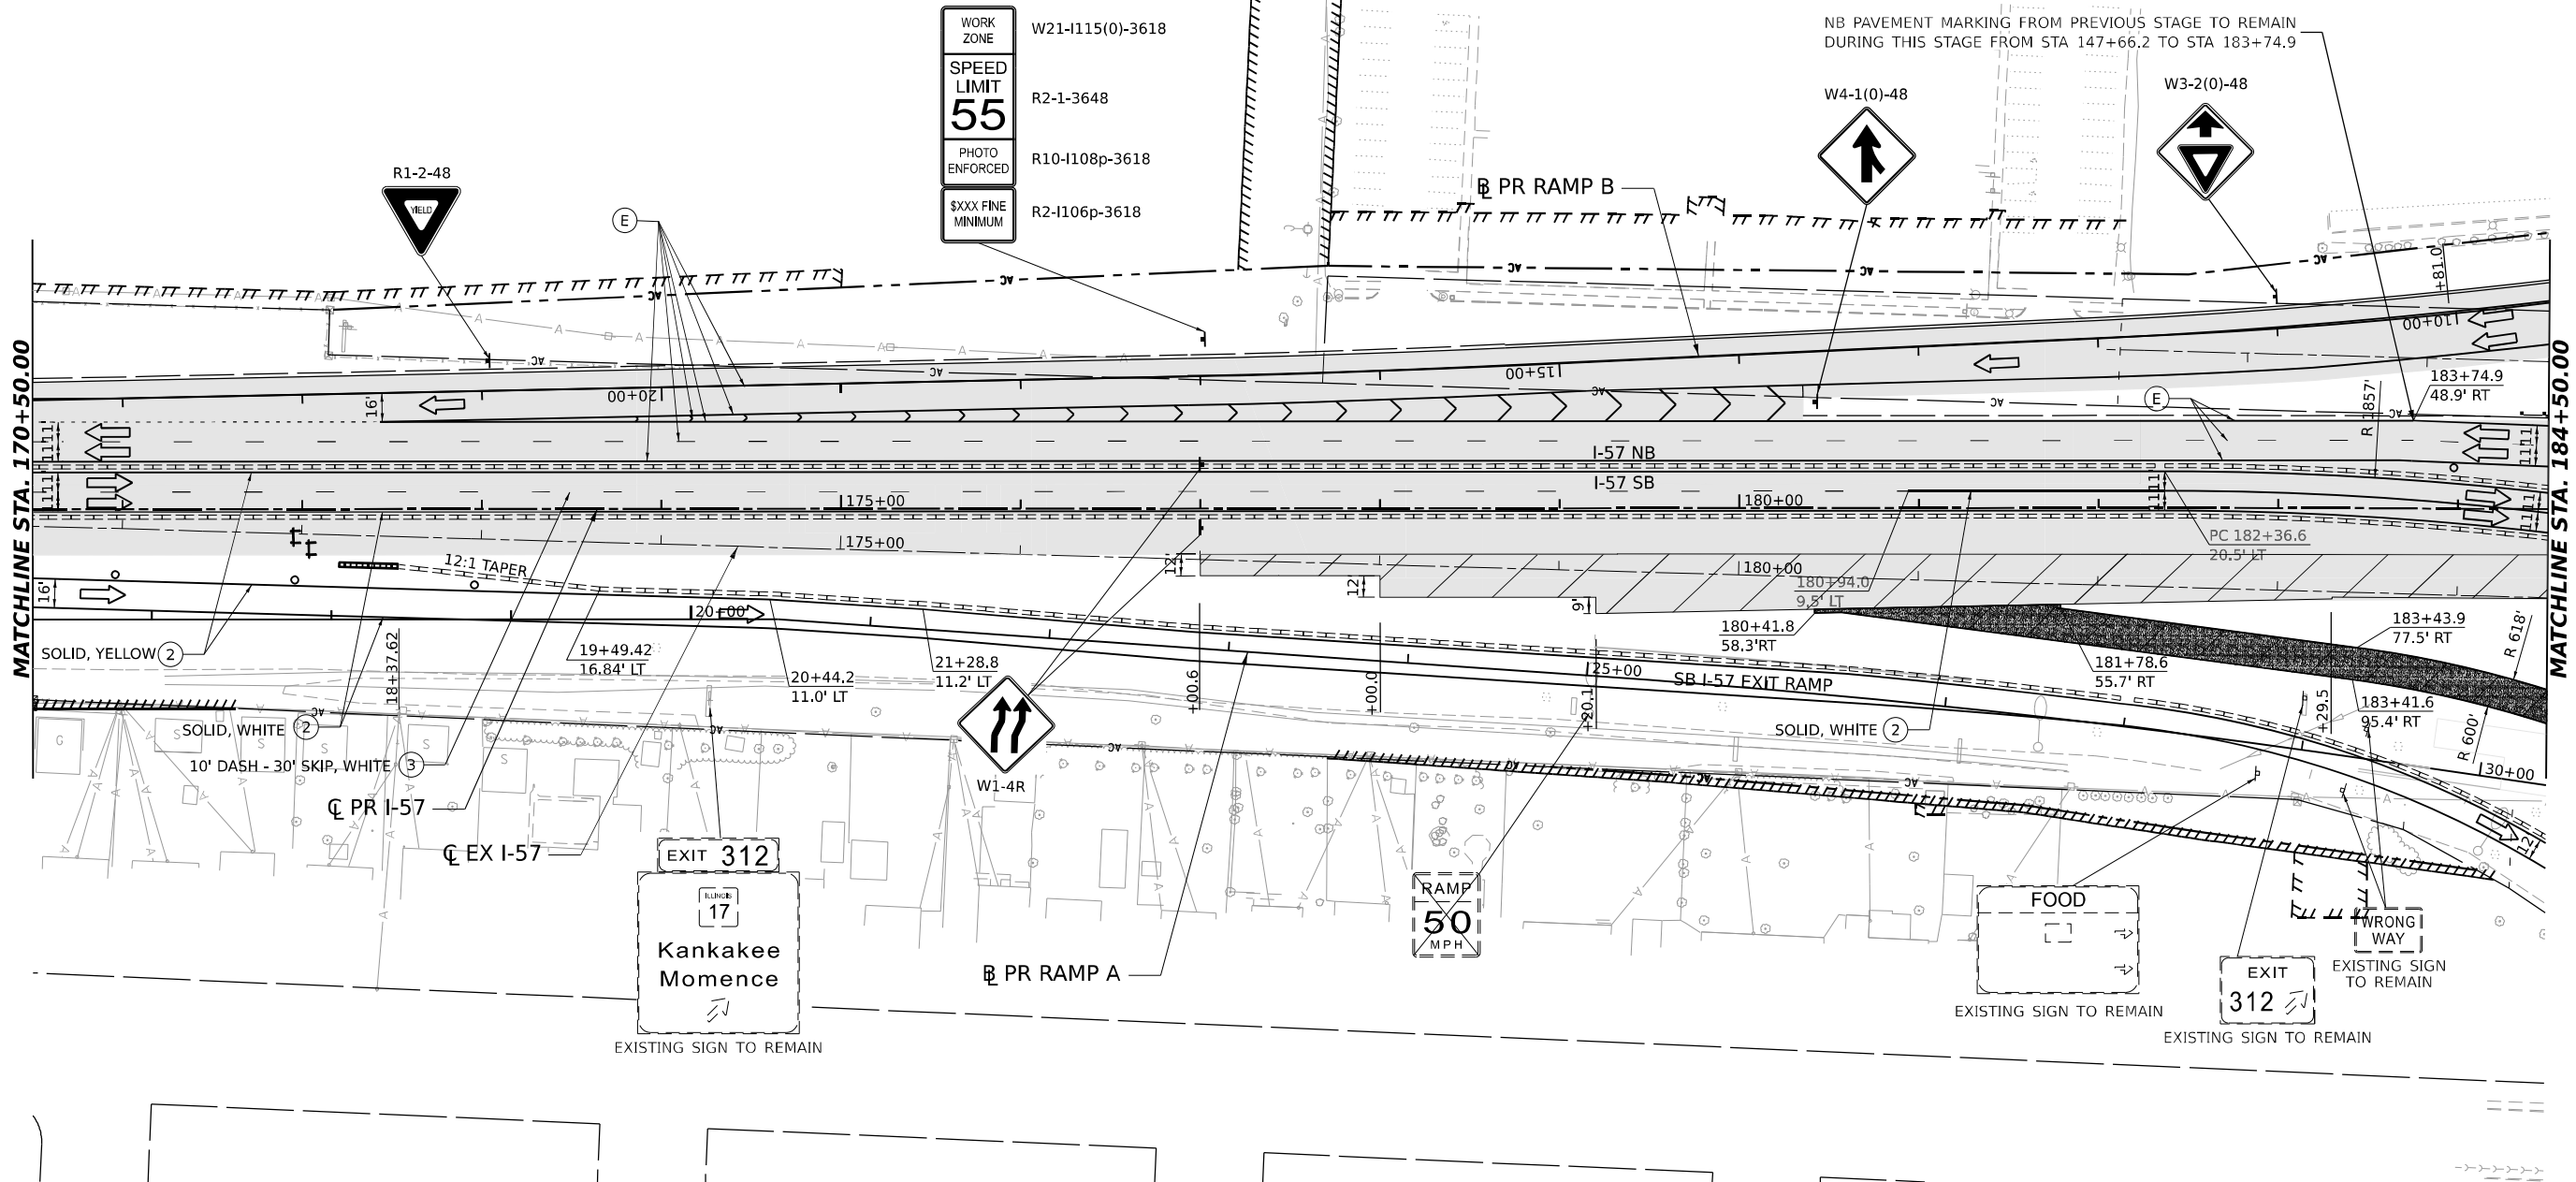 

**LEGEND**

- DIRECTION OF TRAFFIC
- ▨ WORK AREA
- ▨ TEMPORARY PAVEMENT CONSTRUCTED IN THIS STAGE
- ▨ TEMPORARY PAVEMENT CONSTRUCTED IN PREVIOUS STAGE
- ▨ PROPOSED PAVEMENT CONSTRUCTED IN PREVIOUS STAGE
- ↑ ARROW BOARD
- ▨ IMPACT ATTENUATORS, TEMPORARY (NON-REDIRECTIVE), TEST LEVEL 3
- ▨ RUMBLE STRIPS
- ▨ TEMPORARY CONCRETE BARRIER
- ↑ TYPE III BARRICADE WITH FLASHING LIGHTS
- ⬤ MONO-DIRECTIONAL FLASHING LIGHT

- ⚡ DIRECTIONAL INDICATOR BARRICADE WITH STEADY BURNING MONODIRECTIONAL LIGHT AT 50' CENTERS UNLESS OTHERWISE NOTED ON PLANS
- ⦿ DRUMS WITH STEADY-BURN MONODIRECTIONAL LIGHT AT 50' CENTERS UNLESS OTHERWISE NOTED ON PLANS
- ⦿ DRUMS AT 50' CENTERS UNLESS OTHERWISE NOTED ON PLANS
- ▨ VERTICAL PANELS WITH STEADY-BURN MONODIRECTIONAL LIGHT AT 50' CENTERS UNLESS OTHERWISE NOTED ON PLANS
- ▨ PROPOSED SIGN/ COMMERCIAL DRIVEWAY ENTRANCE SIGN
- (O) INDICATES FLUORESCENT ORANGE SIGN SHEETING

**TEMPORARY PAVEMENT MARKING LEGEND**

- (E) EXISTING PAVEMENT MARKING OR PAVEMENT MARKING FROM PREVIOUS STAGE
- (P) PROPOSED PERMANENT PAVEMENT MARKING (SEE PAVEMENT MARKING PLANS)
- ① TEMPORARY PAVEMENT MARKING LETTERS AND SYMBOLS - MODIFIED URETHANE
- ② TEMPORARY PAVEMENT MARKING - LINE 4" - MODIFIED URETHANE
- ③ TEMPORARY PAVEMENT MARKING - LINE 6" - MODIFIED URETHANE
- ④ TEMPORARY PAVEMENT MARKING - LINE 8" - MODIFIED URETHANE
- ⑤ TEMPORARY PAVEMENT MARKING - LINE 12" - MODIFIED URETHANE
- ⑥ TEMPORARY PAVEMENT MARKING - LINE 24" - MODIFIED URETHANE

MODEL: PR I-57 ANGLE - SINGLE PLAN.DGN  
FILE NAME: C:\PW\WORK\EX-2\TEMP\TEXT\COM\EX-2\PR I-57 ANGLE - SINGLE PLAN.DGN



USER NAME = SALASL  
PLOT SCALE = 0.16666633 1/ IN.  
PLOT DATE = 4/23/2026

DESIGNED - CS  
DRAWN - CS  
CHECKED - DH  
DATE - 04/22/2026


REVISED -  
REVISED -  
REVISED -  
REVISED -

STATE OF ILLINOIS  
DEPARTMENT OF TRANSPORTATION

SUGGESTED STAGES OF CONSTRUCTION AND TRAFFIC CONTROL  
STAGE 5A - I-57

SCALE: 1"=50' SHEET . OF SHEETS STA. TO STA.

| F.A.I. RTE.               | SECTION                        | COUNTY   | TOTAL SHEETS | SHEET NO. |
|---------------------------|--------------------------------|----------|--------------|-----------|
| 57                        | (46-3)R.HBK-1&[(46-3)HB-5]HB-1 | KANKAKEE | 1183         | 249       |
| CONTRACT NO. 66863        |                                |          |              |           |
| ILLINOIS FED. AID PROJECT |                                |          |              |           |

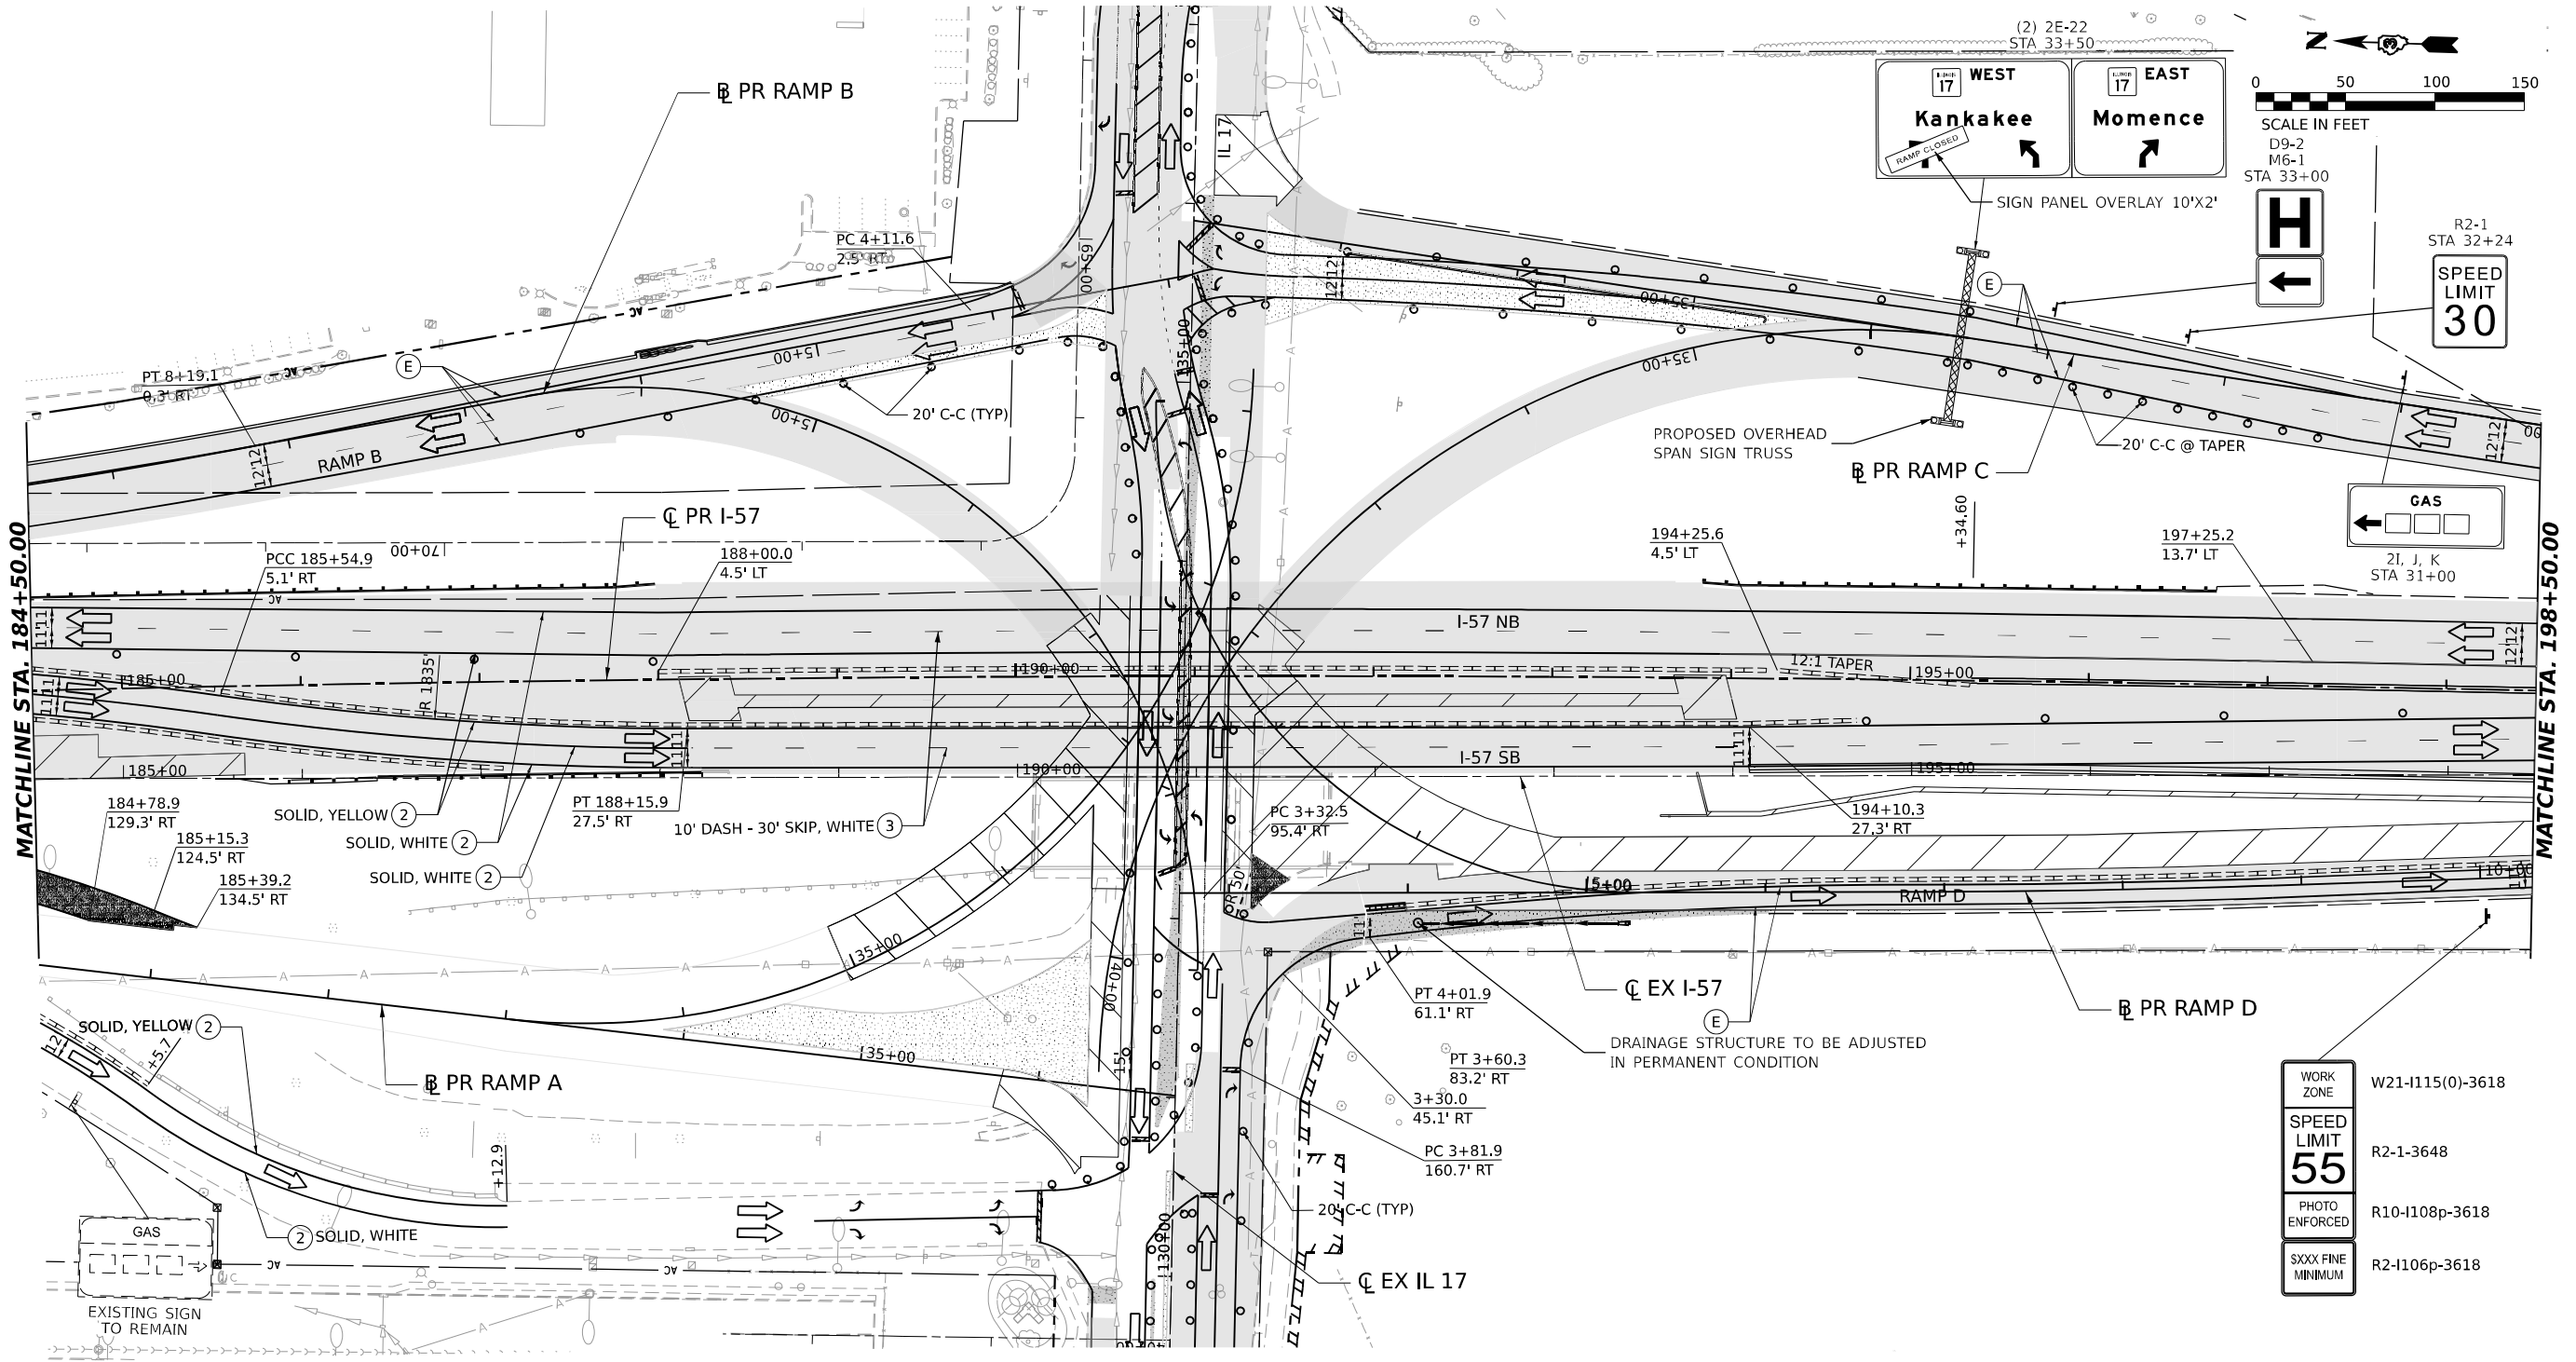

LEGEND

- DIRECTION OF TRAFFIC
- WORK AREA
- TEMPORARY PAVEMENT CONSTRUCTED IN THIS STAGE
- TEMPORARY PAVEMENT CONSTRUCTED IN PREVIOUS STAGE
- PROPOSED PAVEMENT CONSTRUCTED IN PREVIOUS STAGE
- ARROW BOARD
- IMPACT ATTENUATORS, TEMPORARY (NON-REDIRECTIVE), TEST LEVEL 3
- RUMBLE STRIPS
- TEMPORARY CONCRETE BARRIER
- TYPE III BARRICADE WITH FLASHING LIGHTS
- MONO-DIRECTIONAL FLASHING LIGHT

- DIRECTIONAL INDICATOR BARRICADE WITH STEADY BURNING MONODIRECTIONAL LIGHT AT 50' CENTERS UNLESS OTHERWISE NOTED ON PLANS
- DRUMS WITH STEADY-BURN MONODIRECTIONAL LIGHT AT 50' CENTERS UNLESS OTHERWISE NOTED ON PLANS
- DRUMS AT 50' CENTERS UNLESS OTHERWISE NOTED ON PLANS
- VERTICAL PANELS WITH STEADY-BURN MONODIRECTIONAL LIGHT AT 50' CENTERS UNLESS OTHERWISE NOTED ON PLANS
- PROPOSED SIGN/ COMMERCIAL DRIVEWAY ENTRANCE SIGN
- (O) INDICATES FLUORESCENT ORANGE SIGN SHEETING

TEMPORARY PAVEMENT MARKING LEGEND

- (E) EXISTING PAVEMENT MARKING OR PAVEMENT MARKING FROM PREVIOUS STAGE
- (P) PROPOSED PERMANENT PAVEMENT MARKING (SEE PAVEMENT MARKING PLANS)
- (1) TEMPORARY PAVEMENT MARKING LETTERS AND SYMBOLS - MODIFIED URETHANE
- (2) TEMPORARY PAVEMENT MARKING - LINE 4" - MODIFIED URETHANE
- (3) TEMPORARY PAVEMENT MARKING - LINE 6" - MODIFIED URETHANE
- (4) TEMPORARY PAVEMENT MARKING - LINE 8" - MODIFIED URETHANE
- (5) TEMPORARY PAVEMENT MARKING - LINE 12" - MODIFIED URETHANE
- (6) TEMPORARY PAVEMENT MARKING - LINE 24" - MODIFIED URETHANE

|                   |                  |
|-------------------|------------------|
| WORK ZONE         | W21-I115(0)-3618 |
| SPEED LIMIT       | R2-1-3648        |
| PHOTO ENFORCED    | R10-I108p-3618   |
| XXXX FINE MINIMUM | R2-I106p-3618    |



|            |                     |          |              |         |   |
|------------|---------------------|----------|--------------|---------|---|
| USER NAME  | = SALASL            | DESIGNED | - CS         | REVISED | - |
|            |                     | DRAWN    | - CS         | REVISED | - |
| PLOT SCALE | = 0.16666633 "/>IN. | CHECKED  | - DH         | REVISED | - |
| PLOT DATE  | = 4/23/2026         | DATE     | - 04/22/2026 | REVISED | - |



STATE OF ILLINOIS  
DEPARTMENT OF TRANSPORTATION

SUGGESTED STAGES OF CONSTRUCTION AND TRAFFIC CONTROL  
STAGE 5A - I-57

SCALE: 1"=50' SHEET . OF SHEETS STA. TO STA.

| F.A.I. RTE.               | SECTION                        | COUNTY   | TOTAL SHEETS | SHEET NO. |
|---------------------------|--------------------------------|----------|--------------|-----------|
| 57                        | (46-3)R.HBK-1&[(46-3)HB-5]HB-1 | KANKAKEE | 1183         | 250       |
| CONTRACT NO. 66863        |                                |          |              |           |
| ILLINOIS FED. AID PROJECT |                                |          |              |           |



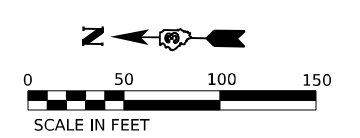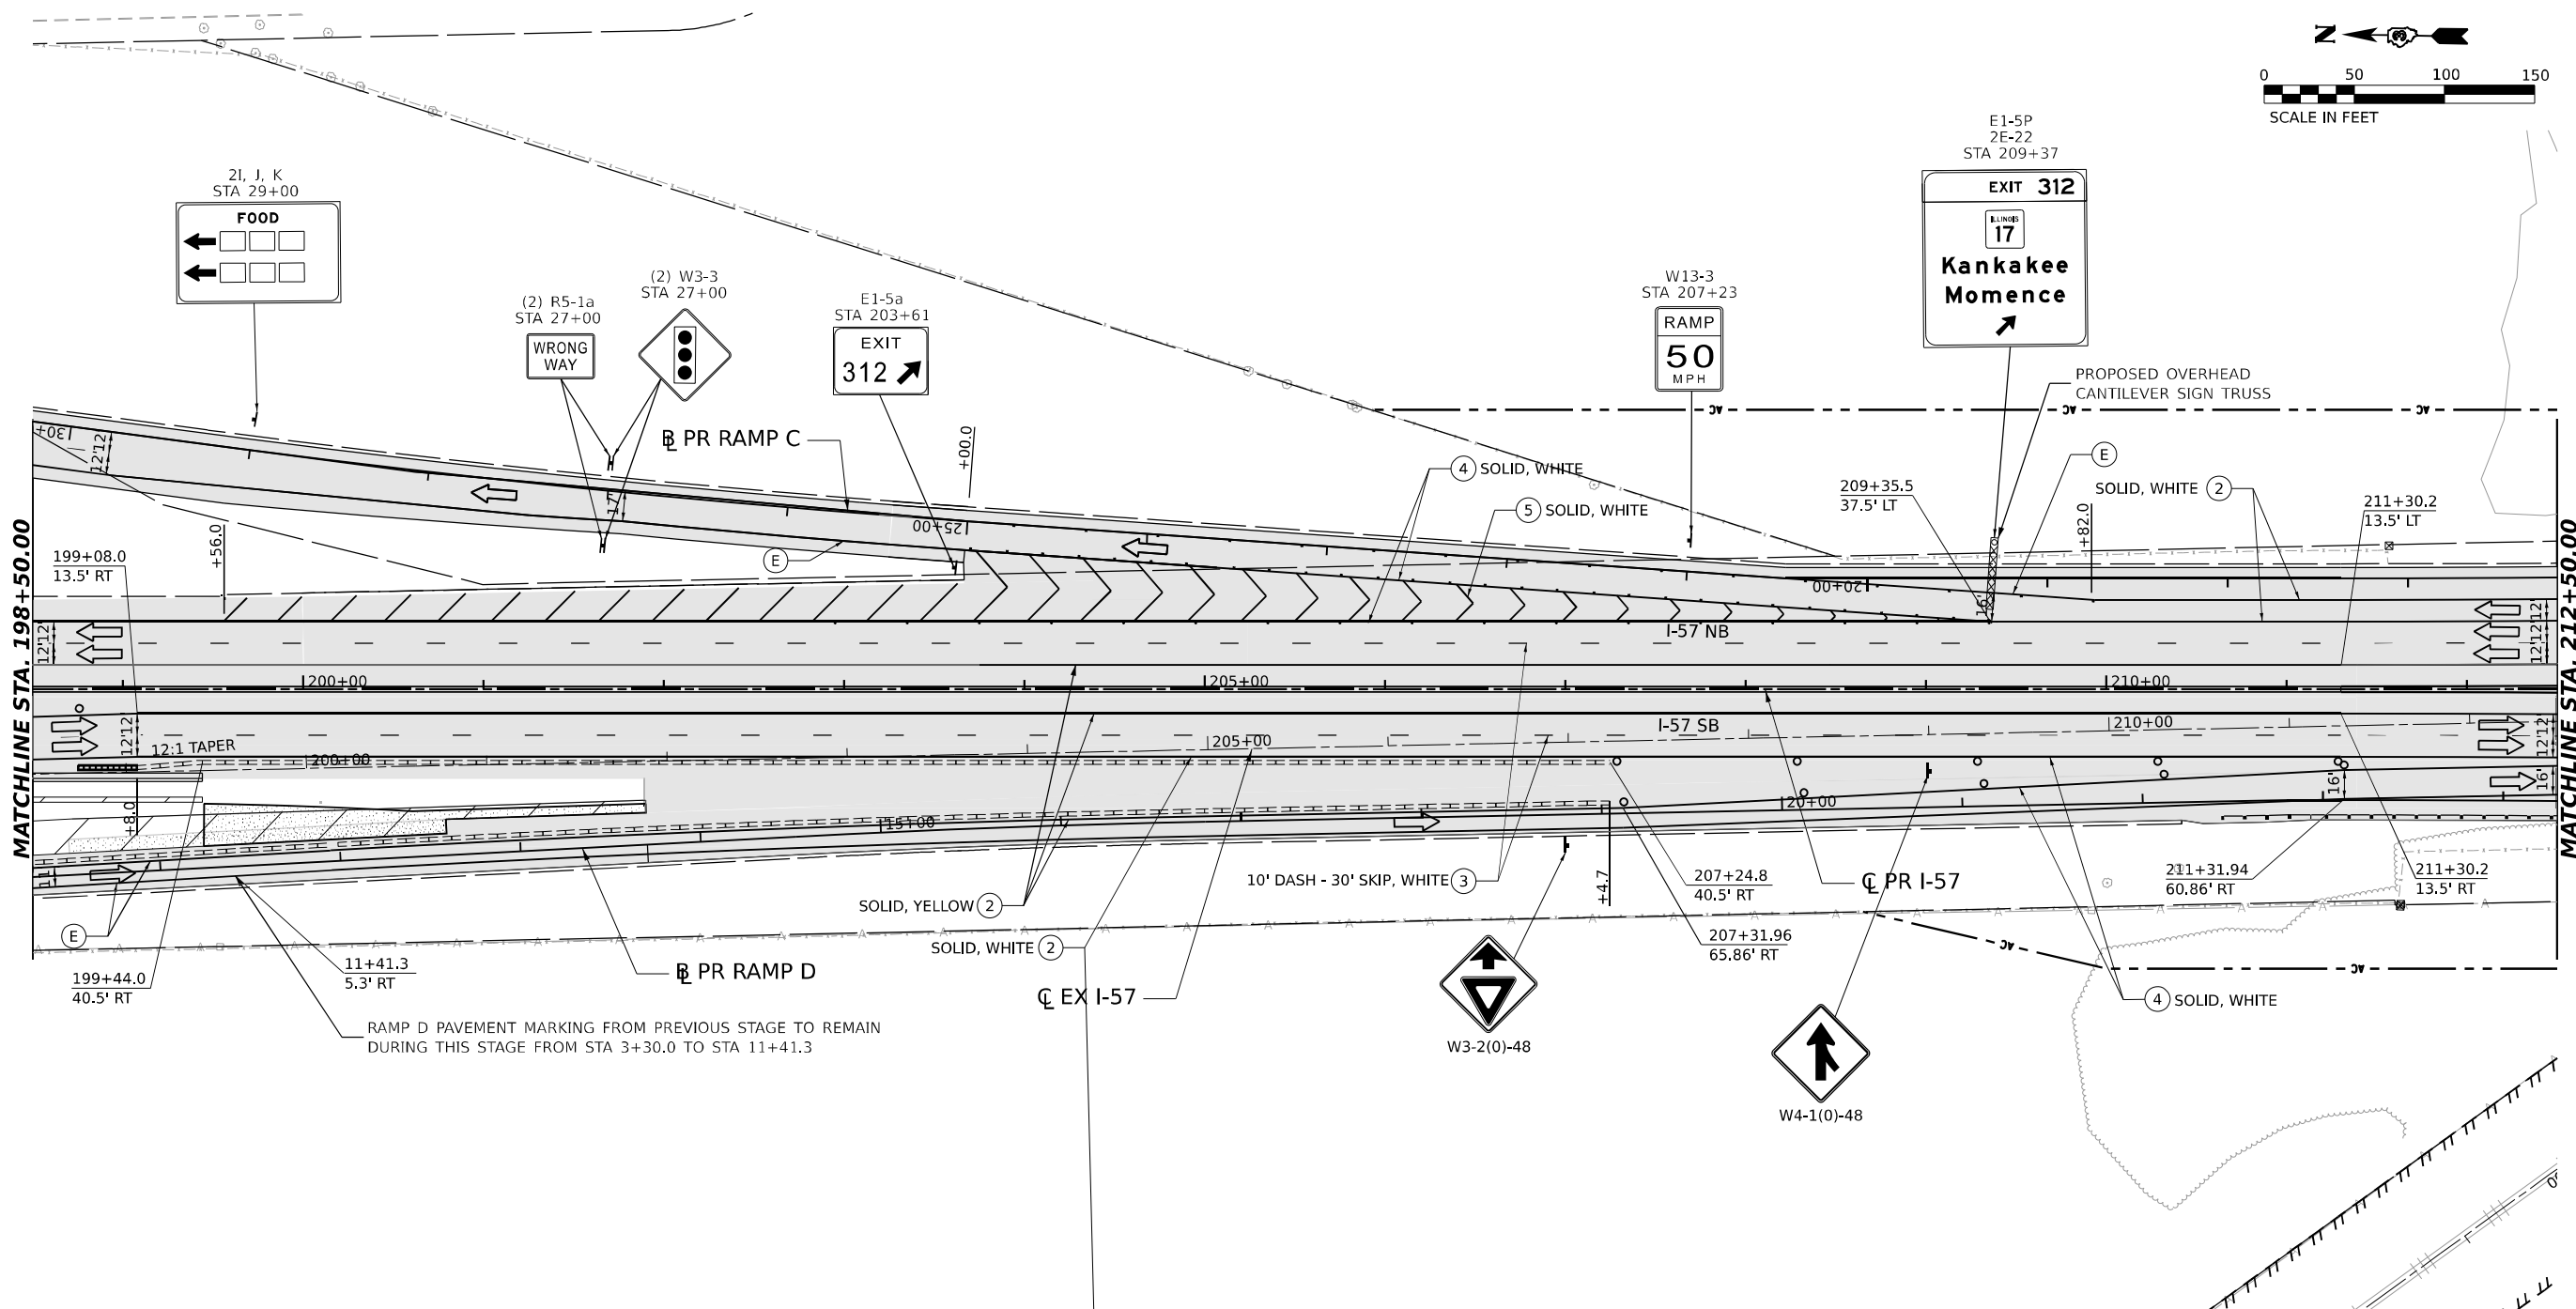

**LEGEND**

- DIRECTION OF TRAFFIC
- WORK AREA
- TEMPORARY PAVEMENT CONSTRUCTED IN THIS STAGE
- TEMPORARY PAVEMENT CONSTRUCTED IN PREVIOUS STAGE
- PROPOSED PAVEMENT CONSTRUCTED IN PREVIOUS STAGE
- ARROW BOARD
- IMPACT ATTENUATORS, TEMPORARY (NON-REDIRECTIVE), TEST LEVEL 3
- RUMBLE STRIPS
- TEMPORARY CONCRETE BARRIER
- TYPE III BARRICADE WITH FLASHING LIGHTS
- MONO-DIRECTIONAL FLASHING LIGHT

- DIRECTIONAL INDICATOR BARRICADE WITH STEADY BURNING MONODIRECTIONAL LIGHT AT 50' CENTERS UNLESS OTHERWISE NOTED ON PLANS
- DRUMS WITH STEADY-BURN MONODIRECTIONAL LIGHT AT 50' CENTERS UNLESS OTHERWISE NOTED ON PLANS
- DRUMS AT 50' CENTERS UNLESS OTHERWISE NOTED ON PLANS
- VERTICAL PANELS WITH STEADY-BURN MONODIRECTIONAL LIGHT AT 50' CENTERS UNLESS OTHERWISE NOTED ON PLANS
- PROPOSED SIGN/ COMMERCIAL DRIVEWAY ENTRANCE SIGN
- (O) INDICATES FLUORESCENT ORANGE SIGN SHEETING


**TEMPORARY PAVEMENT MARKING LEGEND**

- (E) EXISTING PAVEMENT MARKING OR PAVEMENT MARKING FROM PREVIOUS STAGE
- (P) PROPOSED PERMANENT PAVEMENT MARKING (SEE PAVEMENT MARKING PLANS)
- (1) TEMPORARY PAVEMENT MARKING LETTERS AND SYMBOLS - MODIFIED URETHANE
- (2) TEMPORARY PAVEMENT MARKING - LINE 4" - MODIFIED URETHANE
- (3) TEMPORARY PAVEMENT MARKING - LINE 6" - MODIFIED URETHANE
- (4) TEMPORARY PAVEMENT MARKING - LINE 8" - MODIFIED URETHANE
- (5) TEMPORARY PAVEMENT MARKING - LINE 12" - MODIFIED URETHANE
- (6) TEMPORARY PAVEMENT MARKING - LINE 24" - MODIFIED URETHANE

MODEL: PR I-57 ANGLE - SINGLE PLAN.DWG  
FILE NAME: C:\PW\WORK\EXP\2021\TEMP\TEXT\EXP\2021\I-57\PR I-57 ANGLE - SINGLE PLAN.DWG

|                                                                                     |                                |                   |           |                                                   |                                                                         |    |        |      |             |                                |          |              |           |
|-------------------------------------------------------------------------------------|--------------------------------|-------------------|-----------|---------------------------------------------------|-------------------------------------------------------------------------|----|--------|------|-------------|--------------------------------|----------|--------------|-----------|
|  | USER NAME = SALASL             | DESIGNED - CS     | REVISED - | STATE OF ILLINOIS<br>DEPARTMENT OF TRANSPORTATION | SUGGESTED STAGES OF CONSTRUCTION AND TRAFFIC CONTROL<br>STAGE 5A – I-57 |    |        |      | F.A.I. RTE. | SECTION                        | COUNTY   | TOTAL SHEETS | SHEET NO. |
|                                                                                     |                                | DRAWN - CS        | REVISED - |                                                   |                                                                         |    |        |      | 57          | (46-3)R.HBK-1&[(46-3)HB-5]HB-1 | KANKAKEE | 1183         | 251       |
|                                                                                     | PLOT SCALE = 0.16666633' / IN. | CHECKED - DH      | REVISED - |                                                   | CONTRACT NO. 66863                                                      |    |        |      |             |                                |          |              |           |
|                                                                                     | PLOT DATE = 4/23/2026          | DATE - 04/22/2026 | REVISED - |                                                   | ILLINOIS FED. AID PROJECT                                               |    |        |      |             |                                |          |              |           |
|                                                                                     |                                |                   |           | SCALE: 1"=50'                                     | SHEET .                                                                 | OF | SHEETS | STA. | TO STA.     |                                |          |              |           |



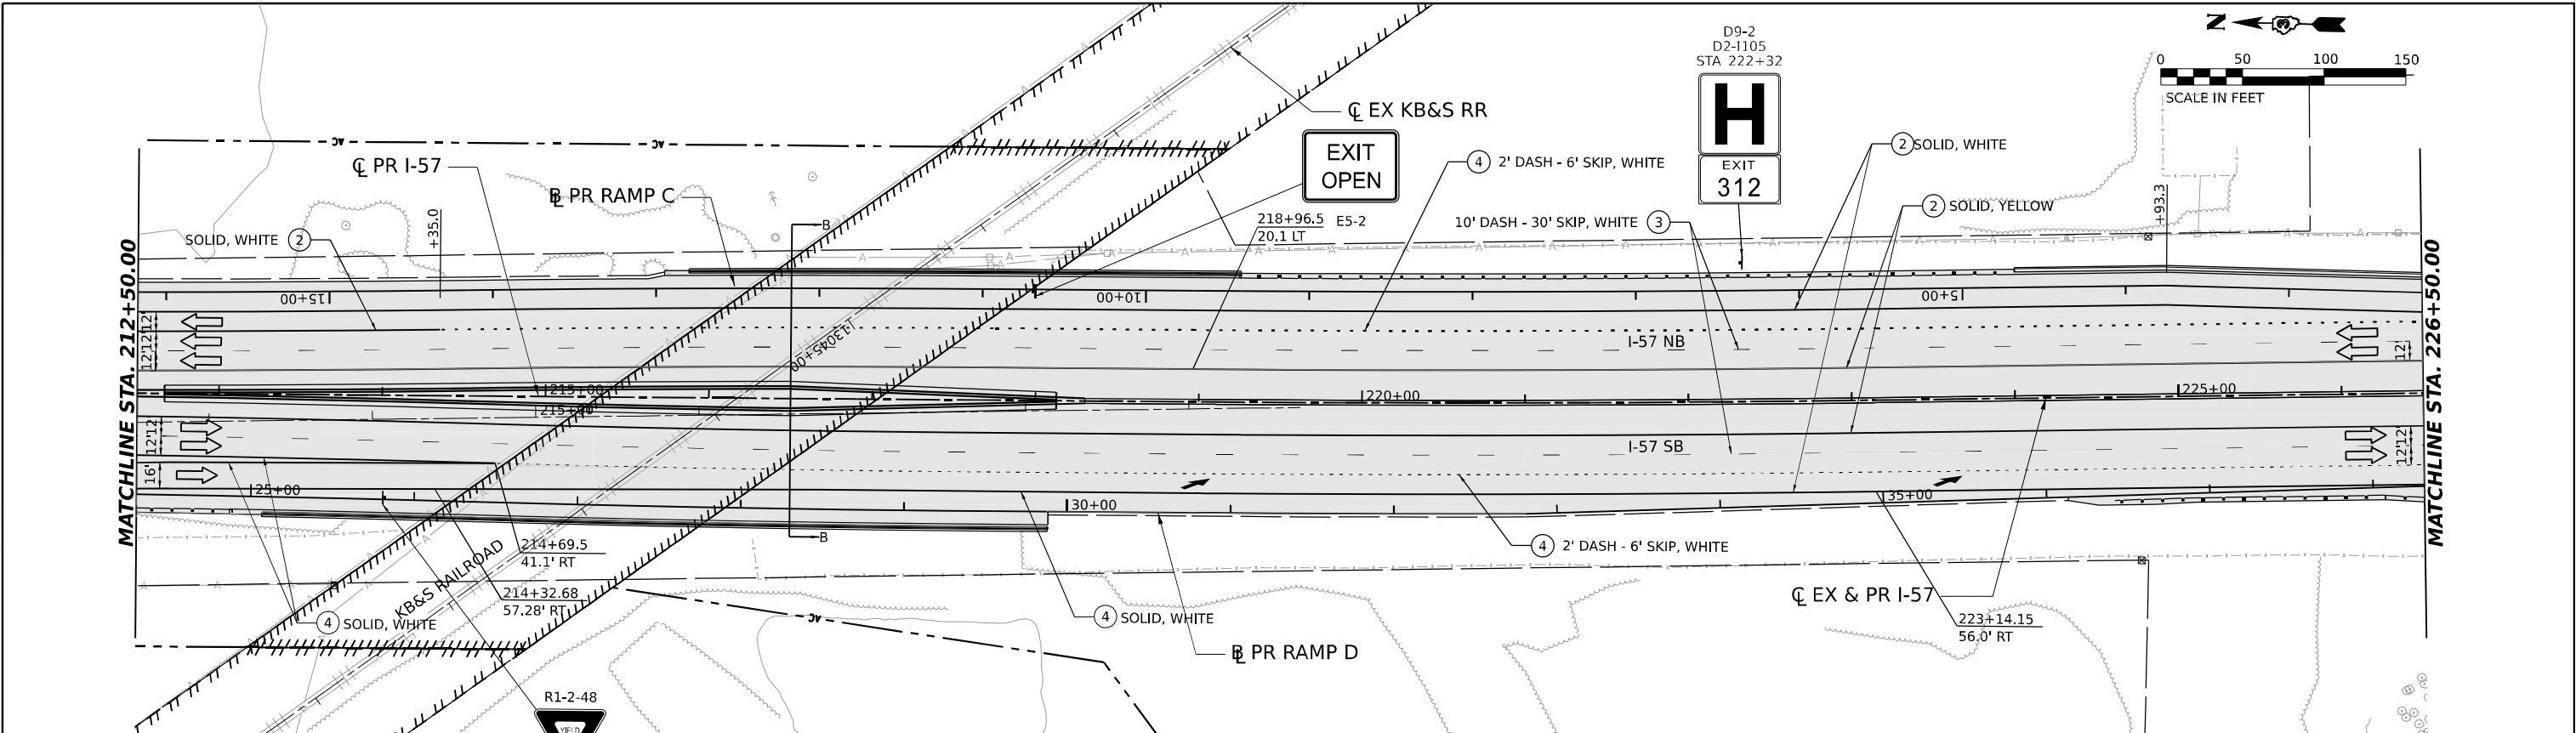


LEGEND

- DIRECTION OF TRAFFIC
- WORK AREA
- TEMPORARY PAVEMENT CONSTRUCTED IN THIS STAGE
- TEMPORARY PAVEMENT CONSTRUCTED IN PREVIOUS STAGE
- PROPOSED PAVEMENT CONSTRUCTED IN PREVIOUS STAGE
- ARROW BOARD
- IMPACT ATTENUATORS, TEMPORARY (NON-REDIRECTIVE), TEST LEVEL 3
- RUMBLE STRIPS
- TEMPORARY CONCRETE BARRIER
- TYPE III BARRICADE WITH FLASHING LIGHTS
- MONO-DIRECTIONAL FLASHING LIGHT
- DIRECTIONAL INDICATOR BARRICADE WITH STEADY BURNING MONODIRECTIONAL LIGHT AT 50' CENTERS UNLESS OTHERWISE NOTED ON PLANS
- DRUMS WITH STEADY-BURN MONODIRECTIONAL LIGHT AT 50' CENTERS UNLESS OTHERWISE NOTED ON PLANS
- DRUMS AT 50' CENTERS UNLESS OTHERWISE NOTED ON PLANS
- VERTICAL PANELS WITH STEADY-BURN MONODIRECTIONAL LIGHT AT 50' CENTERS UNLESS OTHERWISE NOTED ON PLANS
- PROPOSED SIGN/ COMMERCIAL DRIVEWAY ENTRANCE SIGN
- (O) INDICATES FLUORESCENT ORANGE SIGN SHEETING

TEMPORARY PAVEMENT MARKING LEGEND

- (E) EXISTING PAVEMENT MARKING OR PAVEMENT MARKING FROM PREVIOUS STAGE
- (P) PROPOSED PERMANENT PAVEMENT MARKING (SEE PAVEMENT MARKING PLANS)
- (1) TEMPORARY PAVEMENT MARKING LETTERS AND SYMBOLS - MODIFIED URETHANE
- (2) TEMPORARY PAVEMENT MARKING - LINE 4" - MODIFIED URETHANE
- (3) TEMPORARY PAVEMENT MARKING - LINE 6" - MODIFIED URETHANE
- (4) TEMPORARY PAVEMENT MARKING - LINE 8" - MODIFIED URETHANE
- (5) TEMPORARY PAVEMENT MARKING - LINE 12" - MODIFIED URETHANE
- (6) TEMPORARY PAVEMENT MARKING - LINE 24" - MODIFIED URETHANE

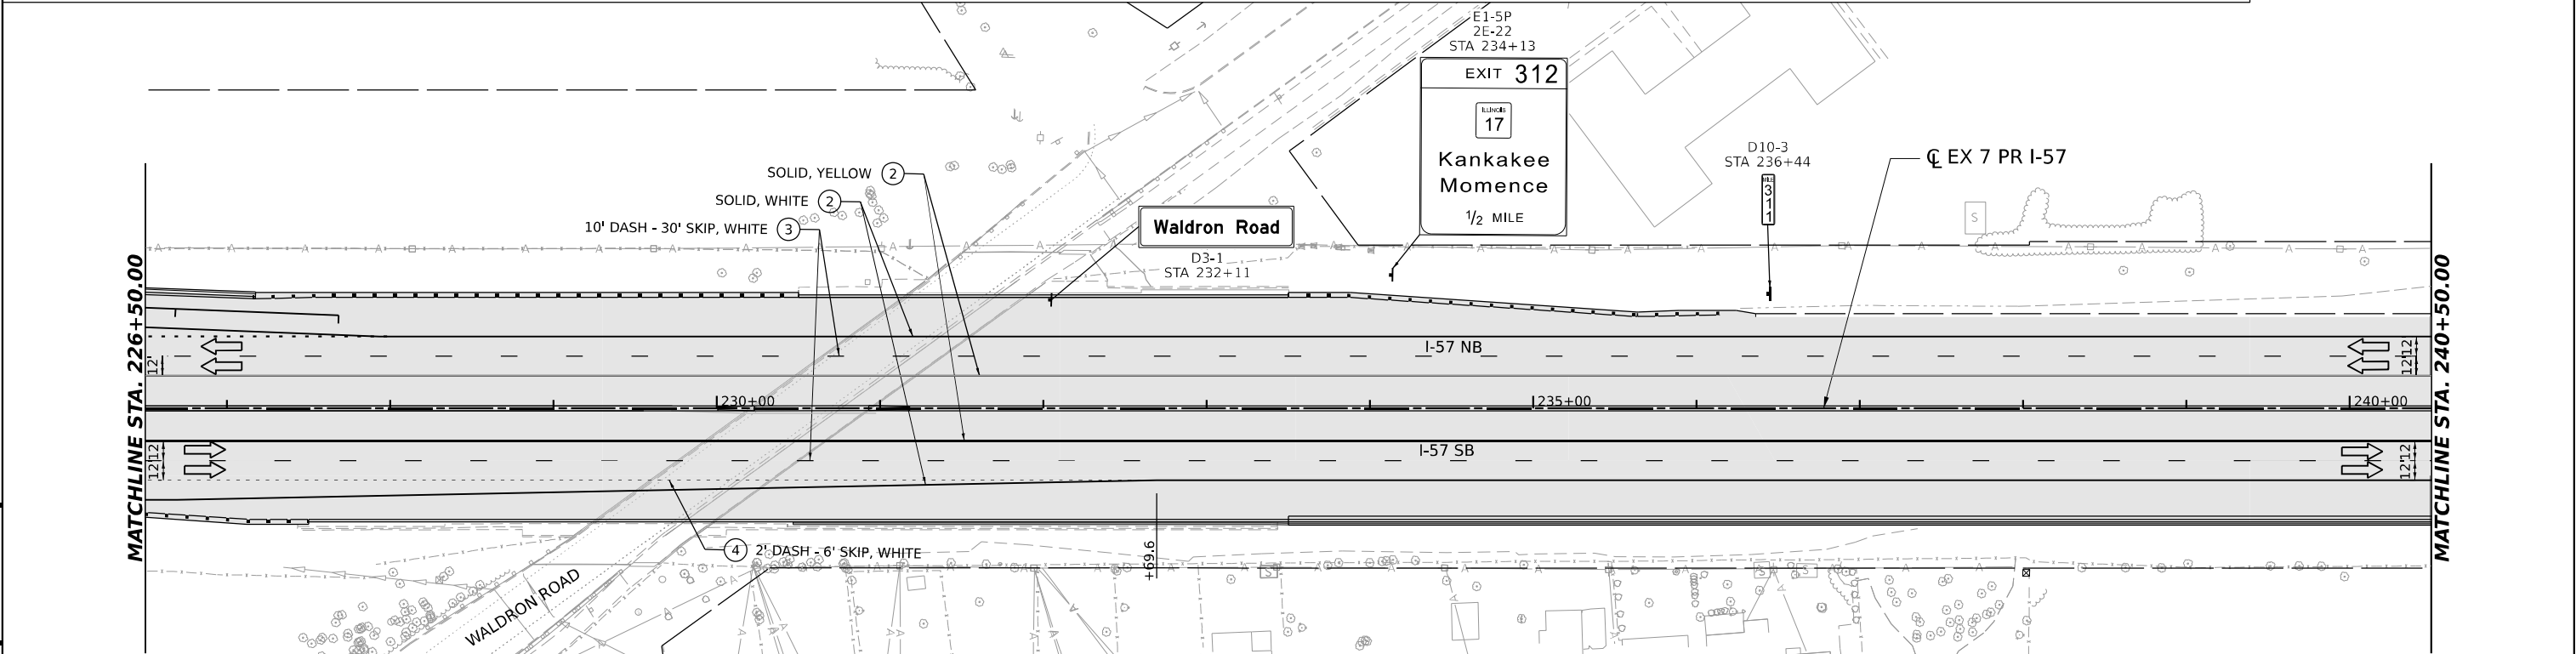

|            |                      |          |              |
|------------|----------------------|----------|--------------|
| USER NAME  | = SALASL             | DESIGNED | - CS         |
|            |                      | DRAWN    | - CS         |
| PLOT SCALE | = 0.16666633 ' / IN. | CHECKED  | - DH         |
| PLOT DATE  | = 4/23/2026          | DATE     | - 04/22/2026 |

STATE OF ILLINOIS  
DEPARTMENT OF TRANSPORTATION

SUGGESTED STAGES OF CONSTRUCTION AND TRAFFIC CONTROL  
STAGE 5A - I-57



SCALE: 1"=50'    SHEET .    OF    SHEETS    STA.    TO STA.

| F.A.I. RTE.        | SECTION                        | COUNTY   | TOTAL SHEETS | SHEET NO. |
|--------------------|--------------------------------|----------|--------------|-----------|
| 57                 | (46-3)R.HBK-1&[(46-3)HB-5]HB-1 | KANKAKEE | 1183         | 252       |
| CONTRACT NO. 66863 |                                |          |              |           |

ILLINOIS    FED. AID PROJECT

MODEL: PR I-57 DOUBLE - DBL RN.06  
FILE NAME: C:\PW\WORK\EXP\27\WENTLEY\COM\EXP\4\W401\412\UD36863-SHT-MOT5A-5.DGN

MODEL: PR I-57 DOUBLE - DBL PLAN 20  
FILE NAME: C:\PWA\WORK\EXP\27\WENTLEY\COM\EXP\94\W401\DOT14412\UD36863-SHT-MOT5A-56.DGN

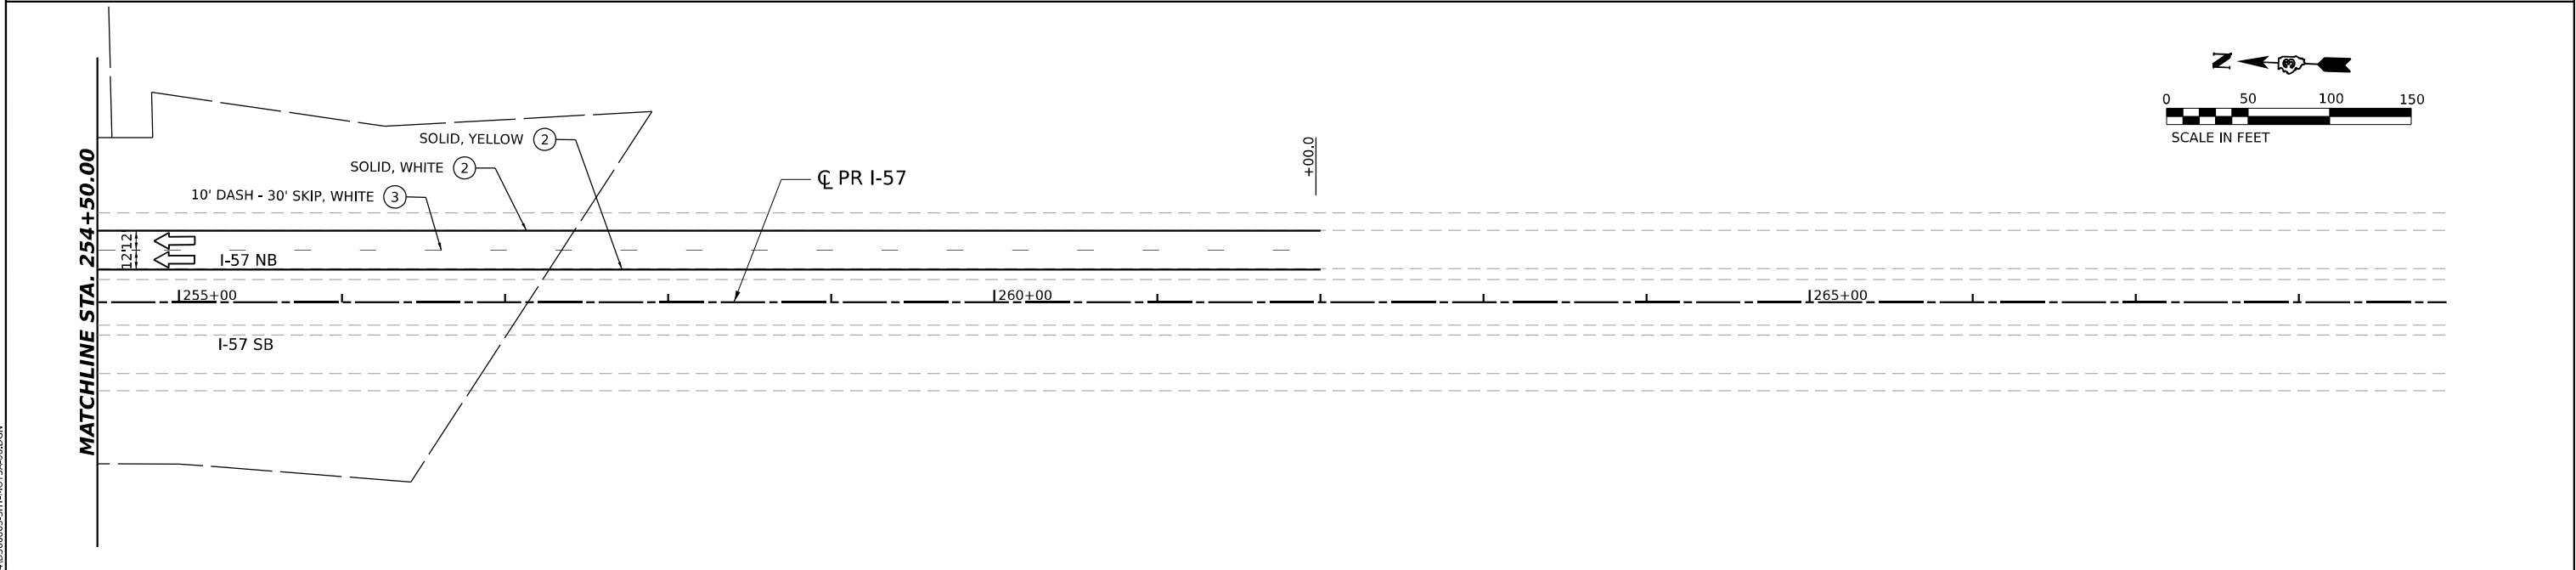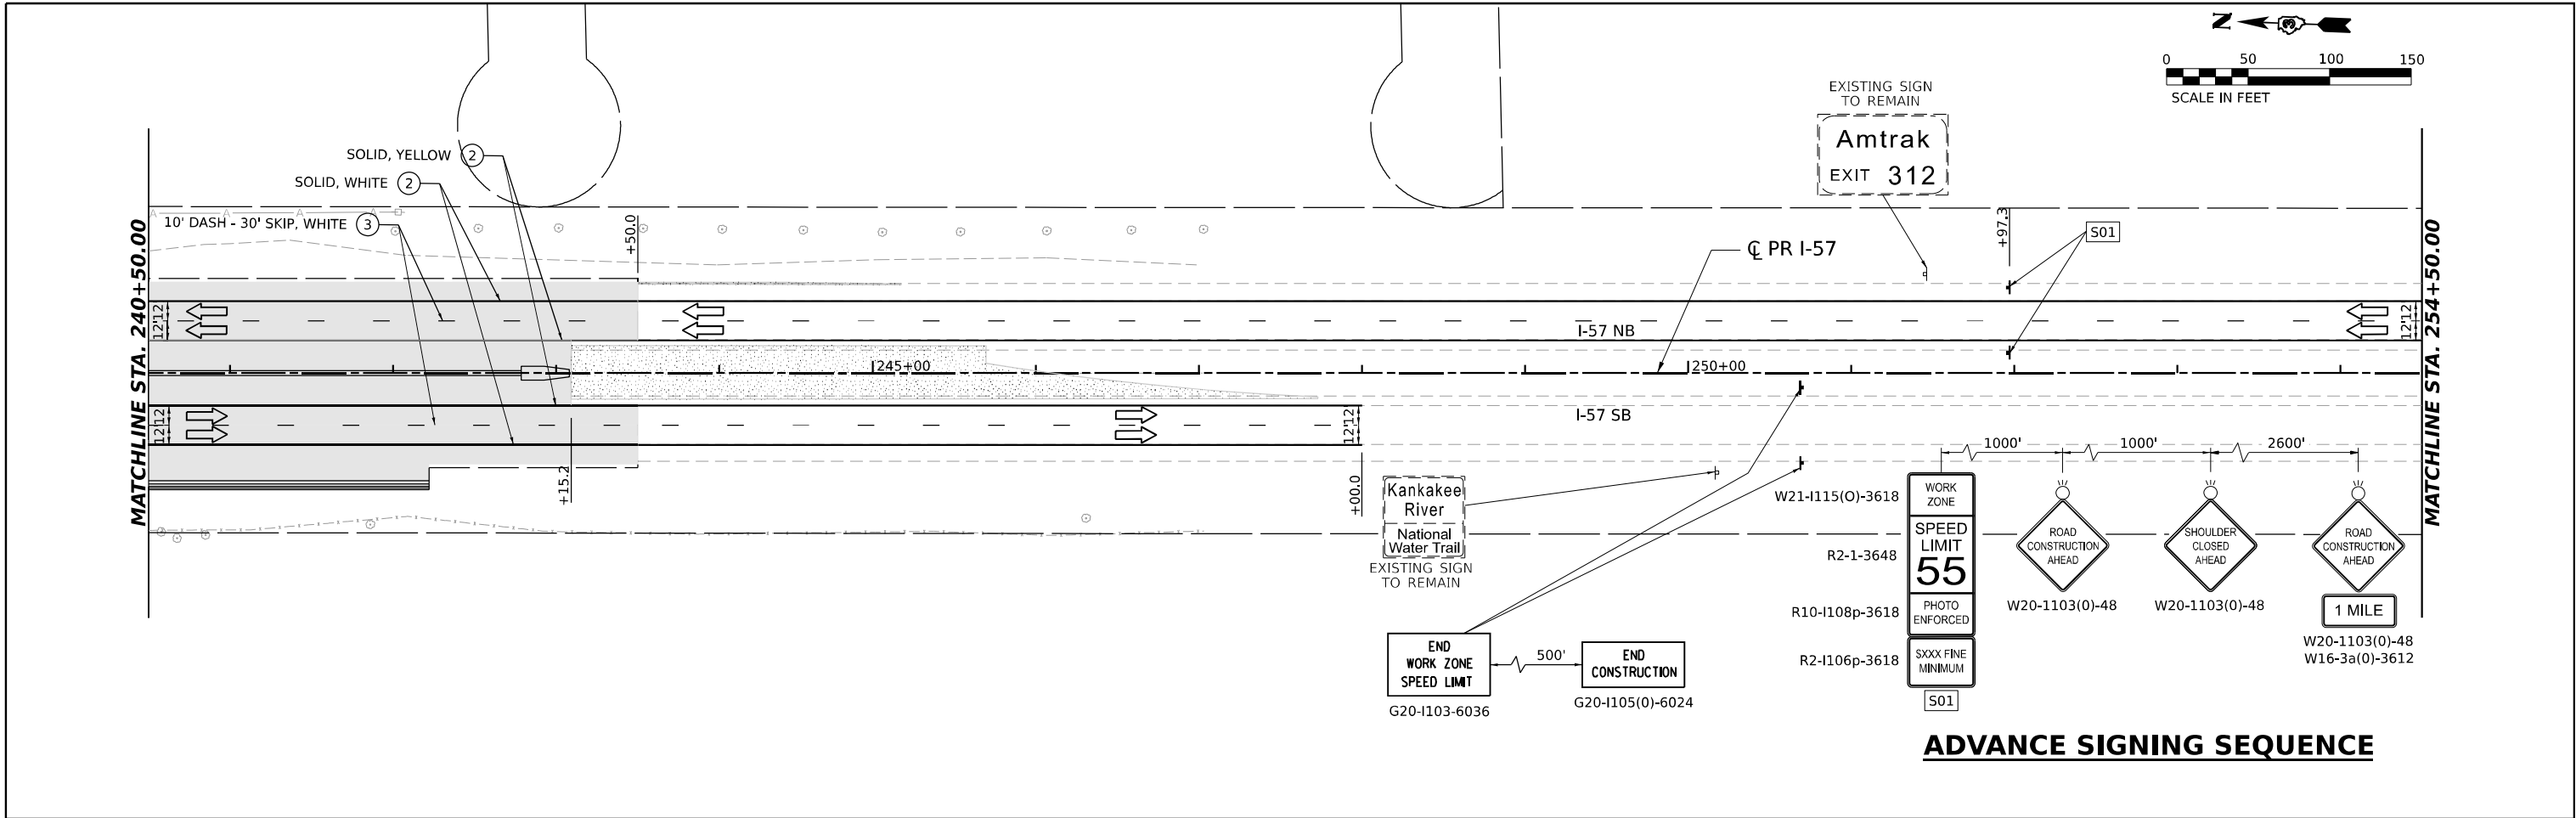

### LEGEND

- DIRECTION OF TRAFFIC
- WORK AREA
- TEMPORARY PAVEMENT CONSTRUCTED IN THIS STAGE
- TEMPORARY PAVEMENT CONSTRUCTED IN PREVIOUS STAGE
- PROPOSED PAVEMENT CONSTRUCTED IN PREVIOUS STAGE
- ARROW BOARD
- IMPACT ATTENUATORS, TEMPORARY (NON-REDIRECTIVE), TEST LEVEL 3
- RUMBLE STRIPS
- TEMPORARY CONCRETE BARRIER
- TYPE III BARRICADE WITH FLASHING LIGHTS
- MONO-DIRECTIONAL FLASHING LIGHT

- DIRECTIONAL INDICATOR BARRICADE WITH STEADY BURNING MONODIRECTIONAL LIGHT AT 50' CENTERS UNLESS OTHERWISE NOTED ON PLANS
- DRUMS WITH STEADY-BURN MONODIRECTIONAL LIGHT AT 50' CENTERS UNLESS OTHERWISE NOTED ON PLANS
- DRUMS AT 50' CENTERS UNLESS OTHERWISE NOTED ON PLANS
- VERTICAL PANELS WITH STEADY-BURN MONODIRECTIONAL LIGHT AT 50' CENTERS UNLESS OTHERWISE NOTED ON PLANS
- PROPOSED SIGN/ COMMERCIAL DRIVEWAY ENTRANCE SIGN
- (O) INDICATES FLUORESCENT ORANGE SIGN SHEETING

### TEMPORARY PAVEMENT MARKING LEGEND

- (E) EXISTING PAVEMENT MARKING OR PAVEMENT MARKING FROM PREVIOUS STAGE
- (P) PROPOSED PERMANENT PAVEMENT MARKING (SEE PAVEMENT MARKING PLANS)
- (1) TEMPORARY PAVEMENT MARKING LETTERS AND SYMBOLS - MODIFIED URETHANE
- (2) TEMPORARY PAVEMENT MARKING - LINE 4" - MODIFIED URETHANE
- (3) TEMPORARY PAVEMENT MARKING - LINE 6" - MODIFIED URETHANE
- (4) TEMPORARY PAVEMENT MARKING - LINE 8" - MODIFIED URETHANE
- (5) TEMPORARY PAVEMENT MARKING - LINE 12" - MODIFIED URETHANE
- (6) TEMPORARY PAVEMENT MARKING - LINE 24" - MODIFIED URETHANE



|            |                     |          |              |         |   |
|------------|---------------------|----------|--------------|---------|---|
| USER NAME  | = SALASL            | DESIGNED | - CS         | REVISED | - |
| DRAWN      | - CS                | REVISION | -            |         |   |
| PLOT SCALE | = 0.16666633 1/ IN. | CHECKED  | - DH         | REVISED | - |
| PLOT DATE  | = 4/23/2026         | DATE     | - 04/22/2026 | REVISED | - |



### STATE OF ILLINOIS DEPARTMENT OF TRANSPORTATION

### SUGGESTED STAGES OF CONSTRUCTION AND TRAFFIC CONTROL STAGE 5A - I-57

SCALE: 1"=50'      SHEET .      OF      SHEETS      STA.      TO STA.

| F.A.I. RTE.               | SECTION                        | COUNTY   | TOTAL SHEETS | SHEET NO. |
|---------------------------|--------------------------------|----------|--------------|-----------|
| 57                        | (46-3)R.HBK-1&[(46-3)HB-5]HB-1 | KANKAKEE | 1183         | 253       |
| CONTRACT NO. 66863        |                                |          |              |           |
| ILLINOIS FED. AID PROJECT |                                |          |              |           |



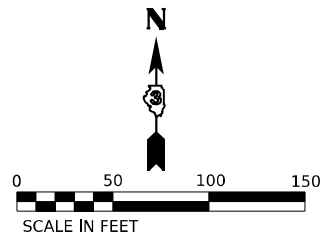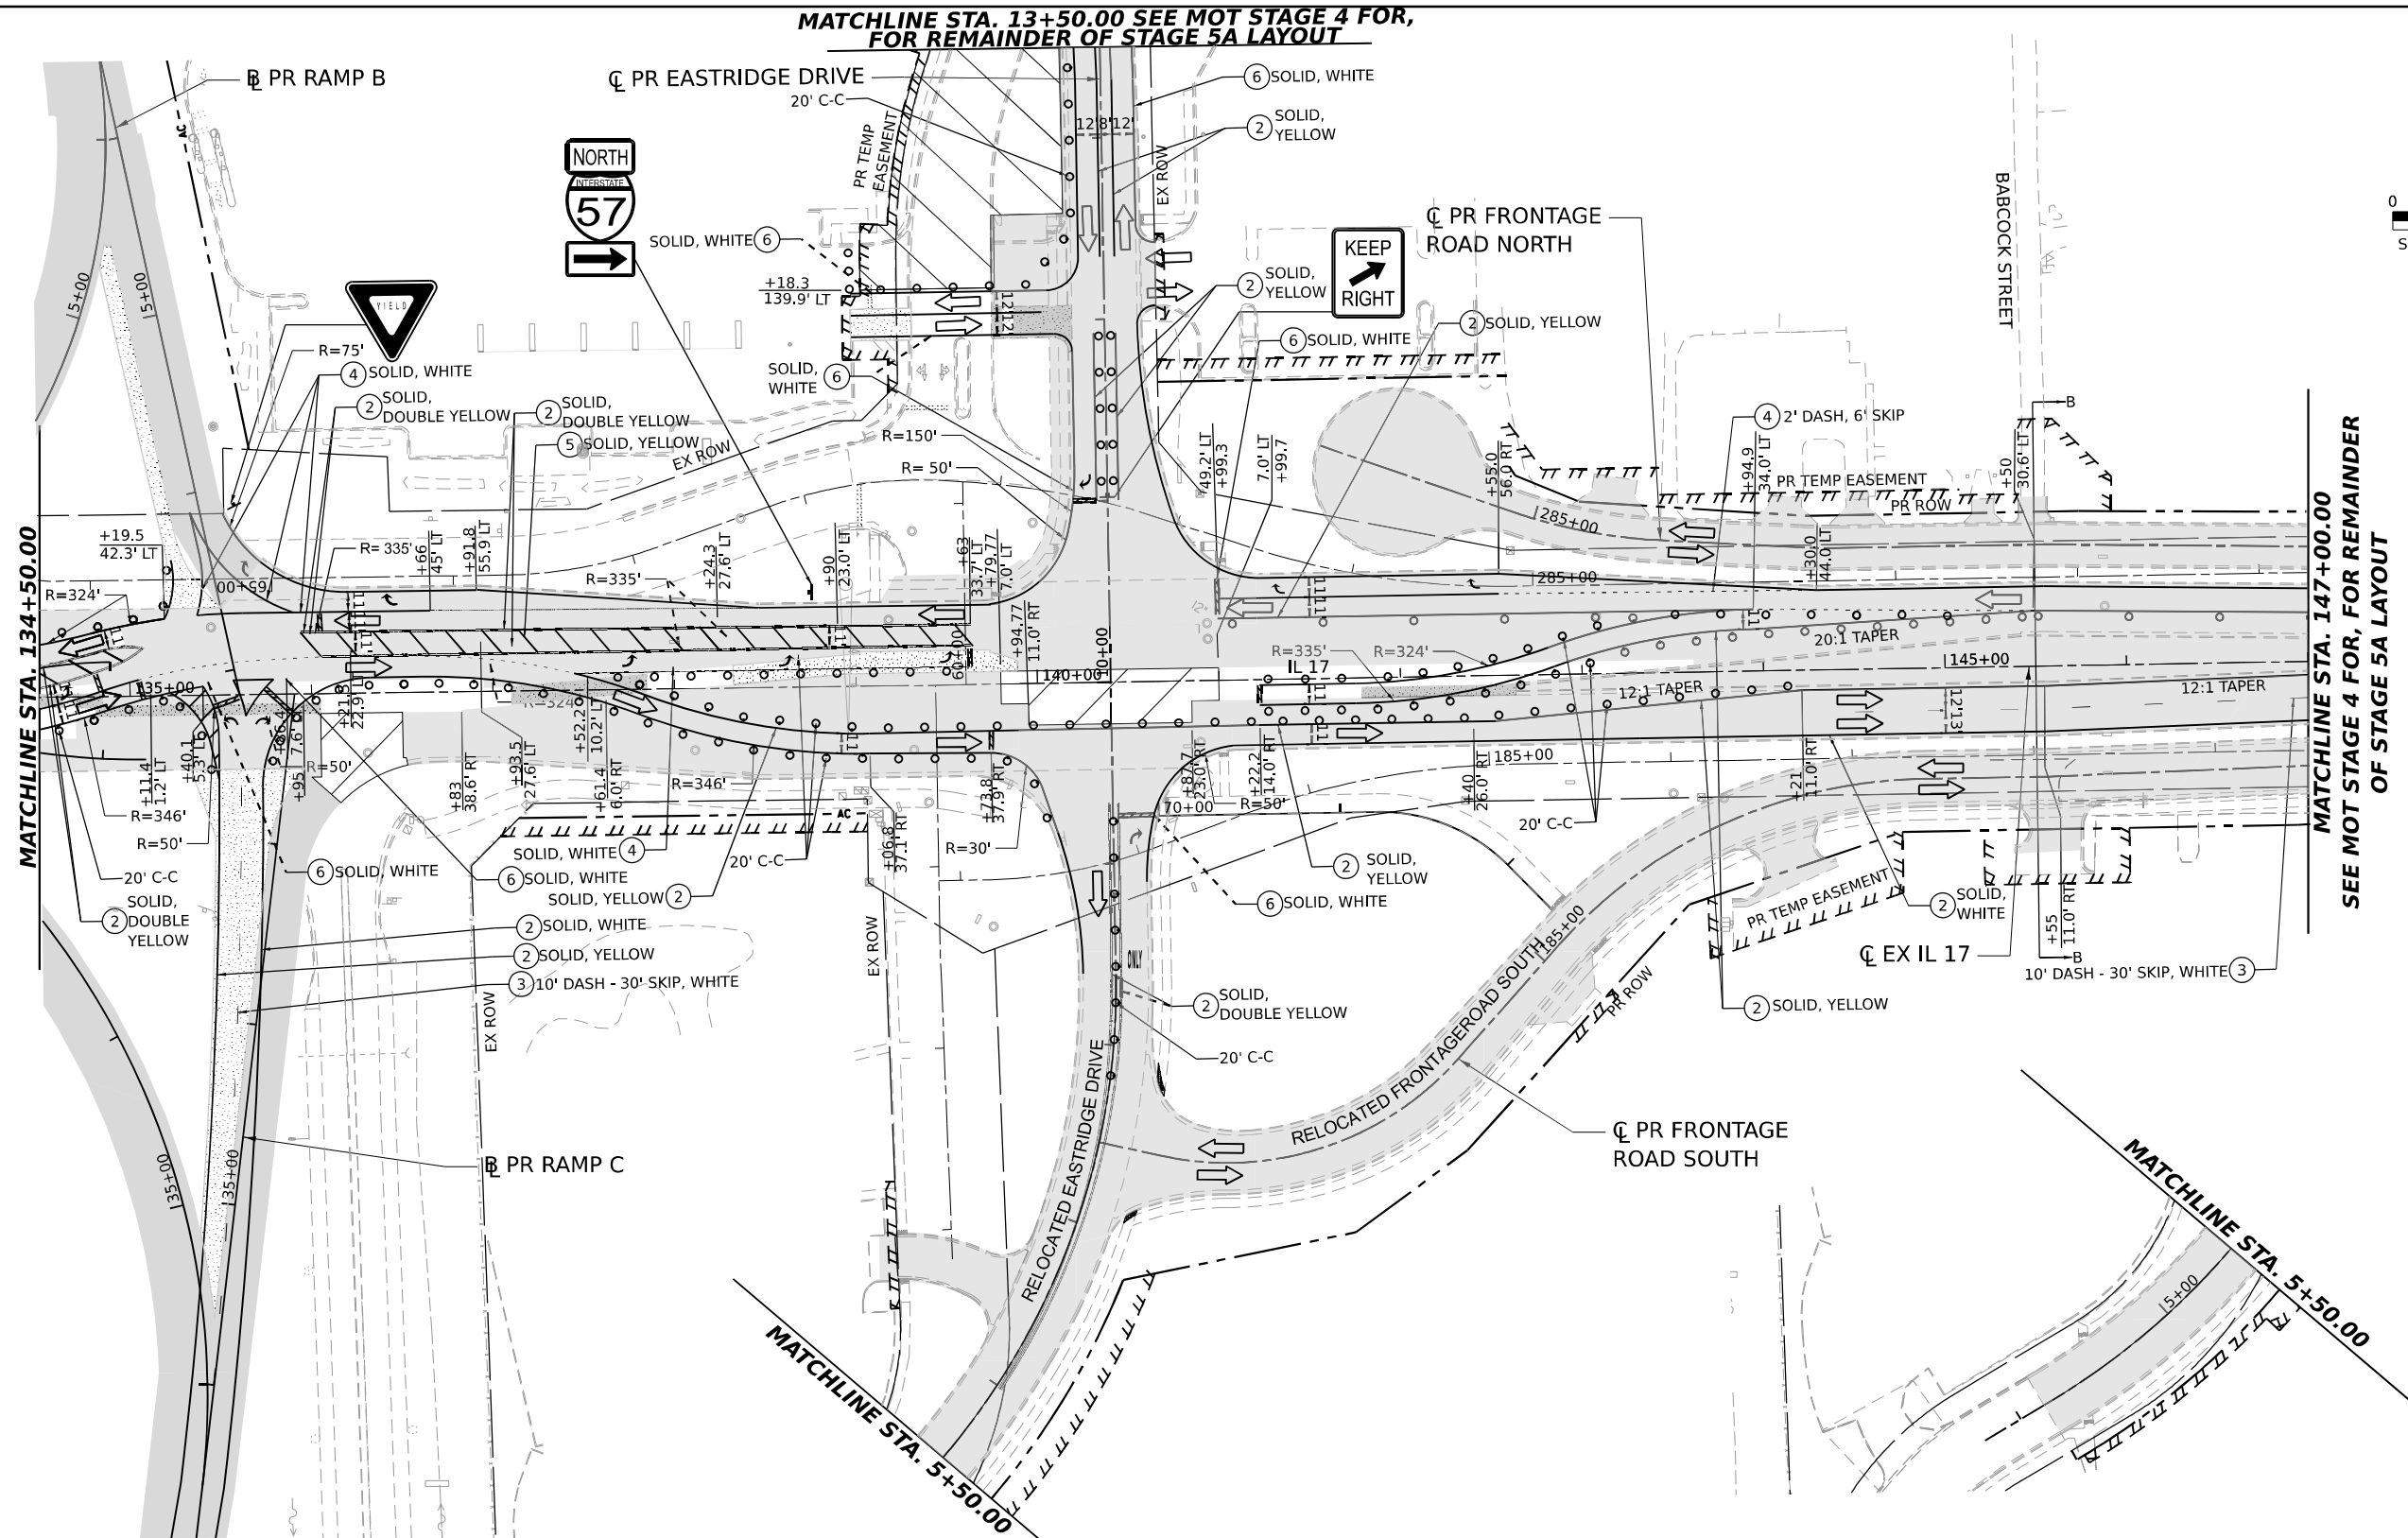

**LEGEND**  
 DIRECTION OF TRAFFIC  
 WORK AREA  
 TEMPORARY PAVEMENT CONSTRUCTED IN THIS STAGE  
 TEMPORARY PAVEMENT CONSTRUCTED IN PREVIOUS STAGE  
 PROPOSED PAVEMENT CONSTRUCTED IN PREVIOUS STAGE


ARROW BOARD  
 IMPACT ATTENUATORS, TEMPORARY (NON-REDIRECTIVE), TEST LEVEL 3  
 RUMBLE STRIPS  
 TEMPORARY CONCRETE BARRIER  
 TYPE III BARRICADE WITH FLASHING LIGHTS  
 MONO-DIRECTIONAL FLASHING LIGHT

DIRECTIONAL INDICATOR BARRICADE WITH STEADY BURNING MONODIRECTIONAL LIGHT AT 50' CENTERS UNLESS OTHERWISE NOTED ON PLANS  
 DRUMS WITH STEADY-BURN MONODIRECTIONAL LIGHT AT 50' CENTERS UNLESS OTHERWISE NOTED ON PLANS  
 DRUMS AT 50' CENTERS UNLESS OTHERWISE NOTED ON PLANS  
 VERTICAL PANELS WITH STEADY-BURN MONODIRECTIONAL LIGHT AT 50' CENTERS UNLESS OTHERWISE NOTED ON PLANS

PROPOSED SIGN/ COMMERCIAL DRIVEWAY ENTRANCE SIGN  
 (O) INDICATES FLUORESCENT ORANGE SIGN SHEETING

**TEMPORARY PAVEMENT MARKING LEGEND**  
(E) EXISTING PAVEMENT MARKING OR PAVEMENT MARKING FROM PREVIOUS STAGE  
(P) PROPOSED PERMANENT PAVEMENT MARKING (SEE PAVEMENT MARKING PLANS)  
(1) TEMPORARY PAVEMENT MARKING LETTERS AND SYMBOLS - MODIFIED URETHANE  
(2) TEMPORARY PAVEMENT MARKING - LINE 4" - MODIFIED URETHANE  
(3) TEMPORARY PAVEMENT MARKING - LINE 6" - MODIFIED URETHANE  
(4) TEMPORARY PAVEMENT MARKING - LINE 8" - MODIFIED URETHANE  
(5) TEMPORARY PAVEMENT MARKING - LINE 12" - MODIFIED URETHANE  
(6) TEMPORARY PAVEMENT MARKING - LINE 24" - MODIFIED URETHANE

MODEL: IL 17 DOUBLE - PLAN 11  
FILE NAME: C:\P\WORK\EX-24\BENTLEY\COM\EX-24\12\368663-SHT-MOT5A-08.DGN

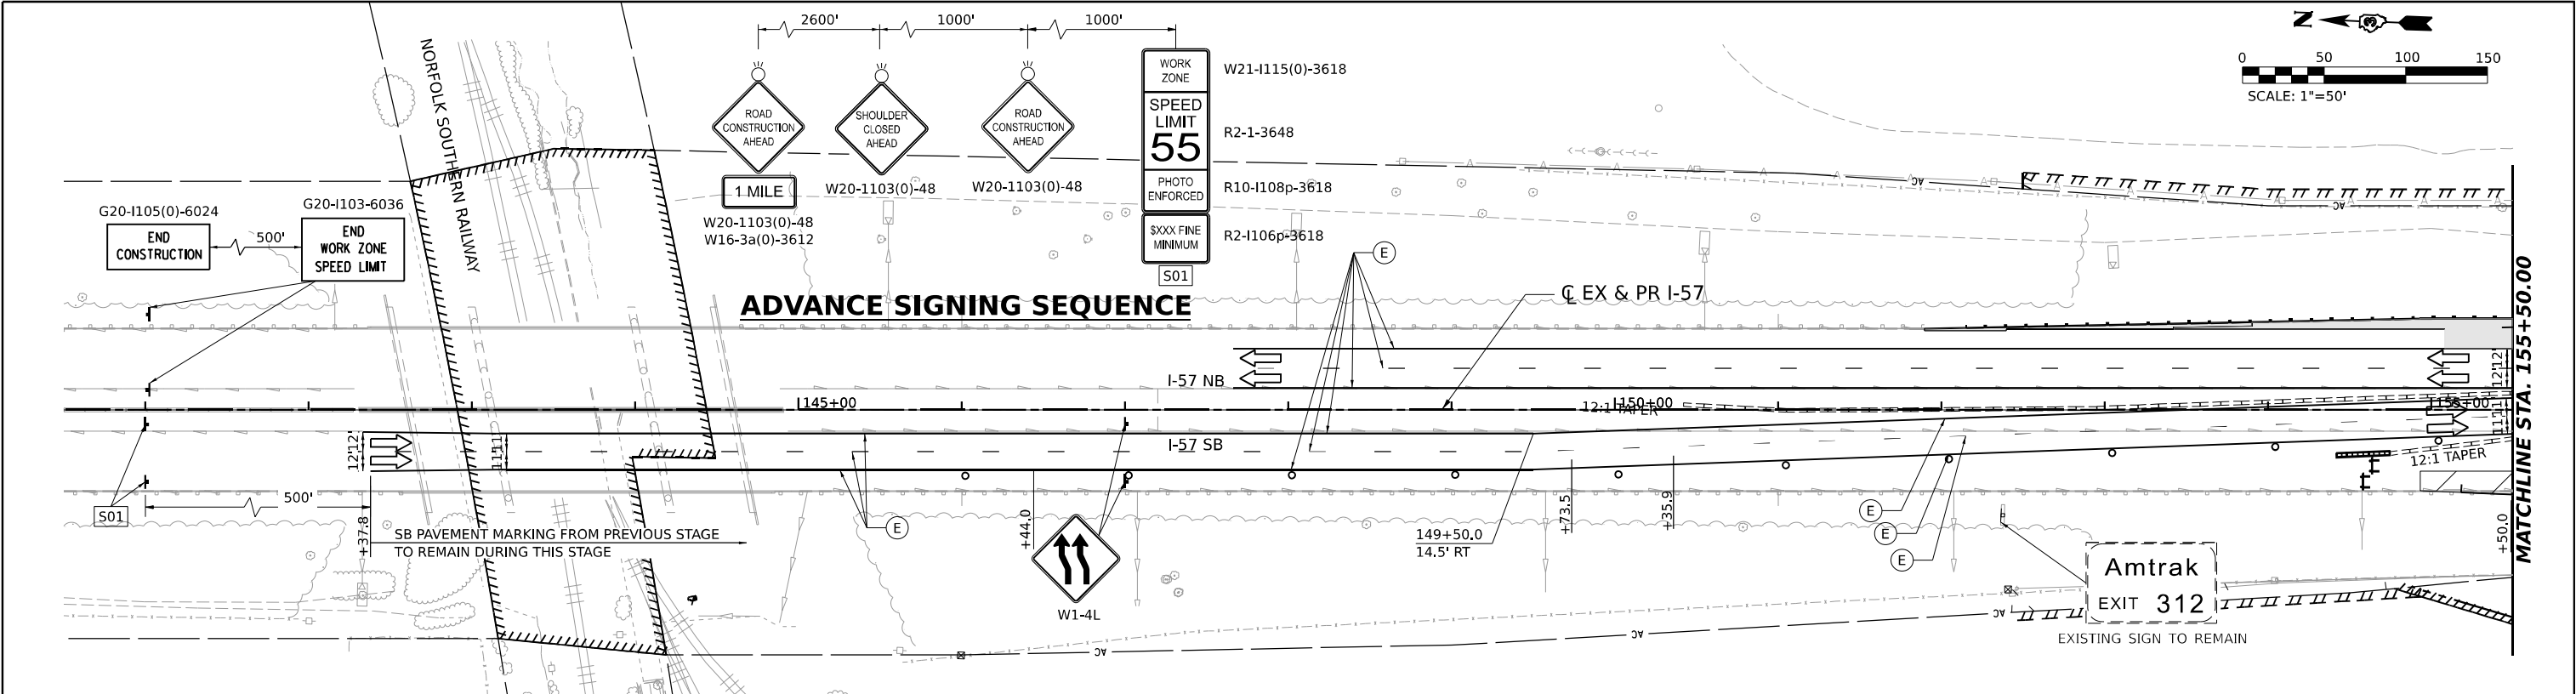


**LEGEND**

- DIRECTION OF TRAFFIC
- WORK AREA
- TEMPORARY PAVEMENT CONSTRUCTED IN THIS STAGE
- TEMPORARY PAVEMENT CONSTRUCTED IN PREVIOUS STAGE
- PROPOSED PAVEMENT CONSTRUCTED IN PREVIOUS STAGE
- ARROW BOARD
- IMPACT ATTENUATORS, TEMPORARY (NON-REDIRECTIVE), TEST LEVEL 3
- RUMBLE STRIPS
- TEMPORARY CONCRETE BARRIER
- TYPE III BARRICADE WITH FLASHING LIGHTS
- MONO-DIRECTIONAL FLASHING LIGHT
- DIRECTIONAL INDICATOR BARRICADE WITH STEADY BURNING MONODIRECTIONAL LIGHT AT 50' CENTERS UNLESS OTHERWISE NOTED ON PLANS
- DRUMS WITH STEADY-BURN MONODIRECTIONAL LIGHT AT 50' CENTERS UNLESS OTHERWISE NOTED ON PLANS
- DRUMS AT 50' CENTERS UNLESS OTHERWISE NOTED ON PLANS
- VERTICAL PANELS WITH STEADY-BURN MONODIRECTIONAL LIGHT AT 50' CENTERS UNLESS OTHERWISE NOTED ON PLANS
- PROPOSED SIGN/ COMMERCIAL DRIVEWAY ENTRANCE SIGN
- (O) INDICATES FLUORESCENT ORANGE SIGN SHEETING

**TEMPORARY PAVEMENT MARKING LEGEND**

- (E) EXISTING PAVEMENT MARKING OR PAVEMENT MARKING FROM PREVIOUS STAGE
- (P) PROPOSED PERMANENT PAVEMENT MARKING (SEE PAVEMENT MARKING PLANS)
- ① TEMPORARY PAVEMENT MARKING LETTERS AND SYMBOLS - MODIFIED URETHANE
- ② TEMPORARY PAVEMENT MARKING - LINE 4" - MODIFIED URETHANE
- ③ TEMPORARY PAVEMENT MARKING - LINE 6" - MODIFIED URETHANE
- ④ TEMPORARY PAVEMENT MARKING - LINE 8" - MODIFIED URETHANE
- ⑤ TEMPORARY PAVEMENT MARKING - LINE 12" - MODIFIED URETHANE
- ⑥ TEMPORARY PAVEMENT MARKING - LINE 24" - MODIFIED URETHANE

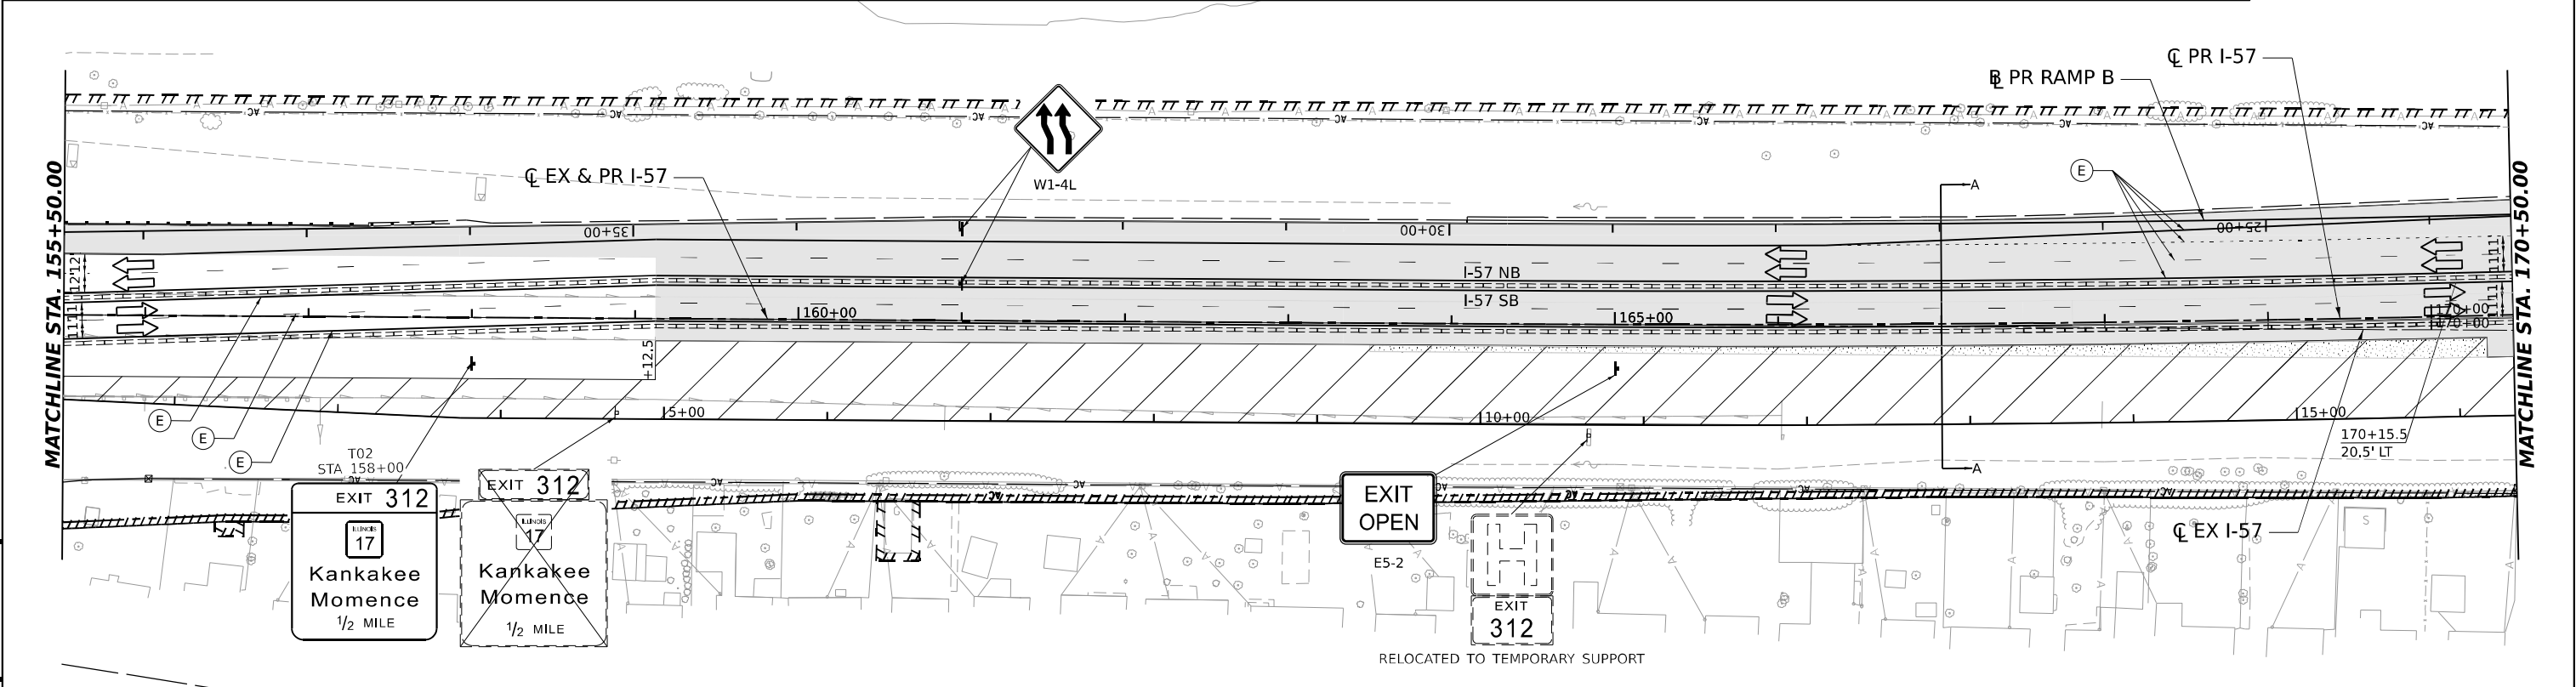

MODEL: PR I-57, DBL, PN 01  
FILE NAME: C:\PW\WORK\EX-17\BENTLEY\COM\EX-17\1412\UD36863-SHT-A075B-1.DGN





|                                |                   |           |
|--------------------------------|-------------------|-----------|
| USER NAME = SALASL             | DESIGNED - CS     | REVISED - |
| PLOT SCALE = 0.16666633 1/ IN. | DRAWN - CS        | REVISED - |
| PLOT DATE = 4/23/2026          | CHECKED - DH      | REVISED - |
|                                | DATE - 04/22/2026 | REVISED - |

STATE OF ILLINOIS  
DEPARTMENT OF TRANSPORTATION

SUGGESTED STAGES OF CONSTRUCTION AND TRAFFIC CONTROL  
STAGE 5B - I-57

SCALE: 1"=50' SHEET . OF SHEETS STA. TO STA.

| F.A.I. RTE.               | SECTION                        | COUNTY   | TOTAL SHEETS | SHEET NO. |
|---------------------------|--------------------------------|----------|--------------|-----------|
| 57                        | (46-3)R.HBK-1&[(46-3)HB-5]HB-1 | KANKAKEE | 1183         | 256       |
| CONTRACT NO. 66863        |                                |          |              |           |
| ILLINOIS FED. AID PROJECT |                                |          |              |           |

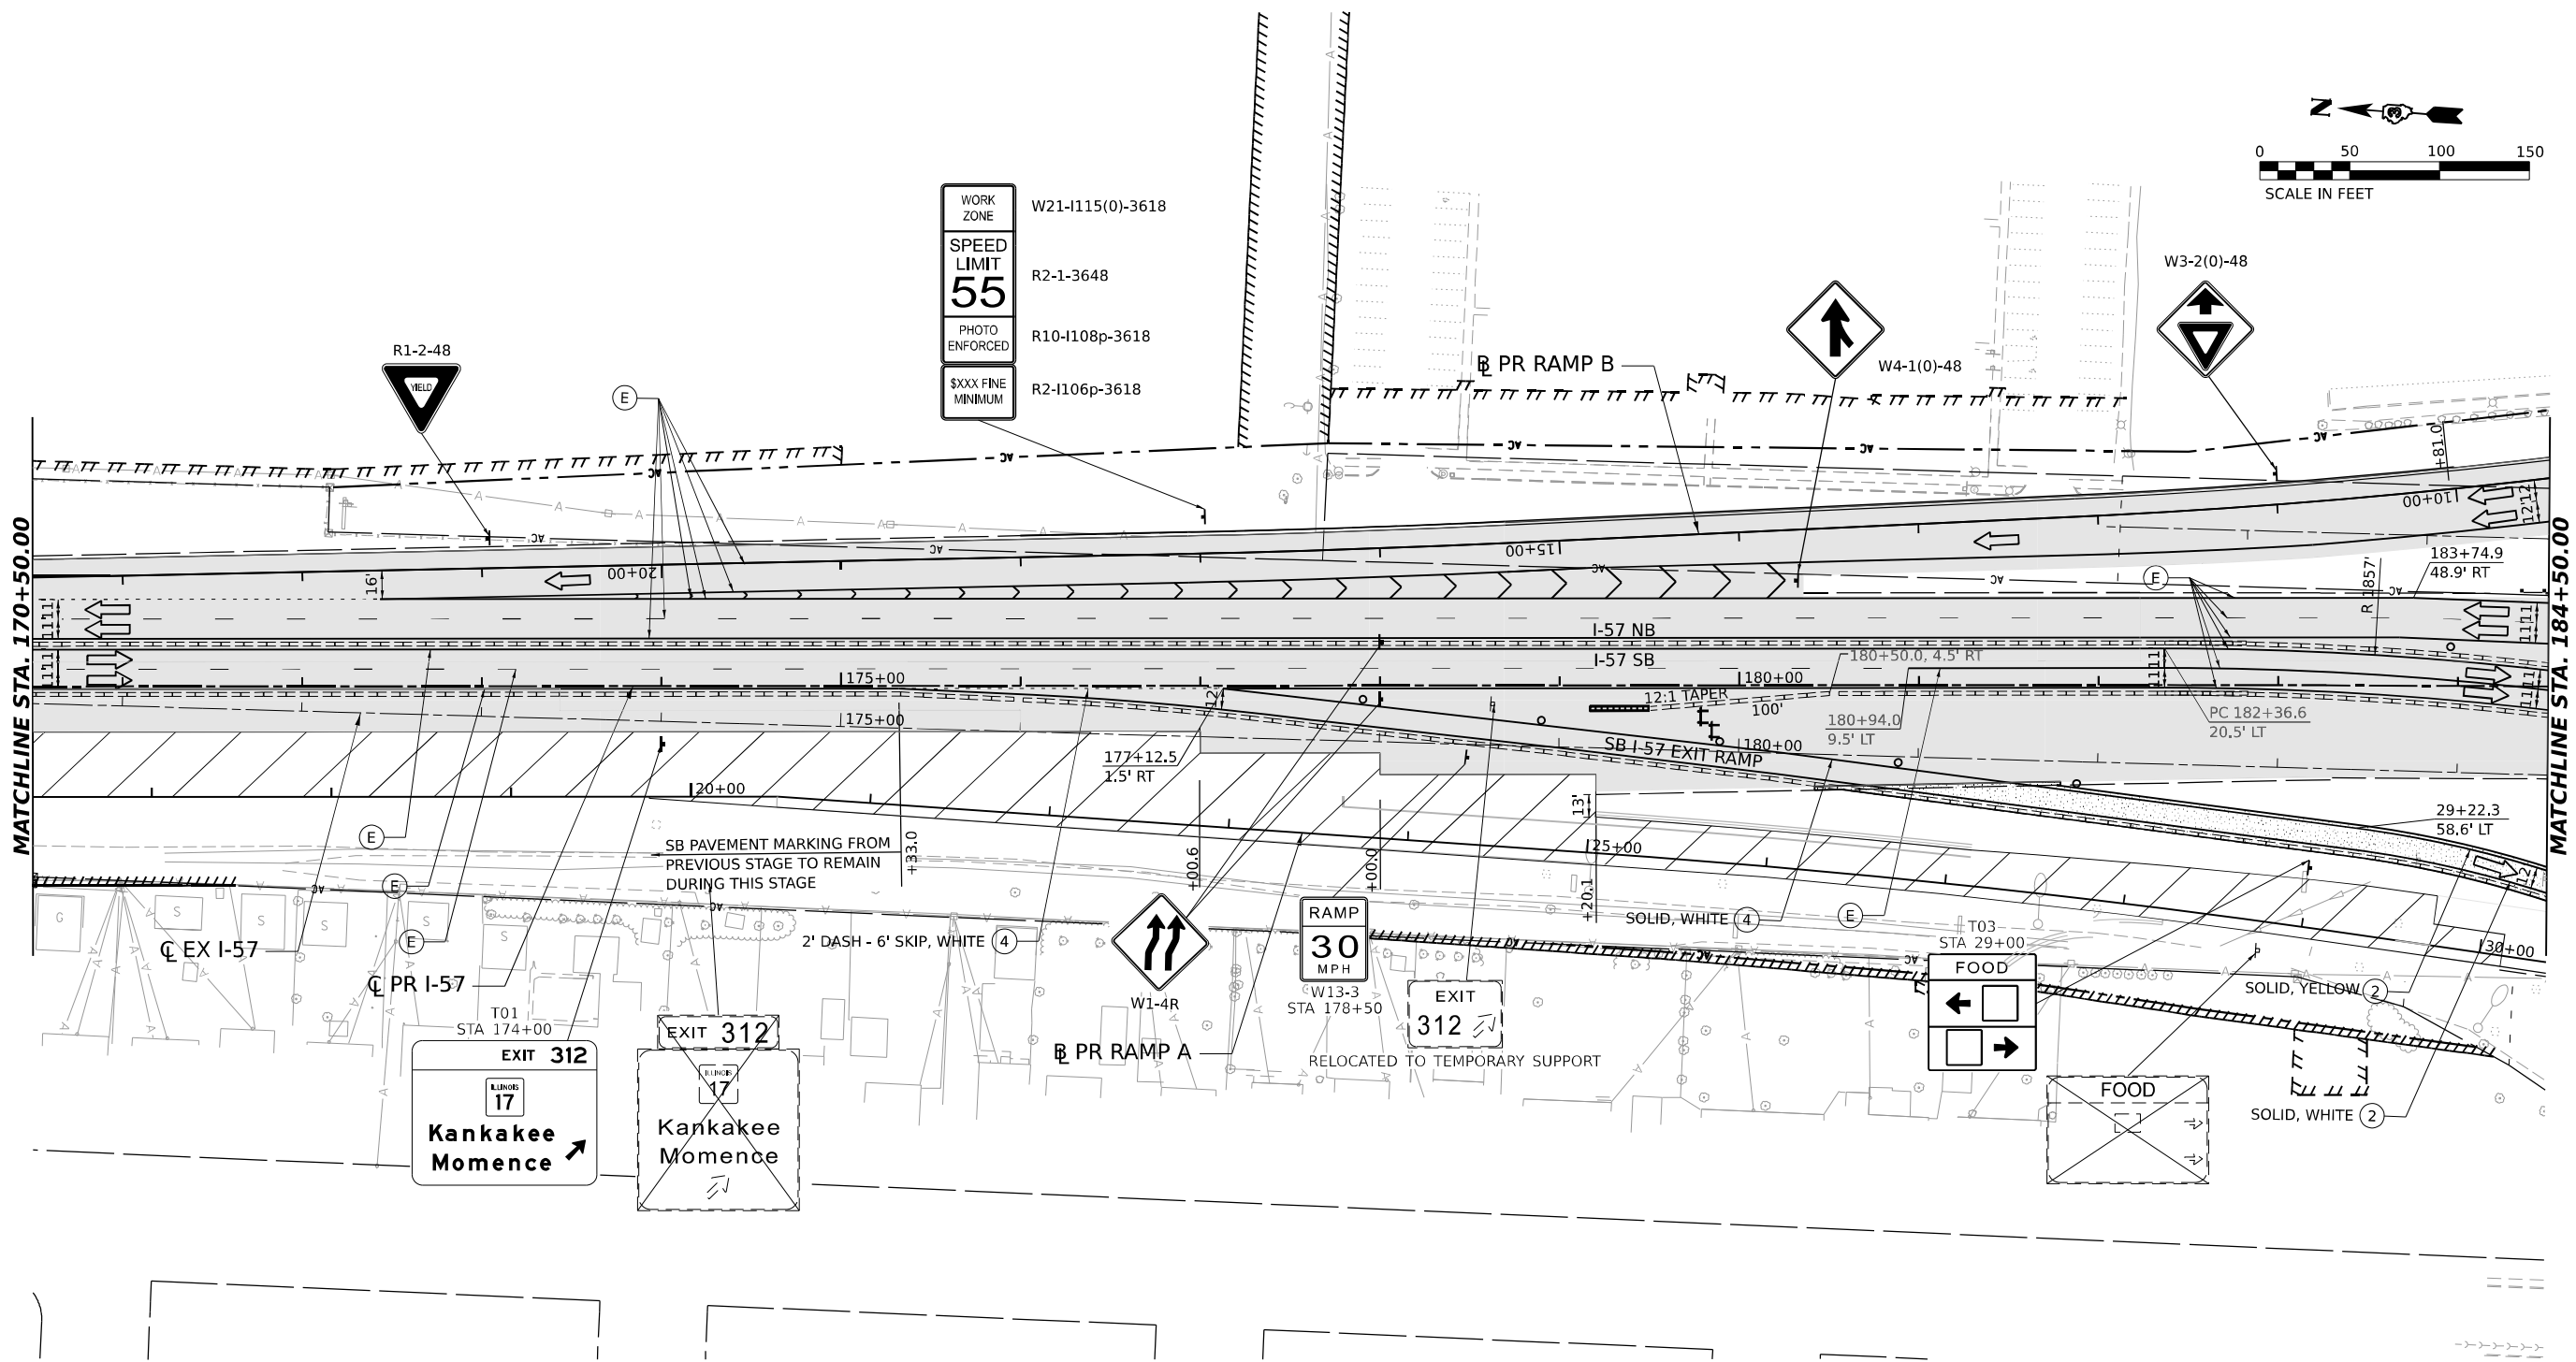 

LEGEND

- DIRECTION OF TRAFFIC
- ▨ WORK AREA
- ▨ TEMPORARY PAVEMENT CONSTRUCTED IN THIS STAGE
- ▨ TEMPORARY PAVEMENT CONSTRUCTED IN PREVIOUS STAGE
- ▨ PROPOSED PAVEMENT CONSTRUCTED IN PREVIOUS STAGE
- ↑ ARROW BOARD
- ▨ IMPACT ATTENUATORS, TEMPORARY (NON-REDIRECTIVE), TEST LEVEL 3
- ▨ RUMBLE STRIPS
- ▨ TEMPORARY CONCRETE BARRIER
- ↑ TYPE III BARRICADE WITH FLASHING LIGHTS
- ⬤ MONO-DIRECTIONAL FLASHING LIGHT

- ⬤ DIRECTIONAL INDICATOR BARRICADE WITH STEADY BURNING MONODIRECTIONAL LIGHT AT 50' CENTERS UNLESS OTHERWISE NOTED ON PLANS
- ⬤ DRUMS WITH STEADY-BURN MONODIRECTIONAL LIGHT AT 50' CENTERS UNLESS OTHERWISE NOTED ON PLANS
- ⬤ DRUMS AT 50' CENTERS UNLESS OTHERWISE NOTED ON PLANS
- ▨ VERTICAL PANELS WITH STEADY-BURN MONODIRECTIONAL LIGHT AT 50' CENTERS UNLESS OTHERWISE NOTED ON PLANS
- ▨ PROPOSED SIGN/ COMMERCIAL DRIVEWAY ENTRANCE SIGN
- (O) INDICATES FLUORESCENT ORANGE SIGN SHEETING

TEMPORARY PAVEMENT MARKING LEGEND

- (E) EXISTING PAVEMENT MARKING OR PAVEMENT MARKING FROM PREVIOUS STAGE
- (P) PROPOSED PERMANENT PAVEMENT MARKING (SEE PAVEMENT MARKING PLANS)
- ① TEMPORARY PAVEMENT MARKING LETTERS AND SYMBOLS - MODIFIED URETHANE
- ② TEMPORARY PAVEMENT MARKING - LINE 4" - MODIFIED URETHANE
- ③ TEMPORARY PAVEMENT MARKING - LINE 6" - MODIFIED URETHANE
- ④ TEMPORARY PAVEMENT MARKING - LINE 8" - MODIFIED URETHANE
- ⑤ TEMPORARY PAVEMENT MARKING - LINE 12" - MODIFIED URETHANE
- ⑥ TEMPORARY PAVEMENT MARKING - LINE 24" - MODIFIED URETHANE



|                                |                   |           |
|--------------------------------|-------------------|-----------|
| USER NAME = SALASL             | DESIGNED - CS     | REVISED - |
|                                | DRAWN - CS        | REVISED - |
| PLOT SCALE = 0.16666633 1/ IN. | CHECKED - DH      | REVISED - |
| PLOT DATE = 4/23/2026          | DATE - 04/22/2026 | REVISED - |

STATE OF ILLINOIS  
DEPARTMENT OF TRANSPORTATION

SUGGESTED STAGES OF CONSTRUCTION AND TRAFFIC CONTROL  
STAGE 5B - I-57



SCALE: 1"=50' SHEET . OF SHEETS STA. TO STA.

| F.A.I. RTE.               | SECTION                        | COUNTY   | TOTAL SHEETS | SHEET NO. |
|---------------------------|--------------------------------|----------|--------------|-----------|
| 57                        | (46-3)R.HBK-1&[(46-3)HB-5]HB-1 | KANKAKEE | 1183         | 257       |
| CONTRACT NO. 66863        |                                |          |              |           |
| ILLINOIS FED. AID PROJECT |                                |          |              |           |







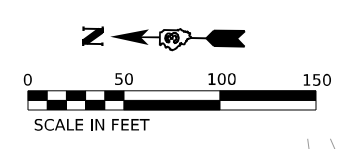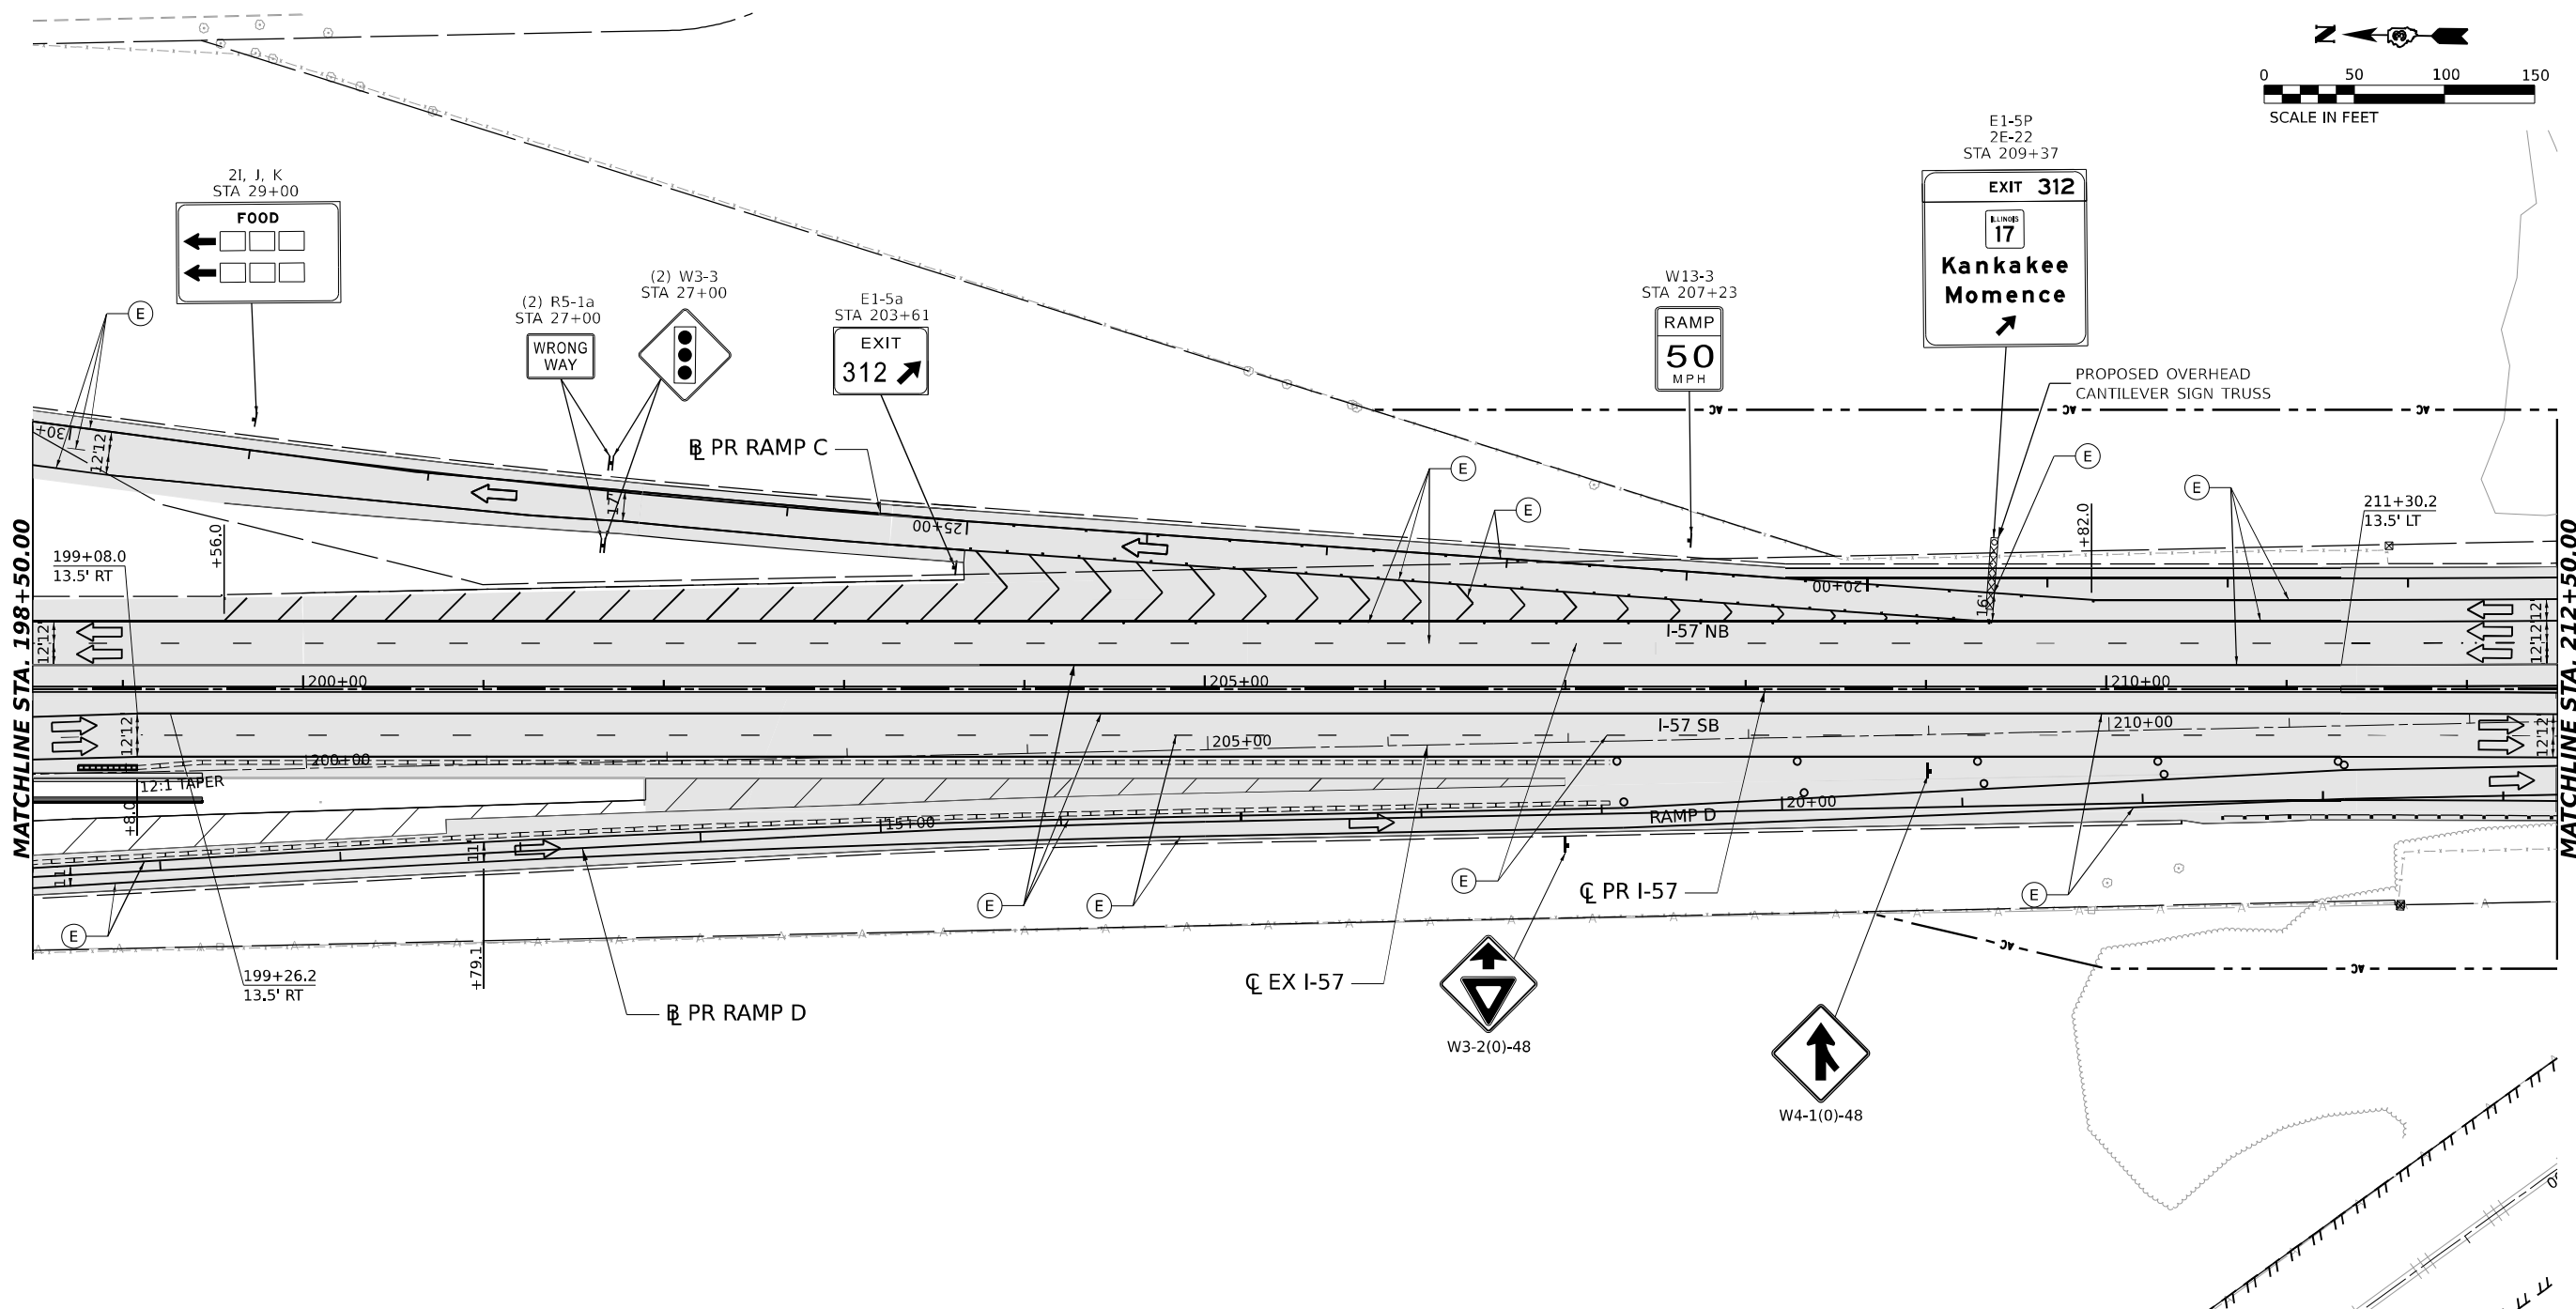

**LEGEND**

- DIRECTION OF TRAFFIC
- WORK AREA
- TEMPORARY PAVEMENT CONSTRUCTED IN THIS STAGE
- TEMPORARY PAVEMENT CONSTRUCTED IN PREVIOUS STAGE
- PROPOSED PAVEMENT CONSTRUCTED IN PREVIOUS STAGE
- ARROW BOARD
- IMPACT ATTENUATORS, TEMPORARY (NON-REDIRECTIVE), TEST LEVEL 3
- RUMBLE STRIPS
- TEMPORARY CONCRETE BARRIER
- TYPE III BARRICADE WITH FLASHING LIGHTS
- MONO-DIRECTIONAL FLASHING LIGHT


- DIRECTIONAL INDICATOR BARRICADE WITH STEADY BURNING MONODIRECTIONAL LIGHT AT 50' CENTERS UNLESS OTHERWISE NOTED ON PLANS
- DRUMS WITH STEADY-BURN MONODIRECTIONAL LIGHT AT 50' CENTERS UNLESS OTHERWISE NOTED ON PLANS
- DRUMS AT 50' CENTERS UNLESS OTHERWISE NOTED ON PLANS
- VERTICAL PANELS WITH STEADY-BURN MONODIRECTIONAL LIGHT AT 50' CENTERS UNLESS OTHERWISE NOTED ON PLANS
- PROPOSED SIGN/ COMMERCIAL DRIVEWAY ENTRANCE SIGN
- (O) INDICATES FLUORESCENT ORANGE SIGN SHEETING

**TEMPORARY PAVEMENT MARKING LEGEND**

- (E) EXISTING PAVEMENT MARKING OR PAVEMENT MARKING FROM PREVIOUS STAGE
- (P) PROPOSED PERMANENT PAVEMENT MARKING (SEE PAVEMENT MARKING PLANS)
- (1) TEMPORARY PAVEMENT MARKING LETTERS AND SYMBOLS - MODIFIED URETHANE
- (2) TEMPORARY PAVEMENT MARKING - LINE 4" - MODIFIED URETHANE
- (3) TEMPORARY PAVEMENT MARKING - LINE 6" - MODIFIED URETHANE
- (4) TEMPORARY PAVEMENT MARKING - LINE 8" - MODIFIED URETHANE
- (5) TEMPORARY PAVEMENT MARKING - LINE 12" - MODIFIED URETHANE
- (6) TEMPORARY PAVEMENT MARKING - LINE 24" - MODIFIED URETHANE

MODEL: PR I-57 ANGLE - SINGLE PLAN.DWG  
FILE NAME: C:\P\WORK\EXP\24\TEMP\TEXT\COM\EXP\PR I-57 ANGLE - SINGLE PLAN.DWG

|                                                                                     |                                |                   |           |                                                   |                                                                         |    |        |             |                                |          |              |           |
|-------------------------------------------------------------------------------------|--------------------------------|-------------------|-----------|---------------------------------------------------|-------------------------------------------------------------------------|----|--------|-------------|--------------------------------|----------|--------------|-----------|
|  | USER NAME = SALASL             | DESIGNED - CS     | REVISED - | STATE OF ILLINOIS<br>DEPARTMENT OF TRANSPORTATION | SUGGESTED STAGES OF CONSTRUCTION AND TRAFFIC CONTROL<br>STAGE 5B – I-57 |    |        | F.A.I. RTE. | SECTION                        | COUNTY   | TOTAL SHEETS | SHEET NO. |
|                                                                                     |                                | DRAWN - CS        | REVISED - |                                                   |                                                                         |    |        | 57          | (46-3)R.HBK-1&[(46-3)HB-5]HB-1 | KANKAKEE | 1183         | 259       |
|                                                                                     | PLOT SCALE = 0.16666633' / IN. | CHECKED - DH      | REVISED - |                                                   | CONTRACT NO. 66863                                                      |    |        |             |                                |          |              |           |
|                                                                                     | PLOT DATE = 4/23/2026          | DATE - 04/22/2026 | REVISED - |                                                   | ILLINOIS FED. AID PROJECT                                               |    |        |             |                                |          |              |           |
|                                                                                     |                                |                   |           | SCALE: 1"=50'                                     | SHEET .                                                                 | OF | SHEETS | STA.        | TO STA.                        |          |              |           |


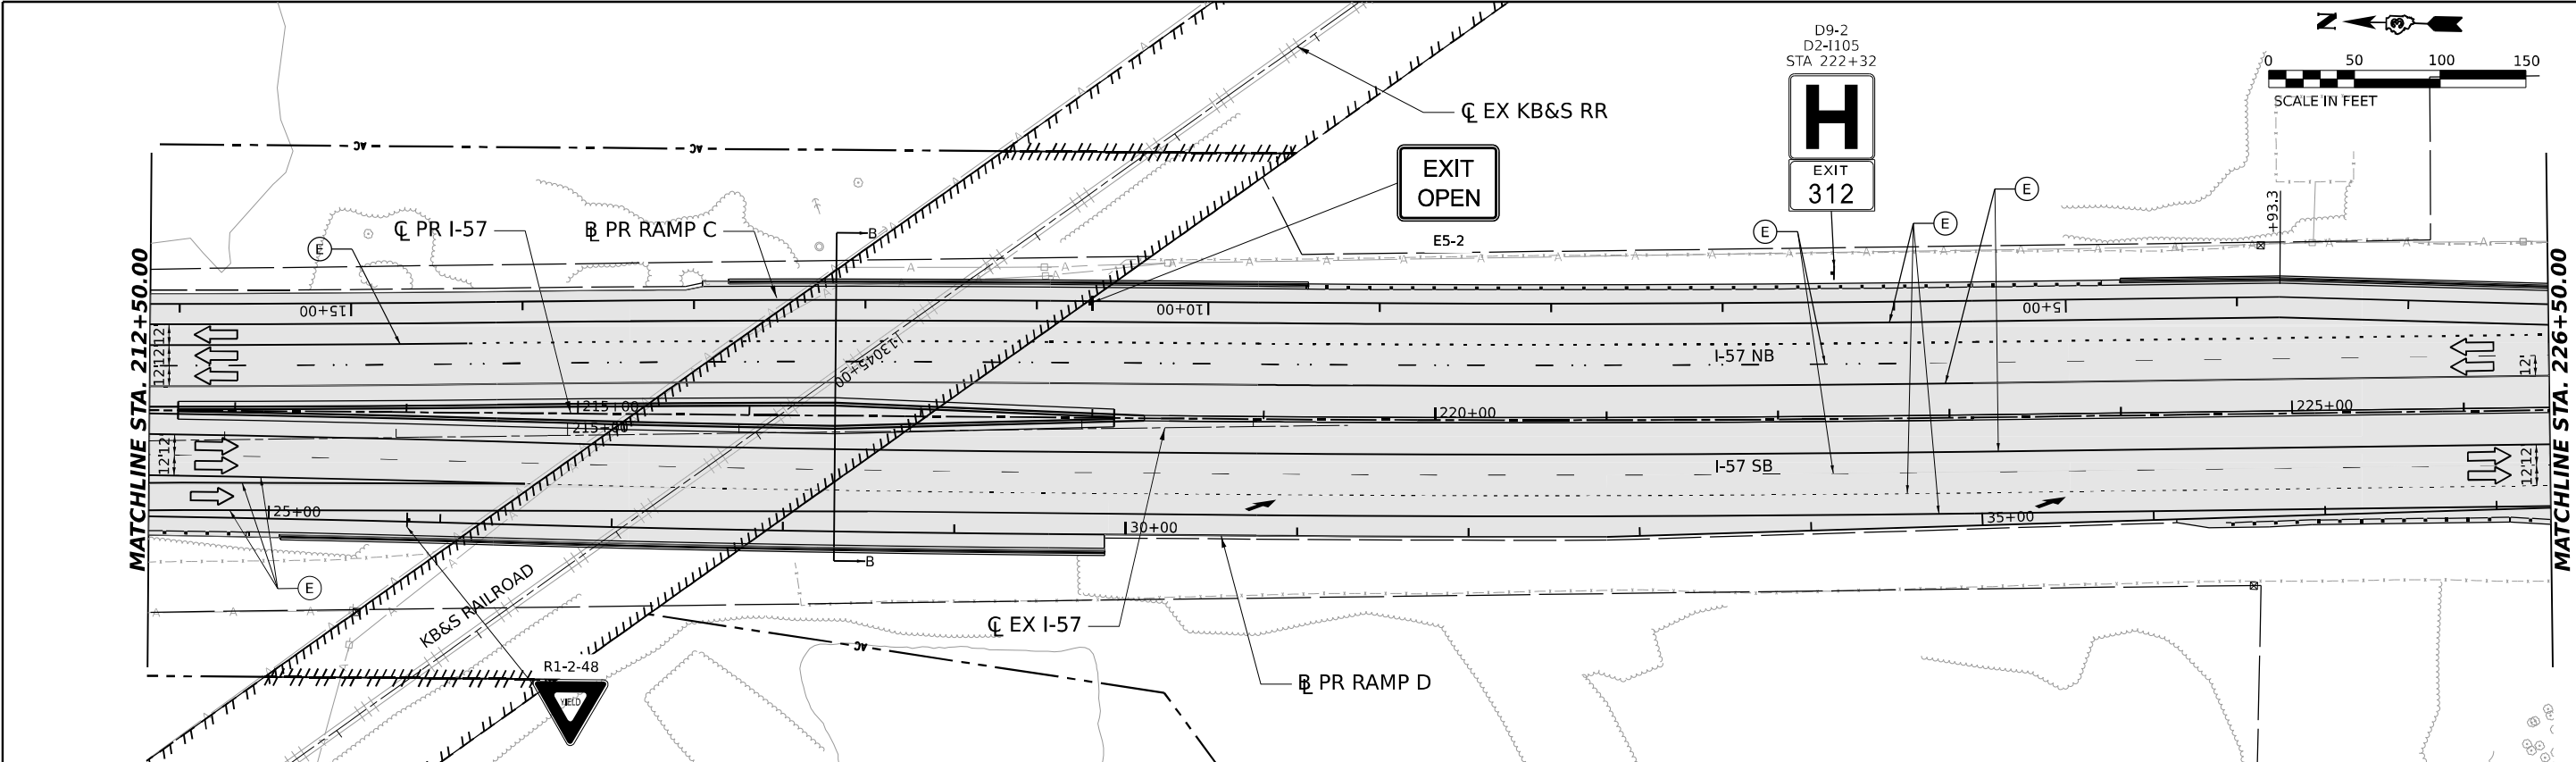


LEGEND

- DIRECTION OF TRAFFIC
- WORK AREA
- TEMPORARY PAVEMENT CONSTRUCTED IN THIS STAGE
- TEMPORARY PAVEMENT CONSTRUCTED IN PREVIOUS STAGE
- PROPOSED PAVEMENT CONSTRUCTED IN PREVIOUS STAGE
- ARROW BOARD
- IMPACT ATTENUATORS, TEMPORARY (NON-REDIRECTIVE), TEST LEVEL 3
- RUMBLE STRIPS
- TEMPORARY CONCRETE BARRIER
- TYPE III BARRICADE WITH FLASHING LIGHTS
- MONO-DIRECTIONAL FLASHING LIGHT
- DIRECTIONAL INDICATOR BARRICADE WITH STEADY BURNING MONODIRECTIONAL LIGHT AT 50' CENTERS UNLESS OTHERWISE NOTED ON PLANS
- DRUMS WITH STEADY-BURN MONODIRECTIONAL LIGHT AT 50' CENTERS UNLESS OTHERWISE NOTED ON PLANS
- DRUMS AT 50' CENTERS UNLESS OTHERWISE NOTED ON PLANS
- VERTICAL PANELS WITH STEADY-BURN MONODIRECTIONAL LIGHT AT 50' CENTERS UNLESS OTHERWISE NOTED ON PLANS
- PROPOSED SIGN/ COMMERCIAL DRIVEWAY ENTRANCE SIGN
- (O) INDICATES FLUORESCENT ORANGE SIGN SHEETING

TEMPORARY PAVEMENT MARKING LEGEND

- (E) EXISTING PAVEMENT MARKING OR PAVEMENT MARKING FROM PREVIOUS STAGE
- (P) PROPOSED PERMANENT PAVEMENT MARKING (SEE PAVEMENT MARKING PLANS)
- ① TEMPORARY PAVEMENT MARKING LETTERS AND SYMBOLS - MODIFIED URETHANE
- ② TEMPORARY PAVEMENT MARKING - LINE 4" - MODIFIED URETHANE
- ③ TEMPORARY PAVEMENT MARKING - LINE 6" - MODIFIED URETHANE
- ④ TEMPORARY PAVEMENT MARKING - LINE 8" - MODIFIED URETHANE
- ⑤ TEMPORARY PAVEMENT MARKING - LINE 12" - MODIFIED URETHANE
- ⑥ TEMPORARY PAVEMENT MARKING - LINE 24" - MODIFIED URETHANE

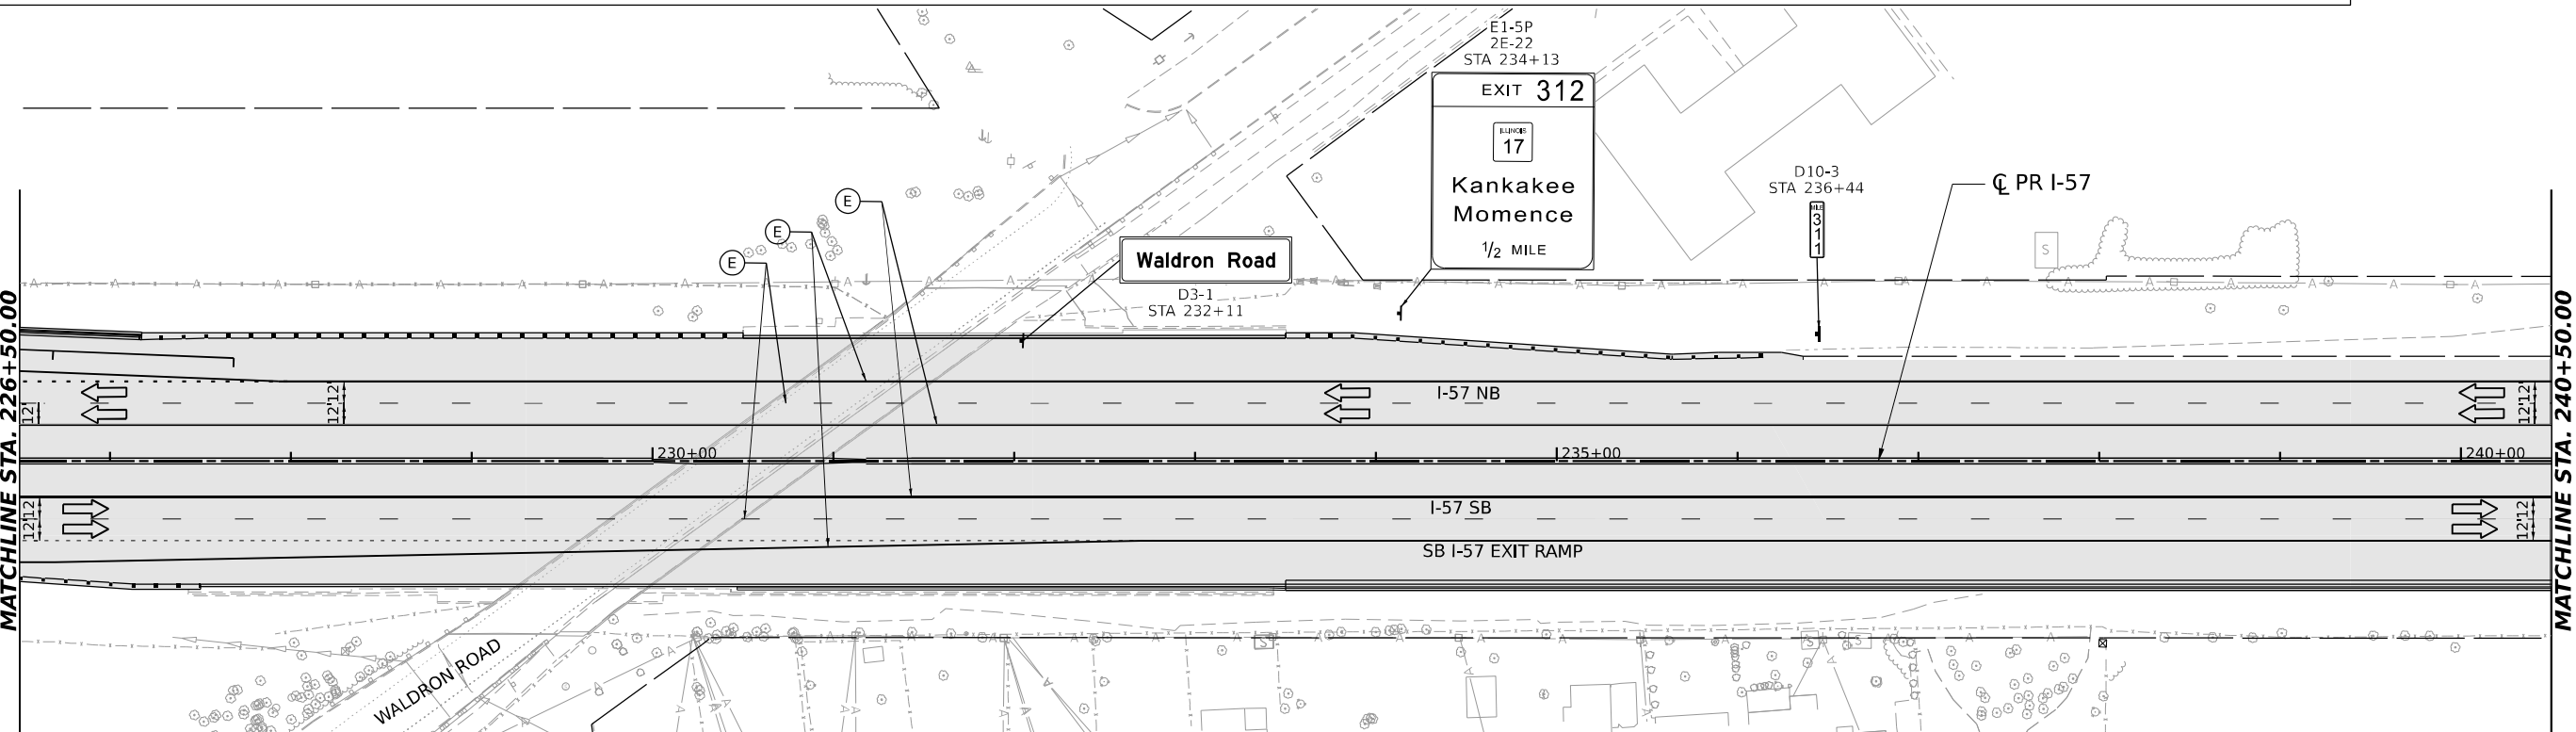 

MODEL: PR I-57 DOUBLE - DBL RN.06  
FILE NAME: C:\PW\WORK\EXP\27\WENTLEY\COM\EXP\4\W401.D01\412\UD36863-SHT-MOT5B-C5.DGN



|            |                      |          |              |         |   |
|------------|----------------------|----------|--------------|---------|---|
| USER NAME  | = SALASL             | DESIGNED | - CS         | REVISED | - |
|            |                      | DRAWN    | - CS         | REVISED | - |
| PLOT SCALE | = 0.16666633 1/1 IN. | CHECKED  | - DH         | REVISED | - |
| PLOT DATE  | = 4/23/2026          | DATE     | - 04/22/2026 | REVISED | - |



STATE OF ILLINOIS  
DEPARTMENT OF TRANSPORTATION

SUGGESTED STAGES OF CONSTRUCTION AND TRAFFIC CONTROL  
STAGE 5B - I-57

SCALE: 1"=50'    SHEET .    OF    SHEETS    STA.    TO STA.

| F.A.I. RTE.                  | SECTION                        | COUNTY   | TOTAL SHEETS | SHEET NO. |
|------------------------------|--------------------------------|----------|--------------|-----------|
| 57                           | (46-3)R.HBK-1&[(46-3)HB-5]HB-1 | KANKAKEE | 1183         | 260       |
| CONTRACT NO. 66863           |                                |          |              |           |
| ILLINOIS    FED. AID PROJECT |                                |          |              |           |

MODEL: PR I-57 DOUBLE-LRBL PLAN 28  
FILE NAME: C:\PWA\WORK\EXP\27\WENTLEY\COM\EXP\94\W401\DD14412\UD368663-SHT-A075B-A6.DGN

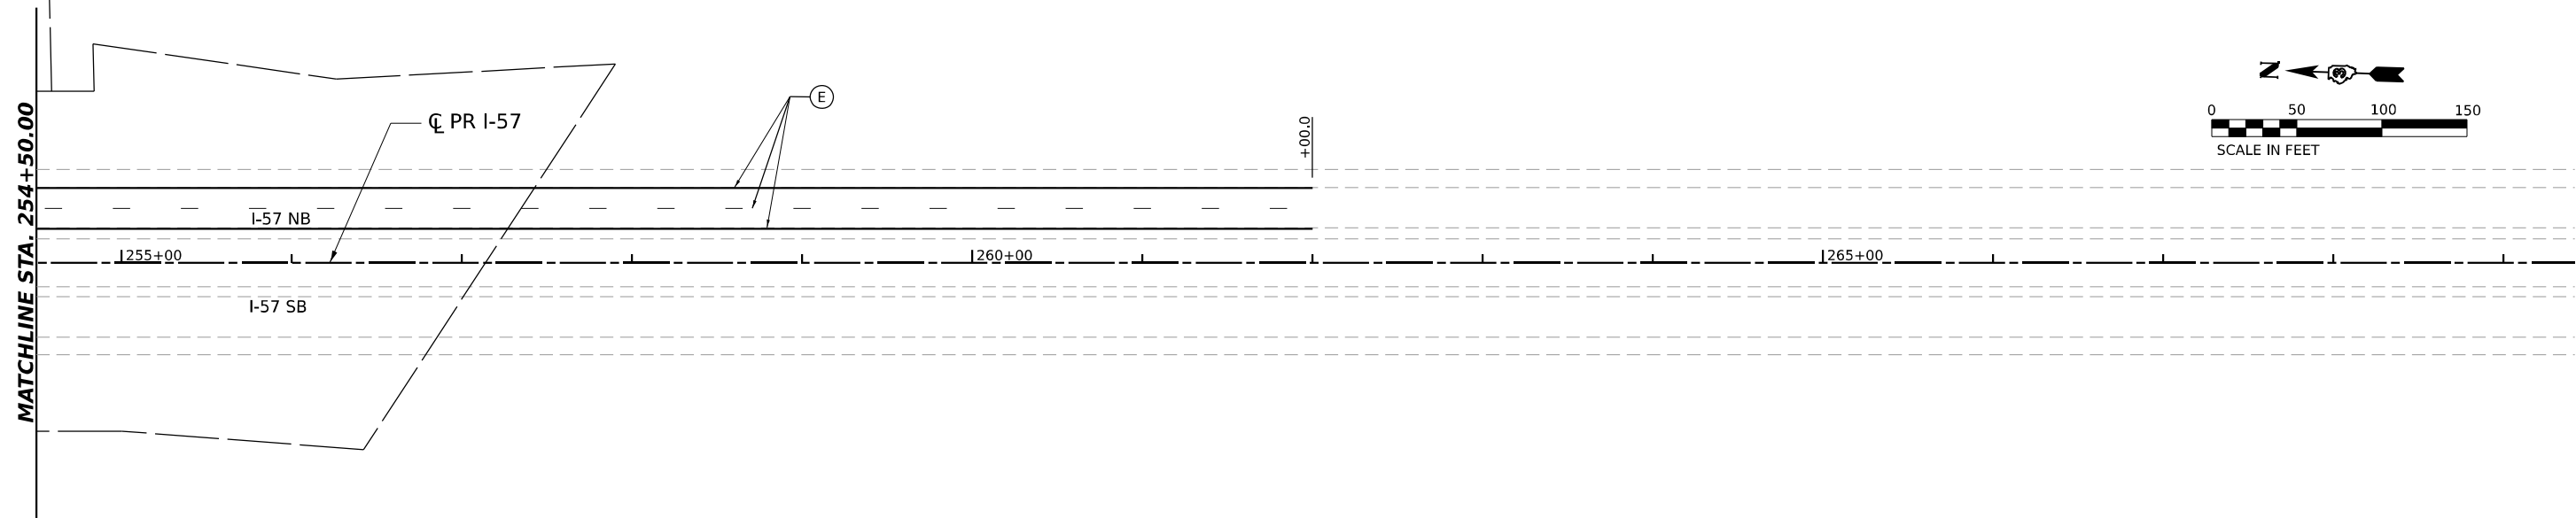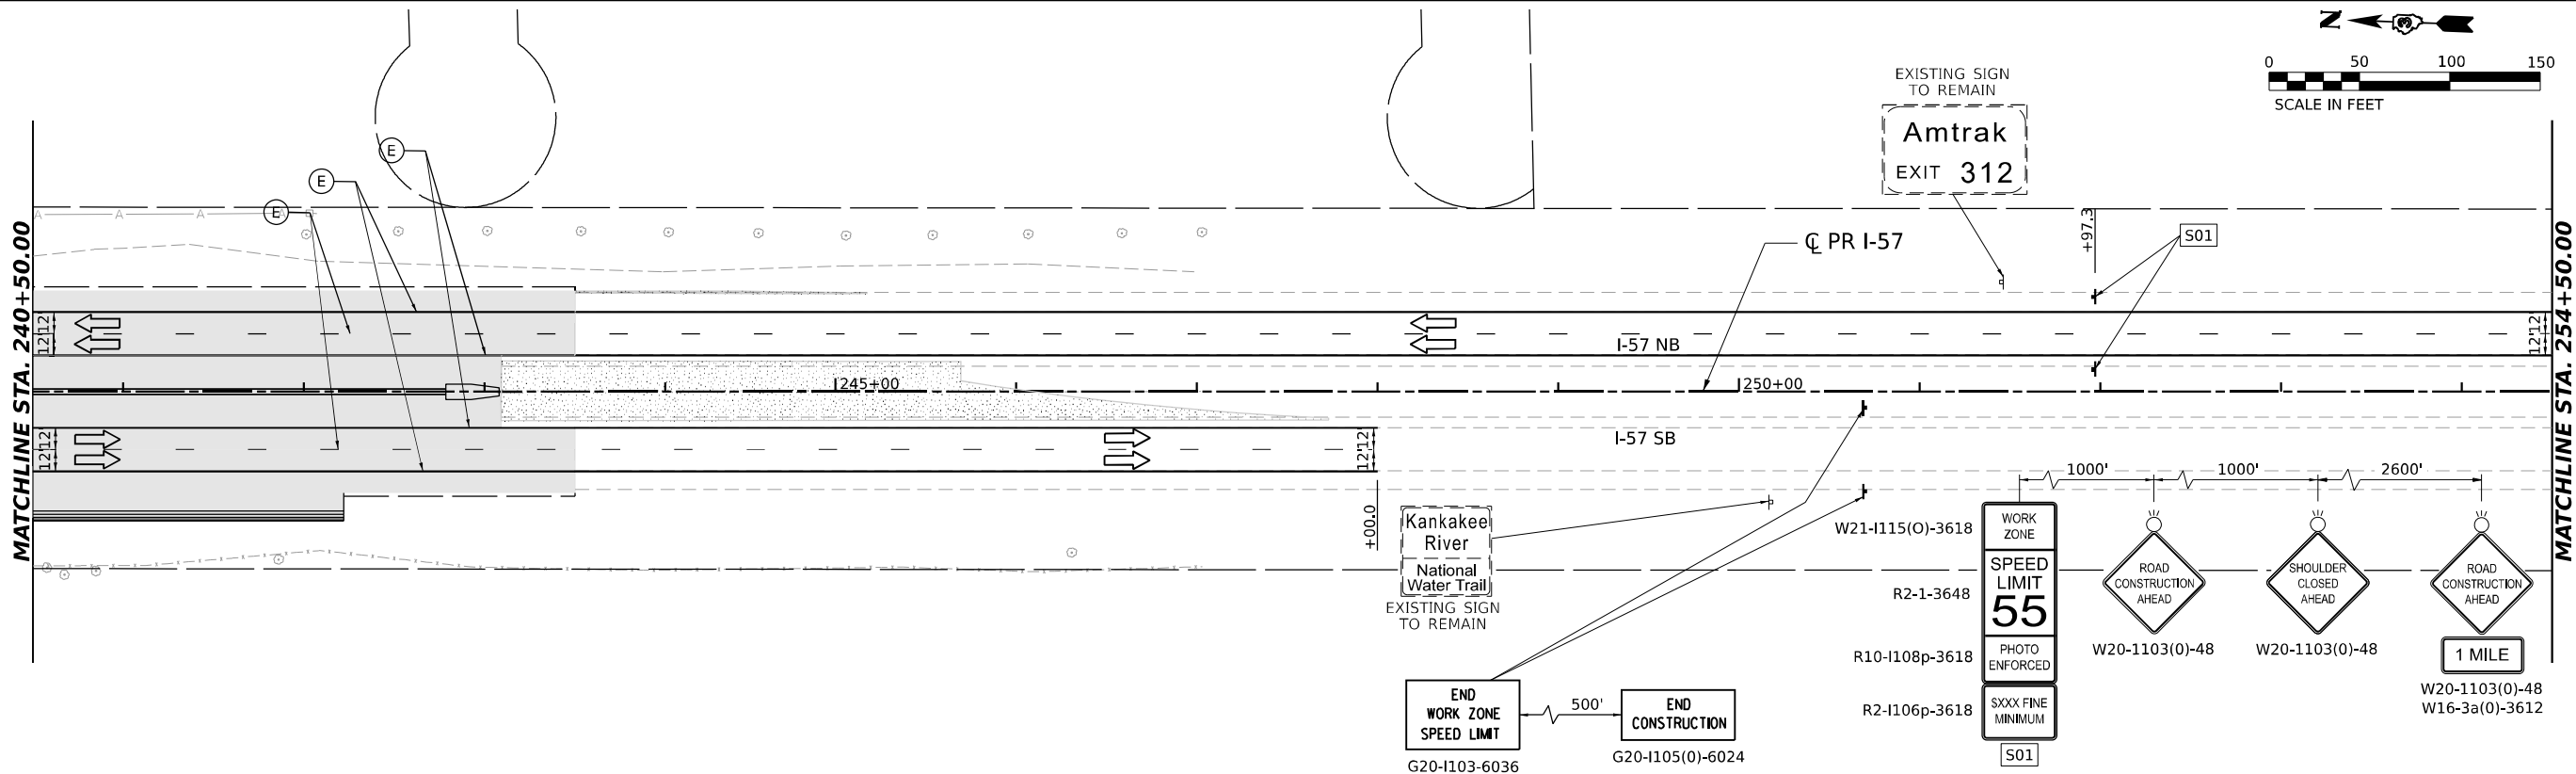

### LEGEND

- DIRECTION OF TRAFFIC
- WORK AREA
- TEMPORARY PAVEMENT CONSTRUCTED IN THIS STAGE
- TEMPORARY PAVEMENT CONSTRUCTED IN PREVIOUS STAGE
- PROPOSED PAVEMENT CONSTRUCTED IN PREVIOUS STAGE
- ARROW BOARD
- IMPACT ATTENUATORS, TEMPORARY (NON-REDIRECTIVE), TEST LEVEL 3
- RUMBLE STRIPS
- TEMPORARY CONCRETE BARRIER
- TYPE III BARRICADE WITH FLASHING LIGHTS
- MONO-DIRECTIONAL FLASHING LIGHT

- DIRECTIONAL INDICATOR BARRICADE WITH STEADY BURNING MONODIRECTIONAL LIGHT AT 50' CENTERS UNLESS OTHERWISE NOTED ON PLANS
- DRUMS WITH STEADY-BURN MONODIRECTIONAL LIGHT AT 50' CENTERS UNLESS OTHERWISE NOTED ON PLANS
- DRUMS AT 50' CENTERS UNLESS OTHERWISE NOTED ON PLANS
- VERTICAL PANELS WITH STEADY-BURN MONODIRECTIONAL LIGHT AT 50' CENTERS UNLESS OTHERWISE NOTED ON PLANS
- PROPOSED SIGN/ COMMERCIAL DRIVEWAY ENTRANCE SIGN
- (O) INDICATES FLUORESCENT ORANGE SIGN SHEETING

### TEMPORARY PAVEMENT MARKING LEGEND

- (E) EXISTING PAVEMENT MARKING OR PAVEMENT MARKING FROM PREVIOUS STAGE
- (P) PROPOSED PERMANENT PAVEMENT MARKING (SEE PAVEMENT MARKING PLANS)
- (1) TEMPORARY PAVEMENT MARKING LETTERS AND SYMBOLS - MODIFIED URETHANE
- (2) TEMPORARY PAVEMENT MARKING - LINE 4" - MODIFIED URETHANE
- (3) TEMPORARY PAVEMENT MARKING - LINE 6" - MODIFIED URETHANE
- (4) TEMPORARY PAVEMENT MARKING - LINE 8" - MODIFIED URETHANE
- (5) TEMPORARY PAVEMENT MARKING - LINE 12" - MODIFIED URETHANE
- (6) TEMPORARY PAVEMENT MARKING - LINE 24" - MODIFIED URETHANE



USER NAME = SALASL  
PLOT SCALE = 0.16666633 1/ IN.  
PLOT DATE = 4/23/2026

DESIGNED - CS  
DRAWN - CS  
CHECKED - DH  
DATE - 04/22/2026

REVISED -  
REVISED -  
REVISED -  
REVISED -



STATE OF ILLINOIS  
DEPARTMENT OF TRANSPORTATION

SUGGESTED STAGES OF CONSTRUCTION AND TRAFFIC CONTROL  
STAGE 5B - I-57

SCALE: 1"=50' SHEET . OF SHEETS STA. TO STA.

| F.A.I. RTE.               | SECTION                        | COUNTY   | TOTAL SHEETS | SHEET NO. |
|---------------------------|--------------------------------|----------|--------------|-----------|
| 57                        | (46-3)R.HBK-1&[(46-3)HB-5]HB-1 | KANKAKEE | 1183         | 261       |
| CONTRACT NO. 66863        |                                |          |              |           |
| ILLINOIS FED. AID PROJECT |                                |          |              |           |



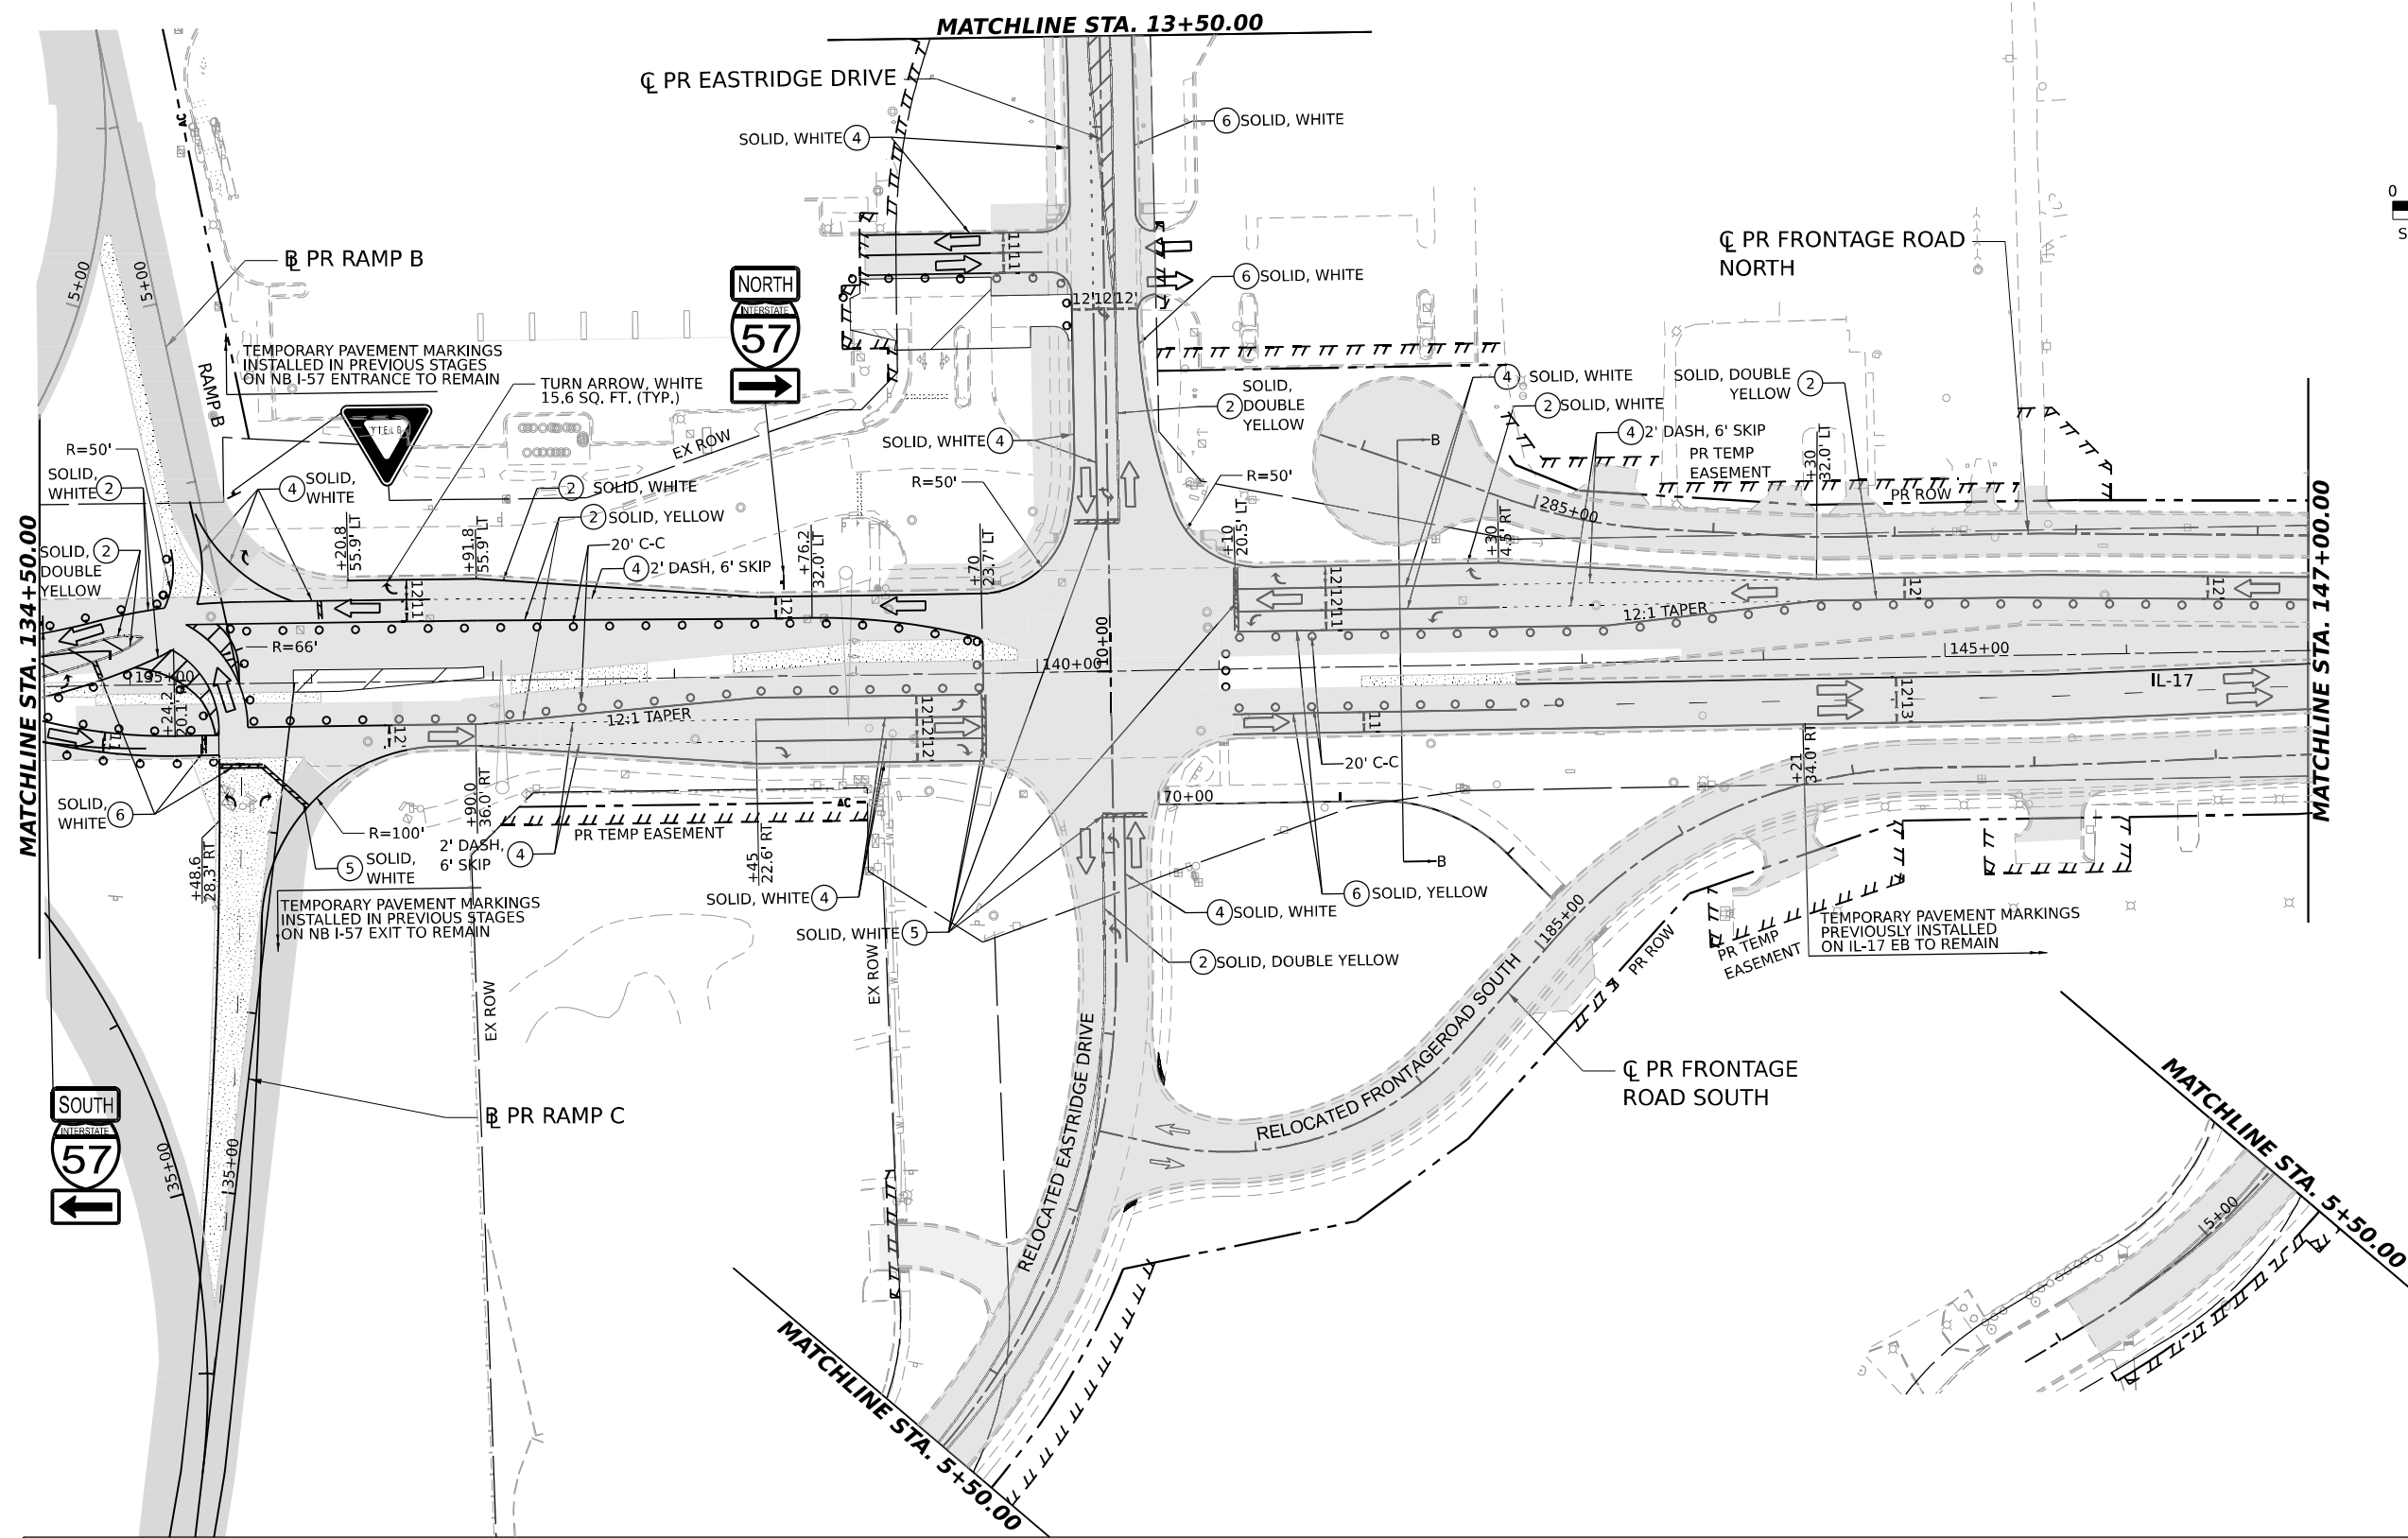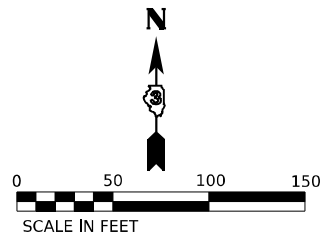

**LEGEND**  
 DIRECTION OF TRAFFIC  
 WORK AREA  
 TEMPORARY PAVEMENT CONSTRUCTED IN THIS STAGE  
 TEMPORARY PAVEMENT CONSTRUCTED IN PREVIOUS STAGE  
 PROPOSED PAVEMENT CONSTRUCTED IN PREVIOUS STAGE




ARROW BOARD  
 IMPACT ATTENUATORS, TEMPORARY (NON-REDIRECTIVE), TEST LEVEL 3  
 RUMBLE STRIPS  
 TEMPORARY CONCRETE BARRIER  
 TYPE III BARRICADE WITH FLASHING LIGHTS  
 MONO-DIRECTIONAL FLASHING LIGHT

DIRECTIONAL INDICATOR BARRICADE WITH STEADY BURNING MONODIRECTIONAL LIGHT AT 50' CENTERS UNLESS OTHERWISE NOTED ON PLANS  
 DRUMS WITH STEADY-BURN MONODIRECTIONAL LIGHT AT 50' CENTERS UNLESS OTHERWISE NOTED ON PLANS  
 DRUMS AT 50' CENTERS UNLESS OTHERWISE NOTED ON PLANS  
 VERTICAL PANELS WITH STEADY-BURN MONODIRECTIONAL LIGHT AT 50' CENTERS UNLESS OTHERWISE NOTED ON PLANS

PROPOSED SIGN/ COMMERCIAL DRIVEWAY ENTRANCE SIGN  
(O) INDICATES FLUORESCENT ORANGE SIGN SHEETING

**TEMPORARY PAVEMENT MARKING LEGEND**  
(E) EXISTING PAVEMENT MARKING OR PAVEMENT MARKING FROM PREVIOUS STAGE  
(P) PROPOSED PERMANENT PAVEMENT MARKING (SEE PAVEMENT MARKING PLANS)  
① TEMPORARY PAVEMENT MARKING LETTERS AND SYMBOLS - MODIFIED URETHANE  
② TEMPORARY PAVEMENT MARKING - LINE 4" - MODIFIED URETHANE  
③ TEMPORARY PAVEMENT MARKING - LINE 6" - MODIFIED URETHANE  
④ TEMPORARY PAVEMENT MARKING - LINE 8" - MODIFIED URETHANE  
⑤ TEMPORARY PAVEMENT MARKING - LINE 12" - MODIFIED URETHANE  
⑥ TEMPORARY PAVEMENT MARKING - LINE 24" - MODIFIED URETHANE

MODEL: IL 17 DOUBLE - PLAN 11  
FILE NAME: C:\P\WORK\EX-24\BENTLEY\COM\EX-24\1412\368663-SHT-NO75B-C8.DGN

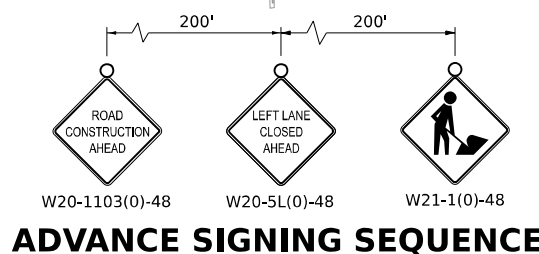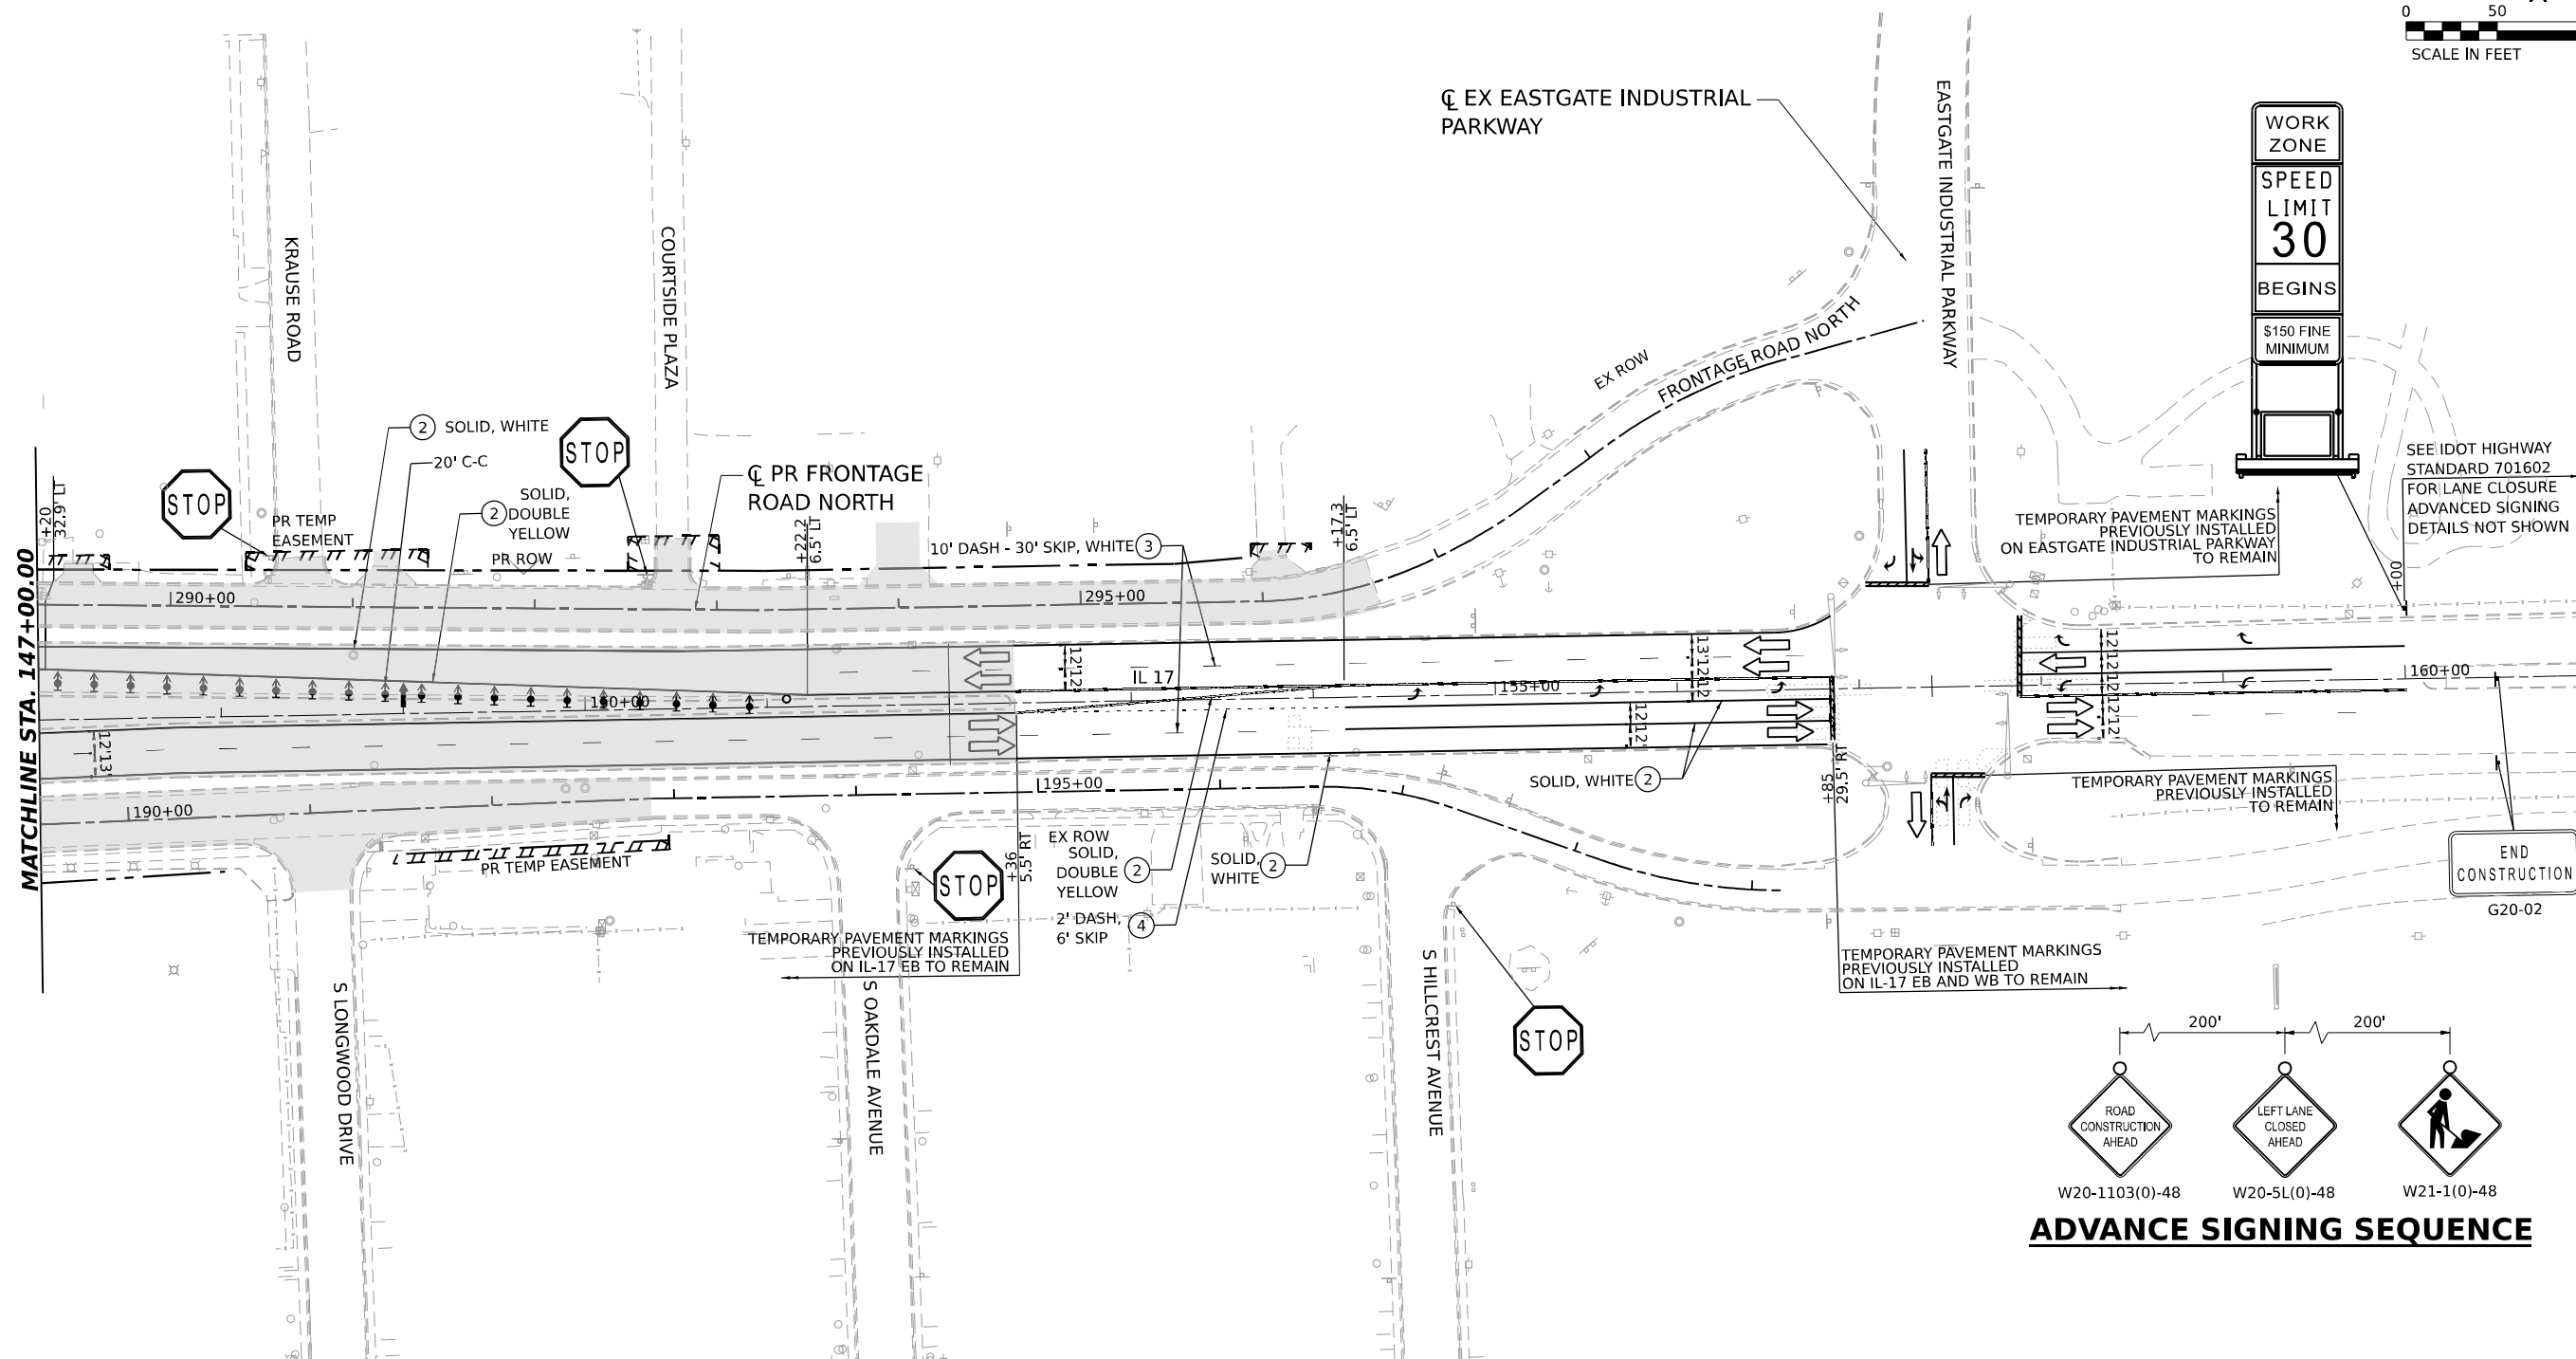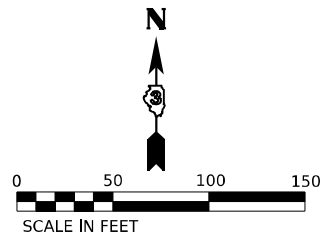

| LEGEND |   | TEMPORARY PAVEMENT MARKING LEGEND                                      |  |
|--------|---|------------------------------------------------------------------------|--|
|        | DIRECTION OF TRAFFIC   | (E) EXISTING PAVEMENT MARKING OR PAVEMENT MARKING FROM PREVIOUS STAGE  |  |
|        | WORK AREA   | (P) PROPOSED PERMANENT PAVEMENT MARKING (SEE PAVEMENT MARKING PLANS)   |  |
|        | TEMPORARY PAVEMENT CONSTRUCTED IN THIS STAGE                                                                             | (1) TEMPORARY PAVEMENT MARKING LETTERS AND SYMBOLS - MODIFIED URETHANE |  |
|        | TEMPORARY PAVEMENT CONSTRUCTED IN PREVIOUS STAGE                                                                         | (2) TEMPORARY PAVEMENT MARKING - LINE 4" - MODIFIED URETHANE           |  |
|        | PROPOSED PAVEMENT CONSTRUCTED IN PREVIOUS STAGE                                                                          | (3) TEMPORARY PAVEMENT MARKING - LINE 6" - MODIFIED URETHANE           |  |
|        | ARROW BOARD   | (4) TEMPORARY PAVEMENT MARKING - LINE 8" - MODIFIED URETHANE           |  |
|        | IMPACT ATTENUATORS, TEMPORARY (NON-REDIRECTIVE), TEST LEVEL 3                                                            | (5) TEMPORARY PAVEMENT MARKING - LINE 12" - MODIFIED URETHANE          |  |
|        | RUMBLE STRIPS   | (6) TEMPORARY PAVEMENT MARKING - LINE 24" - MODIFIED URETHANE          |  |
|        | TEMPORARY CONCRETE BARRIER                                                                                               |                                                                        |  |
|        | TYPE III BARRICADE WITH FLASHING LIGHTS                                                                                  |                                                                        |  |
|        | MONO-DIRECTIONAL FLASHING LIGHT                                                                                          |                                                                        |  |
|        | DIRECTIONAL INDICATOR BARRICADE WITH STEADY BURNING MONODIRECTIONAL LIGHT AT 50' CENTERS UNLESS OTHERWISE NOTED ON PLANS |                                                                        |  |
|        | DRUMS WITH STEADY-BURN MONODIRECTIONAL LIGHT AT 50' CENTERS UNLESS OTHERWISE NOTED ON PLANS                              |                                                                        |  |
|        | DRUMS AT 50' CENTERS UNLESS OTHERWISE NOTED ON PLANS                                                                     |                                                                        |  |
|        | VERTICAL PANELS WITH STEADY-BURN MONODIRECTIONAL LIGHT AT 50' CENTERS UNLESS OTHERWISE NOTED ON PLANS                    |                                                                        |  |
|        | PROPOSED SIGN/ COMMERCIAL DRIVEWAY ENTRANCE SIGN                                                                         |                                                                        |  |
|        | (O) INDICATES FLUORESCENT ORANGE SIGN SHEETING                                                                           |                                                                        |  |

MODEL: IL-17 DOUBLE - PLAN 12  
FILE NAME: C:\P\WORK\EX-24\BENTLEY\COM-EX-24\1412\368663-SHT-MT5B-09.DGN








|                                |                   |           |
|--------------------------------|-------------------|-----------|
| USER NAME = SALASL             | DESIGNED - TNS    | REVISED - |
|                                | DRAWN - TNS       | REVISED - |
| PLOT SCALE = 0.16666633 1/ IN. | CHECKED - FBN     | REVISED - |
| PLOT DATE = 4/23/2026          | DATE - 04/22/2026 | REVISED - |

STATE OF ILLINOIS  
DEPARTMENT OF TRANSPORTATION


| SUGGESTED STAGES OF CONSTRUCTION AND TRAFFIC CONTROL |         |           |              |
|------------------------------------------------------|---------|-----------|--------------|
| STAGE 5B - ILLINOIS ROUTE 17                         |         |           |              |
| SCALE: 1"=50'                                        | SHEET . | OF SHEETS | STA. TO STA. |

| F.A.I. RTE.               | SECTION                        | COUNTY   | TOTAL SHEETS | SHEET NO. |
|---------------------------|--------------------------------|----------|--------------|-----------|
| 57                        | (46-3)R.HBK-1&[(46-3)HB-5]HB-1 | KANKAKEE | 1183         | 264       |
| CONTRACT NO. 66863        |                                |          |              |           |
| ILLINOIS FED. AID PROJECT |                                |          |              |           |



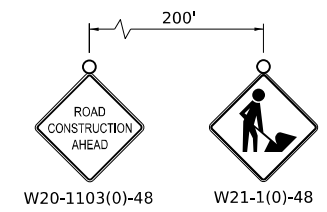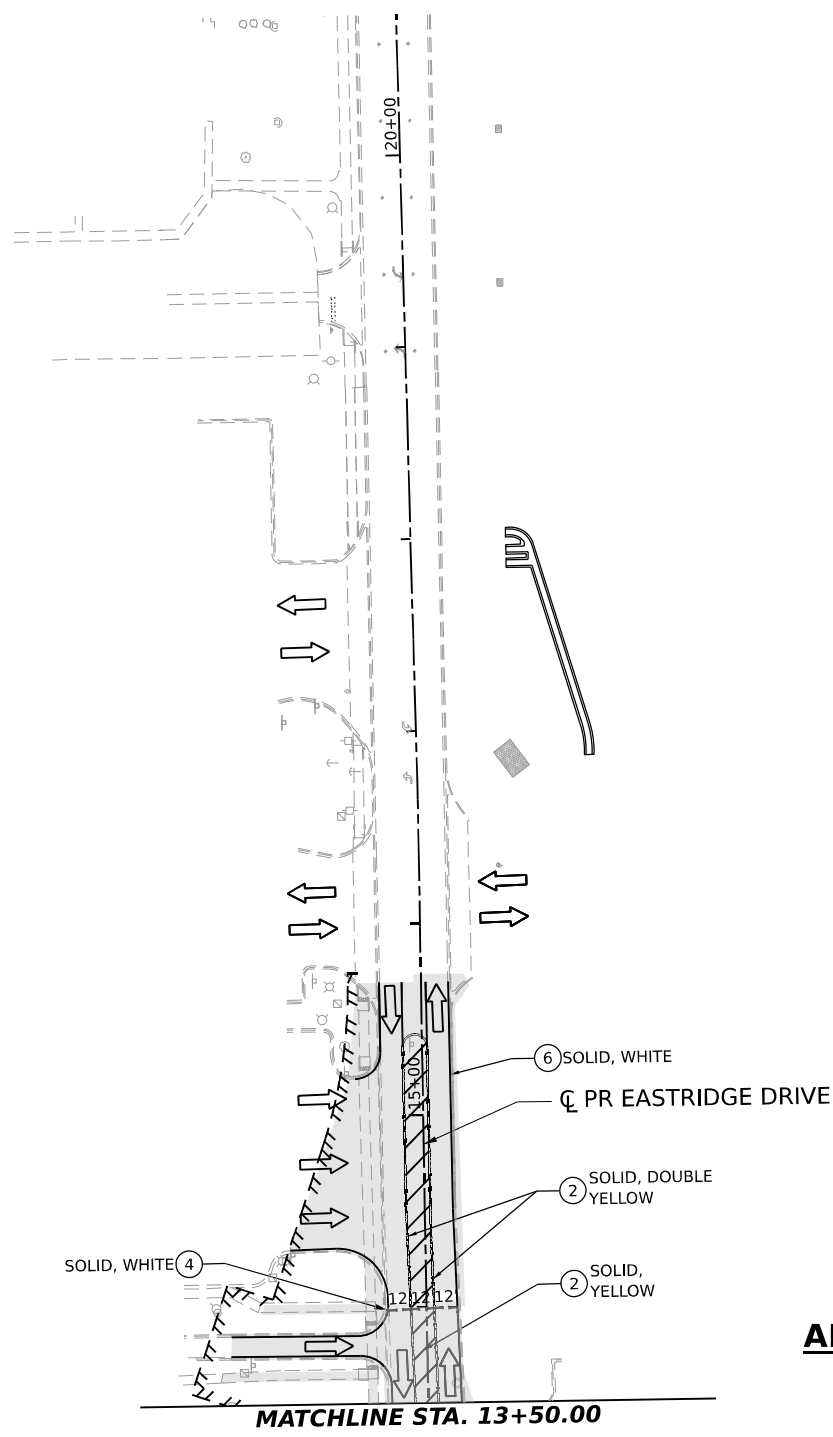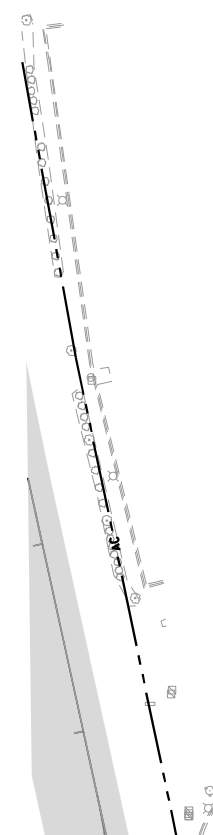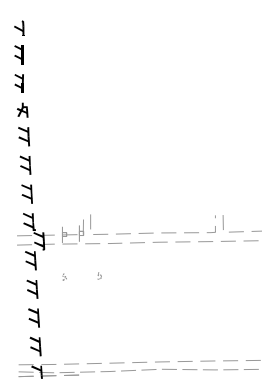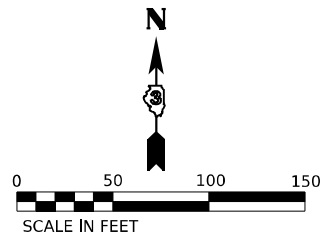

ADVANCE SIGNING SEQUENCE

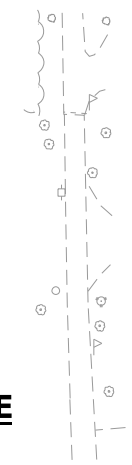

**LEGEND**

DIRECTION OF TRAFFIC

WORK AREA

TEMPORARY PAVEMENT CONSTRUCTED IN THIS STAGE

TEMPORARY PAVEMENT CONSTRUCTED IN PREVIOUS STAGE

PROPOSED PAVEMENT CONSTRUCTED IN PREVIOUS STAGE

ARROW BOARD

IMPACT ATTENUATORS, TEMPORARY (NON-REDIRECTIVE), TEST LEVEL 3

RUMBLE STRIPS

TEMPORARY CONCRETE BARRIER

TYPE III BARRICADE WITH FLASHING LIGHTS

MONO-DIRECTIONAL FLASHING LIGHT

DIRECTIONAL INDICATOR BARRICADE WITH STEADY BURNING MONODIRECTIONAL LIGHT AT 50' CENTERS UNLESS OTHERWISE NOTED ON PLANS

DRUMS WITH STEADY-BURN MONODIRECTIONAL LIGHT AT 50' CENTERS UNLESS OTHERWISE NOTED ON PLANS

DRUMS AT 50' CENTERS UNLESS OTHERWISE NOTED ON PLANS

VERTICAL PANELS WITH STEADY-BURN MONODIRECTIONAL LIGHT AT 50' CENTERS UNLESS OTHERWISE NOTED ON PLANS

PROPOSED SIGN/ COMMERCIAL DRIVEWAY ENTRANCE SIGN

(O) INDICATES FLUORESCENT ORANGE SIGN SHEETING

**TEMPORARY PAVEMENT MARKING LEGEND**

(E) EXISTING PAVEMENT MARKING OR PAVEMENT MARKING FROM PREVIOUS STAGE

(P) PROPOSED PERMANENT PAVEMENT MARKING (SEE PAVEMENT MARKING PLANS)

① TEMPORARY PAVEMENT MARKING LETTERS AND SYMBOLS - MODIFIED URETHANE

② TEMPORARY PAVEMENT MARKING - LINE 4" - MODIFIED URETHANE

③ TEMPORARY PAVEMENT MARKING - LINE 6" - MODIFIED URETHANE

④ TEMPORARY PAVEMENT MARKING - LINE 8" - MODIFIED URETHANE

⑤ TEMPORARY PAVEMENT MARKING - LINE 12" - MODIFIED URETHANE



⑥ TEMPORARY PAVEMENT MARKING - LINE 24" - MODIFIED URETHANE

MODEL: IL17\_DOUBLE-PLAN-11  
FILE NAME: C:\P\WORK\EX-24\BENTLEY\COM\EX-24\W20-1103(0)-48\W21-1(0)-48\STAGE 5B-10.DGN

|   |                                 |                   |           |                                                   |                                                                                      |  |  |  |                           |                                |          |              |           |
|---|---------------------------------|-------------------|-----------|---------------------------------------------------|--------------------------------------------------------------------------------------|--|--|--|---------------------------|--------------------------------|----------|--------------|-----------|
| <br>QUIGG ENGINEERING INC | USER NAME = SALASL              | DESIGNED - TNS    | REVISED - | STATE OF ILLINOIS<br>DEPARTMENT OF TRANSPORTATION | SUGGESTED STAGES OF CONSTRUCTION AND TRAFFIC CONTROL<br>STAGE 5B – ILLINOIS ROUTE 17 |  |  |  | F.A.I. RTE.               | SECTION                        | COUNTY   | TOTAL SHEETS | SHEET NO. |
|   |                                 | DRAWN - TNS       | REVISED - |                                                   |                                                                                      |  |  |  | 57                        | (46-3)R,HBK-1&[(46-3)HB-5]HB-1 | KANKAKEE | 1183         | 265       |
|   | PLOT SCALE = 0.16666633 ' / IN. | CHECKED - FBN     | REVISED - |                                                   |                                                                                      |  |  |  | CONTRACT NO. 66863        |                                |          |              |           |
|   | PLOT DATE = 4/23/2026           | DATE - 04/22/2026 | REVISED - |                                                   |                                                                                      |  |  |  | ILLINOIS FED. AID PROJECT |                                |          |              |           |
|   |                                 |                   |           |                                                   |                                                                                      |  |  |  | SCALE: 1"=50'             | SHEET .                        | OF       | SHEETS       | STA.      |





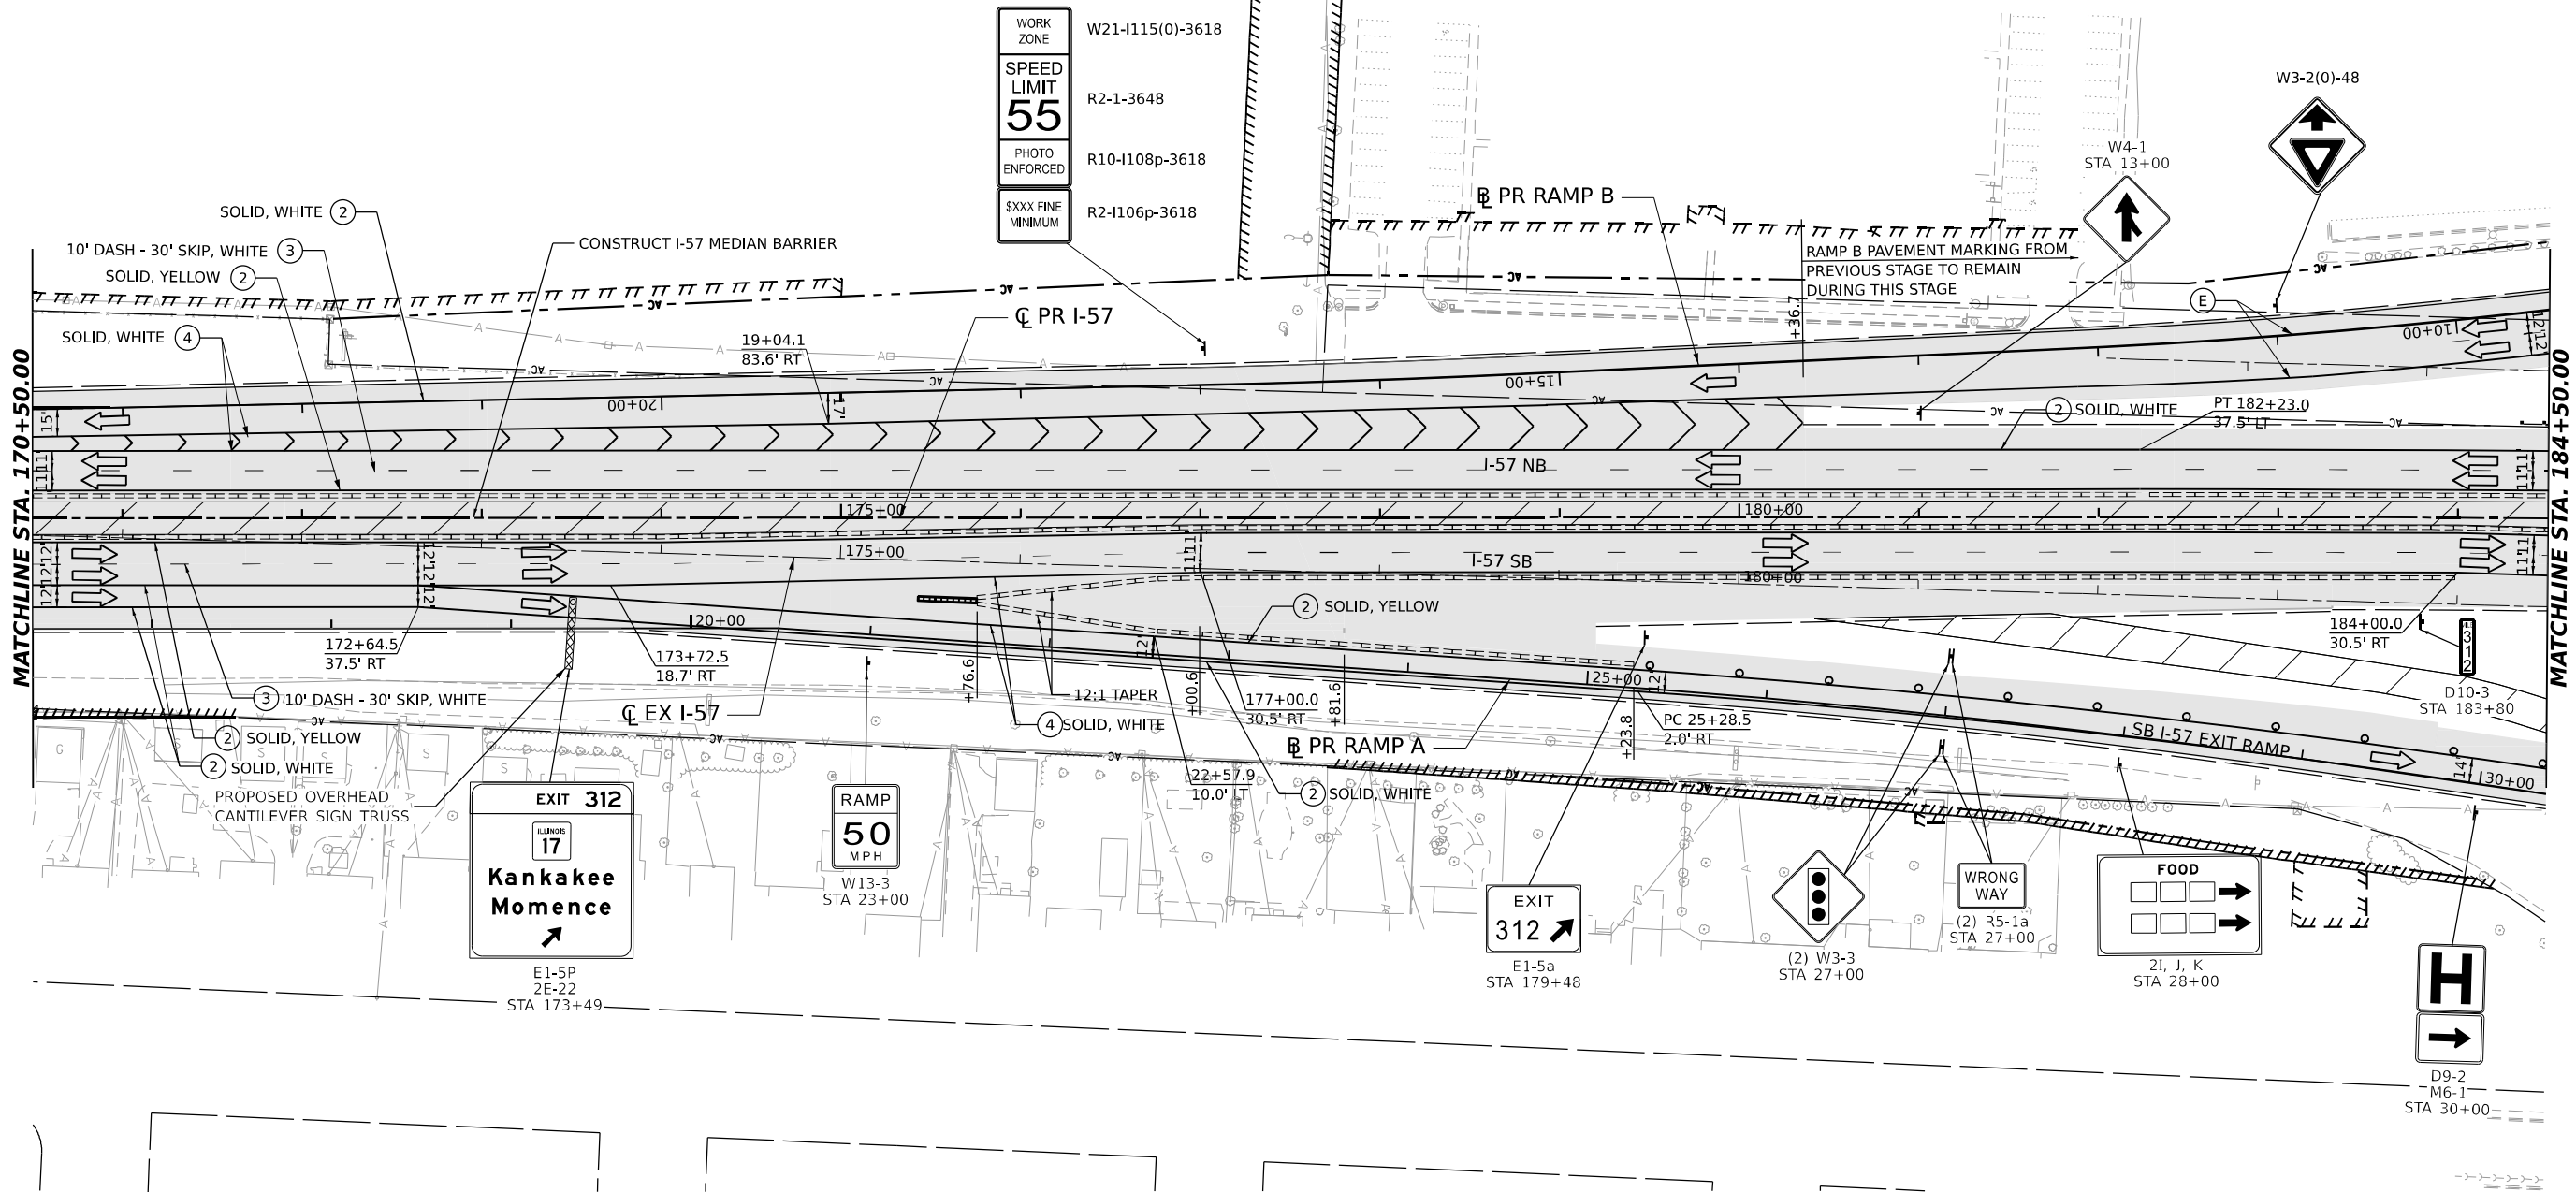 

### LEGEND

- DIRECTION OF TRAFFIC
- WORK AREA
- TEMPORARY PAVEMENT CONSTRUCTED IN THIS STAGE
- TEMPORARY PAVEMENT CONSTRUCTED IN PREVIOUS STAGE
- PROPOSED PAVEMENT CONSTRUCTED IN PREVIOUS STAGE
- ARROW BOARD
- IMPACT ATTENUATORS, TEMPORARY (NON-REDIRECTIVE), TEST LEVEL 3
- RUMBLE STRIPS
- TEMPORARY CONCRETE BARRIER
- TYPE III BARRICADE WITH FLASHING LIGHTS
- MONO-DIRECTIONAL FLASHING LIGHT

- DIRECTIONAL INDICATOR BARRICADE WITH STEADY BURNING MONODIRECTIONAL LIGHT AT 50' CENTERS UNLESS OTHERWISE NOTED ON PLANS
- DRUMS WITH STEADY-BURN MONODIRECTIONAL LIGHT AT 50' CENTERS UNLESS OTHERWISE NOTED ON PLANS
- DRUMS AT 50' CENTERS UNLESS OTHERWISE NOTED ON PLANS
- VERTICAL PANELS WITH STEADY-BURN MONODIRECTIONAL LIGHT AT 50' CENTERS UNLESS OTHERWISE NOTED ON PLANS
- PROPOSED SIGN/ COMMERCIAL DRIVEWAY ENTRANCE SIGN
- (O) INDICATES FLUORESCENT ORANGE SIGN SHEETING

### TEMPORARY PAVEMENT MARKING LEGEND

- (E) EXISTING PAVEMENT MARKING OR PAVEMENT MARKING FROM PREVIOUS STAGE
- (P) PROPOSED PERMANENT PAVEMENT MARKING (SEE PAVEMENT MARKING PLANS)
- (1) TEMPORARY PAVEMENT MARKING LETTERS AND SYMBOLS - MODIFIED URETHANE
- (2) TEMPORARY PAVEMENT MARKING - LINE 4" - MODIFIED URETHANE
- (3) TEMPORARY PAVEMENT MARKING - LINE 6" - MODIFIED URETHANE
- (4) TEMPORARY PAVEMENT MARKING - LINE 8" - MODIFIED URETHANE
- (5) TEMPORARY PAVEMENT MARKING - LINE 12" - MODIFIED URETHANE
- (6) TEMPORARY PAVEMENT MARKING - LINE 24" - MODIFIED URETHANE



|            |                      |          |              |
|------------|----------------------|----------|--------------|
| USER NAME  | = SALASL             | DESIGNED | - CS         |
|            |                      | DRAWN    | - CS         |
| PLOT SCALE | = 0.16666633 ' / IN. | CHECKED  | - DH         |
| PLOT DATE  | = 4/23/2026          | DATE     | - 04/22/2026 |



### STATE OF ILLINOIS DEPARTMENT OF TRANSPORTATION

### SUGGESTED STAGES OF CONSTRUCTION AND TRAFFIC CONTROL STAGE 6 - I-57

SCALE: 1"=50' SHEET . OF SHEETS STA. TO STA.

| F.A.I. RTE.               | SECTION                        | COUNTY   | TOTAL SHEETS | SHEET NO. |
|---------------------------|--------------------------------|----------|--------------|-----------|
| 57                        | (46-3)R.HBK-1&[(46-3)HB-5]HB-1 | KANKAKEE | 1183         | 267       |
| CONTRACT NO. 66863        |                                |          |              |           |
| ILLINOIS FED. AID PROJECT |                                |          |              |           |

MODEL: PR I-57 SINGLE-SINGLE PLAN 04  
FILE NAME: C:\P\WORK\EXP\24\TEMP\TEXT\EXP\COM\EXP\24\I-57\PR I-57-04.DGN

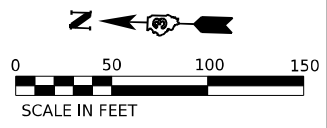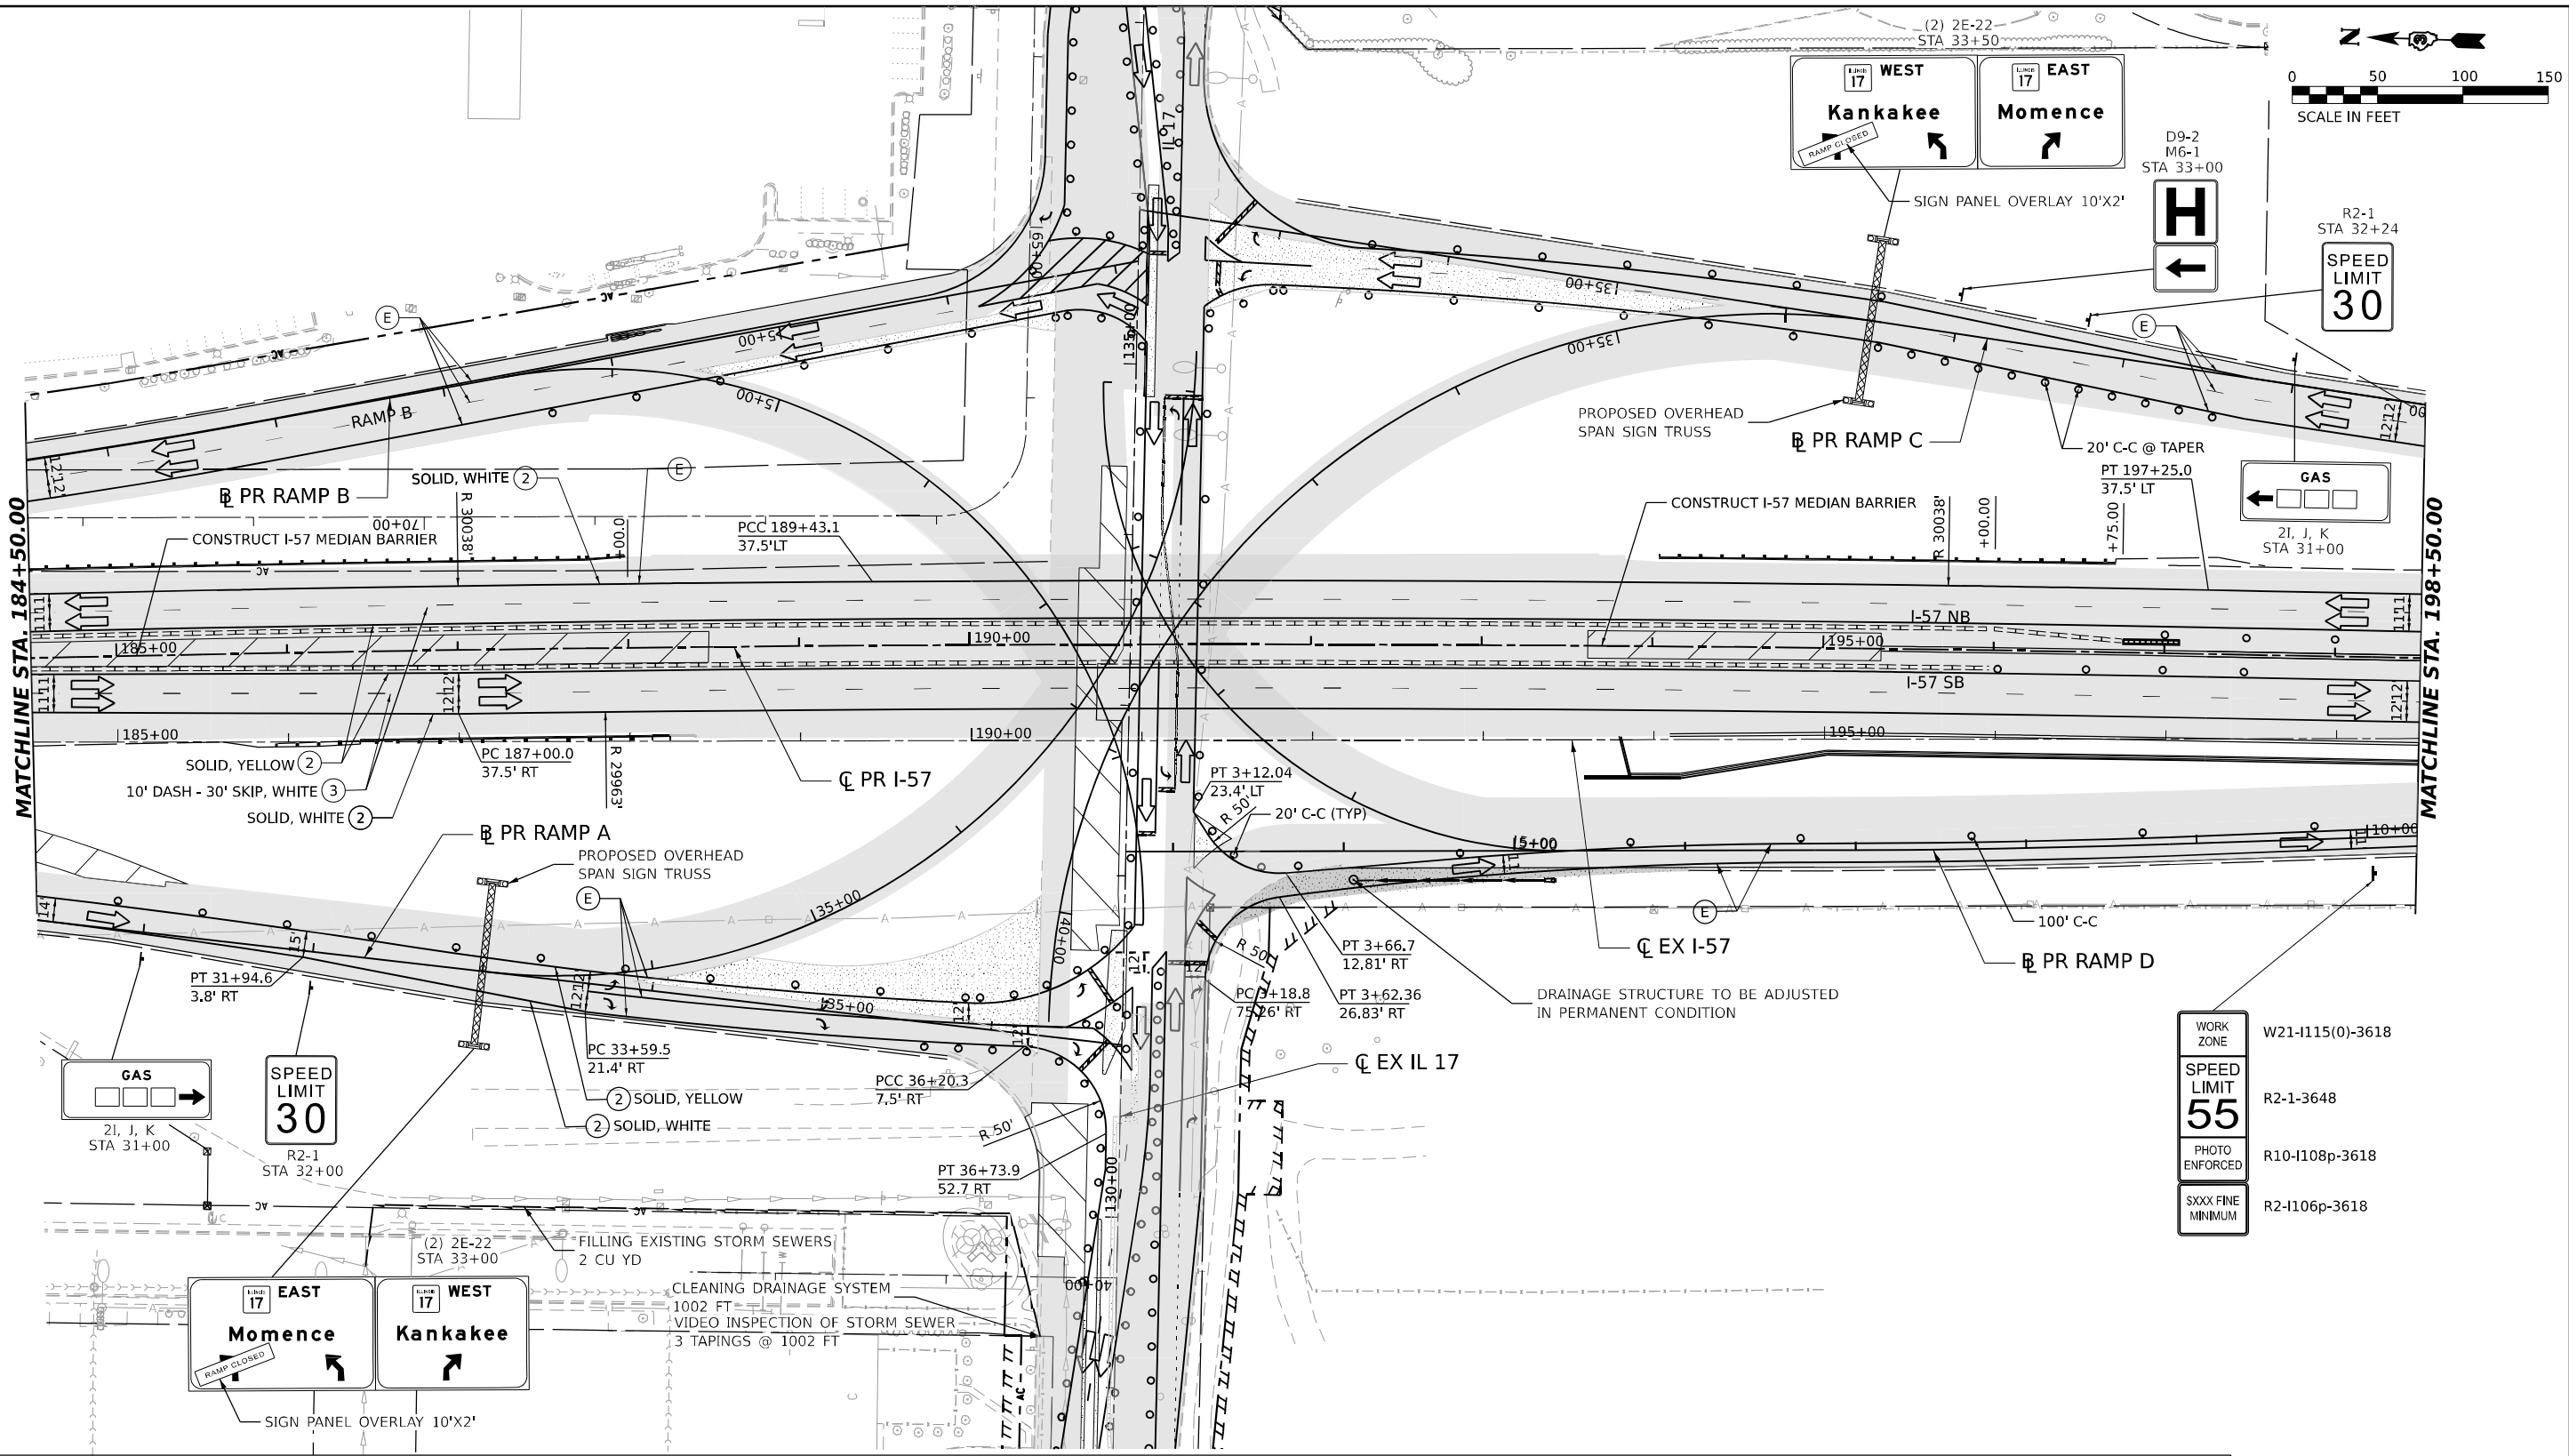

**LEGEND**

- |  |                                                  |  |                                                               |
|--|--------------------------------------------------|--|---------------------------------------------------------------|
|  | DIRECTION OF TRAFFIC                             |  | ARROW BOARD                                                   |
|  | WORK AREA                                        |  | IMPACT ATTENUATORS, TEMPORARY (NON-REDIRECTIVE), TEST LEVEL 3 |
|  | TEMPORARY PAVEMENT CONSTRUCTED IN THIS STAGE     |  | RUMBLE STRIPS                                                 |
|  | TEMPORARY PAVEMENT CONSTRUCTED IN PREVIOUS STAGE |  | TEMPORARY CONCRETE BARRIER                                    |
|  | PROPOSED PAVEMENT CONSTRUCTED IN PREVIOUS STAGE  |  | TYPE III BARRICADE WITH FLASHING LIGHTS                       |
|  |                                                  |  | MONO-DIRECTIONAL FLASHING LIGHT                               |

- |  |   |  |                                                  |
|--|---|--|--------------------------------------------------|
|  | DIRECTIONAL INDICATOR BARRICADE WITH STEADY BURNING MONODIRECTIONAL LIGHT AT 50' CENTERS UNLESS OTHERWISE NOTED ON PLANS |  | PROPOSED SIGN/ COMMERCIAL DRIVEWAY ENTRANCE SIGN |
|  | DRUMS WITH STEADY-BURN MONODIRECTIONAL LIGHT AT 50' CENTERS UNLESS OTHERWISE NOTED ON PLANS                              |  | (O) INDICATES FLUORESCENT ORANGE SIGN SHEETING   |
|  | DRUMS AT 50' CENTERS UNLESS OTHERWISE NOTED ON PLANS                                                                     |  |                                                  |
|  | VERTICAL PANELS WITH STEADY-BURN MONODIRECTIONAL LIGHT AT 50' CENTERS UNLESS OTHERWISE NOTED ON PLANS                    |  |                                                  |

**TEMPORARY PAVEMENT MARKING LEGEND**

- (E) EXISTING PAVEMENT MARKING OR PAVEMENT MARKING FROM PREVIOUS STAGE
- (P) PROPOSED PERMANENT PAVEMENT MARKING (SEE PAVEMENT MARKING PLANS)
- (1) TEMPORARY PAVEMENT MARKING LETTERS AND SYMBOLS - MODIFIED URETHANE
- (2) TEMPORARY PAVEMENT MARKING - LINE 4" - MODIFIED URETHANE
- (3) TEMPORARY PAVEMENT MARKING - LINE 6" - MODIFIED URETHANE
- (4) TEMPORARY PAVEMENT MARKING - LINE 8" - MODIFIED URETHANE
- (5) TEMPORARY PAVEMENT MARKING - LINE 12" - MODIFIED URETHANE
- (6) TEMPORARY PAVEMENT MARKING - LINE 24" - MODIFIED URETHANE





|            |                     |          |              |         |   |
|------------|---------------------|----------|--------------|---------|---|
| USER NAME  | = SALASL            | DESIGNED | - CS         | REVISED | - |
| DRAWN      | - CS                | REVISIED | -            |         |   |
| PLOT SCALE | = 0.16666633 1/ IN. | CHECKED  | - DH         | REVISED | - |
| PLOT DATE  | = 4/23/2026         | DATE     | - 04/22/2026 | REVISED | - |

**STATE OF ILLINOIS  
DEPARTMENT OF TRANSPORTATION**

| SUGGESTED STAGES OF CONSTRUCTION AND TRAFFIC CONTROL |         |           |              |
|------------------------------------------------------|---------|-----------|--------------|
| STAGE 6 - I-57                                       |         |           |              |
| SCALE: 1"=50'                                        | SHEET . | OF SHEETS | STA. TO STA. |

| F.A.I. RTE.               | SECTION                        | COUNTY   | TOTAL SHEETS | SHEET NO.          |
|---------------------------|--------------------------------|----------|--------------|--------------------|
| 57                        | (46-3)R.HBK-1&[(46-3)HB-5]HB-1 | KANKAKEE | 1183         | 268                |
|                           |                                |          |              | CONTRACT NO. 66863 |
| ILLINOIS FED. AID PROJECT |                                |          |              |                    |

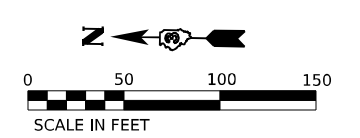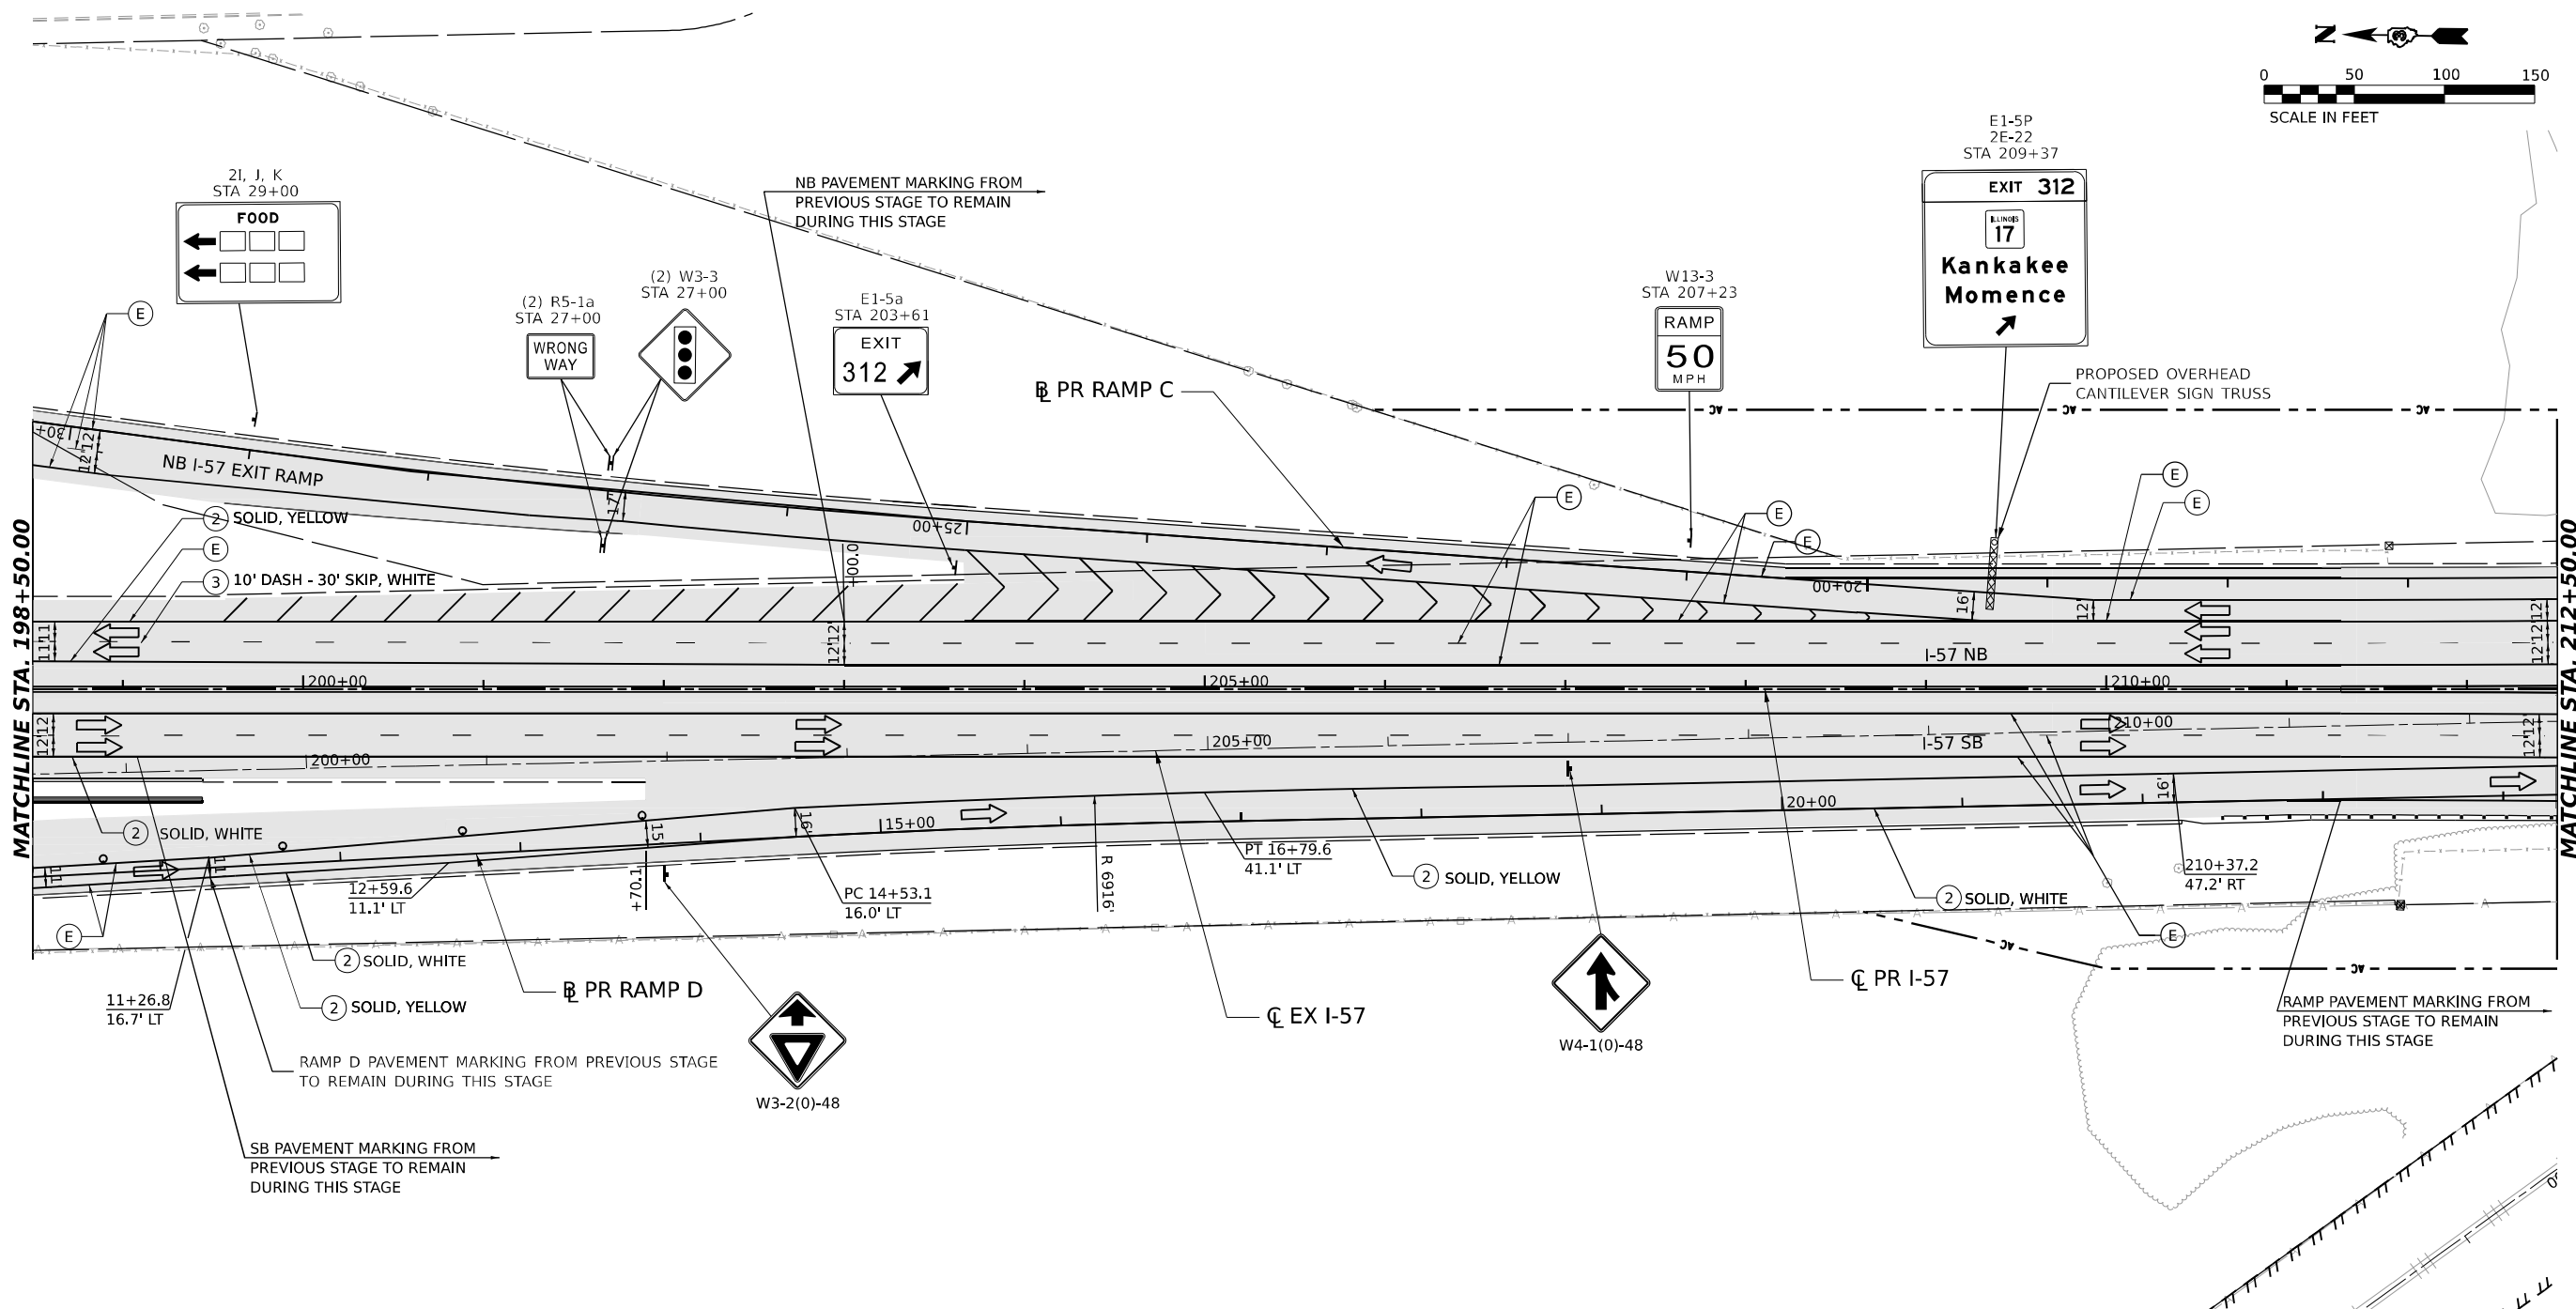

LEGEND

- [Arrow] DIRECTION OF TRAFFIC
- [Hatched Box] WORK AREA
- [Dark Grey Box] TEMPORARY PAVEMENT CONSTRUCTED IN THIS STAGE
- [Light Grey Box] TEMPORARY PAVEMENT CONSTRUCTED IN PREVIOUS STAGE
- [Dotted Box] PROPOSED PAVEMENT CONSTRUCTED IN PREVIOUS STAGE
- [Up Arrow] ARROW BOARD
- [Dashed Line] IMPACT ATTENUATORS, TEMPORARY (NON-REDIRECTIVE), TEST LEVEL 3
- [Vertical Lines] RUMBLE STRIPS
- [Dashed Line] TEMPORARY CONCRETE BARRIER
- [Flashing Light] TYPE III BARRICADE WITH FLASHING LIGHTS
- [Sun Icon] MONO-DIRECTIONAL FLASHING LIGHT

- [Barricade] DIRECTIONAL INDICATOR BARRICADE WITH STEADY BURNING MONODIRECTIONAL LIGHT AT 50' CENTERS UNLESS OTHERWISE NOTED ON PLANS
- [Drum] DRUMS WITH STEADY-BURN MONODIRECTIONAL LIGHT AT 50' CENTERS UNLESS OTHERWISE NOTED ON PLANS
- [Drum] DRUMS AT 50' CENTERS UNLESS OTHERWISE NOTED ON PLANS
- [Panel] VERTICAL PANELS WITH STEADY-BURN MONODIRECTIONAL LIGHT AT 50' CENTERS UNLESS OTHERWISE NOTED ON PLANS
- [Sign] PROPOSED SIGN/ COMMERCIAL DRIVEWAY ENTRANCE SIGN
- (O) INDICATES FLUORESCENT ORANGE SIGN SHEETING

TEMPORARY PAVEMENT MARKING LEGEND

- (E) EXISTING PAVEMENT MARKING OR PAVEMENT MARKING FROM PREVIOUS STAGE
- (P) PROPOSED PERMANENT PAVEMENT MARKING (SEE PAVEMENT MARKING PLANS)
- (1) TEMPORARY PAVEMENT MARKING LETTERS AND SYMBOLS - MODIFIED URETHANE
- (2) TEMPORARY PAVEMENT MARKING - LINE 4" - MODIFIED URETHANE
- (3) TEMPORARY PAVEMENT MARKING - LINE 6" - MODIFIED URETHANE
- (4) TEMPORARY PAVEMENT MARKING - LINE 8" - MODIFIED URETHANE
- (5) TEMPORARY PAVEMENT MARKING - LINE 12" - MODIFIED URETHANE
- (6) TEMPORARY PAVEMENT MARKING - LINE 24" - MODIFIED URETHANE

MODEL: PR I-57 ANGLE - SINGLE PLAN.DWG  
FILE NAME: C:\P\WORK\EX-27\TEMP\TEXT\COM\EX-27\PR I-57 ANGLE - SINGLE PLAN.DWG




|                                |                   |           |
|--------------------------------|-------------------|-----------|
| USER NAME = SALASL             | DESIGNED - CS     | REVISED - |
|                                | DRAWN - CS        | REVISED - |
| PLOT SCALE = 0.16666633 1/ IN. | CHECKED - DH      | REVISED - |
| PLOT DATE = 4/23/2026          | DATE - 04/22/2026 | REVISED - |

STATE OF ILLINOIS  
DEPARTMENT OF TRANSPORTATION

| SUGGESTED STAGES OF CONSTRUCTION AND TRAFFIC CONTROL |         |           |              |
|------------------------------------------------------|---------|-----------|--------------|
| STAGE 6 - I-57                                       |         |           |              |
| SCALE: 1"=50'                                        | SHEET . | OF SHEETS | STA. TO STA. |

| F.A.I. RTE.               | SECTION                        | COUNTY   | TOTAL SHEETS | SHEET NO. |
|---------------------------|--------------------------------|----------|--------------|-----------|
| 57                        | (46-3)R.HBK-1&[(46-3)HB-5]HB-1 | KANKAKEE | 1183         | 269       |
| CONTRACT NO. 66863        |                                |          |              |           |
| ILLINOIS FED. AID PROJECT |                                |          |              |           |

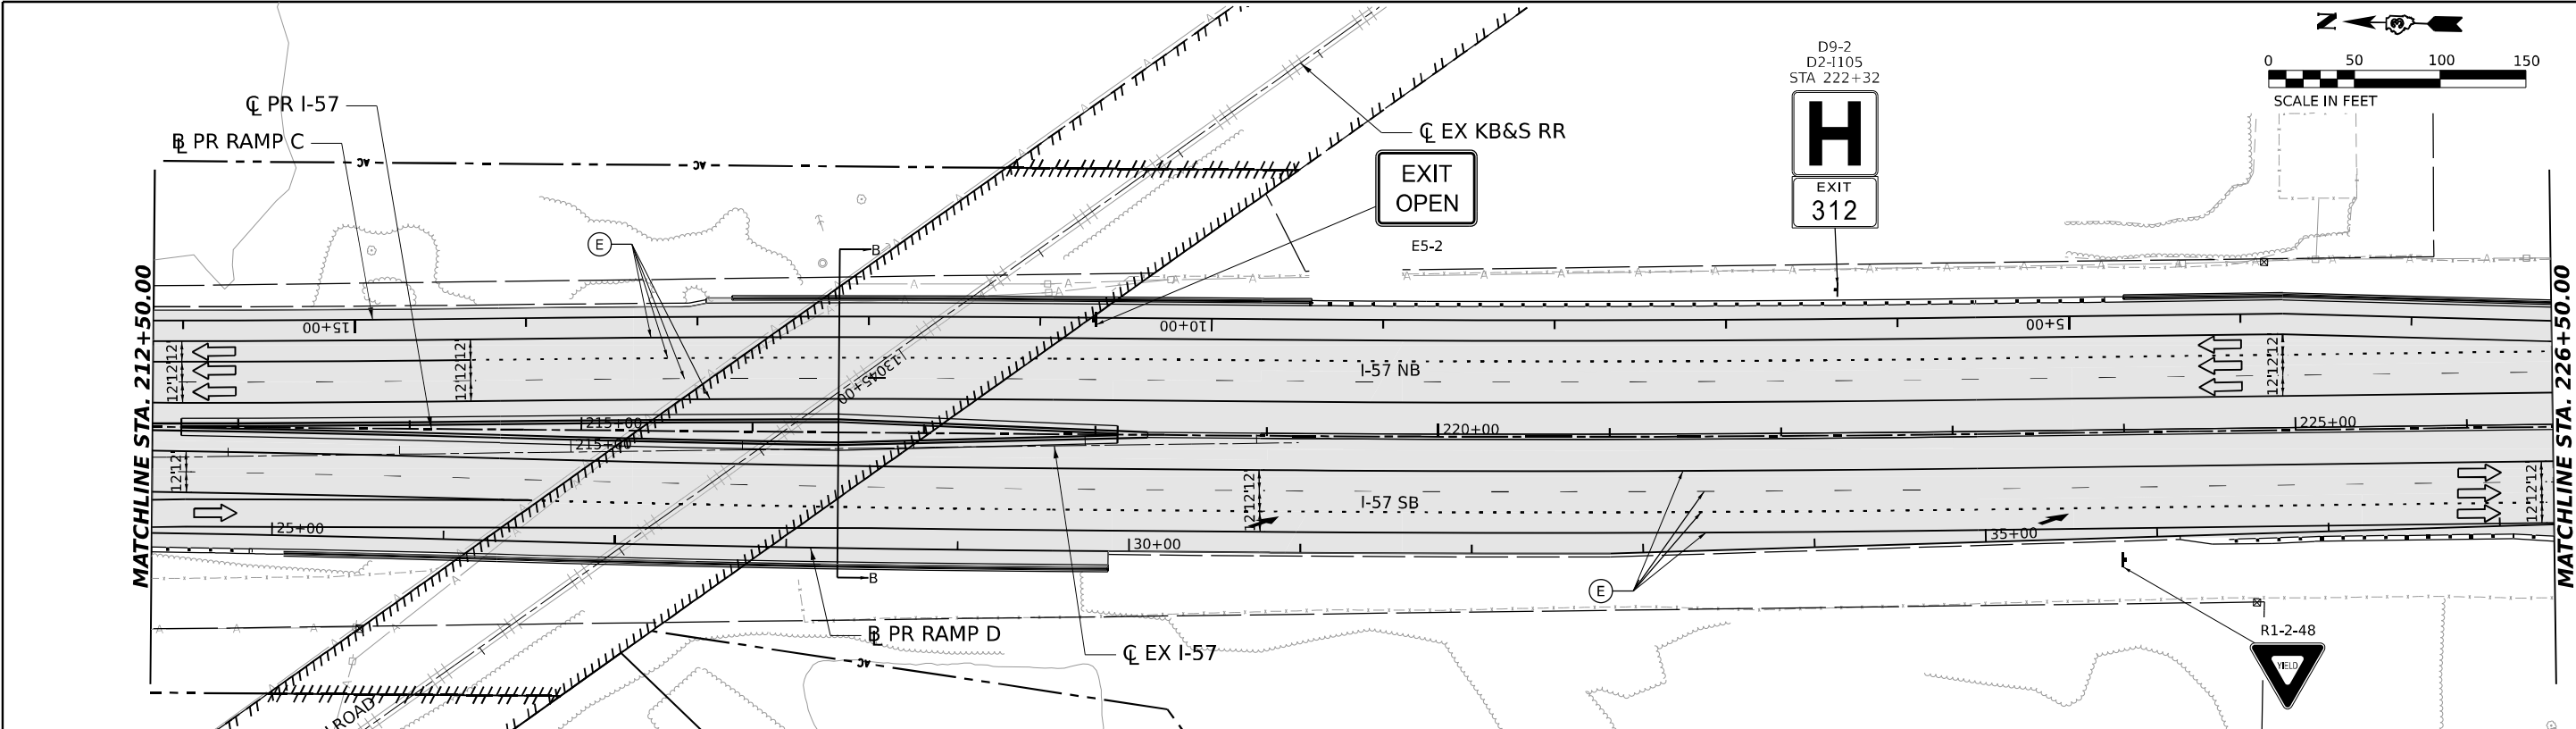



LEGEND

-  DIRECTION OF TRAFFIC
-  WORK AREA
-  TEMPORARY PAVEMENT CONSTRUCTED IN THIS STAGE
-  TEMPORARY PAVEMENT CONSTRUCTED IN PREVIOUS STAGE
-  PROPOSED PAVEMENT CONSTRUCTED IN PREVIOUS STAGE
-  ARROW BOARD
-  IMPACT ATTENUATORS, TEMPORARY (NON-REDIRECTIVE), TEST LEVEL 3
-  RUMBLE STRIPS
-  TEMPORARY CONCRETE BARRIER
-  TYPE III BARRICADE WITH FLASHING LIGHTS
-  MONO-DIRECTIONAL FLASHING LIGHT

-  DIRECTIONAL INDICATOR BARRICADE WITH STEADY BURNING MONODIRECTIONAL LIGHT AT 50' CENTERS UNLESS OTHERWISE NOTED ON PLANS
-  DRUMS WITH STEADY-BURN MONODIRECTIONAL LIGHT AT 50' CENTERS UNLESS OTHERWISE NOTED ON PLANS
-  DRUMS AT 50' CENTERS UNLESS OTHERWISE NOTED ON PLANS
-  VERTICAL PANELS WITH STEADY-BURN MONODIRECTIONAL LIGHT AT 50' CENTERS UNLESS OTHERWISE NOTED ON PLANS
-  PROPOSED SIGN/ COMMERCIAL DRIVEWAY ENTRANCE SIGN
-  (O) INDICATES FLUORESCENT ORANGE SIGN SHEETING

TEMPORARY PAVEMENT MARKING LEGEND

-  (E) EXISTING PAVEMENT MARKING OR PAVEMENT MARKING FROM PREVIOUS STAGE
-  (P) PROPOSED PERMANENT PAVEMENT MARKING (SEE PAVEMENT MARKING PLANS)
-  ① TEMPORARY PAVEMENT MARKING LETTERS AND SYMBOLS - MODIFIED URETHANE
-  ② TEMPORARY PAVEMENT MARKING - LINE 4" - MODIFIED URETHANE
-  ③ TEMPORARY PAVEMENT MARKING - LINE 6" - MODIFIED URETHANE
-  ④ TEMPORARY PAVEMENT MARKING - LINE 8" - MODIFIED URETHANE
-  ⑤ TEMPORARY PAVEMENT MARKING - LINE 12"- MODIFIED URETHANE
-  ⑥ TEMPORARY PAVEMENT MARKING - LINE 24"- MODIFIED URETHANE

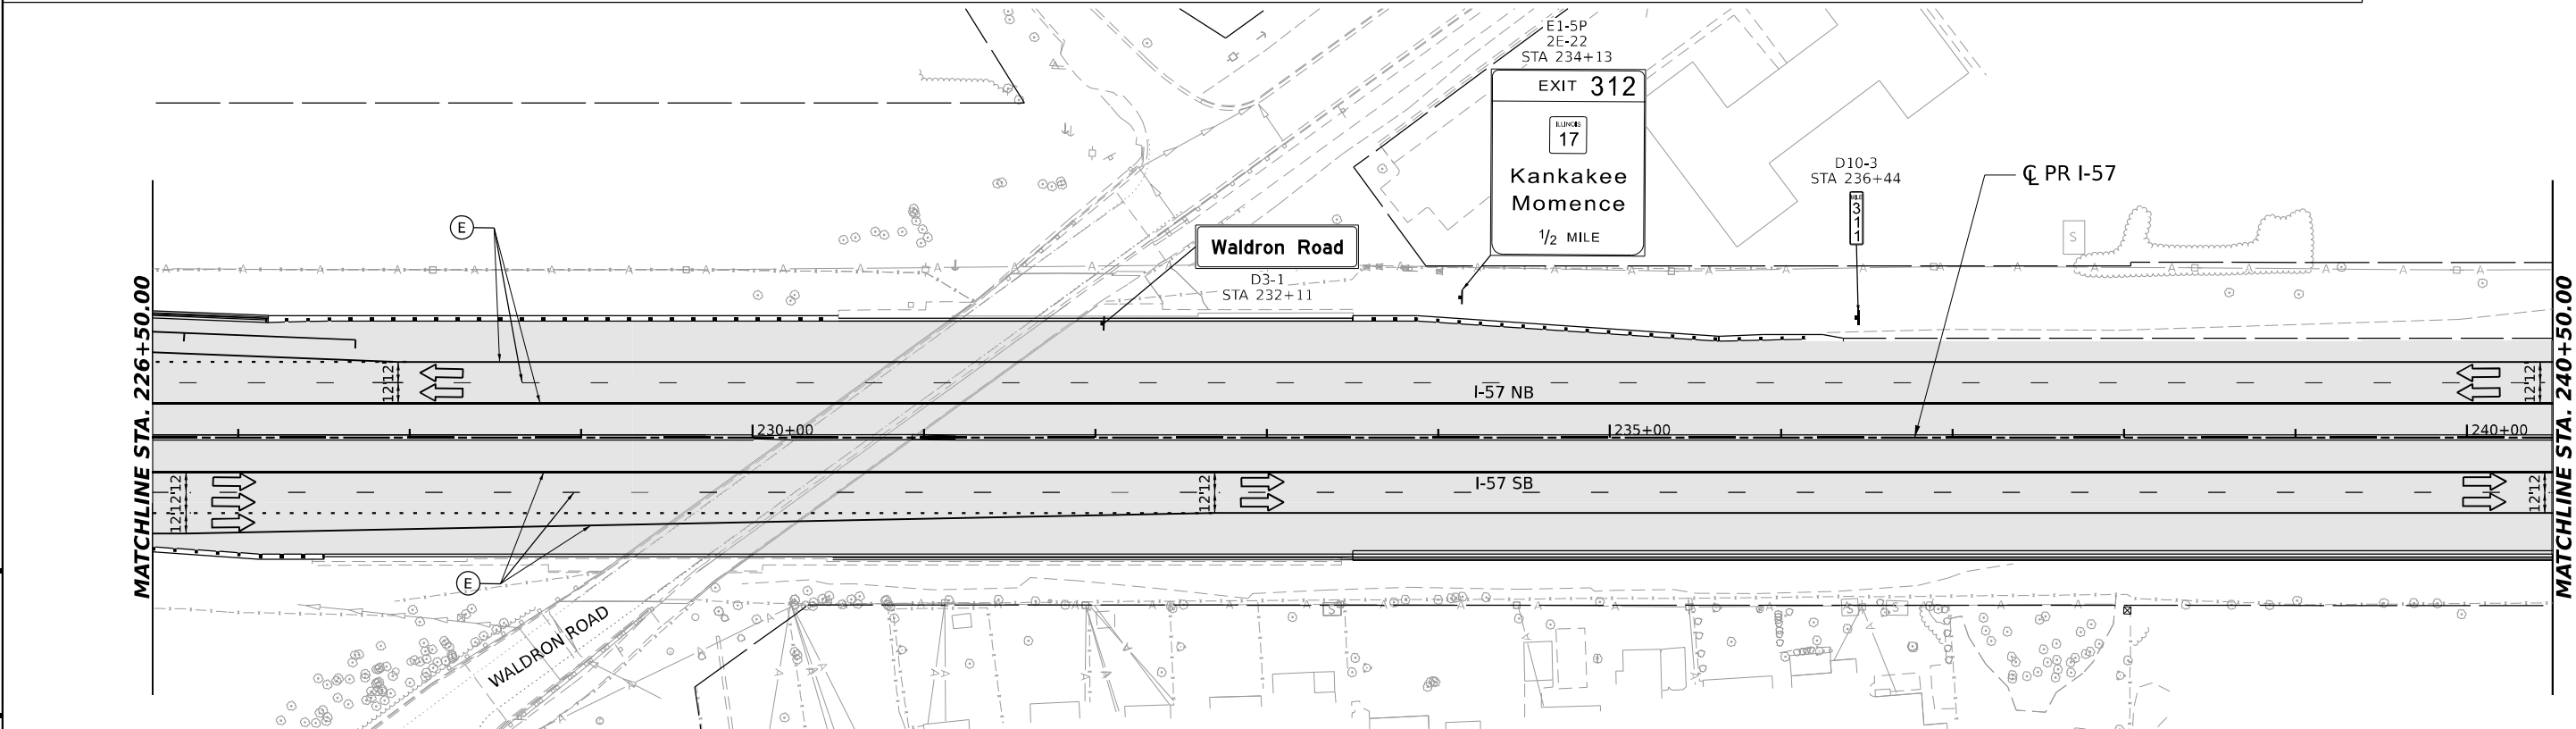 

|            |                     |          |              |         |   |
|------------|---------------------|----------|--------------|---------|---|
| USER NAME  | = SALASL            | DESIGNED | - CS         | REVISED | - |
|            |                     | DRAWN    | - CS         | REVISED | - |
| PLOT SCALE | = 0.16666633 1/ IN. | CHECKED  | - DH         | REVISED | - |
| PLOT DATE  | = 4/23/2026         | DATE     | - 04/22/2026 | REVISED | - |

STATE OF ILLINOIS  
DEPARTMENT OF TRANSPORTATION



SUGGESTED STAGES OF CONSTRUCTION AND TRAFFIC CONTROL  
STAGE 6 - I-57

SCALE: 1"=50' SHEET . OF SHEETS STA. TO STA.

| F.A.I. RTE.               | SECTION                        | COUNTY   | TOTAL SHEETS | SHEET NO. |
|---------------------------|--------------------------------|----------|--------------|-----------|
| 57                        | (46-3)R.HBK-1&[(46-3)HB-5]HB-1 | KANKAKEE | 1183         | 270       |
| CONTRACT NO. 66863        |                                |          |              |           |
| ILLINOIS FED. AID PROJECT |                                |          |              |           |

MODEL: PR I-57 DOUBLE - DBL PLAN.DGN  
FILE NAME: C:\PW\WORK\EXP\270\WENILEX.COM\EXP\PR I-57 DOUBLE - DBL PLAN.DGN

MATCHLINE STA. 240+50.00

 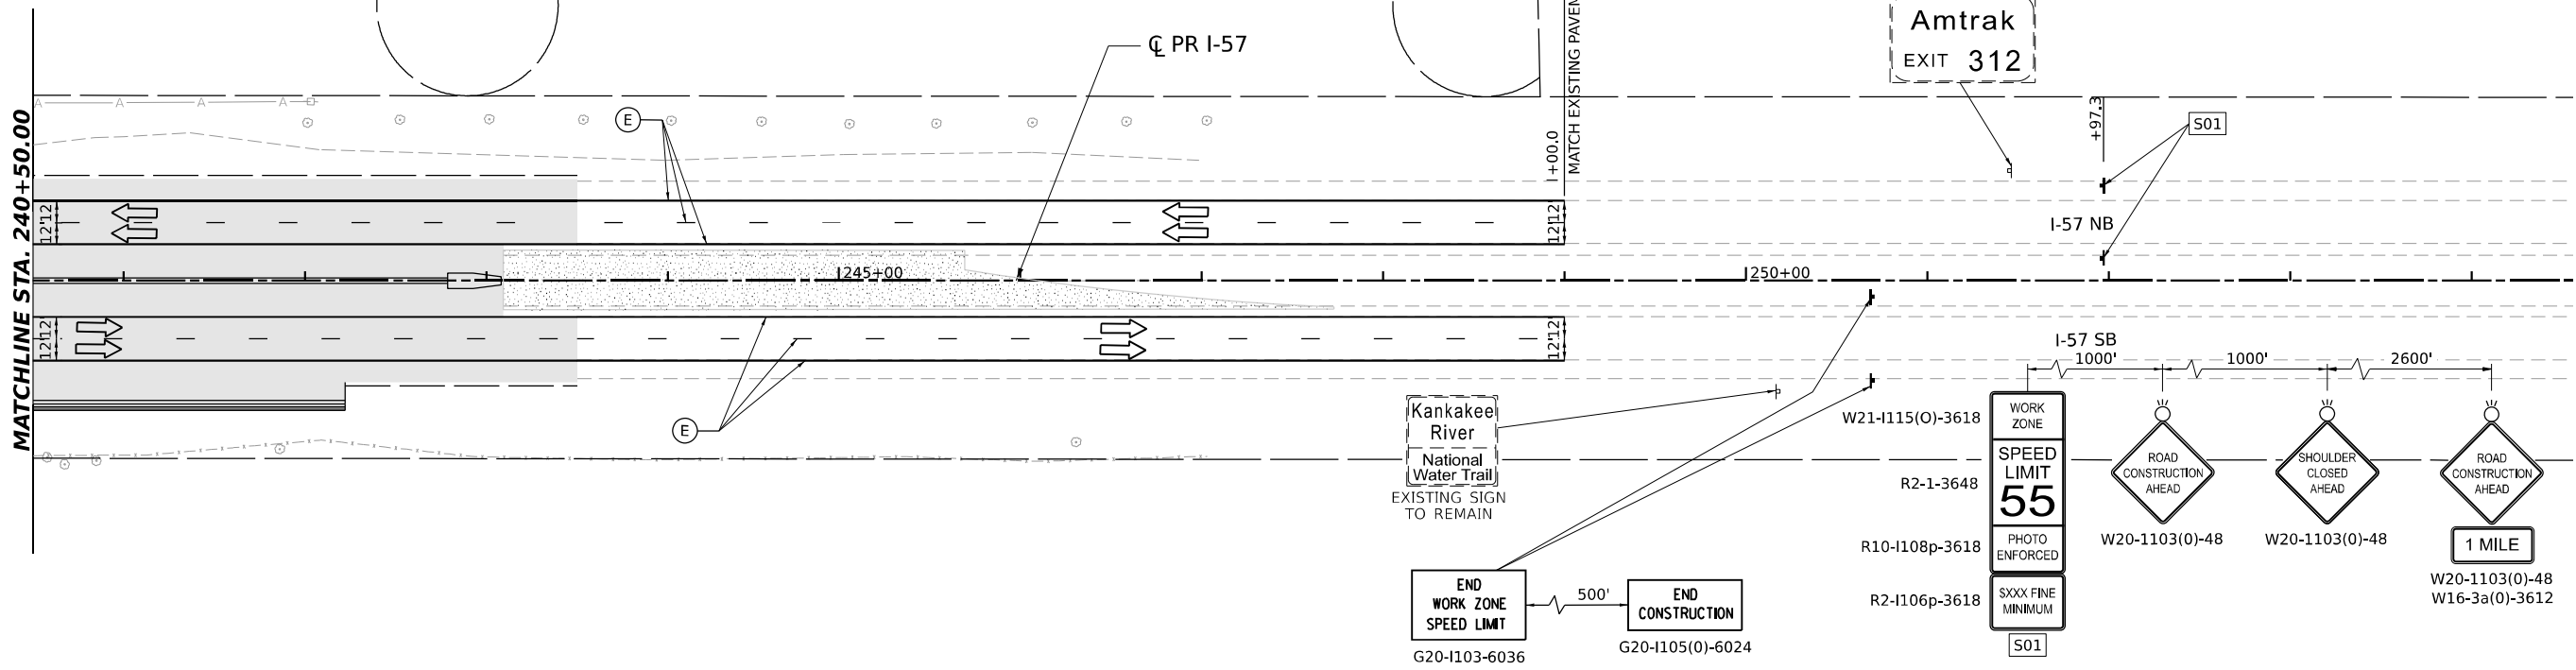

**ADVANCE SIGNING SEQUENCE**

**LEGEND**

- DIRECTION OF TRAFFIC
- WORK AREA
- TEMPORARY PAVEMENT CONSTRUCTED IN THIS STAGE
- TEMPORARY PAVEMENT CONSTRUCTED IN PREVIOUS STAGE
- PROPOSED PAVEMENT CONSTRUCTED IN PREVIOUS STAGE
- ARROW BOARD
- IMPACT ATTENUATORS, TEMPORARY (NON-REDIRECTIVE), TEST LEVEL 3
- RUMBLE STRIPS
- TEMPORARY CONCRETE BARRIER
- TYPE III BARRICADE WITH FLASHING LIGHTS
- MONO-DIRECTIONAL FLASHING LIGHT

- DIRECTIONAL INDICATOR BARRICADE WITH STEADY BURNING MONODIRECTIONAL LIGHT AT 50' CENTERS UNLESS OTHERWISE NOTED ON PLANS
- DRUMS WITH STEADY-BURN MONODIRECTIONAL LIGHT AT 50' CENTERS UNLESS OTHERWISE NOTED ON PLANS
- DRUMS AT 50' CENTERS UNLESS OTHERWISE NOTED ON PLANS
- VERTICAL PANELS WITH STEADY-BURN MONODIRECTIONAL LIGHT AT 50' CENTERS UNLESS OTHERWISE NOTED ON PLANS
- PROPOSED SIGN/ COMMERCIAL DRIVEWAY ENTRANCE SIGN
- (O) INDICATES FLUORESCENT ORANGE SIGN SHEETING

**TEMPORARY PAVEMENT MARKING LEGEND**

- (E) EXISTING PAVEMENT MARKING OR PAVEMENT MARKING FROM PREVIOUS STAGE
- (P) PROPOSED PERMANENT PAVEMENT MARKING (SEE PAVEMENT MARKING PLANS)
- ① TEMPORARY PAVEMENT MARKING LETTERS AND SYMBOLS - MODIFIED URETHANE
- ② TEMPORARY PAVEMENT MARKING - LINE 4" - MODIFIED URETHANE
- ③ TEMPORARY PAVEMENT MARKING - LINE 6" - MODIFIED URETHANE
- ④ TEMPORARY PAVEMENT MARKING - LINE 8" - MODIFIED URETHANE
- ⑤ TEMPORARY PAVEMENT MARKING - LINE 12" - MODIFIED URETHANE
- ⑥ TEMPORARY PAVEMENT MARKING - LINE 24" - MODIFIED URETHANE



|                                |                   |           |
|--------------------------------|-------------------|-----------|
| USER NAME = SALASL             | DESIGNED - CS     | REVISED - |
|                                | DRAWN - CS        | REVISED - |
| PLOT SCALE = 0.16666633 1/ IN. | CHECKED - DH      | REVISED - |
| PLOT DATE = 4/23/2026          | DATE - 04/22/2026 | REVISED - |

**STATE OF ILLINOIS  
DEPARTMENT OF TRANSPORTATION**

| SUGGESTED STAGES OF CONSTRUCTION AND TRAFFIC CONTROL |         |           |              |
|------------------------------------------------------|---------|-----------|--------------|
| STAGE 6 - I-57                                       |         |           |              |
| SCALE: 1"=50'                                        | SHEET . | OF SHEETS | STA. TO STA. |


| F.A.I. RTE.               | SECTION                        | COUNTY   | TOTAL SHEETS | SHEET NO. |
|---------------------------|--------------------------------|----------|--------------|-----------|
| 57                        | (46-3)R.HBK-1&[(46-3)HB-5]HB-1 | KANKAKEE | 1183         | 271       |
| CONTRACT NO. 66863        |                                |          |              |           |
| ILLINOIS FED. AID PROJECT |                                |          |              |           |

MODEL: PR I57 DOUBLE - DBL PLAN.DGN  
FILE NAME: C:\PW\WORK\EXP\26\WENTLEY\COM\EXP\46\W401\DOT14412\UD36863-SHT-MOT6-06.DGN












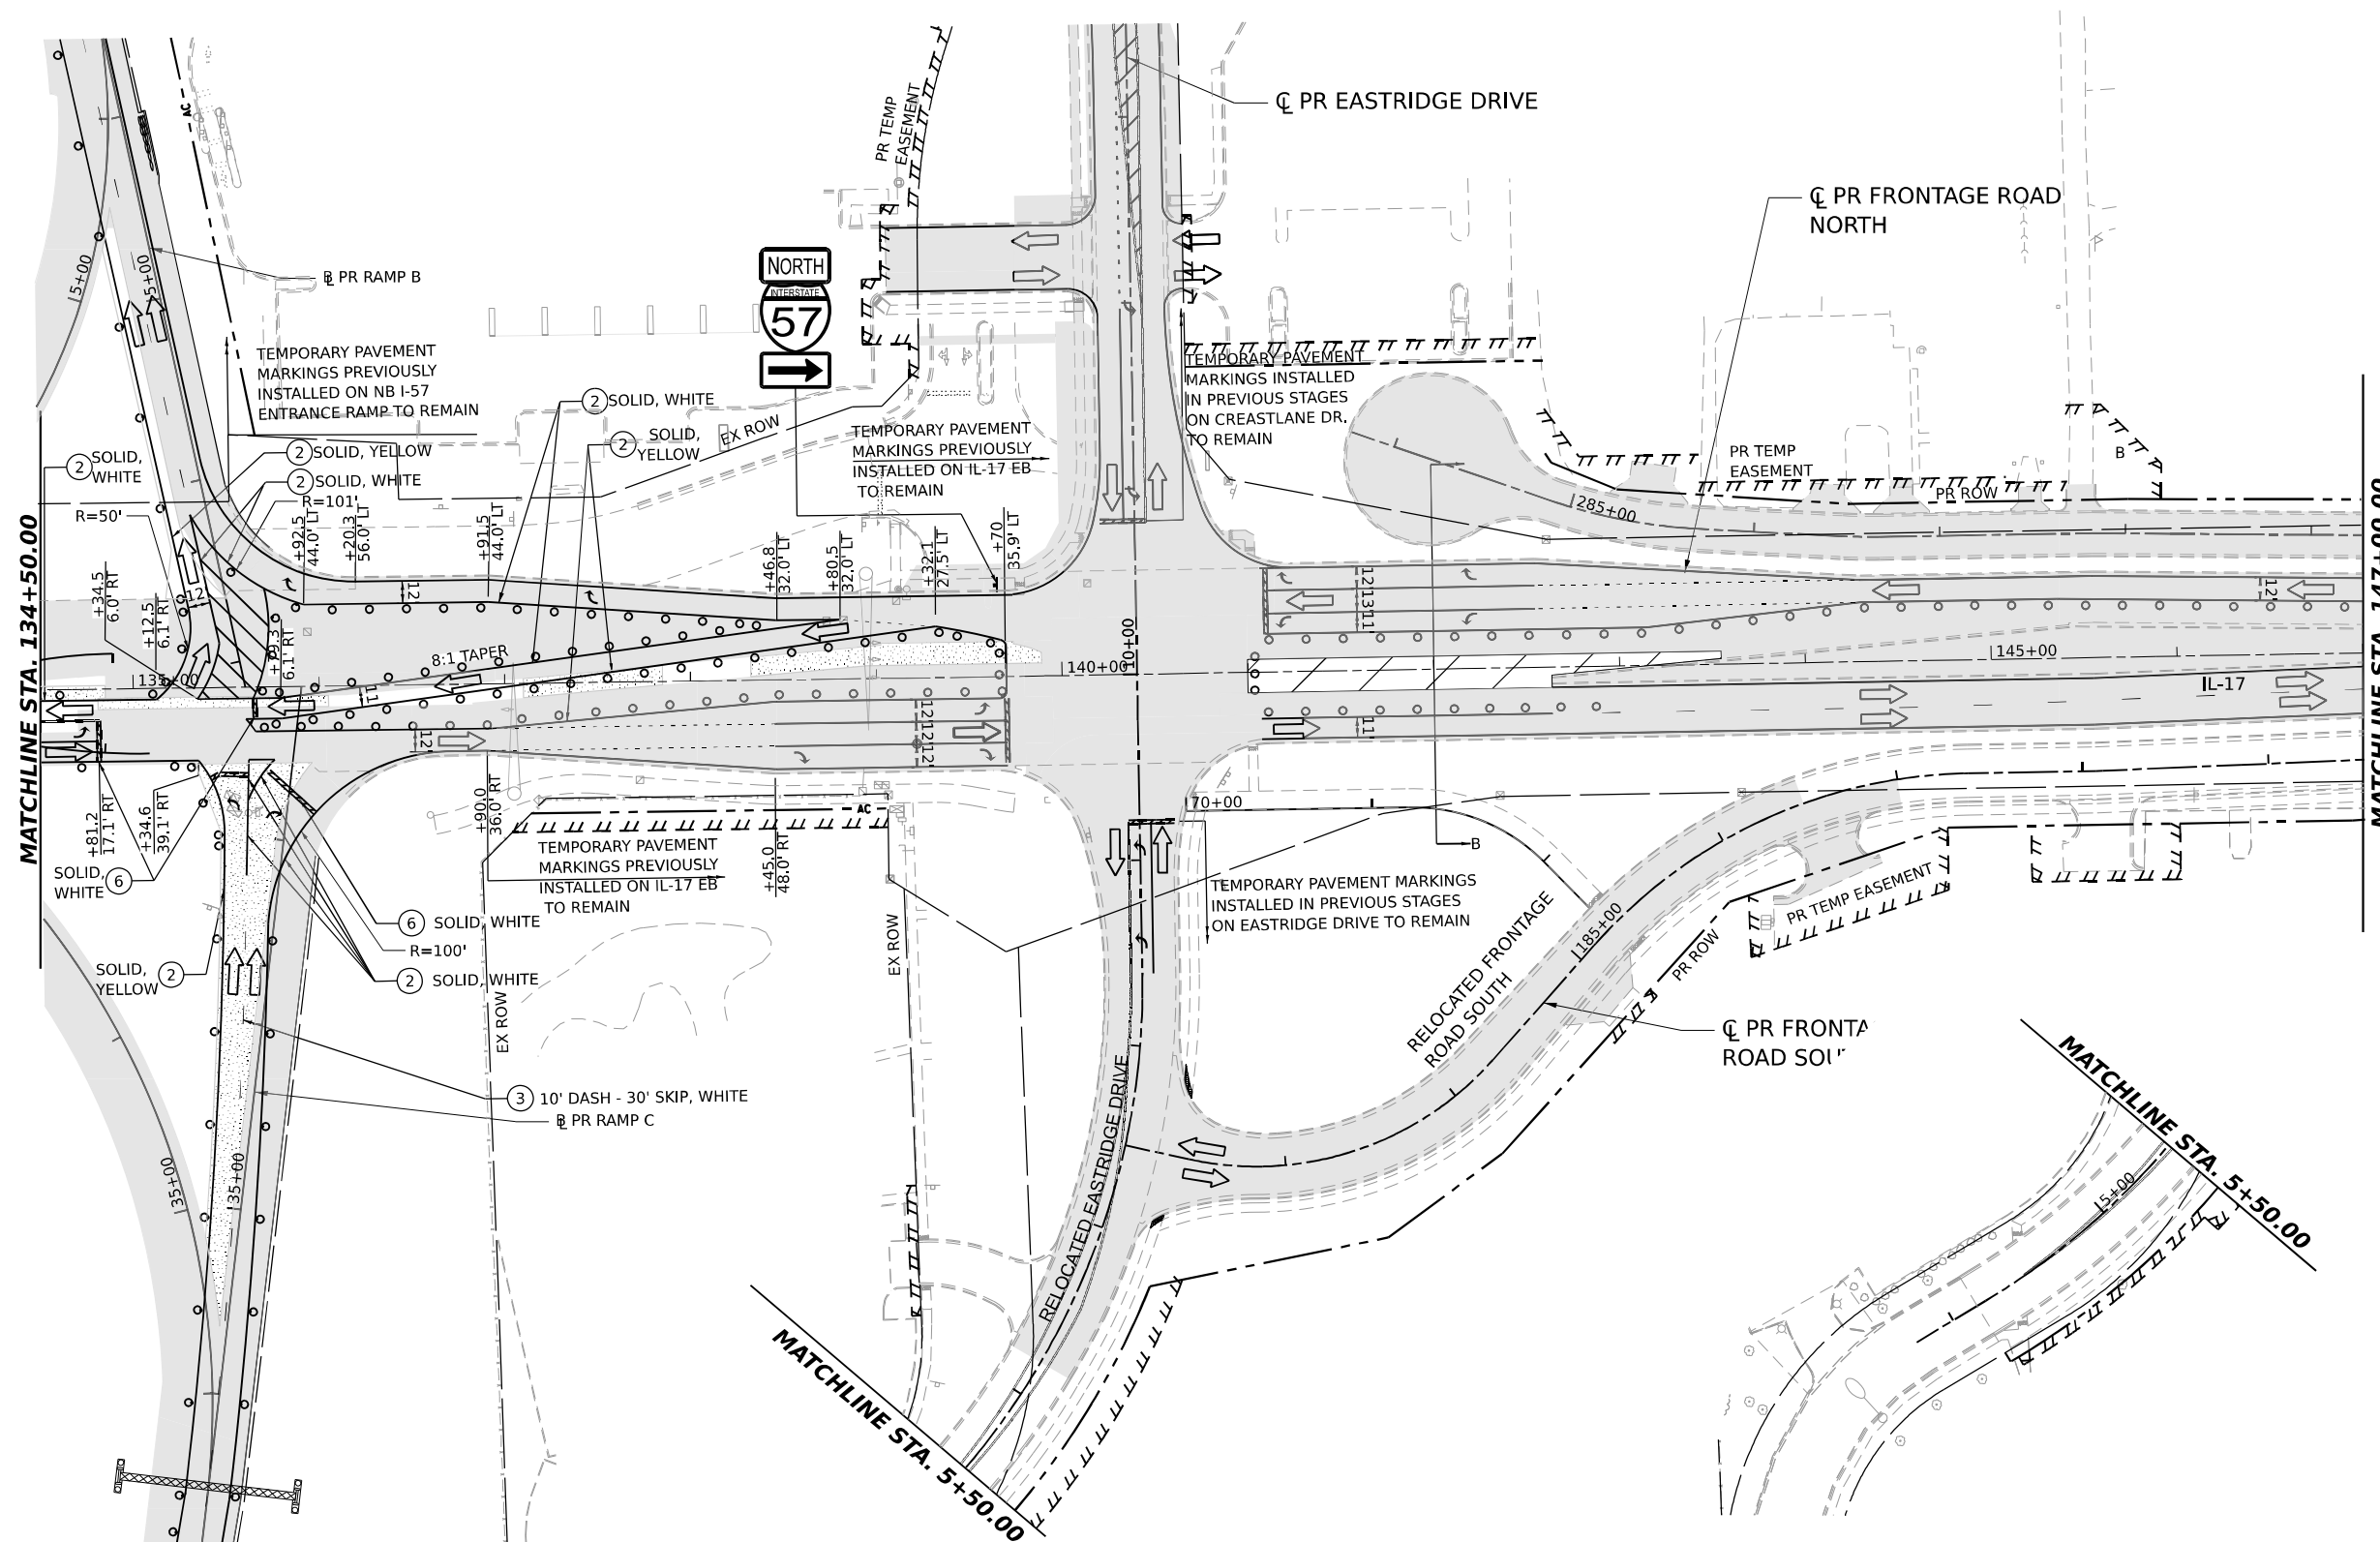

|     |                                                                    |
|-----|--------------------------------------------------------------------|
| (E) | EXISTING PAVEMENT MARKING OR PAVEMENT MARKING FROM PREVIOUS STAGE  |
| (P) | PROPOSED PERMANENT PAVEMENT MARKING (SEE PAVEMENT MARKING PLANS)   |
| (1) | TEMPORARY PAVEMENT MARKING LETTERS AND SYMBOLS - MODIFIED URETHANE |
| (2) | TEMPORARY PAVEMENT MARKING - LINE 4" - MODIFIED URETHANE           |
| (3) | TEMPORARY PAVEMENT MARKING - LINE 6" - MODIFIED URETHANE           |
| (4) | TEMPORARY PAVEMENT MARKING - LINE 8" - MODIFIED URETHANE           |
| (5) | TEMPORARY PAVEMENT MARKING - LINE 12"- MODIFIED URETHANE           |
| (6) | TEMPORARY PAVEMENT MARKING - LINE 24"- MODIFIED URETHANE           |

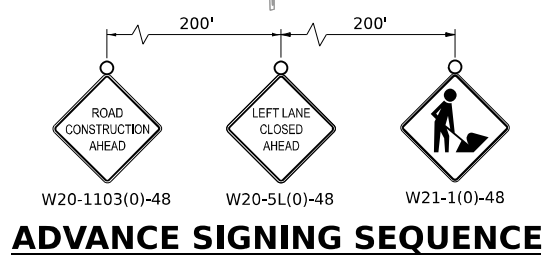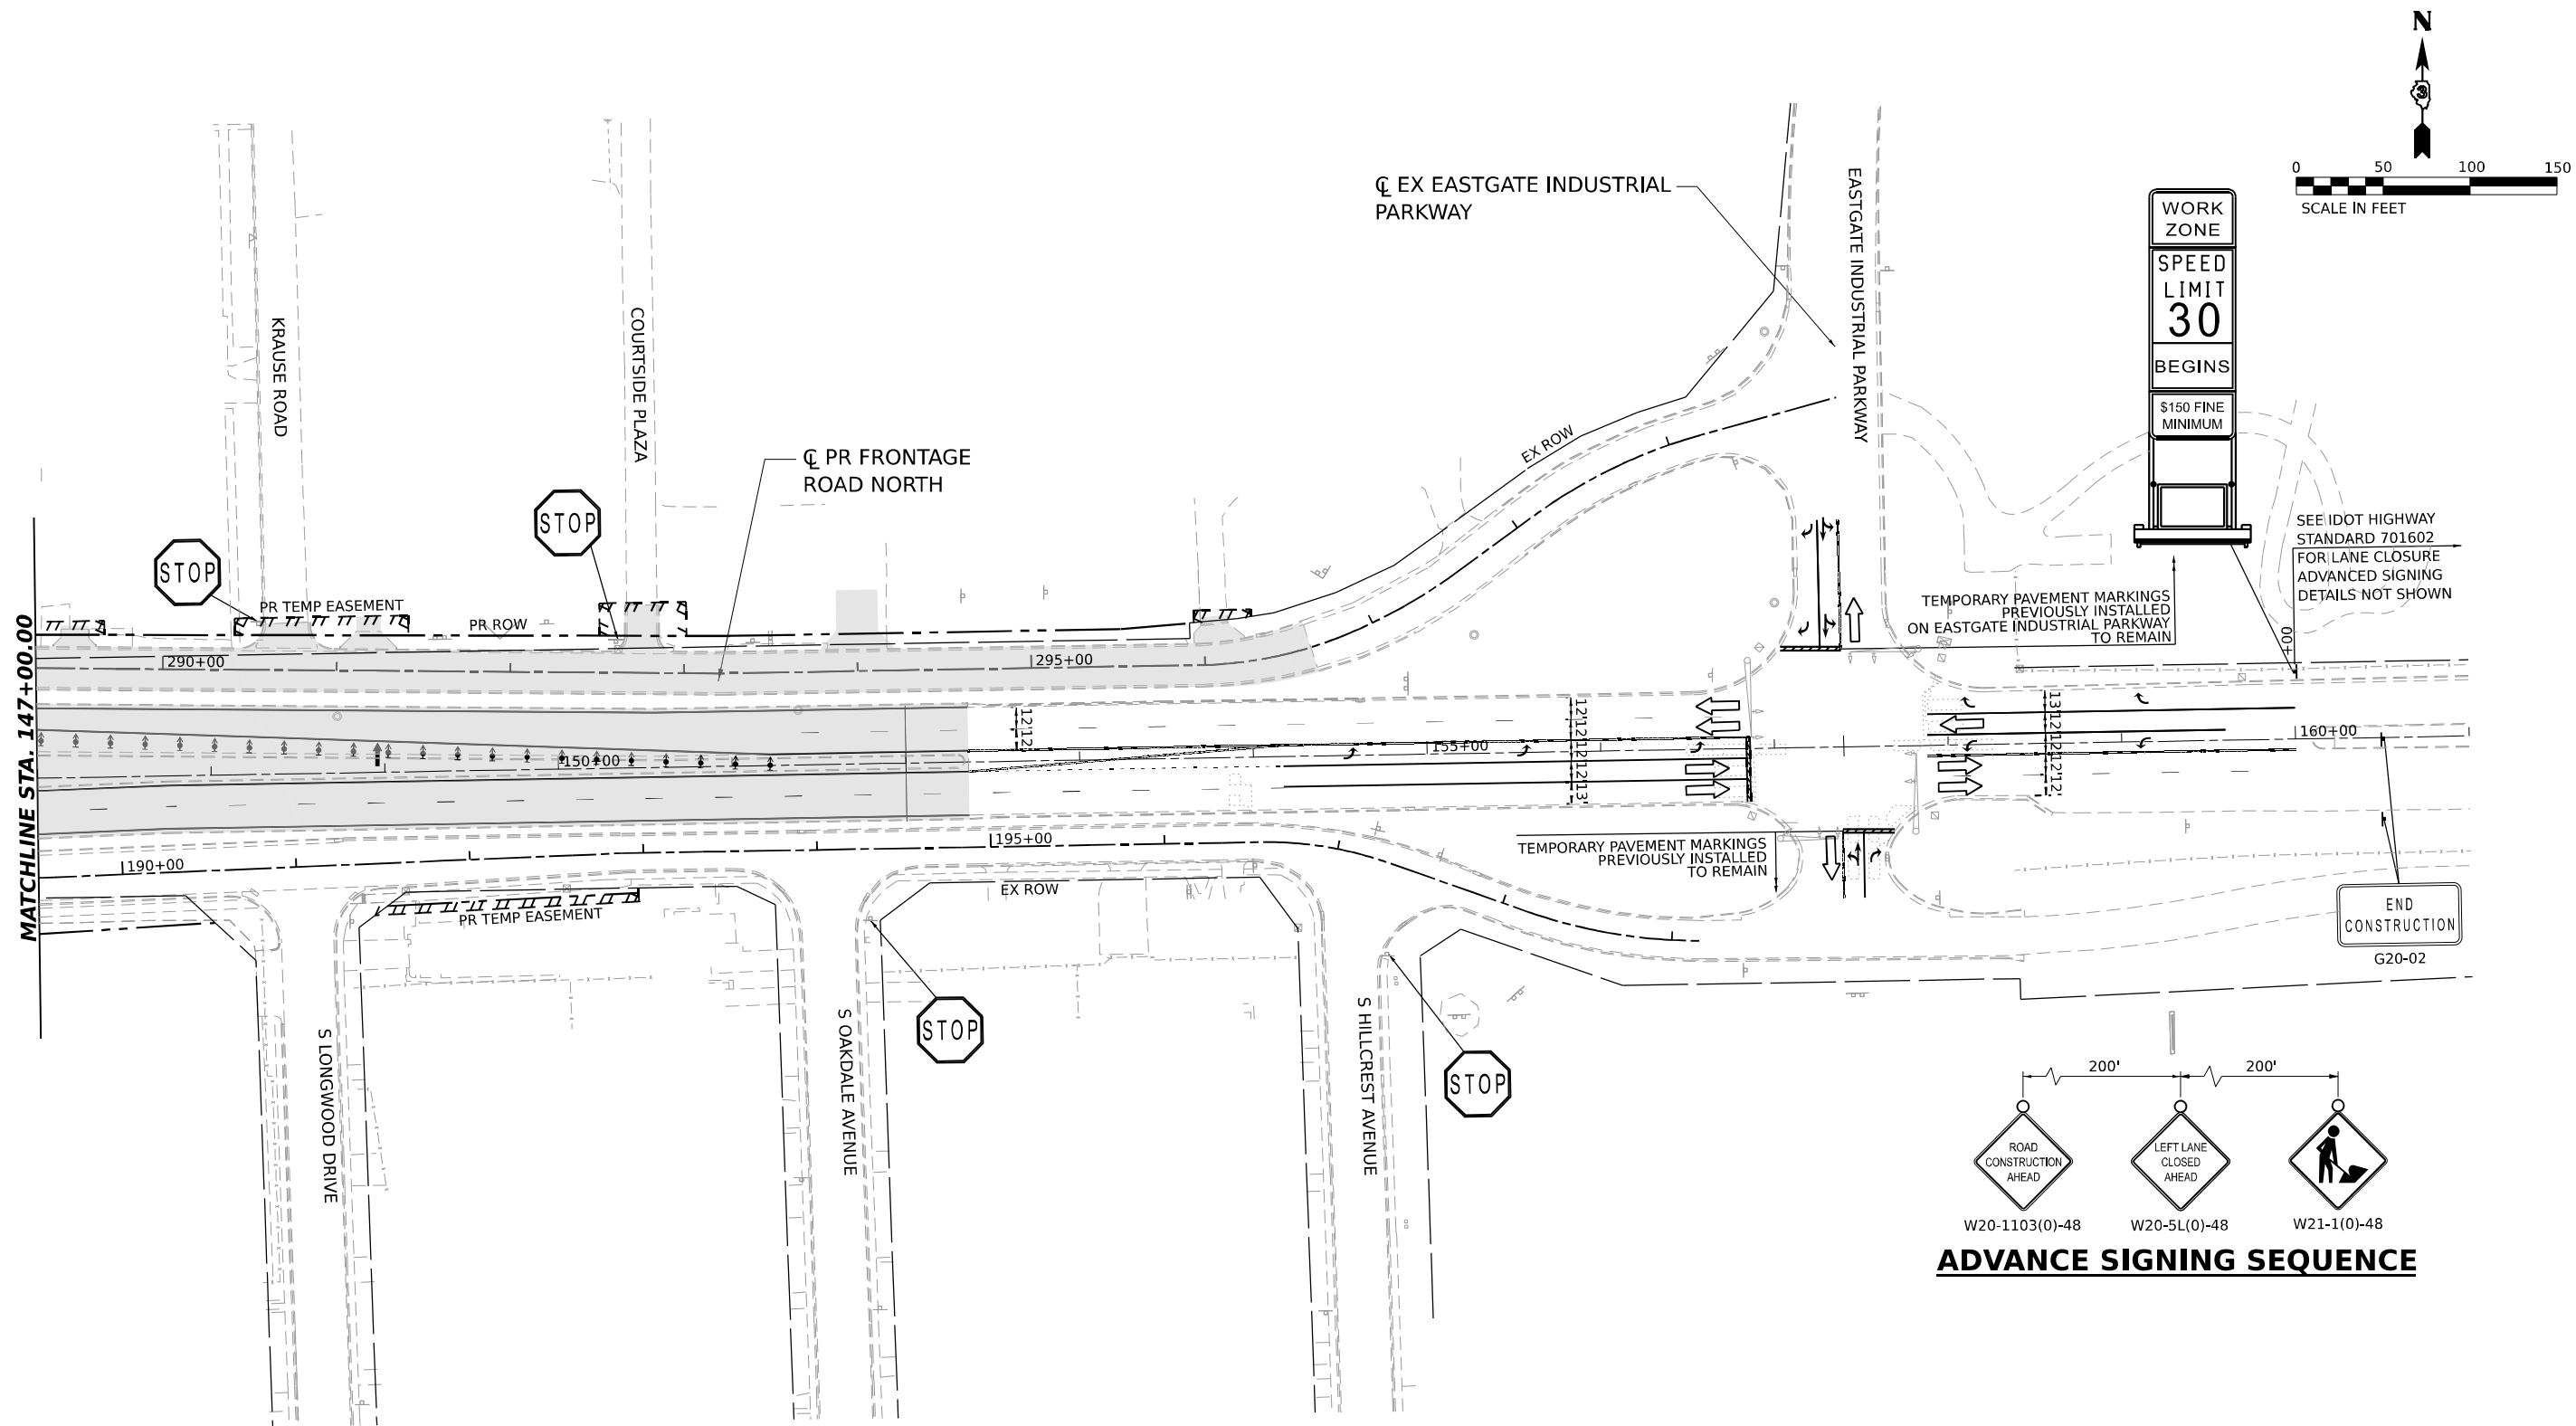

### LEGEND

 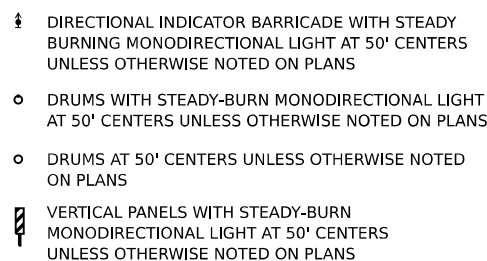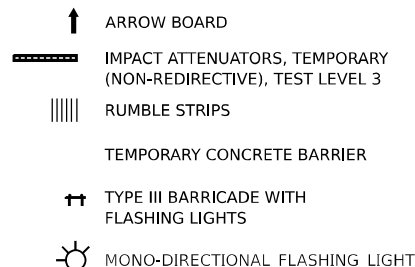

### TEMPORARY PAVEMENT MARKING LEGEND

- (E) EXISTING PAVEMENT MARKING OR PAVEMENT MARKING FROM PREVIOUS STAGE
- (P) PROPOSED PERMANENT PAVEMENT MARKING (SEE PAVEMENT MARKING PLANS)
- (1) TEMPORARY PAVEMENT MARKING LETTERS AND SYMBOLS - MODIFIED URETHANE
- (2) TEMPORARY PAVEMENT MARKING - LINE 4" - MODIFIED URETHANE
- (3) TEMPORARY PAVEMENT MARKING - LINE 6" - MODIFIED URETHANE
- (4) TEMPORARY PAVEMENT MARKING - LINE 8" - MODIFIED URETHANE
- (5) TEMPORARY PAVEMENT MARKING - LINE 12" - MODIFIED URETHANE
- (6) TEMPORARY PAVEMENT MARKING - LINE 24" - MODIFIED URETHANE

MODEL: IL17.DOCX (REV. 01/12)  
FILE NAME: C:\P\WORK\EX-24\BENTLEY\COM\EX-24\1412\UD36863-SHT-MOT6-09.DGN



QUIGG ENGINEERING INC




|            |                     |          |              |         |   |
|------------|---------------------|----------|--------------|---------|---|
| USER NAME  | = SALASL            | DESIGNED | - TNS        | REVISED | - |
| DRAWN      | - TNS               | REVIS    | -            |         |   |
| PLOT SCALE | = 0.16666633 1/ IN. | CHECKED  | - FBN        | REVISED | - |
| PLOT DATE  | = 4/23/2026         | DATE     | - 04/22/2026 | REVISED | - |

STATE OF ILLINOIS  
DEPARTMENT OF TRANSPORTATION




SUGGESTED STAGES OF CONSTRUCTION AND TRAFFIC CONTROL  
STAGE 6 - ILLINOIS ROUTE 17

SCALE: 1"=50' SHEET . OF SHEETS STA. TO STA.

| F.A.I. RTE.               | SECTION                        | COUNTY   | TOTAL SHEETS | SHEET NO. |
|---------------------------|--------------------------------|----------|--------------|-----------|
| 57                        | (46-3)R.HBK-1&[(46-3)HB-5]HB-1 | KANKAKEE | 1183         | 274       |
| CONTRACT NO. 66863        |                                |          |              |           |
| ILLINOIS FED. AID PROJECT |                                |          |              |           |

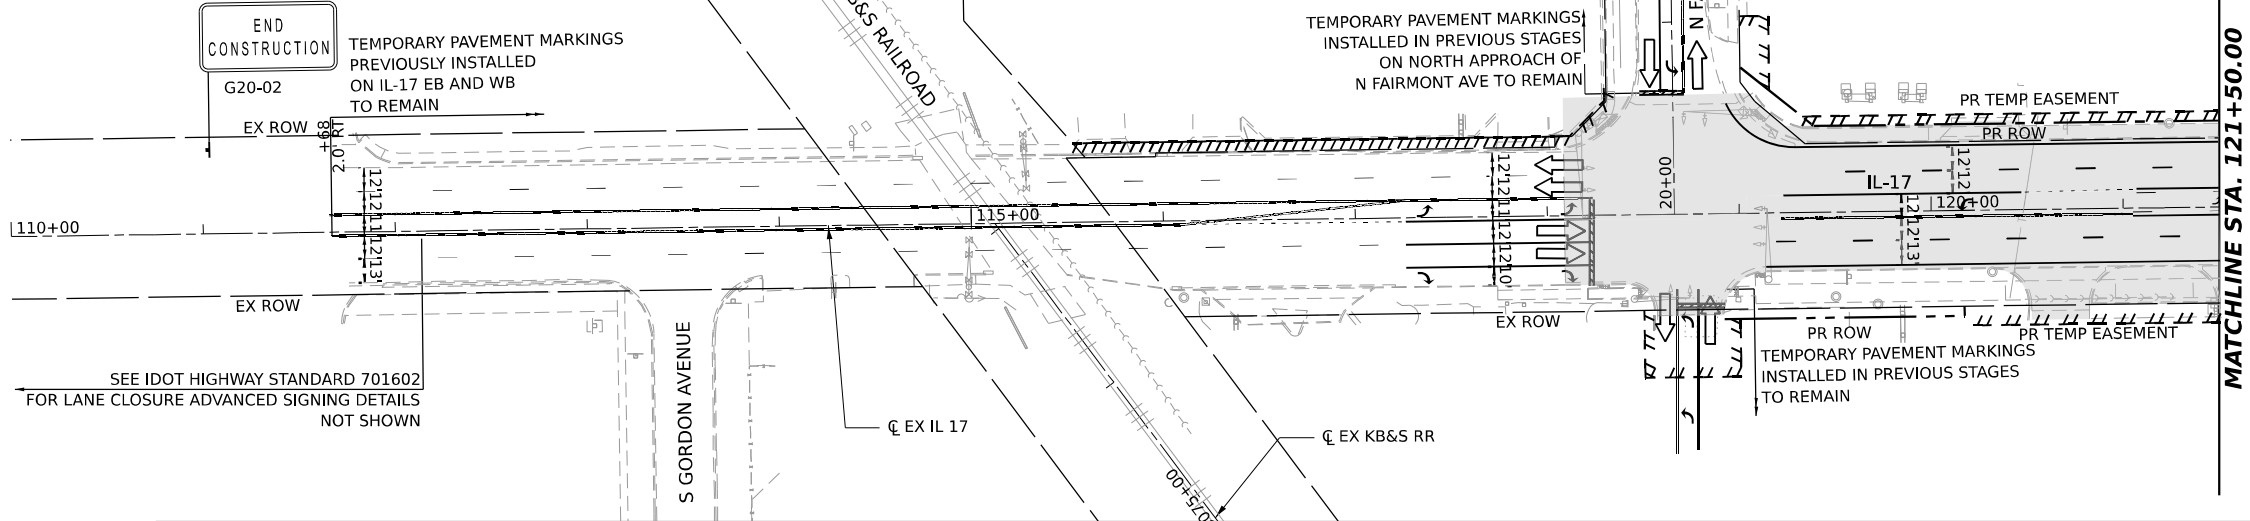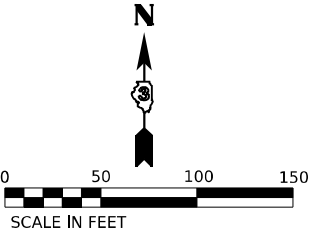
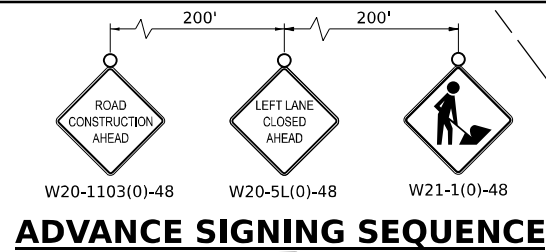


**LEGEND**

 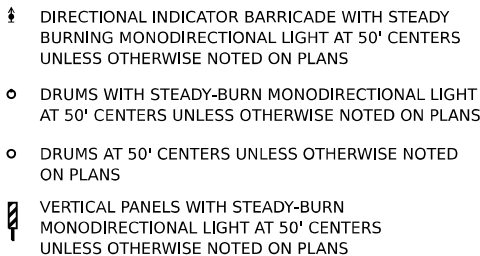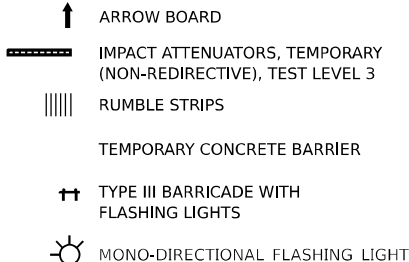

**TEMPORARY PAVEMENT MARKING LEGEND**

- (E) EXISTING PAVEMENT MARKING OR PAVEMENT MARKING FROM PREVIOUS STAGE
- (P) PROPOSED PERMANENT PAVEMENT MARKING (SEE PAVEMENT MARKING PLANS)
- (1) TEMPORARY PAVEMENT MARKING LETTERS AND SYMBOLS - MODIFIED URETHANE
- (2) TEMPORARY PAVEMENT MARKING - LINE 4" - MODIFIED URETHANE
- (3) TEMPORARY PAVEMENT MARKING - LINE 6" - MODIFIED URETHANE
- (4) TEMPORARY PAVEMENT MARKING - LINE 8" - MODIFIED URETHANE
- (5) TEMPORARY PAVEMENT MARKING - LINE 12" - MODIFIED URETHANE
- (6) TEMPORARY PAVEMENT MARKING - LINE 24" - MODIFIED URETHANE

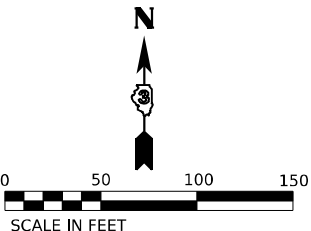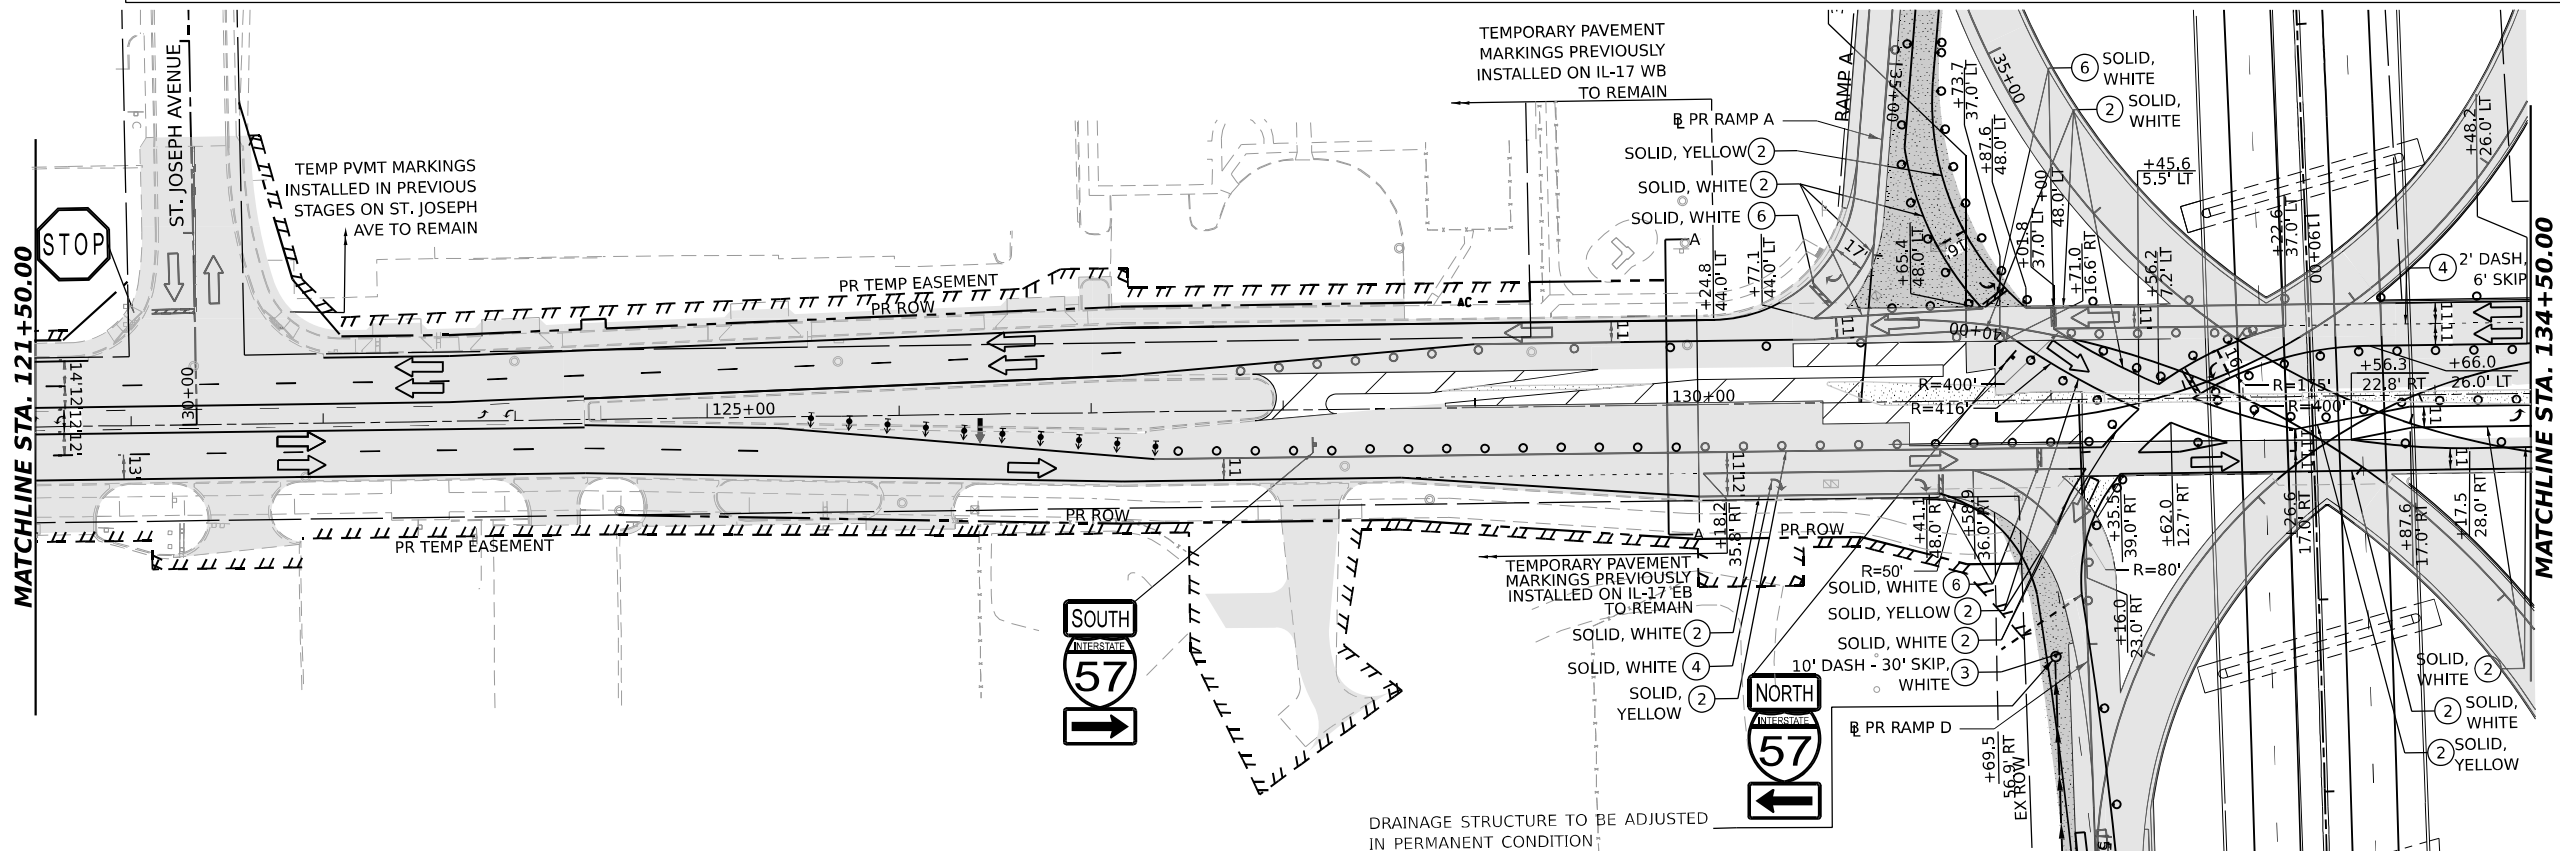

MODEL: IL-17 DOUBLE - DBL - PLAN - 08-10  
FILE NAME: C:\P\WORK\EX-17\EX-17-1\121+50.00-134+50.00-SHT-A-07-10.DGN





|            |                     |          |              |         |   |
|------------|---------------------|----------|--------------|---------|---|
| USER NAME  | = SALASL            | DESIGNED | - TNS        | REVISED | - |
| DRAWN      | - TNS               | REVIS    | -            | REVIS   | - |
| PLOT SCALE | = 0.16666633 1/ IN. | CHECKED  | - FBN        | REVISED | - |
| PLOT DATE  | = 4/23/2026         | DATE     | - 04/22/2026 | REVISED | - |

STATE OF ILLINOIS  
DEPARTMENT OF TRANSPORTATION

SUGGESTED STAGES OF CONSTRUCTION AND TRAFFIC CONTROL  
STAGE 7 - ILLINOIS ROUTE 17

SCALE: 1"=50'    SHEET .    OF    SHEETS    STA.    TO STA.

|                             |                                |          |              |           |
|-----------------------------|--------------------------------|----------|--------------|-----------|
| F.A.I. RTE.                 | SECTION                        | COUNTY   | TOTAL SHEETS | SHEET NO. |
| 57                          | (46-3)R.HBK-1&[(46-3)HB-5]HB-1 | KANKAKEE | 1183         | 275       |
| CONTRACT NO. 66863          |                                |          |              |           |
| ILLINOIS / FED. AID PROJECT |                                |          |              |           |

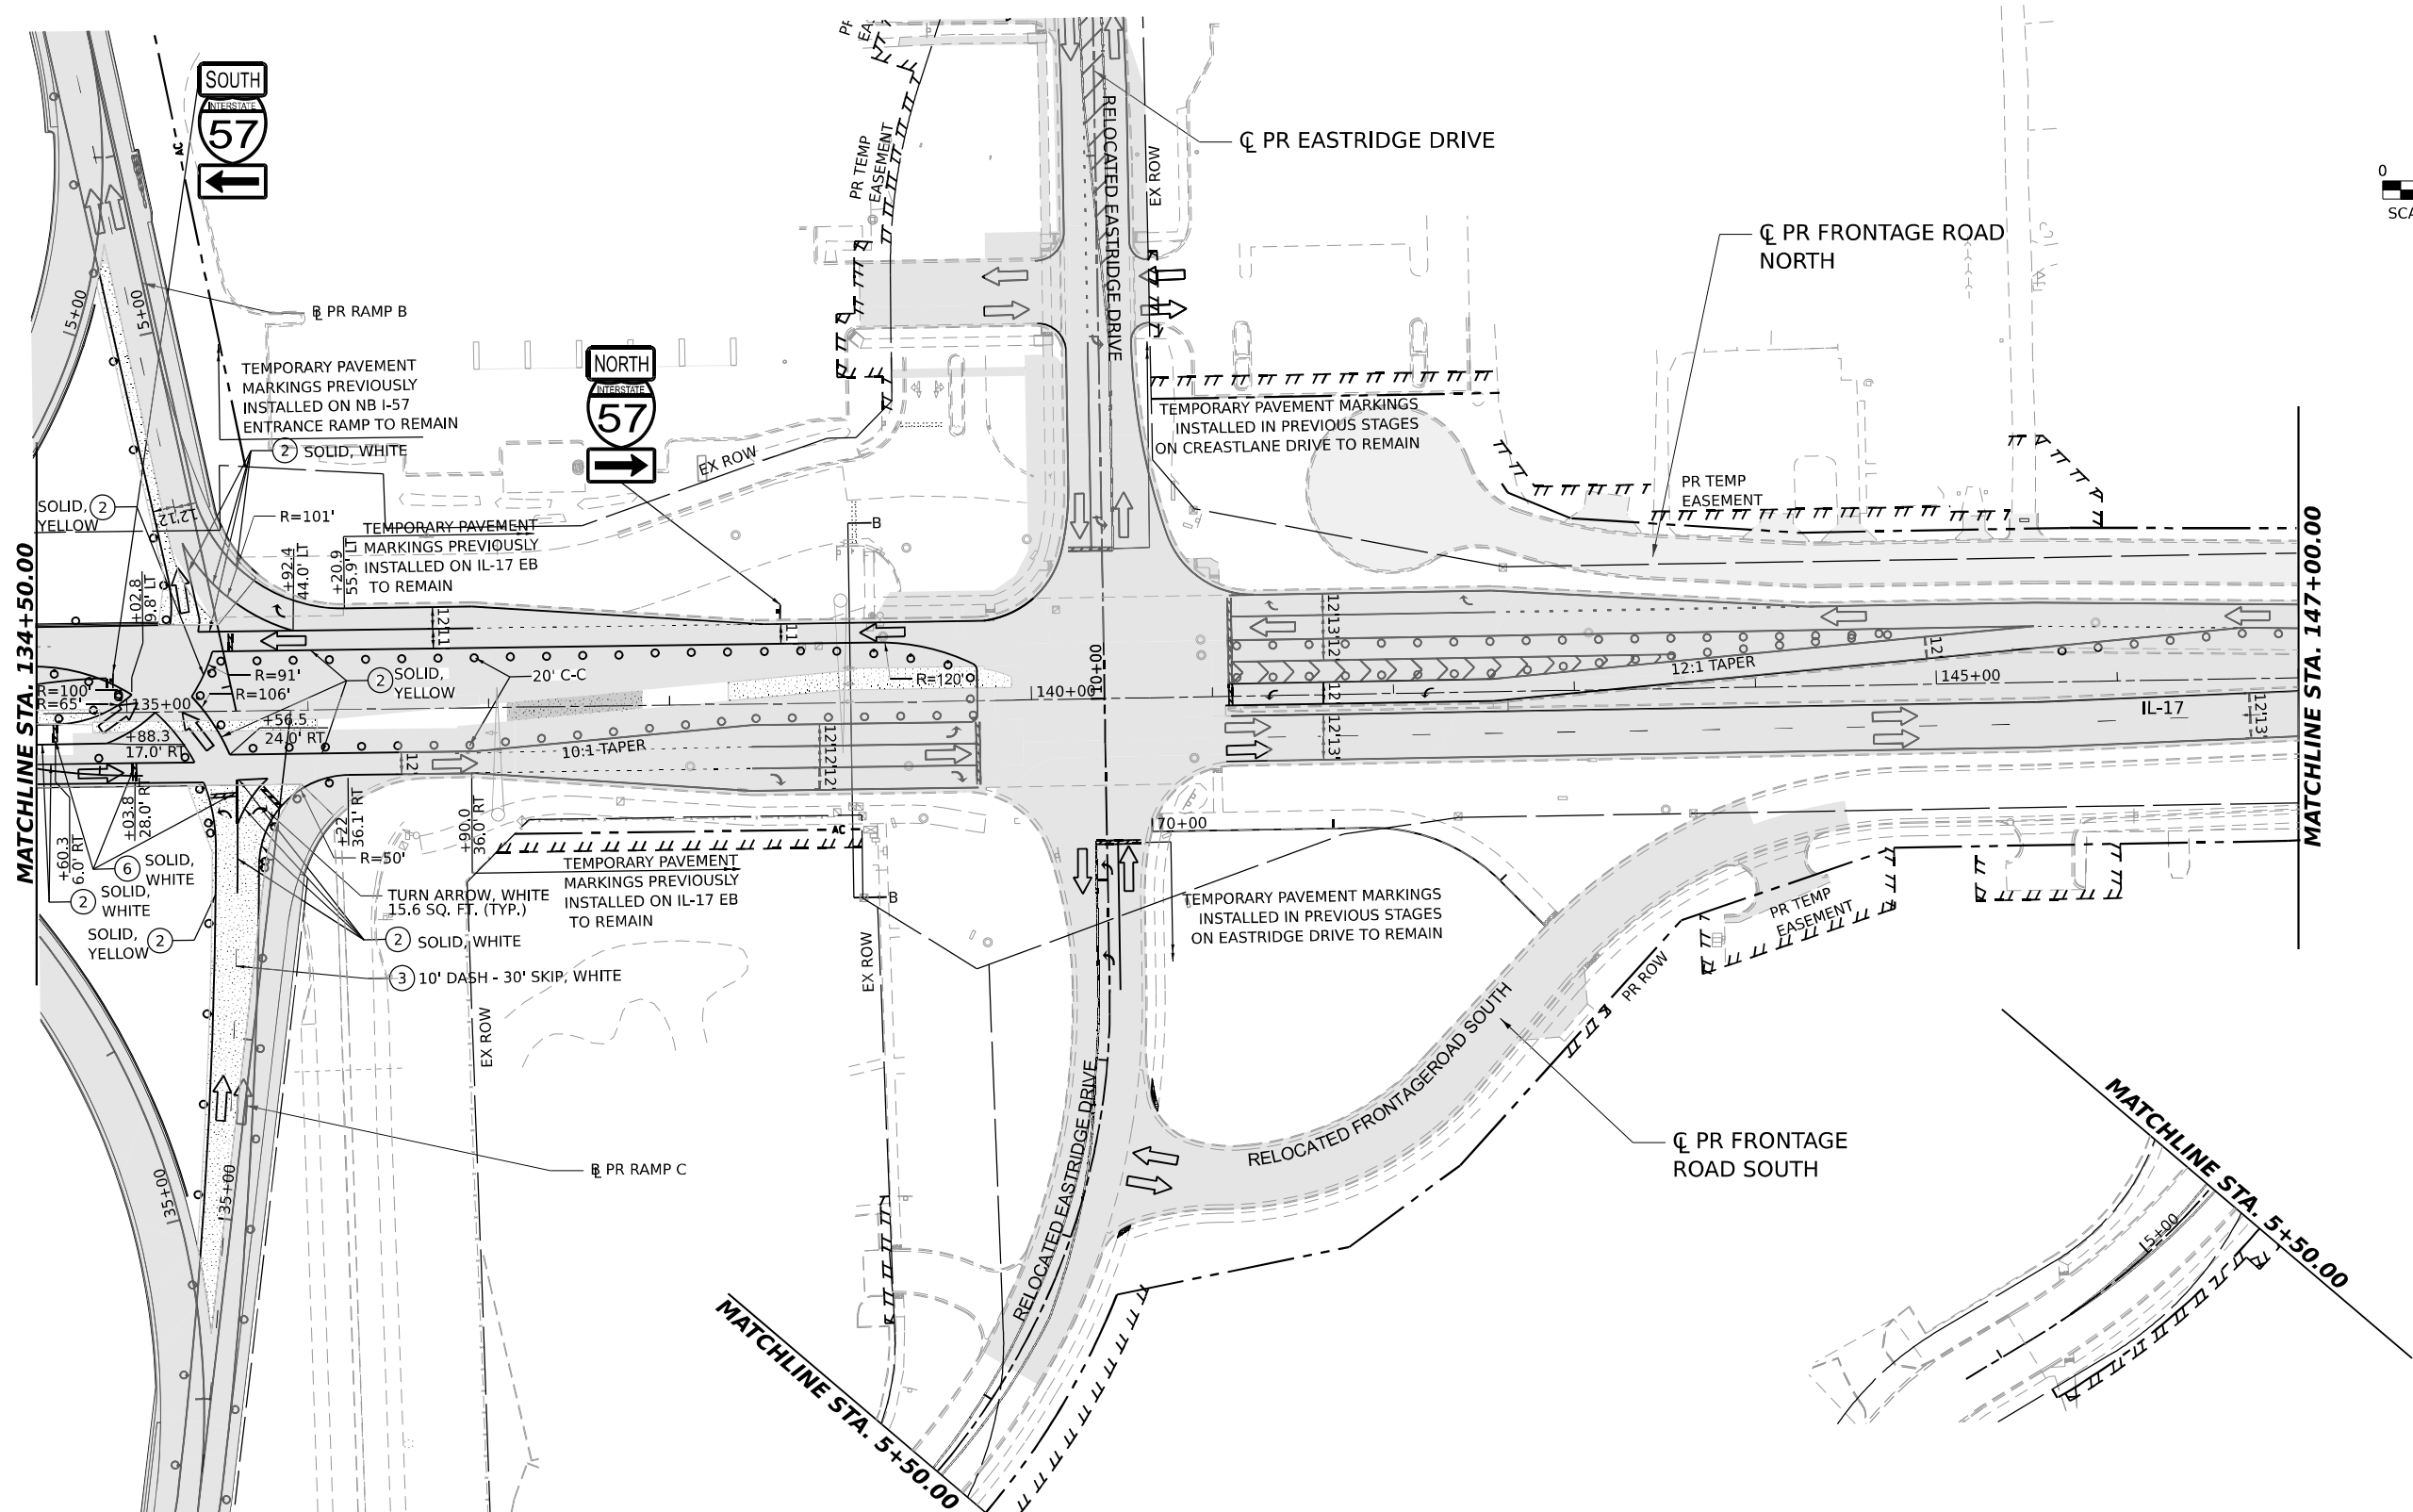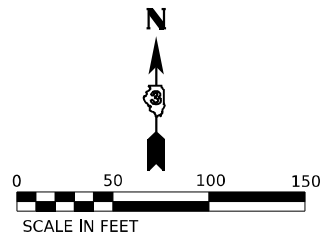

### LEGEND

- DIRECTION OF TRAFFIC
- WORK AREA
- TEMPORARY PAVEMENT CONSTRUCTED IN THIS STAGE
- TEMPORARY PAVEMENT CONSTRUCTED IN PREVIOUS STAGE
- PROPOSED PAVEMENT CONSTRUCTED IN PREVIOUS STAGE

- ARROW BOARD
- IMPACT ATTENUATORS, TEMPORARY (NON-REDIRECTIVE), TEST LEVEL 3
- RUMBLE STRIPS
- TEMPORARY CONCRETE BARRIER
- TYPE III BARRICADE WITH FLASHING LIGHTS
- MONO-DIRECTIONAL FLASHING LIGHT

- DIRECTIONAL INDICATOR BARRICADE WITH STEADY BURNING MONODIRECTIONAL LIGHT AT 50' CENTERS UNLESS OTHERWISE NOTED ON PLANS
- DRUMS WITH STEADY-BURN MONODIRECTIONAL LIGHT AT 50' CENTERS UNLESS OTHERWISE NOTED ON PLANS
- DRUMS AT 50' CENTERS UNLESS OTHERWISE NOTED ON PLANS
- VERTICAL PANELS WITH STEADY-BURN MONODIRECTIONAL LIGHT AT 50' CENTERS UNLESS OTHERWISE NOTED ON PLANS

- PROPOSED SIGN/ COMMERCIAL DRIVEWAY ENTRANCE SIGN
- (O) INDICATES FLUORESCENT ORANGE SIGN SHEETING

### TEMPORARY PAVEMENT MARKING LEGEND

- (E) EXISTING PAVEMENT MARKING OR PAVEMENT MARKING FROM PREVIOUS STAGE
- (P) PROPOSED PERMANENT PAVEMENT MARKING (SEE PAVEMENT MARKING PLANS)
- (1) TEMPORARY PAVEMENT MARKING LETTERS AND SYMBOLS - MODIFIED URETHANE
- (2) TEMPORARY PAVEMENT MARKING - LINE 4" - MODIFIED URETHANE
- (3) TEMPORARY PAVEMENT MARKING - LINE 6" - MODIFIED URETHANE
- (4) TEMPORARY PAVEMENT MARKING - LINE 8" - MODIFIED URETHANE
- (5) TEMPORARY PAVEMENT MARKING - LINE 12" - MODIFIED URETHANE
- (6) TEMPORARY PAVEMENT MARKING - LINE 24" - MODIFIED URETHANE

MODEL: IL-17.DOCX (REV. 11/11)  
FILE NAME: C:\P\WORK\EX-24\BENTLEY\COM\EX-24\1412\UD36863-SHT-A07-208.DGN



QUIGG ENGINEERING INC



|            |                     |            |              |           |  |
|------------|---------------------|------------|--------------|-----------|--|
| USER NAME  | = SALASL            | DESIGNED - | TNS          | REVISED - |  |
| DRAWN -    | TNS                 | REVISED -  |              |           |  |
| PLOT SCALE | = 0.16666633 1/ IN. | CHECKED -  | FBN          | REVISED - |  |
| PLOT DATE  | = 4/23/2026         | DATE       | = 04/22/2026 | REVISED - |  |

### STATE OF ILLINOIS DEPARTMENT OF TRANSPORTATION

### SUGGESTED STAGES OF CONSTRUCTION AND TRAFFIC CONTROL STAGE 7 - ILLINOIS ROUTE 17

SCALE: 1"=50' SHEET . OF SHEETS STA. TO STA.

| F.A.I. RTE.               | SECTION                        | COUNTY   | TOTAL SHEETS | SHEET NO. |
|---------------------------|--------------------------------|----------|--------------|-----------|
| 57                        | (46-3)R.HBK-1&[(46-3)HB-5]HB-1 | KANKAKEE | 1183         | 276       |
| CONTRACT NO. 66863        |                                |          |              |           |
| ILLINOIS FED. AID PROJECT |                                |          |              |           |

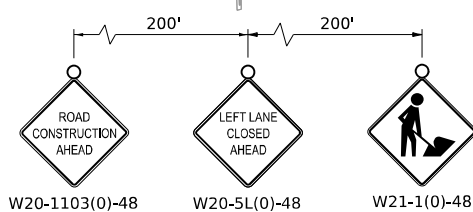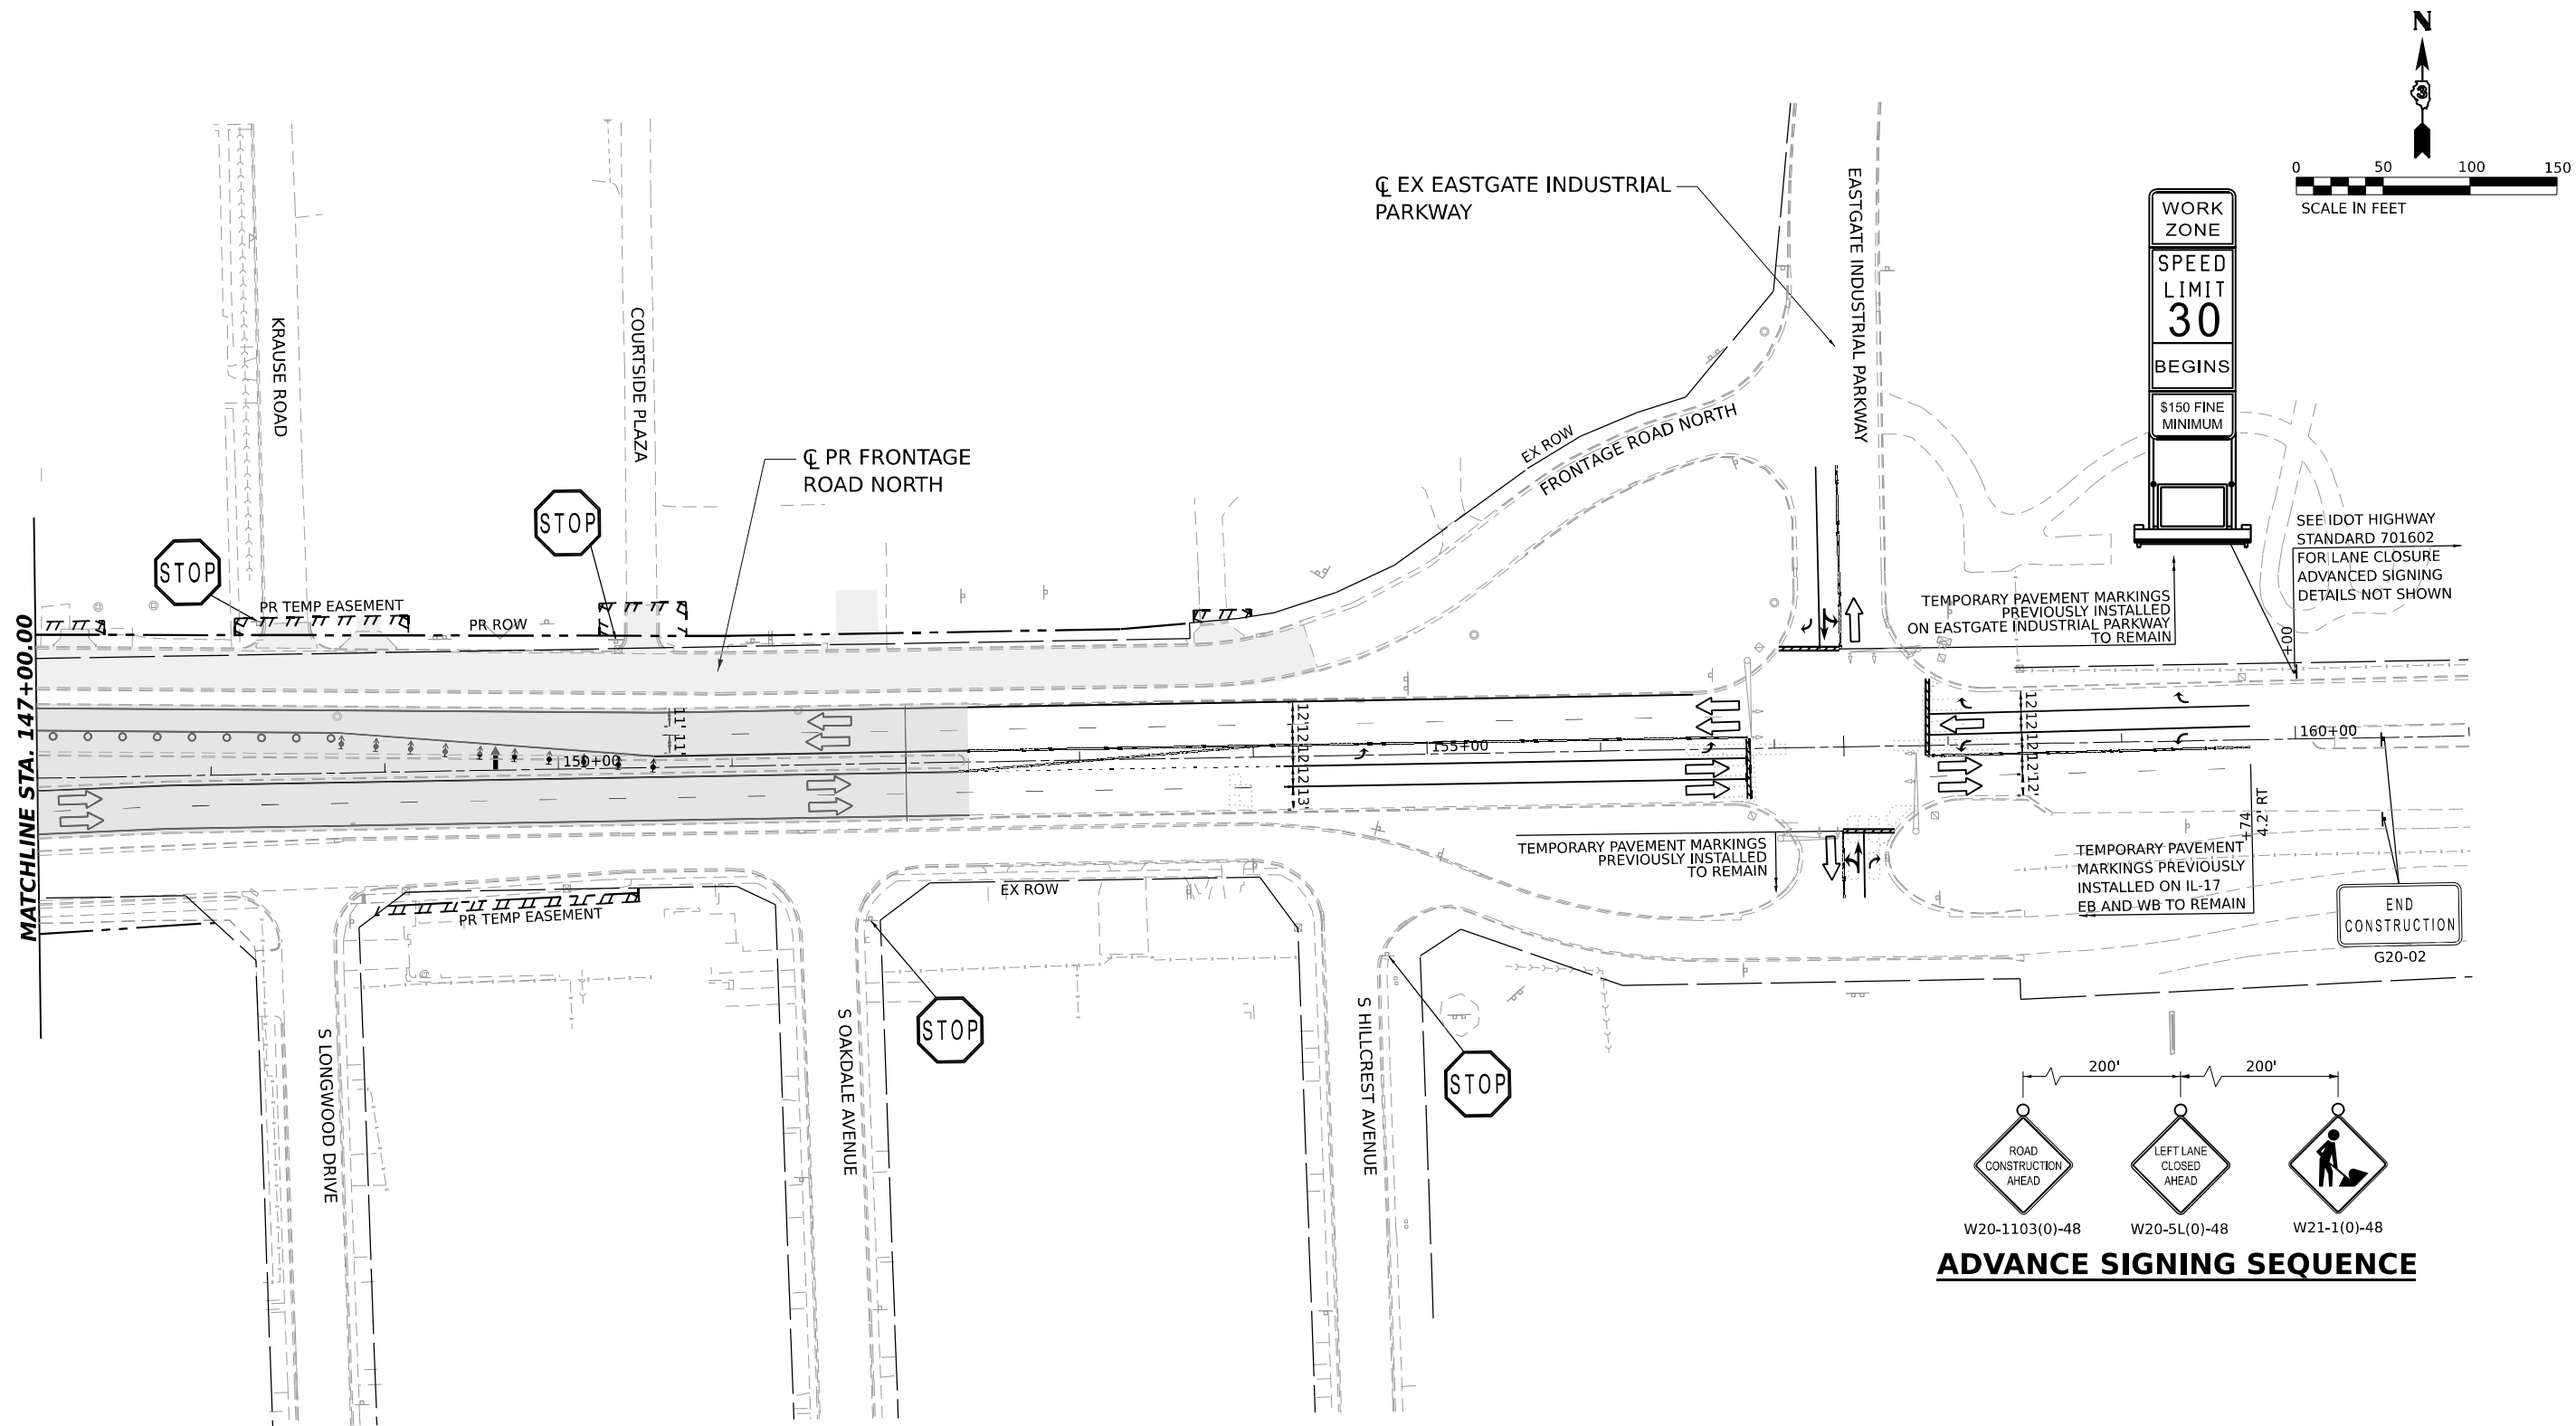

**LEGEND**

DIRECTION OF TRAFFIC

WORK AREA

TEMPORARY PAVEMENT CONSTRUCTED IN THIS STAGE

TEMPORARY PAVEMENT CONSTRUCTED IN PREVIOUS STAGE

PROPOSED PAVEMENT CONSTRUCTED IN PREVIOUS STAGE

ARROW BOARD

IMPACT ATTENUATORS, TEMPORARY (NON-REDIRECTIVE), TEST LEVEL 3

RUMBLE STRIPS

TEMPORARY CONCRETE BARRIER

TYPE III BARRICADE WITH FLASHING LIGHTS

MONO-DIRECTIONAL FLASHING LIGHT

DIRECTIONAL INDICATOR BARRICADE WITH STEADY BURNING MONODIRECTIONAL LIGHT AT 50' CENTERS UNLESS OTHERWISE NOTED ON PLANS

DRUMS WITH STEADY-BURN MONODIRECTIONAL LIGHT AT 50' CENTERS UNLESS OTHERWISE NOTED ON PLANS

DRUMS AT 50' CENTERS UNLESS OTHERWISE NOTED ON PLANS

VERTICAL PANELS WITH STEADY-BURN MONODIRECTIONAL LIGHT AT 50' CENTERS UNLESS OTHERWISE NOTED ON PLANS

PROPOSED SIGN/ COMMERCIAL DRIVEWAY ENTRANCE SIGN

(O) INDICATES FLUORESCENT ORANGE SIGN SHEETING

**TEMPORARY PAVEMENT MARKING LEGEND**

(E) EXISTING PAVEMENT MARKING OR PAVEMENT MARKING FROM PREVIOUS STAGE

(P) PROPOSED PERMANENT PAVEMENT MARKING (SEE PAVEMENT MARKING PLANS)

① TEMPORARY PAVEMENT MARKING LETTERS AND SYMBOLS - MODIFIED URETHANE

② TEMPORARY PAVEMENT MARKING - LINE 4" - MODIFIED URETHANE

③ TEMPORARY PAVEMENT MARKING - LINE 6" - MODIFIED URETHANE

④ TEMPORARY PAVEMENT MARKING - LINE 8" - MODIFIED URETHANE

⑤ TEMPORARY PAVEMENT MARKING - LINE 12" - MODIFIED URETHANE



⑥ TEMPORARY PAVEMENT MARKING - LINE 24" - MODIFIED URETHANE

MODEL: IL17.DOCX (REV. 01/12)  
FILE NAME: C:\P\WORK\EX-17\BENTLEY\COM\EX-17\1412\1412\36863-SHT-07-09.DGN

|   |                                |                   |           |                                                   |                                                                                     |                                |          |        |             |         |          |                  |           |
|---|--------------------------------|-------------------|-----------|---------------------------------------------------|-------------------------------------------------------------------------------------|--------------------------------|----------|--------|-------------|---------|----------|------------------|-----------|
| <div><div>QUIGG ENGINEERING INC</div></div> | USER NAME = SALASL             | DESIGNED - TNS    | REVISED - | STATE OF ILLINOIS<br>DEPARTMENT OF TRANSPORTATION | SUGGESTED STAGES OF CONSTRUCTION AND TRAFFIC CONTROL<br>STAGE 7 – ILLINOIS ROUTE 17 |                                |          |        | F.A.I. RTE. | SECTION | COUNTY   | TOTAL SHEETS     | SHEET NO. |
|   |                                | DRAWN - TNS       | REVISED - |                                                   | 57                                                                                  | (46-3)R.HBK-1&[(46-3)HB-5]HB-1 | KANKAKEE | 1183   | 277         |         |          |                  |           |
|   | PLOT SCALE = 0.16666633' / IN. | CHECKED - FBN     | REVISED - |                                                   | CONTRACT NO. 66863                                                                  |                                |          |        |             |         |          |                  |           |
|   | PLOT DATE = 4/23/2026          | DATE - 04/22/2026 | REVISED - |                                                   |                                                                                     |                                |          |        |             |         |          |                  |           |
|   |                                |                   |           |                                                   | SCALE: 1"=50'                                                                       | SHEET .                        | OF       | SHEETS | STA.        | TO STA. |          |                  |           |
|   |                                |                   |           |                                                   |                                                                                     |                                |          |        |             |         | ILLINOIS | FED. AID PROJECT |           |





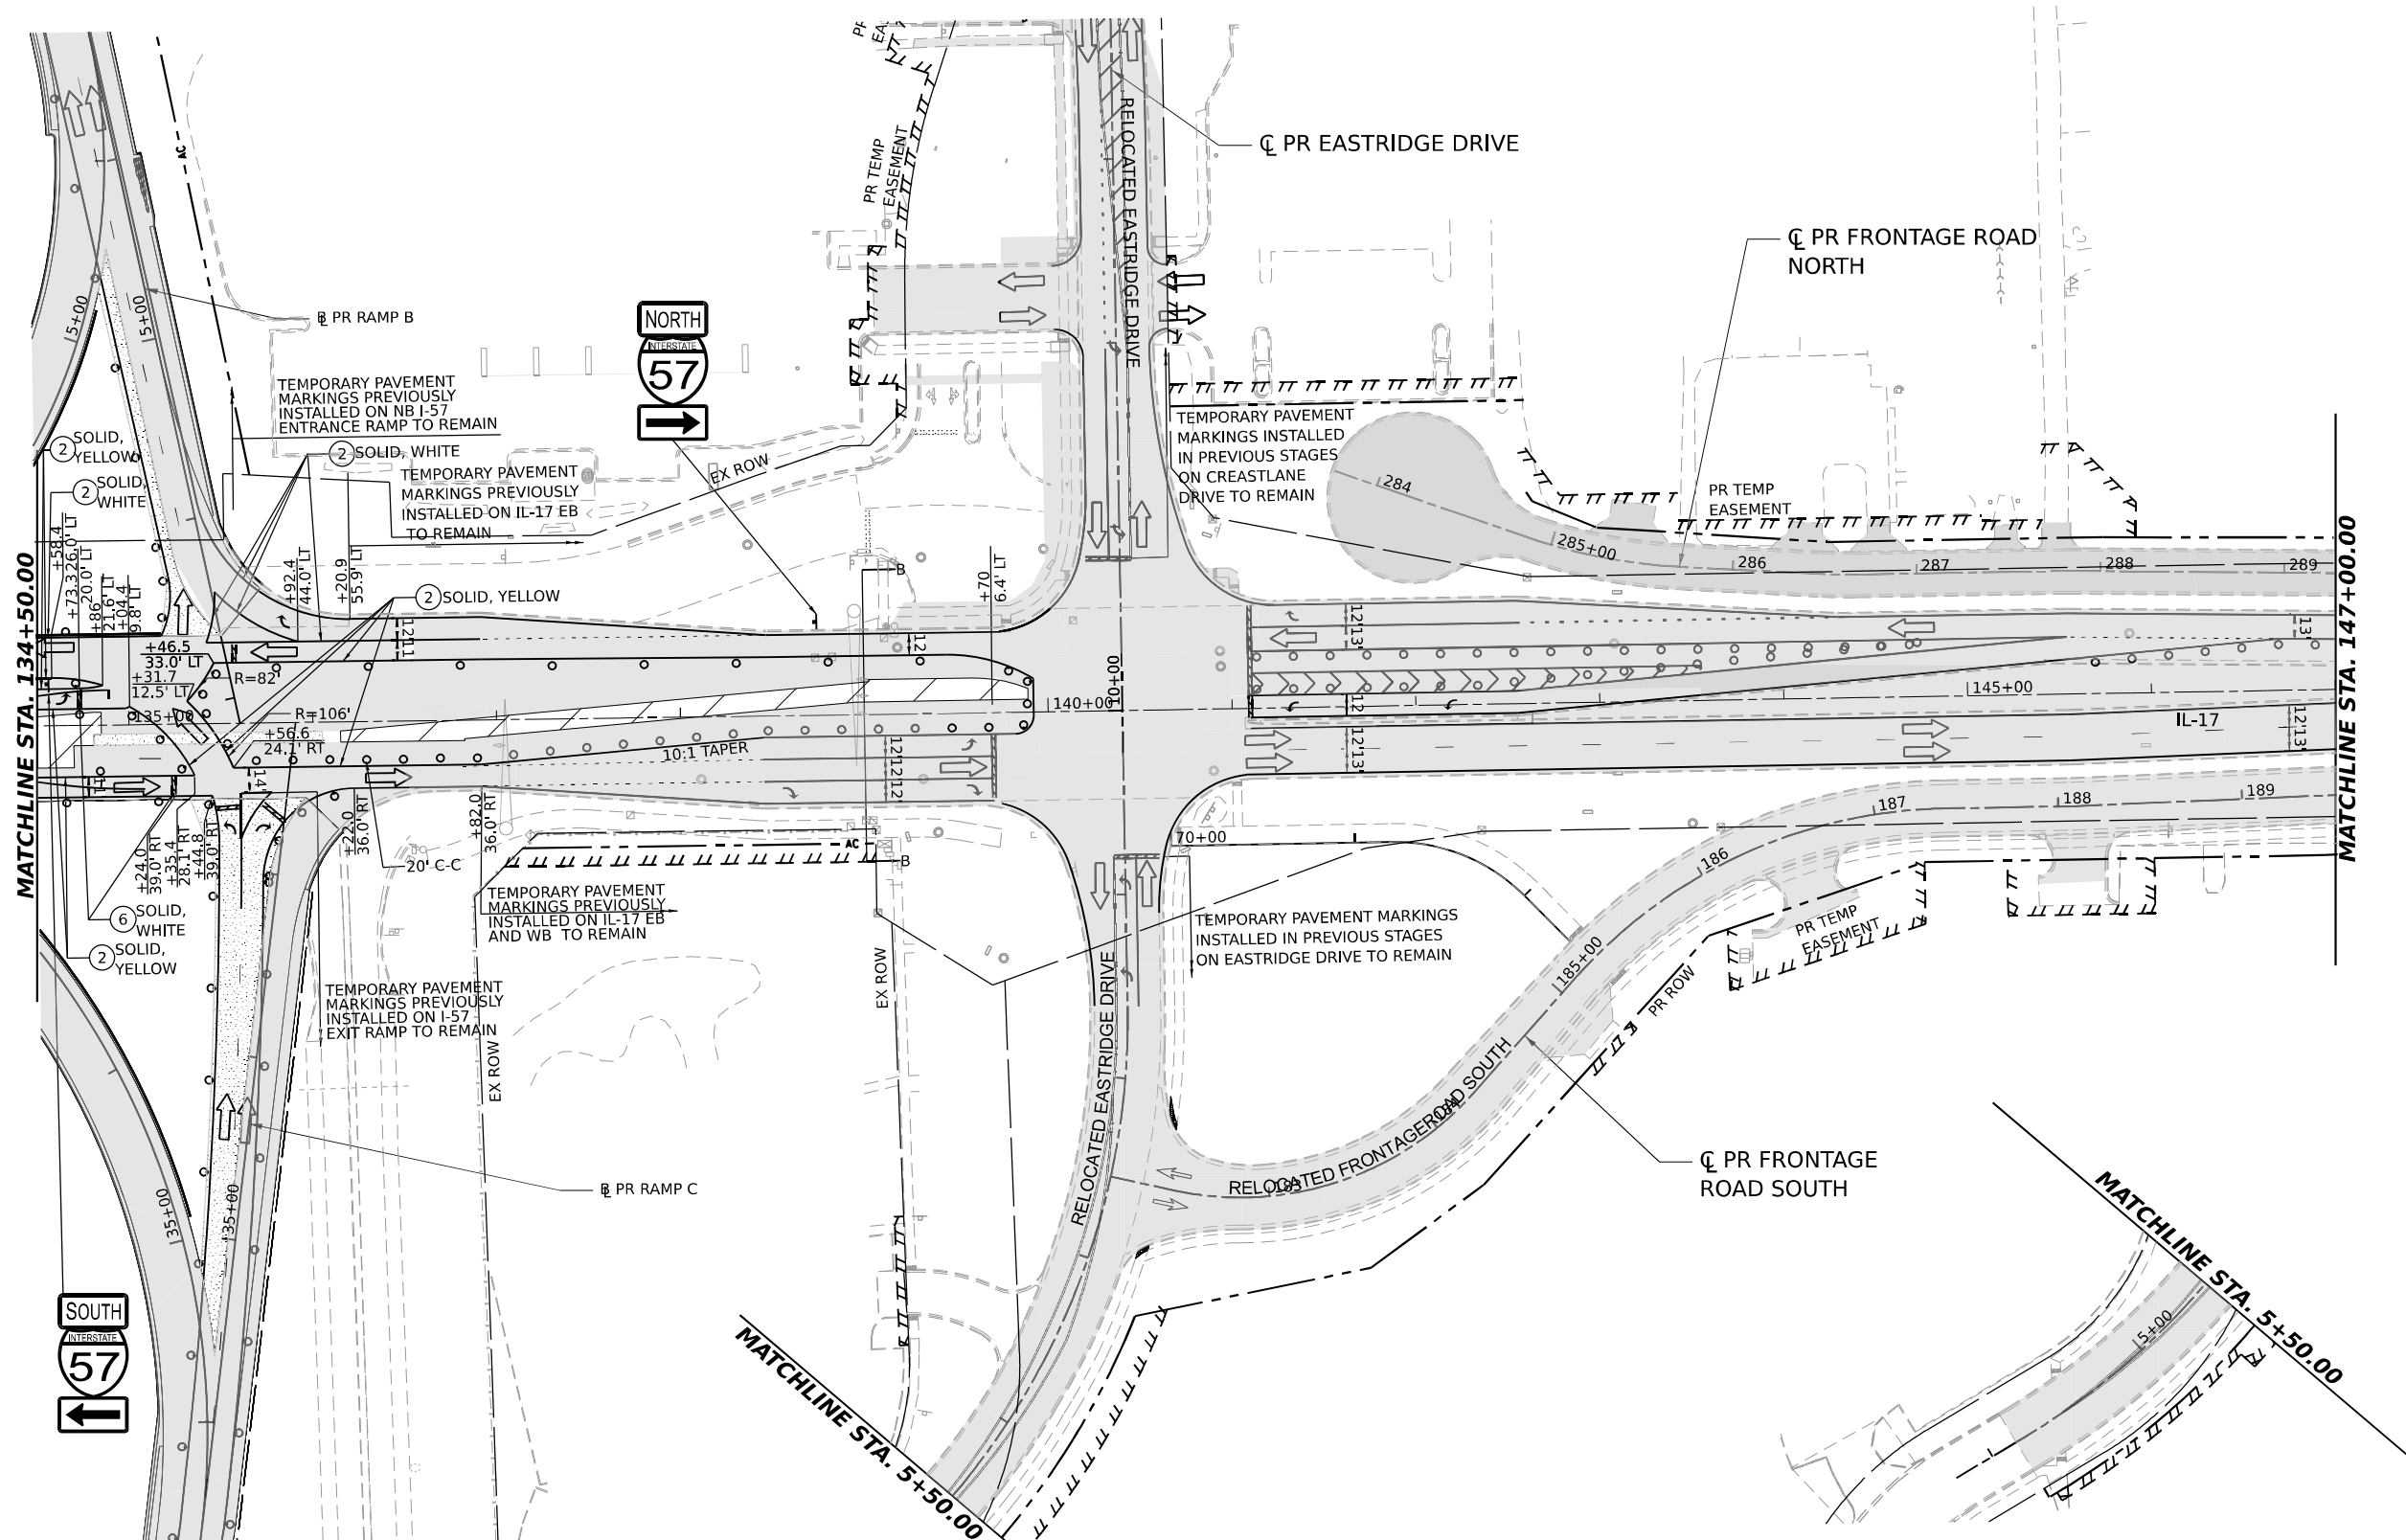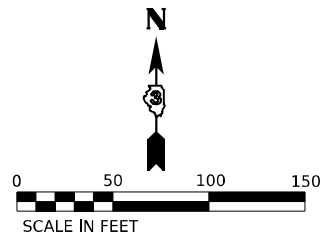

### LEGEND

- DIRECTION OF TRAFFIC
- WORK AREA
- TEMPORARY PAVEMENT CONSTRUCTED IN THIS STAGE
- TEMPORARY PAVEMENT CONSTRUCTED IN PREVIOUS STAGE
- PROPOSED PAVEMENT CONSTRUCTED IN PREVIOUS STAGE

- ARROW BOARD
- IMPACT ATTENUATORS, TEMPORARY (NON-REDIRECTIVE), TEST LEVEL 3
- RUMBLE STRIPS
- TEMPORARY CONCRETE BARRIER
- TYPE III BARRICADE WITH FLASHING LIGHTS
- MONO-DIRECTIONAL FLASHING LIGHT

- DIRECTIONAL INDICATOR BARRICADE WITH STEADY BURNING MONODIRECTIONAL LIGHT AT 50' CENTERS UNLESS OTHERWISE NOTED ON PLANS
- DRUMS WITH STEADY-BURN MONODIRECTIONAL LIGHT AT 50' CENTERS UNLESS OTHERWISE NOTED ON PLANS
- DRUMS AT 50' CENTERS UNLESS OTHERWISE NOTED ON PLANS
- VERTICAL PANELS WITH STEADY-BURN MONODIRECTIONAL LIGHT AT 50' CENTERS UNLESS OTHERWISE NOTED ON PLANS

- PROPOSED SIGN/ COMMERCIAL DRIVEWAY ENTRANCE SIGN
- (O) INDICATES FLUORESCENT ORANGE SIGN SHEETING

### TEMPORARY PAVEMENT MARKING LEGEND

- (E) EXISTING PAVEMENT MARKING OR PAVEMENT MARKING FROM PREVIOUS STAGE
- (P) PROPOSED PERMANENT PAVEMENT MARKING (SEE PAVEMENT MARKING PLANS)
- (1) TEMPORARY PAVEMENT MARKING LETTERS AND SYMBOLS - MODIFIED URETHANE
- (2) TEMPORARY PAVEMENT MARKING - LINE 4" - MODIFIED URETHANE
- (3) TEMPORARY PAVEMENT MARKING - LINE 6" - MODIFIED URETHANE
- (4) TEMPORARY PAVEMENT MARKING - LINE 8" - MODIFIED URETHANE
- (5) TEMPORARY PAVEMENT MARKING - LINE 12" - MODIFIED URETHANE
- (6) TEMPORARY PAVEMENT MARKING - LINE 24" - MODIFIED URETHANE

MODEL: IL17 DOUBLE - PLAN 11  
FILE NAME: C:\P\WORK\EX-24\BENTLEY\COM\EX-24\1412\366863-SHT-MOTB-08.DGN



QUIGG ENGINEERING INC

|            |                     |            |              |           |  |
|------------|---------------------|------------|--------------|-----------|--|
| USER NAME  | = SALASL            | DESIGNED - | TNS          | REVISED - |  |
| DRAWN -    | TNS                 | REVISED -  |              |           |  |
| PLOT SCALE | = 0.16666633 1/ IN. | CHECKED -  | FBN          | REVISED - |  |
| PLOT DATE  | = 4/23/2026         | DATE       | = 04/22/2026 | REVISED - |  |


STATE OF ILLINOIS  
DEPARTMENT OF TRANSPORTATION

SUGGESTED STAGES OF CONSTRUCTION AND TRAFFIC CONTROL  
STAGE 8 - ILLINOIS ROUTE 17


SCALE: 1"=50' SHEET . OF SHEETS STA. TO STA.

| F.A.I. RTE.               | SECTION                        | COUNTY   | TOTAL SHEETS | SHEET NO. |
|---------------------------|--------------------------------|----------|--------------|-----------|
| 57                        | (46-3)R.HBK-1&[(46-3)HB-5]HB-1 | KANKAKEE | 1183         | 279       |
| CONTRACT NO. 66863        |                                |          |              |           |
| ILLINOIS FED. AID PROJECT |                                |          |              |           |



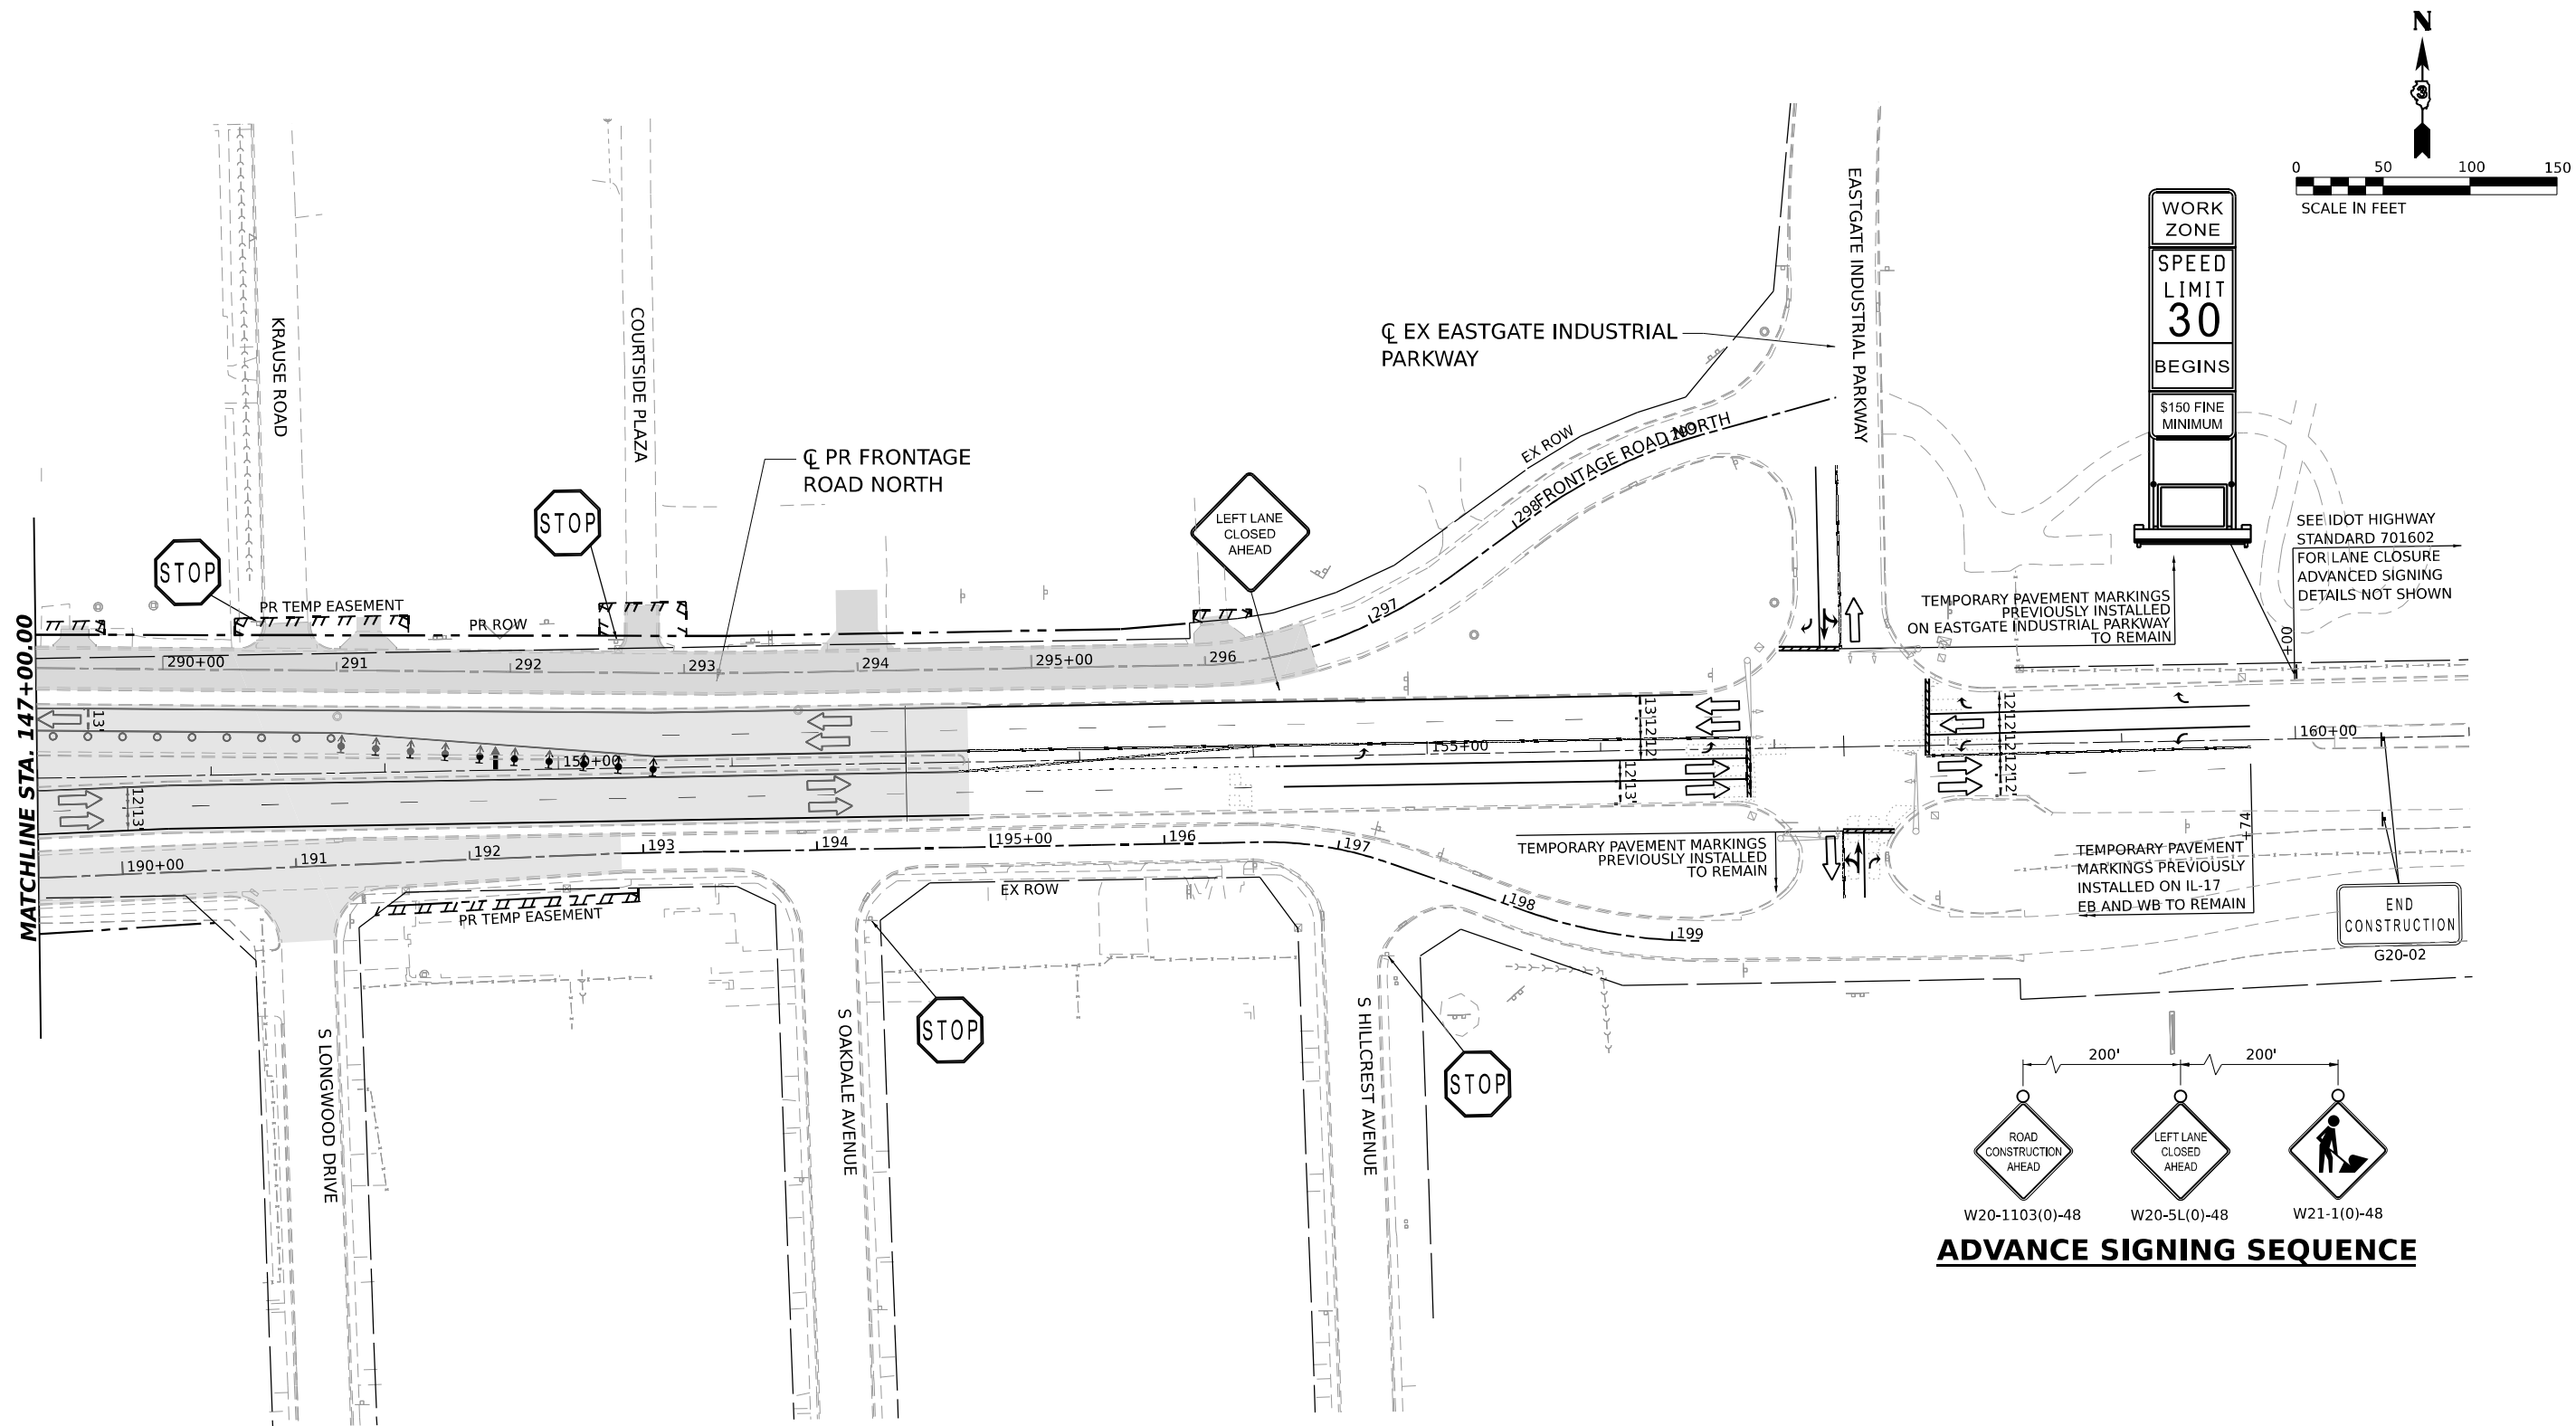

SEE IDOT HIGHWAY STANDARD 701602 FOR LANE CLOSURE ADVANCED SIGNING DETAILS NOT SHOWN

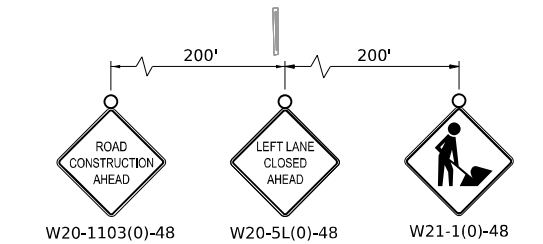

ADVANCE SIGNING SEQUENCE

LEGEND

- DIRECTION OF TRAFFIC
- WORK AREA
- TEMPORARY PAVEMENT CONSTRUCTED IN THIS STAGE
- TEMPORARY PAVEMENT CONSTRUCTED IN PREVIOUS STAGE
- PROPOSED PAVEMENT CONSTRUCTED IN PREVIOUS STAGE
- ARROW BOARD
- IMPACT ATTENUATORS, TEMPORARY (NON-REDIRECTIVE), TEST LEVEL 3
- RUMBLE STRIPS
- TEMPORARY CONCRETE BARRIER
- TYPE III BARRICADE WITH FLASHING LIGHTS
- MONO-DIRECTIONAL FLASHING LIGHT

- DIRECTIONAL INDICATOR BARRICADE WITH STEADY BURNING MONODIRECTIONAL LIGHT AT 50' CENTERS UNLESS OTHERWISE NOTED ON PLANS
- DRUMS WITH STEADY-BURN MONODIRECTIONAL LIGHT AT 50' CENTERS UNLESS OTHERWISE NOTED ON PLANS
- DRUMS AT 50' CENTERS UNLESS OTHERWISE NOTED ON PLANS
- VERTICAL PANELS WITH STEADY-BURN MONODIRECTIONAL LIGHT AT 50' CENTERS UNLESS OTHERWISE NOTED ON PLANS
- PROPOSED SIGN/ COMMERCIAL DRIVEWAY ENTRANCE SIGN
- (O) INDICATES FLUORESCENT ORANGE SIGN SHEETING

TEMPORARY PAVEMENT MARKING LEGEND

- (E) EXISTING PAVEMENT MARKING OR PAVEMENT MARKING FROM PREVIOUS STAGE
- (P) PROPOSED PERMANENT PAVEMENT MARKING (SEE PAVEMENT MARKING PLANS)
- (1) TEMPORARY PAVEMENT MARKING LETTERS AND SYMBOLS - MODIFIED URETHANE
- (2) TEMPORARY PAVEMENT MARKING - LINE 4" - MODIFIED URETHANE
- (3) TEMPORARY PAVEMENT MARKING - LINE 6" - MODIFIED URETHANE
- (4) TEMPORARY PAVEMENT MARKING - LINE 8" - MODIFIED URETHANE
- (5) TEMPORARY PAVEMENT MARKING - LINE 12" - MODIFIED URETHANE
- (6) TEMPORARY PAVEMENT MARKING - LINE 24" - MODIFIED URETHANE

MODEL: IL17 DOUBLE - PLAN 12  
FILE NAME: C:\P\WORK\EX-24\BENTLEY\COM EX-24\DWG\1412\UD36863-SHT-MOT8-09.DGN




|            |                     |          |              |         |   |
|------------|---------------------|----------|--------------|---------|---|
| USER NAME  | = SALASL            | DESIGNED | - TNS        | REVISED | - |
| DRAWN      | - TNS               | REVIS    | -            |         |   |
| PLOT SCALE | = 0.16666633 1/ IN. | CHECKED  | - FBN        | REVISED | - |
| PLOT DATE  | = 4/23/2026         | DATE     | - 04/22/2026 | REVISED | - |

STATE OF ILLINOIS  
DEPARTMENT OF TRANSPORTATION

SUGGESTED STAGES OF CONSTRUCTION AND TRAFFIC CONTROL  
STAGE 8 - ILLINOIS ROUTE 17


SCALE: 1"=50' SHEET . OF SHEETS STA. TO STA.

| F.A.I. RTE.               | SECTION                        | COUNTY   | TOTAL SHEETS | SHEET NO. |
|---------------------------|--------------------------------|----------|--------------|-----------|
| 57                        | (46-3)R.HBK-1&[(46-3)HB-5]HB-1 | KANKAKEE | 1183         | 280       |
| CONTRACT NO. 66863        |                                |          |              |           |
| ILLINOIS FED. AID PROJECT |                                |          |              |           |

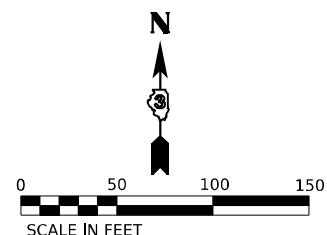



**MATCHLINE STA. 121+50.00**

- |     |                                                                    |
|-----|--------------------------------------------------------------------|
| (E) | EXISTING PAVEMENT MARKING OR PAVEMENT MARKING FROM PREVIOUS STAGE  |
| (P) | PROPOSED PERMANENT PAVEMENT MARKING (SEE PAVEMENT MARKING PLANS)   |
| (1) | TEMPORARY PAVEMENT MARKING LETTERS AND SYMBOLS - MODIFIED URETHANE |
| (2) | TEMPORARY PAVEMENT MARKING - LINE 4" - MODIFIED URETHANE           |
| (3) | TEMPORARY PAVEMENT MARKING - LINE 6" - MODIFIED URETHANE           |
| (4) | TEMPORARY PAVEMENT MARKING - LINE 8" - MODIFIED URETHANE           |
| (5) | TEMPORARY PAVEMENT MARKING - LINE 12" - MODIFIED URETHANE          |
| (6) | TEMPORARY PAVEMENT MARKING - LINE 24" - MODIFIED URETHANE          |

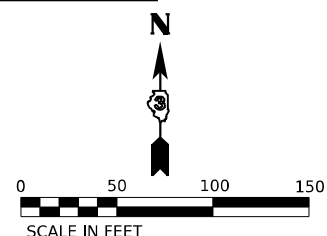

| F.A.I.<br>RTE. | SECTION                        | COUNTY                    | TOTAL<br>SHEETS | SHEET<br>NO. |
|----------------|--------------------------------|---------------------------|-----------------|--------------|
| 57             | (46-3)R,HBK-1&[(46-3)HB-5]HB-1 | KANKAKEE                  | 1183            | 281          |
|                |                                | CONTRACT NO. 66863        |                 |              |
|                |                                | ILLINOIS FED. AID PROJECT |                 |              |

MODEL: IL 17 DOUBLE - DBL\_PLN\_09-10  
FILE NAME: C:\PW\_WORK\EXP-PW.BENTLEY.COM\_EXP-PW-01\01.44.124\0366863-SHT-MOT9-07.DGN

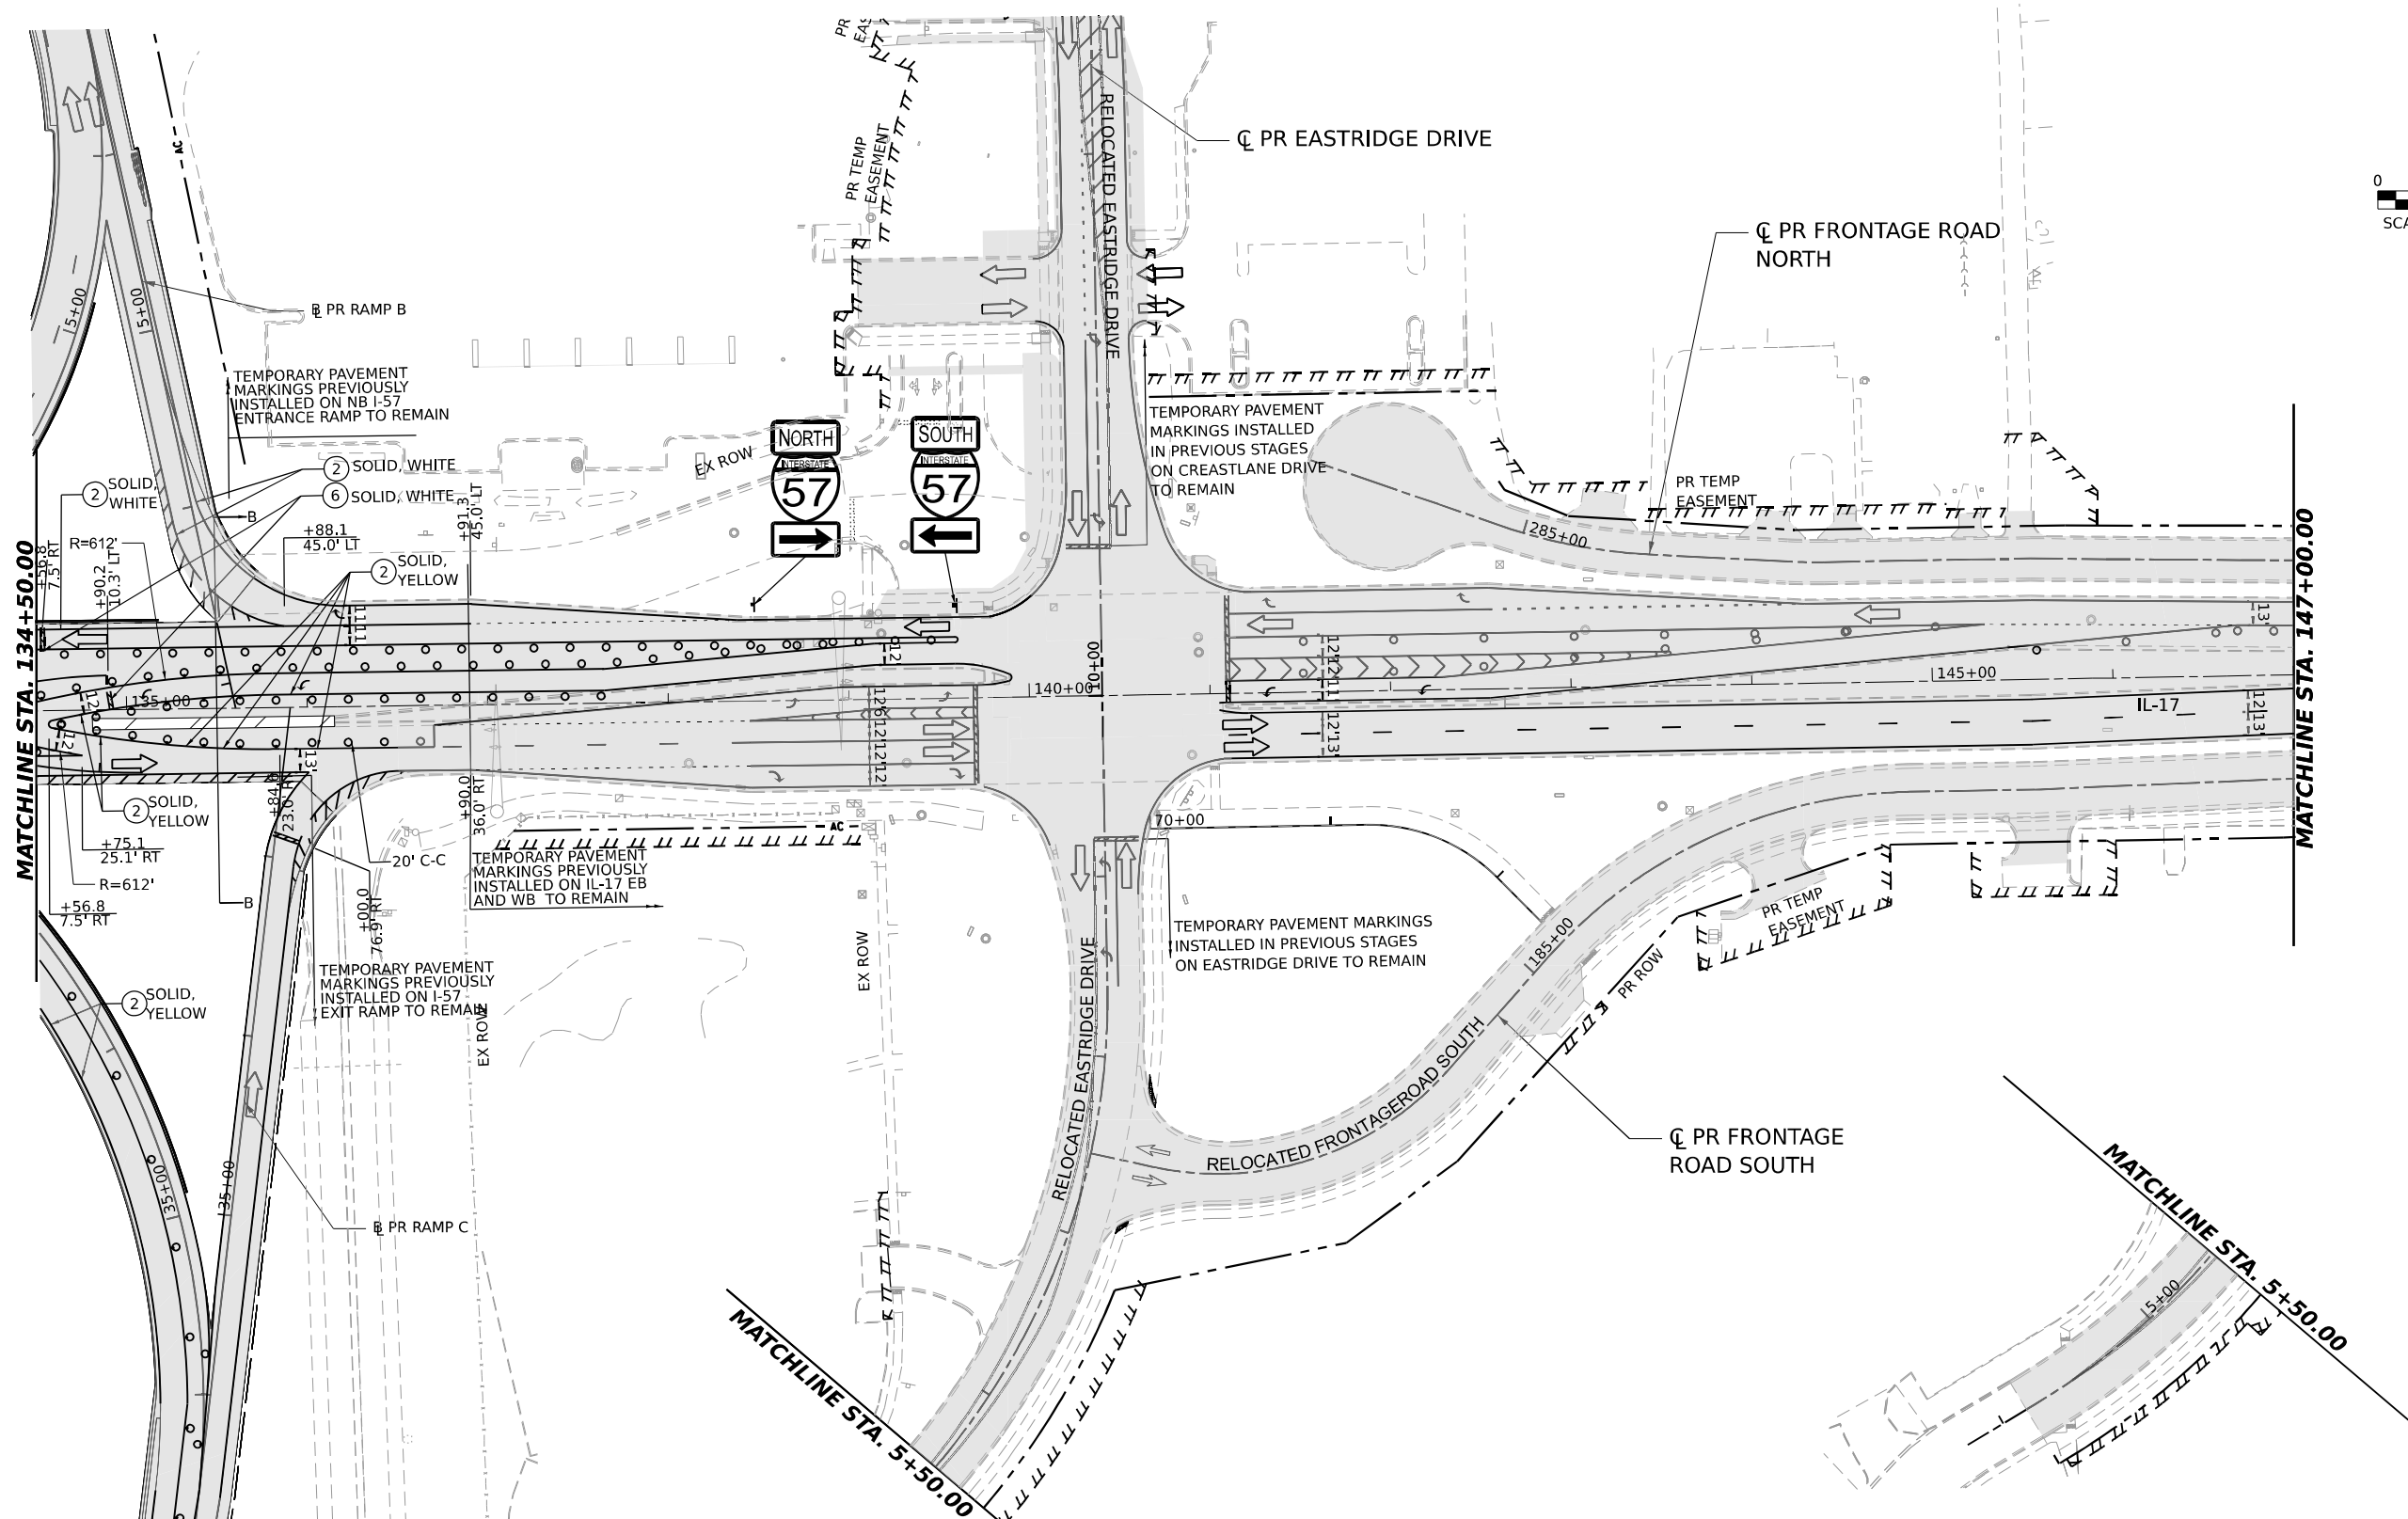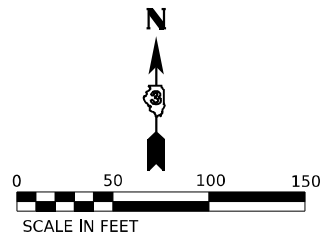

| LEGEND |   | TEMPORARY PAVEMENT MARKING LEGEND                                      |  |
|--------|---|------------------------------------------------------------------------|--|
|        | DIRECTION OF TRAFFIC   | (E) EXISTING PAVEMENT MARKING OR PAVEMENT MARKING FROM PREVIOUS STAGE  |  |
|        | WORK AREA   | (P) PROPOSED PERMANENT PAVEMENT MARKING (SEE PAVEMENT MARKING PLANS)   |  |
|        | TEMPORARY PAVEMENT CONSTRUCTED IN THIS STAGE                                                                             | (1) TEMPORARY PAVEMENT MARKING LETTERS AND SYMBOLS - MODIFIED URETHANE |  |
|        | TEMPORARY PAVEMENT CONSTRUCTED IN PREVIOUS STAGE                                                                         | (2) TEMPORARY PAVEMENT MARKING - LINE 4" - MODIFIED URETHANE           |  |
|        | PROPOSED PAVEMENT CONSTRUCTED IN PREVIOUS STAGE                                                                          | (3) TEMPORARY PAVEMENT MARKING - LINE 6" - MODIFIED URETHANE           |  |
|        | ARROW BOARD   | (4) TEMPORARY PAVEMENT MARKING - LINE 8" - MODIFIED URETHANE           |  |
|        | IMPACT ATTENUATORS, TEMPORARY (NON-REDIRECTIVE), TEST LEVEL 3                                                            | (5) TEMPORARY PAVEMENT MARKING - LINE 12" - MODIFIED URETHANE          |  |
|        | RUMBLE STRIPS   | (6) TEMPORARY PAVEMENT MARKING - LINE 24" - MODIFIED URETHANE          |  |
|        | TEMPORARY CONCRETE BARRIER                                                                                               |                                                                        |  |
|        | TYPE III BARRICADE WITH FLASHING LIGHTS                                                                                  |                                                                        |  |
|        | MONO-DIRECTIONAL FLASHING LIGHT                                                                                          |                                                                        |  |
|        | DIRECTIONAL INDICATOR BARRICADE WITH STEADY BURNING MONODIRECTIONAL LIGHT AT 50' CENTERS UNLESS OTHERWISE NOTED ON PLANS |                                                                        |  |
|        | DRUMS WITH STEADY-BURN MONODIRECTIONAL LIGHT AT 50' CENTERS UNLESS OTHERWISE NOTED ON PLANS                              |                                                                        |  |
|        | DRUMS AT 50' CENTERS UNLESS OTHERWISE NOTED ON PLANS                                                                     |                                                                        |  |
|        | VERTICAL PANELS WITH STEADY-BURN MONODIRECTIONAL LIGHT AT 50' CENTERS UNLESS OTHERWISE NOTED ON PLANS                    |                                                                        |  |
|        | PROPOSED SIGN/ COMMERCIAL DRIVEWAY ENTRANCE SIGN                                                                         |                                                                        |  |
|        | INDICATES FLUORESCENT ORANGE SIGN SHEETING                                                                               |                                                                        |  |

MODEL: IL17.DOC (REV. 11/11)  
FILE NAME: C:\P\WORK\EX-17\BENTLEY\EX-17\1412\UD36863-SHT-MOT9-08.DGN






|            |                     |          |              |         |   |
|------------|---------------------|----------|--------------|---------|---|
| USER NAME  | = SALASL            | DESIGNED | - TNS        | REVISED | - |
| DRAWN      | - TNS               | REVIS    | -            | REVISED | - |
| PLOT SCALE | = 0.16666633 1/ IN. | CHECKED  | - FBN        | REVISED | - |
| PLOT DATE  | = 4/23/2026         | DATE     | - 04/22/2026 | REVISED | - |

STATE OF ILLINOIS  
DEPARTMENT OF TRANSPORTATION

SUGGESTED STAGES OF CONSTRUCTION AND TRAFFIC CONTROL  
STAGE 9 - ILLINOIS ROUTE 17



SCALE: 1"=50' SHEET . OF SHEETS STA. TO STA.

| F.A.I. RTE.               | SECTION                        | COUNTY   | TOTAL SHEETS | SHEET NO. |
|---------------------------|--------------------------------|----------|--------------|-----------|
| 57                        | (46-3)R.HBK-1&[(46-3)HB-5]HB-1 | KANKAKEE | 1183         | 282       |
| CONTRACT NO. 66863        |                                |          |              |           |
| ILLINOIS FED. AID PROJECT |                                |          |              |           |

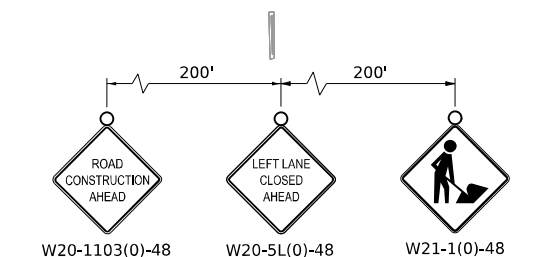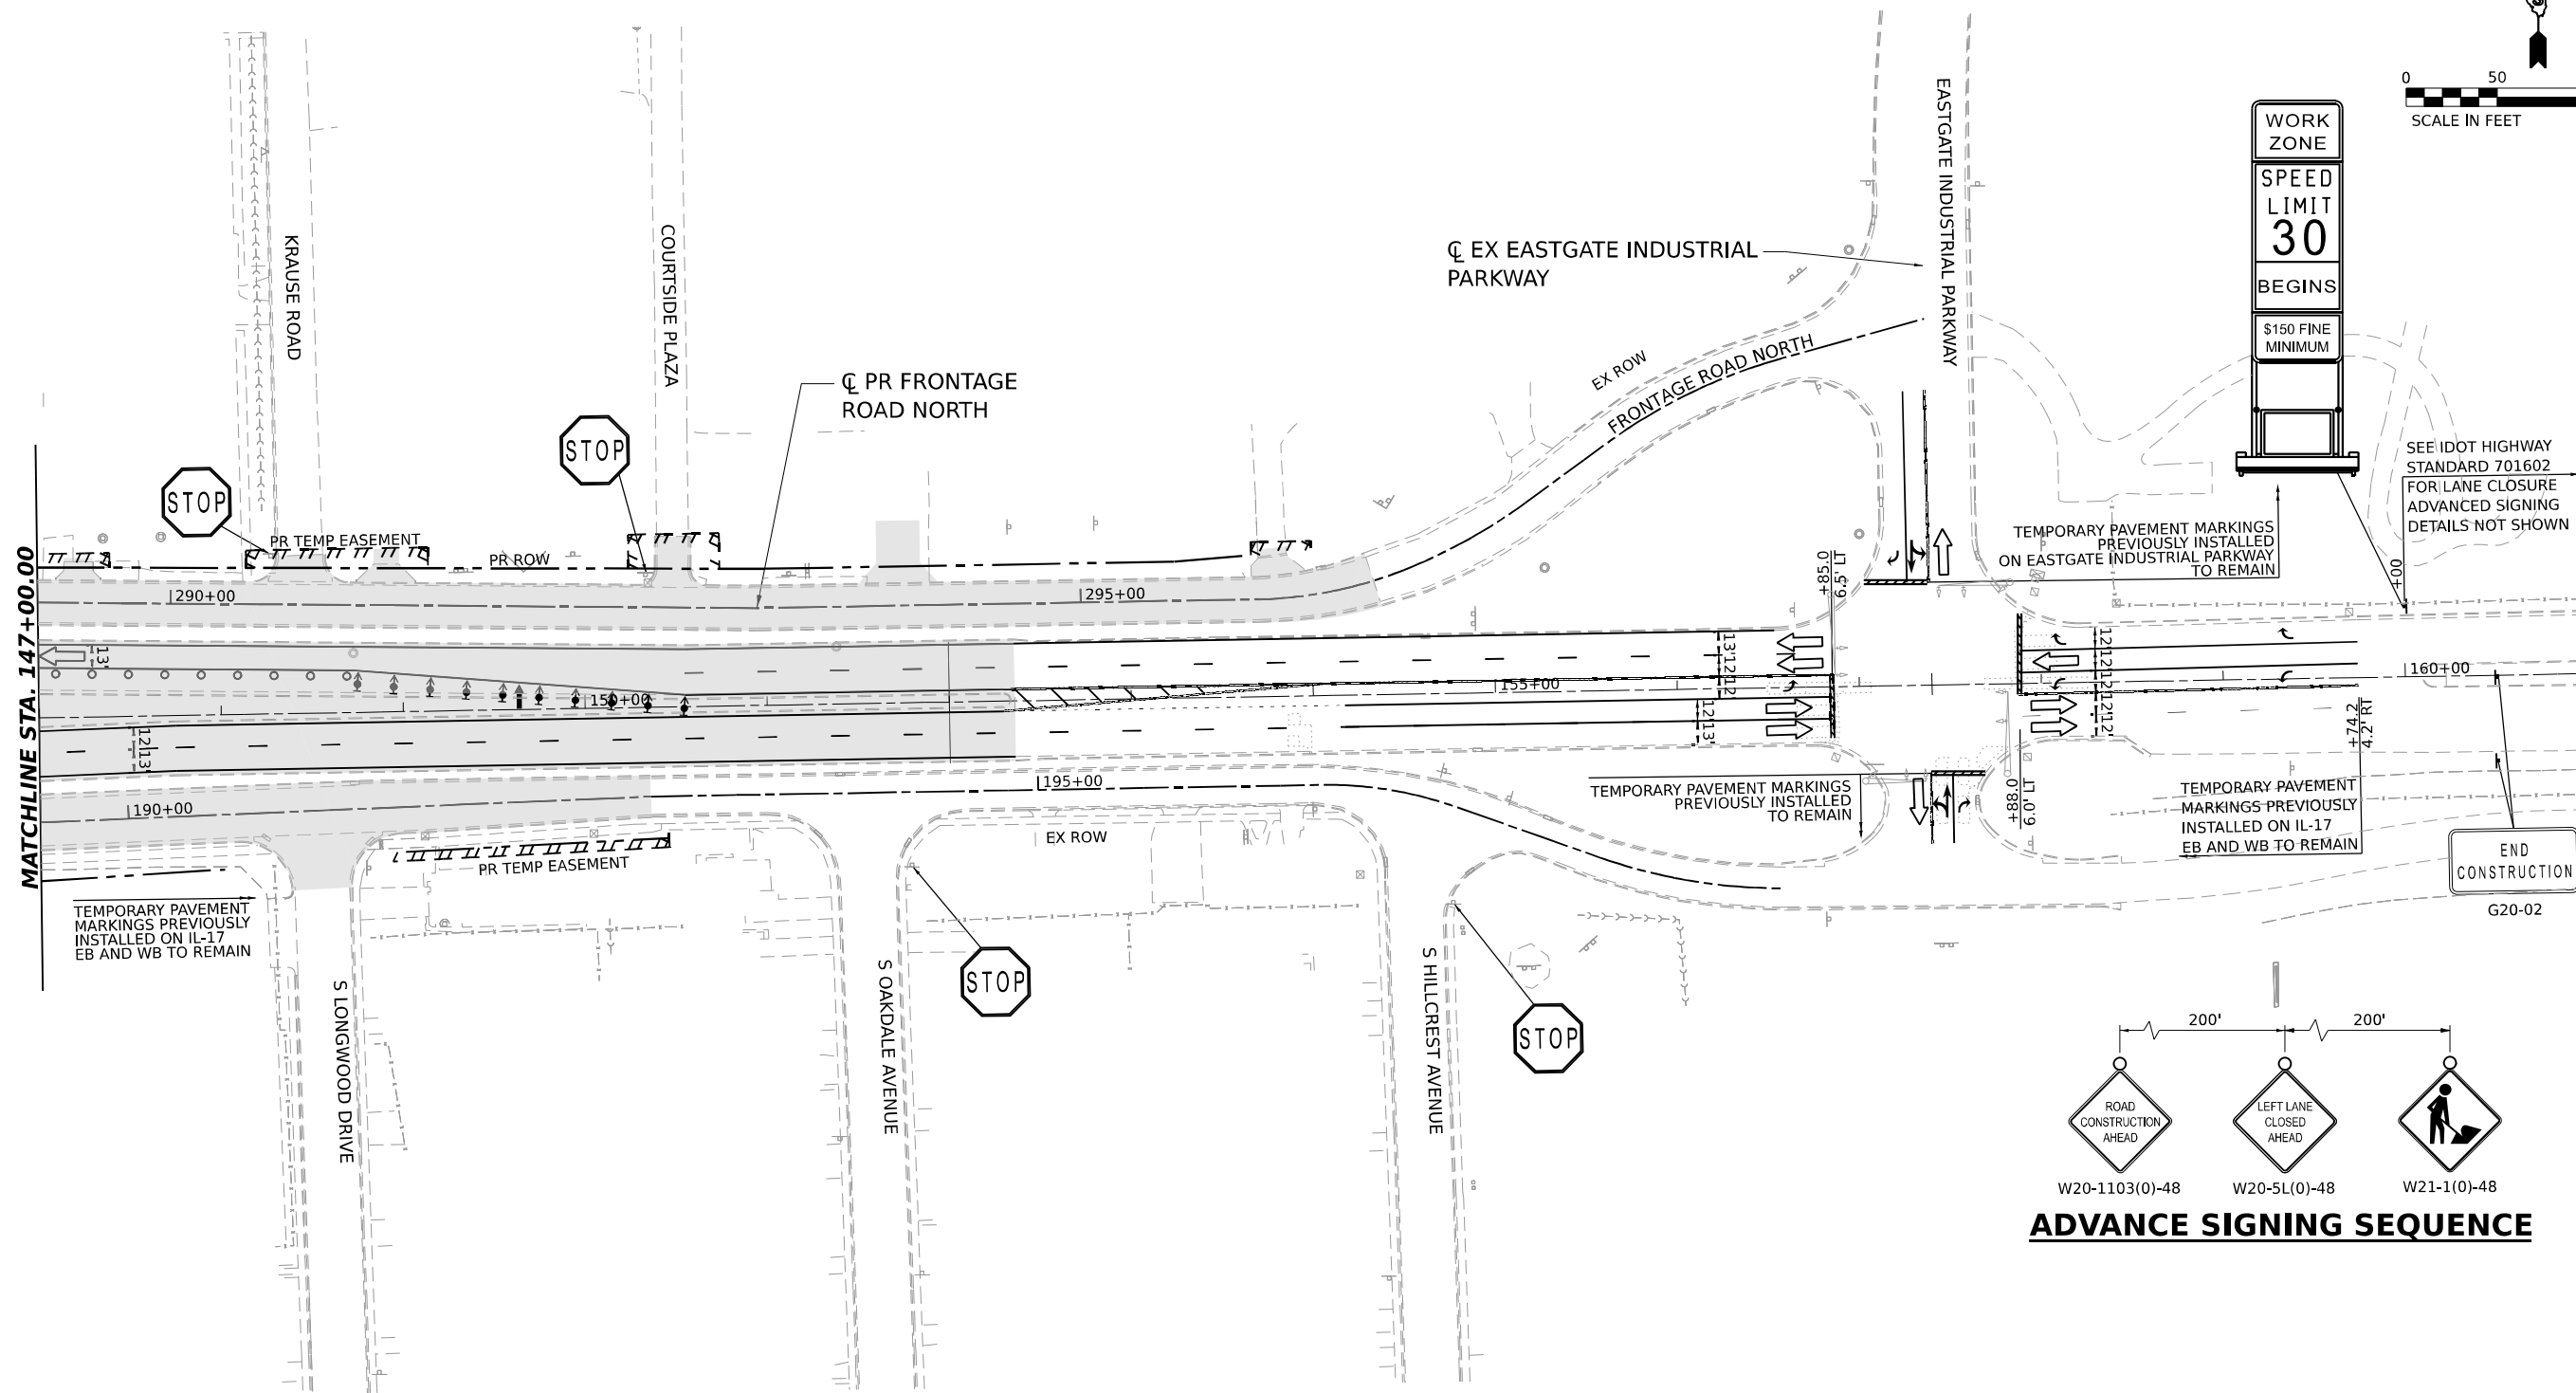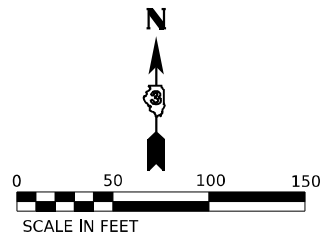

**ADVANCE SIGNING SEQUENCE**

**LEGEND**

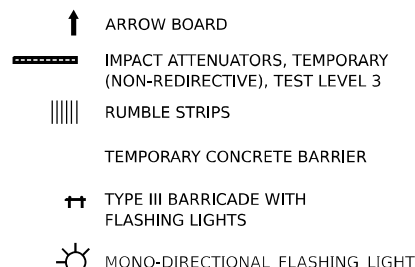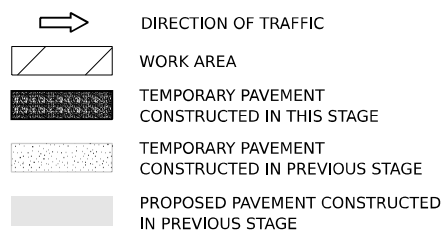

- DIRECTIONAL INDICATOR BARRICADE WITH STEADY BURNING MONODIRECTIONAL LIGHT AT 50' CENTERS UNLESS OTHERWISE NOTED ON PLANS
- DRUMS WITH STEADY-BURN MONODIRECTIONAL LIGHT AT 50' CENTERS UNLESS OTHERWISE NOTED ON PLANS
- DRUMS AT 50' CENTERS UNLESS OTHERWISE NOTED ON PLANS
- VERTICAL PANELS WITH STEADY-BURN MONODIRECTIONAL LIGHT AT 50' CENTERS UNLESS OTHERWISE NOTED ON PLANS

- PROPOSED SIGN/ COMMERCIAL DRIVEWAY ENTRANCE SIGN
- (O) INDICATES FLUORESCENT ORANGE SIGN SHEETING

**TEMPORARY PAVEMENT MARKING LEGEND**

- (E) EXISTING PAVEMENT MARKING OR PAVEMENT MARKING FROM PREVIOUS STAGE
- (P) PROPOSED PERMANENT PAVEMENT MARKING (SEE PAVEMENT MARKING PLANS)
- ① TEMPORARY PAVEMENT MARKING LETTERS AND SYMBOLS - MODIFIED URETHANE
- ② TEMPORARY PAVEMENT MARKING - LINE 4" - MODIFIED URETHANE
- ③ TEMPORARY PAVEMENT MARKING - LINE 6" - MODIFIED URETHANE
- ④ TEMPORARY PAVEMENT MARKING - LINE 8" - MODIFIED URETHANE
- ⑤ TEMPORARY PAVEMENT MARKING - LINE 12" - MODIFIED URETHANE
- ⑥ TEMPORARY PAVEMENT MARKING - LINE 24" - MODIFIED URETHANE

MODEL: IL17.DOCX (REV. 01/12)  
FILE NAME: C:\P\WORK\EX-24\BENTLEY\COM\EX-24\1412\1412\36863-SHT-MOT9-09.DGN



QUIGG ENGINEERING INC

|            |                     |          |              |         |   |
|------------|---------------------|----------|--------------|---------|---|
| USER NAME  | = SALASL            | DESIGNED | - TNS        | REVISED | - |
| DRAWN      | - TNS               | REVIS    | -            |         |   |
| PLOT SCALE | = 0.16666633 1/ IN. | CHECKED  | - FBN        | REVISED | - |
| PLOT DATE  | = 4/23/2026         | DATE     | - 04/22/2026 | REVISED | - |



STATE OF ILLINOIS  
DEPARTMENT OF TRANSPORTATION

SUGGESTED STAGES OF CONSTRUCTION AND TRAFFIC CONTROL  
STAGE 9 - ILLINOIS ROUTE 17


SCALE: 1"=50' SHEET . OF SHEETS STA. TO STA.

| F.A.I. RTE.               | SECTION                        | COUNTY   | TOTAL SHEETS | SHEET NO. |
|---------------------------|--------------------------------|----------|--------------|-----------|
| 57                        | (46-3)R.HBK-1&[(46-3)HB-5]HB-1 | KANKAKEE | 1183         | 283       |
| CONTRACT NO. 66863        |                                |          |              |           |
| ILLINOIS FED. AID PROJECT |                                |          |              |           |

|           |                                                                                              |          |            |
|-----------|----------------------------------------------------------------------------------------------|----------|------------|
| PROFILE   | SURVEYED _____                                                                               | BY _____ | DATE _____ |
|           | PLOTTED _____<br>GRADES CHECKED _____<br>B.M. NOTED _____<br>STRUCTURE NOTATIONS CHK'D _____ |          |            |
| NOTE BOOK |                                                                                              |          |            |
| NO. _____ |                                                                                              |          |            |

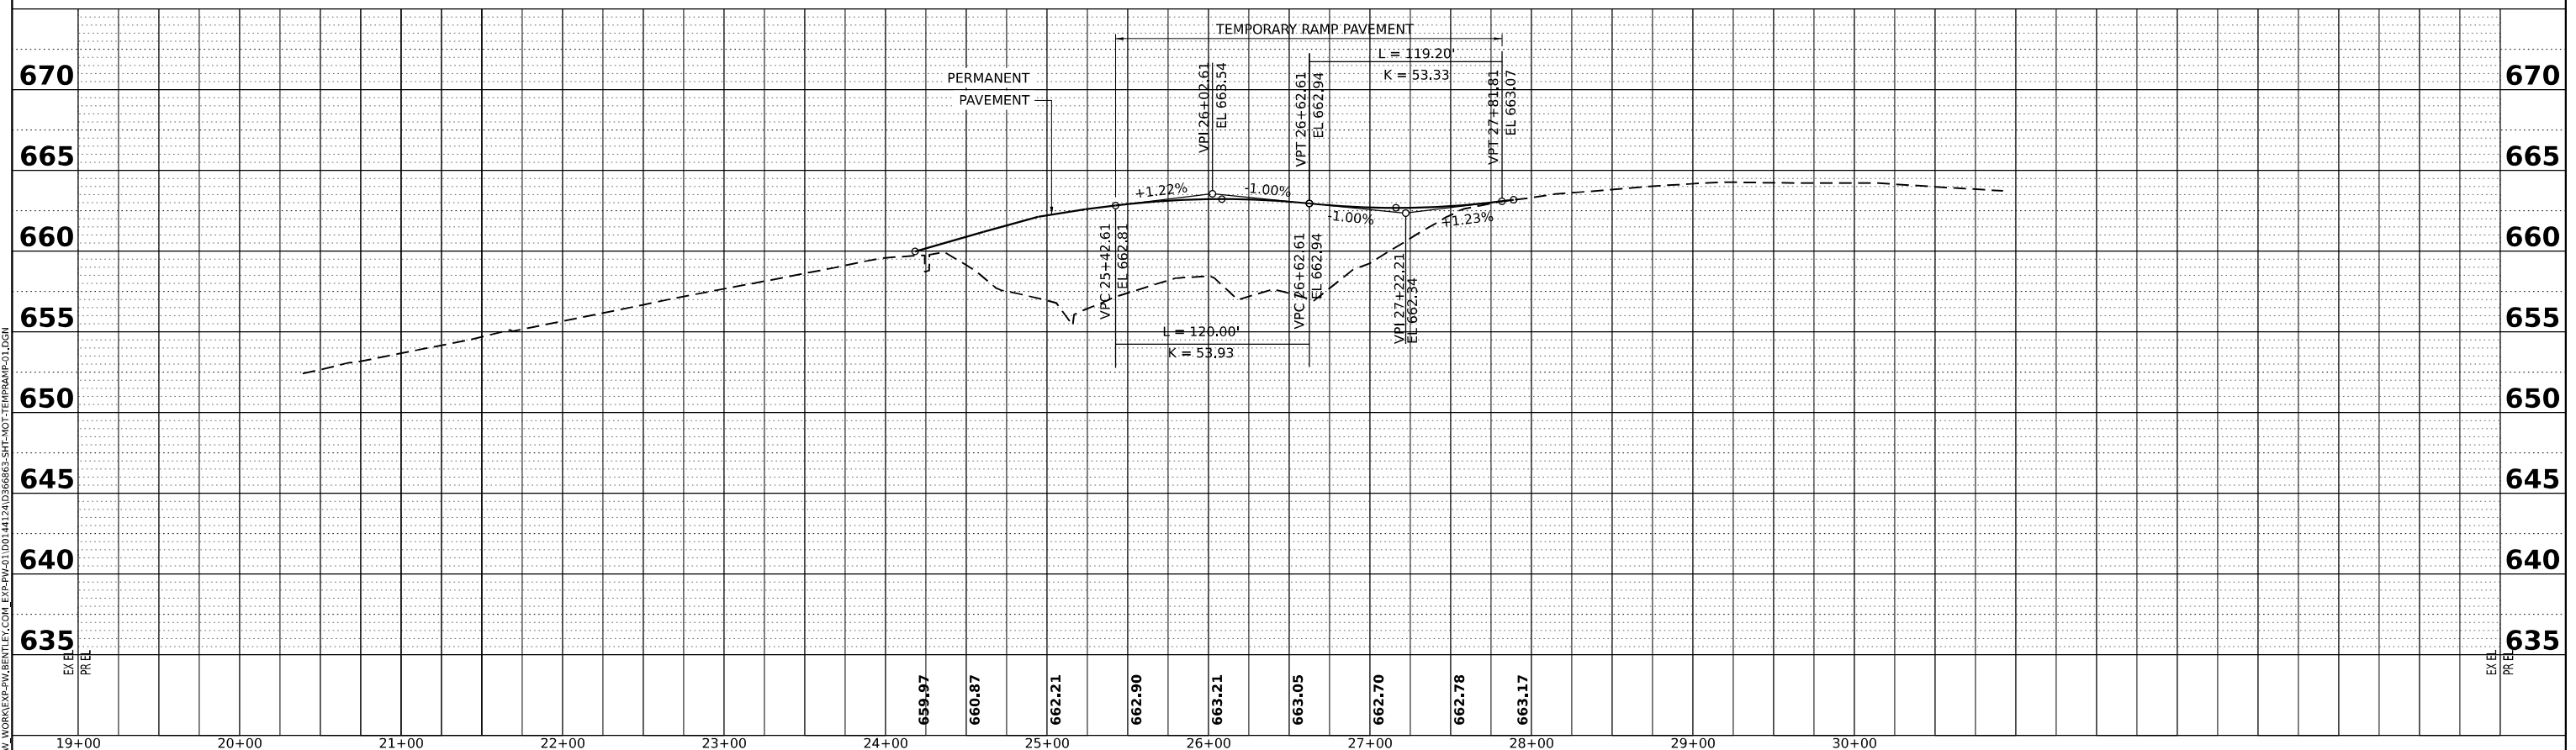
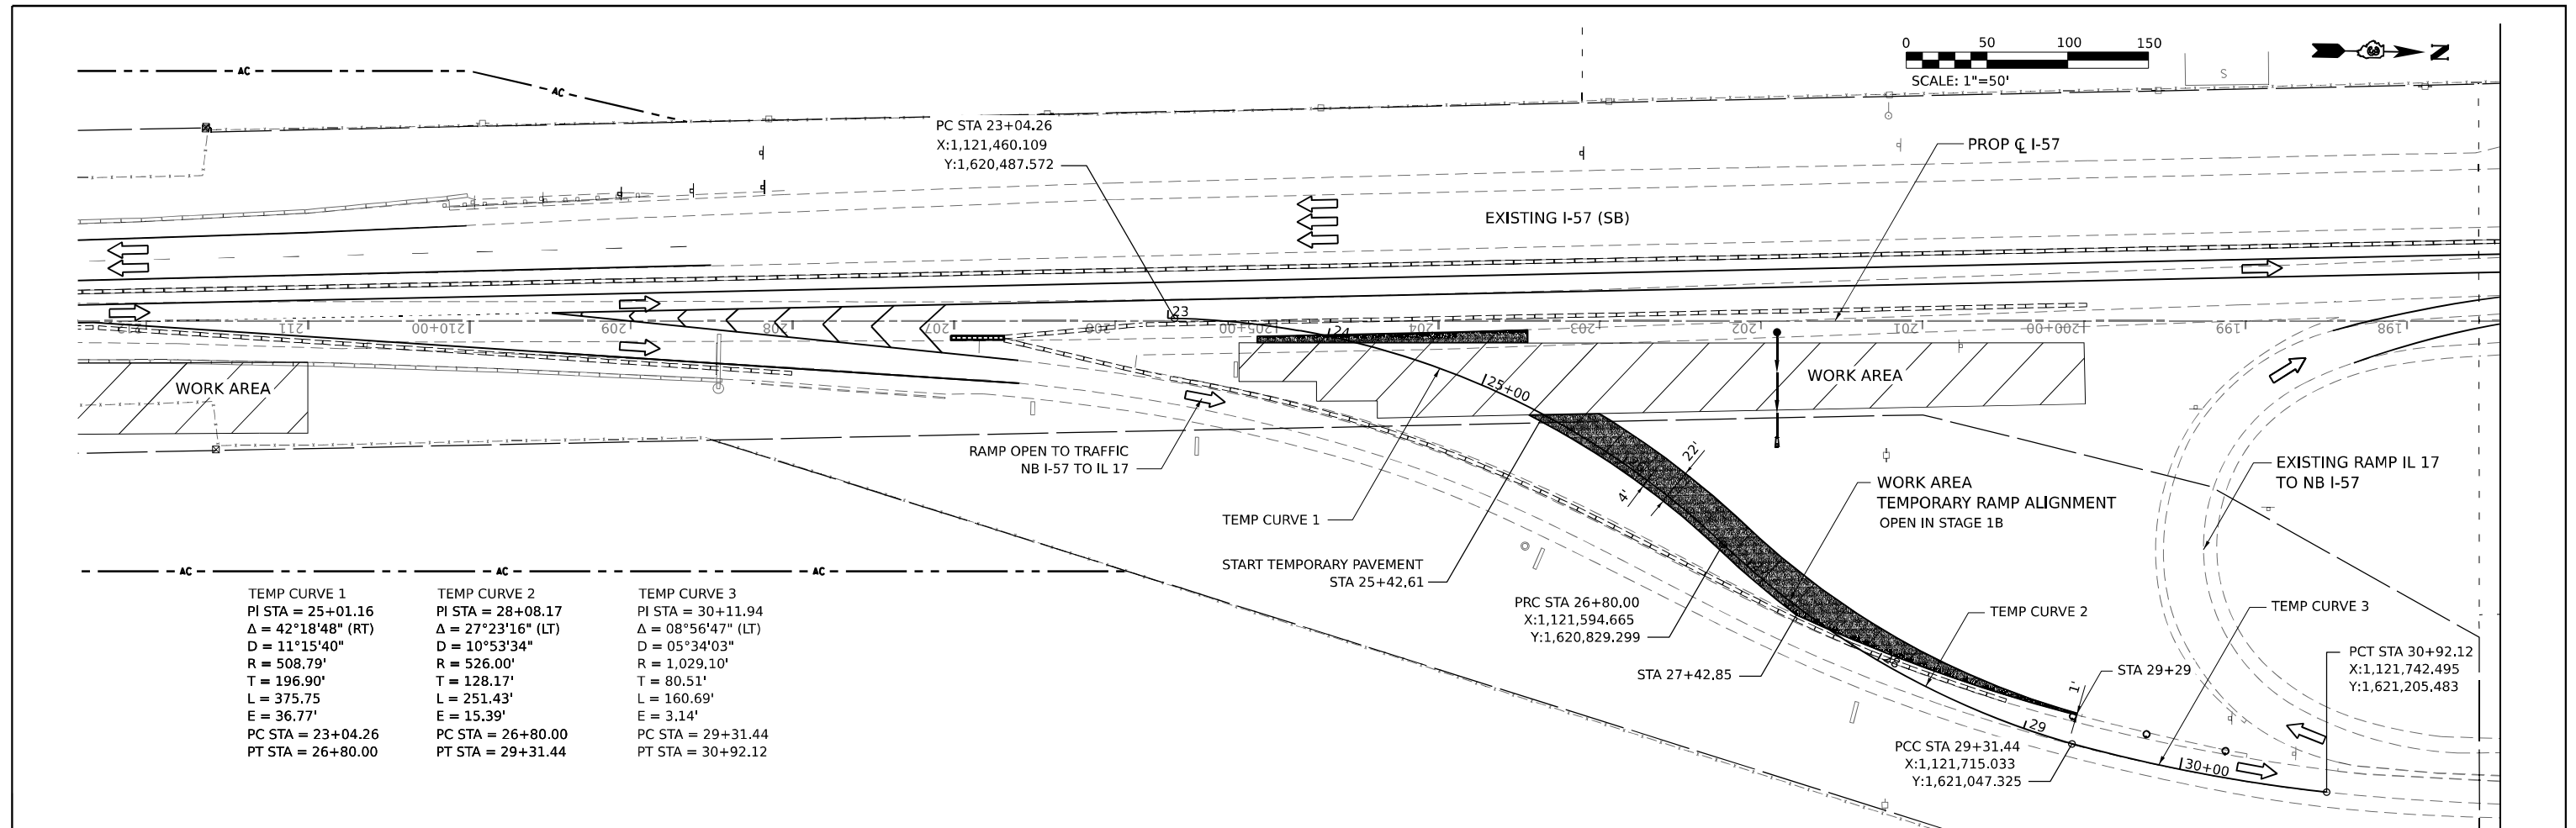


|                 |                                 |          |            |
|-----------------|---------------------------------|----------|------------|
| <b>PROFILE</b>  | SURVEYED _____                  | BY _____ | DATE _____ |
|                 | PLOTTED _____                   |          |            |
|                 | GRADES CHECKED _____            |          |            |
|                 | B.M. NOTED _____                |          |            |
| NOTE BOOK _____ |                                 |          |            |
| NO. _____       | STRUCTURE NOTATIONS CHK'D _____ |          |            |

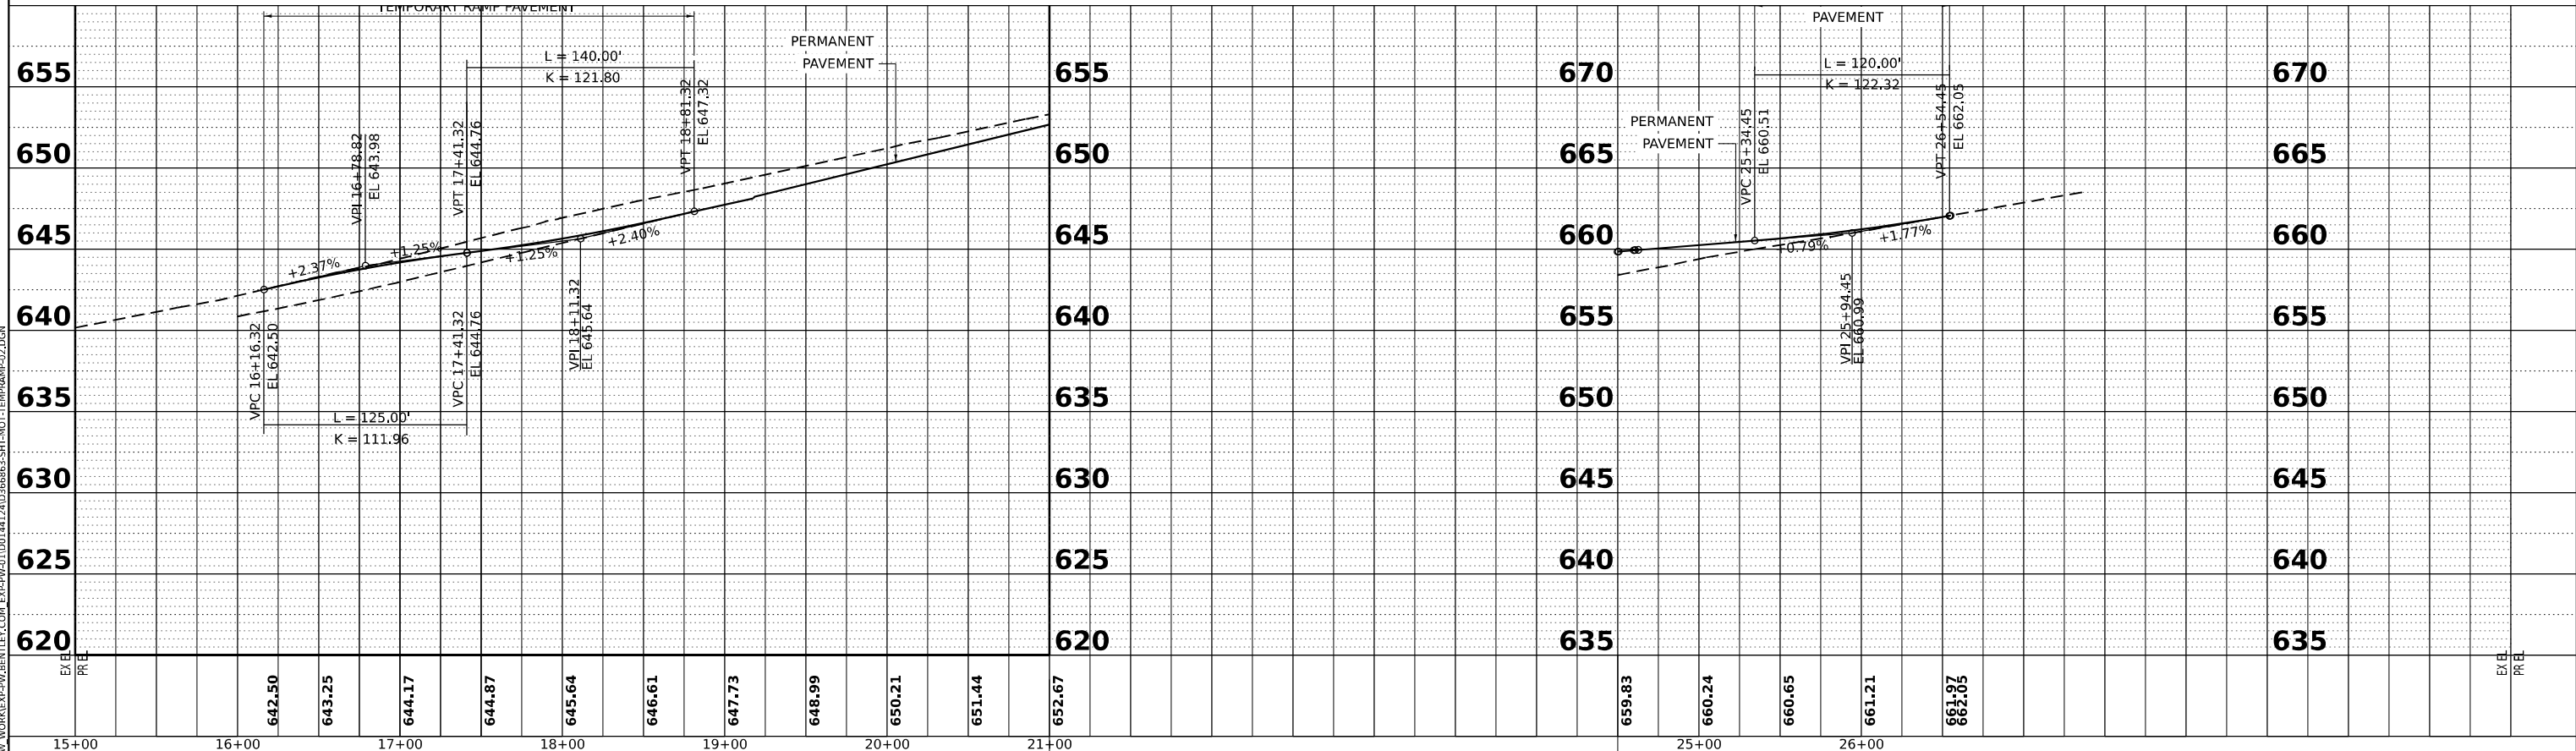




|                 |                                                                                              |          |            |
|-----------------|----------------------------------------------------------------------------------------------|----------|------------|
| <b>PROFILE</b>  | SURVEYED _____                                                                               | BY _____ | DATE _____ |
|                 | PLOTTED _____<br>GRADES CHECKED _____<br>B.M. NOTED _____<br>STRUCTURE NOTATIONS CHK'D _____ |          |            |
| NOTE BOOK _____ |                                                                                              |          |            |
| NO. _____       |                                                                                              |          |            |

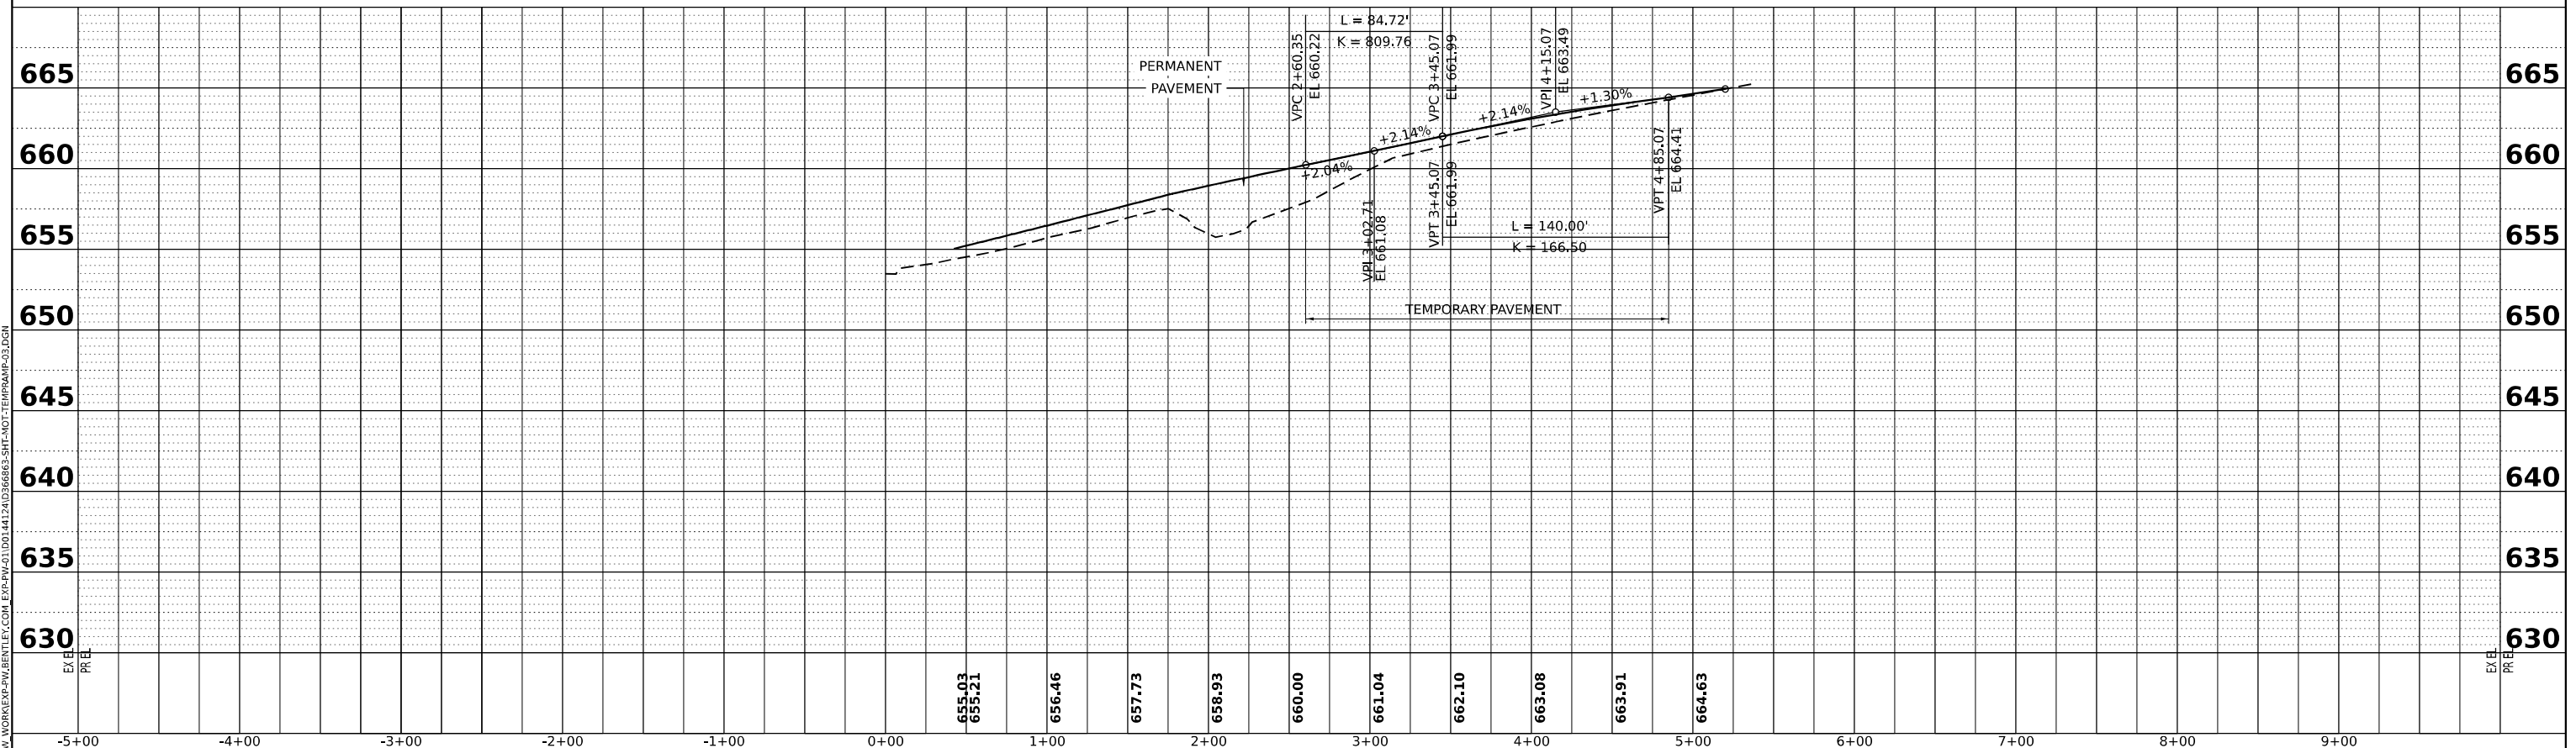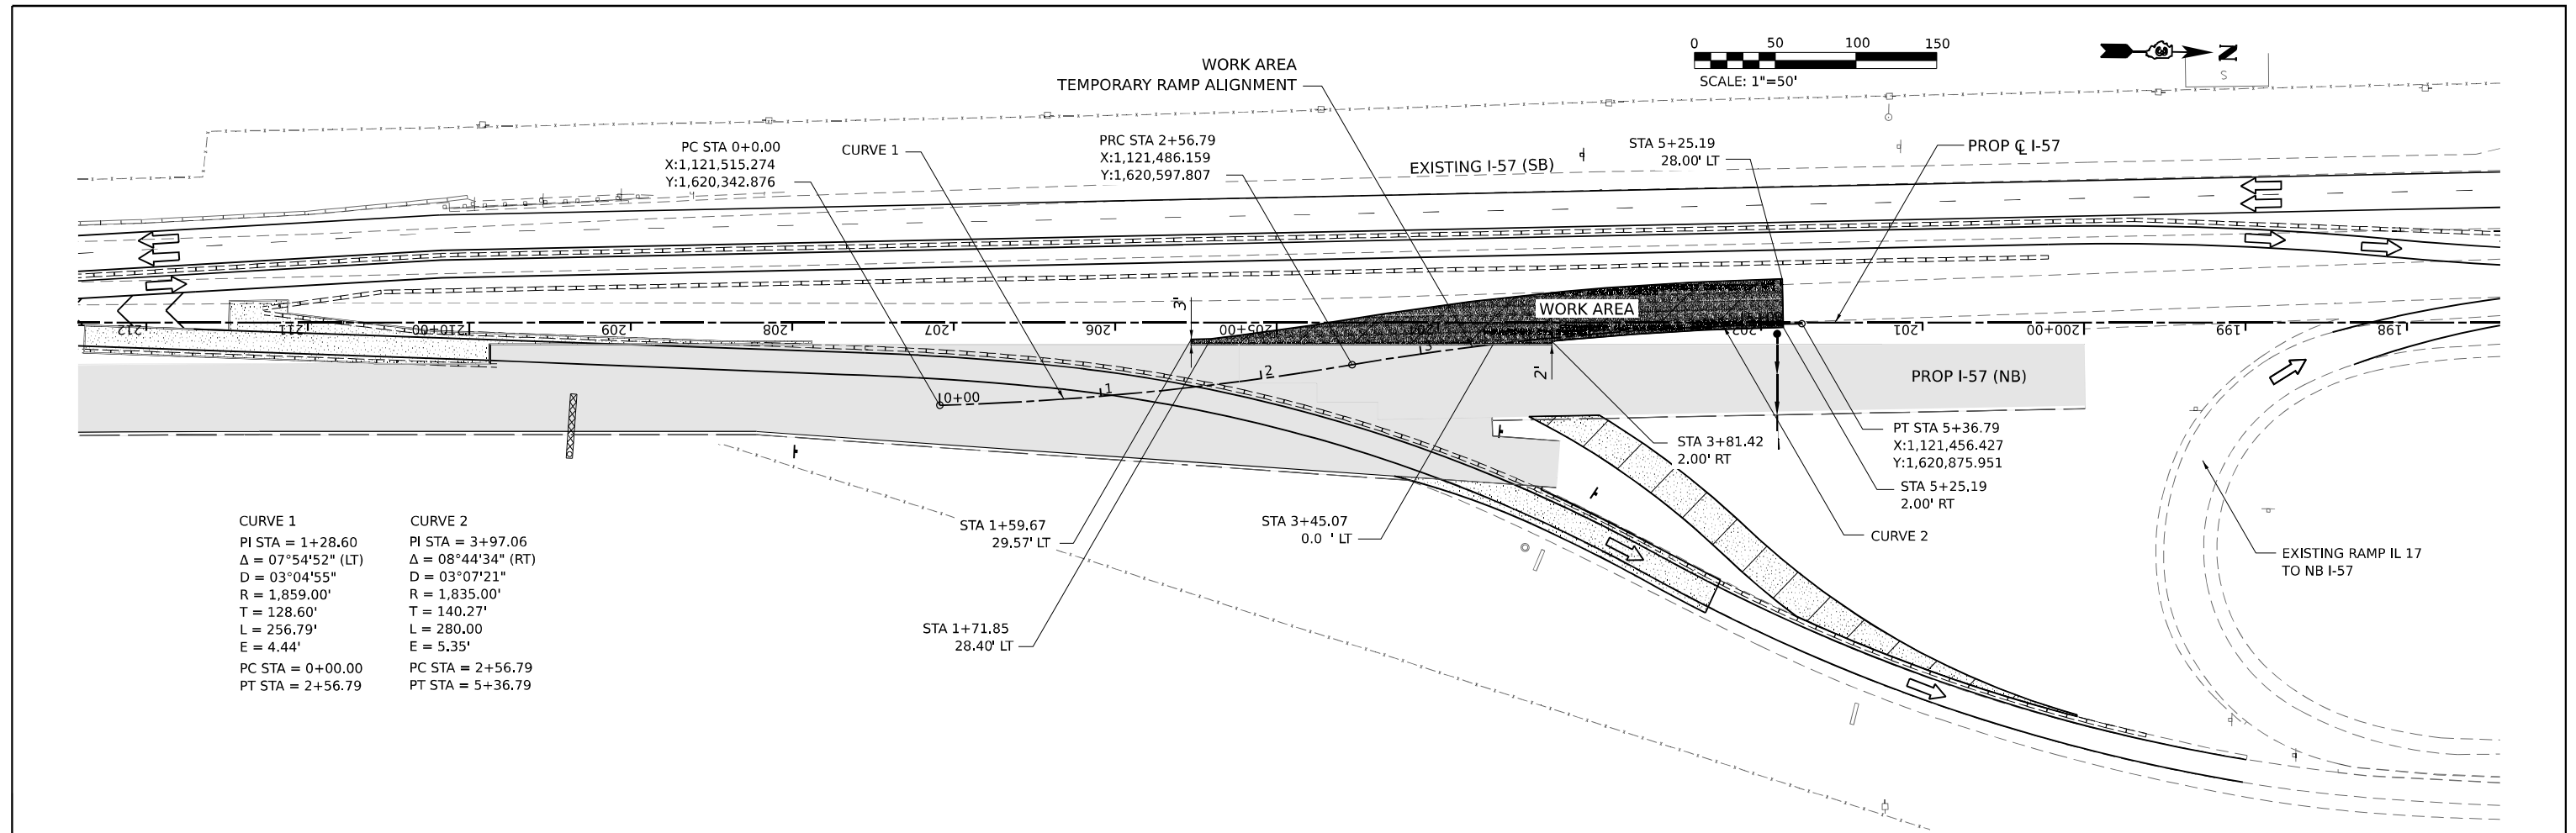



|                 |                                                                                              |          |            |
|-----------------|----------------------------------------------------------------------------------------------|----------|------------|
| <b>PROFILE</b>  | SURVEYED _____                                                                               | BY _____ | DATE _____ |
|                 | PLOTTED _____<br>GRADES CHECKED _____<br>B.M. NOTED _____<br>STRUCTURE NOTATIONS CHK'D _____ |          |            |
| NOTE BOOK _____ |                                                                                              |          |            |
| NO. _____       |                                                                                              |          |            |

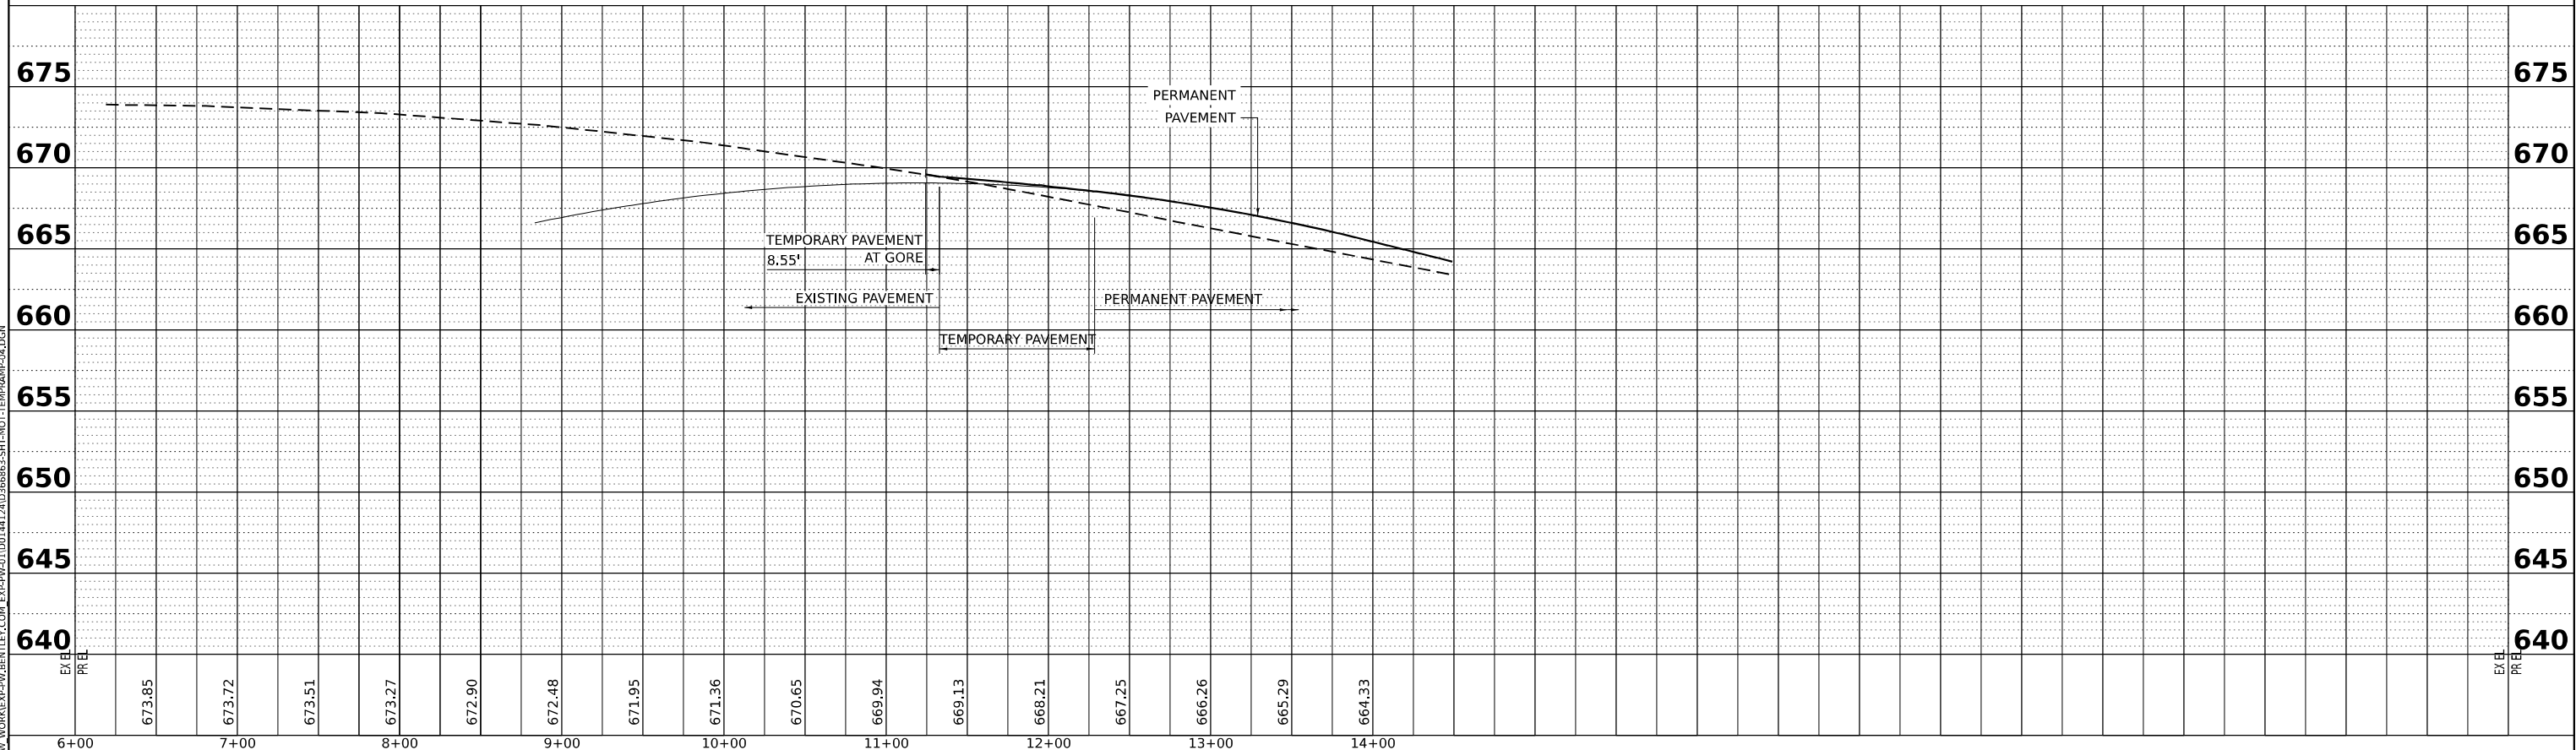


|   |                                                |                                    |                          |   |   |                      |                   |                            |                                                   |                         |                             |                          |
|---|------------------------------------------------|------------------------------------|--------------------------|---|---|----------------------|-------------------|----------------------------|---------------------------------------------------|-------------------------|-----------------------------|--------------------------|
| <br><small>MODEL: DEFALP<br/>FILE NAME: C:\P\</small> | <small>USER NAME</small> ■ SALASL              | <small>DESIGNED</small> -   RA     | <small>REVISED</small> - | <div style="text-align: center;"> <b>STATE OF ILLINOIS</b><br/> <b>DEPARTMENT OF TRANSPORTATION</b> </div> | <div style="text-align: center;"> <b>SUGGESTED STAGES OF CONSTRUCTION AND TRAFFIC CONTROL</b><br/> <b>TEMPORARY RAMP PLAN AND PROFILE STAGE</b> </div> |                      |                   | <small>F.A.I. RTE.</small> | <small>SECTION</small>                            | <small>COUNTY</small>   | <small>TOTAL SHEETS</small> | <small>SHEET NO.</small> |
|   | <small>PLOT SCALE</small> ■ 0.16666633 ' / IN. | <small>CHECKED</small> -   DH      | <small>REVISED</small> - |   |   |                      |                   | <small>57</small>          | <small>(46-3)R.HBK-1&amp;[(46-3)HB-5]HB-1</small> | <small>KANKAKEE</small> | <small>1183</small>         | <small>287</small>       |
|   | <small>PLOT DATE</small> ■ 4/23/2026           | <small>DATE</small> -   04/22/2026 | <small>REVISED</small> - |   | <small>CONTRACT NO. 66863</small>   |                      |                   |                            |                                                   |                         |                             |                          |
|   |                                                |                                    |                          |   | <small>SCALE: 1"=50'</small>   | <small>SHEET</small> | <small>OF</small> | <small>SHEETS</small>      | <small>STA.</small>                               | <small>TO STA.</small>  |                             |                          |

| PLAN | NO. | NOTE BOOK | SURVEYED | PLOTTED | ALIGNED | CHECKED | BY | DATE |
|------|-----|-----------|----------|---------|---------|---------|----|------|
|      |     |           |          |         |         |         |    |      |

| PROFILE | NO. | NOTE BOOK | SURVEYED | PLOTTED | GRADES | CHECKED | BY | DATE |
|---------|-----|-----------|----------|---------|--------|---------|----|------|
|         |     |           |          |         |        |         |    |      |

MODEL: TEMP RAMP STAGE 2  
FILE NAME: C:\PW\WORK\EXP-PW\BENTLEY\COM EXP-PW\01.D014121D366863-SHT-MOT-TEMPRAMP-05.DGN

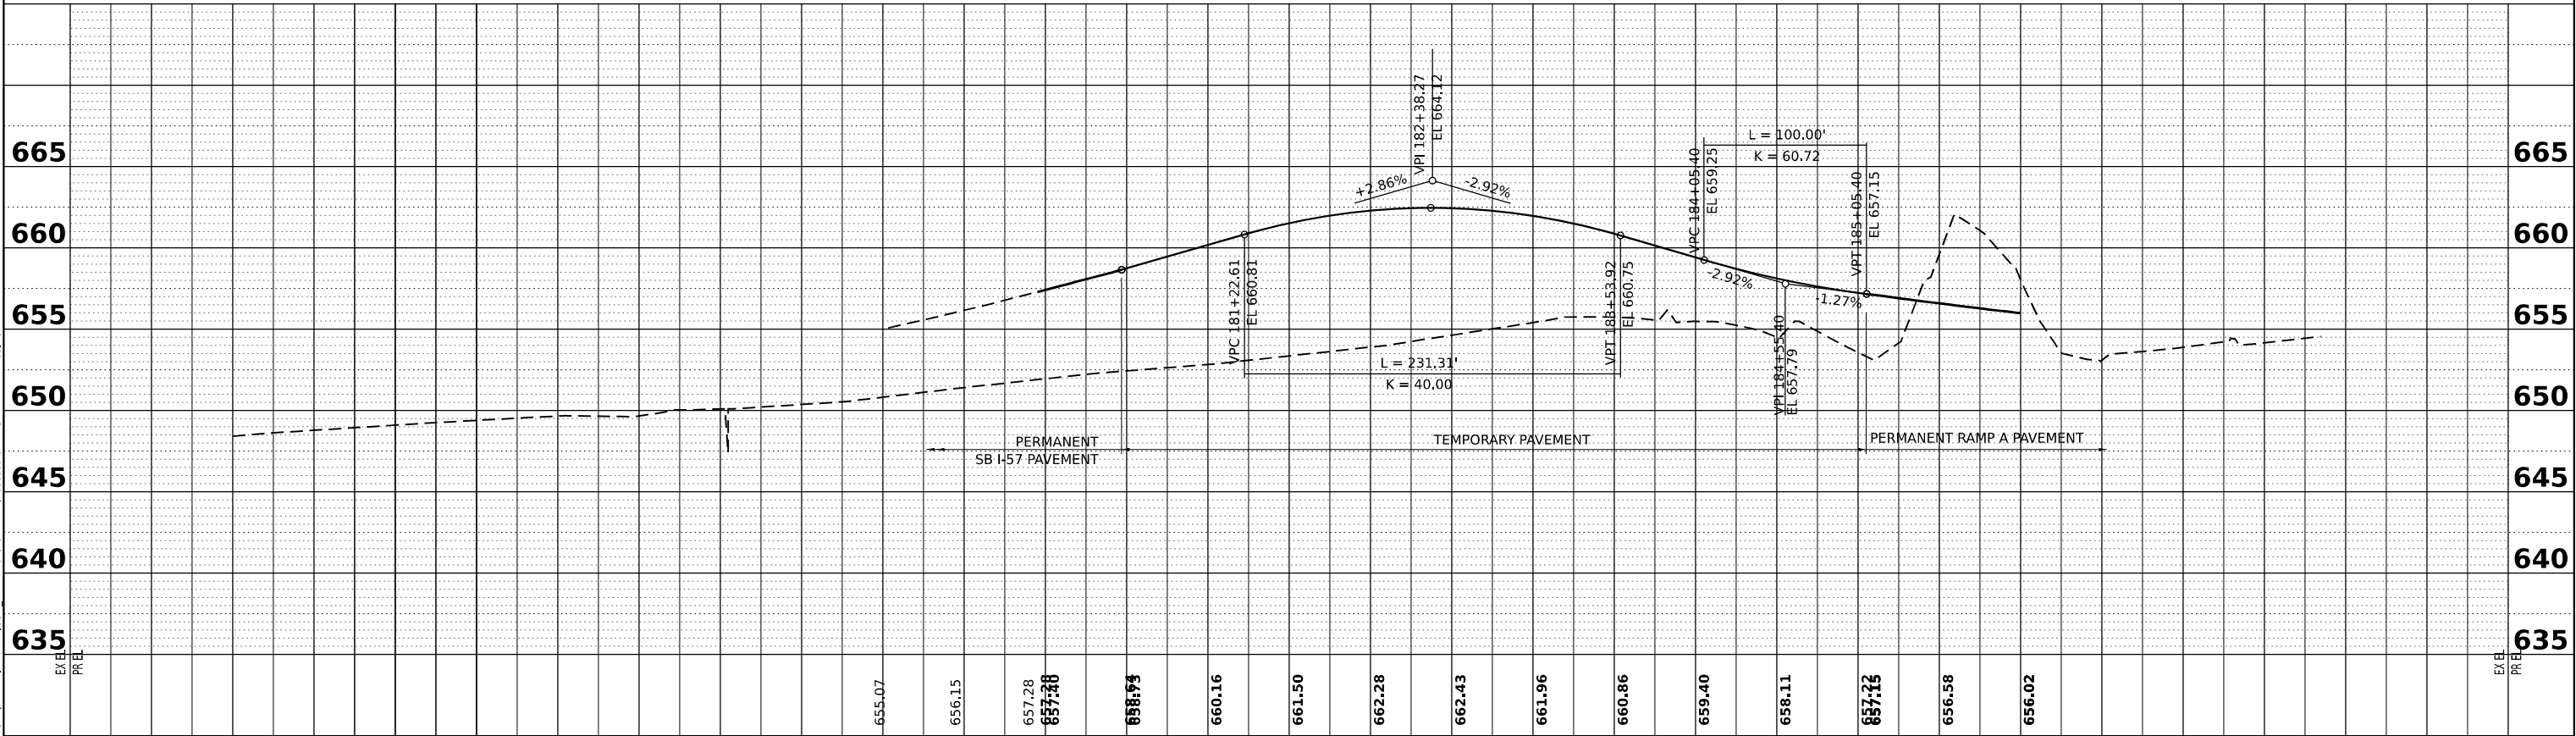

USER NAME = SALASL  
PLOT SCALE = 0.16666633 1/ IN.  
PLOT DATE = 4/23/2026

DESIGNED - RA  
DRAWN - RA  
CHECKED - DH  
DATE - 04/22/2026


REVISED -  
REVISED -  
REVISED -  
REVISED -

STATE OF ILLINOIS  
DEPARTMENT OF TRANSPORTATION

SUGGESTED STAGES OF CONSTRUCTION AND TRAFFIC CONTROL  
TEMPORARY RAMP PLAN AND PROFILE STAGE

SCALE: 1"=50' SHEET . OF SHEETS STA. TO STA.


| F.A.I. RTE.               | SECTION                        | COUNTY   | TOTAL SHEETS | SHEET NO. |
|---------------------------|--------------------------------|----------|--------------|-----------|
| 57                        | (46-3)R.HBK-1&[(46-3)HB-5]HB-1 | KANKAKEE | 1183         | 288       |
| CONTRACT NO. 66863        |                                |          |              |           |
| ILLINOIS FED. AID PROJECT |                                |          |              |           |

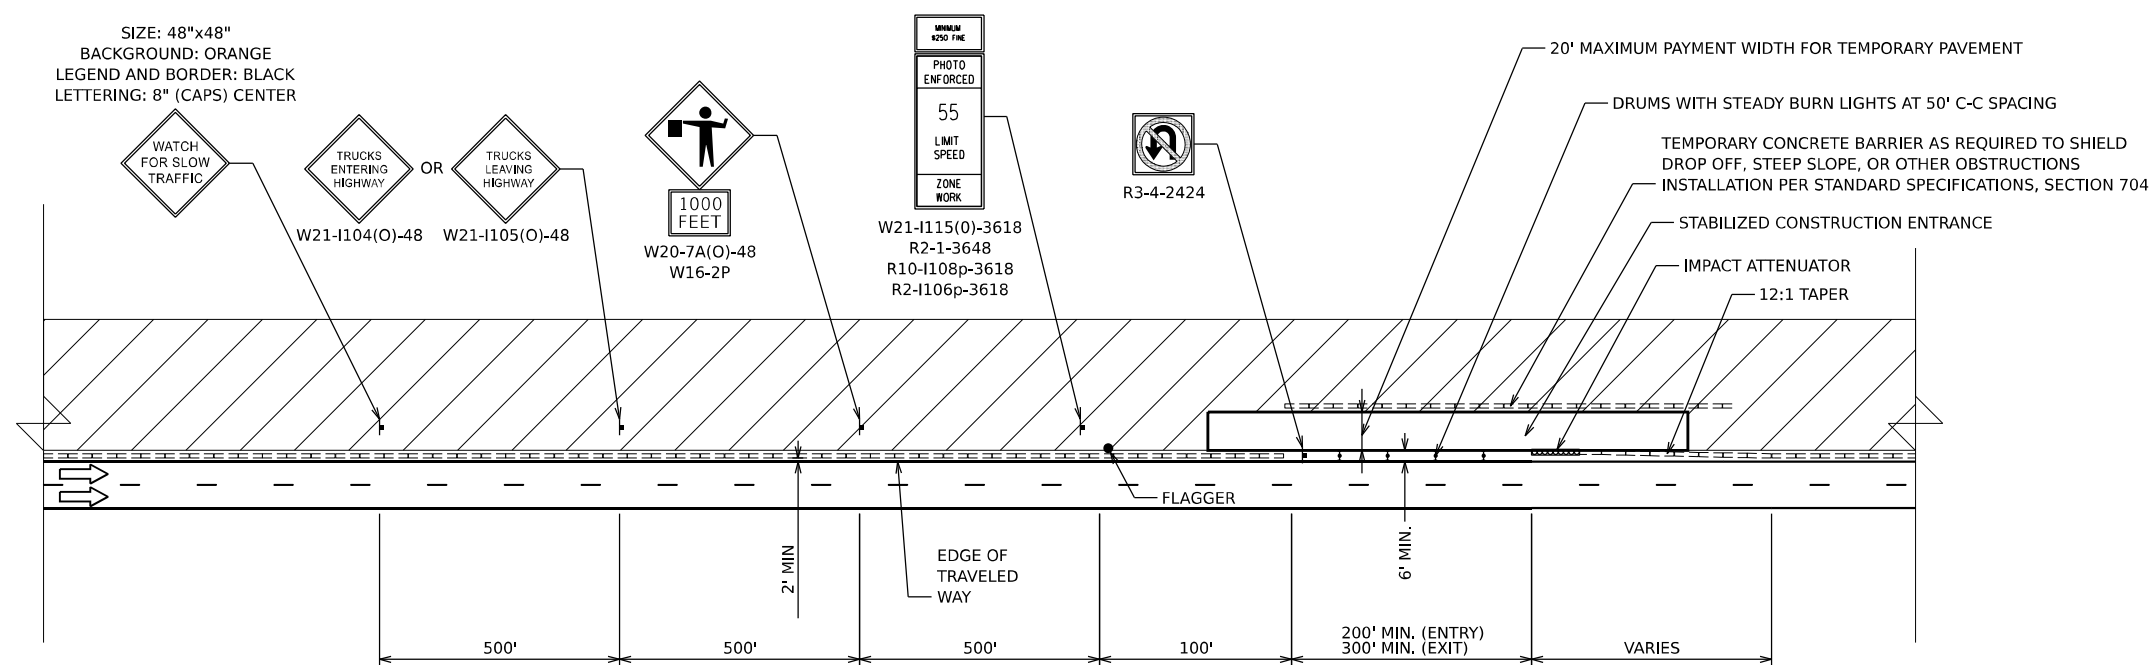

## CONTRACTOR ACCESS DETAIL

## LEGEND

- FLAGGER
- ⏏ CONSTRUCTION SIGN
- ➡ DIRECTION OF TRAFFIC
- ▢ WORK ZONE
- ⚡ DRUMS

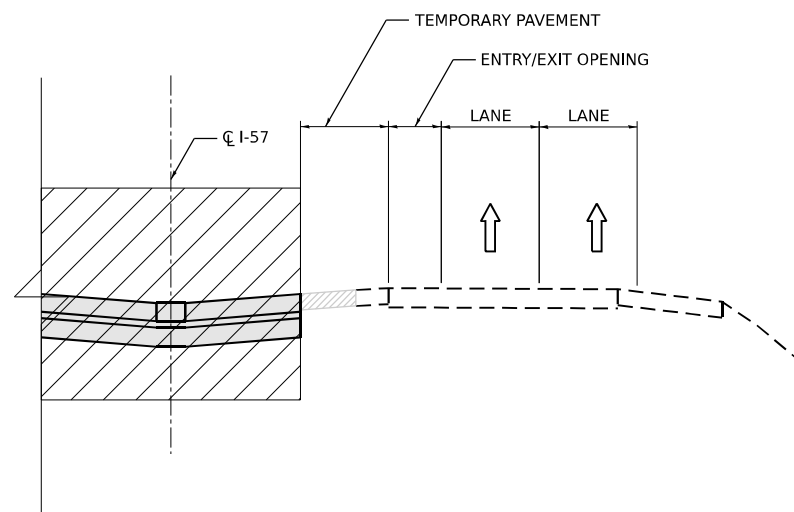

NOTES:



1. CONTRACTOR ACCESS LOCATIONS HAVE NOT BEEN SHOWN ON THE PLANS AND SHALL BE COORDINATED WITH THE ENGINEER PRIOR TO INSTALLATION.
2. PROVISIONAL QUANTITIES FOR TEMPORARY PAVEMENT, TEMPORARY CONCRETE BARRIER, RELOCATE TEMPORARY CONCRETE BARRIER, IMPACT ATTENUATOR AND RELOCATE IMPACT ATTENUATOR HAVE BEEN ADDED TO THE CONTRACT TO ALLOW FOR THE INSTALLATION AND RELOCATION OF CONTRACTOR ACCESS.
3. WHEN CONTRACTOR ACCESS TO WORK ZONE IS ON OPPOSITE SIDE FROM THE SIDE SHOWN, ALL INSTALLATIONS ARE MIRRORED.
4. THE CONTRACTOR IS ADVISED THAT THE TRANSVERSE SLOPE OF THE STABILIZED CONSTRUCTION ENTRANCE WILL VARY THROUGHOUT THE CONTRACT.
5. THE CONTRACTOR SHALL BE RESPONSIBLE FOR MAINTAINING DRAINAGE WITHIN THE WORK AREA.
6. ALL SIGNS SHALL BE REMOVED OR TURNED AWAY FROM TRAFFIC AND THE EXIT AND ENTRY OPENINGS SHALL BE CLOSED WHEN THE FLAGGING OPERATION CEASES. NON OPERATING EQUIPMENT SHALL COMPLY WITH ARTICLE 701.11
7. EXITING THE WORK ZONE AT ANY PLACE OTHER THAN AT A WORK ZONE EXIT OPENING WILL BE PROHIBITED.
8. ALL VEHICLES SHALL ENTER THE WORK ZONE AT ENTRY OPENINGS, USING THEIR TURN SIGNALS TO WARN MOTORISTS.
9. FLAGGERS SHALL NOT STOP TRAFFIC OR DIRECT TRAFFIC INTO AN ADJACENT LANE.
10. ALL SIGNING AS SHOWN IN THIS CONTRACTOR ACCESS DETAIL SHALL BE INCLUDED IN THE CONTRACT UNIT PRICE FOR TRAFFIC CONTROL AND PROTECTION, (SPECIAL).

[illegible][illegible][illegible]

|                 |     |           |          |    |      |
|-----------------|-----|-----------|----------|----|------|
| FINAL<br>SURVEY | NO. | NOTE BOOK | SURVEYED | BY | DATE |
|                 |     |           |          |    |      |
|                 |     |           |          |    |      |
|                 |     |           |          |    |      |

|                    |     |           |          |    |      |
|--------------------|-----|-----------|----------|----|------|
| ORIGINAL<br>SURVEY | NO. | NOTE BOOK | SURVEYED | BY | DATE |
|                    |     |           |          |    |      |
|                    |     |           |          |    |      |
|                    |     |           |          |    |      |

MODEL XS-1-57 SHEET 001  
FILE NAME C:\RAW\WORK\EXP\BENTLEY.COM\EXP\RAW\21\001412\036863-SHXS-MOT-1A-TEMPRAMP-001.DGN

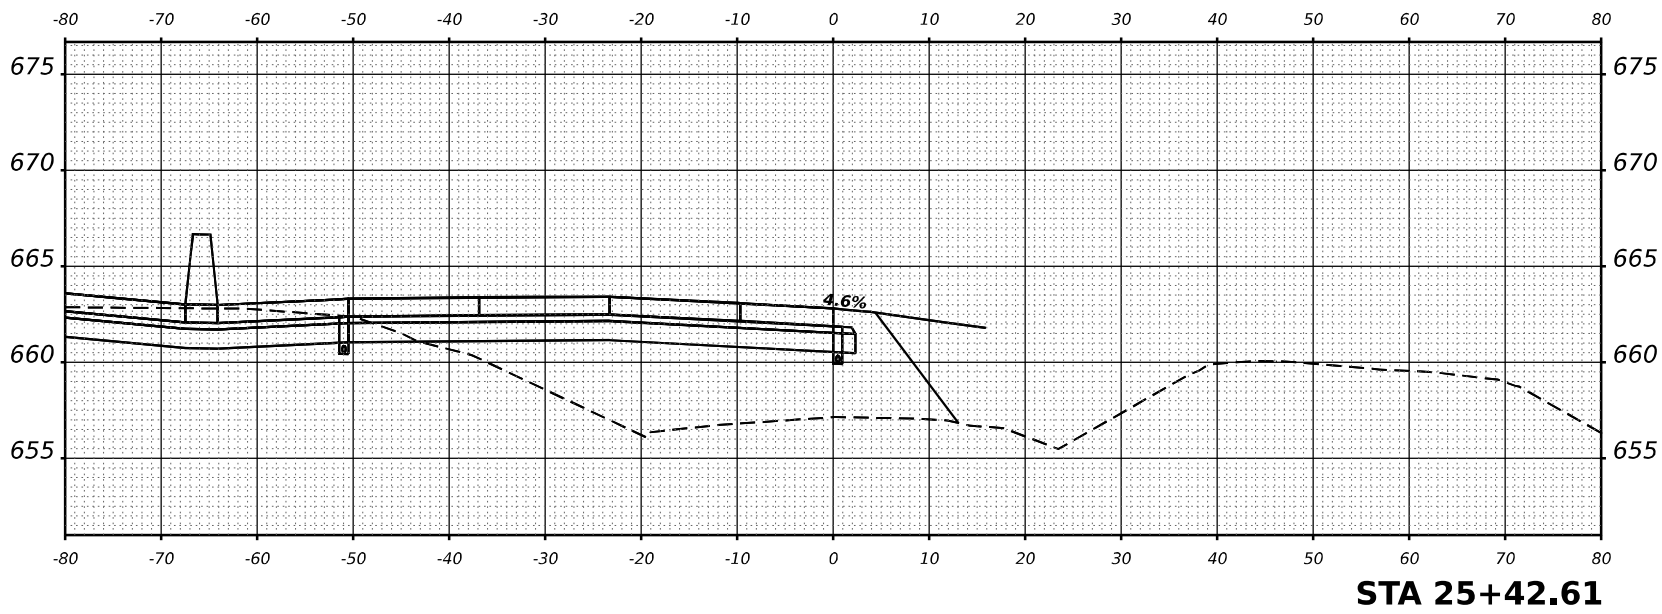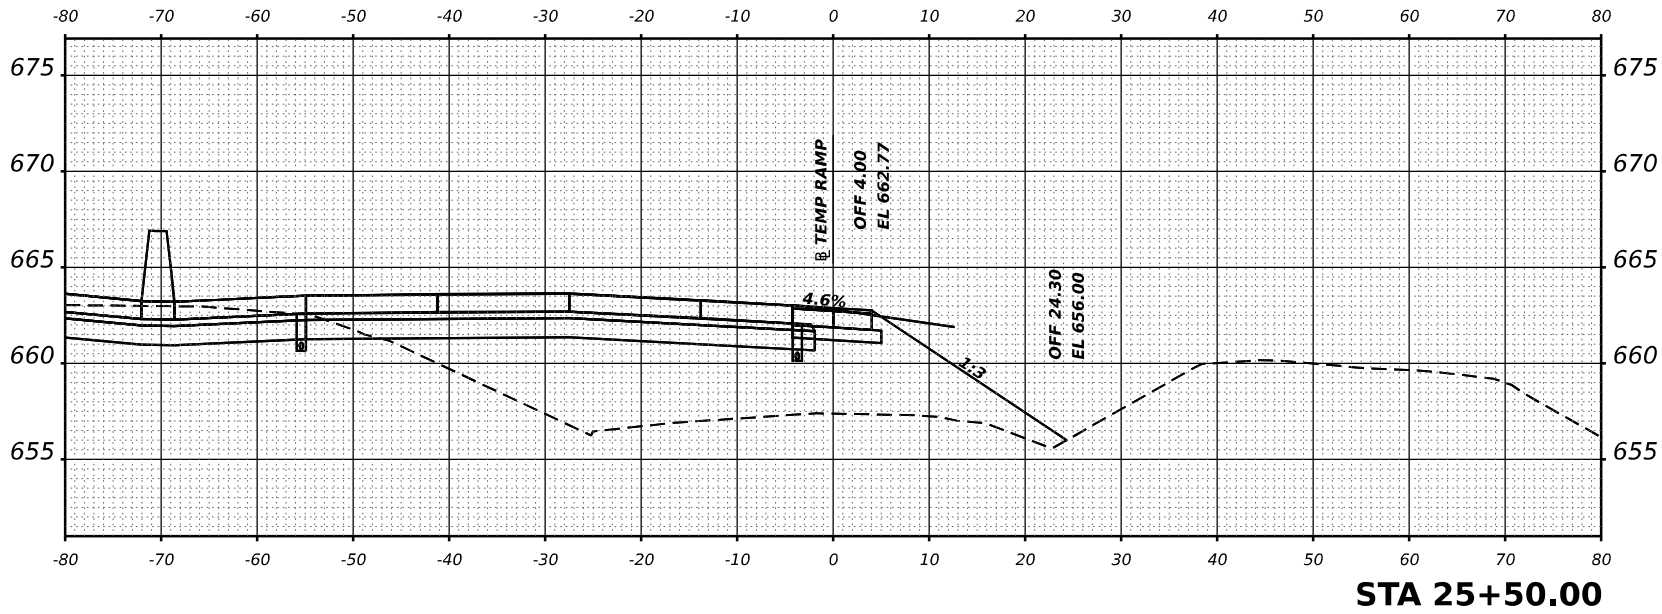

|            |                     |            |            |           |  |
|------------|---------------------|------------|------------|-----------|--|
| USER NAME  | = SALASL            | DESIGNED - | GB         | REVISED - |  |
|            |                     | DRAWN -    | RA         | REVISED - |  |
| PLOT SCALE | = 0.16666633 1/ IN. | CHECKED -  | DH         | REVISED - |  |
| PLOT DATE  | = 4/23/2026         | DATE -     | 04/22/2026 | REVISED - |  |

STATE OF ILLINOIS  
DEPARTMENT OF TRANSPORTATION

SUGGESTED STAGES OF CONSTRUCTION AND TRAFFIC CONTROL  
CROSS SECTIONS-STAGE 1A TEMPORARY RAMP CONSTRUCTION

SCALE: 1"=10' SHEET . OF SHEETS STA. 25+42.61 TO STA. 25+50

|                           |                                |          |                 |              |
|---------------------------|--------------------------------|----------|-----------------|--------------|
| F.A.I<br>RTE.             | SECTION                        | COUNTY   | TOTAL<br>SHEETS | SHEET<br>NO. |
| 57                        | (46-3)R.HBK-1&[(46-3)HB-5]HB-1 | KANKAKEE | 1183            | 291          |
| CONTRACT NO. 66863        |                                |          |                 |              |
| ILLINOIS FED. AID PROJECT |                                |          |                 |              |

| FINAL<br>SURVEY<br>NOTE BOOK<br>NO. | SURVEYED<br>PLOTTED<br>TEMPLATE<br>AREAS<br>CHECKED | BY | DATE |
|-------------------------------------|-----------------------------------------------------|----|------|
|                                     |                                                     |    |      |

| ORIGINAL<br>SURVEY<br>NOTE BOOK<br>NO. | SURVEYED<br>PLOTTED<br>TEMPLATE<br>AREAS<br>CHECKED | BY | DATE |
|----------------------------------------|-----------------------------------------------------|----|------|
|                                        |                                                     |    |      |

MODEL XS-1-27 SHEET 001  
FILE NAME C:\AW\WORK\EXP\BENTLEY.COM\EXP\PW21\001412\036863-SHXS-MOT-1A-TEMPRAMP-002.DGN



|           |              |
|-----------|--------------|
| USER NAME | = SALASL     |
| DESIGNED  | - GB         |
| DRAWN     | - RA         |
| CHECKED   | - DH         |
| DATE      | - 04/22/2026 |




|         |   |
|---------|---|
| REVISED | - |
| REVISED | - |
| REVISED | - |
| REVISED | - |

STATE OF ILLINOIS  
DEPARTMENT OF TRANSPORTATION

SUGGESTED STAGES OF CONSTRUCTION AND TRAFFIC CONTROL  
CROSS SECTIONS-STAGE 1A TEMPORARY RAMP CONSTRUCTION

SCALE: 1"=10'      SHEET .      OF      SHEETS      STA. 26+00      TO STA. 27+00

| F.A.I<br>RTE.             | SECTION                        | COUNTY   | TOTAL<br>SHEETS | SHEET<br>NO. |
|---------------------------|--------------------------------|----------|-----------------|--------------|
| 57                        | (46-3)R,HBK-1&[(46-3)HB-5]HB-1 | KANKAKEE | 1183            | 292          |
| CONTRACT NO. 66863        |                                |          |                 |              |
| ILLINOIS FED. AID PROJECT |                                |          |                 |              |

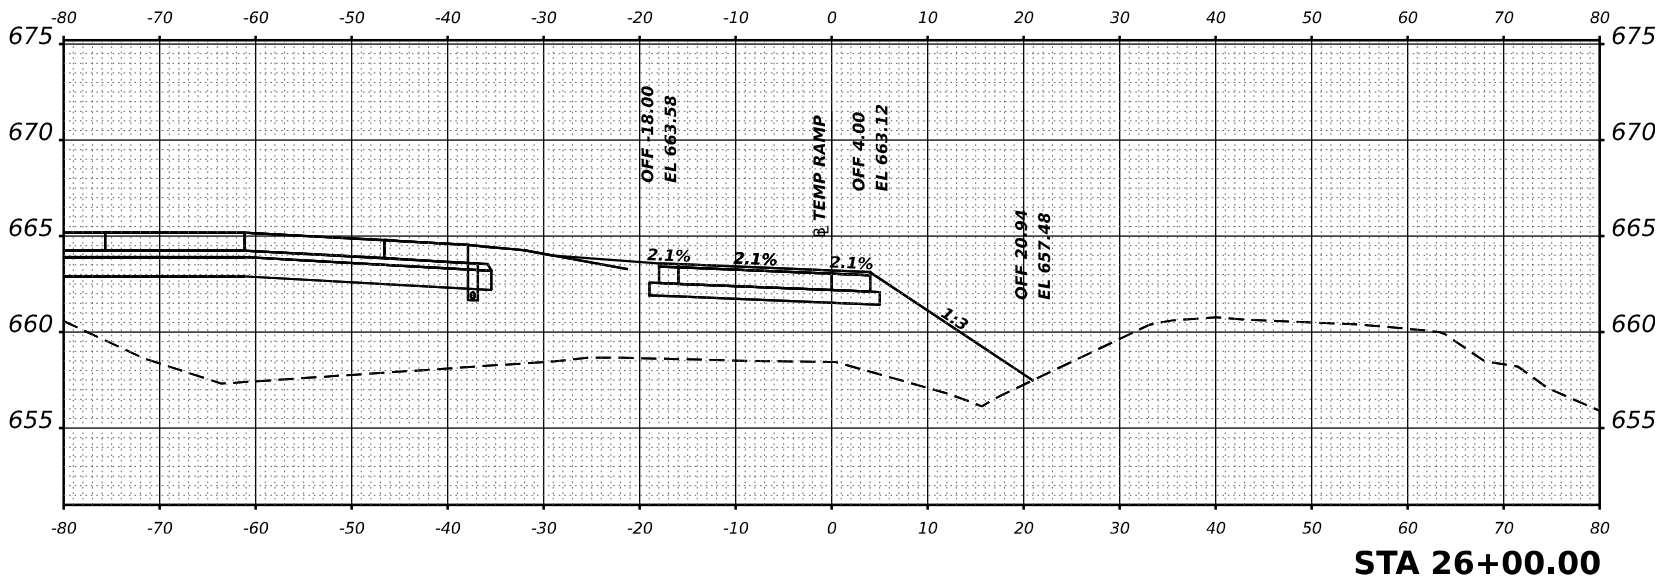
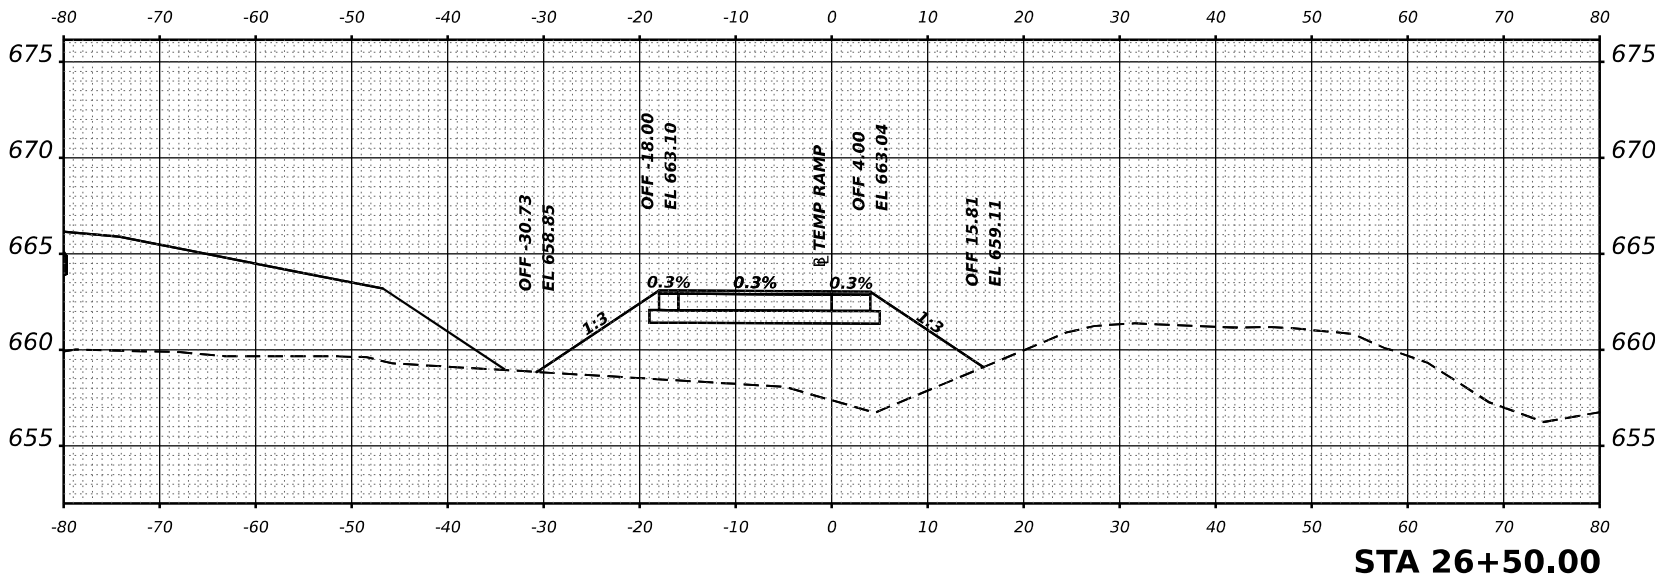
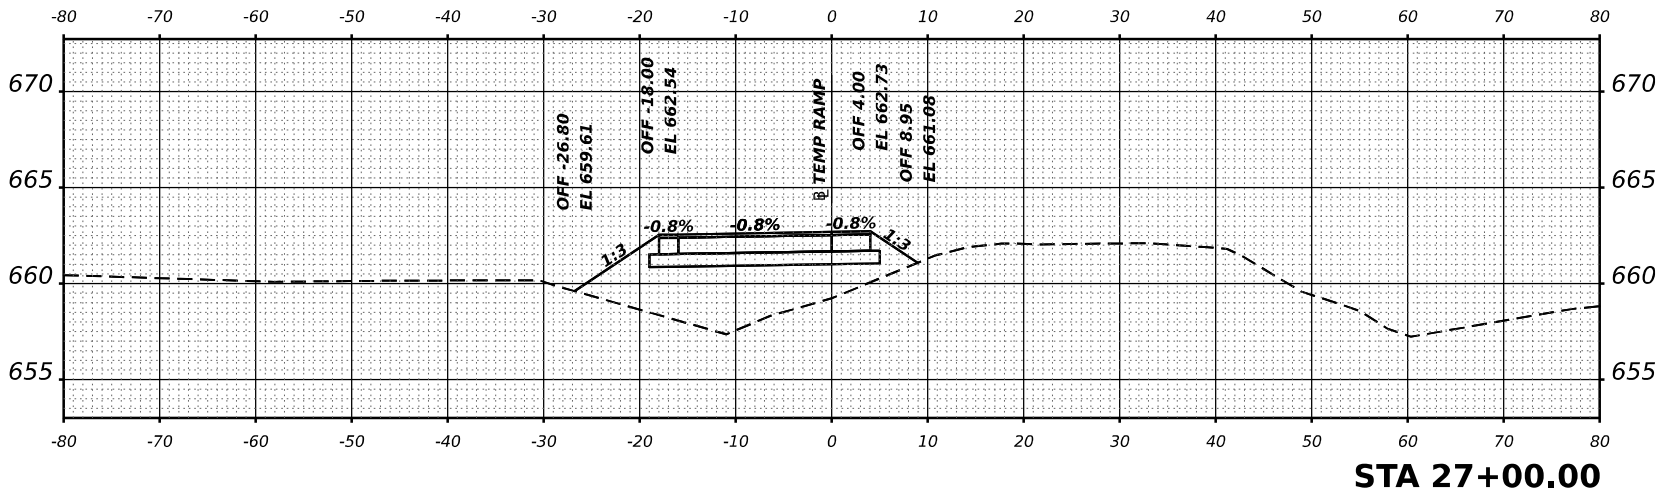




|                                     |                                                     |    |      |
|-------------------------------------|-----------------------------------------------------|----|------|
| FINAL<br>SURVEY<br>NOTE BOOK<br>NO. | SURVEYED<br>PLOTTED<br>TEMPLATE<br>AREAS<br>CHECKED | BY | DATE |
|                                     |                                                     |    |      |
|                                     |                                                     |    |      |
|                                     |                                                     |    |      |

|                                        |                                                     |    |      |
|----------------------------------------|-----------------------------------------------------|----|------|
| ORIGINAL<br>SURVEY<br>NOTE BOOK<br>NO. | SURVEYED<br>PLOTTED<br>TEMPLATE<br>AREAS<br>CHECKED | BY | DATE |
|                                        |                                                     |    |      |
|                                        |                                                     |    |      |
|                                        |                                                     |    |      |

MODEL X5-1-57 SHEET 001  
FILE NAME C:\AW\WORK\EXP-W\BENTLEY.COM\EXP-W\21.D014124D36863-5HXS-MOT-1A-TEMPRAMP-003.DGN

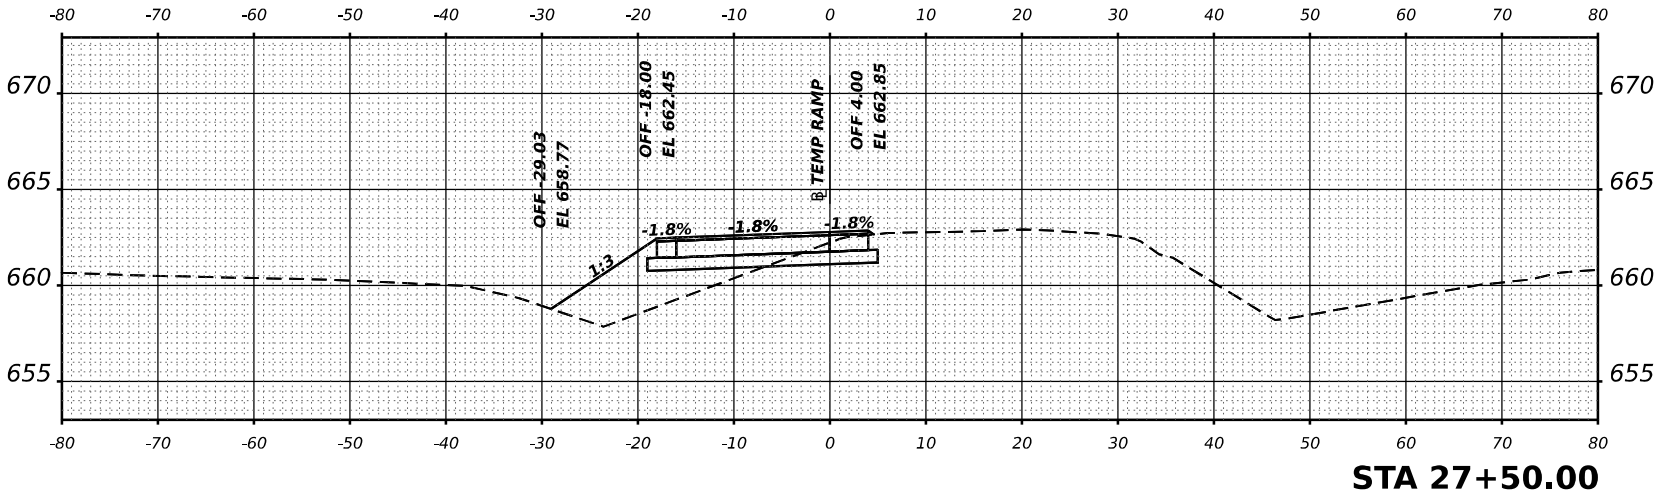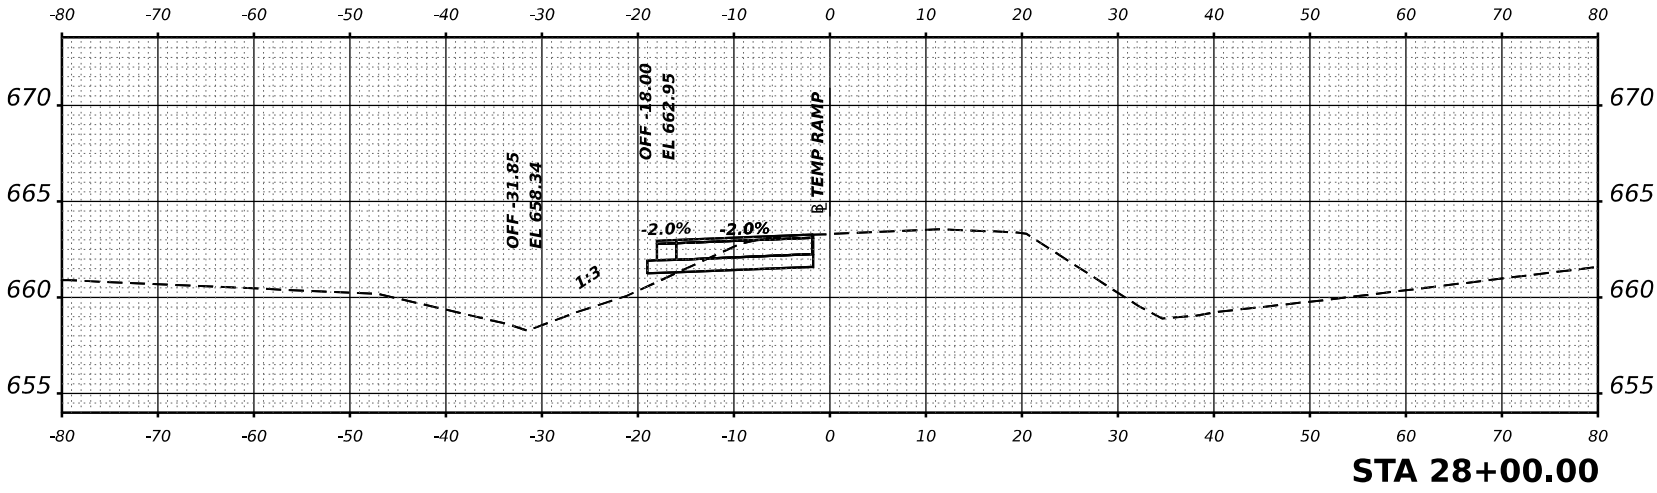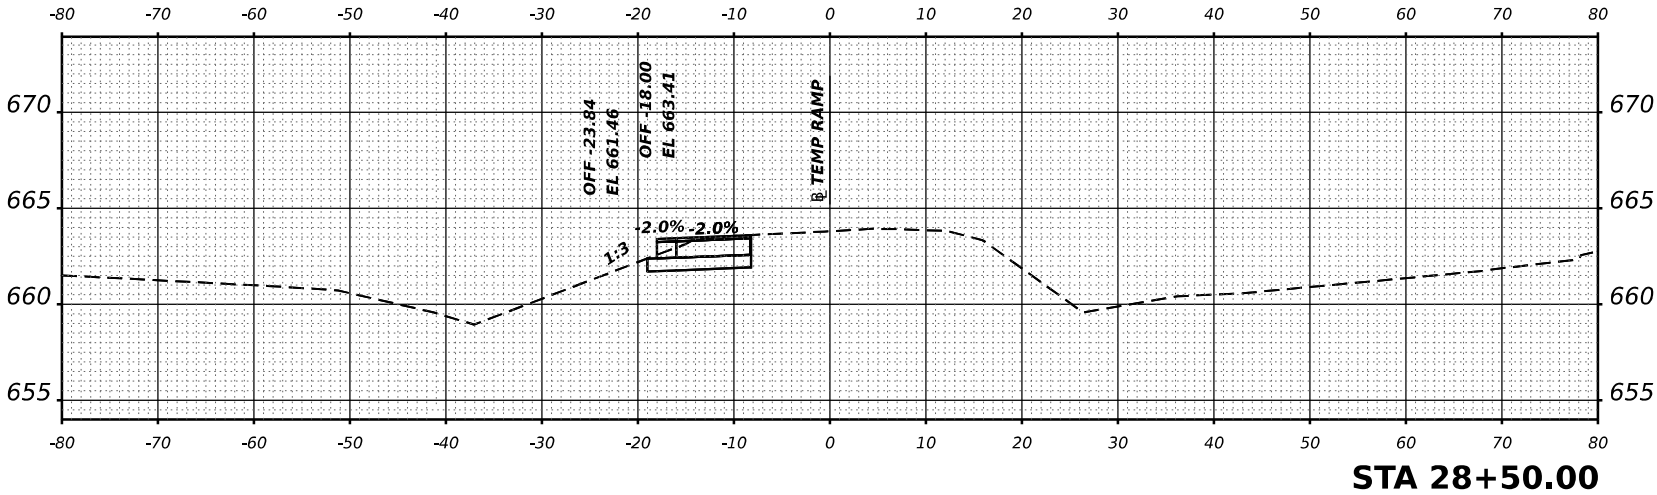

|                                |                   |           |
|--------------------------------|-------------------|-----------|
| USER NAME = SALASL             | DESIGNED - GB     | REVISED - |
|                                | DRAWN - RA        | REVISED - |
| PLOT SCALE = 0.16666633 1/ IN. | CHECKED - DH      | REVISED - |
| PLOT DATE = 4/23/2026          | DATE - 04/22/2026 | REVISED - |

STATE OF ILLINOIS  
DEPARTMENT OF TRANSPORTATION

SUGGESTED STAGES OF CONSTRUCTION AND TRAFFIC CONTROL  
CROSS SECTIONS-STAGE 1A TEMPORARY RAMP CONSTRUCTION

SCALE: 1"=10' SHEET . OF SHEETS STA. 27+50 TO STA. 28+50



|                           |                                |          |                 |              |
|---------------------------|--------------------------------|----------|-----------------|--------------|
| F.A.I<br>RTE.             | SECTION                        | COUNTY   | TOTAL<br>SHEETS | SHEET<br>NO. |
| 57                        | (46-3)R,HBK-1&[(46-3)HB-5]HB-1 | KANKAKEE | 1183            | 293          |
| CONTRACT NO. 66863        |                                |          |                 |              |
| ILLINOIS FED. AID PROJECT |                                |          |                 |              |



|                                     |                                                     |    |      |
|-------------------------------------|-----------------------------------------------------|----|------|
| FINAL<br>SURVEY<br>NOTE BOOK<br>NO. | SURVEYED<br>PLOTTED<br>TEMPLATE<br>AREAS<br>CHECKED | BY | DATE |
|                                     |                                                     |    |      |
|                                     |                                                     |    |      |
|                                     |                                                     |    |      |

|                                        |                                                     |    |      |
|----------------------------------------|-----------------------------------------------------|----|------|
| ORIGINAL<br>SURVEY<br>NOTE BOOK<br>NO. | SURVEYED<br>PLOTTED<br>TEMPLATE<br>AREAS<br>CHECKED | BY | DATE |
|                                        |                                                     |    |      |
|                                        |                                                     |    |      |
|                                        |                                                     |    |      |

MODEL XS-1-57 SHEET 001  
FILE NAME C:\RAW\WORK\EXP-W\BENTLEY.COM\EXP-W\21\001412\036863-SHXS-MOT-1A-TEMPRAMP-00A.DGN

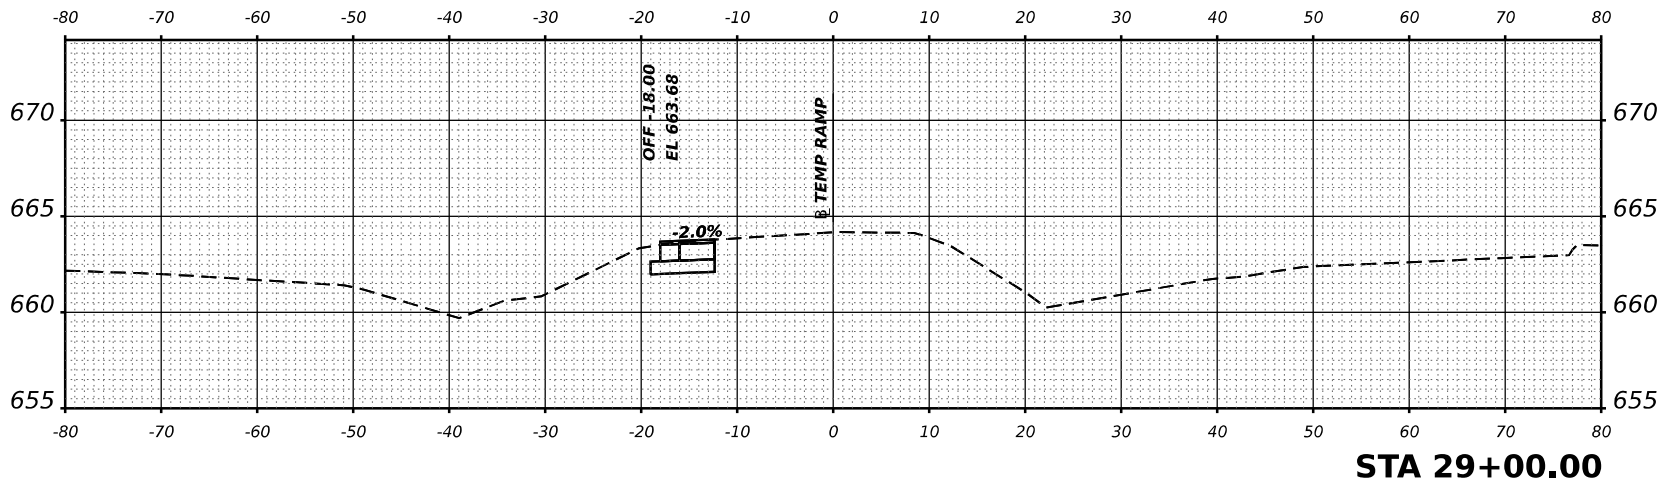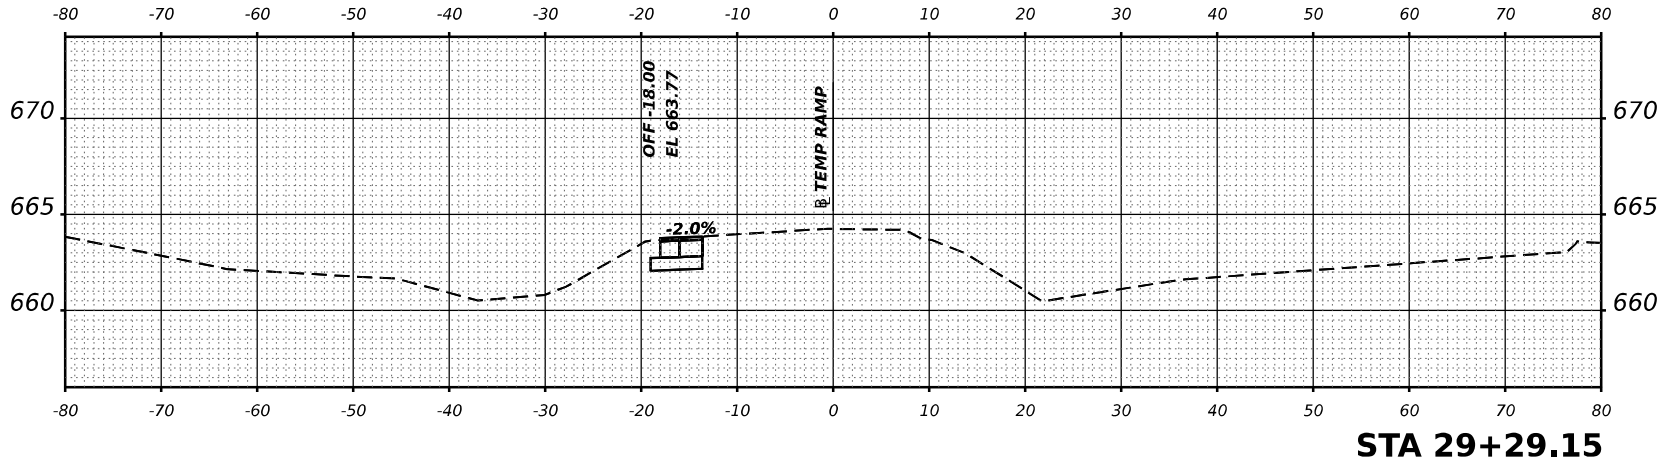

|            |                     |            |            |           |  |
|------------|---------------------|------------|------------|-----------|--|
| USER NAME  | = SALASL            | DESIGNED - | GB         | REVISED - |  |
|            |                     | DRAWN -    | RA         | REVISED - |  |
| PLOT SCALE | = 0.16666633 1/ IN. | CHECKED -  | DH         | REVISED - |  |
| PLOT DATE  | = 4/23/2026         | DATE -     | 04/22/2026 | REVISED - |  |







STATE OF ILLINOIS  
DEPARTMENT OF TRANSPORTATION

SUGGESTED STAGES OF CONSTRUCTION AND TRAFFIC CONTROL  
CROSS SECTIONS-STAGE 1A TEMPORARY RAMP CONSTRUCTION




SCALE: 1"=10' SHEET . OF SHEETS STA. 29+00 TO STA. 29+29.15

|                           |                                |          |                 |              |
|---------------------------|--------------------------------|----------|-----------------|--------------|
| F.A.I<br>RTE.             | SECTION                        | COUNTY   | TOTAL<br>SHEETS | SHEET<br>NO. |
| 57                        | (46-3)R,HBK-1&[(46-3)HB-5]HB-1 | KANKAKEE | 1183            | 294          |
| CONTRACT NO. 66863        |                                |          |                 |              |
| ILLINOIS FED. AID PROJECT |                                |          |                 |              |

|                                     |                                                     |    |      |
|-------------------------------------|-----------------------------------------------------|----|------|
| FINAL<br>SURVEY<br>NOTE BOOK<br>NO. | SURVEYED<br>PLOTTED<br>TEMPLATE<br>AREAS<br>CHECKED | BY | DATE |
|                                     |                                                     |    |      |
|                                     |                                                     |    |      |
|                                     |                                                     |    |      |

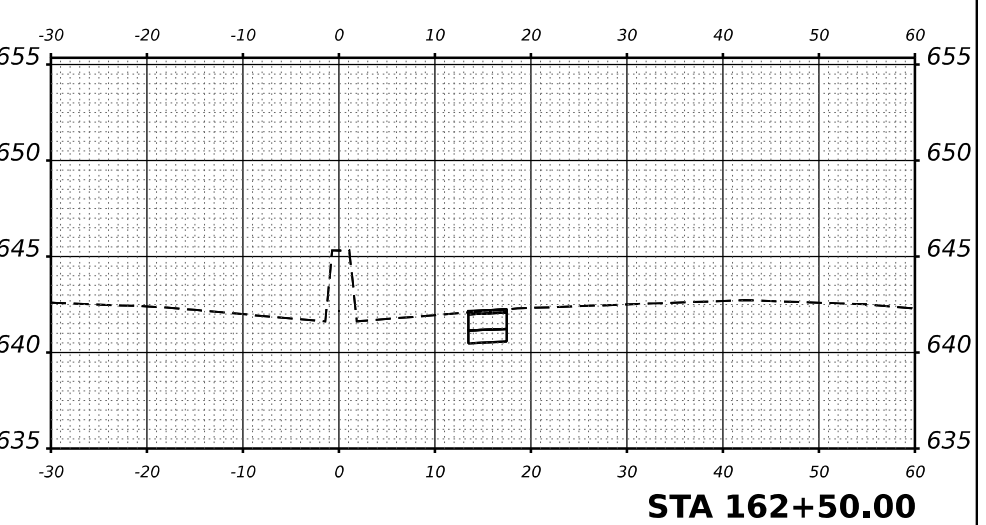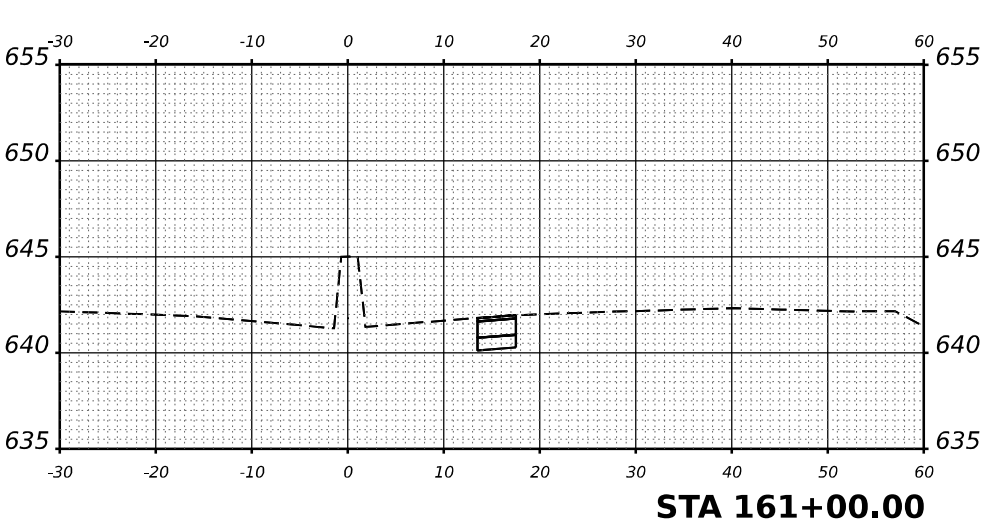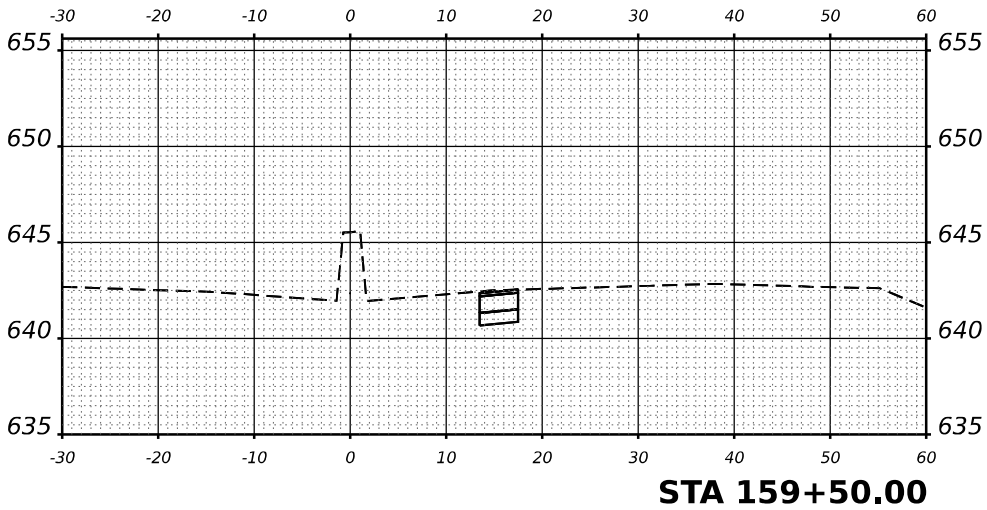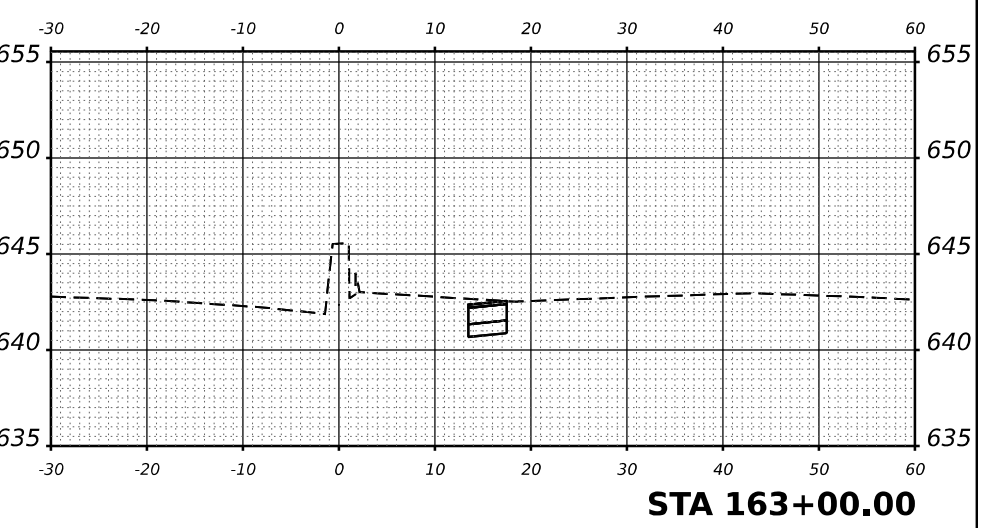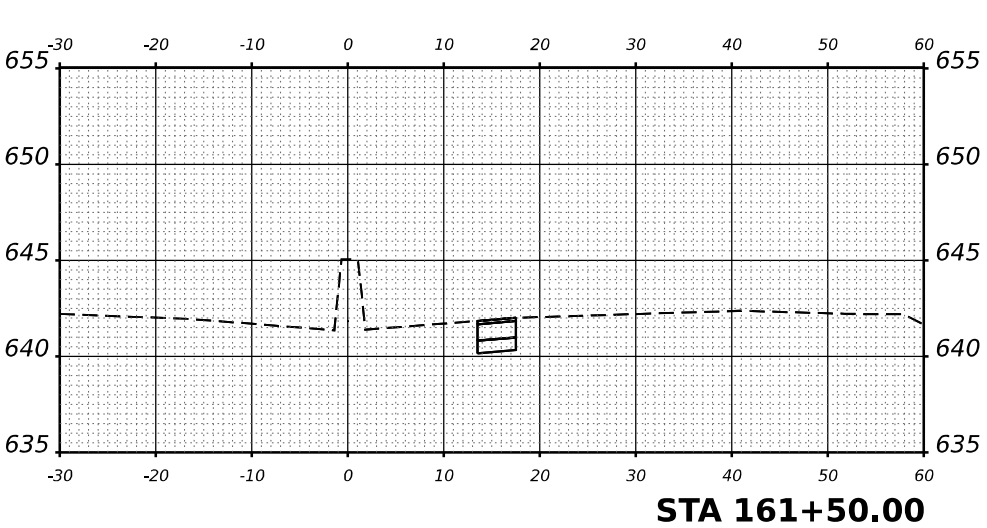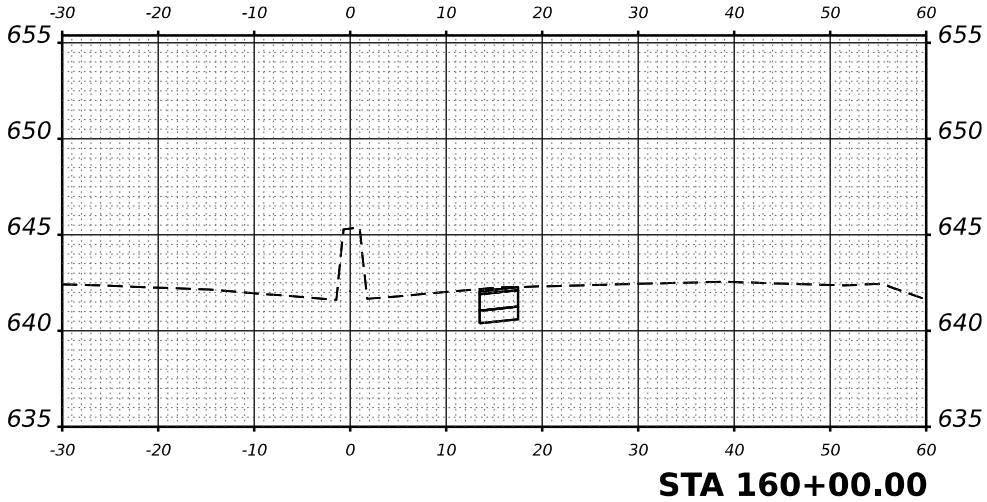

|                                        |                                                     |    |      |
|----------------------------------------|-----------------------------------------------------|----|------|
| ORIGINAL<br>SURVEY<br>NOTE BOOK<br>NO. | SURVEYED<br>PLOTTED<br>TEMPLATE<br>AREAS<br>CHECKED | BY | DATE |
|                                        |                                                     |    |      |
|                                        |                                                     |    |      |
|                                        |                                                     |    |      |

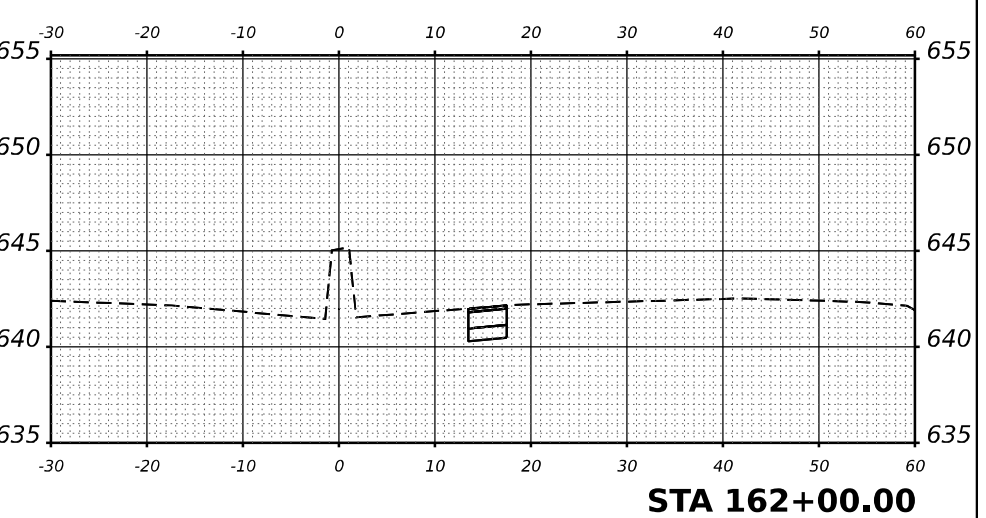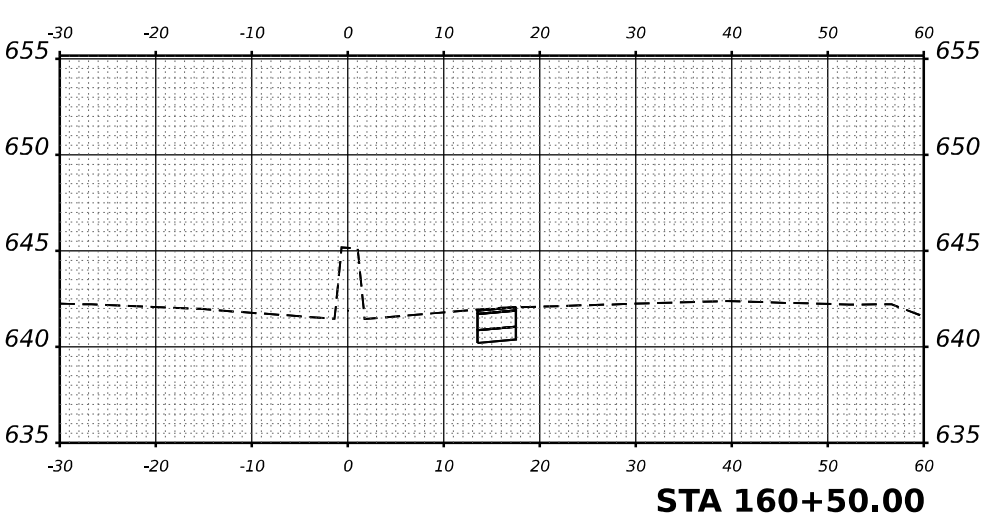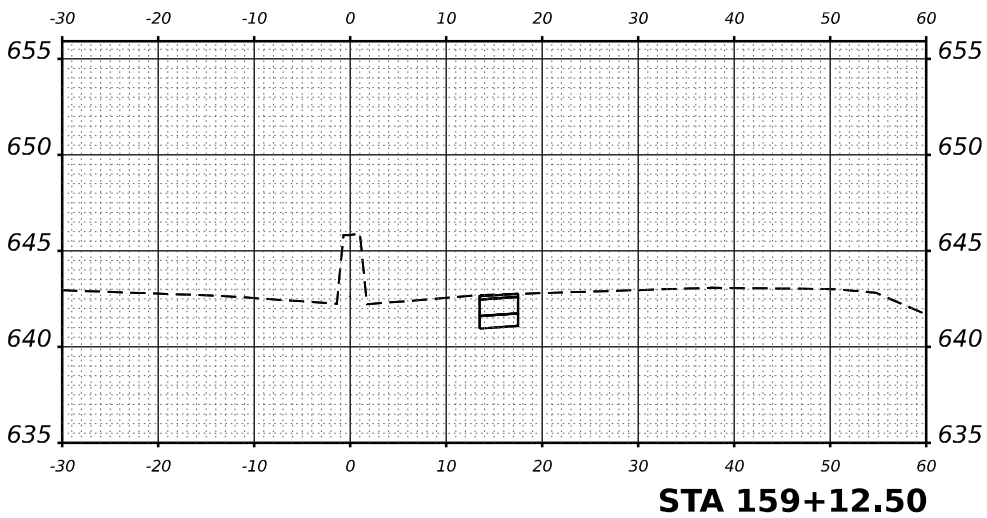

|            |                      |
|------------|----------------------|
| USER NAME  | = SALASL             |
| DESIGNED   | - GB                 |
| DRAWN      | - GB                 |
| CHECKED    | - DH                 |
| DATE       | - 04/22/2026         |
| PLOT SCALE | = 0.16666633 ' / IN. |
| PLOT DATE  | = 4/23/2026          |

|         |   |
|---------|---|
| REVISED | - |
| REVISED | - |
| REVISED | - |
| REVISED | - |

STATE OF ILLINOIS  
DEPARTMENT OF TRANSPORTATION

SUGGESTED STAGES OF CONSTRUCTION AND TRAFFIC CONTROL  
CROSS SECTIONS-STAGE 1A TEMPORARY PAVEMENT










SCALE: 1"=10' SHEET . OF SHEETS STA. 159+12.50 TO STA. 163+00.00

|                           |                                |          |                 |              |
|---------------------------|--------------------------------|----------|-----------------|--------------|
| F.A.I<br>RTE.             | SECTION                        | COUNTY   | TOTAL<br>SHEETS | SHEET<br>NO. |
| 57                        | (46-3)R,HBK-1&[(46-3)HB-5]HB-1 | KANKAKEE | 1183            | 295          |
| CONTRACT NO. 66863        |                                |          |                 |              |
| ILLINOIS FED. AID PROJECT |                                |          |                 |              |

|                        |                                                  |    |      |
|------------------------|--------------------------------------------------|----|------|
| FINAL<br>SURVEY<br>NO. | SURVEYED<br>PLOTTED<br>TEMPLATE<br>AREAS CHECKED | BY | DATE |
|                        |                                                  |    |      |
|                        |                                                  |    |      |
|                        |                                                  |    |      |

|                                        |                                                  |    |      |
|----------------------------------------|--------------------------------------------------|----|------|
| ORIGINAL<br>SURVEY<br>NOTE BOOK<br>NO. | SURVEYED<br>PLOTTED<br>TEMPLATE<br>AREAS CHECKED | BY | DATE |
|                                        |                                                  |    |      |
|                                        |                                                  |    |      |
|                                        |                                                  |    |      |

MODEL X5001  
FILE NAME C:\RAW\WORK\EXP\BENTLEY.COM\EXP\W421.DD\1412\030863-SHXS-MOT-1A-TEMP\VT\_006.DGN

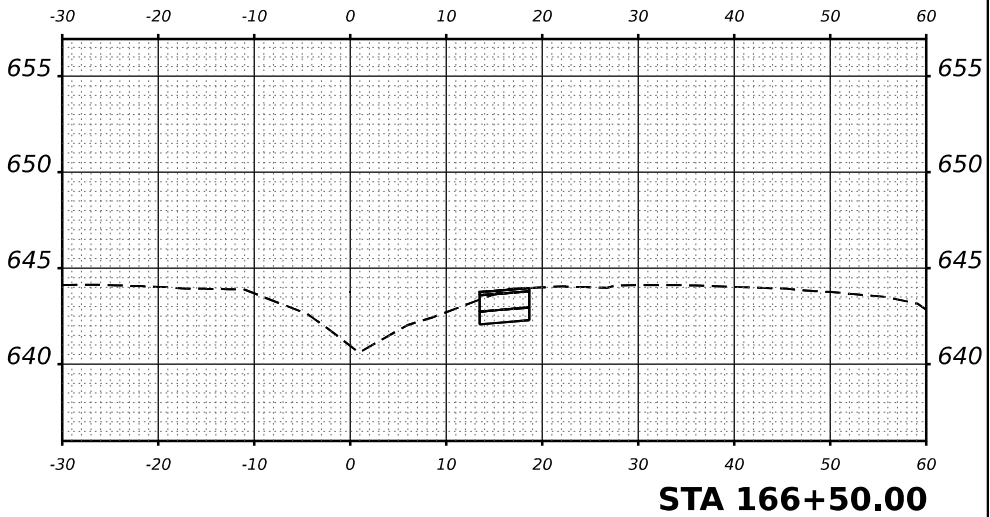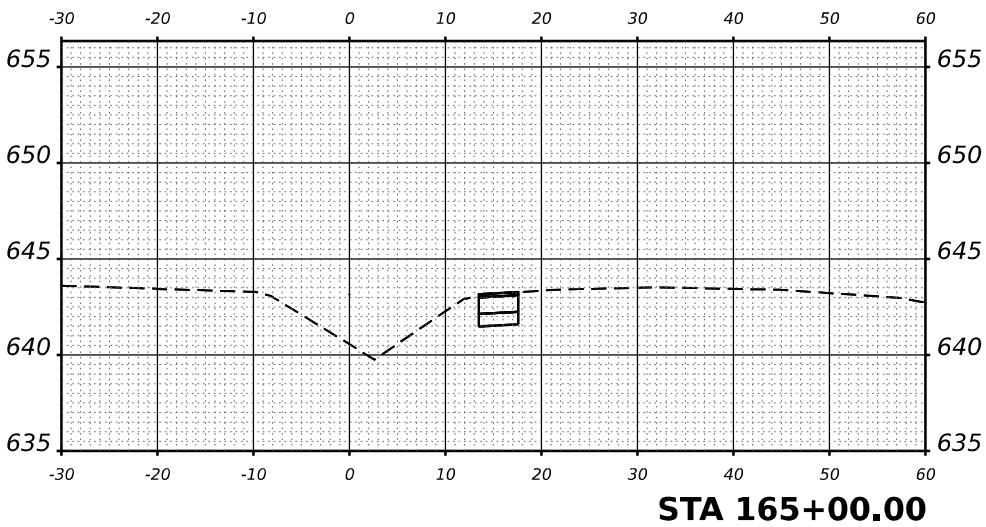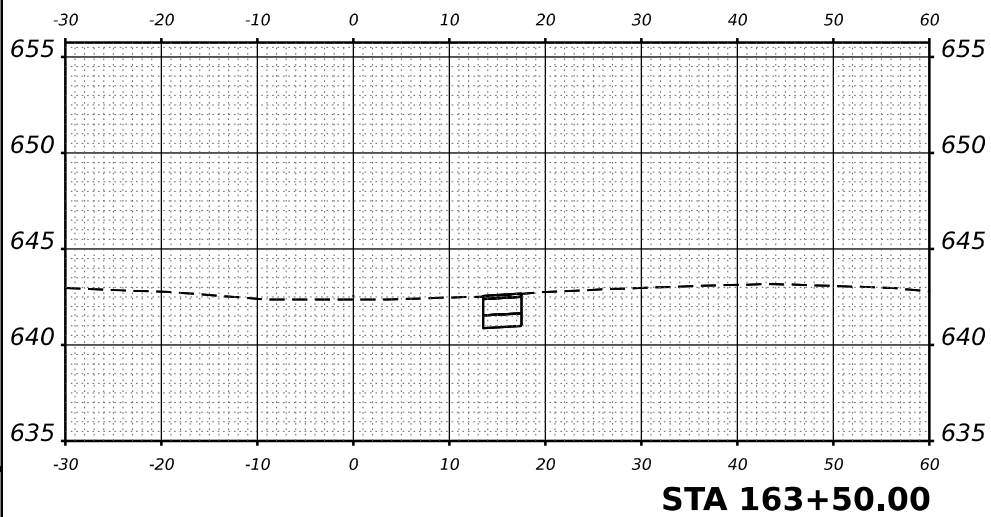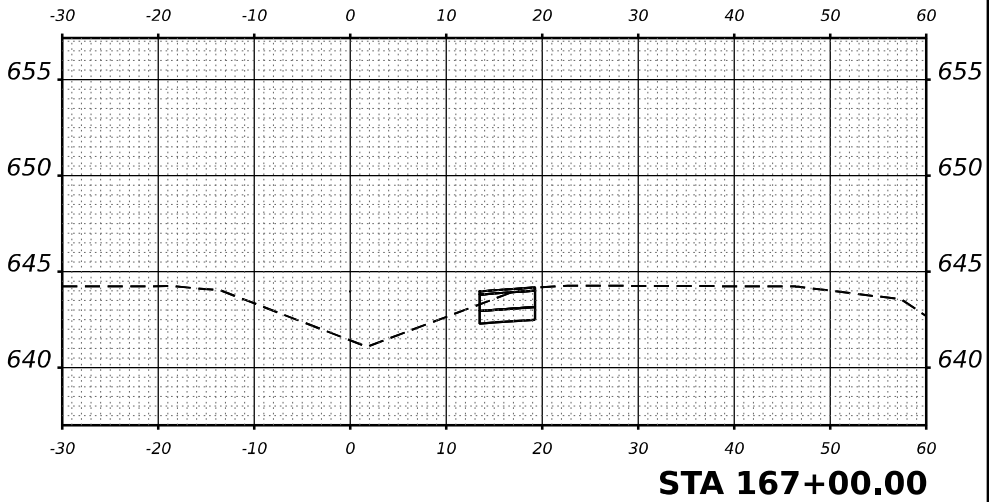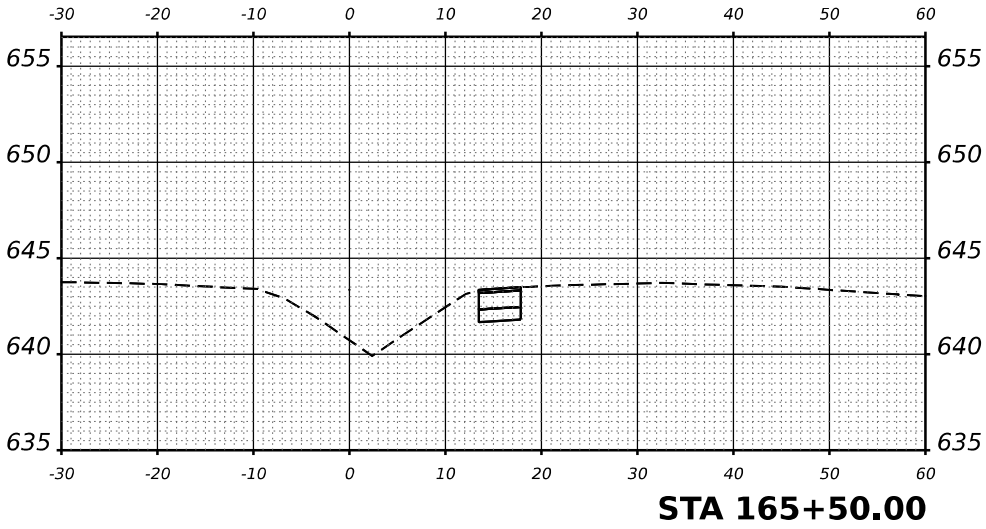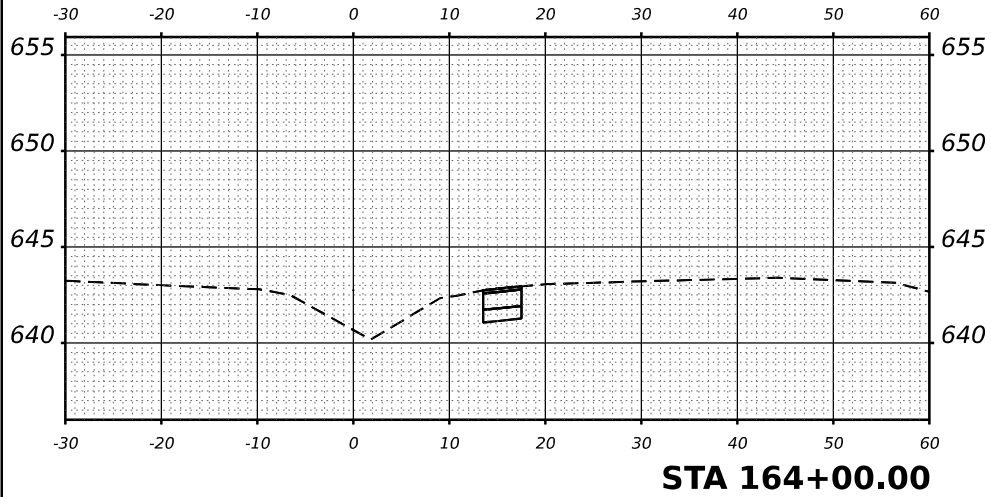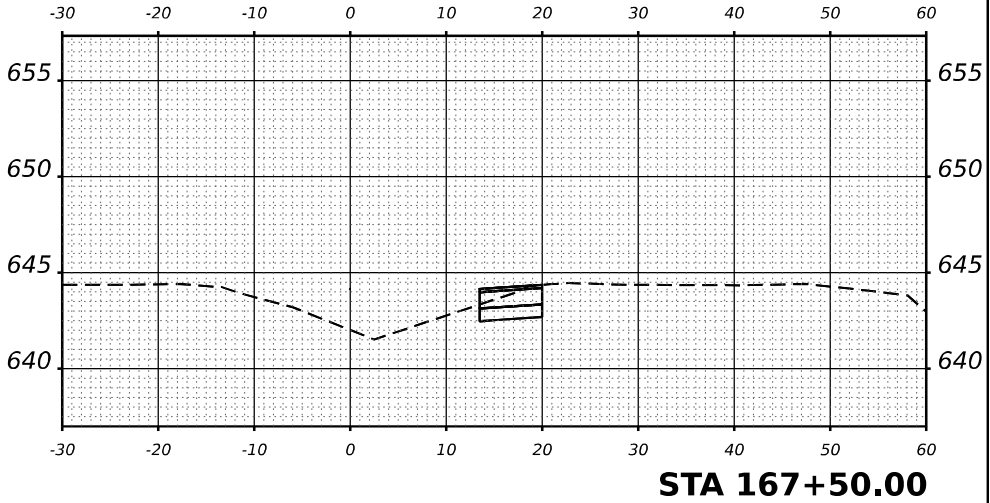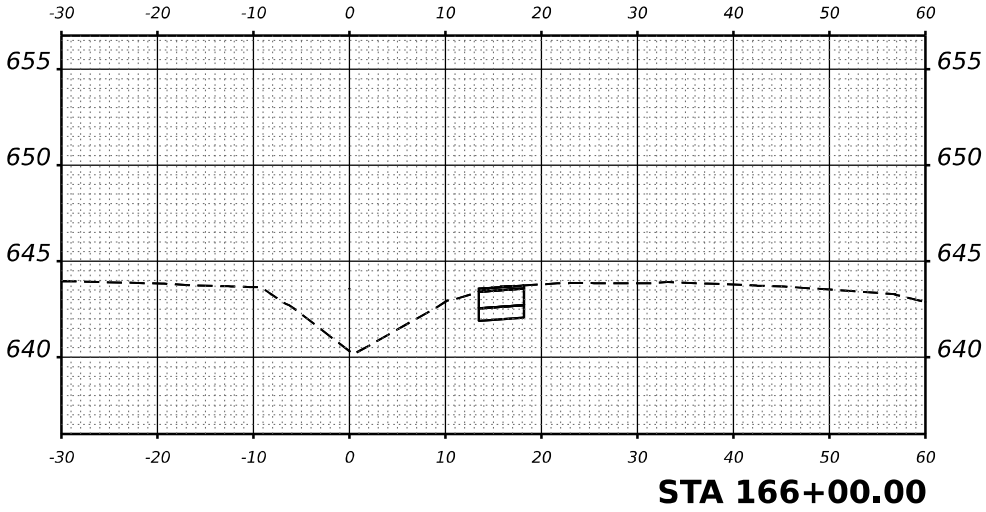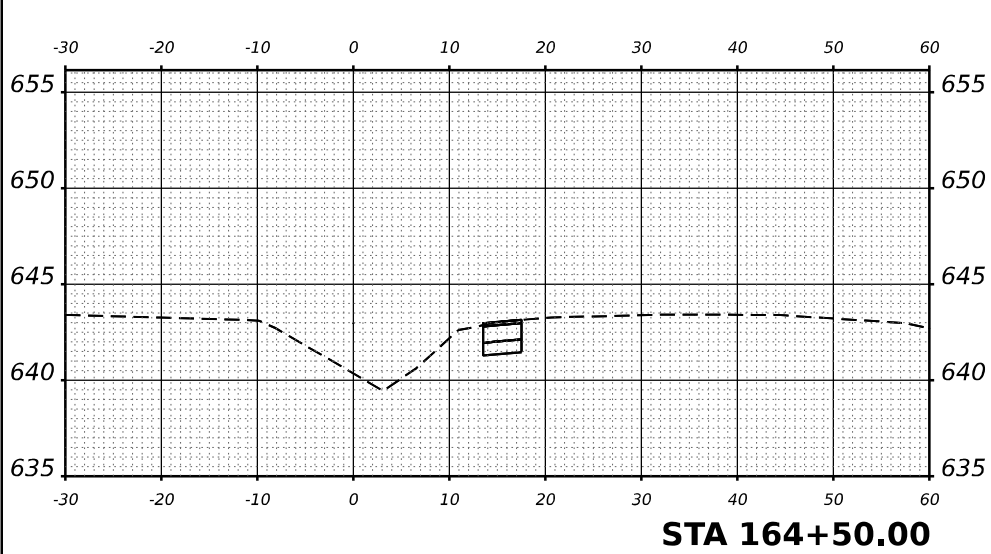

|            |                      |
|------------|----------------------|
| USER NAME  | = SALASL             |
| DESIGNED   | - GB                 |
| DRAWN      | - GB                 |
| CHECKED    | - DH                 |
| DATE       | - 04/22/2026         |
| PLOT SCALE | = 0.16666633 ' / IN. |
| PLOT DATE  | = 4/23/2026          |

|         |   |
|---------|---|
| REVISED | - |
| REVISED | - |
| REVISED | - |
| REVISED | - |










STATE OF ILLINOIS  
DEPARTMENT OF TRANSPORTATION

SUGGESTED STAGES OF CONSTRUCTION AND TRAFFIC CONTROL  
CROSS SECTIONS-STAGE 1A TEMPORARY PAVEMENT

SCALE: 1"=10' SHEET . OF SHEETS STA. 163+50.00 TO STA. 167+50.00

|                           |                                |          |                 |              |
|---------------------------|--------------------------------|----------|-----------------|--------------|
| F.A.I<br>RTE.             | SECTION                        | COUNTY   | TOTAL<br>SHEETS | SHEET<br>NO. |
| 57                        | (46-3)R.HBK-1&[(46-3)HB-5]HB-1 | KANKAKEE | 1183            | 296          |
| CONTRACT NO. 66863        |                                |          |                 |              |
| ILLINOIS FED. AID PROJECT |                                |          |                 |              |

|                                     |                                                  |    |      |
|-------------------------------------|--------------------------------------------------|----|------|
| FINAL<br>SURVEY<br>NOTE BOOK<br>NO. | SURVEYED<br>PLOTTED<br>TEMPLATE<br>AREAS CHECKED | BY | DATE |
|                                     |                                                  |    |      |
|                                     |                                                  |    |      |
|                                     |                                                  |    |      |

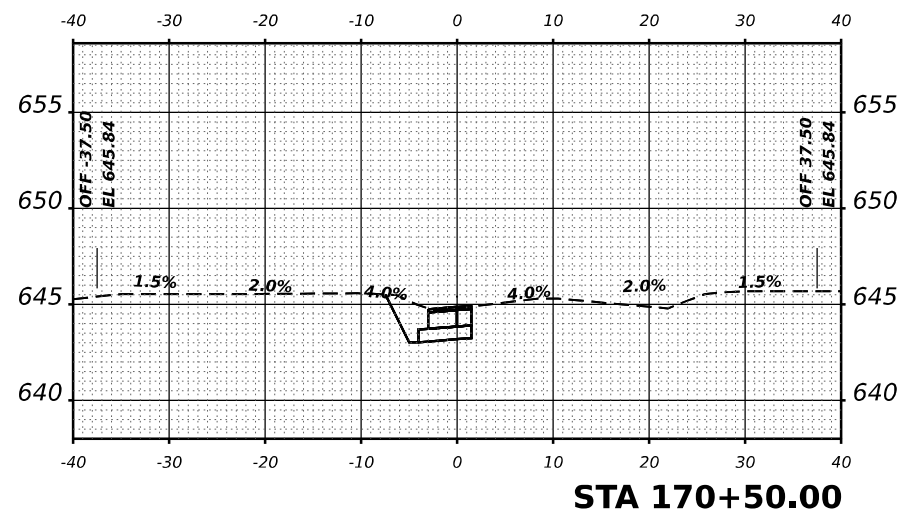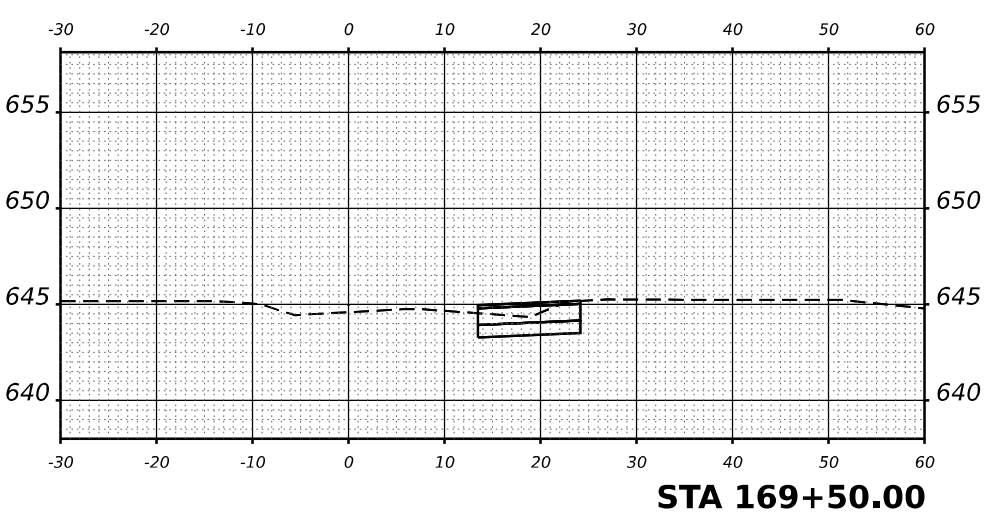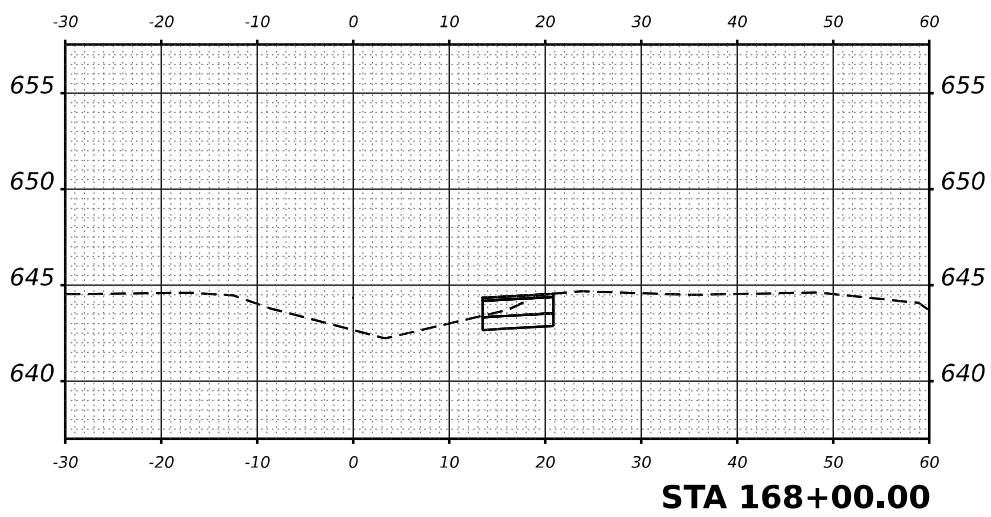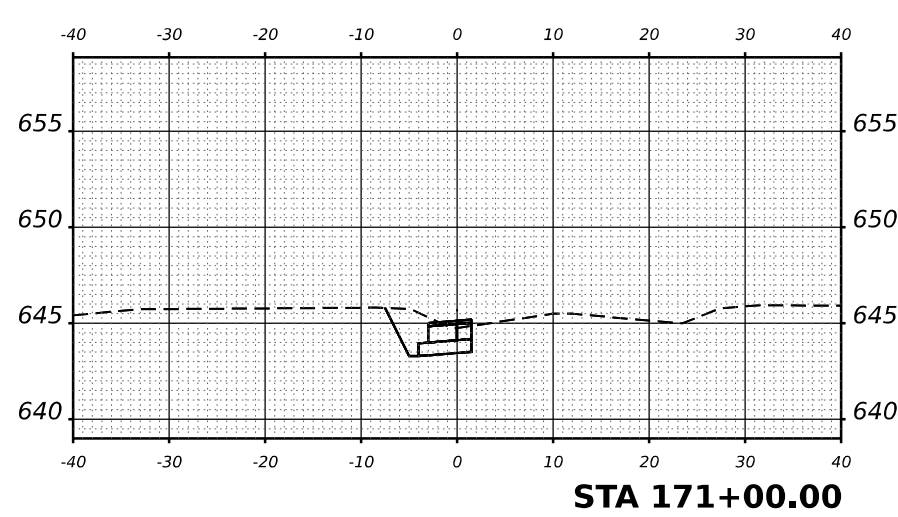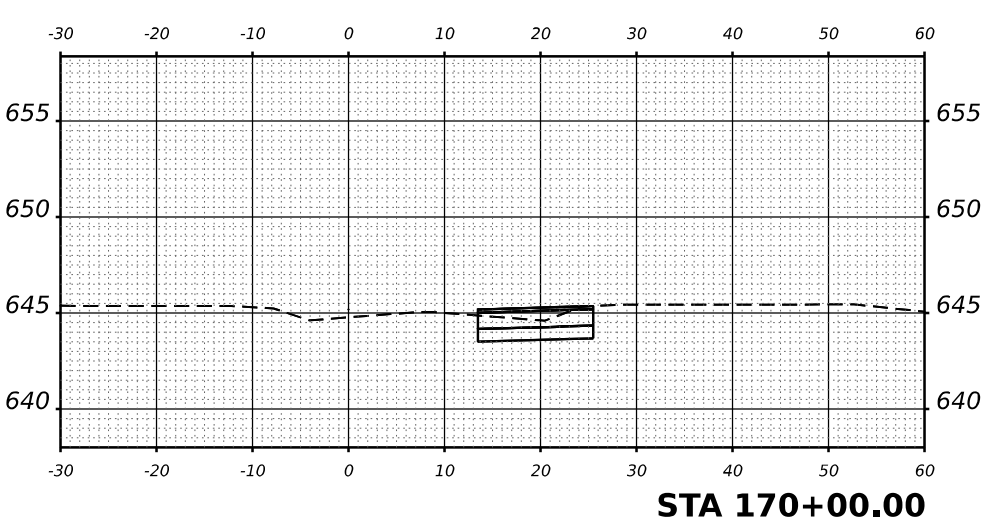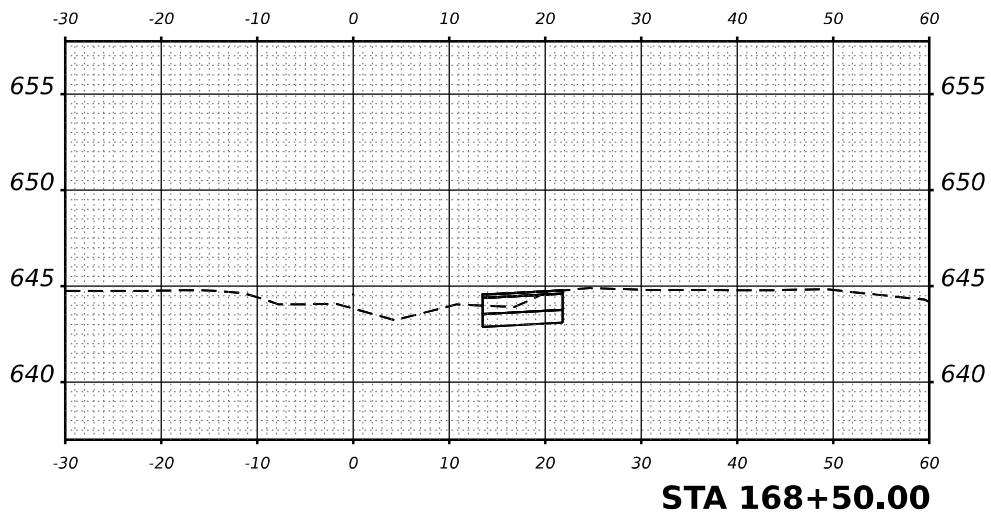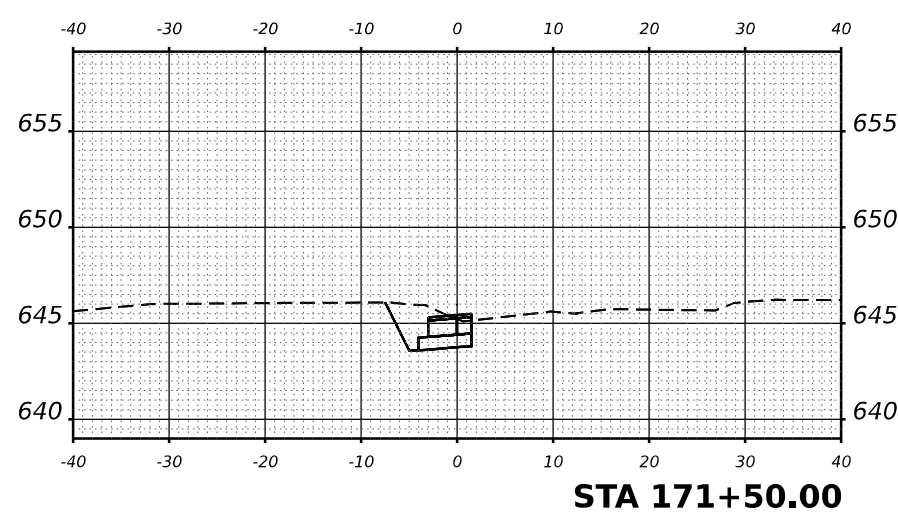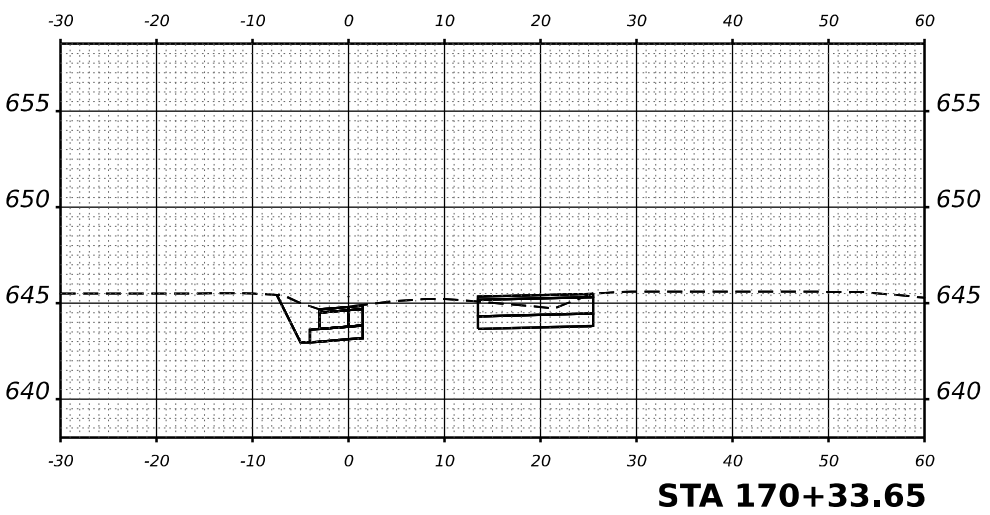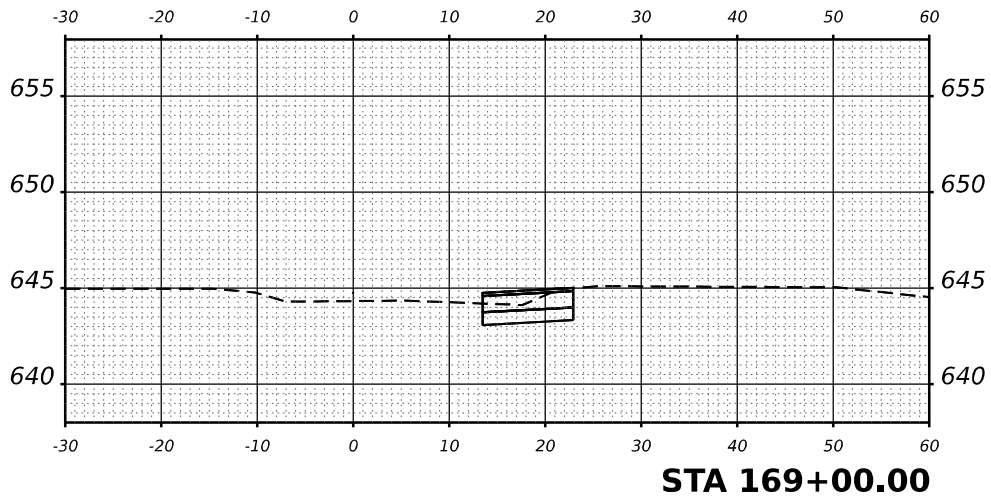

|                                        |                                                  |    |      |
|----------------------------------------|--------------------------------------------------|----|------|
| ORIGINAL<br>SURVEY<br>NOTE BOOK<br>NO. | SURVEYED<br>PLOTTED<br>TEMPLATE<br>AREAS CHECKED | BY | DATE |
|                                        |                                                  |    |      |
|                                        |                                                  |    |      |
|                                        |                                                  |    |      |

MODEL: X501

FILE NAME: C:\RAW\WORK\EXP\DWG\BENTLEY.COM\EXP\DWG\121212\36863-SH1AS-MOT-1A-TEMP\VT.001.DGN



|                                |                   |           |
|--------------------------------|-------------------|-----------|
| USER NAME = SALASL             | DESIGNED - GB     | REVISED - |
|                                | DRAWN - GB        | REVISED - |
| PLOT SCALE = 0.16666633 1/ IN. | CHECKED - DH      | REVISED - |
| PLOT DATE = 4/23/2026          | DATE - 04/22/2026 | REVISED - |

STATE OF ILLINOIS  
DEPARTMENT OF TRANSPORTATION

SUGGESTED STAGES OF CONSTRUCTION AND TRAFFIC CONTROL  
CROSS SECTIONS-STAGE 1A TEMPORARY PAVEMENT


SCALE: 1"=10' SHEET . OF SHEETS STA. 168+00.00 TO STA. 171+50.00

|                    |                                |                  |                 |              |
|--------------------|--------------------------------|------------------|-----------------|--------------|
| F.A.I<br>RTE.      | SECTION                        | COUNTY           | TOTAL<br>SHEETS | SHEET<br>NO. |
| 57                 | (46-3)R.HBK-1&[(46-3)HB-5]HB-1 | KANKAKEE         | 1183            | 297          |
| CONTRACT NO. 66863 |                                |                  |                 |              |
| ILLINOIS           |                                | FED. AID PROJECT |                 |              |


|                                     |                                                  |    |      |
|-------------------------------------|--------------------------------------------------|----|------|
| FINAL<br>SURVEY<br>NOTE BOOK<br>NO. | SURVEYED<br>PLOTTED<br>TEMPLATE<br>AREAS CHECKED | BY | DATE |
|                                     |                                                  |    |      |
|                                     |                                                  |    |      |
|                                     |                                                  |    |      |

|                                        |                                                  |    |      |
|----------------------------------------|--------------------------------------------------|----|------|
| ORIGINAL<br>SURVEY<br>NOTE BOOK<br>NO. | SURVEYED<br>PLOTTED<br>TEMPLATE<br>AREAS CHECKED | BY | DATE |
|                                        |                                                  |    |      |
|                                        |                                                  |    |      |
|                                        |                                                  |    |      |


MODEL: X5001  
FILE NAME: C:\RAW\WORK\EXP\DWG\BENTLEY.COM\EXP\DWG1.D001412AD39863-SHXS-MOT-1A-TEMP.PVT.000.DGN

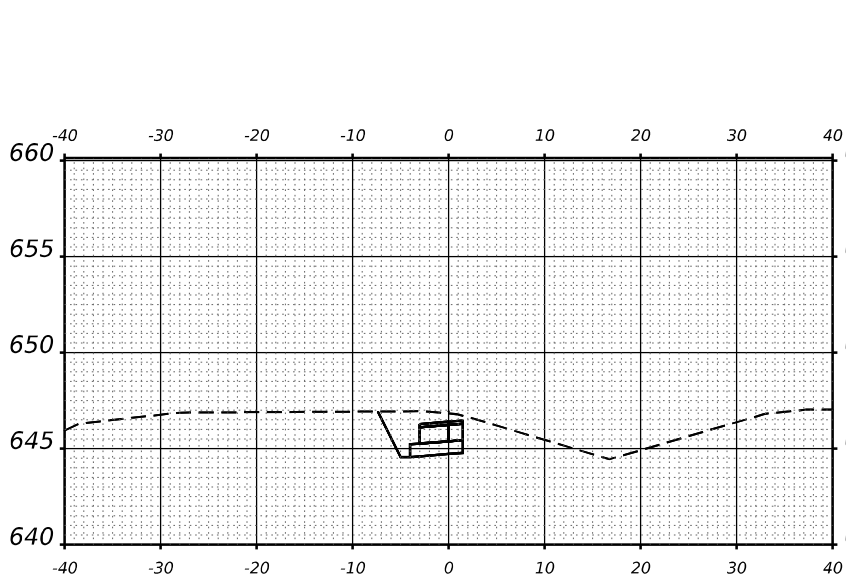


STA 173+00.00

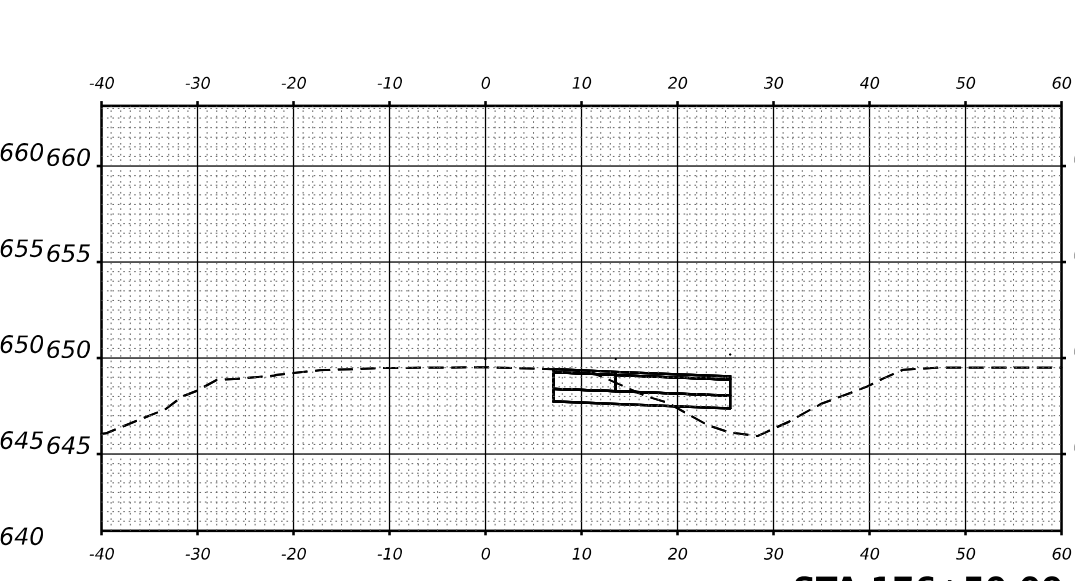


STA 176+50.00

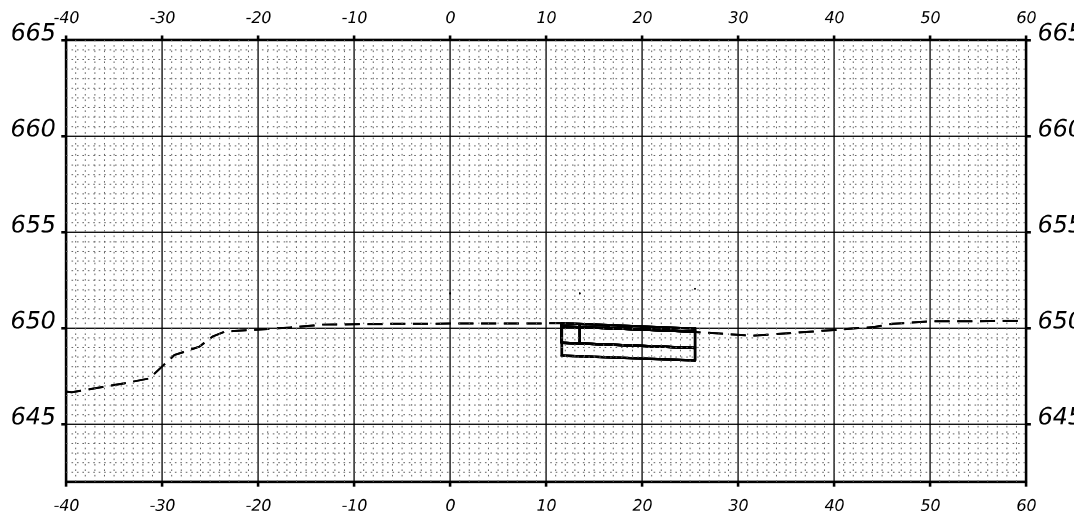


STA 177+69.23

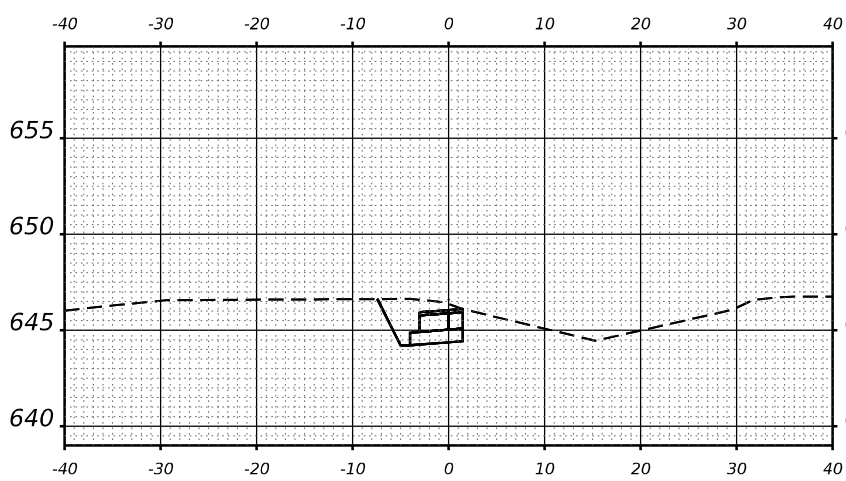


STA 172+50.00

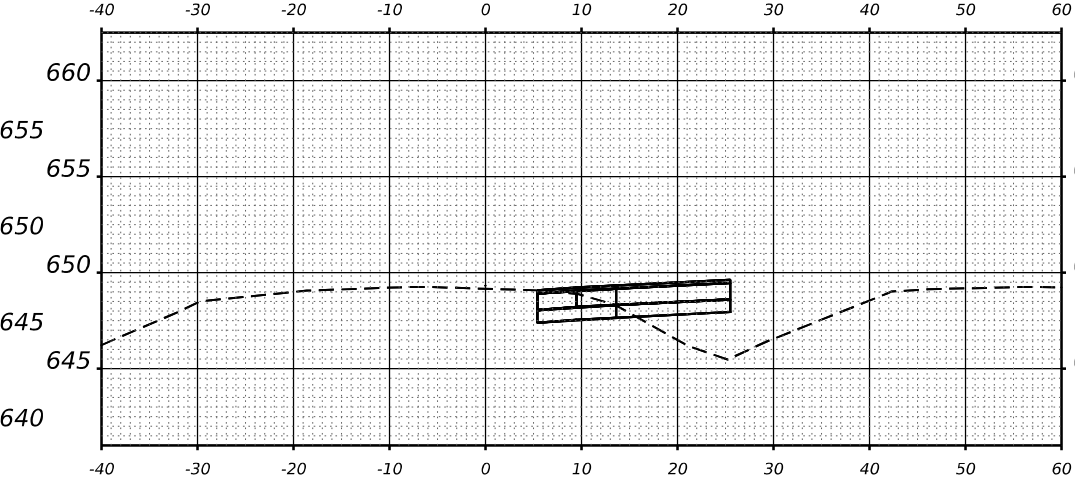


STA 176+00.00

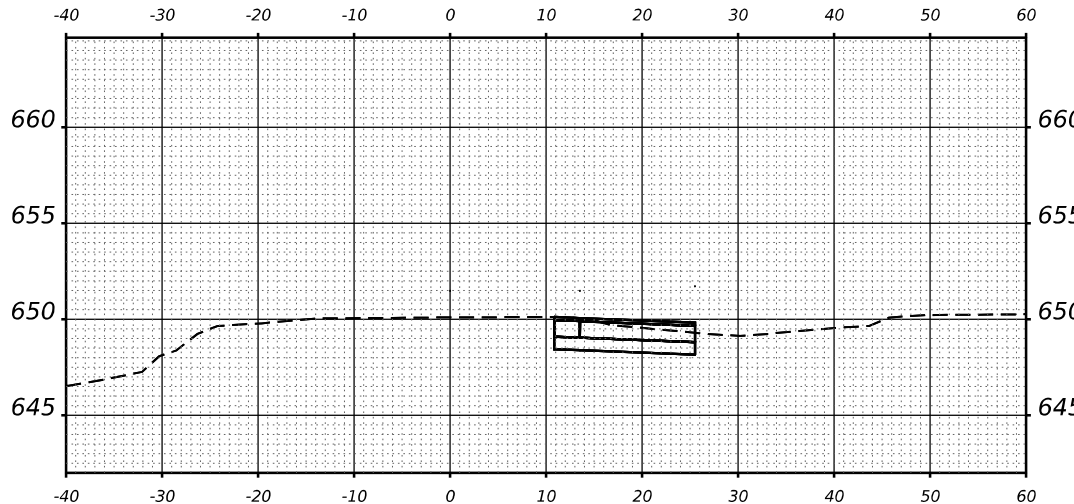


STA 177+50.00

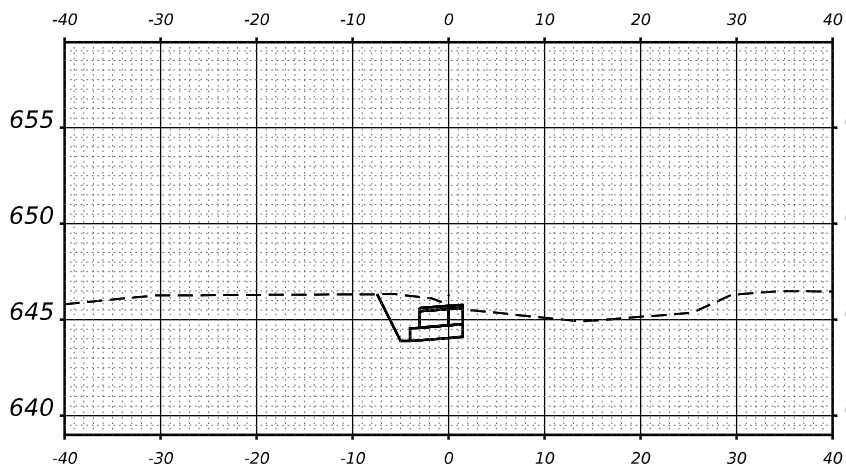

STA 172+00.00

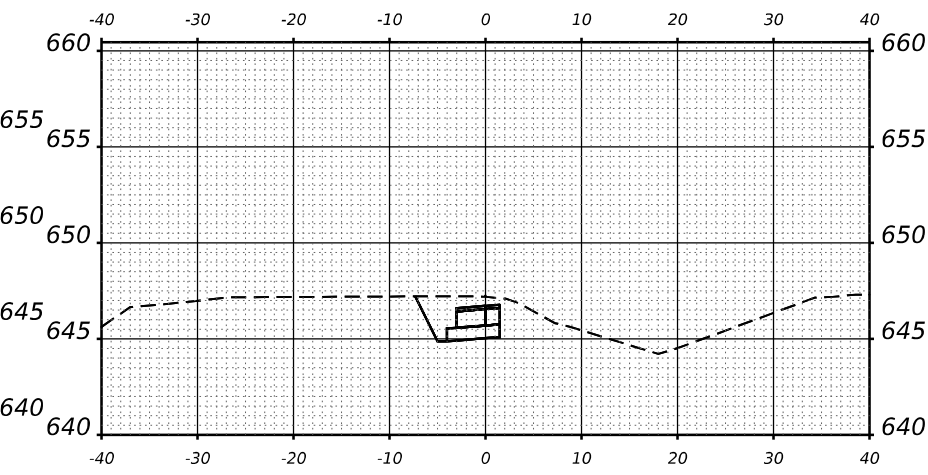

STA 173+43.49

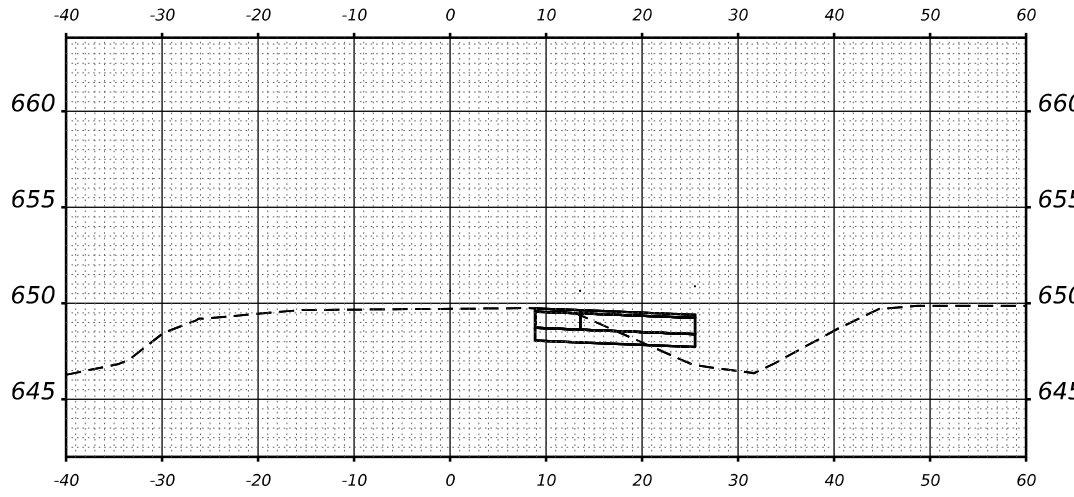

STA 177+00.00



|            |                     |
|------------|---------------------|
| USER NAME  | = SALASL            |
| DESIGNED   | - GB                |
| DRAWN      | - GB                |
| CHECKED    | - DH                |
| DATE       | - 04/22/2026        |
| PLOT SCALE | = 0.16666633 "/ IN. |
| PLOT DATE  | = 4/23/2026         |

|         |   |
|---------|---|
| REVISED | - |
| REVISED | - |
| REVISED | - |
| REVISED | - |



STATE OF ILLINOIS  
DEPARTMENT OF TRANSPORTATION

SUGGESTED STAGES OF CONSTRUCTION AND TRAFFIC CONTROL  
CROSS SECTIONS-STAGE 1A TEMPORARY PAVEMENT



SCALE: 1"=10' SHEET . OF SHEETS STA. 172+00.00 TO STA. 177+69.23

|                           |                                |          |                 |              |
|---------------------------|--------------------------------|----------|-----------------|--------------|
| F.A.I<br>RTE.             | SECTION                        | COUNTY   | TOTAL<br>SHEETS | SHEET<br>NO. |
| 57                        | (46-3)R.HBK-1&[(46-3)HB-5]HB-1 | KANKAKEE | 1183            | 298          |
| CONTRACT NO. 66863        |                                |          |                 |              |
| ILLINOIS FED. AID PROJECT |                                |          |                 |              |

| FINAL     | SURVEYED      | BY | DATE |
|-----------|---------------|----|------|
| SURVEY    | PLOTTED       |    |      |
| NOTE BOOK | TEMPLATE      |    |      |
| NO.       | AREAS CHECKED |    |      |

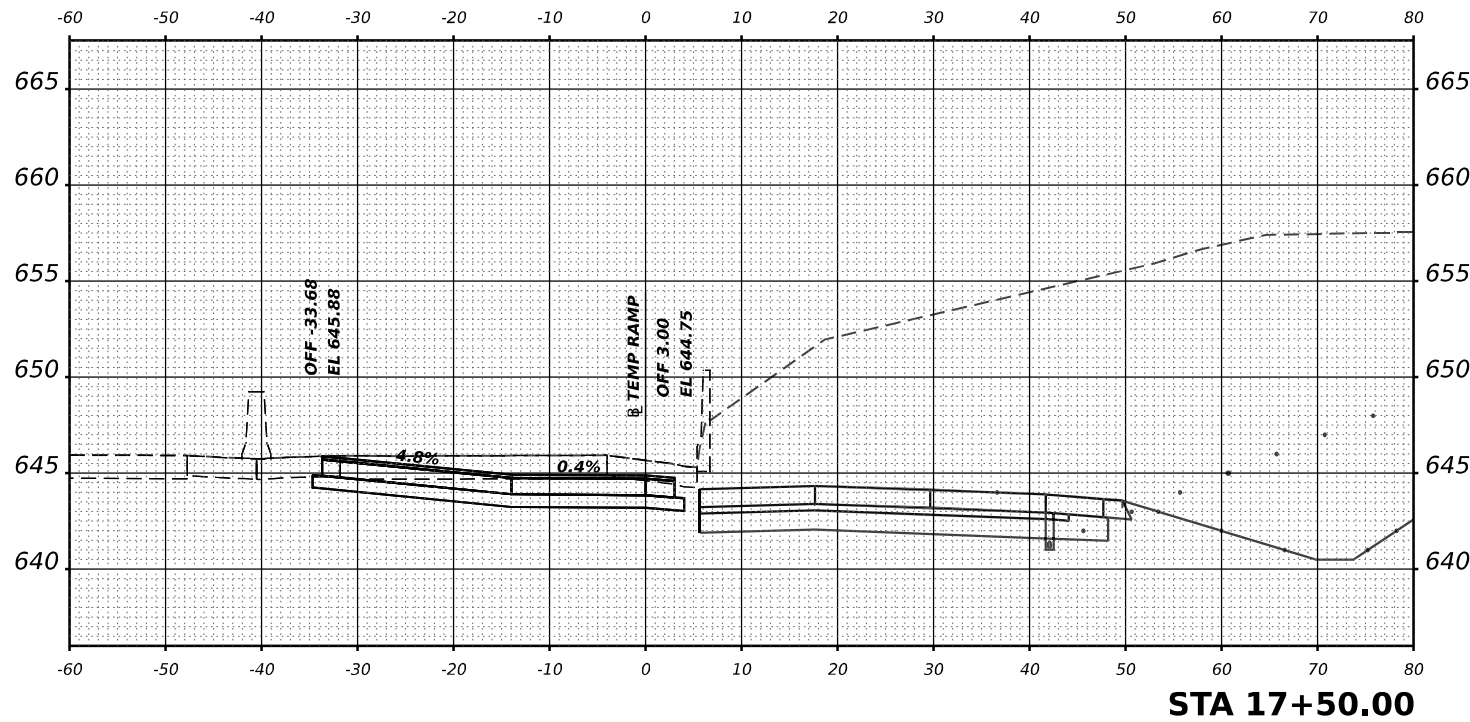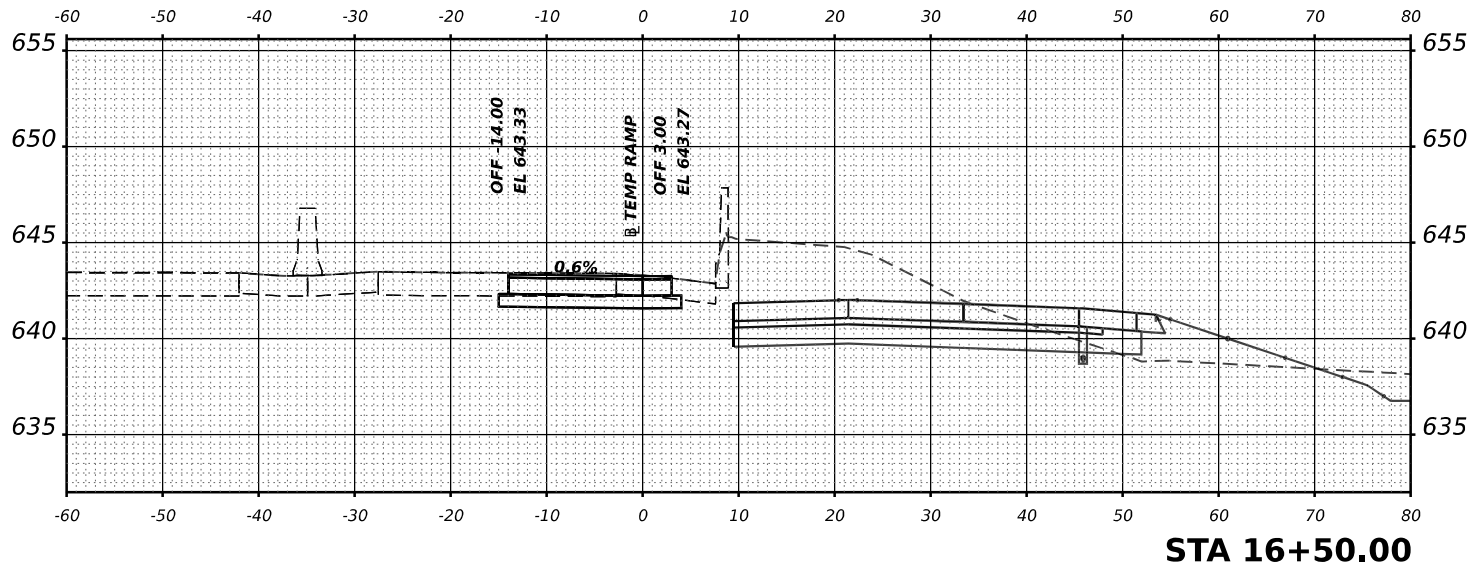

| ORIGINAL  | SURVEYED      | BY | DATE |
|-----------|---------------|----|------|
| SURVEY    | PLOTTED       |    |      |
| NOTE BOOK | TEMPLATE      |    |      |
| NO.       | AREAS CHECKED |    |      |

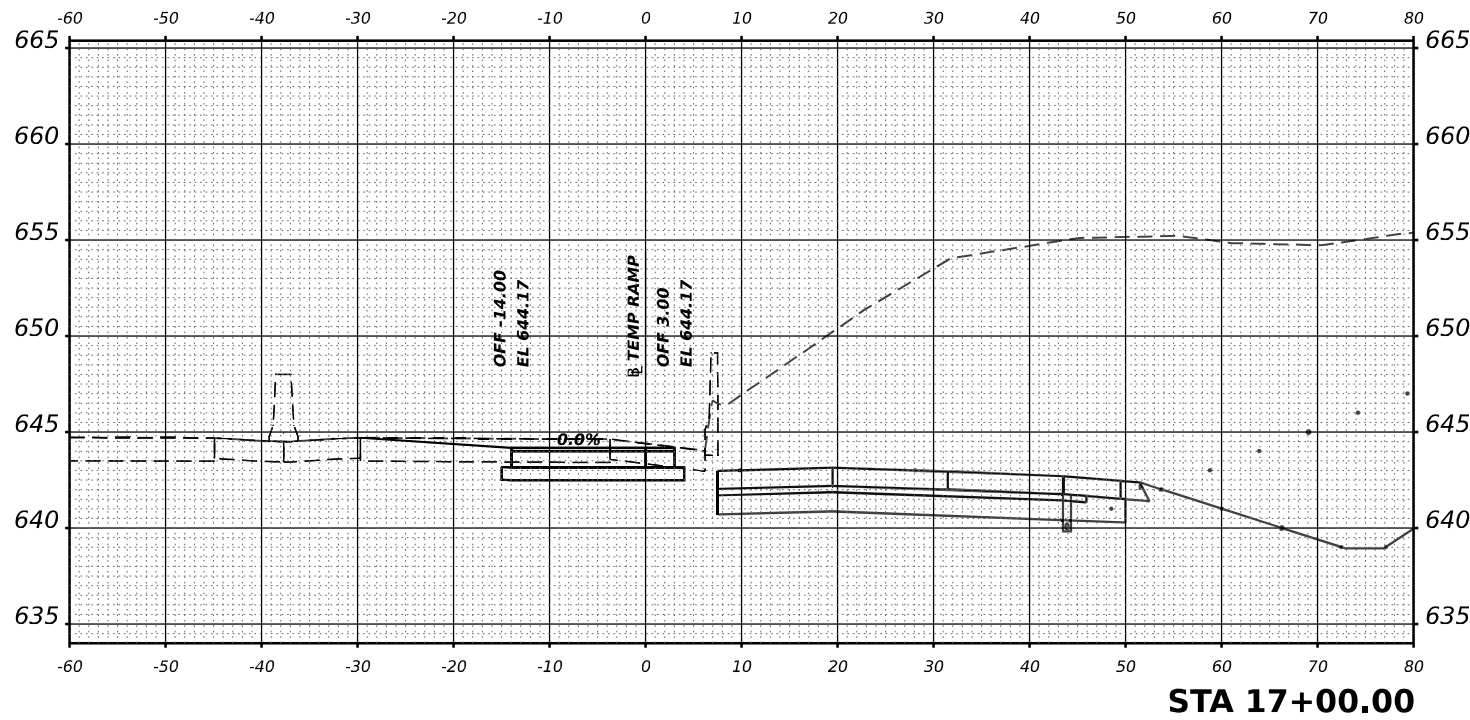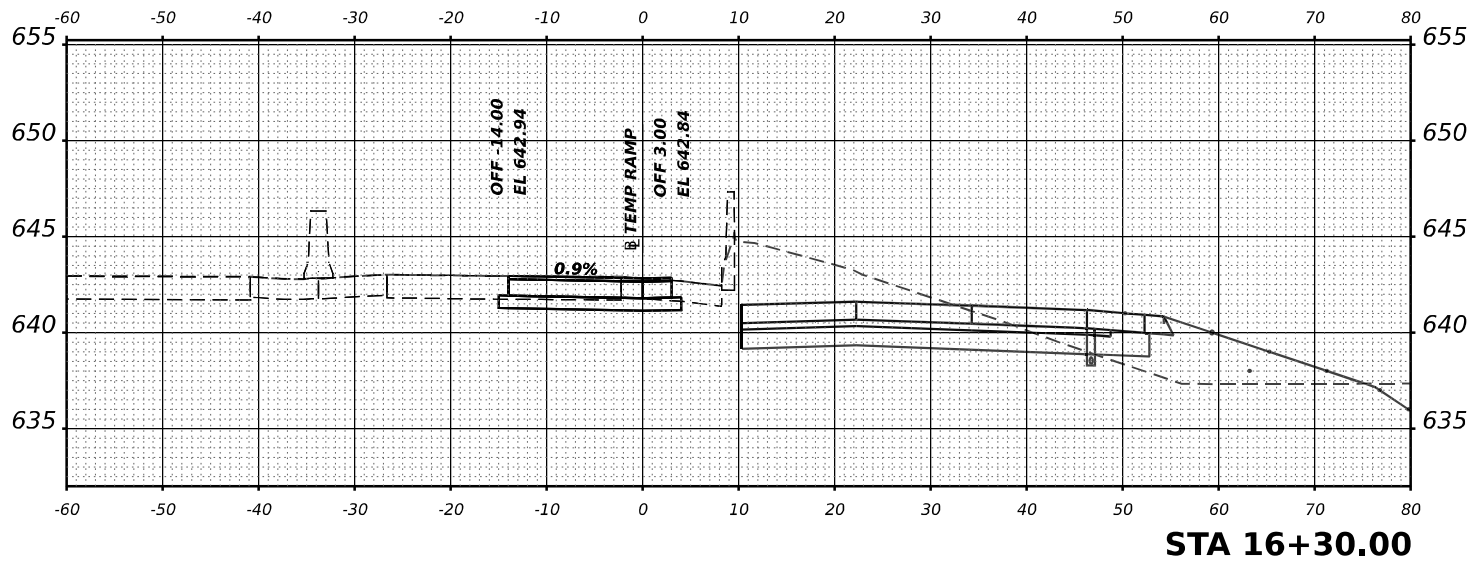

MODEL X3-1-27 SHEET 001  
FILE NAME C:\AW\WORK\EXP\WHEELVIEW.COM EXP\W021.D01412\AD30863-SHXS-MOT-1B-TEMPRAMP-001.DGN



|                                 |                   |           |
|---------------------------------|-------------------|-----------|
| USER NAME = SALASL              | DESIGNED - GB     | REVISED - |
|                                 | DRAWN - RA        | REVISED - |
| PLOT SCALE = 0.16666633 ' / IN. | CHECKED - DH      | REVISED - |
| PLOT DATE = 4/23/2026           | DATE - 04/22/2026 | REVISED - |

STATE OF ILLINOIS  
DEPARTMENT OF TRANSPORTATION

SUGGESTED STAGES OF CONSTRUCTION AND TRAFFIC CONTROL  
CROSS SECTIONS-STAGE 1B TEMPORARY RAMP CONSTRUCTION

SCALE: 1"=10' SHEET . OF SHEETS STA. 16+30 TO STA. 17+50





| F.A.I<br>RTE.             | SECTION                        | COUNTY   | TOTAL<br>SHEETS | SHEET<br>NO. |
|---------------------------|--------------------------------|----------|-----------------|--------------|
| 57                        | (46-3)R.HBK-1&[(46-3)HB-5]HB-1 | KANKAKEE | 1183            | 299          |
| CONTRACT NO. 66863        |                                |          |                 |              |
| ILLINOIS FED. AID PROJECT |                                |          |                 |              |



| FINAL         | BY | DATE |
|---------------|----|------|
| SURVEY        |    |      |
| PLOTTED       |    |      |
| TEMPLATE      |    |      |
| NO. BOOK      |    |      |
| AREAS CHECKED |    |      |

| ORIGINAL      | BY | DATE |
|---------------|----|------|
| SURVEY        |    |      |
| PLOTTED       |    |      |
| TEMPLATE      |    |      |
| NO. BOOK      |    |      |
| AREAS CHECKED |    |      |

MODEL X3-1-27 SHEET 001  
FILE NAME C:\RAW\WORK\EXP\BENTLEY.COM\EXP\W21.D00\1412\AD36863-SHXS-MOT-1B-TEMPRAMP-202.DGN

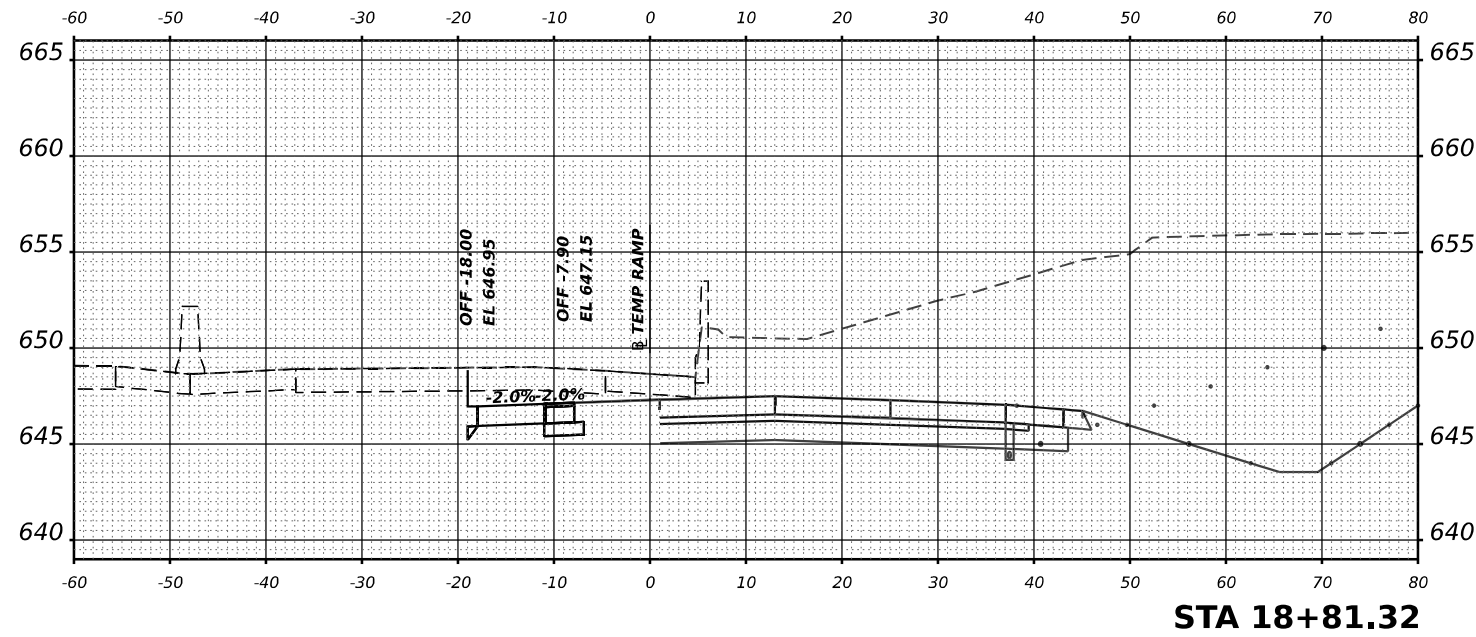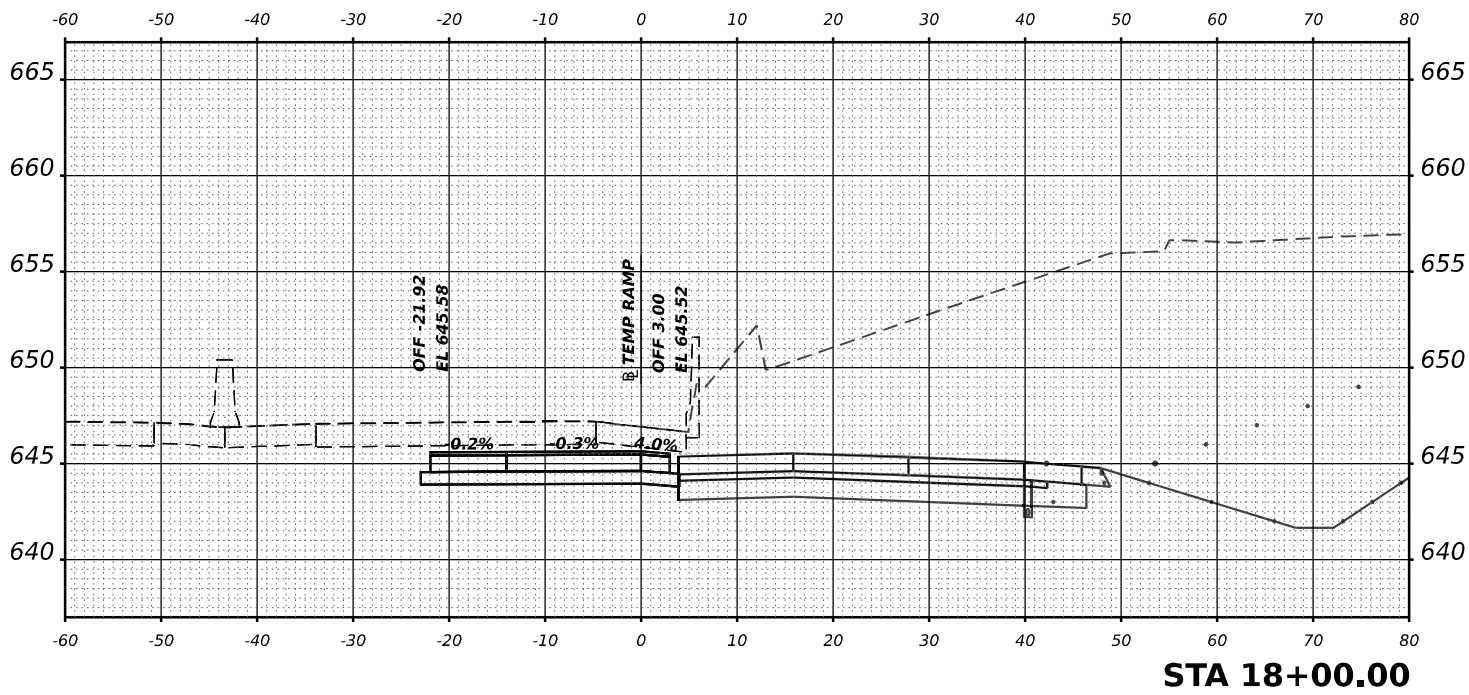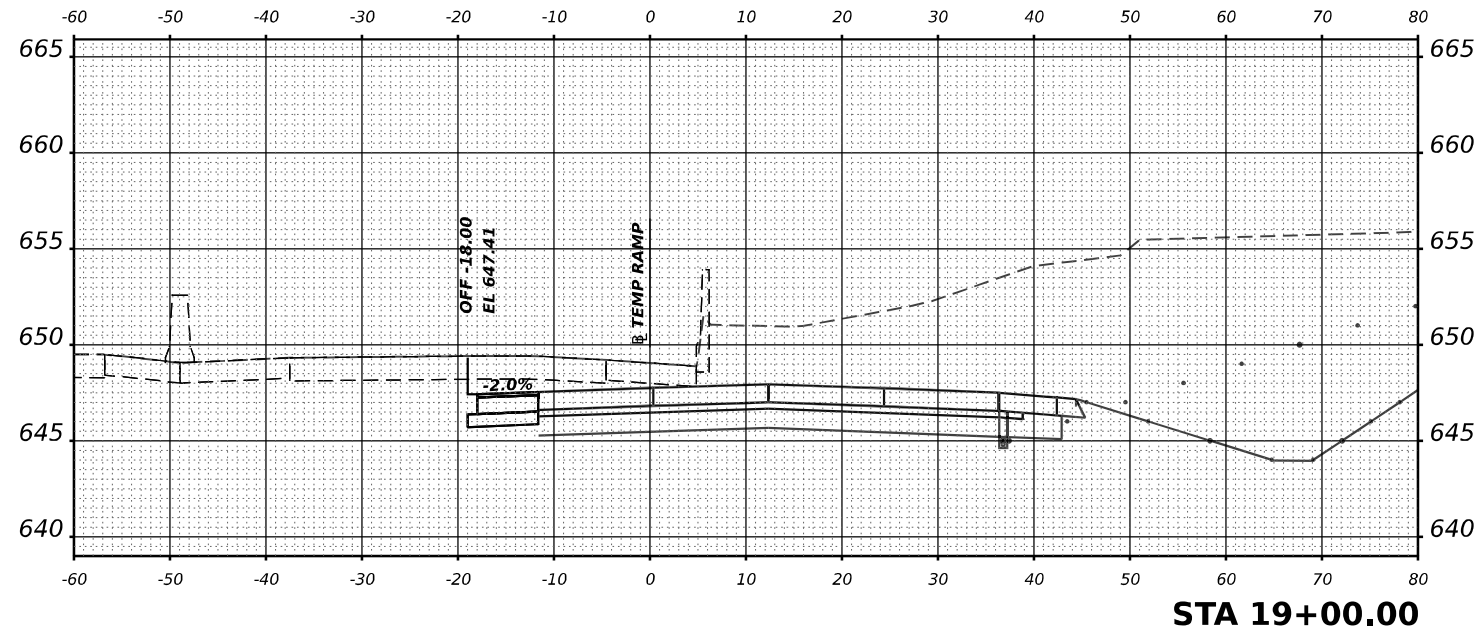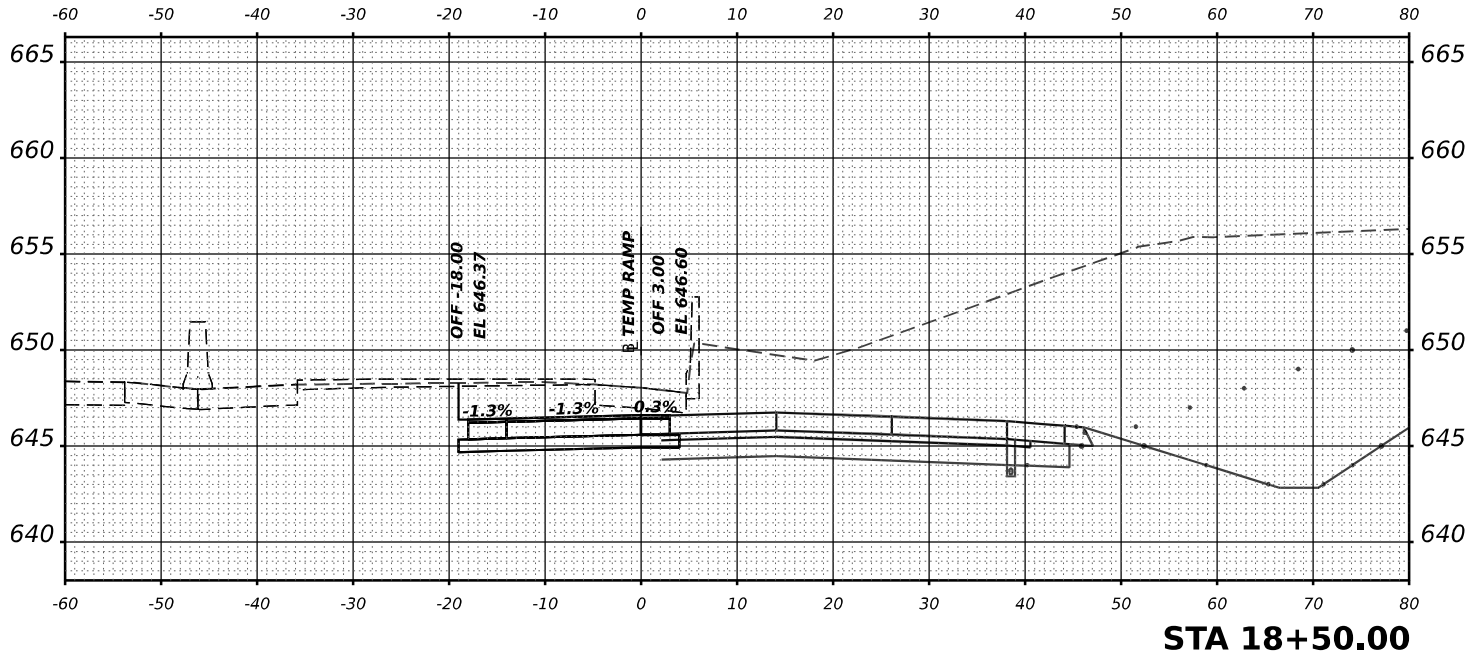

|                                |                   |           |
|--------------------------------|-------------------|-----------|
| USER NAME = SALASL             | DESIGNED - GB     | REVISED - |
|                                | DRAWN - RA        | REVISED - |
| PLOT SCALE = 0.16666633 1/ IN. | CHECKED - DH      | REVISED - |
| PLOT DATE = 4/23/2026          | DATE - 04/22/2026 | REVISED - |

STATE OF ILLINOIS  
DEPARTMENT OF TRANSPORTATION

SUGGESTED STAGES OF CONSTRUCTION AND TRAFFIC CONTROL  
CROSS SECTIONS-STAGE 1B TEMPORARY RAMP CONSTRUCTION

SCALE: 1"=10' SHEET . OF SHEETS STA. 18+00 TO STA. 19+00

| F.A.I<br>RTE.             | SECTION                        | COUNTY   | TOTAL<br>SHEETS | SHEET<br>NO. |
|---------------------------|--------------------------------|----------|-----------------|--------------|
| 57                        | (46-3)R.HBK-1&[(46-3)HB-5]HB-1 | KANKAKEE | 1183            | 300          |
| CONTRACT NO. 66863        |                                |          |                 |              |
| ILLINOIS FED. AID PROJECT |                                |          |                 |              |