


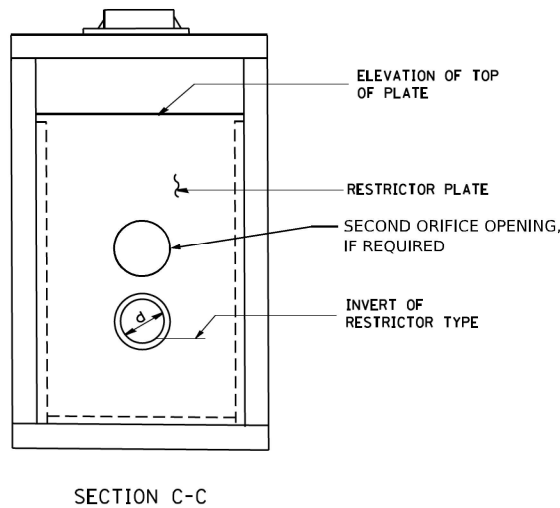
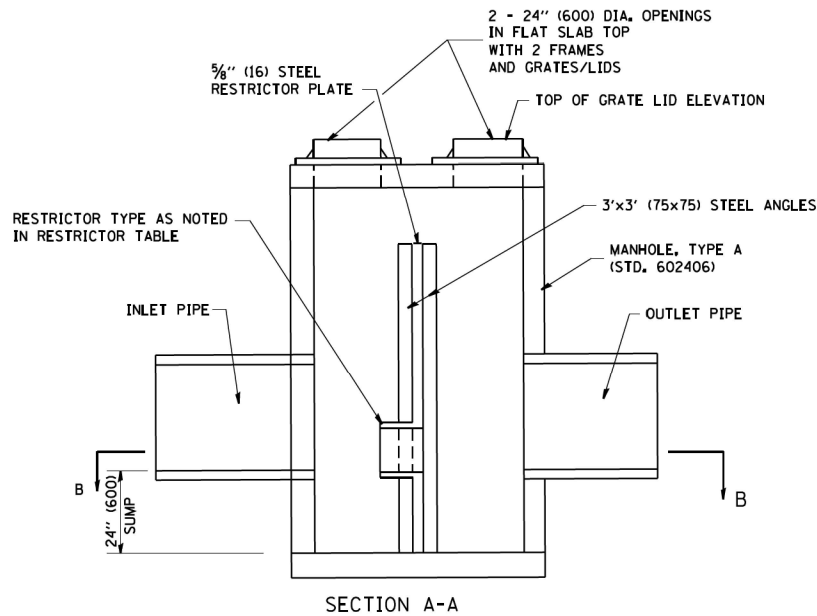
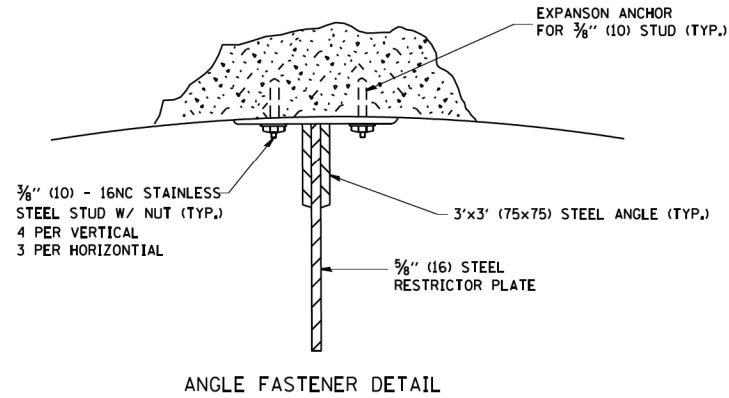
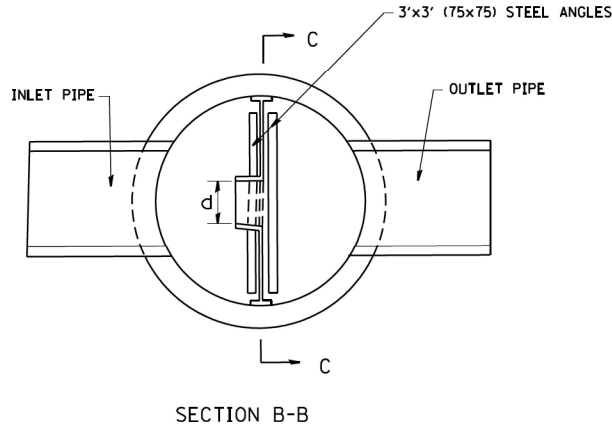


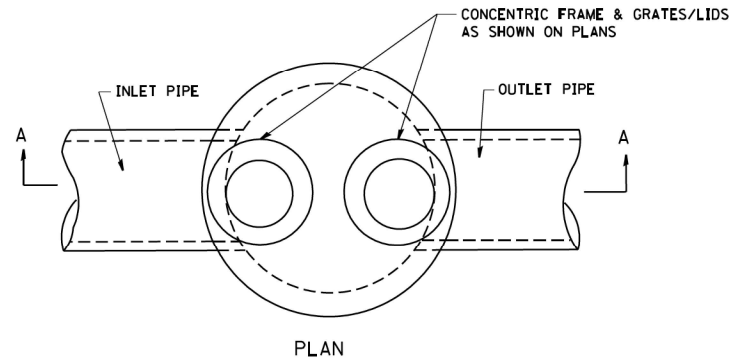

- NOTES:
1. ALL STEEL ANGLES AND PLATES TO BE GALVANIZED AFTER FABRICATION.
 2. ALL RESTRICTOR PLATES, ANGLES AND HARDWARE TO BE INCLUDED IN THE COST OF THE MANHOLE.
 3. BASIS OF PAYMENT: "MANHOLES, TYPE A, 6 FT. (1.8 m)-DIAMETER, TYPE 1 FRAME, CLOSED LID, RESTRICTOR PLATE" EACH

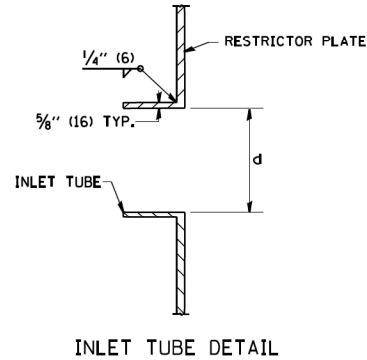

STR NO.	ALIGNMENT	STATION	MANHOLE DIAMETER	FRAME AND GRATE	RESTRICTOR TYPE	INSIDE RESTRICTOR TYPE DIAMETER	INVERT OF RESTRICTOR TYPE	ELEVATION OF TOP OF PLATE OVERFLOW
DS- 1529	I- 57	157+90	9'	TYPE 1 FR CL	ROUNDED	4.75' H x 8.50' W	629.61	636.97
DS- 1532	I- 57	145+81	9'	TYPE 1 FR CL	ROUNDED	1.95' H x 8.50' W	634.65	636.00
DS- 1536	I- 57	144+14	6'	TYPE 1 FR CL	ROUNDED	3.50' H x 6.75' W	629.07	636.00
DS- 1415	RAMP A	23+00	7'	TYPE 1 FR CL	ROUNDED	2.95'	631.29	635.59
DS- 1822	I- 57	161+00	6'	TYPE 1 FR CL	ROUNDED	4.45'	642.13	647.75
					SHARP EDGED	4.00"	634.67	639.04

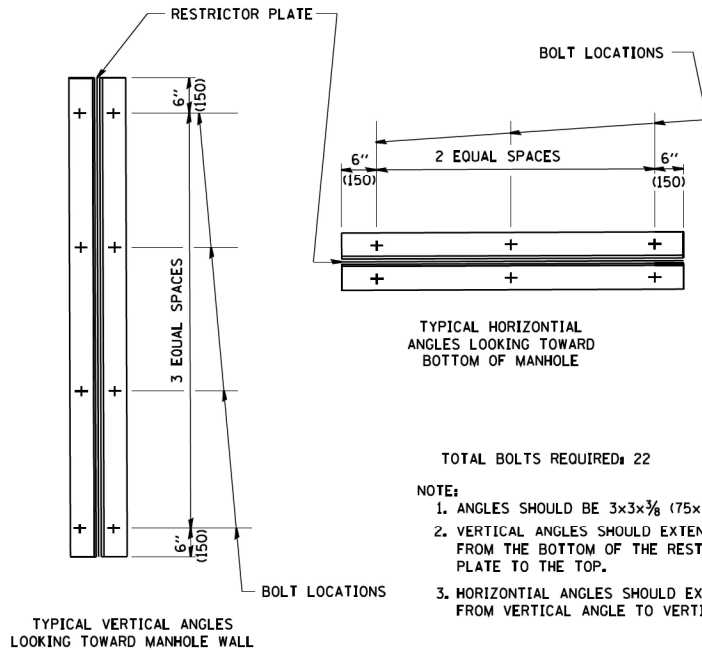

RESTRICTOR TYPE					
1	2	3	4	5	6
RE-ENTRANT TUBE	SHARP EDGED	SQUARE EDGED	RE-ENTRANT TUBE	SQUARE EDGED	ROUNDED
LENGTH: 1/2 TO 1 DIA.		STREAM CLEARS SIDES	LENGTH: 2-1/2 DIA.	LENGTH: 2-1/2 DIA.	
C=.52	C=.61	C=.61	C=.73	C=.82	C=.98

VALUES OF "C" FOR CIRCULAR AND SQUARE ORIFICES

- TOTAL BOLTS REQUIRED: 22
- NOTE:
1. ANGLES SHOULD BE 3x3x3/8 (75x75x75)
 2. VERTICAL ANGLES SHOULD EXTEND FROM THE BOTTOM OF THE RESTRICTOR PLATE TO THE TOP.
 3. HORIZONTAL ANGLES SHOULD EXTEND FROM VERTICAL ANGLE TO VERTICAL ANGLE.

ALL DIMENSIONS ARE IN INCHES (MILLIMETERS) UNLESS OTHERWISE SHOWN.

MODEL: 2D SHEET H
FILE NAME: C:\PWA\WORK\EXP-2\H\BENTLEY.COM EXP-PWA\01\0014411\036863-SHT-DRAINDETAIL-01.DGN




USER NAME = WEISSMANM	DESIGNED - BRO	REVISED -
	DRAWN - MHW	REVISED -
PLOT SCALE = 0.16666633" / IN.	CHECKED - BRO	REVISED -
PLOT DATE = 4/22/2026	DATE - 04/22/2026	REVISED -

STATE OF ILLINOIS
DEPARTMENT OF TRANSPORTATION

DRAINAGE DETAILS
RESTRICTOR MANHOLE DETAILS

SCALE: . SHEET . OF . SHEETS STA. . TO STA. .


F.A.I. RTE.	SECTION	COUNTY	TOTAL SHEETS	SHEET NO.
57	(46-3)R.HBK-1&[(46-3)HB-5]HB-1	KANKAKEE	1183	901
CONTRACT NO. 66863				
ILLINOIS FED. AID PROJECT				

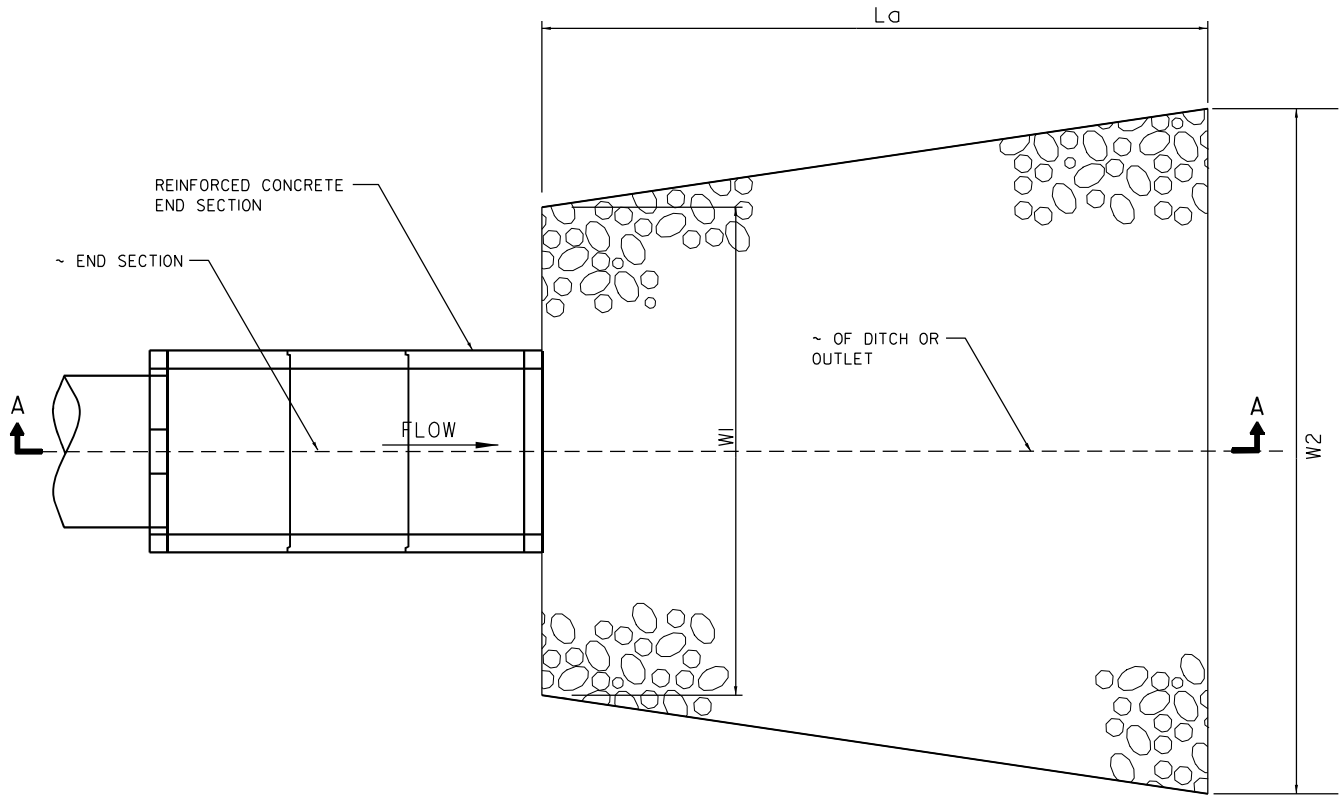


STRUCTURE ID	ALIGNMENT	STATION	OFFSET	OUTLET SIZE (IN.)	OUTLETTING TO:	WIDTH US W1 (FT.)	WIDTH DS W2 (FT.)	LENGTH A (FT.)	LENGTH B (FT.)	LENGTH C (FT.)	TOTAL LENGTH LA (FT.)	RIP RAP AREA (SQ YD)	FILTER FABRIC (SQ YD)	RIP RAP GRADATION
*DS- 1082	I-57	241+92	71.3	68	DITCH	25.8	34.1	--	30.0	187.8	217.8	629.6	629.6	RR4 CL A
*DS- 1087	I-57	243+86	-79.1	30	DITCH	19.8	28.6	--	25.0	51.6	76.6	194.1	194.1	RR4 CL A
DS- 1088	I-57	220+88	-98.1	36	DITCH	5.0	10.0	--	4.0	6.0	10.0	6.7	6.7	RR4 CL A
DS- 1091	I-57	227+29	95.7	12	DITCH	3.0	14.5	--	8.0	15.0	23.0	15.3	15.3	RR4 CL A
*DS- 1417	RAMPA	21+20	37.9	54	DITCH	47.5	47.5	30.7	4.0	6.8	41.5	173.3	173.3	RR4 CL A
DS- 1533	I-57	143+79	-148.4	66	GRINNELL DITCH	7.5	12.5	--	4.0	6.0	10.0	6.7	6.7	RR4 CL A
DS- 1535	I-57	143+75	-127.6	36	GRINNELL DITCH	5.0	10.0	--	4.0	6.0	10.0	6.7	6.7	RR4 CL A
DS- 1818	I-57	166+00	-91.7	15	DITCH	3.5	8.5	--	4.0	5.5	9.5	6.3	6.3	RR4 CL A
--	I-57	158+20	-61.8	--	DITCH	10.0	31.0	25.8	--	--	25.8	17.2	17.2	RR3 CL A
--	I-57	157+10	61.2	--	DITCH	10.0	32.5	44.4	--	--	44.4	29.6	29.6	RR3 CL A
--	I-57	219+50	-79	--	DITCH	10.0	18.5	16.3	--	--	16.3	10.9	10.9	RR3 CL A
--	I-57	218+13	78.4	--	DITCH	10.0	15.0	9.3	--	--	9.3	6.2	6.2	RR3 CL A
--	I-57	227+22	-69.3	--	DITCH	10.0	18.5	16.7	--	--	16.7	11.1	11.1	RR3 CL A

* CONTRACTOR SHALL REFER TO DRAINAGE PLANS FOR EXACT HORIZONTAL LOCATION.

*

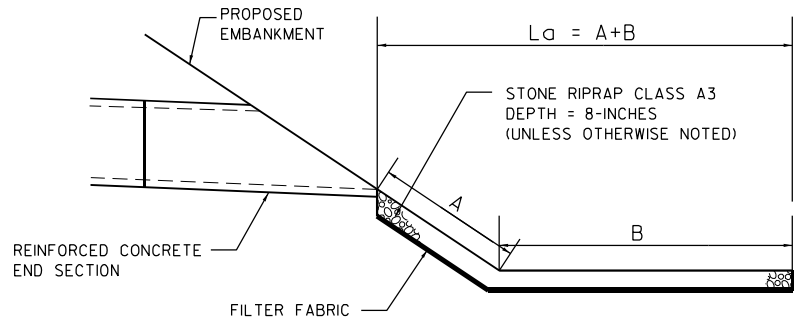

SECTION A-A - GROUND
RIPRAP APRON

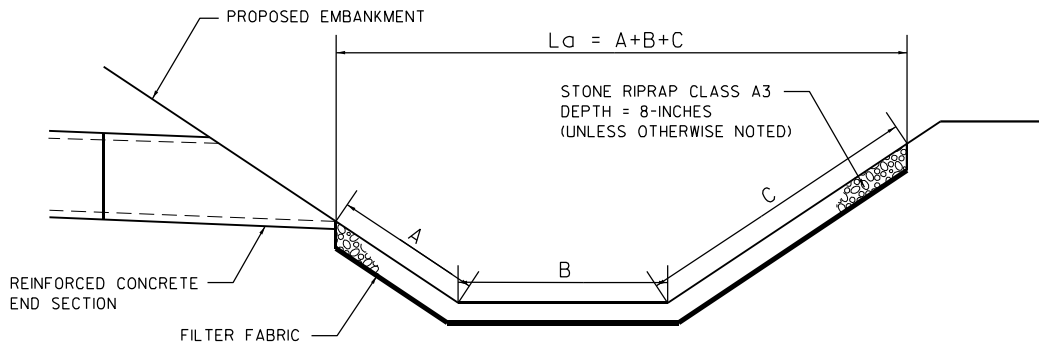

SECTION A-A - DITCH SECTION
RIPRAP APRON

NOTES:

- I. PAID FOR AT THE CONTRACT UNIT PRICE PER SQUARE YARD FOR "STONE RIPRAP" CLASS SPECIFIED. FILTER FABRIC IS PAID FOR AT THE CONTRACT UNIT PRICE PER SQUARE YARD FOR "FILTER FABRIC".

MODEL: 2D SHEET 11
FILE NAME: C:\PW\WORK\EXP-2\W\BENTLEY.COM\EXP-2\W\2014\11\03\6663-SHT-DRAINDETAIL-02.DGN




USER NAME = SALASL	DESIGNED - BRO	REVISED -
	DRAWN - MHW	REVISED -
PLOT SCALE = 0.16666633 1/ IN.	CHECKED - BRO	REVISED -
PLOT DATE = 4/23/2026	DATE - 04/22/2026	REVISED -

STATE OF ILLINOIS
DEPARTMENT OF TRANSPORTATION


DRAINAGE DETAILS
RIP RAP APRON

SCALE: N.T.S. SHEET . OF SHEETS STA. TO STA.


F.A.I. RTE.	SECTION	COUNTY	TOTAL SHEETS	SHEET NO.
57	(46-3)R.HBK-1&[(46-3)HB-5]HB-1	KANKAKEE	1183	902
CONTRACT NO. 66863				
ILLINOIS FED. AID PROJECT				

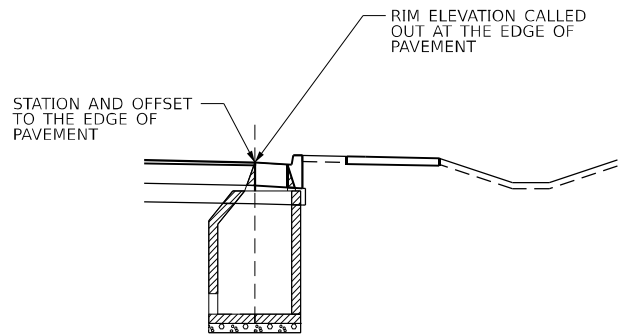


ELEVATION
CATCH BASIN & MANHOLE WITH CURB AND GUTTER
(CONE AND FLAT SLAB TOP SECTIONS)

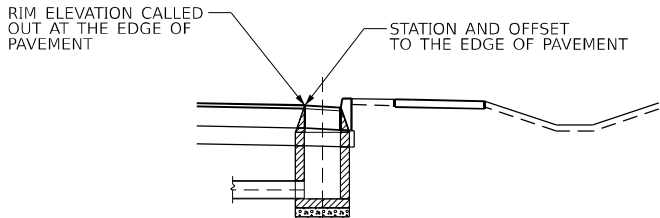

ELEVATION
INLET WITH CURB AND GUTTER

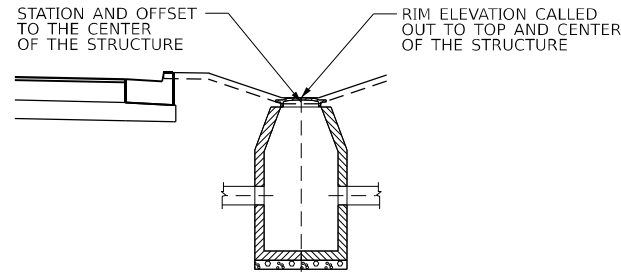


ELEVATION
INLET, CATCH BASIN AND CATCH
BASIN IN DITCH OR SWALE

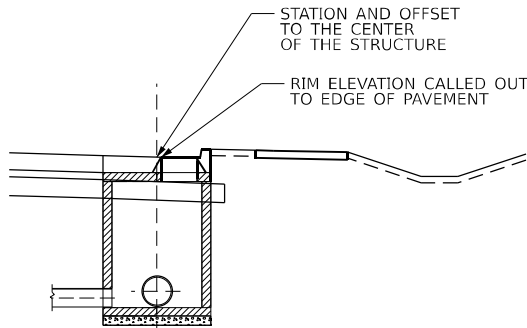


* FRAME & LIDS TO BE ORIENTED
ADJACENT TO CURB AND GUTTER


ELEVATION
CATCH BASIN & MANHOLE WITH CURB AND GUTTER
(CONE AND FLAT SLAB TOP SECTIONS)

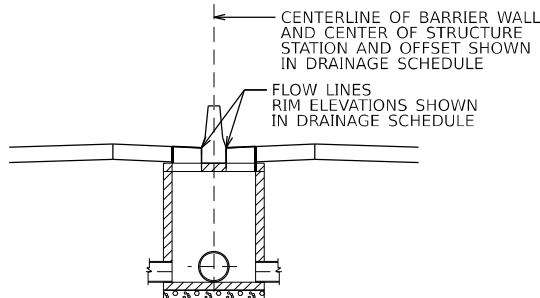

ELEVATION
STRUCTURE TYPE 4 IN MEDIAN WITH
DOUBLE FACE BARRIER WALL

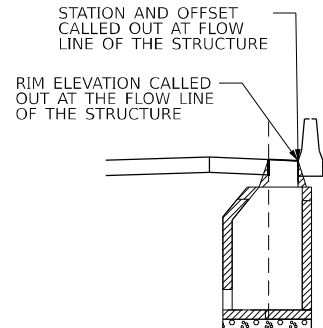


ELEVATION
STRUCTURE AT BARRIER WALL

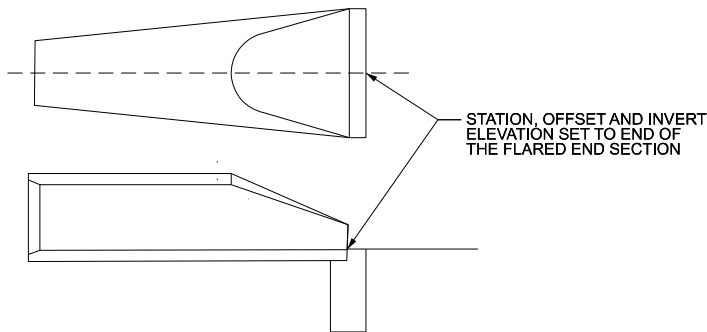

ELEVATION
FLARED END SECTION

NOTE: INVERT ELEVATIONS ARE CALLED OUT AT EACH END OF THE
HEADWALL/FES ON THE DRAINAGE STRUCTURE SCHEDULE.

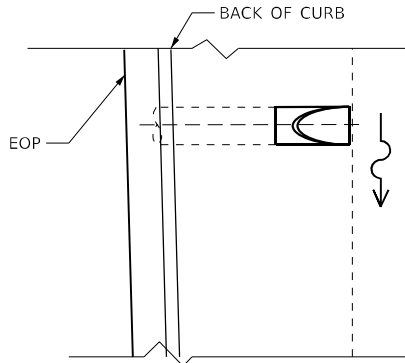

PLAN VIEW
FLARED END SECTION

NOTE:
SEE SHEETS 394 THROUGH 399 FOR DRAINAGE STRUCTURE OFFSET/STATION/ AND RIM LOCATION.

MODEL: 2D SHEET 11
FILE NAME: C:\P\WORK\EXP-24\W.BENTLEY.COM\13\494\W21.D014111\036863-SHT-02-DRANDTAL-03.DGN



USER NAME	= SALASL	DESIGNED -	BRO	REVISED -	
		DRAWN -	MHW	REVISED -	
PLOT SCALE	= 0.16666633 1/ IN.	CHECKED -	BRO	REVISED -	
PLOT DATE	= 4/23/2026	DATE -	04/22/2026	REVISED -	

STATE OF ILLINOIS
DEPARTMENT OF TRANSPORTATION

DRAINAGE DETAILS
DRAINAGE STRUCTURE STATION /OFFSET DETAILS

SCALE: N.T.S. SHEET . OF SHEETS STA. TO STA.

F.A.I. RTE.	SECTION	COUNTY	TOTAL SHEETS	SHEET NO.
57	(46-3)R.HBK-1&[(46-3)HB-5]HB-1	KANKAKEE	1183	903
CONTRACT NO. 66863				
ILLINOIS FED. AID PROJECT				

CLASS SJ CONCRETE SHALL BE USED THROUGHOUT.

THIS SPECIFICATION COVERS SLOTTED DRAIN USED FOR THE REMOVAL OF WATER AS SHOWN ON THE PLANS.

THE SLOTTED DRAIN SHALL BE CORRUGATED PIPE CULVERT WITH INTEGRAL SLOTTED DRAINS.

BEFORE PLACING THE CONCRETE ADJACENT TO THE PIPE, THE SLOT SHALL BE COVERED BY EITHER THIN, FLAT METAL SHEETING OR BY A BOARD NOTCHED TO FIT OVER THE GRATE BARS. THIS COVERING MUST FIT CLOSELY IN THE SLOT TO PREVENT ENTRY OF CONCRETE INTO THE PIPE. PAVING OVER THE SLOTTED DRAIN WILL THEN BE ONE CONTINUOUS OPERATION OVER THE PROTECTED DRAIN. THE PROTECTION FOR THE DRAIN SLOT SHALL THEN BE REMOVED. THE PIPE SHALL DRAIN INTO THE SIDE OF THE INLET. THE OPENING WHERE THE SLOT IS REMOVED SHALL BE COVERED TO PREVENT CONCRETE FROM ENTERING THE PIPE.

THE CORRUGATED STEEL PIPE USED IN THE SLOTTED DRAIN SHALL MEET THE REQUIREMENTS OF AASHTO M36/ ASTM A760.

THE CMP SHALL BE ALUMINIZED STEEL TYPE 2.

THE DIAMETER AND GAGE SHALL BE AS SHOWN ON THE PLAN.

STEEL GRATING SHALL MEET THE GALVANIZING REQUIREMENTS OF AASHTO A123.

THIS WORK WILL BE PAID FOR AT THE CONTRACT UNIT PRICE PER FOOT FOR SLOTTED DRAIN 15" WITH 1 3/4" SLOT, AND SHALL INCLUDE ELBOWS, DRILLING HOLES IN GRATING, SUPPLYING AND PLACING A1 BARS, AND CONCRETE AND GRATING FOR DEPTH SPECIFIED ON PLANS.

USE APPROVED END CAP TO PREVENT CONCRETE ENTRY INTO THE PIPE DURING GUTTER CONSTRUCTION ON THE UPSTREAM END OF THE PIPE.

THE CORRUGATED STEEL PIPE SHALL HAVE A MINIMUM OF TWO REROLLED ANNULAR ENDS.

THE SLOTTED DRAIN BANDS SHALL BE MODIFIED HUGGER BANDS TO SECURE THE PIPE AND PREVENT INFILTRATION OF THE BACKFILL.

WHEN THE SLOTTED DRAIN IS Banded TOGETHER, THE ADJACENT GRATES SHALL HAVE A MAXIMUM 3" GAP.

THE GRATES SHALL BE MANUFACTURED FROM ASTM A670, GRADE 36 STEEL. THE SPACERS AND BEARING BARS (SIDES) SHALL BE 3/16" MATERIAL ±0.008".

THE SPACERS SHALL BE ON 6" CENTERS AND WELDED ON BOTH SIDES TO EACH BEARING BAR (SIDES) WITH FOUR (4) 1 1/4" LONG 3/16" FILLET WELDS ON EACH SIDE OF THE BEARING BAR.


THE PLATE EXTENDER SHALL BE 7 GAGE STEEL MEETING ASTM A761.

THE ENGINEER MAY CALL FOR TENSILE STRENGTH TESTS ON THE GRATE IF THE GRATE IS NOT IN COMPLIANCE WITH THE ABOVE SPACER SPECIFICATIONS. IF TENSILE STRENGTH TESTS ARE CALLED FOR, MINIMUM RESULTS FOR AN IN-PLACE SPACER PULLED PERPENDICULAR TO THE BEARING BAR SHALL BE:
T = 12,000 POUNDS FOR 2 1/2" GRATE
T = 15,000 POUNDS FOR 6" GRATE

THE GRATE AND PLATE EXTENDERS SHALL BE GALVANIZED IN ACCORDANCE WITH ASTM A123 EXCEPT WITH A 2 OZ GALVANIZED COATING.

THE GRATE SHALL BE FILLET WELDED WITH A MINIMUM WELD 1" LONG TO THE CSP ON EACH SIDE OF THE GRATE AT EVERY OTHER CORRUGATION.


VERTICAL BOW = ±3/8"
HORIZONTAL BOW = ±5/8"
TWIST = ±1/2"

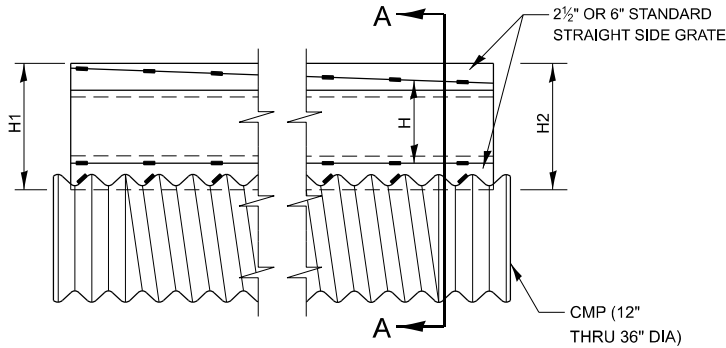

DETAIL WITH VARIABLE HEIGHT GRATE

LOADING CONDITION	MAX. EXTENDER HEIGHT - "H"
H20/H25 * 750 PSI CONCRETE	19"

* 125 PSI TIRE PRESSURE

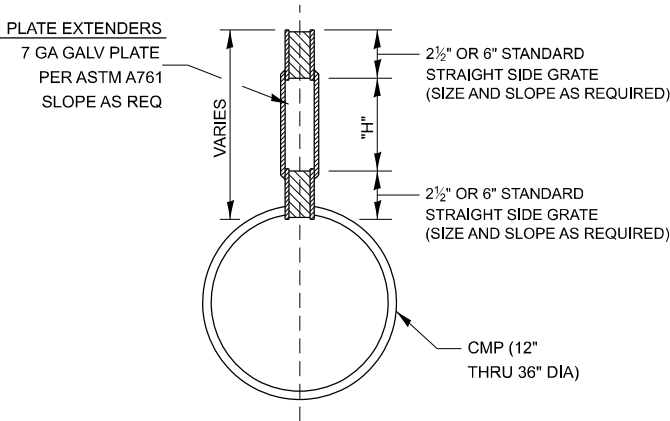

SECTION A-A


STANDARD SIZES		DIAMETER OF PIPE					
GAGE OF PIPE		12"	15"	18"	24"	30"	36"
16	X	X	X	X	X	X	X
14	X	X	X	X	X	X	X
12	NA	NA	NA	NA	X	X	X

GRATE TYPE	"A"	
VERT	2 1/2"	1 3/4"
VERT	6"	1 3/4"
TRAP	2 1/2"	2 1/4"
TRAP	6"	3"



VERT = VERTICAL
TRAP = TRAPIZOIDAL

SLOTTED DRAIN NOTES


- GRATING IS AVAILABLE IN DEPTHS OF 2 1/2" AND 6".
- VERTICAL GRATING (STRAIGHT SIDES) WITH VERTICAL SPACERS IS ALSO AVAILABLE.
- FOR 6" VERTICAL & TRAPEZOIDAL REQUIREMENTS, THE SLOTTED DRAIN BAND MAY BE FURNISHED WITH THE 4: TECHCO BAND ANGLE.
- DIMENSIONS ARE SUBJECT TO MANUFACTURING TOLERANCES.
- REFERENCE CONTECH BAND MANUAL DWG NO 1002697 FOR BAND DETAILS.
- REFERENCE CONTECH SLOTTED DRAIN DWG NO 1002697.
- DIMENSIONS FOR H1 AND H2 AS REQUIRED.
- H1 AND H2 MEASURED FROM TOP OF GRATE TO BOTTOM OF GRATE.

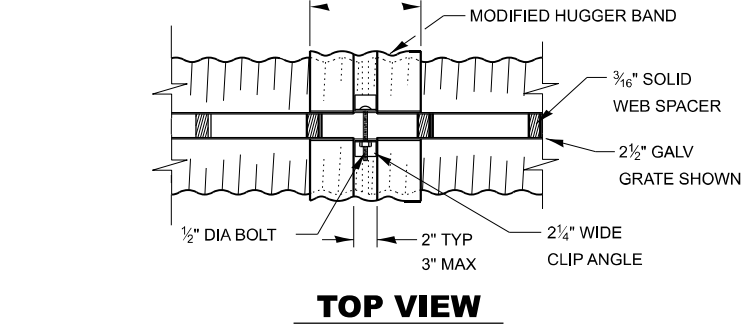


TYPICAL PIPE SECTION

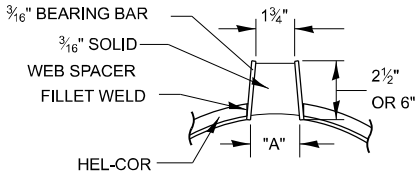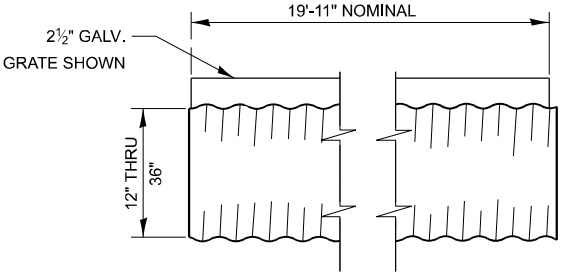

SECTION A-A
STANDARD DETAIL


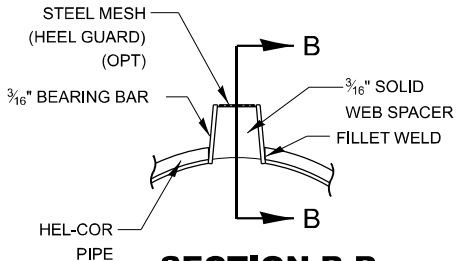


SECTION B-B
DETAIL WITH MESH
(TRAPEZOIDAL GALVANDIZED GRATE SHOWN)

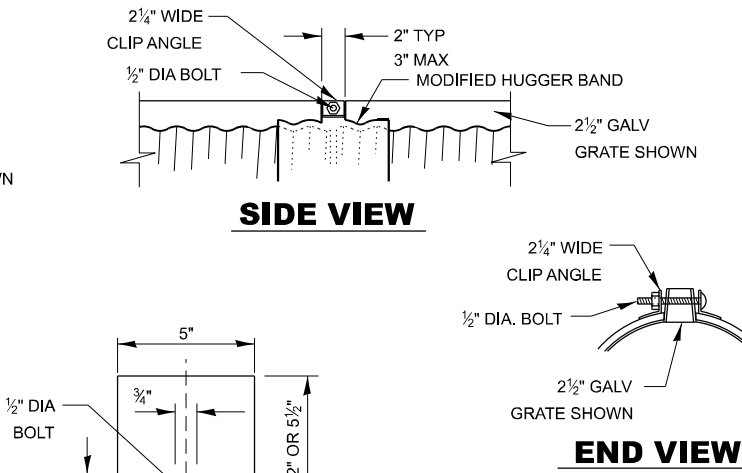


GAP PLATE (OPTIONAL)

MAY BE PLACED DIRECTLY
OVER BAND BOLT TO PROVIDE
CONTINUOUS FORM FOR GROUTING

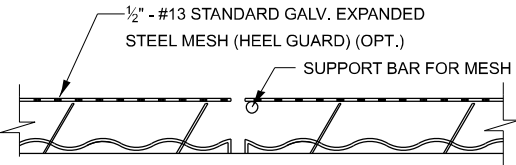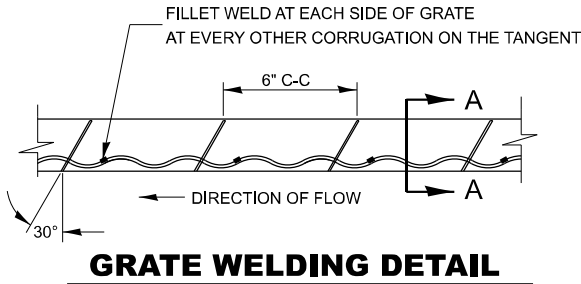

SECTION B-B

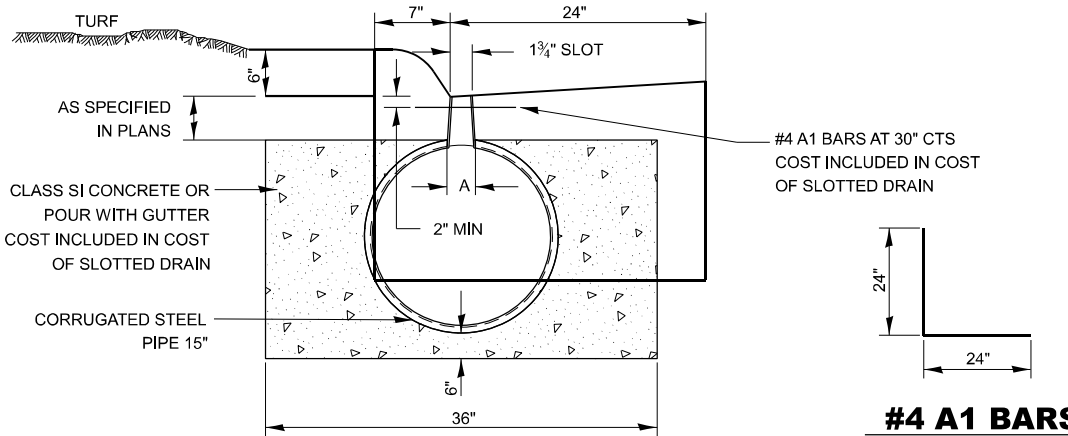

#4 A1 BARS



USER NAME	= SALASL	DESIGNED -	BRO	REVISED -	
		DRAWN -	MHW	REVISED -	
PLOT SCALE	= 0.16666633 1/ IN.	CHECKED -	BRO	REVISED -	
PLOT DATE	= 4/23/2026	DATE -	04/22/2026	REVISED -	

STATE OF ILLINOIS
DEPARTMENT OF TRANSPORTATION


DRAINAGE DETAILS
SLOTTED DRAIN DETAIL

SCALE: N.T.S. SHEET . OF SHEETS STA. TO STA.



F.A.I. RTE.	SECTION	COUNTY	TOTAL SHEETS	SHEET NO.
57	(46-3)R.HBK-1&[(46-3)HB-5]HB-1	KANKAKEE	1183	904
CONTRACT NO. 66863				
ILLINOIS FED. AID PROJECT				

NOTES

1. ANY FIELD TILE OUTLET INTO A DITCH SHALL HAVE A HEADWALL BUILT IN ACCORDANCE WITH THIS DETAIL.
2. COST OF FURNISHING AND INSTALLING WIRE MESH SHALL BE INCLUDED IN THE CONTRACT UNIT PRICE PER CUBIC YARD FOR MISCELLANEOUS CONCRETE. WIRE MESH TO WEIGH NOT LESS THAN 58# PER 100 SQ FT

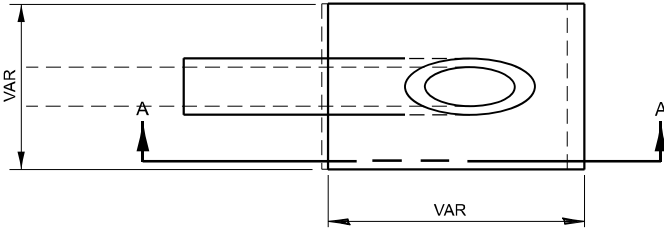


PLAN

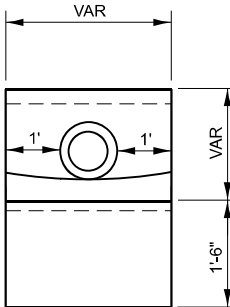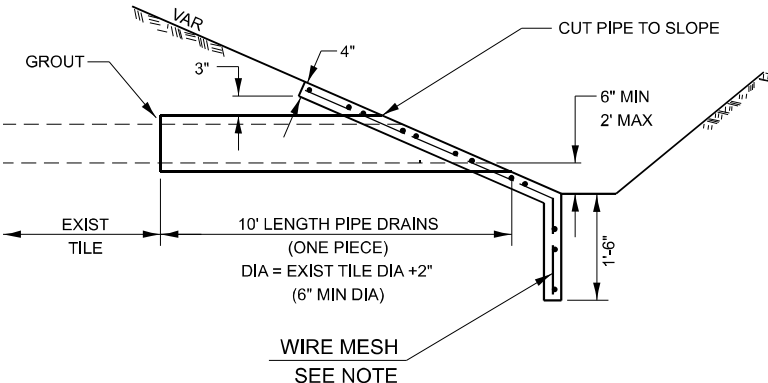


END VIEW

SECTION A-A


PIPE DRAINS & CONCRETE HEADWALLS

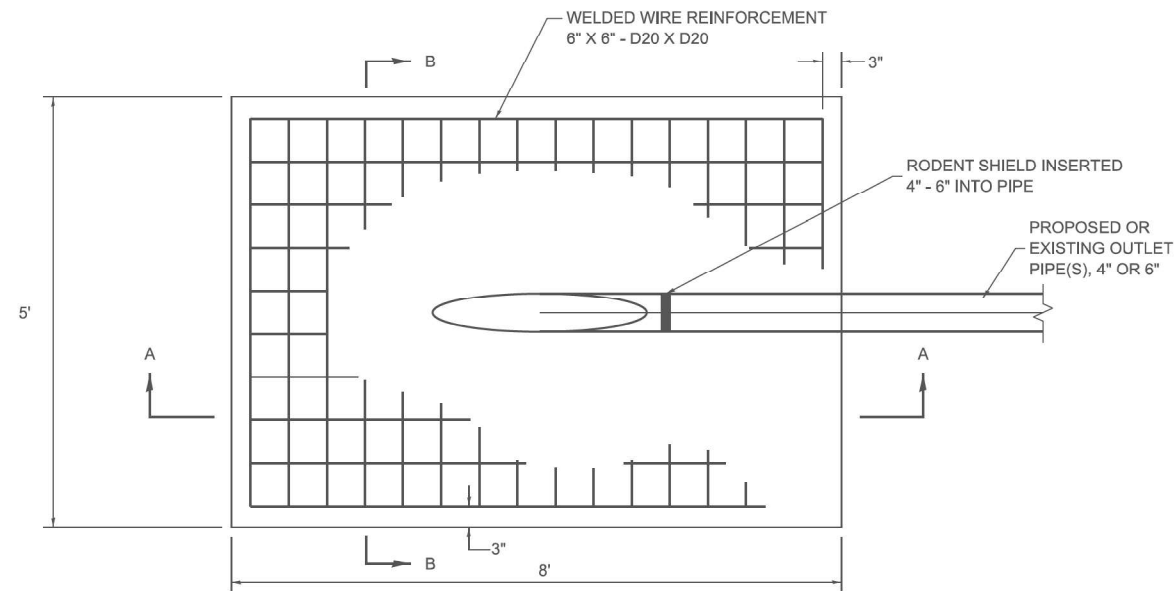


PLAN VIEW

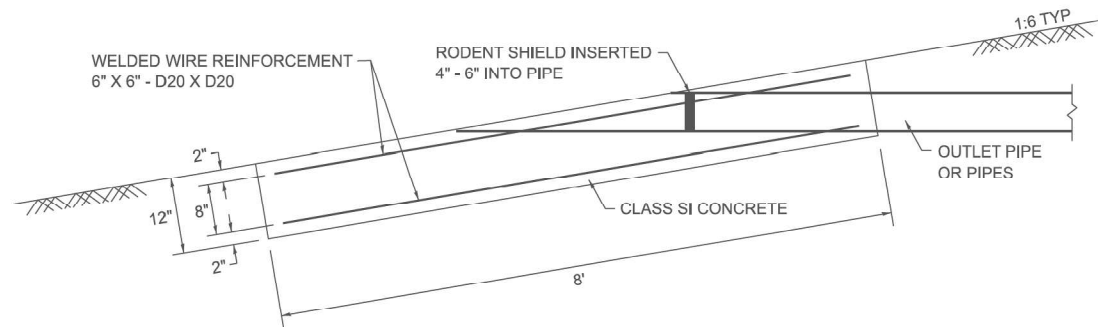


SECTION A-A

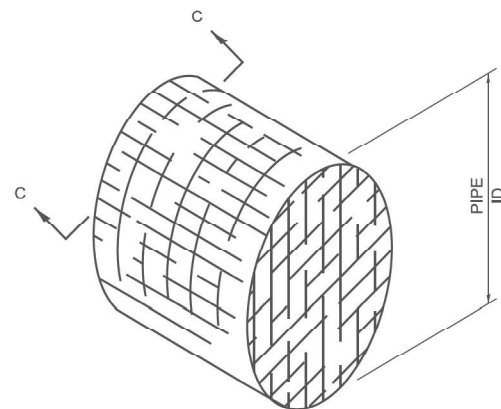


DETAIL OF RODENT SHIELD

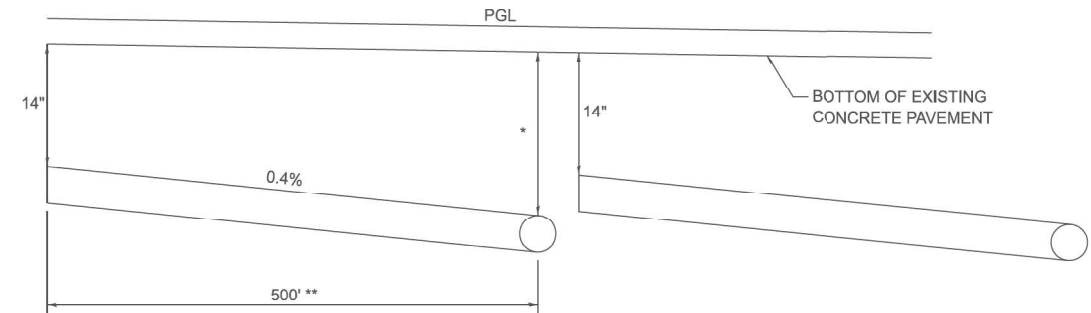

PIPE UNDERDRAIN DETAIL
(USE WHEN PGL IS LESS THAN 0.4%)

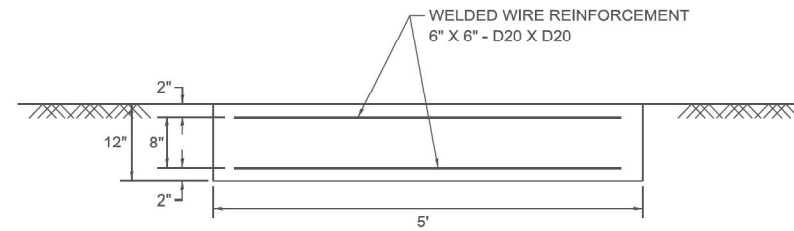

SECTION B-B

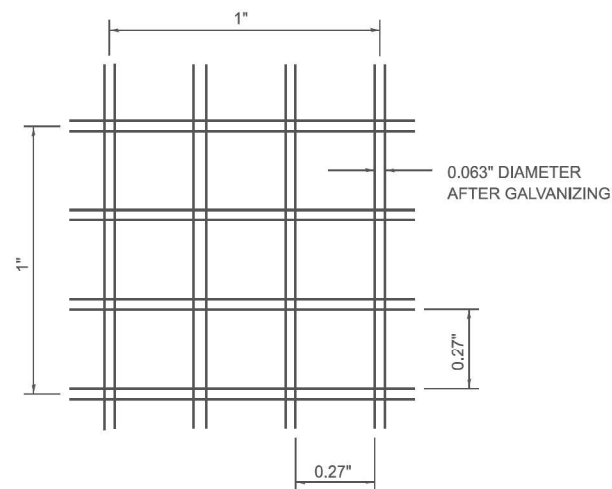

SECTION C-C

NOTES

THE OUTLET PIPE OR PIPES SHALL BE LOCATED AS CLOSE AS POSSIBLE TO THE CENTER OF THE OUTLET PROTECTOR.

THE LAST 10' OF OUTLET PIPE SHALL BE SCHEDULE 40 PVC ACCORDING TO ARTICLE 1040.03 OF THE STANDARD SPECIFICATIONS.

THE REINFORCEMENT WIRE MAY BE CUT TO ACCOMMODATE PIPE.

CUT OUTLET PIPE ON A BEVEL TO MATCH FINISHED SURFACE OF SURROUNDING PCC.

SEEDING CLASS 2 SHALL BE CONSIDERED INCLUDED IN THE COST OF PAY ITEMS.

OUTLET PROTECTOR BILL OF MATERIALS

ITEM	UNIT	QUANTITY (EACH OUTLET PROTECTOR)
CLASS SI CONCRETE (MISCELLANEOUS)	CU YD	1.5
WELDED WIRE REINFORCEMENT	SQ FT	67.5

601-7

MODEL: 2D SHEET 11
FILE NAME: C:\P\WORK\EXP-2\W.BENTLEY.COM\17041411\036863-SHT-02-DETAIL-06.DGN






USER NAME = SALASL	DESIGNED - BRO	REVISED -
PLOT SCALE = 0.16666633 1/ IN.	DRAWN - MHW	REVISED -
PLOT DATE = 4/23/2026	CHECKED - BRO	REVISED -
	DATE - 04/22/2026	REVISED -

STATE OF ILLINOIS
DEPARTMENT OF TRANSPORTATION

DRAINAGE DETAILS
CONCRETE HEADWALLS FOR PIPE UNDERDRAINS (SPECIAL)

SCALE: N.T.S. SHEET . OF SHEETS STA. TO STA.

F.A.I. RTE.	SECTION	COUNTY	TOTAL SHEETS	SHEET NO.
57	(46-3)R.HBK-1&[(46-3)HB-5]HB-1	KANKAKEE	1183	906
CONTRACT NO. 66863				
ILLINOIS FED. AID PROJECT				

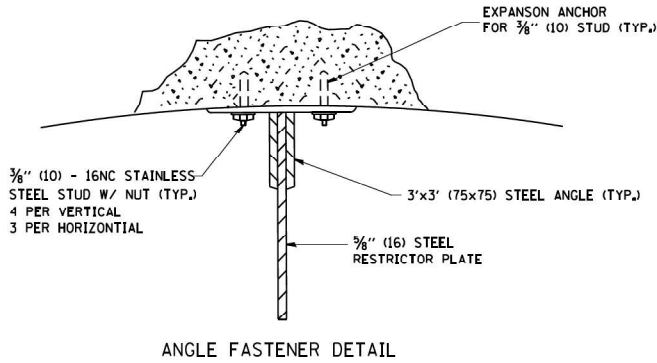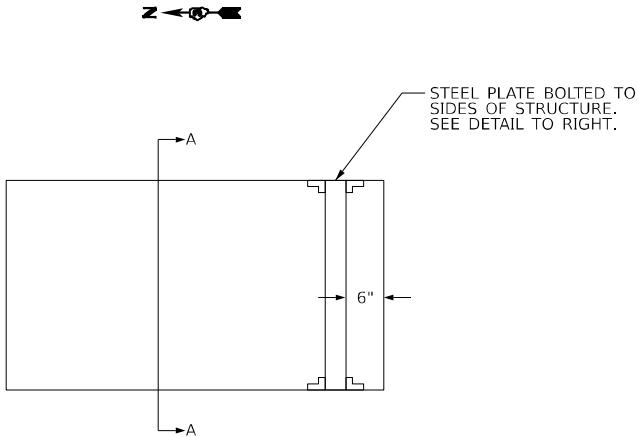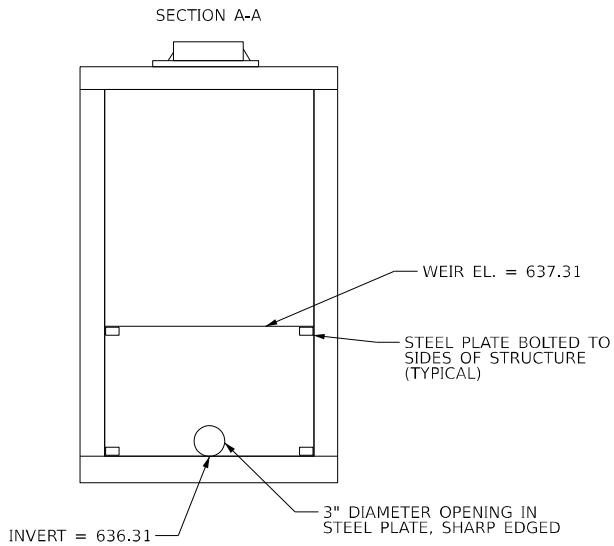

- NOTES:
1. ALL STEEL ANGLES AND PLATES TO BE GALVANIZED AFTER FABRICATION.
 2. ALL RESTRICTOR PLATES, ANGLES AND HARDWARE TO BE INCLUDED IN THE COST OF THE MANHOLE.

NOTE: COST FOR FABRICATION OF WEIR STRUCTURE SHALL BE INCLUDED AS PART OF THE PROPOSED TYPE 4 DRAINAGE STRUCTURE.

NOTE: THIS DETAIL IS FOR THE PAVED DITCH FROM STA 155+08 TO 161+04 ON SHEETS 350 AND 351



GENERAL NOTES

ALL SLOPES ARE EXPRESSED AS OF VERTICAL DISPLACEMENT TO UNITS OF HORIZONTAL DISPLACEMENT (V:H).

ALL DIMENSIONS ARE IN INCHES (MILLIMETERS) UNLESS OTHERWISE SHOWN.


TABLE FOR PAVED DITCH SPECIAL

FORESLOPE	BACKSLOPE	D	W	X- FORESLOPE	X- BACKSLOPE
1:3	1:3	12	120	36	36
1:3	1:2.5	12	114	36	30

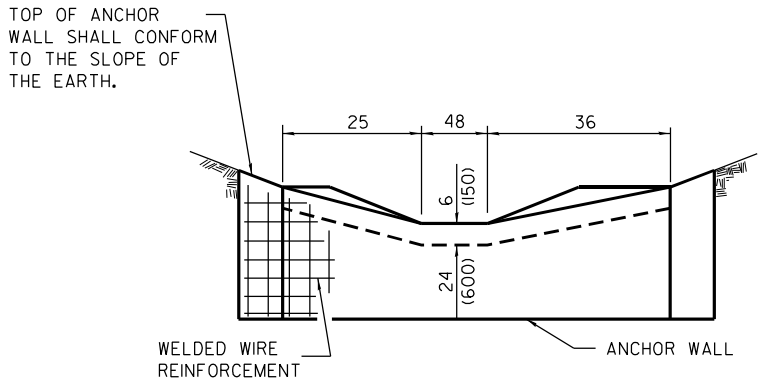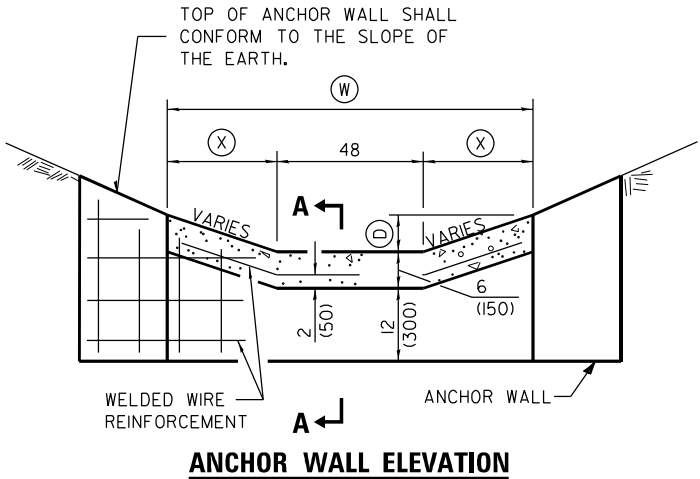

ELEVATION AT PLAN 1


DETAIL OF UPSTREAM END

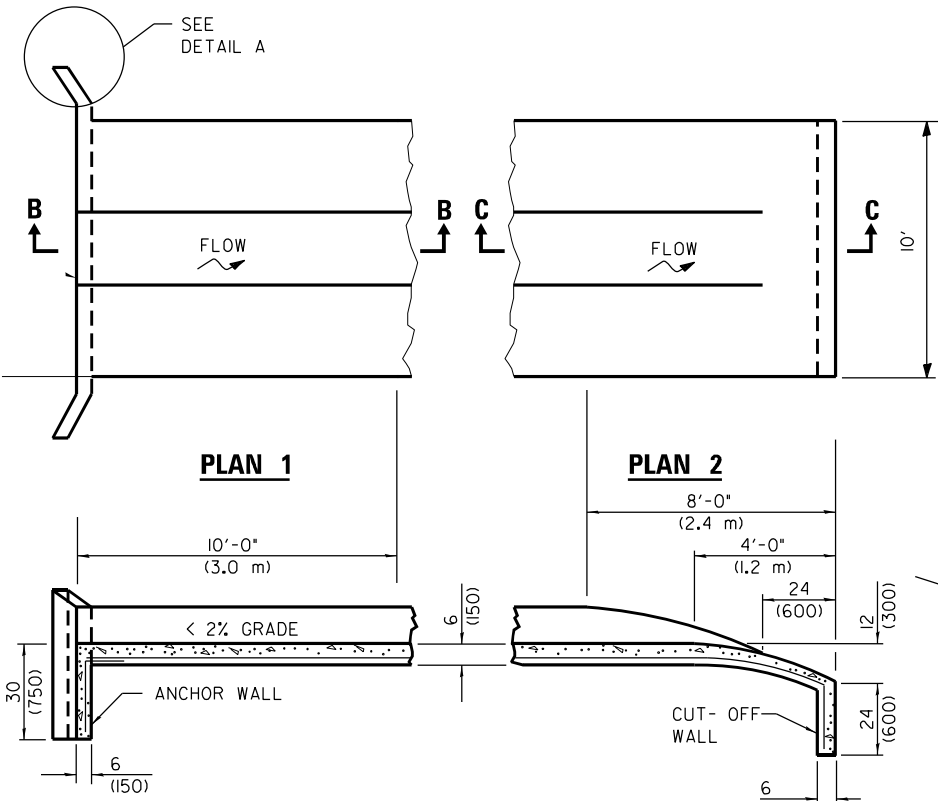


SECTION B-B

SECTION C-C

DETAIL OF DOWNSTREAM END

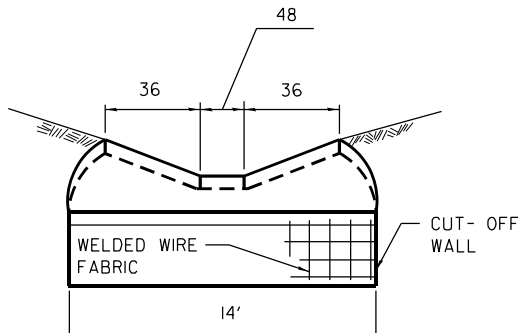

ELEVATION AT PLAN 2

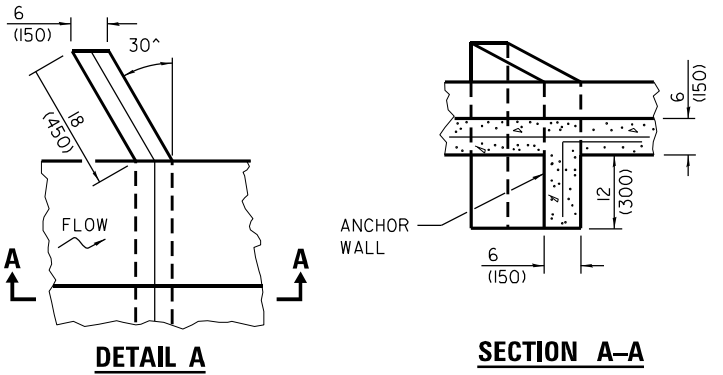

DETAIL A

DETAIL OF ANCHOR WALL



USER NAME	= SALASL	DESIGNED -	BRO	REVISED -	
		DRAWN -	MHW	REVISED -	
PLOT SCALE	= 0.16666633 1/ IN.	CHECKED -	BRO	REVISED -	
PLOT DATE	= 4/23/2026	DATE -	04/22/2026	REVISED -	


STATE OF ILLINOIS
DEPARTMENT OF TRANSPORTATION

DRAINAGE DETAILS
DRAINAGE STRUCTURE STEEL PLATE & PAVED DITCH DETAIL


SCALE: N.T.S. SHEET . OF SHEETS STA. TO STA.

F.A.I. RTE.	SECTION	COUNTY	TOTAL SHEETS	SHEET NO.
57	(46-3)R.HBK-1&[(46-3)HB-5]HB-1	KANKAKEE	1183	907
CONTRACT NO. 66863				
ILLINOIS FED. AID PROJECT				


MODEL: 2D SHEET 11
FILE NAME: C:\PW\WORK\EXP-2\W.BENTLEY\COM\EXP-2\DWG\DETAIL-07.DGN

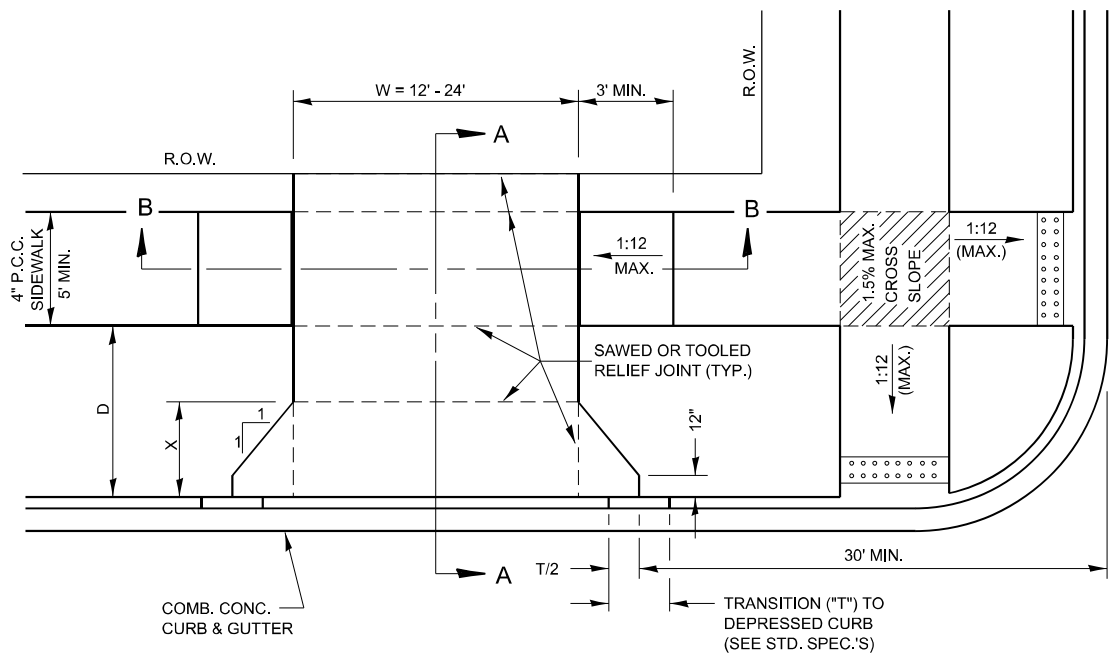


TYPICAL NON-COMMERCIAL P.C.C ENTRANCE DETAIL - URBAN

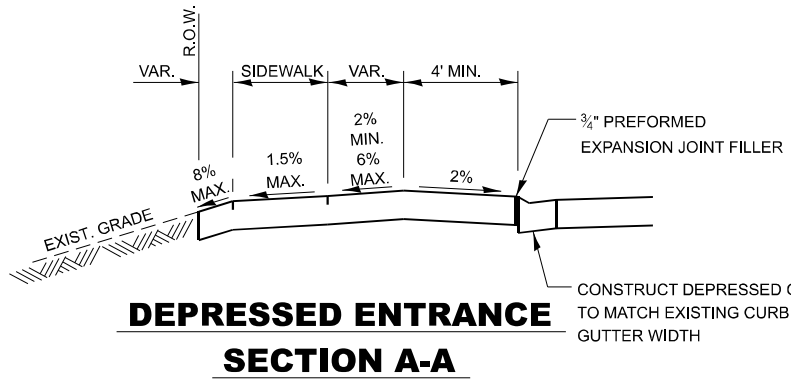


DEPRESSED ENTRANCE
SECTION A-A

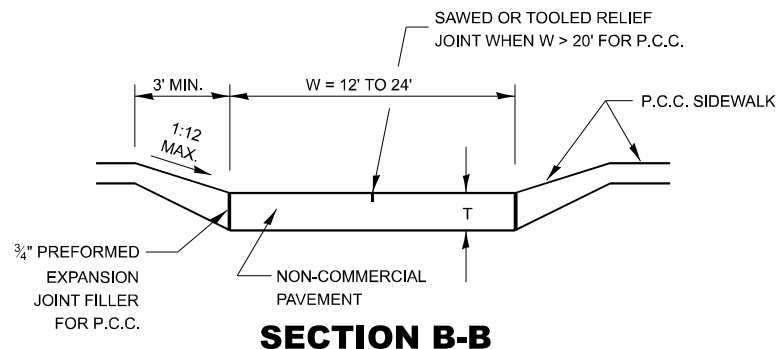

SECTION B-B

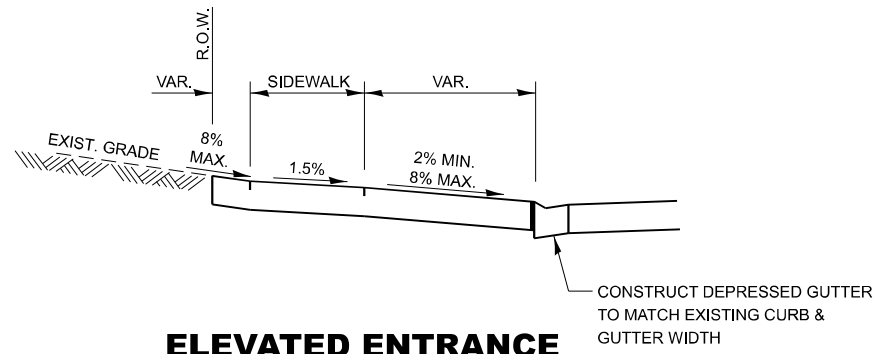

ELEVATED ENTRANCE
SECTION A-A

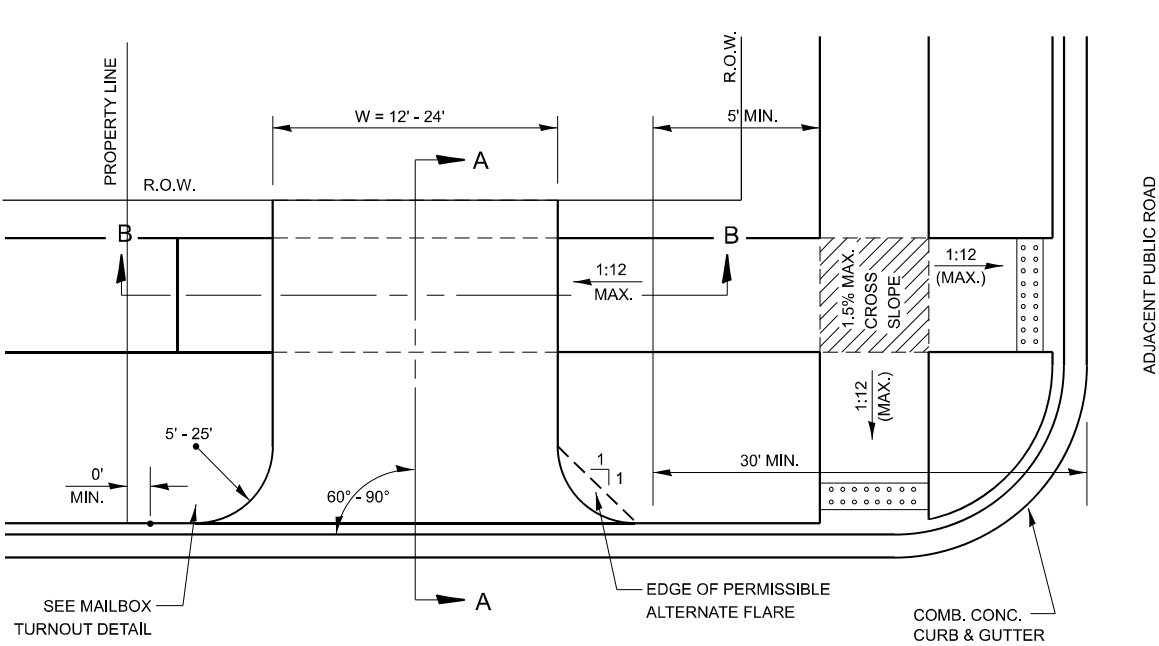

TYPICAL NON-COMMERCIAL HMA ENTRANCE DETAIL - URBAN

- NOTES:
1. X = 7' (NON-COMMERCIAL) (MINIMUM)
 2. INCLUDE EXPANSION JOINTS AND RELIEF JOINTS IN P.C.C. DRIVEWAY PAVEMENT TO CONTROL CRACKING. COST INCLUDED IN COST OF ENTRANCE PAVEMENT.
 3. AS THE DIMENSION "D" APPROACHES A MINIMUM OF 2', THE TRANSITION TO DEPRESSED CURB SHALL BE NO STEEPER THAN 1V:12H.

D3 DETAIL 400-3

MODEL: 2D SHEET 11
FILE NAME: C:\P\WORK\EXP-2\W.BENTLEY.COM\101412\036863-SHT-DETAILS-03-01.DGN



USER NAME	= SALASL
DESIGNED	- RA
DRAWN	- RA
CHECKED	- DH
DATE	- 04/22/2026
PLOT SCALE	= 0.16666633 1/ IN.
PLOT DATE	= 4/23/2026


REVISED	-
REVISED	-
REVISED	-
REVISED	-

STATE OF ILLINOIS
DEPARTMENT OF TRANSPORTATION

DISTRICT 3 DETAILS

SCALE: N.T.S. SHEET . OF SHEETS STA. TO STA.


F.A.I. RTE.	SECTION	COUNTY	TOTAL SHEETS	SHEET NO.
57	(46-3)R,HBK-1&[(46-3)HB-5]HB-1	KANKAKEE	1183	908
CONTRACT NO. 66863				
ILLINOIS FED. AID PROJECT				

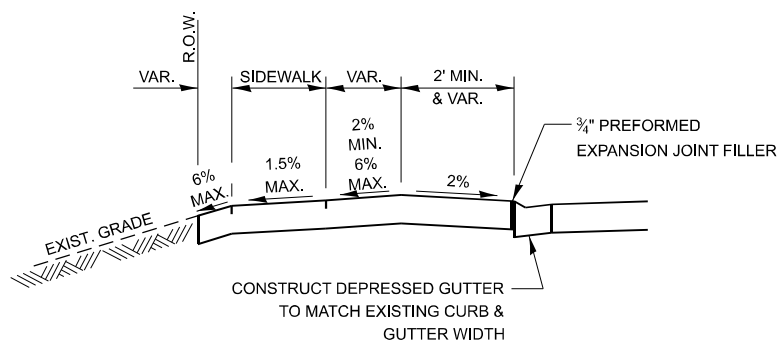

DEPRESSED ENTRANCE - WITH DEPRESSED CURB

SECTION A-A


OPTION 1

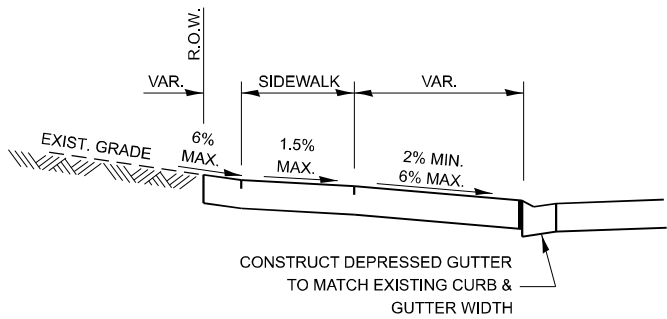

ELEVATED ENTRANCE - WITH DEPRESSED CURB

SECTION A-A

OPTION 2

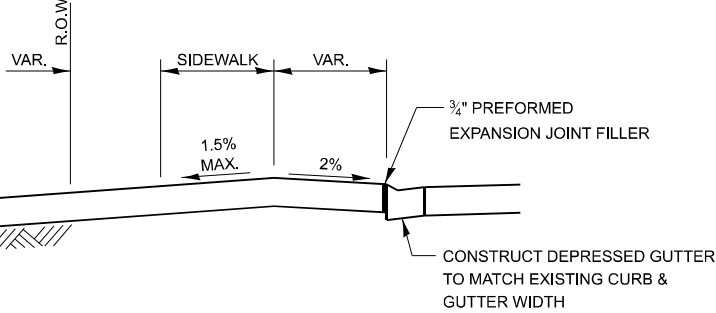


LEVEL ENTRANCE - WITH DEPRESSED CURB

SECTION A-A

OPTION 3


- NOTES:
1. ALL ENTRANCES SHALL BE SURFACED FROM THE EDGE OF PAVEMENT TO THE RIGHT OF WAY.
 2. COST OF EXPANSION JOINTS AND RELIEF JOINTS SHALL BE INCLUDED IN THE COST OF THE PCC DRIVEWAY PAVEMENT.

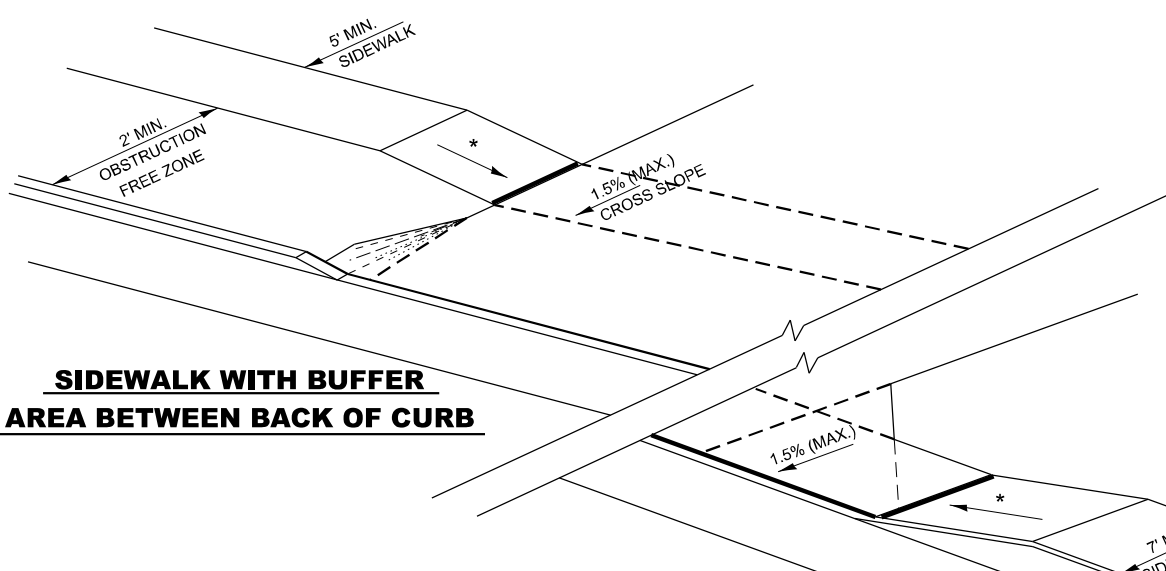


**SIDEWALK WITH BUFFER
AREA BETWEEN BACK OF CURB**

ADA SIDEWALK DETAIL

**SIDEWALK ADJACENT
TO CURB & GUTTER**

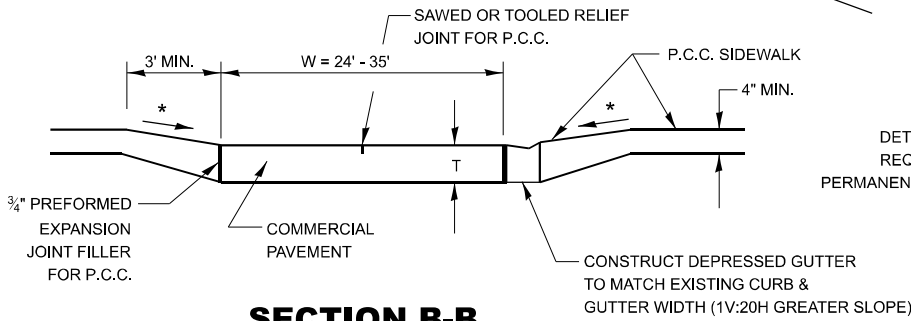


SECTION B-B

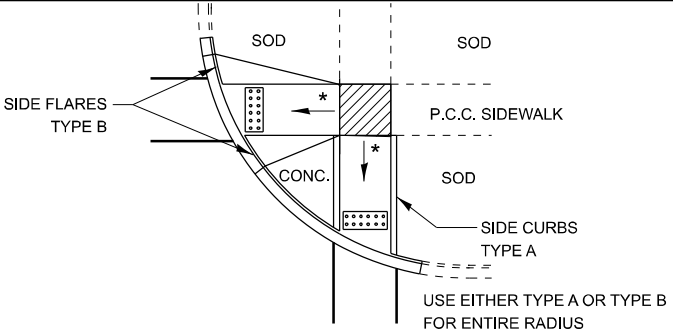

TYPICAL ADA CURB APPLICATION

LEGEND	
	SLOPE = 1.5%
*	SLOPE = 1V:12H MAX.

DETECTABLE WARNINGS
PER STATE HIGHWAY STANDARD 424001
PER ADAAG - "SHALL CONTRAST VISUALLY"
(TYPICALLY RED-BRICK COLOR)

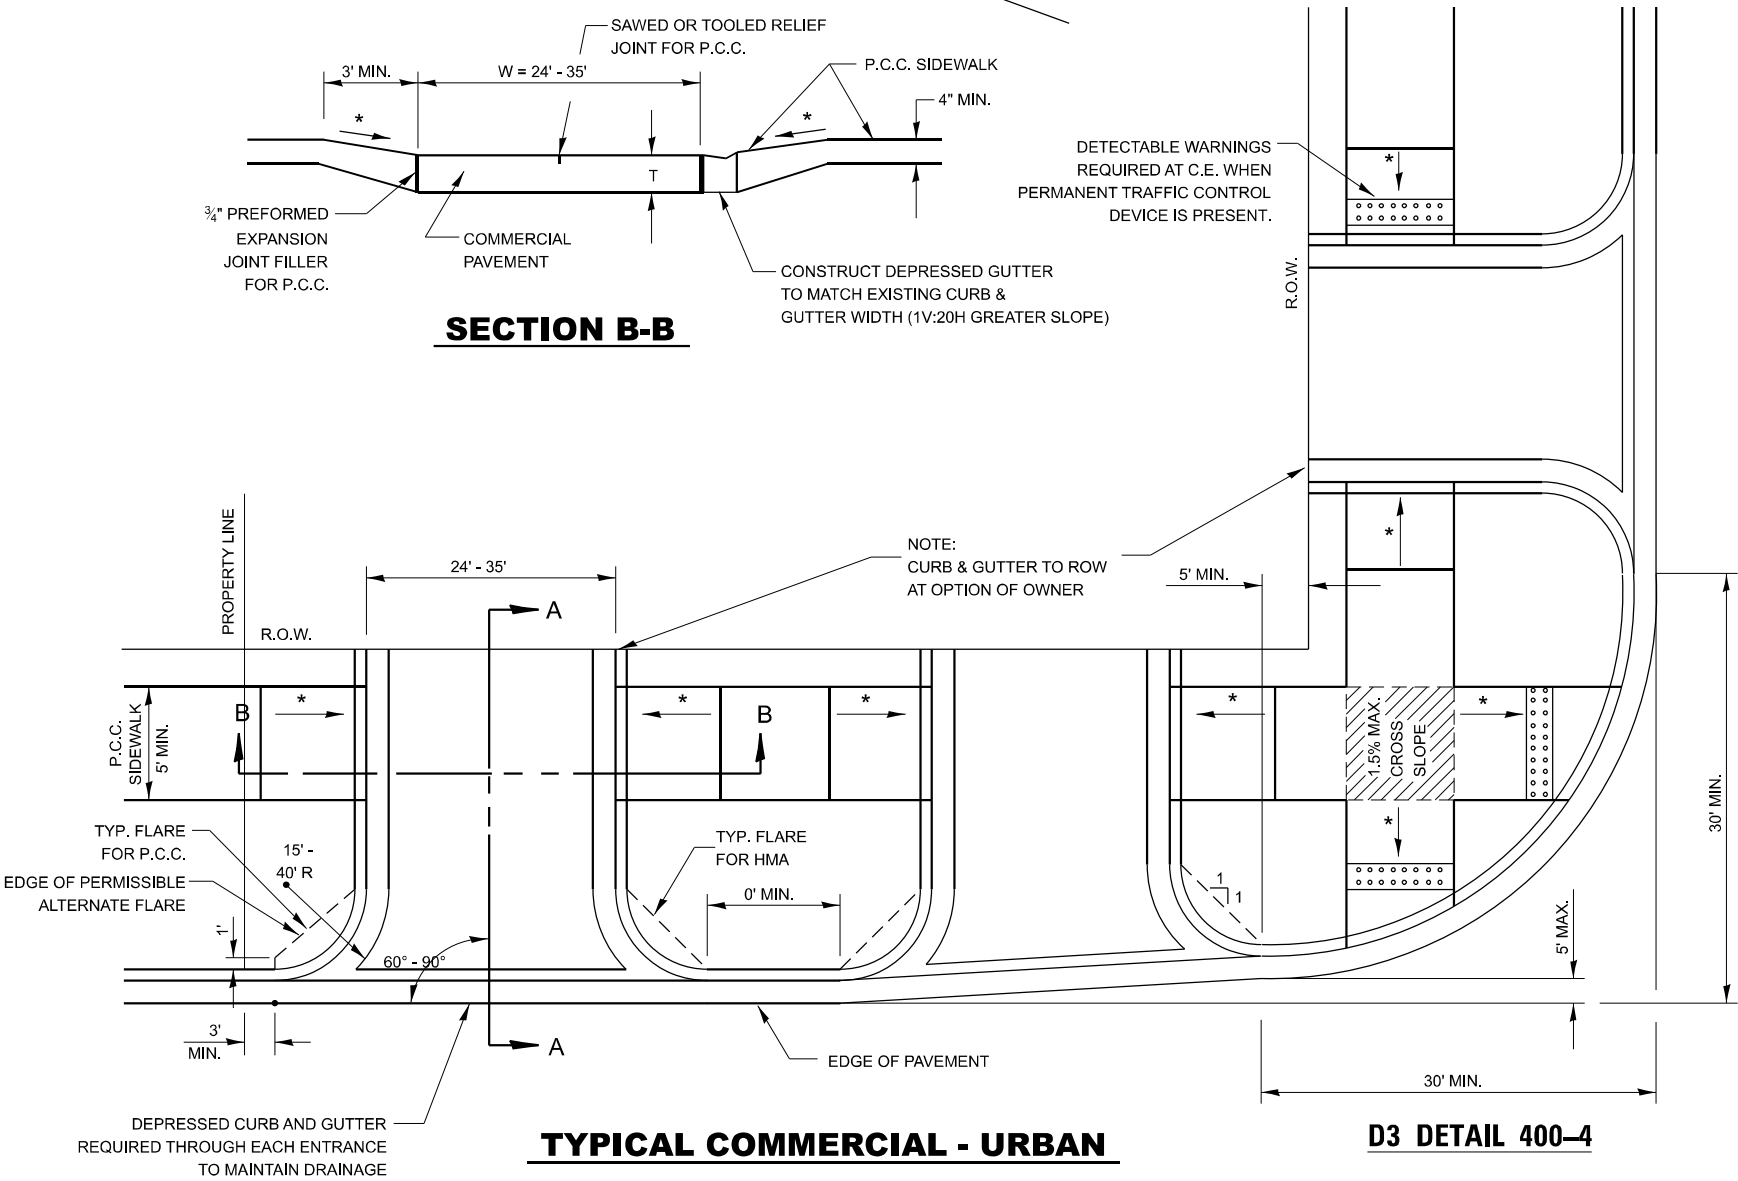

TYPICAL COMMERCIAL - URBAN

D3 DETAIL 400-4




USER NAME	= SALASL	DESIGNED	- RA	REVISED	-
DRAWN	- RA	REVIS	-	REVIS	-
PLOT SCALE	= 0.16666633 1/ IN.	CHECKED	- DH	REVIS	-
PLOT DATE	= 4/23/2026	DATE	- 04/22/2026	REVIS	-

STATE OF ILLINOIS
DEPARTMENT OF TRANSPORTATION

DISTRICT 3 DETAILS

SCALE: N.T.S. SHEET . OF SHEETS STA. TO STA.


F.A.I. RTE.	SECTION	COUNTY	TOTAL SHEETS	SHEET NO.
57	(46-3)R,HBK-1&[(46-3)HB-5]HB-1	KANKAKEE	1183	909
CONTRACT NO. 66863				
ILLINOIS FED. AID PROJECT				

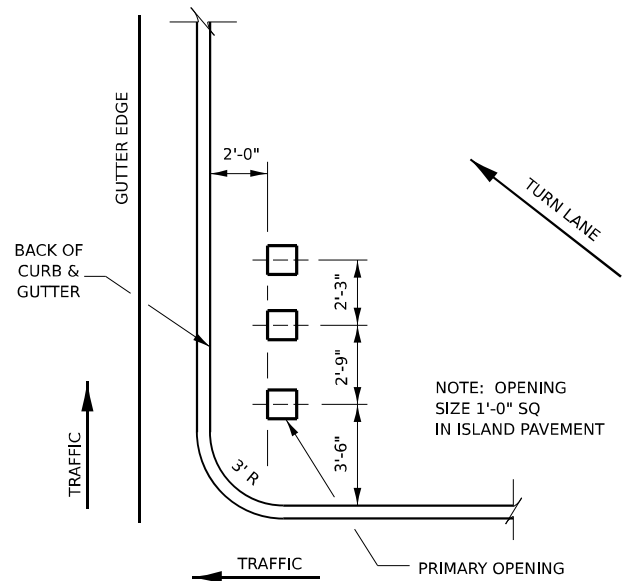

ISLAND SIGN POST SPACING DETAIL
D3 DETAIL 606-2


NOTE: THE ENGINEER SHALL DETERMINE THE NUMBER OF OPENINGS REQUIRED.

* VARIES - SEE STANDARD 606001

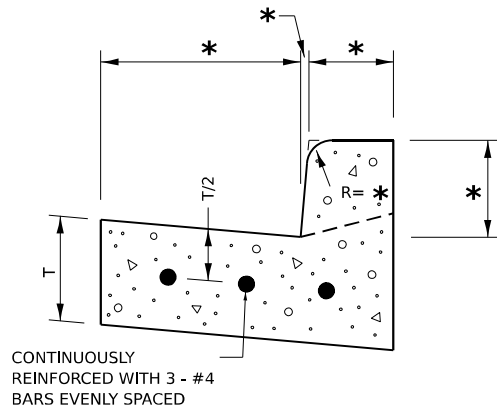

REINFORCEMENT SHALL NOT BE PAID FOR SEPARATELY BUT WILL BE INCLUDED IN THE CONTRACT UNIT PRICE FOR CC&G.

REINFORCEMENT DETAIL
FOR
COMBINATION CONCRETE
CURB AND GUTTER
D3 DETAIL 606-4

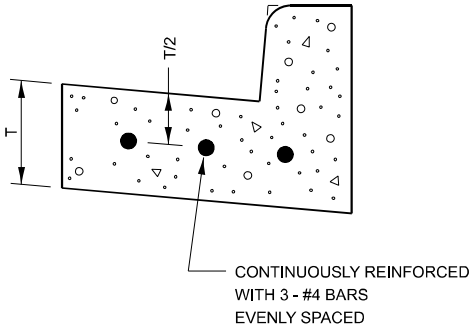

REINFORCEMENT DETAIL
FOR
COMBINATION CONCRETE
CURB AND GUTTER TYPE B-6.24
D3 DETAIL 606-7

MODEL: 2D SHEET 11
FILE NAME: C:\P\WORK\EXP-24\BENTLEY.COM\EXP-24\DWG\01.D01\412\036663-SHT-DETAILS-D3-204.DGN



USER NAME = SALASL	DESIGNED - RA	REVISED -
	DRAWN - RA	REVISED -
PLOT SCALE = 0.16666633 1/ IN.	CHECKED - DH	REVISED -
PLOT DATE = 4/23/2026	DATE - 04/22/2026	REVISED -

STATE OF ILLINOIS
DEPARTMENT OF TRANSPORTATION

DISTRICT 3 DETAILS


SCALE: N.T.S. SHEET . OF SHEETS STA. TO STA.

F.A.I. RTE.	SECTION	COUNTY	TOTAL SHEETS	SHEET NO.
57	(46-3)R,HBK-1&[(46-3)HB-5]HB-1	KANKAKEE	1183	911
CONTRACT NO. 66863				
ILLINOIS FED. AID PROJECT				



FILE NAME: C:\exp.		USER NAME = SALASL	DESIGNED - RA	REVISED -	STATE OF ILLINOIS DEPARTMENT OF TRANSPORTATION	DISTRICT 3 DETAILS				F.A.I. RTE.	SECTION	COUNTY	TOTAL SHEETS	SHEET NO.
		PLOT SCALE = 0.16666633' / IN.	DRAWN - RA	REVISED -						57	(46-3)R,HBK-1&[(46-3)HB-5]HB-1	KANKAKEE	1183	912
		PLOT DATE = 4/23/2026	CHECKED - DH	REVISED -		CONTRACT NO. 66863								
			DATE - 04/22/2026	REVISED -		SCALE: N.T.S.	SHEET .	OF	SHEETS	STA. TO STA.				

MODEL: 2D SHEET 11
FILE NAME: C:\PW\WORK\EXP-2\W\BENTLEY.COM\E\9\4\W401.D01\412\UD36863-SHT-DETAILS-03-07.DGN

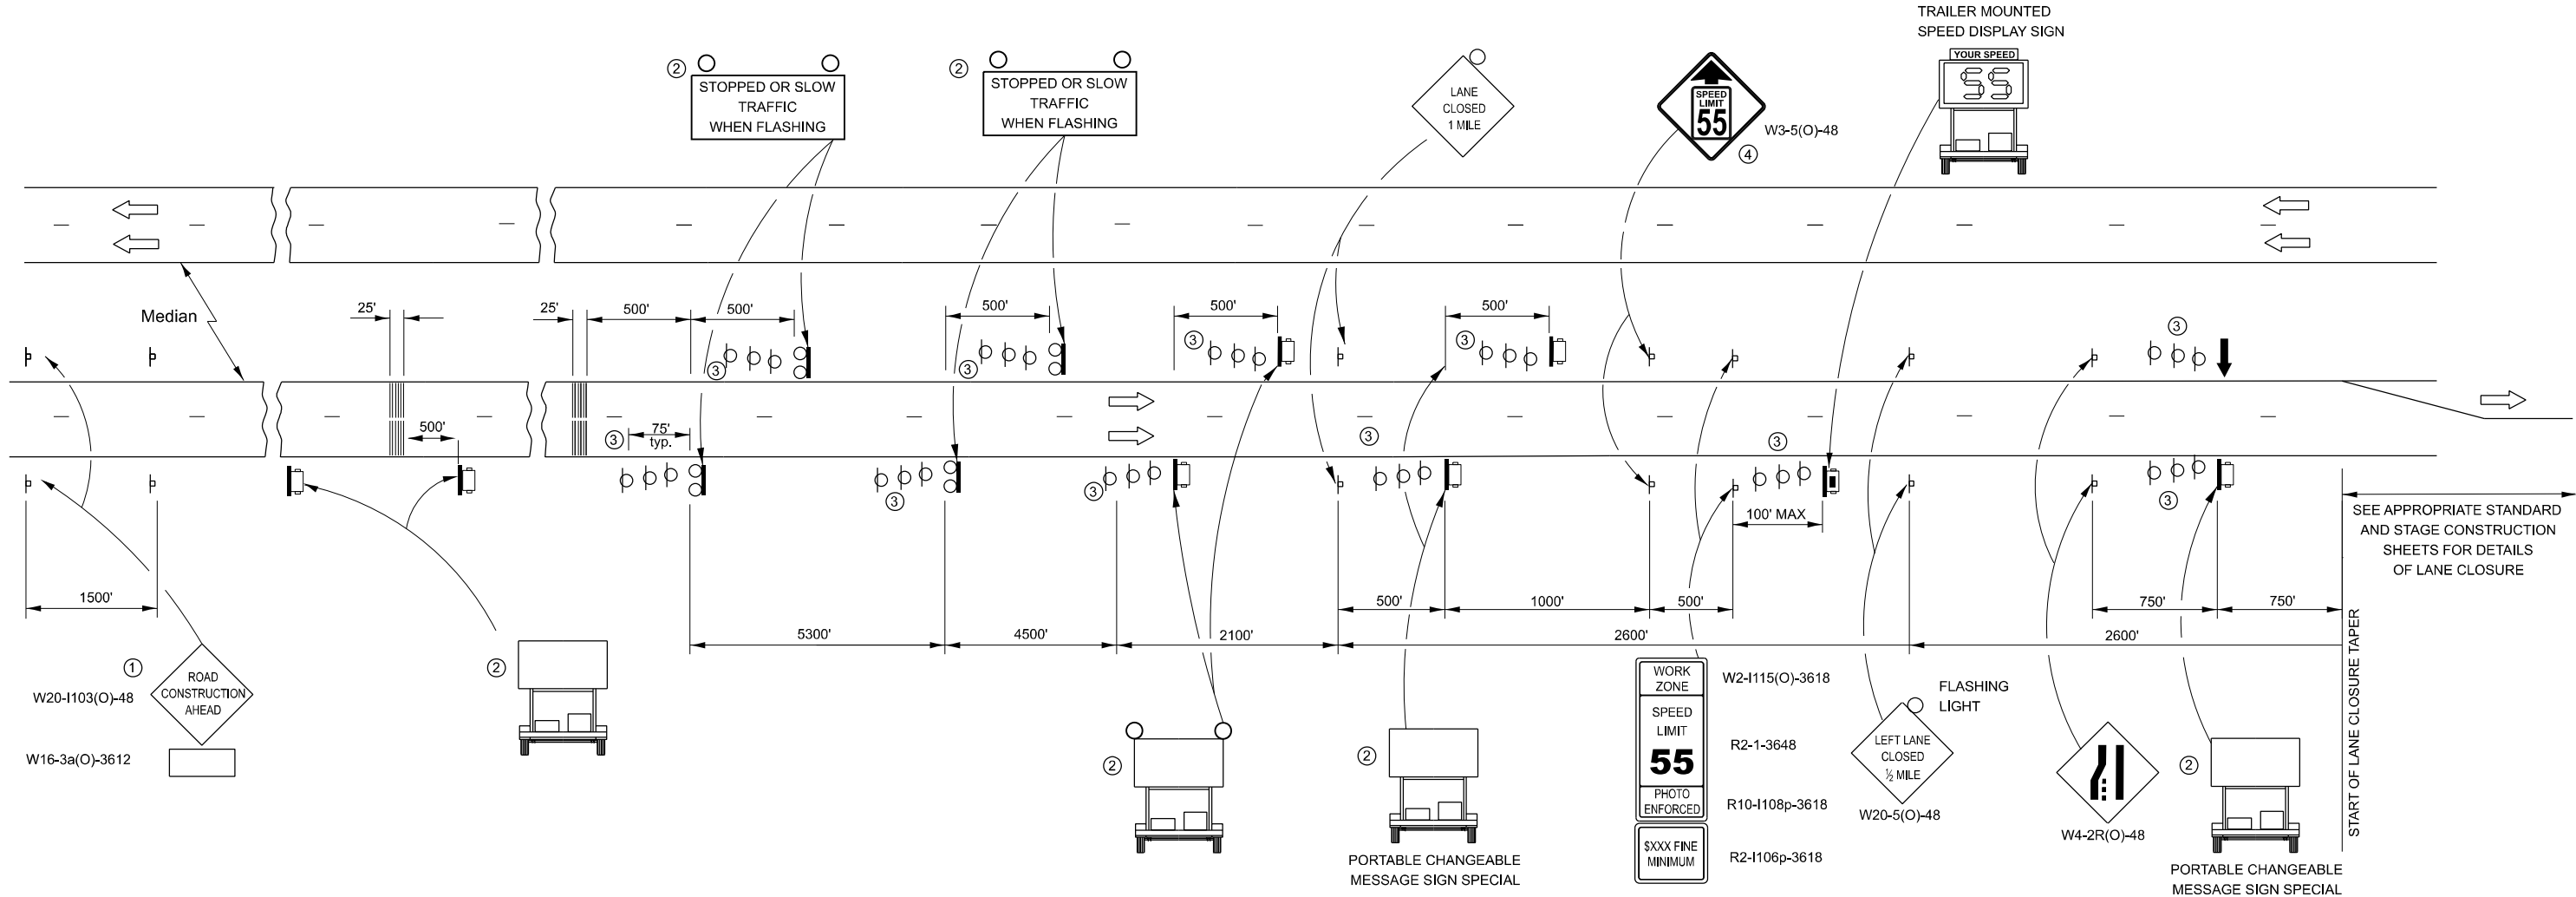

NOTES:

- THE ROAD CONSTRUCTION AHEAD SIGN SHALL BE LOCATED 5 MILES IN ADVANCE OF THE PROJECT LIMITS.
- UNIT TO BE PAID FOR SEPARATELY. TO BE PLACED OUTSIDE OF EXISTING PAVED SHOULDER. ANY REQUIRED EARTHWORK INCLUDED IN THE COST OF THE UNIT.
- THREE, TYPE II BARRICADES, DRUMS, OR VERTICAL BARRICADES AT 25' CENTERS.
- THIS SIGN SHALL ONLY BE USED IF THE EXISTING SPEED LIMIT IS GREATER THAN 65 MPH.
- WHEN SHOWN, PORTABLE CHANGEABLE MESSAGE SIGN SPECIAL SHALL HAVE EQUIVALENT FLASHING BEACONS AS REAL TIME TRAFFIC CONTROL SIGNING. COST INCLUDED IN PORTABLE CHANGEABLE MESSAGE SIGN SPECIAL.

LEGEND:

- ARROW BOARD
- PORTABLE CHANGEABLE MESSAGE SIGN SPECIAL (PCMS)
- SIGN
- REAL-TIME TRAFFIC CONTROL SIGNING
- TYPE II BARRICADE, DRUM, OR VERTICAL BARRICADE WITH MONODIRECTIONAL FLASHING LIGHT.
- SPEED DISPLAY TRAILER
- TEMPORARY RUMBLE STRIPS

GENERAL NOTE:

THIS STANDARD IS USED WHERE A LANE CLOSURE IS IN PLACE LONGER THAN ONE CONSECUTIVE WEEK OR INCLUDING A WEEKEND OR HOLIDAY AS DESCRIBED IN KEEPING ROADS OPEN TO TRAFFIC.

THE FIRST TWO SIGNS ARE STATIONARY. THE OTHER SIGNS, ARROWBOARDS AND MESSAGE BOARDS SHALL BE MOVED AS NECESSARY TO MAINTAIN THE REQUIRED DISTANCE FROM THE START OF THE LANE CLOSURE TAPER(S).

SEE SPECIAL PROVISIONS FOR SMART TRAFFIC MONITORING SYSTEM, PORTABLE CHANGEABLE MESSAGE SIGN SPECIAL AND CONTROL OF WORK.

THIS DETAIL APPLIES TO APPROACHES TO THE WORK ZONE IN BOTH DIRECTIONS.

WHEN THE RIGHT LANE IS CLOSED, RIGHT LANE CLOSED SIGNS SHALL BE SUBSTITUTED FOR LEFT LANE CLOSED SIGNS.

WHEN EXISTING SIGNS, POLES, AND OTHER ITEMS CONFLICT WITH LOCATING THE EQUIPMENT SHOWN, THE CONTRACTOR SHALL COORDINATE WITH THE ENGINEER TO DECONFLICT EQUIPMENT PLACEMENT.

ALL ORANGE SIGN SHEETING SHALL BE FLOURESCENT ORANGE MATERIAL.

SMART WORK ZONE DETAIL D3 DETAIL 701-12




USER NAME = SALASL	DESIGNED - RA	REVISED -
	DRAWN - RA	REVISED -
PLOT SCALE = 0.16666633 1/ IN.	CHECKED - DH	REVISED -
PLOT DATE = 4/23/2026	DATE - 04/22/2026	REVISED -

STATE OF ILLINOIS
DEPARTMENT OF TRANSPORTATION

DISTRICT 3 DETAILS


SCALE: N.T.S. SHEET . OF SHEETS STA. TO STA.

F.A.I. RTE.	SECTION	COUNTY	TOTAL SHEETS	SHEET NO.
57	(46-3)R,HBK-1&[(46-3)HB-5]HB-1	KANKAKEE	1183	914
				CONTRACT NO. 66863
ILLINOIS FED. AID PROJECT				

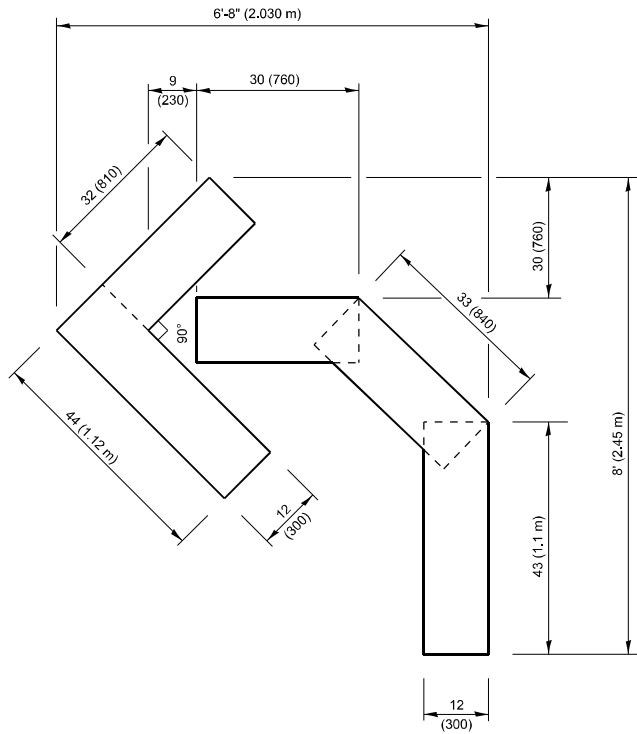


QUANTITY

4 (100) LINE = 45.5 ft. (13.9 m)
15.2 sq. ft. (1.41 sq. m)

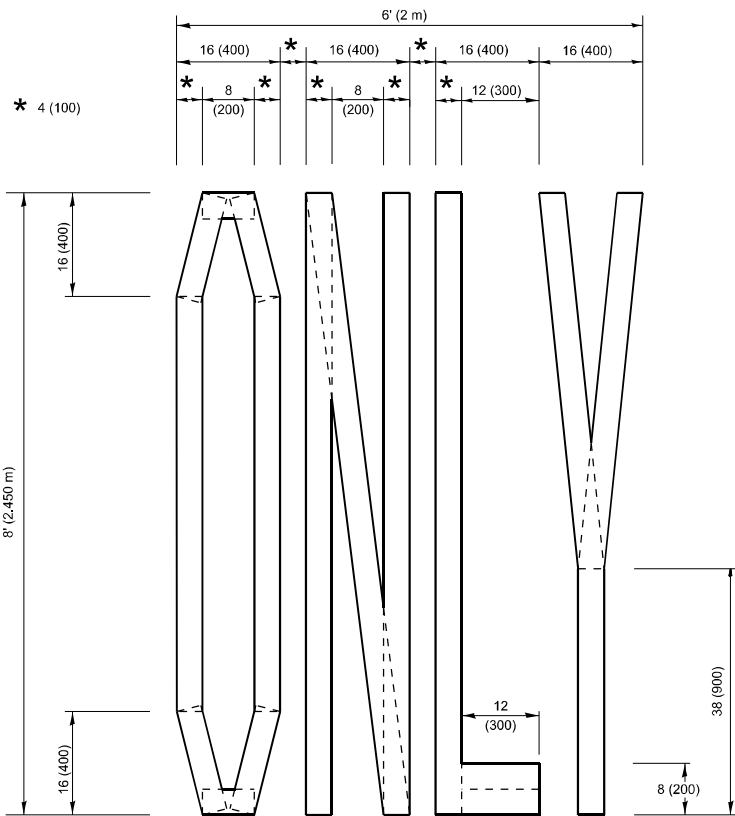

QUANTITY

4 (100) LINE = 64.1 ft. (19.5 m)
21.4 sq. ft. (1.99 sq. m)

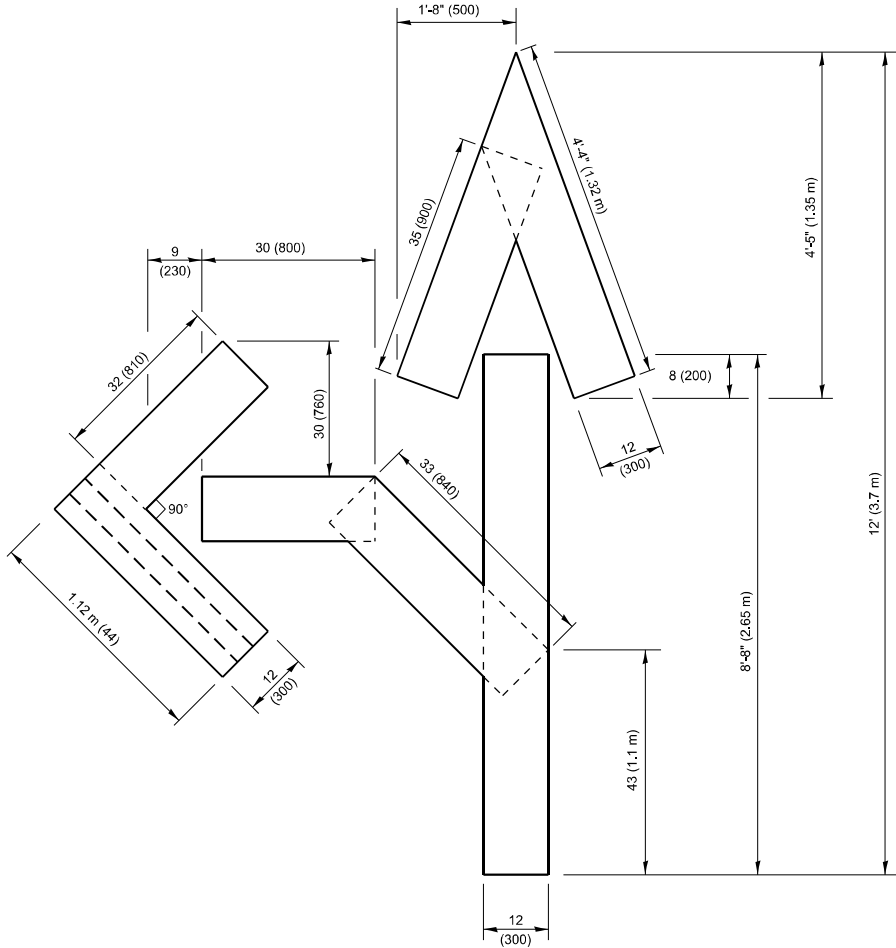


QUANTITY

4 (100) LINE = 82.5 ft. (25.1 m)
27.5 sq. ft. (2.53 sq. m)

NOTE:

ALL QUANTITIES OF PLACEMENT ARE REPRESENTED
IN LINEAR FEET OF 4" LINES TO MATCH THE
4" TEMPORARY TAPE PAY ITEM AND REPRESENTS
THE TOTAL QUANTITY OF 4" TAPE REQUIRED.

SHORT TERM MARKINGS AT RR CROSSINGS
D3 DETAIL 703-2

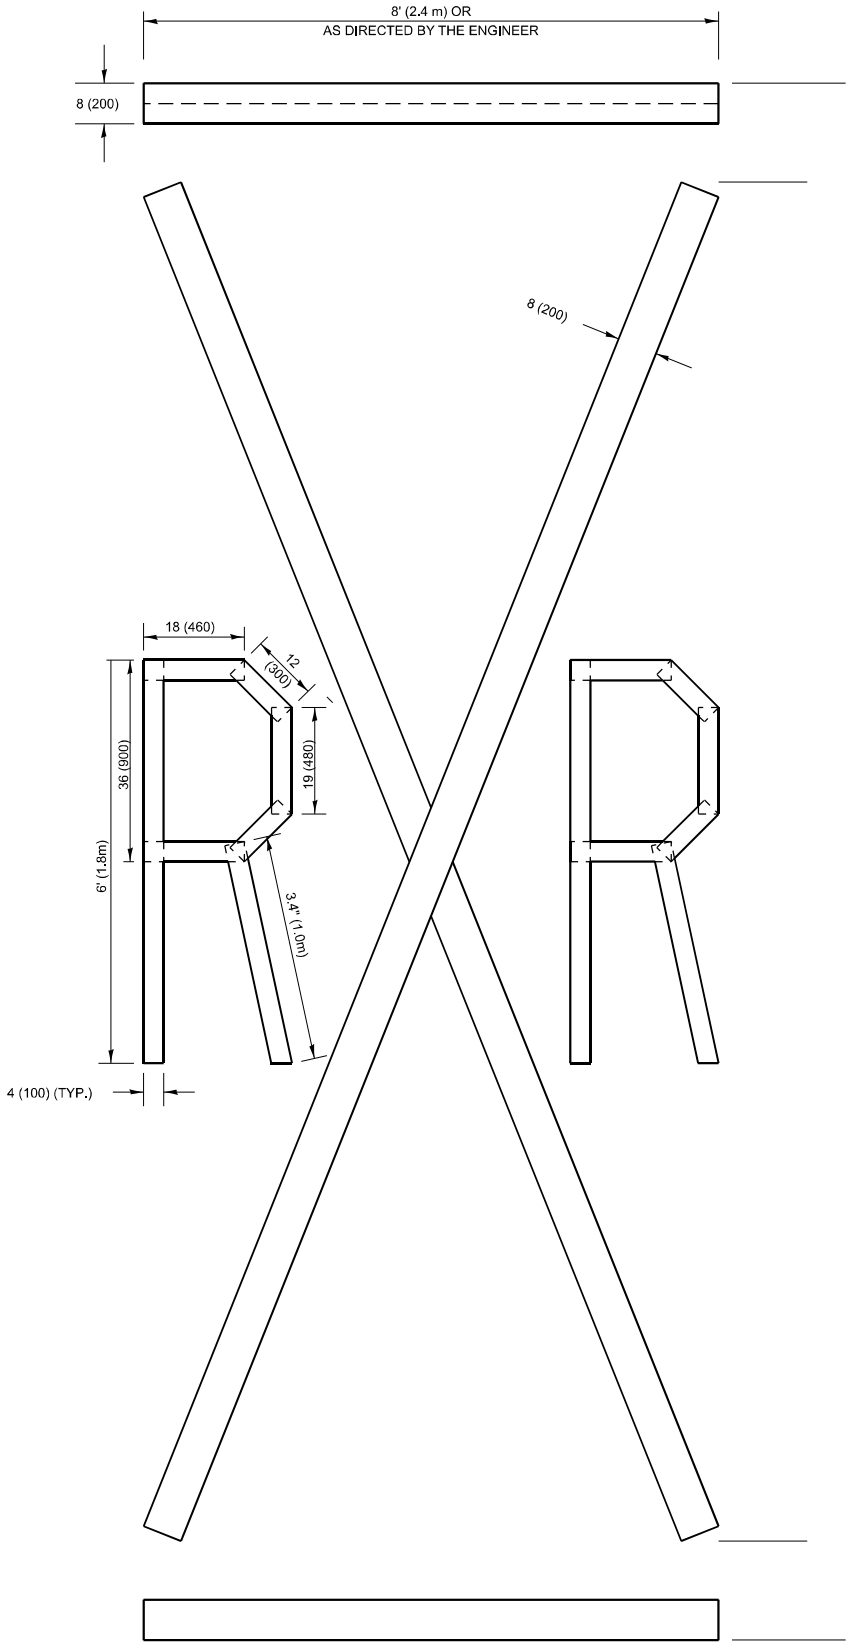

QUANTITY

4 (100) LINE = 225.9 ft. (68.9 m)
75.3 sq. ft. (6.99 sq. m)

All dimensions are in inches (millimeters)
unless otherwise shown.




USER NAME	= SALASL	DESIGNED -	RA	REVISED -	
DRAWN -	RA	REVIS			
PLOT SCALE	= 0.16666633 1/ IN.	CHECKED -	DH	REVIS	
PLOT DATE	= 4/23/2026	DATE -	04/22/2026	REVIS	

STATE OF ILLINOIS
DEPARTMENT OF TRANSPORTATION


DISTRICT 3 DETAILS

SCALE: N.T.S. SHEET . OF SHEETS STA. TO STA.


F.A.I. RTE.	SECTION	COUNTY	TOTAL SHEETS	SHEET NO.
57	(46-3)R,HBK-1&[(46-3)HB-5]HB-1	KANKAKEE	1183	917
CONTRACT NO. 66863				
ILLINOIS FED. AID PROJECT				

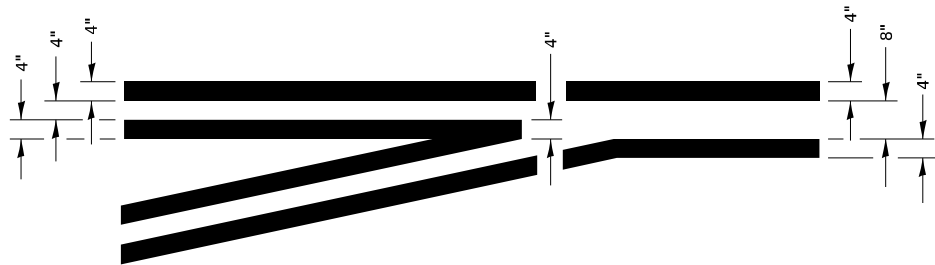


LEFT TURN LANE
TYPICAL APPLICATION
D3 DETAIL 780-1

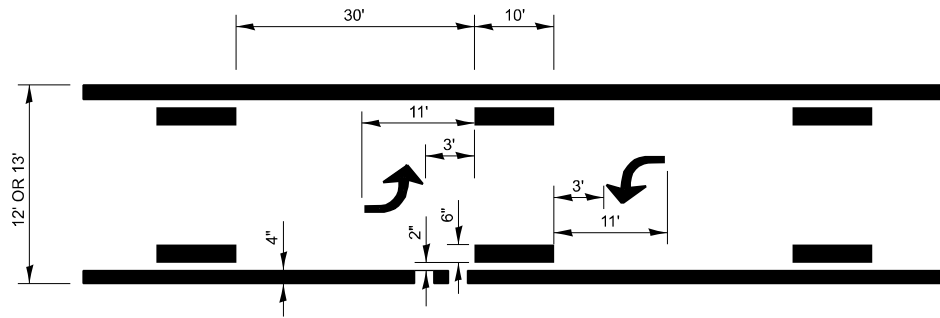


TYPICAL APPLICATION AT
BI-DIRECTIONAL TURN LANE
D3 DETAIL 780-2

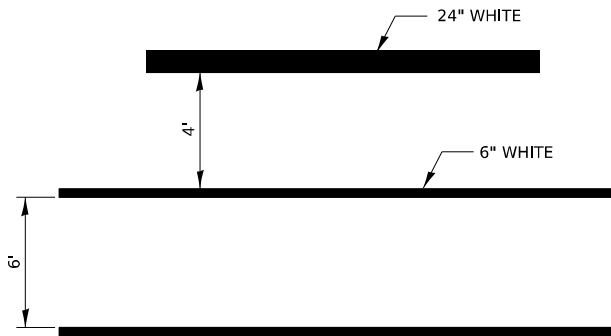


TYPICAL SPACING DETAIL FOR
CROSSWALKS AND STOP BARS
D3 DETAIL 780-3 OPTION 1

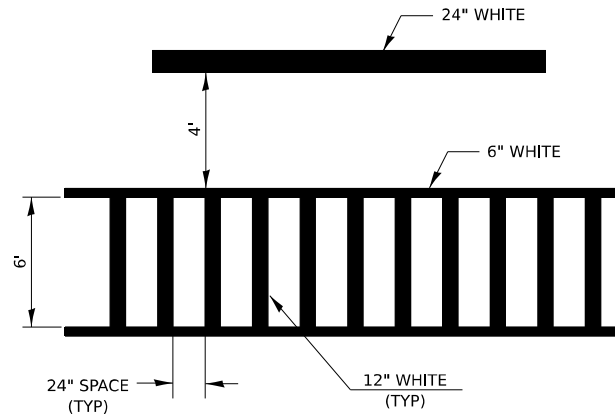


TYPICAL SPACING DETAIL FOR
CROSSWALKS AND STOP BARS
D3 DETAIL 780-3 OPTION 2

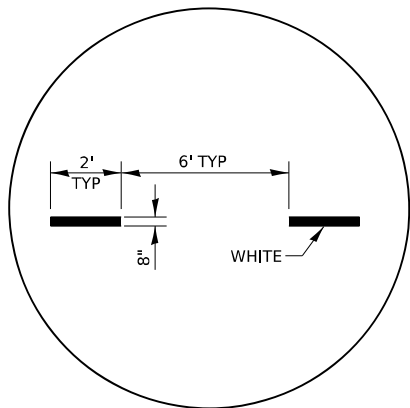

ADVANCE AND INTERSECTION LANE
DIVIDER LINES
D3 DETAIL 780-5

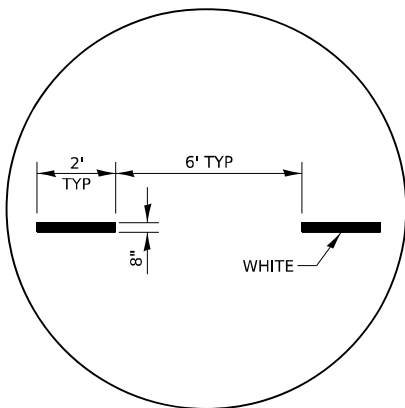

INTERSTATE RAMP TRANSITION LINE
D3 DETAIL 780-6

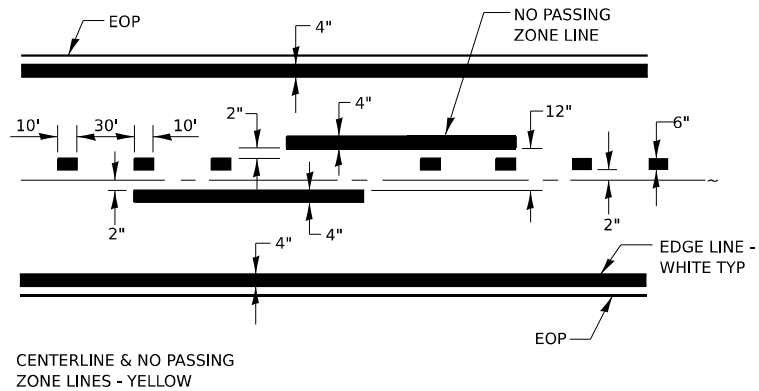

PAVEMENT MARKING
D3 DETAIL 780-8

MODEL: 2D SHEET 11
FILE NAME: C:\P\WORK\EXP\24\BENTLEY.COM\EXP\24\1412\UD36863-SHT-DETAILS-D3-10.DGN



USER NAME	= SALASL	DESIGNED -	RA
DRAWN -	RA	REVIS	
PLOT SCALE	= 0.16666633 1/ IN.	CHECKED -	DH
PLOT DATE	= 4/23/2026	DATE -	04/22/2026




REVIS	
REVIS	
REVIS	
REVIS	

STATE OF ILLINOIS
DEPARTMENT OF TRANSPORTATION



DISTRICT 3 DETAILS

SCALE: N.T.S. SHEET . OF SHEETS STA. TO STA.

F.A.I. RTE.	SECTION	COUNTY	TOTAL SHEETS	SHEET NO.
57	(46-3)R,HBK-1&[(46-3)HB-5]HB-1	KANKAKEE	1183	918
CONTRACT NO. 66863				
ILLINOIS FED. AID PROJECT				

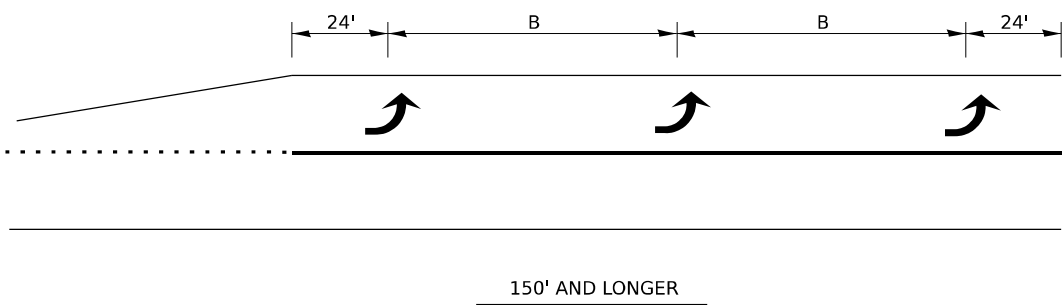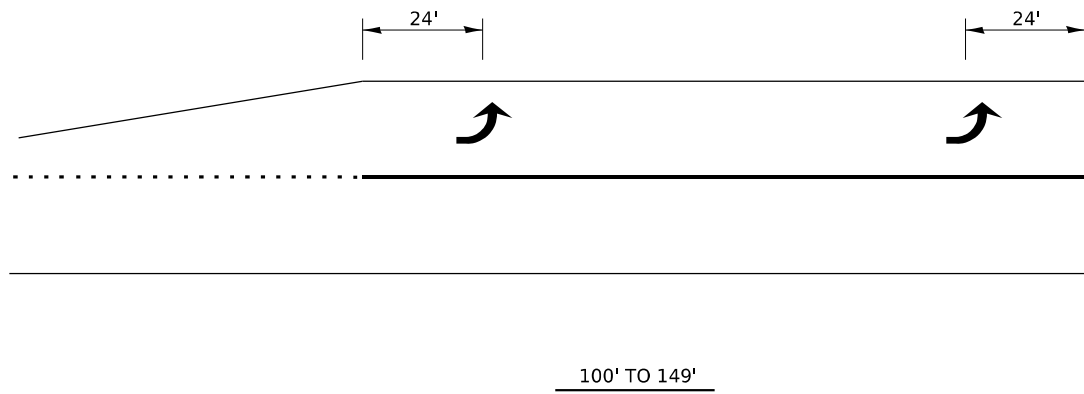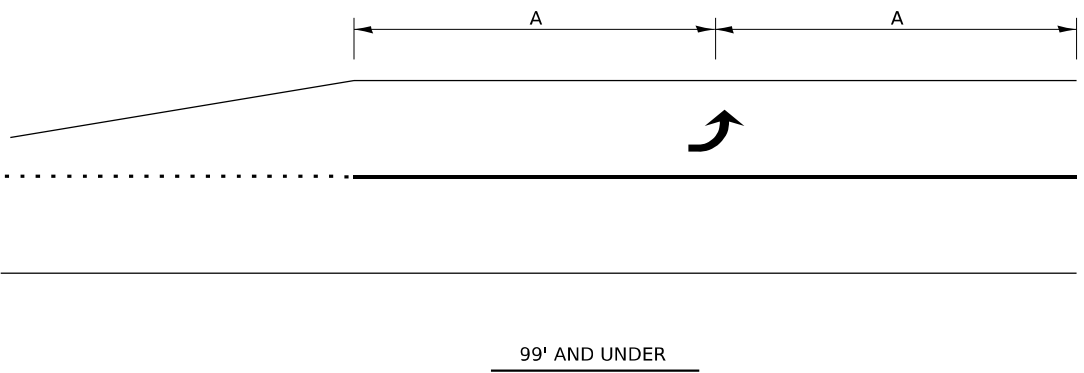

**TYPICAL PLACEMENT OF ARROWS
IN TURN LANES
D3 DETAIL 780-10**

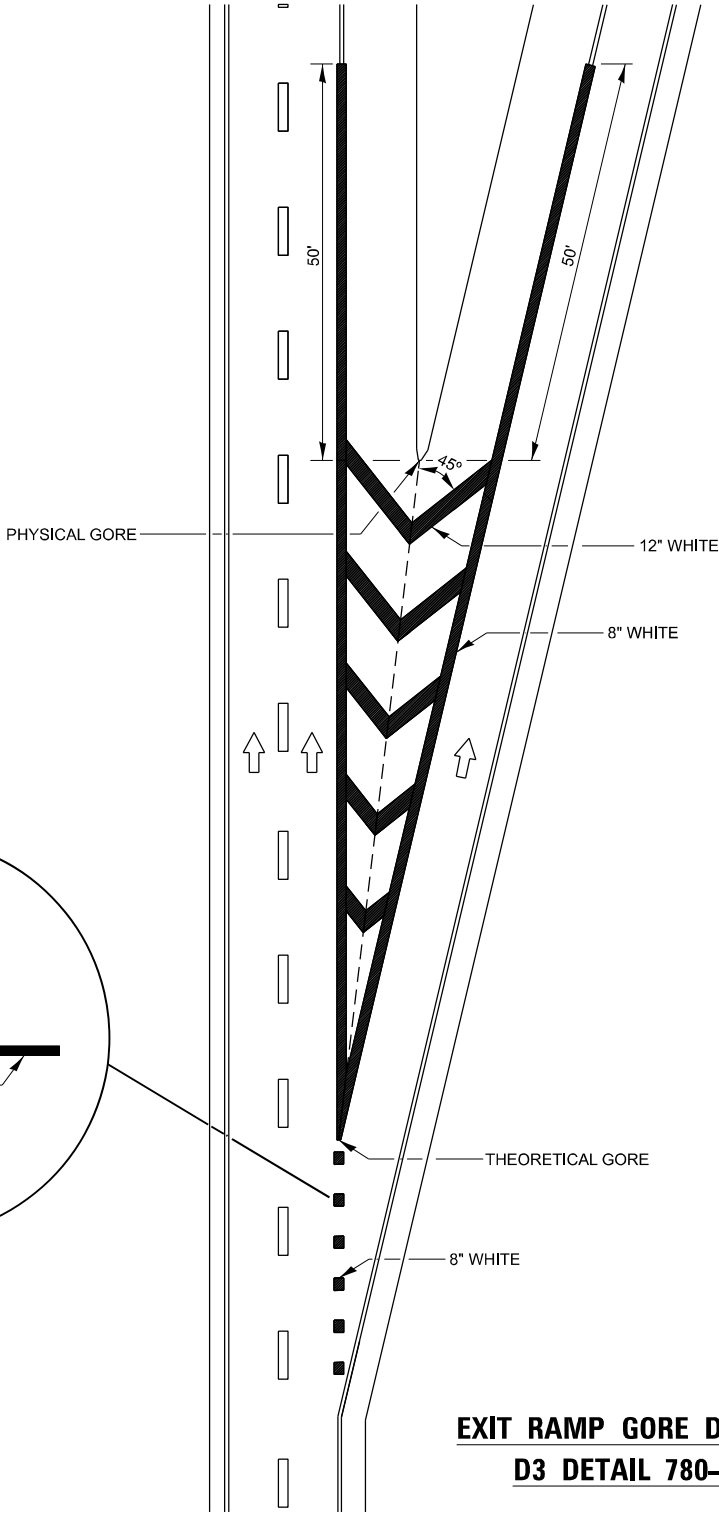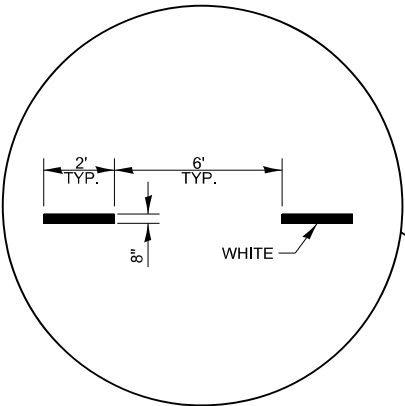

**EXIT RAMP GORE DETAILS
D3 DETAIL 780-23**

MODEL: 2D SHEET 11
FILE NAME: C:\PW\WORK\EXP-2\W.BENTLEY.COM\EXP-2\DWG\DETAILS-D3-11.DGN



USER NAME	= SALASL	DESIGNED -	RA	REVISED -	
DRAWN -	RA	REVISED -			
PLOT SCALE	= 0.16666633 1/ IN.	CHECKED -	DH	REVISED -	
PLOT DATE	= 4/23/2026	DATE -	04/22/2026	REVISED -	


**STATE OF ILLINOIS
DEPARTMENT OF TRANSPORTATION**

DISTRICT 3 DETAILS

SCALE: N.T.S. SHEET . OF SHEETS STA. TO STA.

F.A.I. RTE.	SECTION	COUNTY	TOTAL SHEETS	SHEET NO.
57	(46-3)R,HBK-1&[(46-3)HB-5]HB-1	KANKAKEE	1183	919
CONTRACT NO. 66863				
ILLINOIS FED. AID PROJECT				

MODEL: 2D SHEET 11
FILE NAME: C:\PW\WORK\EXP\24\W.BENTLEY.COM\EXP\24\1412\UD36863-SHT-DETAILS-D3-13.DGN

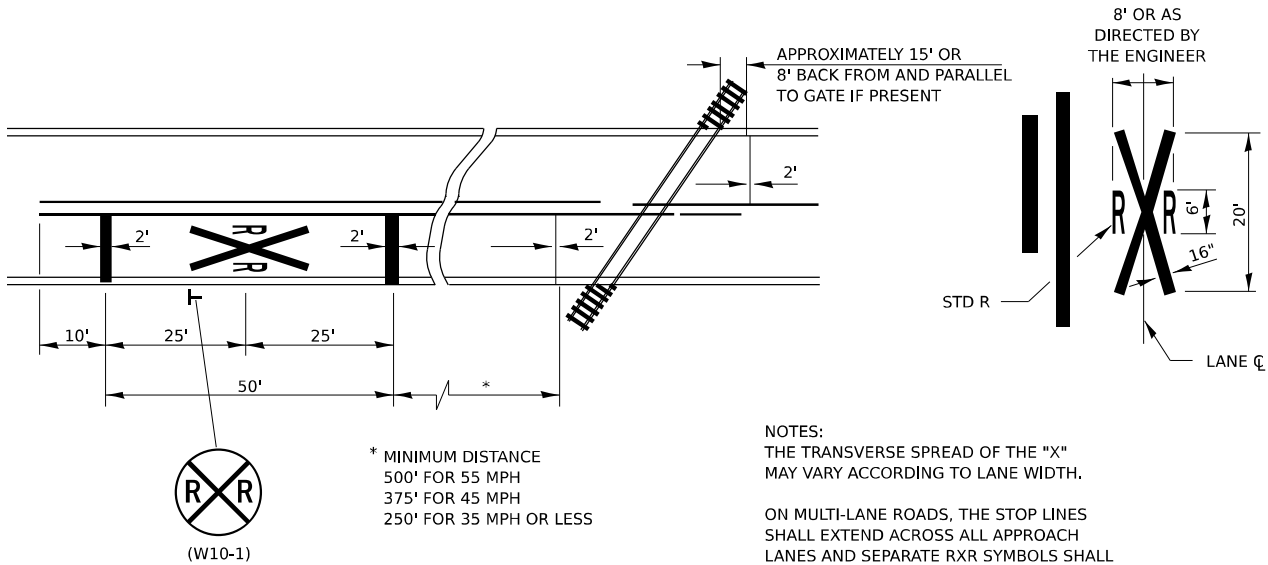

**PAVEMENT MARKINGS AT
RAILROAD-HIGHWAY GRADE CROSSING
D3 DETAIL 780-15**

* MINIMUM DISTANCE
500' FOR 55 MPH
375' FOR 45 MPH
250' FOR 35 MPH OR LESS

NOTES:
THE TRANSVERSE SPREAD OF THE "X"
MAY VARY ACCORDING TO LANE WIDTH.

ON MULTI-LANE ROADS, THE STOP LINES
SHALL EXTEND ACROSS ALL APPROACH
LANES AND SEPARATE RXR SYMBOLS SHALL
BE PLACED ADJACENT TO EACH OTHER
IN EACH LANE.

WHEN THE PAVEMENT MARKING SYMBOL
IS USED, A PORTION OF THE SYMBOL
SHOULD BE LOCATED DIRECTLY ADJACENT
TO THE ADVANCE WARNING SIGN (W10-1).






USER NAME = SALASL	DESIGNED - RA	REVISED -
	DRAWN - RA	REVISED -
PLOT SCALE = 0.16666633 1/ IN.	CHECKED - DH	REVISED -
PLOT DATE = 4/23/2026	DATE - 04/22/2026	REVISED -

**STATE OF ILLINOIS
DEPARTMENT OF TRANSPORTATION**

DISTRICT 3 DETAILS

SCALE: N.T.S. SHEET . OF SHEETS STA. TO STA.

F.A.I. RTE.	SECTION	COUNTY	TOTAL SHEETS	SHEET NO.
57	(46-3)R,HBK-1&[(46-3)HB-5]HB-1	KANKAKEE	1183	921
CONTRACT NO. 66863				
ILLINOIS FED. AID PROJECT				

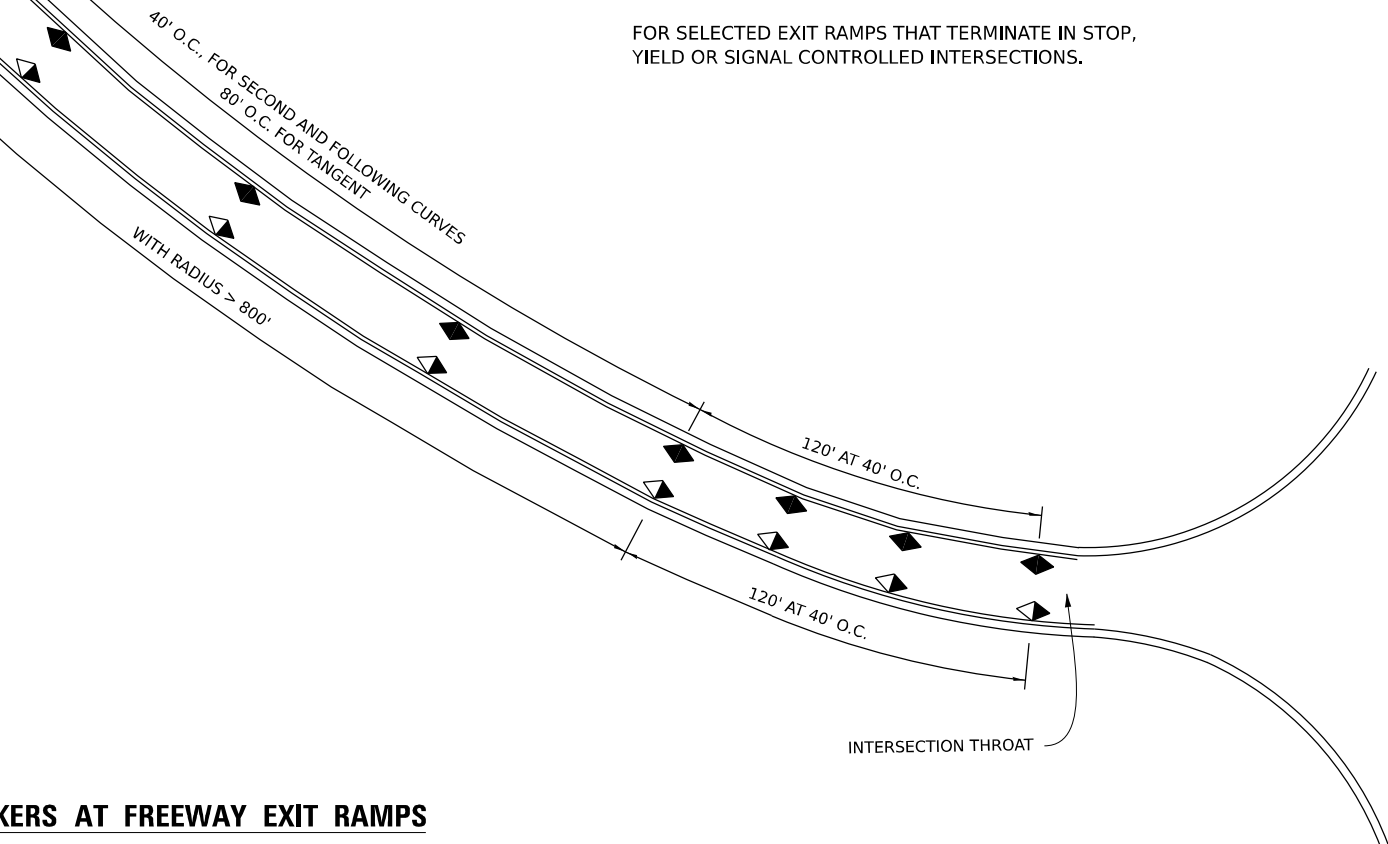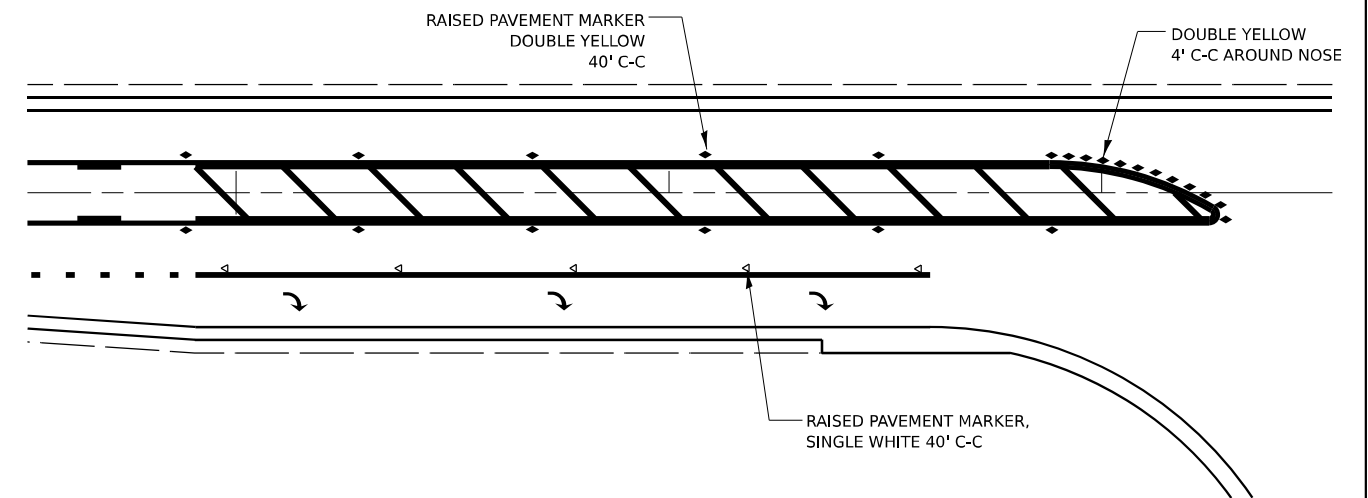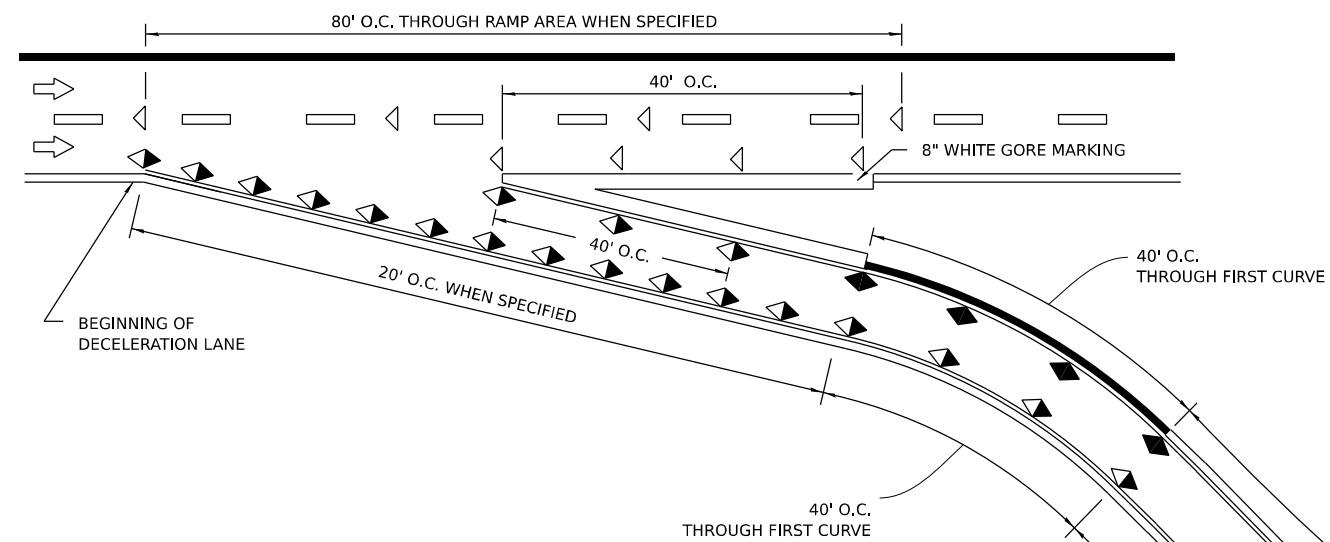

SYMBOLS

- | | |
|---|------------------------|
|  | YELLOW STRIPE |
|  | WHITE STRIPE |
|  | ONE-WAY CRYSTAL MARKER |
|  | ONE-WAY AMBER MARKER |
|  | CRYSTAL/RED MARKER |
|  | AMBER/RED MARKER |

FREEWAY EXIT RAMP


MODIFIED FOR "RED" RRPM LENS INSTALLATION

FOR SELECTED EXIT RAMPS THAT TERMINATE IN STOP,
YIELD OR SIGNAL CONTROLLED INTERSECTIONS.

RAISED REFLECTIVE PAVEMENT MARKERS AT FREEWAY EXIT RAMP
D3 DETAIL 781-2



LINEAR DELINEATOR PANELS FOR TEMPORARY CONCRETE BARRIER

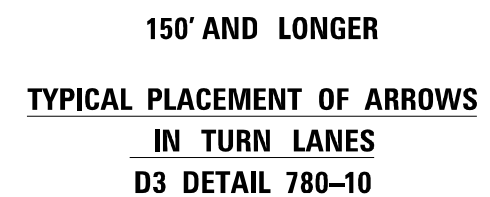


URBAN PAVEMENT MARKING


USER NAME = SALASL	DESIGNED - RA	REVISED -
	DRAWN - RA	REVISED -
PLOT SCALE = 0.16666633 ' / IN.	CHECKED - DH	REVISED -
PLOT DATE = 4/23/2026	DATE = 04/22/2026	REVISED -

**STATE OF ILLINOIS
DEPARTMENT OF TRANSPORTATION**



DISTRICT 3 DETAILS					F.A.I. RTE.	SECTION	COUNTY	TOTAL SHEETS	SHEET NO.
					57	(46-3)R,HBK-1&[(46-3)HB-5]HB-1	KANKAKEE	1183	925
					CONTRACT NO. 66863				
SCALE: N.T.S.	SHEET	OF	SHEETS	STA.	TO STA.				

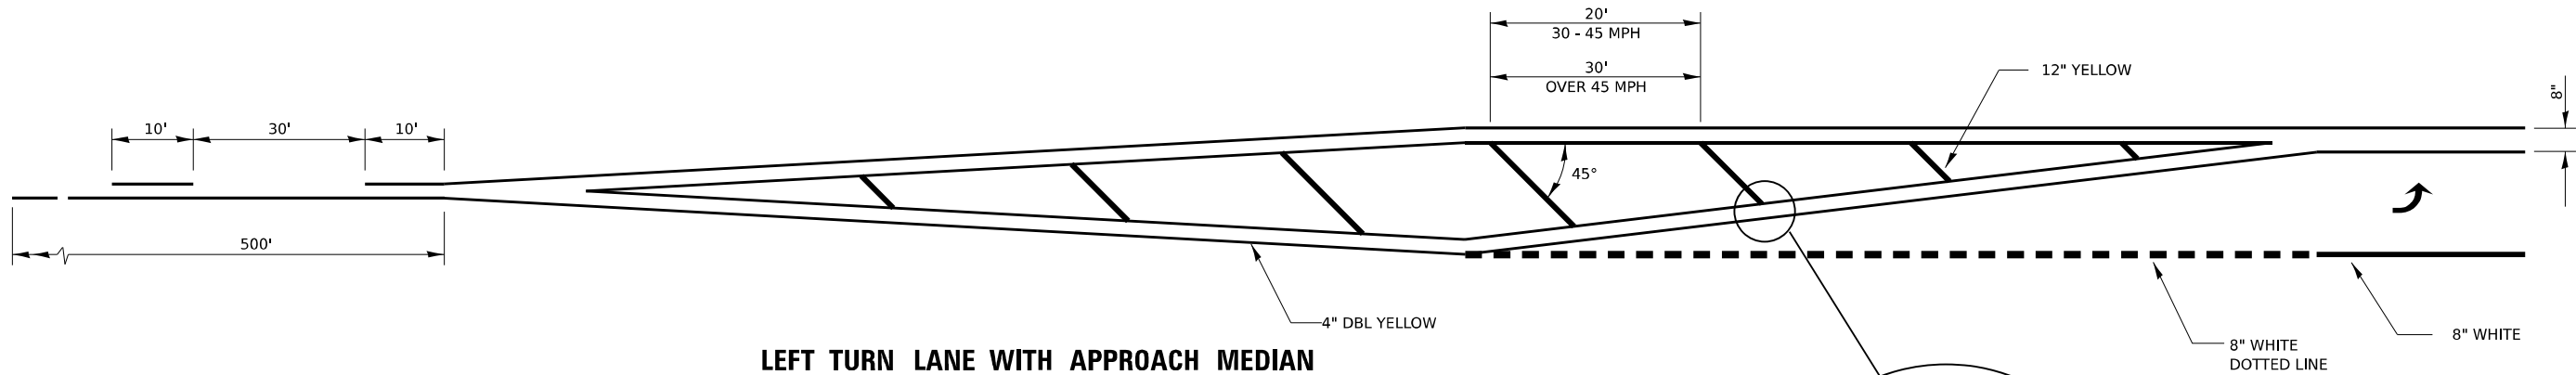


LEFT TURN LANE WITH APPROACH MEDIAN
D3 DETAIL 780-19

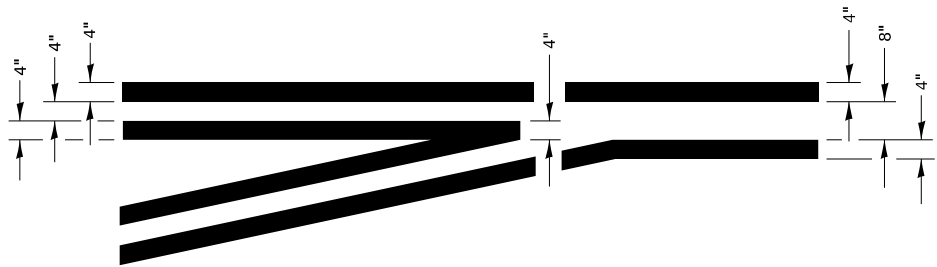


TYPICAL APPLICATION AT LEFT TURN LANES
D3 DETAIL 780-1

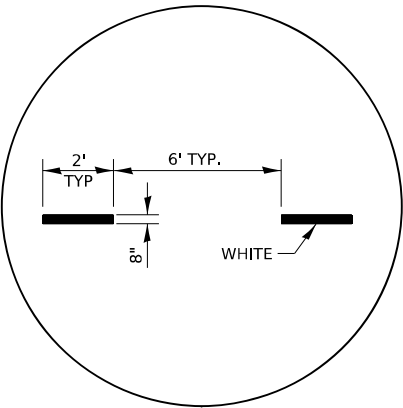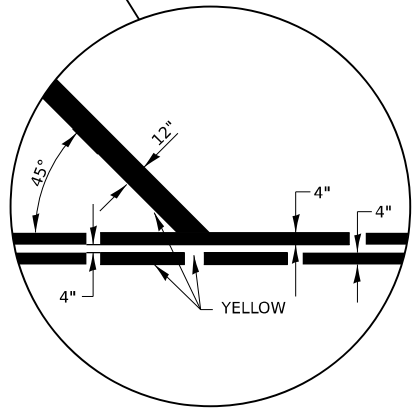

ADVANCE AND INTERSECTION LANE
DIVIDER LINES
D3 DETAIL 780-5

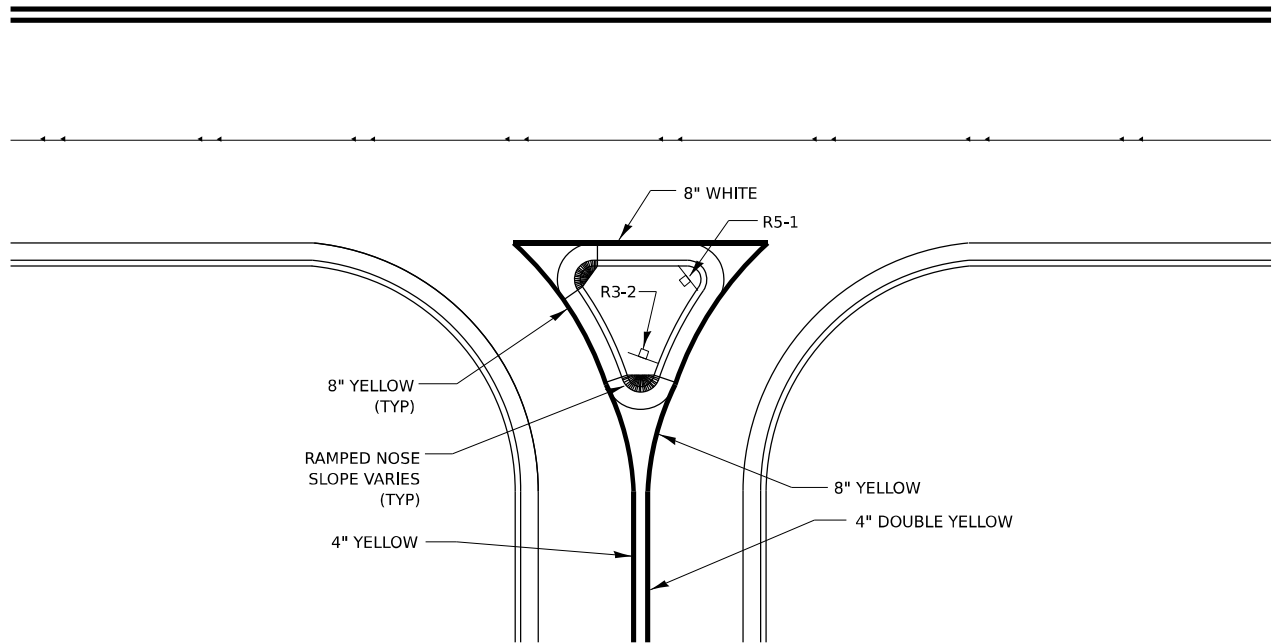

RIGHT IN RIGHT OUT ACCESS PAVEMENT MARKING
D3 DETAIL 780-16

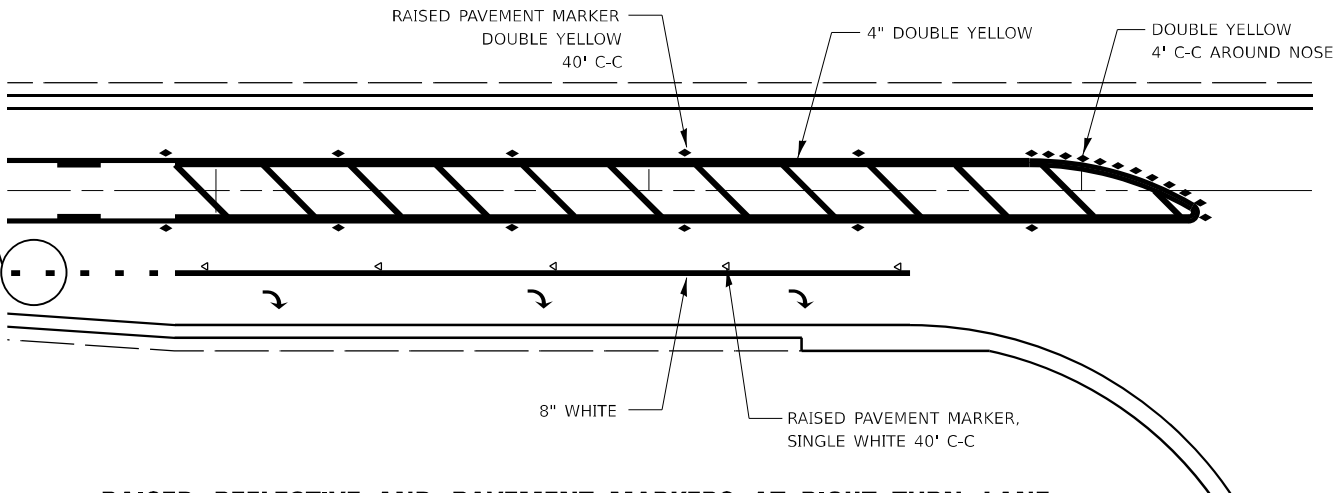

RAISED REFLECTIVE AND PAVEMENT MARKERS AT RIGHT TURN LANE
D3 DETAIL 781-1

URBAN PAVEMENT MARKING

MODEL: 2D SHEET 11
FILE NAME: C:\P\WORK\EXP-2\W\BENTLEY.COM\EXP-2\DWG\03-18.DGN



USER NAME	= SALASL	DESIGNED -	RA	REVISED -	
		DRAWN -	RA	REVISED -	
PLOT SCALE	= 0.16666633 1/ IN.	CHECKED -	DH	REVISED -	
PLOT DATE	= 4/23/2026	DATE -	04/22/2026	REVISED -	

STATE OF ILLINOIS
DEPARTMENT OF TRANSPORTATION

DISTRICT 3 DETAILS


SCALE: N.T.S. SHEET . OF SHEETS STA. TO STA.

F.A.I. RTE.	SECTION	COUNTY	TOTAL SHEETS	SHEET NO.
57	(46-3)R,HBK-1&[(46-3)HB-5]HB-1	KANKAKEE	1183	926
CONTRACT NO. 66863				
ILLINOIS FED. AID PROJECT				

FINAL SURVEY	NO.	SURVEYED PLOTTED TEMPLATE AREAS CHECKED	BY	DATE

ORIGINAL SURVEY	NO.	SURVEYED PLOTTED TEMPLATE AREAS CHECKED	BY	DATE

MODEL X3 I-57 SHEET 001
FILE NAME C:\RAW\WORK\EXP\BENTLEY\COM\EXP\RAW\01\01412\0130863-SHXS-45+401.DGN

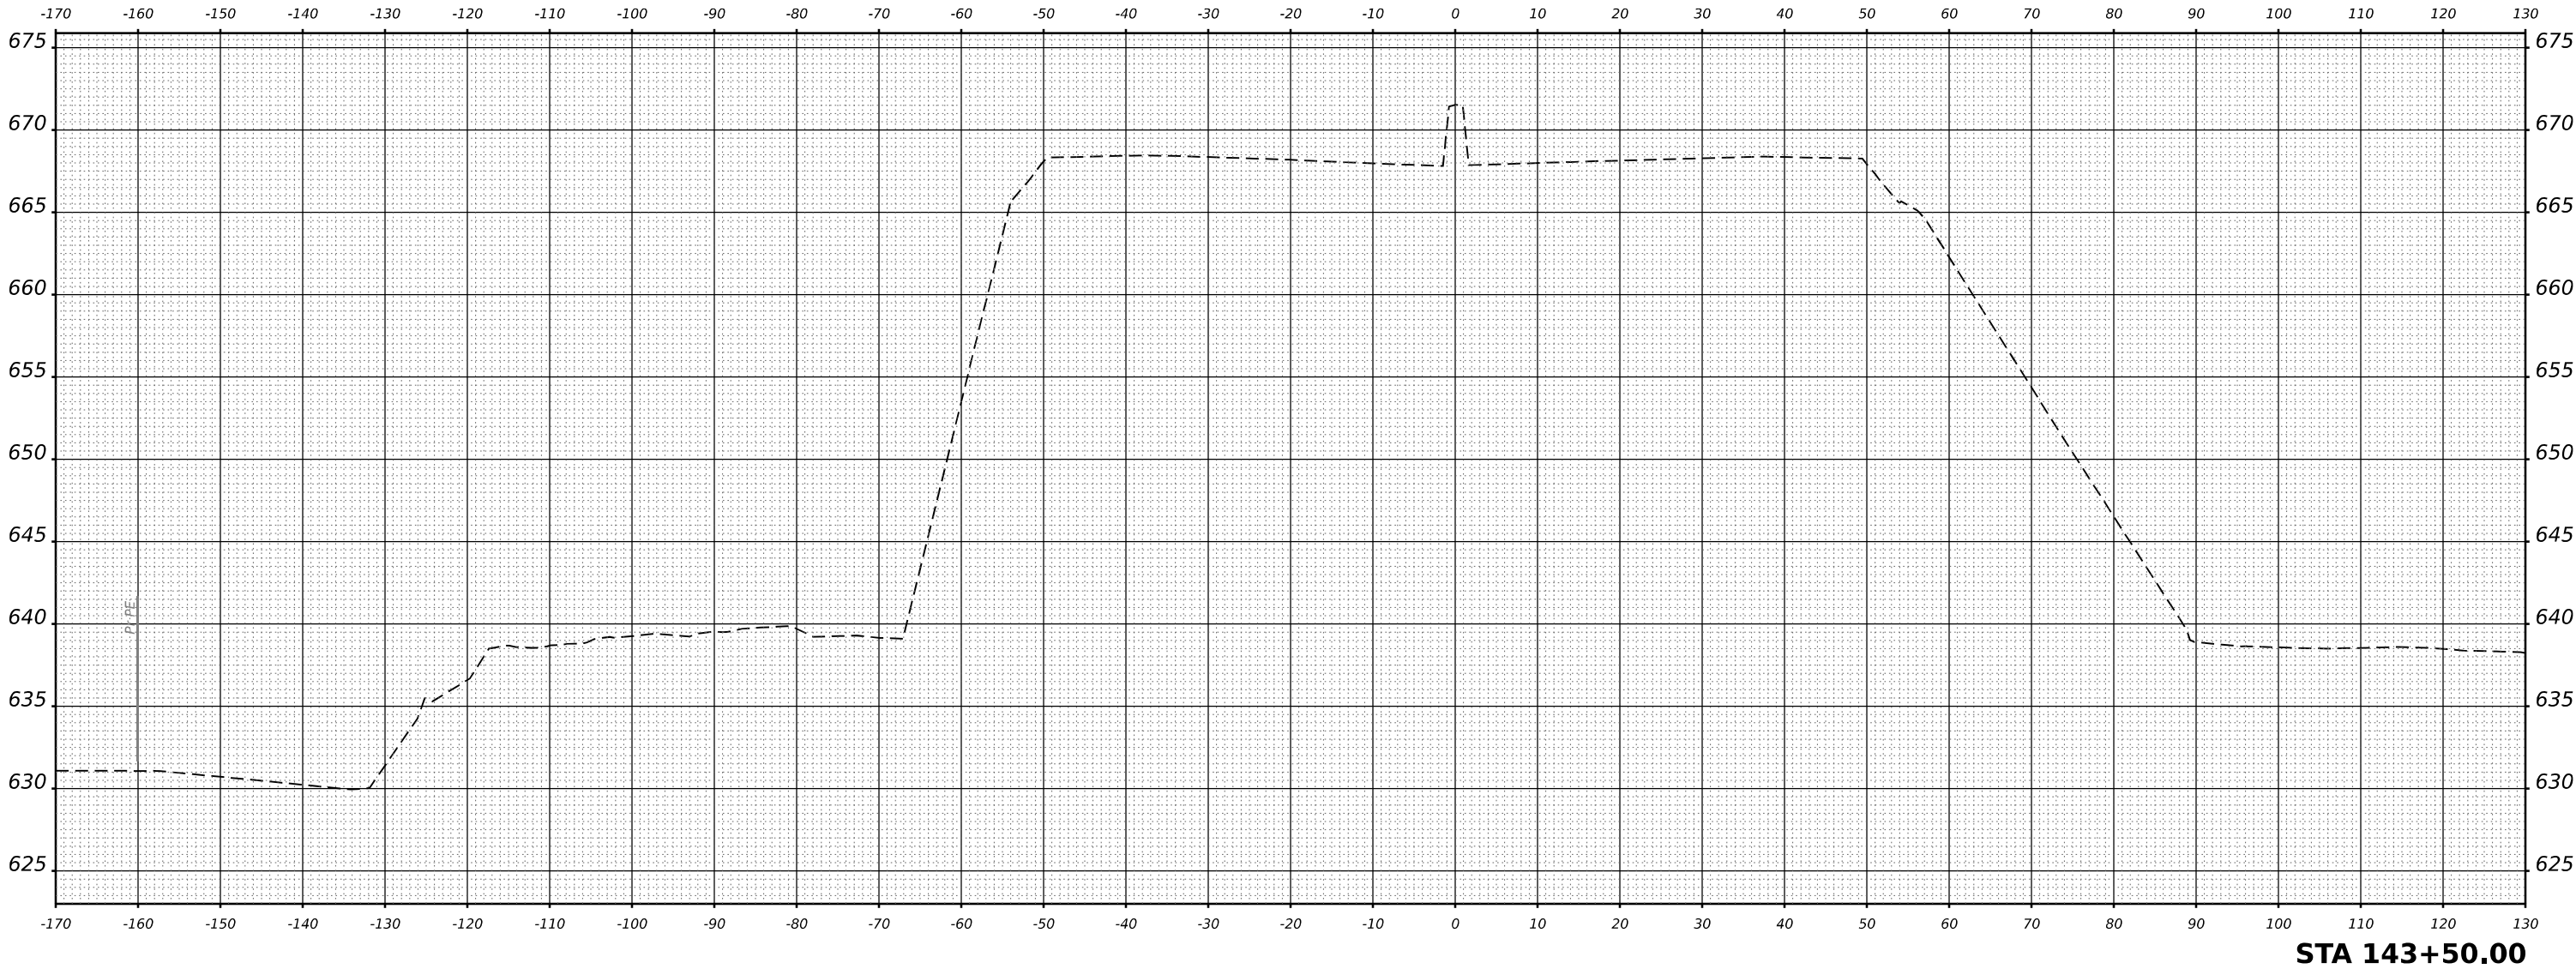

USER NAME	= SALASL	DESIGNED	- GB	REVISED	-
		DRAWN	- GB	REVISED	-
PLOT SCALE	= 0.16666633 ' / IN.	CHECKED	- DH	REVISED	-
PLOT DATE	= 4/23/2026	DATE	- 04/22/2026	REVISED	-

STATE OF ILLINOIS
DEPARTMENT OF TRANSPORTATION

CROSS SECTIONS
I-57


SCALE: 1"=10' SHEET . OF SHEETS STA. 143+50.00 TO STA. 143+50.00

F.A.I RTE.	SECTION	COUNTY	TOTAL SHEETS	SHEET NO.
57	(46-3)R.HBK-1&[(46-3)HB-5]HB-1	KANKAKEE	1183	927
CONTRACT NO. 66863				
ILLINOIS		FED. AID PROJECT		

FINAL SURVEY NOTE BOOK NO.	SURVEYED PLOTTED TEMPLATE AREAS CHECKED	BY	DATE
-------------------------------------	---	----	------

ORIGINAL SURVEY NOTE BOOK NO.	SURVEYED PLOTTED TEMPLATE AREAS CHECKED	BY	DATE
--	---	----	------

MODEL XS I-57 SHEET 001
FILE NAME C:\RAW\WORK\EXP\WHEELVIEW.COM EXP\W01.D014121036863-SHXS-I57-402.DGN

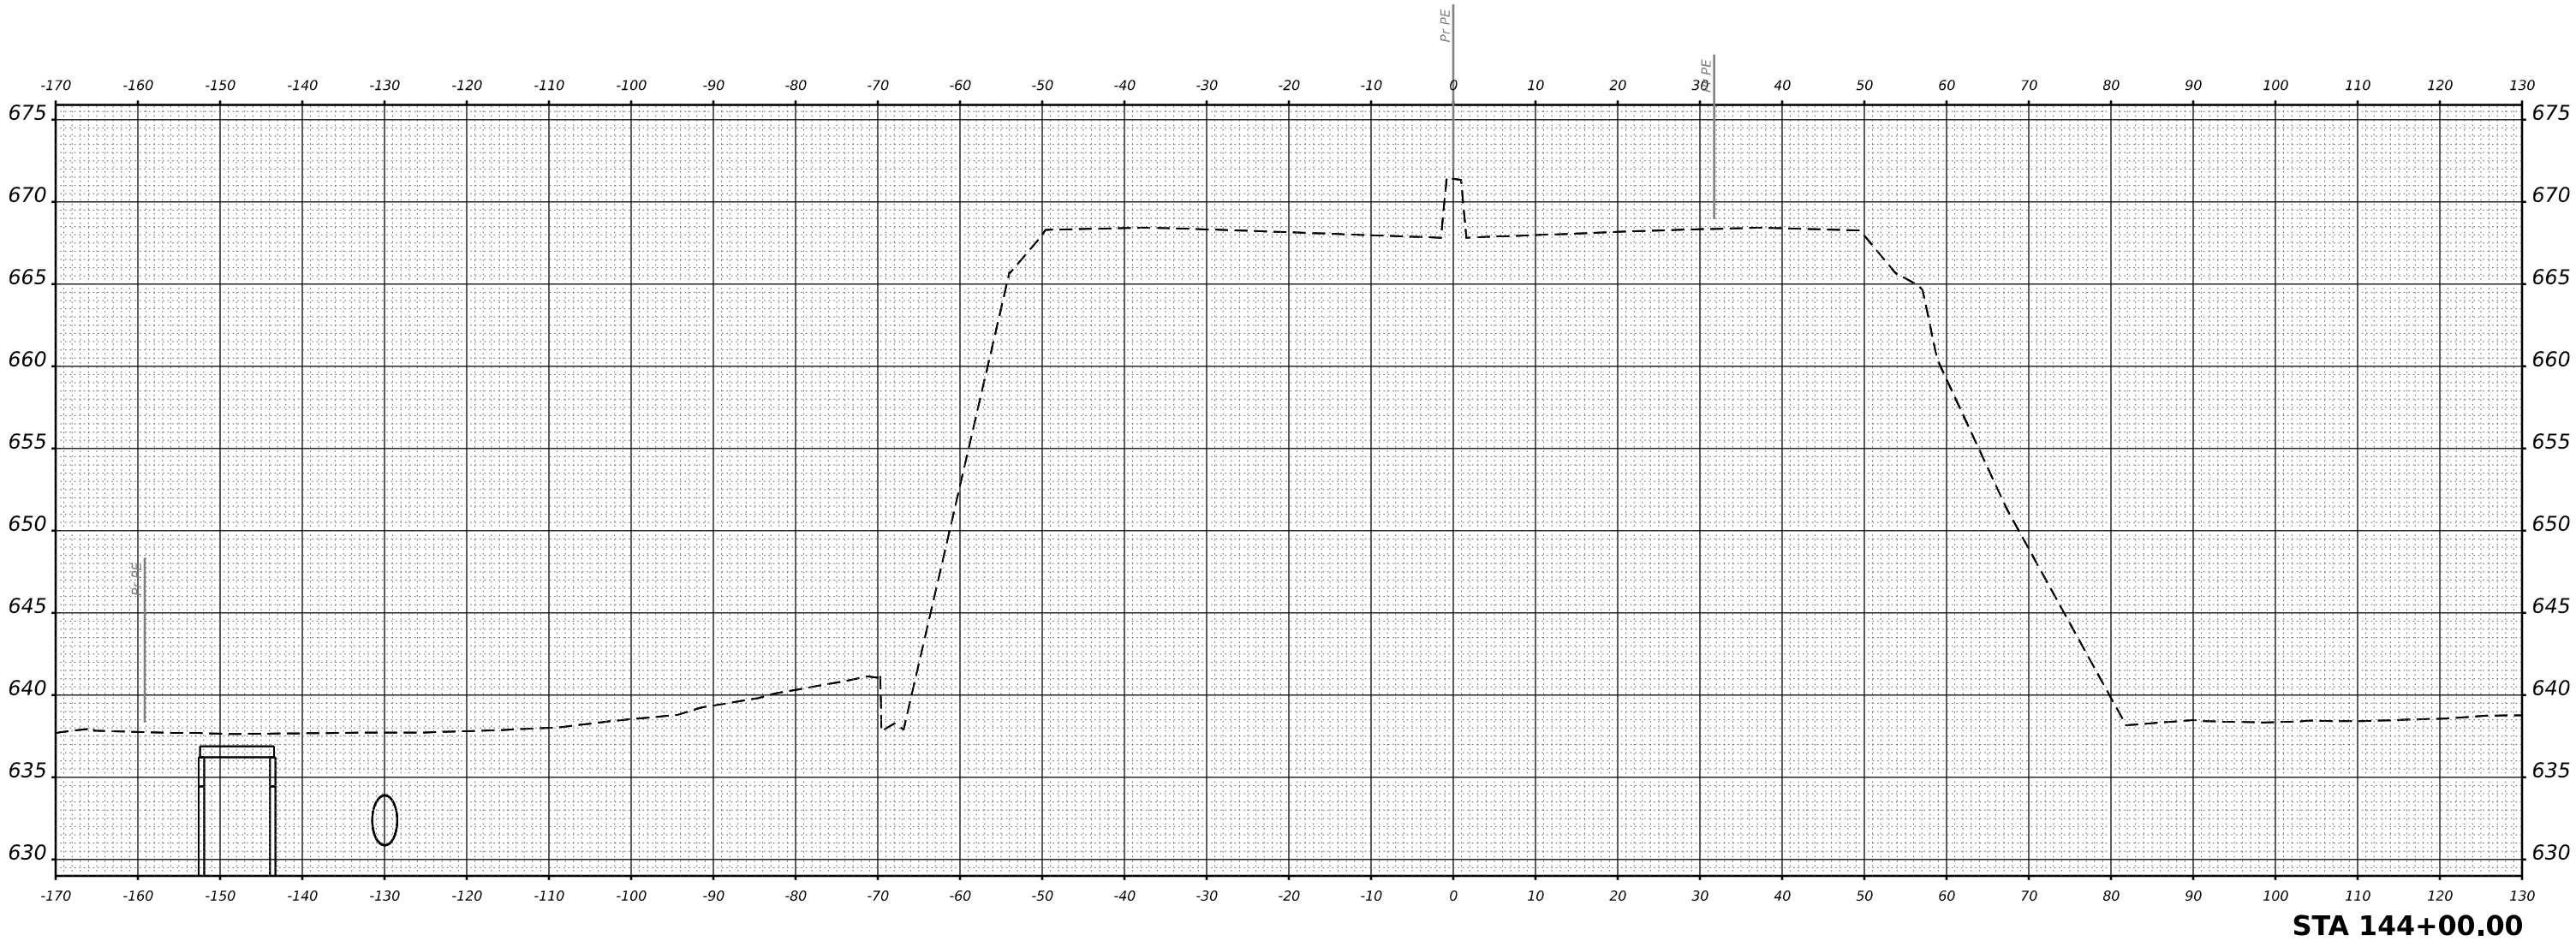

USER NAME = SALASL	DESIGNED - GB	REVISED -
	DRAWN - GB	REVISED -
PLOT SCALE = 0.16666633 1/ IN.	CHECKED - DH	REVISED -
PLOT DATE = 4/23/2026	DATE - 04/22/2026	REVISED -

STATE OF ILLINOIS
DEPARTMENT OF TRANSPORTATION

CROSS SECTIONS
I-57


SCALE: 1"=10' SHEET . OF SHEETS STA. 144+00.00 TO STA. 144+00.00

F.A.I RTE.	SECTION	COUNTY	TOTAL SHEETS	SHEET NO.
57	(46-3)R.HBK-1&[(46-3)HB-5]HB-1	KANKAKEE	1183	928
CONTRACT NO. 66863				
ILLINOIS FED. AID PROJECT				

FINAL SURVEY NOTE BOOK NO.	SURVEYED PLOTTED TEMPLATE AREAS CHECKED	BY	DATE

ORIGINAL SURVEY NOTE BOOK NO.	SURVEYED PLOTTED TEMPLATE AREAS CHECKED	BY	DATE

MODEL XS I-57 SHEET 001
FILE NAME C:\RAW\WORK\EXP\BENTLEY\COM EXP\RAW\0014412\036863-SHXS-I57-003.DGN

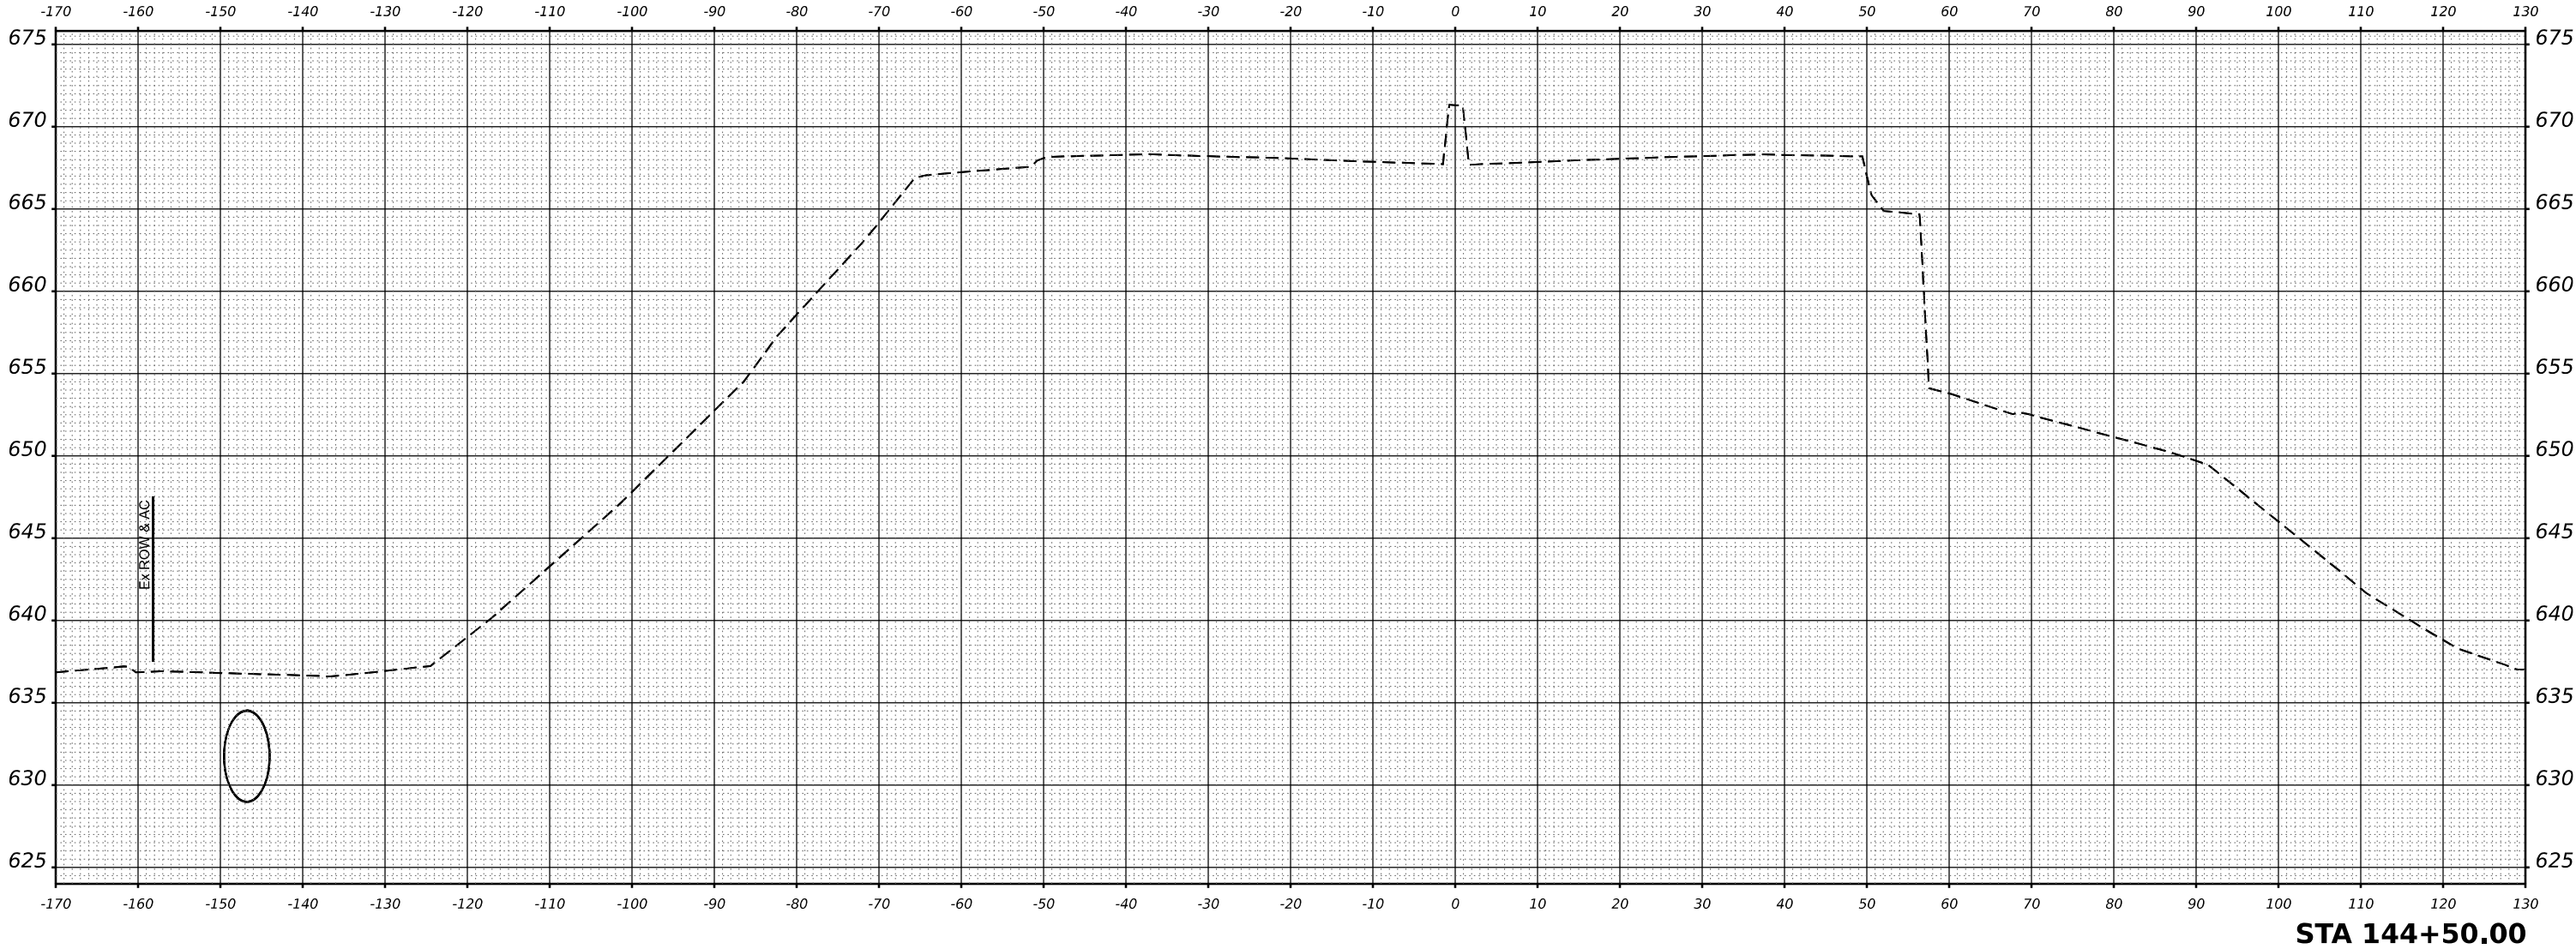

USER NAME	= SALASL	DESIGNED	- GB	REVISED	-
		DRAWN	- GB	REVISED	-
PLOT SCALE	= 0.16666633 ' / IN.	CHECKED	- DH	REVISED	-
PLOT DATE	= 4/23/2026	DATE	- 04/22/2026	REVISED	-

STATE OF ILLINOIS
DEPARTMENT OF TRANSPORTATION

CROSS SECTIONS
I-57


SCALE: 1"=10' SHEET . OF SHEETS STA. 144+50.00 TO STA. 144+50.00

F.A.I RTE.	SECTION	COUNTY	TOTAL SHEETS	SHEET NO.
57	(46-3)R.HBK-1&[(46-3)HB-5]HB-1	KANKAKEE	1183	929
CONTRACT NO. 66863				
ILLINOIS FED. AID PROJECT				

FINAL SURVEY NO.	SURVEYED PLOTTED TEMPLATE AREAS CHECKED	BY	DATE

ORIGINAL SURVEY NO.	SURVEYED PLOTTED TEMPLATE AREAS CHECKED	BY	DATE

MODEL XS I-57 SHEET 001
FILE NAME C:\RAW\WORK\EXP\BENTLEY\COM\EXP\RAW\21\001412\0036863\H1\XS-I57-400A.DGN

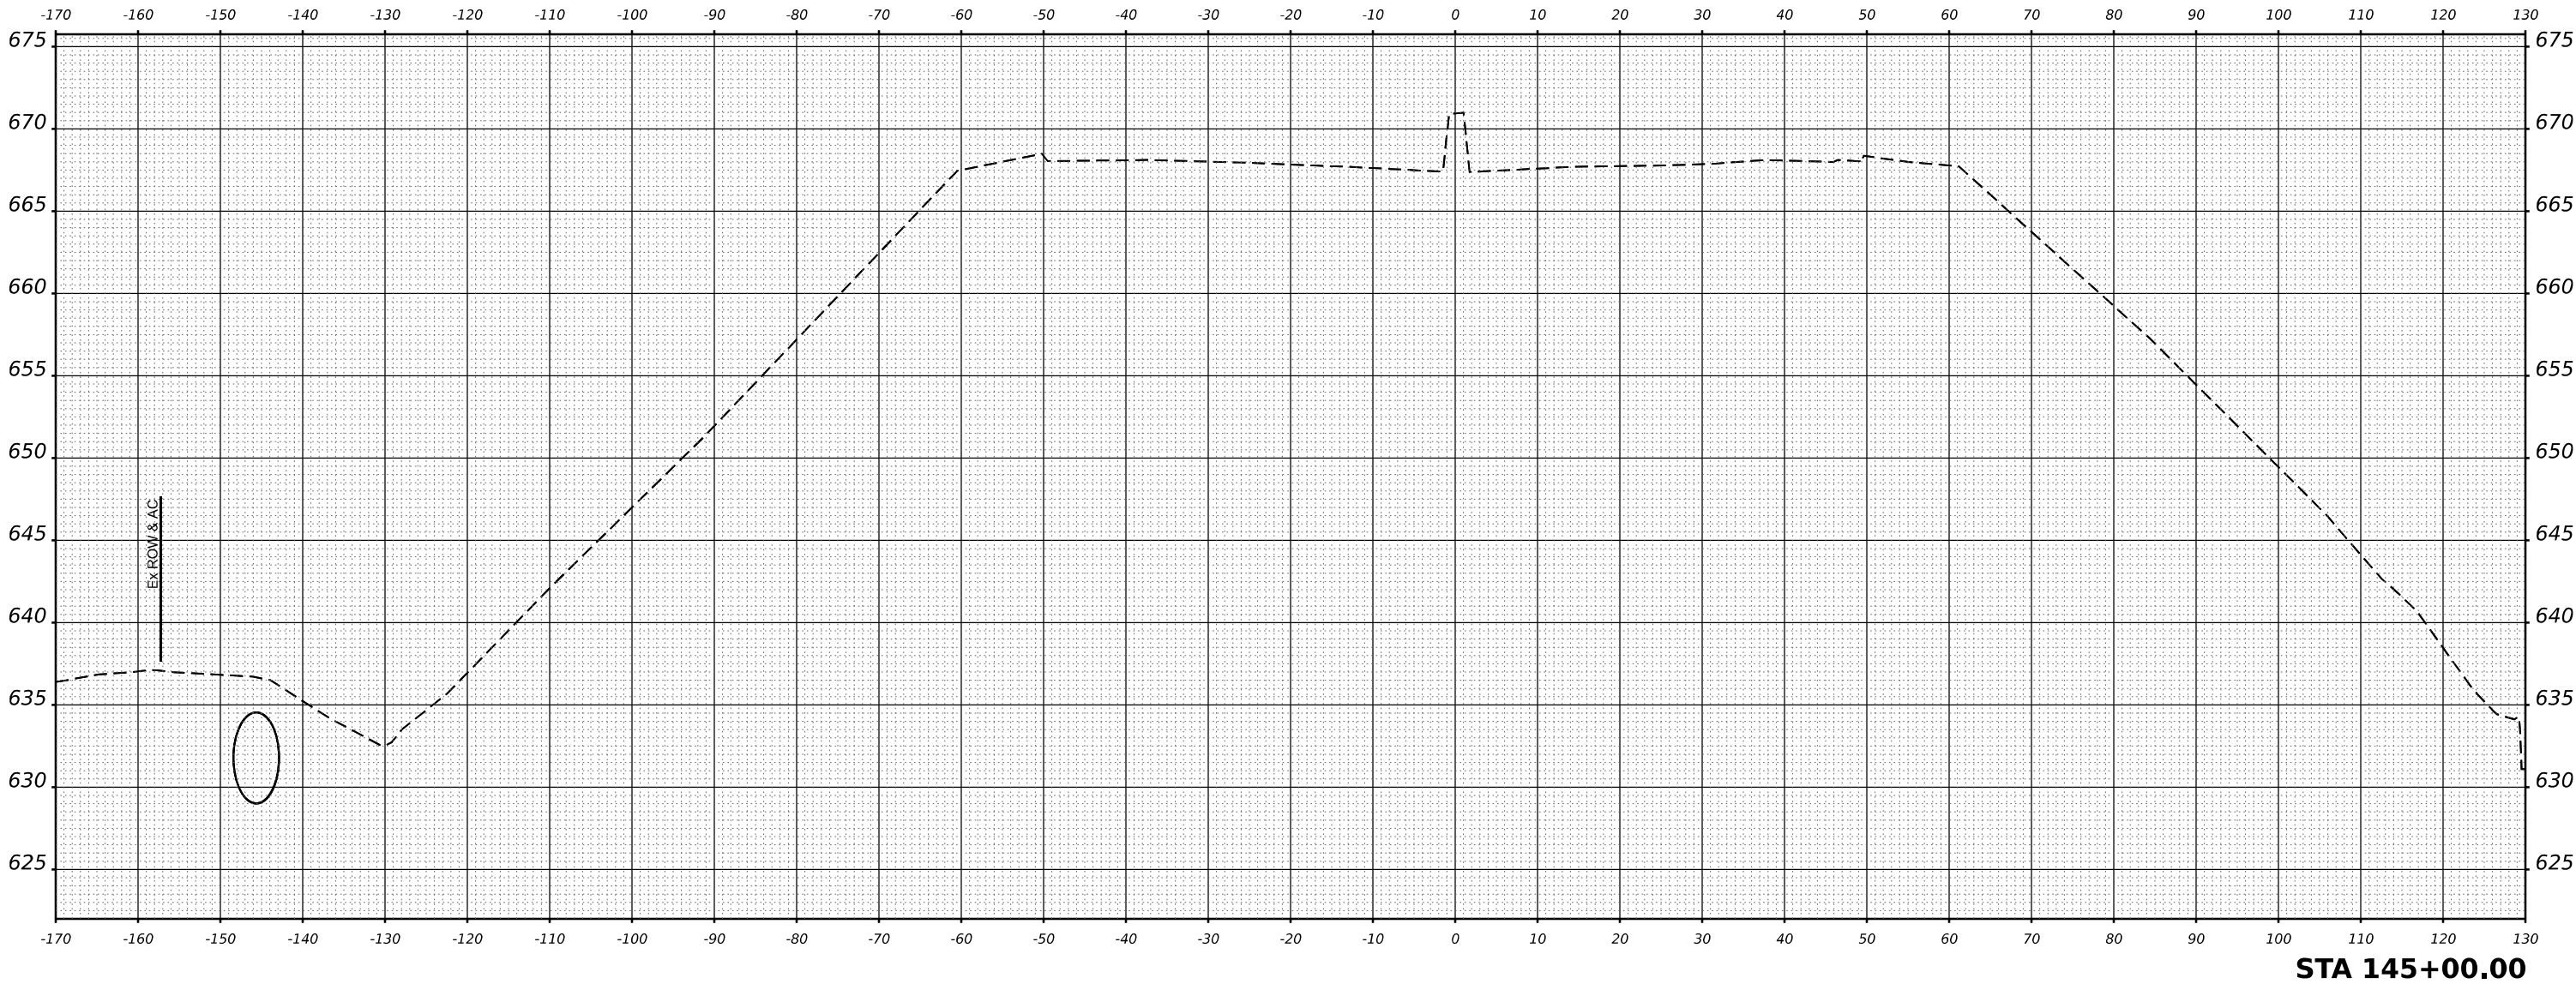

USER NAME	= SALASL	DESIGNED	- GB	REVISED	-
		DRAWN	- GB	REVISED	-
PLOT SCALE	= 0.16666633 1/ IN.	CHECKED	- DH	REVISED	-
PLOT DATE	= 4/23/2026	DATE	- 04/22/2026	REVISED	-

STATE OF ILLINOIS
DEPARTMENT OF TRANSPORTATION


CROSS SECTIONS
I-57

SCALE: 1"=10' SHEET . OF SHEETS STA. 145+00.00 TO STA. 145+00.00

F.A.I RTE.	SECTION	COUNTY	TOTAL SHEETS	SHEET NO.
			1183	930
57	(46-3)R.HBK-1&[(46-3)HB-5]HB-1	KANKAKEE	CONTRACT NO. 66863	
		ILLINOIS	FED. AID PROJECT	

ORIGINAL SURVEY	SURVEYED _____	BY _____	DATE _____
	PLOTTED _____ TEMPLATE _____ AREAS _____ AREAS CHECKED _____		
NO. _____			

MODEL: XS I-57 SHEET 001
FILE NAME: C:\PW_WORK\EX

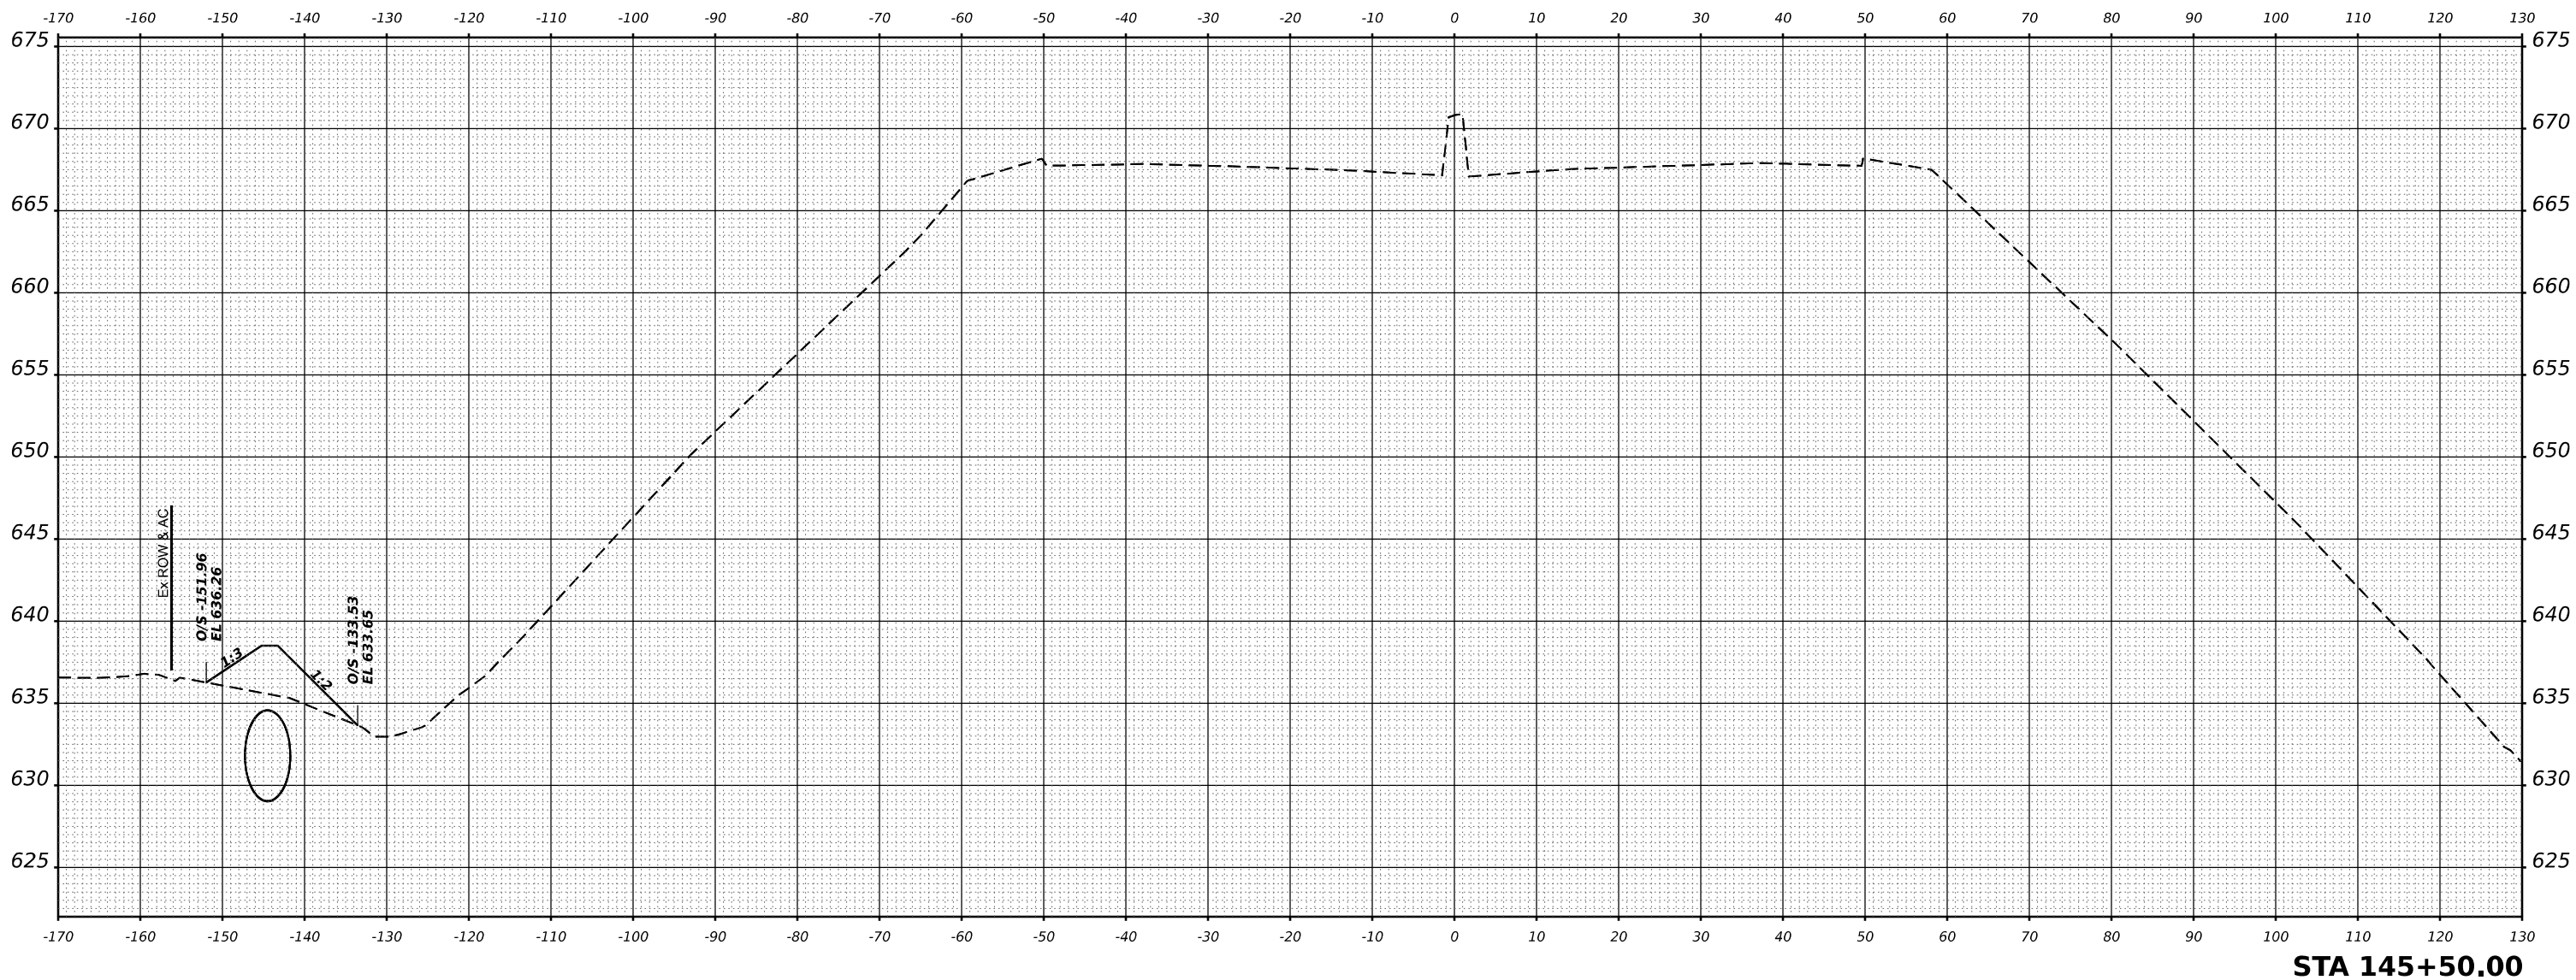

USER NAME = SALASL	DESIGNED - GB	REVISED -
	DRAWN - GB	REVISED -
PLOT SCALE = 0.16666633 ' / IN.	CHECKED - DH	REVISED -
PLOT DATE = 4/23/2026	DATE - 04/22/2026	REVISED -

STATE OF ILLINOIS
DEPARTMENT OF TRANSPORTATION

CROSS SECTIONS
I-57


SCALE: 1"=10'	SHEET .	OF	SHEETS	STA. 145+50.00	TO STA. 145+50.00
---------------	---------	----	--------	----------------	-------------------

F.A.I RTE.	SECTION	COUNTY	TOTAL SHEETS	SHEET NO.
57	(46-3)R,HBK-1&[(46-3)HB-5]HB-1	KANKAKEE	1183	931
		CONTRACT NO. 66863		
ILLINOIS		FED. AID PROJECT		

ORIGINAL SURVEY	SURVEYED _____	BY _____	DATE _____
	PLOTTED _____ TEMPLATE _____ AREAS _____ AREAS CHECKED _____		
NO. _____			

MODEL: XS I-57 SHEET 001
FILE NAME: C:\PW_WORK\EX

FILE NAME: C:\PW_WORK\EXP-PW.BENTLEY.COM EXP-PW-01\D0144124\D366863-SHT-XS-I57-006.DGN

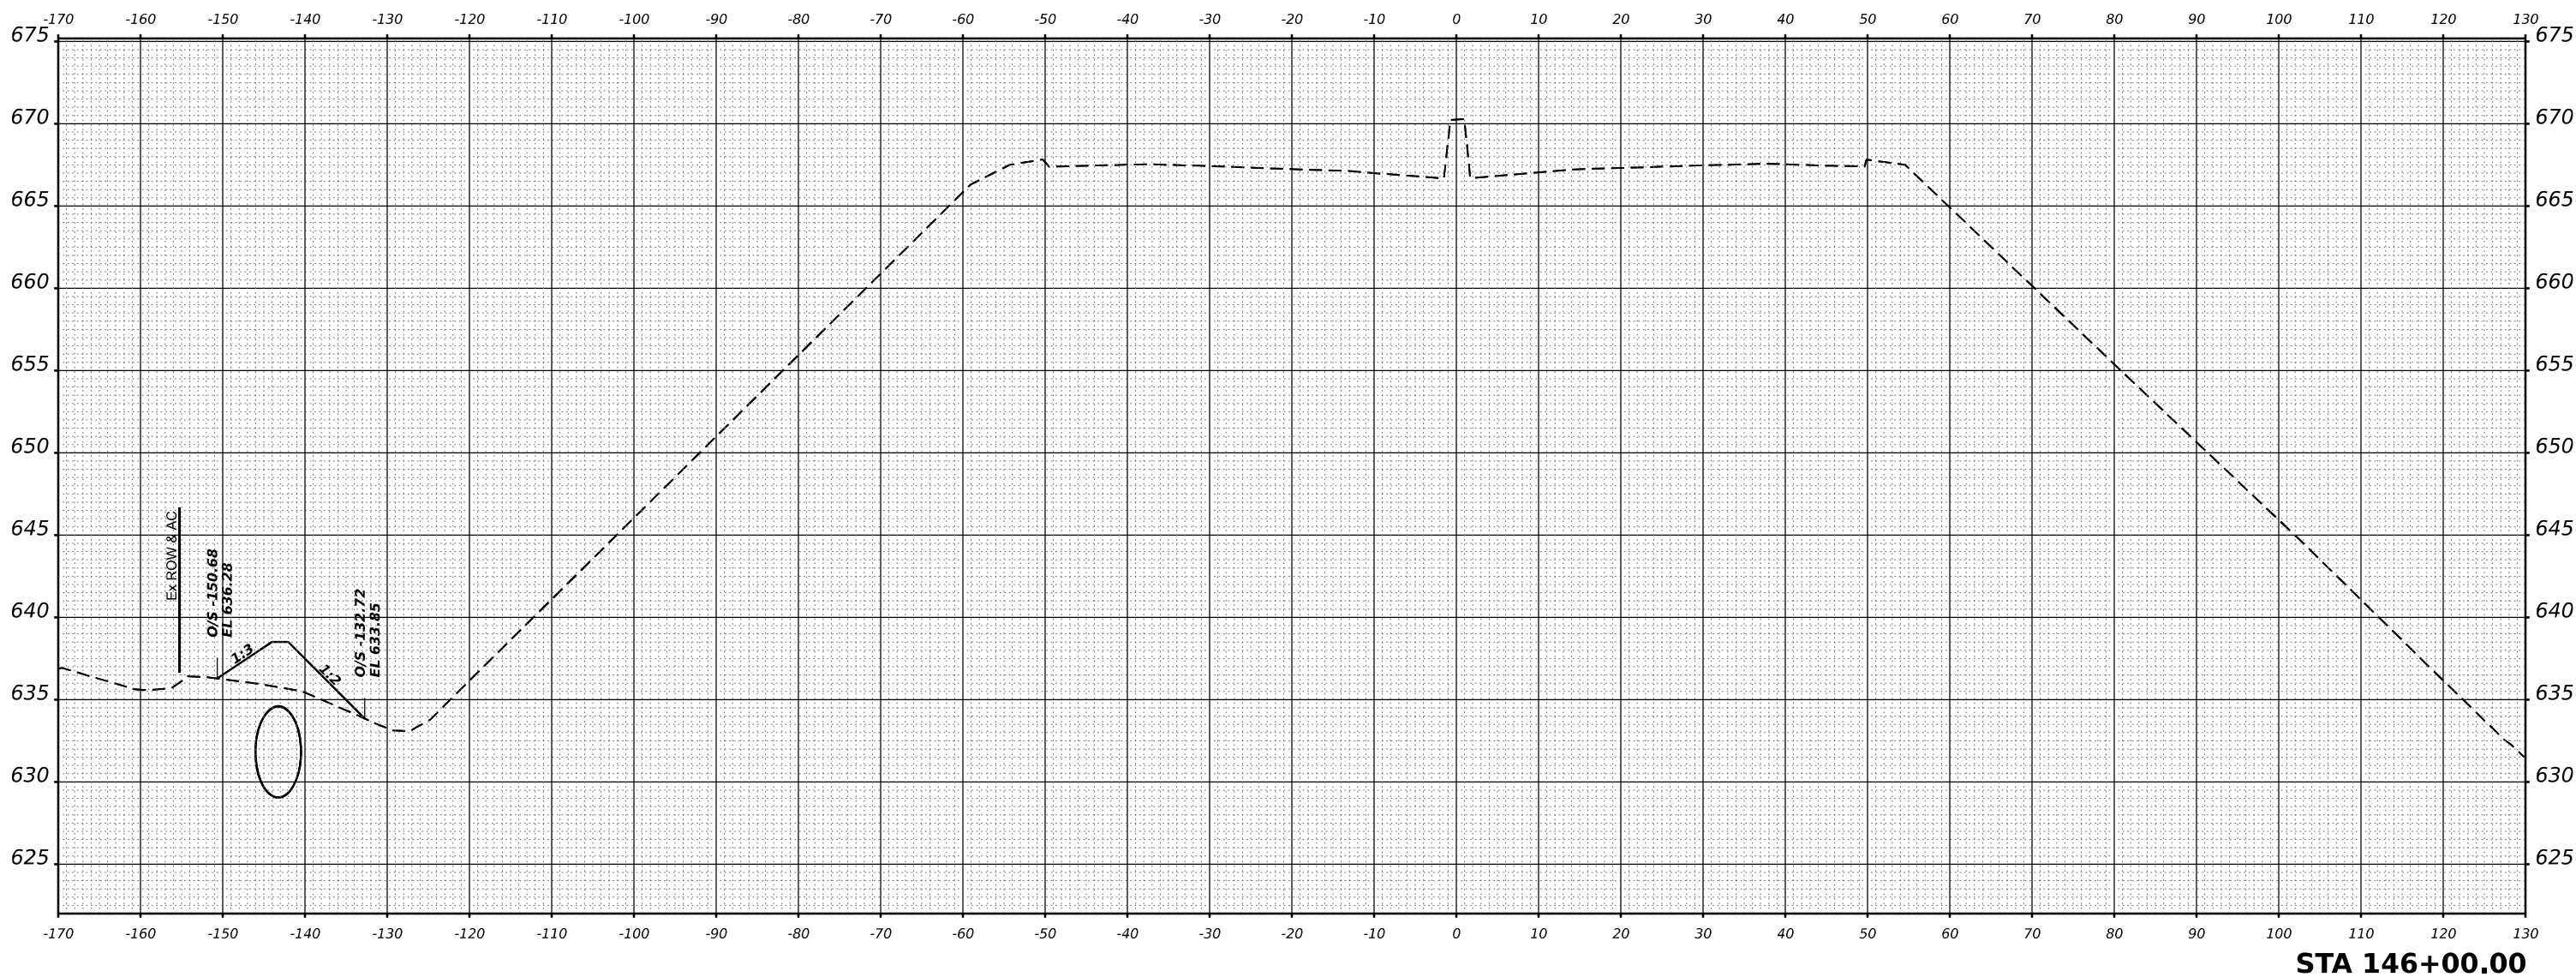

USER NAME = SALASL	DESIGNED - GB	REVISED -
	DRAWN - GB	REVISED -
PLOT SCALE = 0.16666633 ' / IN.	CHECKED - DH	REVISED -
PLOT DATE = 4/23/2026	DATE - 04/22/2026	REVISED -

STATE OF ILLINOIS
DEPARTMENT OF TRANSPORTATION

CROSS SECTIONS
I-57


SCALE: 1"=10'	SHEET .	OF	SHEETS	STA. 146+00.00	TO STA. 146+00.00
---------------	---------	----	--------	----------------	-------------------

F.A.I RTE.	SECTION	COUNTY	TOTAL SHEETS	SHEET NO.
57	(46-3)R,HBK-1&[(46-3)HB-5]HB-1	KANKAKEE	1183	932
		CONTRACT NO. 66863		
ILLINOIS		FED. AID PROJECT		

FINAL SURVEY	NO.	SURVEYED PLOTTED TEMPLATE AREAS CHECKED	BY	DATE

ORIGINAL SURVEY	NO.	SURVEYED PLOTTED TEMPLATE AREAS CHECKED	BY	DATE

MODEL XS I-57 SHEET 001
FILE NAME C:\WORK\EXP\BENTLEY\COM\EXP\PW21\001412\036863-HB\XS-I57-407.DGN

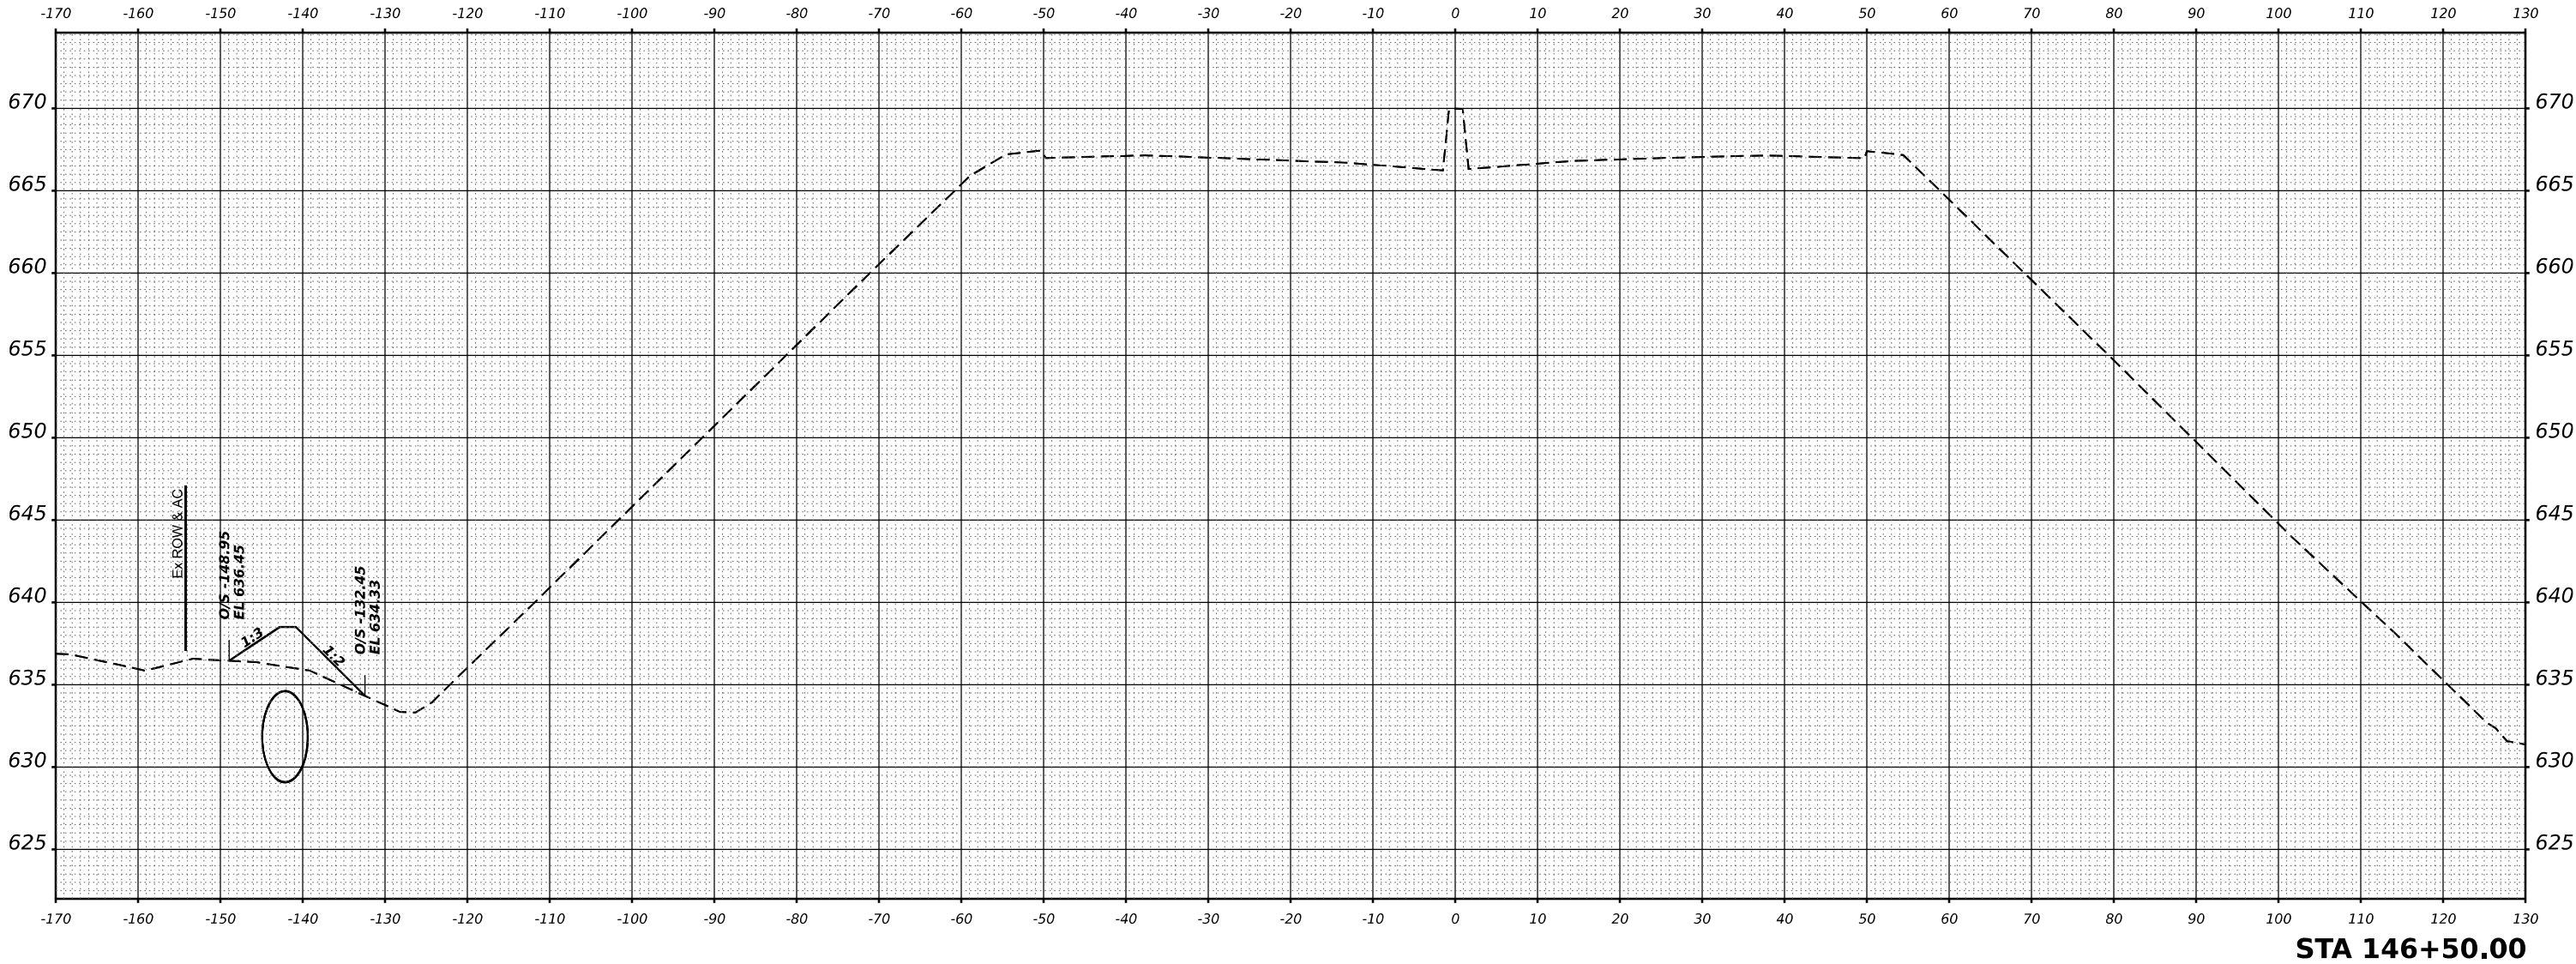

USER NAME	= SALASL	DESIGNED -	GB	REVISED -	
		DRAWN -	GB	REVISED -	
PLOT SCALE	= 0.16666633 ' / IN.	CHECKED -	DH	REVISED -	
PLOT DATE	= 4/23/2026	DATE -	04/22/2026	REVISED -	

STATE OF ILLINOIS
DEPARTMENT OF TRANSPORTATION

CROSS SECTIONS
I-57


SCALE: 1"=10' SHEET . OF SHEETS STA. 146+50.00 TO STA. 146+50.00

F.A.I RTE.	SECTION	COUNTY	TOTAL SHEETS	SHEET NO.
57	(46-3)R,HBK-1&[(46-3)HB-5]HB-1	KANKAKEE	1183	933
CONTRACT NO. 66863				
ILLINOIS FED. AID PROJECT				

FINAL SURVEY	NO.	SURVEYED PLOTTED TEMPLATE AREAS CHECKED	BY	DATE

ORIGINAL SURVEY	NO.	SURVEYED PLOTTED TEMPLATE AREAS CHECKED	BY	DATE

MODEL X5 I-57 SHEET 001
FILE NAME C:\RAW\WORK\EXP\HVBENTLEY.COM\EXP\W01.D01412\030863-SH\X5-I57-008.DGN

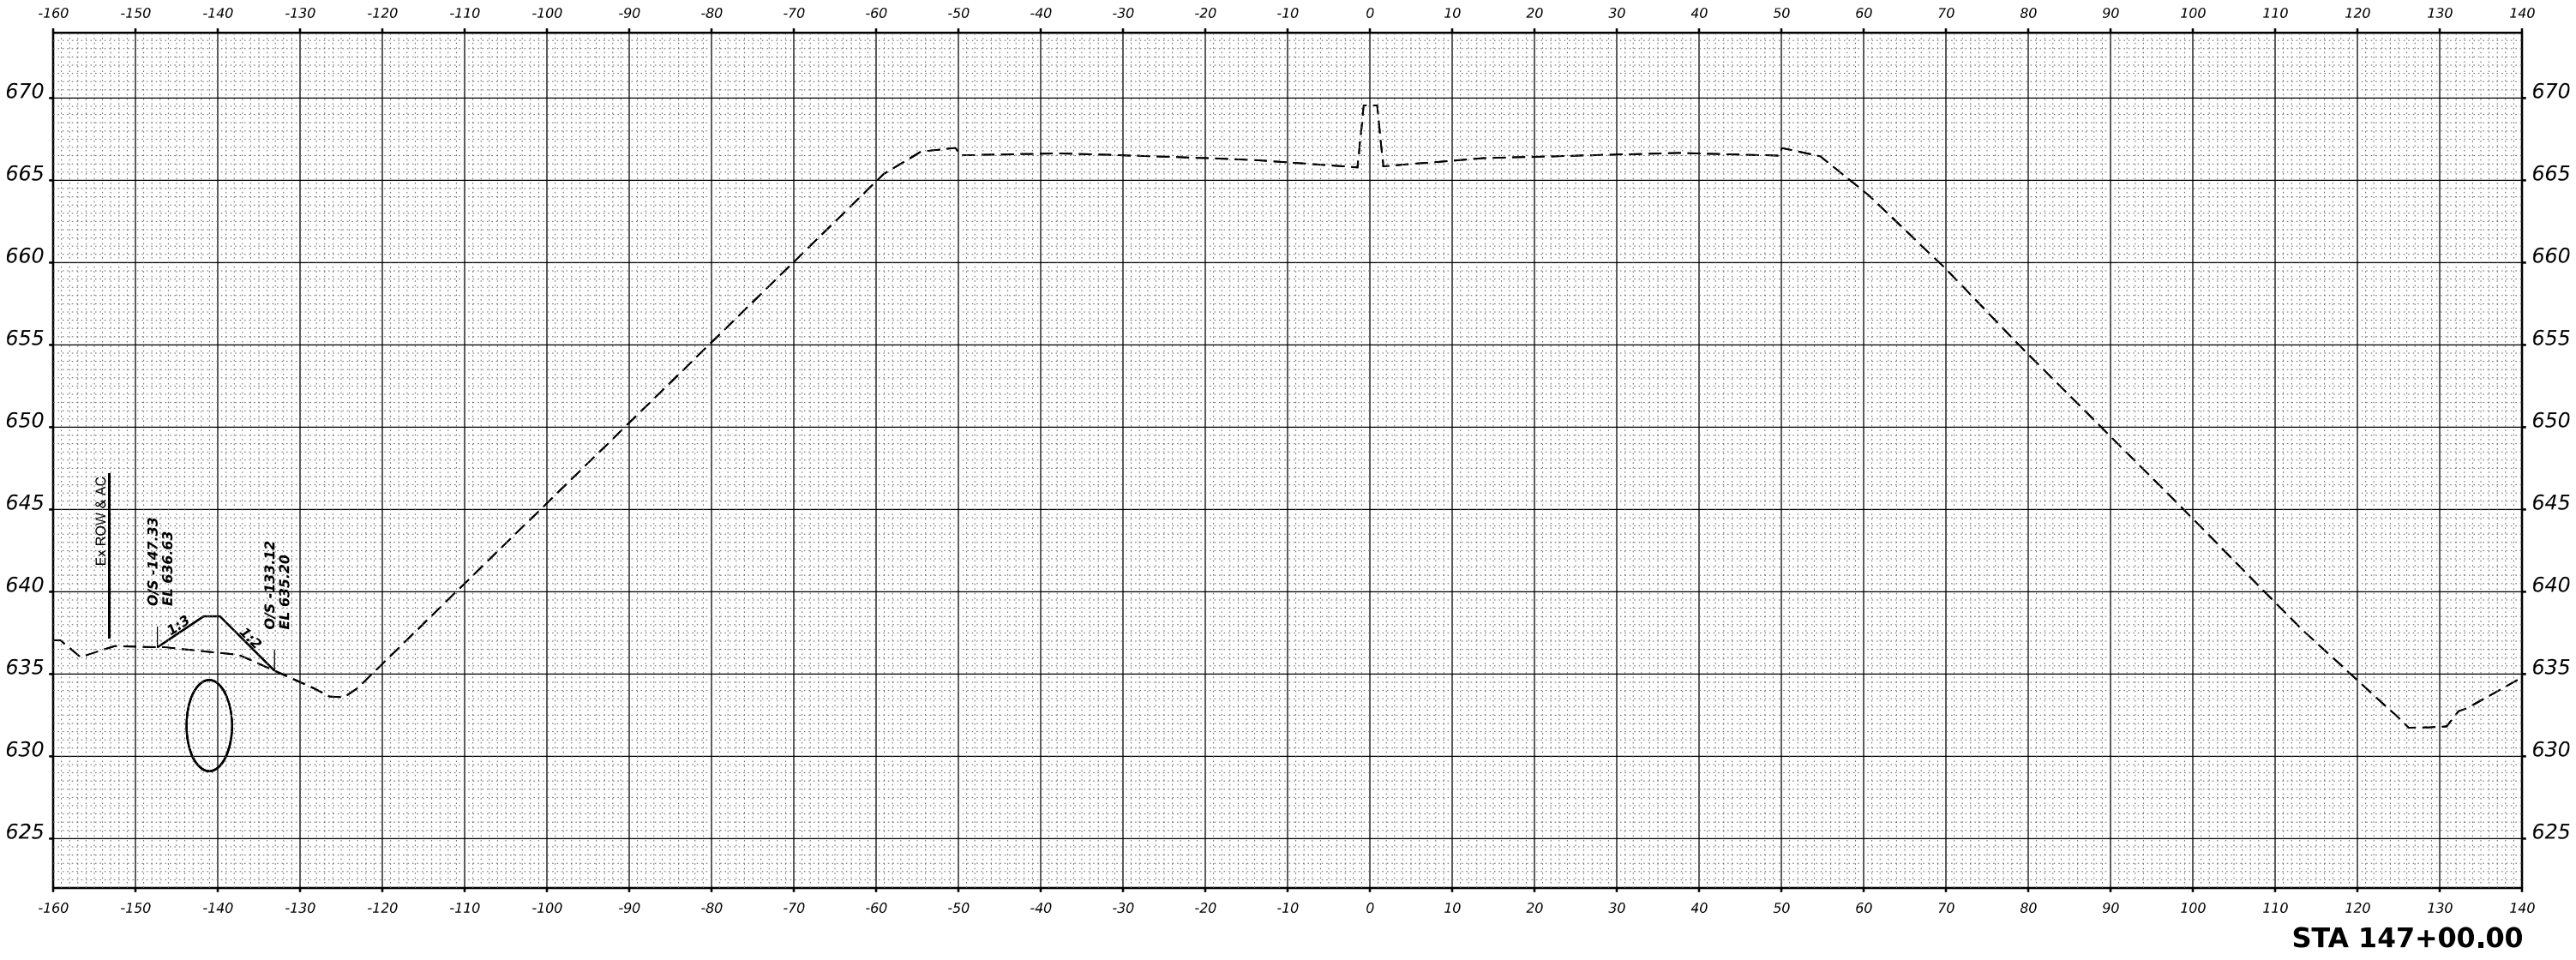

USER NAME	= SALASL	DESIGNED	- GB	REVISED	-
		DRAWN	- GB	REVISED	-
PLOT SCALE	= 0.16666633 1/ IN.	CHECKED	- DH	REVISED	-
PLOT DATE	= 4/23/2026	DATE	- 04/22/2026	REVISED	-

STATE OF ILLINOIS
DEPARTMENT OF TRANSPORTATION

CROSS SECTIONS
I-57


SCALE: 1"=10' SHEET . OF SHEETS STA. 147+00.00 TO STA. 147+00.00

F.A.I RTE.	SECTION	COUNTY	TOTAL SHEETS	SHEET NO.
57	(46-3)R,HBK-1&[(46-3)HB-5]HB-1	KANKAKEE	1183	934
CONTRACT NO. 66863				
ILLINOIS FED. AID PROJECT				

FINAL SURVEY NO.	NOTE BOOK	NO.	SURVEYED	PLOTTED	TEMPLATE	AREAS	CHECKED	BY	DATE

ORIGINAL SURVEY NO.	NOTE BOOK	NO.	SURVEYED	PLOTTED	TEMPLATE	AREAS	CHECKED	BY	DATE

MODEL X5 I-57 SHEET 001
FILE NAME C:\WORK\EXP\BENTLEY\COM EXP\PW21.D01412\036863-SH\X5-I57-409.DGN

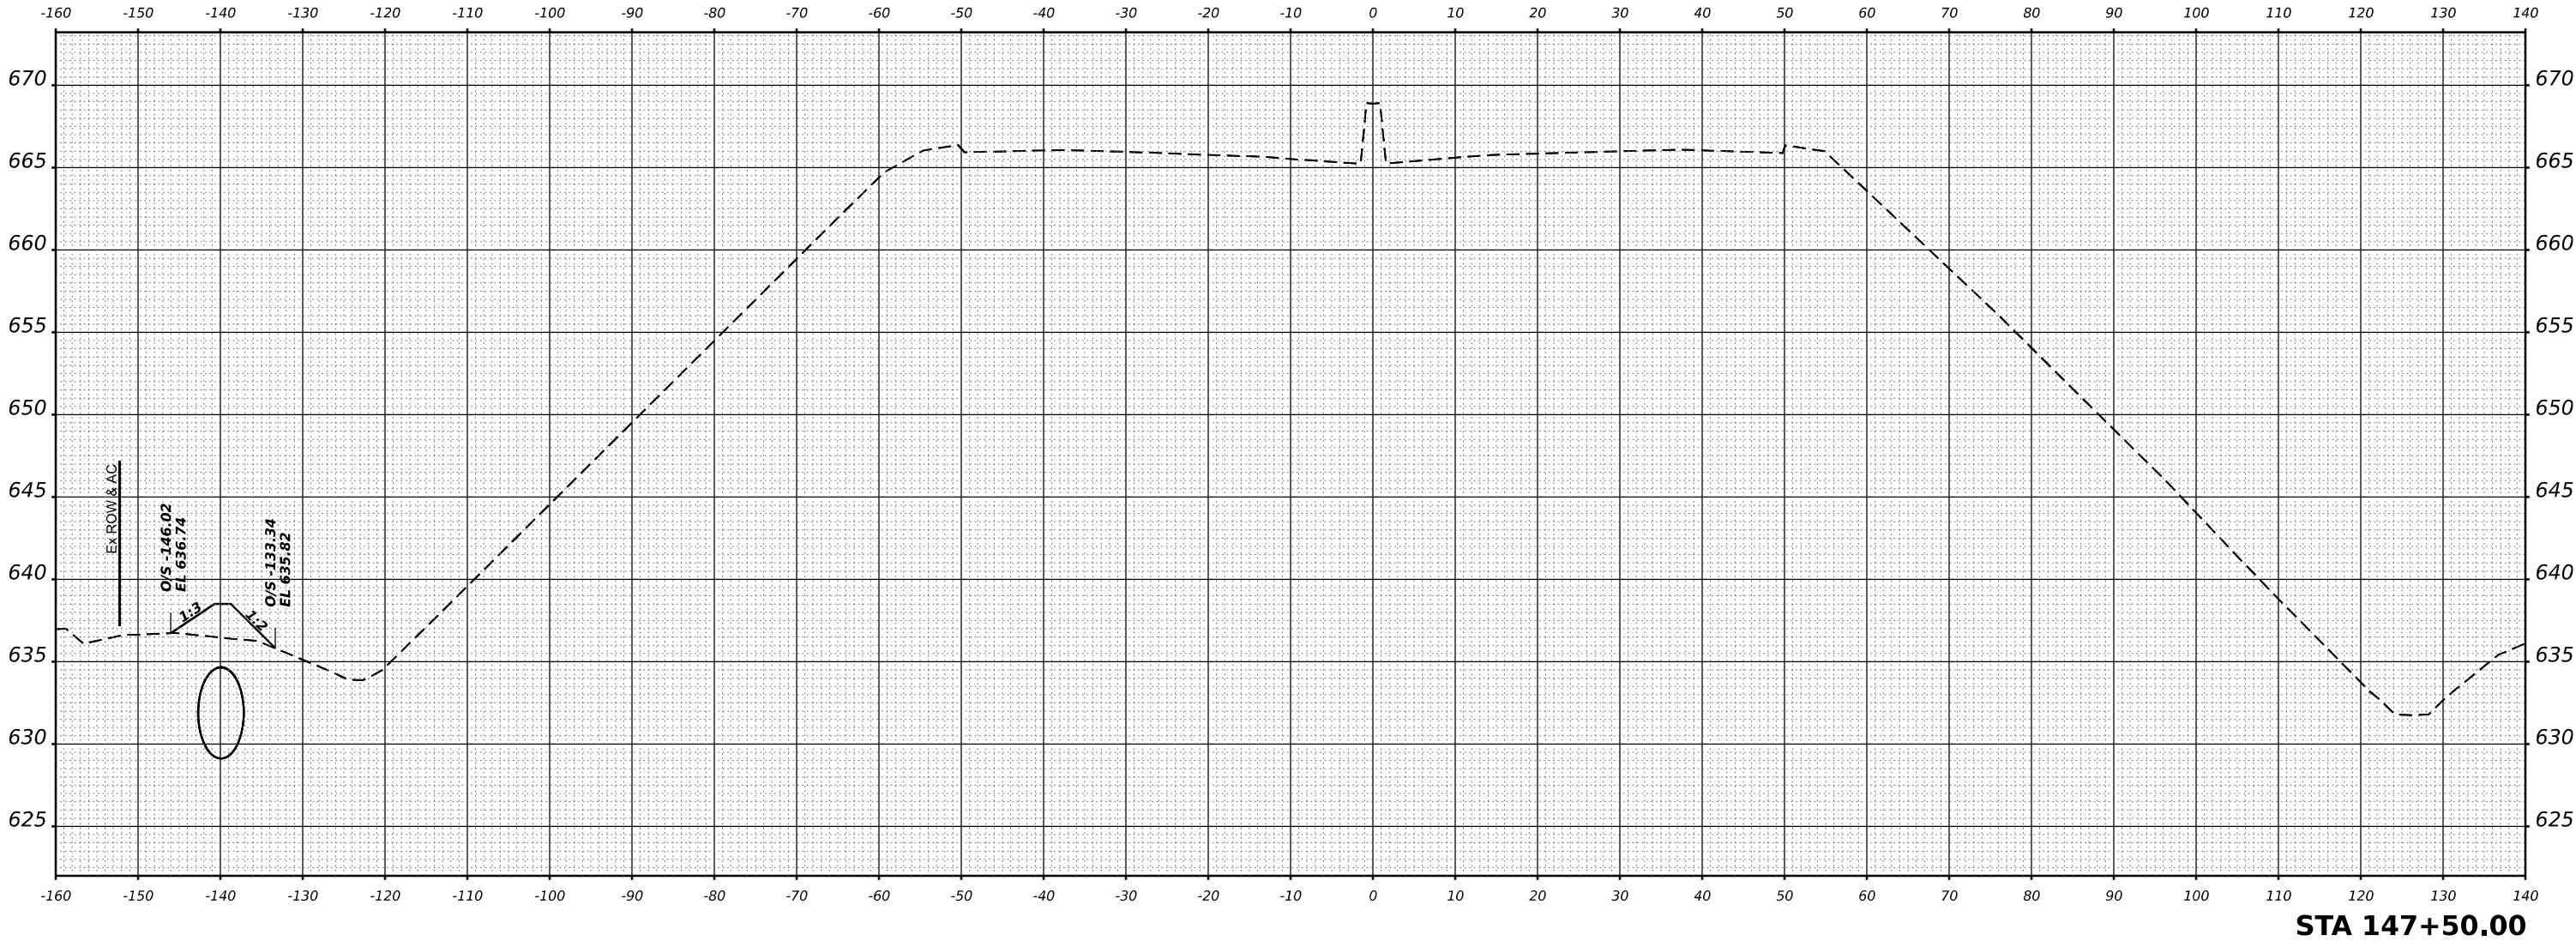

USER NAME	= SALASL	DESIGNED	- GB	REVISED	-
		DRAWN	- GB	REVISED	-
PLOT SCALE	= 0.16666633 ' / IN.	CHECKED	- DH	REVISED	-
PLOT DATE	= 4/23/2026	DATE	- 04/22/2026	REVISED	-

STATE OF ILLINOIS
DEPARTMENT OF TRANSPORTATION

CROSS SECTIONS
I-57


SCALE: 1"=10' SHEET . OF SHEETS STA. 147+50.00 TO STA. 147+50.00

F.A.I RTE.	SECTION	COUNTY	TOTAL SHEETS	SHEET NO.
57	(46-3)R,HBK-1&[(46-3)HB-5]HB-1	KANKAKEE	1183	935
CONTRACT NO. 66863				
ILLINOIS FED. AID PROJECT				

FINAL SURVEY NOTE BOOK NO.	SURVEYED PLOTTED TEMPLATE AREAS CHECKED	BY	DATE

ORIGINAL SURVEY NOTE BOOK NO.	SURVEYED PLOTTED TEMPLATE AREAS CHECKED	BY	DATE

MODEL XS I-57 SHEET 001
FILE NAME C:\RAW\WORK\EXP\BENTLEY\COM EXP\PW21.D01412\036863-SHXS-45+40.DGN

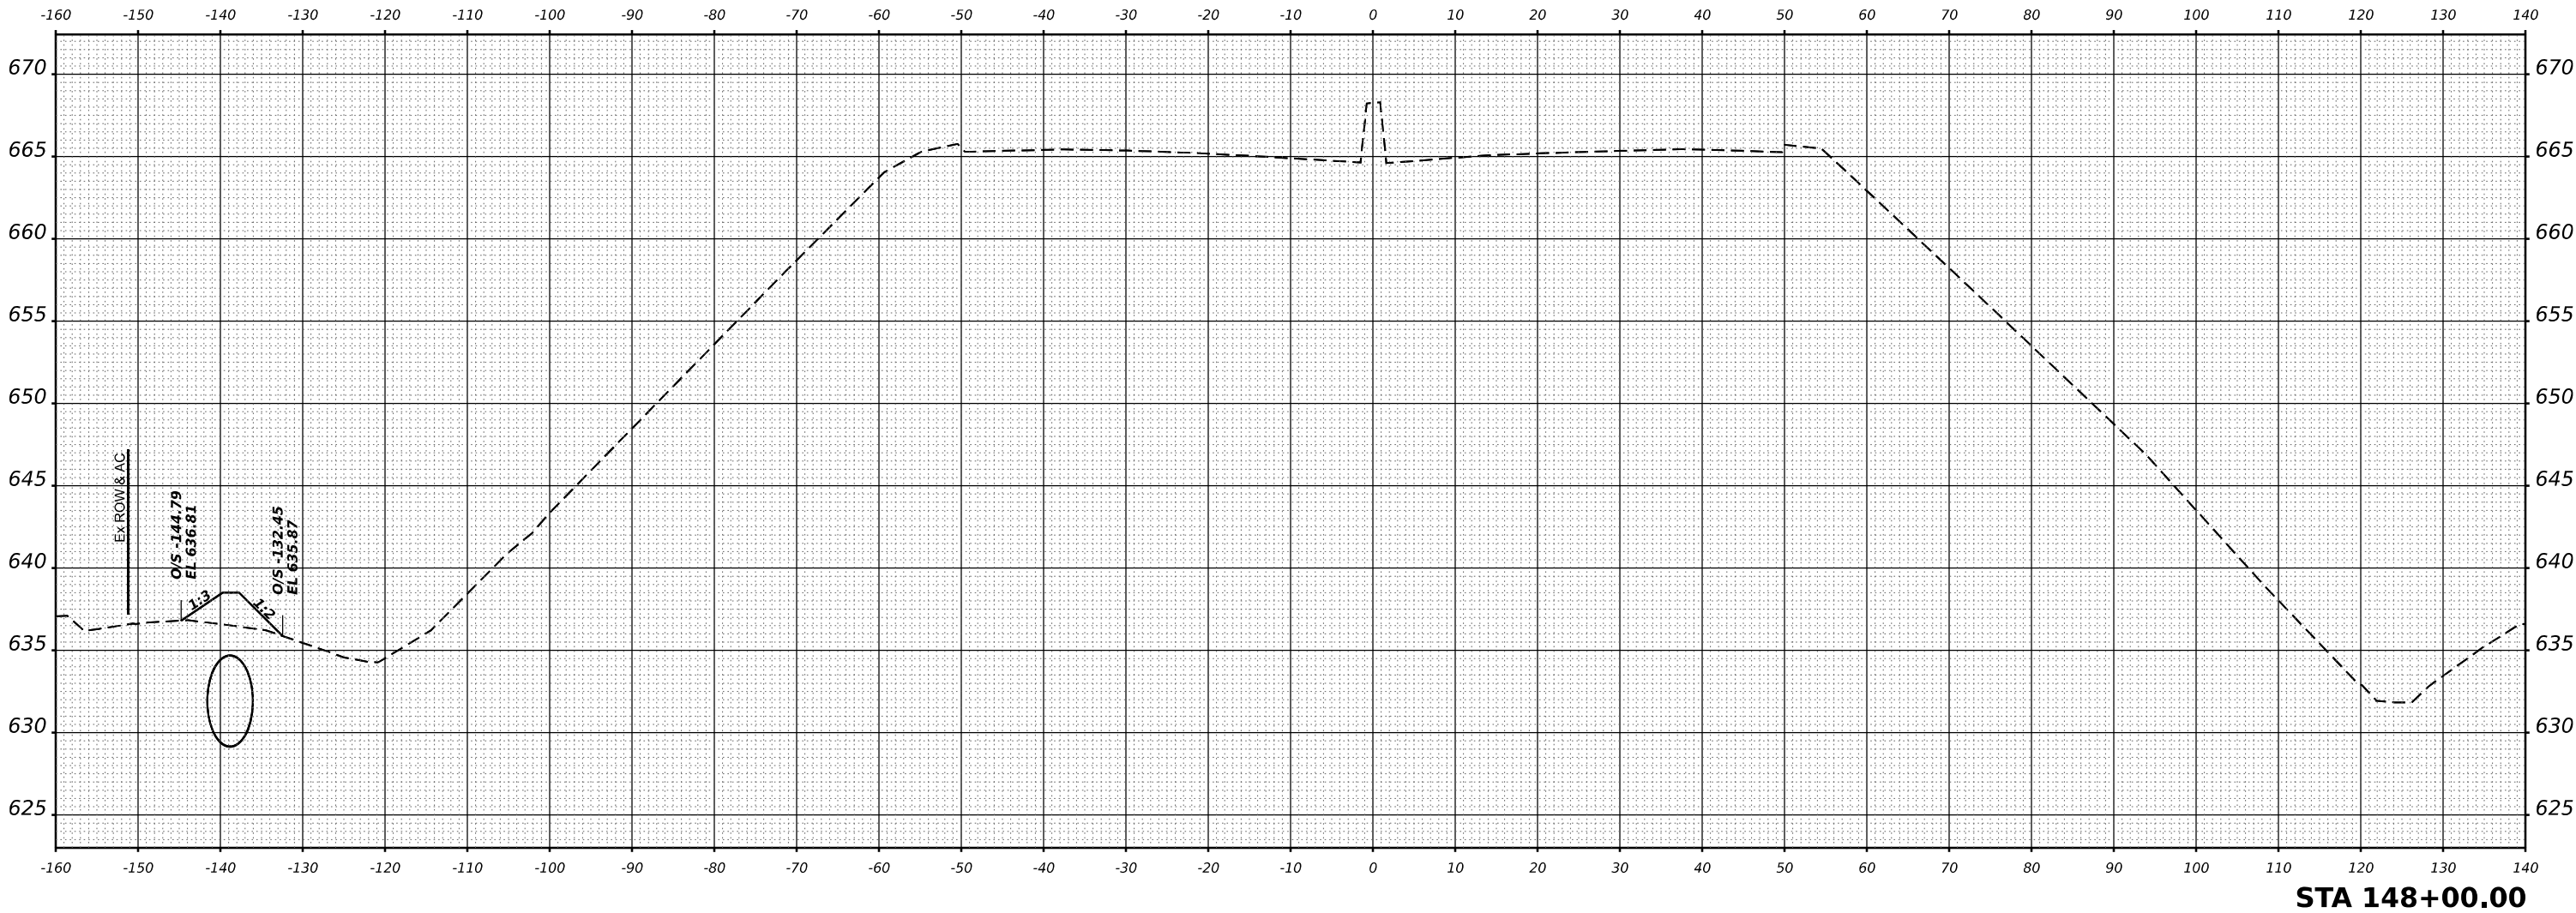

USER NAME = SALASL	DESIGNED - GB	REVISED -
	DRAWN - GB	REVISED -
PLOT SCALE = 0.16666633 1/ IN.	CHECKED - DH	REVISED -
PLOT DATE = 4/23/2026	DATE - 04/22/2026	REVISED -

STATE OF ILLINOIS
DEPARTMENT OF TRANSPORTATION

CROSS SECTIONS
I-57


SCALE: 1"=10' SHEET . OF SHEETS STA. 148+00.00 TO STA. 148+00.00

F.A.I RTE.	SECTION	COUNTY	TOTAL SHEETS	SHEET NO.
57	(46-3)R,HBK-1&[(46-3)HB-5]HB-1	KANKAKEE	1183	936
CONTRACT NO. 66863				
ILLINOIS FED. AID PROJECT				

FINAL SURVEY	NO.	NOTE BOOK	NO.	SURVEYED	BY	DATE

ORIGINAL SURVEY	NO.	NOTE BOOK	NO.	SURVEYED	BY	DATE

MODEL XS I-57 SHEET 001
FILE NAME C:\AW\WORK\EXP\WHEELVIEW.COM EXP\W021.D01412\036863-SHXS-45+401.DGN

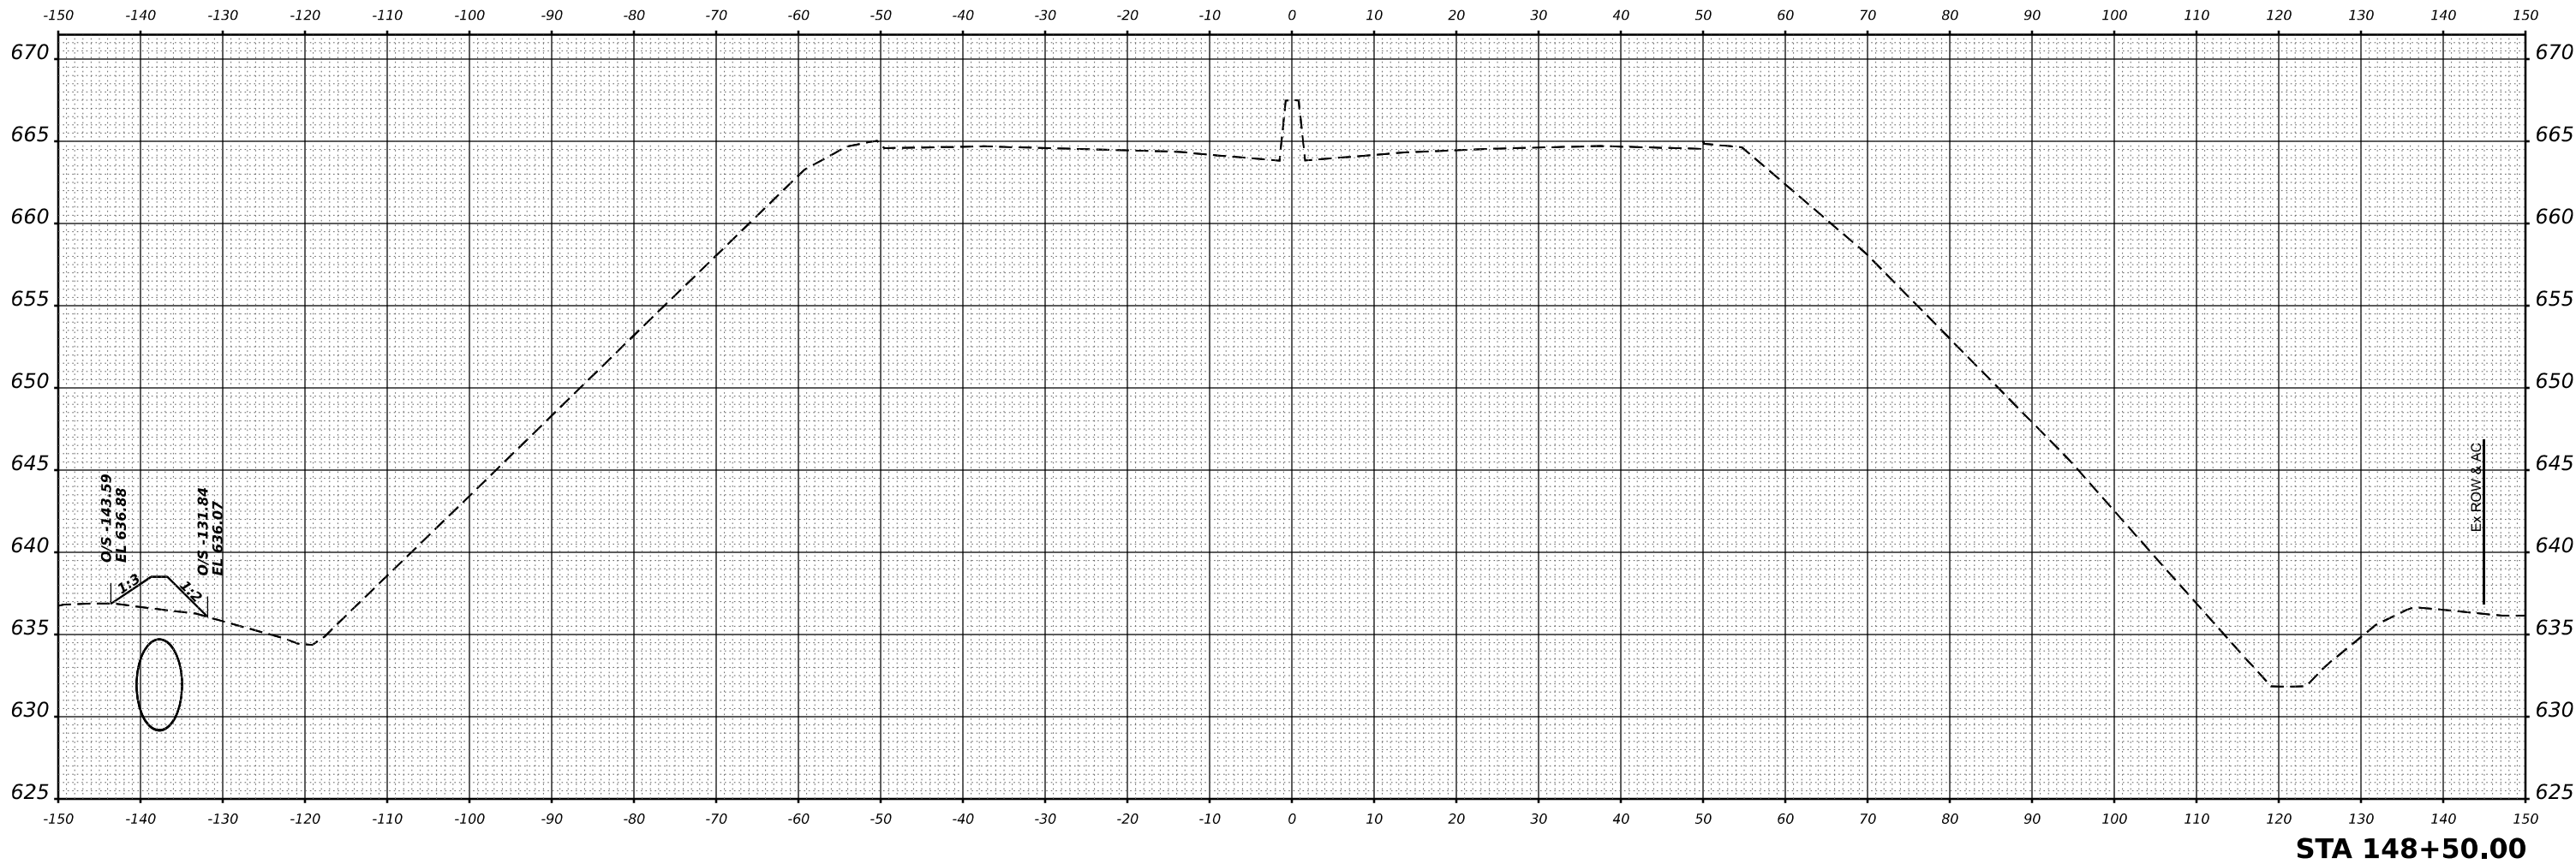

USER NAME	= SALASL	DESIGNED	- GB	REVISED	-
		DRAWN	- GB	REVISED	-
PLOT SCALE	= 0.16666633 1/ IN.	CHECKED	- DH	REVISED	-
PLOT DATE	= 4/23/2026	DATE	- 04/22/2026	REVISED	-

STATE OF ILLINOIS
DEPARTMENT OF TRANSPORTATION

CROSS SECTIONS
I-57


SCALE: 1"=10' SHEET . OF SHEETS STA. 148+50.00 TO STA. 148+50.00

F.A.I RTE.	SECTION	COUNTY	TOTAL SHEETS	SHEET NO.
57	(46-3)R,HBK-1&[(46-3)HB-5]HB-1	KANKAKEE	1183	937
CONTRACT NO. 66863				
ILLINOIS FED. AID PROJECT				

FINAL SURVEY NOTE BOOK NO.	SURVEYED PLOTTED TEMPLATE AREAS CHECKED	BY	DATE

ORIGINAL SURVEY NOTE BOOK NO.	SURVEYED PLOTTED TEMPLATE AREAS CHECKED	BY	DATE

MODEL XS I-57 SHEET 001
FILE NAME C:\AW\WORK\EXP\BENTLEY\COM\EXP\PW21.D014121036863-SHX\AS-45-4012.DGN

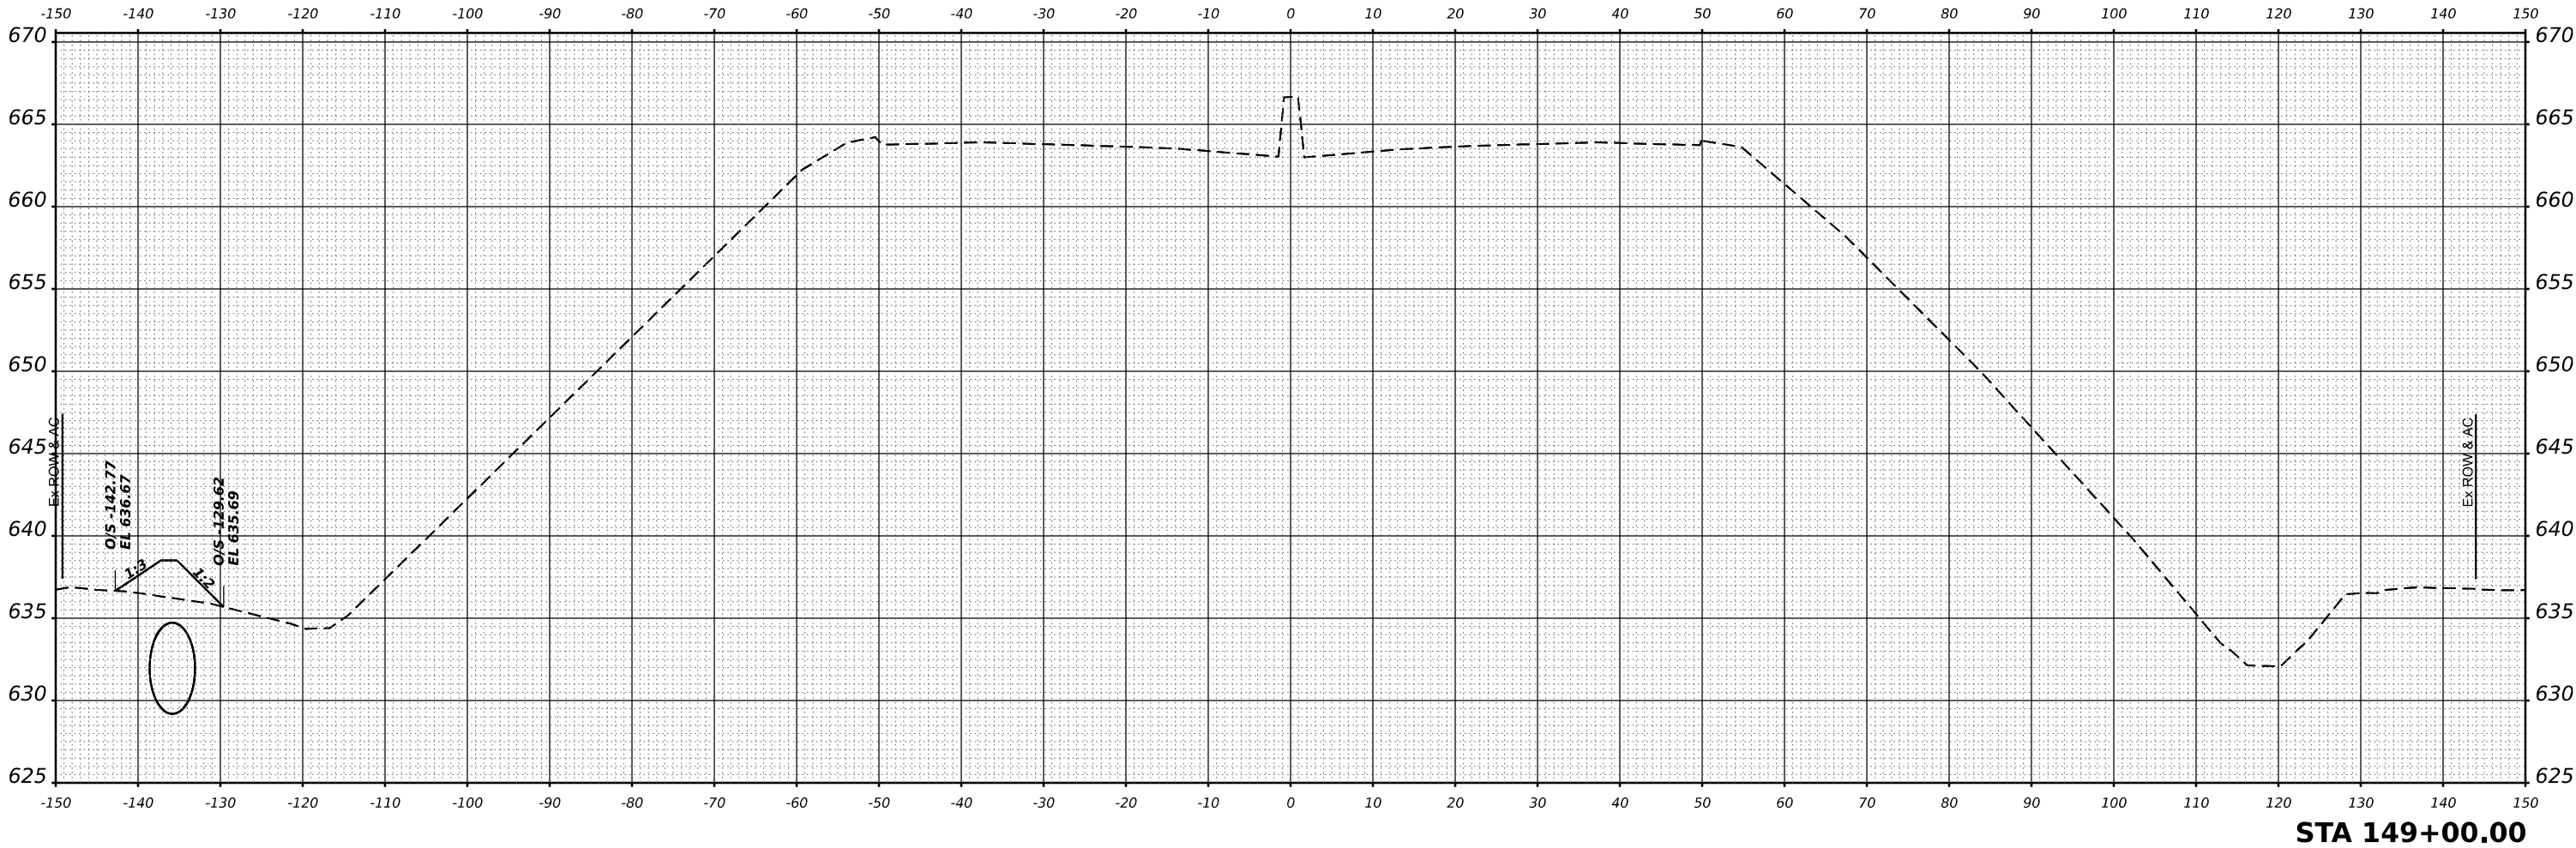

USER NAME	= SALASL	DESIGNED	- GB	REVISED	-
		DRAWN	- GB	REVISED	-
PLOT SCALE	= 0.16666633 1/ IN.	CHECKED	- DH	REVISED	-
PLOT DATE	= 4/23/2026	DATE	- 04/22/2026	REVISED	-

STATE OF ILLINOIS
DEPARTMENT OF TRANSPORTATION

CROSS SECTIONS
I-57


SCALE: 1"=10' SHEET . OF SHEETS STA. 149+00.00 TO STA. 149+00.00

F.A.I RTE.	SECTION	COUNTY	TOTAL SHEETS	SHEET NO.
57	(46-3)R,HBK-1&[(46-3)HB-5]HB-1	KANKAKEE	1183	938
CONTRACT NO. 66863				
ILLINOIS FED. AID PROJECT				

FINAL SURVEY NOTE BOOK NO.	SURVEYED PLOTTED TEMPLATE AREAS CHECKED	BY	DATE

ORIGINAL SURVEY NOTE BOOK NO.	SURVEYED PLOTTED TEMPLATE AREAS CHECKED	BY	DATE

MODEL XS I-57 SHEET 001
FILE NAME C:\RAW\WORK\EXP\BENTLEY\COM\EXP\RAW\01\014121\036863-SHTX-5-45-4013.DGN

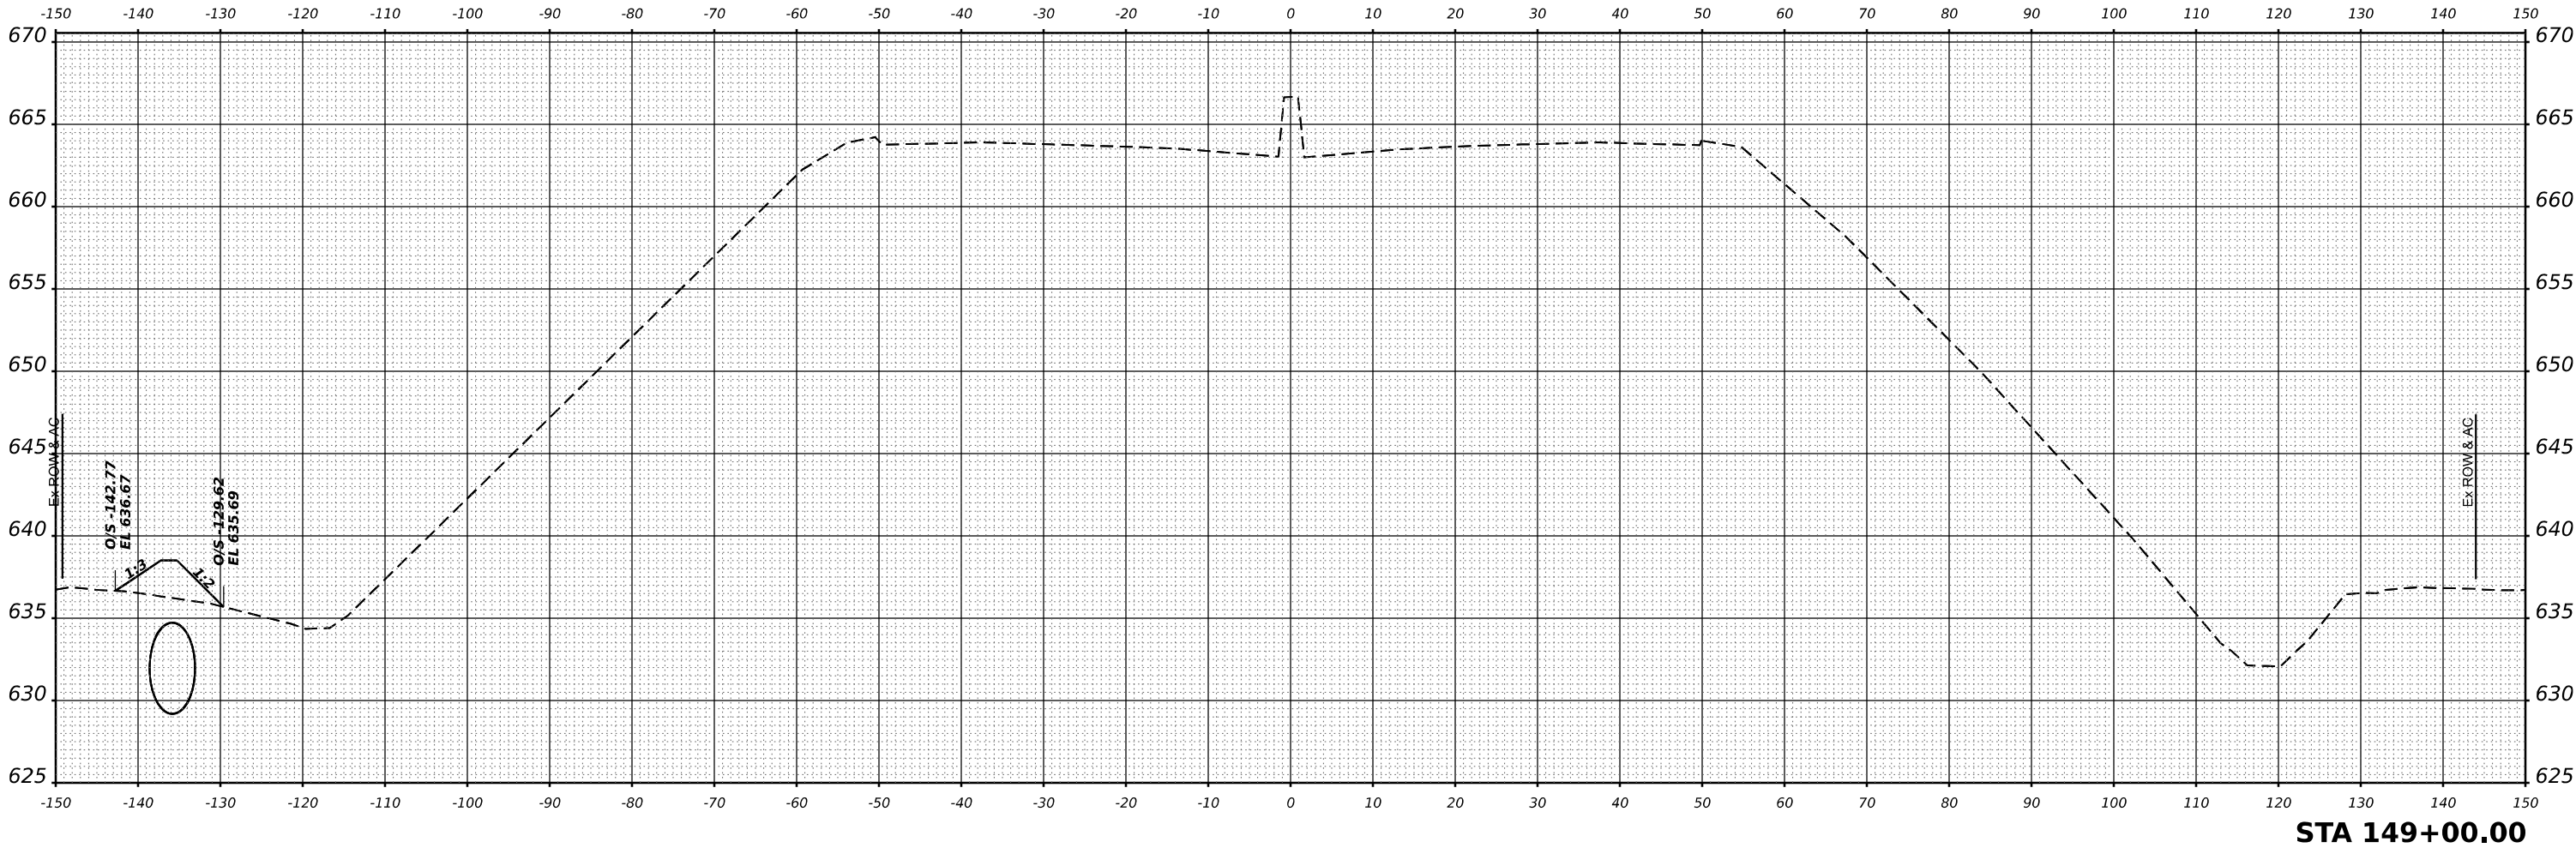

USER NAME	= SALASL	DESIGNED	- GB	REVISED	-
		DRAWN	- GB	REVISED	-
PLOT SCALE	= 0.16666633 1/ IN.	CHECKED	- DH	REVISED	-
PLOT DATE	= 4/23/2026	DATE	- 04/22/2026	REVISED	-

STATE OF ILLINOIS
DEPARTMENT OF TRANSPORTATION

CROSS SECTIONS
I-57


SCALE: 1"=10' SHEET . OF SHEETS STA. 149+50.00 TO STA. 149+50.00

F.A.I RTE.	SECTION	COUNTY	TOTAL SHEETS	SHEET NO.
57	(46-3)R,HBK-1&[(46-3)HB-5]HB-1	KANKAKEE	1183	939
CONTRACT NO. 66863				
ILLINOIS FED. AID PROJECT				

FINAL SURVEY NOTE BOOK NO.	SURVEYED PLOTTED TEMPLATE AREAS CHECKED	BY	DATE

ORIGINAL SURVEY NOTE BOOK NO.	SURVEYED PLOTTED TEMPLATE AREAS CHECKED	BY	DATE

MODEL XS I-57 SHEET 001
FILE NAME C:\AW\WORK\EXP\BENTLEY\COM EXP\PM21.D014121036863-SHTX5-45-4014.DGN

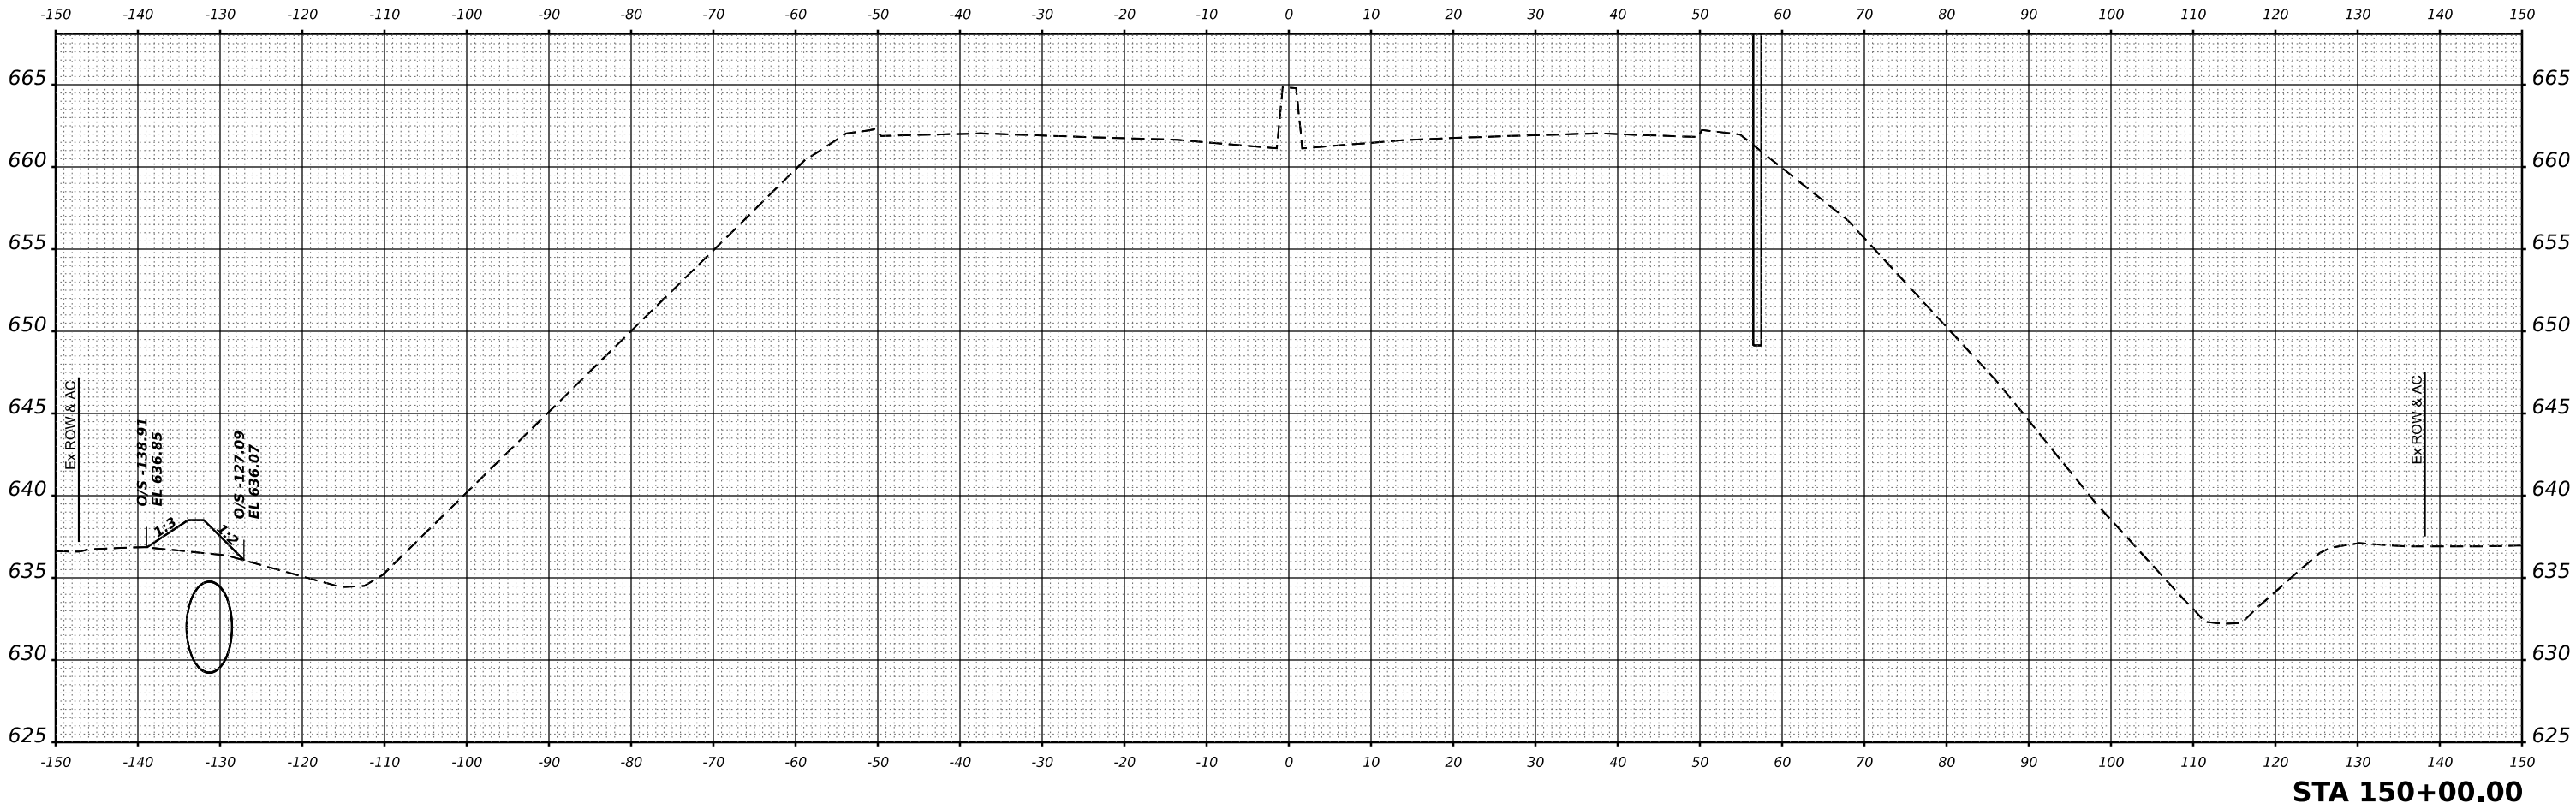

USER NAME	= SALASL	DESIGNED	- GB	REVISED	-
DRAWN	- GB	REVISIED	-		
PLOT SCALE	= 0.16666633 1/ IN.	CHECKED	- DH	REVISED	-
PLOT DATE	= 4/23/2026	DATE	- 04/22/2026	REVISED	-


STATE OF ILLINOIS
DEPARTMENT OF TRANSPORTATION

CROSS SECTIONS
I-57


SCALE: 1"=10' SHEET . OF SHEETS STA. 150+00.00 TO STA. 150+00.00

F.A.I RTE.	SECTION	COUNTY	TOTAL SHEETS	SHEET NO.
57	(46-3)R,HBK-1&[(46-3)HB-5]HB-1	KANKAKEE	1183	940
CONTRACT NO. 66863				
ILLINOIS FED. AID PROJECT				

FINAL SURVEY NO.	SURVEYED PLOTTED NOTE BOOK AREAS CHECKED	BY	DATE

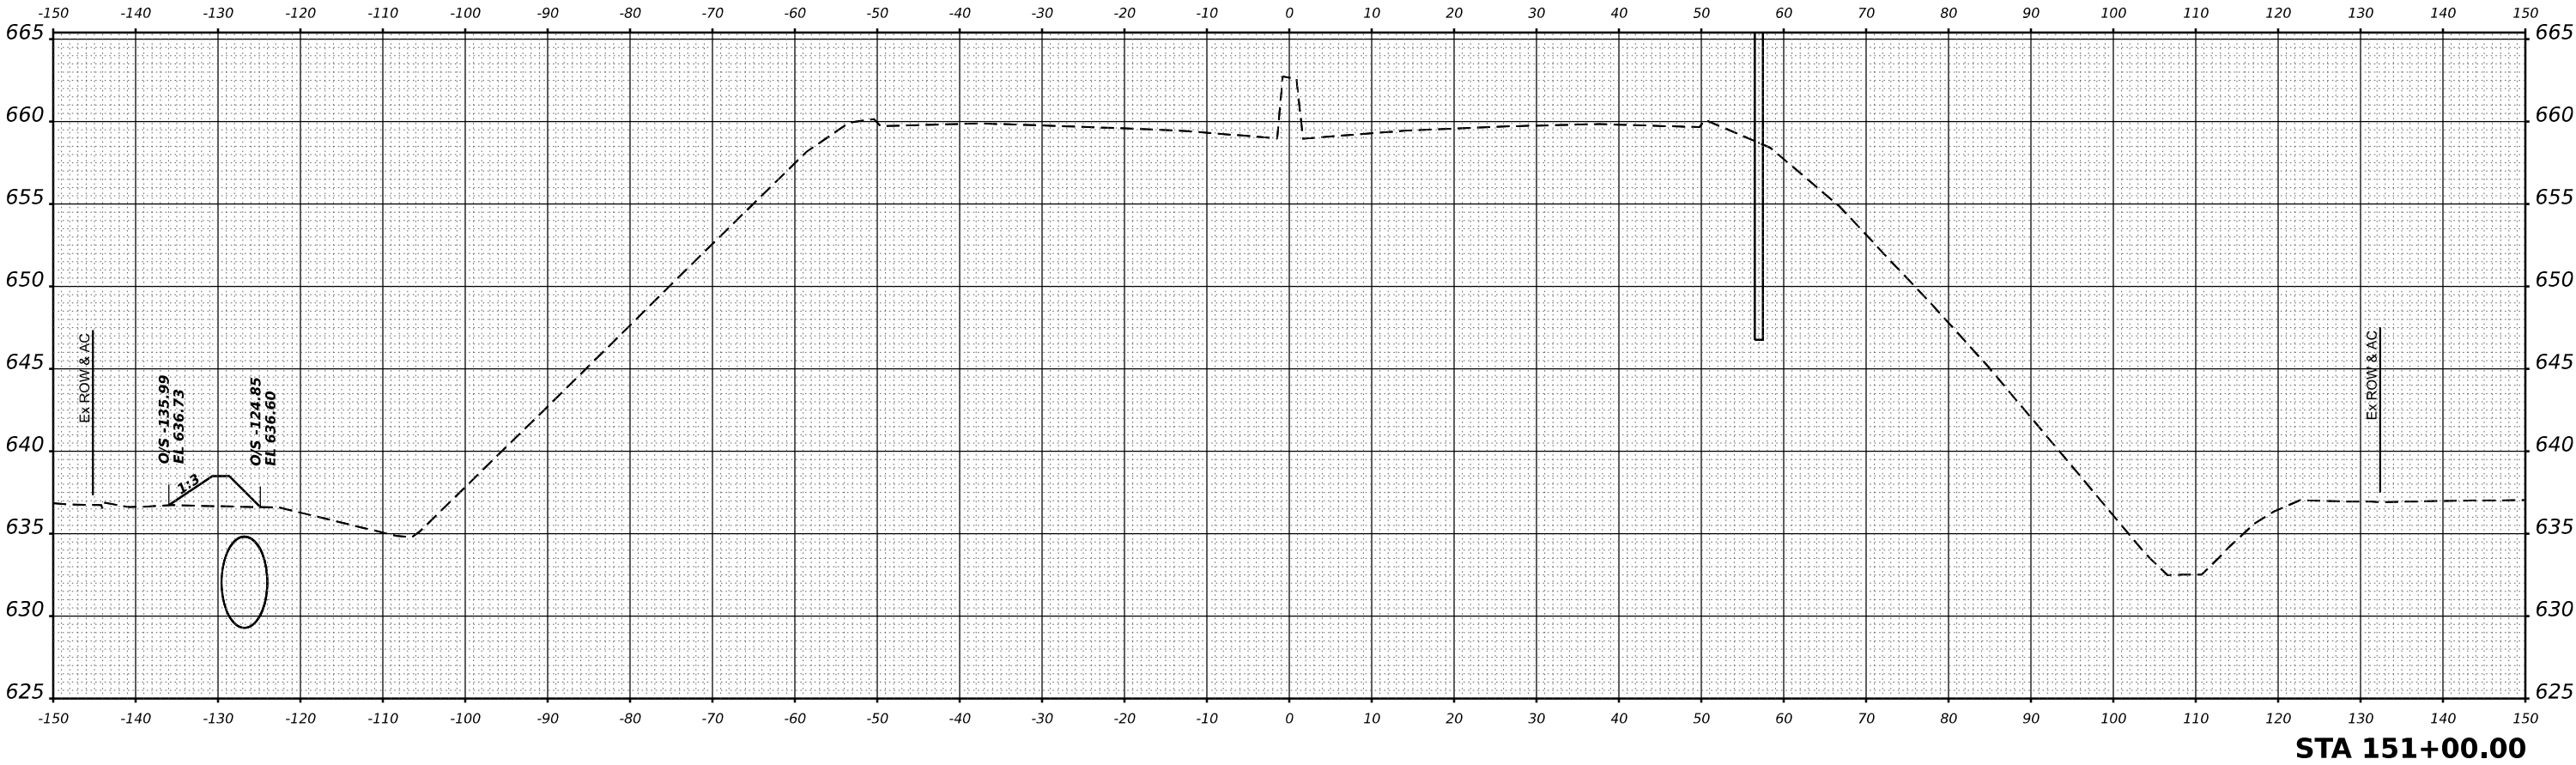

ORIGINAL SURVEY NO.	SURVEYED PLOTTED NOTE BOOK AREAS CHECKED	BY	DATE

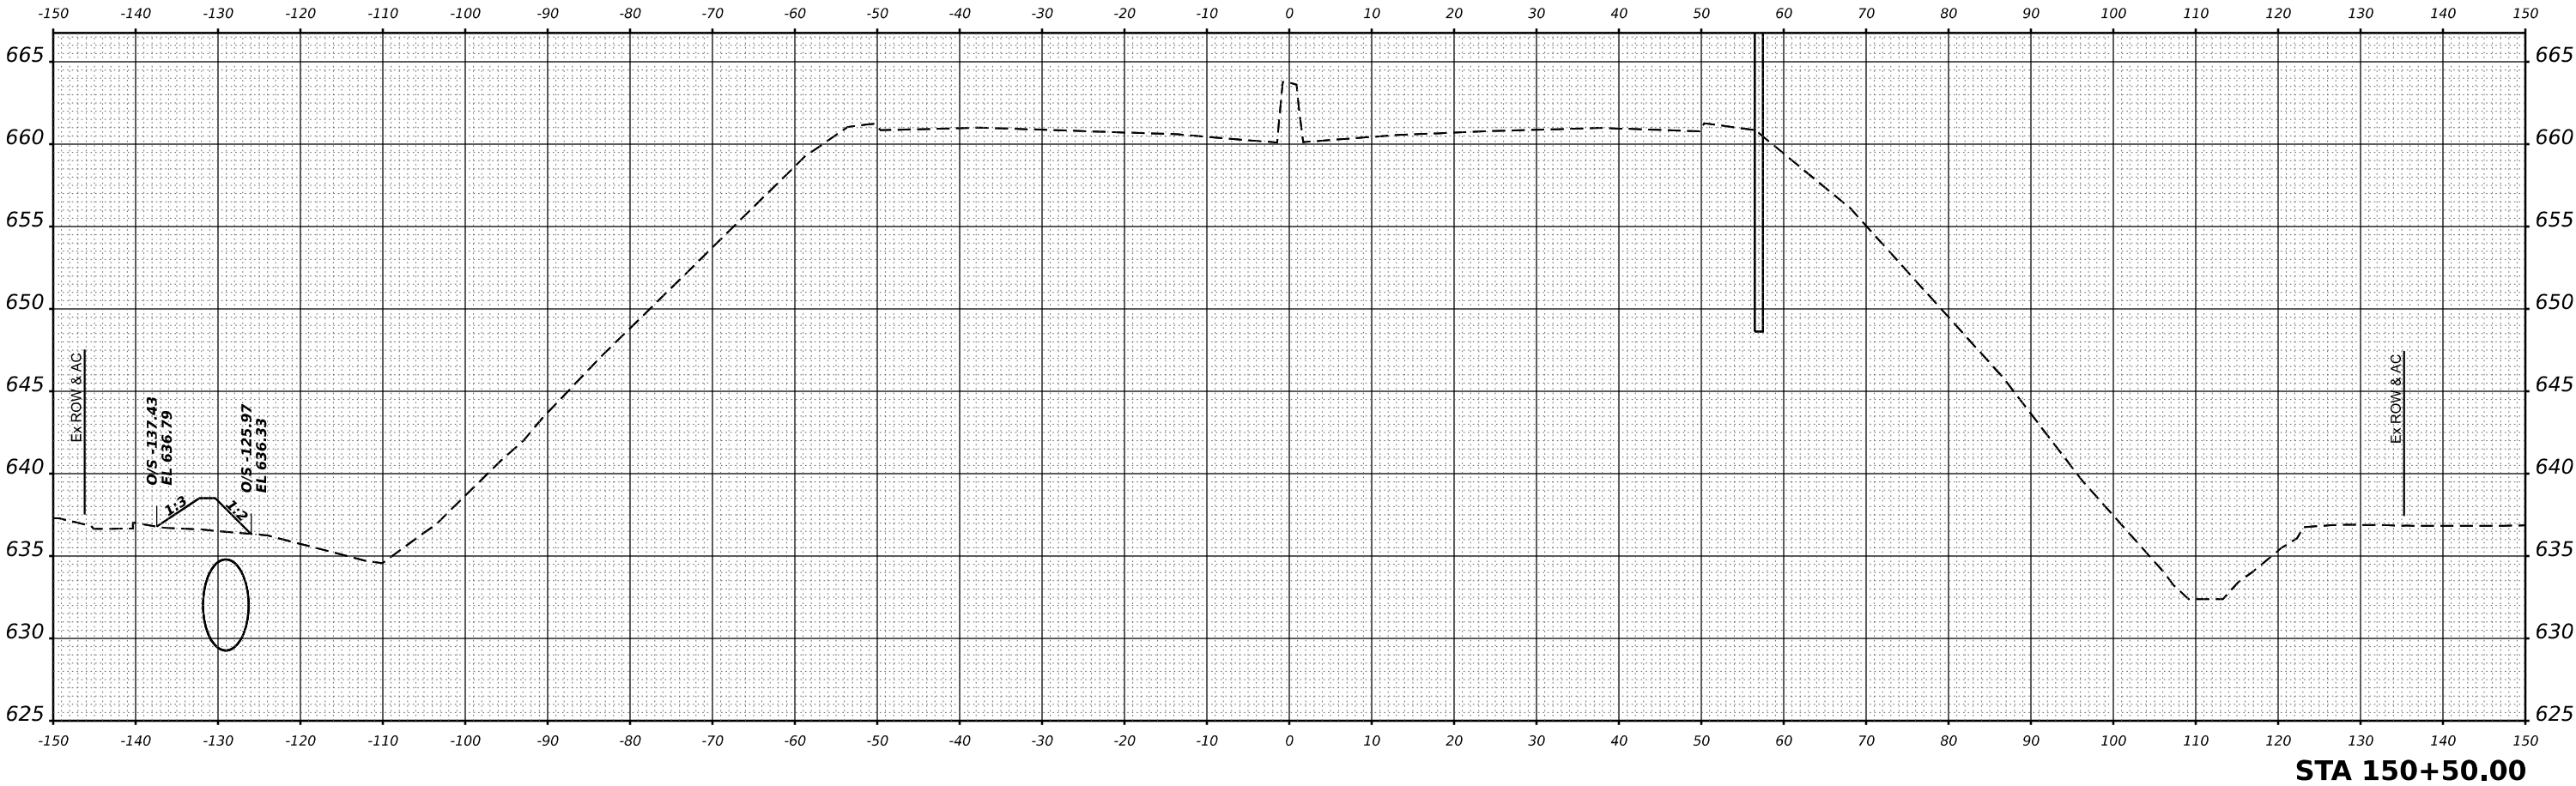

MODEL XS I-57 SHEET 001
FILE NAME C:\WORK\EXP\BENTLEY\COM\EXP\PW01.D01412\030863-SHTXS-I5-401.DGN



USER NAME	= SALASL
DESIGNED	- GB
DRAWN	- GB
CHECKED	- DH
DATE	- 04/22/2026

REVISED	-
REVISED	-
REVISED	-
REVISED	-


STATE OF ILLINOIS
DEPARTMENT OF TRANSPORTATION

CROSS SECTIONS
I-57


SCALE: 1"=10' SHEET . OF SHEETS STA. 150+50.00 TO STA. 151+00.00

F.A.I RTE.	SECTION	COUNTY	TOTAL SHEETS	SHEET NO.
57	(46-3)R.HBK-1&[(46-3)HB-5]HB-1	KANKAKEE	1183	941
CONTRACT NO. 66863				
ILLINOIS FED. AID PROJECT				

FINAL SURVEY NOTE BOOK NO.	SURVEYED PLOTTED TEMPLATE AREAS CHECKED	BY	DATE

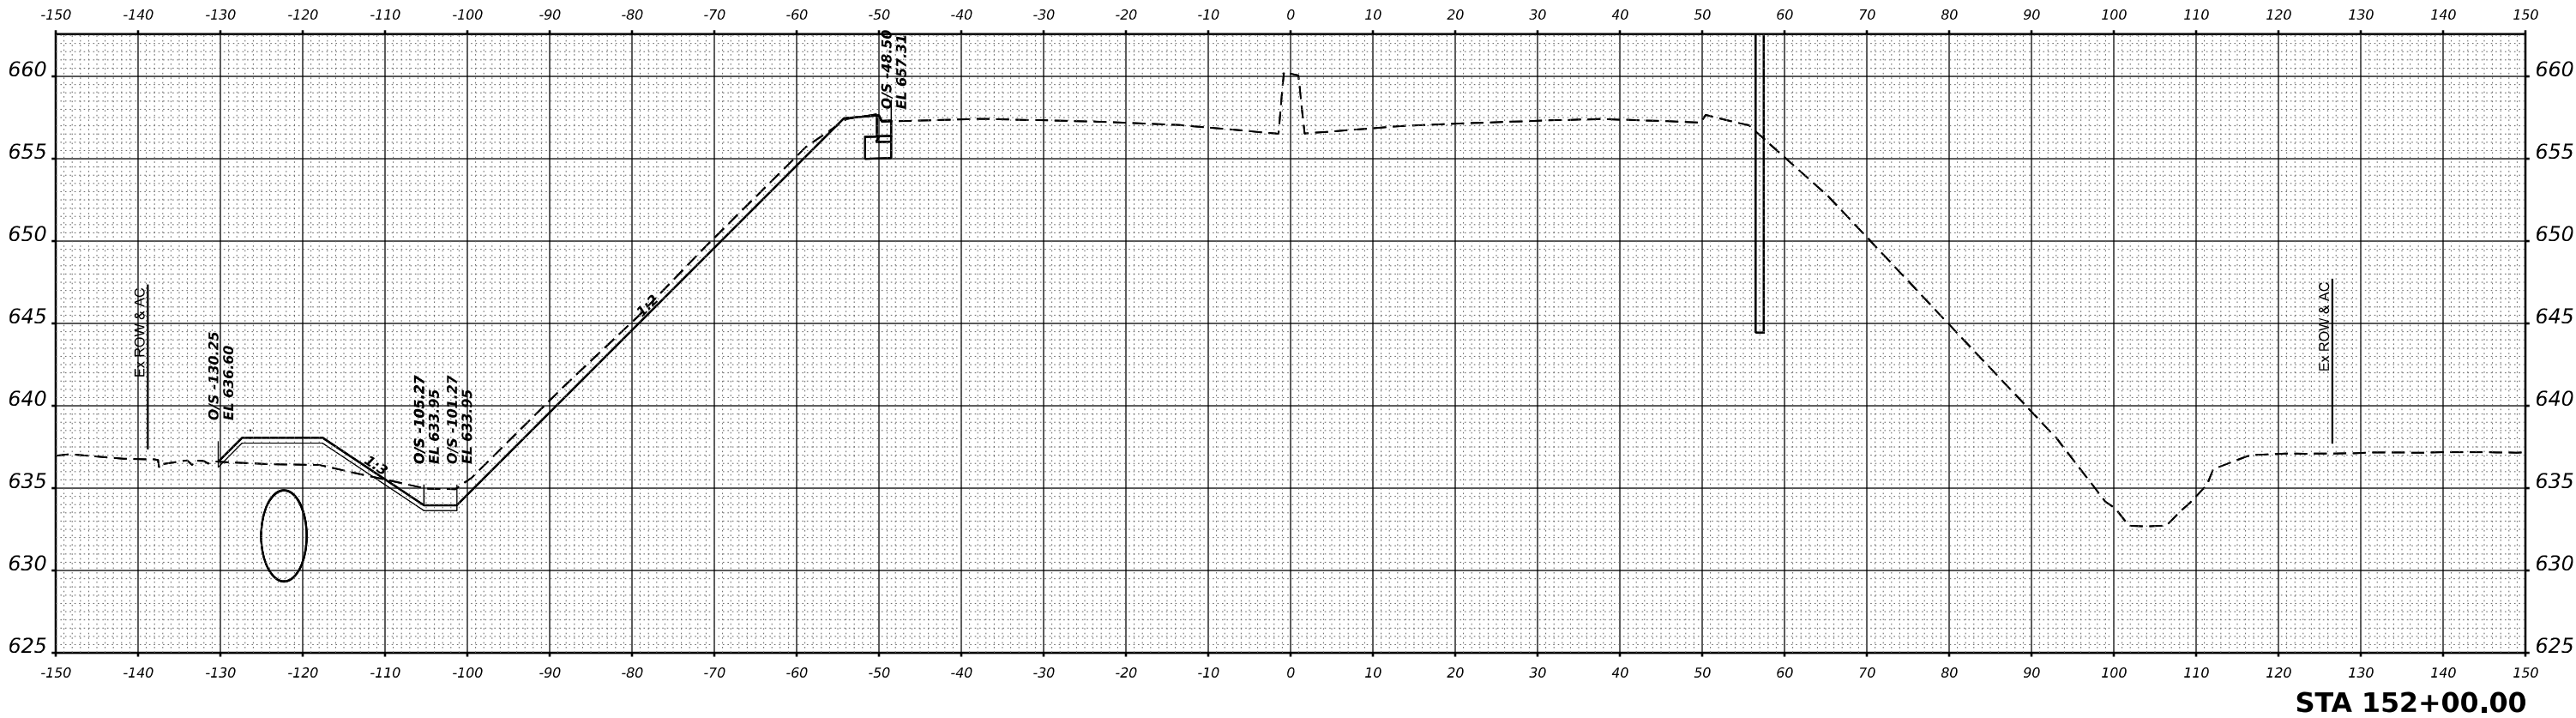

ORIGINAL SURVEY NOTE BOOK NO.	SURVEYED PLOTTED TEMPLATE AREAS CHECKED	BY	DATE

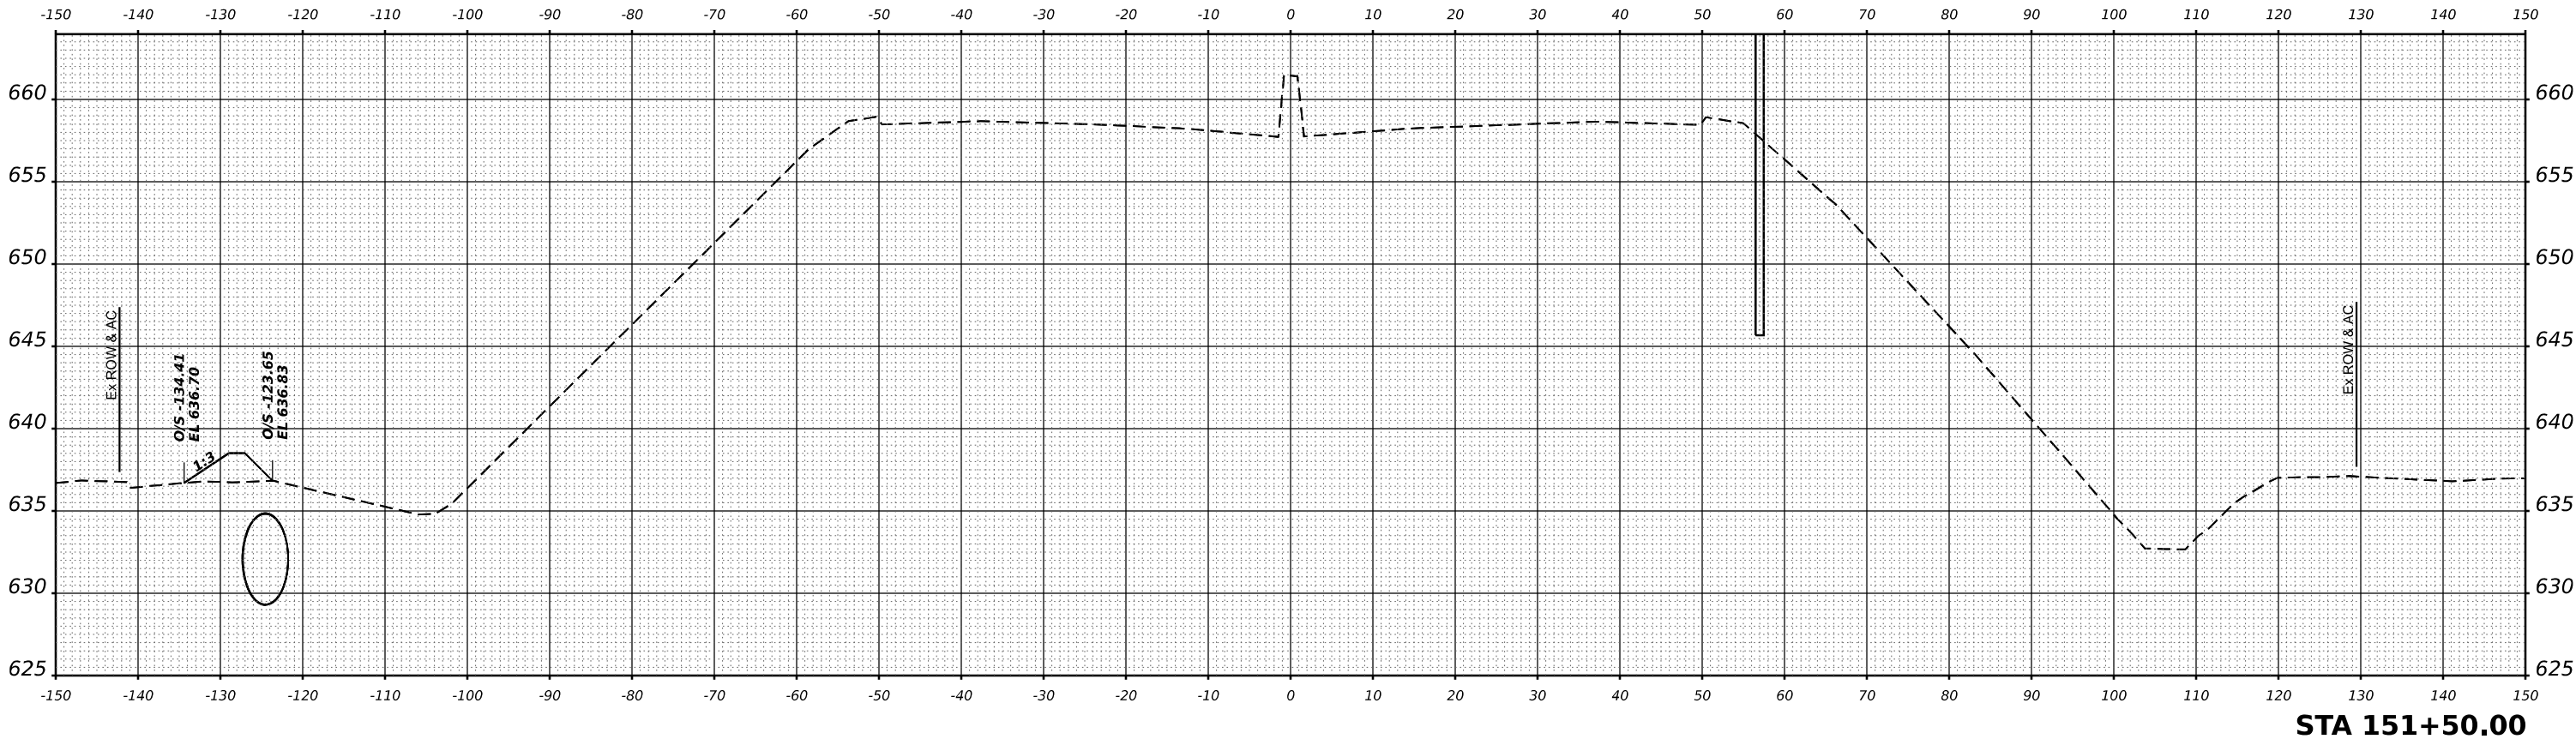

MODEL XS I-57 SHEET 001
FILE NAME C:\RAW\WORK\EXP\BENTLEY\COM EXP\PW011.D01412\MD36863-SHTXS-I57-01.dgn



USER NAME = SALASL	DESIGNED - GB	REVISED -
	DRAWN - GB	REVISED -
PLOT SCALE = 0.16666633 ' / IN.	CHECKED - DH	REVISED -
PLOT DATE = 4/23/2026	DATE - 04/22/2026	REVISED -


STATE OF ILLINOIS
DEPARTMENT OF TRANSPORTATION

CROSS SECTIONS
I-57


SCALE: 1"=10' SHEET . OF SHEETS STA. 151+50.00 TO STA. 152+00.00

F.A.I RTE.	SECTION	COUNTY	TOTAL SHEETS	SHEET NO.
57	(46-3)R.HBK-1&[(46-3)HB-5]HB-1	KANKAKEE	1183	942
CONTRACT NO. 66863				
ILLINOIS FED. AID PROJECT				


ORIGINAL SURVEY	SURVEYED _____	BY _____	DATE _____
	PLOTTED _____		
NOTE BOOK	TEMPLATE _____		
	AREAS _____		
NO. _____	AREAS CHECKED _____		

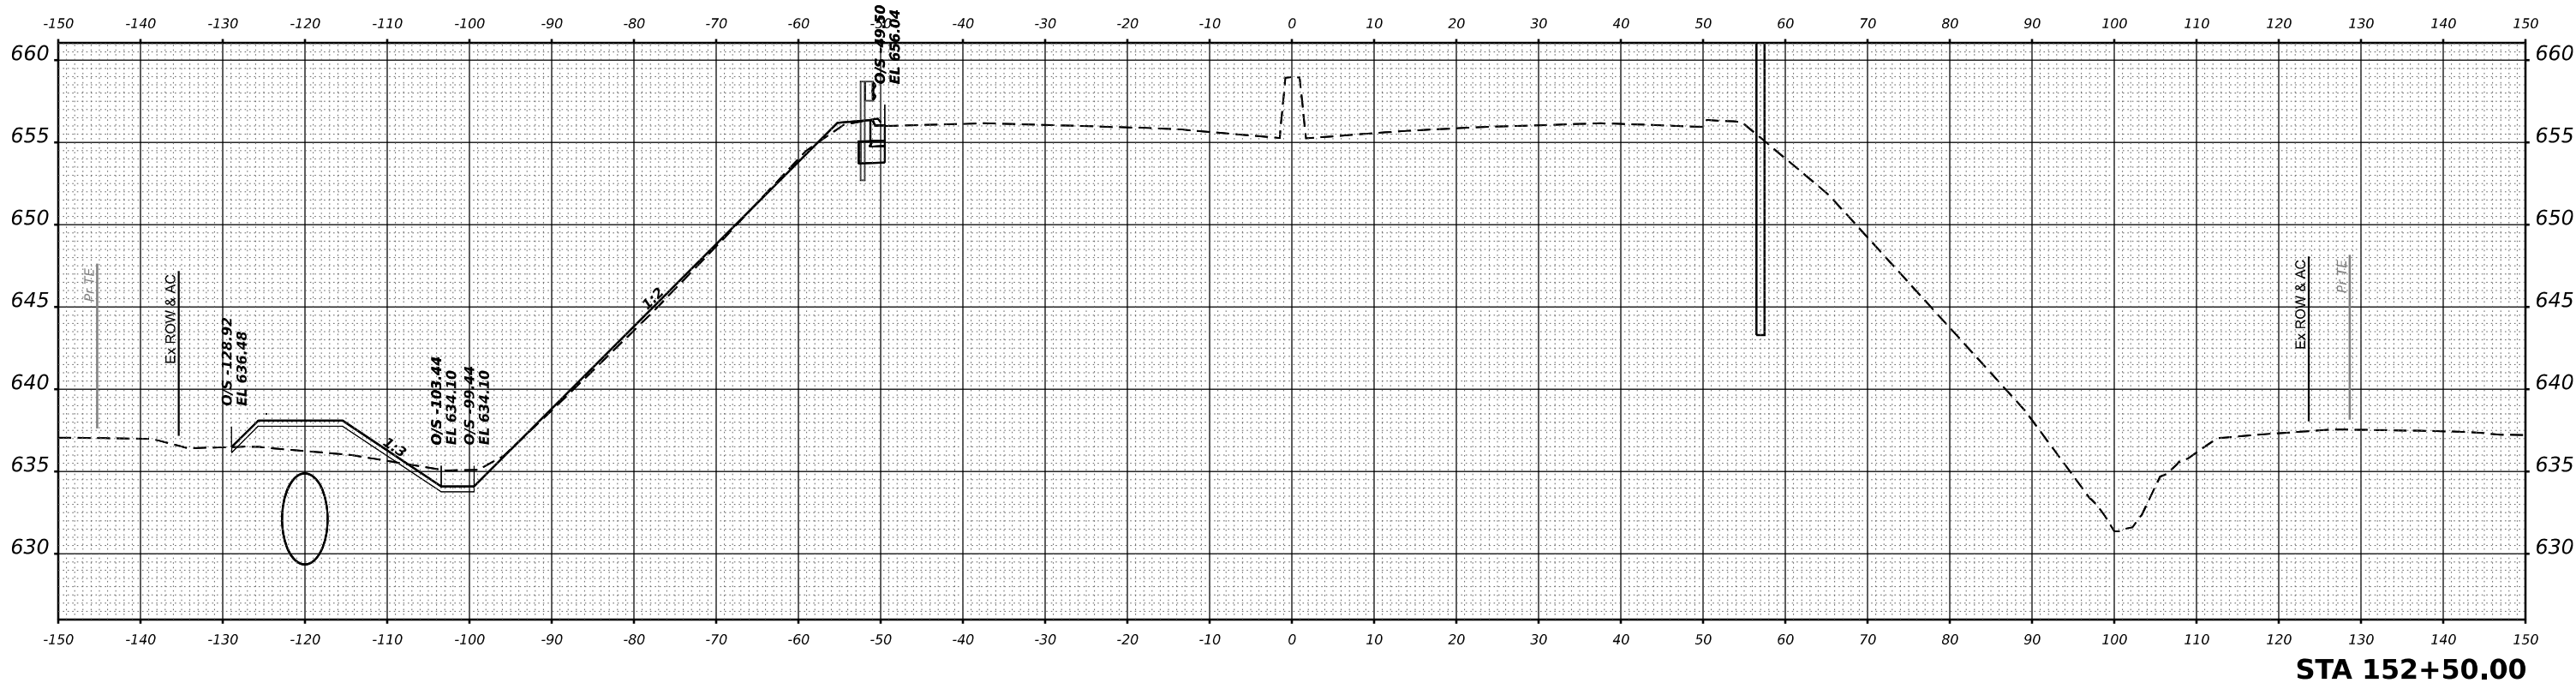

FINAL SURVEY	SURVEYED	BY	DATE
NO.	PLOTTED		
	TEMPLATE		
	NOTE BOOK		
	AREAS CHECKED		

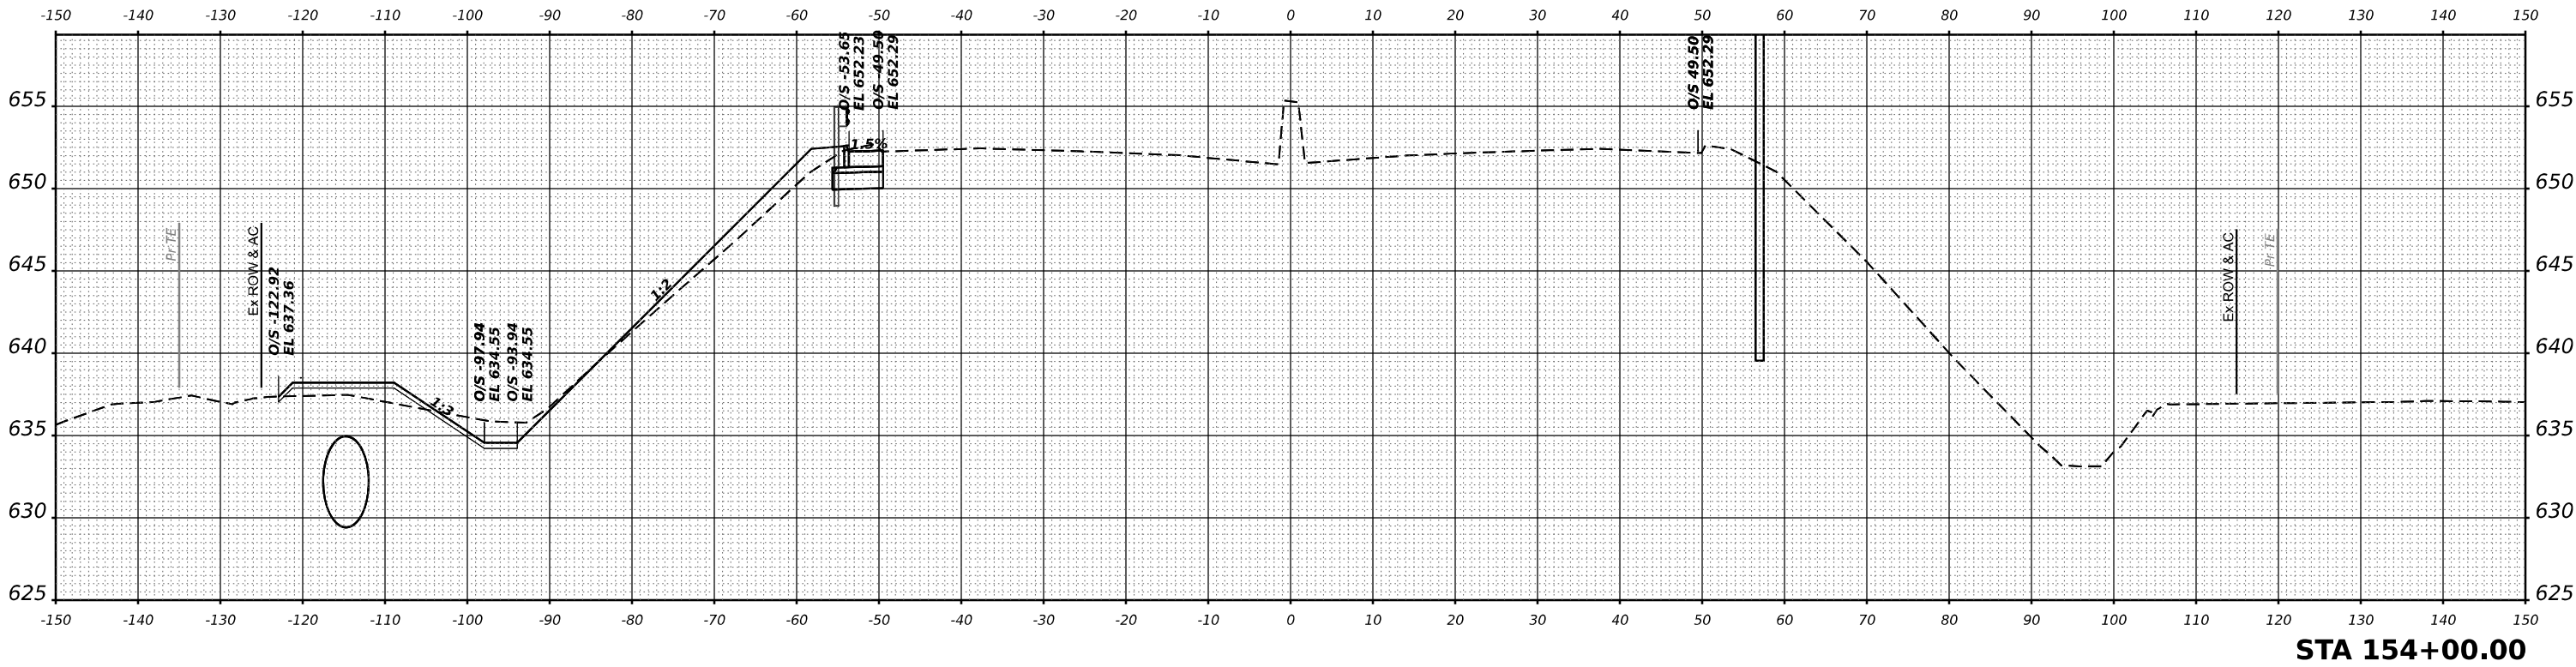

ORIGINAL SURVEY	SURVEYED	BY	DATE
NO.	PLOTTED		
	TEMPLATE		
	NOTE BOOK		
	AREAS CHECKED		

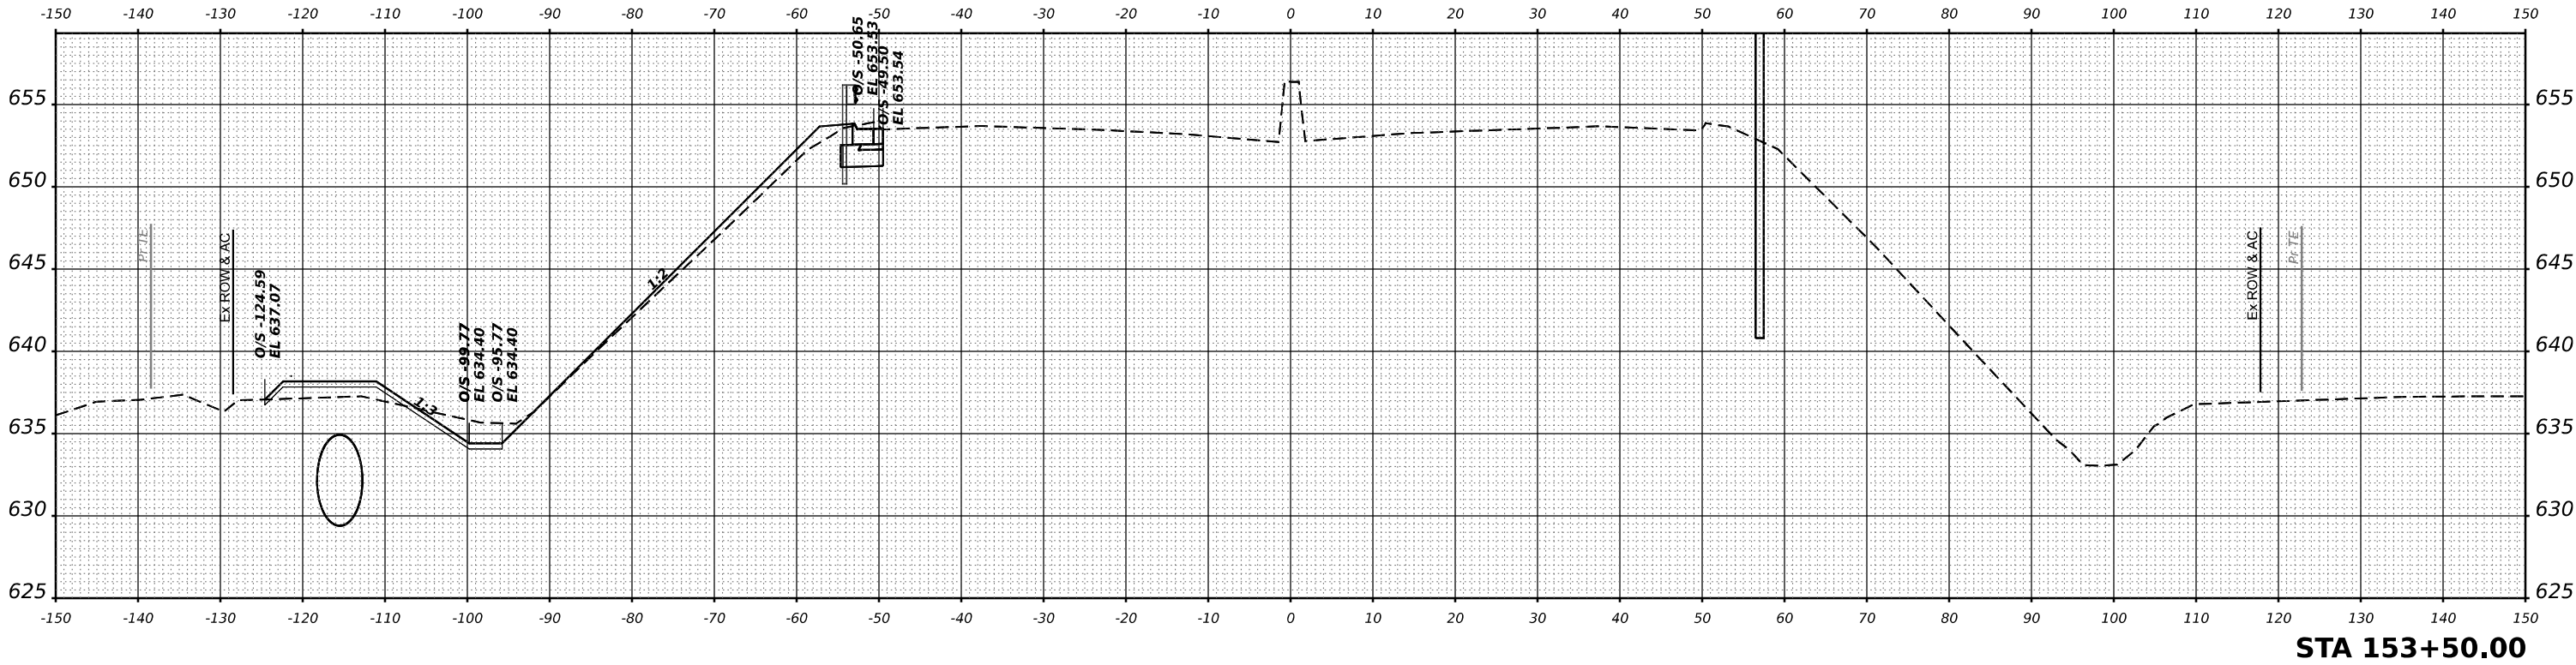

MODEL XS I-57 SHEET 001
FILE NAME C:\WORK\EXP\BENTLEY\COM EXP\PM21.D01412\MD36863-SHTXS-154+00.DGN



USER NAME = SALASL	DESIGNED - GB	REVISED -
PLOT SCALE = 0.16666633 ' / IN.	DRAWN - GB	REVISED -
PLOT DATE = 4/23/2026	CHECKED - DH	REVISED -
	DATE - 04/22/2026	REVISED -

STATE OF ILLINOIS
DEPARTMENT OF TRANSPORTATION

CROSS SECTIONS
I-57

SCALE: 1"=10' SHEET . OF SHEETS STA. 153+50.00 TO STA. 154+00.00


F.A.I RTE.	SECTION	COUNTY	TOTAL SHEETS	SHEET NO.
57	(46-3)R.HBK-1&[(46-3)HB-5]HB-1	KANKAKEE	1183	944
CONTRACT NO. 66863				
ILLINOIS FED. AID PROJECT				

ORIGINAL SURVEY	SURVEYED _____	BY _____	DATE _____
	PIOTTED _____		
NOTE BOOK	TEMPLATE _____		
	AREAS _____		
NO. _____	AREAS CHECKED _____		

MODEL: XS I-57 SHEET 001


NO.		AREAS CHECKED	

FILE NAME: C:\PW_WORK\EXP-PW.BENTLEY.COM EXP-PW-01\D0144124\ID366863-SHT-XS-I57-019.DGN

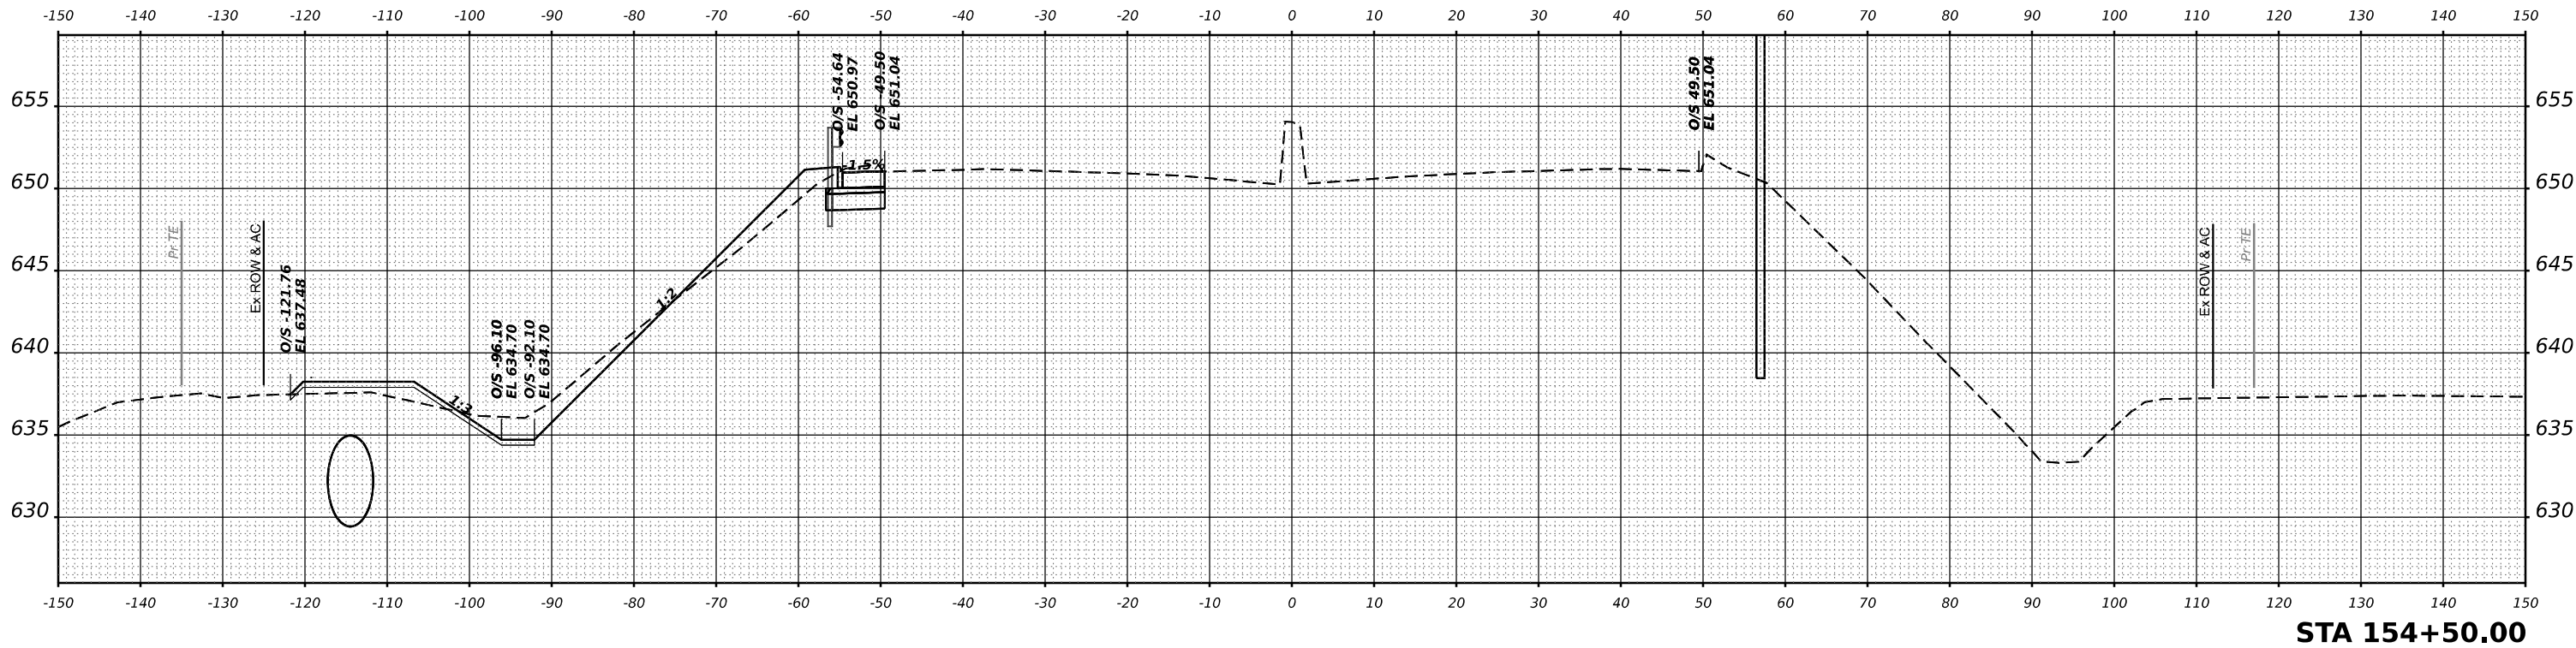


F.A.I RTE.	SECTION	COUNTY	TOTAL SHEETS	SHEET NO.
57	(46-3)R.HBK-1&[(46-3)HB-5]HB-1	KANKAKEE	1183	945
		CONTRACT NO. 66863		
ILLINOIS		FED. AID PROJECT		

FINAL	SURVEYED	BY	DATE
SURVEY	PLOTTED		
NOTE BOOK	TEMPLATE		
NO.	AREAS CHECKED		

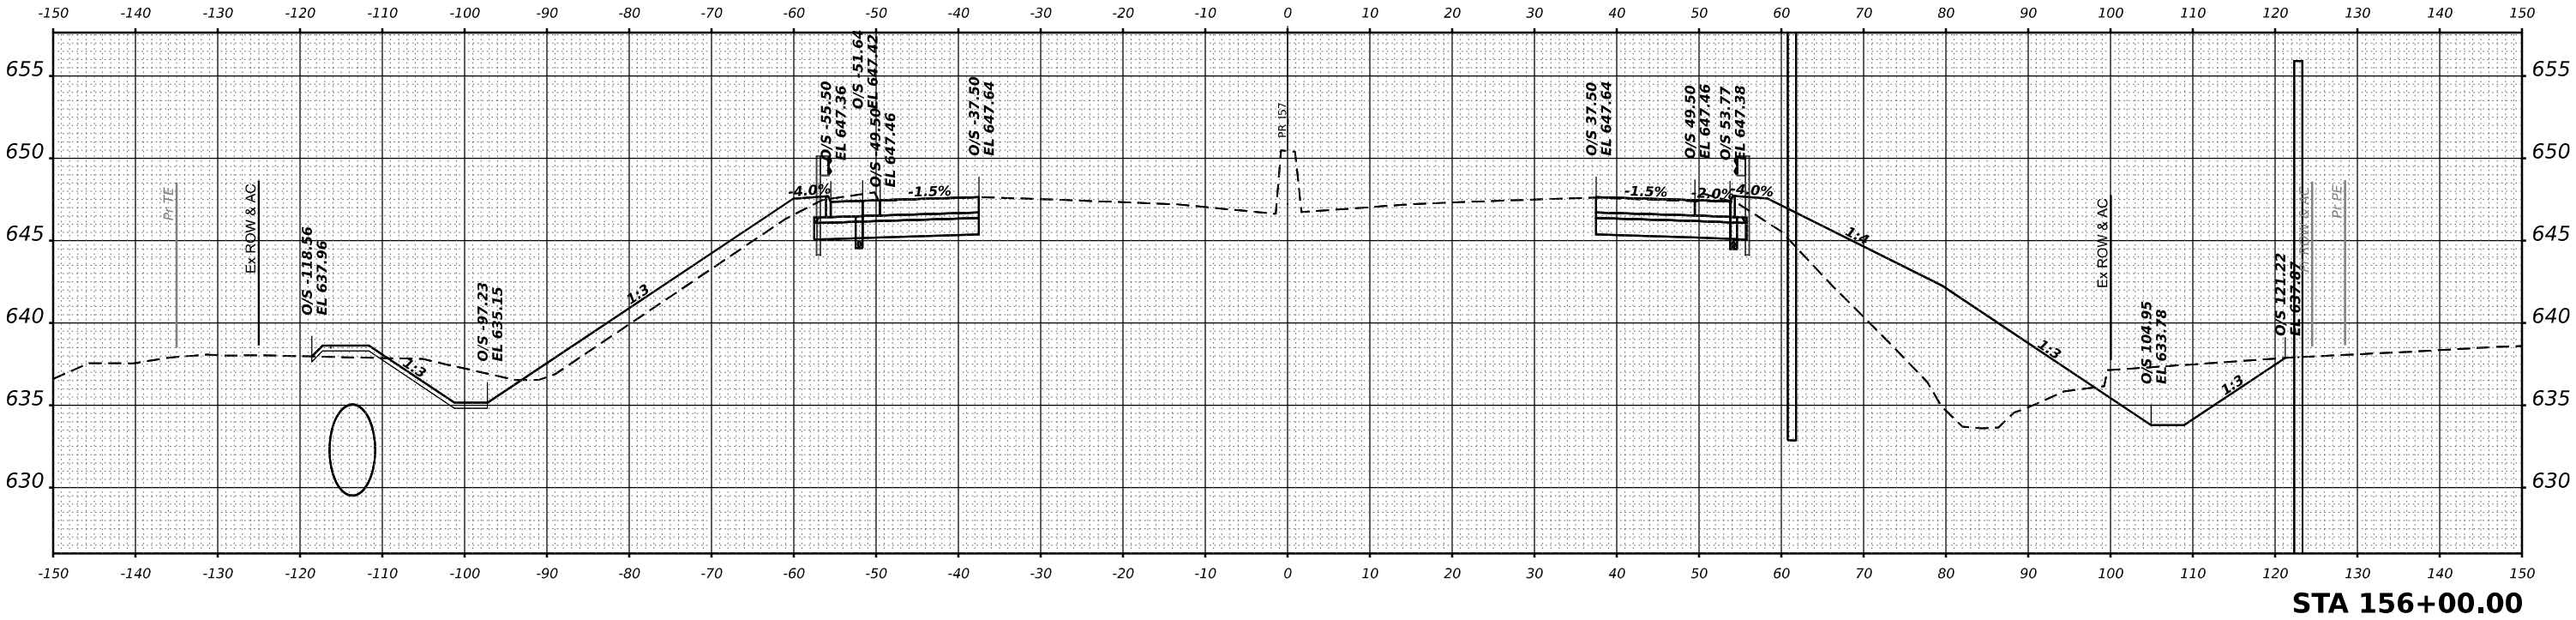

STA 156+00.00

ORIGINAL	SURVEYED	BY	DATE
SURVEY	PLOTTED		
NOTE BOOK	TEMPLATE		
NO.	AREAS CHECKED		

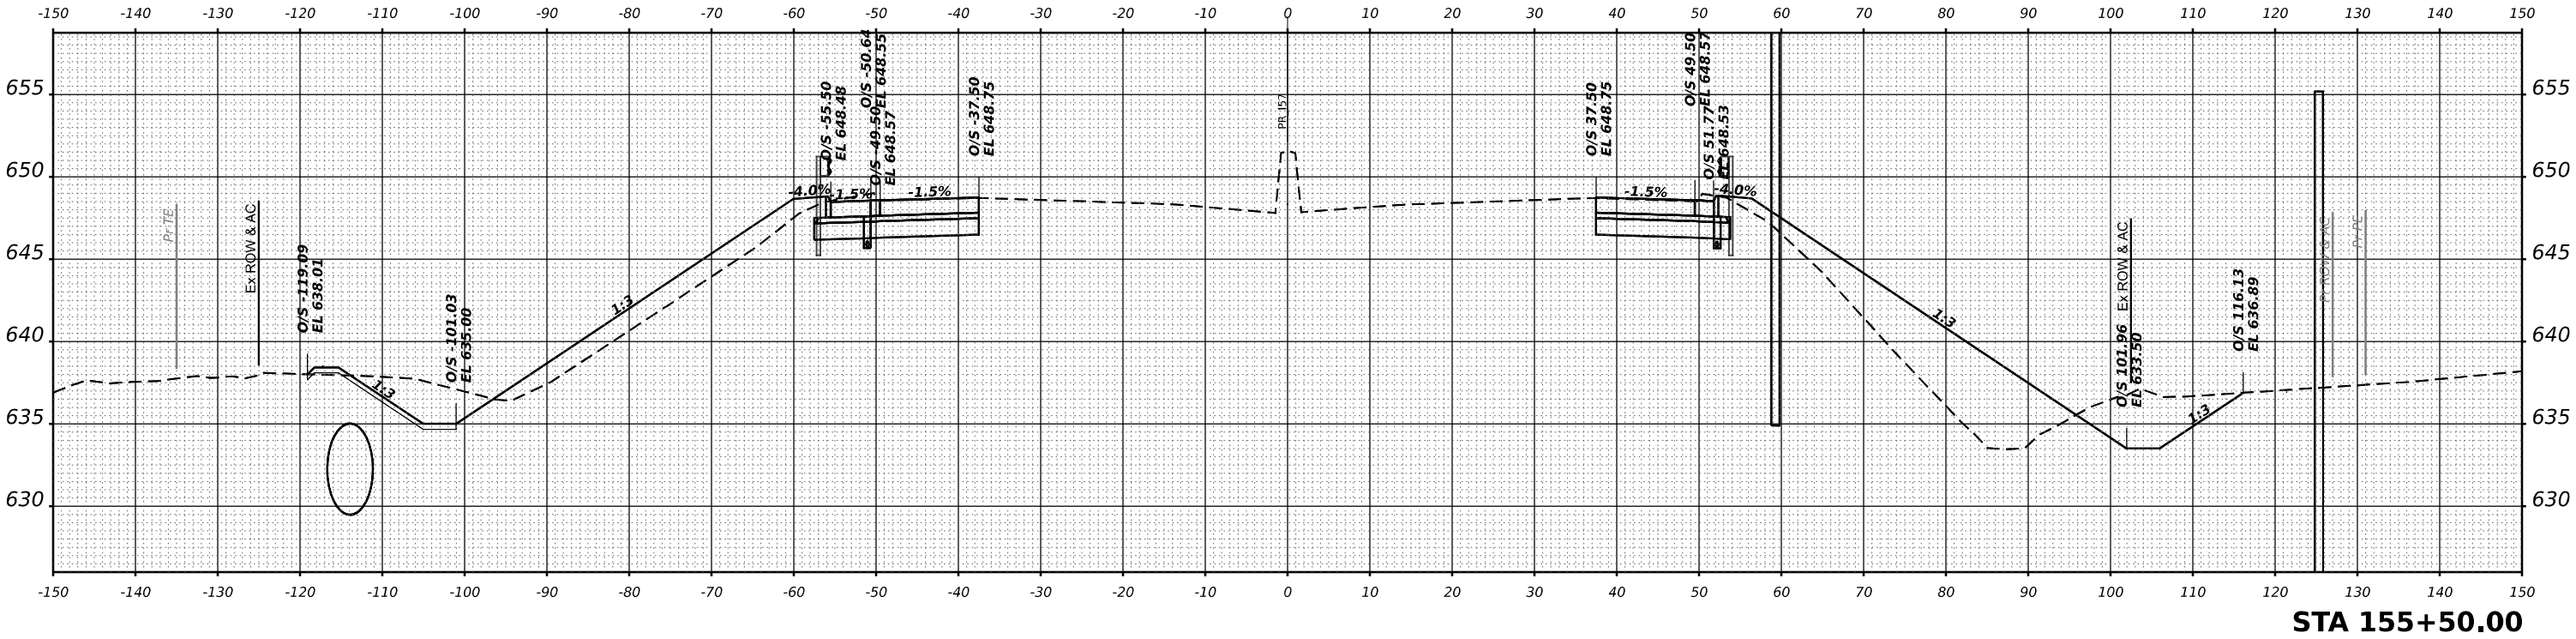

STA 155+50.00

MODEL X3 I-57 SHEET 001
FILE NAME C:\WORK\EXP\BENTLEY\COM EXP\PM21.D014121\0306863\HKS\5454202.DGN



USER NAME = SALASL	DESIGNED - GB	REVISED -
PLOT SCALE = 0.16666633 1/ IN.	DRAWN - GB	REVISED -
PLOT DATE = 4/23/2026	CHECKED - DH	REVISED -
	DATE - 04/22/2026	REVISED -


STATE OF ILLINOIS
DEPARTMENT OF TRANSPORTATION

CROSS SECTIONS
I-57


SCALE: 1"=10' SHEET . OF SHEETS STA. 155+50.00 TO STA. 156+00.00

F.A.I RTE.	SECTION	COUNTY	TOTAL SHEETS	SHEET NO.
57	(46-3)R,HBK-1&[(46-3)HB-5]HB-1	KANKAKEE	1183	946
CONTRACT NO. 66863				
ILLINOIS FED. AID PROJECT				

FINAL SURVEY NOTE BOOK NO.	SURVEYED PLOTTED TEMPLATE AREAS CHECKED	BY	DATE

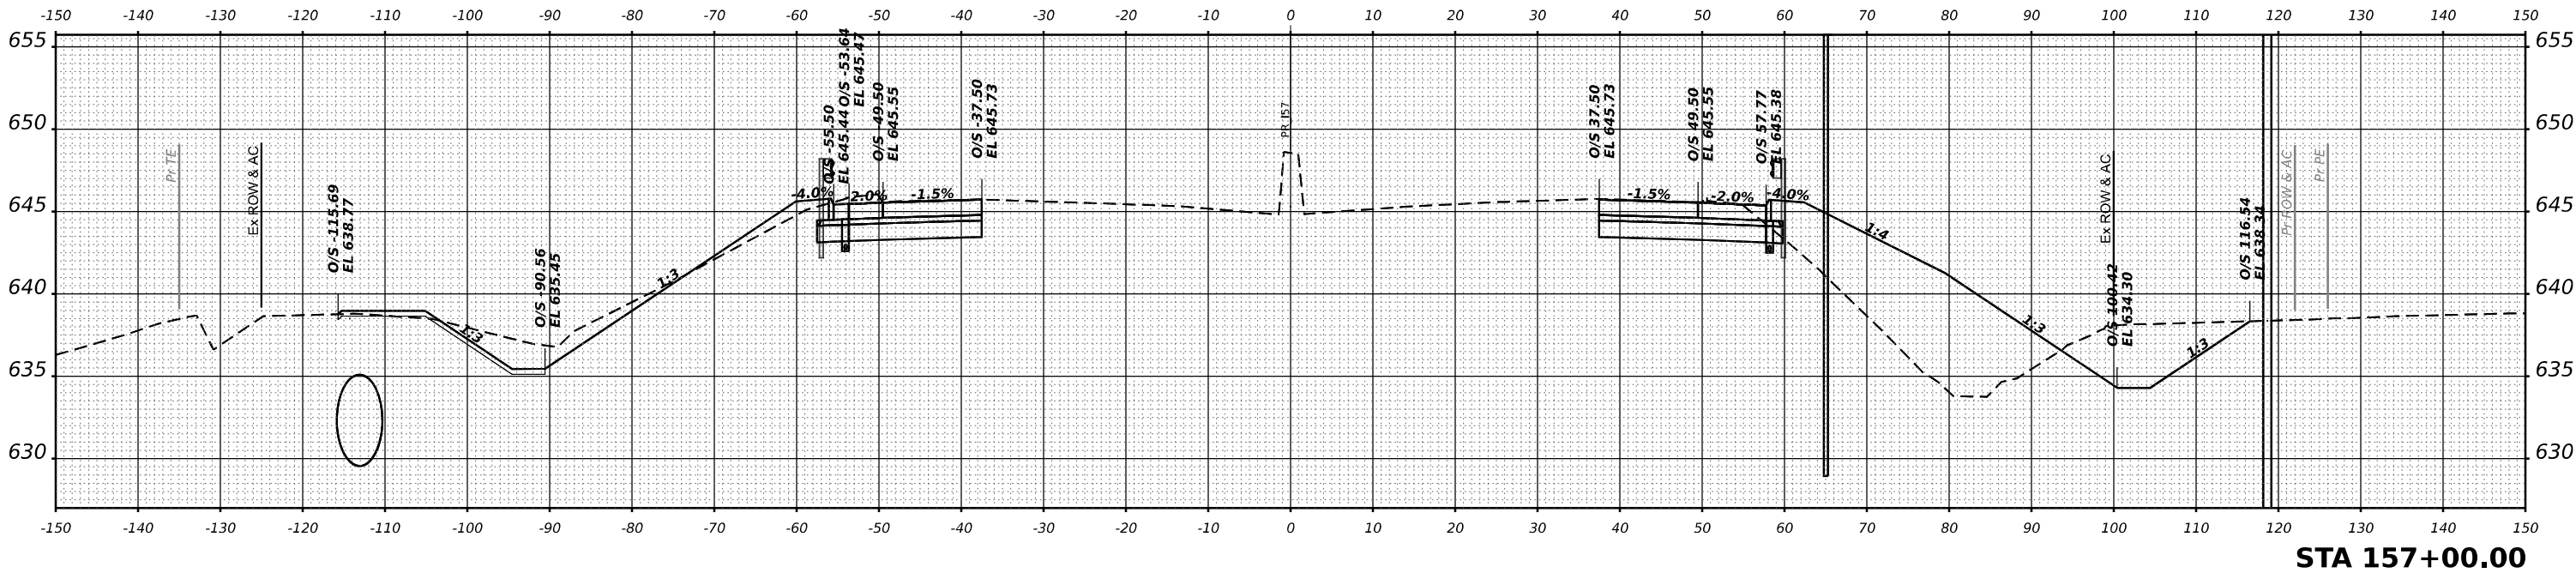

ORIGINAL SURVEY NOTE BOOK NO.	SURVEYED PLOTTED TEMPLATE AREAS CHECKED	BY	DATE

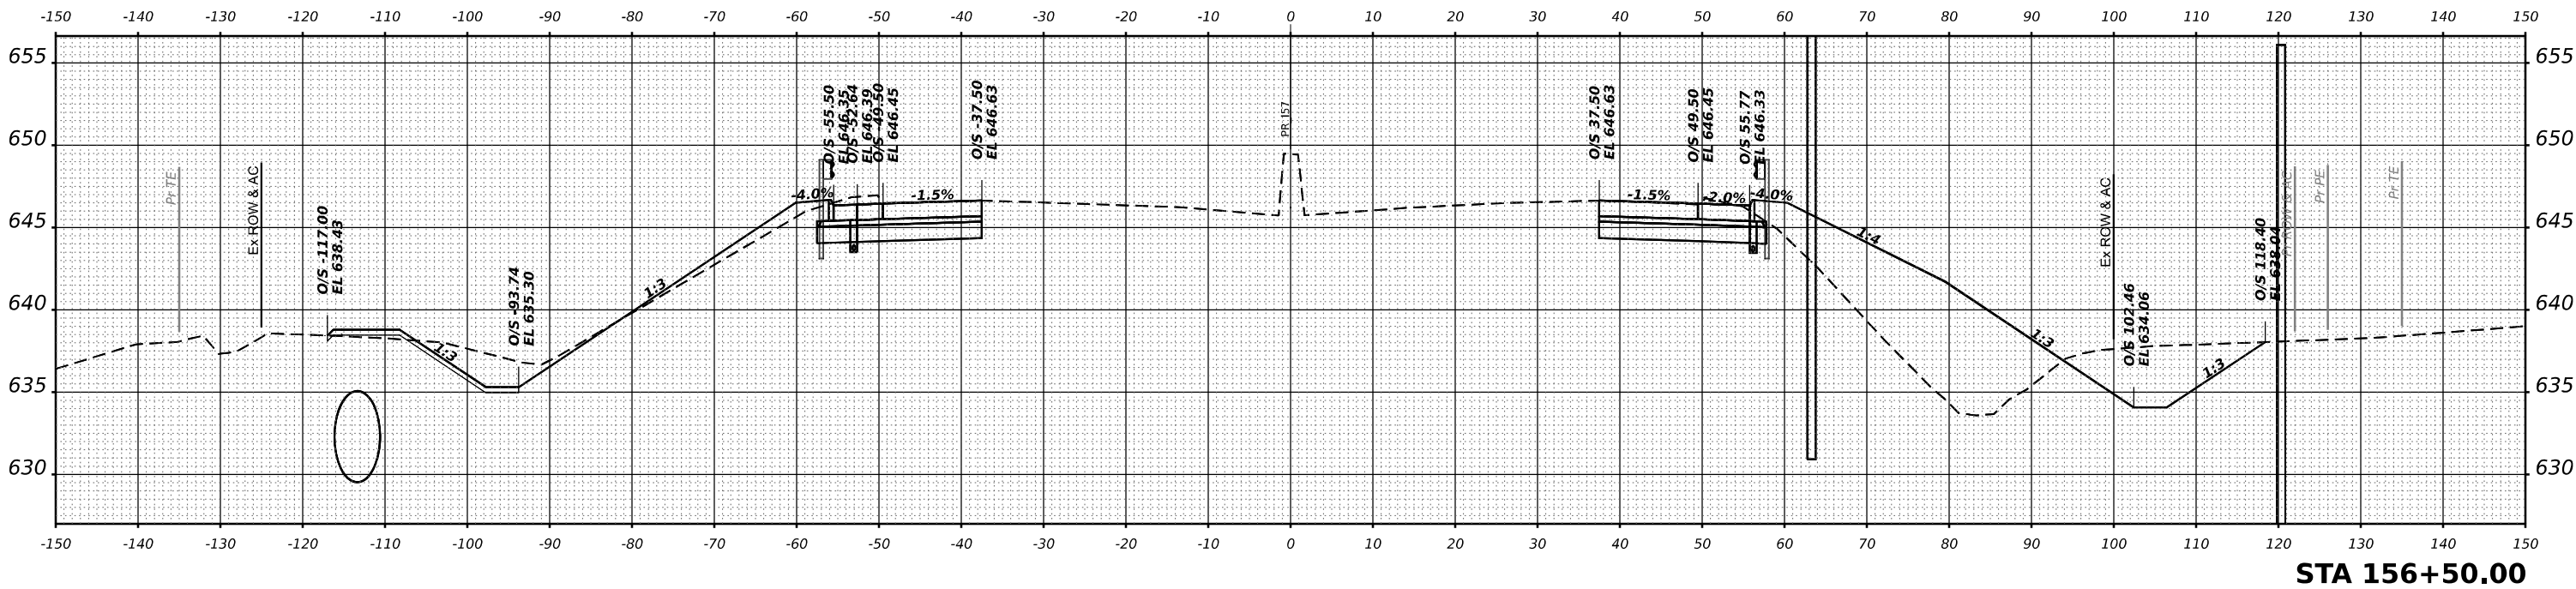

MODEL XS I-57 SHEET 001
FILE NAME C:\WORK\EXP\BENTLEY\COM EXP\PM21.D01412\MD36863-SHXS-45421.DGN



USER NAME = SALASL	DESIGNED - GB	REVISED -
	DRAWN - GB	REVISED -
PLOT SCALE = 0.16666633 ' / IN.	CHECKED - DH	REVISED -
PLOT DATE = 4/23/2026	DATE - 04/22/2026	REVISED -


STATE OF ILLINOIS
DEPARTMENT OF TRANSPORTATION

CROSS SECTIONS
I-57


SCALE: 1"=10' SHEET . OF SHEETS STA. 156+50.00 TO STA. 157+00.00

F&I RTE.	SECTION	COUNTY	TOTAL SHEETS	SHEET NO.
57	(46-3)R.HBK-1&[(46-3)HB-5]HB-1	KANKAKEE	1183	947
CONTRACT NO. 66863				
ILLINOIS FED. AID PROJECT				

FINAL SURVEY	SURVEYED PLOTTED	BY	DATE
NO.	NO.	NO.	NO.
NO.	NO.	NO.	NO.

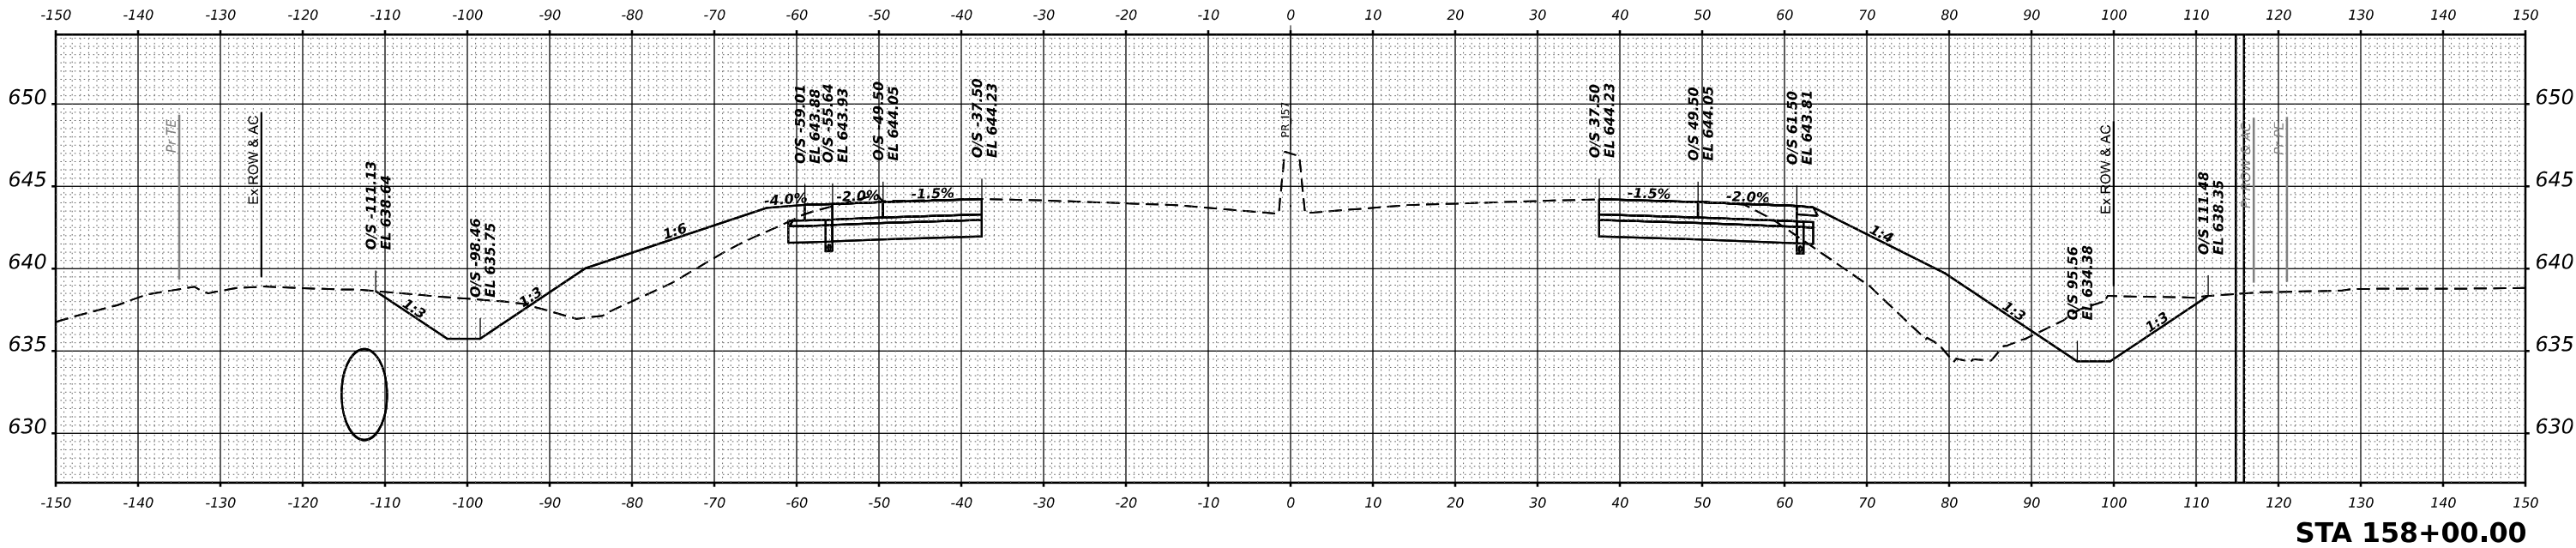

ORIGINAL SURVEY	SURVEYED PLOTTED	BY	DATE
NO.	NO.	NO.	NO.
NO.	NO.	NO.	NO.

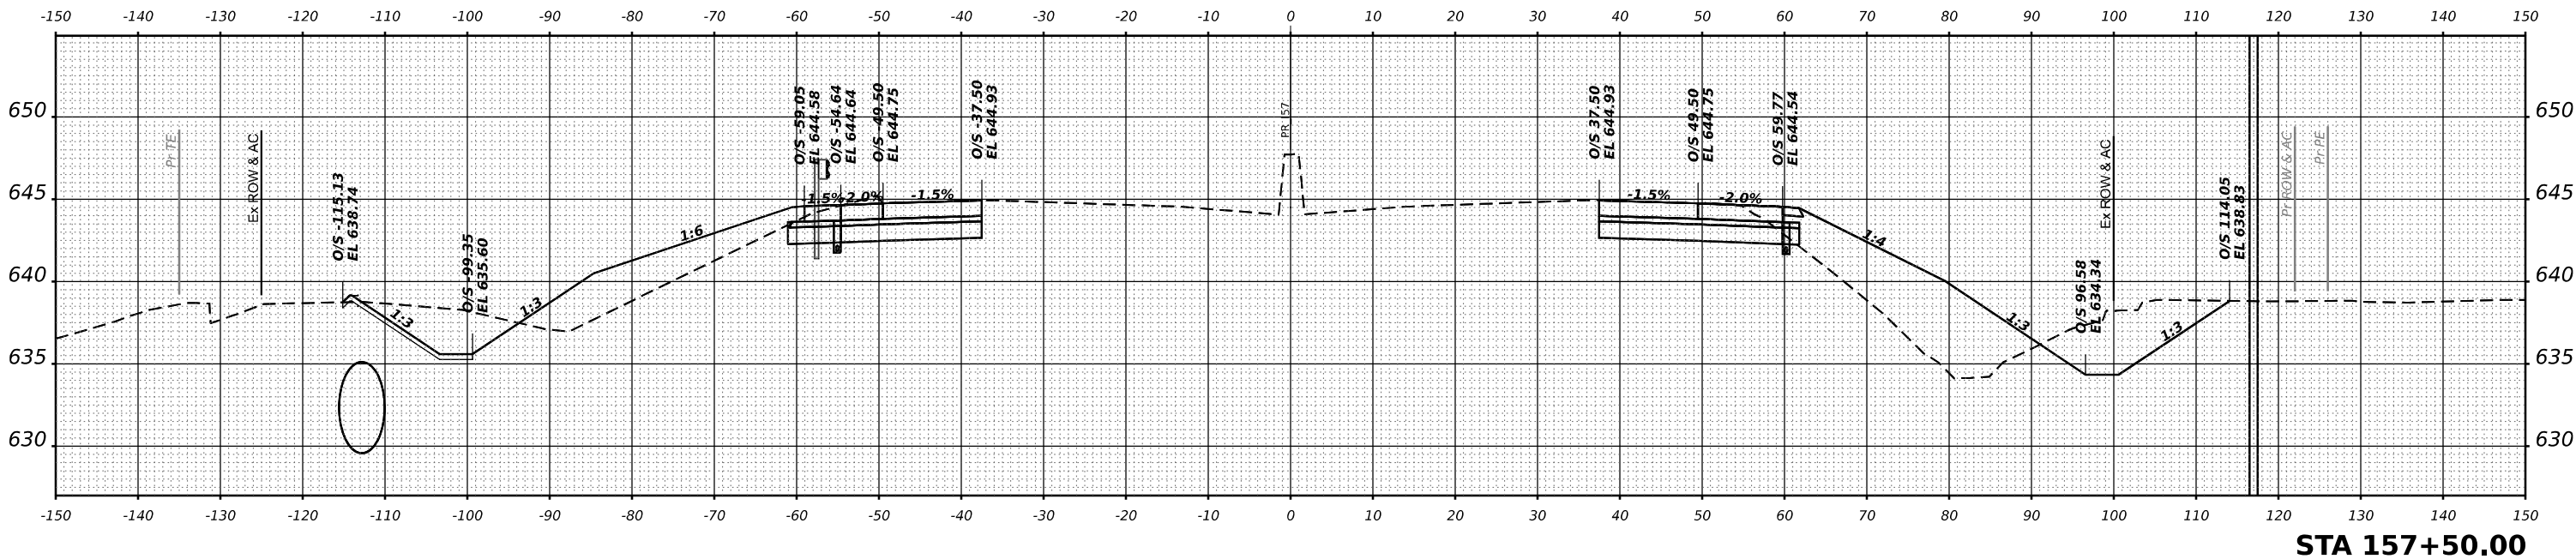

USER NAME	= SALASL	DESIGNED	- GB	REVISED	-
PLOT SCALE	= 0.16666633 ' / IN.	DRAWN	- GB	REVISED	-
PLOT DATE	= 4/23/2026	CHECKED	- DH	REVISED	-
		DATE	- 04/22/2026	REVISED	-

STATE OF ILLINOIS
DEPARTMENT OF TRANSPORTATION

CROSS SECTIONS
I-57


SCALE: 1"=10' SHEET . OF SHEETS STA. 157+50.00 TO STA. 158+00.00

F.A.I RTE.	SECTION	COUNTY	TOTAL SHEETS	SHEET NO.
57	(46-3)R.HBK-1&[(46-3)HB-5]HB-1	KANKAKEE	1183	948
CONTRACT NO. 66863				
ILLINOIS FED. AID PROJECT				


FINAL SURVEY	SURVEYED PLOTTED NOTE BOOK	BY	DATE

ORIGINAL SURVEY	SURVEYED PLOTTED NOTE BOOK	BY	DATE

MODEL XS I-57 SHEET 001
FILE NAME C:\WORK\EXP\BENTLEY\COM EXP\PM21.D01412\MD36863-HB-KS-45-423.DGN

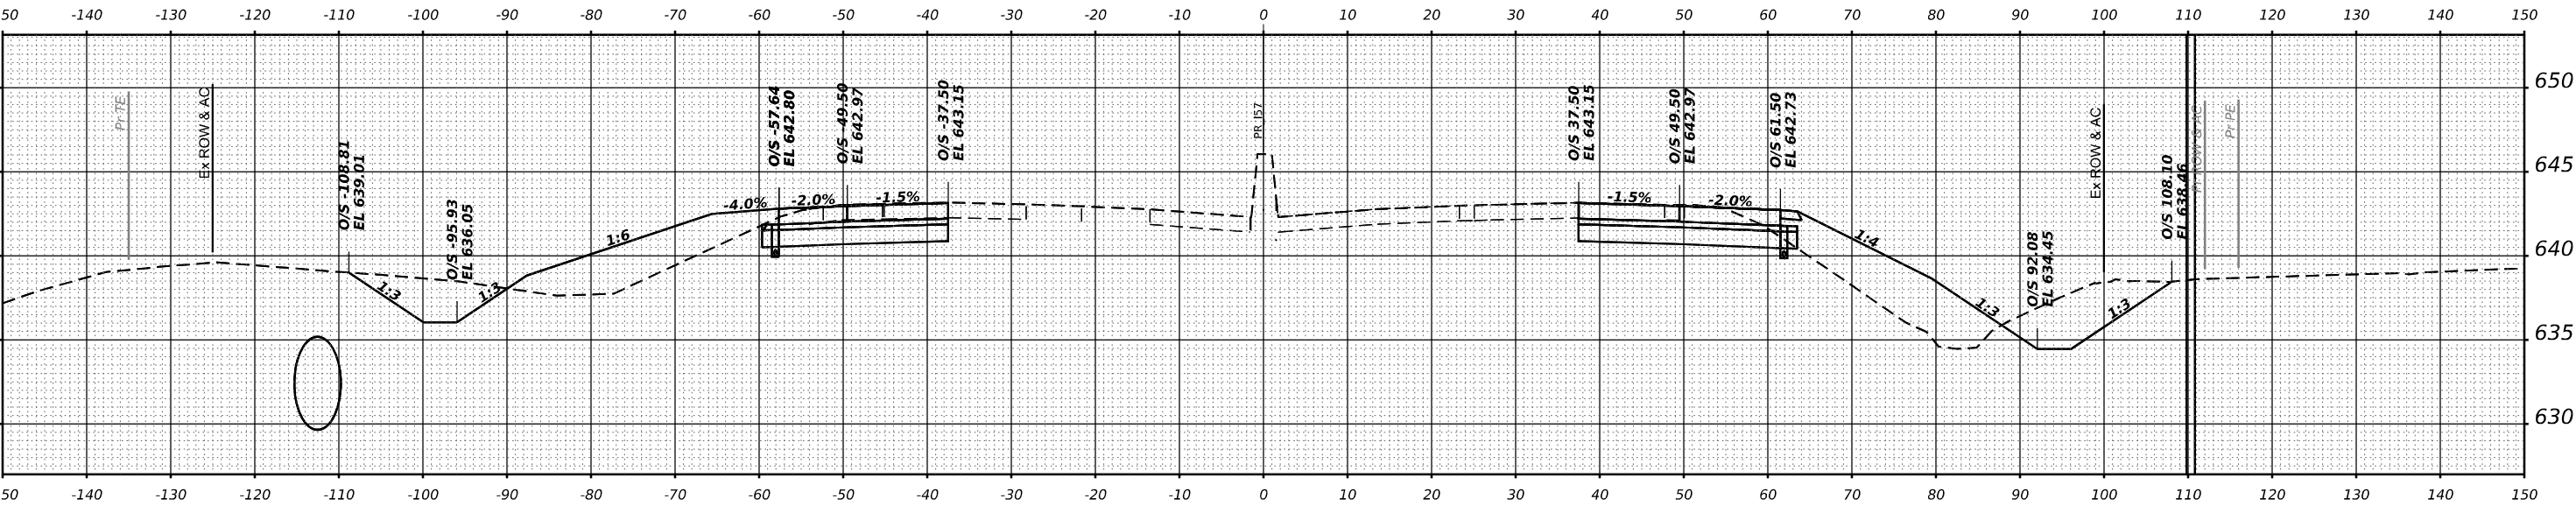

STA 159+00.00

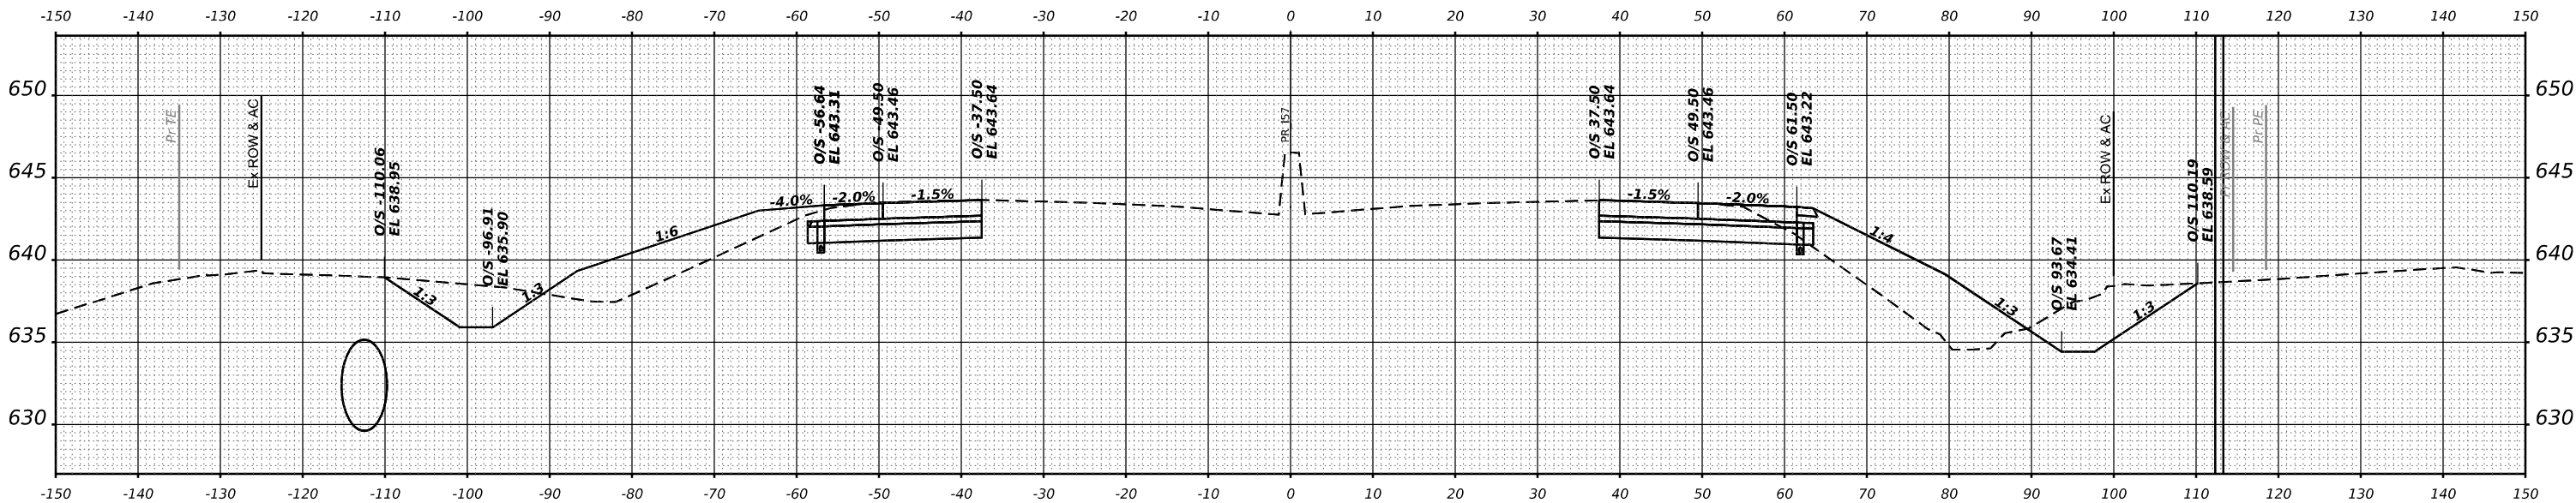

STA 158+50.00



USER NAME = SALASL	DESIGNED - GB	REVISED -
	DRAWN - GB	REVISED -
PLOT SCALE = 0.16666633 1/ IN.	CHECKED - DH	REVISED -
PLOT DATE = 4/23/2026	DATE - 04/22/2026	REVISED -


STATE OF ILLINOIS
DEPARTMENT OF TRANSPORTATION

CROSS SECTIONS
I-57


SCALE: 1"=10' SHEET . OF SHEETS STA. 158+50.00 TO STA. 159+00.00

F.A.I RTE.	SECTION	COUNTY	TOTAL SHEETS	SHEET NO.
57	(46-3)R.HBK-1&[(46-3)HB-5]HB-1	KANKAKEE	1183	949
CONTRACT NO. 66863				
ILLINOIS FED. AID PROJECT				

FINAL	SURVEYED	BY	DATE
SURVEY	PLOTTED		
NOTE BOOK	TEMPLATE		
NO.	AREAS CHECKED		

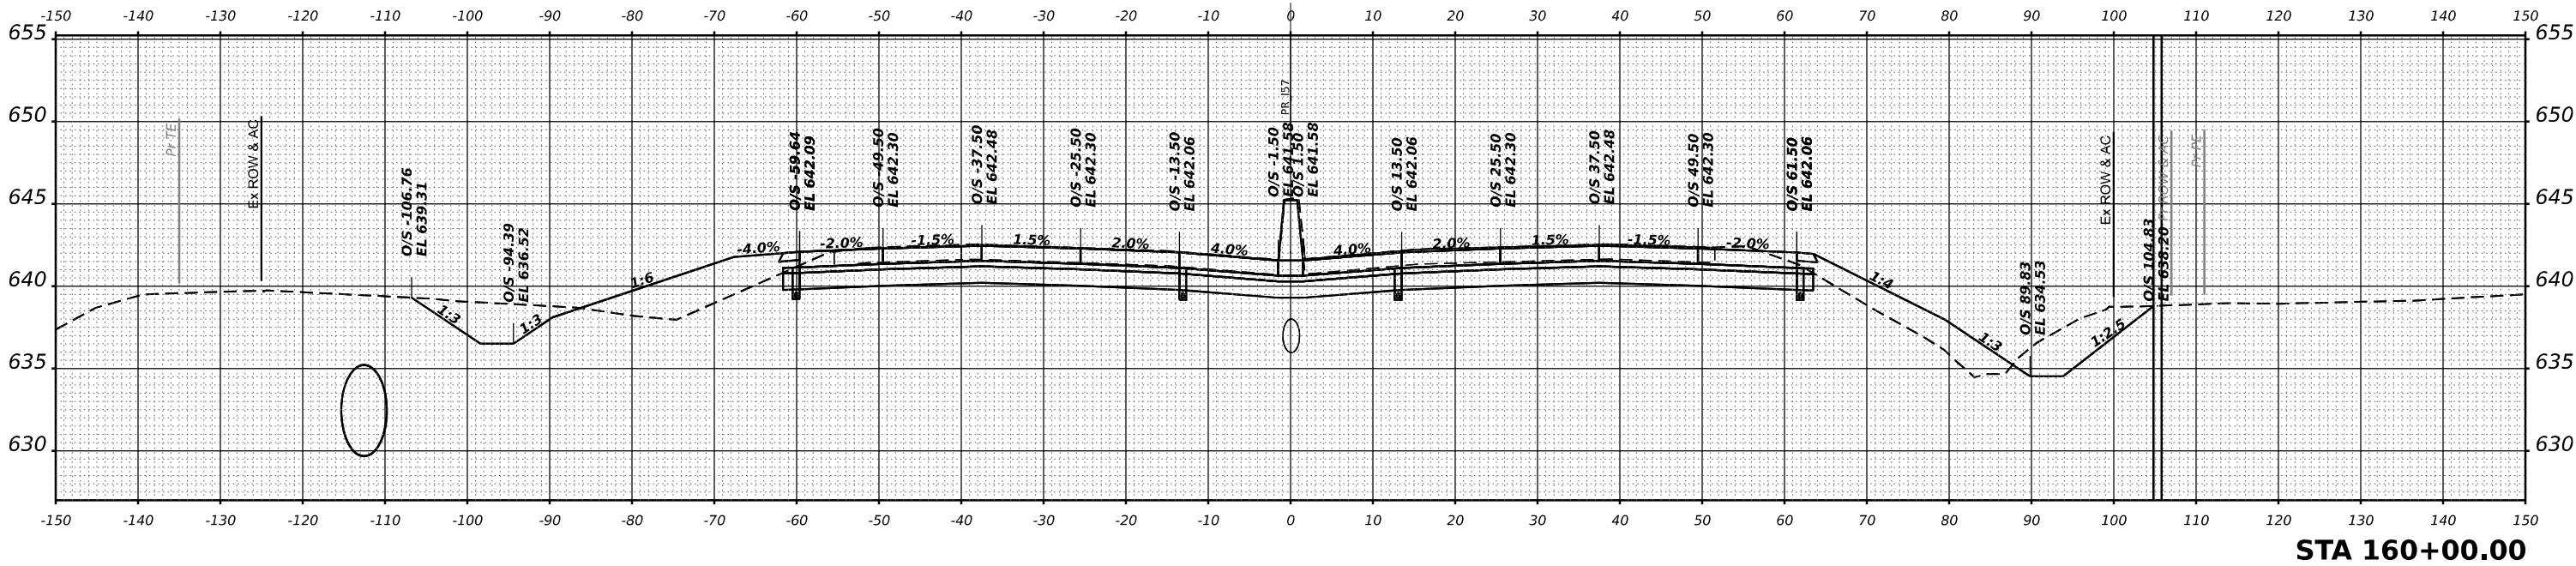

ORIGINAL	SURVEYED	BY	DATE
SURVEY	PLOTTED		
NOTE BOOK	TEMPLATE		
NO.	AREAS CHECKED		

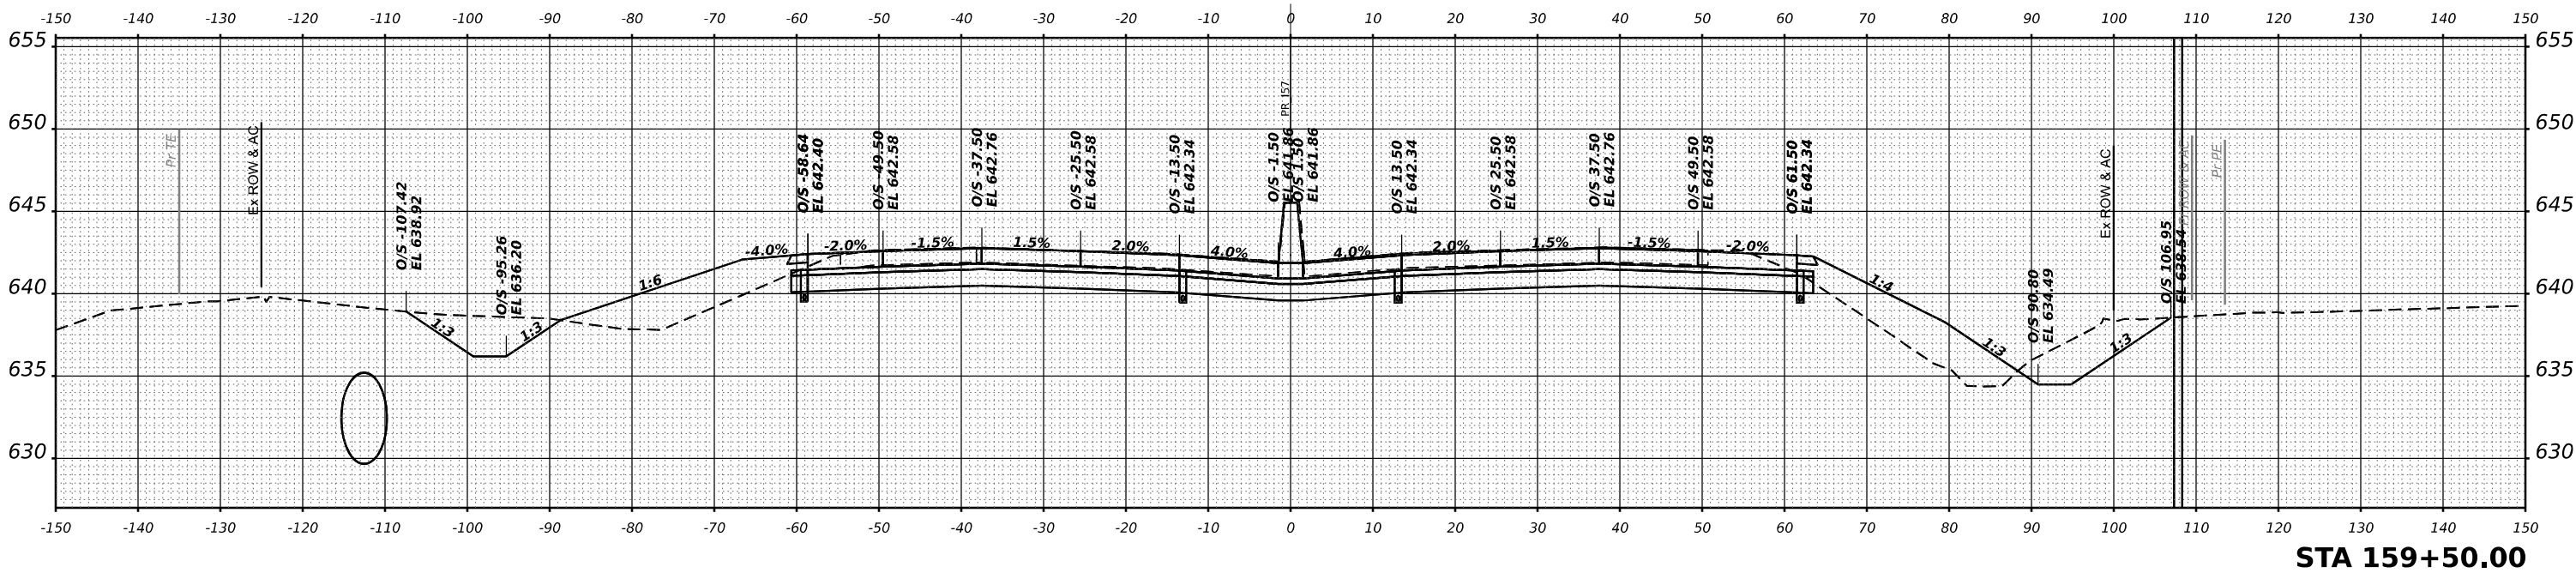

MODEL X5-I-57 SHEET 001
FILE NAME C:\WORK\EXP\BENTLEY\COM EXP\PM21.D01412\MD36863-SH-X5-I-57-024.DGN



USER NAME = SALASL	DESIGNED - GB	REVISED -
	DRAWN - GB	REVISED -
PLOT SCALE = 0.16666633 ' / IN.	CHECKED - DH	REVISED -
PLOT DATE = 4/23/2026	DATE - 04/22/2026	REVISED -


**STATE OF ILLINOIS
DEPARTMENT OF TRANSPORTATION**

**CROSS SECTIONS
I-57**


SCALE: 1"=10' SHEET . OF SHEETS STA. 159+50.00 TO STA. 160+00.00

F.A.I RTE.	SECTION	COUNTY	TOTAL SHEETS	SHEET NO.
57	(46-3)R.HBK-1&[(46-3)HB-5]HB-1	KANKAKEE	1183	950
CONTRACT NO. 66863				
ILLINOIS FED. AID PROJECT				

FINAL	SURVEYED	BY	DATE
SURVEY	PLOTTED		
NOTE BOOK	TEMPLATE		
NO.	AREAS CHECKED		

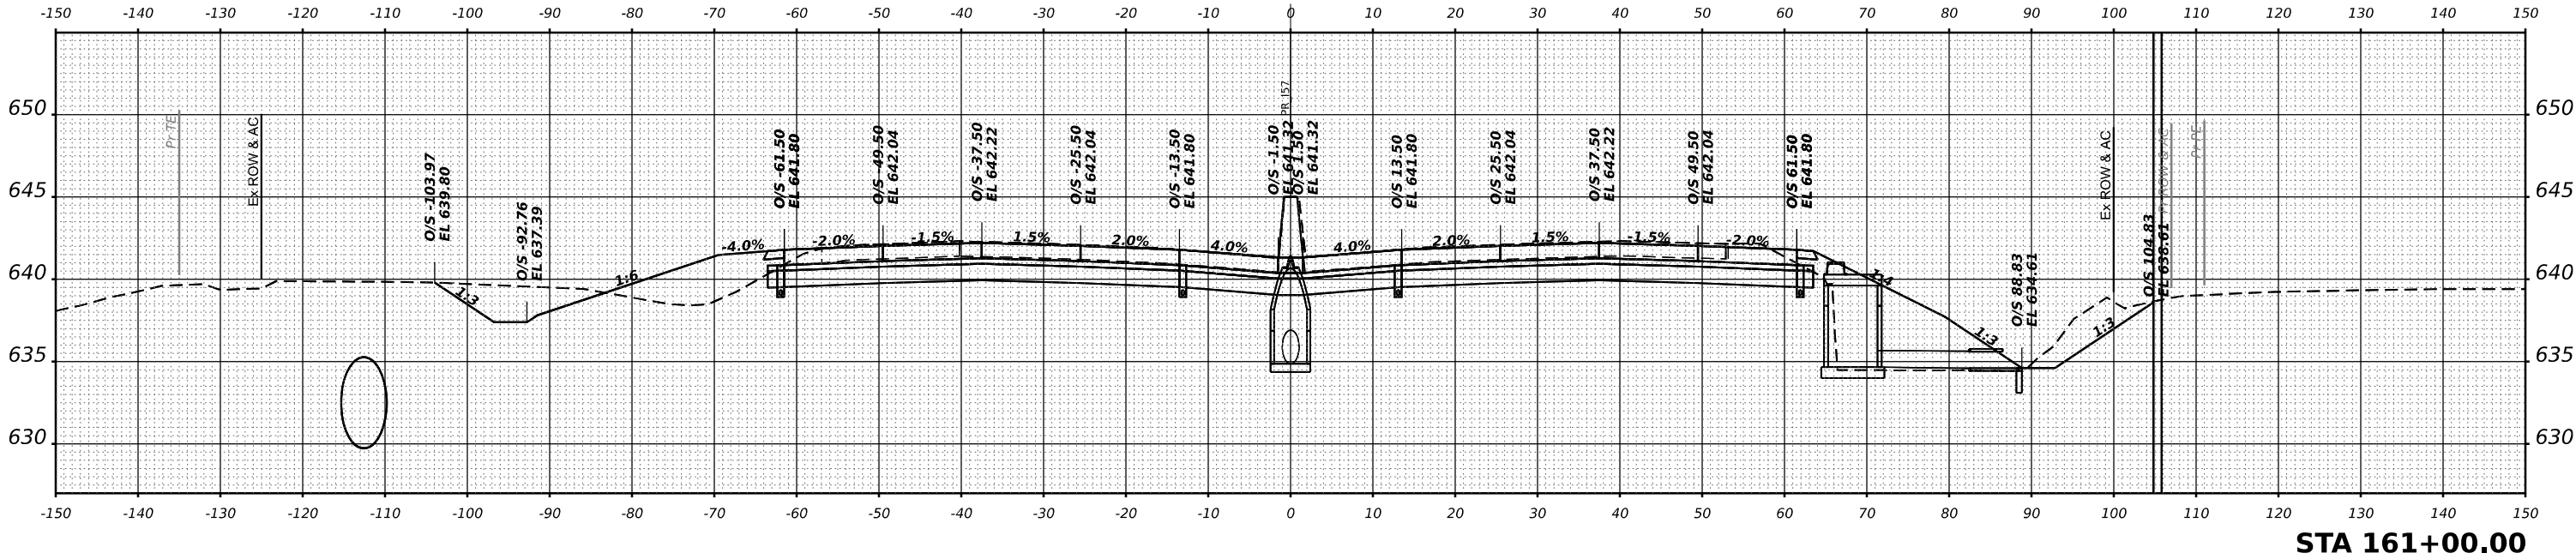

ORIGINAL	SURVEYED	BY	DATE
SURVEY	PLOTTED		
NOTE BOOK	TEMPLATE		
NO.	AREAS CHECKED		

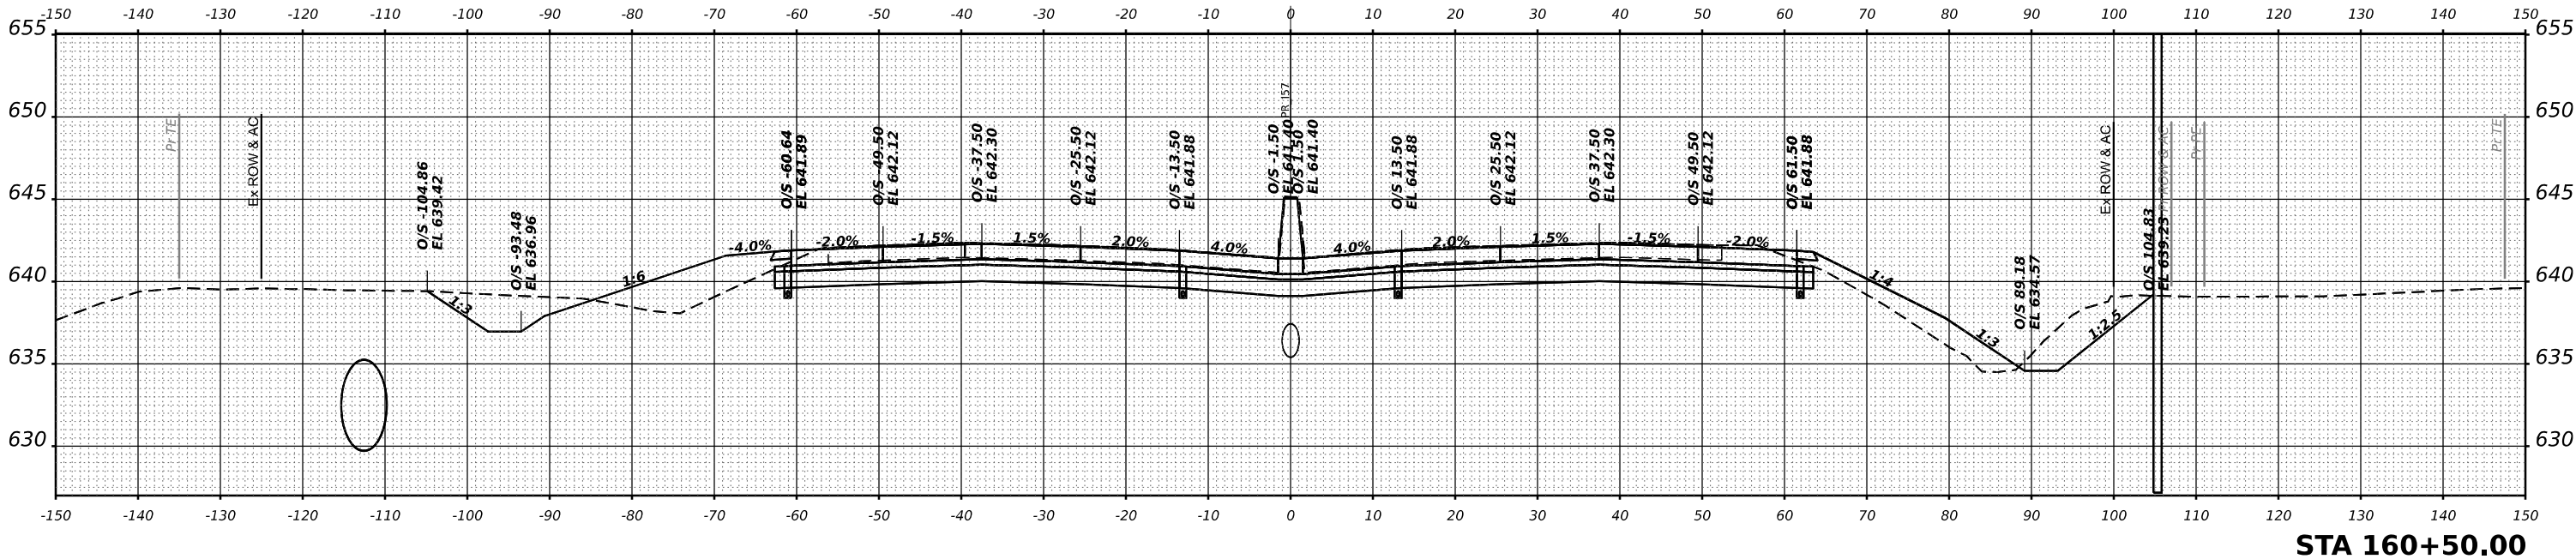

MODEL: XS I-57 SHEET 001
FILE NAME: C:\WORK\EXP\BENTLEY\COM\EXP\W021\001412\030863\HKS\45425.DGN



USER NAME = SALASL	DESIGNED - GB	REVISED -
	DRAWN - GB	REVISED -
PLOT SCALE = 0.16666633 ' / IN.	CHECKED - DH	REVISED -
PLOT DATE = 4/23/2026	DATE - 04/22/2026	REVISED -


STATE OF ILLINOIS
DEPARTMENT OF TRANSPORTATION

CROSS SECTIONS
I-57


SCALE: 1"=10' SHEET . OF SHEETS STA. 160+50.00 TO STA. 161+00.00

F.A.I RTE.	SECTION	COUNTY	TOTAL SHEETS	SHEET NO.
57	(46-3)R.HBK-1&[(46-3)HB-5]HB-1	KANKAKEE	1183	951
CONTRACT NO. 66863				
ILLINOIS FED. AID PROJECT				

FINAL SURVEY NOTE BOOK NO.	SURVEYED PLOTTED TEMPLATE AREAS CHECKED	BY	DATE

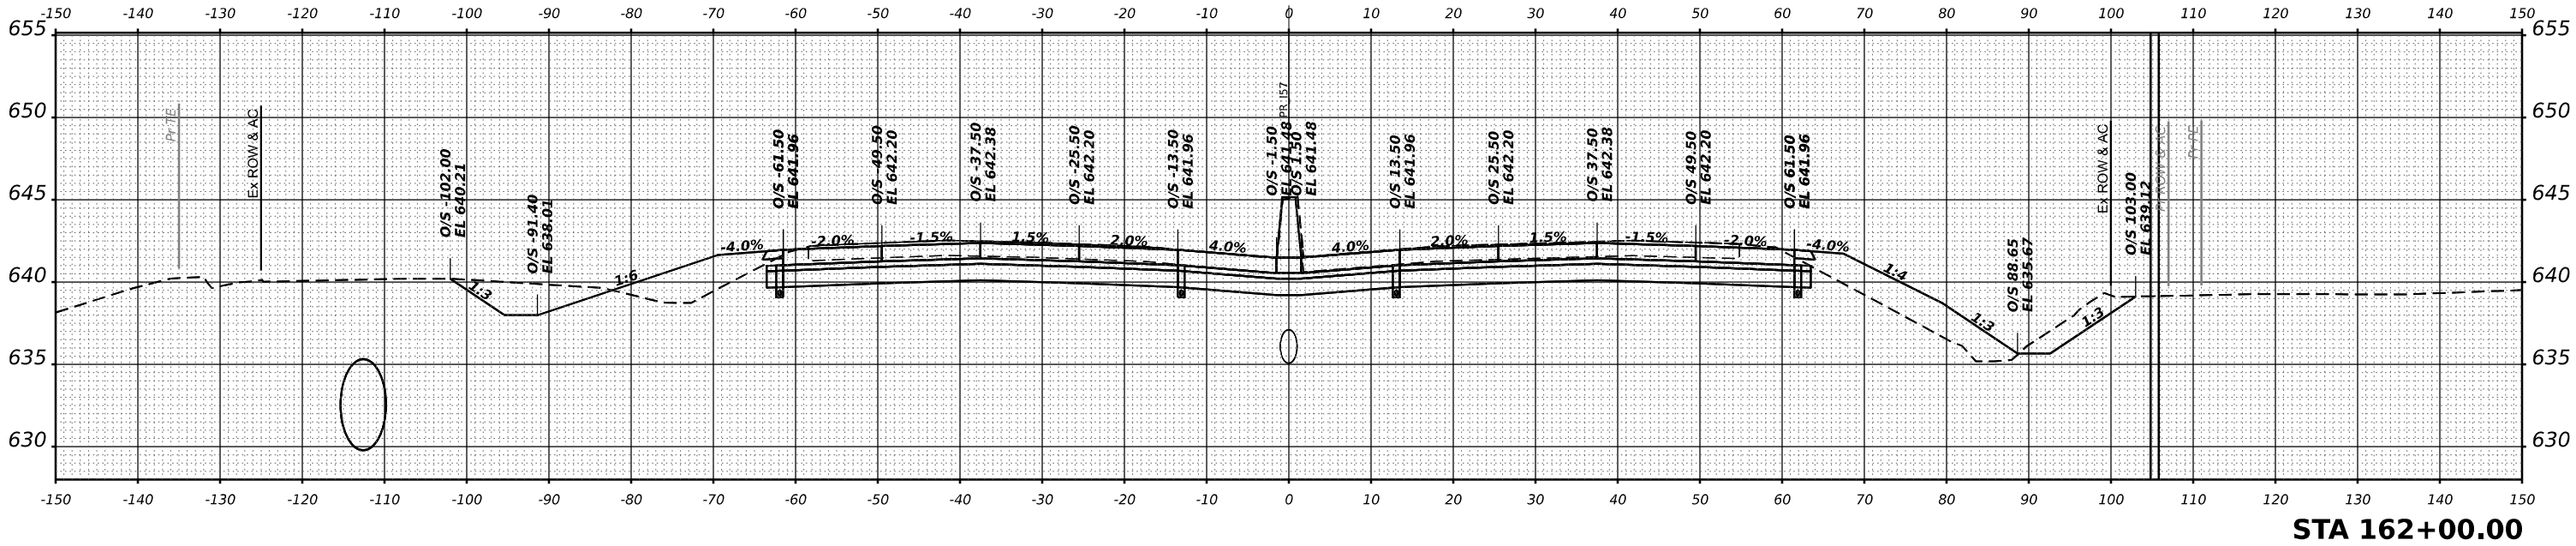

ORIGINAL SURVEY NOTE BOOK NO.	SURVEYED PLOTTED TEMPLATE AREAS CHECKED	BY	DATE

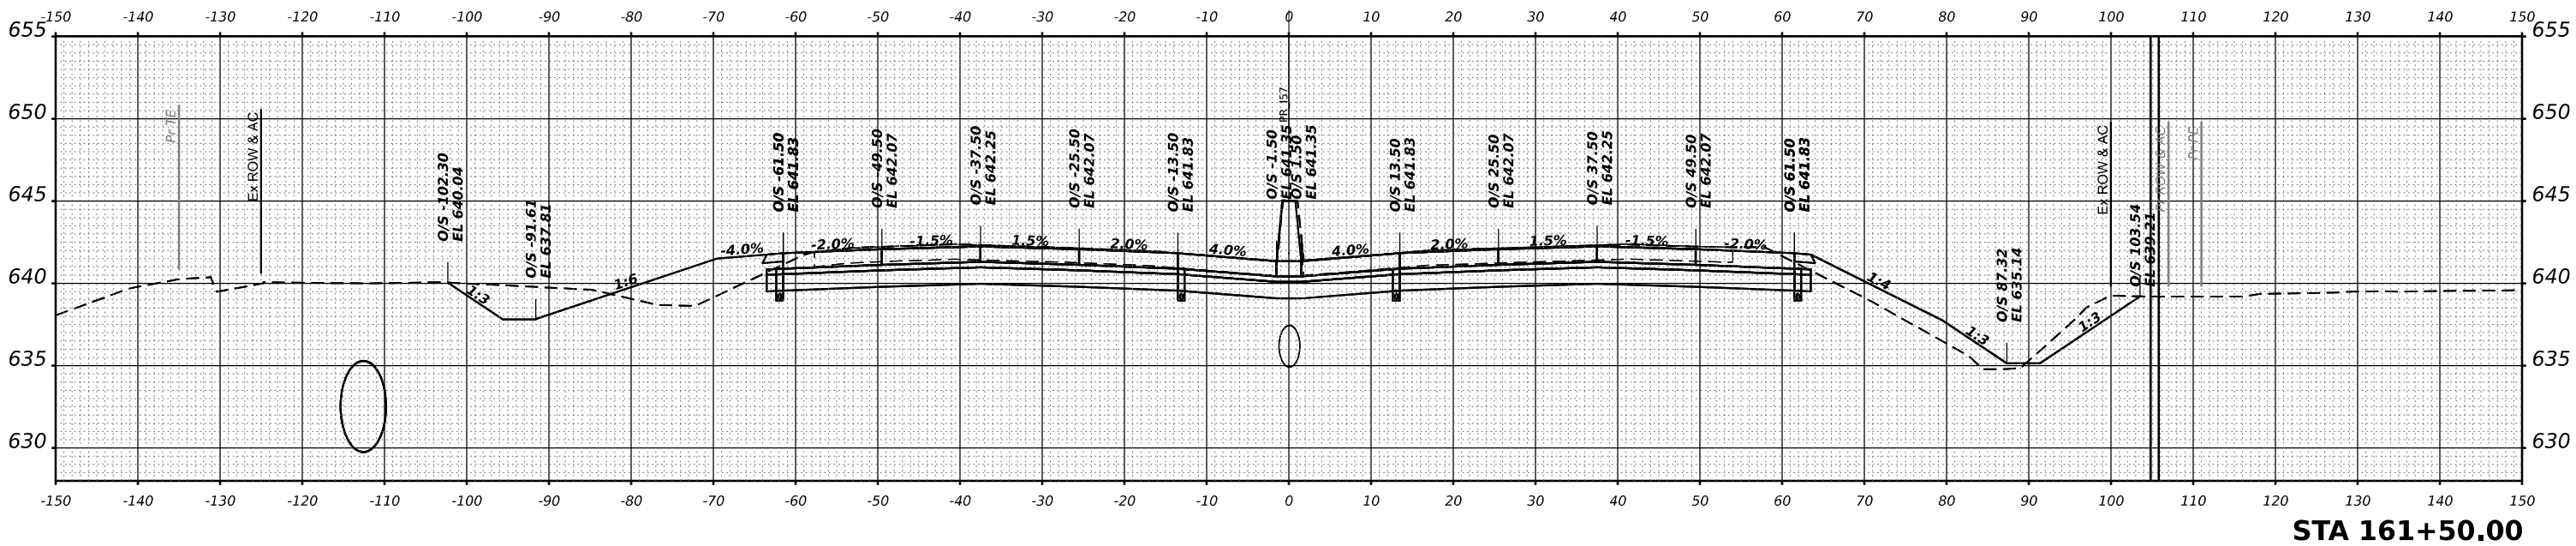

MODEL XS I-57 SHEET 001
FILE NAME C:\WORK\EXP\BENTLEY.COM\EXP\PM21.D014124D36863\HKS\5426.DGN



USER NAME = SALASL	DESIGNED - GB	REVISED -
	DRAWN - GB	REVISED -
PLOT SCALE = 0.16666633 ' / IN.	CHECKED - DH	REVISED -
PLOT DATE = 4/23/2026	DATE - 04/22/2026	REVISED -


STATE OF ILLINOIS
DEPARTMENT OF TRANSPORTATION

CROSS SECTIONS
I-57


SCALE: 1"=10' SHEET . OF SHEETS STA. 161+50.00 TO STA. 162+00.00

F.A.I RTE.	SECTION	COUNTY	TOTAL SHEETS	SHEET NO.
57	(46-3)R.HBK-1&[(46-3)HB-5]HB-1	KANKAKEE	1183	952
CONTRACT NO. 66863				
ILLINOIS FED. AID PROJECT				

FINAL SURVEY	NO.	SURVEYED PLOTTED NOTE BOOK	BY	DATE

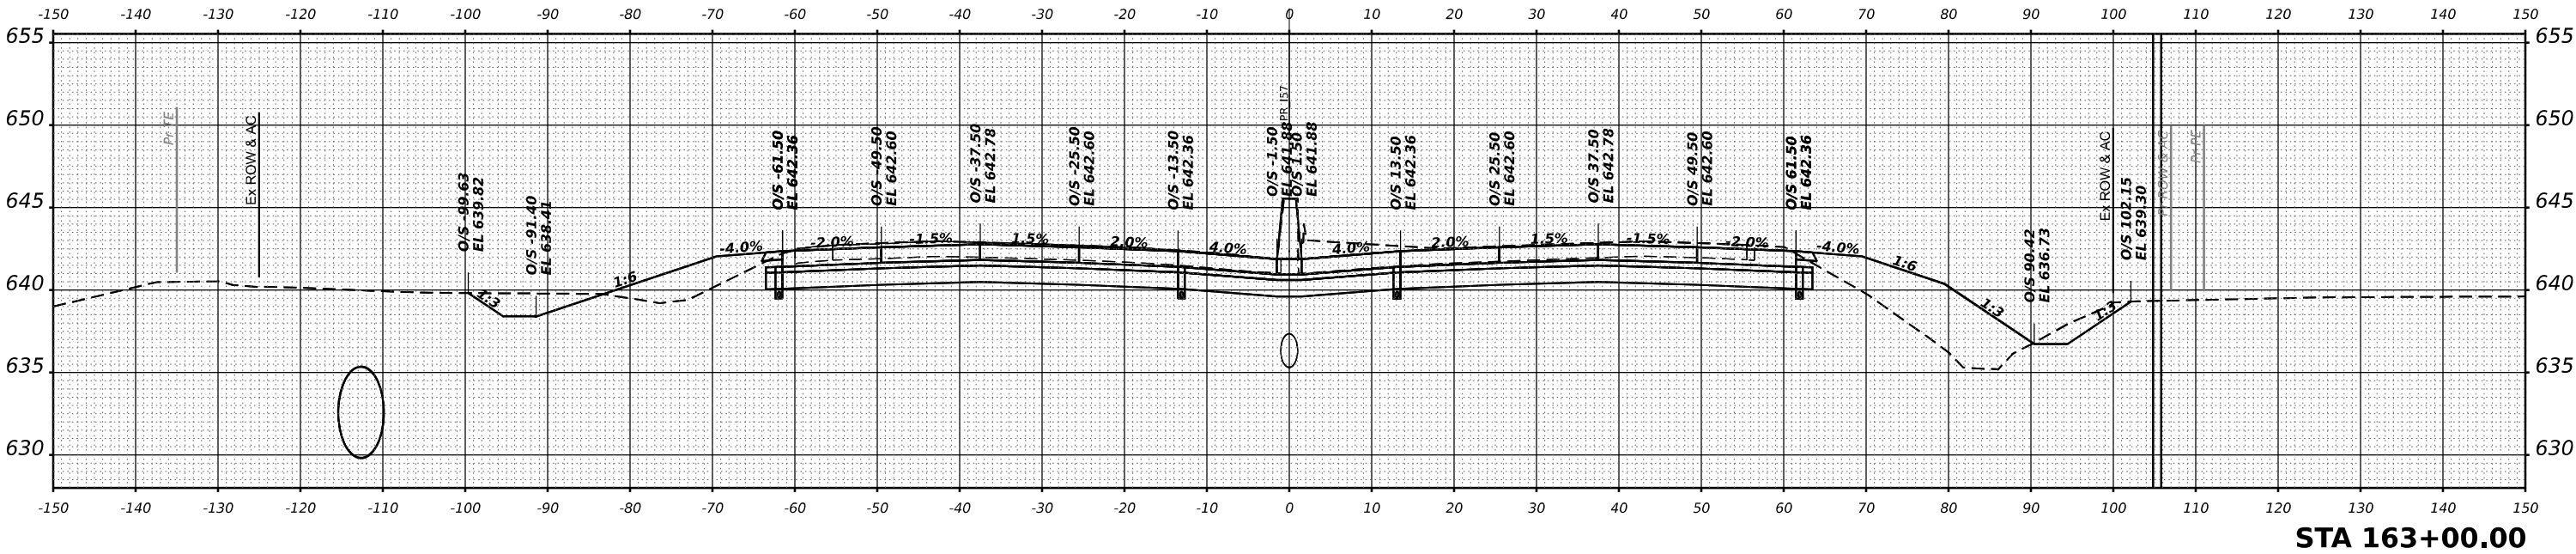

ORIGINAL SURVEY	NO.	SURVEYED PLOTTED NOTE BOOK	BY	DATE

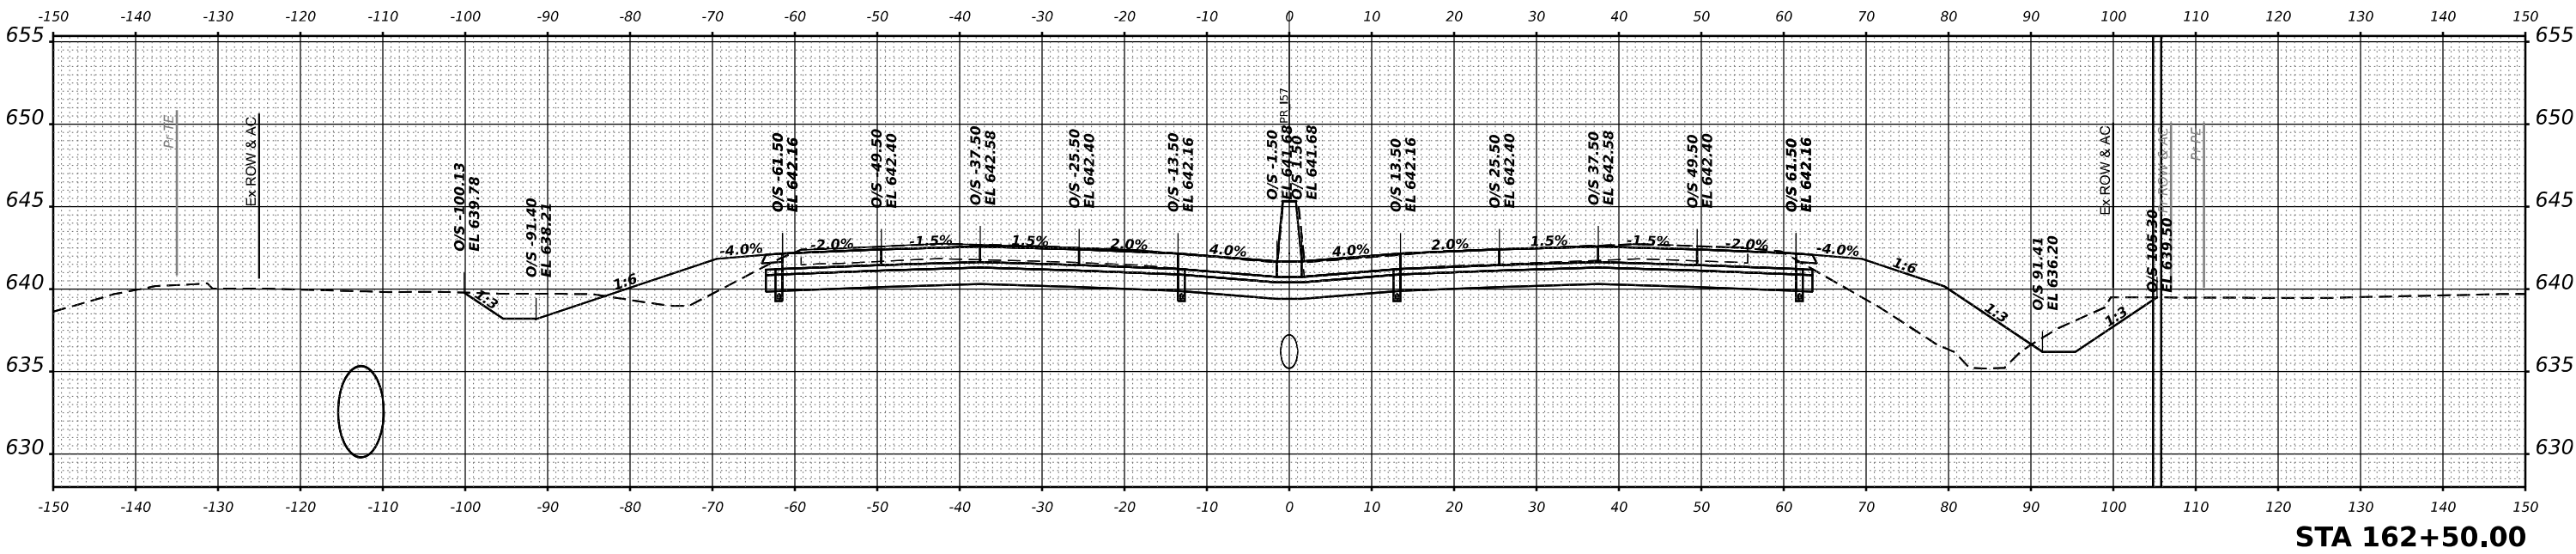

MODEL XS I-57 SHEET 001
FILE NAME C:\WORK\EXP\BENTLEY.COM\EXP\W021.D01412\030863-SHXS-I57-001.DGN



USER NAME = SALASL	DESIGNED - GB	REVISED -
	DRAWN - GB	REVISED -
PLOT SCALE = 0.16666633 ' / IN.	CHECKED - DH	REVISED -
PLOT DATE = 4/23/2026	DATE - 04/22/2026	REVISED -

STATE OF ILLINOIS
DEPARTMENT OF TRANSPORTATION

CROSS SECTIONS
I-57



SCALE: 1"=10' SHEET . OF SHEETS STA. 162+50.00 TO STA. 163+00.00

F.A.I RTE.	SECTION	COUNTY	TOTAL SHEETS	SHEET NO.
57	(46-3)R,HBK-1&[(46-3)HB-5]HB-1	KANKAKEE	1183	953
CONTRACT NO. 66863				
ILLINOIS FED. AID PROJECT				

FINAL	SURVEYED	BY	DATE
SURVEY	PLOTTED		
NOTE BOOK	TEMPLATE		
NO.	AREAS CHECKED		

ORIGINAL	SURVEYED	BY	DATE
SURVEY	PLOTTED		
NOTE BOOK	TEMPLATE		
NO.	AREAS CHECKED		

MODEL: XS I-57 SHEET 001
FILE NAME: C:\WORK\EXP\BENTLEY\COM EXP\PM21.D01412\036863-SHXS-I57-022.DGN

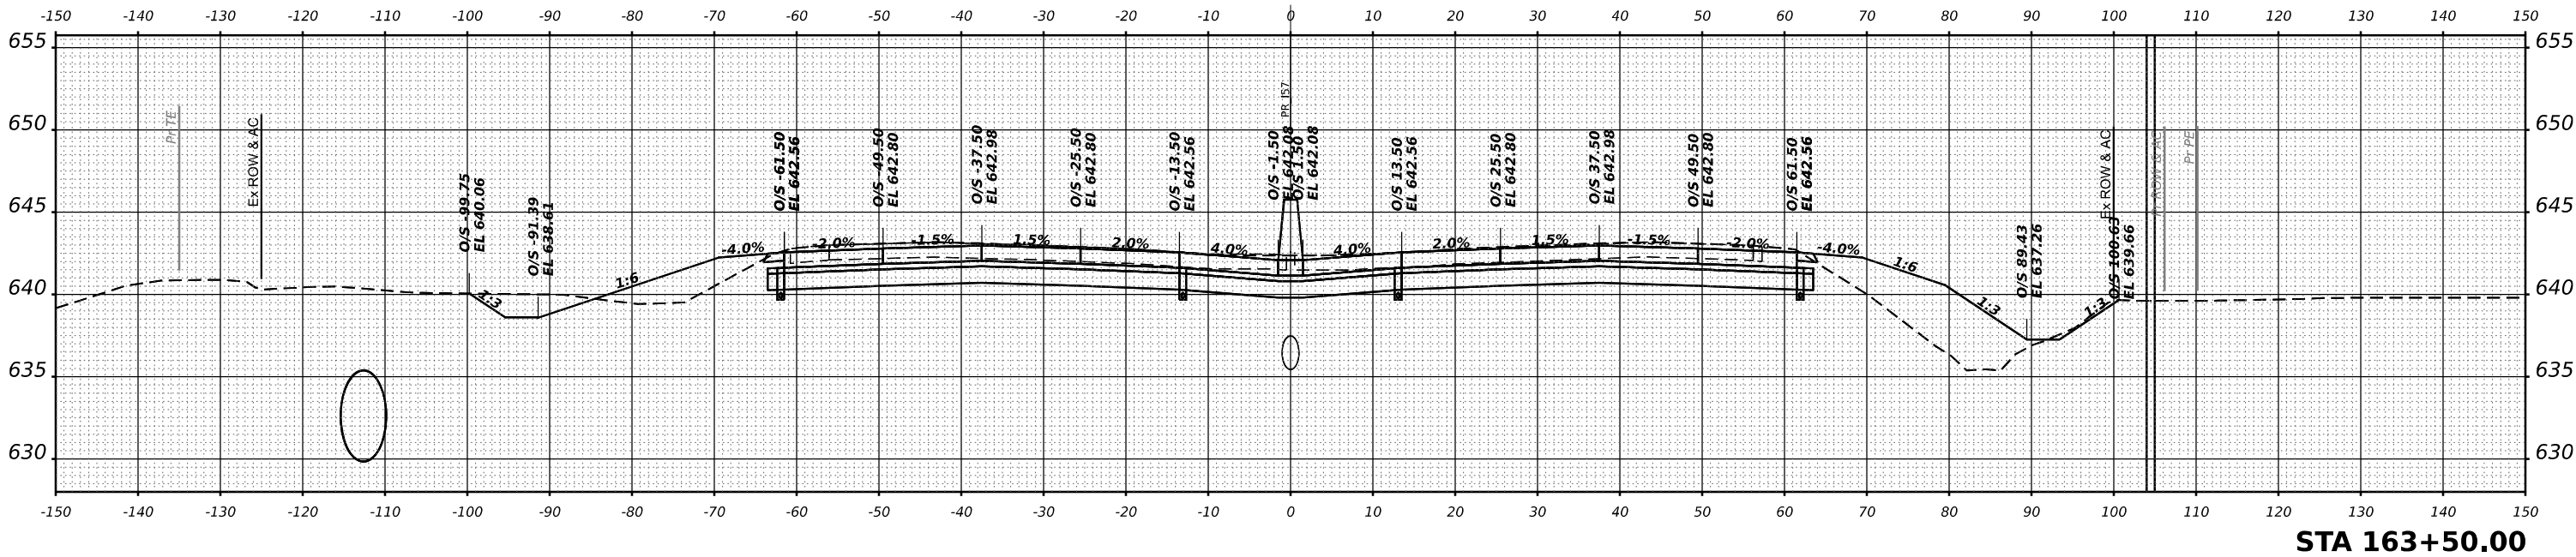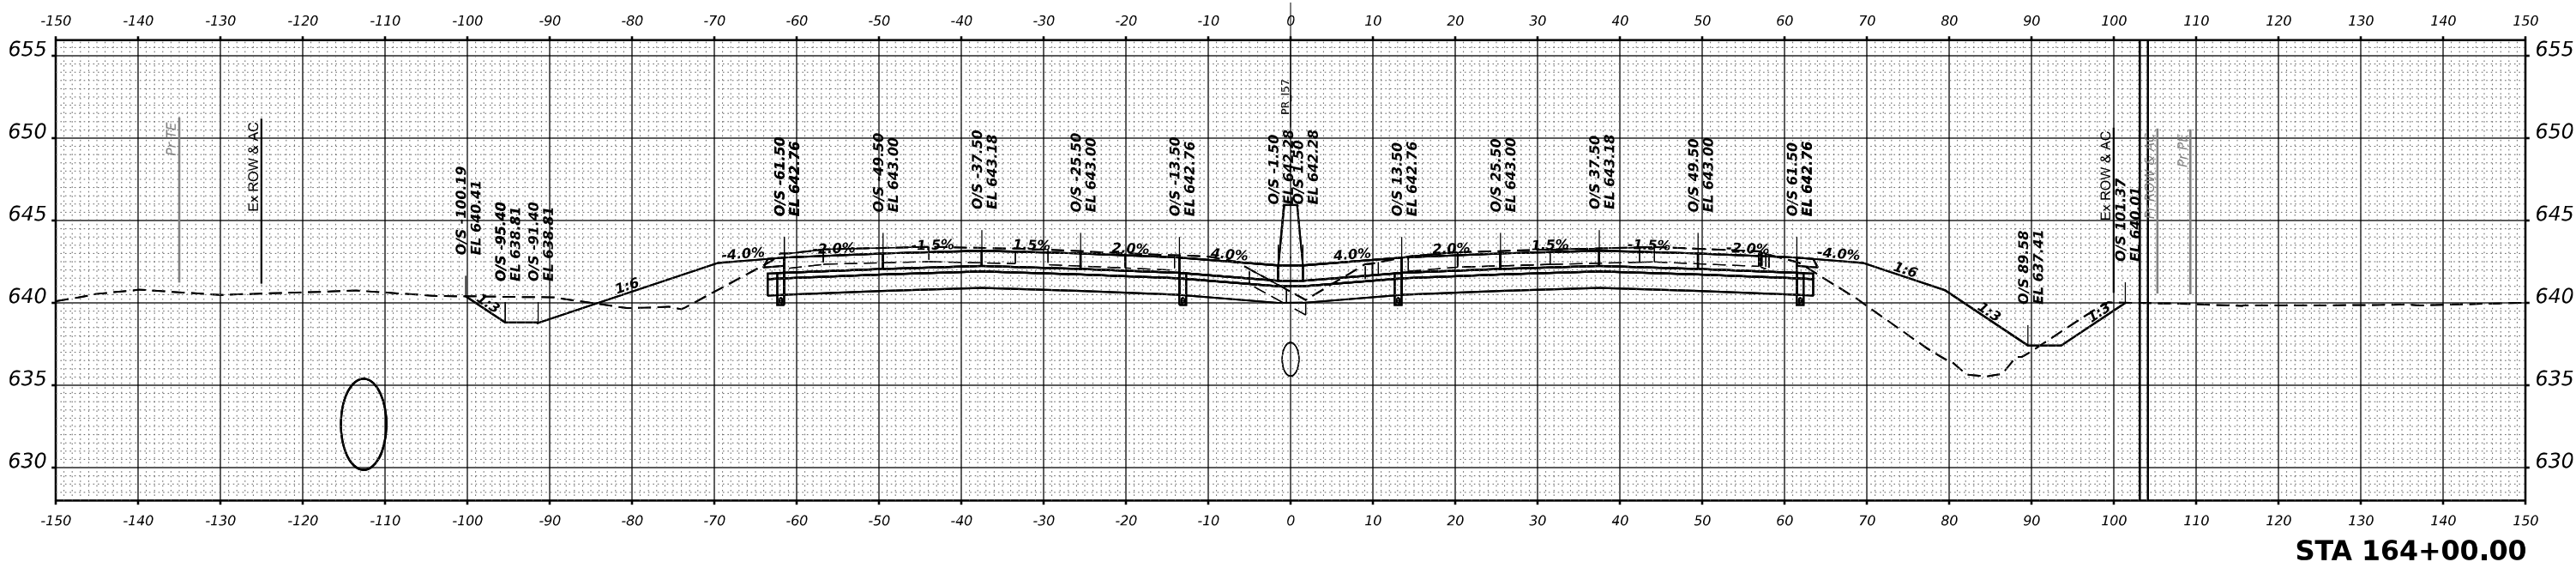

USER NAME = SALASL	DESIGNED - GB	REVISED -
	DRAWN - GB	REVISED -
PLOT SCALE = 0.16666633 ' / IN.	CHECKED - DH	REVISED -
PLOT DATE = 4/23/2026	DATE - 04/22/2026	REVISED -


STATE OF ILLINOIS
DEPARTMENT OF TRANSPORTATION

CROSS SECTIONS
I-57


SCALE: 1"=10' SHEET . OF SHEETS STA. 163+50.00 TO STA. 164+00.00

F.A.I RTE.	SECTION	COUNTY	TOTAL SHEETS	SHEET NO.
57	(46-3)R.HBK-1&[(46-3)HB-5]HB-1	KANKAKEE	1183	954
CONTRACT NO. 66863				
ILLINOIS FED. AID PROJECT				

FINAL	SURVEYED	BY	DATE
SURVEY	PLOTTED		
NOTE BOOK	TEMPLATE		
NO.	AREAS CHECKED		

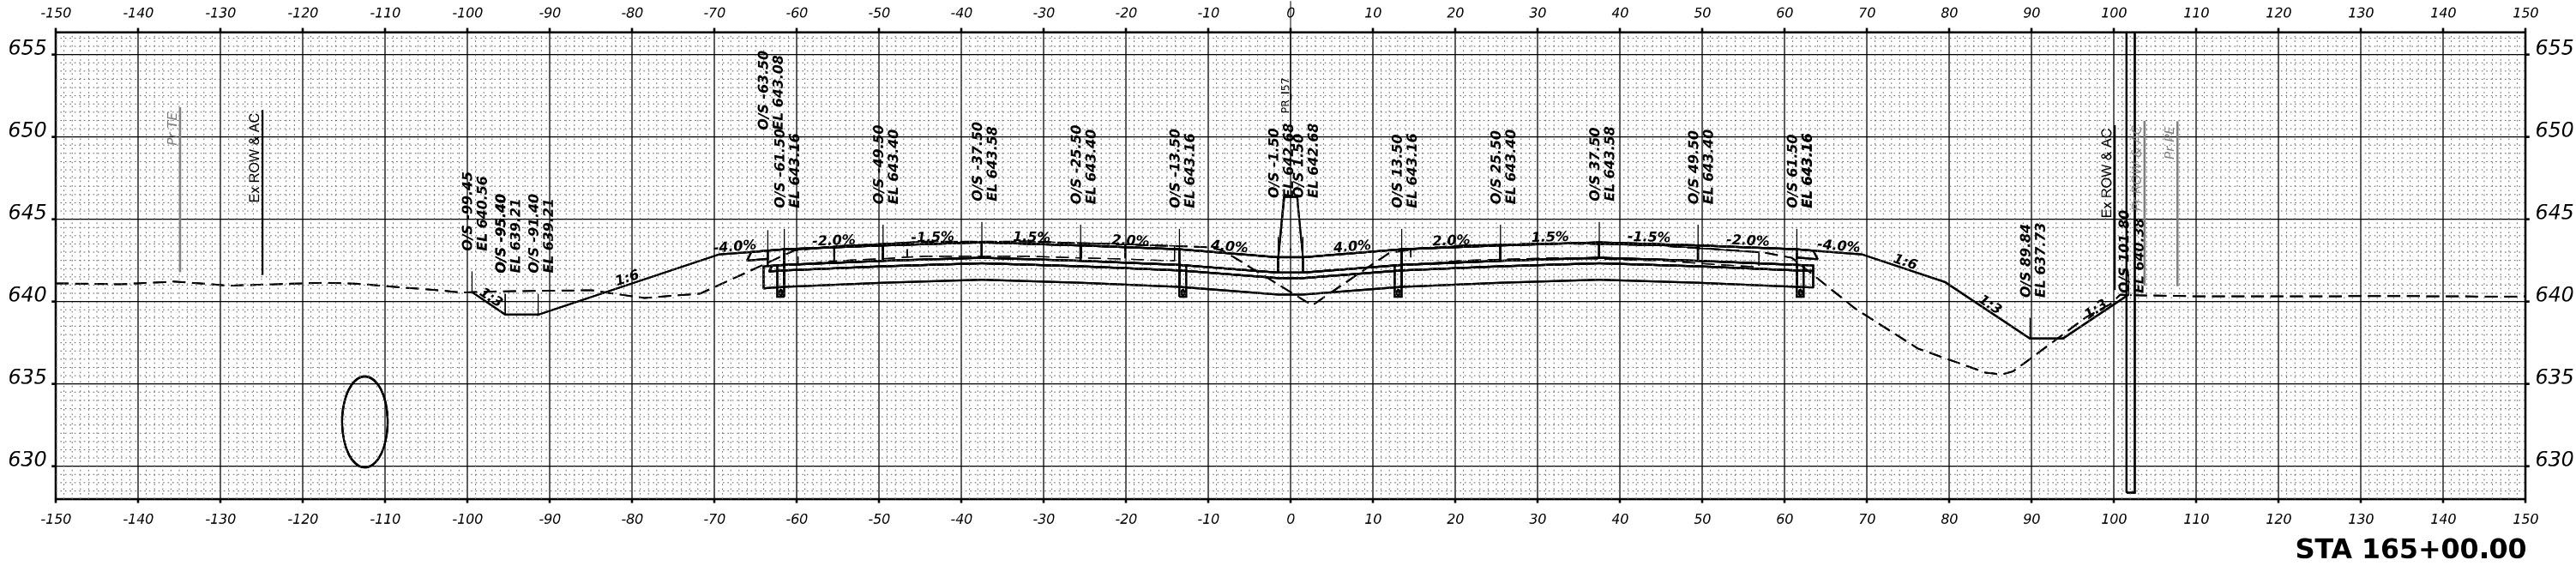

ORIGINAL	SURVEYED	BY	DATE
SURVEY	PLOTTED		
NOTE BOOK	TEMPLATE		
NO.	AREAS CHECKED		

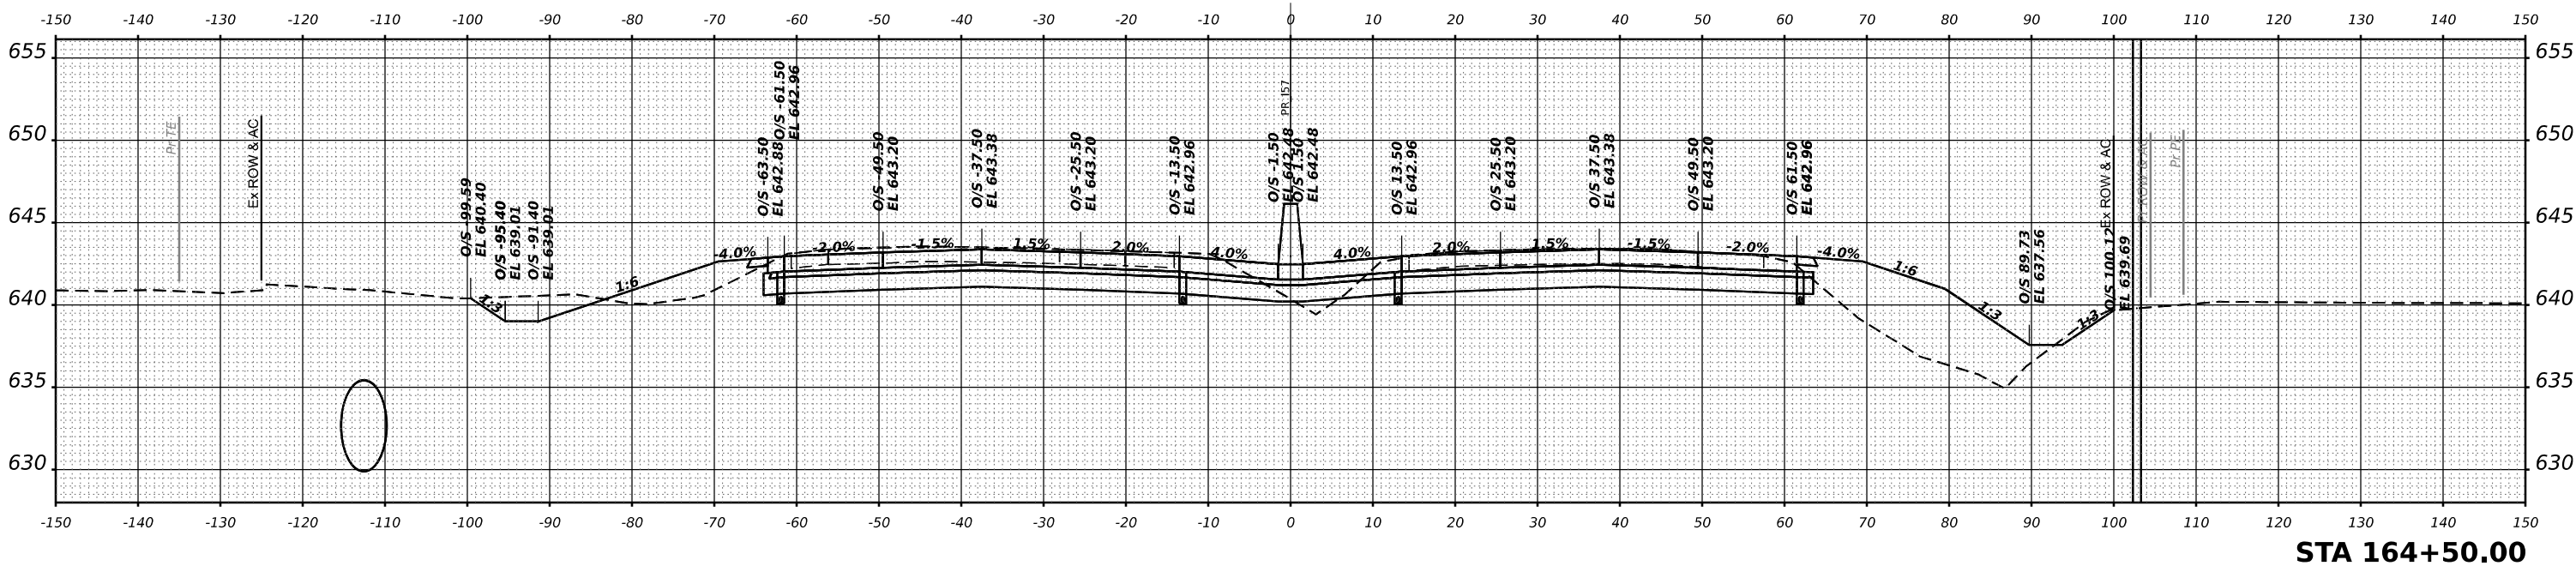

MODEL: XS-I-57 SHEET 001
FILE NAME: C:\WORK\EXP\BENTLEY\COM\EXP\W021\001412\030863\HKS\454292.DGN



USER NAME = SALASL	DESIGNED - GB	REVISED -
	DRAWN - GB	REVISED -
PLOT SCALE = 0.16666633 ' / IN.	CHECKED - DH	REVISED -
PLOT DATE = 4/23/2026	DATE - 04/22/2026	REVISED -


STATE OF ILLINOIS
DEPARTMENT OF TRANSPORTATION

CROSS SECTIONS
I-57


SCALE: 1"=10' SHEET . OF SHEETS STA. 164+50.00 TO STA. 165+00.00

F.A.I RTE.	SECTION	COUNTY	TOTAL SHEETS	SHEET NO.
57	(46-3)R.HBK-1&[(46-3)HB-5]HB-1	KANKAKEE	1183	955
CONTRACT NO. 66863				
ILLINOIS FED. AID PROJECT				

FINAL SURVEY	SURVEYED PLOTTED NOTE BOOK	BY	DATE
NO.	AREAS CHECKED		

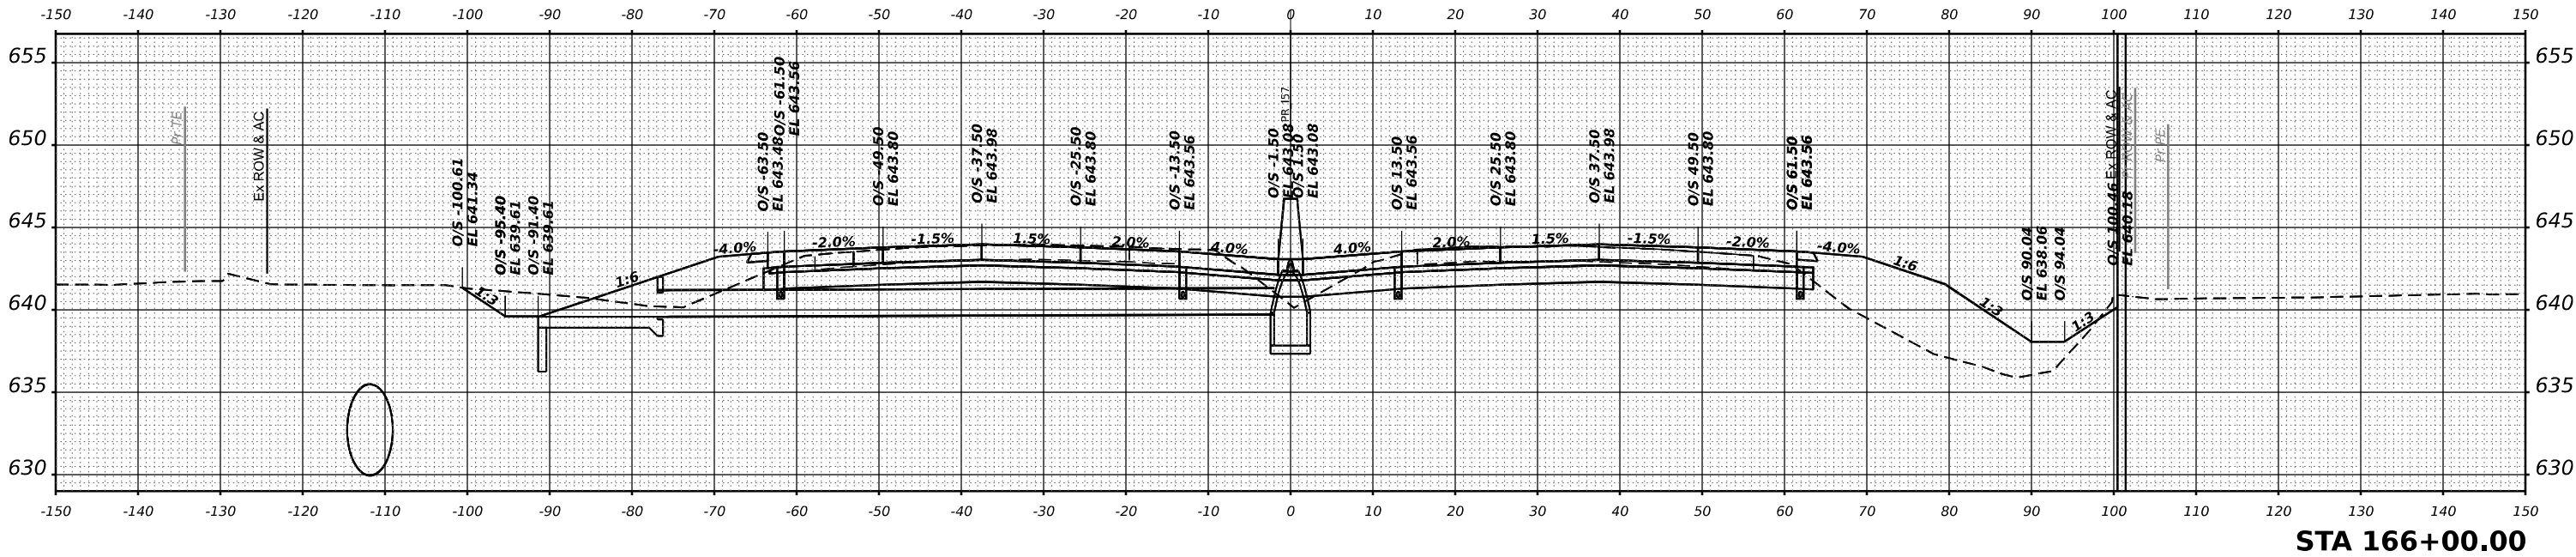

ORIGINAL SURVEY	SURVEYED PLOTTED NOTE BOOK	BY	DATE
NO.	AREAS CHECKED		

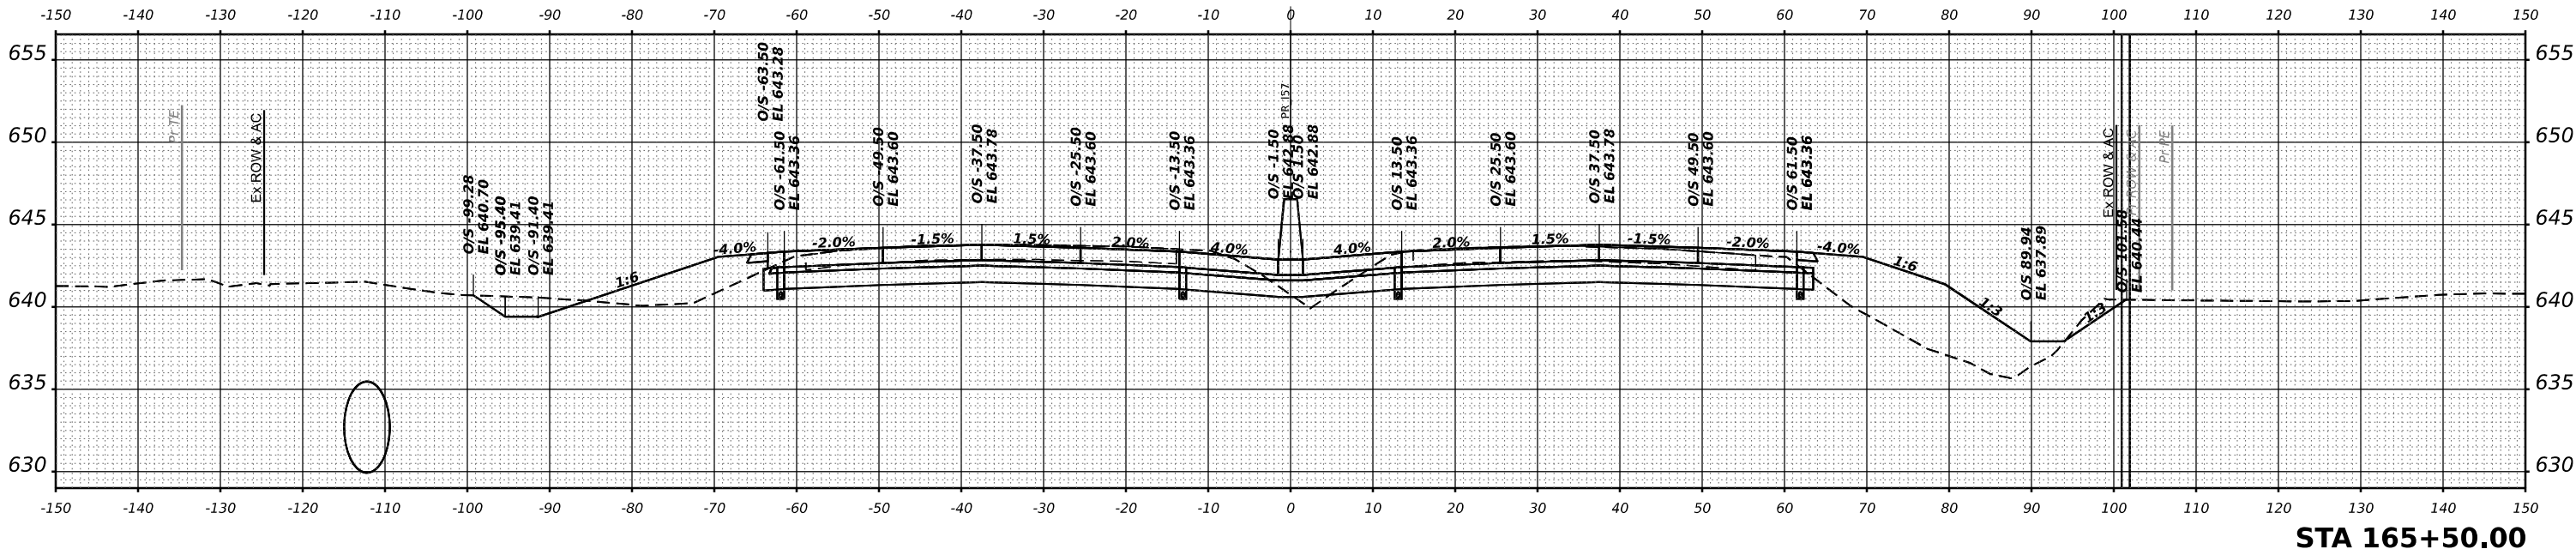

MODEL: XS-I-57 SHEET 001
FILE NAME: C:\WORK\EXP\BENTLEY\COM EXP\PW21.D01412\030805\SHXS-I57-2020.DGN



USER NAME = SALASL	DESIGNED - GB	REVISED -
	DRAWN - GB	REVISED -
PLOT SCALE = 0.16666633 ' / IN.	CHECKED - DH	REVISED -
PLOT DATE = 4/23/2026	DATE - 04/22/2026	REVISED -


STATE OF ILLINOIS
DEPARTMENT OF TRANSPORTATION

CROSS SECTIONS
I-57


SCALE: 1"=10' SHEET . OF SHEETS STA. 165+50.00 TO STA. 166+00.00

F.A.I RTE.	SECTION	COUNTY	TOTAL SHEETS	SHEET NO.
57	(46-3)R.HBK-1&[(46-3)HB-5]HB-1	KANKAKEE	1183	956
CONTRACT NO. 66863				
ILLINOIS FED. AID PROJECT				


ORIGINAL SURVEY	SURVEYED _____	BY _____	DATE _____
	PLOTTED _____		
NOTE BOOK	TEMPLATE _____		
	AREAS _____		
NO. _____	AREAS CHECKED _____		

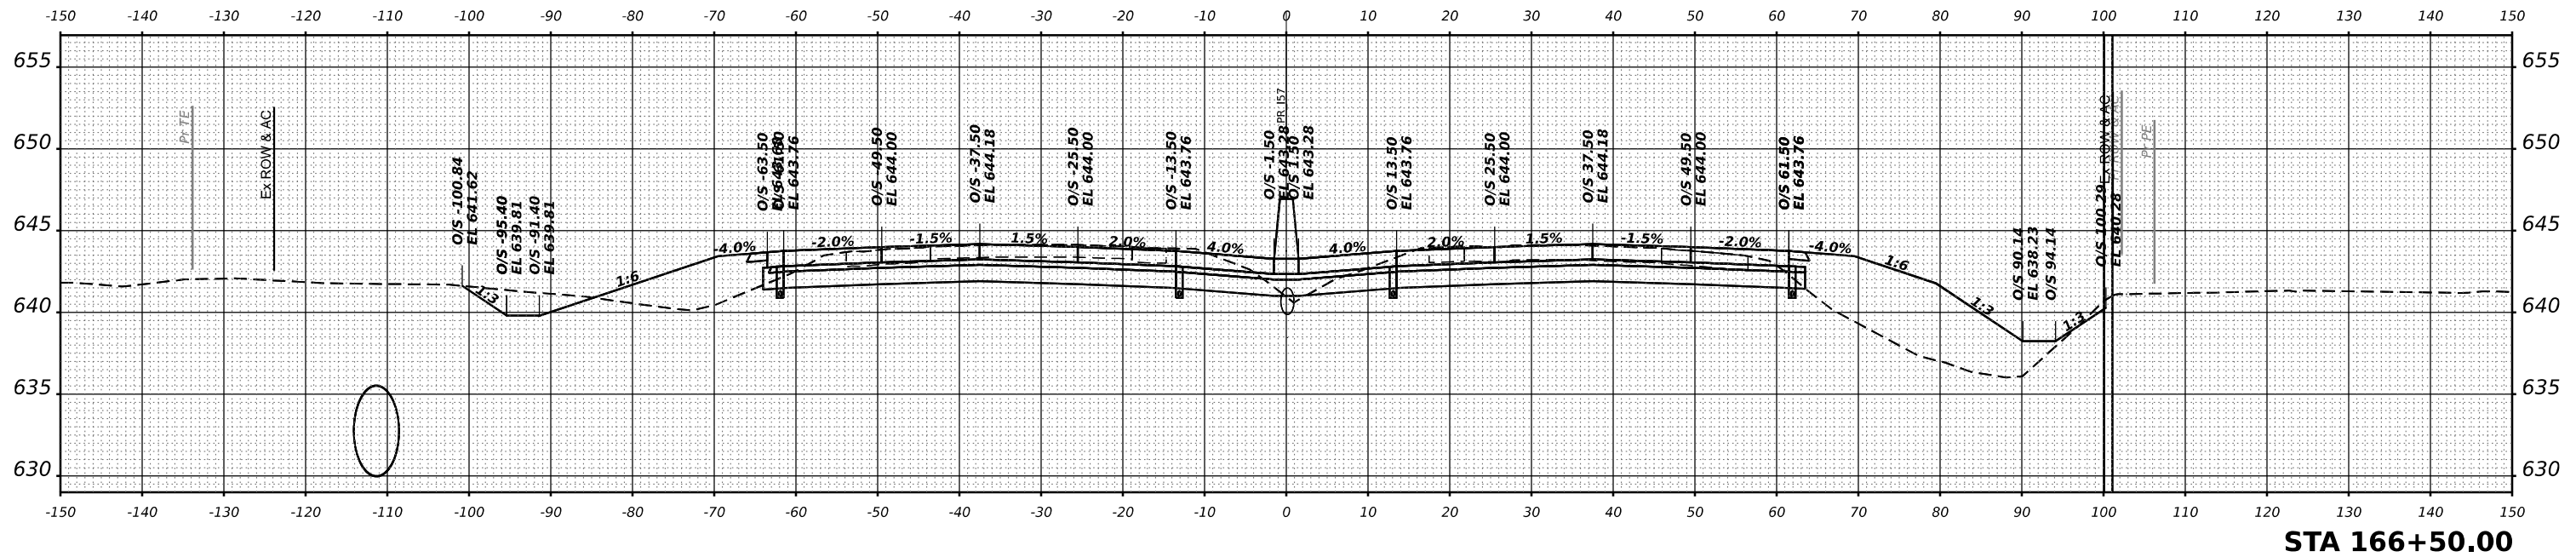

FINAL SURVEY NO.	SURVEYED PLOTTED NOTE BOOK AREAS CHECKED	BY	DATE

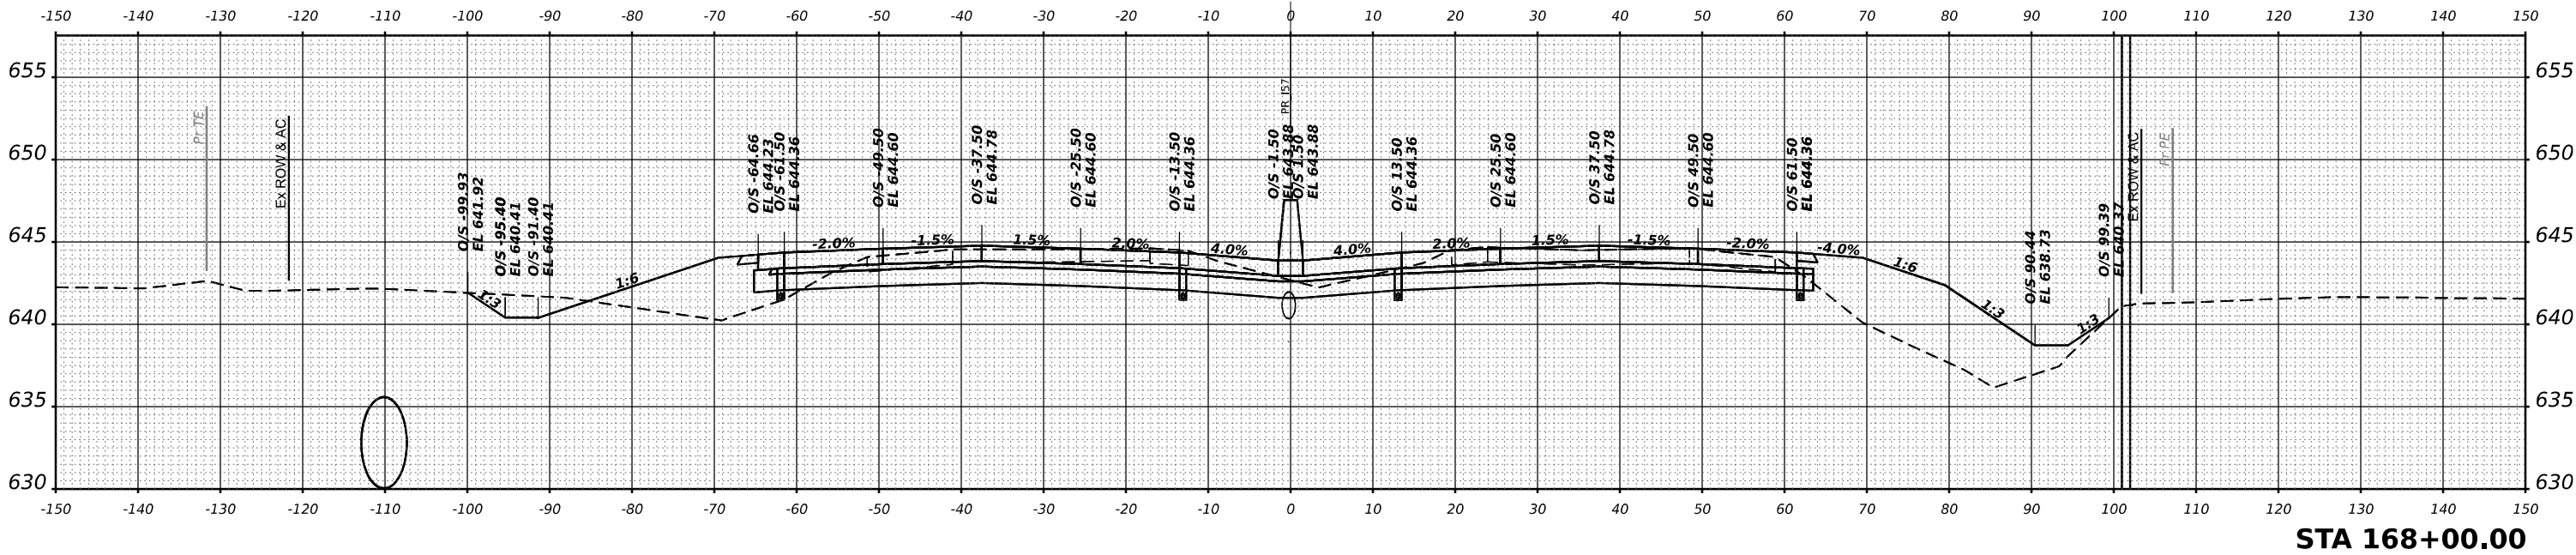

ORIGINAL SURVEY NO.	SURVEYED PLOTTED NOTE BOOK AREAS CHECKED	BY	DATE

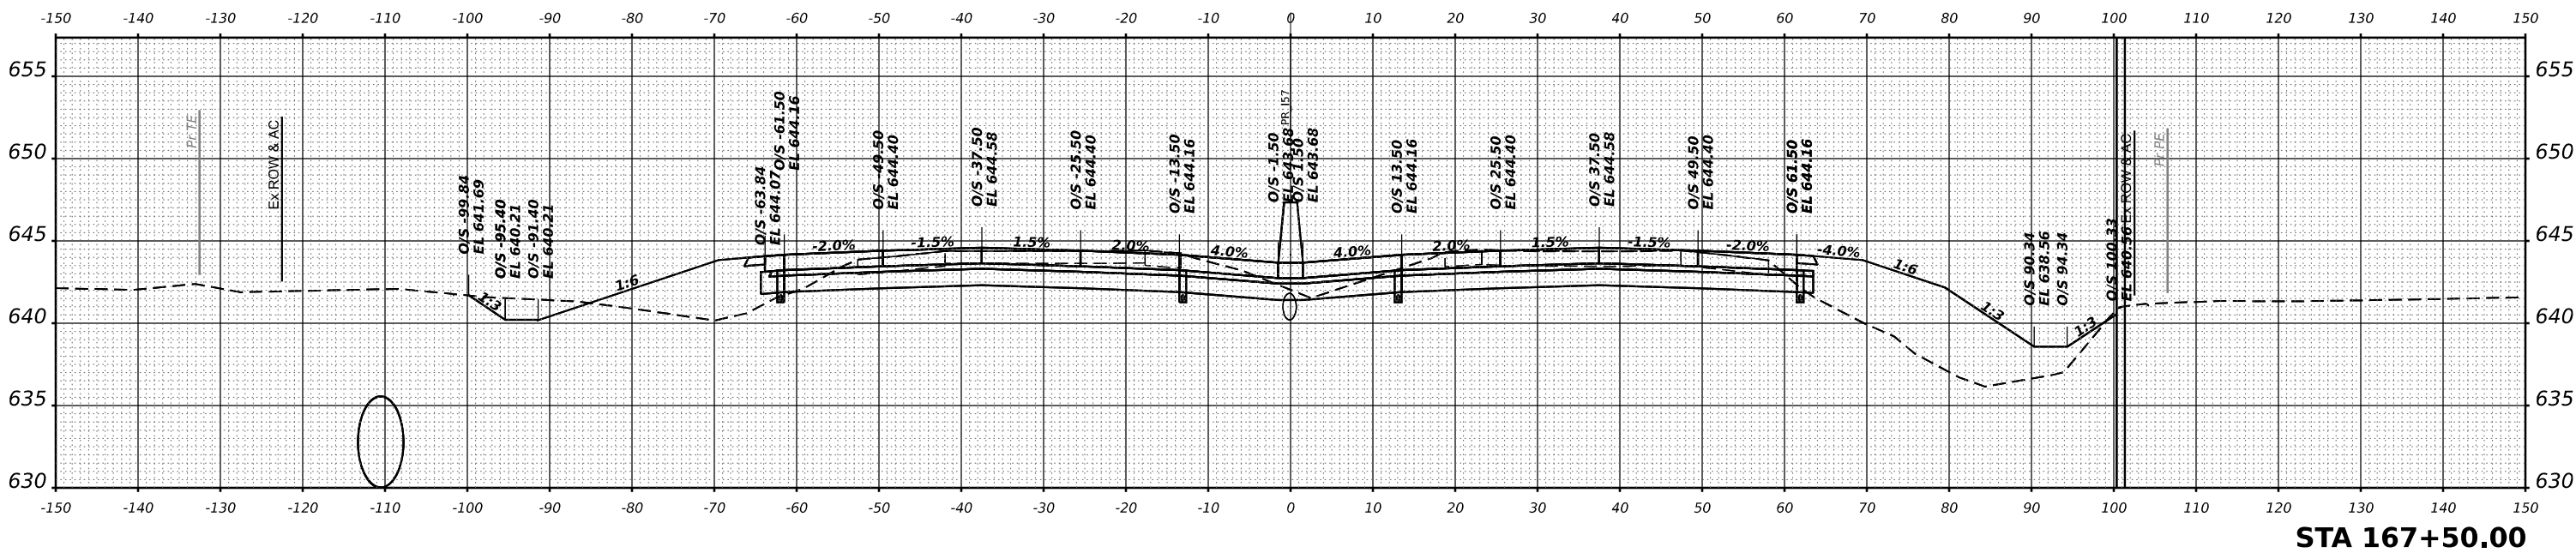

MODEL XS I-57 SHEET 001
FILE NAME C:\WORK\EXP\BENTLEY\COM EXP\PM21\001412\030863\SHXS-I5-402.DGN



USER NAME = SALASL	DESIGNED - GB	REVISED -
	DRAWN - GB	REVISED -
PLOT SCALE = 0.16666633 ' / IN.	CHECKED - DH	REVISED -
PLOT DATE = 4/23/2026	DATE - 04/22/2026	REVISED -


STATE OF ILLINOIS
DEPARTMENT OF TRANSPORTATION

CROSS SECTIONS
I-57


SCALE: 1"=10' SHEET . OF SHEETS STA. 167+50.00 TO STA. 168+00.00

F.A.I RTE.	SECTION	COUNTY	TOTAL SHEETS	SHEET NO.
57	(46-3)R.HBK-1&[(46-3)HB-5]HB-1	KANKAKEE	1183	958
CONTRACT NO. 66863				
ILLINOIS FED. AID PROJECT				

FINAL SURVEY	SURVEYED PLOTTED TEMPLATE	BY	DATE
NO.	NO.		

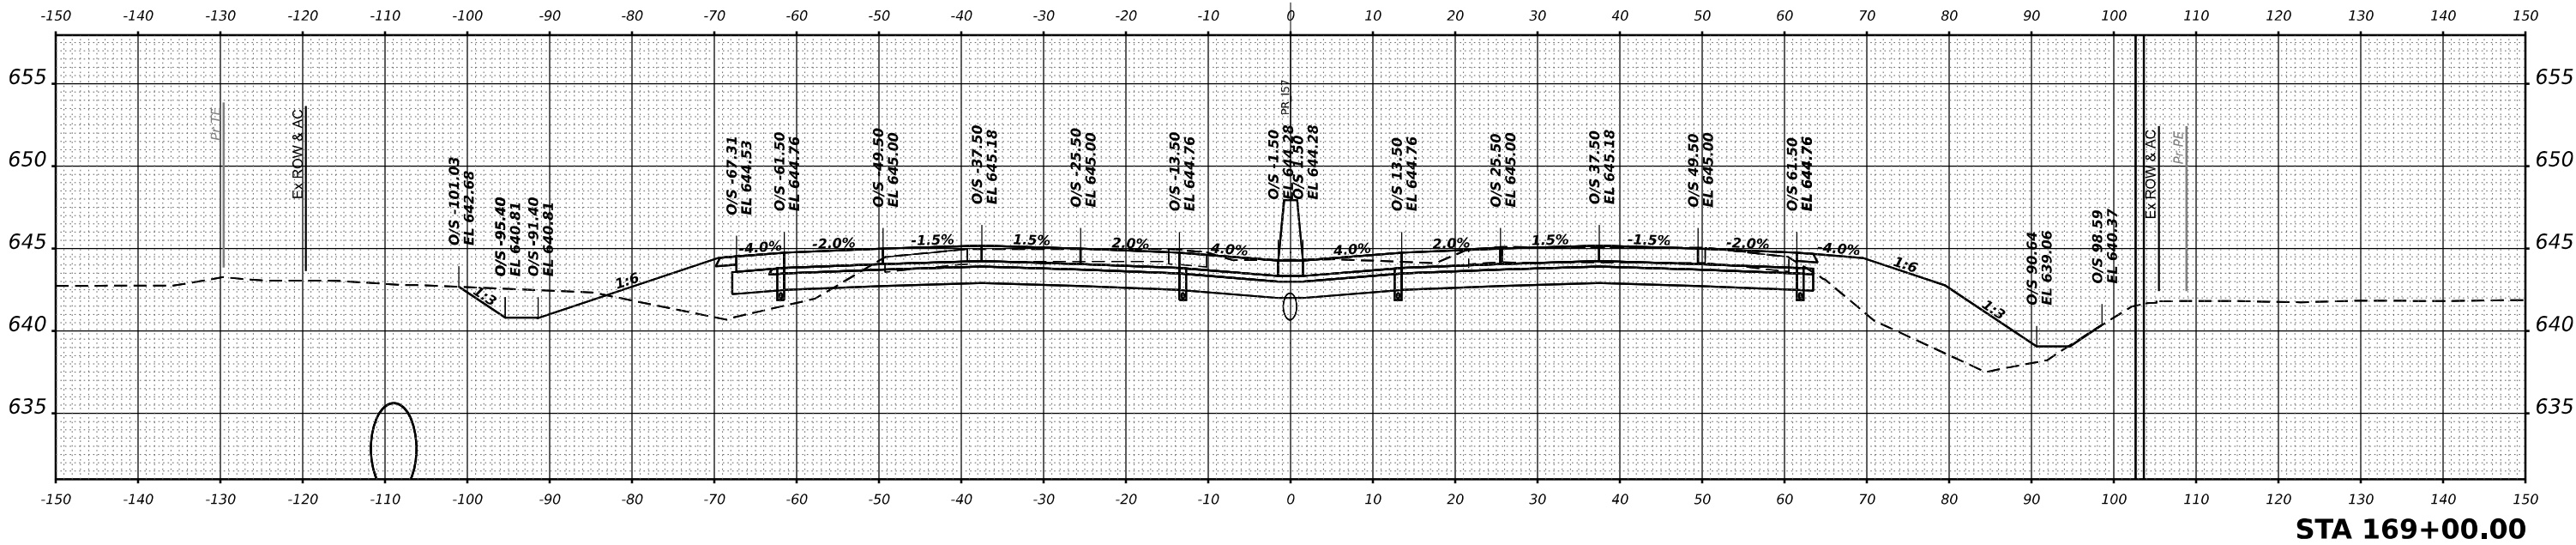

ORIGINAL SURVEY	SURVEYED PLOTTED TEMPLATE	BY	DATE
NO.	NO.		

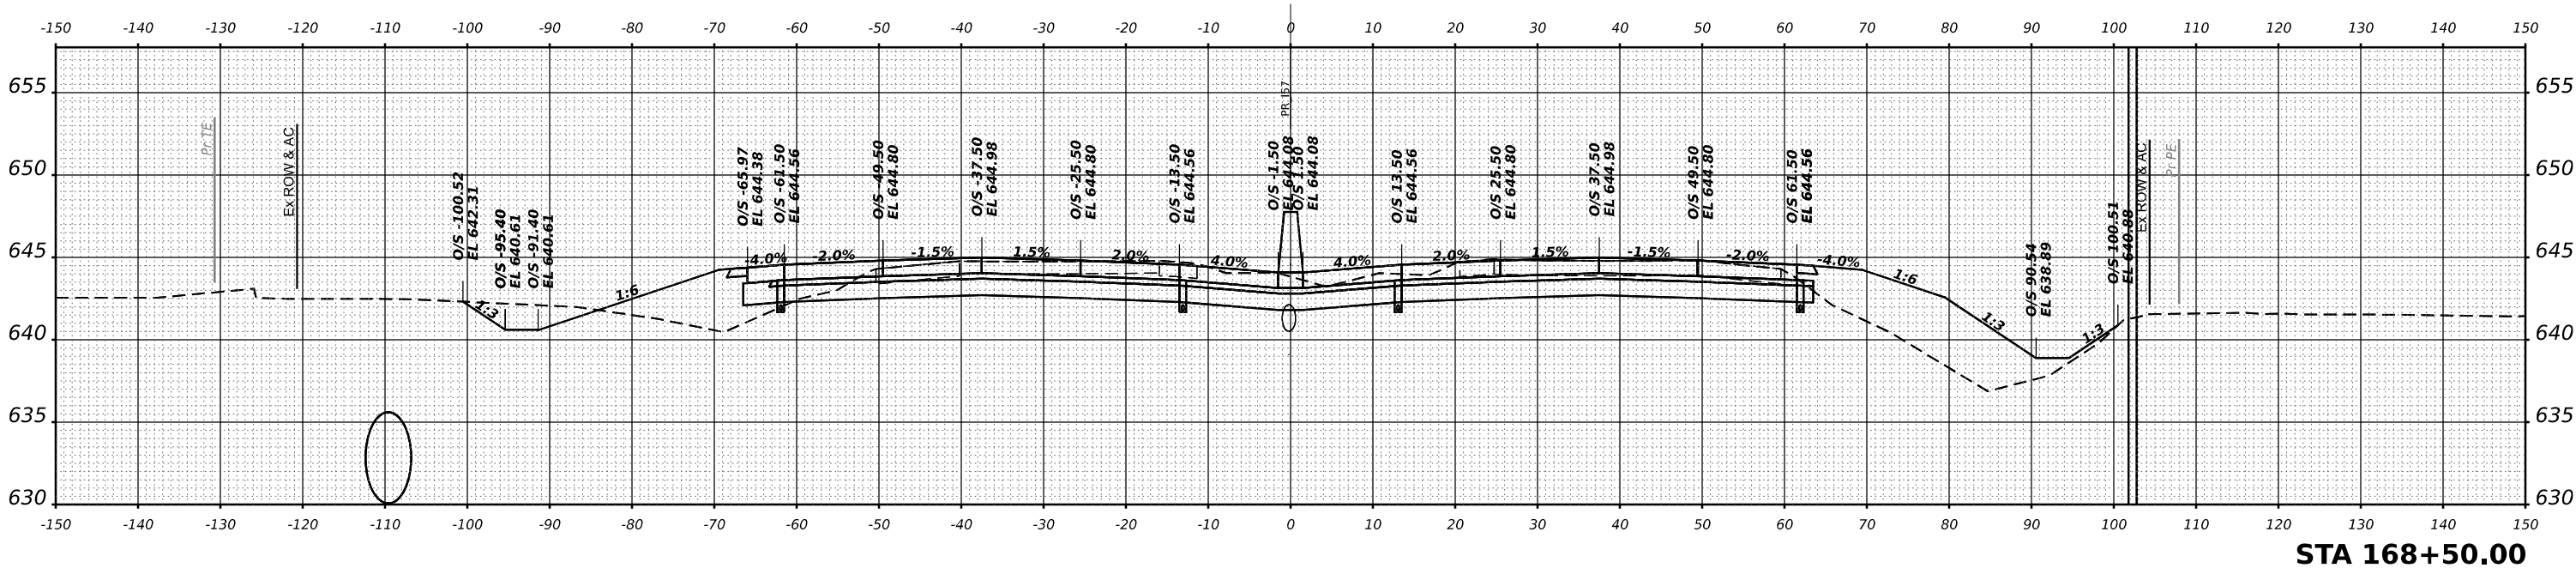

MODEL XS I-57 SHEET 001
FILE NAME C:\WORK\EXP\BENTLEY\COM EXP\PM21.D01412\0308063\HKS\45423.DGN



USER NAME = SALASL	DESIGNED - GB	REVISED -
	DRAWN - GB	REVISED -
PLOT SCALE = 0.16666633 ' / IN.	CHECKED - DH	REVISED -
PLOT DATE = 4/23/2026	DATE - 04/22/2026	REVISED -

STATE OF ILLINOIS
DEPARTMENT OF TRANSPORTATION

CROSS SECTIONS
I-57

SCALE: 1"=10' SHEET . OF SHEETS STA. 168+50.00 TO STA. 169+00.00

F.A.I RTE.	SECTION	COUNTY	TOTAL SHEETS	SHEET NO.
57	(46-3)R.HBK-1&[(46-3)HB-5]HB-1	KANKAKEE	1183	959
CONTRACT NO. 66863				
ILLINOIS FED. AID PROJECT				

ORIGINAL SURVEY	SURVEYED _____	BY _____	DATE _____
	PLOTTED _____ TEMPLATE _____ AREAS _____ AREAS CHECKED _____		
NO. _____			



STATE OF ILLINOIS
DEPARTMENT OF TRANSPORTATION

F.A.I RTE.	SECTION	COUNTY	TOTAL SHEETS	SHEET NO.
57	(46-3)R,HBK-1&[(46-3)HB-5]HB-1	KANKAKEE	1183	960
		CONTRACT NO. 66863		
ILLINOIS		FED. AID PROJECT		

ORIGINAL SURVEY	SURVEYED _____	BY _____	DATE _____
	PLOTTED _____ TEMPLATE _____ AREAS _____ AREAS CHECKED _____		
NO. _____			





**STATE OF ILLINOIS
DEPARTMENT OF TRANSPORTATION**

F.A.I RTE.	SECTION	COUNTY	TOTAL SHEETS	SHEET NO.
57	(46-3)R,HBK-1&[(46-3)HB-5]HB-1	KANKAKEE	1183	961
		CONTRACT NO. 66863		
ILLINOIS		FED. AID PROJECT		

FINAL SURVEY	SURVEYED PLOTTED	BY	DATE
NO.	NOTE BOOK	AREAS CHECKED	

ORIGINAL SURVEY	SURVEYED PLOTTED	BY	DATE
NO.	NOTE BOOK	AREAS CHECKED	

MODEL XS I-57 SHEET 001
FILE NAME C:\WORK\EXP\BENTLEY\COM EXP\PM21.D01412\MD30863-SHX\XS-I57-AD36.DGN

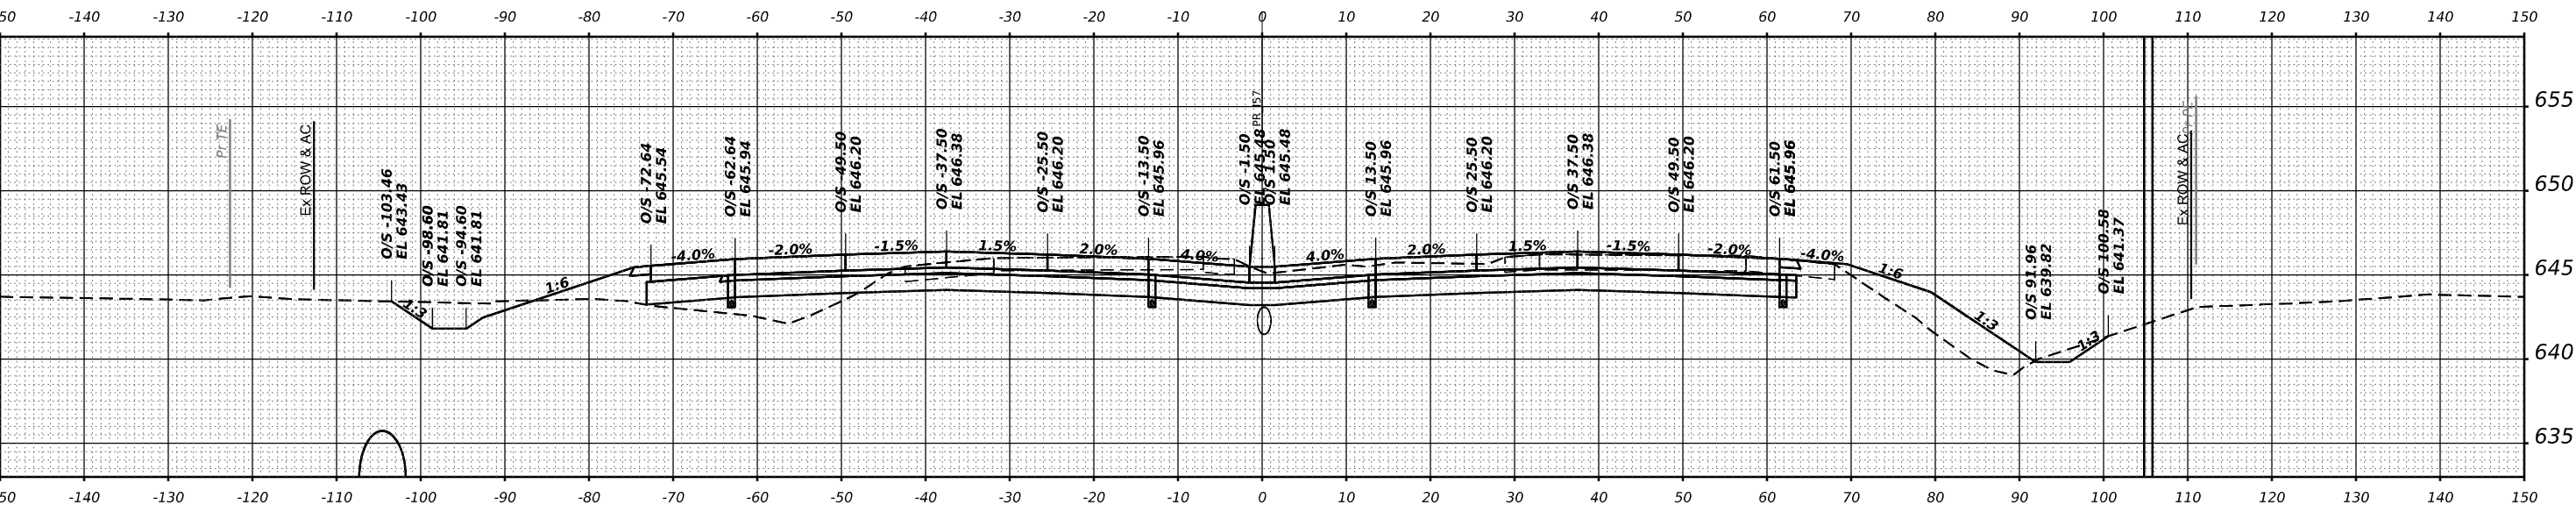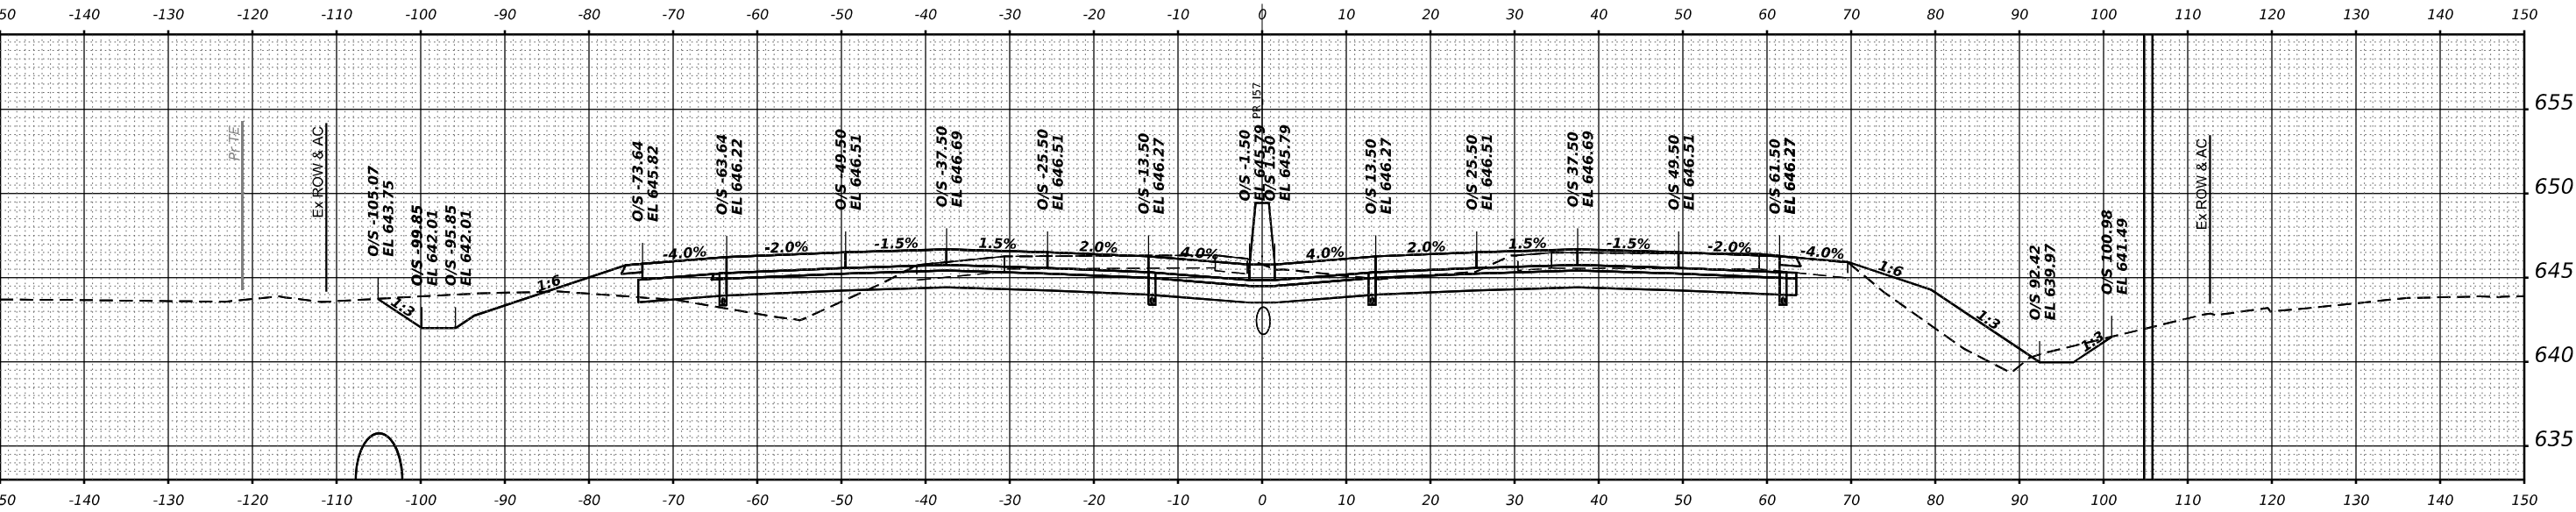

USER NAME = SALASL	DESIGNED - GB	REVISED -
	DRAWN - GB	REVISED -
PLOT SCALE = 0.16666633 ' / IN.	CHECKED - DH	REVISED -
PLOT DATE = 4/23/2026	DATE - 04/22/2026	REVISED -

STATE OF ILLINOIS
DEPARTMENT OF TRANSPORTATION

CROSS SECTIONS
I-57



SCALE: 1"=10' SHEET . OF SHEETS STA. 171+50.00 TO STA. 172+00.00

F.A.I RTE.	SECTION	COUNTY	TOTAL SHEETS	SHEET NO.
57	(46-3)R.HBK-1&[(46-3)HB-5]HB-1	KANKAKEE	1183	962
CONTRACT NO. 66863				
ILLINOIS FED. AID PROJECT				

FINAL SURVEY	SURVEYED PLOTTED	BY	DATE
NO.	NOTE BOOK	TEMPLATE	AREAS CHECKED

ORIGINAL SURVEY	SURVEYED PLOTTED	BY	DATE
NO.	NOTE BOOK	TEMPLATE	AREAS CHECKED

MODEL XS I-57 SHEET 001
FILE NAME C:\RAW\WORK\EXP\BENTLEY\COM EXP\RW21.D01412\MD36863-SHXS-57-I-57.DGN

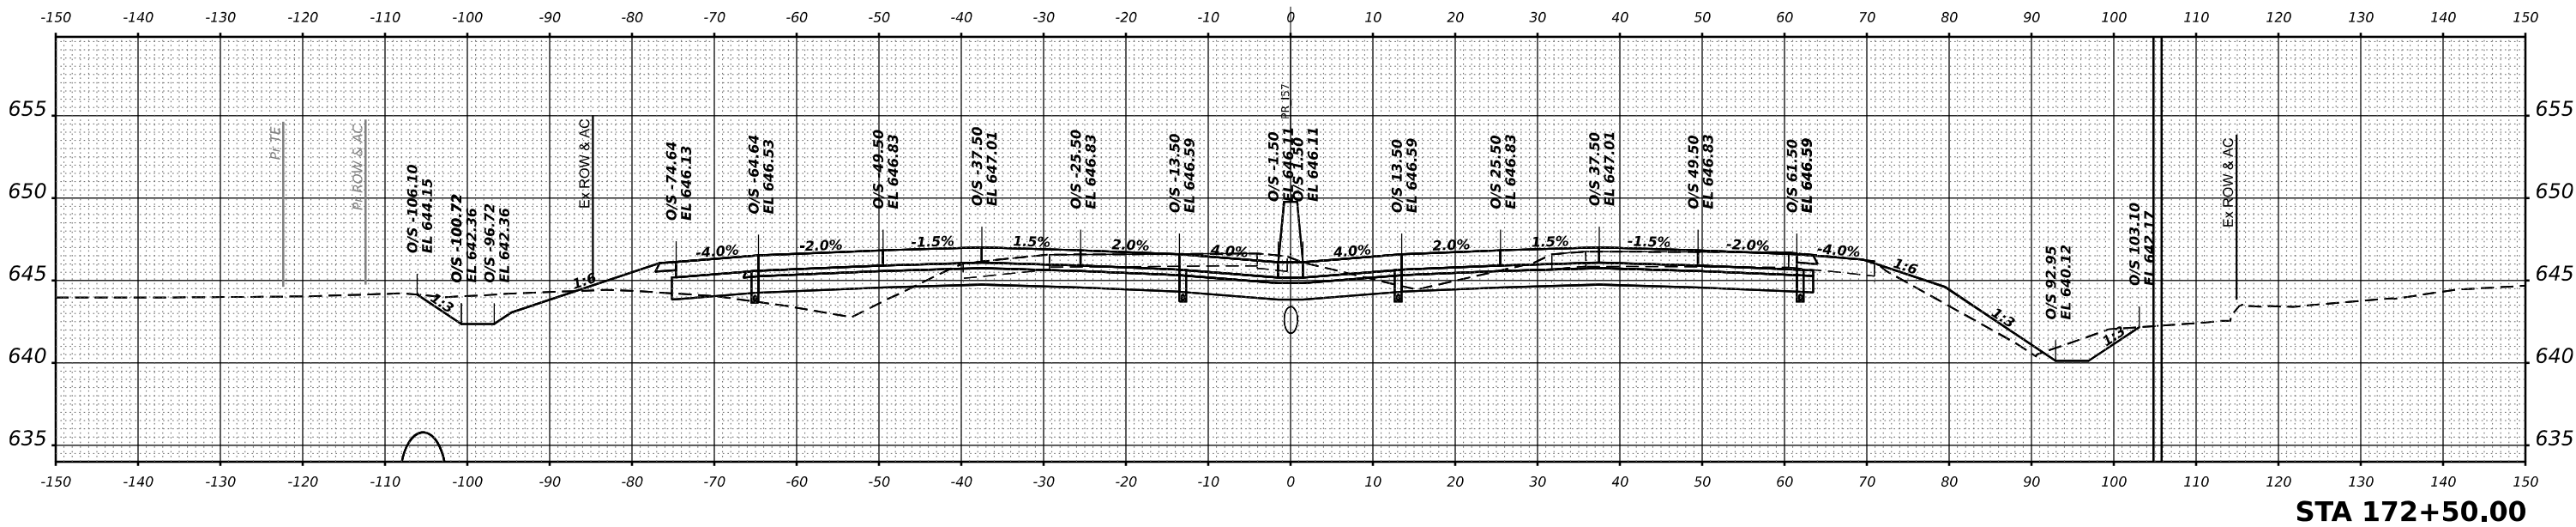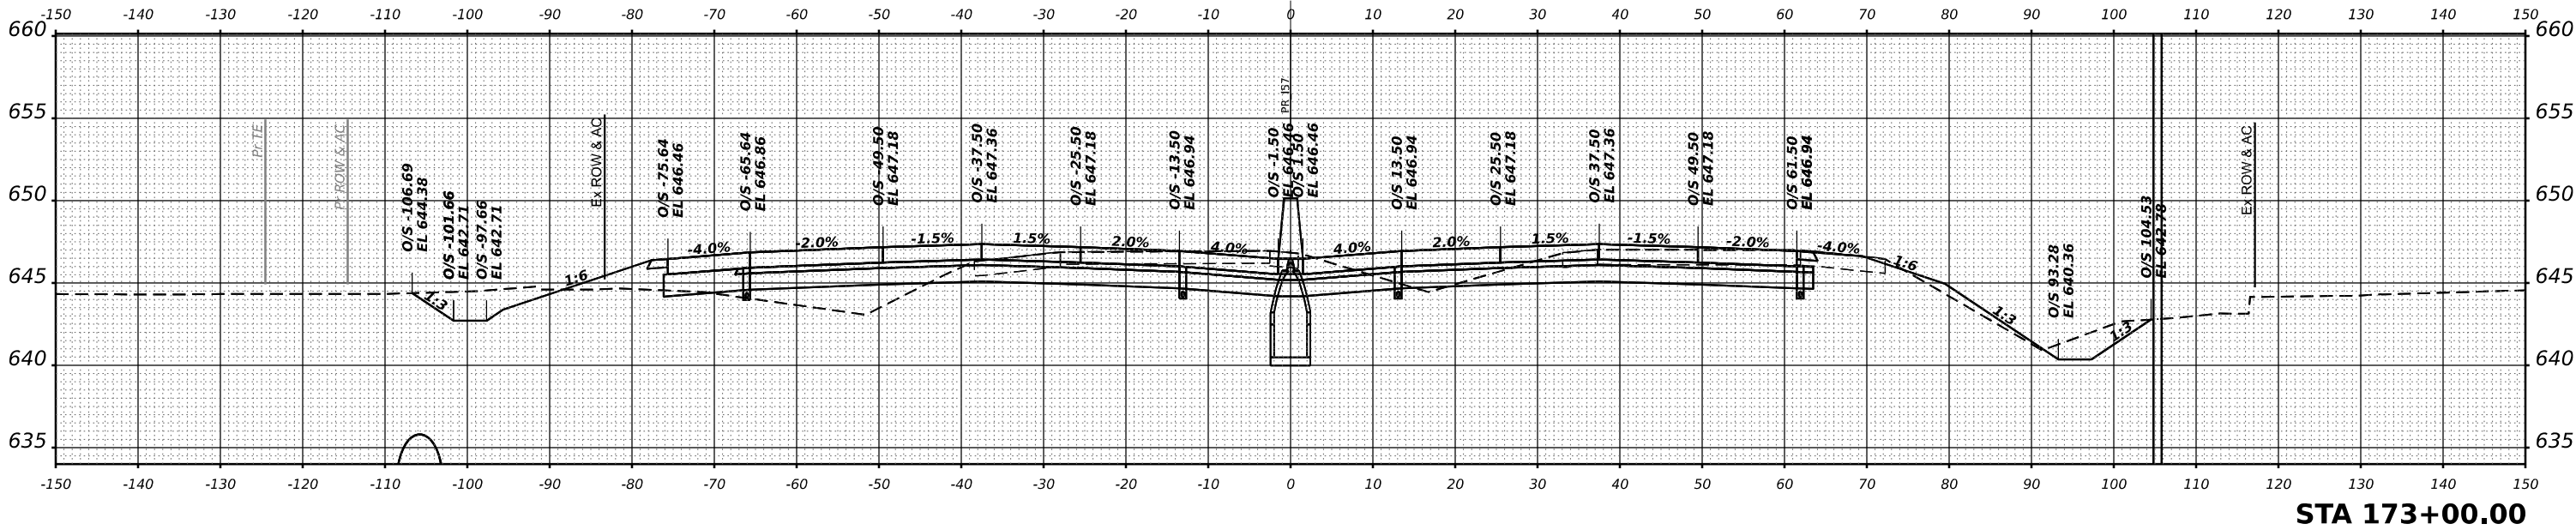

USER NAME	= SALASL	DESIGNED	- GB	REVISED	-
		DRAWN	- GB	REVISED	-
PLOT SCALE	= 0.16666633 ' / IN.	CHECKED	- DH	REVISED	-
PLOT DATE	= 4/23/2026	DATE	- 04/22/2026	REVISED	-

STATE OF ILLINOIS
DEPARTMENT OF TRANSPORTATION

CROSS SECTIONS
I-57



SCALE: 1"=10' SHEET . OF SHEETS STA. 172+50.00 TO STA. 173+00.00

F.A.I RTE.	SECTION	COUNTY	TOTAL SHEETS	SHEET NO.
57	(46-3)R.HBK-1&[(46-3)HB-5]HB-1	KANKAKEE	1183	963
CONTRACT NO. 66863				
ILLINOIS FED. AID PROJECT				

FINAL SURVEY	NO.	SURVEYED PLOTTED NOTE BOOK AREAS CHECKED	BY	DATE

ORIGINAL SURVEY	NO.	SURVEYED PLOTTED NOTE BOOK AREAS CHECKED	BY	DATE

MODEL XS I-57 SHEET 001
FILE NAME C:\AW\WORK\EXP\BENTLEY\COM EXP\PM21.D014121030863-SHXS-I57-ADR.DGN

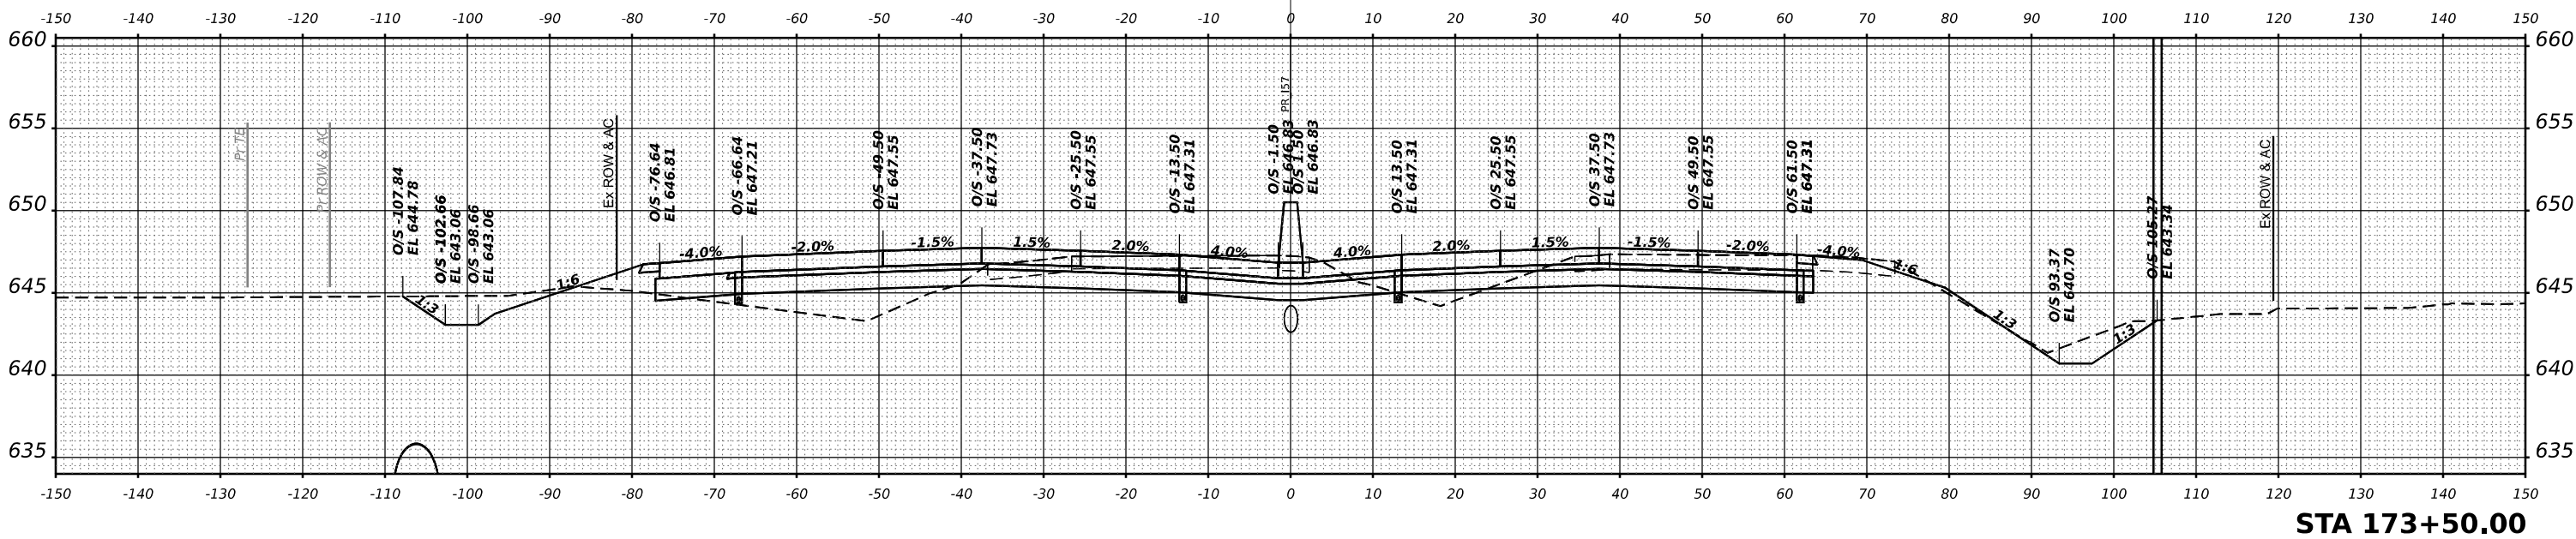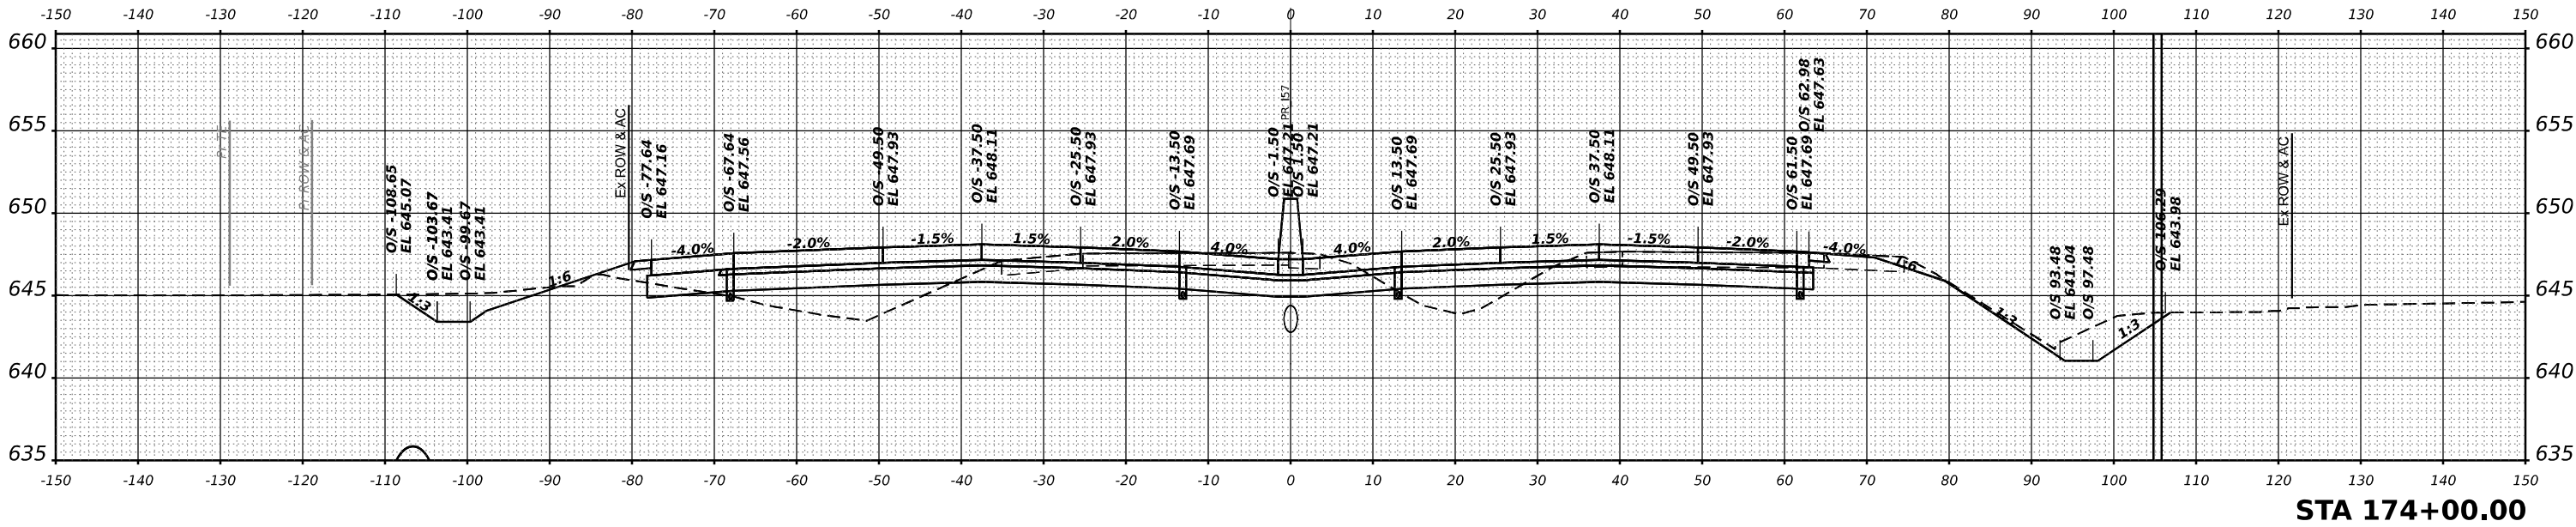

USER NAME = SALASL	DESIGNED - GB
	DRAWN - GB
PLOT SCALE = 0.16666633 ' / IN.	CHECKED - DH
PLOT DATE = 4/23/2026	DATE - 04/22/2026

STATE OF ILLINOIS
DEPARTMENT OF TRANSPORTATION

CROSS SECTIONS
I-57


SCALE: 1"=10' SHEET . OF SHEETS STA. 173+50.00 TO STA. 174+00.00

F.A.I RTE.	SECTION	COUNTY	TOTAL SHEETS	SHEET NO.
57	(46-3)R.HBK-1&[(46-3)HB-5]HB-1	KANKAKEE	1183	964
CONTRACT NO. 66863				
ILLINOIS FED. AID PROJECT				


FINAL SURVEY	SURVEYED PLOTTED	BY	DATE
NO.	NO.	NO.	NO.
NO.	NO.	NO.	NO.

ORIGINAL SURVEY	SURVEYED PLOTTED	BY	DATE
NO.	NO.	NO.	NO.
NO.	NO.	NO.	NO.

MODEL XS I-57 SHEET 001
FILE NAME C:\AW\WORK\EXP\BENTLEY\COM EXP\PM21.D014121030863-SHXS-45-4293.DGN

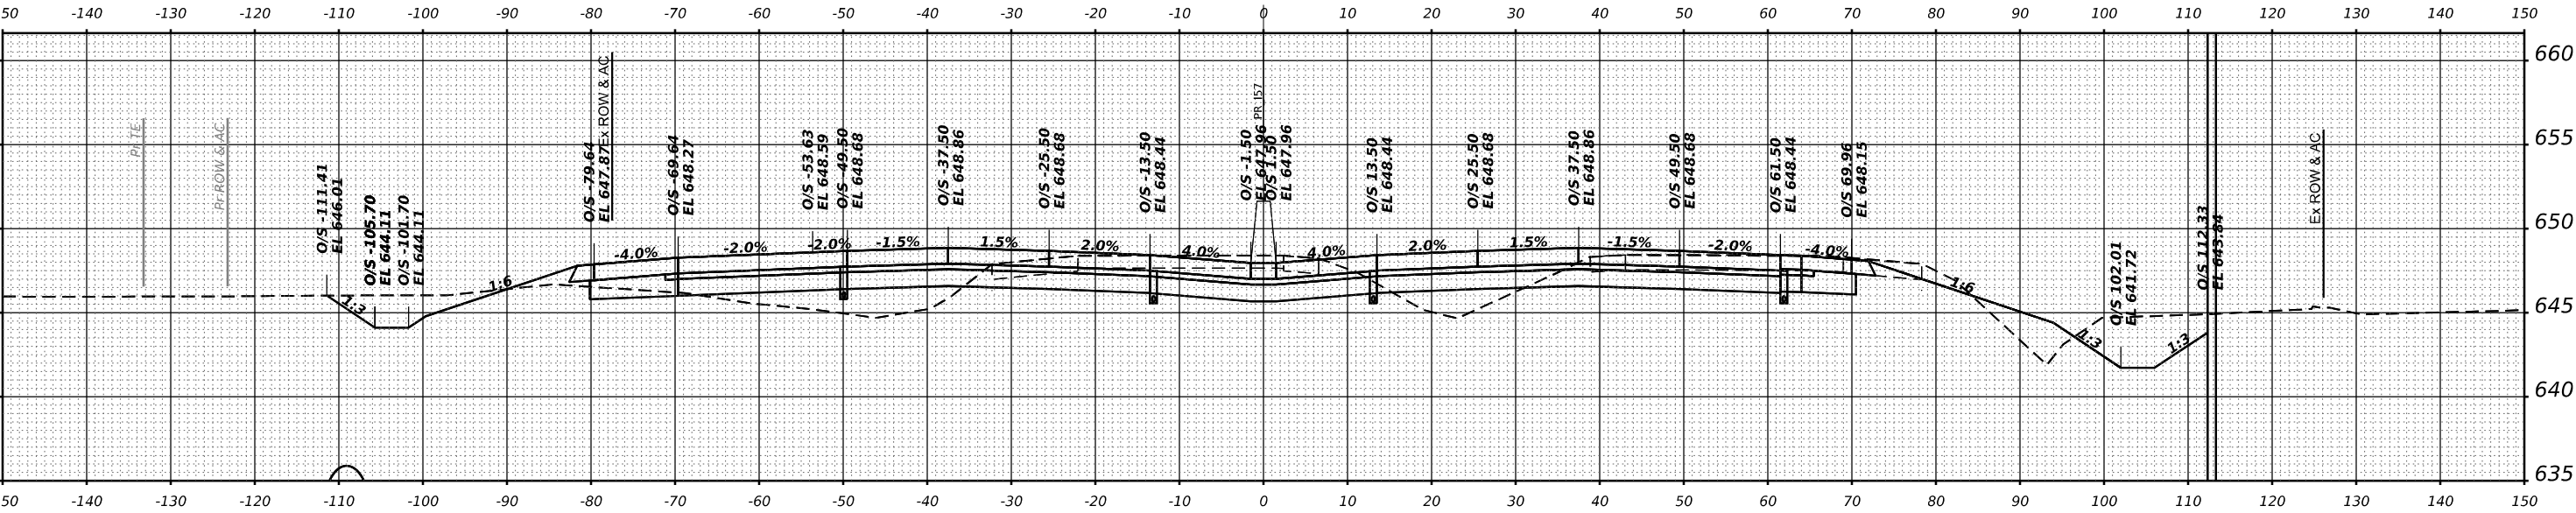

STA 175+00.00

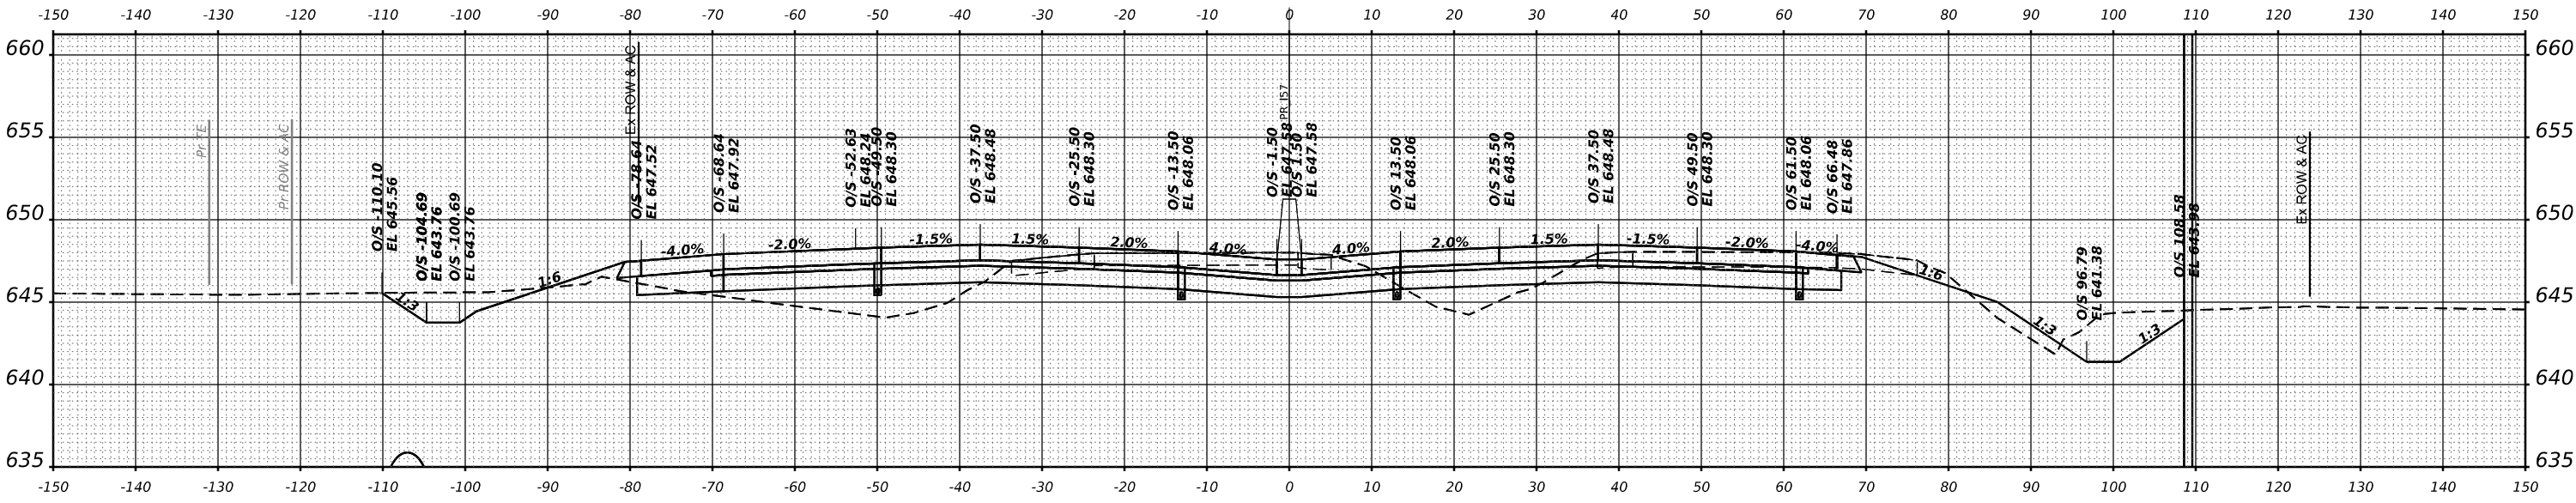

STA 174+50.00



USER NAME = SALASL	DESIGNED - GB	REVISED -
	DRAWN - GB	REVISED -
PLOT SCALE = 0.16666633 ' / IN.	CHECKED - DH	REVISED -
PLOT DATE = 4/23/2026	DATE - 04/22/2026	REVISED -

STATE OF ILLINOIS
DEPARTMENT OF TRANSPORTATION

CROSS SECTIONS
I-57

SCALE: 1"=10' SHEET . OF SHEETS STA. 174+50.00 TO STA. 175+00.00

F.A.I RTE.	SECTION	COUNTY	TOTAL SHEETS	SHEET NO.
57	(46-3)R.HBK-1&[(46-3)HB-5]HB-1	KANKAKEE	1183	965
CONTRACT NO. 66863				
ILLINOIS FED. AID PROJECT				

ORIGINAL SURVEY	SURVEYED _____	BY _____	DATE _____
	PLOTTED _____		
NOTE BOOK	TEMPLATE _____		
	AREAS _____		
NO. _____	AREAS CHECKED _____		





STATE OF ILLINOIS
DEPARTMENT OF TRANSPORTATION

F.A.I RTE.	SECTION	COUNTY	TOTAL SHEETS	SHEET NO.
57	(46-3)R,HBK-1&[(46-3)HB-5]HB-1	KANKAKEE	1183	966
		CONTRACT NO. 66863		
ILLINOIS		FED. AID PROJECT		

FINAL SURVEY NOTE BOOK NO.	SURVEYED PLOTTED TEMPLATE AREAS CHECKED	BY	DATE

ORIGINAL SURVEY NOTE BOOK NO.	SURVEYED PLOTTED TEMPLATE AREAS CHECKED	BY	DATE

MODEL XS I-57 SHEET 001
FILE NAME C:\RAW\WORK\EXP\BENTLEY\COM\EXP\RAW\21\001412\030863\SHXS-I57-001.DGN

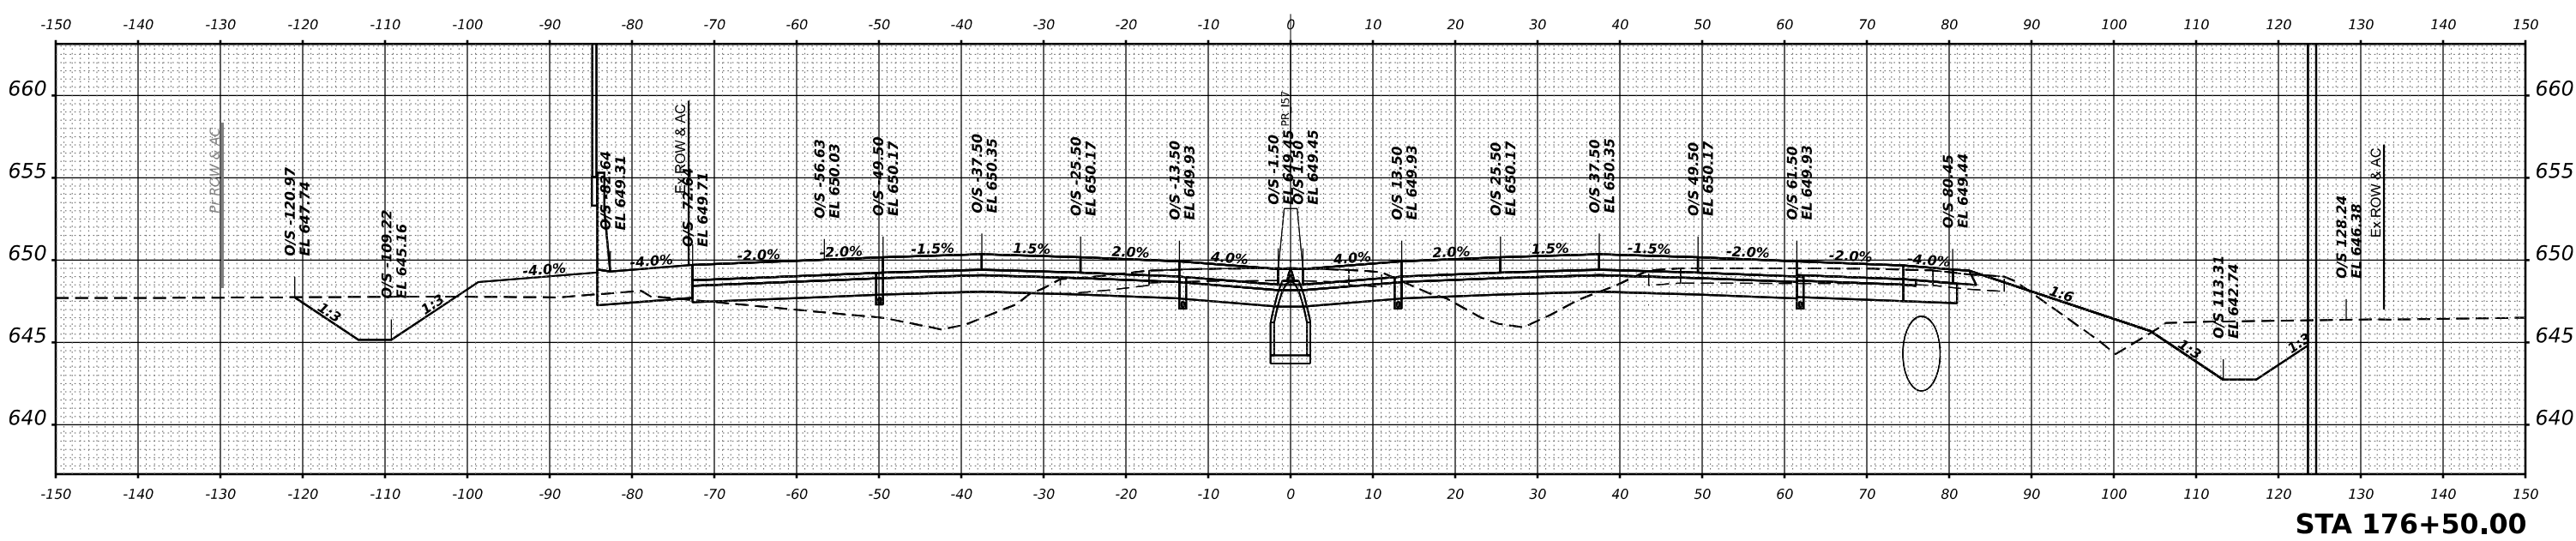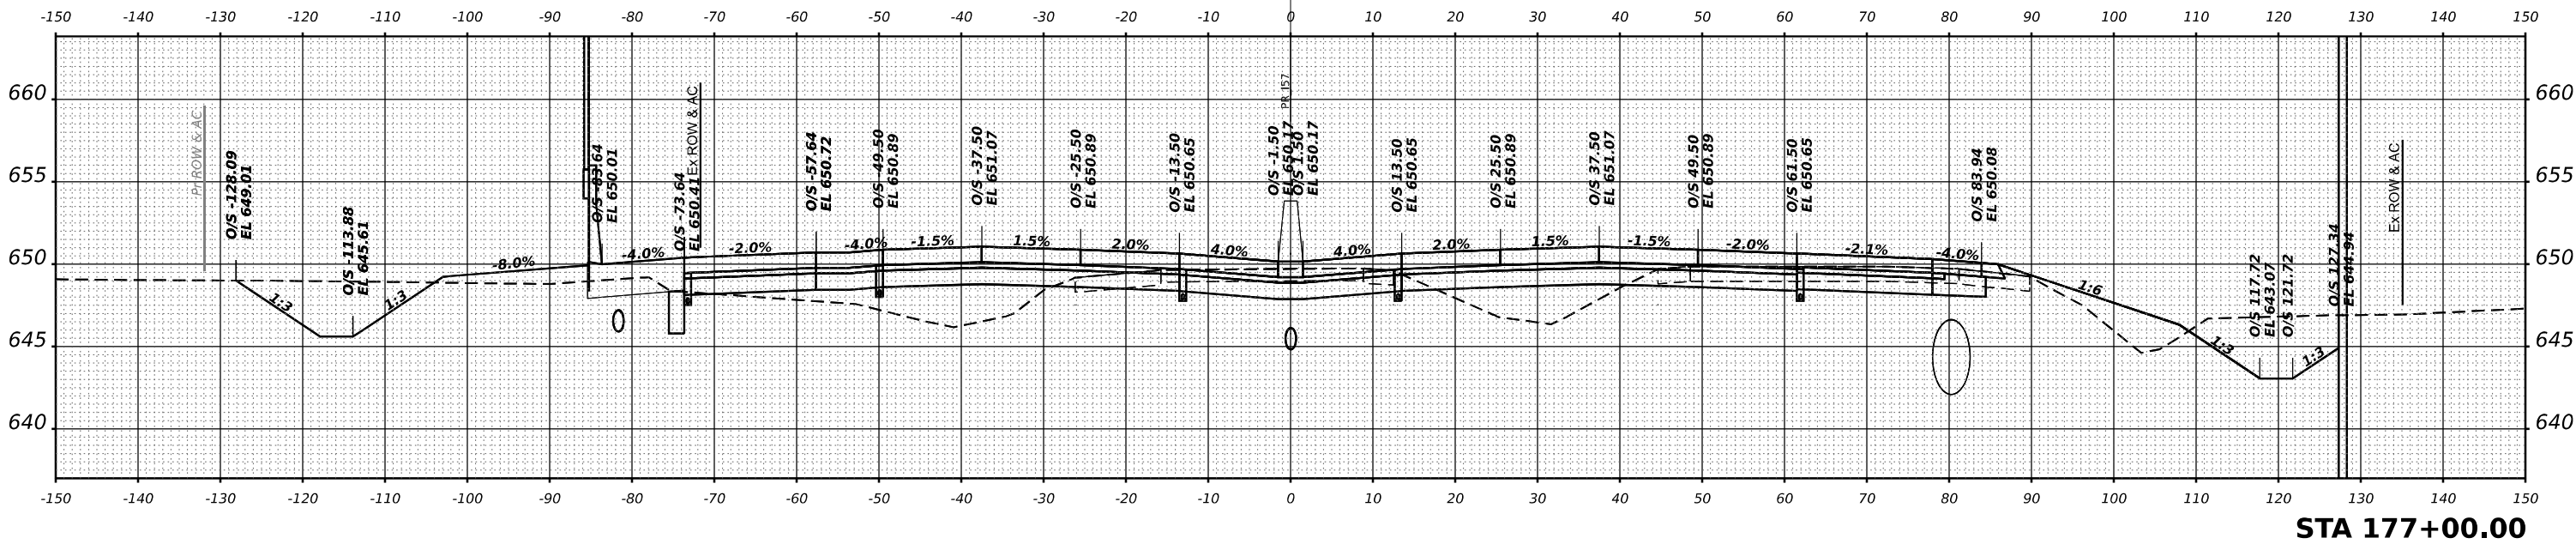

USER NAME = SALASL	DESIGNED - GB	REVISED -
	DRAWN - GB	REVISED -
PLOT SCALE = 0.16666633 1/ IN.	CHECKED - DH	REVISED -
PLOT DATE = 4/23/2026	DATE - 04/22/2026	REVISED -


STATE OF ILLINOIS
DEPARTMENT OF TRANSPORTATION

CROSS SECTIONS
I-57


SCALE: 1"=10' SHEET . OF SHEETS STA. 176+50.00 TO STA. 177+00.00

F.A.I RTE.	SECTION	COUNTY	TOTAL SHEETS	SHEET NO.
57	(46-3)R.HBK-1&[(46-3)HB-5]HB-1	KANKAKEE	1183	967
CONTRACT NO. 66863				
ILLINOIS FED. AID PROJECT				

FINAL SURVEY	SURVEYED PLOTTED NOTE BOOK	BY	DATE
NO.	AREAS CHECKED		

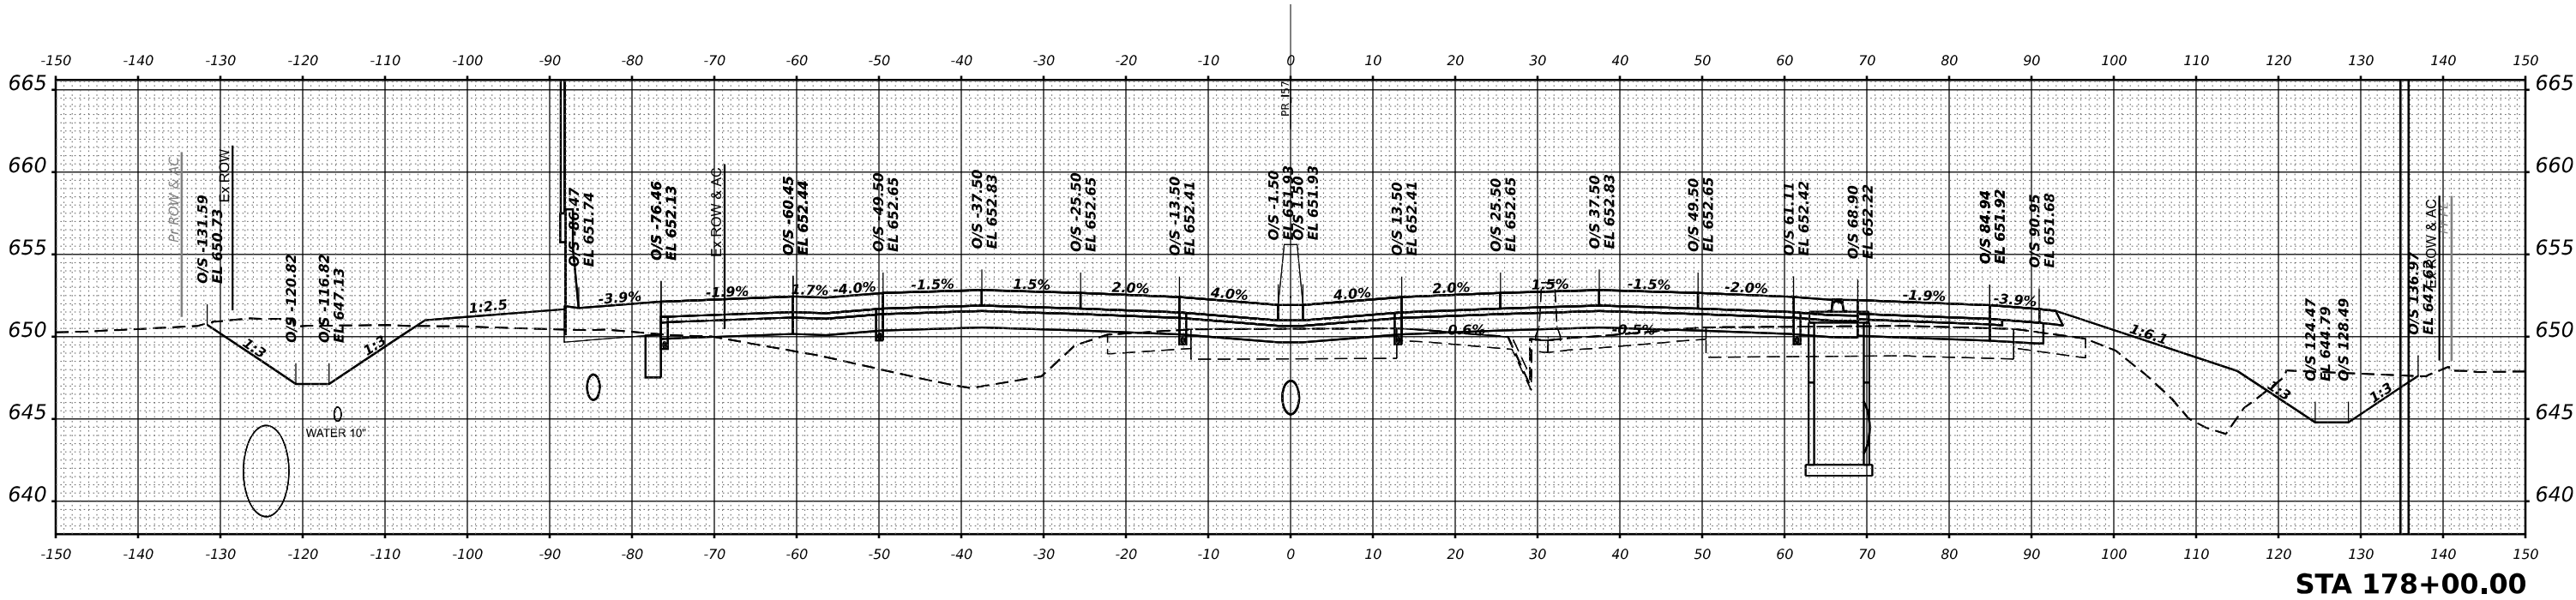

ORIGINAL SURVEY	SURVEYED PLOTTED NOTE BOOK	BY	DATE
NO.	AREAS CHECKED		

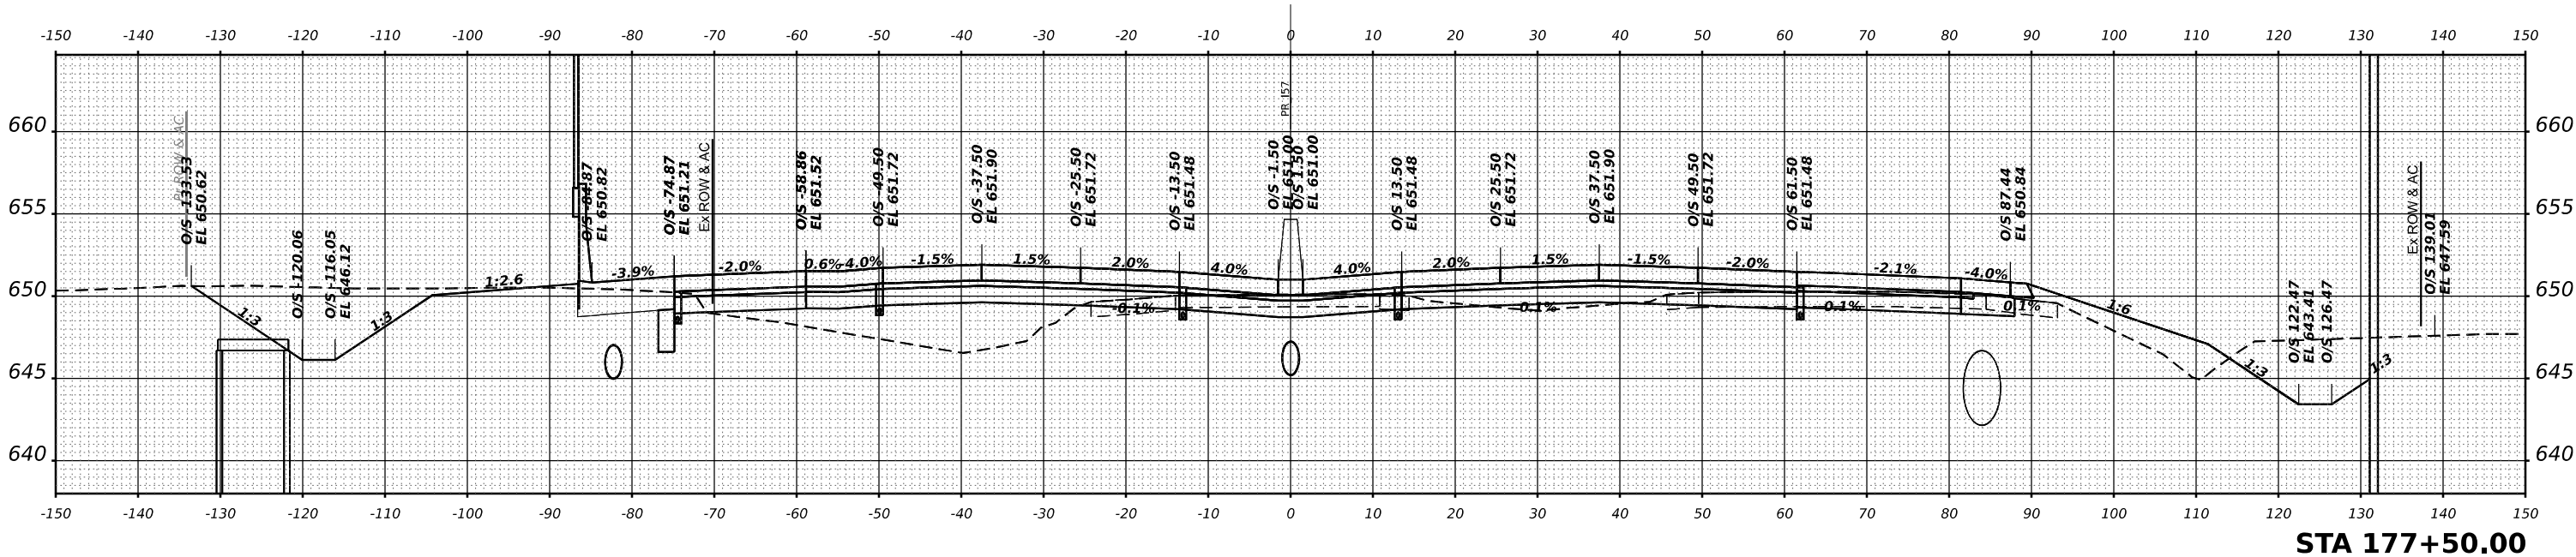

MODEL: XS-I-57 SHEET 001
FILE NAME: C:\WORK\EXP\BENTLEY\COM\EXP\PM21\001412\030863\SHXS-I-57-002.DGN



USER NAME = SALASL	DESIGNED - GB	REVISED -
	DRAWN - GB	REVISED -
PLOT SCALE = 0.16666633 ' / IN.	CHECKED - DH	REVISED -
PLOT DATE = 4/23/2026	DATE - 04/22/2026	REVISED -

STATE OF ILLINOIS
DEPARTMENT OF TRANSPORTATION

CROSS SECTIONS
I-57

SCALE: 1"=10' SHEET . OF SHEETS STA. 177+50.00 TO STA. 178+00.00

F.A.I RTE.	SECTION	COUNTY	TOTAL SHEETS	SHEET NO.
57	(46-3)R.HBK-1&[(46-3)HB-5]HB-1	KANKAKEE	1183	968
CONTRACT NO. 66863				
ILLINOIS FED. AID PROJECT				


ORIGINAL SURVEY	SURVEYED _____	BY _____	DATE _____
	PLOTTED _____ TEMPLATE _____ AREAS _____ AREAS CHECKED _____		
NO. _____			




STATE OF ILLINOIS
DEPARTMENT OF TRANSPORTATION

F.A.I RTE.	SECTION	COUNTY	TOTAL SHEETS	SHEET NO.
57	(46-3)R,HBK-1&[(46-3)HB-5]HB-1	KANKAKEE	1183	969
		CONTRACT NO. 66863		
ILLINOIS		FED. AID PROJECT		

FINAL	SURVEYED	BY	DATE
SURVEY	PLOTTED		
NOTE BOOK	TEMPLATE		
NO.	AREAS CHECKED		

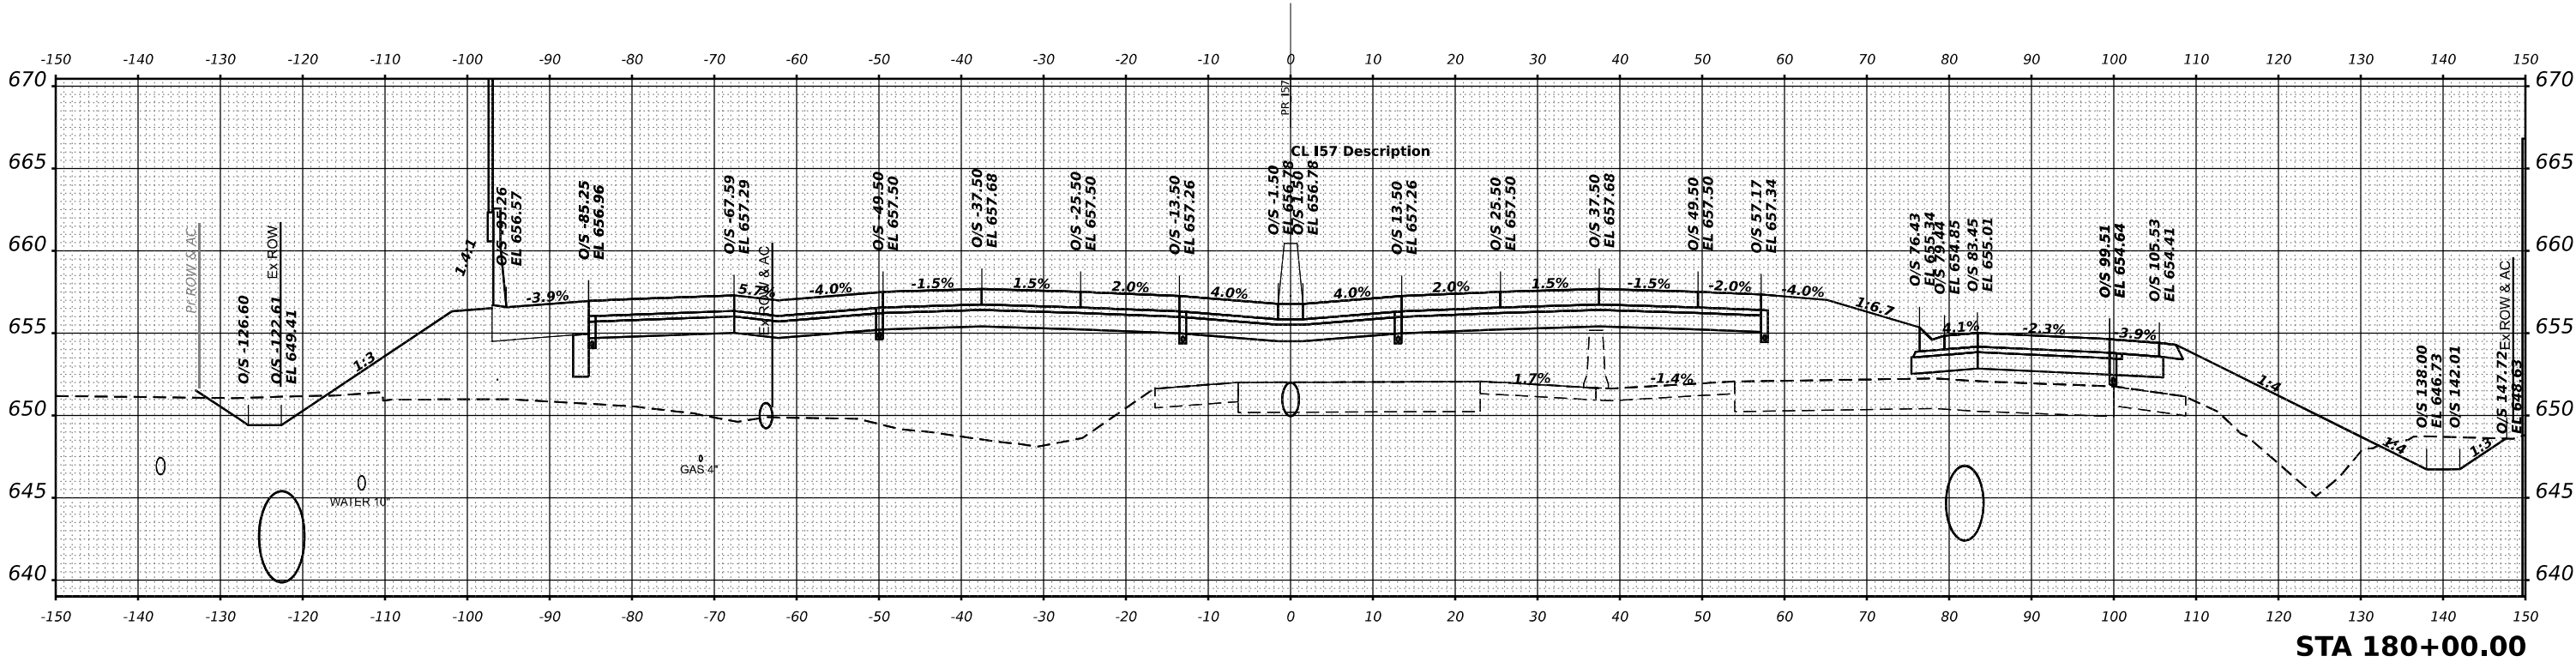

ORIGINAL	SURVEYED	BY	DATE
SURVEY	PLOTTED		
NOTE BOOK	TEMPLATE		
NO.	AREAS CHECKED		

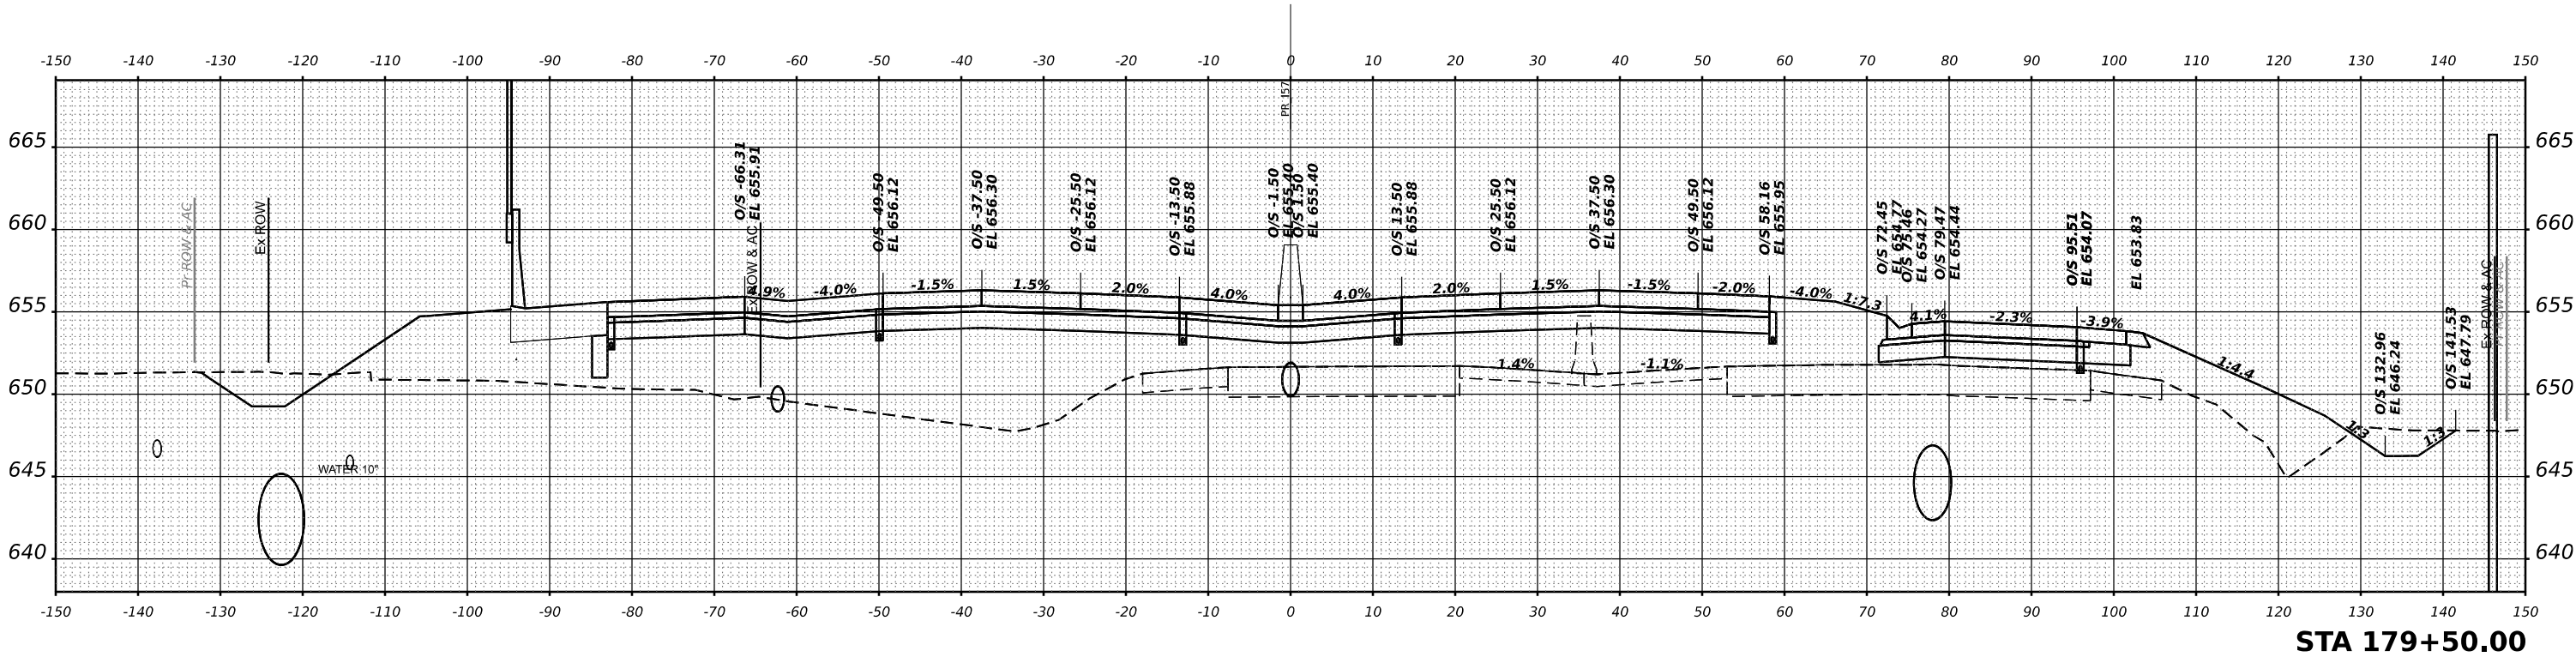

MODEL: XS-I-57 SHEET 001
FILE NAME: C:\WORK\EXP\BENTLEY\COM\EXP\PM21\001412\030863-SH\XS-I-57-004.DGN



USER NAME	= SALASL	DESIGNED	-	GB
		DRAWN	-	GB
PLOT SCALE	= 0.16666633 ' / IN.	CHECKED	-	DH
PLOT DATE	= 4/23/2026	DATE	-	04/22/2026


STATE OF ILLINOIS
DEPARTMENT OF TRANSPORTATION

CROSS SECTIONS
I-57


SCALE: 1"=10' SHEET . OF SHEETS STA. 179+50.00 TO STA. 180+00.00

F.A.I RTE.	SECTION	COUNTY	TOTAL SHEETS	SHEET NO.
57	(46-3)R.HBK-1&[(46-3)HB-5]HB-1	KANKAKEE	1183	970
				CONTRACT NO. 66863
		ILLINOIS		FED. AID PROJECT

FINAL	SURVEYED	BY	DATE
SURVEY	PLOTTED		
NOTE BOOK	TEMPLATE		
NO.	AREAS CHECKED		

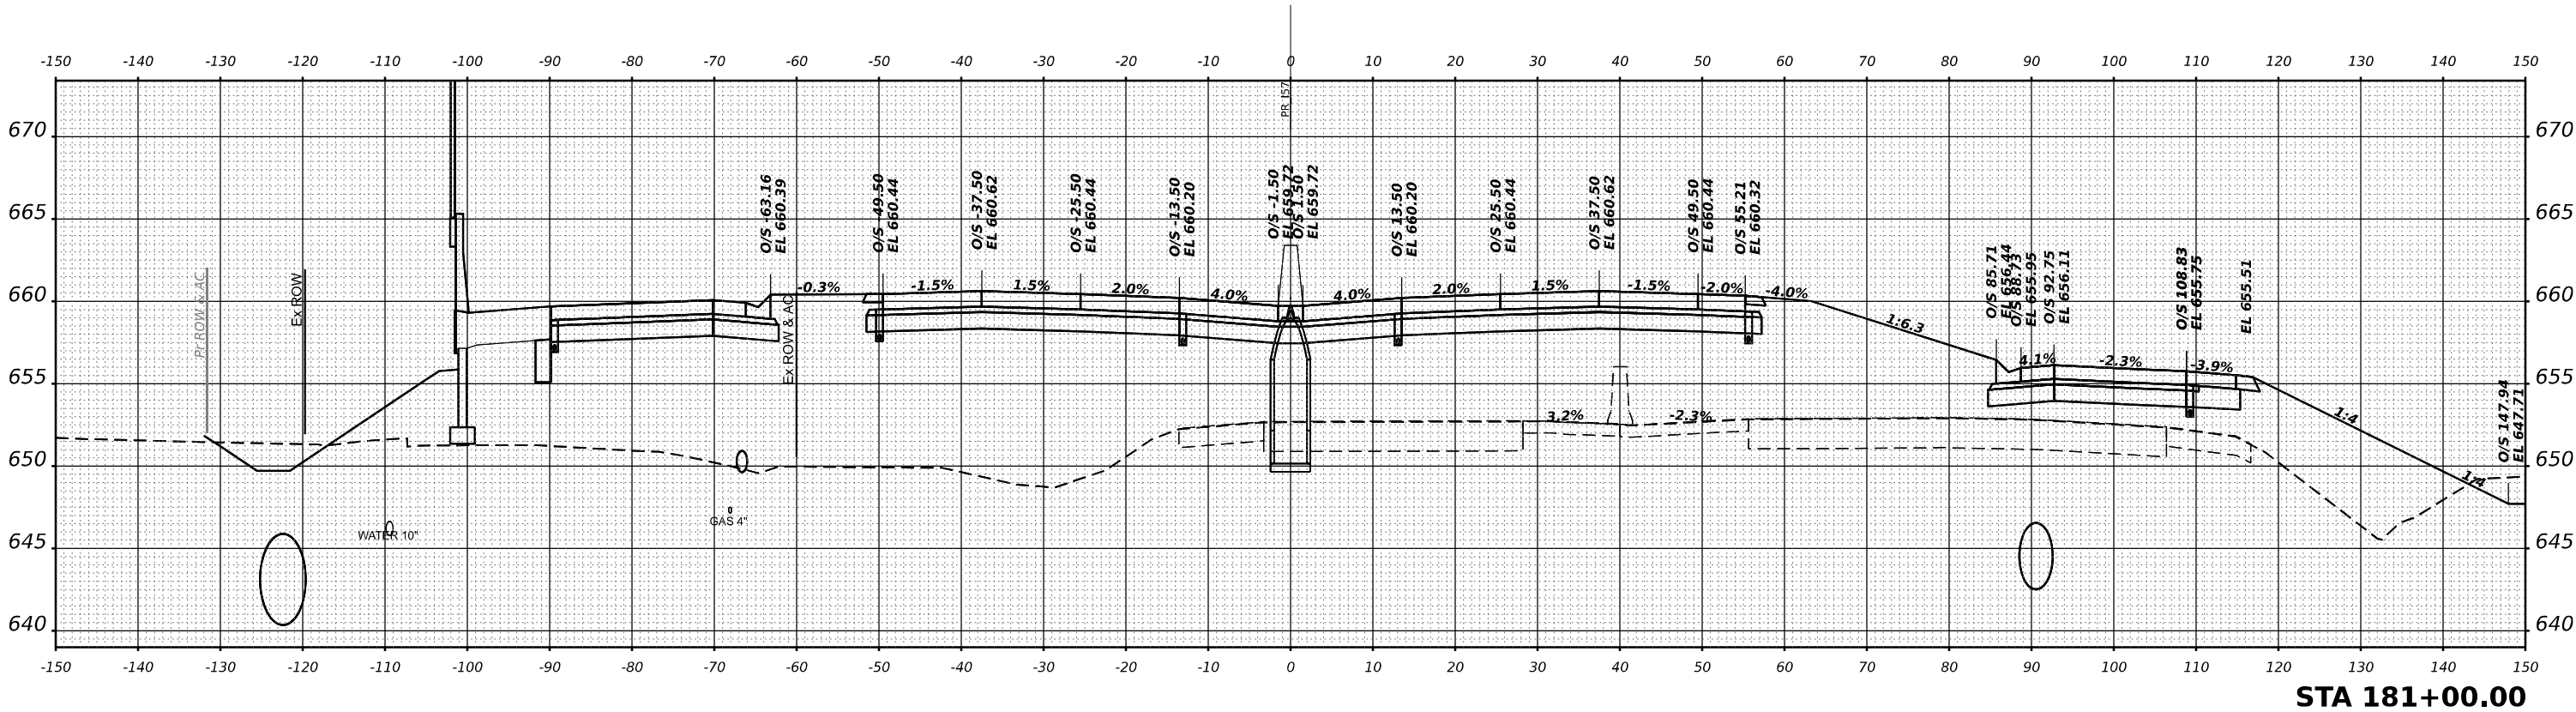

ORIGINAL	SURVEYED	BY	DATE
SURVEY	PLOTTED		
NOTE BOOK	TEMPLATE		
NO.	AREAS CHECKED		

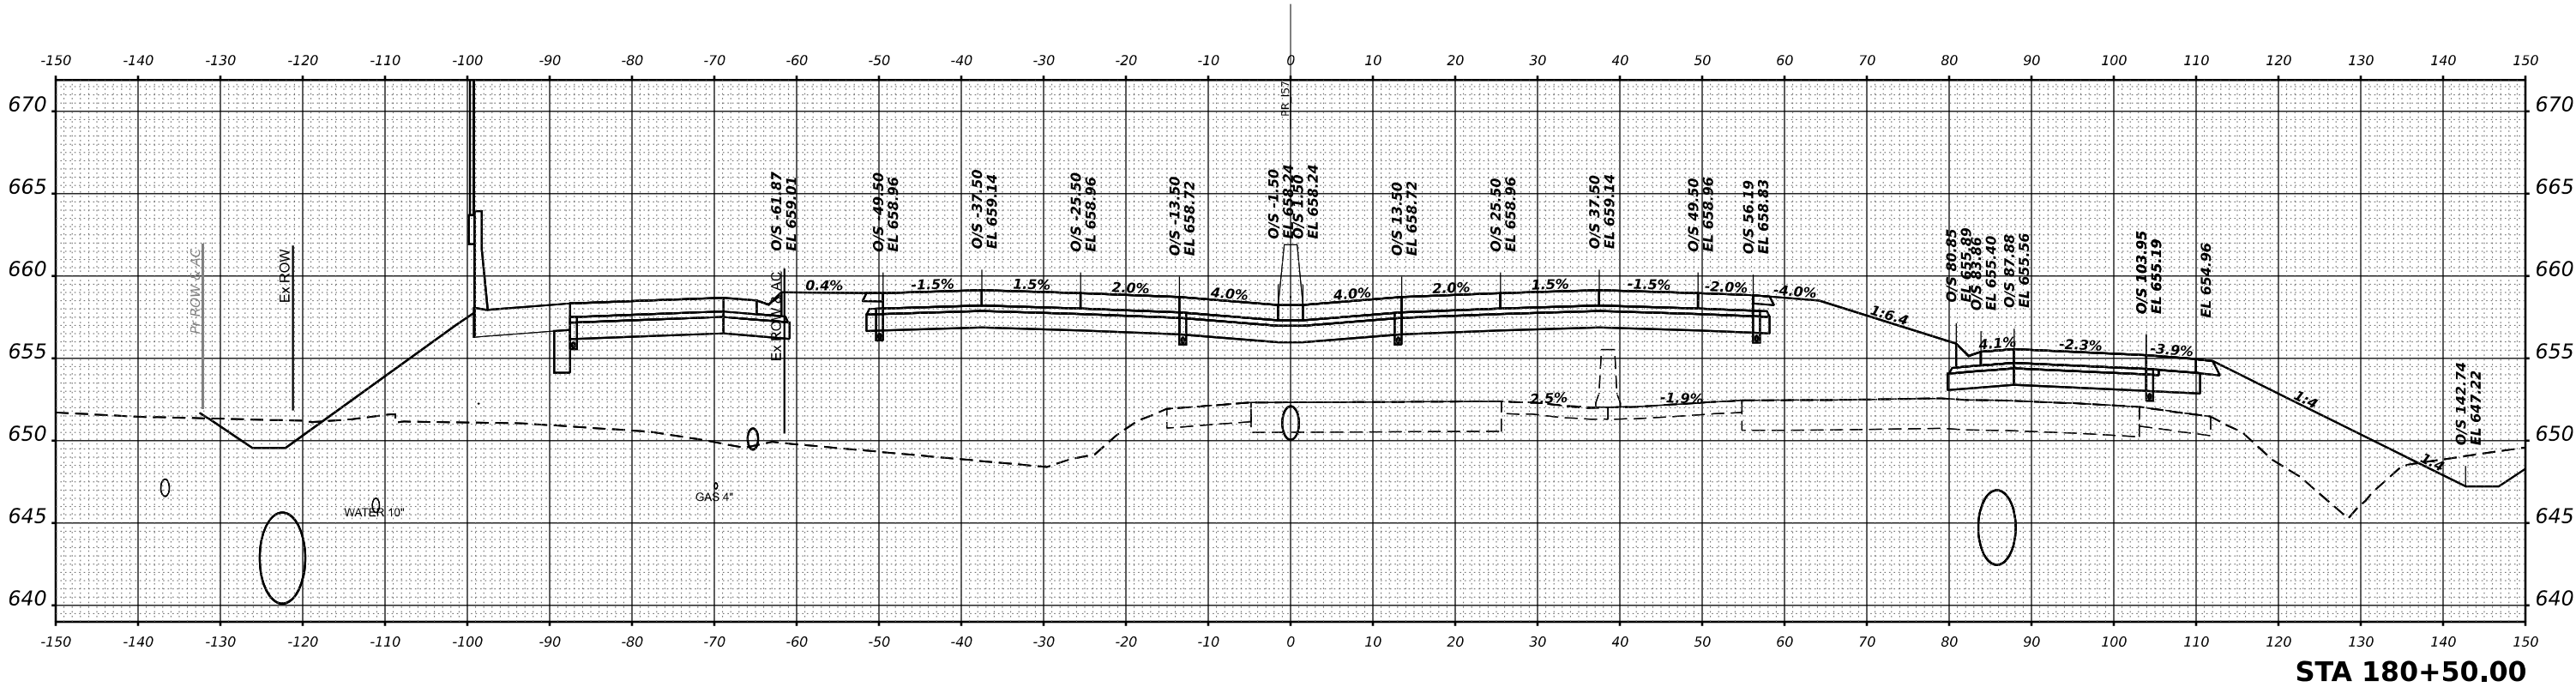

MODEL: XS-I-57 SHEET 001
FILE NAME: C:\WORK\EXP\BENTLEY\COM\EXP\PM\21.D01412\036863-SHTXS-I-57-001.DGN



USER NAME = SALASL	DESIGNED - GB	REVISED -
	DRAWN - GB	REVISED -
PLOT SCALE = 0.16666633 1/ IN.	CHECKED - DH	REVISED -
PLOT DATE = 4/23/2026	DATE - 04/22/2026	REVISED -


STATE OF ILLINOIS
DEPARTMENT OF TRANSPORTATION

CROSS SECTIONS
I-57


SCALE: 1"=10' SHEET . OF SHEETS STA. 180+50.00 TO STA. 181+00.00

F.A.I RTE.	SECTION	COUNTY	TOTAL SHEETS	SHEET NO.
57	(46-3)R.HBK-1&[(46-3)HB-5]HB-1	KANKAKEE	1183	971
CONTRACT NO. 66863				
ILLINOIS FED. AID PROJECT				

FINAL	SURVEYED	BY	DATE
SURVEY	PLOTTED		
NOTE BOOK	TEMPLATE		
NO.	AREAS CHECKED		

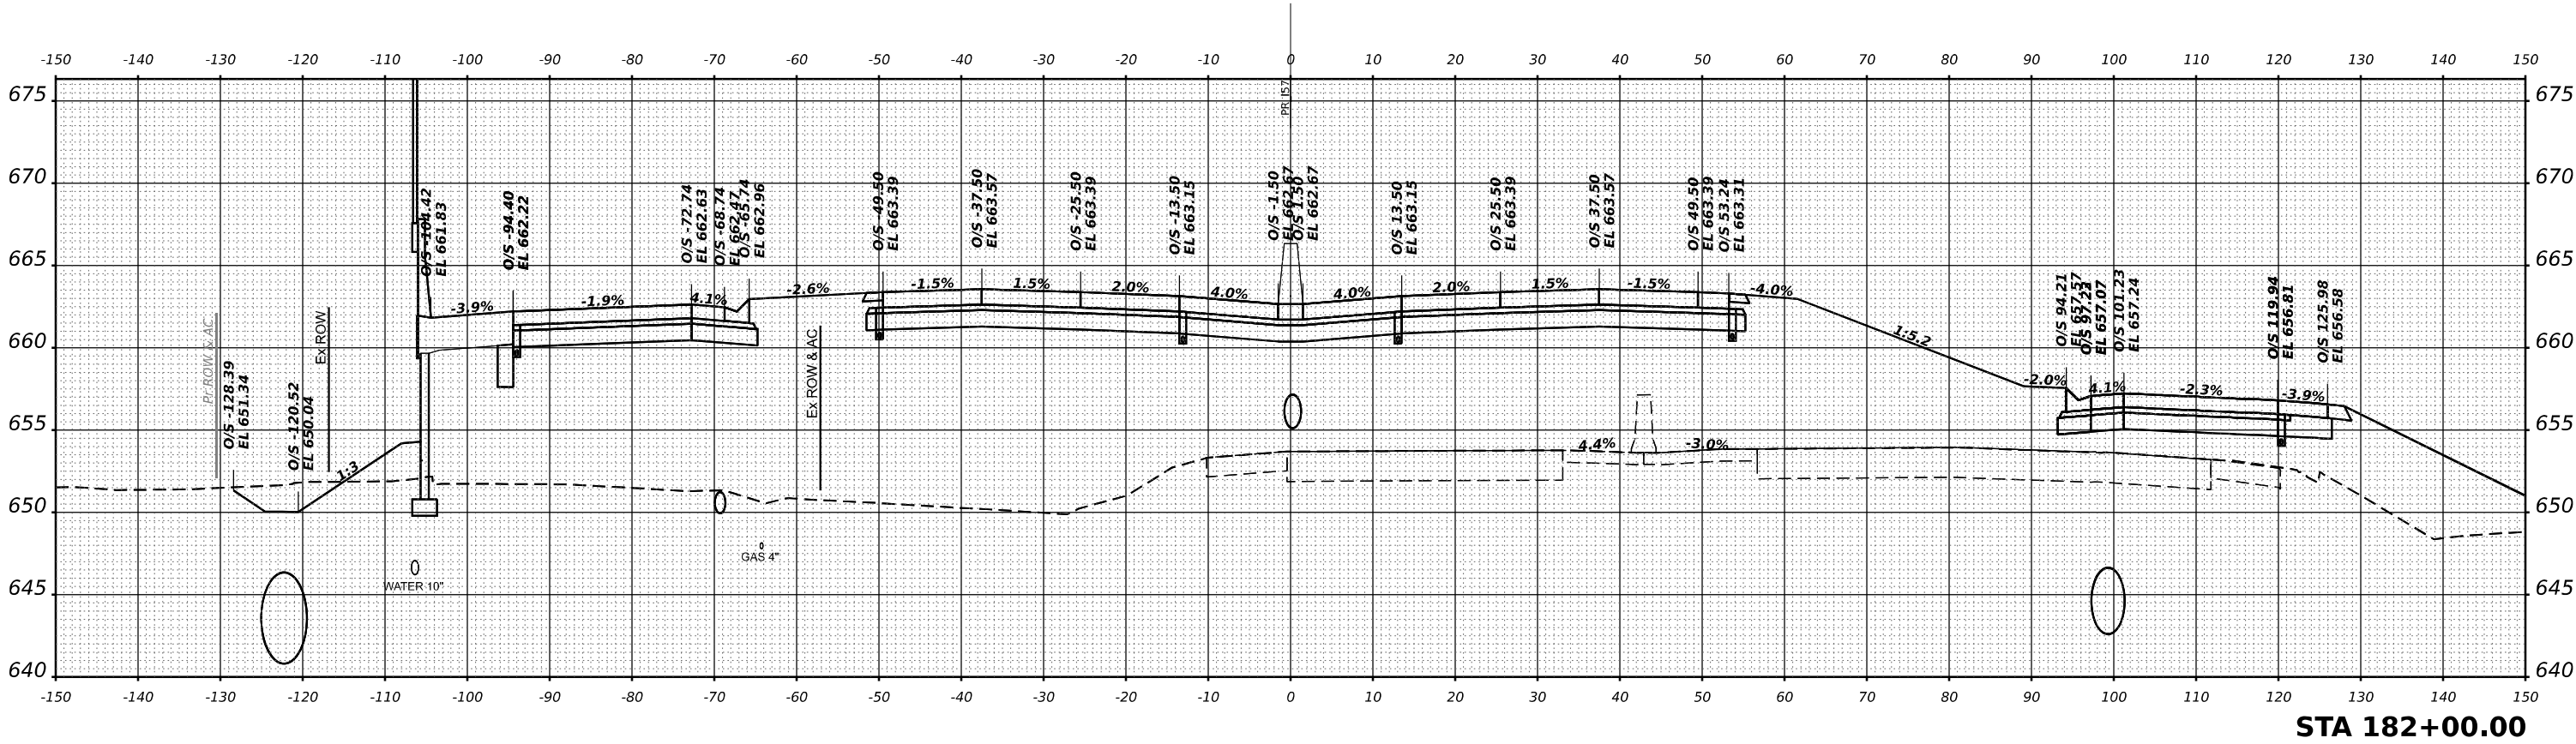

ORIGINAL	SURVEYED	BY	DATE
SURVEY	PLOTTED		
NOTE BOOK	TEMPLATE		
NO.	AREAS CHECKED		

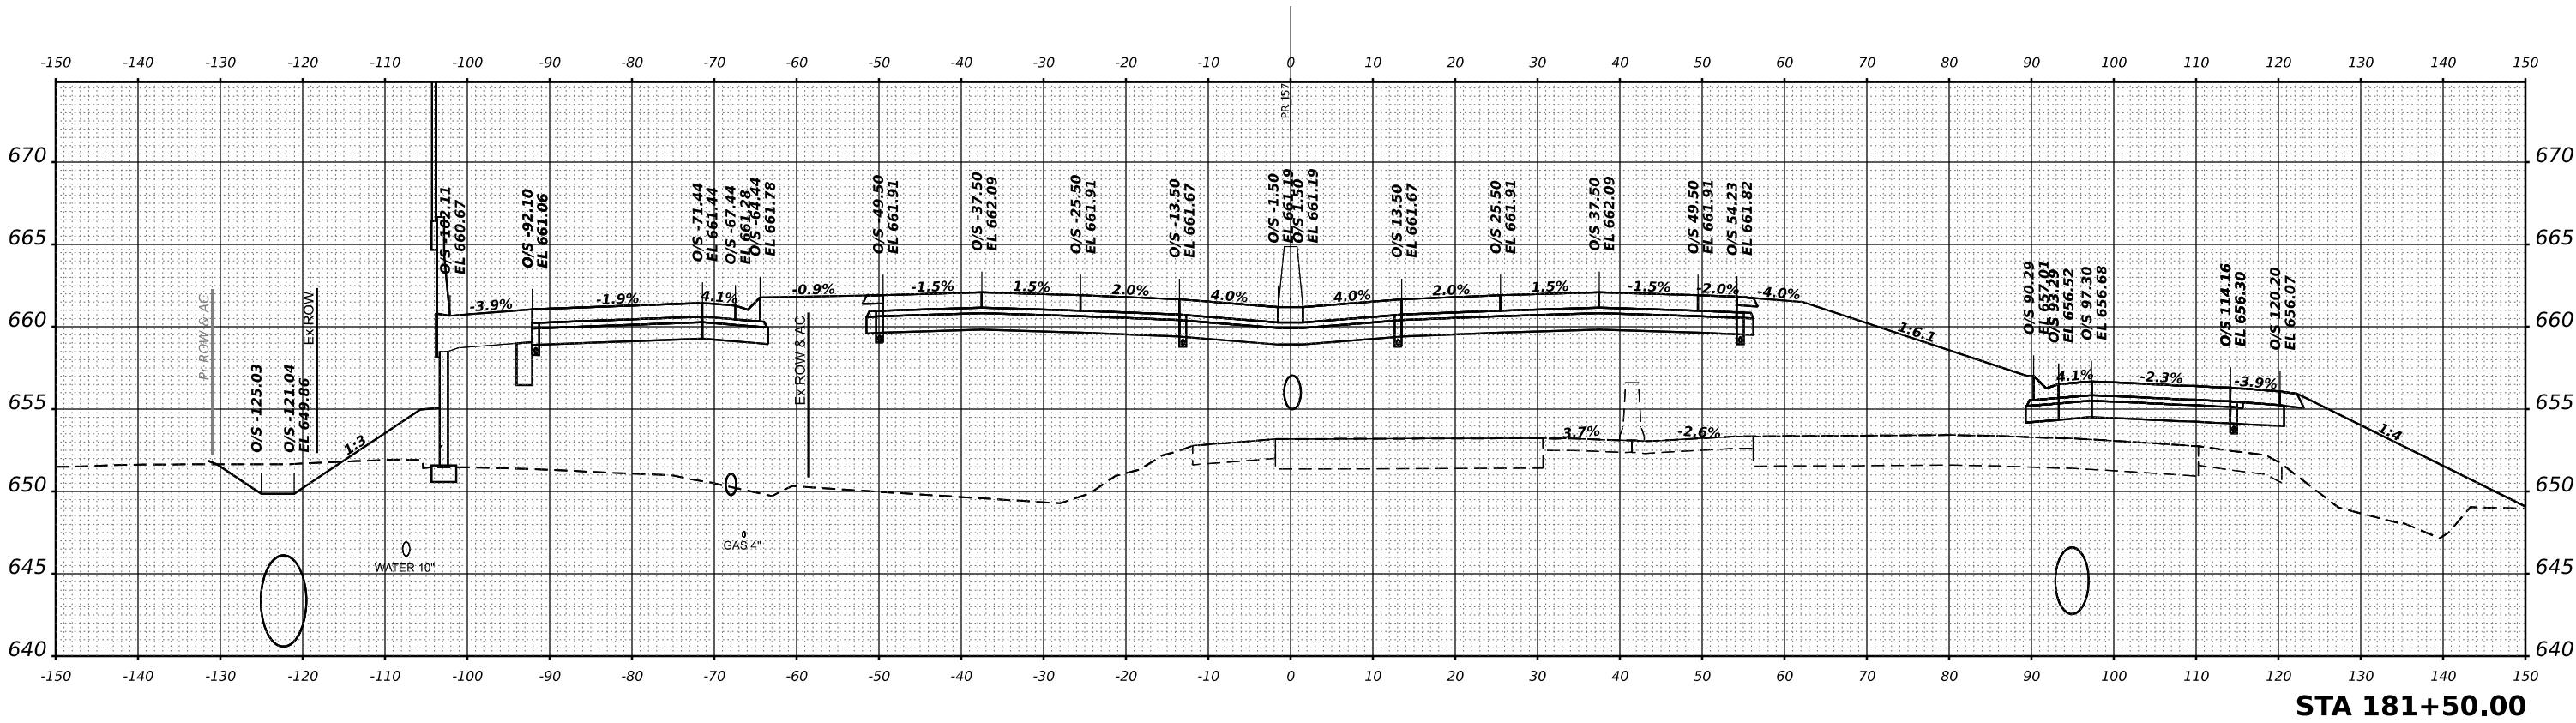

MODEL: XS-I-57 SHEET 001
FILE NAME: C:\WORK\EXP\BENTLEY\COM\EXP\W021\001412\MD30863-SHXS-I-57-006.DGN



USER NAME = SALASL	DESIGNED - GB	REVISED -
	DRAWN - GB	REVISED -
PLOT SCALE = 0.16666633 ' / IN.	CHECKED - DH	REVISED -
PLOT DATE = 4/23/2026	DATE - 04/22/2026	REVISED -

STATE OF ILLINOIS
DEPARTMENT OF TRANSPORTATION



CROSS SECTIONS
I-57

SCALE: 1"=10' SHEET . OF SHEETS STA. 181+50.00 TO STA. 182+00.00

F.A.I RTE.	SECTION	COUNTY	TOTAL SHEETS	SHEET NO.
57	(46-3)R.HBK-1&[(46-3)HB-5]HB-1	KANKAKEE	1183	972
CONTRACT NO. 66863				
ILLINOIS FED. AID PROJECT				

ORIGINAL SURVEY	SURVEYED _____	BY _____	DATE _____
	PLOTTED _____ TEMPLATE _____ AREAS _____ AREAS CHECKED _____		
NOTE BOOK			
NO.			

MODEL: XS I-57 SHEET 001
NO. _____ AREAS CHECKED _____
FILE NAME: C:\PW WORK\EXP-PW.BENTLEY.COM EXP-PW-01\00144124\0366863-SHT-XS-I57-047.DGN

 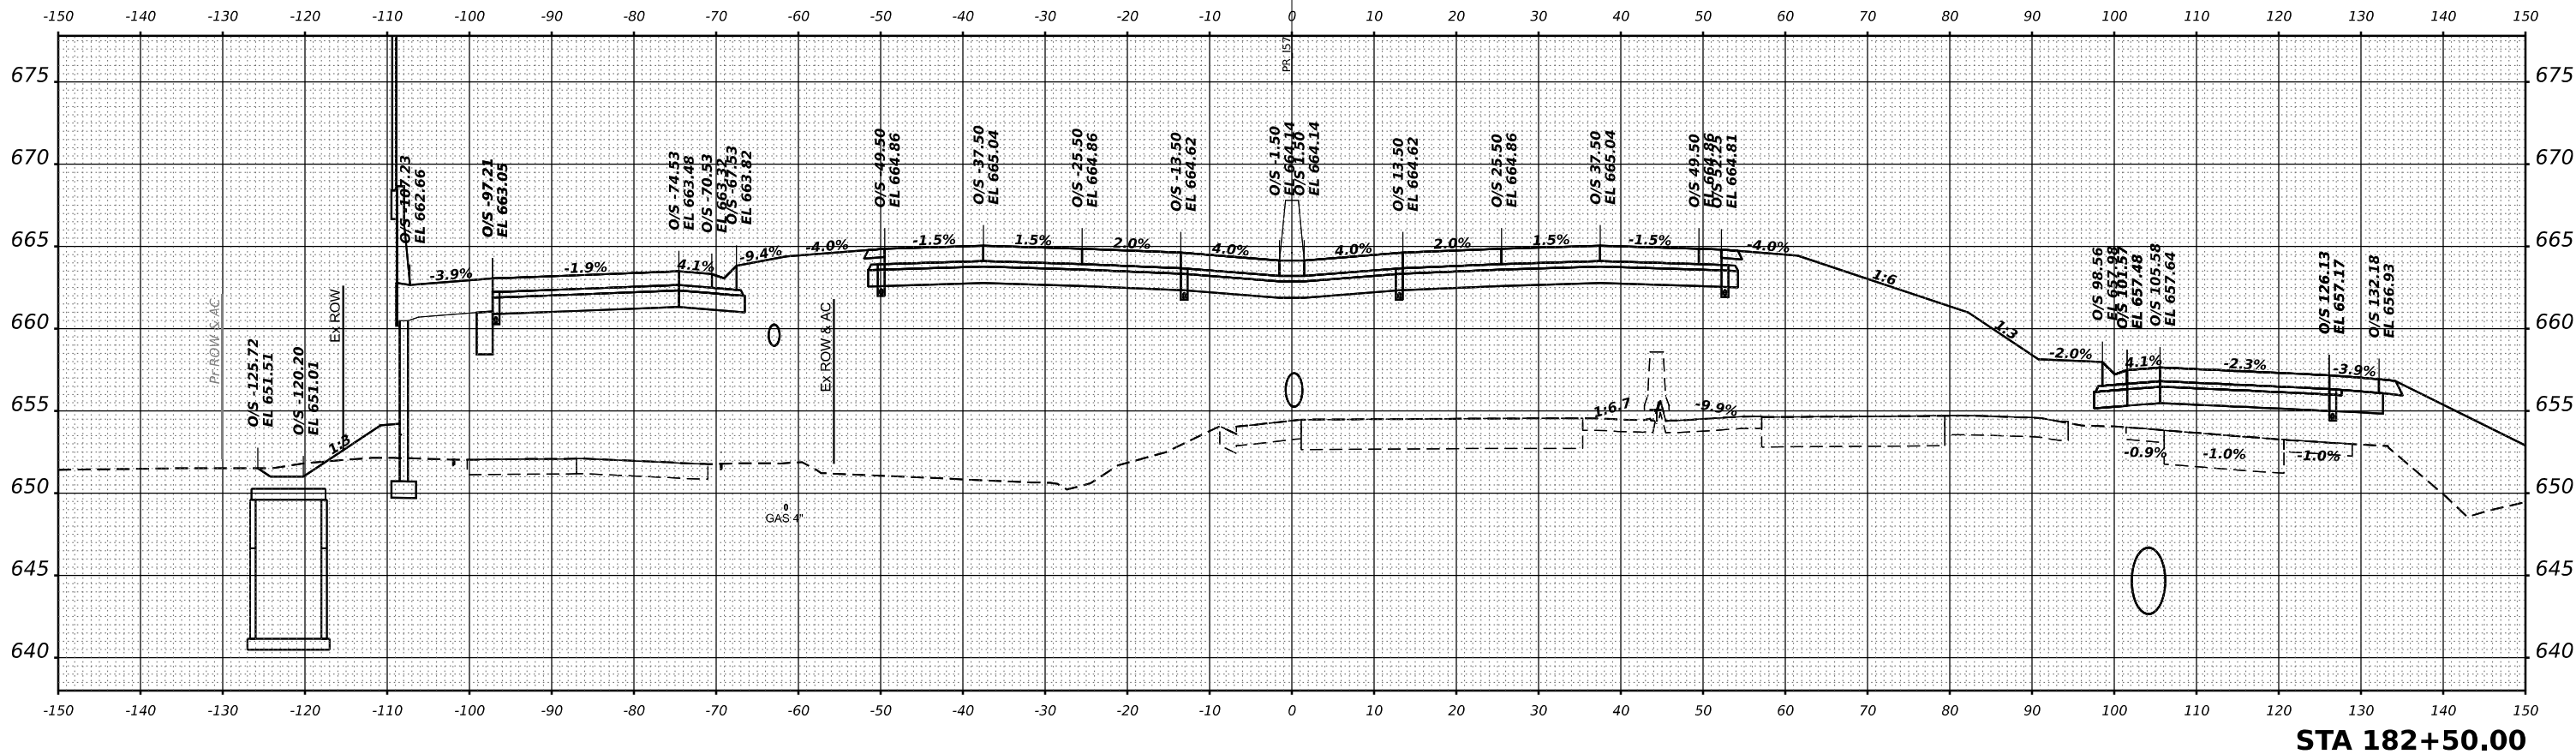


CROSS SECTIONS

I-57


F.A.I RTE.	SECTION	COUNTY	TOTAL SHEETS	SHEET NO.
57	(46-3)R,HBK-1&[(46-3)HB-5]HB-1	KANKAKEE	1183	973
CONTRACT NO. 66863				
ILLINOIS		FED. AID PROJECT		

FINAL SURVEY	NO.	SURVEYED PLOTTED NOTE BOOK	BY	DATE

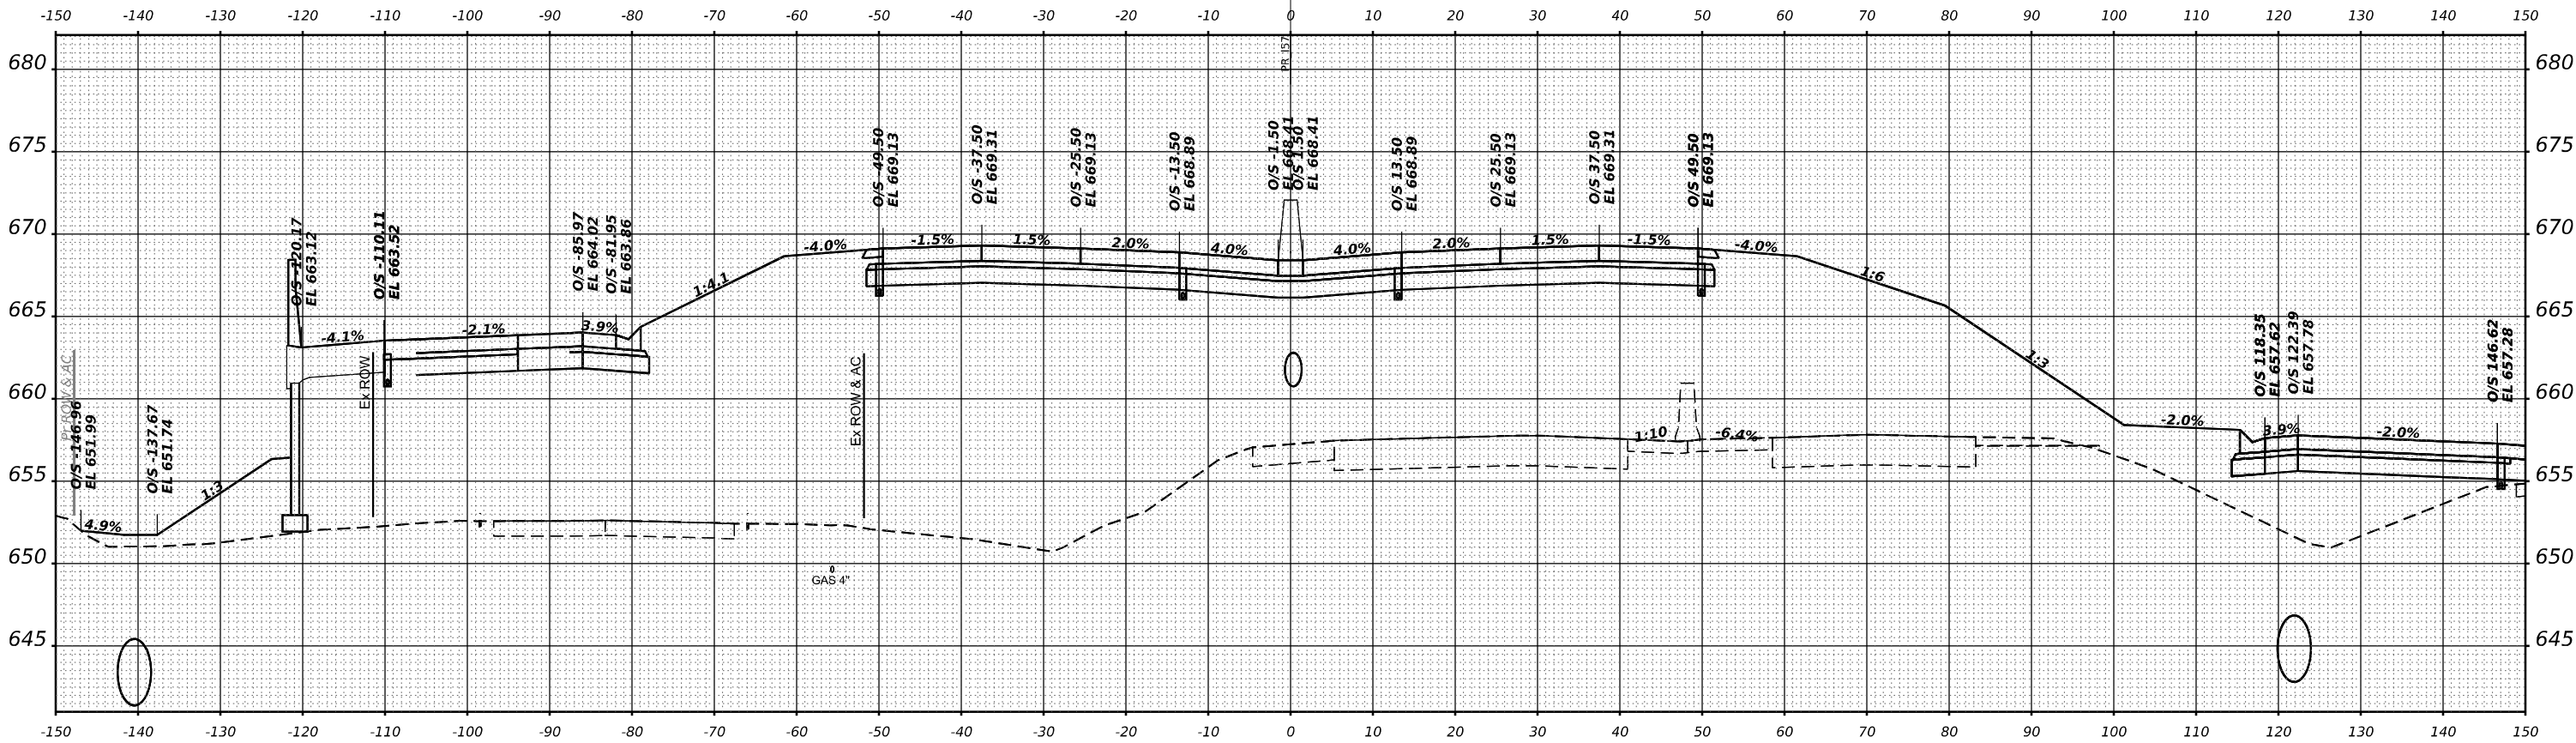

STA 184+00.00

ORIGINAL SURVEY	NO.	SURVEYED PLOTTED NOTE BOOK	BY	DATE

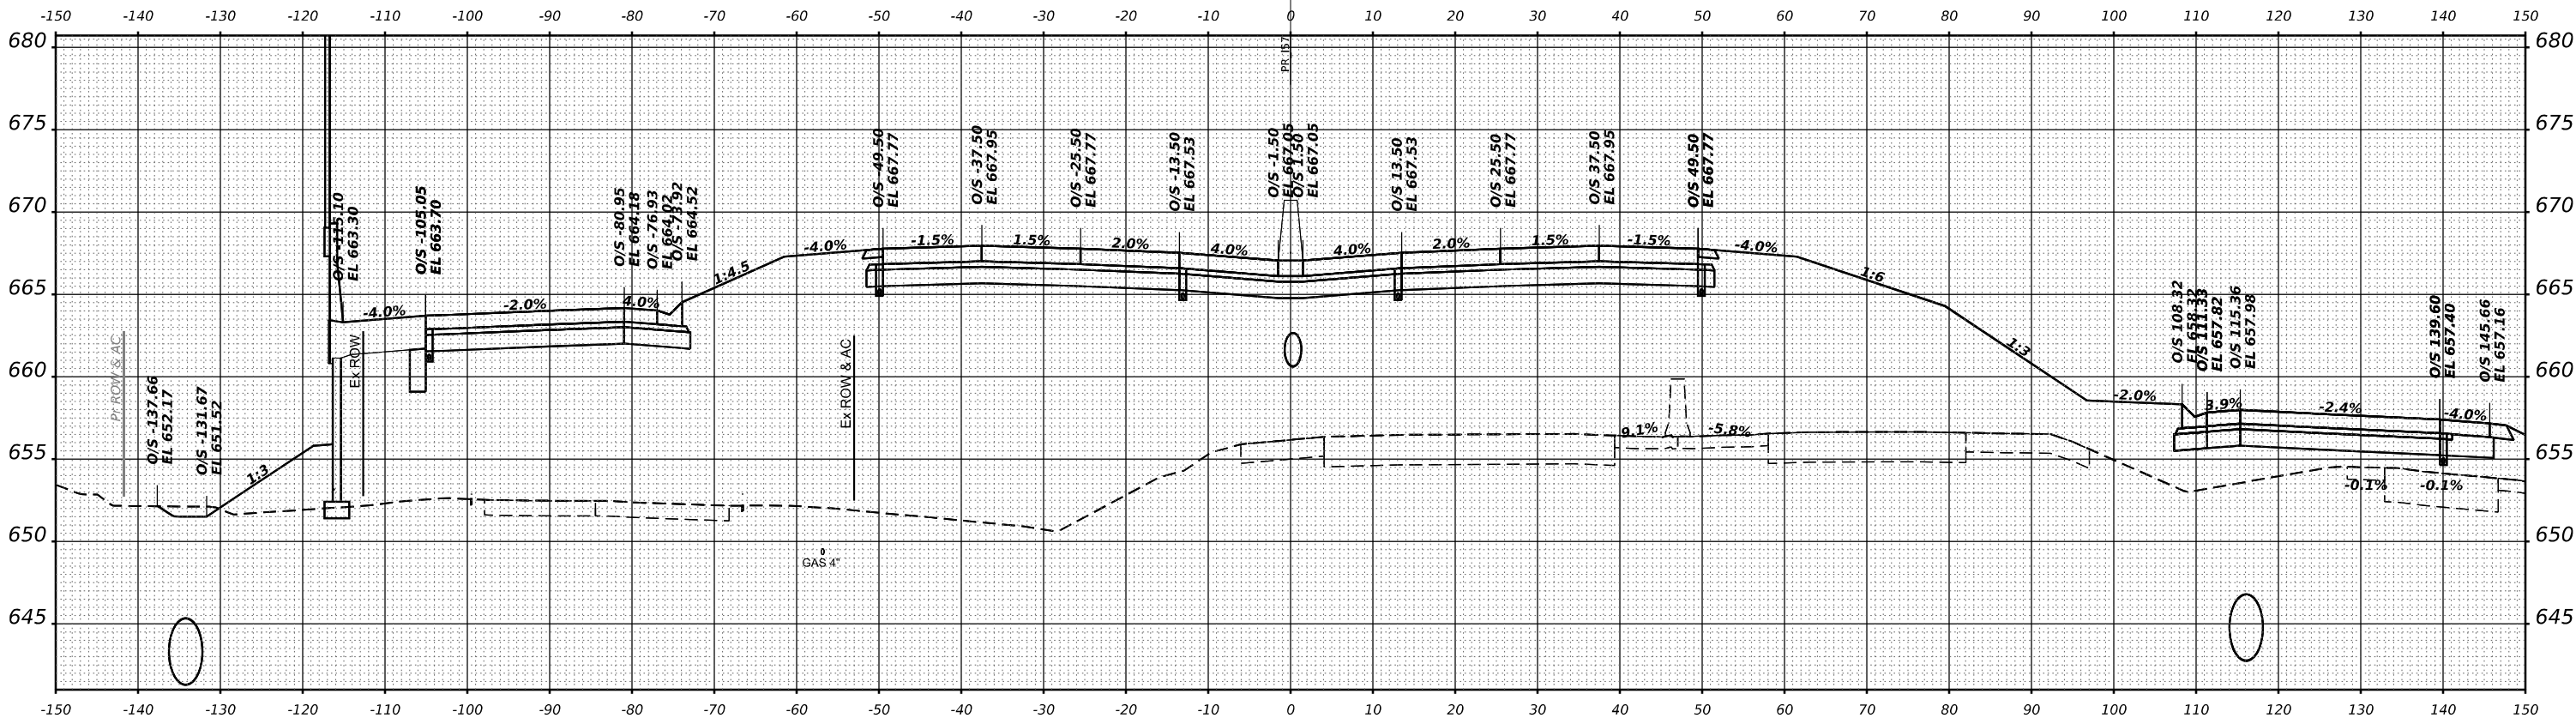

STA 183+50.00

MODEL X3-157 SHEET 001
FILE NAME C:\WORK\EXP\BENTLEY\COM\EXP\W021\001412\030863-SHA-X3-157-001.DGN



USER NAME = SALASL	DESIGNED - GB	REVISED -
	DRAWN - GB	REVISED -
PLOT SCALE = 0.16666633 ' / IN.	CHECKED - DH	REVISED -
PLOT DATE = 4/23/2026	DATE - 04/22/2026	REVISED -

STATE OF ILLINOIS
DEPARTMENT OF TRANSPORTATION

CROSS SECTIONS
I-57


SCALE: 1"=10' SHEET . OF SHEETS STA. 183+50.00 TO STA. 184+00.00

F.A.I RTE.	SECTION	COUNTY	TOTAL SHEETS	SHEET NO.
57	(46-3)R.HBK-1&[(46-3)HB-5]HB-1	KANKAKEE	1183	974
CONTRACT NO. 66863				
ILLINOIS FED. AID PROJECT				

FINAL SURVEY NOTE BOOK NO.	SURVEYED PLOTTED TEMPLATE AREAS CHECKED	BY	DATE

ORIGINAL SURVEY NOTE BOOK NO.	SURVEYED PLOTTED TEMPLATE AREAS CHECKED	BY	DATE

MODEL XS I-57 SHEET 001
FILE NAME C:\RAW\WORK\EXP\BENTLEY\COM\EXP\PM21.D00\141210\36863-SHTXS-I57-001.DGN

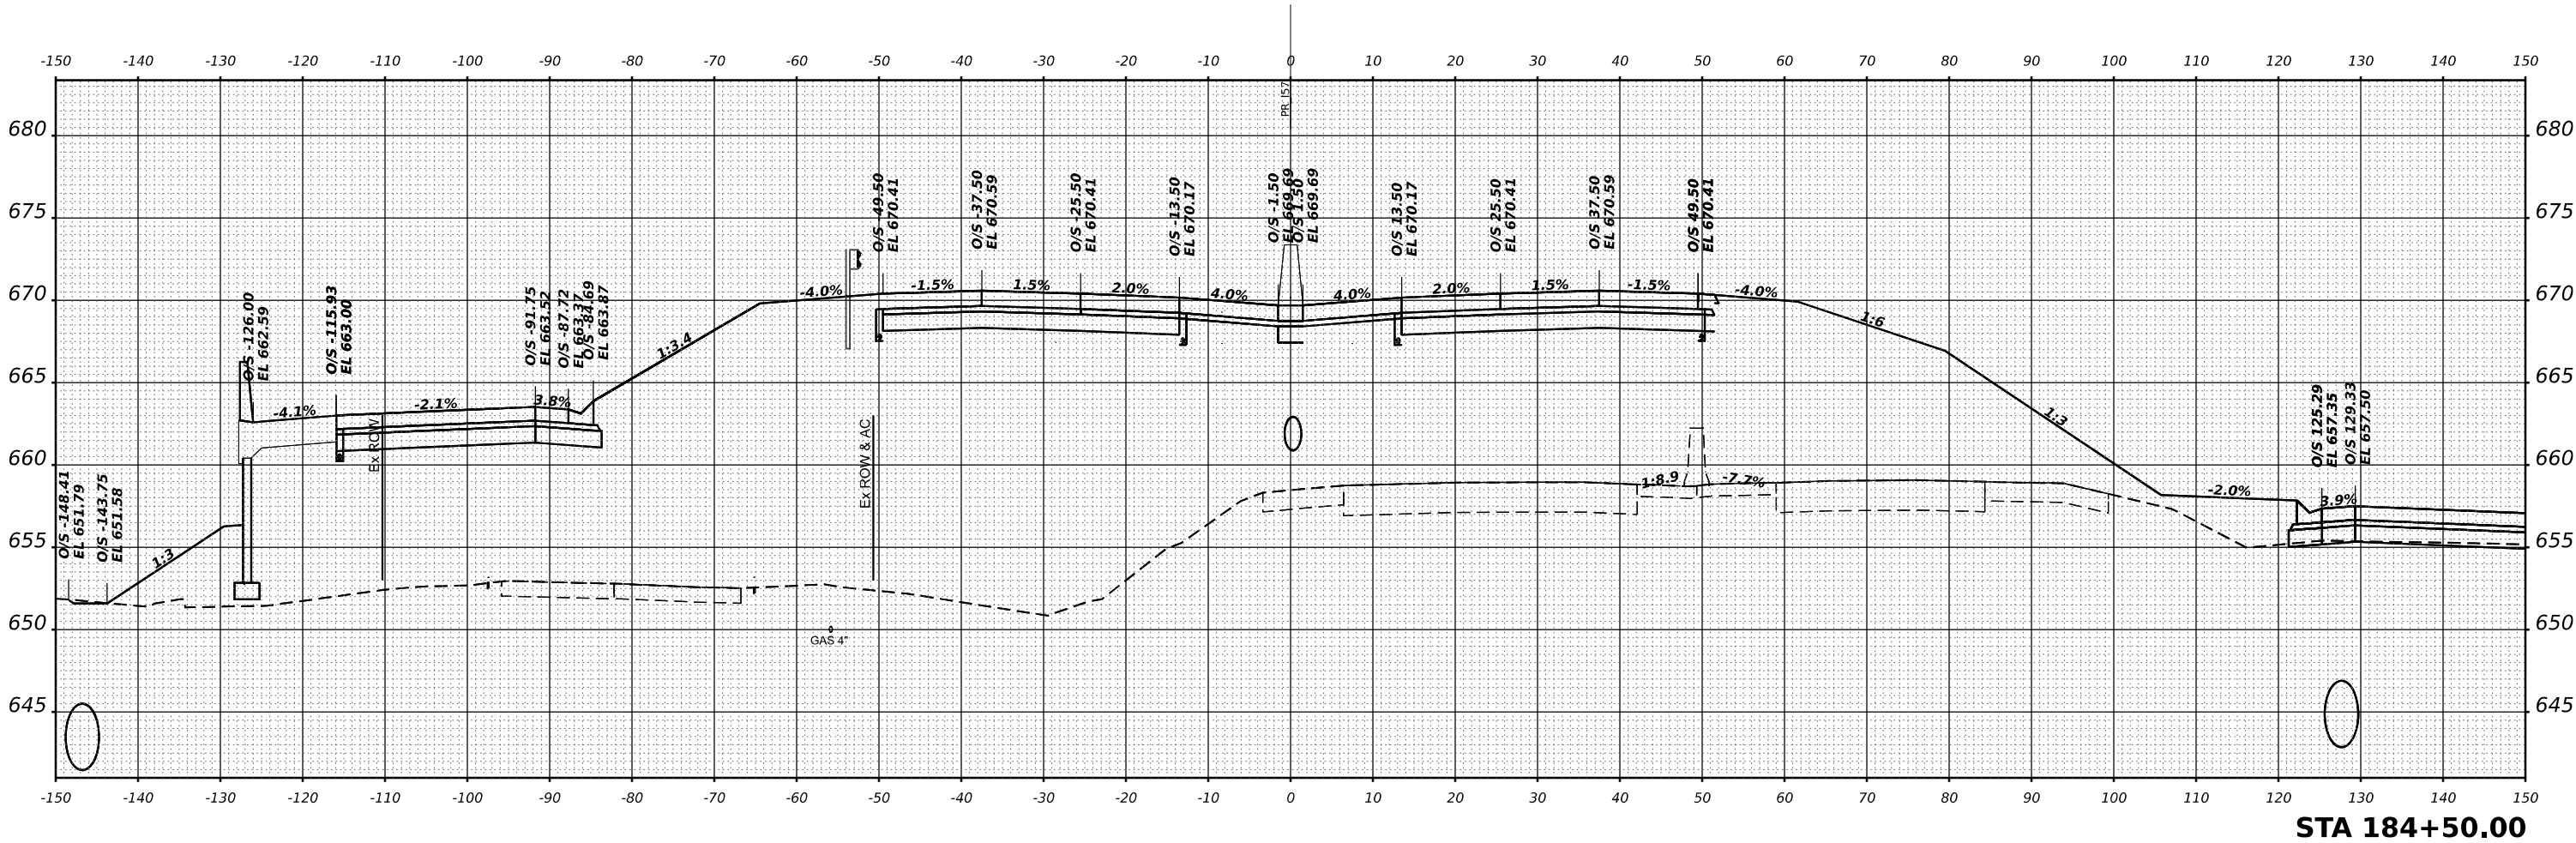

USER NAME = SALASL	DESIGNED - GB	REVISED -
	DRAWN - GB	REVISED -
PLOT SCALE = 0.16666633 ' / IN.	CHECKED - DH	REVISED -
PLOT DATE = 4/23/2026	DATE - 04/22/2026	REVISED -

STATE OF ILLINOIS
DEPARTMENT OF TRANSPORTATION

CROSS SECTIONS
I-57


SCALE: 1"=10' SHEET . OF SHEETS STA. 184+50.00 TO STA. 184+50.00

F.A.I RTE.	SECTION	COUNTY	TOTAL SHEETS	SHEET NO.
57	(46-3)R,HBK-1&[(46-3)HB-5]HB-1	KANKAKEE	1183	975
CONTRACT NO. 66863				
ILLINOIS FED. AID PROJECT				

FINAL SURVEY NOTE BOOK NO.	SURVEYED PLOTTED TEMPLATE AREAS CHECKED	BY	DATE

ORIGINAL SURVEY NOTE BOOK NO.	SURVEYED PLOTTED TEMPLATE AREAS CHECKED	BY	DATE

MODEL XS I-57 SHEET 001
FILE NAME C:\WORK\EXP\BENTLEY\COM EXP\PM21.D014121\036863-SHXS-I57-400.DGN

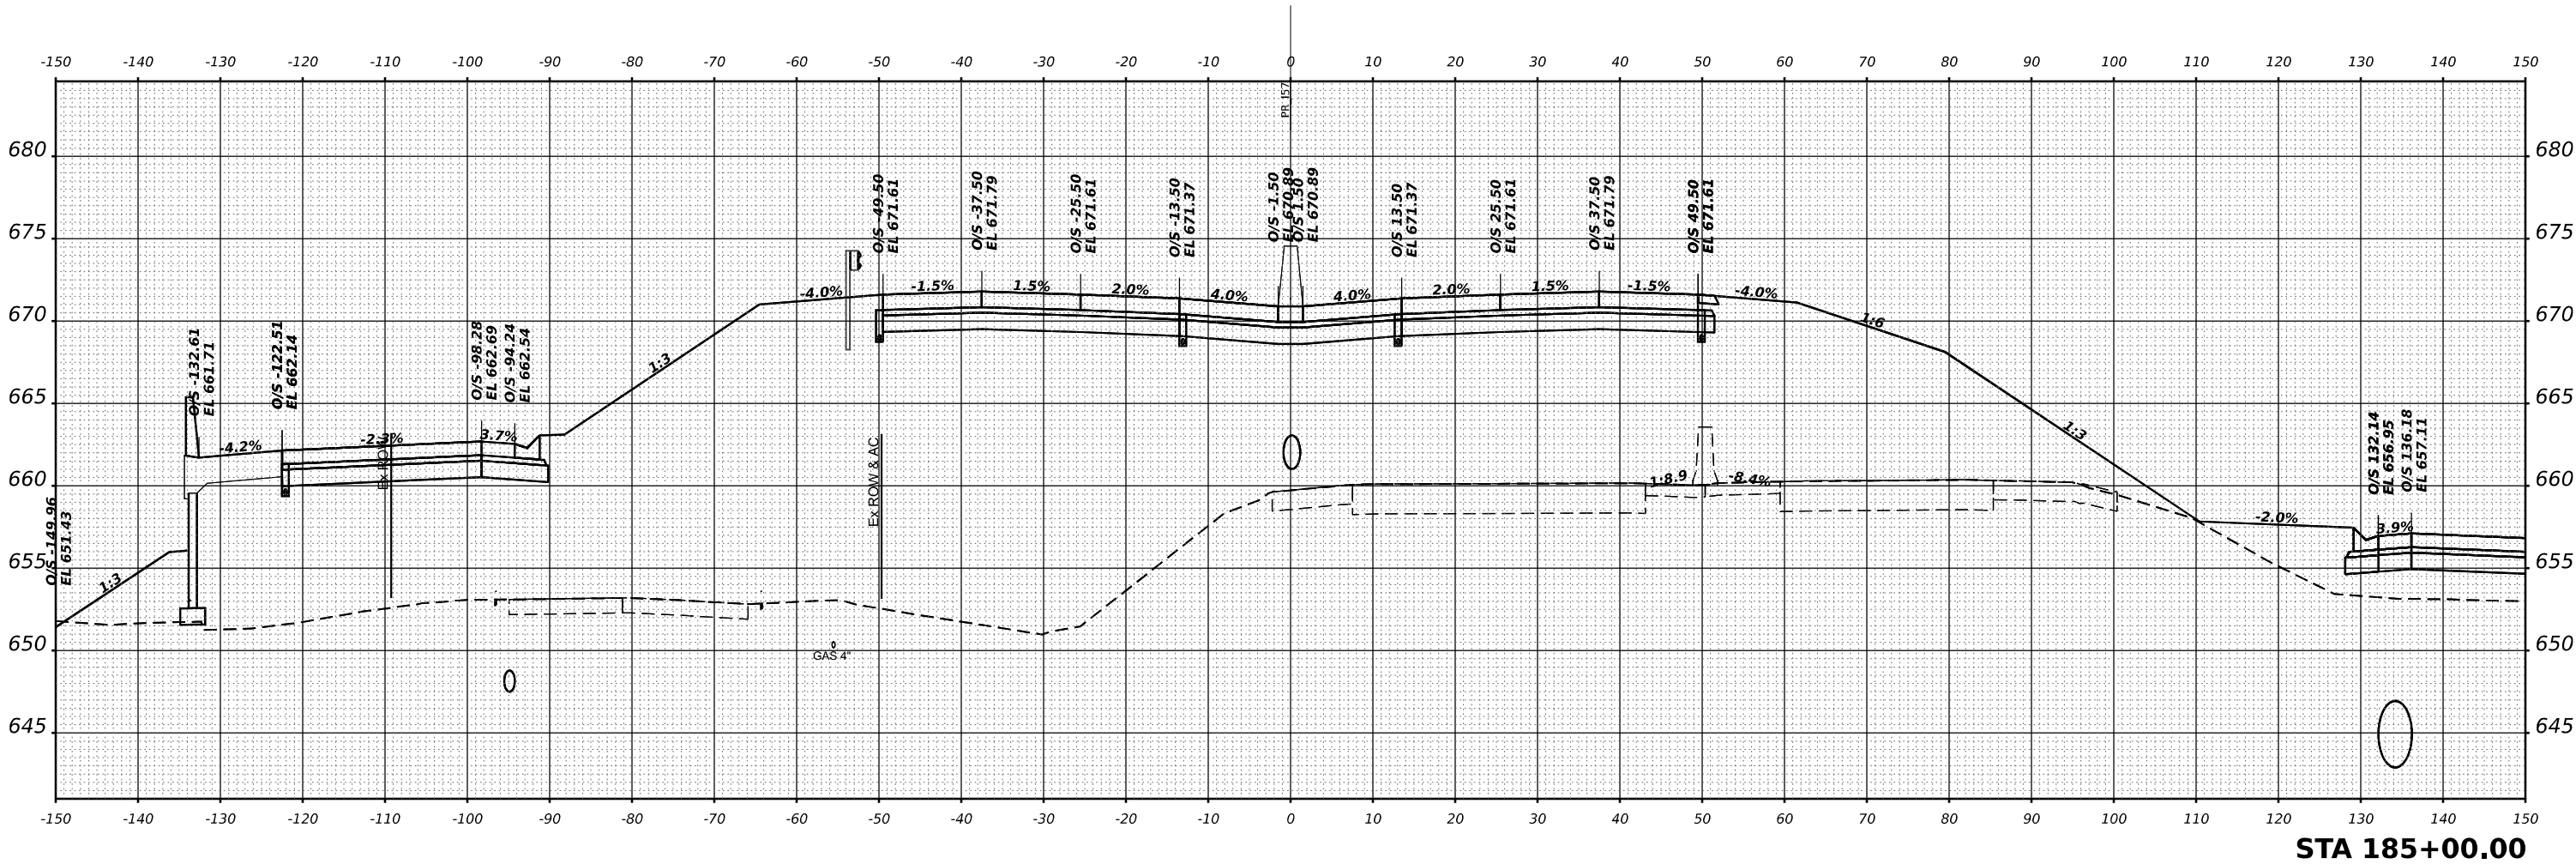

USER NAME = SALASL	DESIGNED - GB	REVISED -
	DRAWN - GB	REVISED -
PLOT SCALE = 0.16666633 1/ IN.	CHECKED - DH	REVISED -
PLOT DATE = 4/23/2026	DATE - 04/22/2026	REVISED -

STATE OF ILLINOIS
DEPARTMENT OF TRANSPORTATION

CROSS SECTIONS
I-57


SCALE: 1"=10' SHEET . OF SHEETS STA. 185+00.00 TO STA. 185+00.00

F.A.I RTE.	SECTION	COUNTY	TOTAL SHEETS	SHEET NO.
57	(46-3)R.HBK-1&[(46-3)HB-5]HB-1	KANKAKEE	1183	976
CONTRACT NO. 66863				
ILLINOIS FED. AID PROJECT				

FINAL SURVEY NOTE BOOK NO.	SURVEYED PLOTTED TEMPLATE AREAS CHECKED	BY	DATE

ORIGINAL SURVEY NOTE BOOK NO.	SURVEYED PLOTTED TEMPLATE AREAS CHECKED	BY	DATE

MODEL XS I-57 SHEET 001
FILE NAME C:\AW\WORK\EXP\BENTLEY\EXP\I-57\185+50.00\185+50.00.DGN

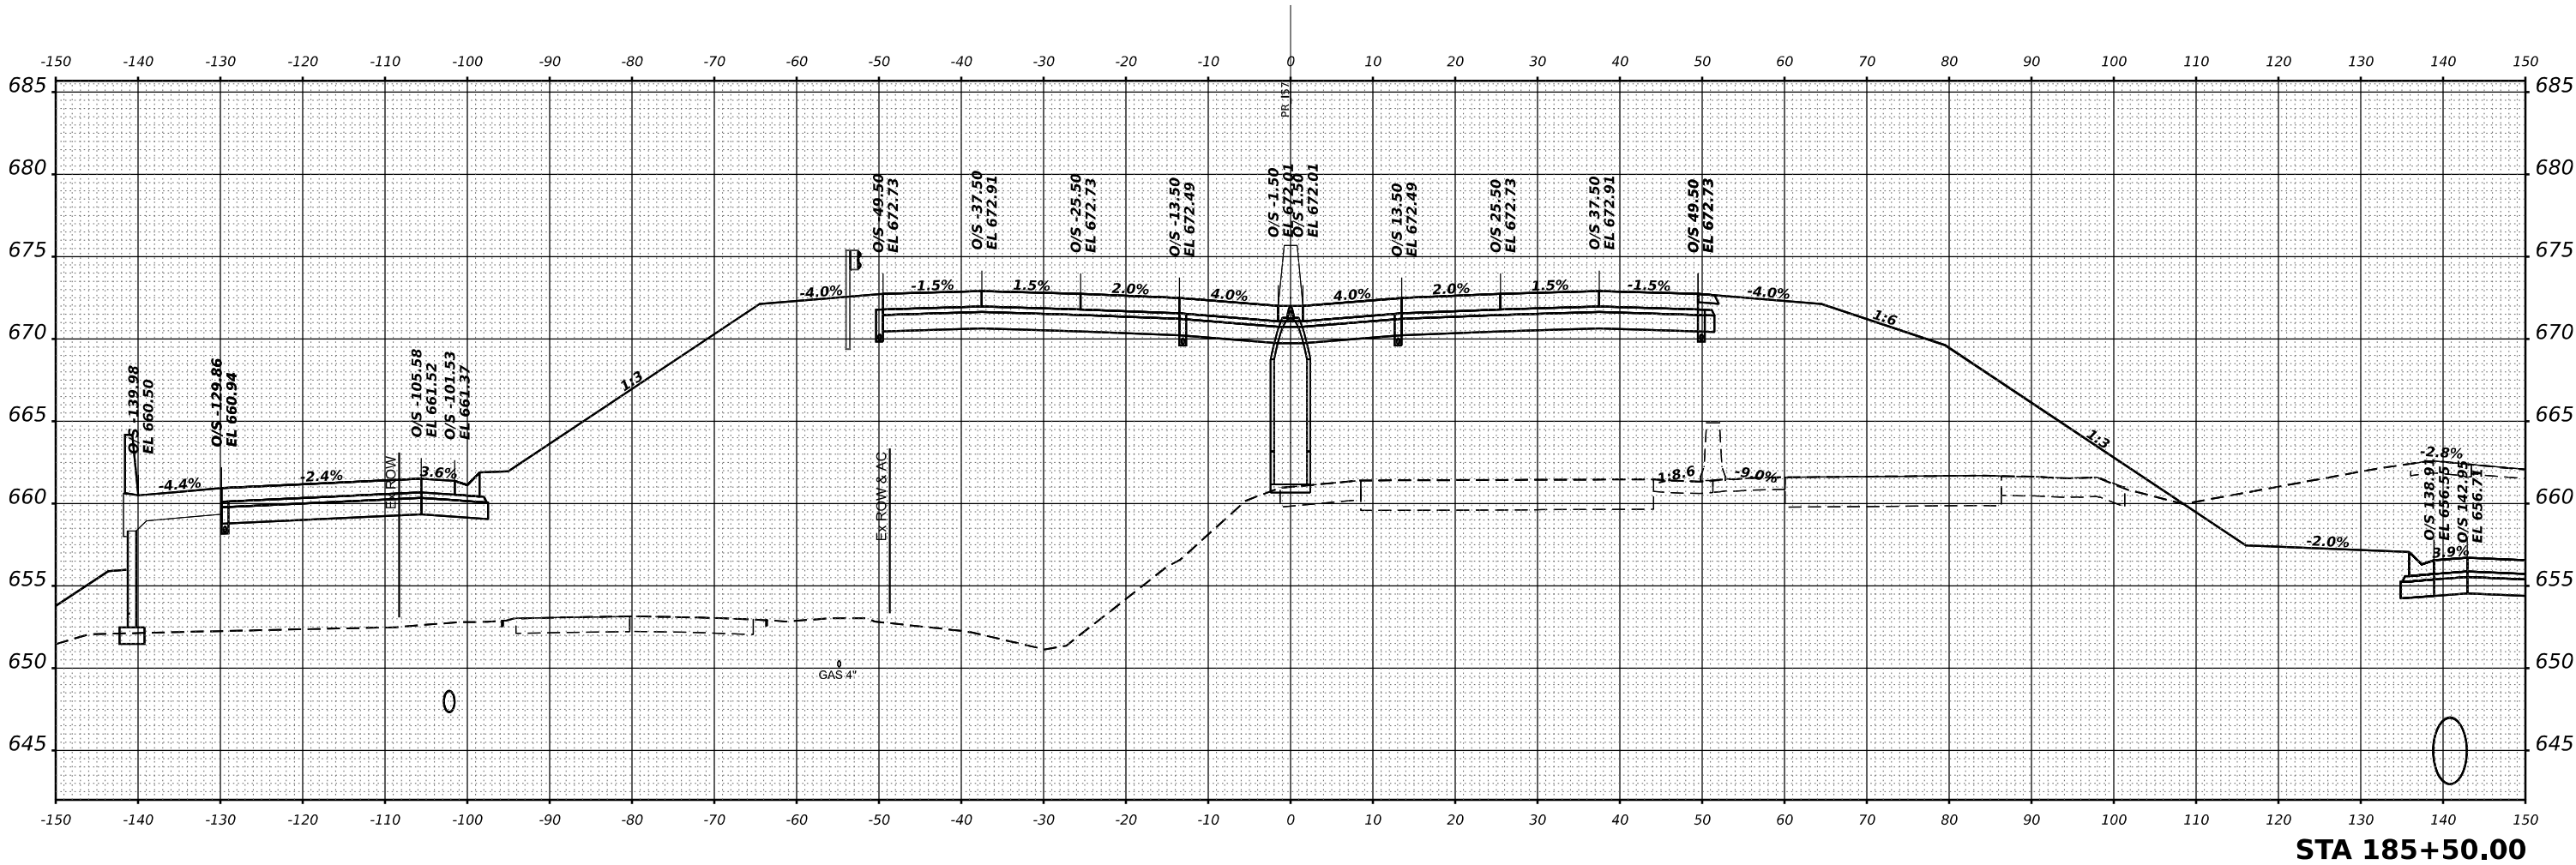

USER NAME = SALASL	DESIGNED - GB	REVISED -
	DRAWN - GB	REVISED -
PLOT SCALE = 0.16666633 1/ IN.	CHECKED - DH	REVISED -
PLOT DATE = 4/23/2026	DATE - 04/22/2026	REVISED -

STATE OF ILLINOIS
DEPARTMENT OF TRANSPORTATION

CROSS SECTIONS
I-57


SCALE: 1"=10' SHEET . OF SHEETS STA. 185+50.00 TO STA. 185+50.00

F.A.I RTE.	SECTION	COUNTY	TOTAL SHEETS	SHEET NO.
57	(46-3)R.HBK-1&[(46-3)HB-5]HB-1	KANKAKEE	1183	977
CONTRACT NO. 66863				
ILLINOIS FED. AID PROJECT				

FINAL SURVEY NOTE BOOK NO.	SURVEYED PLOTTED TEMPLATE AREAS CHECKED	BY	DATE

ORIGINAL SURVEY NOTE BOOK NO.	SURVEYED PLOTTED TEMPLATE AREAS CHECKED	BY	DATE

MODEL XS I-57 SHEET 001
FILE NAME C:\WORK\EXP\BENTLEY\COM EXP\PM21.D01412\036863-SH\XS-I57-002.DGN

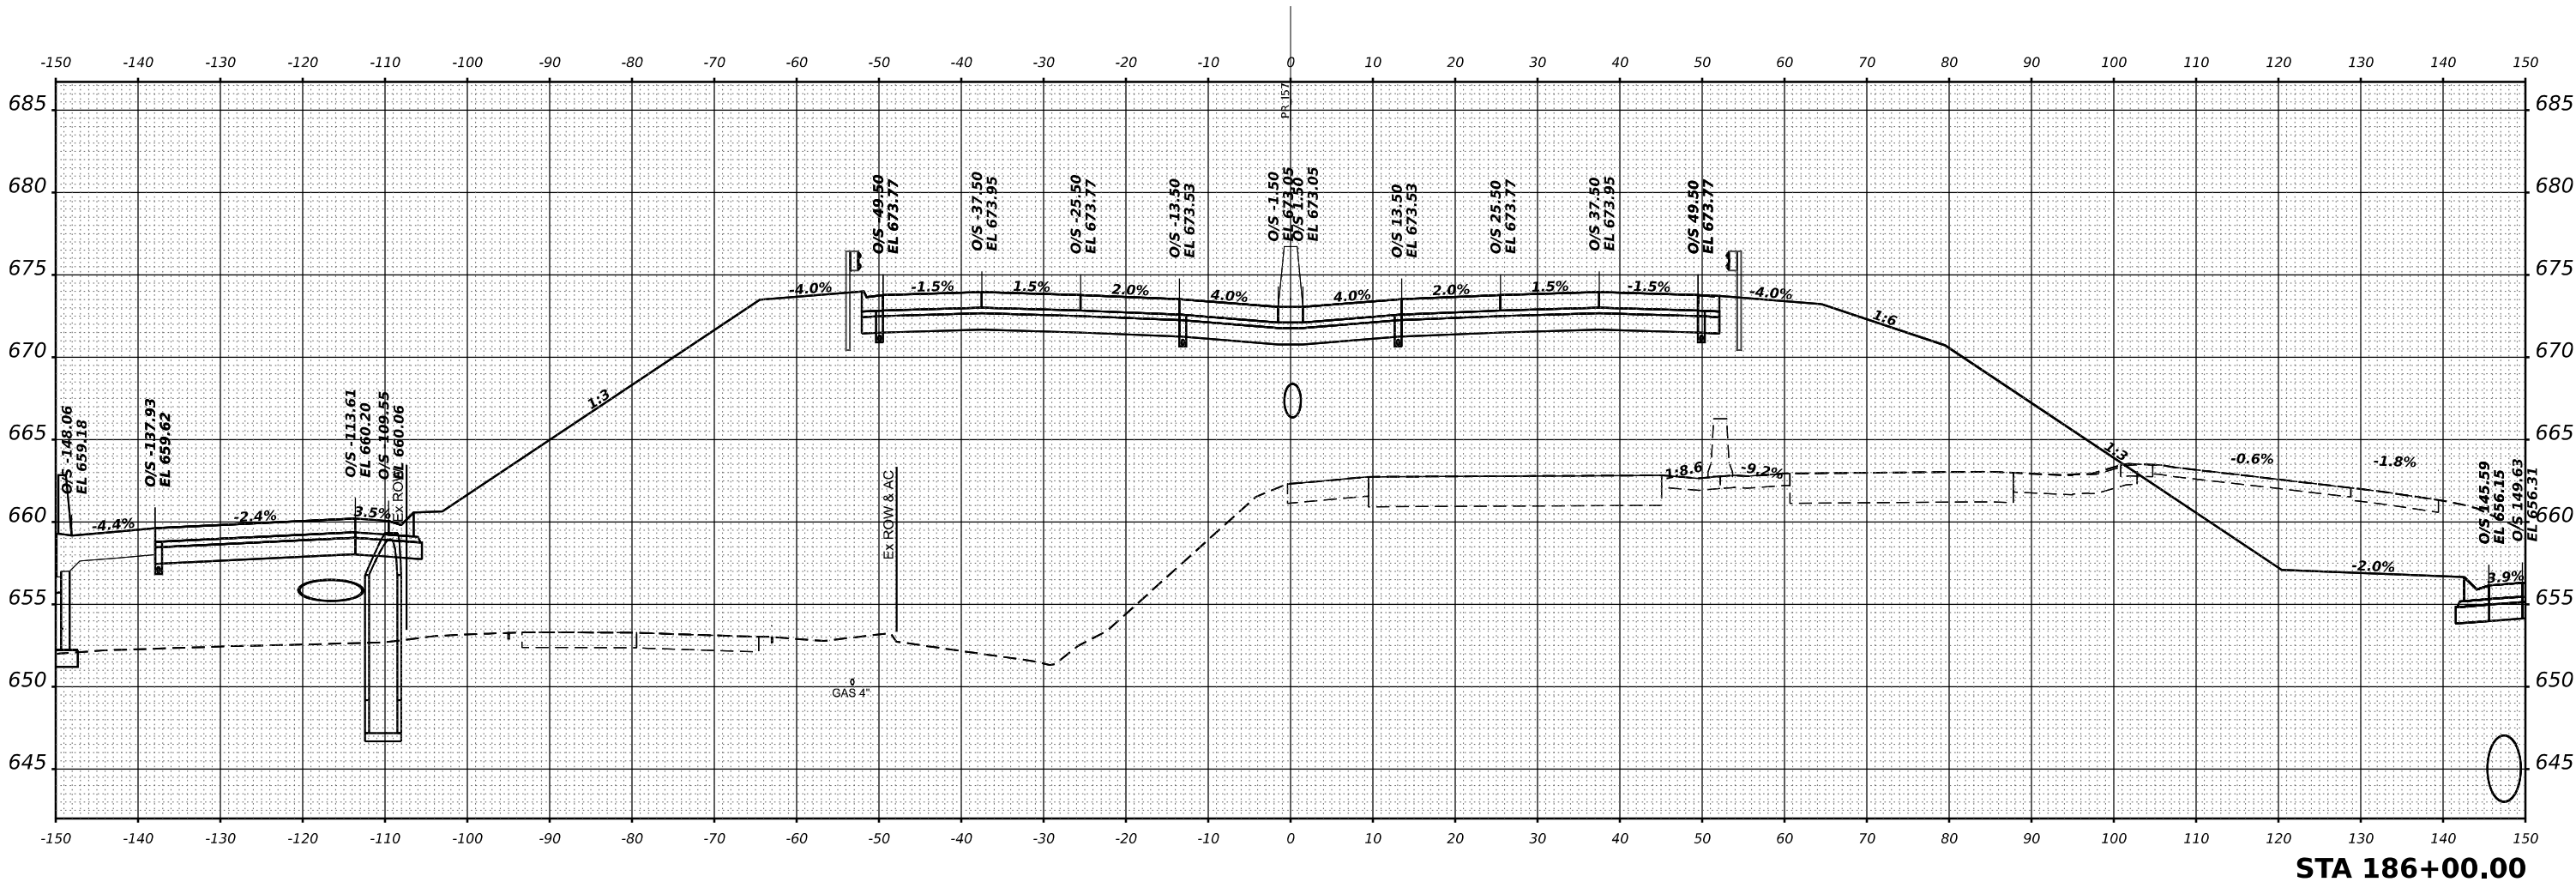

USER NAME	= SALASL
DESIGNED	- GB
DRAWN	- GB
CHECKED	- DH
DATE	- 04/22/2026

REVISED	-
REVISED	-
REVISED	-
REVISED	-


STATE OF ILLINOIS
DEPARTMENT OF TRANSPORTATION

CROSS SECTIONS
I-57

SCALE: 1"=10' SHEET . OF SHEETS STA. 186+00.00 TO STA. 186+00.00

F.A.I RTE.	SECTION	COUNTY	TOTAL SHEETS	SHEET NO.
57	(46-3)R,HBK-1&[(46-3)HB-5]HB-1	KANKAKEE	1183	978
CONTRACT NO. 66863				
ILLINOIS FED. AID PROJECT				

ORIGINAL SURVEY	SURVEYED _____	BY _____	DATE _____
	PLOTTED _____		
NOTE BOOK	TEMPLATE _____		
	AREAS _____		
NO. _____	AREAS CHECKED _____		

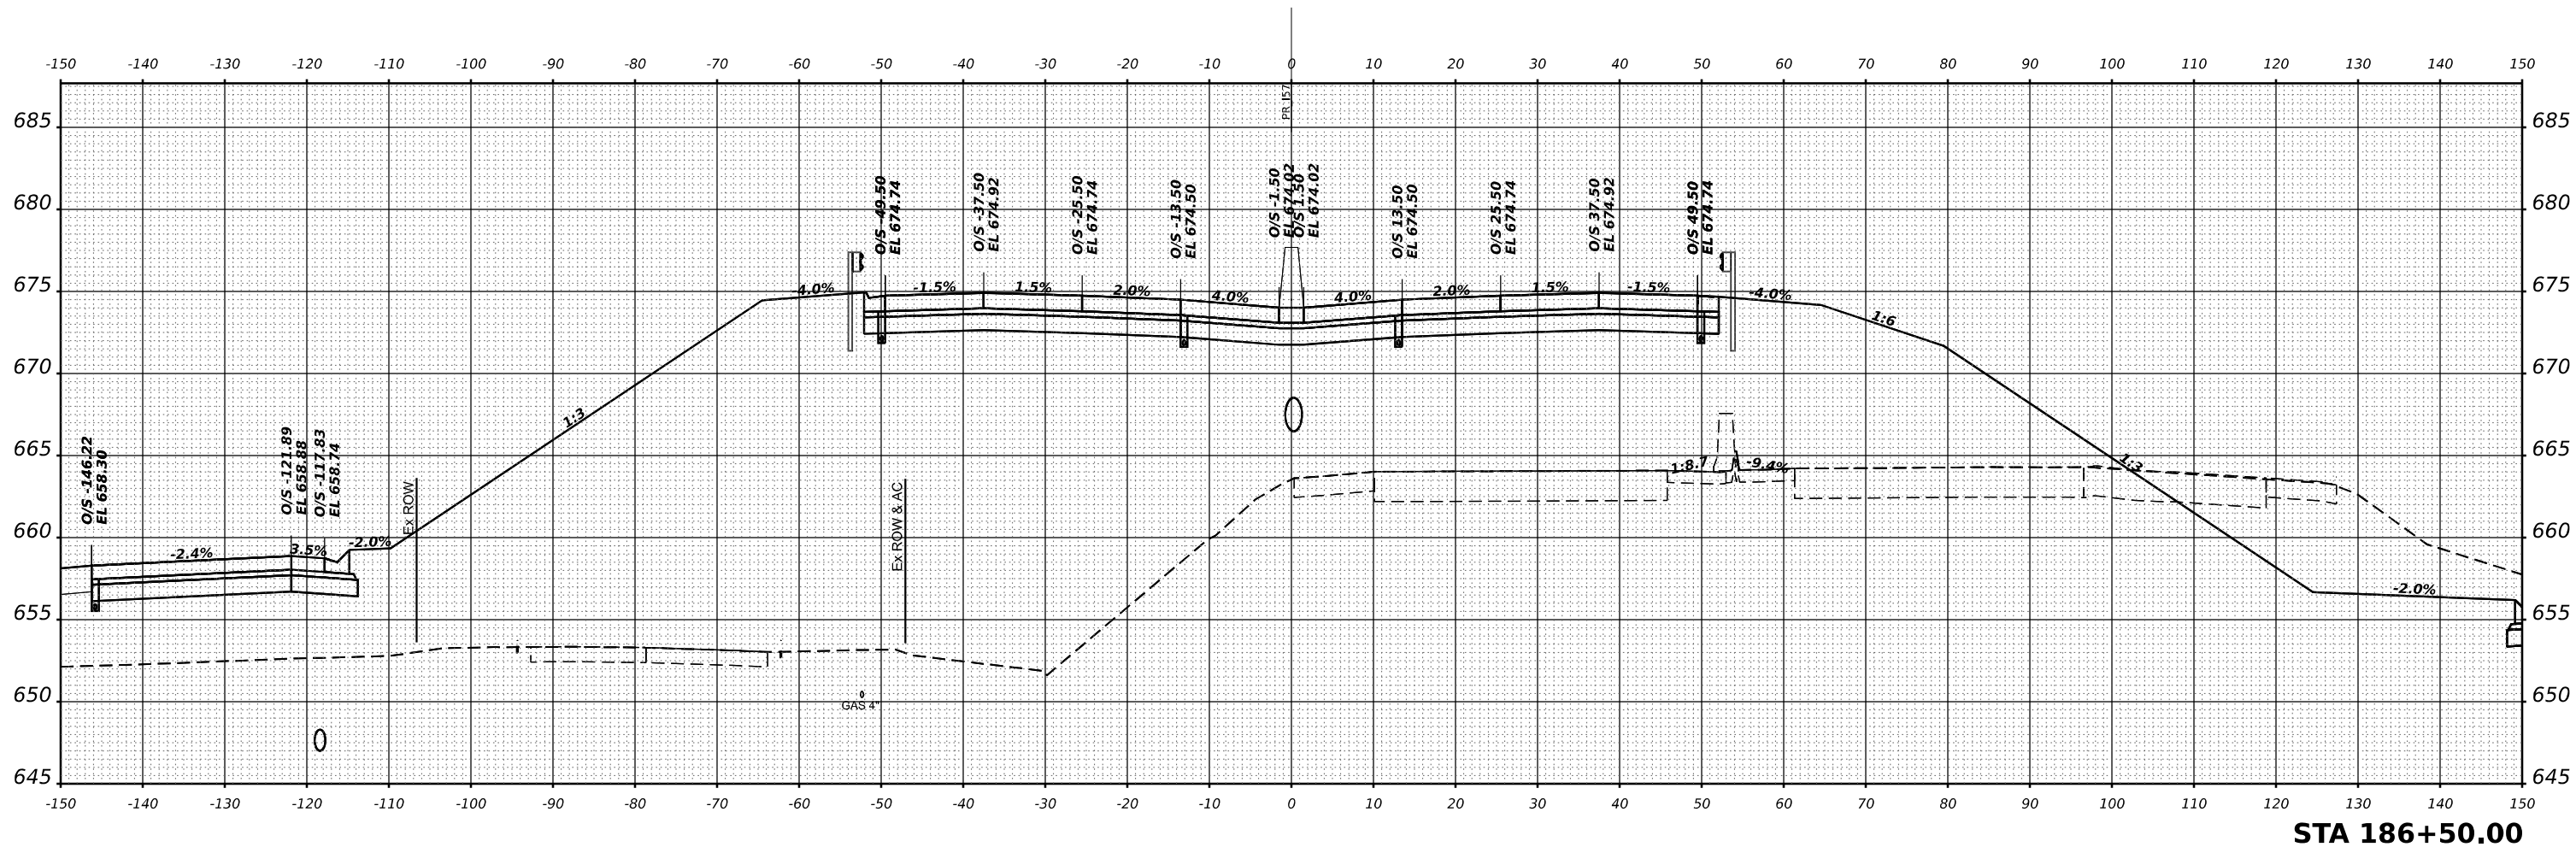

MODEL: XS I-57 SHEET 001
FILE NAME: C:\PW WORK\EX

FILE NAME: C:\PW_WORK\EXP-PW.BENTLEY.COM_EXP-PW-01\D0144124\D366863-SHT-XS-I57-053.DGN



USER NAME = SALASL	DESIGNED - GB	REVISED -
	DRAWN - GB	REVISED -
PLOT SCALE = 0.16666633 ' / IN.	CHECKED - DH	REVISED -
PLOT DATE = 4/23/2026	DATE - 04/22/2026	REVISED -

**STATE OF ILLINOIS
DEPARTMENT OF TRANSPORTATION**

CROSS SECTIONS
I-57


SCALE: 1"=10'	SHEET .	OF	SHEETS	STA. 186+50.00	TO STA. 186+50.00
---------------	---------	----	--------	----------------	-------------------

F.A.I RTE.	SECTION	COUNTY	TOTAL SHEETS	SHEET NO.
57	(46-3)R,HBK-1&[(46-3)HB-5]HB-1	KANKAKEE	1183	979
		CONTRACT NO. 66863		
ILLINOIS		FED. AID PROJECT		

FINAL SURVEY NOTE BOOK NO.	SURVEYED PLOTTED TEMPLATE AREAS CHECKED	BY	DATE

ORIGINAL SURVEY NOTE BOOK NO.	SURVEYED PLOTTED TEMPLATE AREAS CHECKED	BY	DATE

MODEL XS I-57 SHEET 001
FILE NAME C:\RAW\WORK\EXP\BENTLEY\COM\EXP\RAW\01\001412\036863-SHX\AS-45-404.DGN

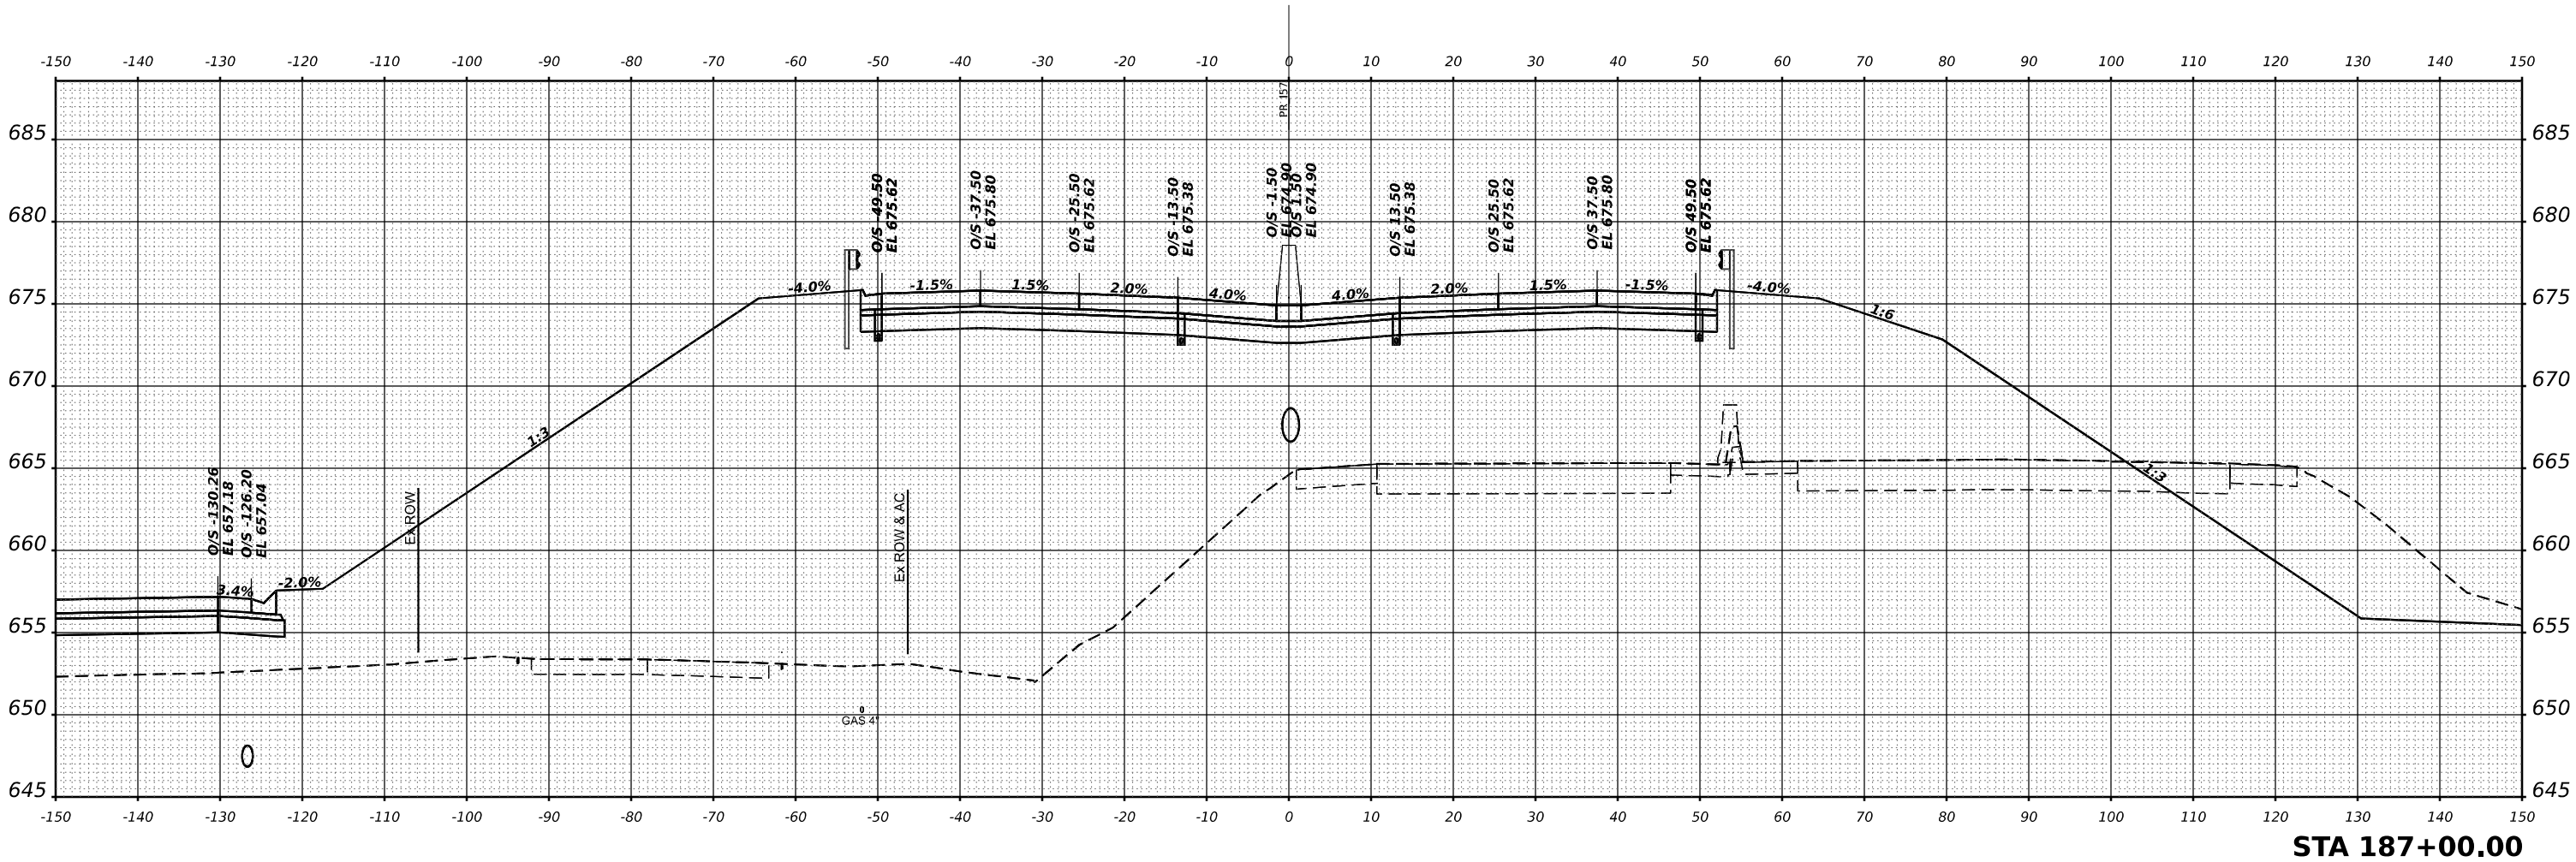

USER NAME = SALASL	DESIGNED - GB	REVISED -
	DRAWN - GB	REVISED -
PLOT SCALE = 0.16666633 1/ IN.	CHECKED - DH	REVISED -
PLOT DATE = 4/23/2026	DATE - 04/22/2026	REVISED -

STATE OF ILLINOIS
DEPARTMENT OF TRANSPORTATION

CROSS SECTIONS
I-57

SCALE: 1"=10' SHEET . OF SHEETS STA. 187+00.00 TO STA. 187+00.00

F.A.I RTE.	SECTION	COUNTY	TOTAL SHEETS	SHEET NO.
57	(46-3)R.HBK-1&[(46-3)HB-5]HB-1	KANKAKEE	1183	980
CONTRACT NO. 66863				
ILLINOIS FED. AID PROJECT				

ORIGINAL SURVEY	SURVEYED _____	BY _____	DATE _____
	PLOTTED _____		
NOTE BOOK	TEMPLATE _____		
	AREAS _____		
NO. _____	AREAS CHECKED _____		





REVISED	-
REVISED	-
REVISED	-
REVISED	-

F.A.I RTE.	SECTION	COUNTY	TOTAL SHEETS	SHEET NO.
57	(46-3)R,HBK-1&[(46-3)HB-5]HB-1	KANKAKEE	1183	981
		CONTRACT NO. 66863		
ILLINOIS		FED. AID PROJECT		

FINAL SURVEY NOTE BOOK NO.	SURVEYED PLOTTED TEMPLATE AREAS CHECKED	BY	DATE

ORIGINAL SURVEY NOTE BOOK NO.	SURVEYED PLOTTED TEMPLATE AREAS CHECKED	BY	DATE

MODEL: XS I-57 SHEET 001
FILE NAME: C:\WORK\EXP\WHEELVIEW.COM\EXP\W01.D014121030863-SHXS-45-406.DGN

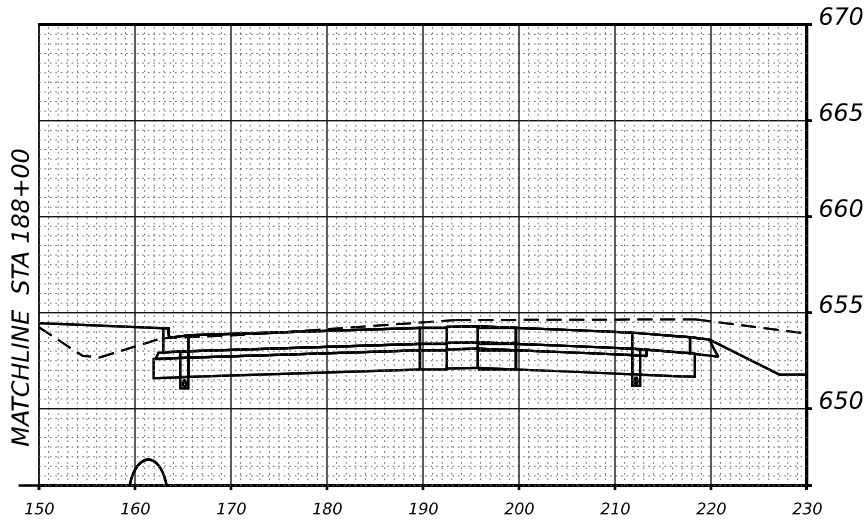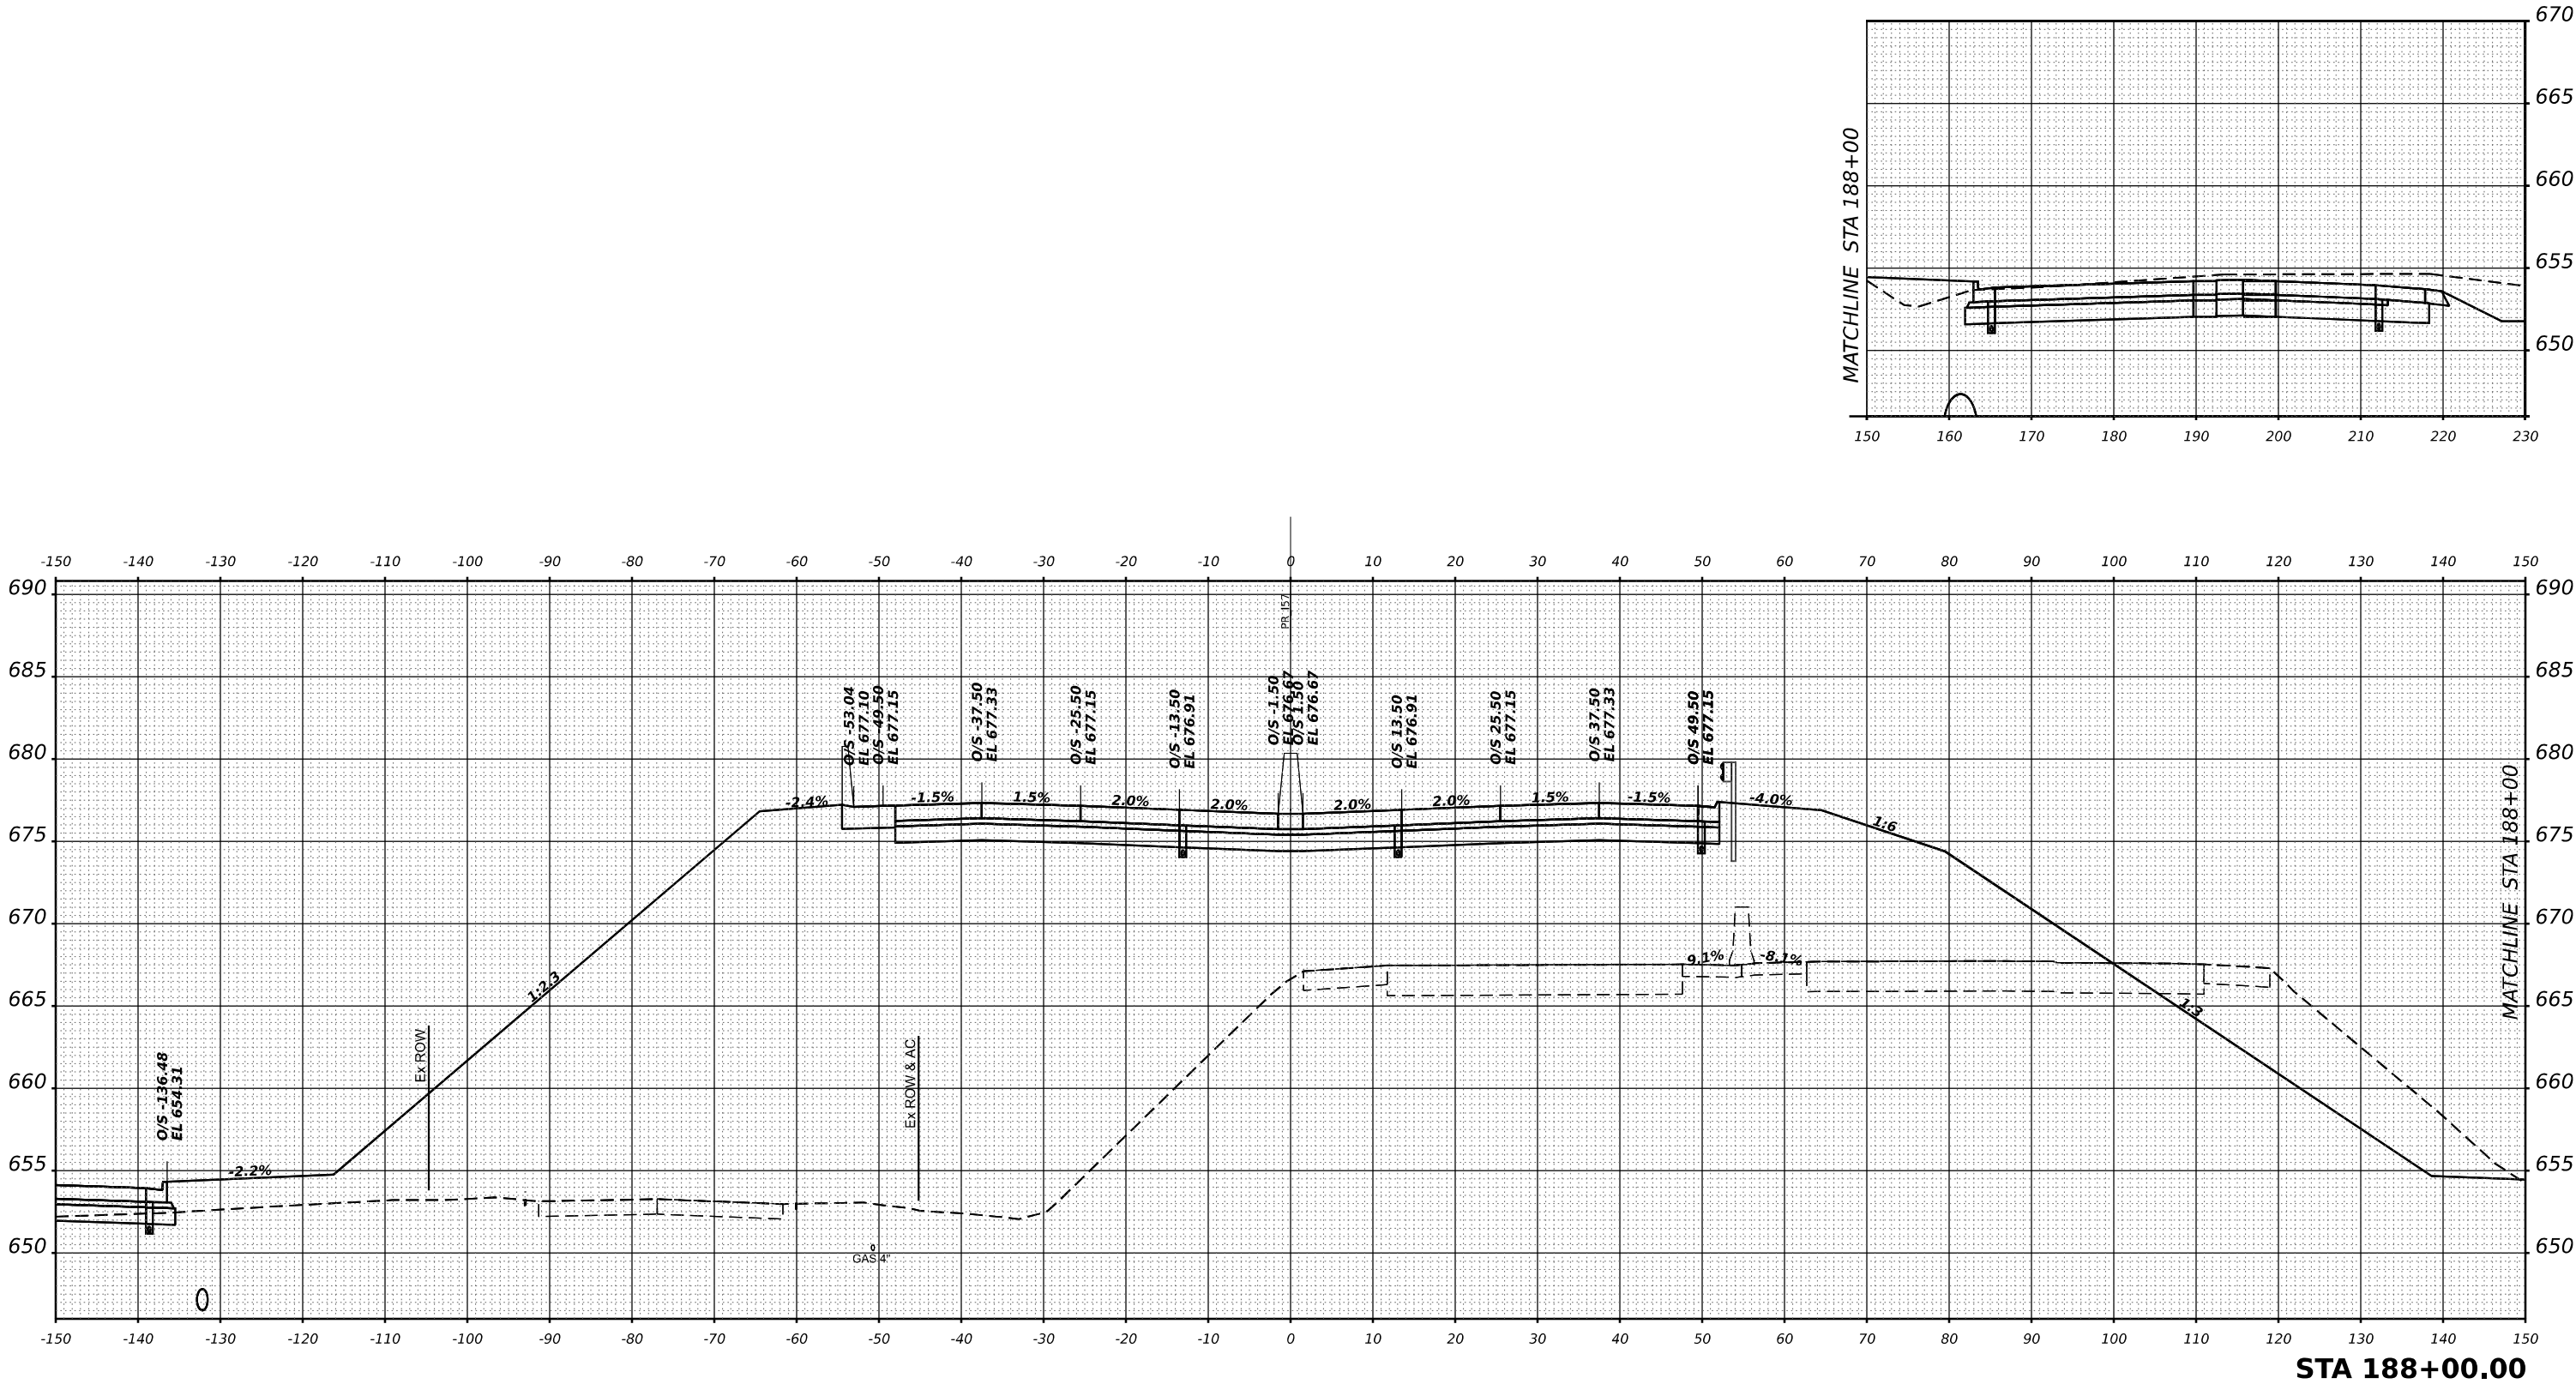

USER NAME = SALASL	DESIGNED - GB	REVISED -
	DRAWN - GB	REVISED -
PLOT SCALE = 0.16666633 1/ IN.	CHECKED - DH	REVISED -
PLOT DATE = 4/23/2026	DATE - 04/22/2026	REVISED -

STATE OF ILLINOIS
DEPARTMENT OF TRANSPORTATION

CROSS SECTIONS
I-57



SCALE: 1"=10' SHEET . OF SHEETS STA. 188+00.00 TO STA. 188+00.00

F.A.I RTE.	SECTION	COUNTY	TOTAL SHEETS	SHEET NO.
57	(46-3)R.HBK-1&[(46-3)HB-5]HB-1	KANKAKEE	1183	982
CONTRACT NO. 66863				
ILLINOIS FED. AID PROJECT				

FINAL	SURVEYED	BY	DATE
SURVEY	PLOTTED		
NOTE BOOK	TEMPLATE		
NO.	AREAS CHECKED		

ORIGINAL	SURVEYED	BY	DATE
SURVEY	PLOTTED		
NOTE BOOK	TEMPLATE		
NO.	AREAS CHECKED		

MODEL XS I-57 SHEET 001
FILE NAME C:\WORK\EXP\BENTLEY\COM\EXP\PM21.D01412\MD36863-SH\XS-I57-408.DGN

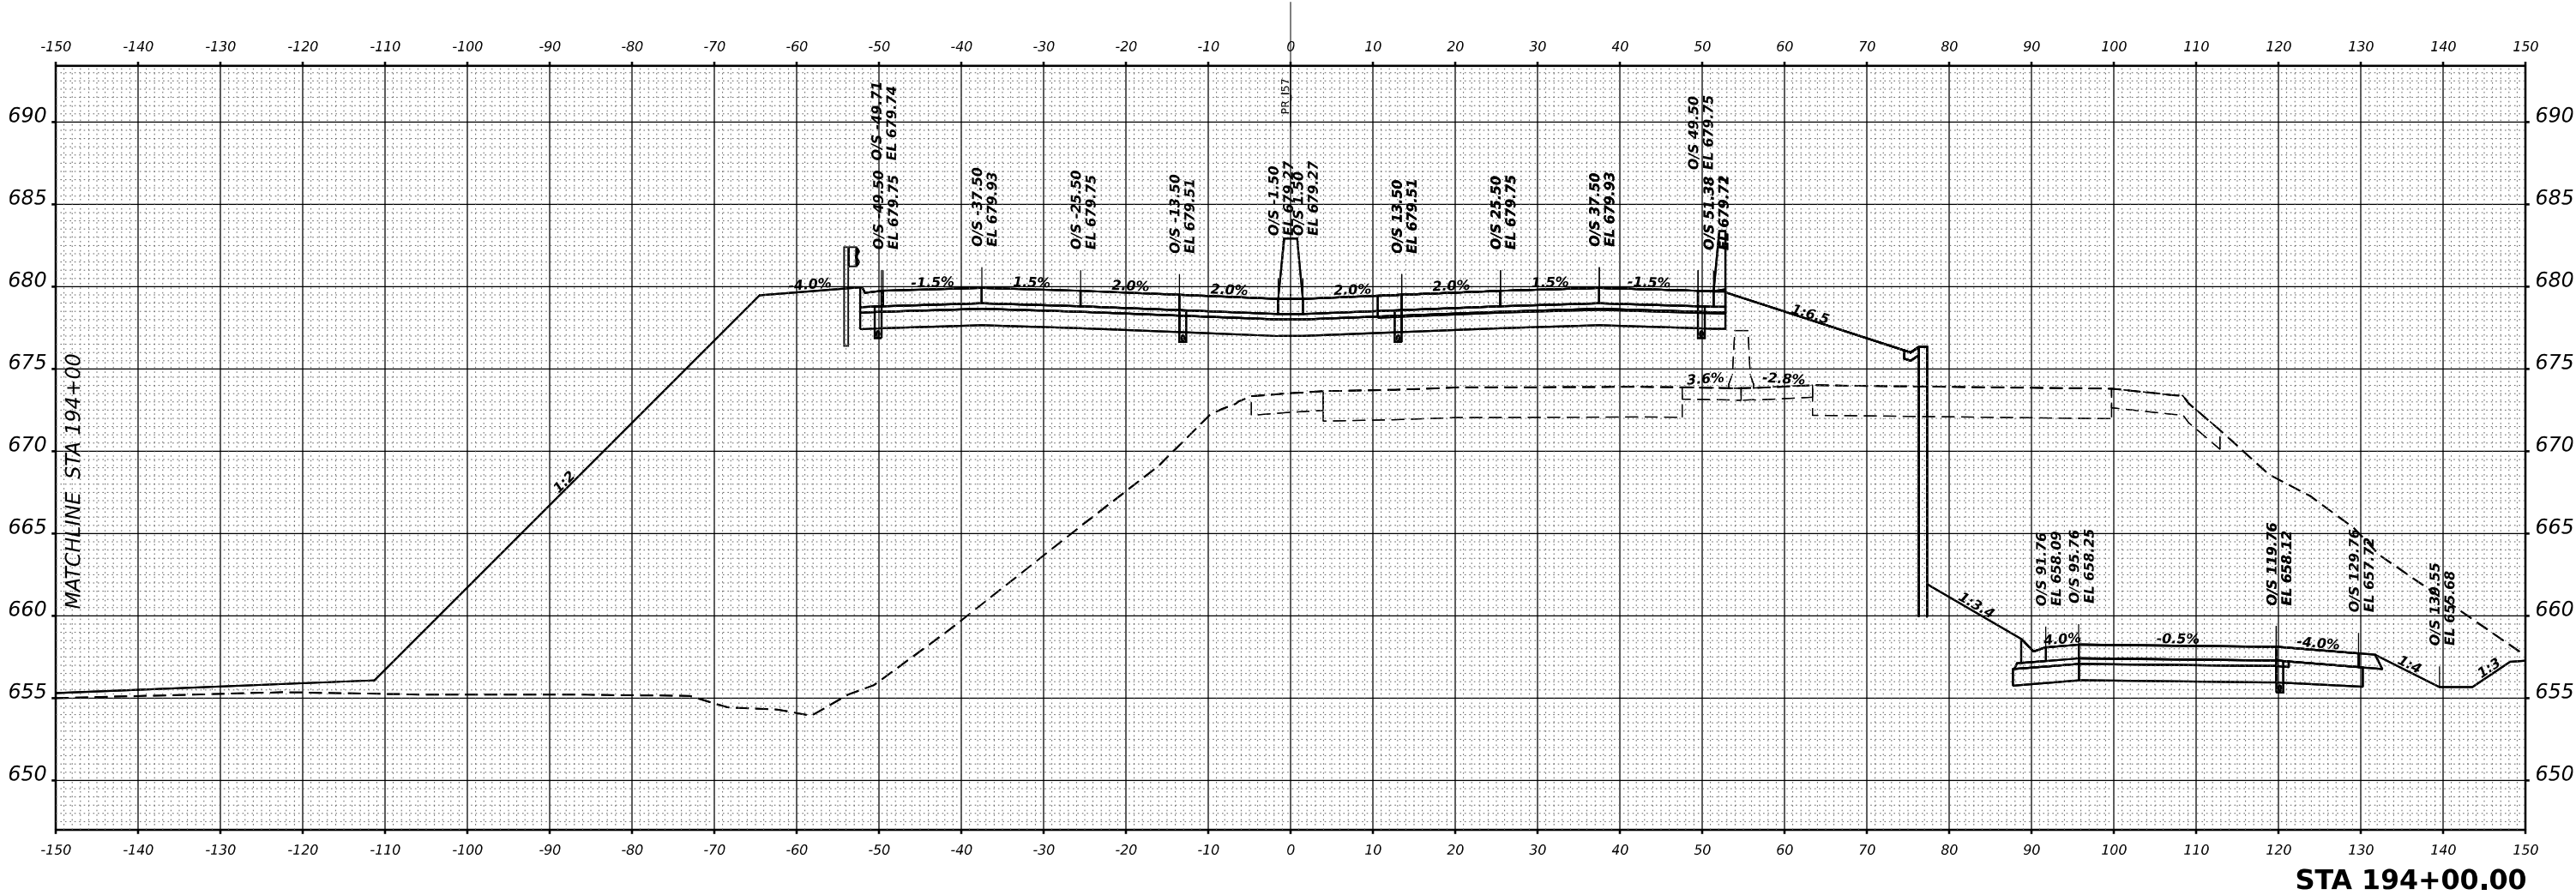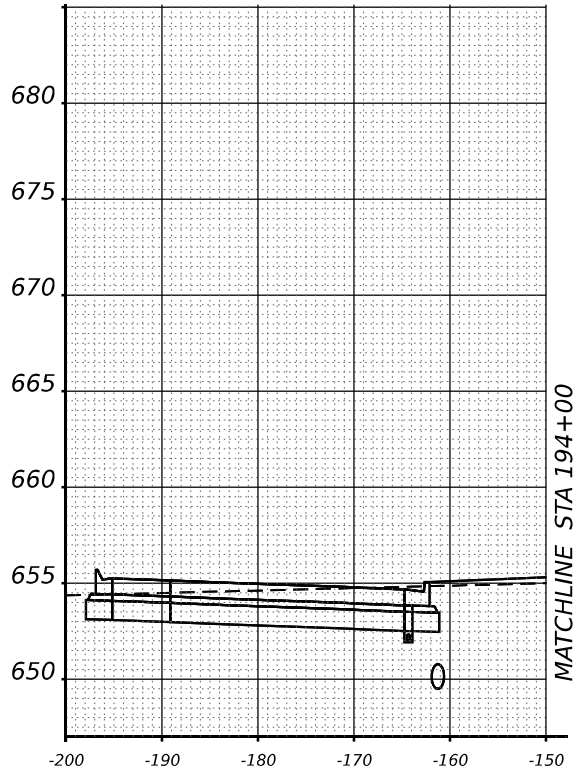

USER NAME = SALASL	DESIGNED - GB	REVISED -
	DRAWN - GB	REVISED -
PLOT SCALE = 0.16666633 1/ IN.	CHECKED - DH	REVISED -
PLOT DATE = 4/23/2026	DATE - 04/22/2026	REVISED -

STATE OF ILLINOIS
DEPARTMENT OF TRANSPORTATION


CROSS SECTIONS
I-57

SCALE: 1"=10' SHEET . OF SHEETS STA. 194+00.00 TO STA. 194+00.00

F.A.I RTE.	SECTION	COUNTY	TOTAL SHEETS	SHEET NO.
57	(46-3)R.HBK-1&[(46-3)HB-5]HB-1	KANKAKEE	1183	983
CONTRACT NO. 66863				
ILLINOIS FED. AID PROJECT				


ORIGINAL SURVEY	SURVEYED _____	BY _____	DATE _____
	PLOTTED _____		
NOTE BOOK	TEMPLATE _____		
	AREAS _____		
NO. _____	AREAS CHECKED _____		

FILE NAME: C:\PW_WORK\EXP-PW.BENTLEY.COM_EXP-PW-01\D0144124\D366863-SHT-XS-I57-069.DGN

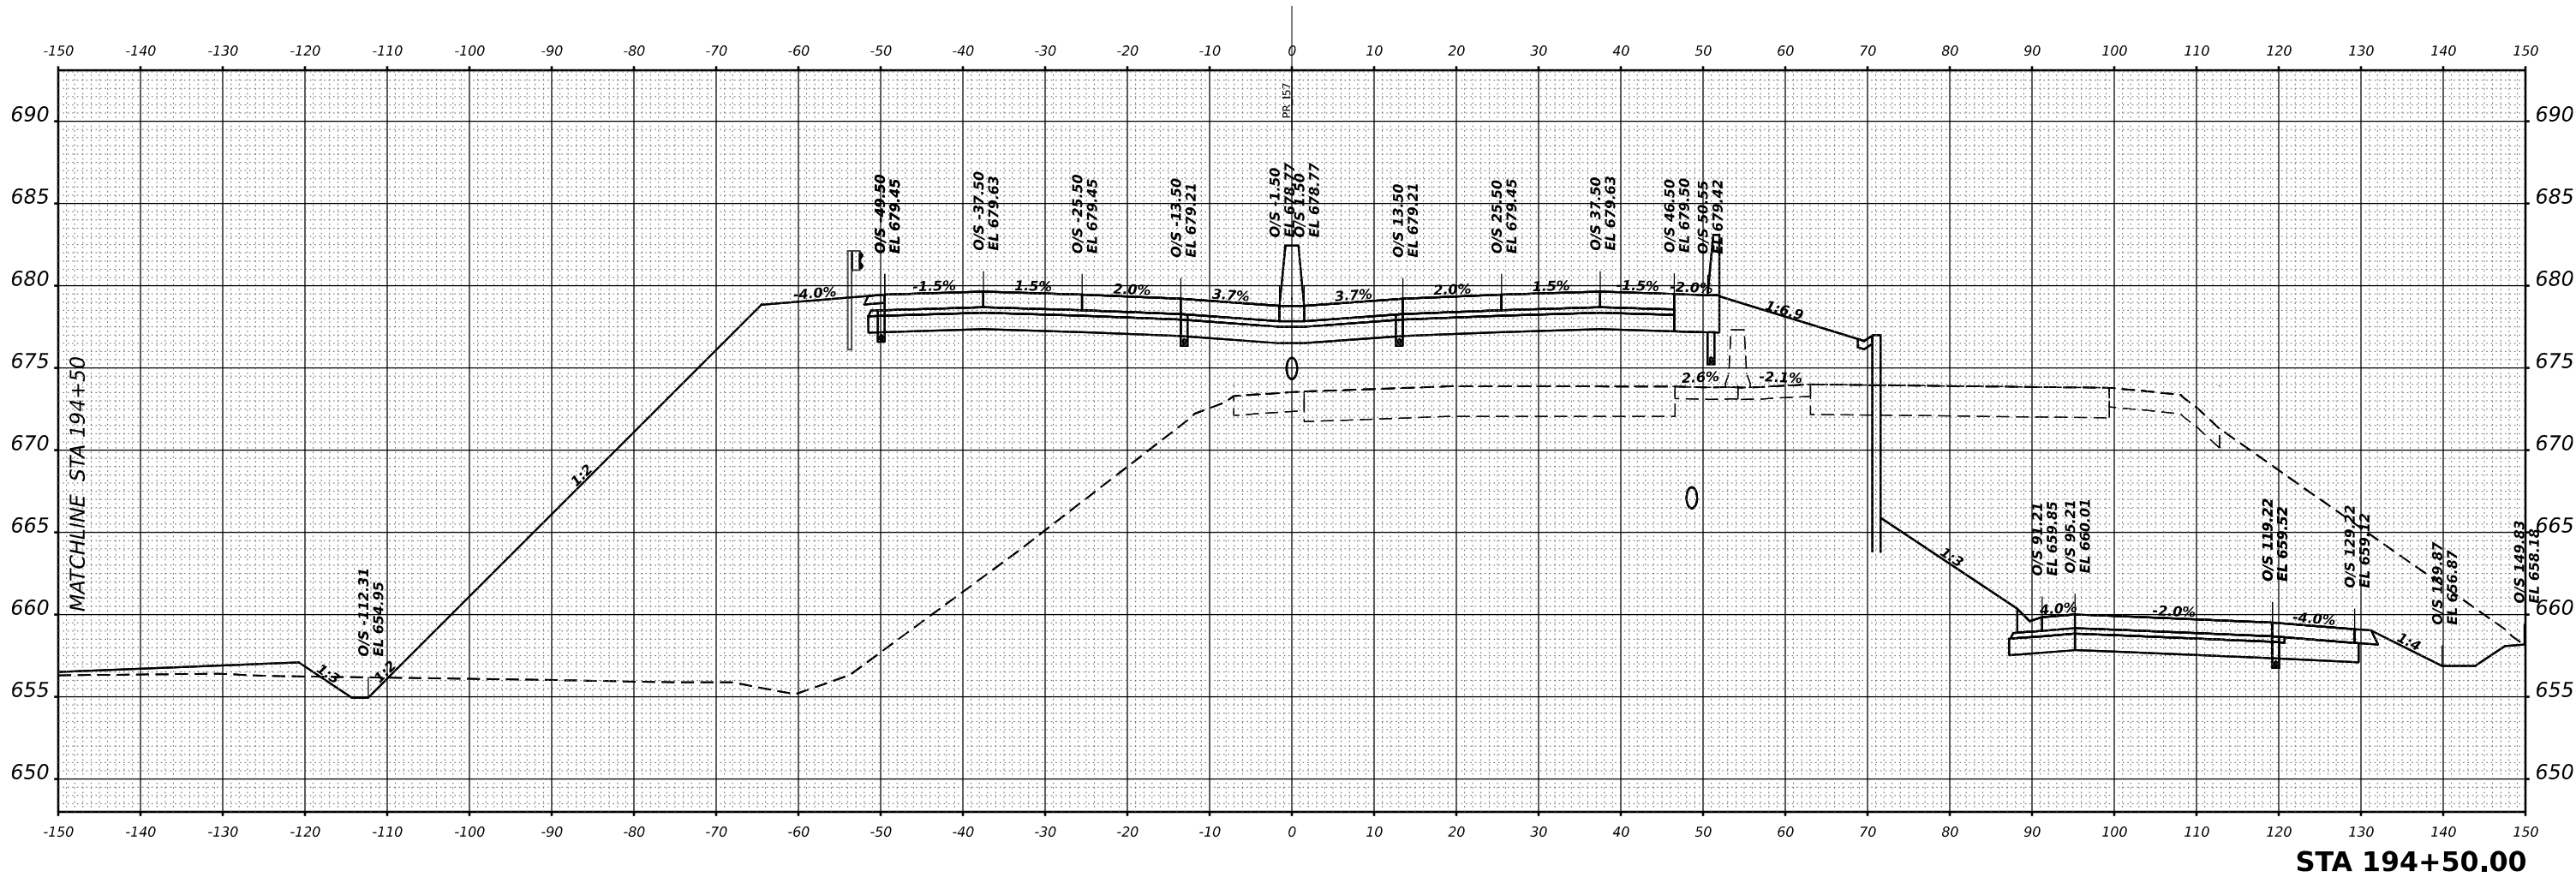


F.A.I RTE.	SECTION	COUNTY	TOTAL SHEETS	SHEET NO.
57	(46-3)R,HBK-1&[(46-3)HB-5]HB-1	KANKAKEE	1183	984
		CONTRACT NO. 66863		
ILLINOIS		FED. AID PROJECT		

FINAL SURVEY NOTE BOOK NO.	SURVEYED PLOTTED TEMPLATE AREAS CHECKED	BY	DATE

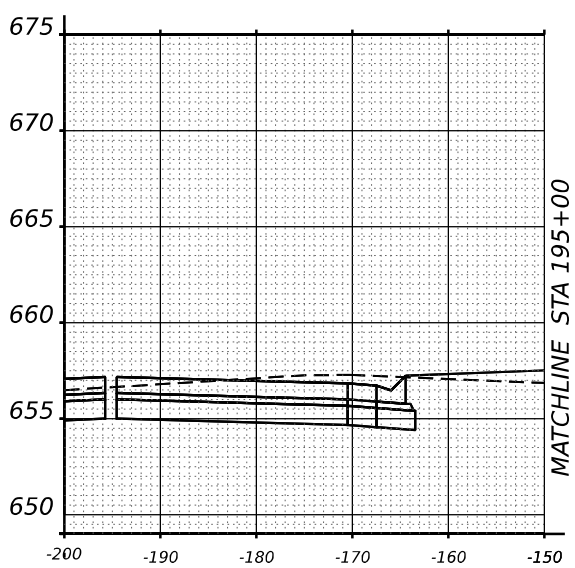

ORIGINAL SURVEY NOTE BOOK NO.	SURVEYED PLOTTED TEMPLATE AREAS CHECKED	BY	DATE

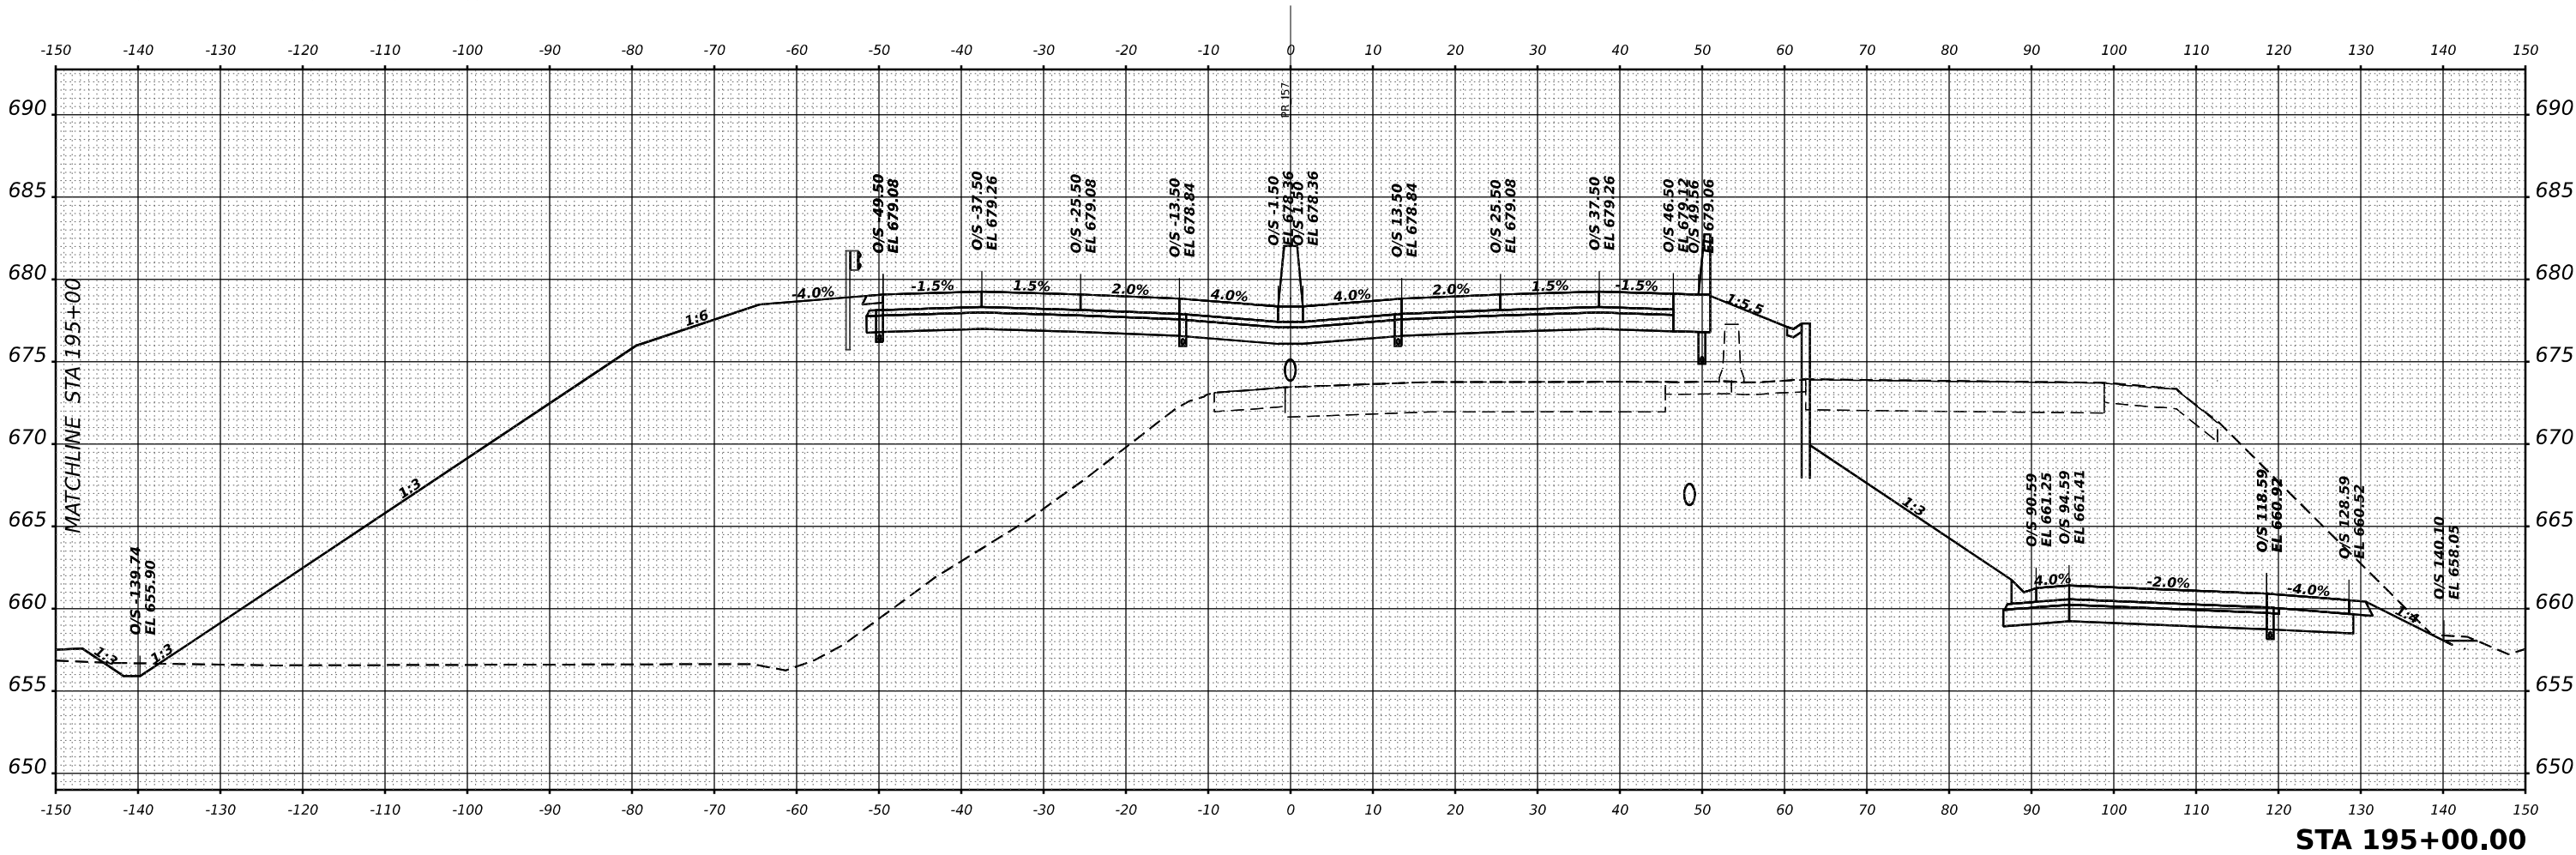

USER NAME = SALASL	DESIGNED - GB	REVISED -
	DRAWN - GB	REVISED -
PLOT SCALE = 0.16666633 1/ IN.	CHECKED - DH	REVISED -
PLOT DATE = 4/23/2026	DATE - 04/22/2026	REVISED -

STATE OF ILLINOIS
DEPARTMENT OF TRANSPORTATION

CROSS SECTIONS
I-57

SCALE: 1"=10' SHEET . OF SHEETS STA. 195+00.00 TO STA. 195+00.00


F.A.I RTE.	SECTION	COUNTY	TOTAL SHEETS	SHEET NO.
57	(46-3)R.HBK-1&[(46-3)HB-5]HB-1	KANKAKEE	1183	985
CONTRACT NO. 66863				
ILLINOIS FED. AID PROJECT				

ORIGINAL SURVEY	SURVEYED _____	BY _____	DATE _____
	PLOTTED _____ TEMPLATE _____ AREAS _____ AREAS CHECKED _____		
NO. _____			




REVISED	-
REVISED	-
REVISED	-
REVISED	-

SCALE: 1"=10'	SHEET .	OF	SHEETS	STA. 195+50.00	TO STA. 195+50.00
---------------	---------	----	--------	----------------	-------------------

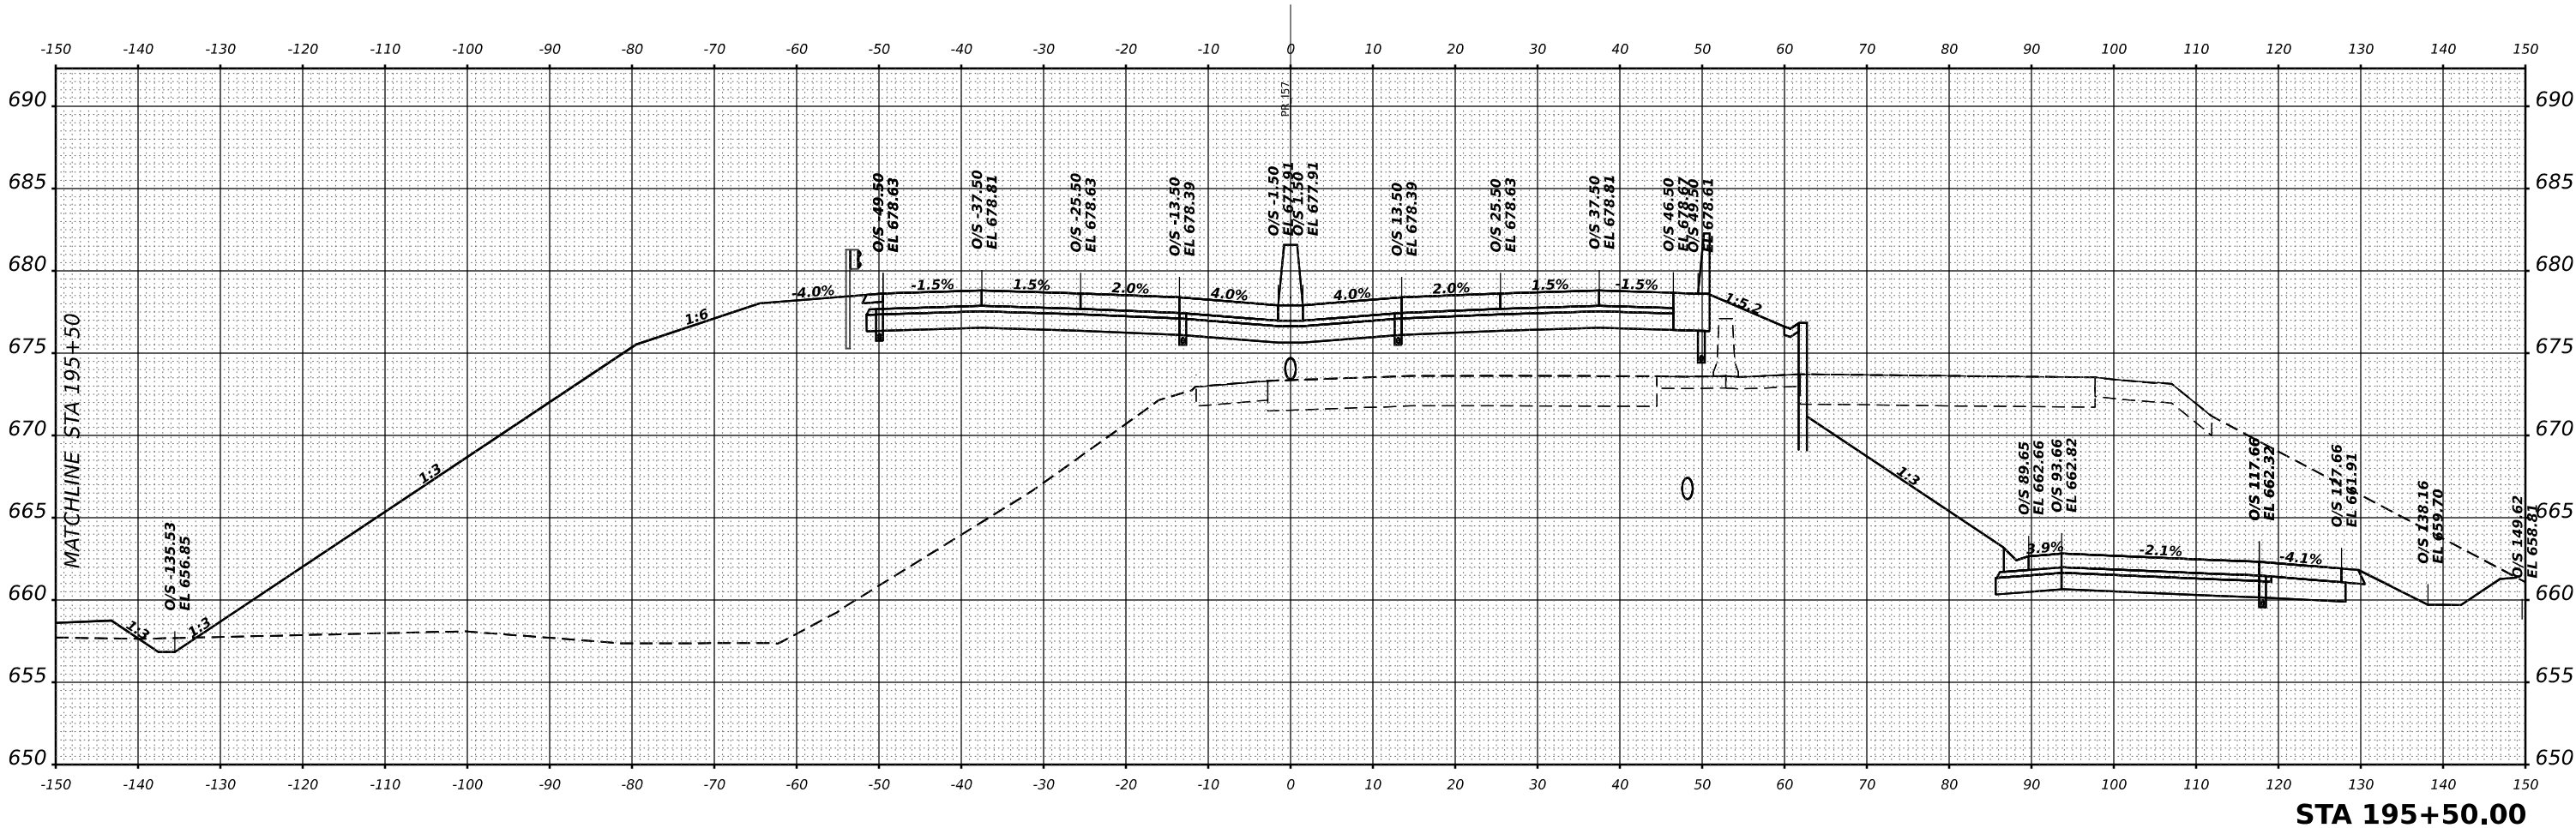
ILLINOIS | FED. AID PROJECT

FINAL SURVEY NOTE BOOK NO.	SURVEYED PLOTTED TEMPLATE AREAS CHECKED	BY	DATE

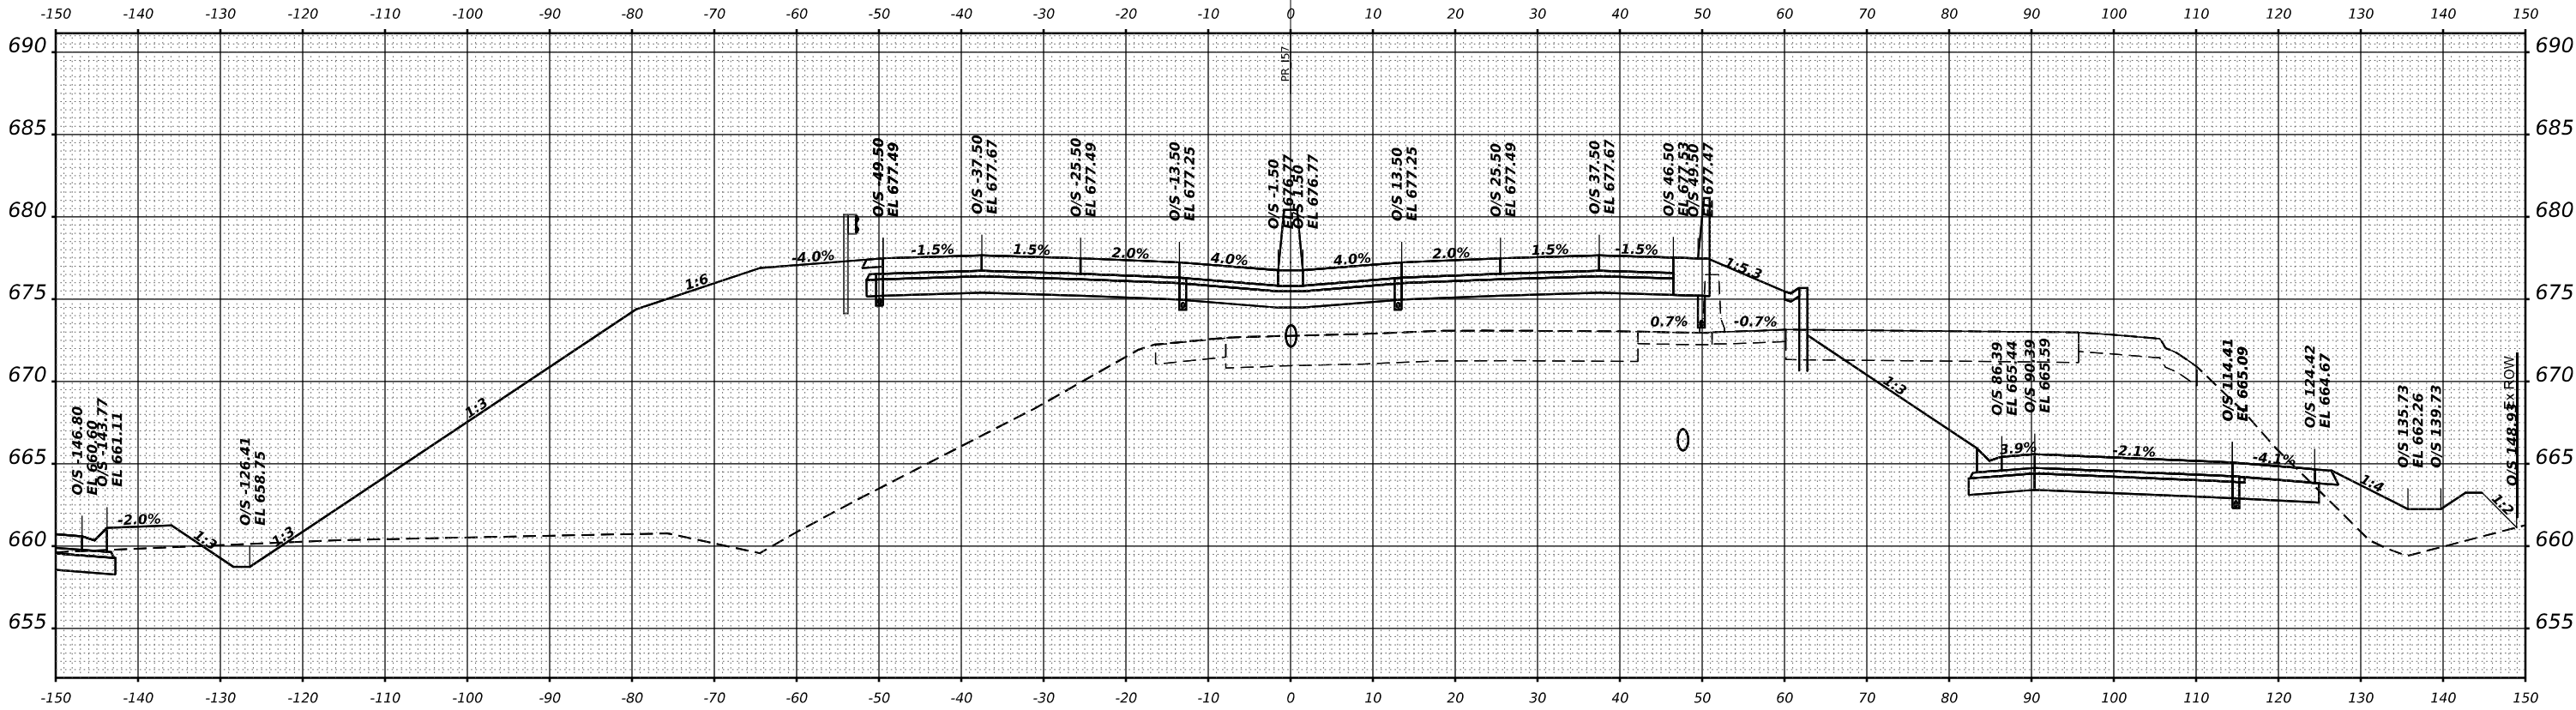

STA 196+50.00

ORIGINAL SURVEY NOTE BOOK NO.	SURVEYED PLOTTED TEMPLATE AREAS CHECKED	BY	DATE

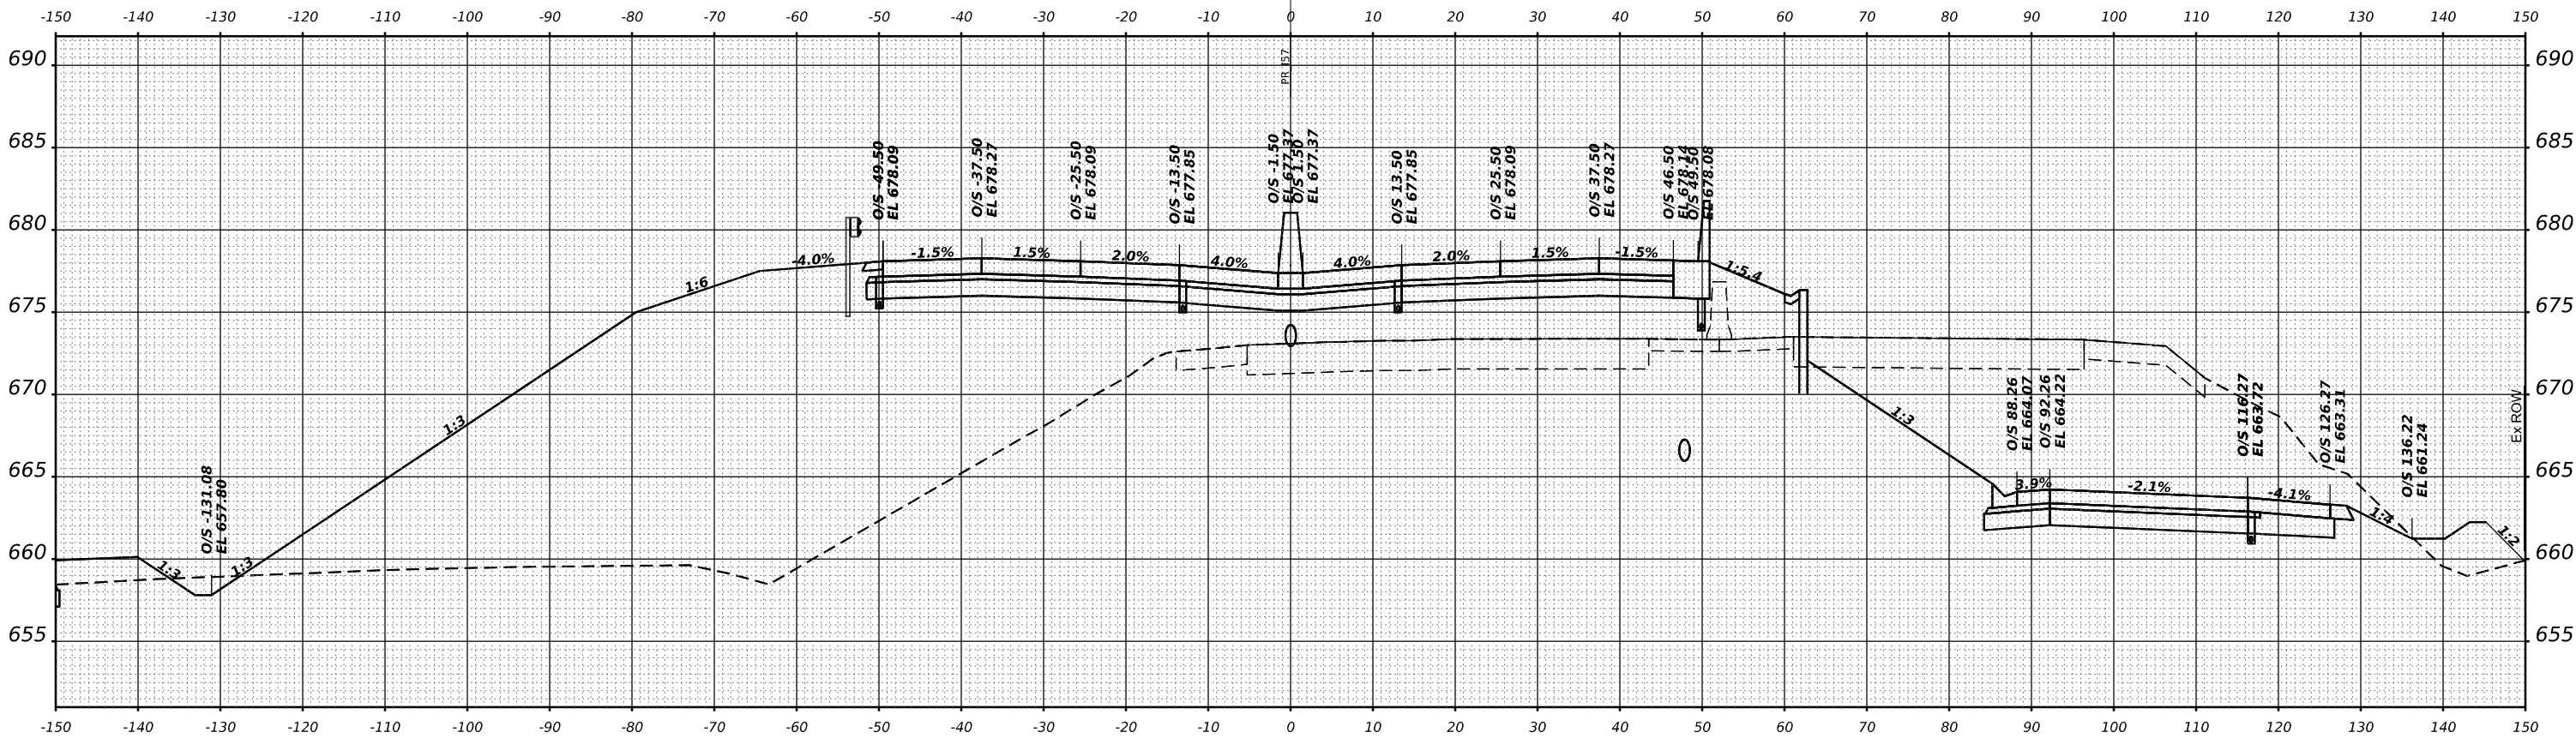

STA 196+00.00

MODEL XS 1-57 SHEET 001
FILE NAME C:\WORK\EXP\BENTLEY\COM EXP\PM21.D01412\MD36863-SHA-XS-15-57.DGN



USER NAME = SALASL	DESIGNED - GB	REVISED -
	DRAWN - GB	REVISED -
PLOT SCALE = 0.16666633 ' / IN.	CHECKED - DH	REVISED -
PLOT DATE = 4/23/2026	DATE - 04/22/2026	REVISED -


STATE OF ILLINOIS
DEPARTMENT OF TRANSPORTATION

CROSS SECTIONS
I-57


SCALE: 1"=10' SHEET . OF SHEETS STA. 196+00.00 TO STA. 196+50.00

F.A.I RTE.	SECTION	COUNTY	TOTAL SHEETS	SHEET NO.
57	(46-3)R,HBK-1&[(46-3)HB-5]HB-1	KANKAKEE	1183	987
CONTRACT NO. 66863				
ILLINOIS FED. AID PROJECT				

FINAL SURVEY NOTE BOOK NO.	SURVEYED PLOTTED TEMPLATE AREAS CHECKED	BY	DATE

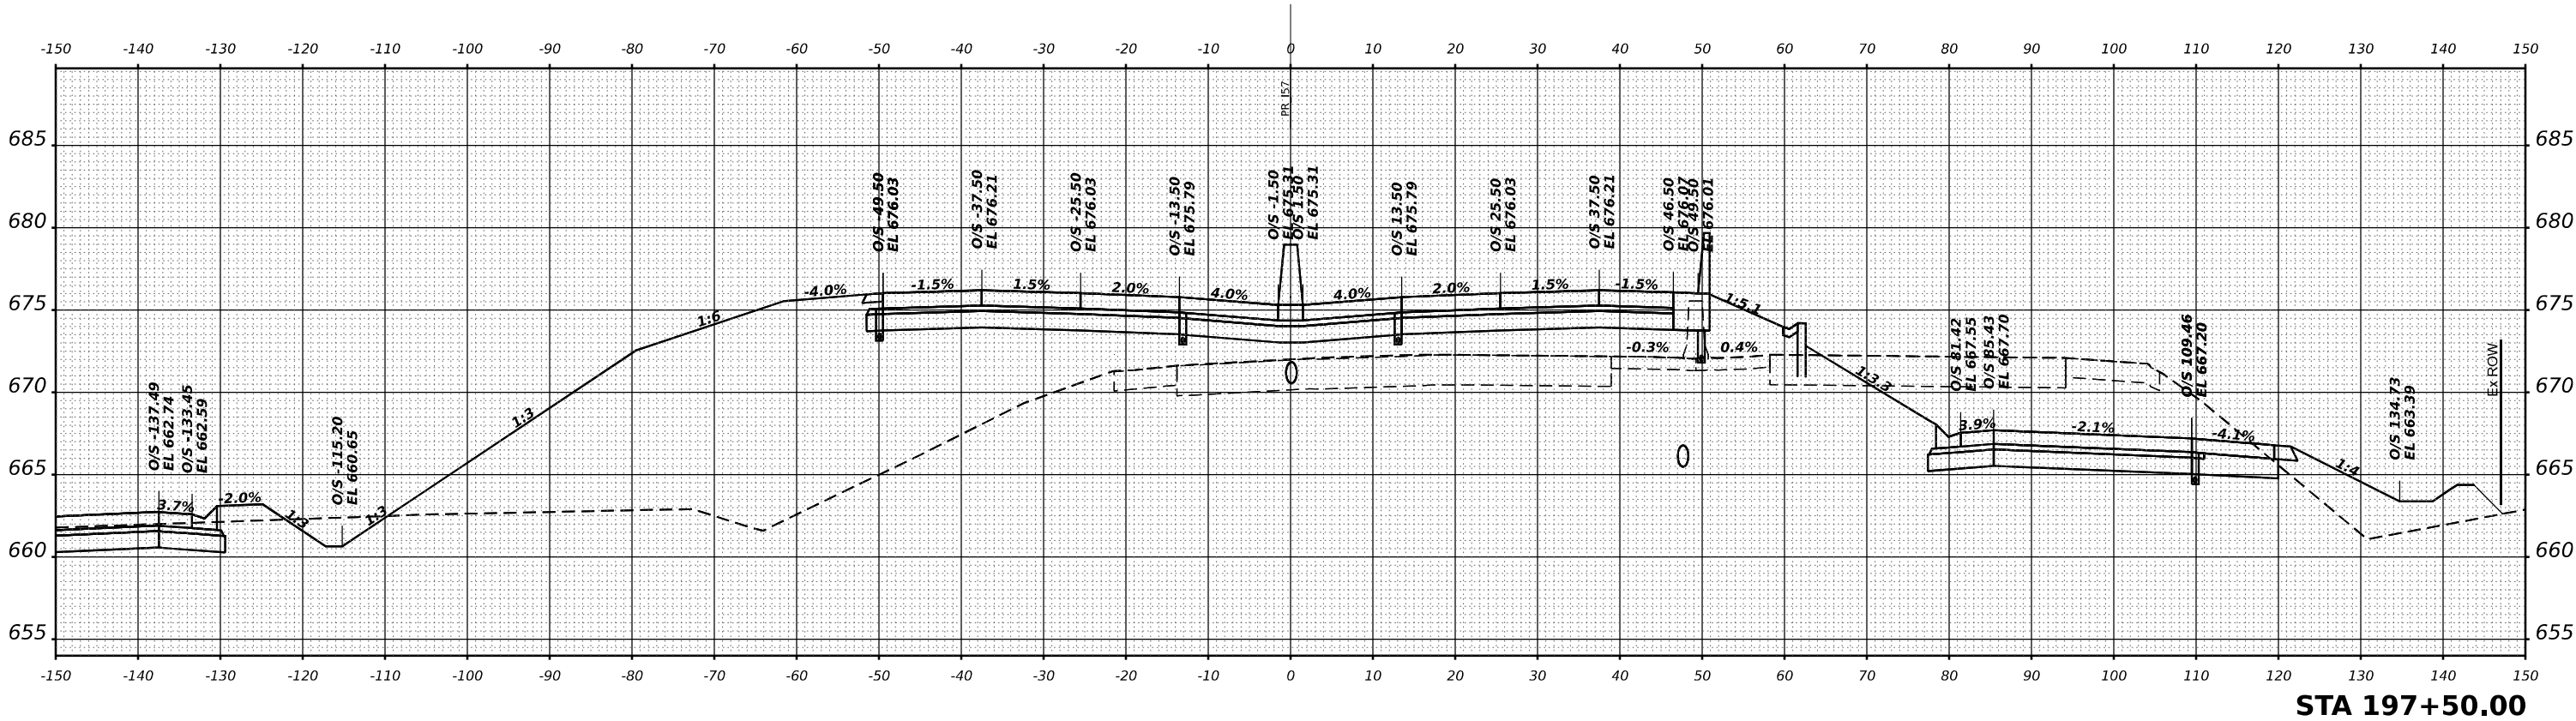

ORIGINAL SURVEY NOTE BOOK NO.	SURVEYED PLOTTED TEMPLATE AREAS CHECKED	BY	DATE

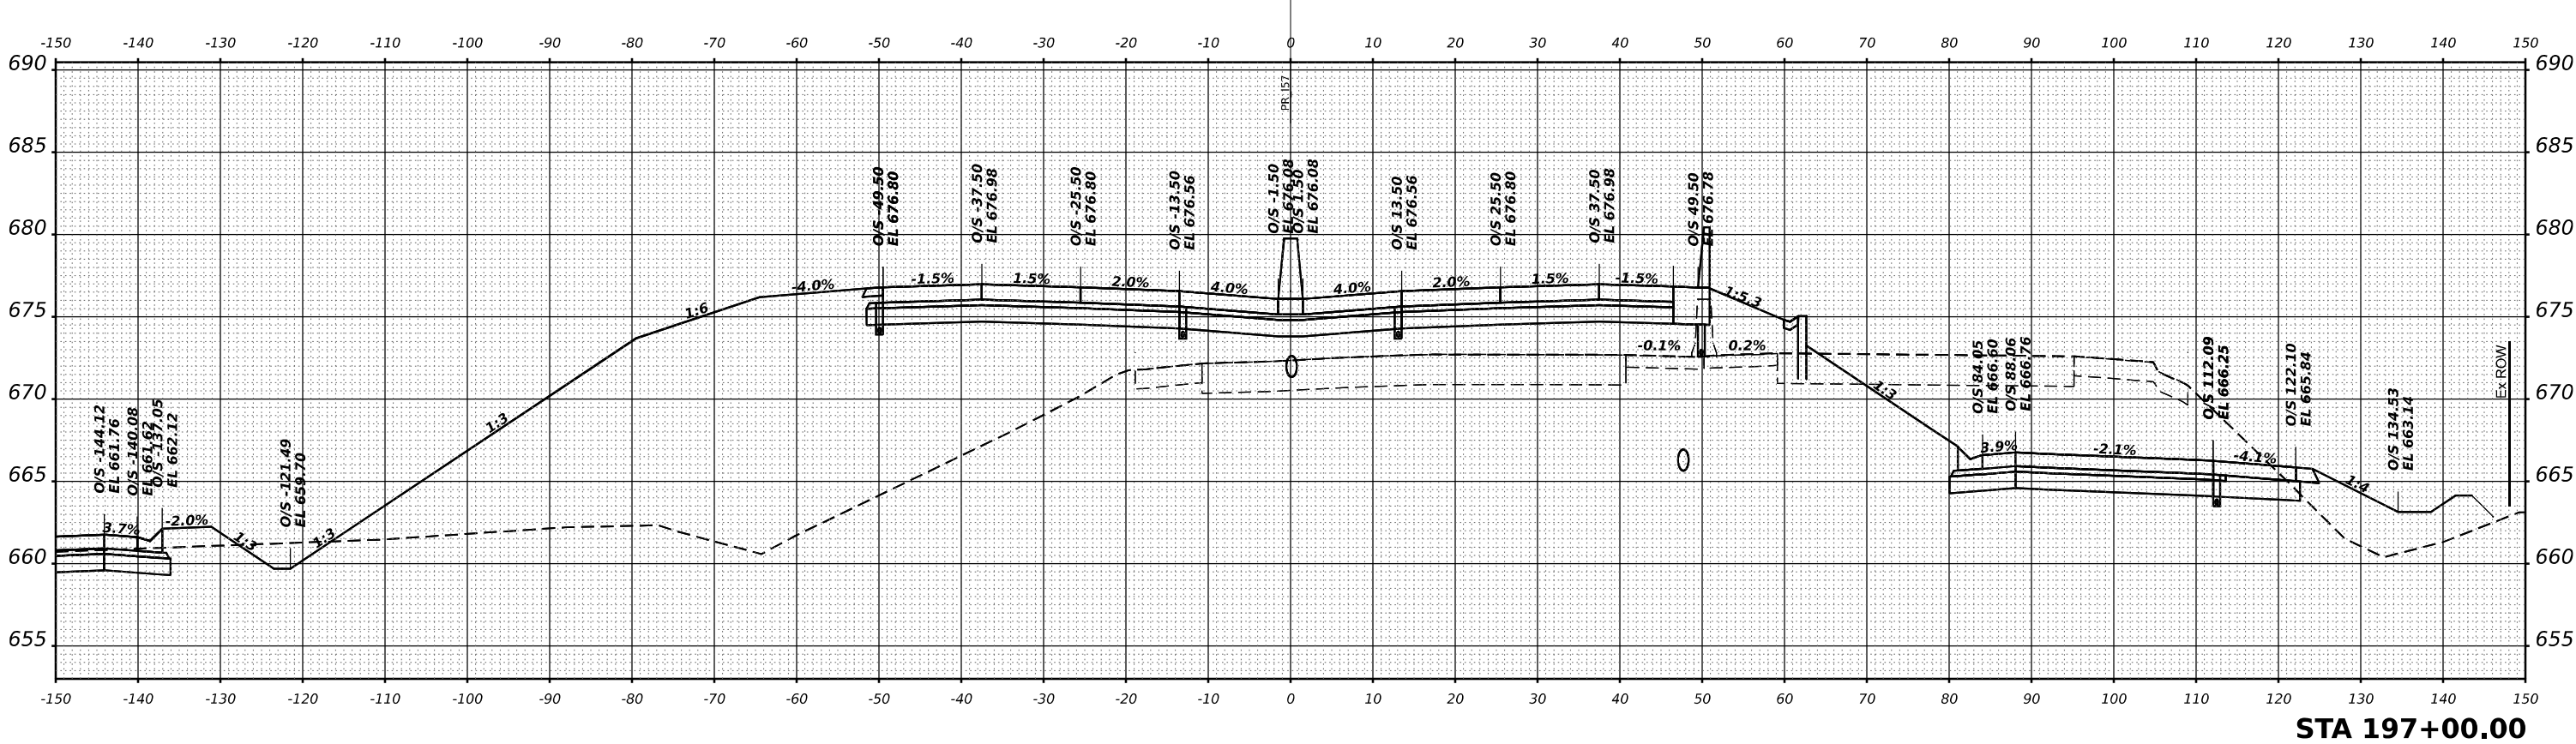

MODEL: XS I-57 SHEET 001
FILE NAME: C:\AW\WORK\EXP\BENTLEY\COM\EXP\PM\21.D01412\1036863-SHXS-45-473.DGN



USER NAME = SALASL	DESIGNED - GB	REVISED -
	DRAWN - GB	REVISED -
PLOT SCALE = 0.16666633 ' / IN.	CHECKED - DH	REVISED -
PLOT DATE = 4/23/2026	DATE - 04/22/2026	REVISED -


STATE OF ILLINOIS
DEPARTMENT OF TRANSPORTATION

CROSS SECTIONS
I-57


SCALE: 1"=10' SHEET . OF SHEETS STA. 197+00.00 TO STA. 197+50.00

F.A.I RTE.	SECTION	COUNTY	TOTAL SHEETS	SHEET NO.
57	(46-3)R.HBK-1&[(46-3)HB-5]HB-1	KANKAKEE	1183	988
CONTRACT NO. 66863				
ILLINOIS FED. AID PROJECT				

FINAL	SURVEYED	BY	DATE
SURVEY	PLOTTED		
NOTE BOOK	TEMPLATE		
NO.	AREAS CHECKED		

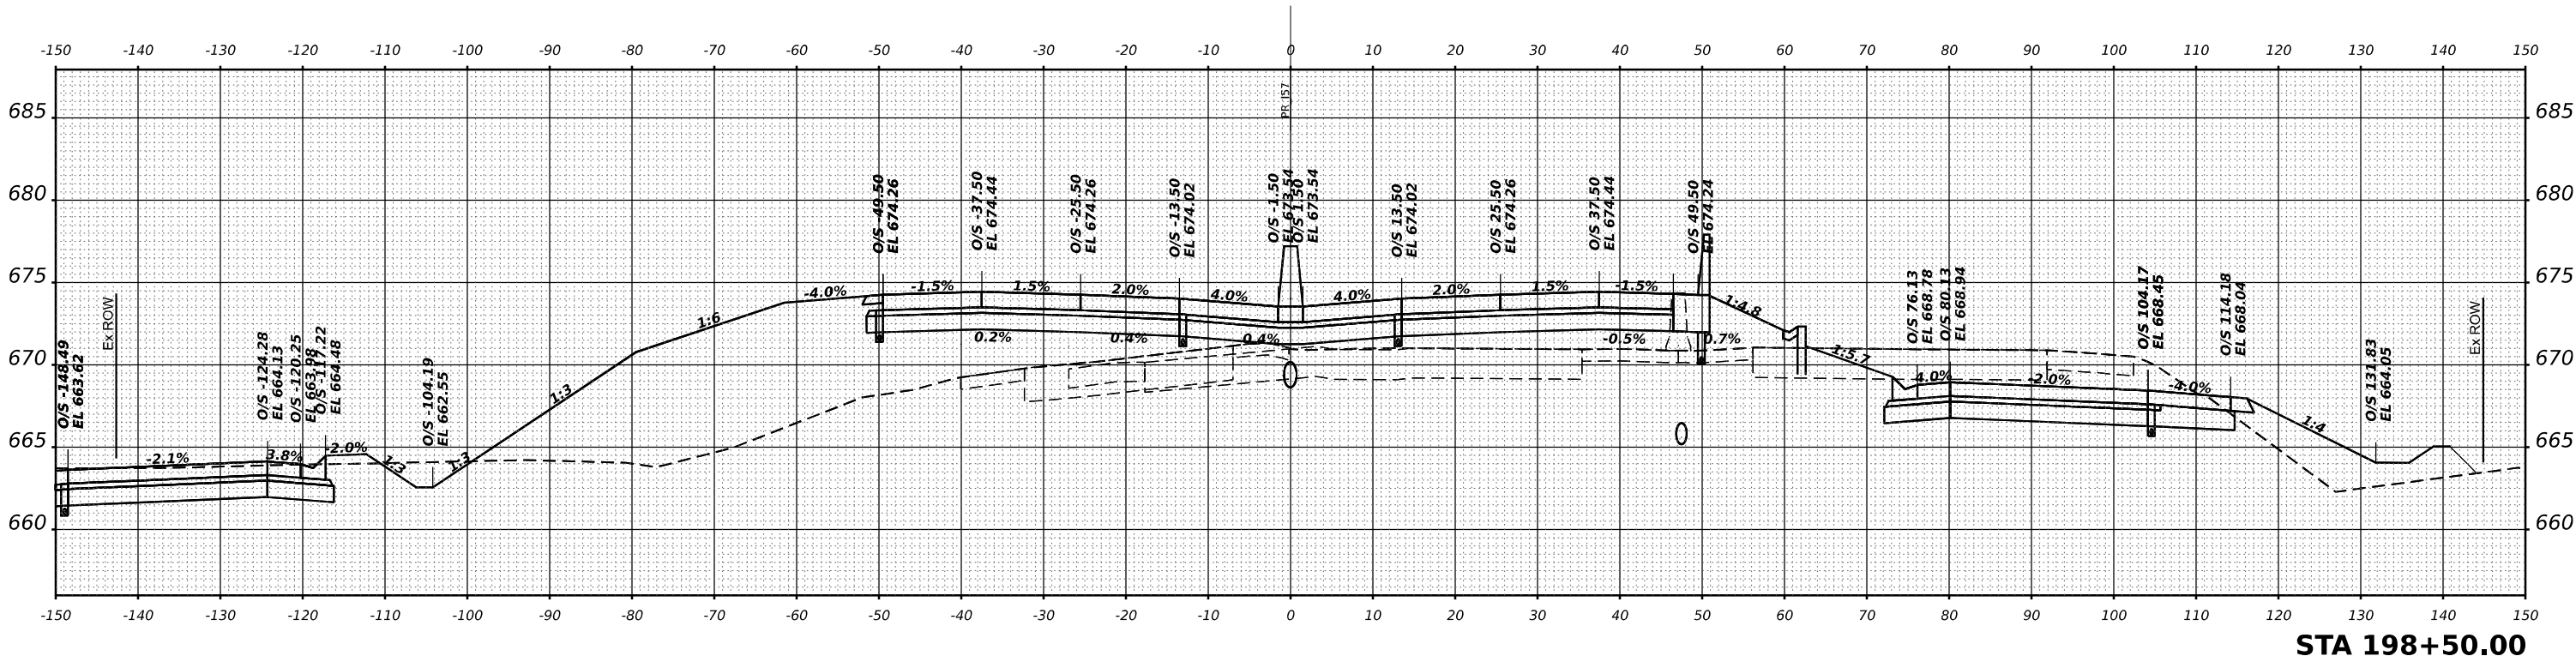

ORIGINAL	SURVEYED	BY	DATE
SURVEY	PLOTTED		
NOTE BOOK	TEMPLATE		
NO.	AREAS CHECKED		

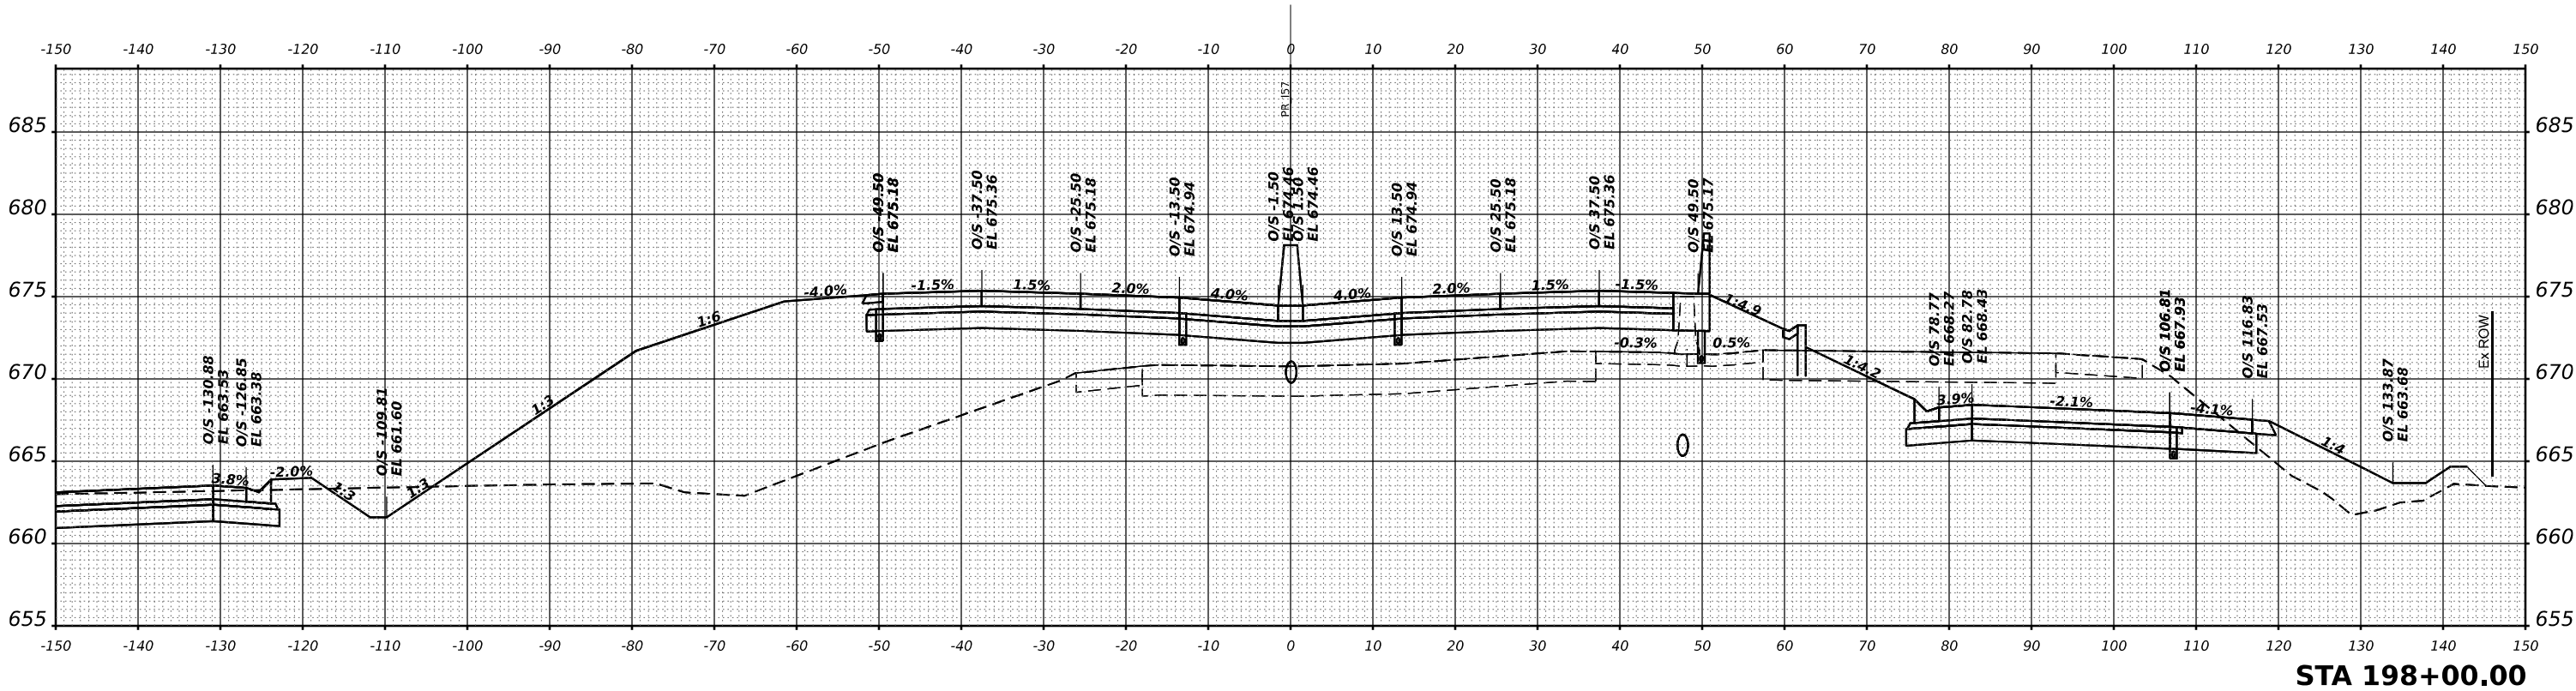

MODEL XS 1-57 SHEET 001
FILE NAME C:\AW\WORK\EXP\BENTLEY\COM EXP\PM21.D01412\MD30863-SHX\XS-57-074.DGN



USER NAME = SALASL	DESIGNED - GB	REVISED -
	DRAWN - GB	REVISED -
PLOT SCALE = 0.16666633 ' / IN.	CHECKED - DH	REVISED -
PLOT DATE = 4/23/2026	DATE - 04/22/2026	REVISED -

STATE OF ILLINOIS
DEPARTMENT OF TRANSPORTATION

CROSS SECTIONS
I-57



SCALE: 1"=10' SHEET . OF SHEETS STA. 198+00.00 TO STA. 198+50.00

F.A.I. RTE.	SECTION	COUNTY	TOTAL SHEETS	SHEET NO.
57	(46-3)R.HBK-1&[(46-3)HB-5]HB-1	KANKAKEE	1183	989
CONTRACT NO. 66863				
ILLINOIS FED. AID PROJECT				

FINAL SURVEY	SURVEYED PLOTTED	BY	DATE
NO.	NO.	NO.	NO.
AREAS CHECKED	AREAS CHECKED	AREAS CHECKED	AREAS CHECKED

ORIGINAL SURVEY	SURVEYED PLOTTED	BY	DATE
NO.	NO.	NO.	NO.
AREAS CHECKED	AREAS CHECKED	AREAS CHECKED	AREAS CHECKED

MODEL XS I-57 SHEET 001
FILE NAME C:\WORK\EXP\BENTLEY\COM EXP\PM21.D0141210330863-SHXS-I57-01.DGN

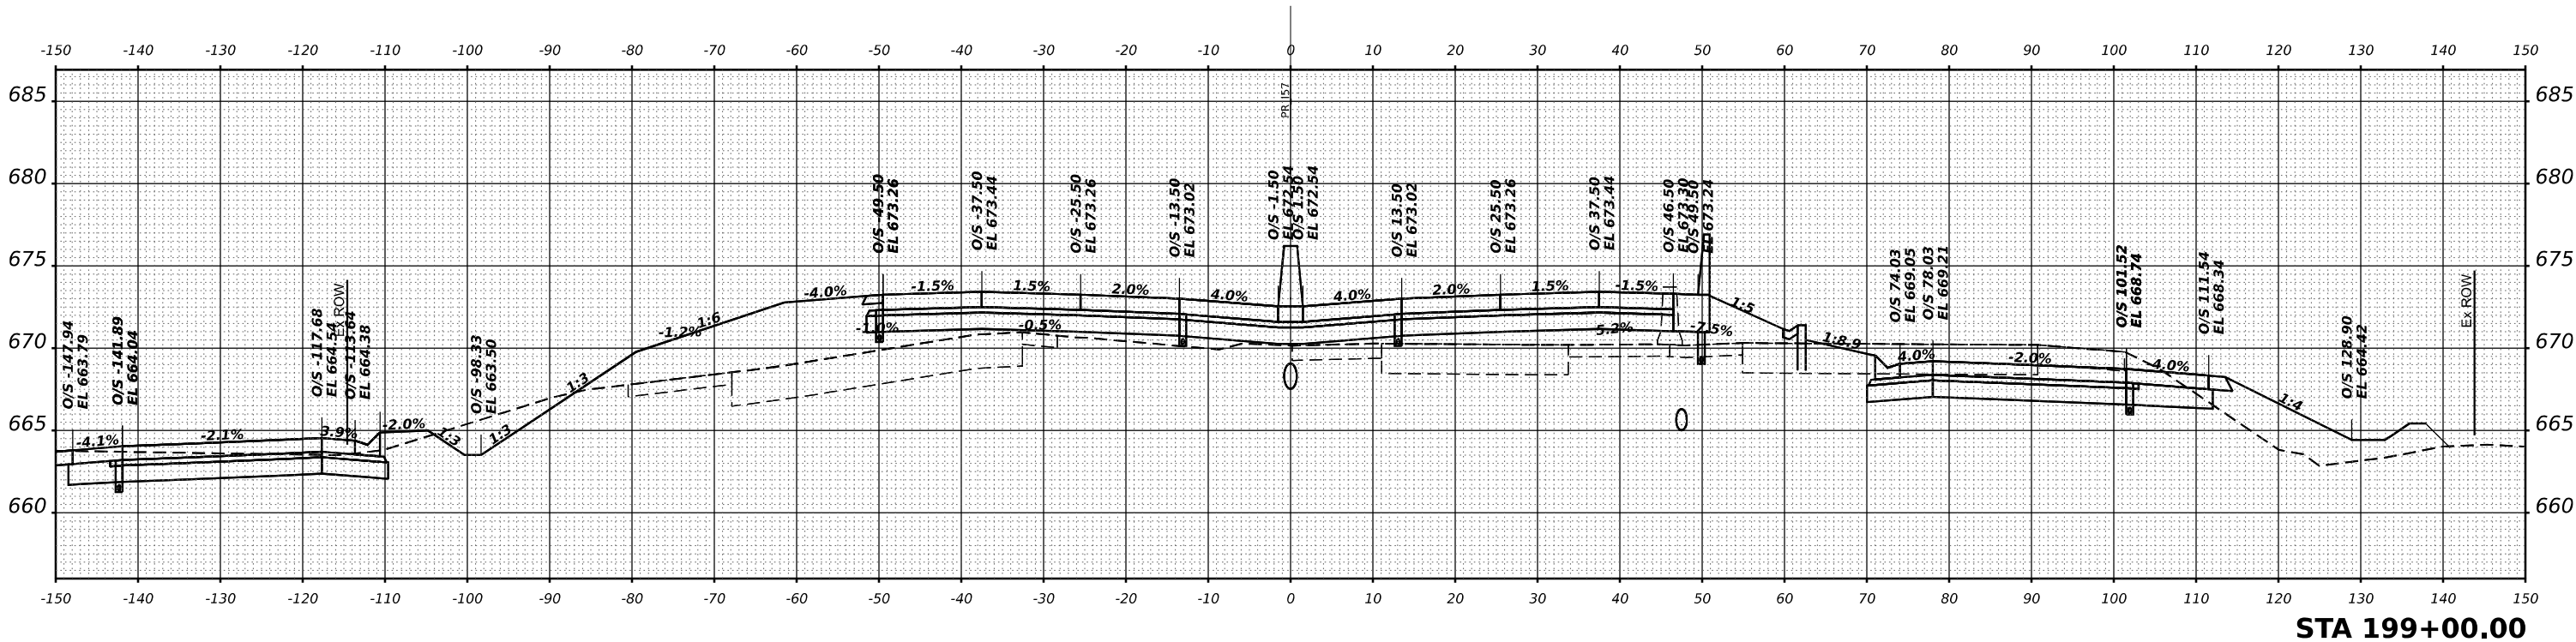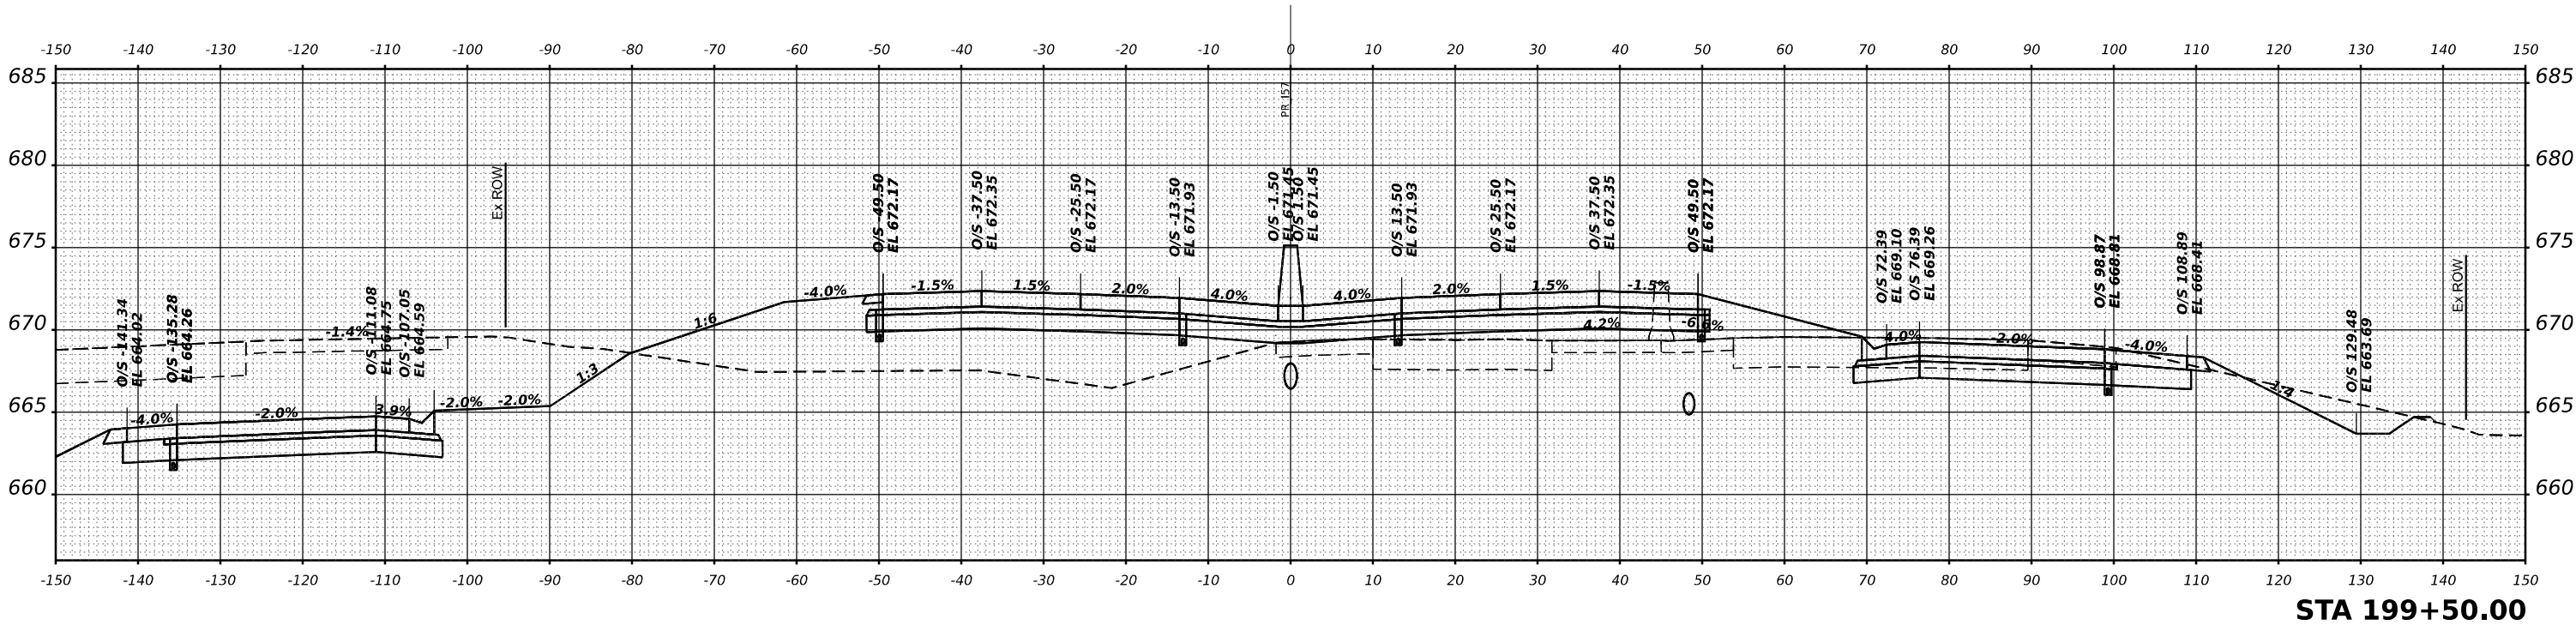

USER NAME = SALASL	DESIGNED - GB	REVISED -
	DRAWN - GB	REVISED -
PLOT SCALE = 0.16666633 ' / IN.	CHECKED - DH	REVISED -
PLOT DATE = 4/23/2026	DATE - 04/22/2026	REVISED -


STATE OF ILLINOIS
DEPARTMENT OF TRANSPORTATION

CROSS SECTIONS
I-57


SCALE: 1"=10' SHEET . OF SHEETS STA. 199+00.00 TO STA. 199+50.00

F.A.I RTE.	SECTION	COUNTY	TOTAL SHEETS	SHEET NO.
57	(46-3)R.HBK-1&[(46-3)HB-5]HB-1	KANKAKEE	1183	990
		CONTRACT NO. 66863		
		ILLINOIS FED. AID PROJECT		

FINAL	SURVEYED	BY	DATE
SURVEY	PLOTTED		
NOTE BOOK	TEMPLATE		
NO.	AREAS CHECKED		

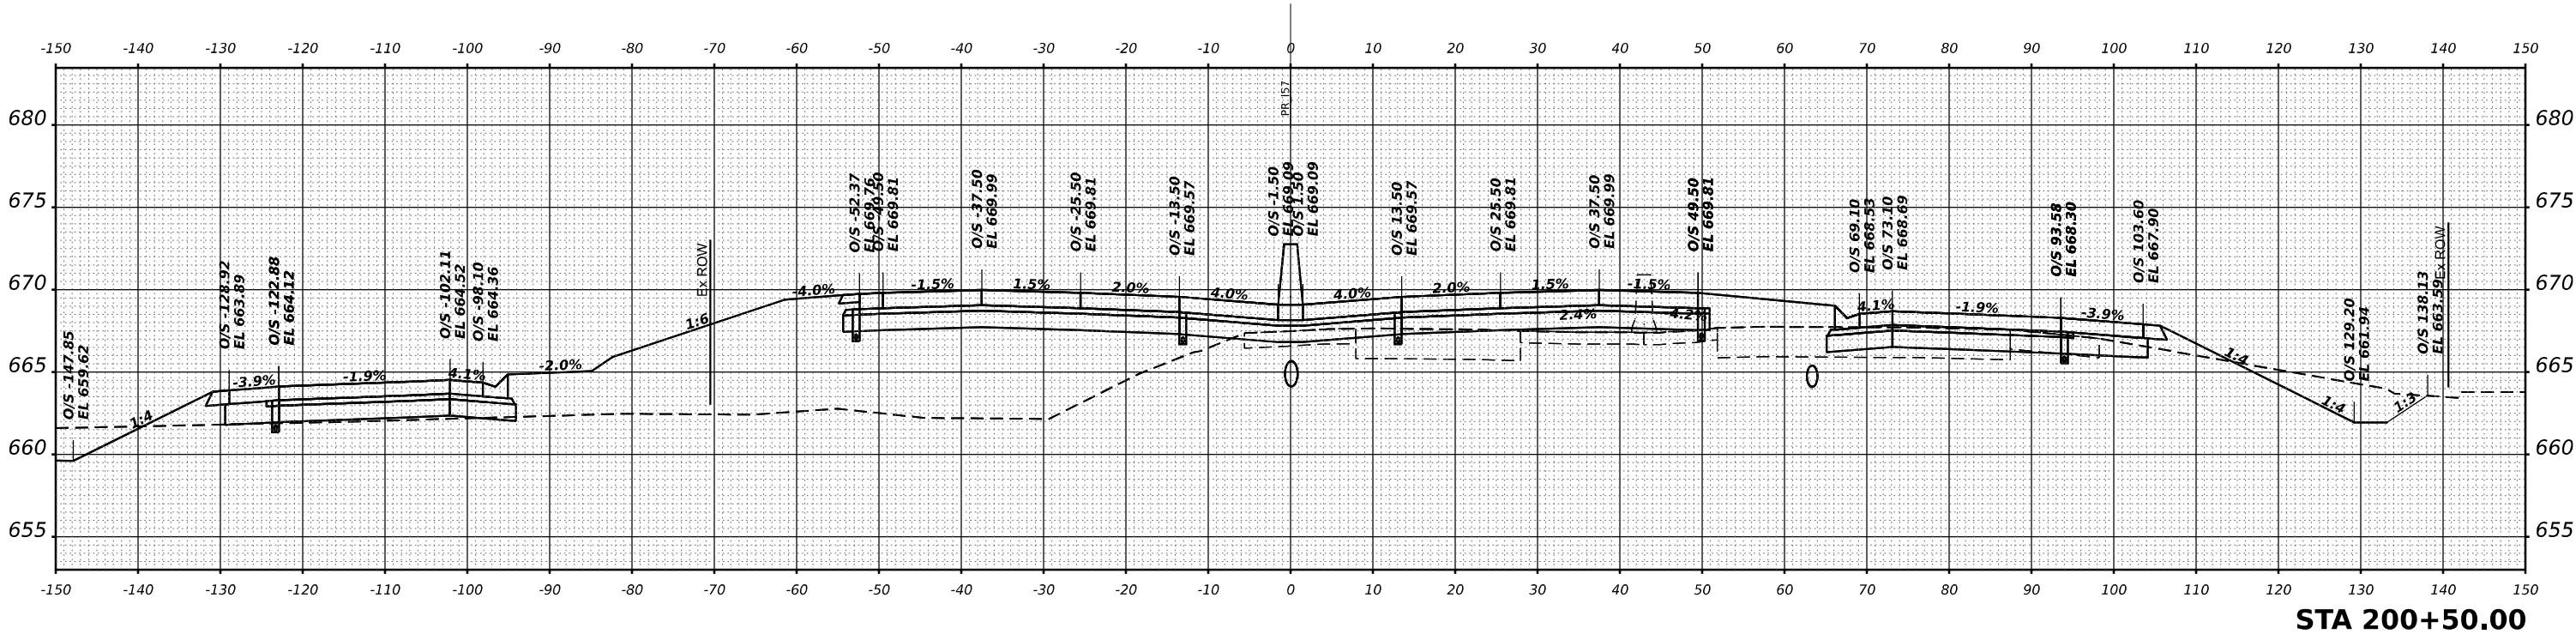

ORIGINAL	SURVEYED	BY	DATE
SURVEY	PLOTTED		
NOTE BOOK	TEMPLATE		
NO.	AREAS CHECKED		

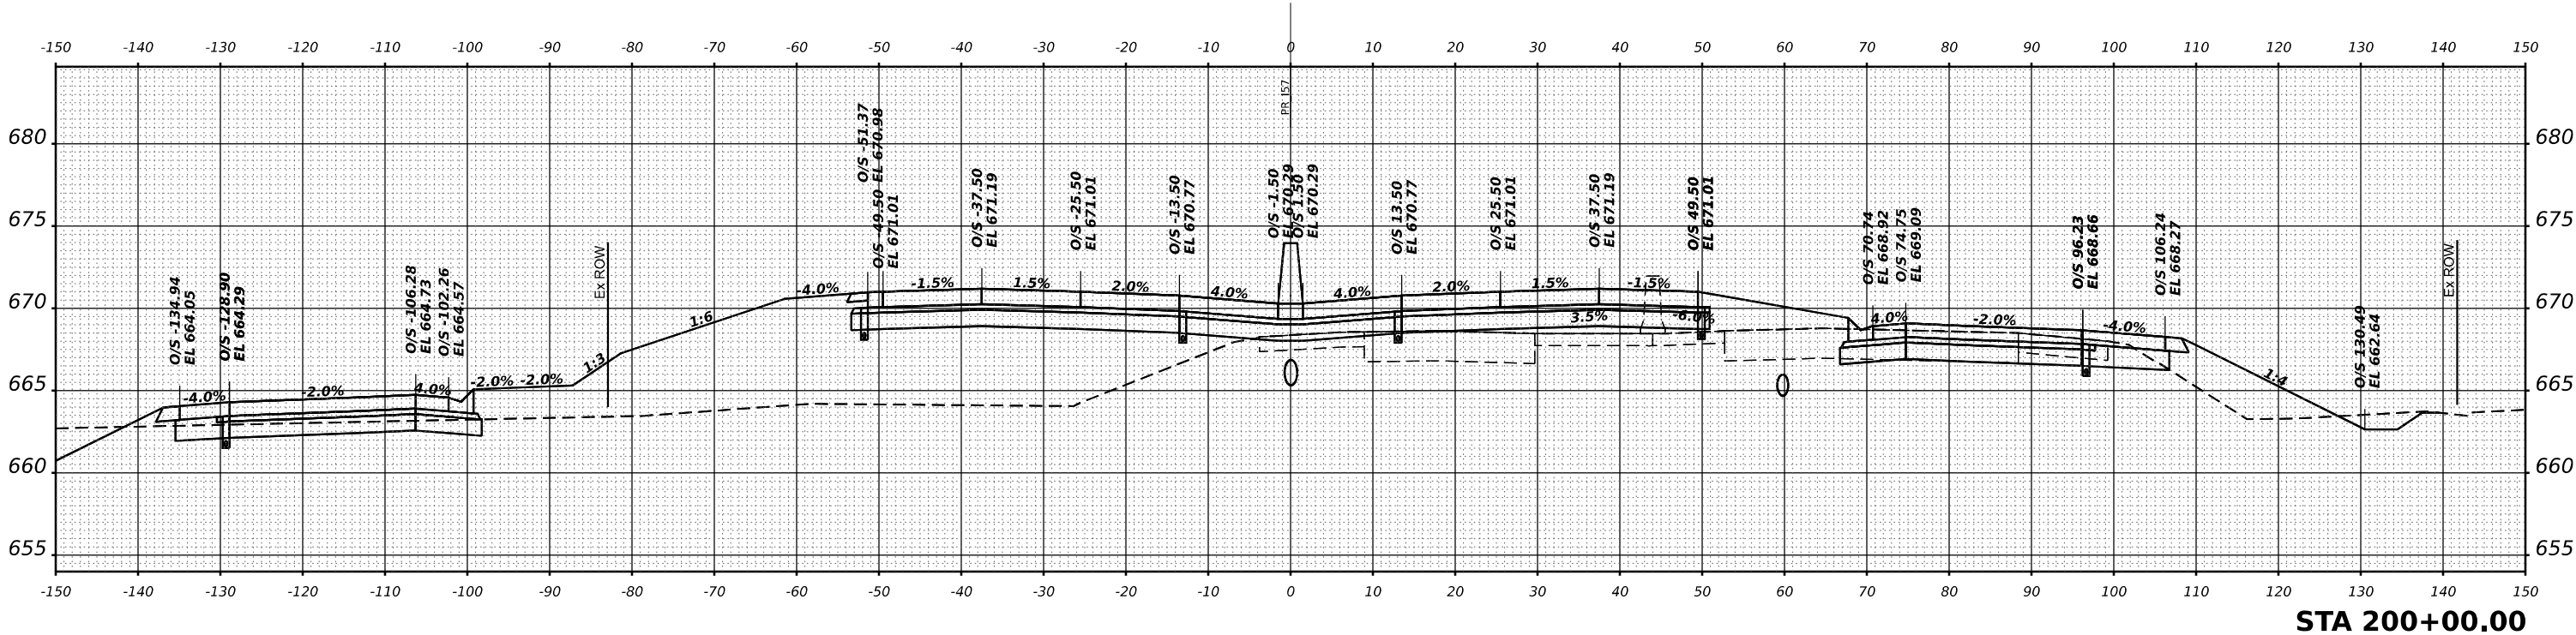

MODEL XS I-57 SHEET 001
FILE NAME C:\WORK\EXP\BENTLEY\COM EXP\PM21.D01412\030863-SHXS-I57-001.DGN



USER NAME = SALASL	DESIGNED - GB	REVISED -
	DRAWN - GB	REVISED -
PLOT SCALE = 0.16666633 ' / IN.	CHECKED - DH	REVISED -
PLOT DATE = 4/23/2026	DATE - 04/22/2026	REVISED -


STATE OF ILLINOIS
DEPARTMENT OF TRANSPORTATION

CROSS SECTIONS
I-57

SCALE: 1"=10' SHEET . OF SHEETS STA. 200+00.00 TO STA. 200+50.00


F.A.I RTE.	SECTION	COUNTY	TOTAL SHEETS	SHEET NO.
57	(46-3)R.HBK-1&[(46-3)HB-5]HB-1	KANKAKEE	1183	991
CONTRACT NO. 66863				
ILLINOIS FED. AID PROJECT				

FINAL SURVEY NO.	SURVEYED PLOTTED NOTE BOOK AREAS CHECKED	BY	DATE

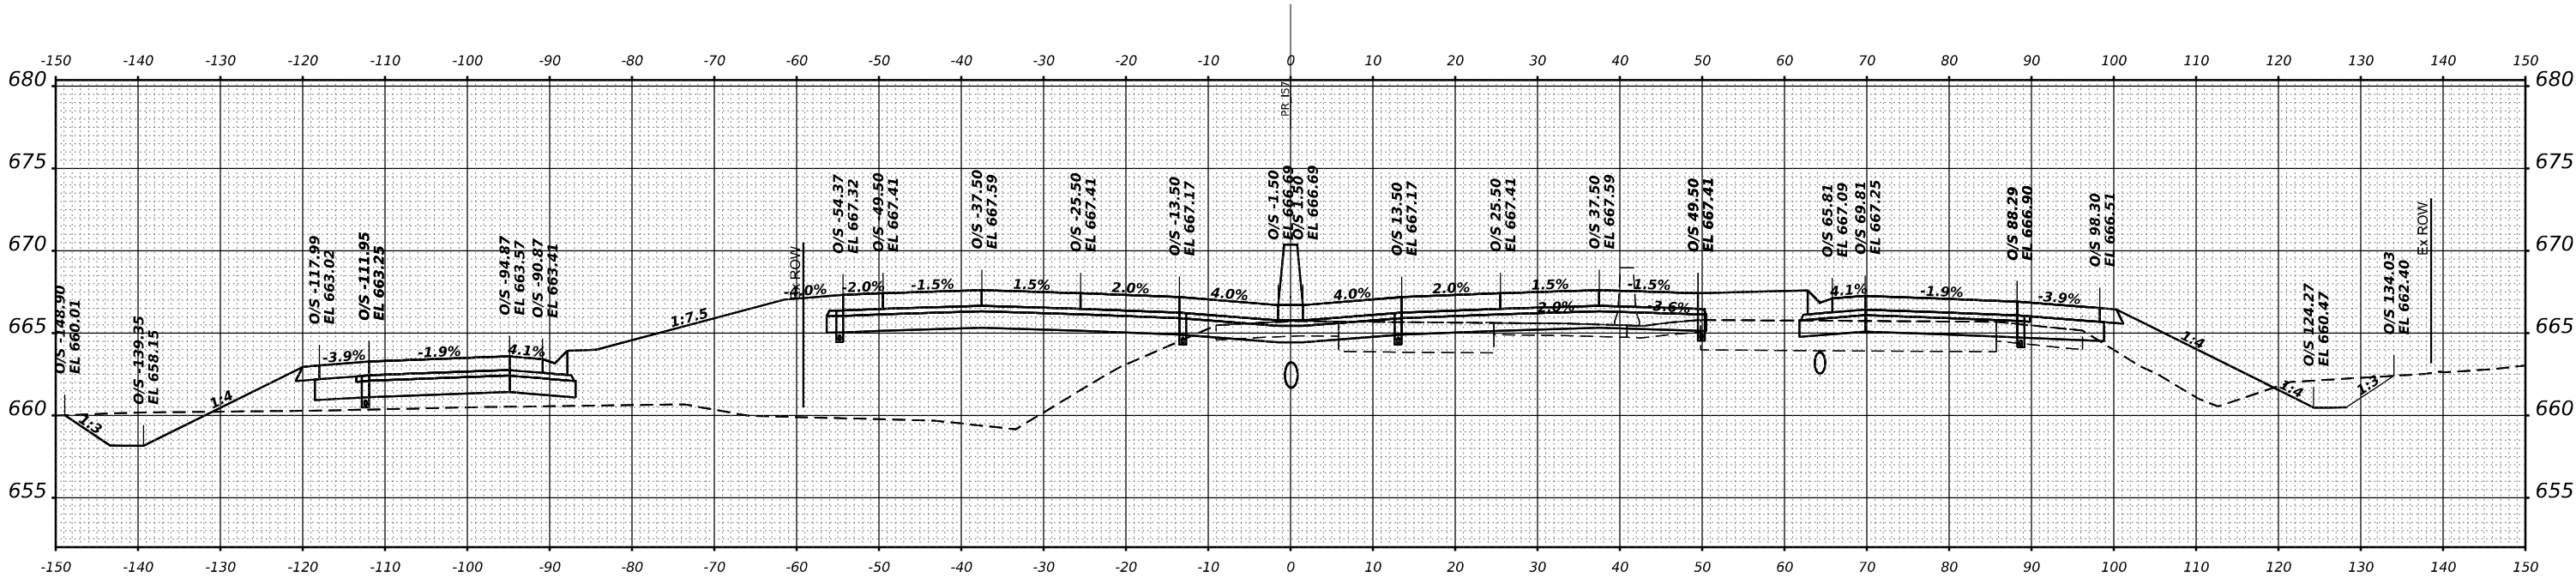

STA 201+50.00

ORIGINAL SURVEY NO.	SURVEYED PLOTTED NOTE BOOK AREAS CHECKED	BY	DATE

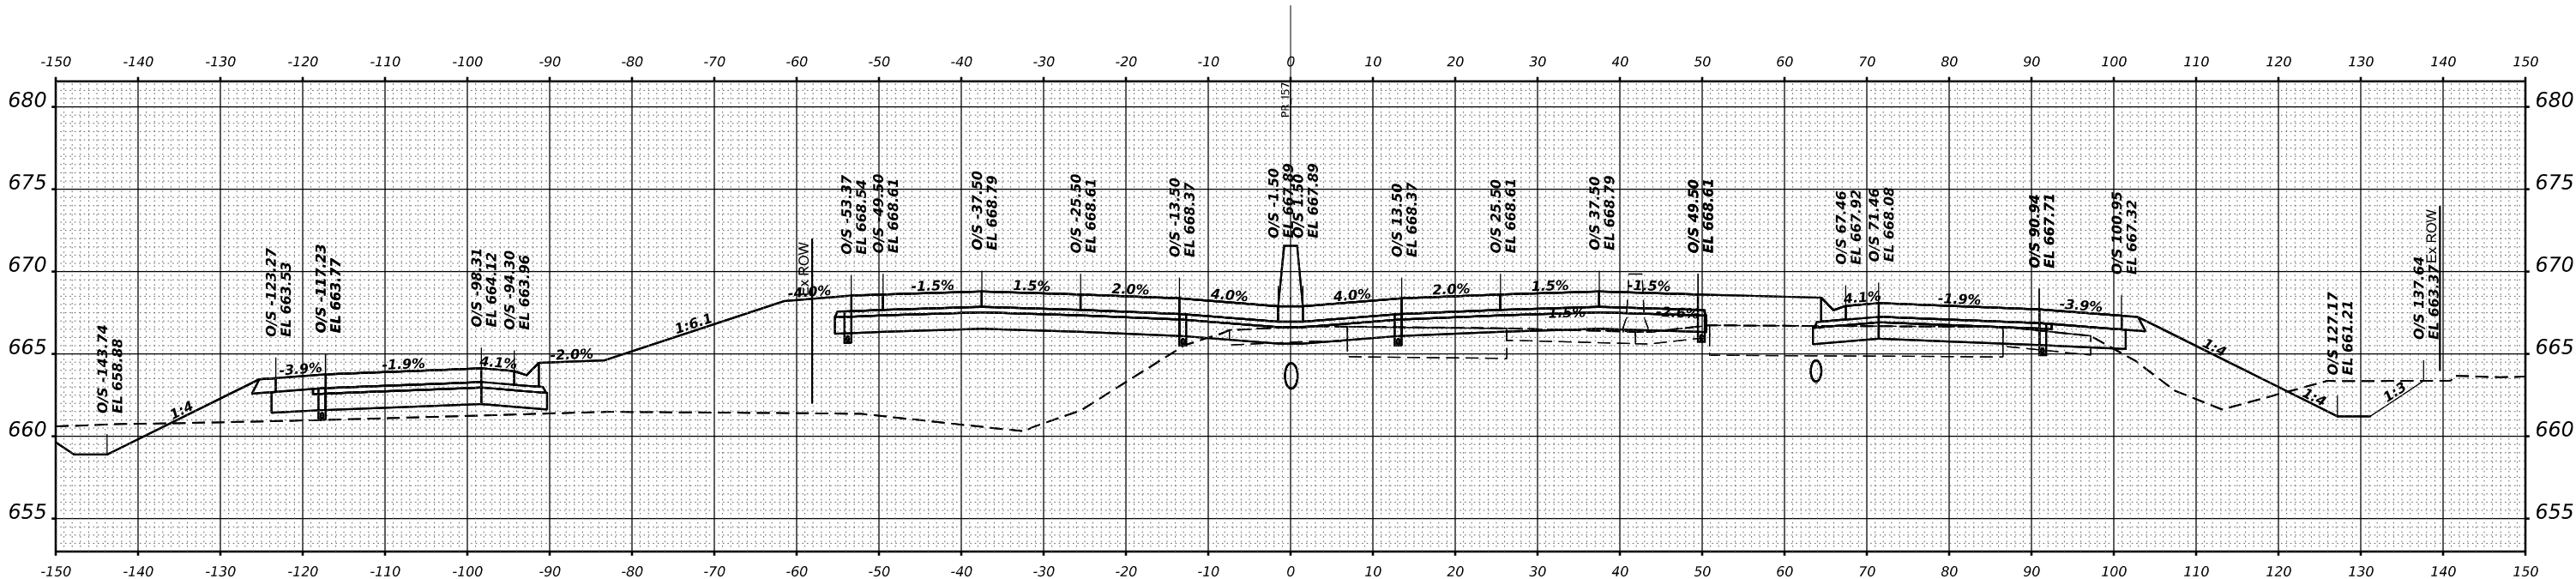

STA 201+00.00

MODEL XS I-57 SHEET 001
FILE NAME C:\WORK\EXP\BENTLEY\COM EXP\PM21.D01412\MD36863-SHXS-I57-001.DGN



USER NAME = SALASL	DESIGNED - GB	REVISED -
	DRAWN - GB	REVISED -
PLOT SCALE = 0.16666633 ' / IN.	CHECKED - DH	REVISED -
PLOT DATE = 4/23/2026	DATE - 04/22/2026	REVISED -


STATE OF ILLINOIS
DEPARTMENT OF TRANSPORTATION

CROSS SECTIONS
I-57

SCALE: 1"=10' SHEET . OF SHEETS STA. 201+00.00 TO STA. 201+50.00


F.A.I RTE.	SECTION	COUNTY	TOTAL SHEETS	SHEET NO.
57	(46-3)R.HBK-1&[(46-3)HB-5]HB-1	KANKAKEE	1183	992
CONTRACT NO. 66863				
ILLINOIS FED. AID PROJECT				

FINAL SURVEY NO.	SURVEYED PLOTTED NOTE BOOK AREAS CHECKED	BY	DATE

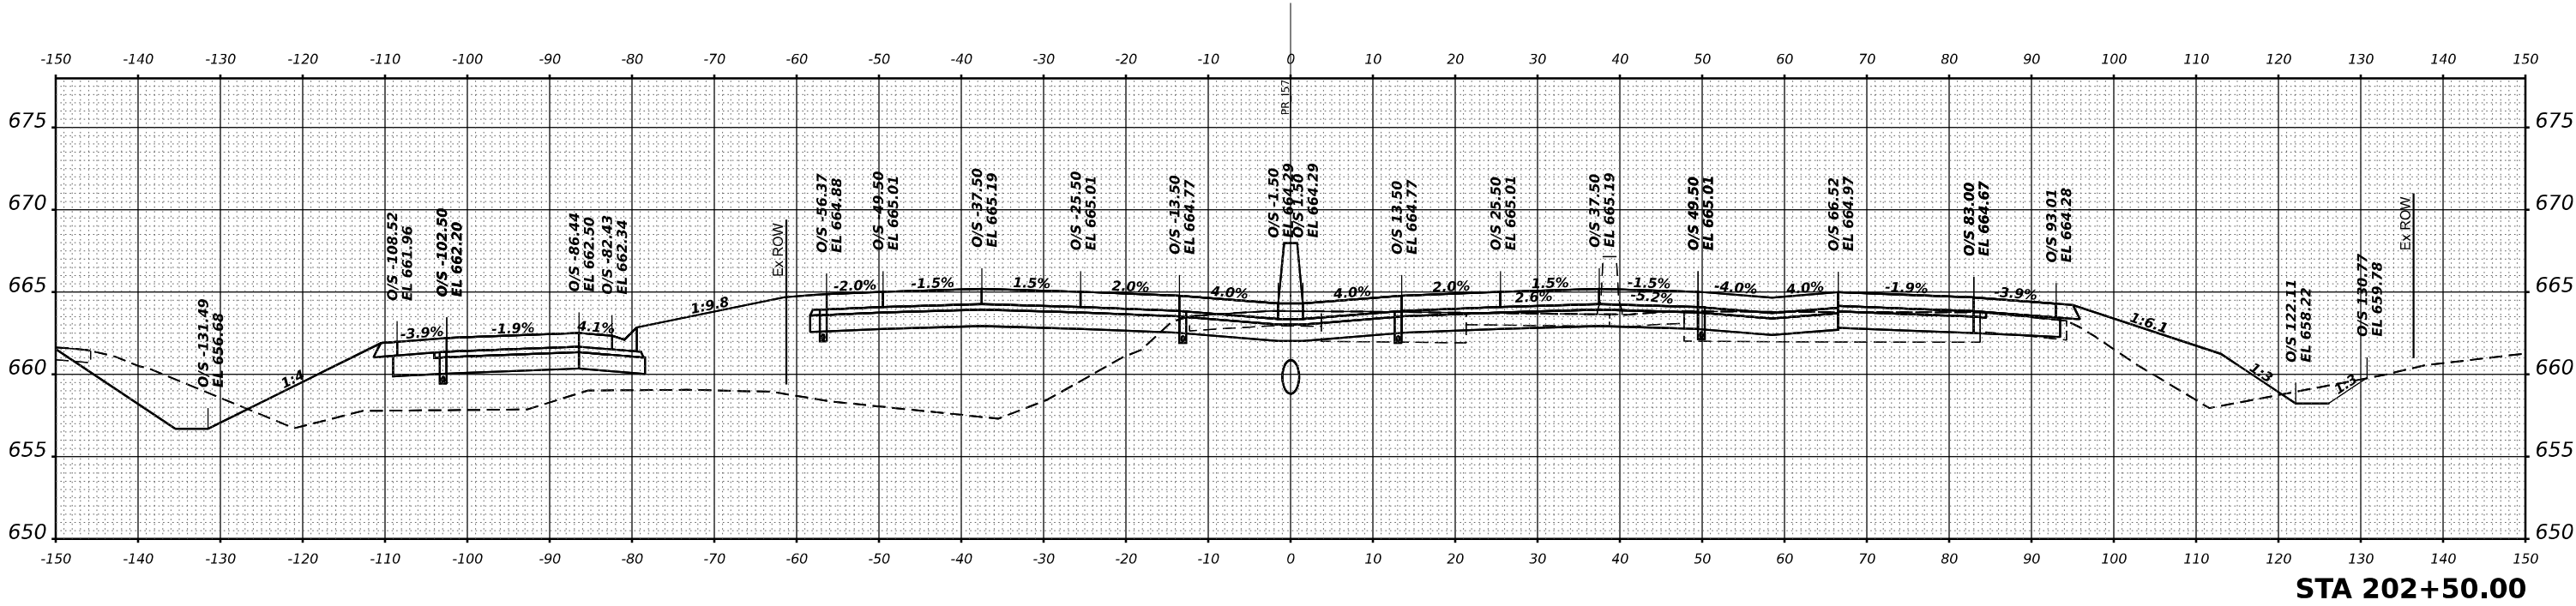

STA 202+50.00

ORIGINAL SURVEY NO.	SURVEYED PLOTTED NOTE BOOK AREAS CHECKED	BY	DATE

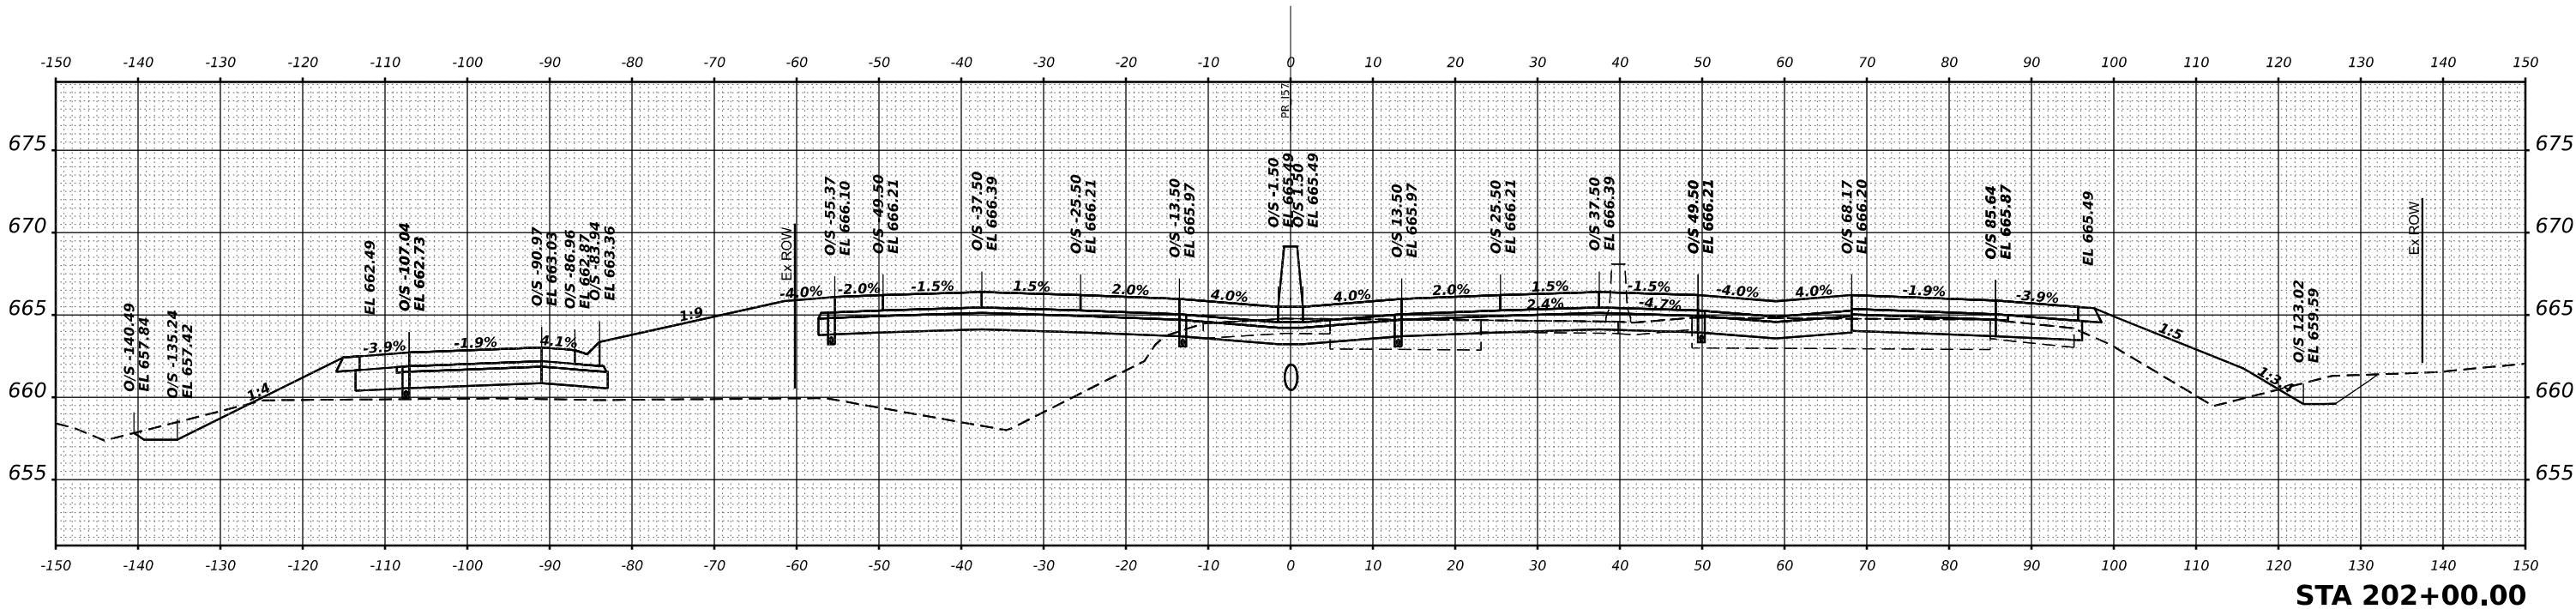

STA 202+00.00

MODEL XS I-57 SHEET 001

FILE NAME C:\WORK\EXP\BENTLEY\COM EXP\PM21.D014121\030863-SHXS-I57-AD78.DGN



USER NAME	= SALASL
DESIGNED	- GB
DRAWN	- GB
CHECKED	- DH
DATE	- 04/22/2026

REVISED	-
REVISED	-
REVISED	-
REVISED	-

STATE OF ILLINOIS
DEPARTMENT OF TRANSPORTATION

CROSS SECTIONS
I-57


SCALE: 1"=10' SHEET . OF SHEETS STA. 202+00.00 TO STA. 202+50.00

F.A.I RTE.	SECTION	COUNTY	TOTAL SHEETS	SHEET NO.
57	(46-3)R.HBK-1&[(46-3)HB-5]HB-1	KANKAKEE	1183	993
CONTRACT NO. 66863				
ILLINOIS FED. AID PROJECT				


FINAL SURVEY	NO.	SURVEYED PLOTTED TEMPLATE AREAS CHECKED	BY	DATE

ORIGINAL SURVEY	NO.	SURVEYED PLOTTED TEMPLATE AREAS CHECKED	BY	DATE

MODEL XS I-57 SHEET 001
FILE NAME C:\WORK\EXP\BENTLEY\COM\EXP\PM\21.D01412\I-57\36863-SH\XS-I57-001.DGN

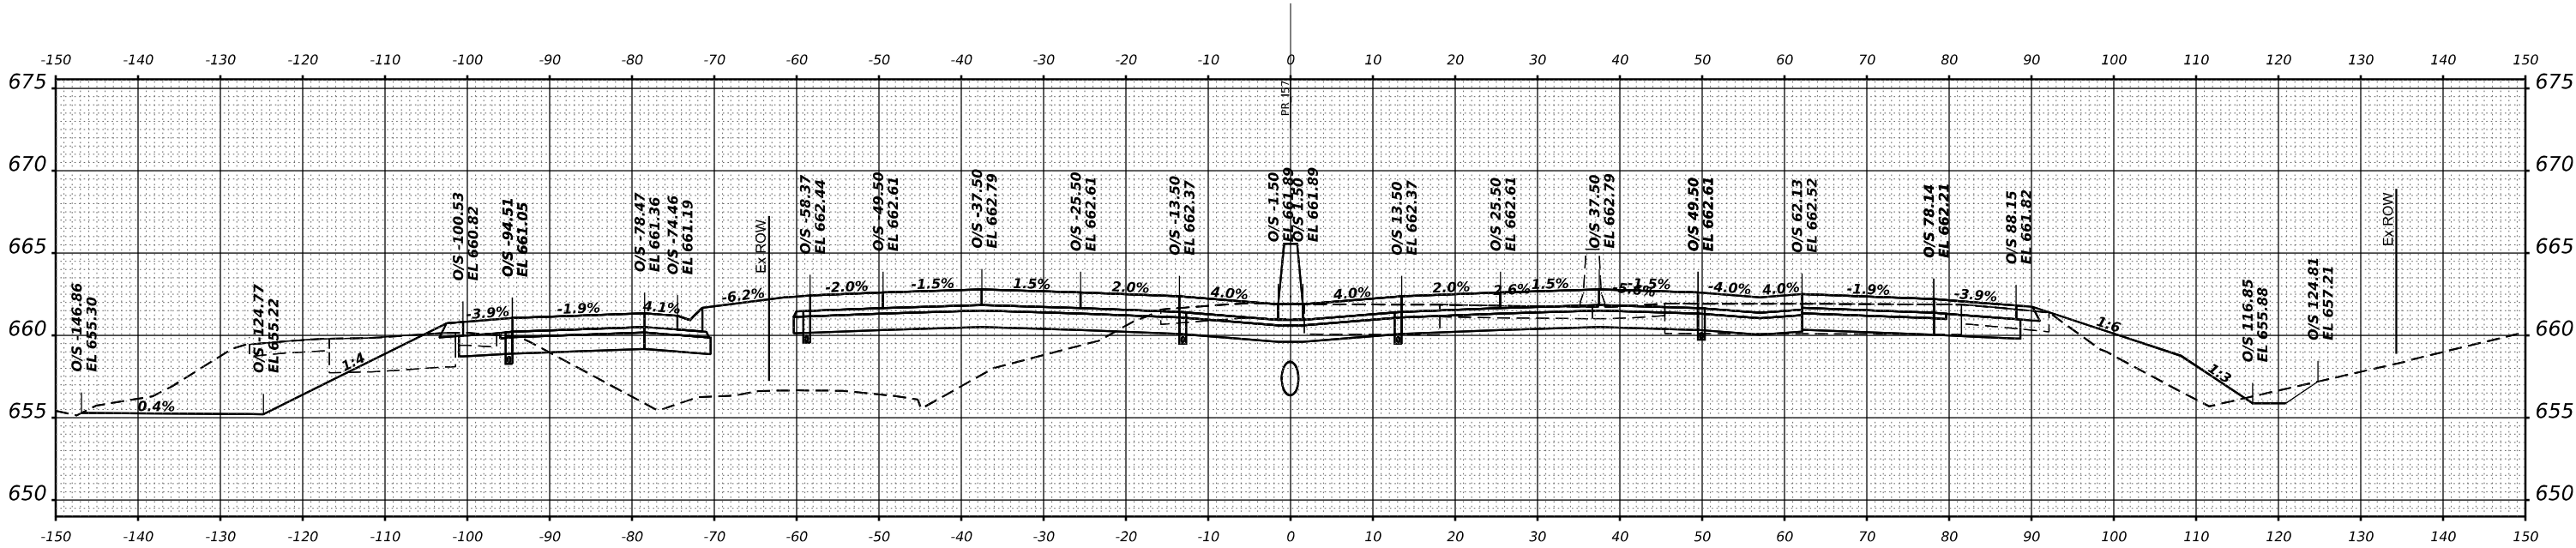

STA 203+50.00

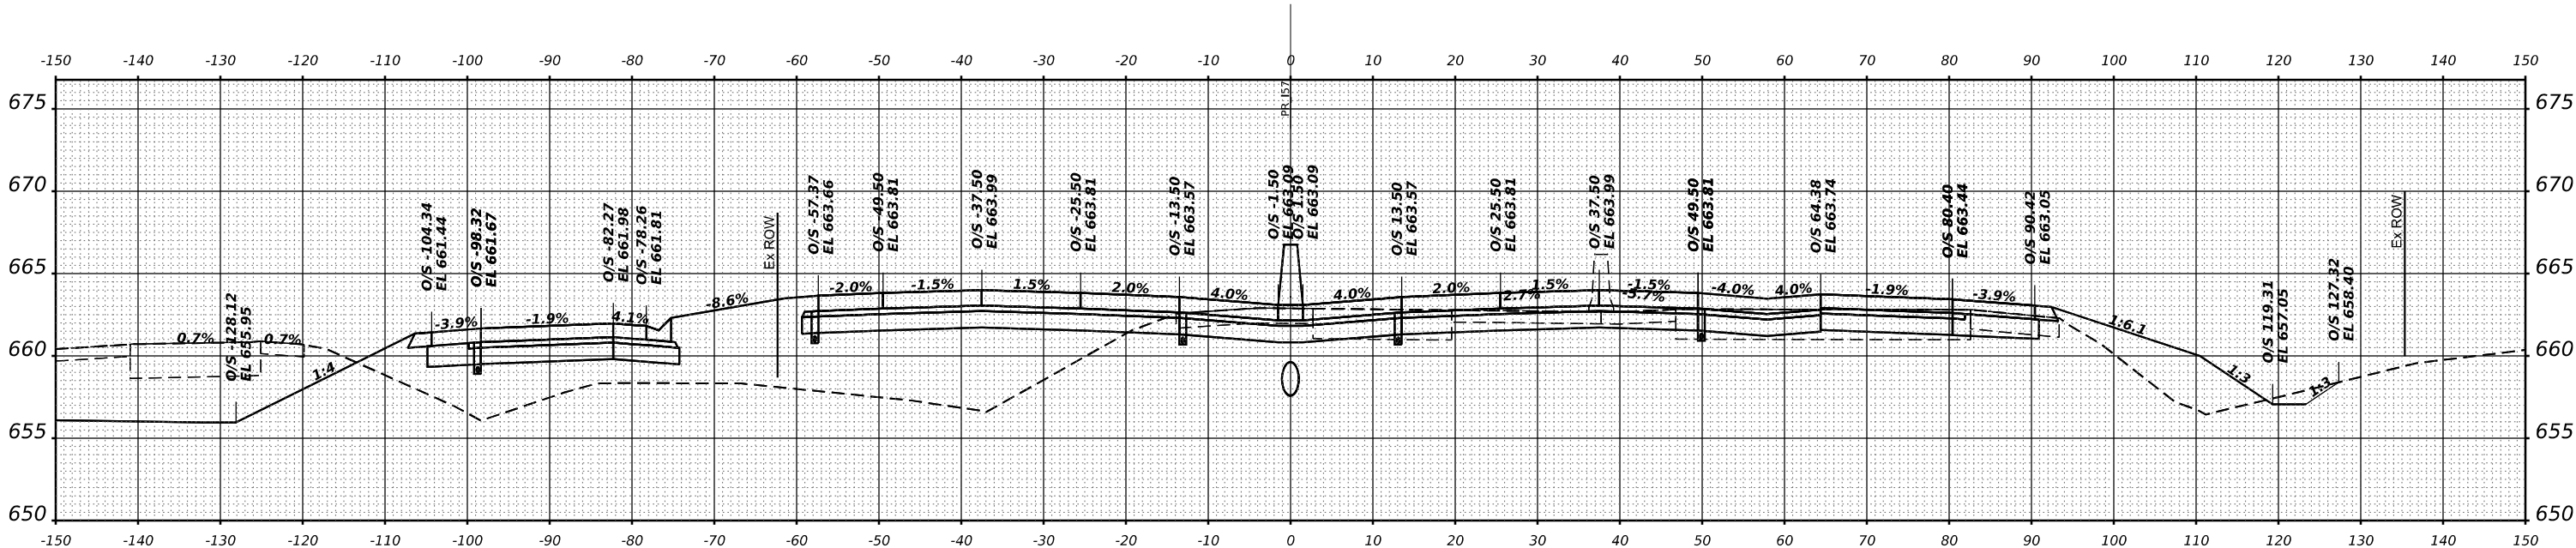

STA 203+00.00



USER NAME = SALASL	DESIGNED - GB	REVISED -
	DRAWN - GB	REVISED -
PLOT SCALE = 0.16666633 ' / IN.	CHECKED - DH	REVISED -
PLOT DATE = 4/23/2026	DATE - 04/22/2026	REVISED -

STATE OF ILLINOIS
DEPARTMENT OF TRANSPORTATION

CROSS SECTIONS
I-57



SCALE: 1"=10' SHEET . OF SHEETS STA. 203+00.00 TO STA. 203+50.00

F.A.I RTE.	SECTION	COUNTY	TOTAL SHEETS	SHEET NO.
57	(46-3)R.HBK-1&[(46-3)HB-5]HB-1	KANKAKEE	1183	994
CONTRACT NO. 66863				
ILLINOIS FED. AID PROJECT				

FINAL SURVEY	SURVEYED PLOTTED NOTE BOOK	BY	DATE
NO.	AREAS CHECKED		

ORIGINAL SURVEY	SURVEYED PLOTTED NOTE BOOK	BY	DATE
NO.	AREAS CHECKED		

MODEL: XS-I-57 SHEET 001
FILE NAME: C:\RAW\WORK\EXP\BENTLEY\COM\EXP\PM\211001412\MD36863-SH\XS-I-57-400.DGN

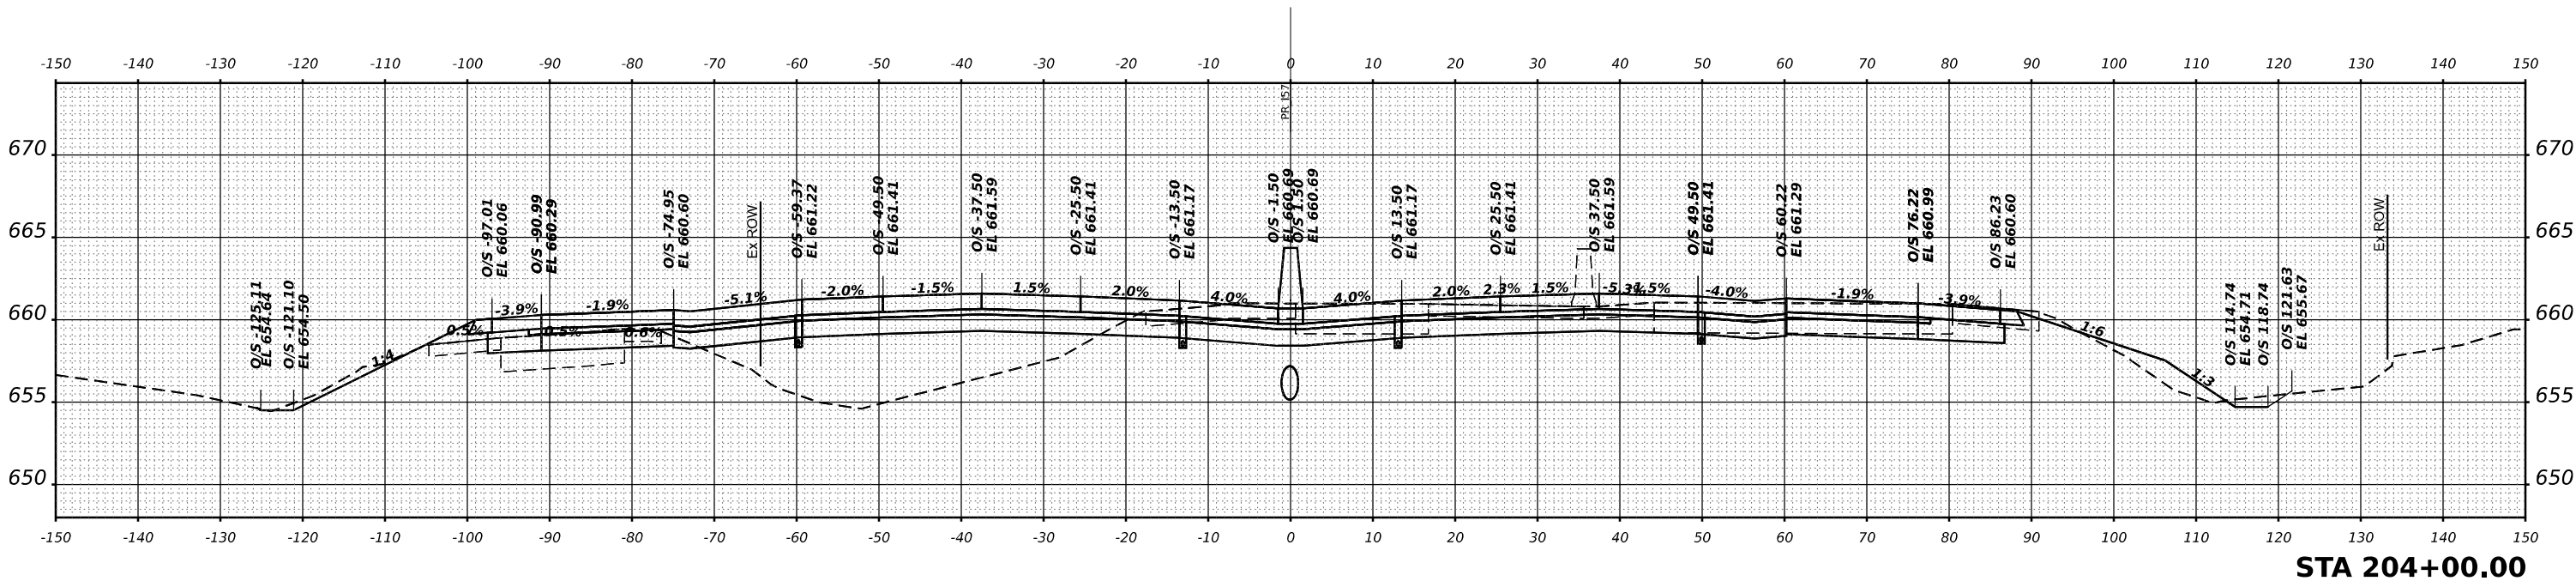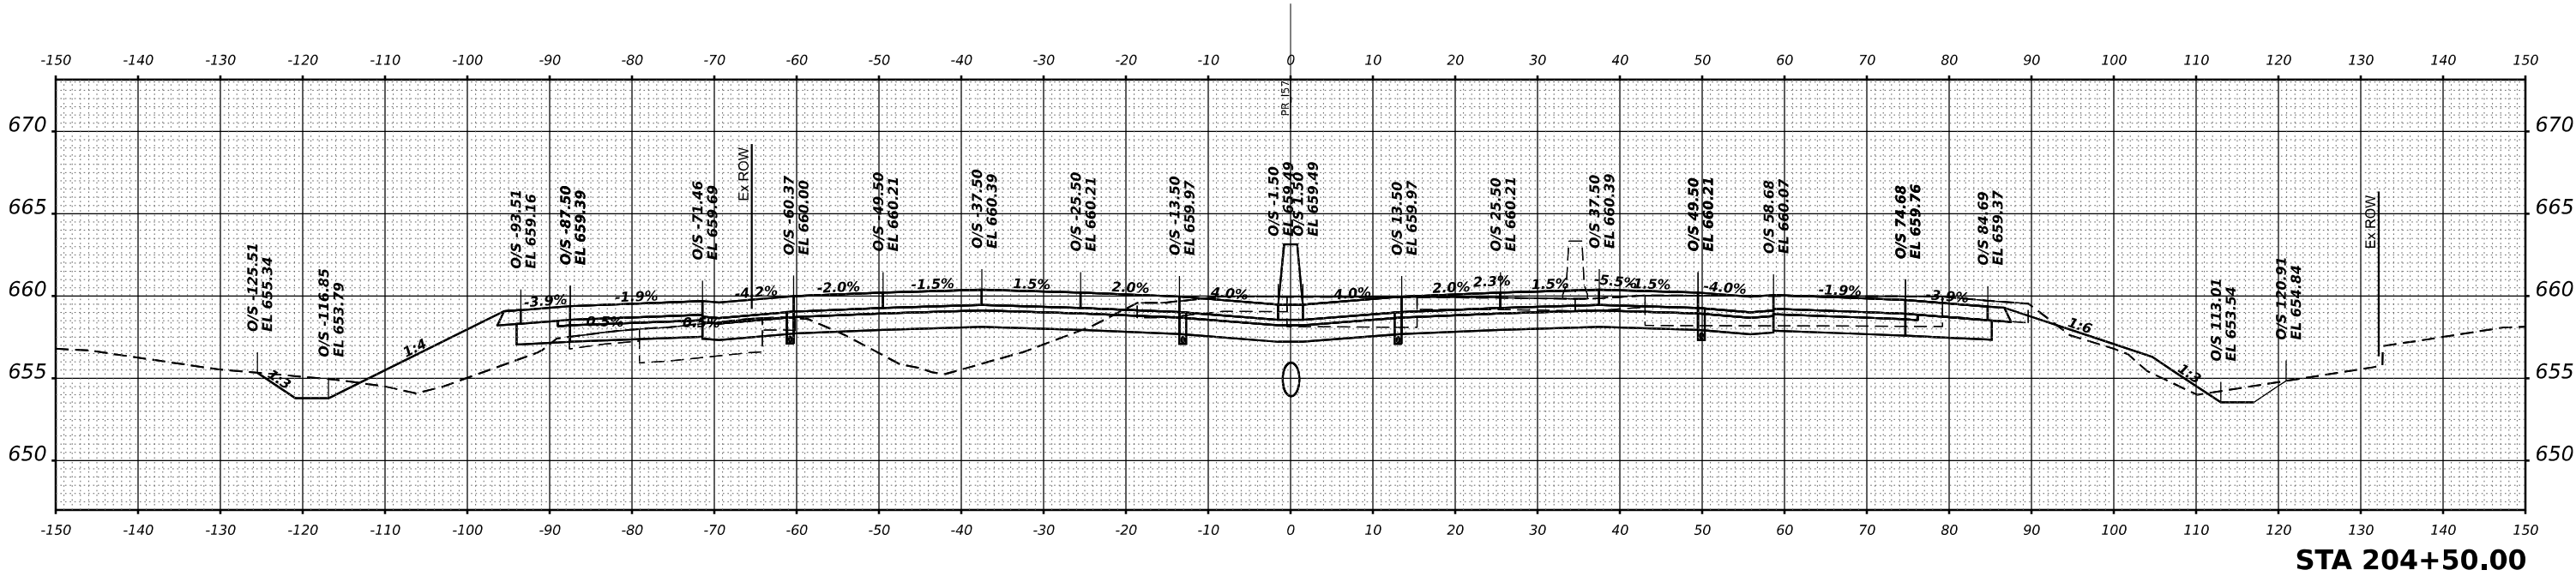

USER NAME = SALASL	DESIGNED - GB	REVISED -
	DRAWN - GB	REVISED -
PLOT SCALE = 0.16666633 ' / IN.	CHECKED - DH	REVISED -
PLOT DATE = 4/23/2026	DATE - 04/22/2026	REVISED -

STATE OF ILLINOIS
DEPARTMENT OF TRANSPORTATION

CROSS SECTIONS
I-57


SCALE: 1"=10' SHEET . OF SHEETS STA. 204+00.00 TO STA. 204+50.00

F.A.I RTE.	SECTION	COUNTY	TOTAL SHEETS	SHEET NO.
57	(46-3)R.HBK-1&[(46-3)HB-5]HB-1	KANKAKEE	1183	995
CONTRACT NO. 66863				
ILLINOIS FED. AID PROJECT				


FINAL SURVEY	SURVEYED PLOTTED	BY	DATE
NO.	NOTE BOOK	AREAS CHECKED	AREAS CHECKED

ORIGINAL SURVEY	SURVEYED PLOTTED	BY	DATE
NO.	NOTE BOOK	AREAS CHECKED	AREAS CHECKED

MODEL XS I-57 SHEET 001
FILE NAME C:\AW\WORK\EXP\BENTLEY\COM\EXP\205+00\205+00\30863-SH\XS-I57-001.DGN

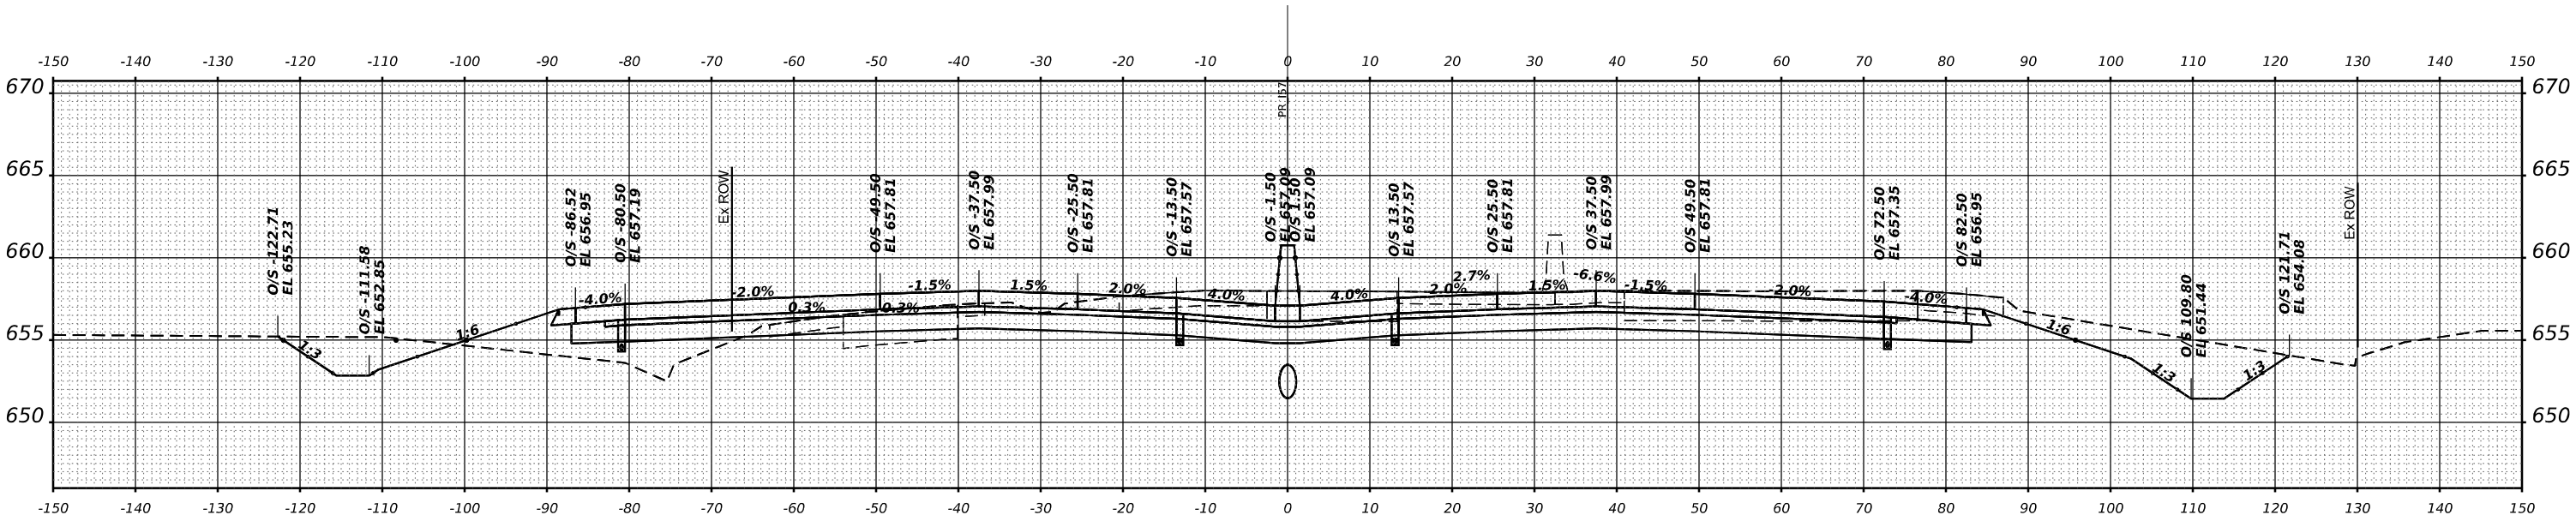

STA 205+50.00

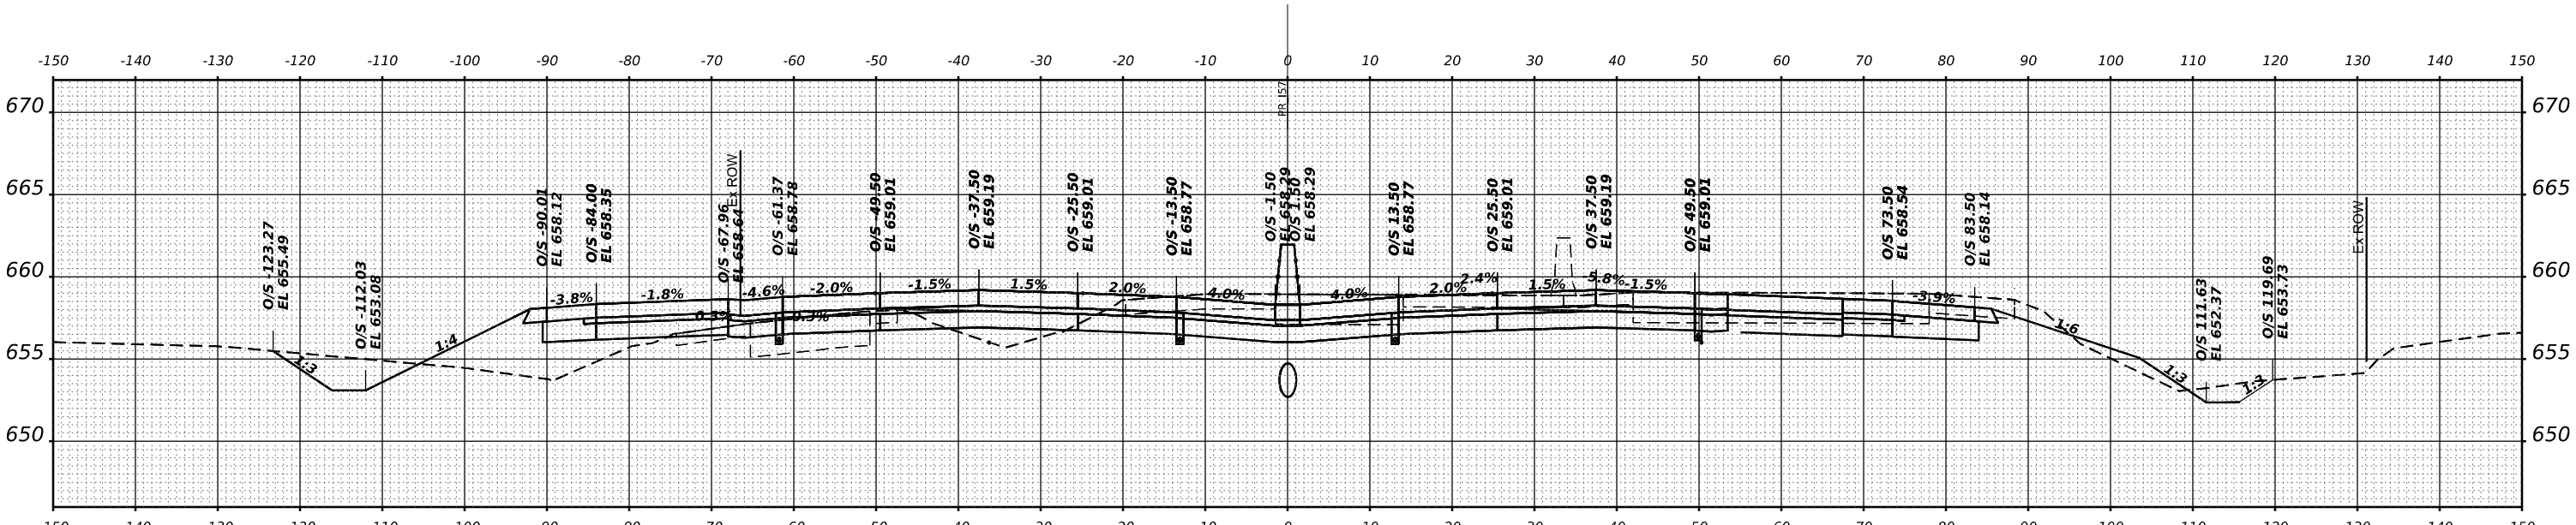

STA 205+00.00



USER NAME = SALASL	DESIGNED - GB	REVISED -
	DRAWN - GB	REVISED -
PLOT SCALE = 0.16666633 ' / IN.	CHECKED - DH	REVISED -
PLOT DATE = 4/23/2026	DATE - 04/22/2026	REVISED -

STATE OF ILLINOIS
DEPARTMENT OF TRANSPORTATION

CROSS SECTIONS
I-57


SCALE: 1"=10' SHEET . OF SHEETS STA. 205+00.00 TO STA. 205+50.00

F.A.I RTE.	SECTION	COUNTY	TOTAL SHEETS	SHEET NO.
57	(46-3)R.HBK-1&[(46-3)HB-5]HB-1	KANKAKEE	1183	996
CONTRACT NO. 66863				
ILLINOIS FED. AID PROJECT				


FINAL SURVEY NO.	SURVEYED PLOTTED NOTE BOOK AREAS CHECKED	BY	DATE

ORIGINAL SURVEY NO.	SURVEYED PLOTTED NOTE BOOK AREAS CHECKED	BY	DATE

MODEL XS I-57 SHEET 001
FILE NAME C:\AW\WORK\EXP\BENTLEY\COM EXP\PM21.D014121\036863-SH\XS-I57-002.DGN

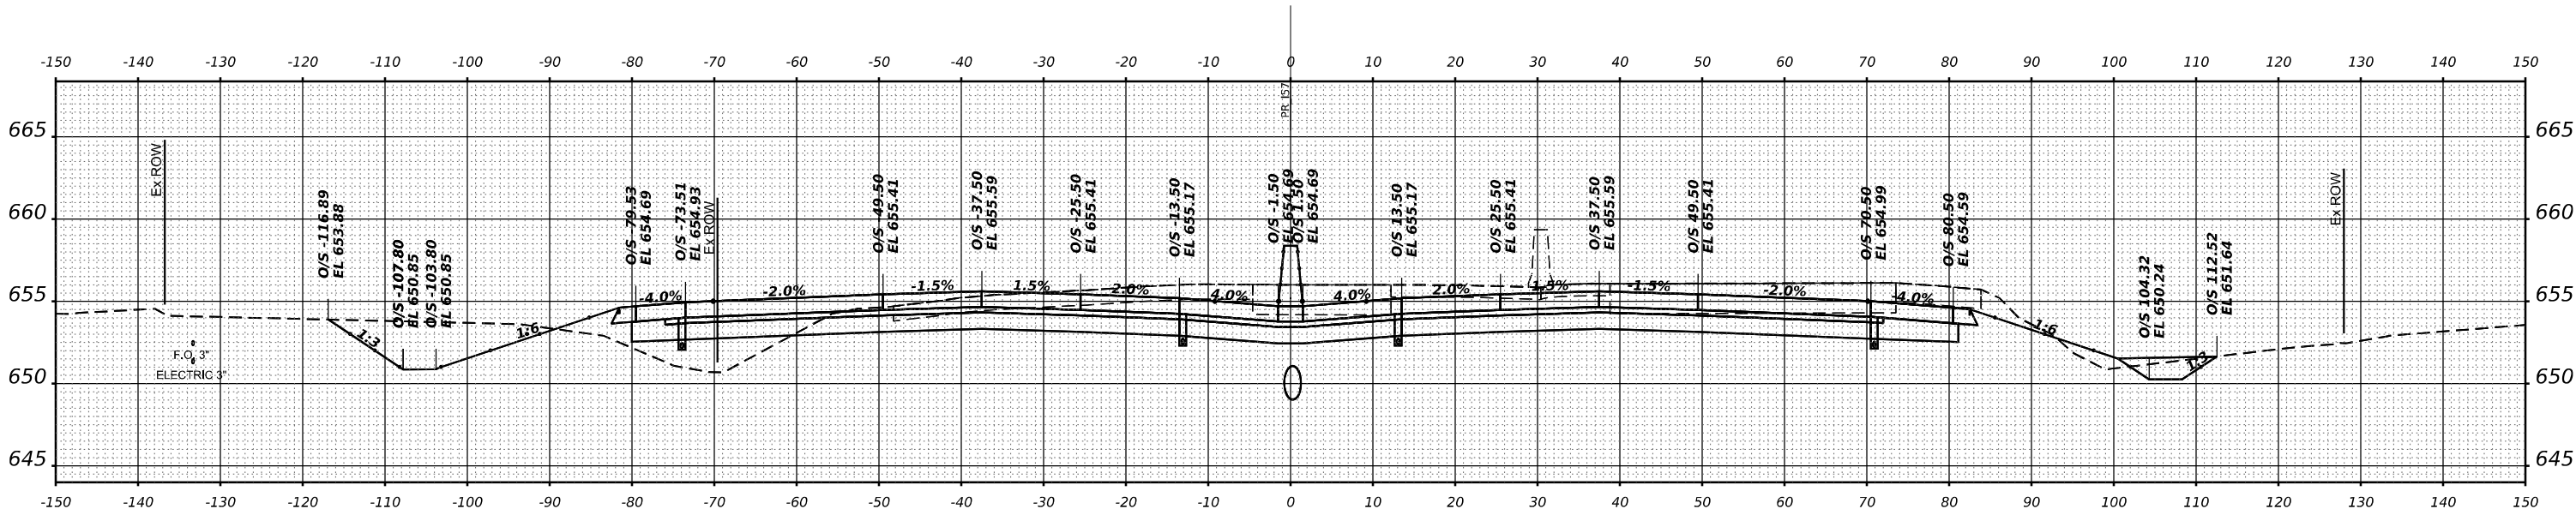

STA 206+50.00

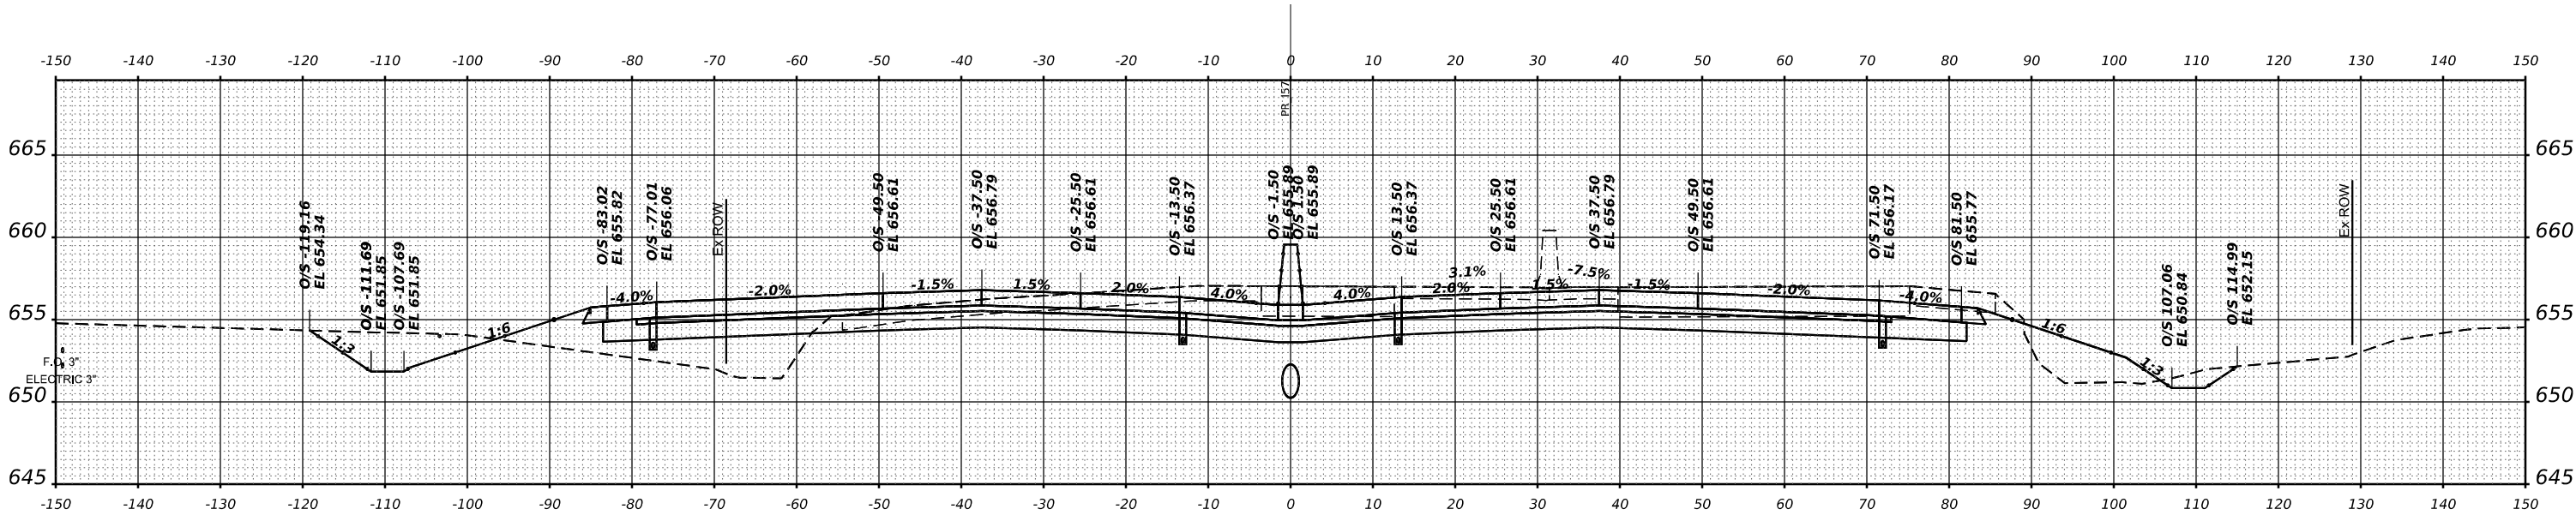

STA 206+00.00



USER NAME = SALASL	DESIGNED - GB	REVISED -
	DRAWN - GB	REVISED -
PLOT SCALE = 0.16666633 ' / IN.	CHECKED - DH	REVISED -
PLOT DATE = 4/23/2026	DATE - 04/22/2026	REVISED -

STATE OF ILLINOIS
DEPARTMENT OF TRANSPORTATION

CROSS SECTIONS
I-57


SCALE: 1"=10' SHEET . OF SHEETS STA. 206+00.00 TO STA. 206+50.00

F.A.I RTE.	SECTION	COUNTY	TOTAL SHEETS	SHEET NO.
57	(46-3)R.HBK-1&[(46-3)HB-5]HB-1	KANKAKEE	1183	997
CONTRACT NO. 66863				
ILLINOIS FED. AID PROJECT				


FINAL SURVEY	SURVEYED PLOTTED NOTE BOOK	BY	DATE
NO.	AREAS CHECKED		

ORIGINAL SURVEY	SURVEYED PLOTTED NOTE BOOK	BY	DATE
NO.	AREAS CHECKED		

MODEL XS I-57 SHEET 001
FILE NAME C:\AW\WORK\EXP\BENTLEY\COM\EXP\PM\21.D014121\036863-SH\XS-I57-403.DGN

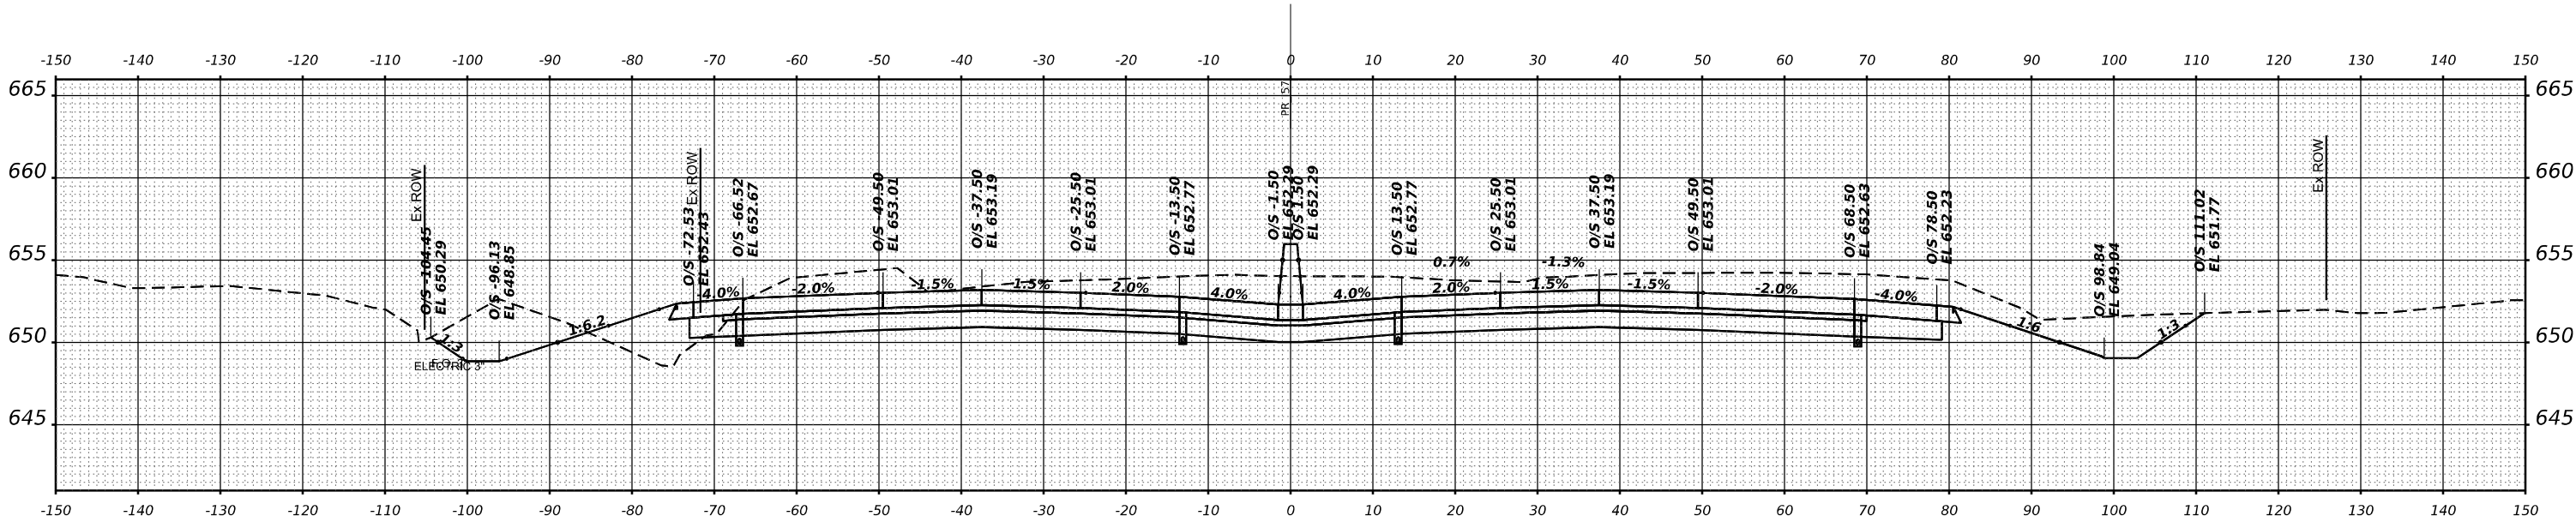

STA 207+50.00

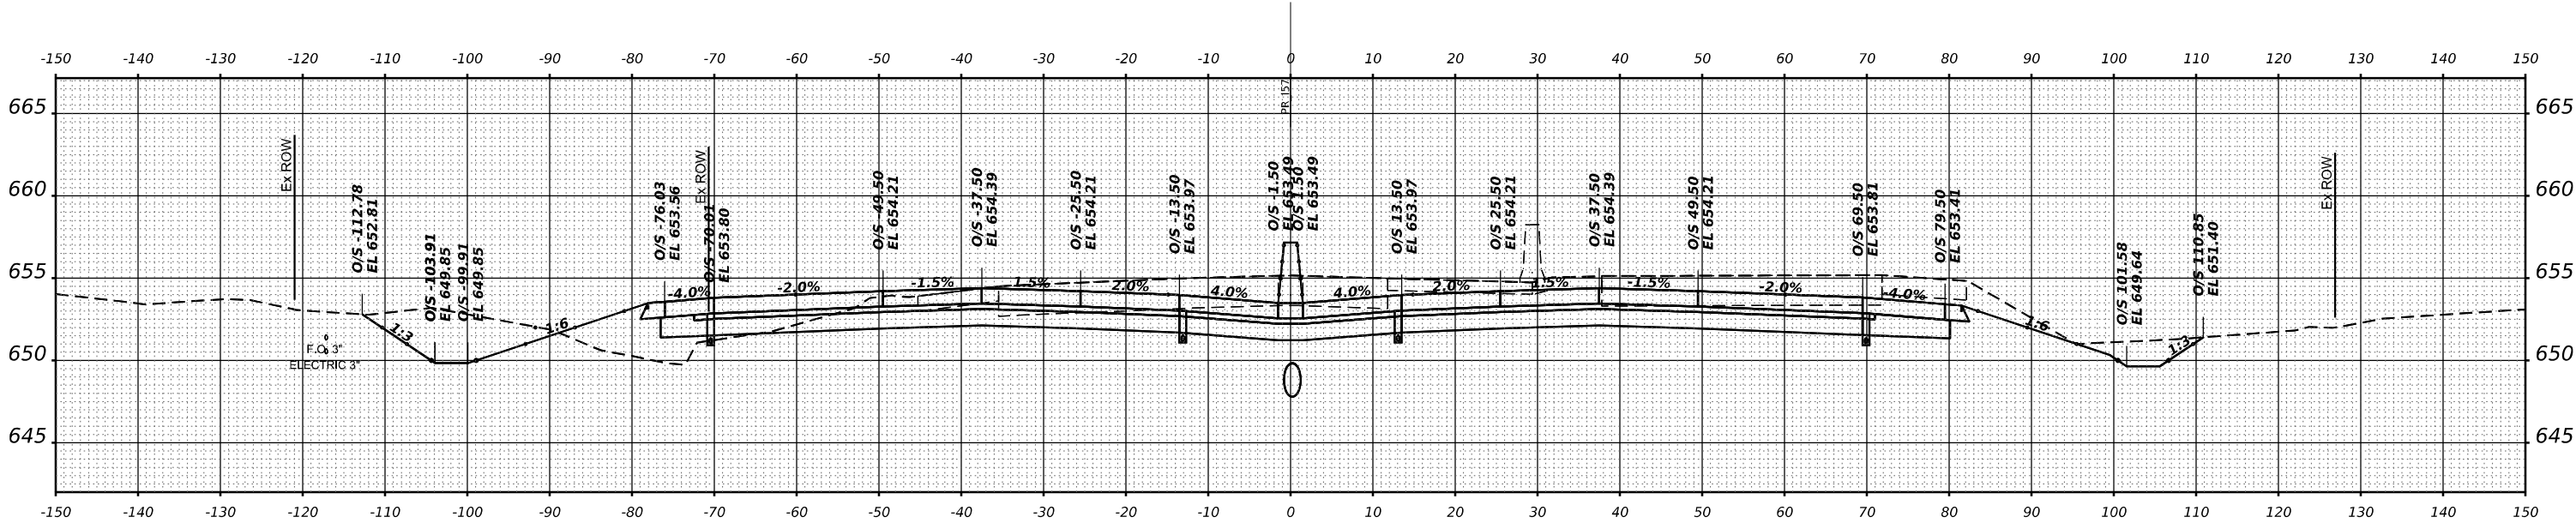

STA 207+00.00



USER NAME = SALASL	DESIGNED - GB	REVISED -
	DRAWN - GB	REVISED -
PLOT SCALE = 0.16666633 1/ IN.	CHECKED - DH	REVISED -
PLOT DATE = 4/23/2026	DATE - 04/22/2026	REVISED -


STATE OF ILLINOIS
DEPARTMENT OF TRANSPORTATION

CROSS SECTIONS
I-57


SCALE: 1"=10' SHEET . OF SHEETS STA. 207+00.00 TO STA. 207+50.00

F.A.I RTE.	SECTION	COUNTY	TOTAL SHEETS	SHEET NO.
57	(46-3)R.HBK-1&[(46-3)HB-5]HB-1	KANKAKEE	1183	998
CONTRACT NO. 66863				
ILLINOIS FED. AID PROJECT				

FINAL SURVEY	SURVEYED PLOTTED	BY	DATE
NO.	NOTE BOOK	AREAS CHECKED	AREAS CHECKED

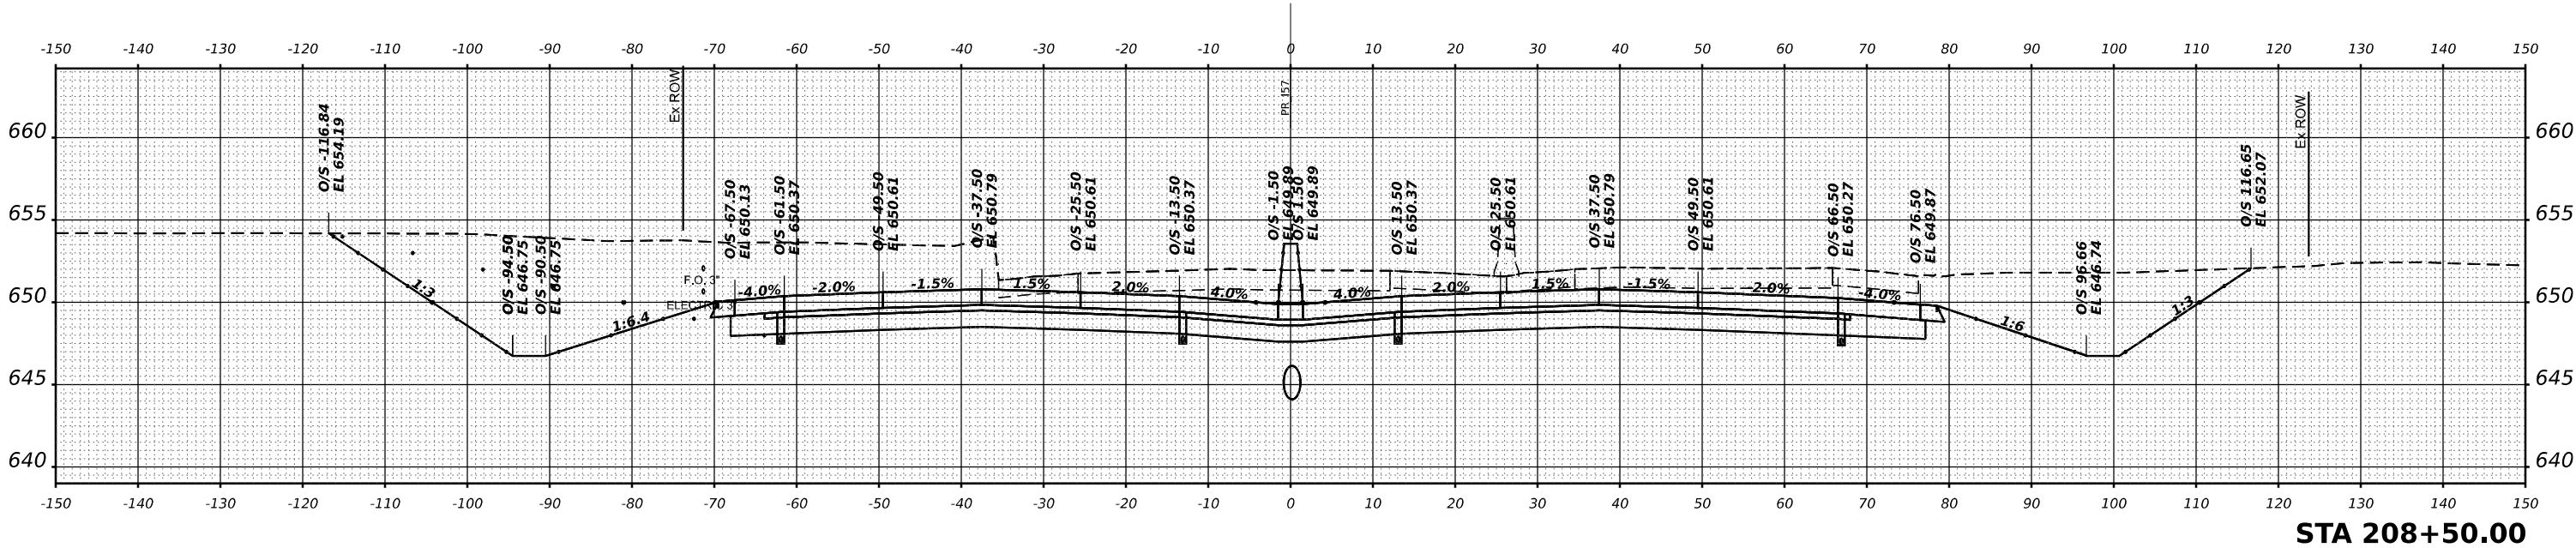

ORIGINAL SURVEY	SURVEYED PLOTTED	BY	DATE
NO.	NOTE BOOK	AREAS CHECKED	AREAS CHECKED

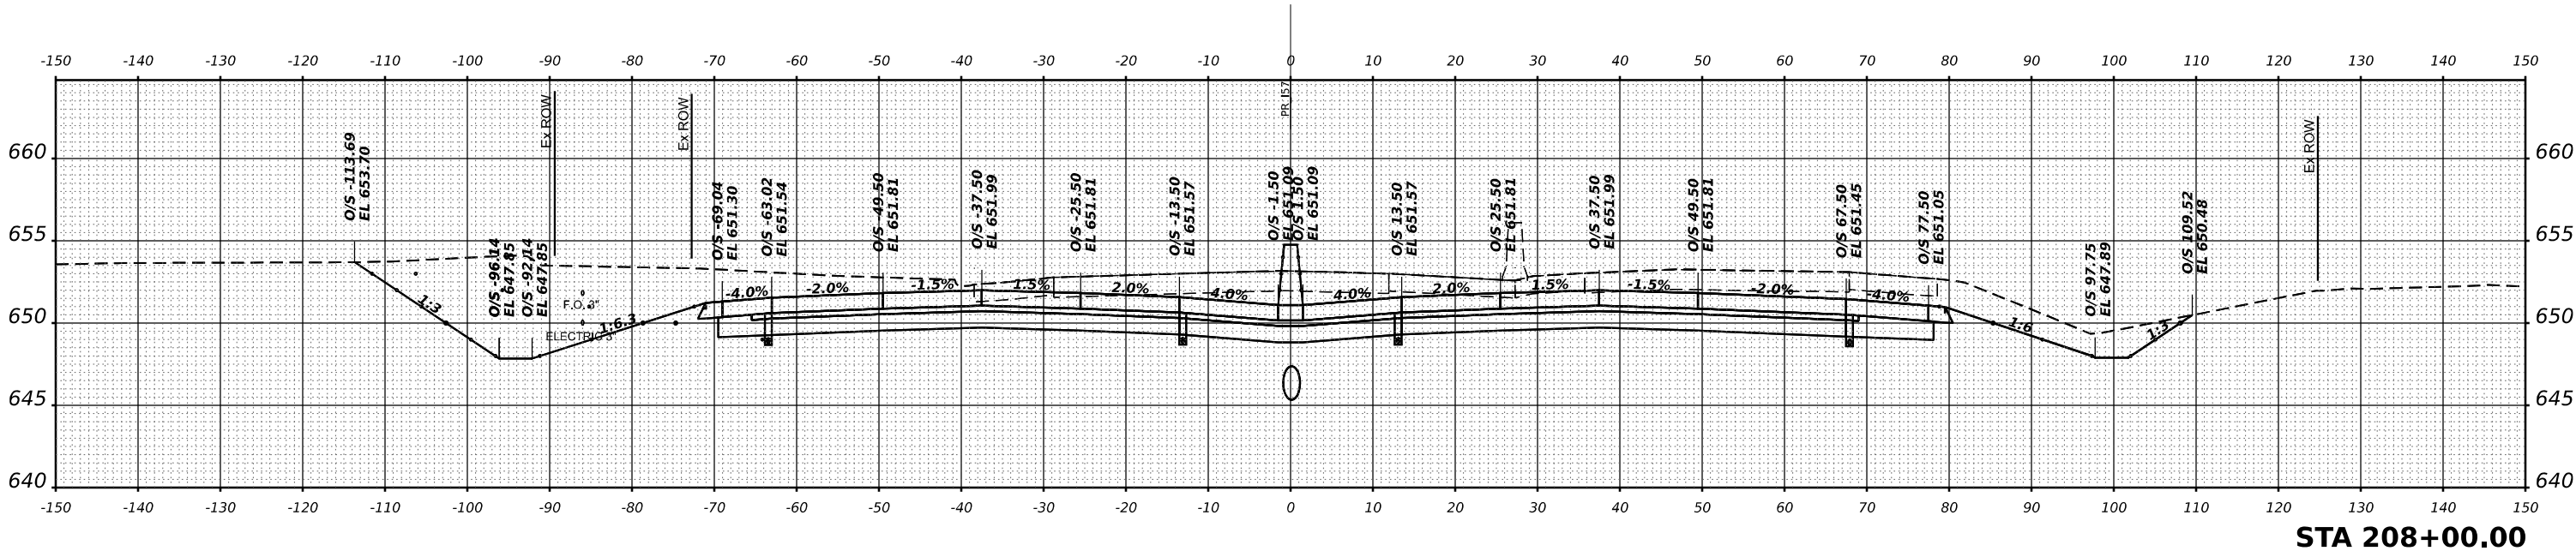

MODEL XS I-57 SHEET 001
FILE NAME C:\WORK\EXP\BENTLEY\COM EXP\PW01.D01412\MD30863-SH\XS-I5-2084.DGN



USER NAME = SALASL	DESIGNED - GB	REVISED -
	DRAWN - GB	REVISED -
PLOT SCALE = 0.16666633 1/ IN.	CHECKED - DH	REVISED -
PLOT DATE = 4/23/2026	DATE - 04/22/2026	REVISED -

STATE OF ILLINOIS
DEPARTMENT OF TRANSPORTATION

CROSS SECTIONS
I-57



SCALE: 1"=10' SHEET . OF SHEETS STA. 208+00.00 TO STA. 208+50.00

F.A.I RTE.	SECTION	COUNTY	TOTAL SHEETS	SHEET NO.
57	(46-3)R.HBK-1&[(46-3)HB-5]HB-1	KANKAKEE	1183	999
CONTRACT NO. 66863				
ILLINOIS FED. AID PROJECT				

FINAL	SURVEYED	BY	DATE
SURVEY	PLOTTED		
NOTE BOOK	TEMPLATE		
NO.	AREAS CHECKED		

ORIGINAL	SURVEYED	BY	DATE
SURVEY	PLOTTED		
NOTE BOOK	TEMPLATE		
NO.	AREAS CHECKED		

MODEL: X5-I-57 SHEET 001
FILE NAME: C:\AW\WORK\EXP\BENTLEY\COM\EXP\PM\21.D01412\030863-SHTX5-I-57-005.DGN

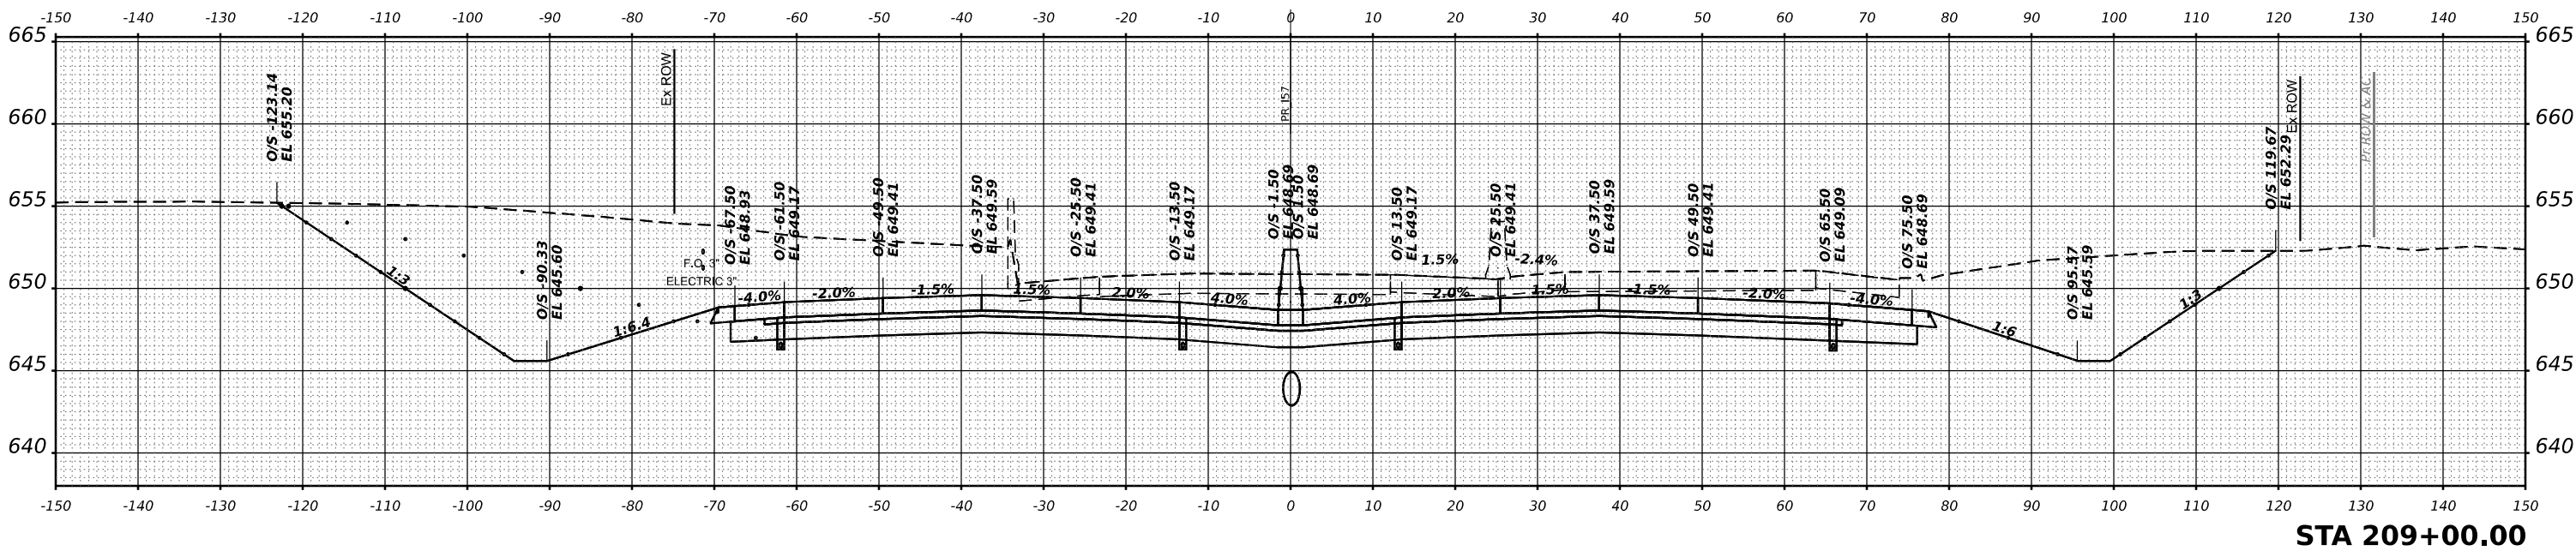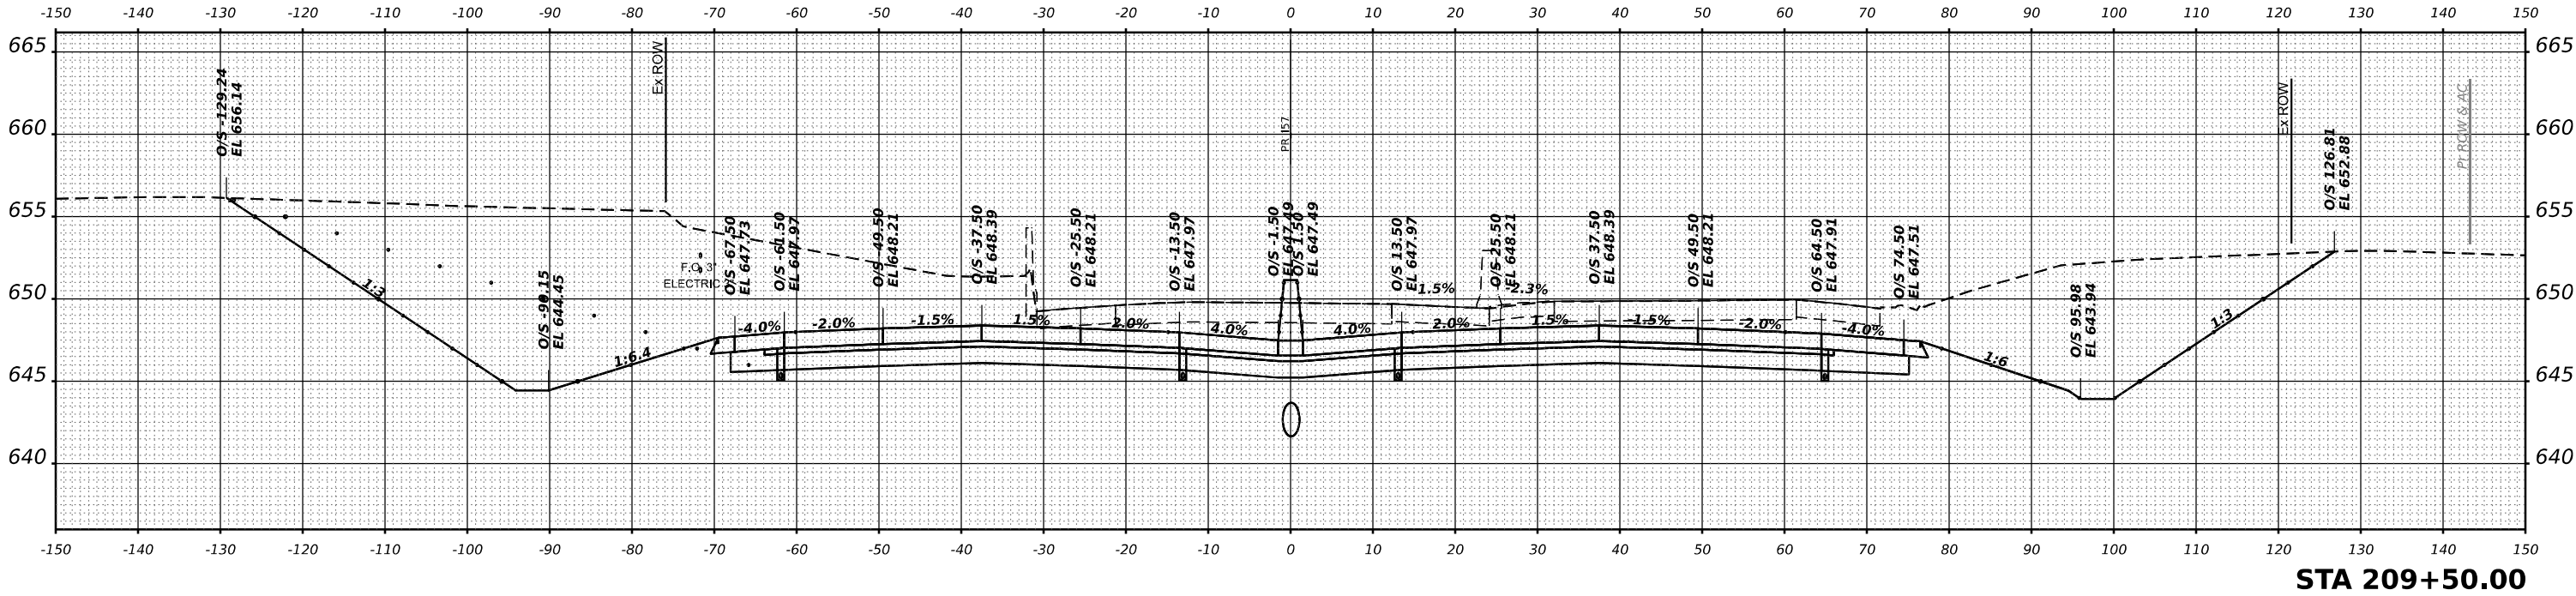

USER NAME = SALASL	DESIGNED - GB	REVISED -
	DRAWN - GB	REVISED -
PLOT SCALE = 0.16666633 ' / IN.	CHECKED - DH	REVISED -
PLOT DATE = 4/23/2026	DATE - 04/22/2026	REVISED -

STATE OF ILLINOIS
DEPARTMENT OF TRANSPORTATION

CROSS SECTIONS
I-57

SCALE: 1"=10' SHEET . OF SHEETS STA. 209+00.00 TO STA. 209+50.00

F.A.I RTE.	SECTION	COUNTY	TOTAL SHEETS	SHEET NO.
57	(46-3)R.HBK-1&[(46-3)HB-5]HB-1	KANKAKEE	1183	1000
CONTRACT NO. 66863				
ILLINOIS FED. AID PROJECT				