
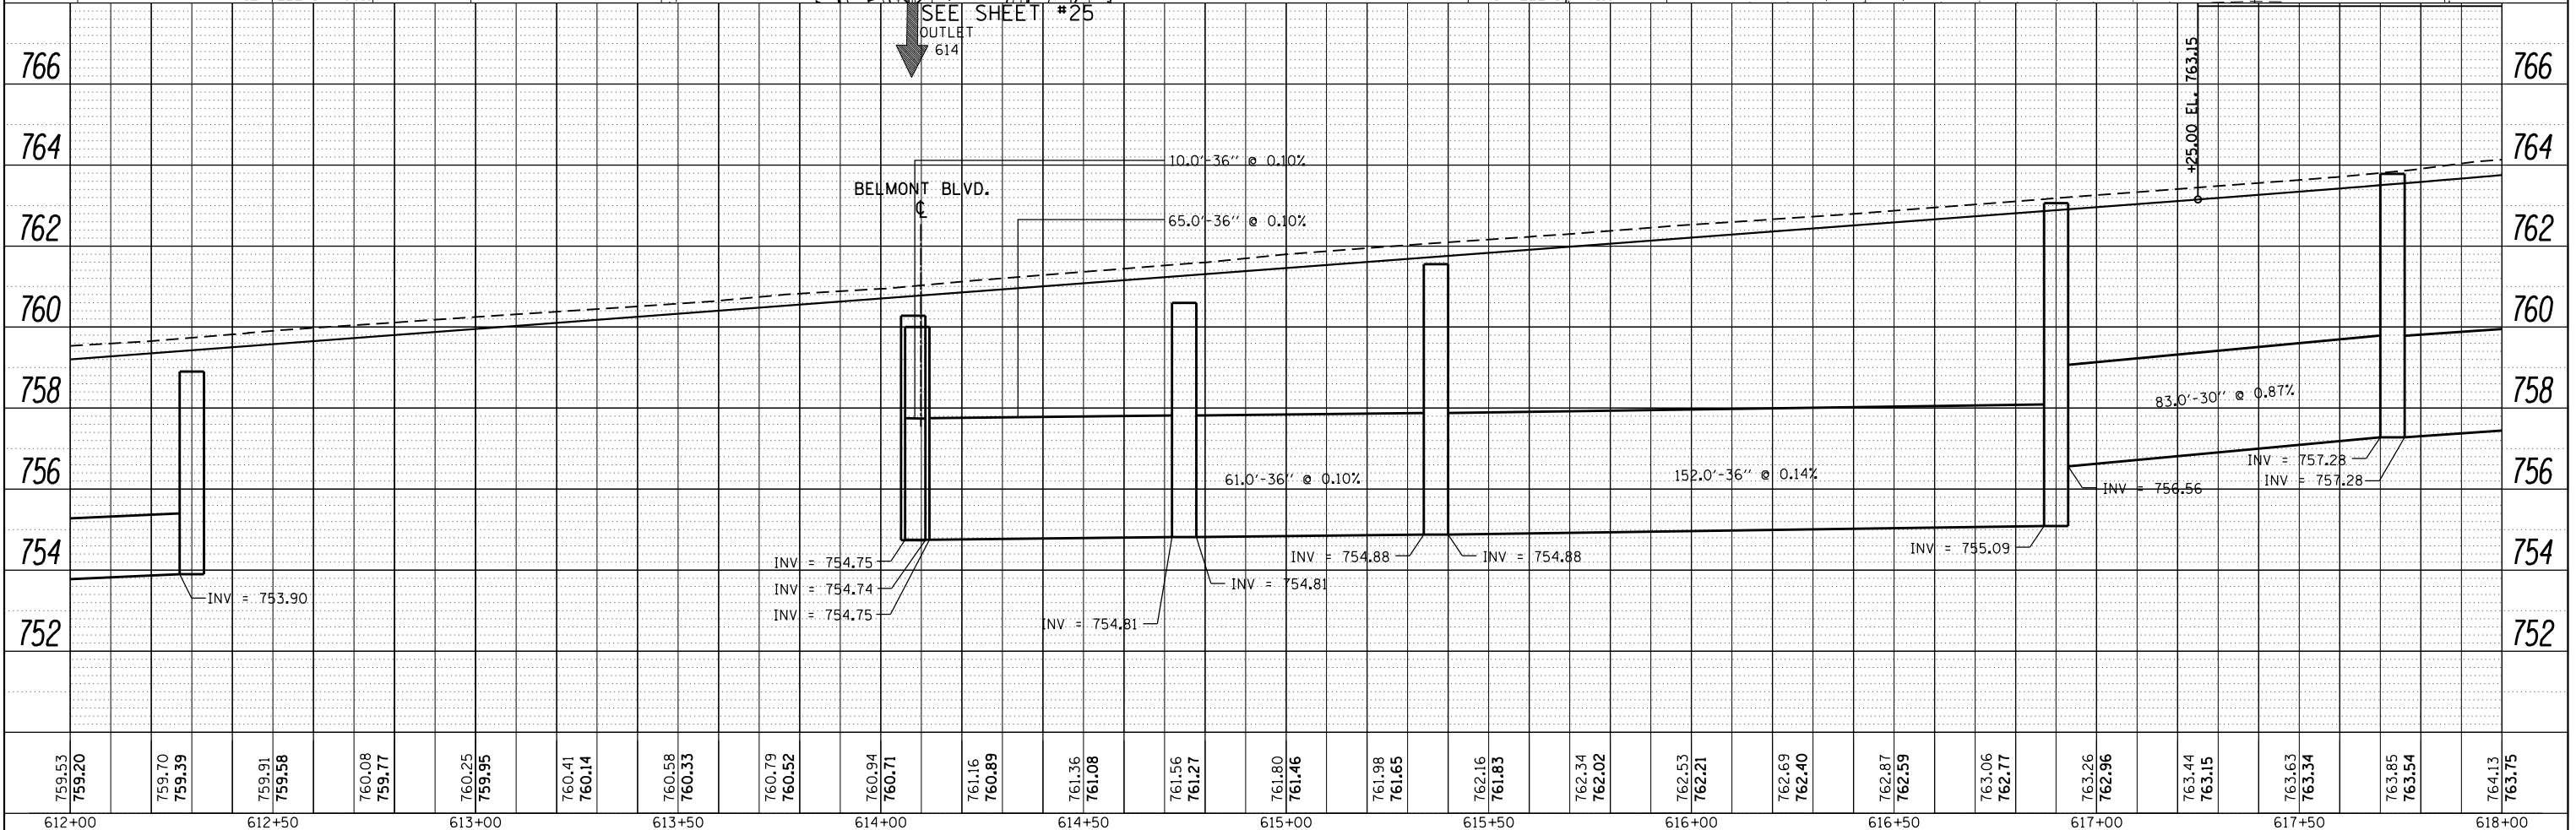


PLAN	SURVEYED _____	BY _____	DATE _____
NOTE BOOK	PLOTTED _____		
NO. _____	ALIGNMENT CHECKED _____		
	RT. OF WAY CHECKED _____		
	CADD FILE NAME _____		

PROFILE	SURVEYED _____	BY _____	DATE _____
	PLOTTED _____		
NOTE BOOK	GRADES CHECKED _____		
	B.M. NOTED _____		
NO. _____	STRUCTURE NOTATIONS CHKD _____		

COMPANY NAME: H3Green
PROJECT CONTACT: stringerjm
CLIENT: Mar-12-2015 07:15:50 AM
DATE PLOTTED: 205006-sh115-arainage.dgn
FILE NAME: 205006-sh115-arainage.dgn
PLOT DATE: Mar-12-2015 07:15:50 AM
PLOT SCALE: 40.0000' / in.
PLOT DATE: Mar-12-2015 07:15:50 AM

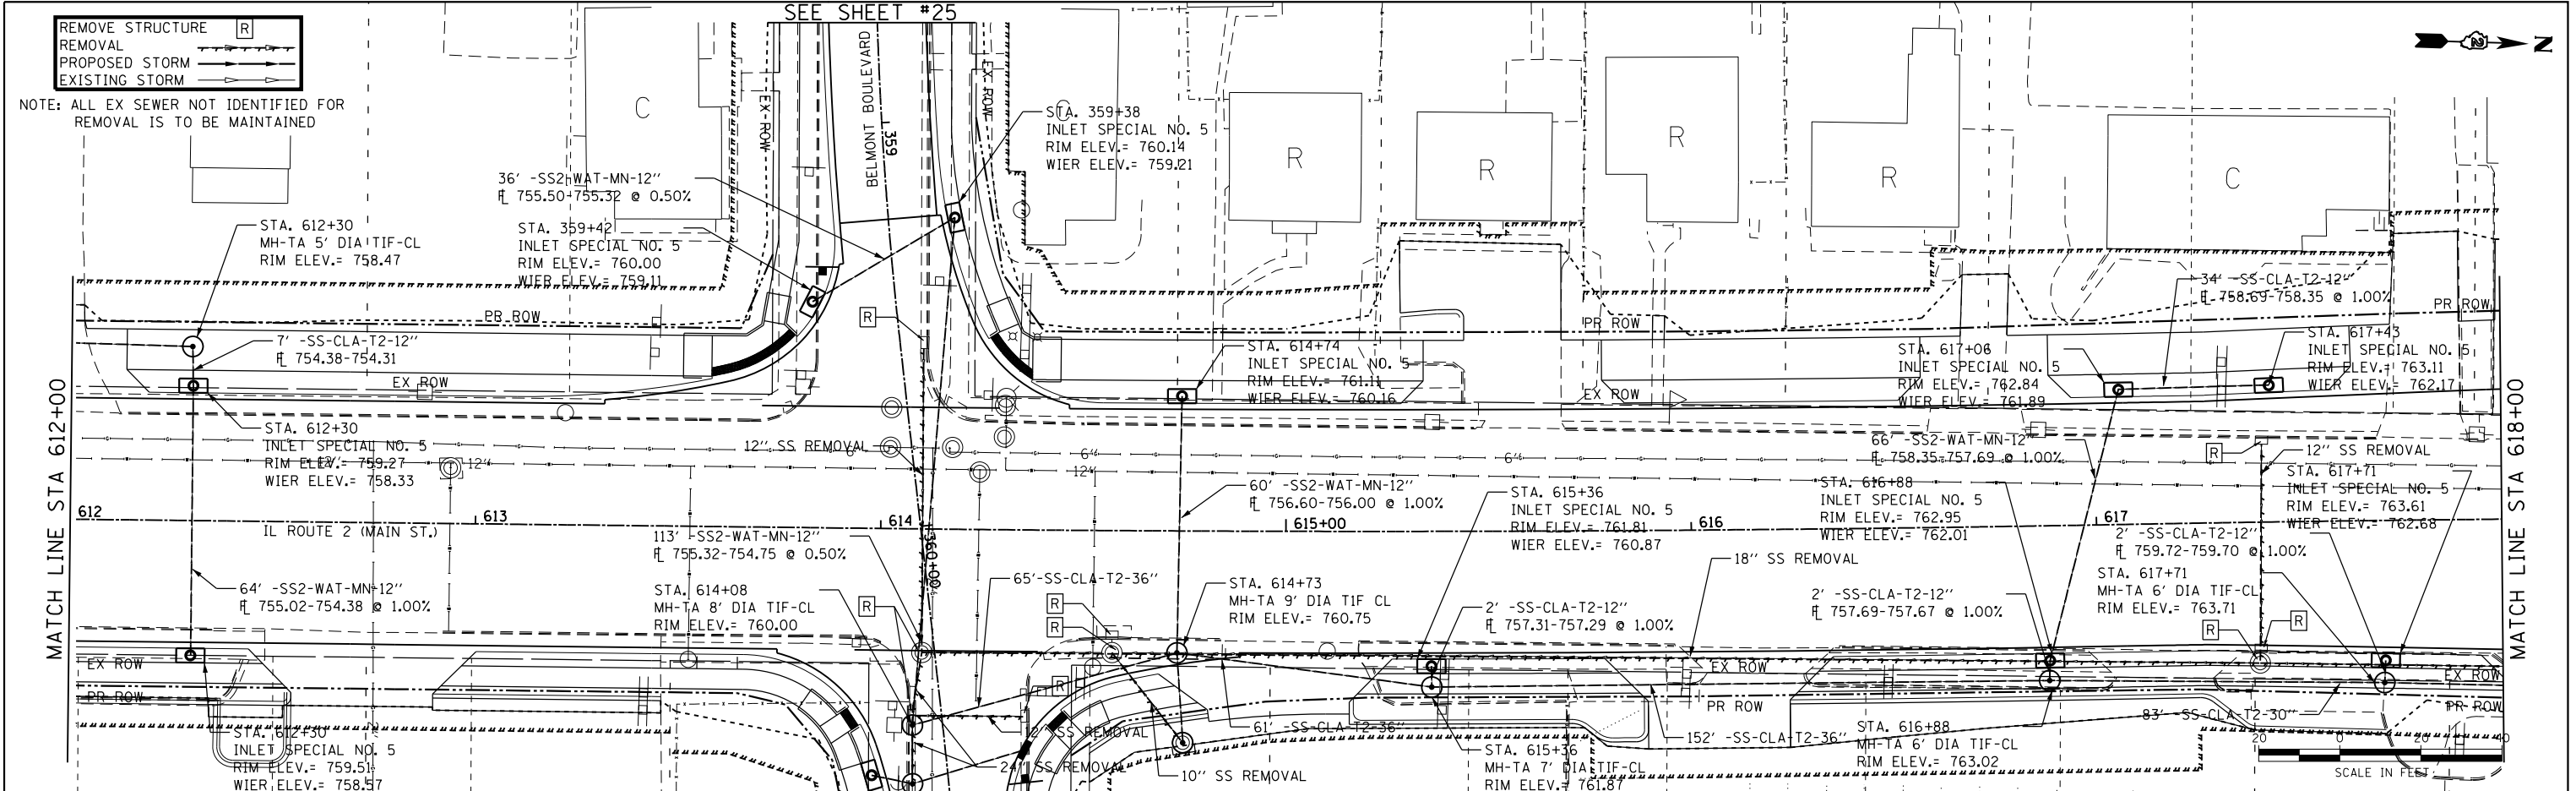


 HRGreen	USER NAME = stringerjm	DESIGNED - \$ENGINEER1\$	REVISED - \$REVIDATE\$	STATE OF ILLINOIS DEPARTMENT OF TRANSPORTATION	IL ROUTE 2 (N. MAIN STREET) DRAINAGE SHEETS			F.A.P. RTE.	SECTION	COUNTY	TOTAL SHEETS	SHEET NO.
		DRAWN - \$TECH1\$	REVISED - \$REV2DATE\$					734	78R-2	WINNEBAGO	926	401
	PLOT SCALE = 40.0000' / in.	CHECKED - \$CHECKER\$	REVISED - \$REV3DATE\$					CONTRACT NO. 64C21				
	PLOT DATE = Mar-12-2015 07:15:50 AM	DATE - \$DATE1\$	REVISED - \$REV4DATE\$		SCALE: 1" = 20'	SHEET NO. 15 OF 29 SHEETS	STA. 612+00 TO STA. 618+00	FED. ROAD DIST. NO. ILLINOIS FED. AID PROJECT				

PLAN	SURVEYED _____	BY _____	DATE _____
	PLOTTED _____		
NOTE BOOK	ALIGNMENT CHECKED _____		
NO. _____	RT. OF WAY CHECKED _____		
	CADD FILE NAME _____		

PROFILE	SURVEYED _____	BY _____	DATE _____
	PLOTTED _____		
NOTE BOOK	GRADES CHECKED _____		
	B.M. NOTED _____		
NO. _____	STRUCTURE NOTATIONS CHKO _____		

COMPANY NAME: H3Green
PROJECT CONTACT: stringerjm
CLIENT: H3Green
DATE PLOTTED: Mar-12-2015 08:01:49 AM
FILE NAME: 205006-sh118-drainage.dgn
PLOT NUMBER: 18
PEN TABLE: PEN TABLE

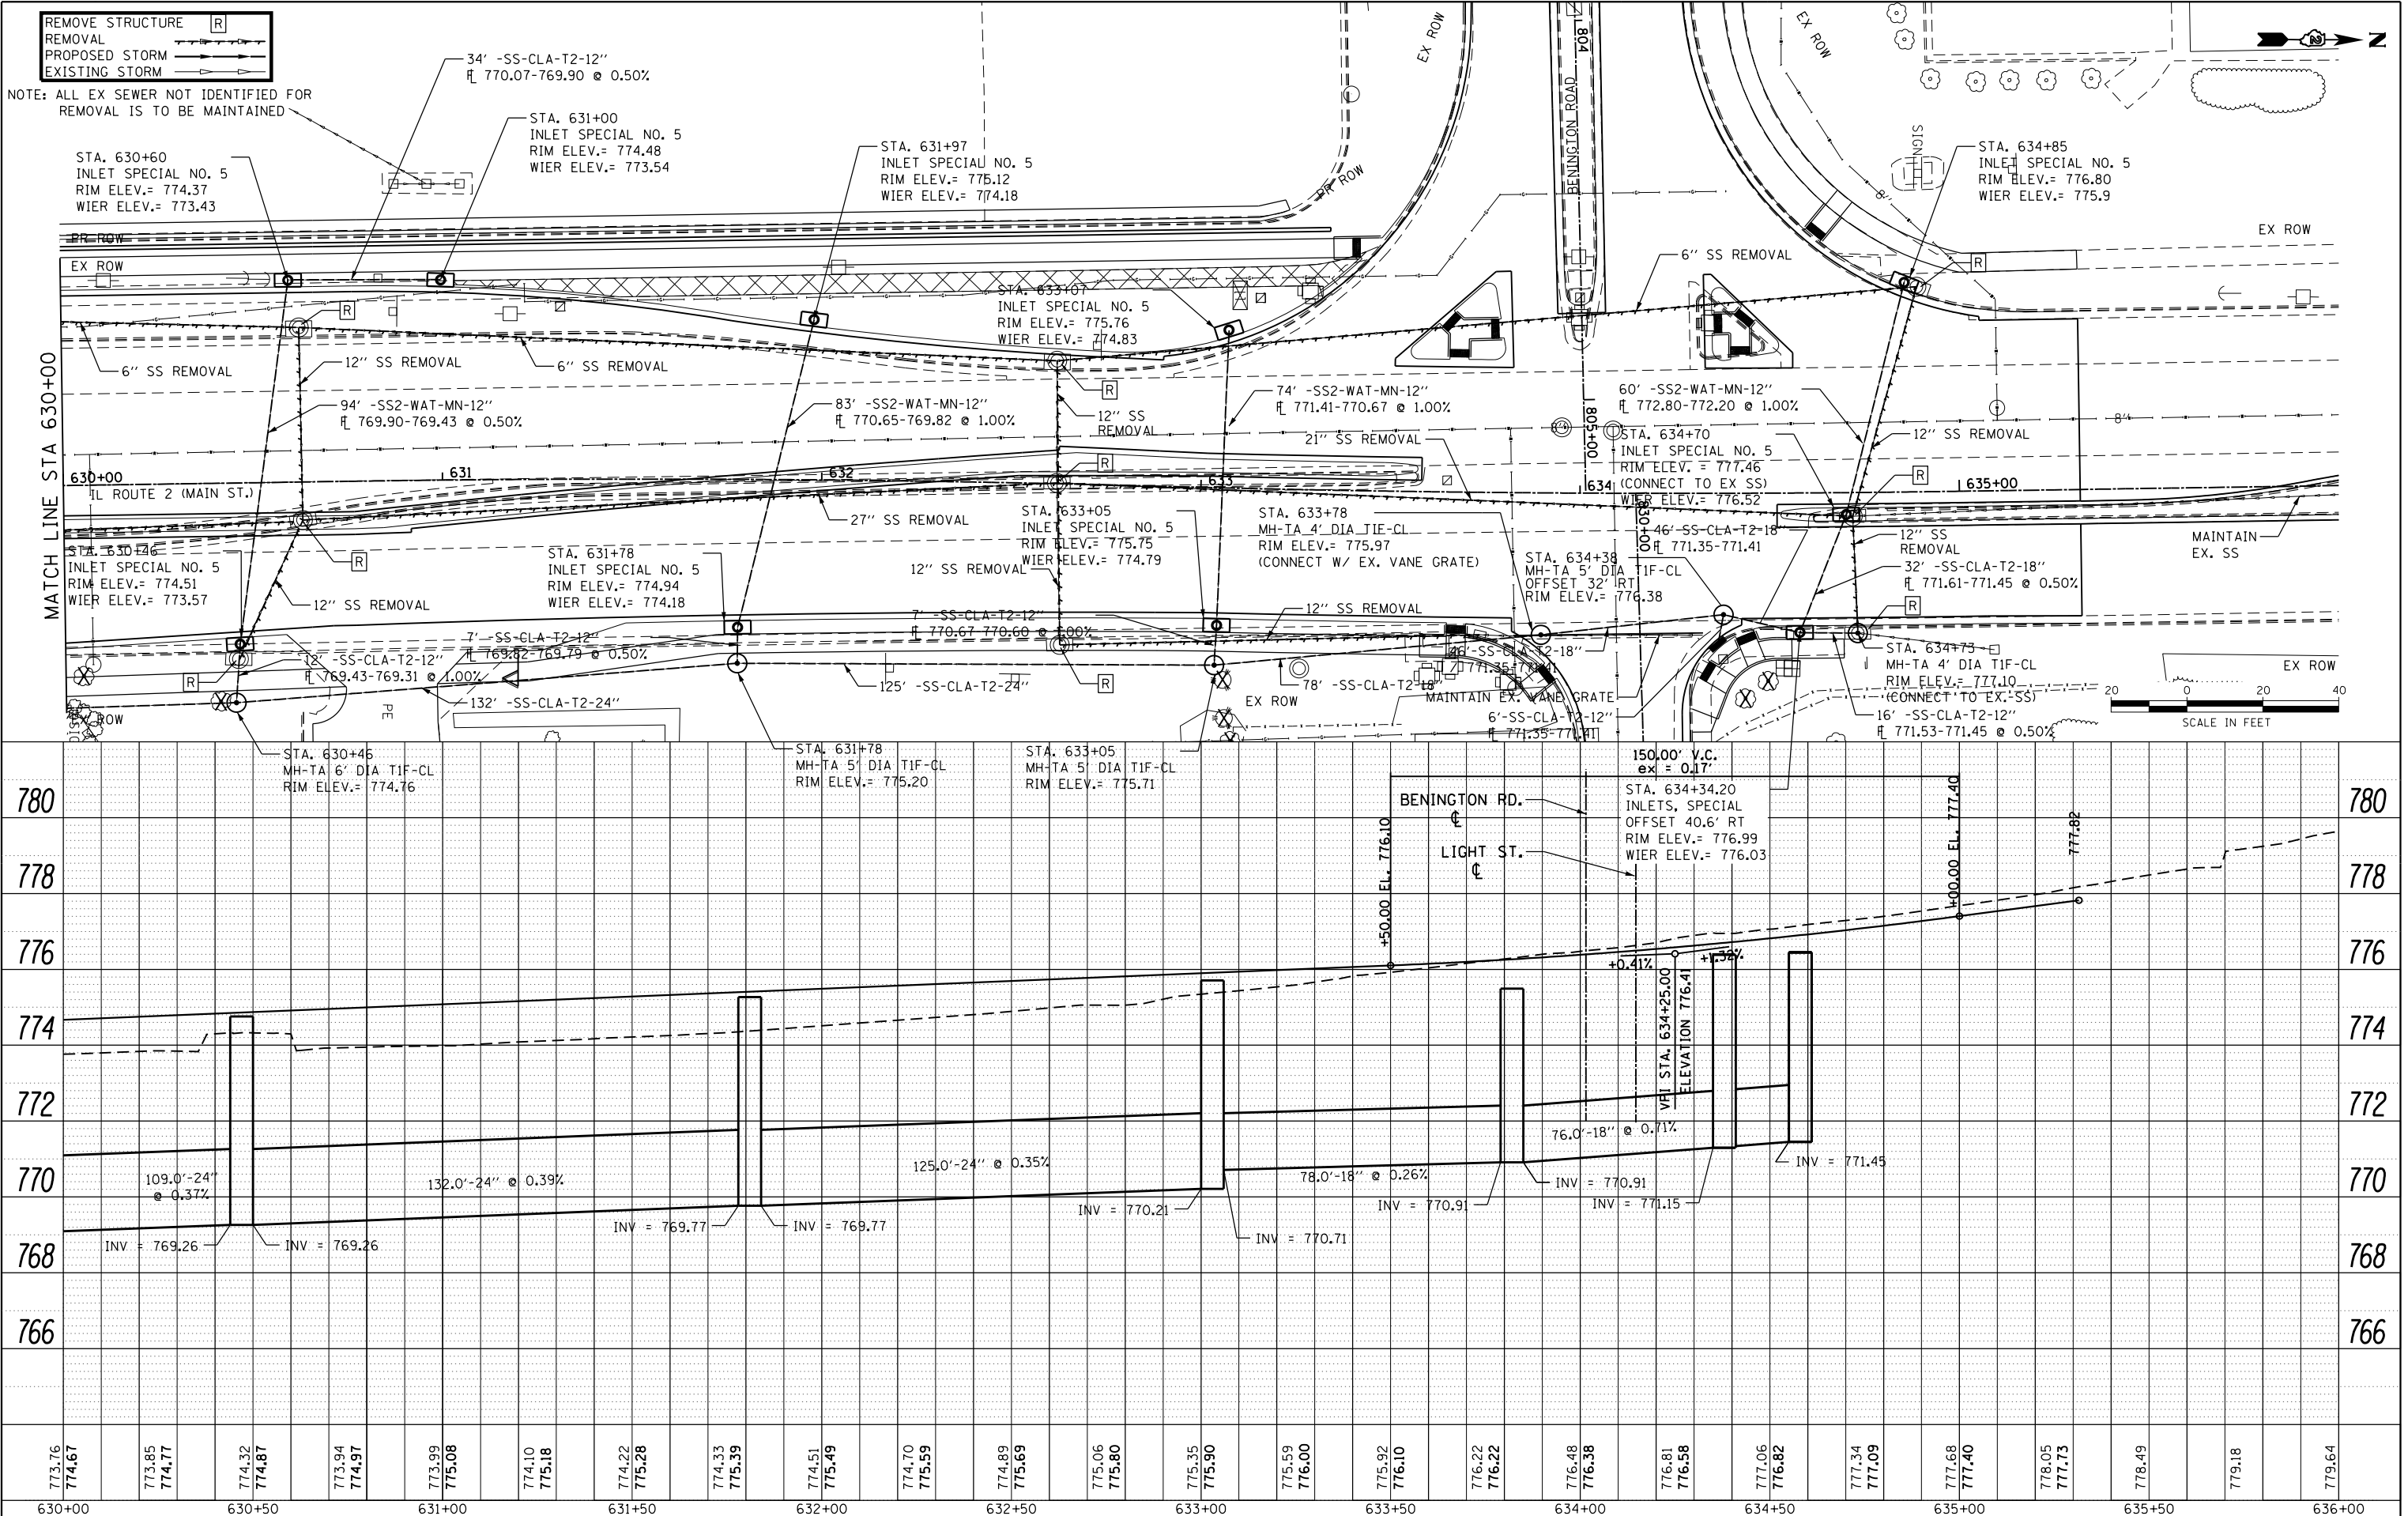

 HRGreen	USER NAME = stringerjm	DESIGNED - \$ENGINEER1\$	REVISED - \$REVIDATE\$	STATE OF ILLINOIS DEPARTMENT OF TRANSPORTATION	IL ROUTE 2 (N. MAIN STREET) DRAINAGE SHEETS			F.A.P. RTE.	SECTION	COUNTY	TOTAL SHEETS	SHEET NO.
		DRAWN - \$TECH1\$	REVISED - \$REV2DATE\$					734	78R-2	WINNEBAGO	926	404
	PLOT SCALE = 40.0000' / in.	CHECKED - \$CHECKER\$	REVISED - \$REV3DATE\$					CONTRACT NO. 64C21				
	PLOT DATE = Mar-12-2015 08:01:49 AM	DATE - \$DATE1\$	REVISED - \$REV4DATE\$					SCALE: 1" = 20'	SHEET NO. 18 OF 29 SHEETS	STA. 630+00 TO STA. 636+00	FED. ROAD DIST. NO.	ILLINOIS

PROFILE		SURVEYED _____		BY _____		DATE _____	
		PLOTTED _____					
NOTE BOOK _____		GRADES CHECKED _____					
NO. _____		B.M. NOTED _____					
		STRUCTURE NOTATIONS CHECKED _____					





STATE OF ILLINOIS
DEPARTMENT OF TRANSPORTATION

F.A.P. RTE.	SECTION	COUNTY	TOTAL SHEETS	SHEET NO.
734	78R-2	WINNEBAGO	926	405
		CONTRACT NO. 64C21		
FED. ROAD DIST. NO.	ILLINOIS	FED. AID PROJECT		

PLAN	SURVEYED	BY	DATE
NOTE BOOK	ALIGNED		
NO.	CADD FILE NAME		

PROFILE	SURVEYED	BY	DATE
NOTE BOOK	GRADES CHECKED		
NO.	STRUCTURE NOTATIONS CHKD		

COMPANY NAME: \$COMPANY_NAME\$
PROJECT CONTACT: \$PROJECT_CONTACT\$
CLIENT: \$CLIENT\$
DATE PLOTTED: Mar-12-2015 08:00:32 AM
FILE NAME: 205006-sh122-drainage.dgn
PLOT NUMBER: 20
PEN TABLE: \$PEN_TABLE\$

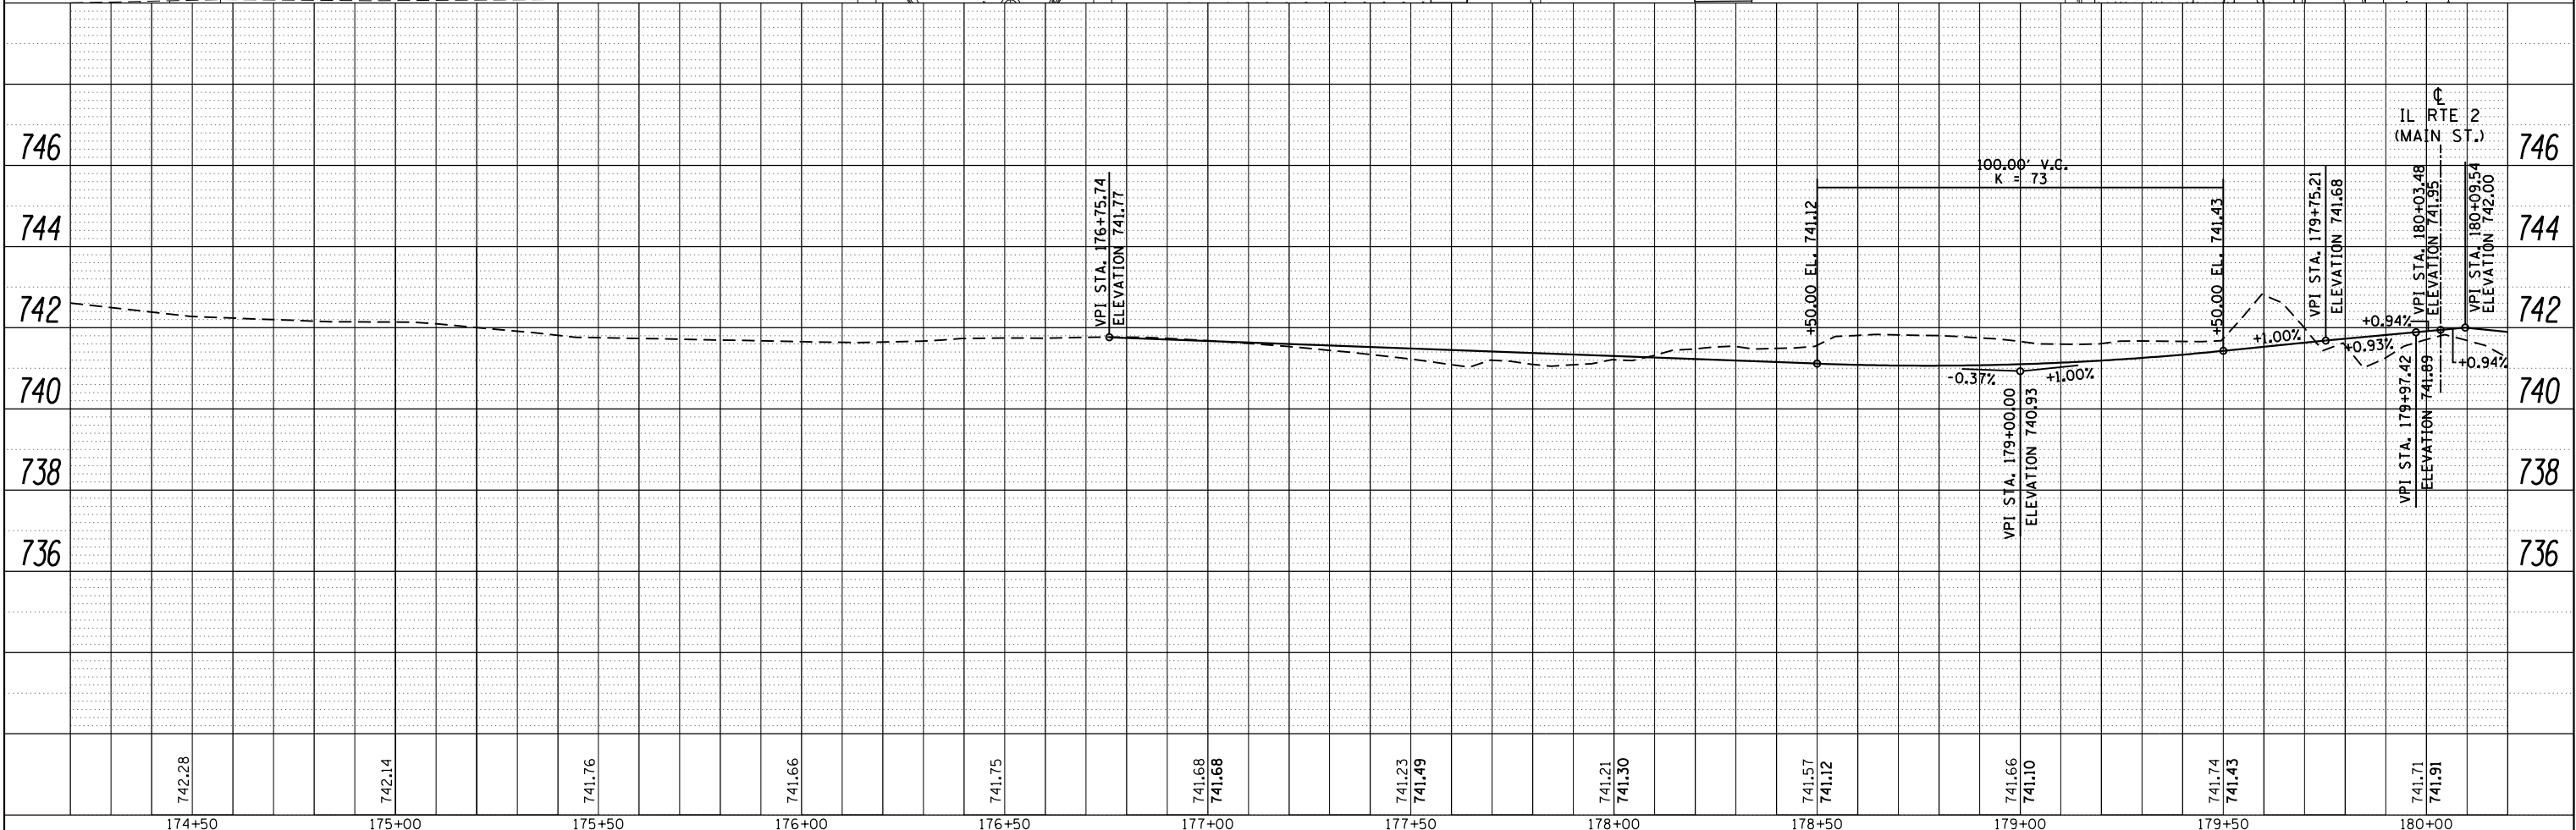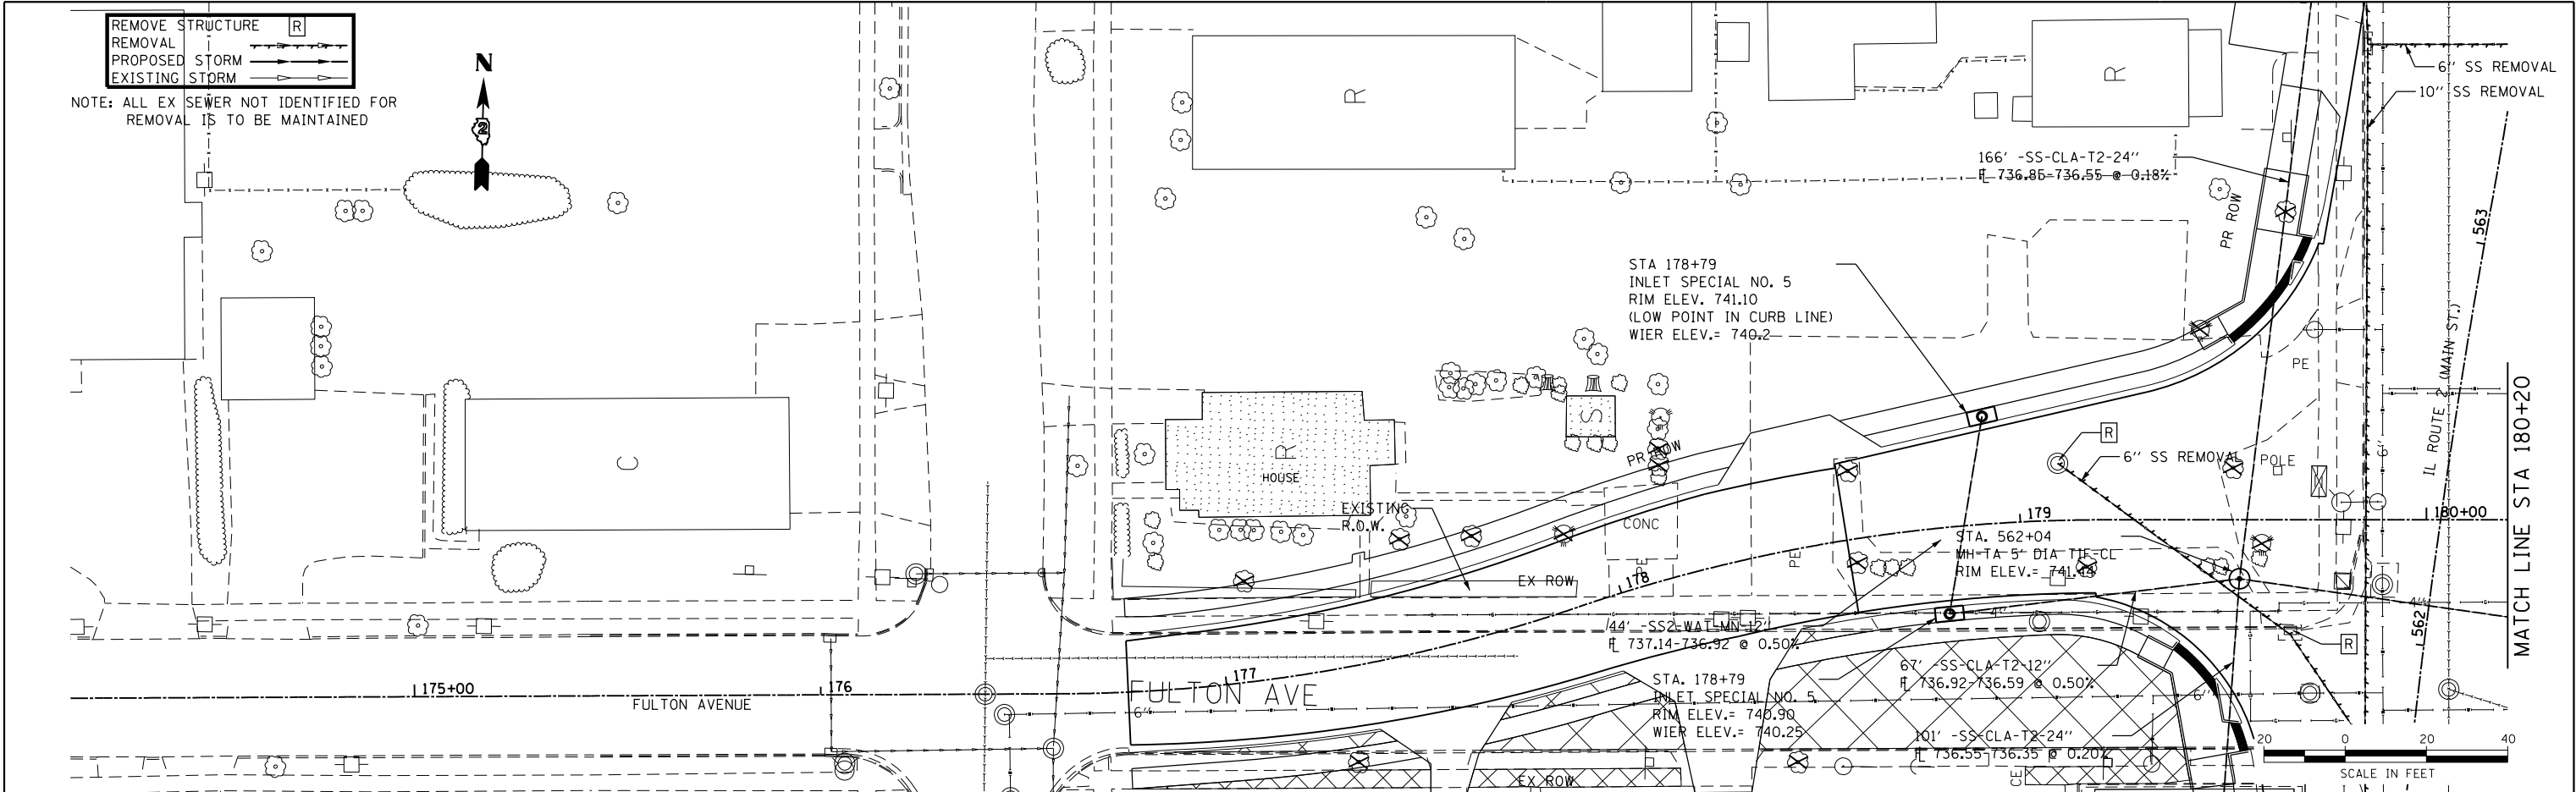



USER NAME : stringerjm	DESIGNED - \$ENGINEER1\$	REVISED - \$REV1DATE\$
PLOT SCALE = 40.0000' / in.	DRAWN - \$TECH1\$	REVISED - \$REV2DATE\$
PLOT DATE = Mar-12-2015 08:00:32 AM	CHECKED - \$CHECKER\$	REVISED - \$REV3DATE\$
	DATE - \$DATE1\$	REVISED - \$REV4DATE\$

STATE OF ILLINOIS
DEPARTMENT OF TRANSPORTATION

FULTON AVENUE (1 OF 2)
DRAINAGE SHEETS

SCALE: 1" = 20'
SHEET NO. 20 OF 29 SHEETS
STA. 176+75.74 TO STA. 180+20



F.A.P. RTE.	SECTION	COUNTY	TOTAL SHEETS	SHEET NO.
734	78R-2	WINNEBAGO	926	406
CONTRACT NO. 64C21				

FED. ROAD DIST. NO. ILLINOIS FED. AID PROJECT

PLAN	SURVEYED	BY	DATE
NOTE BOOK	PLOTTED		
NO.	ALIGNED		
	CADD FILE NAME		

PROFILE	SURVEYED	BY	DATE
NOTE BOOK	PLOTTED		
NO.	GRADES CHECKED		
	STRUCTURE NOTATIONS CHKD		

COMPANY NAME: \$COMPANY_NAME\$
PROJECT CONTACT: \$PROJECT_CONTACT\$
CLIENT: \$CLIENT\$
DATE PLOTTED: \$DATE_PLOTTED\$
FILE NAME: \$FILE_NAME\$
PLOT DATE: \$PLOT_DATE\$
PEN TABLE: \$PEN_TABLE\$

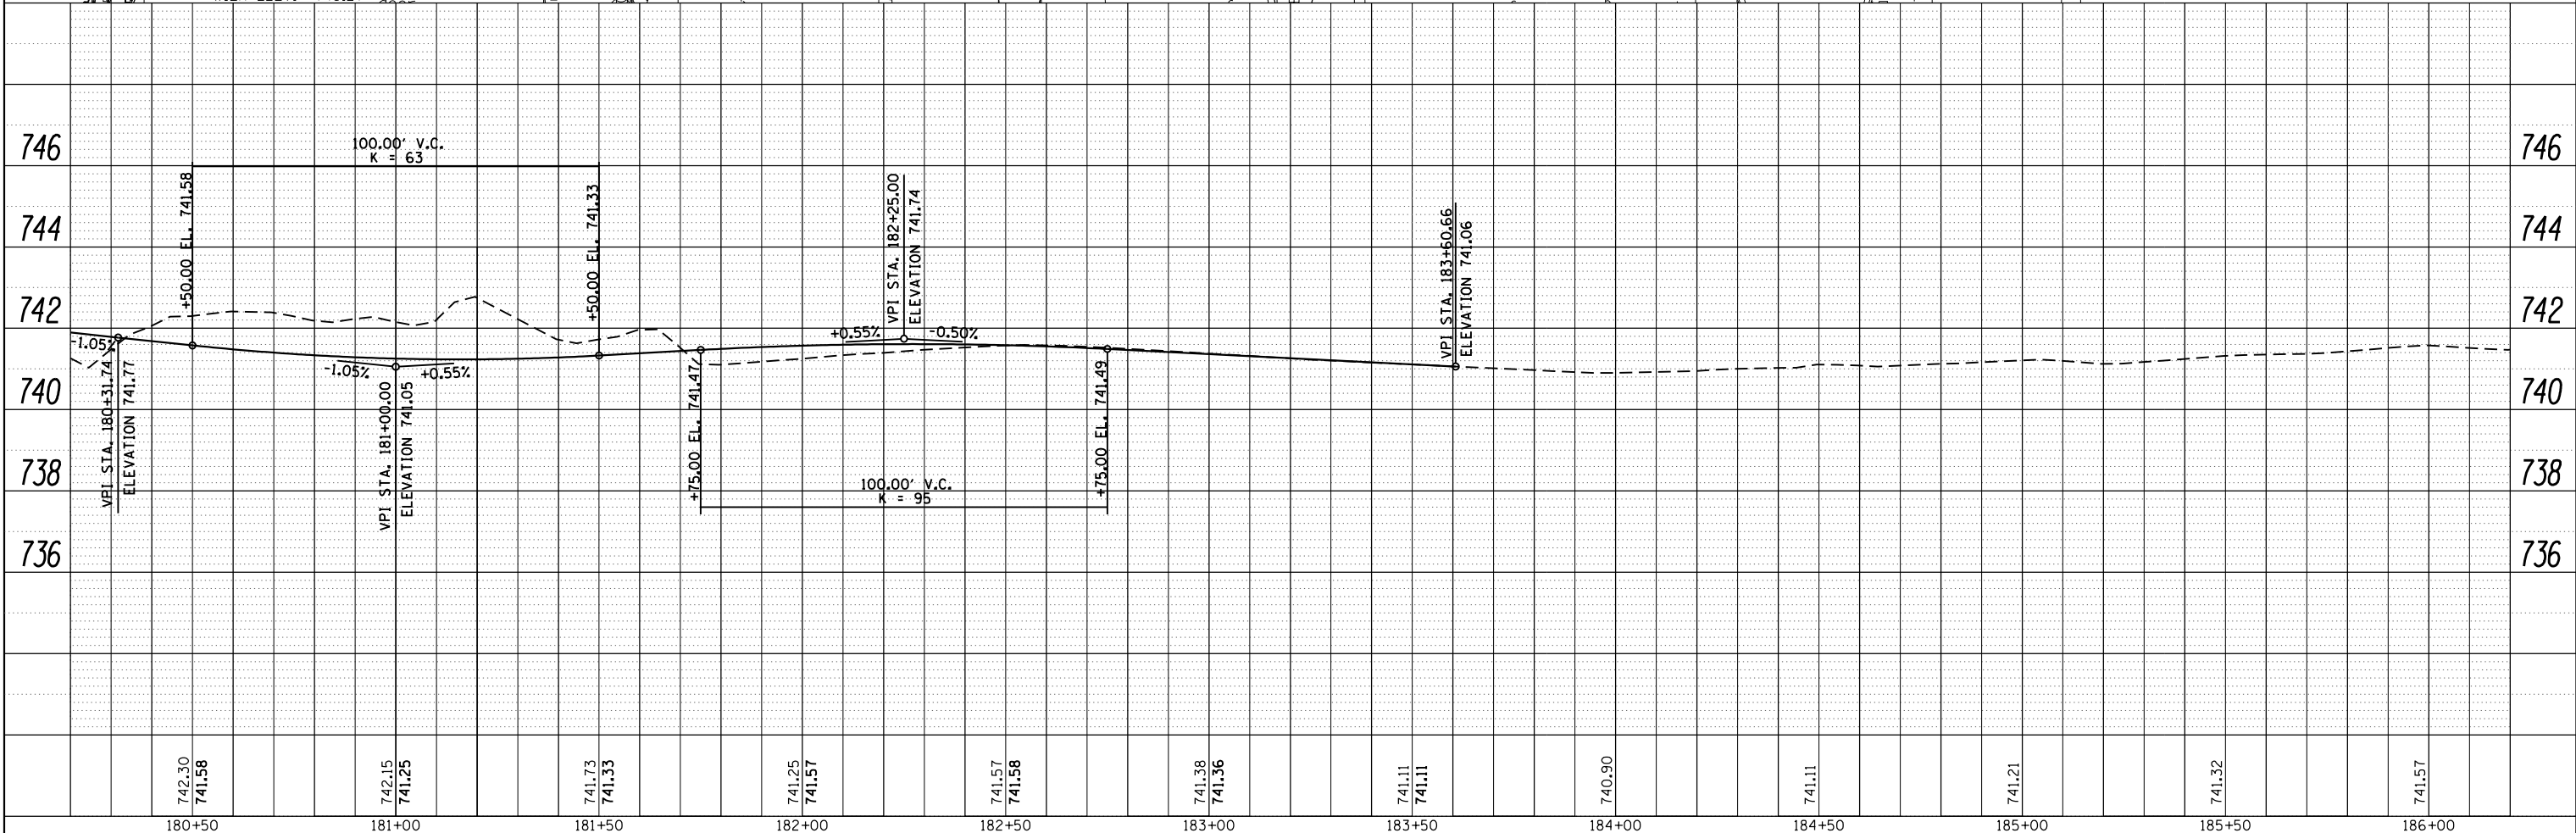
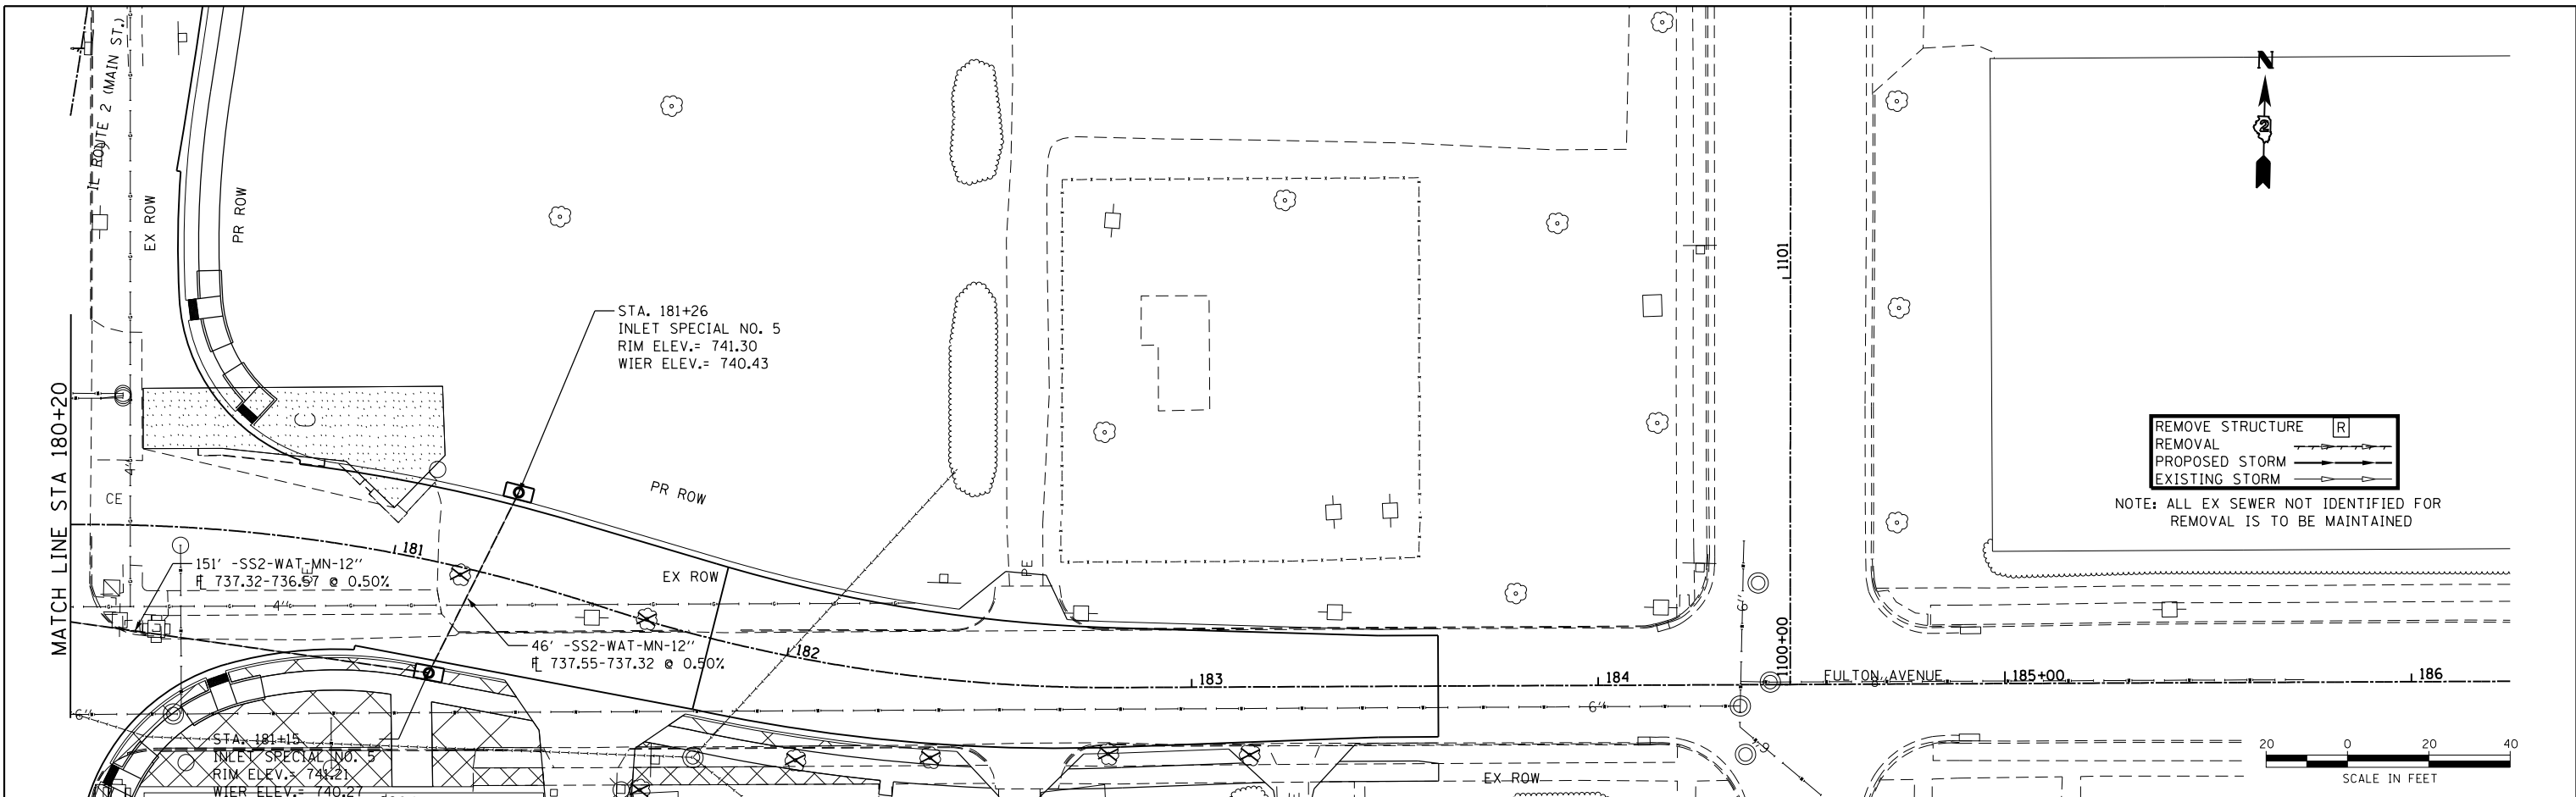


180+50	181+00	181+50	182+00	182+50	183+00	183+50	184+00	184+50	185+00	185+50	186+00
742.30 741.58	742.15 741.25	741.73 741.33	741.25 741.57	741.57 741.58	741.38 741.36	741.11 741.11	740.90	741.11	741.21	741.32	741.57
STATE OF ILLINOIS DEPARTMENT OF TRANSPORTATION											
FULTON AVENUE (2 OF 2) DRAINAGE SHEETS											
SCALE: 1" = 20' SHEET NO. 21 OF 29 SHEETS STA. 180+20 TO STA. 183+60.66											
F.A.P. RTE. SECTION COUNTY TOTAL SHEETS SHEET NO. 734 78R-2 WINNEBAGO 926 407											
CONTRACT NO. 64C21											
FED. ROAD DIST. NO. ILLINOIS FED. AID PROJECT											

PLAN	SURVEYED	BY	DATE
NO.	PLOTTED		
NOTE BOOK	ALIGNED		
	CHECKED		
	FILED		
	PAID FILE NAME		

PROFILE	SURVEYED	BY	DATE
NO.	PLOTTED		
NOTE BOOK	GRADES CHECKED		
	STRUCTURE NOTATIONS CHKD		
	FILED		
	PAID FILE NAME		

COMPANY NAME: H3Green
PROJECT CONTACT: stringerjm
CLIENT: H3Green
DATE PLOTTED: Mar-12-2015 08:19:23 AM
FILE NAME: 205006-sh124-drainage.dgn
PLOT DRIVER: PEN TABLES
PEN TABLES

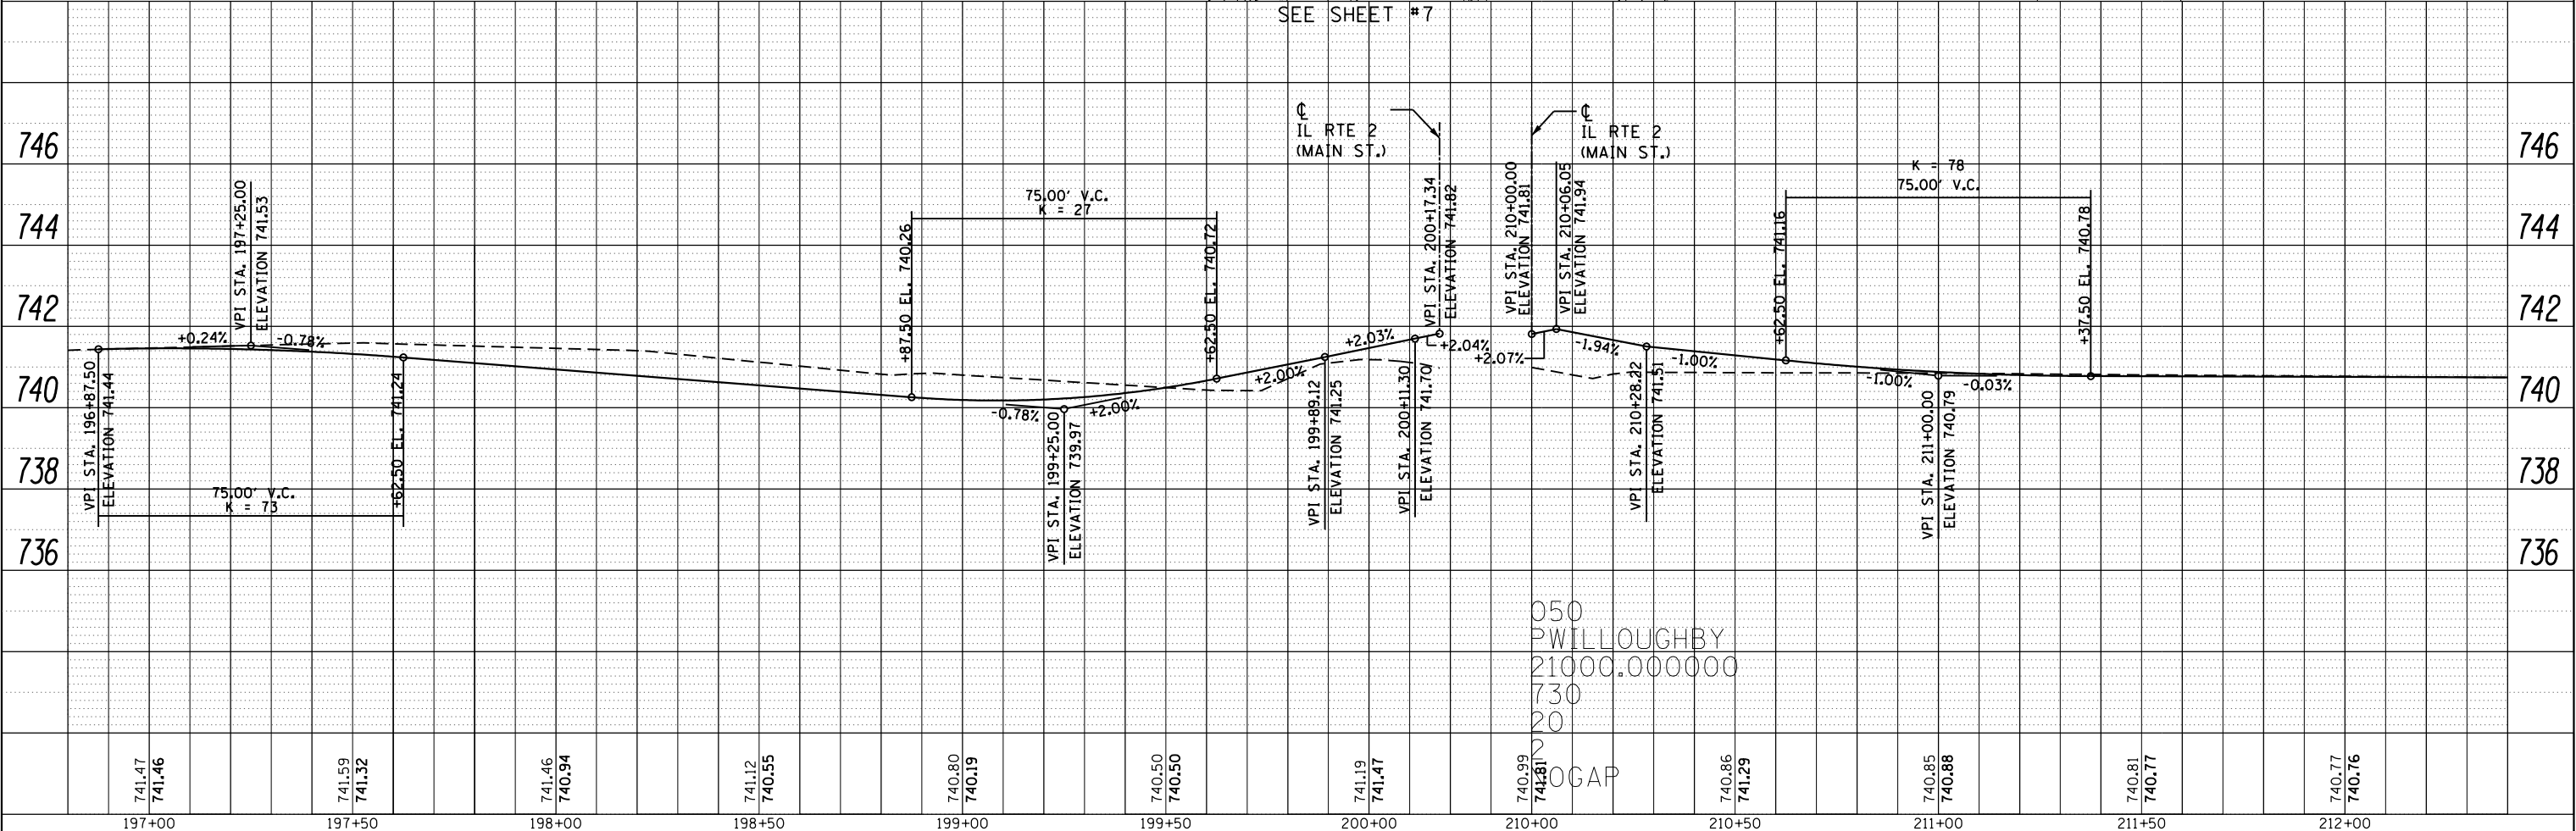
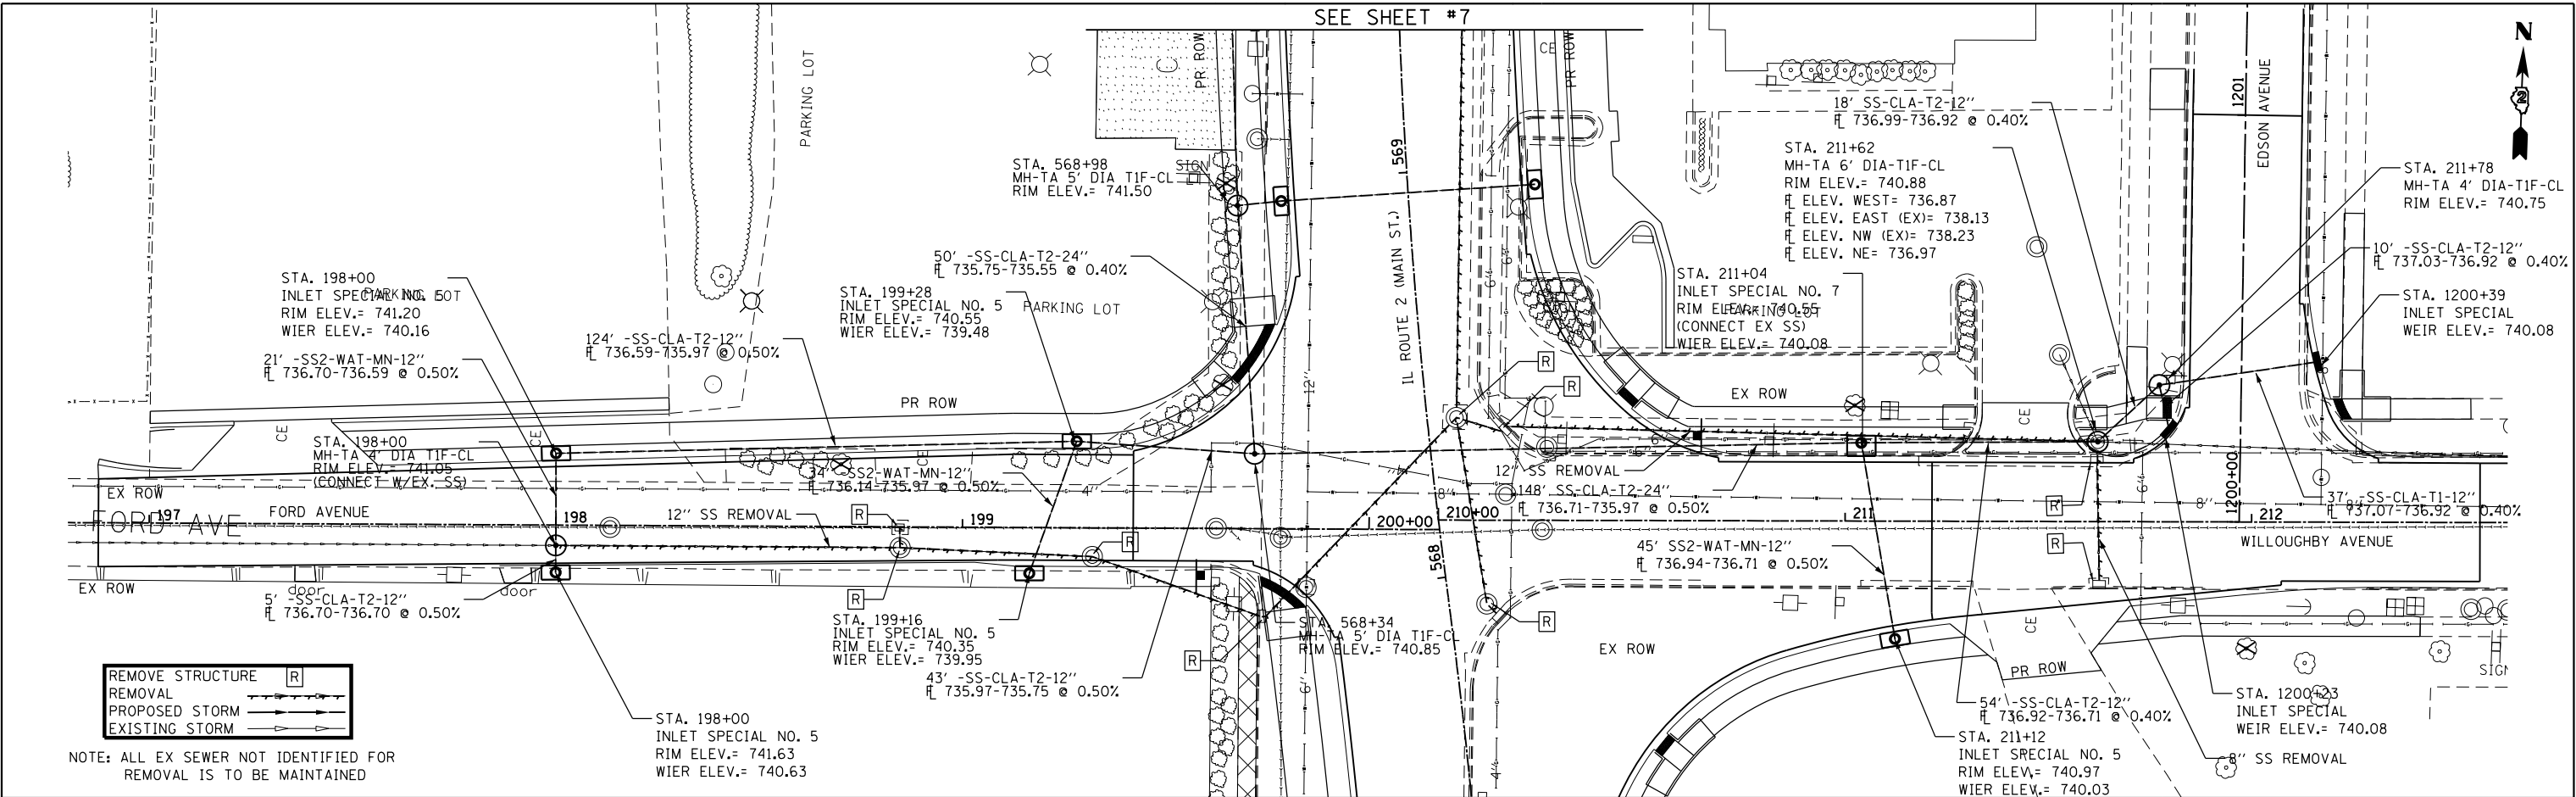


H3Green	USER NAME : stringerjm	DESIGNED - \$ENGINEER1\$	REVISED - \$REV1DATE\$	STATE OF ILLINOIS DEPARTMENT OF TRANSPORTATION	FORD AVENUE /WILLOUGHBY AVENUE DRAINAGE SHEETS	SCALE: 1" = 20'	SHEET NO. 22 OF 29 SHEETS	STA. 196+87.50 TO STA. 212+31.37	F.A.P. RTE.	SECTION	COUNTY	TOTAL SHEETS	SHEET NO.
	PLOT SCALE : 40.0000' / in.	CHECKED - \$CHECKER\$	REVISED - \$REV2DATE\$						734	78R-2	WINNEBAGO	926	408
	PLOT DATE : Mar-12-2015 08:19:23 AM	DATE - \$DATE1\$	REVISED - \$REV3DATE\$						CONTRACT NO. 64C21				
			REVISED - \$REV4DATE\$						FED. ROAD DIST. NO. ILLINOIS FED. AID PROJECT				

PLAN	SURVEYED	BY	DATE
NOTE BOOK	ALIGNED		
NO.	FILE NAME		

PROFILE	SURVEYED	BY	DATE
NOTE BOOK	GRADES CHECKED		
NO.	STRUCTURE NOTATIONS CHKD		

COMPANY NAME: H3Green
PROJECT CONTACT: stringerjm
CLIENT: Mar-12-2015 08:27:56 AM
DATE PLOTTED: 205006-sh125-arainage.dgn
FILE NAME: 205006-sh125-arainage.dgn
PLOT NUMBER: 205006-sh125-arainage.dgn
PEN TABLE: 205006-sh125-arainage.dgn

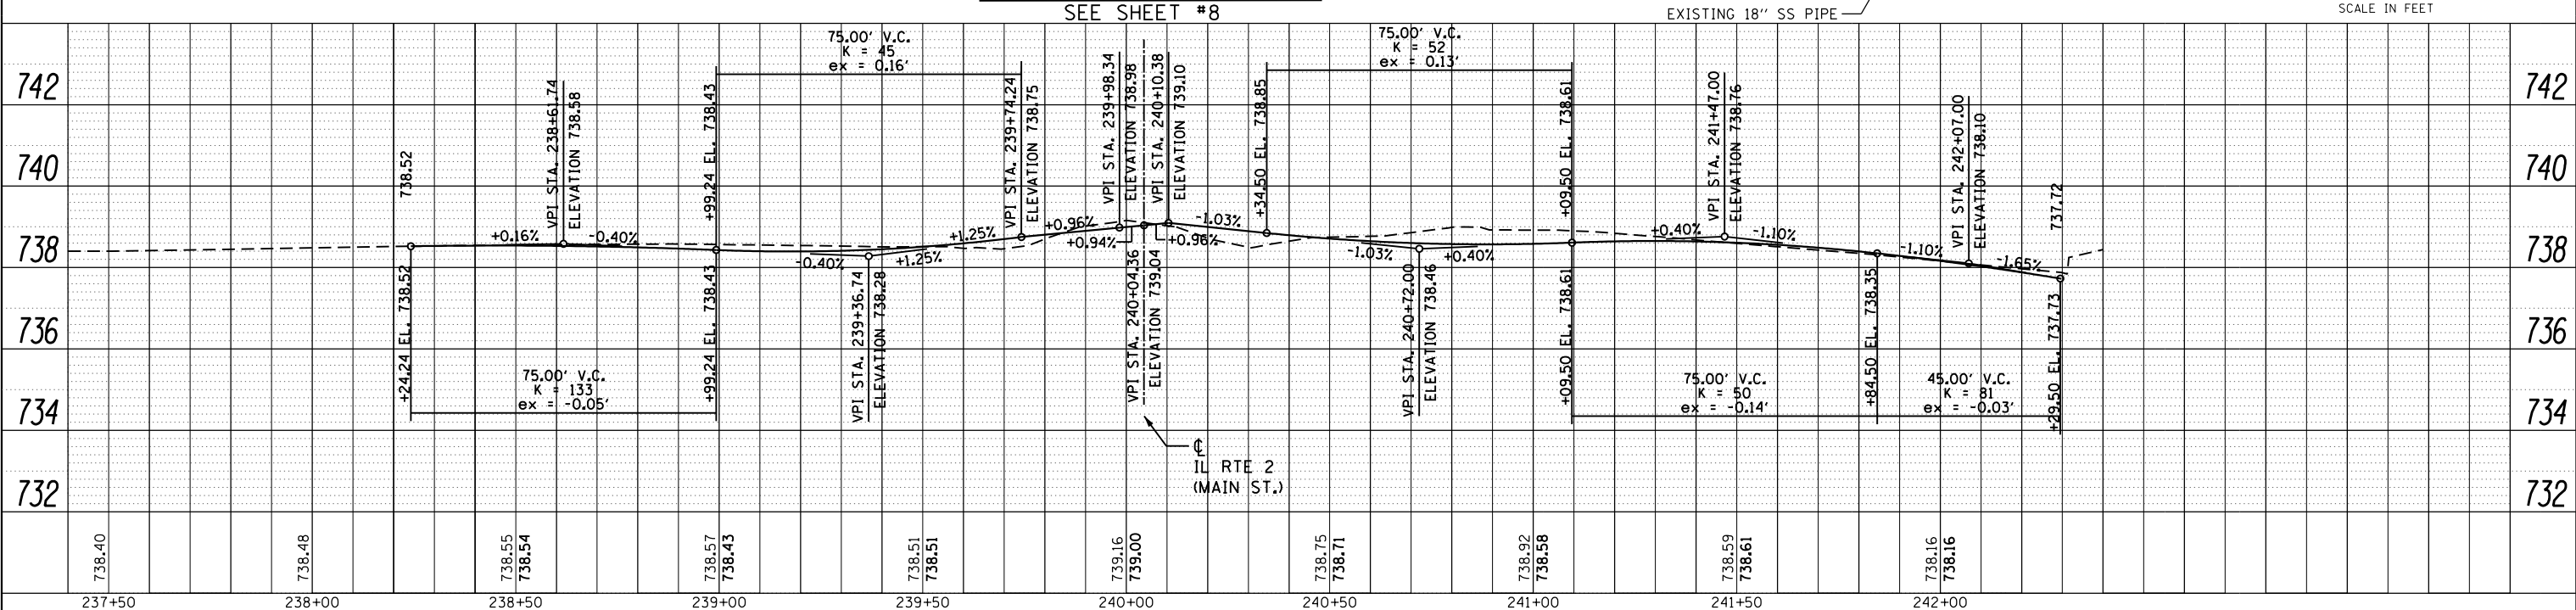
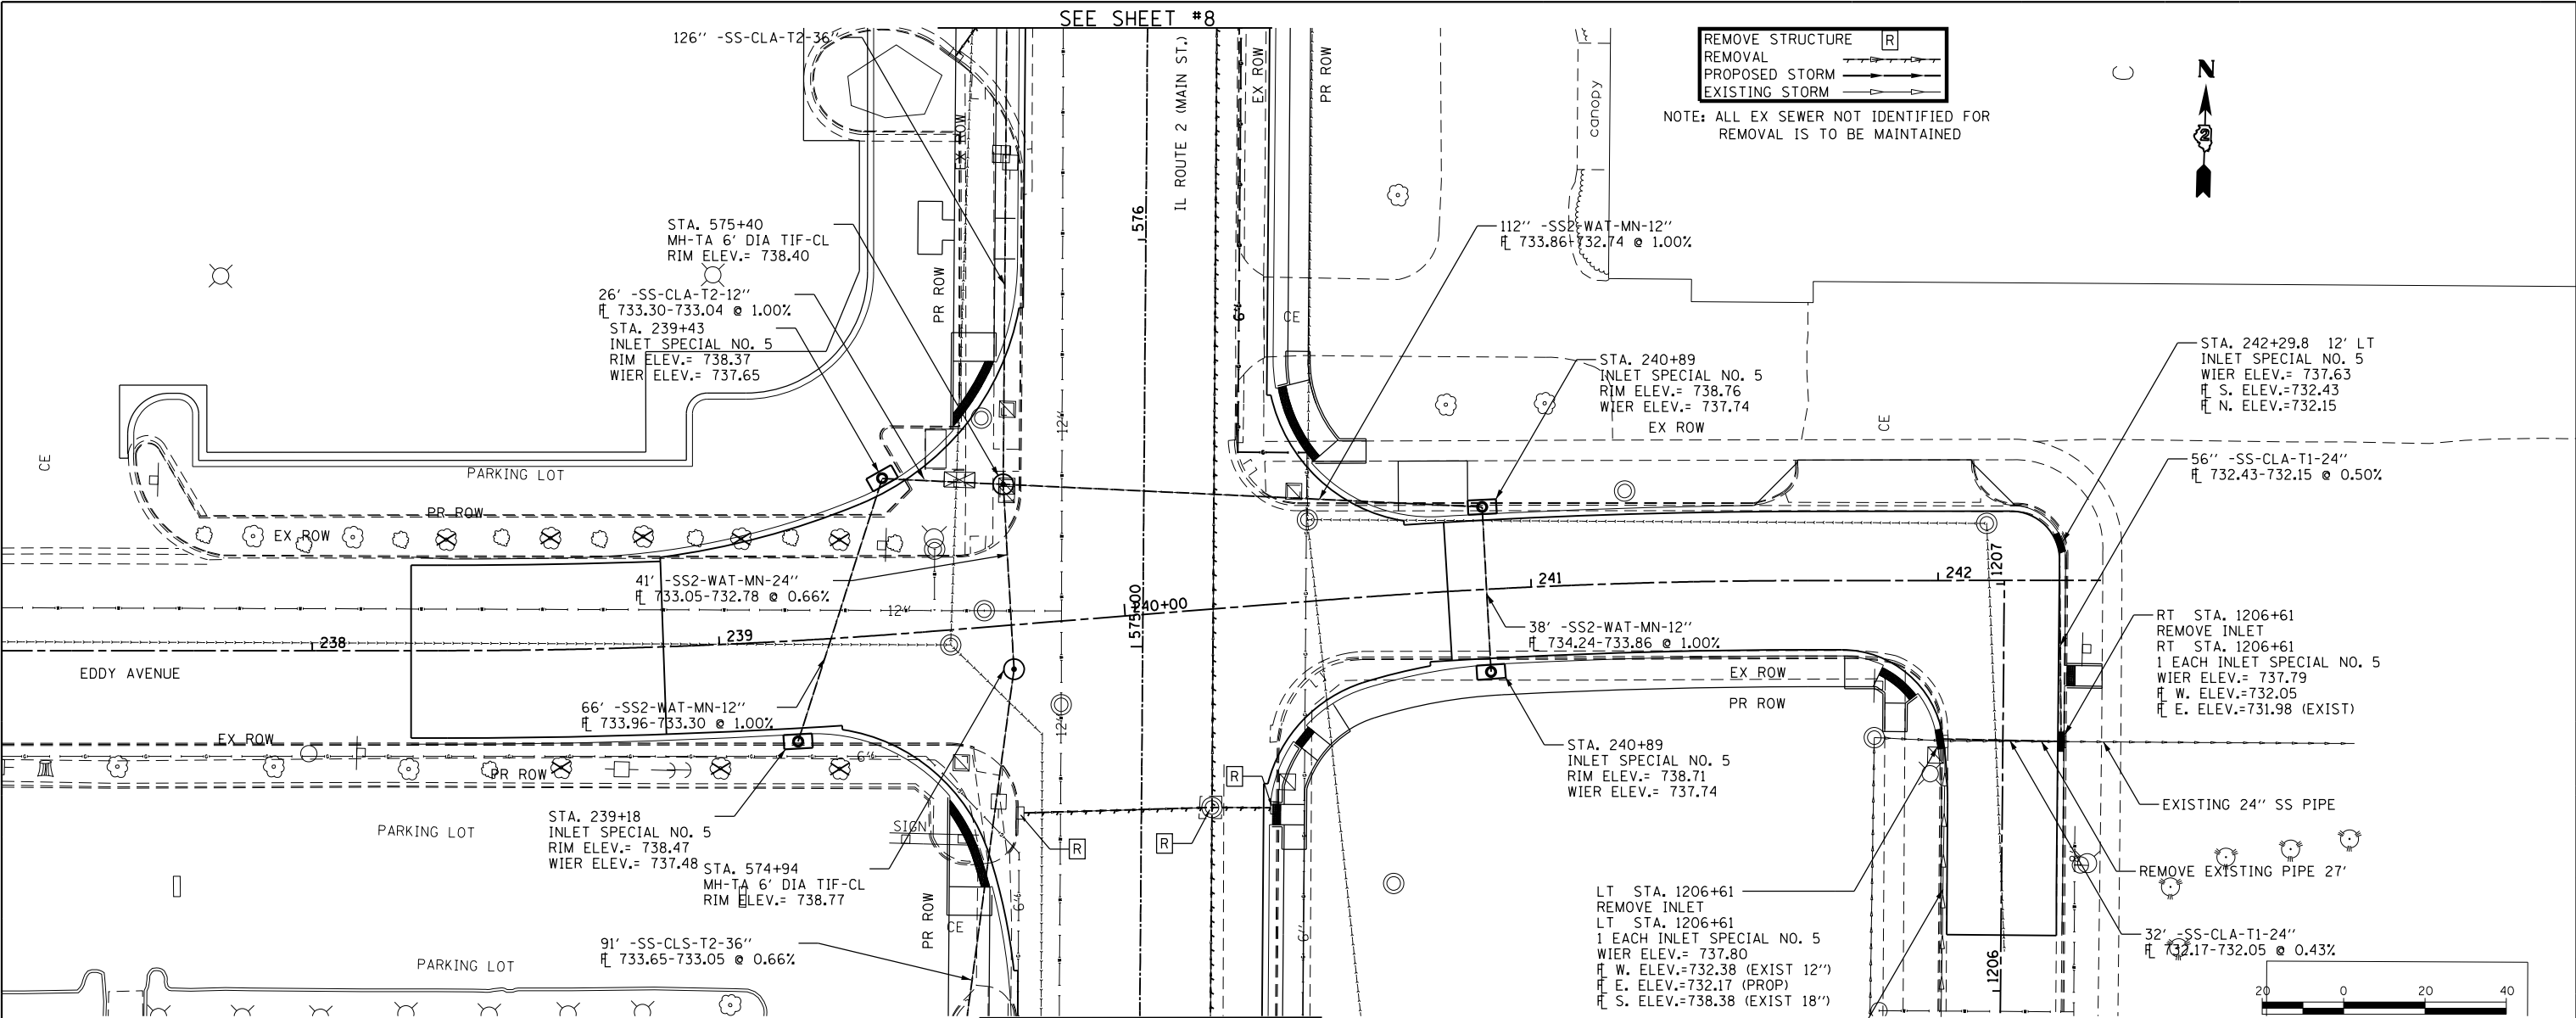


 H3Green	USER NAME = stringerjm	DESIGNED - \$ENGINEER1\$	REVISED - \$REV1DATE\$	STATE OF ILLINOIS DEPARTMENT OF TRANSPORTATION	EDDY AVENUE PLAN & PROFILE SHEETS				F.A.P. RTE.	SECTION	COUNTY	TOTAL SHEETS	SHEET NO.
		DRAWN - \$TECH1\$	REVISED - \$REV2DATE\$		734	78R-2	WINNEBAGO	926	409				
	PLOT SCALE = 40.0000' / in.	CHECKED - \$CHECKER\$	REVISED - \$REV3DATE\$		CONTRACT NO. 64C21								
	PLOT DATE = Mar-12-2015 08:27:56 AM	DATE - \$DATE1\$	REVISED - \$REV4DATE\$		FED. ROAD DIST. NO. ILLINOIS FED. AID PROJECT								
					SCALE: 1" = 20'	SHEET NO. 23 OF 29 SHEETS	STA.	TO STA.					

PLAN	SURVEYED	BY	DATE
NOTE BOOK	ALIGNED		
NO.	CADD FILE NAME		

PROFILE	SURVEYED	BY	DATE
NOTE BOOK	GRADES CHECKED		
NO.	STRUCTURE NOTATIONS CHKD		

COMPANY NAME: HRGreen
PROJECT CONTACT: \$PROJECT_CONTACT\$
CLIENT: \$CLIENT\$
DATE PLOTTED: Mar-12-2015 08:30:46 AM
FILE NAME: 205006-sh128-aralnage.dgn
PLOT DATE: Mar-12-2015 08:30:46 AM
PLOT BY: \$PLOT_BY\$
PEN TABLE: \$PEN_TABLE\$

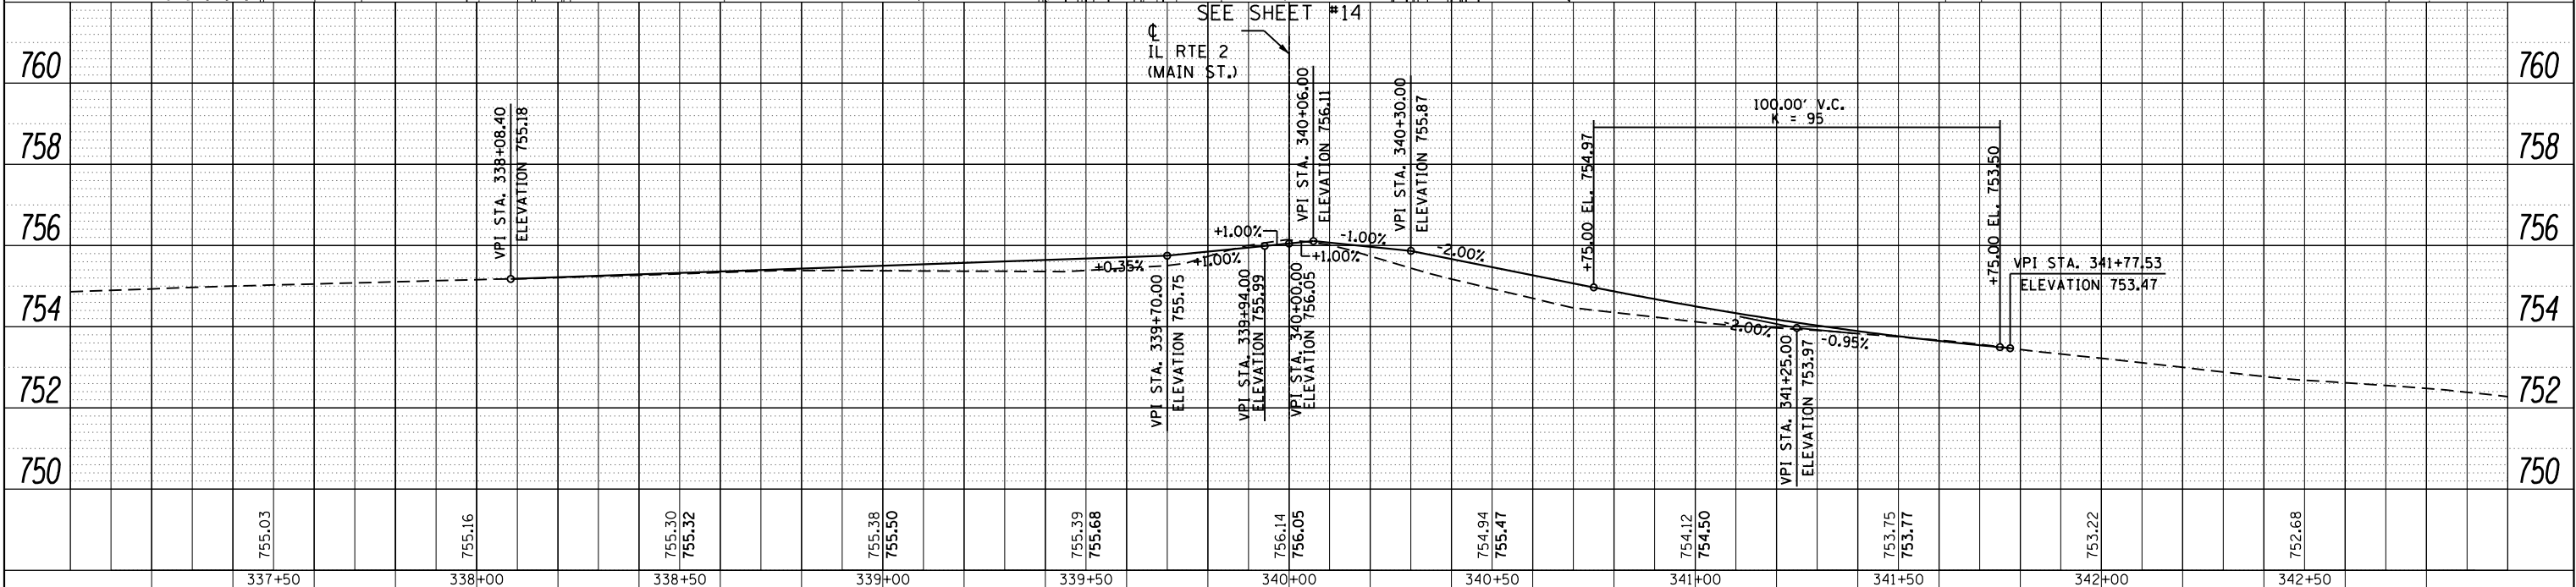
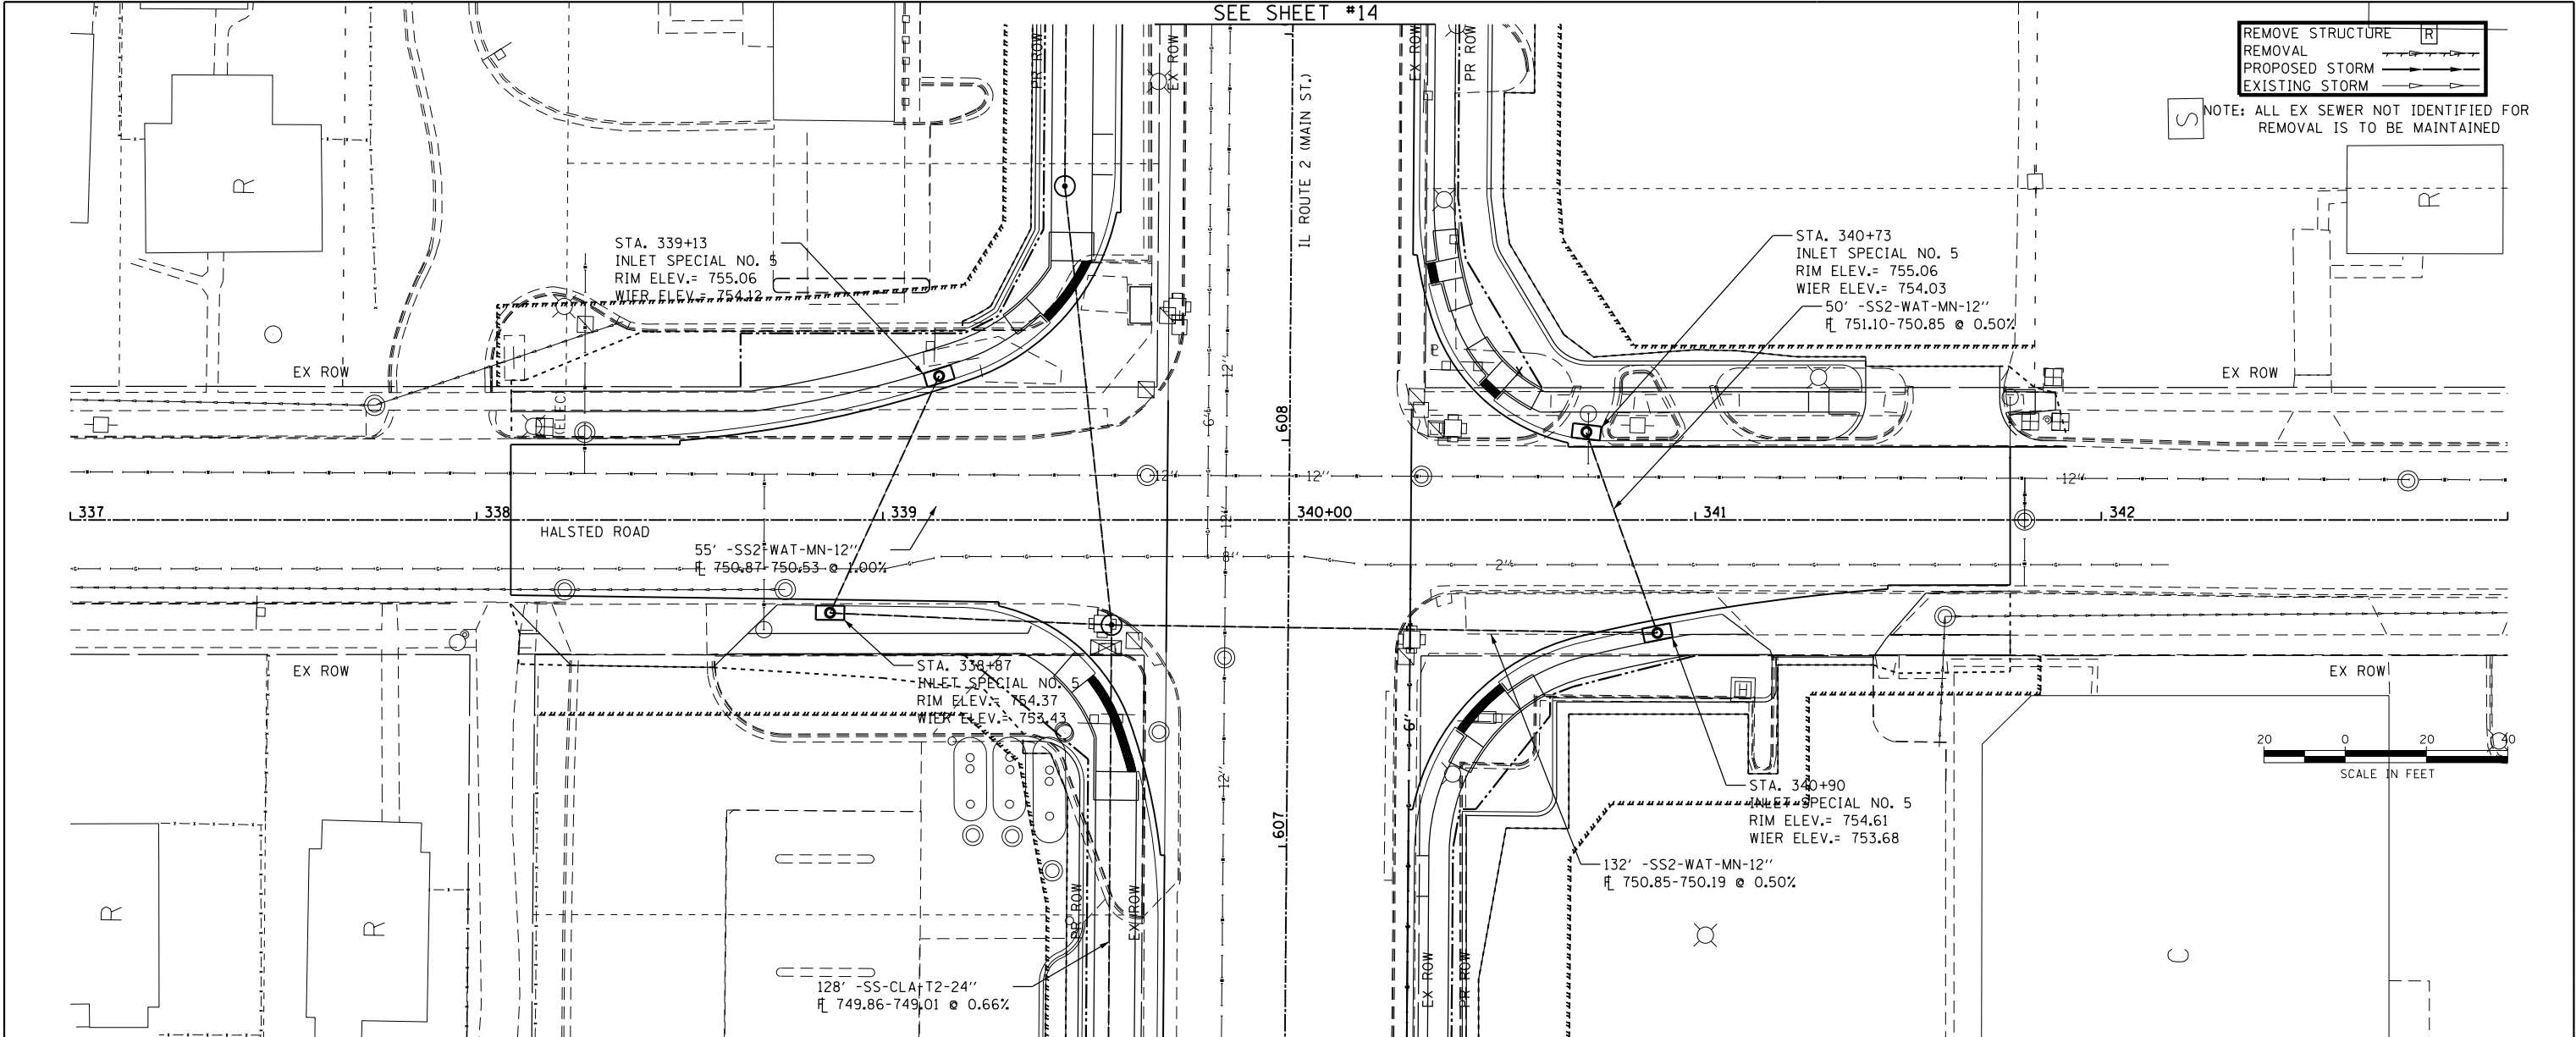


 HRGreen	USER NAME = stringerjm	DESIGNED - \$ENGINEER1\$	REVISED - \$REVIDATE\$	STATE OF ILLINOIS DEPARTMENT OF TRANSPORTATION	HALSTED ROAD PLAN & PROFILE SHEETS			F.A.P. RTE.	SECTION	COUNTY	TOTAL SHEETS	SHEET NO.
		DRAWN - \$TECH1\$	REVISED - \$REV2DATE\$					734	78R-2	WINNEBAGO	926	410
	PLOT SCALE = 40.0000 ' / in.	CHECKED - \$CHECKER\$	REVISED - \$REV3DATE\$		CONTRACT NO. 64C21							
	PLOT DATE = Mar-12-2015 08:30:46 AM	DATE - \$DATE1\$	REVISED - \$REV4DATE\$		SCALE: 1" = 20'	SHEET NO. 24 OF 29 SHEETS	STA.	TO STA.	FED. ROAD DIST. NO.	ILLINOIS	FED. AID PROJECT	

PLAN	SURVEYED	BY	DATE
NOTE BOOK	ALIGNED		
NO.	CADD FILE NAME		

PROFILE	SURVEYED	BY	DATE
NOTE BOOK	GRADES CHECKED		
NO.	STRUCTURE NOTATIONS CHKO		

COMPANY NAME: \$COMPANY_NAME\$
PROJECT CONTACT: \$PROJECT_CONTACT\$
CLIENT: \$CLIENT\$
DATE PLOTTED: \$DATE_PLOTTED\$
FILE NAME: \$FILE_NAME\$
PLOT DRIVER: \$PLOT_DRIVER\$
PEN TABLE: \$PEN_TABLE\$

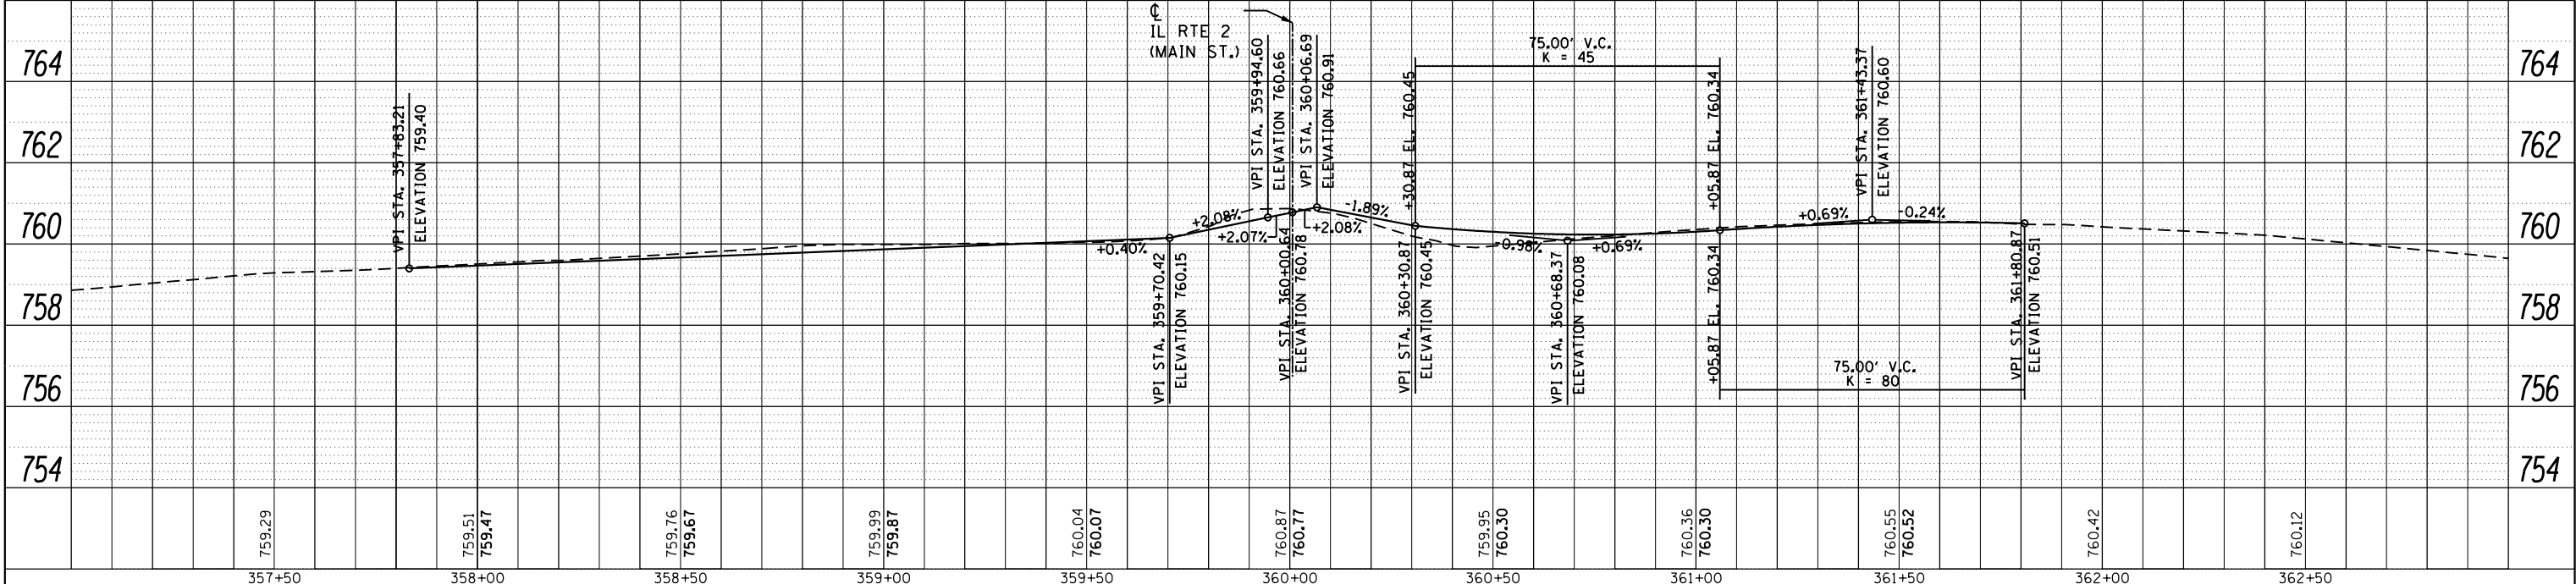
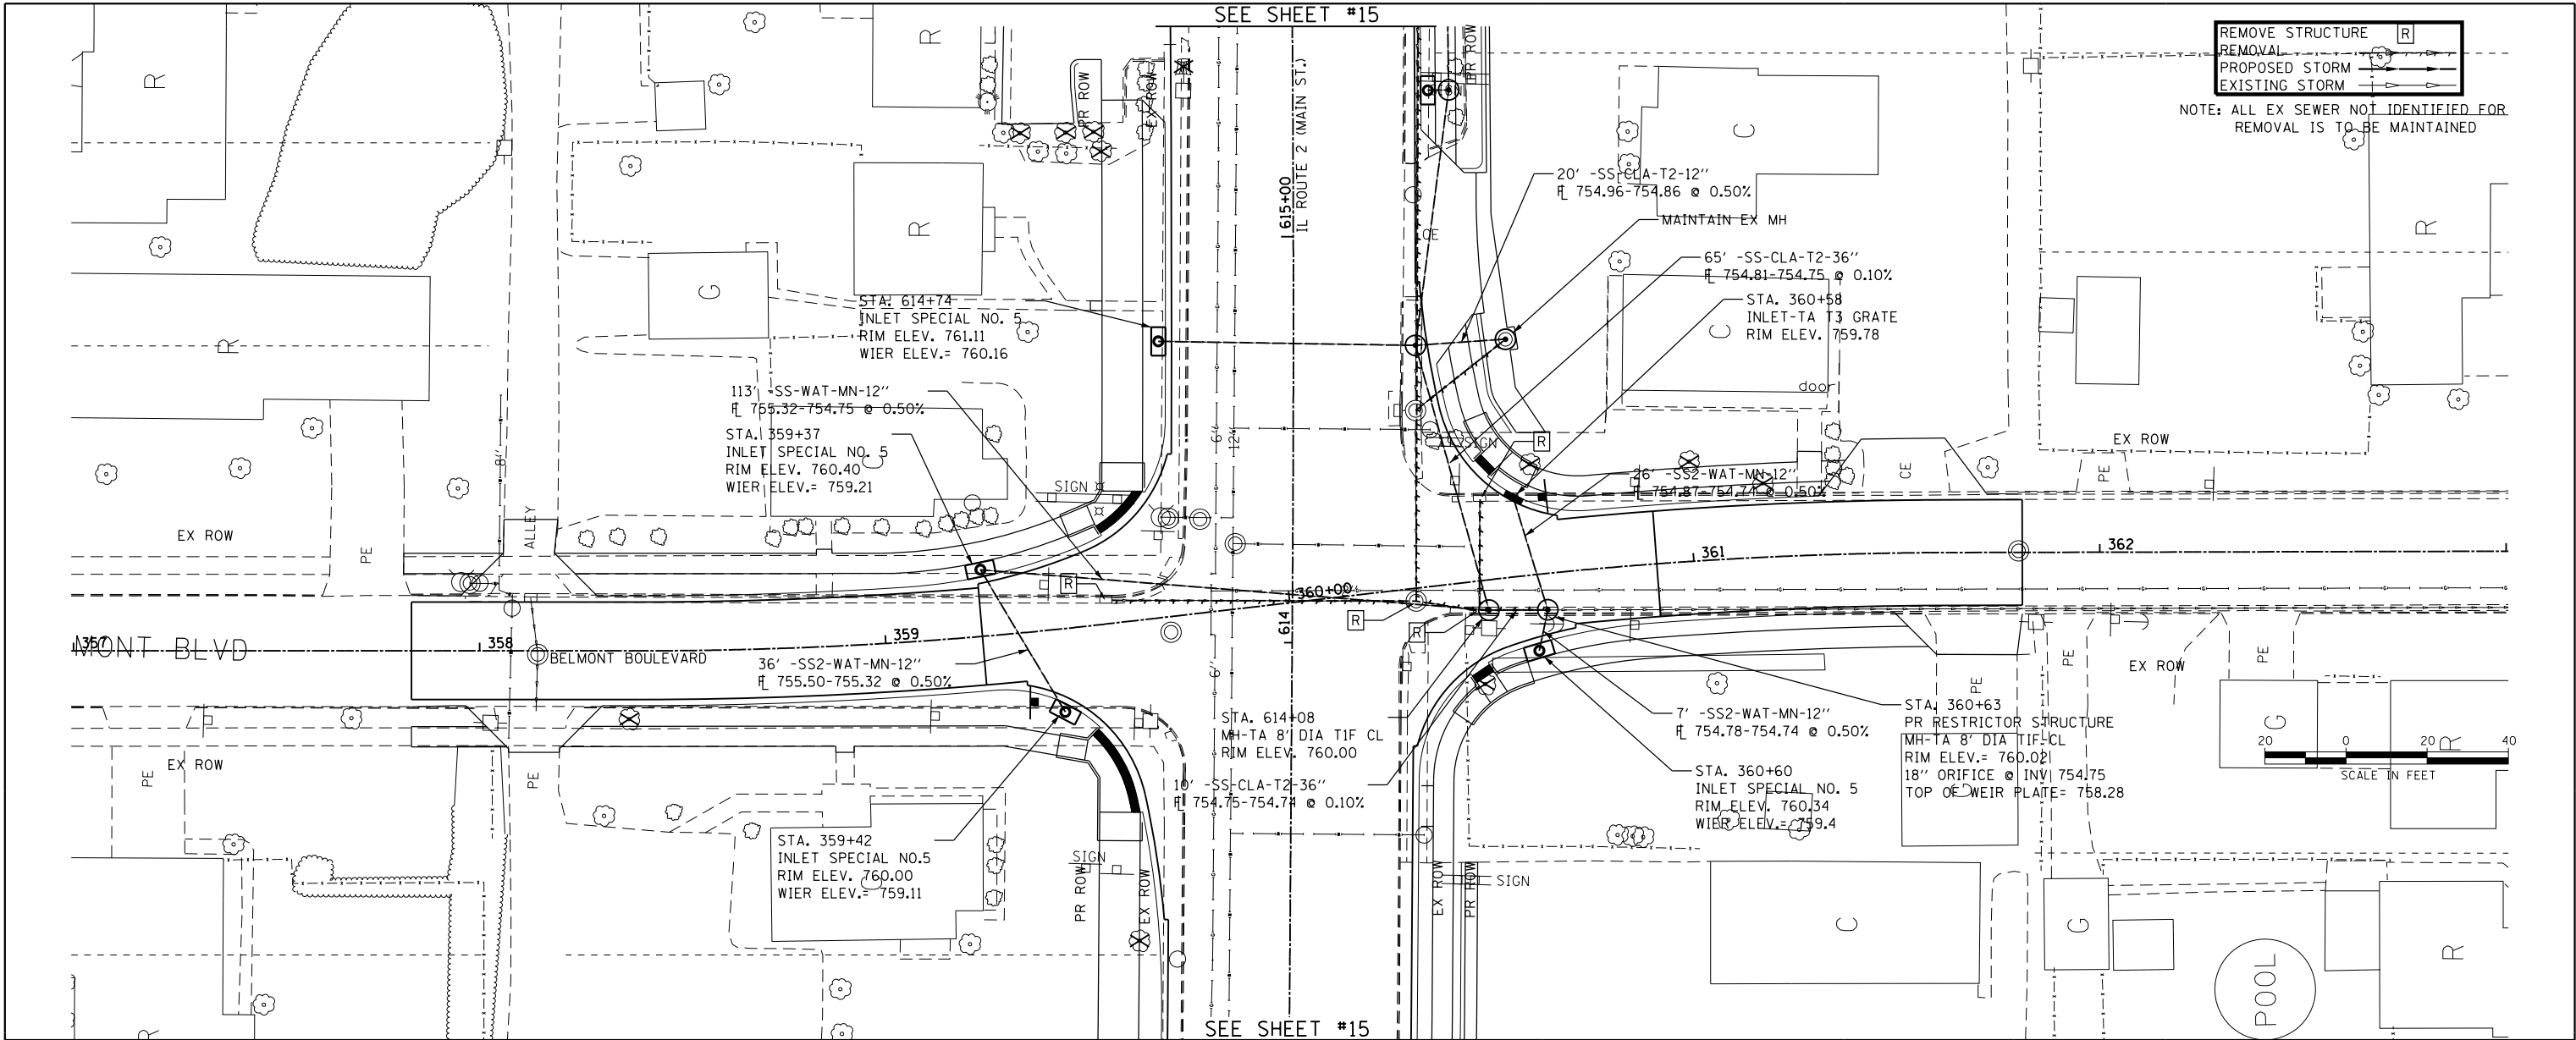


	USER NAME = stringerjm	DESIGNED - \$ENGINEER1\$	REVISED - \$REV1DATE\$	STATE OF ILLINOIS DEPARTMENT OF TRANSPORTATION	BELMONT BOULEVARD PLAN & PROFILE SHEETS			F.A.P. RTE.	SECTION	COUNTY	TOTAL SHEETS	SHEET NO.
		DRAWN - \$TECH1\$	REVISED - \$REV2DATE\$					734	78R-2	WINNEBAGO	926	411
	PLOT SCALE = 40.0000' / in.	CHECKED - \$CHECKER\$	REVISED - \$REV3DATE\$					CONTRACT NO. 64C21				
	PLOT DATE = Mar-12-2015 08:32:03 AM	DATE - \$DATE1\$	REVISED - \$REV4DATE\$					FED. ROAD DIST. NO. ILLINOIS FED. AID PROJECT				
					SCALE: 1" = 20'	SHEET NO. 25 OF 29 SHEETS	STA.	TO STA.				




PLAN	SURVEYED	BY	DATE
NOTE BOOK	ALLOTTMENT CHECKED		
NO.	CADD FILE NAME		

PROFILE	SURVEYED	BY	DATE
NOTE BOOK	GRADES CHECKED		
NO.	STRUCTURE NOTATIONS CHKD		

COMPANY NAME: \$COMPANY_NAME\$
PROJECT CONTACT: \$PROJECT_CONTACT\$
CLIENT: \$CLIENT\$
DATE PLOTTED: \$DATE_PLOTTED\$
FILE NAME: \$FILE_NAME\$
PLOT DATE: \$PLOT_DATE\$
PEN TABLE: \$PEN_TABLE\$

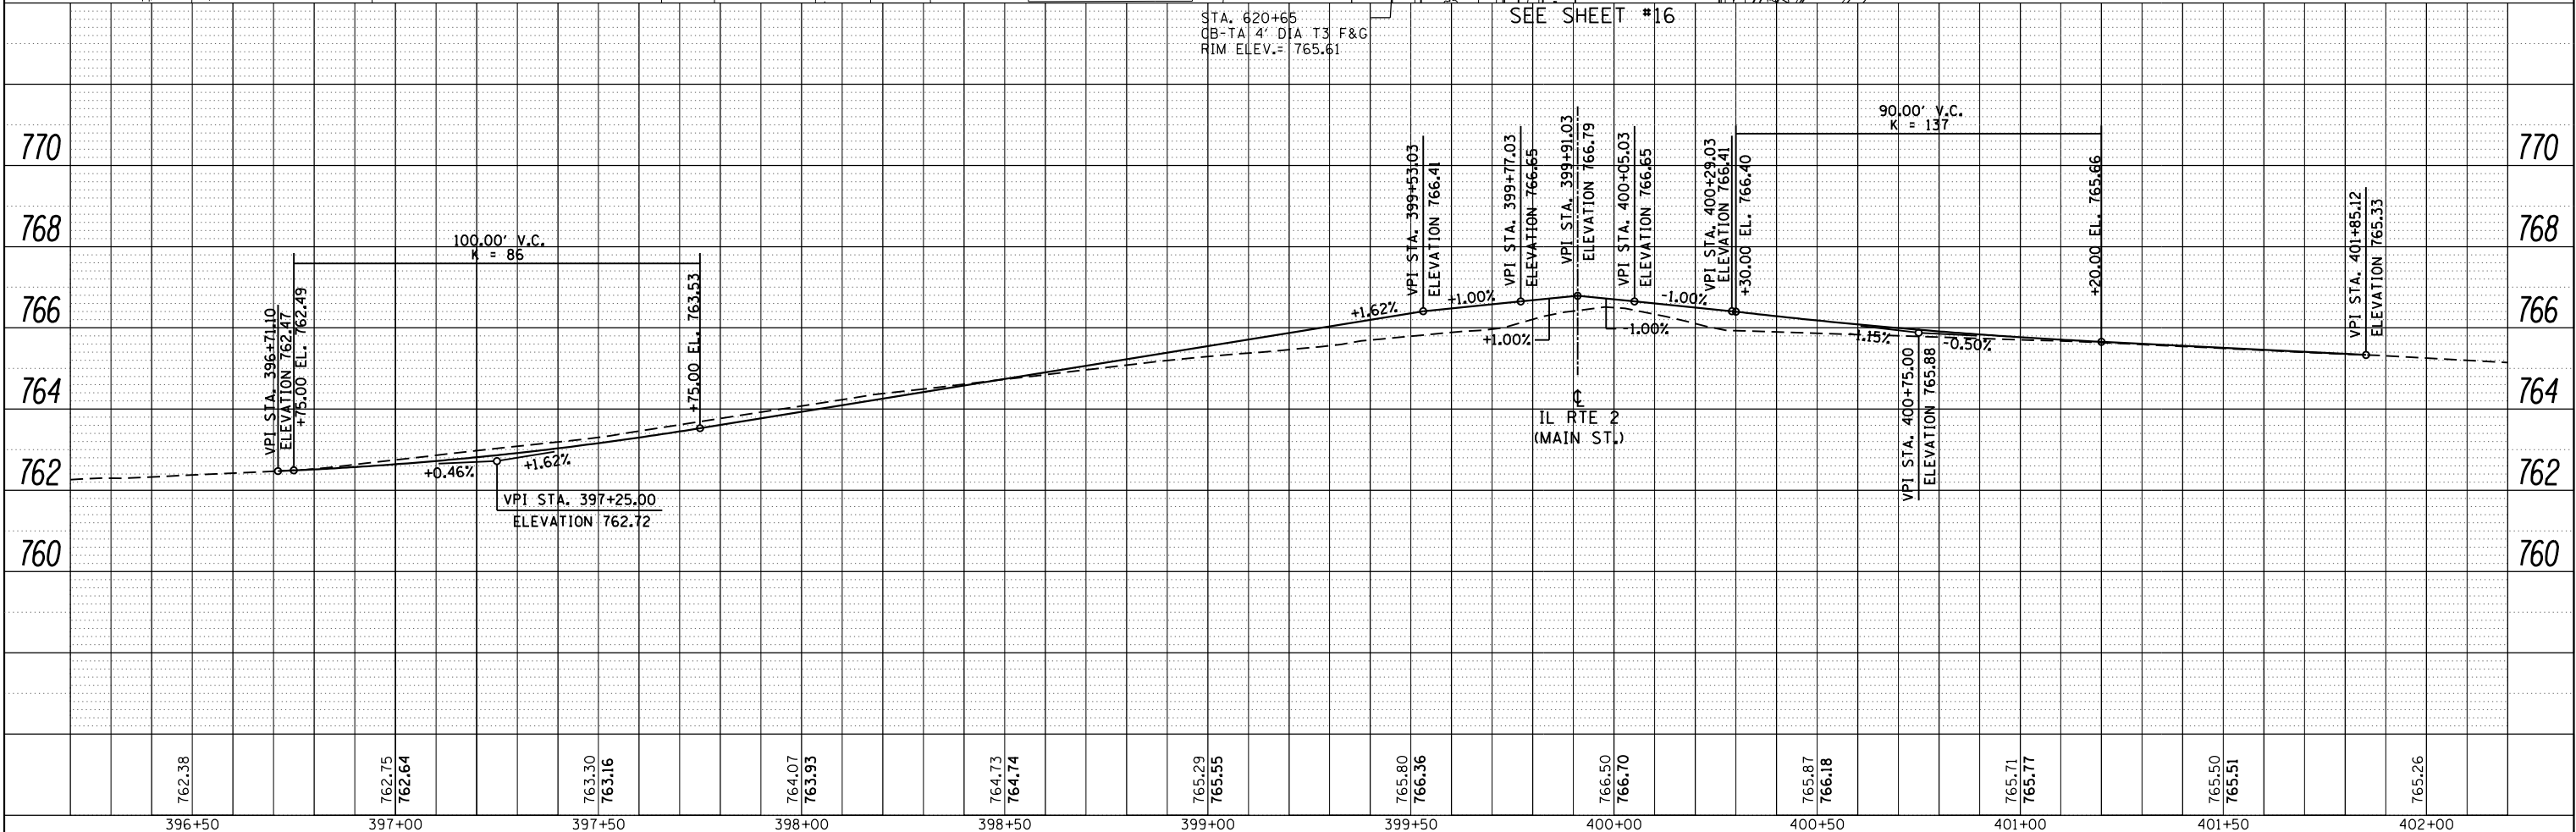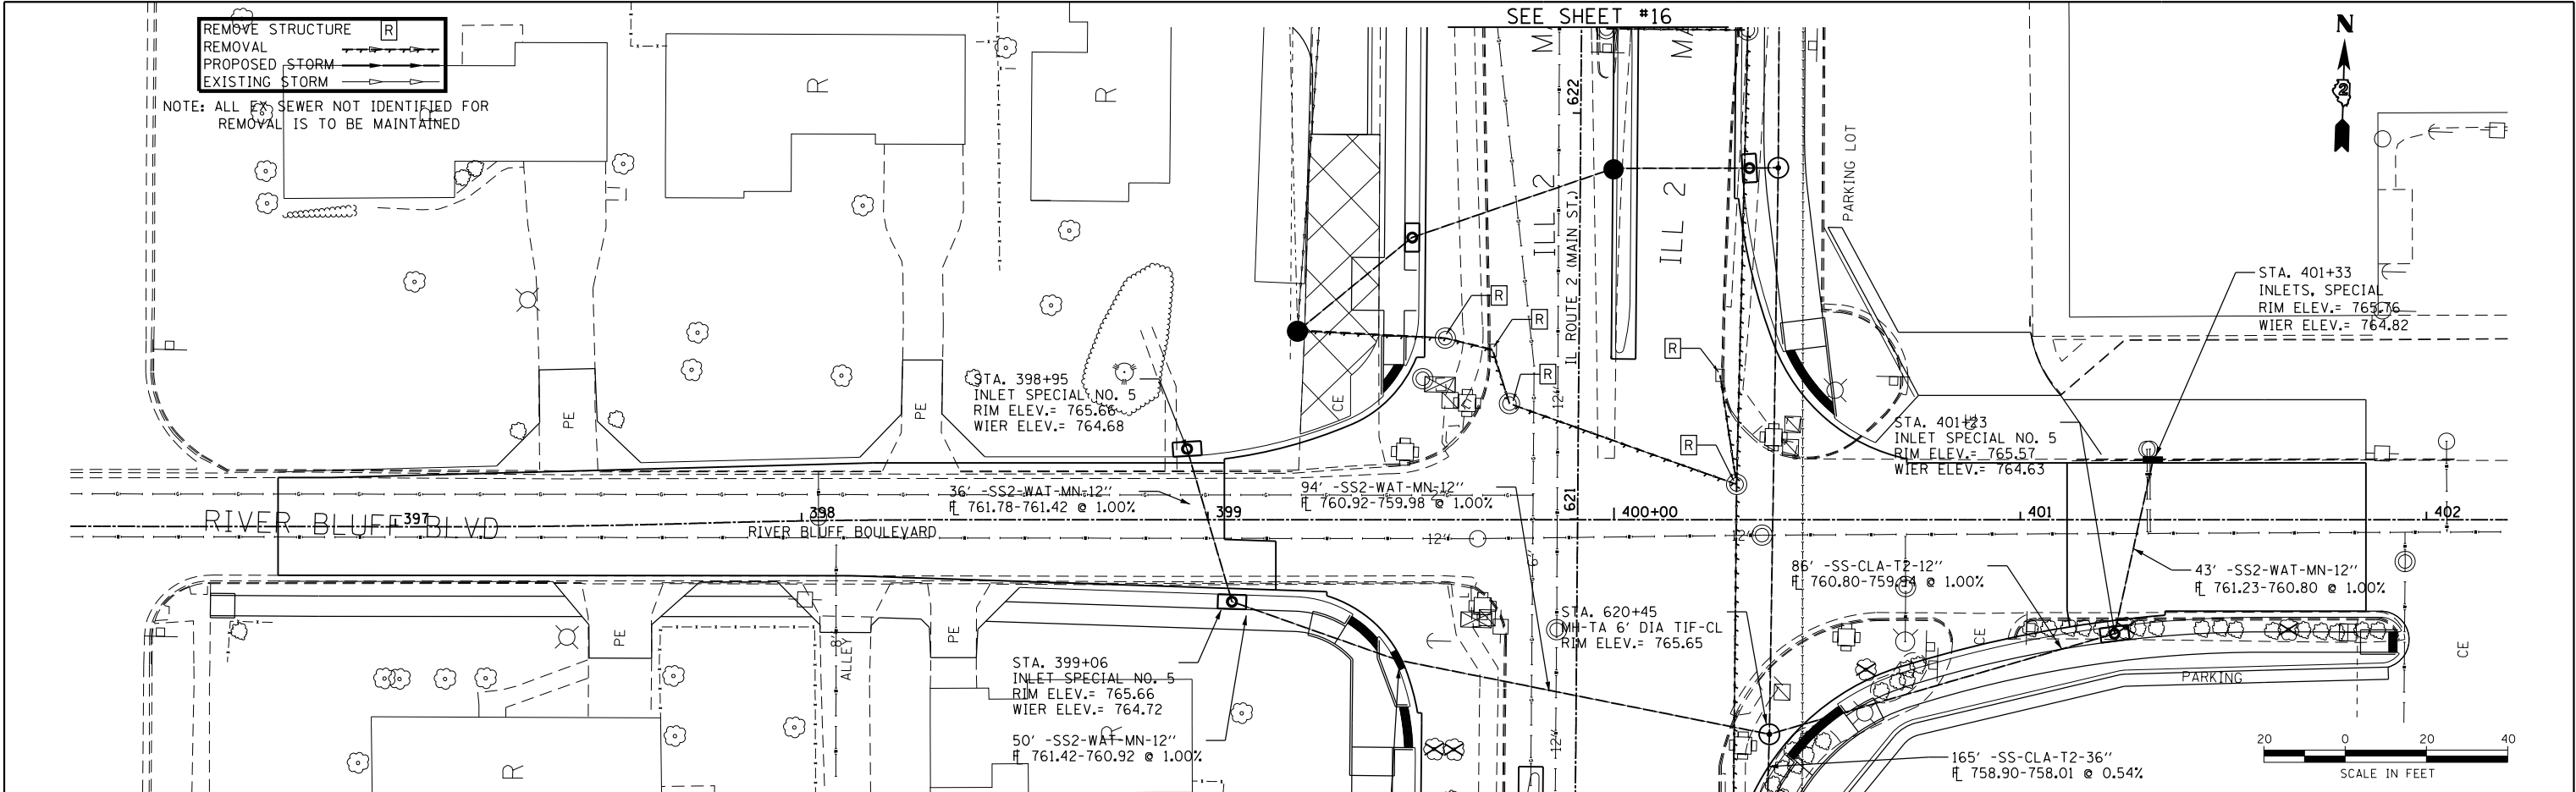



1433 HRGreen	USER NAME : stringerjm	DESIGNED - \$ENGINEER1\$ DRAWN - \$TECH1\$ CHECKED - \$CHECKER\$ DATE - \$DATE1\$	REVISED - \$REVIDATE\$ REVISED - \$REV2DATE\$ REVISED - \$REV3DATE\$ REVISED - \$REV4DATE\$	STATE OF ILLINOIS DEPARTMENT OF TRANSPORTATION	RIVER BLUFF BOULEVARD DRAINAGE SHEETS	SCALE: 1" = 20' SHEET NO. 26 OF 29 SHEETS STA. 396+71.10 TO STA. 401+85.12	F.A.P. RTE. 734 SECTION 78R-2 COUNTY WINNEBAGO TOTAL SHEETS 926 SHEET NO. 412 CONTRACT NO. 64C21
-----------------	------------------------	--	--	---	--	--	---

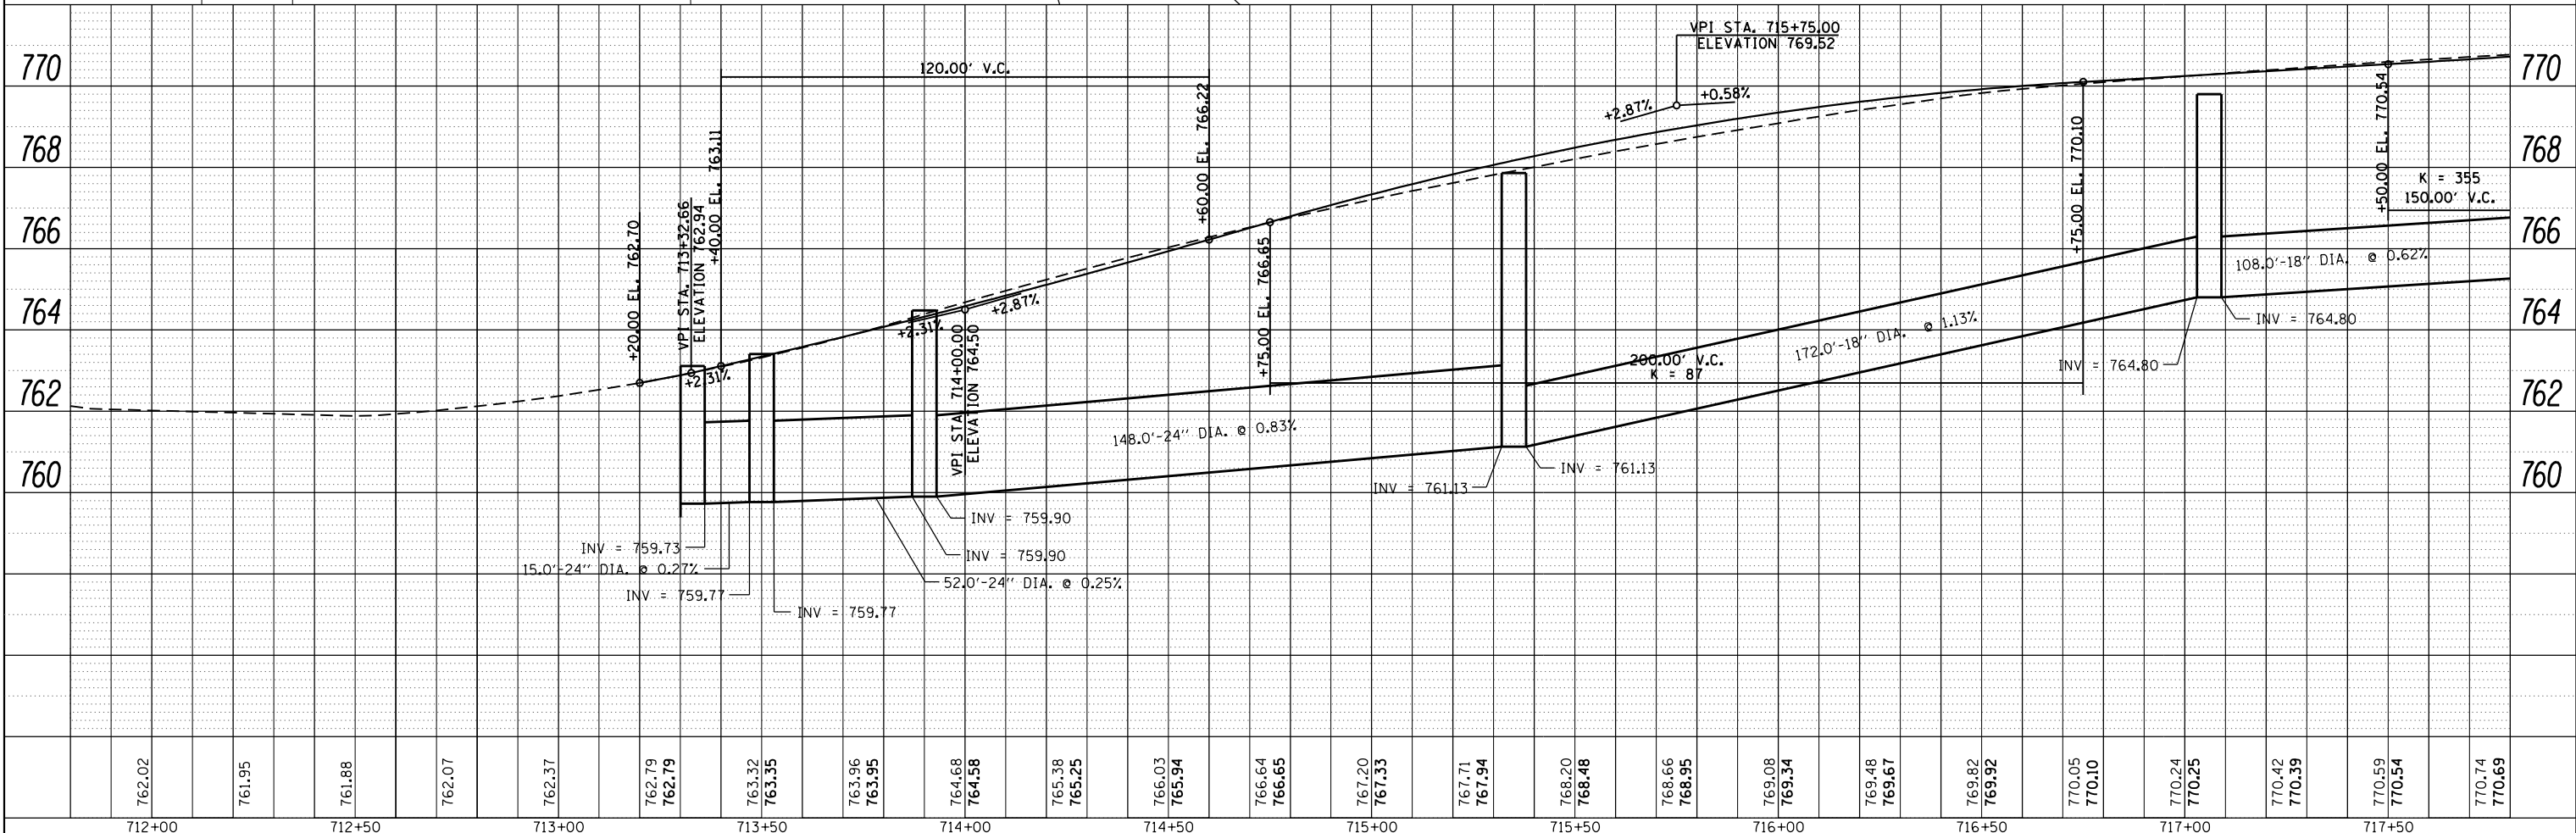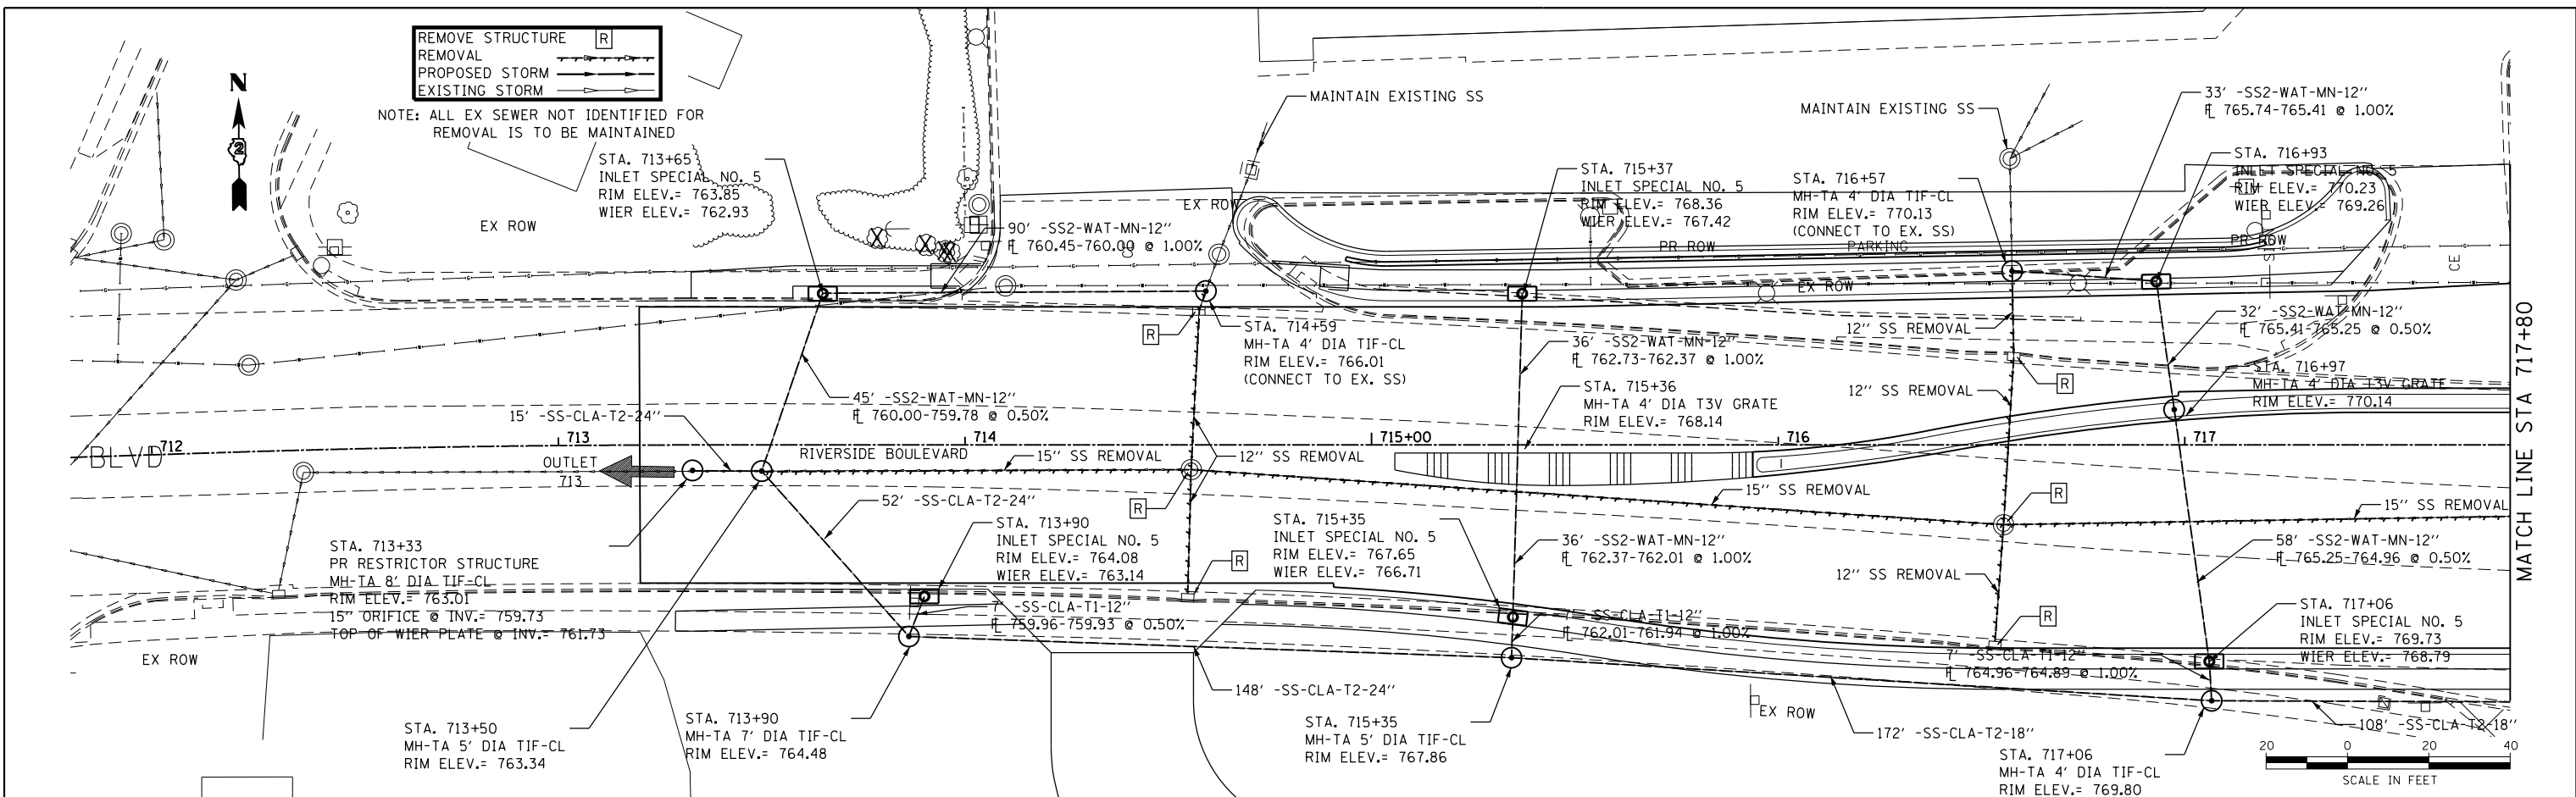 

PLAN	SURVEYED	BY	DATE
NOTE BOOK	ALIGNED		
NO.	CHECKED		
	FILE NAME		

PROFILE	SURVEYED	BY	DATE
NOTE BOOK	GRADES		
NO.	CHECKED		
	STRUCTURE		
	NOTATIONS		



COMPANY NAME: H3Green
PROJECT CONTACT: \$PROJECT_CONTACT\$
CLIENT: \$CLIENT\$
DATE PLOTTED: \$DATE_PLOTTED\$
FILE NAME: \$FILE_NAME\$
PLOT DATE: \$PLOT_DATE\$
PEN TABLE: \$PEN_TABLE\$

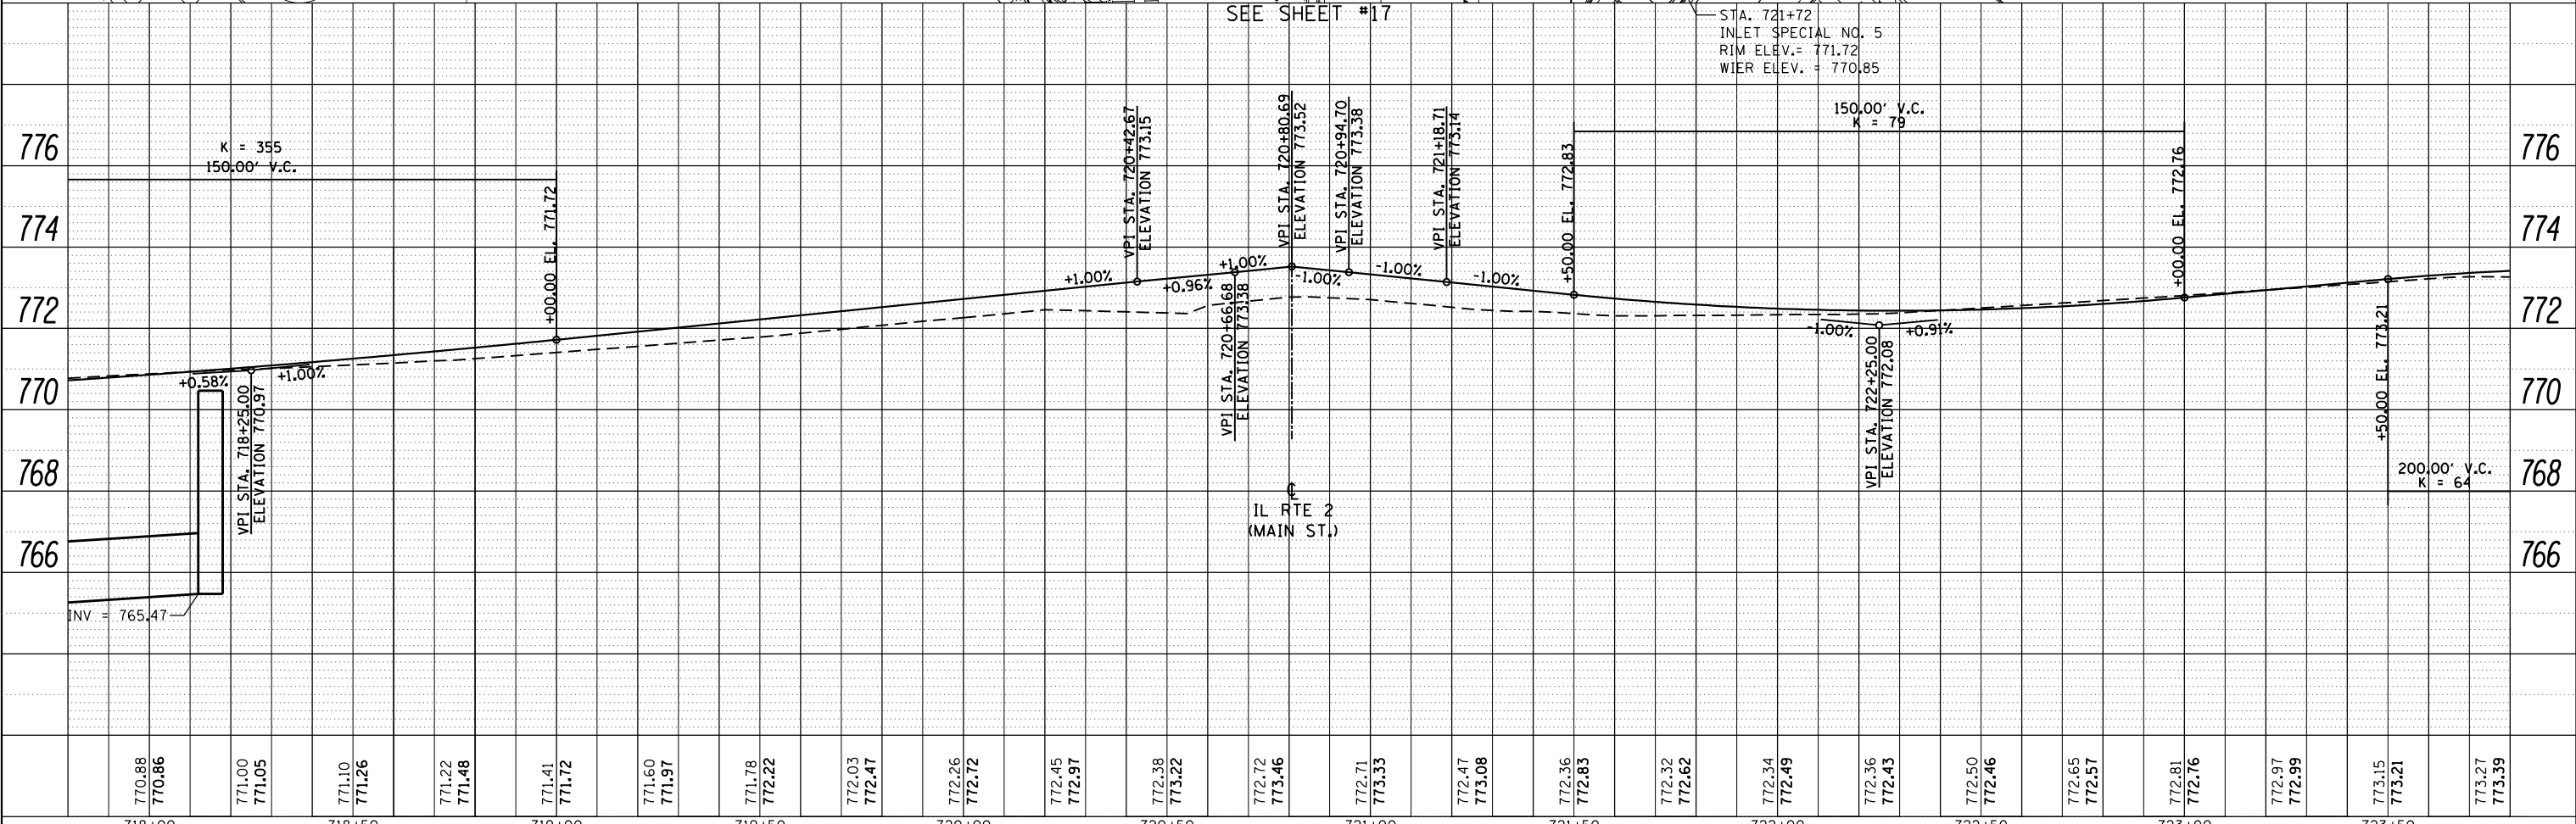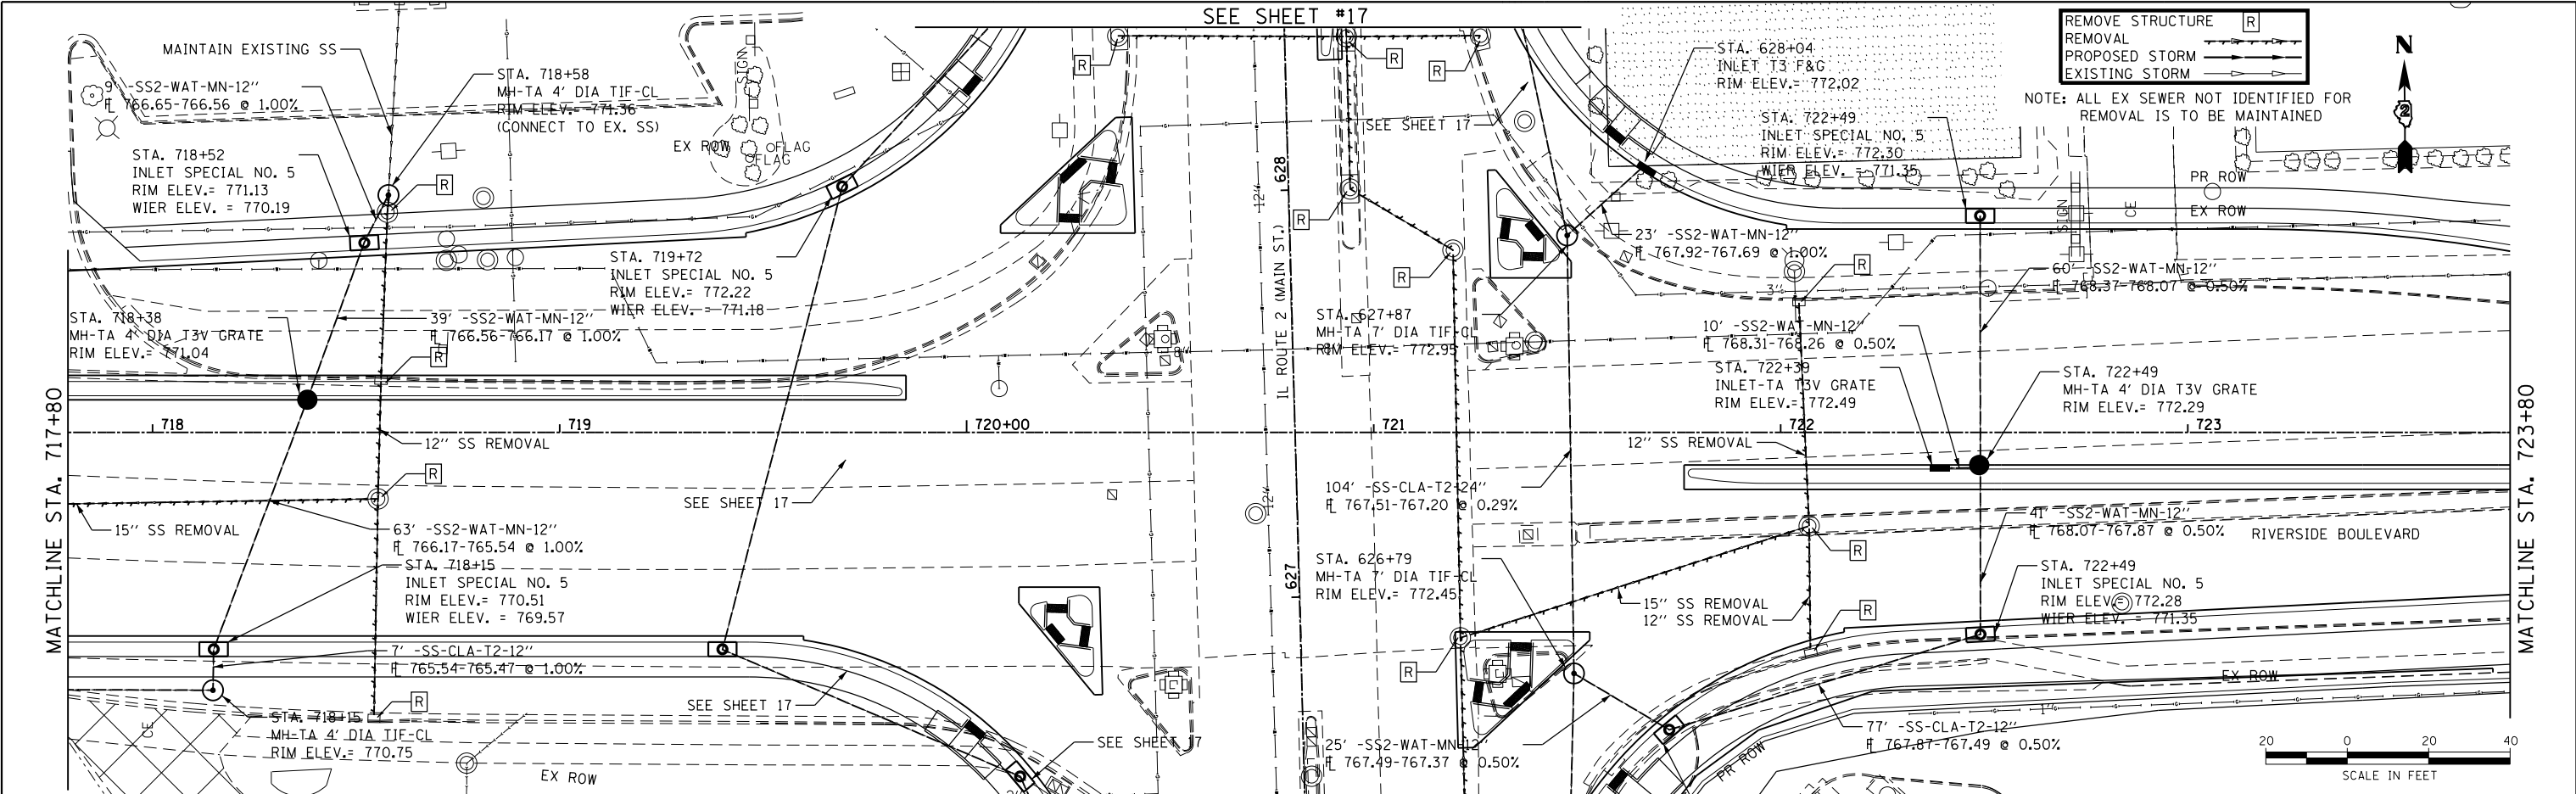

718+00		718+50		719+00		719+50		720+00		720+50		721+00		721+50		722+00		722+50		723+00		723+50									
 HRGreen		USER NAME = stringerjm		DESIGNED - \$ENGINEER1\$		REVISED - \$REV1DATE\$		STATE OF ILLINOIS DEPARTMENT OF TRANSPORTATION														RIVERSIDE BOULEVARD (2 OF 3) DRAINAGE SHEETS				F.A.P. RTE.	SECTION	COUNTY	TOTAL SHEETS	SHEET NO.	
				DRAWN - \$TECH1\$		REVISED - \$REV2DATE\$																				734	78R-2	WINNEBAGO	926	414	
		PLOT SCALE = 40.0000' / in.		CHECKED - \$CHECKER\$		REVISED - \$REV3DATE\$																CONTRACT NO.				64C21					
		PLOT DATE = Mar-12-2015 08:54:17 AM		DATE - \$DATE1\$		REVISED - \$REV4DATE\$																SCALE: 1" = 20'		SHEET NO. 28 OF 29 SHEETS		STA. 717+80 TO STA. 723+80		FED. ROAD DIST. NO.	ILLINOIS	FED. AID PROJECT	

PROFILE		BY	DATE
	SURVEYED _____		
	PLOTTED _____		
	GRADES CHECKED _____		
	B.M. NOTED _____		
	STRUCTURE NOTED AS CHK'D		
	NO. _____		

COMPANY NAME: \$COMPANY_NAME\$
PROJECT CONTACT: \$PROJECT_CONTACT\$

  



**RIVERSIDE BOULEVARD (3 OF 3)
DRAINAGE SHEETS**

F.A.P. RTE.	SECTION	COUNTY	TOTAL SHEETS	SHEET NO.
734	78R-2	WINNEBAGO	926	415
		CONTRACT NO. 64C21		
FED. ROAD DIST. NO.	ILLINOIS	FED. AID PROJECT		

PLAN	SURVEYED	BY	DATE
NOTE BOOK NO.	PLOTTED		
	CHECKED		
	FILE NAME		
	PAID FILE NAME		

PROFILE	SURVEYED	BY	DATE
NOTE BOOK NO.	PLOTTED		
	CHECKED		
	FILE NAME		
	STRUCTURE NOTATIONS CHKD		

COMPANY NAME: 3/19/2014 4:17:42 PM
PROJECT CONTACT: 205006-sh101-rmdrdrainage.dgn
CLIENT: 205006-sh101-rmdrdrainage.dgn
DATE PLOTTED: 3/19/2014
FILE NAME: 205006-sh101-rmdrdrainage.dgn
PLOT DATE: 3/19/2014
PEN TABLE: 205006-sh101-rmdrdrainage.tbl

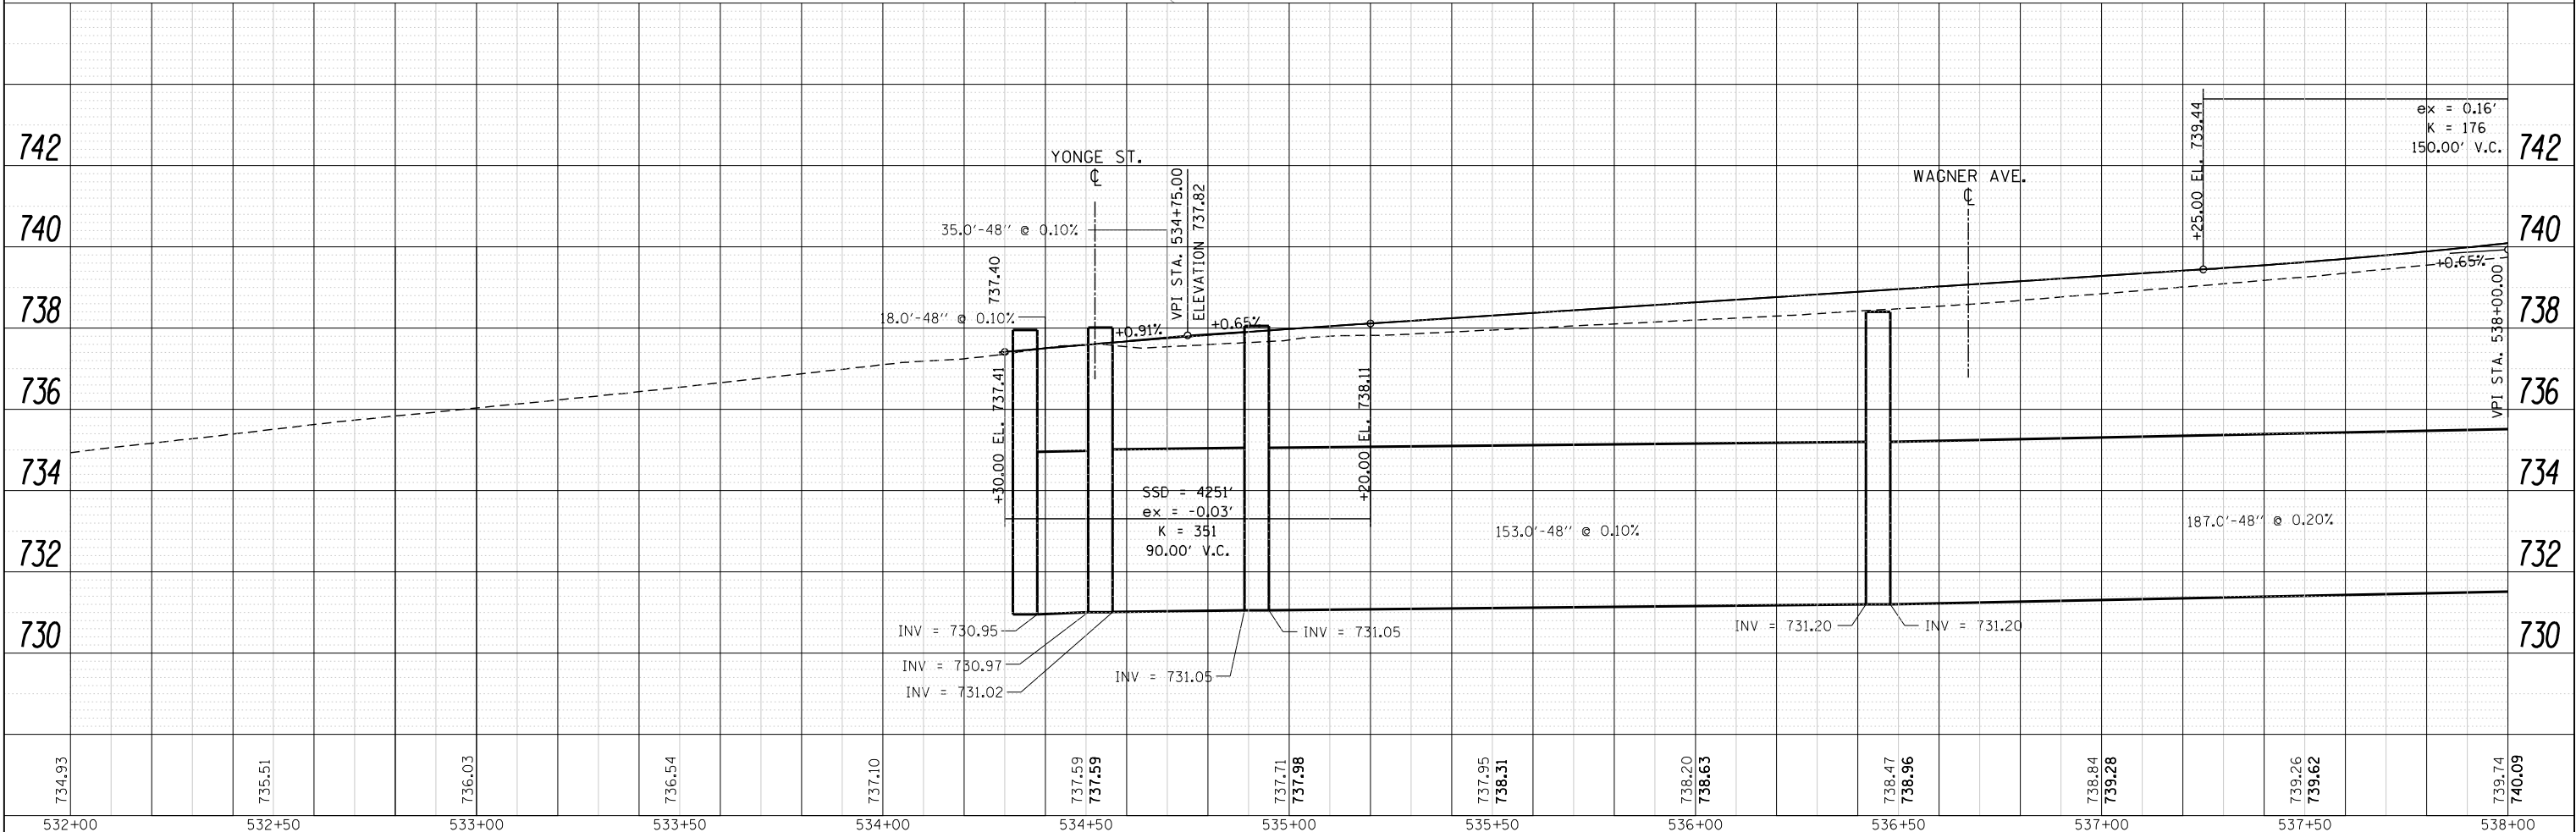
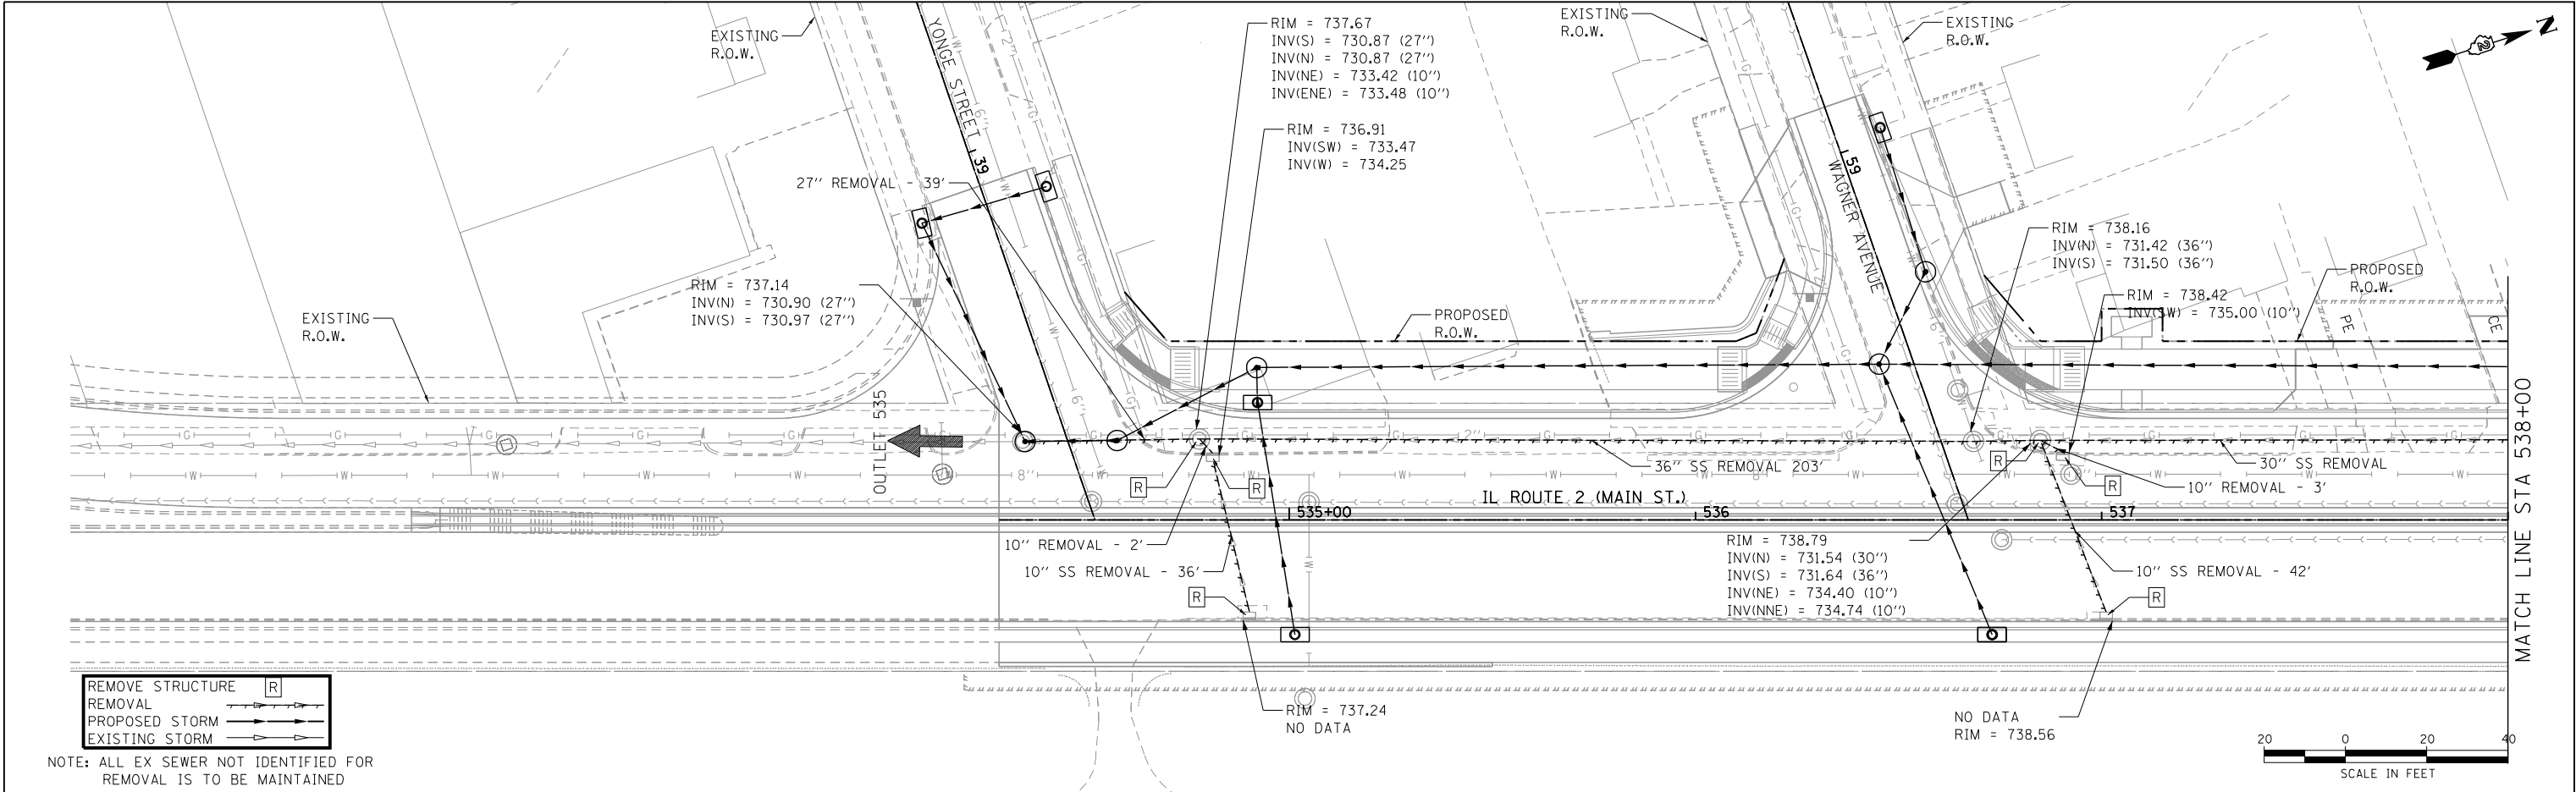


 HRGreen	USER NAME = dstancz	DESIGNED -	REVISED -	STATE OF ILLINOIS DEPARTMENT OF TRANSPORTATION	IL ROUTE 2 (N. MAIN STREET) DRAINAGE REMOVAL SHEETS	SCALE: 1" = 20'	SHEET NO. 1 OF 29 SHEETS	STA. 534+38.63 TO STA. 538+00	F.A.P. RTE.	SECTION	COUNTY	TOTAL SHEETS	SHEET NO.
		DRAWN -	REVISED -						734	78R-2	WINNEBAGO	926	416
	PLOT SCALE =	CHECKED -	REVISED -						CONTRACT NO. 64C21				
	PLOT DATE = 3/19/2014	DATE - 4/13/12	REVISED -						FED. ROAD DIST. NO. ILLINOIS FED. AID PROJECT				

PLAN	SURVEYED	BY	DATE
NOTE BOOK NO.	PLOTTED		
CHECKED	ALIGNED		
CADD FILE NAME			

PROFILE	SURVEYED	BY	DATE
NOTE BOOK NO.	PLOTTED		
CHECKED	GRADES		
STRUCTURE NOTATIONS CHKD			

COMPANY NAME: PROJECT CONTACT: 3/19/2014 4:17:48 PM 205006-sh102-r-emdrainage.dgn
CLIENT: DATE PLOTTED: FILE NAME: PLOT NUMBER: PEN TABLE: Standard of Trans & Drainage, Inc.

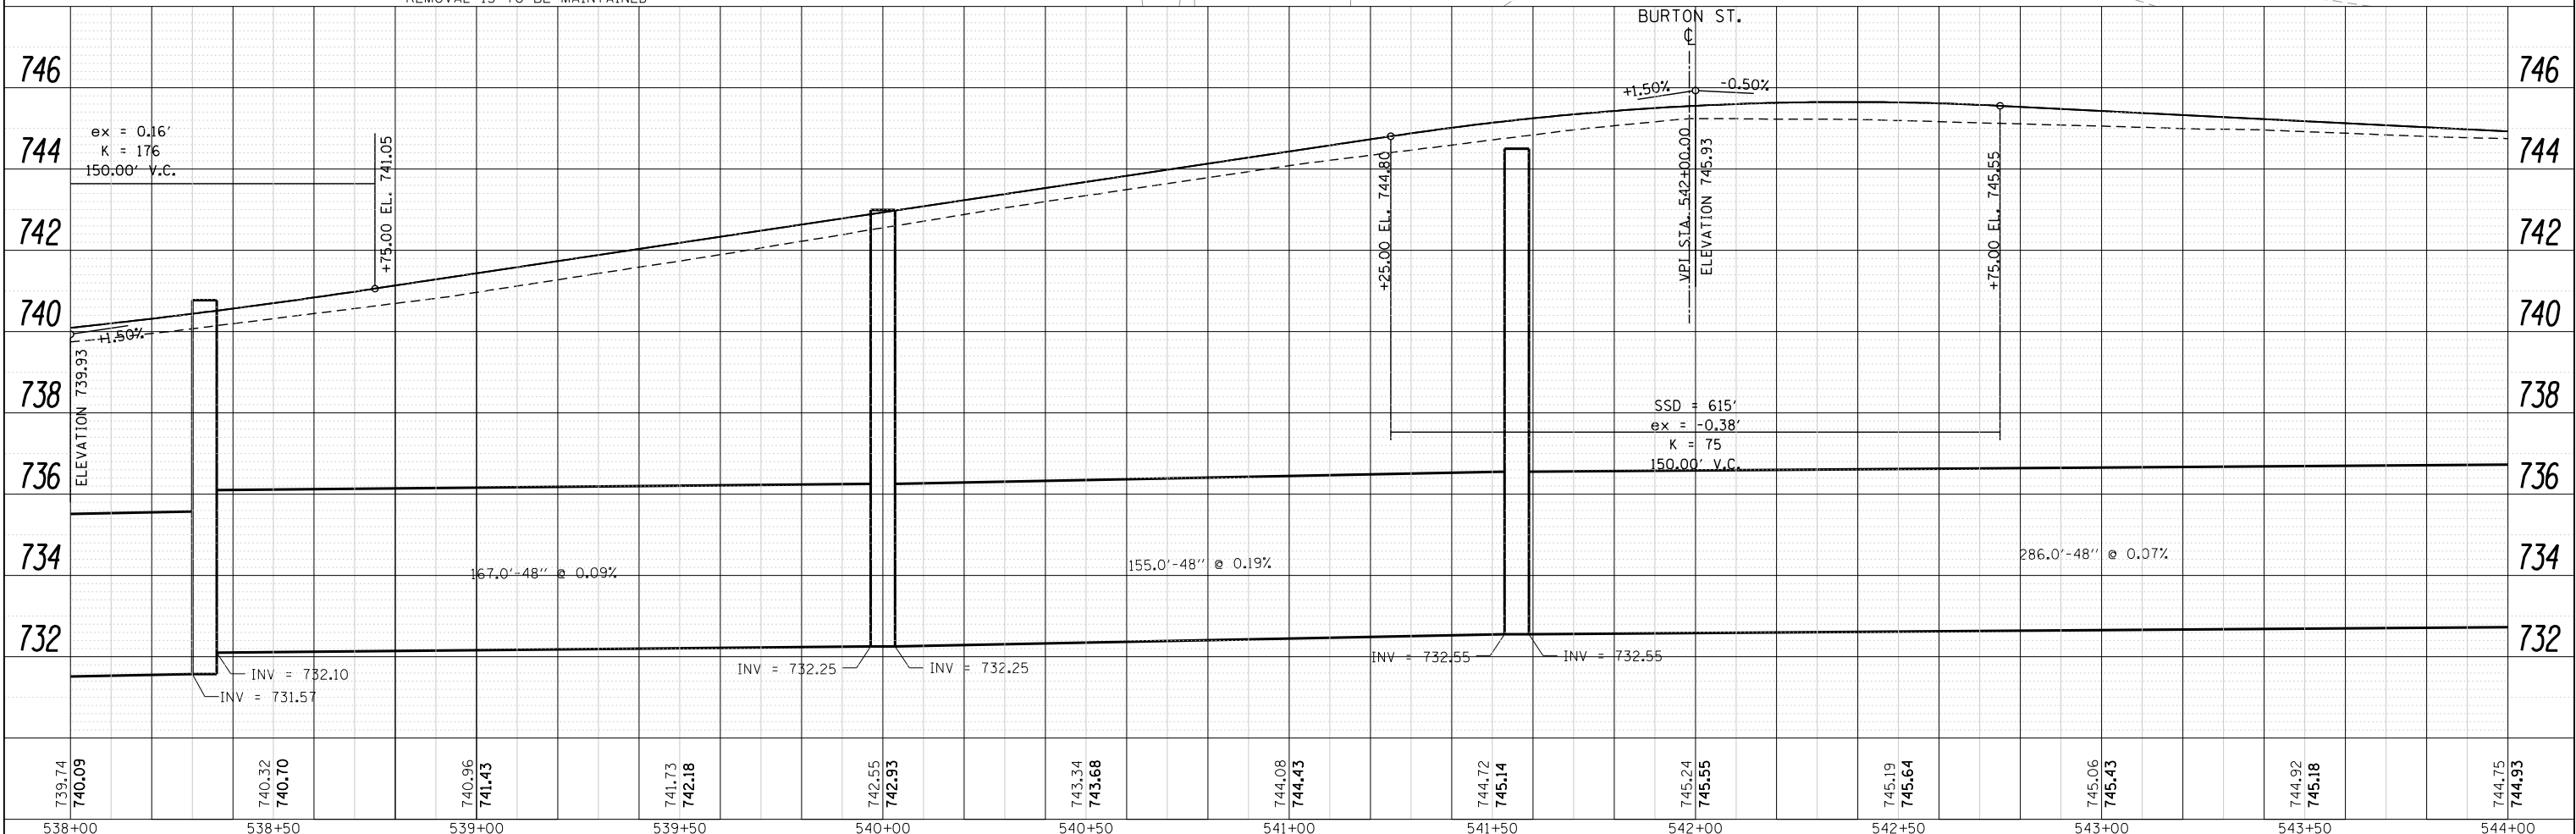
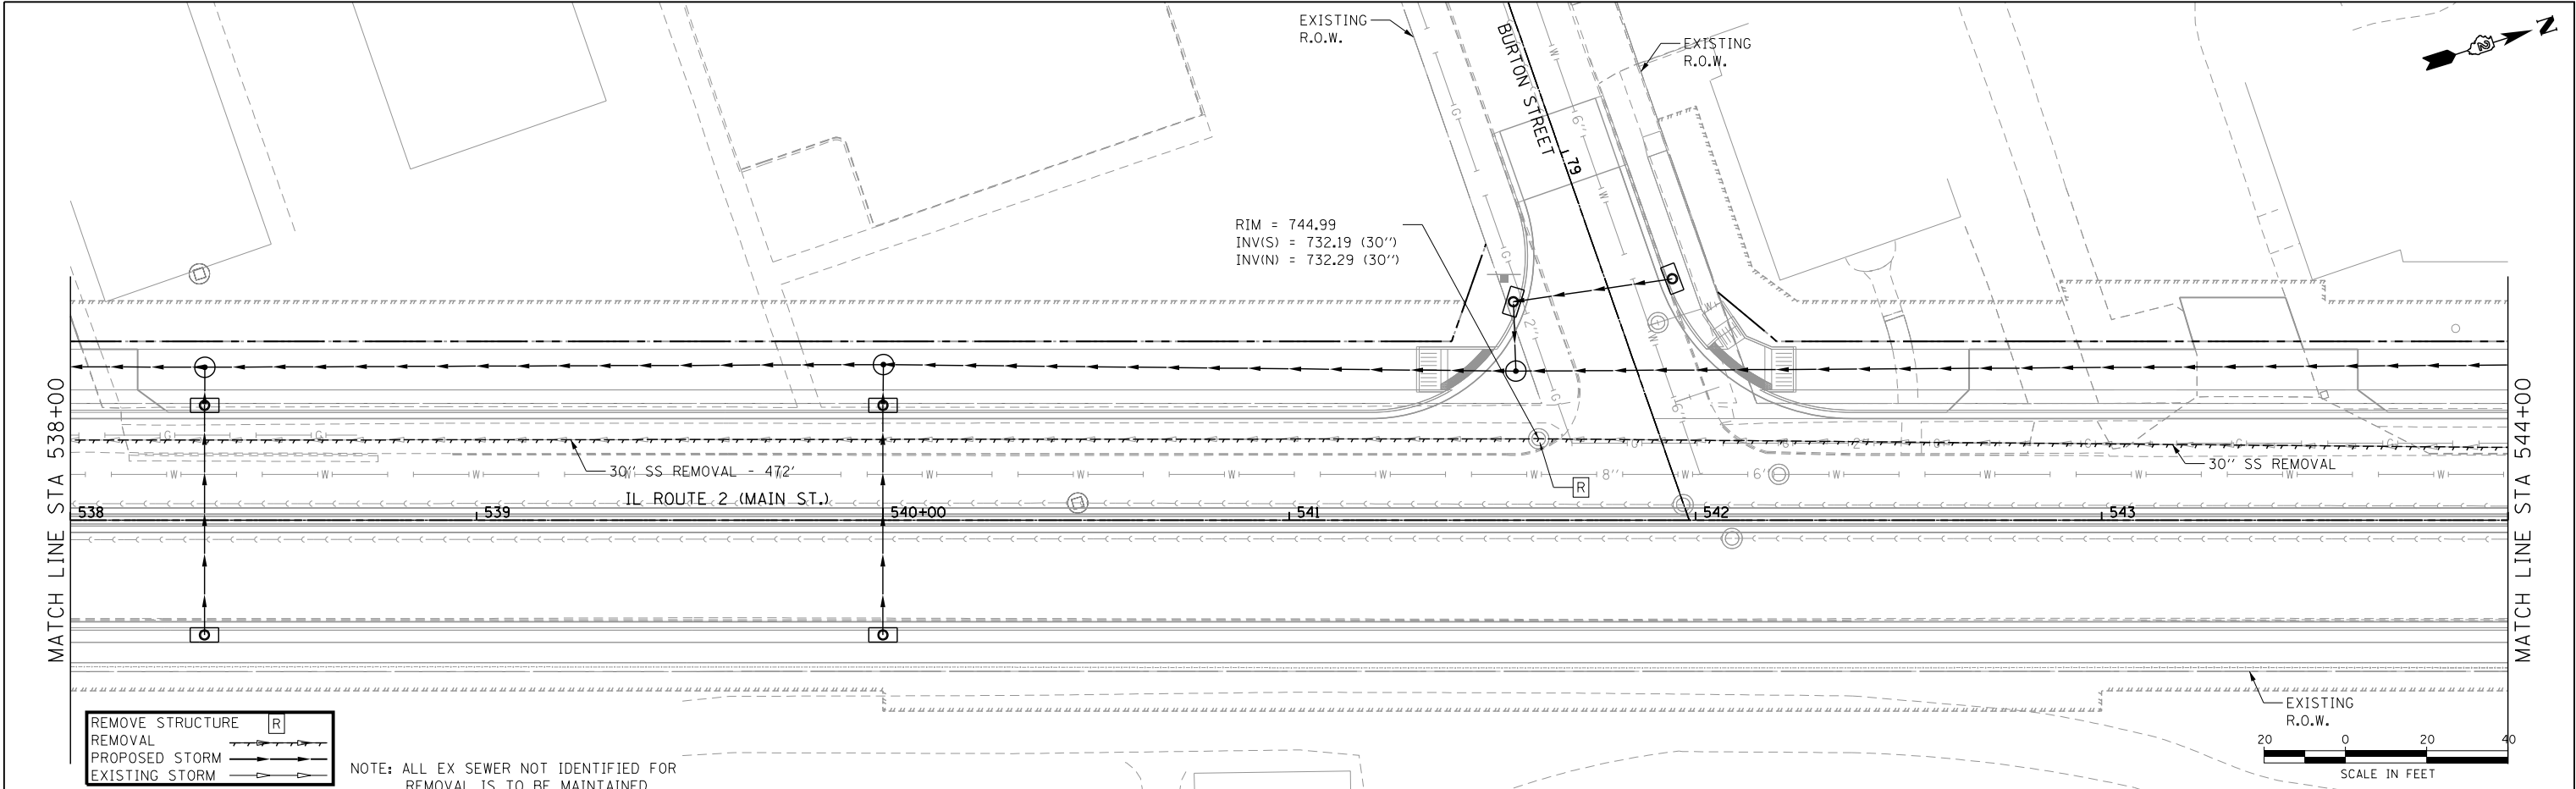


 HRGreen	USER NAME = dstancz	DESIGNED -	REVISED -	STATE OF ILLINOIS DEPARTMENT OF TRANSPORTATION	IL ROUTE 2 (N. MAIN STREET) DRAINAGE REMOVAL SHEETS			F.A.P. RTE.	SECTION	COUNTY	TOTAL SHEETS	SHEET NO.
		DRAWN -	REVISED -					734	78R-2	WINNEBAGO	926	417
	PLOT SCALE =	CHECKED -	REVISED -					CONTRACT NO. 64C21				
	PLOT DATE = 3/19/2014	DATE - 4/13/12	REVISED -		SCALE: 1" = 20'	SHEET NO. 2 OF 29 SHEETS	STA. 538+00 TO STA. 544+00	FED. ROAD DIST. NO.	ILLINOIS	FED. AID PROJECT		

PLAN	SURVEYED	BY	DATE
NOTE BOOK NO.	PLOTTED		
CHECKED			
FILE NAME			
CADD FILE NAME			

PROFILE	SURVEYED	BY	DATE
NOTE BOOK NO.	PLOTTED		
CHECKED			
FILE NAME			
CADD FILE NAME			

COMPANY NAME: PROJECT CONTACT: 3/19/2014 4:15:53 PM 205006-sh103-r-rm-drainage.dgn
CLIENT: DATE PLOTTED: FILE NAME: PLOT DATE: 3/19/2014
DRAWN BY: PLOT SCALE: 1" = 20'
CHECKED BY: PLOT DATE: 4/13/12
DESIGNED BY: PLOT DATE: 4/13/12

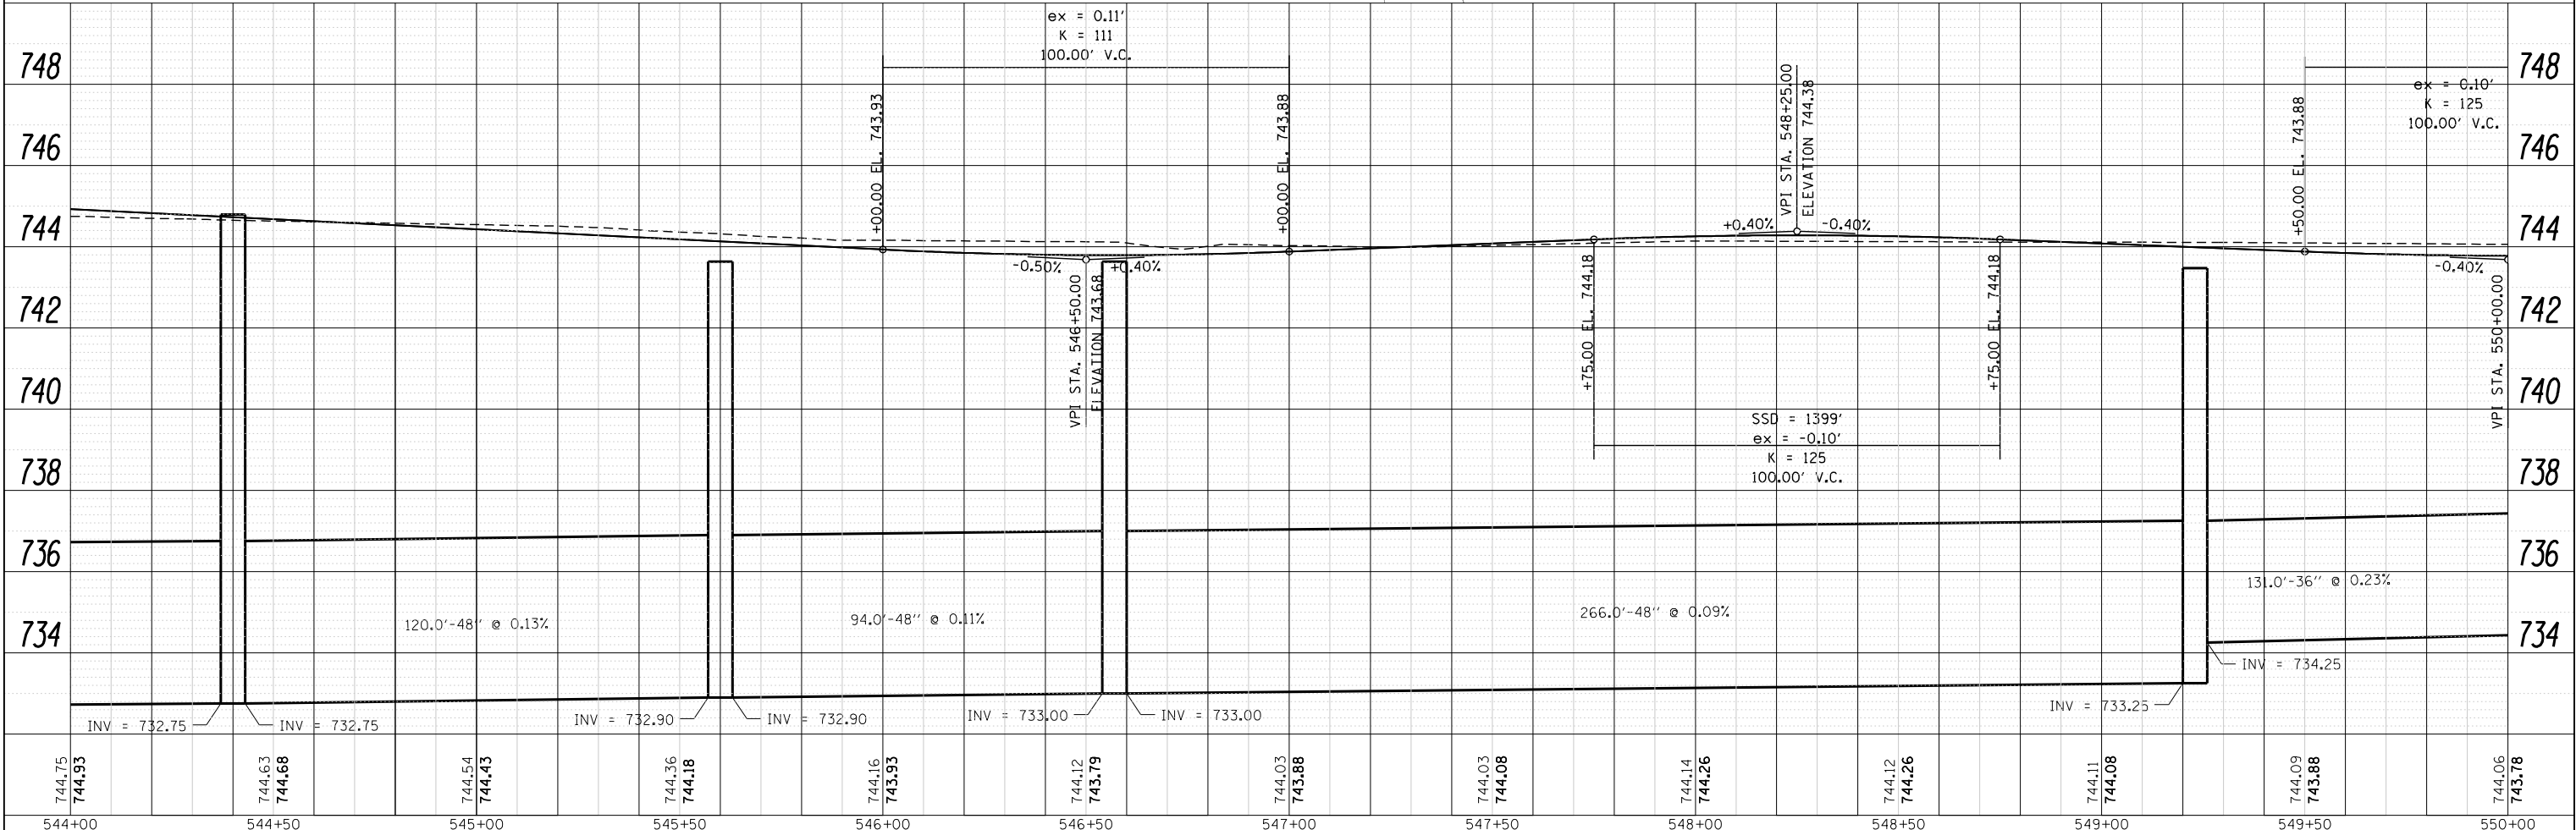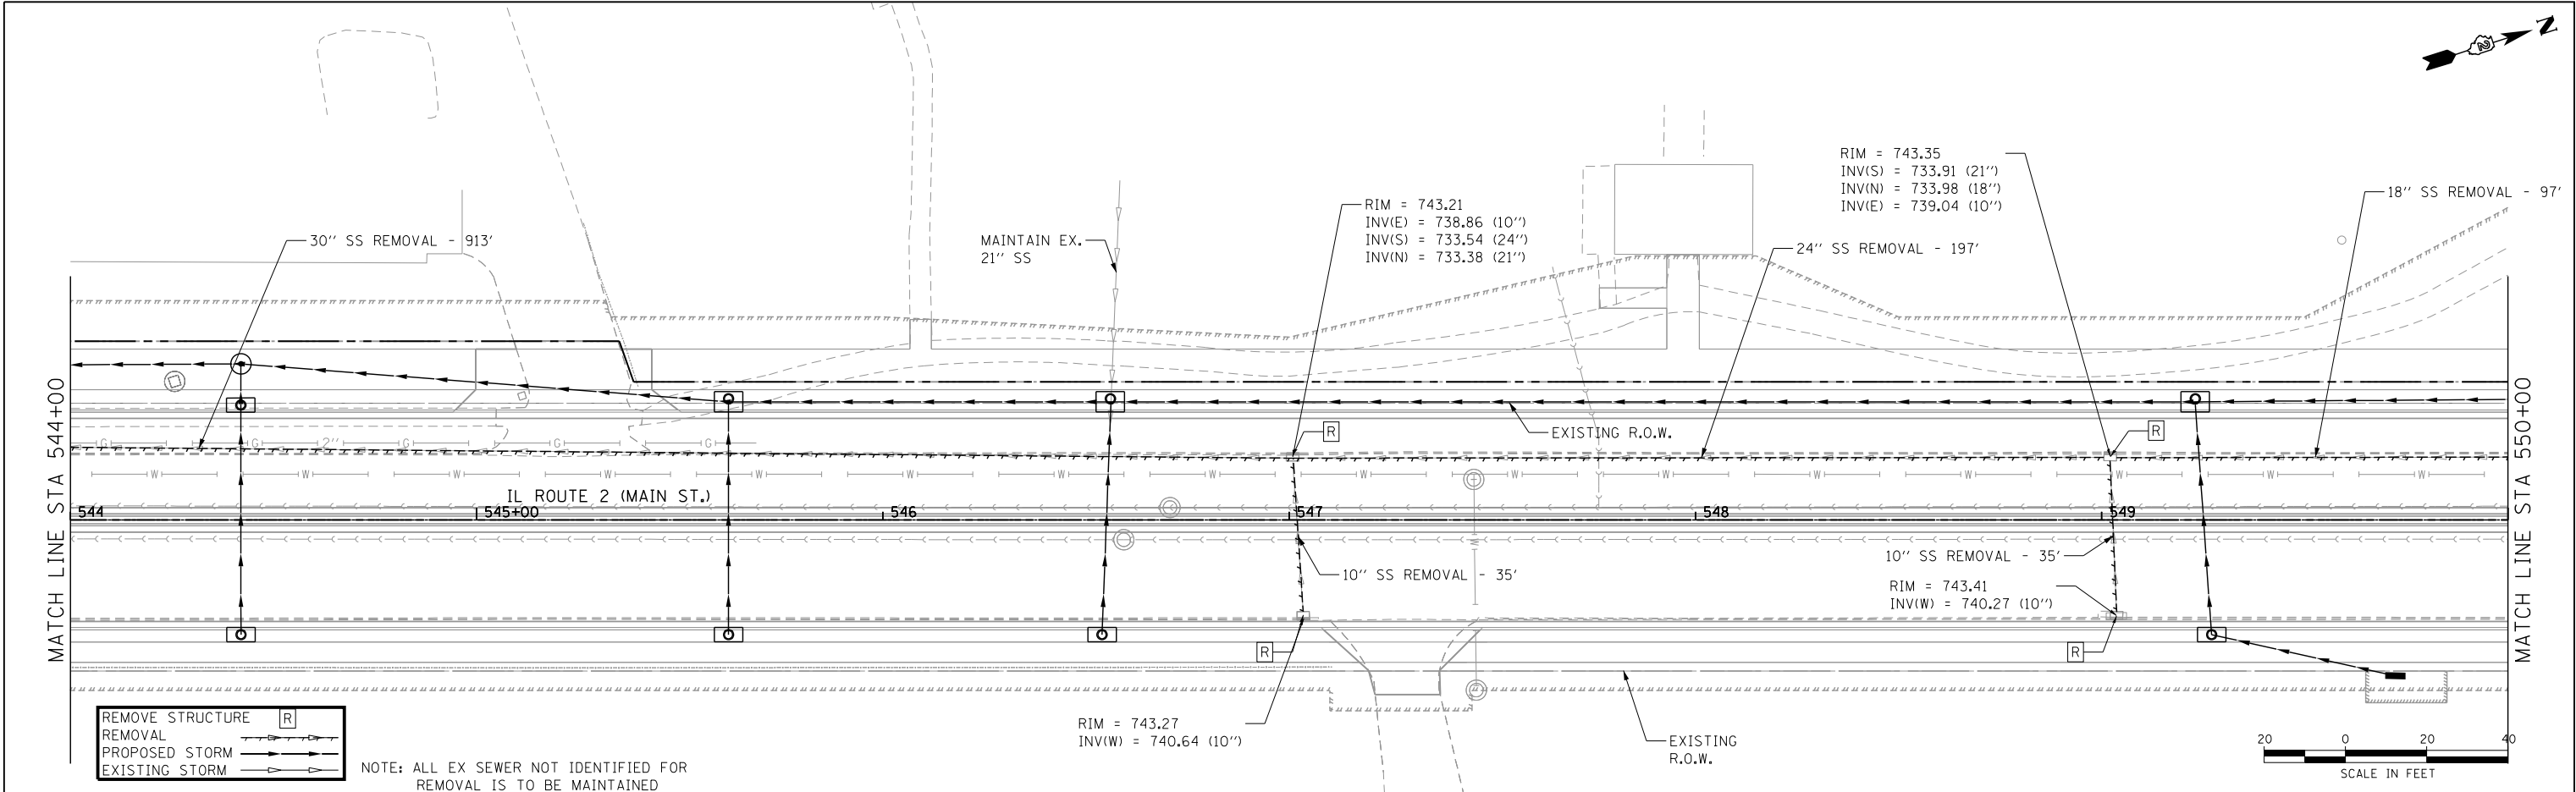

 HRGreen	USER NAME = dstancz	DESIGNED -	REVISED -	STATE OF ILLINOIS DEPARTMENT OF TRANSPORTATION	IL ROUTE 2 (N. MAIN STREET) DRAINAGE REMOVAL SHEETS				F.A.P. RTE.	SECTION	COUNTY	TOTAL SHEETS	SHEET NO.
	PLOT SCALE =	DRAWN -	REVISED -						734	78R-2	WINNEBAGO	926	418
	PLOT DATE = 3/19/2014	CHECKED -	REVISED -		CONTRACT NO. 64C21								
	DATE = 4/13/12	REVISED -	SCALE: 1" = 20'		SHEET NO. 3 OF 29 SHEETS	STA. 544+00 TO STA. 550+00	FED. ROAD DIST. NO.	ILLINOIS	FED. AID PROJECT				



STATE OF ILLINOIS
DEPARTMENT OF TRANSPORTATION



IL ROUTE 2 (N. MAIN STREET)
DRAINAGE REMOVAL SHEETS

734	78R-2	WINNEBAGO	926	418
CONTRACT NO. 64C21				

PLAN	SURVEYED	BY	DATE
NOTE BOOK	PLOTTED		
NO.	CHECKED		
	ALIGNED		
	CADD FILE NAME		

PROFILE	SURVEYED	BY	DATE
NOTE BOOK	PLOTTED		
NO.	CHECKED		
	STRUCTURE		
	NOTATMS CHKD		

COMPANY NAME: 3/19/2014 4:17:59 PM
PROJECT CONTACT: 205006-sh104-r-rmdrainage.dgn
CLIENT: 205006-sh104-r-rmdrainage.dgn
DATE PLOTTED: 3/19/2014
FILE NAME: 205006-sh104-r-rmdrainage.dgn
PLOT SCALE: 1" = 20'
PEN TABLE: 205006-sh104-r-rmdrainage.tbl

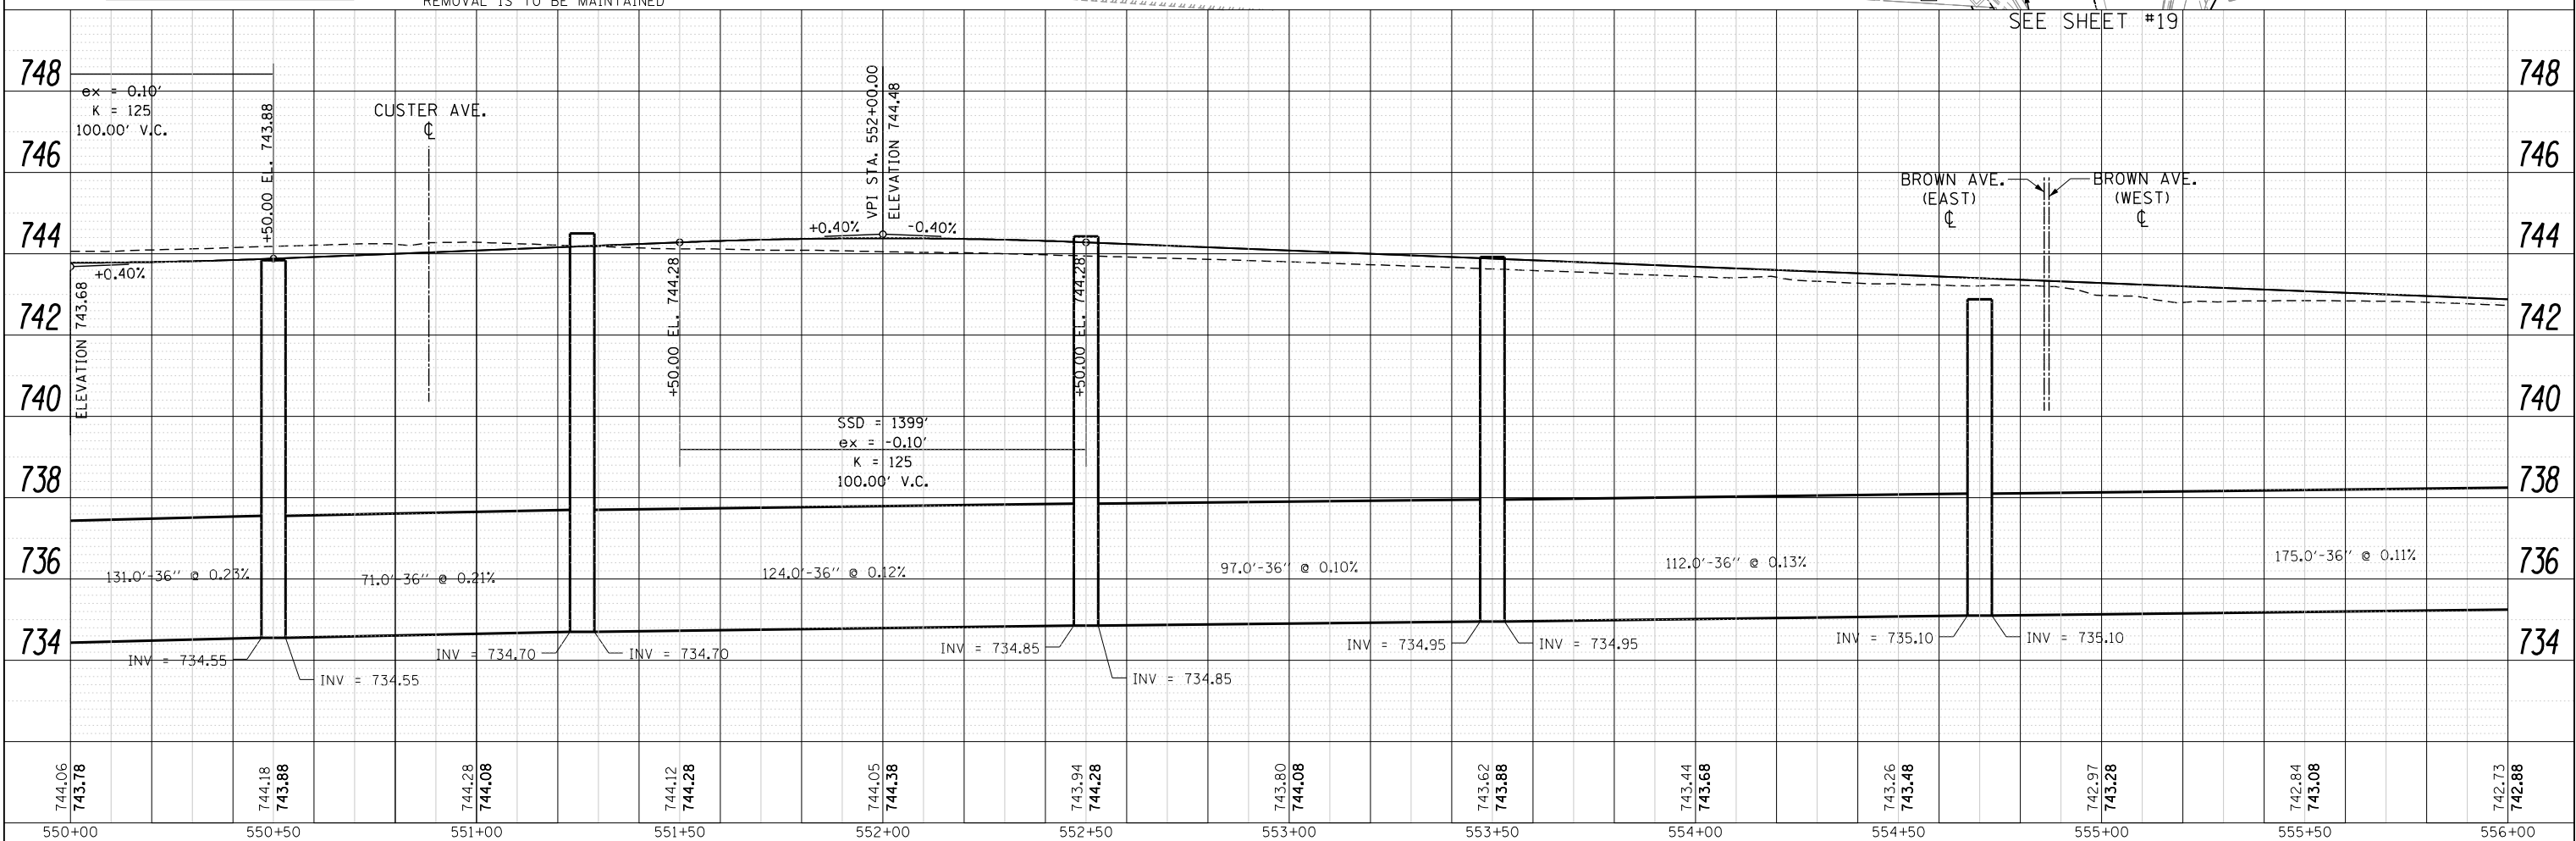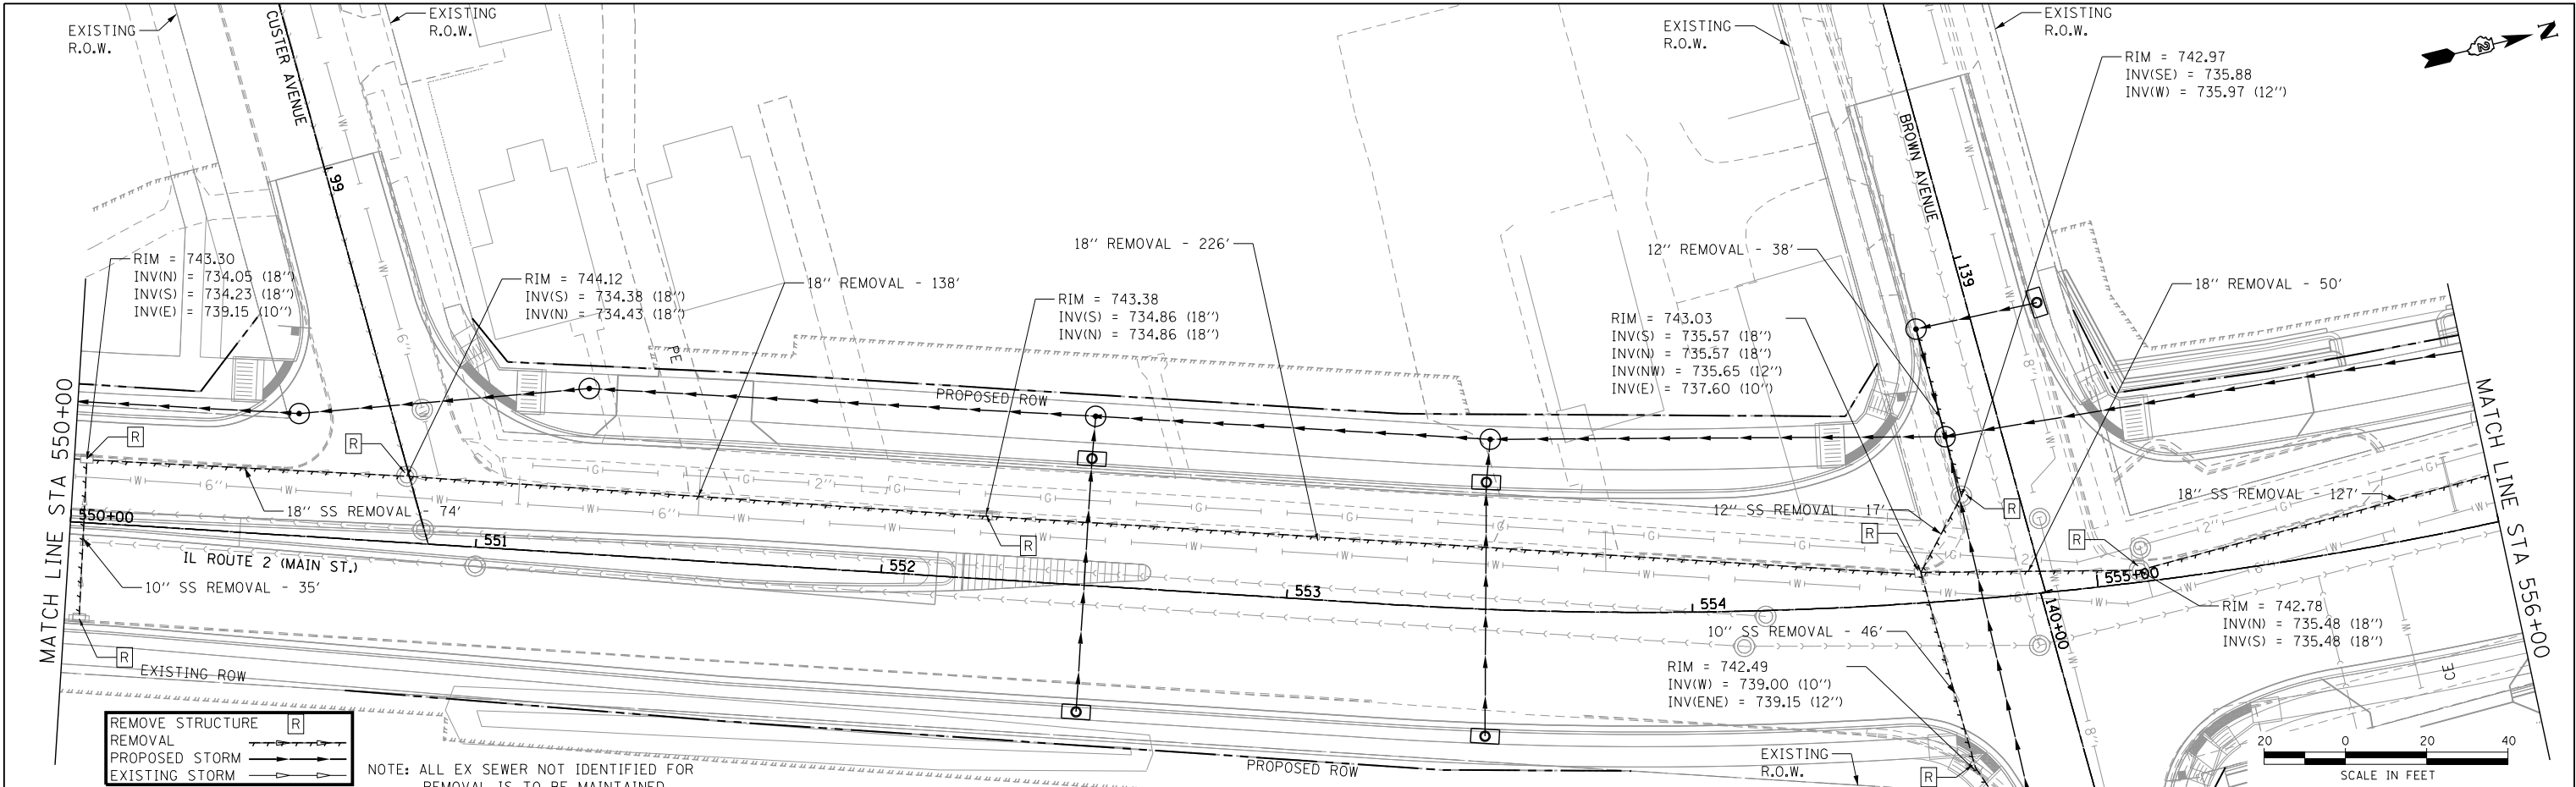


 HRGreen	USER NAME = dstancz	DESIGNED -	REVISED -	STATE OF ILLINOIS DEPARTMENT OF TRANSPORTATION	IL ROUTE 2 (N. MAIN STREET) DRAINAGE REMOVAL SHEETS				F.A.P. RTE.	SECTION	COUNTY	TOTAL SHEETS	SHEET NO.
		DRAWN -	REVISED -						734	78R-2	WINNEBAGO	926	419
	PLOT SCALE =	CHECKED -	REVISED -		SCALE: 1" = 20'				SHEET NO. 4 OF 29 SHEETS	STA. 550+00 TO STA. 556+00	CONTRACT NO. 64C21		
	PLOT DATE = 3/19/2014	DATE - 4/13/12	REVISED -						FED. ROAD DIST. NO.				ILLINOIS

PLAN	SURVEYED	BY	DATE
NOTE BOOK	PLOTTED		
NO.	CHECKED		
	ALIGNED		
	PAID FILE NAME		


PROFILE	SURVEYED	BY	DATE
NOTE BOOK	PLOTTED		
NO.	CHECKED		
	GRADES		
	STRUCTURE		
	NOTATIS CHKD		

COMPANY NAME: 3/19/2014 4:18:06 PM
PROJECT CONTACT: 205006-sh105-r-rmdrainage.dgn
CLIENT: 205006-sh105-r-rmdrainage.dgn
DATE PLOTTED: 3/19/2014 4:18:06 PM
FILE NAME: 205006-sh105-r-rmdrainage.dgn
PLOT SCALE: 1" = 20'
PEN TABLE: 205006-sh105-r-rmdrainage.tbl

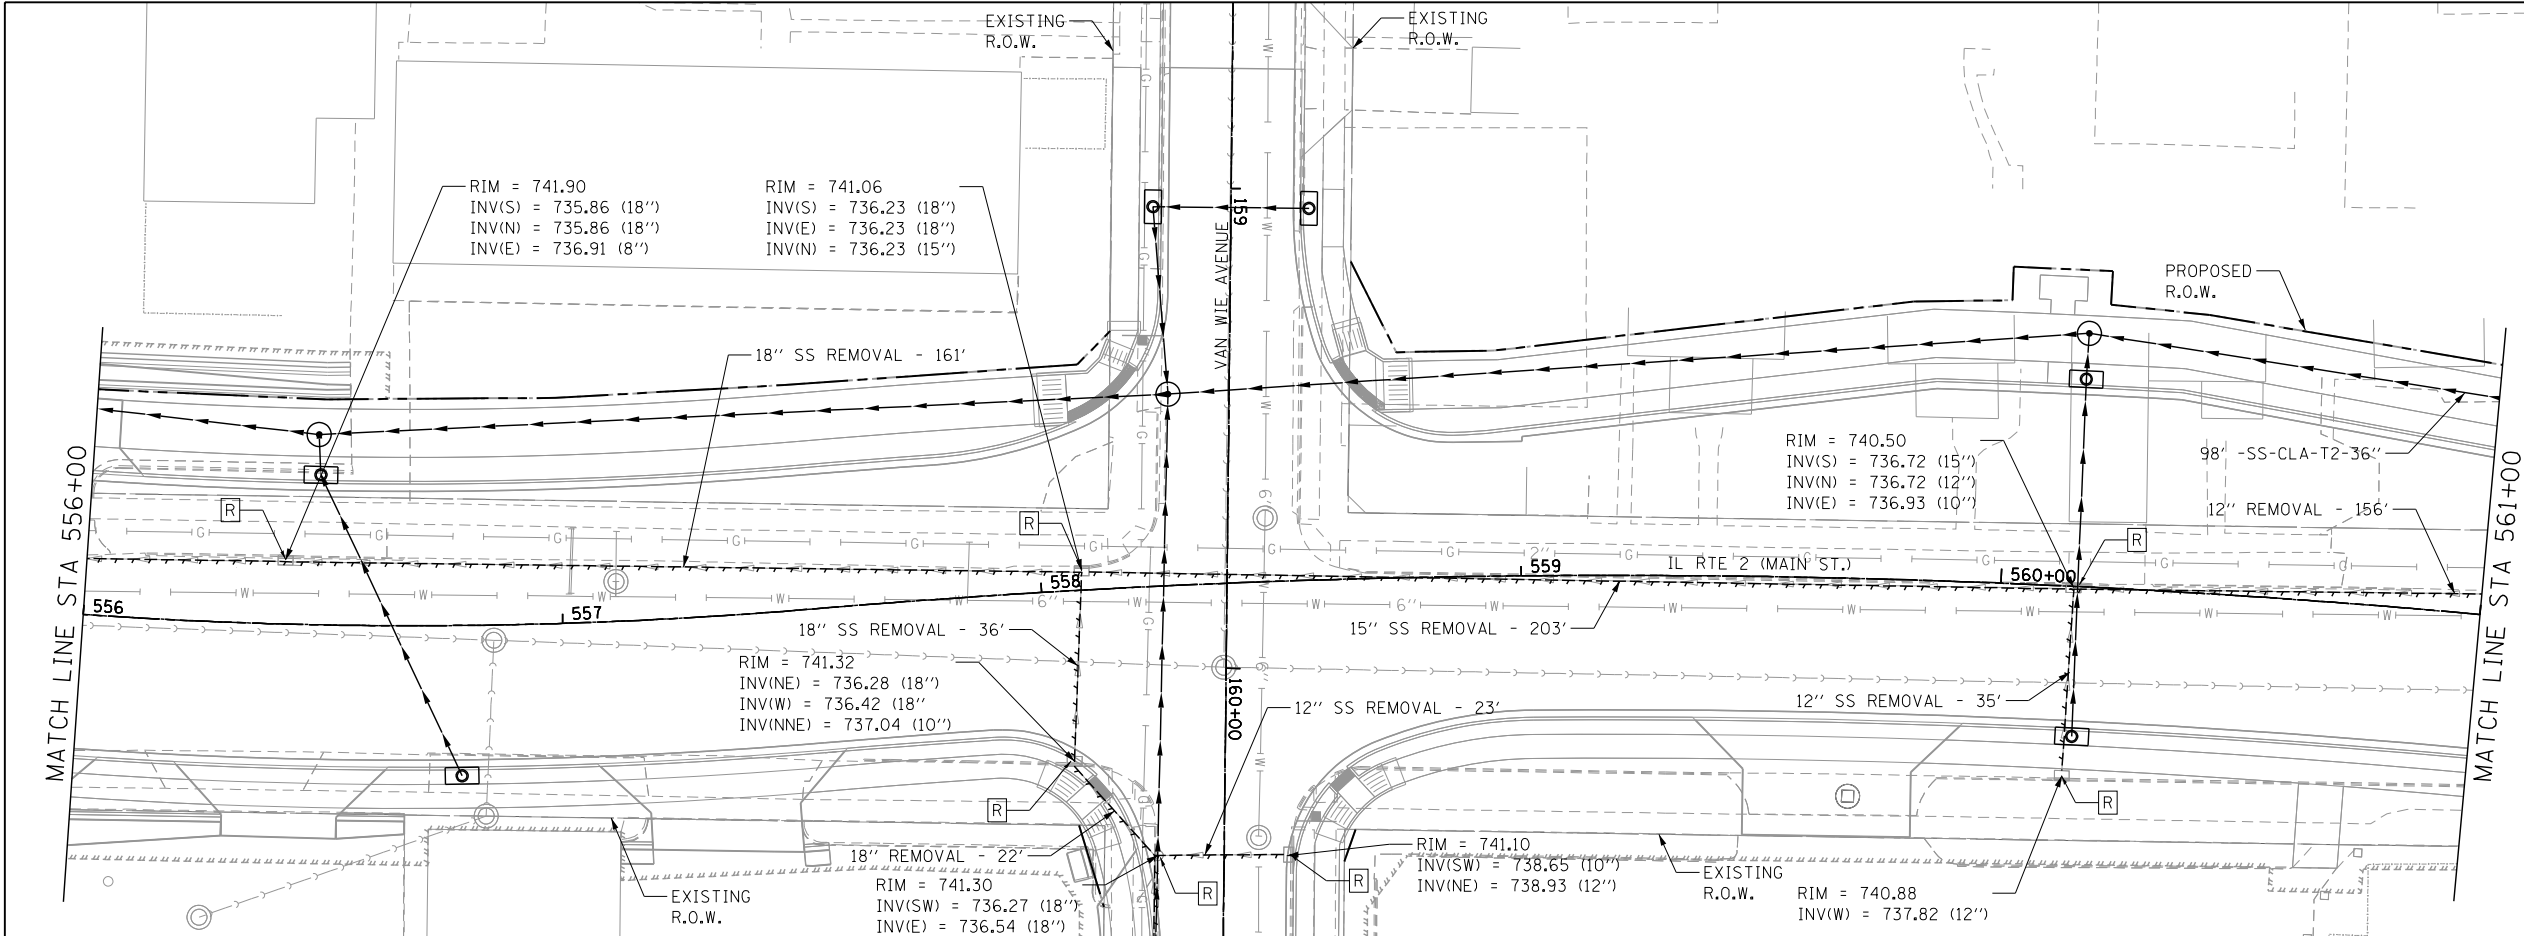




REMOVE STRUCTURE	[R]
REMOVAL	[---]
PROPOSED STORM	[---]
EXISTING STORM	[---]

NOTE: ALL EX SEWER NOT IDENTIFIED FOR REMOVAL IS TO BE MAINTAINED

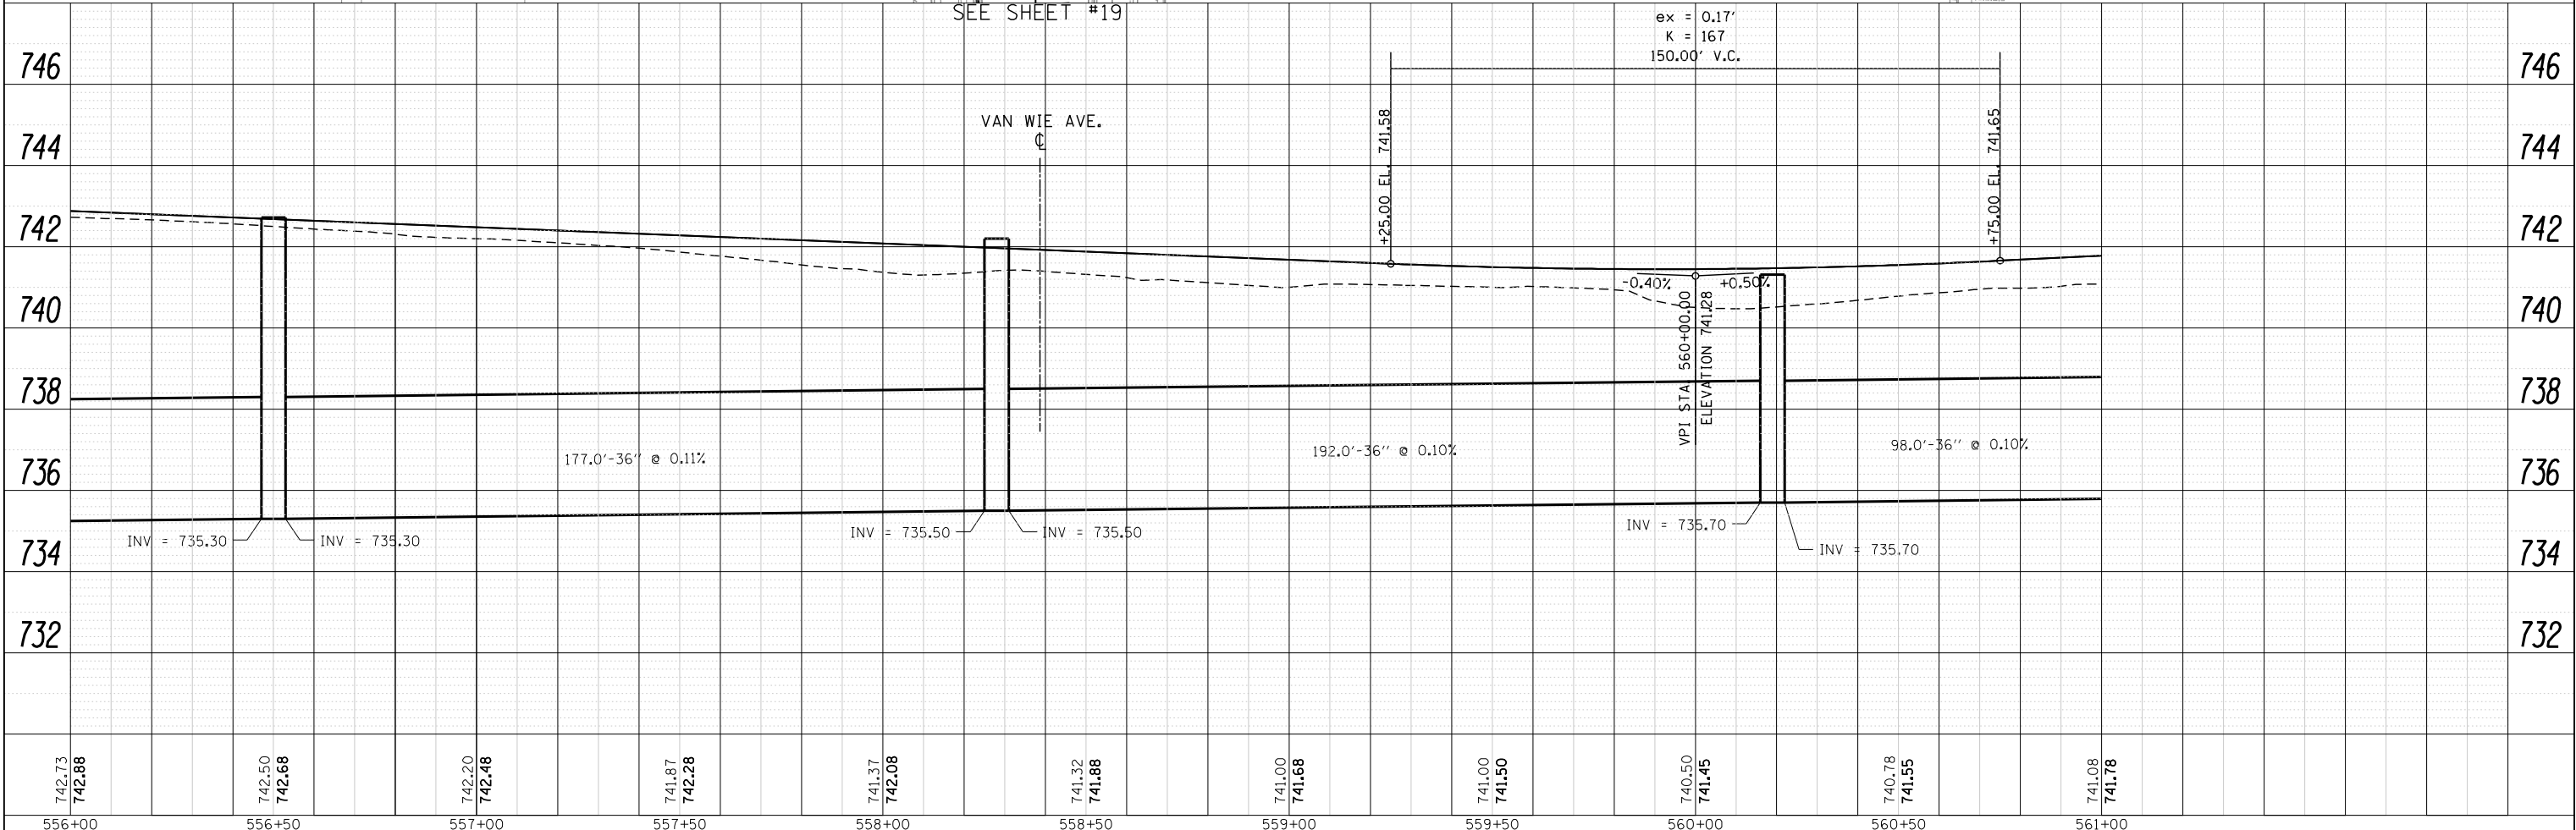

556+00	556+50	557+00	557+50	558+00	558+50	559+00	559+50	560+00	560+50	561+00
742.73 742.88	742.50 742.68	742.20 742.48	741.87 742.28	741.37 742.08	741.32 741.88	741.00 741.68	741.00 741.50	740.50 741.45	740.78 741.55	741.08 741.78
DESIGNED -	USER NAME = dstancz	DESIGNED -	REVISD -	DESIGNED -	REVISD -	DESIGNED -	REVISD -	DESIGNED -	REVISD -	DESIGNED -
DRAWN -		DRAWN -	REVISD -	DRAWN -	REVISD -	DRAWN -	REVISD -	DRAWN -	REVISD -	DRAWN -
CHECKED -	PLOT SCALE =	CHECKED -	REVISD -	CHECKED -	REVISD -	CHECKED -	REVISD -	CHECKED -	REVISD -	CHECKED -
DATE = 4/13/12	PLOT DATE = 3/19/2014	DATE = 4/13/12	REVISD -	DATE = 4/13/12	REVISD -	DATE = 4/13/12	REVISD -	DATE = 4/13/12	REVISD -	DATE = 4/13/12
STATE OF ILLINOIS DEPARTMENT OF TRANSPORTATION										
IL ROUTE 2 (N. MAIN STREET) DRAINAGE REMOVAL SHEETS										
SCALE: 1" = 20' SHEET NO. 5 OF 29 SHEETS STA. 556+00 TO STA. 561+00										
F.A.P. RTE. 734 SECTION 78R-2 COUNTY WINNEBAGO TOTAL SHEETS 926 SHEET NO. 420 CONTRACT NO. 64C21										
FED. ROAD DIST. NO. ILLINOIS FED. AID PROJECT										



PROFILE	SURVEYED _____	BY _____	DATE _____
	PLOTTED _____		
	GRADES CHECKED _____		
	B.M. NOTED _____		
NOTE BOOK _____	STRUCTURE NOTATIONS CHECKED _____		

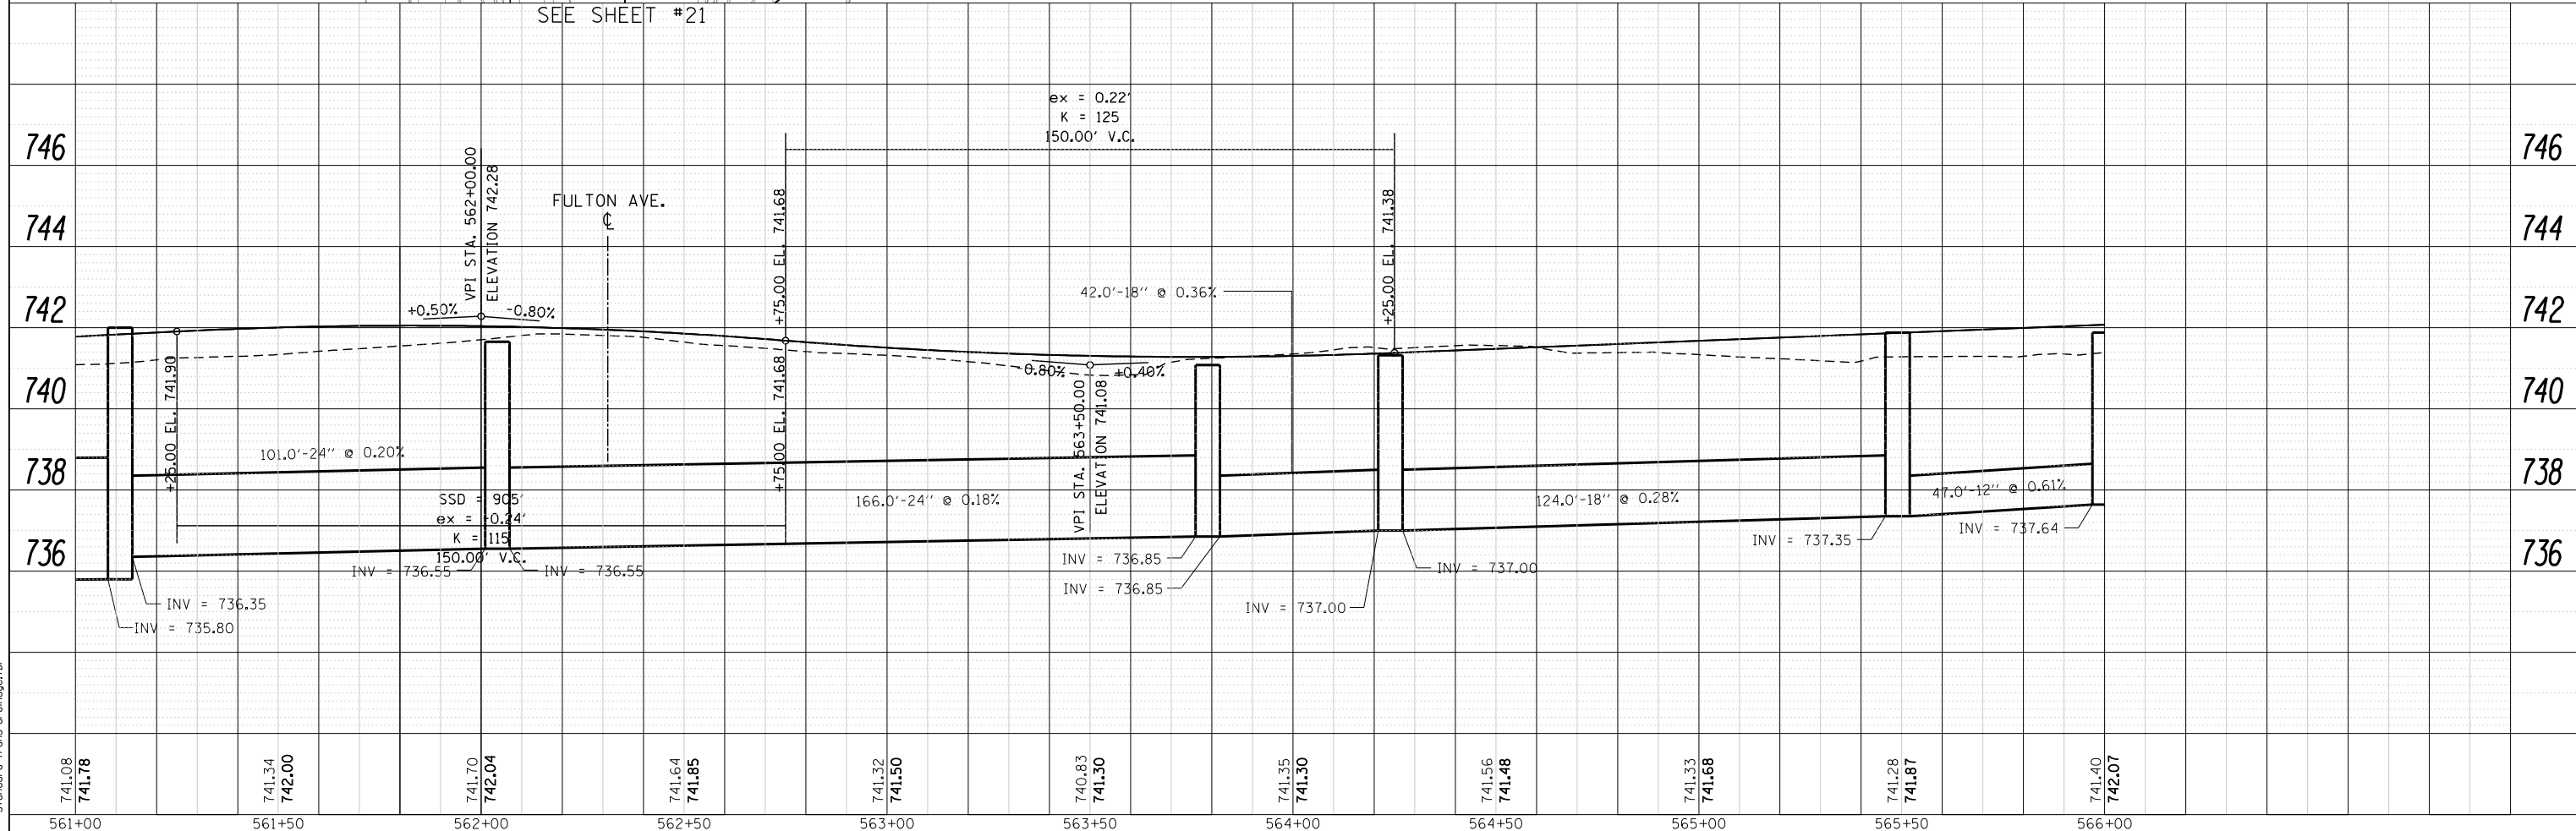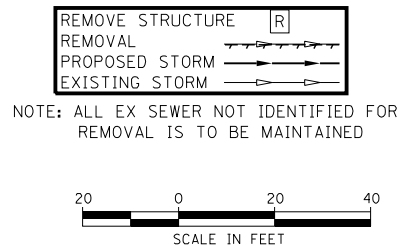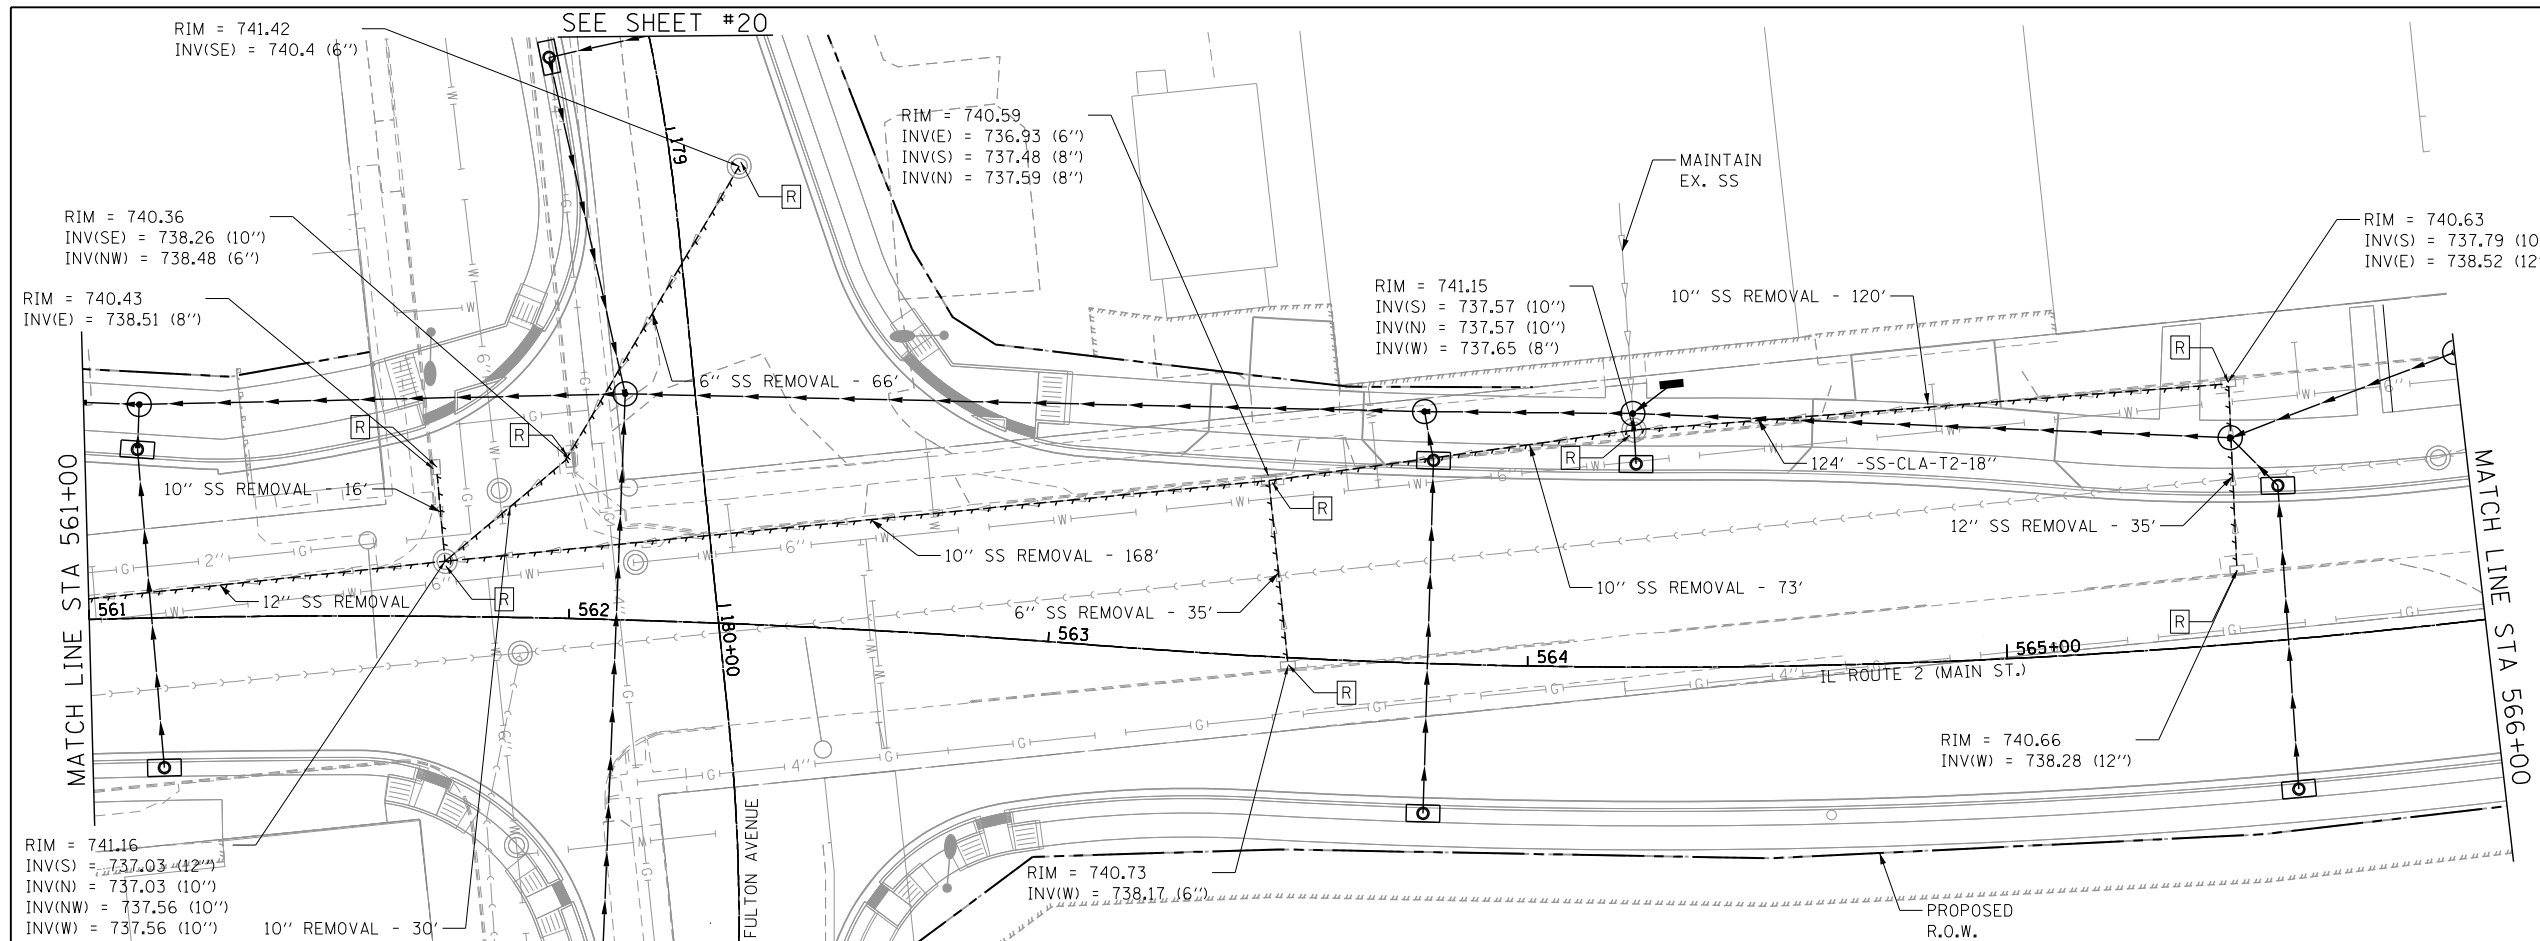

PLAN	SURVEYED	BY	DATE
NOTE BOOK NO.	PLOTTED		
	CHECKED		
	FILED		
	CADD FILE NAME		

PROFILE	SURVEYED	BY	DATE
NOTE BOOK NO.	PLOTTED		
	CHECKED		
	FILED		
	STRUCTURE NOTATIONS CHKD		

COMPANY NAME: PROJECT CONTACT: 3/19/2014 4:18:18 PM
CLIENT: DATE PLOTTED: 205006-sh107-r-emdrainage.dgn
FILE NAME: 205006-sh107-r-emdrainage.dgn
PLOT DATE: 3/19/2014
PEN TABLE: 205006-sh107-r-emdrainage.tbl

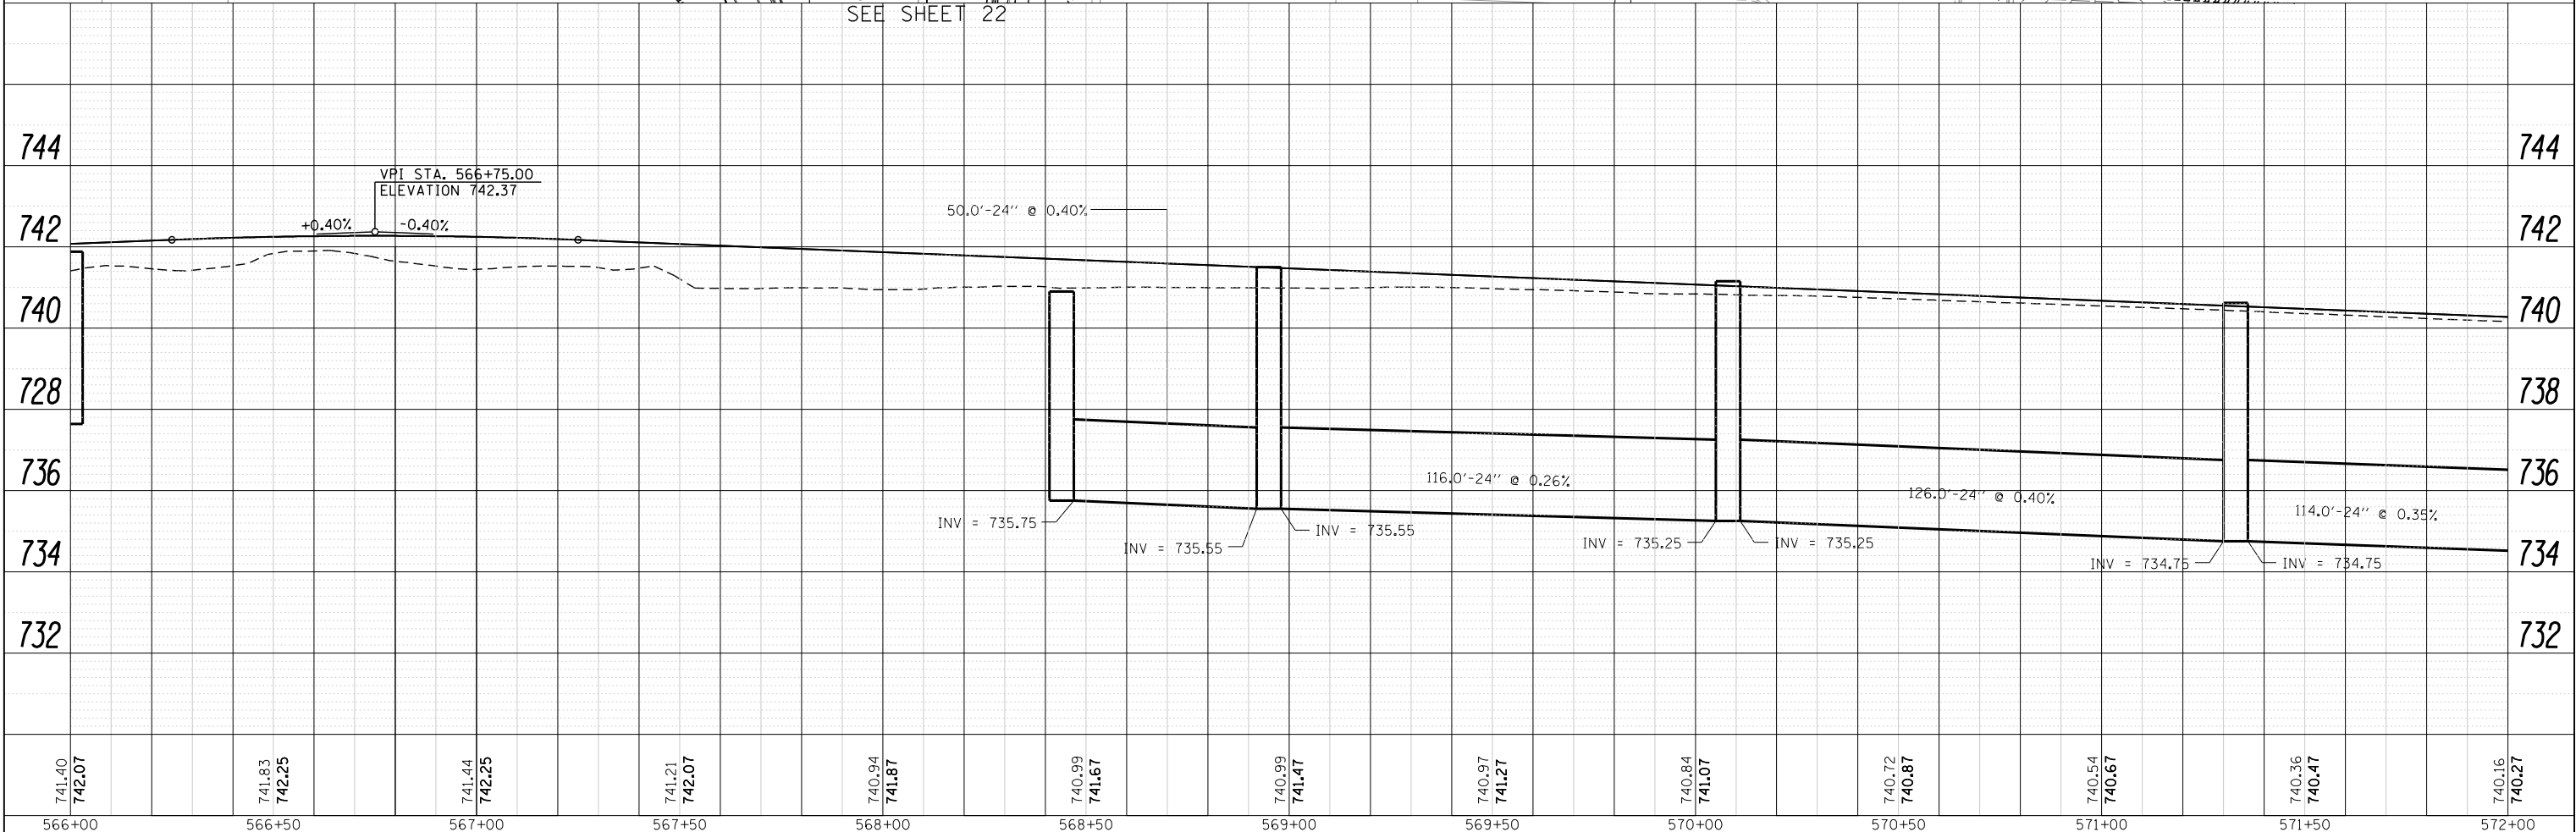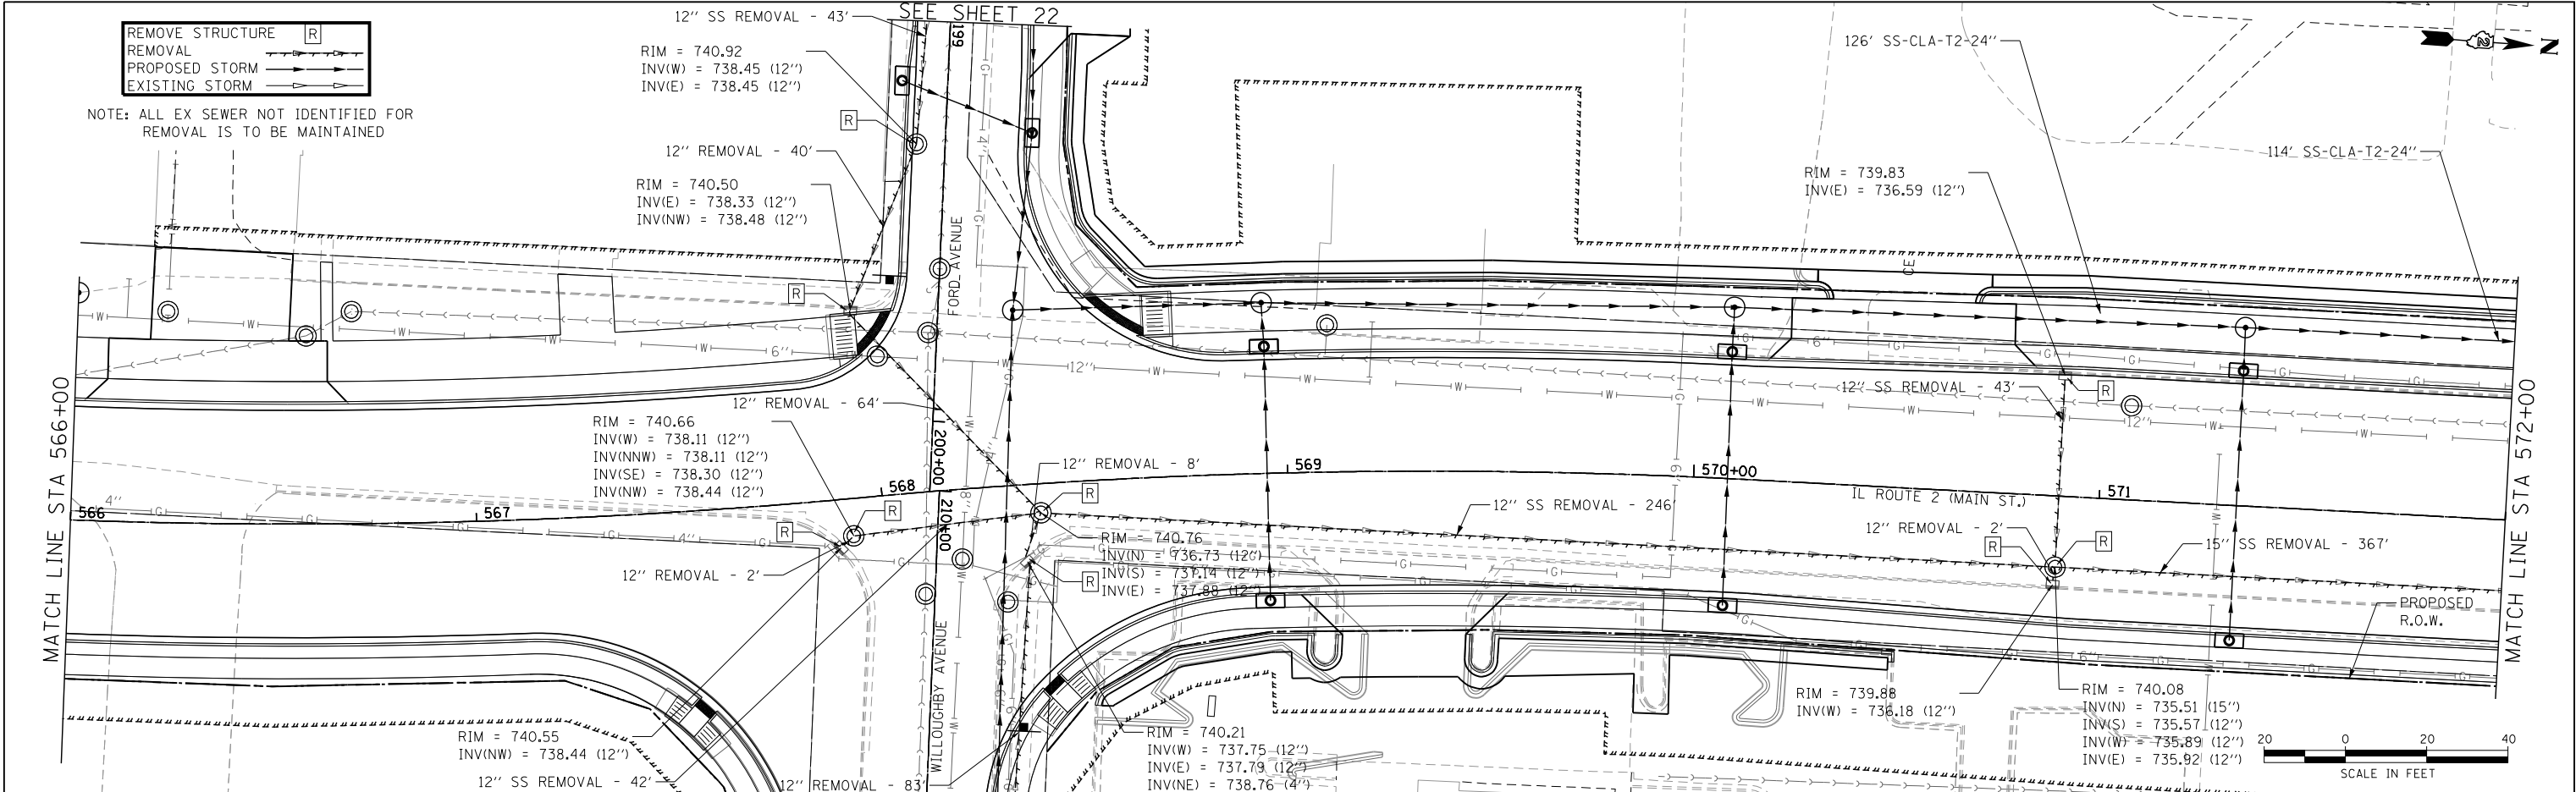

 H3RGreen	USER NAME = dstancz	DESIGNED -	REVISED -	STATE OF ILLINOIS DEPARTMENT OF TRANSPORTATION	IL ROUTE 2 (N. MAIN STREET) DRAINAGE REMOVAL SHEETS				F.A.P. RTE.	SECTION	COUNTY	TOTAL SHEETS	SHEET NO.
		DRAWN -	REVISED -		734	78R-2	WINNEBAGO	926	422				
	PLOT SCALE =	CHECKED -	REVISED -		CONTRACT NO. 64C21								
	PLOT DATE = 3/19/2014	DATE - 4/13/12	REVISED -		SCALE: 1" = 20'	SHEET NO. 7 OF 29 SHEETS	STA. 566+00 TO STA. 572+00	FED. ROAD DIST. NO.	ILLINOIS	FED. AID PROJECT			



PLAN	SURVEYED	BY	DATE
NO.	PLOTTED		
	CHECKED		
	ALIGNED		
	FILED		
	CADD FILE NAME		

PROFILE	SURVEYED	BY	DATE
NO.	PLOTTED		
	CHECKED		
	STRUCTURE		
	NOTATIONS CHKD		

COMPANY NAME: 3/19/2014 4:06:25 PM
PROJECT CONTACT: 205006-sh108-r-rm-drainage.dgn
CLIENT: 205006-sh108-r-rm-drainage.dgn
DATE PLOTTED: 3/19/2014
FILE NAME: 205006-sh108-r-rm-drainage.dgn
PLOT SCALE: 1" = 20'
PEN TABLE: 205006-sh108-r-rm-drainage.tbl

REMOVE STRUCTURE [R]
REMOVAL
PROPOSED STORM
EXISTING STORM

NOTE: ALL EX SEWER NOT IDENTIFIED FOR
REMOVAL IS TO BE MAINTAINED

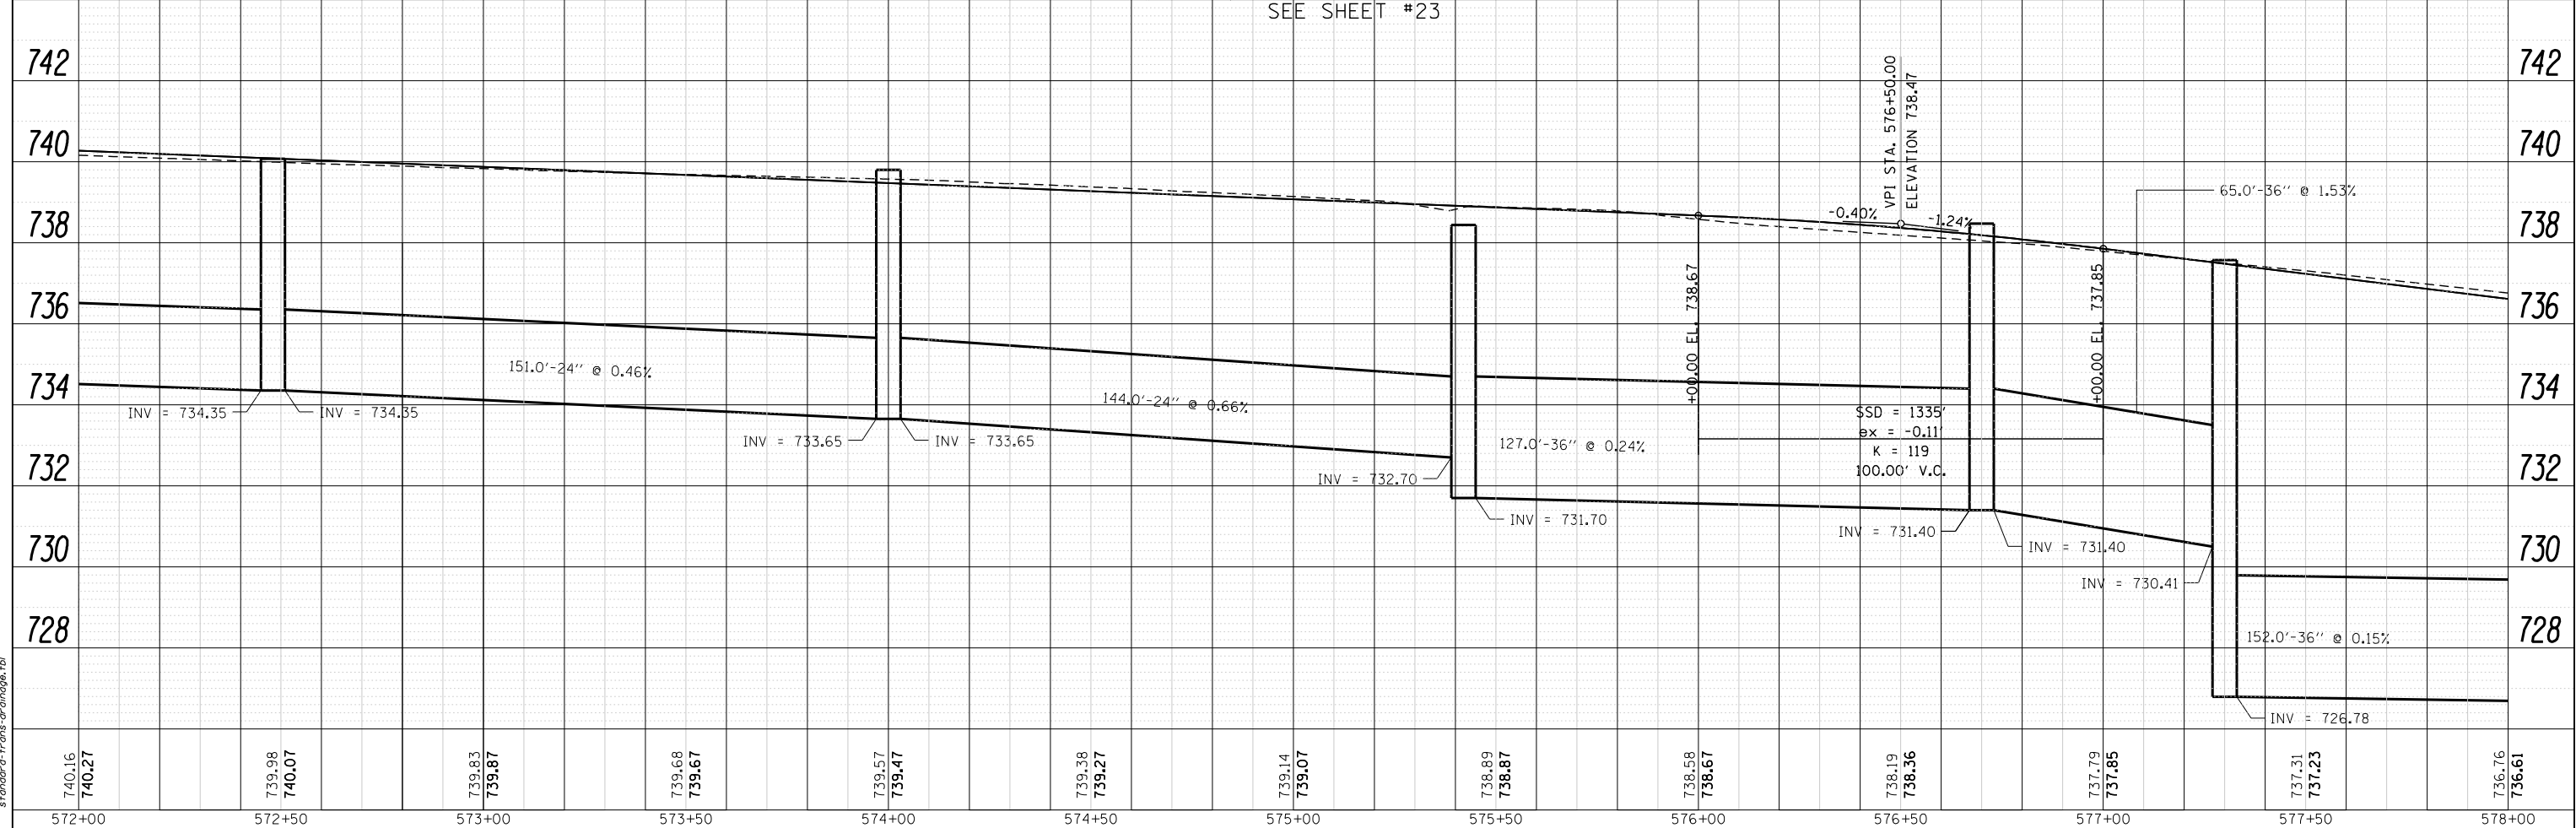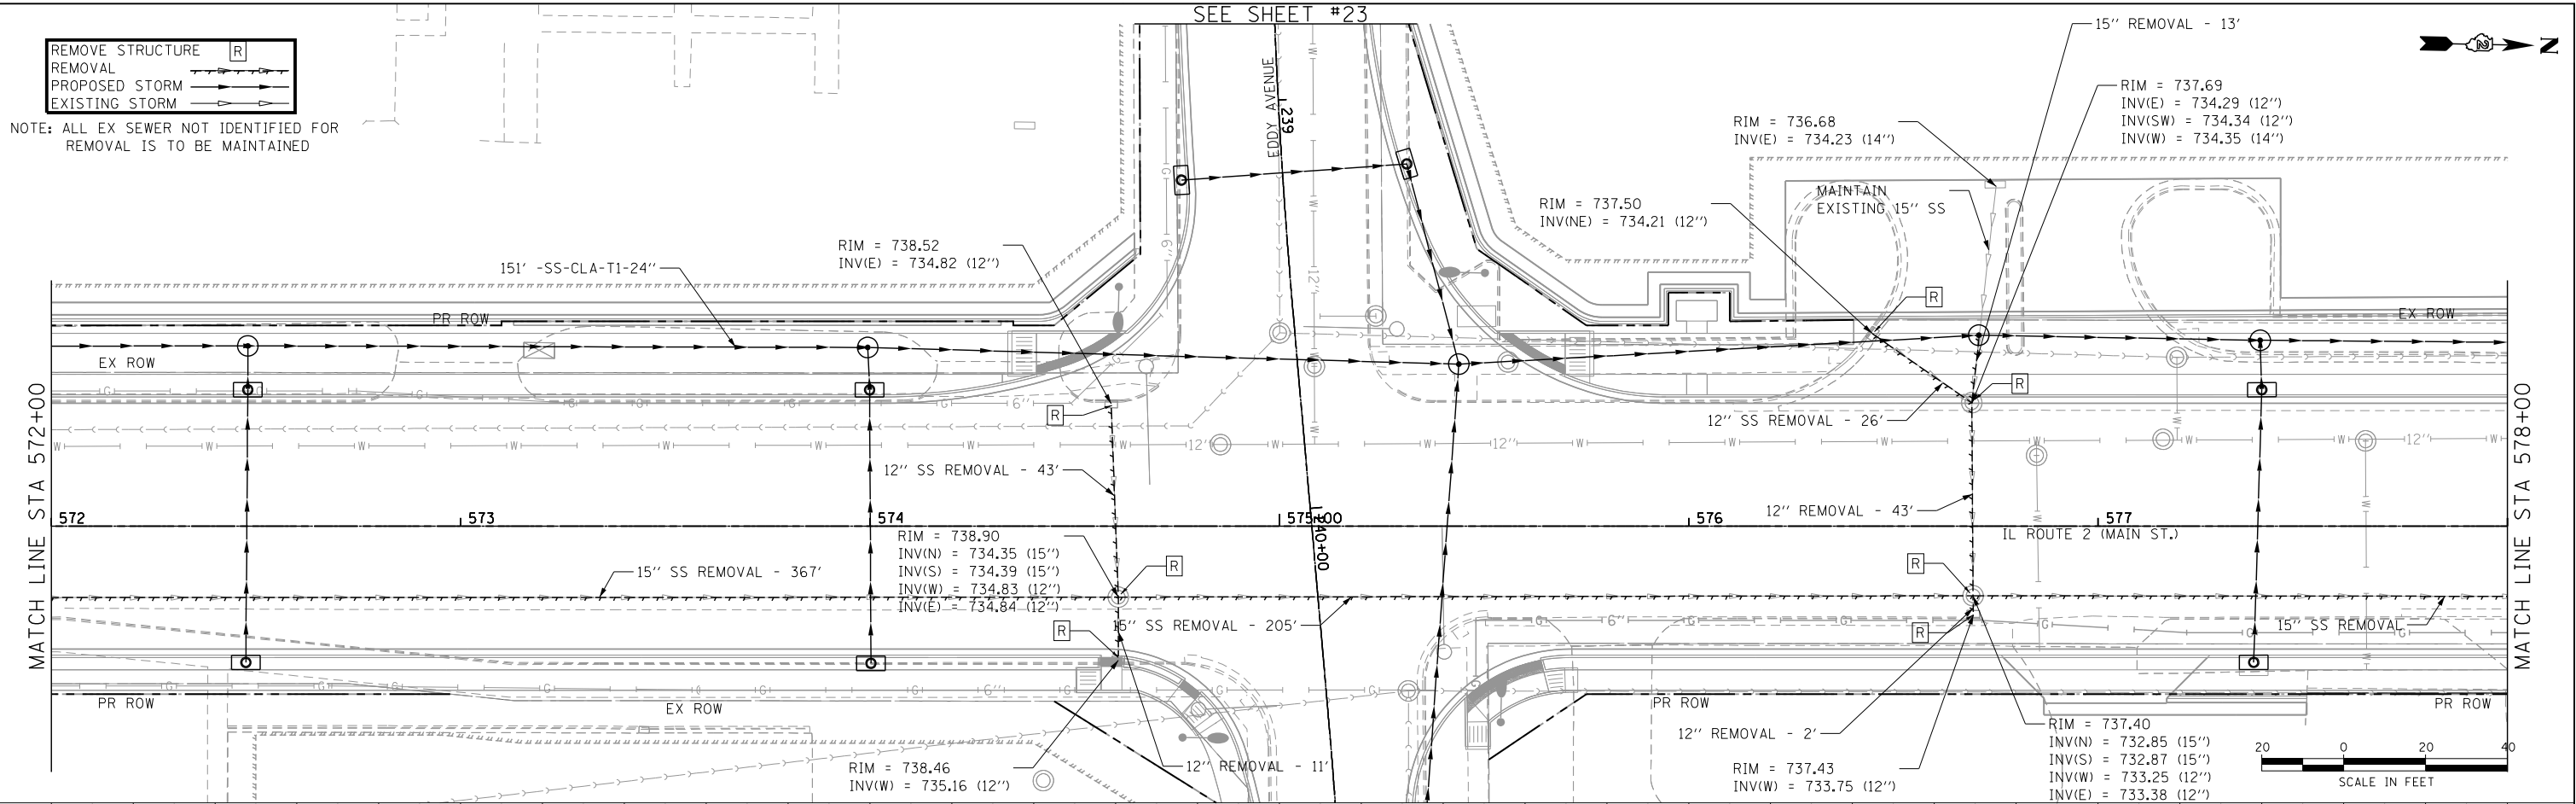

 HRGreen	USER NAME = dstancz	DESIGNED -	REVISED -	STATE OF ILLINOIS DEPARTMENT OF TRANSPORTATION	IL ROUTE 2 (N. MAIN STREET) DRAINAGE REMOVAL SHEETS			F.A.P. RTE.	SECTION	COUNTY	TOTAL SHEETS	SHEET NO.	
		DRAWN -	REVISED -					734	78R-2	WINNEBAGO	926	423	
	PLOT SCALE =	CHECKED -	REVISED -					CONTRACT NO. 64C21					
	PLOT DATE = 3/19/2014	DATE - 4/13/12	REVISED -					SCALE: 1" = 20'	SHEET NO. 8 OF 29 SHEETS	STA. 572+00 TO STA. 578+00	FED. ROAD DIST. NO.	ILLINOIS	FED. AID PROJECT


STATE OF ILLINOIS
DEPARTMENT OF TRANSPORTATION

IL ROUTE 2 (N. MAIN STREET)
DRAINAGE REMOVAL SHEETS

F.A.P. 734	SECTION 78R-2	COUNTY WINNEBAGO	TOTAL SHEETS 926	SHEET NO. 423
CONTRACT NO. 64C21				
FED. ROAD DIST. NO. ILLINOIS				
FED. AID PROJECT				

PROFILE		SURVEYED _____	BY _____	DATE _____
		PLOTTED _____		
	NOTE BOOK	GRADES CHECKED _____		
		B.M. NOTED _____		
	NO. _____	STRUCTURE NOTATIONS CHECKED _____		



z05006-sh109-remdr.dgn

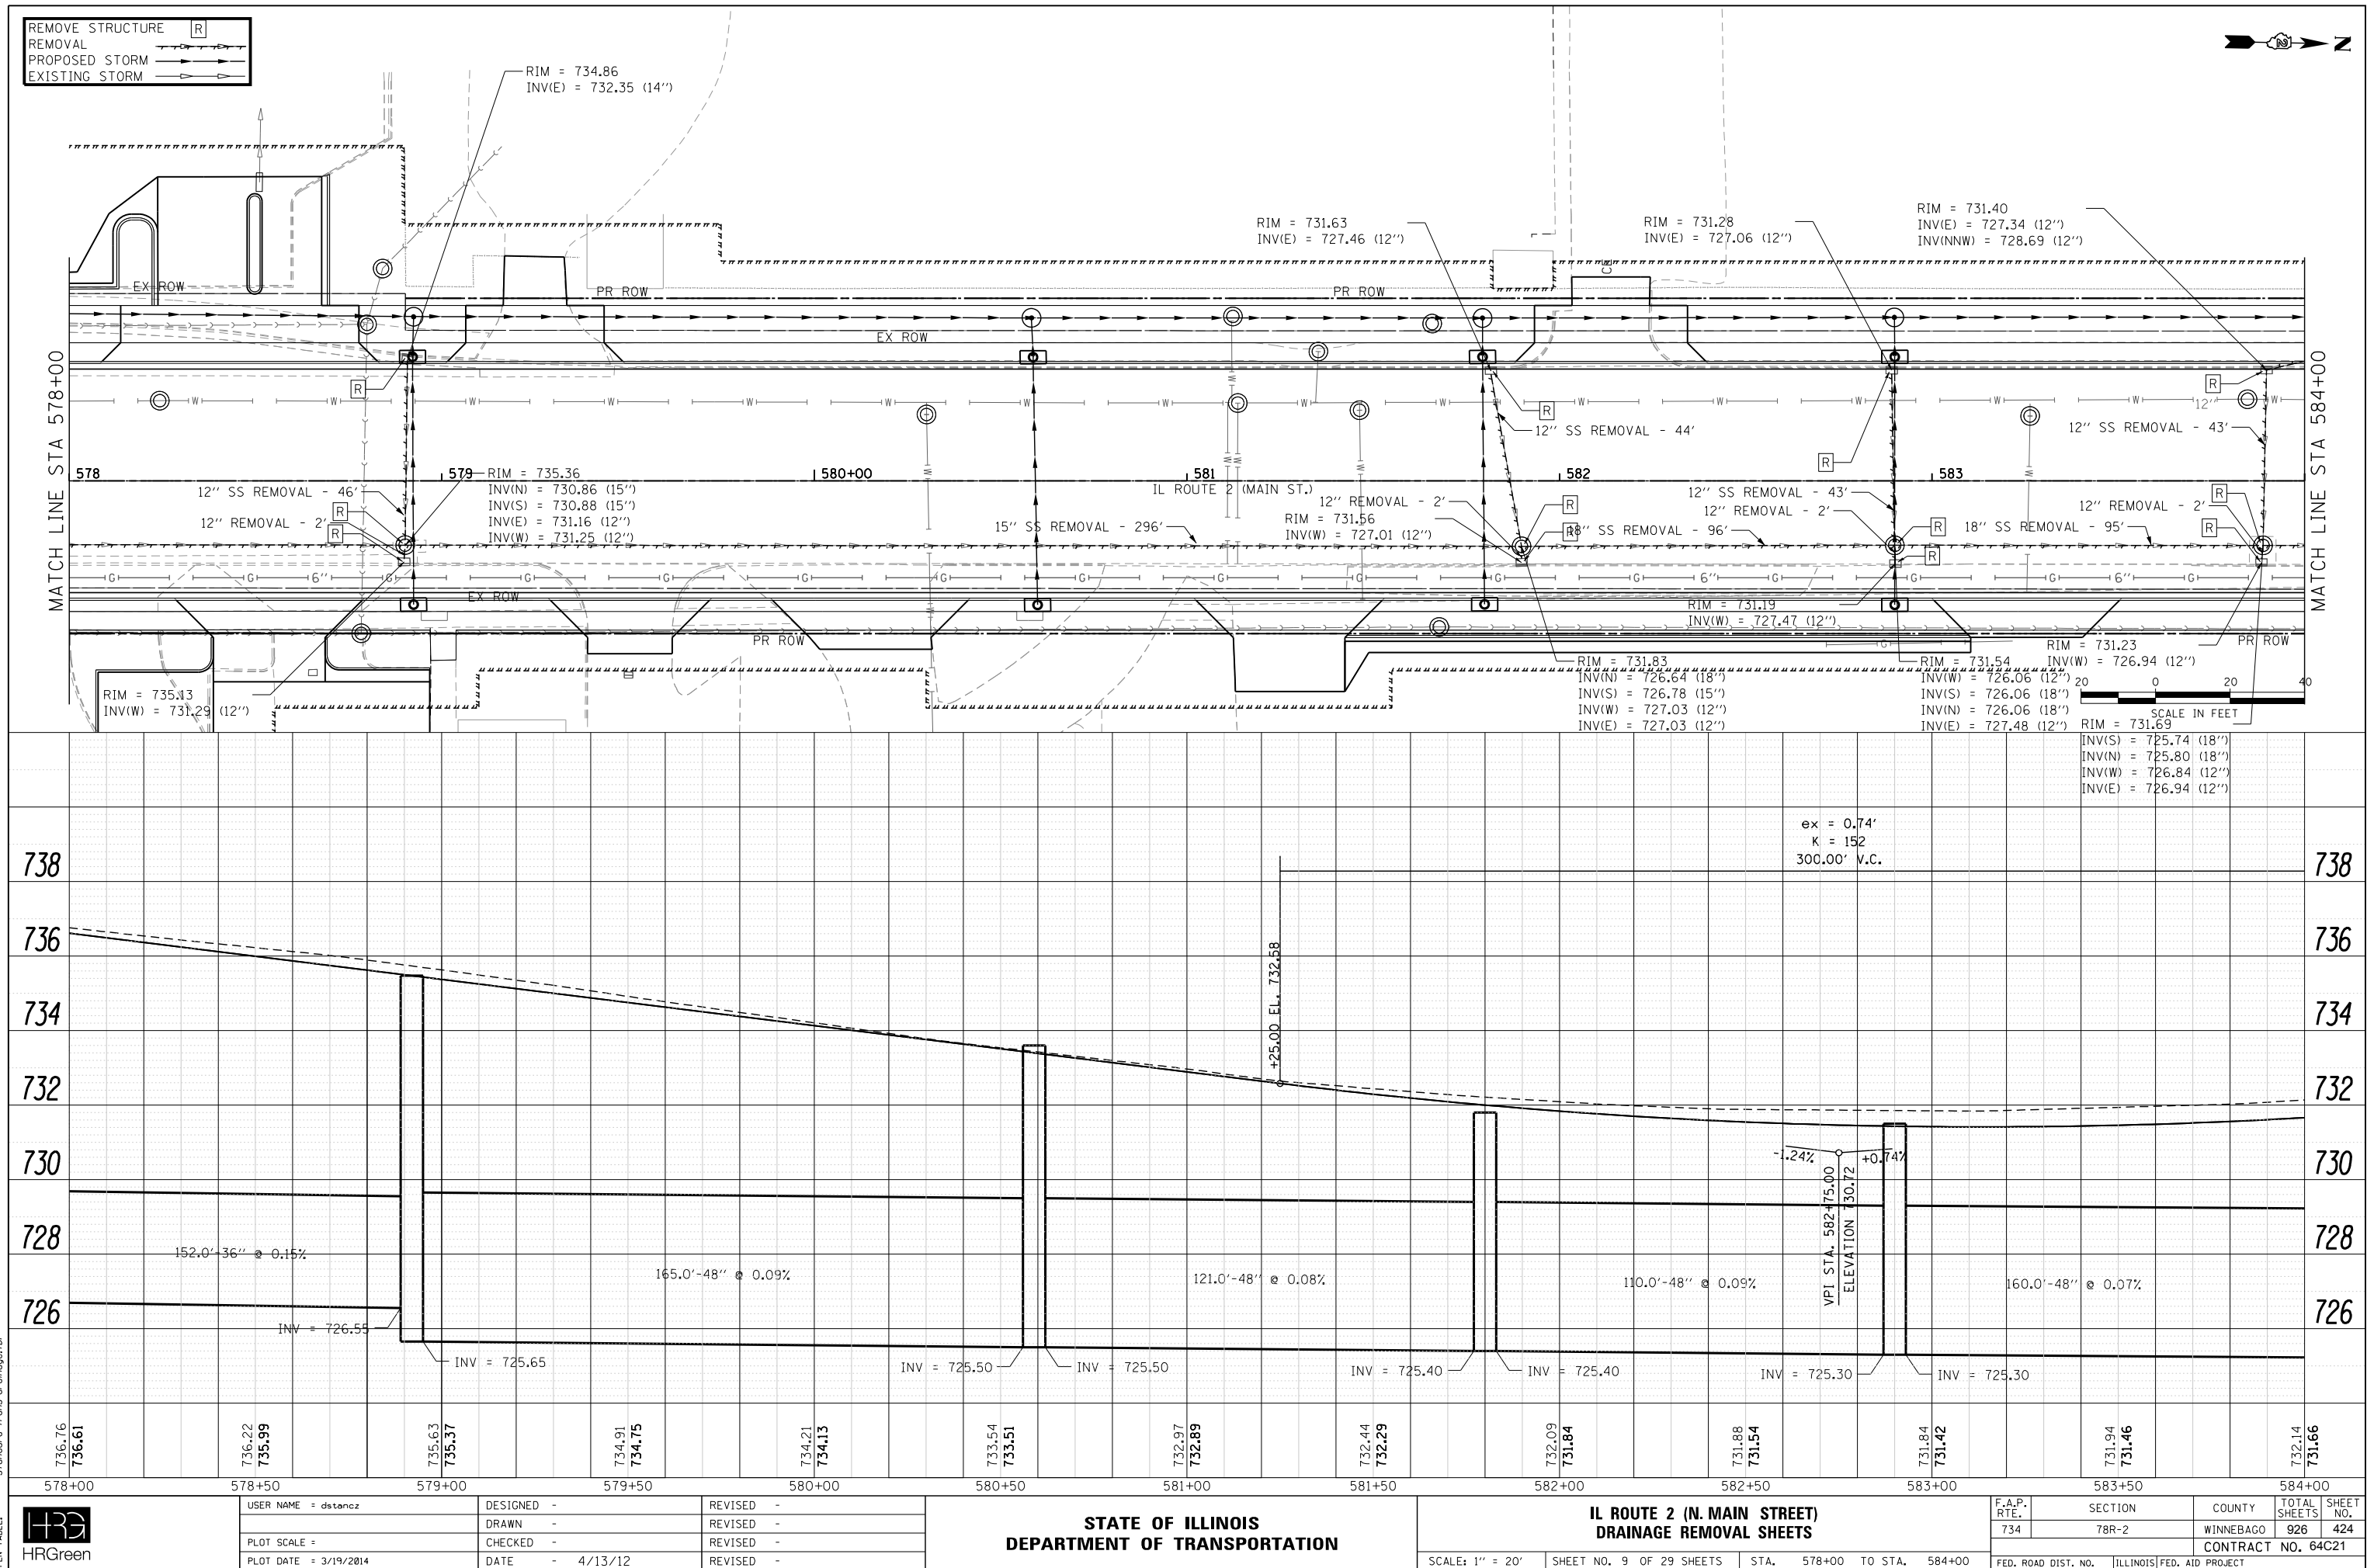

PLAN	SURVEYED	BY	DATE
NOTE BOOK	PLOTTED		
NO.	CHECKED		
	FILE NAME		
	PAID FILE NAME		

PROFILE	SURVEYED	BY	DATE
NOTE BOOK	PLOTTED		
NO.	CHECKED		
	FILE NAME		
	STRUCTURE NOTATIONS CHKD		


COMPANY NAME: 3/19/2014 4:06:38 PM
PROJECT CONTACT: 205006-sh110-r-emdrainage.dgn
CLIENT: 205006-sh110-r-emdrainage.dgn
DATE PLOTTED: 3/19/2014
FILE NAME: 205006-sh110-r-emdrainage.dgn
PLOT SCALE: 1" = 20'
PEN TABLE: 205006-sh110-r-emdrainage.dgn

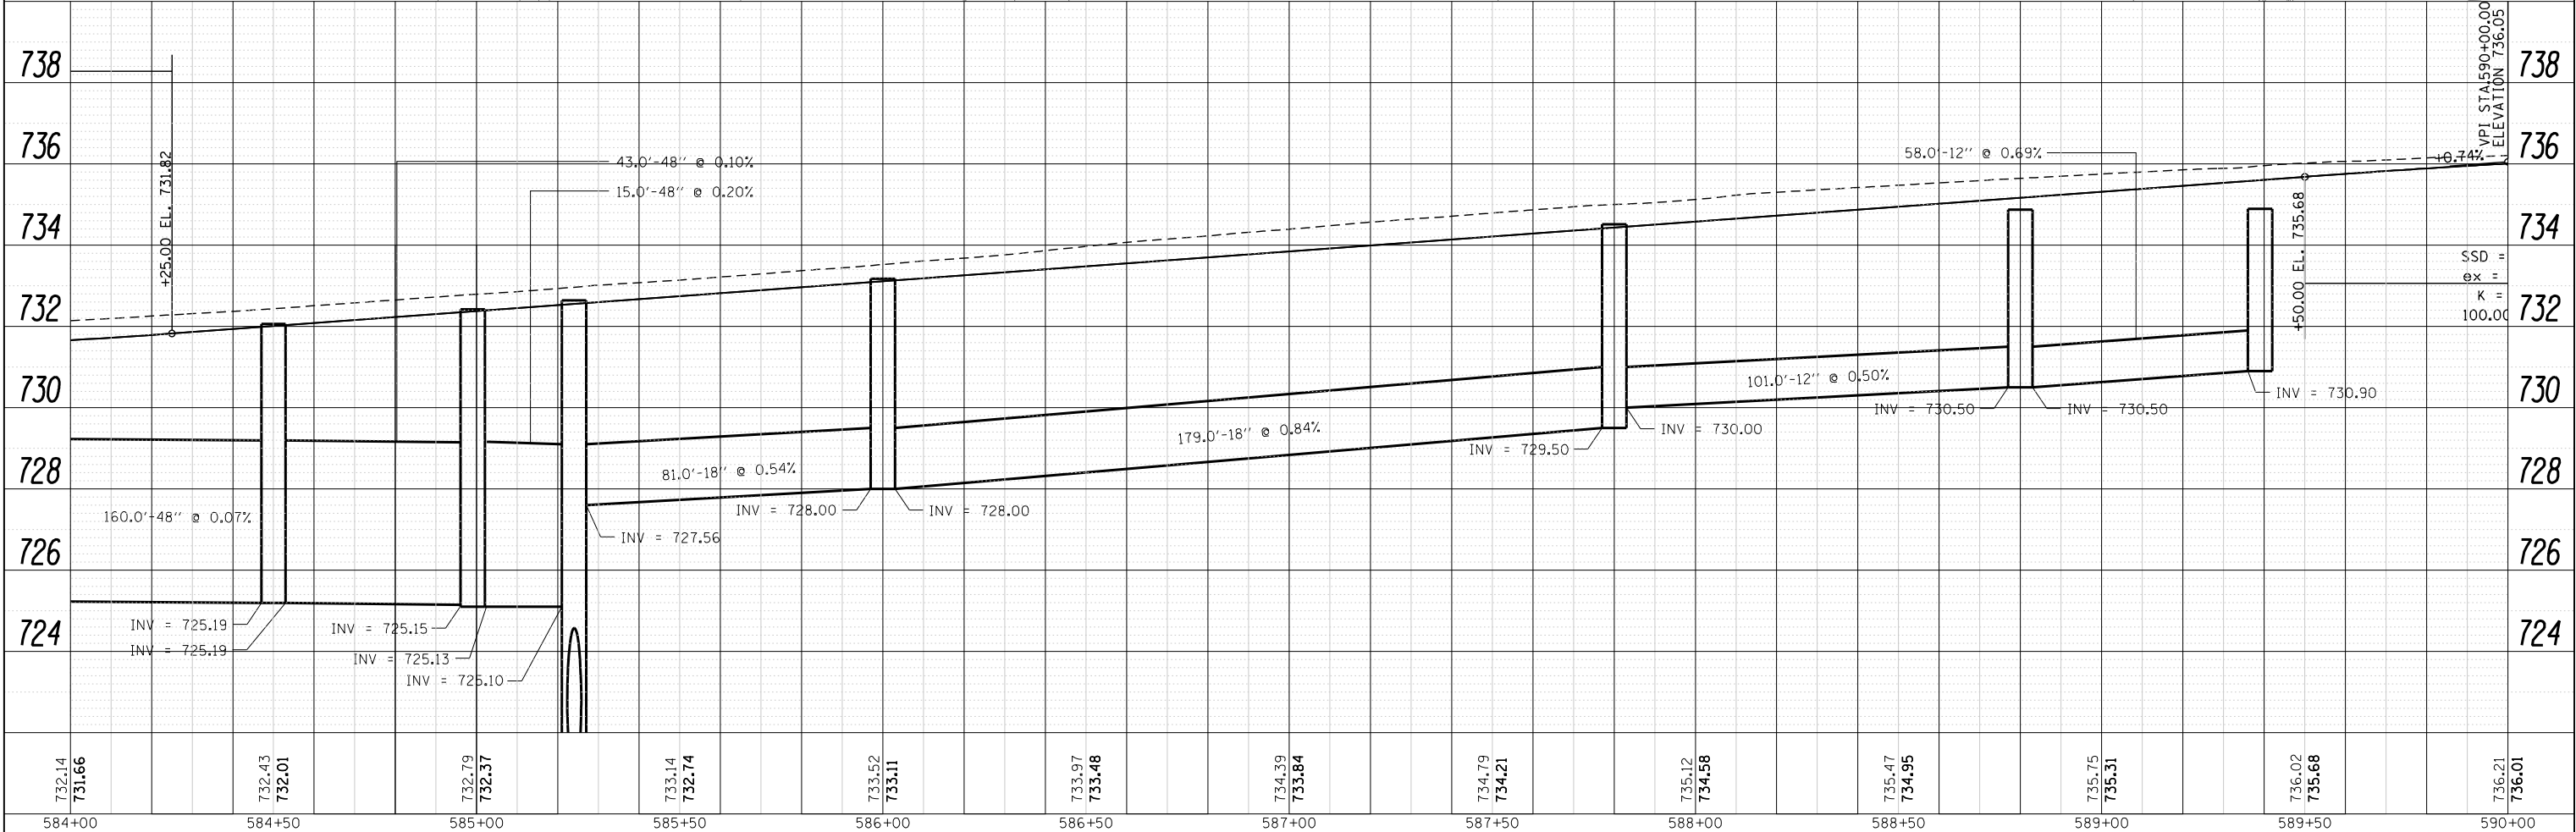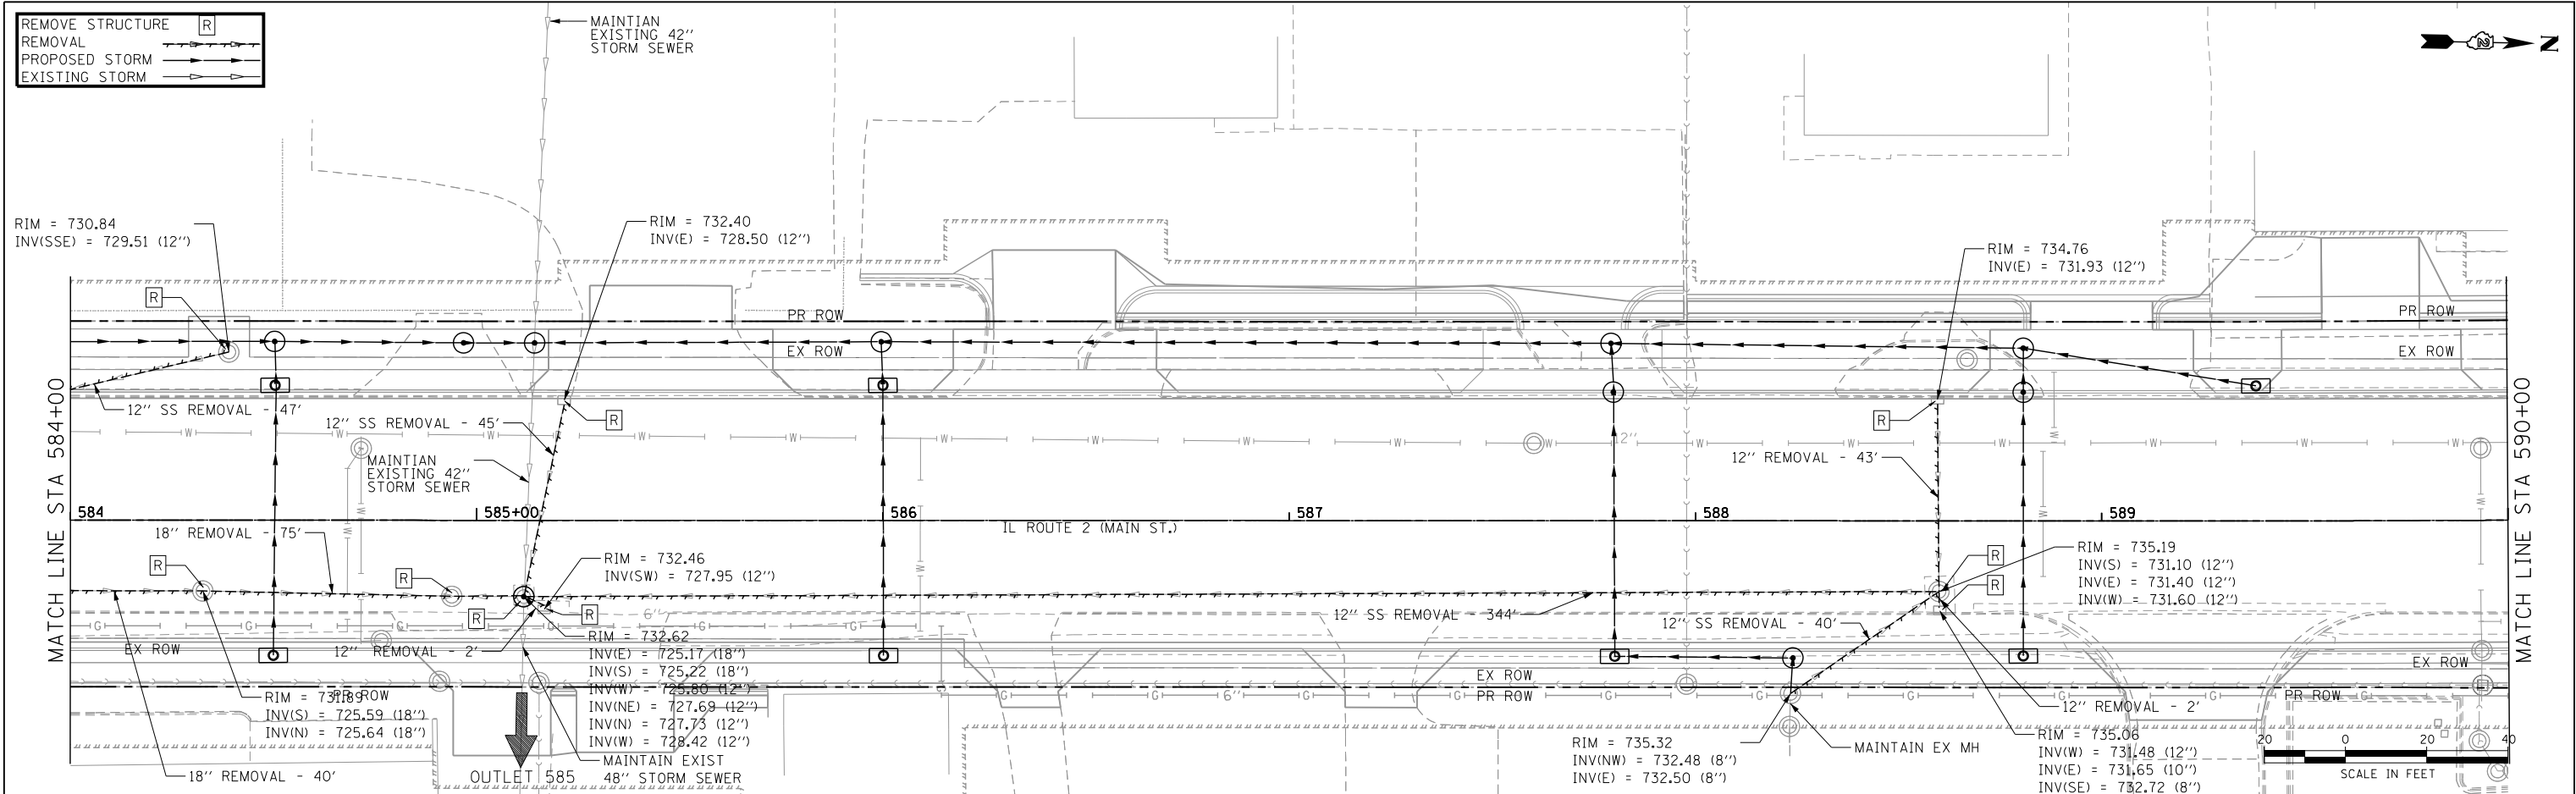

 HRGreen	USER NAME = dstancz	DESIGNED -	REVISED -	STATE OF ILLINOIS DEPARTMENT OF TRANSPORTATION	IL ROUTE 2 (N. MAIN STREET) DRAINAGE REMOVAL SHEETS			F.A.P. RTE.	SECTION	COUNTY	TOTAL SHEETS	SHEET NO.
		DRAWN -	REVISED -					734	78R-2	WINNEBAGO	926	425
	PLOT SCALE =	CHECKED -	REVISED -		CONTRACT NO. 64C21							
	PLOT DATE = 3/19/2014	DATE - 4/13/12	REVISED -		SCALE: 1" = 20'	SHEET NO. 10 OF 29 SHEETS	STA. 584+00 TO STA. 590+00	FED. ROAD DIST. NO.	ILLINOIS	FED. AID PROJECT		

PROFILE		BY	DATE
SURVEYED			
PLOTTED			
NOTE BOOK			
GRADES CHECKED			
B.M. NOTED			
STRUCTURE NOTATIONS	CH'KD		
NO.			

z05006-sh11-remdrlogge.doc

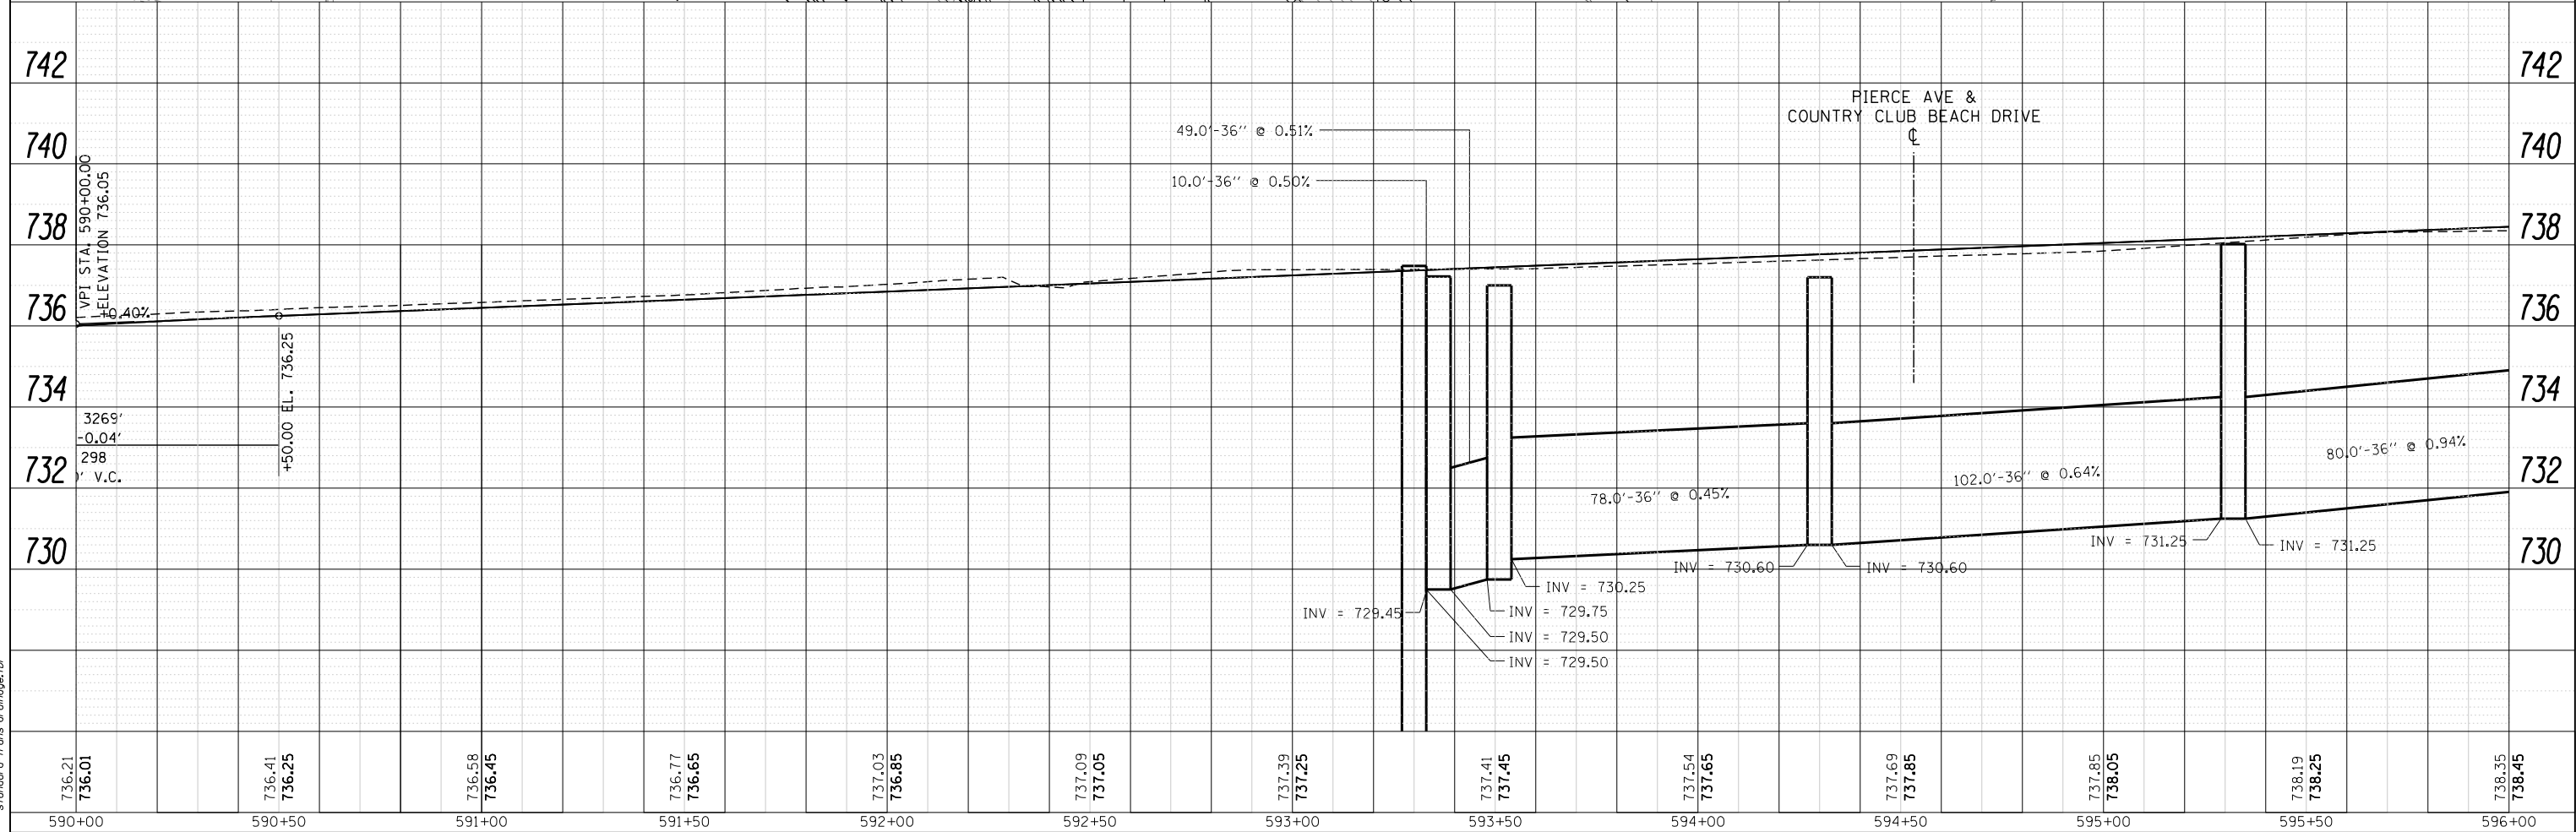

STATE OF ILLINOIS
DEPARTMENT OF TRANSPORTATION


SCALE: 1" = 20'	SHEET NO. 11 OF 29 SHEETS	STA. 590+00 TO STA. 596+00
-----------------	---------------------------	----------------------------

F.A.P. RTE.	SECTION	COUNTY	TOTAL SHEETS	SHEET NO.
734	78R-2	WINNEBAGO	926	426
		CONTRACT NO. 64C21		
FED. ROAD DIST. NO.		ILLINOIS	FED. AID PROJECT	

PLAN	DATE
SURVEYED	BY
NOTE BOOK	
NO. OF WAY CHECKED	
NO. OF FILE NAME	


PROFILE	DATE
SURVEYED	BY
NOTE BOOK	
NO. OF GRADES CHECKED	
NO. OF STRUCTURE NOTATIONS CHD	

COMPANY NAME: 3/19/2014 4:18:57 PM
PROJECT CONTACT: 205006-sh113-rmdr-ohmaga.dgn
CLIENT: DATE PLOTTED: pdf.plt
FILE NAME: standard-trans-drainage.tbl
PLOT DRIVER: PEN TABLE:

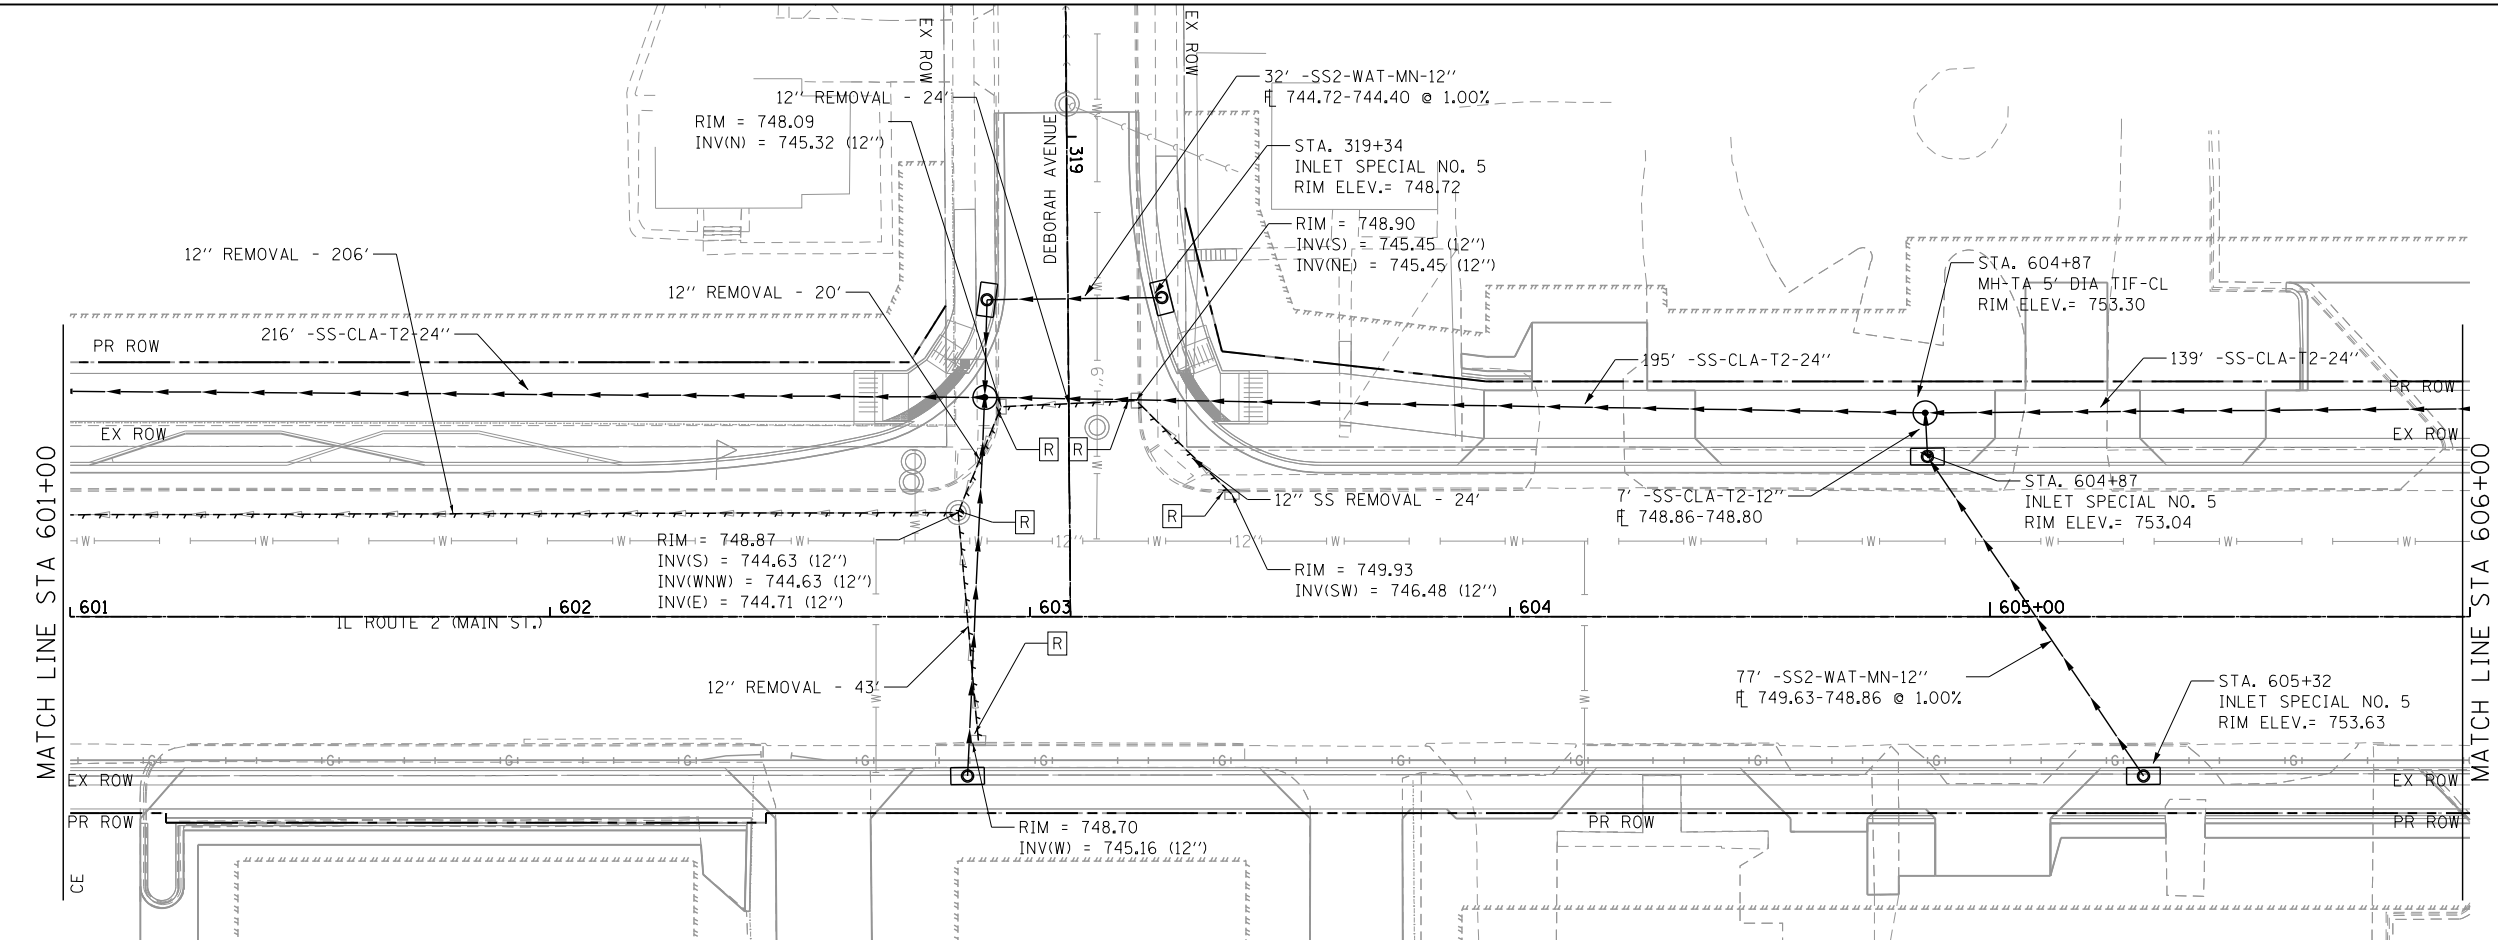

REMOVE STRUCTURE [R]
REMOVAL
PROPOSED STORM
EXISTING STORM

NOTE: ALL EX SEWER NOT IDENTIFIED FOR
REMOVAL IS TO BE MAINTAINED


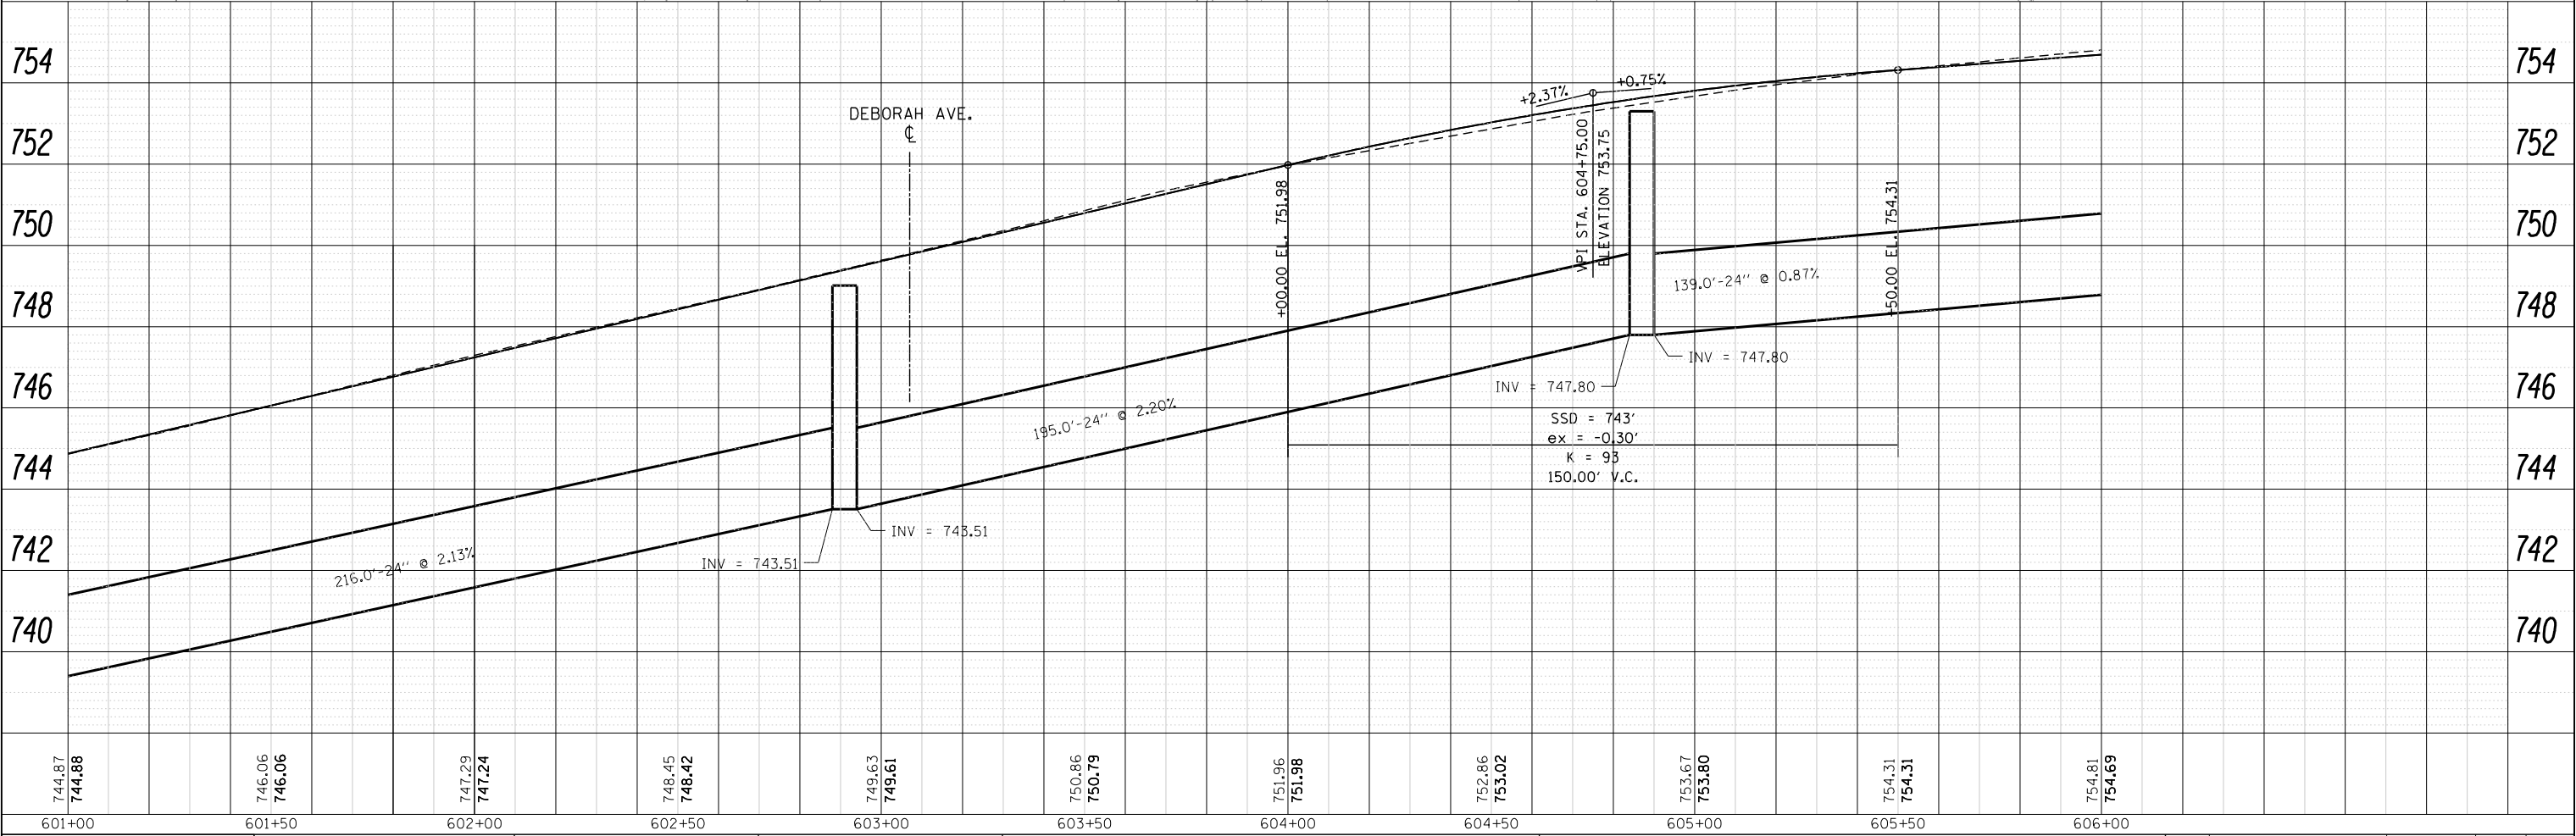


601+00	601+50	602+00	602+50	603+00	603+50	604+00	604+50	605+00	605+50	606+00
744.87 744.88	746.06 746.06	747.29 747.24	748.45 748.42	749.63 749.61	750.86 750.79	751.96 751.98	752.86 753.02	753.67 753.80	754.31 754.31	754.81 754.89
USER NAME = dstancez DESIGNED - DRAWN - CHECKED - DATE - 4/13/12 REVISED - REVISED - REVISED - REVISED - STATE OF ILLINOIS DEPARTMENT OF TRANSPORTATION IL ROUTE 2 (N. MAIN STREET) DRAINAGE REMOVAL SHEETS SCALE: 1" = 20' SHEET NO. 13 OF 29 SHEETS STA. 601+00 TO STA. 606+00 F.A.P. RTE. 734 SECTION 78R-2 COUNTY WINNEBAGO TOTAL SHEETS 926 SHEET NO. 428 CONTRACT NO. 64C21 FED. ROAD DIST. NO. ILLINOIS FED. AID PROJECT										

PLAN	SURVEYED	BY	DATE
NOTE BOOK NO.	PLOTTED		
CHECKED	ALIGNED		
CADD FILE NAME	CADD FILE NAME		

PROFILE	SURVEYED	BY	DATE
NOTE BOOK NO.	PLOTTED		
CHECKED	GRADES		
STRUCTURE NOTATIONS CHKD	STRUCTURE		



COMPANY NAME: PROJECT CONTACT: 3/19/2014 4:19:02 PM 205006-sh114-r-emdrainage.dgn
CLIENT: DATE PLOTTED: 205006-sh114-r-emdrainage.dgn
FILE NAME: 205006-sh114-r-emdrainage.dgn
PLOT NUMBER: 14
PEN TABLE: STANDARD

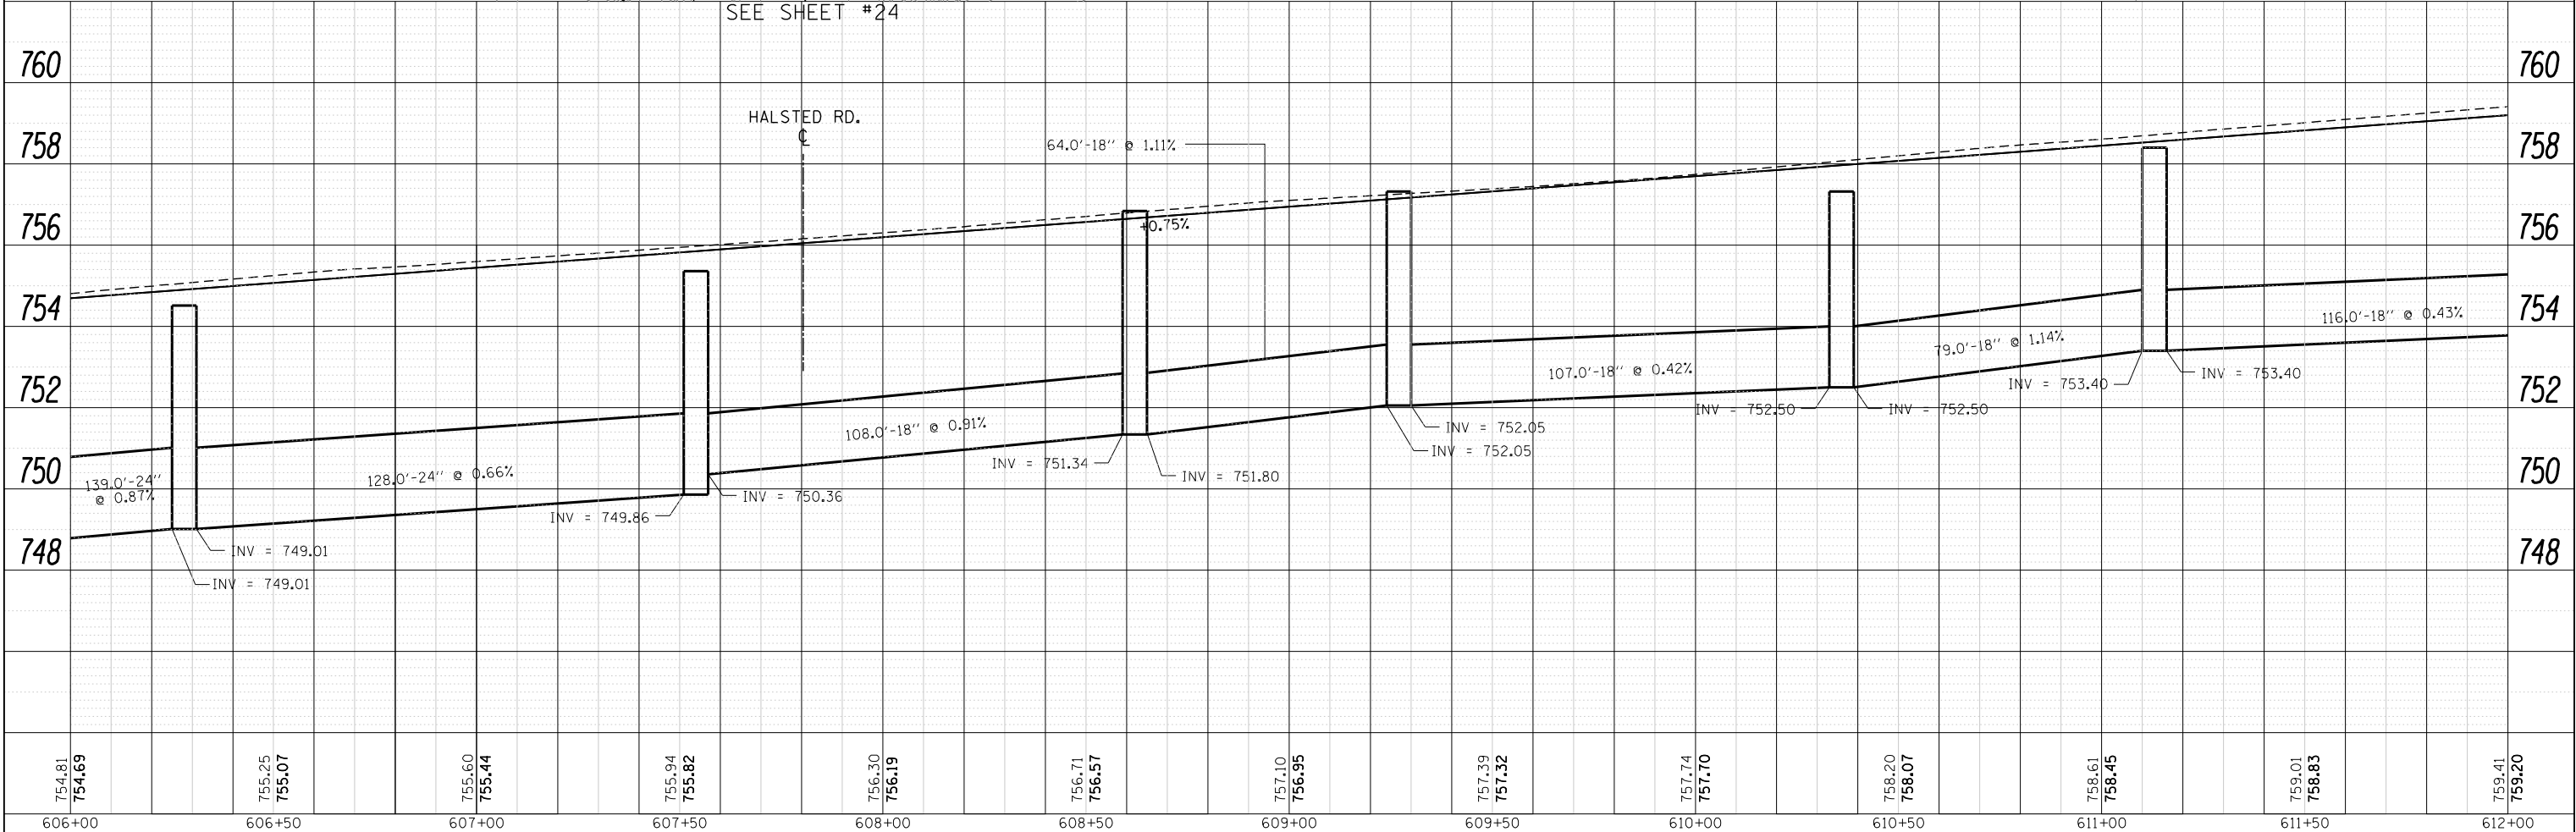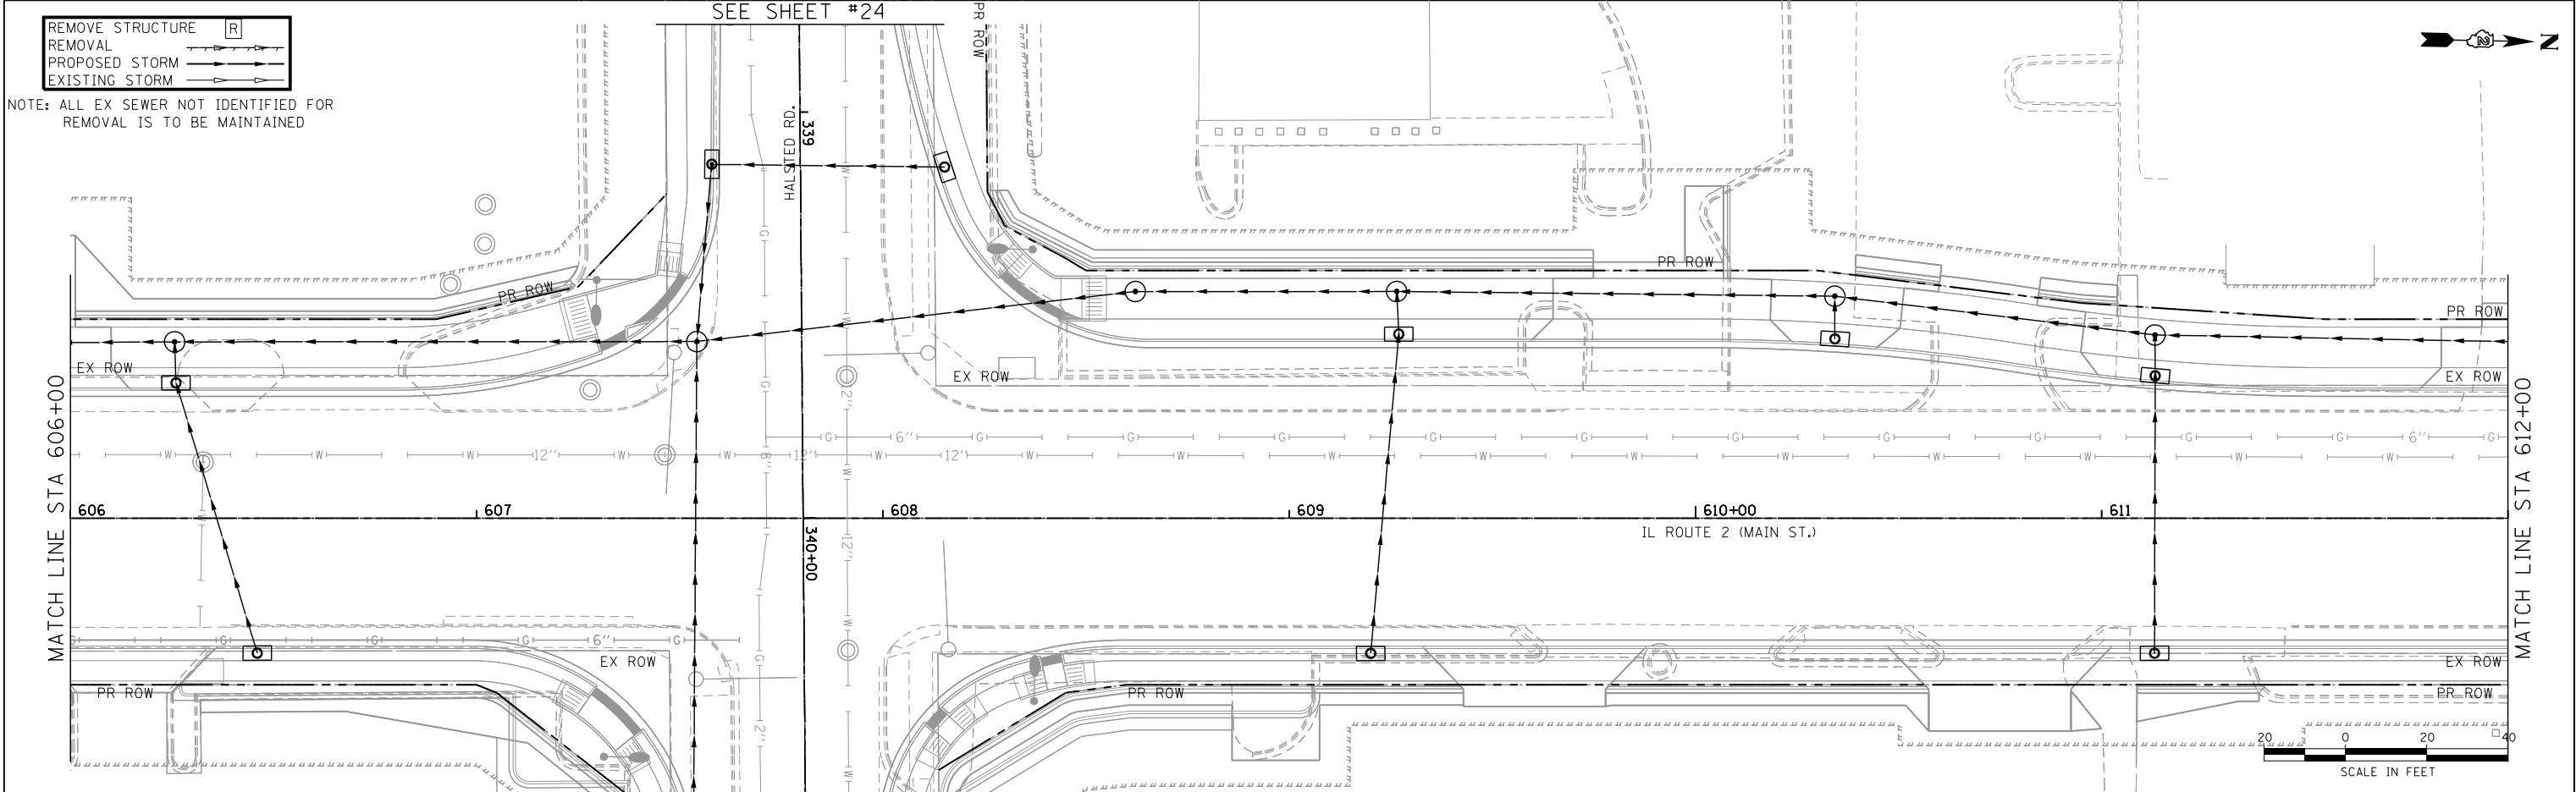

 HRGreen	USER NAME = dstancz	DESIGNED -	REVISED -	STATE OF ILLINOIS DEPARTMENT OF TRANSPORTATION	IL ROUTE 2 (N. MAIN STREET) DRAINAGE REMOVAL SHEETS	F.A.P. RTE.		SECTION	COUNTY	TOTAL SHEETS	SHEET NO.
		DRAWN -	REVISED -			734	78R-2	WINNEBAGO	926	429	
	PLOT SCALE =	CHECKED -	REVISED -			CONTRACT NO. 64C21					
	PLOT DATE = 3/19/2014	DATE - 4/13/12	REVISED -			FED. ROAD DIST. NO. ILLINOIS FED. AID PROJECT					

PROFILE	SURVEYED _____	BY _____	DATE _____
	PLOTTED _____		
NOTE BOOK	GRADES CHECKED _____		
	B.M. NOTED _____		
NO. _____	STRUCTURE NOTATIONS CHECKED _____		

COMPANY NAME:
PROJECT CONTACT:
CLIENT:
DATE PLOTTED: 3/19/2014 4:19:10 PM
FILE NAME: z05006-snt15-remdrainage.dgn
PLOT DRIVER: pdf,plt
PEN TABLE: standard-trans-drainage.tbl

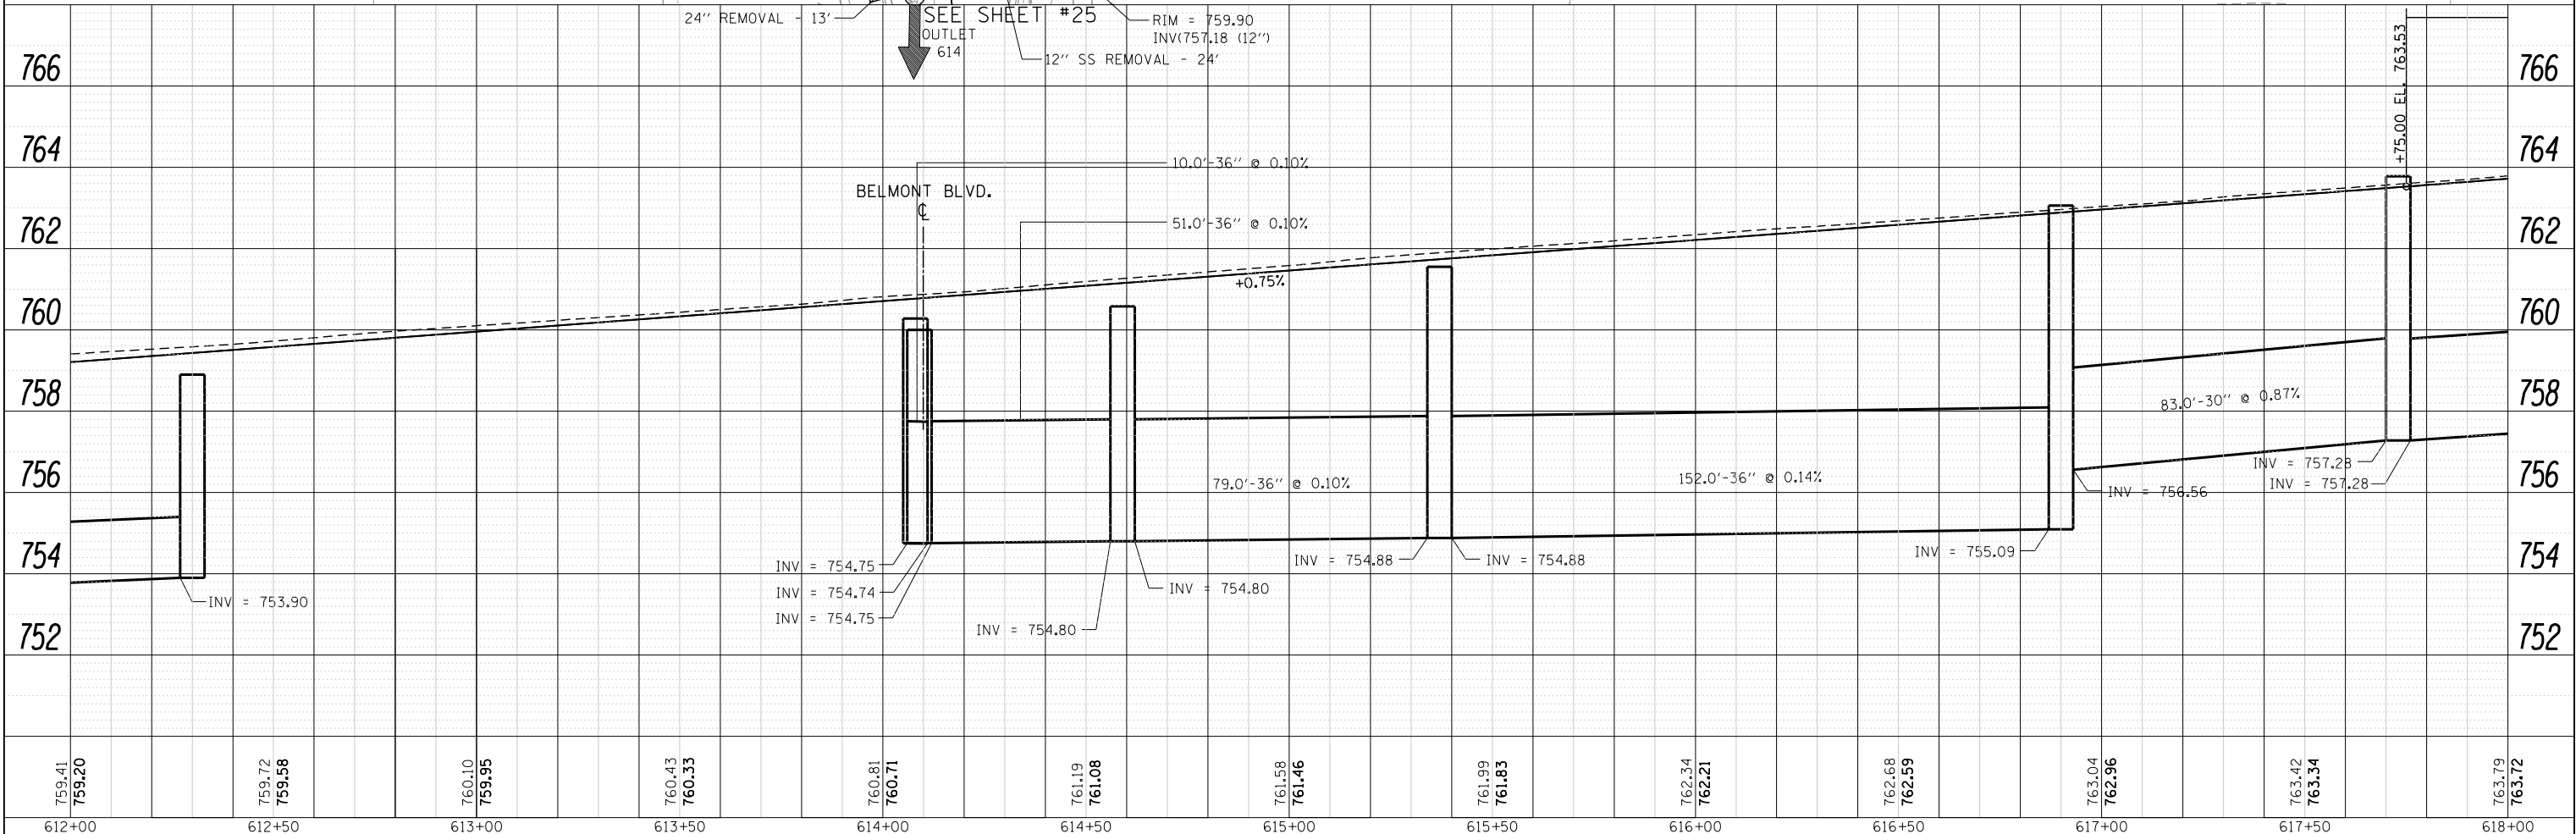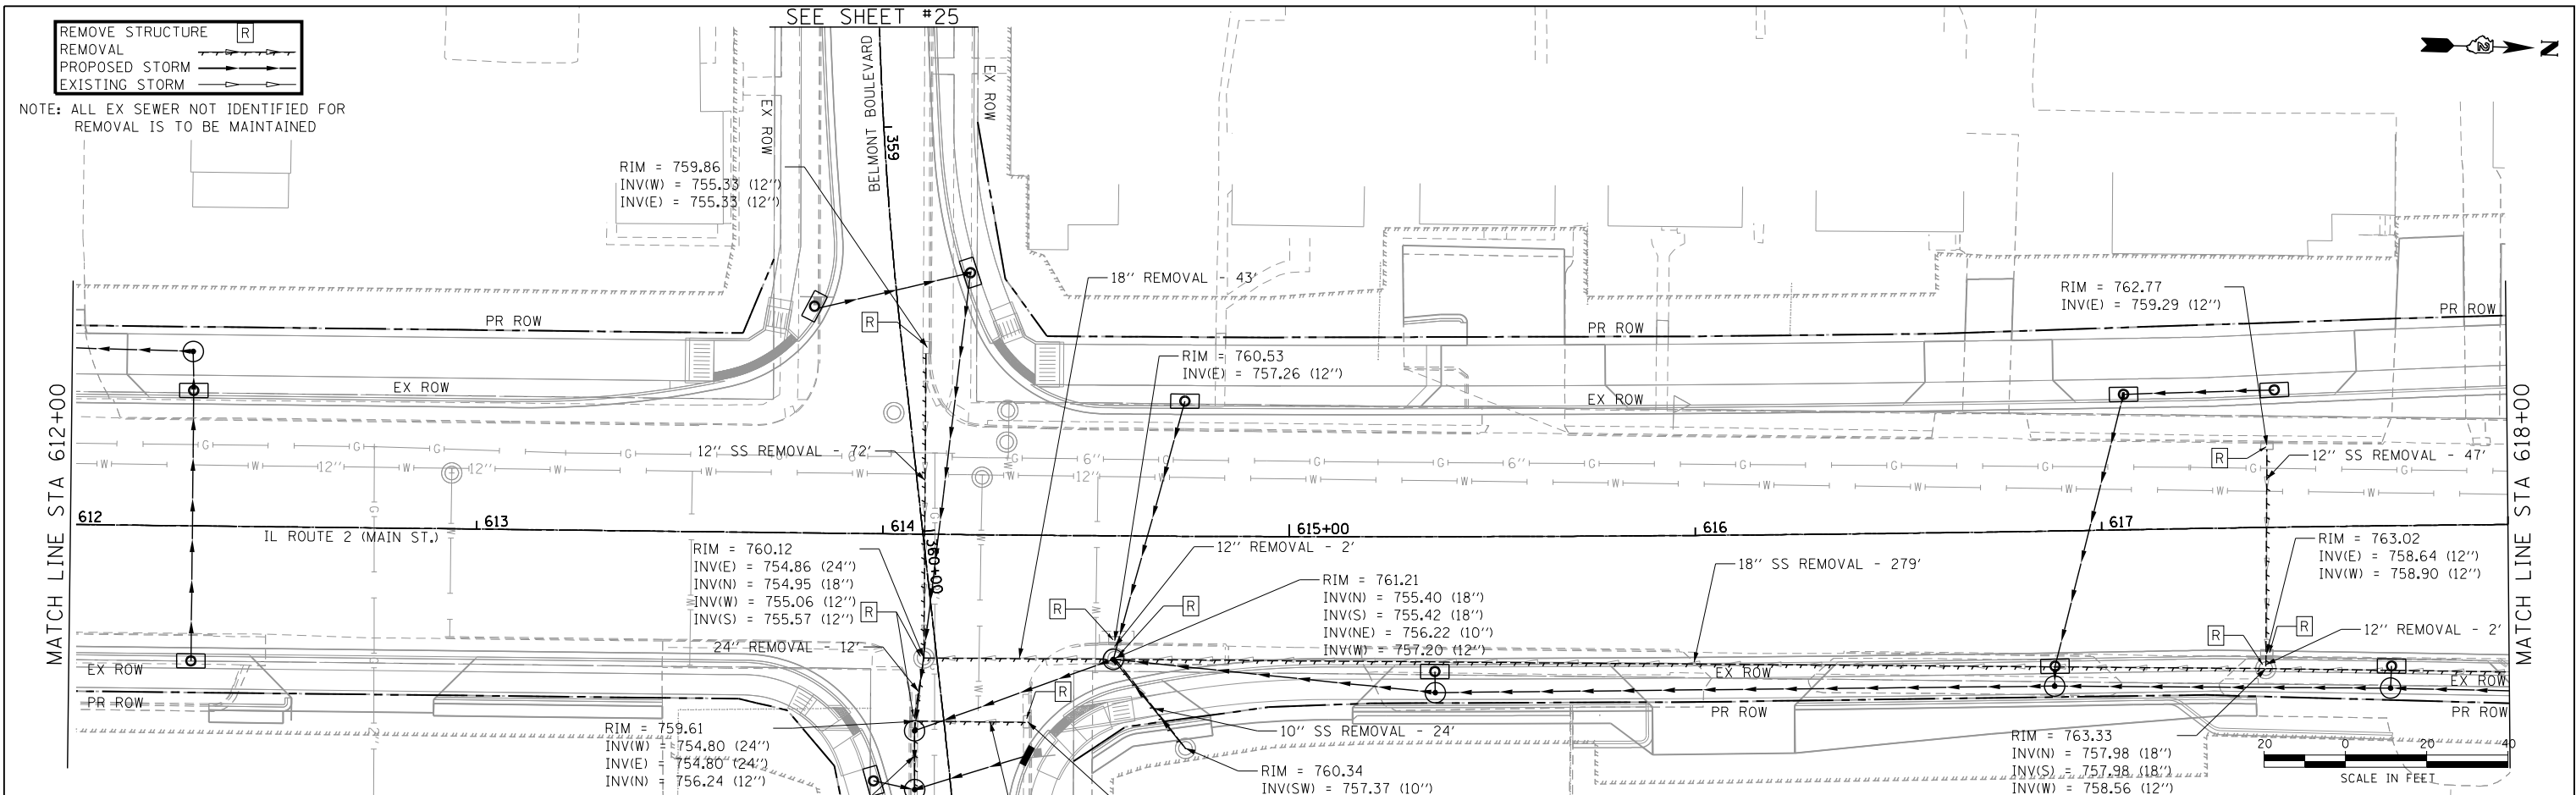

USER NAME = dstancz	DESIGNED -	REVISED -
	DRAWN -	REVISED -
PLOT SCALE =	CHECKED -	REVISED -
PLOT DATE = 3/19/2014	DATE - 4/13/12	REVISED -

**STATE OF ILLINOIS
DEPARTMENT OF TRANSPORTATION**

IL ROUTE 2 (N. MAIN STREET) DRAINAGE REMOVAL SHEETS



SCALE: 1" = 20'	SHEET NO. 15 OF 29 SHEETS	STA. 612+00 TO STA. 618+00
-----------------	---------------------------	----------------------------

F.A.P. RTE.	SECTION	COUNTY	TOTAL SHEETS	SHEET NO.
734	78R-2	WINNEBAGO	926	430
		CONTRACT NO. 64C21		
FED. ROAD DIST. NO.	ILLINOIS FED. AID PROJECT			

PLAN	SURVEYED	BY	DATE
NOTE BOOK	PLOTTED		
NO.	CHECKED		
	ALIGNED		
	FILE NAME		
	CADD FILE NAME		

PROFILE	SURVEYED	BY	DATE
NOTE BOOK	PLOTTED		
NO.	CHECKED		
	STRUCTURE		
	NOTATIONS CHKD		

COMPANY NAME: 3/19/2014 4:19:19 PM
PROJECT CONTACT: 205006-sh116-r-emdrainage.dgn
CLIENT: 205006-sh116-r-emdrainage.dgn
DATE PLOTTED: 3/19/2014
FILE NAME: 205006-sh116-r-emdrainage.dgn
PLOT SCALE: 1" = 20'
PEN TABLE: Standard-Trans-drainage.tbl

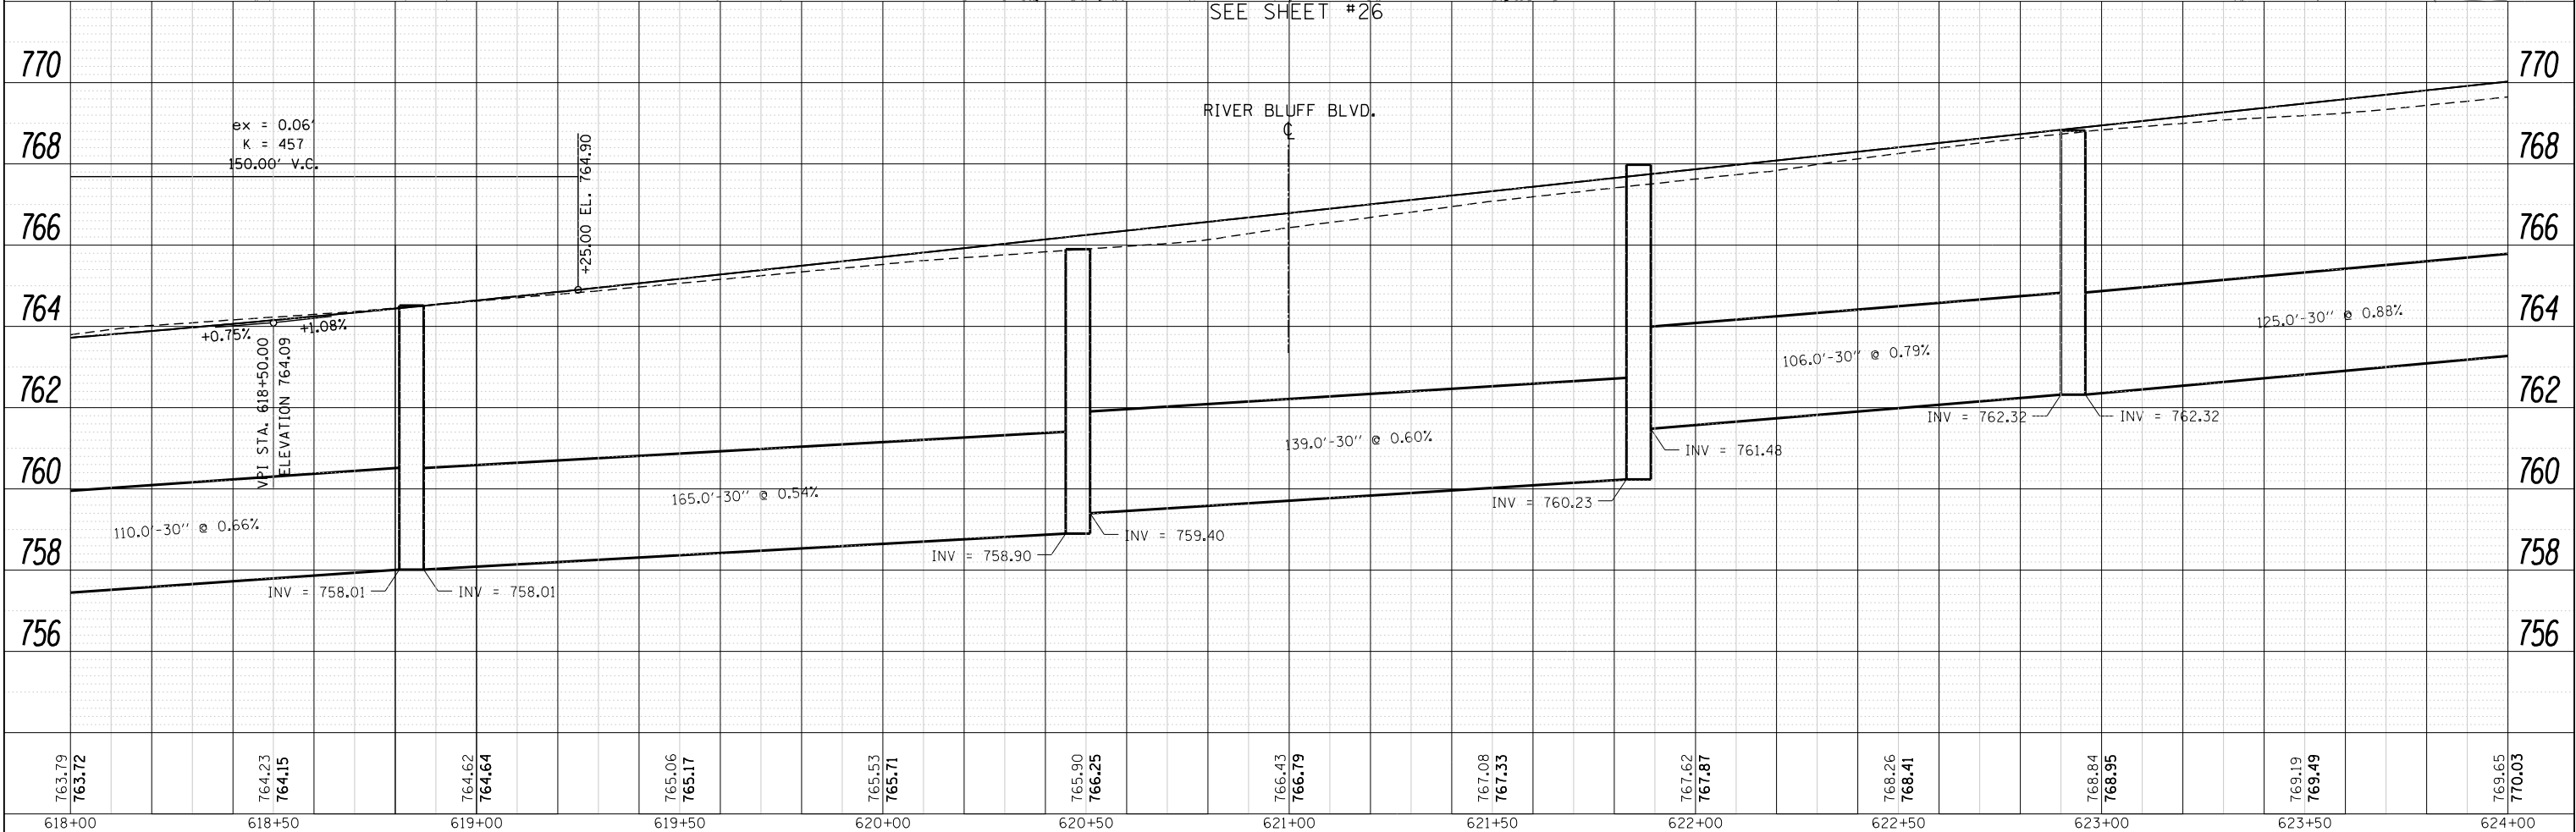
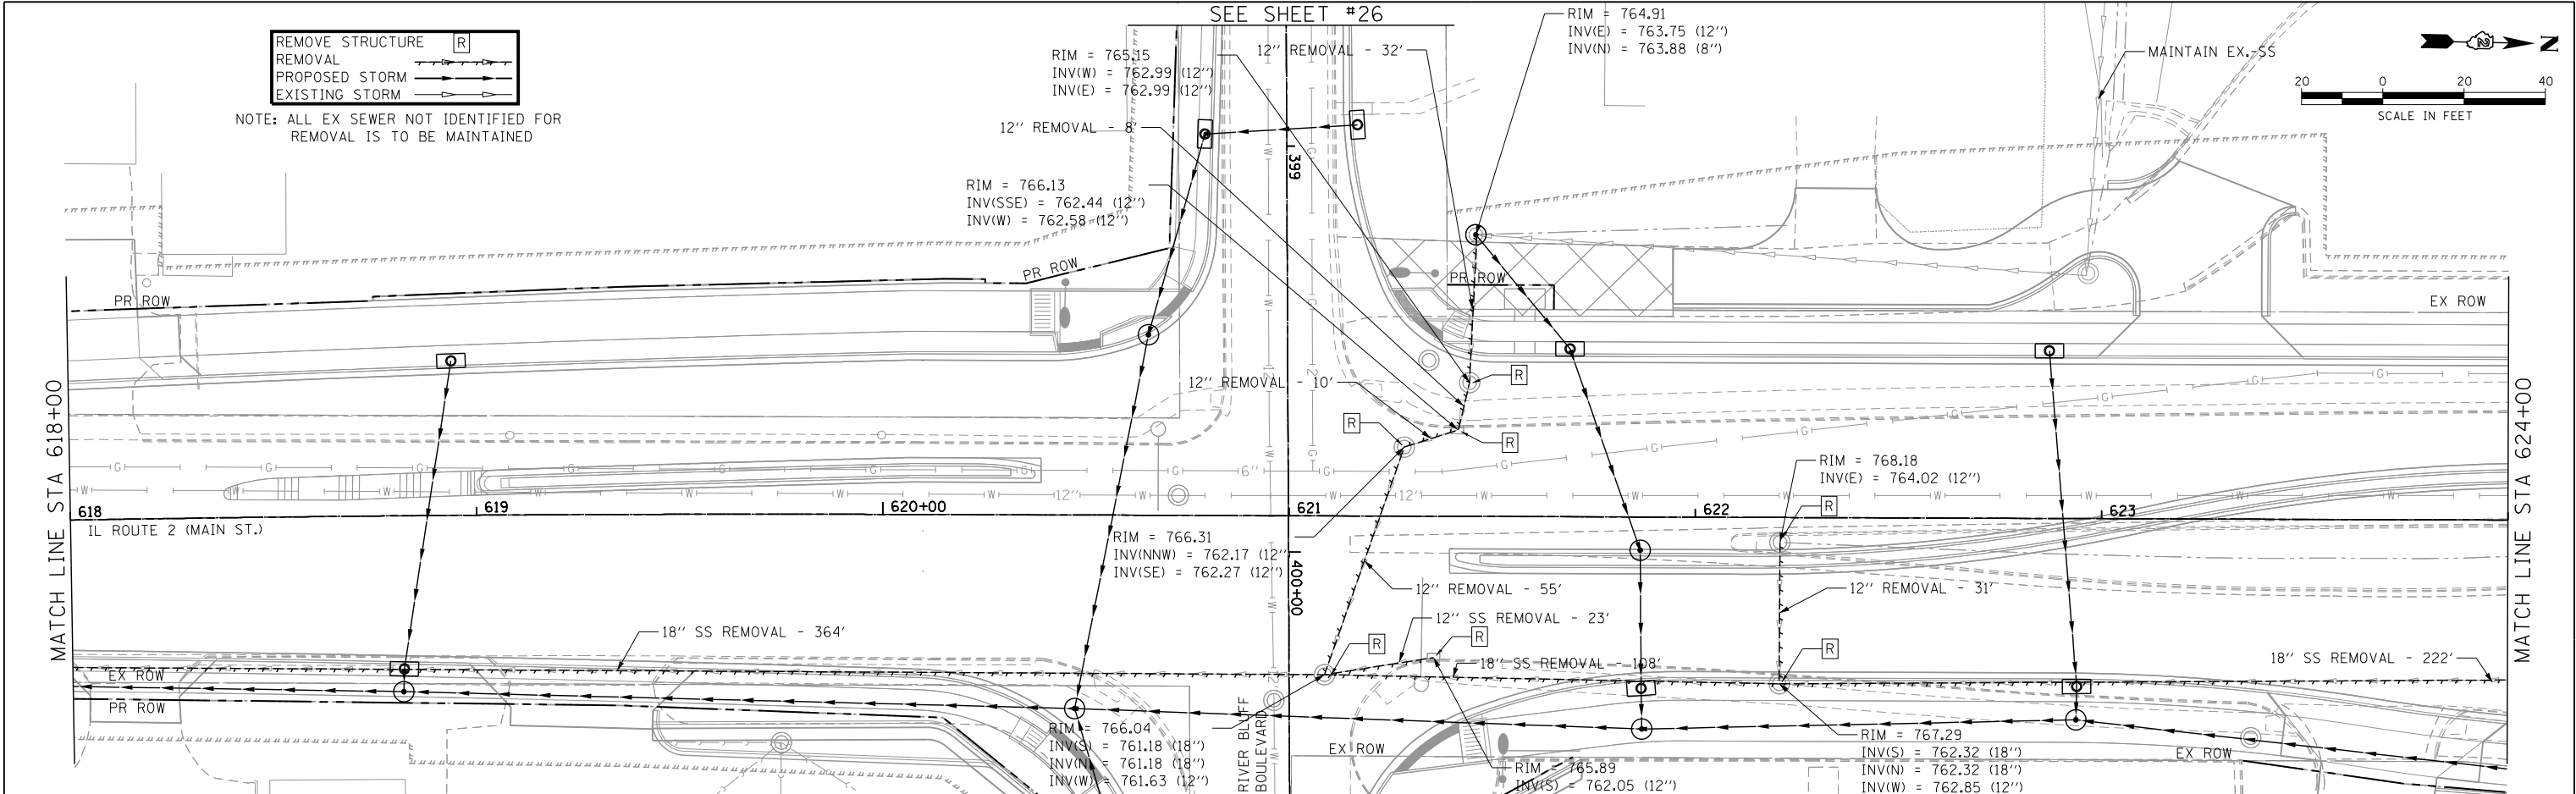


	USER NAME = dstancz	DESIGNED -	REVISED -	STATE OF ILLINOIS DEPARTMENT OF TRANSPORTATION	IL ROUTE 2 (N. MAIN STREET) DRAINAGE REMOVAL SHEETS			F.A.P. RTE.	SECTION	COUNTY	TOTAL SHEETS	SHEET NO.
	PLOT SCALE =	DRAWN -	REVISED -					734	78R-2	WINNEBAGO	926	431
	PLOT DATE = 3/19/2014	CHECKED -	REVISED -		CONTRACT NO. 64C21							
	DATE = 4/13/12	REVISED -	FED. ROAD DIST. NO. ILLINOIS FED. AID PROJECT									
					SCALE: 1" = 20'	SHEET NO. 16 OF 29 SHEETS	STA. 618+00 TO STA. 624+00					

PLAN	SURVEYED	BY	DATE
NO.	NO.		
NOTE BOOK	CHECKED		
FILE NAME	ALIGNED		
FILE NAME	FILE NAME		

PROFILE	SURVEYED	BY	DATE
NO.	NO.		
NOTE BOOK	CHECKED		
FILE NAME	ALIGNED		
FILE NAME	FILE NAME		






COMPANY NAME: 3/19/2014 4:05:32 PM
PROJECT CONTACT: 205006-sh118-r-emdrainage.dgn
CLIENT: 205006-sh118-r-emdrainage.dgn
DATE PLOTTED: 3/19/2014 4:05:32 PM
FILE NAME: 205006-sh118-r-emdrainage.dgn
PLOT DATE: 3/19/2014
PEN TABLE: 205006-sh118-r-emdrainage.tbl

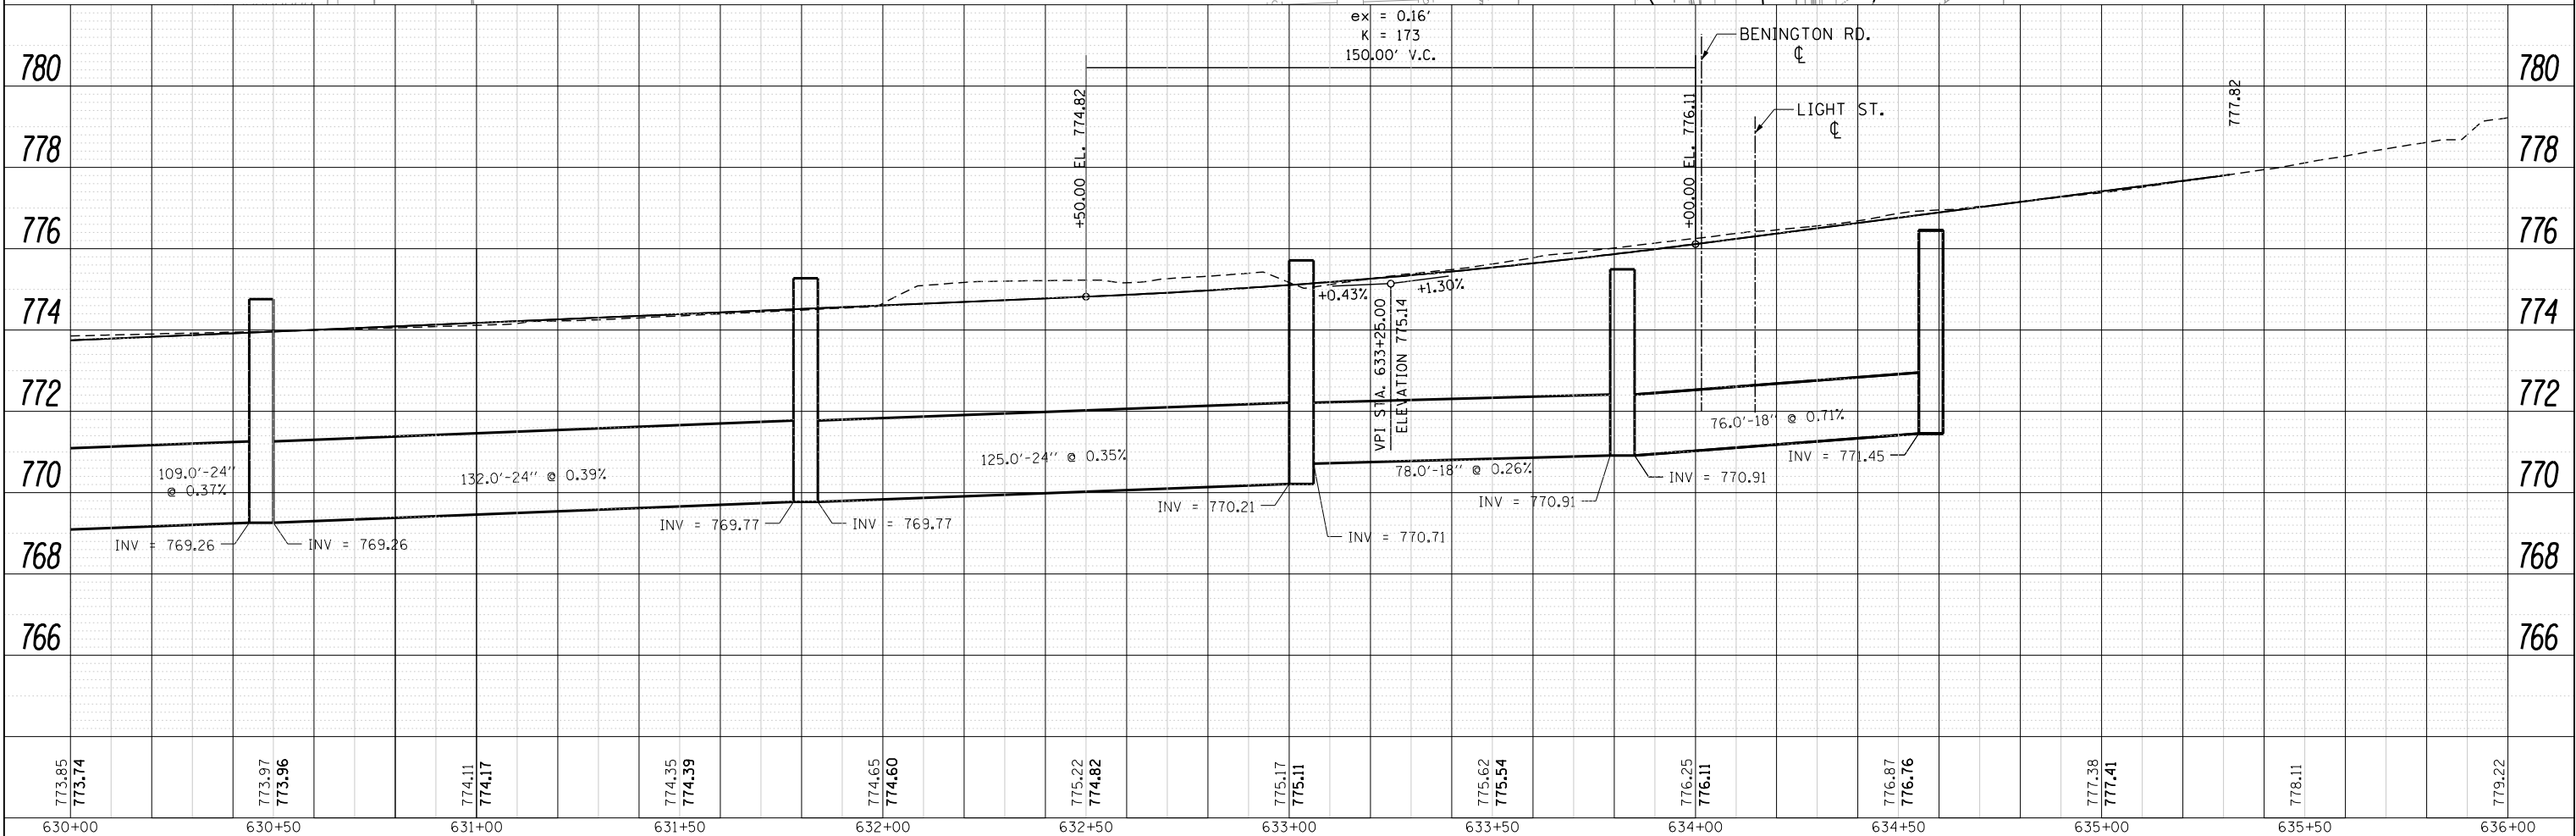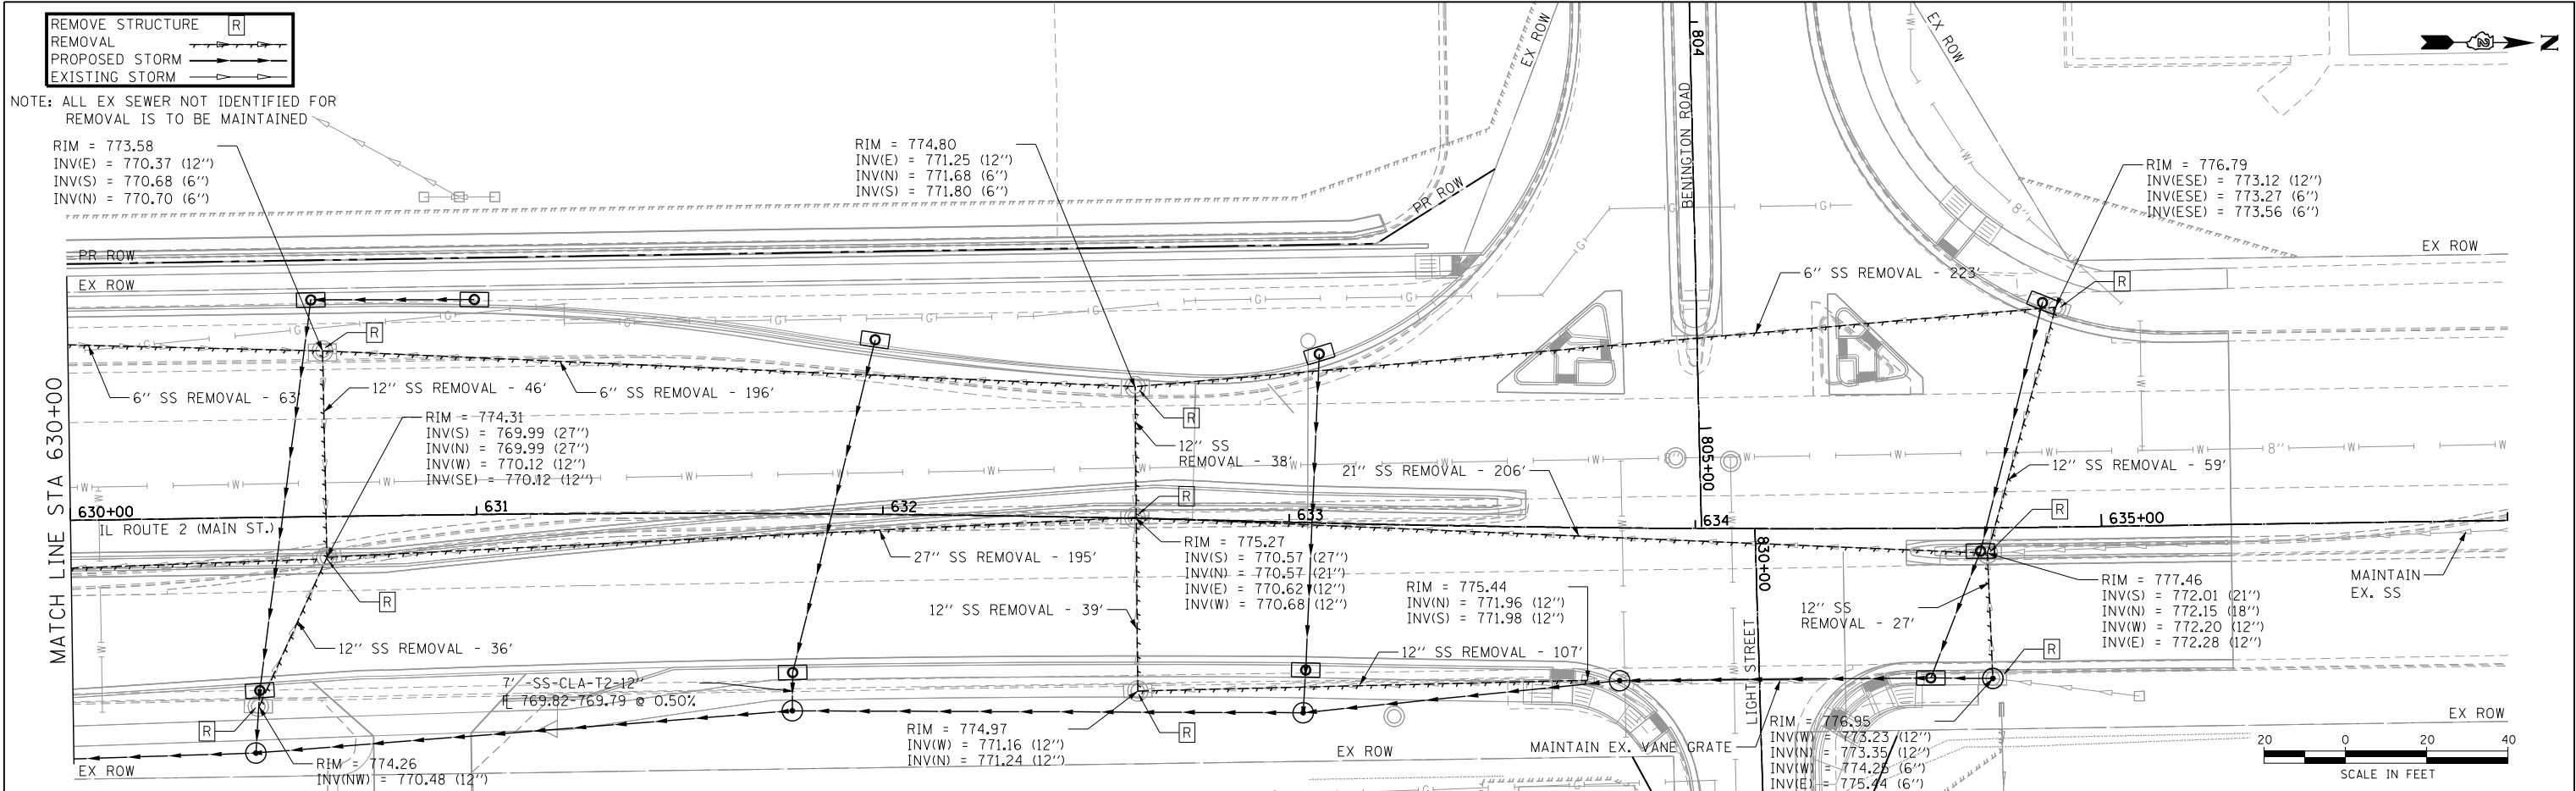

 HRGreen	USER NAME = dstancz	DESIGNED -	REVISED -	STATE OF ILLINOIS DEPARTMENT OF TRANSPORTATION	IL ROUTE 2 (N. MAIN STREET) DRAINAGE REMOVAL SHEETS				F.A.P. RTE.	SECTION	COUNTY	TOTAL SHEETS	SHEET NO.
		DRAWN -	REVISED -						734	78R-2	WINNEBAGO	926	433
	PLOT SCALE =	CHECKED -	REVISED -		CONTRACT NO. 64C21								
	PLOT DATE = 3/19/2014	DATE - 4/13/12	REVISED -		SCALE: 1" = 20'	SHEET NO. 18 OF 29 SHEETS	STA. 630+00 TO STA. 636+00	FED. ROAD DIST. NO.	ILLINOIS FED. AID PROJECT				

PROFILE	SURVEYED _____	BY _____	DATE _____
	PLOTTED _____		
	GRADES CHECKED _____		
	B/LK. NOTED _____		
NOTE BOOK _____	STRUCTURE NOTATIONS CHECKED _____		



Z05006-sh+2l-remdrainage.dgn

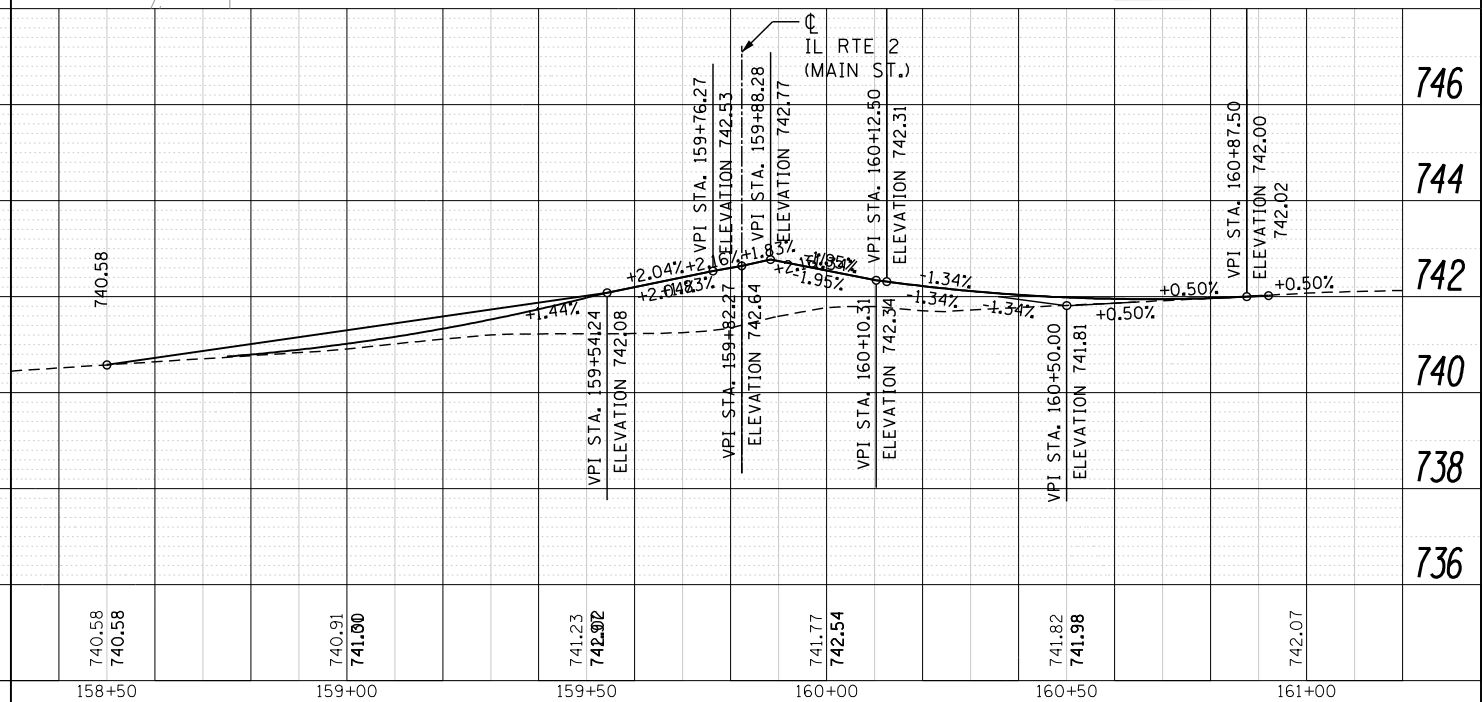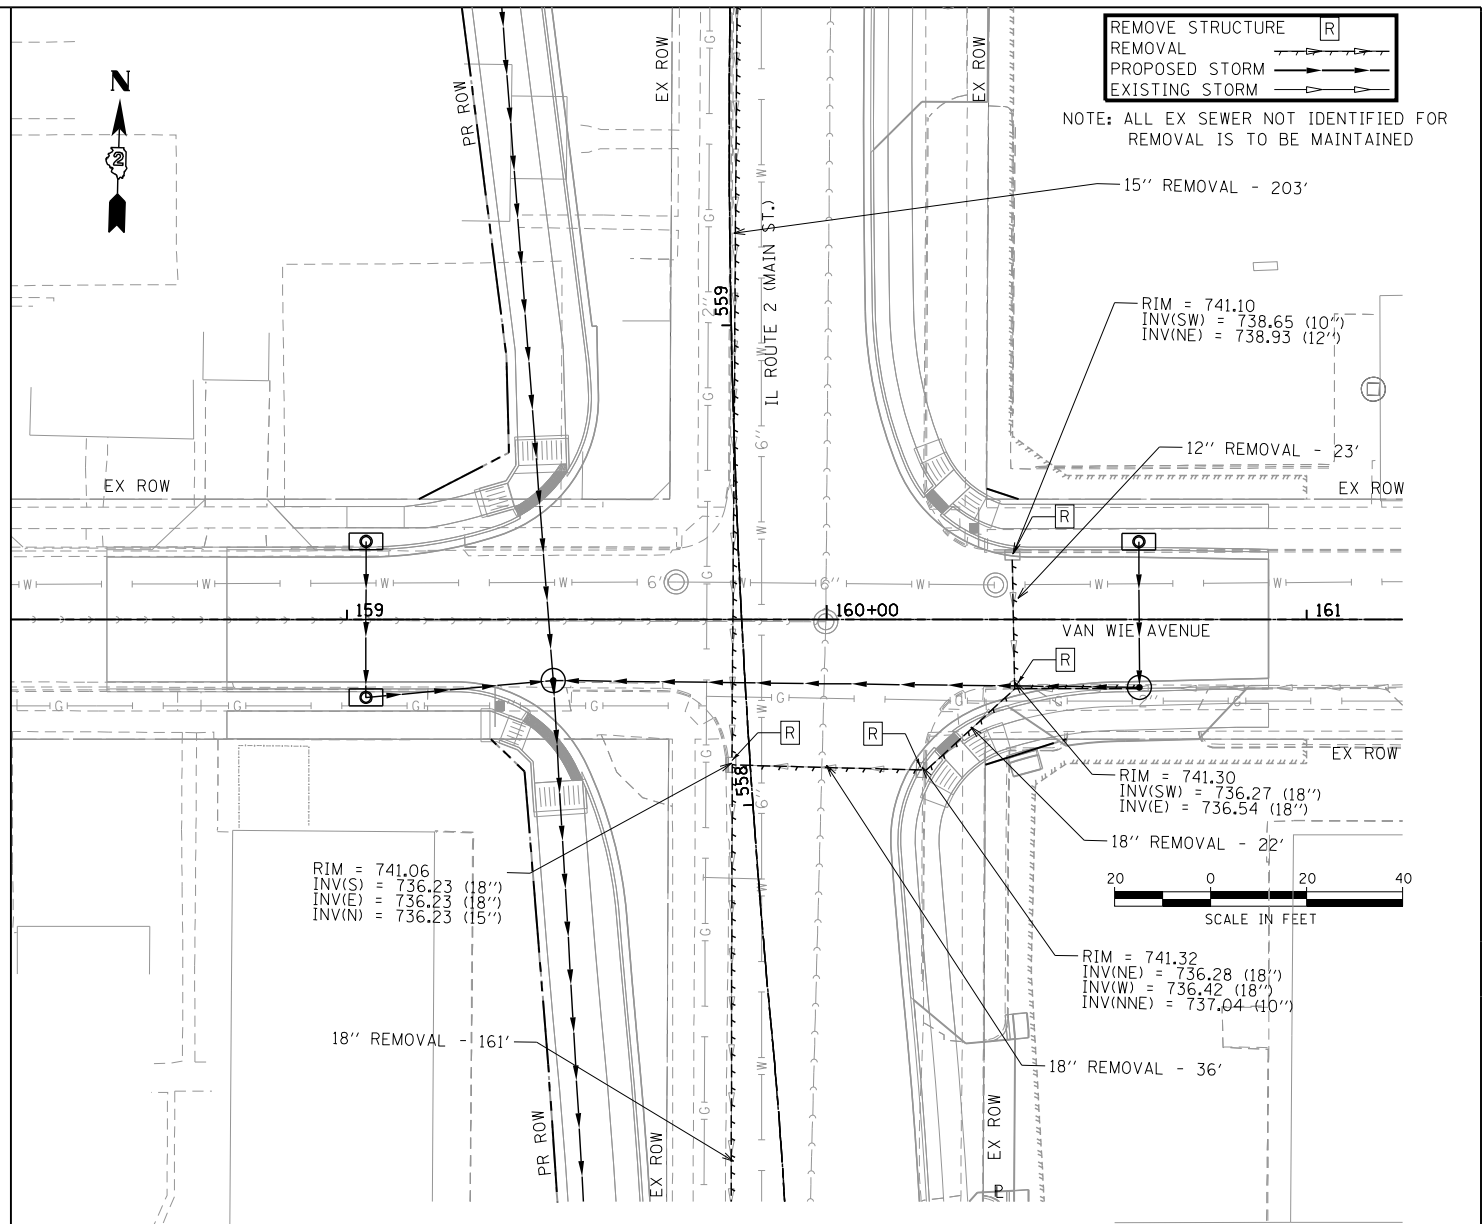 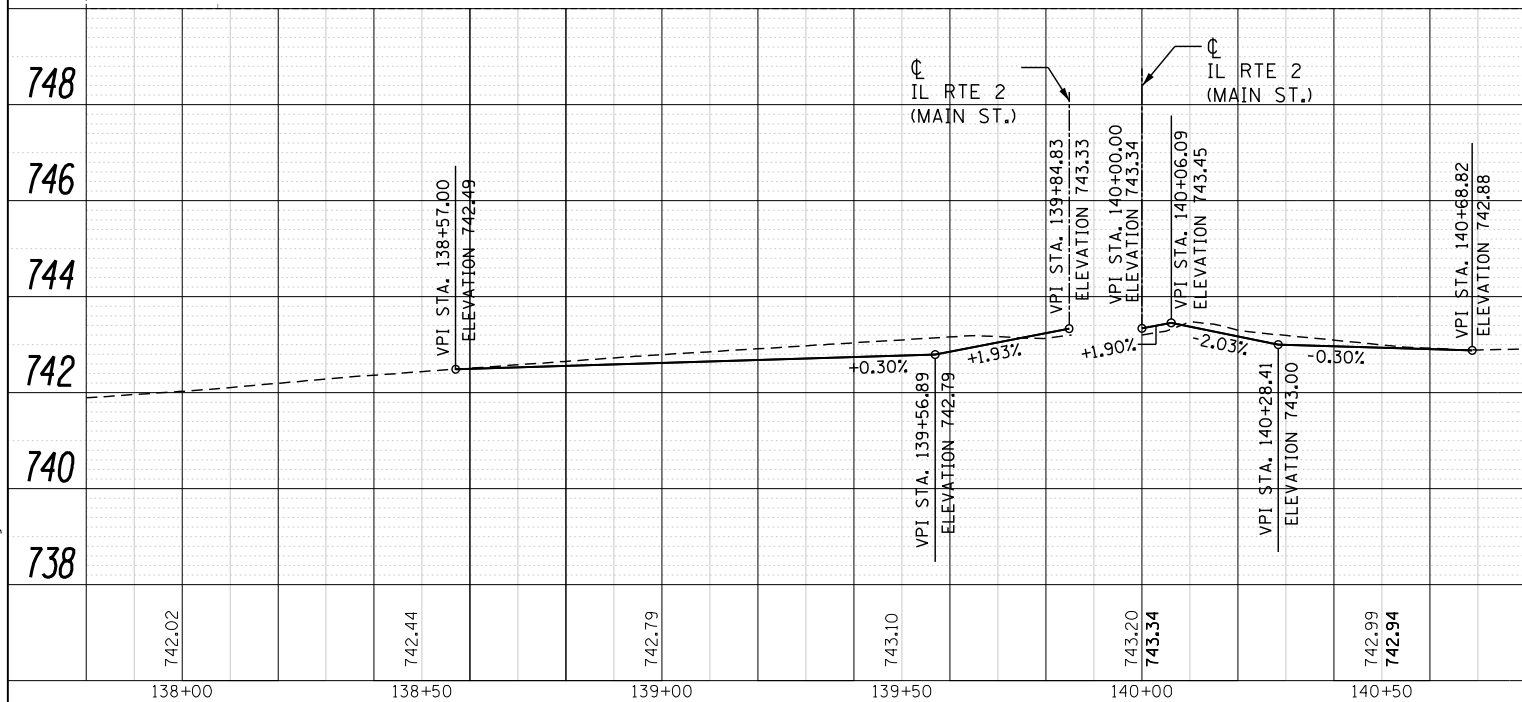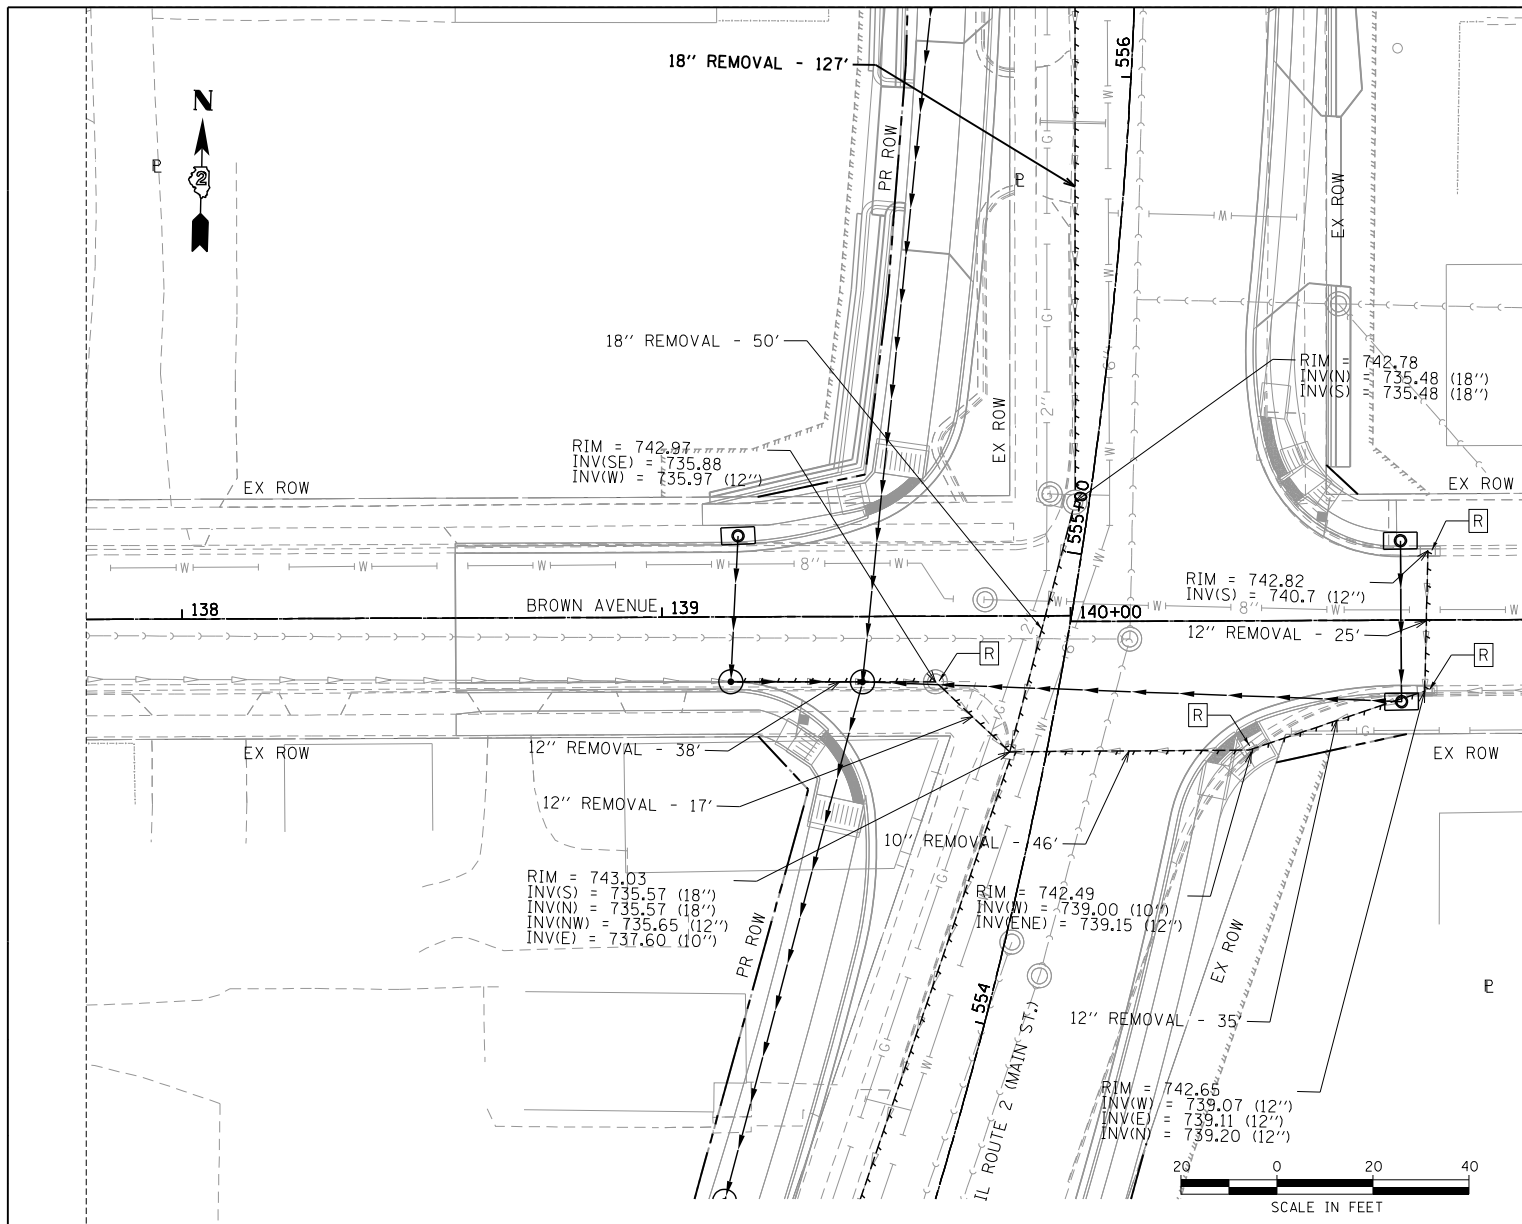

PLAN	SURVEYED	BY	DATE
NOTE BOOK	PLOTTED		
NO.	CHECKED		
	ALIGNED		
	FILED		
	CAUD FILE NAME		

PROFILE	SURVEYED	BY	DATE
NOTE BOOK	PLOTTED		
NO.	CHECKED		
	STRUCTURE		
	NOTATIS CHKD		

COMPANY NAME: 3/19/2014 4:18:46 PM
PROJECT CONTACT: 205006-sh122-rmdr-ainage.dgn
CLIENT: 205006-sh122-rmdr-ainage.dgn
DATE PLOTTED: 3/19/2014
FILE NAME: 205006-sh122-rmdr-ainage.dgn
PLOT SCALE: 1" = 20'
PEN TABLE: 205006-sh122-rmdr-ainage.tbl

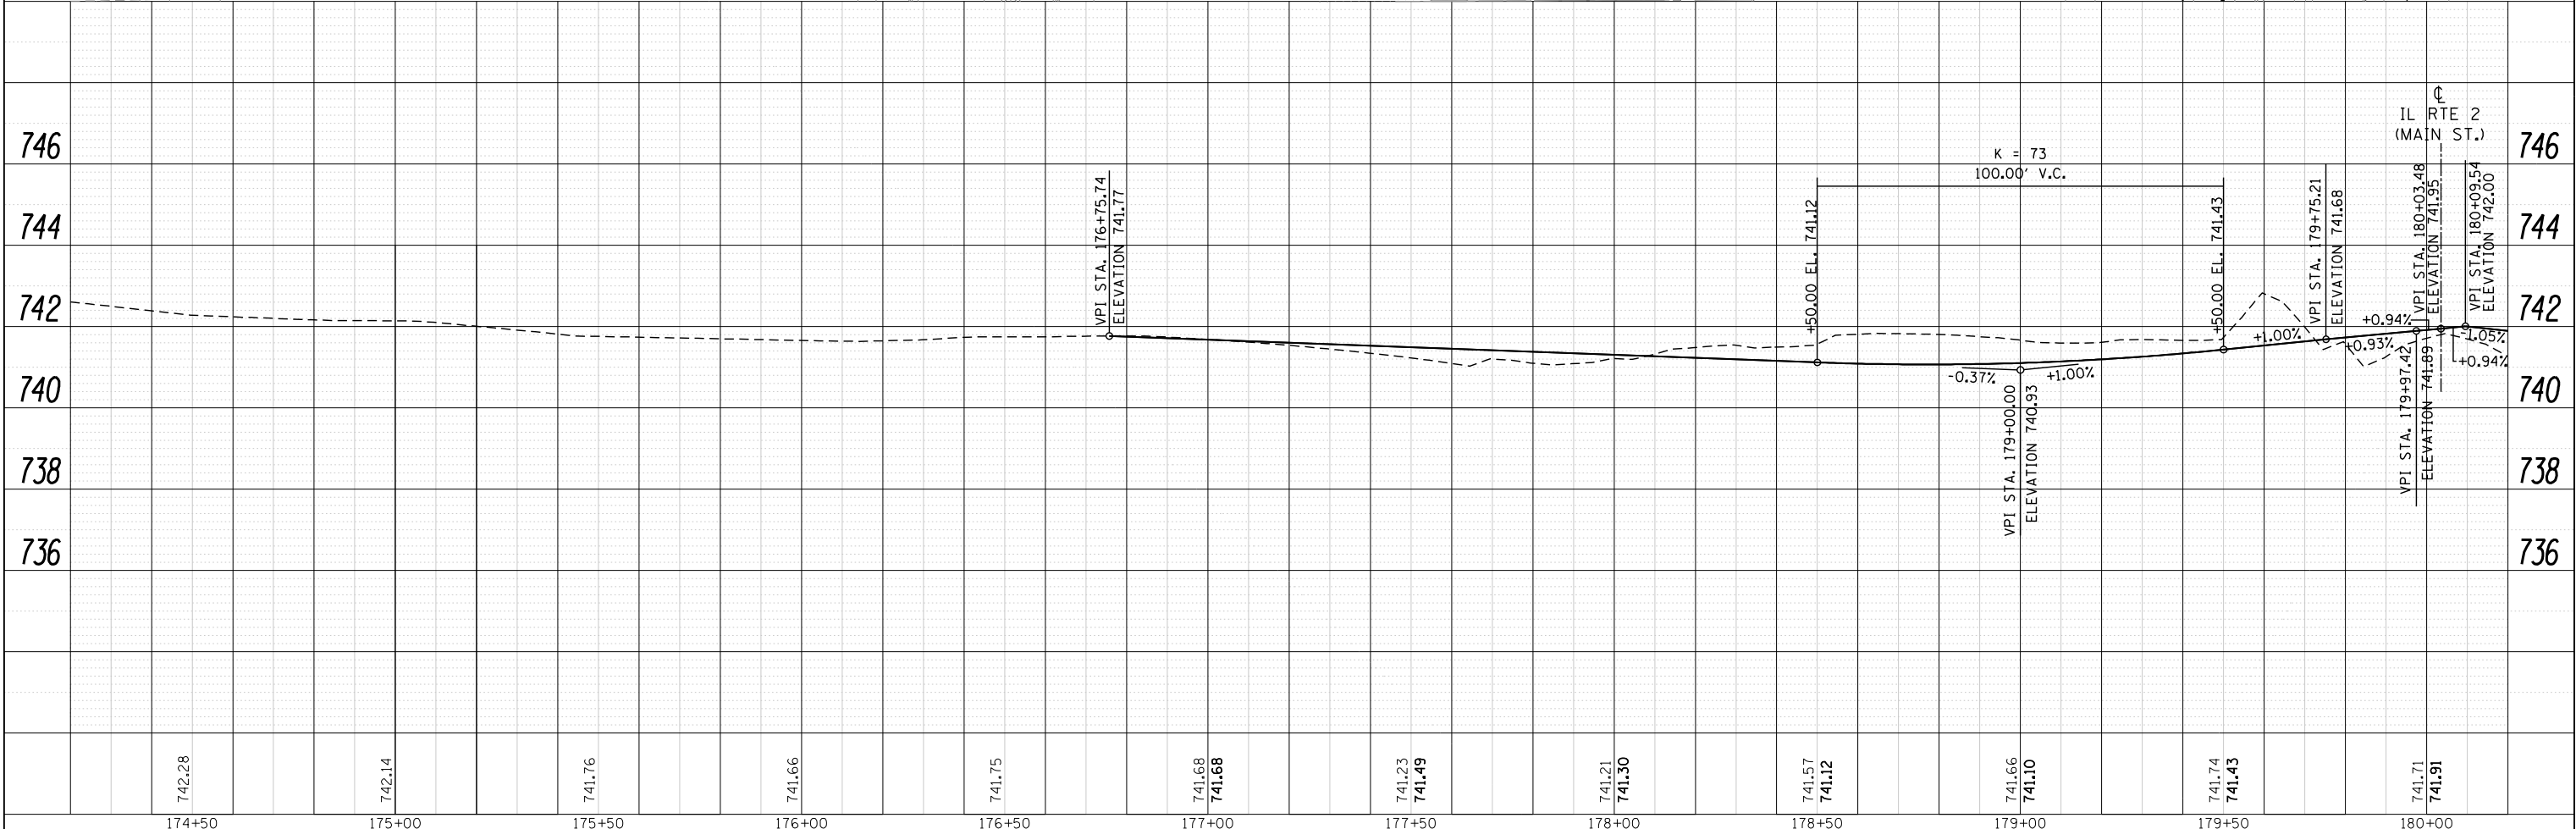
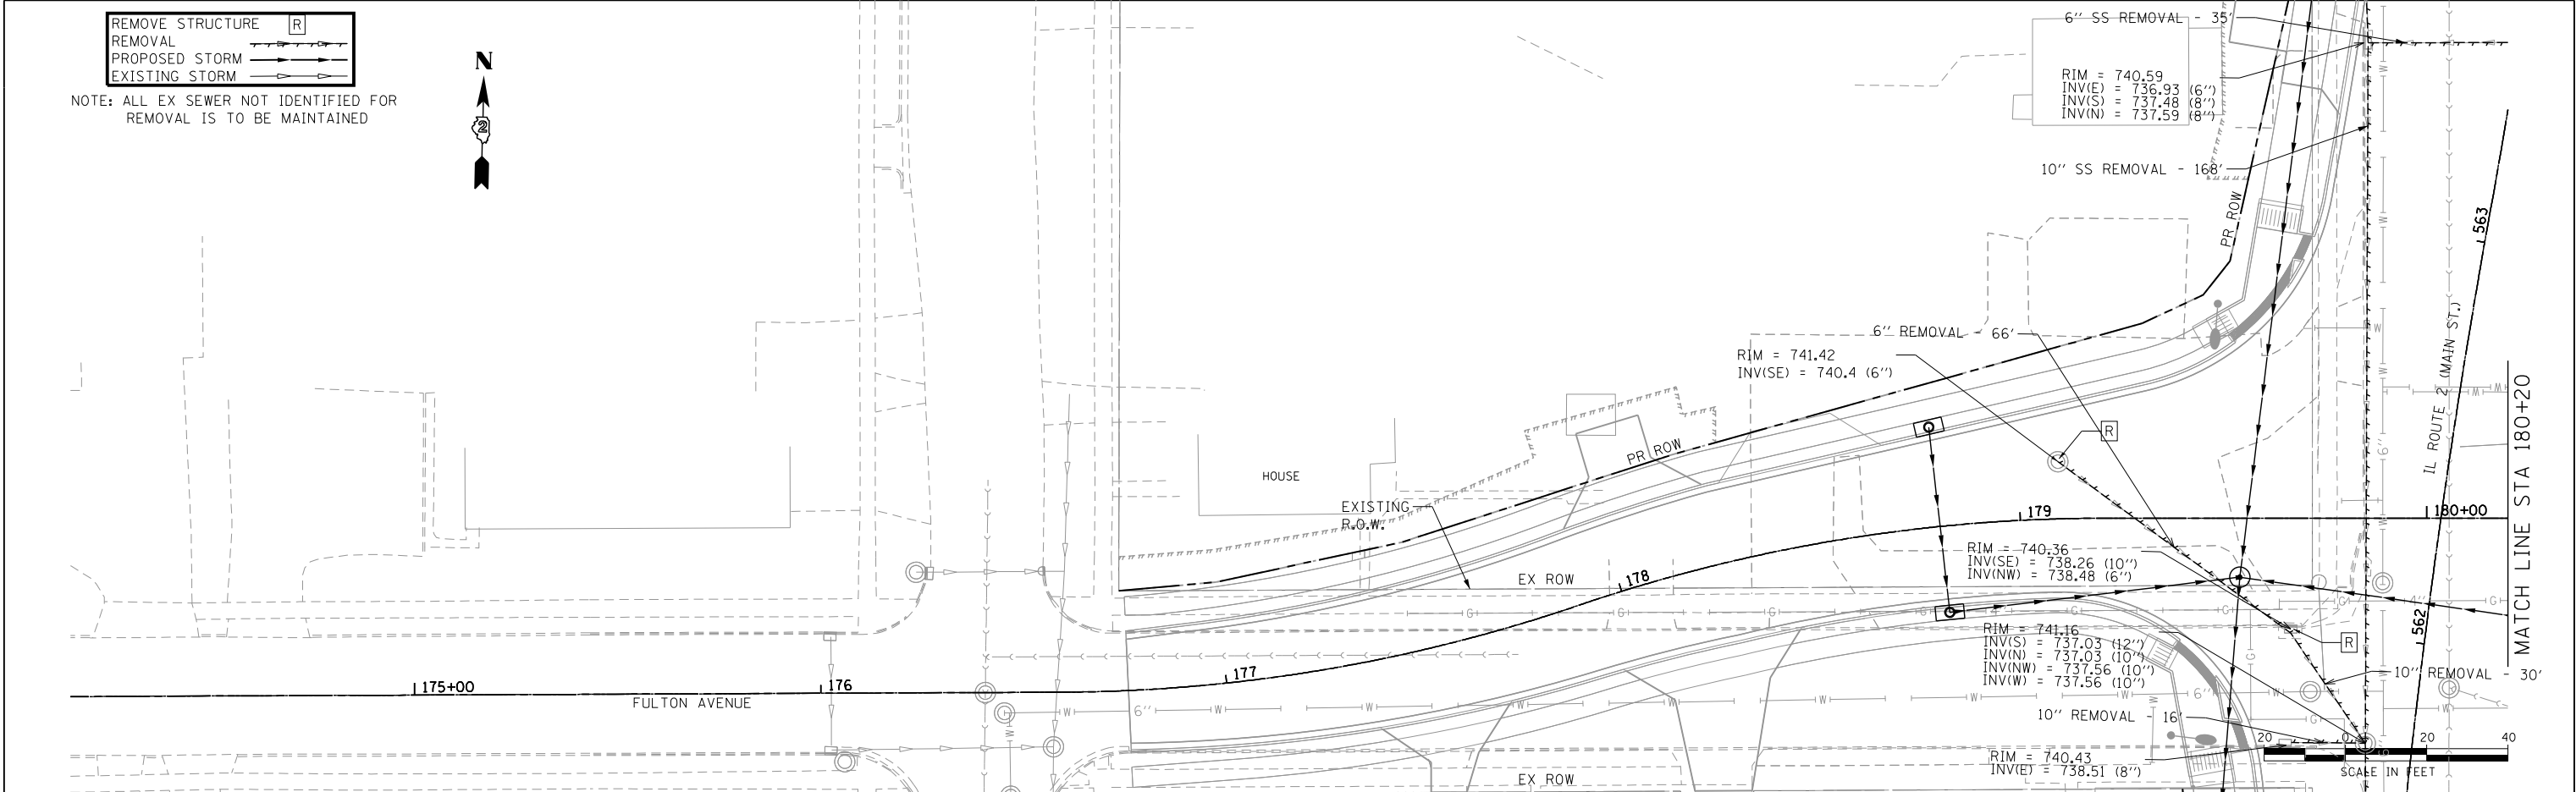


 HRGreen	USER NAME = dstancz	DESIGNED -	REVISED -	STATE OF ILLINOIS DEPARTMENT OF TRANSPORTATION	FULTON AVENUE (1 OF 2) DRAINAGE SHEETS	SCALE: 1" = 20'	SHEET NO. 20 OF 29 SHEETS	STA. 176+75.74 TO STA. 180+20	F.A.P. RTE.	SECTION	COUNTY	TOTAL SHEETS	SHEET NO.
	PLOT SCALE =	DRAWN -	REVISED -						734	78R-2	WINNEBAGO	926	435
	PLOT DATE = 3/19/2014	CHECKED -	REVISED -						CONTRACT NO. 64C21				
	DATE = 4/13/12	REVISED -	FED. ROAD DIST. NO. ILLINOIS FED. AID PROJECT										

PLAN	SURVEYED	BY	DATE
NOTE BOOK	PLOTTED		
NO.	CHECKED		
	ALIGNED		
	FILE NAME		
	CAAD FILE NAME		

PROFILE	SURVEYED	BY	DATE
NOTE BOOK	PLOTTED		
NO.	CHECKED		
	GRADES		
	STRUCTURE		
	NOTATIONS		
	CHKD		


COMPANY NAME: PROJECT CONTACT: 3/19/2014 4:19:52 PM
CLIENT: DATE PLOTTED: 205006-sh123-r-emdr-ahnage.dgn
FILE NAME: PLOT SCALE: 1" = 20'
PLOT DATE: 3/19/2014
PEN TABLE: STANDARD - 1/16" - 1/8" - 1/4" - 1/2" - 3/4" - 1" - 1 1/2" - 2" - 3" - 4" - 6" - 8" - 12" - 18" - 24" - 36" - 48" - 60" - 72" - 84" - 96" - 108" - 120" - 144" - 168" - 10000

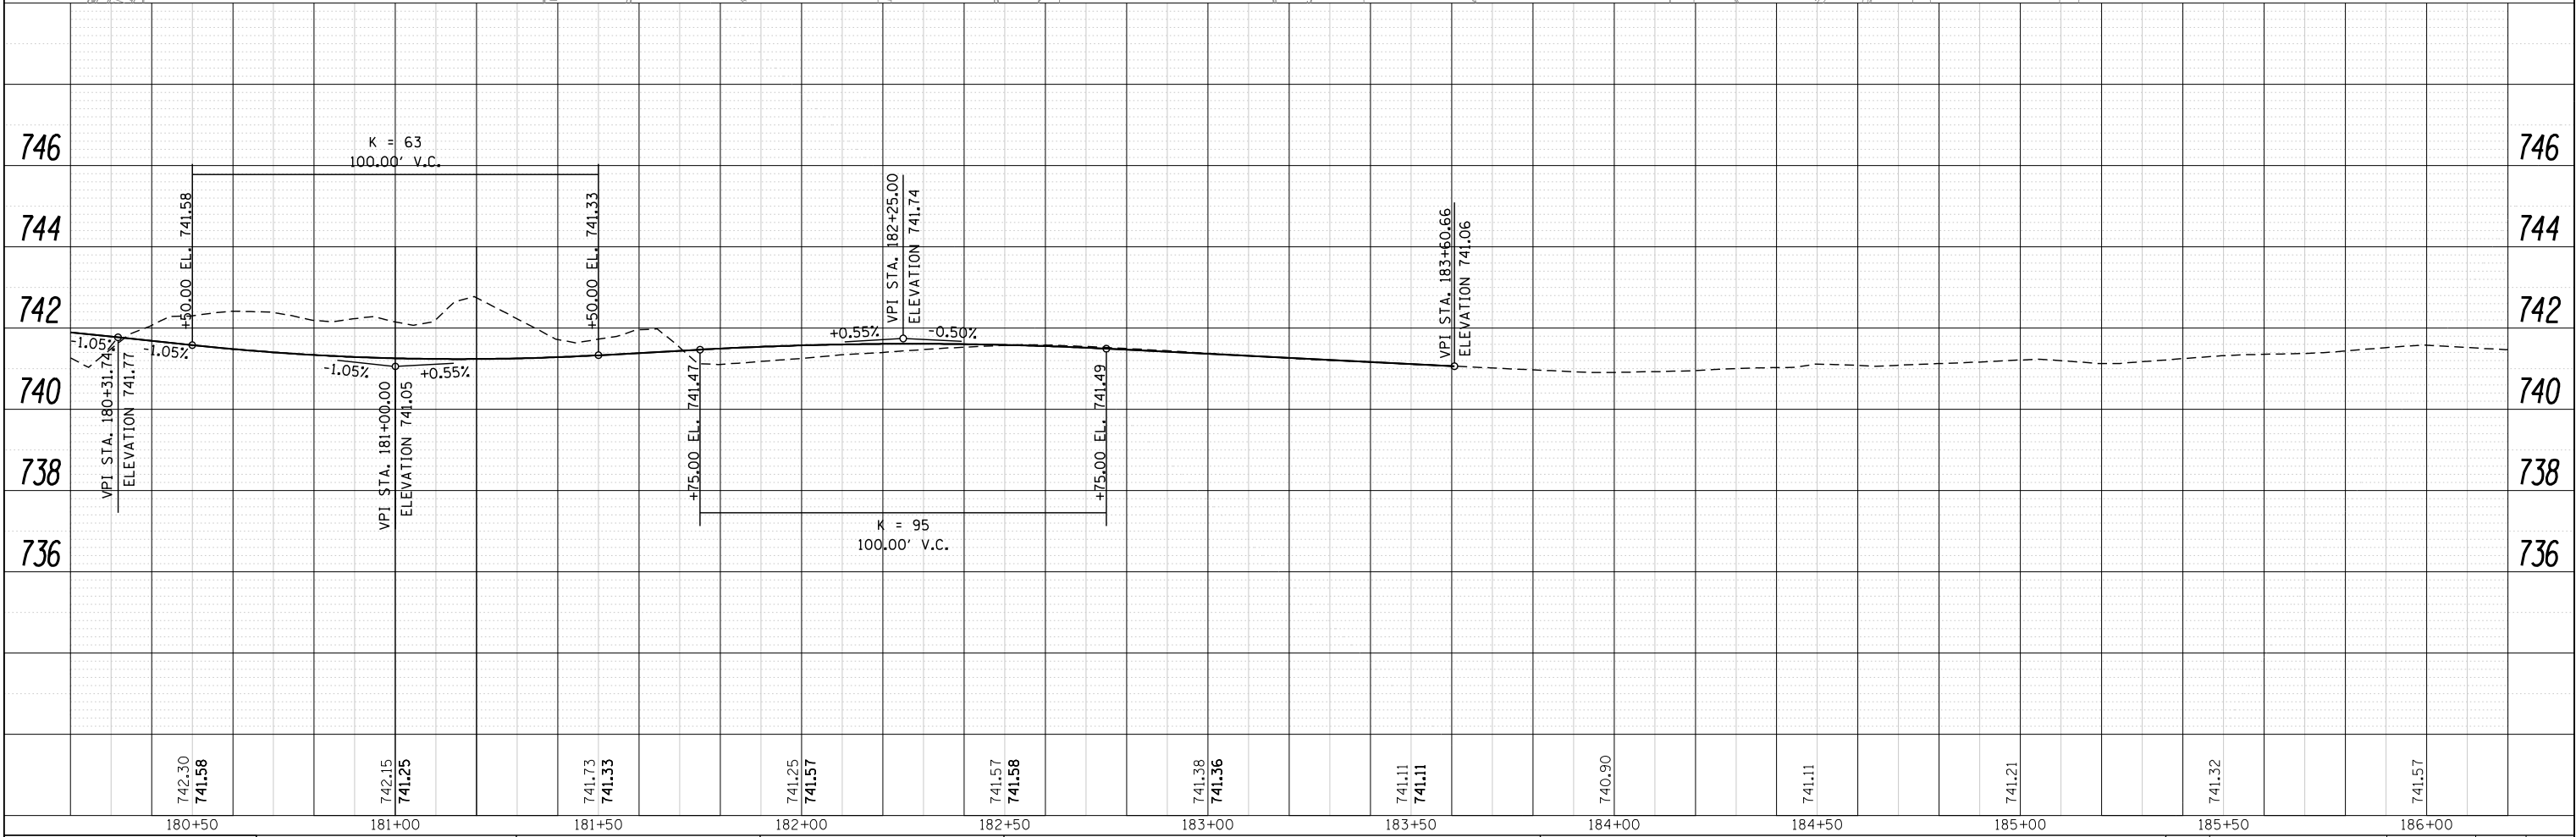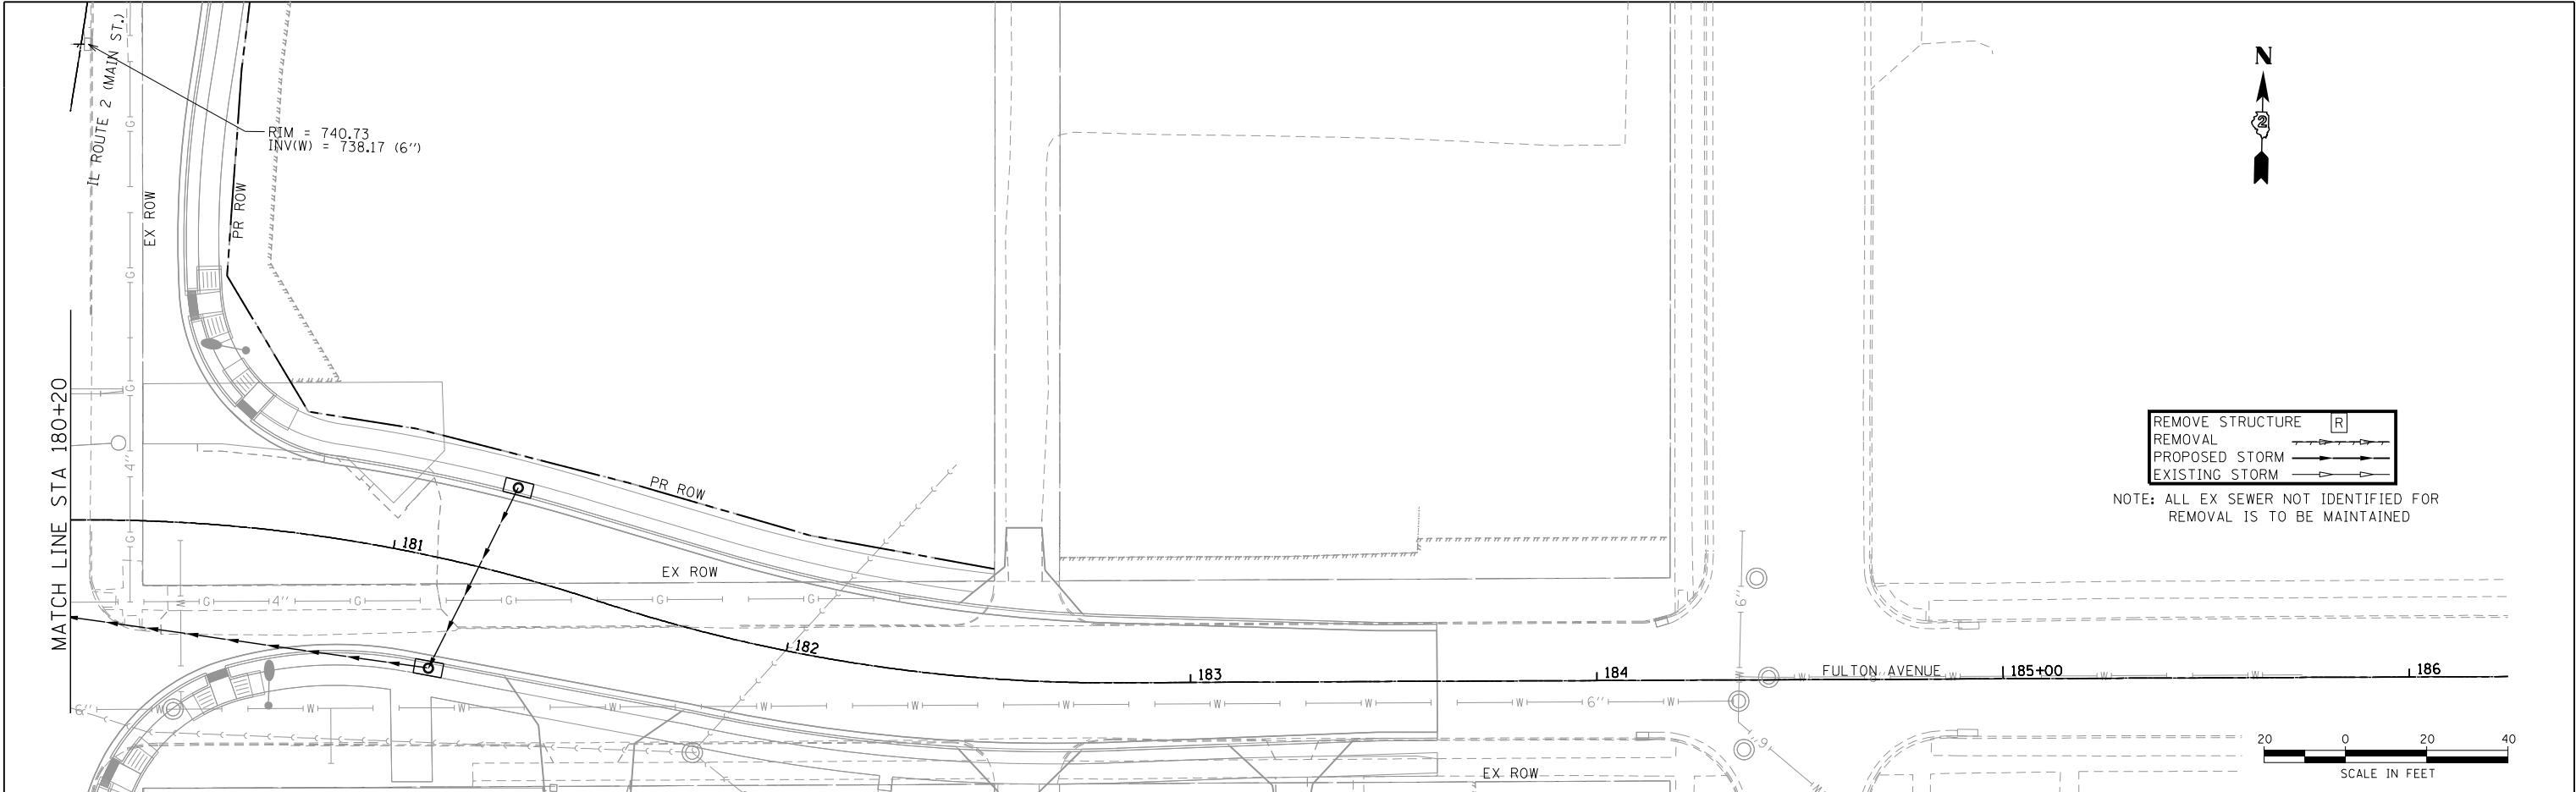

 H3Green	USER NAME = dstancz	DESIGNED -	REVISED -	STATE OF ILLINOIS DEPARTMENT OF TRANSPORTATION	FULTON AVENUE (2 OF 2) DRAINAGE SHEETS				F.A.P. RTE. 734	SECTION 78R-2	COUNTY WINNEBAGO	TOTAL SHEETS 926	SHEET NO. 436
	PLOT SCALE =	CHECKED -	REVISED -										
	PLOT DATE = 3/19/2014	DATE - 4/13/12	REVISED -										
SCALE: 1" = 20' SHEET NO. 21 OF 29 SHEETS STA. 180+20 TO STA. 183+60.66 FED. ROAD DIST. NO. ILLINOIS FED. AID PROJECT CONTRACT NO. 64C21													

PROFILE	SURVEYED _____	BY _____	DATE _____
	PLOTTED _____		
	GRADES CHECKED _____		
	B.M. NOTED _____		
NOTE BOOK NO. _____	STRUCTURE NOTATIONS CH'KD _____		

z05006-sh124-remdrainage.dgn


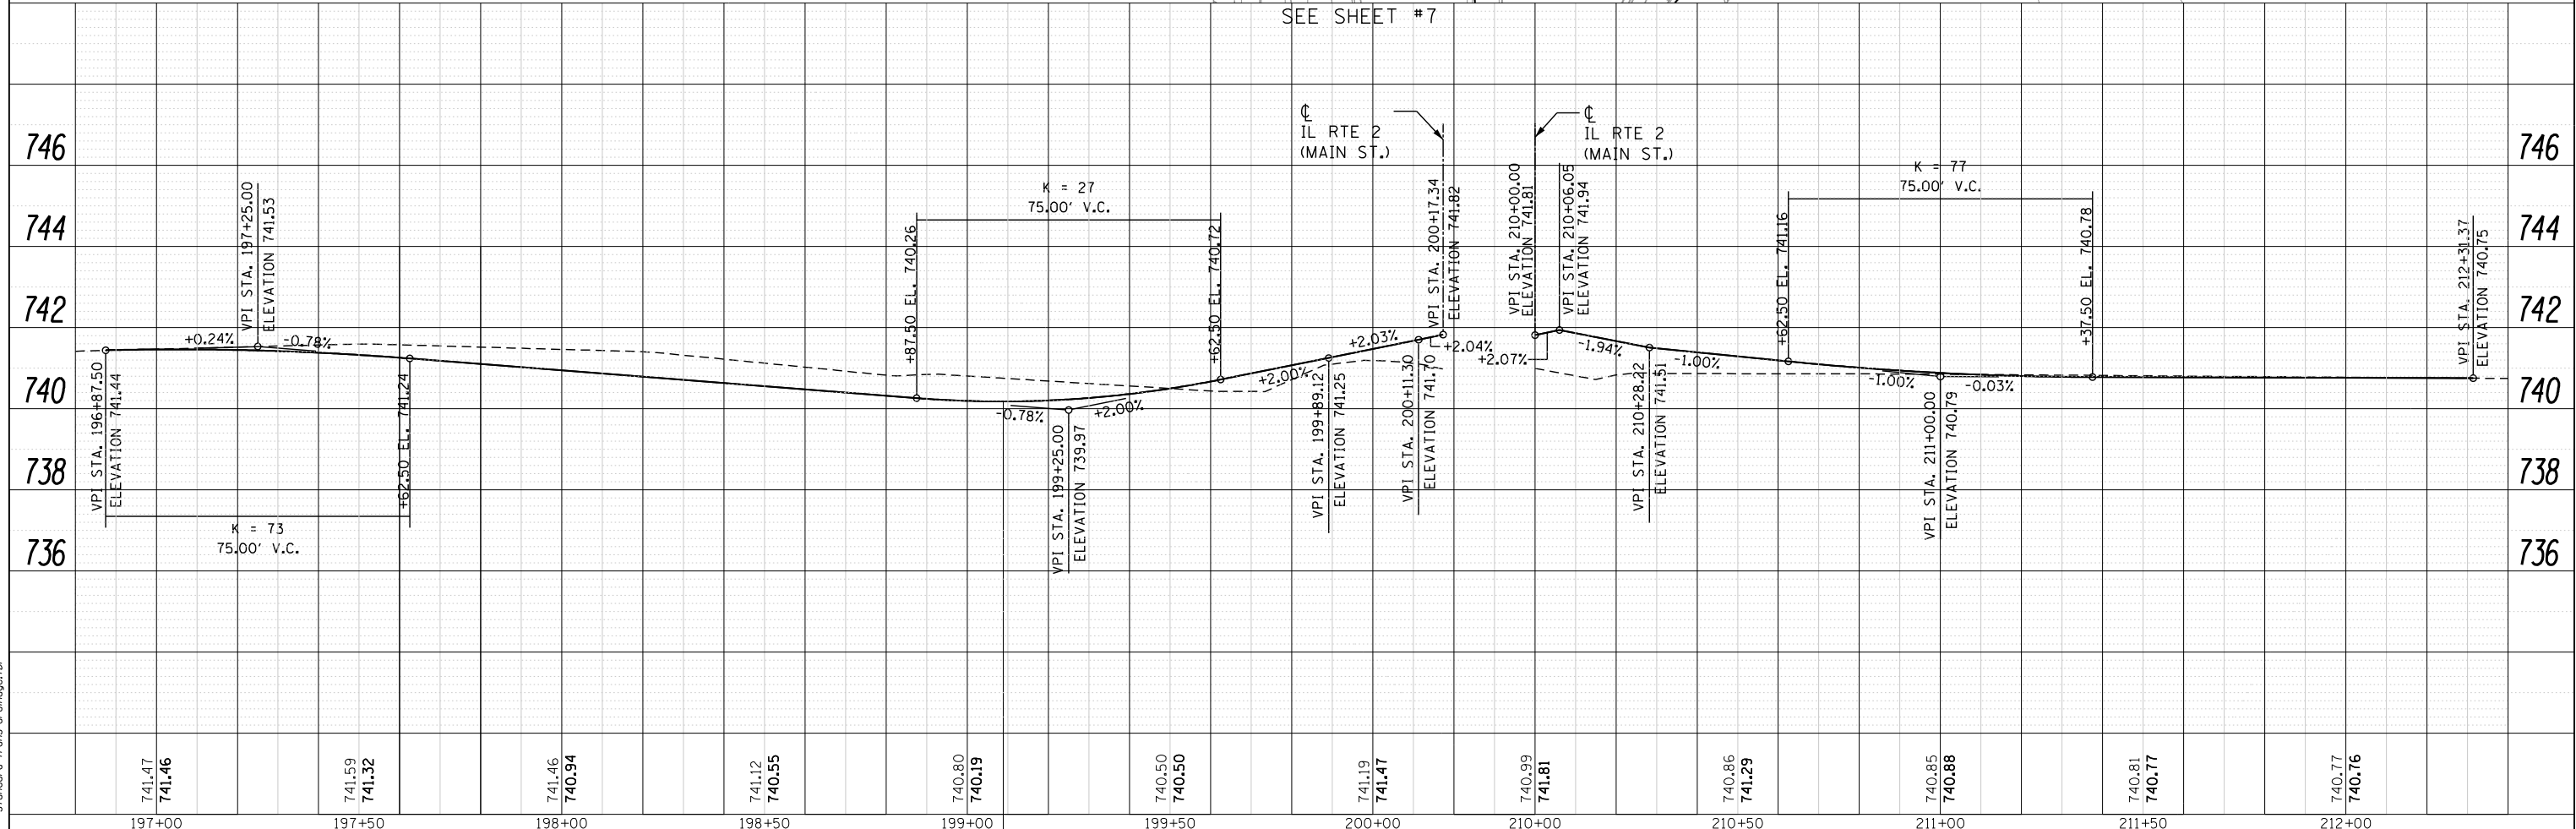


 HRGreen	USER NAME = dstanecz	DESIGNED -	REVISED -	STATE OF ILLINOIS DEPARTMENT OF TRANSPORTATION	FORD AVENUE /WILLOUGHBY AVENUE DRAINAGE SHEETS			F.A.P. RTE.	SECTION	COUNTY	TOTAL SHEETS	SHEET NO.
		DRAWN -	REVISED -					734	78R-2	WINNEBAGO	926	437
	PLOT SCALE =	CHECKED -	REVISED -		CONTRACT NO. 64C21							
	PLOT DATE = 3/19/2014	DATE - 4/13/12	REVISED -		SCALE: 1" = 20'	SHEET NO. 22 OF 29 SHEETS	STA. 196+87.50 TO STA. 212+31.37	FED. ROAD DIST. NO.	ILLINOIS FED. AID PROJECT			

PLAN	SURVEYED	BY	DATE
NOTE BOOK NO.	PLOTTED		
	CHECKED		
	ALIGNED		
	FIELD		
	CADD FILE NAME		

PROFILE	SURVEYED	BY	DATE
NOTE BOOK NO.	PLOTTED		
	GRADES CHECKED		
	STRUCTURE NOTATIONS CHKD		

COMPANY NAME: 3/19/2014 4:26:05 PM
PROJECT CONTACT: 205006-sh125-r-emdrainage.dgn
CLIENT: 205006-sh125-r-emdrainage.dgn
DATE PLOTTED: 3/19/2014
FILE NAME: 205006-sh125-r-emdrainage.dgn
PLOT SCALE: 1" = 20'
PEN TABLE: 205006-sh125-r-emdrainage.tbl

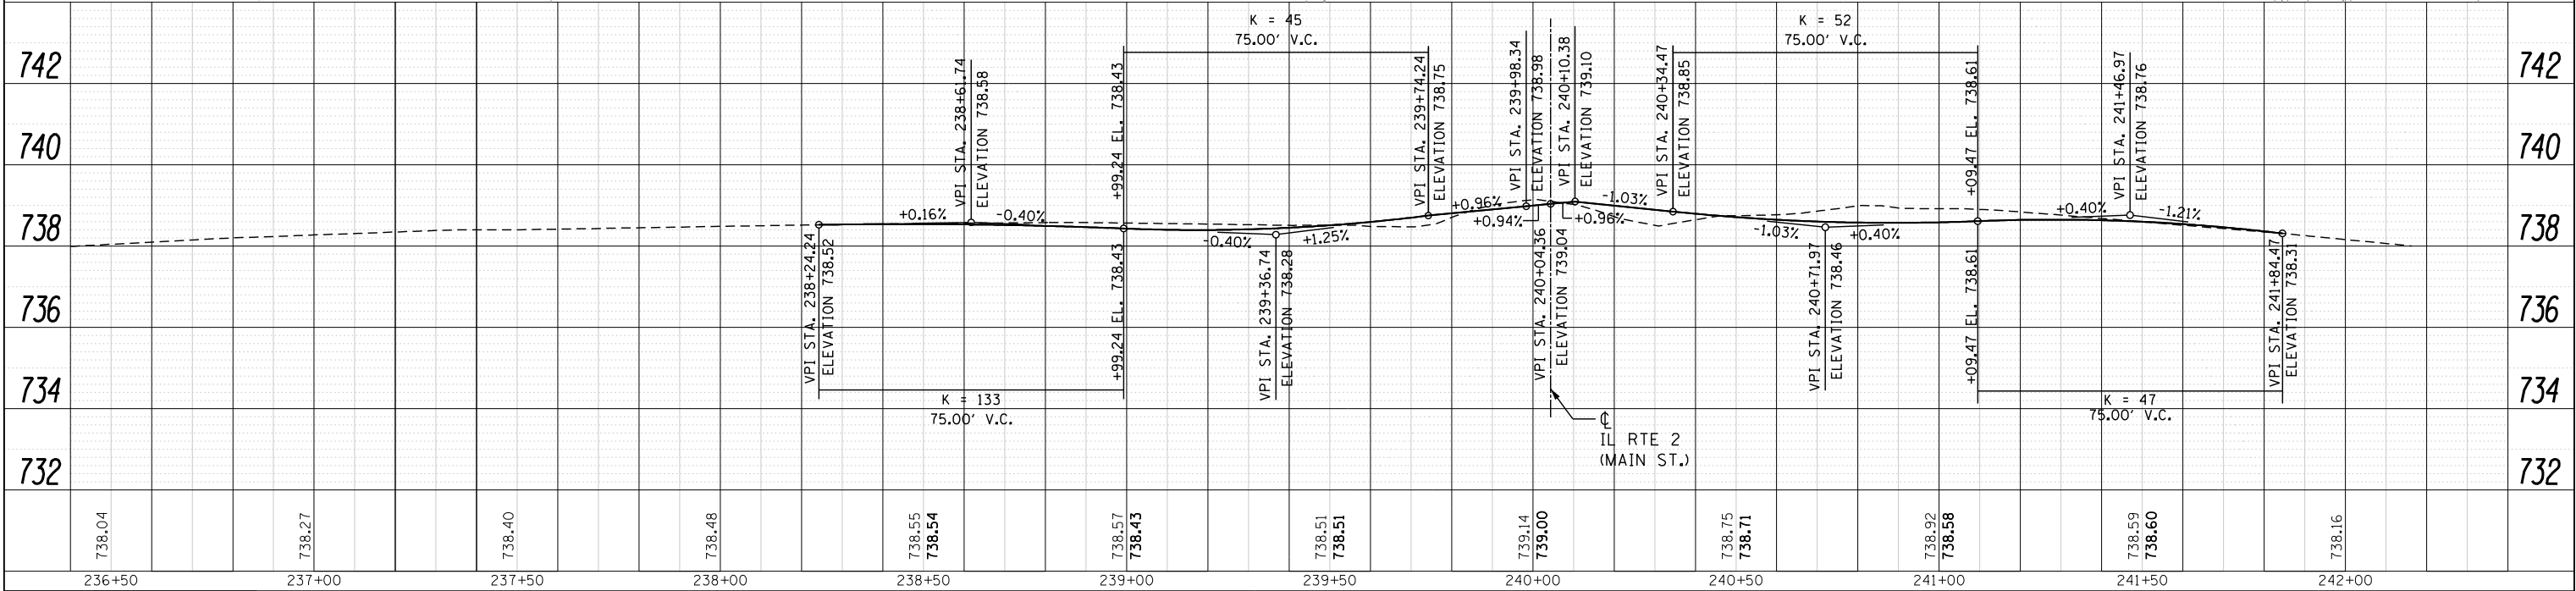
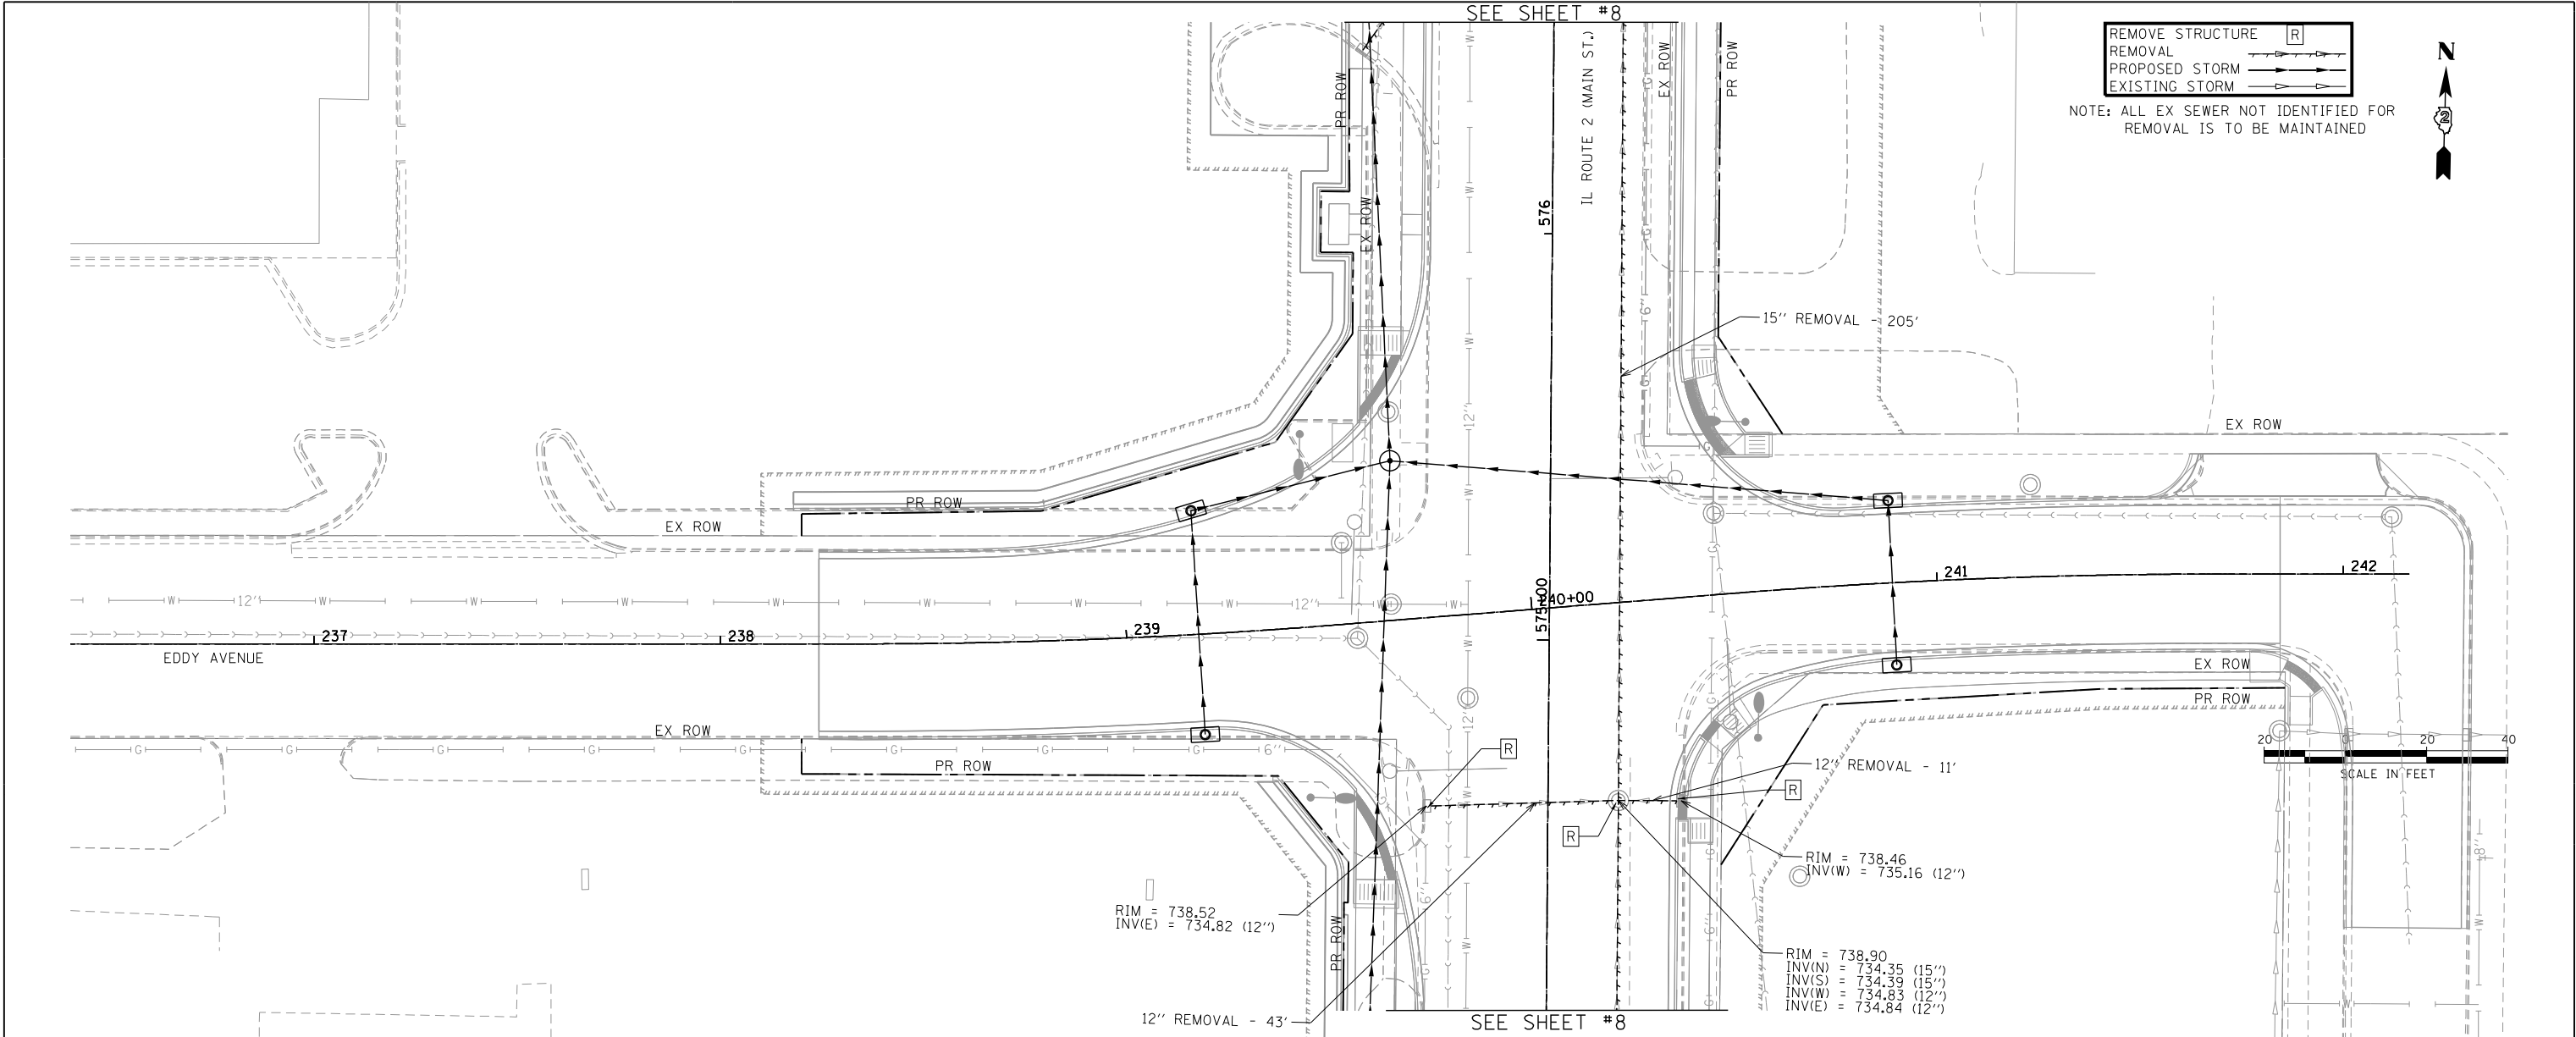


 H3RGreen	USER NAME = dstancz	DESIGNED -	REVISED -	STATE OF ILLINOIS DEPARTMENT OF TRANSPORTATION	EDDY AVENUE PLAN & PROFILE SHEETS				F.A.P. RTE.	SECTION	COUNTY	TOTAL SHEETS	SHEET NO.		
		DRAWN -	REVISED -						734	78R-2	WINNEBAGO	926	438		
	PLOT SCALE =	CHECKED -	REVISED -		SCALE: 1" = 20'				SHEET NO. 23 OF 29 SHEETS		STA.	TO STA.		CONTRACT NO. 64C21	
	PLOT DATE = 3/19/2014	DATE - 4/13/12	REVISED -										FED. ROAD DIST. NO. ILLINOIS		FED. AID PROJECT

PLAN	SURVEYED	BY	DATE
NO.	PLOTTED		
	CHECKED		
	ALIGNED		
	CAAD FILE NAME		

PROFILE	SURVEYED	BY	DATE
NO.	PLOTTED		
	CHECKED		
	STRUCTURE		
	NOTATIS CHKD		

COMPANY NAME: 3/19/2014 4:20:12 PM
PROJECT CONTACT: 205006-sh128-r-emdrainage.dgn
CLIENT: 205006-sh128-r-emdrainage.dgn
DATE PLOTTED: 3/19/2014
FILE NAME: 205006-sh128-r-emdrainage.dgn
PLOT PAPER: 205006-sh128-r-emdrainage.dgn
PEN TABLE: 205006-sh128-r-emdrainage.dgn

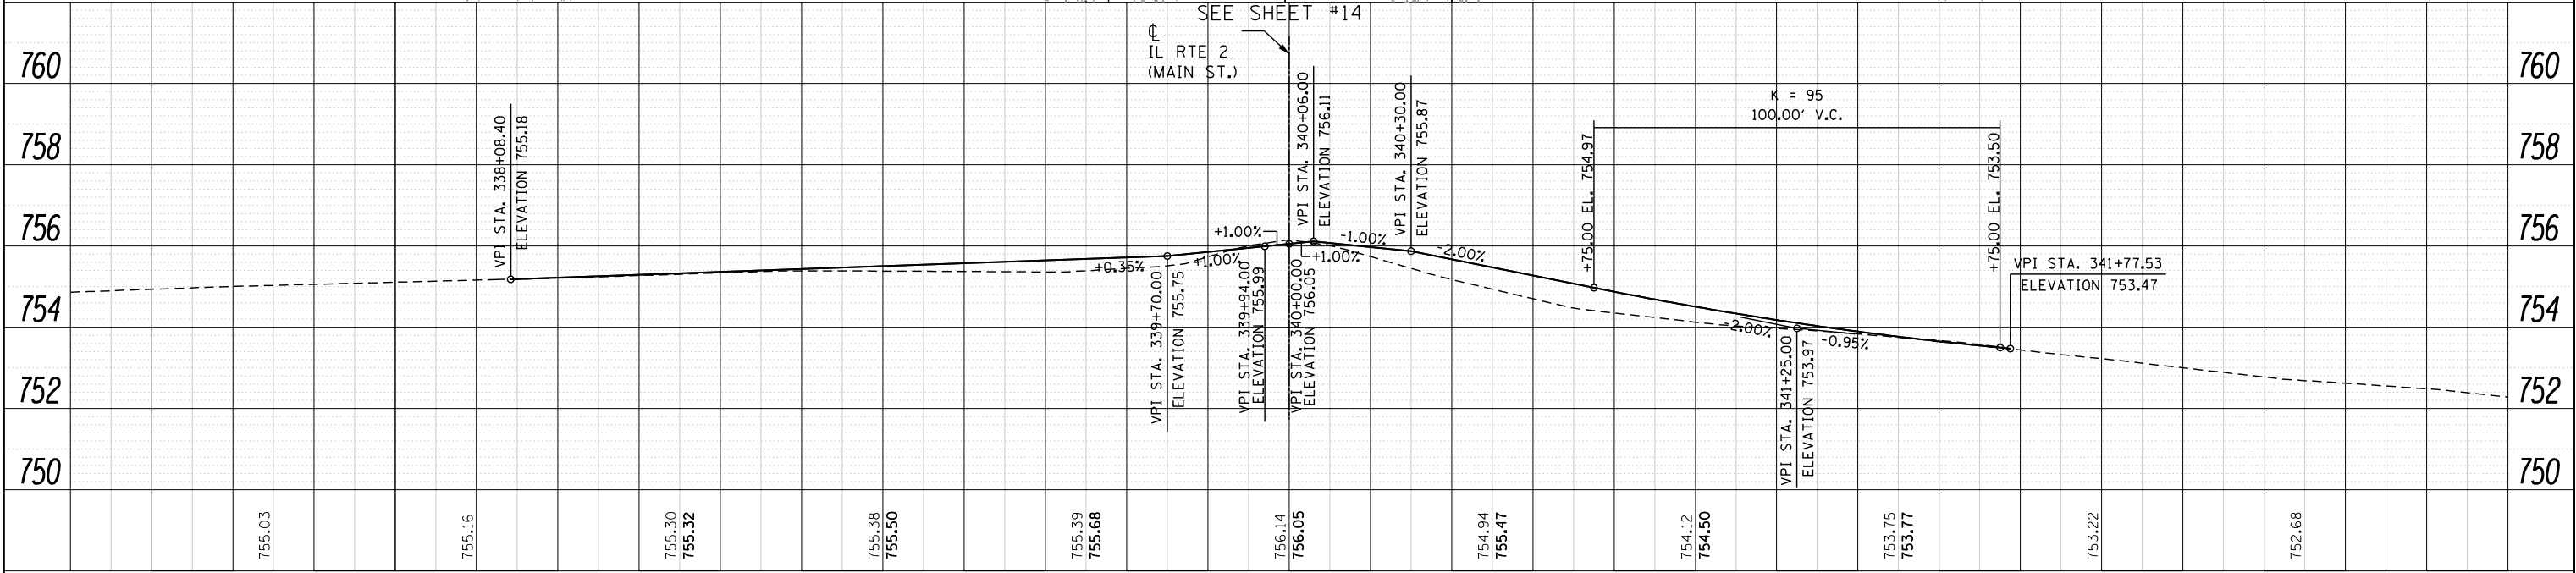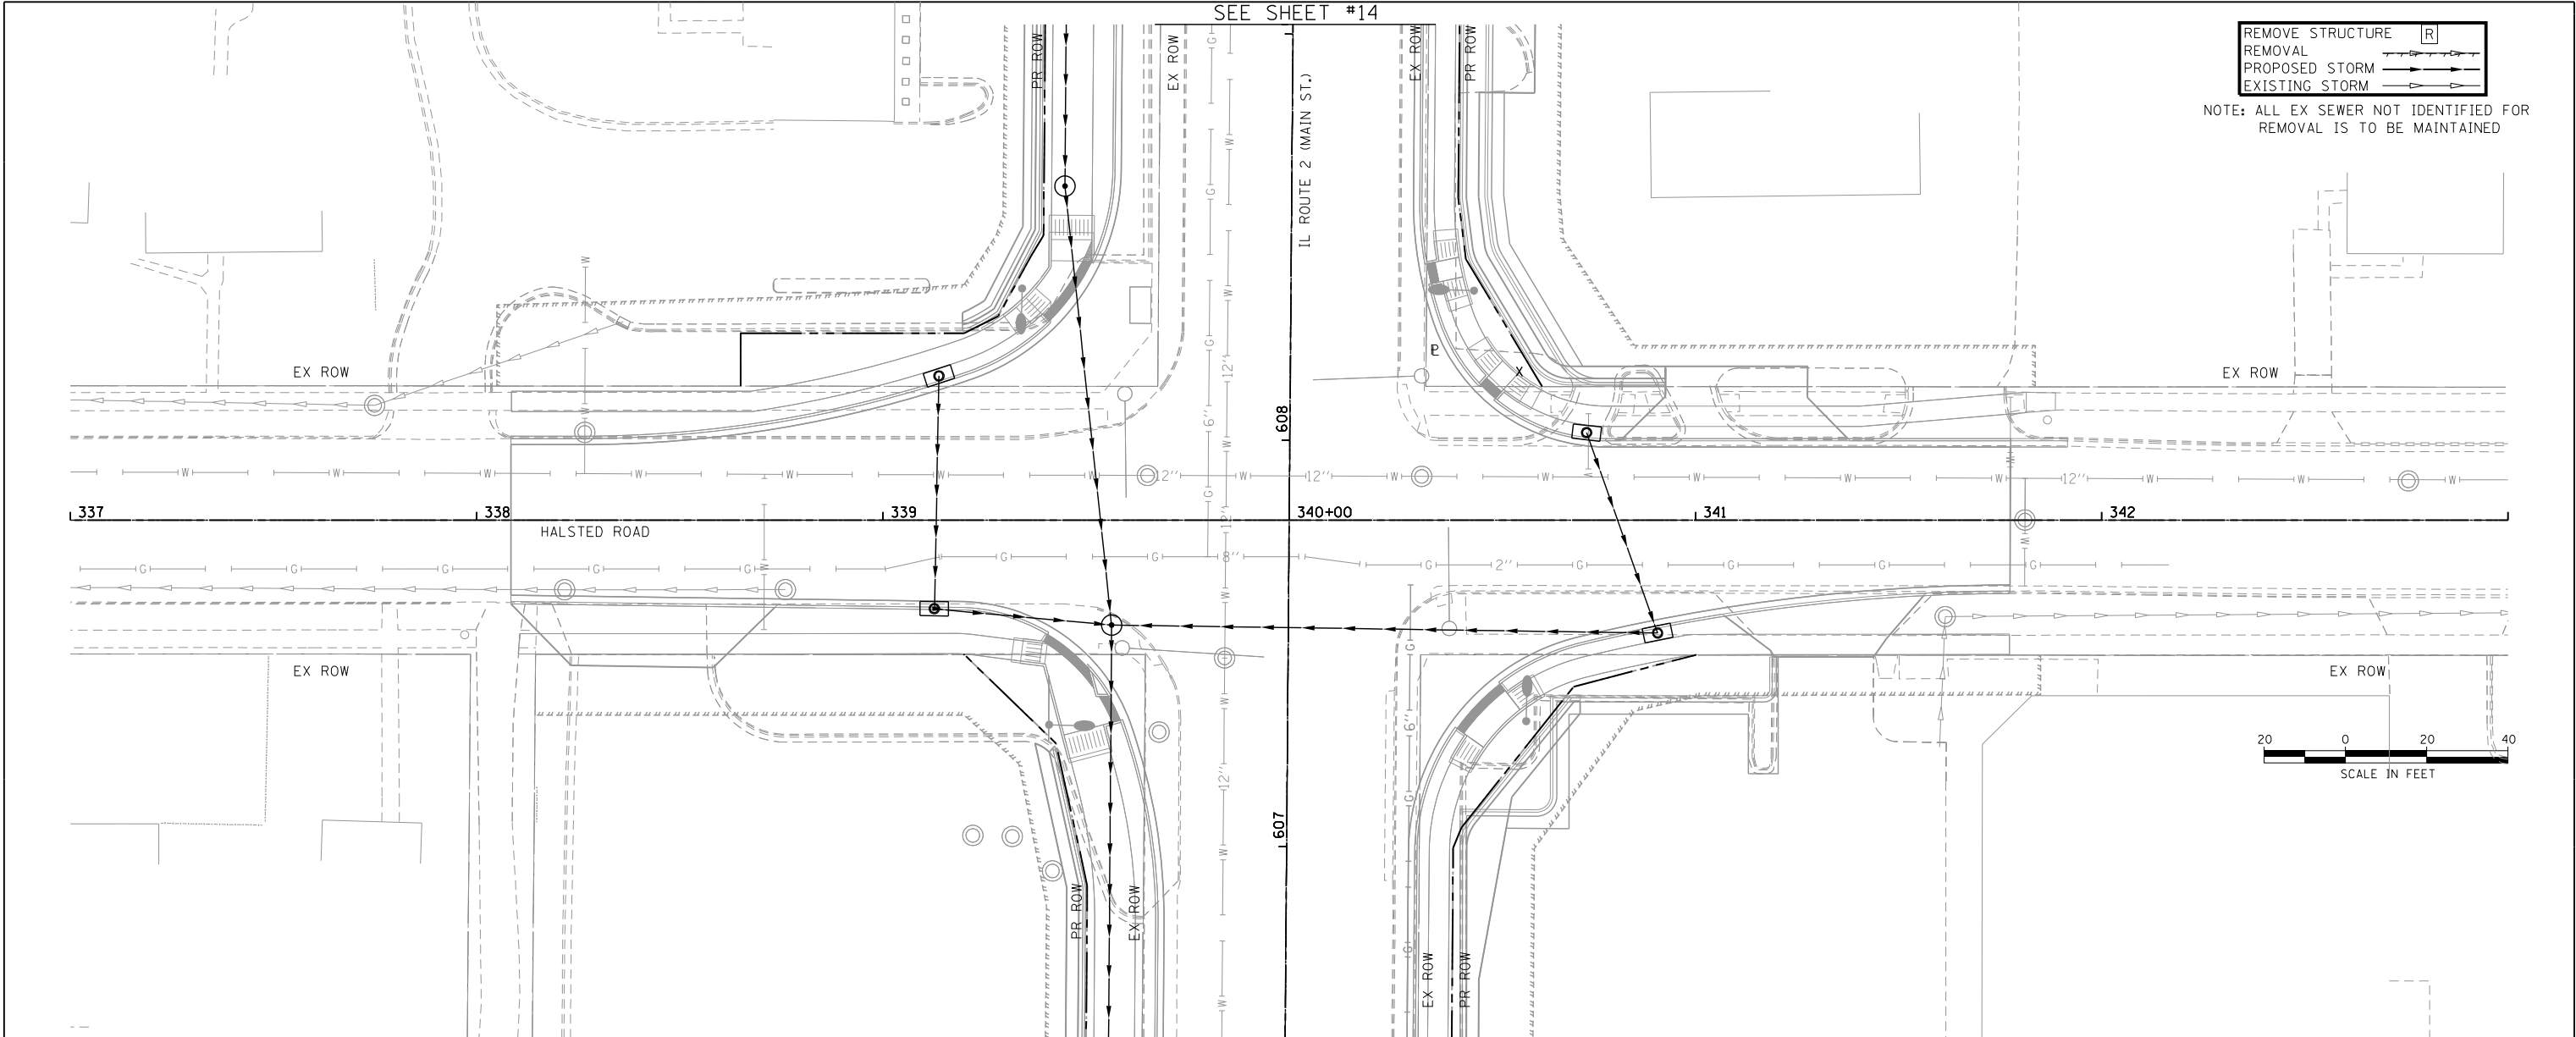



750	752	754	756	758	760
755.03	755.16	755.30	755.32	755.38	755.50
755.39	755.68	755.75	755.99	756.14	756.05
754.94	755.47	754.12	754.50	753.75	753.77
753.22	752.68				
337+50	338+00	338+50	339+00	339+50	340+00
340+50	341+00	341+50	342+00	342+50	
USER NAME = dstancz	DESIGNED -	REVISED -			
PLOT SCALE =	CHECKED -	REVISED -			
PLOT DATE = 3/19/2014	DATE - 4/13/12	REVISED -			
STATE OF ILLINOIS DEPARTMENT OF TRANSPORTATION			HALSTED ROAD PLAN & PROFILE SHEETS		
SCALE: 1" = 20'			SHEET NO. 24 OF 29 SHEETS		
STA.			TO STA.		
FED. ROAD DIST. NO.			ILLINOIS FED. AID PROJECT		
CONTRACT NO. 64C21			TOTAL SHEETS 926		
SHEET NO. 439					

PLAN	SURVEYED	BY	DATE
NOTE BOOK	ALIGNED		
NO.	CADD FILE NAME		

PROFILE	SURVEYED	BY	DATE
NOTE BOOK	GRADES CHECKED		
NO.	STRUCTURE NOTATIONS CHKD		

COMPANY NAME:
PROJECT CONTACT:
CLIENT:
DATE PLOTTED:
FILE NAME:
PLOT DRIVER:
PEN TABLES:

3/19/2014 4:20:18 PM
205006-sh129-r-rmdr-alnpage.dgn
pdfplot
standard-truss-dr-alnpage.tbl

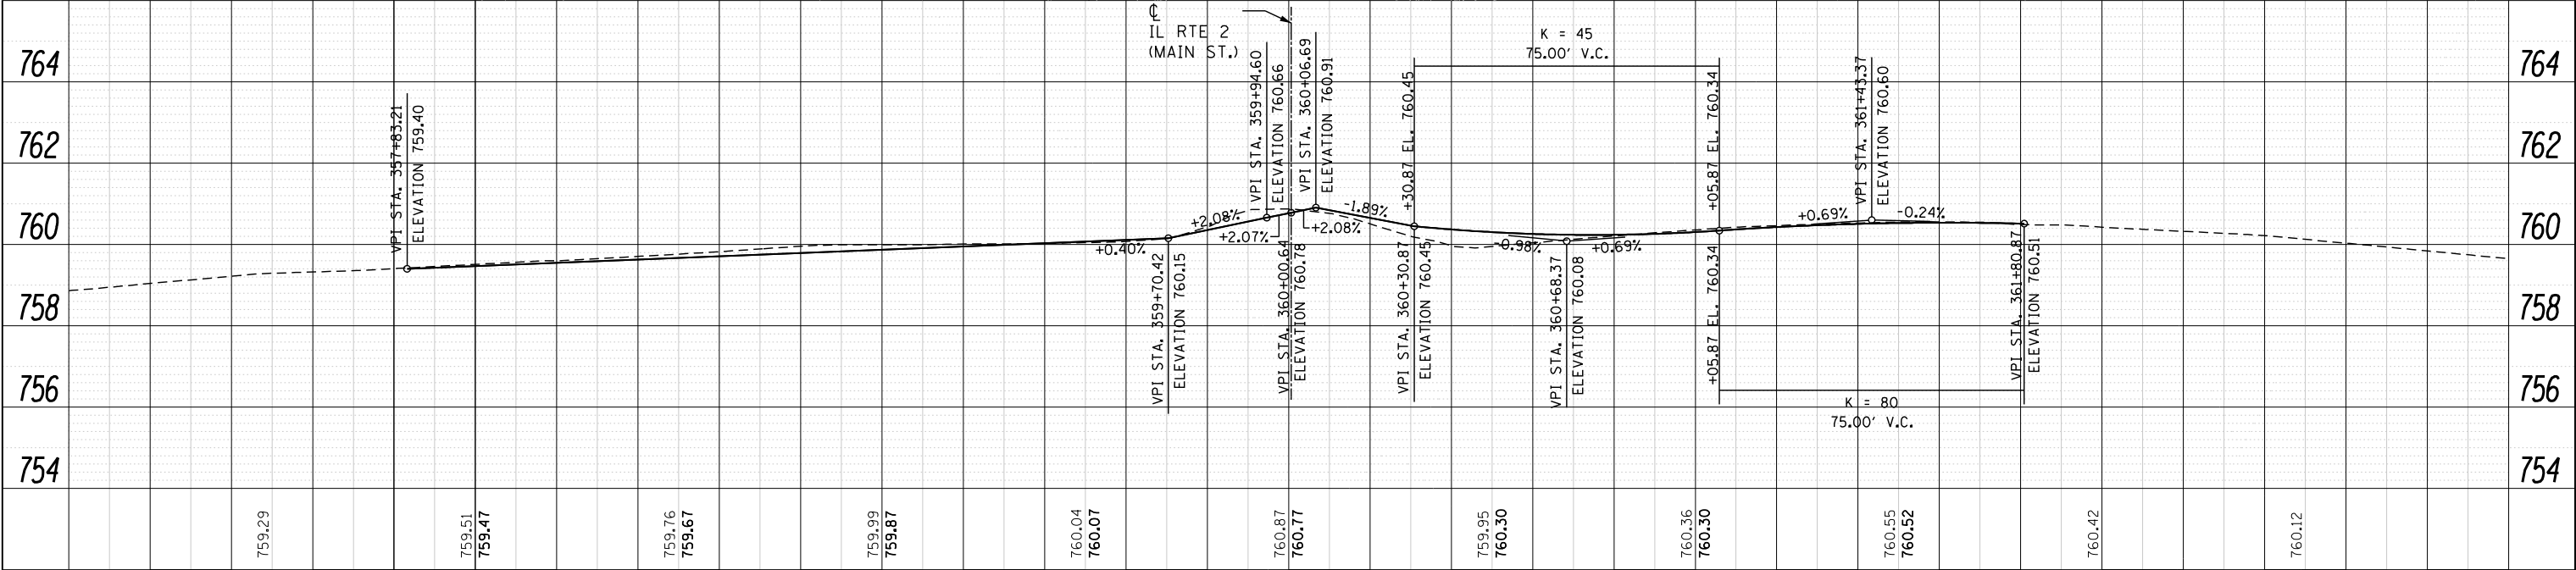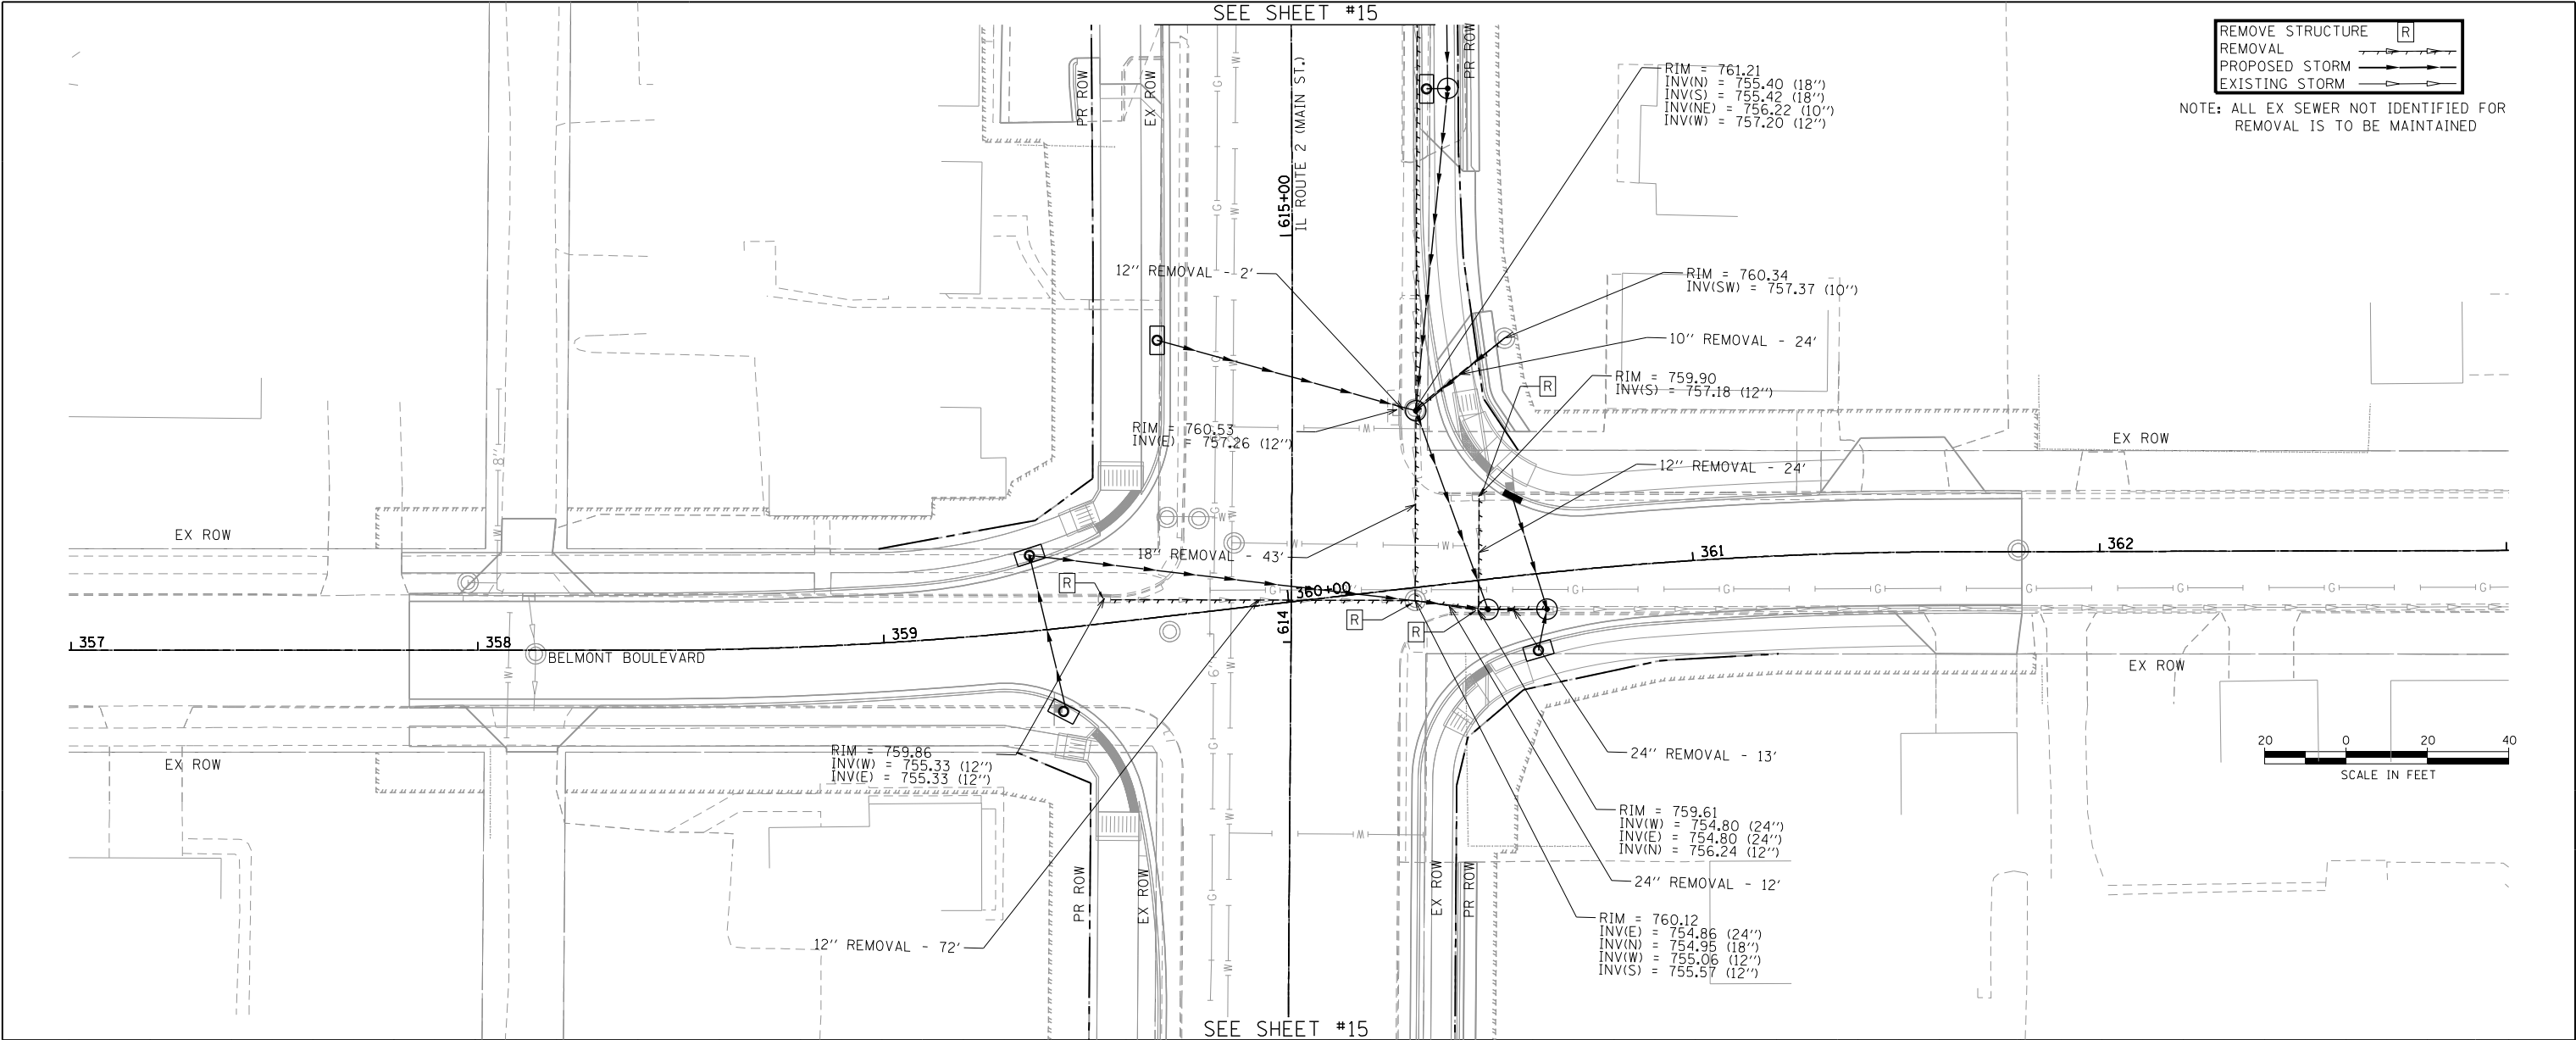

759.29	759.51 759.47	759.76 759.67	759.99 759.87	760.04 760.07	760.87 760.77	759.95 760.30	760.36 760.30	760.55 760.52	760.42	760.12
357+50	358+00	358+50	359+00	359+50	360+00	360+50	361+00	361+50	362+00	362+50
USER NAME = dstancz			DESIGNED -	REVISED -	STATE OF ILLINOIS DEPARTMENT OF TRANSPORTATION			BELMONT BOULEVARD PLAN & PROFILE SHEETS		
DRAWN -			REVIS	REVISED -				F.A.P. SECTION COUNTY TOTAL SHEETS SHEET NO.		
PLOT SCALE =			CHECKED -	REVISED -				734 78R-2 WINNEBAGO 926 440		
PLOT DATE = 3/19/2014			DATE - 4/13/12	REVISED -				CONTRACT NO. 64C21		
SCALE: 1" = 20'			SHEET NO. 25 OF 29 SHEETS			STA. TO STA.			FED. ROAD DIST. NO. ILLINOIS FED. AID PROJECT	

PROFILE		SURVEYED _____	BY _____	DATE _____
		PI OTTED _____		
NOTE BOOK		GRADES CHECKED _____		
NO. _____		B.M. NOTED _____		
		STRUCTURE NOTATIONS CHECKED _____		

NOTE: ALL EX SEWER NOT IDENTIFIED FOR
REMOVAL IS TO BE MAINTAINED




**STATE OF ILLINOIS
DEPARTMENT OF TRANSPORTATION**

SCALE: 1" = 20'	SHEET NO. 26 OF 29 SHEETS	STA. 396+71.10 TO STA. 401+85.12
-----------------	---------------------------	----------------------------------

FED. ROAD DIST. NO.	ILLINOIS	FED. AID PROJECT
---------------------	----------	------------------

PROFILE		SURVEYED _____	BY _____	DATE _____
		PI OTTED _____		
NOTE BOOK		GRADES CHECKED _____		
NO. _____		B.M. NOTED _____		
		STRUCTURE NOTATIONS CHECKED _____		


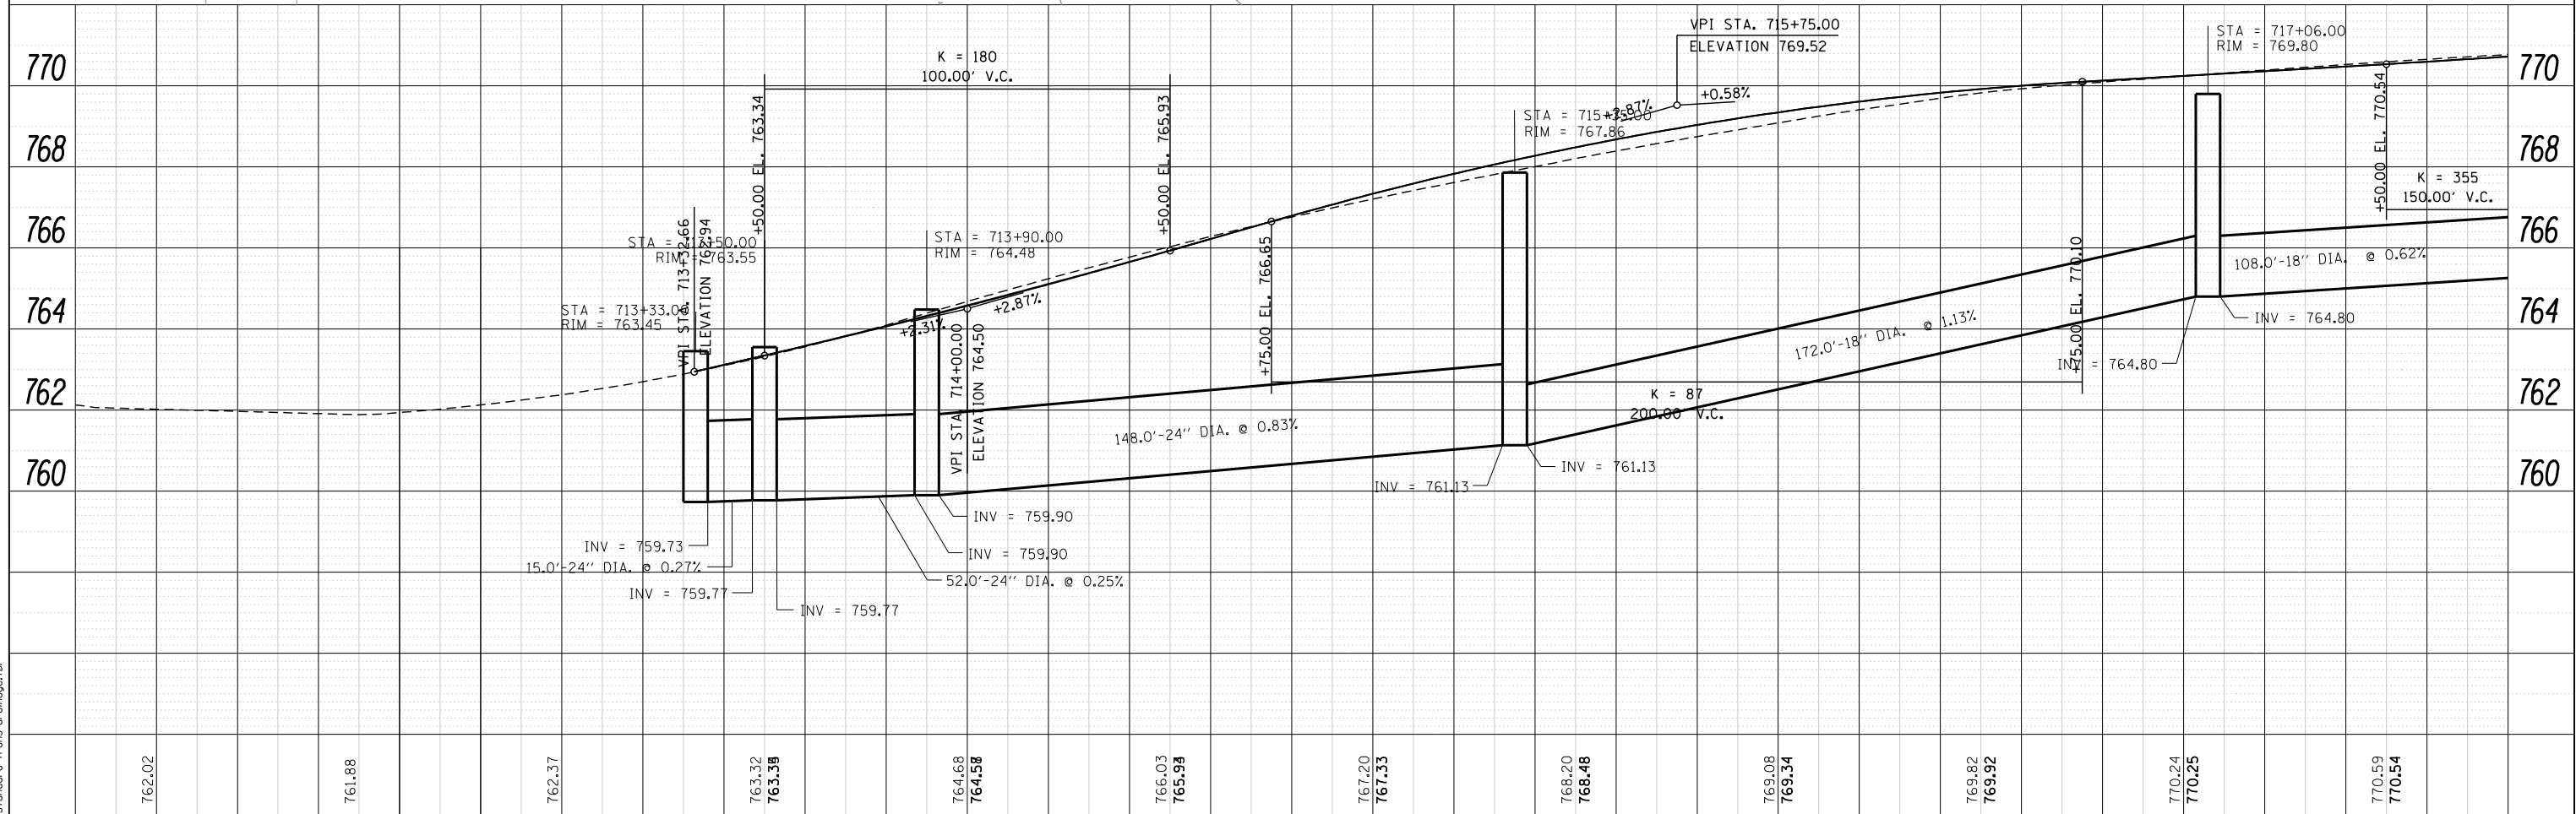


F.A.P. RTE.	SECTION	COUNTY	TOTAL SHEETS	SHEET NO.
734	78R-2	WINNEBAGO	926	442
		CONTRACT NO. 64C21		
FED. ROAD DIST. NO.	ILLINOIS	FED. AID PROJECT		

PLAN	SURVEYED	BY	DATE
NOTE BOOK	PLOTTED		
NO.	CHECKED		
	FILE NAME		
	CADD FILE NAME		

PROFILE	SURVEYED	BY	DATE
NOTE BOOK	PLOTTED		
NO.	CHECKED		
	FILE NAME		
	CADD FILE NAME		

COMPANY NAME: 3/19/2014 4:20:39 PM
PROJECT CONTACT: 205006-sh132-rmdr-ahage.dgn
CLIENT: 205006-sh132-rmdr-ahage.dgn
DATE PLOTTED: 3/19/2014
FILE NAME: 205006-sh132-rmdr-ahage.dgn
PLOT SCALE: 1" = 20'
PEN TABLE: 205006-sh132-rmdr-ahage.tbl

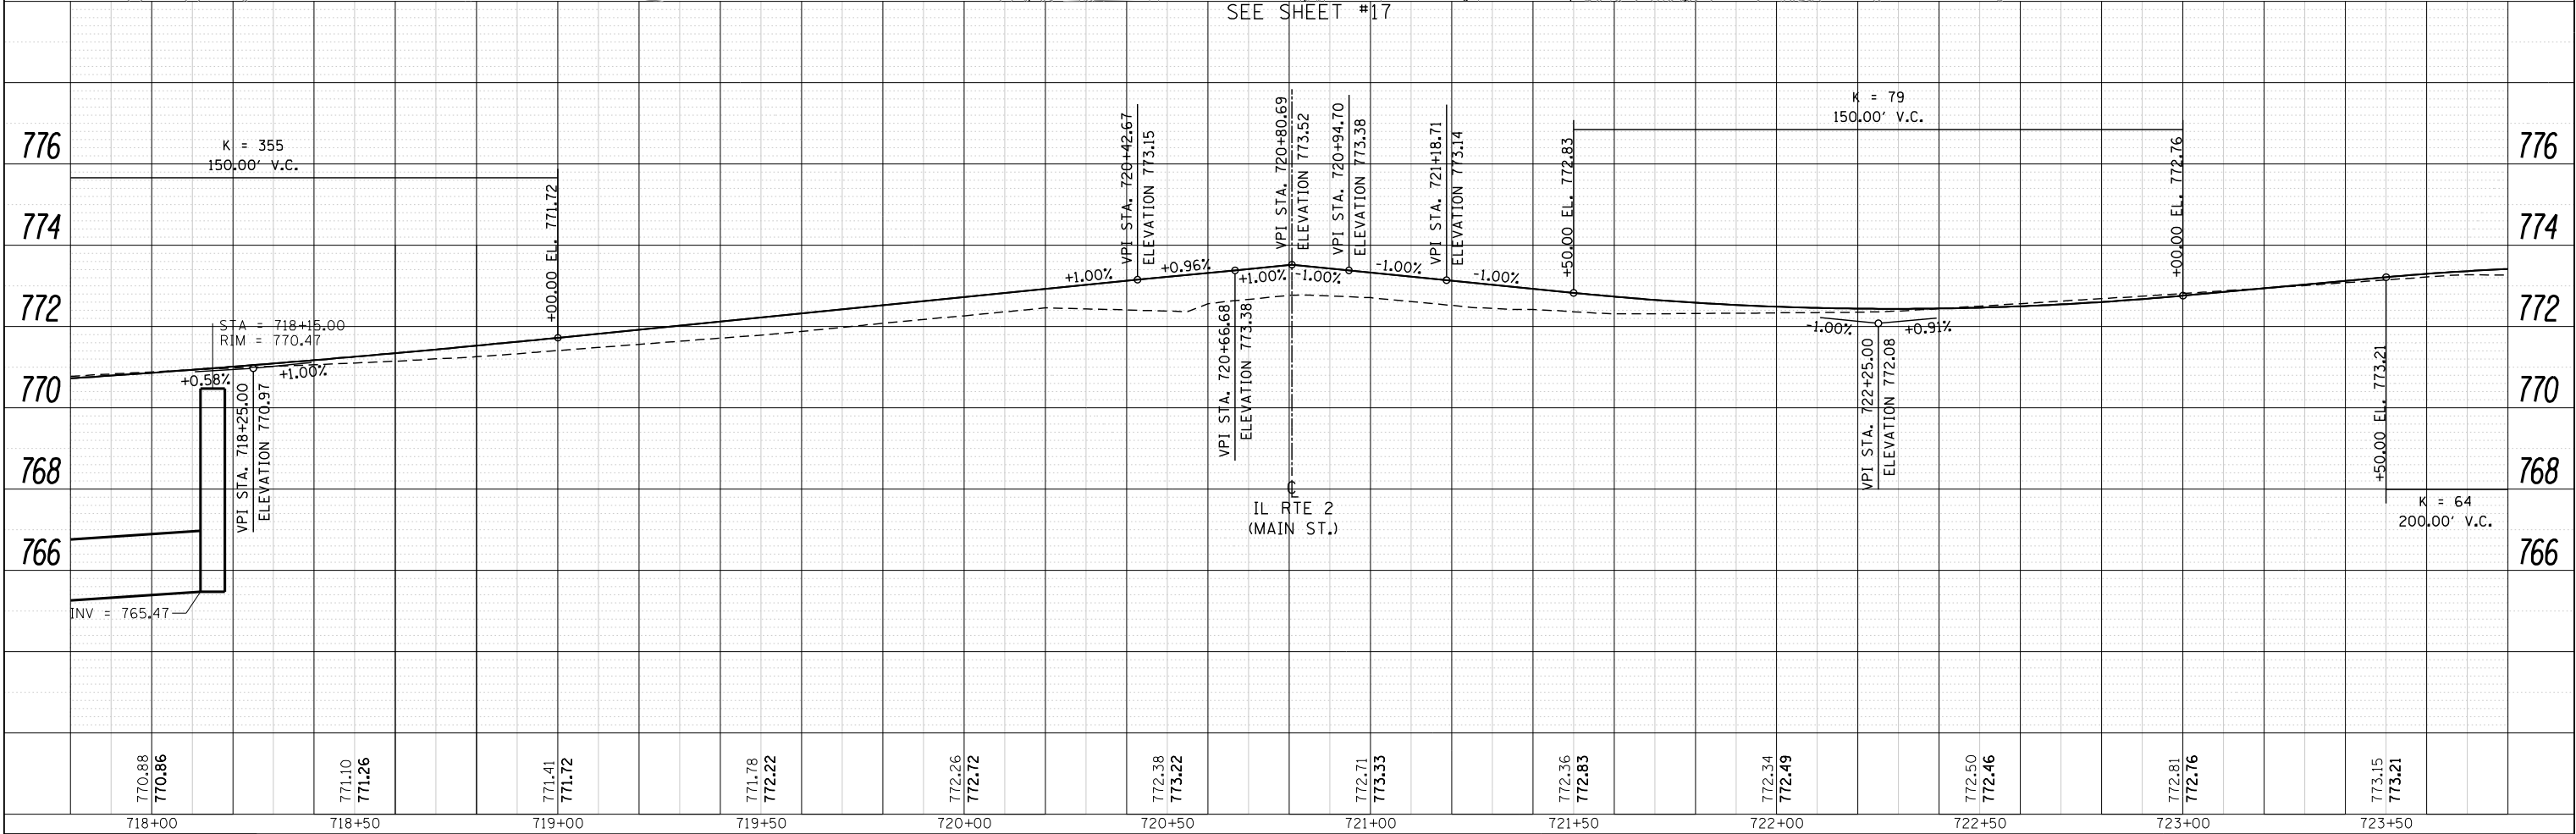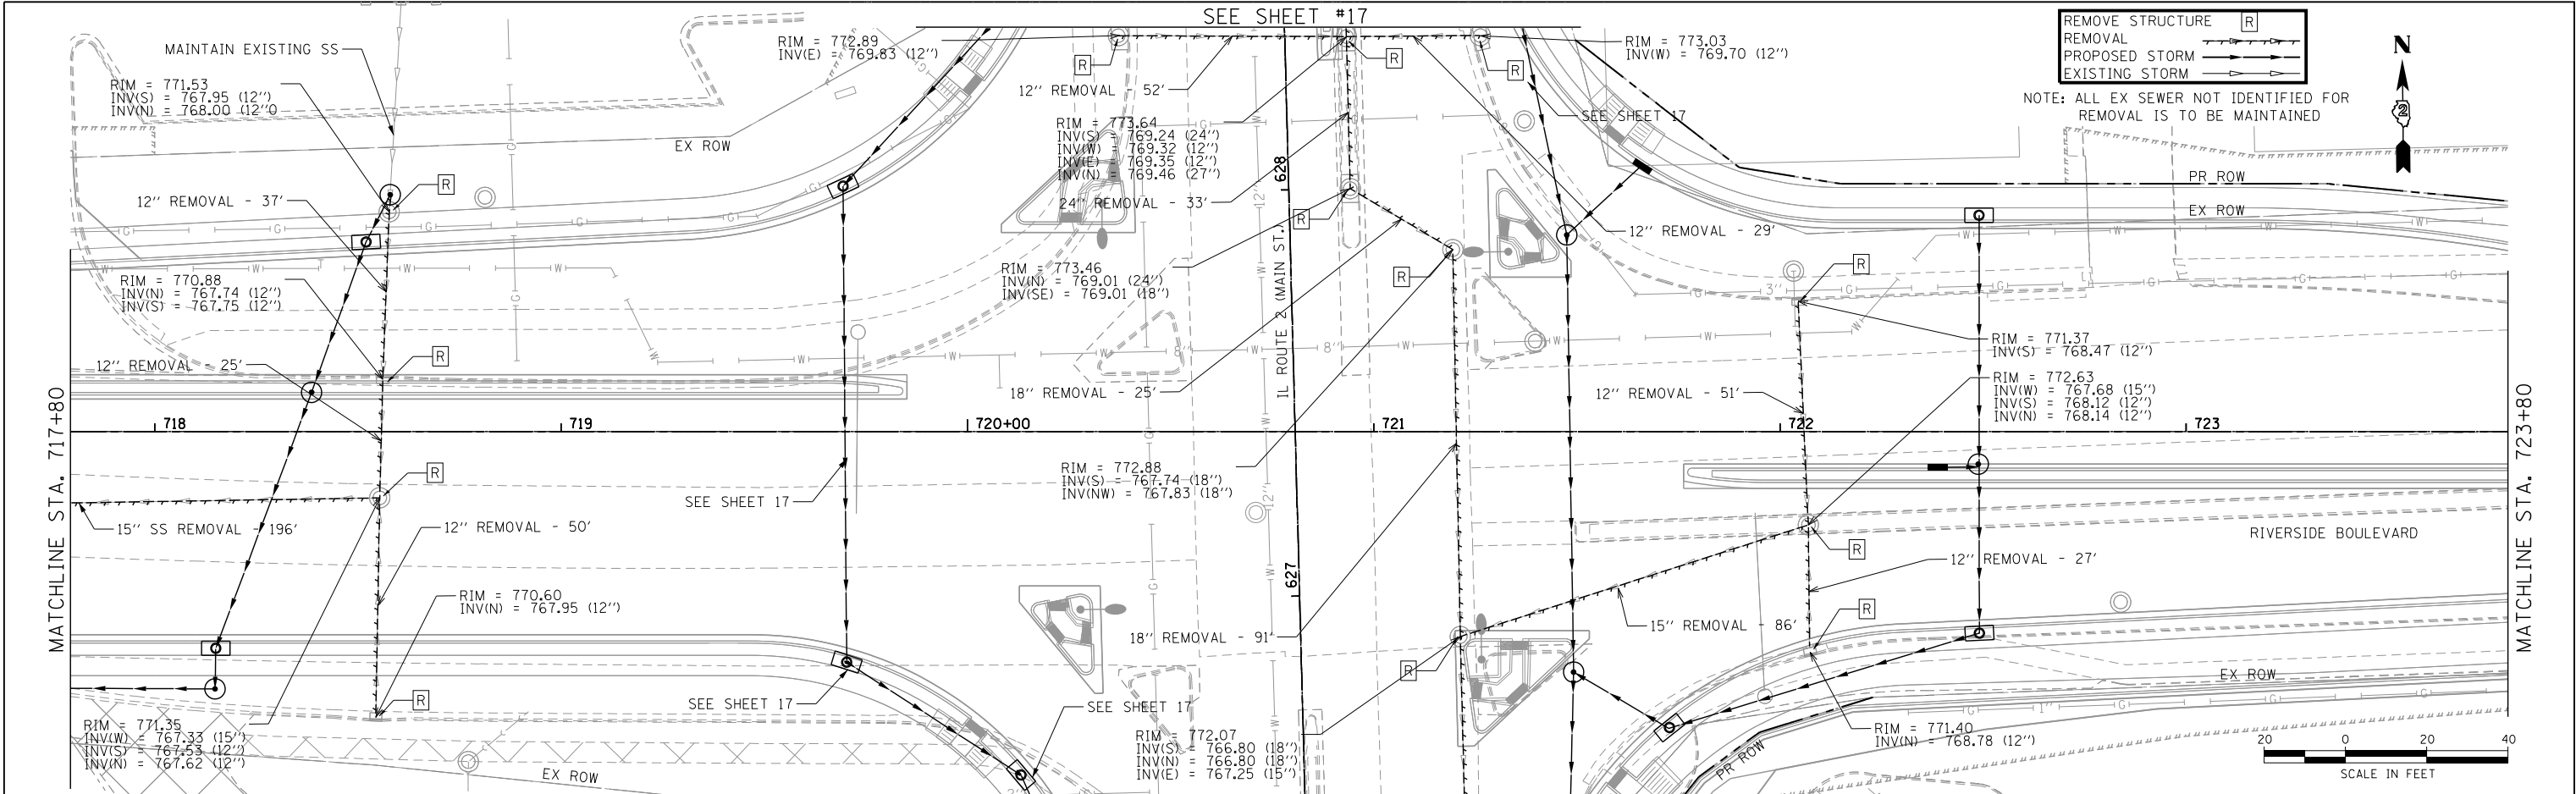



 HRGreen	USER NAME = dstancz	DESIGNED -	REVISED -	STATE OF ILLINOIS DEPARTMENT OF TRANSPORTATION	RIVERSIDE BOULEVARD (2 OF 3) DRAINAGE SHEETS				F.A.P. RTE.	SECTION	COUNTY	TOTAL SHEETS	SHEET NO.
		DRAWN -	REVISED -						734	78R-2	WINNEBAGO	926	443
	PLOT SCALE =	CHECKED -	REVISED -		CONTRACT NO. 64C21								
	PLOT DATE = 3/19/2014	DATE - 4/13/12	REVISED -		SCALE: 1" = 20'	SHEET NO. 28 OF 29 SHEETS	STA. 717+80 TO STA. 723+80	FED. ROAD DIST. NO.	ILLINOIS	FED. AID PROJECT			

205006-sh132-rmdr-ahage.dgn

PLAN	SURVEYED	BY	DATE
NOTE BOOK NO.	PLOTTED		
	CHECKED		
	ALIGNED		
	FILED		
	CADD FILE NAME		

PROFILE	SURVEYED	BY	DATE
NOTE BOOK NO.	PLOTTED		
	CHECKED		
	STRUCTURE		
	NOTATIONS CHKD		






COMPANY NAME: PROJECT CONTACT: 3/19/2014 4:20:46 PM 205006-sh133-rmdr-ainage.dgn
CLIENT: DATE PLOTTED: FILE NAME: PLOT NUMBER: PEN TABLE: 205006-sh133-rmdr-ainage.tbl

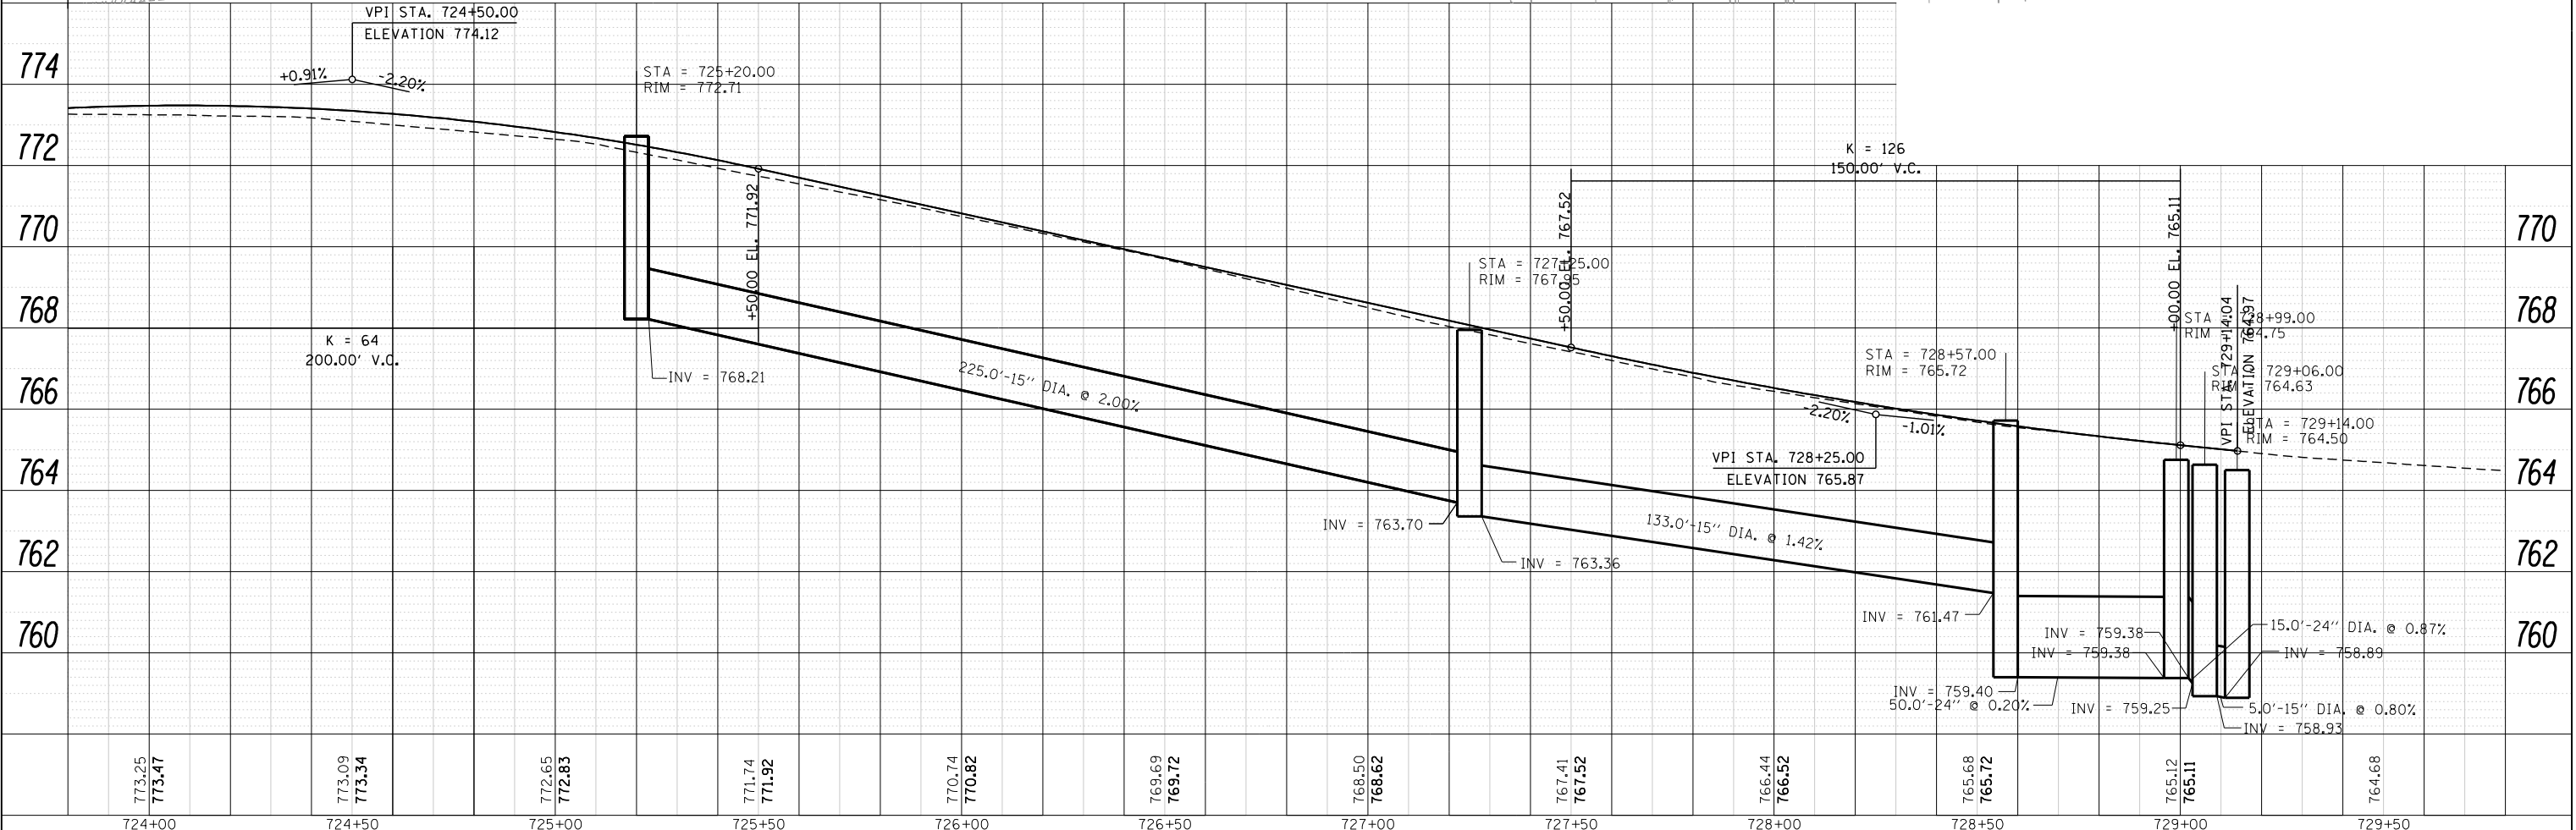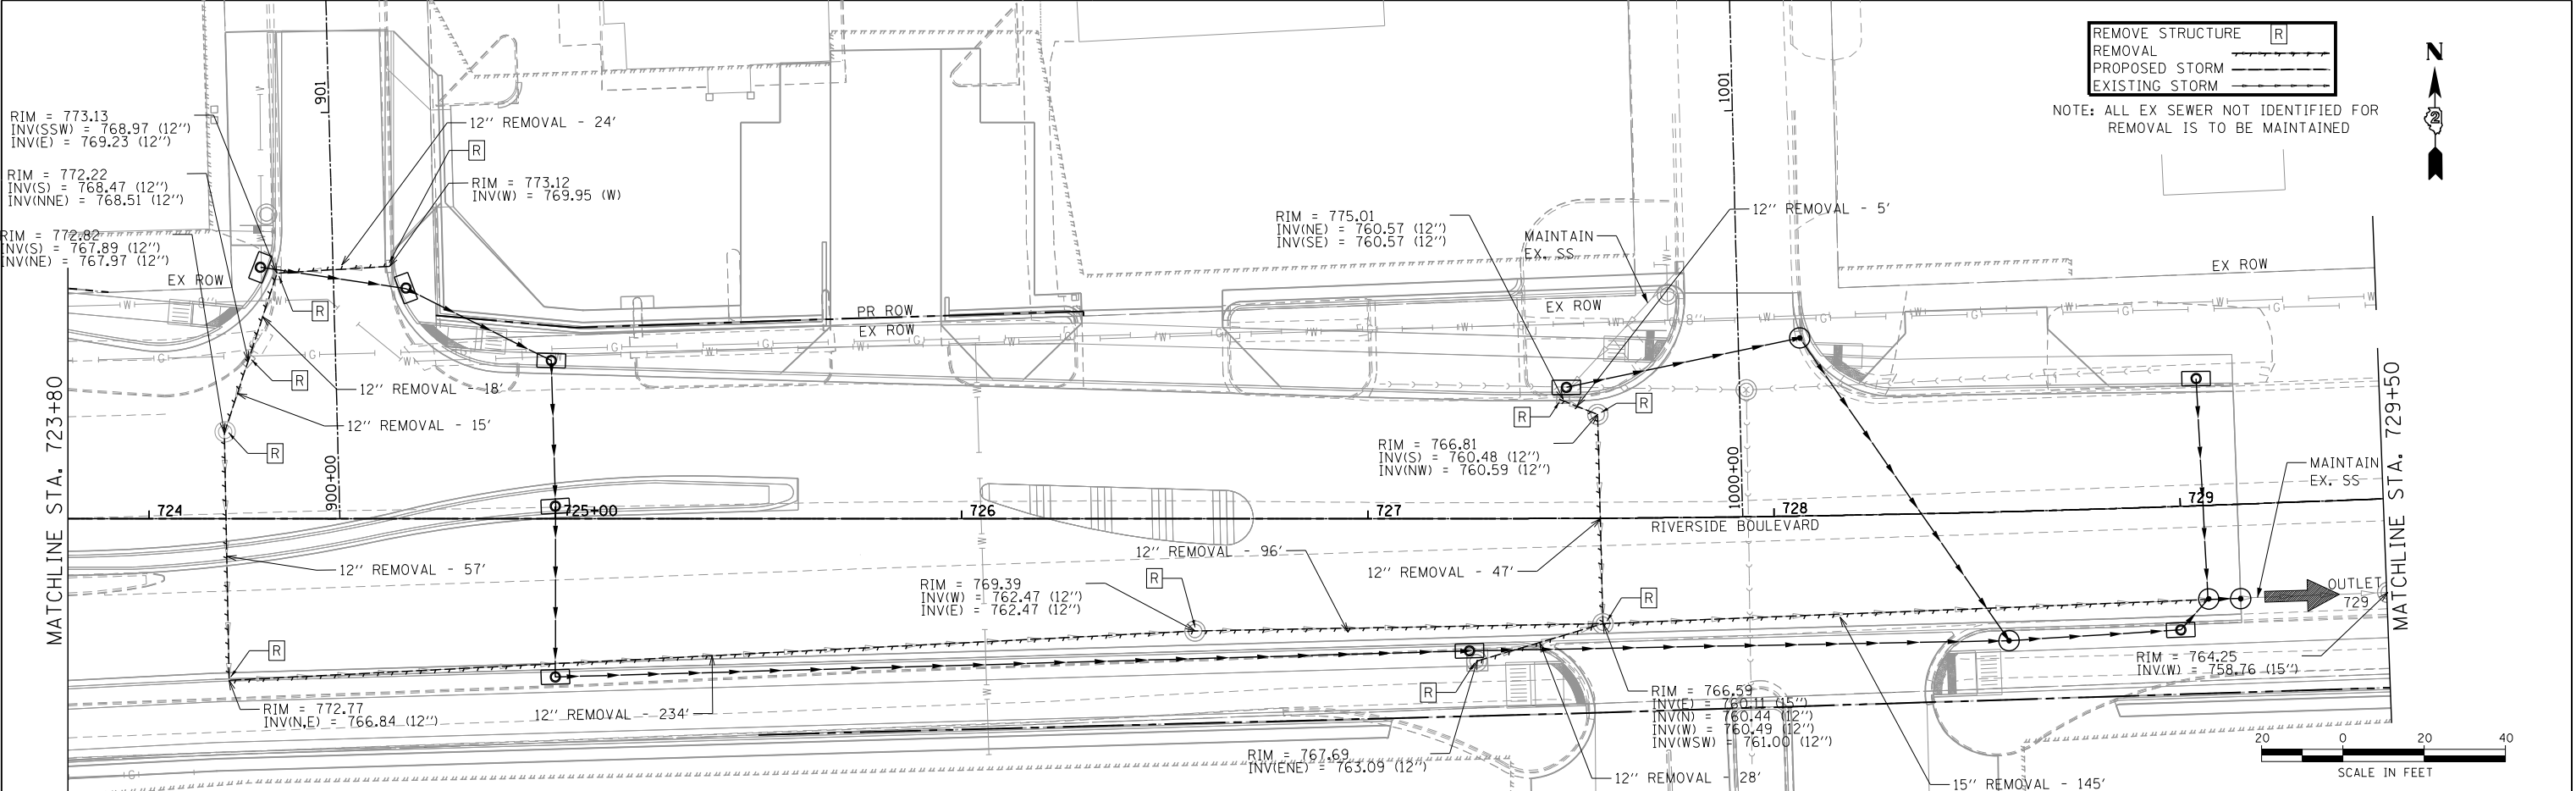


 HRGreen	USER NAME = dstancz	DESIGNED -	REVISED -	STATE OF ILLINOIS DEPARTMENT OF TRANSPORTATION	RIVERSIDE BOULEVARD (3 OF 3) DRAINAGE SHEETS				F.A.P. RTE.	SECTION	COUNTY	TOTAL SHEETS	SHEET NO.
	PLOT SCALE =	DRAWN -	REVISED -						734	78R-2	WINNEBAGO	926	444
	PLOT DATE = 3/19/2014	CHECKED -	REVISED -		CONTRACT NO. 64C21								
	DATE - 4/13/12	REVISED -	SCALE: 1" = 20' SHEET NO. 29 OF 29 SHEETS STA. 723+80 TO STA. 729+14.04 FED. ROAD DIST. NO. ILLINOIS FED. AID PROJECT										

MANHOLE WITH RESTRICTOR PLATE


CONTRACT NO.				
F.A. RTE.	SECTION	COUNTY	TOTAL SHEETS	SHEET NO.
STA.		TO STA.		
FED. ROAD DIST. NO.		ILLINOIS	FED. AID PROJECT	

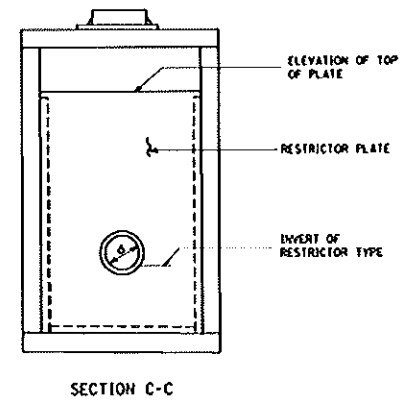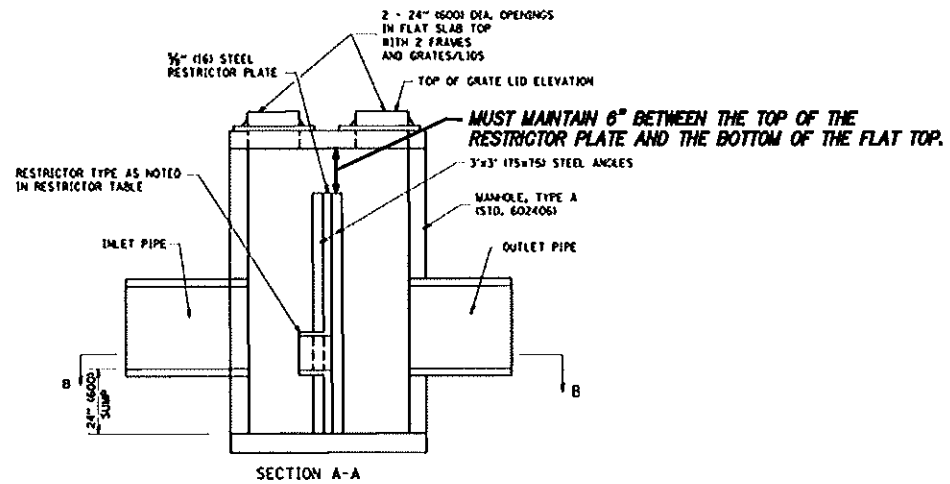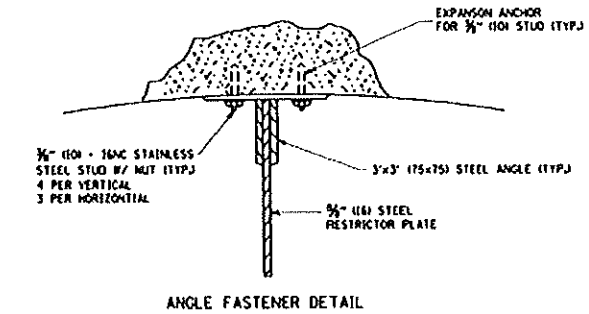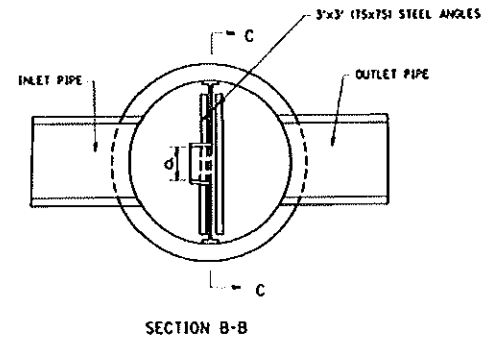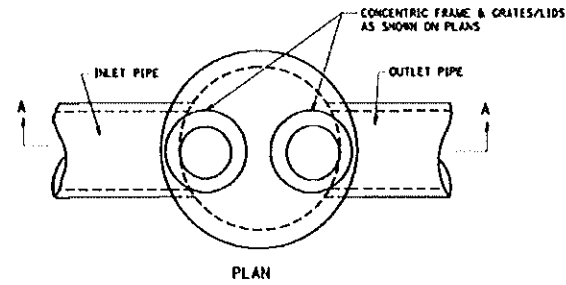

- NOTES:
1. ALL STEEL ANGLES AND PLATES TO BE GALVANIZED AFTER FABRICATION.
 2. ALL RESTRICTOR PLATES, ANGLES AND HARDWARE TO BE INCLUDED IN THE COST OF THE MANHOLE.
 3. BASIS OF PAYMENT: "MANHOLES, TYPE A, 6 FT. FLOW-DIMETER, TYPE 1 FRAME, CLOSED 180, RESTRICTOR PLATE" EACH

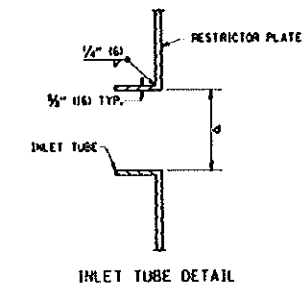

STATION	MANHOLE DIAMETER	FRAME AND GRATE	RESTRICTOR TYPE	INSIDE RESTRICTOR TYPE DIAMETER In. (mm) (d)	INVERT OF RESTRICTOR TYPE	ELEVATION OF TOP OF PLATE OVERFLOW
534+58 LT	8	II F CL	3	21	730.97	735.20
584+97 LT	8	II F CL	3	24	725.15	725.90
593+34 RT	8	II F CL	3	24	729.50	733.85
380+63 RT	8	II F CL	3	18	754.75	758.28
713+33 CL	8	II F CL	3	15	759.73	761.73
728+14 RT	8	II F CL	3	12	759.25	761.50

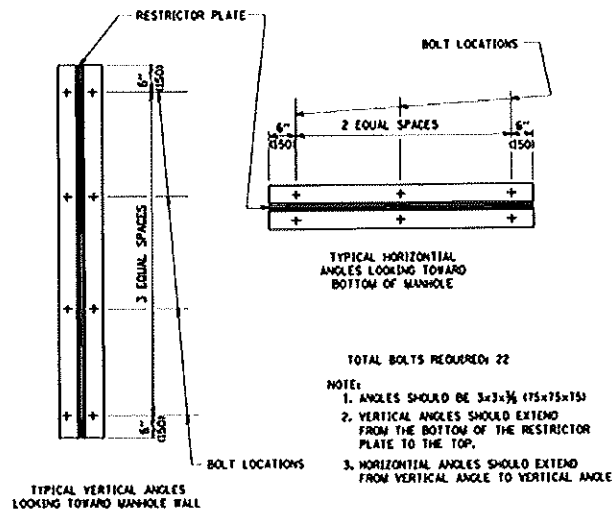

RESTRICTOR TYPE					
1	2	3	4	5	6
RE-ENTRANT TUBE	SHARP EDGED	SQUARE EDGED	RE-ENTRANT TUBE	SQUARE EDGED	ROUNDED
					
LENGTH $\frac{1}{2}$ TO 1 DIA.		STREAM LEAPS BACK	LENGTH $2\frac{1}{2}$ DIA.	LENGTH $2\frac{1}{2}$ DIA.	
C=.52	C=.61	C=.61	C=.73	C=.82	C=.90

VALUES OF "C" FOR CIRCULAR AND SQUARE ORIFICES

VALUES OF "C" FOR CIRCULAR
AND SQUARE ORIFICES

ALL DIMENSIONS ARE IN INCHES (MILLIMETERS) UNLESS OTHERWISE SHOWN.

REVISIONS	
NAME	DATE
R. SMAN	09/03/01
R. SMAN	10/23/01
E. GOMEZ	08/28/01
M. GOMEZ	01/08/02

ILLINOIS DEPARTMENT OF TRANSPORTATION

MANHOLE WITH
RESTRICTOR PLATE

SCALE: VERT.
HORIZ.
DATE: 1/18/2007

DRBN BY
CHECKED BY

BO600-04 (BD-12)
REVISION DATE: 01/01/01

COMPANY NAME: HR GREEN
PROJECT CONTACT: DAVE CAMP, P.E.
DATE PLOTTED: 3/12/2015 9:10:24 AM
FILE NAME: Z05006-sh101-Indscp-Gen.dgn
PLOT DRIVER: pdfcut
PEN TABLE: standard-trans.tbl



HRGreen.com

Illinois Professional Design Firm

184-001322

USER NAME = whood	DESIGNED - DLR	REVISED -
FILE NAME = Z05006-sh101-Indscp-Gen.dgn	DRAWN - WJH	REVISED -
PLOT SCALE =	CHECKED - DVC	REVISED -
PLOT DATE = 3/12/2015	DATE -	REVISED -

STATE OF ILLINOIS
DEPARTMENT OF TRANSPORTATION

IL ROUTE 2 (N. MAIN STREET)
LANDSCAPING NOTES AND SUMMARY OF QUANTITIES

SCALE:	SHEET NO.	OF	SHEETS	STA.	TO STA.	FED. ROAD DIST. NO. 2 ILLINOIS	FED. AID PROJECT
--------	-----------	----	--------	------	---------	----------------------------------	------------------

GENERAL NOTES:

- THE LANDSCAPE PLANS CONTAINED HEREIN ILLUSTRATE APPROXIMATE LOCATIONS OF ALL EXISTING AND PROPOSED SITE CONDITIONS. REFER TO CIVIL ENGINEERING DRAWINGS FOR ADDITIONAL DETAILED INFORMATION.
- THE CONTRACTOR SHALL VERIFY ALL SITE CONDITIONS. THE CONTRACTOR SHALL NOT WILLFULLY PROCEED WITH CONSTRUCTION AS DESIGNED WHEN IT IS APPARENT THAT UNKNOWN OBSTRUCTIONS AND/OR GRADE DIFFERENCES EXIST THAT MAY NOT HAVE BEEN KNOWN DURING DESIGN. SUCH CONDITIONS SHALL BE IMMEDIATELY BROUGHT TO THE ATTENTION OF IDOT AND THE CITY OF ROCKFORD FOR CLARIFICATION. THE CONTRACTOR SHALL ASSUME FULL RESPONSIBILITY FOR ALL LIABILITIES, INCLUDING NECESSARY REVISIONS DUE TO FAILURE TO GIVE SUCH NOTIFICATION.
- THE CONTRACTOR SHALL BE RESPONSIBLE FOR COORDINATION WITH SUBCONTRACTORS AND OTHER CONTRACTORS OF RELATED TRADES, AS REQUIRED, TO ACCOMPLISH THE PLANTING AND RELATED OPERATIONS.

GENERAL SEEDING AND SOD NOTES:

- CONTRACTOR SHALL CONFORM TO GENERAL IDOT SPECIFICATIONS FOR THE INSTALLATION OF ALL TURF AREAS AND REFER TO SECTIONS 250, 251, AND 252 FOR ALL REQUIREMENTS.

GENERAL PLANTING NOTES:

- THE CONTRACTOR SHALL COORDINATE INSTALLATION OF ALL PLANT MATERIAL WITH THE INSTALLATION OF OTHER IMPROVEMENTS SUCH AS HARDSCAPE ELEMENTS AND RELATED STRUCTURES. ANY DAMAGE TO EXISTING IMPROVEMENTS IS THE RESPONSIBILITY OF THE CONTRACTOR.
- THE CONTRACTOR IS RESPONSIBLE TO RESTORE ALL AREAS OF THE SITE, OR ADJACENT AREAS, WHERE DISTURBED BY OPERATIONS OF OR RELATED TO THE CONTRACTOR'S WORK.
- CONTRACTOR MUST INCLUDE LIST OF NURSERY SOURCES FOR ALL SPECIFIED PLANT MATERIAL TO THE IDOT ENGINEER AND THE CITY OF ROCKFORD PRIOR TO OBTAINING MATERIALS SECURING ORDER.
- NO SUBSTITUTIONS OF PLANT MATERIAL, QUANTITIES OR SIZES WILL BE PERMITTED WITHOUT APPROVAL BY THE IDOT ENGINEER AND THE CITY OF ROCKFORD.
- FINAL LOCATION AND STAKING OF ALL PLANT MATERIALS SHALL BE ACCEPTED BY THE IDOT ENGINEER AND THE CITY OF ROCKFORD IN ADVANCE OF PLANTING PER ARTICLE 253.07.
- ALL CORDS AND BURLAP SHALL BE REMOVED FROM THE TREE TRUNKS DURING PLANTING. CONTRACTOR SHALL COORDINATE WITH IDOT AND THE CITY TO INSPECT TREE PITS PRIOR TO BACKFILLING, TO INSURE WIRE BASKETS ARE PROPERLY REMOVED FROM THE UPPER ONE HALF OF PLANTING BULB PER ARTICLE 253.10.
- PRIOR TO BEING ACCEPTED, ALL PLANTS SHALL ENDURE A PERIOD OF ESTABLISHMENT AS DEFINED IN ARTICLE 253.14.
- PLANT CARE:
THE CONTRACTOR SHALL REFER TO ARTICLE 253.15 FOR ALL PLANT CARE REQUIREMENTS DURING THE PERIOD OF ESTABLISHMENT.
- INSTALLATION PROTECTION:
THE CONTRACTOR IS RESPONSIBLE FOR THE PROTECTION OF NEW PLANTING FROM CONSTRUCTION TRAFFIC.
- TOPSOIL PLACEMENT:
THE CONTRACTOR SHALL REFER TO SECTION 211 FOR ALL TOPSOIL REQUIREMENTS.
- CONTRACTOR WILL FURNISH AND PLACE TOPSOIL TO A DEPTH OF 18" IN ALL PERENIAL BED AREAS WITHIN MEDIANS.

ITEM #	ITEM	UNIT	QUANTITY
21101615	TOPSOIL FURNISH AND PLACE, 4"	SQ YD	28,458
21101665	TOPSOIL FURNISH AND PLACE, 18"	SQ YD	66
25000110	SEEDING, CLASS 1A	ACRE	1
25000400	NITROGEN FERTILIZER NUTRIENT	POUND	388
25000500	PHOSPHORUS FERTILIZER NUTRIENT	POUND	388
25000600	POTASSIUM FERTILIZER NUTRIENT	POUND	388
25000750	MOWING	ACRE	1
25100630	EROSION CONTROL BLANKET	SQ YD	4,840
25200110	SODDING, SALT TOLERANT	SQ YD	23,020
25200200	SUPPLEMENTAL WATERING	UNIT	208
50600200	PAINTING STEEL RAILING	FOOT	913
A2000224	TREE, ACER X FREEMAN II HARMO (MARMO FREEMAN MAPLE), 3" CALIPER, B&B	EACH	6
A2002562	TREE, CARPINUS CAROLINIANA (AMERICAN HORNBEAM), 4' HEIGHT, B&B	EACH	3
A2002824	TREE, CATALPA SPECIOSA (NORTHERN CATALPA), 3" CALIPER, B&B	EACH	4
A2005020	TREE, GYMNOCLADUS DIOICUS (KENTUCKY COFFEETREE), 2 1/2" CALIPER, B&B	EACH	4
A2005424	TREE, LIRIODENDRON TULIPFERA (TULIP TREE), 3" CALIPER, B&B	EACH	8
A2005824	TREE, PLATANUS OCCIDENTALLIS (SYCAMORE), 3" CALIPER, B&B	EACH	8
A2006520	TREE, QUERCUS BICOLOR (SWAMP WHITE OAK), 2 1/2" CALIPER, B&B	EACH	4
A2006618	TREE, QUERCUS IMBRICARIA (SHINGLE OAK), 2 1/2" CALIPER, B&B	EACH	2
A2006726	TREE, QUERCUS MACROCARPA (BUR OAK), 3" CALIPER, B & B	EACH	9
A2006820	TREE, QUERCUS MUEHLENBERG II (CHINKAPIN OAK), 2 1/2" CALIPER, B&B	EACH	7
A2007116	TREE, QUERCUS RUBRA (RED OAK), 2" CALIPER, B&B	EACH	12
A2007230	TREE, ROBINIA PSEUDOACACIA BENJAMIN (BENJAMIN BLACK LOCUST), 2 1/2" CALIPER, B&B	EACH	5
A2007824	TREE, TILIA AMERICANA (AMERICAN LINDEN), 3" CALIPER, B&B	EACH	6
A2008519	TREE, ULMUS MORTON GLOSSY (TRIUMPH ELM), 2 1/2" CALIPER, B&B	EACH	9
B2000770	TREE, AMELANCHIER X GRANDIFLORA AUTUMN BRILLIANCE (AUTUMN BRILLIANCE SERVICE BERRY), 2" CALIPER, B&B	EACH	7
B2001116	TREE, CERCIS CANADENSIS (EASTERN REDBUD), 2" CALIPER, B&B	EACH	7
B2001266	TREE, CORNUS ALTERNIFOLIA (PAGODA DOG WOOD), 6' HEIGHT, B&B	EACH	5
B2002268	TREE, CRATAEGUS VIRDIS WINTER KING (WINTER KING GREEN HAWTHORN), 7' HEIGHT, B&B	EACH	7
B2004166	TREE, MALUS PRAIRIFIRE (PRAIRIEFIRE CRABAPPLE), 6' HEIGHT, B&B	EACH	13
B2005014	TREE, MALUS SNOWDRIFT (SNOWDRIFT CRABAPPLE), 1 3/4" CALIPER, B&B	EACH	15
B2007066	TREE, MALUS PURPLE PRINCE (PURPLE PRINCE CRABAPPLE), 2" CALIPER, B&B	EACH	7
K0012990	PERENNIAL PLANTS, ORNAMENTAL TYPE, GALLON POT (SHASTA DAISY)	UNIT	134
K0013020	PERENNIAL PLANTS, PRAIRIE TYPE, GALLON POT (KARL FOERSTER FEATHER REED GRASS)	UNIT	72
XX007908	COLORLED SURFACE	SF	10,797
X6024855	MEDIAN INLET SPECIAL	EACH	5
K1001988	IRRIGATION SYSTEM SPECIAL	LUMP SUM	1

- SPECIALTY ITEM
- SPECIAL PROVISION

COMPANY NAME: HRGreen.com
PROJECT CONTACT: DATE: 3/10/2015
FILE NAME: 205006-sh102-landsop.dgn
PLOT DRIVER: JMT
PEN TABLE: Struct 22x34.tbl


COLORED SURFACE A

COLORED SURFACE B


SODDING, SALT TOLERANT

SEEDING, CLASS 1A

LEGEND

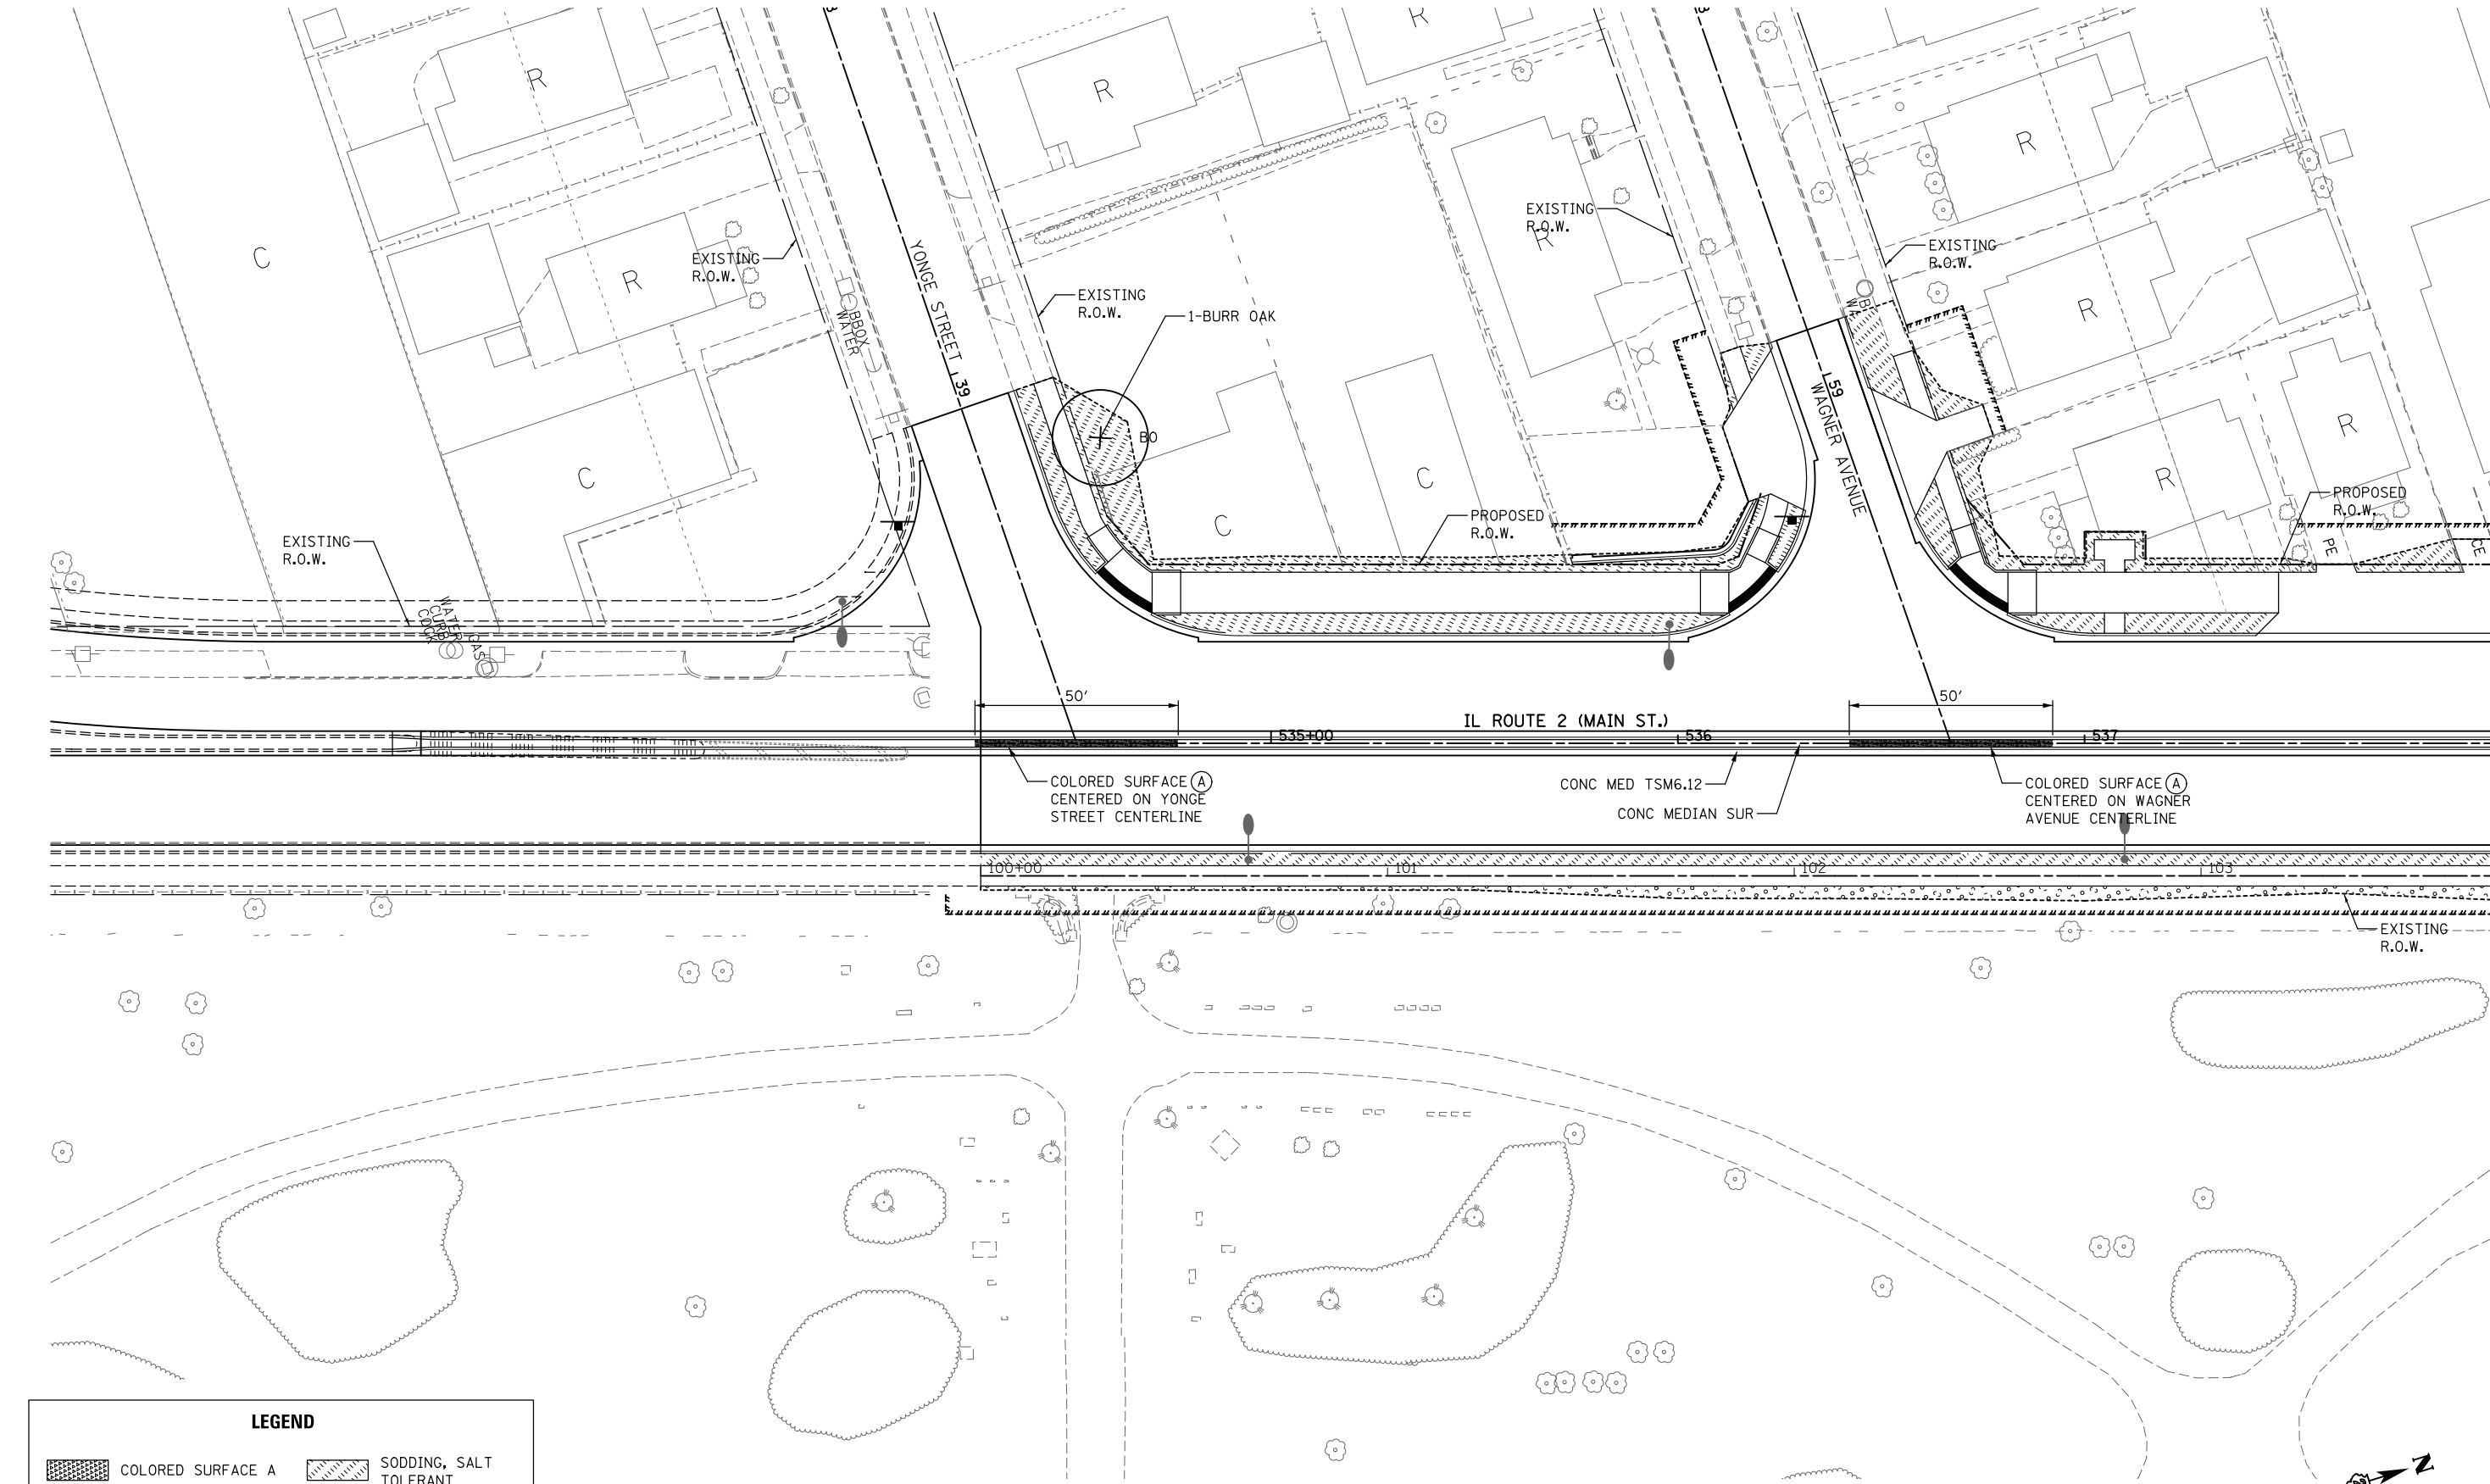

MATCH LINE STA 538+00

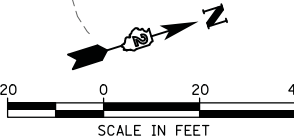

HRGreen.com

Illinois Professional Design Firm

184-001322

HRGreen

USER NAME = whood

FILE NAME = z05006-sh102-landsop.dgn

PLOT SCALE =

PLOT DATE = 3/10/2015

DESIGNED - DLR

DRAWN - WJH

CHECKED - DVC

DATE -

REVISED -

REVISED -

REVISED -

REVISED -

STATE OF ILLINOIS

DEPARTMENT OF TRANSPORTATION

IL ROUTE 2 (N. MAIN STREET)

LANDSCAPING PLANS

SCALE: 1" = 20'

SHEET NO.

OF

SHEETS

STA. 534+38.63 TO STA. 538+00

M.S.

734

SECTION

78R-2

COUNTY

WINNEBAGO

TOTAL SHEETS

926

SHEET NO.

447

CONTRACT NO.

FED. ROAD DIST. NO. 2

ILLINOIS

FED. AID PROJECT

COMPANY NAME: HRGreen.com
PROJECT CONTACT: DATE: 3/10/2015 8:20:49 AM
FILE NAME: z05006-sh103-landsop.dgn
PLOT DRIVER: JMT:ad:htc:fg
PEN TABLE: Struct 22x34.tbl

COLORED SURFACE A

COLORED SURFACE B

SODDING, SALT TOLERANT

SEEDING, CLASS 1A

HRGreen.com
Illinois Professional Design Firm
#184-001322



USER NAME =	whoood	DESIGNED -	DLR	REVISED -	
FILE NAME =	z05006-sh103-landsop.dgn	DRAWN -	WJH	REVISED -	
PLOT SCALE =		CHECKED -	DVC	REVISED -	
PLOT DATE =	3/10/2015	DATE -		REVISED -	

STATE OF ILLINOIS
DEPARTMENT OF TRANSPORTATION

IL ROUTE 2 (N. MAIN STREET)
LANDSCAPING PLANS

SCALE: 1" = 20' SHEET NO. OF SHEETS STA. 538+00 TO STA. 544+00

M.S.	SECTION	COUNTY	TOTAL SHEETS	SHEET NO.
734	78R-2	WINNEBAGO	926	448
CONTRACT NO.				
FED. ROAD DIST. NO. 2 [ILLINOIS] FED. AID PROJECT				

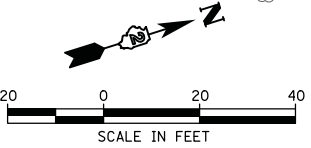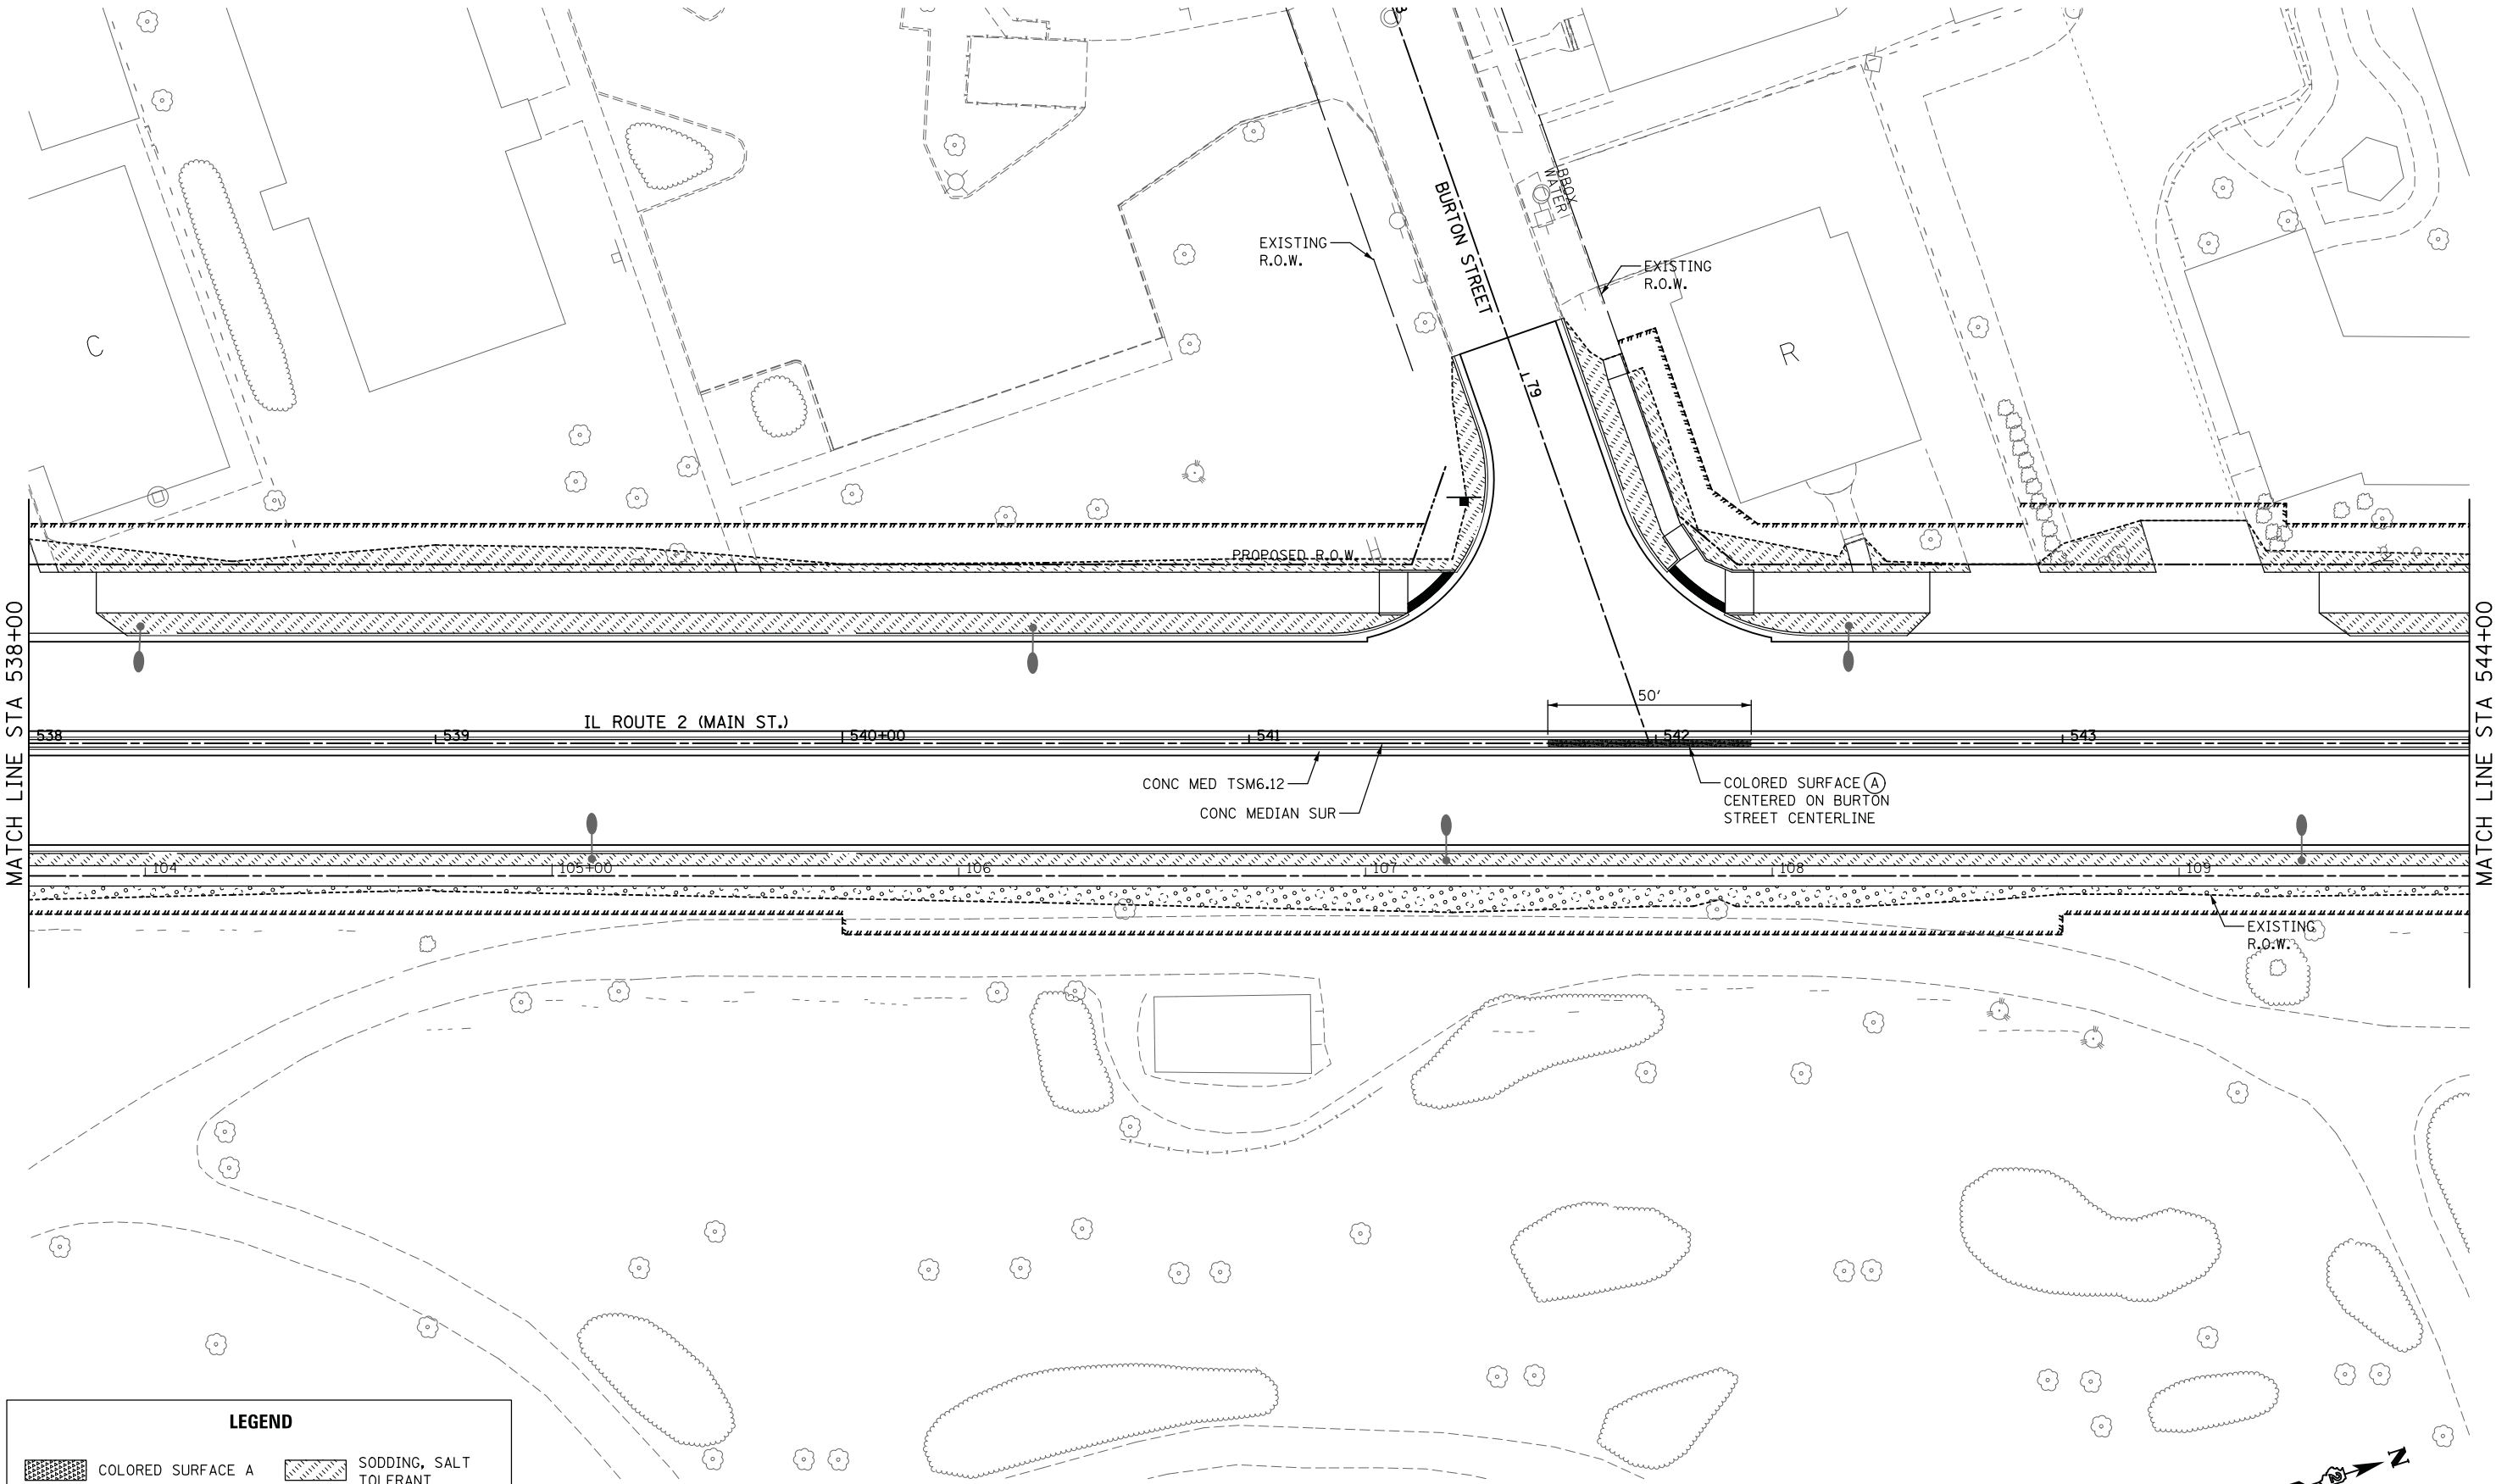

COMPANY NAME: HRGreen
PROJECT CONTACT: DAVE VAN CAMP, P.E.
DATE PLOTTED: 3/10/2015 8:20:53 AM
FILE NAME: z05006-sh105-1ndsop.dgn
PLOT DRIVER: JMT:ad:htfg
PEN TABLE: Struct 22x34.tbl


COLORED SURFACE A

COLORED SURFACE B

SODDING, SALT TOLERANT

SEEDING, CLASS 1A

LEGEND

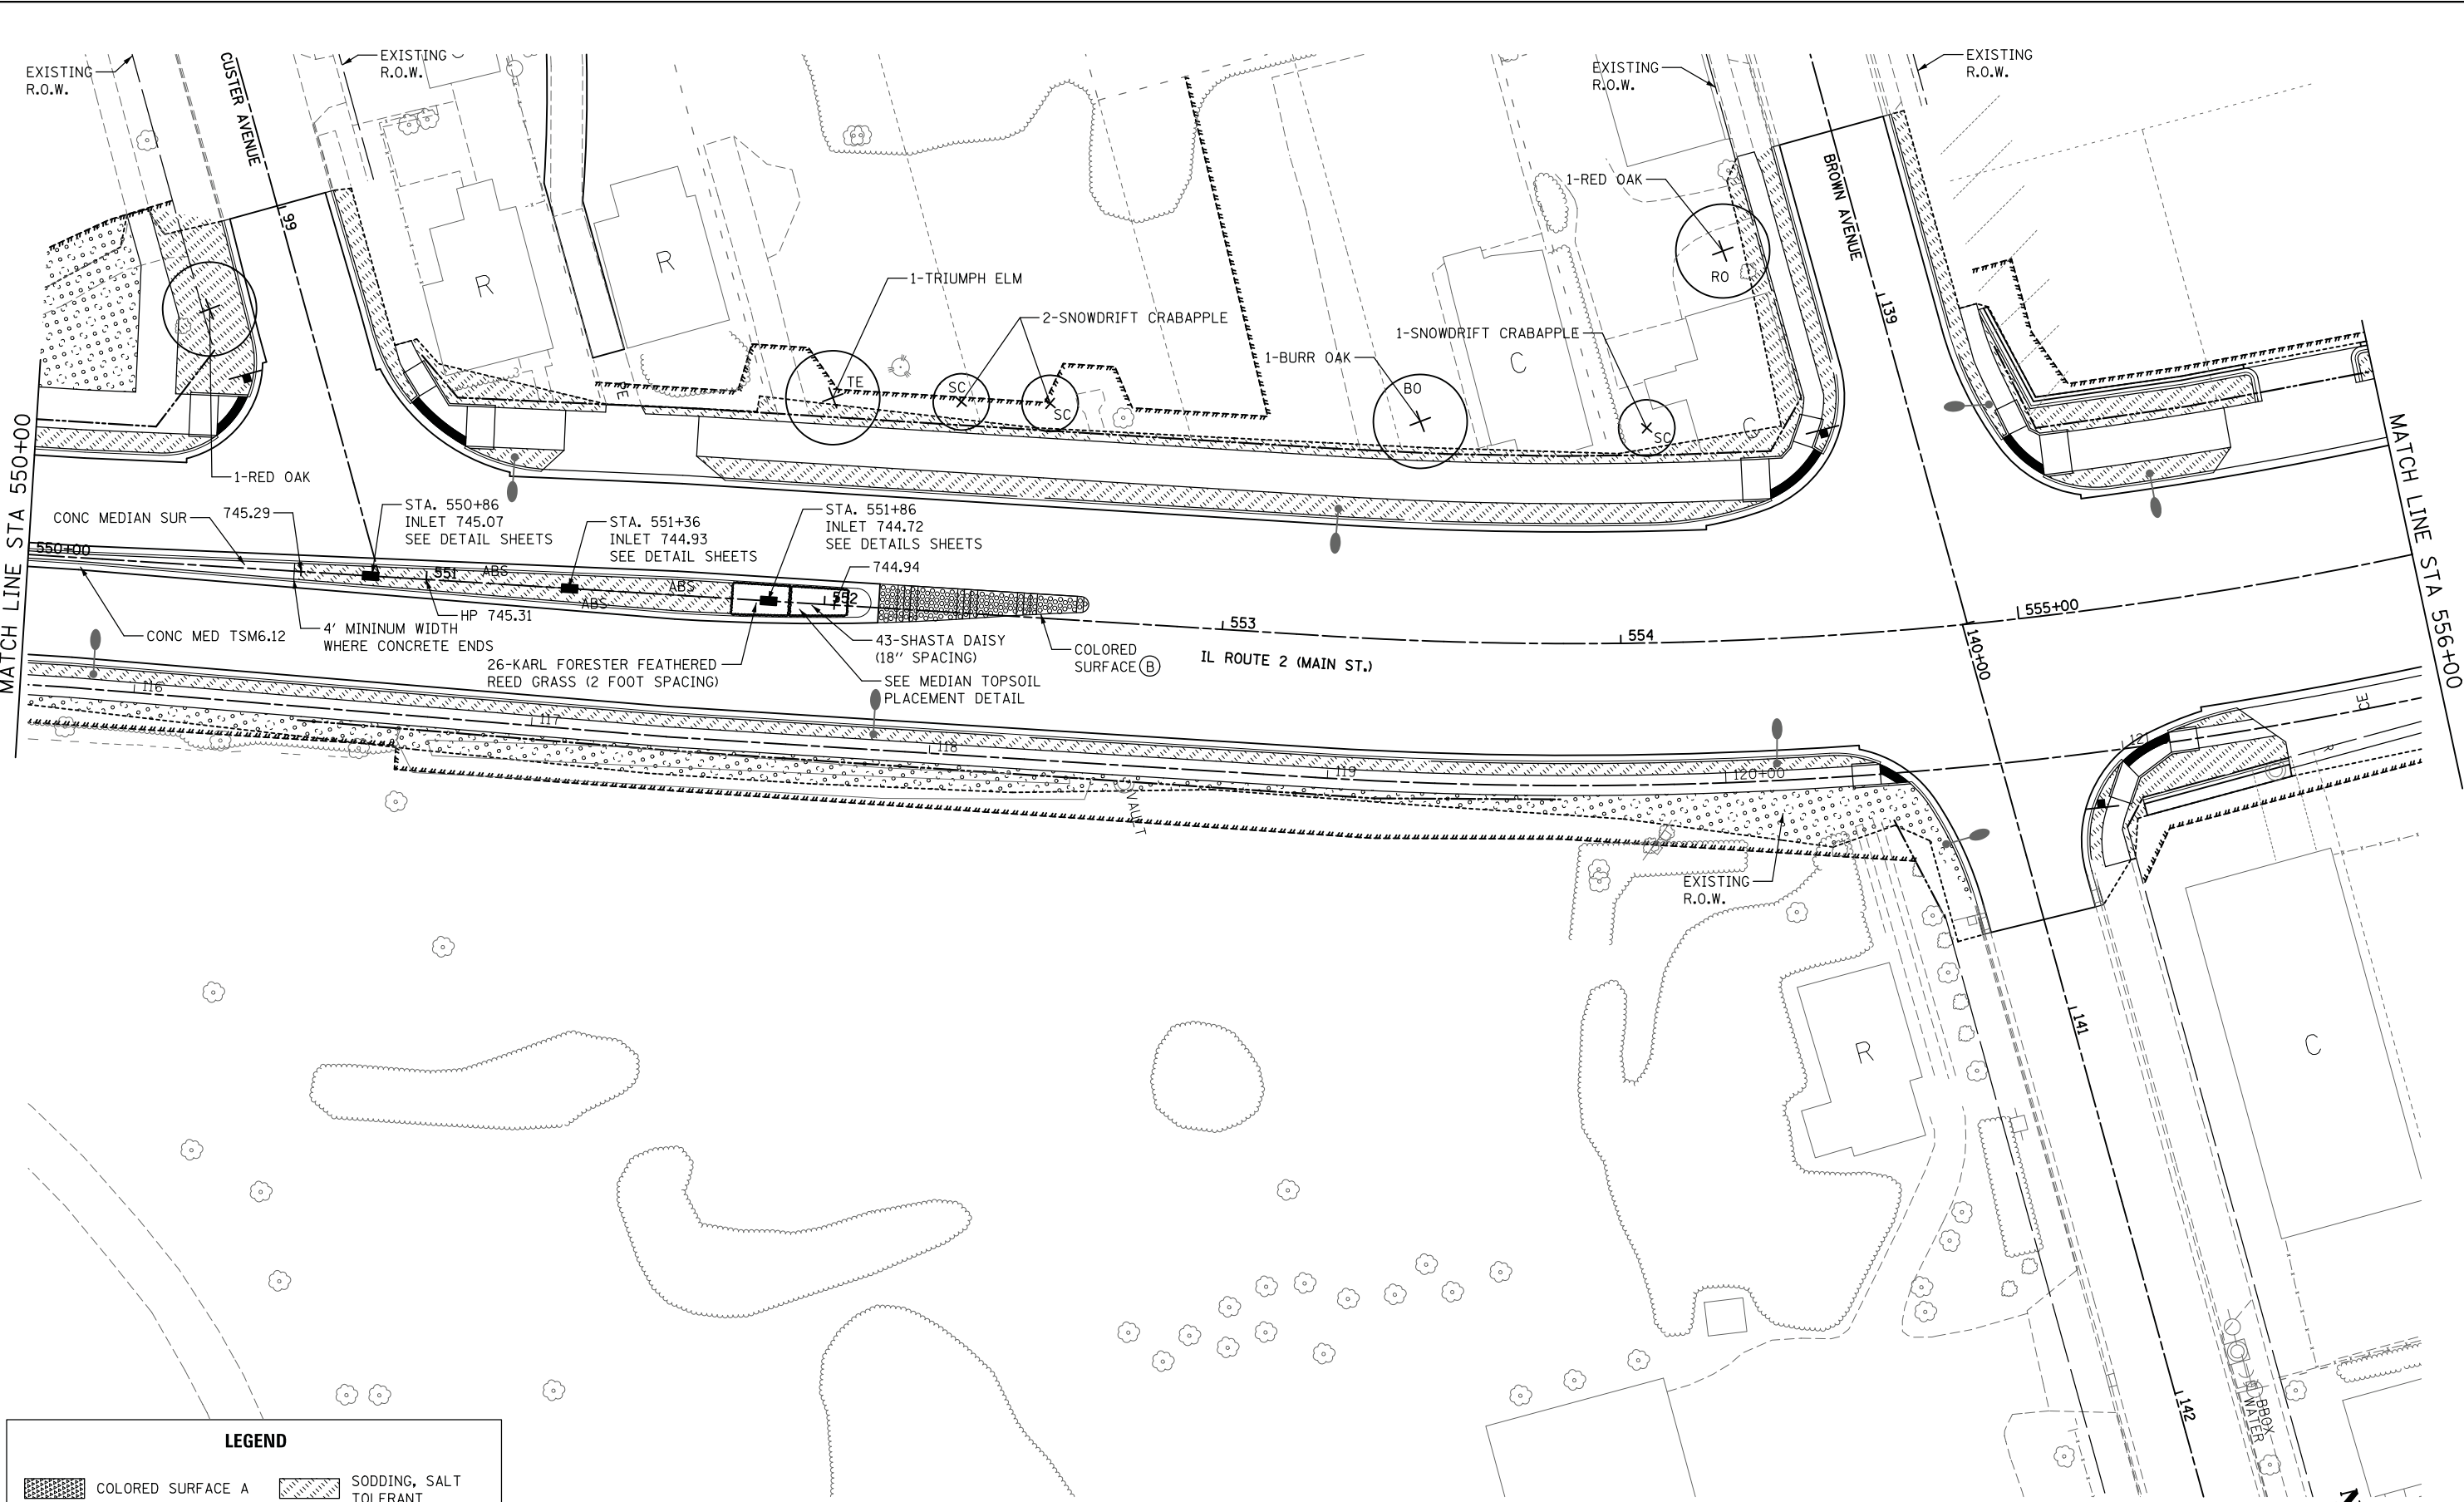

IL ROUTE 2 (N. MAIN STREET) LANDSCAPING PLANS					M.S.	SECTION	COUNTY	TOTAL SHEETS	SHEET NO.
SCALE: 1" = 20'					734	78R-2	WINNEBAGO	926	450
					CONTRACT NO.				
SHEET NO. OF SHEETS STA. 550+00 TO STA. 556+00					FED. ROAD DIST. NO. 2	ILLINOIS	FED. AID PROJECT		

STATE OF ILLINOIS
DEPARTMENT OF TRANSPORTATION

USER NAME = whood	DESIGNED - DLR	REVISED -
FILE NAME = z05006-sh105-1ndsop.dgn	DRAWN - WJH	REVISED -
PLOT SCALE =	CHECKED - DVC	REVISED -
PLOT DATE = 3/10/2015	DATE -	REVISED -

HRGreen.com
Illinois Professional Design Firm
#184-001322

COMPANY NAME: HRGreen.com
PROJECT CONTACT: DATE VAN CAMP, P.E.
DATE PLOTTED: 3/10/2015 8:20:05 AM
FILE NAME: z05006-sh106-1ndscp.dgn
PLOT DRIVER: JMT:adk:ftg
PEN TABLE: Struct 22x34.tbl

LEGEND

COLORED SURFACE A

COLORED SURFACE B

SODDING, SALT TOLERANT

SEEDING, CLASS 1A

MATCH LINE STA 556+00

MATCH LINE STA 561+00



VAN WIE AVENUE


159

161

162


IL RTE 2 (MAIN ST.)

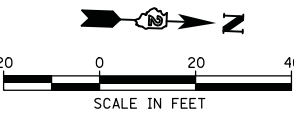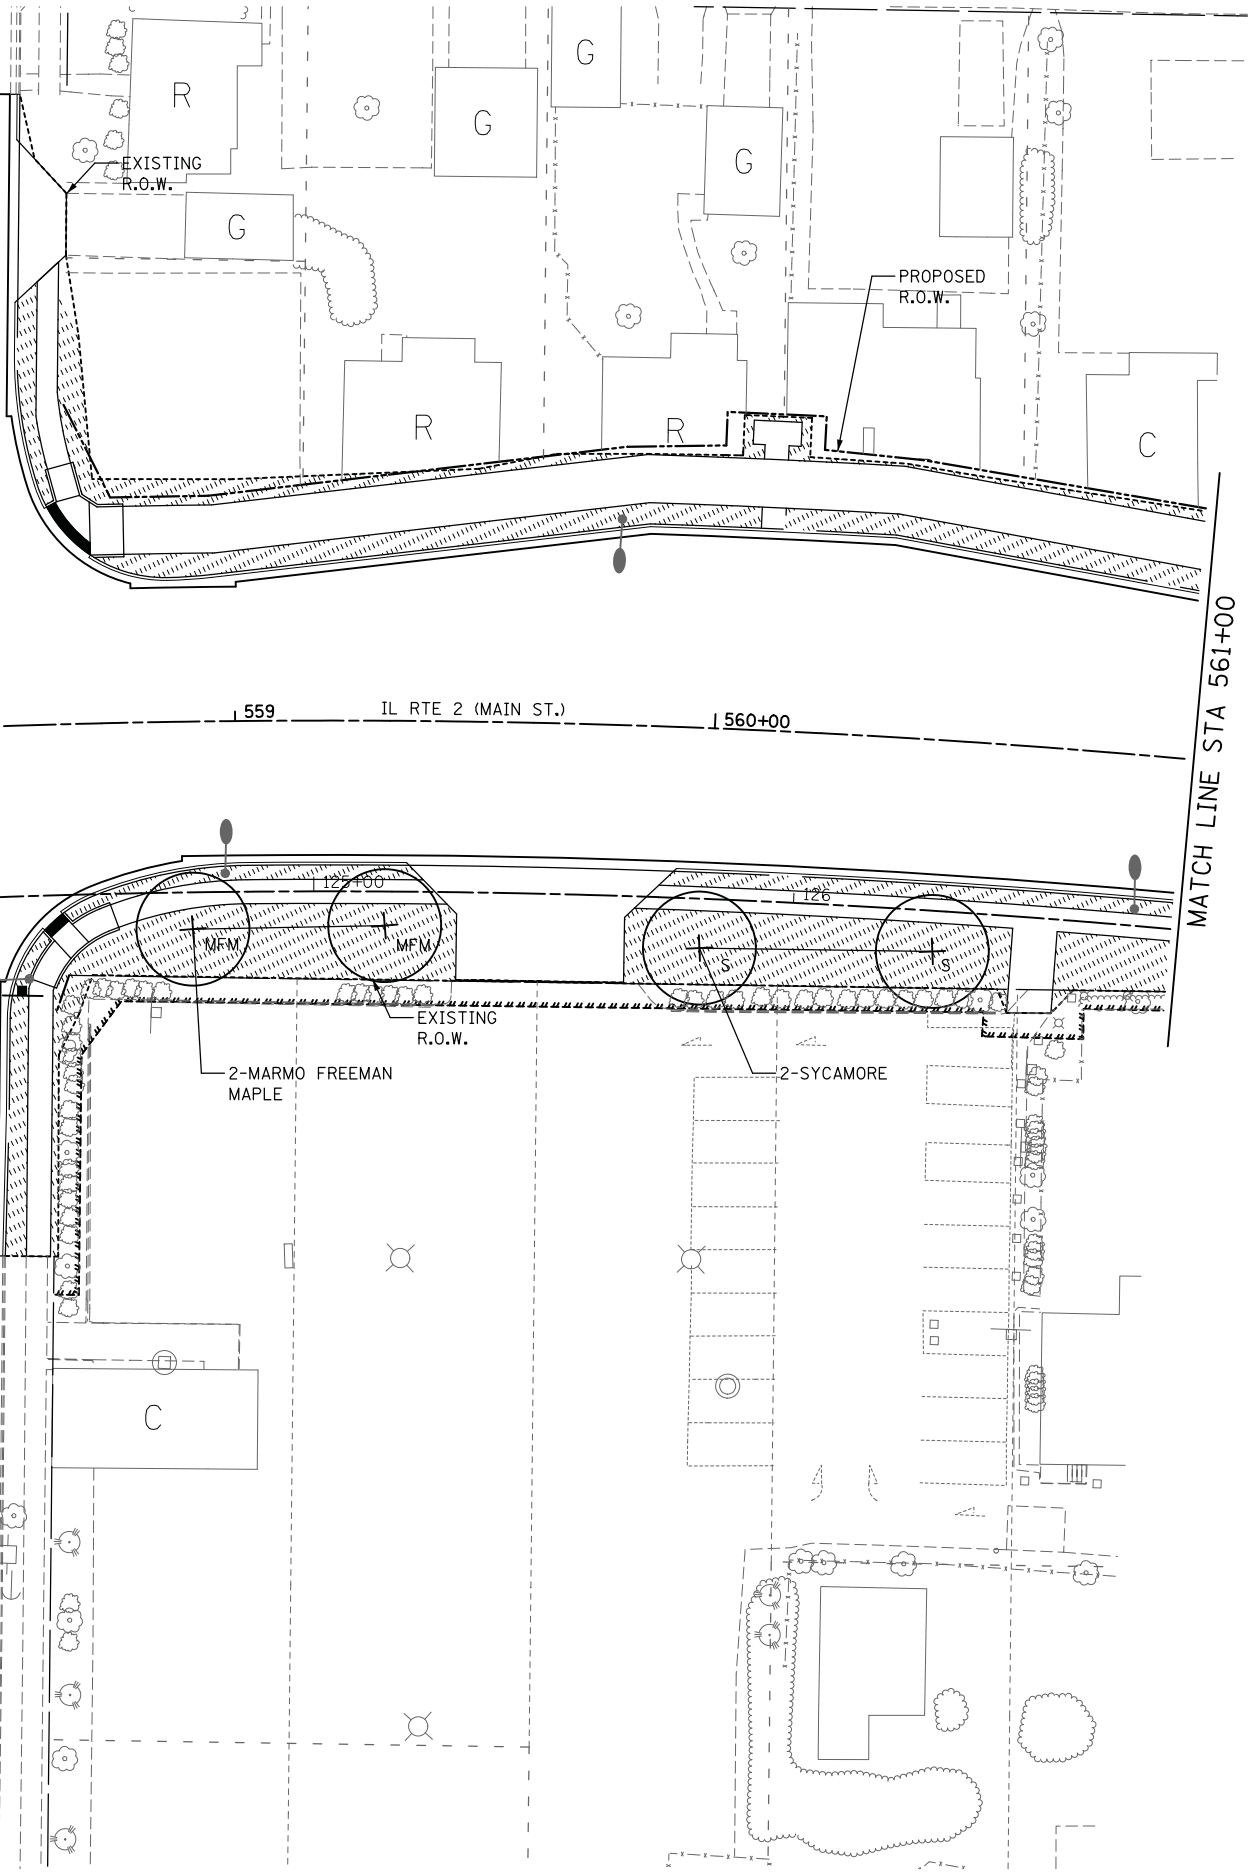

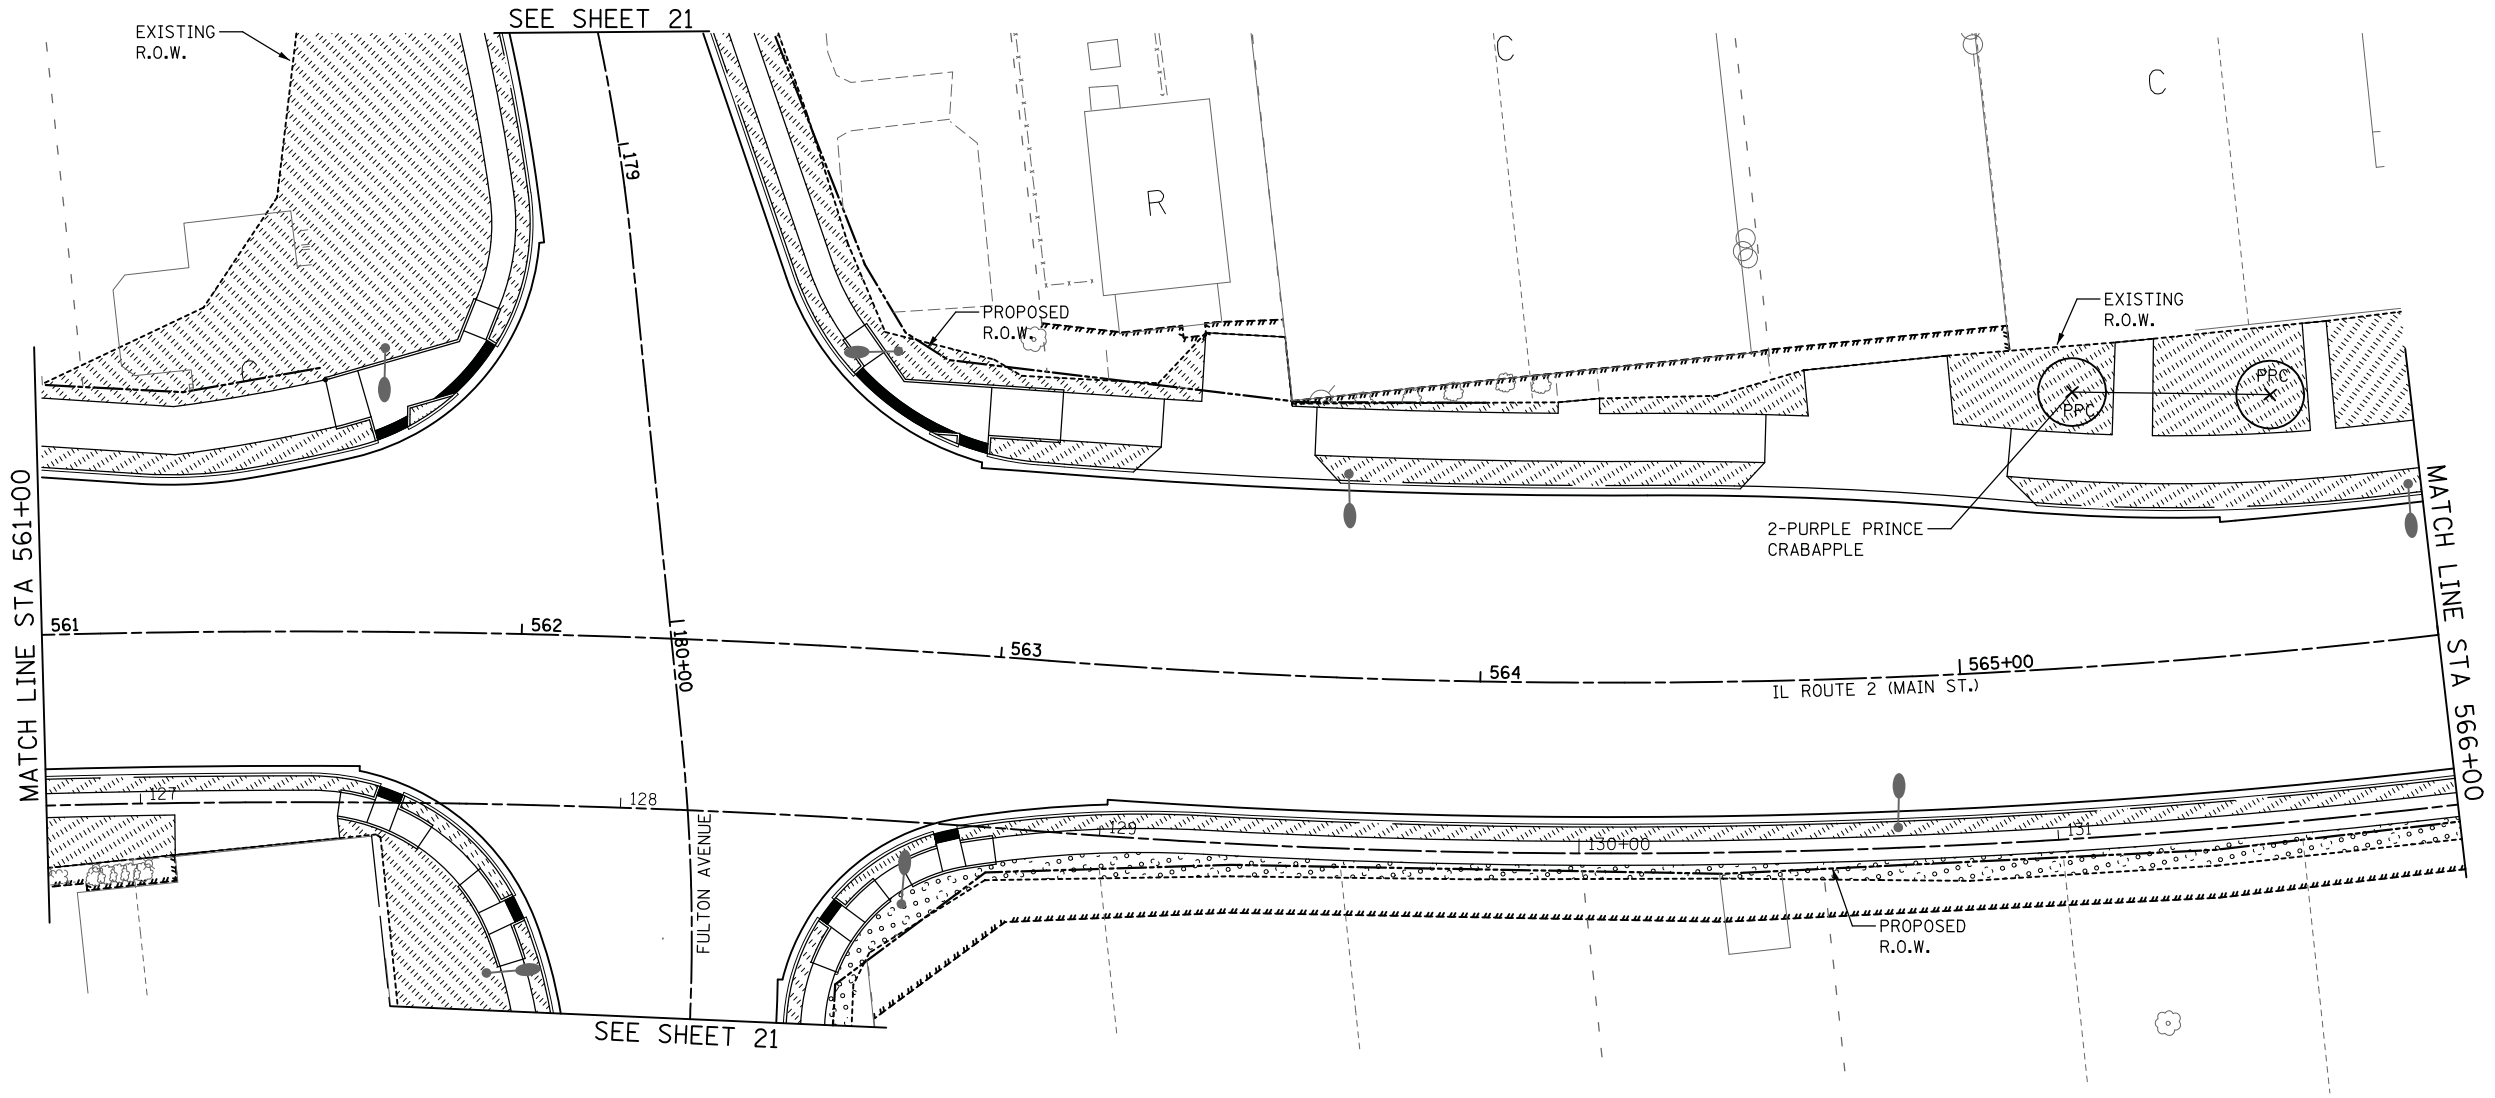

LEGEND

- | | | | |
|--|-------------------|--|------------------------|
| | COLORED SURFACE A | | SODDING, SALT TOLERANT |
| | COLORED SURFACE B | | SEEDING, CLASS 1A |

 

COMPANY NAME: HRC
PROJECT CONTACT: DATE: 3/10/2015
CLIENT: DATE: 3/10/2015
DATE PLOTTED: 3/10/2015
FILE NAME: 205006-sh107-landsop.dgn
PLOT DRIVER: JMT
PEN TABLE: Struct 22x34.tbl



HRGreen.com
Illinois Professional Design Firm
#184-001322

USER NAME =	w hood	DESIGNED -	DLR	REVISED -	
FILE NAME =	z05006-sh107-landsop.dgn	DRAWN -	WJH	REVISED -	
PLOT SCALE =		CHECKED -	DVC	REVISED -	
PLOT DATE =	3/10/2015	DATE -		REVISED -	

STATE OF ILLINOIS
DEPARTMENT OF TRANSPORTATION

IL ROUTE 2 (N. MAIN STREET)
LANDSCAPING PLANS

SCALE: 1" = 20' SHEET NO. OF SHEETS STA. 561+00 TO STA. 566+00

M.S.	SECTION	COUNTY	TOTAL SHEETS	SHEET NO.
734	78R-2	WINNEBAGO	926	452
CONTRACT NO.				
FED. ROAD DIST. NO. 2 ILLINOIS FED. AID PROJECT				

COMPANY NAME: HRGreen.com
PROJECT CONTACT: DATE: 3/10/2015
FILE NAME: 205006-sh108-landsop.dgn
PLOT DATE: 3/10/2015
PLOT DRIVER: JMT
PEN TABLE: Struct 22x34.tbl



COLORED SURFACE A

COLORED SURFACE B

SODDING, SALT TOLERANT


SEEDING, CLASS 1A

LEGEND

 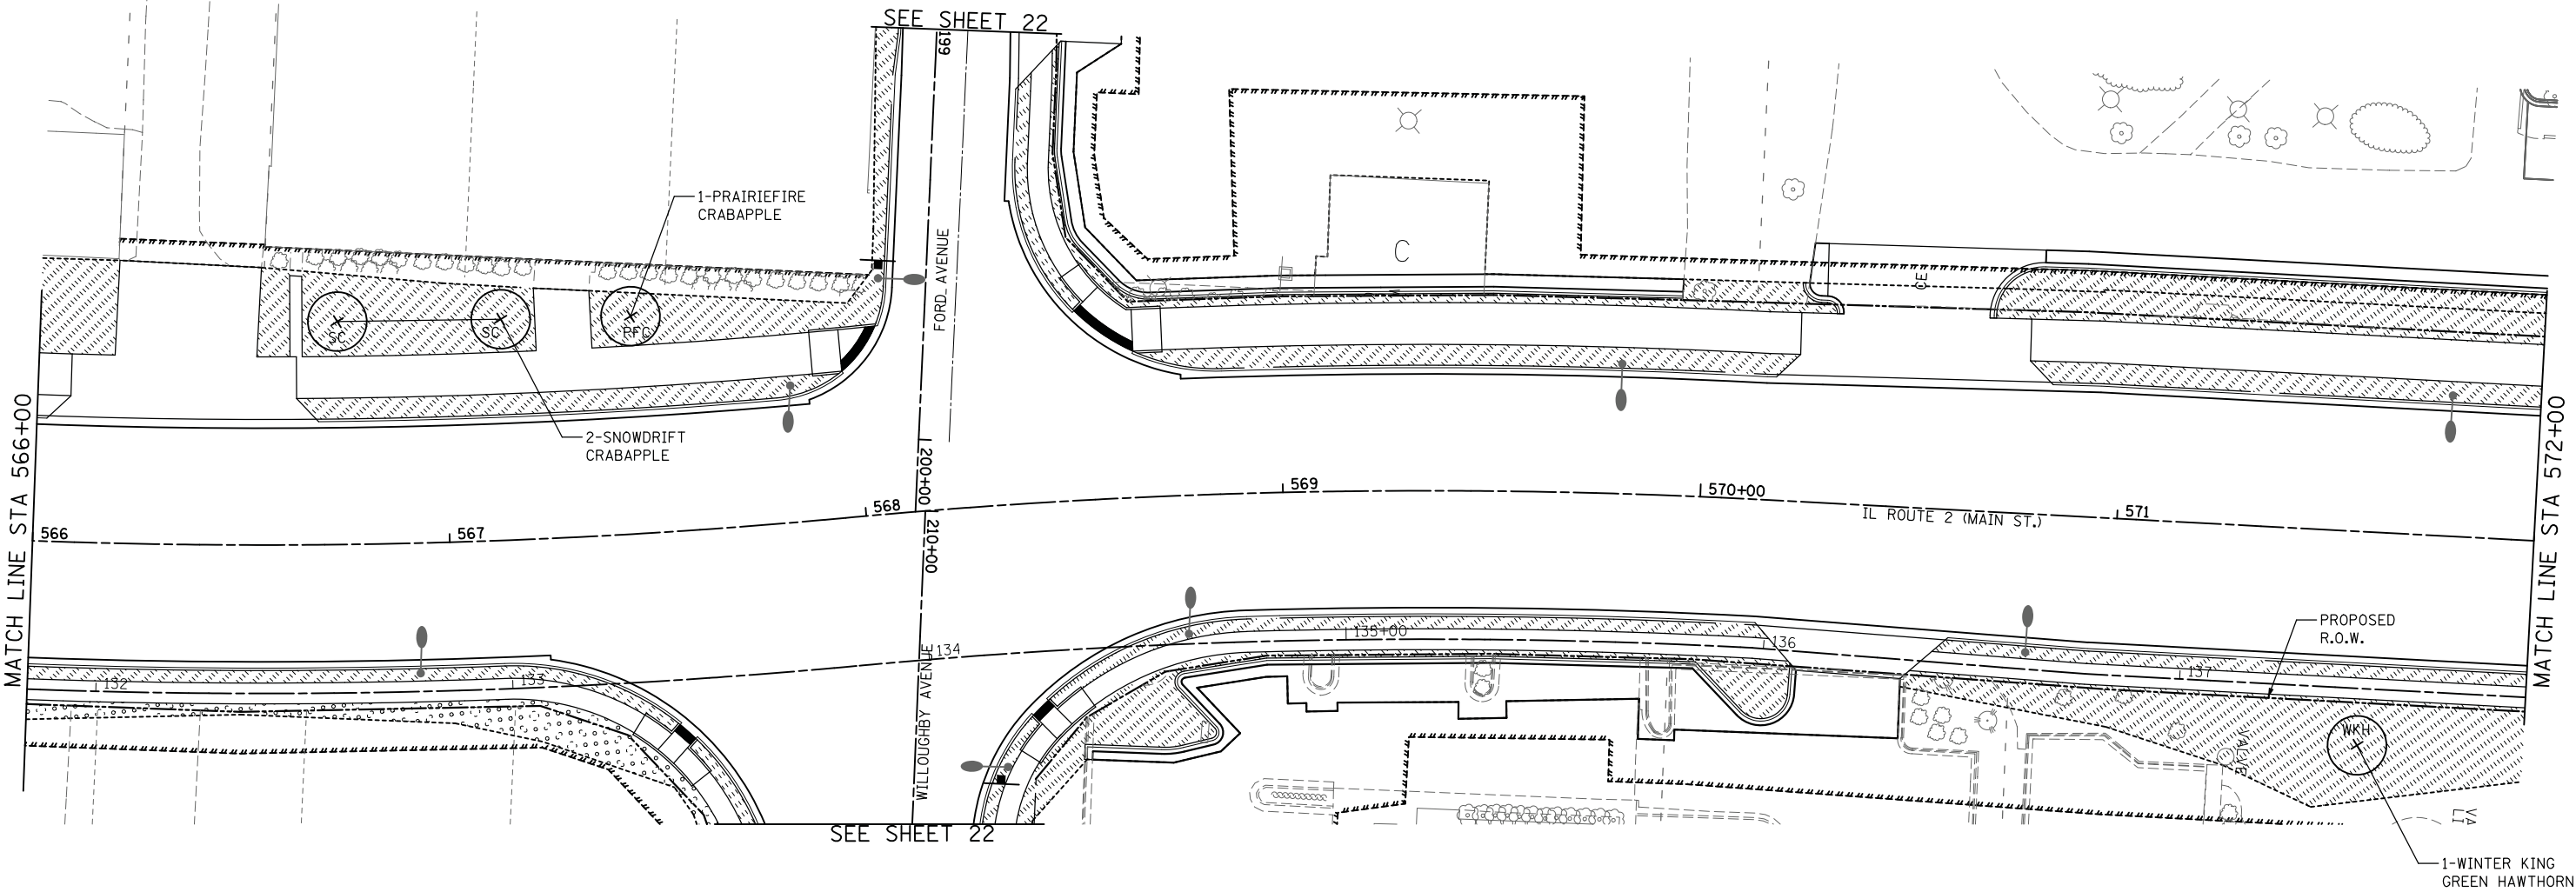


HRGreen HRGreen.com Illinois Professional Design Firm #184-001322	USER NAME = whood	DESIGNED - DLR	REVISED -	STATE OF ILLINOIS DEPARTMENT OF TRANSPORTATION	IL ROUTE 2 (N. MAIN STREET) LANDSCAPING PLANS				M.S.	SECTION	COUNTY	TOTAL SHEETS	SHEET NO.
	FILE NAME = 205006-sh108-landsop.dgn	DRAWN - WJH	REVISED -						734	78R-2	WINNEBAGO	926	453
	PLOT SCALE =	CHECKED - DVC	REVISED -		SCALE: 1" = 20'				CONTRACT NO.				
	PLOT DATE = 3/10/2015	DATE -	REVISED -		SHEET NO.	OF	SHEETS	STA. 566+00 TO STA. 572+00	FED. ROAD DIST. NO. 2 ILLINOIS FED. AID PROJECT				

COMPANY NAME: HRC Green
PROJECT CONTACT: DATE: 3/10/2015 8:20:00 AM
FILE NAME: 205006-sh109-1ndsop.dgn
PLOT DRIVER: JMT
PEN TABLE: Struct 22x34.tbl

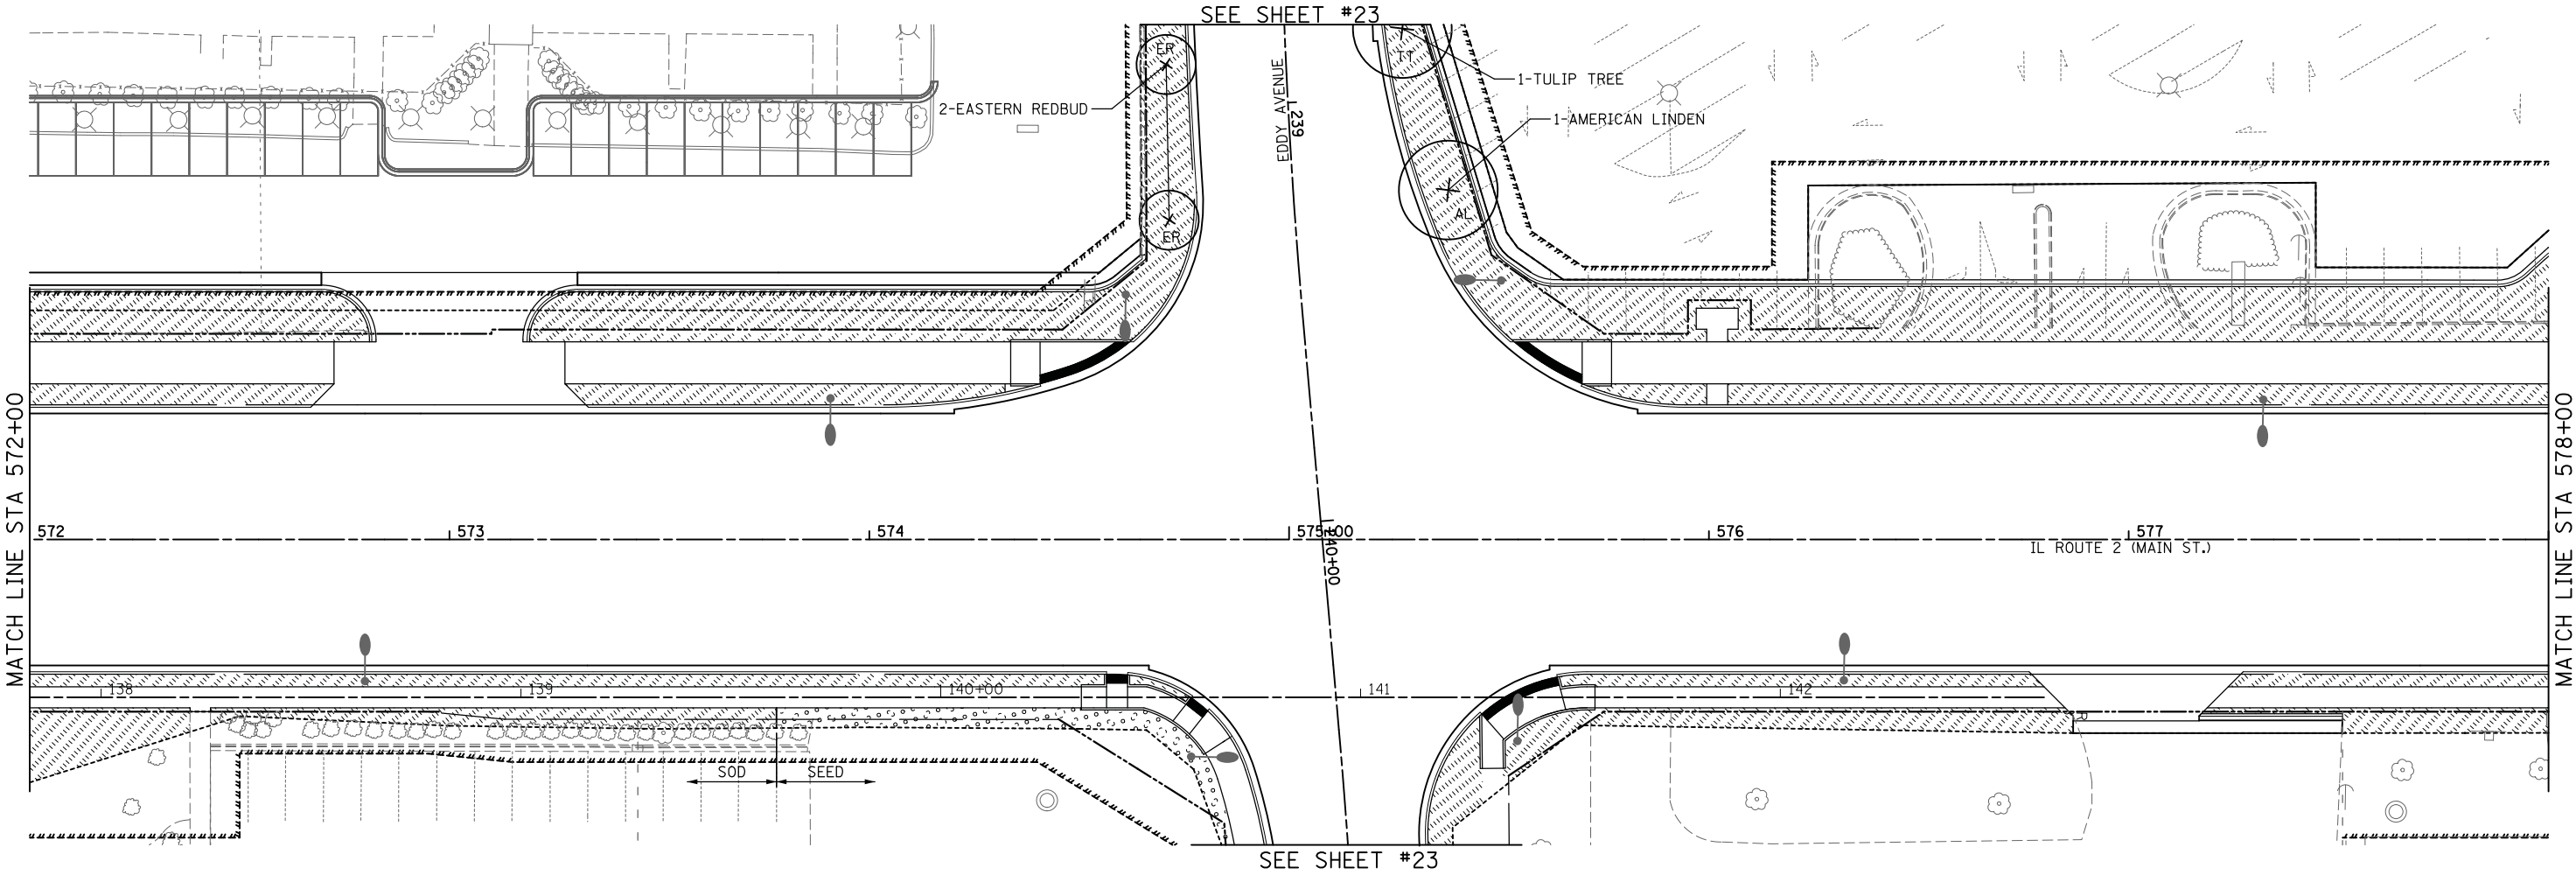

LEGEND

- COLORED SURFACE A
- COLORED SURFACE B
- SODDING, SALT TOLERANT
- SEEDING, CLASS 1A

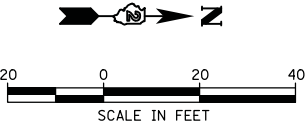



HRGreen.com
Illinois Professional Design Firm
184-001322

USER NAME = whood	DESIGNED - DJR	REVISED -
FILE NAME = 205006-sh109-1ndsop.dgn	DRAWN - WJH	REVISED -
PLOT SCALE =	CHECKED - DVC	REVISED -
PLOT DATE = 3/10/2015	DATE -	REVISED -

STATE OF ILLINOIS
DEPARTMENT OF TRANSPORTATION

IL ROUTE 2 (N. MAIN STREET)
LANDSCAPING PLANS

SCALE: 1" = 20'	SHEET NO.	OF	SHEETS	STA.	572+00 TO	STA.	578+00
-----------------	-----------	----	--------	------	-----------	------	--------

M.S.	SECTION	COUNTY	SHEETS	NO.
734	78R-2	WINNEBAGO	926	454
CONTRACT NO.				
FED. ROAD DIST. NO. 2		ILLINOIS FED. AID PROJECT		

COMPANY NAME: HRC
PROJECT CONTACT: DATE: 3/10/2015
DATE PLOTTED: 3/10/2015 8:20:02 AM
FILE NAME: 205006-sh10-ndscp.dgn
PLOT DRIVER: JMT
PEN TABLE: Struct 22x34.tbl

COLORED SURFACE A


COLORED SURFACE B

SODDING, SALT TOLERANT

SEEDING, CLASS 1A

LEGEND

MATCH LINE STA 578+00

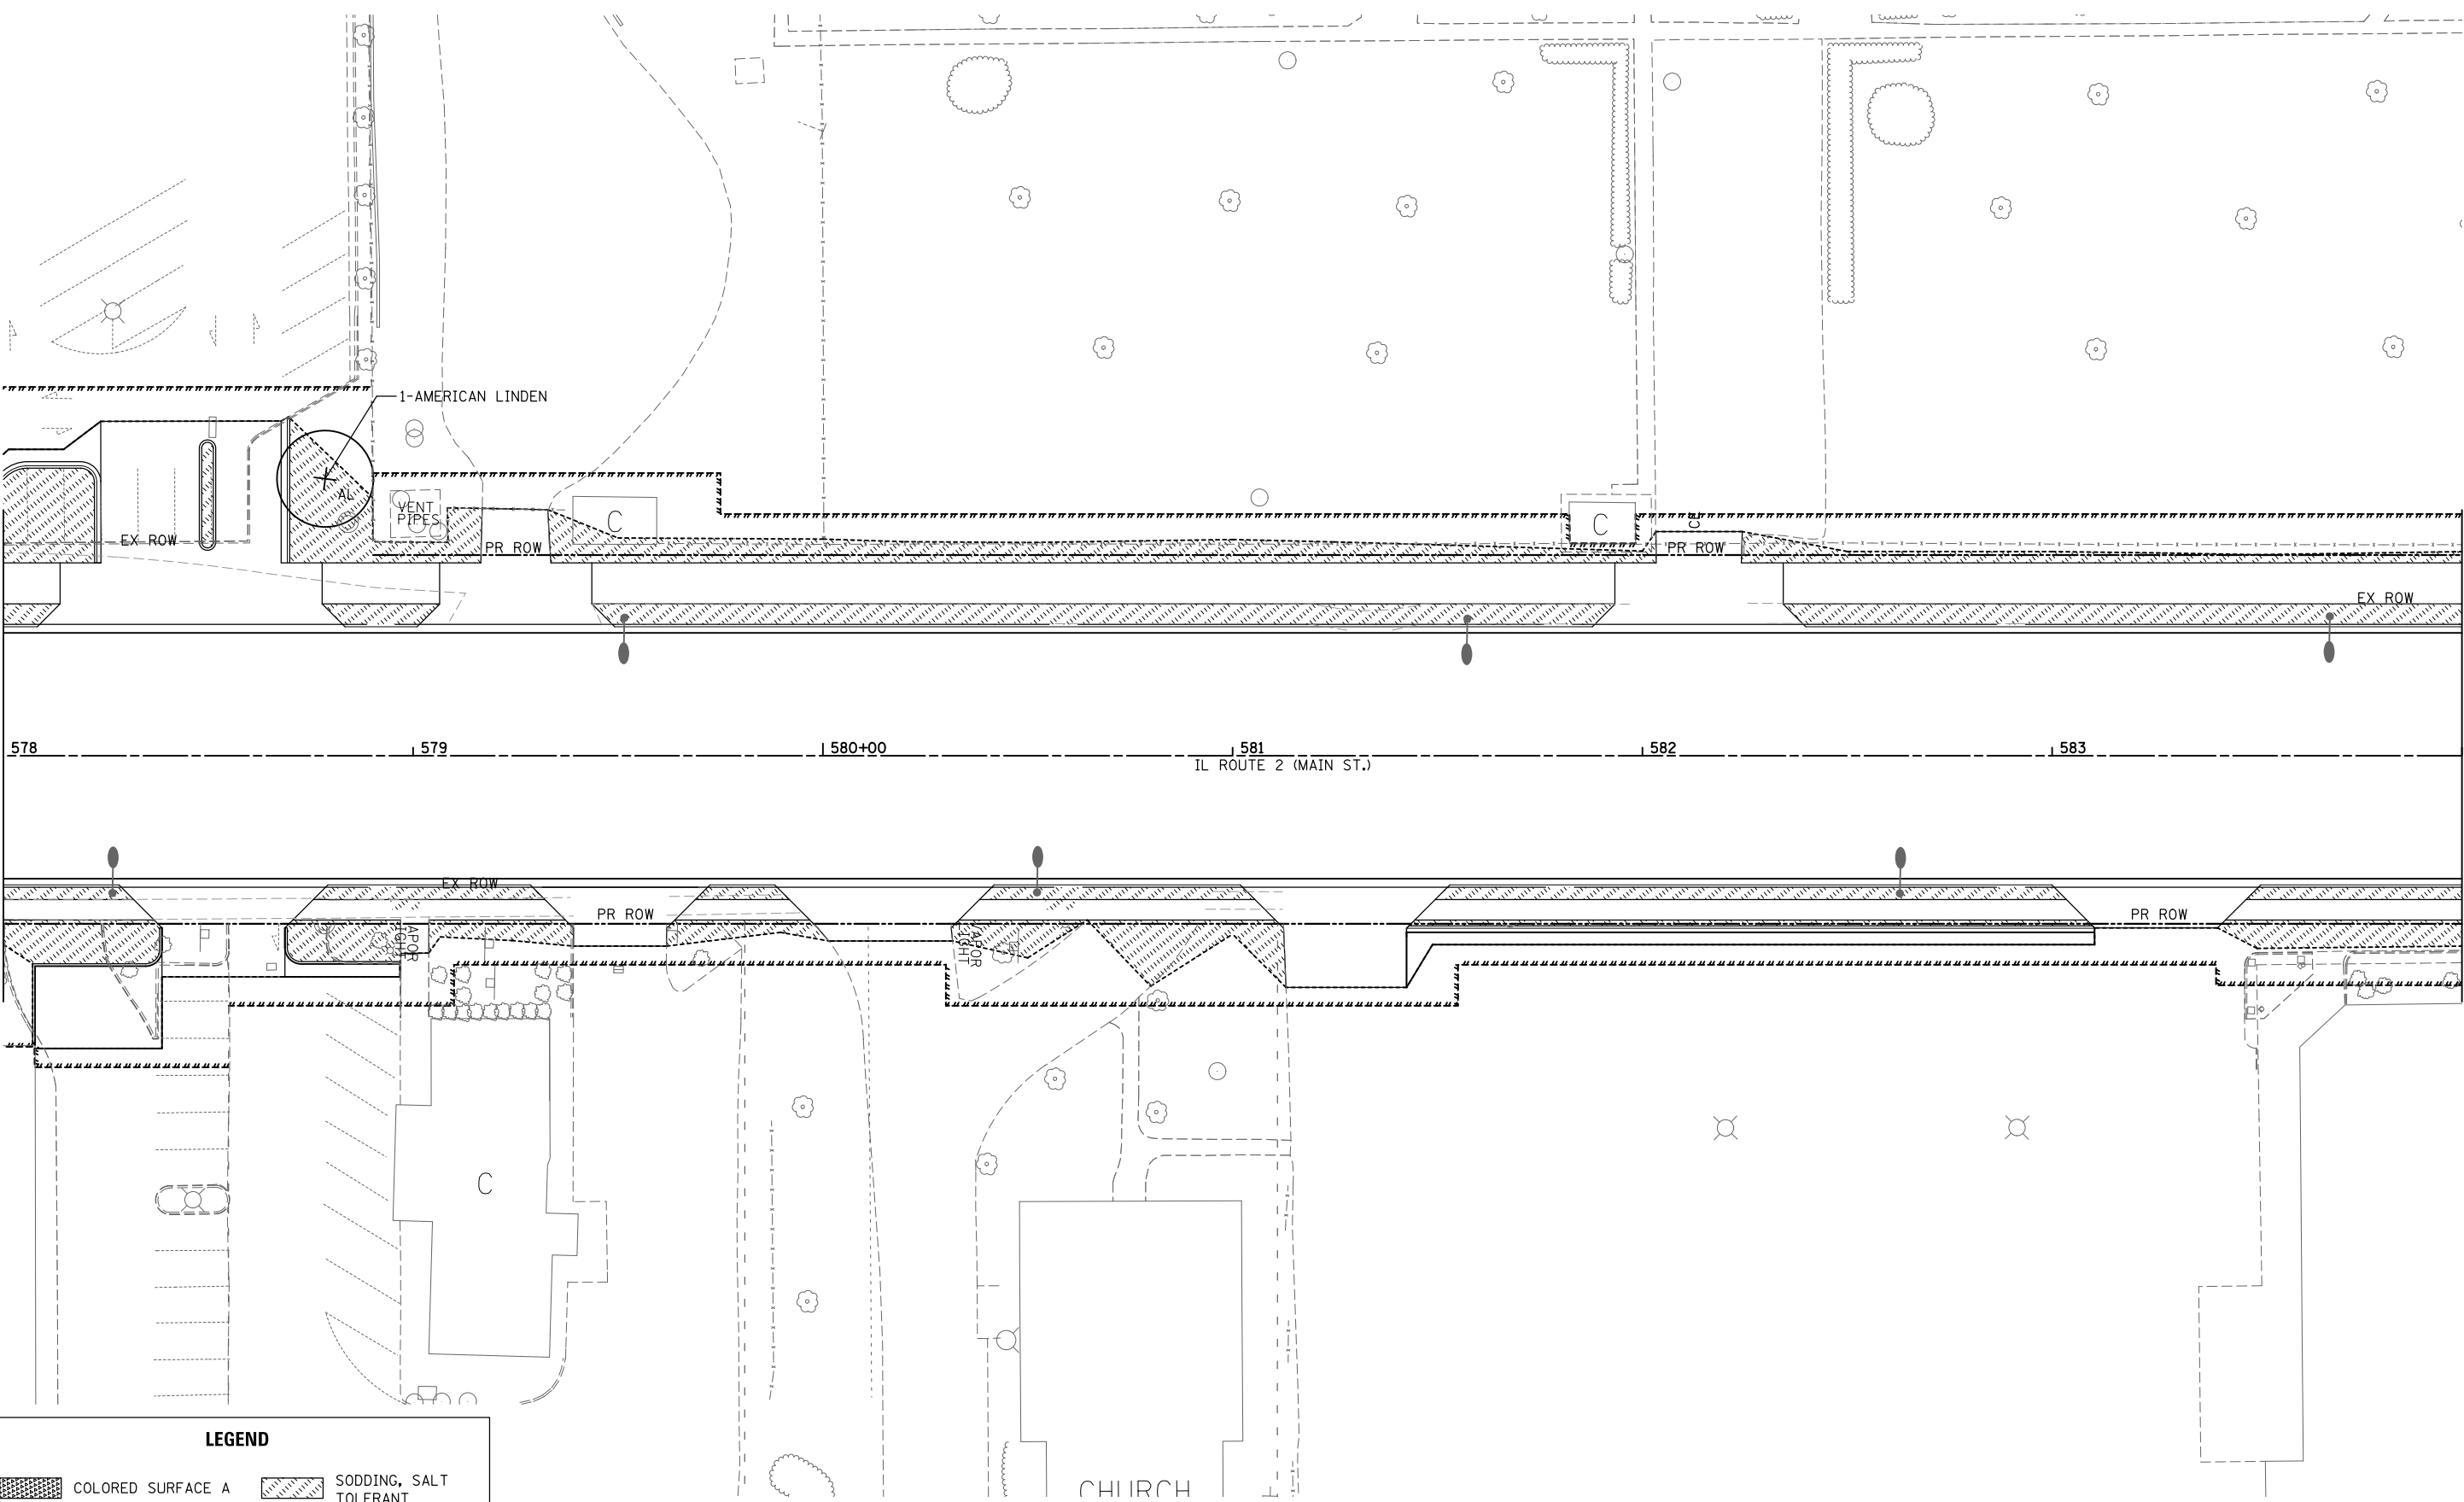

MATCH LINE STA 584+00

HRGreen

HRGreen.com

Illinois Professional Design Firm

184-001322

USER NAME = whood	DESIGNED - DLR	REVISED -
FILE NAME = z05006-sh10-1ndscp.dgn	DRAWN - WJH	REVISED -
PLOT SCALE =	CHECKED - DVC	REVISED -
PLOT DATE = 3/10/2015	DATE -	REVISED -

STATE OF ILLINOIS

DEPARTMENT OF TRANSPORTATION

SCALE: 1" = 20'	SHEET NO.	OF	SHEETS	STA.	578+00 TO	STA.	584+00
-----------------	-----------	----	--------	------	-----------	------	--------

M.S.	SECTION	COUNTY	SHEETS	NO.
734	78R-2	WINNEBAGO	926	455
CONTRACT NO.				

FED. ROAD DIST. NO. 2	ILLINOIS	FED. AID PROJECT
-----------------------	----------	------------------

COMPANY NAME: HRGreen.com
PROJECT CONTACT: DAVE VAN CAMP, P.E.
DATE PLOTTED: 3/10/2015 8:20:05 AM
FILE NAME: z05006-sht12-ndscp.dgn
PLOT DRIVER: JMT-ad-falco
PEN TABLE: Struct 22x34.tbl



COLORED SURFACE A

COLORED SURFACE B

SODDING, SALT TOLERANT

SEEDING, CLASS 1A

LEGEND

 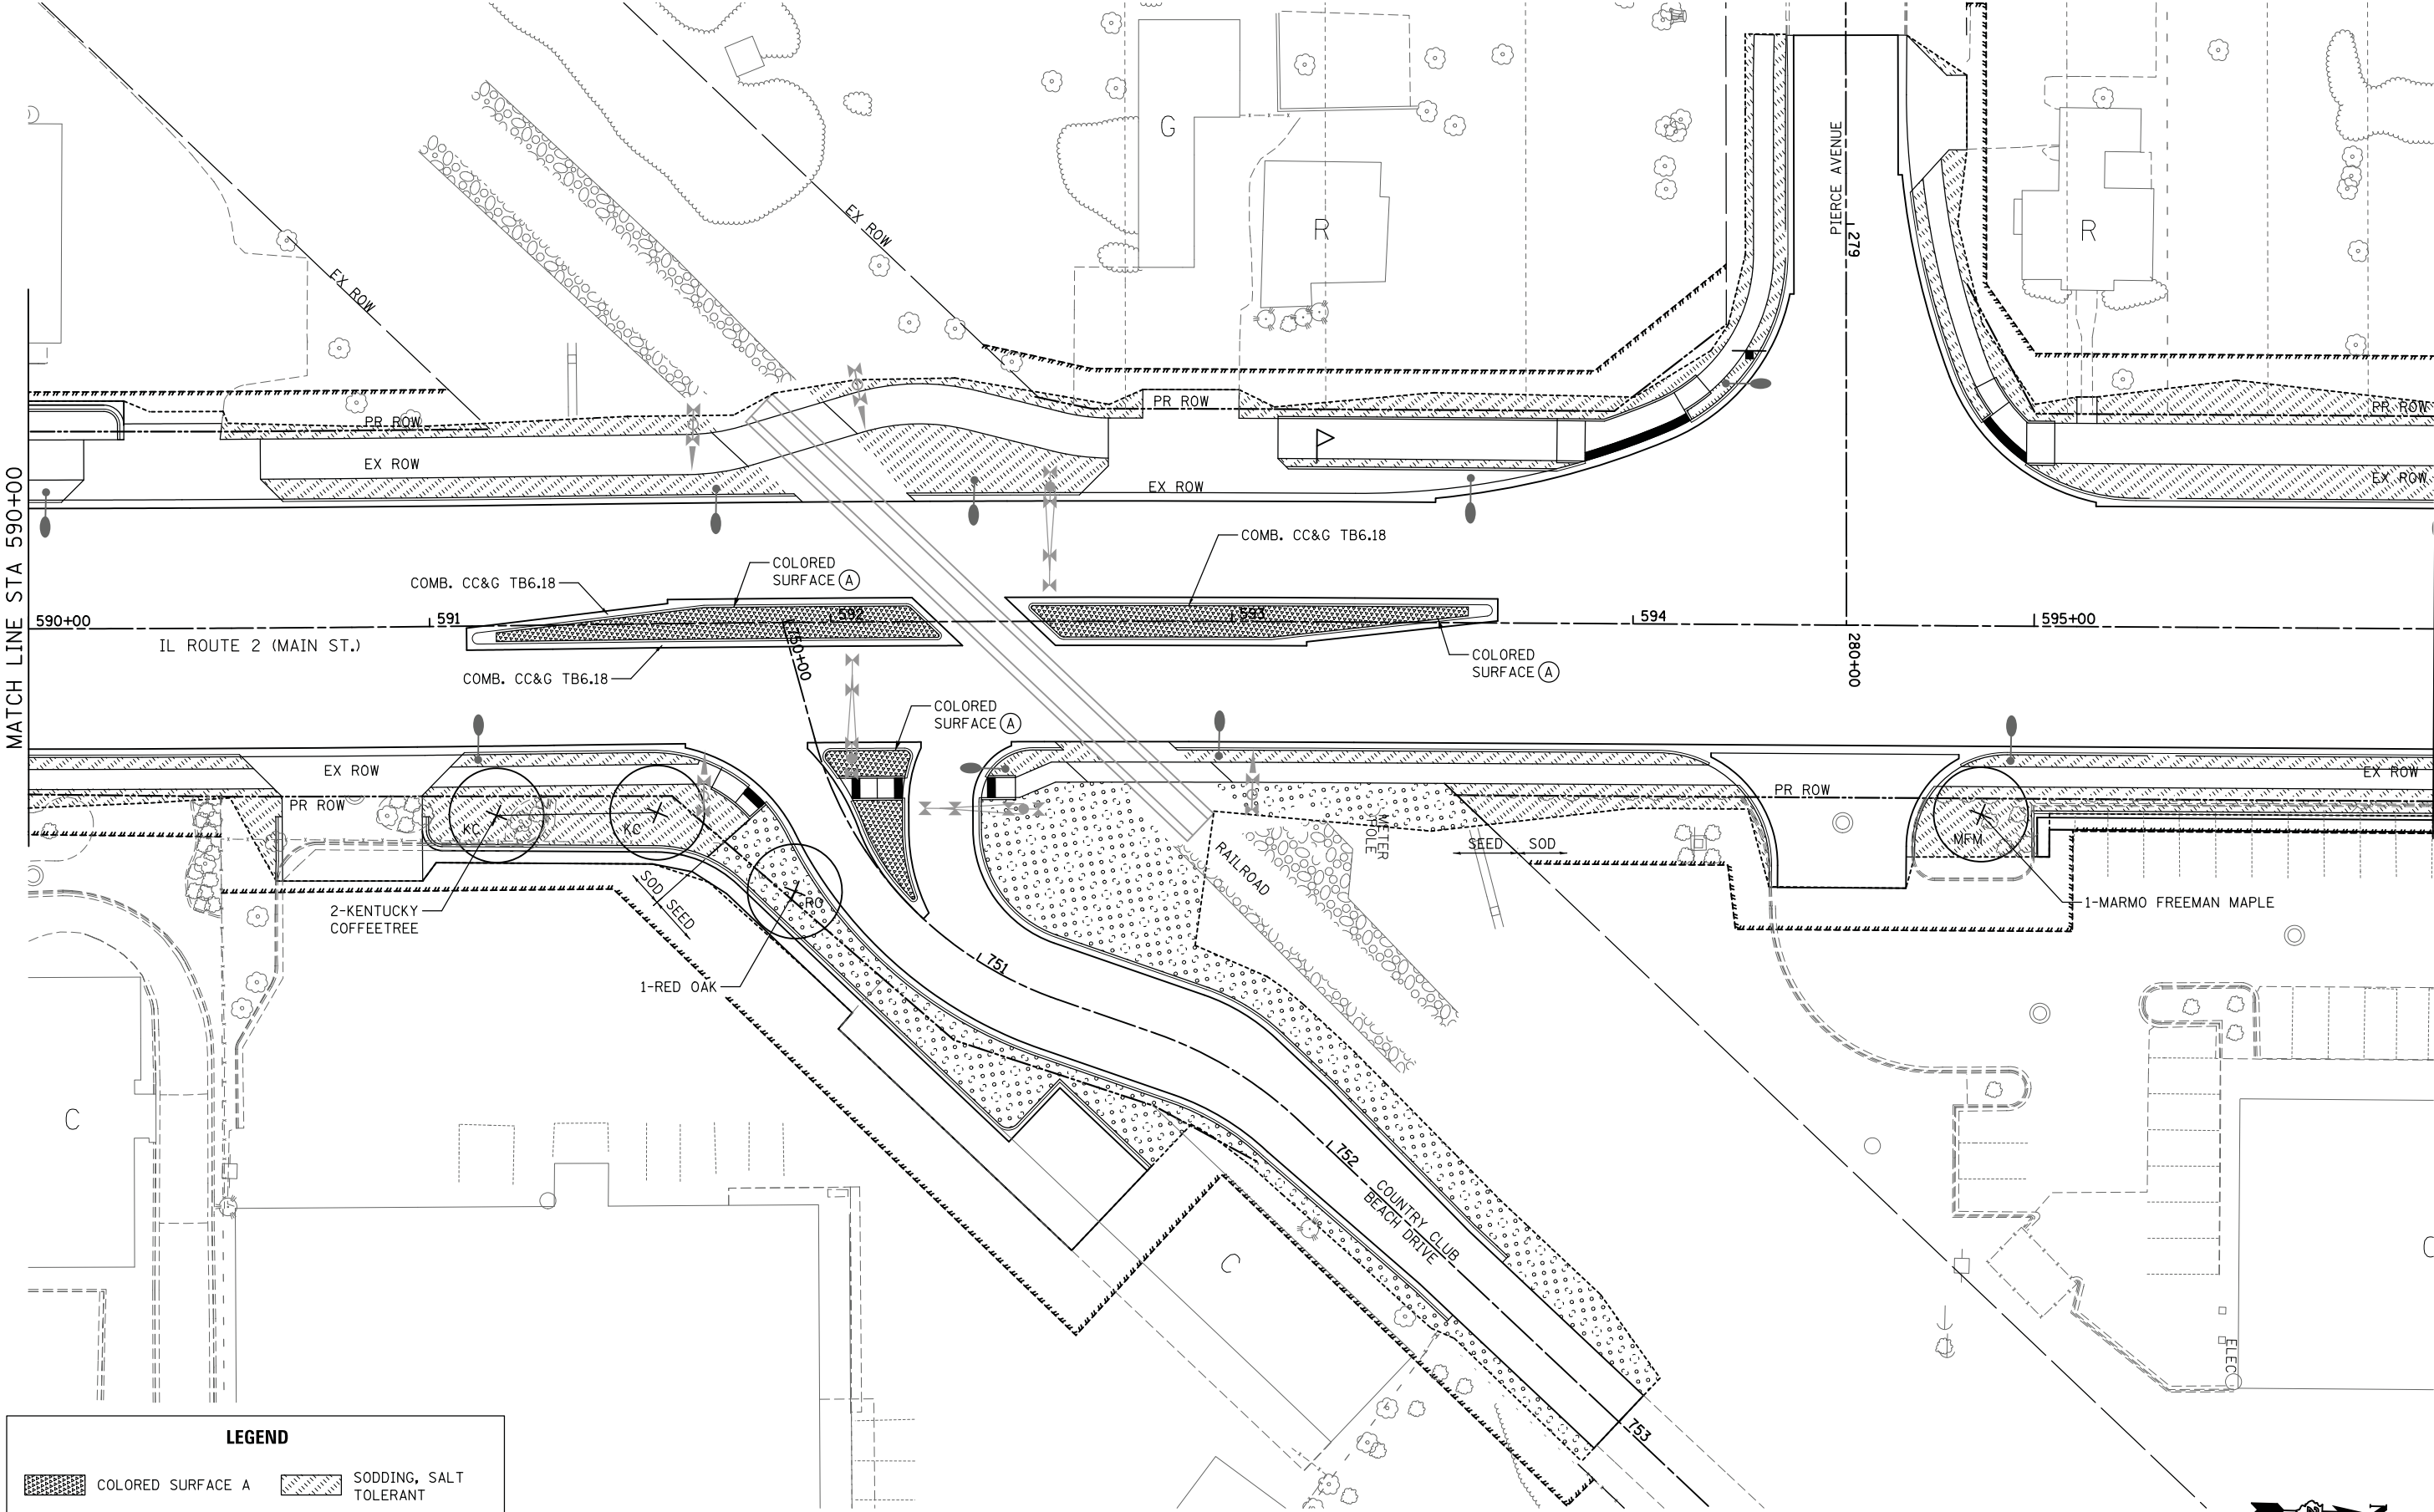

HRGreen HRGreen.com Illinois Professional Design Firm #184-001322	USER NAME = whood	DESIGNED - DLR	REVISED -	STATE OF ILLINOIS DEPARTMENT OF TRANSPORTATION				IL ROUTE 2 (N. MAIN STREET) LANDSCAPING PLANS				M.S.	SECTION	COUNTY	TOTAL SHEETS	SHEET NO.
	FILE NAME = z05006-sht12-ndscp.dgn	DRAWN - WJH	REVISED -									734	78R-2	WINNEBAGO	926	457
	PLOT SCALE =	CHECKED - DVC	REVISED -									CONTRACT NO.				
	PLOT DATE = 3/10/2015	DATE -	REVISED -	SCALE: 1" = 20'				SHEET NO.	OF	SHEETS	STA. 590+00 TO STA. 596+00	FED. ROAD DIST. NO. 2 [ILLINOIS] FED. AID PROJECT				



COMPANY NAME: HRC
PROJECT CONTACT: DATE: 3/10/2015
DATE PLOTTED: 3/10/2015 8:20:07 AM
FILE NAME: z05006-sh13-landscp.dgn
PLOT DRIVER: JMT
PEN TABLE: Struct 22x34.tbl

 COLORED SURFACE A

 COLORED SURFACE B

 SODDING, SALT TOLERANT

 SEEDING, CLASS 1A

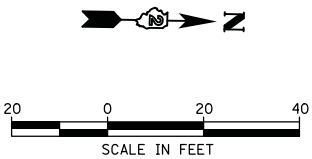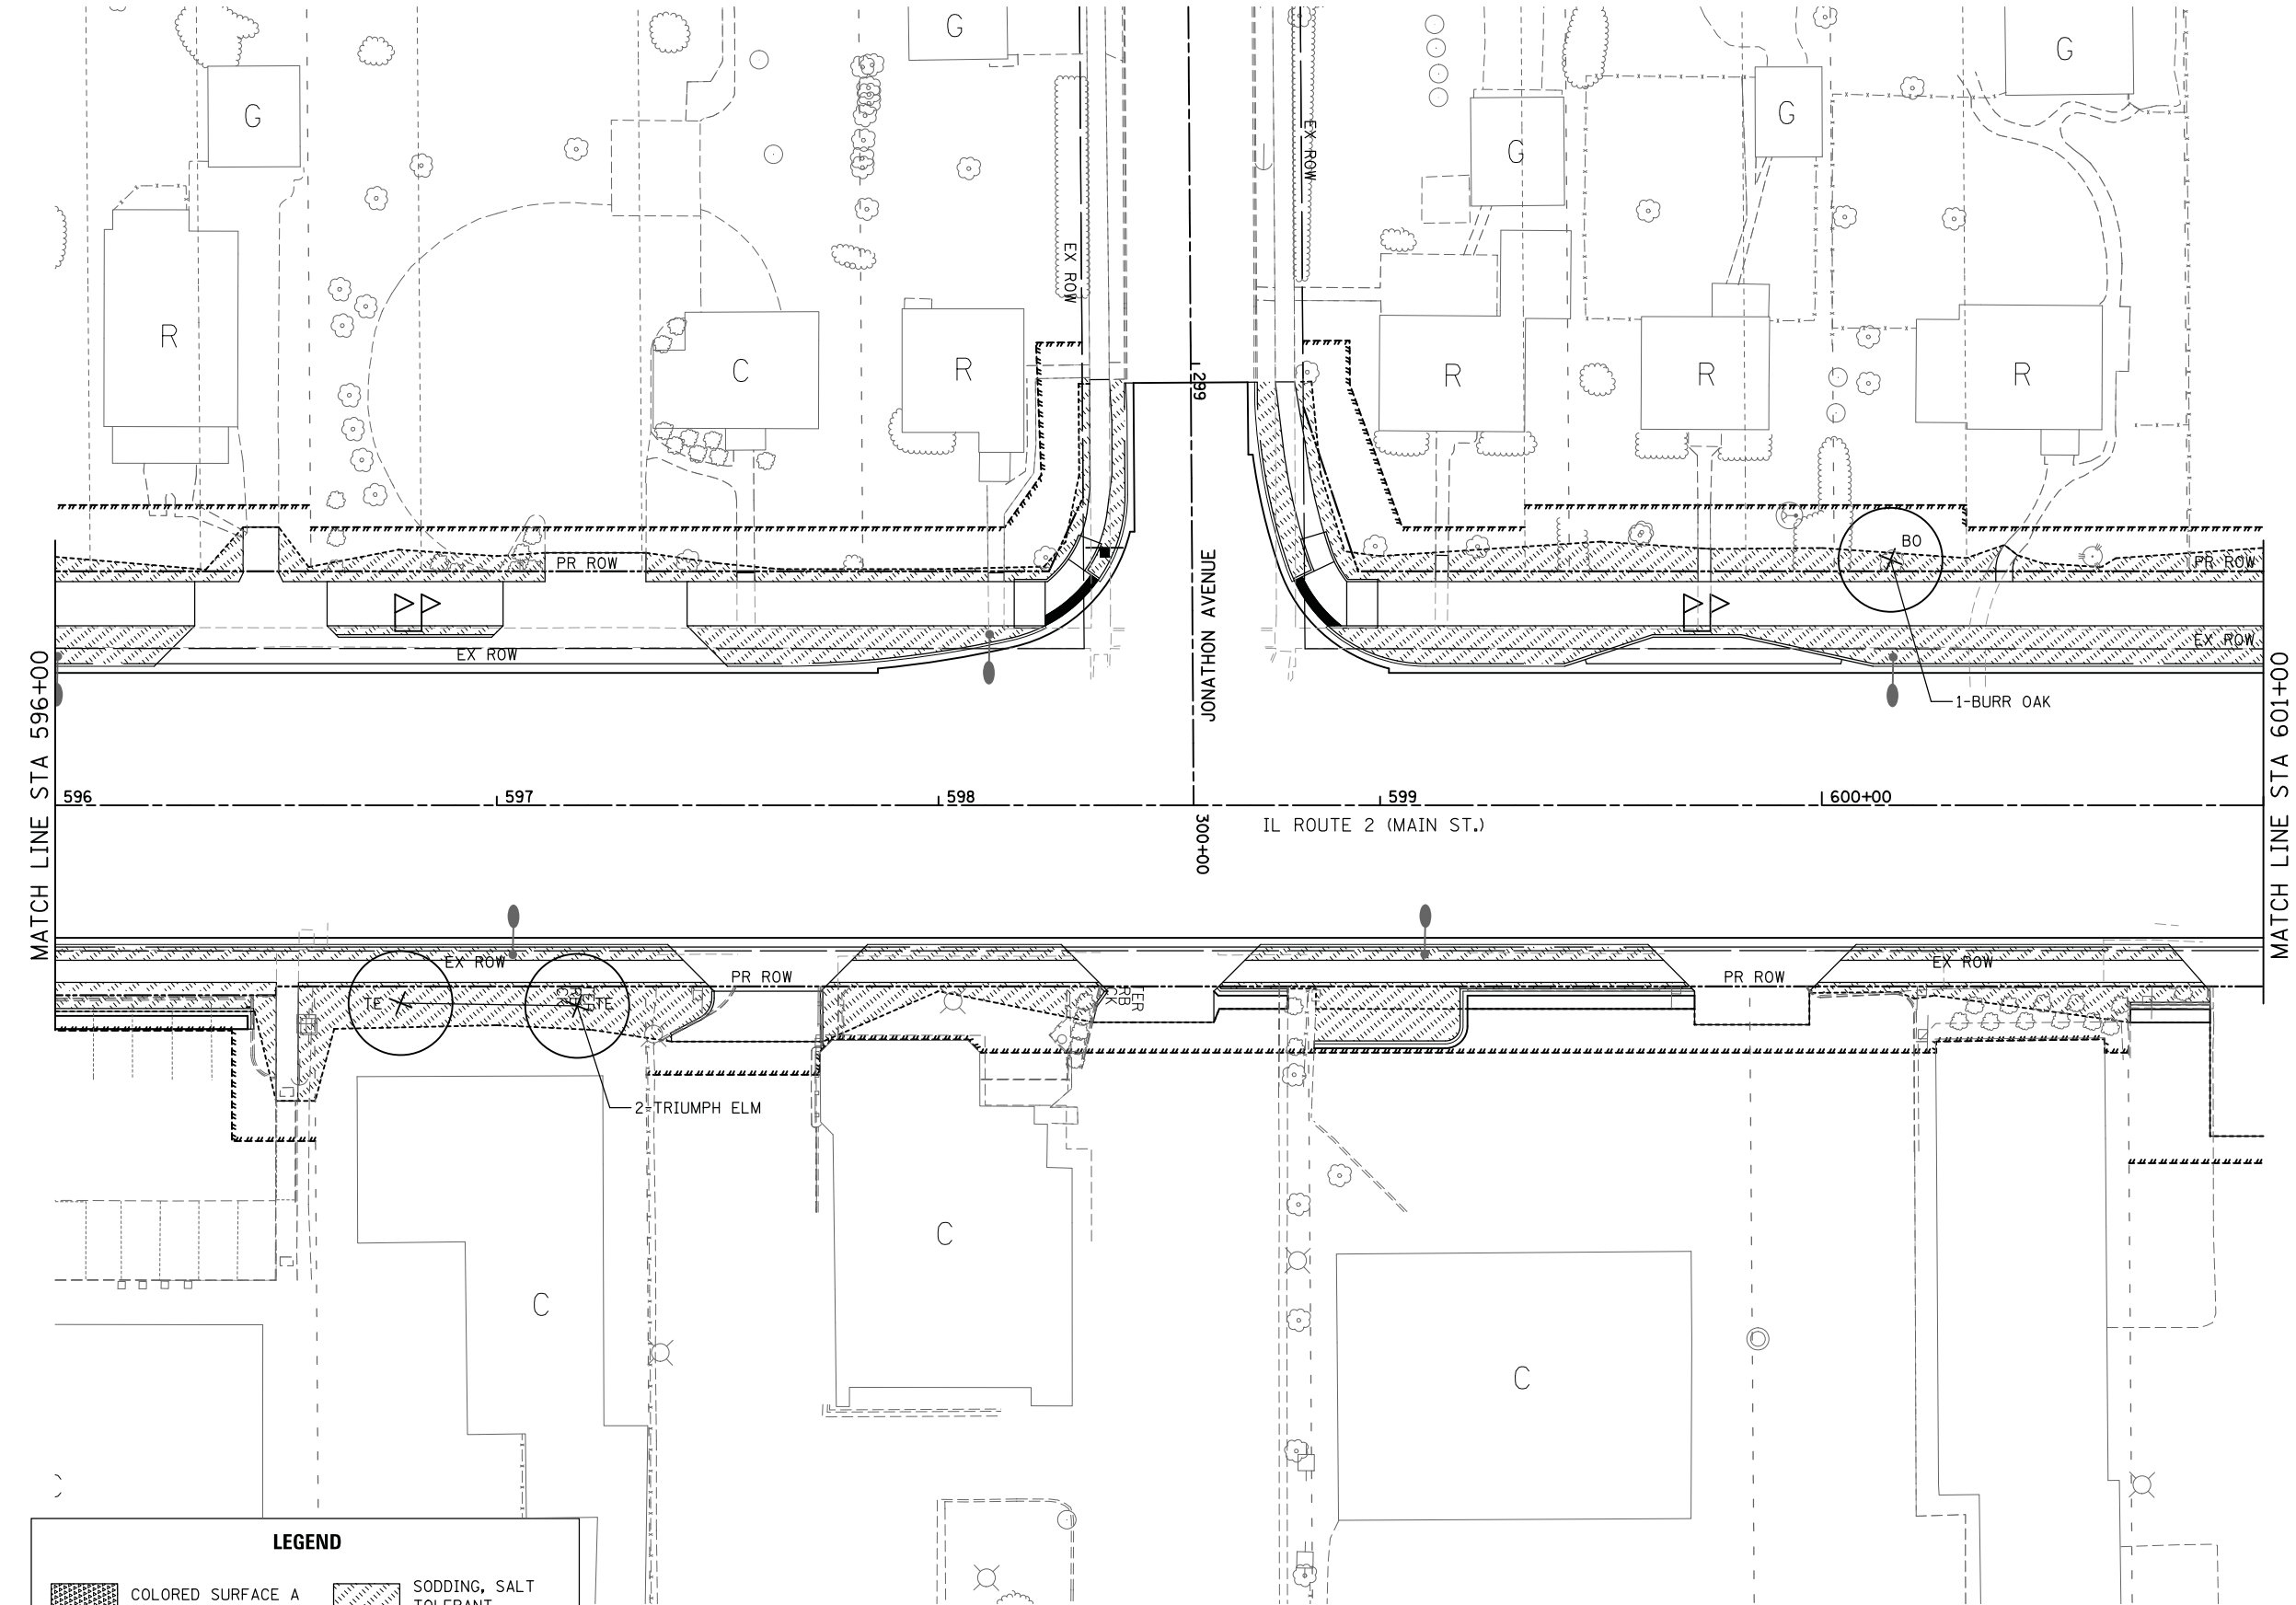

 HRGreen.com Illinois Professional Design Firm # 184-001322 	USER NAME = whood		DESIGNED - DLR		REVISED -		STATE OF ILLINOIS DEPARTMENT OF TRANSPORTATION	IL ROUTE 2 (N. MAIN STREET) LANDSCAPING PLANS					M.S.	SECTION	COUNTY	TOTAL SHEETS	SHEET NO.
	FILE NAME = z05006-sh13-landscp.dgn		DRAWN - WJH		REVISED -			734	78R-2	WINNEBAGO	926	458					
	PLOT SCALE =		CHECKED - DVC		REVISED -			CONTRACT NO.									
	PLOT DATE = 3/10/2015		DATE -		REVISED -			FED. ROAD DIST. NO. 2 ILLINOIS FED. AID PROJECT									
						SCALE: 1" = 20'		SHEET NO. OF SHEETS		STA. 596+00 TO STA. 601+00							

COMPANY NAME: HRGreen.com
PROJECT CONTACT: DATE: 3/10/2015
DATE PLOTTED: 3/10/2015 8:20:09 AM
FILE NAME: z05006-sh14-landscp.dgn
PLOT DRIVER: JMT:adk:ctg
PEN TABLE: Struct 22x34.tbl


LEGEND

COLORED SURFACE A

COLORED SURFACE B

SODDING, SALT TOLERANT

SEEDING, CLASS 1A

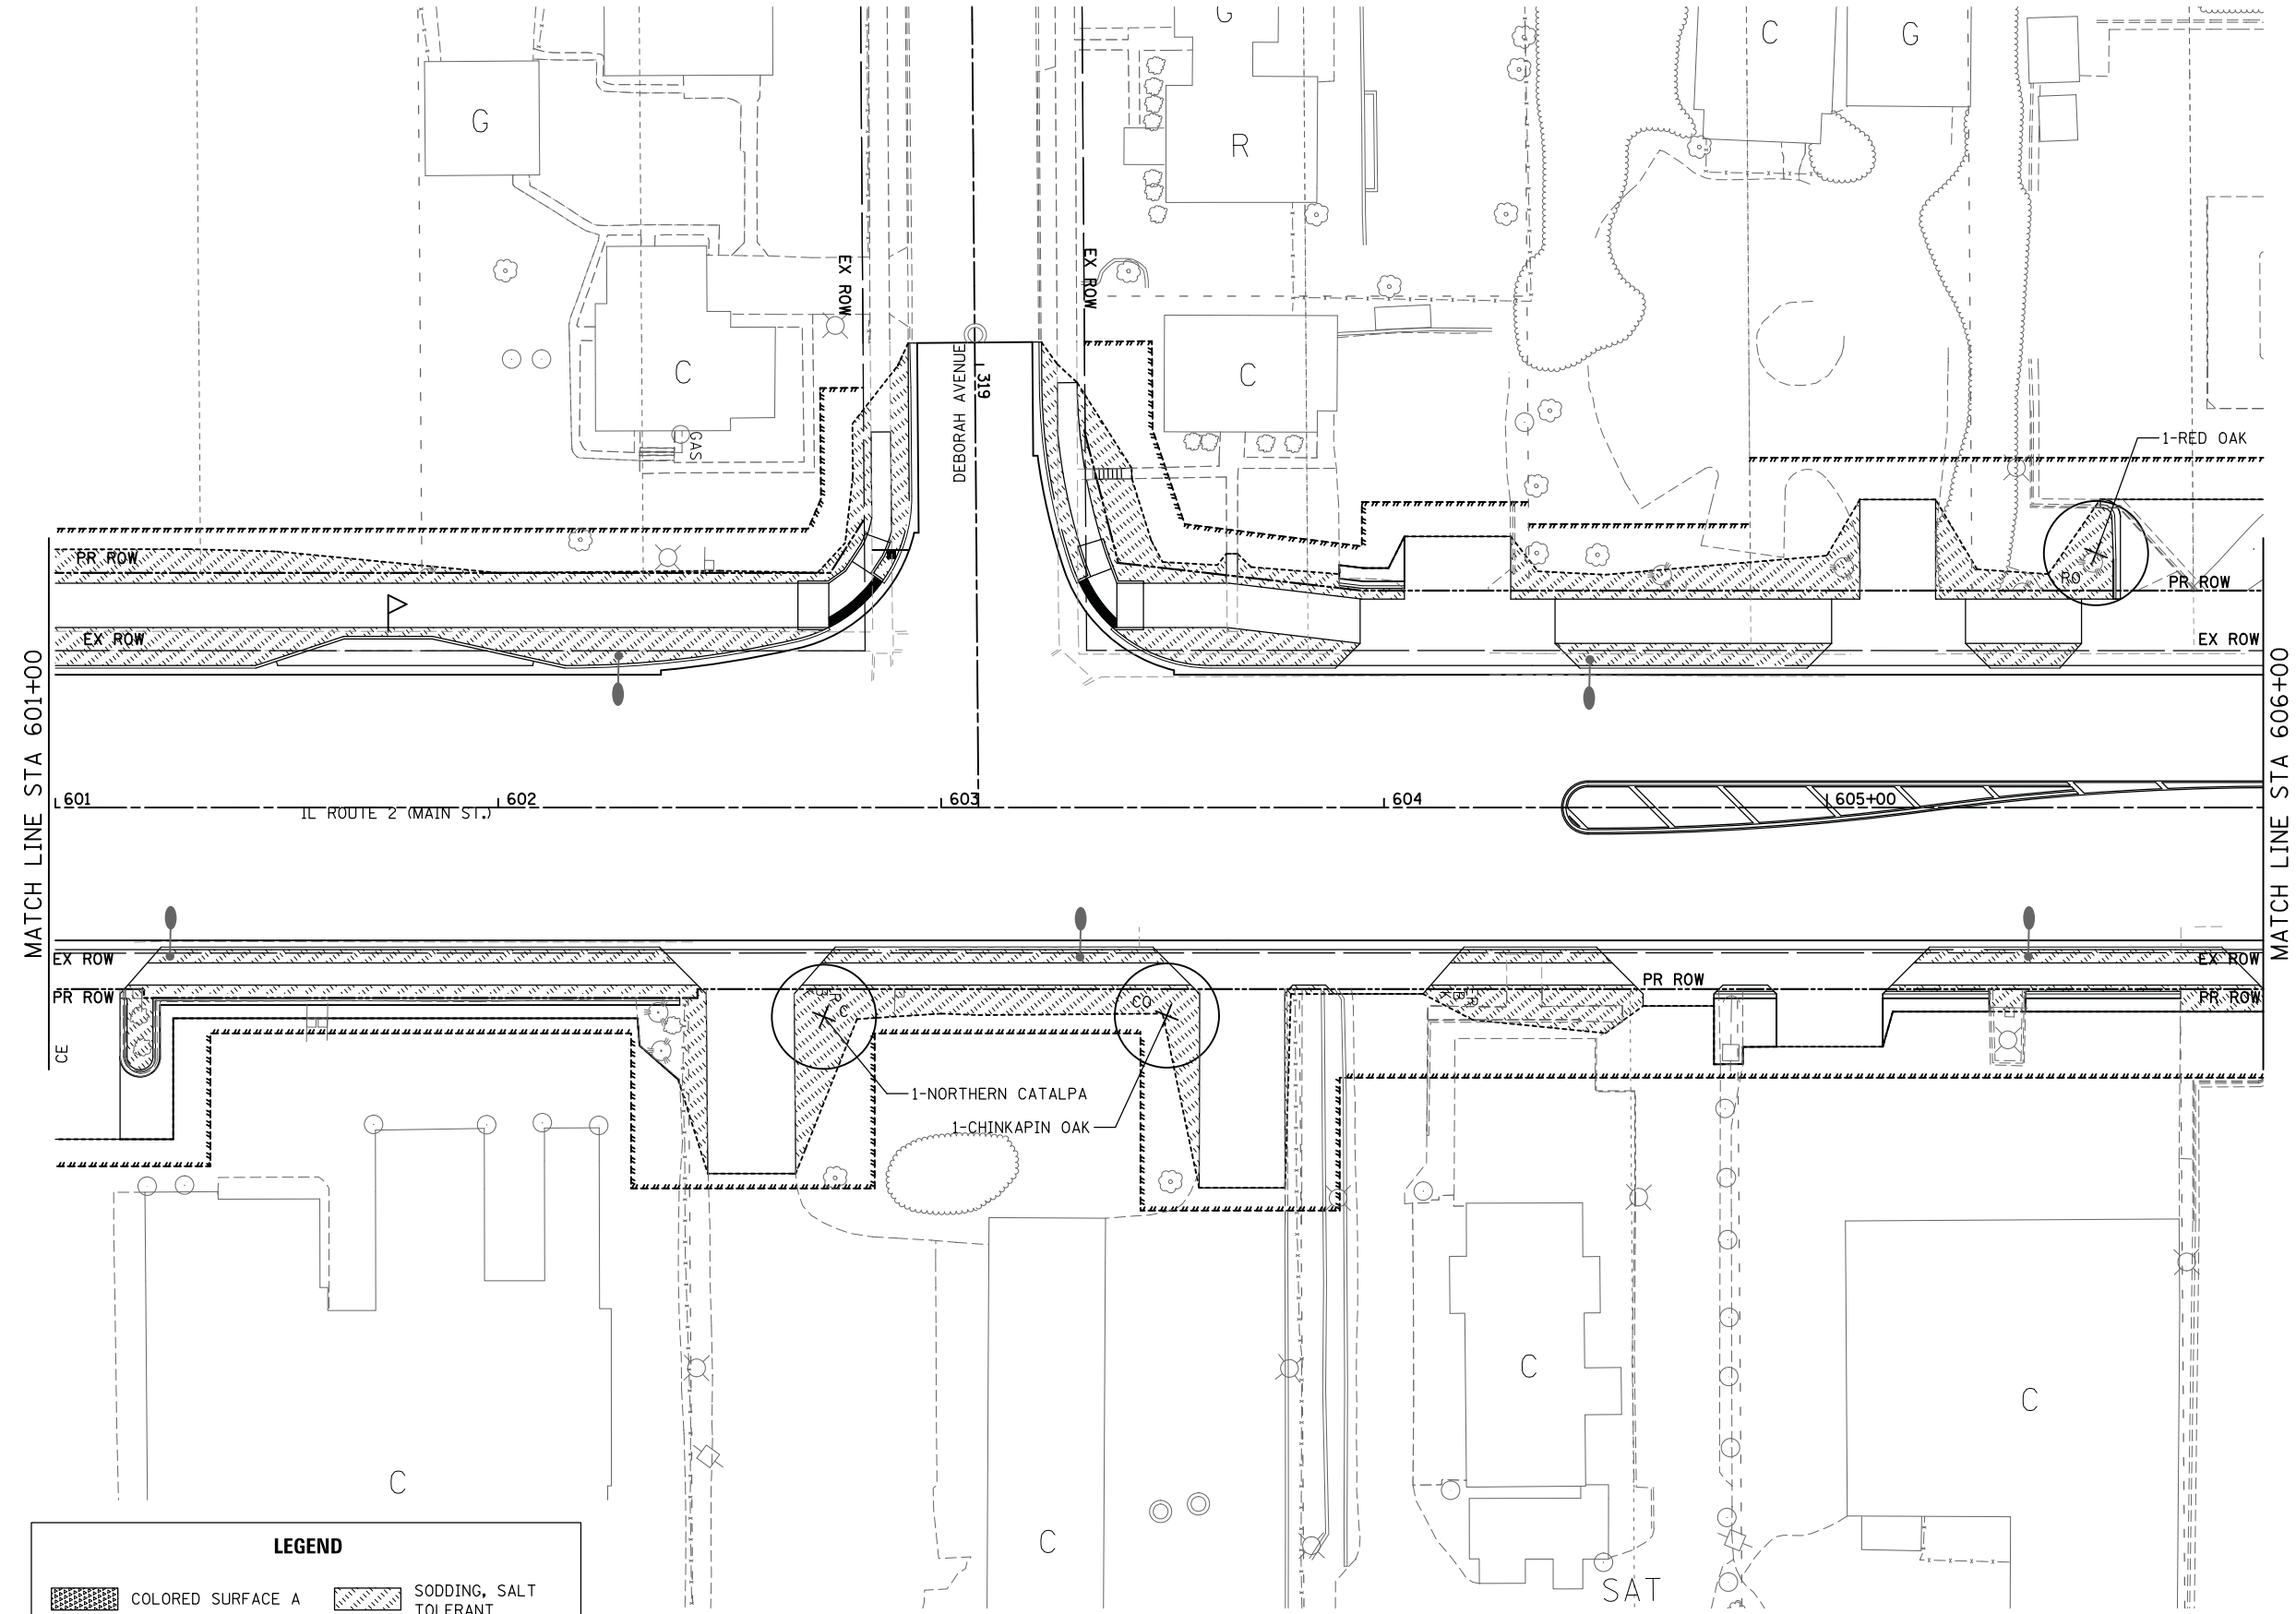



COMPANY NAME: HRC
PROJECT CONTACT: DATE: 3/10/2015
FILE NAME: 205006-sh15-ndscp.dgn
PLOT DATE: 3/10/2015
PLOT SCALE: 1" = 20'

COLORED SURFACE A

COLORED SURFACE B

SODDING, SALT TOLERANT

SEEDING, CLASS 1A

 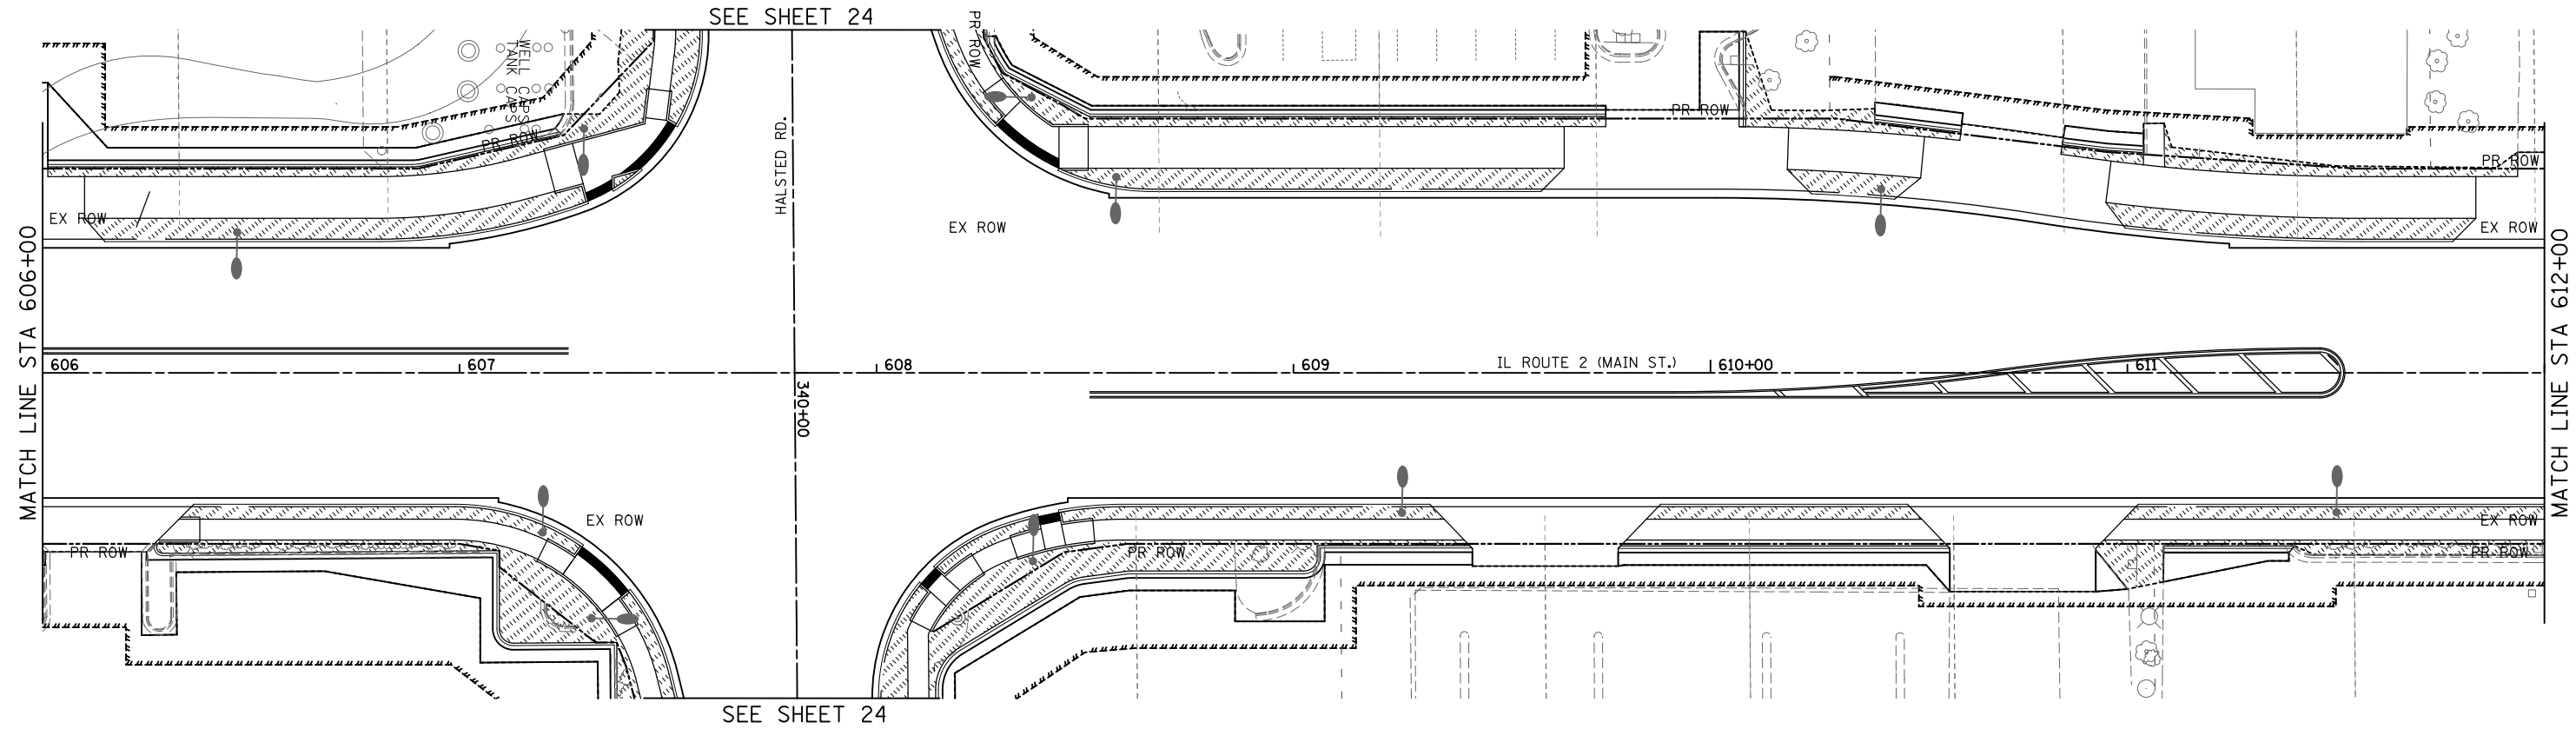

HRGreen.com

Illinois Professional Design Firm

184-001322

HRGreen

USER NAME = whood

FILE NAME = z05006-sh15-1ndscp.dgn

PLOT SCALE =

PLOT DATE = 3/10/2015

DESIGNED - DLR

DRAWN - WJH

CHECKED - DVC

DATE -

REVISED -

REVISED -

REVISED -

REVISED -

STATE OF ILLINOIS

DEPARTMENT OF TRANSPORTATION

IL ROUTE 2 (N. MAIN STREET)

LANDSCAPING PLANS

SCALE: 1" = 20'

SHEET NO.

OF

SHEETS

STA. 606+00 TO STA. 612+00

M.S.

734

SECTION

78R-2

COUNTY

WINNEBAGO

TOTAL SHEETS

926

SHEET NO.

460

CONTRACT NO.

FED. ROAD DIST. NO. 2 | ILLINOIS | FED. AID PROJECT

COMPANY NAME: HRC Green, P.C.
PROJECT CONTACT: DATE: 3/10/2015 8:20:12 AM
FILE NAME: 205006-sh16-ndscp.dgn
PLOT DRIVER: JMT:ad:cto:fo
PEN TABLE: Struct 22x34.tbl


COLORED SURFACE A

COLORED SURFACE B

SODDING, SALT TOLERANT

SEEDING, CLASS 1A

LEGEND

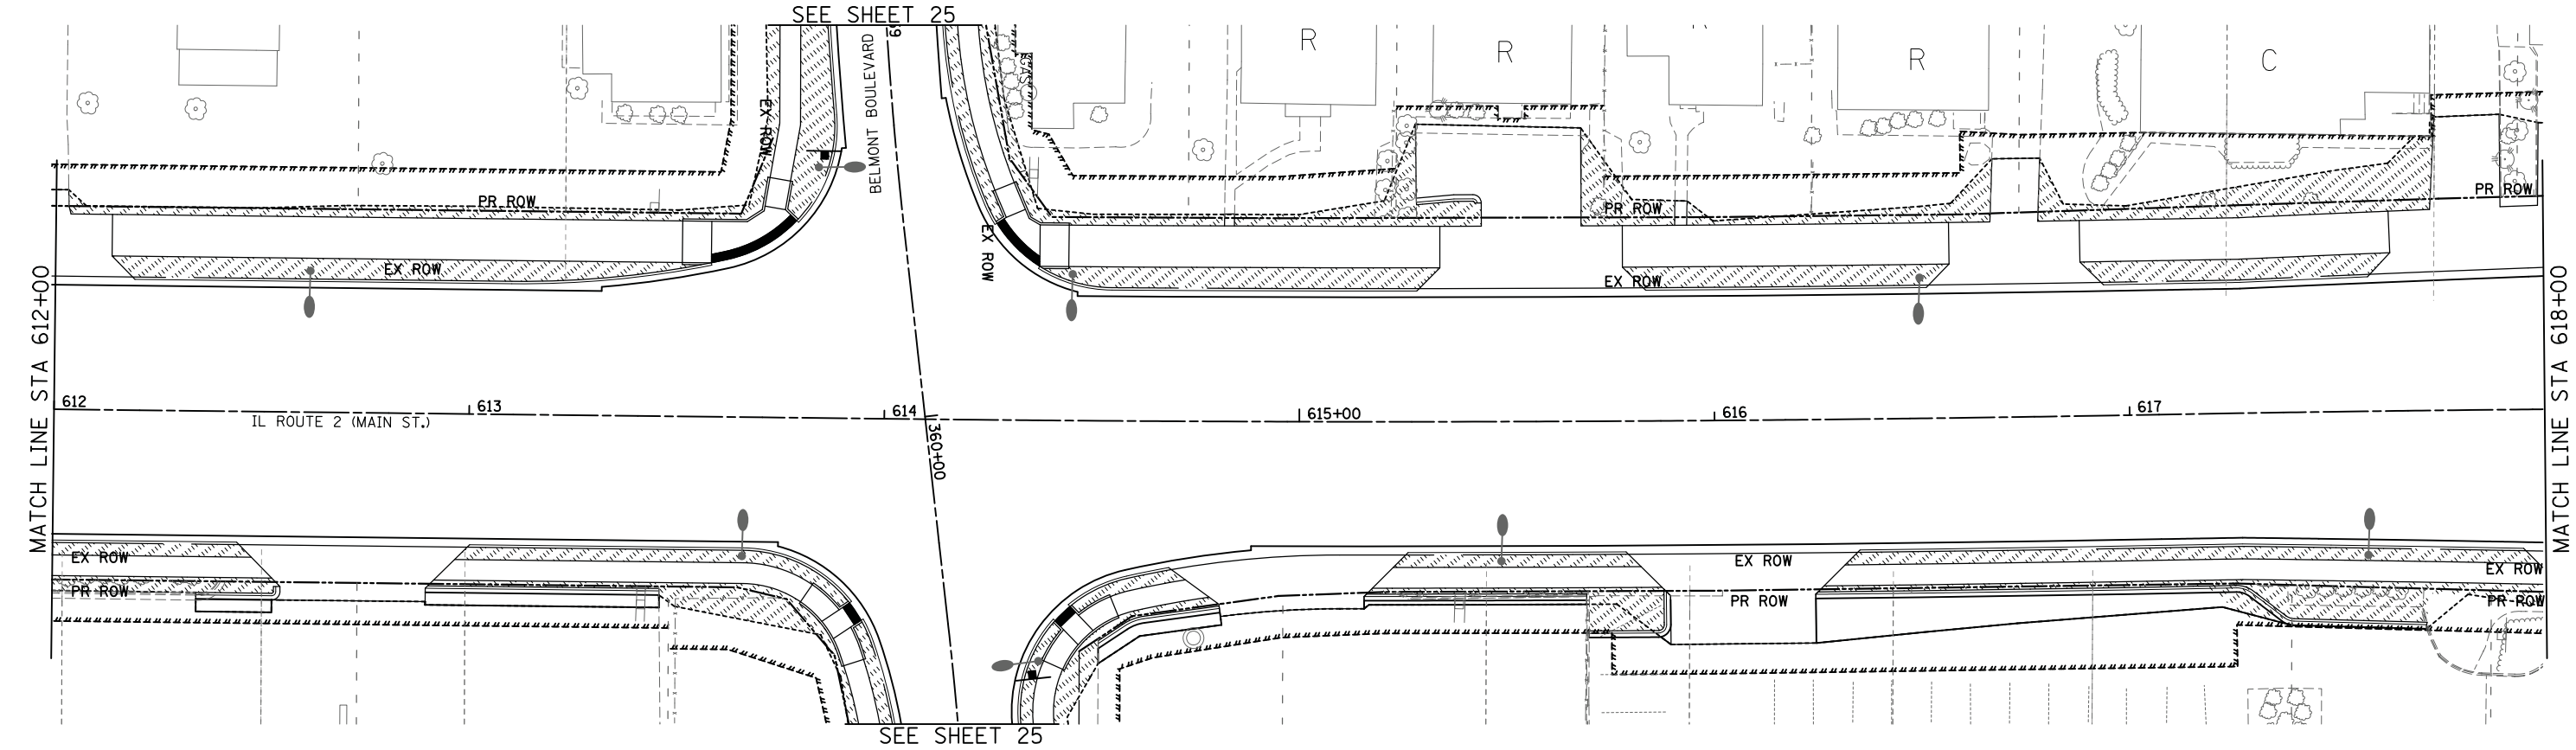

HRGreen HRGreen.com Illinois Professional Design Firm # 184-001322	USER NAME = whood	DESIGNED - DLR	REVISED -	STATE OF ILLINOIS DEPARTMENT OF TRANSPORTATION	IL ROUTE 2 (N. MAIN STREET) LANDSCAPING PLANS				M.S.	SECTION		COUNTY	TOTAL SHEETS	SHEET NO.
	FILE NAME = z05006-sh16-1ndscp.dgn	DRAWN - WJH	REVISED -		734	78R-2		WINNEBAGO	926	461				
	PLOT SCALE =	CHECKED - DVC	REVISED -		CONTRACT NO.									
	PLOT DATE = 3/10/2015	DATE -	REVISED -		FED. ROAD DIST. NO. 2 ILLINOIS FED. AID PROJECT									
					SCALE: 1" = 20'	SHEET NO.	OF	SHEETS	STA.	612+00 TO STA.	618+00			

COMPANY NAME: HRC
PROJECT CONTACT: DAVE KAY CAMP, P.E.
DATE PLOTTED: 3/10/2015 8:20:14 AM
FILE NAME: z05006-sh17-Indscp.dgn
PLOT DRIVER: JMT
PEN TABLE: Struct 22x34.tbl

COLORED SURFACE A

COLORED SURFACE B

SODDING, SALT TOLERANT

SEEDING, CLASS 1A

LEGEND


COLORED SURFACE A

COLORED SURFACE B

SODDING, SALT TOLERANT


SEEDING, CLASS 1A

MATCH LINE STA 618+00

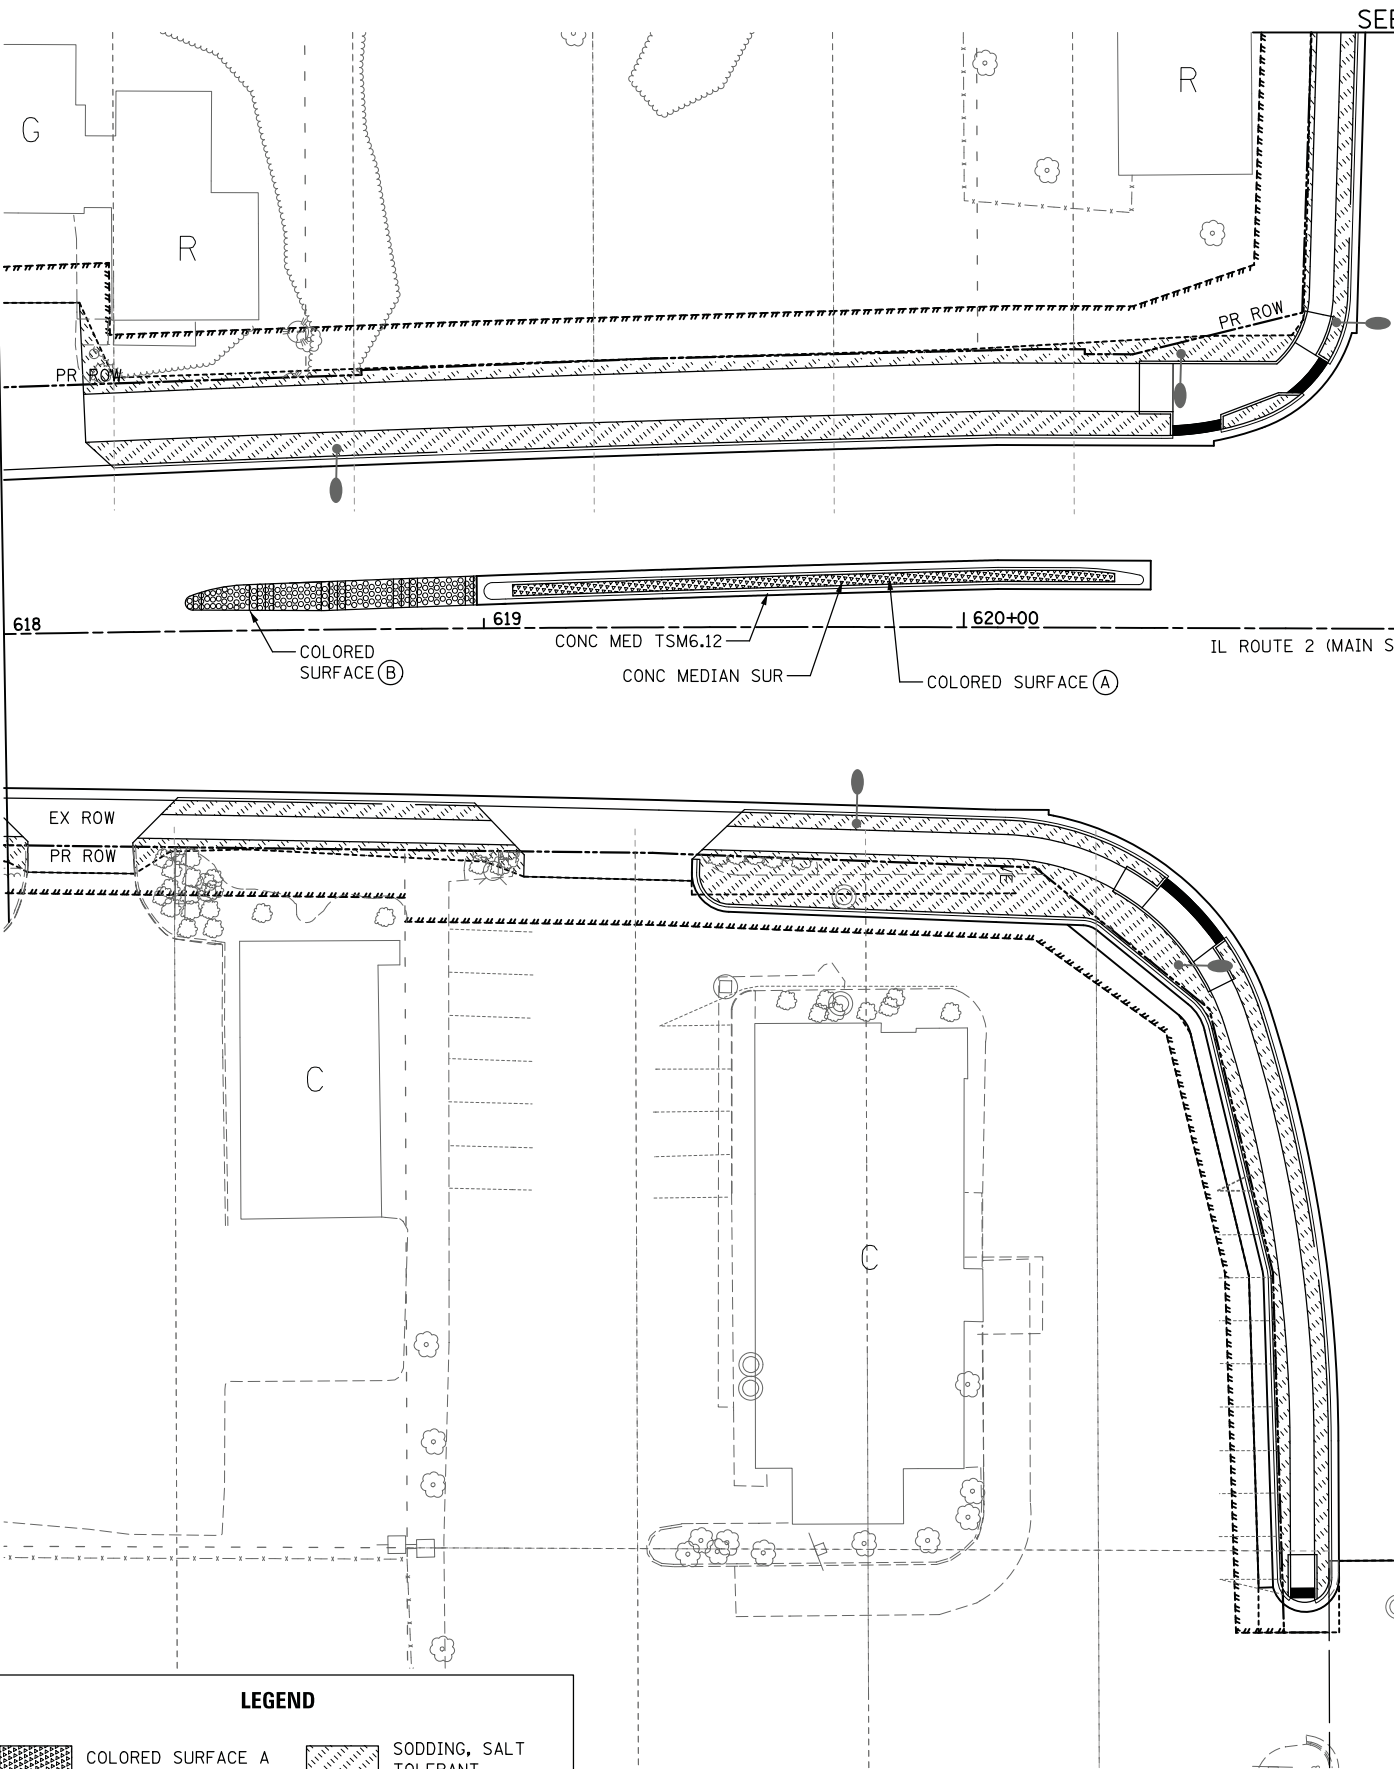


SEE SHEET 26

RIVER BLUFF AVENUE

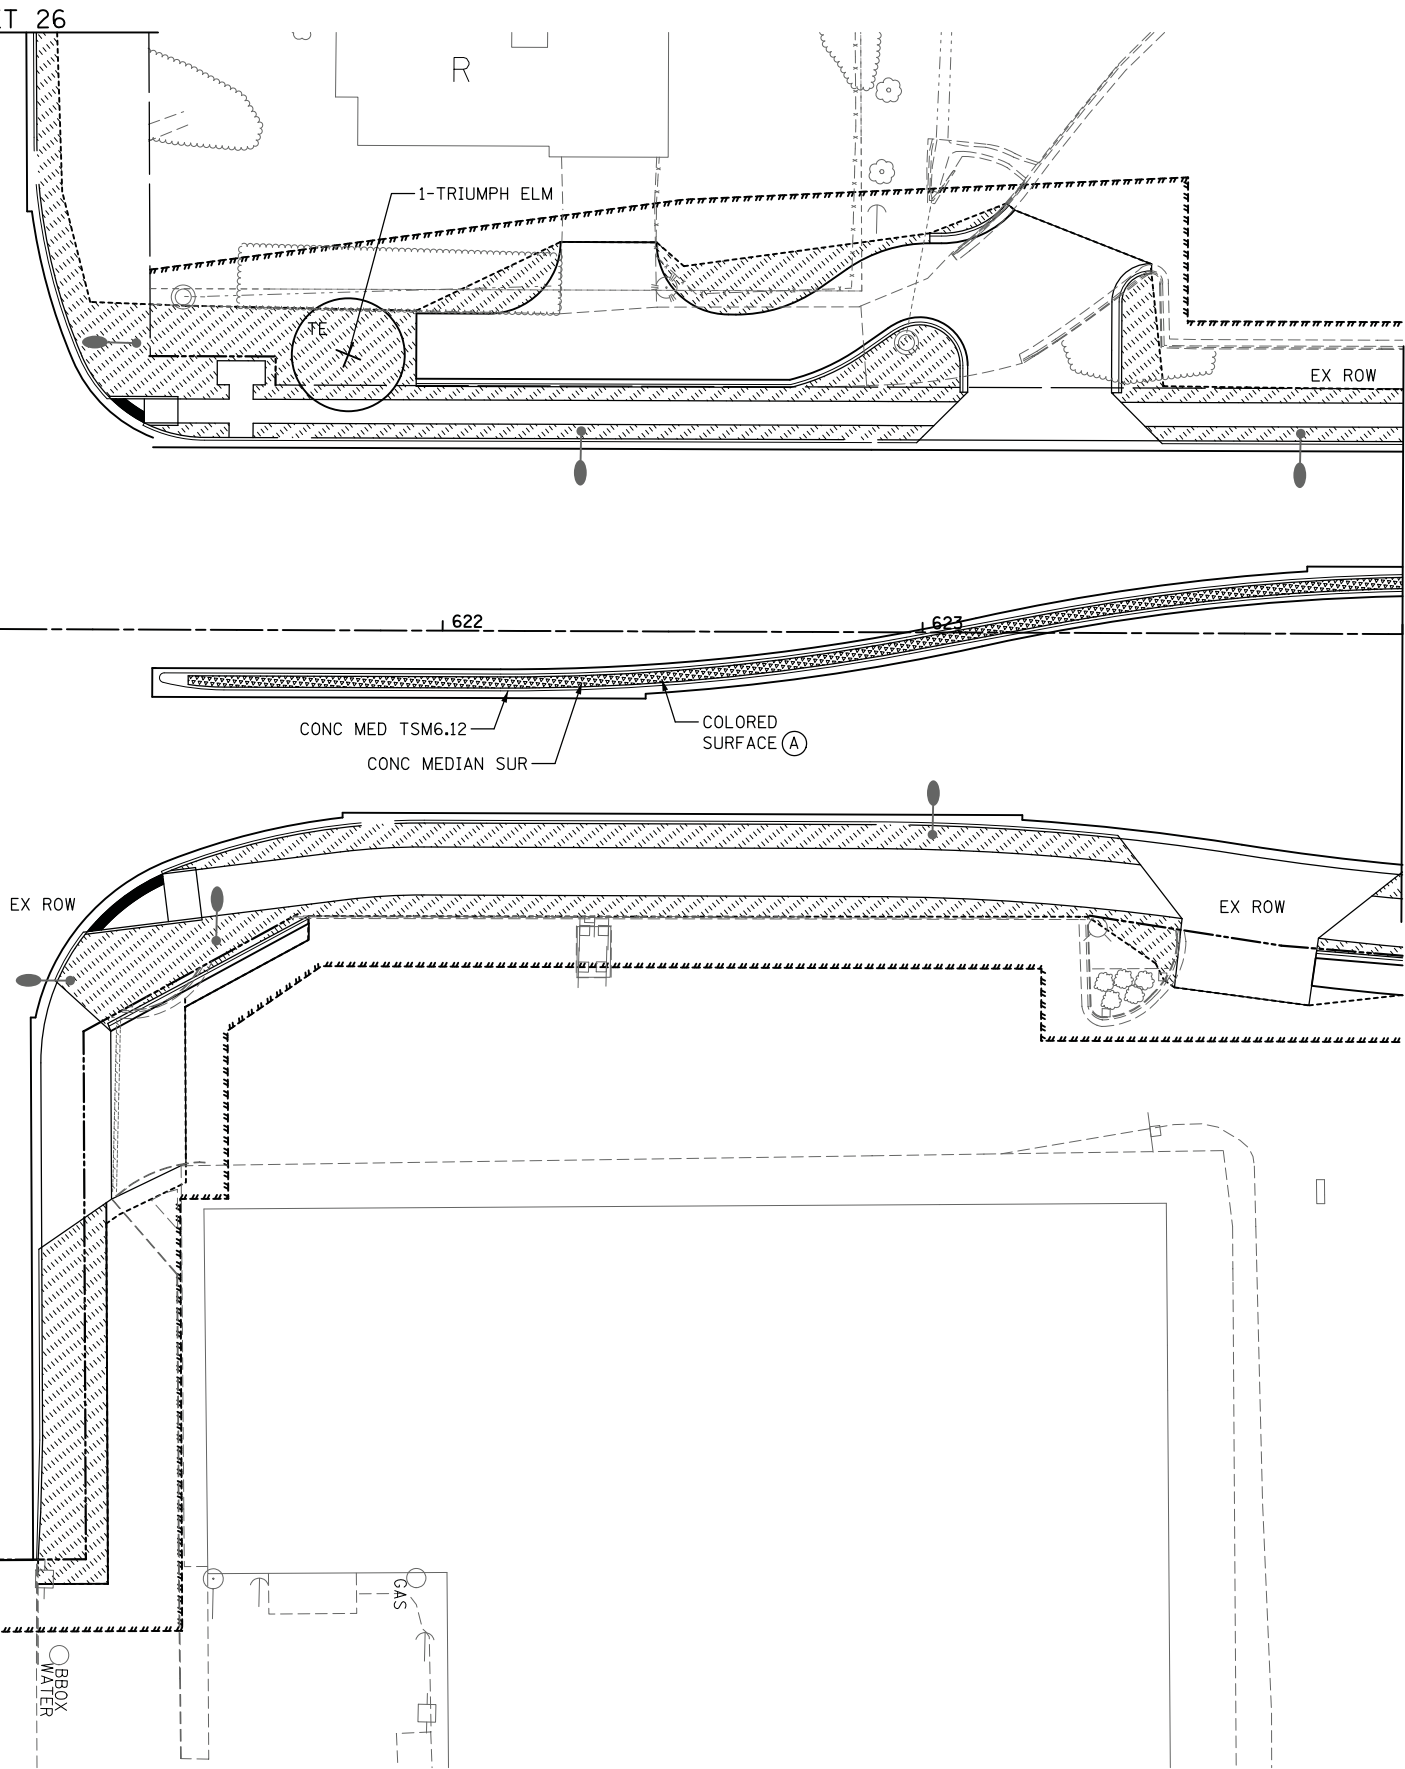

MATCH LINE STA 624+00

 

HRCGreen.com
Illinois Professional Design Firm
#184-001322

USER NAME = whood	DESIGNED - DLR	REVISED -
FILE NAME = z05006-sh17-Indscp.dgn	DRAWN - WJH	REVISED -
PLOT SCALE =	CHECKED - DVC	REVISED -
PLOT DATE = 3/10/2015	DATE -	REVISED -

STATE OF ILLINOIS
DEPARTMENT OF TRANSPORTATION

IL ROUTE 2 (N. MAIN STREET)
LANDSCAPING PLANS

SCALE: 1" = 20' SHEET NO. OF SHEETS STA. 618+00 TO STA. 624+00

M.S.	SECTION	COUNTY	TOTAL SHEETS	SHEET NO.
734	78R-2	WINNEBAGO	926	462
CONTRACT NO.				
FED. ROAD DIST. NO. 2 ILLINOIS FED. AID PROJECT				

COMPANY NAME: HRGreen.com
PROJECT CONTACT: DATE: 3/10/2015
DATE PLOTTED: 3/10/2015 8:20:18 AM
FILE NAME: z05006-sh19-1ndscp.dgn
PLOT DRIVER: JMT:ad:htc:fg
PEN TABLE: Struct 22x34.tbl


**COLORED SURFACE A**

**COLORED SURFACE B**

**SODDING, SALT TOLERANT**

**SEEDING, CLASS 1A**

MATCH LINE STA 630+00

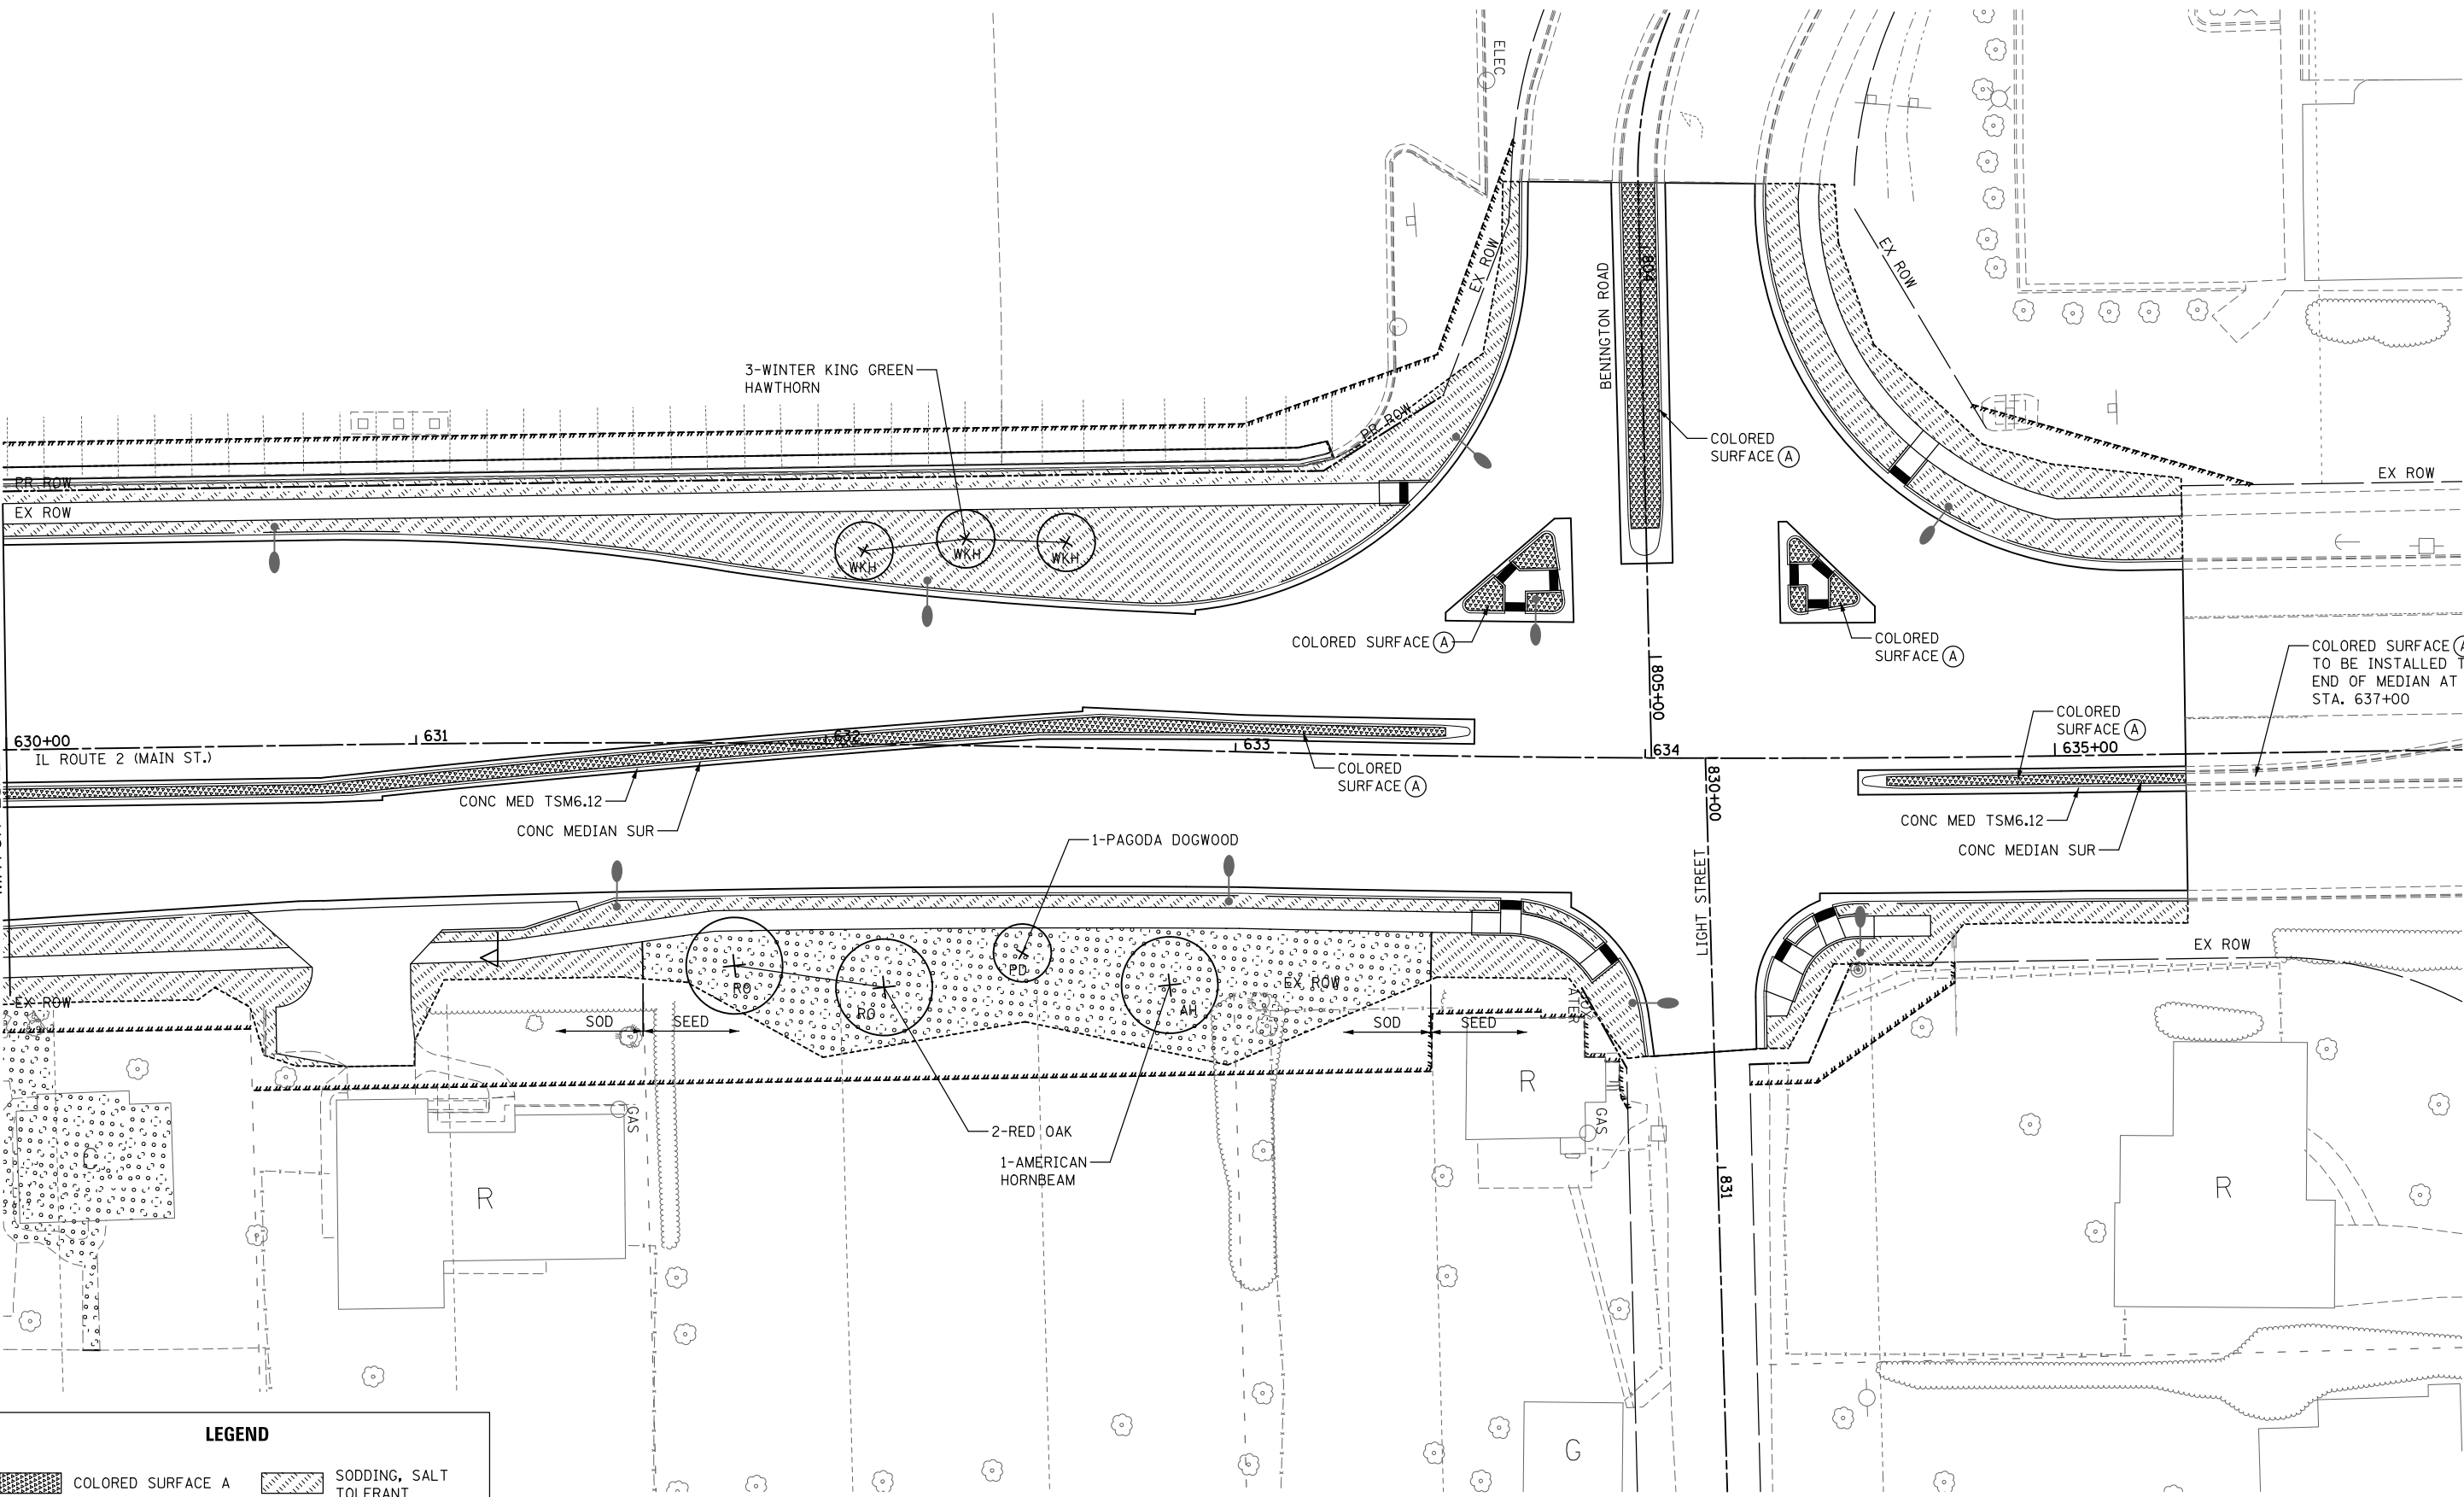

HRGreen.com
Illinois Professional Design Firm
#184-001322

USER NAME = whood	DESIGNED - DLR	REVISED -
FILE NAME = z05006-sh19-1ndscp.dgn	DRAWN - WJH	REVISED -
PLOT SCALE =	CHECKED - DVC	REVISED -
PLOT DATE = 3/10/2015	DATE -	REVISED -

STATE OF ILLINOIS
DEPARTMENT OF TRANSPORTATION

IL ROUTE 2 (N. MAIN STREET)
LANDSCAPING PLANS

SCALE: 1" = 20' SHEET NO. OF SHEETS STA. 630+00 TO STA. 636+00

M.S.	SECTION	COUNTY	TOTAL SHEETS	SHEET NO.
734	78R-2	WINNEBAGO	926	464
CONTRACT NO.				
FED. ROAD DIST. NO. 2 [ILLINOIS] FED. AID PROJECT				

COMPANY NAME: HRC
PROJECT CONTACT: DAVE KAN CAMP, P.E.
DATE PLOTTED: 3/10/2015 8:20:20 AM
FILE NAME: z05006-shr20-landsop.dgn
PLOT DRIVER: JMT
PEN TABLE: Struct 22x34.tbl

COLORED SURFACE A

COLORED SURFACE B

SODDING, SALT TOLERANT

SEEDING, CLASS 1A

LEGEND

HRC

HRGreen.com

Illinois Professional Design Firm


#184-001322

USER NAME =	wwood	DESIGNED -	DLR	REVISED -	
FILE NAME =	z05006-shr20-landsop.dgn	DRAWN -	WJH	REVISED -	
PLOT SCALE =		CHECKED -	DVC	REVISED -	
PLOT DATE =	3/10/2015	DATE -		REVISED -	

STATE OF ILLINOIS
DEPARTMENT OF TRANSPORTATION

FULTON AVENUE LANDSCAPING PLANS				
SCALE: 1" = 20'	SHEET NO.	OF	SHEETS	STA. TO STA.

M.S.	SECTION	COUNTY	TOTAL SHEETS	SHEET NO.
734	78R-2	WINNEBAGO	926	465
CONTRACT NO.				
FED. ROAD DIST. NO. 2 ILLINOIS FED. AID PROJECT				

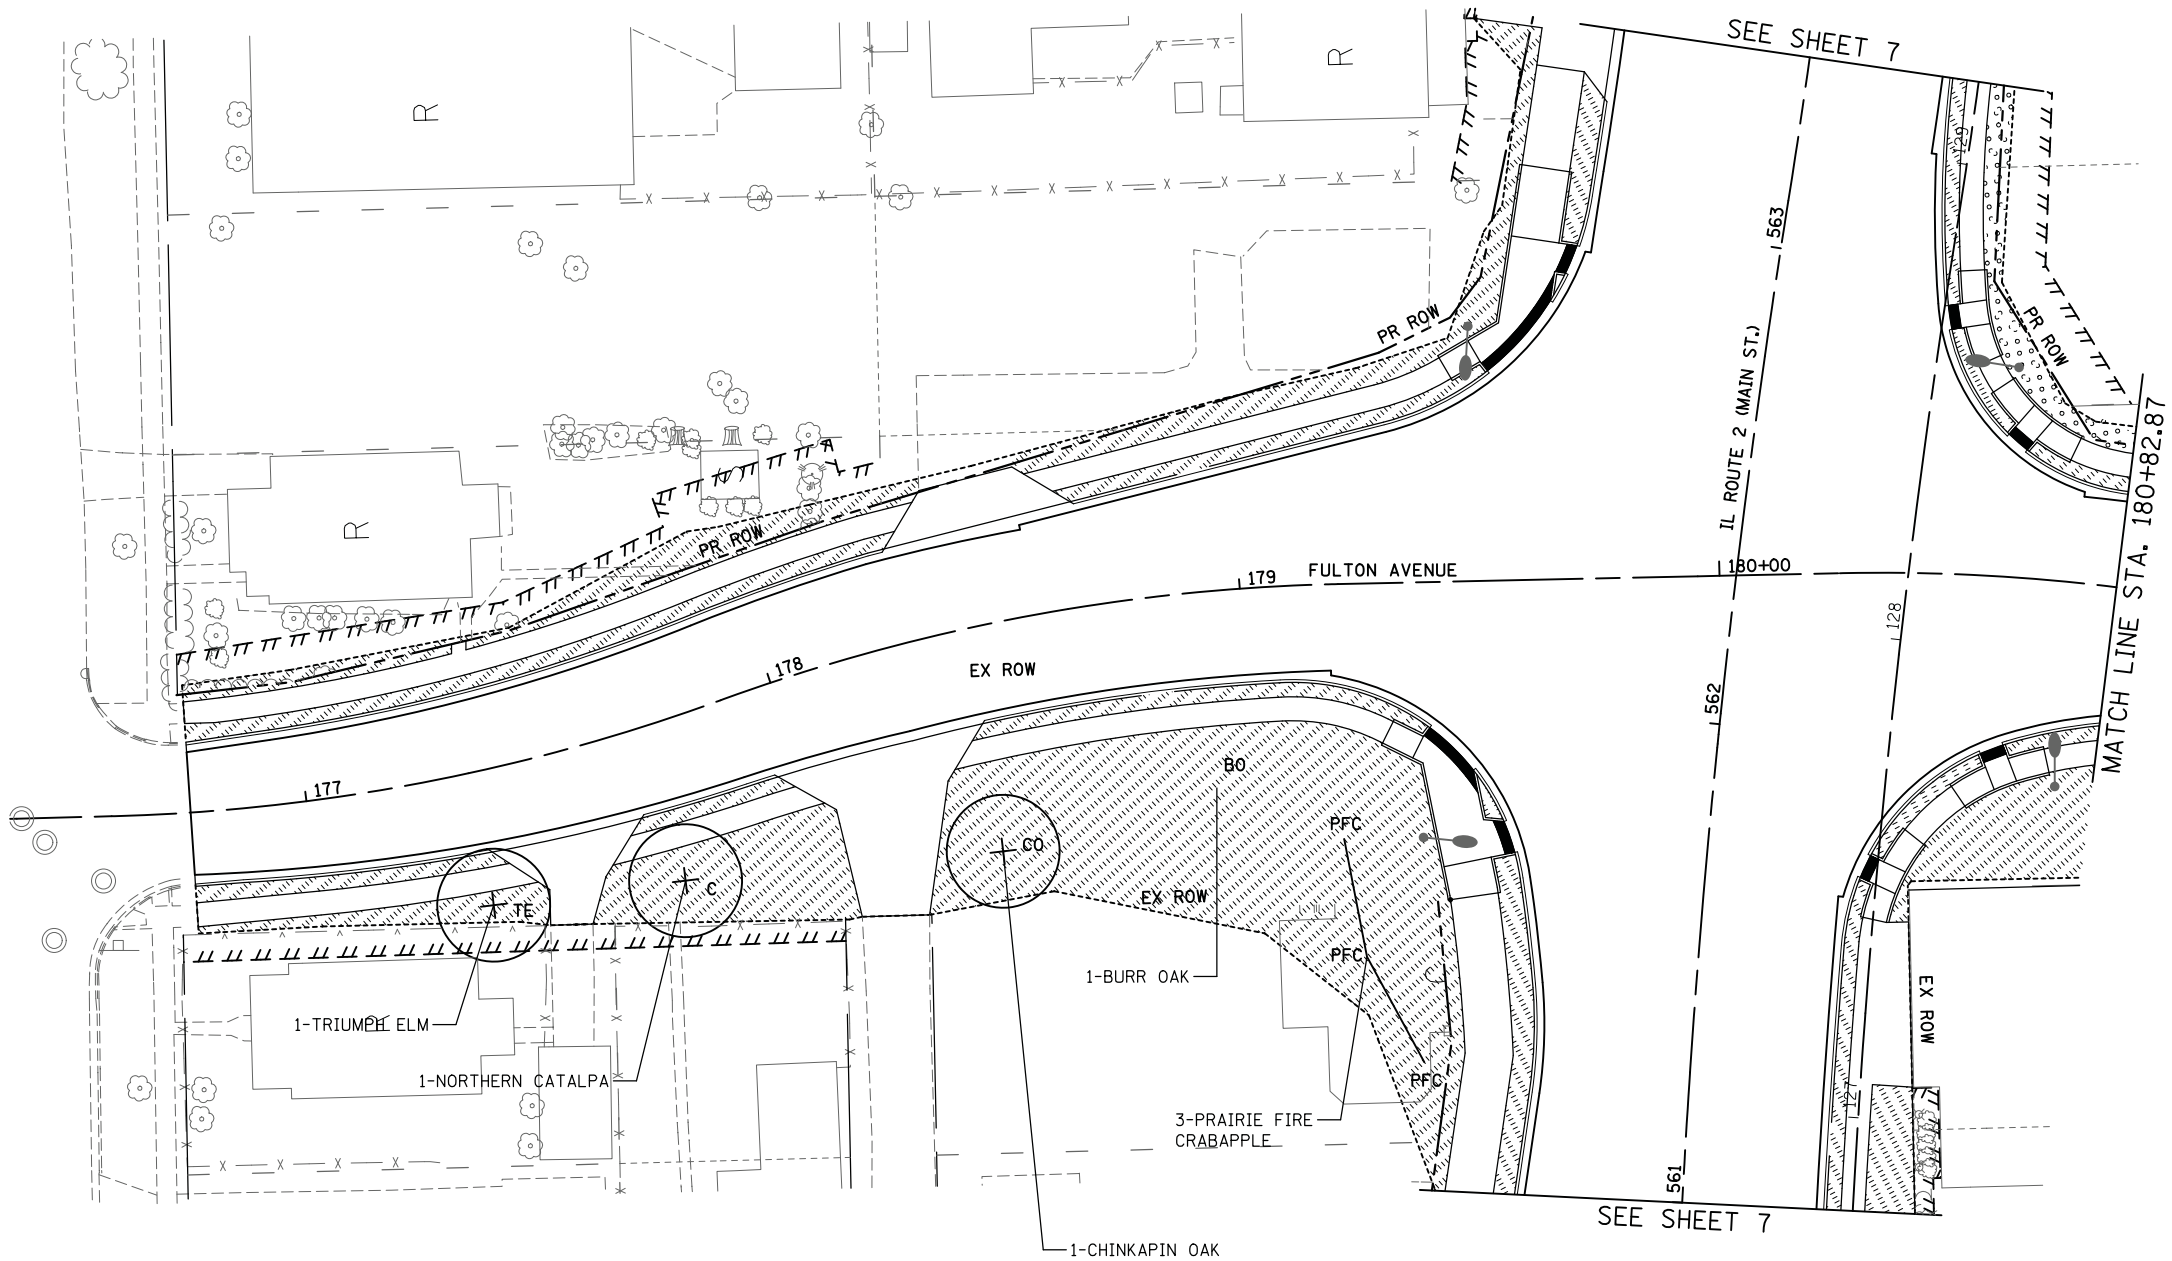

COMPANY NAME: HRC
PROJECT CONTACT: DATE: 3/10/2015
CLIENT: DATE: 3/10/2015
DATE PLOTTED: 3/10/2015 8:20:22 AM
FILE NAME: z05006-shr21-landscp.dgn
PLOT DRIVER: JMT
PEN TABLE: Struct 22x34.tbl


COLORED SURFACE A

COLORED SURFACE B

SODDING, SALT TOLERANT

SEEDING, CLASS 1A

LEGEND

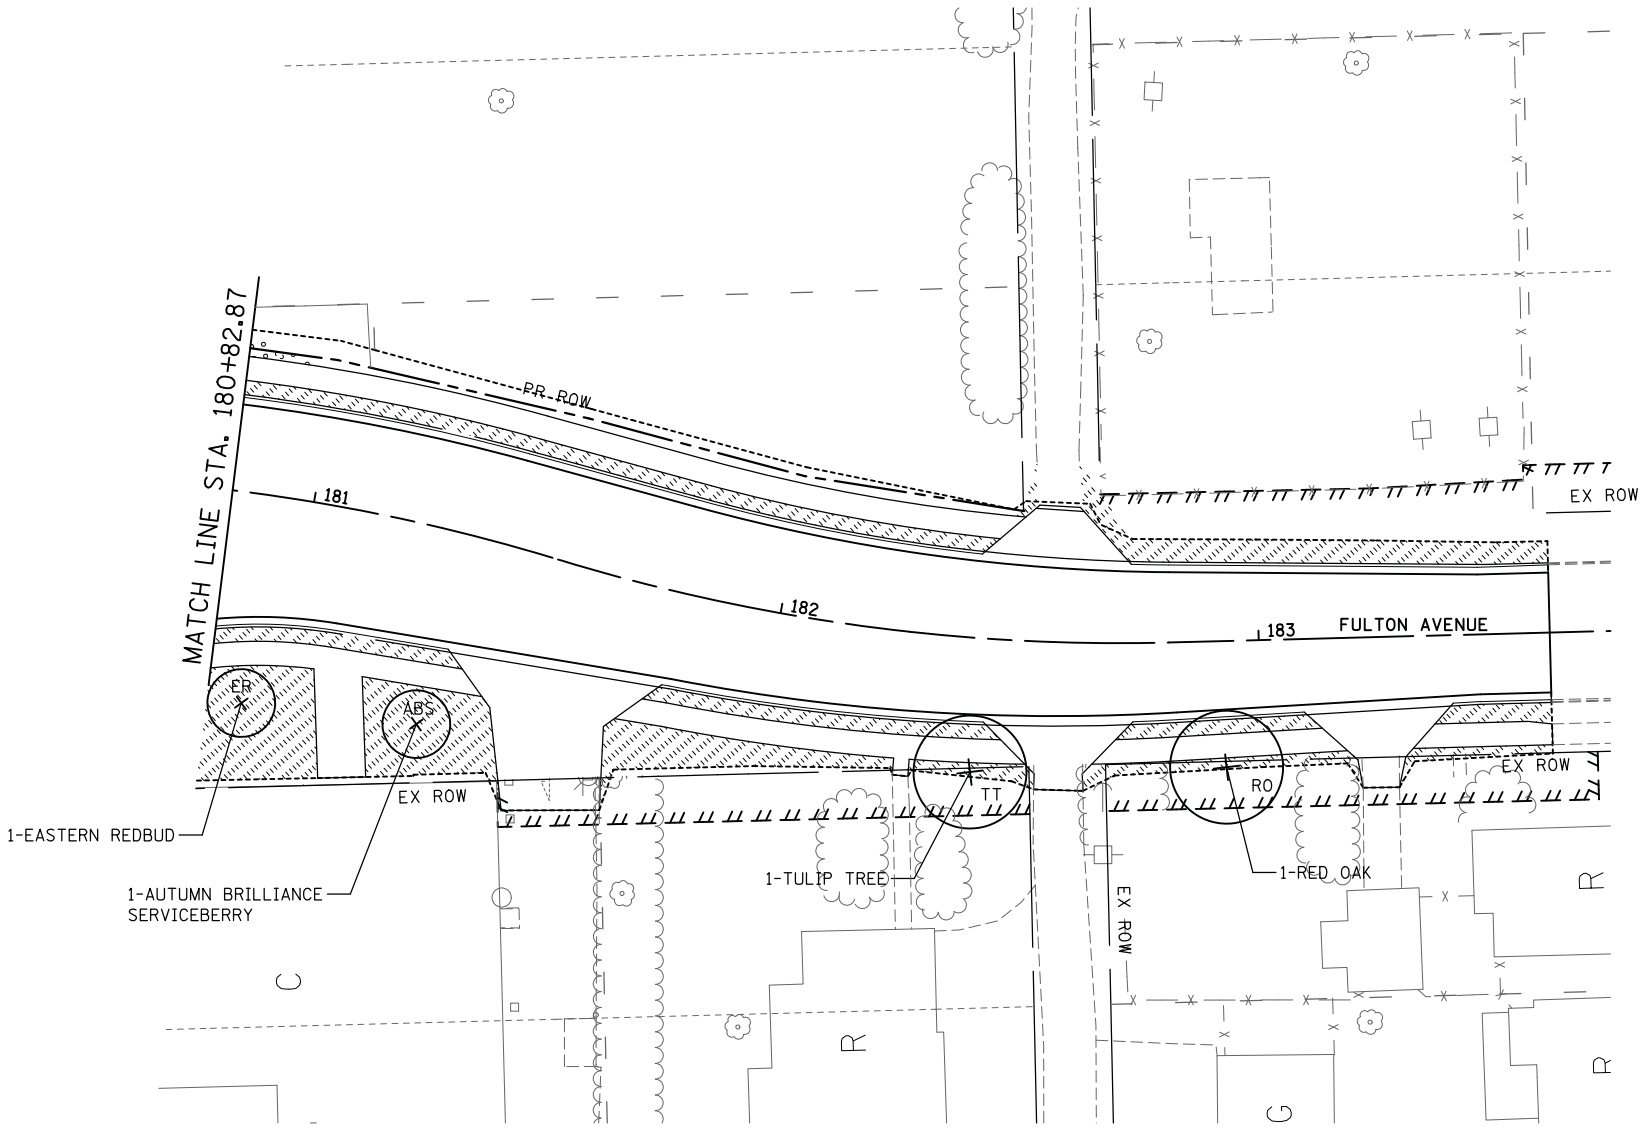

HRGreen.com
Illinois Professional Design Firm
#184-001322


USER NAME = whood	DESIGNED - DLR	REVISED -
FILE NAME = z05006-shr21-landscp.dgn	DRAWN - WJH	REVISED -
PLOT SCALE =	CHECKED - DVC	REVISED -
PLOT DATE = 3/10/2015	DATE -	REVISED -


STATE OF ILLINOIS
DEPARTMENT OF TRANSPORTATION

FULTON AVENUE LANDSCAPING PLANS			
SCALE: 1" = 20'	SHEET NO.	OF SHEETS	STA. TO STA.

M.S.	SECTION	COUNTY	TOTAL SHEETS	SHEET NO.
734	78R-2	WINNEBAGO	926	466
CONTRACT NO.				
FED. ROAD DIST. NO. 2 ILLINOIS FED. AID PROJECT				

COMPANY NAME: HRC Green
PROJECT CONTACT: DATE: 3/10/2015
PROJECT: 734
DATE PLOTTED: 3/10/2015 8:20:23 AM
FILE NAME: Z05006-sh22-1ndscp.dgn
PLOT DRIVER: JMT
PEN TABLE: Struct 22x34.tbl

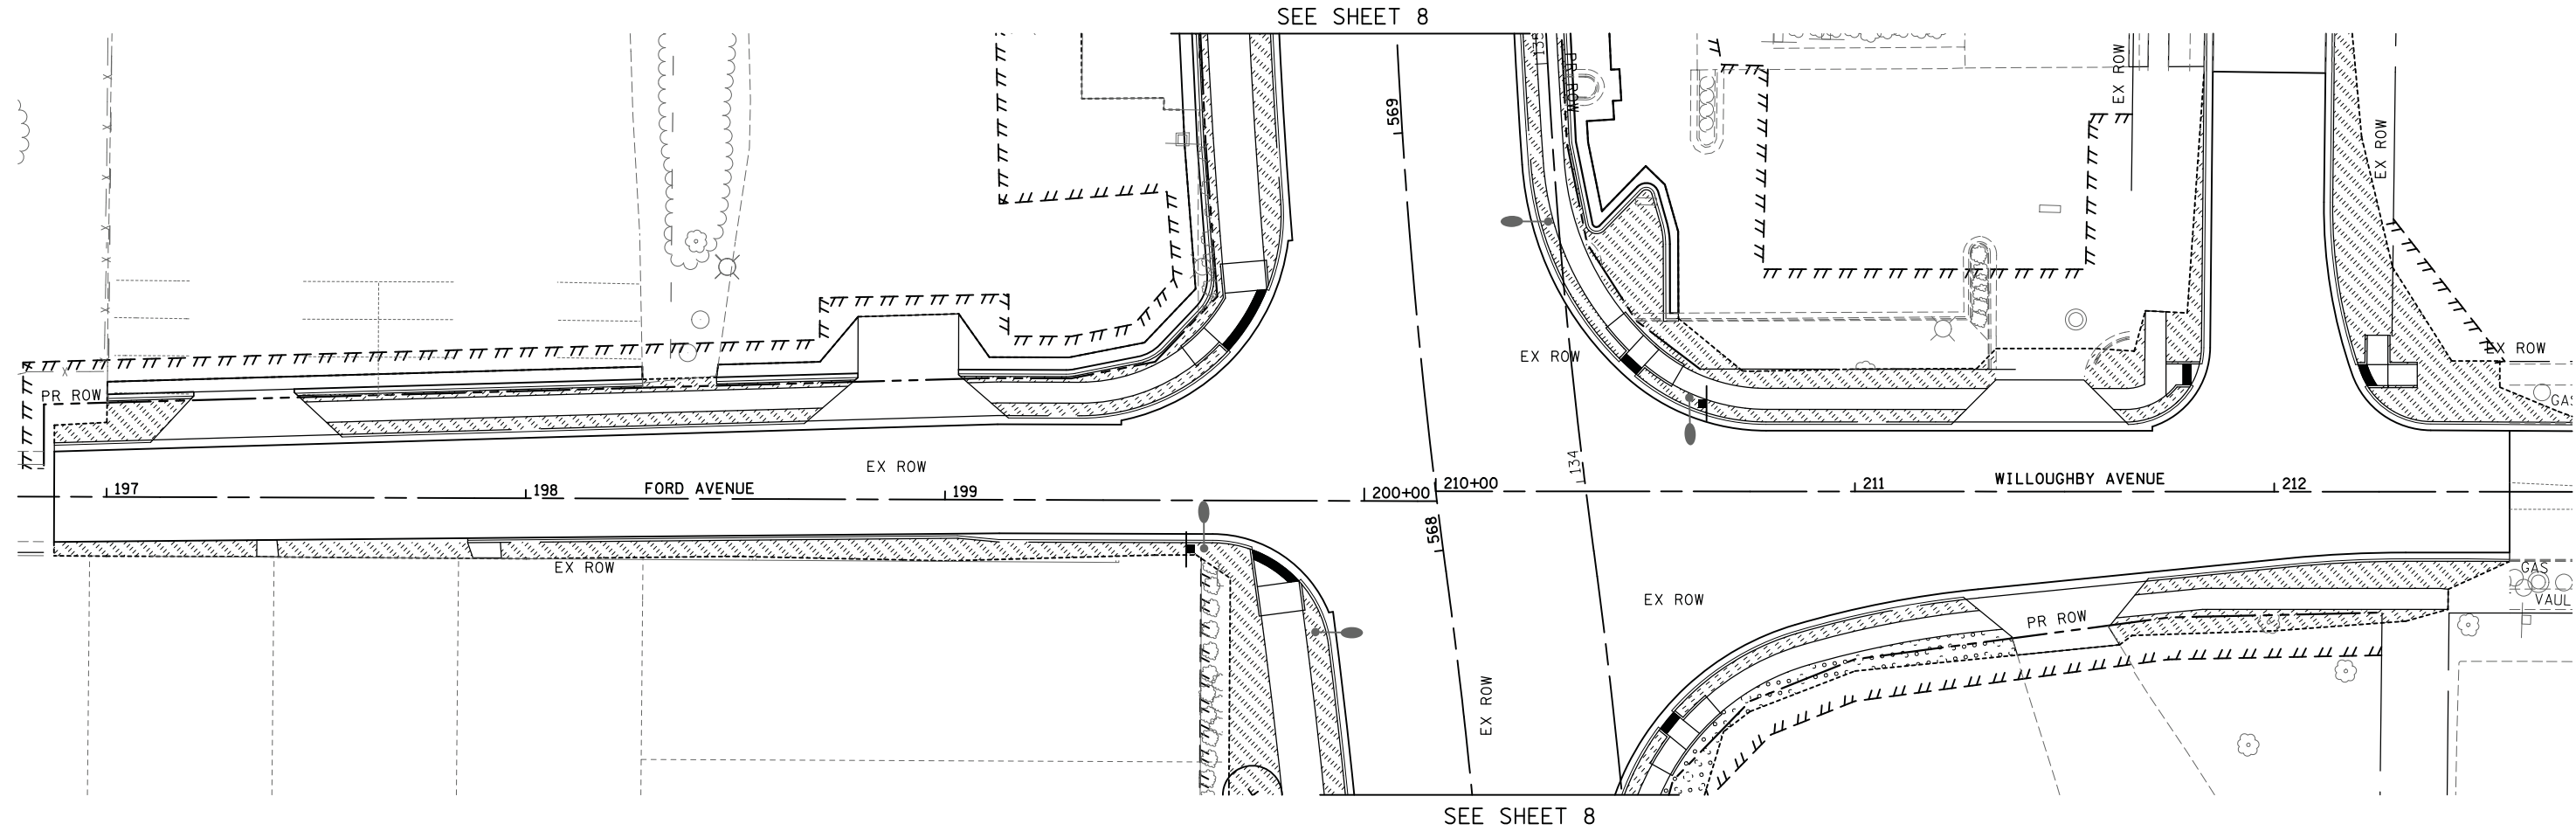

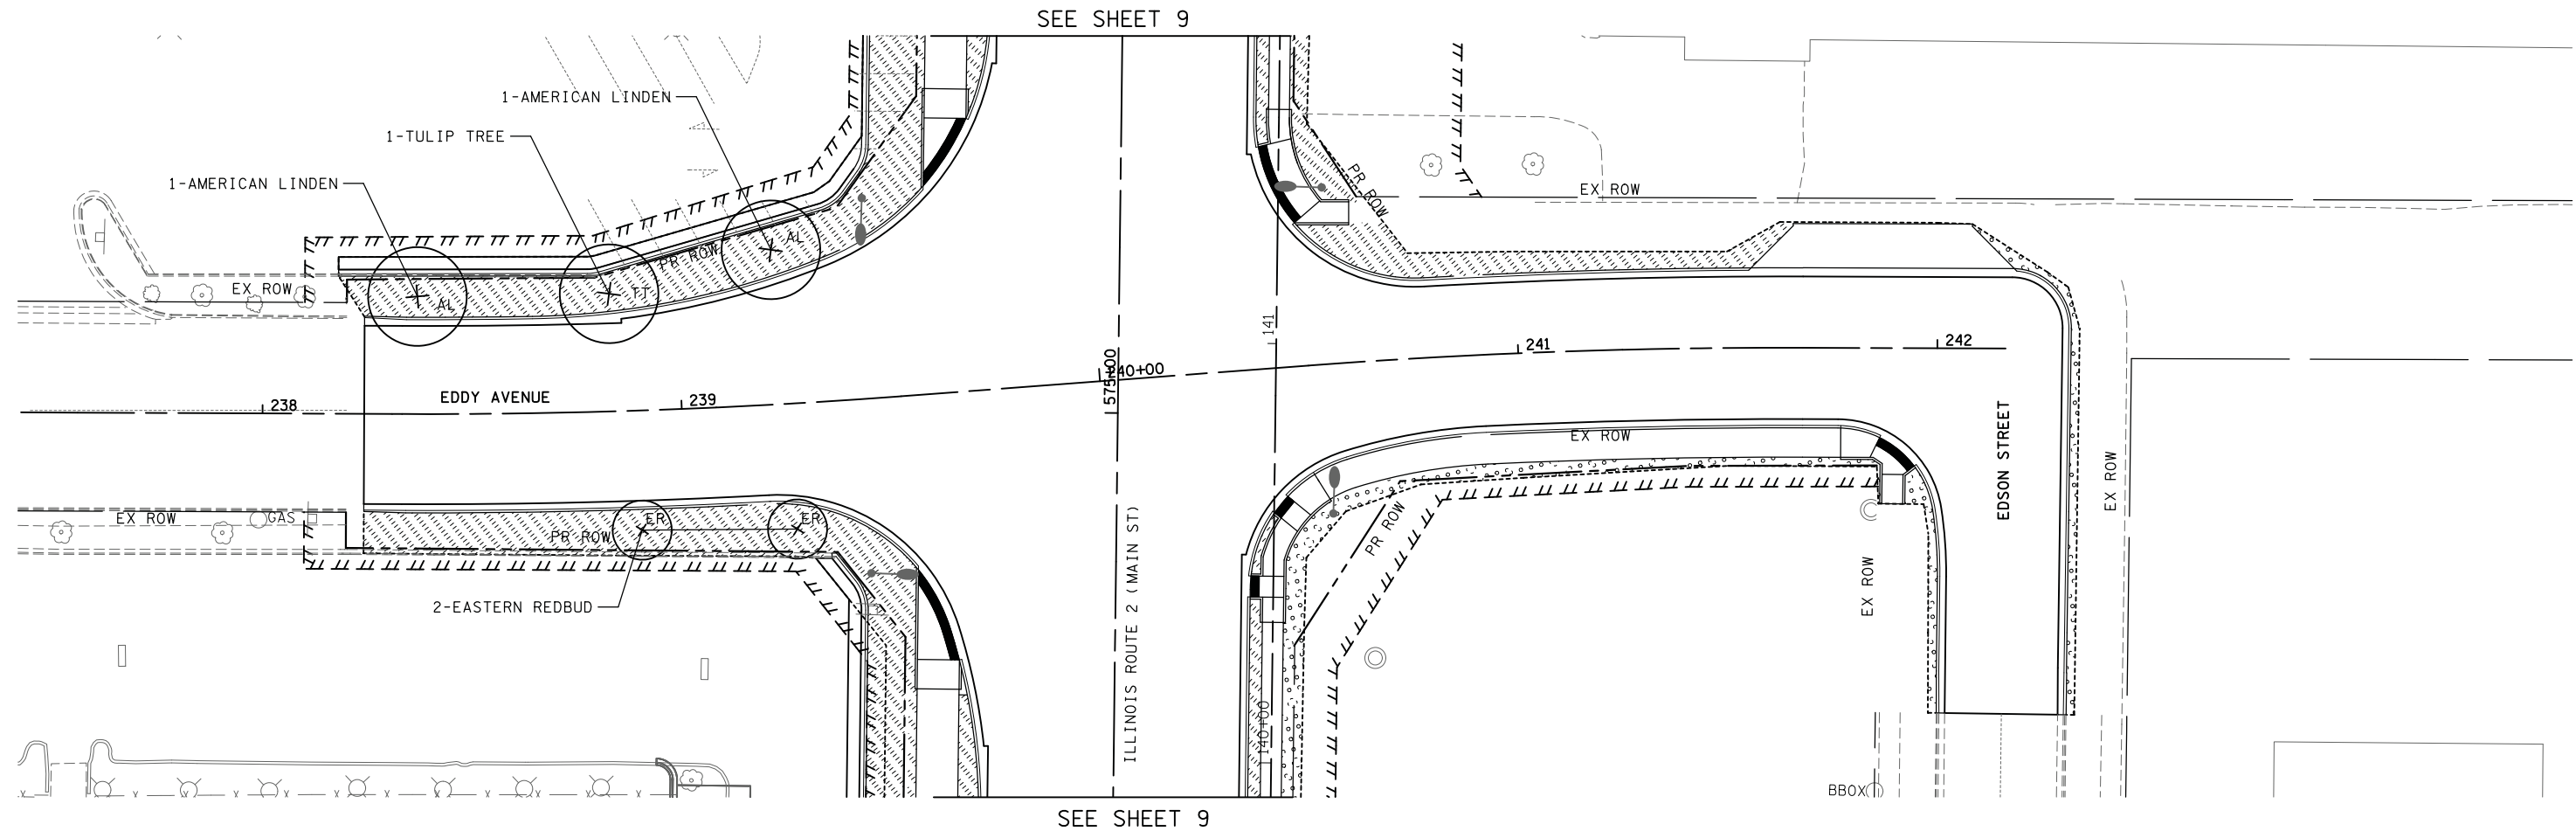

LEGEND

- | | | | |
|--|-------------------|--|------------------------|
| | COLORED SURFACE A | | SODDING, SALT TOLERANT |
| | COLORED SURFACE B | | SEEDING, CLASS 1A |

COMPANY NAME: HRC
PROJECT CONTACT: DATE: 3/10/2015
DATE PLOTTED: 3/10/2015 8:20:25 AM
FILE NAME: Z05006-sh23-landsdp.dgn
PLOT DRIVER: JMT
PEN TABLE: Struct 22x34.tbl



USER NAME = whood	DESIGNED - DLR	REVISED -
FILE NAME = Z05006-sh23-landsdp.dgn	DRAWN - WJH	REVISED -
PLOT SCALE =	CHECKED - DVC	REVISED -
PLOT DATE = 3/10/2015	DATE -	REVISED -

STATE OF ILLINOIS
DEPARTMENT OF TRANSPORTATION

EDDY AVENUE
LANDSCAPING PLANS

SCALE: 1" = 20' SHEET NO. OF SHEETS STA. TO STA.

M.S.	SECTION	COUNTY	TOTAL SHEETS	SHEET NO.
734	78R-2	WINNEBAGO	926	468
CONTRACT NO.				
FED. ROAD DIST. NO. 2 ILLINOIS FED. AID PROJECT				


COMPANY NAME: HRGreen.com
PROJECT CONTACT: DATE: 3/10/2015
FILE NAME: 205006-sh24-landscp.dgn
PLOT DATE: 3/10/2015
PLOT SCALE: 1" = 20'

COLORED SURFACE A

COLORED SURFACE B

SODDING, SALT TOLERANT

SEEDING, CLASS 1A

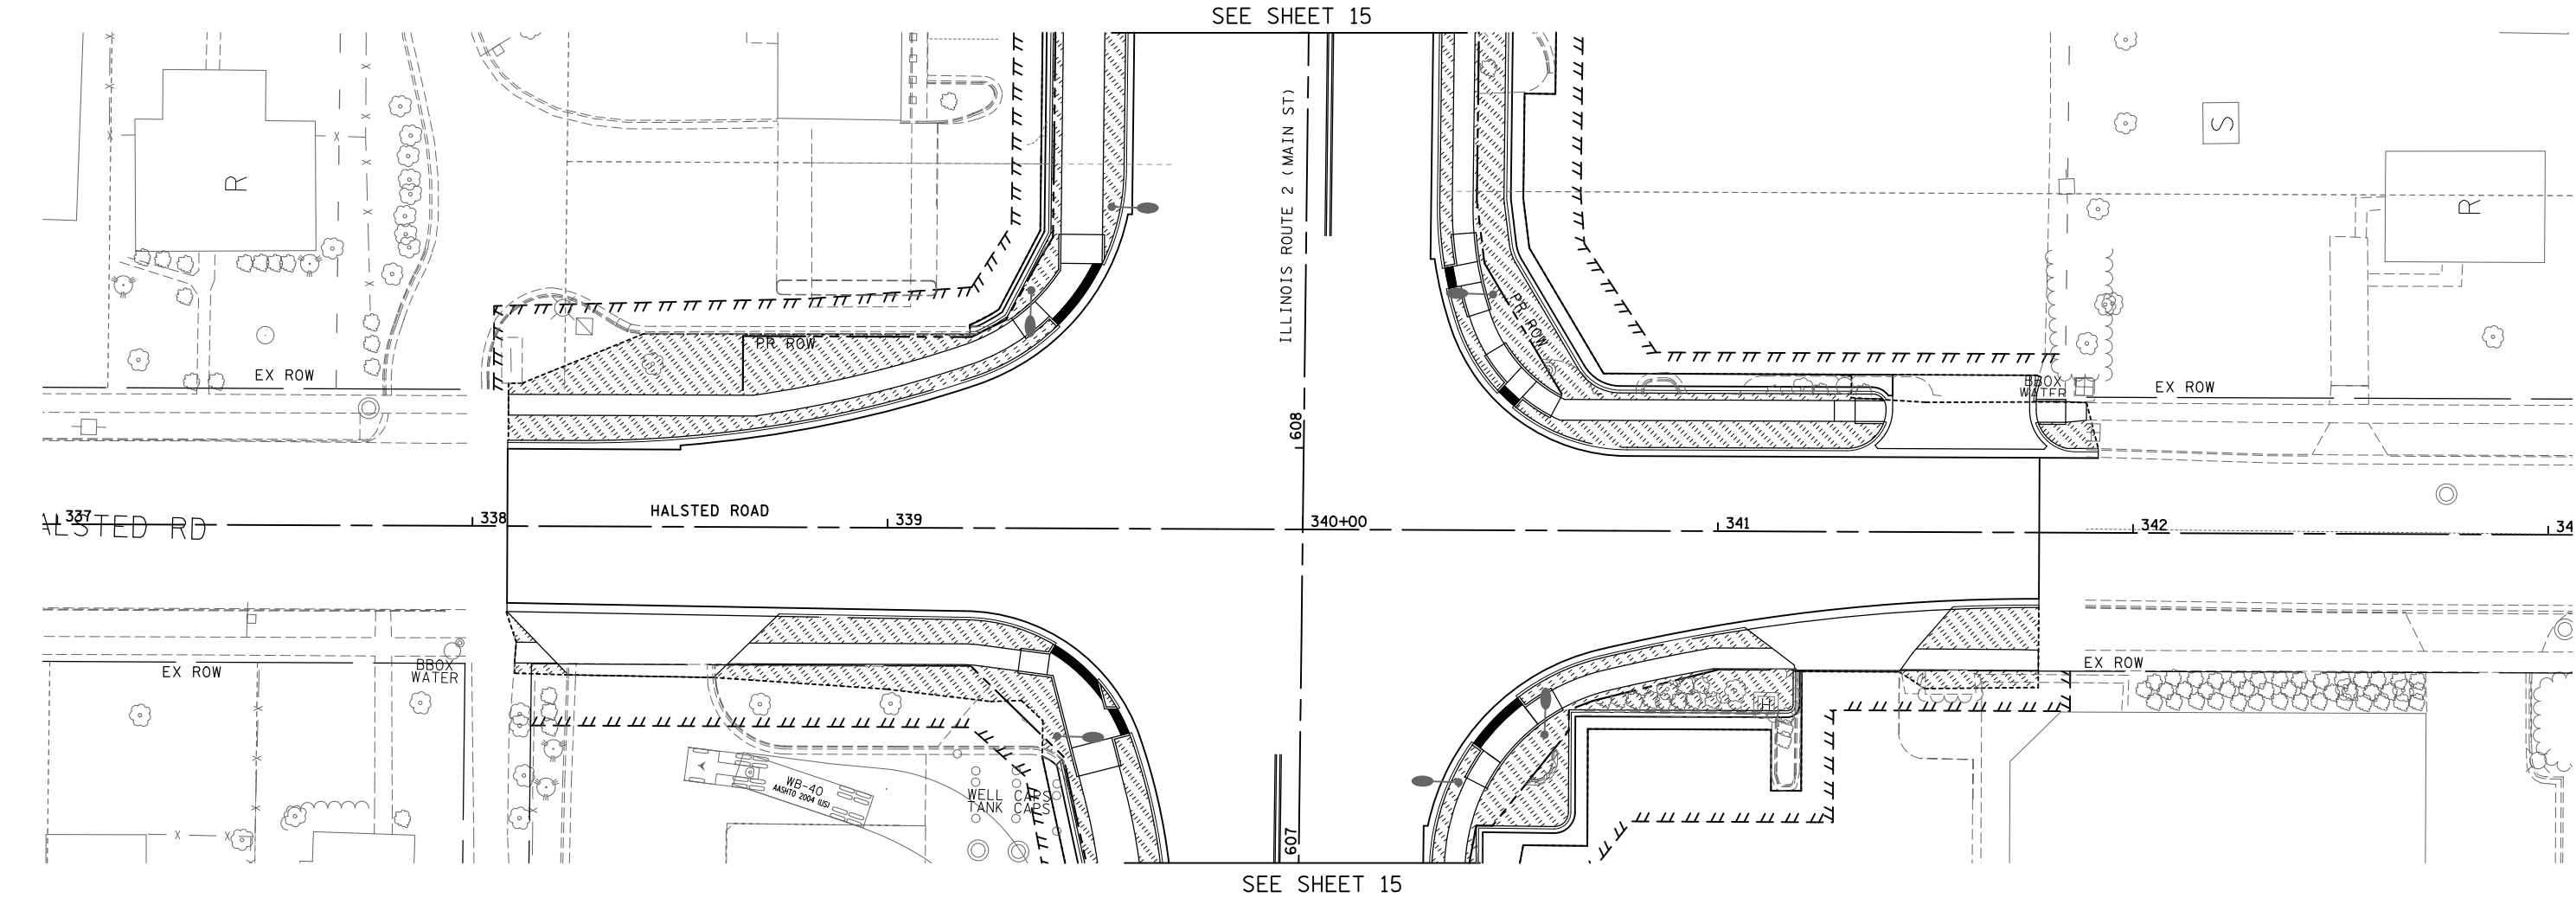


HRGreen.com
Illinois Professional Design Firm
#184-001322

USER NAME = wwood	DESIGNED - DLR	REVISED -
FILE NAME = 205006-sh24-landscp.dgn	DRAWN - WJH	REVISED -
PLOT SCALE =	CHECKED - DVC	REVISED -
PLOT DATE = 3/10/2015	DATE -	REVISED -

STATE OF ILLINOIS
DEPARTMENT OF TRANSPORTATION

HALSTEAD ROAD LANDSCAPING PLANS			
SCALE: 1" = 20'	SHEET NO.	OF SHEETS	STA. TO STA.

M.S.	SECTION	COUNTY	TOTAL SHEETS	SHEET NO.
734	78R-2	WINNEBAGO	926	469
CONTRACT NO.				
FED. ROAD DIST. NO. 2 ILLINOIS FED. AID PROJECT				

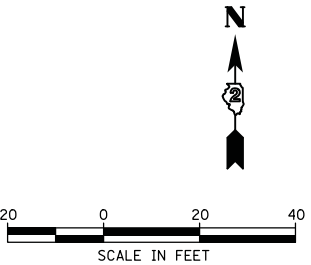

COMPANY NAME: HRGreen.com
PROJECT CONTACT: DATE: 3/10/2015
DATE PLOTTED: 3/10/2015 8:20:28 AM
FILE NAME: Z05006-sh25-1ndscp.dgn
PLOT DRIVER: JMT:ad:htc:fg
PEN TABLE: Struct 22x34.tbl

COLORED SURFACE A

COLORED SURFACE B

SODDING, SALT TOLERANT

SEEDING, CLASS 1A

HRGreen

HRGreen.com
Illinois Professional Design Firm
#184-001322

USER NAME = whood

FILE NAME = Z05006-sh25-1ndscp.dgn

PLOT SCALE =

PLOT DATE = 3/10/2015

DESIGNED - DLR

DRAWN - WJH

CHECKED - DVC

DATE -

REVISED -

REVISED -

REVISED -

REVISED -

STATE OF ILLINOIS
DEPARTMENT OF TRANSPORTATION

BELMONT BOULEVARD
LANDSCAPING PLANS

SCALE: 1" = 20'

SHEET NO.

OF

SHEETS

STA.

TO STA.

M.S.	SECTION	COUNTY	TOTAL SHEETS	SHEET NO.
734	78R-2	WINNEBAGO	926	470
FED. ROAD DIST. NO. 2 ILLINOIS FED. AID PROJECT				

COMPANY NAME: H3Green
PROJECT CONTACT: DAVE VAN CAMP, P.E.
DATE PLOTTED: 3/10/2015 8:20:34 AM
FILE NAME: Z05006-sh29-Indscp.dgn
PLOT DRIVER: JMT:adefcfcg
PEN TABLE: Struct 22x34.tbl

COLORED SURFACE A




COLORED SURFACE B

SODDING, SALT TOLERANT

SEEDING, CLASS 1A


LEGEND

HRGreen HRGreen.com Illinois Professional Design Firm # 184-001322	USER NAME = whood	DESIGNED - DLR	REVISED -	STATE OF ILLINOIS DEPARTMENT OF TRANSPORTATION	RIVERSIDE BOULEVARD LANDSCAPING PLANS				M.S.	SECTION	COUNTY	TOTAL SHEETS	SHEET NO.
	FILE NAME = Z05006-sht29-Indsep.dgn	DRAWN - WJH	REVISED -		734	78R-2	WINNEBAGO	926	474				
	PLOT SCALE =	CHECKED - DVC	REVISED -		CONTRACT NO.								
	PLOT DATE = 3/10/2015	DATE -	REVISED -		SCALE: 1" = 20'	SHEET NO.	OF	SHEETS	STA.	TO STA.	FED. ROAD DIST. NO. 2	ILLINOIS	FED. AID PROJECT

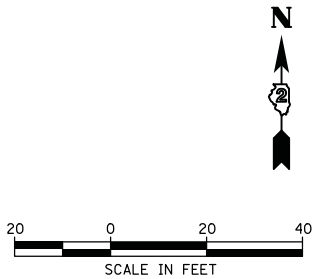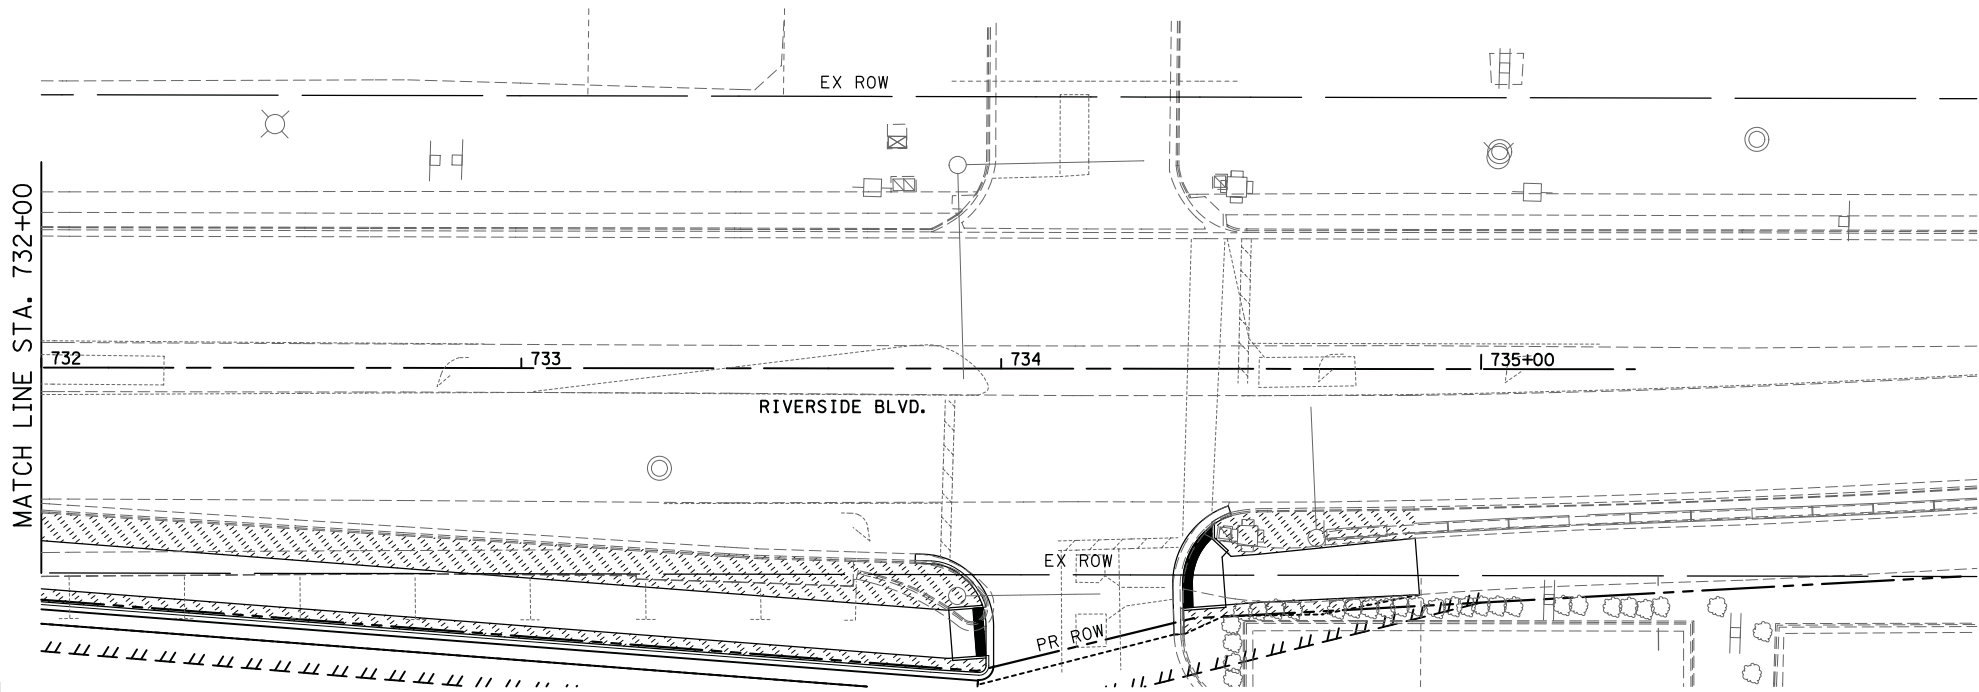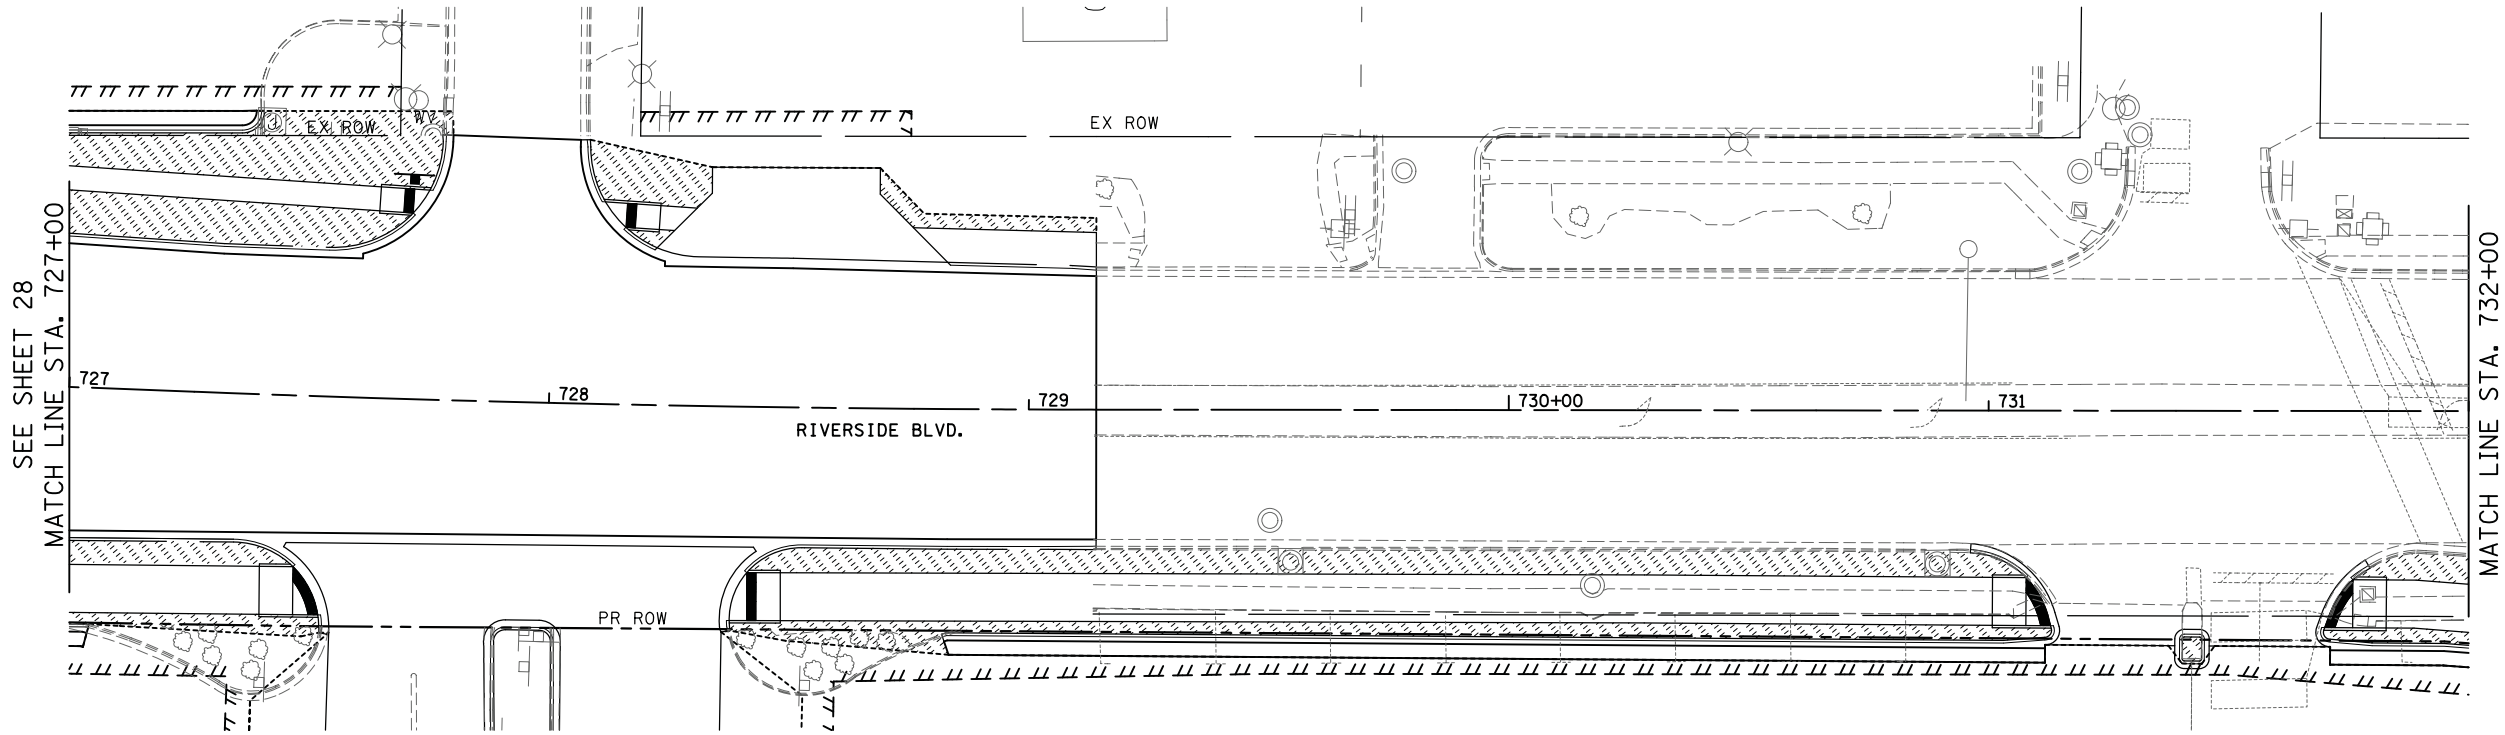


COMPANY NAME: HRCOMPANY NAME: HRGreen.com
PROJECT CONTACT: DATE: 3/10/2015 8:20:36 AM
FILE NAME: 205006-sh-t30-1ndscp-det01.dgn
PLOT DRIVER: J:\47-pd-fc-hf-g
PEN TABLE: Struct 22x34.tbl

COMPANY NAME: HRGreen.com
PROJECT CONTACT: DAVE KAN CAMP, P.E.
DATE PLOTTED: 3/10/2015 8:20:37 AM
FILE NAME: Z05006-shr31-landscp-det02.dgn
PLOT DRIVER: JMT-pd-fc-hrfg
PEN TABLE: Struct 22x34.tbl

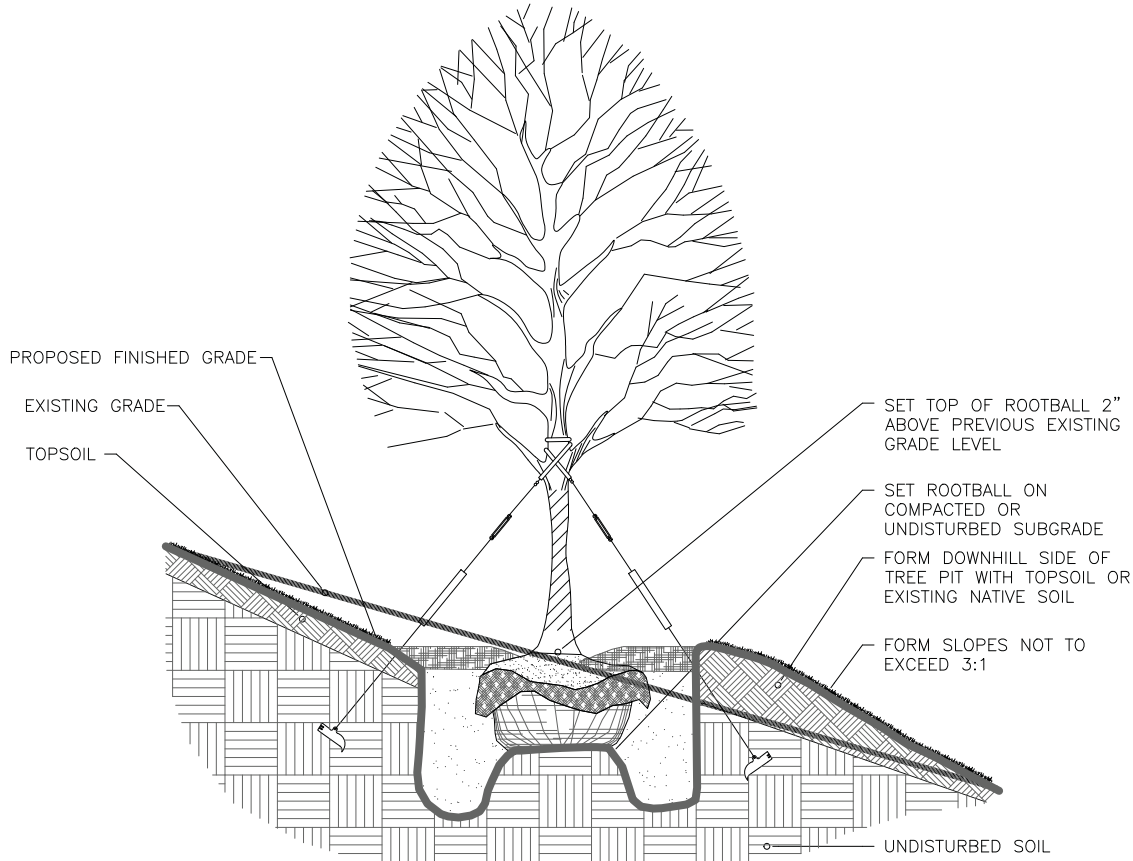


TREE SLOPE CONDITION PLANTING DETAIL

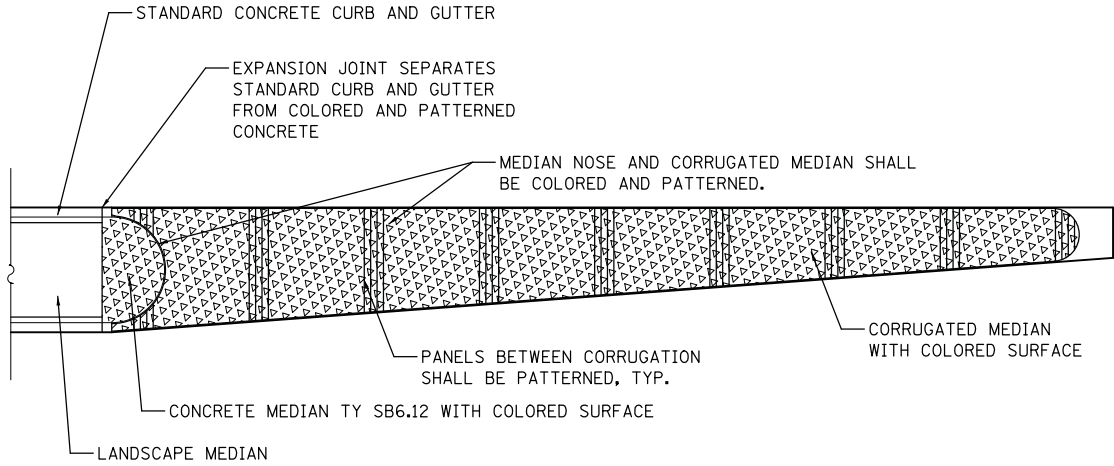


CORRUGATED MEDIAN AND MEDIAN NOSE
COLORED SURFACE DETAIL

N.T.S.

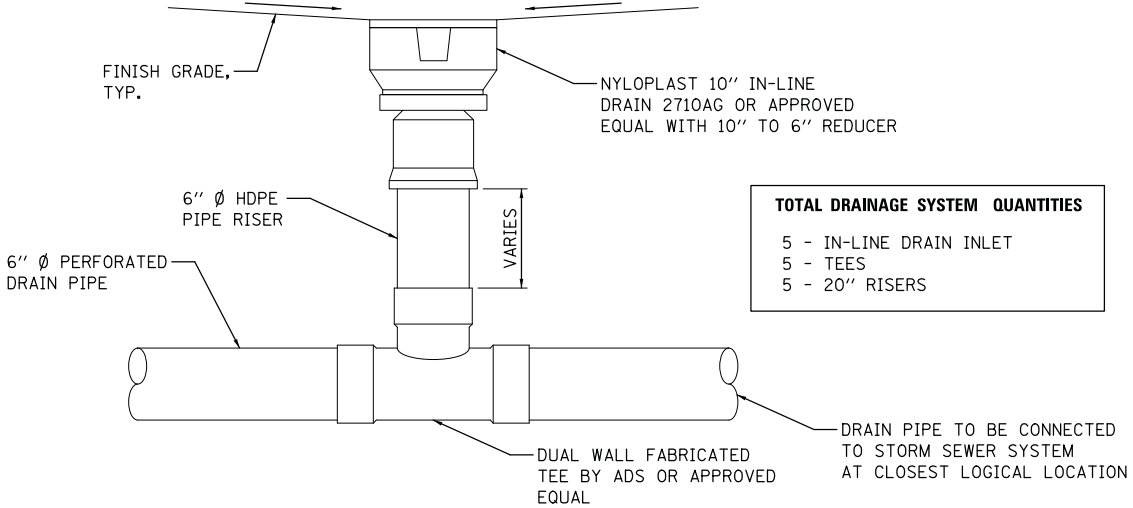


MEDIAN INLET, SPECIAL DETAIL

N.T.S.

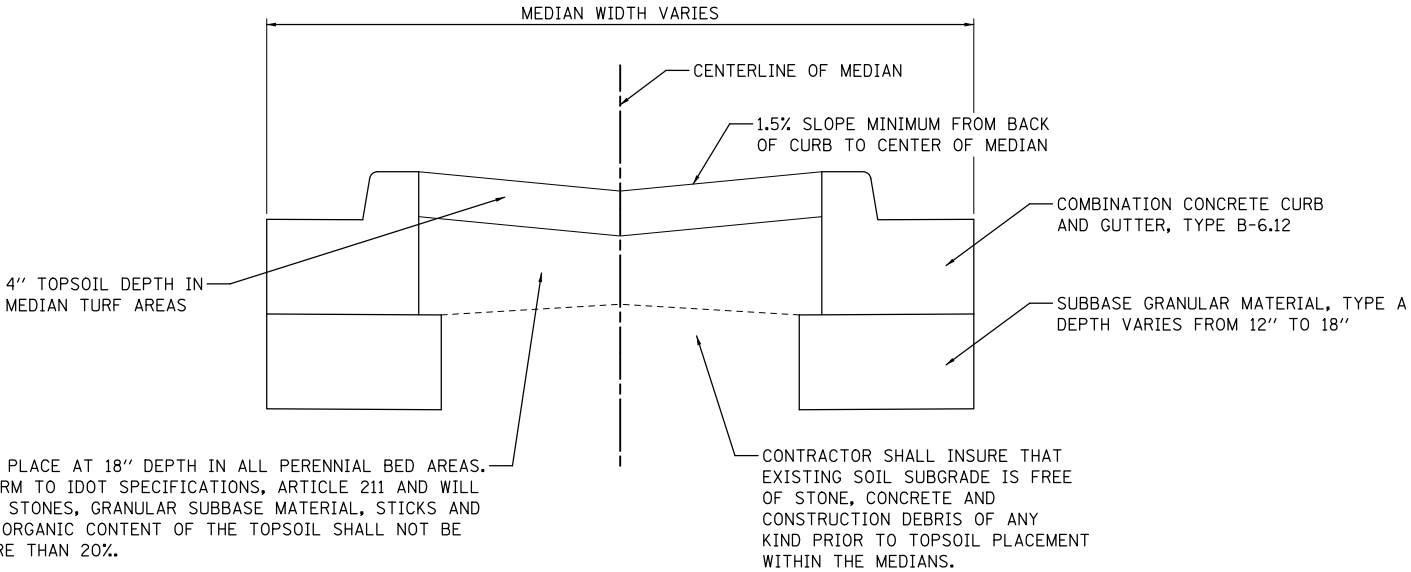

MEDIAN TOPSOIL PLACEMENT DETAIL

N.T.S.

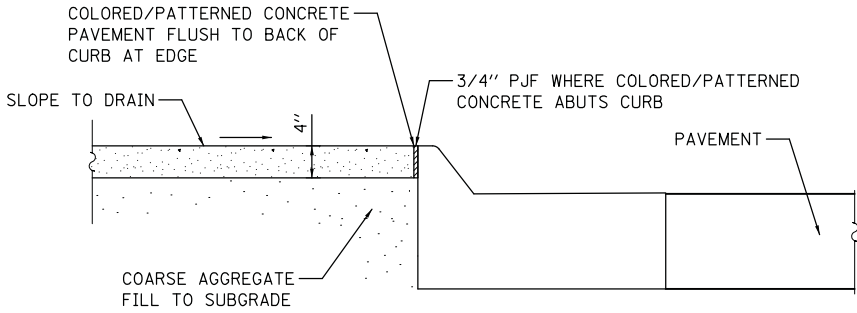

ISLAND - COLORED SURFACE DETAIL

N.T.S.

STATE OF ILLINOIS
DEPARTMENT OF TRANSPORTATION

IL ROUTE 2 (N. MAIN STREET)
LANDSCAPING DETAILS

SCALE: SHEET NO. OF SHEETS STA. TO STA.

M.S.	SECTION	COUNTY	TOTAL SHEETS	SHEET NO.
734	78R-2	WINNEBAGO	926	476
CONTRACT NO.				
FED. ROAD DIST. NO. 2 ILLINOIS FED. AID PROJECT				

COMPANY NAME: HR GREEN
PROJECT CONTACT: DATE: 3/12/2015
FILE NAME: 205006-sh132-landscp-sched.dgn
PLOT DRIVER: pdfplot
PEN TABLE: standard-trans.tbl



HRGreen.com
Illinois Professional Design Firm
#184-001322

USER NAME = whood	DESIGNED - DLR	REVISED -
FILE NAME = 205006-sh132-landscp-sched.dgn	DRAWN - WJH	REVISED -
PLOT SCALE =	CHECKED - DVC	REVISED -
PLOT DATE = 3/12/2015	DATE -	REVISED -

STATE OF ILLINOIS
DEPARTMENT OF TRANSPORTATION

IL ROUTE 2 (N. MAIN STREET)
LANDSCAPING SCHEDULE OF QUANTITIES

SCALE:	SHEET NO.	OF	SHEETS	STA.	TO STA.
--------	-----------	----	--------	------	---------

M.S.	SECTION	COUNTY	TOTAL SHEETS	SHEET NO.
734	78R-2	WINNEBAGO	926	477
CONTRACT NO.				
FED. ROAD DIST. NO. 2 ILLINOIS FED. AID PROJECT				

21101615	TOPSOIL FURNISH AND PLACE, 4"
SQ YD	LOCATION
28,458	STA 534+28.63 TO STA 635+31.90 SUBTOTAL
21101665	TOPSOIL FURNISH AND PLACE, 18"
SQ YD	LOCATION
66	STA 551+77 TO STA 552+06 STA 724+78 TO STA 725+53 SUBTOTAL
25000110	SEEDING, CLASS 1A
ACRE	LOCATION
1	STA 534+28.63 TO STA 635+31.90 SUBTOTAL
25000400	NITROGEN FERTILIZER NUTRIENT
POUNDS	LOCATION
388	STA 534+28.63 TO STA 635+31.90 SUBTOTAL
25000500	PHOSPHORUS FERTILIZER NUTRIENT
POUNDS	LOCATION
388	STA 534+28.63 TO STA 635+31.90 SUBTOTAL
25000600	POTASSIUM FERTILIZER NUTRIENT
POUNDS	LOCATION
388	STA 534+28.63 TO STA 635+31.90 SUBTOTAL
25000750	MOWING
ACRE	LOCATION
1	STA 534+28.63 TO STA 635+31.90 SUBTOTAL
25100630	EROSION CONTROL BLANKET
SQ YD	LOCATION
4,840	STA 534+28.63 TO STA 635+31.90 SUBTOTAL
25200110	SODDING, SALT TOLERANT
SQ YD	LOCATION
23,020	STA 534+28.63 TO STA 635+31.90 SUBTOTAL
25200200	SUPPLEMENTAL WATERING
UNIT	LOCATION
1,151	STA 534+28.63 TO STA 635+31.90 SUBTOTAL

50600200	PAINTING STEEL RAILING
FOOT	LOCATION
913	AS DIRECTED BY IDOT

XX007908 COLORED SURFACE

SQ FT LOCATION

100% CITY	IL 2
92.0	Sta 534 + 27 - 534 + 77 Concrete Median
92.0	Sta 536 + 42 - 536 + 92 Concrete Median
92.0	Sta 541 + 73 - 542 + 23 Concrete Median
92.0	Sta 544 + 75 - 545 + 25 Concrete Median
92.0	Sta 547 + 75 - 548 + 25 Concrete Median
689.3	Sta 591 + 10.7 - 592 + 23.5 Concrete Median
687.6	Sta 592 + 53.5 - 593 + 65 Concrete Median
291.0	Sta 619 + 06.1 - 620 + 31.4 Concrete Median
1,154.9	Sta 621 + 47 - 626 + 42.2 Concrete Median
1,321.1	Sta 628 + 38.7 - 633 + 51.2 Concrete Median
1,485.6	Sta 634 + 59 - 636 + 71 Concrete Median
	Riverside Blvd. (W)
869.8	Sta 716 + 00.7 - 719 + 78.1 Concrete Median
	Riverside Blvd. (E)
751.7	Sta 721 + 83.3 - 724 + 80.2 Concrete Median
7,711.0	Sub-Total

	IL 2
198.9	Sta 626 + 61.9 - 626 + 90.4 RT - PCC Island
198.9	Sta 627 + 90.5 - 628 + 19 LT - PCC Island
87.1	Sta 634 + 32.8 - 634 + 55.9 LT - PCC Island
	Country Club Beach Dr.
299.2	Sta 750 + 30.6 - 750 + 83.3 PCC Island (Pork Chop)
	Riverside Blvd. (W)
73.2	Sta 720 + 12.8 - 720 + 32.7 RT - PCC Island
	Riverside Blvd. (E)
73.2	Sta 721 + 28.7 - 721 + 48.6 RT - PCC Island
	Benington Rd.
155.5	Sta 804 + 65.7 - 804 + 91.1 RT - PCC Island
1,086.0	Sub-Total

	IL 2
355.0	Sta 552 + 13.6 - 552 + 66.1 Corrugated Median
336.7	Sta 618 + 37.9 - 618 + 98.7 Corrugated Median
	Riverside Blvd. (W)
633.4	Sta 715 + 05.7 - 715 + 93.7 Corrugated Median
	Riverside Blvd. (E)
674.3	Sta 726 + 04.3 - 726 + 71.8 Corrugated Median
1,999.4	Sub-Total
10,796.4	Total

SPECIFICATIONS

WORK INCLUDED:

WORK CONSISTS OF INSTALLING A WATER DELIVERY SYSTEM AS SHOWN ON THE PLANS AND AS HEREIN SPECIFIED, INCLUDING THE FURNISHING OF ALL LABOR, EQUIPMENT, MATERIALS, NECESSARY FOR THE CONSTRUCTION OF THE SYSTEM AS DESIGNED AND ANY NECESSARY PERMITS.

BASE BID:

COMPLETE IRRIGATION SYSTEM AS DESIGNED PER PLAN.
INCLUDES BACKFLOW PREVENTORS AND ENCLOSURES, CONTROLLERS, MAINLINES, LOW VOLTAGE WIRING, ELECTRICAL SERVICE, LATERALS, AND HEADS FOR A FULLY FUNCTIONAL SYSTEM.

CONTRACTOR'S QUALIFICATIONS

EACH BIDDER SHALL HAVE INSTALLED AT LEAST 5 (FIVE) IRRIGATION PROJECTS SITES SIMILAR IN NATURE WITHIN THE PAST TWO YEARS.

THE CONTRACTOR SHALL BE REGISTERED WITH THE STATE OF ILLINOIS AS AN IRRIGATION CONTRACTOR AND TO BE PROPERLY BONDED IN THE COMMUNITY THIS PROJECT RESIDES.

THE CONTRACTOR WILL SUBMIT WITH HIS BID, A LISTING OF THOSE PROJECTS WHICH MEET THE ABOVE QUALIFICATION REQUIREMENTS, ALSO PROPER CONTACT NAME ADDRESS AND PHONE NUMBER OF THOSE WHO CAN VERIFY THIS INFORMATION.

QUALITY ASSURANCE:

ALL FEDERAL, STATE, AND LOCAL GOVERNING AGENCY REQUIREMENTS AND INDUSTRY STANDARDS APPLICABLE ARE HEREBY MADE PART OF THIS SPECIFICATION.

WORK WILL NOT COMMENCE UNTIL ALL PERMITS APPLICABLE TO THIS SECTION HAVE BEEN SECURED.

THE OWNERS REPRESENTATIVE WILL HAVE THE RIGHT AT ANY STAGE OF THE CONSTRUCTION OPERATION TO REJECT ANY AND ALL WORK AND MATERIALS WHICH DO NOT MEET THE REQUIREMENTS OF THESE SPECIFICATIONS. SUCH REJECTED WORK AND MATERIALS SHALL BE IMMEDIATELY REMOVED FROM THE SITE AND REPLACED IN AN ACCEPTABLE MANNER.

SUBMITTALS

SUBMIT THE FOLLOWING:

PRODUCT DATA: SUBMIT 2 SETS OF MANUFACTURER’S TECHNICAL DATA FOR THE OWNER’S RECORDS.

OPERATING INSTRUCTIONS: SUBMIT INSTRUCTION SHEETS AND PARTS LIST COVERING ALL OPERATING EQUIPMENT FOR THE OWNER’S RECORDS AT THE FINAL INSPECTION.

GUARANTEE:

THE CONTRACTOR SHALL GUARANTEE THE AUTOMATIC IRRIGATION SYSTEM FOR A PERIOD OF ONE YEAR FROM THE DATE OF FINAL ACCEPTANCE AGAINST DEFECTS IN EQUIPMENT, MATERIALS AND WORKMANSHIP. REPAIR AND REPLACEMENT OF FAULTY MATERIALS AND EQUIPMENT WILL BE MADE WITHIN 48 HOURS AND AT NO COST TO THE OWNER. CONTRACTOR SHALL PROVIDE A FALL SYSTEM SHUT DOWN FOR 2014 AND 2015 AND A COMPLETE SPRING TURN ON IN 2015 AT NO ADDITIONAL CHARGE.

THE CONTRACTOR WILL BE AVAILABLE TO PROMPTLY REPAIR THE SYSTEM IN THE EVENT OF DAMAGE BY OTHERS OR DUE TO CIRCUMSTANCES BEYOND THE CONTROL OF THE CONTRACTOR. WITHIN 48 HOURS PAYMENT OF SUCH REPAIRS SHALL BE NEGOTIATED AND APPROVED BY THE OWNERS REPRESENTATIVE PRIOR TO THE WORK.

THE CONTRACTOR WILL BE SOLELY RESPONSIBLE FOR THE WORK UNTIL THE EXPIRATION OF THE GUARANTEE PERIOD. ANY SETTling OF TRENCHES WILL BE REPAIRED AT CONTRACTORS COST IMMEDIATELY.

PROTECTION

PRIOR TO COMMENCING ANY WORK REQUIRED UNDER THE CONTRACT, THE CONTRACTOR SHALL LOCATE ALL UTILITIES, SUBSURFACE DRAINAGE AND UNDER GROUND CONSTRUCTION SO THAT PROPER PRECAUTIONS MAY BE TAKEN NOT TO DISTURB OR DAMAGE ANY SUBSURFACE IMPROVEMENTS.

THE CONTRACTOR SHALL BE RESPONSIBLE FOR REPAIRING IMMEDIATELY, AT HIS OWN EXPENSE, ANY DAMAGE TO THE WORK OF OTHERS WHICH IS CAUSED BY THE CONTRACTOR IN THE COURSE OF THIS WORK, INCLUDING, BUT NOT LIMITED TO UTILITIES, STRUCTURES, PAVEMENT, NEW AND EXISTING GRADES, NEW AND EXISTING VEGETATION, ETC.

ANY OBJECTIONABLE MATERIALS SUCH AS OLD CONCRETE, BRICKS, OR OTHER DEBRIS ENCOUNTERED DURING THE INSTALLATION OPERATIONS SHALL BE REMOVED FROM THE SITE BY THE CONTRACTOR. AT NO ADDITIONAL COST TO THE OWNER.

THE CONTRACTOR SHALL BE RESPONSIBLE FOR COORDINATING HIS WORK WITH ALL OTHER PARTIES INVOLVED WITH THE JOB IN ORDER TO ELIMINATE UNNECESSARY COMPLICATIONS DURING THE INSTALLATION OF HIS WORK.

FIELD QUALITY CONTROL/WORKMANSHIP

THE OWNERS REPRESENTATIVE SHALL INSPECT THE WORK AT ANY TIME DURING THE COURSE OF THE CONSTRUCTION ACTIVITIES TO ENSURE ADHERENCE TO THE PLANS AND SPECIFICATIONS.

AREAS WHICH ARE DEFICIENT DUE TO UNFORESEEN CONDITIONS OR OBSTRUCTIONS SHALL BE BROUGHT TO THE ATTENTION OF THE OWNERS REPRESENTATIVE PRIOR TO THE INSTALLATION IN THAT AREA.

ALL TRENCHES SHALL BE COMPACTED BY MECHANICALLY COMPACTING IN SIX INCH LAYERS IMMEDIATELY AFTER BACKFILL HAS BEEN PLACED. ALL OPEN TRENCHES WILL BE FILLED THE SAME DAY AS THEY ARE OPEN.

FINAL INSPECTION AND FINAL ACCEPTANCE

UPON COMPLETION OF ALL WORK, AN INSPECTION FOR ACCEPTANCE OF WORK SHALL BE HELD. THE CONTRACTOR WILL NOTIFY THE OWNER’S REP. AT LEAST THREE DAYS PRIOR TO THE ANTICIPATED INSPECTION DATE.

THE CONTRACTOR SHALL DEMONSTRATE THE ENTIRE SYSTEM (ONE CIRCUIT AT A TIME) TO THE OWNER, PROVING THAT ALL REMOTE CONTROL VALVES ARE PROPERLY BALANCED, THAT ALL HEADS ARE PROPERLY ADJUSTED FOR RADIUS AND ARC OF COVERAGE, AND THAT THE SYSTEM IS WORKABLE, CLEAN, AND EFFICIENT. THIS SHALL BE A REQUIREMENT FOR ACCEPTANCE OF THE WORK.

AT THE TIME OF THE INSPECTIONS, IF THE WORK IS WHOLLY OR SUBSTANTIALLY COMPLETE, A LETTER OF ACCEPTANCE SHALL BE ISSUED BY THE OWNER STATING THE DATE THE GUARANTEE PERIOD SHALL BEGIN. MINOR DEFICIENCIES WILL BE RECTIFIED WITH THREE (3) DAYS OF THE INSPECTION DATE. IF SIGNIFICANT DEFICIENCIES ARE FOUND DURING THE INSPECTION, SUCH WORK SHALL BE CORRECTED PRIOR TO THE ISSURANCE OF THE LETTER OF ACCEPTANCE.

EXECUTION:

PIPELINE POSITIONS INDICATED ON THE PLANS ARE GENERALLY SCHEMATIC AND SHALL BE FIELD ADJUSTED BY THE CONTRACTOR TO AVOID OBSTACLES.

ALL LATERAL PIPING IS TO BE PULLED IN WITH THE USE OF A VIBRATORY PLOW OR TRENCHED. ALL SOIL WILL BE PROPERLY RE-COMPACTED AND LEFT IN READY FOR SOD OR SEED CONDITION.
ALL PVC MAINLINES ARE TO BE INSTALLED WITH THE USE OF A TRENCHER.
ALL SOIL WILL BE PROPERLY RE-COMPACTED AND LEFT IN READY FOR SOD OR SEED CONDITION.

EXISTING CONDITIONS:

CONTRACTOR SHOULD MAKE AN EFFORT TO REVIEW THE PROJECT SITE PRIOR TO SUBMITTING A BID PROPOSAL. THIS IS A NEW CONSTRUCTION PROJECT.

CLEANING:

THE CONTRACTOR SHALL, AT ALL TIMES, KEEP THE PREMISES FREE FROM ACCUMULATIONS OF WASTE MATERIALS OR RUBBISH CAUSED BY HIS EMPLOYEES OR WORK. ALL WASTE MATERIALS WILL BE DISPOSED OF PROPERLY OFF-SITE.

“AS–BUILT” DRAWINGS:

THE CONTRACTOR SHALL PROVIDE A COMPLETE SET OF ACCURATE “AS BUILT” DRAWINGS IN AUTOCAD FORMAT. ACCURACY WILL BE VERIFIED BY THE OWNERS REPRESENTATIVE BEFORE FINAL PAYMENT TO THE INSTALLING CONTRACTOR.


GENERAL NOTES:

THE FINAL LOCATION OF ALL CONTROLLERS, HEADS, VALVES AND WATER LINES WILL BE COORDINATED WITH THE OWNER’S REPRESENTATIVE BEFORE THEIR INSTALLATION. MINOR ADJUSTMENTS REQUESTED SHALL BE PERFORMED AT NO ADDITIONAL COST TO THE OWNER.


CONTRACTOR SHALL PROVIDE THE OWNER 2 COPIES OF A READABLE PLAN OF THE ENTIRE IRRIGATION SYSTEM INDICATING ALL ZONES, VALVES, CIRCUIT *S, ETC., SEALED IN PLASTIC LAMINATE AND A CONTROLLER SCHEDULE THAT APPLIES 1.5” OF WATER PER WEEK.

COMPANY NAME: #COMPANY NAME#
PROJECT CONTACT: DAVE VAN CAMP, P.E.
DATE PLOTTED: 3/10/2015 8:26:40 AM
FILE NAME: z05006-sh101-lrr.dgn
PLOT DRIVER: 11x17.pdfx16fg
PEN TABLE: Struct 22x34.tbl


	HRGreen.com Illinois Professional Design Firm # 184-001322	USER NAME = whood	DESIGNED - DLR	REVISED -	STATE OF ILLINOIS DEPARTMENT OF TRANSPORTATION	IL ROUTE 2 (N. MAIN STREET) LANDSCAPING /IRRIGATION SYSTEM SPECIAL NOTES				M.S.	SECTION	COUNTY	TOTAL SHEETS	SHEET NO.
		FILE NAME = z05006-sh101-lrr.dgn	DRAWN - WJH	REVISED -						734	78R-2	WINNEBAGO	926	478
		PLOT SCALE =	CHECKED - DVC	REVISED -		CONTRACT NO.								
		PLOT DATE = 3/10/2015	DATE -	REVISED -		SCALE:	SHEET NO.	OF	SHEETS	STA.	TO STA.	FED. ROAD DIST. NO. 2 ILLINOIS FED. AID PROJECT		

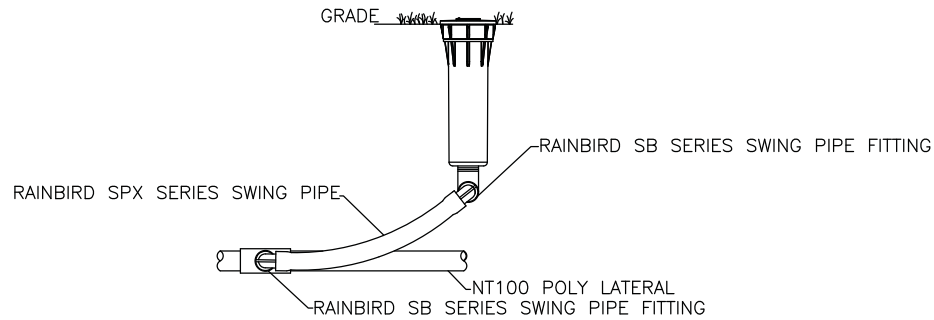


A HUNTER PROS-04-PRS30 4" SPRAY HEAD
SCALE: NONE

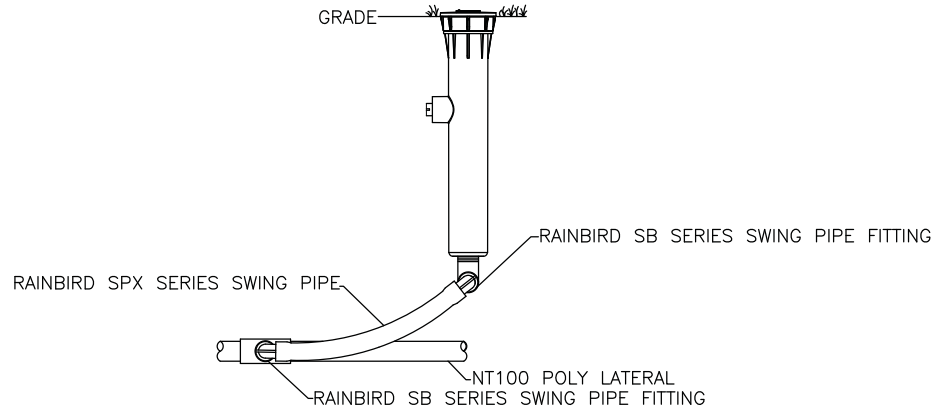


C HUNTER PROS-12-PRS30 12" SPRAY HEAD
SCALE: NONE

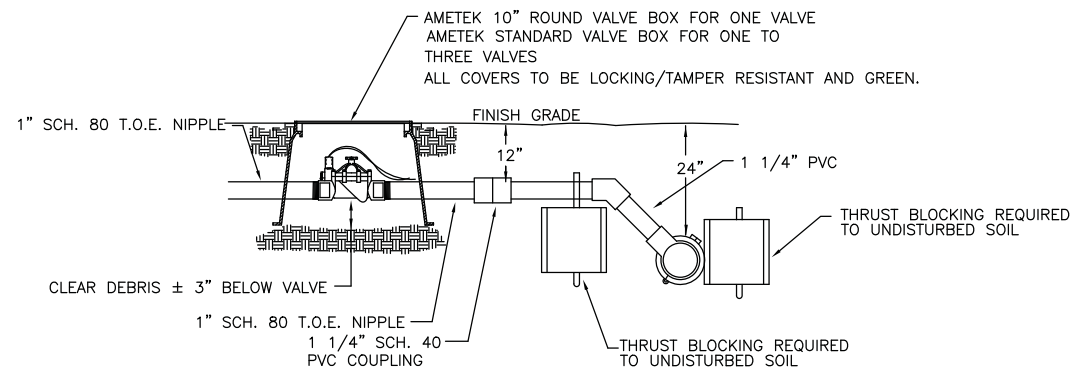


E HUNTER 1" PGV SERIES SOLENOID VALVE
SCALE: NONE

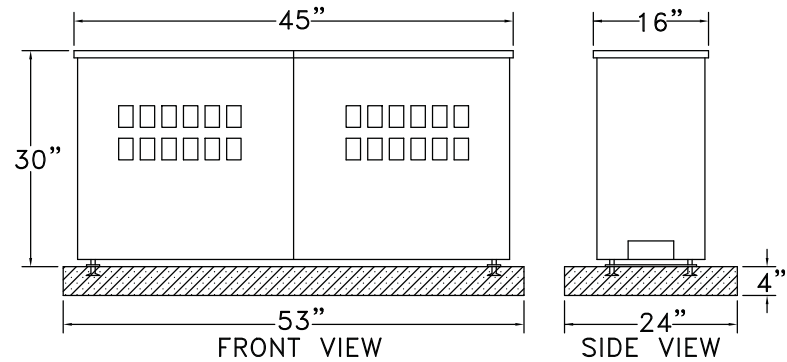

B STRONG BOX MODEL NO. SBBC-45AL
SCALE: NONE

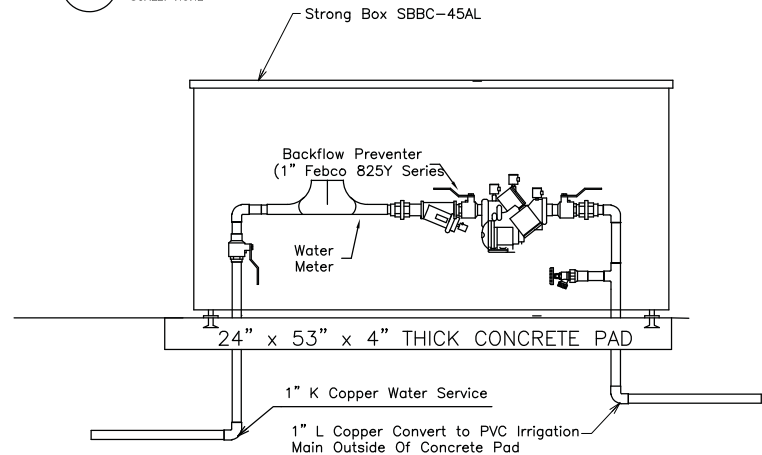

D 1" METER AND RPZ INSTALLED IN ENCLOSURE
SCALE: NONE

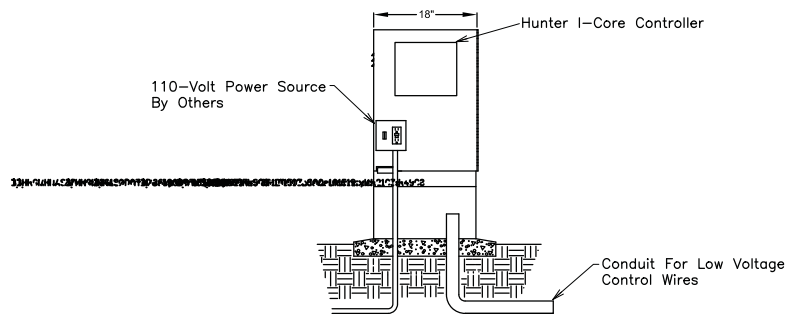

F STRONG BOX MODEL NO. SB-18SS WITH HUNTER I-CORE CONTROLLER
SCALE: NONE

LEGEND

- HUNTER 1" PGV SOLENOID VALVE INSTALLED IN VALVE BOX. ONE VALVE INSTALLED IN 10" AMETEK ROUND BOX, THREE VALVES INSTALLED IN AN AMETEK STANDARD BOX
- HUNTER I-CORE IC-600-PL CONTROLLER INSTALLED INSIDE OF A STRONG BOX SB-18SS ENCLOSURE
- 1" FEBCO 825Y WITH STRAINER INSTALLED WITH A 1" WATER METER IN A STRONG BOX SBBC-45AL ENCLOSURE. 1" TYPE K METERED WATER SERVICE SHALL BE PROVIDED
- HUNTER WSS-SEN SOLAR-SYNC RAIN / WEATHER SENSOR LOCATION TO BE DETERMINED ONSITE
- HUNTER PROS-04-PRS30 SPRAY HEAD WITH MPR NOZZLE
- HUNTER PROS-12-PRS30 SPRAY HEAD WITH MPR NOZZLE
- 1" POLYETHYLENE LATERAL PIPING
- 1 1/4" PVC MAINLINE PIPING

COMPANY NAME: HRGreen.com
PROJECT CONTACT: Dave Van Camp, P.E.
DATE PLOTTED: 3/10/2015 8:26:49 AM
FILE NAME: z05006-sh103-1rr.dgn
PLOT DRIVER: JMT-pd-fc1c1c
PEN TABLE: Struct 22x34.tbl



HRGreen.com
Illinois Professional Design Firm
#184-001322

USER NAME = whood	DESIGNED - DLR	REVISED -
FILE NAME = z05006-sh103-1rr.dgn	DRAWN - WJH	REVISED -
PLOT SCALE =	CHECKED - DVC	REVISED -
PLOT DATE = 3/10/2015	DATE -	REVISED -

STATE OF ILLINOIS
DEPARTMENT OF TRANSPORTATION

IL ROUTE 2 (N. MAIN STREET)
LANDSCAPING / IRRIGATION SYSTEM DETAILS SPECIAL

SCALE: SHEET NO. OF SHEETS STA. TO STA.



**NATURESCAPE
DESIGN**

180 DETROIT ST.
CARY, IL. 60013

847-639-6900 - TEL.
847-639-1832 - FAX.

M.S.	SECTION	COUNTY	TOTAL SHEETS	SHEET NO.
734	78R-2	WINNEBAGO	926	480
CONTRACT NO.				
FED. ROAD DIST. NO. 2 ILLINOIS FED. AID PROJECT				

COMPANY NAME: \$COMPANY_NAME\$
PROJECT CONTACT: \$PROJECT_CONTACT\$
DATE PLOTTED: \$DATE_PLOTTED\$
FILE NAME: \$FILE_NAME\$
PLOT DRIVER: \$PLOT_DRIVER\$
PEN TABLE: \$PEN_TABLE\$



HRGreen.com
Illinois Professional Design Firm
#184-001322

1 221 LIN FT DUCTILE IRON WATERMAIN, 12"

2 FIRE HYDRANT, COMPLETE
STA 537+00.00, 28.7' RT
BURY ELEV: 739.50

3 BUTTERFLY VALVE, 12"
STA 537+06.16, 32.6' RT
RIM: 739.40

4 530 LIN FT DUCTILE IRON WATERMAIN, 12"

5 131 LIN FT DUCTILE IRON WATERMAIN, 8"

6 WATER VALVE, 8"
STA 59+07.28, 7.0' LT
RIM: 737.45

7 FIRE HYDRANT, COMPLETE
STA 59+04.20, 16.0' LT
BURY ELEV: 737.90

8 8 LIN FT DUCTILE IRON WATERMAIN, 6"

9 FIRE HYDRANT, COMPLETE
STA 539+90.00, 28.7' RT
BURY ELEV: 743.05

10 FIRE HYDRANT, COMPLETE
STA 542+25.00, 28.7' RT
BURY ELEV: 745.80

11 BUTTERFLY VAVLE, 12"
STA 542+25.00, 32.6' RT
RIM: 745.70

12 868 LIN FT DUCTILE IRON WATERMAIN, 12"

13 140 LIN FT DUCTILE IRON WATERMAIN, 8"

14 FIRE HYDRANT, COMPLETE
STA 79+16.96, 16.6' LT
BURY ELEV: 744.10

15 WATER VALVE, 8"
STA 78+97.97, 5.5' LT
RIM: 743.30

16 8 LIN FT DUCTILE IRON WATERMAIN, 6"

17 FIRE HYDRANT, COMPLETE
STA 544+31.75, 28.7' RT
BURY ELEV: 745.00

18 FIRE HYDRANT, COMPLETE
STA 547+50.00, 28.7' RT
BURY ELEV: 744.30

19 FIRE HYDRANT, COMPLETE
STA 550+50.00, 29.5' RT
BURY ELEV: 744.85

20 BUTTERFLY VALVE, 12"
STA 551+03.55, 34.4' RT
RIM: 745.00

21 353 LIN FT DUCTILE IRON WATER MAIN 12"

22 BUTTERFLY VALVE, 12"
STA 554+51.87, 35.6' RT
RIM: 743.65

23 FIRE HYDRANT, COMPLETE
STA 555+34.00, 42' RT
BURY ELEV: 743.70

24 97 LIN FT DUCTILE IRON WATER MAIN 12"

25 BUTTERFLY VALVE, 12"
STA 555+45.24, 35.6' RT
RIM: 743.25

26 271 LIN FT DUCTILE IRON WATER MAIN 12"

27 128 LIN FT DUCTILE IRON WATER MAIN 8"

28 FIRE HYDRANT, COMPLETE
STA 99+16.05, 17.6' LT
BURY ELEV: 744.20

29 WATER VALVE, 8"
STA 99+06.61, 8.4' LT
RIM: 743.75

30 8 LIN FT DUCTILE IRON WATER MAIN 6"

31 176 LIN FT DUCTILE IRON WATER MAIN 8"

32 WATER VALVE, 8"
STA 138+65.20, 9.9' LT
RIM: 742.30

33 WATER VALVE, 8"
STA 140+52.86, 2.3' LT
RIM: 742.85

34 23 LIN FT DUCTILE IRON WATER MAIN 8"

35 BUTTERFLY VALVE, 12"
STA 558+09.70, 35.6' RT
RIM: 742.40

36 40 LIN FT DUCTILE IRON WATER MAIN 12"

37 BUTTERFLY VALVE, 12"
STA 558+50.36, 35.6' RT
RIM: 742.10

38 FIRE HYDRANT, COMPLETE
STA 558+90.00, 40.9' RT
BURY ELEV: 742.60

39 289 LIN FT DUCTILE IRON WATER MAIN 12"

40 225 LIN FT DUCTILE IRON WATER MAIN 8"

41 FIRE HYDRANT, COMPLETE
STA 159+09.90, 17.0' LT
BURY ELEV: 741.55

42 WATER VALVE, 8"
STA 158+59.46, 6.4' LT
RIM: 740.50

43 8 LIN FT DUCTILE IRON WATER MAIN 6"

44 WATER VALVE, 8"
STA 160+83.89, 7.2' LT
RIM: 741.84

45 8 LIN FT DUCTILE IRON WATER MAIN 6"

46 BUTTERFLY VALVE, 12"
STA 561+43.93, 35.6' RT
RIM: 742.30

47 118 LIN FT DUCTILE IRON WATER MAIN 12"

48 FIRE HYDRANT, COMPLETE
STA 561+50.01, 31.7' RT
BURY ELEV: 742.40

49 BUTTERFLY VALVE, 12"
STA 562+63.80, 35.6' RT
RIM: 741.50

50 450 LIN FT DUCTILE IRON WATER MAIN 12"

51 FIRE HYDRANT, COMPLETE
STA 564+50.00, 31.7' RT
BURY ELEV: 741.75

52 664 LIN FT DUCTILE IRON WATER MAIN 8"

53 WATER VALVE, 8"
STA 176+85.07, 6.4' RT
RIM: 741.60

54 8 LIN FT DUCTILE IRON WATER MAIN 6"

55 WATER VALVE, 8"
STA 183+52.22, 6.3' RT
RIM: 740.95

56 8 LIN FT DUCTILE IRON WATER MAIN 6"

57 13 LIN FT DUCTILE IRON WATER MAIN 8"

58 WATER VALVE, 8"
STA 566+29.78, 23.4' RT
RIM: 741.85

59 88 LIN FT DUCTILE IRON WATER MAIN 8"

60 BUTTERFLY VALVE, 12"
STA 567+04.39, 35.6' RT
RIM: 742.40

61 115 LIN FT DUCTILE IRON WATER MAIN 12"

62 FIRE HYDRANT, COMPLETE
STA 567+11.62, 31.8' RT
BURY ELEV: 742.45

63 90 LIN FT DUCTILE IRON WATER MAIN 12"

63A BUTTERFLY VALVE, 12"
STA 568+40.71, 28.7' LT
RIM: 741.15

64 6 LIN FT DUCTILE IRON WATER MAIN 12"

65 205 LIN FT DUCTILE IRON WATER MAIN 8"

66 WATER VALVE, 8"
STA 212+47.12, 5.0' LT
RIM: 740.60

67 PRESSURE CONNECTION 12"x8"
STA 574+99.34, 18.1' LT
RIM: 738.90

68 295 LIN FT DUCTILE IRON WATER MAIN 8"

68A WATER VALVE, 8"
STA 1206+44.31, 17.8' RT
RIM: M.E.

69 FIRE HYDRANT, SPECIAL
STA 575+50.89, 51.4' LT
BURY ELEV: 738.60

70 FIRE HYDRANT, COMPLETE
STA 590+60.75, 32.2' LT
RIM: 736.25

71 FIRE HYDRANT, COMPLETE
STA 600+18.00, 33.4' RT
RIM: 742.90

72 FIRE HYDRANT, SPECIAL
STA 602+42.51, 37.3' LT
BURY ELEV: 748.55

73 FIRE HYDRANT, SPECIAL
STA 614+57.90, 34.8' LT
BURY ELEV: 761.10

74 FIRE HYDRANT, COMPLETE
STA 400+71.60, 39.4' RT
RIM: 765.40

75 FIRE HYDRANT, SPECIAL
STA 632+82.79, 40.0' LT
BURY ELEV: 776.00

76 FIRE HYDRANT, SPECIAL
STA 722+03.37, 54.1' LT
BURY ELEV: FIELD DETERMINE

ITEM #	ITEM	UNIT	QUANTITY
44000100	PAVEMENT REMOVAL (FULL DEPTH)	SQ YD	1,774
20800150	TRENCH BACKFILL	CU YD	3,504
Z0062456	TEMPORARY PAVEMENT	SQ YD	1,774
X5610651	ABANDON EXISTING WATER MAIN, FILL WITH CLSM	FOOT	4,970
X5611112	DUCTILE IRON WATER MAINCLASS 52 WITH POLYETHYLENE ENCASEMENT, 12"	FOOT	3,330
X5611108	DUCTILE IRON WATER MAINCLASS 52 WITH POLYETHYLENE ENCASEMENT, 8"	FOOT	2,030
X5611106	DUCTILE IRON WATER MAINCLASS 52 WITH POLYETHYLENE ENCASEMENT, 6"	FOOT	91
56105000	WATER VALVES, 8"	EACH	12
56105750	BUTTERFLY VALVES, 12"	EACH	11
Z0045002	PRESSURE CONNECTION 12"x8"	EACH	1
X5630706	CONNECTION TO EXISTING WATER MAIN, 6"	EACH	7
X5630708	CONNECTION TO EXISTING WATER MAIN, 8"	EACH	5
X5630712	CONNECTION TO EXISTING WATER MAIN, 12"	EACH	2
X5630006	CUT AND CAP EXISTING WATER MAIN, 6"	EACH	9
X5630008	CUT AND CAP EXISTING WATER MAIN, 8"	EACH	2
X5630012	CUT AND CAP EXISTING WATER MAIN, 12"	EACH	1
56500600	DOMESTIC WATER SERVICE BOXES TO BE ADJUSTED	EACH	35
X6026623	VALVE BOX	EACH	1
60266600	VALVE BOXES TO BE ADJUSTED	EACH	3
60265700	VALVE VAULTS TO BE ADJUSTED	EACH	16
X6026622	VALVE VAULTS TO BE REMOVED	EACH	12
60265900	VALVE VAULTS TO BE ADJUSTED WITH NEW TYPE 1 FRAME, CLOSED LID	EACH	6
60266100	VALVE VAULTS TO BE RECONSTRUCTED	EACH	17
X5620054	WATER SERVICE RECONNECTION (2" DIA OR LESS)	EACH	15
X5620056	WATER SERVICE RECONNECTION (4" DIA OR GREATER)	EACH	2
X5610746	WATER MAIN LINE STOP, 6"	EACH	5
X5610748	WATER MAIN LINE STOP, 8"	EACH	3
X5610752	WATER MAIN LINE STOP, 12"	EACH	1
X5610680	WATER MAIN PROTECTION	FOOT	300
X5640175	FIRE HYDRANT, COMPLETE	EACH	23
56400500	FIRE HYDRANTS TO BE REMOVED	EACH	14
56400400	FIRE HYDRANT TO BE RELOCATED	EACH	1
56400700	FIRE HYDRANT (SPECIAL)	EACH	6
K1001985	IRRIGATION SLEEVES	FOOT	28
X0327553	TEMPORARY WATER MAIN CAP	EACH	2
#2000298	WATER SERVICE TO BE ABANDONED (2* DIA OR LESS)	EACH	18
#2000299	WATER SERVICE TO BE ABANDONED (OVER 2* DIA)	EACH	5
X5610706	WATER MAIN REMOVAL, 6"	FOOT	100
X5610708	WATER MAIN REMOVAL, 8"	FOOT	100
X5610712	WATER MAIN REMOVAL, 12"	FOOT	10

 HRGreen.com Illinois Professional Design Firm # 184-001322 HRGreen	USER NAME = \$USER\$	DESIGNED - CJP	REVISED - \$REV1\$ \$REV1DATE\$	STATE OF ILLINOIS DEPARTMENT OF TRANSPORATION	IL ROUTE 2 (N. MAIN STREET) WATER MAIN SCHEDULE OF QUANTITIES				M.S.	SECTION	COUNTY	TOTAL SHEETS	SHEET NO.
	FILE NAME =	DRAWN - WJH	REVISED - \$REV2\$ \$REV2DATE\$		734	78R-2	WINNEBAGO	926	481				
	PLOT SCALE = \$SCALE\$	CHECKED - DVC	REVISED - \$REV3\$ \$REV3DATE\$		CONTRACT NO.								
	PLOT DATE = \$DATE\$	DATE - \$DATE1\$	REVISED - \$REV4\$ \$REV4DATE\$		SCALE: N.T.S.	SHEET NO.	OF SHEETS	STA.	TO STA.	FED. ROAD DIST. NO. 2	ILLINOIS	FED. AID PROJECT	

PLAN	SURVEYED	BY	DATE
NOTE BOOK NO.	ALIGNED		
	CADD FILE NAME		

PROFILE	SURVEYED	BY	DATE
NOTE BOOK NO.	GRADES CHECKED		
	STRUCTURE NOTATIONS CHKD		

COMPANY NAME: HRGreen.com
PROJECT CONTACT: DAVE VAN CAMP, P.E.
CLIENT: CITY OF ROCKFORD
DATE PLOTTED: 3/10/2015 09:26:20 AM
FILE NAME: 25006-shr01-shrpart-watermain.dgn
PLOT NUMBER: 12001.dgn
PEN TABLE: 22555.tbl

HRGreen
HRGreen.com
Illinois Professional Design Firm
#184-001322

USER NAME: whoad
DESIGNED: CJP
DRAWN: WJH
CHECKED: DVC
DATE: 3/10/2015

REVISD: -
REVISD: -
REVISD: -
REVISD: -



STATE OF ILLINOIS
DEPARTMENT OF TRANSPORTATION

IL ROUTE 2 (N. MAIN STREET)
WATER MAIN REPLACEMENT

SCALE: 1" = 20' SHEET NO. OF SHEETS STA. 534+38.63 TO STA. 538+00

F.A.P. RTE.	SECTION	COUNTY	TOTAL SHEETS	SHEET NO.
734	78R-2	WINNEBAGO	926	482
CONTRACT NO.				
FED. ROAD DIST. NO. ILLINOIS FED. AID PROJECT				

LEGEND
▼ LINE STOP
⊕ VALVE IN VAULT
⊙ VALVE IN BOX
⊠ BUFFALO BOX
▨ CASING
⦿ FIRE HYDRANT
⌵ REDUCER
⌵ CAP EXIST.
— WATER MAIN
— WATER MAIN REMOVAL

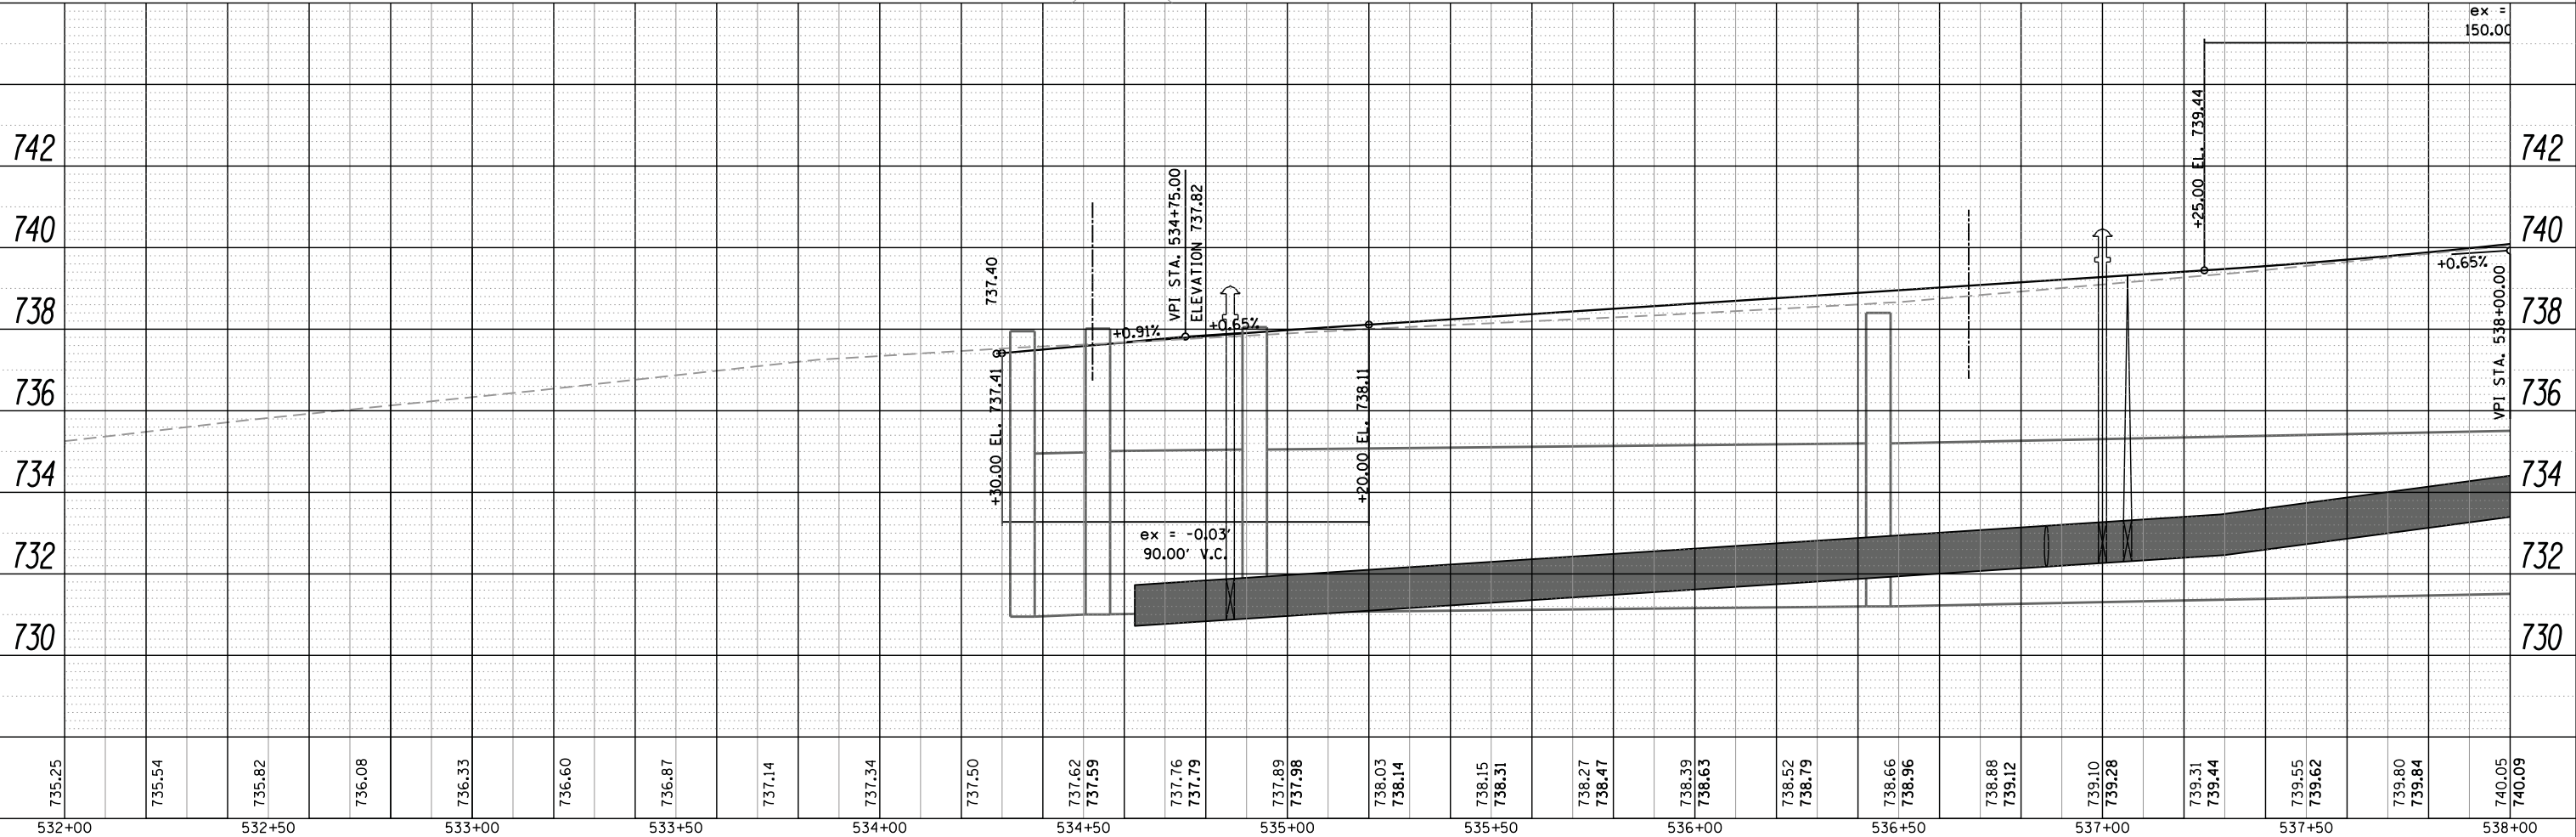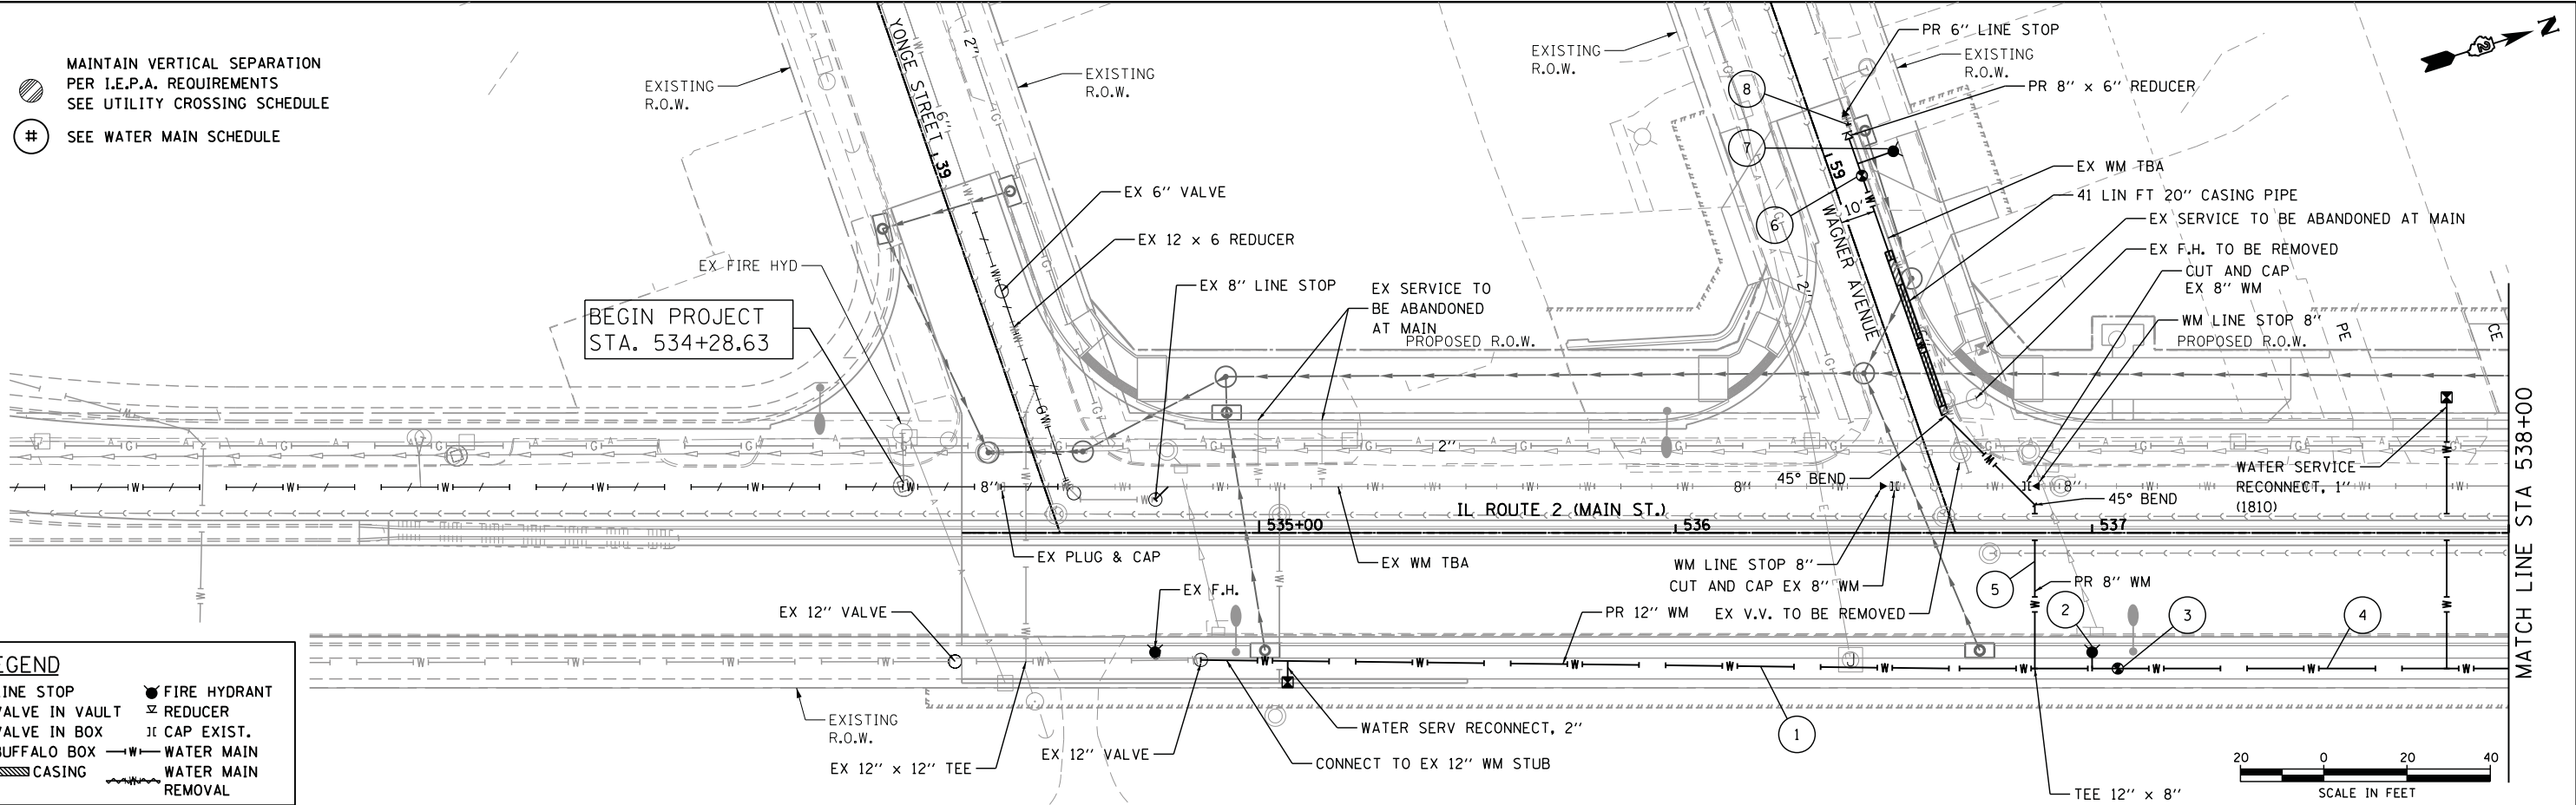

PROFILE		BY	DATE
	SURVEYED _____		
	PLOTTED _____		
	GRADES CHECKED _____		
NOTE BOOK	B.M. NOTED _____		
NO. _____	STRUCTURE NOTED AS CHECKED _____		

COMPANY NAME: _____
 PROJECT CONTACT: _____
 CLIENT: _____
 DATE PLOTTED: _____
 FILE NAME: _____
 PLOT DRIVER: _____
 PEN TABLE: _____

WATER SERVICE
RECONNECT, 2"
(1814)

MATCH LINE STA 538+00

46
44
42
40
38
36
34
32

538+00	740.05	740.09
--------	--------	--------

USER NAME =	whood
PLOT SCALE =	
PLOT DATE =	3/10/2015

DESIGNED	-	CJP
DRAWN	-	WJH
CHECKED	-	DVC
DATE	-	



REVISED	-
REVISED	-
REVISED	-
REVISED	-

IL ROUTE 2 (N. MAIN STREET) WATER MAIN REPLACEMENT				
SCALE: 1" = 20'	SHEET NO.	OF SHEETS	STA. 538+00	TO STA. 544+00

F.A.P. RTE.	SECTION	COUNTY	TOTAL SHEETS	SHEET NO.
734	78R-2	WINNEBAGO	926	483
		CONTRACT NO.		
FED. ROAD DIST. NO.	ILLINOIS	FED. AID PROJECT		

LEGEND

▼ LINE STOP	☼ FIRE HYDRANT
⊕ VALVE IN VAULT	⋈ REDUCER
⊙ VALVE IN BOX	⌈ CAP EXIST.
⊠ BUFFALO BOX	—W— WATER MAIN
▨ CASING	~ WATER MAIN REMOVAL

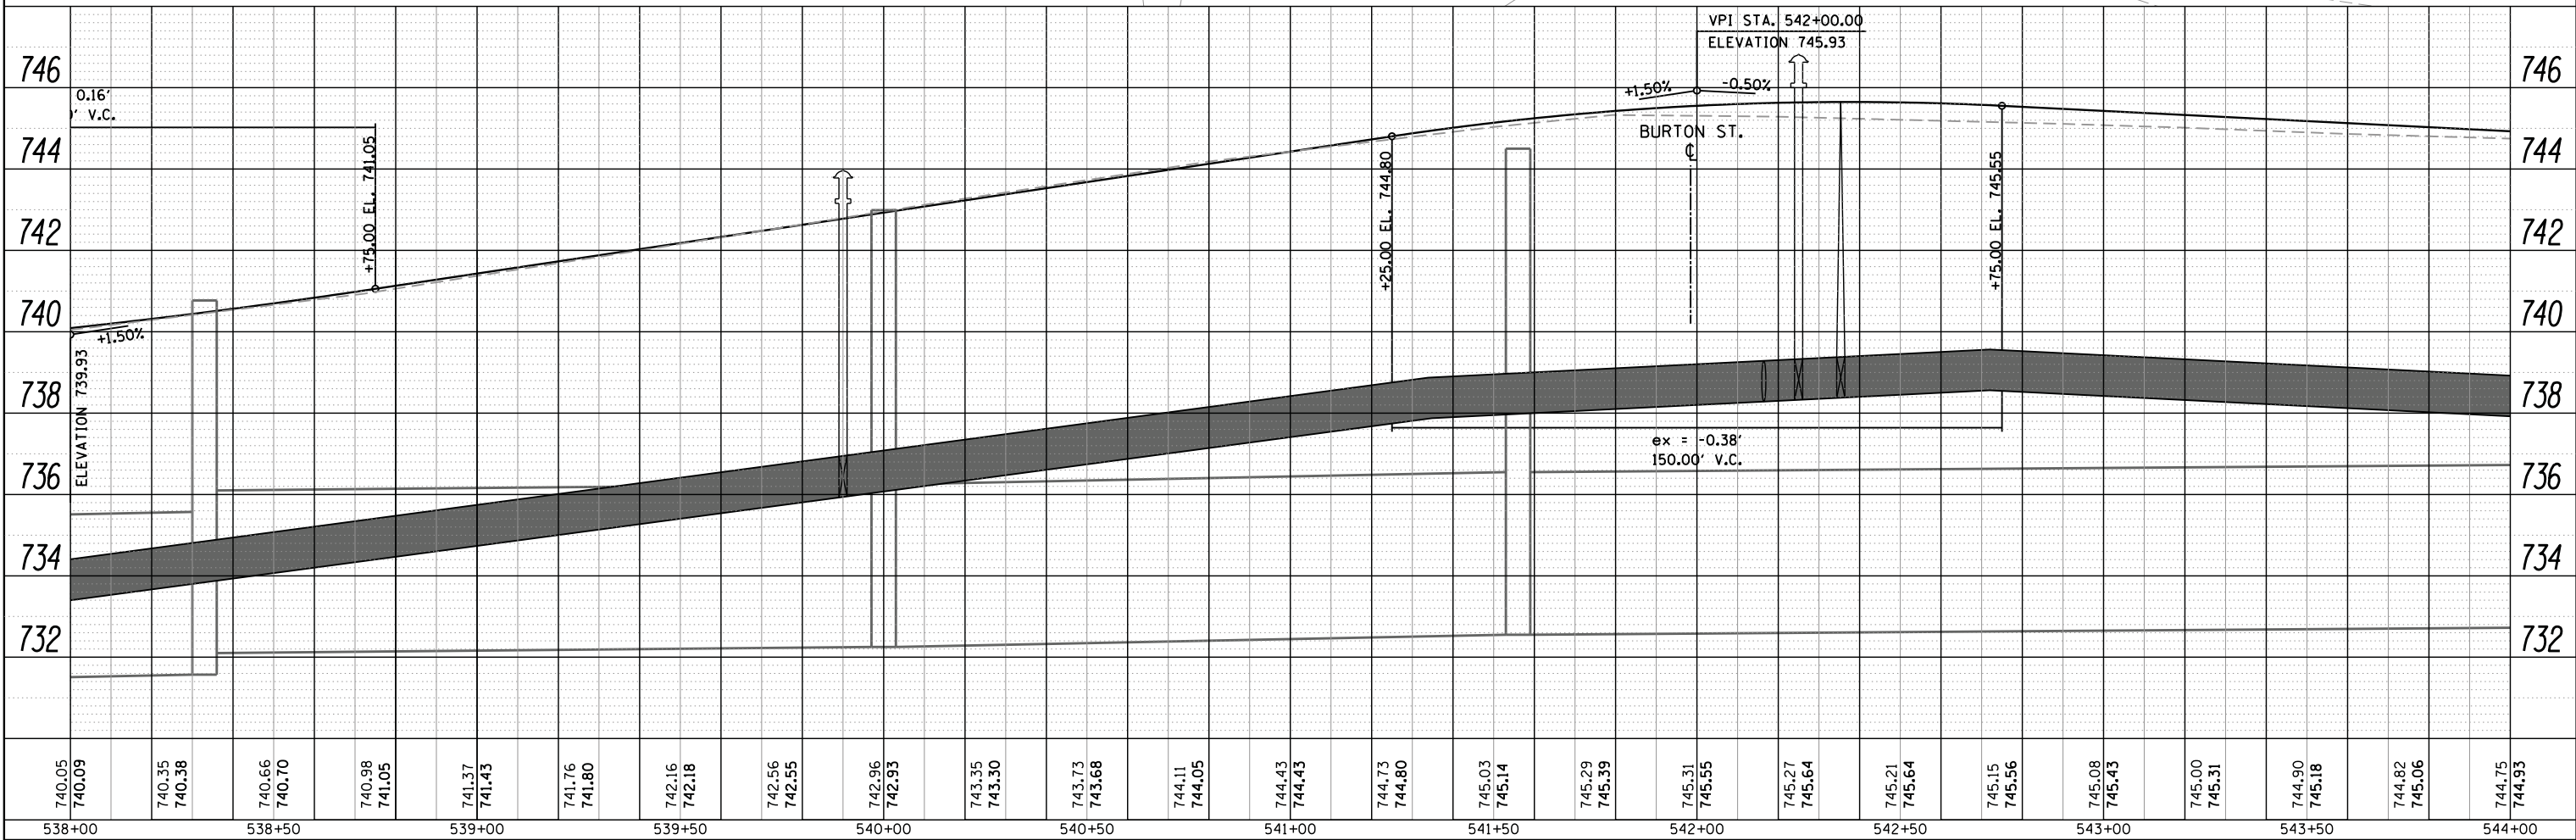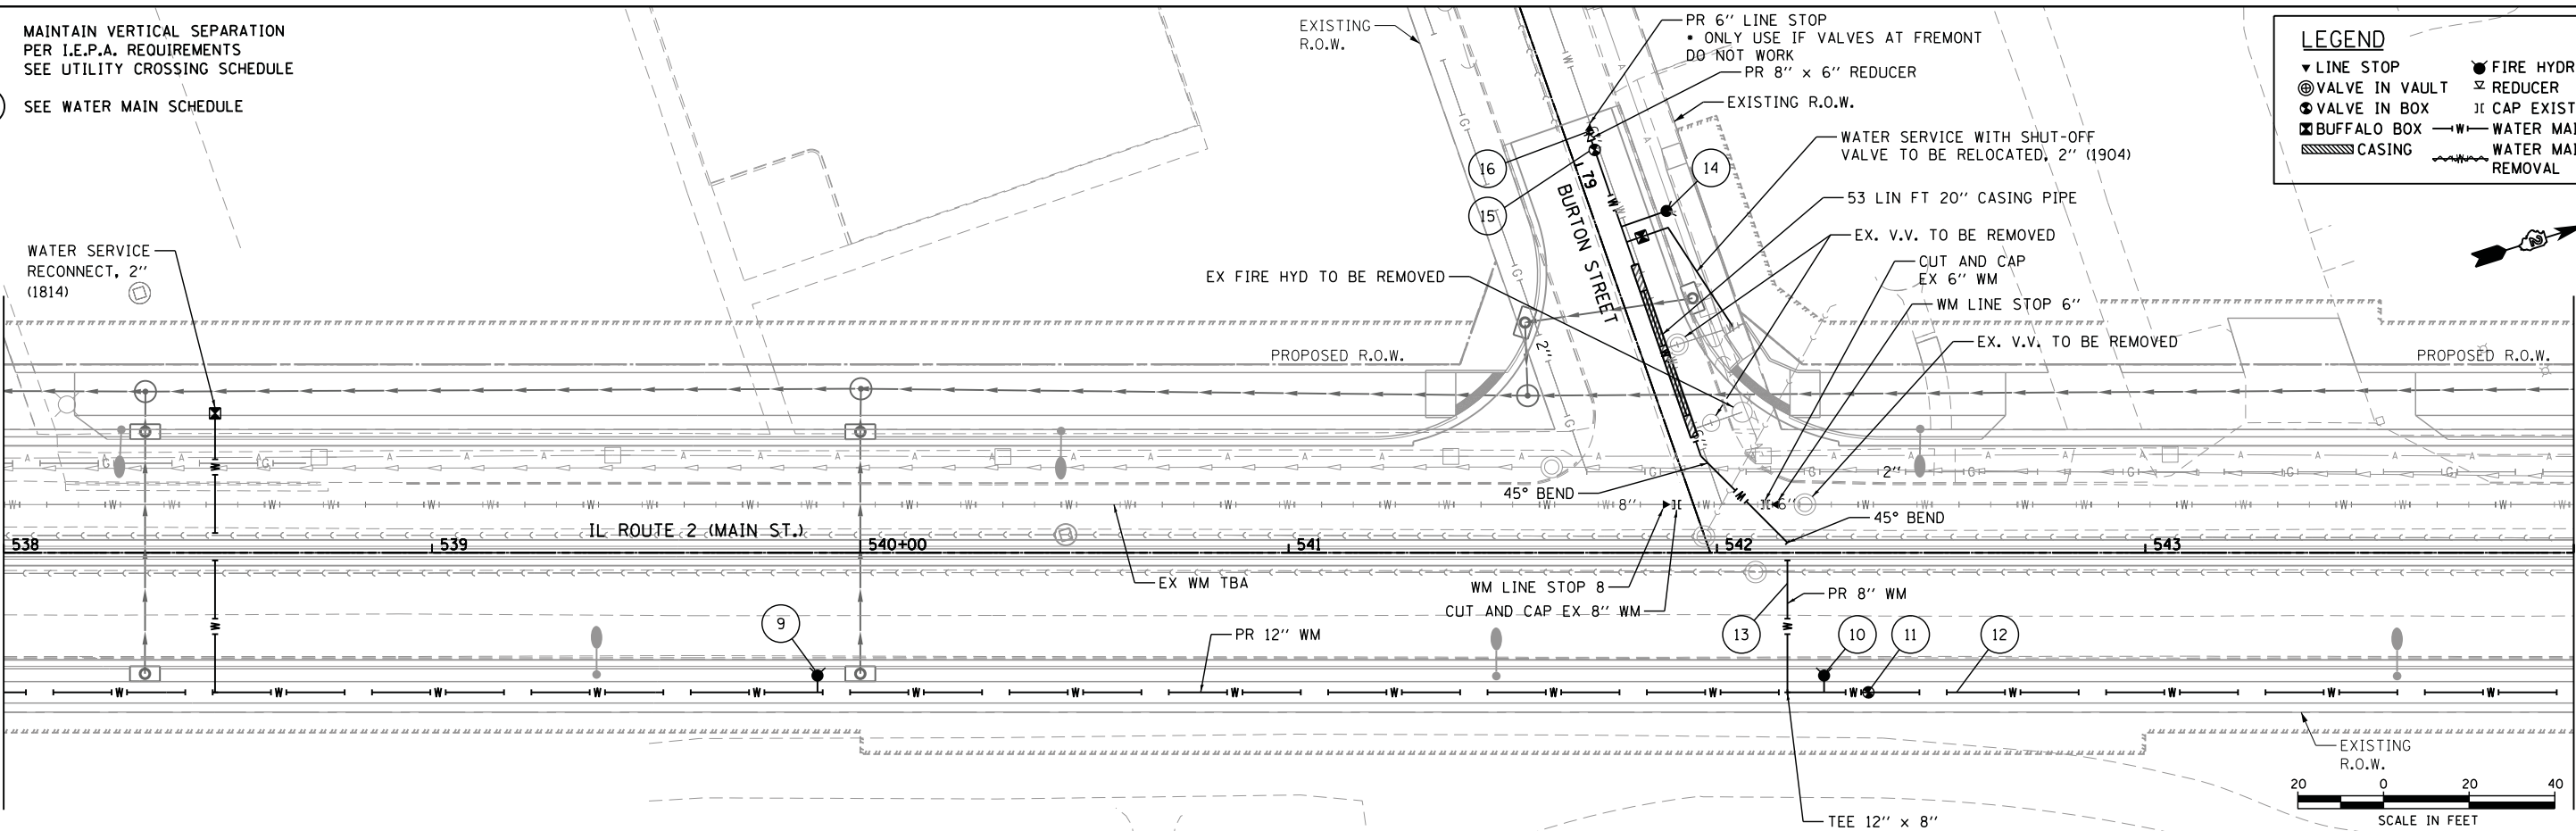

PLAN	SURVEYED	BY	DATE
NOTE BOOK NO.	ALIGNED		
CADD FILE NAME			

PROFILE	SURVEYED	BY	DATE
NOTE BOOK NO.	GRADES CHECKED		
STRUCTURE NOTATIONS CHKD			



COMPANY NAME: HRGreen.com
PROJECT CONTACT: DAVE VAN CAMP, P.E.
CLIENT: CITY OF ROCKFORD
DATE PLOTTED: 3/10/2015 8:26 AM
FILE NAME: 25006-shr02-shr02-watermain.dgn
PLOT DATE: 3/10/2015
PEN TABLE: 1200.ctb

- MAINTAIN VERTICAL SEPARATION
PER I.E.P.A. REQUIREMENTS
SEE UTILITY CROSSING SCHEDULE
- SEE WATER MAIN SCHEDULE

NOTE: VERIFY WATER SERVICES.

LEGEND

- ▼ LINE STOP
- ⊙ VALVE IN VAULT
- ⊙ VALVE IN BOX
- ⊗ BUFFALO BOX
- ▨ CASING
- FIRE HYDRANT
- ⊘ REDUCER
- ⊘ CAP EXIST.
- W — WATER MAIN
- W — WATER MAIN REMOVAL

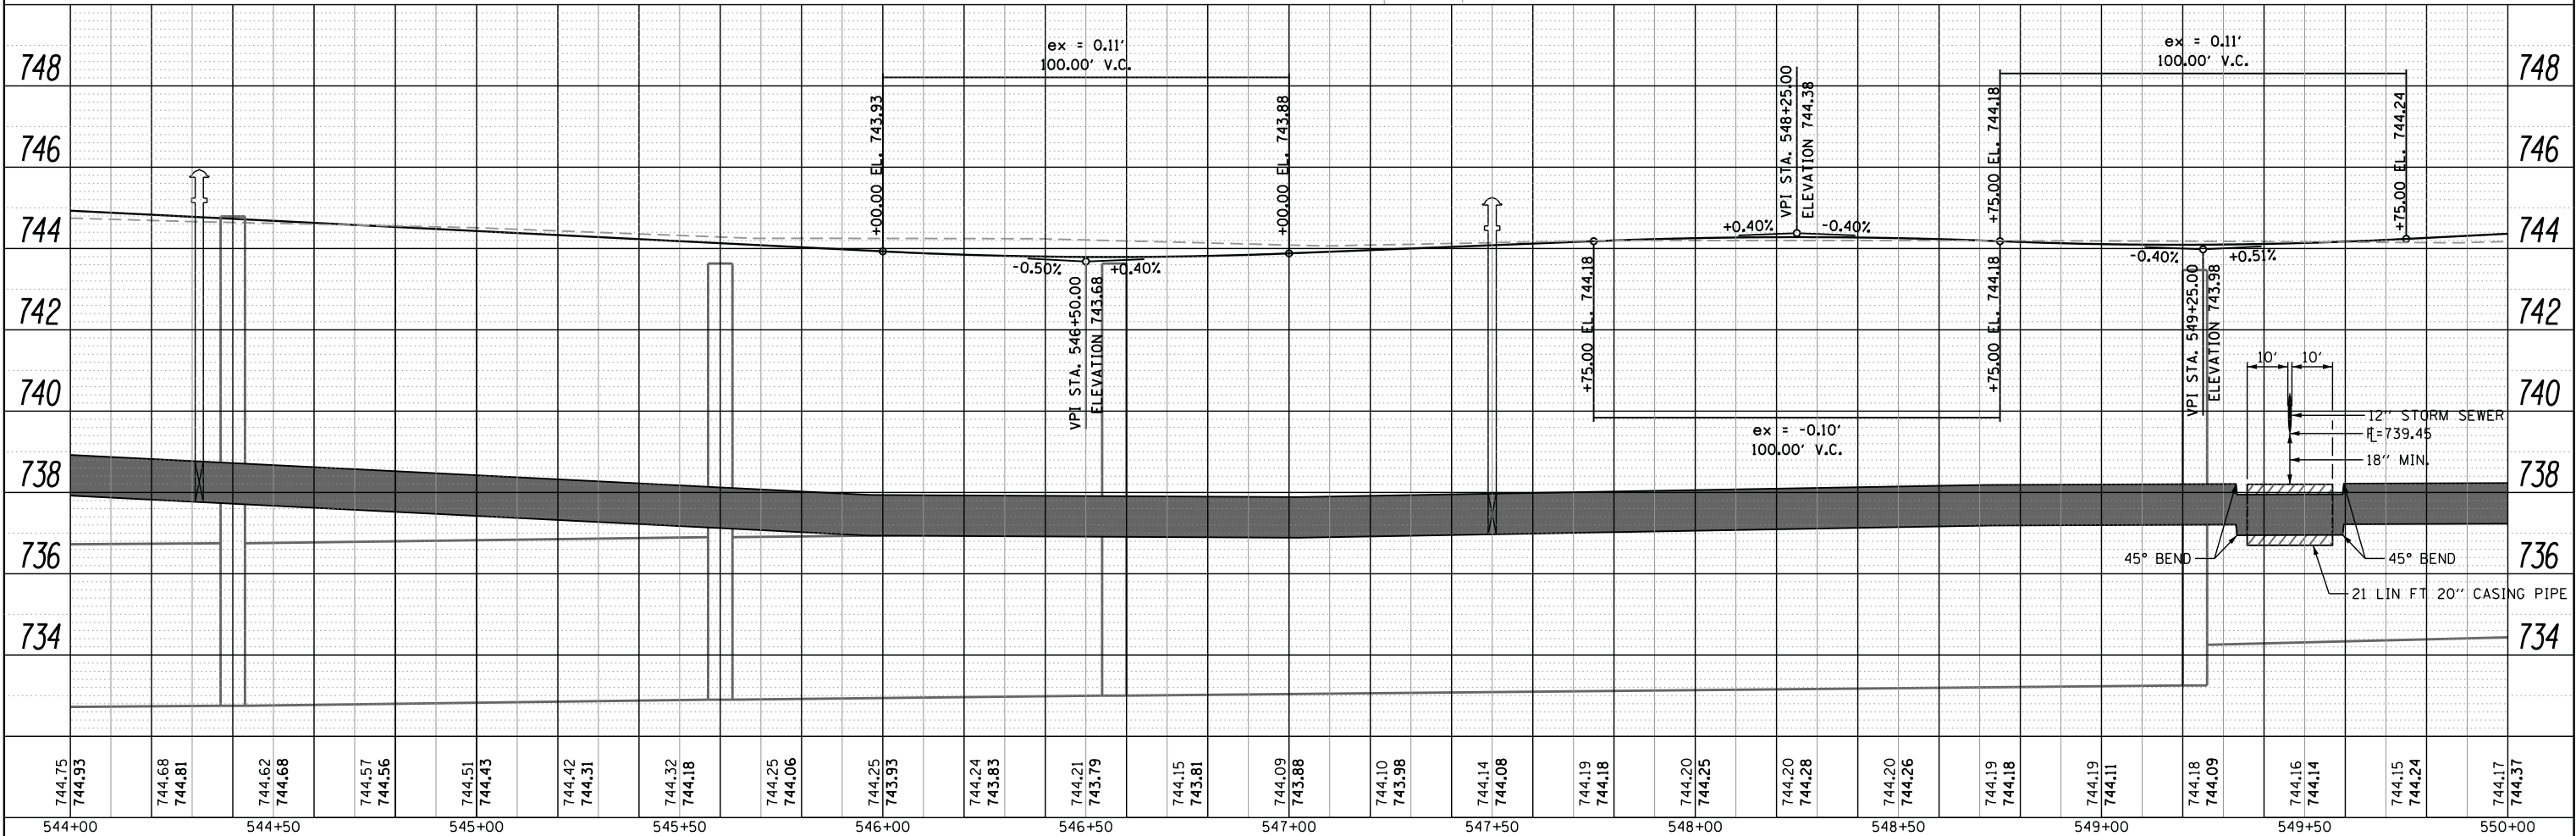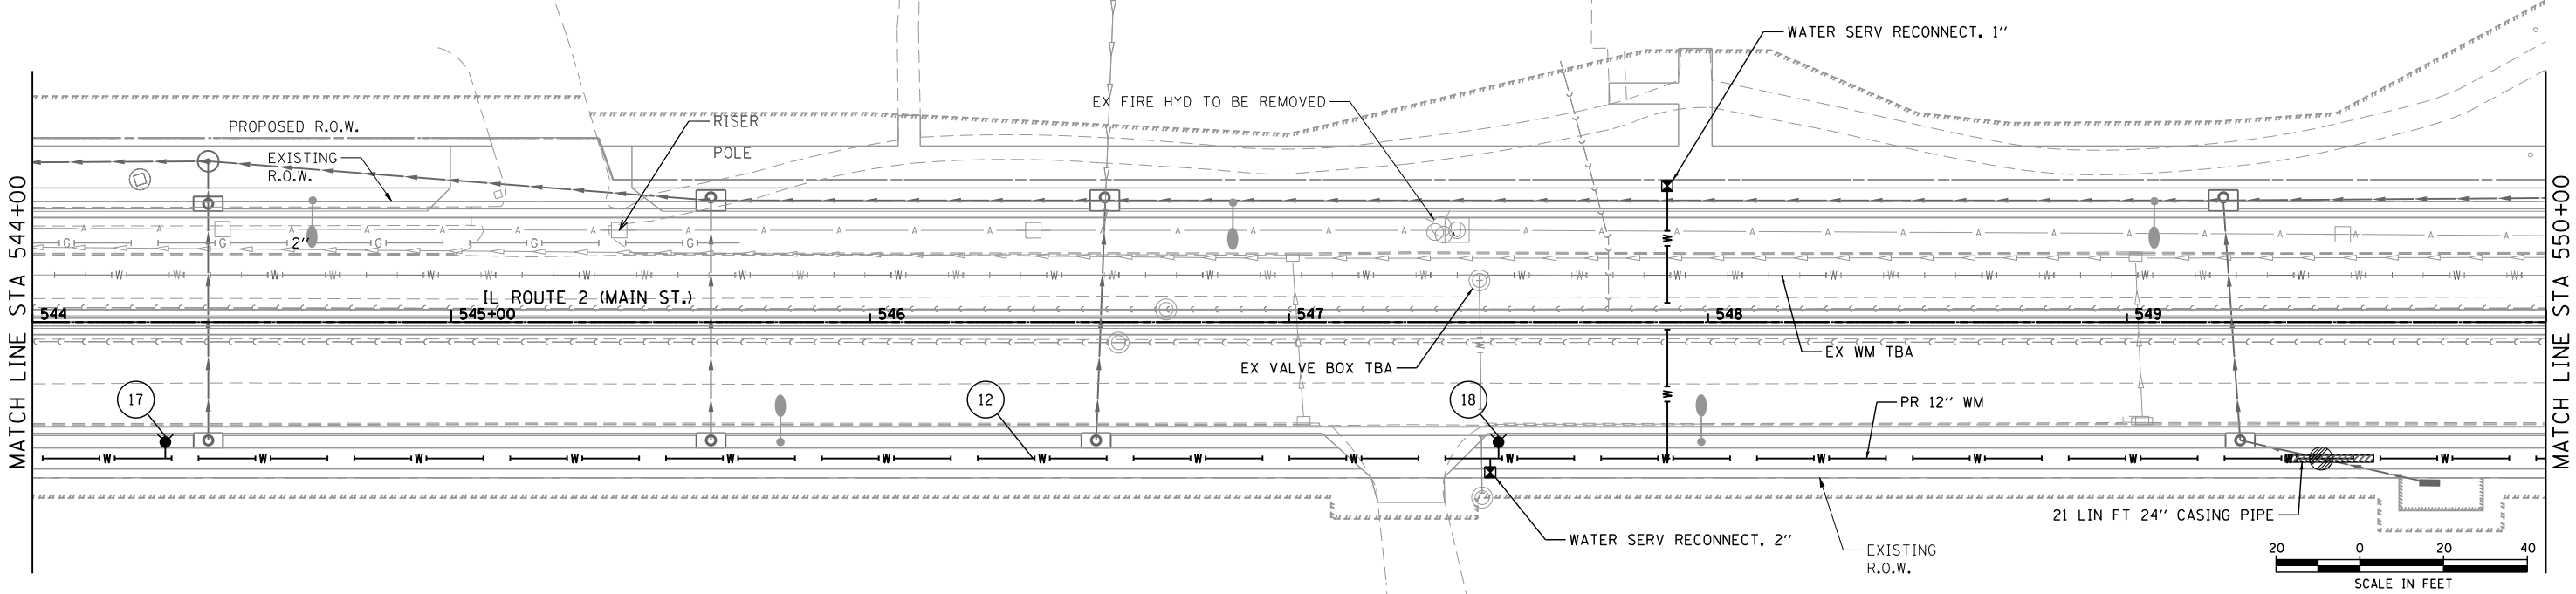


 HRGreen.com Illinois Professional Design Firm # 184-001322	USER NAME = whood	DESIGNED - CJP	REVISED -	STATE OF ILLINOIS DEPARTMENT OF TRANSPORTATION	IL ROUTE 2 (N. MAIN STREET) WATER MAIN REPLACEMENT					F.A.P. RTE.	SECTION	COUNTY	TOTAL SHEETS	SHEET NO.
	PLOT SCALE =	DRAWN - WJH	REVISED -							734	78R-2	WINNEBAGO	926	484
	PLOT DATE = 3/10/2015	CHECKED - DVC	REVISED -		CONTRACT NO.									
		DATE -	REVISED -		SCALE: 1" = 20'	SHEET NO. OF SHEETS	STA. 544+00 TO STA. 550+00	FED. ROAD DIST. NO.	ILLINOIS	FED. AID PROJECT				

PLAN	SURVEYED	BY	DATE
NOTE BOOK	ALLOTTMENT CHECKED		
NO.	CADD FILE NAME		

PROFILE	SURVEYED	BY	DATE
NOTE BOOK	GRADES CHECKED		
NO.	STRUCTURE NOTATIONS CHKD		


COMPANY NAME: HRGreen.com
PROJECT CONTACT: DAVE VAN CAMP, P.E.
CLIENT: CITY OF ROCKFORD
DATE PLOTTED: 3/10/2015 8:26:34 AM
FILE NAME: 250006-shr05-plrpart-watermain.dgn
PLOT NAME: 12001.dwg
PLOT DATE: 3/10/2015
PEN TABLE: 2255502

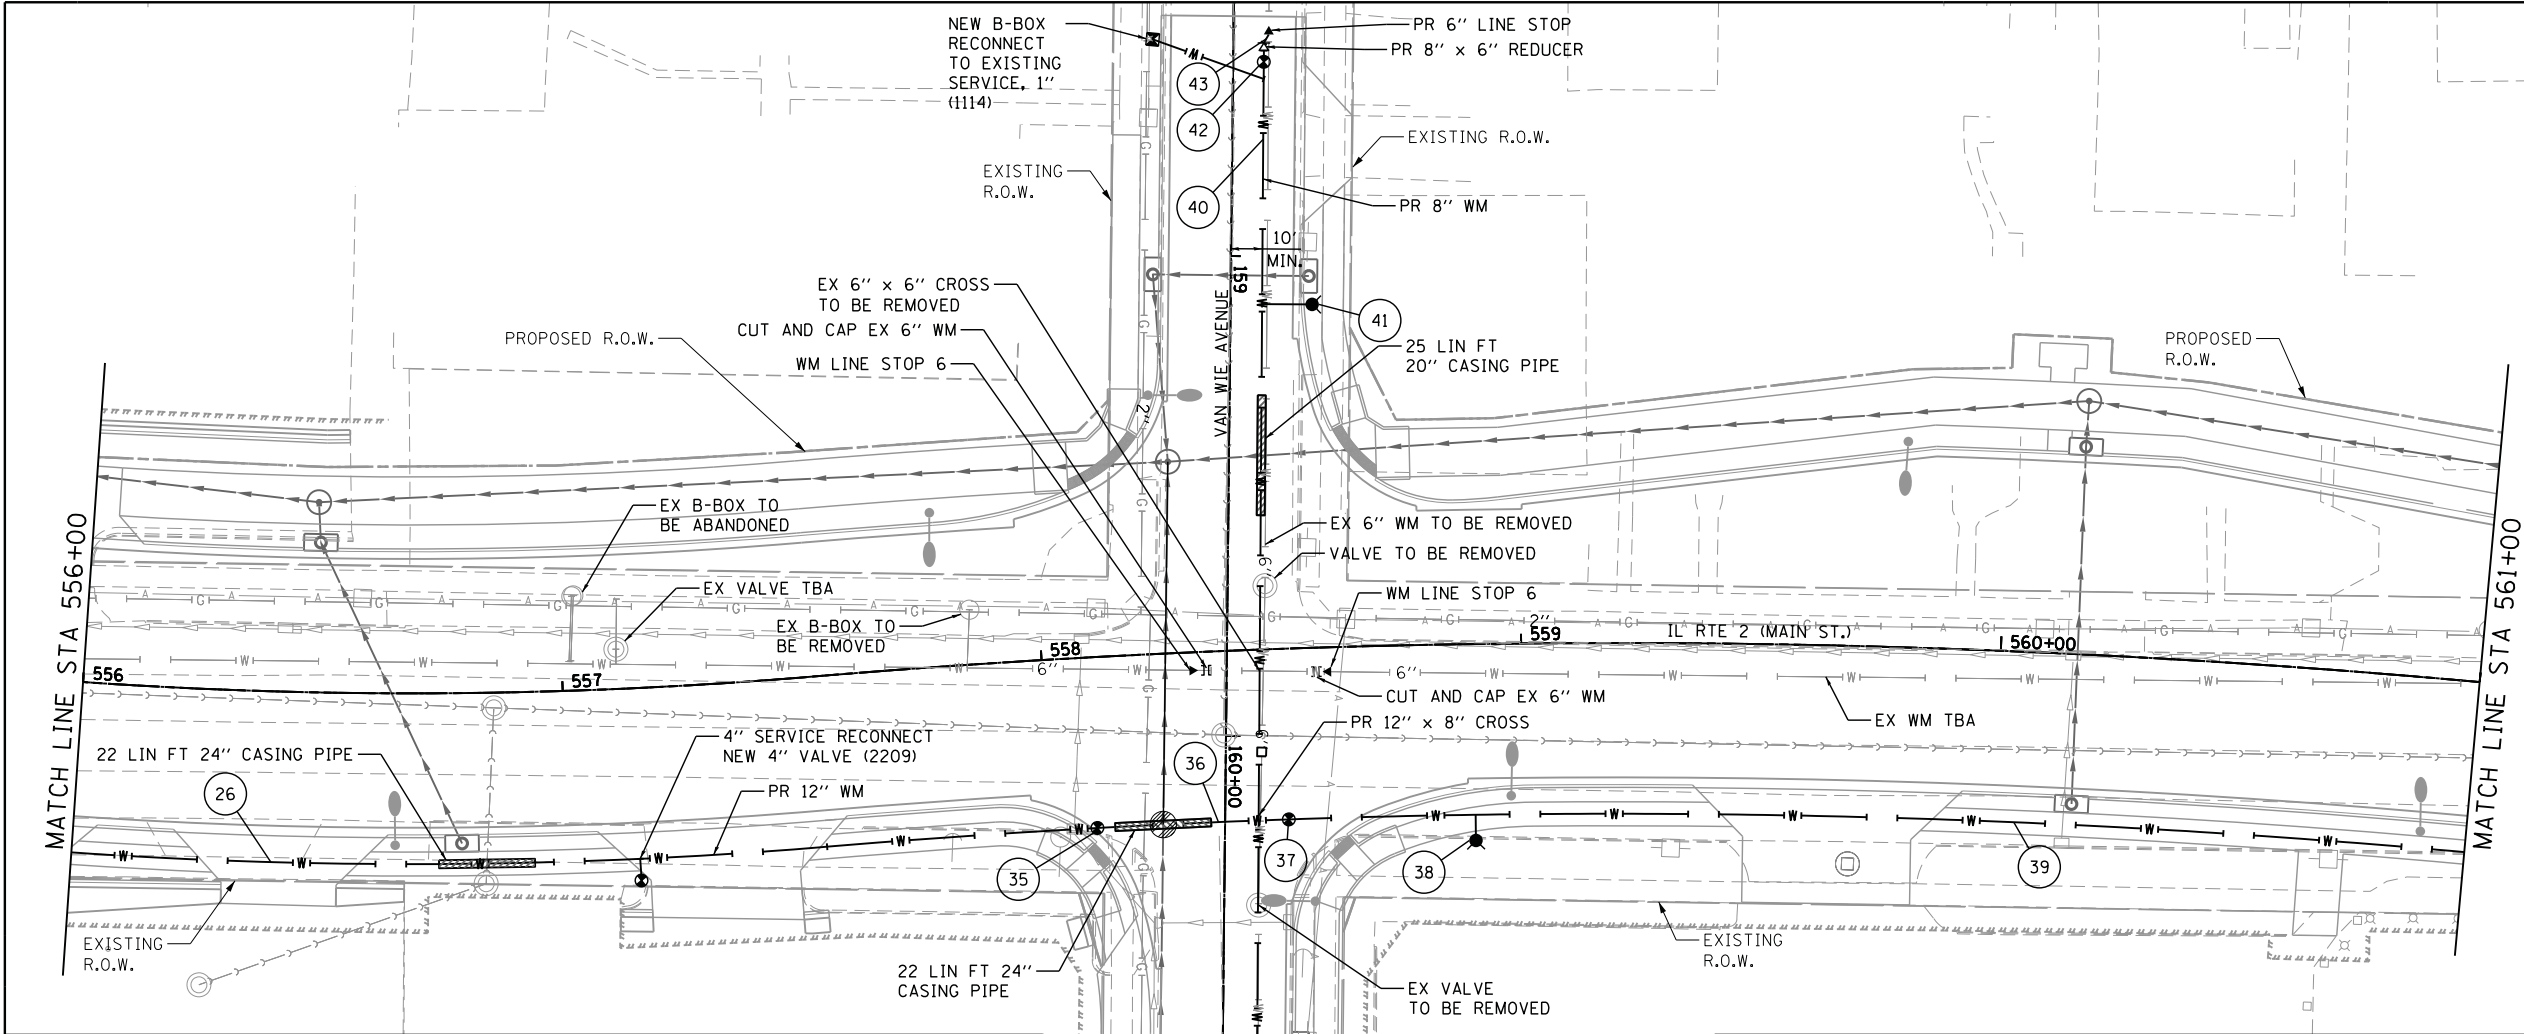

MAINTAIN VERTICAL SEPARATION
PER I.E.P.A. REQUIREMENTS
SEE UTILITY CROSSING SCHEDULE

SEE WATER MAIN SCHEDULE

LEGEND	
▼ LINE STOP	● FIRE HYDRANT
⊕ VALVE IN VAULT	≡ REDUCER
⊙ VALVE IN BOX	⌋ CAP EXIST.
⊠ BUFFALO BOX	—W— WATER MAIN
▨ CASING	--- WATER MAIN REMOVAL


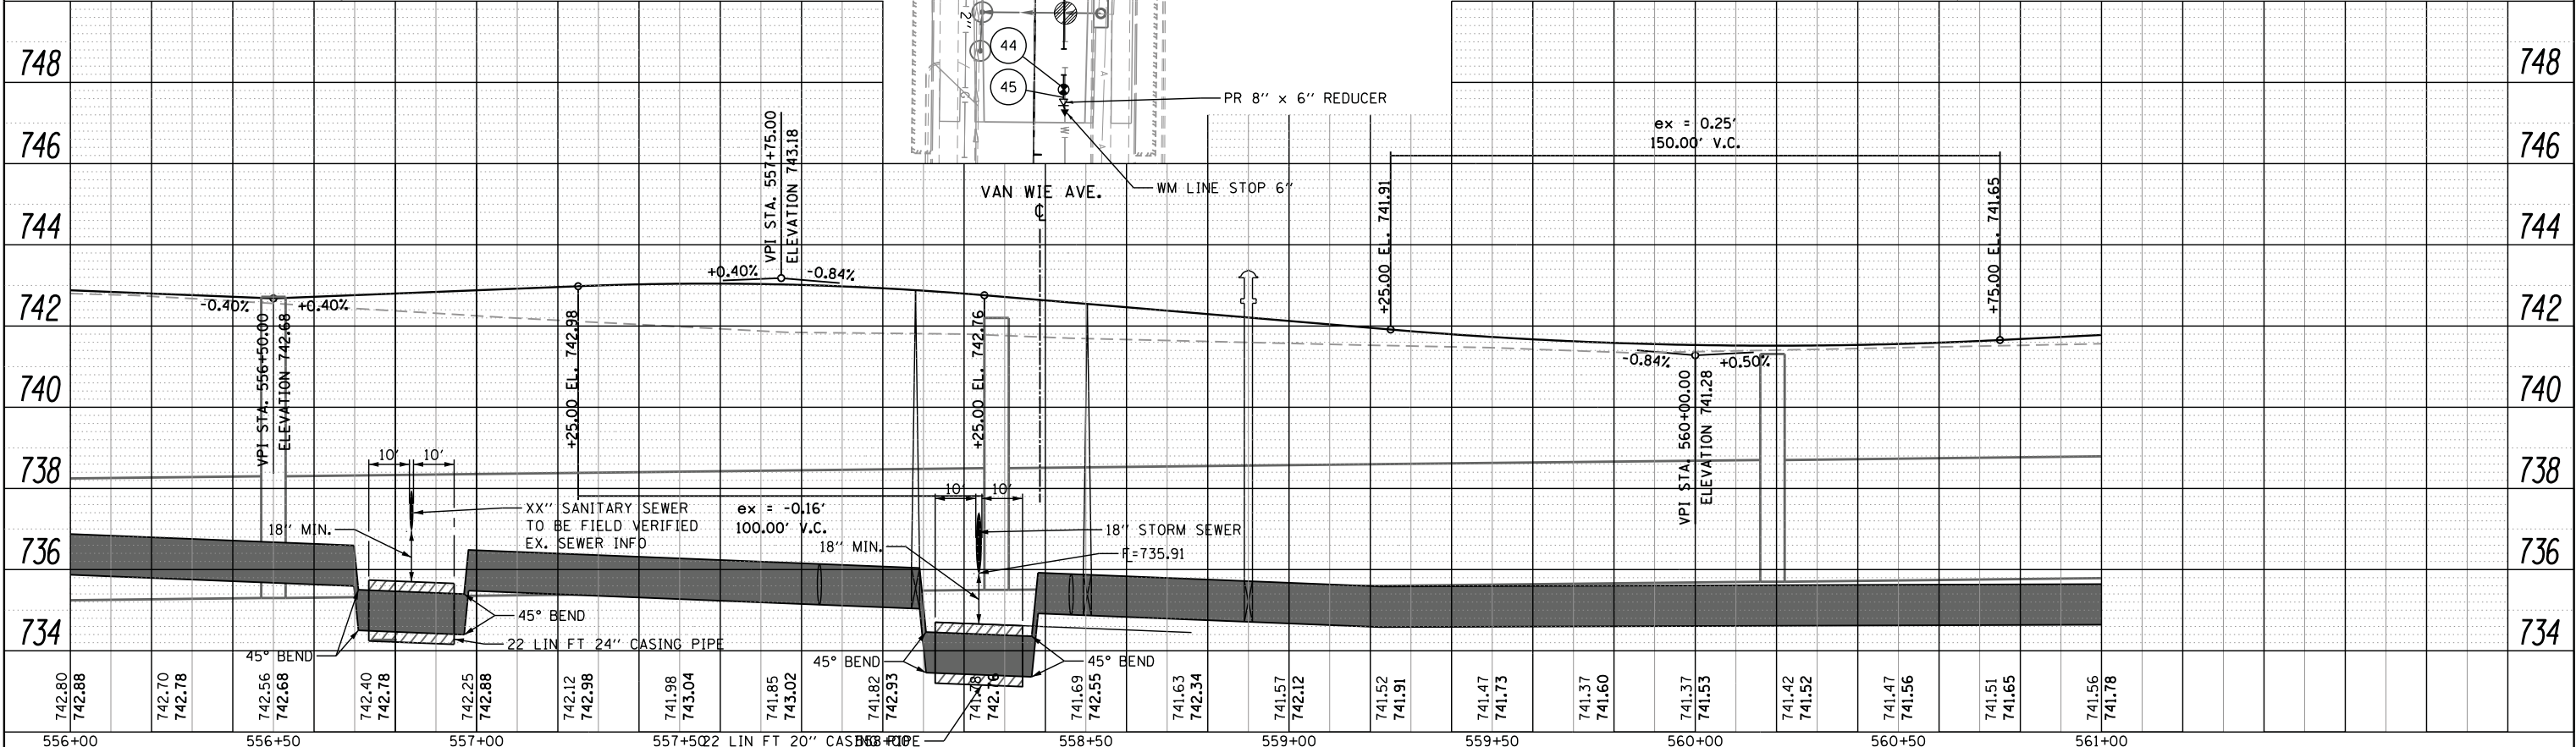


HRGreen	HRGreen.com Micro Professional Design Firm # 184-001322	USER NAME : whood	DESIGNED - CJP DRAWN - WJH CHECKED - DVC DATE -	REVISED - REVISED - REVISED - REVISED -	STATE OF ILLINOIS DEPARTMENT OF TRANSPORTATION	IL ROUTE 2 (N. MAIN STREET) WATER MAIN REPLACEMENT	F.A.P. RTE. 734 SECTION 78R-2 COUNTY WINNEBAGO TOTAL SHEETS 926 SHEET NO. 486
SCALE: 1" = 20'						SHEET NO. OF SHEETS STA. 556+00 TO STA. 561+00	FED. ROAD DIST. NO. ILLINOIS FED. AID PROJECT

PLAN	SURVEYED	BY	DATE
NOTE BOOK NO.	ALIGNED		
	CHECKED		
	FILE NAME		

PROFILE	SURVEYED	BY	DATE
NOTE BOOK NO.	GRADES CHECKED		
	STRUCTURE NOTATIONS CHKD		

COMPANY NAME: HRGreen.com
PROJECT CONTACT: DAVE VAN CAMP, P.E.
CLIENT: CITY OF ROCKFORD
DATE PLOTTED: 3/10/2015 02:04:41 AM
FILE NAME: 25006-shr01-shr01-watermain.dgn
PLOT DATE: 3/10/2015
PEN TABLE: 12001-dp-12001-levels.dwg

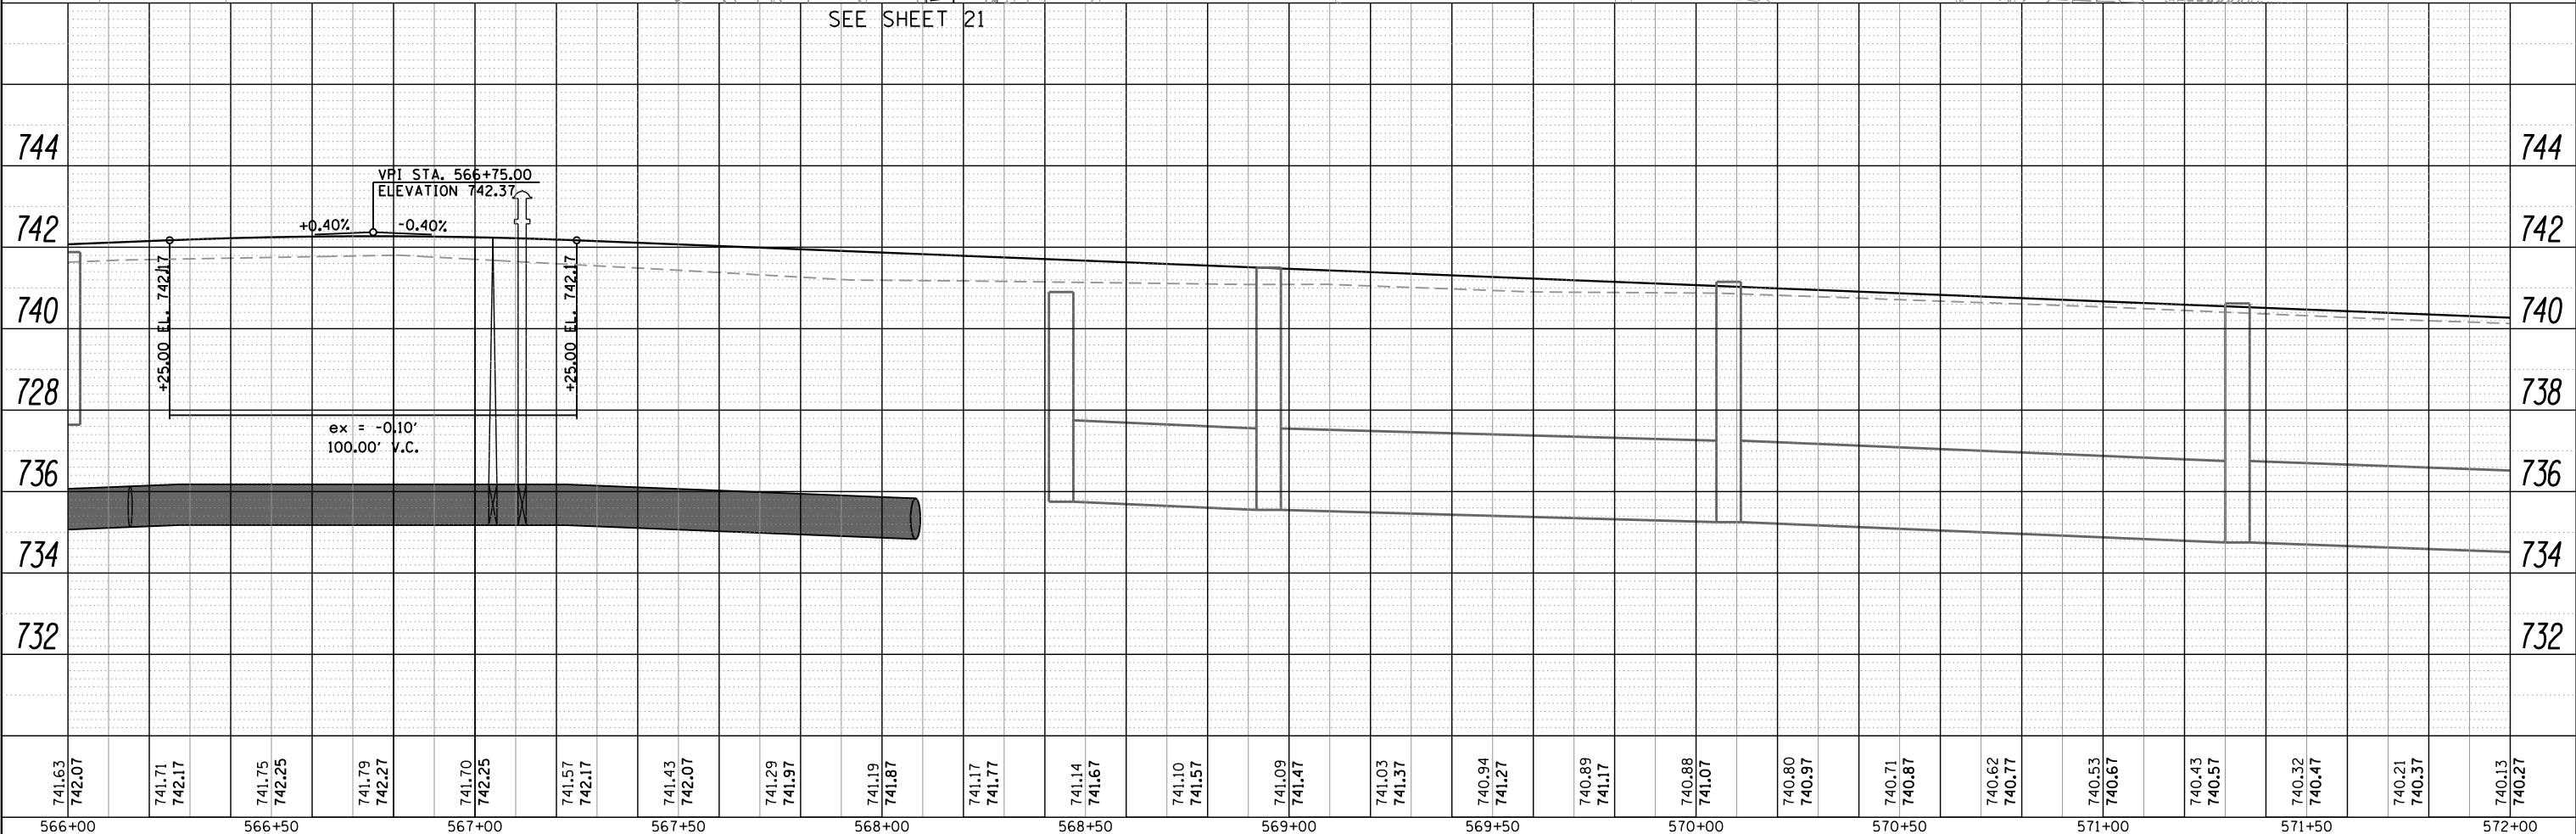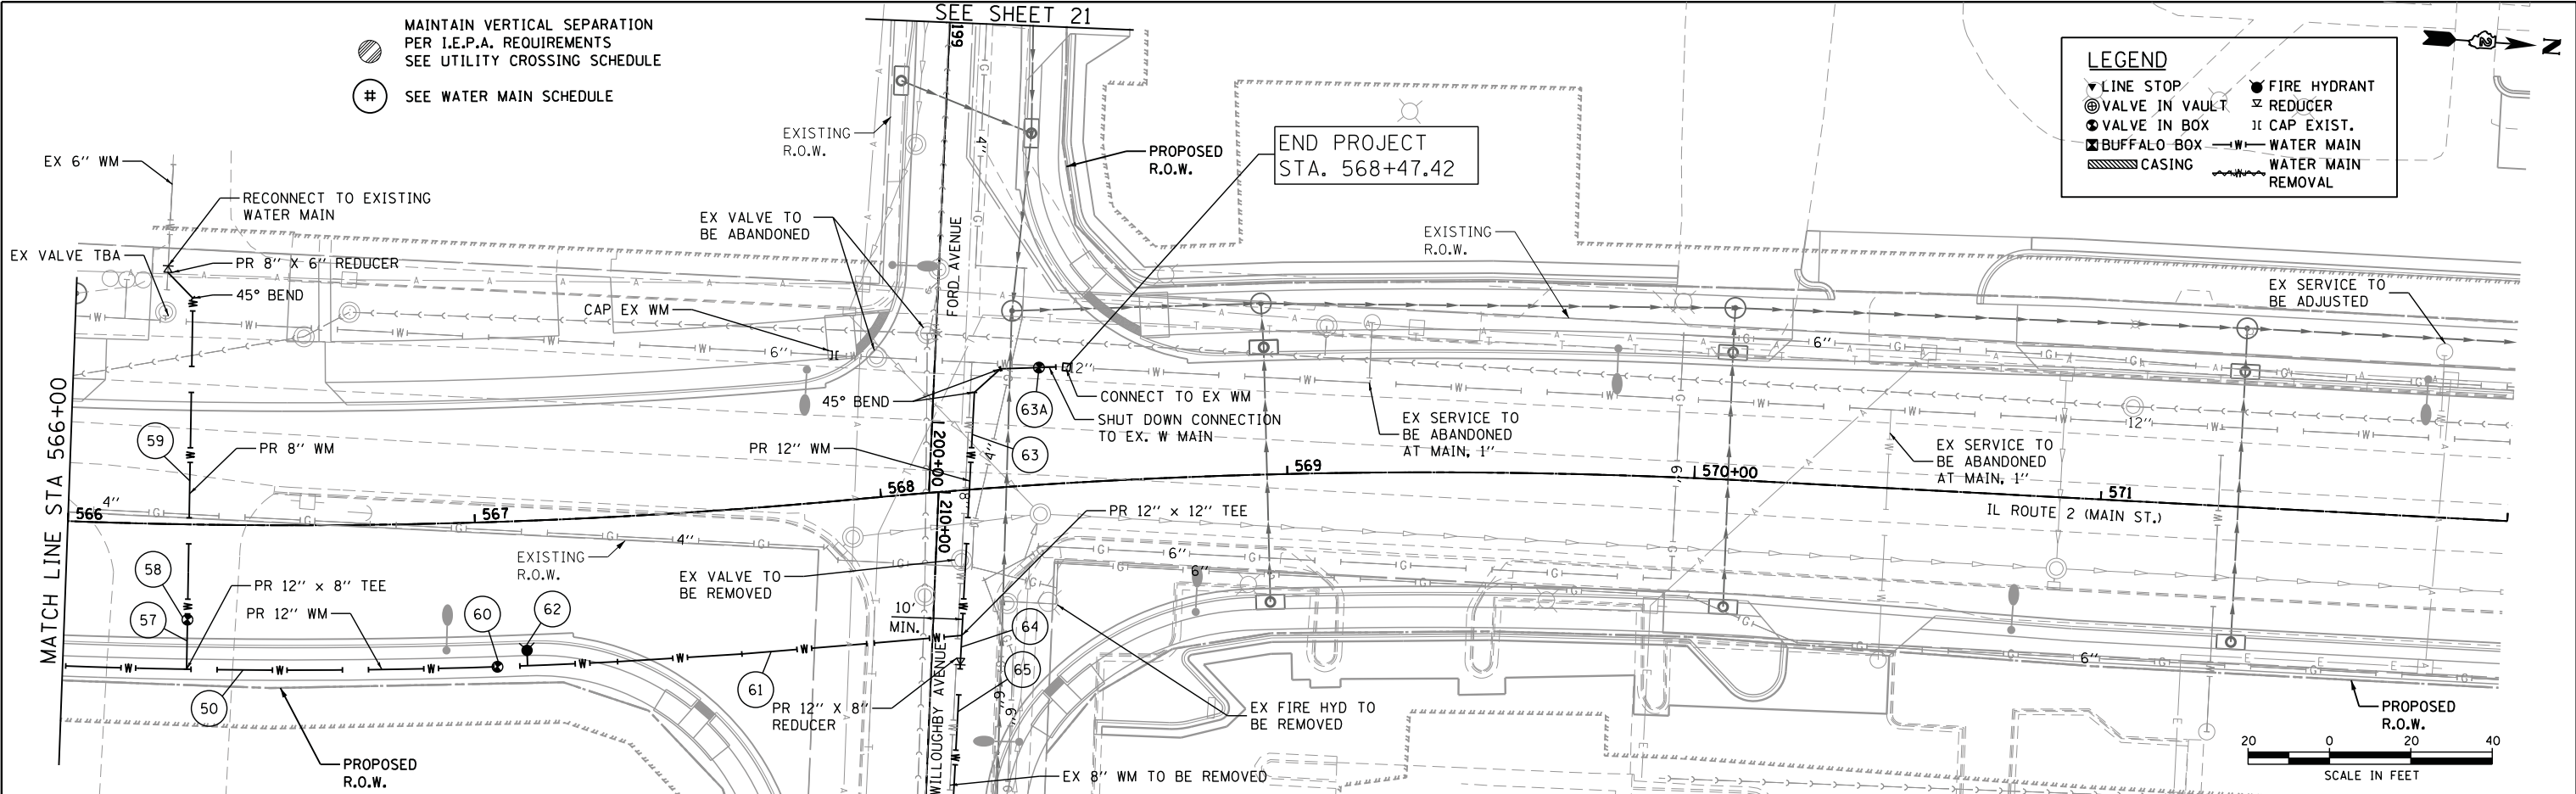

HRGreen HRGreen.com Illinois Professional Design Firm # 184-001322	USER NAME = whood	DESIGNED - CJP	REVISED -	STATE OF ILLINOIS DEPARTMENT OF TRANSPORTATION	IL ROUTE 2 (N. MAIN STREET) WATER MAIN REPLACEMENT					F.A.P. RTE.	SECTION	COUNTY	TOTAL SHEETS	SHEET NO.
		DRAWN - WJH	REVISED -		734	78R-2	WINNEBAGO	926	488					
	PLOT SCALE =	CHECKED - DVC	REVISED -		CONTRACT NO.									
	PLOT DATE = 3/10/2015	DATE -	REVISED -		SCALE: 1" = 20'	SHEET NO. OF SHEETS	STA. 566+00 TO STA. 572+00	FED. ROAD DIST. NO.	ILLINOIS	FED. AID PROJECT				

PROFILE		SURVEYED	BY	DATE
		PLOTTED		
NOTE BOOK		GRADES CHECKED		
NO. _____		B.M. NOTED		
		STRUCTURE NOT AT WS. CHKD		





HRGreen.com
Illinois Professional Design Firm
184-001322

DESIGNED	-	CJP
DRAWN	-	WJH
CHECKED	-	DVC
DATE	-	

REVISED	-
REVISED	-
REVISED	-
REVISED	-

SCALE: 1" = 20'	SHEET NO.	OF	SHEETS	STA. 572+00 TO STA. 578+00
-----------------	-----------	----	--------	----------------------------

F.A.P. RTE.	SECTION	COUNTY	TOTAL SHEETS	SHEET NO.
734	78R-2	WINNEBAGO	926	489
		CONTRACT NO.		
FED. ROAD DIST. NO.	ILLINOIS	FED. AID PROJECT		

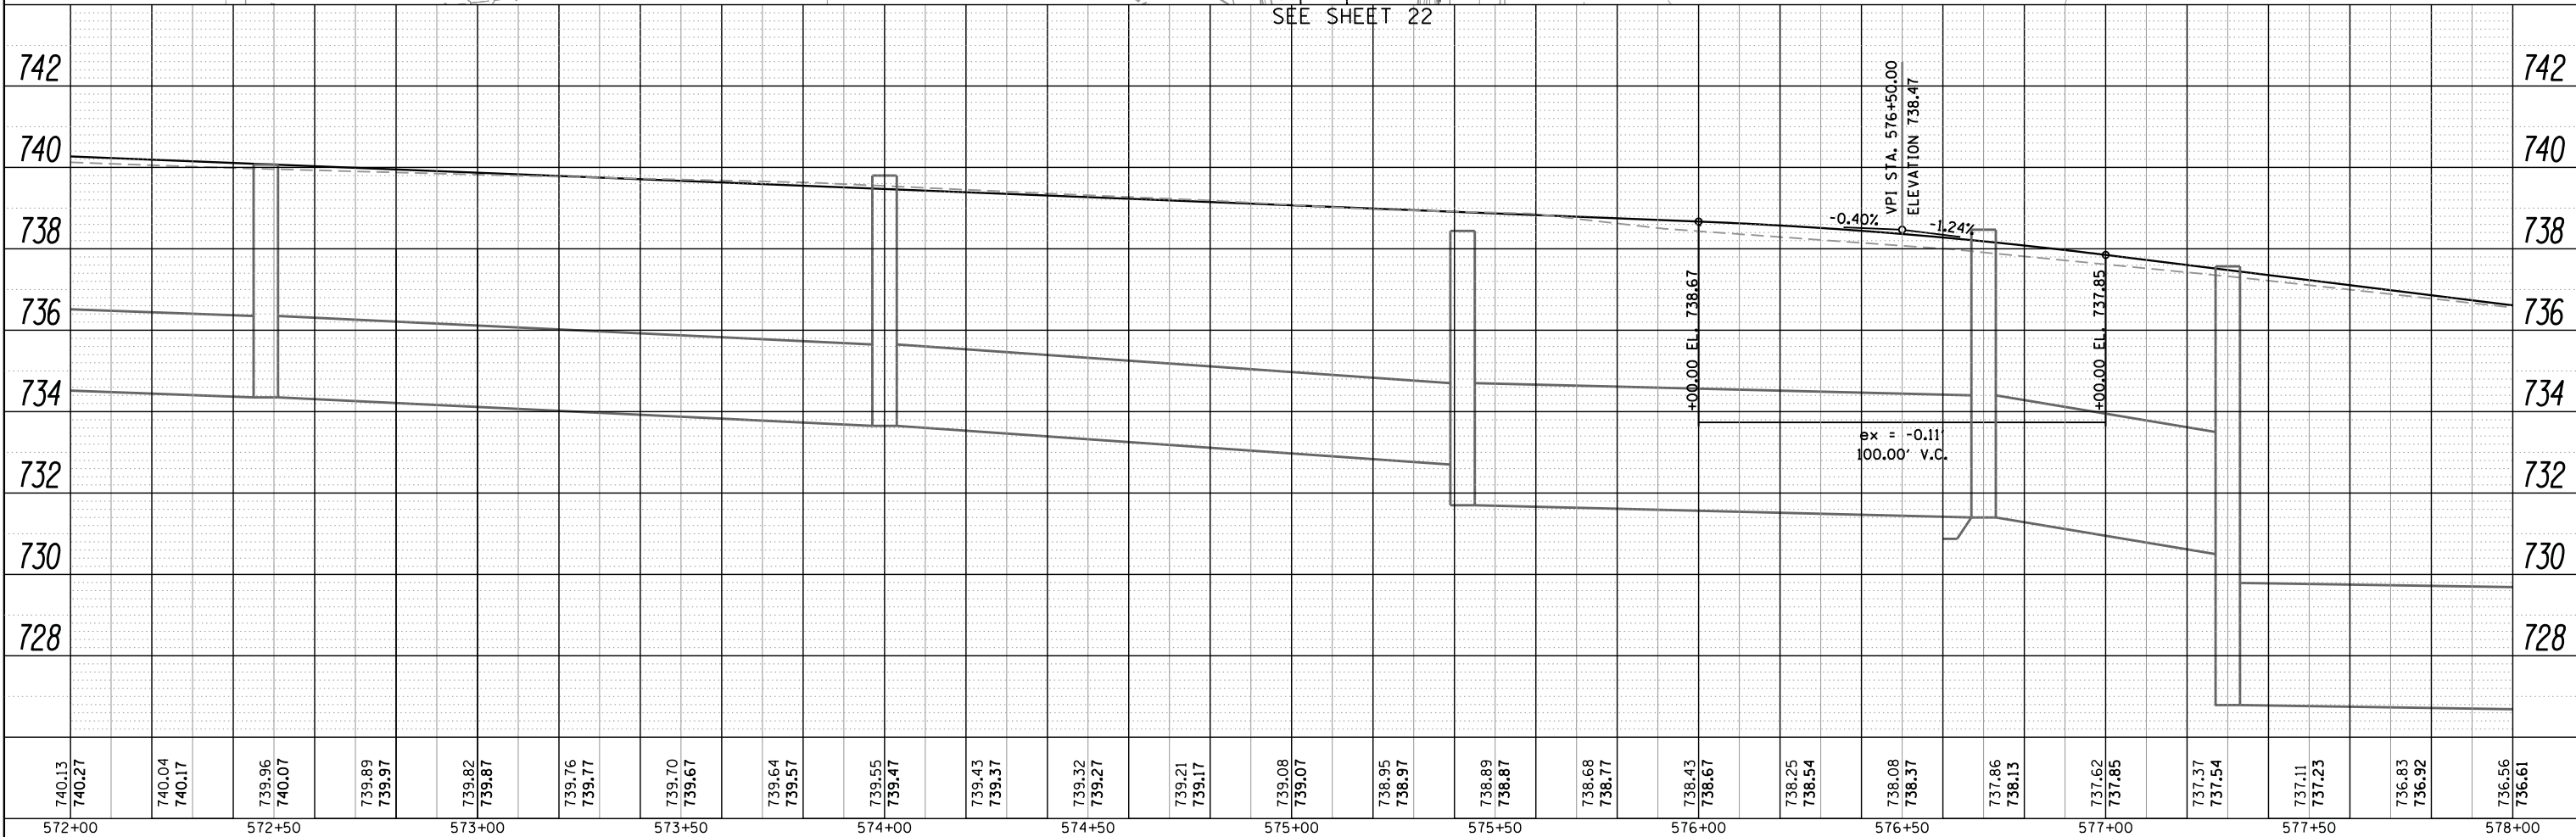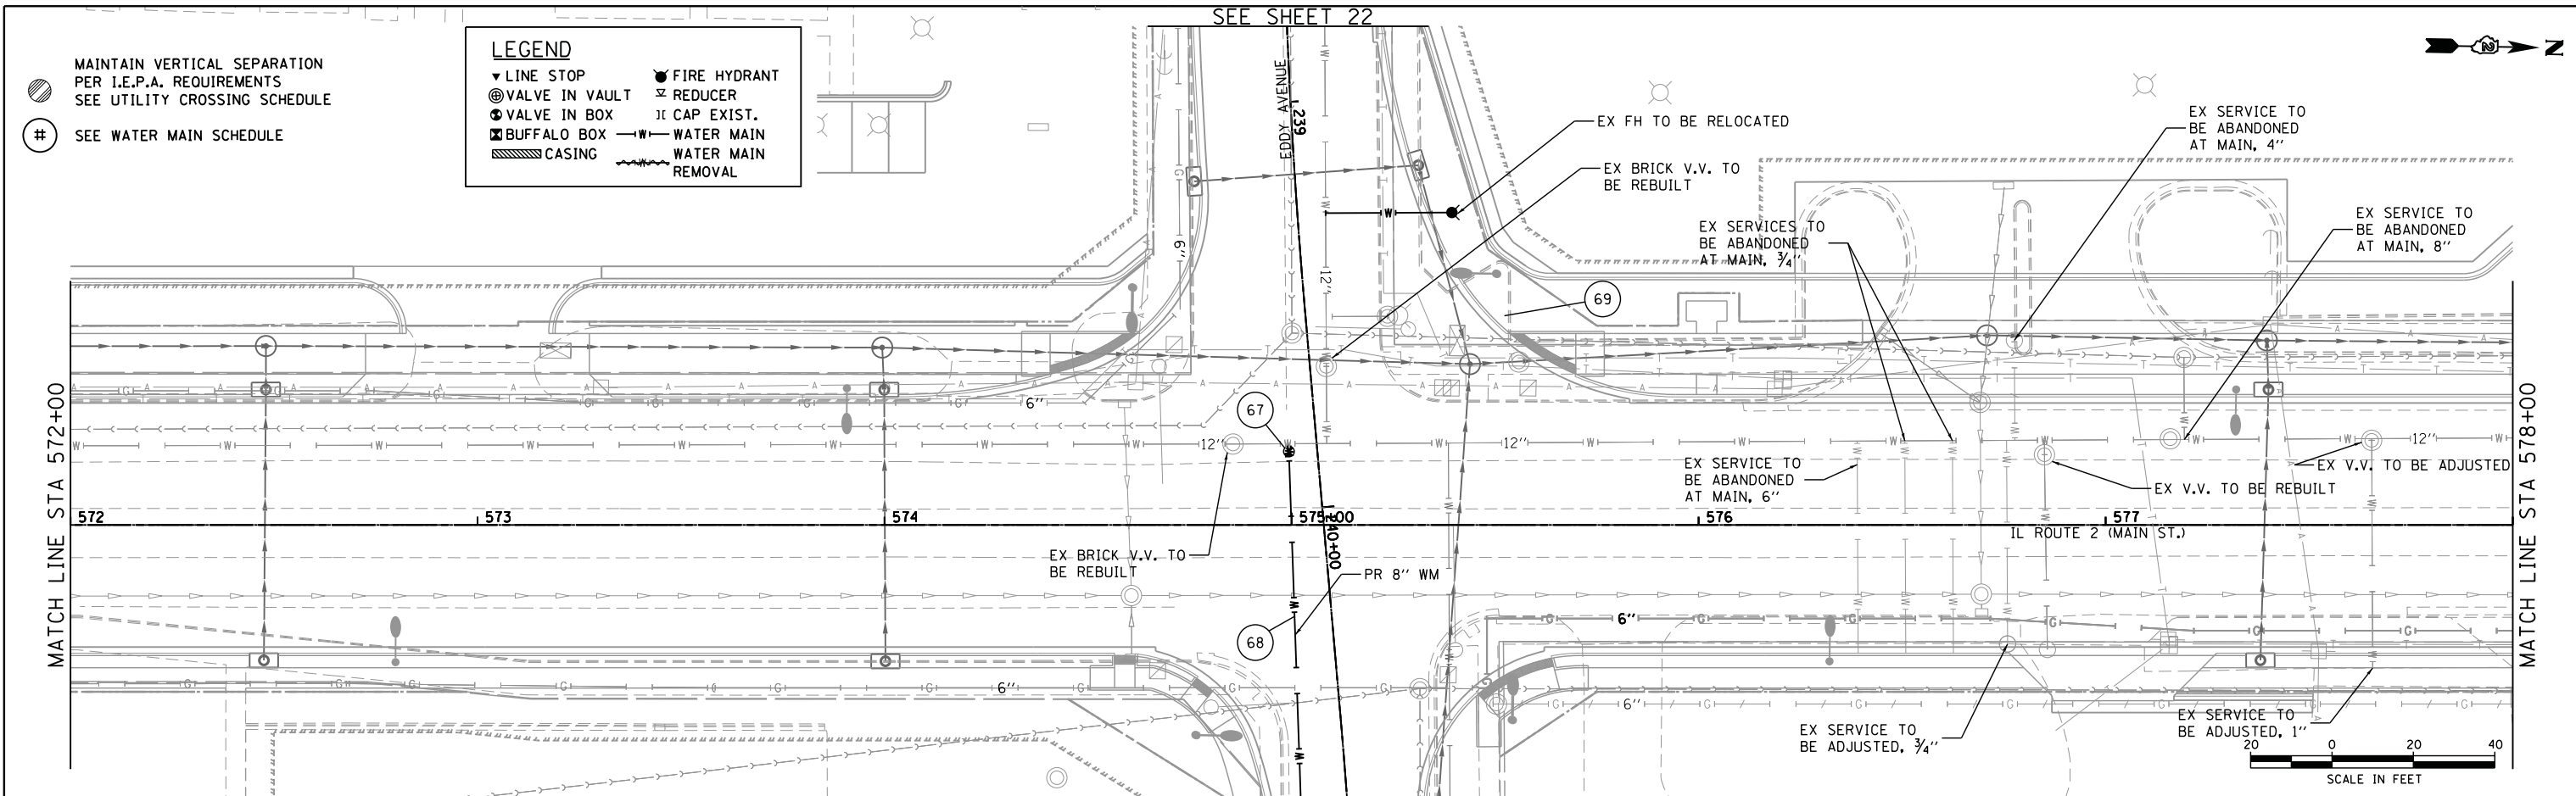



PLAN	SURVEYED	BY	DATE
NOTE BOOK	ALIGNED		
NO.	CADD FILE NAME		

PROFILE	SURVEYED	BY	DATE
NOTE BOOK	GRADES CHECKED		
NO.	STRUCTURE NOTATIONS CHKD		



COMPANY NAME: HRGreen.com
PROJECT CONTACT: DAVE VAN CAMP, P.E.
CLIENT: CITY OF ROCKFORD
DATE PLOTTED: 3/10/2015 02:05:53 AM
FILE NAME: 25006-sh110-plum-f-water-main.dgn
PLOT NUMBER: 11001-110-110-plum-f-water-main.dgn
PEN TABLE: 25006-sh110-plum-f-water-main.dgn

MAINTAIN VERTICAL SEPARATION
PER I.E.P.A. REQUIREMENTS
SEE UTILITY CROSSING SCHEDULE

SEE WATER MAIN SCHEDULE

LEGEND

▼ LINE STOP
⊙ VALVE IN VAULT
⊙ VALVE IN BOX
⊠ BUFFALO BOX
▨ CASING
⊙ FIRE HYDRANT
⊠ REDUCER
⊠ CAP EXIST.
— WATER MAIN
— WATER MAIN REMOVAL

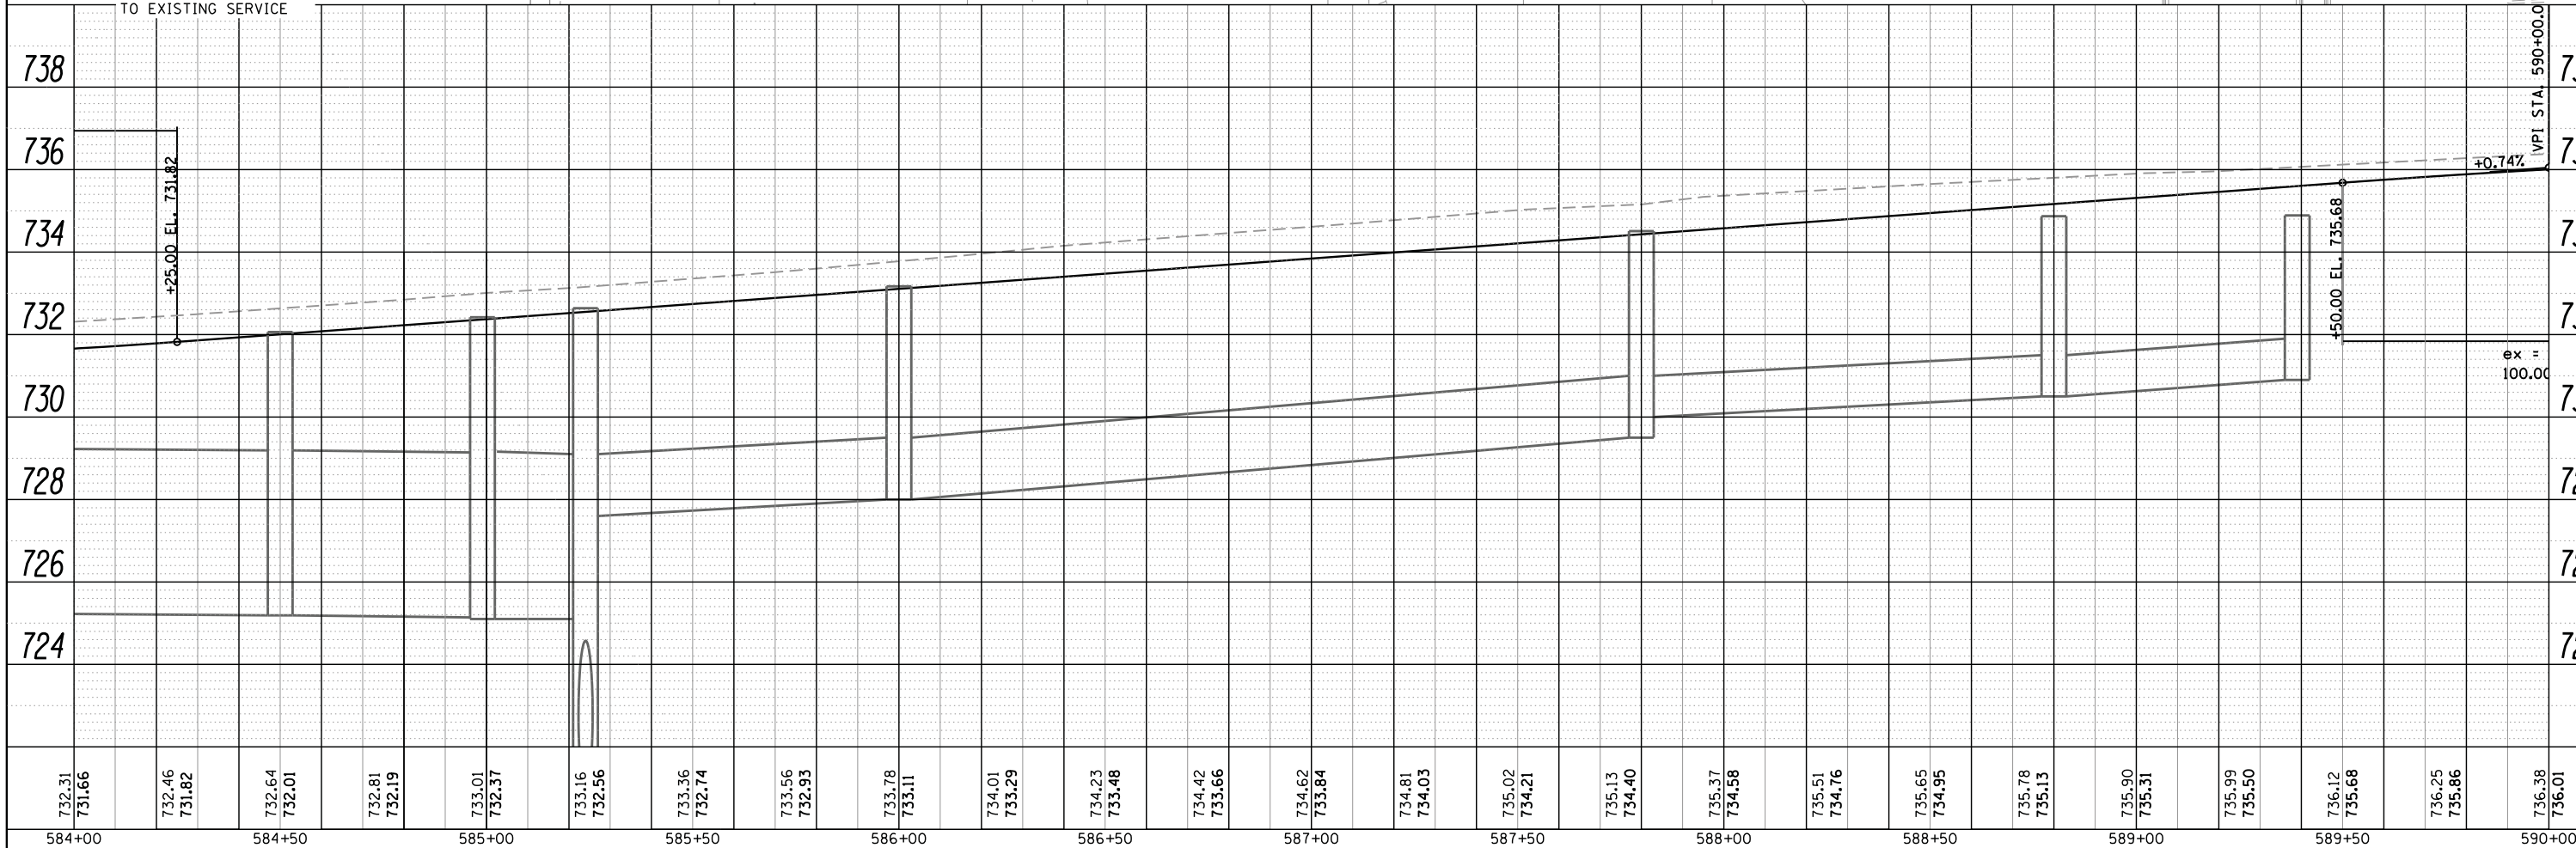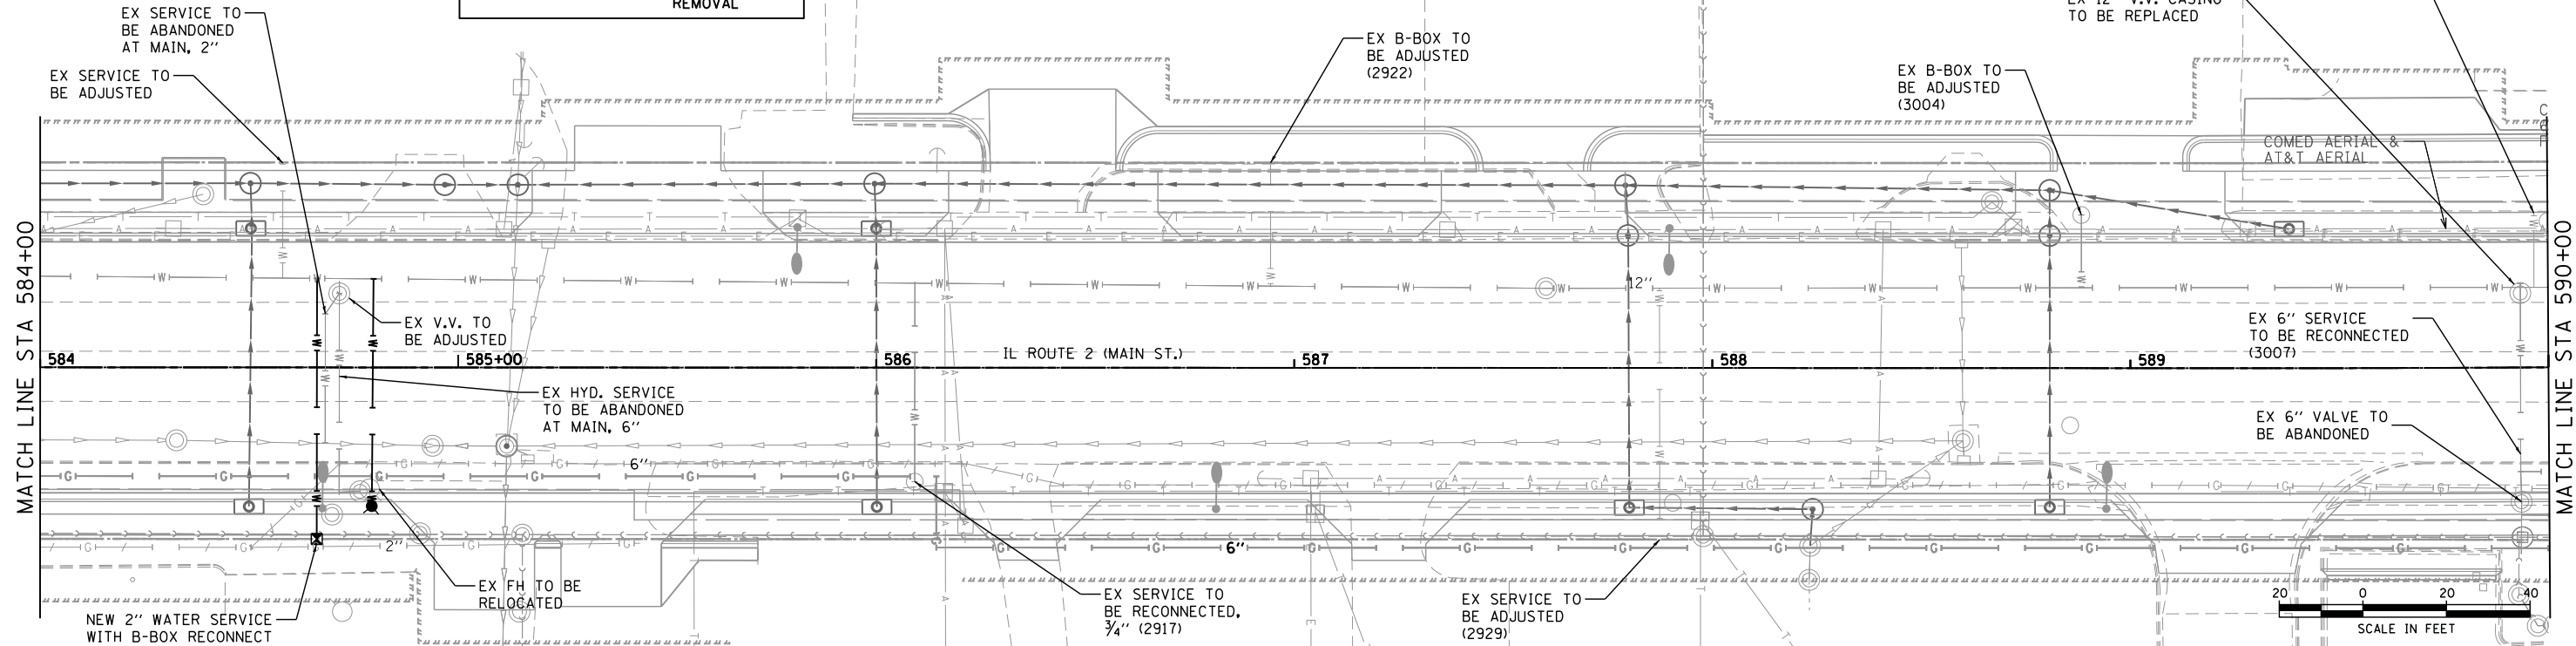

738	736	734	732	730	728	726	724
732.31	731.66	732.46	731.82	732.64	732.01	732.81	732.19
733.01	732.37	733.16	732.56	733.36	732.74	733.56	732.93
733.78	733.11	734.01	733.29	734.23	733.48	734.42	733.66
734.62	733.84	734.81	734.03	735.02	734.21	735.13	734.40
735.37	734.58	735.51	734.76	735.65	734.95	735.78	735.13
735.90	735.31	735.99	735.50	736.12	735.68	736.25	735.86
736.38	736.01						
584+00	584+50	585+00	585+50	586+00	586+50	587+00	587+50
588+00	588+50	589+00	589+50	590+00			

USER NAME	whood	DESIGNED	CJP	REVISED	-
DRAWN	WJH	REVISOR	-	REVISOR	-
CHECKED	DVC	REVISOR	-	REVISOR	-
DATE	-	REVISOR	-	REVISOR	-

SCALE: 1" = 20'	SHEET NO.	OF	SHEETS	STA.	584+00	TO	STA.	590+00
-----------------	-----------	----	--------	------	--------	----	------	--------

F.A.P. RTE.	SECTION	COUNTY	TOTAL SHEETS	SHEET NO.
734	78R-2	WINNEBAGO	926	491

CONTRACT NO.	926
--------------	-----

FED. ROAD DIST. NO.	ILLINOIS	FED. AID PROJECT
---------------------	----------	------------------

PLAN	SURVEYED	BY	DATE
NOTE BOOK	ALIGNED		
NO.	CADD FILE NAME		

PROFILE	SURVEYED	BY	DATE
NOTE BOOK	GRADES CHECKED		
NO.	STRUCTURE NOTATIONS CHKD		

COMPANY NAME: HRGreen.com
 PROJECT CONTACT: DAVE VAN CAMP, P.E.
 CLIENT: CITY OF ROCKFORD
 DATE PLOTTED: 3/10/2015 9:59:57 AM
 FILE NAME: 25006-sh111-sh111-watermain.dgn
 PLOT NAME: 12001.dgn
 PEN TABLE: 22553.dgn

LEGEND

▼ LINE STOP

⊙ VALVE IN VAULT

⊙ VALVE IN BOX

⊠ BUFFALO BOX

▨ CASING



⦿ FIRE HYDRANT

⌵ REDUCER

⌵ CAP EXIST.

— W — WATER MAIN



— W — WATER MAIN REMOVAL

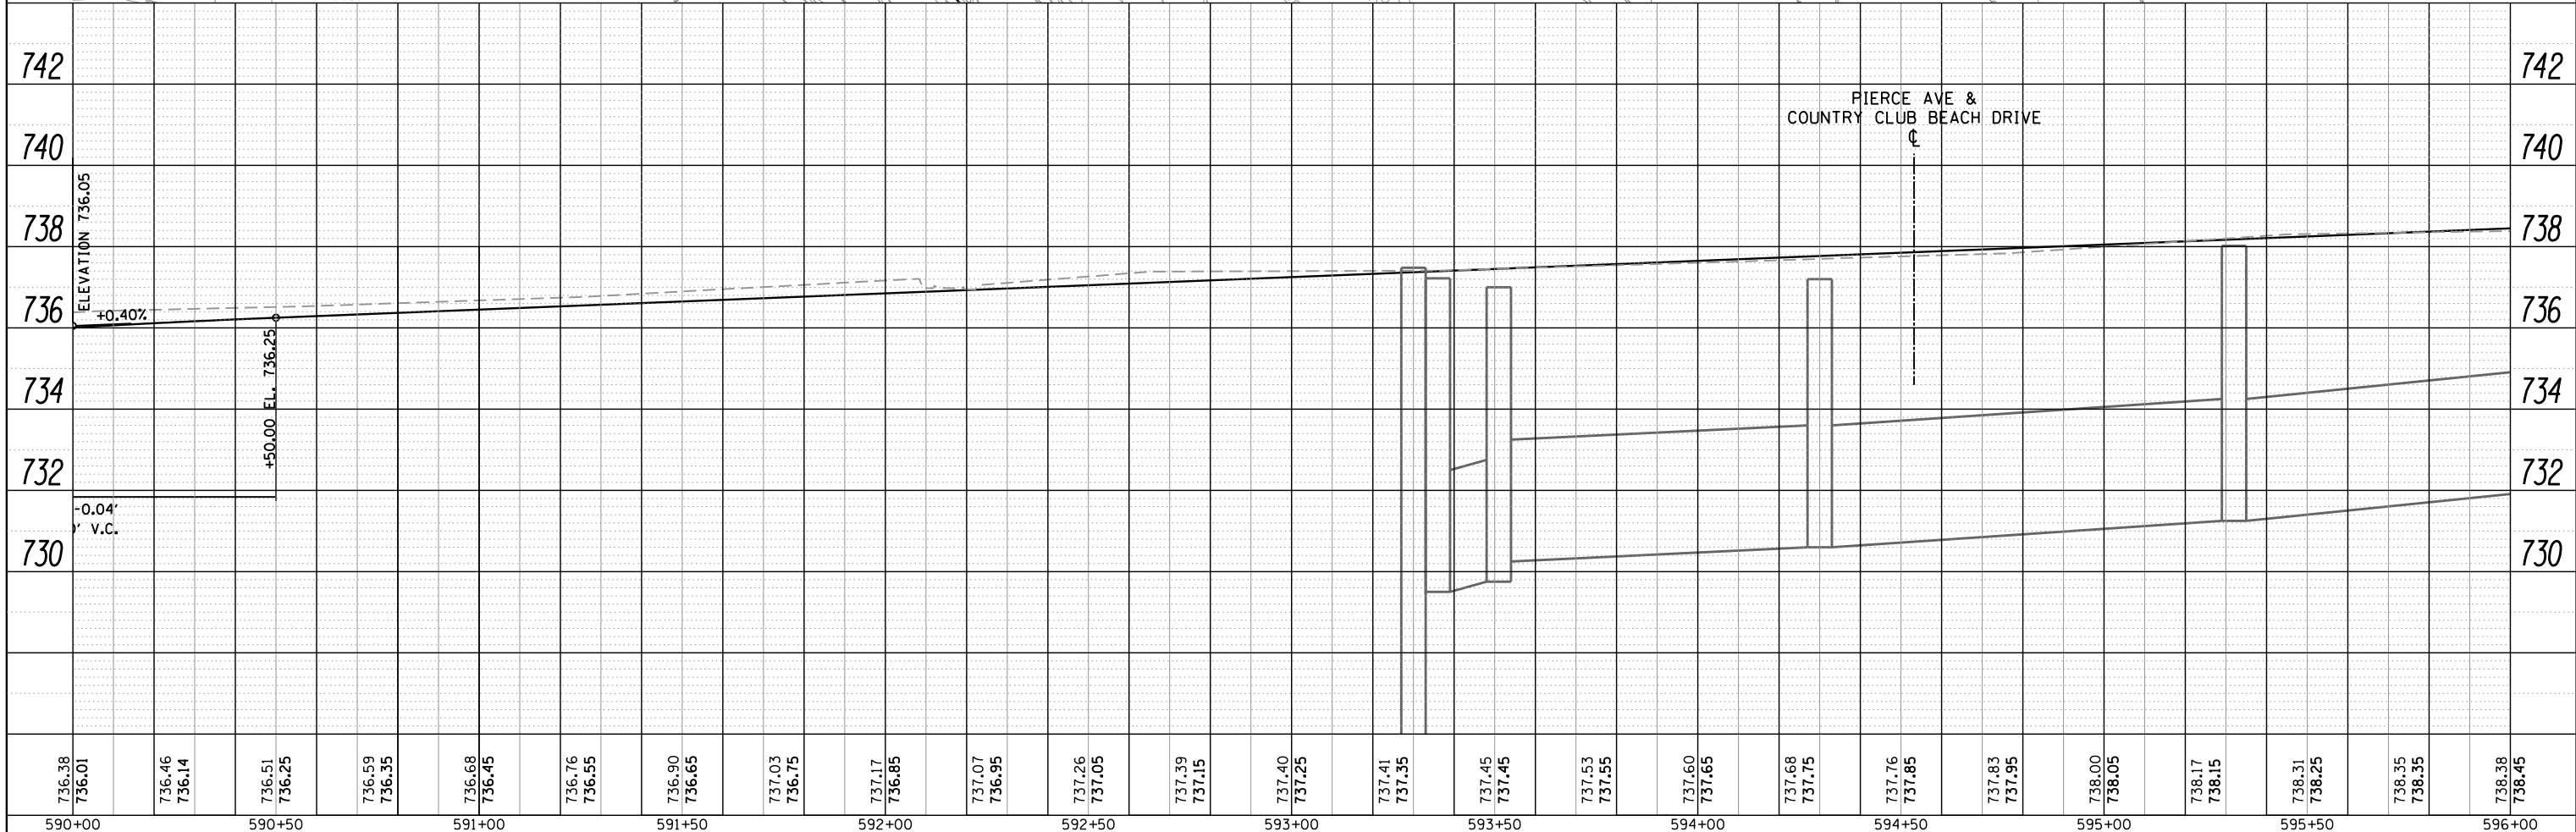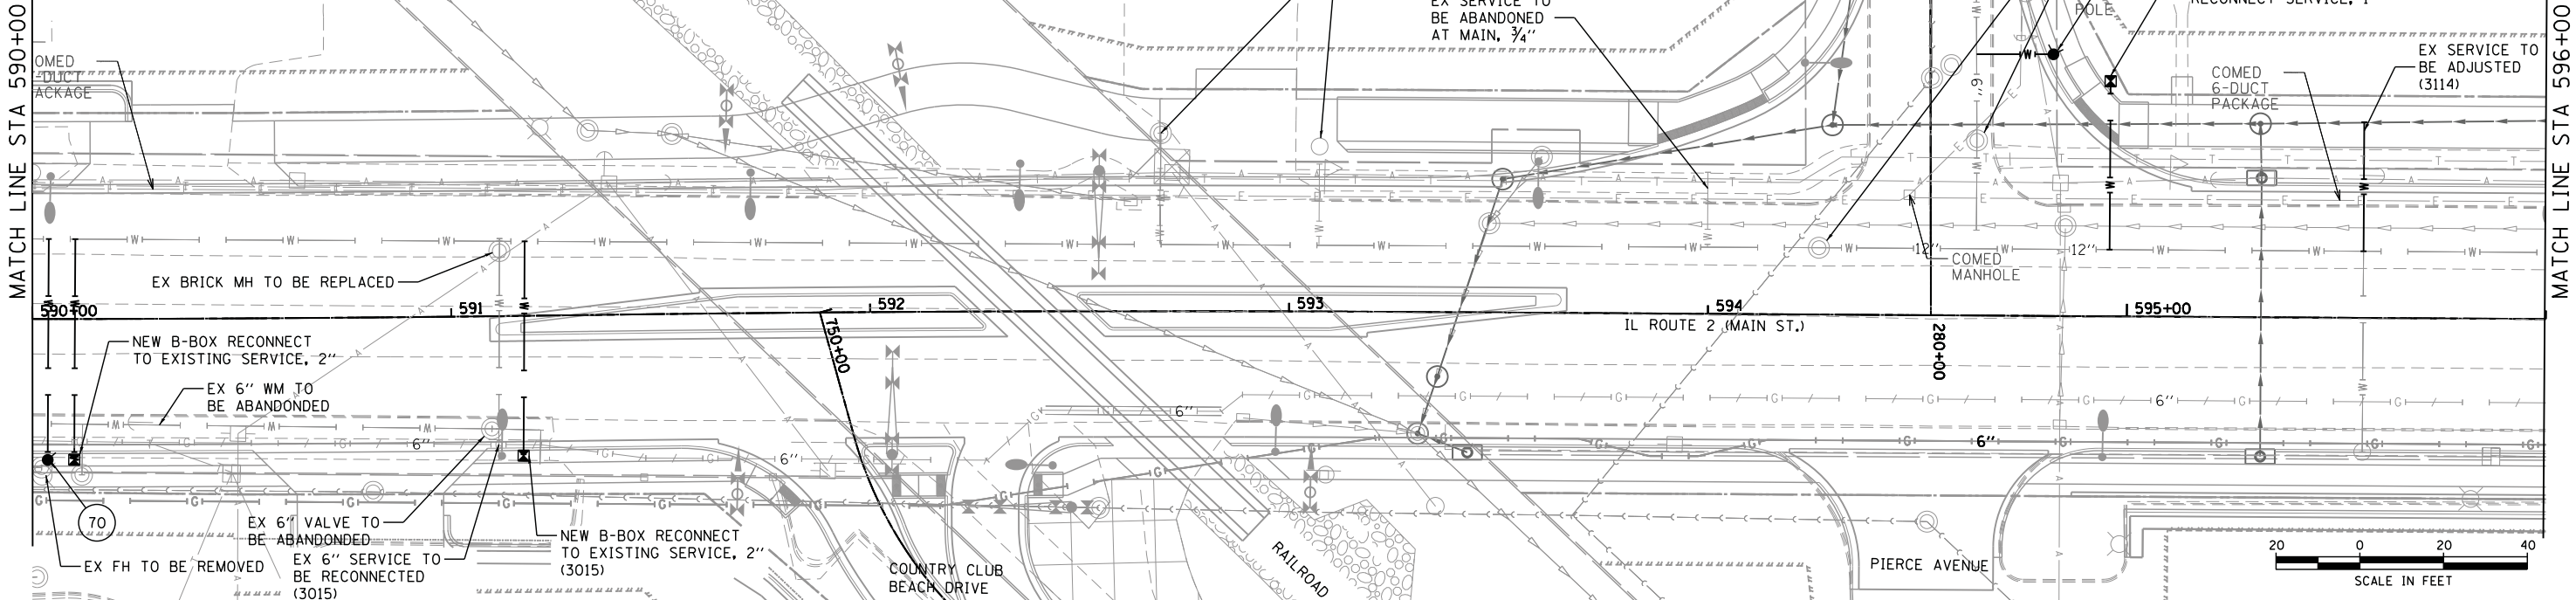

PLAN	SURVEYED	BY	DATE
NOTE BOOK NO.	ALIGNED		
	CADD FILE NAME		

PROFILE	SURVEYED	BY	DATE
NOTE BOOK NO.	GRADES CHECKED		
	STRUCTURE NOTATIONS CHKD		

COMPANY NAME: HRGreen.com
PROJECT CONTACT: DAVE VAN CAMP, P.E.
CLIENT: CITY OF ROCKFORD
DATE PLOTTED: 3/10/2015 02:30:00 AM
FILE NAME: 25006-shr12-plrpt-watermain.dgn
PLOT NAME: 12001.dgn
PEN TABLE: Project 22506.dgn

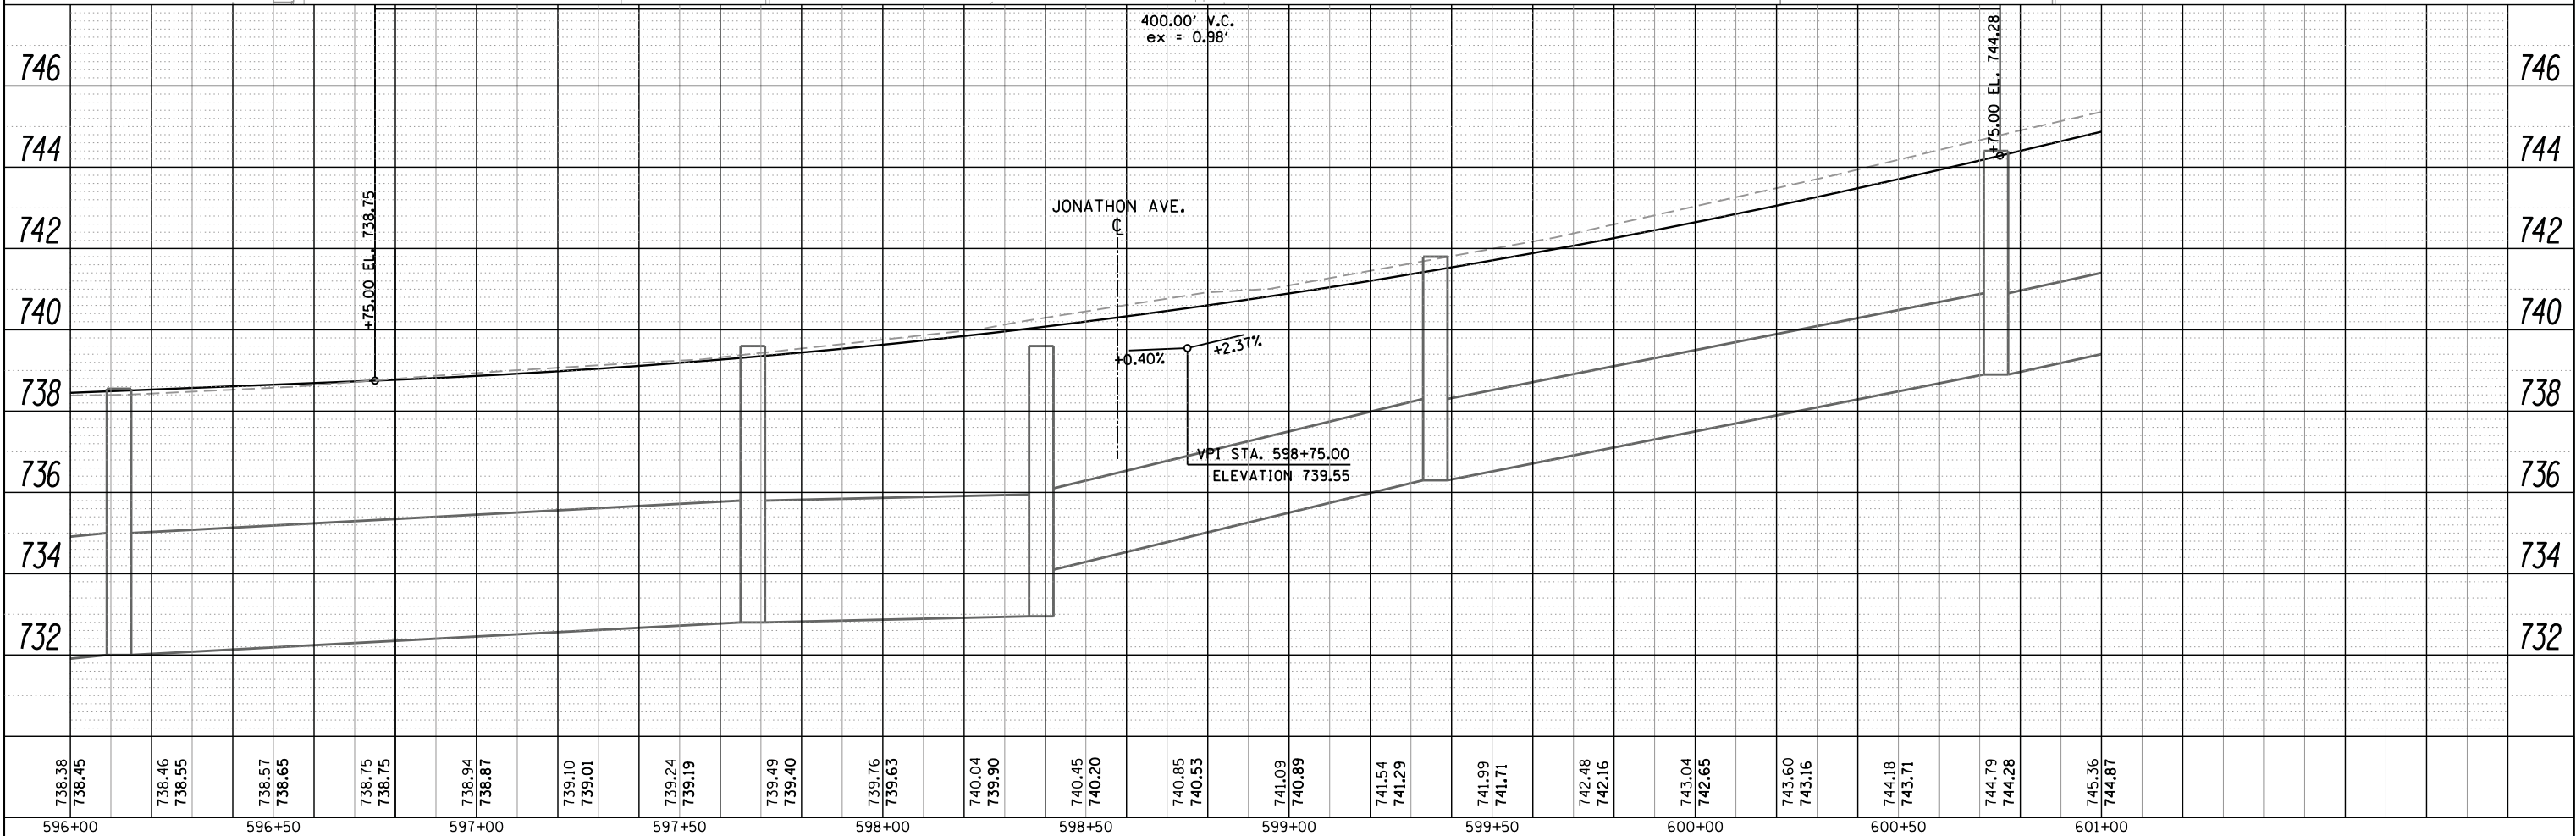
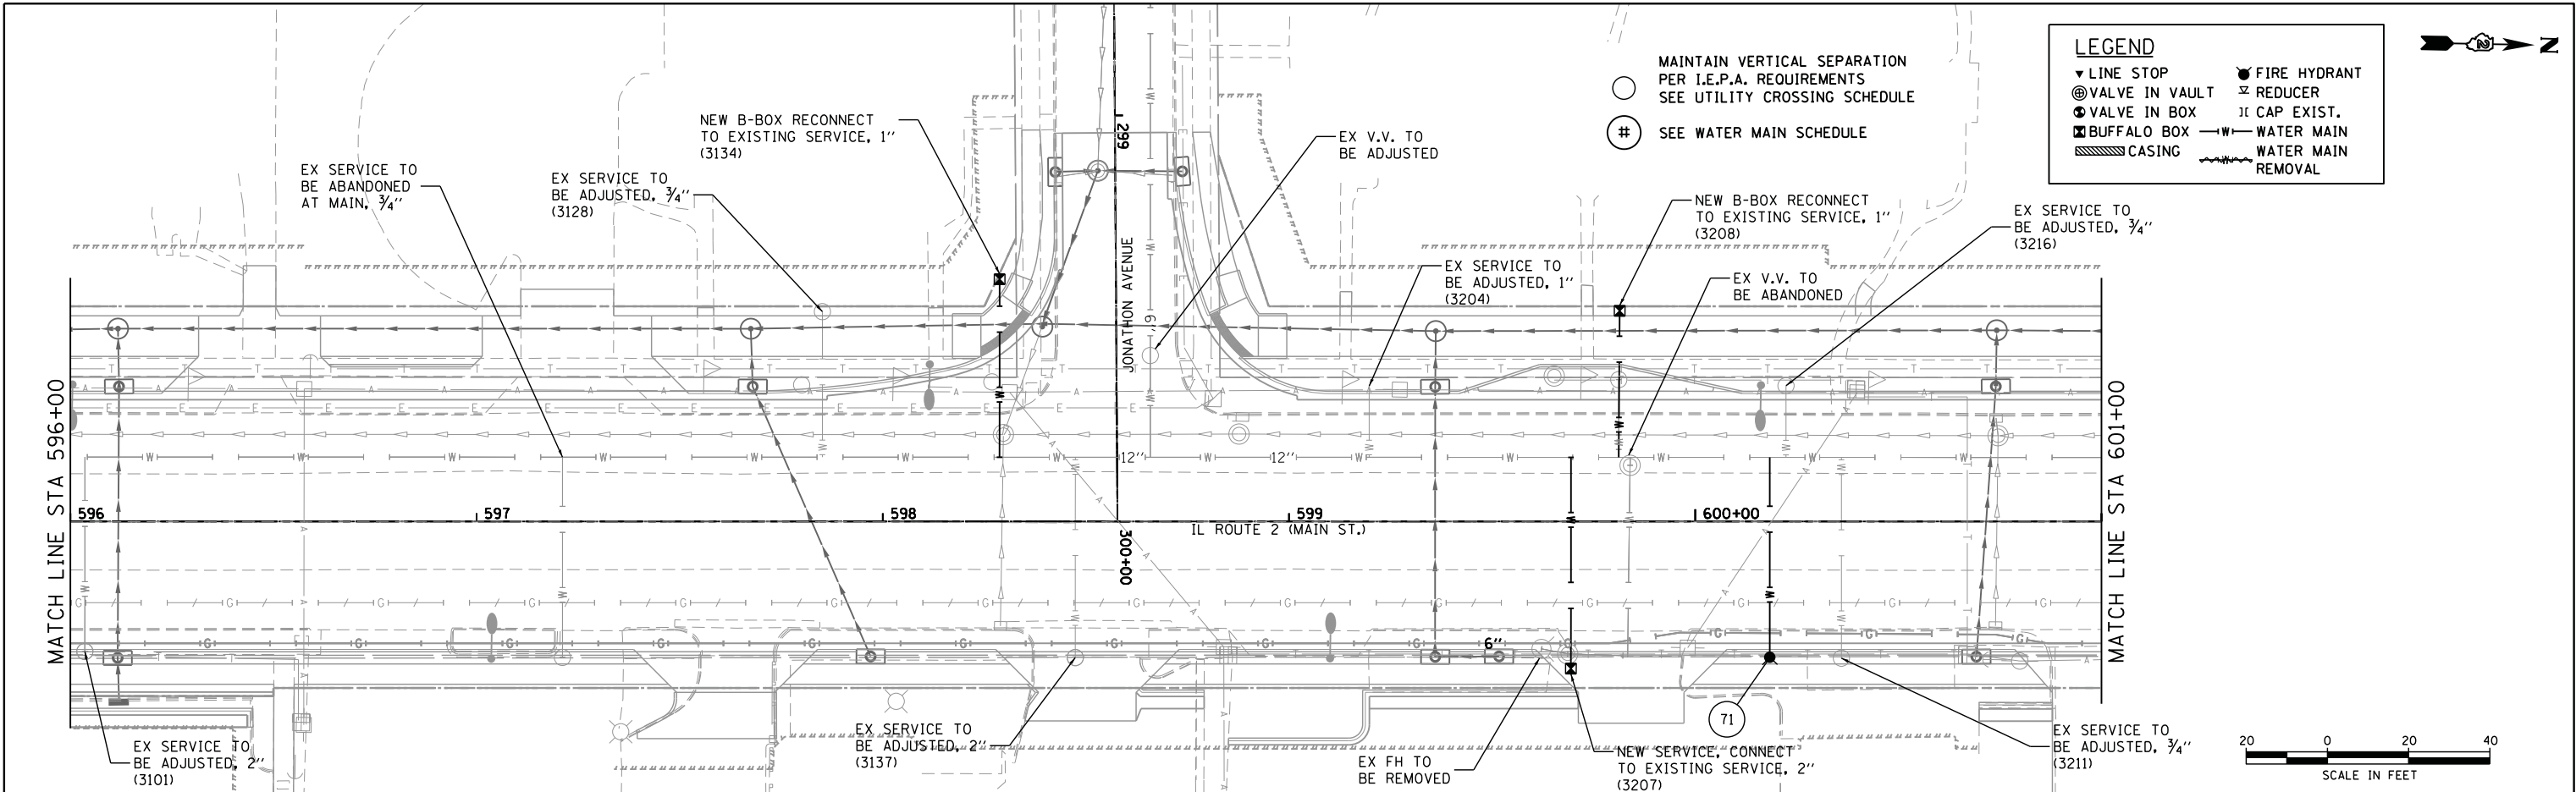


 HRGreen.com Illinois Professional Design Firm # 184-001322	USER NAME = whood	DESIGNED - CJP	REVISED -	STATE OF ILLINOIS DEPARTMENT OF TRANSPORTATION	IL ROUTE 2 (N. MAIN STREET) WATER MAIN REPLACEMENT				F.A.P. RTE.	SECTION	COUNTY	TOTAL SHEETS	SHEET NO.
	PLOT SCALE =	DRAWN - WJH	REVISED -						734	78R-2	WINNEBAGO	926	493
	PLOT DATE = 3/10/2015	CHECKED - DVC	REVISED -		CONTRACT NO.								
		DATE -	REVISED -		SCALE: 1" = 20'				SHEET NO.	OF SHEETS	STA. 596+00 TO STA. 601+00	FED. ROAD DIST. NO.	ILLINOIS

PLAN	SURVEYED	BY	DATE
NOTE BOOK NO.	ALLOTTED		
CADD FILE NAME	CHECKED		

PROFILE	SURVEYED	BY	DATE
NOTE BOOK NO.	GRADES CHECKED		
STRUCTURE NOTATIONS CHKD			

COMPANY NAME: HRGreen.com
PROJECT CONTACT: DAVE VAN CAMP, P.E.
CLIENT: CITY OF ROCKFORD
DATE PLOTTED: 3/10/2015 09:30:03 AM
FILE NAME: 250006-shr13-plrpt-watermain.dgn
PLOT NUMBER: 12001.dgn
PEN TABLE: Structure Levels.dgn
Project 22555.dgn

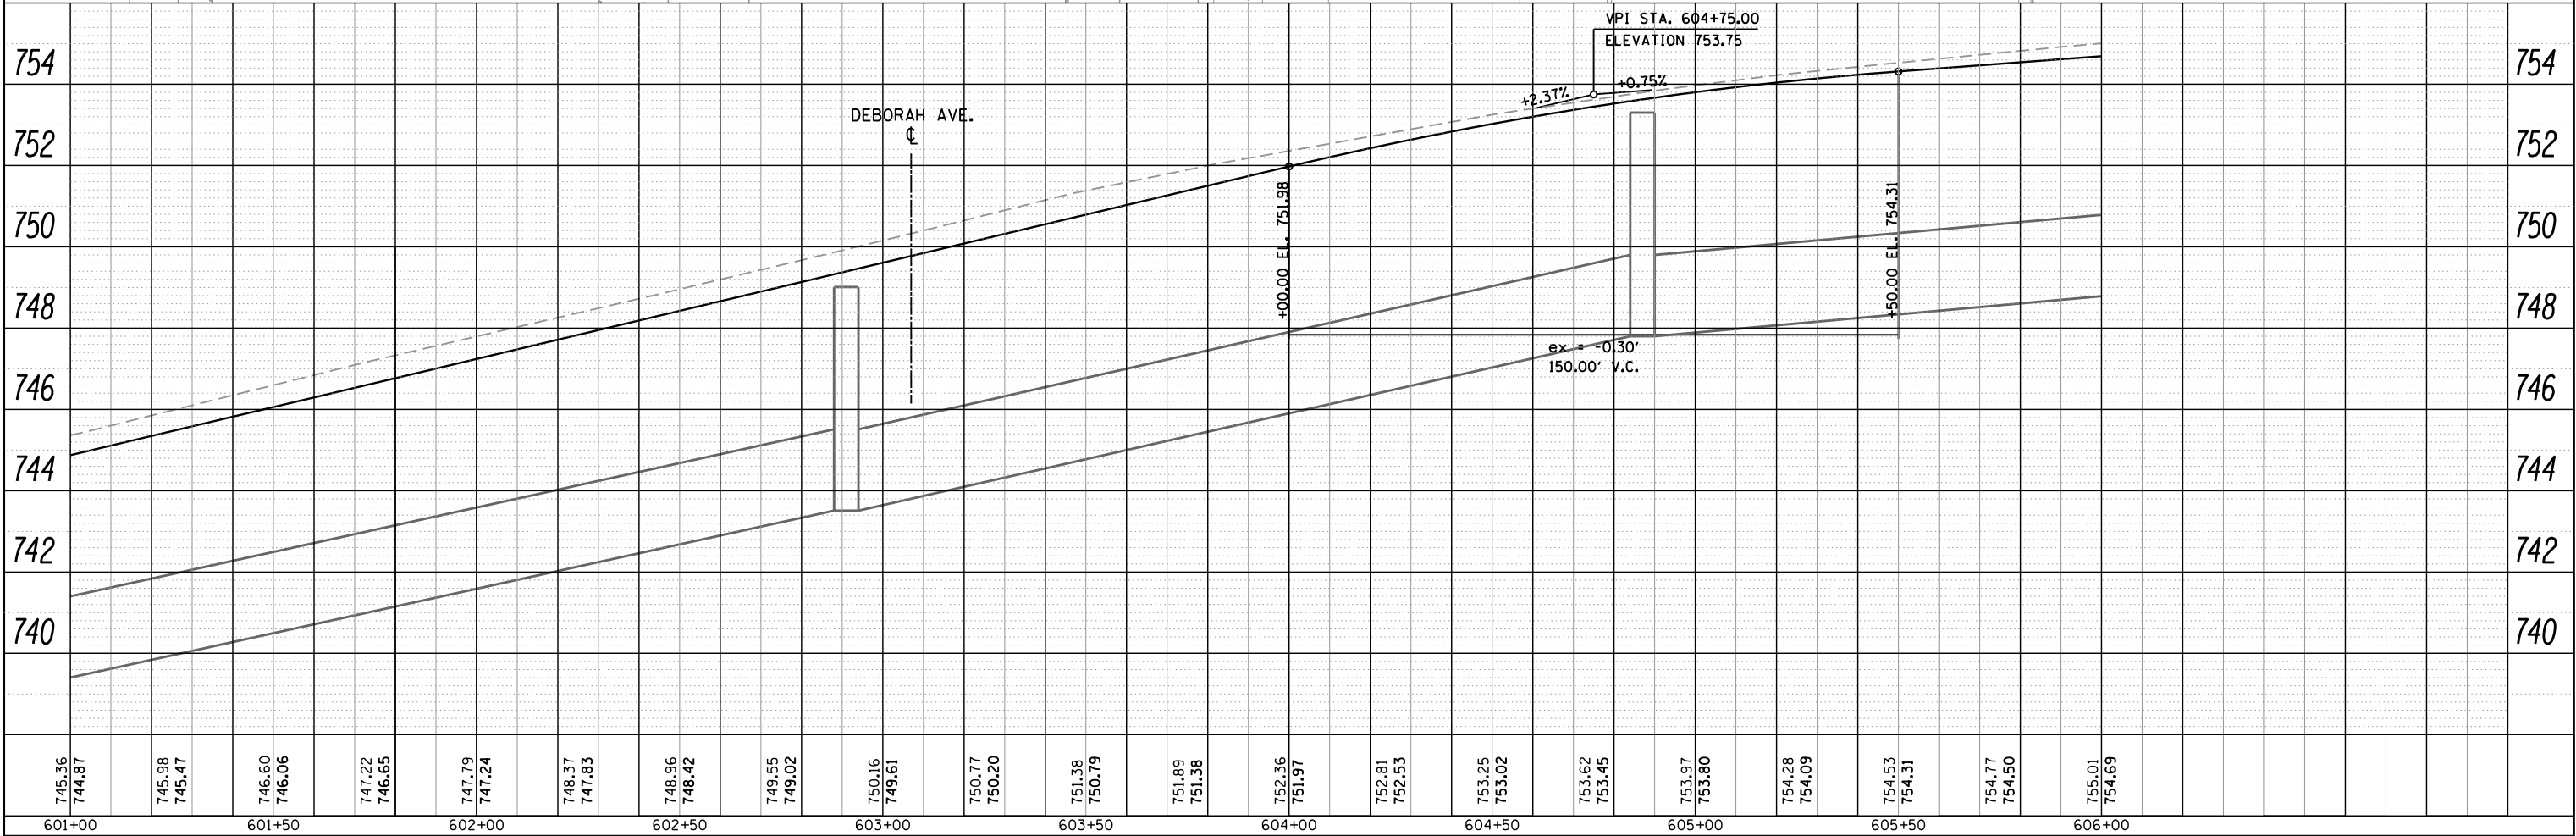
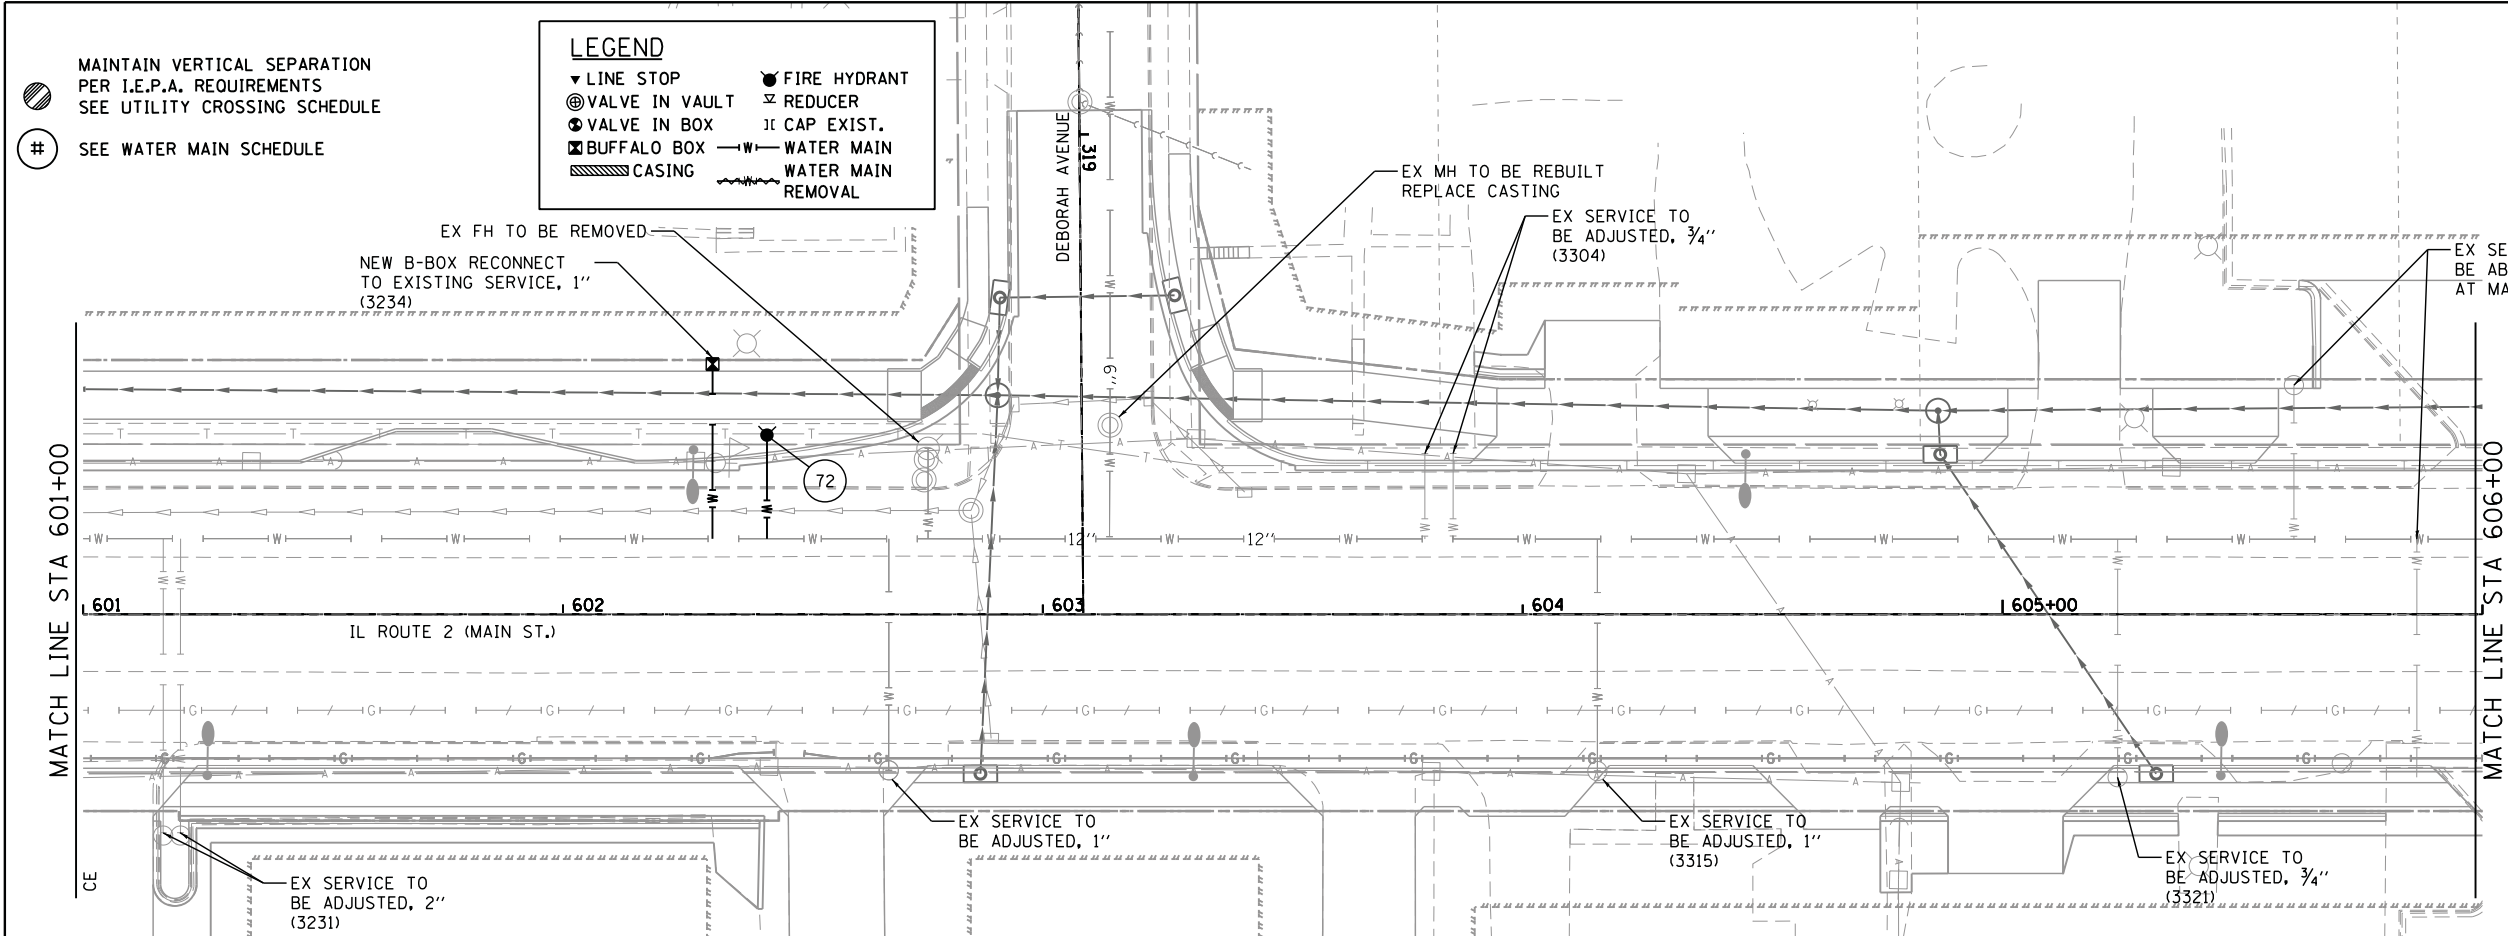


HRGreen HRGreen.com Illinois Professional Design Firm # 184-001322	USER NAME = whood	DESIGNED - CJP	REVISED -	STATE OF ILLINOIS DEPARTMENT OF TRANSPORTATION	IL ROUTE 2 (N. MAIN STREET) WATER MAIN REPLACEMENT				F.A.P. RTE.	SECTION	COUNTY	TOTAL SHEETS	SHEET NO.
	PLOT SCALE =	DRAWN - WJH	REVISED -		734	78R-2	WINNEBAGO	926	494				
	CHECKED - DVC	REVISED -	CONTRACT NO.										
	PLOT DATE = 3/10/2015	DATE -	REVISED -		SCALE: 1" = 20'	SHEET NO. OF SHEETS	STA. 601+00 TO STA. 606+00	FED. ROAD DIST. NO.	ILLINOIS	FED. AID PROJECT			

PLAN	SURVEYED	BY	DATE
NOTE BOOK NO.	PLOTTED		
	CHECKED		
	FILED		
	CADD FILE NAME		

PROFILE	SURVEYED	BY	DATE
NOTE BOOK NO.	PLOTTED		
	CHECKED		
	FILED		
	STRUCTURE NOTATIONS CHKD		

COMPANY NAME: HRGreen.com
PROJECT CONTACT: DAVE VAN CAMP, P.E.
CLIENT: CITY OF ROCKFORD
DATE PLOTTED: 3/10/2015 09:30:08 AM
FILE NAME: 25006-shr14-plumf-watermain.dgn
PLOT NUMBER: 12001.dgn
PEN TABLE: 22555.tbl

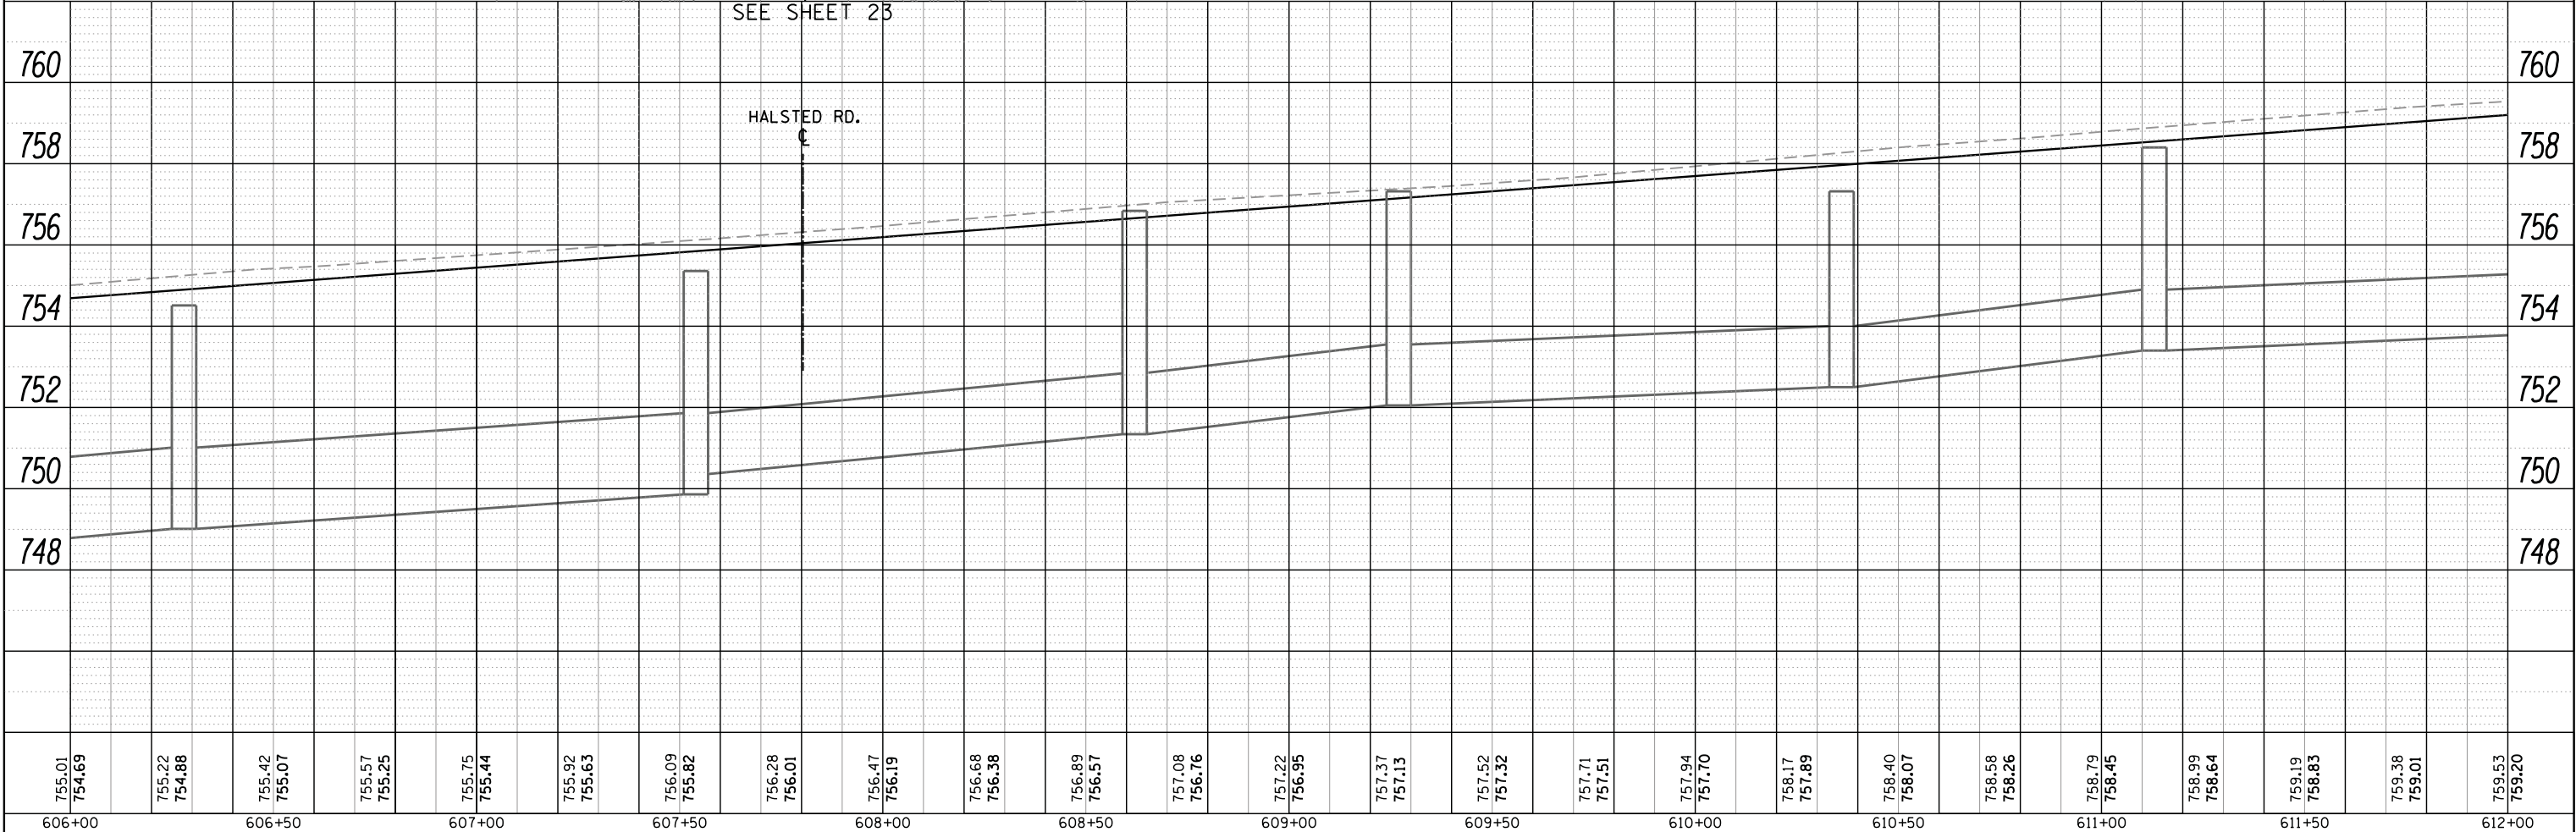
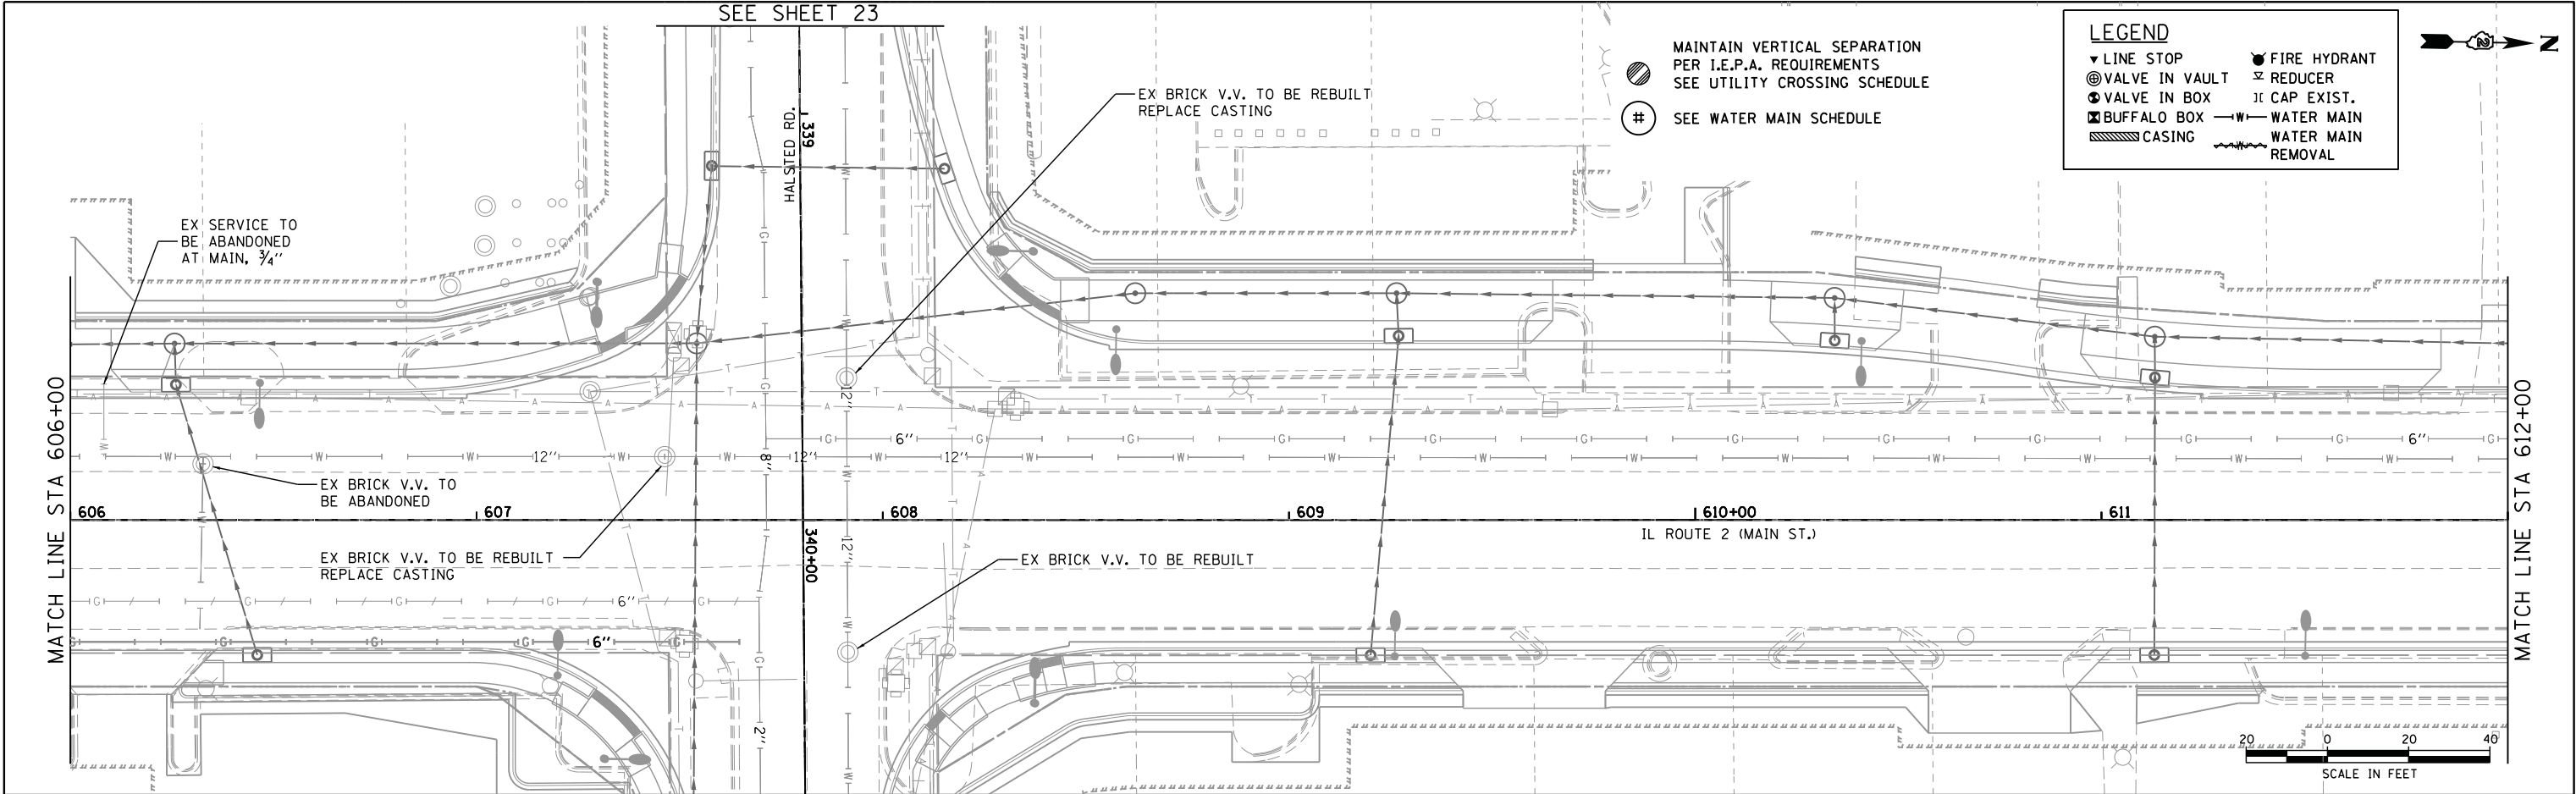


 HRGreen.com Illinois Professional Design Firm # 184-001322	USER NAME = whood	DESIGNED - CJP	REVISED -	STATE OF ILLINOIS DEPARTMENT OF TRANSPORTATION	IL ROUTE 2 (N. MAIN STREET) WATER MAIN REPLACEMENT				F.A.P. RTE.	SECTION	COUNTY	TOTAL SHEETS	SHEET NO.
	PLOT SCALE =	DRAWN - WJH	REVISED -						734	78R-2	WINNEBAGO	926	495
	PLOT DATE = 3/10/2015	CHECKED - DVC	REVISED -		CONTRACT NO.								
		DATE -	REVISED -		SCALE: 1" = 20'	SHEET NO. OF SHEETS	STA. 606+00 TO STA. 612+00	FED. ROAD DIST. NO.	ILLINOIS	FED. AID PROJECT			

PLAN	SURVEYED	BY	DATE
NOTE BOOK NO.	ALIGNED		
CADD FILE NAME	CHECKED		

PROFILE	SURVEYED	BY	DATE
NOTE BOOK NO.	GRADES CHECKED		
STRUCTURE NOTATIONS CHKD	STRUCTURE		

COMPANY NAME: HRGreen.com
PROJECT CONTACT: DAVE VAN CAMP, P.E.
CLIENT: CITY OF ROCKFORD
DATE PLOTTED: 3/10/2015 08:31:2 AM
FILE NAME: 25006-sh115-plumf-watermain.dgn
PLOT DATE: 3/10/2015
PEN TABLE: 12001.dwg

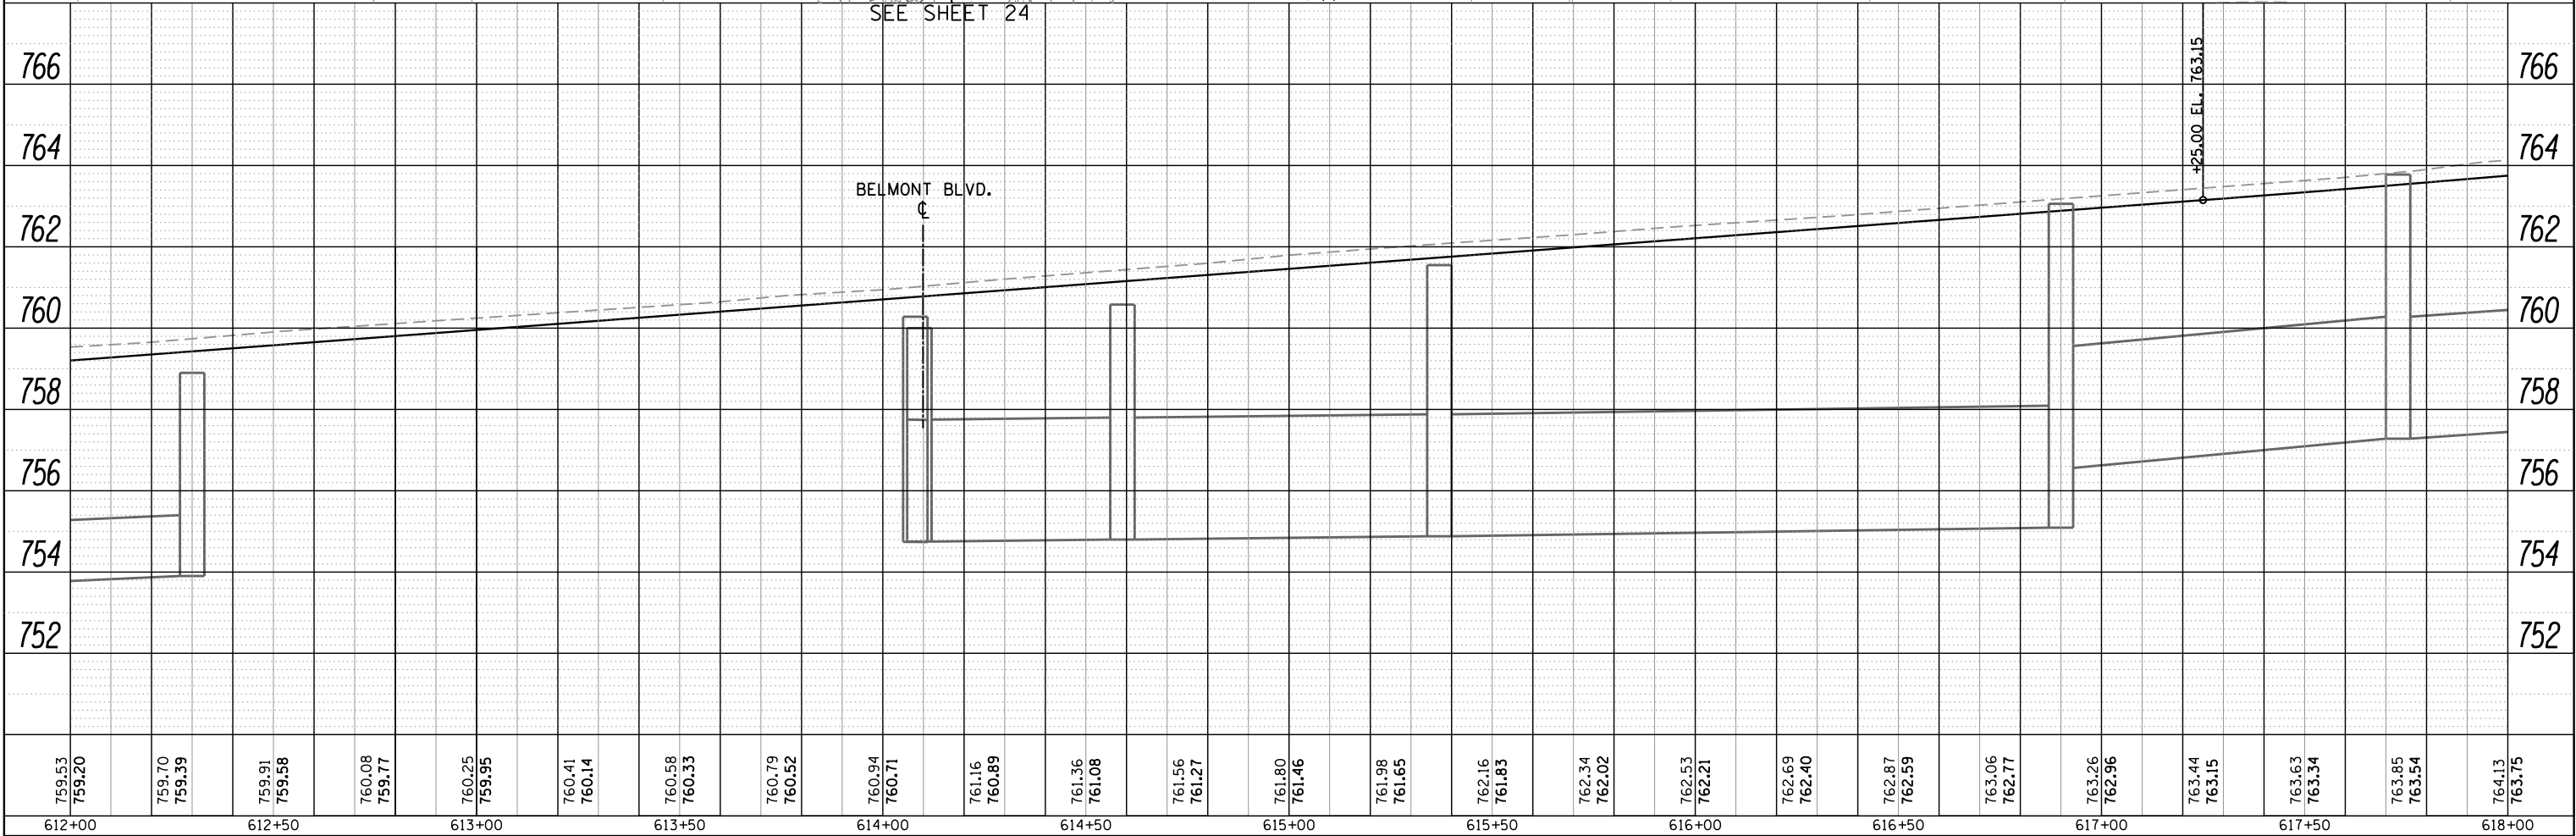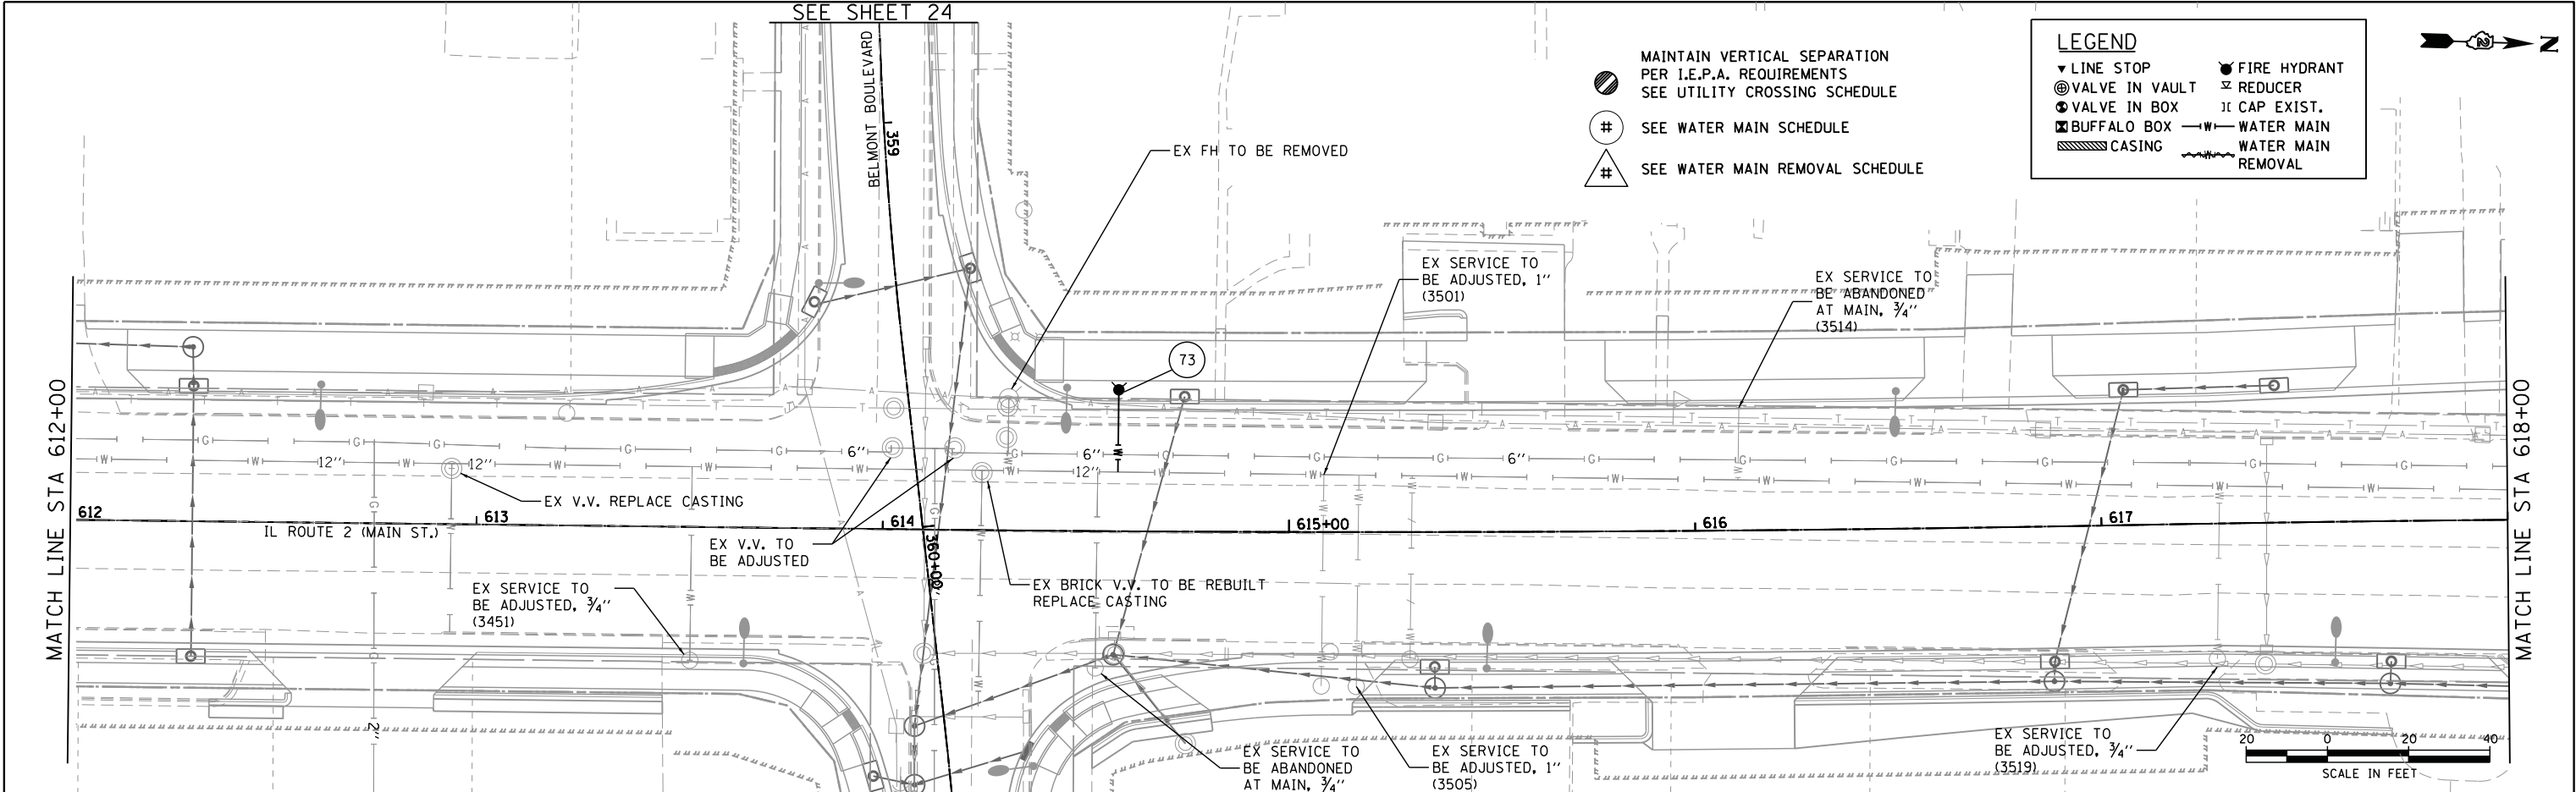

H3 HRGreen.com Illinois Professional Design Firm # 184-001322 HRGreen	USER NAME = whood	DESIGNED - CJP	REVISED -	STATE OF ILLINOIS DEPARTMENT OF TRANSPORTATION	IL ROUTE 2 (N. MAIN STREET) WATER MAIN REPLACEMENT				F.A.P. RTE.	SECTION	COUNTY	TOTAL SHEETS	SHEET NO.
	PLOT SCALE =	DRAWN - WJH	REVISED -		734	78R-2	WINNEBAGO	926	496				
	PLOT DATE = 3/10/2015	CHECKED - DVC	REVISED -		CONTRACT NO.								
		DATE -	REVISED -		SCALE: 1" = 20'	SHEET NO.	OF SHEETS	STA. 612+00 TO STA. 618+00	FED. ROAD DIST. NO.	ILLINOIS	FED. AID PROJECT		

PLAN	SURVEYED	BY	DATE
NOTE BOOK NO.	PLOTTED		
	CHECKED		
	ALIGNED		
	FILE NAME		

PROFILE	SURVEYED	BY	DATE
NOTE BOOK NO.	GRADES CHECKED		
	STRUCTURE		
	NOTATIONS CHKD		



COMPANY NAME: HRGreen.com
PROJECT CONTACT: DAVE VAN CAMP, P.E.
CLIENT: CITY OF ROCKFORD
DATE PLOTTED: 3/10/2015 8:29:16 AM
FILE NAME: 250006-sh16-plumf-watermain.dgn
PLOT NUMBER: 12001.dgn
PEN TABLE: 250006-sh16-plumf-watermain.dgn

MAINTAIN VERTICAL SEPARATION
PER I.E.P.A. REQUIREMENTS
SEE UTILITY CROSSING SCHEDULE

SEE WATER MAIN SCHEDULE

LEGEND

- ▼ LINE STOP
- ⊙ VALVE IN VAULT
- ⊙ VALVE IN BOX
- ⊠ BUFFALO BOX
- ▨ CASING
- FIRE HYDRANT
- ⋈ REDUCER
- ⌒ CAP EXIST.
- W — WATER MAIN
- ~ WATER MAIN REMOVAL

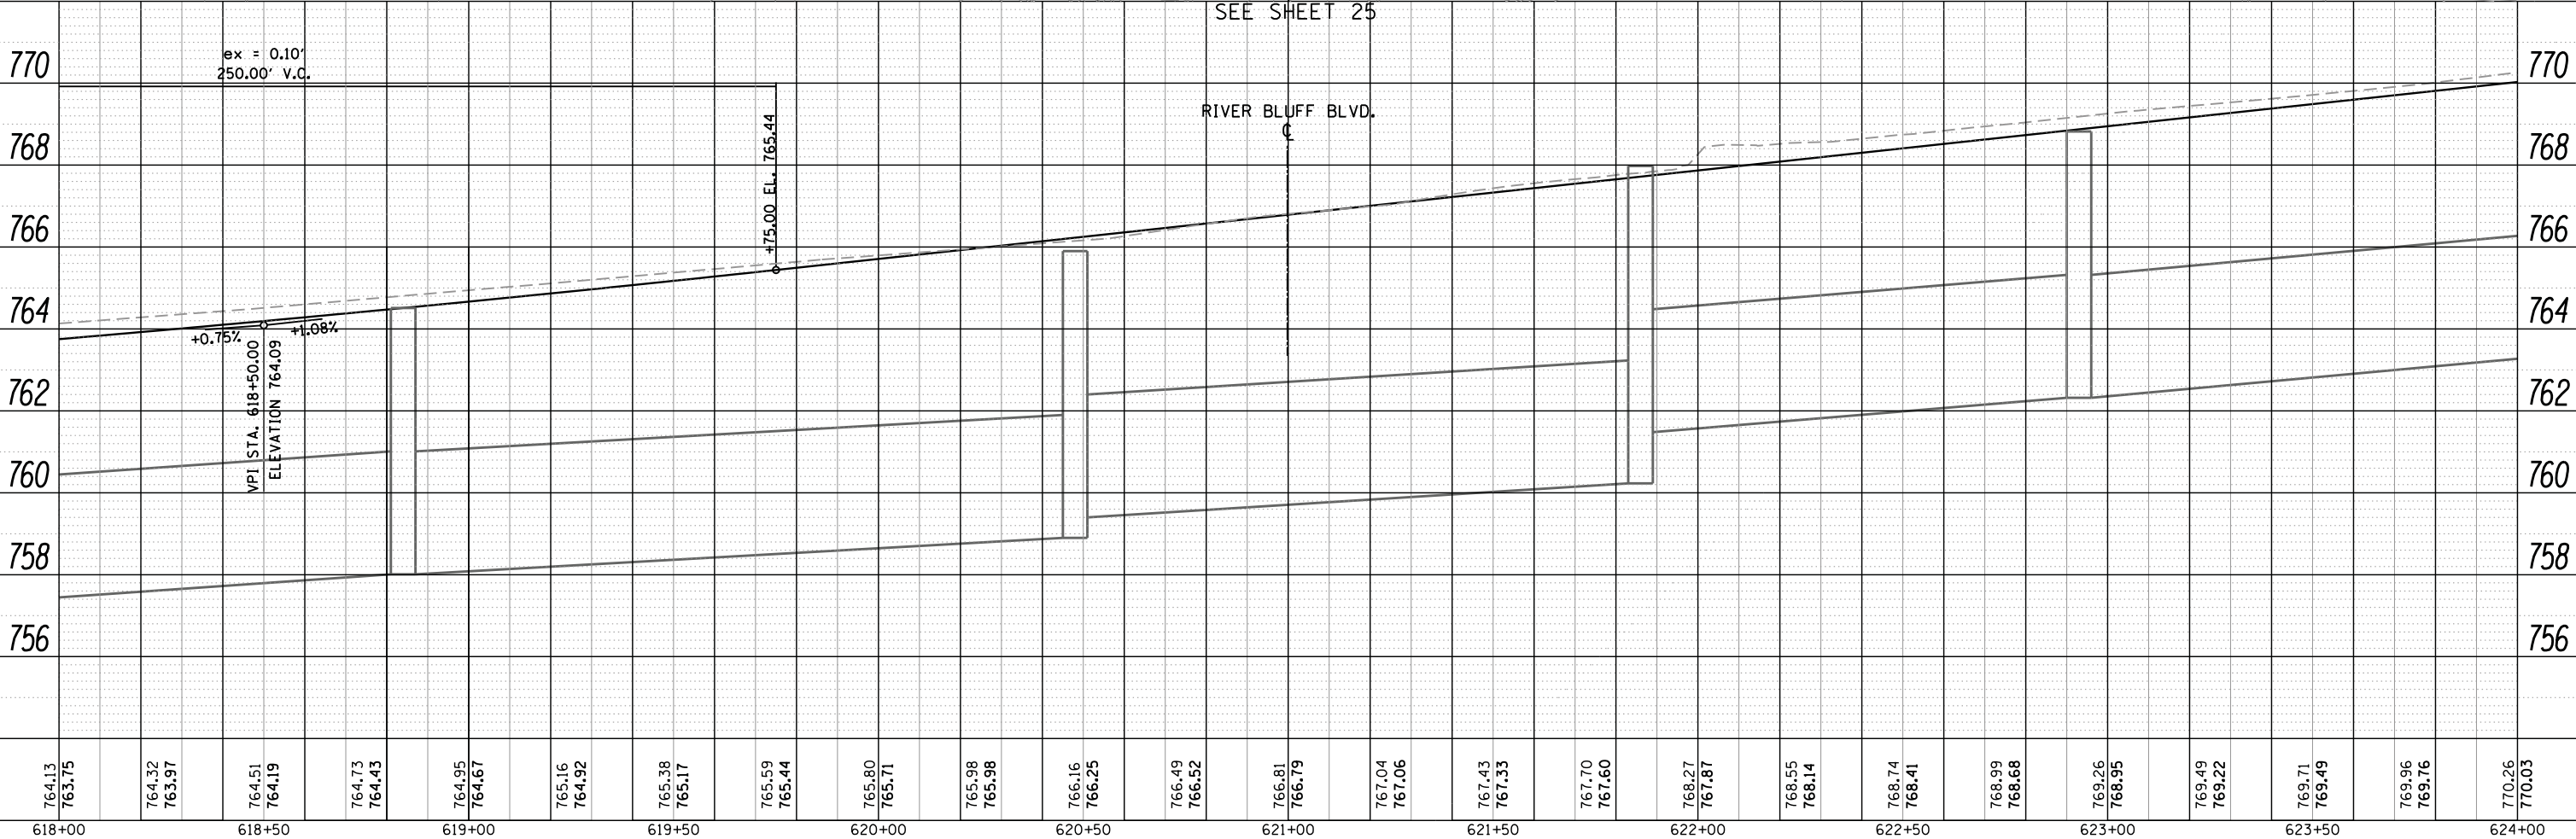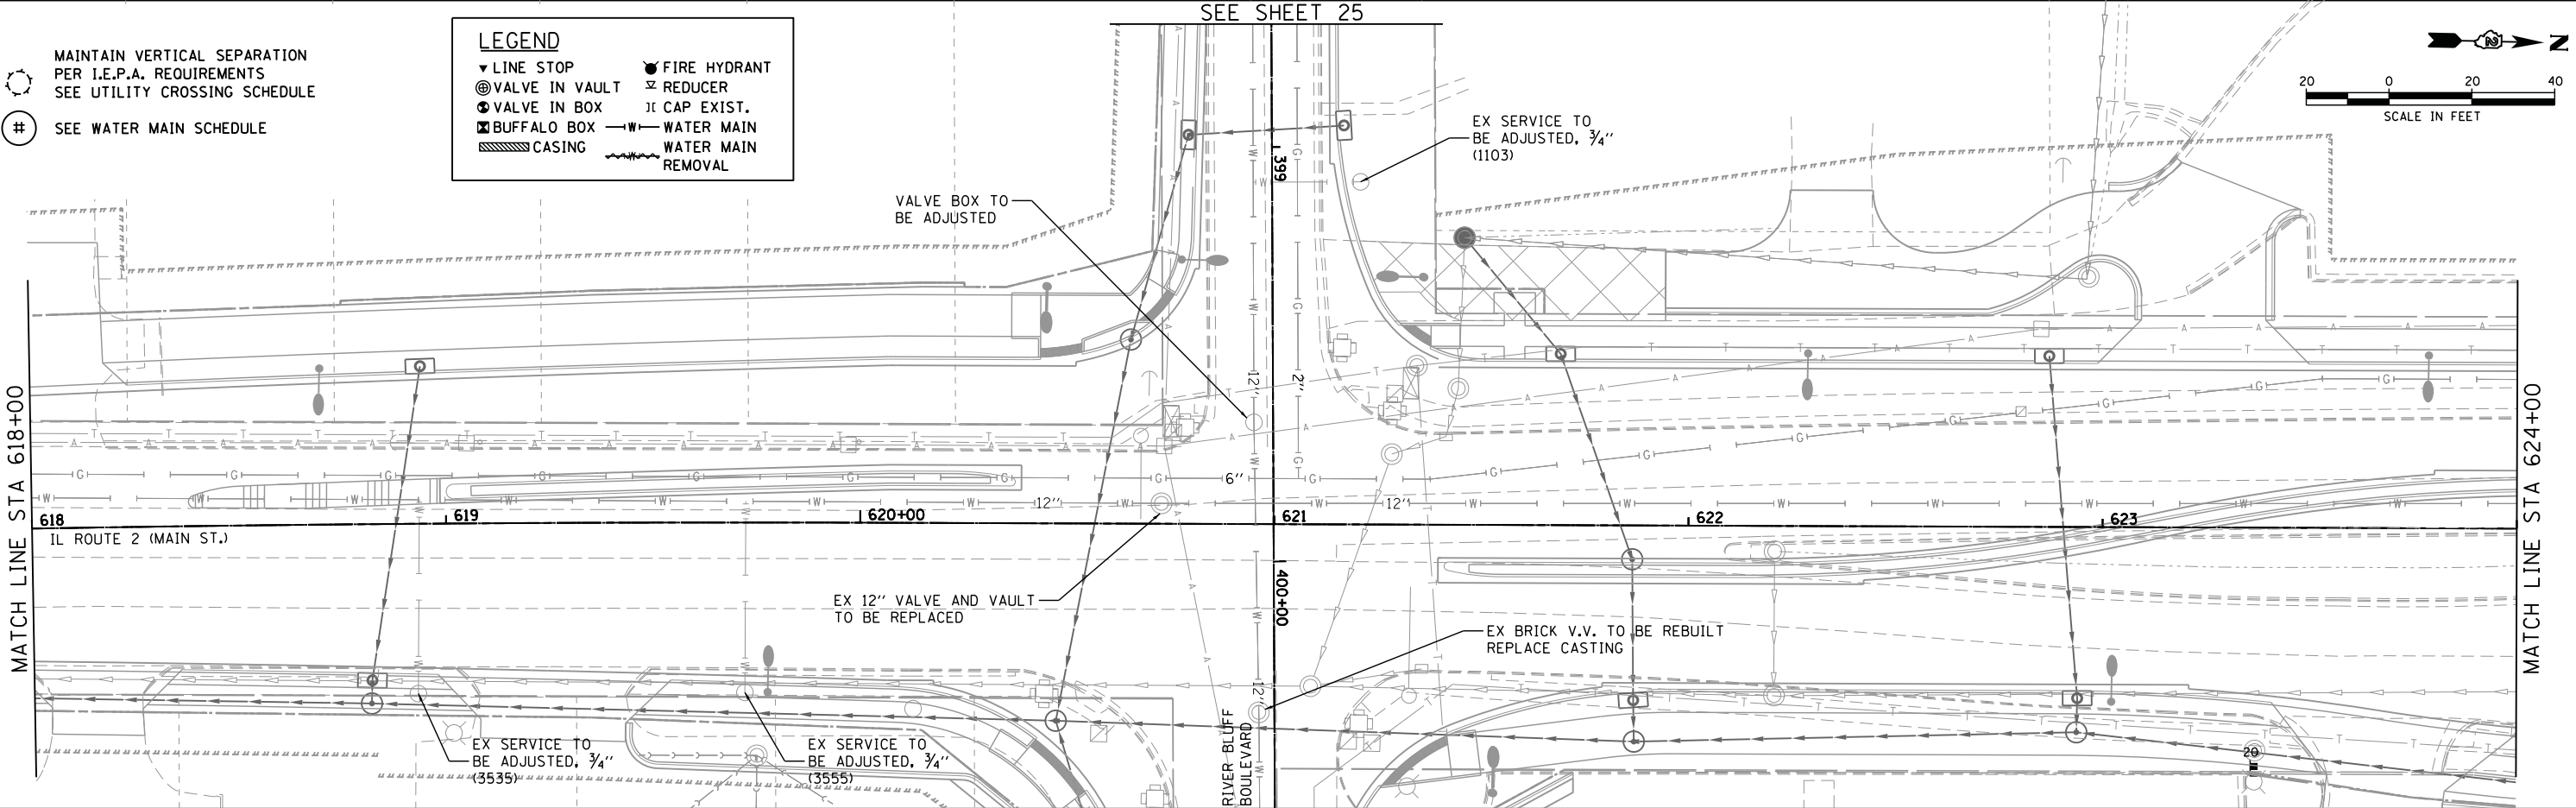

 HRGreen.com Illinois Professional Design Firm # 184-001322 	USER NAME = whood	DESIGNED - CJP	REVISED -	STATE OF ILLINOIS DEPARTMENT OF TRANSPORTATION	IL ROUTE 2 (N. MAIN STREET) WATER MAIN REPLACEMENT				F.A.P. RTE.	SECTION	COUNTY	TOTAL SHEETS	SHEET NO.
		DRAWN - WJH	REVISED -		734	78R-2	WINNEBAGO	926	497				
	PLOT SCALE =	CHECKED - DVC	REVISED -		CONTRACT NO.								
	PLOT DATE = 3/10/2015	DATE -	REVISED -		FED. ROAD DIST. NO. ILLINOIS FED. AID PROJECT								
					SCALE: 1" = 20'	SHEET NO. OF SHEETS	STA. 618+00 TO STA. 624+00						

PLAN	SURVEYED	BY	DATE
NOTE BOOK	ALIGNED		
NO.	CADD FILE NAME		



PROFILE	SURVEYED	BY	DATE
NOTE BOOK	GRADES CHECKED		
NO.	STRUCTURE NOTATIONS CHKD		

COMPANY NAME: HRGreen.com
PROJECT CONTACT: DAVE VAN CAMP, P.E.
CITY OF ROCKFORD
DATE PLOTTED: 3/10/2015 02:28 AM
FILE NAME: 25006-shr19-plumf-watermain.dgn
PLOT NUMBER: 12001.dgn
PEN TABLE: Project 22506.dgn

MAINTAIN VERTICAL SEPARATION
PER I.E.P.A. REQUIREMENTS
SEE UTILITY CROSSING SCHEDULE

SEE WATER MAIN SCHEDULE

LEGEND	
▼ LINE STOP	● FIRE HYDRANT
⊗ VALVE IN VAULT	⌵ REDUCER
⊕ VALVE IN BOX	⌒ CAP EXIST.
⊠ BUFFALO BOX	—W— WATER MAIN
▨ CASING	~ WATER MAIN REMOVAL

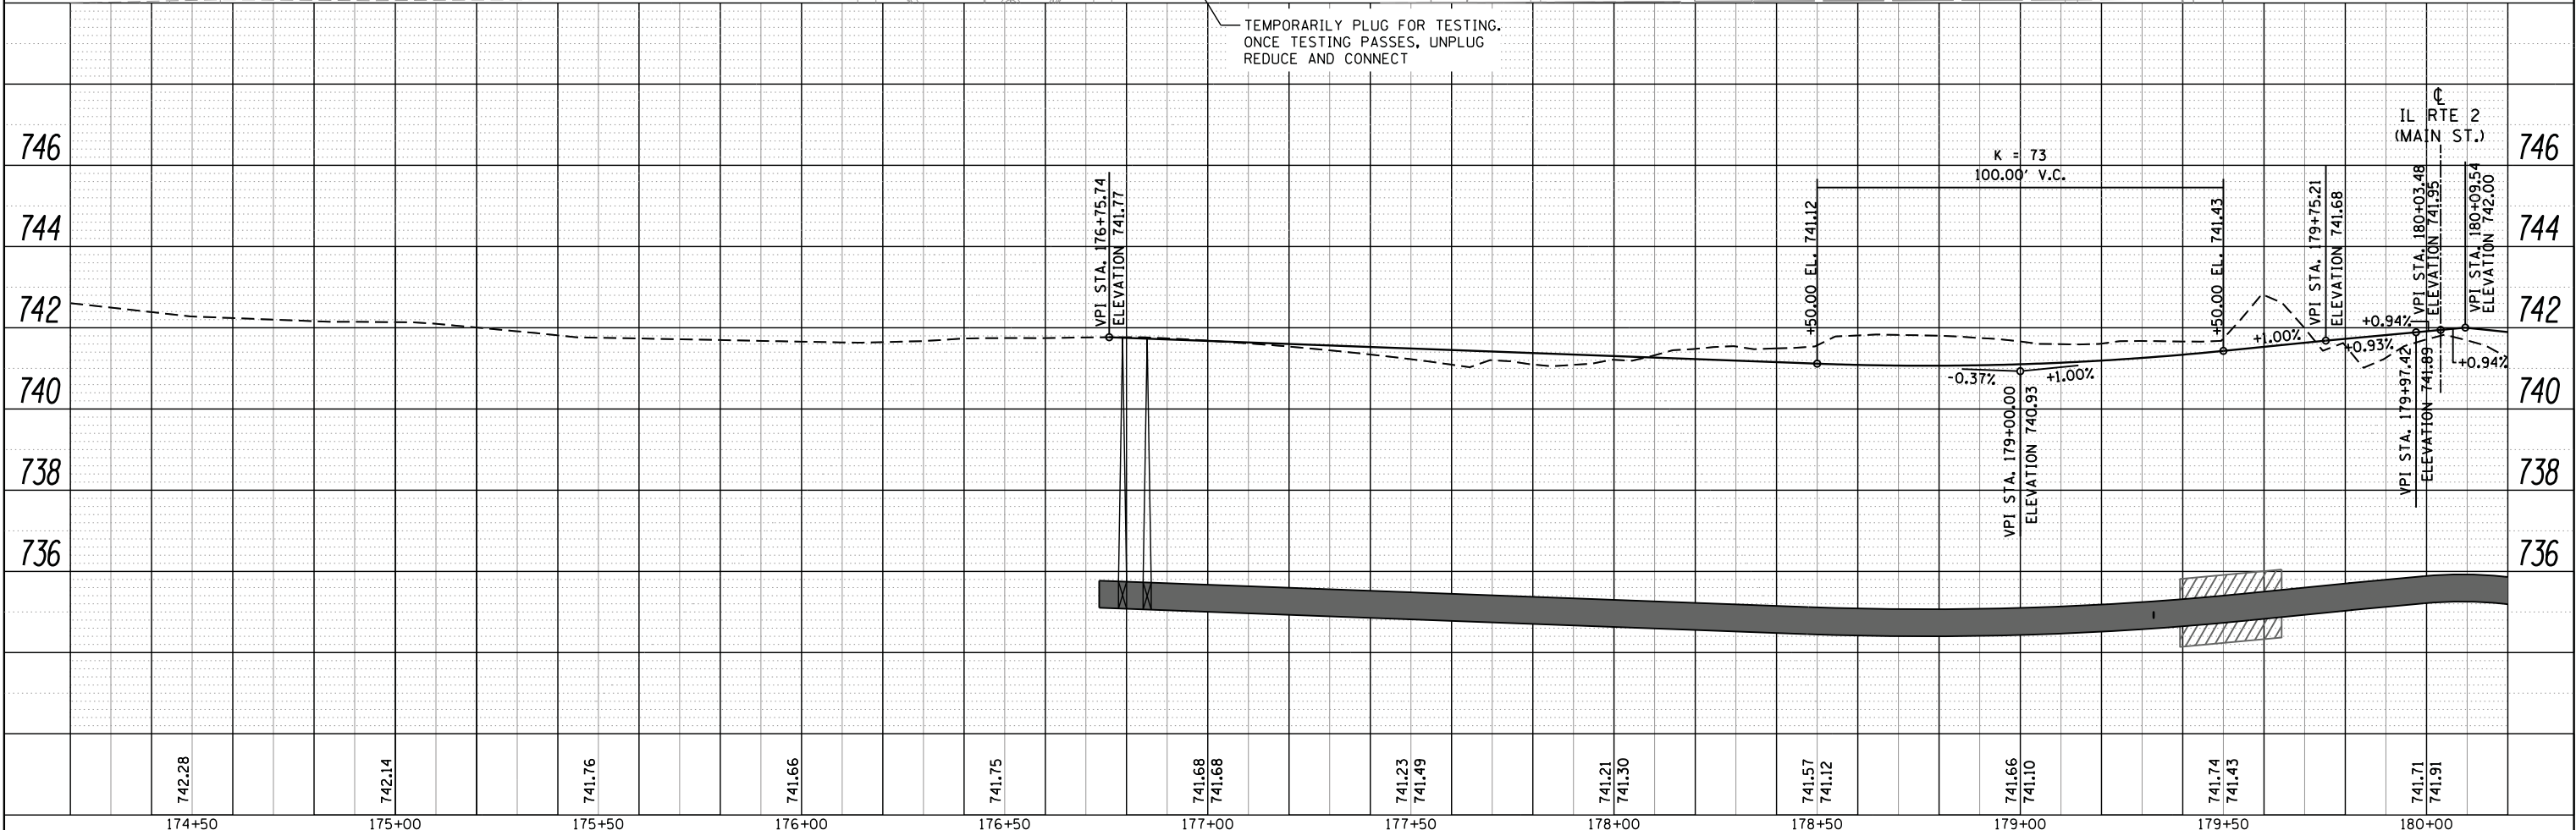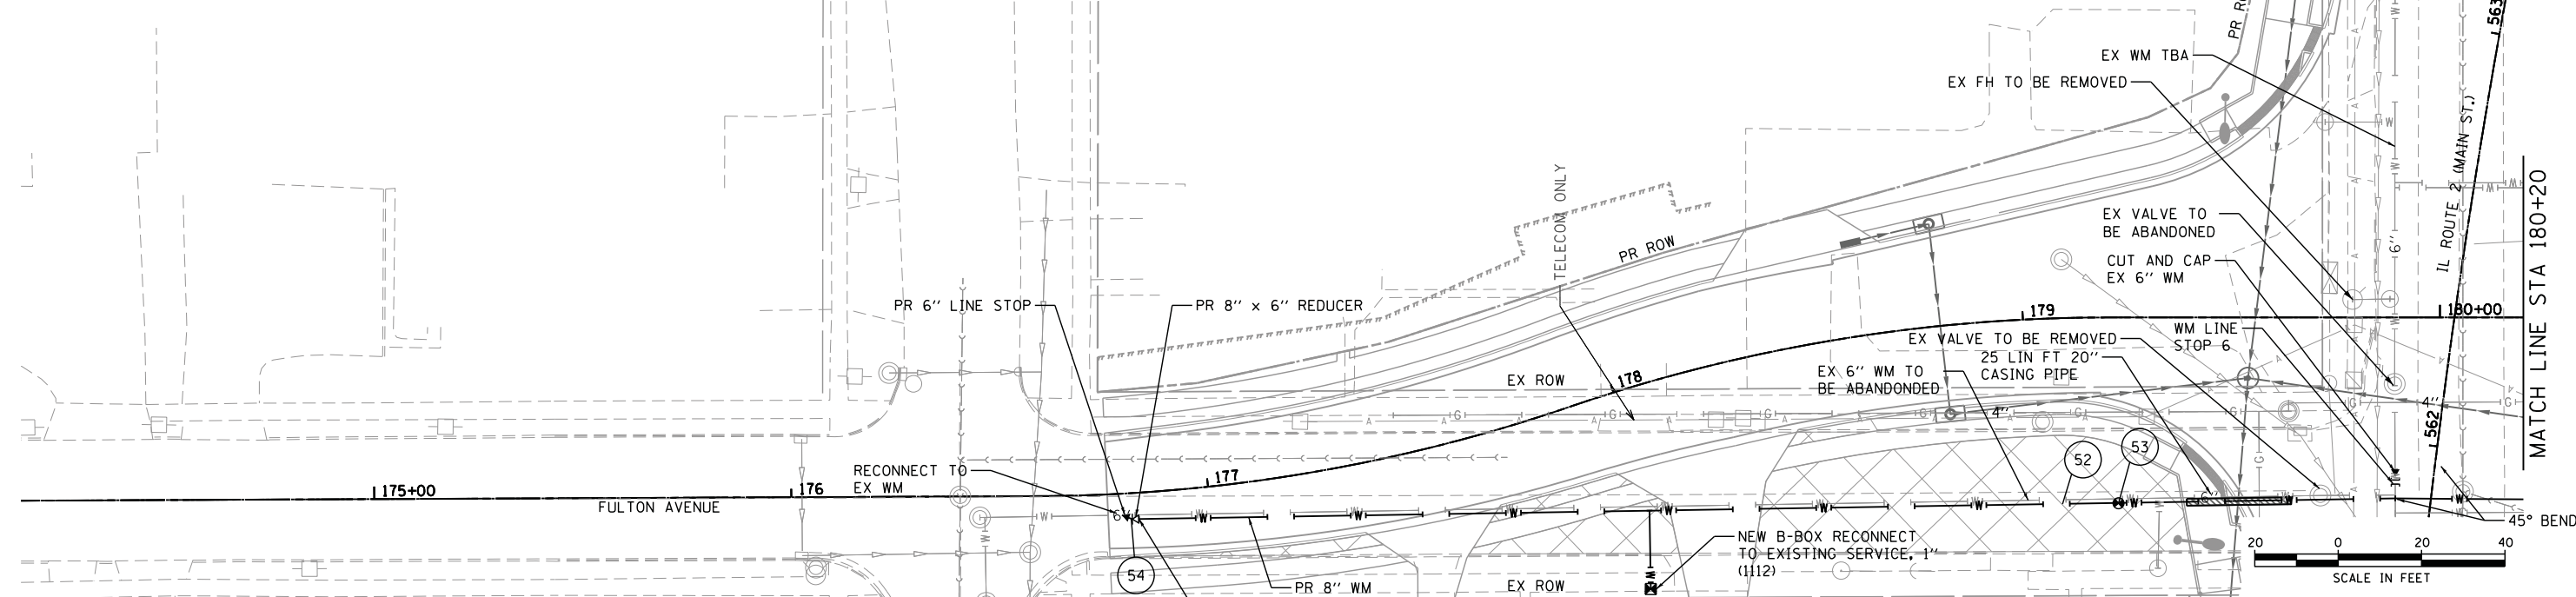

174+50	175+00	175+50	176+00	176+50	177+00	177+50	178+00	178+50	179+00	179+50	180+00
742.28	742.14	741.76	741.66	741.75	741.68 741.68	741.23 741.49	741.21 741.30	741.57 741.12	741.66 741.10	741.74 741.43	741.71 741.91
USER NAME : whoad		DESIGNED - CJP		REVISED -		DRAWN - WJH		REVISED -		PLOT SCALE :	
PLOT DATE : 3/10/2015		CHECKED - DVC		REVISED -		DATE -		REVISED -		F.A.P. RTE. 734	
SECTION 78R-2		COUNTY WINNEBAGO		TOTAL SHEETS 926		SHEET NO. 500		CONTRACT NO.		FED. ROAD DIST. NO. ILLINOIS	
FED. AID PROJECT		STATE OF ILLINOIS		DEPARTMENT OF TRANSPORTATION		FULTON AVENUE (1 OF 2)		WATER MAIN REPLACEMENT		SCALE: 1" = 20'	
SHEET NO. OF SHEETS		STA. 176+75.74 TO STA. 180+20		SHEET NO. 926		SHEET NO. 500		SHEET NO. 500		SHEET NO. 500	