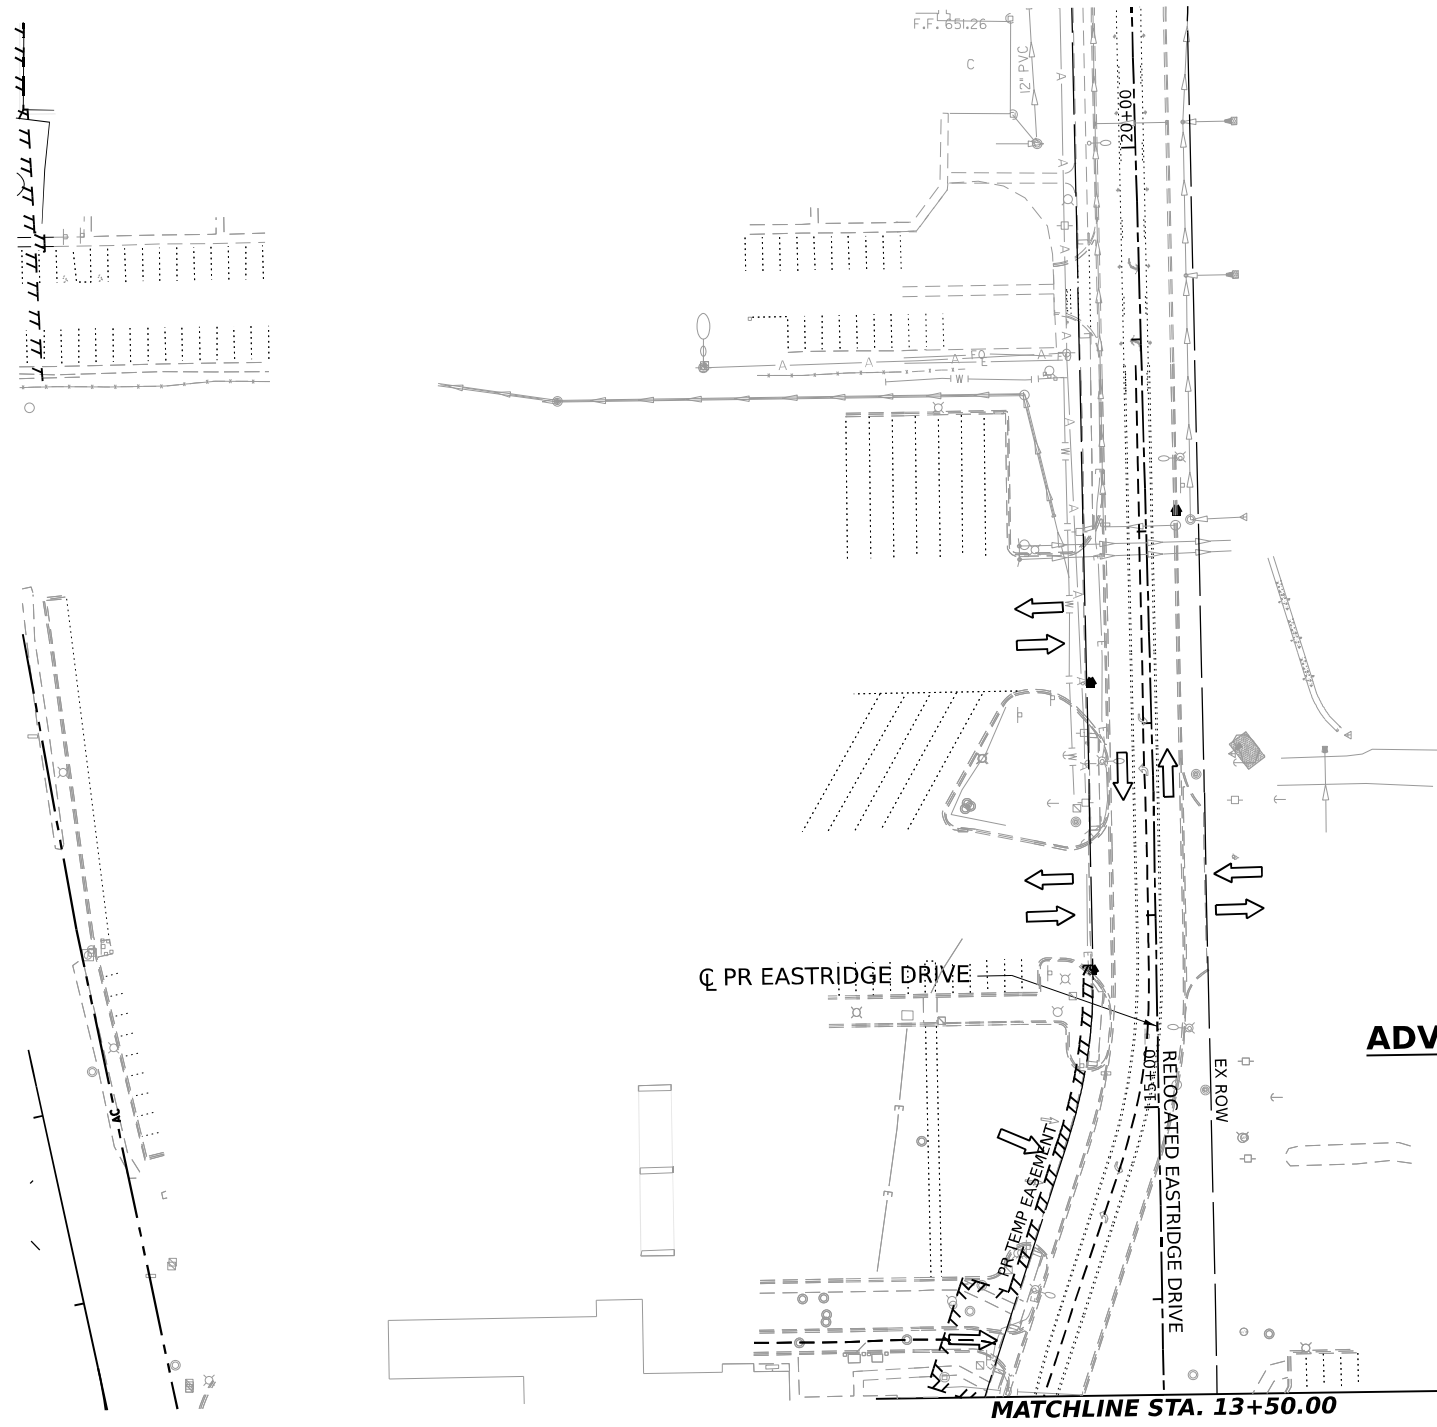
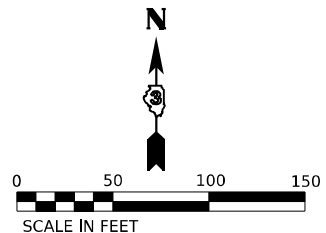


LEGEND

DIRECTION OF TRAFFIC

WORK AREA

TEMPORARY PAVEMENT CONSTRUCTED IN THIS STAGE

TEMPORARY PAVEMENT CONSTRUCTED IN PREVIOUS STAGE

PROPOSED PAVEMENT CONSTRUCTED IN PREVIOUS STAGE

ARROW BOARD

IMPACT ATTENUATORS, TEMPORARY (NON-REDIRECTIVE), TEST LEVEL 3

RUMBLE STRIPS

TEMPORARY CONCRETE BARRIER

TYPE III BARRICADE WITH FLASHING LIGHTS

MONO-DIRECTIONAL FLASHING LIGHT

DIRECTIONAL INDICATOR BARRICADE WITH STEADY BURNING MONODIRECTIONAL LIGHT AT 50' CENTERS UNLESS OTHERWISE NOTED ON PLANS

DRUMS WITH STEADY-BURN MONODIRECTIONAL LIGHT AT 50' CENTERS UNLESS OTHERWISE NOTED ON PLANS

DRUMS AT 50' CENTERS UNLESS OTHERWISE NOTED ON PLANS

VERTICAL PANELS WITH STEADY-BURN MONODIRECTIONAL LIGHT AT 50' CENTERS UNLESS OTHERWISE NOTED ON PLANS

PROPOSED SIGN/ COMMERCIAL DRIVEWAY ENTRANCE SIGN

(O) INDICATES FLUORESCENT ORANGE SIGN SHEETING

TEMPORARY PAVEMENT MARKING LEGEND

(E) EXISTING PAVEMENT MARKING OR PAVEMENT MARKING FROM PREVIOUS STAGE

(P) PROPOSED PERMANENT PAVEMENT MARKING (SEE PAVEMENT MARKING PLANS)

(1) TEMPORARY PAVEMENT MARKING LETTERS AND SYMBOLS - MODIFIED URETHANE

(2) TEMPORARY PAVEMENT MARKING - LINE 4" - MODIFIED URETHANE


(3) TEMPORARY PAVEMENT MARKING - LINE 6" - MODIFIED URETHANE

(4) TEMPORARY PAVEMENT MARKING - LINE 8" - MODIFIED URETHANE

(5) TEMPORARY PAVEMENT MARKING - LINE 12" - MODIFIED URETHANE

(6) TEMPORARY PAVEMENT MARKING - LINE 24" - MODIFIED URETHANE

MODEL: IL17_DOUBLE-RUN-11
FILE NAME: C:\P\WORK\EX-24\BENTLEY\COM\EX-24\12\368663-SHT-MOT1A-10.DGN

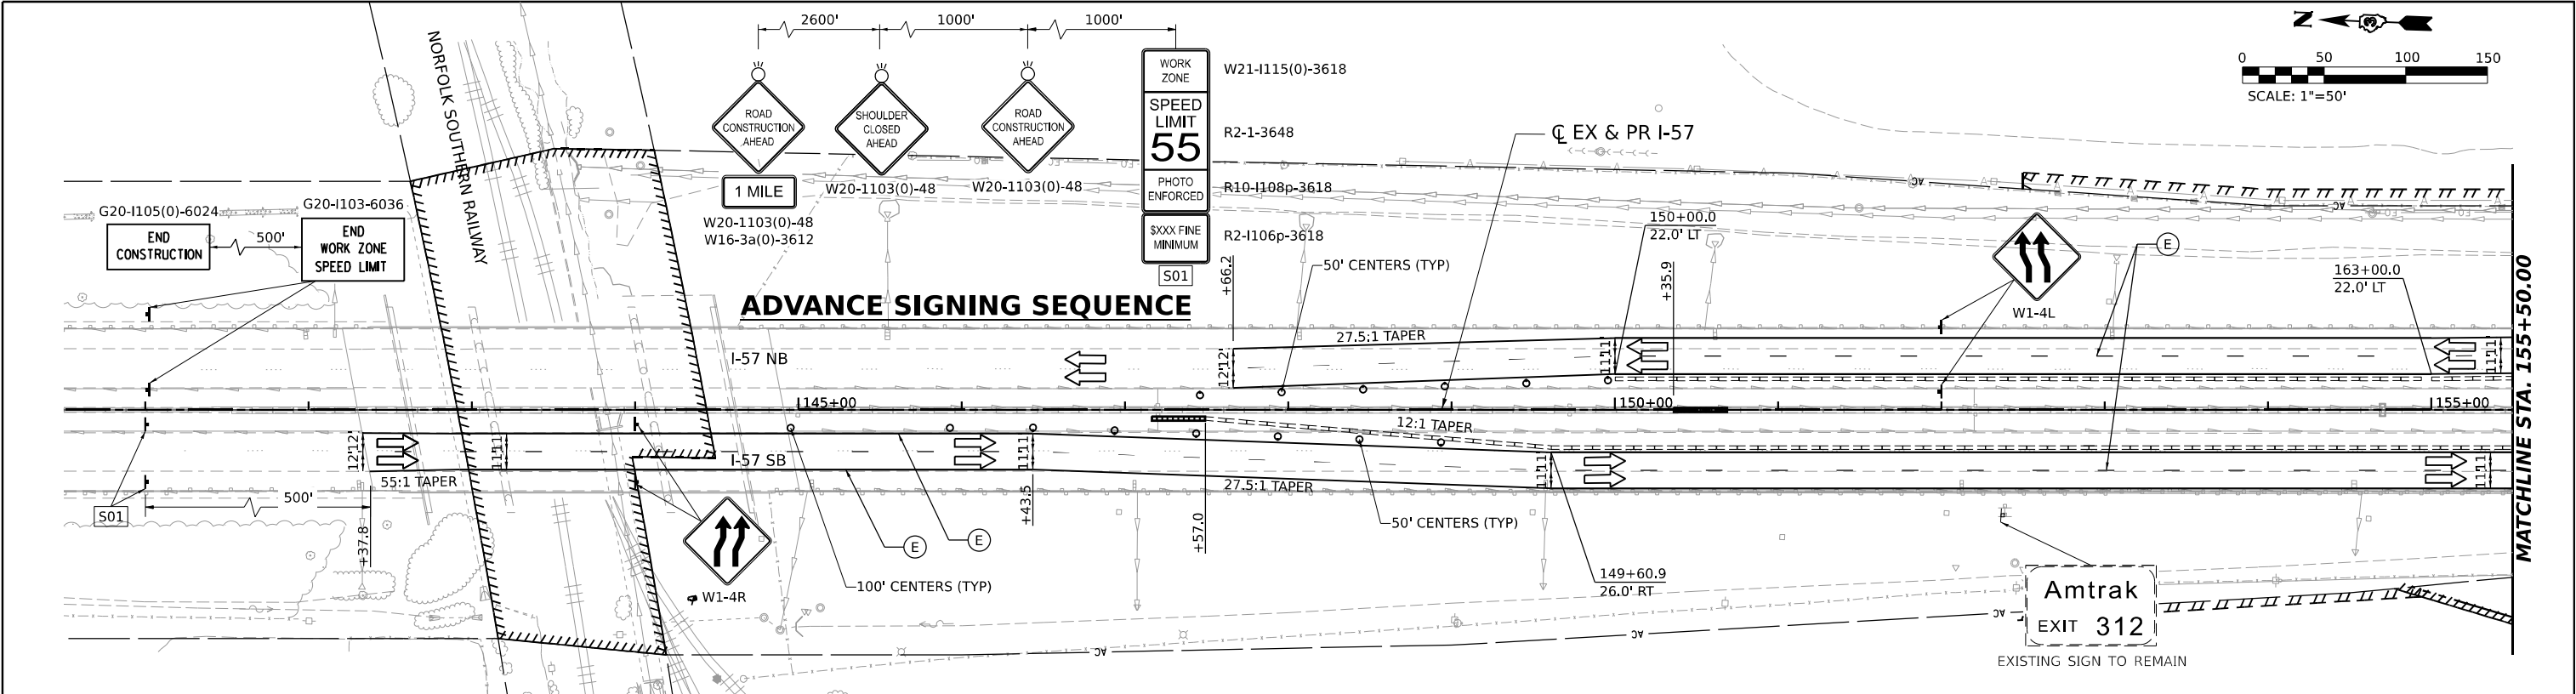



LEGEND

- DIRECTION OF TRAFFIC
- WORK AREA
- TEMPORARY PAVEMENT CONSTRUCTED IN THIS STAGE
- TEMPORARY PAVEMENT CONSTRUCTED IN PREVIOUS STAGE
- PROPOSED PAVEMENT CONSTRUCTED IN PREVIOUS STAGE
- ARROW BOARD
- IMPACT ATTENUATORS, TEMPORARY (NON-REDIRECTIVE), TEST LEVEL 3
- RUMBLE STRIPS
- TEMPORARY CONCRETE BARRIER
- TYPE III BARRICADE WITH FLASHING LIGHTS
- MONO-DIRECTIONAL FLASHING LIGHT

- DIRECTIONAL INDICATOR BARRICADE WITH STEADY BURNING MONODIRECTIONAL LIGHT AT 50' CENTERS UNLESS OTHERWISE NOTED ON PLANS
- DRUMS WITH STEADY-BURN MONODIRECTIONAL LIGHT AT 50' CENTERS UNLESS OTHERWISE NOTED ON PLANS
- DRUMS AT 50' CENTERS UNLESS OTHERWISE NOTED ON PLANS
- VERTICAL PANELS WITH STEADY-BURN MONODIRECTIONAL LIGHT AT 50' CENTERS UNLESS OTHERWISE NOTED ON PLANS
- PROPOSED SIGN/ COMMERCIAL DRIVEWAY ENTRANCE SIGN
- (O) INDICATES FLUORESCENT ORANGE SIGN SHEETING

TEMPORARY PAVEMENT MARKING LEGEND

- (E) EXISTING PAVEMENT MARKING OR PAVEMENT MARKING FROM PREVIOUS STAGE
- (P) PROPOSED PERMANENT PAVEMENT MARKING (SEE PAVEMENT MARKING PLANS)
- (1) TEMPORARY PAVEMENT MARKING LETTERS AND SYMBOLS - MODIFIED URETHANE
- (2) TEMPORARY PAVEMENT MARKING - LINE 4" - MODIFIED URETHANE
- (3) TEMPORARY PAVEMENT MARKING - LINE 6" - MODIFIED URETHANE
- (4) TEMPORARY PAVEMENT MARKING - LINE 8" - MODIFIED URETHANE
- (5) TEMPORARY PAVEMENT MARKING - LINE 12" - MODIFIED URETHANE
- (6) TEMPORARY PAVEMENT MARKING - LINE 24" - MODIFIED URETHANE

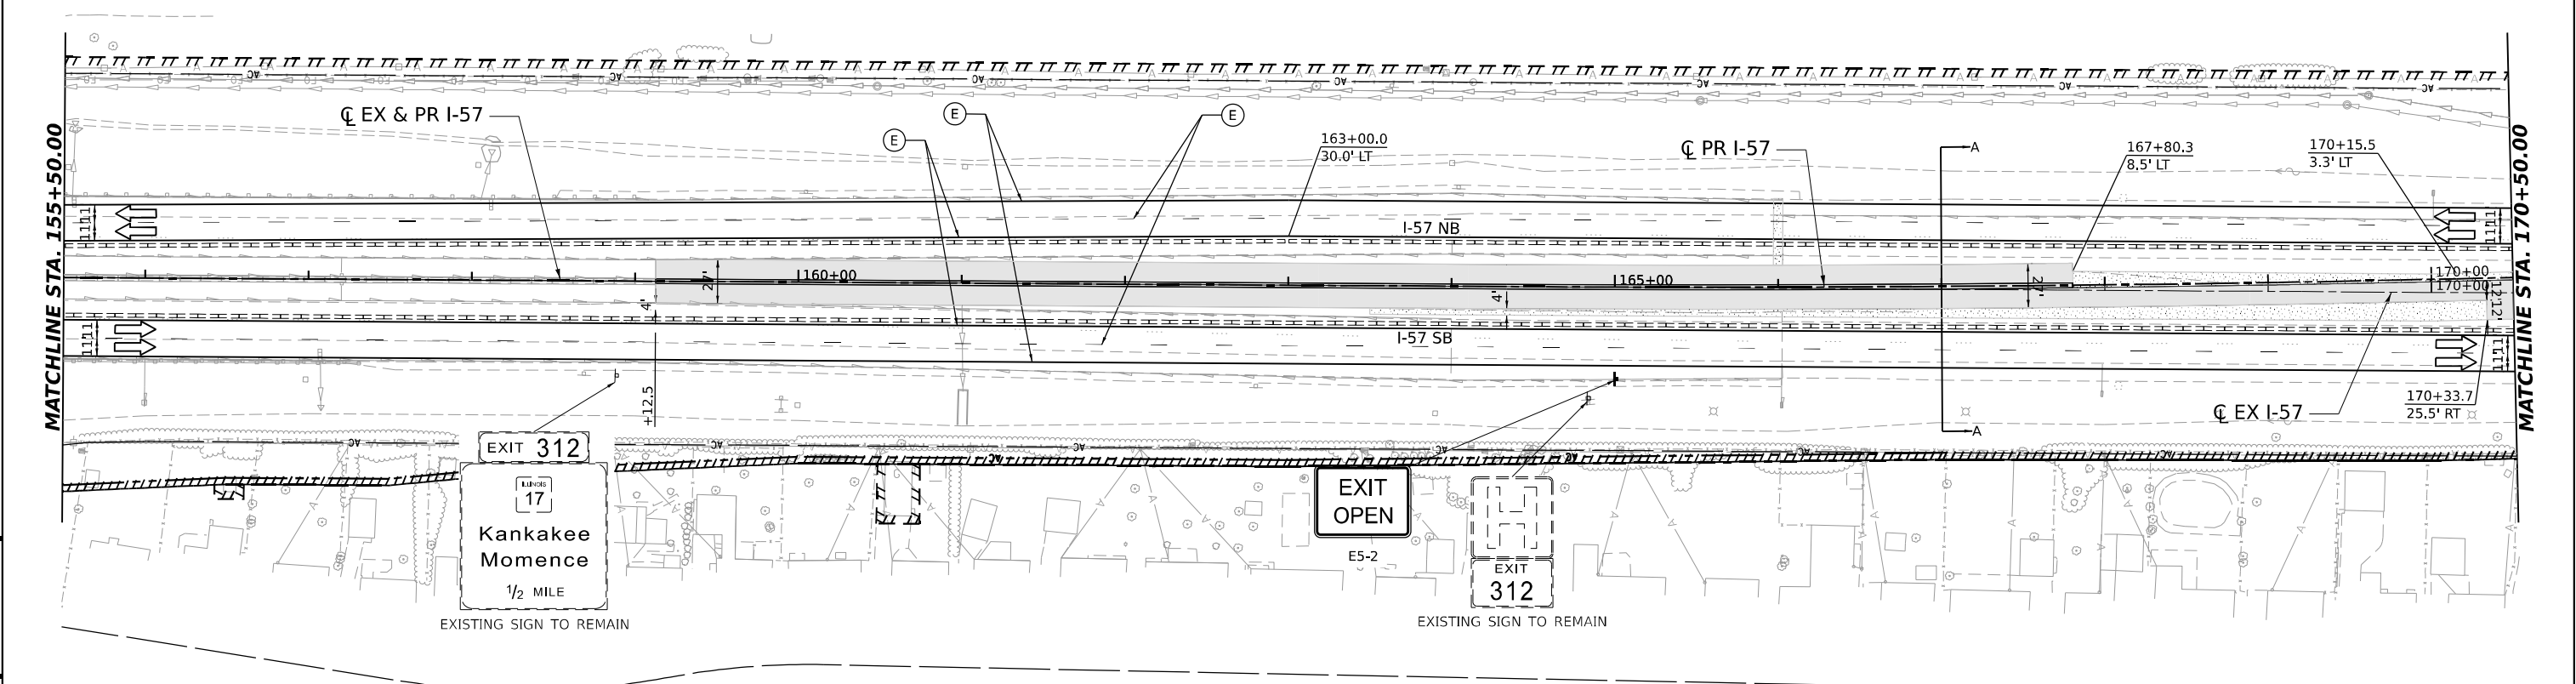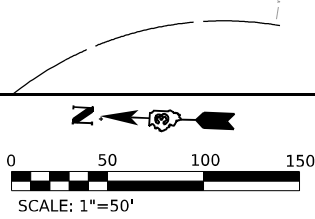

MODEL: PR I-57_DBL_P&I_01
FILE NAME: C:\P\WORK\PR I-57_DBL_P&I_01\141212\368663-SHT-A\NOT1B-A1.DGN





USER NAME = SALASL	DESIGNED - CS	REVISED -
	DRAWN - CS	REVISED -
PLOT SCALE = 0.16666633 1/ IN.	CHECKED - DH	REVISED -
PLOT DATE = 4/23/2026	DATE - 04/22/2026	REVISED -

STATE OF ILLINOIS
DEPARTMENT OF TRANSPORTATION

SUGGESTED STAGES OF CONSTRUCTION AND TRAFFIC CONTROL
STAGE 1B - I-57

SCALE: 1"=50' SHEET . OF SHEETS STA. TO STA.

F.A.I. RTE.	SECTION	COUNTY	TOTAL SHEETS	SHEET NO.
57	(46-3)R.HBK-1&[(46-3)HB-5]HB-1	KANKAKEE	1183	202
CONTRACT NO. 66863				
ILLINOIS FED. AID PROJECT				

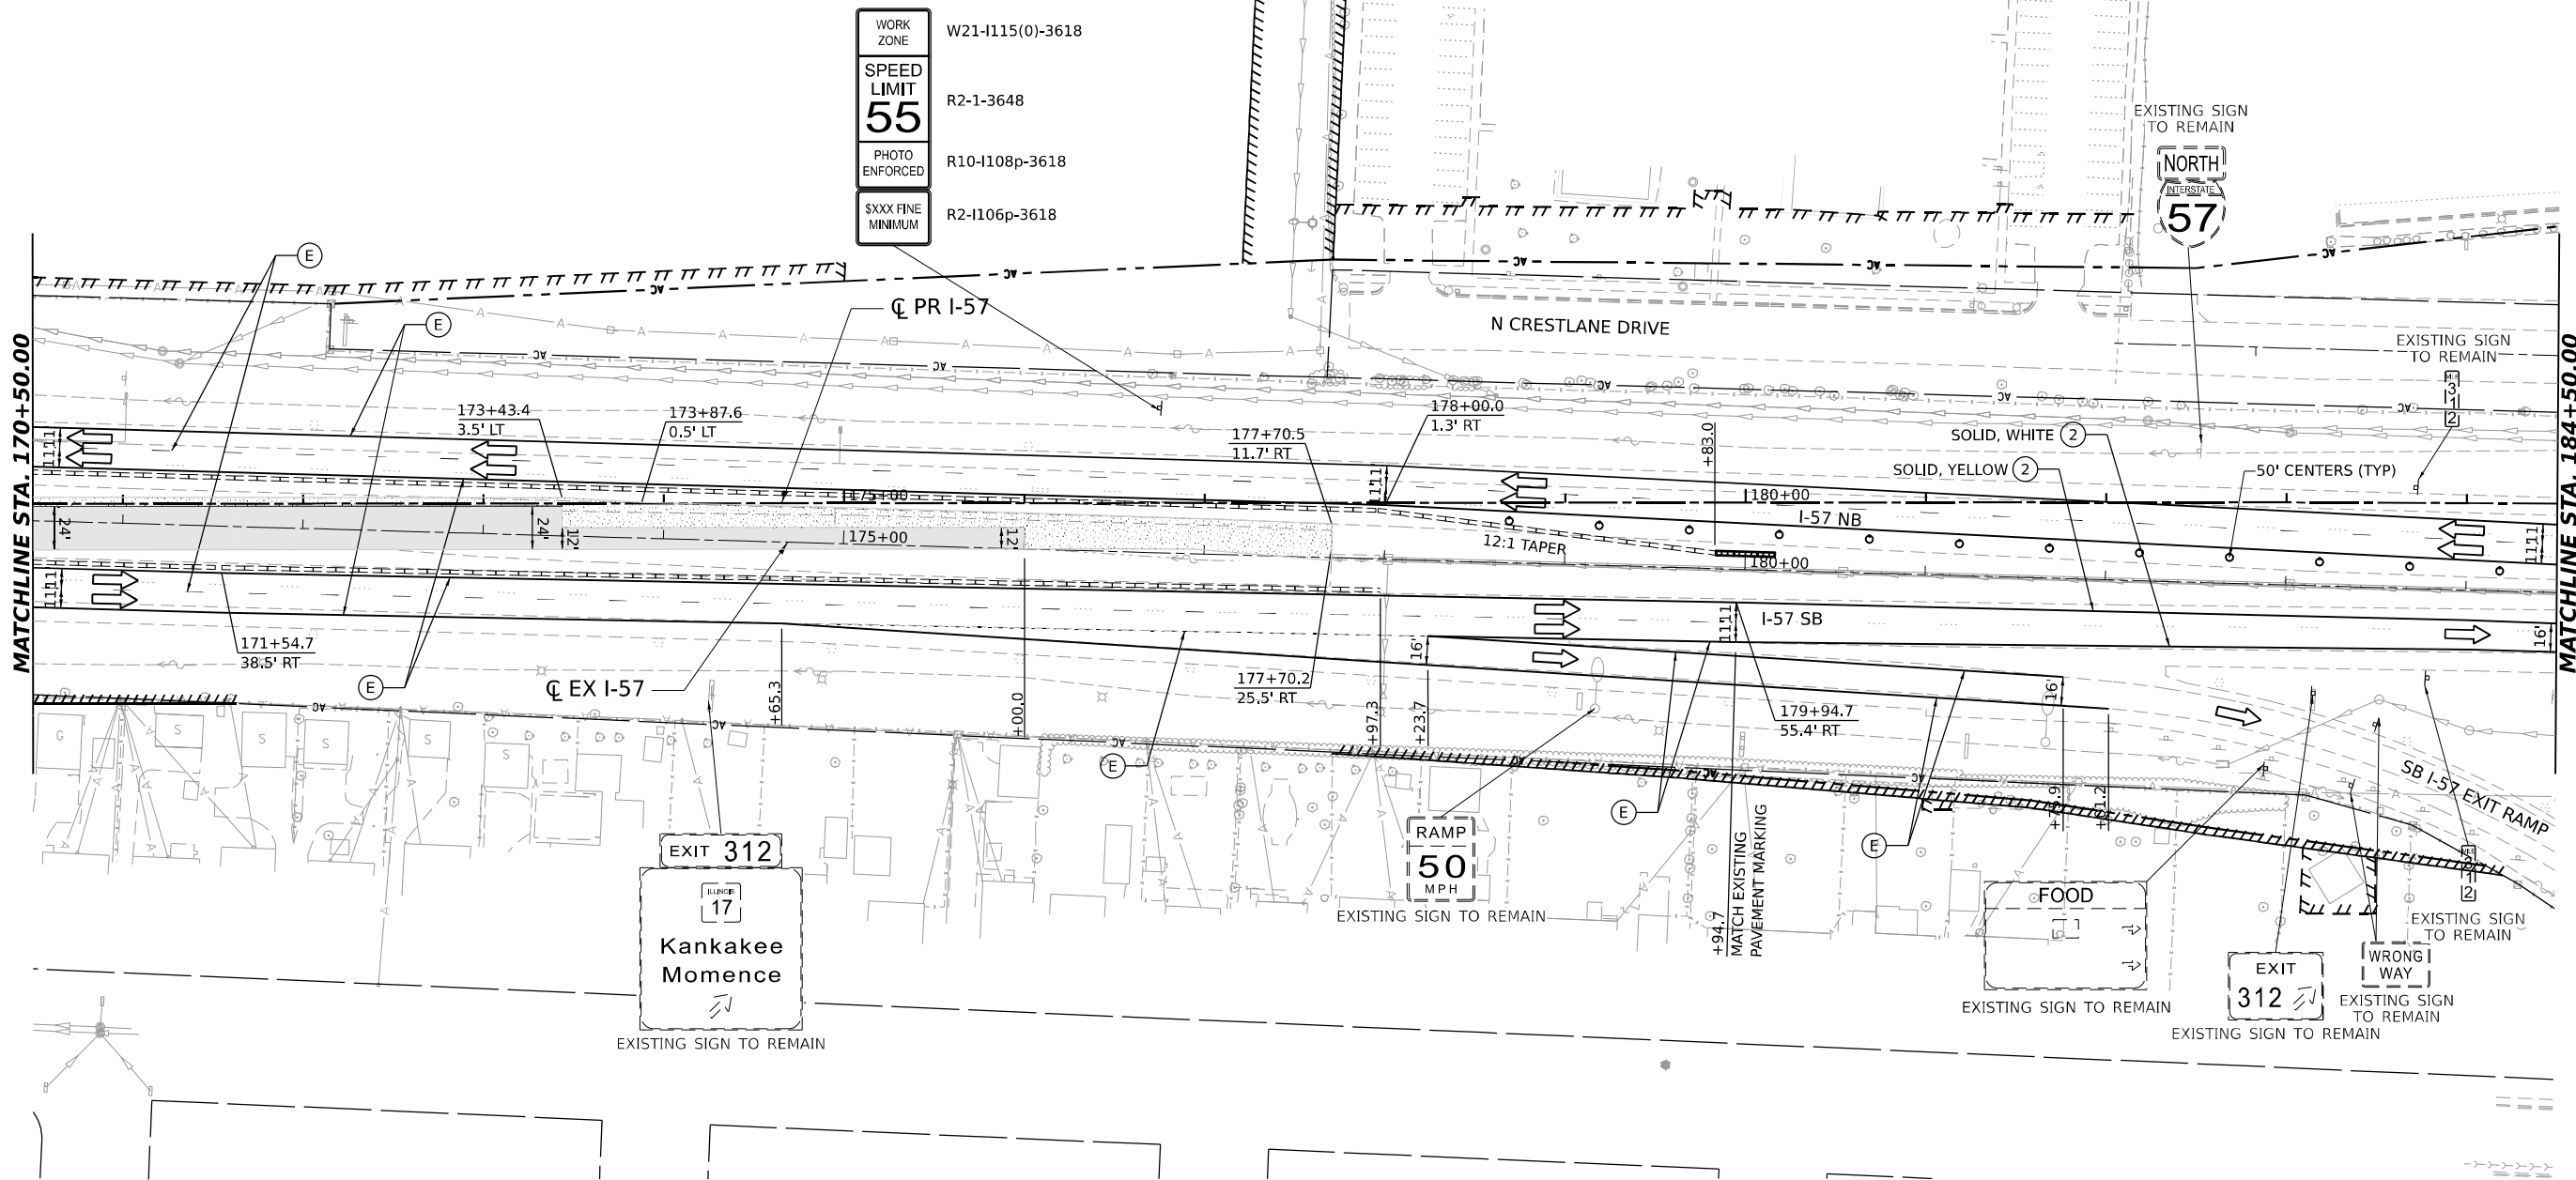 

LEGEND

- | | | | |
|--|--|--|---|
| | DIRECTION OF TRAFFIC | | ARROW BOARD |
| | WORK AREA | | IMPACT ATTENUATORS, TEMPORARY (NON-REDIRECTIVE), TEST LEVEL 3 |
| | TEMPORARY PAVEMENT CONSTRUCTED IN THIS STAGE | | RUMBLE STRIPS |
| | TEMPORARY PAVEMENT CONSTRUCTED IN PREVIOUS STAGE | | TEMPORARY CONCRETE BARRIER |
| | PROPOSED PAVEMENT CONSTRUCTED IN PREVIOUS STAGE | | TYPE III BARRICADE WITH FLASHING LIGHTS |
| | | | MONO-DIRECTIONAL FLASHING LIGHT |

- | | | | |
|--|--|--|--|
| | DIRECTIONAL INDICATOR BARRICADE WITH STEADY BURNING MONODIRECTIONAL LIGHT AT 50' CENTERS UNLESS OTHERWISE NOTED ON PLANS | | PROPOSED SIGN/ COMMERCIAL DRIVEWAY ENTRANCE SIGN |
| | DRUMS WITH STEADY-BURN MONODIRECTIONAL LIGHT AT 50' CENTERS UNLESS OTHERWISE NOTED ON PLANS | | (O) INDICATES FLUORESCENT ORANGE SIGN SHEETING |
| | DRUMS AT 50' CENTERS UNLESS OTHERWISE NOTED ON PLANS | | |
| | VERTICAL PANELS WITH STEADY-BURN MONODIRECTIONAL LIGHT AT 50' CENTERS UNLESS OTHERWISE NOTED ON PLANS | | |

TEMPORARY PAVEMENT MARKING LEGEND

- | | |
|-----|--|
| (E) | EXISTING PAVEMENT MARKING OR PAVEMENT MARKING FROM PREVIOUS STAGE |
| (P) | PROPOSED PERMANENT PAVEMENT MARKING (SEE PAVEMENT MARKING PLANS) |
| (1) | TEMPORARY PAVEMENT MARKING LETTERS AND SYMBOLS - MODIFIED URETHANE |
| (2) | TEMPORARY PAVEMENT MARKING - LINE 4" - MODIFIED URETHANE |
| (3) | TEMPORARY PAVEMENT MARKING - LINE 6" - MODIFIED URETHANE |
| (4) | TEMPORARY PAVEMENT MARKING - LINE 8" - MODIFIED URETHANE |
| (5) | TEMPORARY PAVEMENT MARKING - LINE 12" - MODIFIED URETHANE |
| (6) | TEMPORARY PAVEMENT MARKING - LINE 24" - MODIFIED URETHANE |

MODEL: PR I-57 ANGLE - SINGLE PLAN.dgn
FILE NAME: C:\P\WORK\EXP-2\TEMP\TEXT\COM\EXP-2\PR I-57 ANGLE - SINGLE PLAN.dgn




USER NAME = SALASL	DESIGNED - CS	REVISED -
	DRAWN - CS	REVISED -
PLOT SCALE = 0.166666" / IN.	CHECKED - DH	REVISED -
PLOT DATE = 4/23/2026	DATE - 04/22/2026	REVISED -

**STATE OF ILLINOIS
DEPARTMENT OF TRANSPORTATION**

SUGGESTED STAGES OF CONSTRUCTION AND TRAFFIC CONTROL			
STAGE 1B - I-57			
SCALE: 1"=50'	SHEET .	OF SHEETS	STA. TO STA.

F.A.I. RTE.	SECTION	COUNTY	TOTAL SHEETS	SHEET NO.
57	(46-3)R.HBK-1&[(46-3)HB-5]HB-1	KANKAKEE	1183	203
CONTRACT NO. 66863				
ILLINOIS FED. AID PROJECT				

MODEL: PR I-57 SINGLE-SINGLE PLAN 04
FILE NAME: C:\P\WORK\EXP\24\TEMP\TEXT\EXP\COM\EXP\04\01\1412\UD36863-SHT-MOT1-B-31.DGN

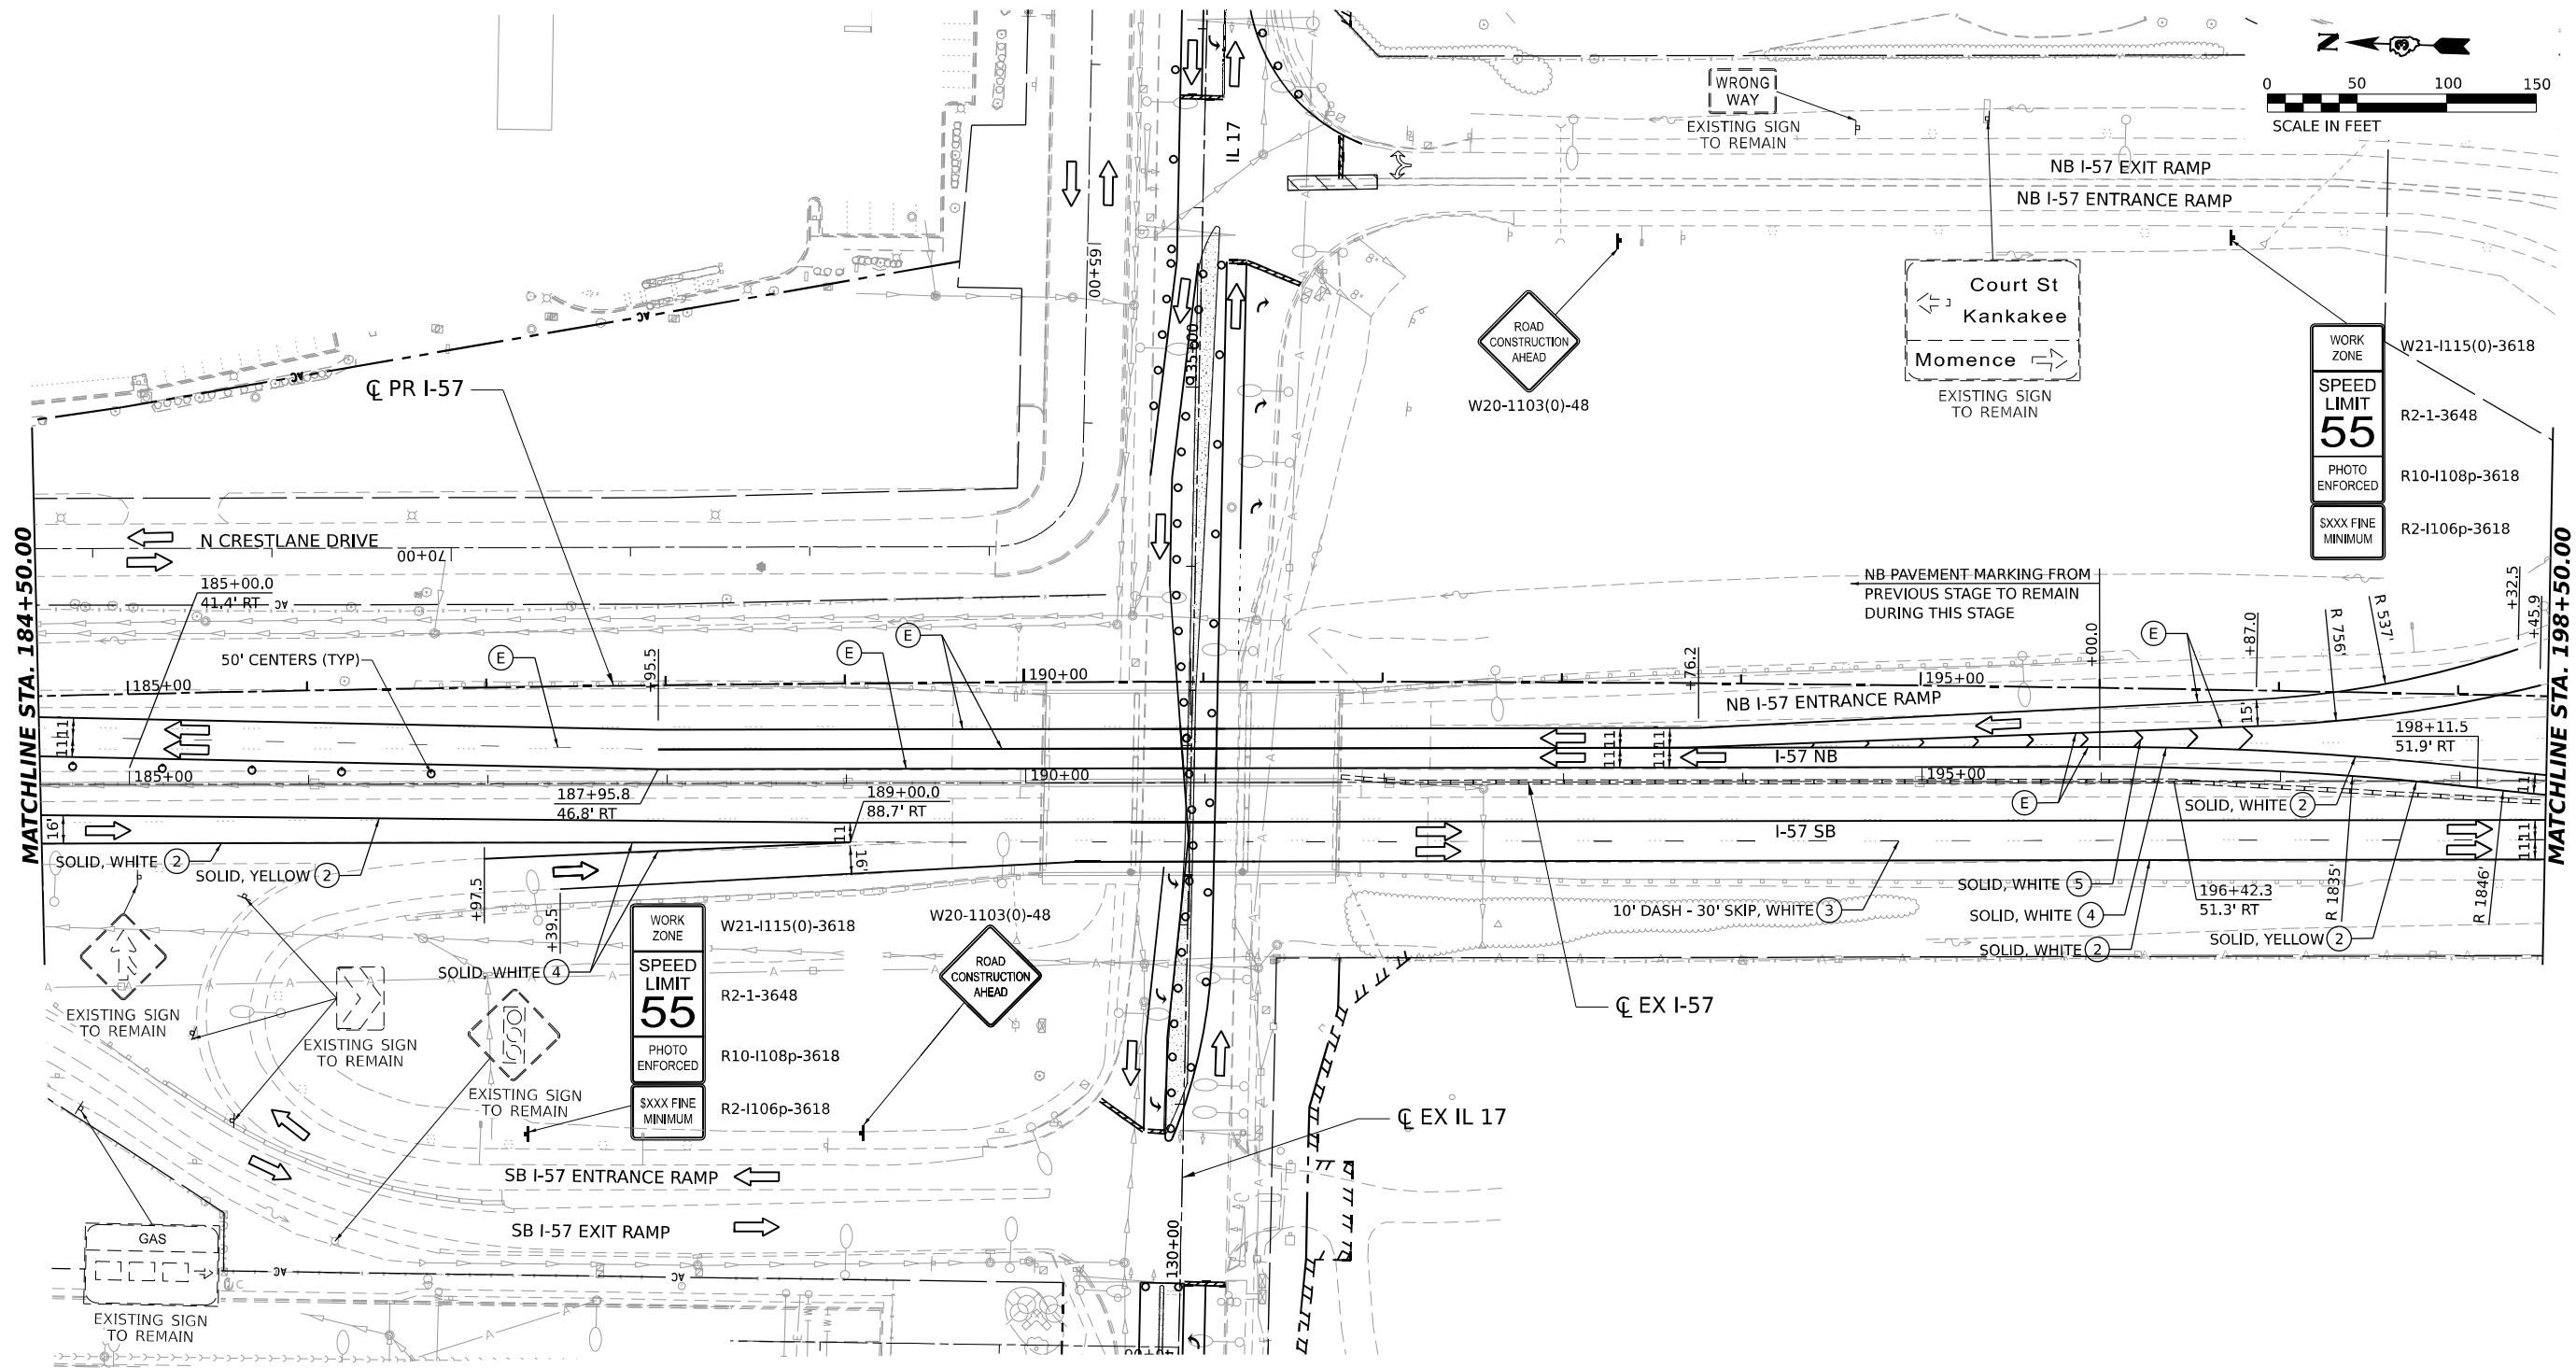

LEGEND

- | | | | |
|--|--|--|---|
| | DIRECTION OF TRAFFIC | | ARROW BOARD |
| | WORK AREA | | IMPACT ATTENUATORS, TEMPORARY (NON-REDIRECTIVE), TEST LEVEL 3 |
| | TEMPORARY PAVEMENT CONSTRUCTED IN THIS STAGE | | RUMBLE STRIPS |
| | TEMPORARY PAVEMENT CONSTRUCTED IN PREVIOUS STAGE | | TEMPORARY CONCRETE BARRIER |
| | PROPOSED PAVEMENT CONSTRUCTED IN PREVIOUS STAGE | | TYPE III BARRICADE WITH FLASHING LIGHTS |
| | | | MONO-DIRECTIONAL FLASHING LIGHT |

- | | | | |
|--|--|--|--|
| | DIRECTIONAL INDICATOR BARRICADE WITH STEADY BURNING MONODIRECTIONAL LIGHT AT 50' CENTERS UNLESS OTHERWISE NOTED ON PLANS | | PROPOSED SIGN/ COMMERCIAL DRIVEWAY ENTRANCE SIGN |
| | DRUMS WITH STEADY-BURN MONODIRECTIONAL LIGHT AT 50' CENTERS UNLESS OTHERWISE NOTED ON PLANS | | (O) INDICATES FLUORESCENT ORANGE SIGN SHEETING |
| | DRUMS AT 50' CENTERS UNLESS OTHERWISE NOTED ON PLANS | | |
| | VERTICAL PANELS WITH STEADY-BURN MONODIRECTIONAL LIGHT AT 50' CENTERS UNLESS OTHERWISE NOTED ON PLANS | | |

TEMPORARY PAVEMENT MARKING LEGEND

- | | |
|-----|--|
| (E) | EXISTING PAVEMENT MARKING OR PAVEMENT MARKING FROM PREVIOUS STAGE |
| (P) | PROPOSED PERMANENT PAVEMENT MARKING (SEE PAVEMENT MARKING PLANS) |
| (1) | TEMPORARY PAVEMENT MARKING LETTERS AND SYMBOLS - MODIFIED URETHANE |
| (2) | TEMPORARY PAVEMENT MARKING - LINE 4" - MODIFIED URETHANE |
| (3) | TEMPORARY PAVEMENT MARKING - LINE 6" - MODIFIED URETHANE |
| (4) | TEMPORARY PAVEMENT MARKING - LINE 8" - MODIFIED URETHANE |
| (5) | TEMPORARY PAVEMENT MARKING - LINE 12" - MODIFIED URETHANE |
| (6) | TEMPORARY PAVEMENT MARKING - LINE 24" - MODIFIED URETHANE |





USER NAME	= SALASL	DESIGNED	- CS	REVISED	-
DRAWN	- CS	REVISION	-	REVISED	-
PLOT SCALE	= 0.16666633 1/ IN.	CHECKED	- DH	REVISED	-
PLOT DATE	= 4/23/2026	DATE	- 04/22/2026	REVISED	-

STATE OF ILLINOIS DEPARTMENT OF TRANSPORTATION

SUGGESTED STAGES OF CONSTRUCTION AND TRAFFIC CONTROL STAGE 1B - I-57

SCALE: 1"=50' SHEET . OF SHEETS STA. TO STA.

F.A.I. RTE.	SECTION	COUNTY	TOTAL SHEETS	SHEET NO.
57	(46-3)R.HBK-1&[(46-3)HB-5]HB-1	KANKAKEE	1183	204
CONTRACT NO. 66863				
ILLINOIS FED. AID PROJECT				

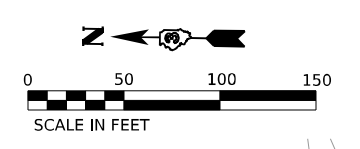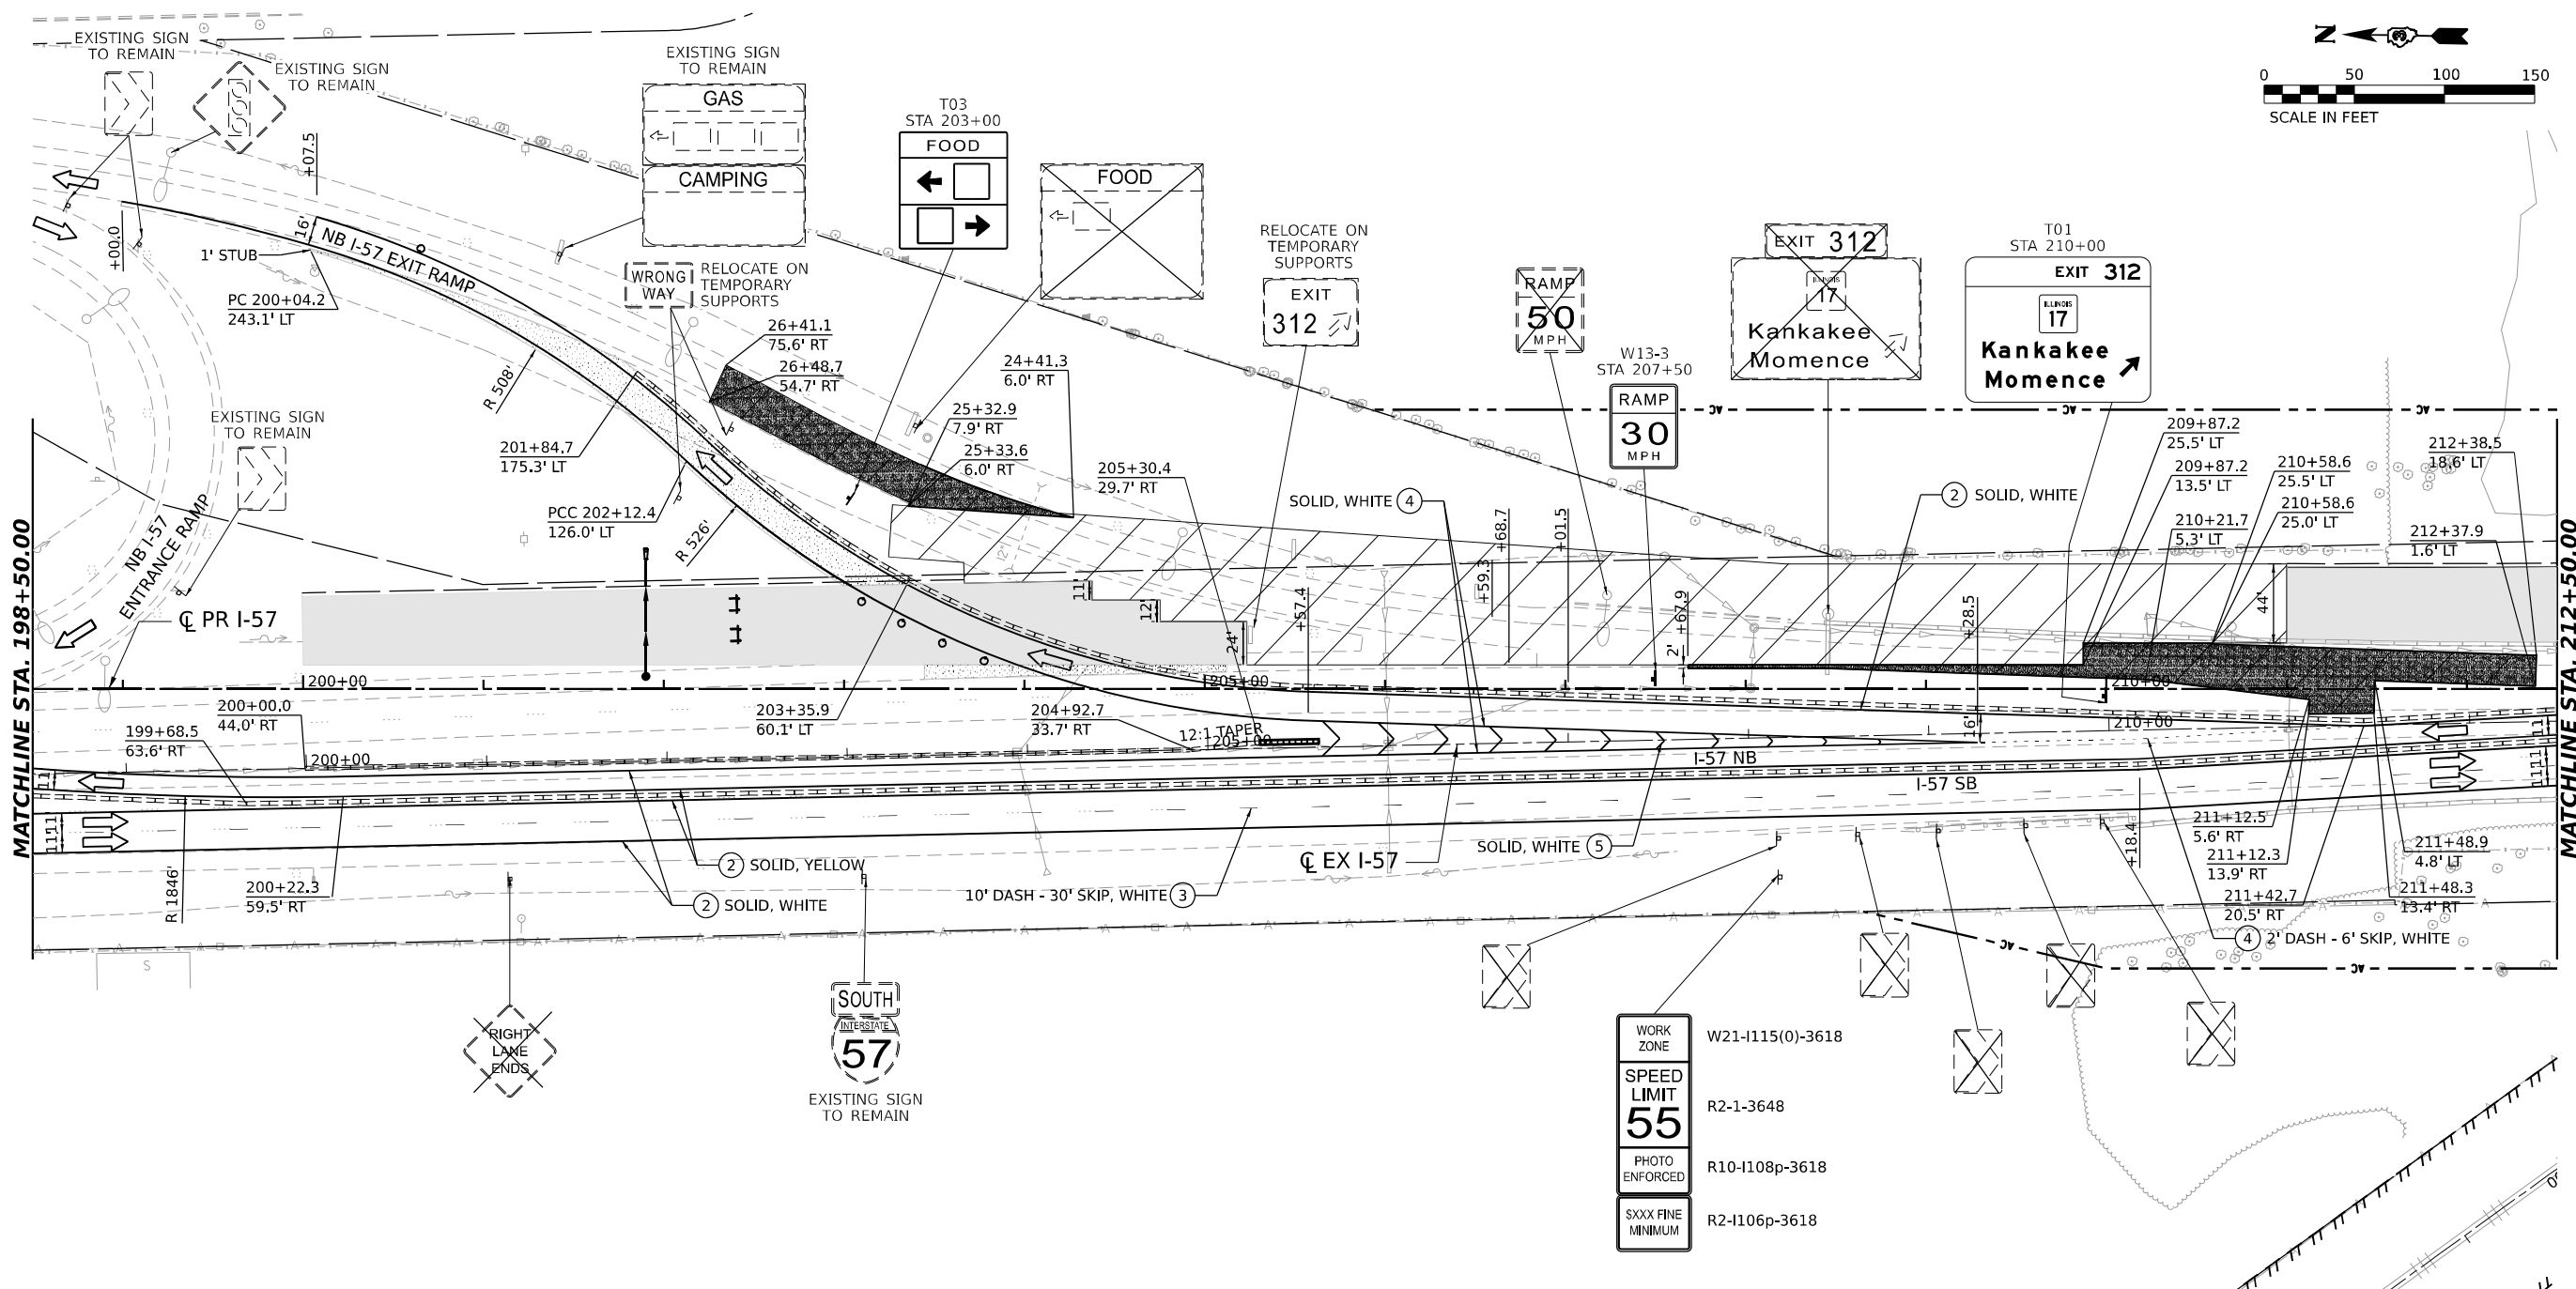

LEGEND

- | | | | |
|--|--|--|---|
| | DIRECTION OF TRAFFIC | | ARROW BOARD |
| | WORK AREA | | IMPACT ATTENUATORS, TEMPORARY (NON-REDIRECTIVE), TEST LEVEL 3 |
| | TEMPORARY PAVEMENT CONSTRUCTED IN THIS STAGE | | RUMBLE STRIPS |
| | TEMPORARY PAVEMENT CONSTRUCTED IN PREVIOUS STAGE | | TEMPORARY CONCRETE BARRIER |
| | PROPOSED PAVEMENT CONSTRUCTED IN PREVIOUS STAGE | | TYPE III BARRICADE WITH FLASHING LIGHTS |
| | | | MONO-DIRECTIONAL FLASHING LIGHT |


- | | | | |
|--|--|--|--|
| | DIRECTIONAL INDICATOR BARRICADE WITH STEADY BURNING MONODIRECTIONAL LIGHT AT 50' CENTERS UNLESS OTHERWISE NOTED ON PLANS | | PROPOSED SIGN/ COMMERCIAL DRIVEWAY ENTRANCE SIGN |
| | DRUMS WITH STEADY-BURN MONODIRECTIONAL LIGHT AT 50' CENTERS UNLESS OTHERWISE NOTED ON PLANS | | (O) INDICATES FLUORESCENT ORANGE SIGN SHEETING |
| | DRUMS AT 50' CENTERS UNLESS OTHERWISE NOTED ON PLANS | | |
| | VERTICAL PANELS WITH STEADY-BURN MONODIRECTIONAL LIGHT AT 50' CENTERS UNLESS OTHERWISE NOTED ON PLANS | | |

TEMPORARY PAVEMENT MARKING LEGEND

- | | |
|-----|--|
| (E) | EXISTING PAVEMENT MARKING OR PAVEMENT MARKING FROM PREVIOUS STAGE |
| (P) | PROPOSED PERMANENT PAVEMENT MARKING (SEE PAVEMENT MARKING PLANS) |
| (1) | TEMPORARY PAVEMENT MARKING LETTERS AND SYMBOLS - MODIFIED URETHANE |
| (2) | TEMPORARY PAVEMENT MARKING - LINE 4" - MODIFIED URETHANE |
| (3) | TEMPORARY PAVEMENT MARKING - LINE 6" - MODIFIED URETHANE |
| (4) | TEMPORARY PAVEMENT MARKING - LINE 8" - MODIFIED URETHANE |
| (5) | TEMPORARY PAVEMENT MARKING - LINE 12" - MODIFIED URETHANE |
| (6) | TEMPORARY PAVEMENT MARKING - LINE 24" - MODIFIED URETHANE |

MODEL: PR I-57 ANGLE - SINGLE PLAN.DWG
FILE NAME: C:\PW\WORK\EXP\24\TEMP\TEXT\EXP\COM\EXP\24\12\UD36863-SHT-MOT1-B-A-4.DGN

	USER NAME = SALASL	DESIGNED - CS	REVISED -	STATE OF ILLINOIS DEPARTMENT OF TRANSPORTATION	SUGGESTED STAGES OF CONSTRUCTION AND TRAFFIC CONTROL STAGE 1B - I-57				F.A.I. RTE.	SECTION	COUNTY	TOTAL SHEETS	SHEET NO.
		DRAWN - CS	REVISED -						57	(46-3)R.HBK-1&[(46-3)HB-5]HB-1	KANKAKEE	1183	205
	PLOT SCALE = 0.16666633' / IN.	CHECKED - DH	REVISED -		CONTRACT NO. 66863								
	PLOT DATE = 4/23/2026	DATE - 04/22/2026	REVISED -		ILLINOIS FED. AID PROJECT								
					SCALE: 1"=50'	SHEET .	OF	SHEETS	STA.	TO STA.			


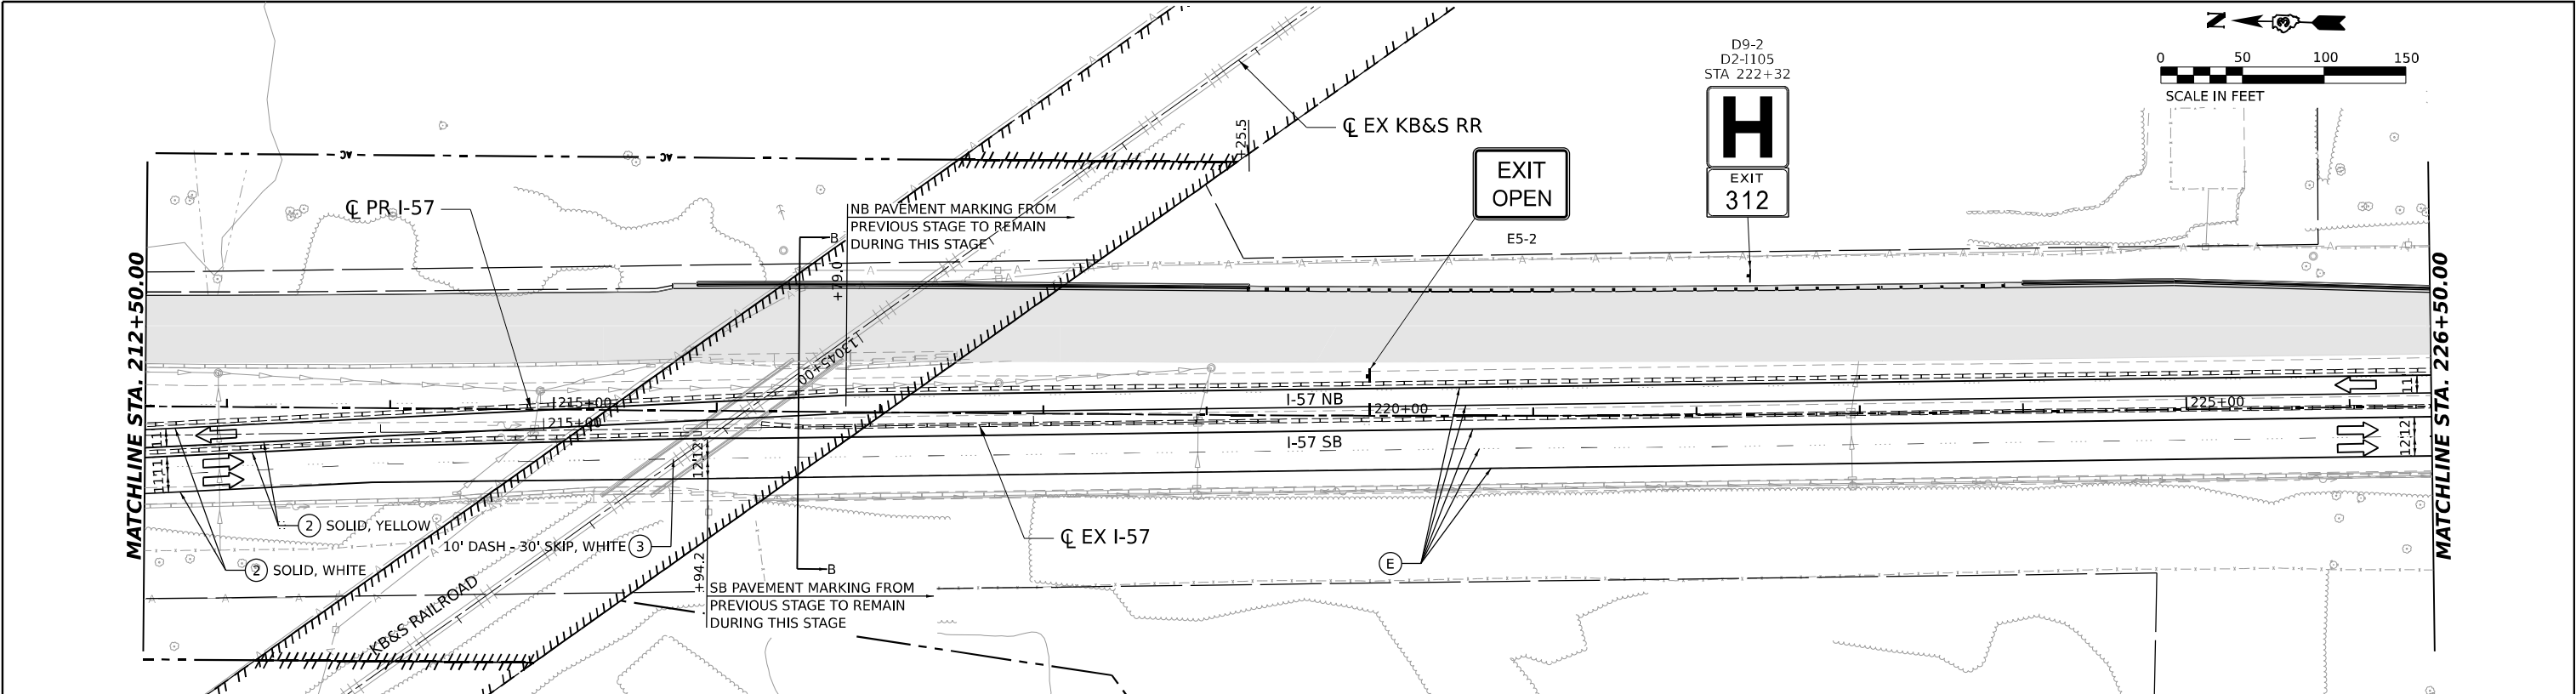


LEGEND

-  DIRECTION OF TRAFFIC
-  WORK AREA
-  TEMPORARY PAVEMENT CONSTRUCTED IN THIS STAGE
-  TEMPORARY PAVEMENT CONSTRUCTED IN PREVIOUS STAGE
-  PROPOSED PAVEMENT CONSTRUCTED IN PREVIOUS STAGE
-  ARROW BOARD
-  IMPACT ATTENUATORS, TEMPORARY (NON-REDIRECTIVE), TEST LEVEL 3
-  RUMBLE STRIPS
-  TEMPORARY CONCRETE BARRIER
-  TYPE III BARRICADE WITH FLASHING LIGHTS
-  MONO-DIRECTIONAL FLASHING LIGHT
-  DIRECTIONAL INDICATOR BARRICADE WITH STEADY BURNING MONODIRECTIONAL LIGHT AT 50' CENTERS UNLESS OTHERWISE NOTED ON PLANS
-  DRUMS WITH STEADY-BURN MONODIRECTIONAL LIGHT AT 50' CENTERS UNLESS OTHERWISE NOTED ON PLANS
-  DRUMS AT 50' CENTERS UNLESS OTHERWISE NOTED ON PLANS
-  VERTICAL PANELS WITH STEADY-BURN MONODIRECTIONAL LIGHT AT 50' CENTERS UNLESS OTHERWISE NOTED ON PLANS
-  PROPOSED SIGN/ COMMERCIAL DRIVEWAY ENTRANCE SIGN
-  (O) INDICATES FLUORESCENT ORANGE SIGN SHEETING

TEMPORARY PAVEMENT MARKING LEGEND

- (E) EXISTING PAVEMENT MARKING OR PAVEMENT MARKING FROM PREVIOUS STAGE
- (P) PROPOSED PERMANENT PAVEMENT MARKING (SEE PAVEMENT MARKING PLANS)
- (1) TEMPORARY PAVEMENT MARKING LETTERS AND SYMBOLS - MODIFIED URETHANE
- (2) TEMPORARY PAVEMENT MARKING - LINE 4" - MODIFIED URETHANE
- (3) TEMPORARY PAVEMENT MARKING - LINE 6" - MODIFIED URETHANE
- (4) TEMPORARY PAVEMENT MARKING - LINE 8" - MODIFIED URETHANE
- (5) TEMPORARY PAVEMENT MARKING - LINE 12"- MODIFIED URETHANE
- (6) TEMPORARY PAVEMENT MARKING - LINE 24"- MODIFIED URETHANE

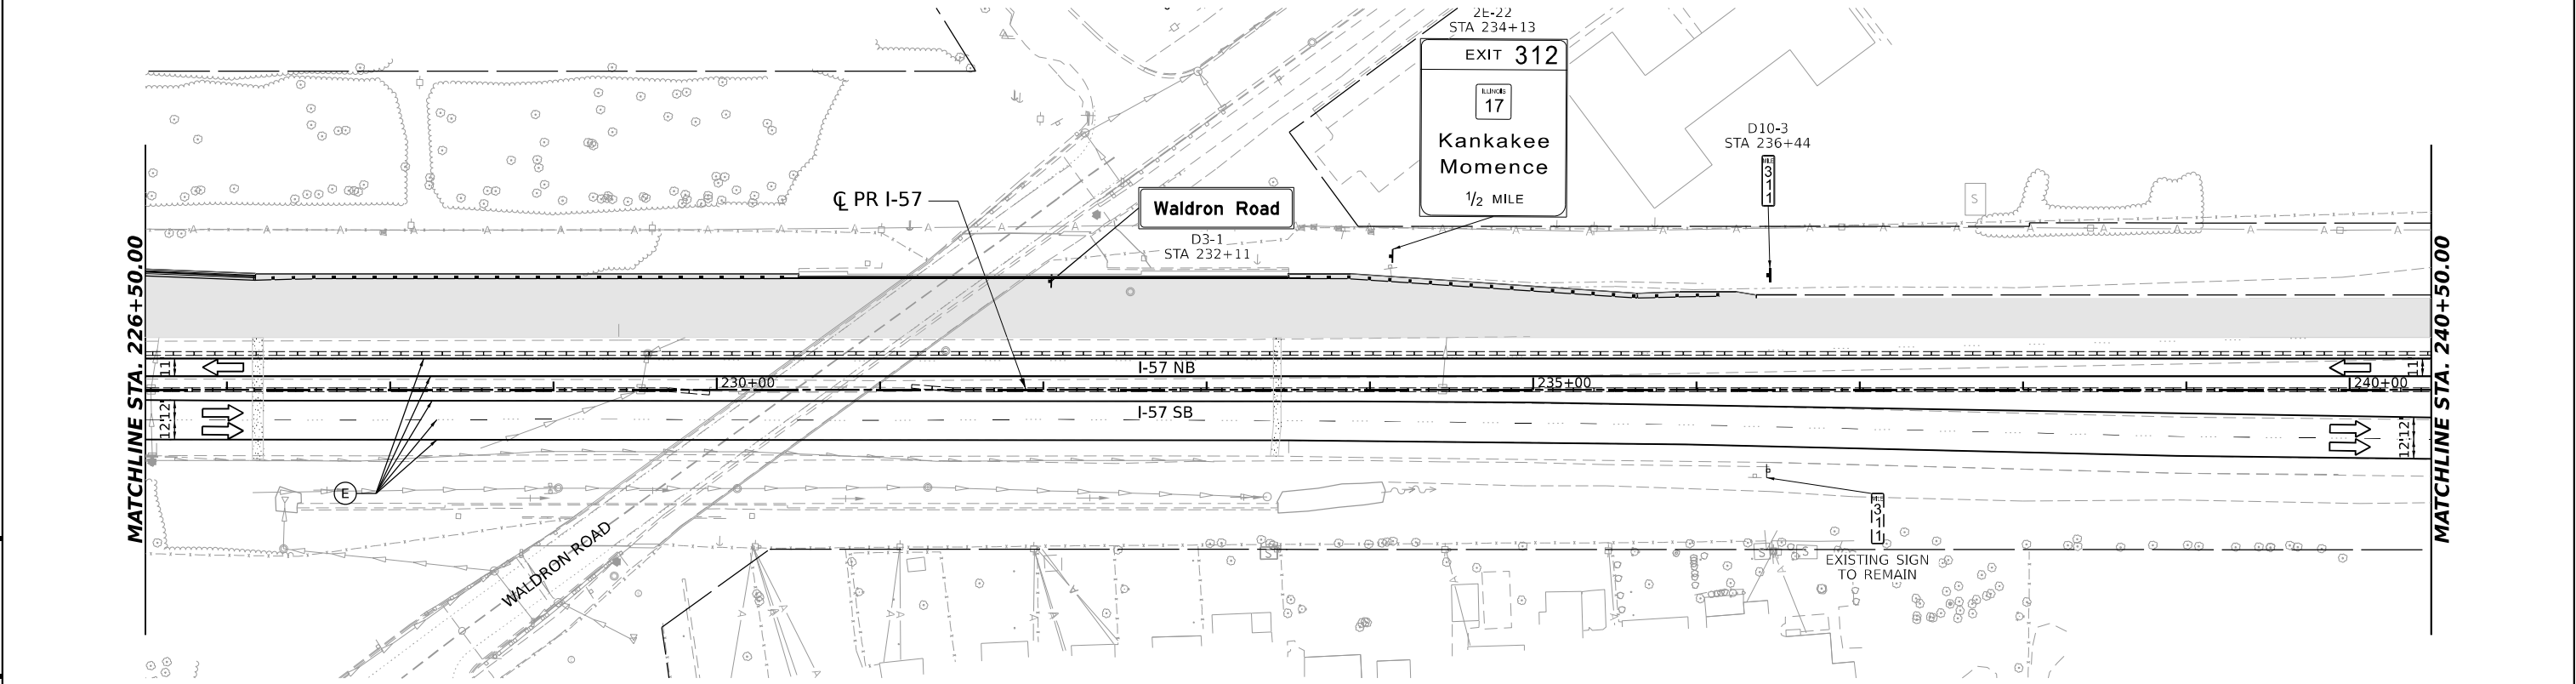 

MODEL: PR I-57 DOUBLE - DBL RN.05
FILE NAME: C:\PW\WORK\EXP\24\WEN\EXP\COM\EXP\PW\201\DD11412\UD36863-SHT-A\NOT1B-51.DGN




USER NAME = SALASL	DESIGNED - CS	REVISED -
	DRAWN - CS	REVISED -
PLOT SCALE = 0.16666633 ' / IN.	CHECKED - DH	REVISED -
PLOT DATE = 4/23/2026	DATE - 04/22/2026	REVISED -

STATE OF ILLINOIS
DEPARTMENT OF TRANSPORTATION


SUGGESTED STAGES OF CONSTRUCTION AND TRAFFIC CONTROL
STAGE 1B - I-57

SCALE: 1"=50 SHEET . OF SHEETS STA. TO STA.

F.A.I. RTE.	SECTION	COUNTY	TOTAL SHEETS	SHEET NO.
57	(46-3)R.HBK-1&[(46-3)HB-5]HB-1	KANKAKEE	1183	206
CONTRACT NO. 66863				
ILLINOIS FED. AID PROJECT				

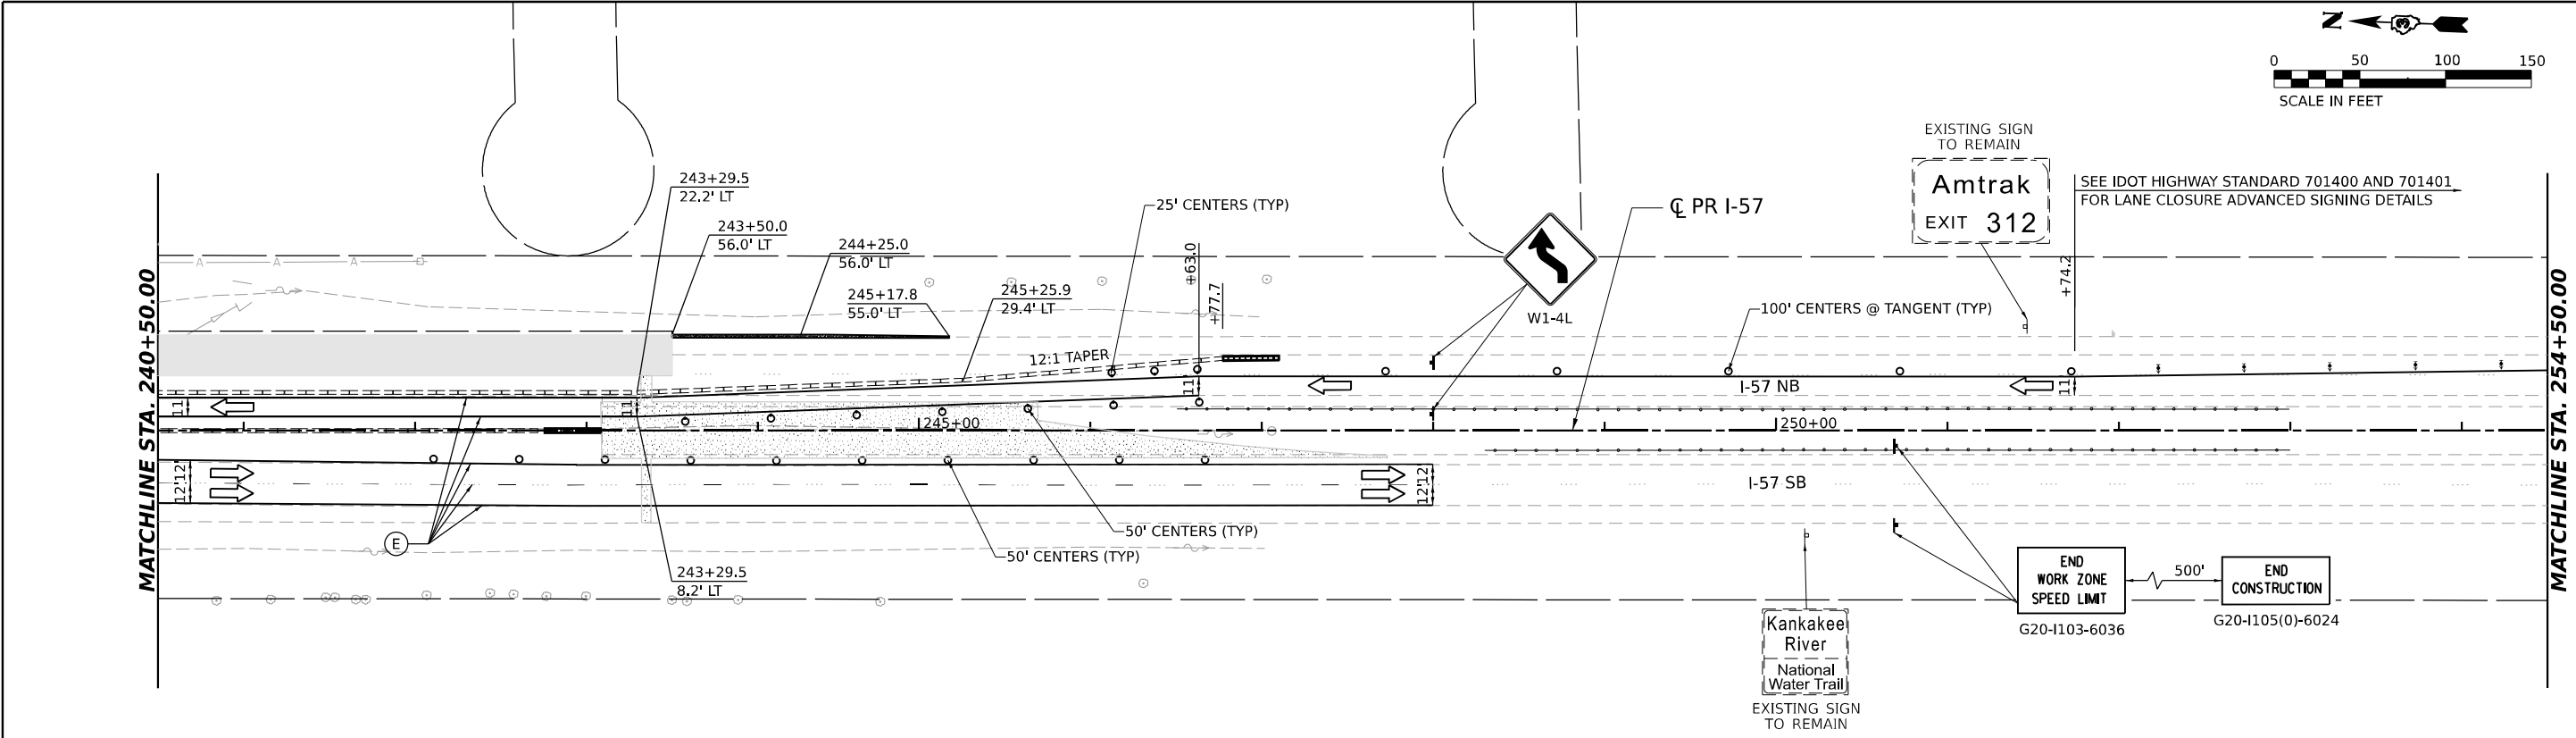


LEGEND

 -  DIRECTION OF TRAFFIC
-  WORK AREA
-  TEMPORARY PAVEMENT CONSTRUCTED IN THIS STAGE
-  TEMPORARY PAVEMENT CONSTRUCTED IN PREVIOUS STAGE
-  PROPOSED PAVEMENT CONSTRUCTED IN PREVIOUS STAGE
-  ARROW BOARD
-  IMPACT ATTENUATORS, TEMPORARY (NON-REDIRECTIVE), TEST LEVEL 3
-  RUMBLE STRIPS
-  TEMPORARY CONCRETE BARRIER
-  TYPE III BARRICADE WITH FLASHING LIGHTS
-  MONO-DIRECTIONAL FLASHING LIGHT

-  DIRECTIONAL INDICATOR BARRICADE WITH STEADY BURNING MONODIRECTIONAL LIGHT AT 50' CENTERS UNLESS OTHERWISE NOTED ON PLANS
-  DRUMS WITH STEADY-BURN MONODIRECTIONAL LIGHT AT 50' CENTERS UNLESS OTHERWISE NOTED ON PLANS
-  DRUMS AT 50' CENTERS UNLESS OTHERWISE NOTED ON PLANS
-  VERTICAL PANELS WITH STEADY-BURN MONODIRECTIONAL LIGHT AT 50' CENTERS UNLESS OTHERWISE NOTED ON PLANS
-  PROPOSED SIGN/ COMMERCIAL DRIVEWAY ENTRANCE SIGN
-  (O) INDICATES FLUORESCENT ORANGE SIGN SHEETING

TEMPORARY PAVEMENT MARKING LEGEND

- (E) EXISTING PAVEMENT MARKING OR PAVEMENT MARKING FROM PREVIOUS STAGE
- (P) PROPOSED PERMANENT PAVEMENT MARKING (SEE PAVEMENT MARKING PLANS)
- (1) TEMPORARY PAVEMENT MARKING LETTERS AND SYMBOLS - MODIFIED URETHANE
- (2) TEMPORARY PAVEMENT MARKING - LINE 4" - MODIFIED URETHANE
- (3) TEMPORARY PAVEMENT MARKING - LINE 6" - MODIFIED URETHANE
- (4) TEMPORARY PAVEMENT MARKING - LINE 8" - MODIFIED URETHANE
- (5) TEMPORARY PAVEMENT MARKING - LINE 12"- MODIFIED URETHANE
- (6) TEMPORARY PAVEMENT MARKING - LINE 24"- MODIFIED URETHANE

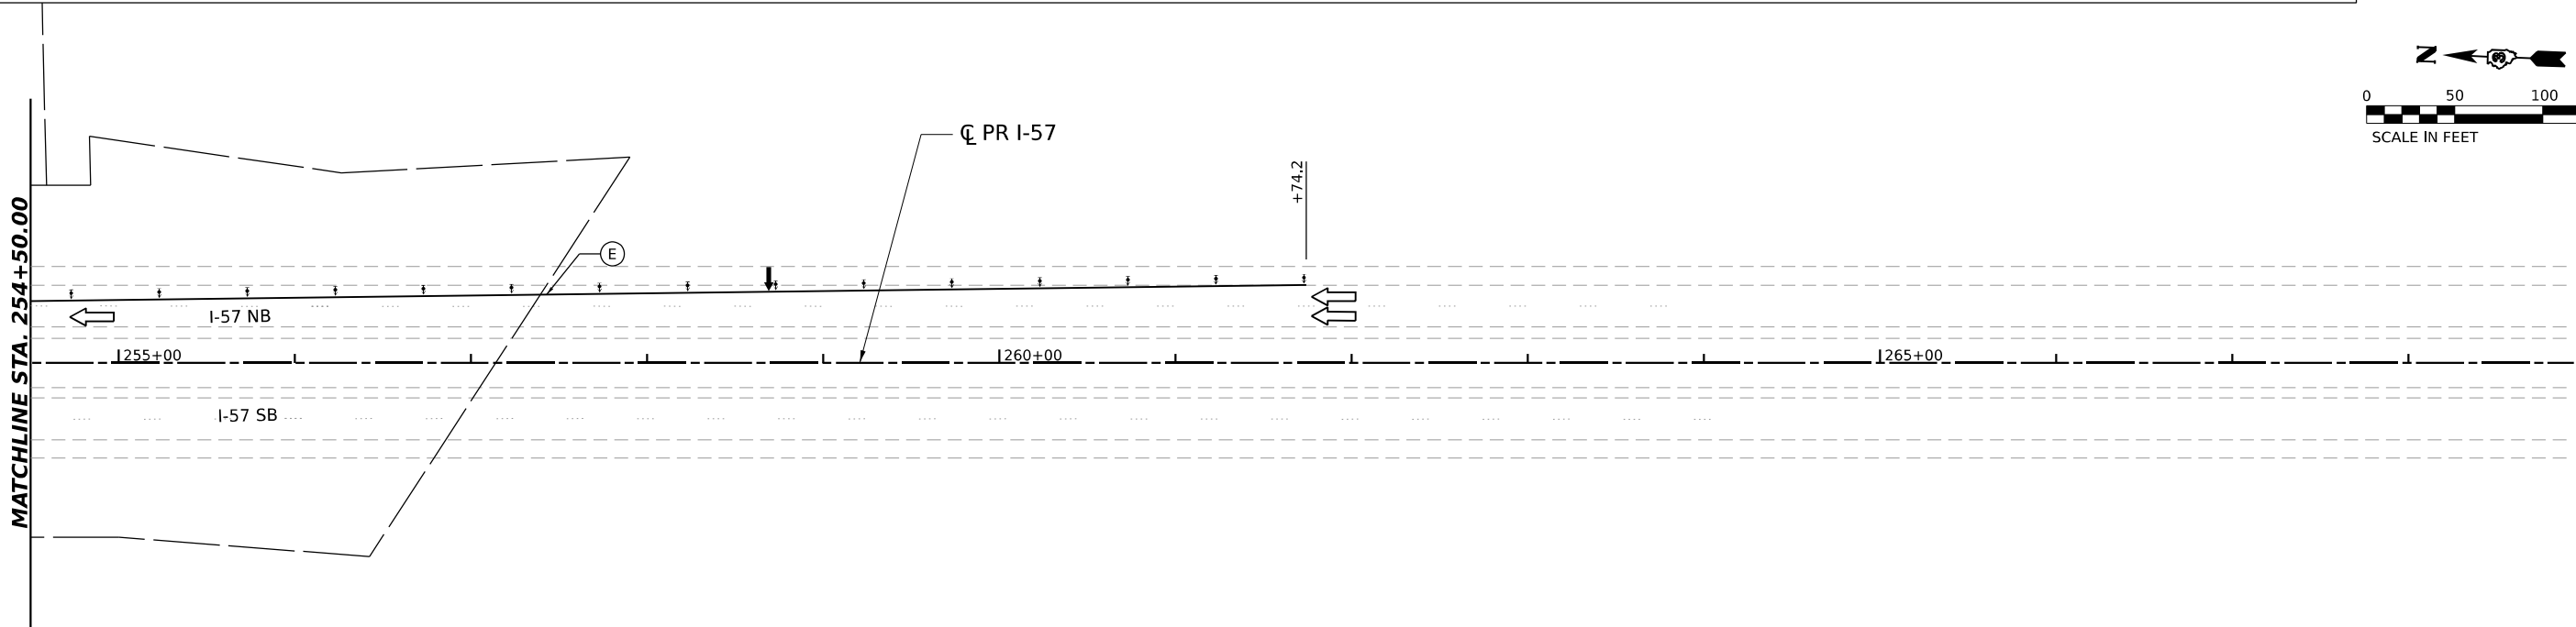


USER NAME	= SALASL	DESIGNED -	CS	REVISED -	
DRAWN -	CS	REVISED -			
PLOT SCALE	= 0.16666633 1/ IN.	CHECKED -	DH	REVISED -	
PLOT DATE	= 4/23/2026	DATE -	04/22/2026	REVISED -	

STATE OF ILLINOIS
DEPARTMENT OF TRANSPORTATION


SUGGESTED STAGES OF CONSTRUCTION AND TRAFFIC CONTROL
STAGE 1B - I-57

SCALE: 1"=50' SHEET . OF SHEETS STA. TO STA.


F.A.I. RTE.	SECTION	COUNTY	TOTAL SHEETS	SHEET NO.
57	(46-3)R.HBK-1&[(46-3)HB-5]HB-1	KANKAKEE	1183	207
CONTRACT NO. 66863				
ILLINOIS FED. AID PROJECT				

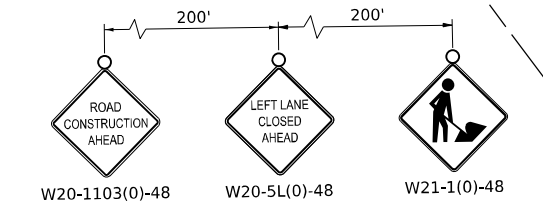

ADVANCE SIGNING SEQUENCE

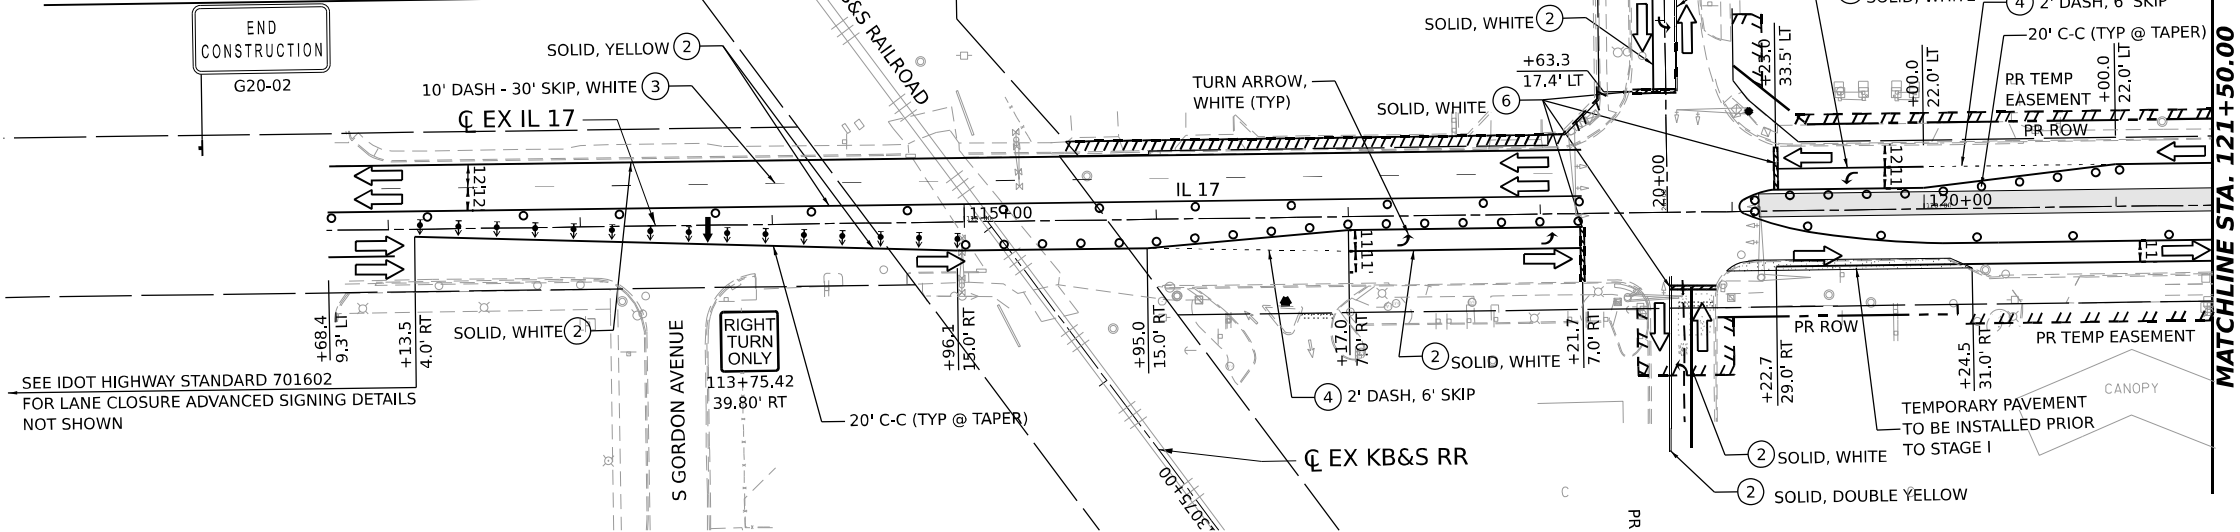

SEE IDOT HIGHWAY STANDARD 701602
FOR LANE CLOSURE ADVANCED SIGNING DETAILS
NOT SHOWN

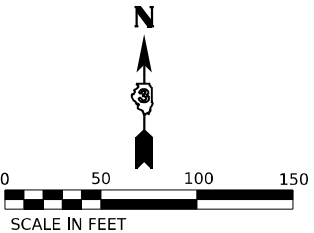

LEGEND



- | | | | |
|--|--|--|---|
| | DIRECTION OF TRAFFIC | | ARROW BOARD |
| | WORK AREA | | IMPACT ATTENUATORS, TEMPORARY (NON-REDIRECTIVE), TEST LEVEL 3 |
| | TEMPORARY PAVEMENT CONSTRUCTED IN THIS STAGE | | RUMBLE STRIPS |
| | TEMPORARY PAVEMENT CONSTRUCTED IN PREVIOUS STAGE | | TEMPORARY CONCRETE BARRIER |
| | PROPOSED PAVEMENT CONSTRUCTED IN PREVIOUS STAGE | | TYPE III BARRICADE WITH FLASHING LIGHTS |
| | | | MONO-DIRECTIONAL FLASHING LIGHT |

- DIRECTIONAL INDICATOR BARRICADE WITH STEADY BURNING MONODIRECTIONAL LIGHT AT 50' CENTERS UNLESS OTHERWISE NOTED ON PLANS
- DRUMS WITH STEADY-BURN MONODIRECTIONAL LIGHT AT 50' CENTERS UNLESS OTHERWISE NOTED ON PLANS
- DRUMS AT 50' CENTERS UNLESS OTHERWISE NOTED ON PLANS
- VERTICAL PANELS WITH STEADY-BURN MONODIRECTIONAL LIGHT AT 50' CENTERS UNLESS OTHERWISE NOTED ON PLANS

- PROPOSED SIGN/ COMMERCIAL DRIVEWAY ENTRANCE SIGN
- (O) INDICATES FLUORESCENT ORANGE SIGN SHEETING

TEMPORARY PAVEMENT MARKING LEGEND

- (E) EXISTING PAVEMENT MARKING OR PAVEMENT MARKING FROM PREVIOUS STAGE
- (P) PROPOSED PERMANENT PAVEMENT MARKING (SEE PAVEMENT MARKING PLANS)
- (1) TEMPORARY PAVEMENT MARKING LETTERS AND SYMBOLS - MODIFIED URETHANE
- (2) TEMPORARY PAVEMENT MARKING - LINE 4" - MODIFIED URETHANE
- (3) TEMPORARY PAVEMENT MARKING - LINE 6" - MODIFIED URETHANE
- (4) TEMPORARY PAVEMENT MARKING - LINE 8" - MODIFIED URETHANE
- (5) TEMPORARY PAVEMENT MARKING - LINE 12" - MODIFIED URETHANE
- (6) TEMPORARY PAVEMENT MARKING - LINE 24" - MODIFIED URETHANE

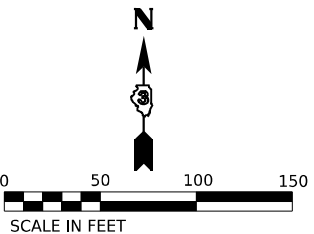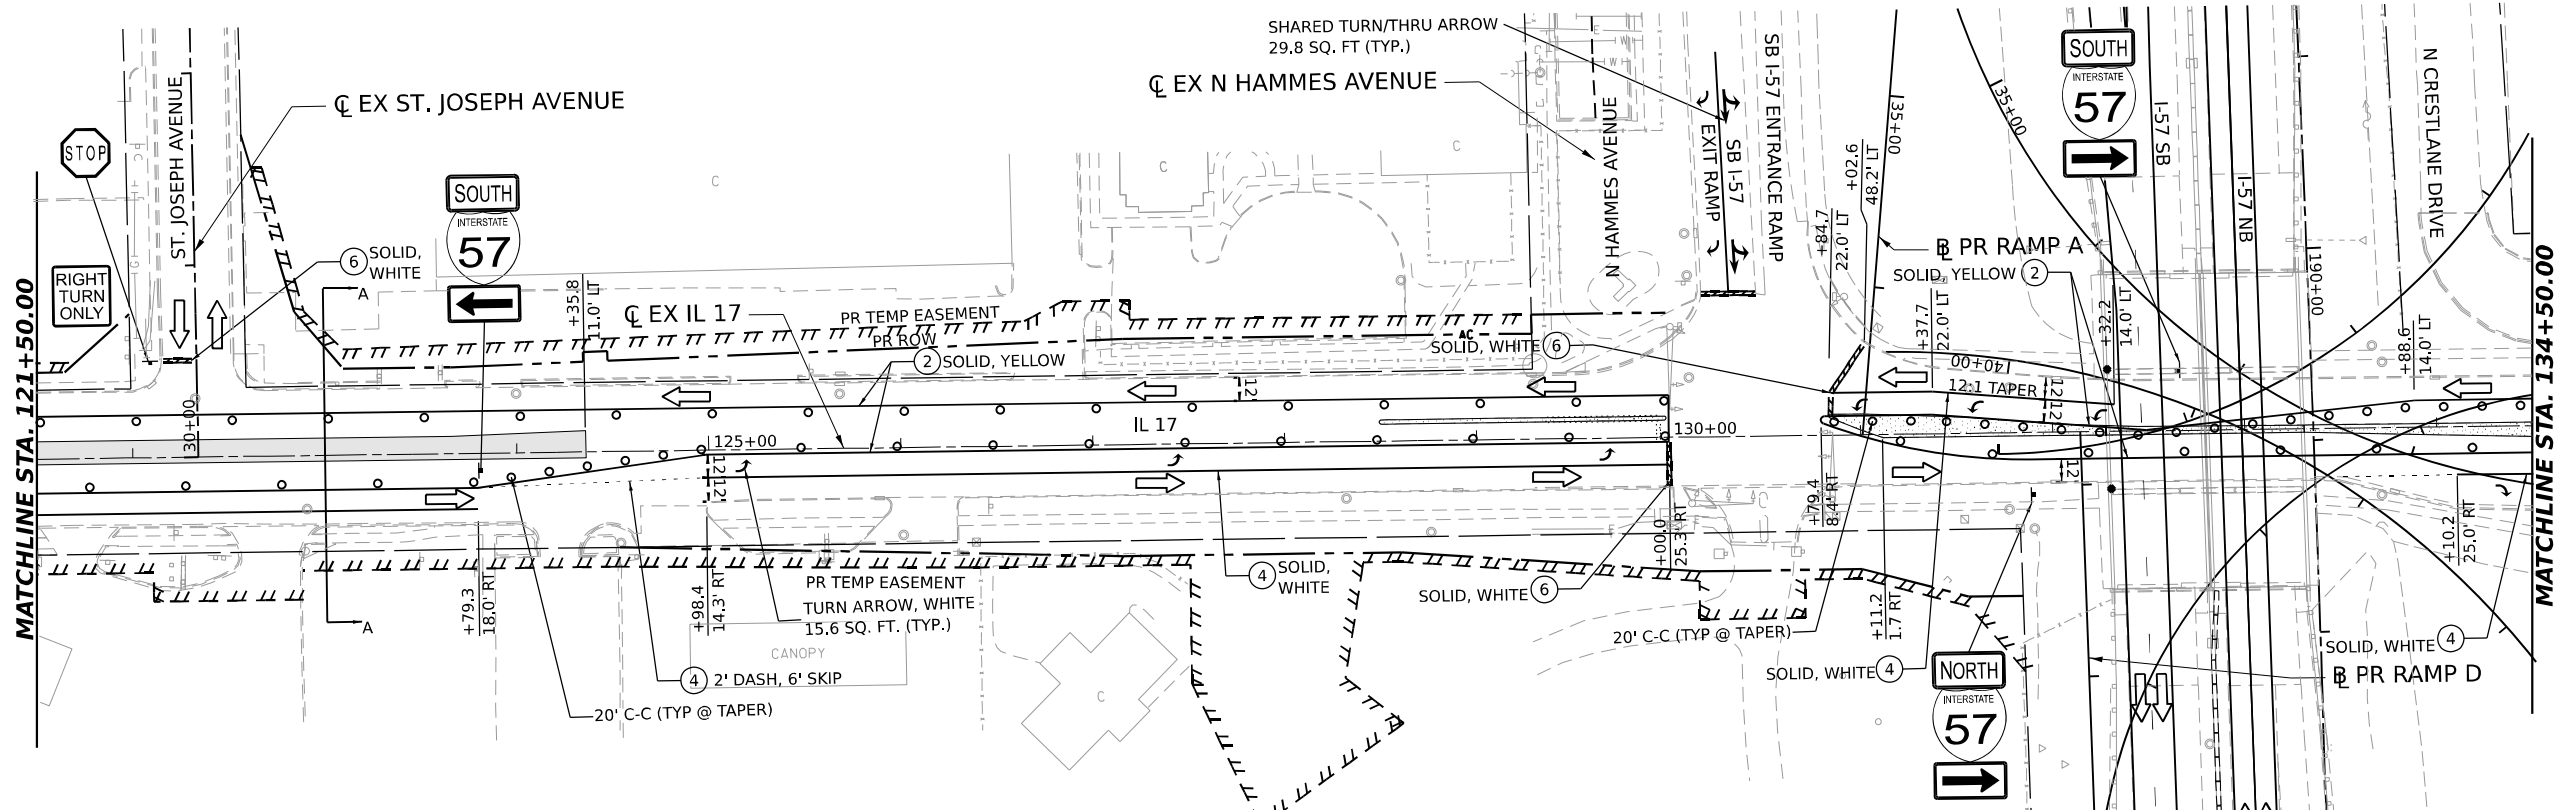

MODEL: IL 17.DWG
FILE NAME: C:\WORK\PROJECTS\IL 17\17-1103-02-48-5L-48-1B-07.DWG
DATE: 4/23/2026



USER NAME	= SALASL
DESIGNED	- TNS
DRAWN	- TNS
CHECKED	- FBN
DATE	- 04/22/2026



REVISED	-
REVISED	-
REVISED	-
REVISED	-

STATE OF ILLINOIS
DEPARTMENT OF TRANSPORTATION

SUGGESTED STAGES OF CONSTRUCTION AND TRAFFIC CONTROL
STAGE 1B - ILLINOIS ROUTE 17

SCALE: 1"=50' SHEET . OF SHEETS STA. TO STA.

F.A.I. RTE.	SECTION	COUNTY	TOTAL SHEETS	SHEET NO.
57	(46-3)R.HBK-1&[(46-3)HB-5]HB-1	KANKAKEE	1183	208
CONTRACT NO. 66863				
ILLINOIS FED. AID PROJECT				

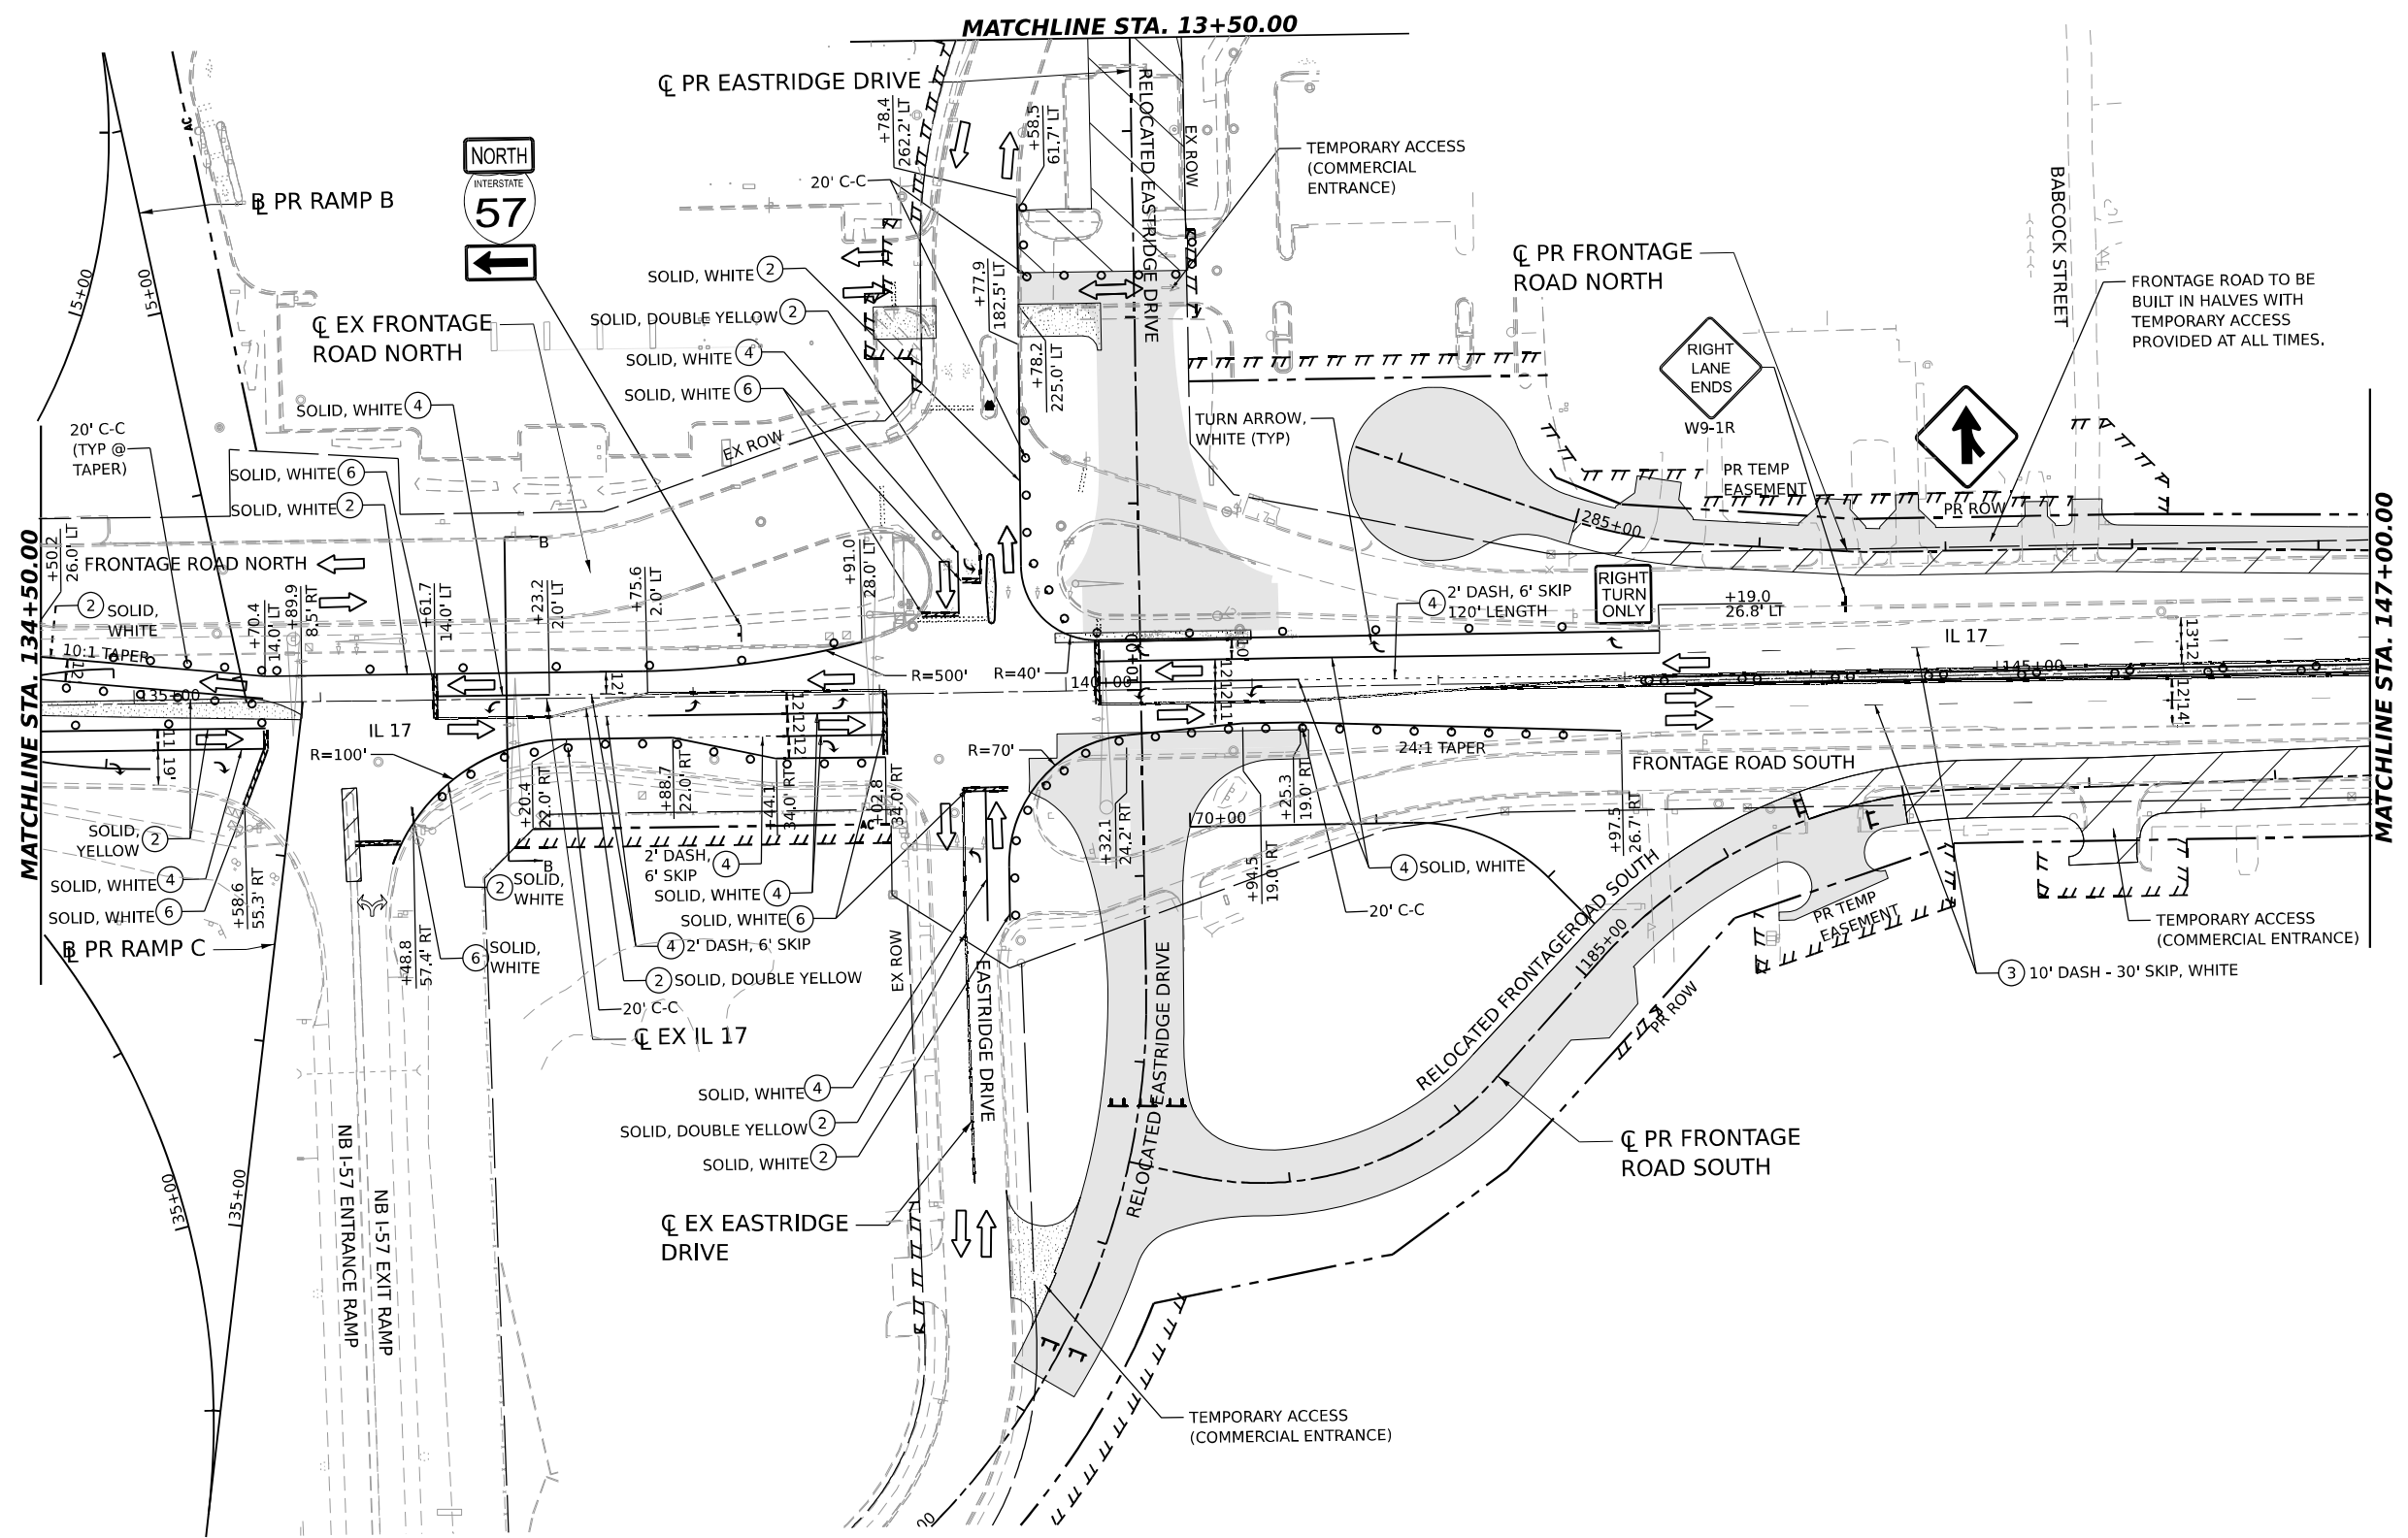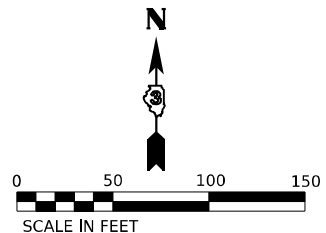

LEGEND
 DIRECTION OF TRAFFIC
 WORK AREA
 TEMPORARY PAVEMENT CONSTRUCTED IN THIS STAGE
 TEMPORARY PAVEMENT CONSTRUCTED IN PREVIOUS STAGE
 PROPOSED PAVEMENT CONSTRUCTED IN PREVIOUS STAGE

ARROW BOARD
 IMPACT ATTENUATORS, TEMPORARY (NON-REDIRECTIVE), TEST LEVEL 3
 RUMBLE STRIPS
 TEMPORARY CONCRETE BARRIER
 TYPE III BARRICADE WITH FLASHING LIGHTS
 MONO-DIRECTIONAL FLASHING LIGHT

DIRECTIONAL INDICATOR BARRICADE WITH STEADY BURNING MONODIRECTIONAL LIGHT AT 50' CENTERS UNLESS OTHERWISE NOTED ON PLANS
 DRUMS WITH STEADY-BURN MONODIRECTIONAL LIGHT AT 50' CENTERS UNLESS OTHERWISE NOTED ON PLANS
 DRUMS AT 50' CENTERS UNLESS OTHERWISE NOTED ON PLANS
 VERTICAL PANELS WITH STEADY-BURN MONODIRECTIONAL LIGHT AT 50' CENTERS UNLESS OTHERWISE NOTED ON PLANS

PROPOSED SIGN/ COMMERCIAL DRIVEWAY ENTRANCE SIGN
 (O) INDICATES FLUORESCENT ORANGE SIGN SHEETING

TEMPORARY PAVEMENT MARKING LEGEND
(E) EXISTING PAVEMENT MARKING OR PAVEMENT MARKING FROM PREVIOUS STAGE
(P) PROPOSED PERMANENT PAVEMENT MARKING (SEE PAVEMENT MARKING PLANS)
(1) TEMPORARY PAVEMENT MARKING LETTERS AND SYMBOLS - MODIFIED URETHANE
(2) TEMPORARY PAVEMENT MARKING - LINE 4" - MODIFIED URETHANE
(3) TEMPORARY PAVEMENT MARKING - LINE 6" - MODIFIED URETHANE
(4) TEMPORARY PAVEMENT MARKING - LINE 8" - MODIFIED URETHANE
(5) TEMPORARY PAVEMENT MARKING - LINE 12" - MODIFIED URETHANE
(6) TEMPORARY PAVEMENT MARKING - LINE 24" - MODIFIED URETHANE

MODEL: IL 17 DOUBLE - RIN 11
FILE NAME: C:\P\WORK\EX-24\BENTLEY\COM EX-24\W201.D01\1412\368663-SHT-MOT1B-08.DGN





USER NAME	= SALASL	DESIGNED	- TNS	REVISED	-
		DRAWN	- TNS	REVISED	-
PLOT SCALE	= 0.16666633 ' / IN.	CHECKED	- FBN	REVISED	-
PLOT DATE	= 4/23/2026	DATE	= 04/22/2026	REVISED	-

STATE OF ILLINOIS
DEPARTMENT OF TRANSPORTATION

SUGGESTED STAGES OF CONSTRUCTION AND TRAFFIC CONTROL			
STAGE 1B - ILLINOIS ROUTE 17			
SCALE: 1"=50'	SHEET .	OF SHEETS	STA. TO STA.

F.A.I. RTE.	SECTION	COUNTY	TOTAL SHEETS	SHEET NO.
57	(46-3)R.HBK-1&[(46-3)HB-5]HB-1	KANKAKEE	1183	209
CONTRACT NO. 66863				
ILLINOIS FED. AID PROJECT				

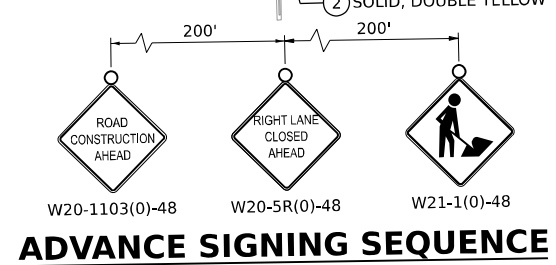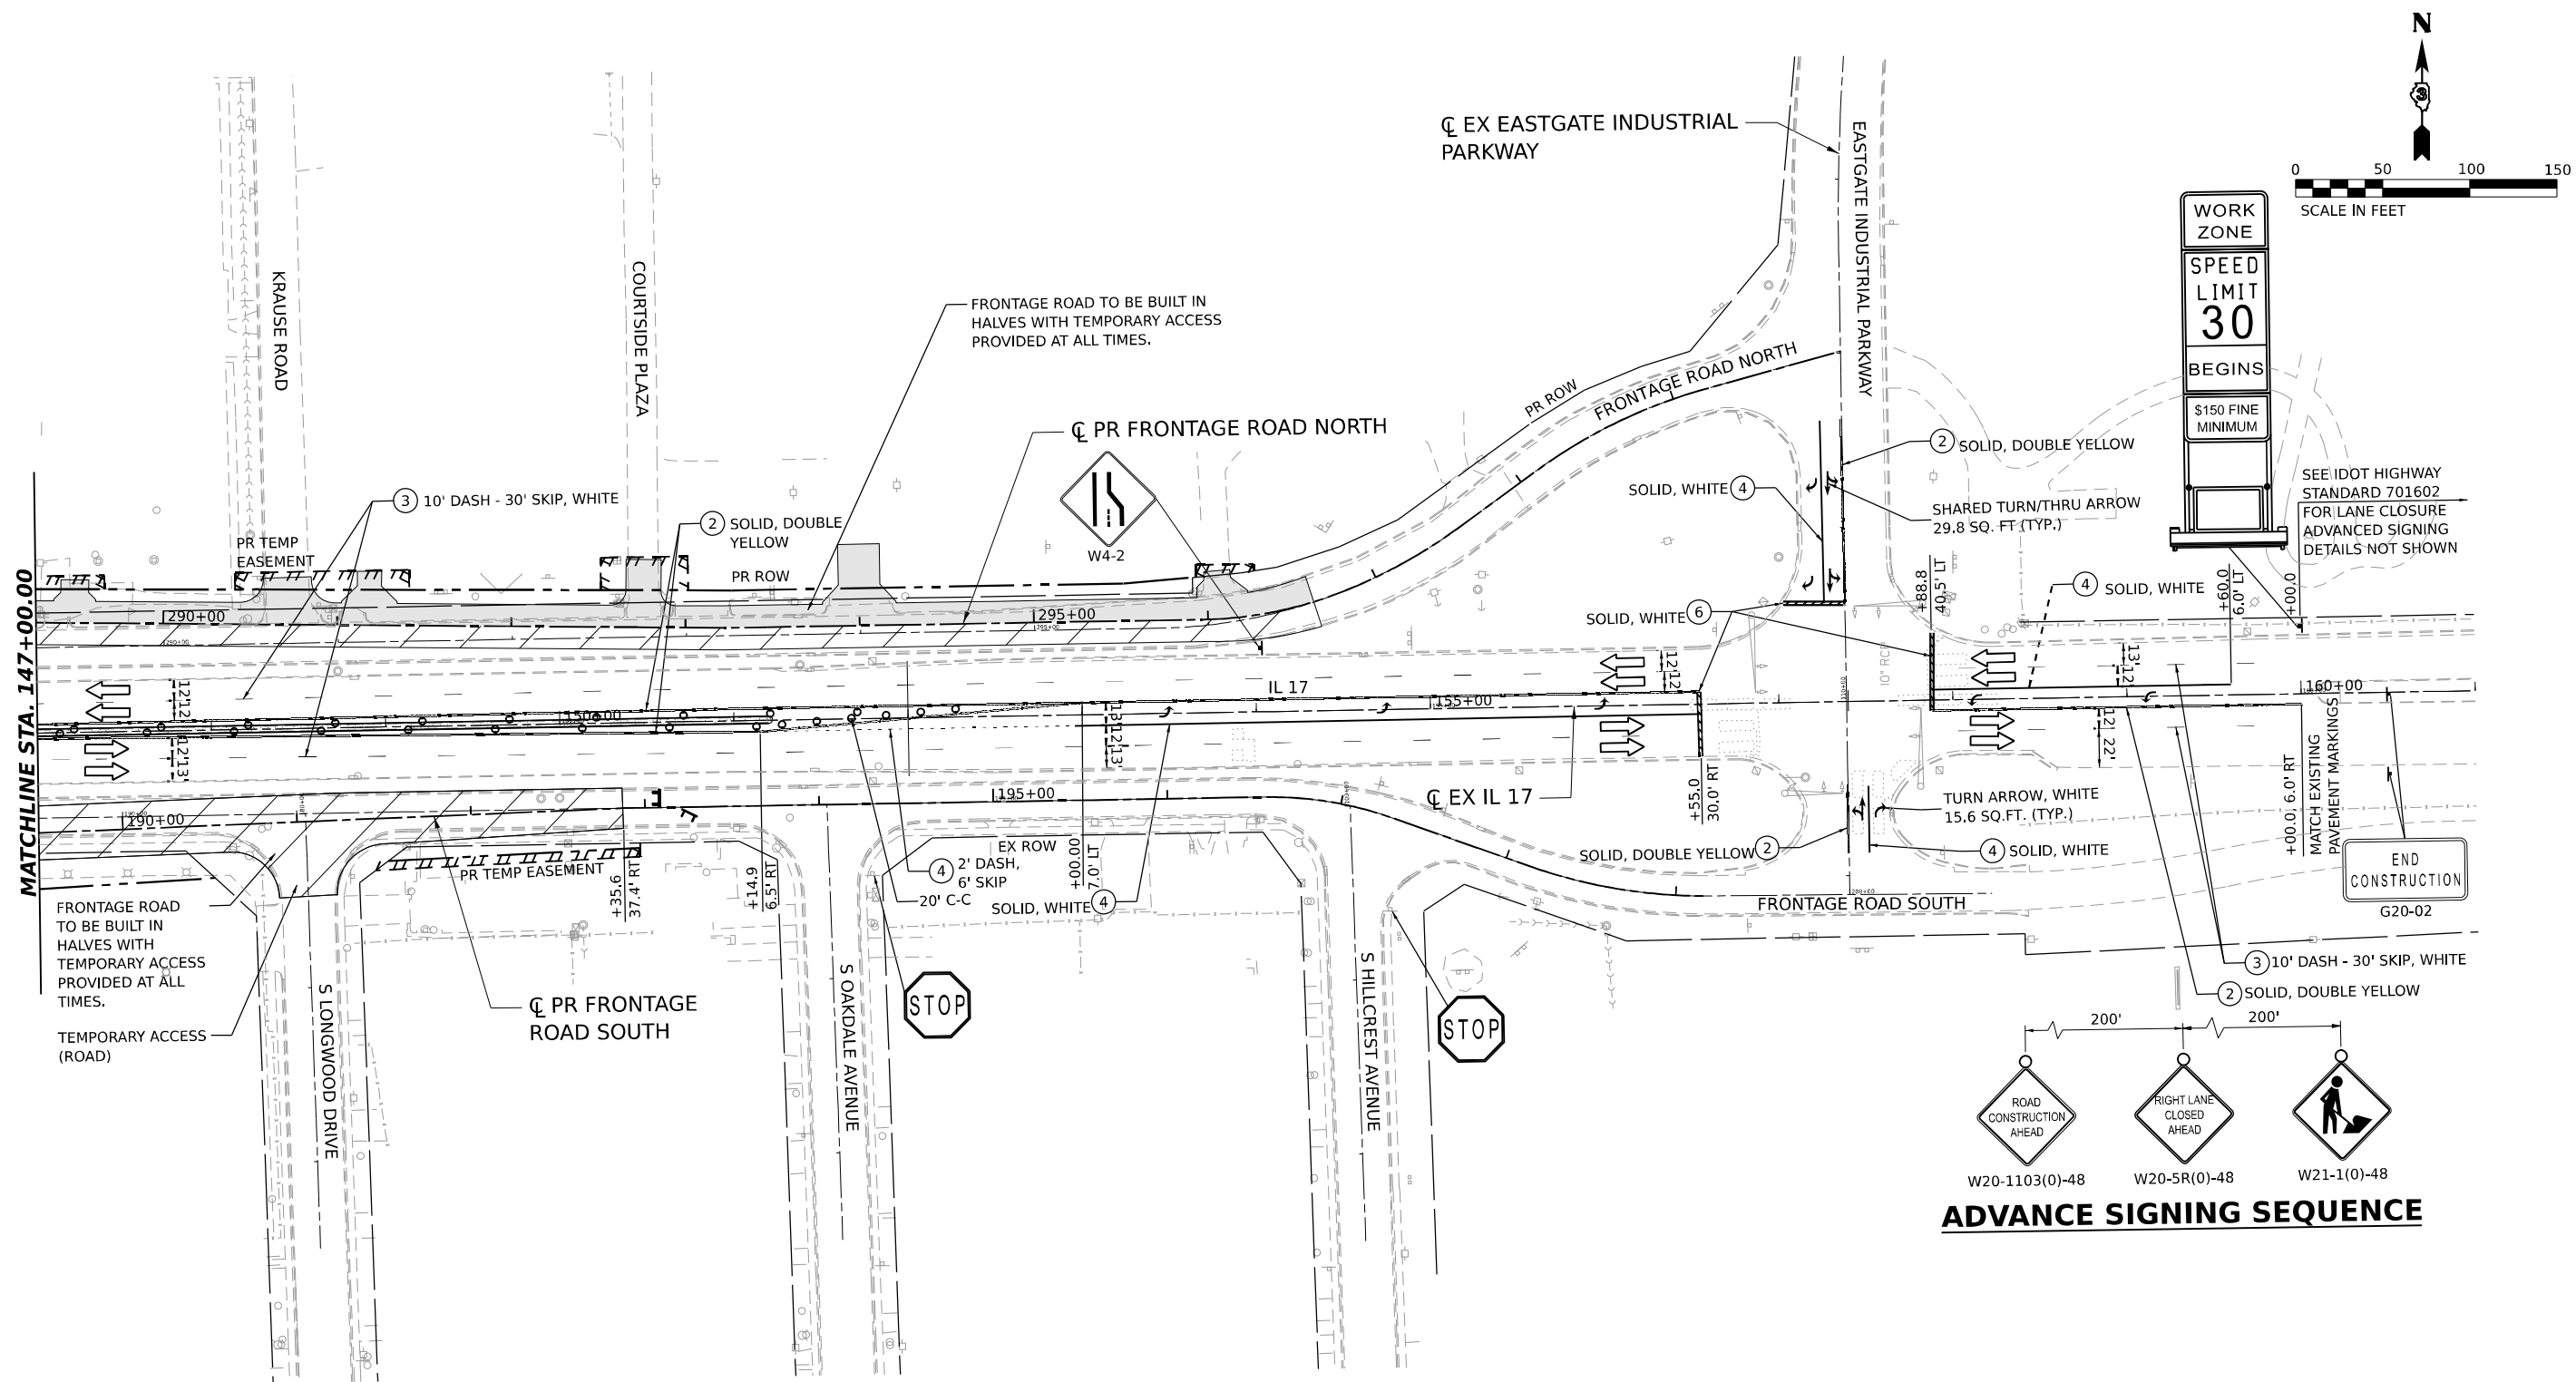

LEGEND
 DIRECTION OF TRAFFIC
 WORK AREA
 TEMPORARY PAVEMENT CONSTRUCTED IN THIS STAGE
 TEMPORARY PAVEMENT CONSTRUCTED IN PREVIOUS STAGE
 PROPOSED PAVEMENT CONSTRUCTED IN PREVIOUS STAGE



ARROW BOARD
 IMPACT ATTENUATORS, TEMPORARY (NON-REDIRECTIVE), TEST LEVEL 3
 RUMBLE STRIPS
 TEMPORARY CONCRETE BARRIER
 TYPE III BARRICADE WITH FLASHING LIGHTS
 MONO-DIRECTIONAL FLASHING LIGHT

DIRECTIONAL INDICATOR BARRICADE WITH STEADY BURNING MONODIRECTIONAL LIGHT AT 50' CENTERS UNLESS OTHERWISE NOTED ON PLANS
 DRUMS WITH STEADY-BURN MONODIRECTIONAL LIGHT AT 50' CENTERS UNLESS OTHERWISE NOTED ON PLANS
 DRUMS AT 50' CENTERS UNLESS OTHERWISE NOTED ON PLANS
 VERTICAL PANELS WITH STEADY-BURN MONODIRECTIONAL LIGHT AT 50' CENTERS UNLESS OTHERWISE NOTED ON PLANS

PROPOSED SIGN/ COMMERCIAL DRIVEWAY ENTRANCE SIGN
(O) INDICATES FLUORESCENT ORANGE SIGN SHEETING

TEMPORARY PAVEMENT MARKING LEGEND
(E) EXISTING PAVEMENT MARKING OR PAVEMENT MARKING FROM PREVIOUS STAGE
(P) PROPOSED PERMANENT PAVEMENT MARKING (SEE PAVEMENT MARKING PLANS)
(1) TEMPORARY PAVEMENT MARKING LETTERS AND SYMBOLS - MODIFIED URETHANE
(2) TEMPORARY PAVEMENT MARKING - LINE 4" - MODIFIED URETHANE
(3) TEMPORARY PAVEMENT MARKING - LINE 6" - MODIFIED URETHANE
(4) TEMPORARY PAVEMENT MARKING - LINE 8" - MODIFIED URETHANE
(5) TEMPORARY PAVEMENT MARKING - LINE 12" - MODIFIED URETHANE
(6) TEMPORARY PAVEMENT MARKING - LINE 24" - MODIFIED URETHANE

MODEL: IL 17 DOUBLE - PLAN 12
FILE NAME: C:\P\WORK\EX-24\BENTLEY\COM\EX-24\W4-2\1412\36863-SHT-MOT1B-09.DGN

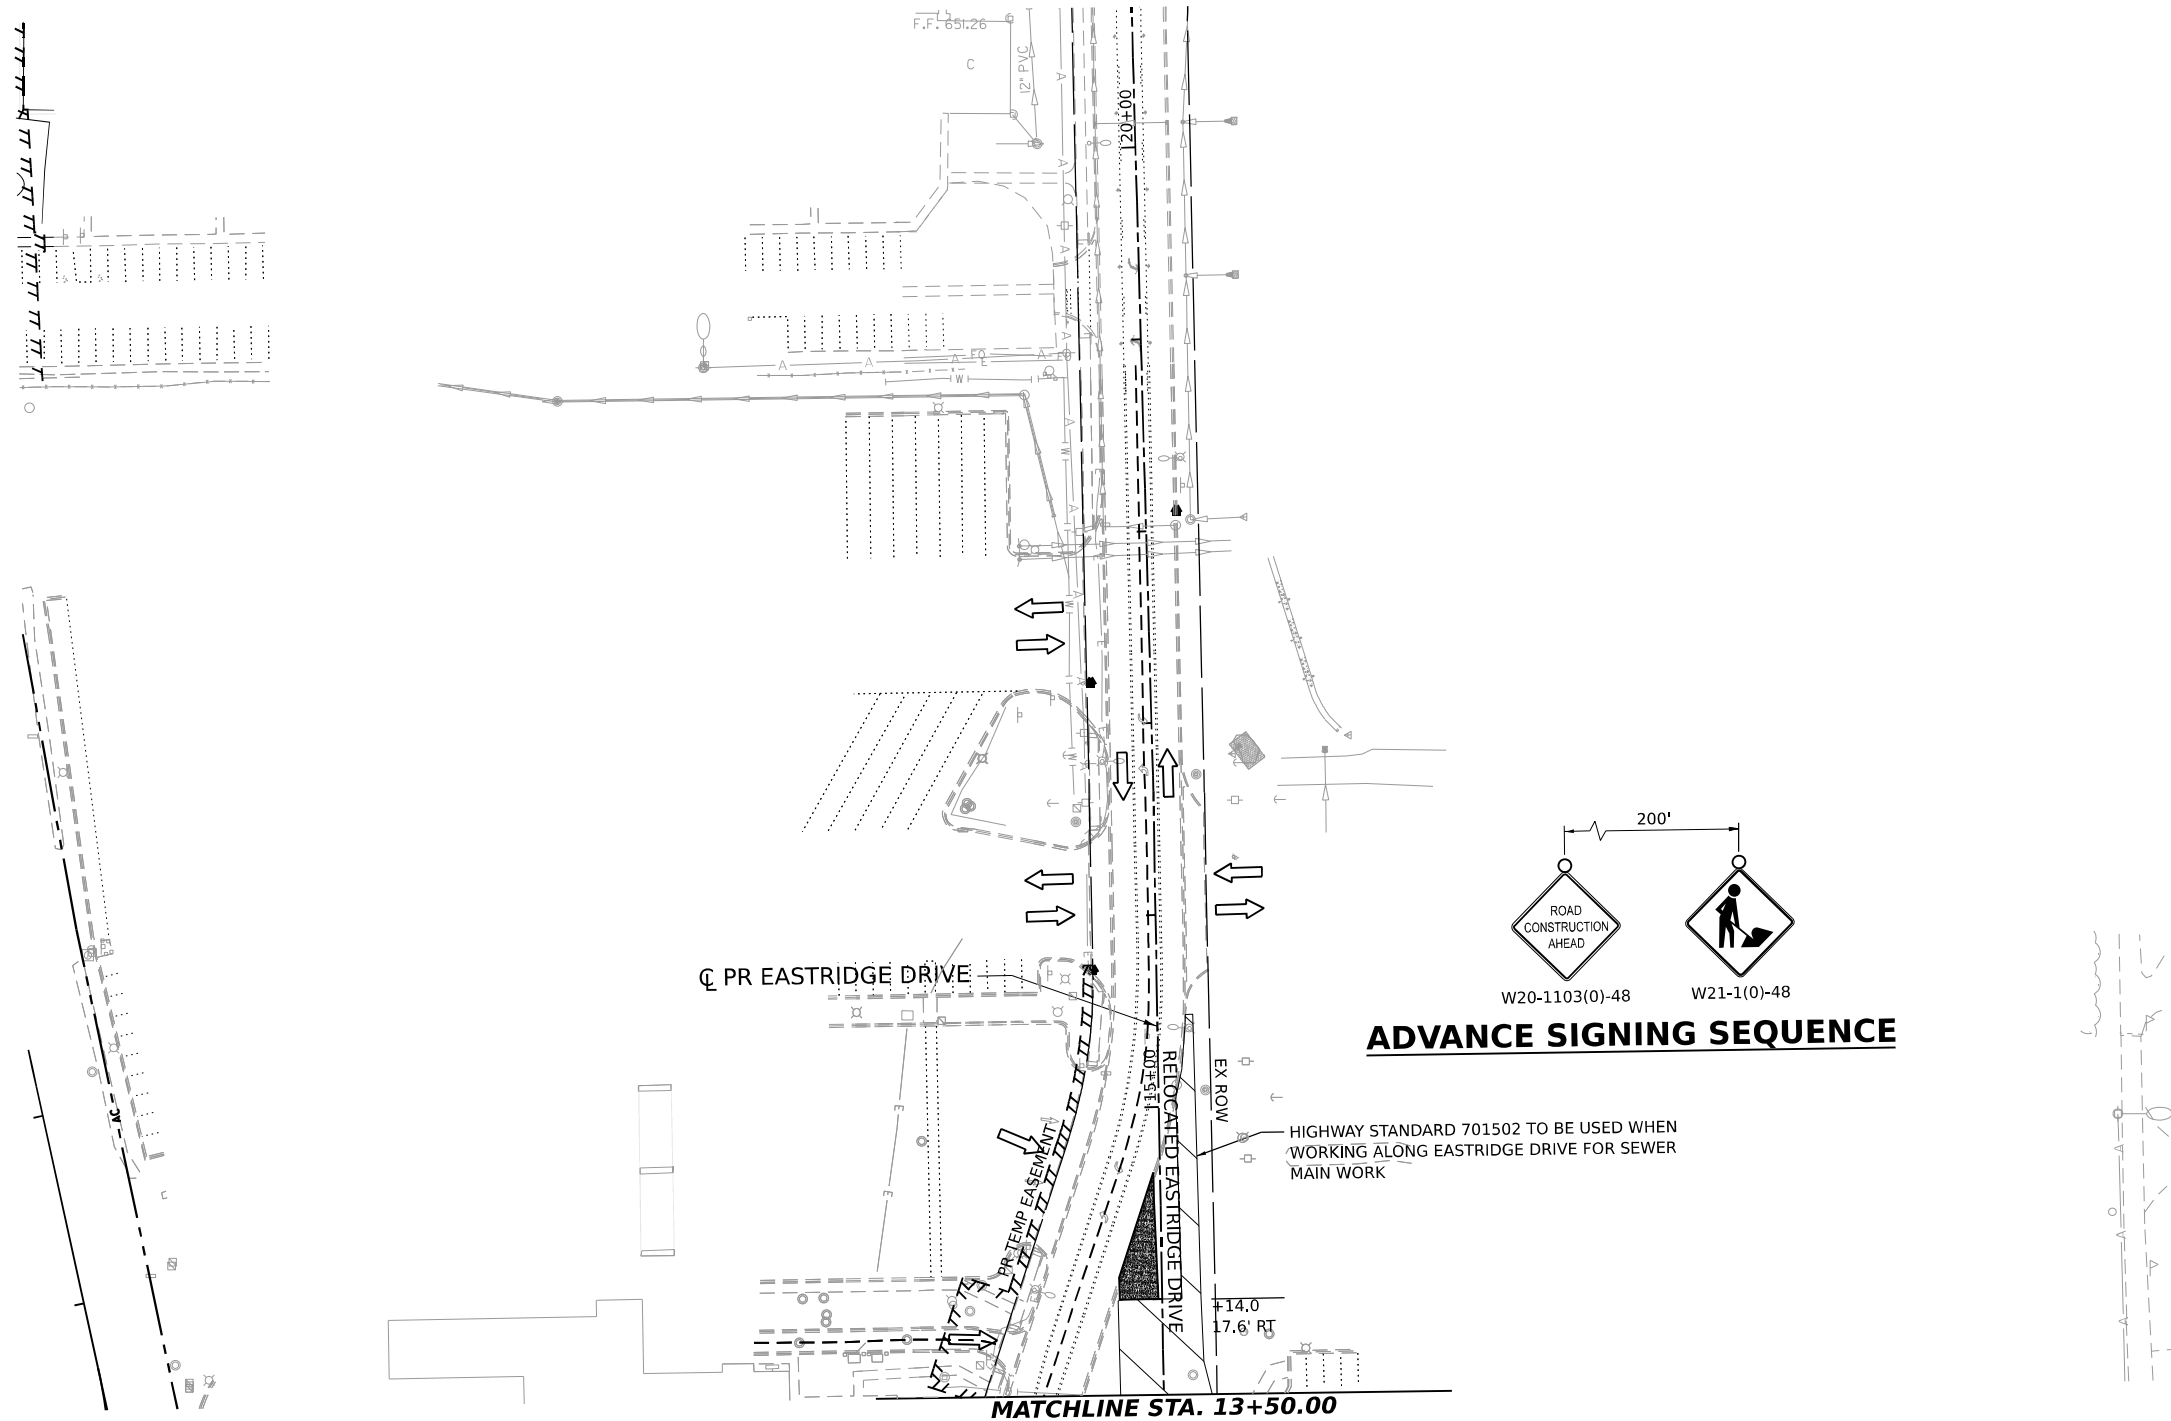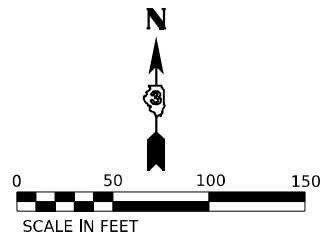

LEGEND

- DIRECTION OF TRAFFIC
- WORK AREA
- TEMPORARY PAVEMENT CONSTRUCTED IN THIS STAGE
- TEMPORARY PAVEMENT CONSTRUCTED IN PREVIOUS STAGE
- PROPOSED PAVEMENT CONSTRUCTED IN PREVIOUS STAGE

- ARROW BOARD
- IMPACT ATTENUATORS, TEMPORARY (NON-REDIRECTIVE), TEST LEVEL 3
- RUMBLE STRIPS
- TEMPORARY CONCRETE BARRIER
- TYPE III BARRICADE WITH FLASHING LIGHTS
- MONO-DIRECTIONAL FLASHING LIGHT

- DIRECTIONAL INDICATOR BARRICADE WITH STEADY BURNING MONODIRECTIONAL LIGHT AT 50' CENTERS UNLESS OTHERWISE NOTED ON PLANS
- DRUMS WITH STEADY-BURN MONODIRECTIONAL LIGHT AT 50' CENTERS UNLESS OTHERWISE NOTED ON PLANS
- DRUMS AT 50' CENTERS UNLESS OTHERWISE NOTED ON PLANS
- VERTICAL PANELS WITH STEADY-BURN MONODIRECTIONAL LIGHT AT 50' CENTERS UNLESS OTHERWISE NOTED ON PLANS

- PROPOSED SIGN/ COMMERCIAL DRIVEWAY ENTRANCE SIGN
- (O) INDICATES FLUORESCENT ORANGE SIGN SHEETING

TEMPORARY PAVEMENT MARKING LEGEND

- (E) EXISTING PAVEMENT MARKING OR PAVEMENT MARKING FROM PREVIOUS STAGE
- (P) PROPOSED PERMANENT PAVEMENT MARKING (SEE PAVEMENT MARKING PLANS)
- (1) TEMPORARY PAVEMENT MARKING LETTERS AND SYMBOLS - MODIFIED URETHANE
- (2) TEMPORARY PAVEMENT MARKING - LINE 4" - MODIFIED URETHANE
- (3) TEMPORARY PAVEMENT MARKING - LINE 6" - MODIFIED URETHANE
- (4) TEMPORARY PAVEMENT MARKING - LINE 8" - MODIFIED URETHANE
- (5) TEMPORARY PAVEMENT MARKING - LINE 12" - MODIFIED URETHANE
- (6) TEMPORARY PAVEMENT MARKING - LINE 24" - MODIFIED URETHANE

MODEL: IL17_D010101E-RUN-11
FILE NAME: C:\P\WORK\EX-24\BENTLEY\COM\EX-24\12\368663-SHT-MOT1B-10.DGN



QUIGG ENGINEERING INC



USER NAME	= SALASL	DESIGNED	- TNS	REVISED	-
DRAWN	- TNS	REVIS	-	REVISED	-
PLOT SCALE	= 0.16666633 1/ IN.	CHECKED	- FBN	REVISED	-
PLOT DATE	= 4/23/2026	DATE	- 04/22/2026	REVISED	-

STATE OF ILLINOIS
DEPARTMENT OF TRANSPORTATION

SUGGESTED STAGES OF CONSTRUCTION AND TRAFFIC CONTROL
STAGE 1B - ILLINOIS ROUTE 17

SCALE: 1"=50' SHEET . OF SHEETS STA. TO STA.

F.A.I. RTE.	SECTION	COUNTY	TOTAL SHEETS	SHEET NO.
57	(46-3)R.HBK-1&[(46-3)HB-5]HB-1	KANKAKEE	1183	211
CONTRACT NO. 66863				
ILLINOIS FED. AID PROJECT				

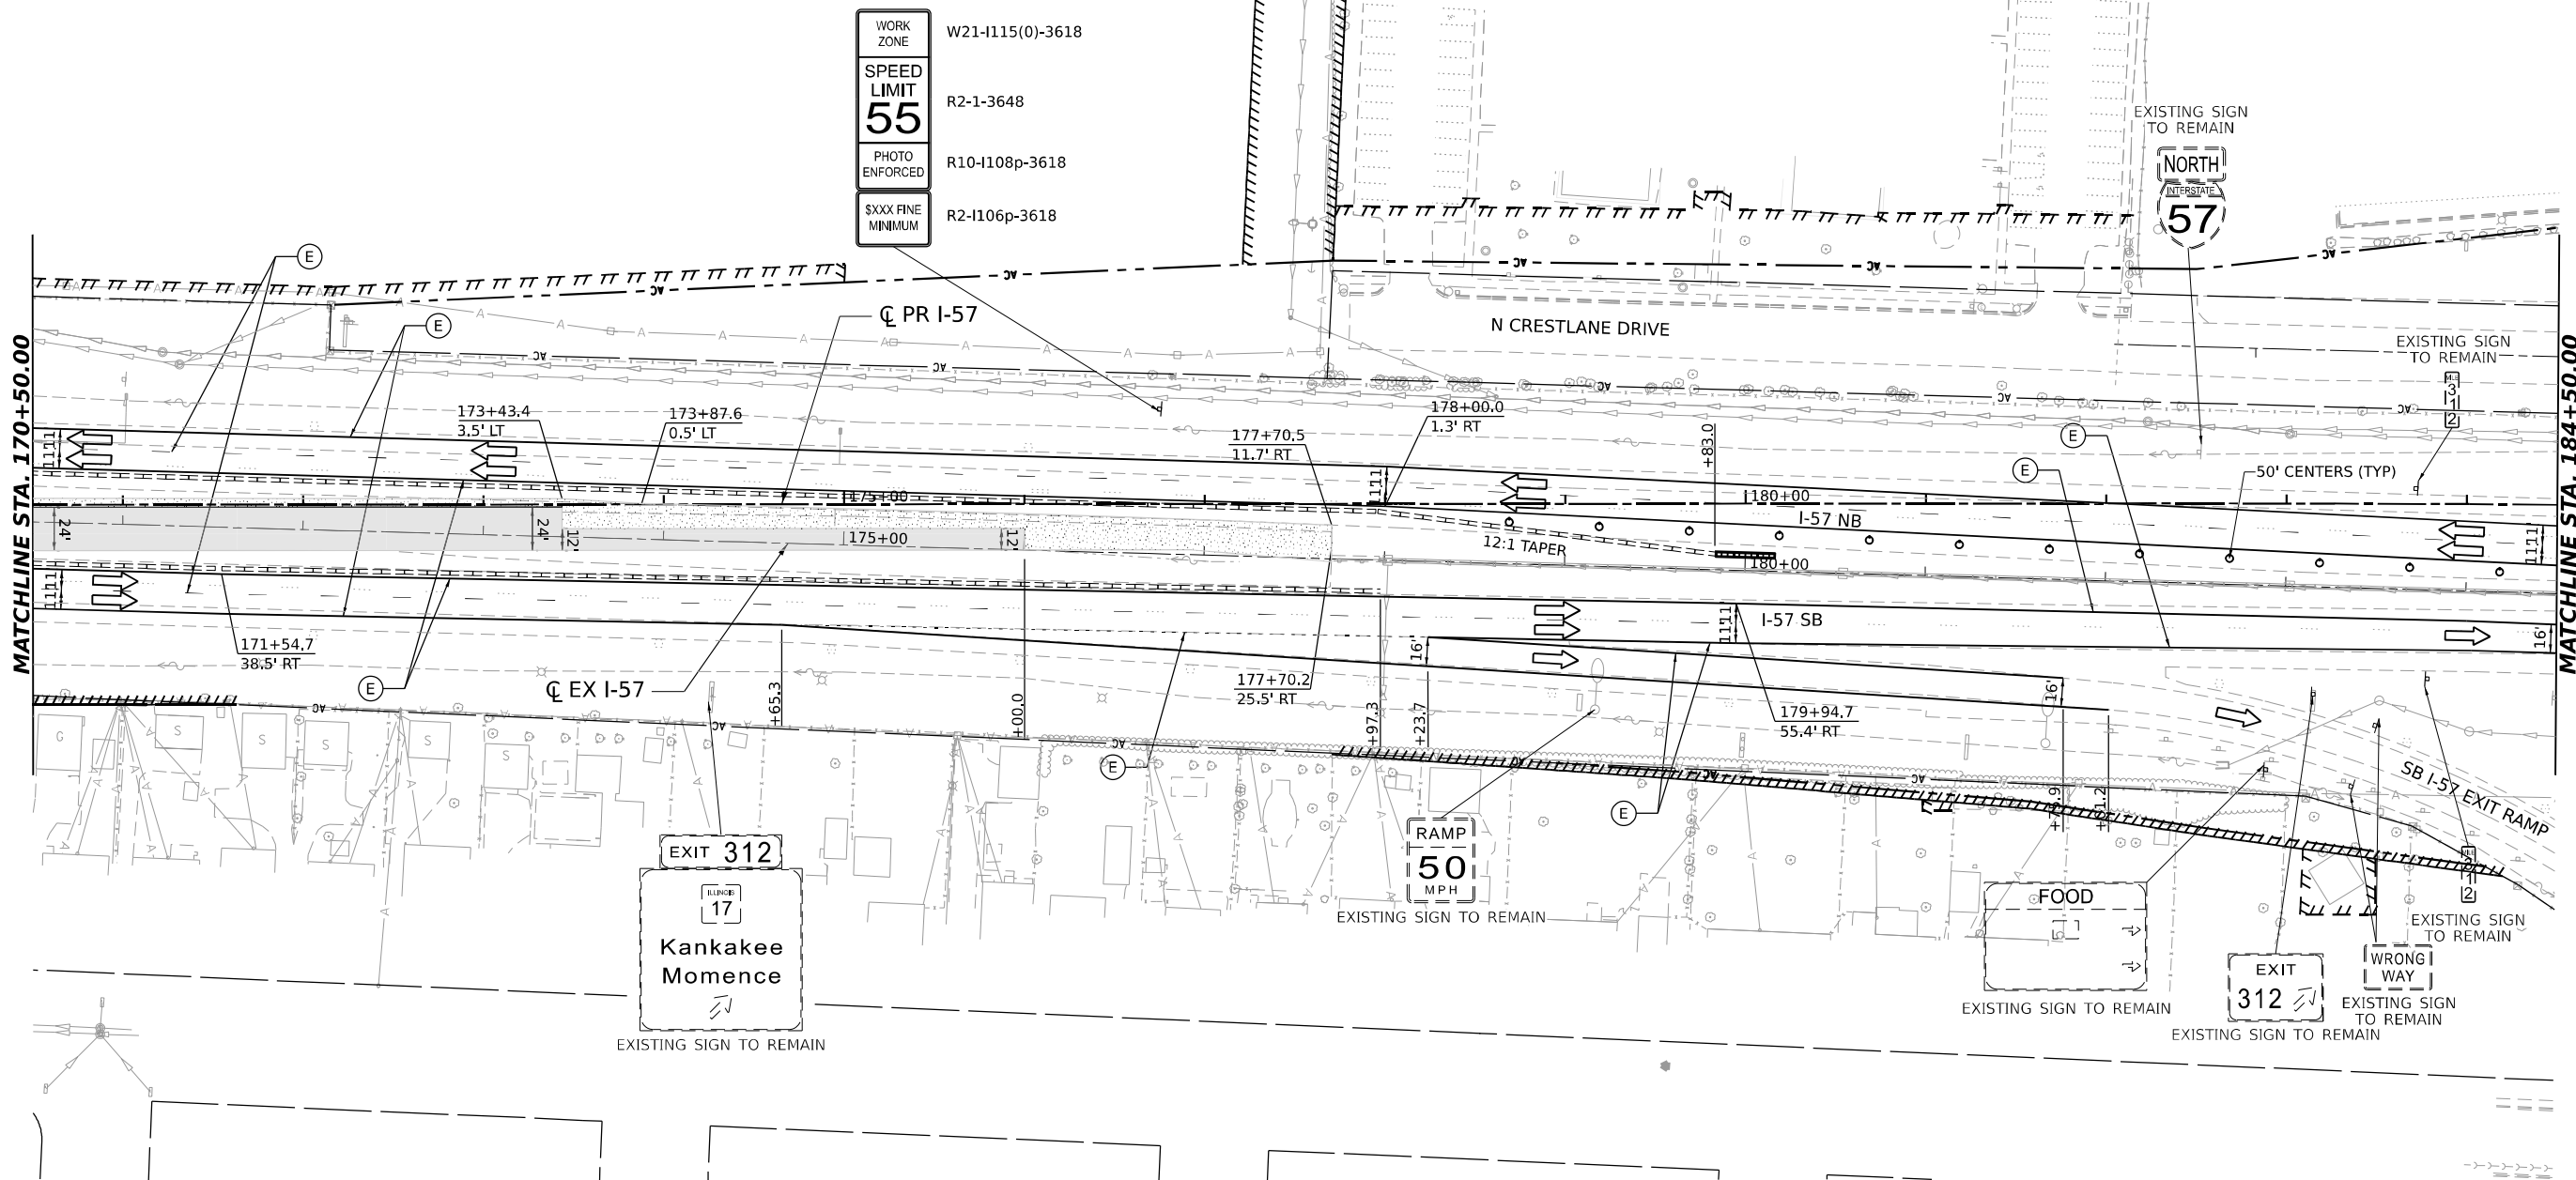 

LEGEND

- DIRECTION OF TRAFFIC
- WORK AREA
- TEMPORARY PAVEMENT CONSTRUCTED IN THIS STAGE
- TEMPORARY PAVEMENT CONSTRUCTED IN PREVIOUS STAGE
- PROPOSED PAVEMENT CONSTRUCTED IN PREVIOUS STAGE
- ARROW BOARD
- IMPACT ATTENUATORS, TEMPORARY (NON-REDIRECTIVE), TEST LEVEL 3
- RUMBLE STRIPS
- TEMPORARY CONCRETE BARRIER
- TYPE III BARRICADE WITH FLASHING LIGHTS
- MONO-DIRECTIONAL FLASHING LIGHT

- DIRECTIONAL INDICATOR BARRICADE WITH STEADY BURNING MONODIRECTIONAL LIGHT AT 50' CENTERS UNLESS OTHERWISE NOTED ON PLANS
- DRUMS WITH STEADY-BURN MONODIRECTIONAL LIGHT AT 50' CENTERS UNLESS OTHERWISE NOTED ON PLANS
- DRUMS AT 50' CENTERS UNLESS OTHERWISE NOTED ON PLANS
- VERTICAL PANELS WITH STEADY-BURN MONODIRECTIONAL LIGHT AT 50' CENTERS UNLESS OTHERWISE NOTED ON PLANS
- PROPOSED SIGN/ COMMERCIAL DRIVEWAY ENTRANCE SIGN
- (O) INDICATES FLUORESCENT ORANGE SIGN SHEETING

TEMPORARY PAVEMENT MARKING LEGEND

- (E) EXISTING PAVEMENT MARKING OR PAVEMENT MARKING FROM PREVIOUS STAGE
- (P) PROPOSED PERMANENT PAVEMENT MARKING (SEE PAVEMENT MARKING PLANS)
- (1) TEMPORARY PAVEMENT MARKING LETTERS AND SYMBOLS - MODIFIED URETHANE
- (2) TEMPORARY PAVEMENT MARKING - LINE 4" - MODIFIED URETHANE
- (3) TEMPORARY PAVEMENT MARKING - LINE 6" - MODIFIED URETHANE
- (4) TEMPORARY PAVEMENT MARKING - LINE 8" - MODIFIED URETHANE
- (5) TEMPORARY PAVEMENT MARKING - LINE 12" - MODIFIED URETHANE
- (6) TEMPORARY PAVEMENT MARKING - LINE 24" - MODIFIED URETHANE

MODEL: PR I-57 ANGLE - SINGLE PLAN.dgn
FILE NAME: C:\PW\WORK\EXP\24\TEMP\TEXT\EXP\24\I-57\PR I-57 ANGLE - SINGLE PLAN.dgn





USER NAME = SALASL	DESIGNED - CS	REVISED -
	DRAWN - CS	REVISED -
PLOT SCALE = 0.166666" / IN.	CHECKED - DH	REVISED -
PLOT DATE = 4/23/2026	DATE - 04/22/2026	REVISED -

**STATE OF ILLINOIS
DEPARTMENT OF TRANSPORTATION**

SUGGESTED STAGES OF CONSTRUCTION AND TRAFFIC CONTROL			
STAGE 1C - I-57			
SCALE: 1"=50'	SHEET .	OF SHEETS	STA. TO STA.

F.A.I. RTE.	SECTION	COUNTY	TOTAL SHEETS	SHEET NO.
57	(46-3)R.HBK-1&[(46-3)HB-5]HB-1	KANKAKEE	1183	213
CONTRACT NO. 66863				
ILLINOIS FED. AID PROJECT				

MODEL: PR I-57 SINGLE-SINGLE PLAN 04
FILE NAME: C:\P\WORK\EXP\24\TEMP\ILEX\COM\EXP\4\PR I-57\24\36863-SHT-MOT1-C-03.DGN

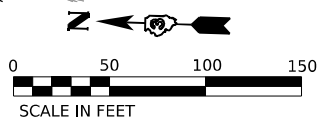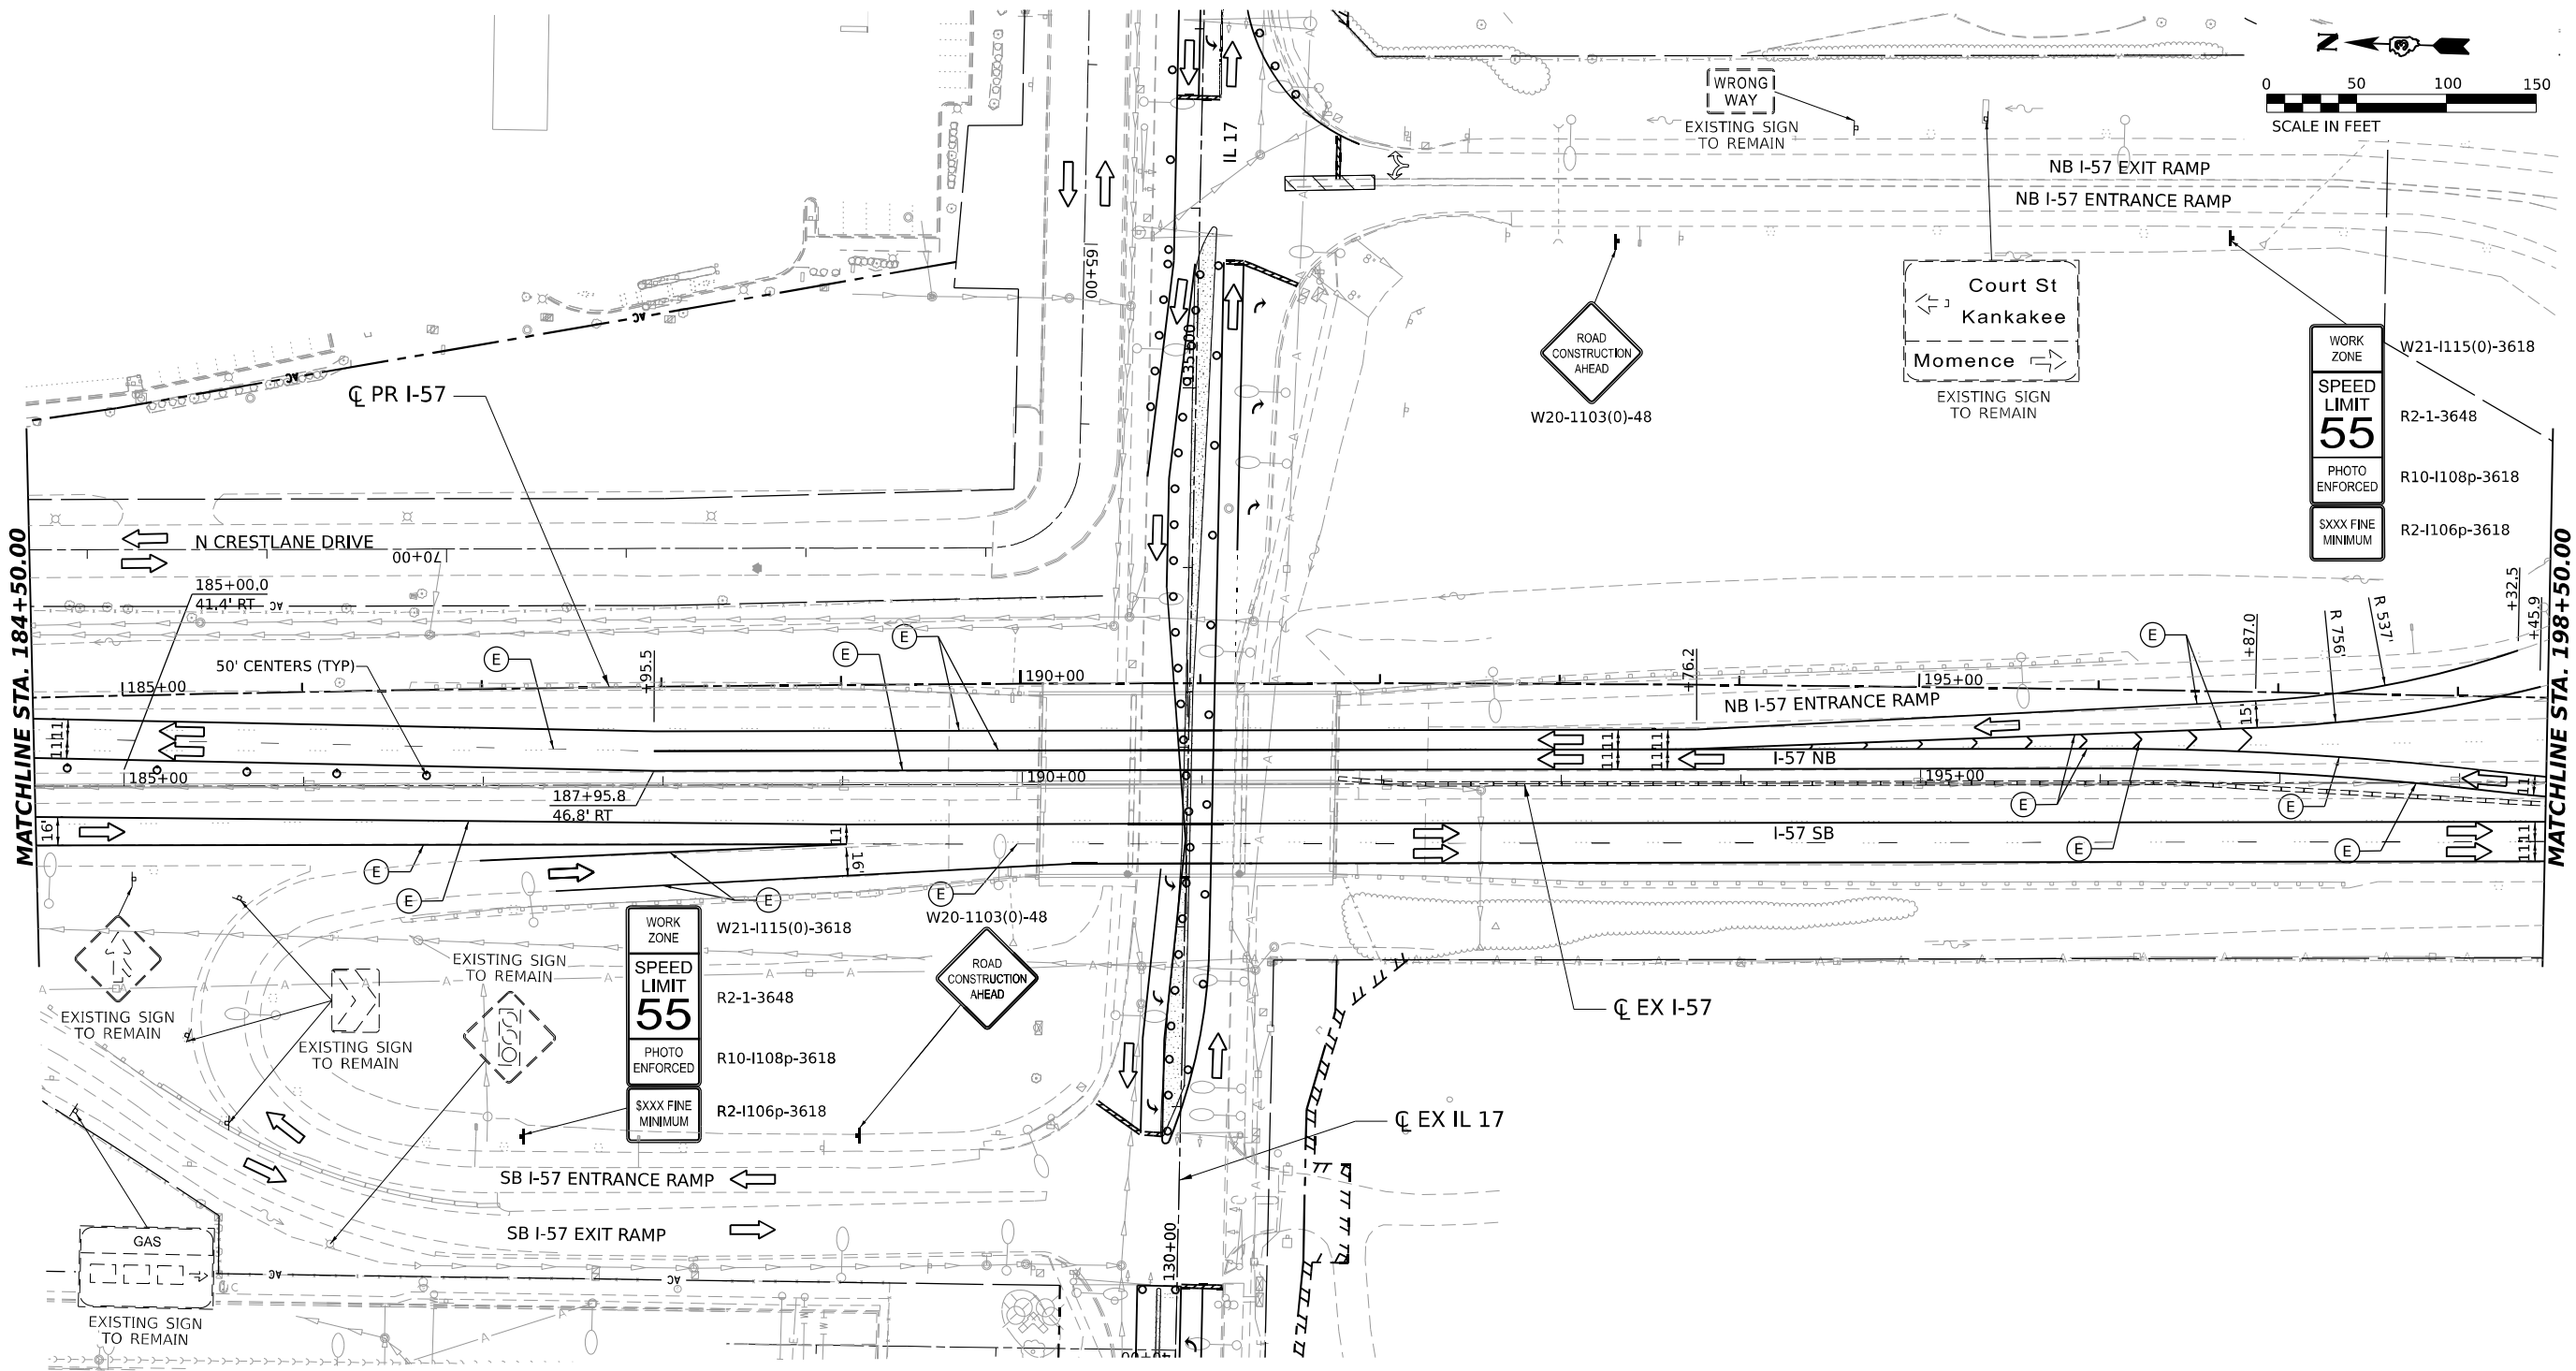

LEGEND

- DIRECTION OF TRAFFIC
- WORK AREA
- TEMPORARY PAVEMENT CONSTRUCTED IN THIS STAGE
- TEMPORARY PAVEMENT CONSTRUCTED IN PREVIOUS STAGE
- PROPOSED PAVEMENT CONSTRUCTED IN PREVIOUS STAGE
- ARROW BOARD
- IMPACT ATTENUATORS, TEMPORARY (NON-REDIRECTIVE), TEST LEVEL 3
- RUMBLE STRIPS
- TEMPORARY CONCRETE BARRIER
- TYPE III BARRICADE WITH FLASHING LIGHTS
- MONO-DIRECTIONAL FLASHING LIGHT
- DIRECTIONAL INDICATOR BARRICADE WITH STEADY BURNING MONODIRECTIONAL LIGHT AT 50' CENTERS UNLESS OTHERWISE NOTED ON PLANS
- DRUMS WITH STEADY-BURN MONODIRECTIONAL LIGHT AT 50' CENTERS UNLESS OTHERWISE NOTED ON PLANS
- DRUMS AT 50' CENTERS UNLESS OTHERWISE NOTED ON PLANS
- VERTICAL PANELS WITH STEADY-BURN MONODIRECTIONAL LIGHT AT 50' CENTERS UNLESS OTHERWISE NOTED ON PLANS
- PROPOSED SIGN/ COMMERCIAL DRIVEWAY ENTRANCE SIGN
- (O) INDICATES FLUORESCENT ORANGE SIGN SHEETING

TEMPORARY PAVEMENT MARKING LEGEND

- (E) EXISTING PAVEMENT MARKING OR PAVEMENT MARKING FROM PREVIOUS STAGE
- (P) PROPOSED PERMANENT PAVEMENT MARKING (SEE PAVEMENT MARKING PLANS)
- ① TEMPORARY PAVEMENT MARKING LETTERS AND SYMBOLS - MODIFIED URETHANE
- ② TEMPORARY PAVEMENT MARKING - LINE 4" - MODIFIED URETHANE
- ③ TEMPORARY PAVEMENT MARKING - LINE 6" - MODIFIED URETHANE
- ④ TEMPORARY PAVEMENT MARKING - LINE 8" - MODIFIED URETHANE
- ⑤ TEMPORARY PAVEMENT MARKING - LINE 12" - MODIFIED URETHANE
- ⑥ TEMPORARY PAVEMENT MARKING - LINE 24" - MODIFIED URETHANE





USER NAME = SALASL	DESIGNED - CS	REVISED -
	DRAWN - CS	REVISED -
PLOT SCALE = 0.16666633 1/ IN.	CHECKED - DH	REVISED -
PLOT DATE = 4/23/2026	DATE - 04/22/2026	REVISED -

STATE OF ILLINOIS
DEPARTMENT OF TRANSPORTATION

SUGGESTED STAGES OF CONSTRUCTION AND TRAFFIC CONTROL
STAGE 1C - I-57

SCALE: 1"=50' SHEET . OF SHEETS STA. TO STA.

F.A.I. RTE.	SECTION	COUNTY	TOTAL SHEETS	SHEET NO.
57	(46-3)R.HBK-1&[(46-3)HB-5]HB-1	KANKAKEE	1183	214
CONTRACT NO. 66863				
ILLINOIS FED. AID PROJECT				

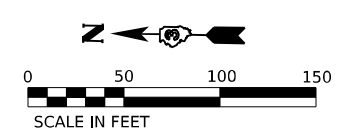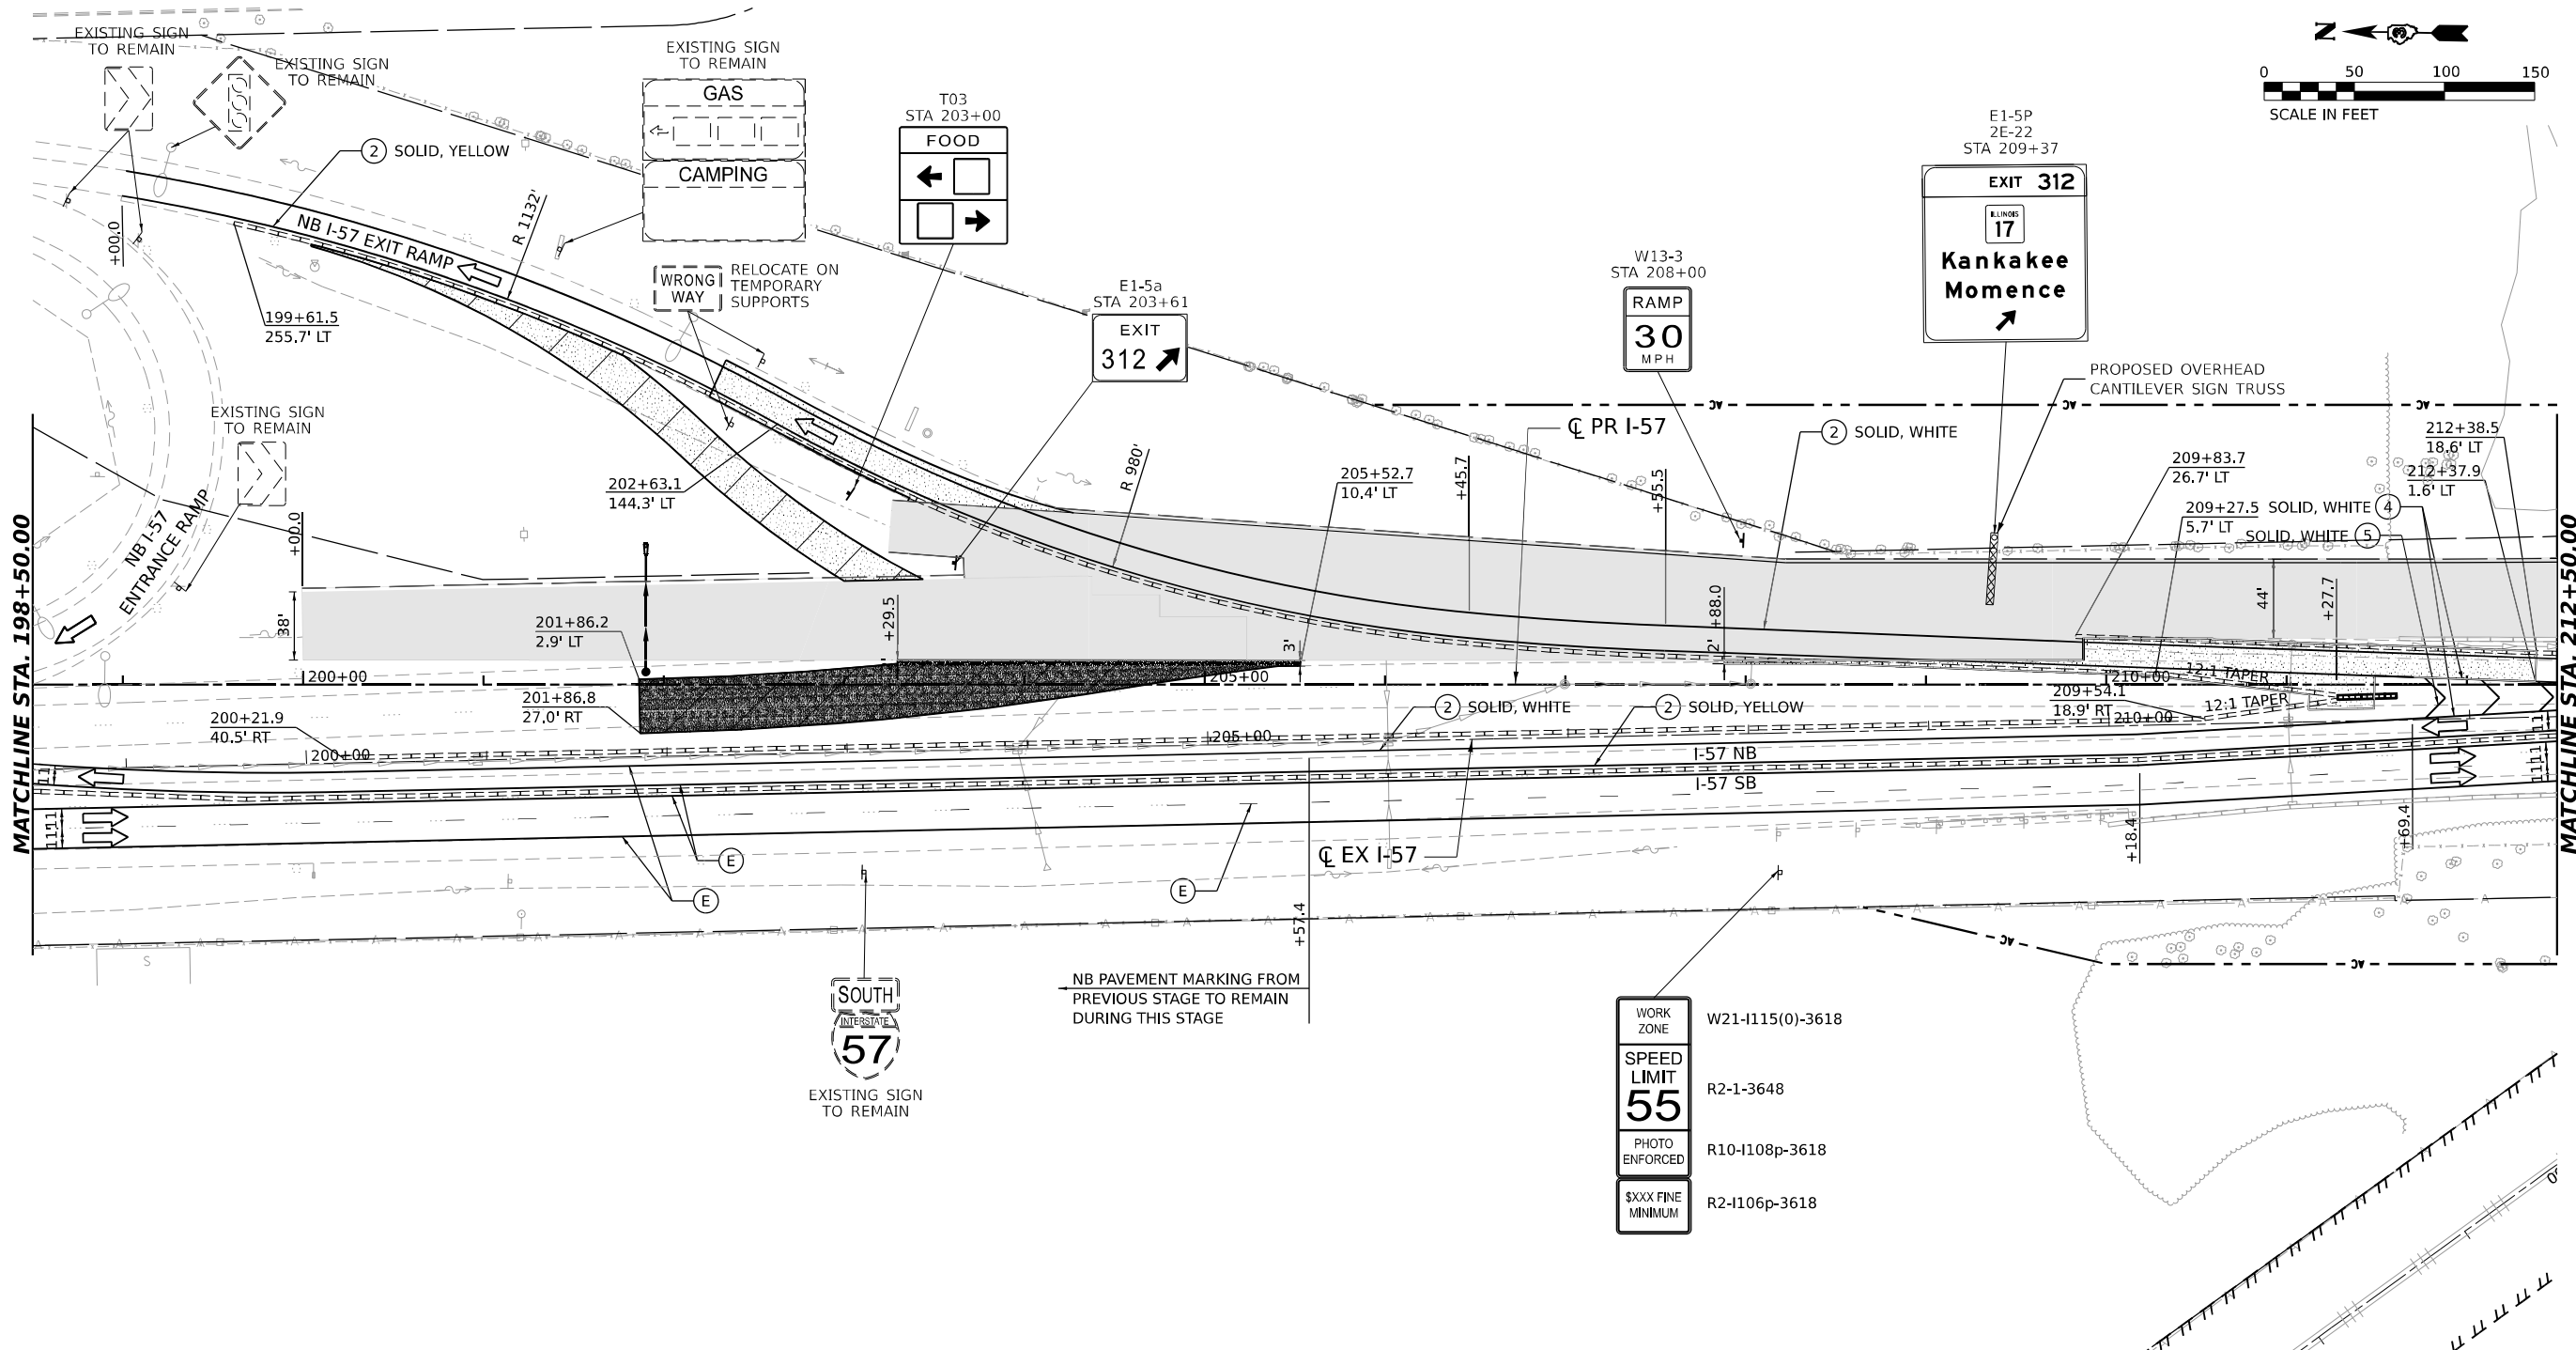

LEGEND

- DIRECTION OF TRAFFIC
- WORK AREA
- TEMPORARY PAVEMENT CONSTRUCTED IN THIS STAGE
- TEMPORARY PAVEMENT CONSTRUCTED IN PREVIOUS STAGE
- PROPOSED PAVEMENT CONSTRUCTED IN PREVIOUS STAGE
- ARROW BOARD
- IMPACT ATTENUATORS, TEMPORARY (NON-REDIRECTIVE), TEST LEVEL 3
- RUMBLE STRIPS
- TEMPORARY CONCRETE BARRIER
- TYPE III BARRICADE WITH FLASHING LIGHTS
- MONO-DIRECTIONAL FLASHING LIGHT

- DIRECTIONAL INDICATOR BARRICADE WITH STEADY BURNING MONODIRECTIONAL LIGHT AT 50' CENTERS UNLESS OTHERWISE NOTED ON PLANS
- DRUMS WITH STEADY-BURN MONODIRECTIONAL LIGHT AT 50' CENTERS UNLESS OTHERWISE NOTED ON PLANS
- DRUMS AT 50' CENTERS UNLESS OTHERWISE NOTED ON PLANS
- VERTICAL PANELS WITH STEADY-BURN MONODIRECTIONAL LIGHT AT 50' CENTERS UNLESS OTHERWISE NOTED ON PLANS
- PROPOSED SIGN/ COMMERCIAL DRIVEWAY ENTRANCE SIGN
- (O) INDICATES FLUORESCENT ORANGE SIGN SHEETING

TEMPORARY PAVEMENT MARKING LEGEND

- (E) EXISTING PAVEMENT MARKING OR PAVEMENT MARKING FROM PREVIOUS STAGE
- (P) PROPOSED PERMANENT PAVEMENT MARKING (SEE PAVEMENT MARKING PLANS)
- (1) TEMPORARY PAVEMENT MARKING LETTERS AND SYMBOLS - MODIFIED URETHANE
- (2) TEMPORARY PAVEMENT MARKING - LINE 4" - MODIFIED URETHANE
- (3) TEMPORARY PAVEMENT MARKING - LINE 6" - MODIFIED URETHANE
- (4) TEMPORARY PAVEMENT MARKING - LINE 8" - MODIFIED URETHANE
- (5) TEMPORARY PAVEMENT MARKING - LINE 12" - MODIFIED URETHANE
- (6) TEMPORARY PAVEMENT MARKING - LINE 24" - MODIFIED URETHANE

MODEL: PR I-57 SINGLE-SINGLE PLAN.DWG
FILE NAME: C:\P\WORK\EXP\2021\TEMP\TEXT\EXP\2021\I-57\PR I-57 SINGLE-SINGLE PLAN.DWG




USER NAME = SALASL	DESIGNED - CS	REVISED -
	DRAWN - CS	REVISED -
PLOT SCALE = 0.16666633 1/ IN.	CHECKED - DH	REVISED -
PLOT DATE = 4/23/2026	DATE - 04/22/2026	REVISED -

STATE OF ILLINOIS
DEPARTMENT OF TRANSPORTATION

SUGGESTED STAGES OF CONSTRUCTION AND TRAFFIC CONTROL			
STAGE 1C - I-57			
SCALE: 1"=50'	SHEET .	OF SHEETS	STA. TO STA.

F.A.I. RTE.	SECTION	COUNTY	TOTAL SHEETS	SHEET NO.
57	(46-3)R.HBK-1&[(46-3)HB-5]HB-1	KANKAKEE	1183	215
CONTRACT NO. 66863				
ILLINOIS FED. AID PROJECT				

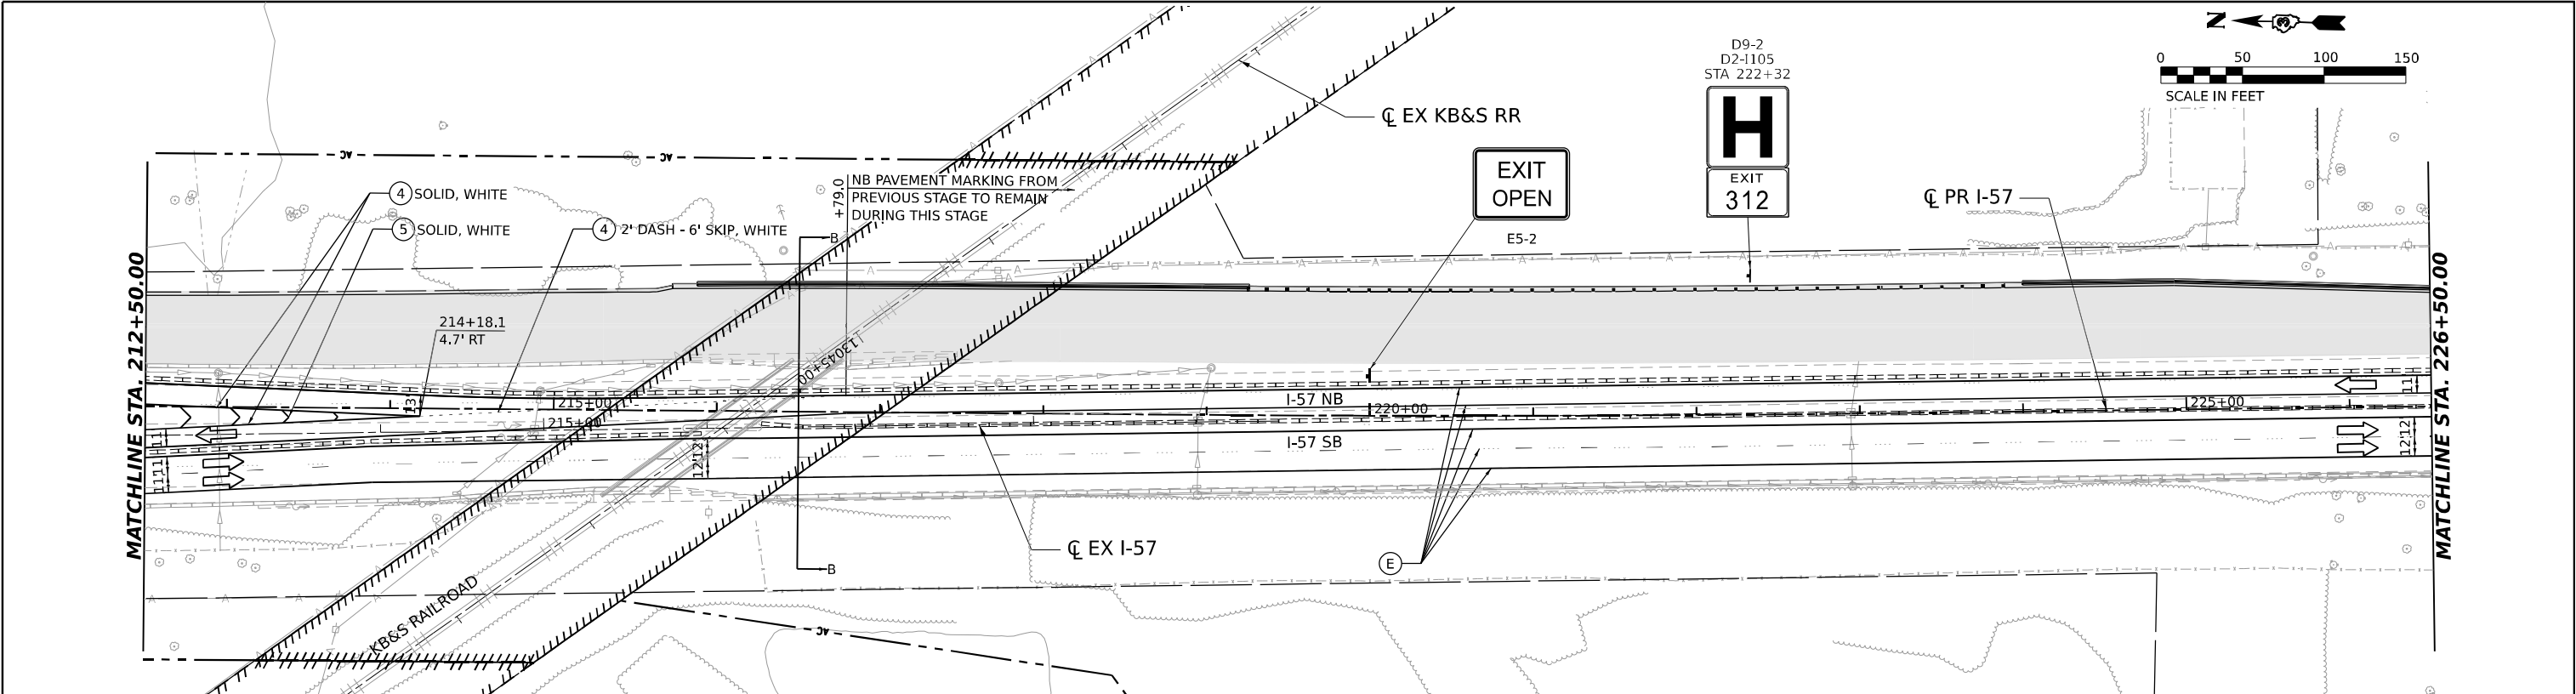


LEGEND

- DIRECTION OF TRAFFIC
- WORK AREA
- TEMPORARY PAVEMENT CONSTRUCTED IN THIS STAGE
- TEMPORARY PAVEMENT CONSTRUCTED IN PREVIOUS STAGE
- PROPOSED PAVEMENT CONSTRUCTED IN PREVIOUS STAGE
- ARROW BOARD
- IMPACT ATTENUATORS, TEMPORARY (NON-REDIRECTIVE), TEST LEVEL 3
- RUMBLE STRIPS
- TEMPORARY CONCRETE BARRIER
- TYPE III BARRICADE WITH FLASHING LIGHTS
- MONO-DIRECTIONAL FLASHING LIGHT
- DIRECTIONAL INDICATOR BARRICADE WITH STEADY BURNING MONODIRECTIONAL LIGHT AT 50' CENTERS UNLESS OTHERWISE NOTED ON PLANS
- DRUMS WITH STEADY-BURN MONODIRECTIONAL LIGHT AT 50' CENTERS UNLESS OTHERWISE NOTED ON PLANS
- DRUMS AT 50' CENTERS UNLESS OTHERWISE NOTED ON PLANS
- VERTICAL PANELS WITH STEADY-BURN MONODIRECTIONAL LIGHT AT 50' CENTERS UNLESS OTHERWISE NOTED ON PLANS
- PROPOSED SIGN/ COMMERCIAL DRIVEWAY ENTRANCE SIGN
- (O) INDICATES FLUORESCENT ORANGE SIGN SHEETING

TEMPORARY PAVEMENT MARKING LEGEND

- (E) EXISTING PAVEMENT MARKING OR PAVEMENT MARKING FROM PREVIOUS STAGE
- (P) PROPOSED PERMANENT PAVEMENT MARKING (SEE PAVEMENT MARKING PLANS)
- (1) TEMPORARY PAVEMENT MARKING LETTERS AND SYMBOLS - MODIFIED URETHANE
- (2) TEMPORARY PAVEMENT MARKING - LINE 4" - MODIFIED URETHANE
- (3) TEMPORARY PAVEMENT MARKING - LINE 6" - MODIFIED URETHANE
- (4) TEMPORARY PAVEMENT MARKING - LINE 8" - MODIFIED URETHANE
- (5) TEMPORARY PAVEMENT MARKING - LINE 12"- MODIFIED URETHANE
- (6) TEMPORARY PAVEMENT MARKING - LINE 24"- MODIFIED URETHANE

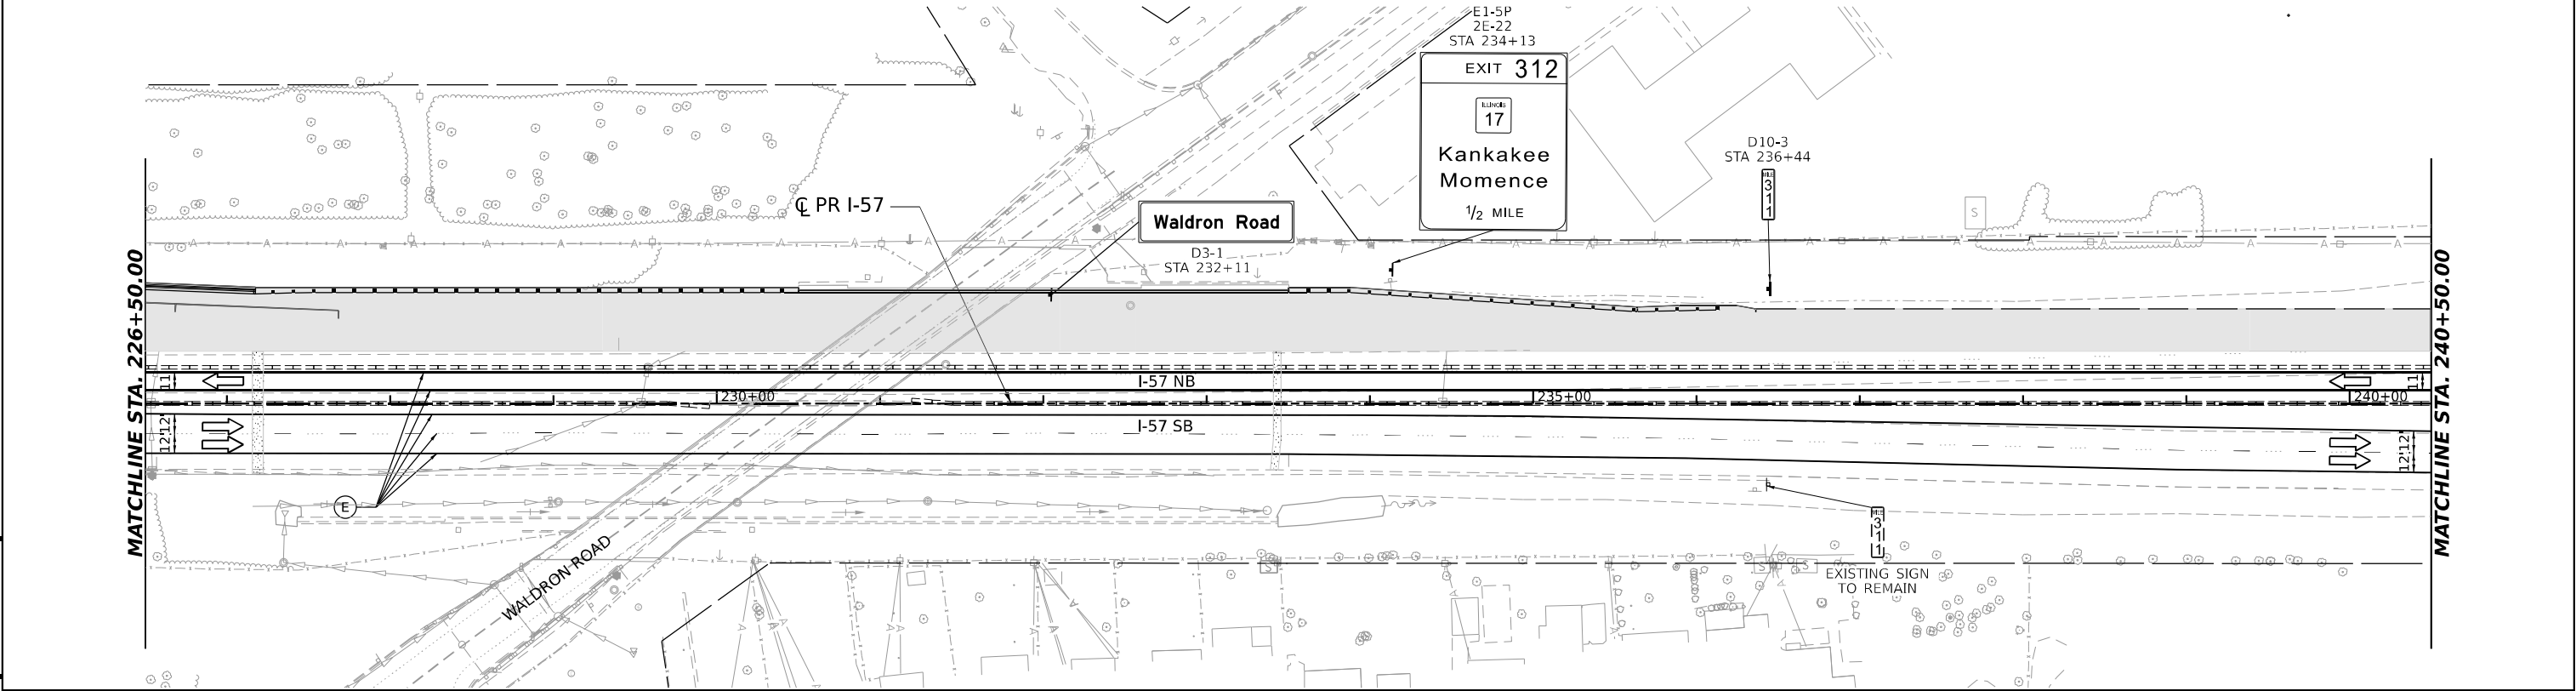

MODEL: PR I-57 DOUBLE - DBL RN.06
FILE NAME: C:\PW\WORK\EXP\24\WENILEX.COM\EXP\PW\201\DD1412\UD36863-SHT-MOT1-C05.DGN




USER NAME	= SALASL	DESIGNED	- CS	REVISED	-
		DRAWN	- CS	REVISED	-
PLOT SCALE	= 0.16666633 1/ IN.	CHECKED	- DH	REVISED	-
PLOT DATE	= 4/23/2026	DATE	- 04/22/2026	REVISED	-

STATE OF ILLINOIS
DEPARTMENT OF TRANSPORTATION

SUGGESTED STAGES OF CONSTRUCTION AND TRAFFIC CONTROL
STAGE 1C - I-57

SCALE: 1"=50 SHEET . OF SHEETS STA. TO STA.

F.A.I. RTE.	SECTION	COUNTY	TOTAL SHEETS	SHEET NO.
57	(46-3)R.HBK-1&[(46-3)HB-5]HB-1	KANKAKEE	1183	216
CONTRACT NO. 66863				
ILLINOIS FED. AID PROJECT				

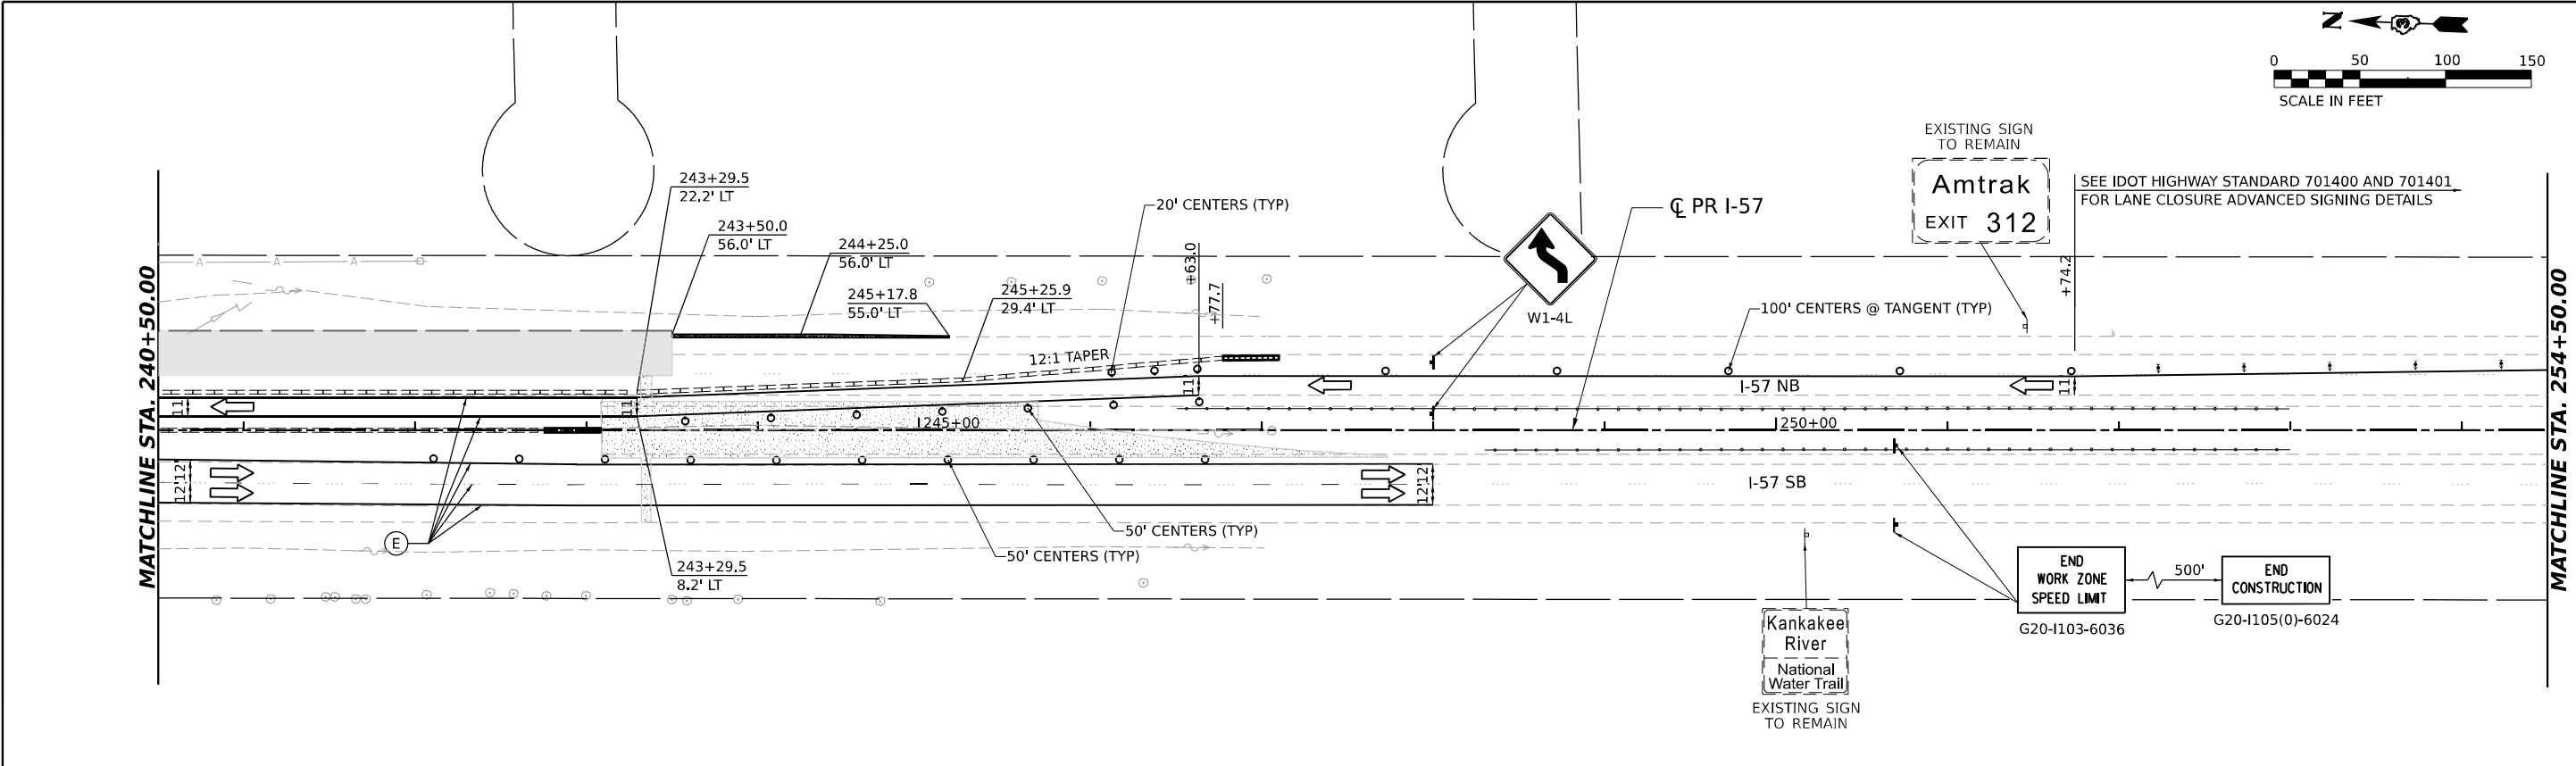


LEGEND

-  DIRECTION OF TRAFFIC
-  WORK AREA
-  TEMPORARY PAVEMENT CONSTRUCTED IN THIS STAGE
-  TEMPORARY PAVEMENT CONSTRUCTED IN PREVIOUS STAGE
-  PROPOSED PAVEMENT CONSTRUCTED IN PREVIOUS STAGE
-  ARROW BOARD
-  IMPACT ATTENUATORS, TEMPORARY (NON-REDIRECTIVE), TEST LEVEL 3
-  RUMBLE STRIPS
-  TEMPORARY CONCRETE BARRIER
-  TYPE III BARRICADE WITH FLASHING LIGHTS
-  MONO-DIRECTIONAL FLASHING LIGHT

-  DIRECTIONAL INDICATOR BARRICADE WITH STEADY BURNING MONODIRECTIONAL LIGHT AT 50' CENTERS UNLESS OTHERWISE NOTED ON PLANS
-  DRUMS WITH STEADY-BURN MONODIRECTIONAL LIGHT AT 50' CENTERS UNLESS OTHERWISE NOTED ON PLANS
-  DRUMS AT 50' CENTERS UNLESS OTHERWISE NOTED ON PLANS
-  VERTICAL PANELS WITH STEADY-BURN MONODIRECTIONAL LIGHT AT 50' CENTERS UNLESS OTHERWISE NOTED ON PLANS
-  PROPOSED SIGN/ COMMERCIAL DRIVEWAY ENTRANCE SIGN
-  (O) INDICATES FLUORESCENT ORANGE SIGN SHEETING

TEMPORARY PAVEMENT MARKING LEGEND

-  (E) EXISTING PAVEMENT MARKING OR PAVEMENT MARKING FROM PREVIOUS STAGE
-  (P) PROPOSED PERMANENT PAVEMENT MARKING (SEE PAVEMENT MARKING PLANS)
-  (1) TEMPORARY PAVEMENT MARKING LETTERS AND SYMBOLS - MODIFIED URETHANE
-  (2) TEMPORARY PAVEMENT MARKING - LINE 4" - MODIFIED URETHANE
-  (3) TEMPORARY PAVEMENT MARKING - LINE 6" - MODIFIED URETHANE
-  (4) TEMPORARY PAVEMENT MARKING - LINE 8" - MODIFIED URETHANE
-  (5) TEMPORARY PAVEMENT MARKING - LINE 12" - MODIFIED URETHANE
-  (6) TEMPORARY PAVEMENT MARKING - LINE 24" - MODIFIED URETHANE

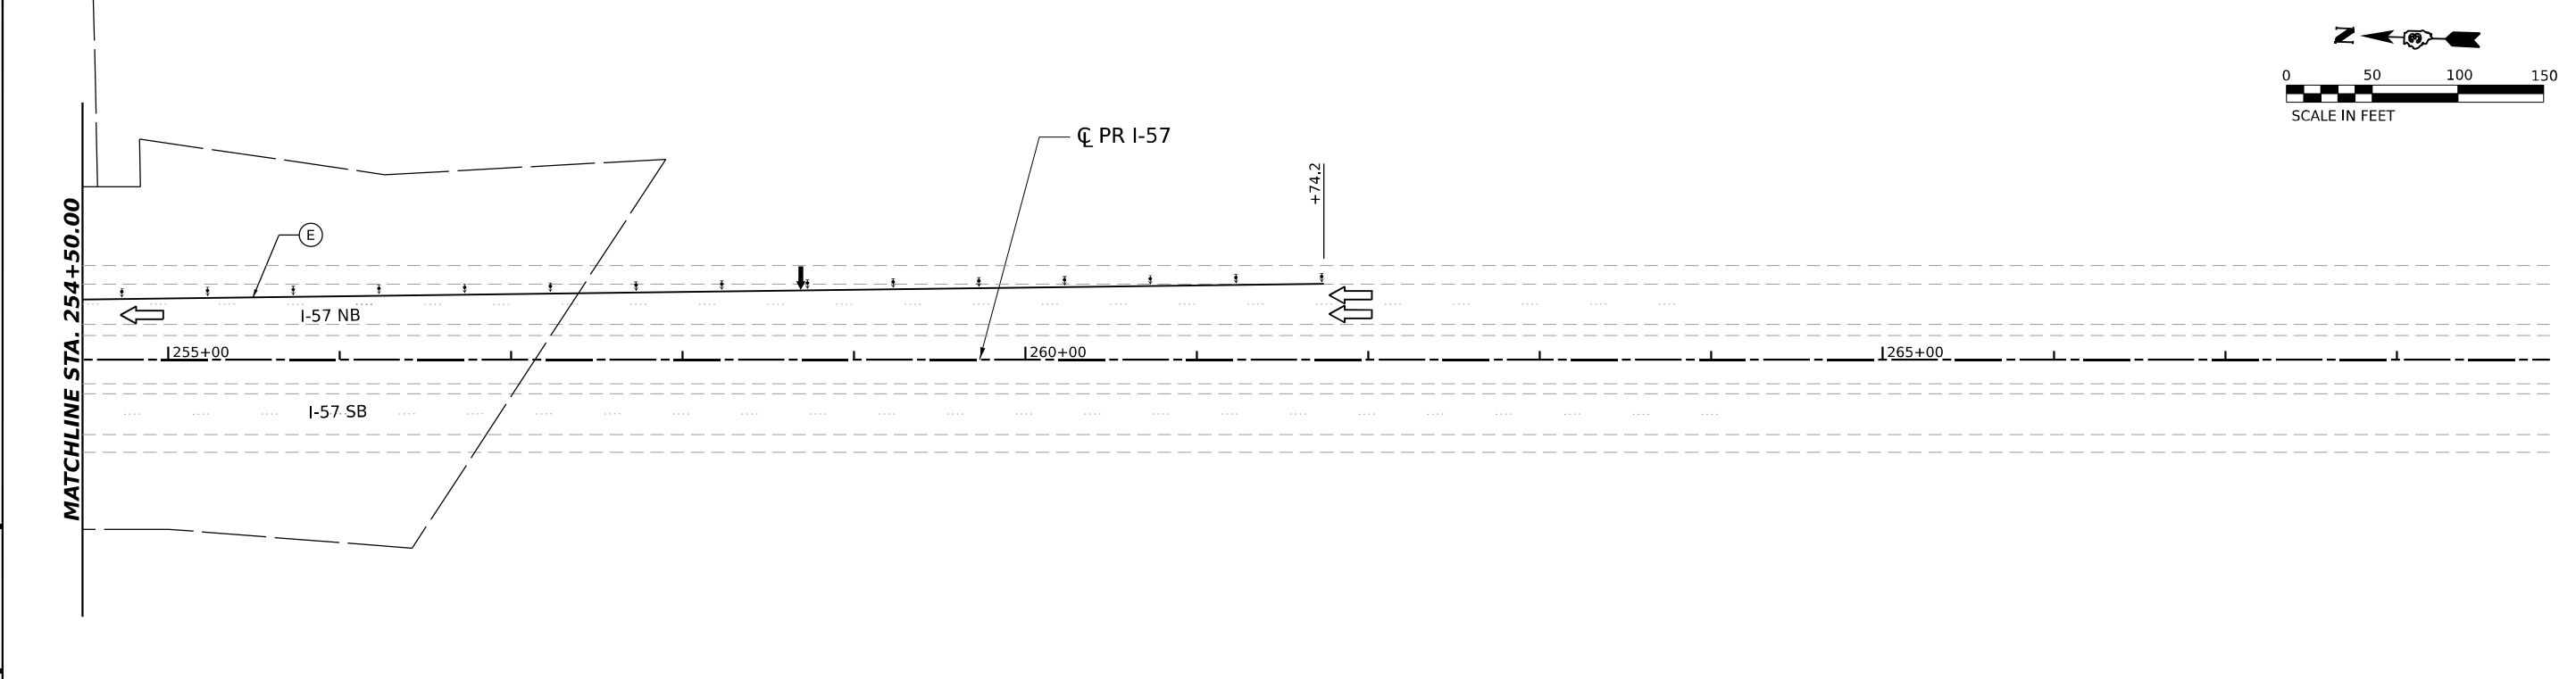

MODEL: PR I-57 DOUBLE - DBL PLAN 20
FILE NAME: C:\PWA\WORK\KANKAKEE\W\BENTLEY\COM\E\I-57\PR I-57\I-57-101-C-06.DGN




USER NAME = SALASL	DESIGNED - CS	REVISED -
	DRAWN - CS	REVISED -
PLOT SCALE = 0.16666633 1/ IN.	CHECKED - DH	REVISED -
PLOT DATE = 4/23/2026	DATE - 04/22/2026	REVISED -


STATE OF ILLINOIS
DEPARTMENT OF TRANSPORTATION

SUGGESTED STAGES OF CONSTRUCTION AND TRAFFIC CONTROL			
STAGE 1C - I-57			
SCALE: 1"=50'	SHEET .	OF SHEETS	STA. TO STA.

F.A.I. RTE.	SECTION	COUNTY	TOTAL SHEETS	SHEET NO.
57	(46-3)R.HBK-1&[(46-3)HB-5]HB-1	KANKAKEE	1183	217
CONTRACT NO. 66863				
ILLINOIS FED. AID PROJECT				

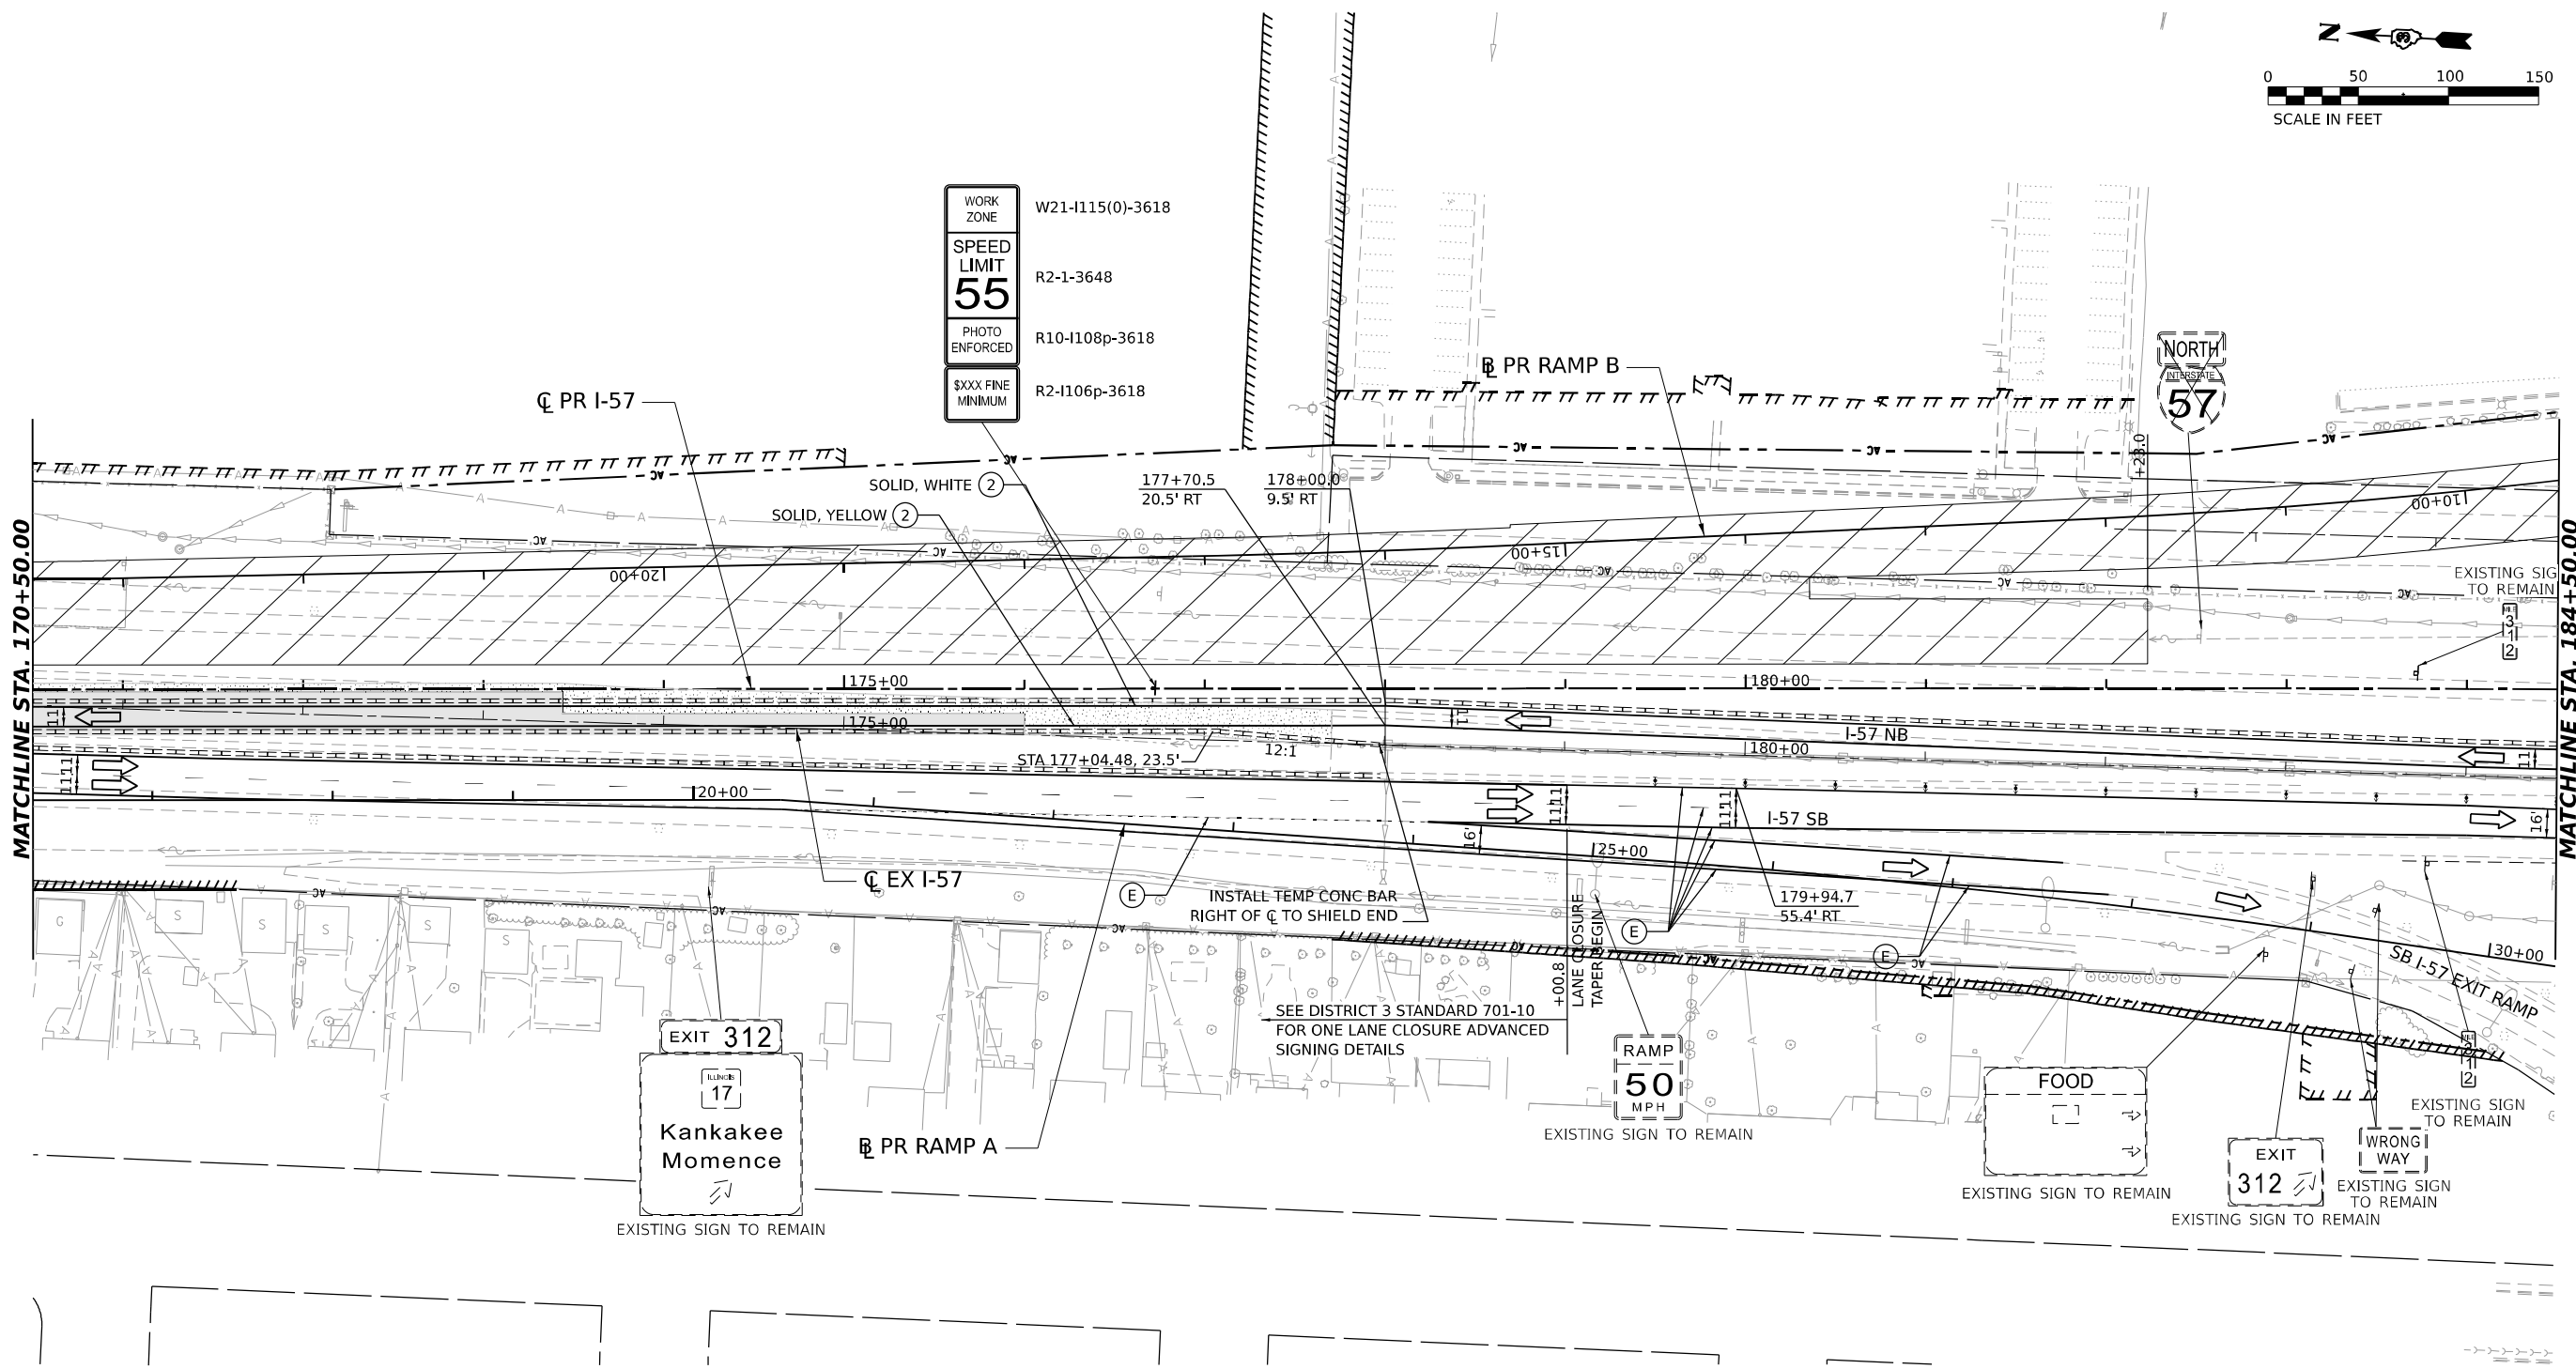

F.A.I. RTE.	SECTION	COUNTY	TOTAL SHEETS	SHEET NO.
57	(46-3)R.HBK-1&[(46-3)HB-5]HB-1	KANKAKEE	1183	219
		CONTRACT NO. 66863		
		ILLINOIS	FED. AID PROJECT	

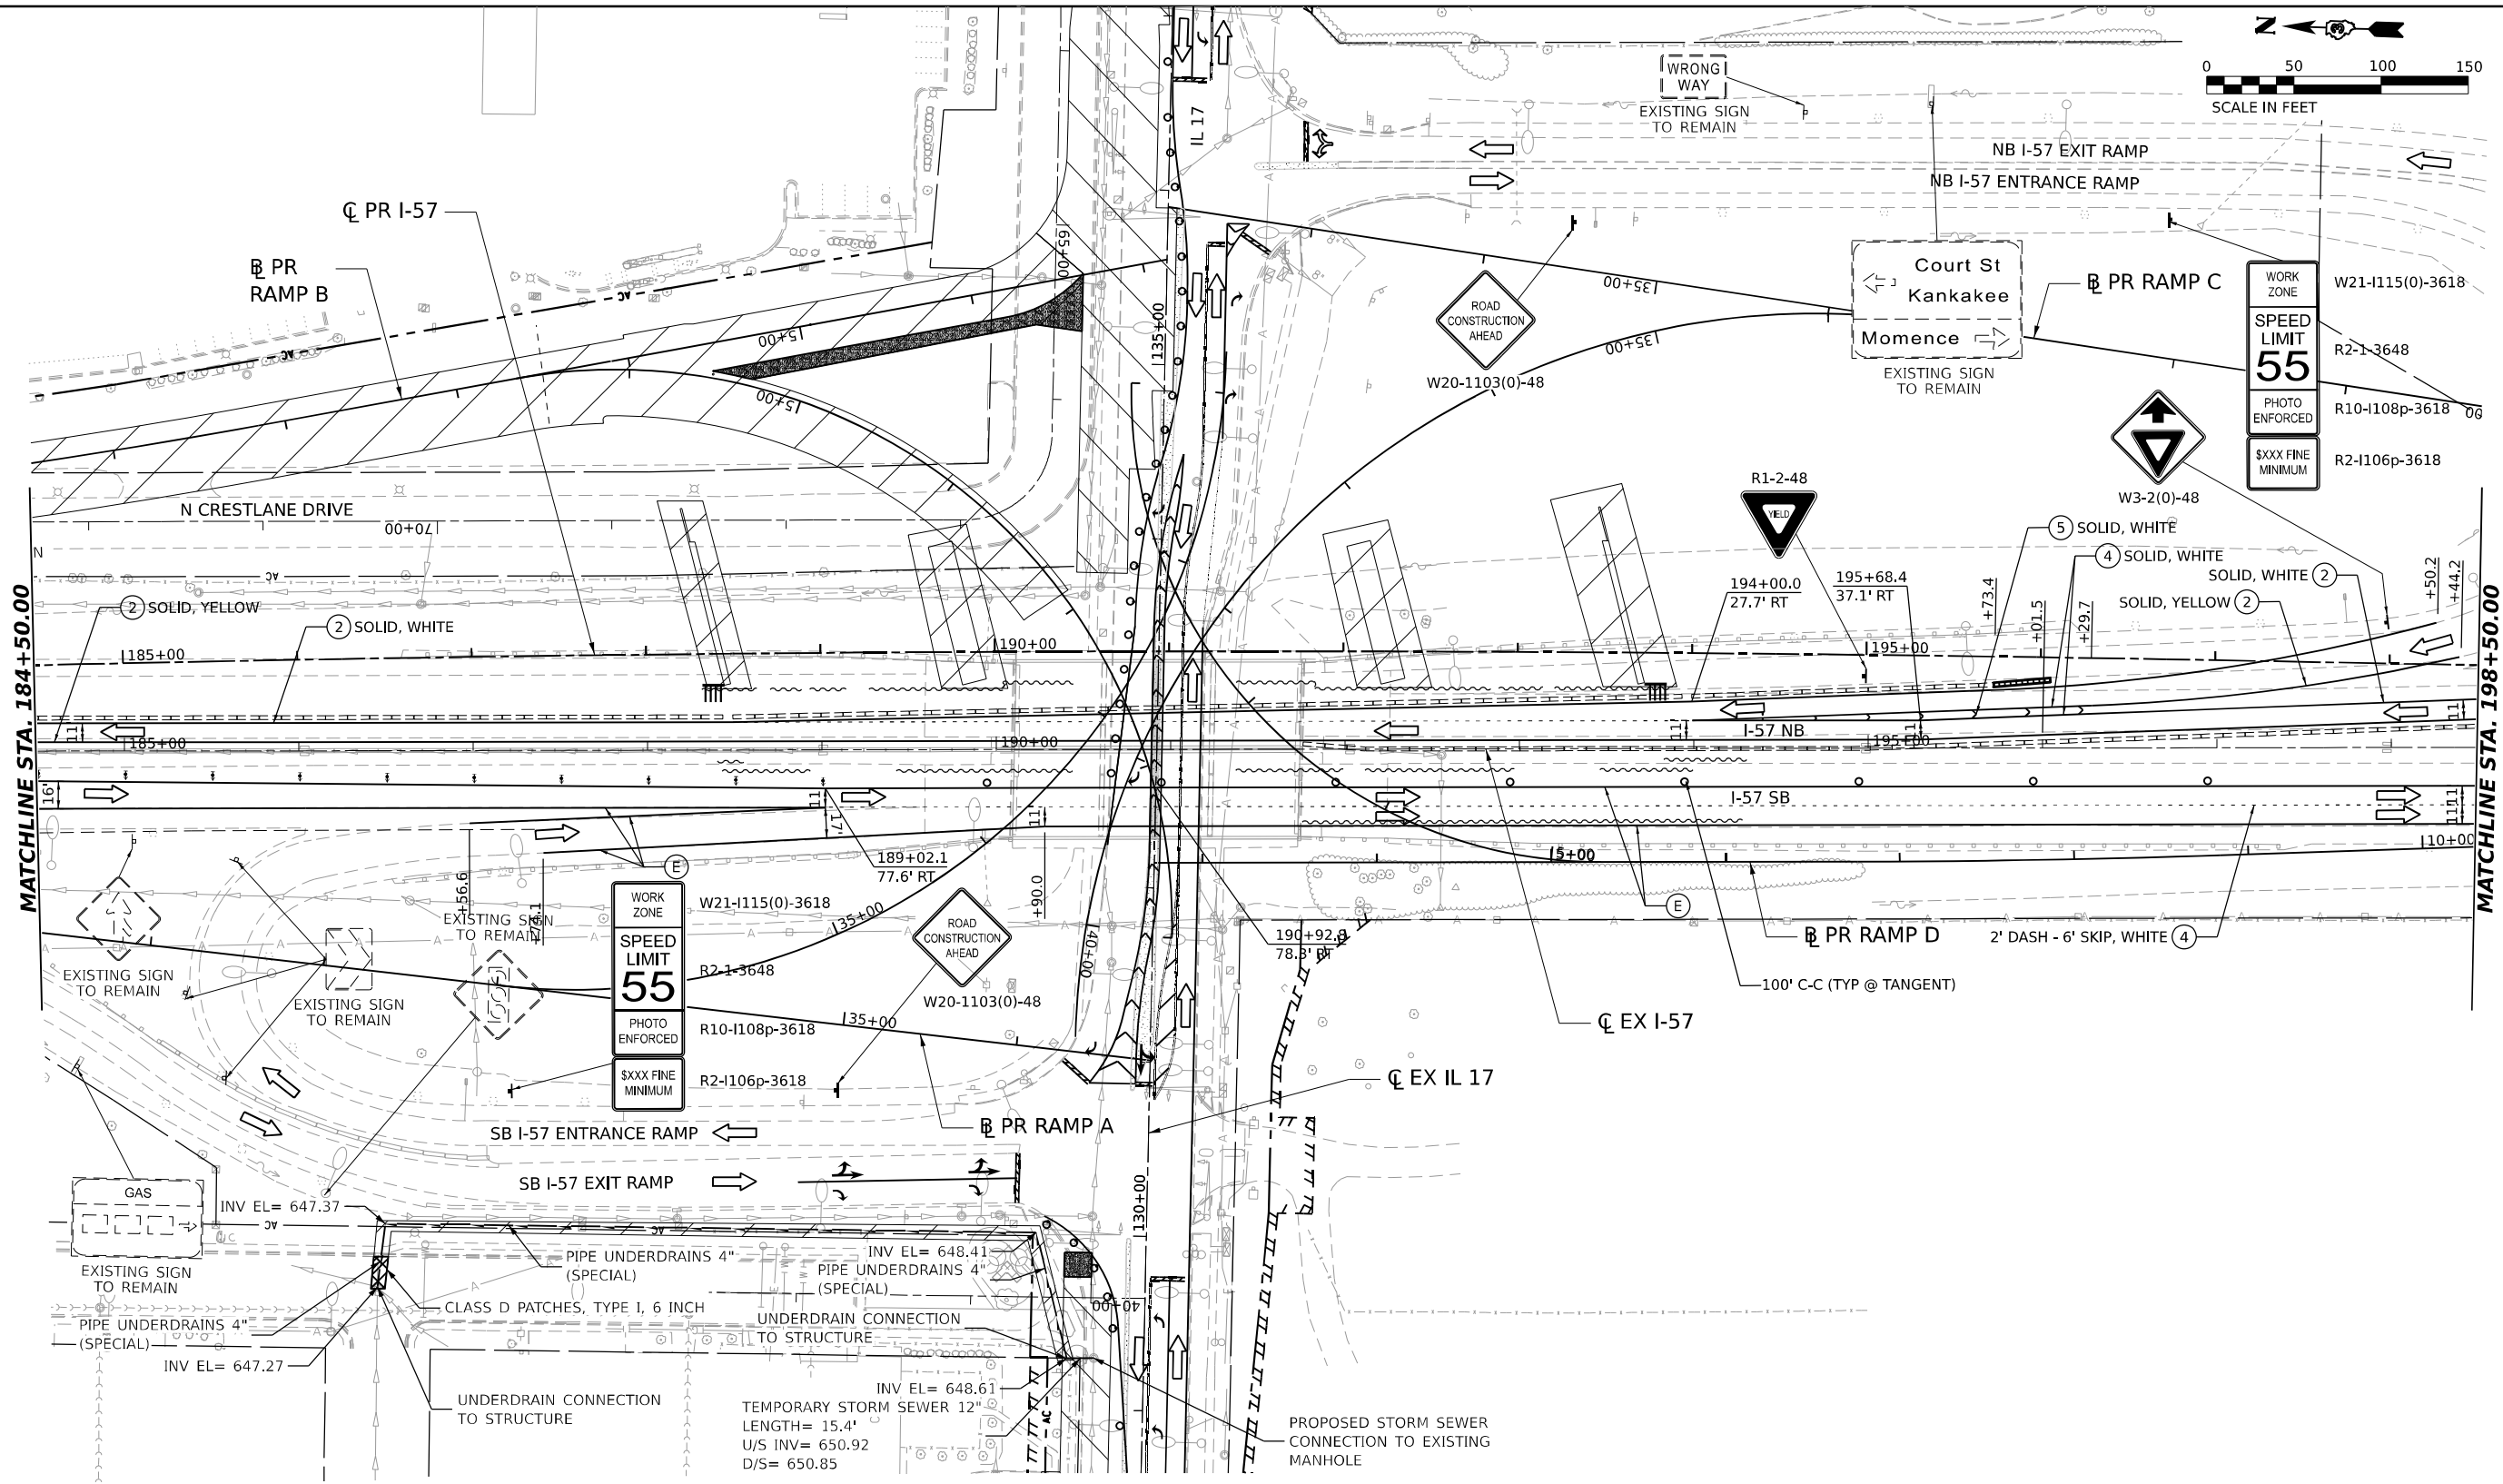

LEGEND

- DIRECTION OF TRAFFIC
- WORK AREA
- TEMPORARY PAVEMENT CONSTRUCTED IN THIS STAGE
- TEMPORARY PAVEMENT CONSTRUCTED IN PREVIOUS STAGE
- PROPOSED PAVEMENT CONSTRUCTED IN PREVIOUS STAGE
- ARROW BOARD
- IMPACT ATTENUATORS, TEMPORARY (NON-REDIRECTIVE), TEST LEVEL 3
- RUMBLE STRIPS
- TEMPORARY CONCRETE BARRIER
- TYPE III BARRICADE WITH FLASHING LIGHTS
- MONO-DIRECTIONAL FLASHING LIGHT
- DIRECTIONAL INDICATOR BARRICADE WITH STEADY BURNING MONODIRECTIONAL LIGHT AT 50' CENTERS UNLESS OTHERWISE NOTED ON PLANS
- DRUMS WITH STEADY-BURN MONODIRECTIONAL LIGHT AT 50' CENTERS UNLESS OTHERWISE NOTED ON PLANS
- DRUMS AT 50' CENTERS UNLESS OTHERWISE NOTED ON PLANS
- VERTICAL PANELS WITH STEADY-BURN MONODIRECTIONAL LIGHT AT 50' CENTERS UNLESS OTHERWISE NOTED ON PLANS
- PROPOSED SIGN/ COMMERCIAL DRIVEWAY ENTRANCE SIGN
- (O) INDICATES FLUORESCENT ORANGE SIGN SHEETING

TEMPORARY PAVEMENT MARKING LEGEND

- (E) EXISTING PAVEMENT MARKING OR PAVEMENT MARKING FROM PREVIOUS STAGE
- (P) PROPOSED PERMANENT PAVEMENT MARKING (SEE PAVEMENT MARKING PLANS)
- (1) TEMPORARY PAVEMENT MARKING LETTERS AND SYMBOLS - MODIFIED URETHANE
- (2) TEMPORARY PAVEMENT MARKING - LINE 4" - MODIFIED URETHANE
- (3) TEMPORARY PAVEMENT MARKING - LINE 6" - MODIFIED URETHANE
- (4) TEMPORARY PAVEMENT MARKING - LINE 8" - MODIFIED URETHANE
- (5) TEMPORARY PAVEMENT MARKING - LINE 12" - MODIFIED URETHANE
- (6) TEMPORARY PAVEMENT MARKING - LINE 24" - MODIFIED URETHANE

MODEL: PR I-57 SINGLE-SINGLE PLAN 04
FILE NAME: C:\PW\WORK\EXP\24\TEMP\TEXT\EXP\COM\EXP\PW\01\DOT\1412\1412\368663-SHT-MOT2403.DGN



USER NAME	= SALASL
DESIGNED	- CS
DRAWN	- CS
REVIS	-
PLOT SCALE	= 0.16666633 1/ IN.
CHECKED	- DH
REVIS	-
PLOT DATE	= 4/23/2026
DATE	- 04/22/2026
REVIS	-



DESIGNED	- CS
DRAWN	- CS
REVIS	-
PLOT SCALE	= 0.16666633 1/ IN.
CHECKED	- DH
REVIS	-
PLOT DATE	= 4/23/2026
DATE	- 04/22/2026
REVIS	-

STATE OF ILLINOIS
DEPARTMENT OF TRANSPORTATION

SUGGESTED STAGES OF CONSTRUCTION AND TRAFFIC CONTROL
STAGE 2 - I-57

SCALE: 1=50' SHEET . OF SHEETS STA. TO STA.

F.A.I. RTE.	SECTION	COUNTY	TOTAL SHEETS	SHEET NO.
57	(46-3)R.HBK-1&[(46-3)HB-5]HB-1	KANKAKEE	1183	220
CONTRACT NO. 66863				
ILLINOIS FED. AID PROJECT				

 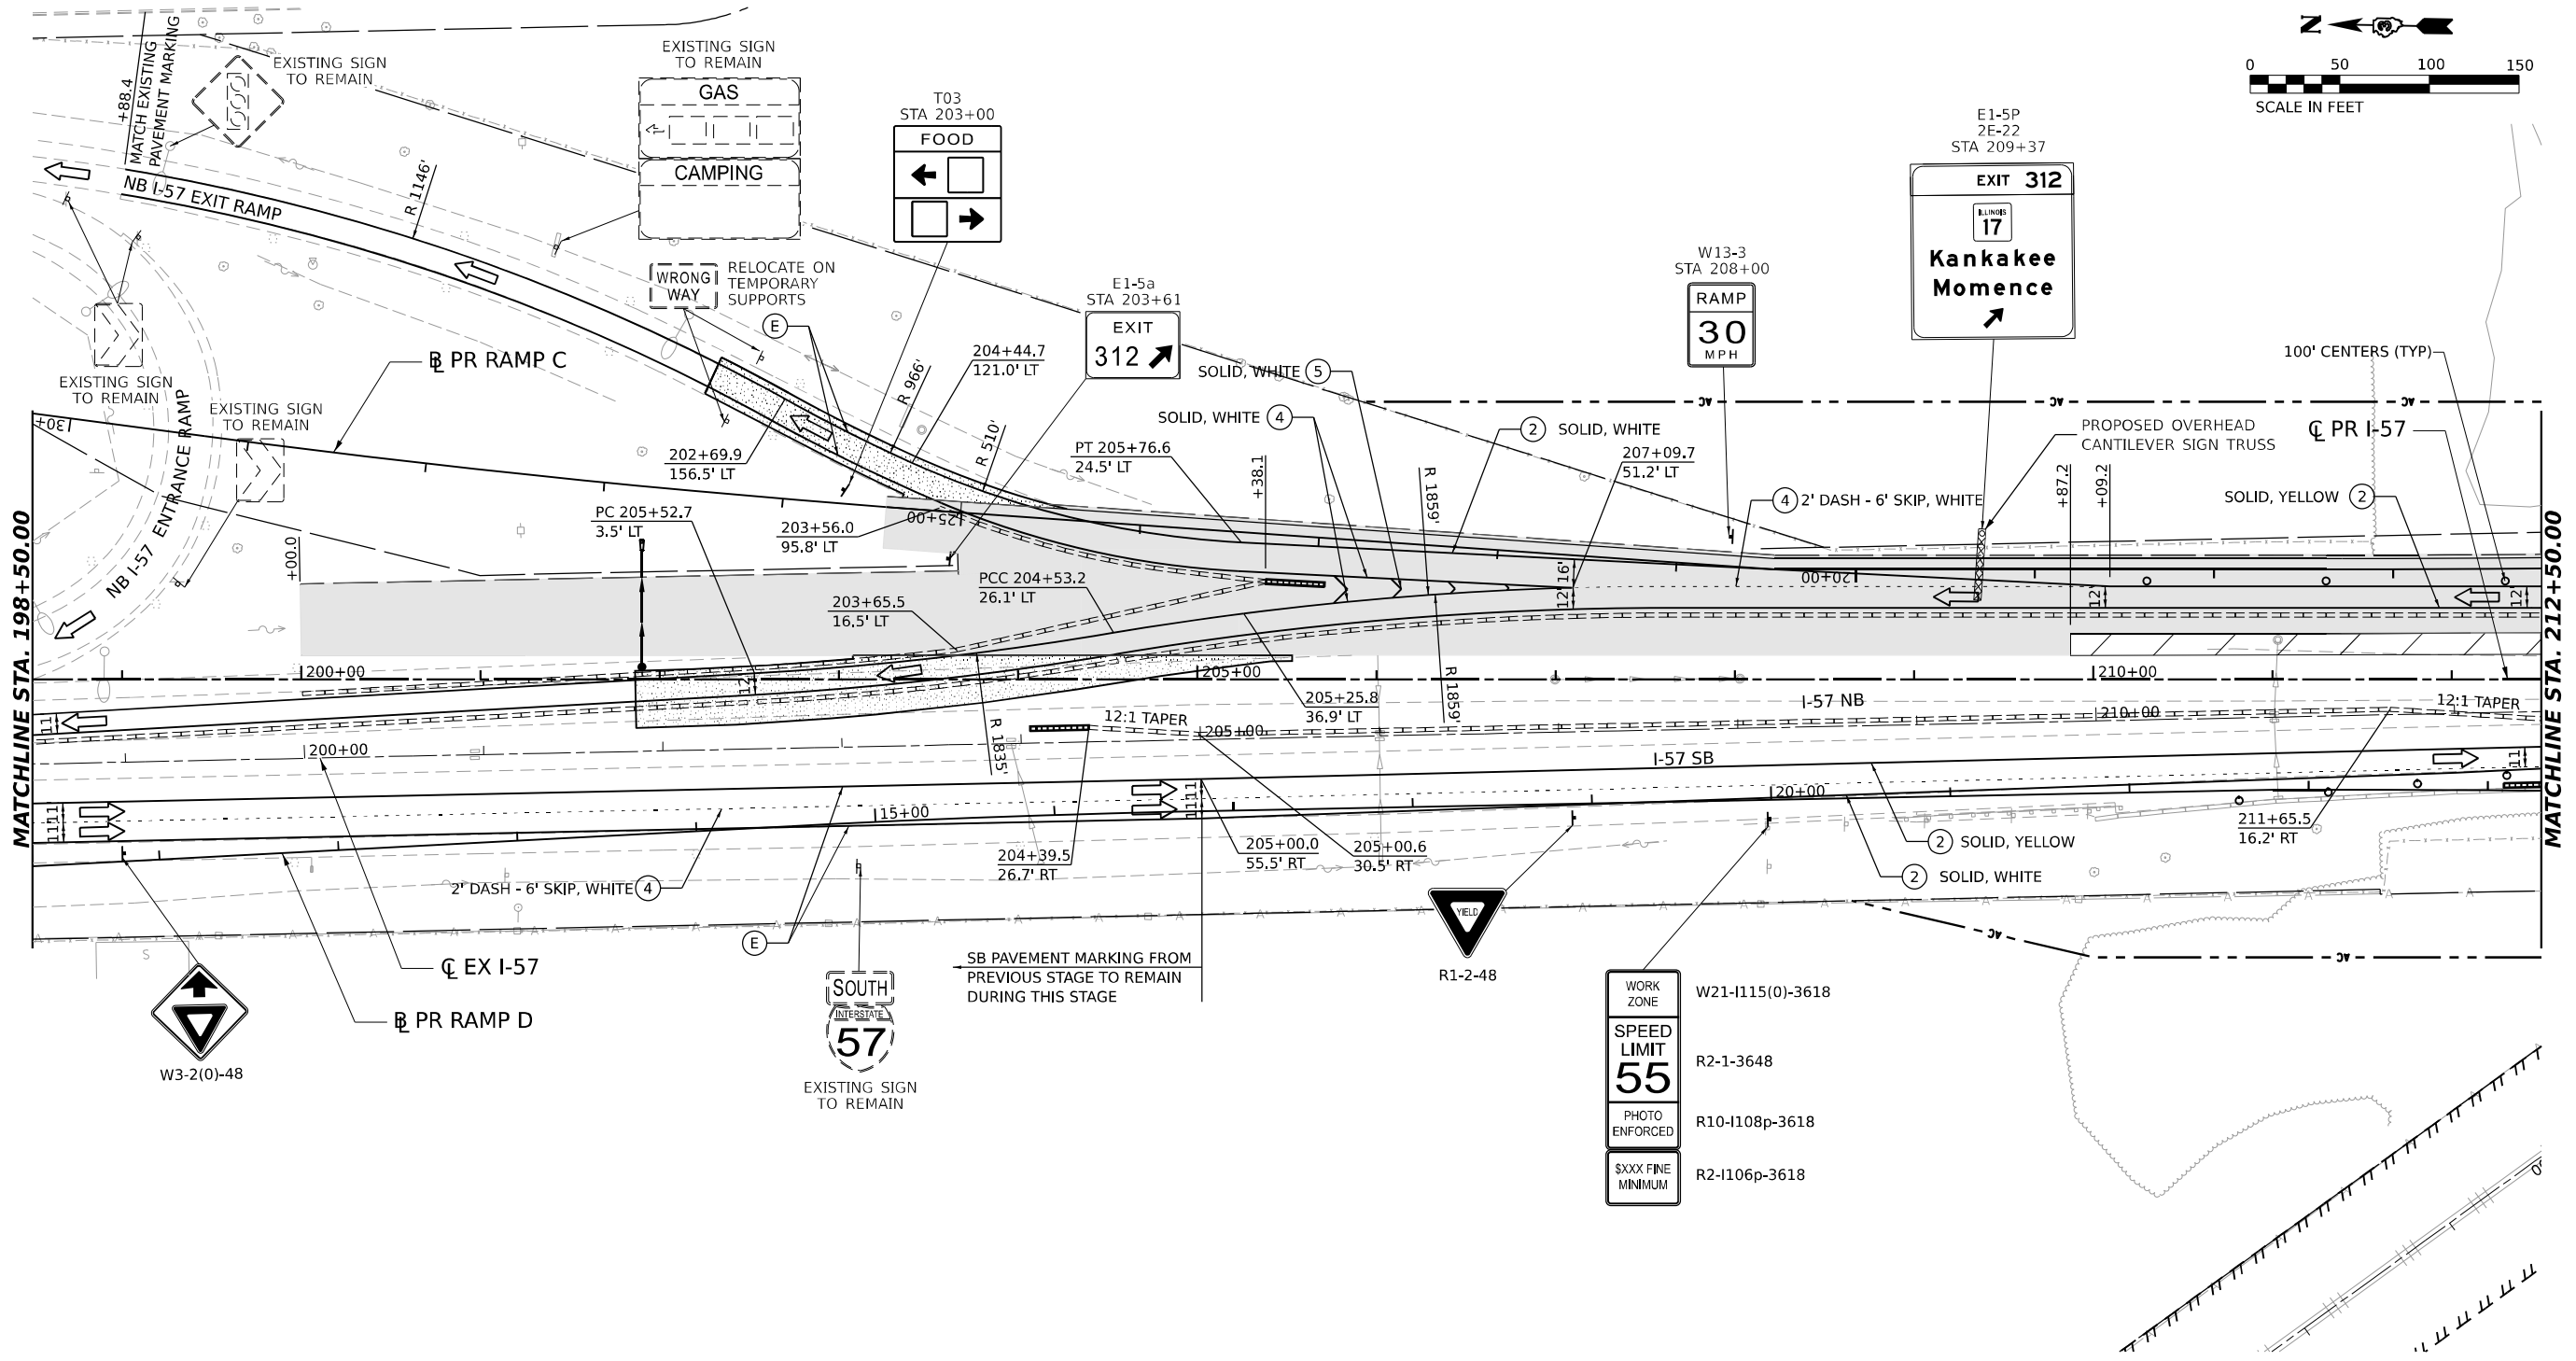

LEGEND

- DIRECTION OF TRAFFIC
- WORK AREA
- TEMPORARY PAVEMENT CONSTRUCTED IN THIS STAGE
- TEMPORARY PAVEMENT CONSTRUCTED IN PREVIOUS STAGE
- PROPOSED PAVEMENT CONSTRUCTED IN PREVIOUS STAGE
- ARROW BOARD
- IMPACT ATTENUATORS, TEMPORARY (NON-REDIRECTIVE), TEST LEVEL 3
- RUMBLE STRIPS
- TEMPORARY CONCRETE BARRIER
- TYPE III BARRICADE WITH FLASHING LIGHTS
- MONO-DIRECTIONAL FLASHING LIGHT

- DIRECTIONAL INDICATOR BARRICADE WITH STEADY BURNING MONODIRECTIONAL LIGHT AT 50' CENTERS UNLESS OTHERWISE NOTED ON PLANS
- DRUMS WITH STEADY-BURN MONODIRECTIONAL LIGHT AT 50' CENTERS UNLESS OTHERWISE NOTED ON PLANS
- DRUMS AT 50' CENTERS UNLESS OTHERWISE NOTED ON PLANS
- VERTICAL PANELS WITH STEADY-BURN MONODIRECTIONAL LIGHT AT 50' CENTERS UNLESS OTHERWISE NOTED ON PLANS
- PROPOSED SIGN/ COMMERCIAL DRIVEWAY ENTRANCE SIGN
- (O) INDICATES FLUORESCENT ORANGE SIGN SHEETING

TEMPORARY PAVEMENT MARKING LEGEND

- (E) EXISTING PAVEMENT MARKING OR PAVEMENT MARKING FROM PREVIOUS STAGE
- (P) PROPOSED PERMANENT PAVEMENT MARKING (SEE PAVEMENT MARKING PLANS)
- (1) TEMPORARY PAVEMENT MARKING LETTERS AND SYMBOLS - MODIFIED URETHANE
- (2) TEMPORARY PAVEMENT MARKING - LINE 4" - MODIFIED URETHANE
- (3) TEMPORARY PAVEMENT MARKING - LINE 6" - MODIFIED URETHANE
- (4) TEMPORARY PAVEMENT MARKING - LINE 8" - MODIFIED URETHANE
- (5) TEMPORARY PAVEMENT MARKING - LINE 12" - MODIFIED URETHANE
- (6) TEMPORARY PAVEMENT MARKING - LINE 24" - MODIFIED URETHANE

MODEL: PR I-57 ANGLE - SINGLE PLAN.DWG
FILE NAME: C:\P\WORK\EXP\2024\TEMP\TEXT\EXP\2024\I-57\PR I-57 ANGLE - SINGLE PLAN.DWG




USER NAME = SALASL	DESIGNED - CS	REVISED -
	DRAWN - CS	REVISED -
PLOT SCALE = 0.16666633 1/ IN.	CHECKED - DH	REVISED -
PLOT DATE = 4/23/2026	DATE - 04/22/2026	REVISED -

STATE OF ILLINOIS
DEPARTMENT OF TRANSPORTATION


SUGGESTED STAGES OF CONSTRUCTION AND TRAFFIC CONTROL			
STAGE 2 - I-57			
SCALE: 1"=50'	SHEET .	OF SHEETS	STA. TO STA.

F.A.I. RTE.	SECTION	COUNTY	TOTAL SHEETS	SHEET NO.
57	(46-3)R.HBK-1&[(46-3)HB-5]HB-1	KANKAKEE	1183	221
CONTRACT NO. 66863				
ILLINOIS FED. AID PROJECT				

MODEL: PR I-57 DOUBLE - DBL PLAN 20
FILE NAME: C:\PW\WORK\EXP\24\W\SEN\TEXT\EXP\COM\EXP\PW\201\DOT\1412\UD368663-SHT-MOT2-06.DGN

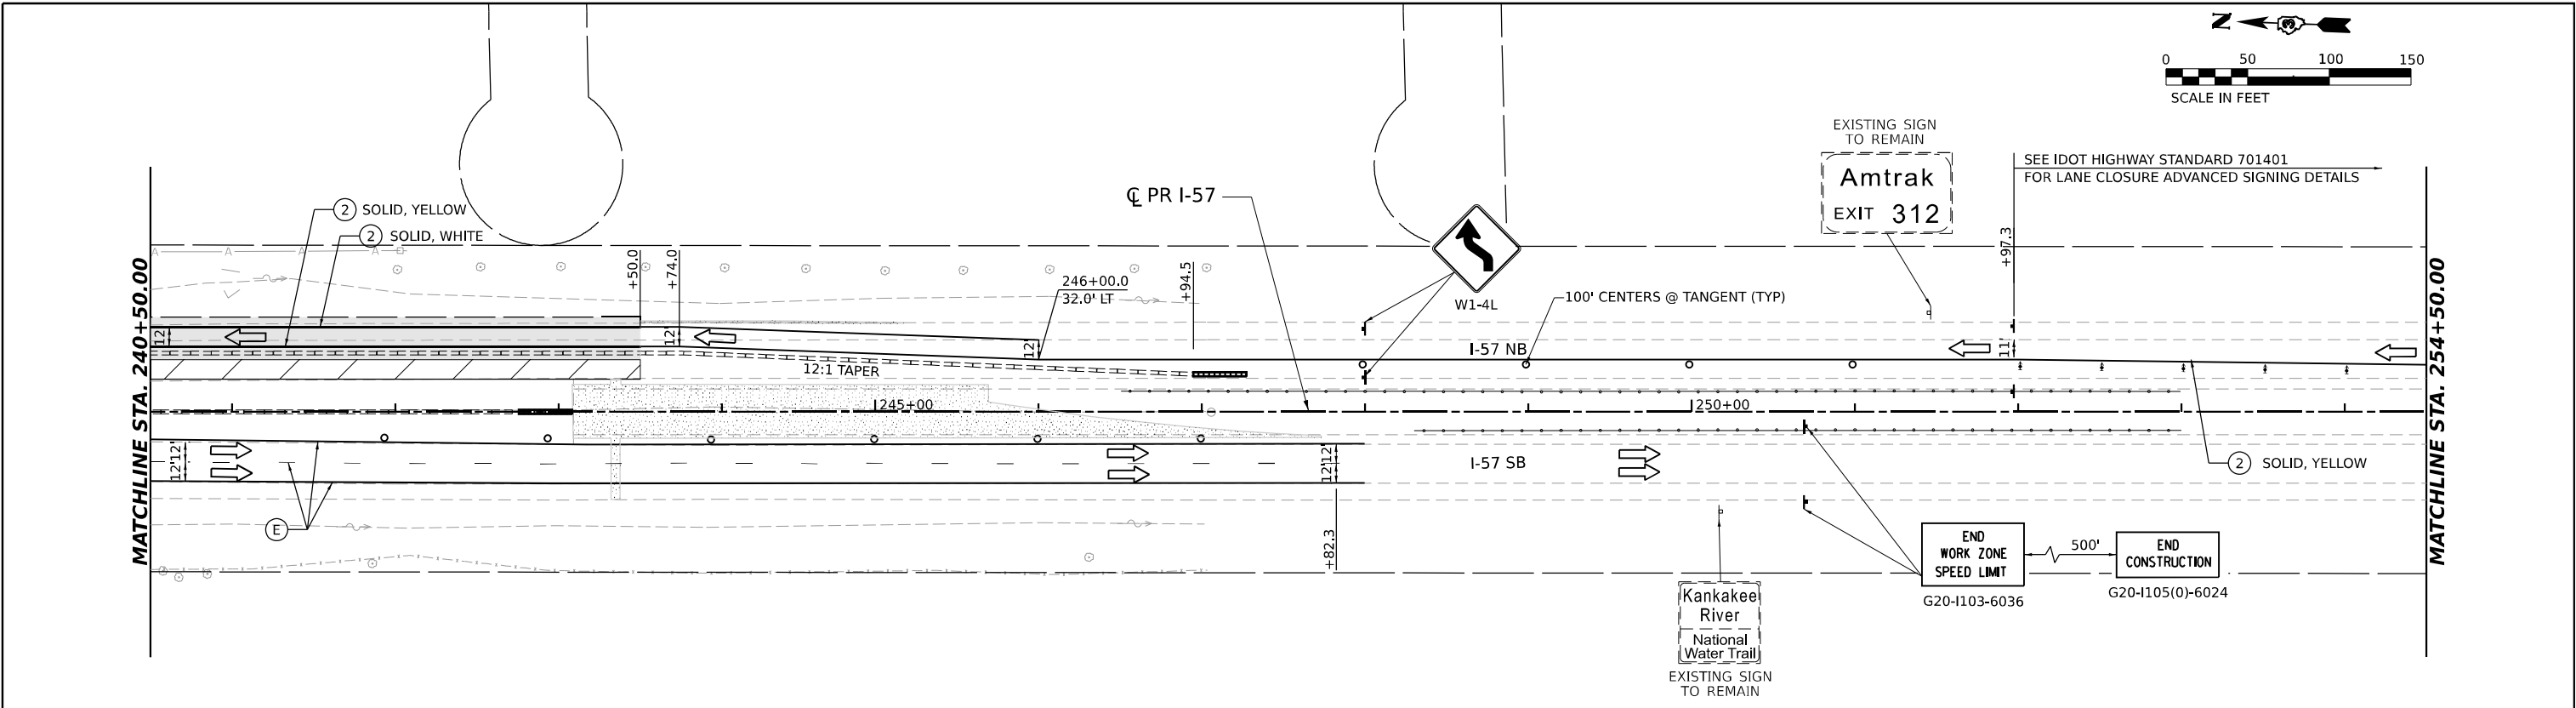


LEGEND

 
-  DIRECTION OF TRAFFIC
-  WORK AREA
-  TEMPORARY PAVEMENT CONSTRUCTED IN THIS STAGE
-  TEMPORARY PAVEMENT CONSTRUCTED IN PREVIOUS STAGE
-  PROPOSED PAVEMENT CONSTRUCTED IN PREVIOUS STAGE
-  ARROW BOARD
-  IMPACT ATTENUATORS, TEMPORARY (NON-REDIRECTIVE), TEST LEVEL 3
-  RUMBLE STRIPS
-  TEMPORARY CONCRETE BARRIER
-  TYPE III BARRICADE WITH FLASHING LIGHTS
-  MONO-DIRECTIONAL FLASHING LIGHT
-  DIRECTIONAL INDICATOR BARRICADE WITH STEADY BURNING MONODIRECTIONAL LIGHT AT 50' CENTERS UNLESS OTHERWISE NOTED ON PLANS
-  DRUMS WITH STEADY-BURN MONODIRECTIONAL LIGHT AT 50' CENTERS UNLESS OTHERWISE NOTED ON PLANS
-  DRUMS AT 50' CENTERS UNLESS OTHERWISE NOTED ON PLANS
-  VERTICAL PANELS WITH STEADY-BURN MONODIRECTIONAL LIGHT AT 50' CENTERS UNLESS OTHERWISE NOTED ON PLANS
-  PROPOSED SIGN/ COMMERCIAL DRIVEWAY ENTRANCE SIGN
-  (O) INDICATES FLUORESCENT ORANGE SIGN SHEETING

TEMPORARY PAVEMENT MARKING LEGEND

- (E) EXISTING PAVEMENT MARKING OR PAVEMENT MARKING FROM PREVIOUS STAGE
- (P) PROPOSED PERMANENT PAVEMENT MARKING (SEE PAVEMENT MARKING PLANS)
- (1) TEMPORARY PAVEMENT MARKING LETTERS AND SYMBOLS - MODIFIED URETHANE
- (2) TEMPORARY PAVEMENT MARKING - LINE 4" - MODIFIED URETHANE
- (3) TEMPORARY PAVEMENT MARKING - LINE 6" - MODIFIED URETHANE
- (4) TEMPORARY PAVEMENT MARKING - LINE 8" - MODIFIED URETHANE
- (5) TEMPORARY PAVEMENT MARKING - LINE 12" - MODIFIED URETHANE
- (6) TEMPORARY PAVEMENT MARKING - LINE 24" - MODIFIED URETHANE

 

MATCHLINE STA. 254+50.00

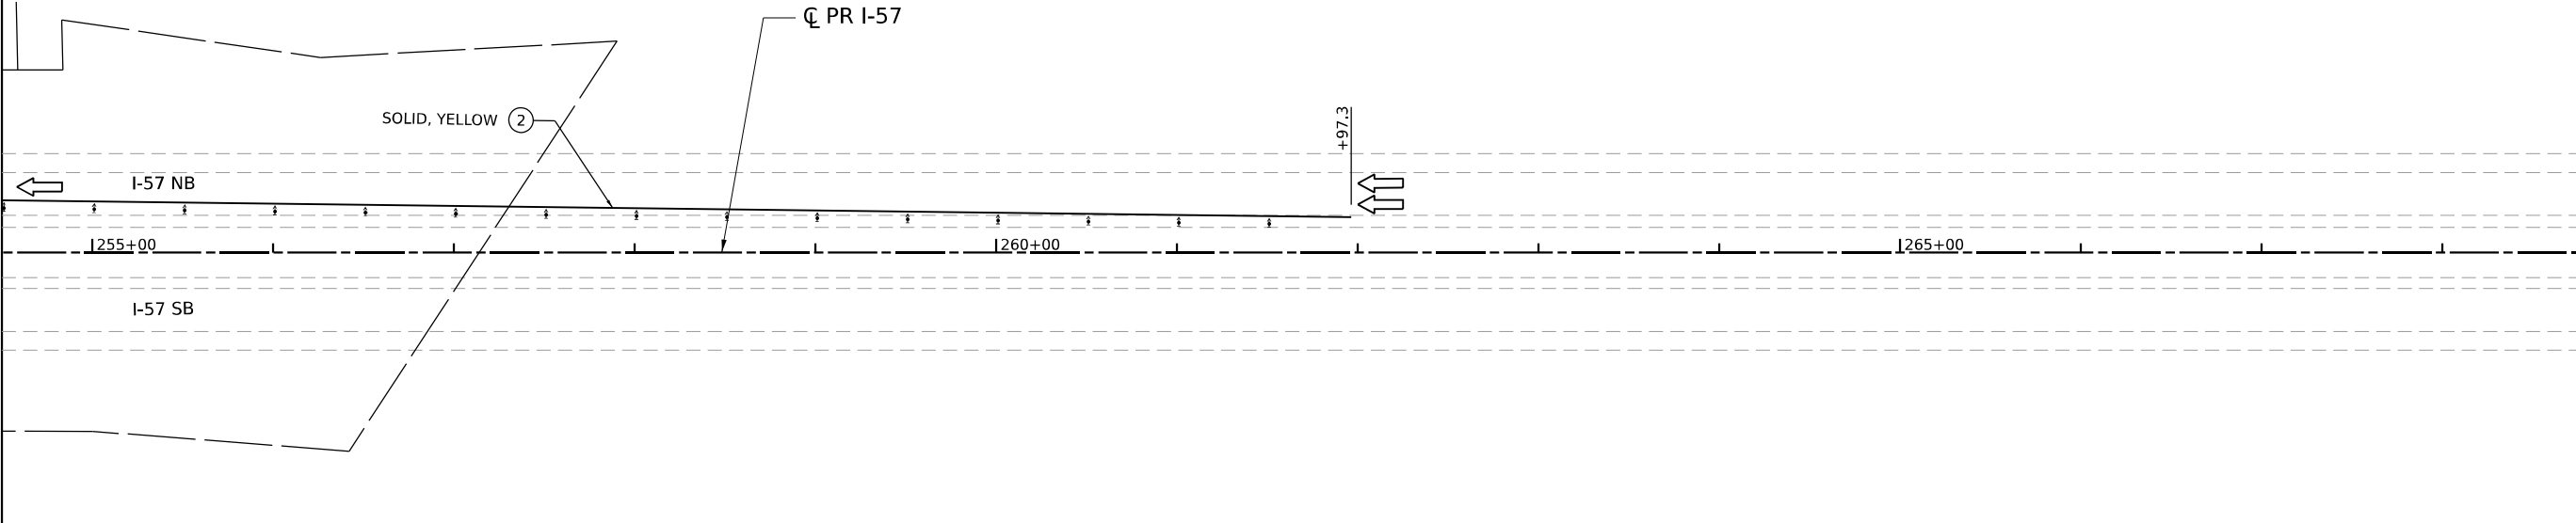



USER NAME	= SALASL	DESIGNED -	CS	REVISED -	
DRAWN -	CS	REVISED -			
PLOT SCALE	= 0.16666633 1/ IN.	CHECKED -	DH	REVISED -	
PLOT DATE	= 4/23/2026	DATE -	04/22/2026	REVISED -	

STATE OF ILLINOIS
DEPARTMENT OF TRANSPORTATION

SUGGESTED STAGES OF CONSTRUCTION AND TRAFFIC CONTROL
STAGE 2 - I-57

SCALE: 1"=50' SHEET . OF SHEETS STA. TO STA.

F.A.I. RTE.	SECTION	COUNTY	TOTAL SHEETS	SHEET NO.
57	(46-3)R.HBK-1&[(46-3)HB-5]HB-1	KANKAKEE	1183	223
CONTRACT NO. 66863				
ILLINOIS FED. AID PROJECT				

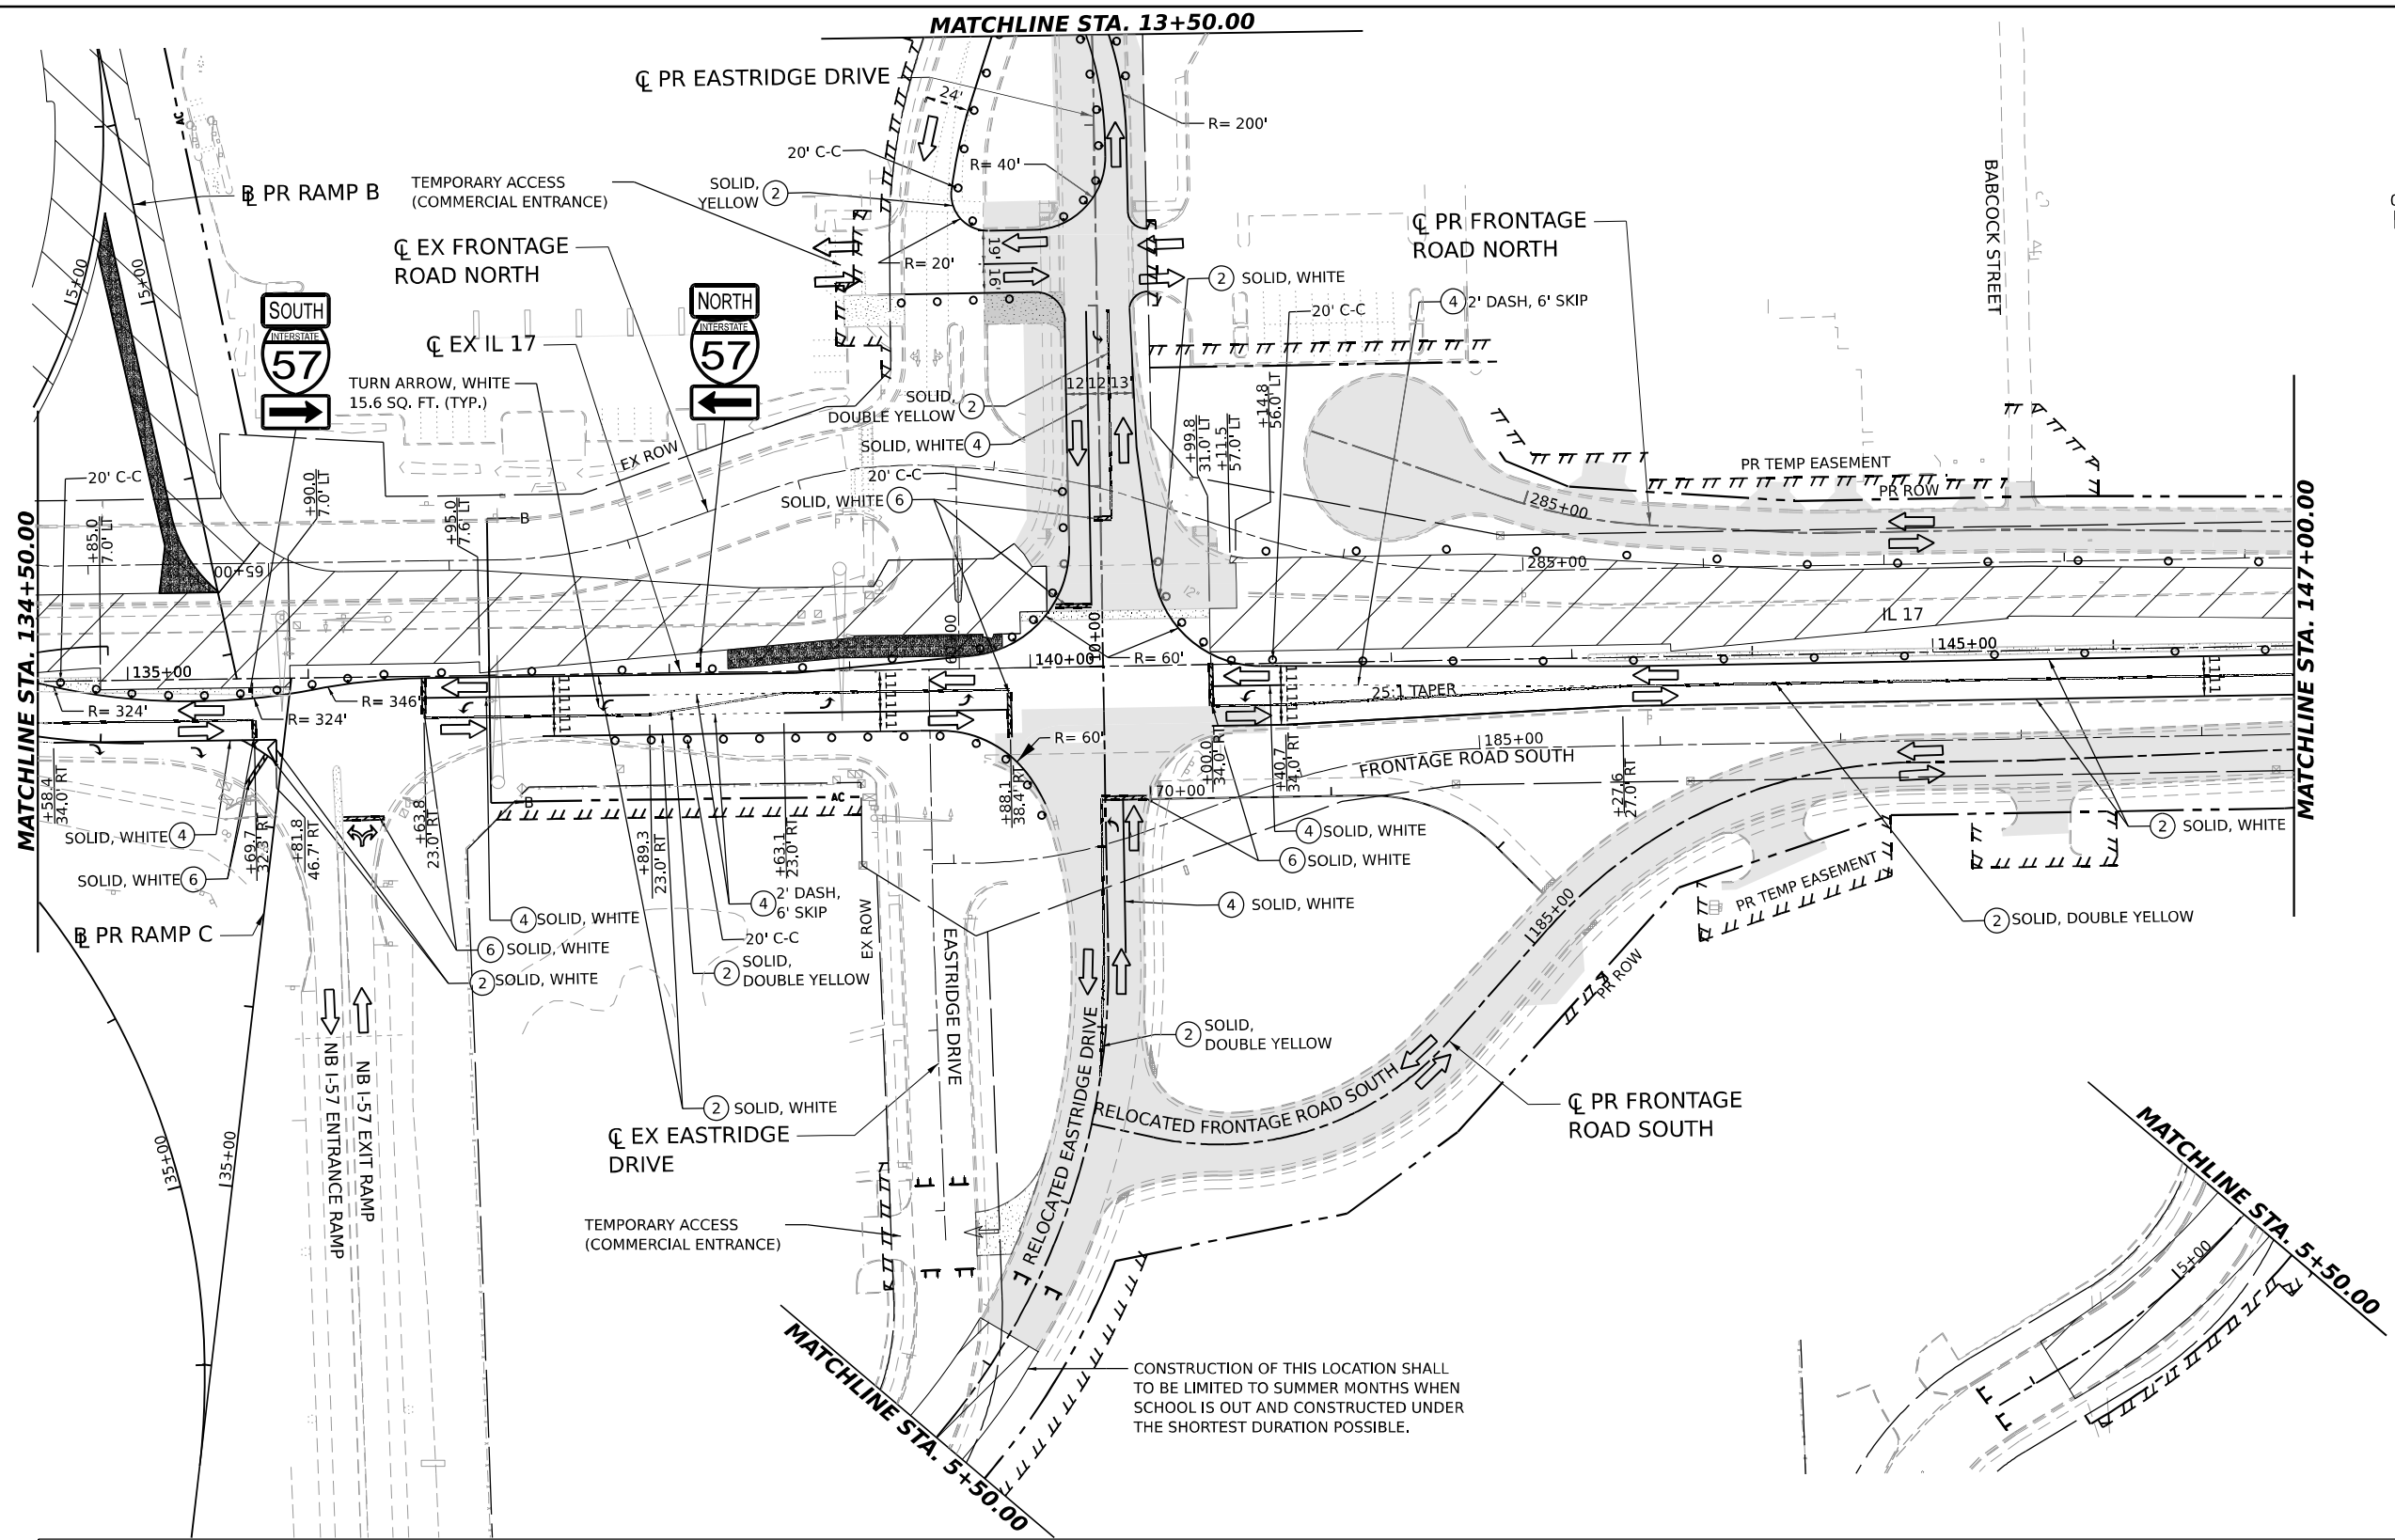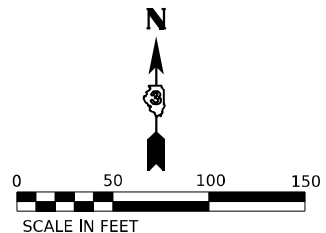

LEGEND
 DIRECTION OF TRAFFIC
 WORK AREA
 TEMPORARY PAVEMENT CONSTRUCTED IN THIS STAGE
 TEMPORARY PAVEMENT CONSTRUCTED IN PREVIOUS STAGE
 PROPOSED PAVEMENT CONSTRUCTED IN PREVIOUS STAGE

ARROW BOARD
 IMPACT ATTENUATORS, TEMPORARY (NON-REDIRECTIVE), TEST LEVEL 3
 RUMBLE STRIPS
 TEMPORARY CONCRETE BARRIER
 TYPE III BARRICADE WITH FLASHING LIGHTS
 MONO-DIRECTIONAL FLASHING LIGHT

DIRECTIONAL INDICATOR BARRICADE WITH STEADY BURNING MONODIRECTIONAL LIGHT AT 50' CENTERS UNLESS OTHERWISE NOTED ON PLANS
 DRUMS WITH STEADY-BURN MONODIRECTIONAL LIGHT AT 50' CENTERS UNLESS OTHERWISE NOTED ON PLANS
 DRUMS AT 50' CENTERS UNLESS OTHERWISE NOTED ON PLANS
 VERTICAL PANELS WITH STEADY-BURN MONODIRECTIONAL LIGHT AT 50' CENTERS UNLESS OTHERWISE NOTED ON PLANS

PROPOSED SIGN/ COMMERCIAL DRIVEWAY ENTRANCE SIGN
 (O) INDICATES FLUORESCENT ORANGE SIGN SHEETING

TEMPORARY PAVEMENT MARKING LEGEND
(E) EXISTING PAVEMENT MARKING OR PAVEMENT MARKING FROM PREVIOUS STAGE
(P) PROPOSED PERMANENT PAVEMENT MARKING (SEE PAVEMENT MARKING PLANS)
(1) TEMPORARY PAVEMENT MARKING LETTERS AND SYMBOLS - MODIFIED URETHANE
(2) TEMPORARY PAVEMENT MARKING - LINE 4" - MODIFIED URETHANE
(3) TEMPORARY PAVEMENT MARKING - LINE 6" - MODIFIED URETHANE
(4) TEMPORARY PAVEMENT MARKING - LINE 8" - MODIFIED URETHANE
(5) TEMPORARY PAVEMENT MARKING - LINE 12" - MODIFIED URETHANE
(6) TEMPORARY PAVEMENT MARKING - LINE 24" - MODIFIED URETHANE

MODEL: IL 17 DOUBLE - PLAN 11
FILE NAME: C:\P\WORK\EX-24\BENTLEY\COM\EX-24\12\368663-SHT-MOT2-08.DGN




USER NAME	= SALASL	DESIGNED	- TNS	REVISED	-
		DRAWN	- TNS	REVISED	-
PLOT SCALE	= 0.16666633 ' / IN.	CHECKED	- FBN	REVISED	-
PLOT DATE	= 4/23/2026	DATE	- 04/22/2026	REVISED	-

STATE OF ILLINOIS
DEPARTMENT OF TRANSPORTATION

SUGGESTED STAGES OF CONSTRUCTION AND TRAFFIC CONTROL			
STAGE 2 – ILLINOIS ROUTE 17			
SCALE: 1"=50'	SHEET .	OF SHEETS	STA. TO STA.

F.A.I. RTE.	SECTION	COUNTY	TOTAL SHEETS	SHEET NO.
57	(46-3)R.HBK-1&[(46-3)HB-5]HB-1	KANKAKEE	1183	225
CONTRACT NO. 66863				
ILLINOIS FED. AID PROJECT				

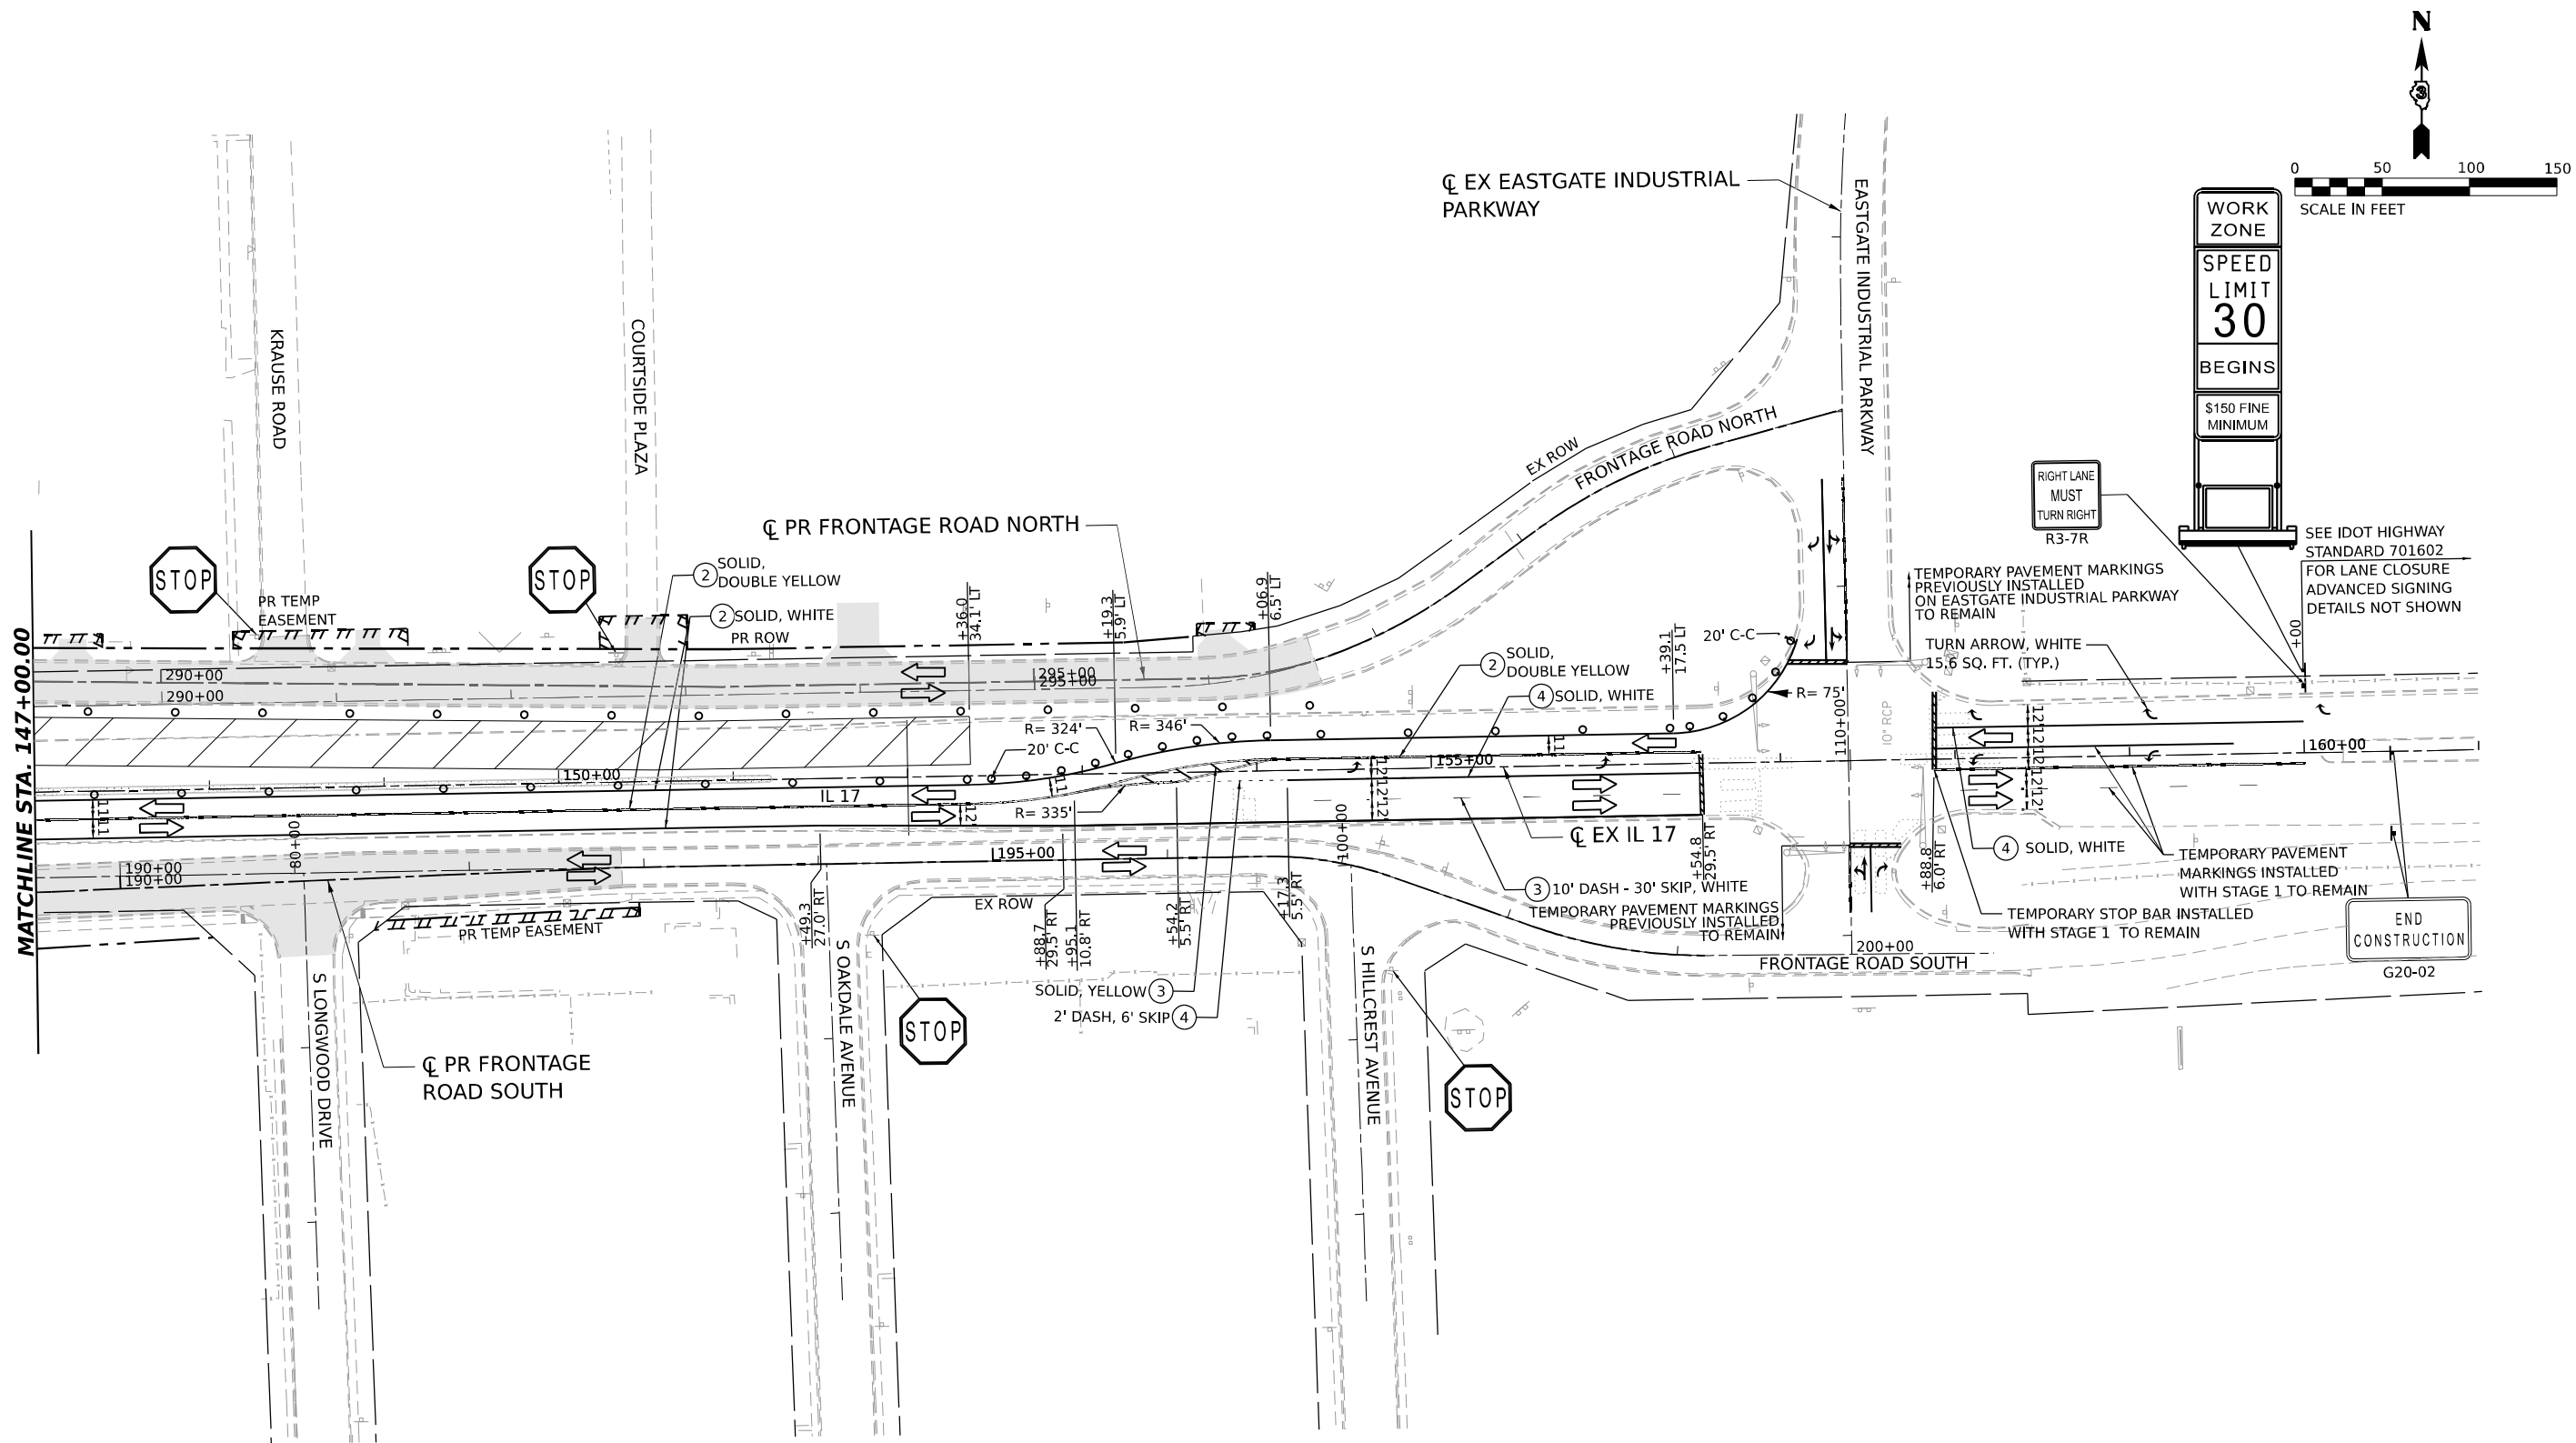

DIRECTION OF TRAFFIC

WORK AREA

TEMPORARY PAVEMENT CONSTRUCTED IN THIS STAGE

TEMPORARY PAVEMENT CONSTRUCTED IN PREVIOUS STAGE

PROPOSED PAVEMENT CONSTRUCTED IN PREVIOUS STAGE

ARROW BOARD

IMPACT ATTENUATORS, TEMPORARY (NON-REDIRECTIVE), TEST LEVEL 3

RUMBLE STRIPS

TEMPORARY CONCRETE BARRIER

TYPE III BARRICADE WITH FLASHING LIGHTS

MONO-DIRECTIONAL FLASHING LIGHT

DIRECTIONAL INDICATOR BARRICADE WITH STEADY BURNING MONODIRECTIONAL LIGHT AT 50' CENTERS UNLESS OTHERWISE NOTED ON PLANS

DRUMS WITH STEADY-BURN MONODIRECTIONAL LIGHT AT 50' CENTERS UNLESS OTHERWISE NOTED ON PLANS

DRUMS AT 50' CENTERS UNLESS OTHERWISE NOTED ON PLANS

VERTICAL PANELS WITH STEADY-BURN MONODIRECTIONAL LIGHT AT 50' CENTERS UNLESS OTHERWISE NOTED ON PLANS

PROPOSED SIGN/ COMMERCIAL DRIVEWAY ENTRANCE SIGN

INDICATES FLUORESCENT ORANGE SIGN SHEETING

(E)

EXISTING PAVEMENT MARKING OR PAVEMENT MARKING FROM PREVIOUS STAGE

(P)

PROPOSED PERMANENT PAVEMENT MARKING (SEE PAVEMENT MARKING PLANS)

(1)

TEMPORARY PAVEMENT MARKING LETTERS AND SYMBOLS - MODIFIED URETHANE

(2)

TEMPORARY PAVEMENT MARKING - LINE 4" - MODIFIED URETHANE

(3)

TEMPORARY PAVEMENT MARKING - LINE 6" - MODIFIED URETHANE

(4)

TEMPORARY PAVEMENT MARKING - LINE 8" - MODIFIED URETHANE

(5)

TEMPORARY PAVEMENT MARKING - LINE 12" - MODIFIED URETHANE

(6)

TEMPORARY PAVEMENT MARKING - LINE 24" - MODIFIED URETHANE

QUIGG ENGINEERING INC

USER NAME	= SALASL	DESIGNED	- TNS	REVISED	-
DRAWN	- TNS	REVIS	-		
PLOT SCALE	= 0.16666633 1/ IN.	CHECKED	- FBN	REVISED	-
PLOT DATE	= 4/23/2026	DATE	- 04/22/2026	REVISED	-

STATE OF ILLINOIS
DEPARTMENT OF TRANSPORTATION





SUGGESTED STAGES OF CONSTRUCTION AND TRAFFIC CONTROL

STAGE 2 – ILLINOIS ROUTE 17

SCALE: 1"=50' SHEET . OF SHEETS STA. TO STA.

F.A.I. RTE.	SECTION	COUNTY	TOTAL SHEETS	SHEET NO.
57	(46-3)R.HBK-1&[(46-3)HB-5]HB-1	KANKAKEE	1183	226
CONTRACT NO. 66863				
ILLINOIS FED. AID PROJECT				

MODEL: IL17_D01B1E-PLAN.12
FILE NAME: C:\P\WORK\EX-2\BENTLEY\COM\EX-2\W401\1412\UD36863-SHT-M072-09.DGN

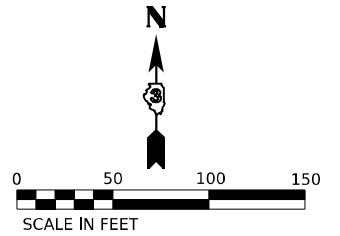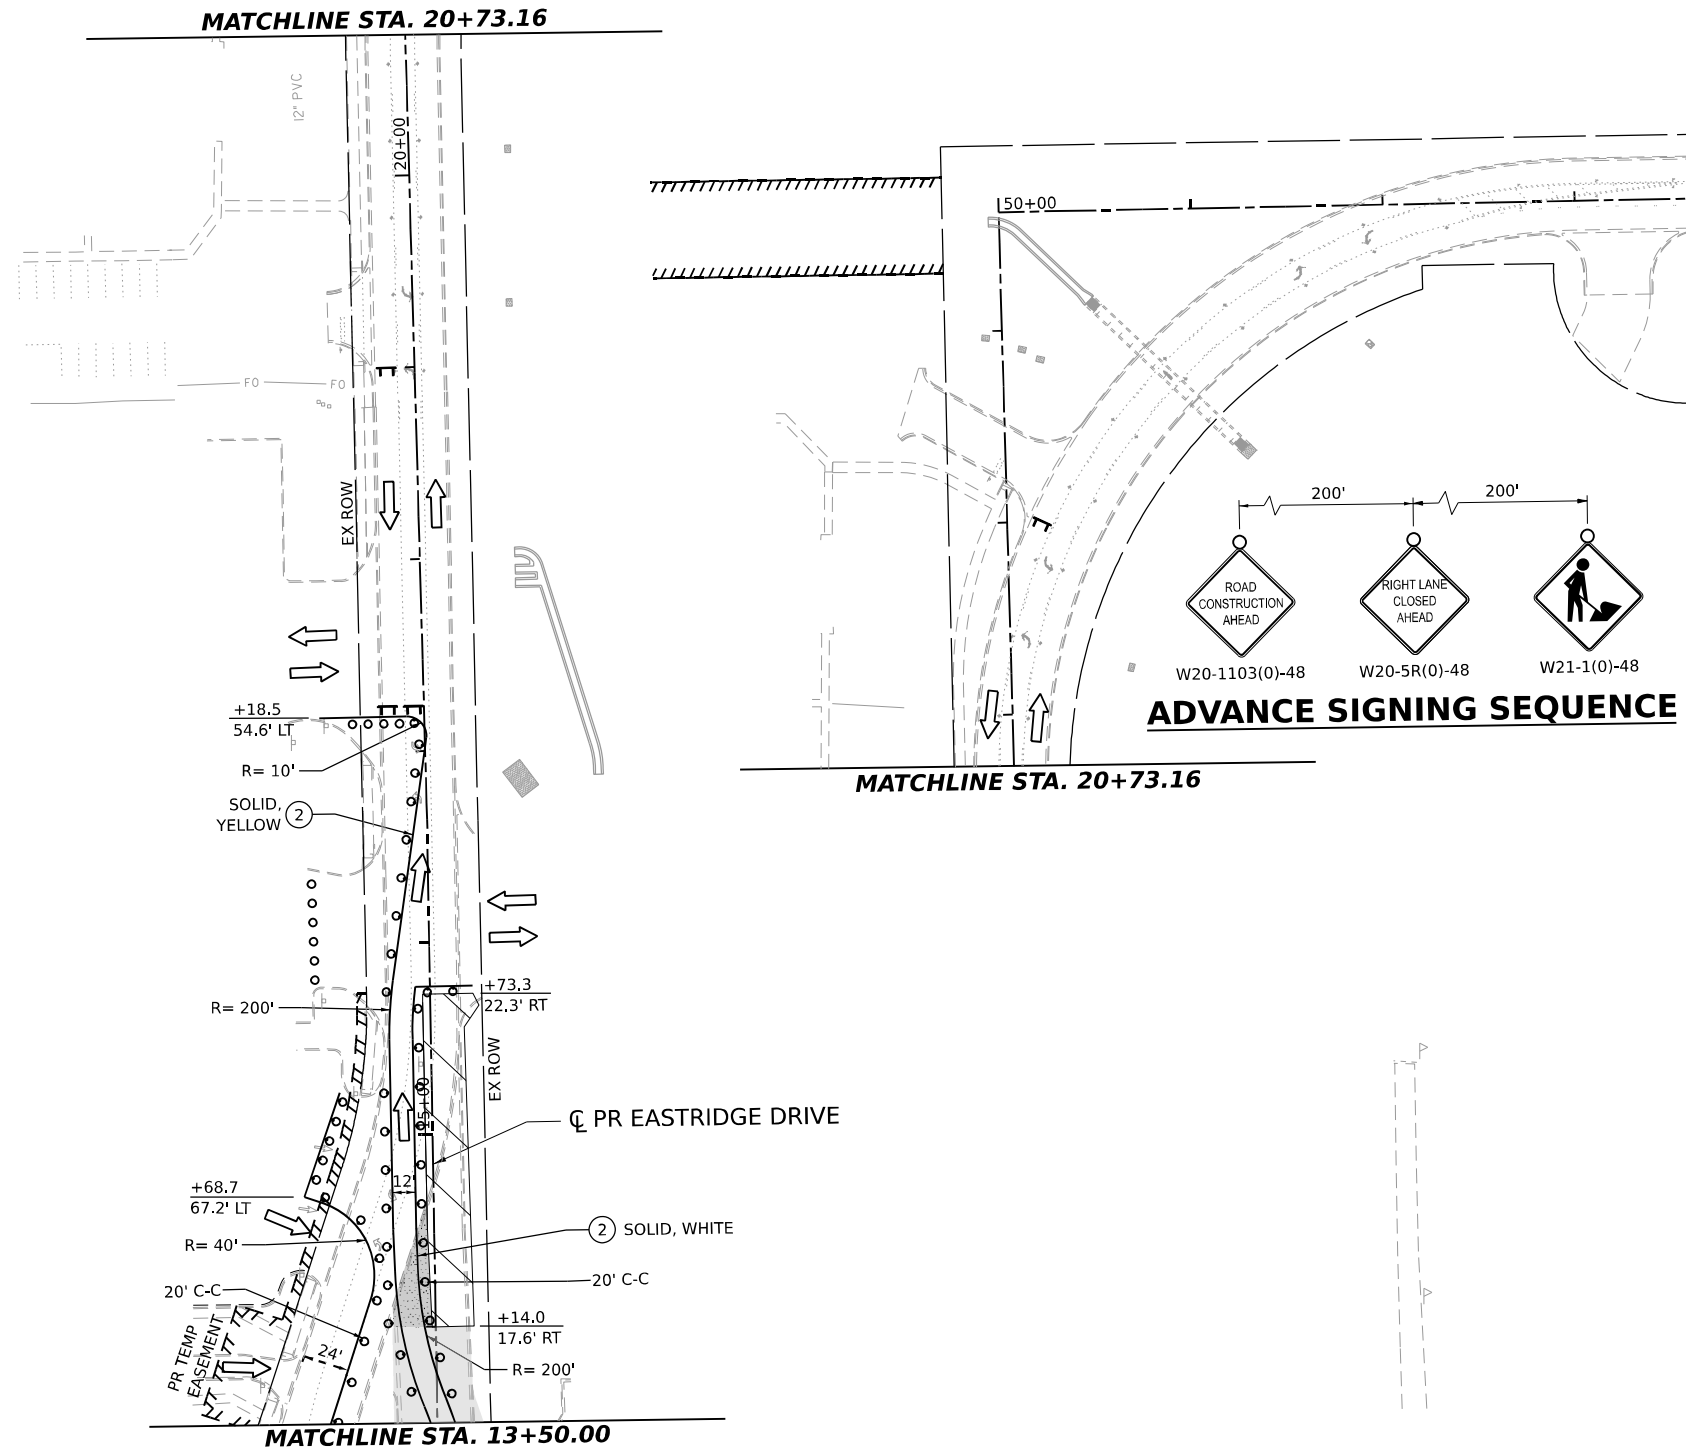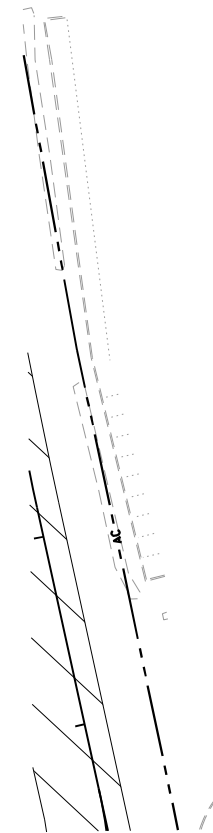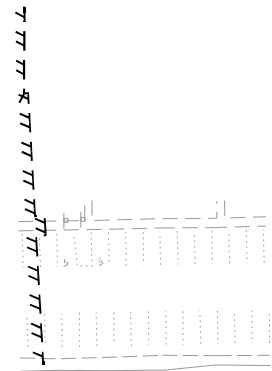

LEGEND						TEMPORARY PAVEMENT MARKING LEGEND	
	DIRECTION OF TRAFFIC		ARROW BOARD		DIRECTIONAL INDICATOR BARRICADE WITH STEADY BURNING MONODIRECTIONAL LIGHT AT 50' CENTERS UNLESS OTHERWISE NOTED ON PLANS	(E)	EXISTING PAVEMENT MARKING OR PAVEMENT MARKING FROM PREVIOUS STAGE
	WORK AREA		IMPACT ATTENUATORS, TEMPORARY (NON-REDIRECTIVE), TEST LEVEL 3		PROPOSED SIGN/ COMMERCIAL DRIVEWAY ENTRANCE SIGN	(P)	PROPOSED PERMANENT PAVEMENT MARKING (SEE PAVEMENT MARKING PLANS)
	TEMPORARY PAVEMENT CONSTRUCTED IN THIS STAGE		RUMBLE STRIPS		DRUMS WITH STEADY-BURN MONODIRECTIONAL LIGHT AT 50' CENTERS UNLESS OTHERWISE NOTED ON PLANS	(1)	TEMPORARY PAVEMENT MARKING LETTERS AND SYMBOLS - MODIFIED URETHANE
	TEMPORARY PAVEMENT CONSTRUCTED IN PREVIOUS STAGE		TEMPORARY CONCRETE BARRIER		DRUMS AT 50' CENTERS UNLESS OTHERWISE NOTED ON PLANS	(2)	TEMPORARY PAVEMENT MARKING - LINE 4" - MODIFIED URETHANE
	PROPOSED PAVEMENT CONSTRUCTED IN PREVIOUS STAGE		TYPE III BARRICADE WITH FLASHING LIGHTS		VERTICAL PANELS WITH STEADY-BURN MONODIRECTIONAL LIGHT AT 50' CENTERS UNLESS OTHERWISE NOTED ON PLANS	(3)	TEMPORARY PAVEMENT MARKING - LINE 6" - MODIFIED URETHANE
			MONO-DIRECTIONAL FLASHING LIGHT			(4)	TEMPORARY PAVEMENT MARKING - LINE 8" - MODIFIED URETHANE
						(5)	TEMPORARY PAVEMENT MARKING - LINE 12" - MODIFIED URETHANE
						(6)	TEMPORARY PAVEMENT MARKING - LINE 24" - MODIFIED URETHANE

MODEL: IL17_DOUBLE.dgn
FILE NAME: C:\P\WORK\EX-24\BENTLEY\COM\EX-24\W20-1103(0)-48\W20-1103(0)-48.dgn




USER NAME	= SALASL	DESIGNED	- TNS	REVISED	-
DRAWN	- TNS	REVIS	-	REVIS	-
PLOT SCALE	= 0.16666633 1/ IN.	CHECKED	- FBN	REVIS	-
PLOT DATE	= 4/23/2026	DATE	- 04/22/2026	REVIS	-

STATE OF ILLINOIS
DEPARTMENT OF TRANSPORTATION


SUGGESTED STAGES OF CONSTRUCTION AND TRAFFIC CONTROL
STAGE 2 - ILLINOIS ROUTE 17

SCALE: 1"=50' SHEET . OF SHEETS STA. TO STA.

F.A.I. RTE.	SECTION	COUNTY	TOTAL SHEETS	SHEET NO.
57	(46-3)R.HBK-1&[(46-3)HB-5]HB-1	KANKAKEE	1183	227
CONTRACT NO. 66863				
ILLINOIS FED. AID PROJECT				

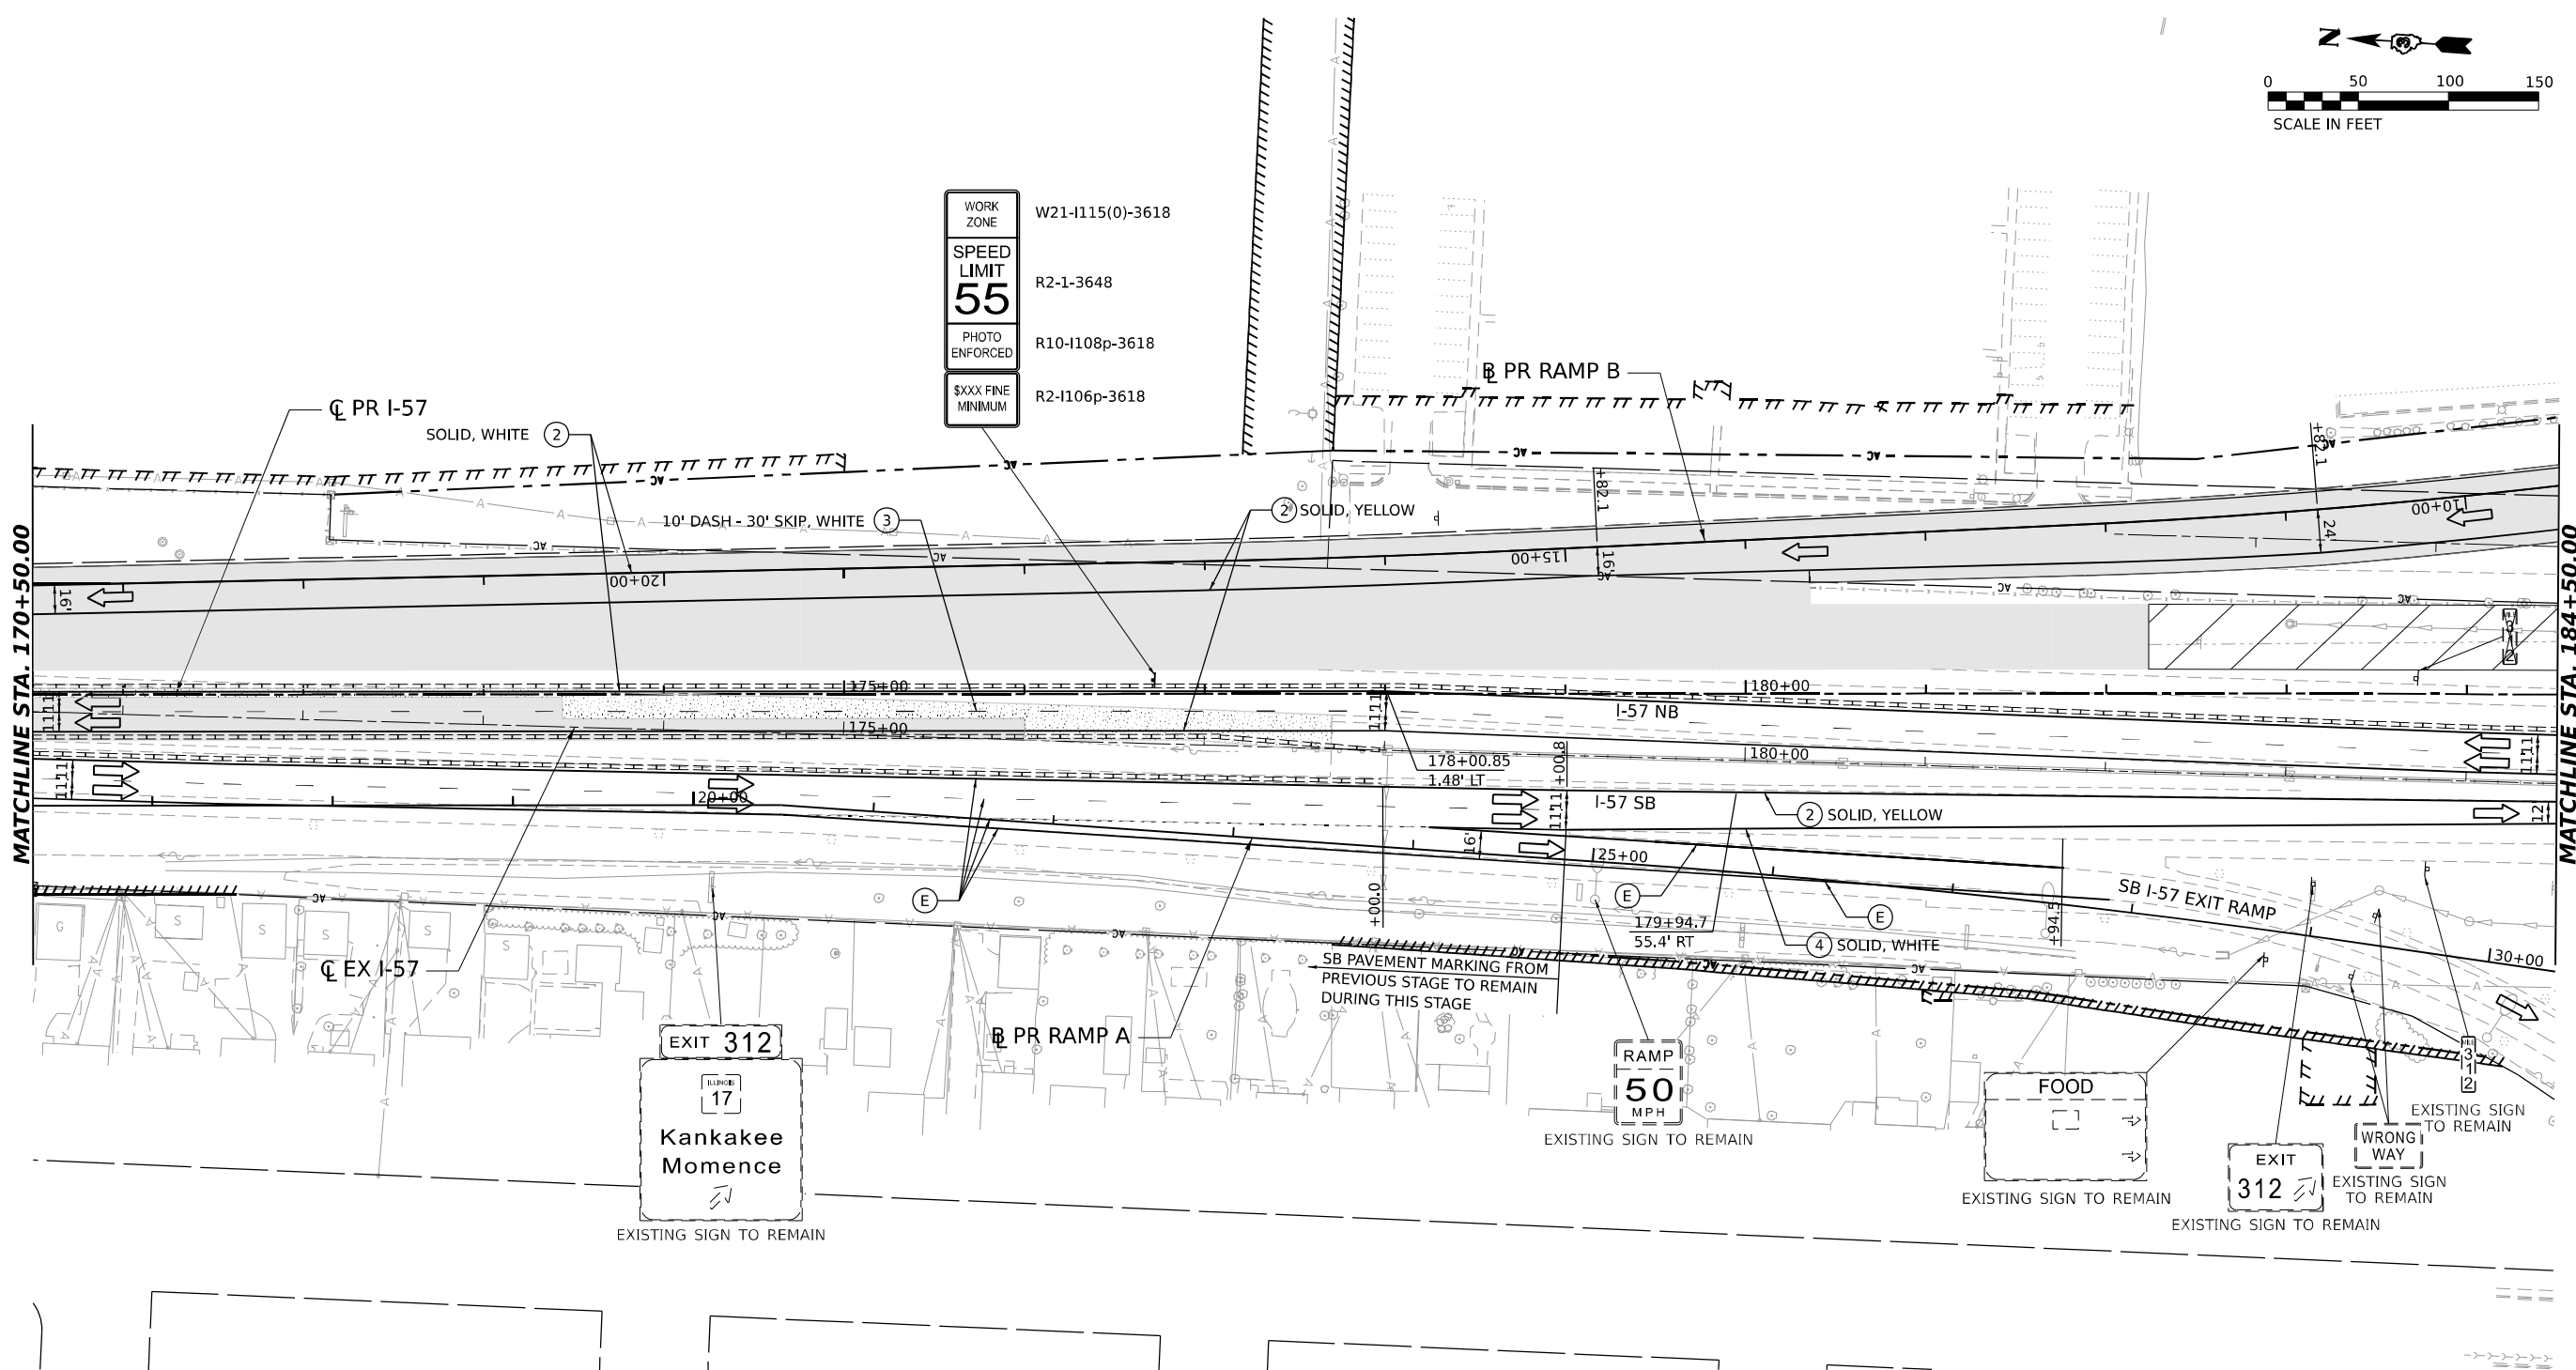

F.A.I. RTE.	SECTION	COUNTY	TOTAL SHEETS	SHEET NO.
57	(46-3)R.HBK-1&[(46-3)HB-5]HB-1	KANKAKEE	1183	229
		CONTRACT NO. 66863		
		ILLINOIS	FED. AID PROJECT	

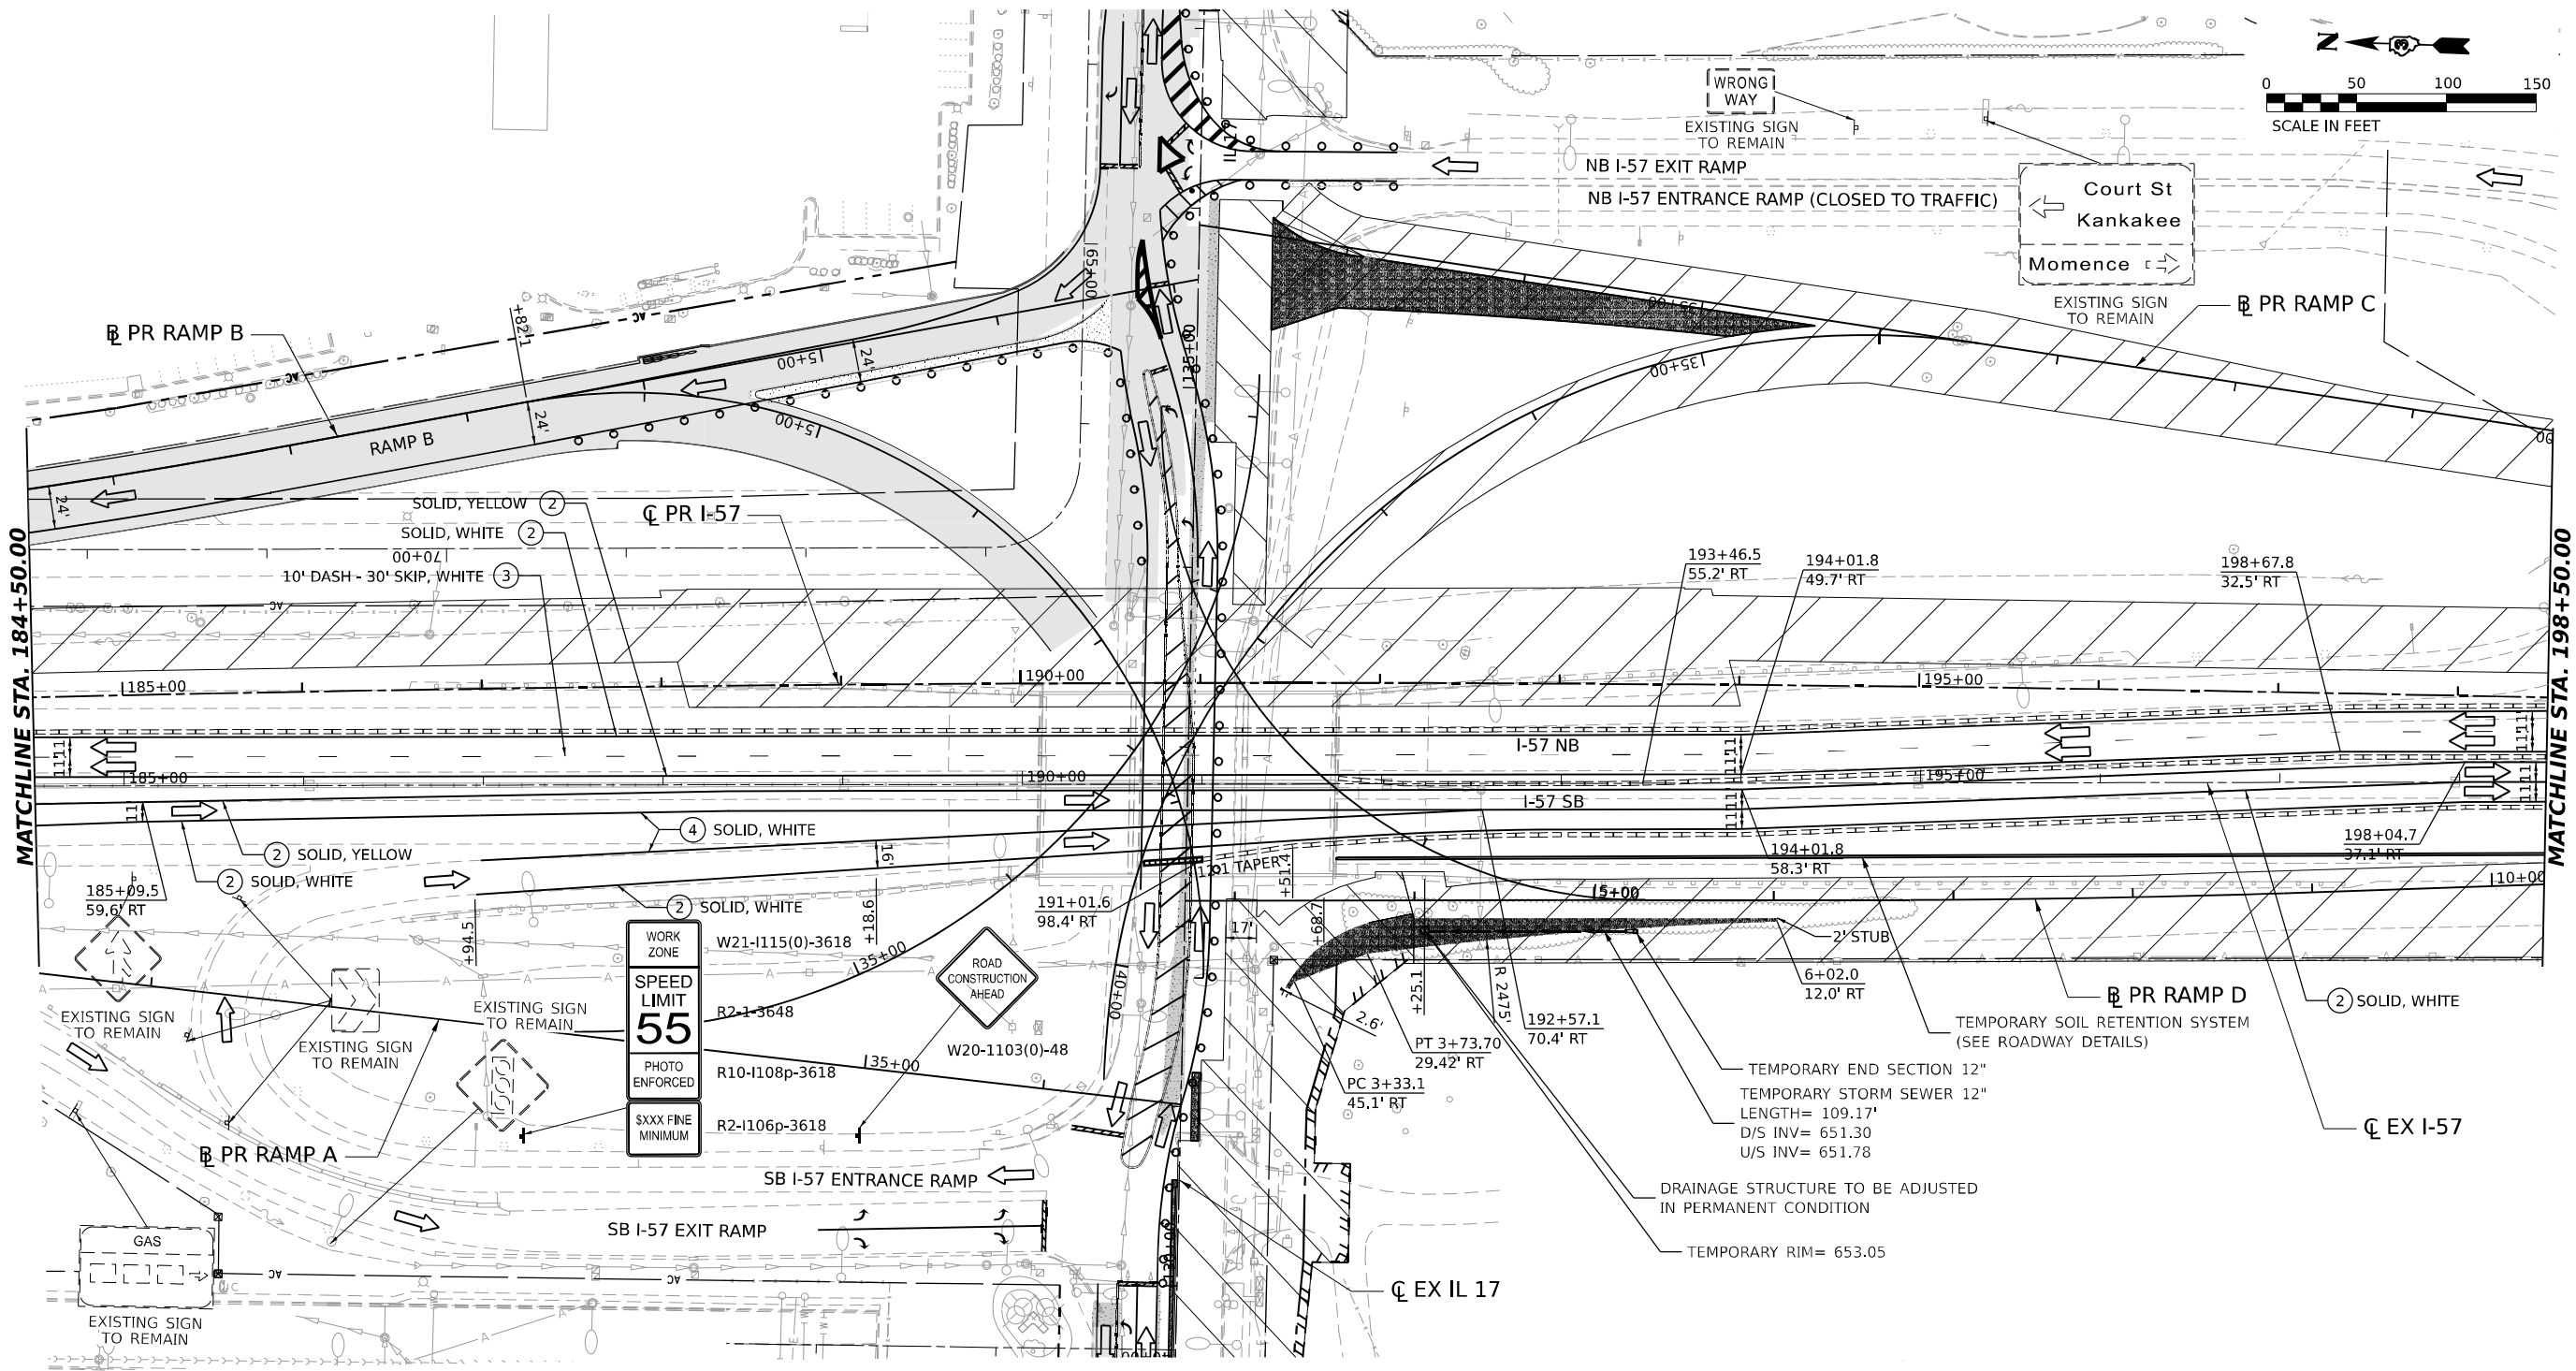

LEGEND

- | | | | |
|--|--|--|---|
| | DIRECTION OF TRAFFIC | | ARROW BOARD |
| | WORK AREA | | IMPACT ATTENUATORS, TEMPORARY (NON-REDIRECTIVE), TEST LEVEL 3 |
| | TEMPORARY PAVEMENT CONSTRUCTED IN THIS STAGE | | RUMBLE STRIPS |
| | TEMPORARY PAVEMENT CONSTRUCTED IN PREVIOUS STAGE | | TEMPORARY CONCRETE BARRIER |
| | PROPOSED PAVEMENT CONSTRUCTED IN PREVIOUS STAGE | | TYPE III BARRICADE WITH FLASHING LIGHTS |
| | | | MONO-DIRECTIONAL FLASHING LIGHT |

- | | | | |
|--|--|--|--|
| | DIRECTIONAL INDICATOR BARRICADE WITH STEADY BURNING MONODIRECTIONAL LIGHT AT 50' CENTERS UNLESS OTHERWISE NOTED ON PLANS | | PROPOSED SIGN/ COMMERCIAL DRIVEWAY ENTRANCE SIGN |
| | DRUMS WITH STEADY-BURN MONODIRECTIONAL LIGHT AT 50' CENTERS UNLESS OTHERWISE NOTED ON PLANS | | (O) INDICATES FLUORESCENT ORANGE SIGN SHEETING |
| | DRUMS AT 50' CENTERS UNLESS OTHERWISE NOTED ON PLANS | | |
| | VERTICAL PANELS WITH STEADY-BURN MONODIRECTIONAL LIGHT AT 50' CENTERS UNLESS OTHERWISE NOTED ON PLANS | | |

TEMPORARY PAVEMENT MARKING LEGEND

- | | |
|-----|--|
| (E) | EXISTING PAVEMENT MARKING OR PAVEMENT MARKING FROM PREVIOUS STAGE |
| (P) | PROPOSED PERMANENT PAVEMENT MARKING (SEE PAVEMENT MARKING PLANS) |
| (1) | TEMPORARY PAVEMENT MARKING LETTERS AND SYMBOLS - MODIFIED URETHANE |
| (2) | TEMPORARY PAVEMENT MARKING - LINE 4" - MODIFIED URETHANE |
| (3) | TEMPORARY PAVEMENT MARKING - LINE 6" - MODIFIED URETHANE |
| (4) | TEMPORARY PAVEMENT MARKING - LINE 8" - MODIFIED URETHANE |
| (5) | TEMPORARY PAVEMENT MARKING - LINE 12" - MODIFIED URETHANE |
| (6) | TEMPORARY PAVEMENT MARKING - LINE 24" - MODIFIED URETHANE |

MODEL: PR I-57 ANGLE - SINGLE PLAN 04
FILE NAME: C:\P\WORK\EXP\24\TEMP\EXP\COM\EXP\04\12\12\368663-SHT-MOT3-03.DGN








USER NAME = SALASL	DESIGNED - CS	REVISED -
	DRAWN - CS	REVISED -
PLOT SCALE = 0.166666" / IN.	CHECKED - DH	REVISED -
PLOT DATE = 4/23/2026	DATE - 04/22/2026	REVISED -



**STATE OF ILLINOIS
DEPARTMENT OF TRANSPORTATION**

SUGGESTED STAGES OF CONSTRUCTION AND TRAFFIC CONTROL			
STAGE 3 - I-57			
SCALE: 1"=50'	SHEET .	OF SHEETS	STA. TO STA.

F.A.I. RTE.	SECTION	COUNTY	TOTAL SHEETS	SHEET NO.
57	(46-3)R.HBK-1&[(46-3)HB-5]HB-1	KANKAKEE	1183	230
				CONTRACT NO. 66863
ILLINOIS FED. AID PROJECT				

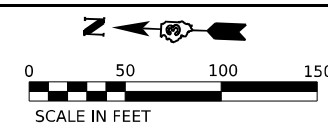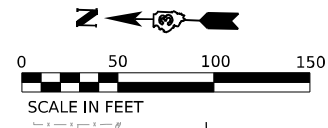

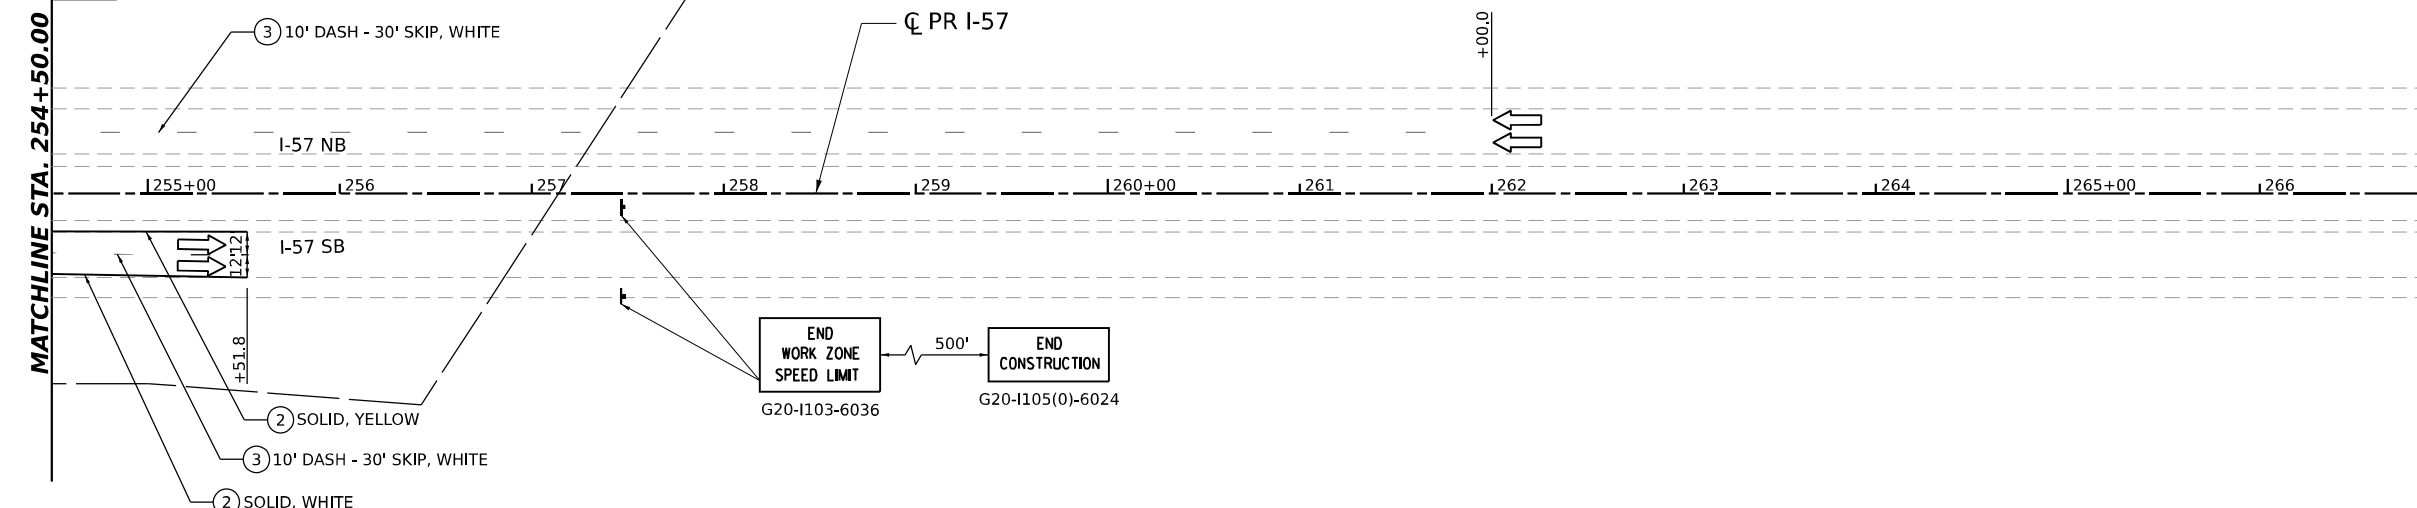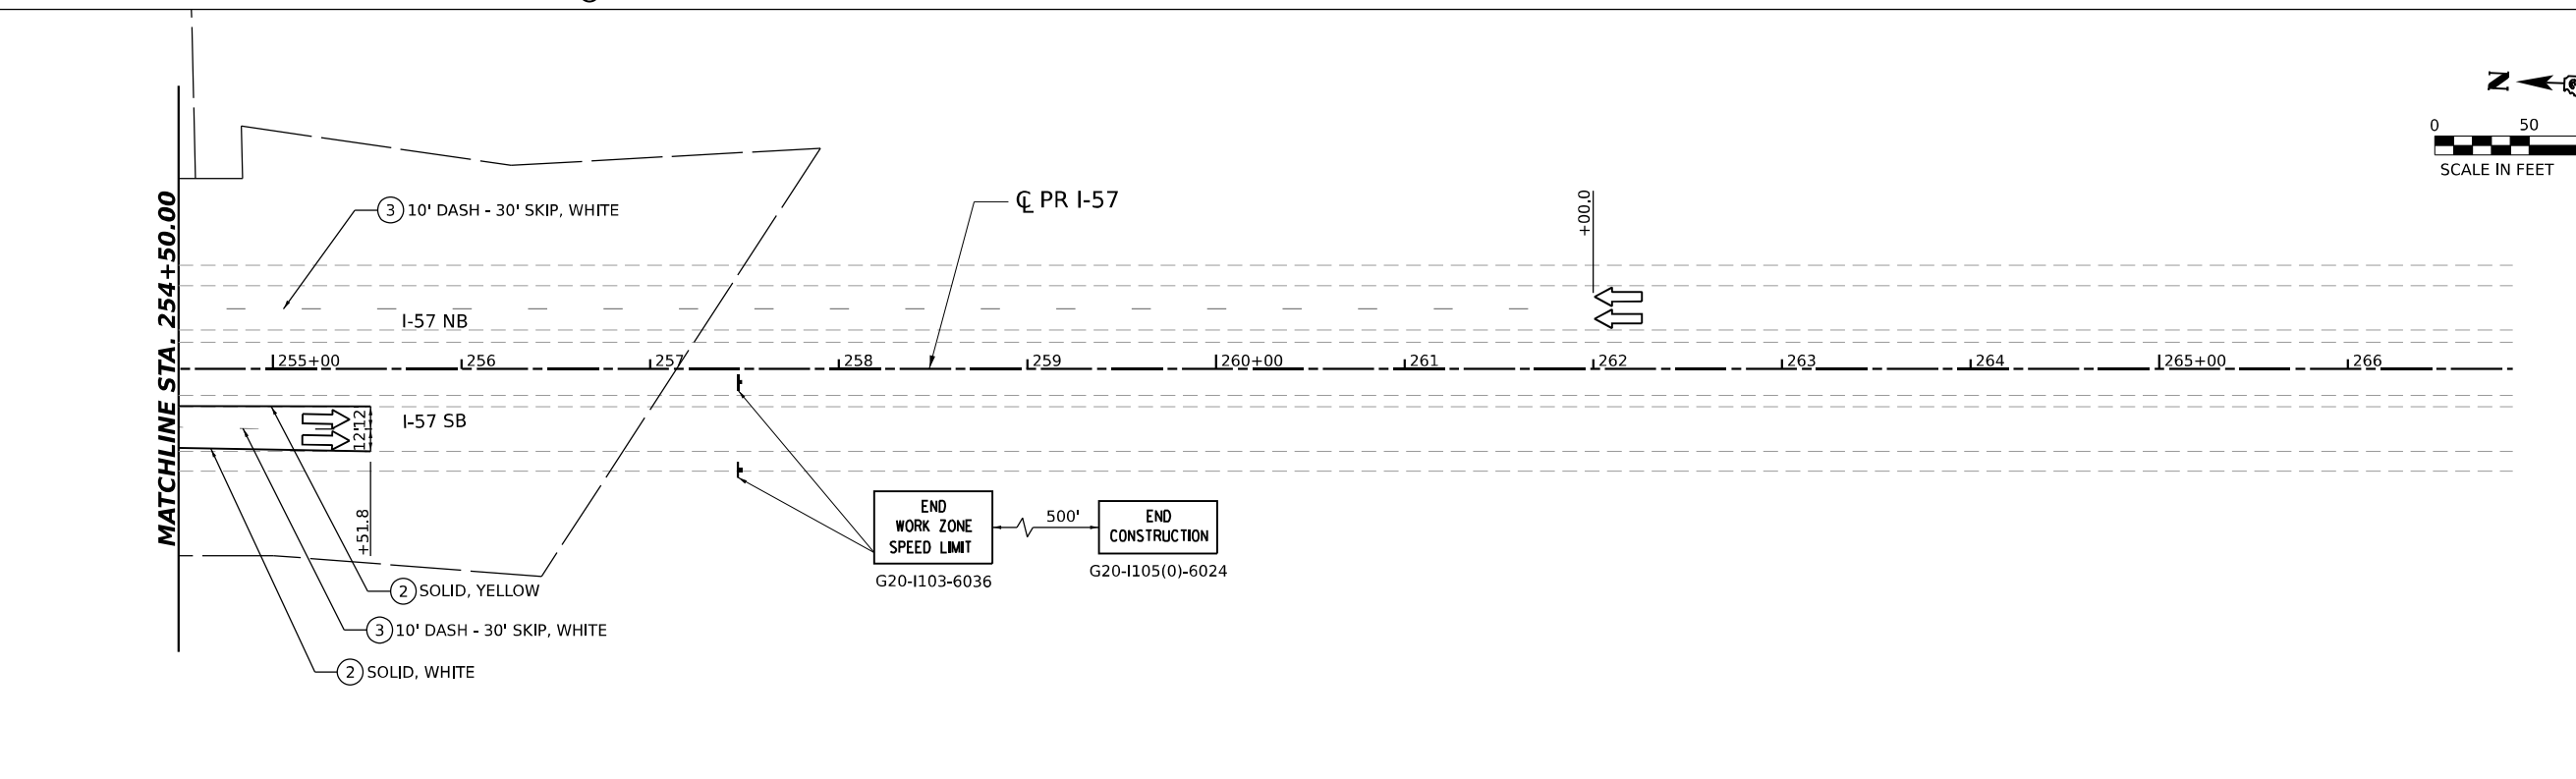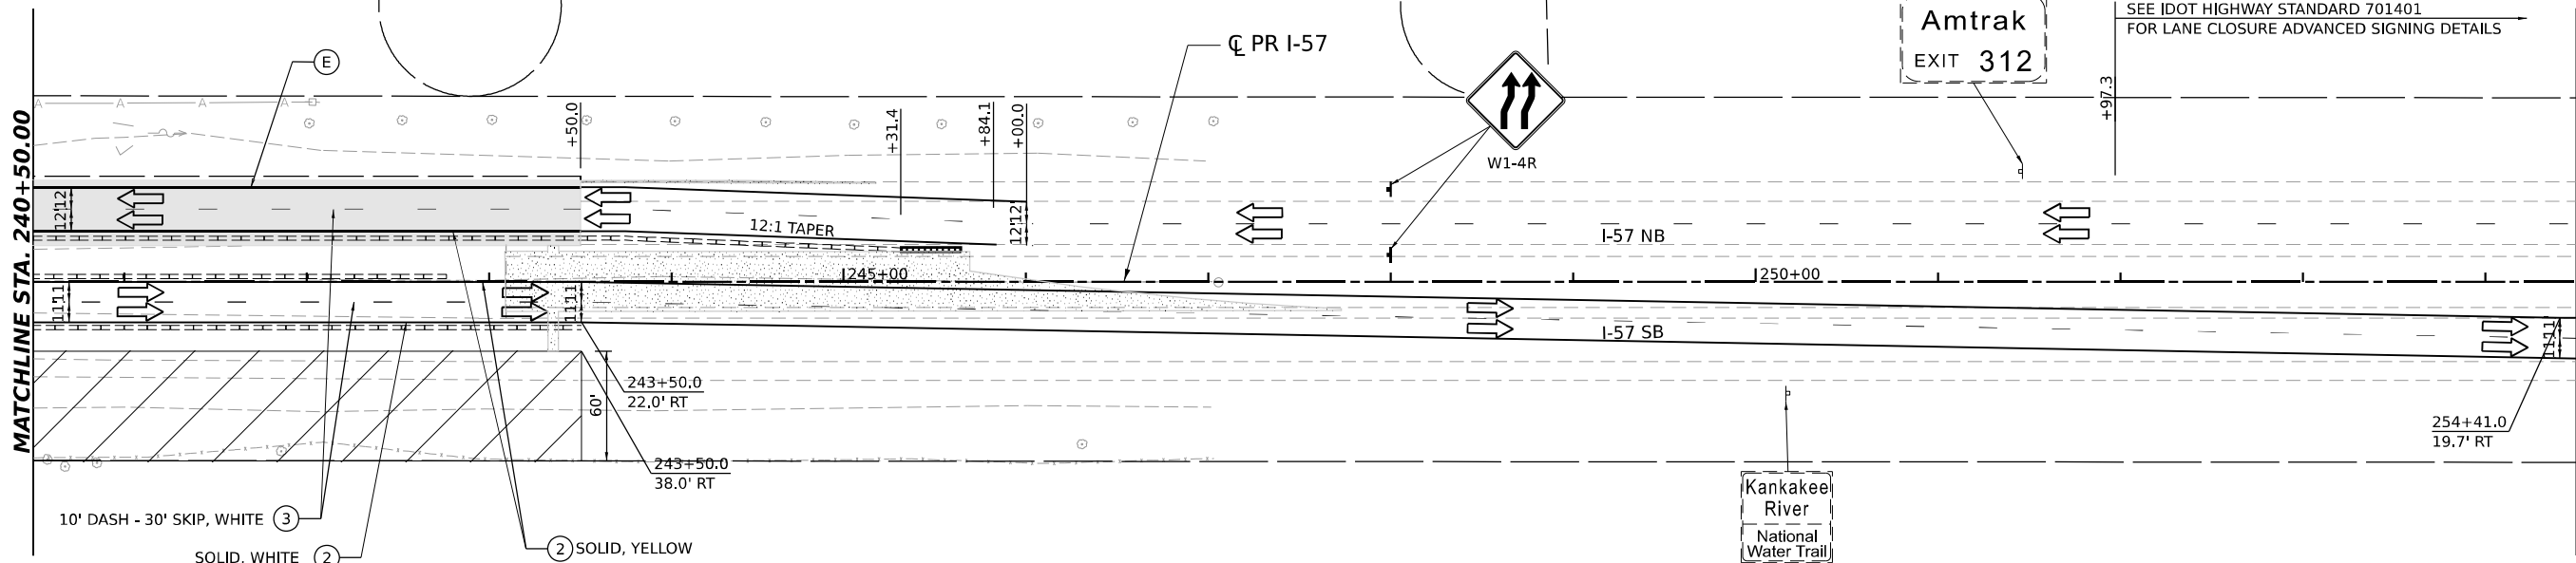

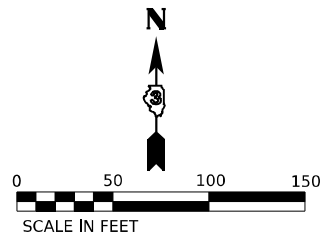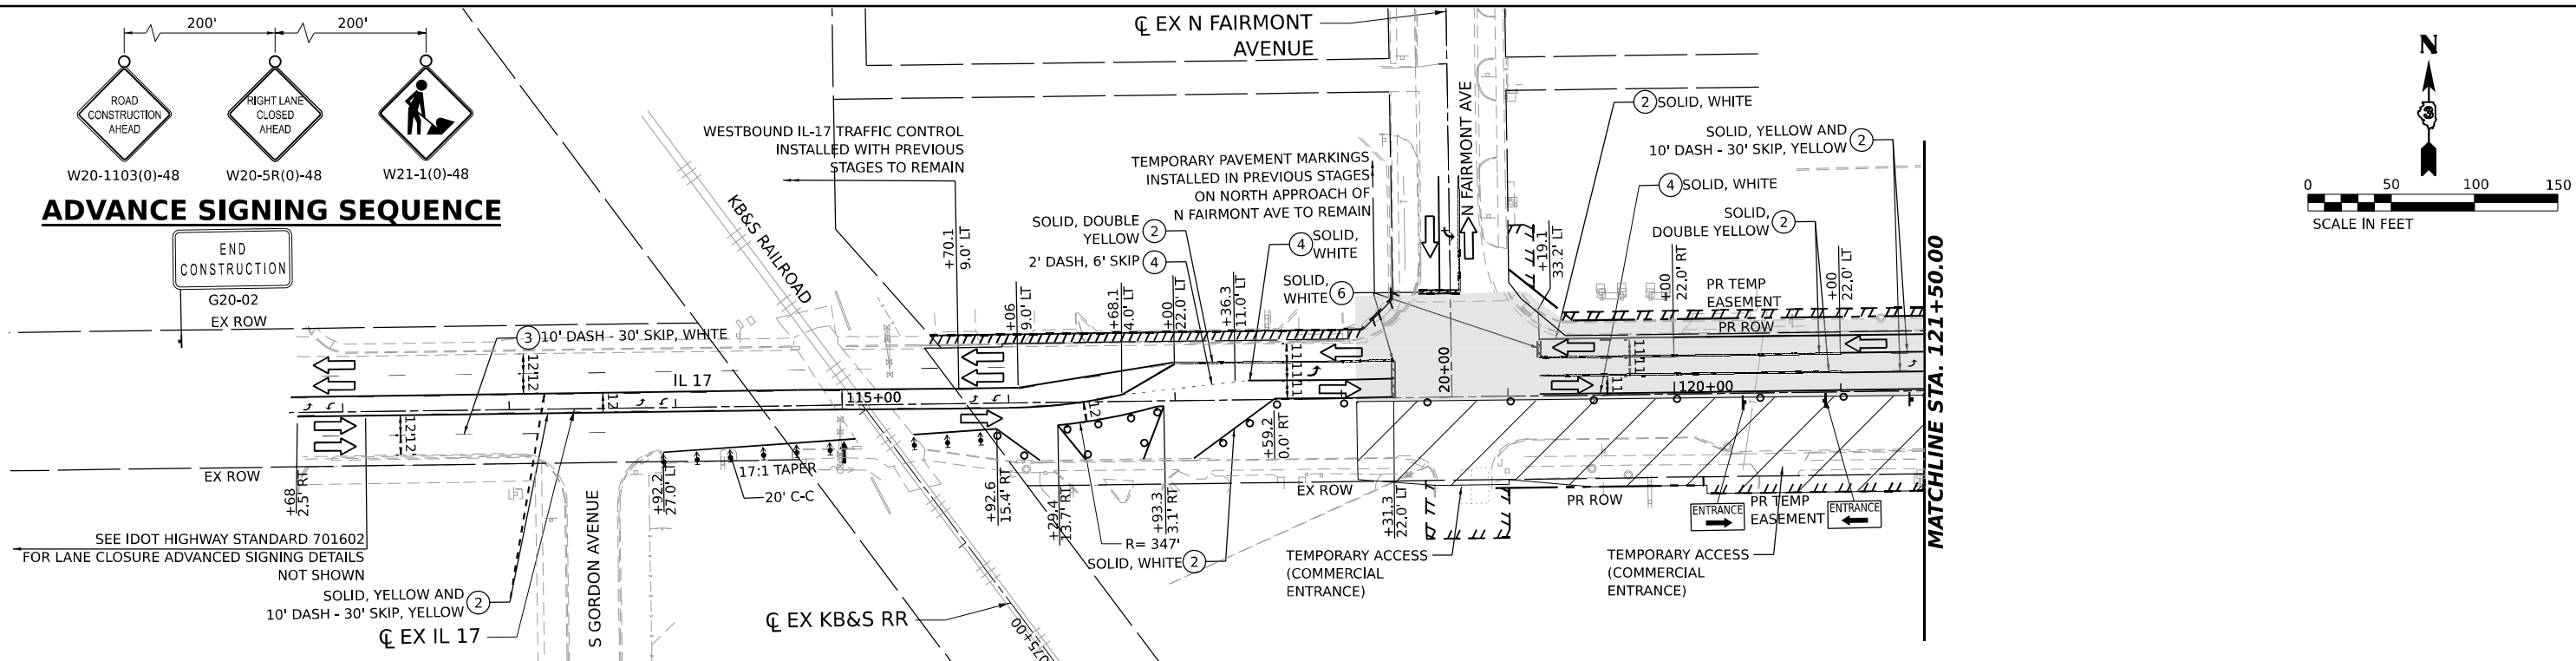

LEGEND

DIRECTION OF TRAFFIC

WORK AREA

TEMPORARY PAVEMENT CONSTRUCTED IN THIS STAGE

TEMPORARY PAVEMENT CONSTRUCTED IN PREVIOUS STAGE

PROPOSED PAVEMENT CONSTRUCTED IN PREVIOUS STAGE

ARROW BOARD

IMPACT ATTENUATORS, TEMPORARY (NON-REDIRECTIVE), TEST LEVEL 3

RUMBLE STRIPS

TEMPORARY CONCRETE BARRIER

TYPE III BARRICADE WITH FLASHING LIGHTS

MONO-DIRECTIONAL FLASHING LIGHT

DIRECTIONAL INDICATOR BARRICADE WITH STEADY BURNING MONODIRECTIONAL LIGHT AT 50' CENTERS UNLESS OTHERWISE NOTED ON PLANS

DRUMS WITH STEADY-BURN MONODIRECTIONAL LIGHT AT 50' CENTERS UNLESS OTHERWISE NOTED ON PLANS



DRUMS AT 50' CENTERS UNLESS OTHERWISE NOTED ON PLANS

VERTICAL PANELS WITH STEADY-BURN MONODIRECTIONAL LIGHT AT 50' CENTERS UNLESS OTHERWISE NOTED ON PLANS




PROPOSED SIGN/ COMMERCIAL DRIVEWAY ENTRANCE SIGN

(O) INDICATES FLUORESCENT ORANGE SIGN SHEETING

TEMPORARY PAVEMENT MARKING LEGEND
(E) EXISTING PAVEMENT MARKING OR PAVEMENT MARKING FROM PREVIOUS STAGE
(P) PROPOSED PERMANENT PAVEMENT MARKING (SEE PAVEMENT MARKING PLANS)
(1) TEMPORARY PAVEMENT MARKING LETTERS AND SYMBOLS - MODIFIED URETHANE
(2) TEMPORARY PAVEMENT MARKING - LINE 4" - MODIFIED URETHANE
(3) TEMPORARY PAVEMENT MARKING - LINE 6" - MODIFIED URETHANE
(4) TEMPORARY PAVEMENT MARKING - LINE 8" - MODIFIED URETHANE
(5) TEMPORARY PAVEMENT MARKING - LINE 12" - MODIFIED URETHANE
(6) TEMPORARY PAVEMENT MARKING - LINE 24" - MODIFIED URETHANE

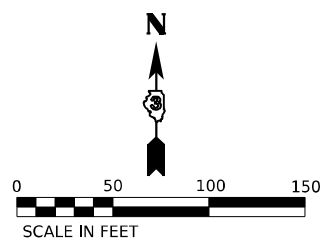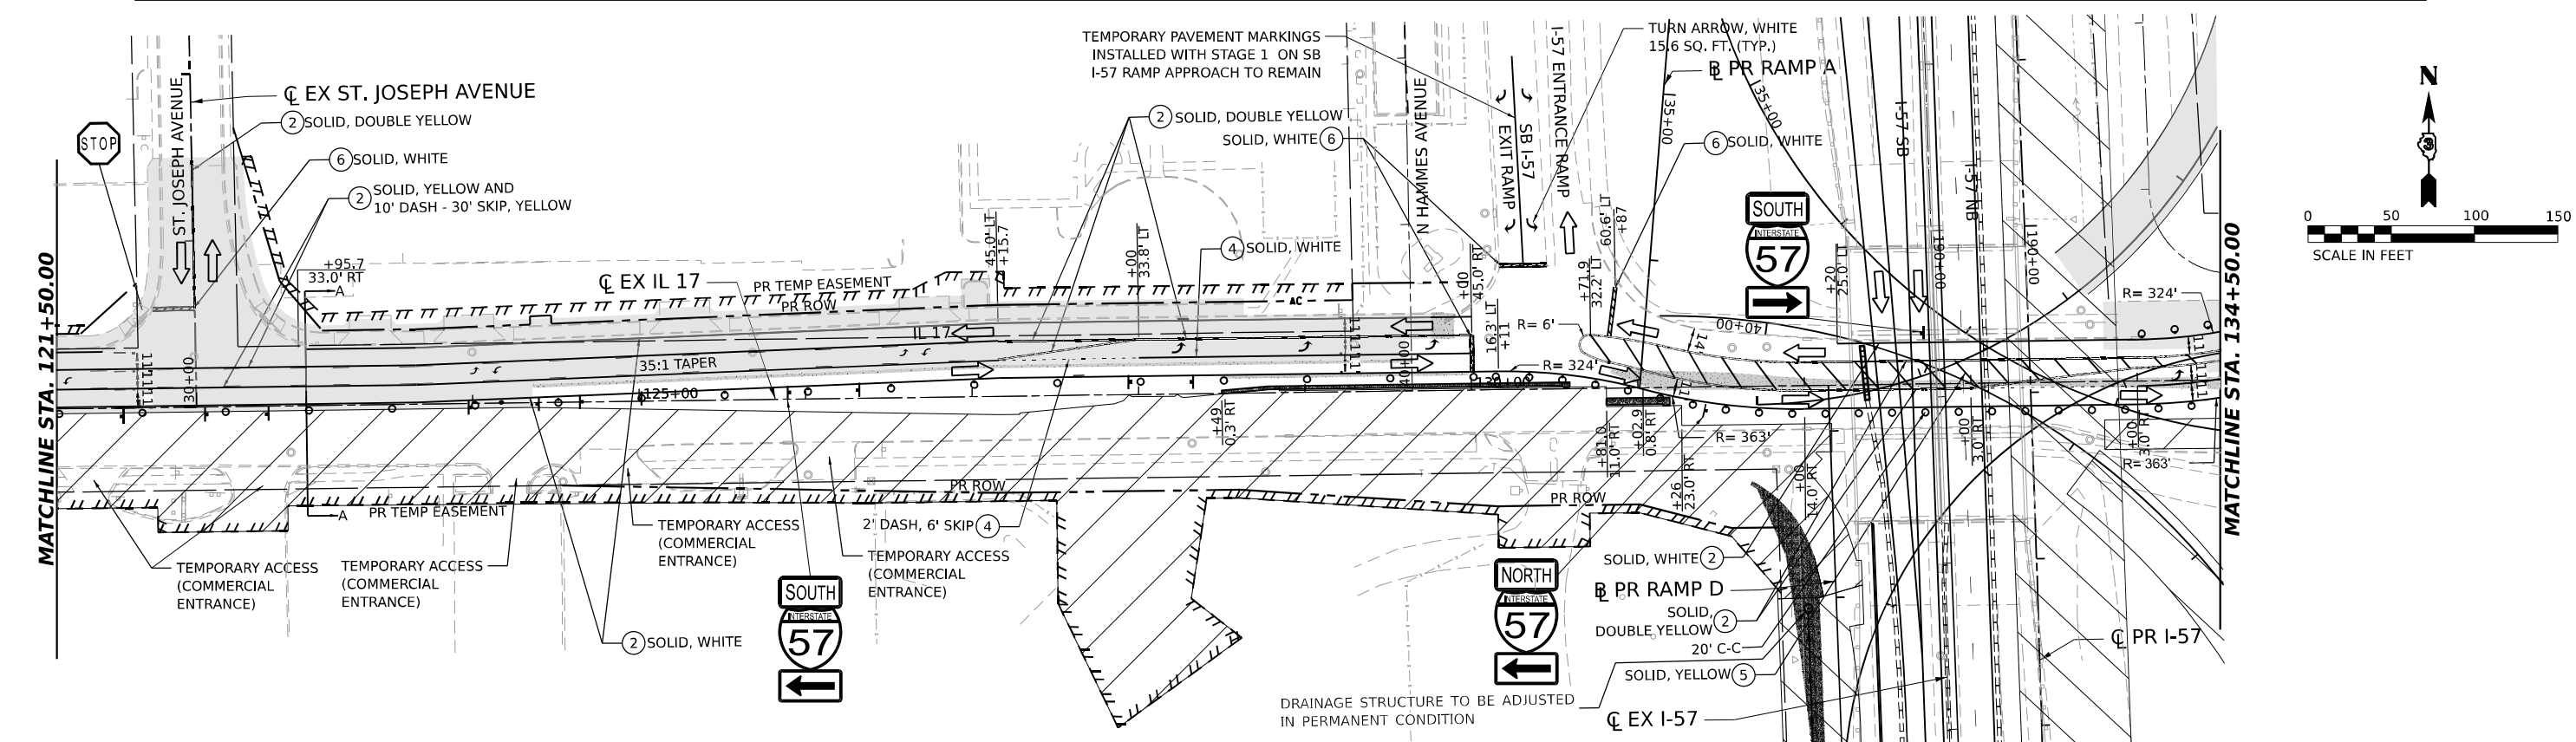



MODEL: IL 17.DWG FILE: DBL_R14_08-10
FILE NAME: C:\P\WORK\KANKAKEE\SENT\EX.COM\EX-94\W401.D01\1412\U368663-SHT-M03-207.DGN

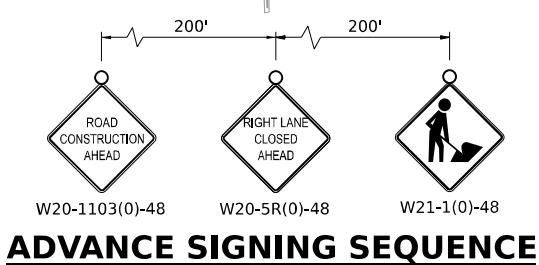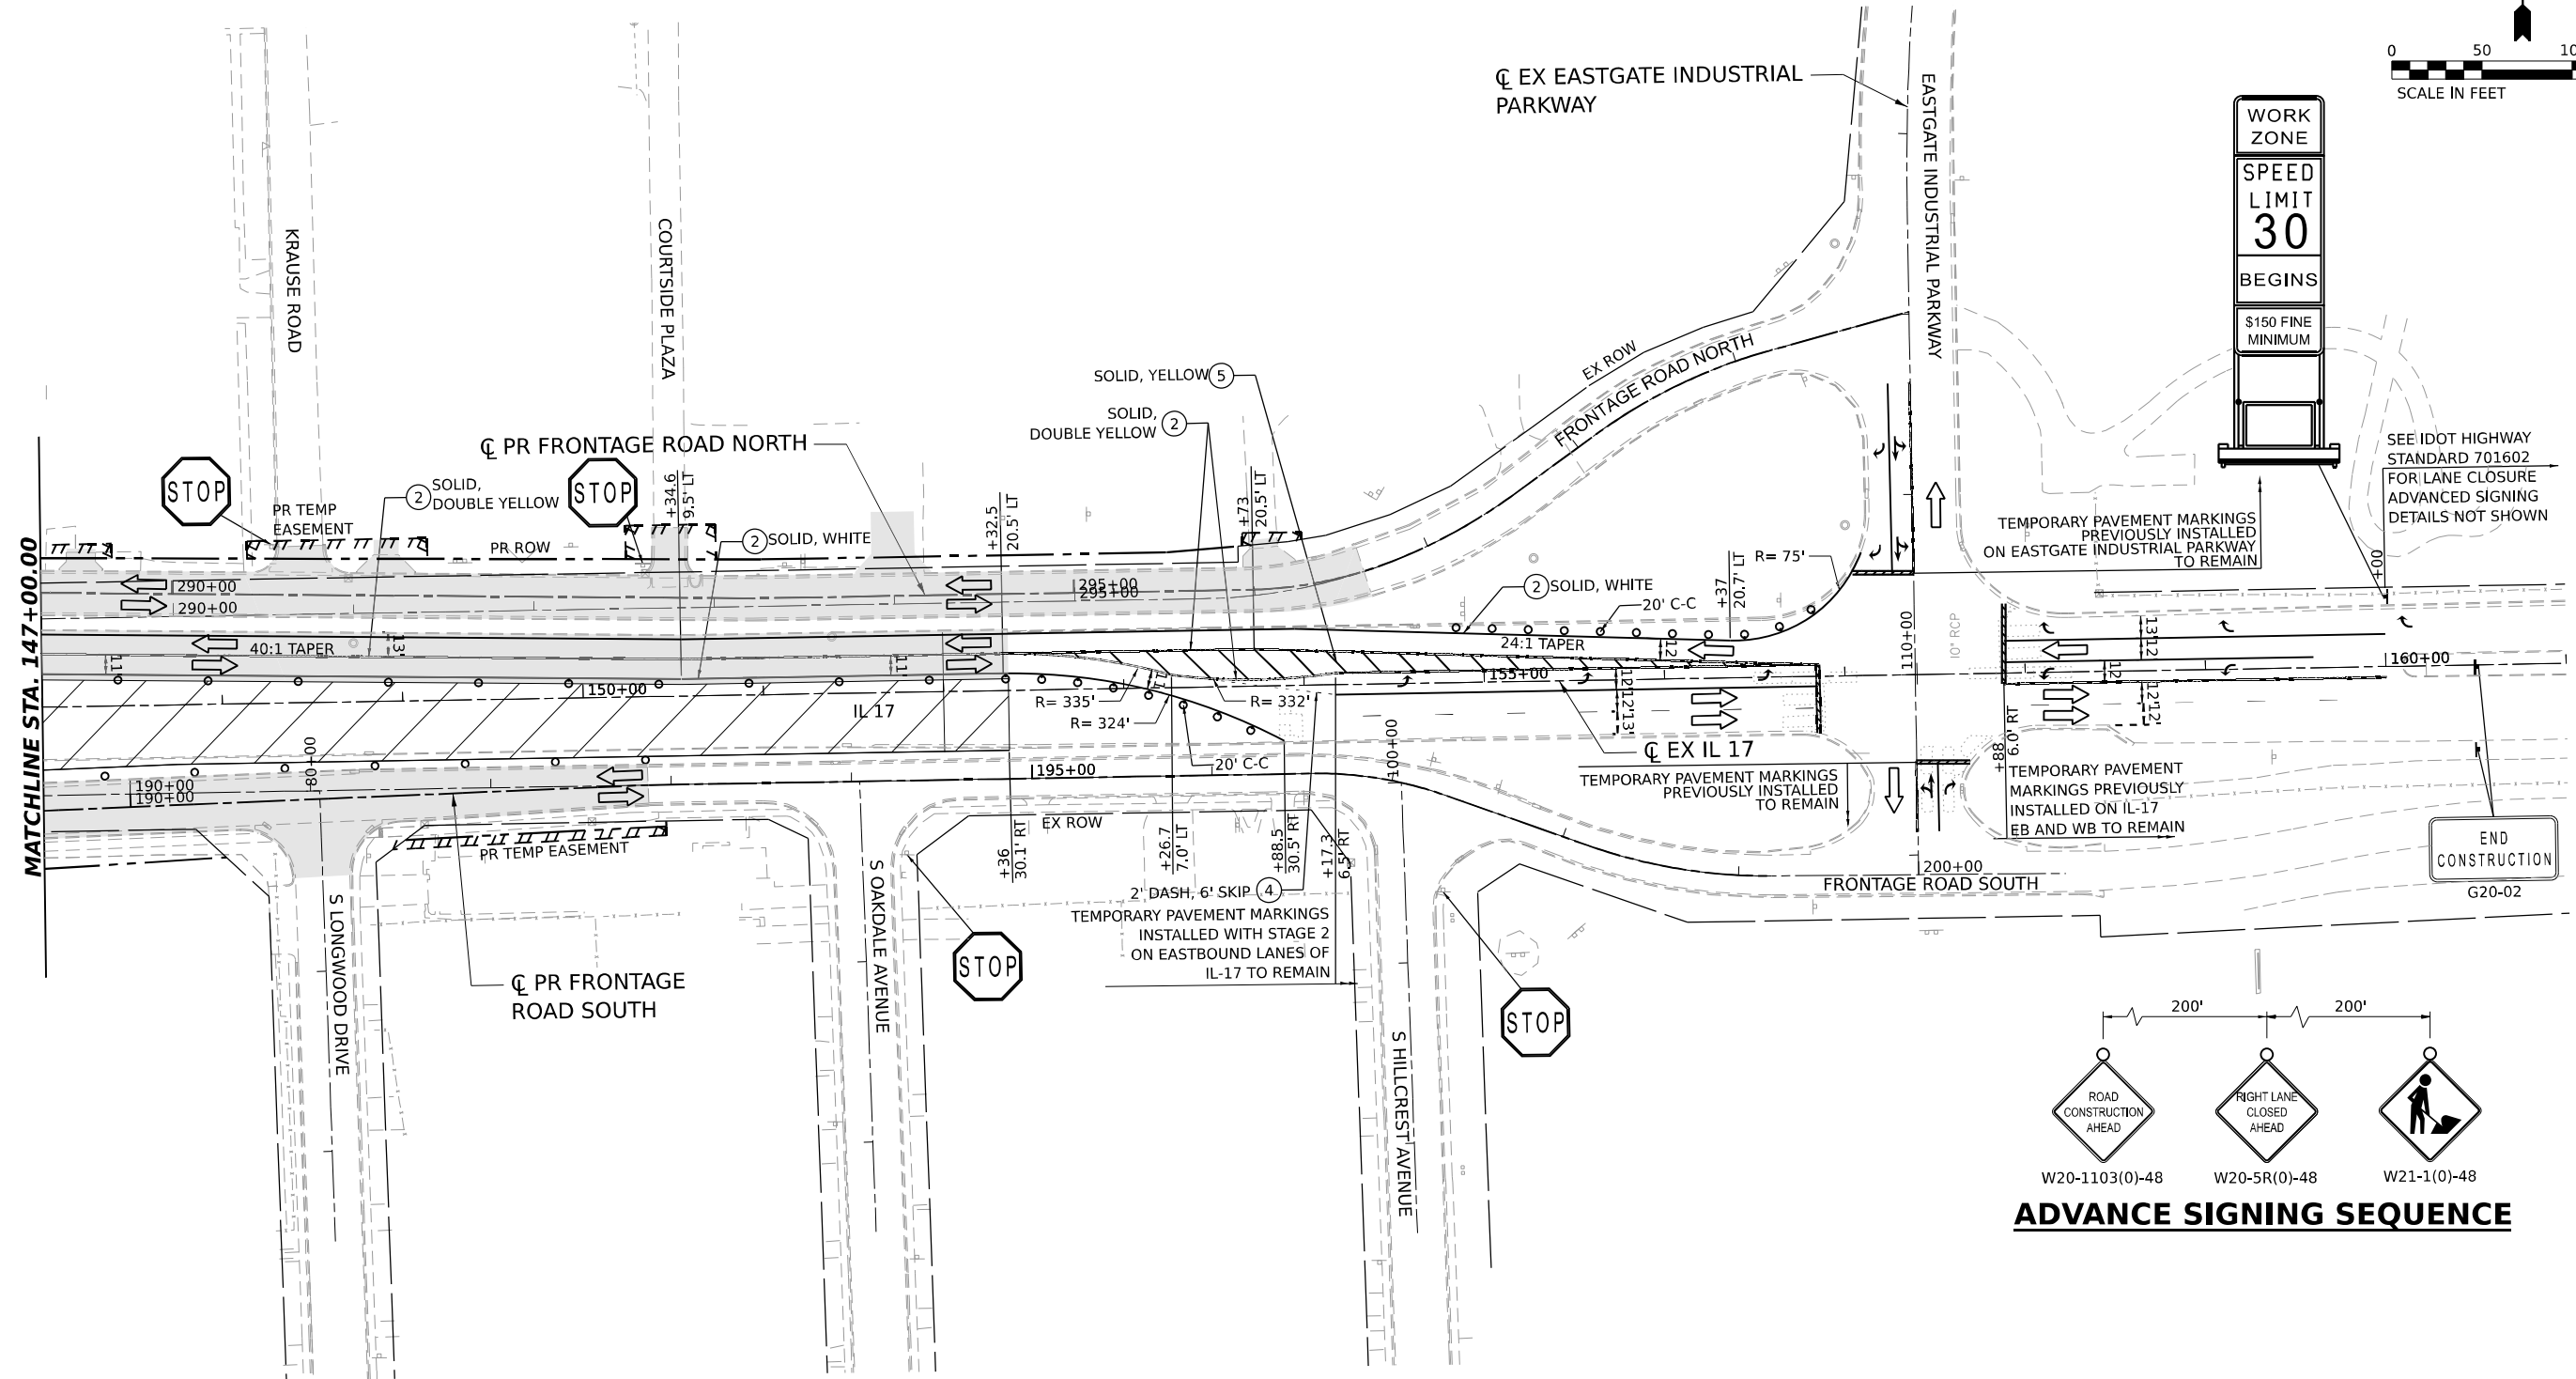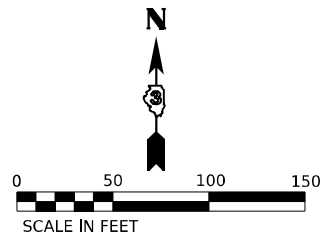


LEGEND			
	DIRECTION OF TRAFFIC		ARROW BOARD
	WORK AREA		IMPACT ATTENUATORS, TEMPORARY (NON-REDIRECTIVE), TEST LEVEL 3
	TEMPORARY PAVEMENT CONSTRUCTED IN THIS STAGE		RUMBLE STRIPS
	TEMPORARY PAVEMENT CONSTRUCTED IN PREVIOUS STAGE		TEMPORARY CONCRETE BARRIER
	PROPOSED PAVEMENT CONSTRUCTED IN PREVIOUS STAGE		TYPE III BARRICADE WITH FLASHING LIGHTS
			MONO-DIRECTIONAL FLASHING LIGHT
	DIRECTIONAL INDICATOR BARRICADE WITH STEADY BURNING MONODIRECTIONAL LIGHT AT 50' CENTERS UNLESS OTHERWISE NOTED ON PLANS		DRUMS WITH STEADY-BURN MONODIRECTIONAL LIGHT AT 50' CENTERS UNLESS OTHERWISE NOTED ON PLANS
	DRUMS AT 50' CENTERS UNLESS OTHERWISE NOTED ON PLANS		VERTICAL PANELS WITH STEADY-BURN MONODIRECTIONAL LIGHT AT 50' CENTERS UNLESS OTHERWISE NOTED ON PLANS
	PROPOSED SIGN/ COMMERCIAL DRIVEWAY ENTRANCE SIGN		INDICATES FLUORESCENT ORANGE SIGN SHEETING
TEMPORARY PAVEMENT MARKING LEGEND			
(E)	EXISTING PAVEMENT MARKING OR PAVEMENT MARKING FROM PREVIOUS STAGE	(P)	PROPOSED PERMANENT PAVEMENT MARKING (SEE PAVEMENT MARKING PLANS)
(1)	TEMPORARY PAVEMENT MARKING LETTERS AND SYMBOLS - MODIFIED URETHANE	(2)	TEMPORARY PAVEMENT MARKING - LINE 4" - MODIFIED URETHANE
(3)	TEMPORARY PAVEMENT MARKING - LINE 6" - MODIFIED URETHANE	(4)	TEMPORARY PAVEMENT MARKING - LINE 8" - MODIFIED URETHANE
(5)	TEMPORARY PAVEMENT MARKING - LINE 12" - MODIFIED URETHANE	(6)	TEMPORARY PAVEMENT MARKING - LINE 24" - MODIFIED URETHANE

MODEL IL 17 DOUBLE - PLAN 12
FILE NAME: C:\P\WORK\EX-24\BENTLEY\COM\EX-24\1412\UD368663-SHT-MOT3-09.DGN


 QUIGG ENGINEERING INC	USER NAME = SALASL	DESIGNED - TNS	REVISED -	STATE OF ILLINOIS DEPARTMENT OF TRANSPORTATION	SUGGESTED STAGES OF CONSTRUCTION AND TRAFFIC CONTROL STAGE 3 – ILLINOIS ROUTE 17				F.A.I. RTE.	SECTION	COUNTY	TOTAL SHEETS	SHEET NO.
		DRAWN - TNS	REVISED -		57	(46-3)R.HBK-1&[(46-3)HB-5]HB-1	KANKAKEE	1183	236				
	PLOT SCALE = 0.16666633 ' / IN.	CHECKED - FBN	REVISED -		CONTRACT NO. 66863								
PLOT DATE = 4/23/2026	DATE - 04/22/2026	REVISED -		SCALE: 1"=50'	SHEET .	OF	SHEETS	STA.	TO STA.				

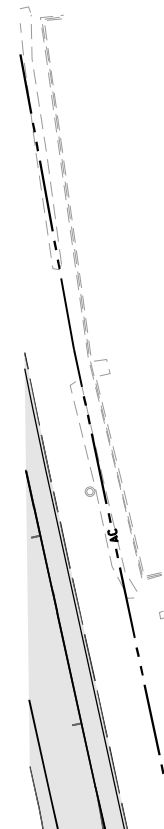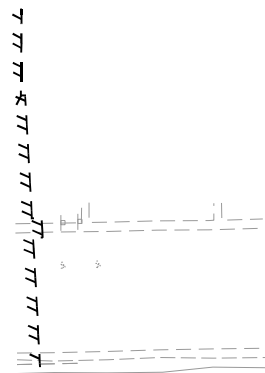


MATCHLINE STA. 20+73.16

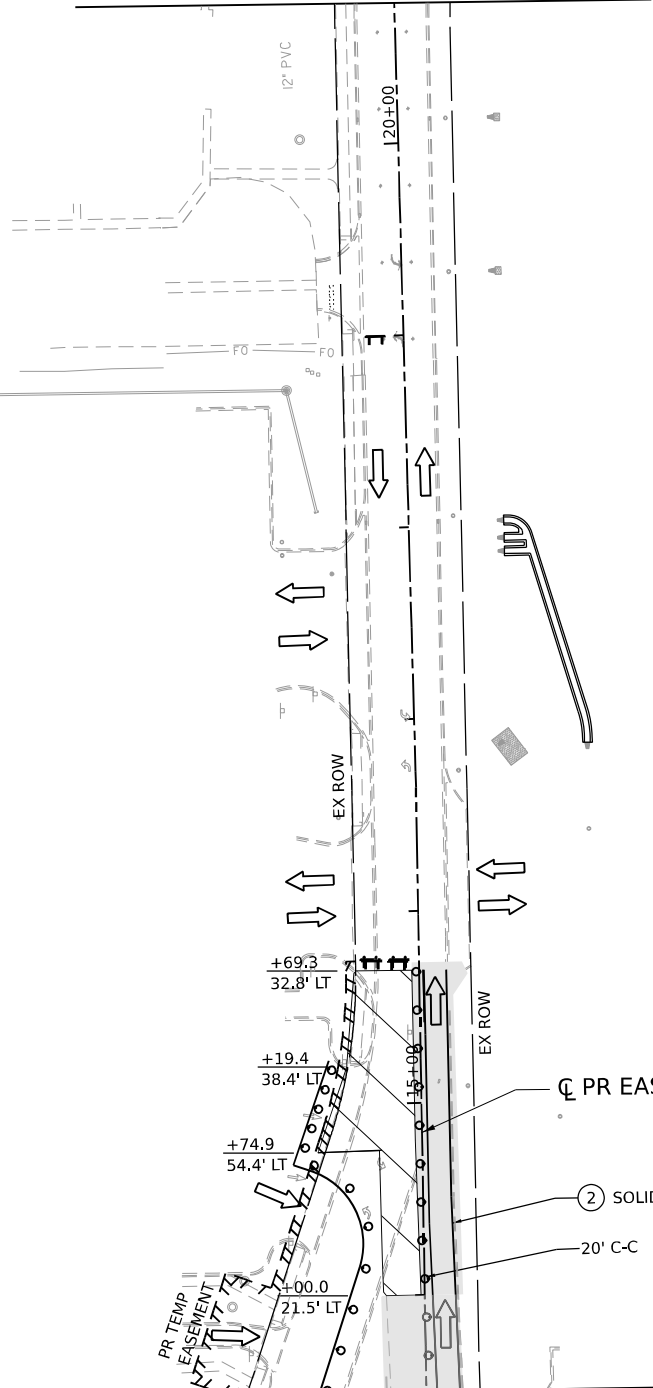

MATCHLINE STA. 13+50.00

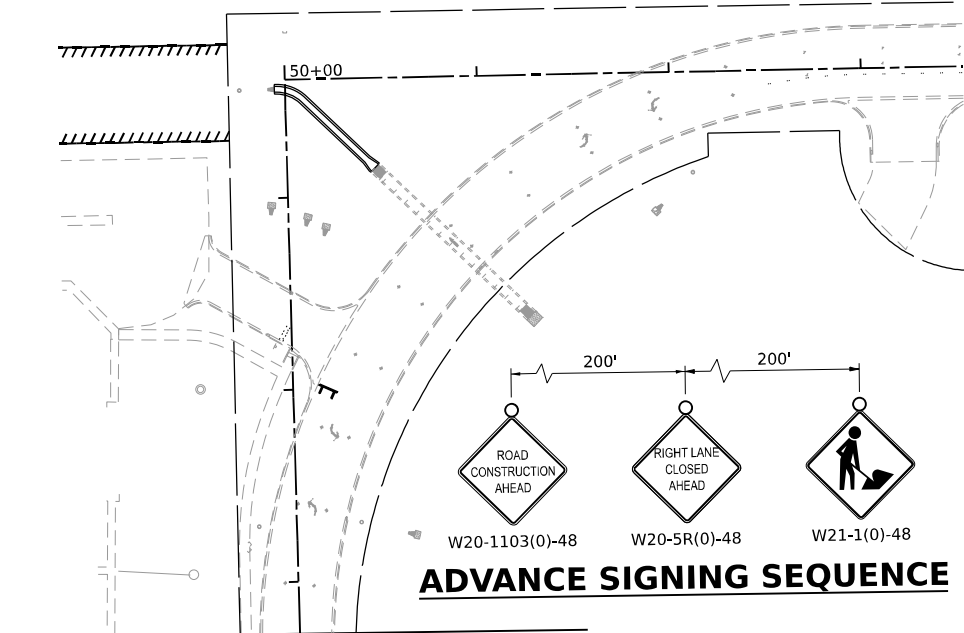

MATCHLINE STA. 20+73.16

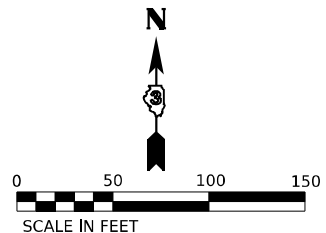

LEGEND

- DIRECTION OF TRAFFIC
- WORK AREA
- TEMPORARY PAVEMENT CONSTRUCTED IN THIS STAGE
- TEMPORARY PAVEMENT CONSTRUCTED IN PREVIOUS STAGE
- PROPOSED PAVEMENT CONSTRUCTED IN PREVIOUS STAGE

- ARROW BOARD
- IMPACT ATTENUATORS, TEMPORARY (NON-REDIRECTIVE), TEST LEVEL 3
- RUMBLE STRIPS
- TEMPORARY CONCRETE BARRIER
- TYPE III BARRICADE WITH FLASHING LIGHTS
- MONO-DIRECTIONAL FLASHING LIGHT

- DIRECTIONAL INDICATOR BARRICADE WITH STEADY BURNING MONODIRECTIONAL LIGHT AT 50' CENTERS UNLESS OTHERWISE NOTED ON PLANS
- DRUMS WITH STEADY-BURN MONODIRECTIONAL LIGHT AT 50' CENTERS UNLESS OTHERWISE NOTED ON PLANS
- DRUMS AT 50' CENTERS UNLESS OTHERWISE NOTED ON PLANS
- VERTICAL PANELS WITH STEADY-BURN MONODIRECTIONAL LIGHT AT 50' CENTERS UNLESS OTHERWISE NOTED ON PLANS

- PROPOSED SIGN/ COMMERCIAL DRIVEWAY ENTRANCE SIGN
- (O) INDICATES FLUORESCENT ORANGE SIGN SHEETING

TEMPORARY PAVEMENT MARKING LEGEND

- (E) EXISTING PAVEMENT MARKING OR PAVEMENT MARKING FROM PREVIOUS STAGE
- (P) PROPOSED PERMANENT PAVEMENT MARKING (SEE PAVEMENT MARKING PLANS)
- ① TEMPORARY PAVEMENT MARKING LETTERS AND SYMBOLS - MODIFIED URETHANE
- ② TEMPORARY PAVEMENT MARKING - LINE 4" - MODIFIED URETHANE
- ③ TEMPORARY PAVEMENT MARKING - LINE 6" - MODIFIED URETHANE
- ④ TEMPORARY PAVEMENT MARKING - LINE 8" - MODIFIED URETHANE
- ⑤ TEMPORARY PAVEMENT MARKING - LINE 12" - MODIFIED URETHANE
- ⑥ TEMPORARY PAVEMENT MARKING - LINE 24" - MODIFIED URETHANE

MODEL: IL17_DOUBLE-RUN-11
FILE NAME: C:\P\WORK\EX-24\BENTLEY\COM\EX-24\W20-1103-SHT-MOT3-10.DGN



QUIGG ENGINEERING INC


USER NAME	= SALASL	DESIGNED	- TNS	REVISED	-
DRAWN	- TNS	CHECKED	- FBN	REVISED	-
PLOT SCALE	= 0.16666633 1/ IN.	DATE	- 04/22/2026	REVISED	-
PLOT DATE	= 4/23/2026				

STATE OF ILLINOIS
DEPARTMENT OF TRANSPORTATION

SUGGESTED STAGES OF CONSTRUCTION AND TRAFFIC CONTROL
STAGE 3 – ILLINOIS ROUTE 17

SCALE: 1"=50' SHEET . OF SHEETS STA. TO STA.

F.A.I. RTE.	SECTION	COUNTY	TOTAL SHEETS	SHEET NO.
57	(46-3)R.HBK-1&[(46-3)HB-5]HB-1	KANKAKEE	1183	237
CONTRACT NO. 66863				
ILLINOIS FED. AID PROJECT				

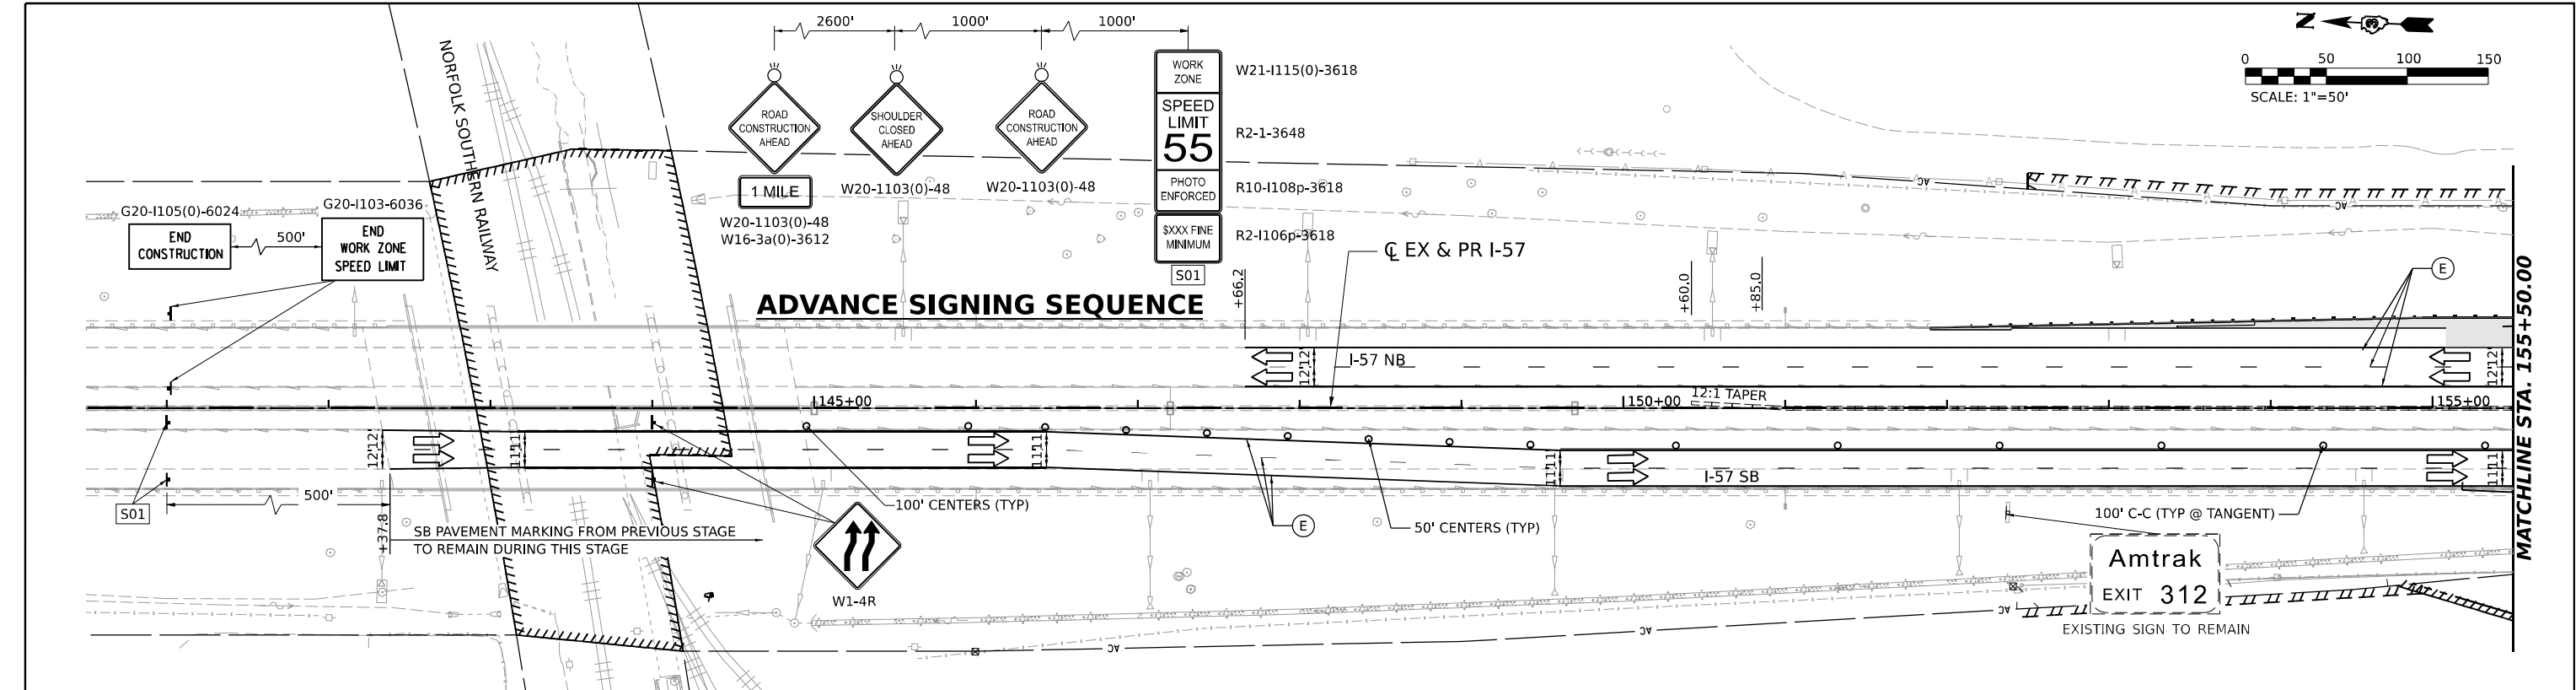


LEGEND

- DIRECTION OF TRAFFIC
- ▨ WORK AREA
- ▨ TEMPORARY PAVEMENT CONSTRUCTED IN THIS STAGE
- ▨ TEMPORARY PAVEMENT CONSTRUCTED IN PREVIOUS STAGE
- ▨ PROPOSED PAVEMENT CONSTRUCTED IN PREVIOUS STAGE
- ↑ ARROW BOARD
- ▨ IMPACT ATTENUATORS, TEMPORARY (NON-REDIRECTIVE), TEST LEVEL 3
- ▨ RUMBLE STRIPS
- ▨ TEMPORARY CONCRETE BARRIER
- ↑ TYPE III BARRICADE WITH FLASHING LIGHTS
- ⬤ MONO-DIRECTIONAL FLASHING LIGHT



- ↑ DIRECTIONAL INDICATOR BARRICADE WITH STEADY BURNING MONODIRECTIONAL LIGHT AT 50' CENTERS UNLESS OTHERWISE NOTED ON PLANS
- DRUMS WITH STEADY-BURN MONODIRECTIONAL LIGHT AT 50' CENTERS UNLESS OTHERWISE NOTED ON PLANS
- DRUMS AT 50' CENTERS UNLESS OTHERWISE NOTED ON PLANS
- ▨ VERTICAL PANELS WITH STEADY-BURN MONODIRECTIONAL LIGHT AT 50' CENTERS UNLESS OTHERWISE NOTED ON PLANS
- ↑ PROPOSED SIGN/ COMMERCIAL DRIVEWAY ENTRANCE SIGN
- (O) INDICATES FLUORESCENT ORANGE SIGN SHEETING

TEMPORARY PAVEMENT MARKING LEGEND

- (E) EXISTING PAVEMENT MARKING OR PAVEMENT MARKING FROM PREVIOUS STAGE
- (P) PROPOSED PERMANENT PAVEMENT MARKING (SEE PAVEMENT MARKING PLANS)
- ① TEMPORARY PAVEMENT MARKING LETTERS AND SYMBOLS - MODIFIED URETHANE
- ② TEMPORARY PAVEMENT MARKING - LINE 4" - MODIFIED URETHANE
- ③ TEMPORARY PAVEMENT MARKING - LINE 6" - MODIFIED URETHANE
- ④ TEMPORARY PAVEMENT MARKING - LINE 8" - MODIFIED URETHANE
- ⑤ TEMPORARY PAVEMENT MARKING - LINE 12" - MODIFIED URETHANE
- ⑥ TEMPORARY PAVEMENT MARKING - LINE 24" - MODIFIED URETHANE

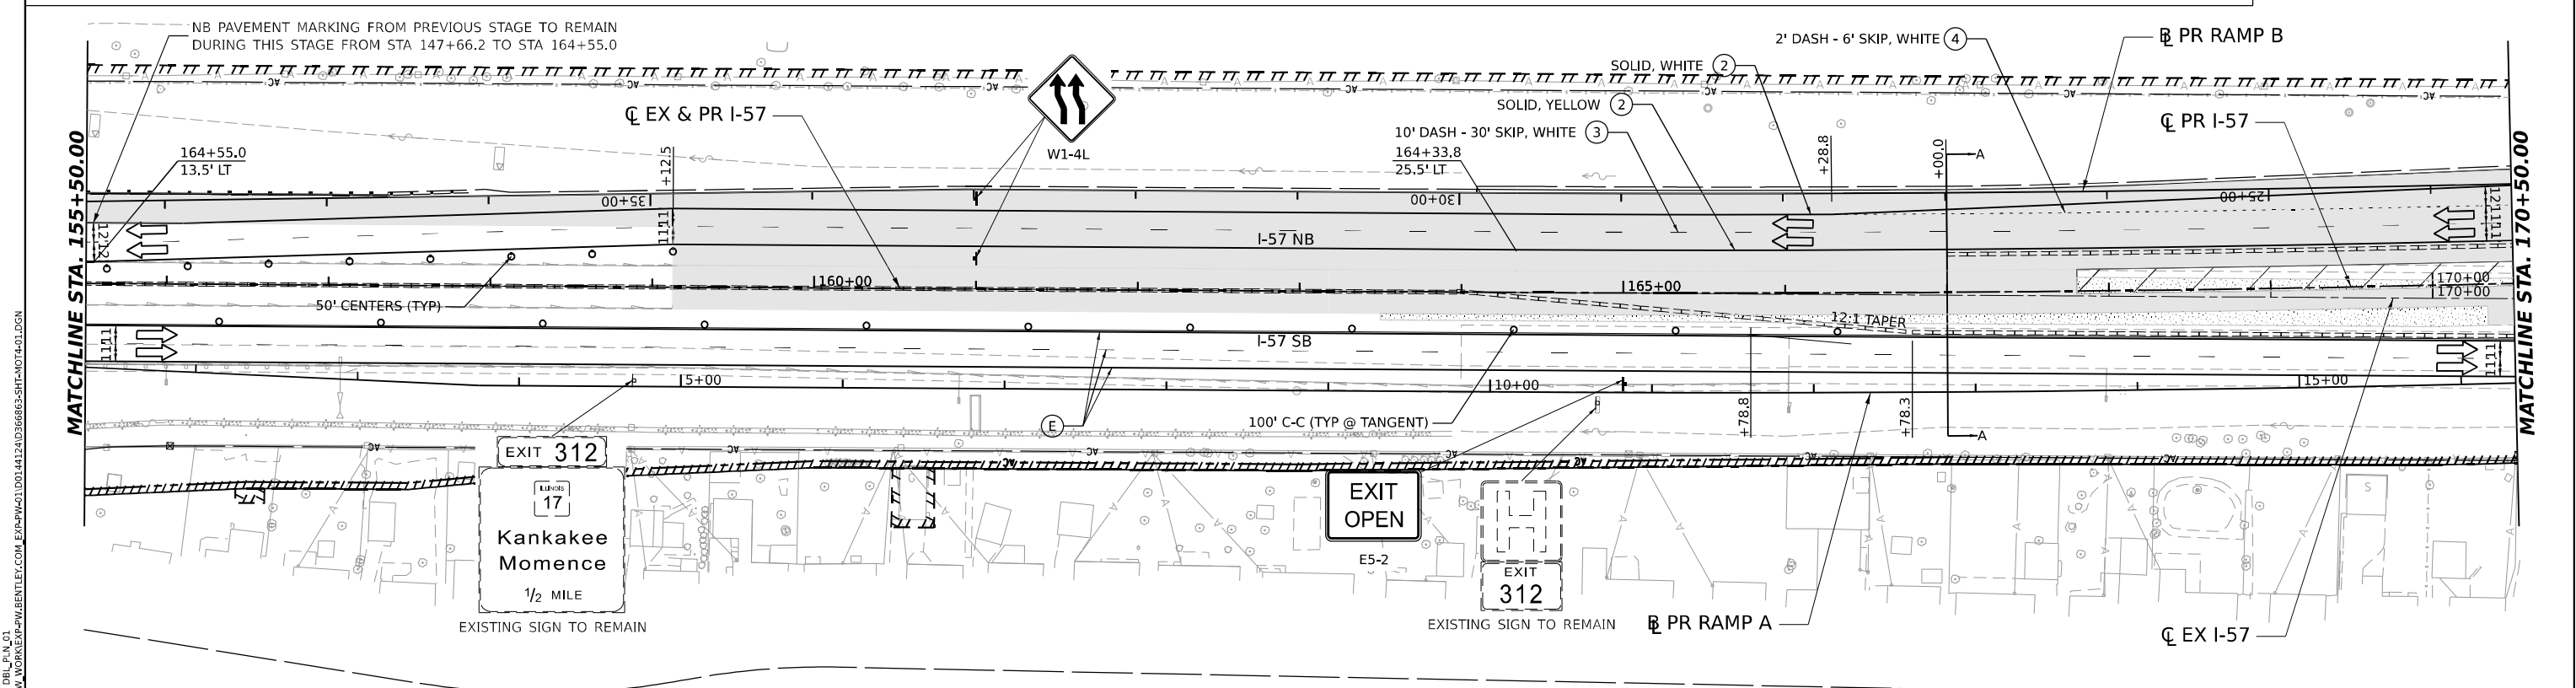

 MODEL: PL15151 FILE NAME: C:\p15151	USER NAME = SALASL		DESIGNED - CS	REVISED -	STATE OF ILLINOIS DEPARTMENT OF TRANSPORTATION	SUGGESTED STAGES OF CONSTRUCTION AND TRAFFIC CONTROL STAGE 4 - I-57				F.A.I. RTE.	SECTION		COUNTY	TOTAL SHEETS	SHEET NO.	
	DRAWN - CS		REVIS	REVISED -						57	(46-3)R.HBK-1&[(46-3)HB-5]HB-1		KANKAKEE	1183	238	
	PLOT SCALE = 0.16666633"/IN.		CHECKED - DH	REVISED -						CONTRACT NO. 66863						
	PLOT DATE = 4/23/2026		DATE - 04/22/2026	REVISED -		SCALE: 1"=50'		SHEET .	OF	SHEETS	STA.	TO STA.		ILLINOIS FED. AID PROJECT		

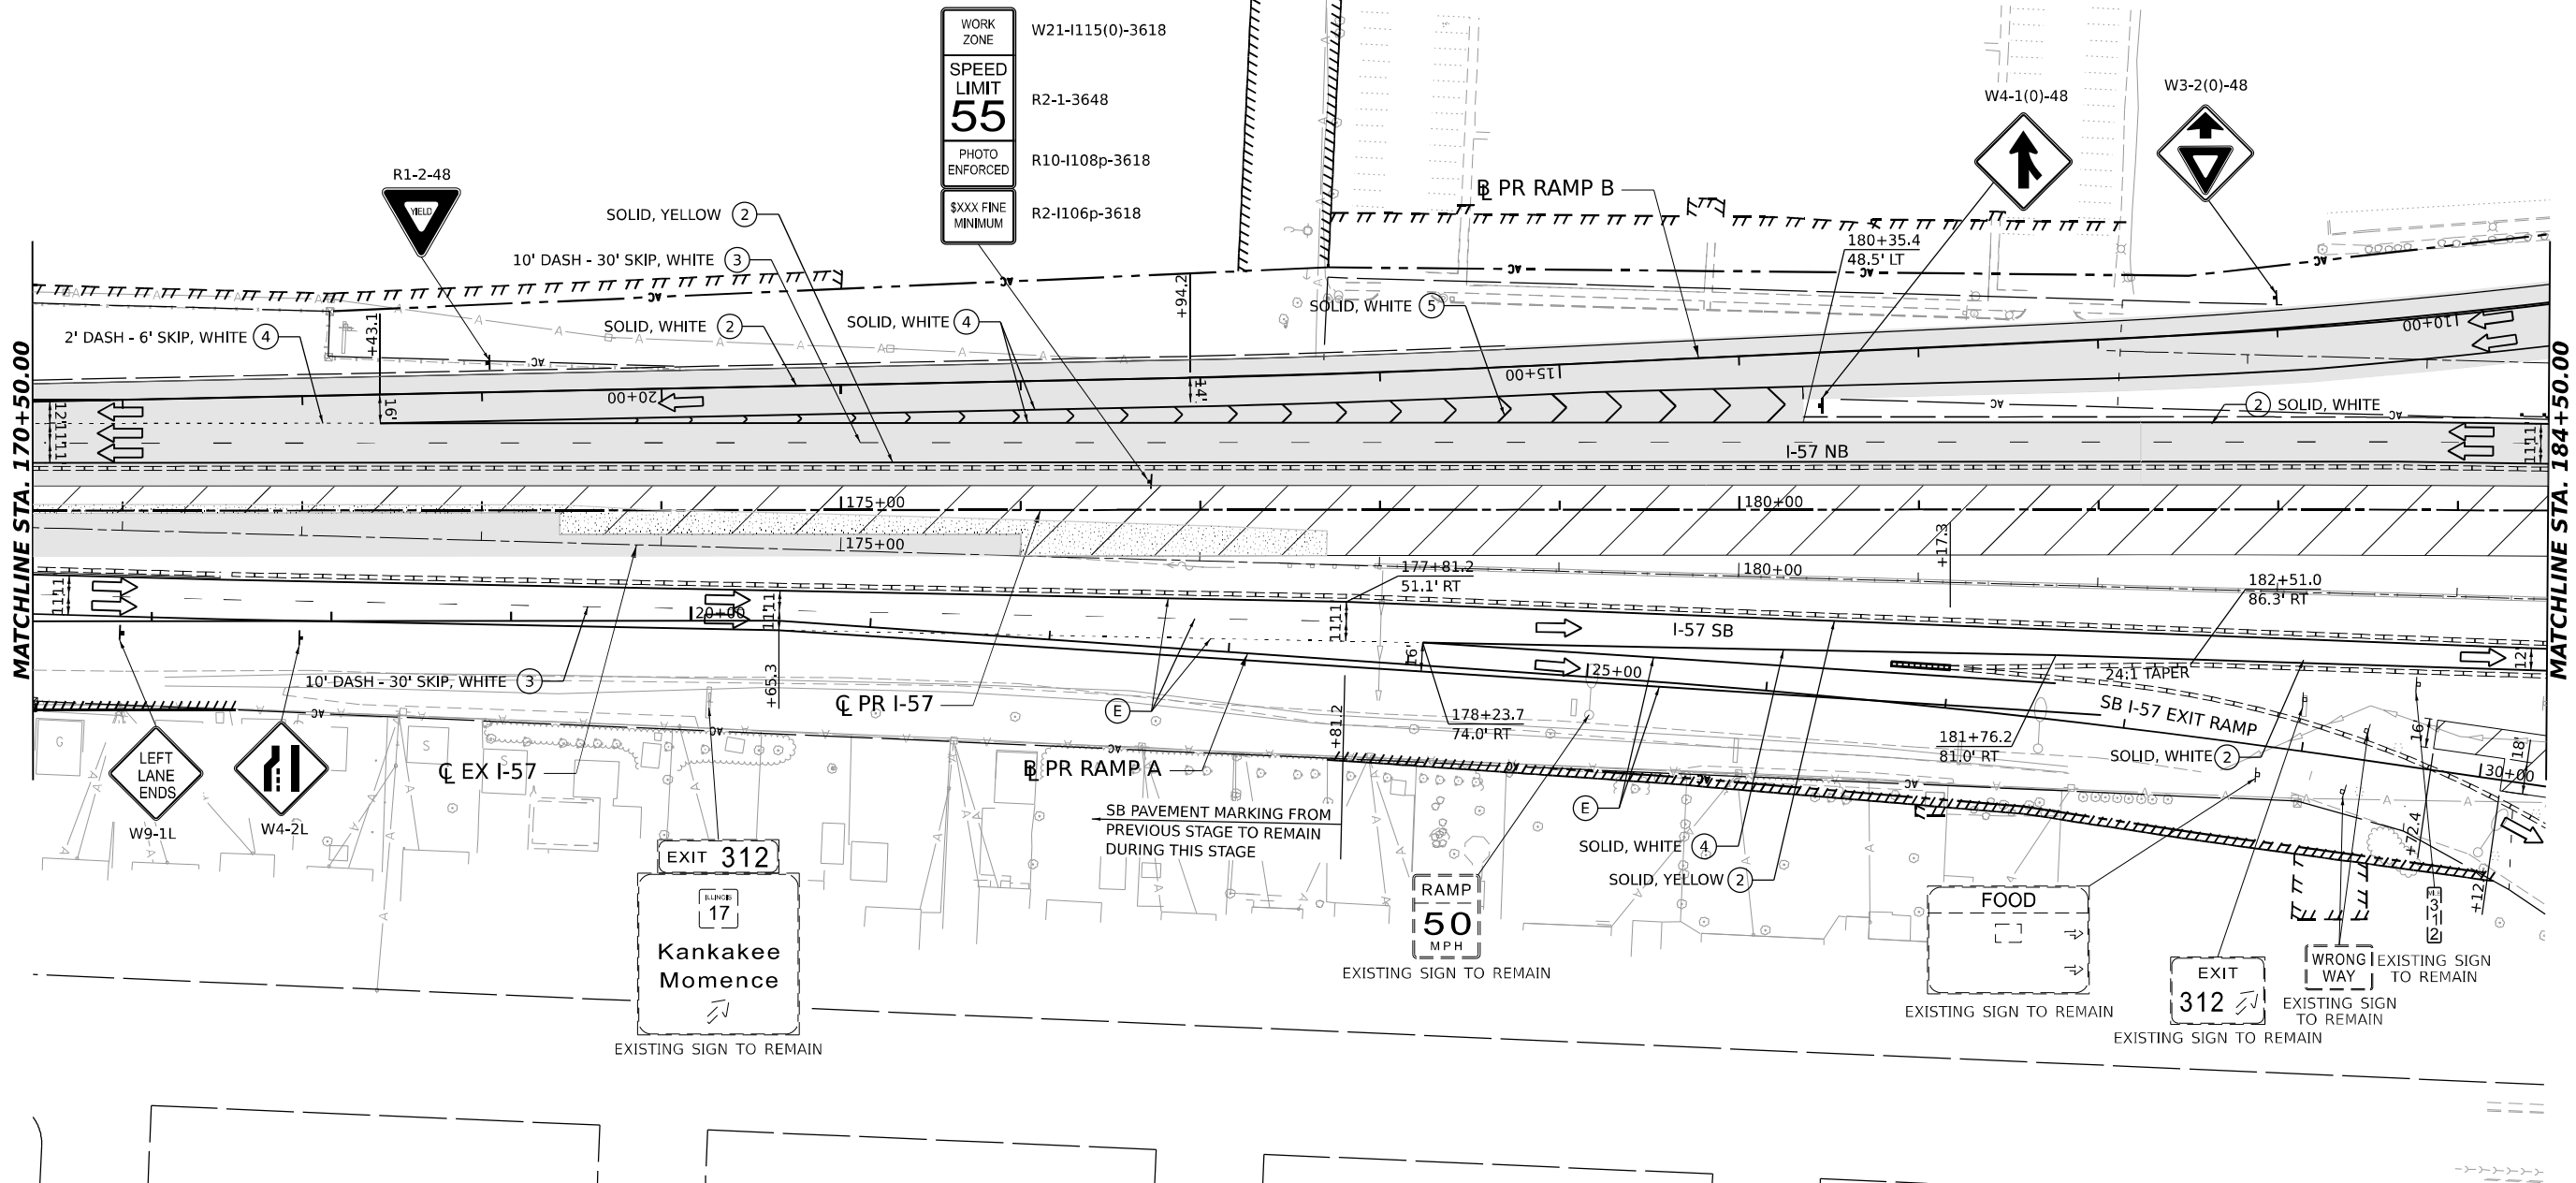 

LEGEND

- DIRECTION OF TRAFFIC
- WORK AREA
- TEMPORARY PAVEMENT CONSTRUCTED IN THIS STAGE
- TEMPORARY PAVEMENT CONSTRUCTED IN PREVIOUS STAGE
- PROPOSED PAVEMENT CONSTRUCTED IN PREVIOUS STAGE
- ARROW BOARD
- IMPACT ATTENUATORS, TEMPORARY (NON-REDIRECTIVE), TEST LEVEL 3
- RUMBLE STRIPS
- TEMPORARY CONCRETE BARRIER
- TYPE III BARRICADE WITH FLASHING LIGHTS
- MONO-DIRECTIONAL FLASHING LIGHT

- DIRECTIONAL INDICATOR BARRICADE WITH STEADY BURNING MONODIRECTIONAL LIGHT AT 50' CENTERS UNLESS OTHERWISE NOTED ON PLANS
- DRUMS WITH STEADY-BURN MONODIRECTIONAL LIGHT AT 50' CENTERS UNLESS OTHERWISE NOTED ON PLANS
- DRUMS AT 50' CENTERS UNLESS OTHERWISE NOTED ON PLANS
- VERTICAL PANELS WITH STEADY-BURN MONODIRECTIONAL LIGHT AT 50' CENTERS UNLESS OTHERWISE NOTED ON PLANS
- PROPOSED SIGN/ COMMERCIAL DRIVEWAY ENTRANCE SIGN
- (O) INDICATES FLUORESCENT ORANGE SIGN SHEETING

TEMPORARY PAVEMENT MARKING LEGEND

- (E) EXISTING PAVEMENT MARKING OR PAVEMENT MARKING FROM PREVIOUS STAGE
- (P) PROPOSED PERMANENT PAVEMENT MARKING (SEE PAVEMENT MARKING PLANS)
- (1) TEMPORARY PAVEMENT MARKING LETTERS AND SYMBOLS - MODIFIED URETHANE
- (2) TEMPORARY PAVEMENT MARKING - LINE 4" - MODIFIED URETHANE
- (3) TEMPORARY PAVEMENT MARKING - LINE 6" - MODIFIED URETHANE
- (4) TEMPORARY PAVEMENT MARKING - LINE 8" - MODIFIED URETHANE
- (5) TEMPORARY PAVEMENT MARKING - LINE 12" - MODIFIED URETHANE
- (6) TEMPORARY PAVEMENT MARKING - LINE 24" - MODIFIED URETHANE




USER NAME = SALASL	DESIGNED - CS	REVISED -
	DRAWN - CS	REVISED -
PLOT SCALE = 0.16666633 1/ IN.	CHECKED - DH	REVISED -
PLOT DATE = 4/23/2026	DATE - 04/22/2026	REVISED -

**STATE OF ILLINOIS
DEPARTMENT OF TRANSPORTATION**

SUGGESTED STAGES OF CONSTRUCTION AND TRAFFIC CONTROL			
STAGE 4 - I-57			
SCALE: 1"=50'	SHEET .	OF SHEETS	STA. TO STA.

F.A.I. RTE.	SECTION	COUNTY	TOTAL SHEETS	SHEET NO.
57	(46-3)R.HBK-1&[(46-3)HB-5]HB-1	KANKAKEE	1183	239
CONTRACT NO. 66863				
ILLINOIS FED. AID PROJECT				

MODEL: PR I-57 ANGLE - SINGLE PLAN.dgn
FILE NAME: C:\PW\WORK\EXP\TEXT\TEXT\EXP\COM\EXP\PR I-57 ANGLE - SINGLE PLAN.dgn

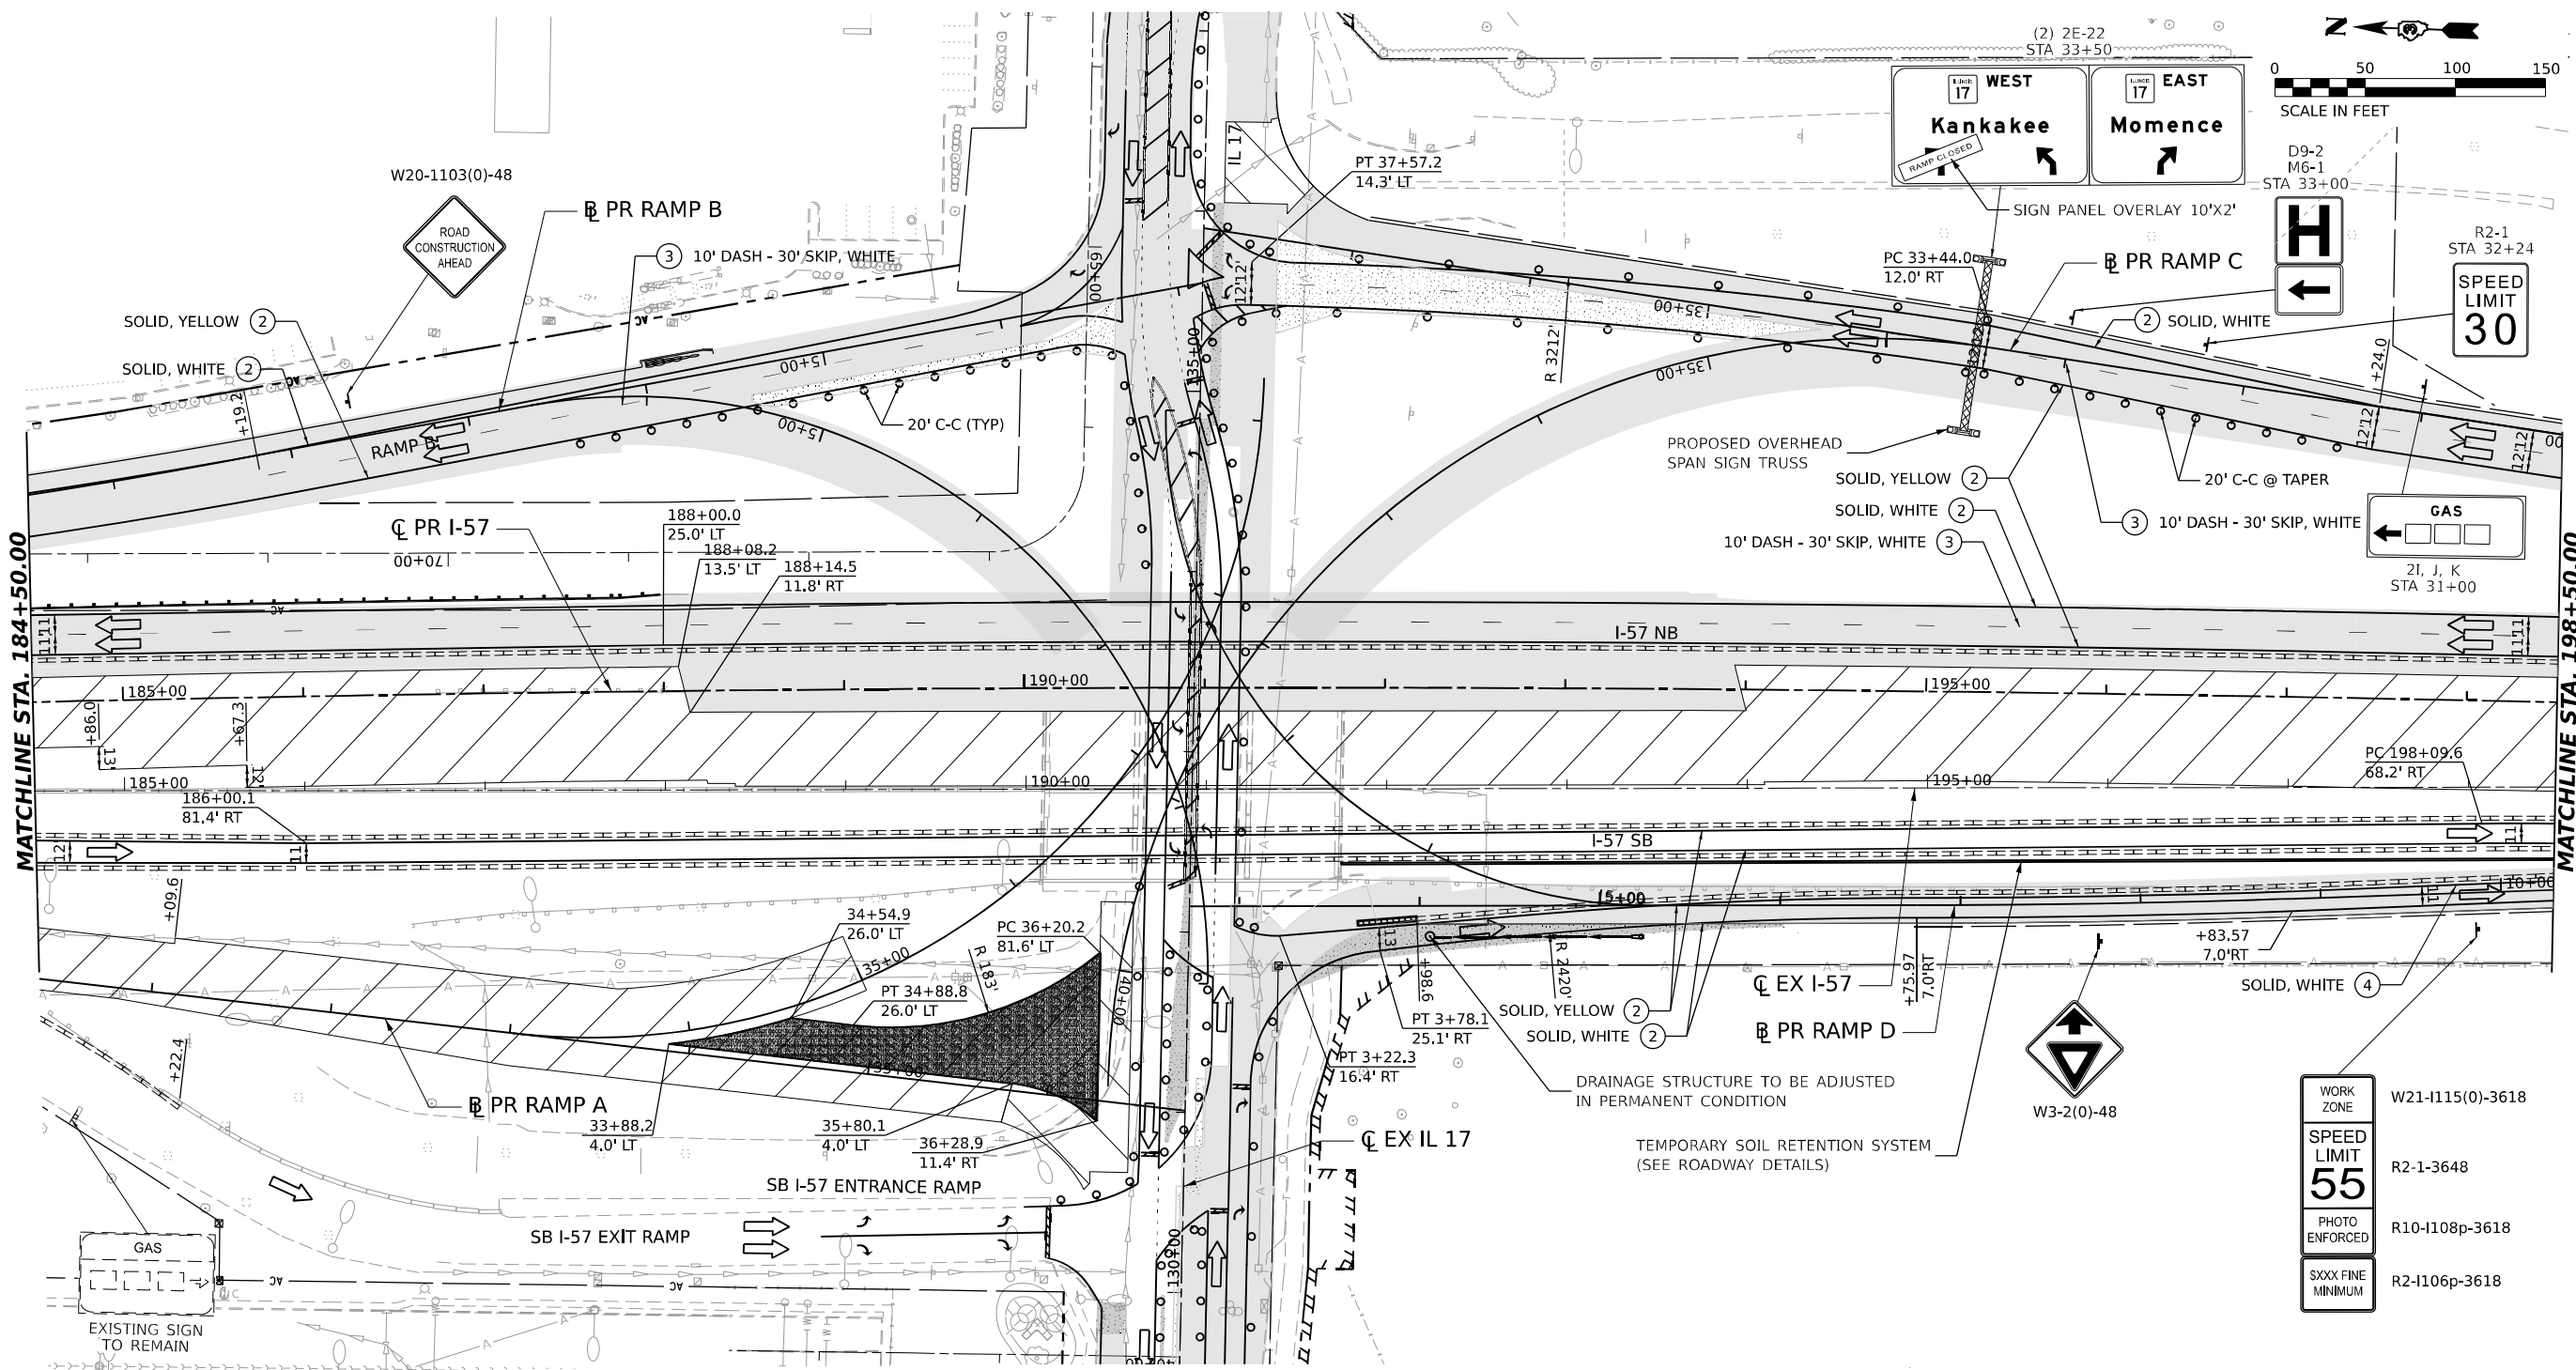

LEGEND

- DIRECTION OF TRAFFIC
- WORK AREA
- TEMPORARY PAVEMENT CONSTRUCTED IN THIS STAGE
- TEMPORARY PAVEMENT CONSTRUCTED IN PREVIOUS STAGE
- PROPOSED PAVEMENT CONSTRUCTED IN PREVIOUS STAGE
- ARROW BOARD
- IMPACT ATTENUATORS, TEMPORARY (NON-REDIRECTIVE), TEST LEVEL 3
- RUMBLE STRIPS
- TEMPORARY CONCRETE BARRIER
- TYPE III BARRICADE WITH FLASHING LIGHTS
- MONO-DIRECTIONAL FLASHING LIGHT

- DIRECTIONAL INDICATOR BARRICADE WITH STEADY BURNING MONODIRECTIONAL LIGHT AT 50' CENTERS UNLESS OTHERWISE NOTED ON PLANS
- DRUMS WITH STEADY-BURN MONODIRECTIONAL LIGHT AT 50' CENTERS UNLESS OTHERWISE NOTED ON PLANS
- DRUMS AT 50' CENTERS UNLESS OTHERWISE NOTED ON PLANS
- VERTICAL PANELS WITH STEADY-BURN MONODIRECTIONAL LIGHT AT 50' CENTERS UNLESS OTHERWISE NOTED ON PLANS
- PROPOSED SIGN/ COMMERCIAL DRIVEWAY ENTRANCE SIGN
- (O) INDICATES FLUORESCENT ORANGE SIGN SHEETING

TEMPORARY PAVEMENT MARKING LEGEND

- (E) EXISTING PAVEMENT MARKING OR PAVEMENT MARKING FROM PREVIOUS STAGE
- (P) PROPOSED PERMANENT PAVEMENT MARKING (SEE PAVEMENT MARKING PLANS)
- (1) TEMPORARY PAVEMENT MARKING LETTERS AND SYMBOLS - MODIFIED URETHANE
- (2) TEMPORARY PAVEMENT MARKING - LINE 4" - MODIFIED URETHANE
- (3) TEMPORARY PAVEMENT MARKING - LINE 6" - MODIFIED URETHANE
- (4) TEMPORARY PAVEMENT MARKING - LINE 8" - MODIFIED URETHANE
- (5) TEMPORARY PAVEMENT MARKING - LINE 12" - MODIFIED URETHANE
- (6) TEMPORARY PAVEMENT MARKING - LINE 24" - MODIFIED URETHANE




USER NAME = SALASL	DESIGNED - CS	REVISED -
	DRAWN - CS	REVISED -
PLOT SCALE = 0.16666633 1/ IN.	CHECKED - DH	REVISED -
PLOT DATE = 4/23/2026	DATE - 04/22/2026	REVISED -

**STATE OF ILLINOIS
DEPARTMENT OF TRANSPORTATION**



SUGGESTED STAGES OF CONSTRUCTION AND TRAFFIC CONTROL			
STAGE 4 - I-57			
SCALE: 1"=50'	SHEET .	OF SHEETS	STA. TO STA.

F.A.I. RTE.	SECTION	COUNTY	TOTAL SHEETS	SHEET NO.
57	(46-3)R.HBK-1&[(46-3)HB-5]HB-1	KANKAKEE	1183	240
CONTRACT NO. 66863				
ILLINOIS FED. AID PROJECT				

MODEL: PR I-57 SINGLE-SINGLE PLAN 04
FILE NAME: C:\PW\WORK\EXP\TEMP\TEXT\COM\EXP\WPA01\DD14412\UD36863-SHT-MOT403.DGN

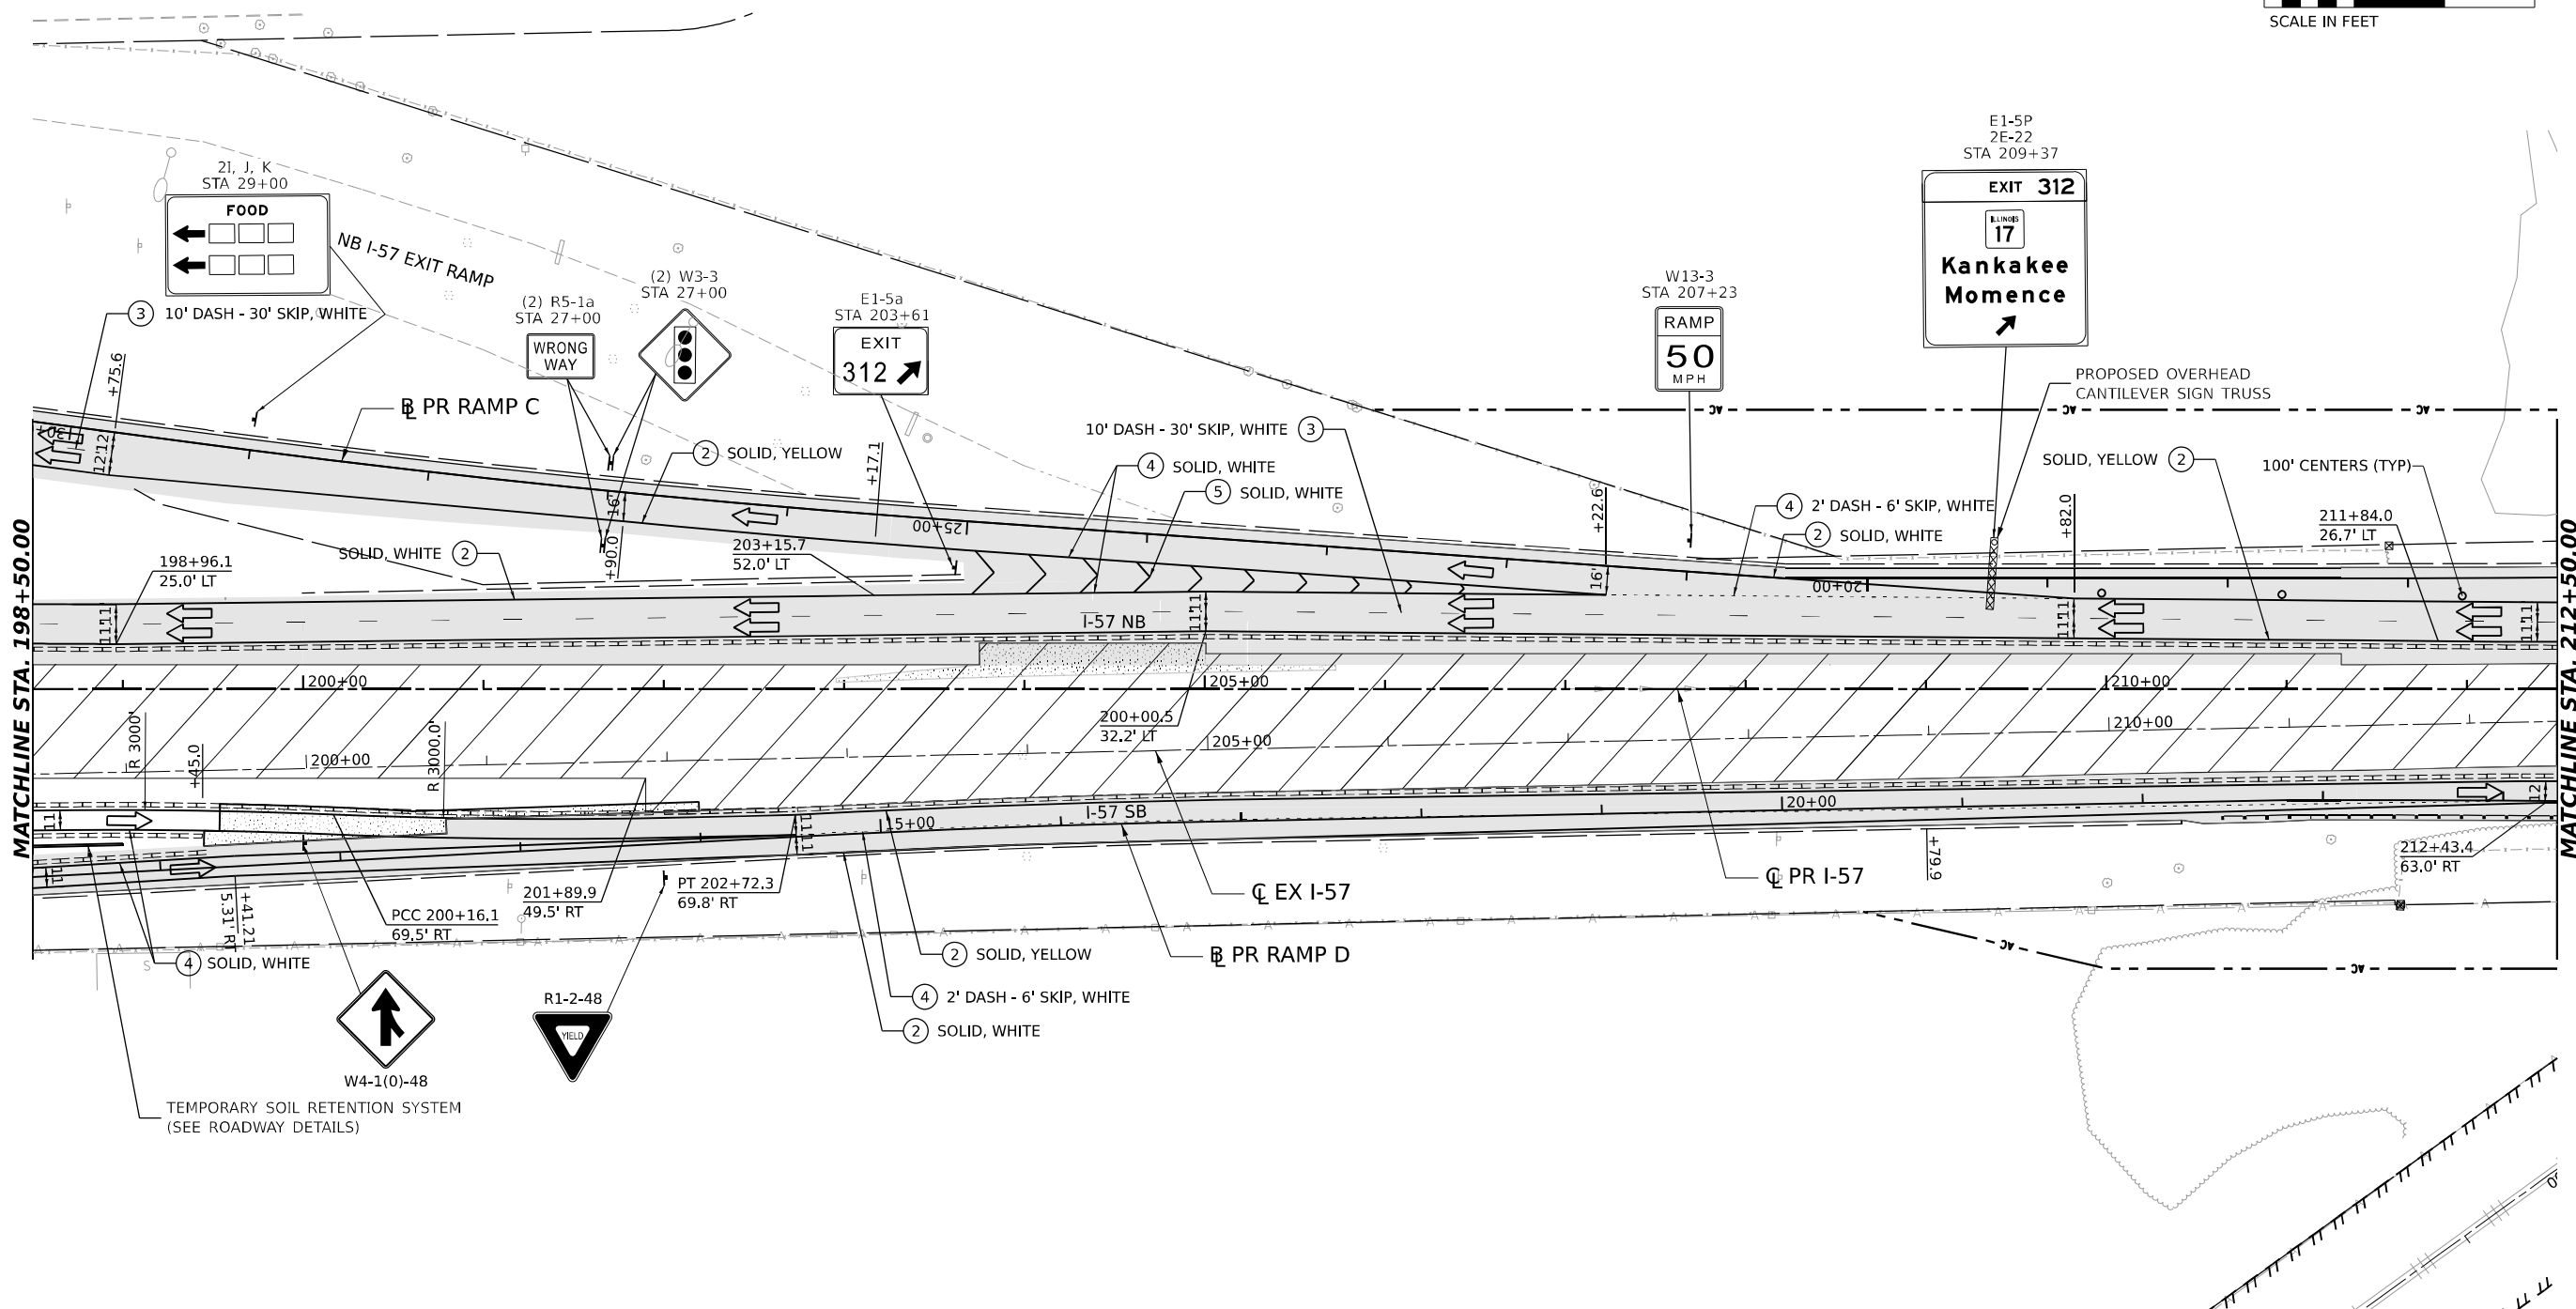

F.A.I. RTE.	SECTION	COUNTY	TOTAL SHEETS	SHEET NO.
57	(46-3)R.HBK-1&[(46-3)HB-5]HB-1	KANKAKEE	1183	241
		CONTRACT NO. 66863		
		ILLINOIS	FED. AID PROJECT	

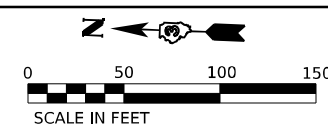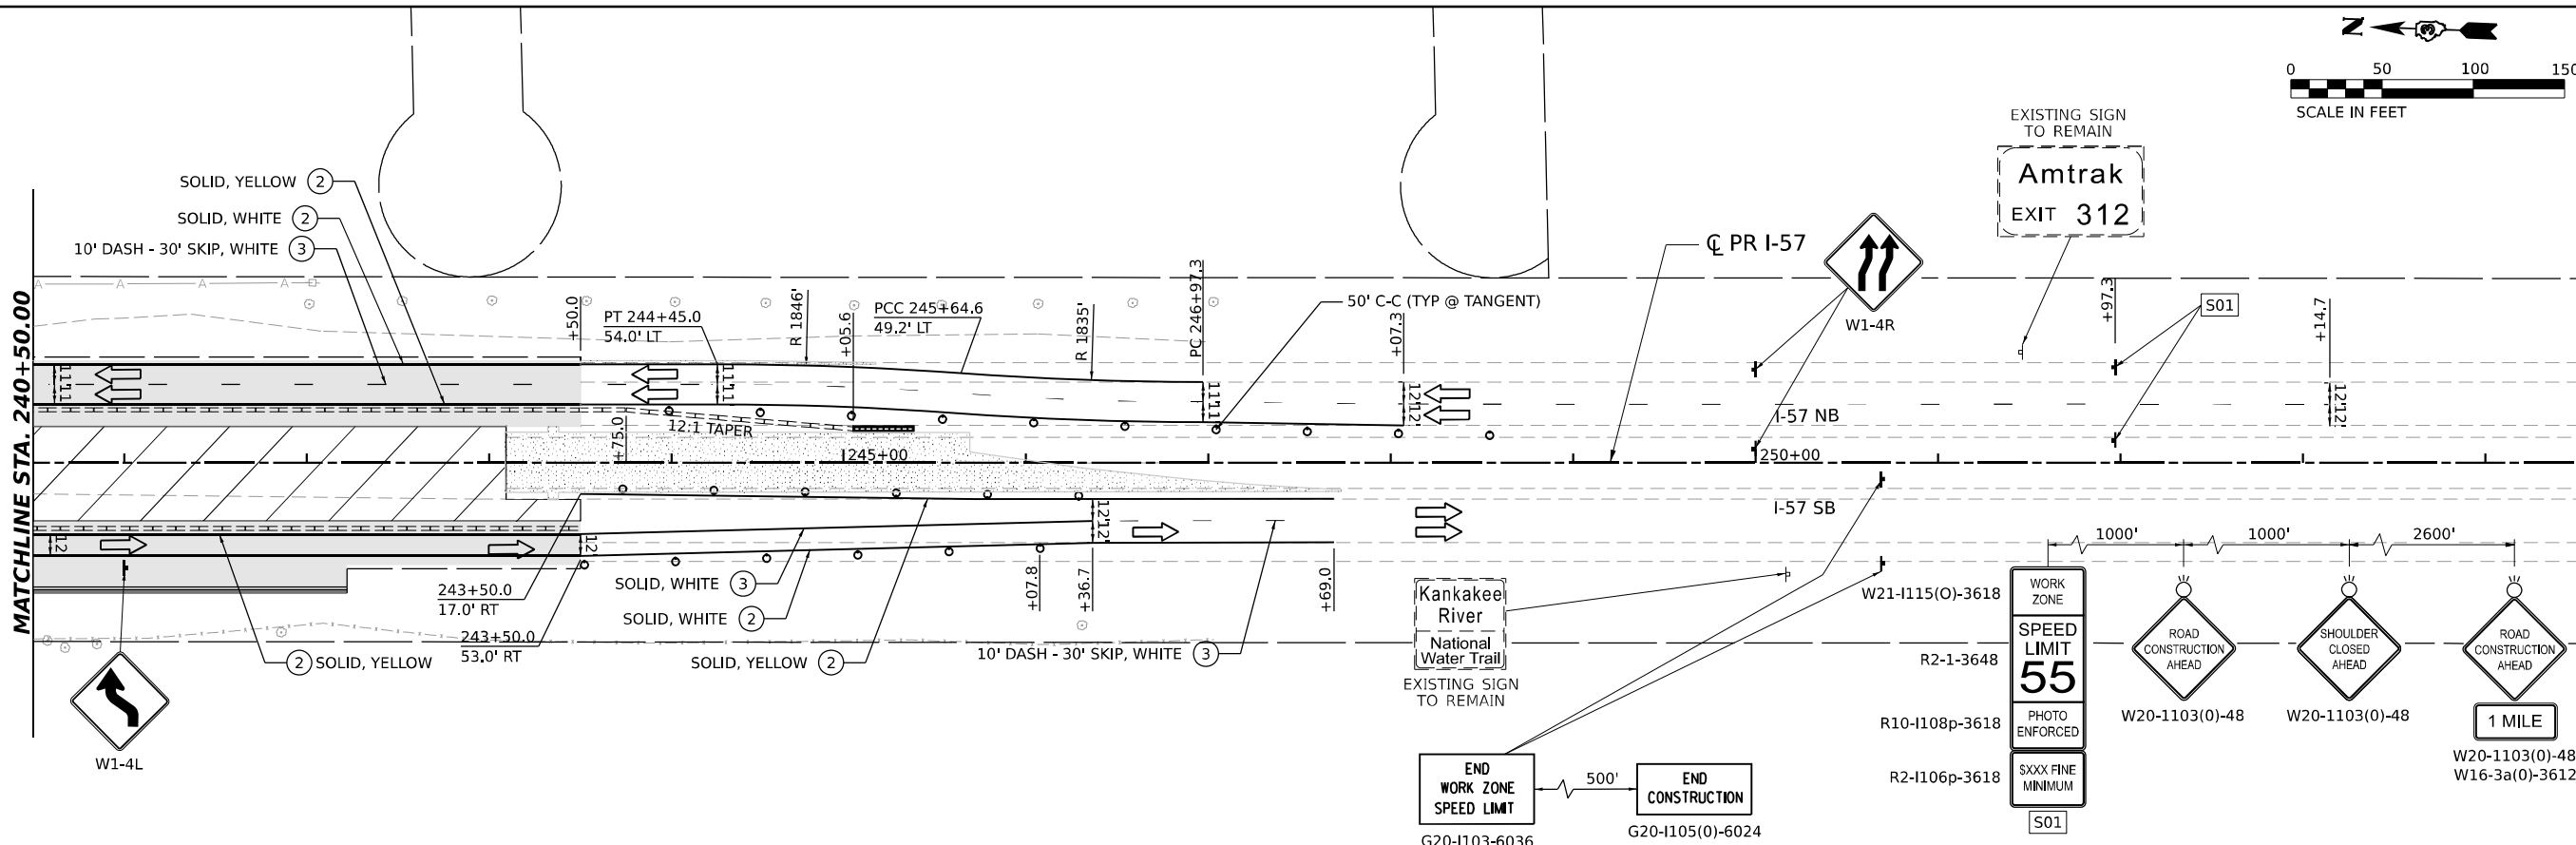

ADVANCE SIGNING SEQUENCE

LEGEND

- DIRECTION OF TRAFFIC
- WORK AREA
- TEMPORARY PAVEMENT CONSTRUCTED IN THIS STAGE
- TEMPORARY PAVEMENT CONSTRUCTED IN PREVIOUS STAGE
- PROPOSED PAVEMENT CONSTRUCTED IN PREVIOUS STAGE
- ARROW BOARD
- IMPACT ATTENUATORS, TEMPORARY (NON-REDIRECTIVE), TEST LEVEL 3
- RUMBLE STRIPS
- TEMPORARY CONCRETE BARRIER
- TYPE III BARRICADE WITH FLASHING LIGHTS
- MONO-DIRECTIONAL FLASHING LIGHT



- DIRECTIONAL INDICATOR BARRICADE WITH STEADY BURNING MONODIRECTIONAL LIGHT AT 50' CENTERS UNLESS OTHERWISE NOTED ON PLANS
- DRUMS WITH STEADY-BURN MONODIRECTIONAL LIGHT AT 50' CENTERS UNLESS OTHERWISE NOTED ON PLANS
- DRUMS AT 50' CENTERS UNLESS OTHERWISE NOTED ON PLANS
- VERTICAL PANELS WITH STEADY-BURN MONODIRECTIONAL LIGHT AT 50' CENTERS UNLESS OTHERWISE NOTED ON PLANS
- PROPOSED SIGN/ COMMERCIAL DRIVEWAY ENTRANCE SIGN
- (O) INDICATES FLUORESCENT ORANGE SIGN SHEETING

TEMPORARY PAVEMENT MARKING LEGEND

- (E) EXISTING PAVEMENT MARKING OR PAVEMENT MARKING FROM PREVIOUS STAGE
- (P) PROPOSED PERMANENT PAVEMENT MARKING (SEE PAVEMENT MARKING PLANS)
- (1) TEMPORARY PAVEMENT MARKING LETTERS AND SYMBOLS - MODIFIED URETHANE
- (2) TEMPORARY PAVEMENT MARKING - LINE 4" - MODIFIED URETHANE
- (3) TEMPORARY PAVEMENT MARKING - LINE 6" - MODIFIED URETHANE
- (4) TEMPORARY PAVEMENT MARKING - LINE 8" - MODIFIED URETHANE
- (5) TEMPORARY PAVEMENT MARKING - LINE 12" - MODIFIED URETHANE
- (6) TEMPORARY PAVEMENT MARKING - LINE 24" - MODIFIED URETHANE

MODEL: PR I-57 DOUBLE - DBL PLAN.DGN
FILE NAME: C:\PW\WORK\EXP\24\WEN\TEXT\COM\EXP\PR I-57\24\12\12\366663-SHT-MOT4-06.DGN

	USER NAME = SALASL		DESIGNED - CS	REVISED -	STATE OF ILLINOIS DEPARTMENT OF TRANSPORTATION	SUGGESTED STAGES OF CONSTRUCTION AND TRAFFIC CONTROL STAGE 4 - I-57				F.A.I. RTE.	SECTION	COUNTY	TOTAL SHEETS	SHEET NO.
	DRAWN - CS		REVIS	REVISED -						57	(46-3)R.HBK-1&[(46-3)HB-5]HB-1	KANKAKEE	1183	243
	PLOT SCALE = 0.16666633 1/ IN.		CHECKED - DH	REVISED -						CONTRACT NO. 66863				
	PLOT DATE = 4/23/2026		DATE - 04/22/2026	REVISED -		SCALE: 1"=50'	SHEET .	OF	SHEETS	STA.	TO STA.	ILLINOIS FED. AID PROJECT		

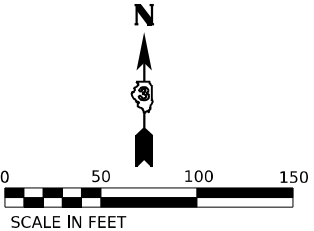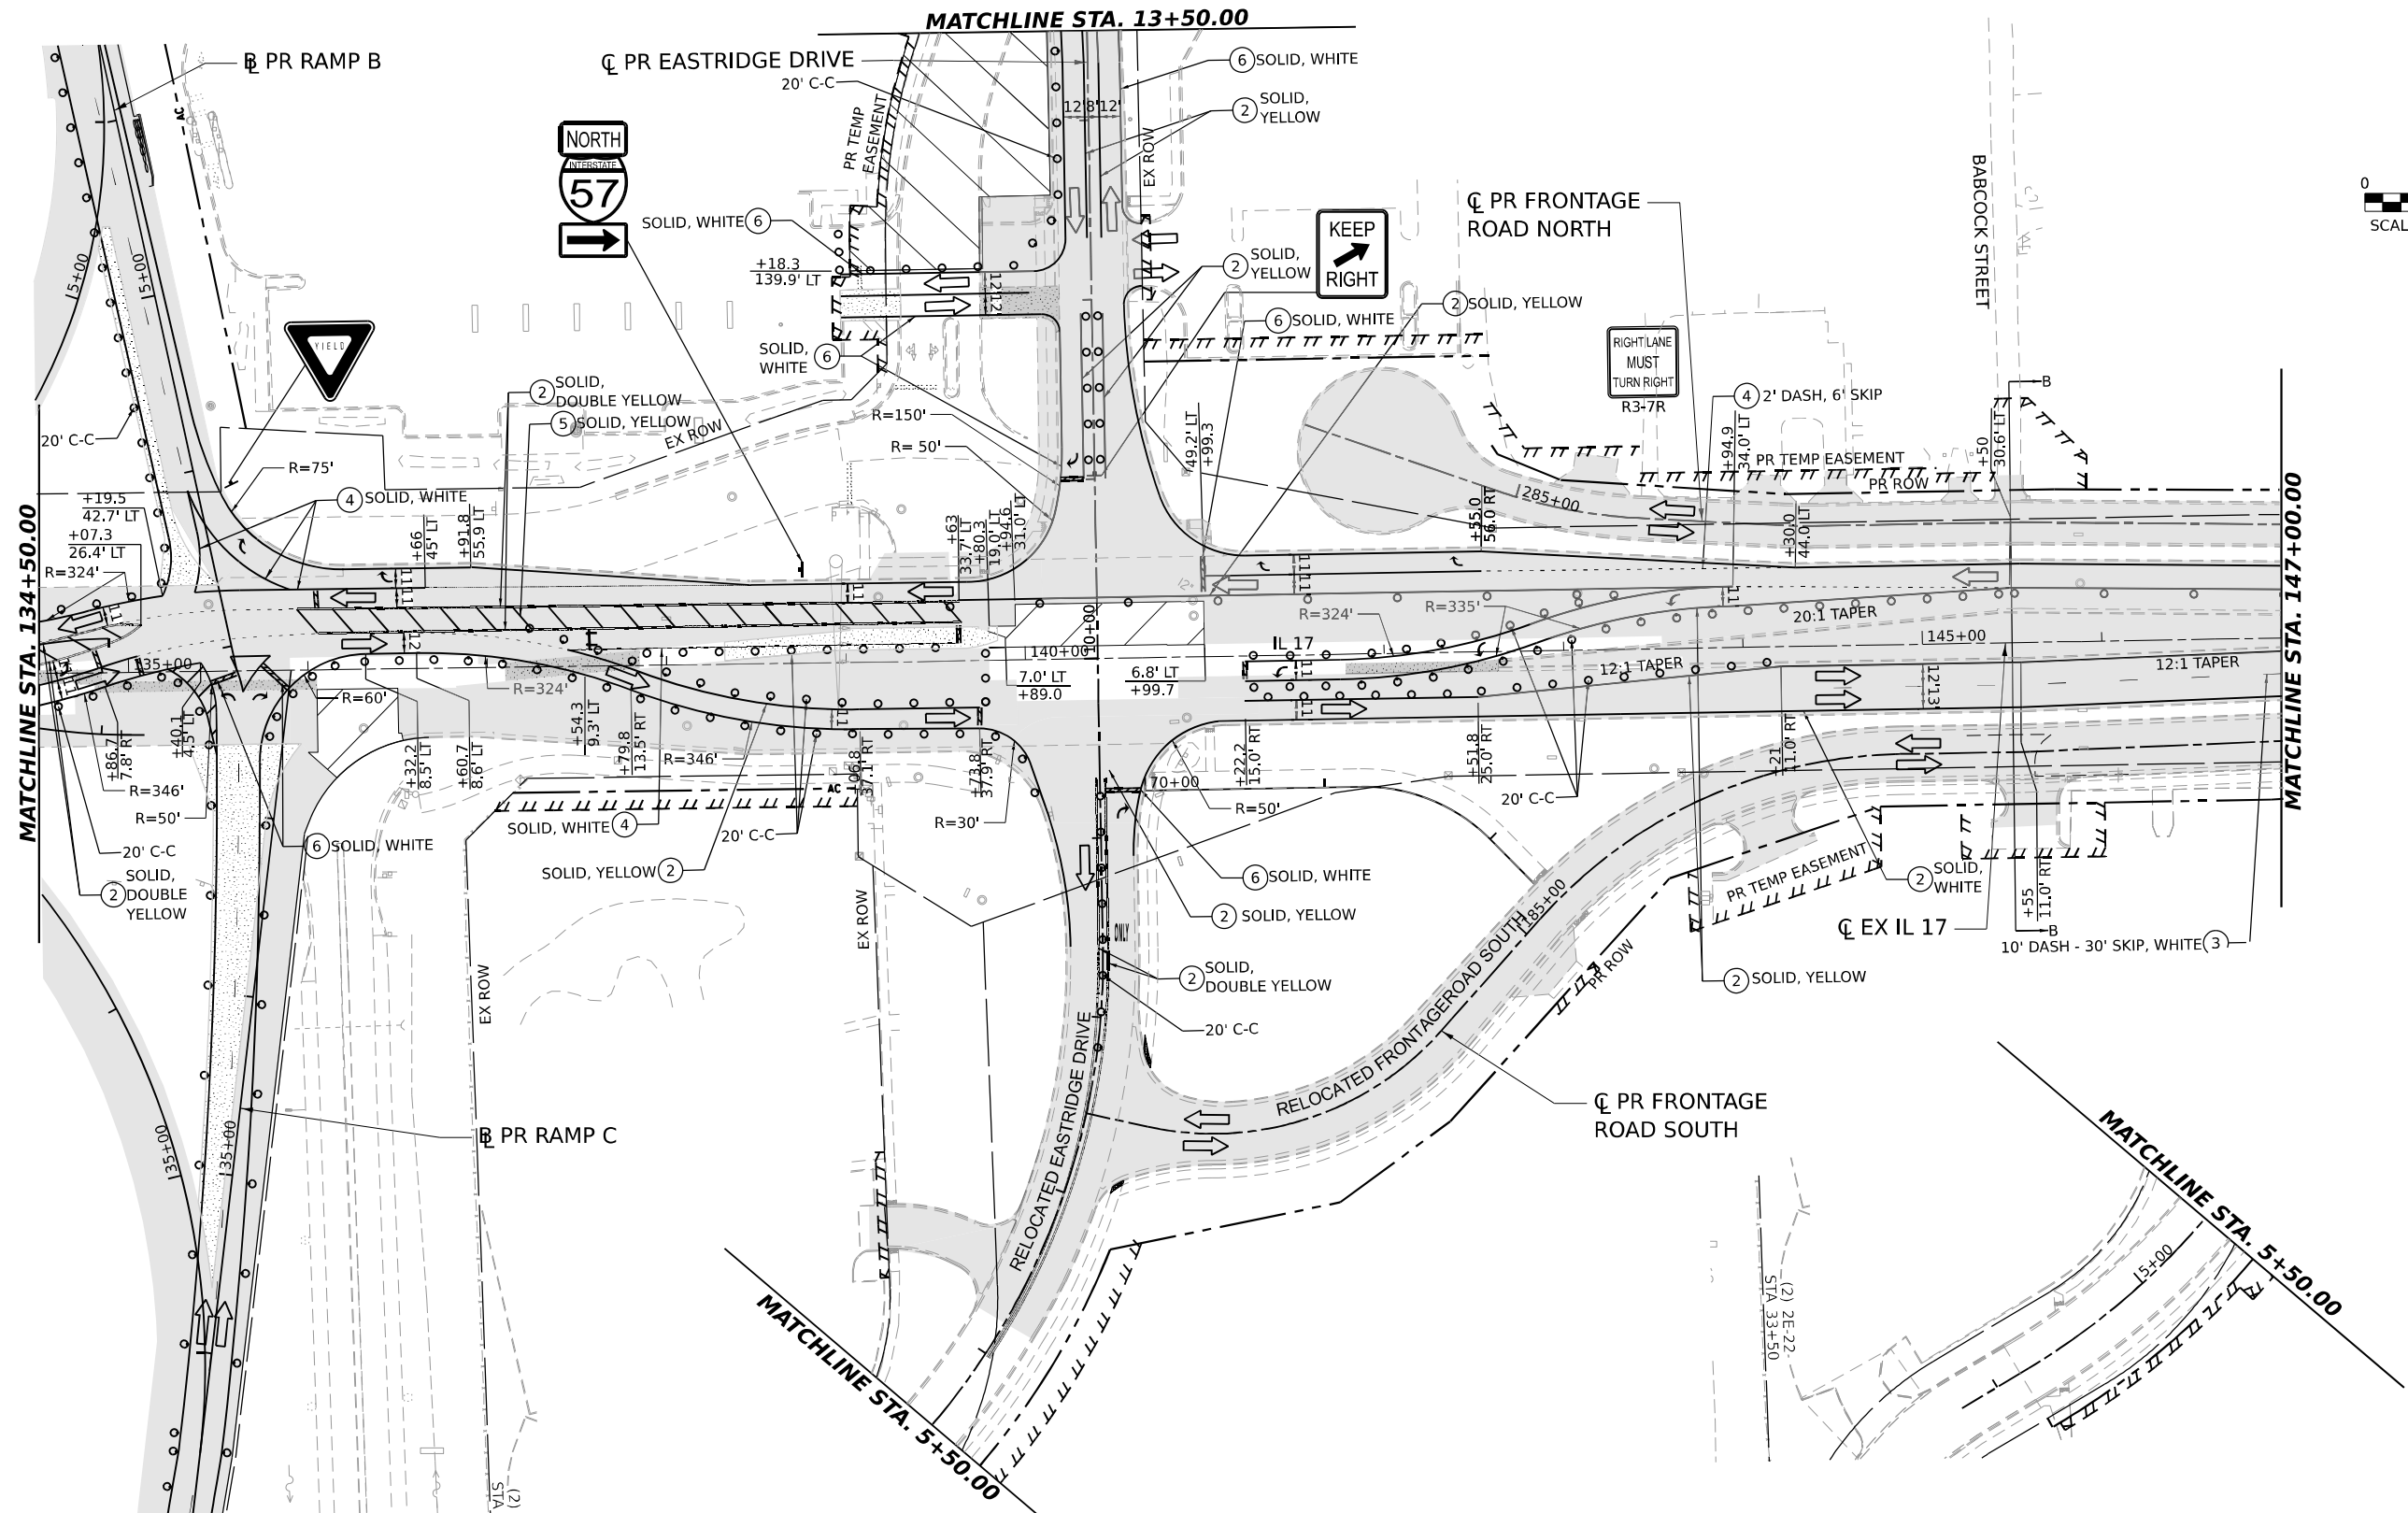

LEGEND						TEMPORARY PAVEMENT MARKING LEGEND	
	DIRECTION OF TRAFFIC		ARROW BOARD		DIRECTIONAL INDICATOR BARRICADE WITH STEADY BURNING MONODIRECTIONAL LIGHT AT 50' CENTERS UNLESS OTHERWISE NOTED ON PLANS	(E)	EXISTING PAVEMENT MARKING OR PAVEMENT MARKING FROM PREVIOUS STAGE
	WORK AREA		IMPACT ATTENUATORS, TEMPORARY (NON-REDIRECTIVE), TEST LEVEL 3		DRUMS WITH STEADY-BURN MONODIRECTIONAL LIGHT AT 50' CENTERS UNLESS OTHERWISE NOTED ON PLANS	(P)	PROPOSED PERMANENT PAVEMENT MARKING (SEE PAVEMENT MARKING PLANS)
	TEMPORARY PAVEMENT CONSTRUCTED IN THIS STAGE		RUMBLE STRIPS		DRUMS AT 50' CENTERS UNLESS OTHERWISE NOTED ON PLANS	(1)	TEMPORARY PAVEMENT MARKING LETTERS AND SYMBOLS - MODIFIED URETHANE
	TEMPORARY PAVEMENT CONSTRUCTED IN PREVIOUS STAGE		TEMPORARY CONCRETE BARRIER		VERTICAL PANELS WITH STEADY-BURN MONODIRECTIONAL LIGHT AT 50' CENTERS UNLESS OTHERWISE NOTED ON PLANS	(2)	TEMPORARY PAVEMENT MARKING - LINE 4" - MODIFIED URETHANE
	PROPOSED PAVEMENT CONSTRUCTED IN PREVIOUS STAGE		TYPE III BARRICADE WITH FLASHING LIGHTS			(3)	TEMPORARY PAVEMENT MARKING - LINE 6" - MODIFIED URETHANE
			MONO-DIRECTIONAL FLASHING LIGHT			(4)	TEMPORARY PAVEMENT MARKING - LINE 8" - MODIFIED URETHANE
						(5)	TEMPORARY PAVEMENT MARKING - LINE 12" - MODIFIED URETHANE
						(6)	TEMPORARY PAVEMENT MARKING - LINE 24" - MODIFIED URETHANE

MODEL: IL 17 DOUBLE - PLAN 11
FILE NAME: C:\P\WORK\EX-24\BENTLEY\COM\EX-24\1412\36863-SHT-MOT4-08.DGN






USER NAME	= SALASL	DESIGNED	-	TNS
		DRAWN	-	TNS
PLOT SCALE	= 0.16666633 ' / IN.	CHECKED	-	FBN
PLOT DATE	= 4/23/2026	DATE	-	04/22/2026

STATE OF ILLINOIS
DEPARTMENT OF TRANSPORTATION





SUGGESTED STAGES OF CONSTRUCTION AND TRAFFIC CONTROL
STAGE 4 - ILLINOIS ROUTE 17

SCALE: 1"=50' SHEET . OF SHEETS STA. TO STA.

F.A.I. RTE.	SECTION	COUNTY	TOTAL SHEETS	SHEET NO.
57	(46-3)R.HBK-1&[(46-3)HB-5]HB-1	KANKAKEE	1183	245
CONTRACT NO. 66863				
ILLINOIS FED. AID PROJECT				

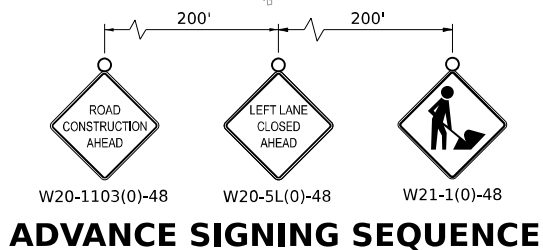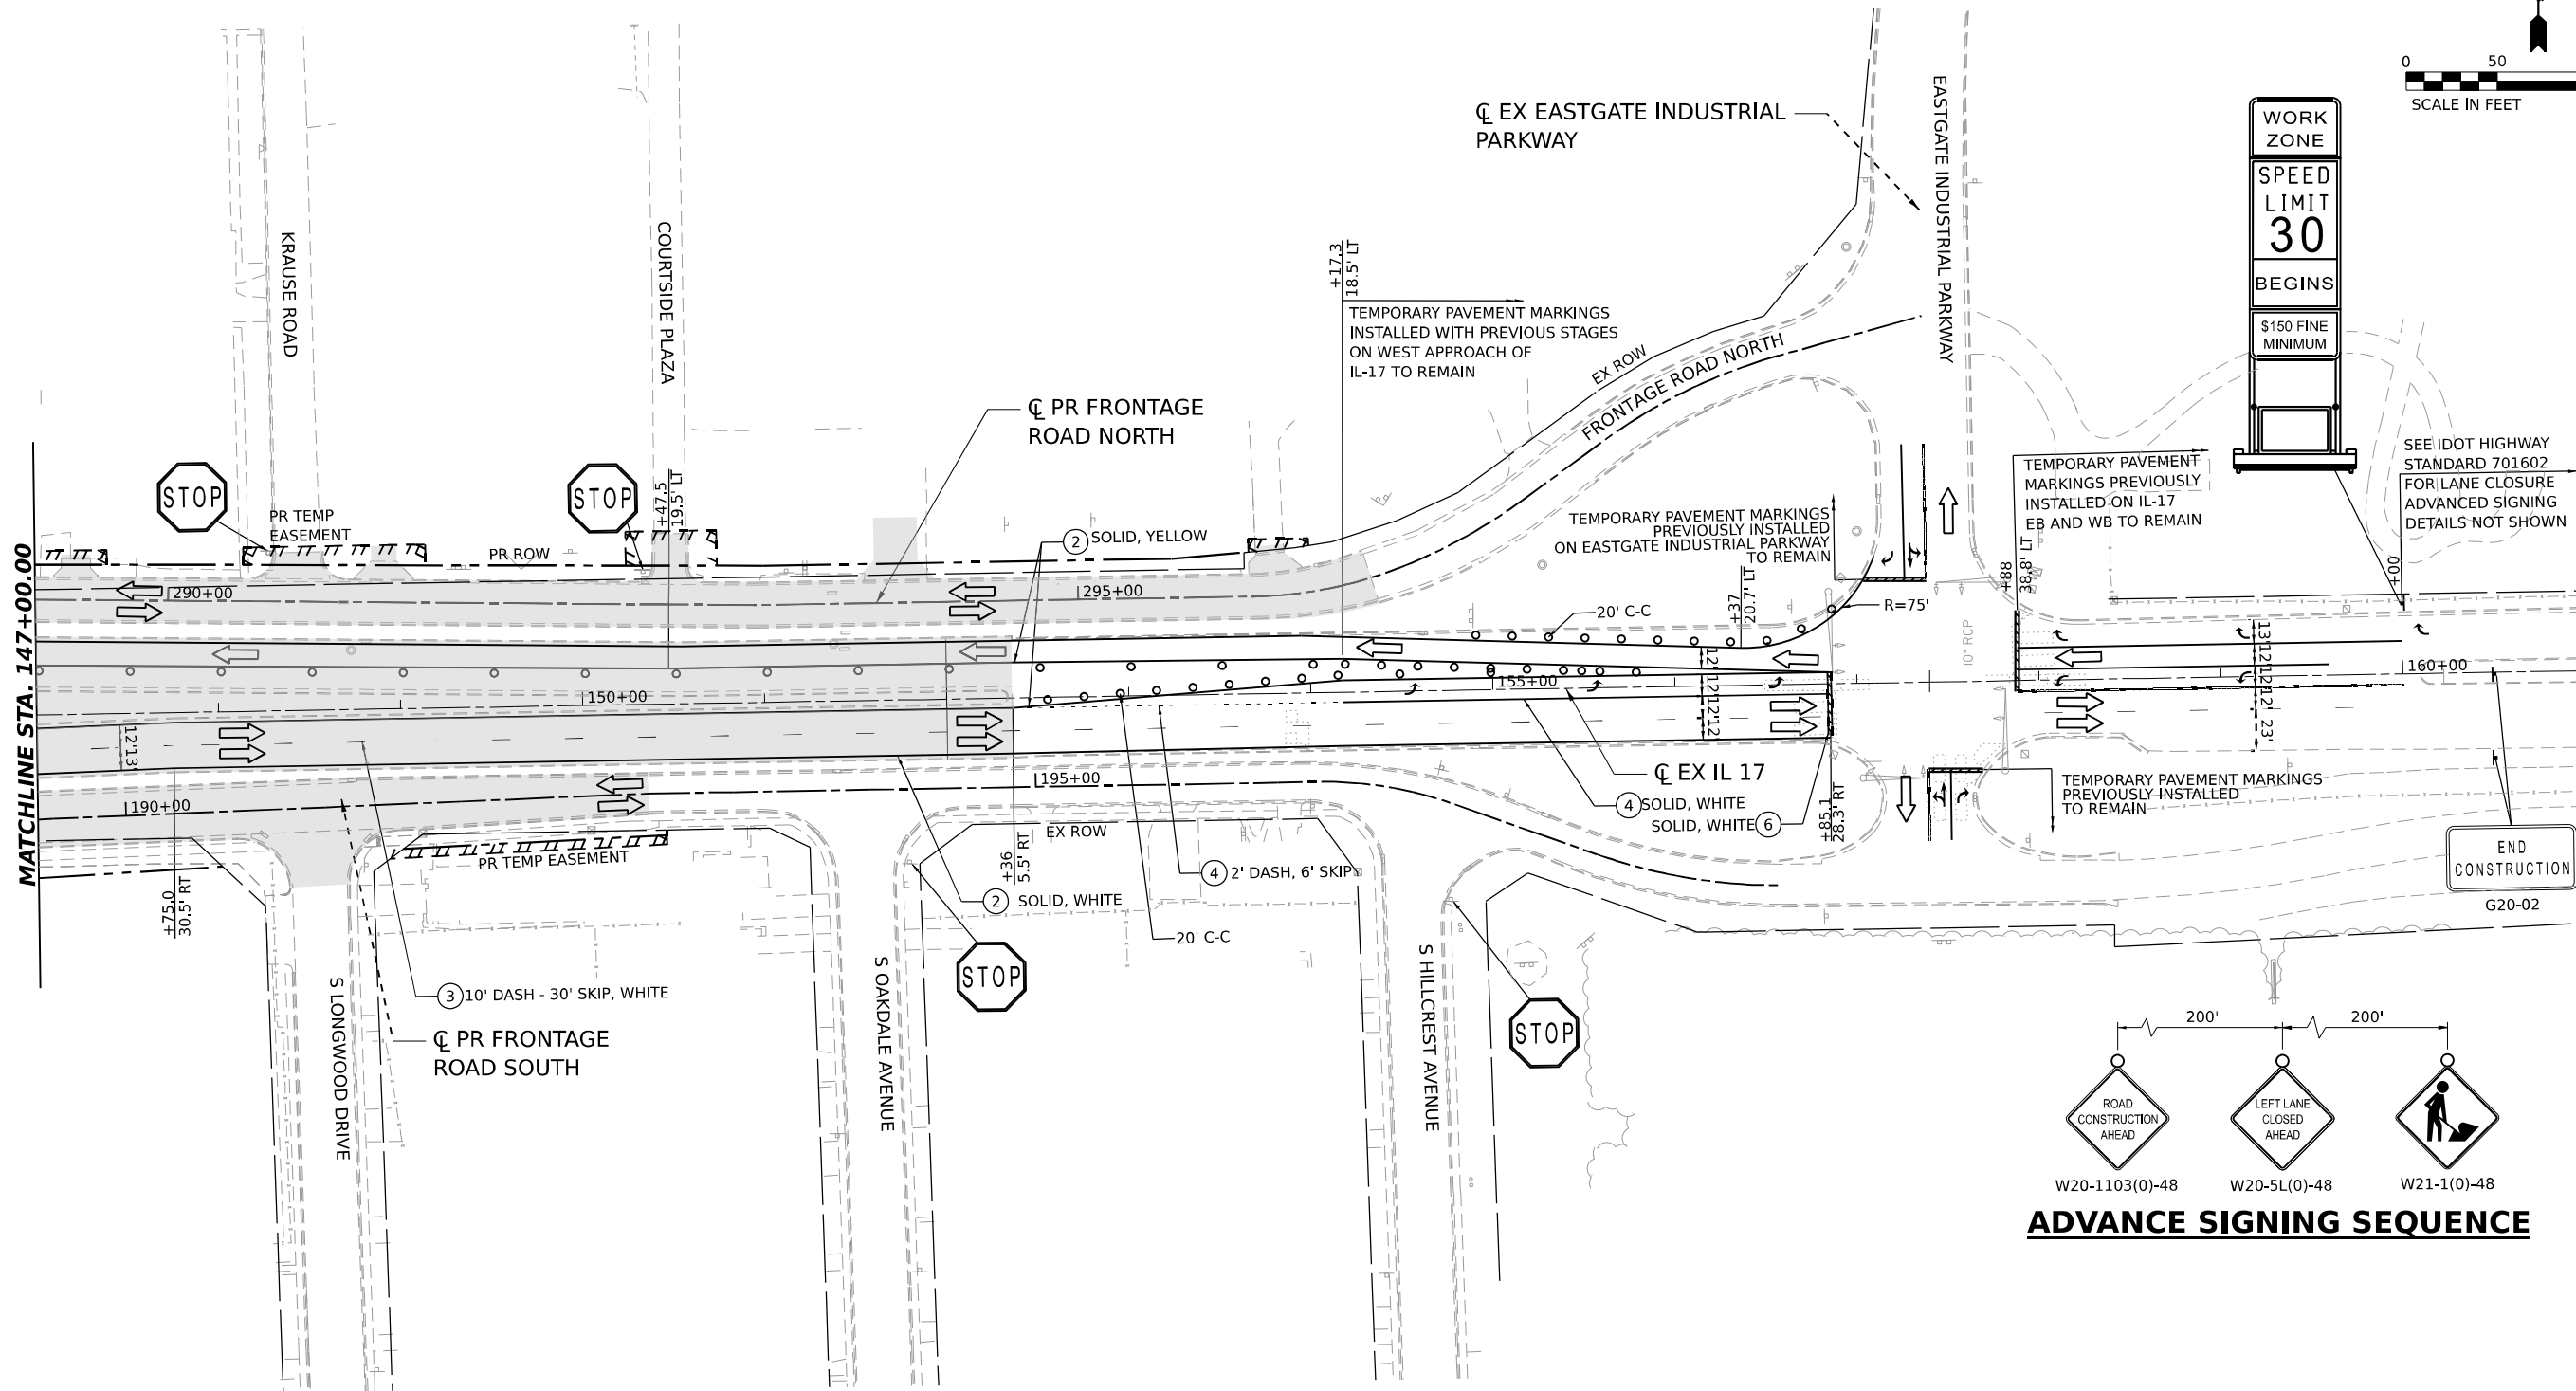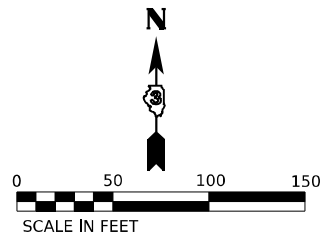

LEGEND

 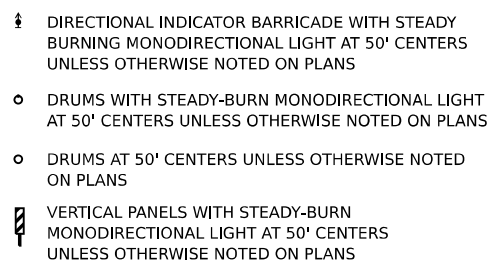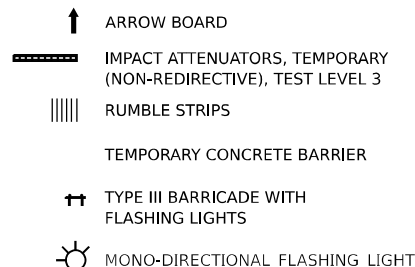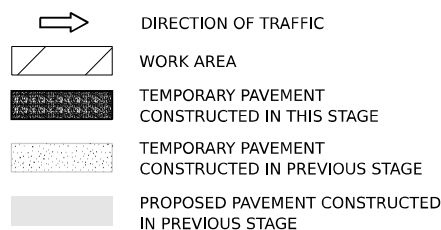

TEMPORARY PAVEMENT MARKING LEGEND




- (E) EXISTING PAVEMENT MARKING OR PAVEMENT MARKING FROM PREVIOUS STAGE
- (P) PROPOSED PERMANENT PAVEMENT MARKING (SEE PAVEMENT MARKING PLANS)
- (1) TEMPORARY PAVEMENT MARKING LETTERS AND SYMBOLS - MODIFIED URETHANE
- (2) TEMPORARY PAVEMENT MARKING - LINE 4" - MODIFIED URETHANE
- (3) TEMPORARY PAVEMENT MARKING - LINE 6" - MODIFIED URETHANE
- (4) TEMPORARY PAVEMENT MARKING - LINE 8" - MODIFIED URETHANE
- (5) TEMPORARY PAVEMENT MARKING - LINE 12" - MODIFIED URETHANE
- (6) TEMPORARY PAVEMENT MARKING - LINE 24" - MODIFIED URETHANE

STATE OF ILLINOIS
DEPARTMENT OF TRANSPORTATION


SUGGESTED STAGES OF CONSTRUCTION AND TRAFFIC CONTROL
STAGE 4 - ILLINOIS ROUTE 17

SCALE: 1"=50' SHEET OF SHEETS STA. TO STA.

F.A.I. RTE.	SECTION	COUNTY	TOTAL SHEETS	SHEET NO.
57	(46-3)R.HBK-1&[(46-3)HB-5]HB-1	KANKAKEE	1183	246
CONTRACT NO. 66863				
ILLINOIS FED. AID PROJECT				

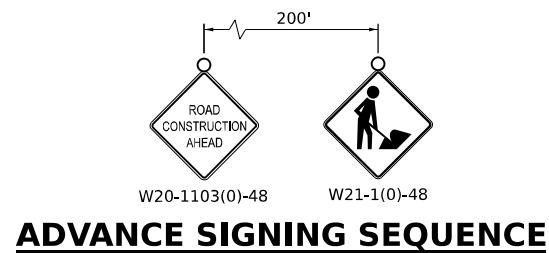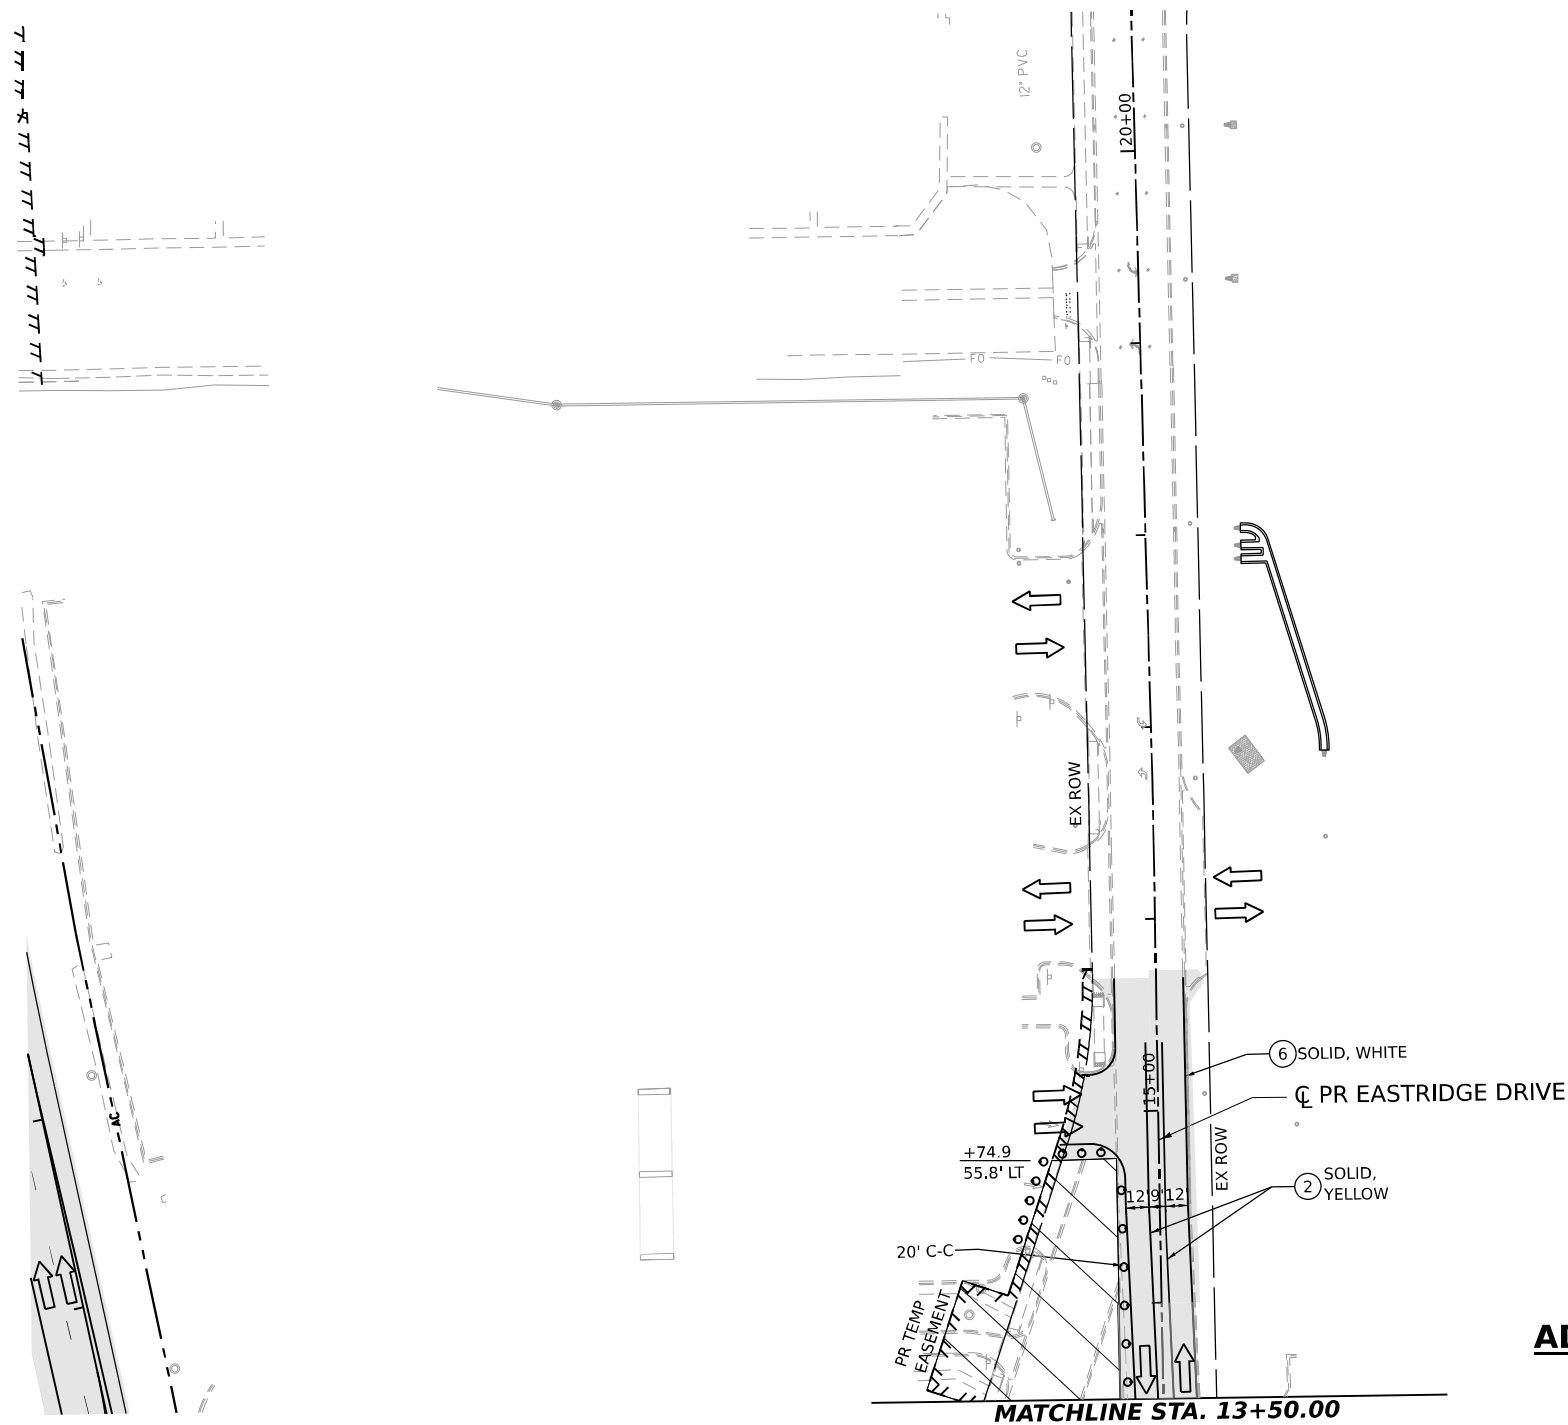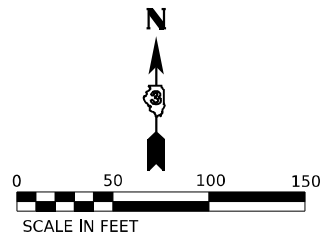

LEGEND

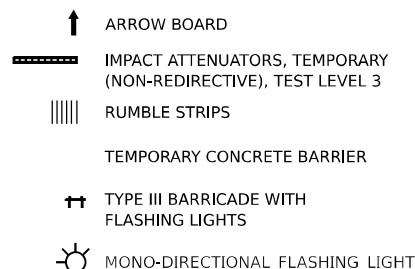

- DIRECTIONAL INDICATOR BARRICADE WITH STEADY BURNING MONODIRECTIONAL LIGHT AT 50' CENTERS UNLESS OTHERWISE NOTED ON PLANS
- DRUMS WITH STEADY-BURN MONODIRECTIONAL LIGHT AT 50' CENTERS UNLESS OTHERWISE NOTED ON PLANS
- DRUMS AT 50' CENTERS UNLESS OTHERWISE NOTED ON PLANS
- VERTICAL PANELS WITH STEADY-BURN MONODIRECTIONAL LIGHT AT 50' CENTERS UNLESS OTHERWISE NOTED ON PLANS

- PROPOSED SIGN/ COMMERCIAL DRIVEWAY ENTRANCE SIGN
- (O) INDICATES FLUORESCENT ORANGE SIGN SHEETING

TEMPORARY PAVEMENT MARKING LEGEND

- (E) EXISTING PAVEMENT MARKING OR PAVEMENT MARKING FROM PREVIOUS STAGE
- (P) PROPOSED PERMANENT PAVEMENT MARKING (SEE PAVEMENT MARKING PLANS)
- ① TEMPORARY PAVEMENT MARKING LETTERS AND SYMBOLS - MODIFIED URETHANE
- ② TEMPORARY PAVEMENT MARKING - LINE 4" - MODIFIED URETHANE
- ③ TEMPORARY PAVEMENT MARKING - LINE 6" - MODIFIED URETHANE
- ④ TEMPORARY PAVEMENT MARKING - LINE 8" - MODIFIED URETHANE
- ⑤ TEMPORARY PAVEMENT MARKING - LINE 12" - MODIFIED URETHANE
- ⑥ TEMPORARY PAVEMENT MARKING - LINE 24" - MODIFIED URETHANE



QUIGG ENGINEERING INC


USER NAME	= SALASL	DESIGNED	- TNS	REVISED	-
DRAWN	- TNS	CHECKED	- FBN	REVISED	-
PLOT SCALE	= 0.16666633 1/ IN.	DATE	- 04/22/2026	REVISED	-
PLOT DATE	= 4/23/2026				

STATE OF ILLINOIS
DEPARTMENT OF TRANSPORTATION

SUGGESTED STAGES OF CONSTRUCTION AND TRAFFIC CONTROL
STAGE 4 – ILLINOIS ROUTE 17

SCALE: 1"=50' SHEET . OF SHEETS STA. TO STA.

F.A.I. RTE.	SECTION	COUNTY	TOTAL SHEETS	SHEET NO.
57	(46-3)R.HBK-1&[(46-3)HB-5]HB-1	KANKAKEE	1183	247
CONTRACT NO. 66863				
ILLINOIS FED. AID PROJECT				

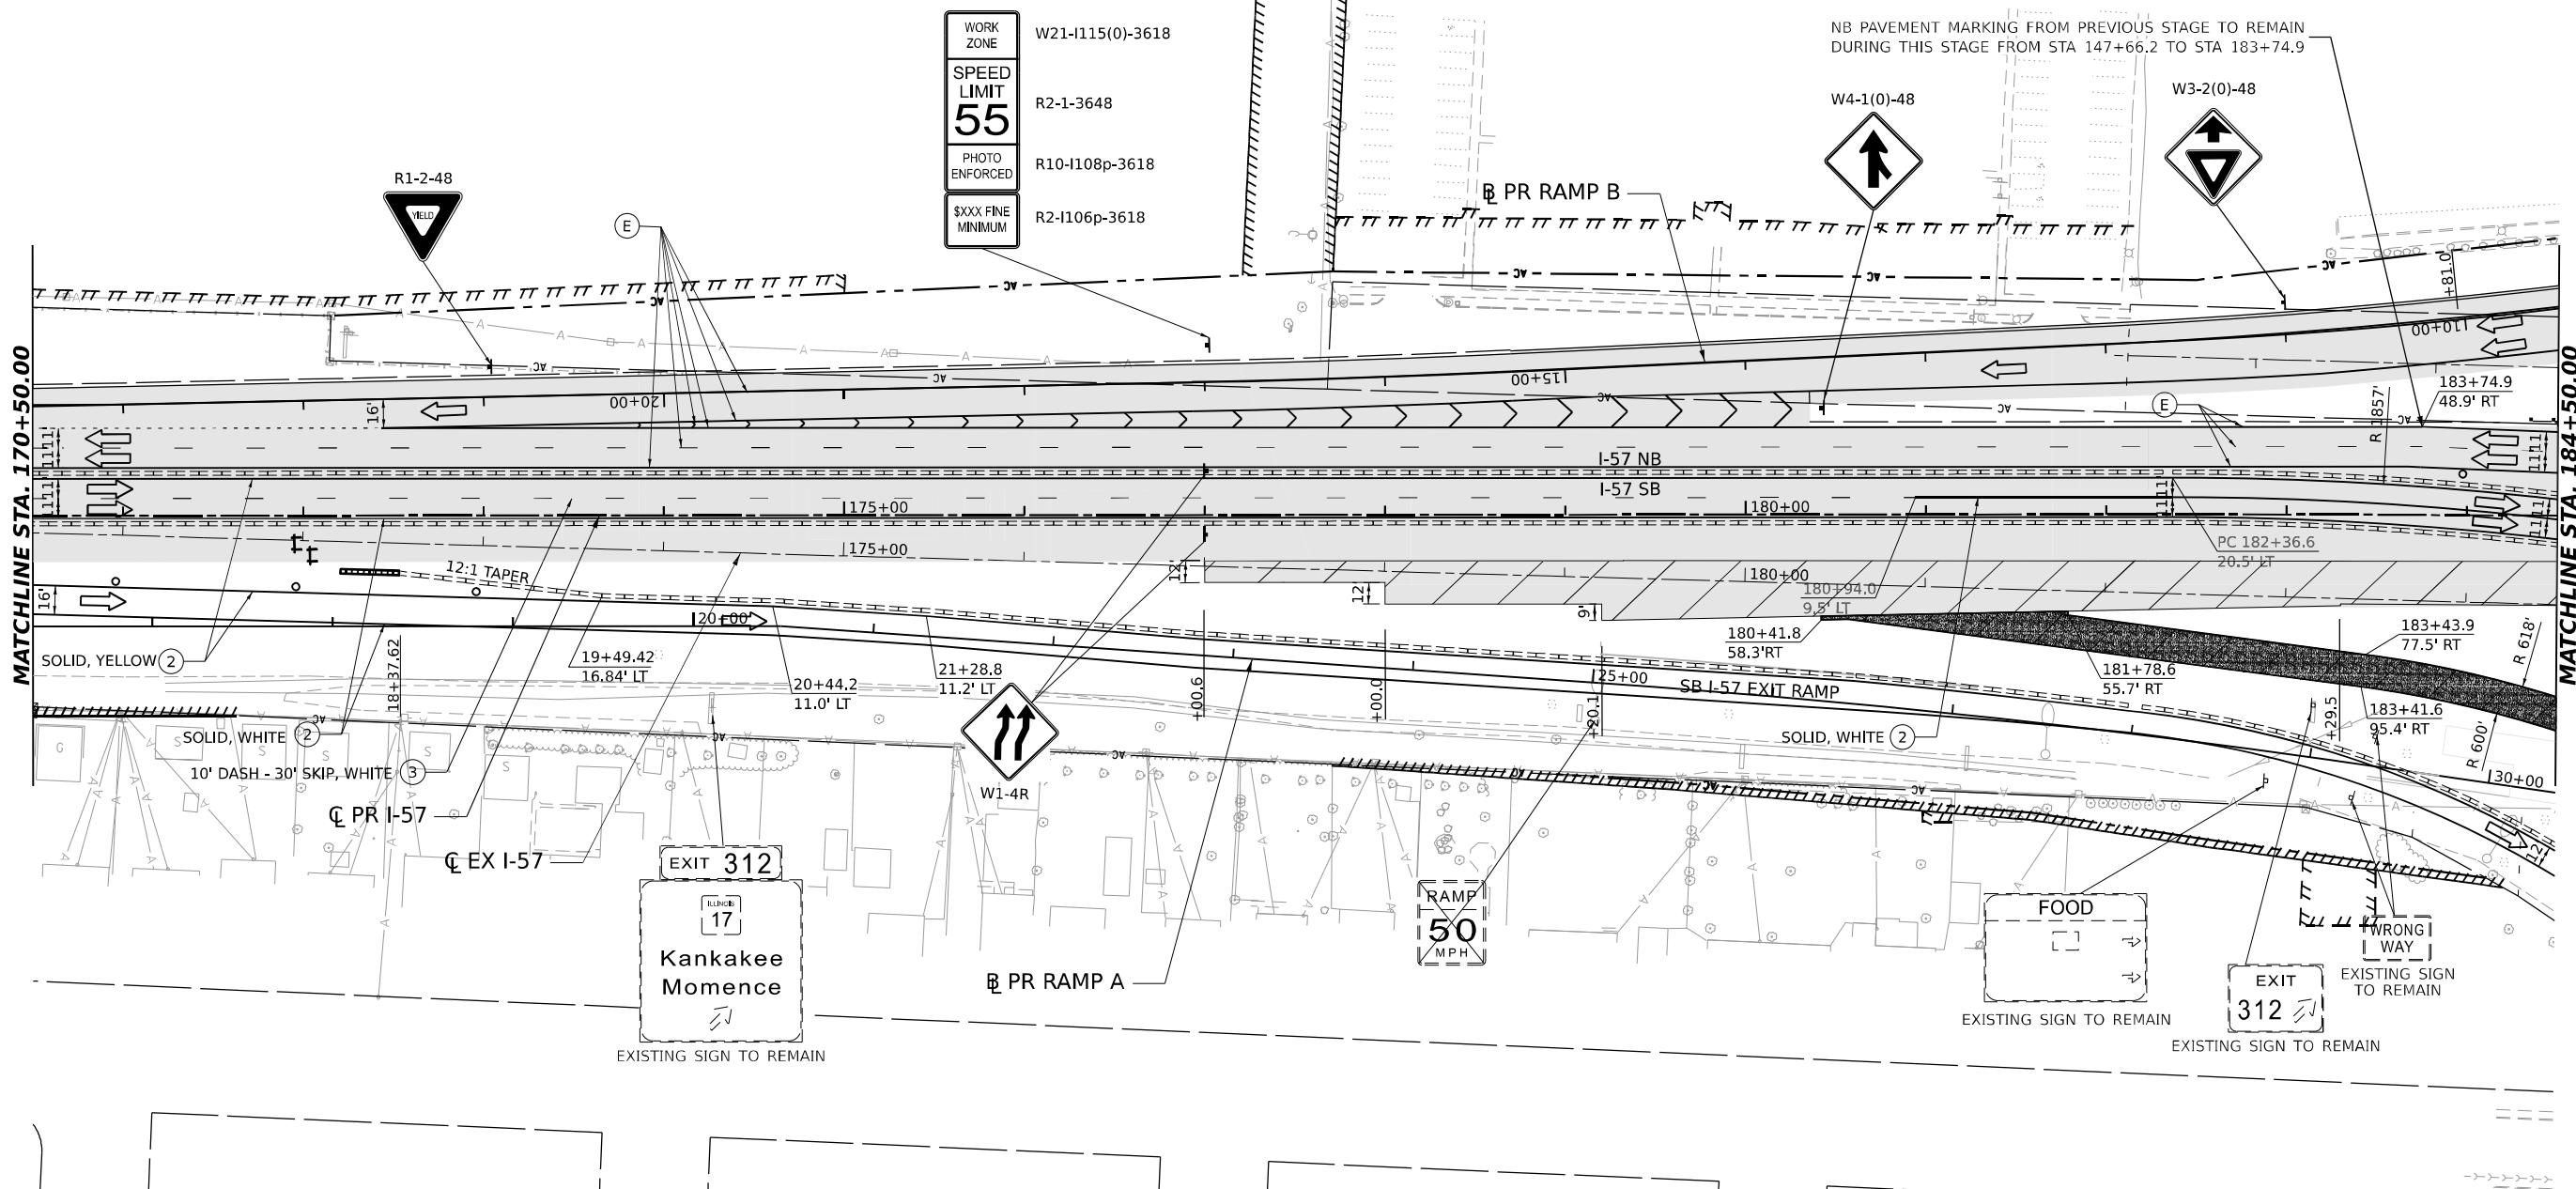


PROPOSED PAVEMENT CONSTRUCTED
IN PREVIOUS STAGE


- MONO-DIRECTIONAL FLASHING LIGHT

- VERTICAL PANELS WITH STEADY-BURN
MONODIRECTIONAL LIGHT AT 50' CENTERS
UNLESS OTHERWISE NOTED ON PLANS

- INDICATES FLUORESCENT
ORANGE SIGN SHEETING

(E)	EXISTING PAVEMENT MARKING OR PAVEMENT MARKING FROM PREVIOUS STAGE
(P)	PROPOSED PERMANENT PAVEMENT MARKING (SEE PAVEMENT MARKING PLANS)
(1)	TEMPORARY PAVEMENT MARKING LETTERS AND SYMBOLS - MODIFIED URETHANE
(2)	TEMPORARY PAVEMENT MARKING - LINE 4" - MODIFIED URETHANE
(3)	TEMPORARY PAVEMENT MARKING - LINE 6" - MODIFIED URETHANE
(4)	TEMPORARY PAVEMENT MARKING - LINE 8" - MODIFIED URETHANE
(5)	TEMPORARY PAVEMENT MARKING - LINE 12"- MODIFIED URETHANE
(6)	TEMPORARY PAVEMENT MARKING - LINE 24"- MODIFIED URETHANE

 

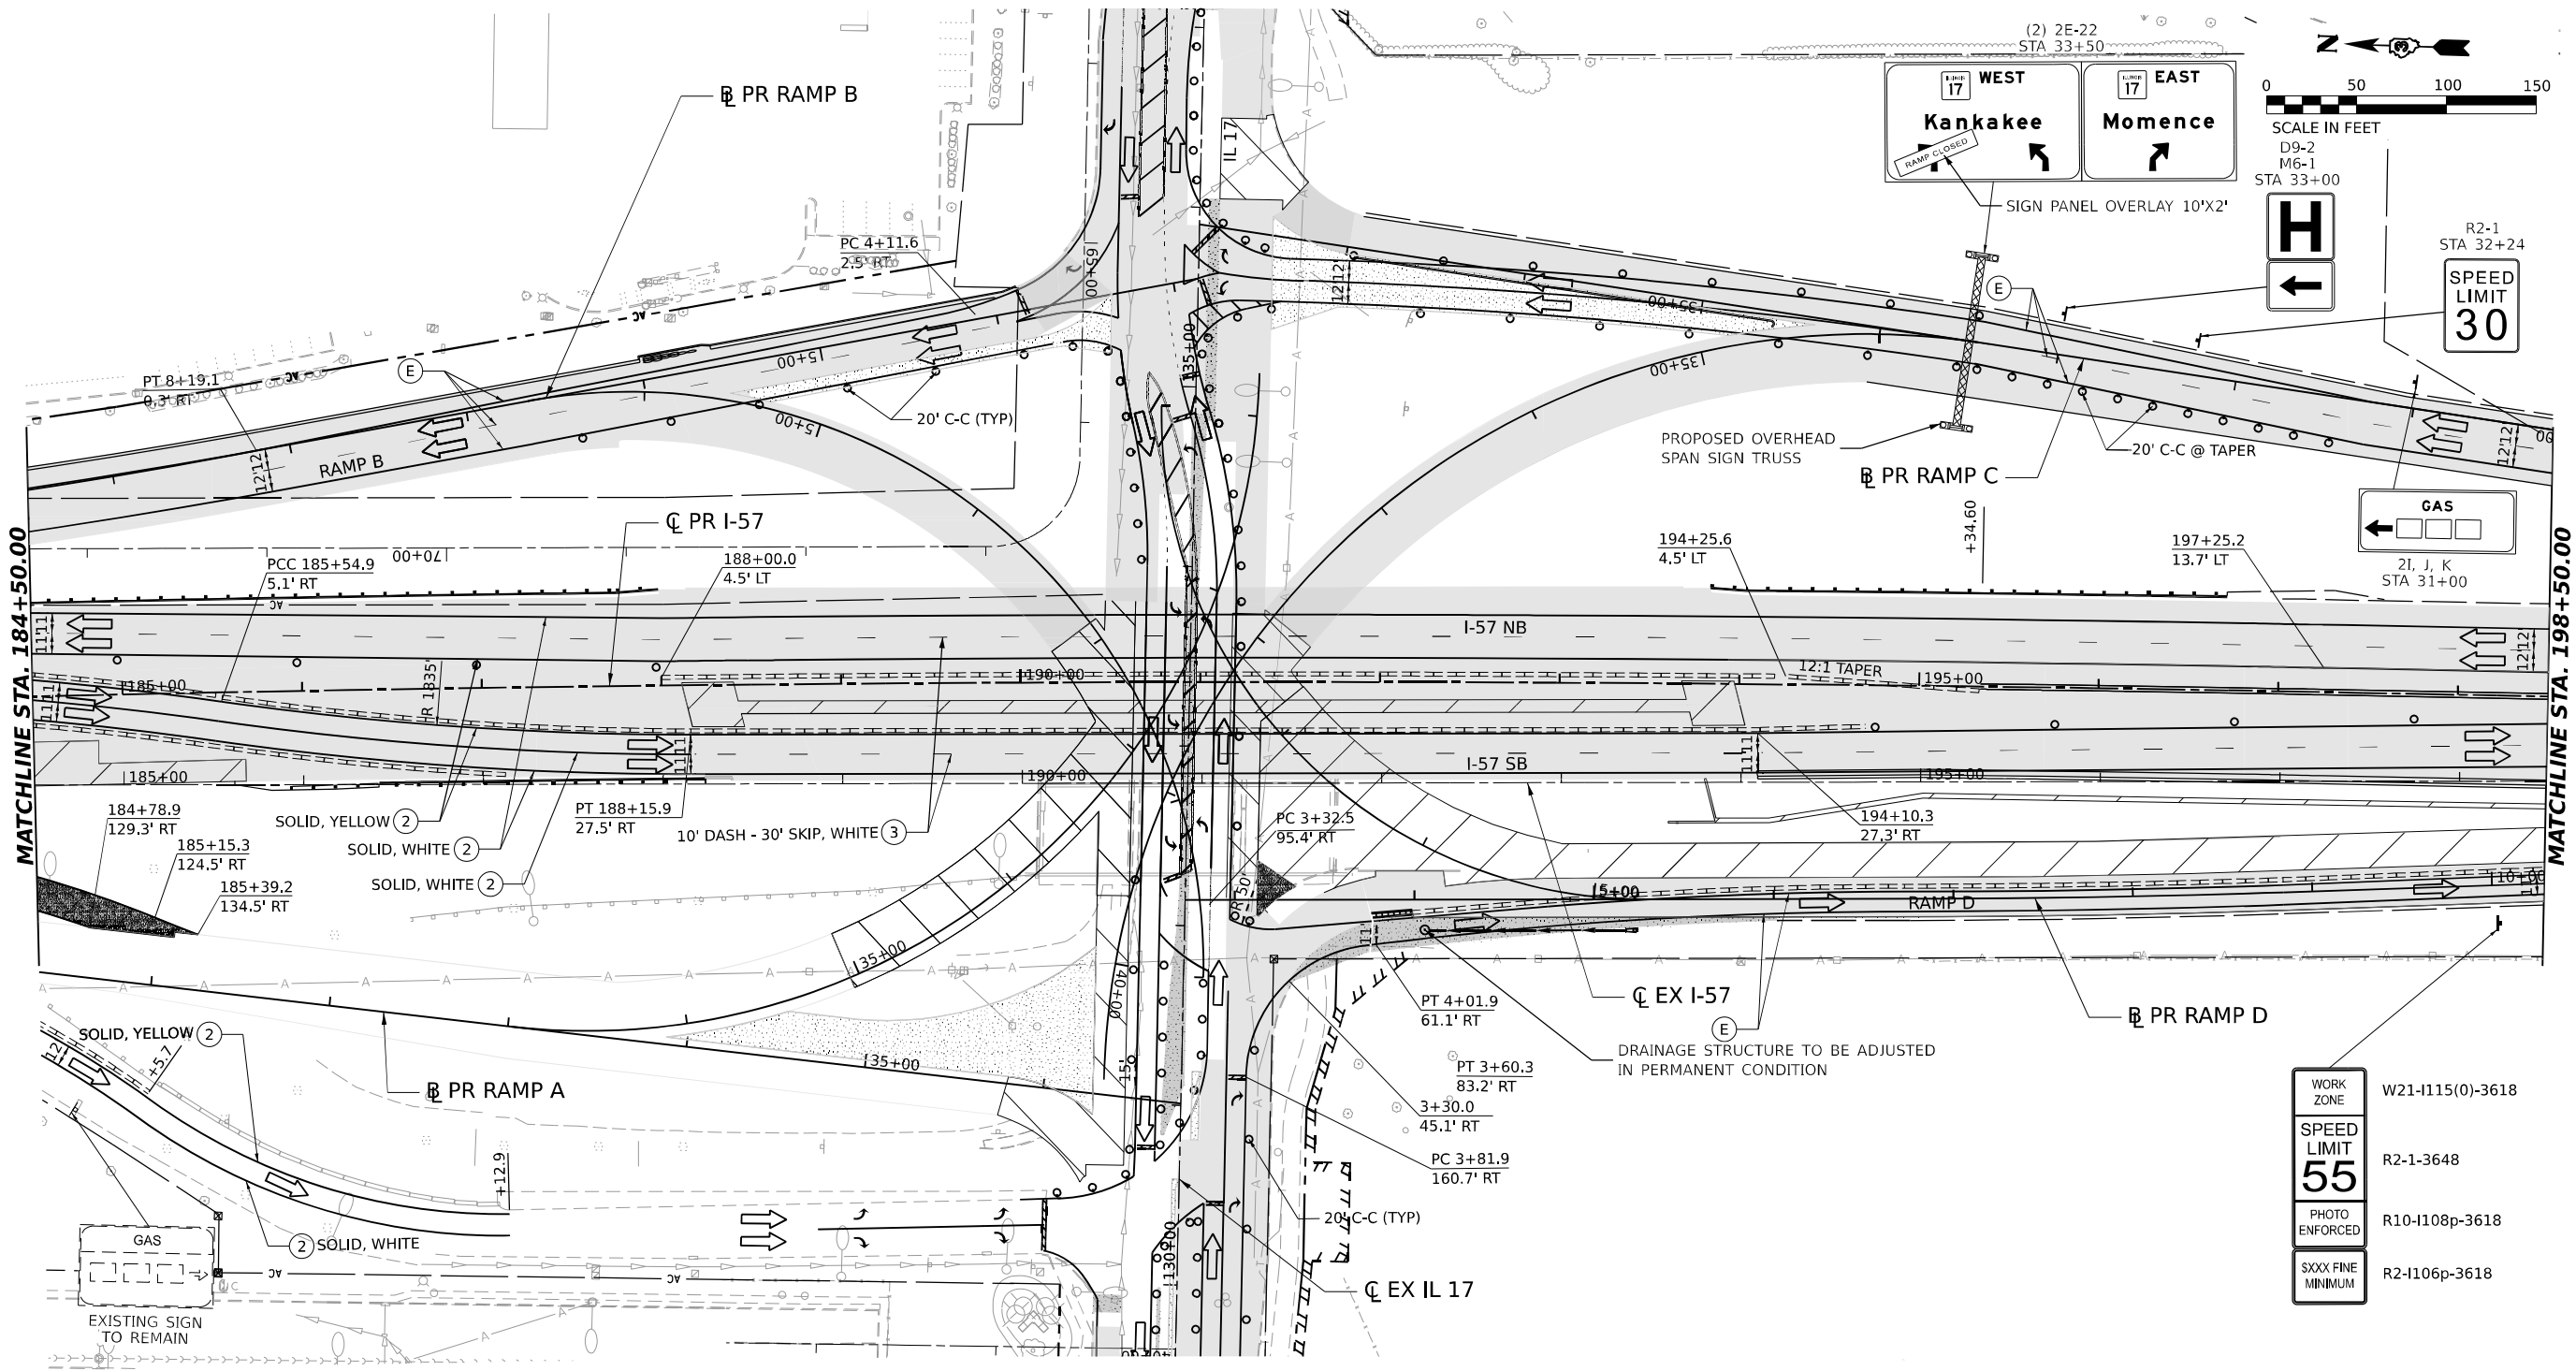

LEGEND

- DIRECTION OF TRAFFIC
- WORK AREA
- TEMPORARY PAVEMENT CONSTRUCTED IN THIS STAGE
- TEMPORARY PAVEMENT CONSTRUCTED IN PREVIOUS STAGE
- PROPOSED PAVEMENT CONSTRUCTED IN PREVIOUS STAGE
- ARROW BOARD
- IMPACT ATTENUATORS, TEMPORARY (NON-REDIRECTIVE), TEST LEVEL 3
- RUMBLE STRIPS
- TEMPORARY CONCRETE BARRIER
- TYPE III BARRICADE WITH FLASHING LIGHTS
- MONO-DIRECTIONAL FLASHING LIGHT

- DIRECTIONAL INDICATOR BARRICADE WITH STEADY BURNING MONODIRECTIONAL LIGHT AT 50' CENTERS UNLESS OTHERWISE NOTED ON PLANS
- DRUMS WITH STEADY-BURN MONODIRECTIONAL LIGHT AT 50' CENTERS UNLESS OTHERWISE NOTED ON PLANS
- DRUMS AT 50' CENTERS UNLESS OTHERWISE NOTED ON PLANS
- VERTICAL PANELS WITH STEADY-BURN MONODIRECTIONAL LIGHT AT 50' CENTERS UNLESS OTHERWISE NOTED ON PLANS
- PROPOSED SIGN/ COMMERCIAL DRIVEWAY ENTRANCE SIGN
- (O) INDICATES FLUORESCENT ORANGE SIGN SHEETING

TEMPORARY PAVEMENT MARKING LEGEND

- (E) EXISTING PAVEMENT MARKING OR PAVEMENT MARKING FROM PREVIOUS STAGE
- (P) PROPOSED PERMANENT PAVEMENT MARKING (SEE PAVEMENT MARKING PLANS)
- (1) TEMPORARY PAVEMENT MARKING LETTERS AND SYMBOLS - MODIFIED URETHANE
- (2) TEMPORARY PAVEMENT MARKING - LINE 4" - MODIFIED URETHANE
- (3) TEMPORARY PAVEMENT MARKING - LINE 6" - MODIFIED URETHANE
- (4) TEMPORARY PAVEMENT MARKING - LINE 8" - MODIFIED URETHANE
- (5) TEMPORARY PAVEMENT MARKING - LINE 12" - MODIFIED URETHANE
- (6) TEMPORARY PAVEMENT MARKING - LINE 24" - MODIFIED URETHANE

WORK ZONE	W21-I115(0)-3618
SPEED LIMIT	R2-1-3648
PHOTO ENFORCED	R10-I108p-3618
XXXX FINE MINIMUM	R2-I106p-3618





USER NAME	= SALASL	DESIGNED	- CS
		DRAWN	- CS
PLOT SCALE	= 0.16666633 ' / IN.	CHECKED	- DH
PLOT DATE	= 4/23/2026	DATE	- 04/22/2026

STATE OF ILLINOIS
DEPARTMENT OF TRANSPORTATION

SUGGESTED STAGES OF CONSTRUCTION AND TRAFFIC CONTROL
STAGE 5A - I-57

SCALE: 1"=50' SHEET . OF SHEETS STA. TO STA.

F.A.I. RTE.	SECTION	COUNTY	TOTAL SHEETS	SHEET NO.
57	(46-3)R.HBK-1&[(46-3)HB-5]HB-1	KANKAKEE	1183	250
CONTRACT NO. 66863				
ILLINOIS FED. AID PROJECT				

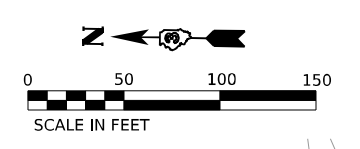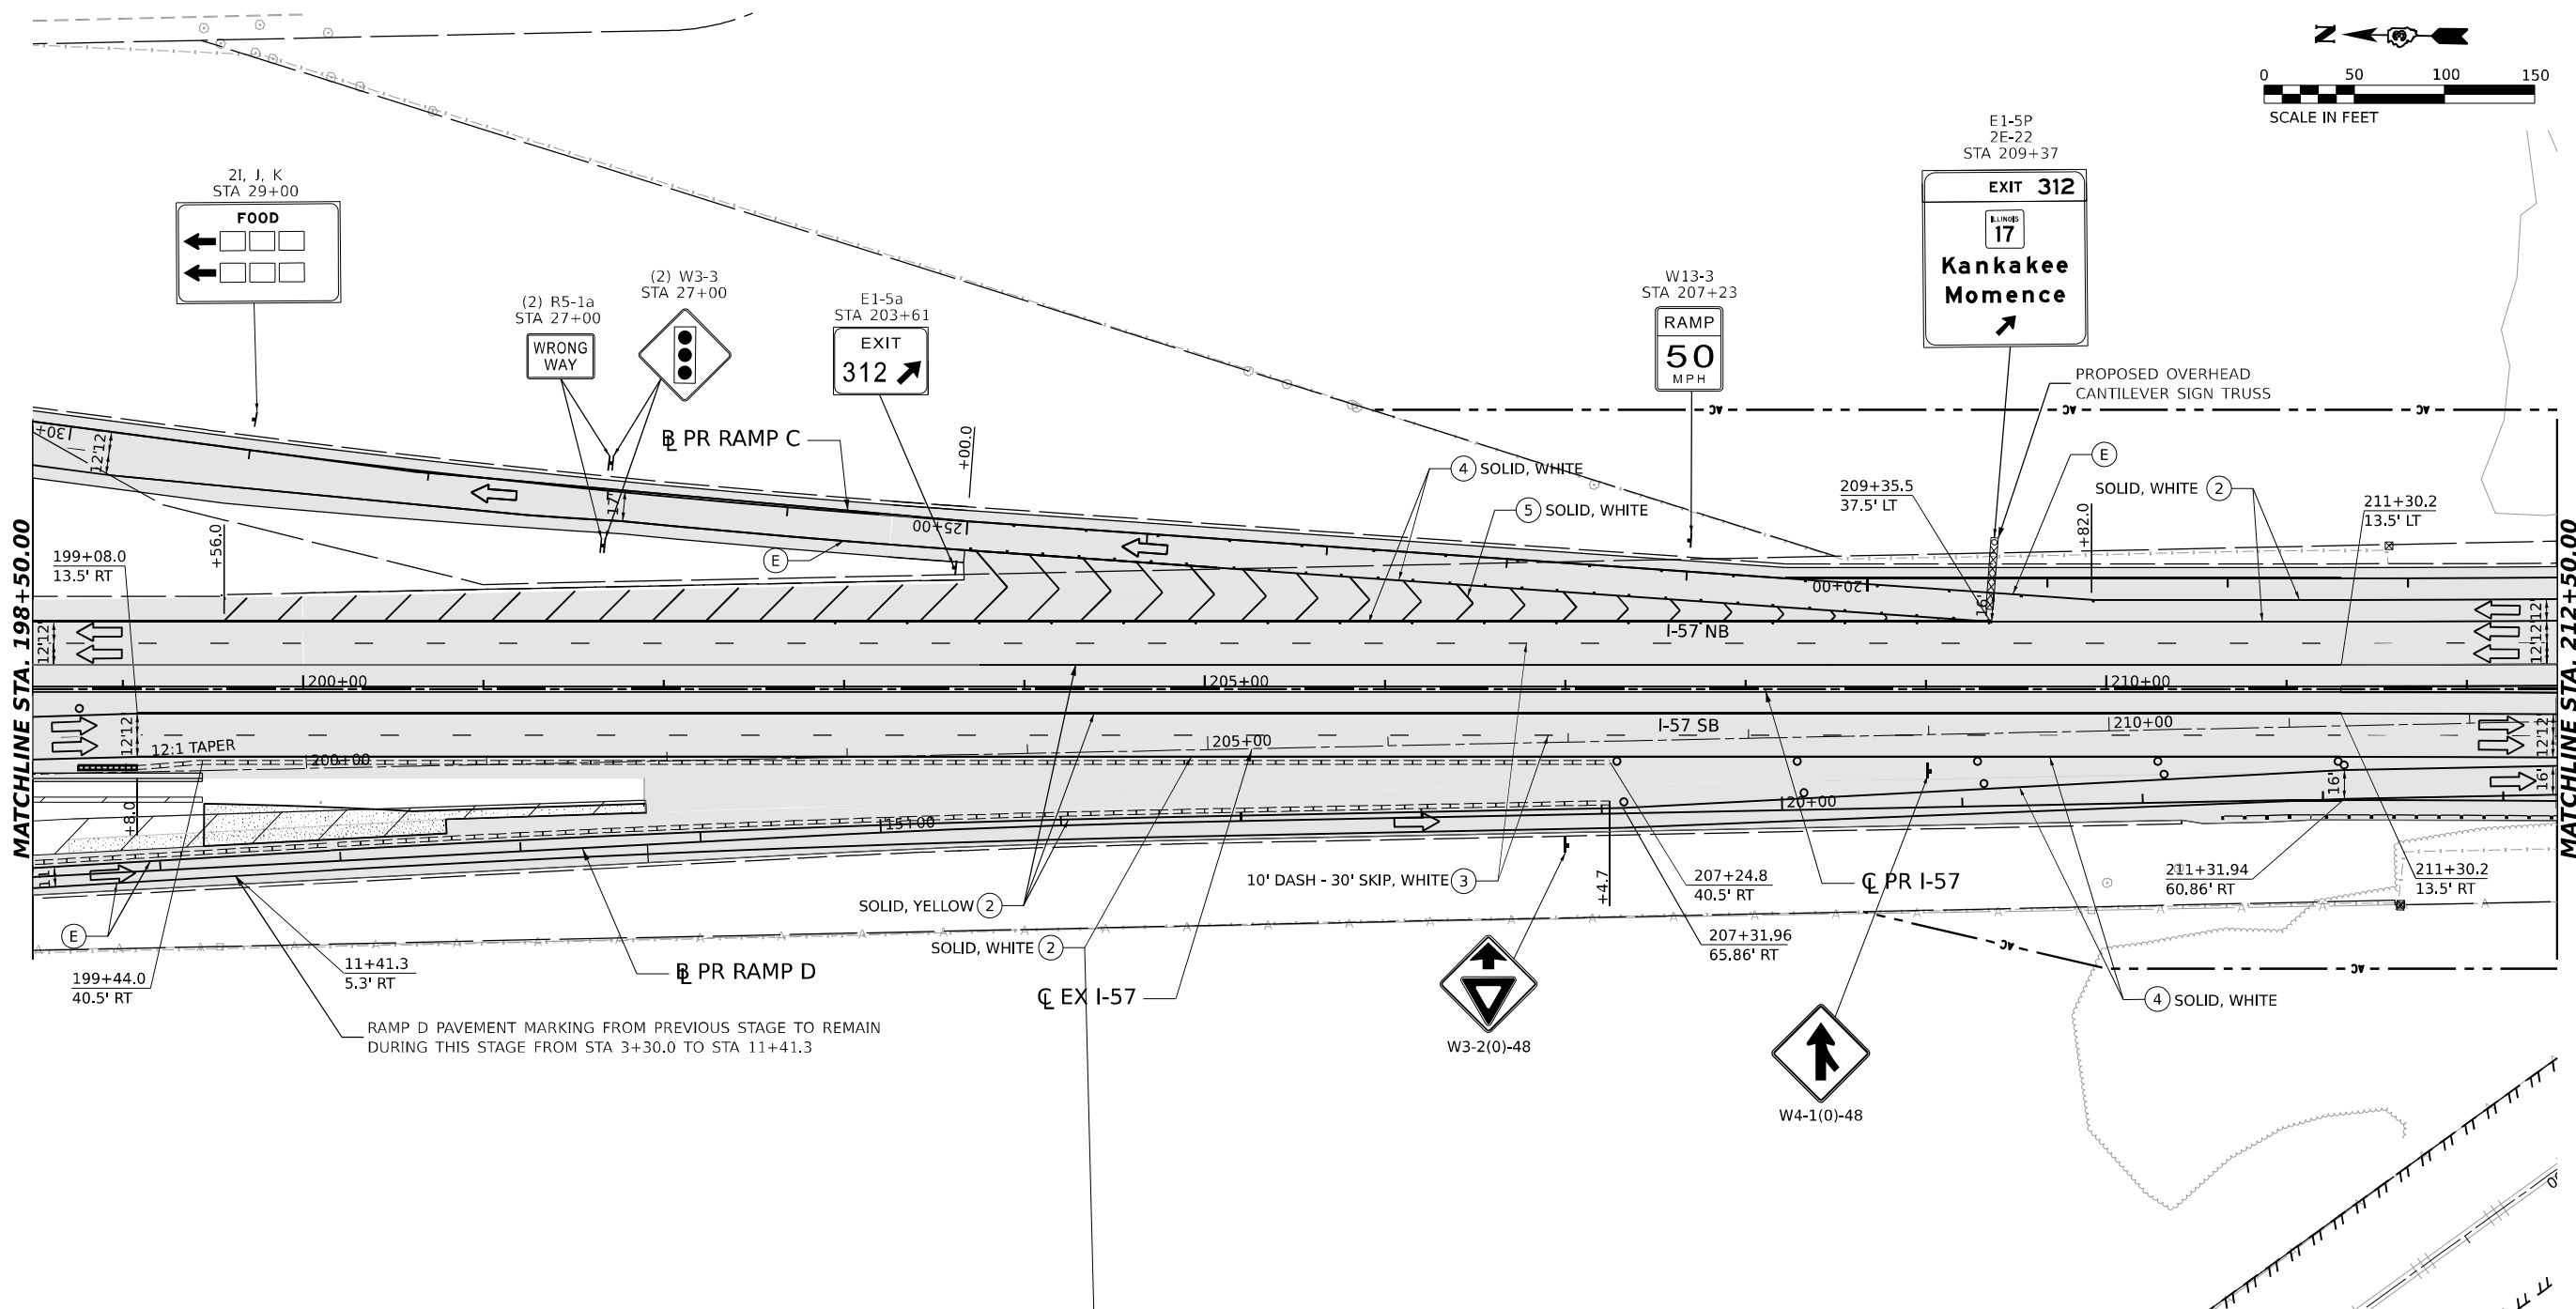

LEGEND

- DIRECTION OF TRAFFIC
- WORK AREA
- TEMPORARY PAVEMENT CONSTRUCTED IN THIS STAGE
- TEMPORARY PAVEMENT CONSTRUCTED IN PREVIOUS STAGE
- PROPOSED PAVEMENT CONSTRUCTED IN PREVIOUS STAGE
- ARROW BOARD
- IMPACT ATTENUATORS, TEMPORARY (NON-REDIRECTIVE), TEST LEVEL 3
- RUMBLE STRIPS
- TEMPORARY CONCRETE BARRIER
- TYPE III BARRICADE WITH FLASHING LIGHTS
- MONO-DIRECTIONAL FLASHING LIGHT


- DIRECTIONAL INDICATOR BARRICADE WITH STEADY BURNING MONODIRECTIONAL LIGHT AT 50' CENTERS UNLESS OTHERWISE NOTED ON PLANS
- DRUMS WITH STEADY-BURN MONODIRECTIONAL LIGHT AT 50' CENTERS UNLESS OTHERWISE NOTED ON PLANS
- DRUMS AT 50' CENTERS UNLESS OTHERWISE NOTED ON PLANS
- VERTICAL PANELS WITH STEADY-BURN MONODIRECTIONAL LIGHT AT 50' CENTERS UNLESS OTHERWISE NOTED ON PLANS
- PROPOSED SIGN/ COMMERCIAL DRIVEWAY ENTRANCE SIGN
- (O) INDICATES FLUORESCENT ORANGE SIGN SHEETING

TEMPORARY PAVEMENT MARKING LEGEND


- (E) EXISTING PAVEMENT MARKING OR PAVEMENT MARKING FROM PREVIOUS STAGE
- (P) PROPOSED PERMANENT PAVEMENT MARKING (SEE PAVEMENT MARKING PLANS)
- (1) TEMPORARY PAVEMENT MARKING LETTERS AND SYMBOLS - MODIFIED URETHANE
- (2) TEMPORARY PAVEMENT MARKING - LINE 4" - MODIFIED URETHANE
- (3) TEMPORARY PAVEMENT MARKING - LINE 6" - MODIFIED URETHANE
- (4) TEMPORARY PAVEMENT MARKING - LINE 8" - MODIFIED URETHANE
- (5) TEMPORARY PAVEMENT MARKING - LINE 12" - MODIFIED URETHANE
- (6) TEMPORARY PAVEMENT MARKING - LINE 24" - MODIFIED URETHANE

MODEL: PR I-57 ANGLE - SINGLE PLAN.DWG
FILE NAME: C:\PW\WORK\EXP\2021\TEMP\TEXT\COM\EXP\PR I-57 ANGLE - SINGLE PLAN.DWG

	USER NAME = SALASL	DESIGNED - CS	REVISED -	STATE OF ILLINOIS DEPARTMENT OF TRANSPORTATION	SUGGESTED STAGES OF CONSTRUCTION AND TRAFFIC CONTROL STAGE 5A – I-57				F.A.I. RTE.	SECTION	COUNTY	TOTAL SHEETS	SHEET NO.
		DRAWN - CS	REVISED -						57	(46-3)R.HBK-1&[(46-3)HB-5]HB-1	KANKAKEE	1183	251
	PLOT SCALE = 0.16666633' / IN.	CHECKED - DH	REVISED -		CONTRACT NO. 66863								
	PLOT DATE = 4/23/2026	DATE - 04/22/2026	REVISED -		ILLINOIS FED. AID PROJECT								
					SCALE: 1"=50'	SHEET .	OF	SHEETS	STA.	TO STA.			

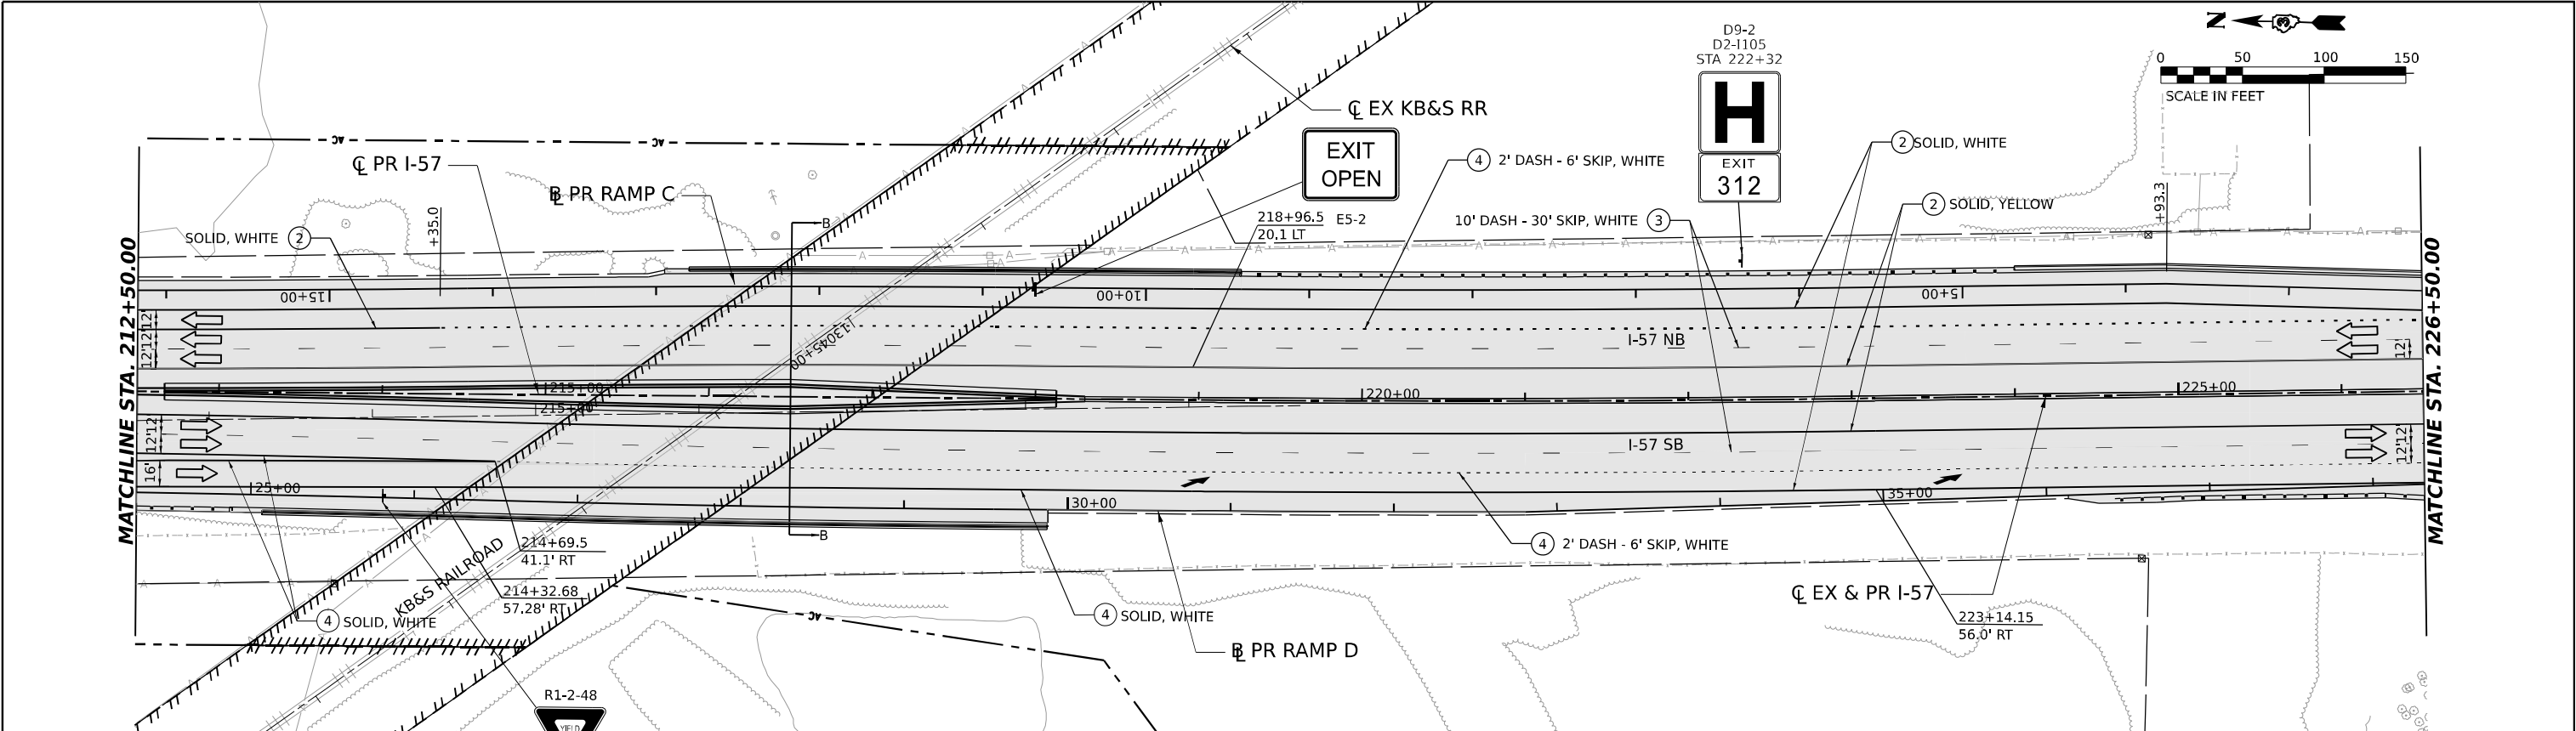


LEGEND

 -  DIRECTION OF TRAFFIC
-  WORK AREA
-  TEMPORARY PAVEMENT CONSTRUCTED IN THIS STAGE
-  TEMPORARY PAVEMENT CONSTRUCTED IN PREVIOUS STAGE
-  PROPOSED PAVEMENT CONSTRUCTED IN PREVIOUS STAGE
-  ARROW BOARD
-  IMPACT ATTENUATORS, TEMPORARY (NON-REDIRECTIVE), TEST LEVEL 3
-  RUMBLE STRIPS
-  TEMPORARY CONCRETE BARRIER
-  TYPE III BARRICADE WITH FLASHING LIGHTS
-  MONO-DIRECTIONAL FLASHING LIGHT
-  DIRECTIONAL INDICATOR BARRICADE WITH STEADY BURNING MONODIRECTIONAL LIGHT AT 50' CENTERS UNLESS OTHERWISE NOTED ON PLANS
-  DRUMS WITH STEADY-BURN MONODIRECTIONAL LIGHT AT 50' CENTERS UNLESS OTHERWISE NOTED ON PLANS
-  DRUMS AT 50' CENTERS UNLESS OTHERWISE NOTED ON PLANS
-  VERTICAL PANELS WITH STEADY-BURN MONODIRECTIONAL LIGHT AT 50' CENTERS UNLESS OTHERWISE NOTED ON PLANS
-  PROPOSED SIGN/ COMMERCIAL DRIVEWAY ENTRANCE SIGN
-  (O) INDICATES FLUORESCENT ORANGE SIGN SHEETING

TEMPORARY PAVEMENT MARKING LEGEND

- (E) EXISTING PAVEMENT MARKING OR PAVEMENT MARKING FROM PREVIOUS STAGE
(P) PROPOSED PERMANENT PAVEMENT MARKING (SEE PAVEMENT MARKING PLANS)
(1) TEMPORARY PAVEMENT MARKING LETTERS AND SYMBOLS - MODIFIED URETHANE
(2) TEMPORARY PAVEMENT MARKING - LINE 4" - MODIFIED URETHANE
(3) TEMPORARY PAVEMENT MARKING - LINE 6" - MODIFIED URETHANE
(4) TEMPORARY PAVEMENT MARKING - LINE 8" - MODIFIED URETHANE
(5) TEMPORARY PAVEMENT MARKING - LINE 12" - MODIFIED URETHANE
(6) TEMPORARY PAVEMENT MARKING - LINE 24" - MODIFIED URETHANE

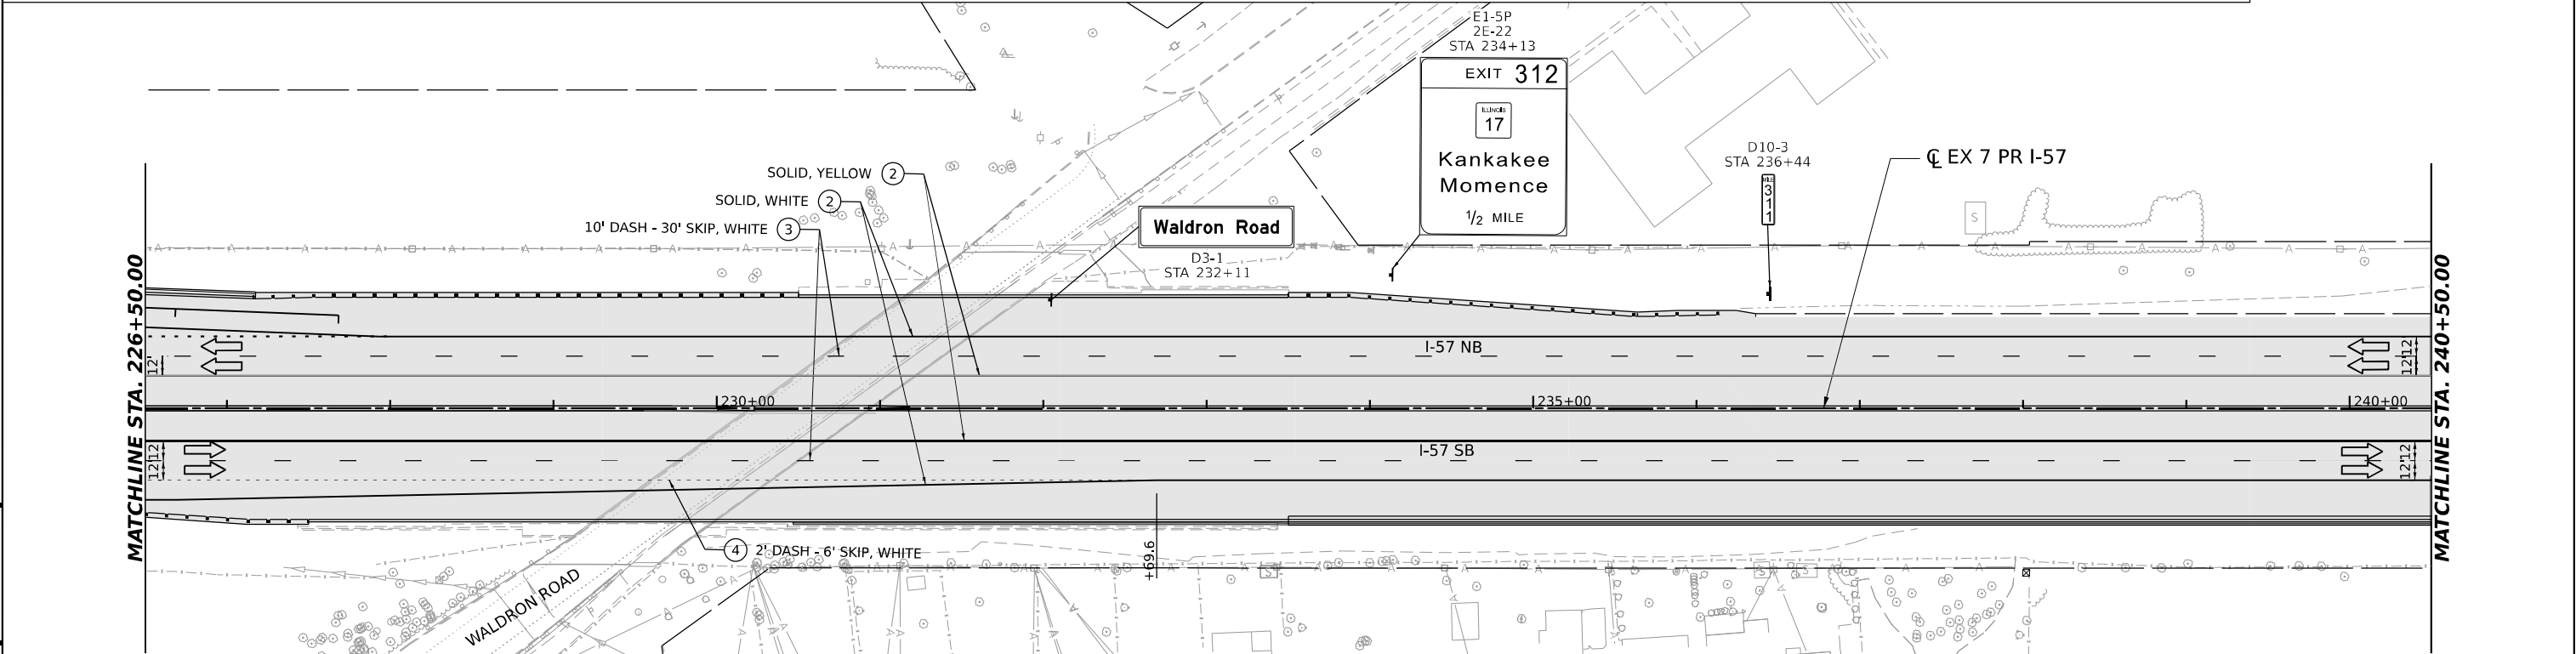

MODEL: PR I-57 DOUBLE - DBL RN.06
FILE NAME: C:\PW\WORK\EXP\27\WENTLEY\COM\EXP\4\W401\1412\UD36863-SHT-MOT5A-5.DGN





USER NAME	= SALASL	DESIGNED	- CS
		DRAWN	- CS
PLOT SCALE	= 0.16666633 "/td> <td>CHECKED</td> <td>- DH</td>	CHECKED	- DH
PLOT DATE	= 4/23/2026	DATE	- 04/22/2026

STATE OF ILLINOIS
DEPARTMENT OF TRANSPORTATION

SUGGESTED STAGES OF CONSTRUCTION AND TRAFFIC CONTROL
STAGE 5A - I-57

SCALE: 1"=50' SHEET . OF SHEETS STA. TO STA.



F.A.I. RTE.	SECTION	COUNTY	TOTAL SHEETS	SHEET NO.
57	(46-3)R.HBK-1&[(46-3)HB-5]HB-1	KANKAKEE	1183	252
CONTRACT NO. 66863				
ILLINOIS FED. AID PROJECT				

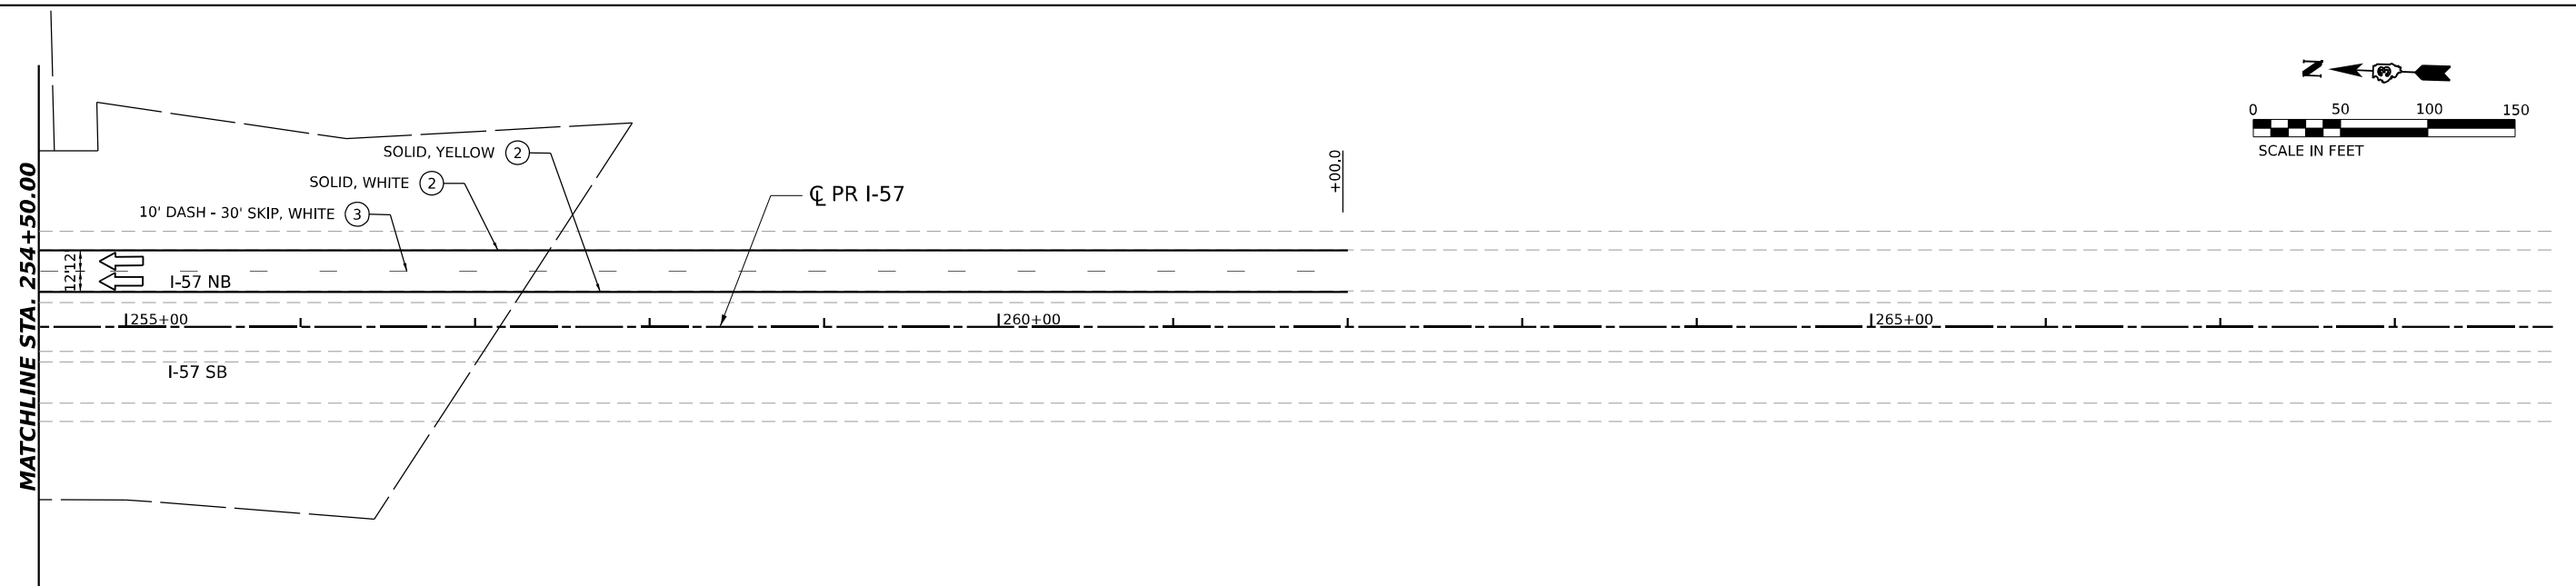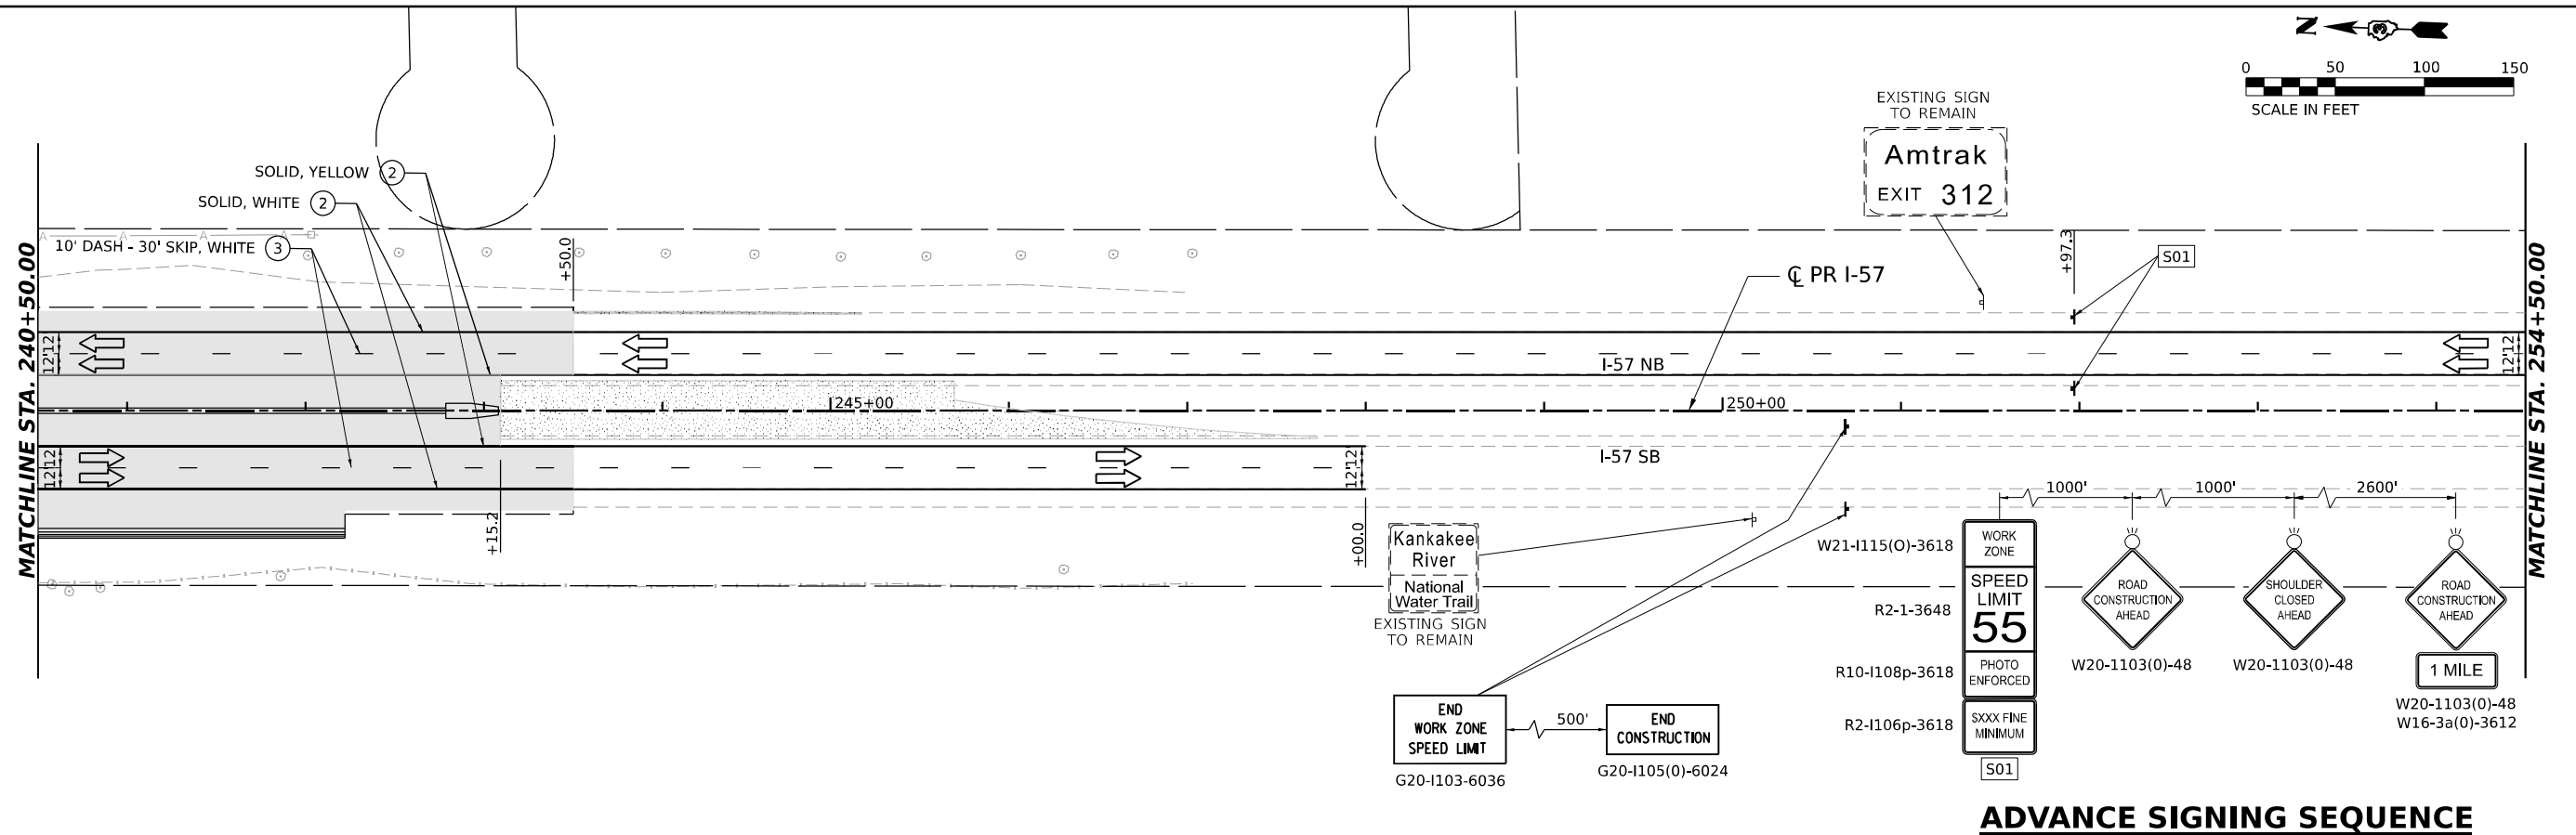



F.A.I. RTE.	SECTION	COUNTY	TOTAL SHEETS	SHEET NO.
57	(46-3)R.HBK-1&[(46-3)HB-5]HB-1	KANKAKEE	1183	253
		CONTRACT NO. 66863		
		ILLINOIS	FED. AID PROJECT	

W20-1103(0)-48 W20-5L(0)-48 W21-1(0)-48

ADVANCE SIGNING SEQUENCE

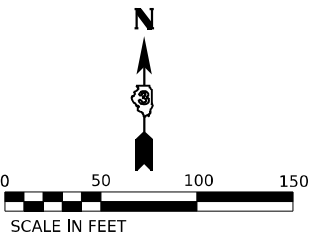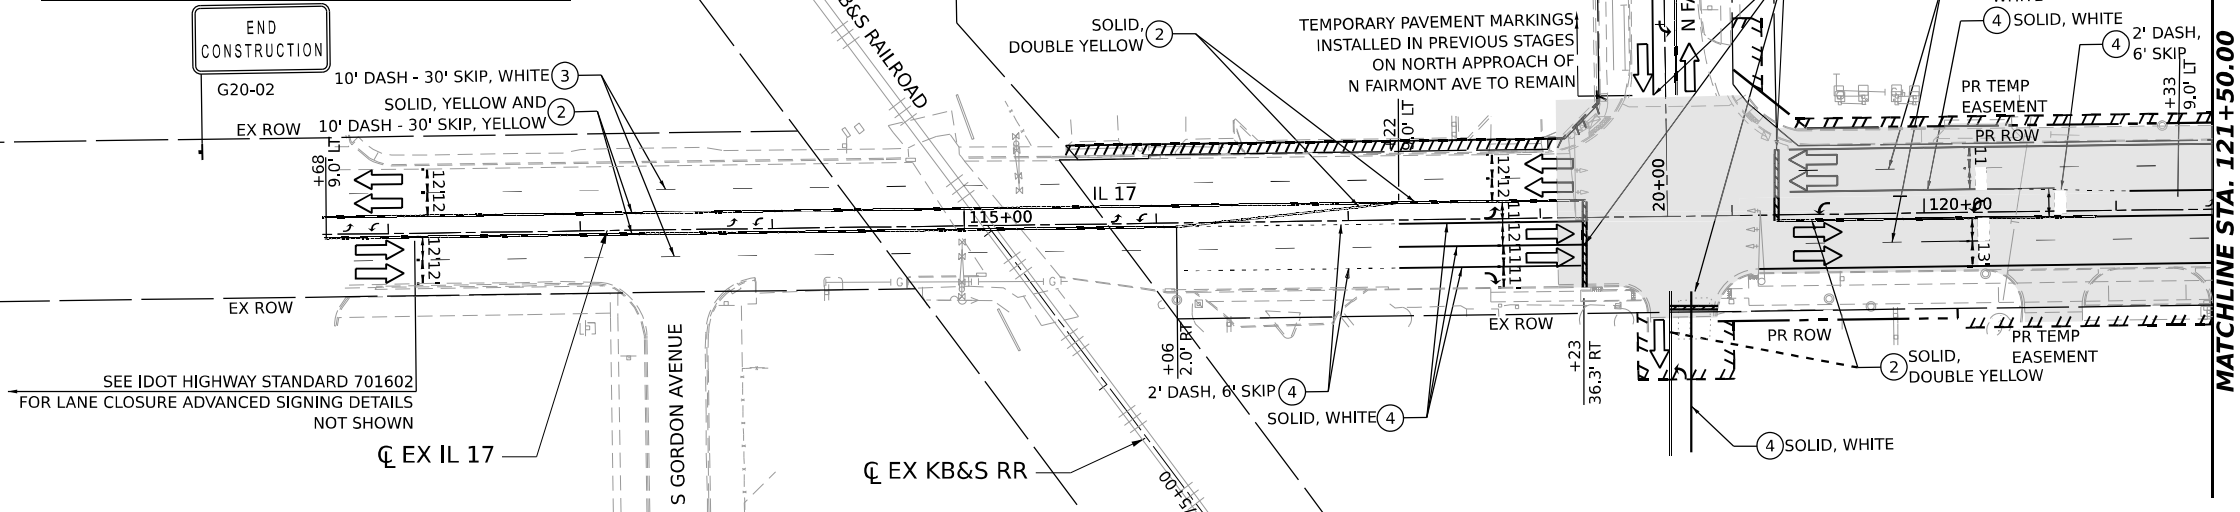

LEGEND		TEMPORARY PAVEMENT MARKING LEGEND	
	DIRECTION OF TRAFFIC	(E) EXISTING PAVEMENT MARKING OR PAVEMENT MARKING FROM PREVIOUS STAGE	
	WORK AREA	(P) PROPOSED PERMANENT PAVEMENT MARKING (SEE PAVEMENT MARKING PLANS)	
	TEMPORARY PAVEMENT CONSTRUCTED IN THIS STAGE	(1) TEMPORARY PAVEMENT MARKING LETTERS AND SYMBOLS - MODIFIED URETHANE	
	TEMPORARY PAVEMENT CONSTRUCTED IN PREVIOUS STAGE	(2) TEMPORARY PAVEMENT MARKING - LINE 4" - MODIFIED URETHANE	
	PROPOSED PAVEMENT CONSTRUCTED IN PREVIOUS STAGE	(3) TEMPORARY PAVEMENT MARKING - LINE 6" - MODIFIED URETHANE	
	ARROW BOARD	(4) TEMPORARY PAVEMENT MARKING - LINE 8" - MODIFIED URETHANE	
	IMPACT ATTENUATORS, TEMPORARY (NON-REDIRECTIVE), TEST LEVEL 3	(5) TEMPORARY PAVEMENT MARKING - LINE 12"- MODIFIED URETHANE	
	RUMBLE STRIPS	(6) TEMPORARY PAVEMENT MARKING - LINE 24"- MODIFIED URETHANE	
	TEMPORARY CONCRETE BARRIER		
	TYPE III BARRICADE WITH FLASHING LIGHTS		
	MONO-DIRECTIONAL FLASHING LIGHT		
	DIRECTIONAL INDICATOR BARRICADE WITH STEADY BURNING MONODIRECTIONAL LIGHT AT 50' CENTERS UNLESS OTHERWISE NOTED ON PLANS		
	DRUMS WITH STEADY-BURN MONODIRECTIONAL LIGHT AT 50' CENTERS UNLESS OTHERWISE NOTED ON PLANS		
	DRUMS AT 50' CENTERS UNLESS OTHERWISE NOTED ON PLANS		
	VERTICAL PANELS WITH STEADY-BURN MONODIRECTIONAL LIGHT AT 50' CENTERS UNLESS OTHERWISE NOTED ON PLANS		
	PROPOSED SIGN/ COMMERCIAL DRIVEWAY ENTRANCE SIGN		
	(O) INDICATES FLUORESCENT ORANGE SIGN SHEETING		

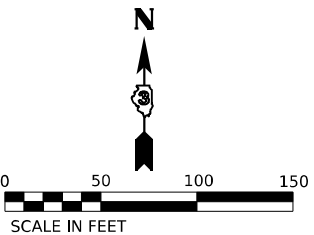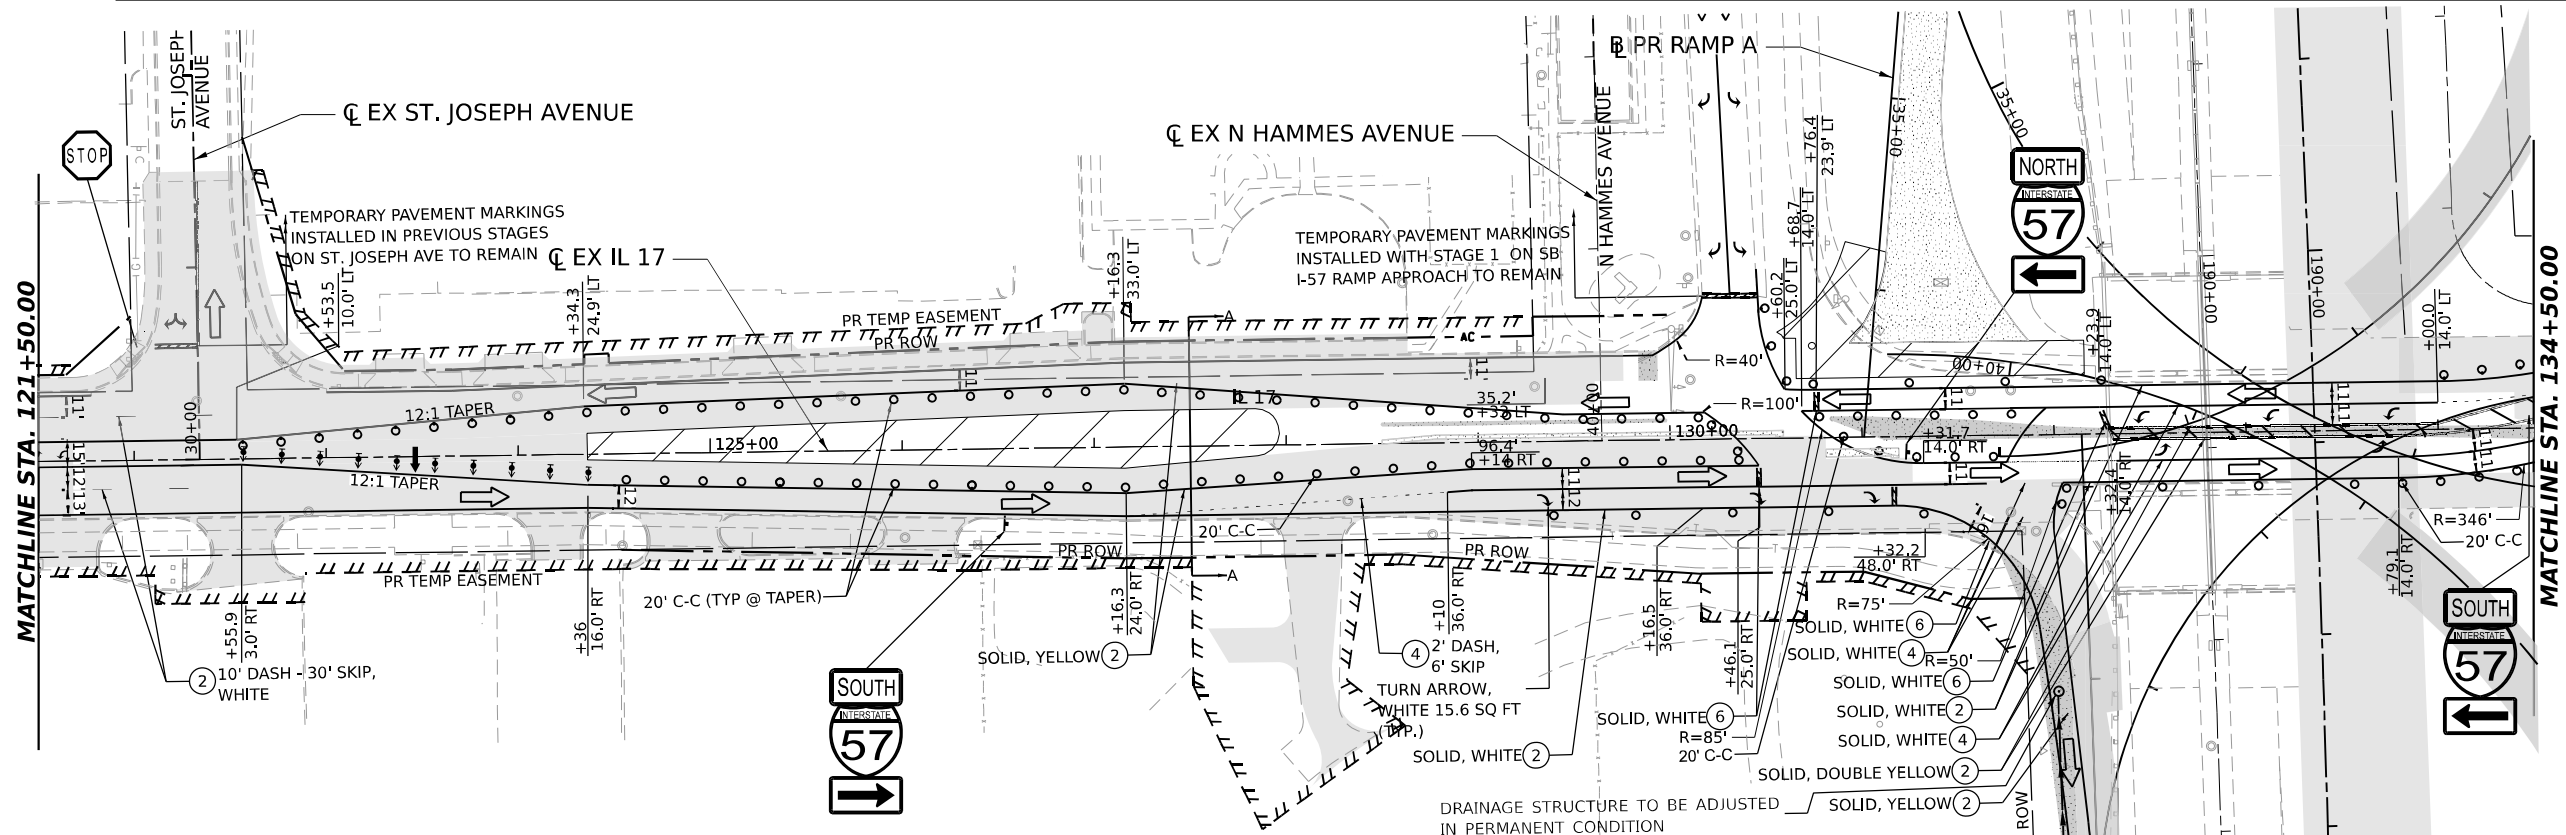

MODEL: IL 17 DOUBLE - DBL - PLAN 08-10
FILE NAME: C:\P\WORK\KANKAKEE\PROJECT\EX.COM\134+50\134+50-5A-07.DGN




USER NAME	= SALASL	DESIGNED	- TNS	REVISED	-
		DRAWN	- TNS	REVISED	-
PLOT SCALE	= 0.16666633 ' / IN.	CHECKED	- FBN	REVISED	-
PLOT DATE	= 4/23/2026	DATE	- 04/22/2026	REVISED	-

STATE OF ILLINOIS
DEPARTMENT OF TRANSPORTATION

SUGGESTED STAGES OF CONSTRUCTION AND TRAFFIC CONTROL
STAGE 5A - ILLINOIS ROUTE 17

SCALE: 1"=50' SHEET OF SHEETS STA. TO STA.

F.A.I. RTE.	SECTION	COUNTY	TOTAL SHEETS	SHEET NO.
57	(46-3)R.HBK-1&[(46-3)HB-5]HB-1	KANKAKEE	1183	254
CONTRACT NO. 66863				
ILLINOIS FED. AID PROJECT				

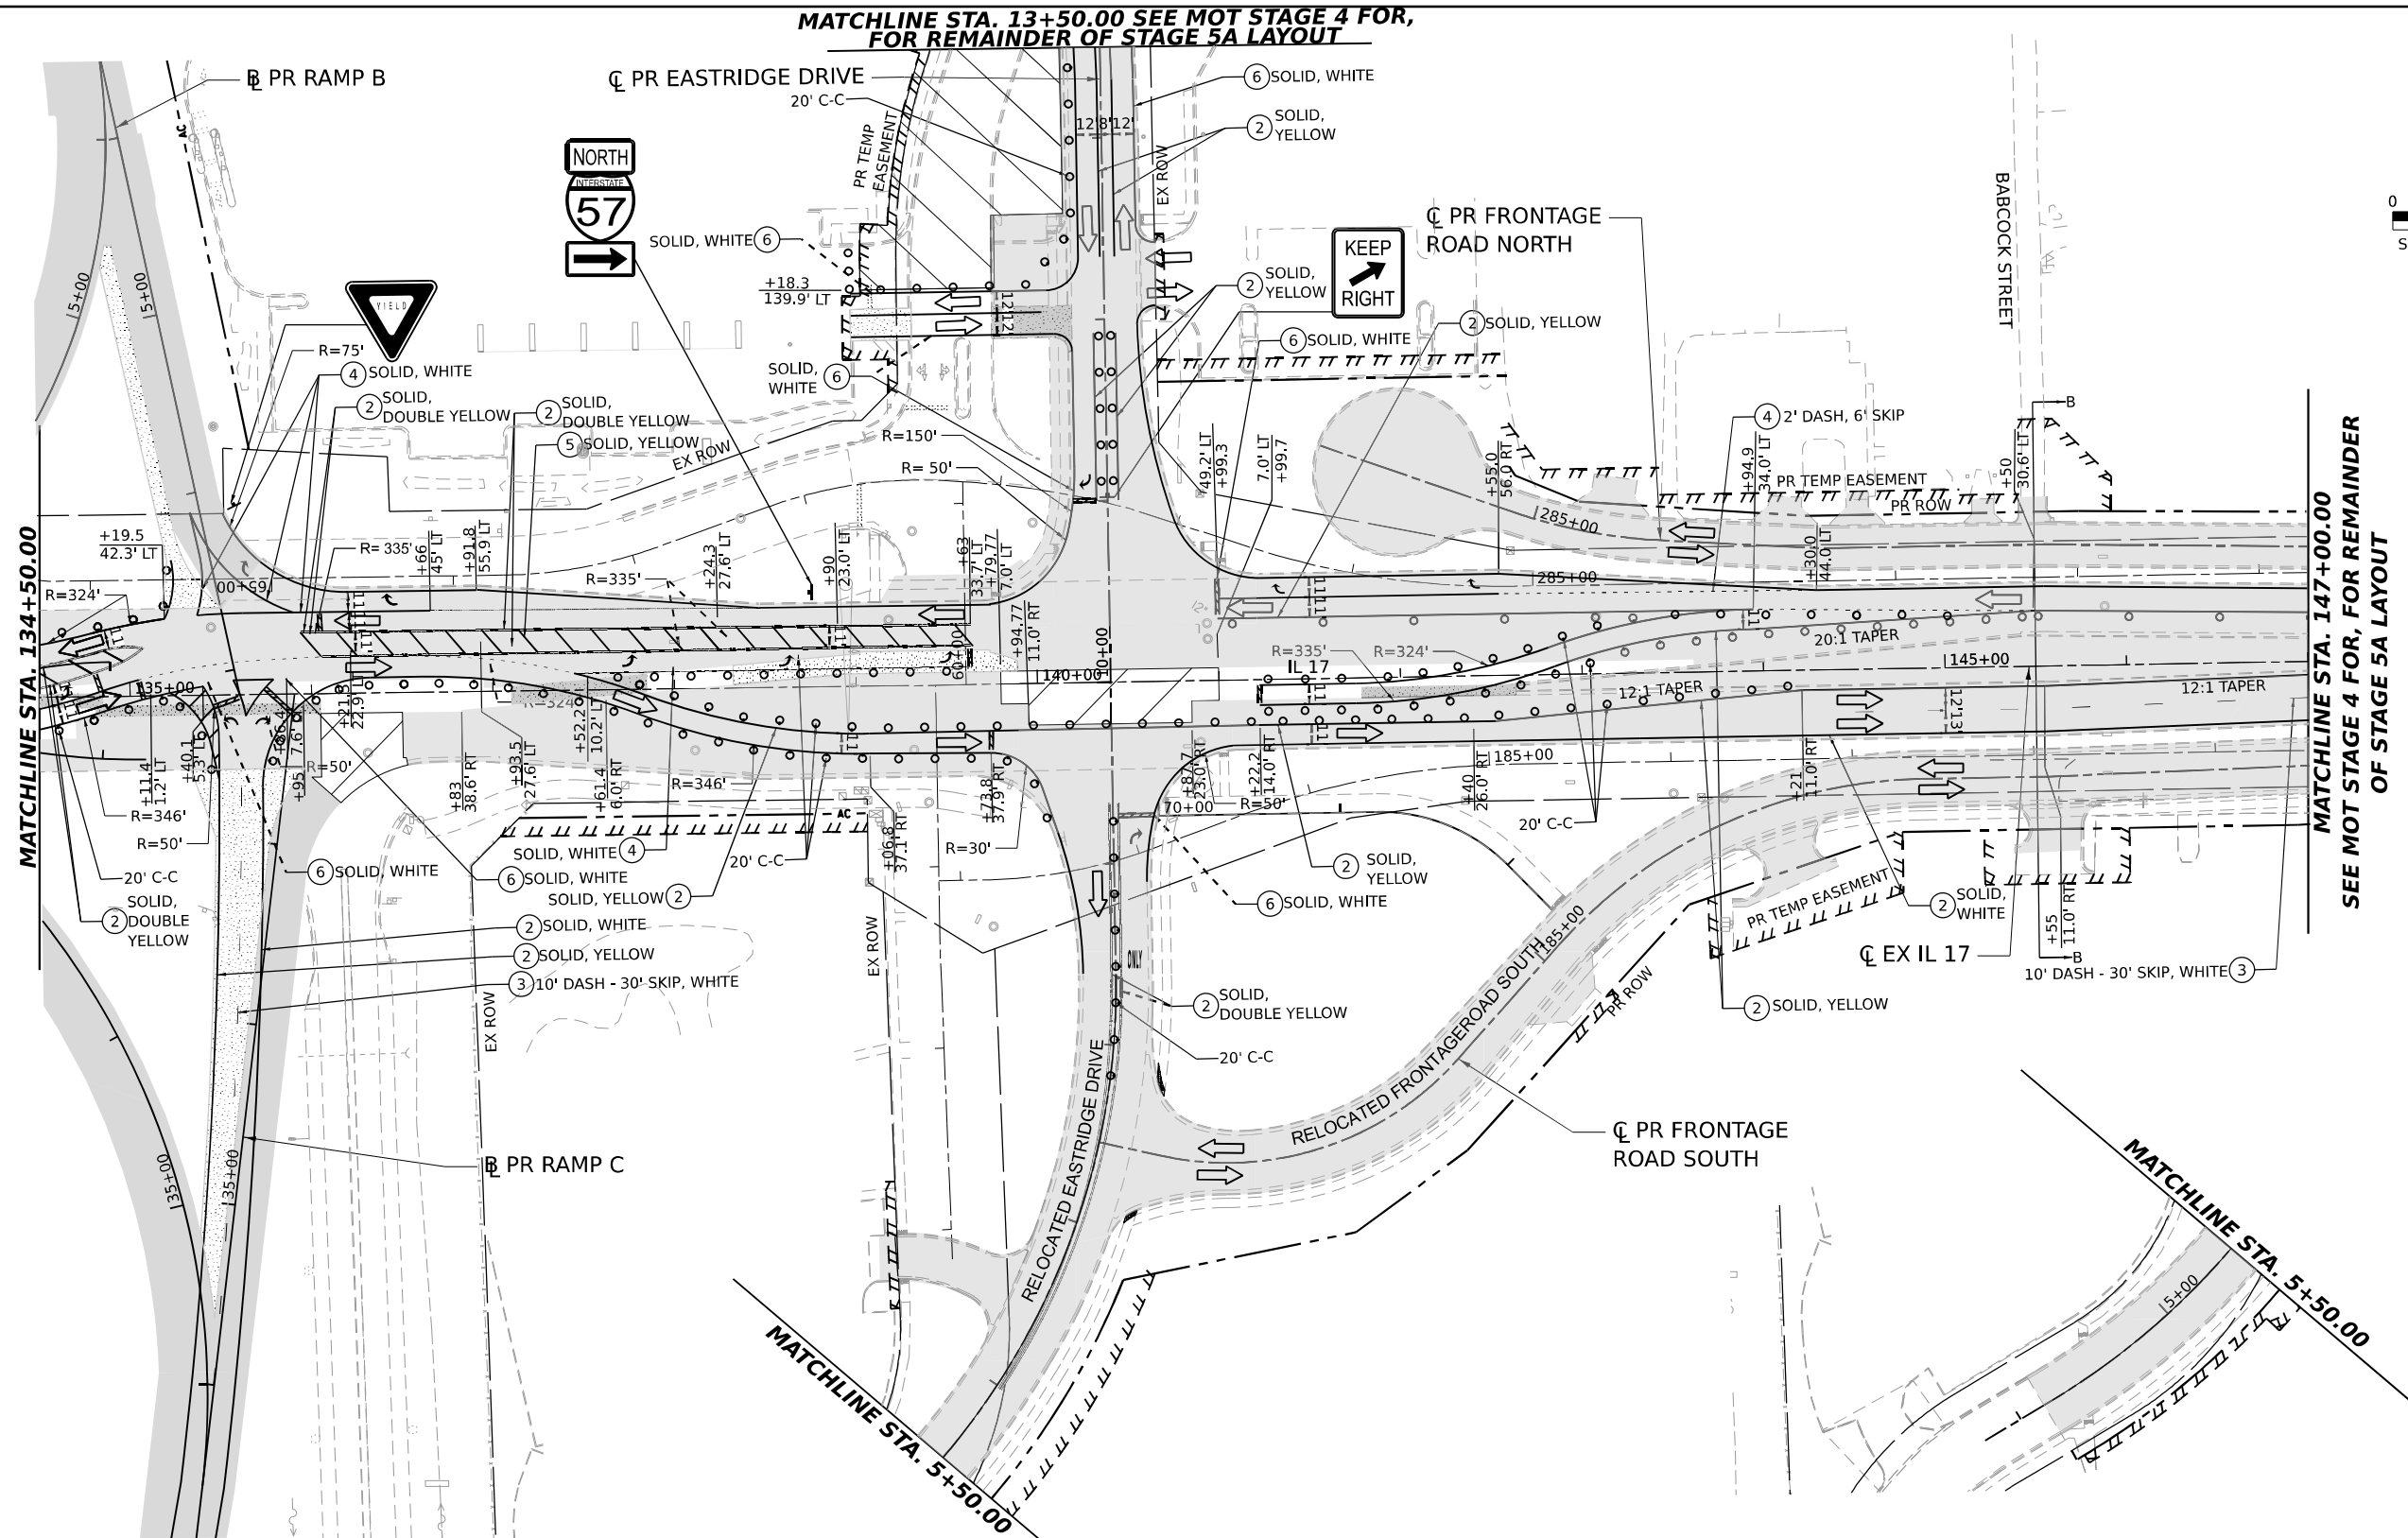

LEGEND

DIRECTION OF TRAFFIC

WORK AREA

TEMPORARY PAVEMENT CONSTRUCTED IN THIS STAGE

TEMPORARY PAVEMENT CONSTRUCTED IN PREVIOUS STAGE

PROPOSED PAVEMENT CONSTRUCTED IN PREVIOUS STAGE

ARROW BOARD

IMPACT ATTENUATORS, TEMPORARY (NON-REDIRECTIVE), TEST LEVEL 3

RUMBLE STRIPS

TEMPORARY CONCRETE BARRIER

TYPE III BARRICADE WITH FLASHING LIGHTS

MONO-DIRECTIONAL FLASHING LIGHT

DIRECTIONAL INDICATOR BARRICADE WITH STEADY BURNING MONODIRECTIONAL LIGHT AT 50' CENTERS UNLESS OTHERWISE NOTED ON PLANS

DRUMS WITH STEADY-BURN MONODIRECTIONAL LIGHT AT 50' CENTERS UNLESS OTHERWISE NOTED ON PLANS

DRUMS AT 50' CENTERS UNLESS OTHERWISE NOTED ON PLANS

VERTICAL PANELS WITH STEADY-BURN MONODIRECTIONAL LIGHT AT 50' CENTERS UNLESS OTHERWISE NOTED ON PLANS

PROPOSED SIGN/ COMMERCIAL DRIVEWAY ENTRANCE SIGN

(O) INDICATES FLUORESCENT ORANGE SIGN SHEETING

TEMPORARY PAVEMENT MARKING LEGEND

(E) EXISTING PAVEMENT MARKING OR PAVEMENT MARKING FROM PREVIOUS STAGE

(P) PROPOSED PERMANENT PAVEMENT MARKING (SEE PAVEMENT MARKING PLANS)

(1) TEMPORARY PAVEMENT MARKING LETTERS AND SYMBOLS - MODIFIED URETHANE

(2) TEMPORARY PAVEMENT MARKING - LINE 4" - MODIFIED URETHANE


(3) TEMPORARY PAVEMENT MARKING - LINE 6" - MODIFIED URETHANE

(4) TEMPORARY PAVEMENT MARKING - LINE 8" - MODIFIED URETHANE

(5) TEMPORARY PAVEMENT MARKING - LINE 12" - MODIFIED URETHANE

(6) TEMPORARY PAVEMENT MARKING - LINE 24" - MODIFIED URETHANE

MODEL: IL 17 DOUBLE - PLAN 11
FILE NAME: C:\P\WORK\EX-24\BENTLEY\COM\EX-24\12\368663-SHT-MOT5A-08.DGN

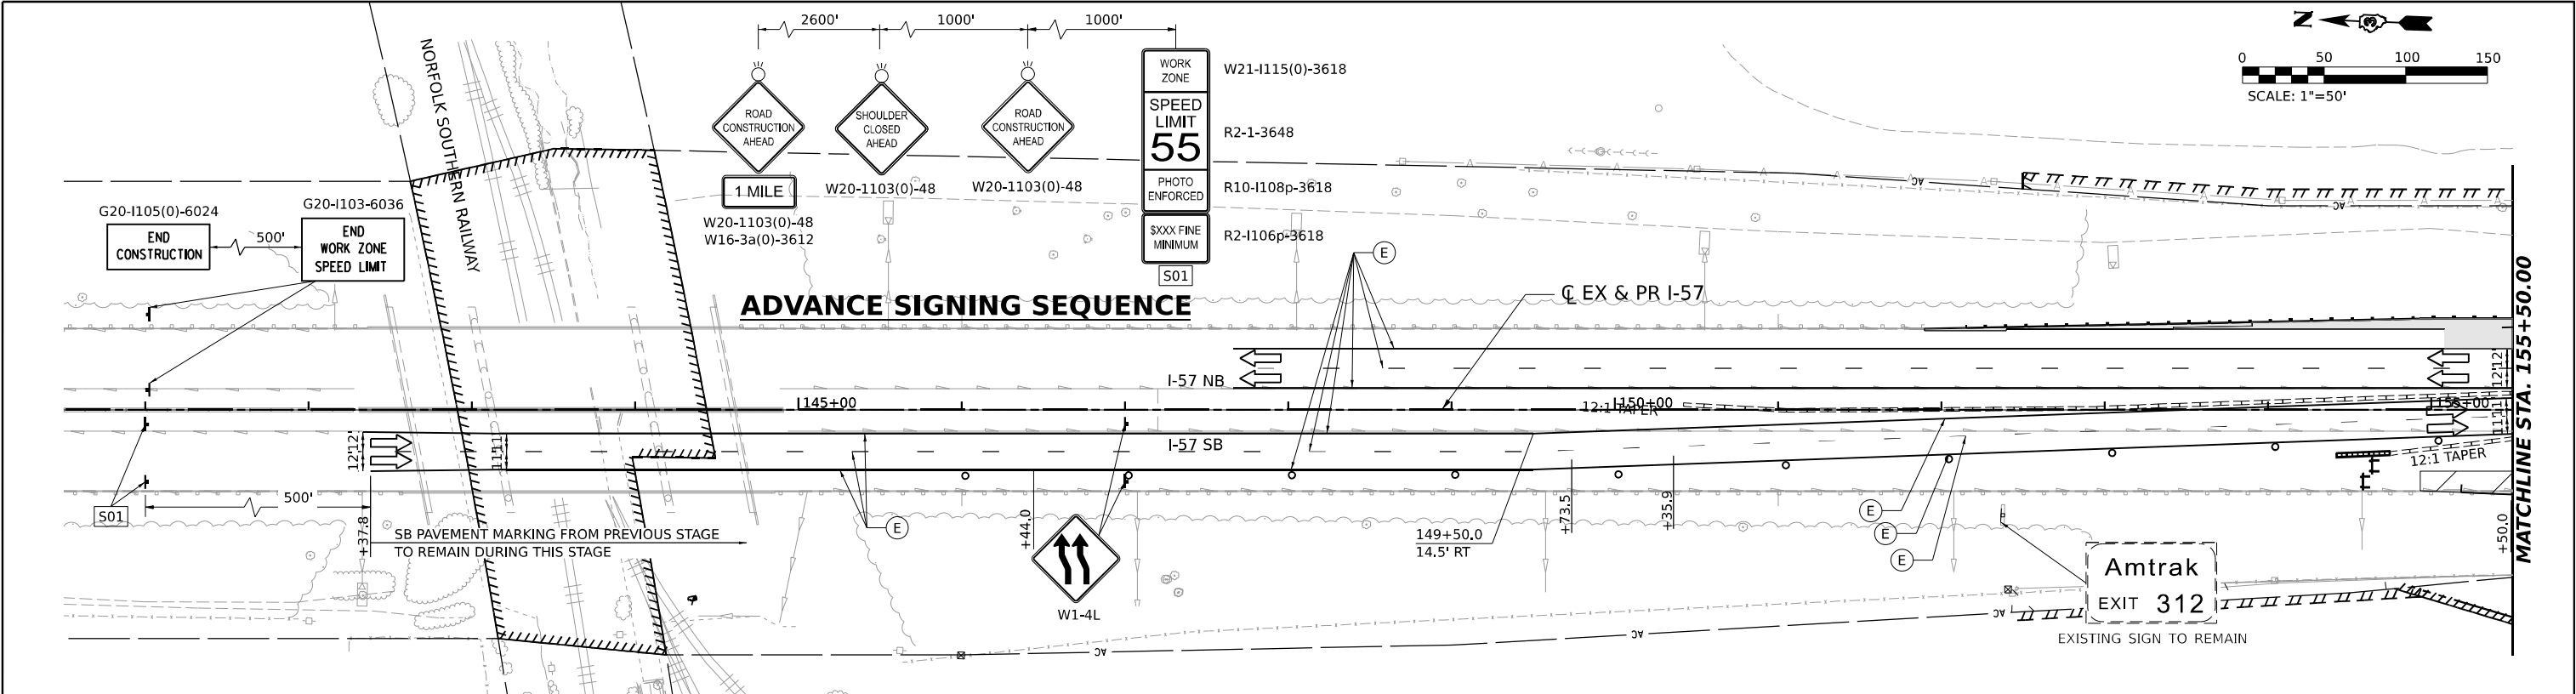


LEGEND



- DIRECTION OF TRAFFIC
- WORK AREA
- TEMPORARY PAVEMENT CONSTRUCTED IN THIS STAGE
- TEMPORARY PAVEMENT CONSTRUCTED IN PREVIOUS STAGE
- PROPOSED PAVEMENT CONSTRUCTED IN PREVIOUS STAGE
- ARROW BOARD
- IMPACT ATTENUATORS, TEMPORARY (NON-REDIRECTIVE), TEST LEVEL 3
- RUMBLE STRIPS
- TEMPORARY CONCRETE BARRIER
- TYPE III BARRICADE WITH FLASHING LIGHTS
- MONO-DIRECTIONAL FLASHING LIGHT

- DIRECTIONAL INDICATOR BARRICADE WITH STEADY BURNING MONODIRECTIONAL LIGHT AT 50' CENTERS UNLESS OTHERWISE NOTED ON PLANS
- DRUMS WITH STEADY-BURN MONODIRECTIONAL LIGHT AT 50' CENTERS UNLESS OTHERWISE NOTED ON PLANS
- DRUMS AT 50' CENTERS UNLESS OTHERWISE NOTED ON PLANS
- VERTICAL PANELS WITH STEADY-BURN MONODIRECTIONAL LIGHT AT 50' CENTERS UNLESS OTHERWISE NOTED ON PLANS
- PROPOSED SIGN/ COMMERCIAL DRIVEWAY ENTRANCE SIGN
- (O) INDICATES FLUORESCENT ORANGE SIGN SHEETING

TEMPORARY PAVEMENT MARKING LEGEND

- (E) EXISTING PAVEMENT MARKING OR PAVEMENT MARKING FROM PREVIOUS STAGE
- (P) PROPOSED PERMANENT PAVEMENT MARKING (SEE PAVEMENT MARKING PLANS)
- ① TEMPORARY PAVEMENT MARKING LETTERS AND SYMBOLS - MODIFIED URETHANE
- ② TEMPORARY PAVEMENT MARKING - LINE 4" - MODIFIED URETHANE
- ③ TEMPORARY PAVEMENT MARKING - LINE 6" - MODIFIED URETHANE
- ④ TEMPORARY PAVEMENT MARKING - LINE 8" - MODIFIED URETHANE
- ⑤ TEMPORARY PAVEMENT MARKING - LINE 12" - MODIFIED URETHANE
- ⑥ TEMPORARY PAVEMENT MARKING - LINE 24" - MODIFIED URETHANE

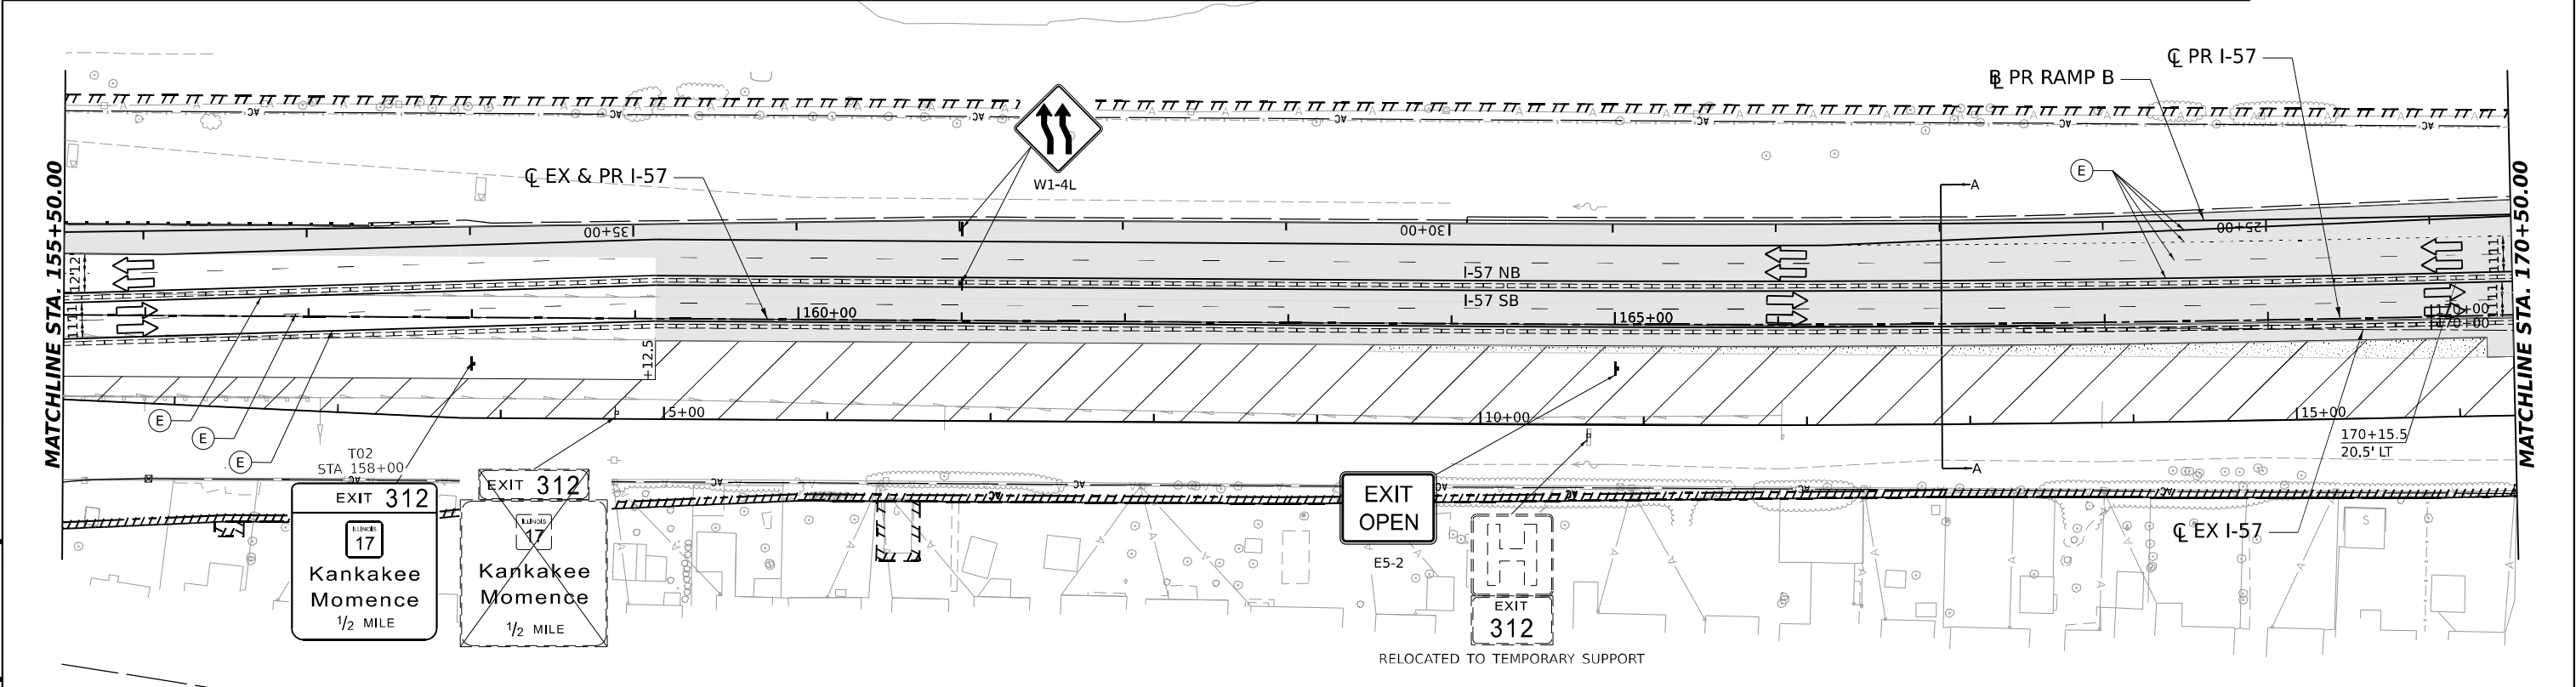

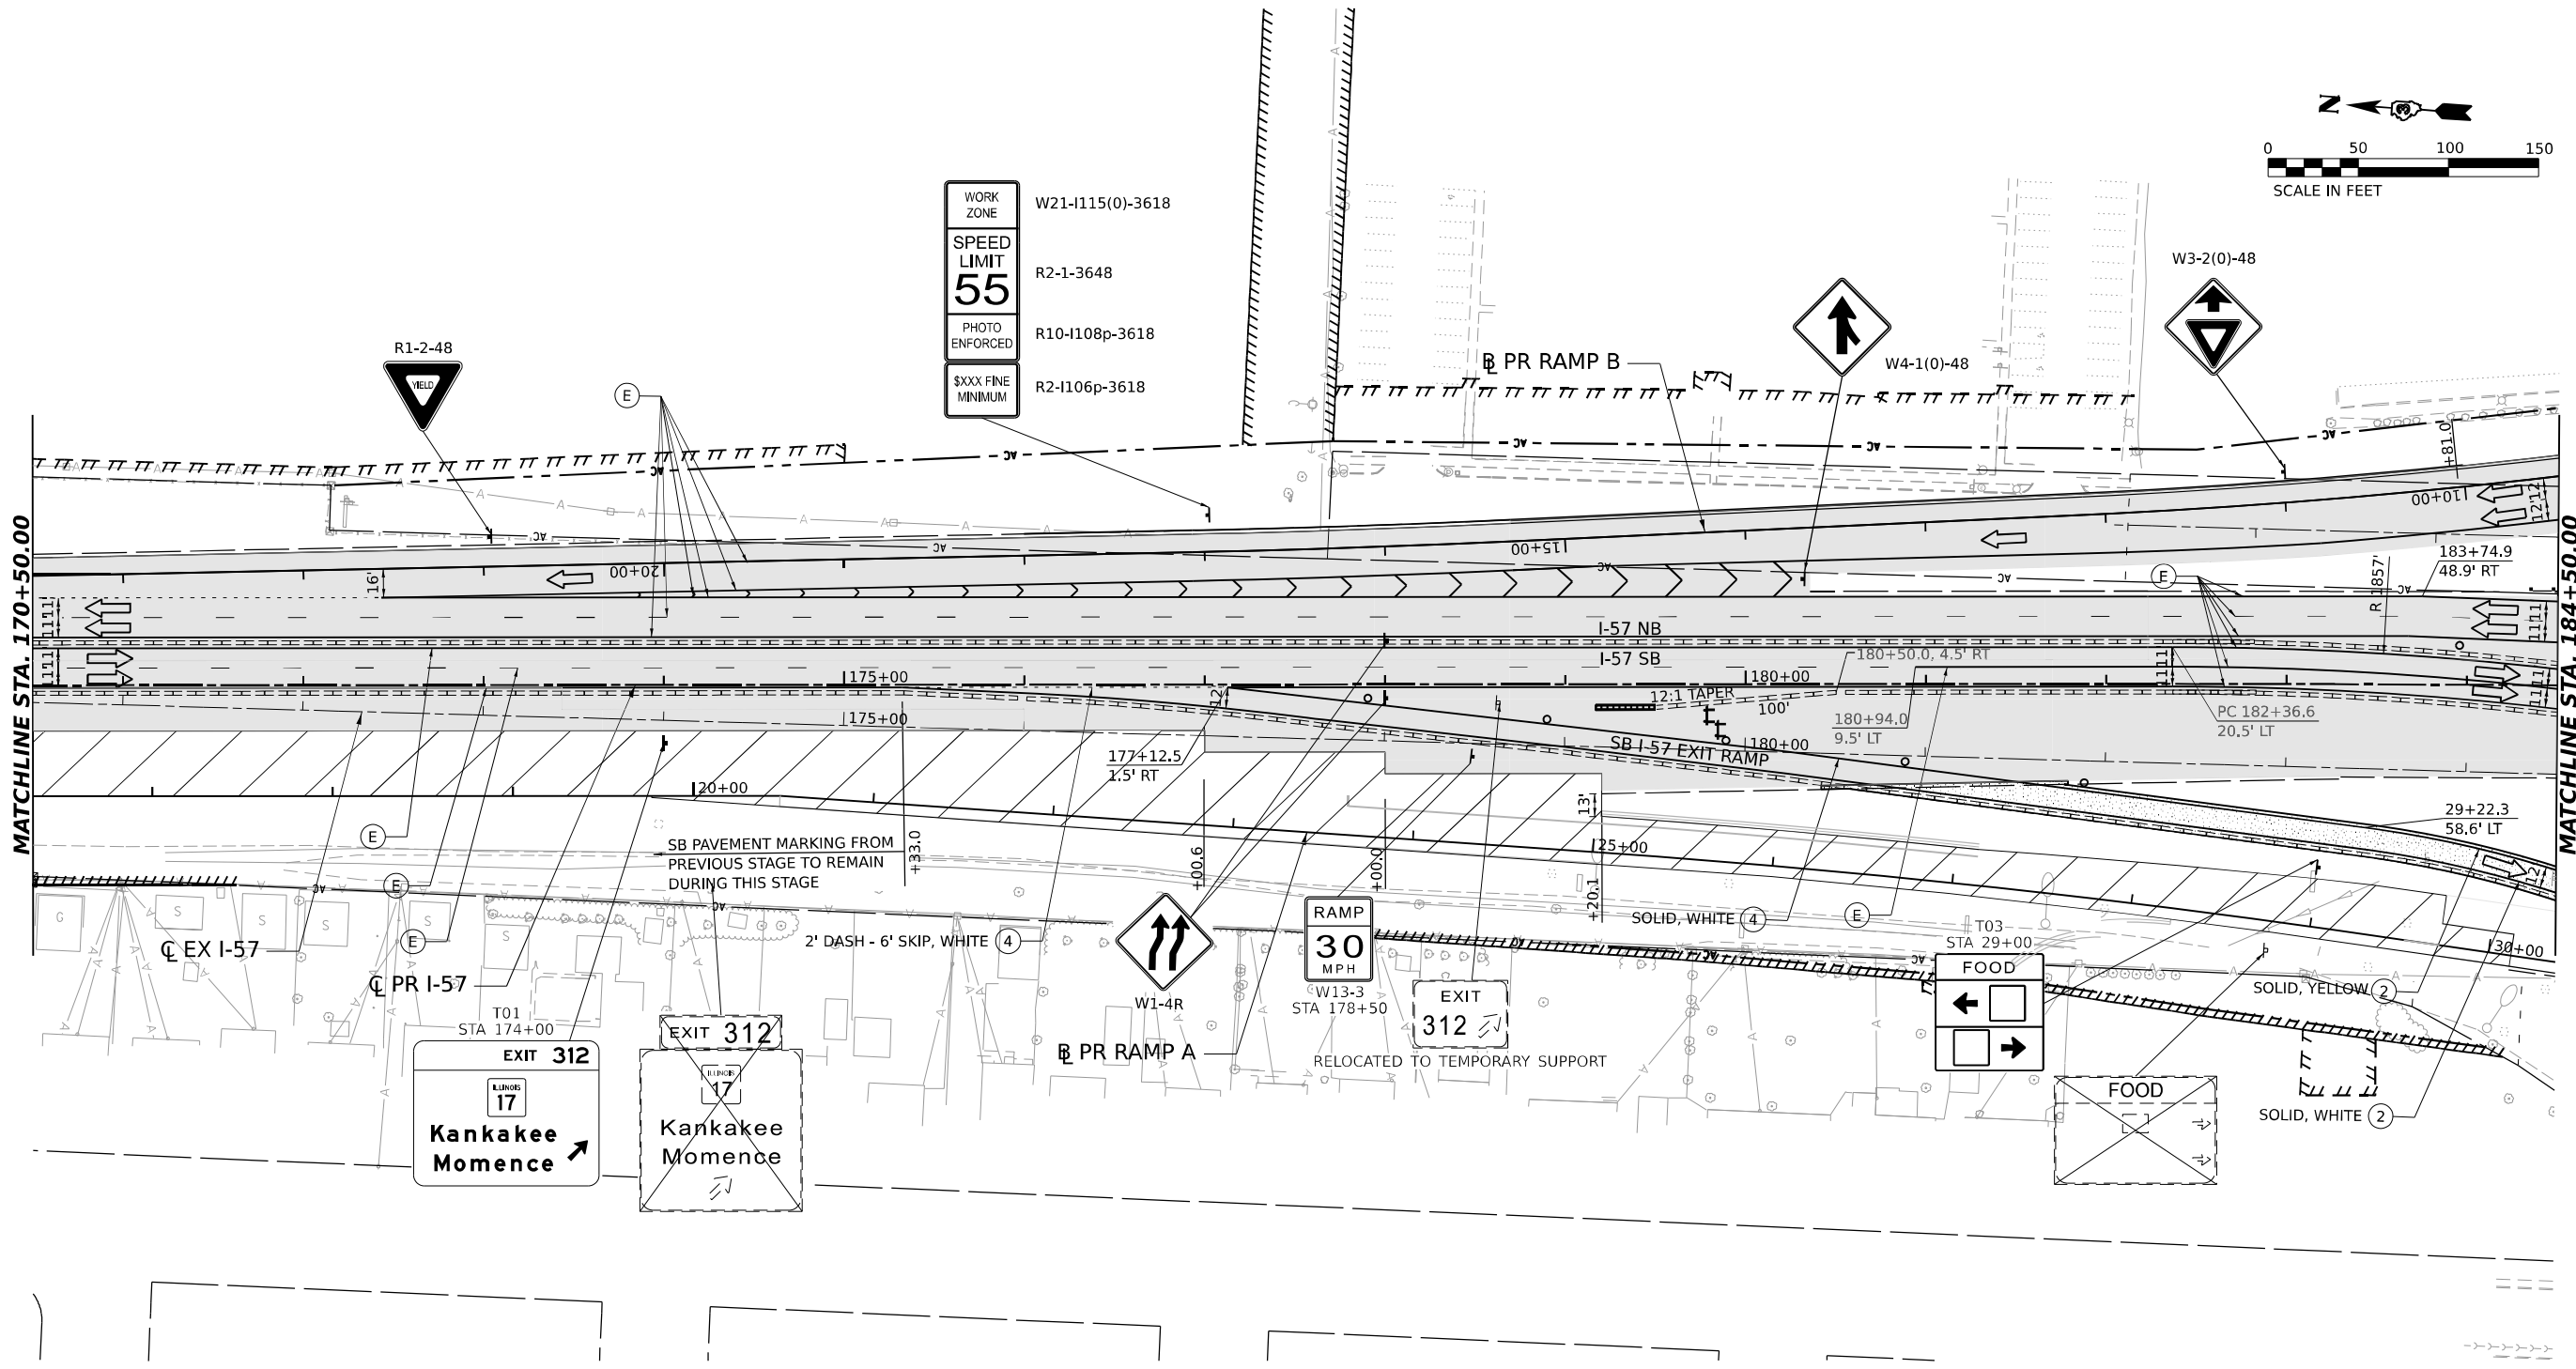 

LEGEND

- DIRECTION OF TRAFFIC
- WORK AREA
- TEMPORARY PAVEMENT CONSTRUCTED IN THIS STAGE
- TEMPORARY PAVEMENT CONSTRUCTED IN PREVIOUS STAGE
- PROPOSED PAVEMENT CONSTRUCTED IN PREVIOUS STAGE
- ARROW BOARD
- IMPACT ATTENUATORS, TEMPORARY (NON-REDIRECTIVE), TEST LEVEL 3
- RUMBLE STRIPS
- TEMPORARY CONCRETE BARRIER
- TYPE III BARRICADE WITH FLASHING LIGHTS
- MONO-DIRECTIONAL FLASHING LIGHT

- DIRECTIONAL INDICATOR BARRICADE WITH STEADY BURNING MONODIRECTIONAL LIGHT AT 50' CENTERS UNLESS OTHERWISE NOTED ON PLANS
- DRUMS WITH STEADY-BURN MONODIRECTIONAL LIGHT AT 50' CENTERS UNLESS OTHERWISE NOTED ON PLANS
- DRUMS AT 50' CENTERS UNLESS OTHERWISE NOTED ON PLANS
- VERTICAL PANELS WITH STEADY-BURN MONODIRECTIONAL LIGHT AT 50' CENTERS UNLESS OTHERWISE NOTED ON PLANS
- PROPOSED SIGN/ COMMERCIAL DRIVEWAY ENTRANCE SIGN
- (O) INDICATES FLUORESCENT ORANGE SIGN SHEETING

TEMPORARY PAVEMENT MARKING LEGEND

- (E) EXISTING PAVEMENT MARKING OR PAVEMENT MARKING FROM PREVIOUS STAGE
- (P) PROPOSED PERMANENT PAVEMENT MARKING (SEE PAVEMENT MARKING PLANS)
- (1) TEMPORARY PAVEMENT MARKING LETTERS AND SYMBOLS - MODIFIED URETHANE
- (2) TEMPORARY PAVEMENT MARKING - LINE 4" - MODIFIED URETHANE
- (3) TEMPORARY PAVEMENT MARKING - LINE 6" - MODIFIED URETHANE
- (4) TEMPORARY PAVEMENT MARKING - LINE 8" - MODIFIED URETHANE
- (5) TEMPORARY PAVEMENT MARKING - LINE 12" - MODIFIED URETHANE
- (6) TEMPORARY PAVEMENT MARKING - LINE 24" - MODIFIED URETHANE







USER NAME = SALASL	DESIGNED - CS	REVISED -
	DRAWN - CS	REVISED -
PLOT SCALE = 0.16666633 1/ IN.	CHECKED - DH	REVISED -
PLOT DATE = 4/23/2026	DATE - 04/22/2026	REVISED -

STATE OF ILLINOIS
DEPARTMENT OF TRANSPORTATION

SUGGESTED STAGES OF CONSTRUCTION AND TRAFFIC CONTROL			
STAGE 5B - I-57			
SCALE: 1"=50'	SHEET .	OF SHEETS	STA. TO STA.

F.A.I. RTE.	SECTION	COUNTY	TOTAL SHEETS	SHEET NO.
57	(46-3)R.HBK-1&[(46-3)HB-5]HB-1	KANKAKEE	1183	257
CONTRACT NO. 66863				
ILLINOIS FED. AID PROJECT				

MODEL: PR I-57 ANGLE - SINGLE PLAN 03
FILE NAME: C:\PW\WORK\EXP\TEXT\TEXT\EXP\COM\EXP\W401\DD14112\UD36863-SHT-MO75B-02.DGN

 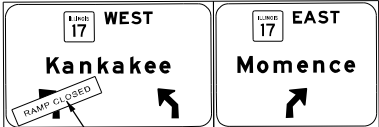 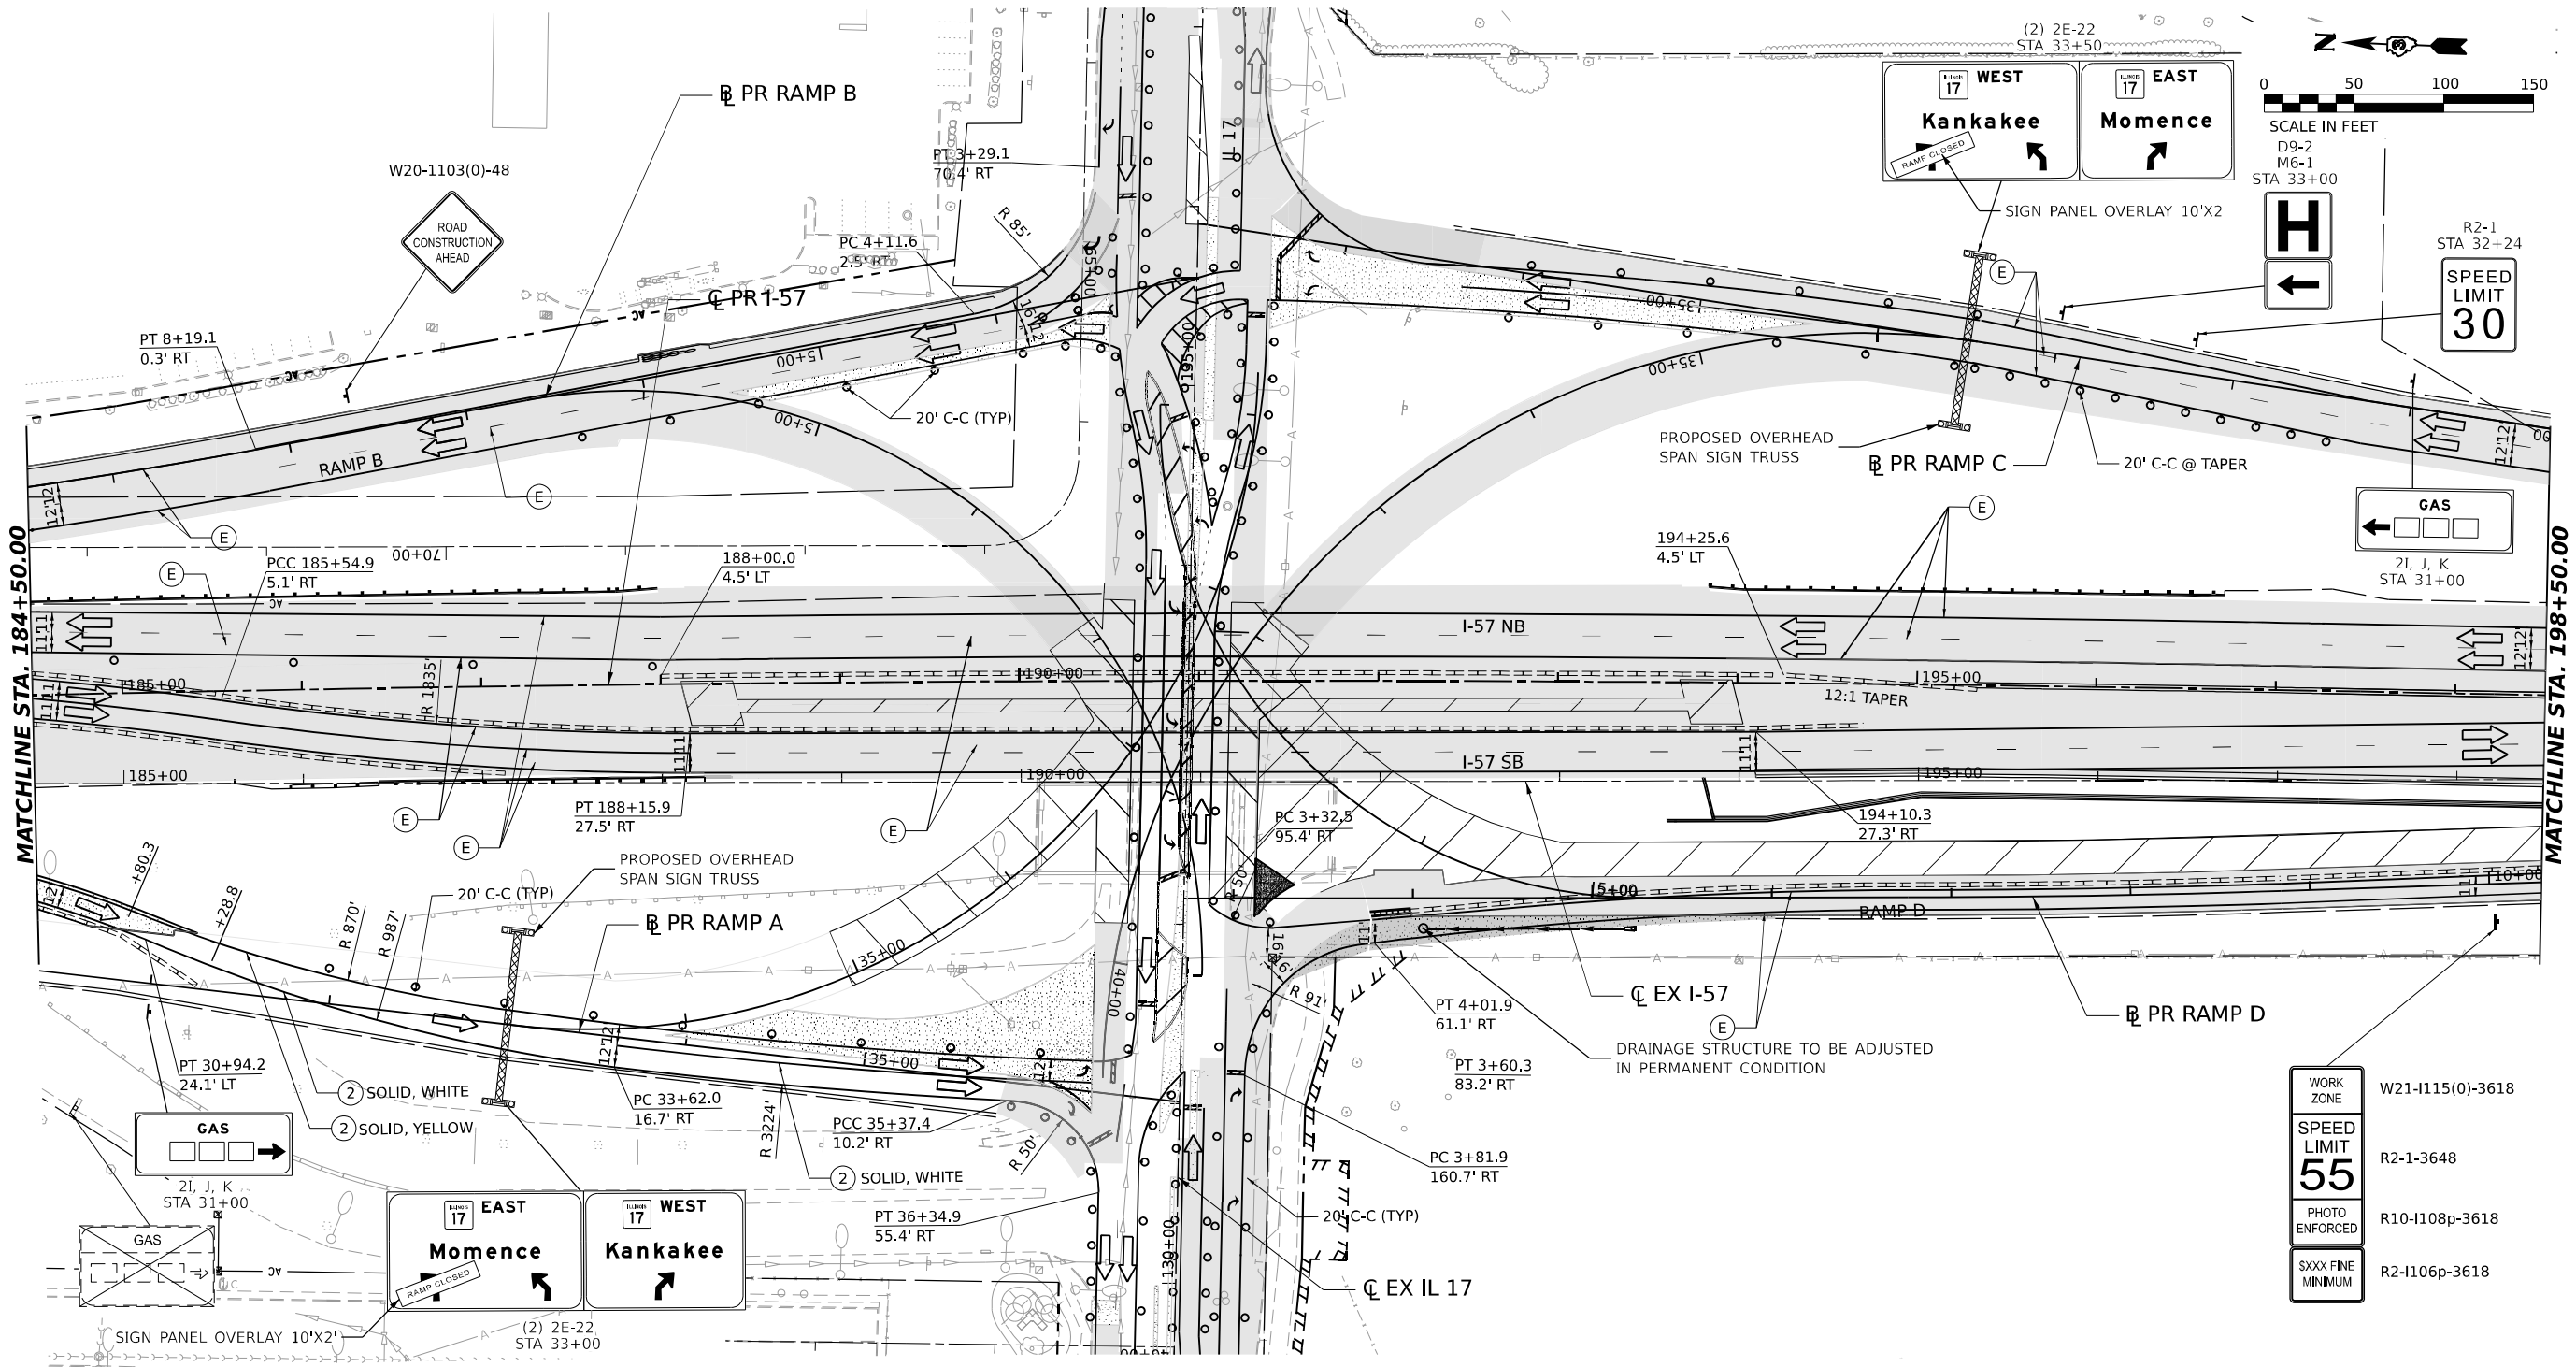

WORK ZONE	W21-1115(0)-3618
SPEED LIMIT	R2-1-3648
55	
PHOTO ENFORCED	R10-1108p-3618
XXXX FINE MINIMUM	R2-1106p-3618

LEGEND

- DIRECTION OF TRAFFIC
- WORK AREA
- TEMPORARY PAVEMENT CONSTRUCTED IN THIS STAGE
- TEMPORARY PAVEMENT CONSTRUCTED IN PREVIOUS STAGE
- PROPOSED PAVEMENT CONSTRUCTED IN PREVIOUS STAGE
- ARROW BOARD
- IMPACT ATTENUATORS, TEMPORARY (NON-REDIRECTIVE), TEST LEVEL 3
- RUMBLE STRIPS
- TEMPORARY CONCRETE BARRIER
- TYPE III BARRICADE WITH FLASHING LIGHTS
- MONO-DIRECTIONAL FLASHING LIGHT
- DIRECTIONAL INDICATOR BARRICADE WITH STEADY BURNING MONODIRECTIONAL LIGHT AT 50' CENTERS UNLESS OTHERWISE NOTED ON PLANS
- DRUMS WITH STEADY-BURN MONODIRECTIONAL LIGHT AT 50' CENTERS UNLESS OTHERWISE NOTED ON PLANS
- DRUMS AT 50' CENTERS UNLESS OTHERWISE NOTED ON PLANS
- VERTICAL PANELS WITH STEADY-BURN MONODIRECTIONAL LIGHT AT 50' CENTERS UNLESS OTHERWISE NOTED ON PLANS
- PROPOSED SIGN/ COMMERCIAL DRIVEWAY ENTRANCE SIGN
- (O) INDICATES FLUORESCENT ORANGE SIGN SHEETING

TEMPORARY PAVEMENT MARKING LEGEND

- (E) EXISTING PAVEMENT MARKING OR PAVEMENT MARKING FROM PREVIOUS STAGE
- (P) PROPOSED PERMANENT PAVEMENT MARKING (SEE PAVEMENT MARKING PLANS)
- (1) TEMPORARY PAVEMENT MARKING LETTERS AND SYMBOLS - MODIFIED URETHANE
- (2) TEMPORARY PAVEMENT MARKING - LINE 4" - MODIFIED URETHANE
- (3) TEMPORARY PAVEMENT MARKING - LINE 6" - MODIFIED URETHANE
- (4) TEMPORARY PAVEMENT MARKING - LINE 8" - MODIFIED URETHANE
- (5) TEMPORARY PAVEMENT MARKING - LINE 12" - MODIFIED URETHANE
- (6) TEMPORARY PAVEMENT MARKING - LINE 24" - MODIFIED URETHANE



USER NAME = SALASL	DESIGNED - CS
	DRAWN - CS
PLOT SCALE = 0.16666633 ' / IN.	CHECKED - DH
PLOT DATE = 4/23/2026	DATE - 04/22/2026


STATE OF ILLINOIS
DEPARTMENT OF TRANSPORTATION

SUGGESTED STAGES OF CONSTRUCTION AND TRAFFIC CONTROL
STAGE 5B - I-57

SCALE: 1"=50'	SHEET .	OF	SHEETS	STA.	TO STA.
---------------	---------	----	--------	------	---------

F.A.I. RTE.	SECTION	COUNTY	TOTAL SHEETS	SHEET NO.
57	(46-3)R.HBK-1&[(46-3)HB-5]HB-1	KANKAKEE	1183	258
CONTRACT NO. 66863				
ILLINOIS FED. AID PROJECT				

MODEL: PR I-57 SINGLE-SINGLE PLAN 04
FILE NAME: C:\PW\WORK\EX-27\TEMP\TEXT\COM\EX-27\W21-1115(0)-3618-SHT-NO75B-31.DGN

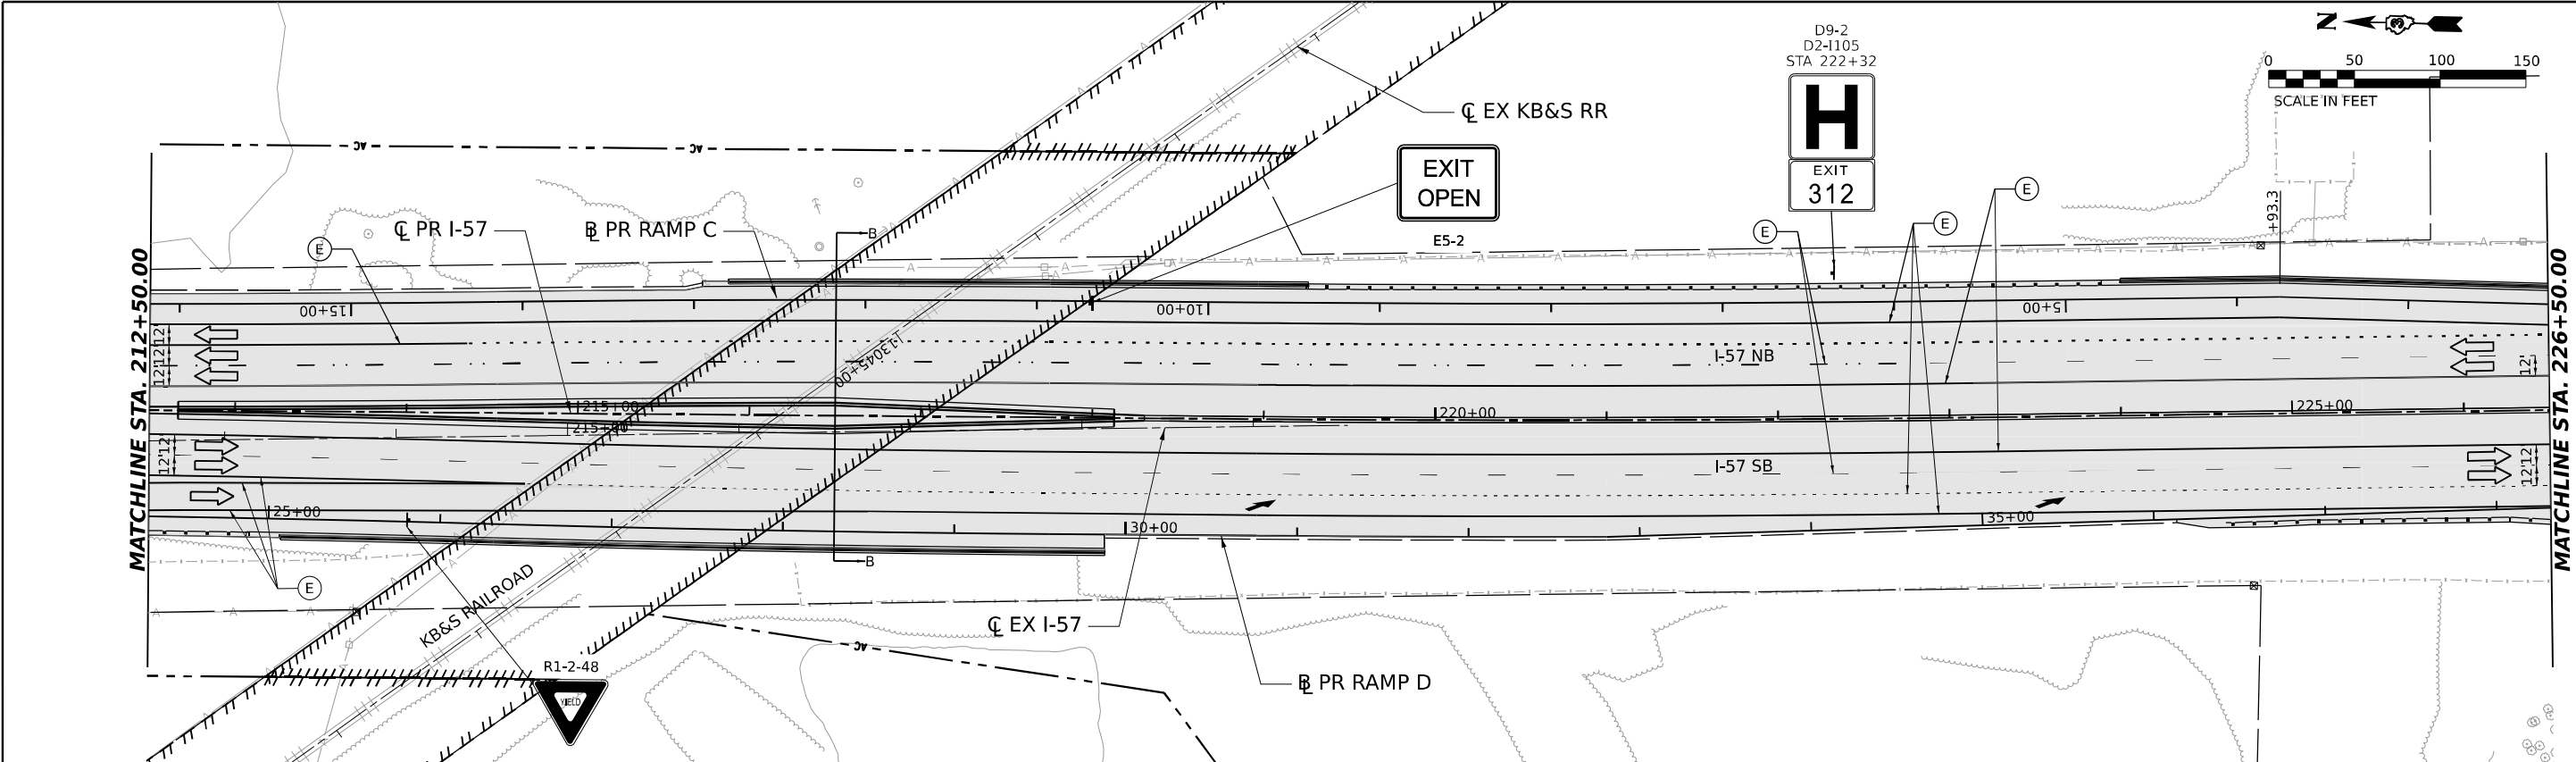

LEGEND

- DIRECTION OF TRAFFIC
- WORK AREA
- TEMPORARY PAVEMENT CONSTRUCTED IN THIS STAGE
- TEMPORARY PAVEMENT CONSTRUCTED IN PREVIOUS STAGE
- PROPOSED PAVEMENT CONSTRUCTED IN PREVIOUS STAGE
- ARROW BOARD
- IMPACT ATTENUATORS, TEMPORARY (NON-REDIRECTIVE), TEST LEVEL 3
- RUMBLE STRIPS
- TEMPORARY CONCRETE BARRIER
- TYPE III BARRICADE WITH FLASHING LIGHTS
- MONO-DIRECTIONAL FLASHING LIGHT

DIRECTIONAL INDICATOR BARRICADE WITH STEADY BURNING MONODIRECTIONAL LIGHT AT 50' CENTERS UNLESS OTHERWISE NOTED ON PLANS

DRUMS WITH STEADY-BURN MONODIRECTIONAL LIGHT AT 50' CENTERS UNLESS OTHERWISE NOTED ON PLANS

DRUMS AT 50' CENTERS UNLESS OTHERWISE NOTED ON PLANS


VERTICAL PANELS WITH STEADY-BURN MONODIRECTIONAL LIGHT AT 50' CENTERS UNLESS OTHERWISE NOTED ON PLANS

PROPOSED SIGN/ COMMERCIAL DRIVEWAY ENTRANCE SIGN

(O) INDICATES FLUORESCENT ORANGE SIGN SHEETING

TEMPORARY PAVEMENT MARKING LEGEND

- (E) EXISTING PAVEMENT MARKING OR PAVEMENT MARKING FROM PREVIOUS STAGE
- (P) PROPOSED PERMANENT PAVEMENT MARKING (SEE PAVEMENT MARKING PLANS)
- (1) TEMPORARY PAVEMENT MARKING LETTERS AND SYMBOLS - MODIFIED URETHANE
- (2) TEMPORARY PAVEMENT MARKING - LINE 4" - MODIFIED URETHANE
- (3) TEMPORARY PAVEMENT MARKING - LINE 6" - MODIFIED URETHANE
- (4) TEMPORARY PAVEMENT MARKING - LINE 8" - MODIFIED URETHANE
- (5) TEMPORARY PAVEMENT MARKING - LINE 12" - MODIFIED URETHANE
- (6) TEMPORARY PAVEMENT MARKING - LINE 24" - MODIFIED URETHANE

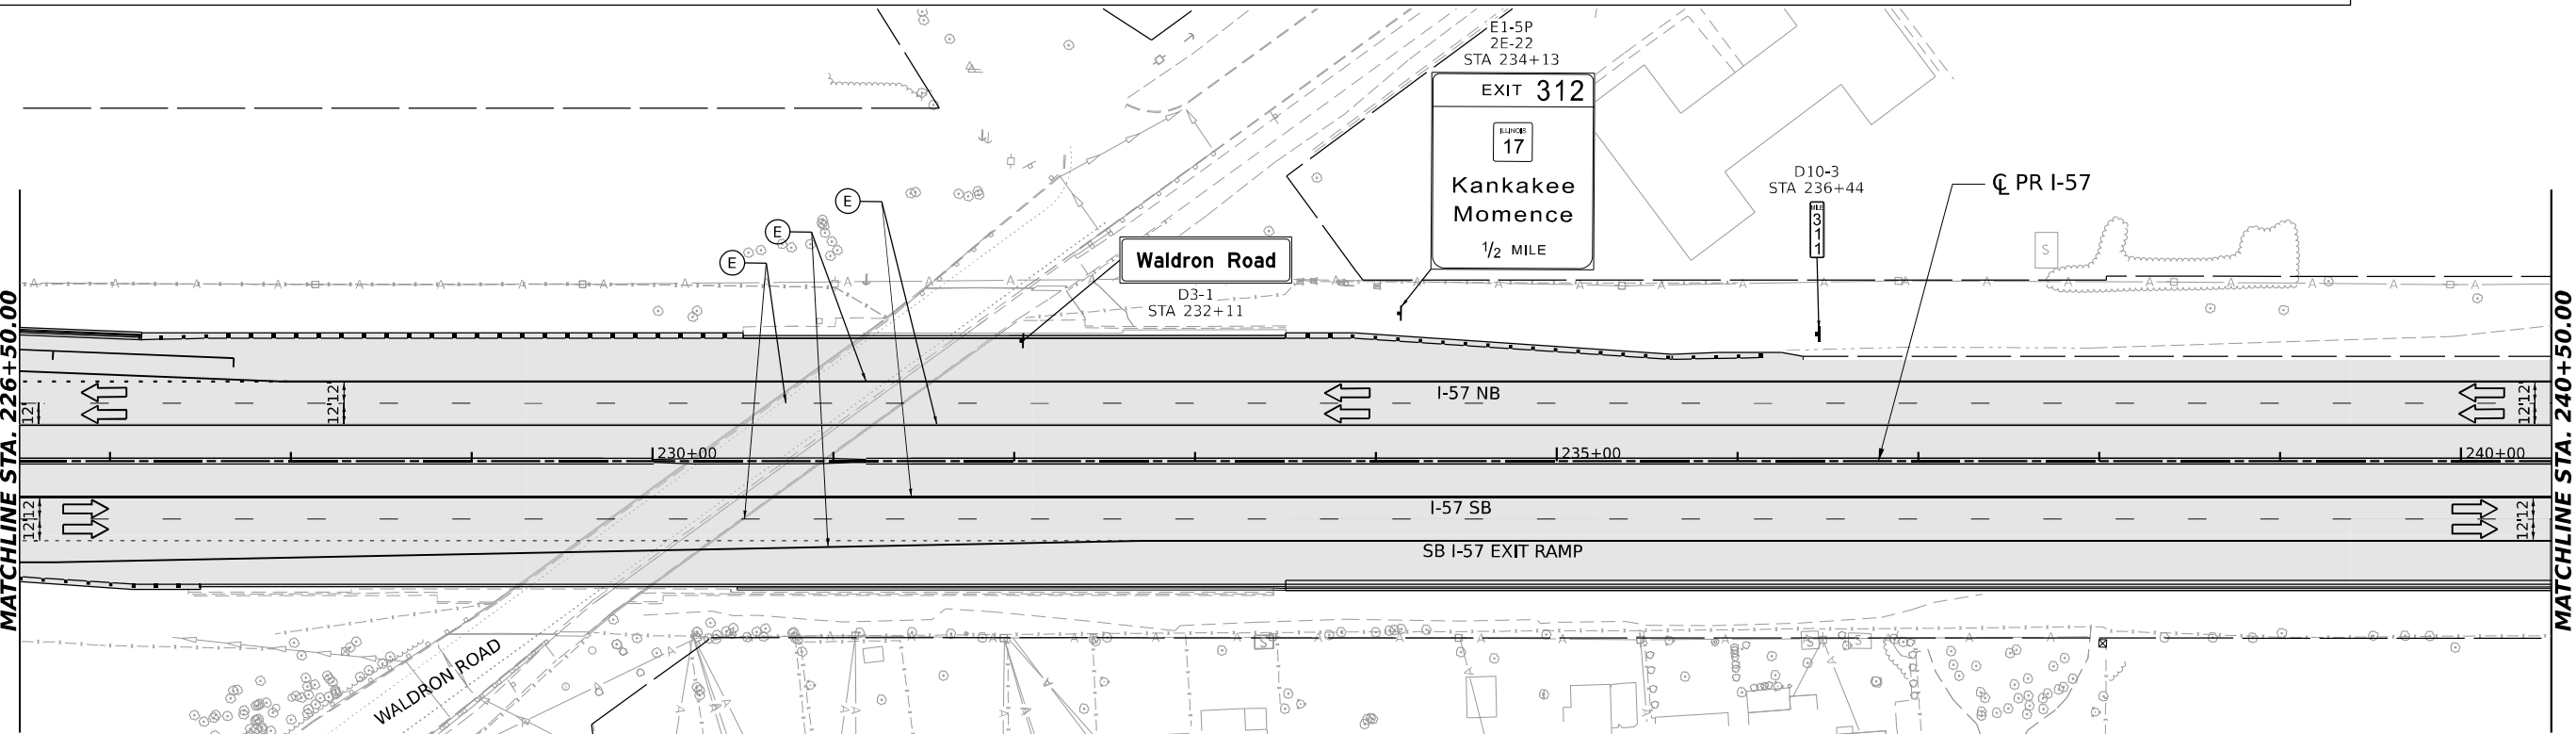

USER NAME	= SALASL	DESIGNED	- CS	REVISED	-
		DRAWN	- CS	REVISED	-
PLOT SCALE	= 0.16666633 1/1 IN.	CHECKED	- DH	REVISED	-
PLOT DATE	= 4/23/2026	DATE	- 04/22/2026	REVISED	-

STATE OF ILLINOIS
DEPARTMENT OF TRANSPORTATION



SUGGESTED STAGES OF CONSTRUCTION AND TRAFFIC CONTROL
STAGE 5B - I-57

SCALE: 1"=50' SHEET . OF SHEETS STA. TO STA.

F.A.I. RTE.	SECTION	COUNTY	TOTAL SHEETS	SHEET NO.
57	(46-3)R.HBK-1&[(46-3)HB-5]HB-1	KANKAKEE	1183	260
CONTRACT NO. 66863				
ILLINOIS FED. AID PROJECT				

MODEL: PR I-57 DOUBLE - DBL RN.06
FILE NAME: C:\PW\WORK\EXP\260\WENTLEY\COM\EXP\46\401\DD1412\UD36863-SHT-MOT5B-5.DGN

MODEL: PR I-57 DOUBLE - DBL PLAN.DWG
FILE NAME: C:\PWA\WORK\EXP\24\WENTLEY\COM\EXP\4\WV\01\1412\12368663-SHT-NO75B-66.DGN

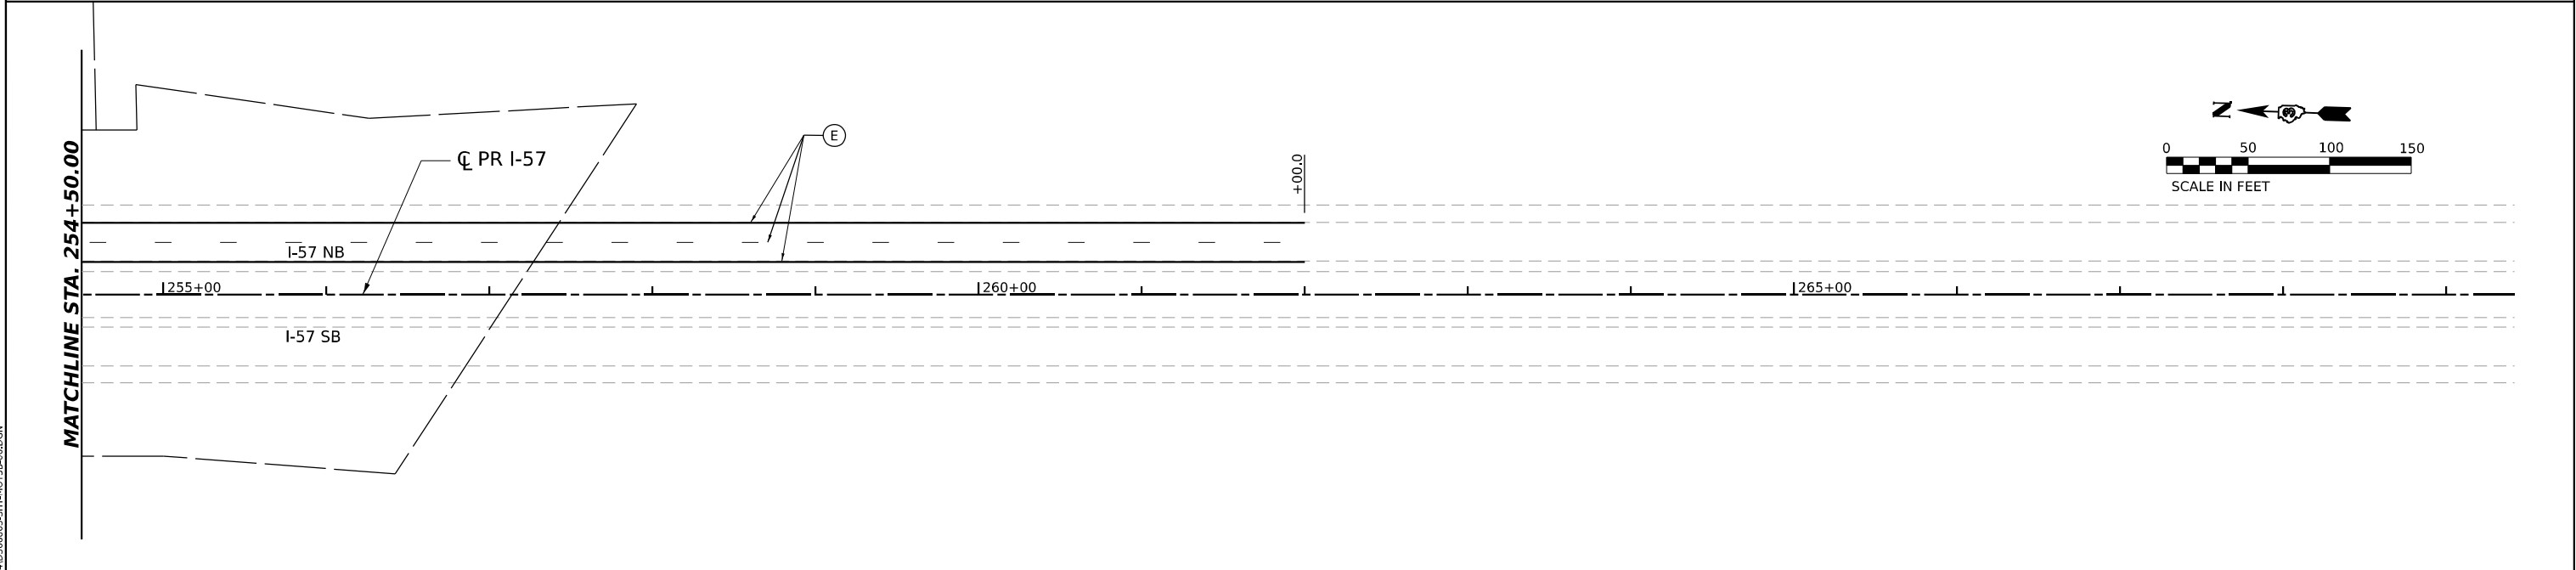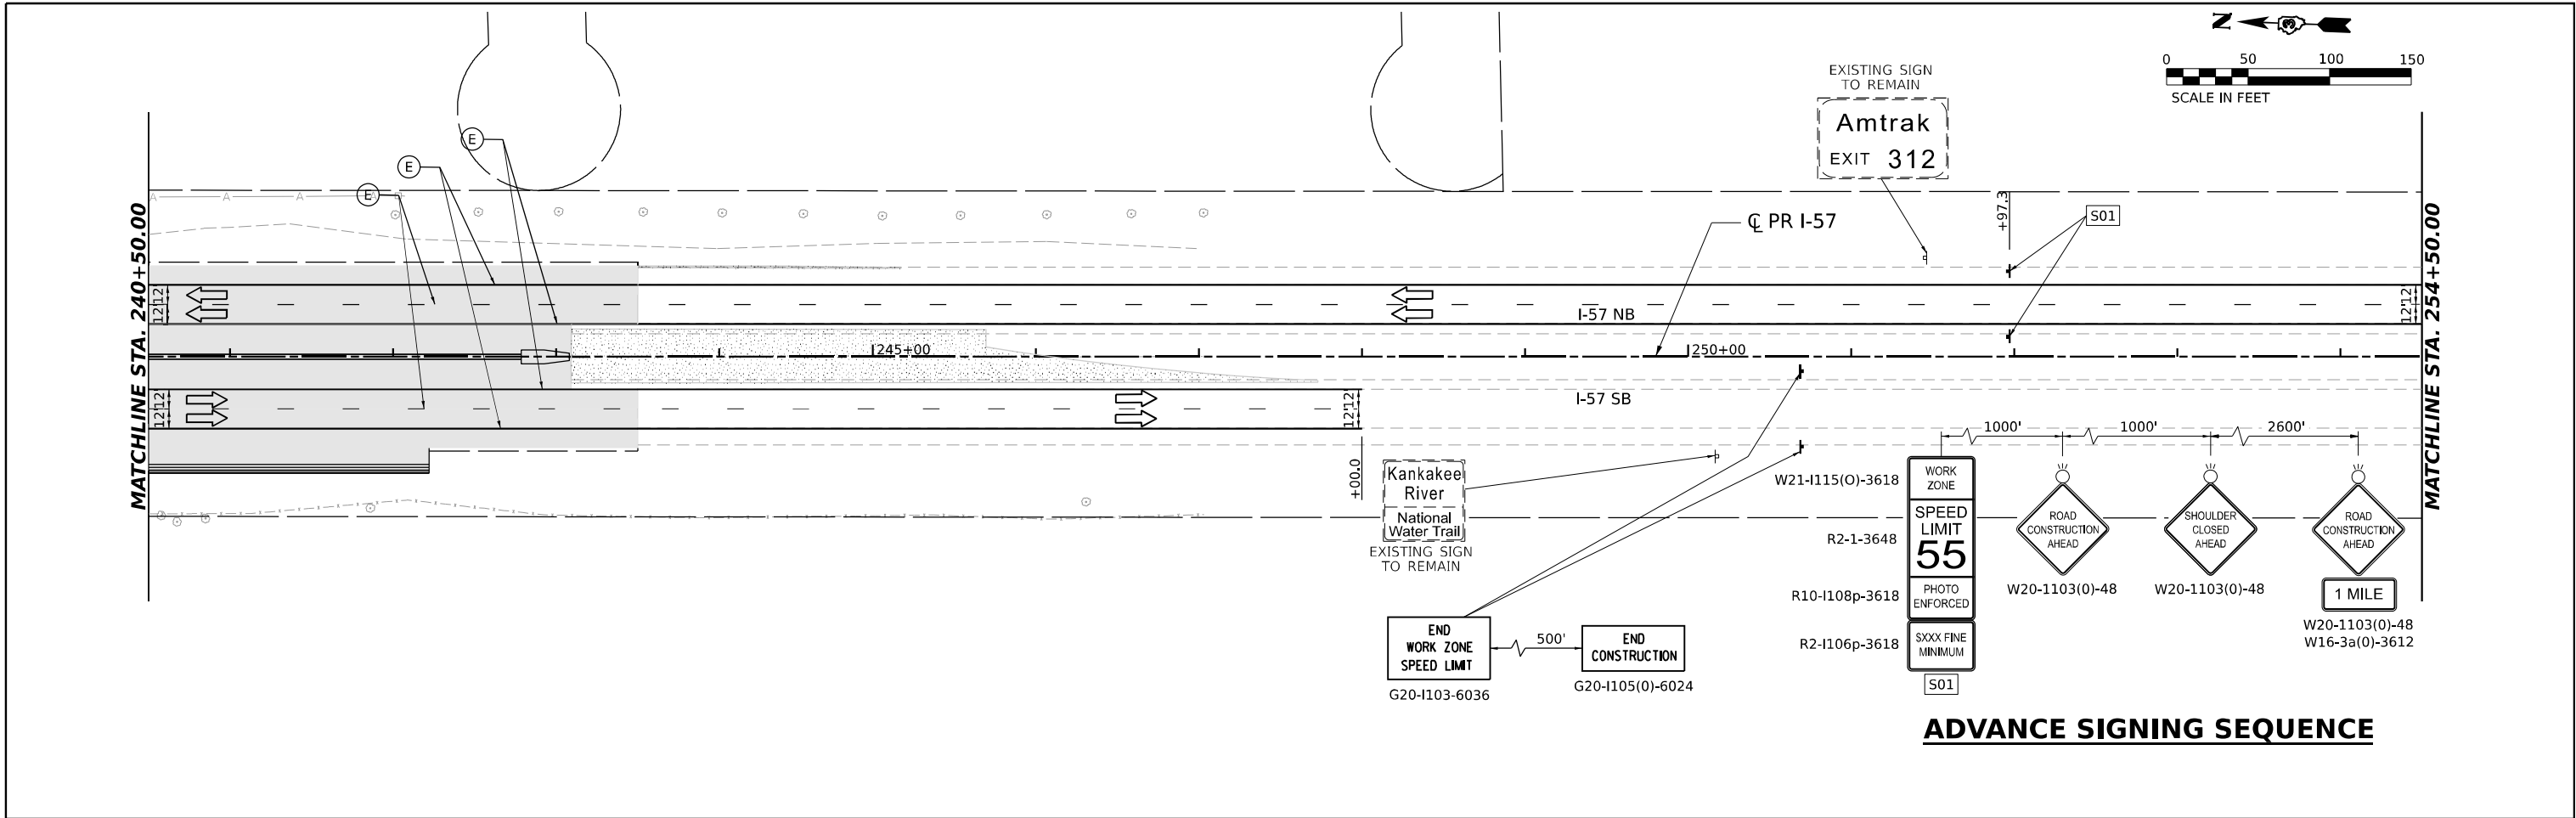

LEGEND

-  DIRECTION OF TRAFFIC
-  WORK AREA
-  TEMPORARY PAVEMENT CONSTRUCTED IN THIS STAGE
-  TEMPORARY PAVEMENT CONSTRUCTED IN PREVIOUS STAGE
-  PROPOSED PAVEMENT CONSTRUCTED IN PREVIOUS STAGE
-  ARROW BOARD
-  IMPACT ATTENUATORS, TEMPORARY (NON-REDIRECTIVE), TEST LEVEL 3
-  RUMBLE STRIPS
-  TEMPORARY CONCRETE BARRIER
-  TYPE III BARRICADE WITH FLASHING LIGHTS
-  MONO-DIRECTIONAL FLASHING LIGHT

-  DIRECTIONAL INDICATOR BARRICADE WITH STEADY BURNING MONODIRECTIONAL LIGHT AT 50' CENTERS UNLESS OTHERWISE NOTED ON PLANS
-  DRUMS WITH STEADY-BURN MONODIRECTIONAL LIGHT AT 50' CENTERS UNLESS OTHERWISE NOTED ON PLANS
-  DRUMS AT 50' CENTERS UNLESS OTHERWISE NOTED ON PLANS
-  VERTICAL PANELS WITH STEADY-BURN MONODIRECTIONAL LIGHT AT 50' CENTERS UNLESS OTHERWISE NOTED ON PLANS
-  PROPOSED SIGN/ COMMERCIAL DRIVEWAY ENTRANCE SIGN
-  (O) INDICATES FLUORESCENT ORANGE SIGN SHEETING

TEMPORARY PAVEMENT MARKING LEGEND

- (E) EXISTING PAVEMENT MARKING OR PAVEMENT MARKING FROM PREVIOUS STAGE
- (P) PROPOSED PERMANENT PAVEMENT MARKING (SEE PAVEMENT MARKING PLANS)
- (1) TEMPORARY PAVEMENT MARKING LETTERS AND SYMBOLS - MODIFIED URETHANE
- (2) TEMPORARY PAVEMENT MARKING - LINE 4" - MODIFIED URETHANE
- (3) TEMPORARY PAVEMENT MARKING - LINE 6" - MODIFIED URETHANE
- (4) TEMPORARY PAVEMENT MARKING - LINE 8" - MODIFIED URETHANE
- (5) TEMPORARY PAVEMENT MARKING - LINE 12" - MODIFIED URETHANE
- (6) TEMPORARY PAVEMENT MARKING - LINE 24" - MODIFIED URETHANE



USER NAME	= SALASL
PLOT SCALE	= 0.16666633 1/ IN.
PLOT DATE	= 4/23/2026



DESIGNED	- CS	REVISED	-
DRAWN	- CS	REVISED	-
CHECKED	- DH	REVISED	-
DATE	- 04/22/2026	REVISED	-

STATE OF ILLINOIS
DEPARTMENT OF TRANSPORTATION

SUGGESTED STAGES OF CONSTRUCTION AND TRAFFIC CONTROL
STAGE 5B - I-57

SCALE: 1"=50' SHEET . OF SHEETS STA. TO STA.

F.A.I. RTE.	SECTION	COUNTY	TOTAL SHEETS	SHEET NO.
57	(46-3)R.HBK-1&[(46-3)HB-5]HB-1	KANKAKEE	1183	261
CONTRACT NO. 66863				
ILLINOIS FED. AID PROJECT				

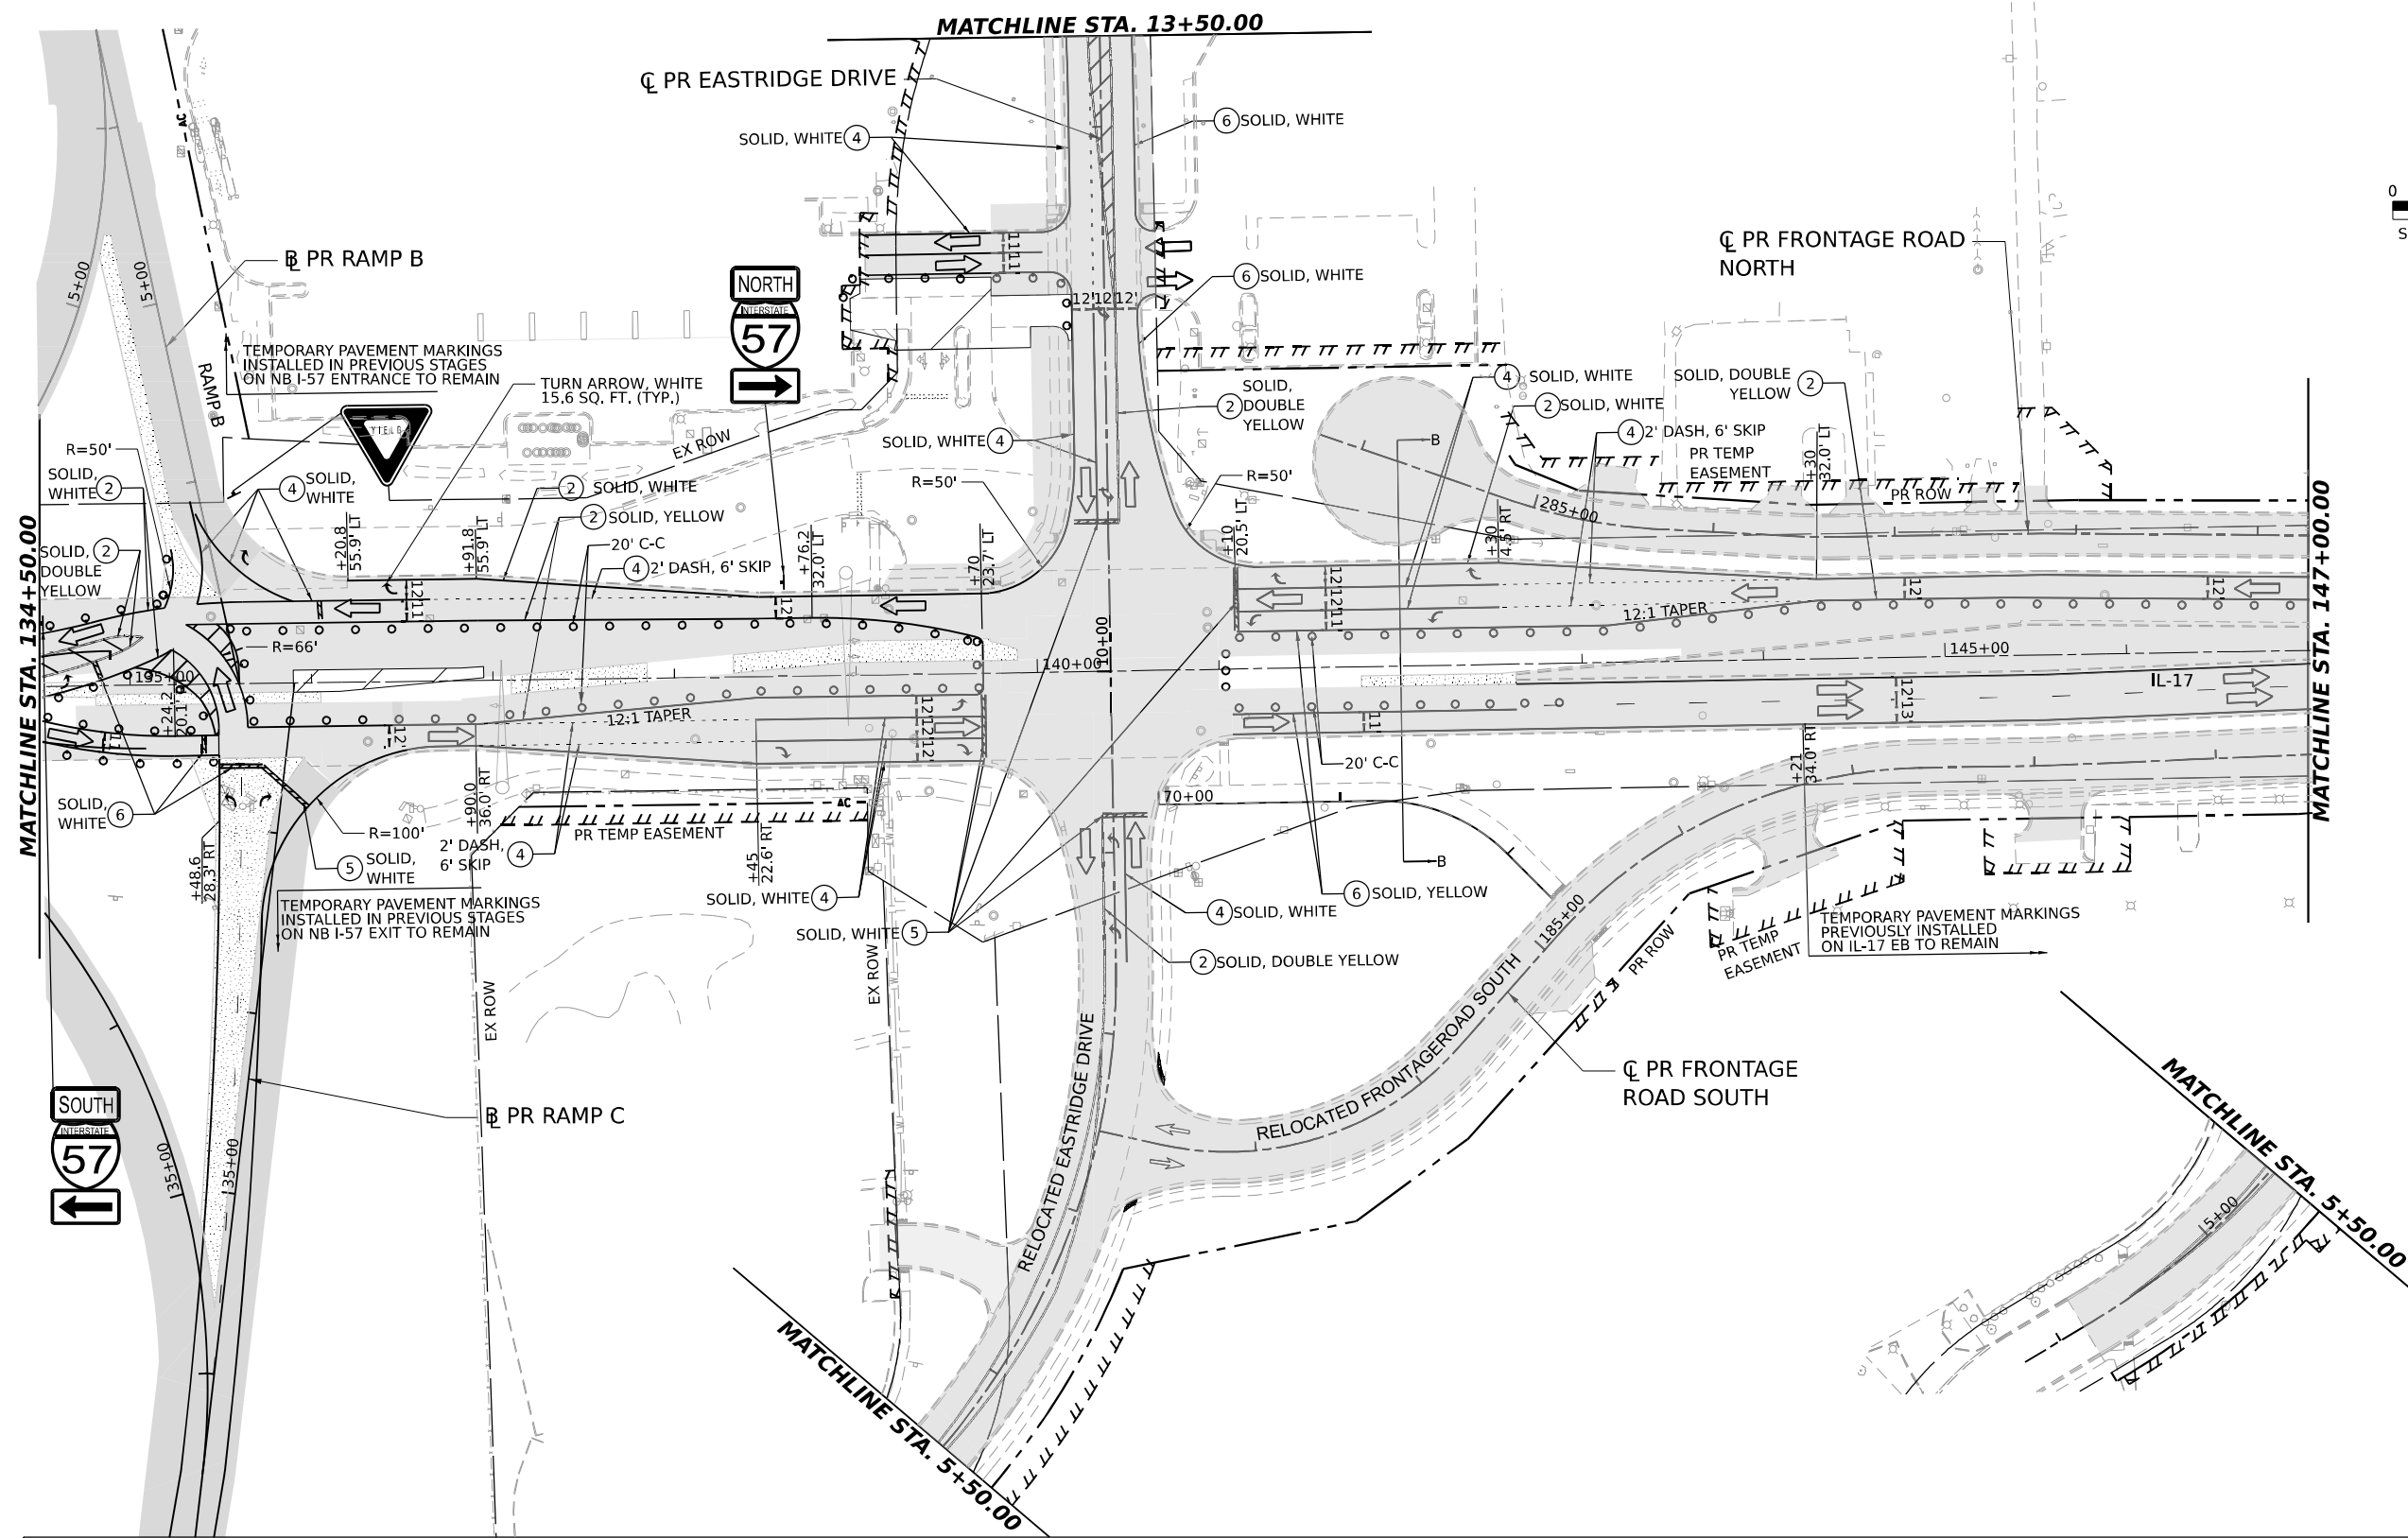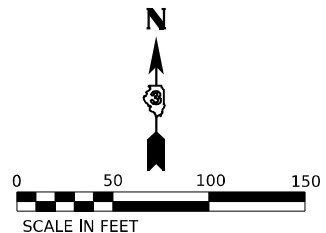

LEGEND
 DIRECTION OF TRAFFIC
 WORK AREA
 TEMPORARY PAVEMENT CONSTRUCTED IN THIS STAGE
 TEMPORARY PAVEMENT CONSTRUCTED IN PREVIOUS STAGE
 PROPOSED PAVEMENT CONSTRUCTED IN PREVIOUS STAGE

ARROW BOARD
 IMPACT ATTENUATORS, TEMPORARY (NON-REDIRECTIVE), TEST LEVEL 3
 RUMBLE STRIPS
 TEMPORARY CONCRETE BARRIER
 TYPE III BARRICADE WITH FLASHING LIGHTS
 MONO-DIRECTIONAL FLASHING LIGHT

DIRECTIONAL INDICATOR BARRICADE WITH STEADY BURNING MONODIRECTIONAL LIGHT AT 50' CENTERS UNLESS OTHERWISE NOTED ON PLANS
 DRUMS WITH STEADY-BURN MONODIRECTIONAL LIGHT AT 50' CENTERS UNLESS OTHERWISE NOTED ON PLANS
 DRUMS AT 50' CENTERS UNLESS OTHERWISE NOTED ON PLANS
 VERTICAL PANELS WITH STEADY-BURN MONODIRECTIONAL LIGHT AT 50' CENTERS UNLESS OTHERWISE NOTED ON PLANS

PROPOSED SIGN/ COMMERCIAL DRIVEWAY ENTRANCE SIGN
(O) INDICATES FLUORESCENT ORANGE SIGN SHEETING

TEMPORARY PAVEMENT MARKING LEGEND
(E) EXISTING PAVEMENT MARKING OR PAVEMENT MARKING FROM PREVIOUS STAGE
(P) PROPOSED PERMANENT PAVEMENT MARKING (SEE PAVEMENT MARKING PLANS)
① TEMPORARY PAVEMENT MARKING LETTERS AND SYMBOLS - MODIFIED URETHANE
② TEMPORARY PAVEMENT MARKING - LINE 4" - MODIFIED URETHANE
③ TEMPORARY PAVEMENT MARKING - LINE 6" - MODIFIED URETHANE
④ TEMPORARY PAVEMENT MARKING - LINE 8" - MODIFIED URETHANE
⑤ TEMPORARY PAVEMENT MARKING - LINE 12" - MODIFIED URETHANE
⑥ TEMPORARY PAVEMENT MARKING - LINE 24" - MODIFIED URETHANE

MODEL: IL 17 DOUBLE - PLAN 11
FILE NAME: C:\P\WORK\EX-24\BENTLEY\COM EX-24\DWG\11\111412\111412\368663-SHT-NO75B-C8.DGN






USER NAME	= SALASL	DESIGNED -	TNS	REVISED -	
DRAWN	-	TNS	REVISED -		
PLOT SCALE	= 0.16666633 1/ IN.	CHECKED -	FBN	REVISED -	
PLOT DATE	= 4/23/2026	DATE	-	04/22/2026	REVISED -

STATE OF ILLINOIS
DEPARTMENT OF TRANSPORTATION

SUGGESTED STAGES OF CONSTRUCTION AND TRAFFIC CONTROL			
STAGE 5B - ILLINOIS ROUTE 17			
SCALE: 1"=50'	SHEET .	OF SHEETS	STA. TO STA.

F.A.I. RTE.	SECTION	COUNTY	TOTAL SHEETS	SHEET NO.
57	(46-3)R.HBK-1&[(46-3)HB-5]HB-1	KANKAKEE	1183	263
CONTRACT NO. 66863				
ILLINOIS FED. AID PROJECT				

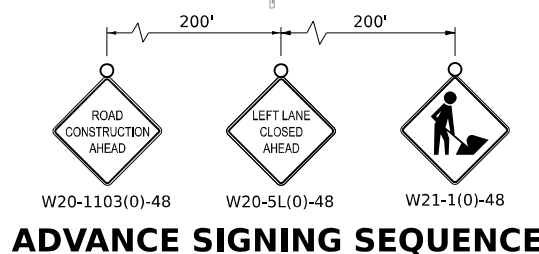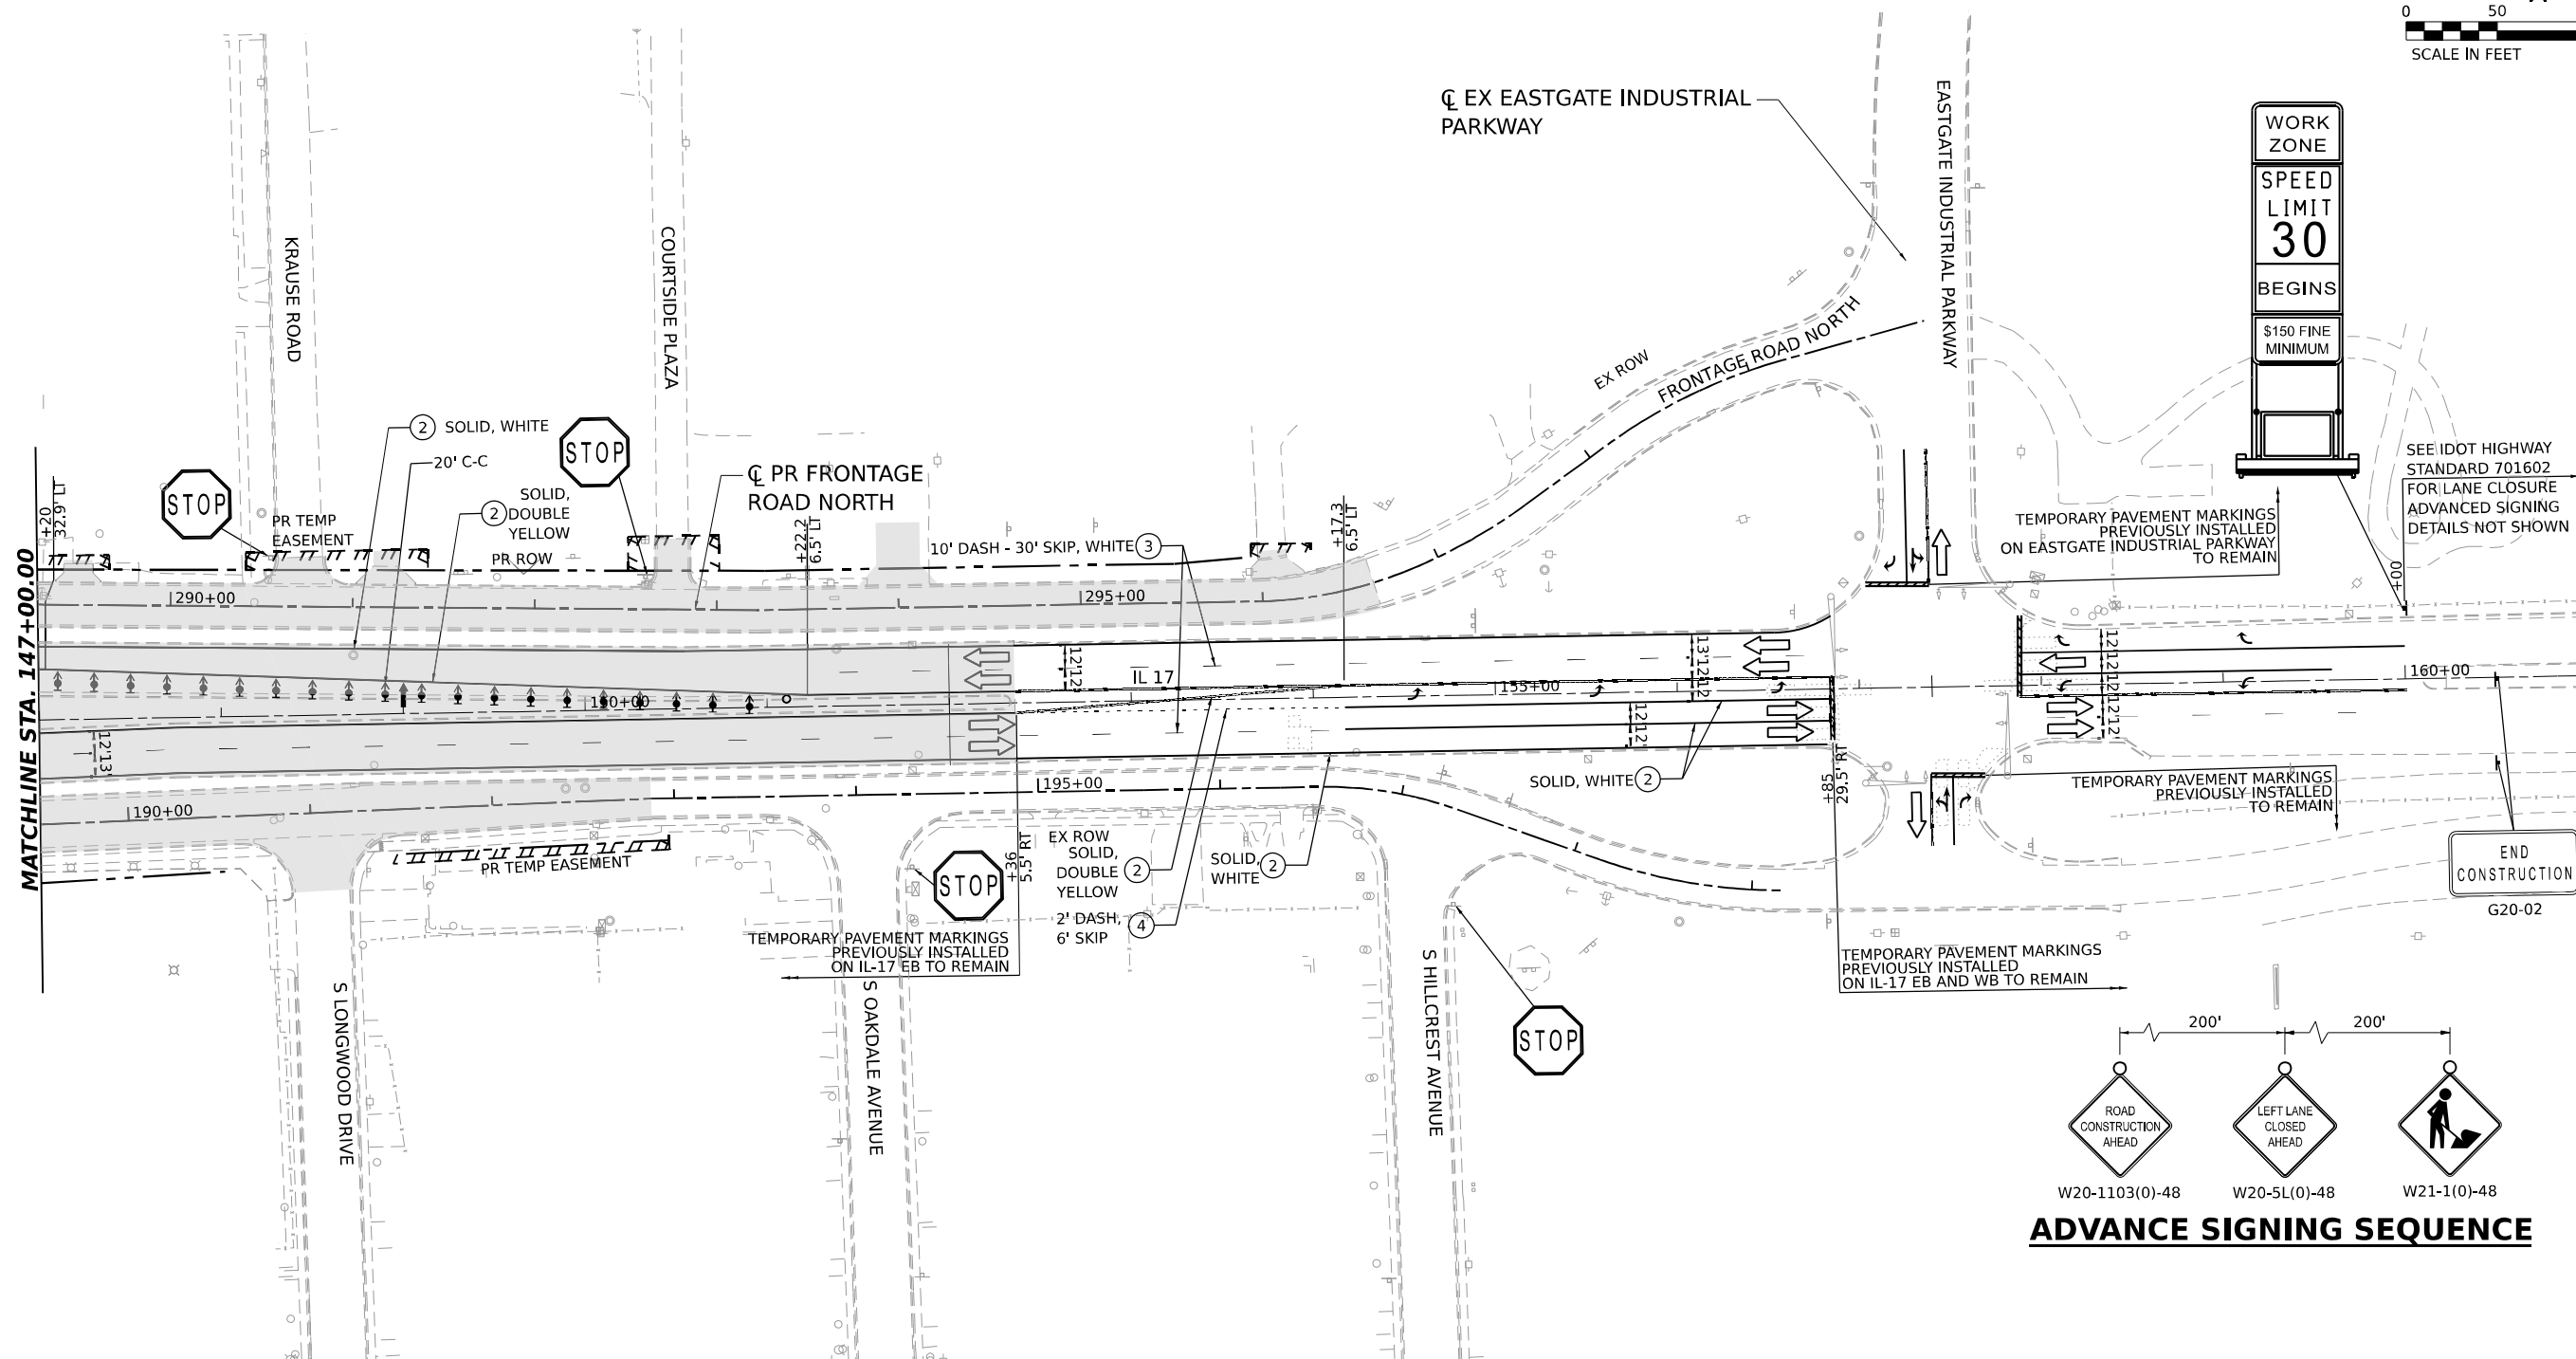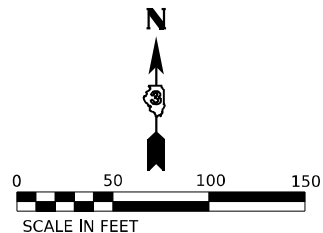

LEGEND		TEMPORARY PAVEMENT MARKING LEGEND	
	DIRECTION OF TRAFFIC	(E) EXISTING PAVEMENT MARKING OR PAVEMENT MARKING FROM PREVIOUS STAGE	
	WORK AREA	(P) PROPOSED PERMANENT PAVEMENT MARKING (SEE PAVEMENT MARKING PLANS)	
	TEMPORARY PAVEMENT CONSTRUCTED IN THIS STAGE	(1) TEMPORARY PAVEMENT MARKING LETTERS AND SYMBOLS - MODIFIED URETHANE	
	TEMPORARY PAVEMENT CONSTRUCTED IN PREVIOUS STAGE	(2) TEMPORARY PAVEMENT MARKING - LINE 4" - MODIFIED URETHANE	
	PROPOSED PAVEMENT CONSTRUCTED IN PREVIOUS STAGE	(3) TEMPORARY PAVEMENT MARKING - LINE 6" - MODIFIED URETHANE	
	ARROW BOARD	(4) TEMPORARY PAVEMENT MARKING - LINE 8" - MODIFIED URETHANE	
	IMPACT ATTENUATORS, TEMPORARY (NON-REDIRECTIVE), TEST LEVEL 3	(5) TEMPORARY PAVEMENT MARKING - LINE 12" - MODIFIED URETHANE	
	RUMBLE STRIPS	(6) TEMPORARY PAVEMENT MARKING - LINE 24" - MODIFIED URETHANE	
	TEMPORARY CONCRETE BARRIER		
	TYPE III BARRICADE WITH FLASHING LIGHTS		
	MONO-DIRECTIONAL FLASHING LIGHT		
	DIRECTIONAL INDICATOR BARRICADE WITH STEADY BURNING MONODIRECTIONAL LIGHT AT 50' CENTERS UNLESS OTHERWISE NOTED ON PLANS		
	DRUMS WITH STEADY-BURN MONODIRECTIONAL LIGHT AT 50' CENTERS UNLESS OTHERWISE NOTED ON PLANS		
	DRUMS AT 50' CENTERS UNLESS OTHERWISE NOTED ON PLANS		
	VERTICAL PANELS WITH STEADY-BURN MONODIRECTIONAL LIGHT AT 50' CENTERS UNLESS OTHERWISE NOTED ON PLANS		
	PROPOSED SIGN/ COMMERCIAL DRIVEWAY ENTRANCE SIGN		
	(O) INDICATES FLUORESCENT ORANGE SIGN SHEETING		

MODEL: IL-17 DOUBLE - PLAN 12
FILE NAME: C:\P\WORK\EX-24\BENTLEY\COM-EX-24\1412\1412\368663-SHT-MT5B-09.DGN








USER NAME = SALASL	DESIGNED - TNS	REVISED -
DRAWN - TNS	REVISOR -	
PLOT SCALE = 0.16666633 1/ IN.	CHECKED - FBN	REVISED -
PLOT DATE = 4/23/2026	DATE - 04/22/2026	REVISED -

STATE OF ILLINOIS
DEPARTMENT OF TRANSPORTATION

SUGGESTED STAGES OF CONSTRUCTION AND TRAFFIC CONTROL			
STAGE 5B - ILLINOIS ROUTE 17			
SCALE: 1"=50'	SHEET .	OF SHEETS	STA. TO STA.

F.A.I. RTE.	SECTION	COUNTY	TOTAL SHEETS	SHEET NO.
57	(46-3)R.HBK-1&[(46-3)HB-5]HB-1	KANKAKEE	1183	264
CONTRACT NO. 66863				
ILLINOIS FED. AID PROJECT				

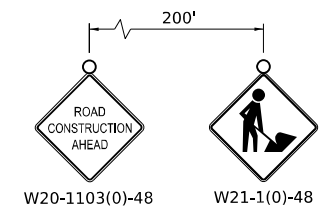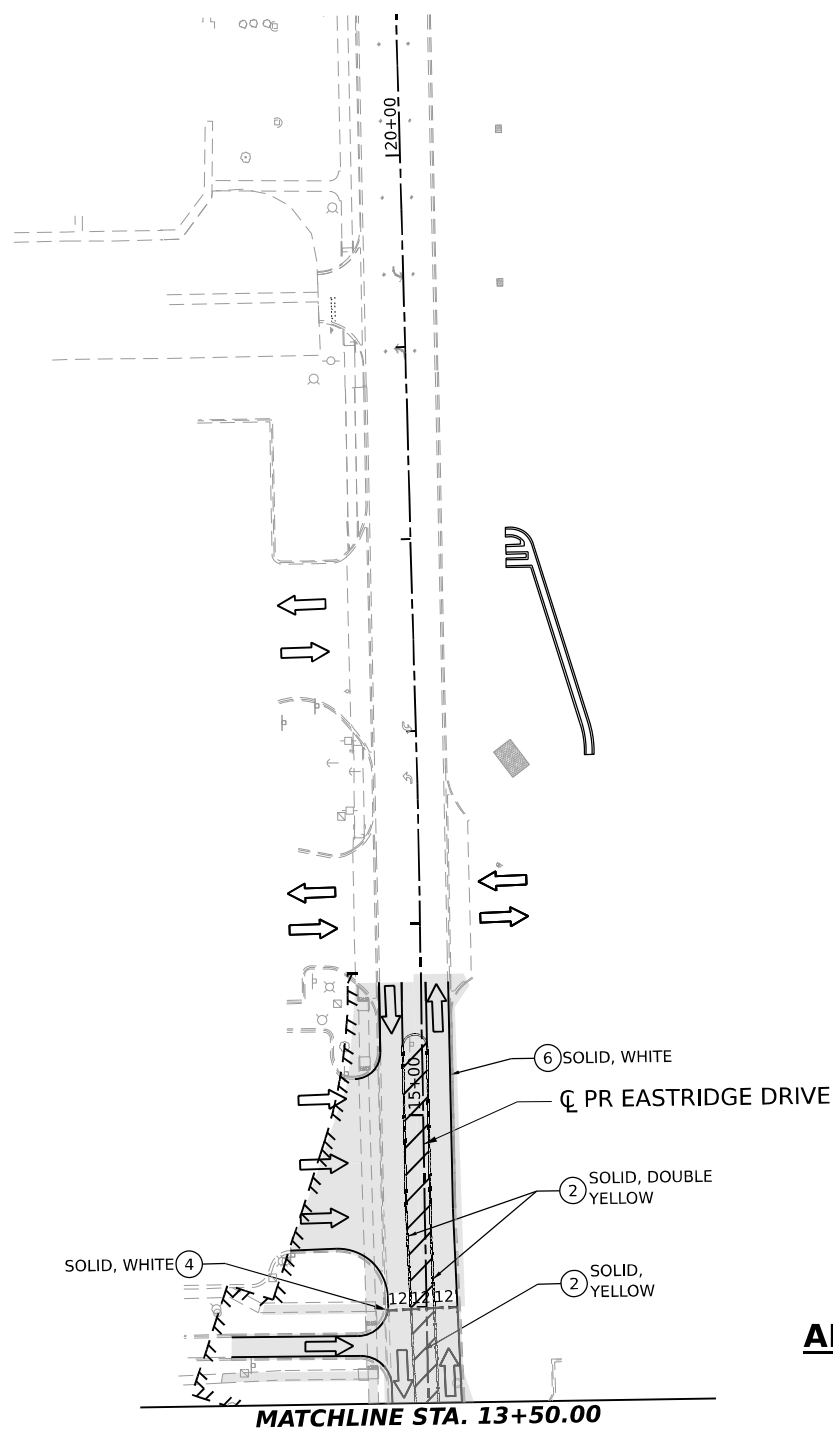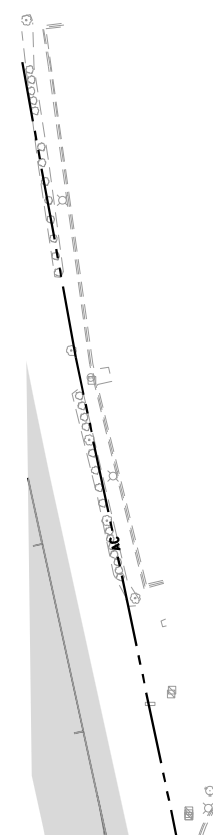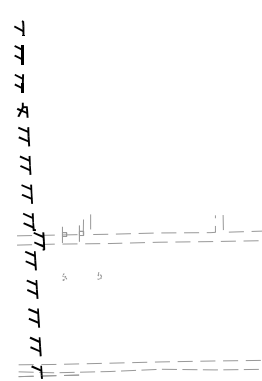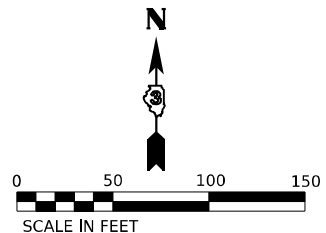

ADVANCE SIGNING SEQUENCE

LEGEND

DIRECTION OF TRAFFIC

WORK AREA

TEMPORARY PAVEMENT CONSTRUCTED IN THIS STAGE

TEMPORARY PAVEMENT CONSTRUCTED IN PREVIOUS STAGE

PROPOSED PAVEMENT CONSTRUCTED IN PREVIOUS STAGE

ARROW BOARD

IMPACT ATTENUATORS, TEMPORARY (NON-REDIRECTIVE), TEST LEVEL 3

RUMBLE STRIPS

TEMPORARY CONCRETE BARRIER

TYPE III BARRICADE WITH FLASHING LIGHTS

MONO-DIRECTIONAL FLASHING LIGHT

DIRECTIONAL INDICATOR BARRICADE WITH STEADY BURNING MONODIRECTIONAL LIGHT AT 50' CENTERS UNLESS OTHERWISE NOTED ON PLANS

DRUMS WITH STEADY-BURN MONODIRECTIONAL LIGHT AT 50' CENTERS UNLESS OTHERWISE NOTED ON PLANS

DRUMS AT 50' CENTERS UNLESS OTHERWISE NOTED ON PLANS

VERTICAL PANELS WITH STEADY-BURN MONODIRECTIONAL LIGHT AT 50' CENTERS UNLESS OTHERWISE NOTED ON PLANS

PROPOSED SIGN/ COMMERCIAL DRIVEWAY ENTRANCE SIGN

(O) INDICATES FLUORESCENT ORANGE SIGN SHEETING

TEMPORARY PAVEMENT MARKING LEGEND

(E) EXISTING PAVEMENT MARKING OR PAVEMENT MARKING FROM PREVIOUS STAGE

(P) PROPOSED PERMANENT PAVEMENT MARKING (SEE PAVEMENT MARKING PLANS)

① TEMPORARY PAVEMENT MARKING LETTERS AND SYMBOLS - MODIFIED URETHANE

② TEMPORARY PAVEMENT MARKING - LINE 4" - MODIFIED URETHANE

③ TEMPORARY PAVEMENT MARKING - LINE 6" - MODIFIED URETHANE


④ TEMPORARY PAVEMENT MARKING - LINE 8" - MODIFIED URETHANE

⑤ TEMPORARY PAVEMENT MARKING - LINE 12" - MODIFIED URETHANE

⑥ TEMPORARY PAVEMENT MARKING - LINE 24" - MODIFIED URETHANE

MODEL: IL17_DOUBLE-PLAN.11
FILE NAME: C:\P\WORK\EX-24\BENTLEY\COM\EX-24\W20-1103(0)-48\W21-1(0)-48\STAGE 5B-10.DGN

 QUIGG ENGINEERING INC	USER NAME = SALASL	DESIGNED - TNS	REVISED -	STATE OF ILLINOIS DEPARTMENT OF TRANSPORTATION	SUGGESTED STAGES OF CONSTRUCTION AND TRAFFIC CONTROL				F.A.I. RTE.	SECTION	COUNTY	TOTAL SHEETS	SHEET NO.
		DRAWN - TNS	REVISED -		STAGE 5B – ILLINOIS ROUTE 17				57	(46-3)R.HBK-1&[(46-3)HB-5]HB-1	KANKAKEE	1183	265
	PLOT SCALE = 0.16666633 ' / IN.	CHECKED - FBN	REVISED -						CONTRACT NO. 66863				
	PLOT DATE = 4/23/2026	DATE - 04/22/2026	REVISED -		SCALE: 1"=50'				SHEET .	OF	SHEETS	STA.	TO STA.
									ILLINOIS FED. AID PROJECT				

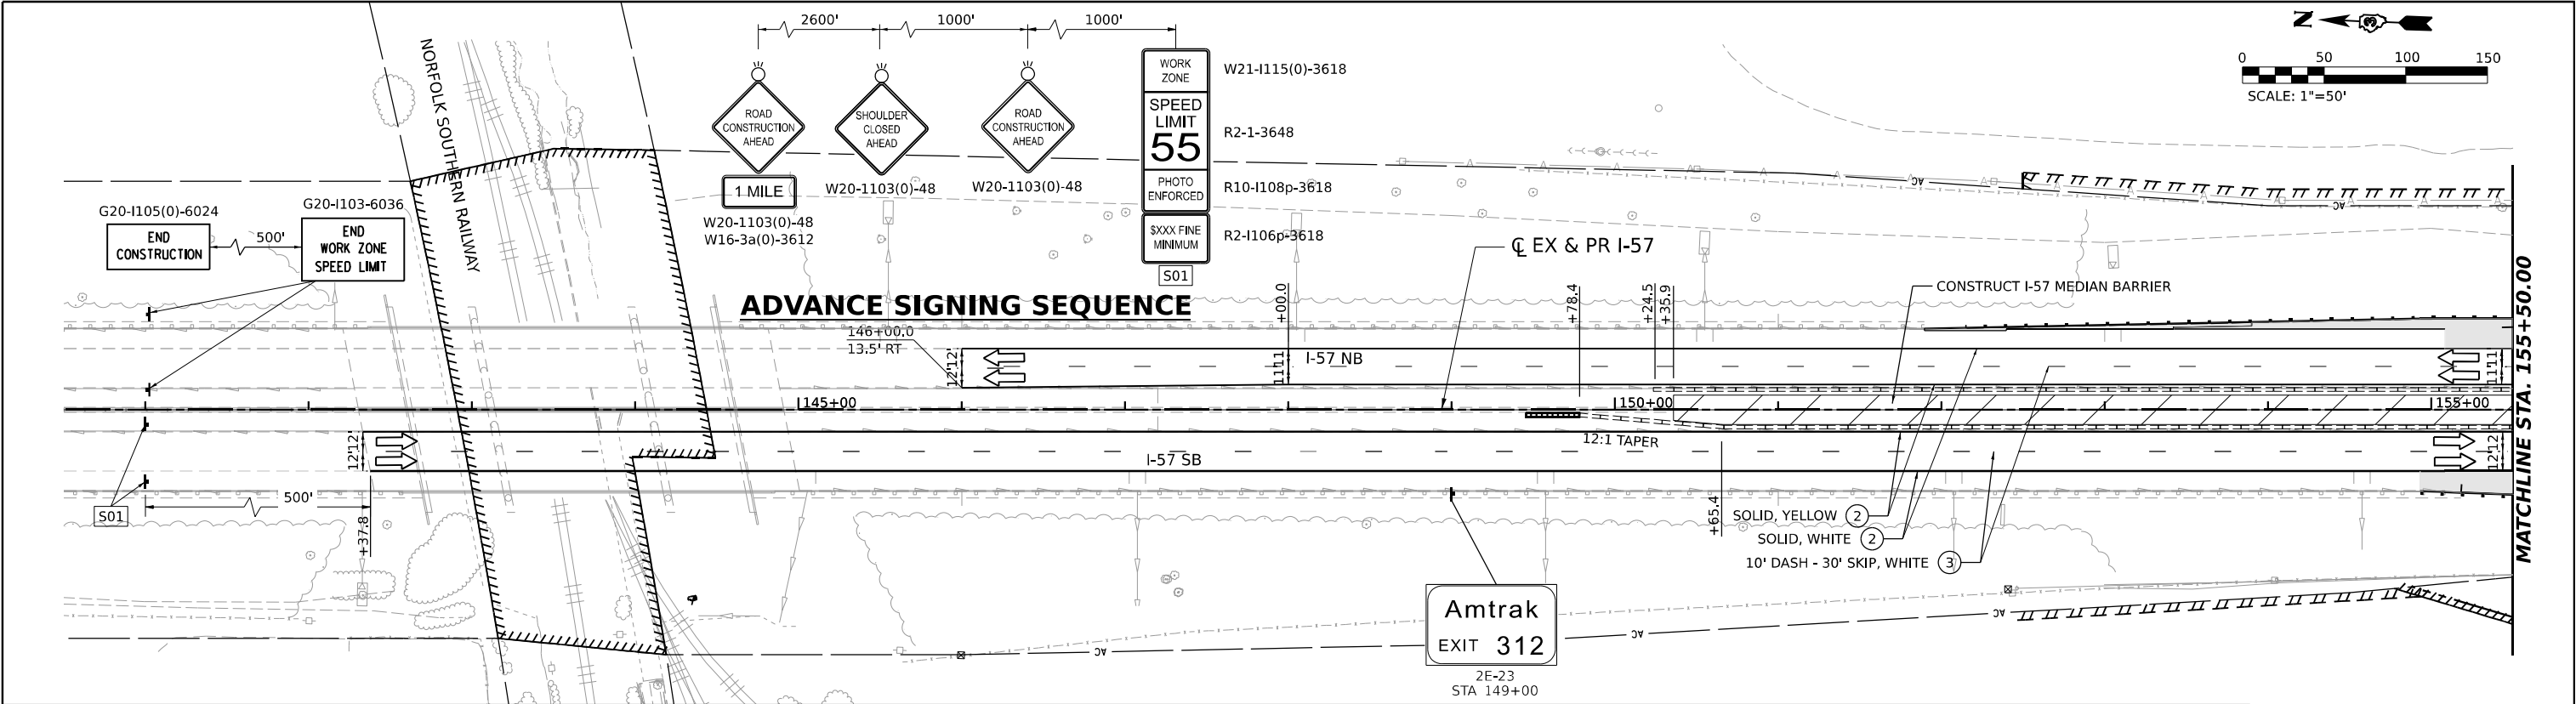


LEGEND

- DIRECTION OF TRAFFIC
- WORK AREA
- TEMPORARY PAVEMENT CONSTRUCTED IN THIS STAGE
- TEMPORARY PAVEMENT CONSTRUCTED IN PREVIOUS STAGE
- PROPOSED PAVEMENT CONSTRUCTED IN PREVIOUS STAGE
- ARROW BOARD
- IMPACT ATTENUATORS, TEMPORARY (NON-REDIRECTIVE), TEST LEVEL 3
- RUMBLE STRIPS
- TEMPORARY CONCRETE BARRIER
- TYPE III BARRICADE WITH FLASHING LIGHTS
- MONO-DIRECTIONAL FLASHING LIGHT

- DIRECTIONAL INDICATOR BARRICADE WITH STEADY BURNING MONODIRECTIONAL LIGHT AT 50' CENTERS UNLESS OTHERWISE NOTED ON PLANS
- DRUMS WITH STEADY-BURN MONODIRECTIONAL LIGHT AT 50' CENTERS UNLESS OTHERWISE NOTED ON PLANS
- DRUMS AT 50' CENTERS UNLESS OTHERWISE NOTED ON PLANS
- VERTICAL PANELS WITH STEADY-BURN MONODIRECTIONAL LIGHT AT 50' CENTERS UNLESS OTHERWISE NOTED ON PLANS
- PROPOSED SIGN/ COMMERCIAL DRIVEWAY ENTRANCE SIGN
- (O) INDICATES FLUORESCENT ORANGE SIGN SHEETING

TEMPORARY PAVEMENT MARKING LEGEND

- (E) EXISTING PAVEMENT MARKING OR PAVEMENT MARKING FROM PREVIOUS STAGE
- (P) PROPOSED PERMANENT PAVEMENT MARKING (SEE PAVEMENT MARKING PLANS)
- (1) TEMPORARY PAVEMENT MARKING LETTERS AND SYMBOLS - MODIFIED URETHANE
- (2) TEMPORARY PAVEMENT MARKING - LINE 4" - MODIFIED URETHANE
- (3) TEMPORARY PAVEMENT MARKING - LINE 6" - MODIFIED URETHANE
- (4) TEMPORARY PAVEMENT MARKING - LINE 8" - MODIFIED URETHANE
- (5) TEMPORARY PAVEMENT MARKING - LINE 12" - MODIFIED URETHANE
- (6) TEMPORARY PAVEMENT MARKING - LINE 24" - MODIFIED URETHANE

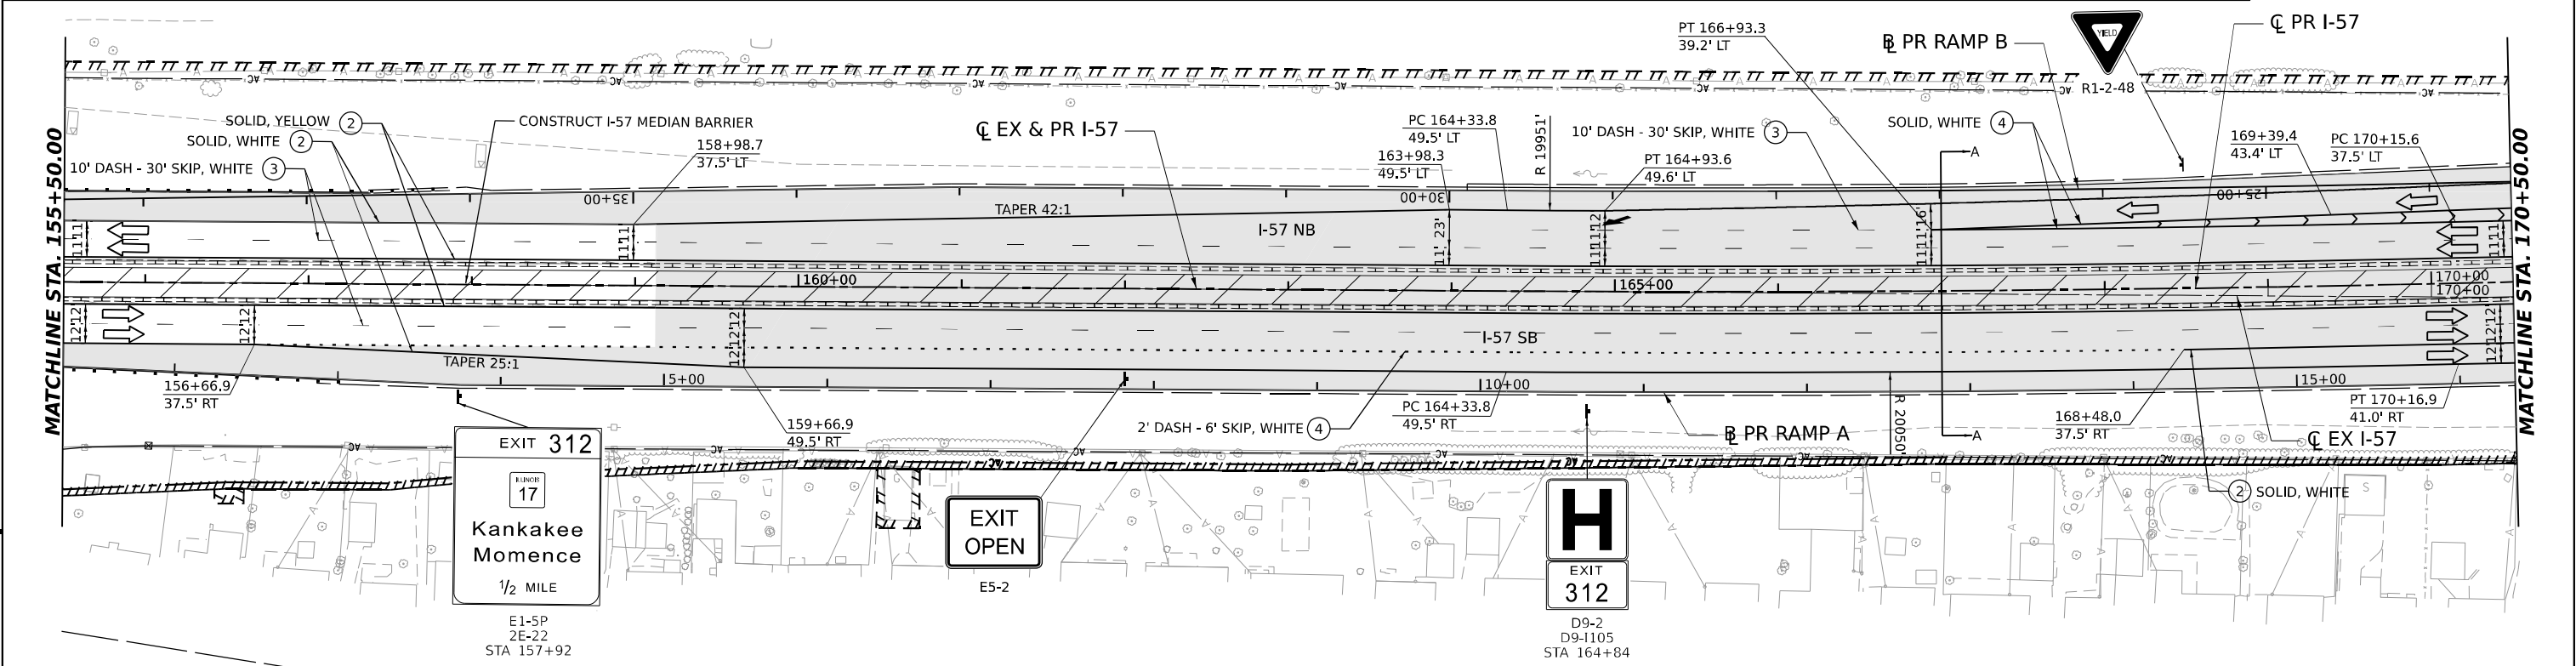

MODEL: PR I-57, DRL, P.N. 01
FILE NAME: C:\P\WORK\EXP\BENTLEY\COM\EXP\PR I-57\1412\UD36863-SHT-A076-01.DGN




USER NAME	= SALASL	DESIGNED	- CS	REVISED	-
DRAWN	- CS	REVISED	-		
PLOT SCALE	= 0.16666633 1/ IN.	CHECKED	- DH	REVISED	-
PLOT DATE	= 4/23/2026	DATE	- 04/22/2026	REVISED	-

STATE OF ILLINOIS
DEPARTMENT OF TRANSPORTATION


SUGGESTED STAGES OF CONSTRUCTION AND TRAFFIC CONTROL			
STAGE 6 - I-57			
SCALE: 1"=50'	SHEET .	OF SHEETS	STA. TO STA.

F.A.I. RTE.	SECTION	COUNTY	TOTAL SHEETS	SHEET NO.
57	(46-3)R.HBK-1&[(46-3)HB-5]HB-1	KANKAKEE	1183	266
CONTRACT NO. 66863				
ILLINOIS FED. AID PROJECT				

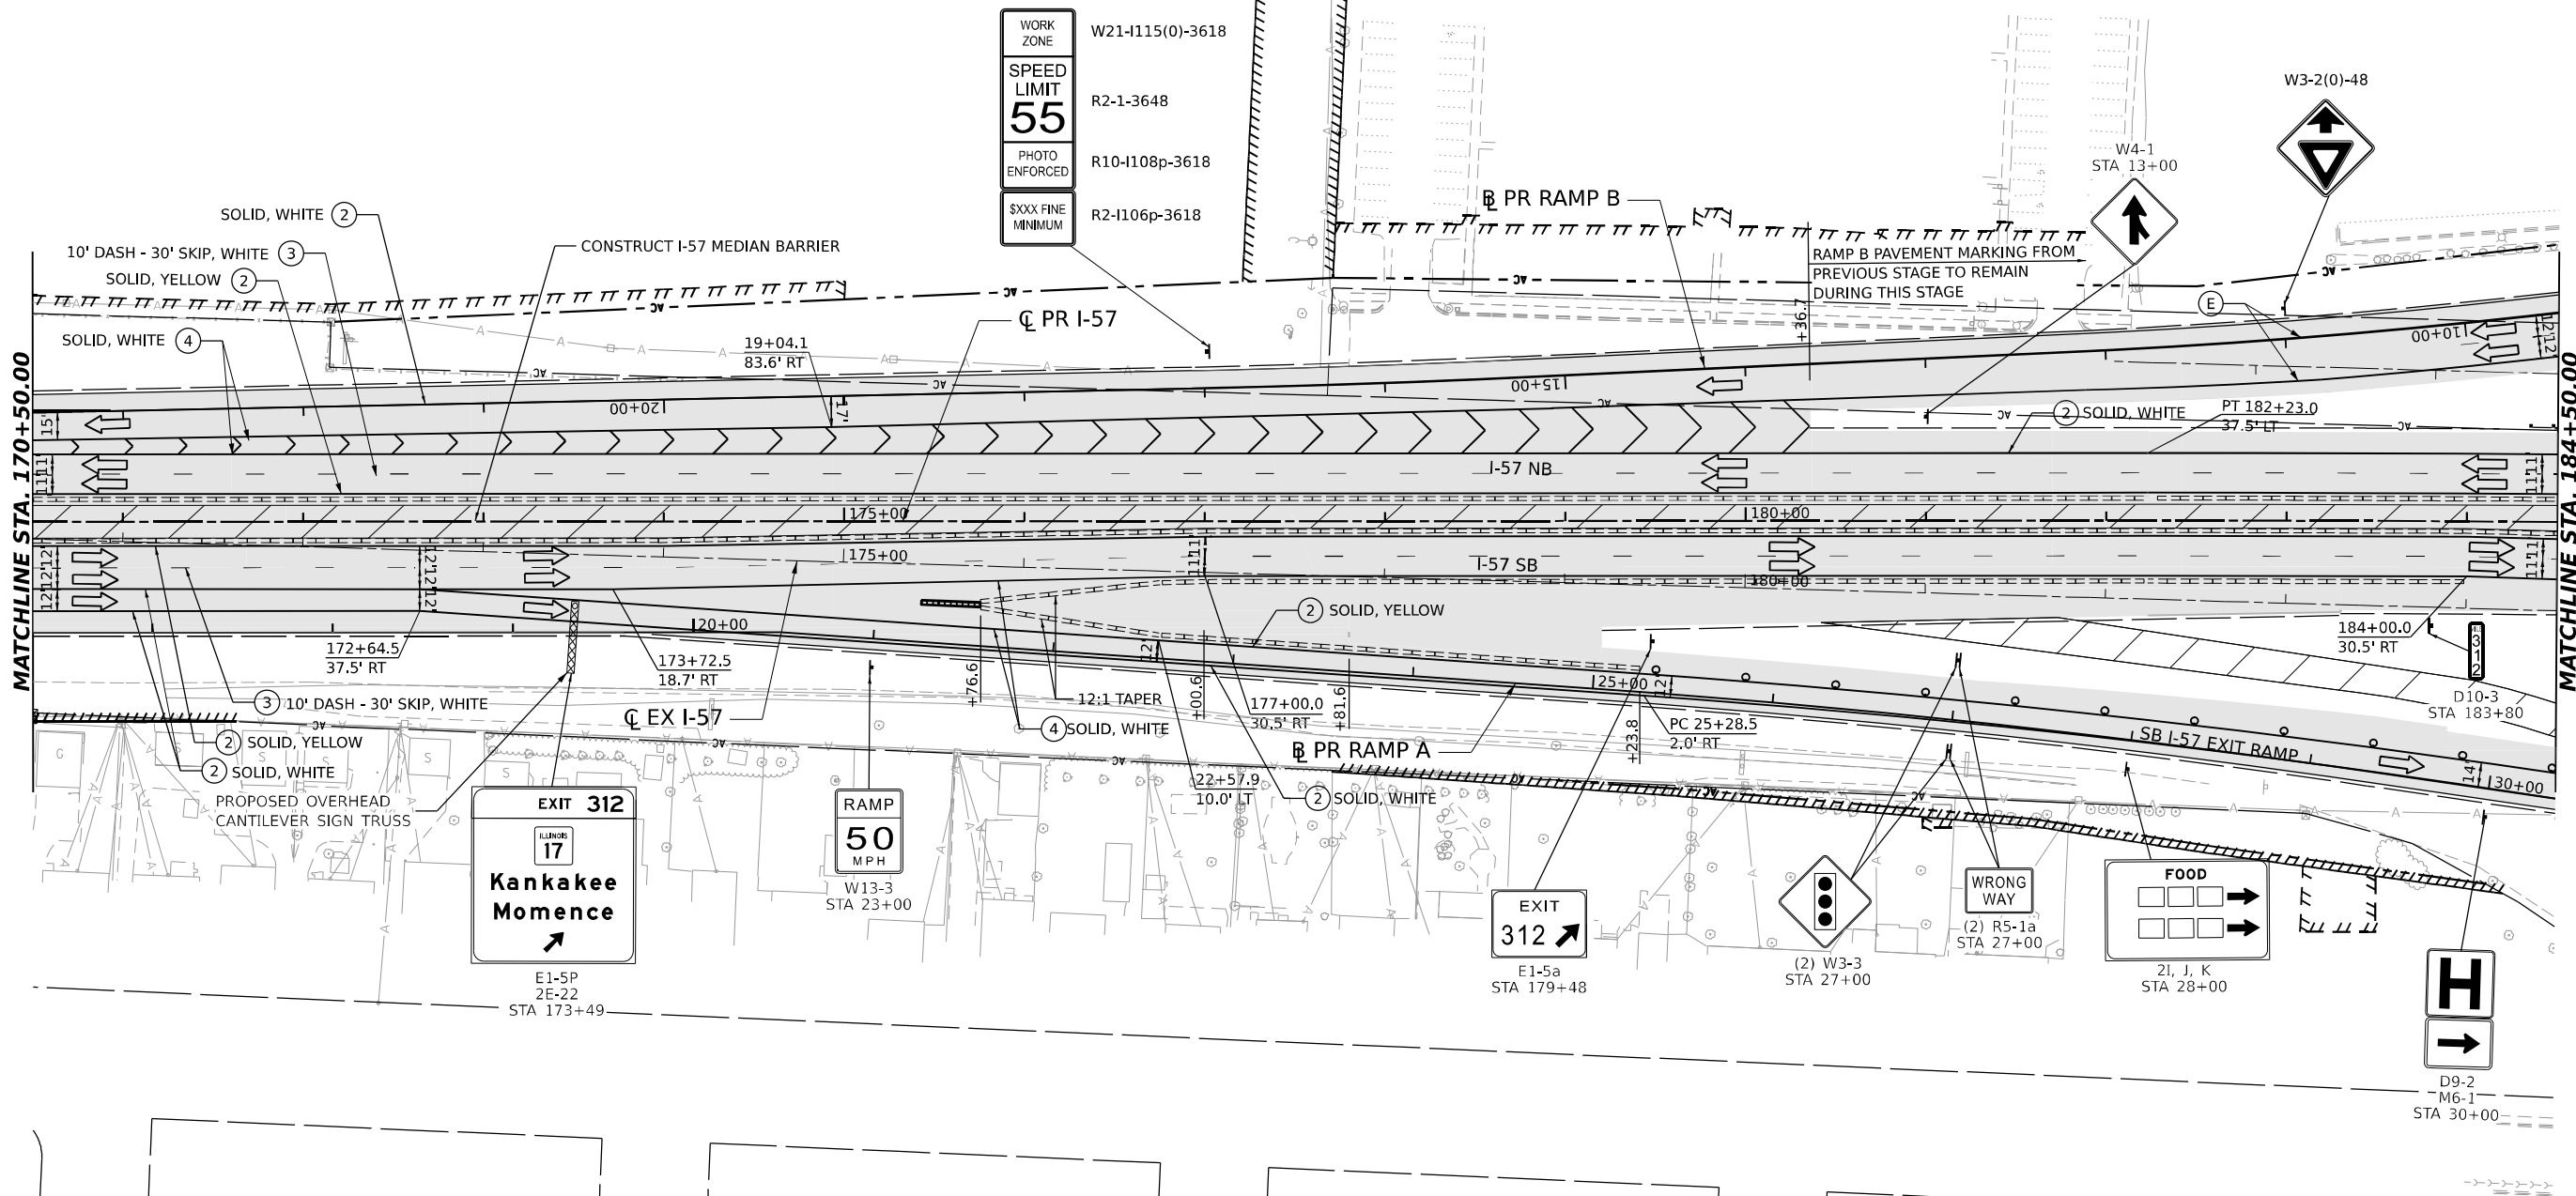

F.A.I. RTE.	SECTION	COUNTY	TOTAL SHEETS	SHEET NO.
57	(46-3)R.HBK-1&[(46-3)HB-5]HB-1	KANKAKEE	1183	267
		CONTRACT NO. 66863		
		ILLINOIS	FED. AID PROJECT	

MODEL: PR I-57 SINGLE-SINGLE PLAN 04
FILE NAME: C:\P\WORK\EXP\24\TEMP\TEXT\EXP\COM\EXP\24\24\366863-SHT-MOT6-403.DGN

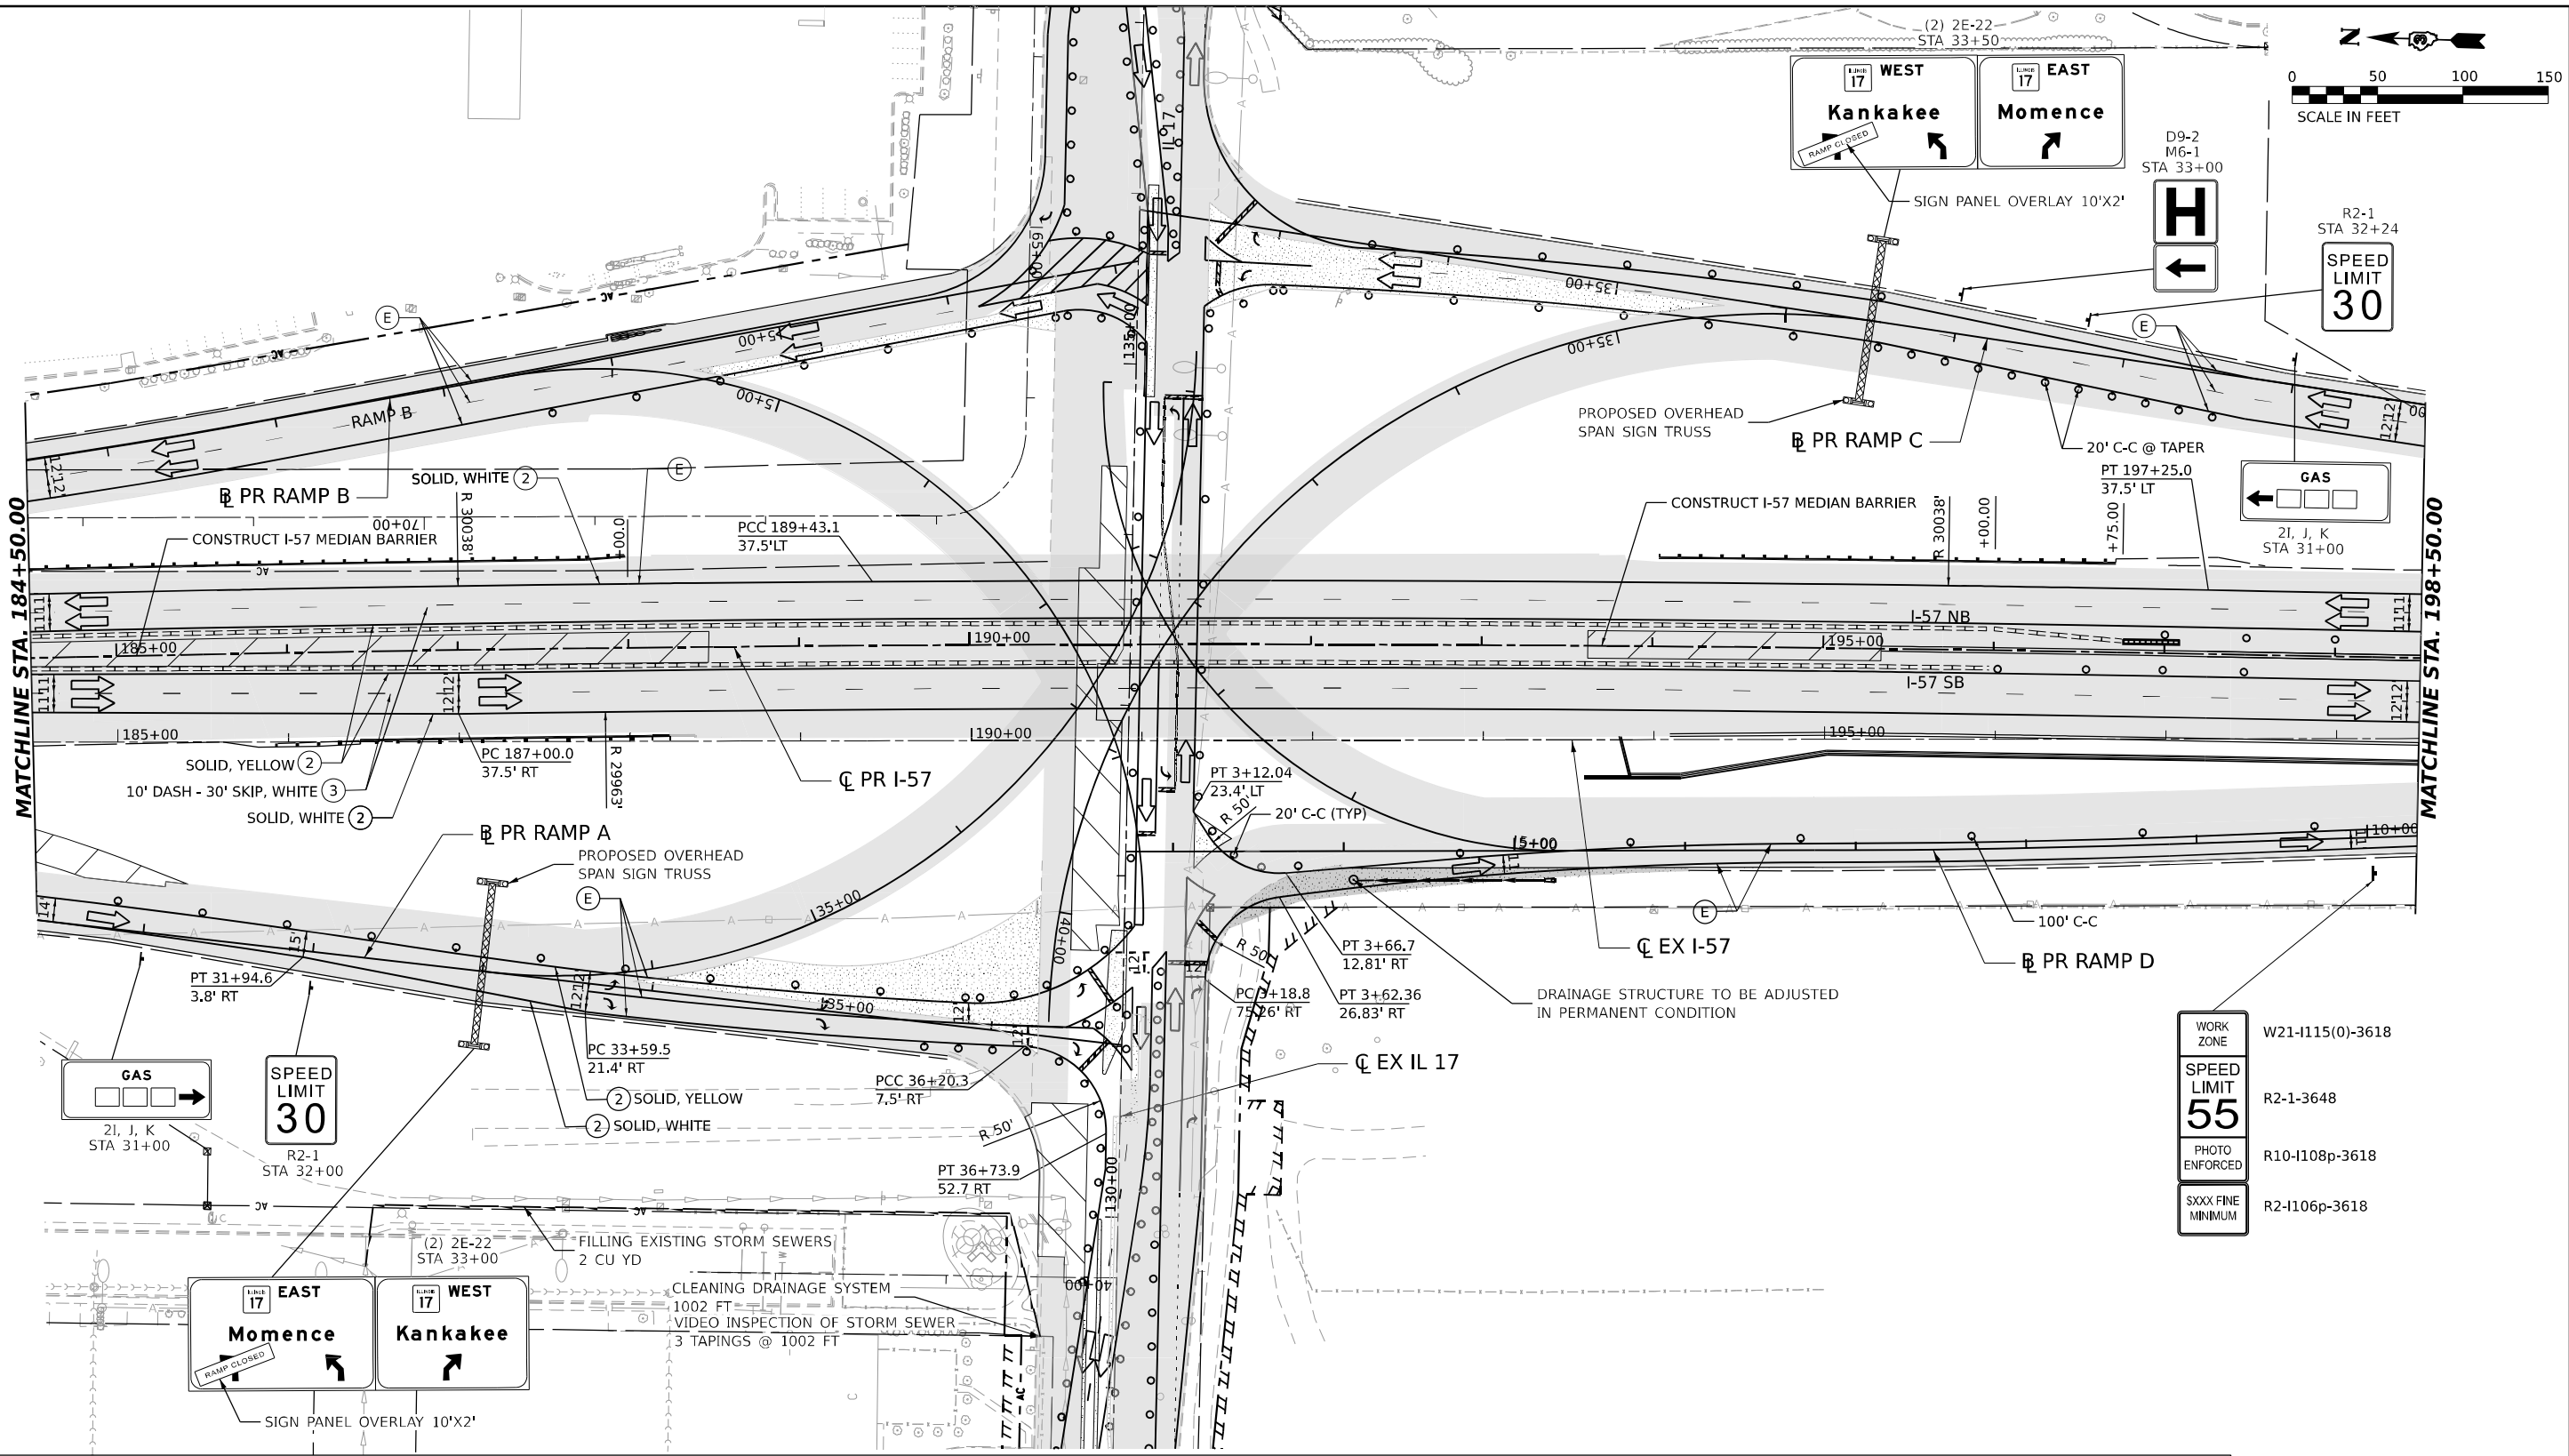

LEGEND

- DIRECTION OF TRAFFIC
- WORK AREA
- TEMPORARY PAVEMENT CONSTRUCTED IN THIS STAGE
- TEMPORARY PAVEMENT CONSTRUCTED IN PREVIOUS STAGE
- PROPOSED PAVEMENT CONSTRUCTED IN PREVIOUS STAGE
- ARROW BOARD
- IMPACT ATTENUATORS, TEMPORARY (NON-REDIRECTIVE), TEST LEVEL 3
- RUMBLE STRIPS
- TEMPORARY CONCRETE BARRIER
- TYPE III BARRICADE WITH FLASHING LIGHTS
- MONO-DIRECTIONAL FLASHING LIGHT

- DIRECTIONAL INDICATOR BARRICADE WITH STEADY BURNING MONODIRECTIONAL LIGHT AT 50' CENTERS UNLESS OTHERWISE NOTED ON PLANS
- DRUMS WITH STEADY-BURN MONODIRECTIONAL LIGHT AT 50' CENTERS UNLESS OTHERWISE NOTED ON PLANS
- DRUMS AT 50' CENTERS UNLESS OTHERWISE NOTED ON PLANS
- VERTICAL PANELS WITH STEADY-BURN MONODIRECTIONAL LIGHT AT 50' CENTERS UNLESS OTHERWISE NOTED ON PLANS
- PROPOSED SIGN/ COMMERCIAL DRIVEWAY ENTRANCE SIGN
- (O) INDICATES FLUORESCENT ORANGE SIGN SHEETING

TEMPORARY PAVEMENT MARKING LEGEND

- (E) EXISTING PAVEMENT MARKING OR PAVEMENT MARKING FROM PREVIOUS STAGE
- (P) PROPOSED PERMANENT PAVEMENT MARKING (SEE PAVEMENT MARKING PLANS)
- (1) TEMPORARY PAVEMENT MARKING LETTERS AND SYMBOLS - MODIFIED URETHANE
- (2) TEMPORARY PAVEMENT MARKING - LINE 4" - MODIFIED URETHANE
- (3) TEMPORARY PAVEMENT MARKING - LINE 6" - MODIFIED URETHANE
- (4) TEMPORARY PAVEMENT MARKING - LINE 8" - MODIFIED URETHANE
- (5) TEMPORARY PAVEMENT MARKING - LINE 12" - MODIFIED URETHANE
- (6) TEMPORARY PAVEMENT MARKING - LINE 24" - MODIFIED URETHANE





USER NAME = SALASL	DESIGNED - CS	REVISED -
	DRAWN - CS	REVISED -
PLOT SCALE = 0.16666633 1/ IN.	CHECKED - DH	REVISED -
PLOT DATE = 4/23/2026	DATE - 04/22/2026	REVISED -

STATE OF ILLINOIS
DEPARTMENT OF TRANSPORTATION

SUGGESTED STAGES OF CONSTRUCTION AND TRAFFIC CONTROL			
STAGE 6 - I-57			
SCALE: 1"=50'	SHEET .	OF SHEETS	STA. TO STA.

F.A.I. RTE.	SECTION	COUNTY	TOTAL SHEETS	SHEET NO.
57	(46-3)R.HBK-1&[(46-3)HB-5]HB-1	KANKAKEE	1183	268
				CONTRACT NO. 66863
ILLINOIS FED. AID PROJECT				

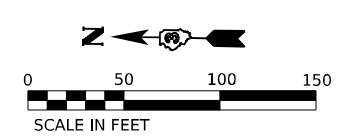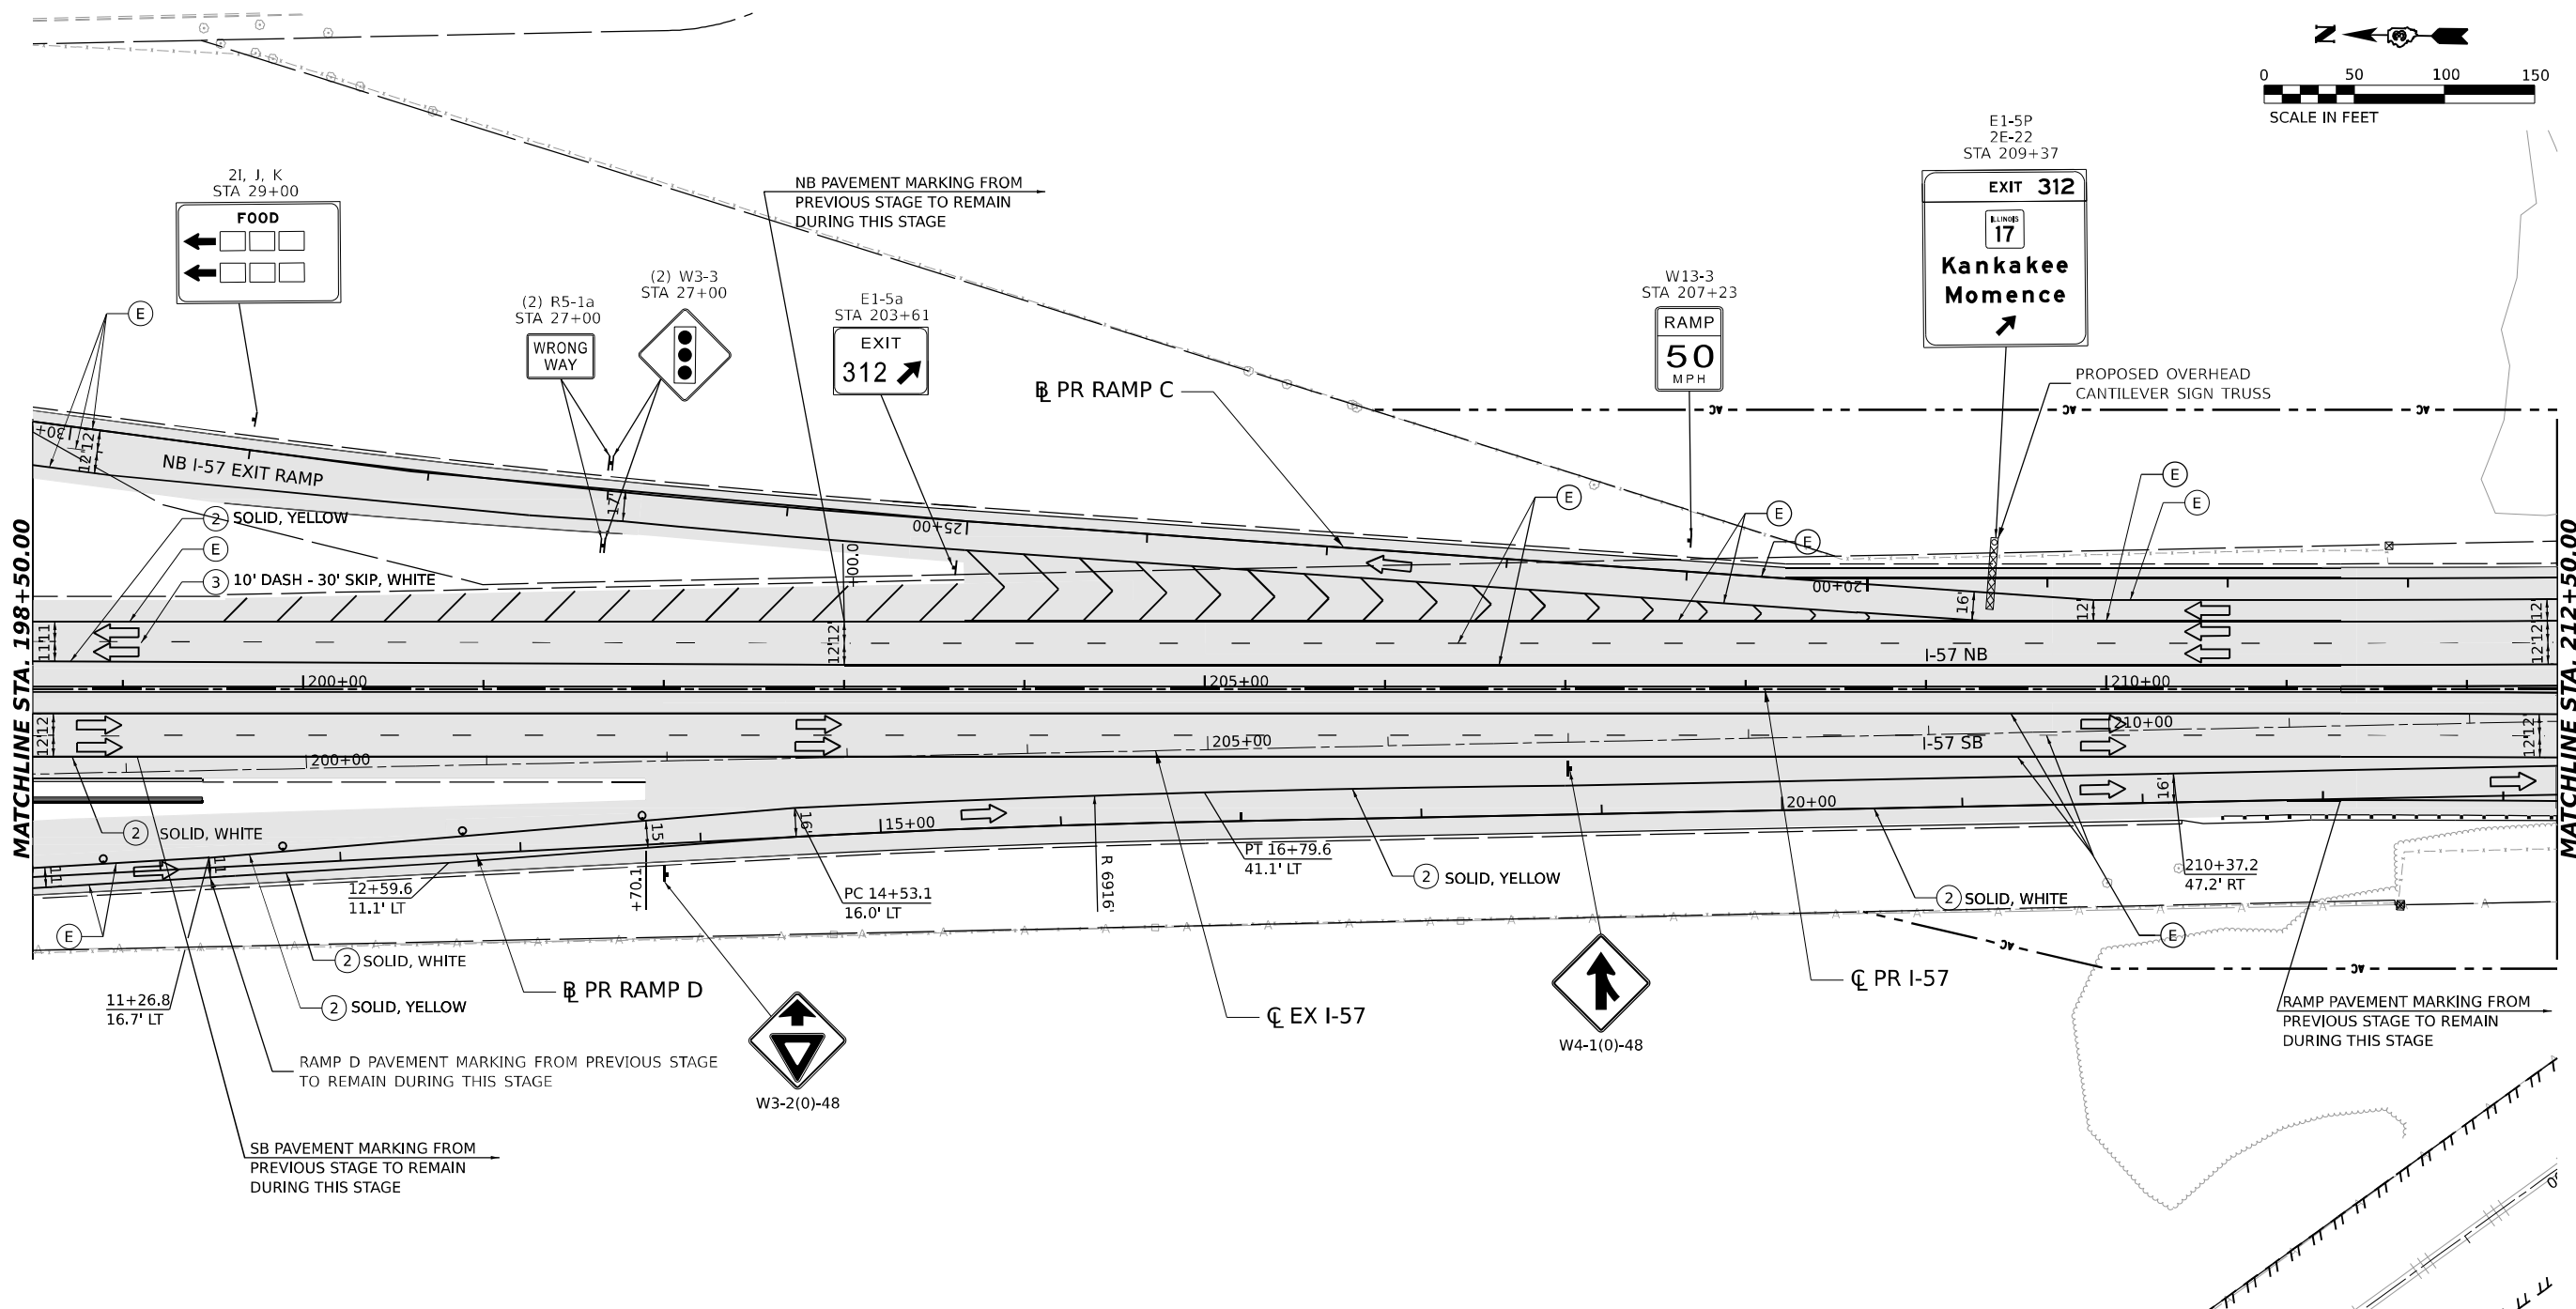

LEGEND

- [Arrow] DIRECTION OF TRAFFIC
- [Hatched Box] WORK AREA
- [Dark Grey Box] TEMPORARY PAVEMENT CONSTRUCTED IN THIS STAGE
- [Light Grey Box] TEMPORARY PAVEMENT CONSTRUCTED IN PREVIOUS STAGE
- [Dotted Box] PROPOSED PAVEMENT CONSTRUCTED IN PREVIOUS STAGE
- [Up Arrow] ARROW BOARD
- [Dashed Line] IMPACT ATTENUATORS, TEMPORARY (NON-REDIRECTIVE), TEST LEVEL 3
- [Vertical Lines] RUMBLE STRIPS
- [Dashed Line] TEMPORARY CONCRETE BARRIER
- [Flashing Light] TYPE III BARRICADE WITH FLASHING LIGHTS
- [Sun Icon] MONO-DIRECTIONAL FLASHING LIGHT

- [Barricade] DIRECTIONAL INDICATOR BARRICADE WITH STEADY BURNING MONODIRECTIONAL LIGHT AT 50' CENTERS UNLESS OTHERWISE NOTED ON PLANS
- [Drum] DRUMS WITH STEADY-BURN MONODIRECTIONAL LIGHT AT 50' CENTERS UNLESS OTHERWISE NOTED ON PLANS
- [Drum] DRUMS AT 50' CENTERS UNLESS OTHERWISE NOTED ON PLANS
- [Panel] VERTICAL PANELS WITH STEADY-BURN MONODIRECTIONAL LIGHT AT 50' CENTERS UNLESS OTHERWISE NOTED ON PLANS
- [Sign] PROPOSED SIGN/ COMMERCIAL DRIVEWAY ENTRANCE SIGN
- (O) INDICATES FLUORESCENT ORANGE SIGN SHEETING

TEMPORARY PAVEMENT MARKING LEGEND

- (E) EXISTING PAVEMENT MARKING OR PAVEMENT MARKING FROM PREVIOUS STAGE
- (P) PROPOSED PERMANENT PAVEMENT MARKING (SEE PAVEMENT MARKING PLANS)
- (1) TEMPORARY PAVEMENT MARKING LETTERS AND SYMBOLS - MODIFIED URETHANE
- (2) TEMPORARY PAVEMENT MARKING - LINE 4" - MODIFIED URETHANE
- (3) TEMPORARY PAVEMENT MARKING - LINE 6" - MODIFIED URETHANE
- (4) TEMPORARY PAVEMENT MARKING - LINE 8" - MODIFIED URETHANE
- (5) TEMPORARY PAVEMENT MARKING - LINE 12" - MODIFIED URETHANE
- (6) TEMPORARY PAVEMENT MARKING - LINE 24" - MODIFIED URETHANE

MODEL: PR I-57 ANGLE - SINGLE PLAN.DWG
FILE NAME: C:\P\WORK\EX-27\TEMP\TEXT\COM\EX-27\PR I-57 ANGLE - SINGLE PLAN.DWG



USER NAME = SALASL	DESIGNED - CS	REVISED -
	DRAWN - CS	REVISED -
PLOT SCALE = 0.16666633 1/ IN.	CHECKED - DH	REVISED -
PLOT DATE = 4/23/2026	DATE - 04/22/2026	REVISED -

STATE OF ILLINOIS
DEPARTMENT OF TRANSPORTATION


SUGGESTED STAGES OF CONSTRUCTION AND TRAFFIC CONTROL			
STAGE 6 - I-57			
SCALE: 1"=50'	SHEET .	OF SHEETS	STA. TO STA.

F.A.I. RTE.	SECTION	COUNTY	TOTAL SHEETS	SHEET NO.
57	(46-3)R.HBK-1&[(46-3)HB-5]HB-1	KANKAKEE	1183	269
CONTRACT NO. 66863				
ILLINOIS FED. AID PROJECT				




MODEL: PR_157_DOUBLE - DBL_PLN_08
FILE NAME: C:\PW WORK\EXP-PW.BENTLEY.COM EXP-PW-01\00144124\0366863-SHT-MOT6-06.DGN

LEGEND

 

DIRECTION OF TRAFFIC

 

WORK AREA



TEMPORARY PAVEMENT
CONSTRUCTED IN THIS STAGE



TEMPORARY PAVEMENT
CONSTRUCTED IN PREVIOUS STAGE

PROPOSED PAVEMENT CONSTRUCTED
IN PREVIOUS STAGE



ARROW BOARD



IMPACT ATTENUATORS, TEMPORARY (NON-REDIRECTIVE), TEST LEVEL 3



RUMBLE STRIPS



TEMPORARY CONCRETE BARRIER



TYPE III BARRICADE WITH FLASHING LIGHTS



MONO-DIRECTIONAL FLASHING LIGHT



DIRECTIONAL INDICATOR BARRICADE WITH STEADY
BURNING MONODIRECTIONAL LIGHT AT 50' CENTERS
UNLESS OTHERWISE NOTED ON PLANS



DRUMS WITH STEADY-BURN MONODIRECTIONAL LIGHT
AT 50' CENTERS UNLESS OTHERWISE NOTED ON PLANS



DRUMS AT 50' CENTERS UNLESS OTHERWISE NOTED
ON PLANS



VERTICAL PANELS WITH STEADY-BURN
MONODIRECTIONAL LIGHT AT 50' CENTERS
UNLESS OTHERWISE NOTED ON PLANS



PROPOSED SIGN/ COMMERCIAL
DRIVEWAY ENTRANCE SIGN

(O) INDICATES FLUORESCENT
ORANGE SIGN SHEETING

TEMPORARY PAVEMENT MARKING LEGEND

- (E) EXISTING PAVEMENT MARKING OR PAVEMENT MARKING FROM PREVIOUS STAGE
- (P) PROPOSED PERMANENT PAVEMENT MARKING (SEE PAVEMENT MARKING PLANS)
- (1) TEMPORARY PAVEMENT MARKING LETTERS AND SYMBOLS - MODIFIED URETHANE
- (2) TEMPORARY PAVEMENT MARKING - LINE 4" - MODIFIED URETHANE
- (3) TEMPORARY PAVEMENT MARKING - LINE 6" - MODIFIED URETHANE
- (4) TEMPORARY PAVEMENT MARKING - LINE 8" - MODIFIED URETHANE
- (5) TEMPORARY PAVEMENT MARKING - LINE 12"- MODIFIED URETHANE
- (6) TEMPORARY PAVEMENT MARKING - LINE 24"- MODIFIED URETHANE





USER NAME = SALASL	DESIGNED - CS	REVISED -
	DRAWN - CS	REVISED -
PLOT SCALE = 0.16666633 1/ IN.	CHECKED - DH	REVISED -
PLOT DATE = 4/23/2026	DATE = 04/22/2026	REVISED -

STATE OF ILLINOIS
DEPARTMENT OF TRANSPORTATION

SUGGESTED STAGES OF CONSTRUCTION AND TRAFFIC CONTROL
STAGE 6 - I-57

SCALE: 1"=50'	SHEET .	OF	SHEETS	STA.	TO STA.
---------------	---------	----	--------	------	---------

F.A.I. RTE.	SECTION	COUNTY	TOTAL SHEETS	SHEET NO.
57	(46-3)R,HBK-1&[(46-3)HB-5]HB-1	KANKAKEE	1183	271
CONTRACT NO. 66863				
ILLINOIS		FED. AID PROJECT		

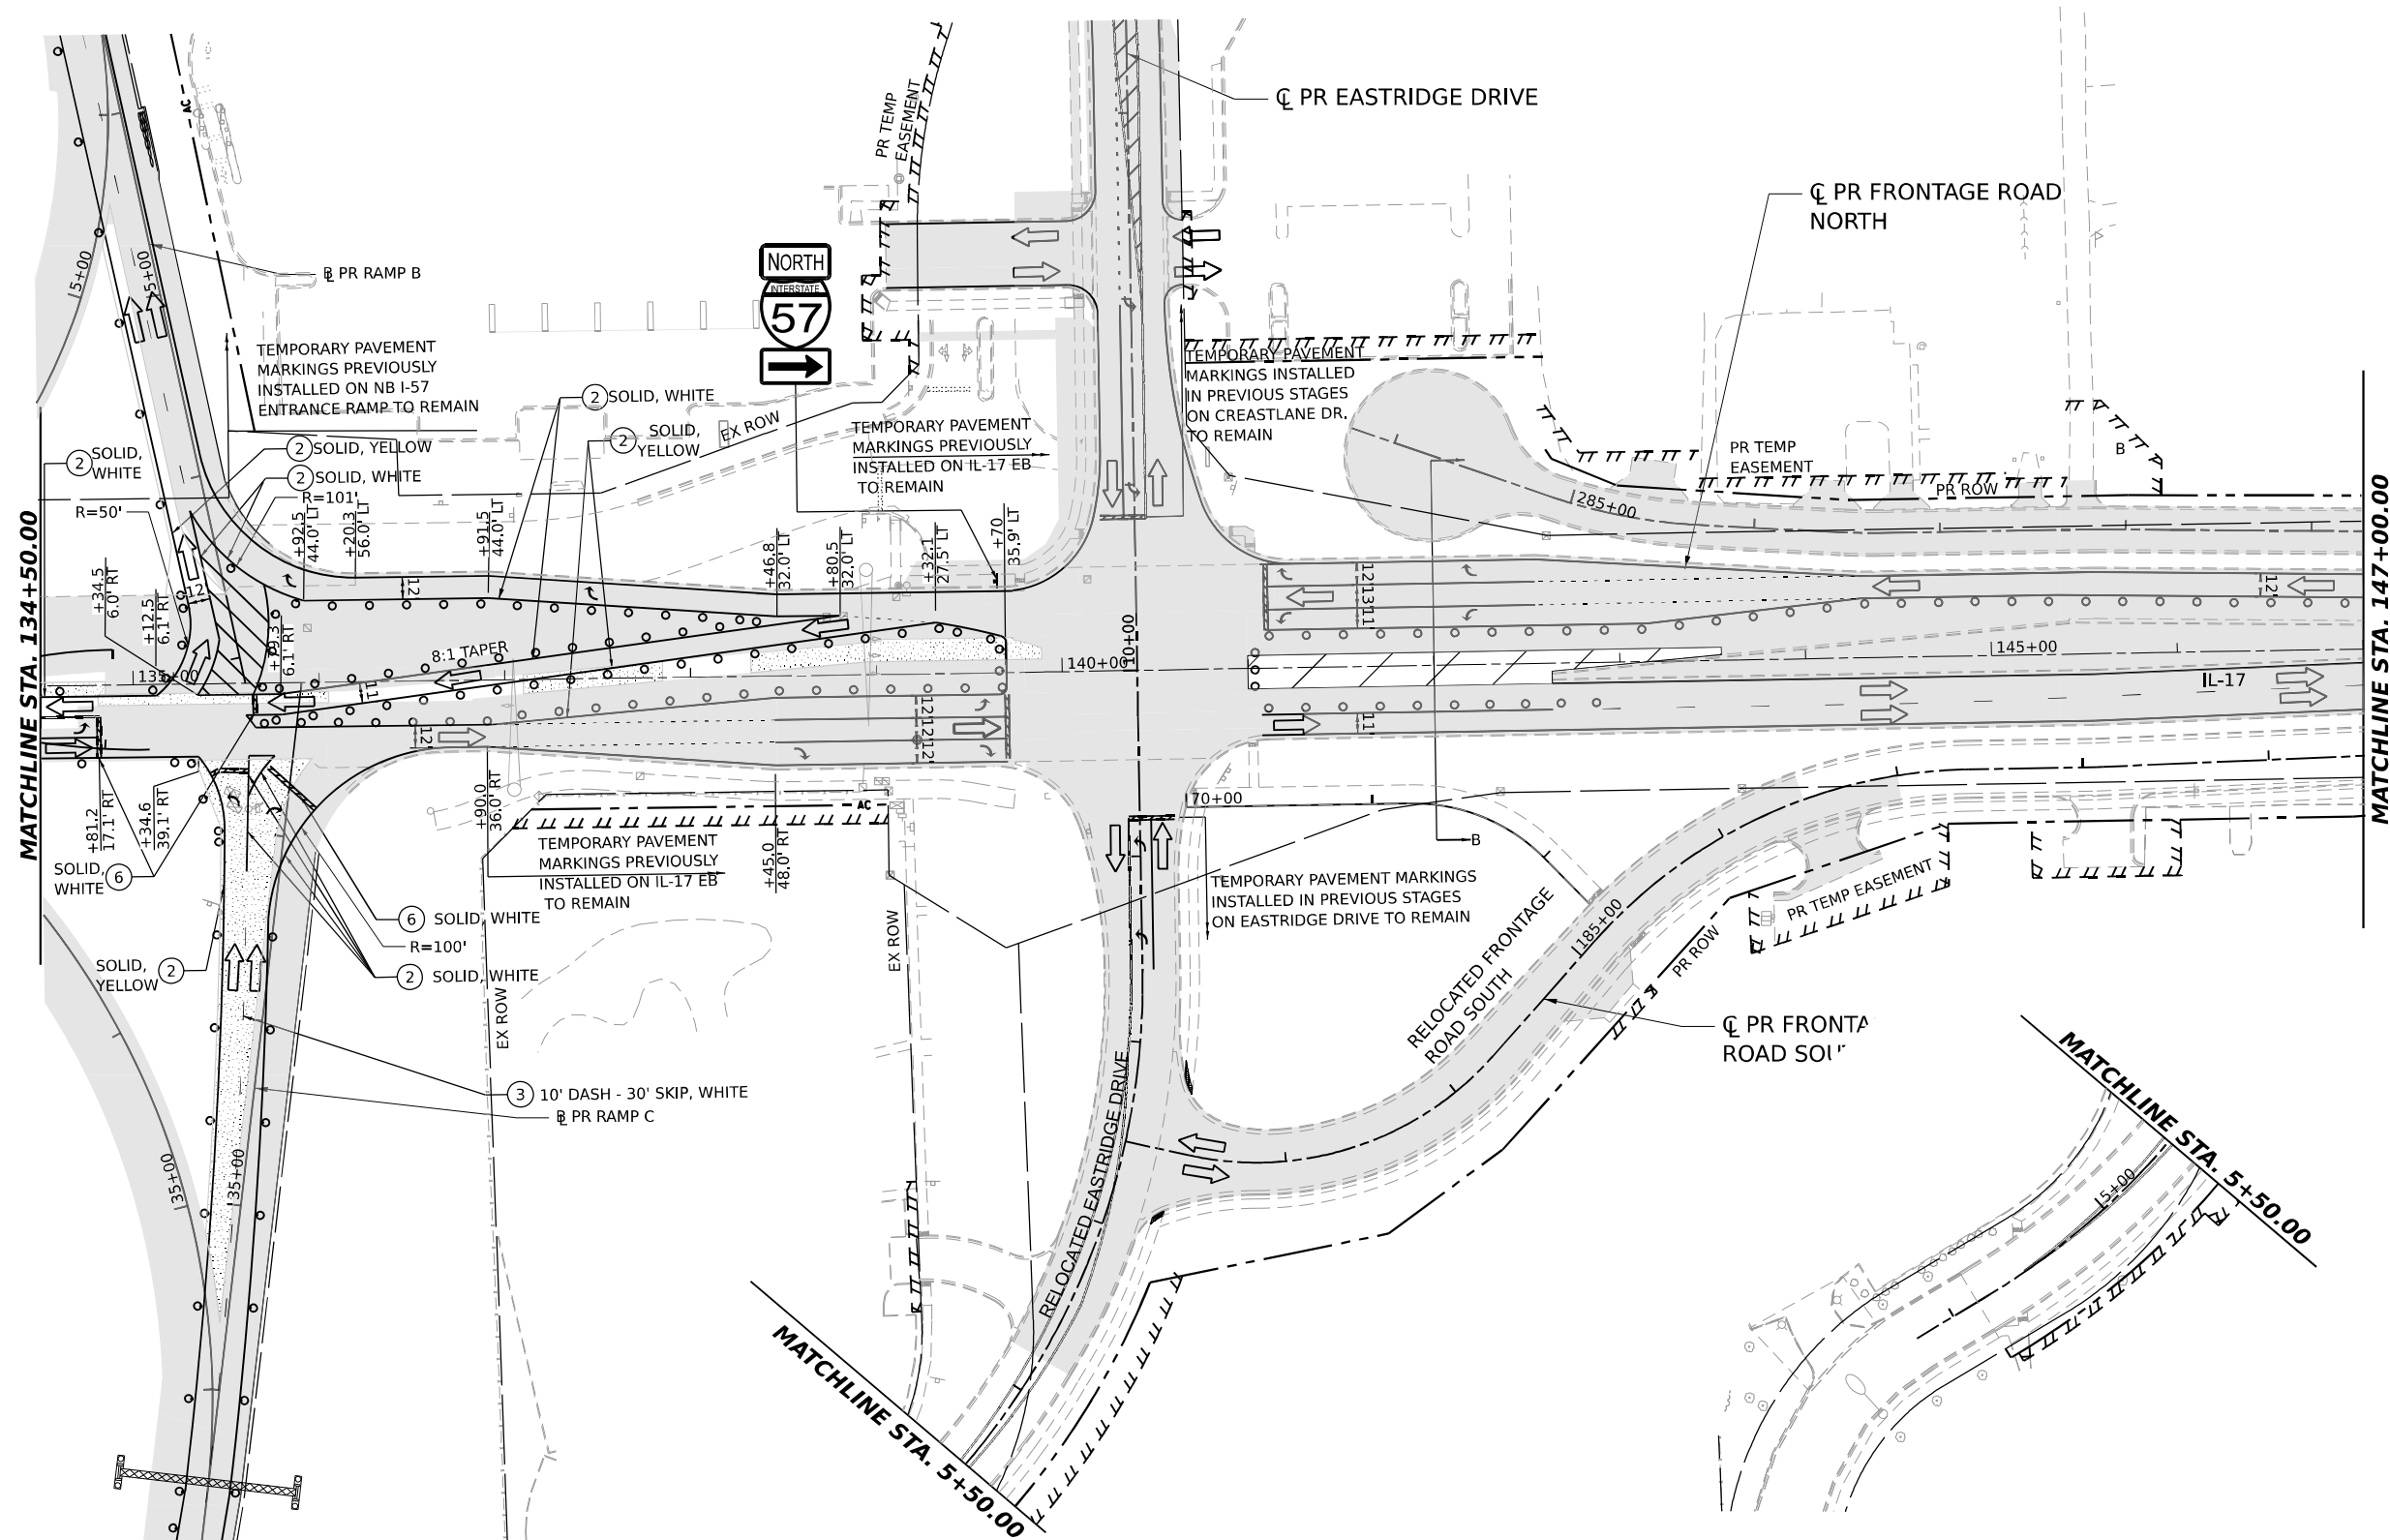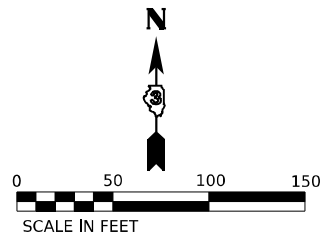

LEGEND

- DIRECTION OF TRAFFIC
- WORK AREA
- TEMPORARY PAVEMENT CONSTRUCTED IN THIS STAGE
- TEMPORARY PAVEMENT CONSTRUCTED IN PREVIOUS STAGE
- PROPOSED PAVEMENT CONSTRUCTED IN PREVIOUS STAGE

- ARROW BOARD
- IMPACT ATTENUATORS, TEMPORARY (NON-REDIRECTIVE), TEST LEVEL 3
- RUMBLE STRIPS
- TEMPORARY CONCRETE BARRIER
- TYPE III BARRICADE WITH FLASHING LIGHTS
- MONO-DIRECTIONAL FLASHING LIGHT

- DIRECTIONAL INDICATOR BARRICADE WITH STEADY BURNING MONODIRECTIONAL LIGHT AT 50' CENTERS UNLESS OTHERWISE NOTED ON PLANS
- DRUMS WITH STEADY-BURN MONODIRECTIONAL LIGHT AT 50' CENTERS UNLESS OTHERWISE NOTED ON PLANS
- DRUMS AT 50' CENTERS UNLESS OTHERWISE NOTED ON PLANS
- VERTICAL PANELS WITH STEADY-BURN MONODIRECTIONAL LIGHT AT 50' CENTERS UNLESS OTHERWISE NOTED ON PLANS

- PROPOSED SIGN/ COMMERCIAL DRIVEWAY ENTRANCE SIGN
- (O) INDICATES FLUORESCENT ORANGE SIGN SHEETING

TEMPORARY PAVEMENT MARKING LEGEND

- (E) EXISTING PAVEMENT MARKING OR PAVEMENT MARKING FROM PREVIOUS STAGE
- (P) PROPOSED PERMANENT PAVEMENT MARKING (SEE PAVEMENT MARKING PLANS)
- (1) TEMPORARY PAVEMENT MARKING LETTERS AND SYMBOLS - MODIFIED URETHANE
- (2) TEMPORARY PAVEMENT MARKING - LINE 4" - MODIFIED URETHANE
- (3) TEMPORARY PAVEMENT MARKING - LINE 6" - MODIFIED URETHANE
- (4) TEMPORARY PAVEMENT MARKING - LINE 8" - MODIFIED URETHANE
- (5) TEMPORARY PAVEMENT MARKING - LINE 12" - MODIFIED URETHANE
- (6) TEMPORARY PAVEMENT MARKING - LINE 24" - MODIFIED URETHANE

MODEL: IL17.DOC (REV. 01/11)
FILE NAME: C:\P\WORK\EX-24\BENTLEY\COM\EX-24\W401.D01\412\368663-SHT-MOT6-08.DGN



QUIGG ENGINEERING INC


USER NAME	= SALASL	DESIGNED	- TNS	REVISED	-
DRAWN	- TNS	REVISOR	-	REVISOR	-
PLOT SCALE	= 0.16666633 1/ IN.	CHECKED	- FBN	REVISOR	-
PLOT DATE	= 4/23/2026	DATE	- 04/22/2026	REVISOR	-

STATE OF ILLINOIS
DEPARTMENT OF TRANSPORTATION


SUGGESTED STAGES OF CONSTRUCTION AND TRAFFIC CONTROL
STAGE 6 - ILLINOIS ROUTE 17

SCALE: 1"=50' SHEET . OF SHEETS STA. TO STA.

F.A.I. RTE.	SECTION	COUNTY	TOTAL SHEETS	SHEET NO.
57	(46-3)R.HBK-1&[(46-3)HB-5]HB-1	KANKAKEE	1183	273
CONTRACT NO. 66863				
ILLINOIS FED. AID PROJECT				

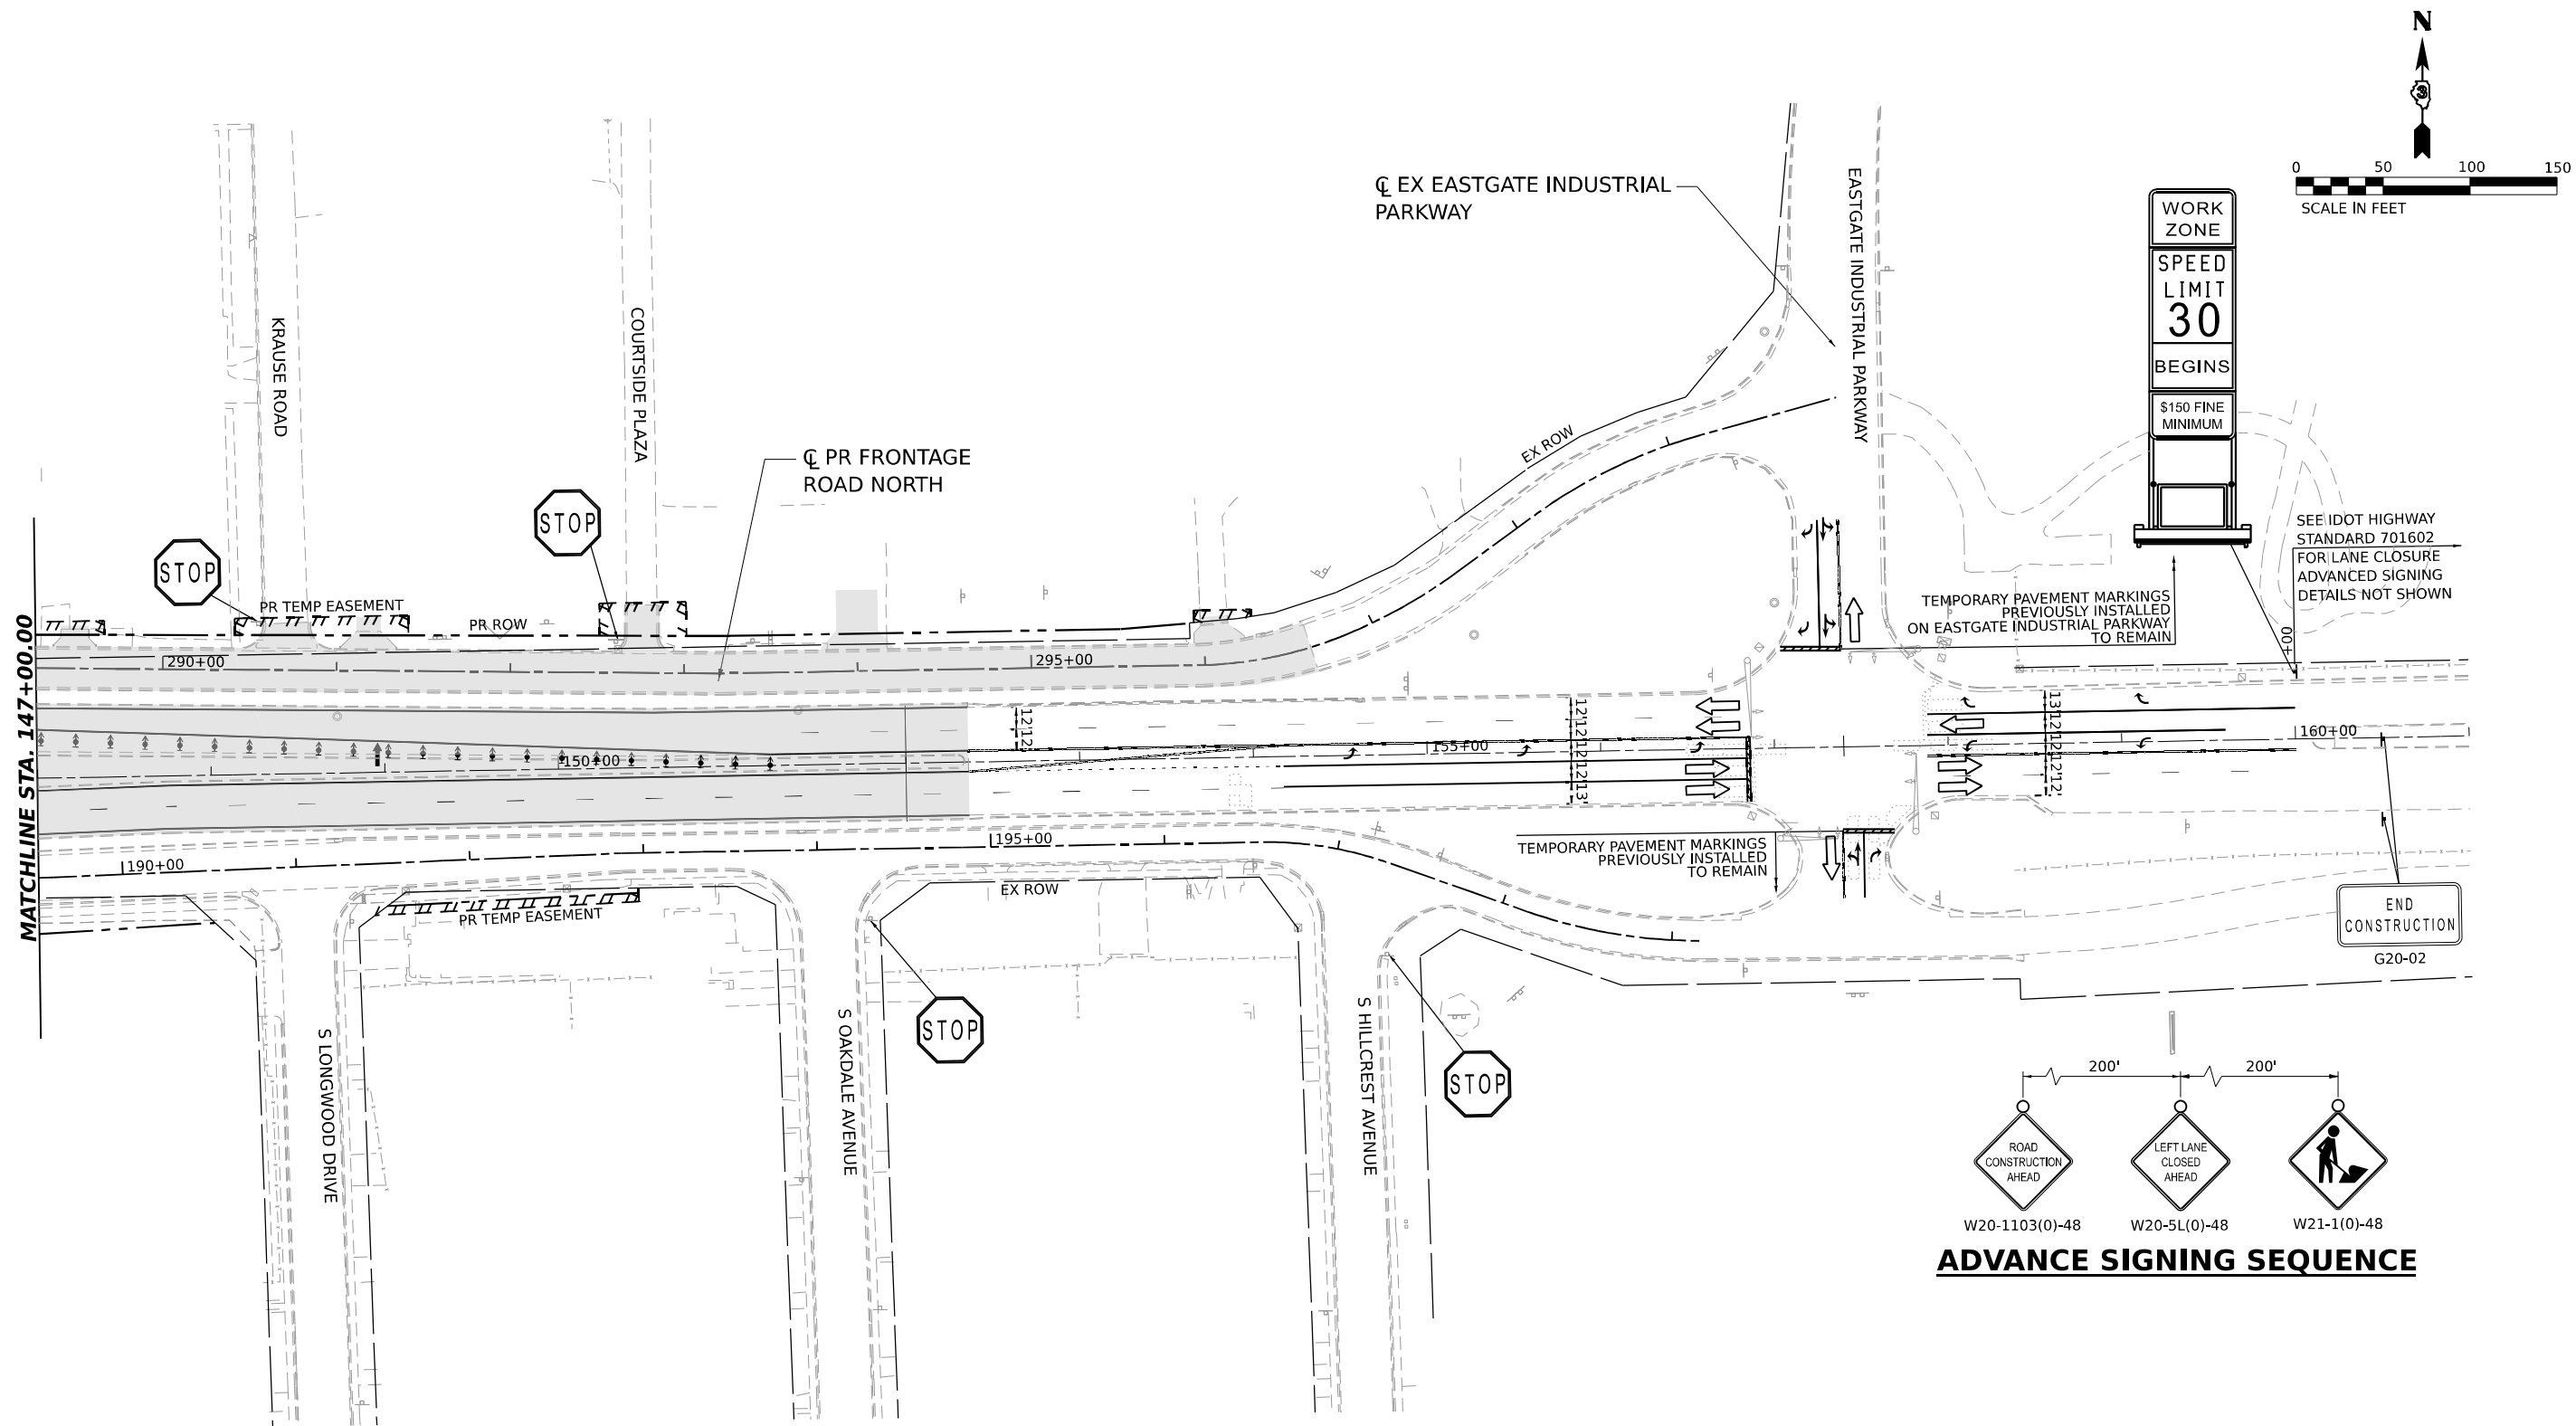

SEE IDOT HIGHWAY STANDARD 701602 FOR LANE CLOSURE ADVANCED SIGNING DETAILS NOT SHOWN

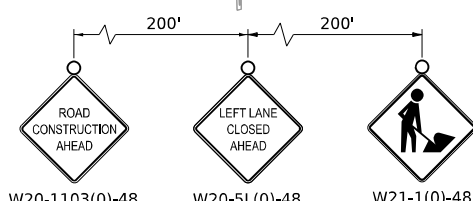

ADVANCE SIGNING SEQUENCE

LEGEND

DIRECTION OF TRAFFIC

WORK AREA

TEMPORARY PAVEMENT CONSTRUCTED IN THIS STAGE

TEMPORARY PAVEMENT CONSTRUCTED IN PREVIOUS STAGE

PROPOSED PAVEMENT CONSTRUCTED IN PREVIOUS STAGE

ARROW BOARD

IMPACT ATTENUATORS, TEMPORARY (NON-REDIRECTIVE), TEST LEVEL 3

RUMBLE STRIPS

TEMPORARY CONCRETE BARRIER

TYPE III BARRICADE WITH FLASHING LIGHTS

MONO-DIRECTIONAL FLASHING LIGHT

DIRECTIONAL INDICATOR BARRICADE WITH STEADY BURNING MONODIRECTIONAL LIGHT AT 50' CENTERS UNLESS OTHERWISE NOTED ON PLANS

DRUMS WITH STEADY-BURN MONODIRECTIONAL LIGHT AT 50' CENTERS UNLESS OTHERWISE NOTED ON PLANS

DRUMS AT 50' CENTERS UNLESS OTHERWISE NOTED ON PLANS

VERTICAL PANELS WITH STEADY-BURN MONODIRECTIONAL LIGHT AT 50' CENTERS UNLESS OTHERWISE NOTED ON PLANS

PROPOSED SIGN/ COMMERCIAL DRIVEWAY ENTRANCE SIGN

(O) INDICATES FLUORESCENT ORANGE SIGN SHEETING

TEMPORARY PAVEMENT MARKING LEGEND

(E) EXISTING PAVEMENT MARKING OR PAVEMENT MARKING FROM PREVIOUS STAGE

(P) PROPOSED PERMANENT PAVEMENT MARKING (SEE PAVEMENT MARKING PLANS)

① TEMPORARY PAVEMENT MARKING LETTERS AND SYMBOLS - MODIFIED URETHANE

② TEMPORARY PAVEMENT MARKING - LINE 4" - MODIFIED URETHANE

③ TEMPORARY PAVEMENT MARKING - LINE 6" - MODIFIED URETHANE


④ TEMPORARY PAVEMENT MARKING - LINE 8" - MODIFIED URETHANE

⑤ TEMPORARY PAVEMENT MARKING - LINE 12" - MODIFIED URETHANE



⑥ TEMPORARY PAVEMENT MARKING - LINE 24" - MODIFIED URETHANE

MODEL: IL17.DOCX (REV. 01-12)
FILE NAME: C:\P\WORK\EX-24\BENTLEY\COM\EX-24\W20-5L(0)-48\G20-02.DGN

 QUIGG ENGINEERING INC	USER NAME = SALASL	DESIGNED - TNS	REVISED -	STATE OF ILLINOIS DEPARTMENT OF TRANSPORTATION	SUGGESTED STAGES OF CONSTRUCTION AND TRAFFIC CONTROL STAGE 6 – ILLINOIS ROUTE 17				F.A.I. RTE.	SECTION	COUNTY	TOTAL SHEETS	SHEET NO.
		DRAWN - TNS	REVISED -						57	(46-3)R.HBK-1&[(46-3)HB-5]HB-1	KANKAKEE	1183	274
	PLOT SCALE = 0.16666633 ' / IN.	CHECKED - FBN	REVISED -						CONTRACT NO. 66863				
	PLOT DATE = 4/23/2026	DATE - 04/22/2026	REVISED -						SCALE: 1"=50' SHEET . OF SHEETS STA. TO STA.				

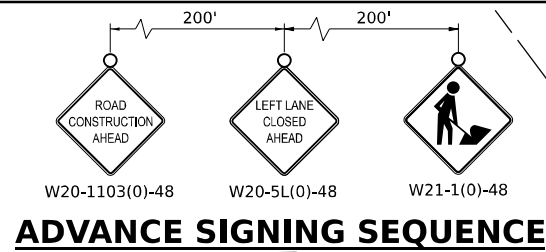

ADVANCE SIGNING SEQUENCE

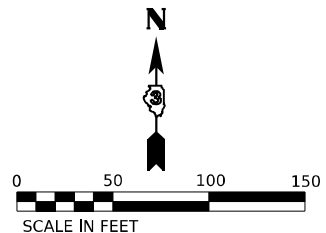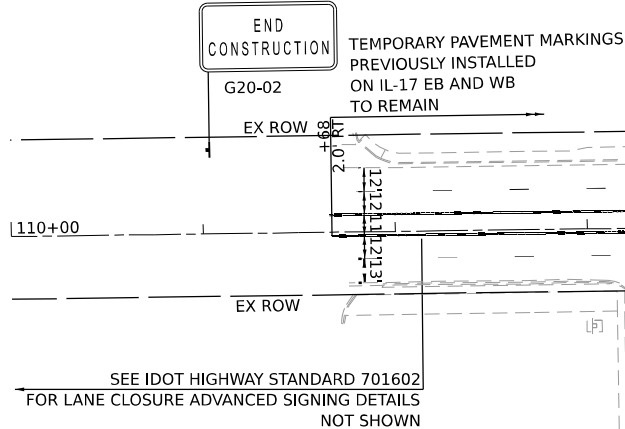

LEGEND

DIRECTION OF TRAFFIC

WORK AREA

TEMPORARY PAVEMENT CONSTRUCTED IN THIS STAGE

TEMPORARY PAVEMENT CONSTRUCTED IN PREVIOUS STAGE

PROPOSED PAVEMENT CONSTRUCTED IN PREVIOUS STAGE

ARROW BOARD

IMPACT ATTENUATORS, TEMPORARY (NON-REDIRECTIVE), TEST LEVEL 3

RUMBLE STRIPS

TEMPORARY CONCRETE BARRIER

TYPE III BARRICADE WITH FLASHING LIGHTS

MONO-DIRECTIONAL FLASHING LIGHT

DIRECTIONAL INDICATOR BARRICADE WITH STEADY BURNING MONODIRECTIONAL LIGHT AT 50' CENTERS UNLESS OTHERWISE NOTED ON PLANS

DRUMS WITH STEADY-BURN MONODIRECTIONAL LIGHT AT 50' CENTERS UNLESS OTHERWISE NOTED ON PLANS

DRUMS AT 50' CENTERS UNLESS OTHERWISE NOTED ON PLANS

VERTICAL PANELS WITH STEADY-BURN MONODIRECTIONAL LIGHT AT 50' CENTERS UNLESS OTHERWISE NOTED ON PLANS

PROPOSED SIGN/ COMMERCIAL DRIVEWAY ENTRANCE SIGN

(O) INDICATES FLUORESCENT ORANGE SIGN SHEETING

TEMPORARY PAVEMENT MARKING LEGEND

(E) EXISTING PAVEMENT MARKING OR PAVEMENT MARKING FROM PREVIOUS STAGE

(P) PROPOSED PERMANENT PAVEMENT MARKING (SEE PAVEMENT MARKING PLANS)

(1) TEMPORARY PAVEMENT MARKING LETTERS AND SYMBOLS - MODIFIED URETHANE



(2) TEMPORARY PAVEMENT MARKING - LINE 4" - MODIFIED URETHANE

(3) TEMPORARY PAVEMENT MARKING - LINE 6" - MODIFIED URETHANE

(4) TEMPORARY PAVEMENT MARKING - LINE 8" - MODIFIED URETHANE

(5) TEMPORARY PAVEMENT MARKING - LINE 12" - MODIFIED URETHANE

(6) TEMPORARY PAVEMENT MARKING - LINE 24" - MODIFIED URETHANE

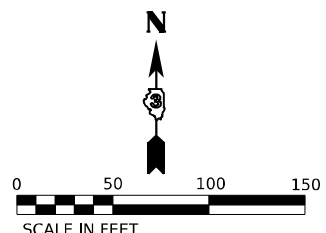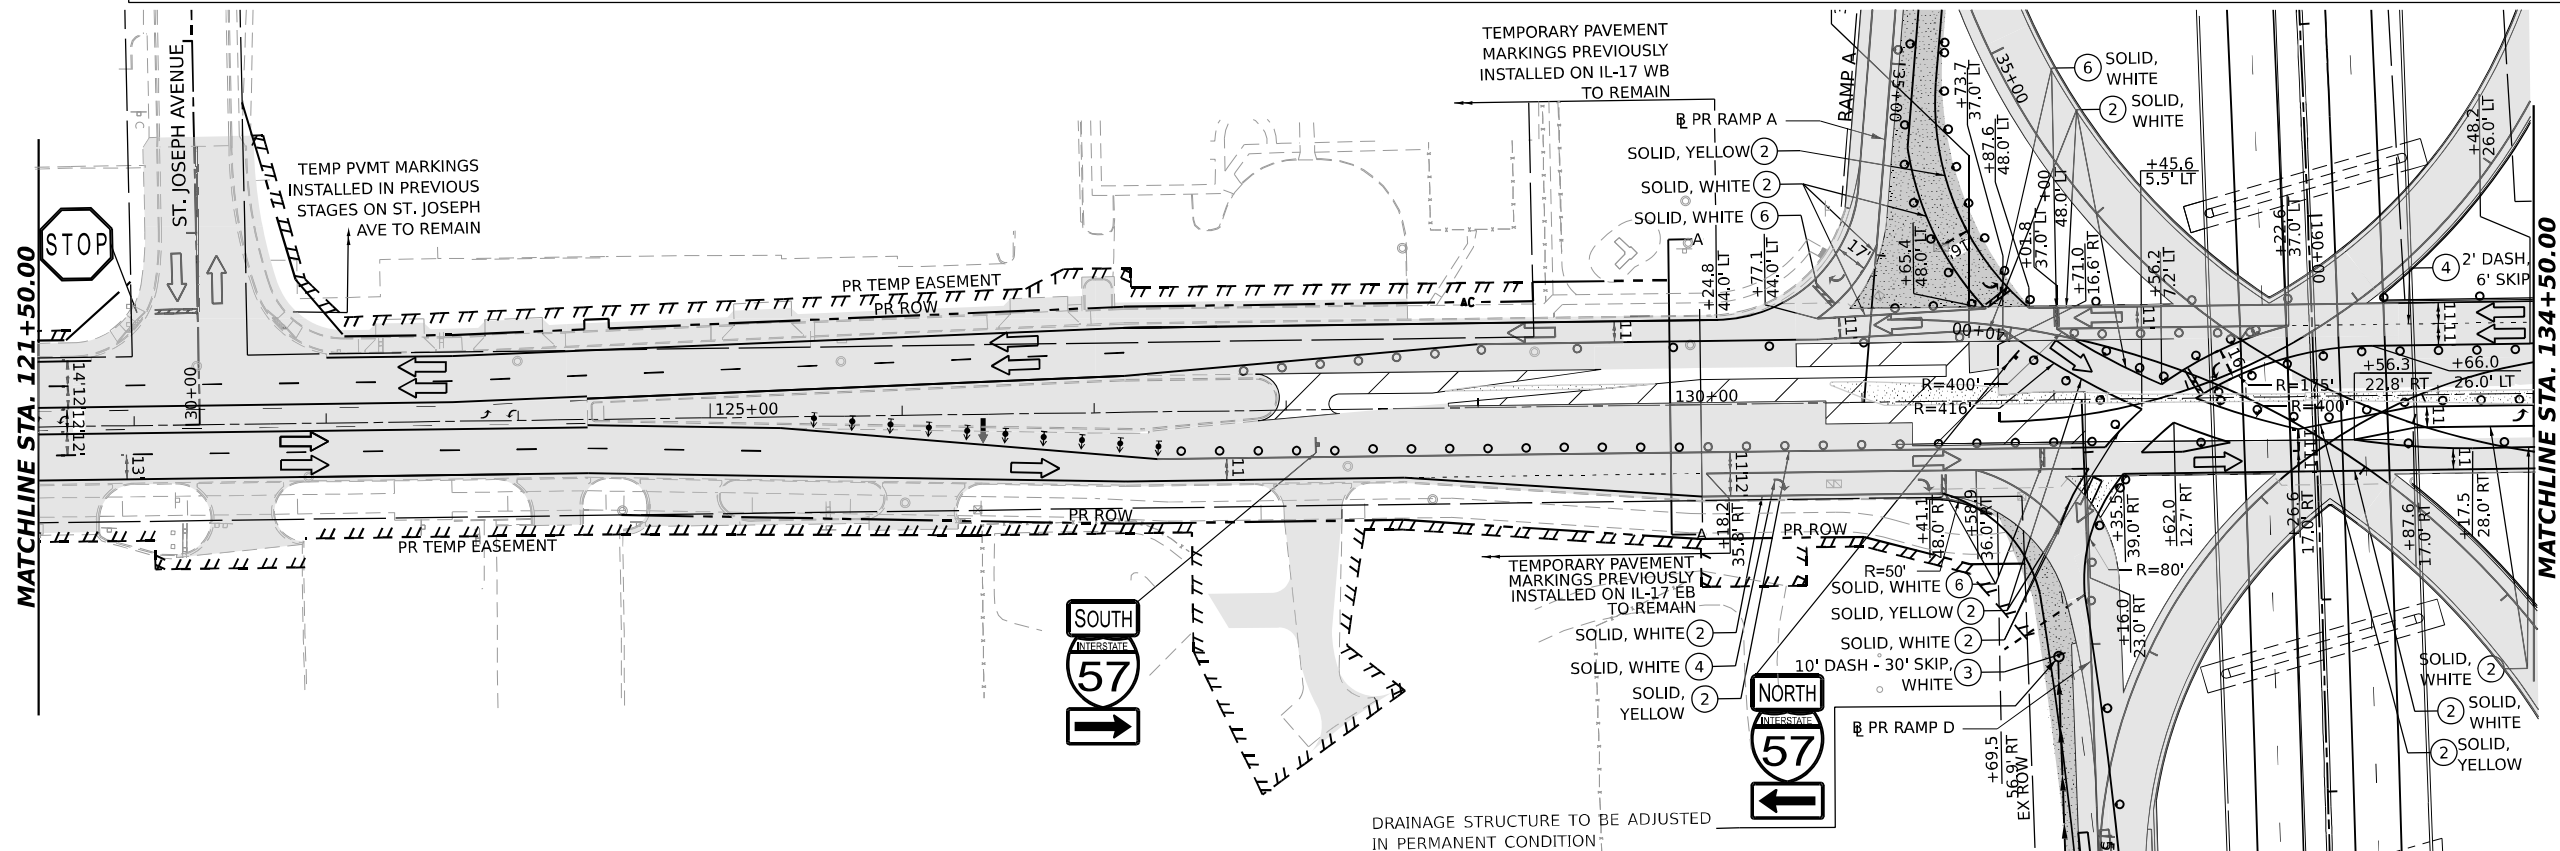

MODEL: IL-17.DOC
FILE NAME: C:\P\WORK\KANKAKEE\KANKAKEE-16\KANKAKEE-16-SHT-A07-07.DGN
DATE: 4/23/2026





USER NAME	= SALASL	DESIGNED -	TNS	REVISED -	
DRAWN -	TNS	REVISED -			
PLOT SCALE	= 0.16666633 1/ IN.	CHECKED -	FBN	REVISED -	
PLOT DATE	= 4/23/2026	DATE -	04/22/2026	REVISED -	

STATE OF ILLINOIS
DEPARTMENT OF TRANSPORTATION

SUGGESTED STAGES OF CONSTRUCTION AND TRAFFIC CONTROL
STAGE 7 - ILLINOIS ROUTE 17

SCALE: 1"=50' SHEET . OF SHEETS STA. TO STA.

F.A.I. RTE.	SECTION	COUNTY	TOTAL SHEETS	SHEET NO.
57	(46-3)R.HBK-1&[(46-3)HB-5]HB-1	KANKAKEE	1183	275
CONTRACT NO. 66863				
ILLINOIS FED. AID PROJECT				

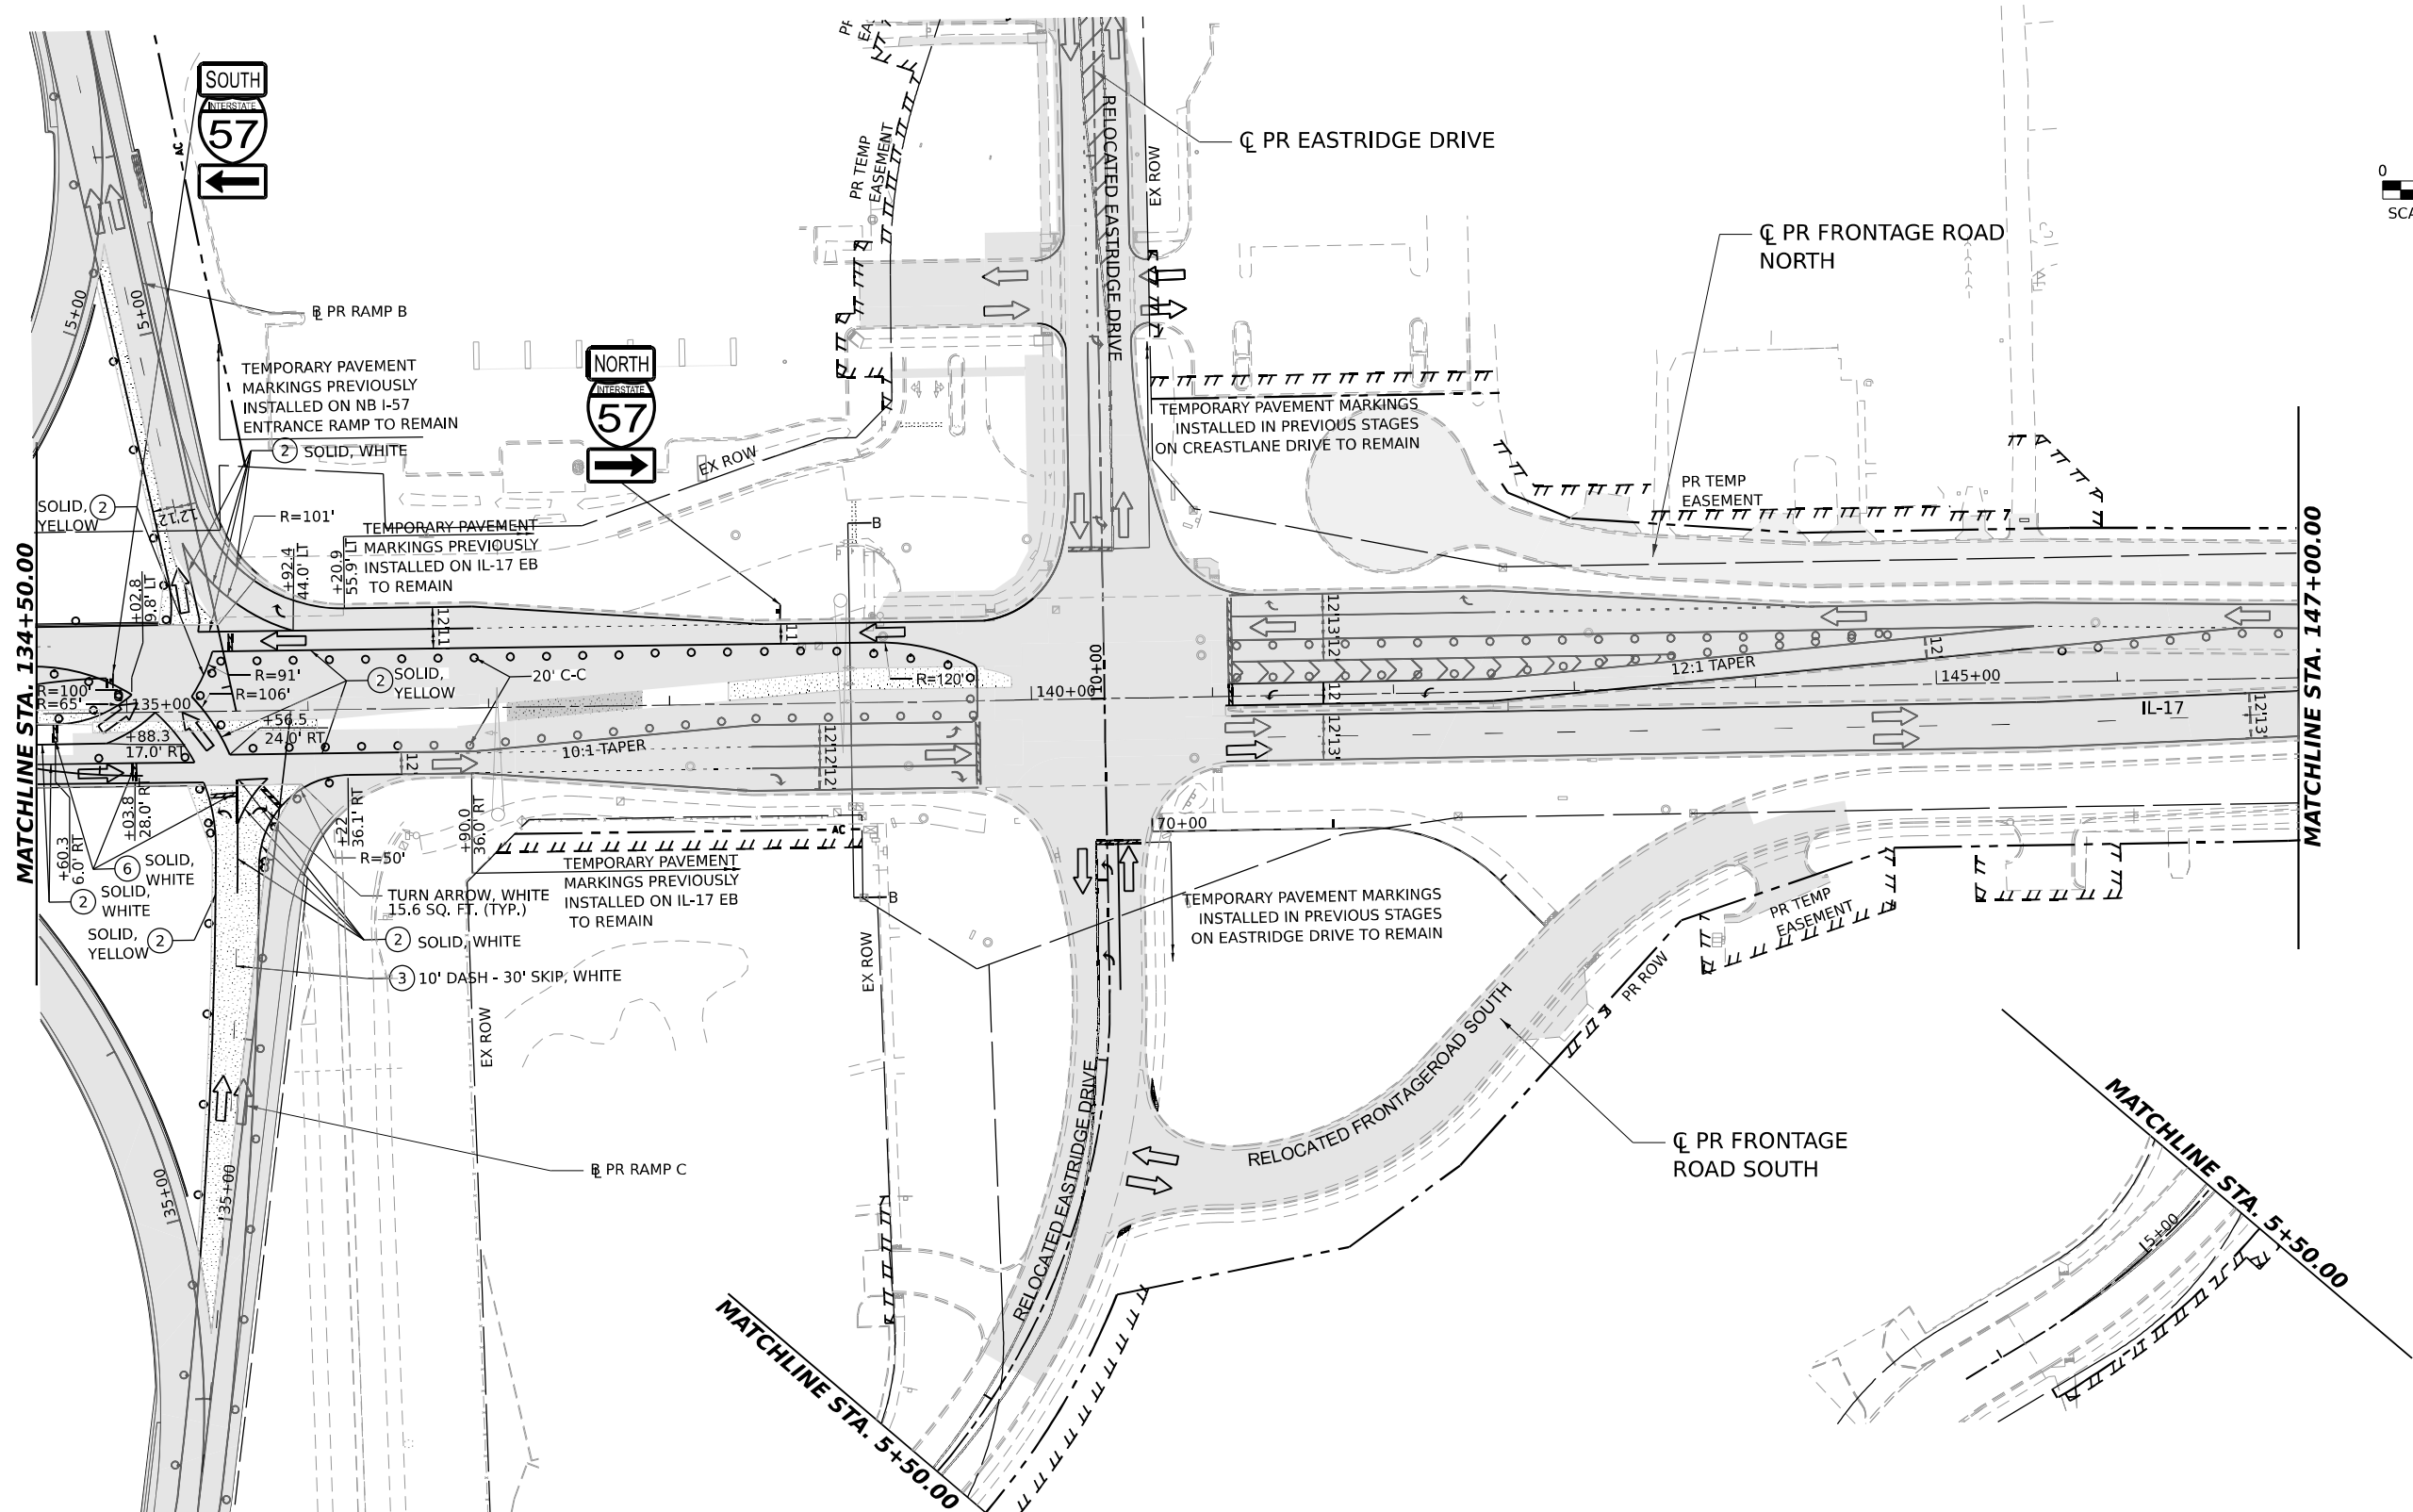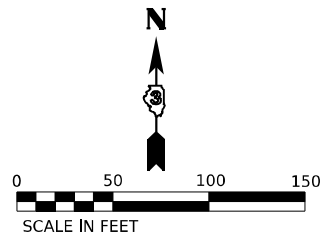

LEGEND

- DIRECTION OF TRAFFIC
- WORK AREA
- TEMPORARY PAVEMENT CONSTRUCTED IN THIS STAGE
- TEMPORARY PAVEMENT CONSTRUCTED IN PREVIOUS STAGE
- PROPOSED PAVEMENT CONSTRUCTED IN PREVIOUS STAGE

- ARROW BOARD
- IMPACT ATTENUATORS, TEMPORARY (NON-REDIRECTIVE), TEST LEVEL 3
- RUMBLE STRIPS
- TEMPORARY CONCRETE BARRIER
- TYPE III BARRICADE WITH FLASHING LIGHTS
- MONO-DIRECTIONAL FLASHING LIGHT

- DIRECTIONAL INDICATOR BARRICADE WITH STEADY BURNING MONODIRECTIONAL LIGHT AT 50' CENTERS UNLESS OTHERWISE NOTED ON PLANS
- DRUMS WITH STEADY-BURN MONODIRECTIONAL LIGHT AT 50' CENTERS UNLESS OTHERWISE NOTED ON PLANS
- DRUMS AT 50' CENTERS UNLESS OTHERWISE NOTED ON PLANS
- VERTICAL PANELS WITH STEADY-BURN MONODIRECTIONAL LIGHT AT 50' CENTERS UNLESS OTHERWISE NOTED ON PLANS

- PROPOSED SIGN/ COMMERCIAL DRIVEWAY ENTRANCE SIGN
- (O) INDICATES FLUORESCENT ORANGE SIGN SHEETING

TEMPORARY PAVEMENT MARKING LEGEND

- (E) EXISTING PAVEMENT MARKING OR PAVEMENT MARKING FROM PREVIOUS STAGE
- (P) PROPOSED PERMANENT PAVEMENT MARKING (SEE PAVEMENT MARKING PLANS)
- (1) TEMPORARY PAVEMENT MARKING LETTERS AND SYMBOLS - MODIFIED URETHANE
- (2) TEMPORARY PAVEMENT MARKING - LINE 4" - MODIFIED URETHANE
- (3) TEMPORARY PAVEMENT MARKING - LINE 6" - MODIFIED URETHANE
- (4) TEMPORARY PAVEMENT MARKING - LINE 8" - MODIFIED URETHANE
- (5) TEMPORARY PAVEMENT MARKING - LINE 12" - MODIFIED URETHANE
- (6) TEMPORARY PAVEMENT MARKING - LINE 24" - MODIFIED URETHANE

MODEL: IL-17-DOUBLE-RAMP-11
FILE NAME: C:\P\WORK\EX-24\BENTLEY\COM\EX-24\1412\UD36863-SHT-A07-08.DGN



QUIGG ENGINEERING INC



USER NAME	= SALASL	DESIGNED -	TNS	REVISED -	
DRAWN -	TNS	REVISED -			
PLOT SCALE	= 0.16666633 "/>IN.	CHECKED -	FBN	REVISED -	
PLOT DATE	= 4/23/2026	DATE	= 04/22/2026	REVISED -	

STATE OF ILLINOIS
DEPARTMENT OF TRANSPORTATION

SUGGESTED STAGES OF CONSTRUCTION AND TRAFFIC CONTROL
STAGE 7 - ILLINOIS ROUTE 17

SCALE: 1"=50' SHEET . OF SHEETS STA. TO STA.

F.A.I. RTE.	SECTION	COUNTY	TOTAL SHEETS	SHEET NO.
57	(46-3)R.HBK-1&[(46-3)HB-5]HB-1	KANKAKEE	1183	276
CONTRACT NO. 66863				
ILLINOIS FED. AID PROJECT				

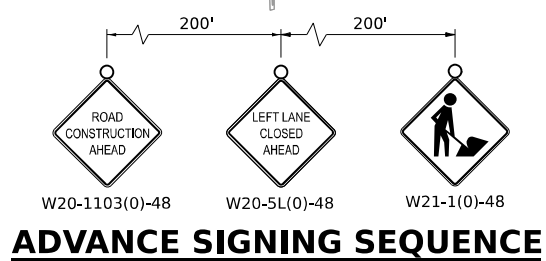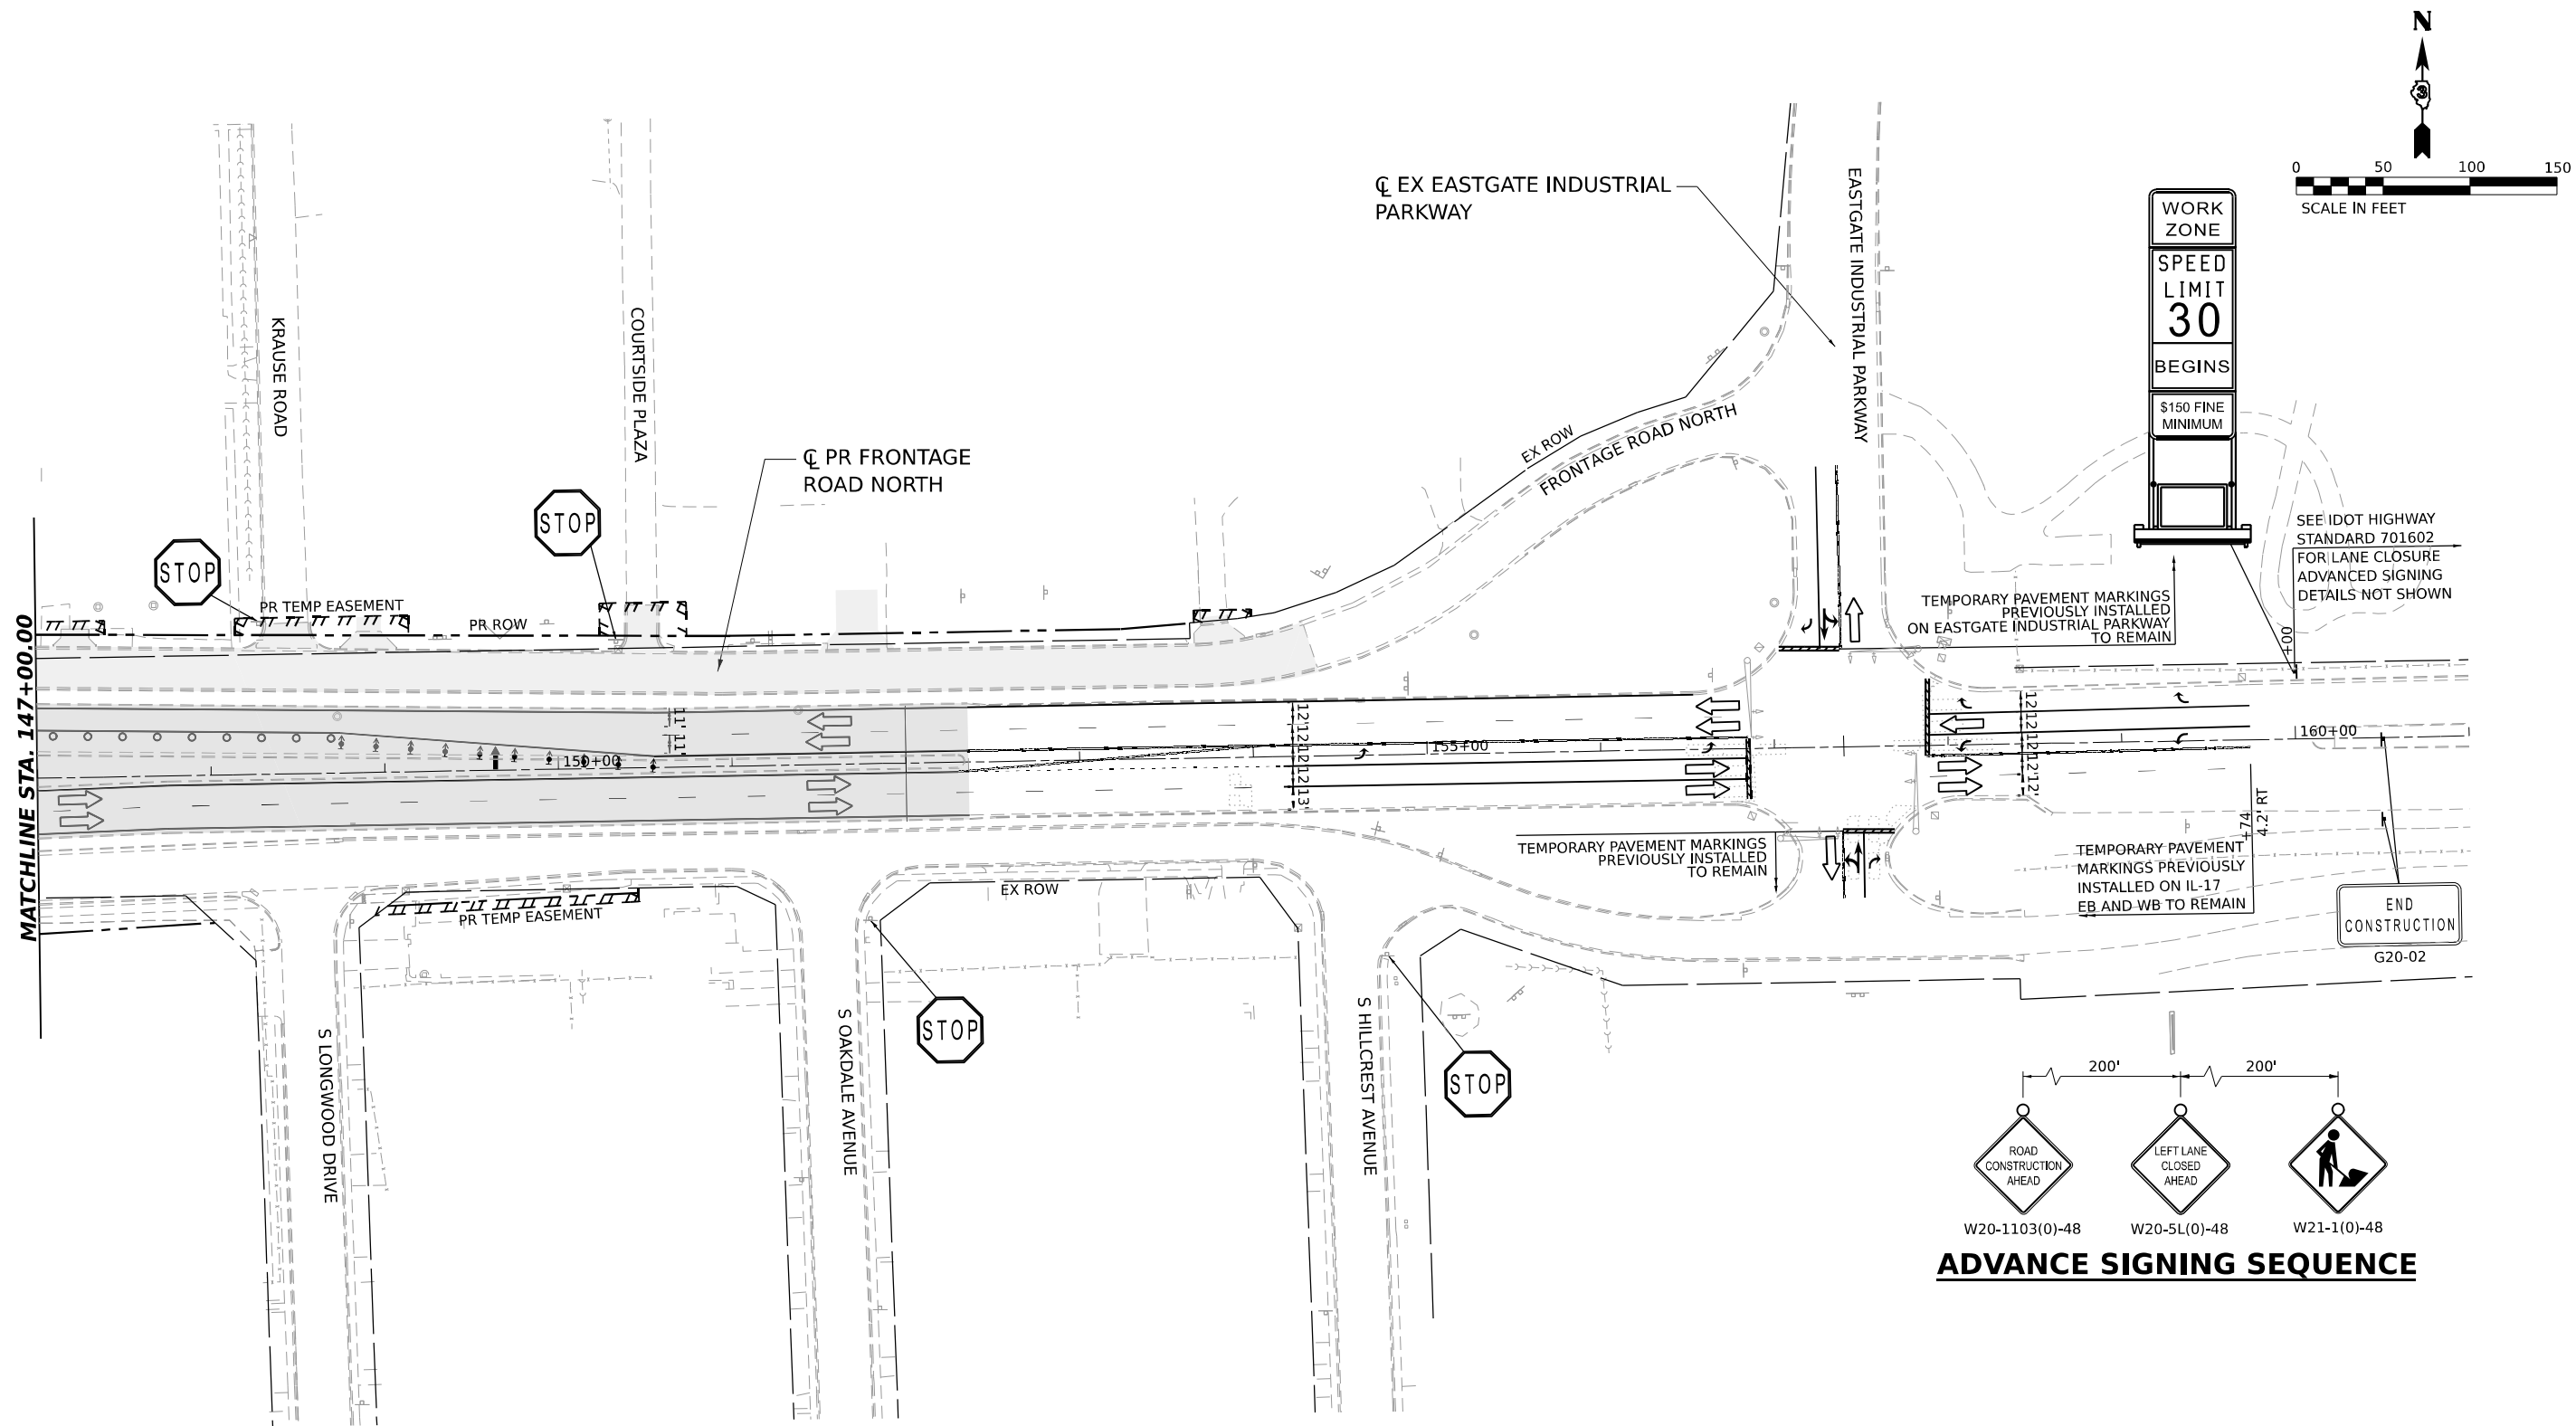

LEGEND

- DIRECTION OF TRAFFIC
- WORK AREA
- TEMPORARY PAVEMENT CONSTRUCTED IN THIS STAGE
- TEMPORARY PAVEMENT CONSTRUCTED IN PREVIOUS STAGE
- PROPOSED PAVEMENT CONSTRUCTED IN PREVIOUS STAGE

- ARROW BOARD
- IMPACT ATTENUATORS, TEMPORARY (NON-REDIRECTIVE), TEST LEVEL 3
- RUMBLE STRIPS
- TEMPORARY CONCRETE BARRIER
- TYPE III BARRICADE WITH FLASHING LIGHTS
- MONO-DIRECTIONAL FLASHING LIGHT

- DIRECTIONAL INDICATOR BARRICADE WITH STEADY BURNING MONODIRECTIONAL LIGHT AT 50' CENTERS UNLESS OTHERWISE NOTED ON PLANS
- DRUMS WITH STEADY-BURN MONODIRECTIONAL LIGHT AT 50' CENTERS UNLESS OTHERWISE NOTED ON PLANS
- DRUMS AT 50' CENTERS UNLESS OTHERWISE NOTED ON PLANS
- VERTICAL PANELS WITH STEADY-BURN MONODIRECTIONAL LIGHT AT 50' CENTERS UNLESS OTHERWISE NOTED ON PLANS

- PROPOSED SIGN/ COMMERCIAL DRIVEWAY ENTRANCE SIGN
- (O) INDICATES FLUORESCENT ORANGE SIGN SHEETING

TEMPORARY PAVEMENT MARKING LEGEND

- (E) EXISTING PAVEMENT MARKING OR PAVEMENT MARKING FROM PREVIOUS STAGE
- (P) PROPOSED PERMANENT PAVEMENT MARKING (SEE PAVEMENT MARKING PLANS)
- ① TEMPORARY PAVEMENT MARKING LETTERS AND SYMBOLS - MODIFIED URETHANE
- ② TEMPORARY PAVEMENT MARKING - LINE 4" - MODIFIED URETHANE
- ③ TEMPORARY PAVEMENT MARKING - LINE 6" - MODIFIED URETHANE
- ④ TEMPORARY PAVEMENT MARKING - LINE 8" - MODIFIED URETHANE
- ⑤ TEMPORARY PAVEMENT MARKING - LINE 12" - MODIFIED URETHANE
- ⑥ TEMPORARY PAVEMENT MARKING - LINE 24" - MODIFIED URETHANE

MODEL: IL17.DOCX (REV. 01/12)
FILE NAME: C:\P\WORK\EX-17\BENTLEY\COM\EX-17\1412\1412\36863-SHT-07-09.DGN



QUIGG ENGINEERING INC



USER NAME	= SALASL	DESIGNED	- TNS	REVISED	-
DRAWN	- TNS	REVIS	-	REVISED	-
PLOT SCALE	= 0.16666633 1/ IN.	CHECKED	- FBN	REVISED	-
PLOT DATE	= 4/23/2026	DATE	- 04/22/2026	REVISED	-

STATE OF ILLINOIS
DEPARTMENT OF TRANSPORTATION

SUGGESTED STAGES OF CONSTRUCTION AND TRAFFIC CONTROL
STAGE 7 - ILLINOIS ROUTE 17

SCALE: 1"=50' SHEET . OF SHEETS STA. TO STA.

F.A.I. RTE.	SECTION	COUNTY	TOTAL SHEETS	SHEET NO.
57	(46-3)R.HBK-1&[(46-3)HB-5]HB-1	KANKAKEE	1183	277
CONTRACT NO. 66863				
ILLINOIS FED. AID PROJECT				

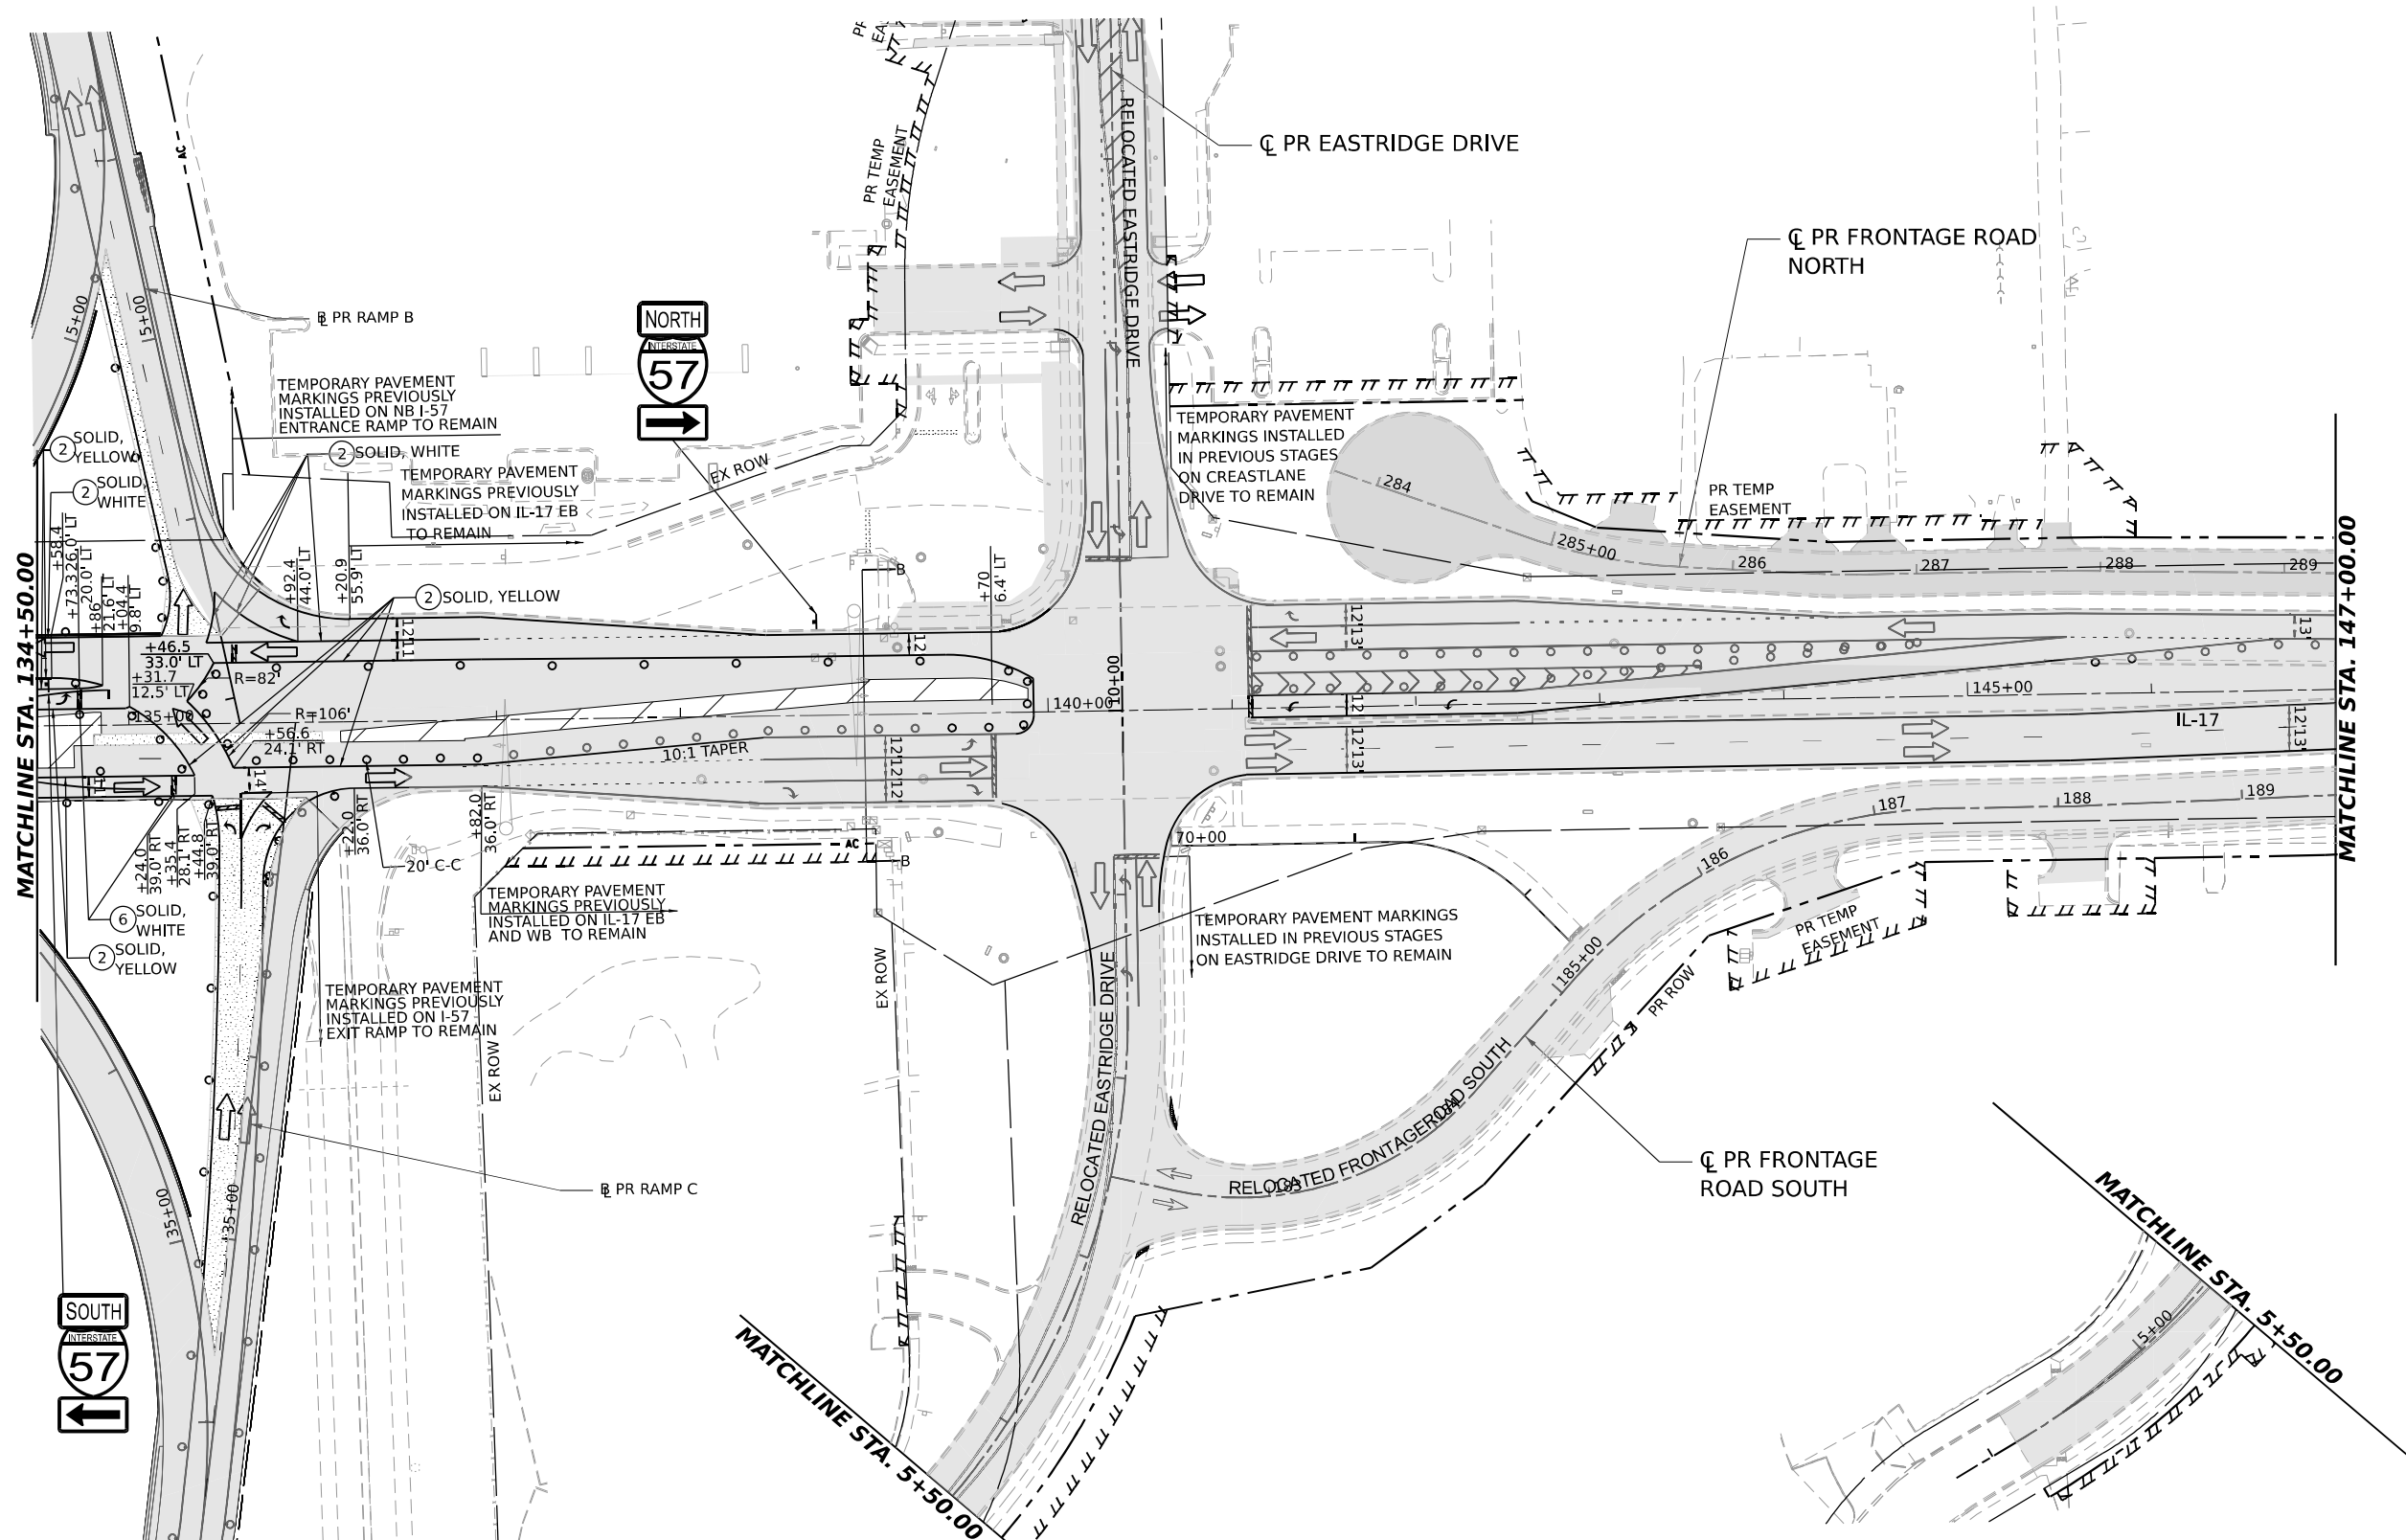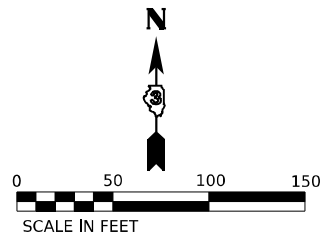

LEGEND

- DIRECTION OF TRAFFIC
- WORK AREA
- TEMPORARY PAVEMENT CONSTRUCTED IN THIS STAGE
- TEMPORARY PAVEMENT CONSTRUCTED IN PREVIOUS STAGE
- PROPOSED PAVEMENT CONSTRUCTED IN PREVIOUS STAGE

- ARROW BOARD
- IMPACT ATTENUATORS, TEMPORARY (NON-REDIRECTIVE), TEST LEVEL 3
- RUMBLE STRIPS
- TEMPORARY CONCRETE BARRIER
- TYPE III BARRICADE WITH FLASHING LIGHTS
- MONO-DIRECTIONAL FLASHING LIGHT

- DIRECTIONAL INDICATOR BARRICADE WITH STEADY BURNING MONODIRECTIONAL LIGHT AT 50' CENTERS UNLESS OTHERWISE NOTED ON PLANS
- DRUMS WITH STEADY-BURN MONODIRECTIONAL LIGHT AT 50' CENTERS UNLESS OTHERWISE NOTED ON PLANS
- DRUMS AT 50' CENTERS UNLESS OTHERWISE NOTED ON PLANS
- VERTICAL PANELS WITH STEADY-BURN MONODIRECTIONAL LIGHT AT 50' CENTERS UNLESS OTHERWISE NOTED ON PLANS

- PROPOSED SIGN/ COMMERCIAL DRIVEWAY ENTRANCE SIGN
- (O) INDICATES FLUORESCENT ORANGE SIGN SHEETING

TEMPORARY PAVEMENT MARKING LEGEND

- (E) EXISTING PAVEMENT MARKING OR PAVEMENT MARKING FROM PREVIOUS STAGE
- (P) PROPOSED PERMANENT PAVEMENT MARKING (SEE PAVEMENT MARKING PLANS)
- (1) TEMPORARY PAVEMENT MARKING LETTERS AND SYMBOLS - MODIFIED URETHANE
- (2) TEMPORARY PAVEMENT MARKING - LINE 4" - MODIFIED URETHANE
- (3) TEMPORARY PAVEMENT MARKING - LINE 6" - MODIFIED URETHANE
- (4) TEMPORARY PAVEMENT MARKING - LINE 8" - MODIFIED URETHANE
- (5) TEMPORARY PAVEMENT MARKING - LINE 12" - MODIFIED URETHANE
- (6) TEMPORARY PAVEMENT MARKING - LINE 24" - MODIFIED URETHANE

MODEL: IL17_DOUBLE - PLAN 11
FILE NAME: C:\P\WORK\EX-24\BENTLEY\COM\EX-24\1412\366863-SHT-1078-08.DGN



QUIGG ENGINEERING INC



USER NAME	= SALASL	DESIGNED	- TNS	REVISED	-
DRAWN	- TNS	REVIS	-	REVISED	-
PLOT SCALE	= 0.16666633 "/>IN.	CHECKED	- FBN	REVISED	-
PLOT DATE	= 4/23/2026	DATE	- 04/22/2026	REVISED	-

STATE OF ILLINOIS
DEPARTMENT OF TRANSPORTATION

SUGGESTED STAGES OF CONSTRUCTION AND TRAFFIC CONTROL
STAGE 8 - ILLINOIS ROUTE 17

SCALE: 1"=50' SHEET . OF SHEETS STA. TO STA.

F.A.I. RTE.	SECTION	COUNTY	TOTAL SHEETS	SHEET NO.
57	(46-3)R.HBK-1&[(46-3)HB-5]HB-1	KANKAKEE	1183	279
CONTRACT NO. 66863				
ILLINOIS FED. AID PROJECT				

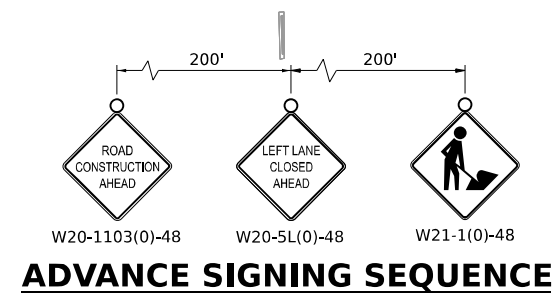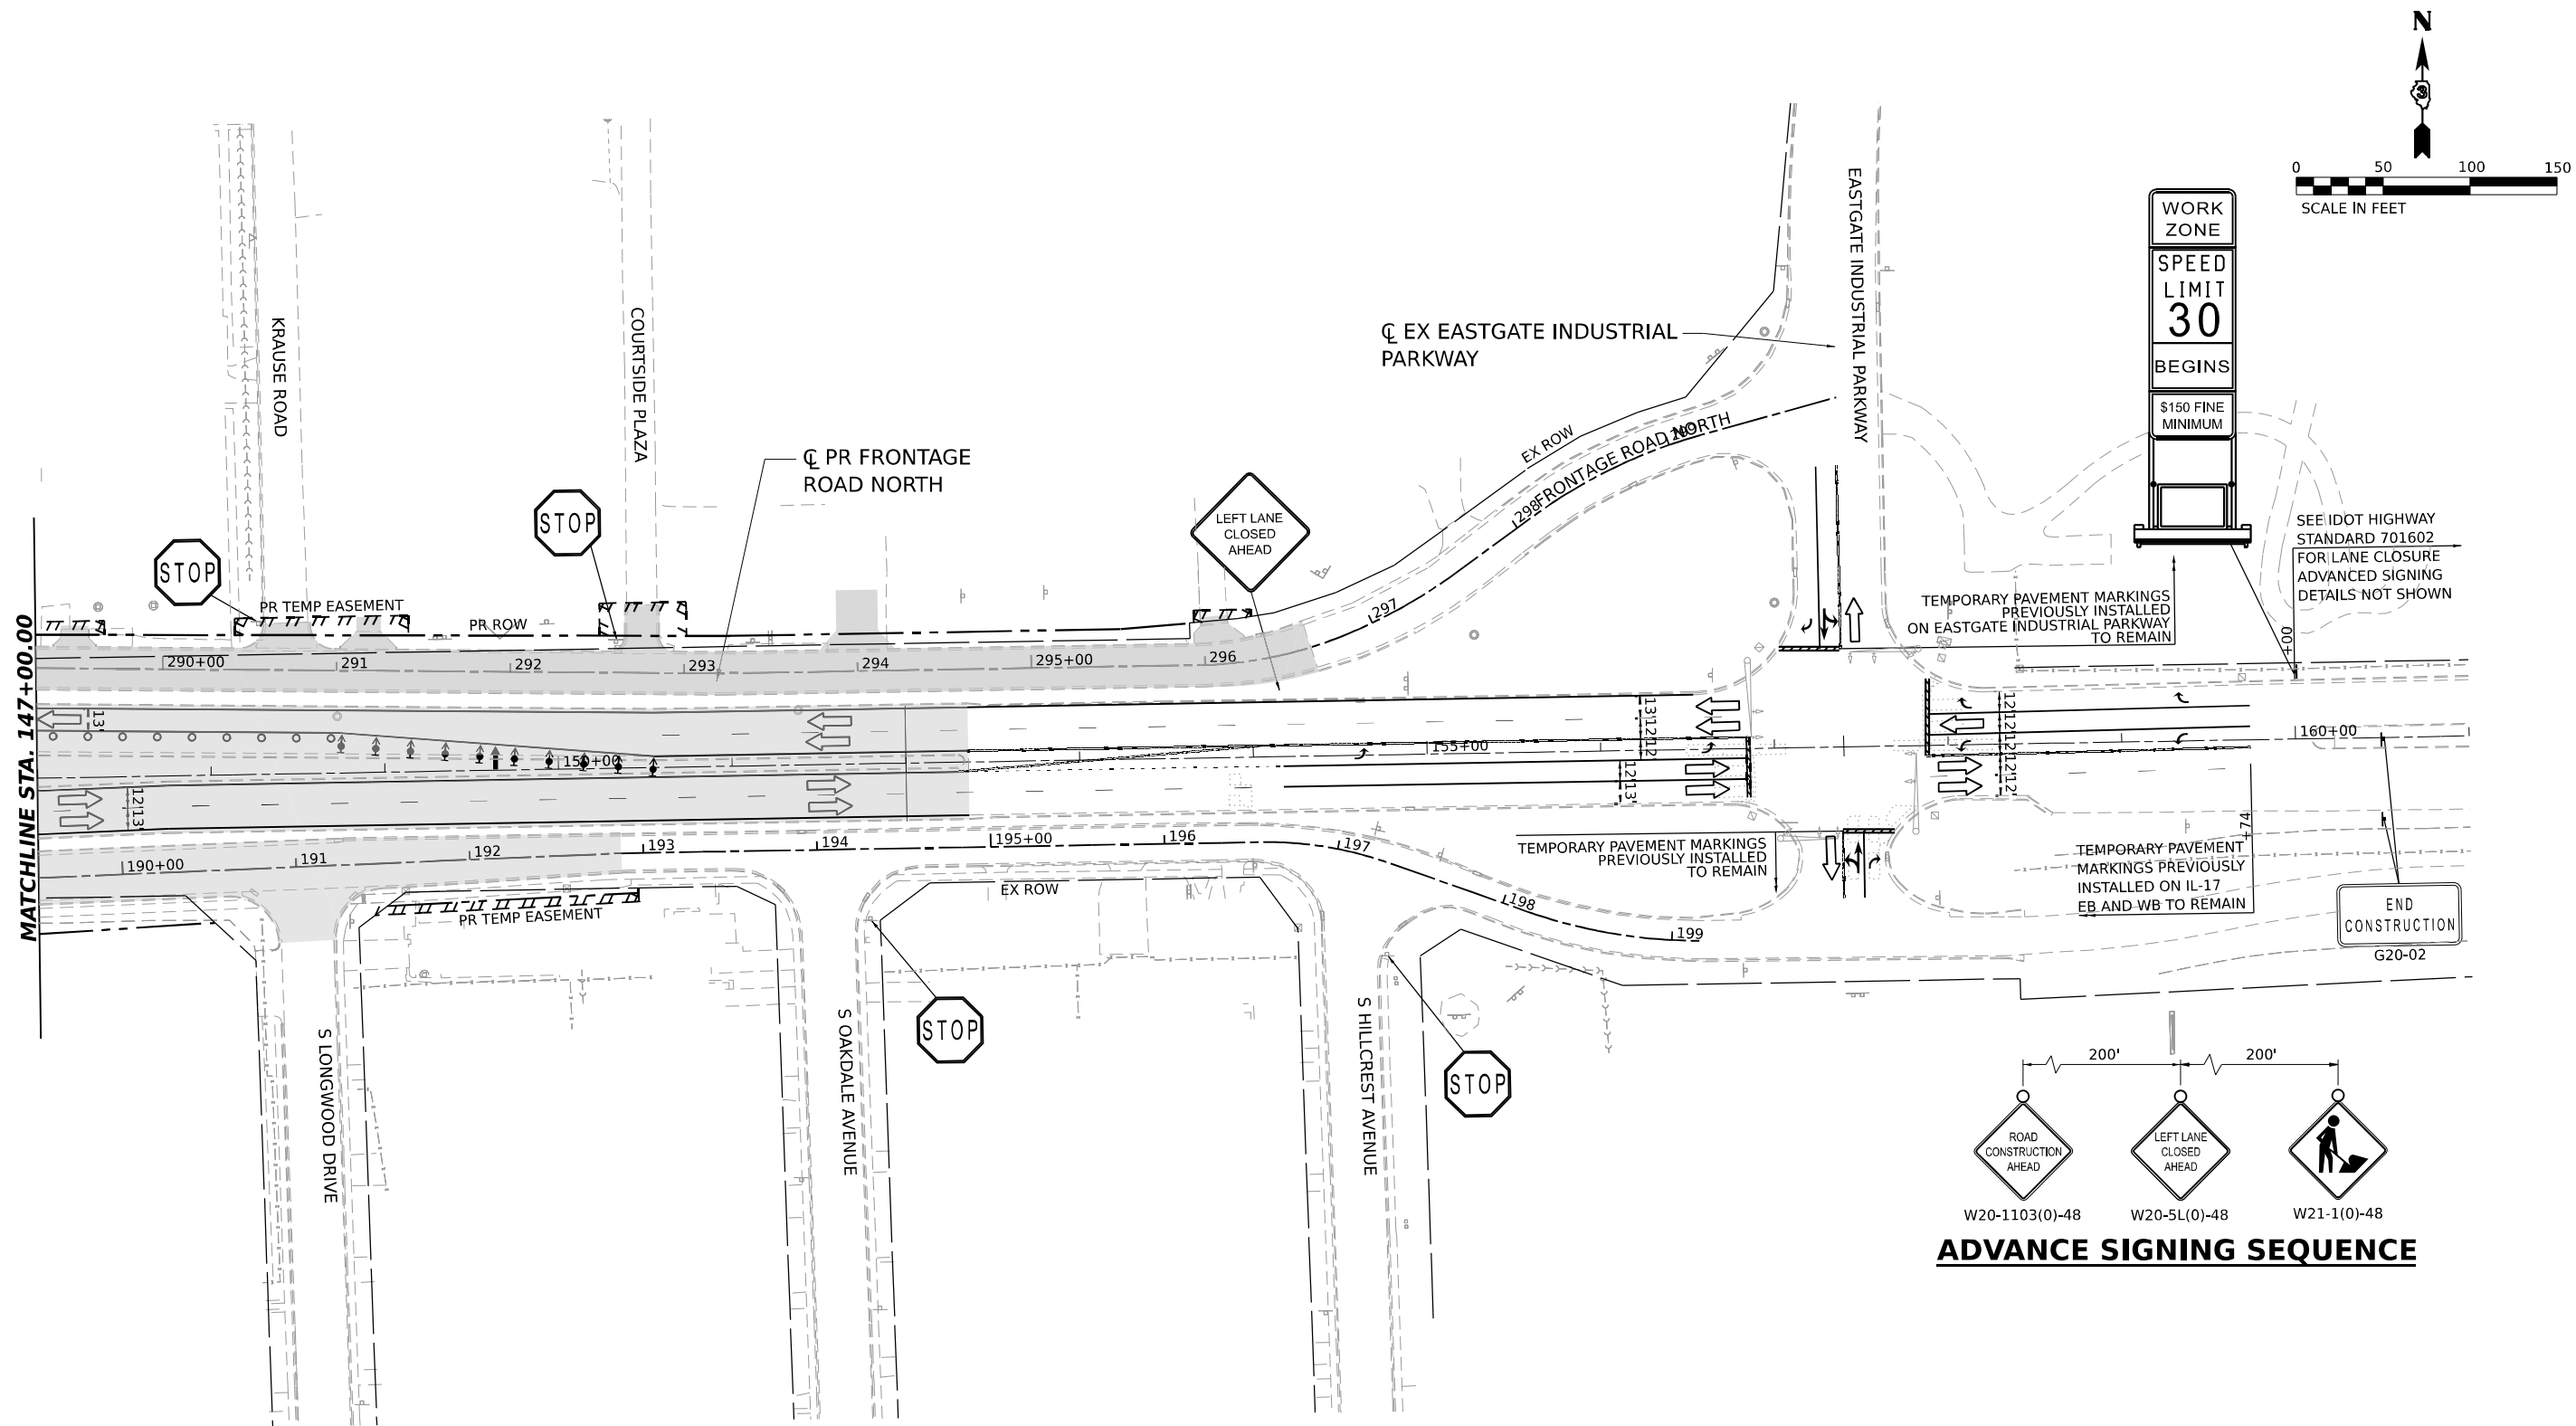

LEGEND

- DIRECTION OF TRAFFIC
- WORK AREA
- TEMPORARY PAVEMENT CONSTRUCTED IN THIS STAGE
- TEMPORARY PAVEMENT CONSTRUCTED IN PREVIOUS STAGE
- PROPOSED PAVEMENT CONSTRUCTED IN PREVIOUS STAGE

- ARROW BOARD
- IMPACT ATTENUATORS, TEMPORARY (NON-REDIRECTIVE), TEST LEVEL 3
- RUMBLE STRIPS
- TEMPORARY CONCRETE BARRIER
- TYPE III BARRICADE WITH FLASHING LIGHTS
- MONO-DIRECTIONAL FLASHING LIGHT

- DIRECTIONAL INDICATOR BARRICADE WITH STEADY BURNING MONODIRECTIONAL LIGHT AT 50' CENTERS UNLESS OTHERWISE NOTED ON PLANS
- DRUMS WITH STEADY-BURN MONODIRECTIONAL LIGHT AT 50' CENTERS UNLESS OTHERWISE NOTED ON PLANS
- DRUMS AT 50' CENTERS UNLESS OTHERWISE NOTED ON PLANS
- VERTICAL PANELS WITH STEADY-BURN MONODIRECTIONAL LIGHT AT 50' CENTERS UNLESS OTHERWISE NOTED ON PLANS

- PROPOSED SIGN/ COMMERCIAL DRIVEWAY ENTRANCE SIGN
- (O) INDICATES FLUORESCENT ORANGE SIGN SHEETING

TEMPORARY PAVEMENT MARKING LEGEND


- (E) EXISTING PAVEMENT MARKING OR PAVEMENT MARKING FROM PREVIOUS STAGE
- (P) PROPOSED PERMANENT PAVEMENT MARKING (SEE PAVEMENT MARKING PLANS)
- (1) TEMPORARY PAVEMENT MARKING LETTERS AND SYMBOLS - MODIFIED URETHANE
- (2) TEMPORARY PAVEMENT MARKING - LINE 4" - MODIFIED URETHANE
- (3) TEMPORARY PAVEMENT MARKING - LINE 6" - MODIFIED URETHANE
- (4) TEMPORARY PAVEMENT MARKING - LINE 8" - MODIFIED URETHANE
- (5) TEMPORARY PAVEMENT MARKING - LINE 12" - MODIFIED URETHANE
- (6) TEMPORARY PAVEMENT MARKING - LINE 24" - MODIFIED URETHANE

STATE OF ILLINOIS
DEPARTMENT OF TRANSPORTATION

SUGGESTED STAGES OF CONSTRUCTION AND TRAFFIC CONTROL
STAGE 8 - ILLINOIS ROUTE 17

SCALE: 1"=50' SHEET . OF SHEETS STA. TO STA.



F.A.I. RTE.	SECTION	COUNTY	TOTAL SHEETS	SHEET NO.
57	(46-3)R.HBK-1&[(46-3)HB-5]HB-1	KANKAKEE	1183	280
CONTRACT NO. 66863				
ILLINOIS FED. AID PROJECT				

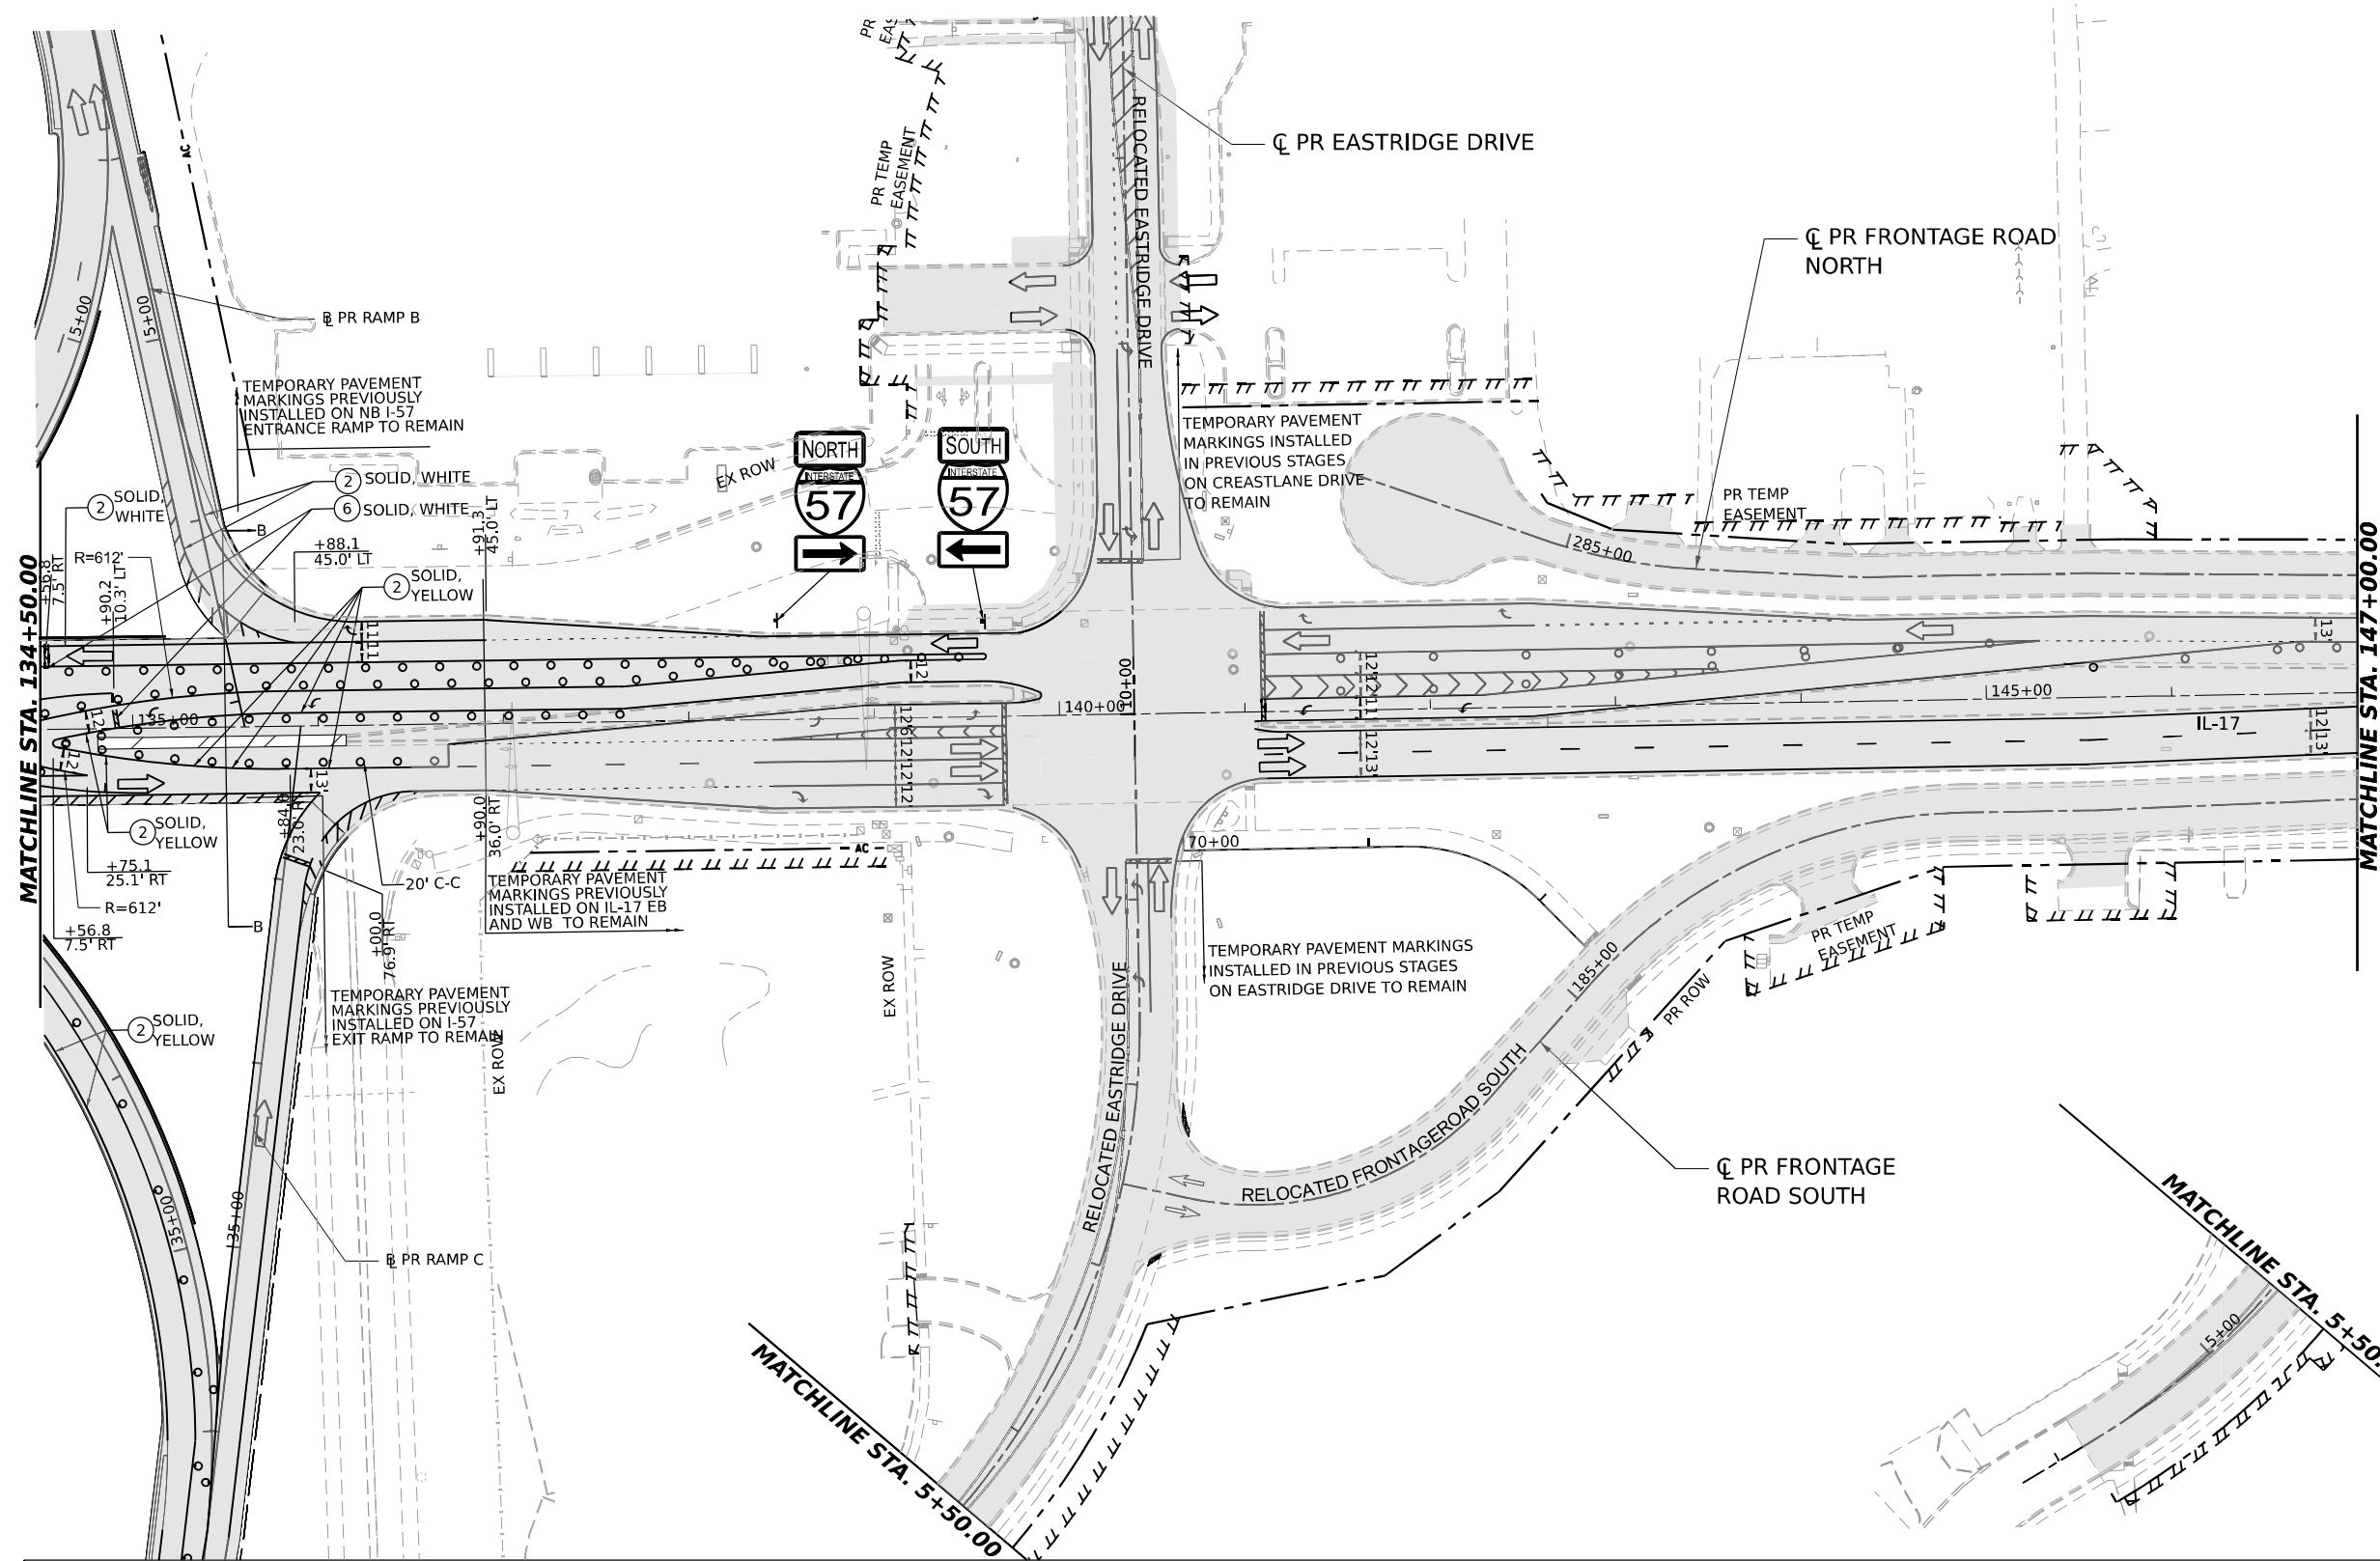


LEGEND		TEMPORARY PAVEMENT MARKING LEGEND	
	DIRECTION OF TRAFFIC		ARROW BOARD
	WORK AREA		IMPACT ATTENUATORS, TEMPORARY (NON-REDIRECTIVE), TEST LEVEL 3
	TEMPORARY PAVEMENT CONSTRUCTED IN THIS STAGE		RUMBLE STRIPS
	TEMPORARY PAVEMENT CONSTRUCTED IN PREVIOUS STAGE		TEMPORARY CONCRETE BARRIER
	PROPOSED PAVEMENT CONSTRUCTED IN PREVIOUS STAGE		TYPE III BARRICADE WITH FLASHING LIGHTS
			MONO-DIRECTIONAL FLASHING LIGHT
			DIRECTIONAL INDICATOR BARRICADE WITH STEADY BURNING MONODIRECTIONAL LIGHT AT 50' CENTERS UNLESS OTHERWISE NOTED ON PLANS
			DRUMS WITH STEADY-BURN MONODIRECTIONAL LIGHT AT 50' CENTERS UNLESS OTHERWISE NOTED ON PLANS
			DRUMS AT 50' CENTERS UNLESS OTHERWISE NOTED ON PLANS
			VERTICAL PANELS WITH STEADY-BURN MONODIRECTIONAL LIGHT AT 50' CENTERS UNLESS OTHERWISE NOTED ON PLANS
			PROPOSED SIGN/ COMMERCIAL DRIVEWAY ENTRANCE SIGN
		(O)	INDICATES FLUORESCENT ORANGE SIGN SHEETING
			EXISTING PAVEMENT MARKING OR PAVEMENT MARKING FROM PREVIOUS STAGE
			PROPOSED PERMANENT PAVEMENT MARKING (SEE PAVEMENT MARKING PLANS)
			TEMPORARY PAVEMENT MARKING LETTERS AND SYMBOLS - MODIFIED URETHANE
			TEMPORARY PAVEMENT MARKING - LINE 4" - MODIFIED URETHANE
			TEMPORARY PAVEMENT MARKING - LINE 6" - MODIFIED URETHANE
			TEMPORARY PAVEMENT MARKING - LINE 8" - MODIFIED URETHANE
			TEMPORARY PAVEMENT MARKING - LINE 12" - MODIFIED URETHANE
			TEMPORARY PAVEMENT MARKING - LINE 24" - MODIFIED URETHANE

 ENGINEERING INC	USER NAME = SALASL	DESIGNED - TNS	REVISED -	STATE OF ILLINOIS DEPARTMENT OF TRANSPORTATION	SUGGESTED STAGES OF CONSTRUCTION AND TRAFFIC CONTROL STAGE 9 – ILLINOIS ROUTE 17				F.A.I. RTE.	SECTION	COUNTY	TOTAL SHEETS	SHEET NO.
	PLOT SCALE = 0.166666633' / IN.	DRAWN - TNS	REVISED -		57	(46-3)R,HBK-1&[(46-3)HB-5]HB-1	KANKAKEE	1183	282				
	PLOT DATE = 4/23/2026	CHECKED - FBN	REVISED -		CONTRACT NO. 66863								
	PLOT DATE = 4/23/2026	DATE - 04/22/2026	REVISED -		SCALE: 1"=50'	SHEET . OF SHEETS	STA. TO STA.	ILLINOIS FED. AID PROJECT					

MODEL: IL 17_DOUBLE - PLN_11
FILE NAME: C:\PW_WORK\EXP-PW.BENTLEY.COM_EXP-PW-01\00144124\ID366863-SHT-MOT9-08.DGN

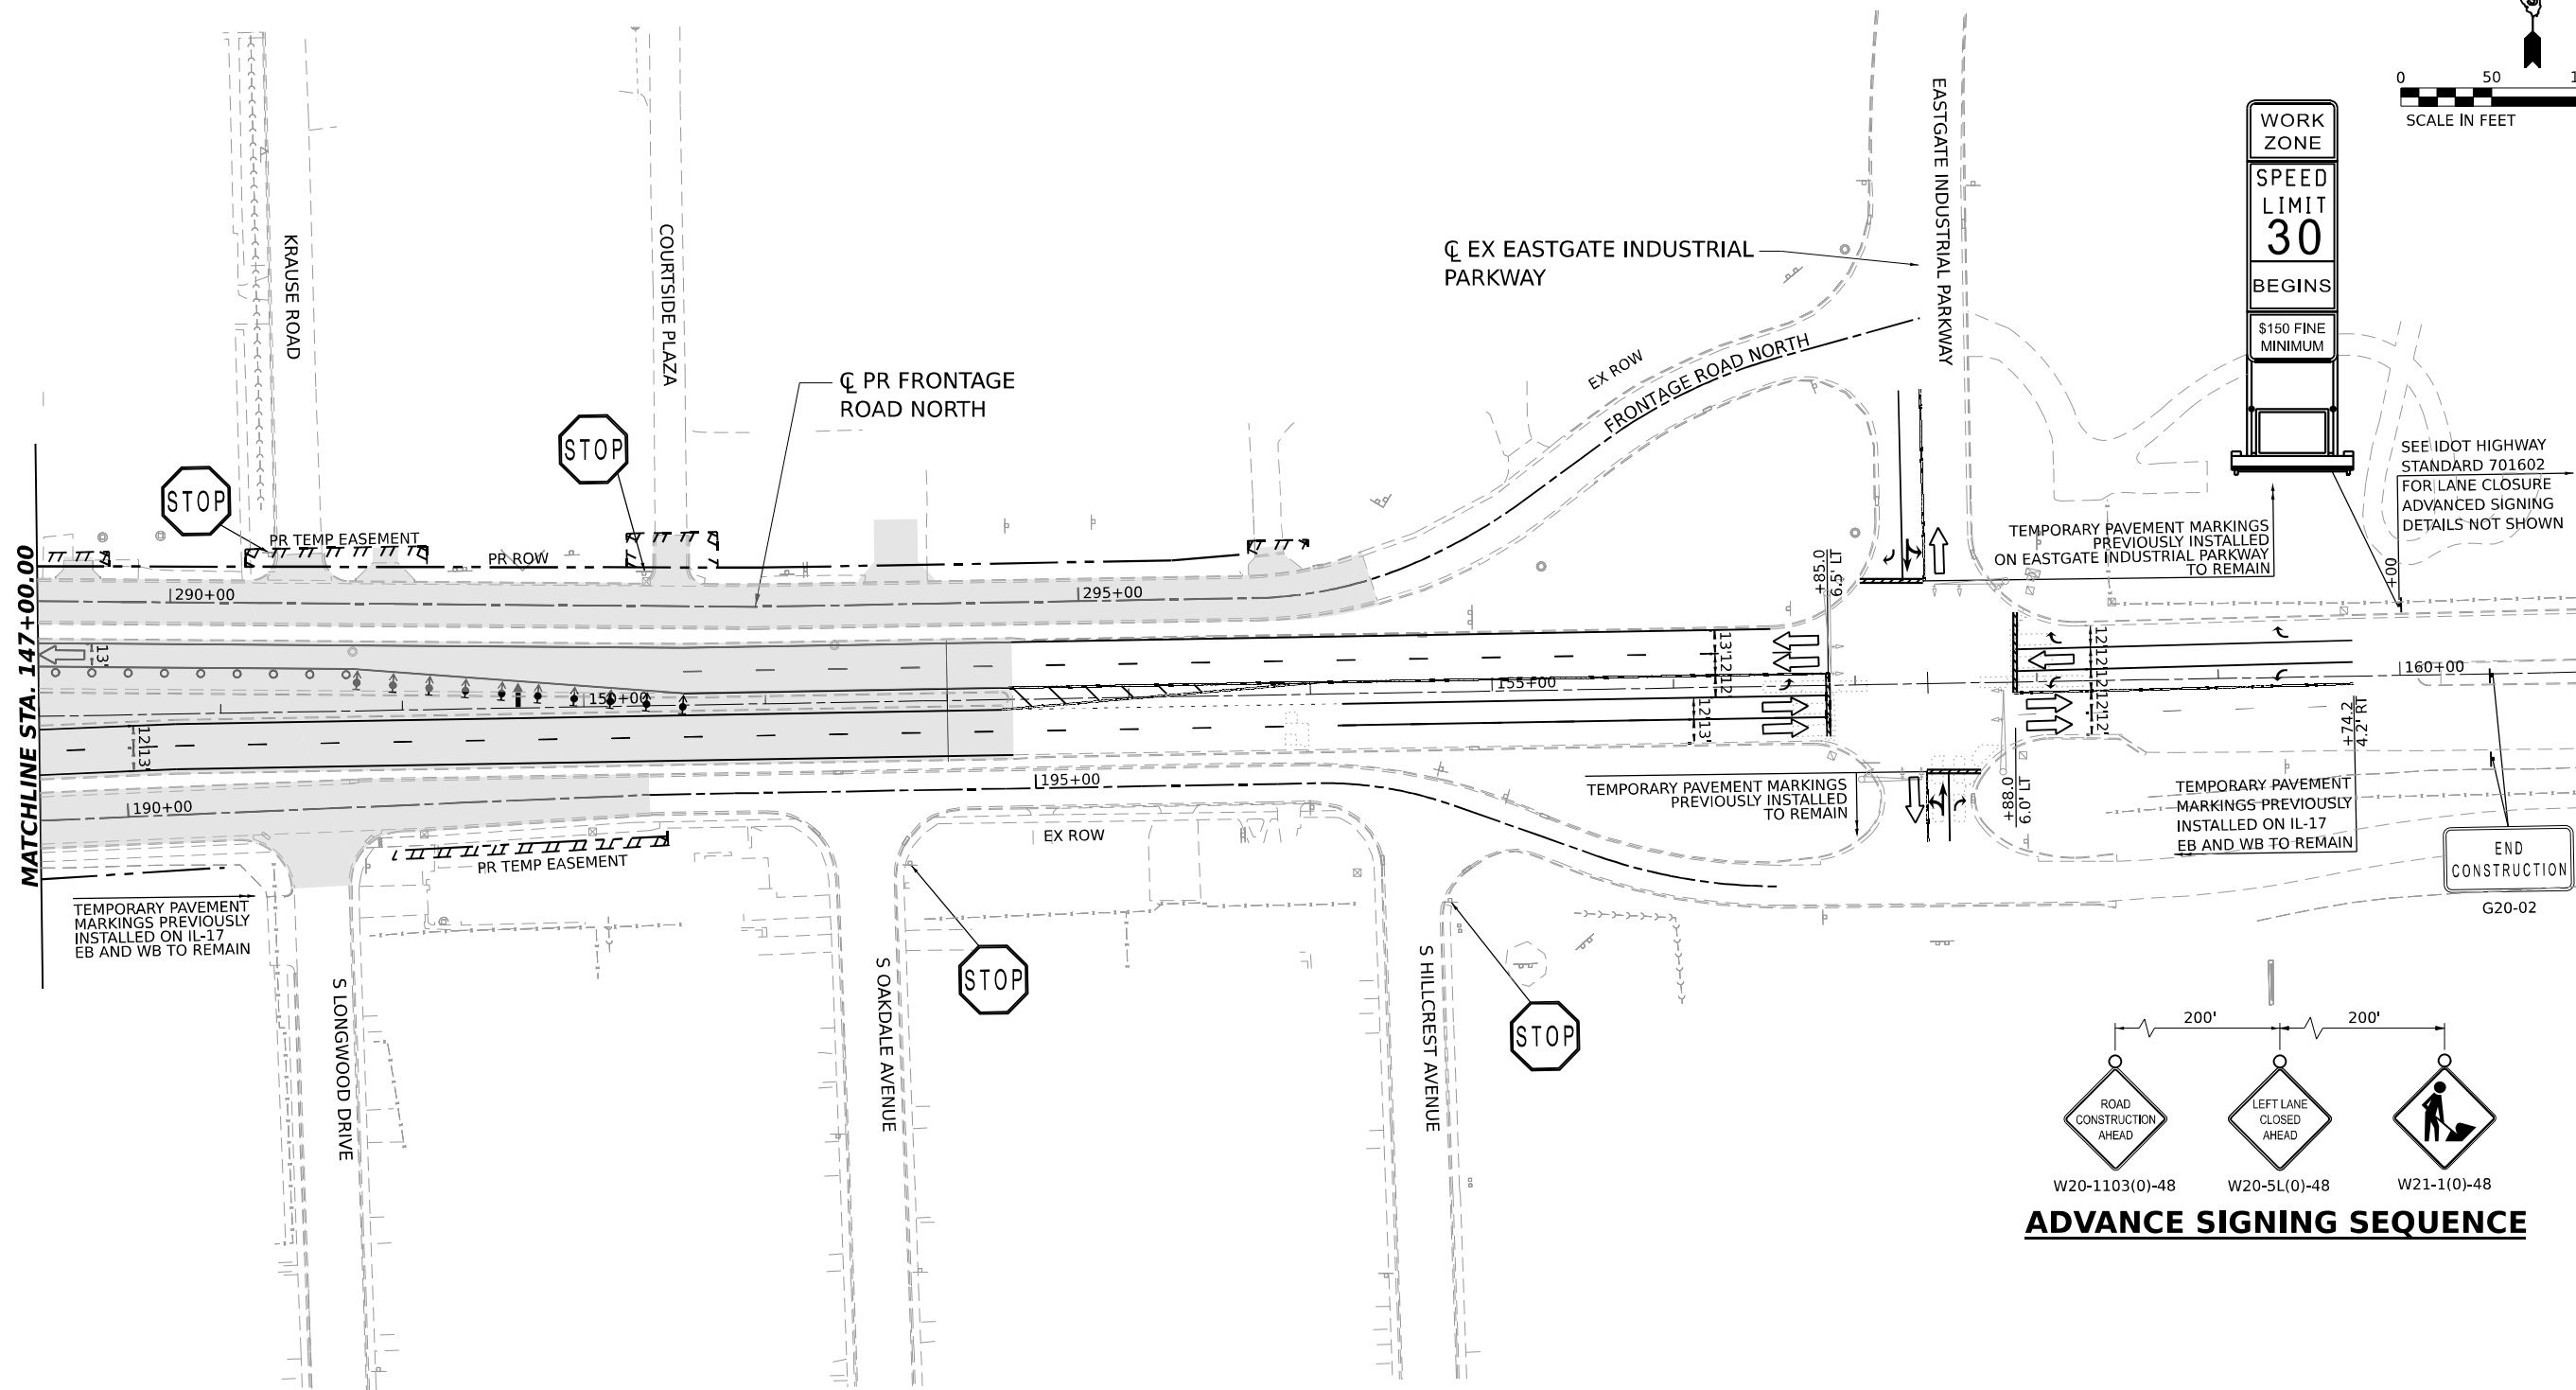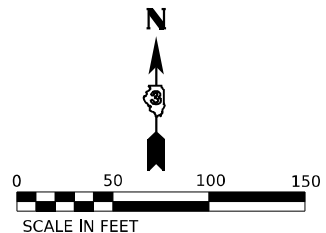

SEE IDOT HIGHWAY STANDARD 701602 FOR LANE CLOSURE ADVANCED SIGNING DETAILS NOT SHOWN

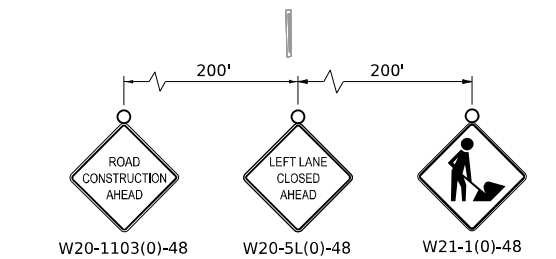

ADVANCE SIGNING SEQUENCE

LEGEND

- | | | | |
|--|--|--|---|
| | DIRECTION OF TRAFFIC | | ARROW BOARD |
| | WORK AREA | | IMPACT ATTENUATORS, TEMPORARY (NON-REDIRECTIVE), TEST LEVEL 3 |
| | TEMPORARY PAVEMENT CONSTRUCTED IN THIS STAGE | | RUMBLE STRIPS |
| | TEMPORARY PAVEMENT CONSTRUCTED IN PREVIOUS STAGE | | TEMPORARY CONCRETE BARRIER |
| | PROPOSED PAVEMENT CONSTRUCTED IN PREVIOUS STAGE | | TYPE III BARRICADE WITH FLASHING LIGHTS |
| | | | MONO-DIRECTIONAL FLASHING LIGHT |

- | | | | |
|--|--|--|--|
| | DIRECTIONAL INDICATOR BARRICADE WITH STEADY BURNING MONODIRECTIONAL LIGHT AT 50' CENTERS UNLESS OTHERWISE NOTED ON PLANS | | PROPOSED SIGN/ COMMERCIAL DRIVEWAY ENTRANCE SIGN |
| | DRUMS WITH STEADY-BURN MONODIRECTIONAL LIGHT AT 50' CENTERS UNLESS OTHERWISE NOTED ON PLANS | | (O) INDICATES FLUORESCENT ORANGE SIGN SHEETING |
| | DRUMS AT 50' CENTERS UNLESS OTHERWISE NOTED ON PLANS | | |
| | VERTICAL PANELS WITH STEADY-BURN MONODIRECTIONAL LIGHT AT 50' CENTERS UNLESS OTHERWISE NOTED ON PLANS | | |

TEMPORARY PAVEMENT MARKING LEGEND

- (E) EXISTING PAVEMENT MARKING OR PAVEMENT MARKING FROM PREVIOUS STAGE
- (P) PROPOSED PERMANENT PAVEMENT MARKING (SEE PAVEMENT MARKING PLANS)
- ① TEMPORARY PAVEMENT MARKING LETTERS AND SYMBOLS - MODIFIED URETHANE
- ② TEMPORARY PAVEMENT MARKING - LINE 4" - MODIFIED URETHANE
- ③ TEMPORARY PAVEMENT MARKING - LINE 6" - MODIFIED URETHANE
- ④ TEMPORARY PAVEMENT MARKING - LINE 8" - MODIFIED URETHANE
- ⑤ TEMPORARY PAVEMENT MARKING - LINE 12" - MODIFIED URETHANE
- ⑥ TEMPORARY PAVEMENT MARKING - LINE 24" - MODIFIED URETHANE

MODEL: IL17.DOCX (REV. 01-12)
FILE NAME: C:\P\WORK\EX-24\BENTLEY\COM\13036863-SHT-MOT9-09.DGN



QUIGG ENGINEERING INC

USER NAME	= SALASL	DESIGNED	- TNS	REVISED	-
DRAWN	- TNS	REVIS	-		
PLOT SCALE	= 0.16666633 1/ IN.	CHECKED	- FBN	REVISED	-
PLOT DATE	= 4/23/2026	DATE	- 04/22/2026	REVISED	-


STATE OF ILLINOIS
DEPARTMENT OF TRANSPORTATION

SUGGESTED STAGES OF CONSTRUCTION AND TRAFFIC CONTROL
STAGE 9 – ILLINOIS ROUTE 17


SCALE: 1"=50' SHEET . OF SHEETS STA. TO STA.

F.A.I. RTE.	SECTION	COUNTY	TOTAL SHEETS	SHEET NO.
57	(46-3)R.HBK-1&[(46-3)HB-5]HB-1	KANKAKEE	1183	283
CONTRACT NO. 66863				
ILLINOIS FED. AID PROJECT				

PROFILE	SURVEYED _____	BY _____	DATE _____
	PLOTTED _____ GRADES CHECKED _____ B.M. NOTED _____ STRUCTURE NOTATIONS CHKD _____		
NOTE BOOK _____			
NO. _____			

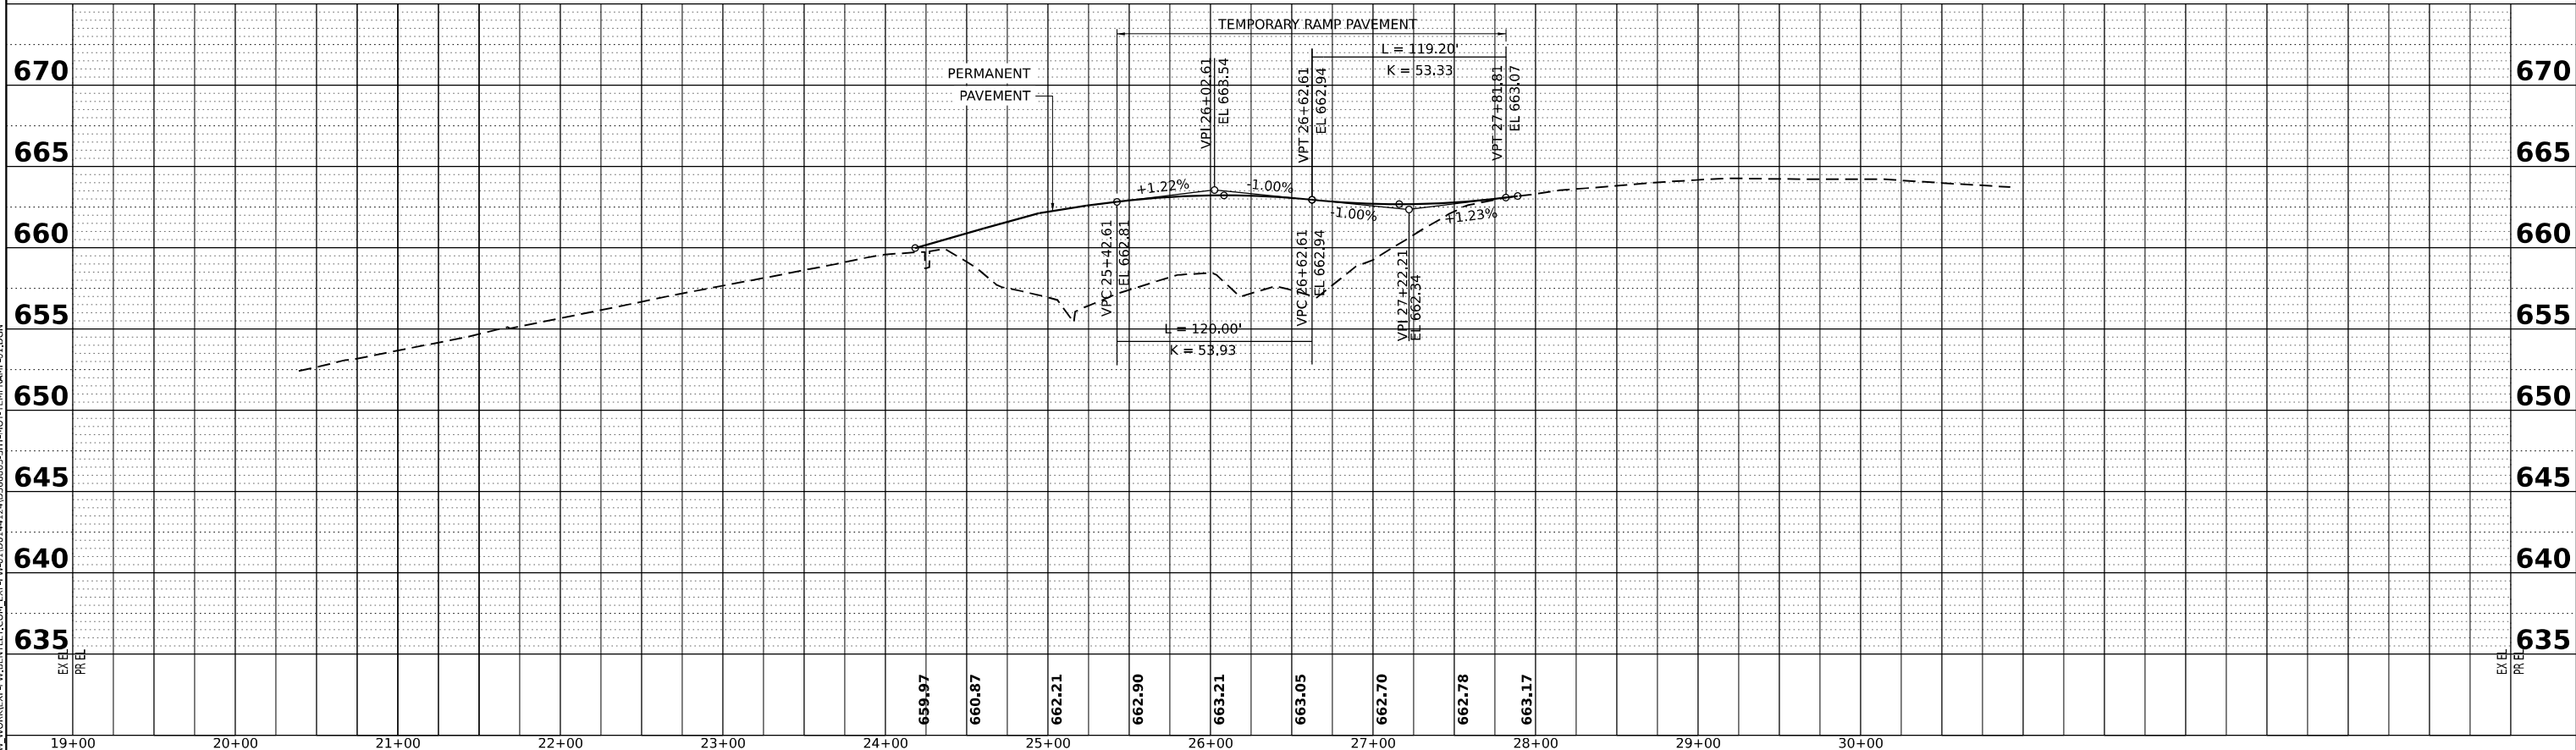


PROFILE	SURVEYED _____	BY _____	DATE _____
	PLOTTED _____		
NOTE BOOK _____	GRADES CHECKED _____		
NO. _____	B.M. NOTED _____		
	STRUCTURE NOTATIONS CHK'D _____		

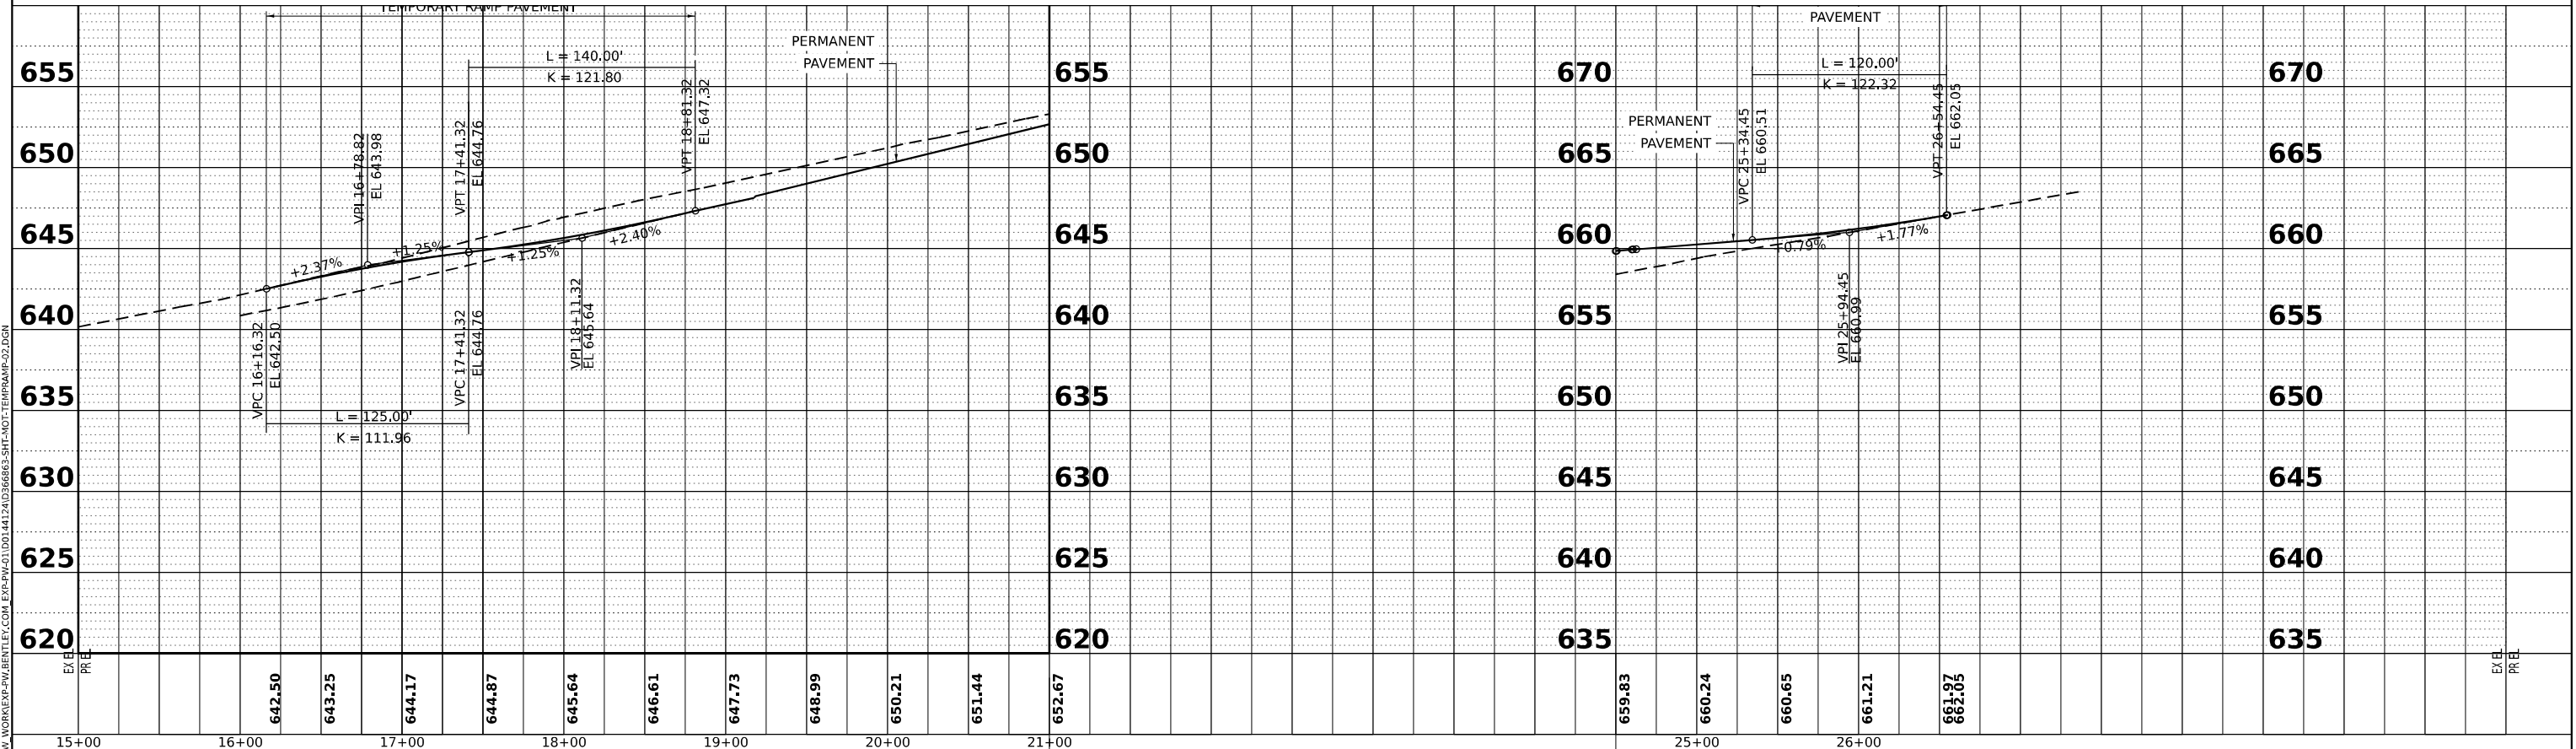

PLAN	SURVEYED	DATE
	BY	
	PLOTTED	
	ALIGNED	
	CHECKED	
	DATE	
	CADD FILE NAME	
	NO.	

PROFILE	SURVEYED	DATE
	BY	
	PLOTTED	
	GRADES	
	CHECKED	
	DATE	
	STRUCTURE NOTATIONS CHKD	
	NO.	

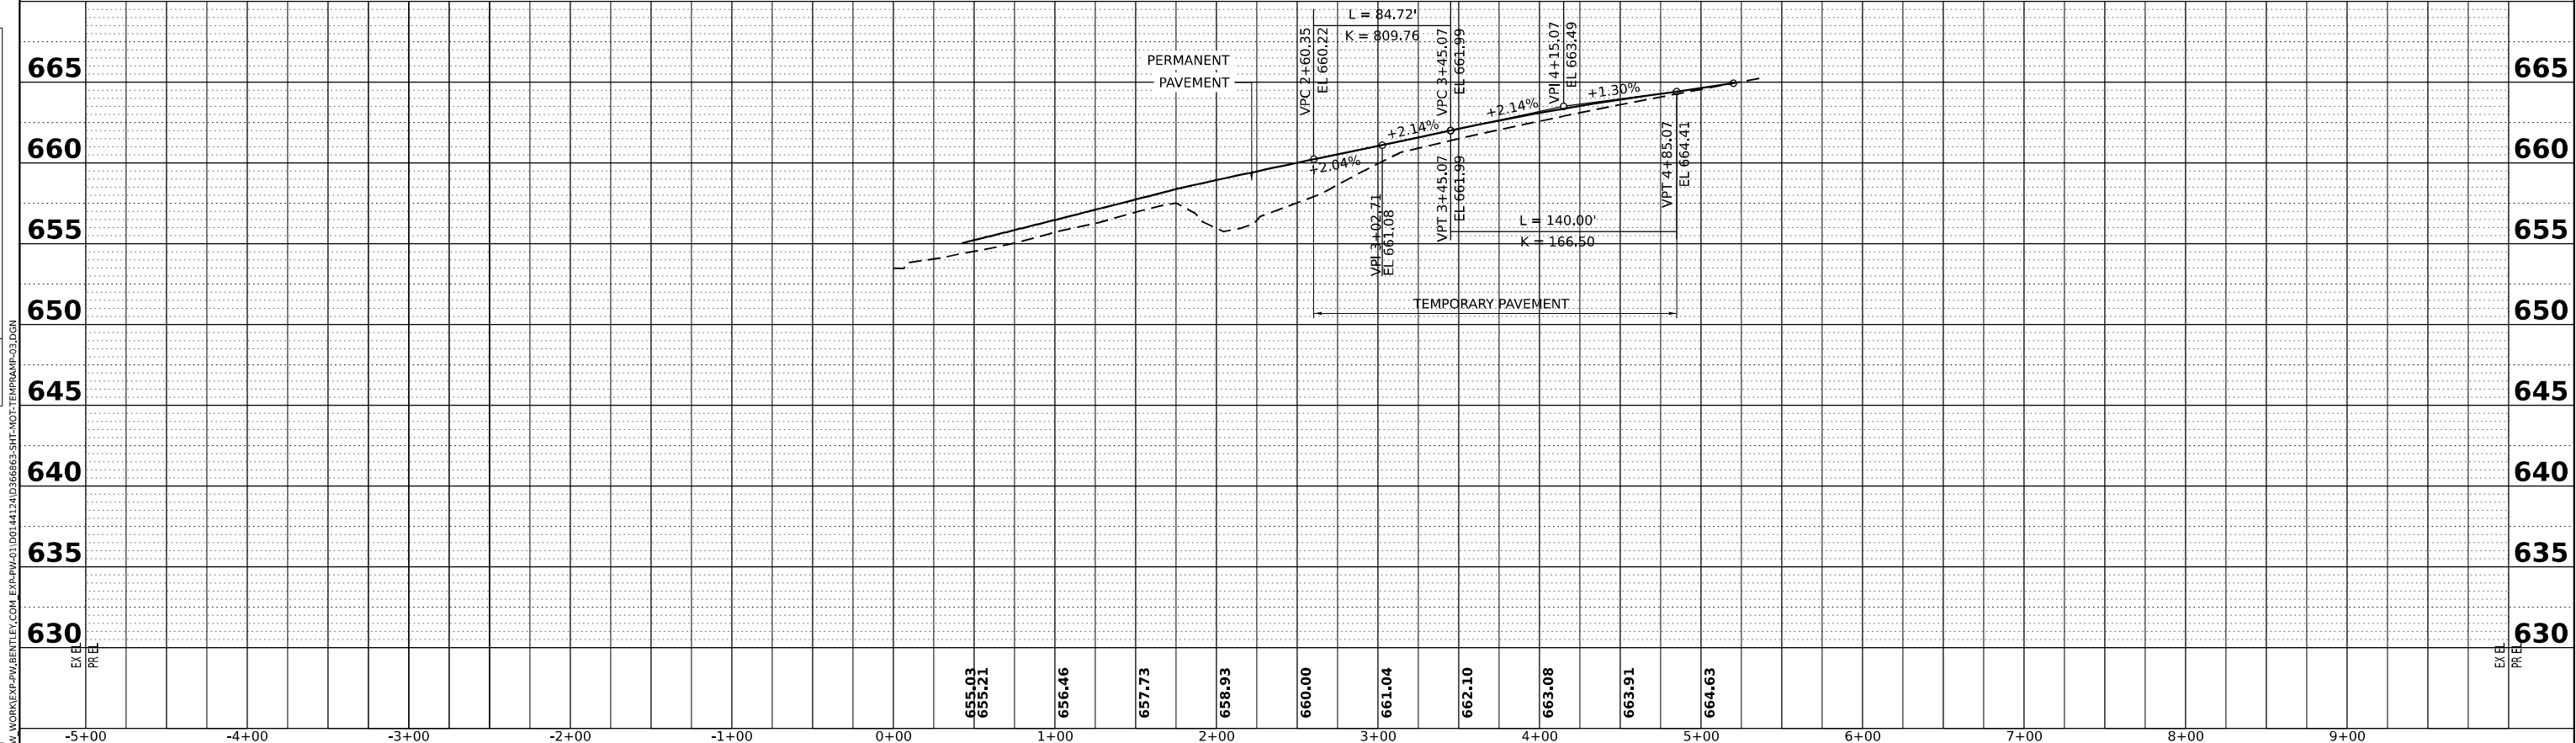

exp.

FILE NAME: C:\p...

USER NAME = SALASL	DESIGNED - RA	REVISED -
	DRAWN - RA	REVISED -
PLOT SCALE = 0.16666633 ' / IN.	CHECKED - DH	REVISED -
PLOT DATE = 4/23/2026	DATE - 04/22/2026	REVISED -

STATE OF ILLINOIS

DEPARTMENT OF TRANSPORTATION


SUGGESTED STAGES OF CONSTRUCTION AND TRAFFIC CONTROL				
TEMPORARY RAMP PLAN AND PROFILE STAGE				
SCALE: 1"=50'	SHEET	OF	SHEETS	STA. TO STA.

F.A.I. RTE.	SECTION	COUNTY	TOTAL SHEETS	SHEET NO.
57	(46-3)R.HBK-1&[(46-3)HB-5]HB-1	KANKAKEE	1183	286
CONTRACT NO. 66863				
	ILLINOIS	FED. AID PROJECT		

PLAN	NO.	NOTE BOOK	SURVEYED	PLOTTED	ALIGNED	CHECKED	BY	DATE

PROFILE	NO.	NOTE BOOK	SURVEYED	PLOTTED	GRADES CHECKED	BY	DATE

MODEL: TEMP RAMP STAGE 2
FILE NAME: C:\PW\WORK\EXP-2\BENTLEY\EXP-2\14121366863-SHT-MOT-TEMPRAMP-25.DGN

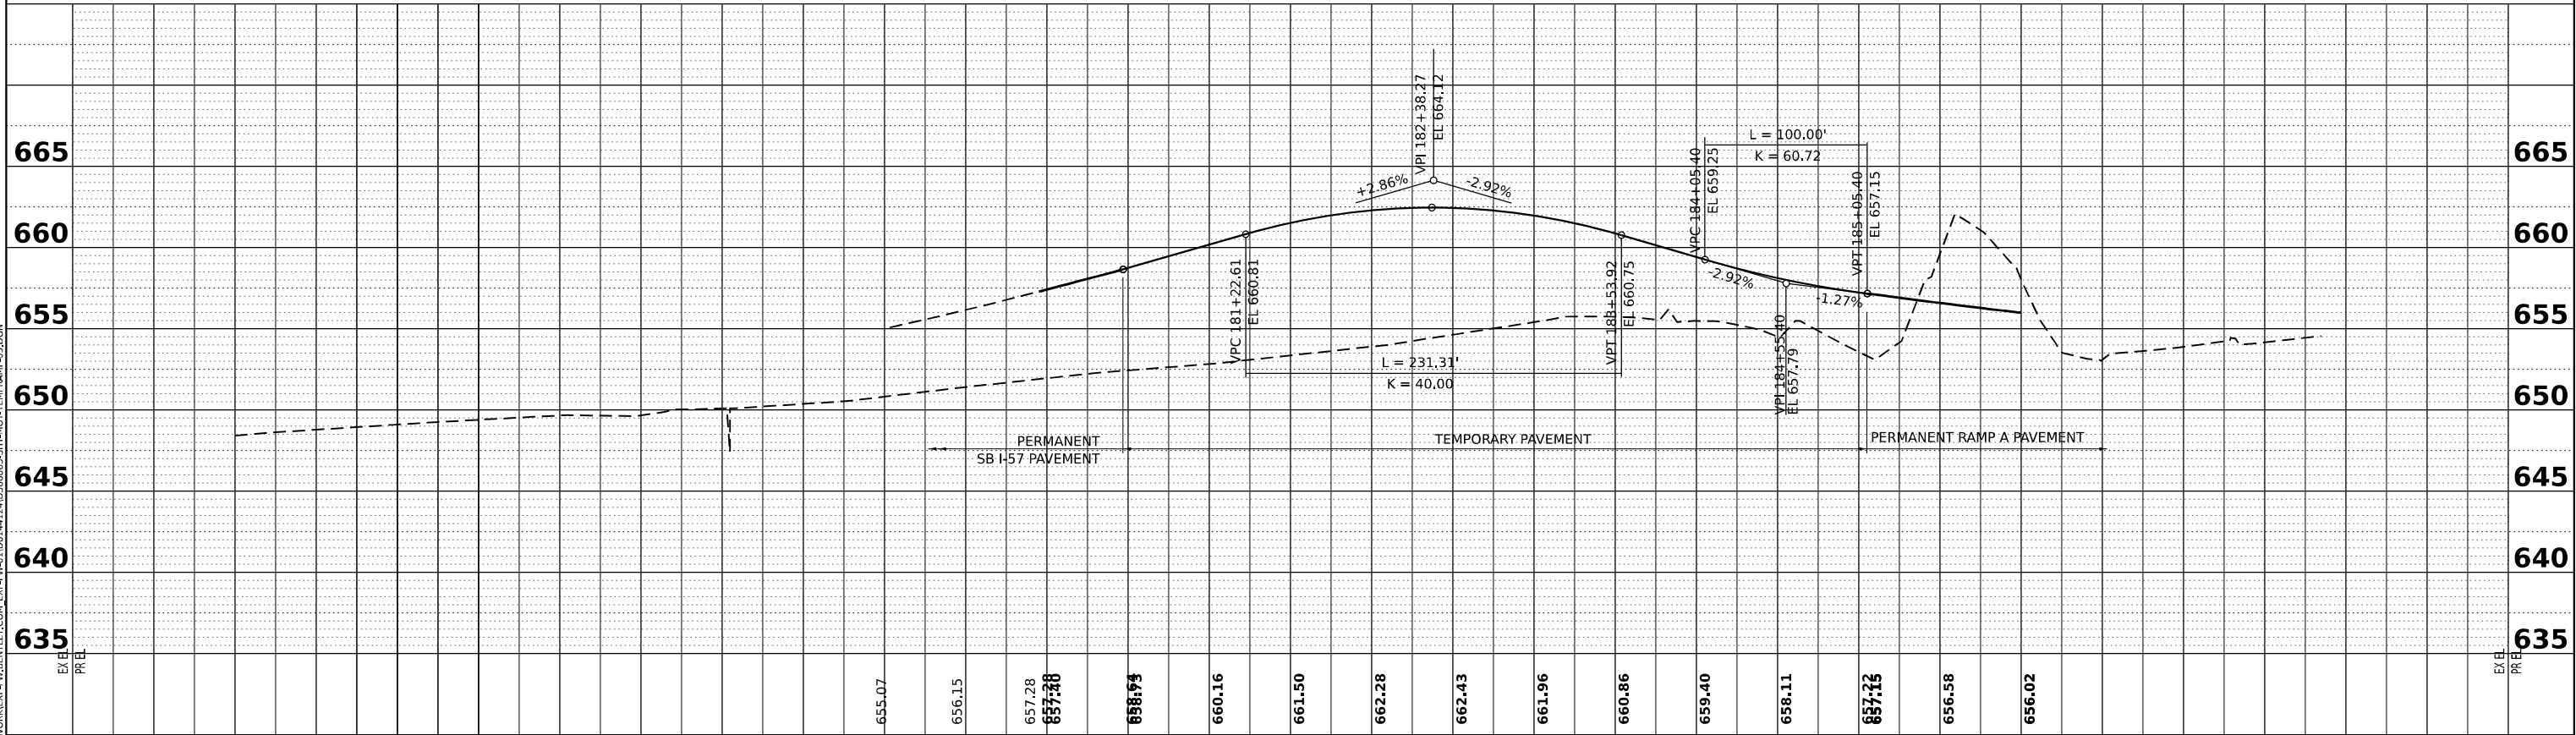



174+00		175+00		176+00		177+00		178+00		179+00		180+00		181+00		182+00		183+00		184+00		185+00		186+00		187+00															
	USER NAME = SALASL			DESIGNED - RA			REVISED -			STATE OF ILLINOIS DEPARTMENT OF TRANSPORTATION												SUGGESTED STAGES OF CONSTRUCTION AND TRAFFIC CONTROL TEMPORARY RAMP PLAN AND PROFILE STAGE						F.A.I. RTE.	SECTION			COUNTY	TOTAL SHEETS	SHEET NO.							
	DRAWN - RA			CHECKED - DH			REVISED -																					57	(46-3)R.HBK-1&[(46-3)HB-5]HB-1			KANKAKEE	1183	288							
	PLOT SCALE = 0.16666633 ' / IN.																											CONTRACT NO. 66863													
	PLOT DATE = 4/23/2026			DATE - 04/22/2026			REVISED -															SCALE: 1"=50'		SHEET .		OF		SHEETS		STA.		TO STA.									
																														ILLINOIS						FED. AID PROJECT					

[illegible][illegible][illegible]

FINAL SURVEY NOTE BOOK NO.	SURVEYED PLOTTED TEMPLATE AREAS CHECKED	BY	DATE

ORIGINAL SURVEY NOTE BOOK NO.	SURVEYED PLOTTED TEMPLATE AREAS CHECKED	BY	DATE

MODEL XS-1-57 SHEET 001
FILE NAME C:\RAW\WORK\EXP-W\BENTLEY.COM\EXP-W\21\001412\036863-SHXS-MOT-1A-TEMPRAMP-001.DGN

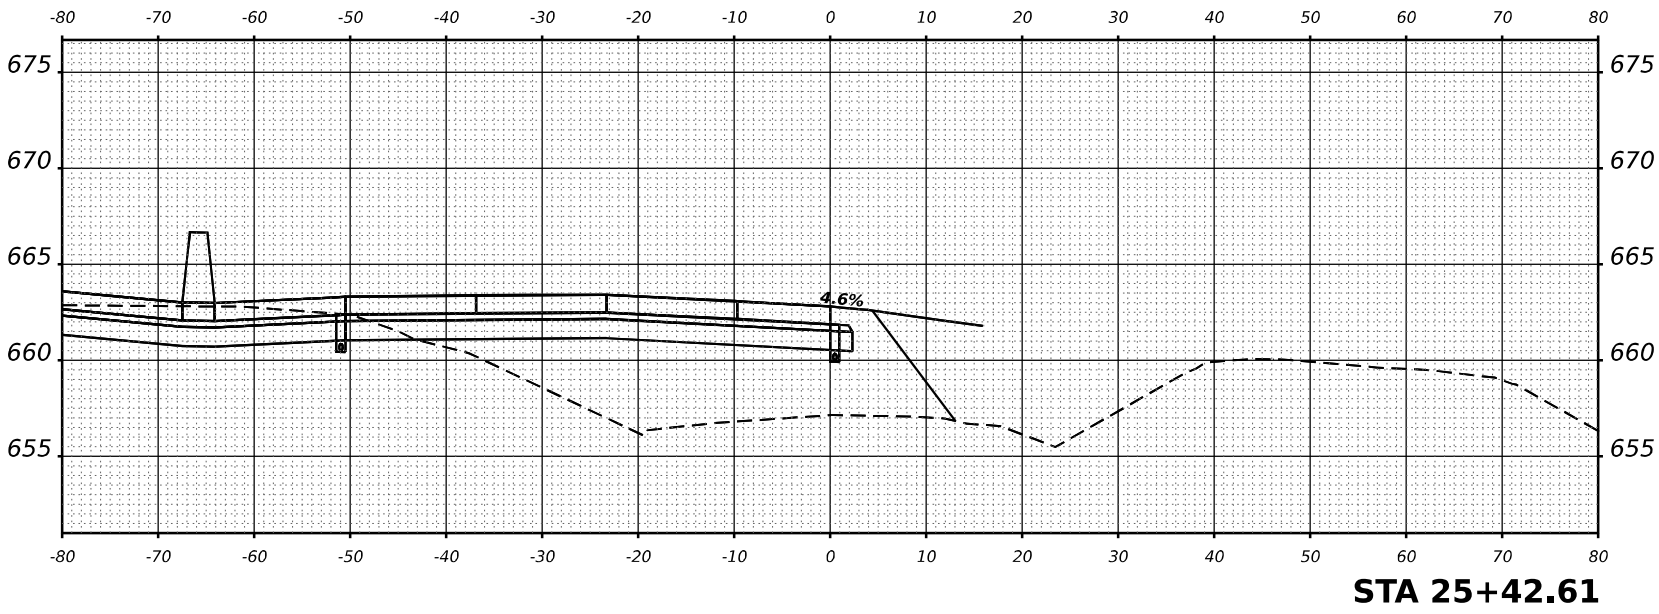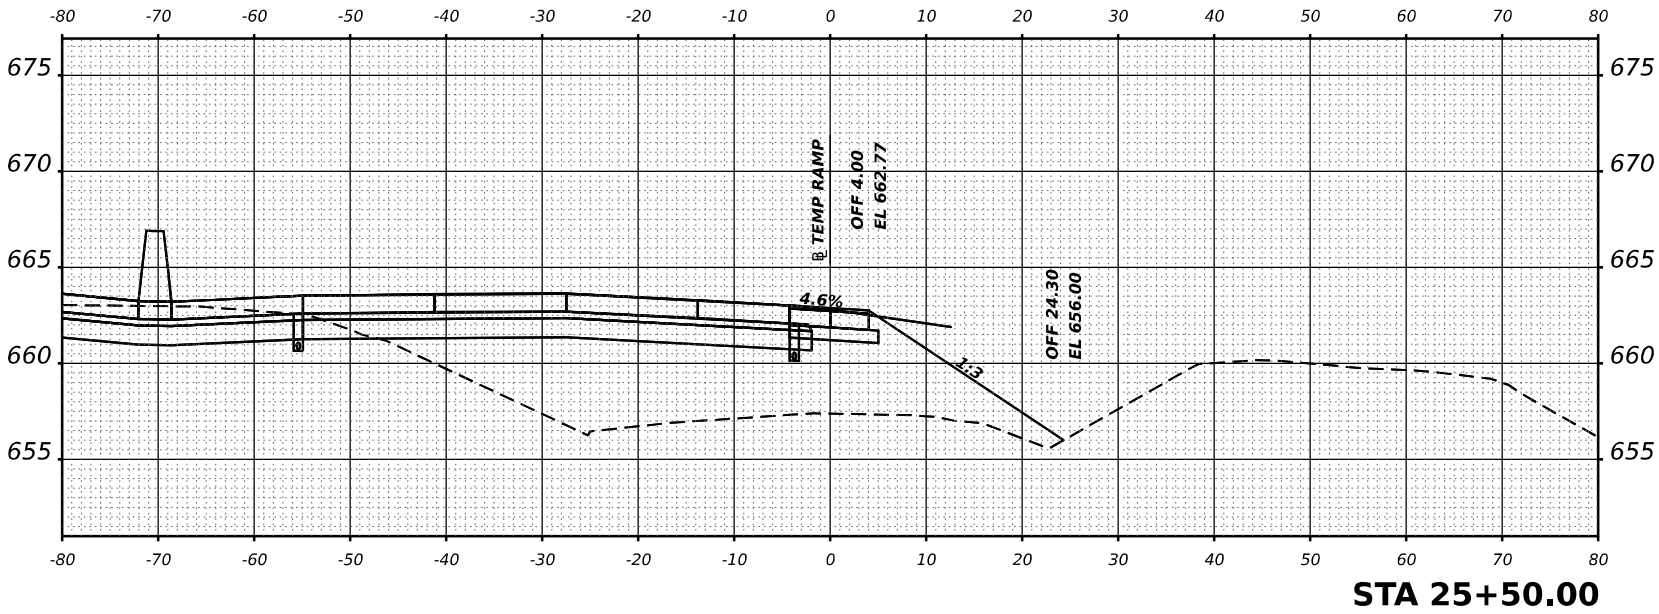

USER NAME	= SALASL	DESIGNED -	GB	REVISED -	
		DRAWN -	RA	REVISED -	
PLOT SCALE	= 0.16666633 1/ IN.	CHECKED -	DH	REVISED -	
PLOT DATE	= 4/23/2026	DATE -	04/22/2026	REVISED -	

STATE OF ILLINOIS
DEPARTMENT OF TRANSPORTATION

SUGGESTED STAGES OF CONSTRUCTION AND TRAFFIC CONTROL
CROSS SECTIONS-STAGE 1A TEMPORARY RAMP CONSTRUCTION

SCALE: 1"=10' SHEET . OF SHEETS STA. 25+42.61 TO STA. 25+50

F.A.I RTE.	SECTION	COUNTY	TOTAL SHEETS	SHEET NO.
57	(46-3)R,HBK-1&[(46-3)HB-5]HB-1	KANKAKEE	1183	291
CONTRACT NO. 66863				
ILLINOIS FED. AID PROJECT				

FINAL SURVEY NOTE BOOK NO.	SURVEYED PLOTTED TEMPLATE AREAS CHECKED	BY	DATE

ORIGINAL SURVEY NOTE BOOK NO.	SURVEYED PLOTTED TEMPLATE AREAS CHECKED	BY	DATE

MODEL XS-1-27 SHEET 001
FILE NAME C:\PW\WORK\EXP-W\BENTLEY.COM\EXP-W\21.D01412\4036863-SHXS-MOT-1A-TEMPRAMP-202.DGN






USER NAME = SALASL	DESIGNED - GB	REVISED -
	DRAWN - RA	REVISED -
PLOT SCALE = 0.16666633 1/ IN.	CHECKED - DH	REVISED -
PLOT DATE = 4/23/2026	DATE - 04/22/2026	REVISED -

STATE OF ILLINOIS
DEPARTMENT OF TRANSPORTATION

SUGGESTED STAGES OF CONSTRUCTION AND TRAFFIC CONTROL
CROSS SECTIONS-STAGE 1A TEMPORARY RAMP CONSTRUCTION

SCALE: 1"=10' SHEET . OF SHEETS STA. 26+00 TO STA. 27+00




F.A.I RTE.	SECTION	COUNTY	TOTAL SHEETS	SHEET NO.
57	(46-3)R,HBK-1&[(46-3)HB-5]HB-1	KANKAKEE	1183	292
CONTRACT NO. 66863				
ILLINOIS FED. AID PROJECT				

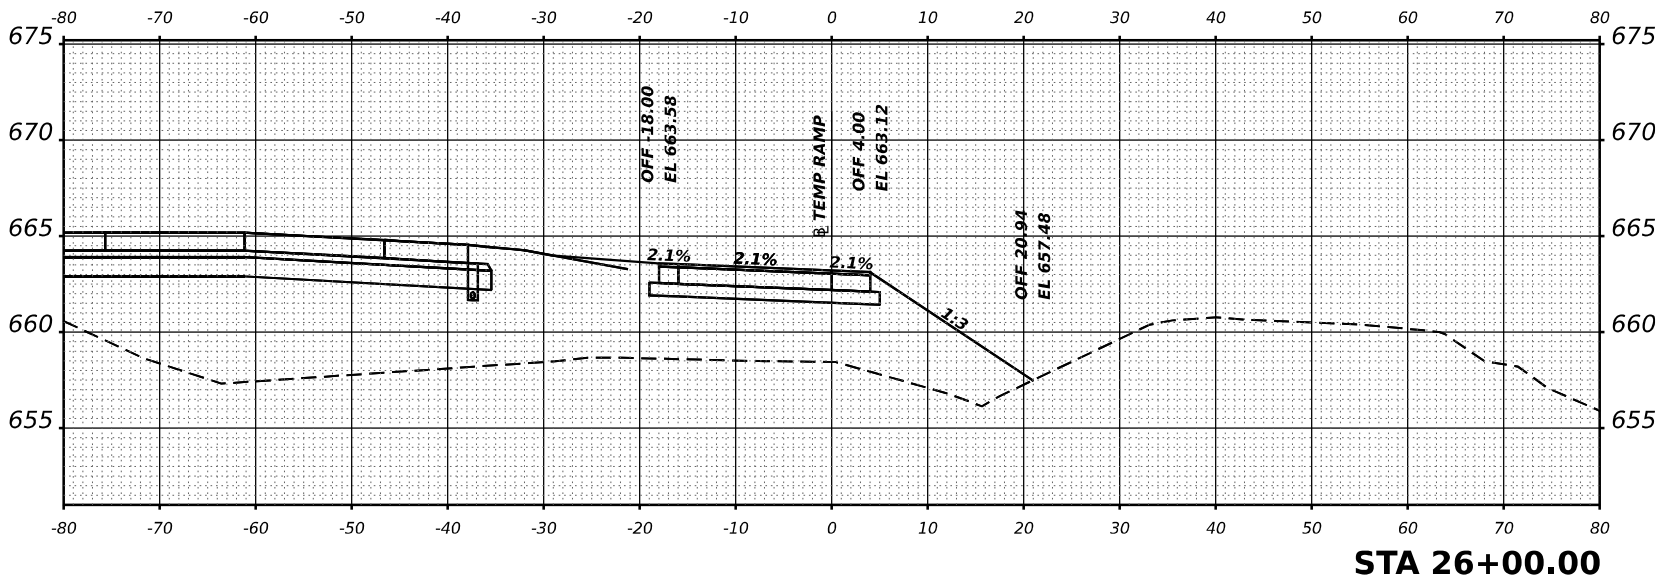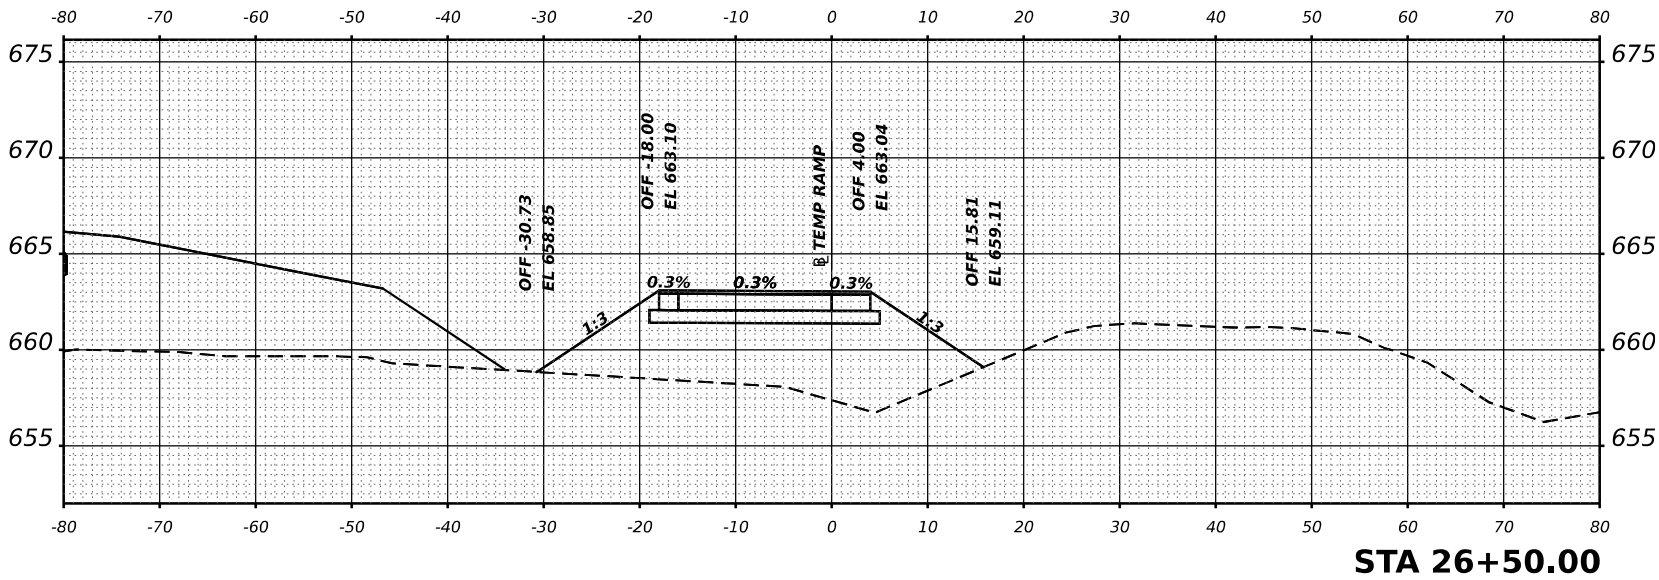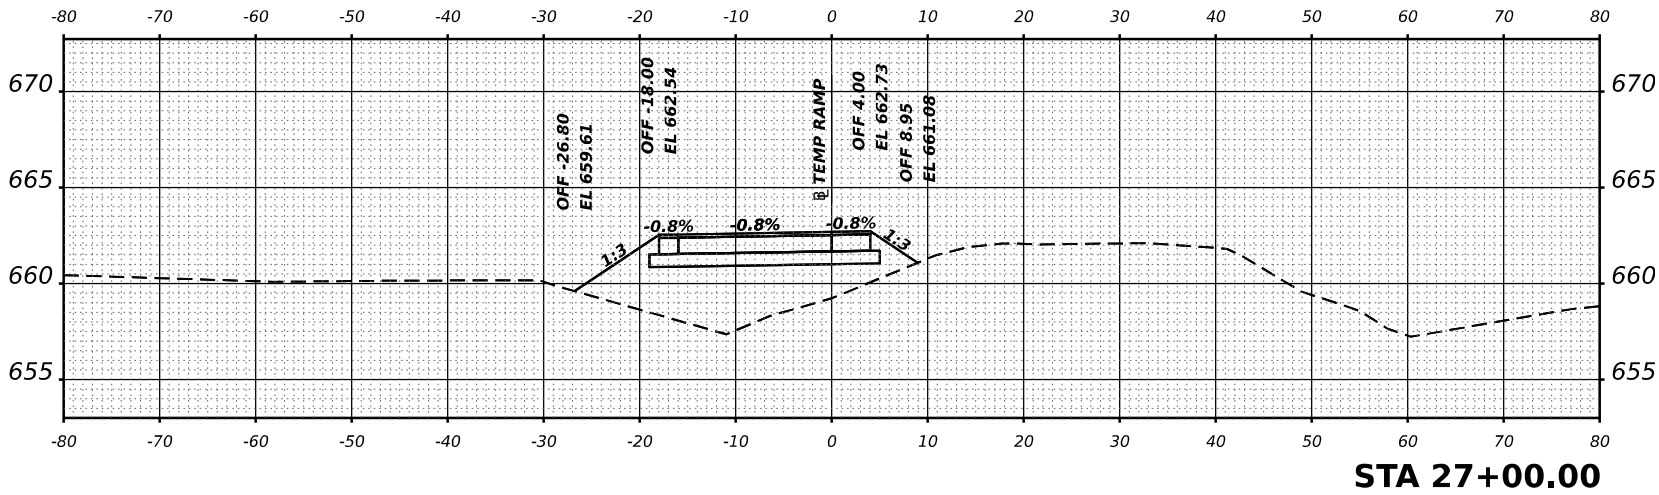

FINAL SURVEY NOTE BOOK NO.	SURVEYED PLOTTED TEMPLATE AREAS CHECKED	BY	DATE

ORIGINAL SURVEY NOTE BOOK NO.	SURVEYED PLOTTED TEMPLATE AREAS CHECKED	BY	DATE

MODEL X3-I-57 SHEET 001
FILE NAME C:\PW\WORK\EXP-W\BENTLEY.COM\EXP-W\21.D014124D36863-5HXS-MOT-1A-TEMPRAMP-003.DGN

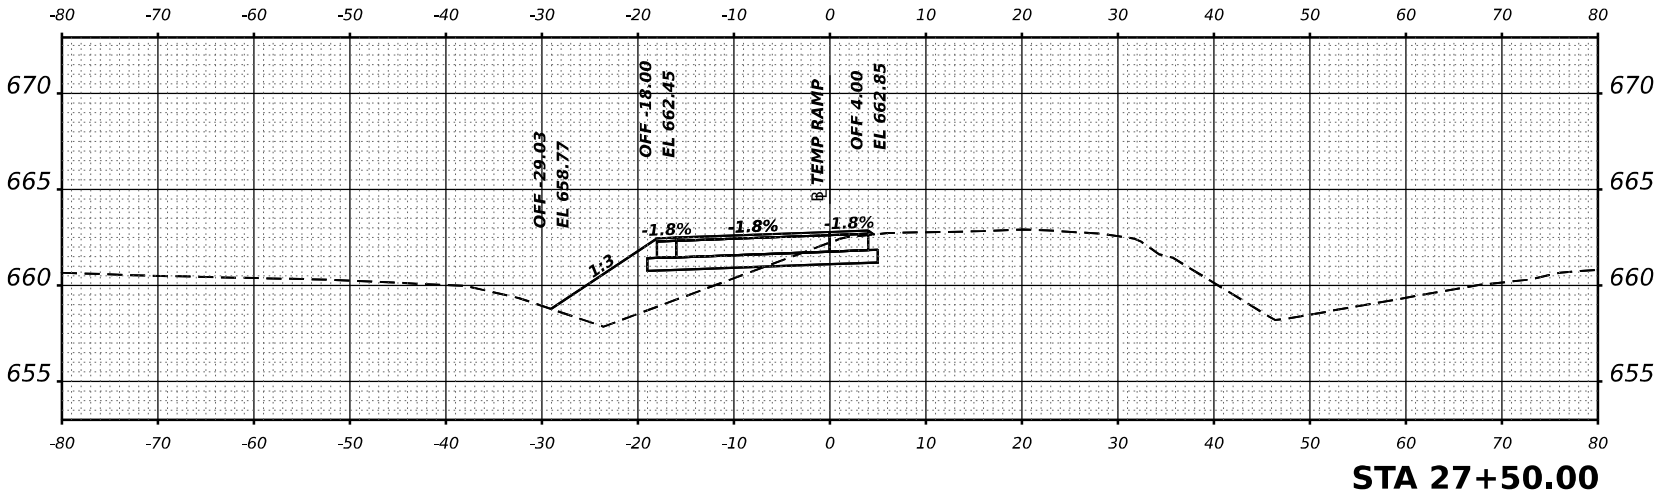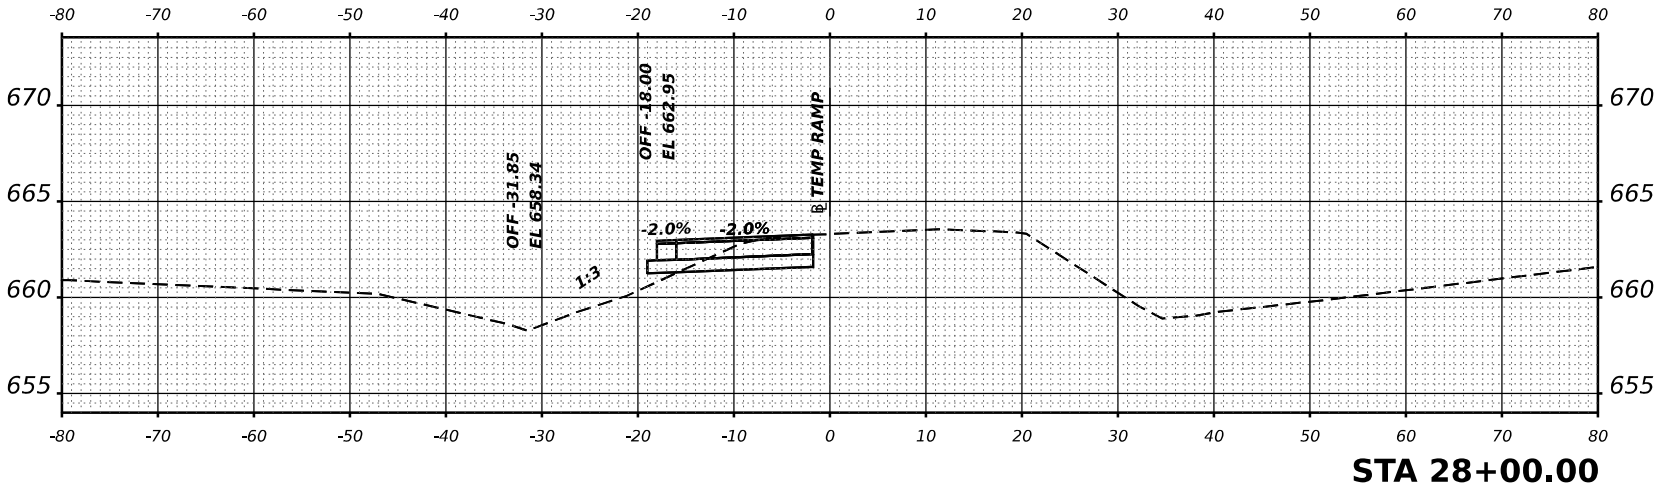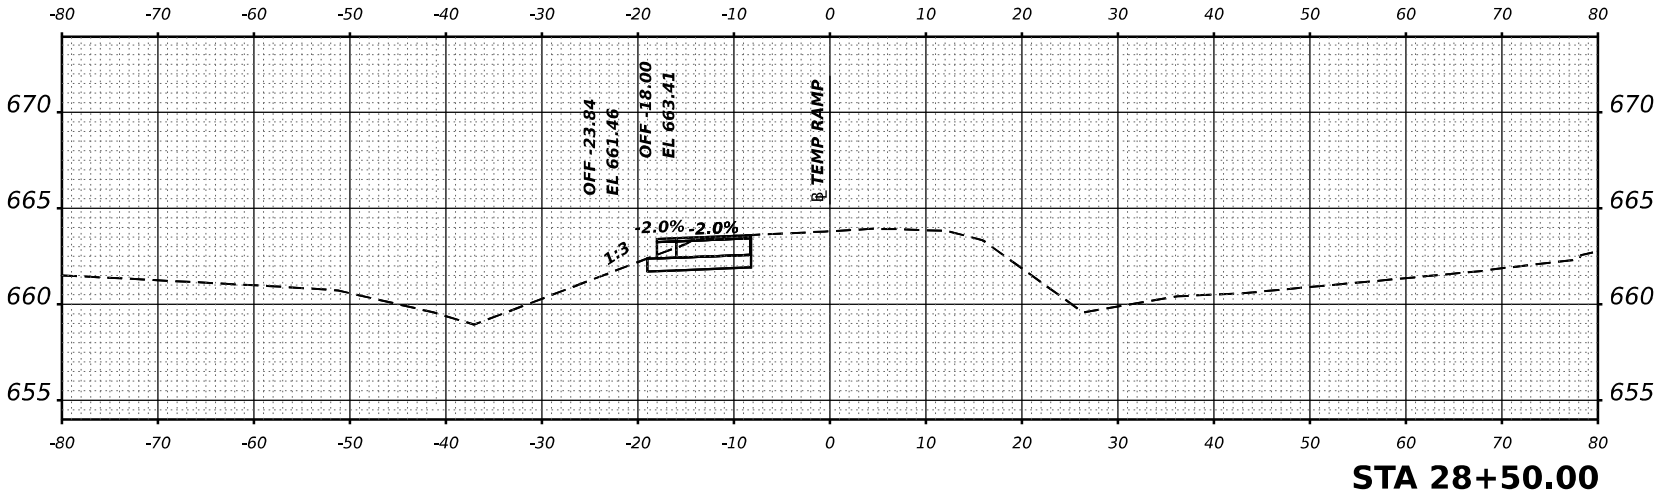

USER NAME = SALASL	DESIGNED - GB	REVISED -
	DRAWN - RA	REVISED -
PLOT SCALE = 0.16666633 1/ IN.	CHECKED - DH	REVISED -
PLOT DATE = 4/23/2026	DATE - 04/22/2026	REVISED -

STATE OF ILLINOIS
DEPARTMENT OF TRANSPORTATION

SUGGESTED STAGES OF CONSTRUCTION AND TRAFFIC CONTROL
CROSS SECTIONS-STAGE 1A TEMPORARY RAMP CONSTRUCTION



SCALE: 1"=10' SHEET . OF SHEETS STA. 27+50 TO STA. 28+50

F.A.I RTE.	SECTION	COUNTY	TOTAL SHEETS	SHEET NO.
57	(46-3)R,HBK-1&[(46-3)HB-5]HB-1	KANKAKEE	1183	293
CONTRACT NO. 66863				
ILLINOIS FED. AID PROJECT				

FINAL SURVEY NOTE BOOK NO.	SURVEYED PLOTTED TEMPLATE AREAS CHECKED	BY	DATE

ORIGINAL SURVEY NOTE BOOK NO.	SURVEYED PLOTTED TEMPLATE AREAS CHECKED	BY	DATE

MODEL XS-1-57 SHEET 001
FILE NAME C:\RAW\WORK\EXP-W\BENTLEY.COM\EXP-W\21\001412\036863-SHXS-MOT-1A-TEMPRAMP-00A.DGN

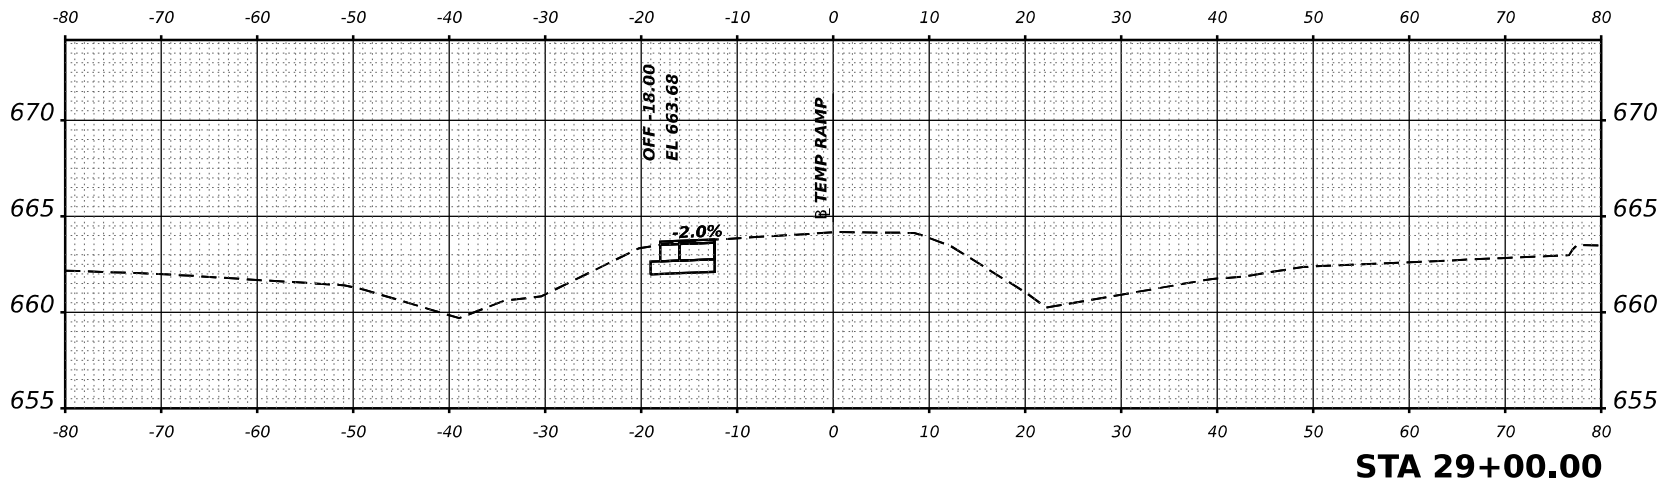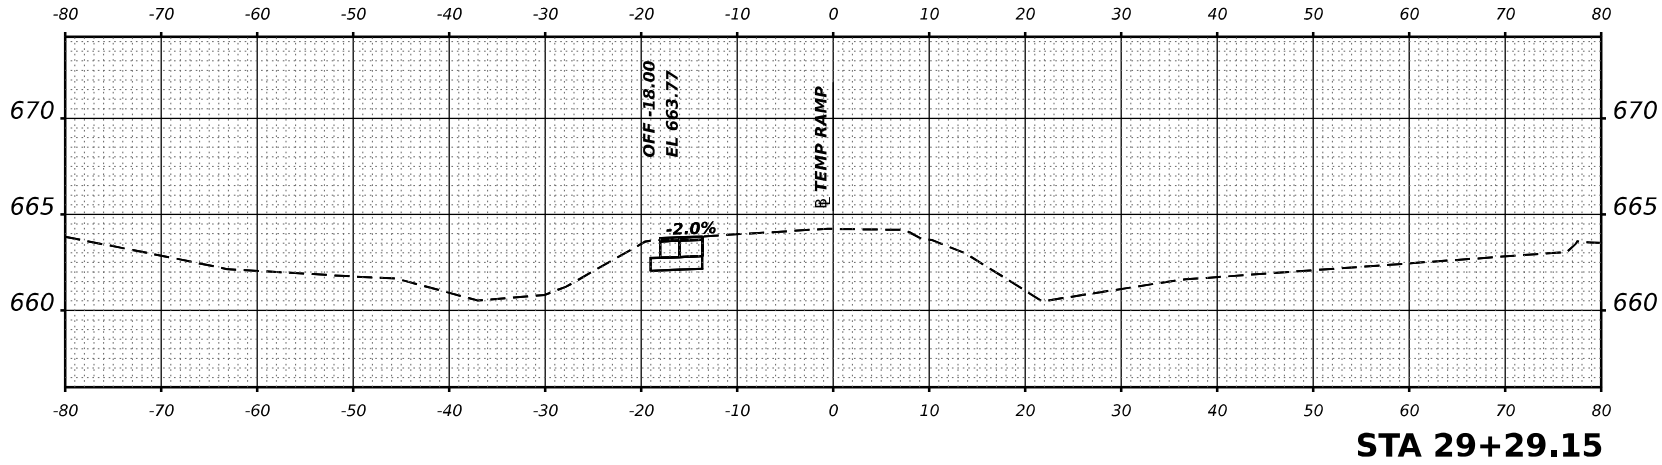

USER NAME = SALASL	DESIGNED - GB	REVISED -
	DRAWN - RA	REVISED -
PLOT SCALE = 0.16666633 1/ IN.	CHECKED - DH	REVISED -
PLOT DATE = 4/23/2026	DATE - 04/22/2026	REVISED -










STATE OF ILLINOIS
DEPARTMENT OF TRANSPORTATION

SUGGESTED STAGES OF CONSTRUCTION AND TRAFFIC CONTROL
CROSS SECTIONS-STAGE 1A TEMPORARY RAMP CONSTRUCTION

SCALE: 1"=10' SHEET . OF SHEETS STA. 29+00 TO STA. 29+29.15

F.A.I RTE.	SECTION	COUNTY	TOTAL SHEETS	SHEET NO.
57	(46-3)R,HBK-1&[(46-3)HB-5]HB-1	KANKAKEE	1183	294
CONTRACT NO. 66863				
ILLINOIS FED. AID PROJECT				

ORIGINAL SURVEY	SURVEYED _____	BY _____	DATE _____
	PLOTTED _____		
NOTE BOOK	TEMPLATE _____		
	AREAS _____		
NO. _____	AREAS CHECKED _____		

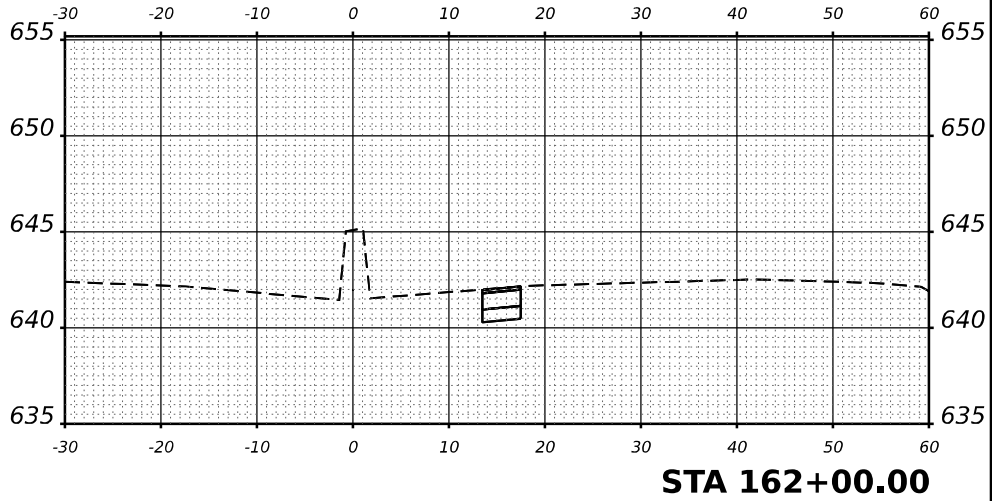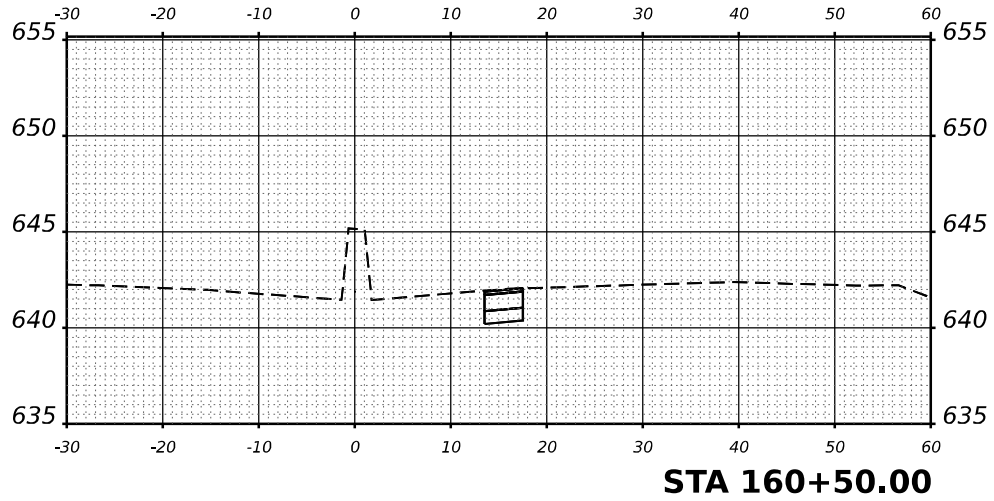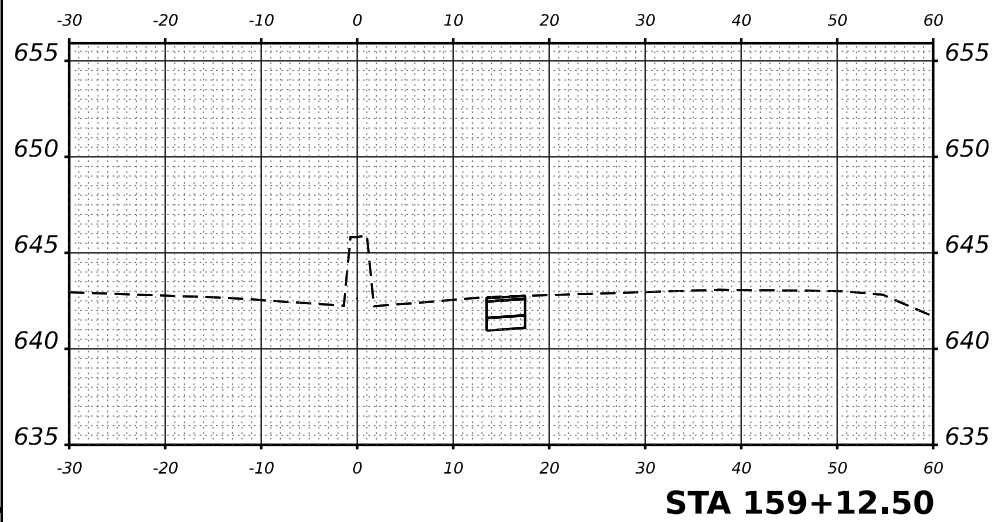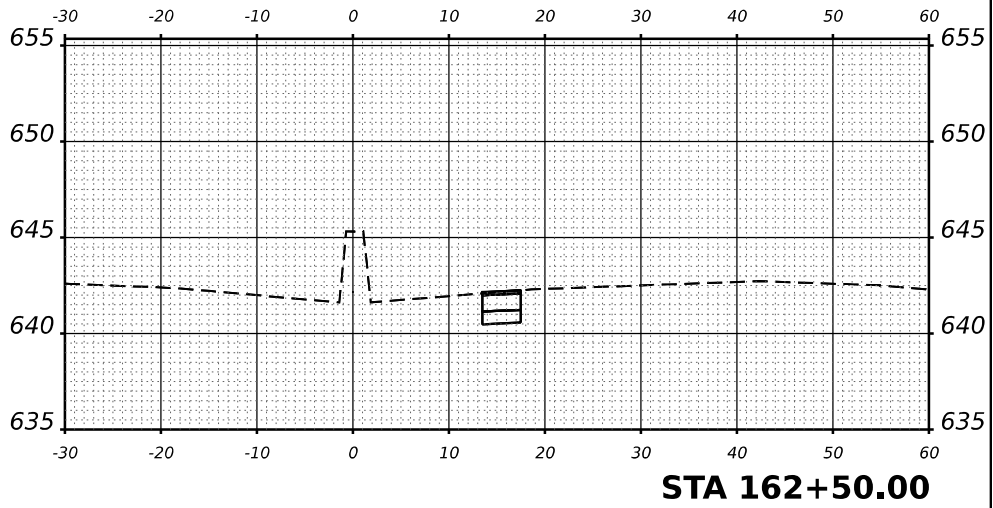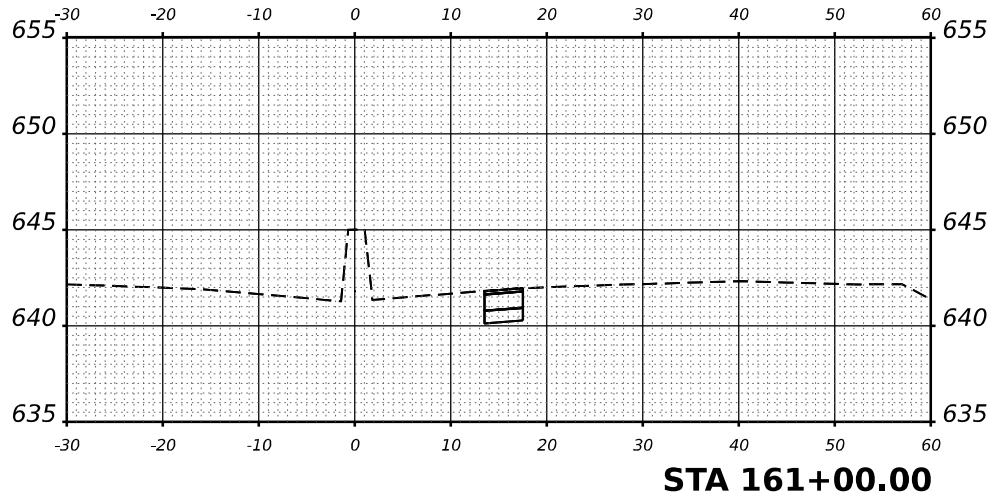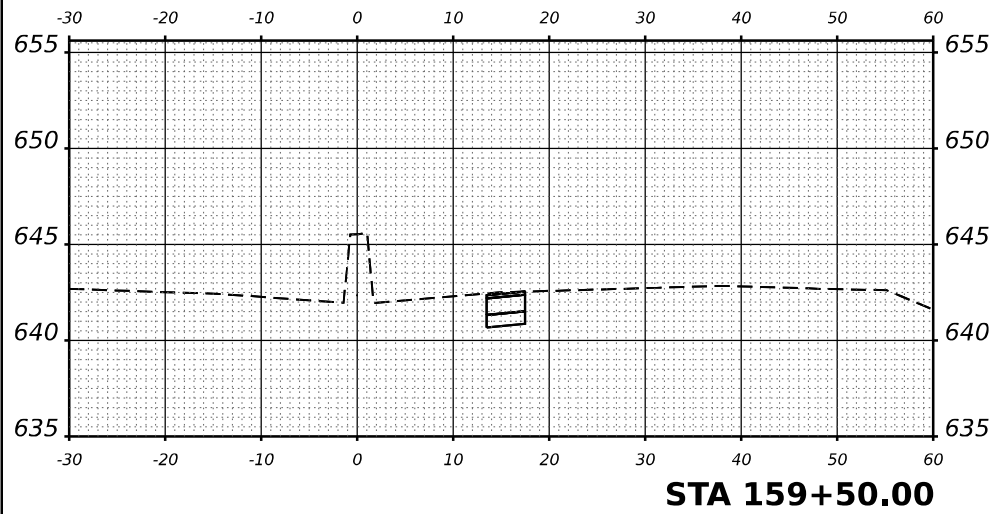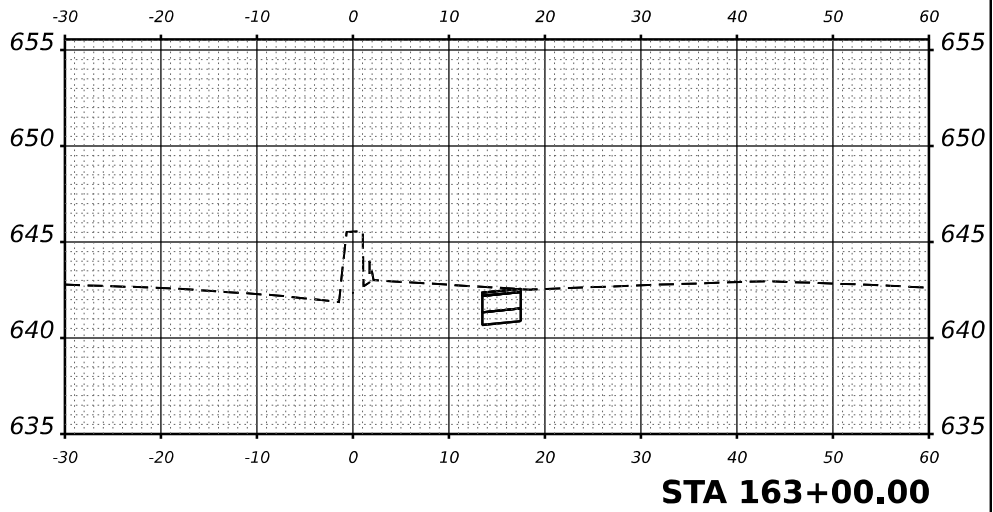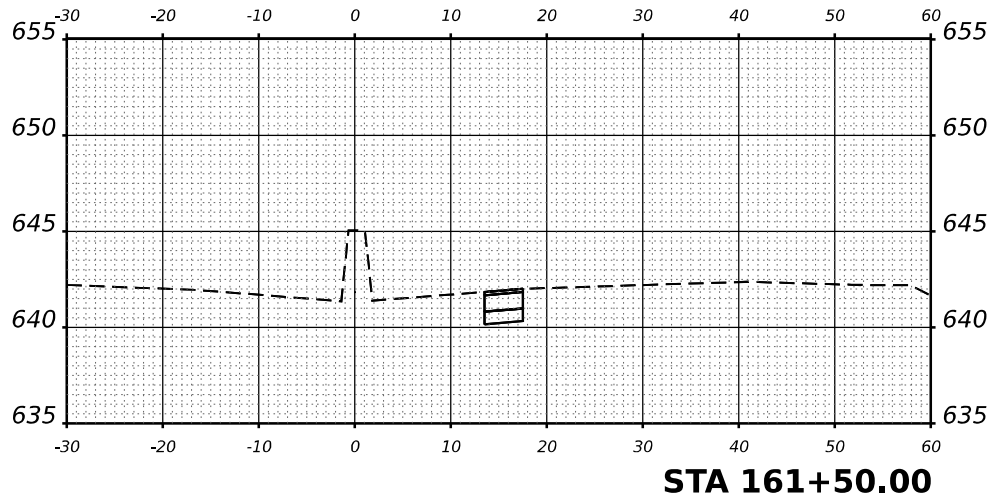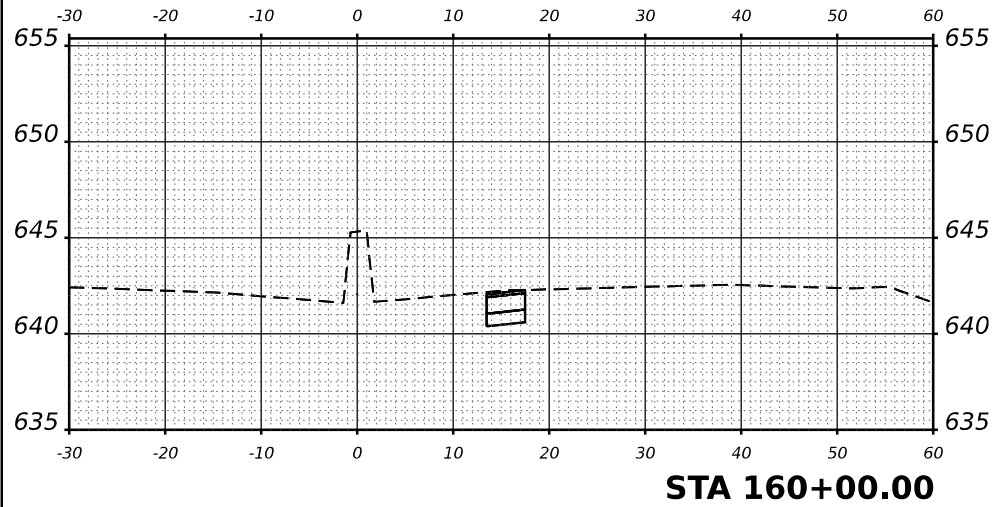










USER NAME = SALASL	DESIGNED - GB	REVISED -
	DRAWN - GB	REVISED -
PLOT SCALE = 0.16666633 ' / IN.	CHECKED - DH	REVISED -
PLOT DATE = 4/23/2026	DATE - 04/22/2026	REVISED -

F.A.I RTE.	SECTION	COUNTY	TOTAL SHEETS	SHEET NO.
57	(46-3)R,HBK-1&[(46-3)HB-5]HB-1	KANKAKEE	1183	295
		CONTRACT NO. 66863		
ILLINOIS		FED. AID PROJECT		

FINAL SURVEY NO.	SURVEYED PLOTTED TEMPLATE AREAS CHECKED	BY	DATE

ORIGINAL SURVEY NOTE BOOK NO.	SURVEYED PLOTTED TEMPLATE AREAS CHECKED	BY	DATE

MODEL X5001
FILE NAME C:\RAW\WORK\EXP\BENTLEY.COM\EXP\W021.D0\1412\030863-SHXS-MOT-1A-TEMP\VT_006.DGN

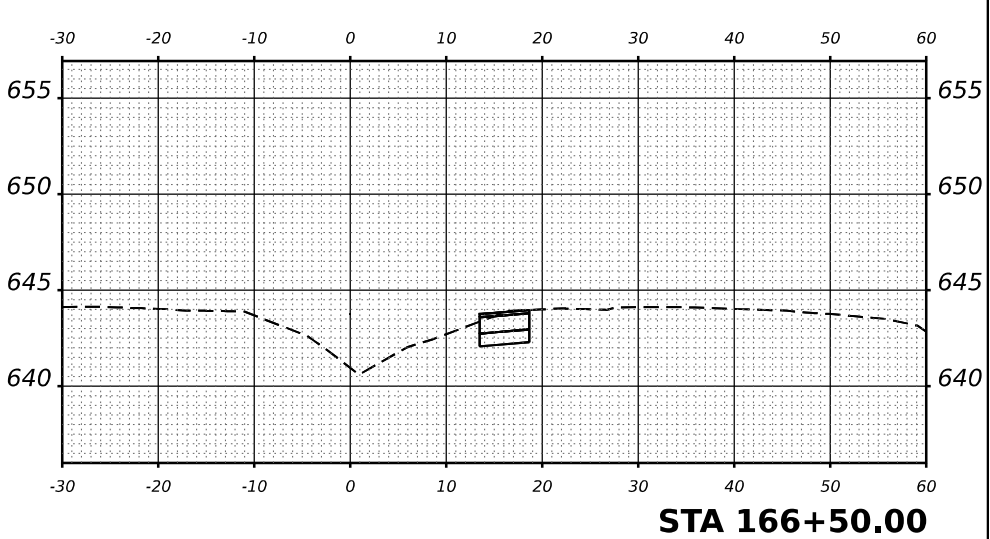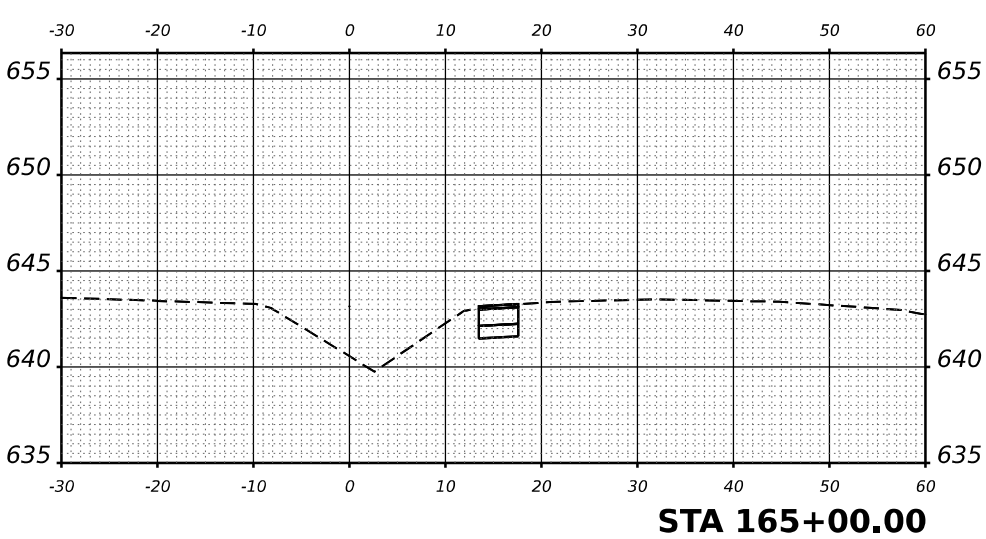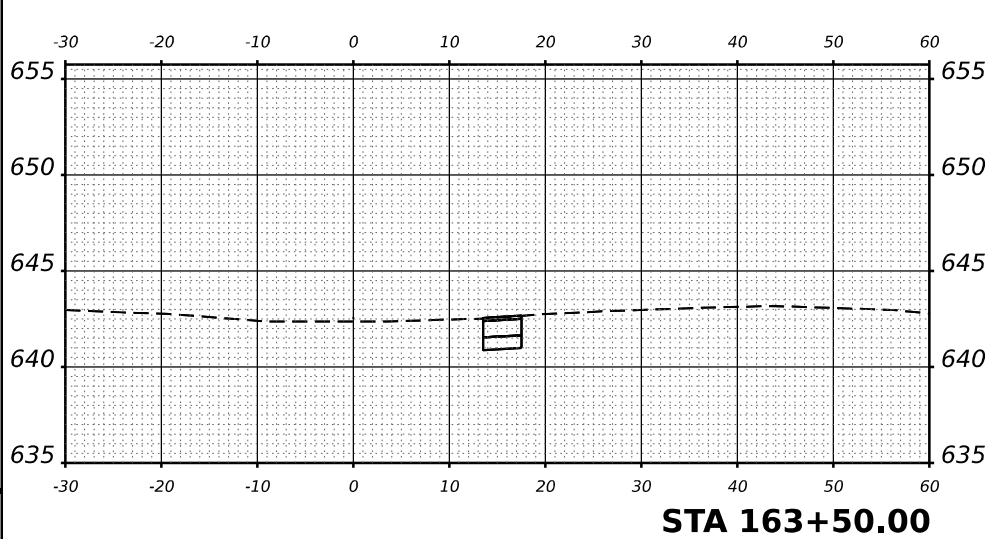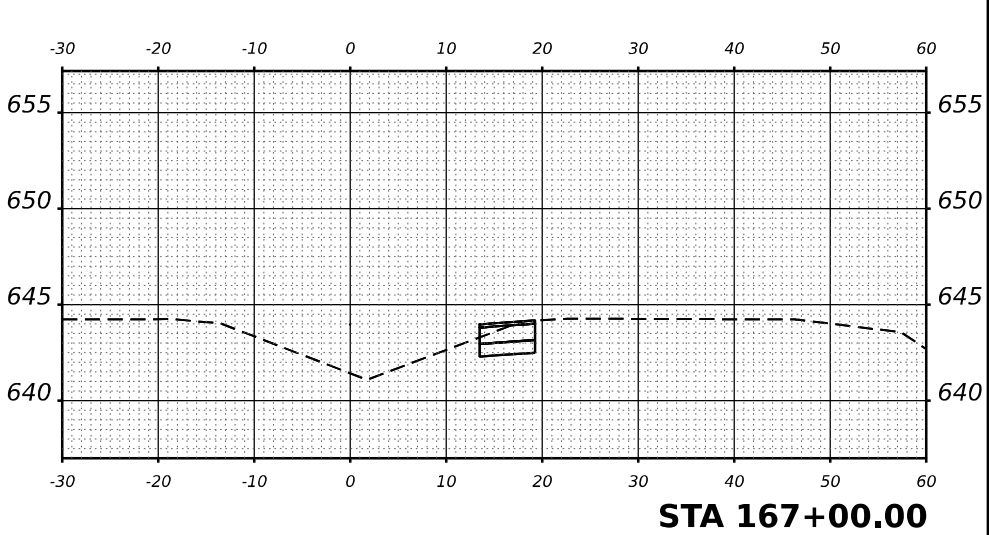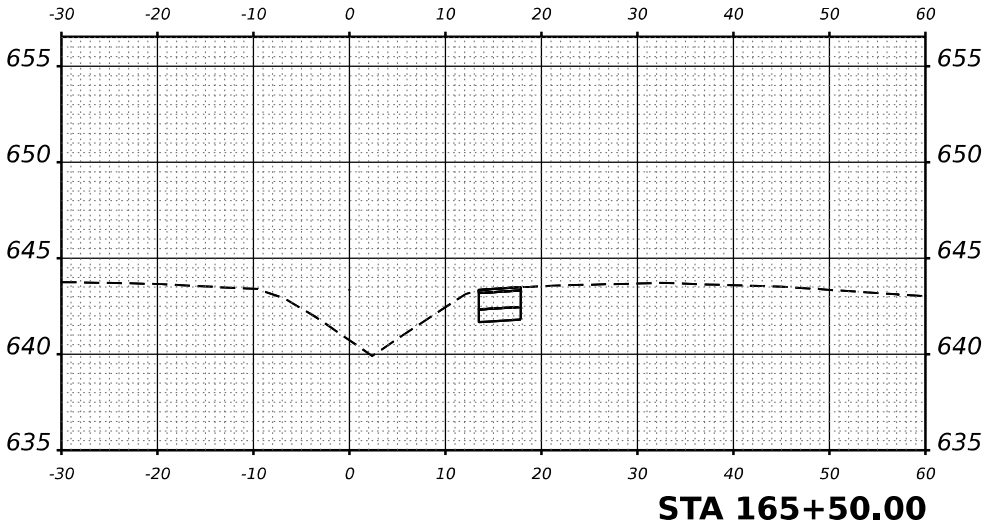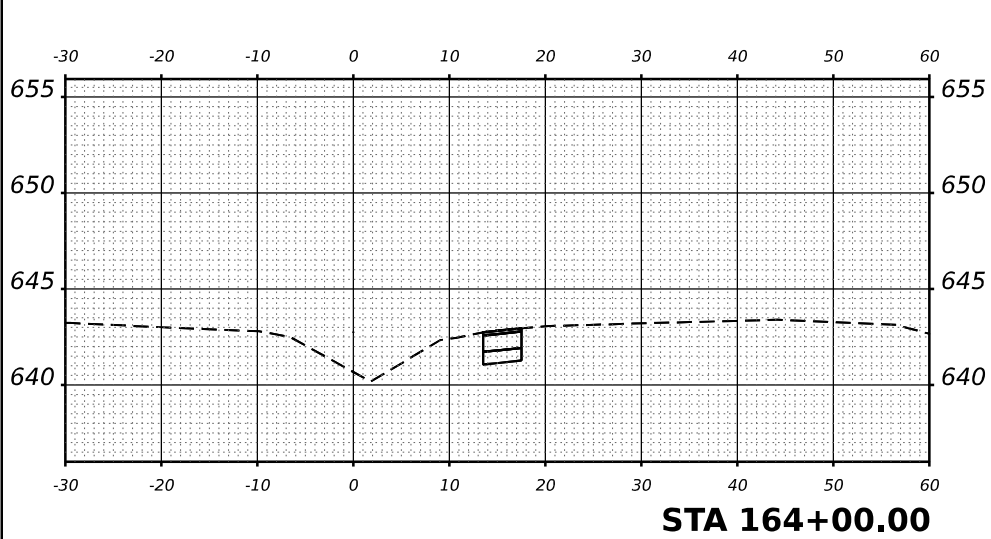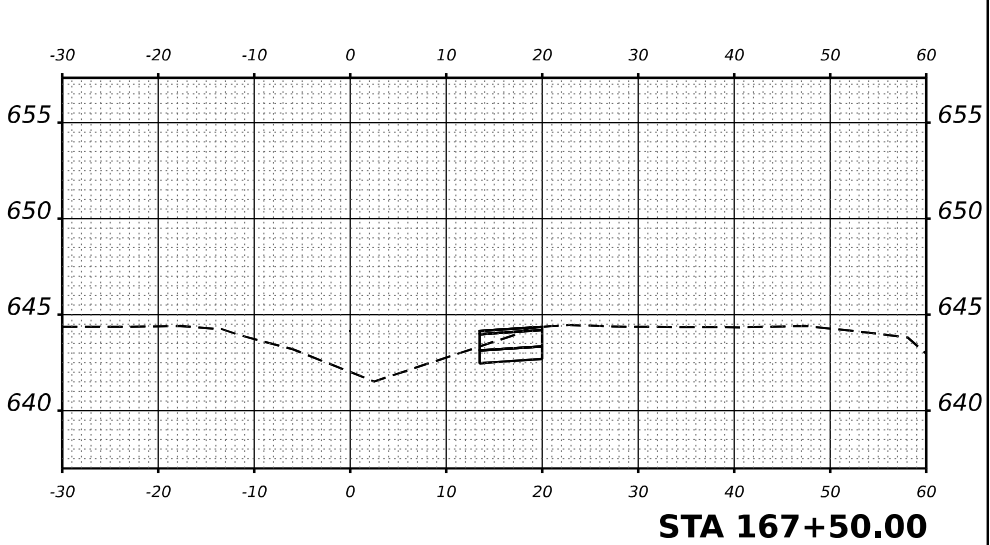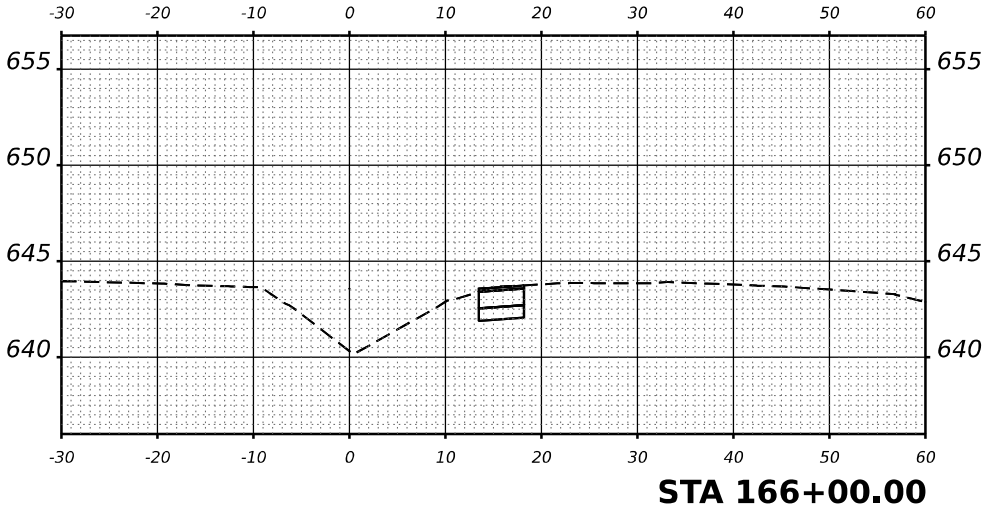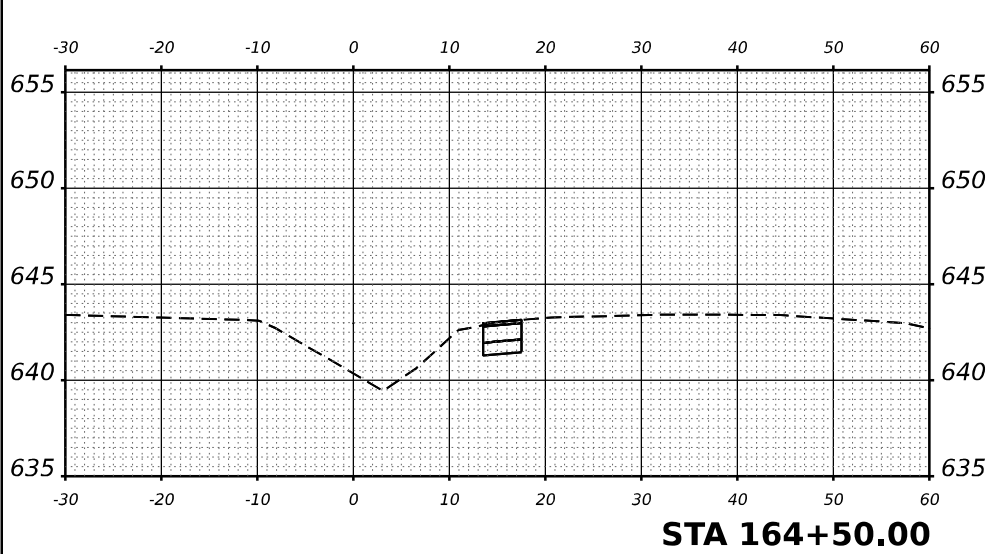

USER NAME	= SALASL
DESIGNED	- GB
DRAWN	- GB
CHECKED	- DH
DATE	- 04/22/2026
PLOT SCALE	= 0.16666633 ' / IN.
PLOT DATE	= 4/23/2026

REVISED	-
REVISED	-
REVISED	-
REVISED	-

STATE OF ILLINOIS
DEPARTMENT OF TRANSPORTATION

SUGGESTED STAGES OF CONSTRUCTION AND TRAFFIC CONTROL
CROSS SECTIONS-STAGE 1A TEMPORARY PAVEMENT










SCALE: 1"=10' SHEET . OF SHEETS STA. 163+50.00 TO STA. 167+50.00

F.A.I RTE.	SECTION	COUNTY	TOTAL SHEETS	SHEET NO.
57	(46-3)R.HBK-1&[(46-3)HB-5]HB-1	KANKAKEE	1183	296
CONTRACT NO. 66863				
ILLINOIS FED. AID PROJECT				

FINAL SURVEY NO.	SURVEYED PLOTTED NOTE BOOK AREAS CHECKED	BY	DATE

ORIGINAL SURVEY NO.	SURVEYED PLOTTED NOTE BOOK AREAS CHECKED	BY	DATE

MODEL X501
FILE NAME C:\RAW\WORK\EXP-W\BENTLEY.COM\EXP-W\21.D0141212\36863-SH1AS-MOT-1A-TEMP\VT.001.DGN

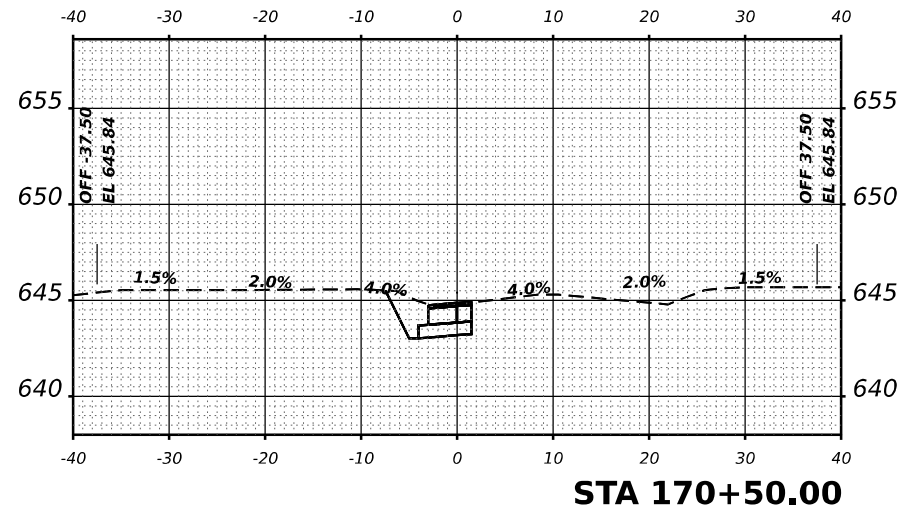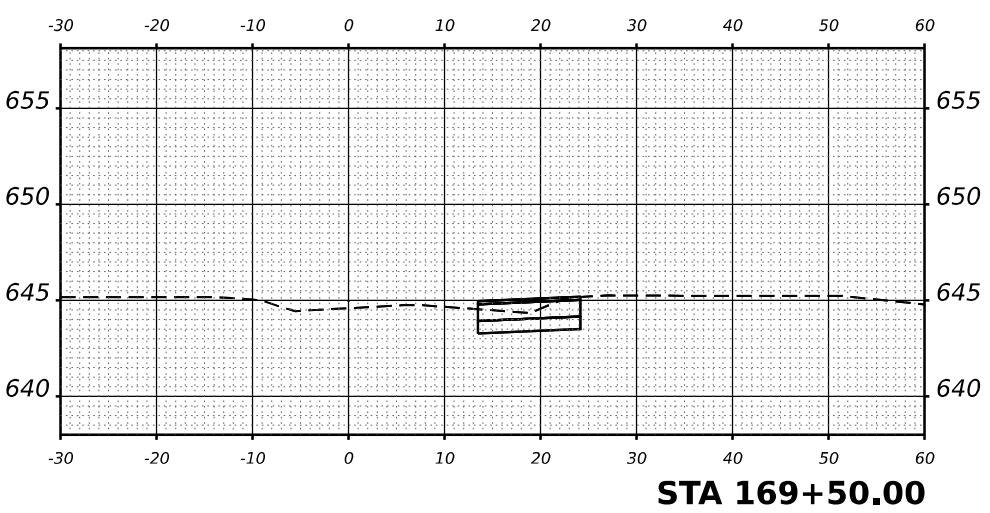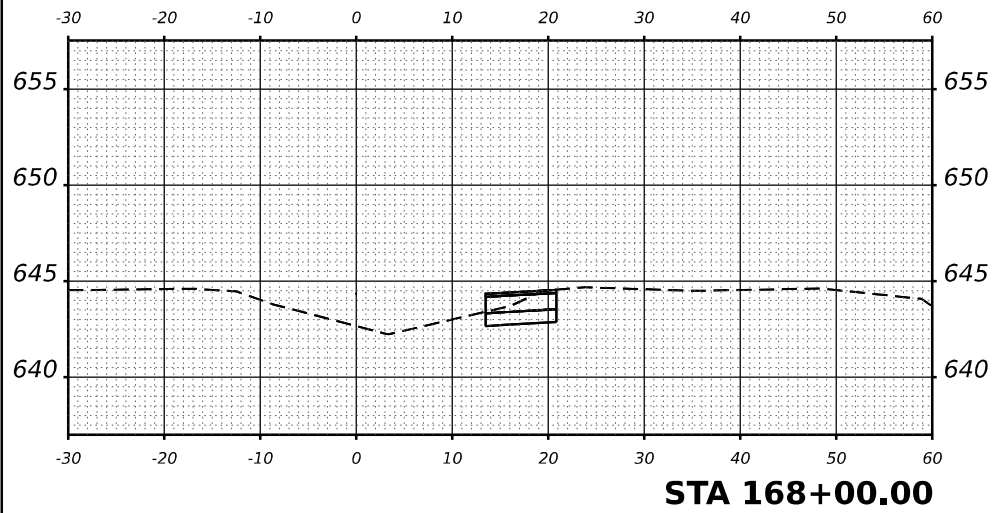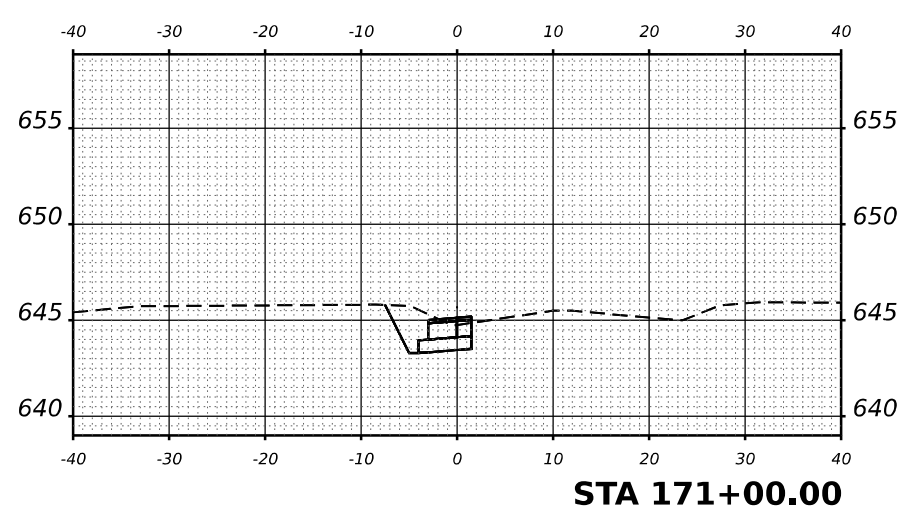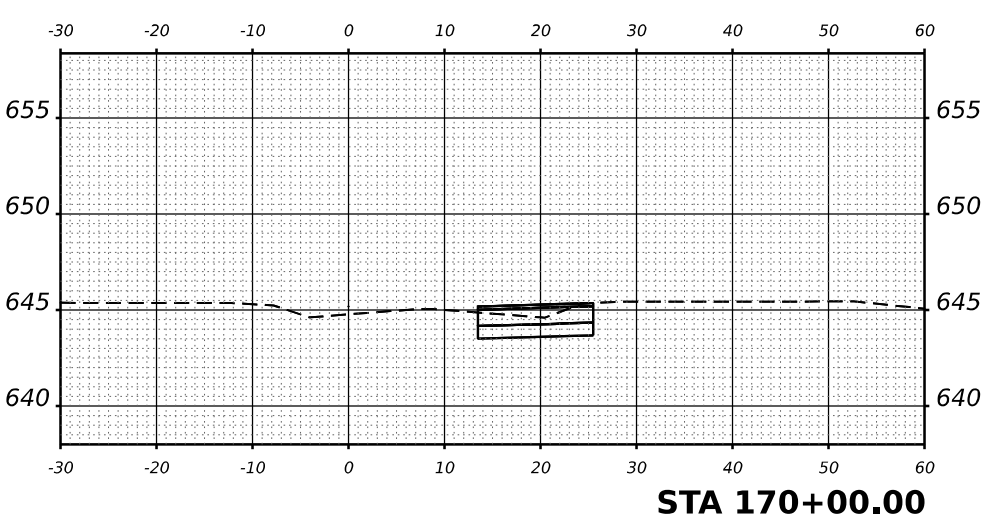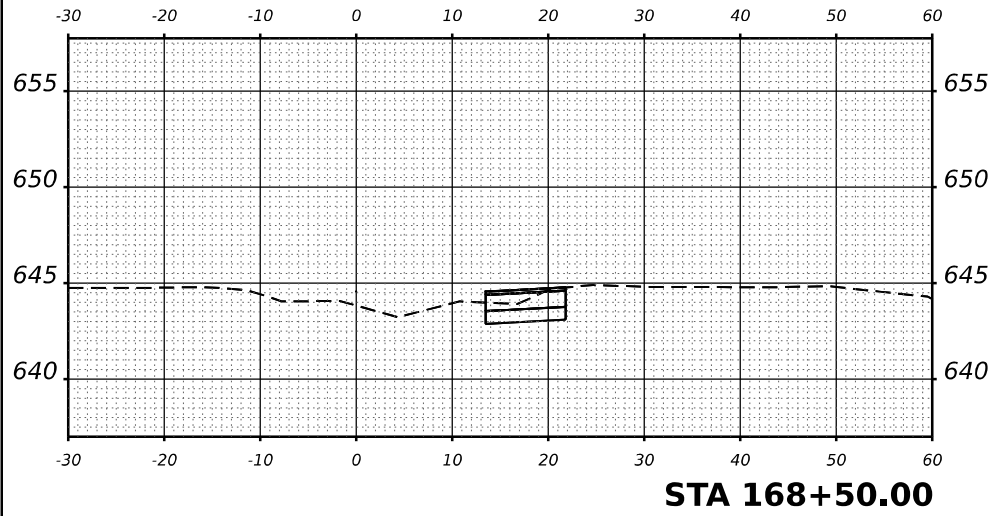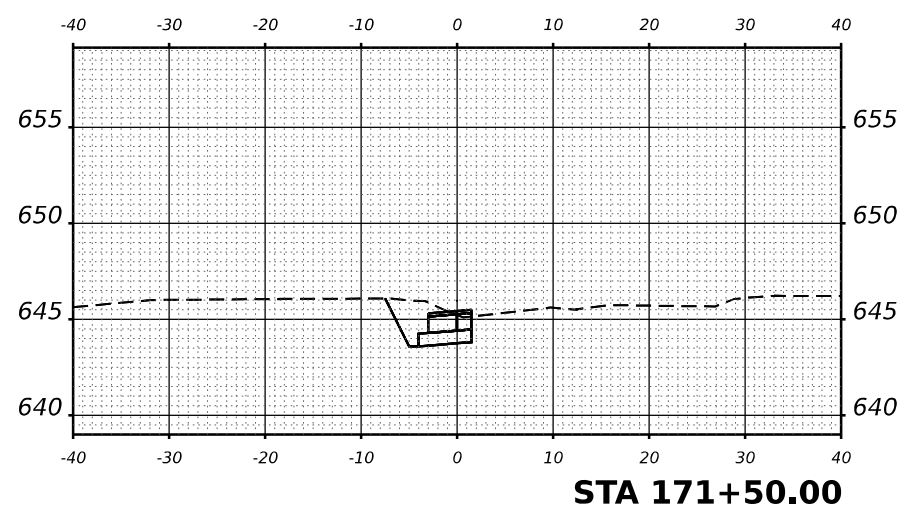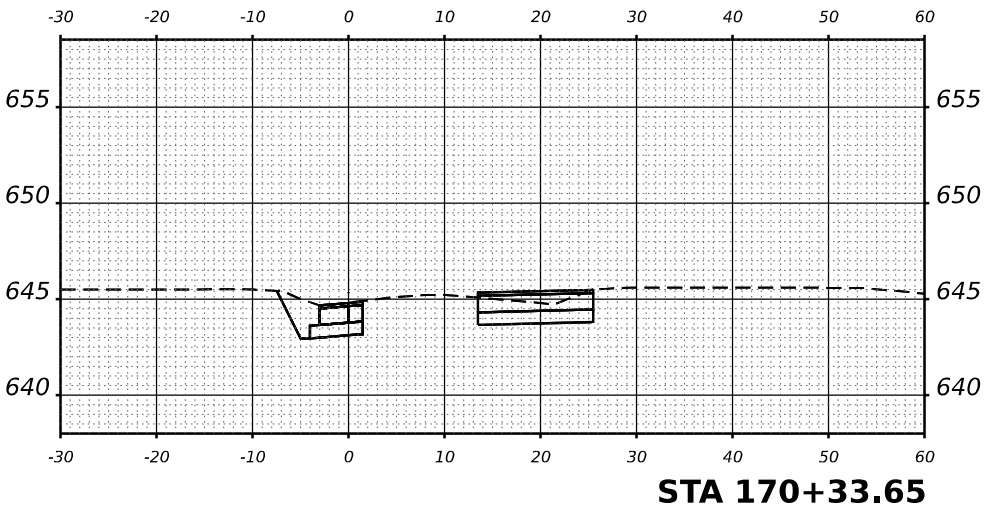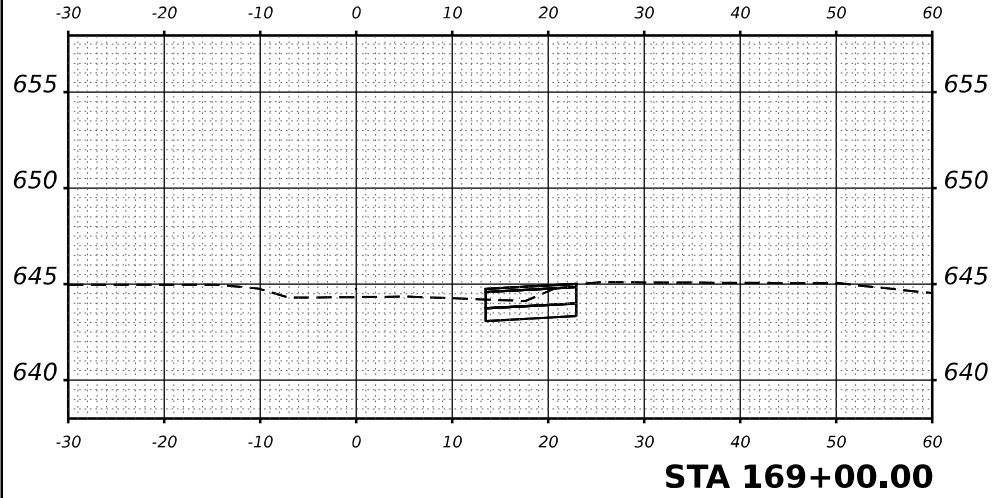

USER NAME = SALASL	DESIGNED - GB	REVISED -
	DRAWN - GB	REVISED -
PLOT SCALE = 0.16666633 1/ IN.	CHECKED - DH	REVISED -
PLOT DATE = 4/23/2026	DATE - 04/22/2026	REVISED -

STATE OF ILLINOIS
DEPARTMENT OF TRANSPORTATION

SUGGESTED STAGES OF CONSTRUCTION AND TRAFFIC CONTROL
CROSS SECTIONS-STAGE 1A TEMPORARY PAVEMENT










SCALE: 1"=10' SHEET . OF SHEETS STA. 168+00.00 TO STA. 171+50.00

F.A.I RTE.	SECTION	COUNTY	TOTAL SHEETS	SHEET NO.
57	(46-3)R.HBK-1&[(46-3)HB-5]HB-1	KANKAKEE	1183	297
CONTRACT NO. 66863				
ILLINOIS		FED. AID PROJECT		

FINAL SURVEY NOTE BOOK NO.	SURVEYED PLOTTED TEMPLATE AREAS CHECKED	BY	DATE

ORIGINAL SURVEY NOTE BOOK NO.	SURVEYED PLOTTED TEMPLATE AREAS CHECKED	BY	DATE

MODEL: X5001
FILE NAME: C:\RAW\WORK\EXP\DWG\BENTLEY.COM\EXP\DWG1.D001412AD39863-SHXS-MOT-1A-TEMP.PVT.000.DGN

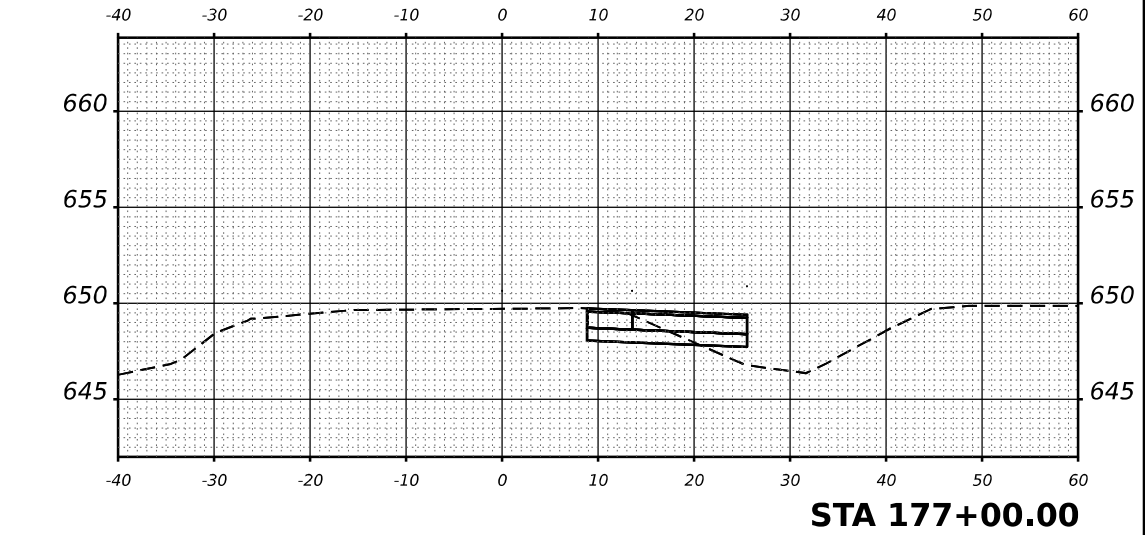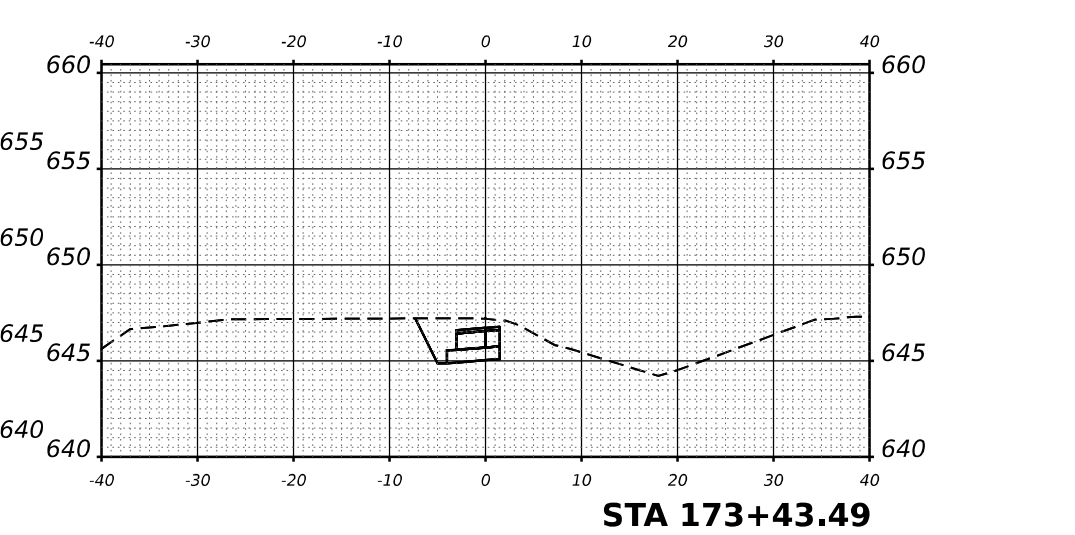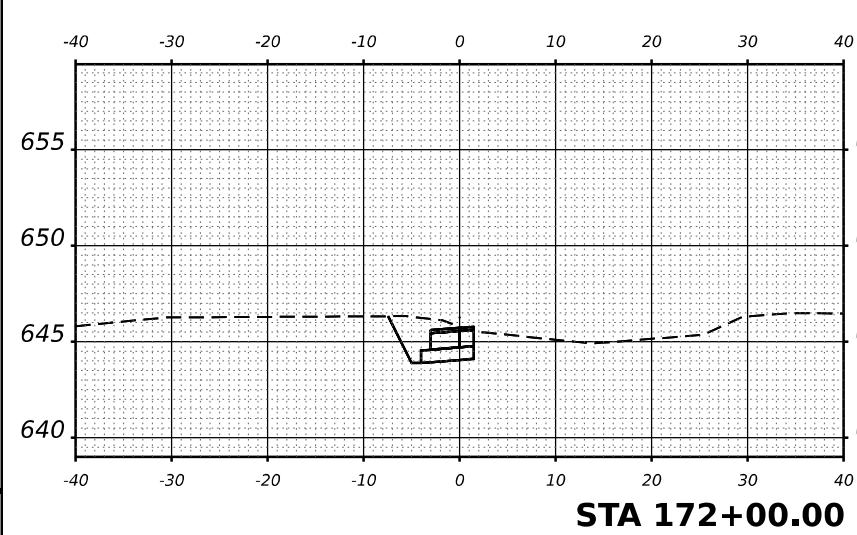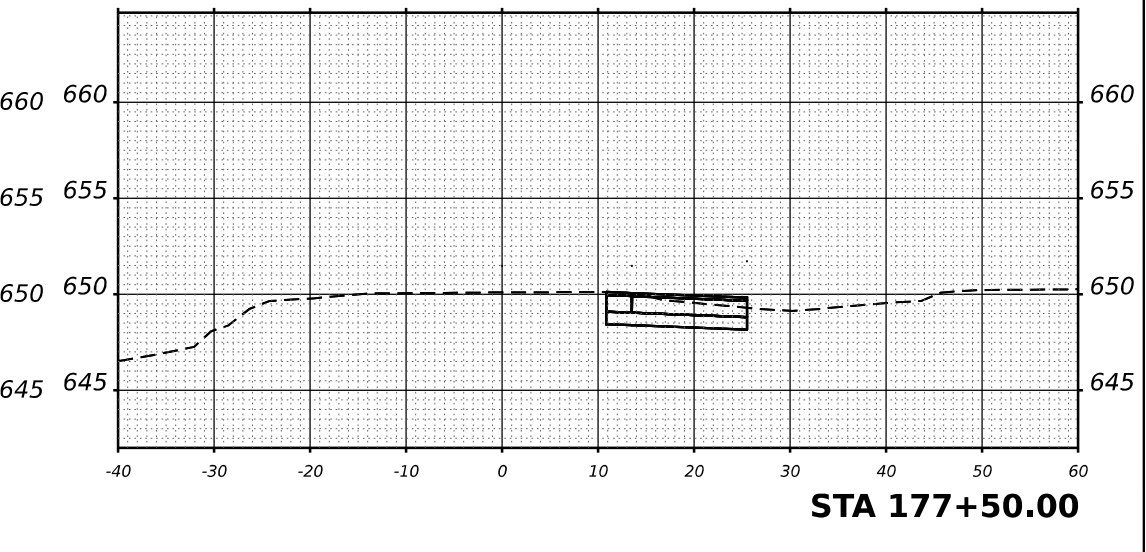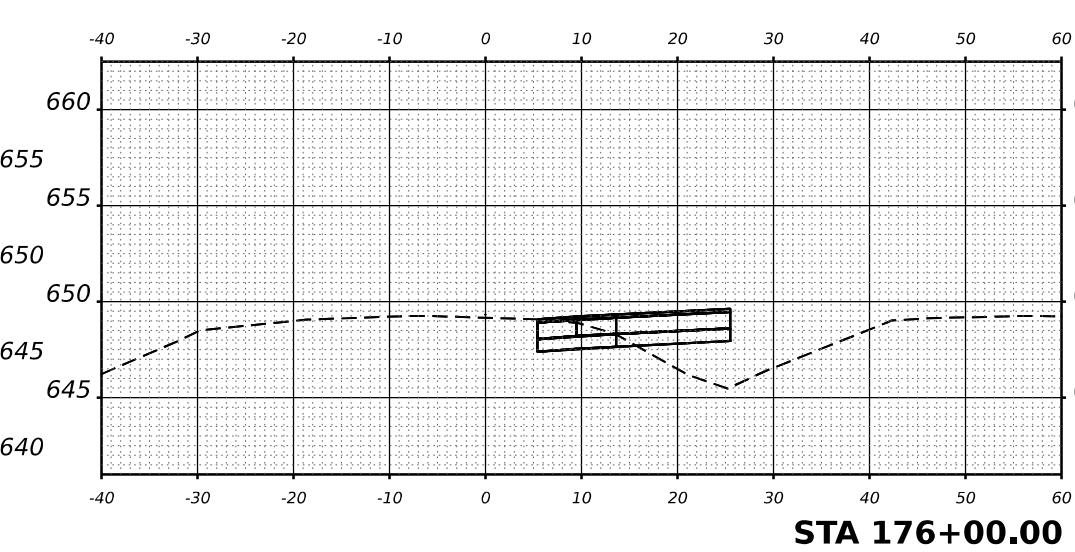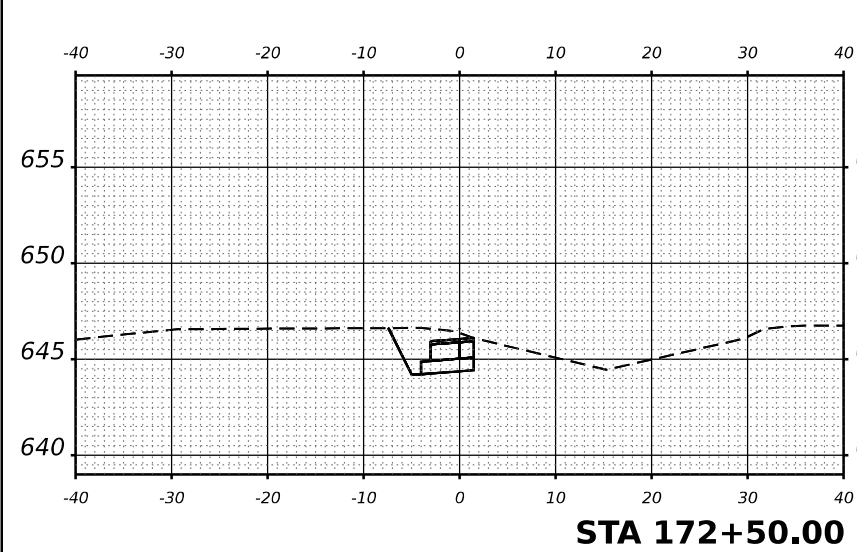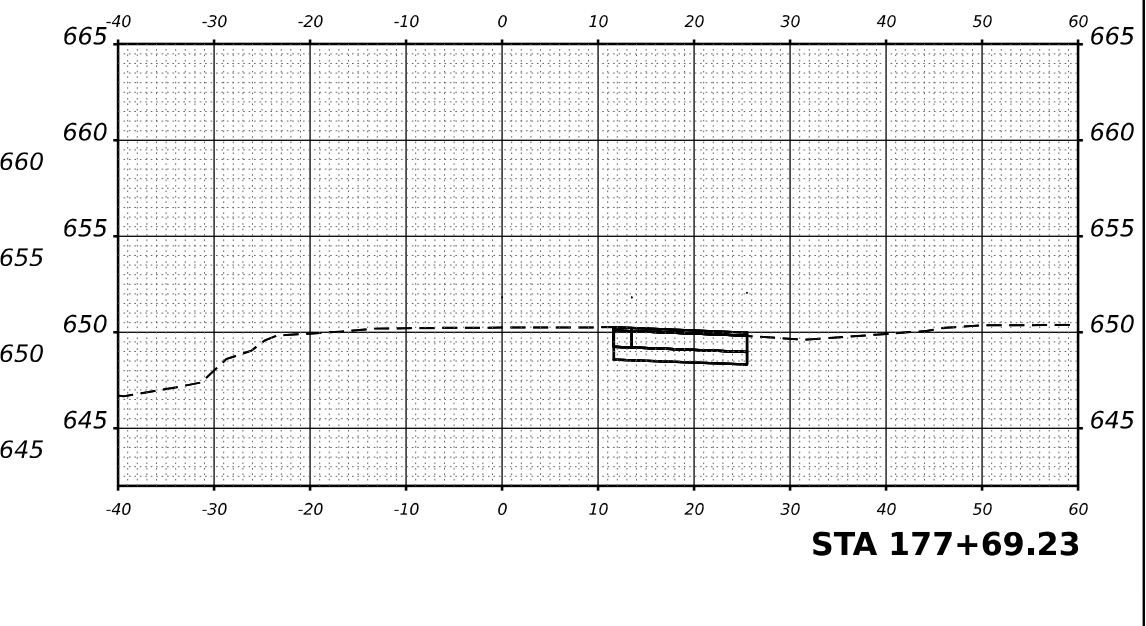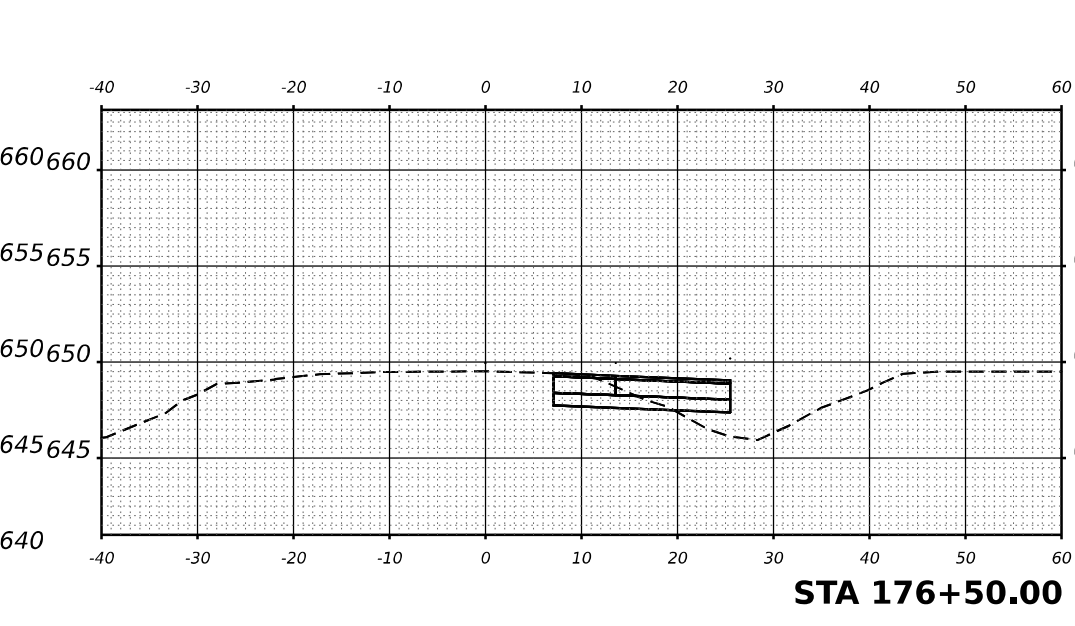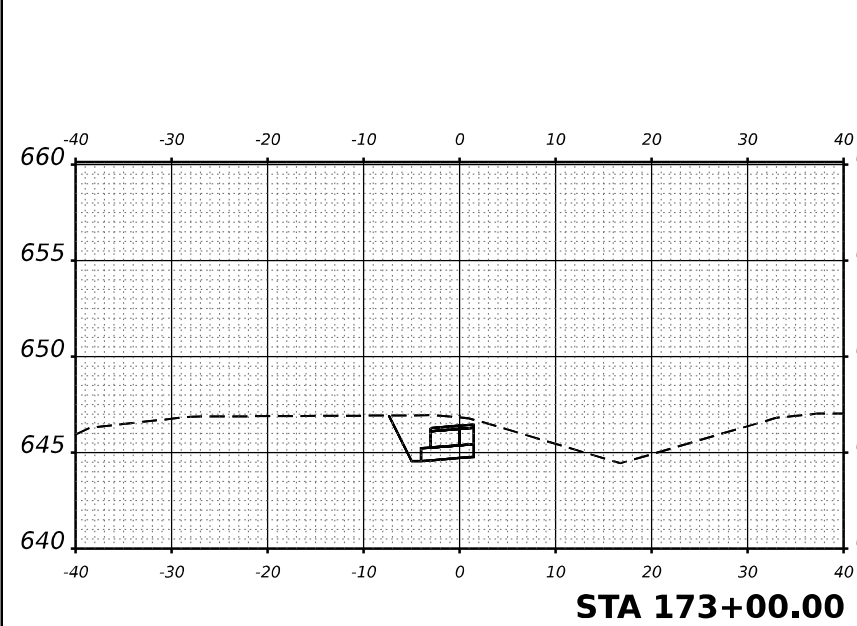

USER NAME	= SALASL
DESIGNED	- GB
DRAWN	- GB
CHECKED	- DH
DATE	- 04/22/2026
PLOT SCALE	= 0.16666633 "/td>
PLOT DATE	= 4/23/2026

REVISED	-
REVISED	-
REVISED	-
REVISED	-



STATE OF ILLINOIS
DEPARTMENT OF TRANSPORTATION

SUGGESTED STAGES OF CONSTRUCTION AND TRAFFIC CONTROL
CROSS SECTIONS-STAGE 1A TEMPORARY PAVEMENT

SCALE: 1"=10' SHEET . OF SHEETS STA. 172+00.00 TO STA. 177+69.23

F.A.I RTE.	SECTION	COUNTY	TOTAL SHEETS	SHEET NO.
57	(46-3)R.HBK-1&[(46-3)HB-5]HB-1	KANKAKEE	1183	298
CONTRACT NO. 66863				
ILLINOIS		FED. AID PROJECT		





ORIGINAL SURVEY	SURVEYED _____	BY _____	DATE _____
	PIOTTED _____		
NOTE BOOK	TEMPLATE _____		
	AREAS _____		
NO. _____	AREAS CHECKED _____		

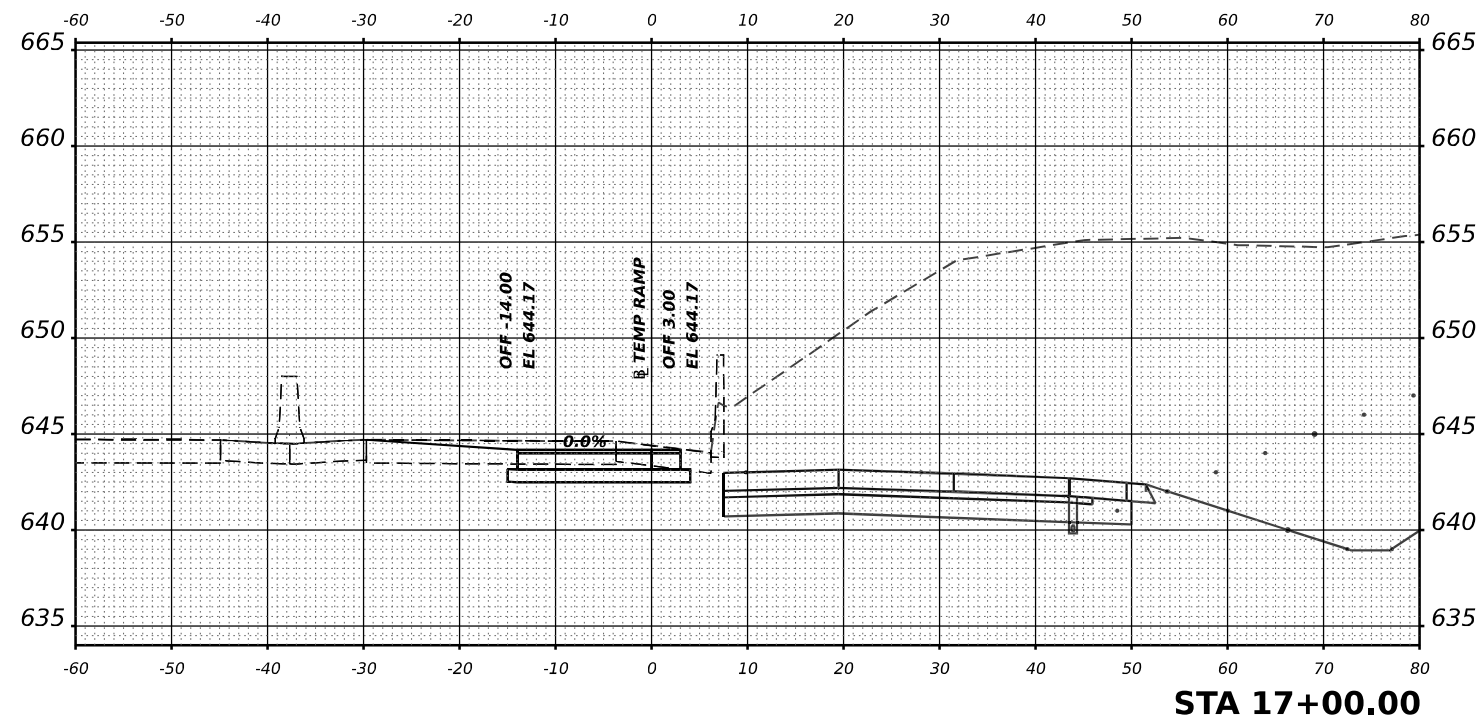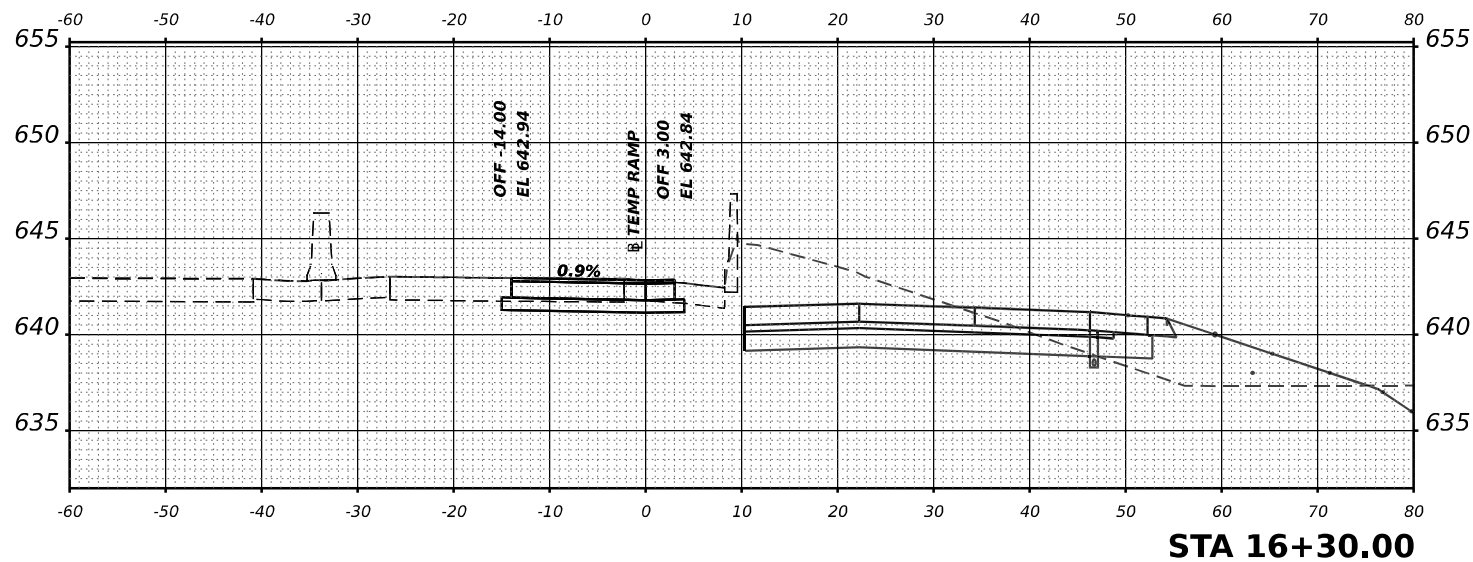

FINAL SURVEY	NO.	SURVEYED PLOTTED	BY	DATE
NOTE BOOK		TEMPLATE		
AREAS CHECKED				

ORIGINAL SURVEY	NO.	SURVEYED PLOTTED	BY	DATE
NOTE BOOK		TEMPLATE		
AREAS CHECKED				

MODEL X3-1-27 SHEET 001
FILE NAME C:\P\WORK\EXP\BENTLEY.COM\EXP\W21.D001412\030863-SHXS-MOT-1B-TEMPRAMP-202.DGN

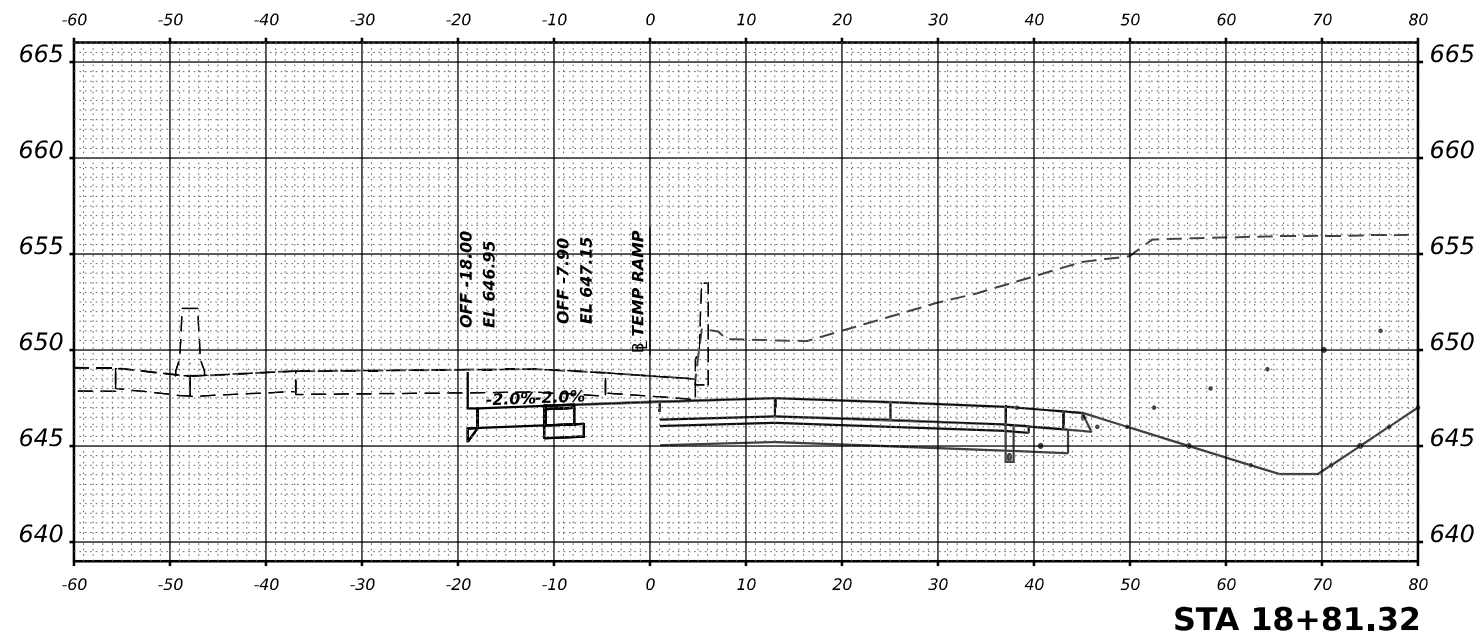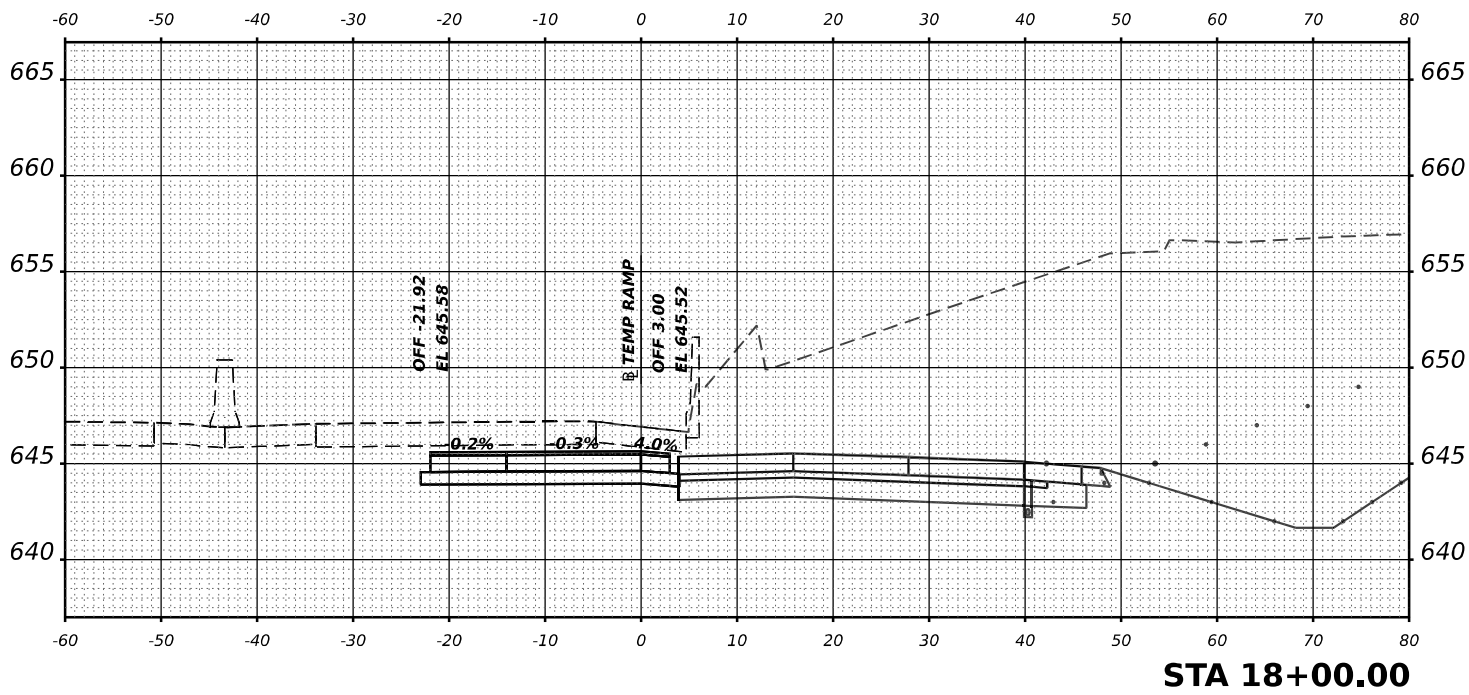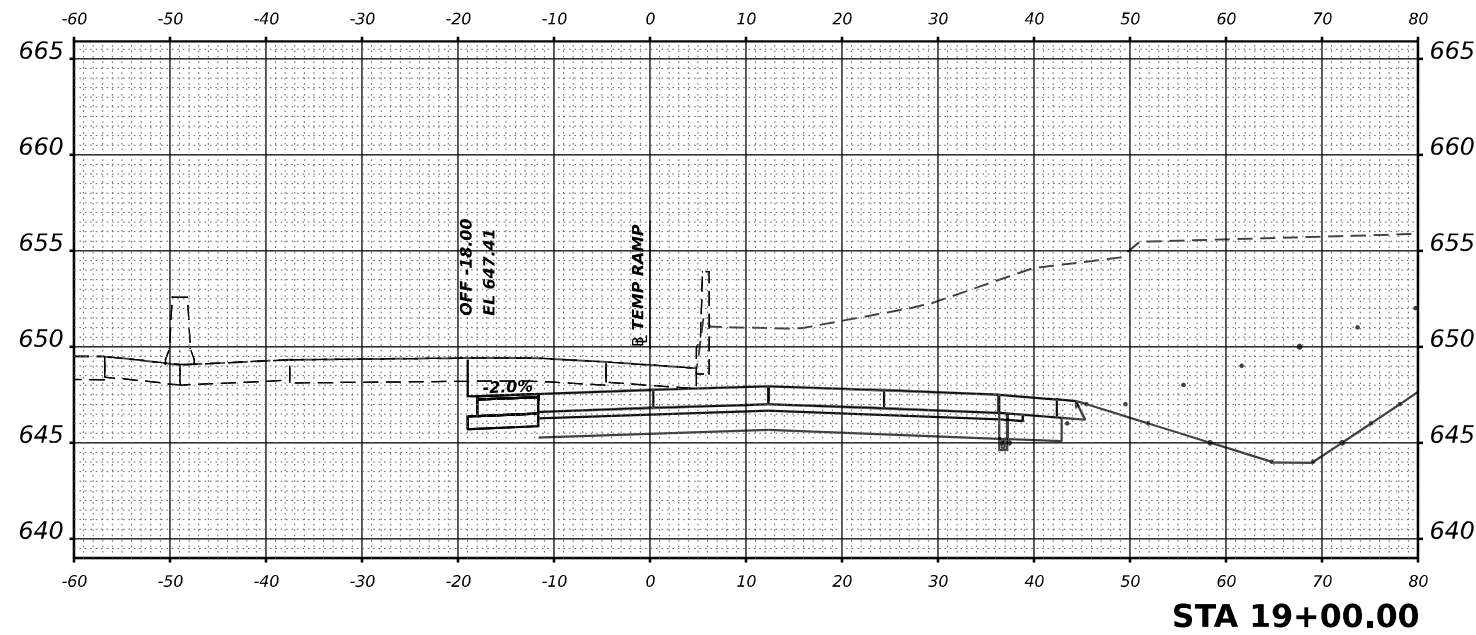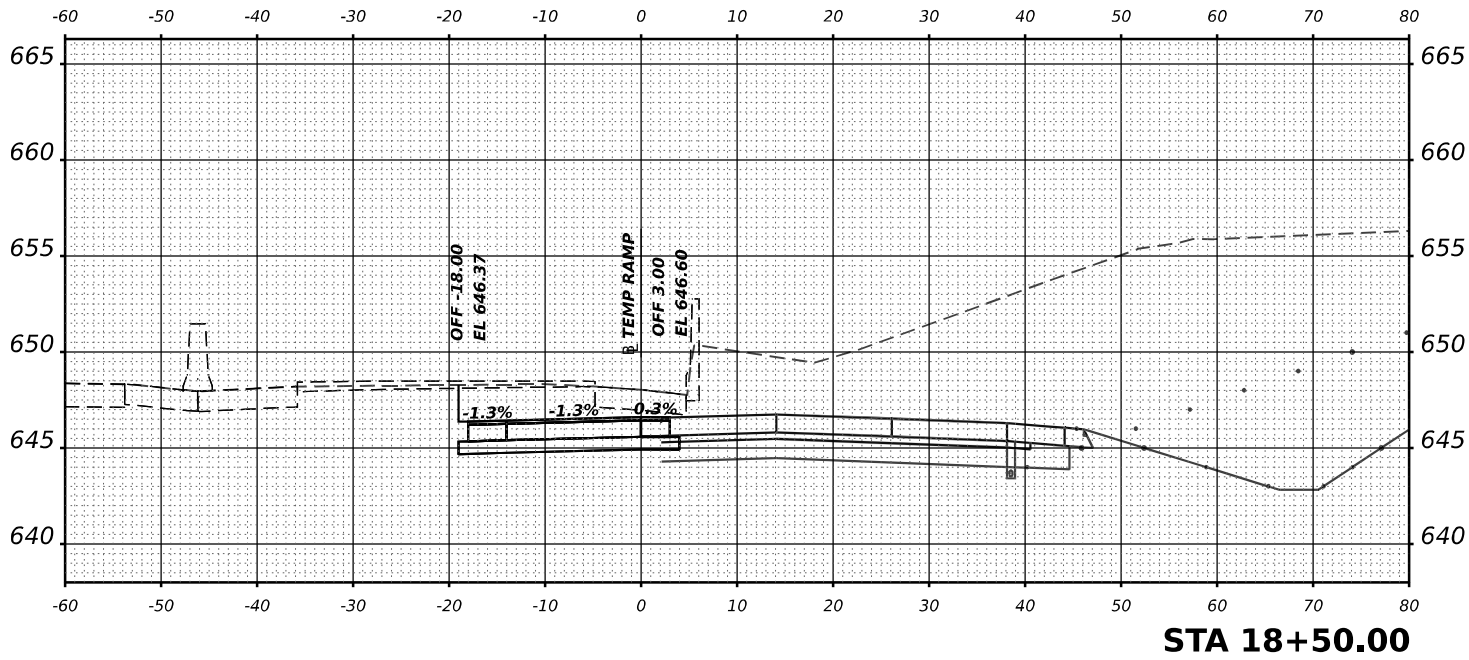

USER NAME = SALASL	DESIGNED - GB	REVISED -
	DRAWN - RA	REVISED -
PLOT SCALE = 0.16666633 ' / IN.	CHECKED - DH	REVISED -
PLOT DATE = 4/23/2026	DATE - 04/22/2026	REVISED -

STATE OF ILLINOIS
DEPARTMENT OF TRANSPORTATION

SUGGESTED STAGES OF CONSTRUCTION AND TRAFFIC CONTROL
CROSS SECTIONS-STAGE 1B TEMPORARY RAMP CONSTRUCTION

SCALE: 1"=10' SHEET . OF SHEETS STA. 18+00 TO STA. 19+00

F.A.I RTE.	SECTION	COUNTY	TOTAL SHEETS	SHEET NO.
57	(46-3)R.HBK-1&[(46-3)HB-5]HB-1	KANKAKEE	1183	300
CONTRACT NO. 66863				
ILLINOIS FED. AID PROJECT				