


PLAN	SURVEYED	DATE
NO.	BY	
NOTE BOOK		
ALIGNMENT CHECKED		
STRUCTURE CHECKED		
CADD FILE NAME		


PROFILE	SURVEYED	DATE
NO.	BY	
NOTE BOOK		
GRADES CHECKED		
STRUCTURE NOTATIONS CHNG		

MODEL: Default
FILE NAME: S:\0111600-16991619\01030\Drawings\CADD\Illinois\55A\CAD_Sheets\1619058-8-H-Utilities-Willow-3.dgn

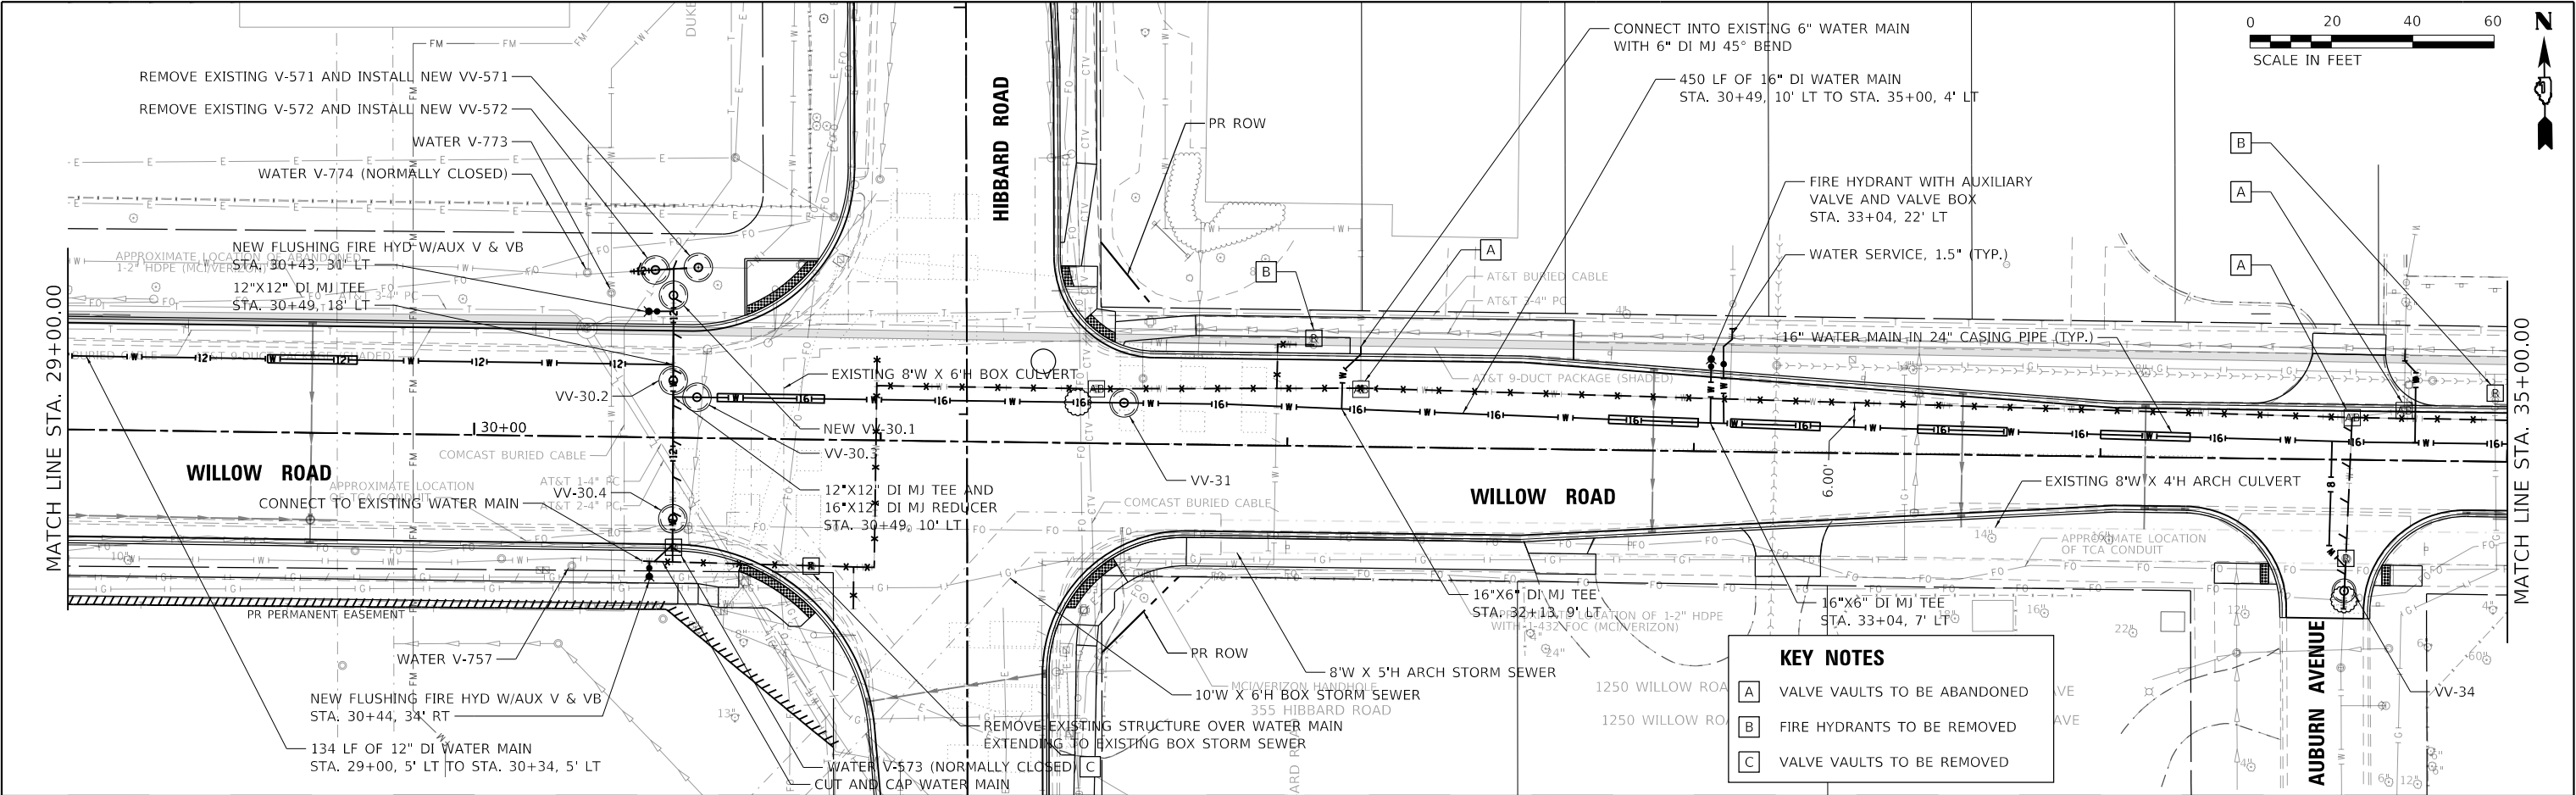

KEY NOTES	
A	VALVE VAULTS TO BE ABANDONED
B	FIRE HYDRANTS TO BE REMOVED
C	VALVE VAULTS TO BE REMOVED

GENERAL NOTES	
1. SEE CONVEYANCE SHEETS FOR STORM SEWER SYSTEM MODIFICATIONS.	
2. SHUTDOWN OF WATER MAIN SHALL BE COORDINATED WITH OWNER, AND OWNER SHALL OPERATE ALL EXISTING VALVES.	
3. CONTRACTOR SHALL PROVIDE OWNER WITH PLAN FOR FLUSHING, PRESSURE TESTING, AND CHLORINATION OF NEW MAIN.	
4. CONTRACTOR SHALL COMMUNICATE WITH RESIDENTS DURING CONSTRUCTION. ACCESS TO THE RESIDENCES SHALL BE REQUIRED AT THE END OF EACH WORK DAY. DURING THE WORK DAY, THE CONTRACTOR MAY BLOCK ACCESS TO/FROM THE RESIDENCES GIVEN PRIOR 48 HOUR NOTICE TO THE RESIDENTS.	
5. NOT ALL SANITARY AND WATER SERVICES MAY BE SHOWN ON THE DRAWINGS.	

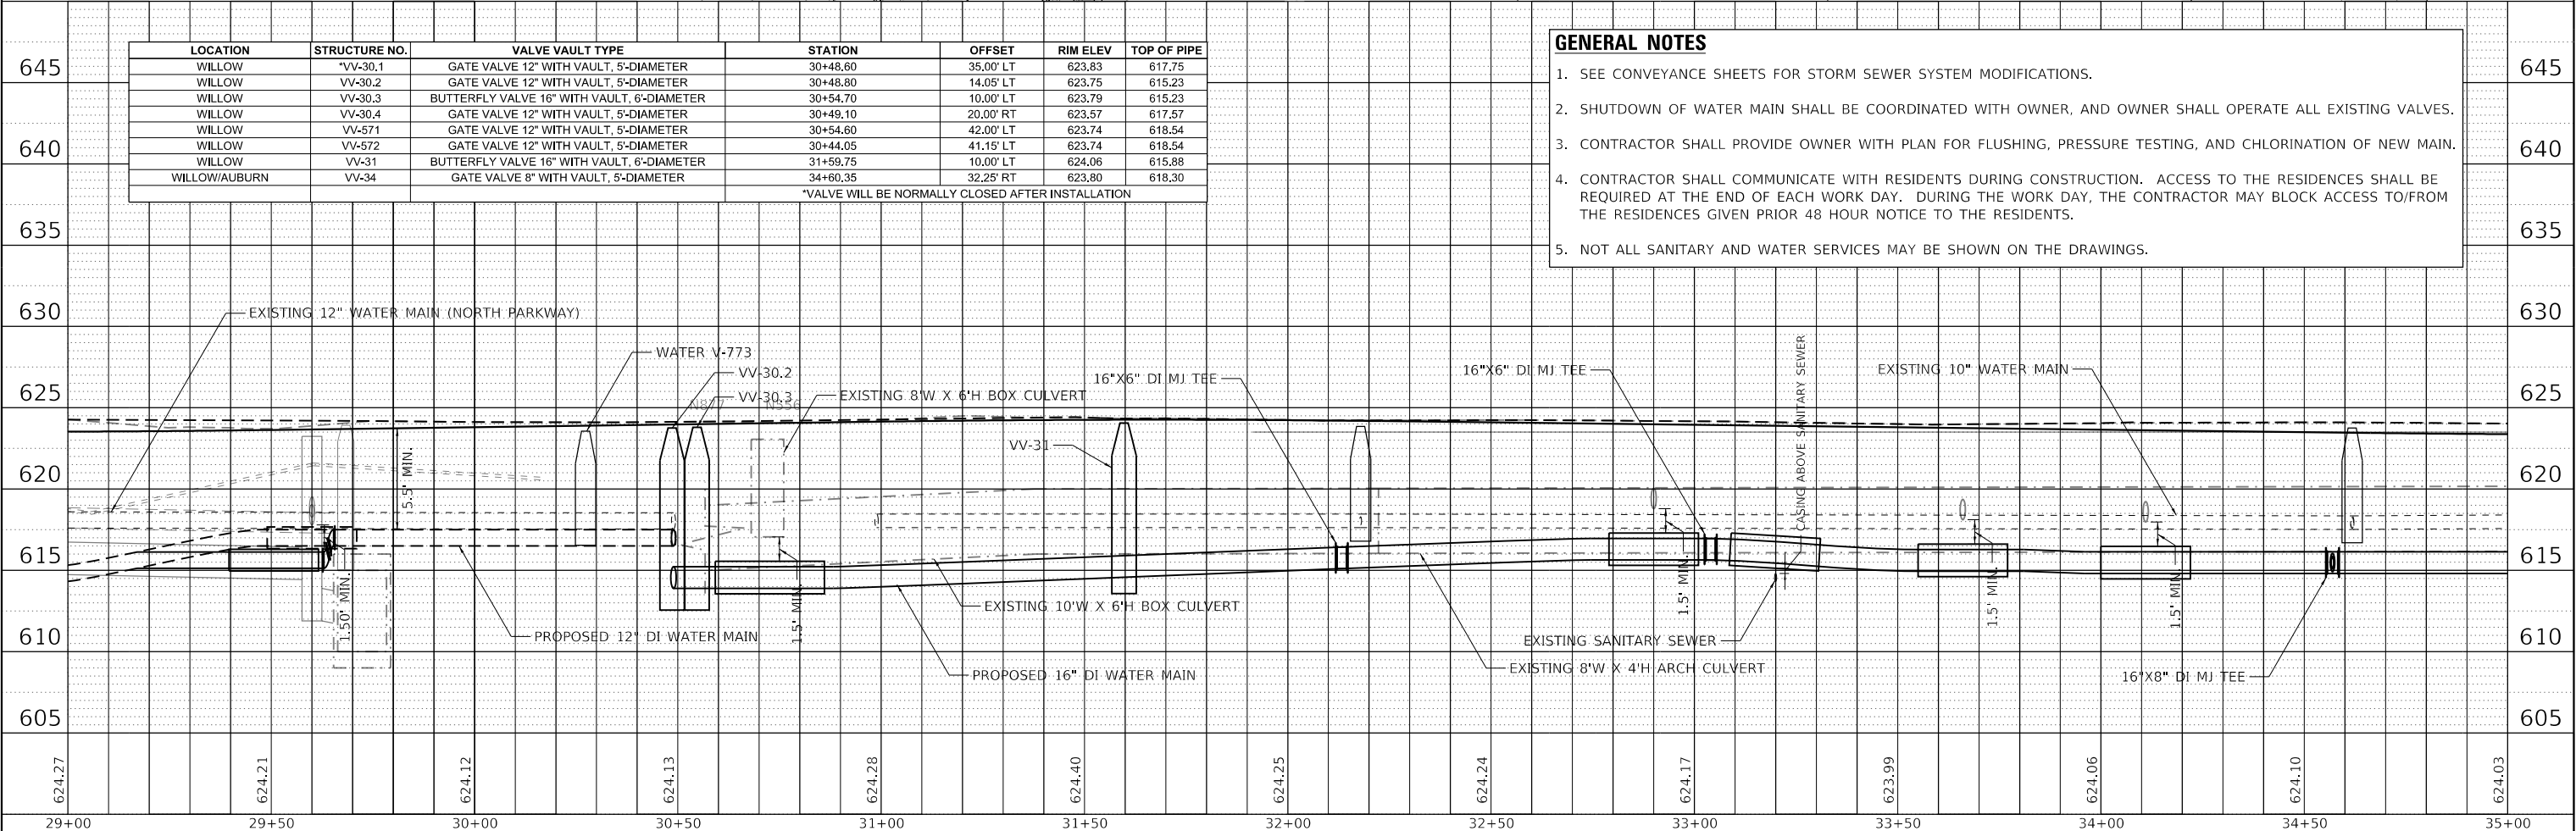

 1170 SOUTH HOUBOLT ROAD JOLIET, ILLINOIS 60431 (815) 744-4200	USER NAME = AlexaM	DESIGNED -	REVISED -	STATE OF ILLINOIS DEPARTMENT OF TRANSPORTATION	UTILITIES PLAN AND PROFILE WILLOW ROAD					F.A.U. RTE.	SECTION	COUNTY	TOTAL SHEETS	SHEET NO.
		DRAWN -	REVISED -		3561	08-00103-00-FP	COOK	254	101					
	PLOT SCALE = 40,0000 ' / in.	CHECKED -	REVISED -		CONTRACT NO. 61M29									
	PLOT DATE = 7/8/2026	DATE - 2/27/2026	REVISED -		SCALE: 1" = 20'	SHEET 3 OF 8 SHEETS	STA. 29+00.00 TO STA. 35+00.00	ILLINOIS FED. AID PROJECT						

PROFILE	SURVEYED _____	BY _____	DATE _____
	PLOTTED _____		
	GRADES CHECKED _____		
	B.M. NOTED _____		
NOTE BOOK _____	STRUCTURE NOTATIONS CH'KD _____		
NO. _____			


SA
STRAND
ASSOCIATES®

1170 SOUTH HOUBOLT ROAD
JOLIET, ILLINOIS 60431
(815) 744-4200

DESIGNED -	REVISED -
DRAWN -	REVISED -
CHECKED -	REVISED -
DATE - 2/27/2026	REVISED -

SCALE: 1" = 20'	SHEET 4 OF 8 SHEETS	STA. 35+00.00 TO STA. 41+00.00
-----------------	---------------------	--------------------------------


ILLINOIS	FED. AID PROJECT
----------	------------------

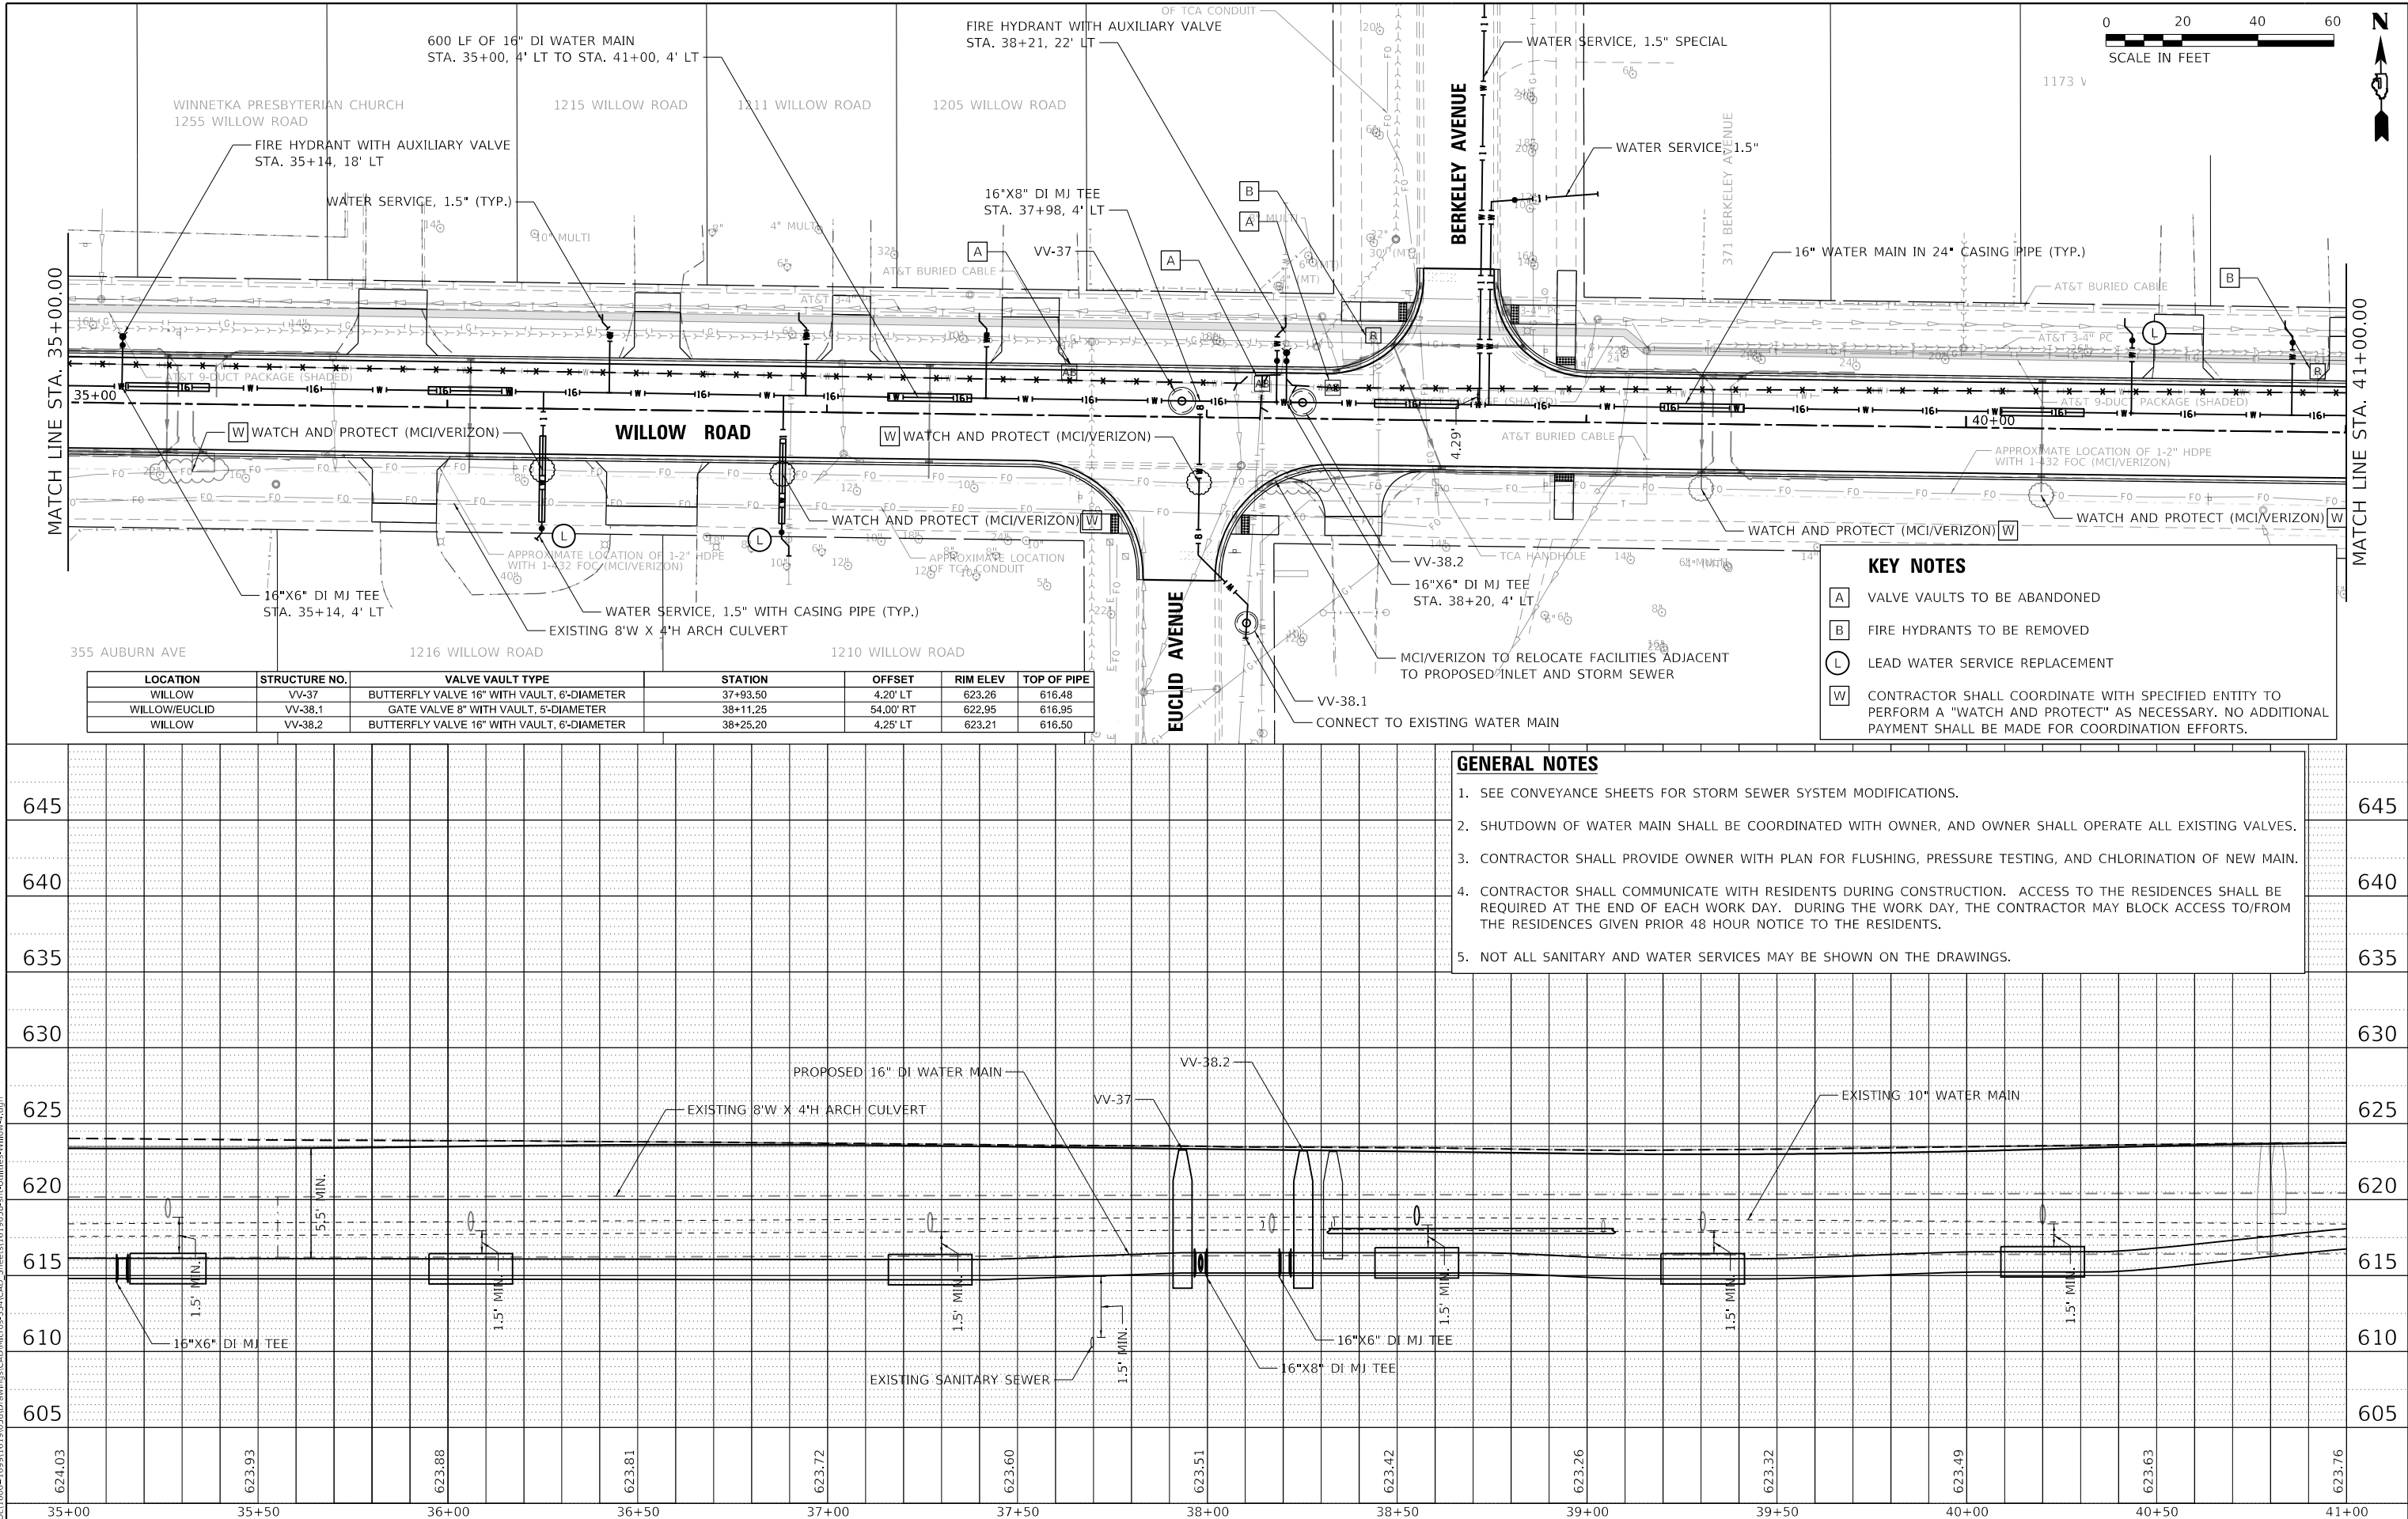

PLAN	SURVEYED PLOTTED ALIGNMENT CHECKED STRUCTURE NOTED CADD FILE NAME	BY	DATE
NOTE BOOK	NO.		

PROFILE	SURVEYED PLOTTED GRADES CHECKED STRUCTURE NOTED CADD FILE NAME	BY	DATE
NOTE BOOK	NO.		

MODEL: Default
FILE NAME: S:\0111600-16991619\01030\Drawings\CAD\Illinois\SSA\CAD_Sheets\1619058-11-Utilities-Willow.dgn

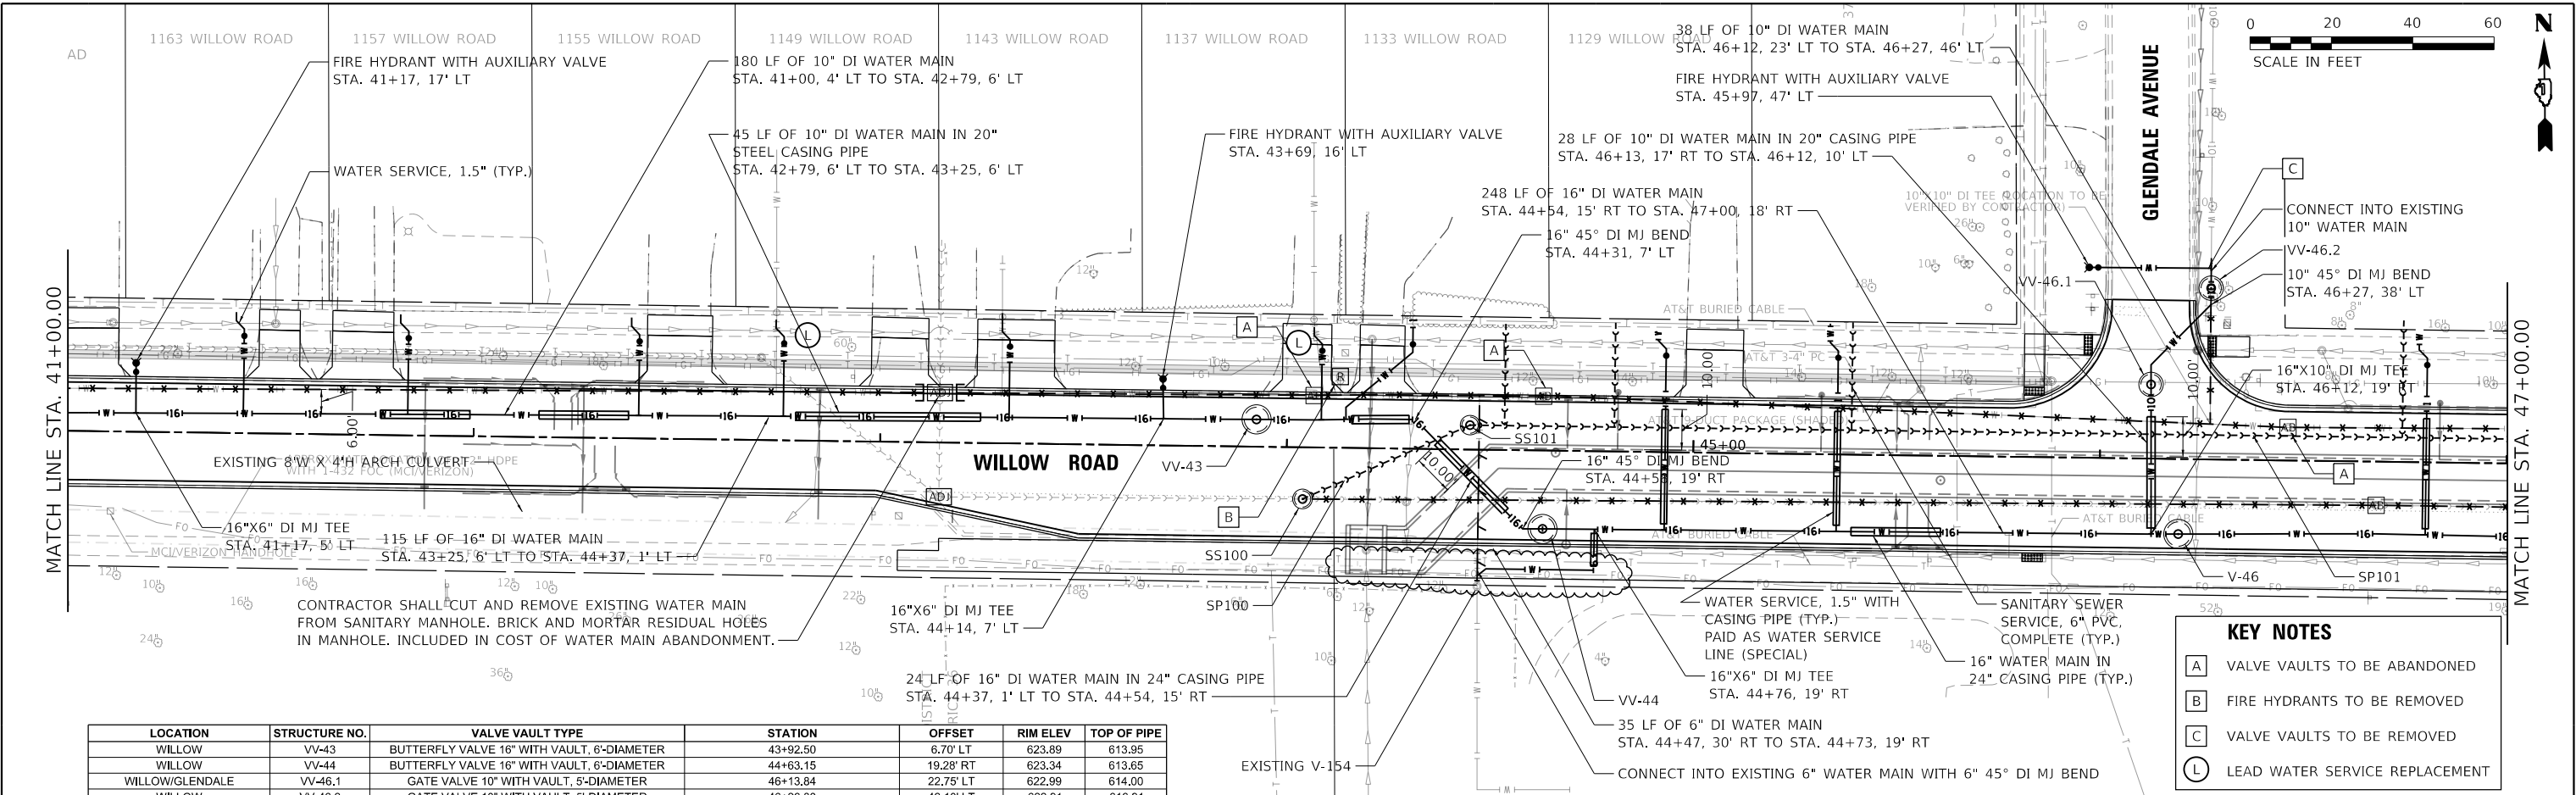


LOCATION	STRUCTURE NO.	VALVE VAULT TYPE	STATION	OFFSET	RIM ELEV	TOP OF PIPE
WILLOW	VV-43	BUTTERFLY VALVE 16" WITH VAULT, 6'-DIAMETER	43+92.50	6.70' LT	623.89	613.95
WILLOW	VV-44	BUTTERFLY VALVE 16" WITH VAULT, 6'-DIAMETER	44+63.15	19.28' RT	623.34	613.65
WILLOW/GLENDALE	VV-46.1	GATE VALVE 10" WITH VAULT, 5'-DIAMETER	46+13.84	22.75' LT	622.99	614.00
WILLOW	VV-46.2	GATE VALVE 10" WITH VAULT, 5'-DIAMETER	46+26.80	42.10' LT	622.91	616.91
WILLOW	VV-46	BUTTERFLY VALVE 16" WITH VAULT, 6'-DIAMETER	46+19.50	18.45' RT	623.09	614.00

LOCATION / INTERSECTION	STRUCTURE NO.	STRUCTURE TYPE	FRAME TYPE	STATION	OFFSET	RIM ELEV	INV (N)	INV (E)	INV (S)	INV (W)
WILLOW	SS100	MANHOLES, TYPE A, 4'-DIAMETER	TYPE 1 FRAME, WATERTIGHT LID	44+04.00	12.70' RT	623.76	NE: 616.50	-	-	616.50
WILLOW	SS101	MANHOLES, TYPE A, 4'-DIAMETER	TYPE 1 FRAME, WATERTIGHT LID	44+45.00	6.00' LT	623.72	-	616.29	SW: 616.33	-

LOCATION	PIPE NO.	FROM	TO	LENGTH (FT)	DIA (IN)	PIPE TYPE	MATERIAL	SLOPE (%)	U.I.	D.I.	TBF (CY)
Willow	SP100	SS100	SS101	41	8	SANITARY SEWER 8"	PVC SDR 21	0.41%	616.50	616.33	17.48
Willow	SP101	SS101	SS102	386	8	SANITARY SEWER 8"	PVC SDR 21	0.40%	616.29	614.73	190.53


GENERAL NOTES

- SEE CONVEYANCE SHEETS FOR STORM SEWER SYSTEM MODIFICATIONS.
- SHUTDOWN OF WATER MAIN SHALL BE COORDINATED WITH OWNER, AND OWNER SHALL OPERATE ALL EXISTING VALVES.
- CONTRACTOR SHALL PROVIDE OWNER WITH PLAN FOR FLUSHING, PRESSURE TESTING, AND CHLORINATION OF NEW MAIN.
- CONTRACTOR SHALL COMMUNICATE WITH RESIDENTS DURING CONSTRUCTION. ACCESS TO THE RESIDENCES SHALL BE REQUIRED AT THE END OF EACH WORK DAY. DURING THE WORK DAY, THE CONTRACTOR MAY BLOCK ACCESS TO/FROM THE RESIDENCES GIVEN PRIOR 48 HOUR NOTICE TO THE RESIDENTS.
- NOT ALL SANITARY AND WATER SERVICES MAY BE SHOWN ON THE DRAWINGS.
- ALL SANITARY SEWER SERVICES WILL BE CONNECTED TO INDIVIDUAL SUBDIVISIONS.

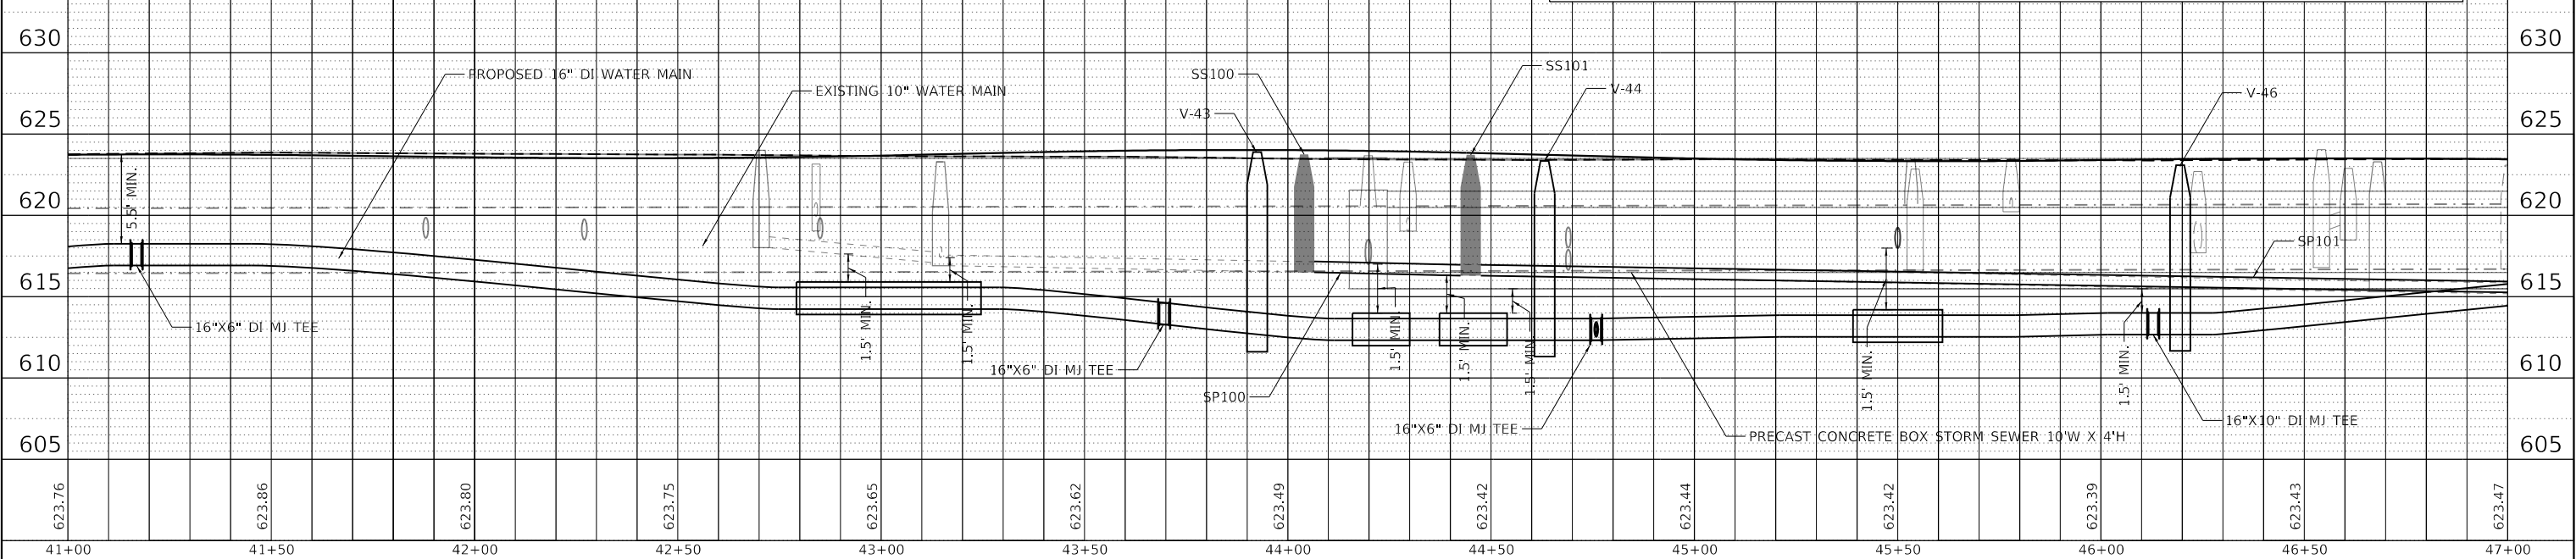

 1170 SOUTH HOUBOLT ROAD JOLIET, ILLINOIS 60431 (815) 744-4200	USER NAME = Alexam PLOT SCALE = 40,0000 ' / in. PLOT DATE = 7/8/2026	DESIGNED -	REVISED -	STATE OF ILLINOIS DEPARTMENT OF TRANSPORTATION	UTILITIES PLAN AND PROFILE WILLOW ROAD				F.A.U. RTE. 3561	SECTION 08-00103-00-FP	COUNTY COOK	TOTAL SHEETS 254	SHEET NO. 103
		DRAWN -	REVISED -		SCALE: 1" = 20'				CONTRACT NO. 61M29				
		CHECKED -	REVISED -		SHEET 5 OF 8 SHEETS				ILLINOIS FED. AID PROJECT				
		DATE - 2/27/2026	REVISED -		STA. 41+00.00 TO STA. 47+00.00								


PROFILE		BY _____	DATE _____
SURVEYED _____			
PLOTTED _____			
GRADES CHECKED _____			
B/LK NOTED _____			
STRUCTURE NOTATIONS CHKD _____			

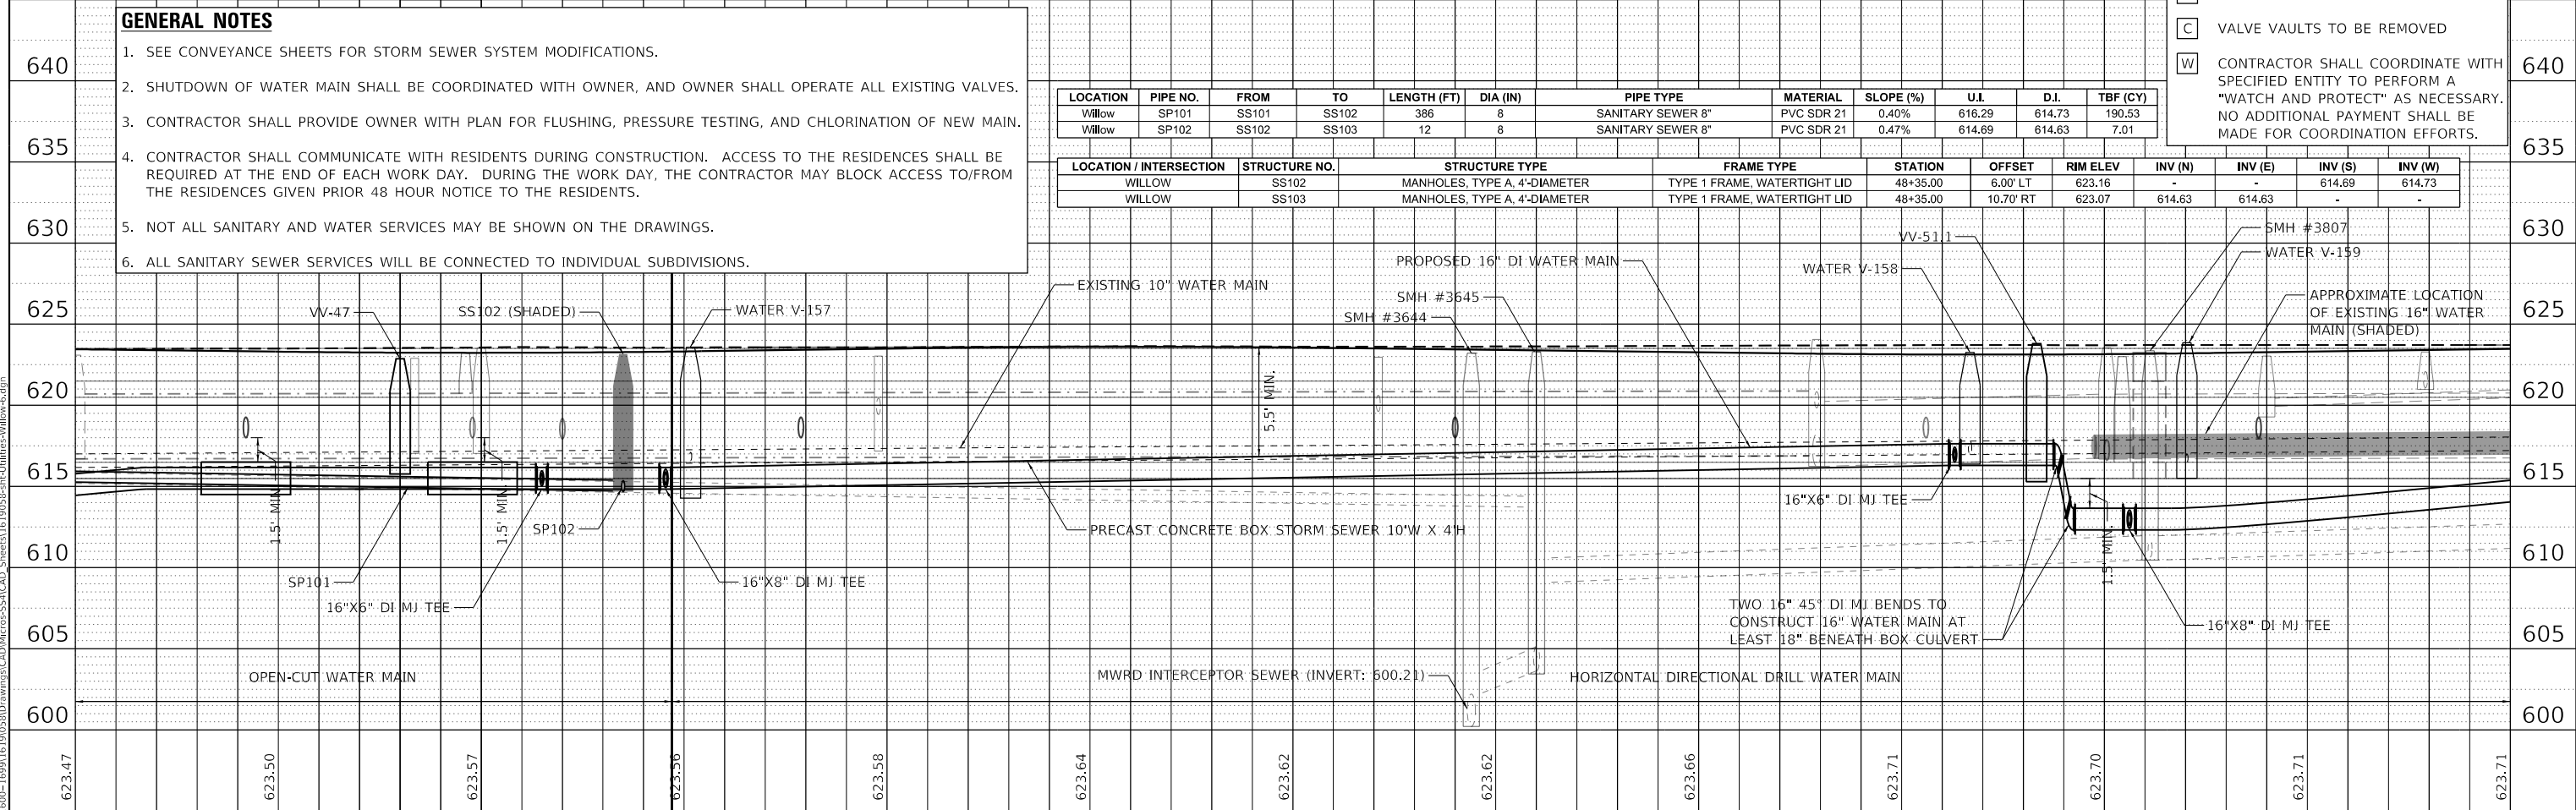

GENERAL NOTES

1. SEE CONVEYANCE SHEETS FOR STORM SEWER SYSTEM MODIFICATIONS.
2. SHUTDOWN OF WATER MAIN SHALL BE COORDINATED WITH OWNER, AND OWNER SHALL OPERATE ALL EXISTING VALVES.
3. CONTRACTOR SHALL PROVIDE OWNER WITH PLAN FOR FLUSHING, PRESSURE TESTING, AND CHLORINATION OF NEW MAIN.
4. CONTRACTOR SHALL COMMUNICATE WITH RESIDENTS DURING CONSTRUCTION. ACCESS TO THE RESIDENCES SHALL BE REQUIRED AT THE END OF EACH WORK DAY. DURING THE WORK DAY, THE CONTRACTOR MAY BLOCK ACCESS TO/FROM THE RESIDENCES GIVEN PRIOR 48 HOUR NOTICE TO THE RESIDENTS.
5. NOT ALL SANITARY AND WATER SERVICES MAY BE SHOWN ON THE DRAWINGS.
6. ALL SANITARY SEWER SERVICES WILL BE CONNECTED TO INDIVIDUAL SUBDIVISIONS.

LOCATION / INTERSECTION	STRUCTURE NO.	STRUCTURE TYPE	FRAME TYPE	STATION	OFFSET	RIM ELEV	INV (N)	INV (E)	INV (S)	INV (W)
WILLOW	SS102	MANHOLES, TYPE A, 4'-DIAMETER	TYPE 1 FRAME, WATERTIGHT LID	48+35.00	6.00' LT	623.16	-	-	614.69	614.73
WILLOW	SS103	MANHOLES, TYPE A, 4'-DIAMETER	TYPE 1 FRAME, WATERTIGHT LID	48+35.00	10.70' RT	623.07	614.63	614.63	-	-

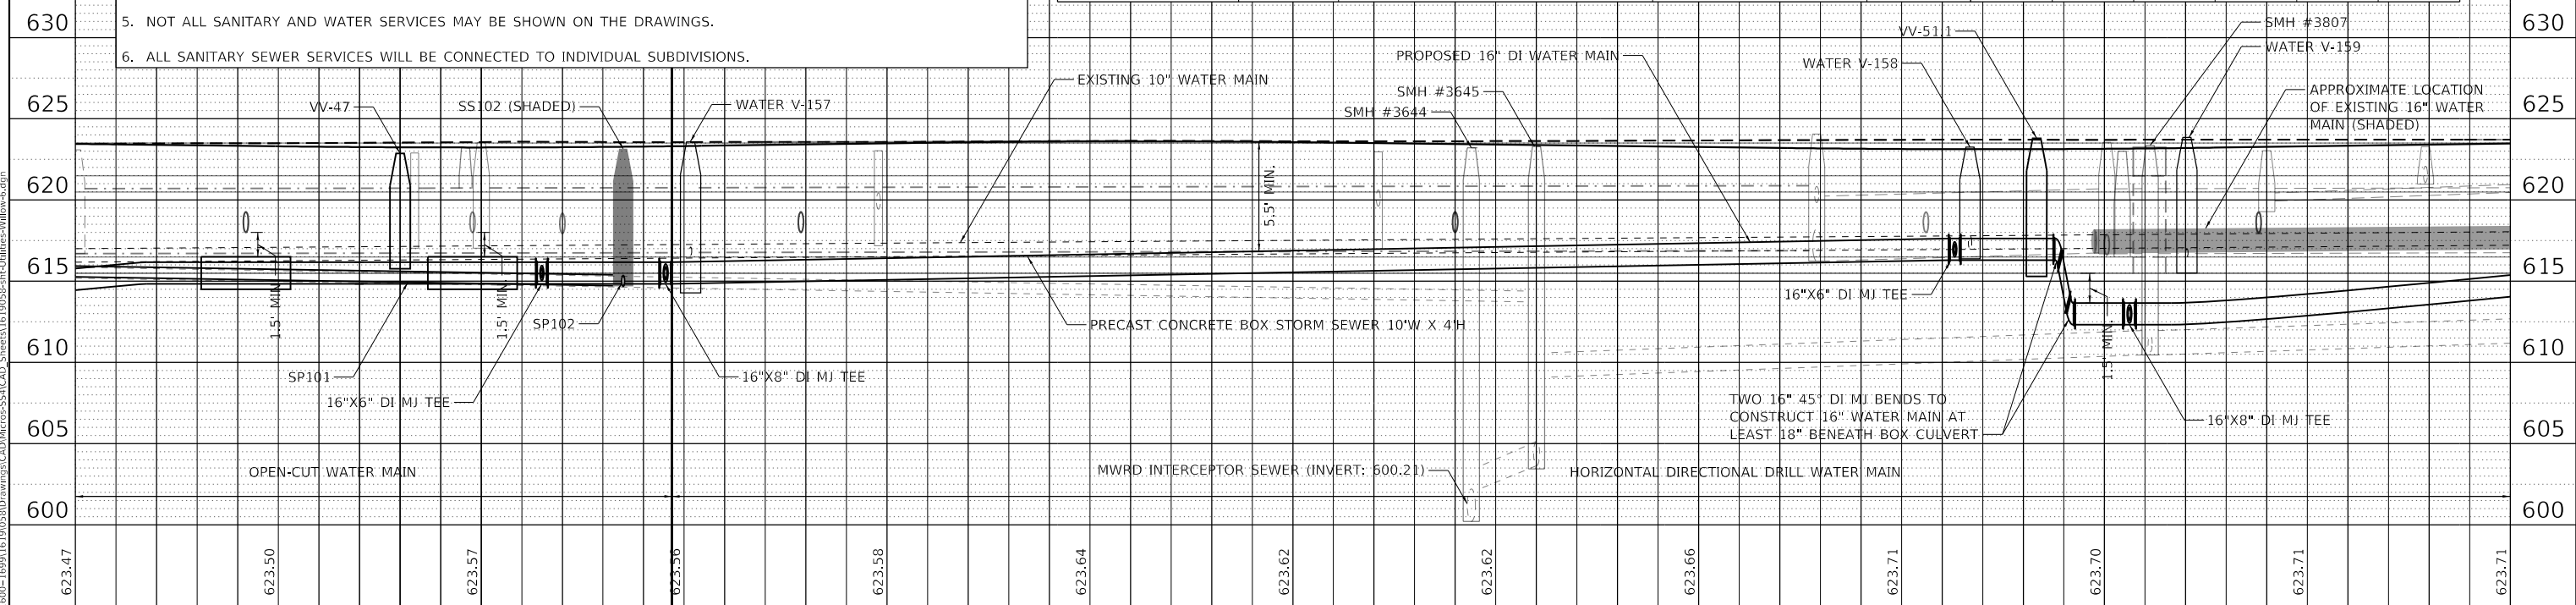

PLAN	SURVEYED	DATE
	PLOTTED	
	ALIGNMENT CHECKED	
	STRUCTURE NOTATIONS CHNG	
	NOTE BOOK	
	NO.	

PROFILE	SURVEYED	DATE
	PLOTTED	
	GRADES CHECKED	
	STRUCTURE NOTATIONS CHNG	
	NOTE BOOK	
	NO.	

MODEL: Default
FILE NAME: S:\0111600-16991619\030\Drawings\CAD\Utilities\SSA\CAD_Sheets\1619058-SS-Utilities-Willow.dgn

- KEY NOTES
- A

VALVE VAULTS TO BE ABANDONED
- B


FIRE HYDRANTS TO BE REMOVED
- C

VALVE VAULTS TO BE REMOVED
- L

LEAD WATER SERVICE REPLACEMENT
- S

SINGLE PIPE LENGTH OF SEWER SHALL BE INSTALLED WITHIN BOX CULVERT RISER. THERE SHALL BE NO JOINTS WITHIN THE RISER.
- W

CONTRACTOR SHALL COORDINATE WITH SPECIFIED ENTITY TO PERFORM A "WATCH AND PROTECT" AS NECESSARY. NO ADDITIONAL PAYMENT SHALL BE MADE FOR COORDINATION EFFORTS.

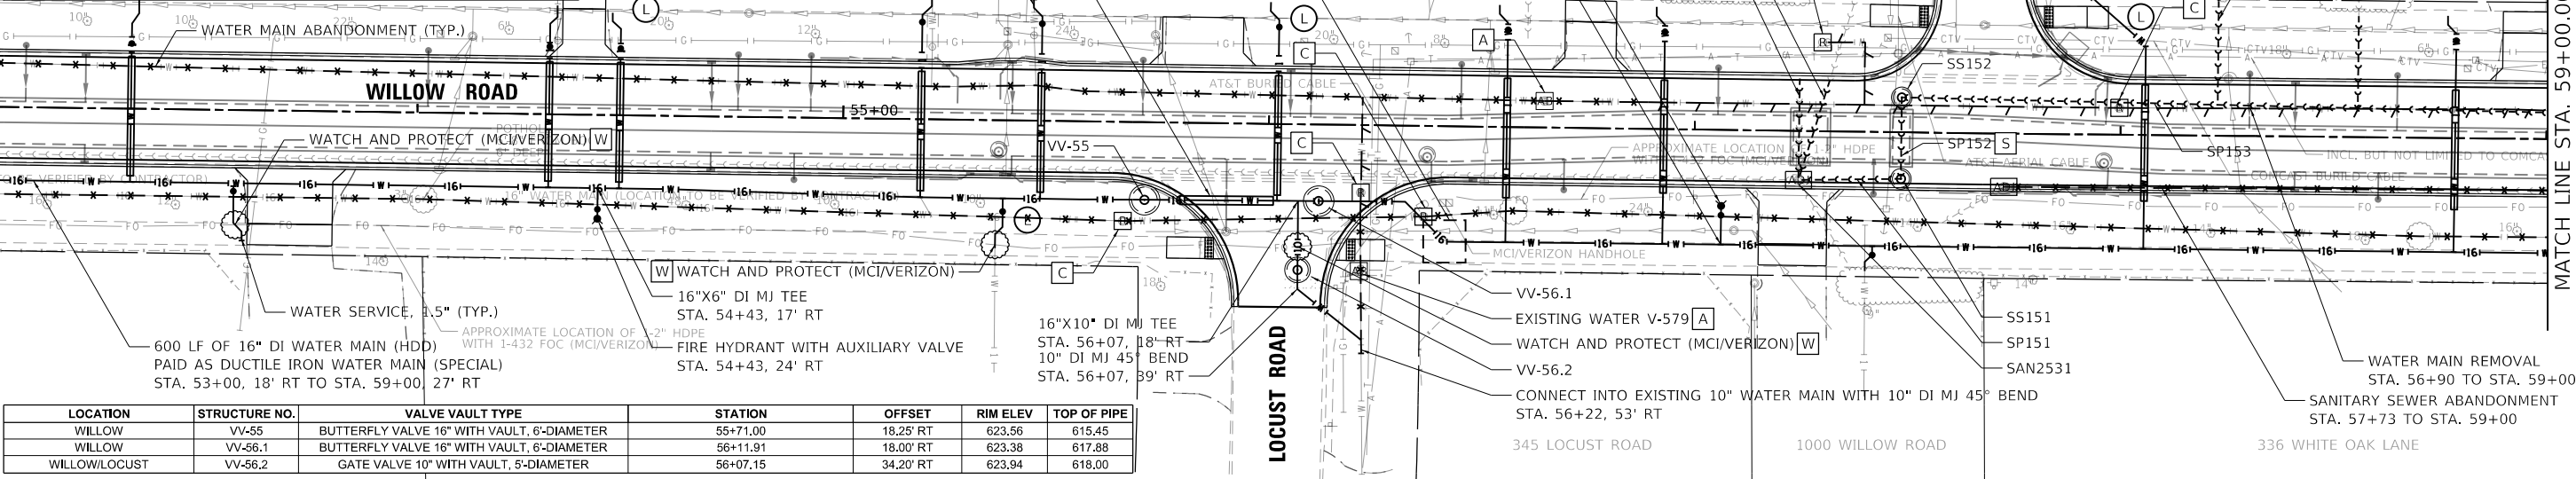

LOCATION	STRUCTURE NO.	VALVE VAULT TYPE	STATION	OFFSET	RIM ELEV	TOP OF PIPE
WILLOW	VV-55	BUTTERFLY VALVE 16" WITH VAULT, 6"-DIAMETER	55+71.00	18.25' RT	623.56	615.45
WILLOW	VV-56.1	BUTTERFLY VALVE 16" WITH VAULT, 6"-DIAMETER	56+11.91	18.00' RT	623.38	617.88
WILLOW/LOCUST	VV-56.2	GATE VALVE 10" WITH VAULT, 5"-DIAMETER	56+07.15	34.20' RT	623.94	618.00

LOCATION / INTERSECTION	STRUCTURE NO.	STRUCTURE TYPE	FRAME TYPE	STATION	OFFSET	RIM ELEV	INV (N)	INV (E)	INV (S)	INV (W)
WILLOW	SS151	MANHOLES, TYPE A, 4'-DIAMETER	TYPE 1 FRAME, WATERTIGHT UD	57+48.50	10.95' RT	623.61	614.89	-	-	614.85
WILLOW	SS152	MANHOLES, TYPE A, 4'-DIAMETER	TYPE 1 FRAME, WATERTIGHT UD	57+48.50	8.20' LT	623.73	-	615.02	614.94	-

LOCATION	PIPE NO.	FROM	TO	LENGTH (FT)	DIA (IN)	PIPE TYPE	MATERIAL	SLOPE (%)	U.I.	D.I.	TBF (CY)
Willow	SP140	EXISTING	SAN2531	24	18	SANITARY SEWER 18"	PVC SDR 21	0.42%	615.33	615.23	16.85
Willow	SP141	EXISTING	SAN2531	24	18	SANITARY SEWER 18"	PVC SDR 21	0.42%	615.78	615.68	14.88
Willow	SP151	SS151	SAN2531	20	8	SANITARY SEWER 8"	PVC SDR 21	0.40%	614.85	614.77	11.86
Willow	SP152	SS152	SS151	11	8	SANITARY SEWER 8"	PVC SDR 21	0.43%	614.94	614.89	6.85
Willow	SP153	SS153	SS152	296	8	SANITARY SEWER 8"	PVC SDR 21	0.40%	616.20	615.02	156.30

- GENERAL NOTES
1.

SEE CONVEYANCE SHEETS FOR STORM SEWER SYSTEM MODIFICATIONS.
2.


SHUTDOWN OF WATER MAIN SHALL BE COORDINATED WITH OWNER, AND OWNER SHALL OPERATE ALL EXISTING VALVES.
3.

CONTRACTOR SHALL PROVIDE OWNER WITH PLAN FOR FLUSHING, PRESSURE TESTING, AND CHLORINATION OF NEW MAIN.
4.

CONTRACTOR SHALL COMMUNICATE WITH RESIDENTS DURING CONSTRUCTION. ACCESS TO THE RESIDENCES SHALL BE REQUIRED AT THE END OF EACH WORK DAY. DURING THE WORK DAY, THE CONTRACTOR MAY BLOCK ACCESS TO/FROM THE RESIDENCES GIVEN PRIOR 48 HOUR NOTICE TO THE RESIDENTS.
5.

NOT ALL SANITARY AND WATER SERVICES MAY BE SHOWN ON THE DRAWINGS.
6.

ALL SANITARY SEWER SERVICES WILL BE CONNECTED TO INDIVIDUAL SUBDIVISIONS.

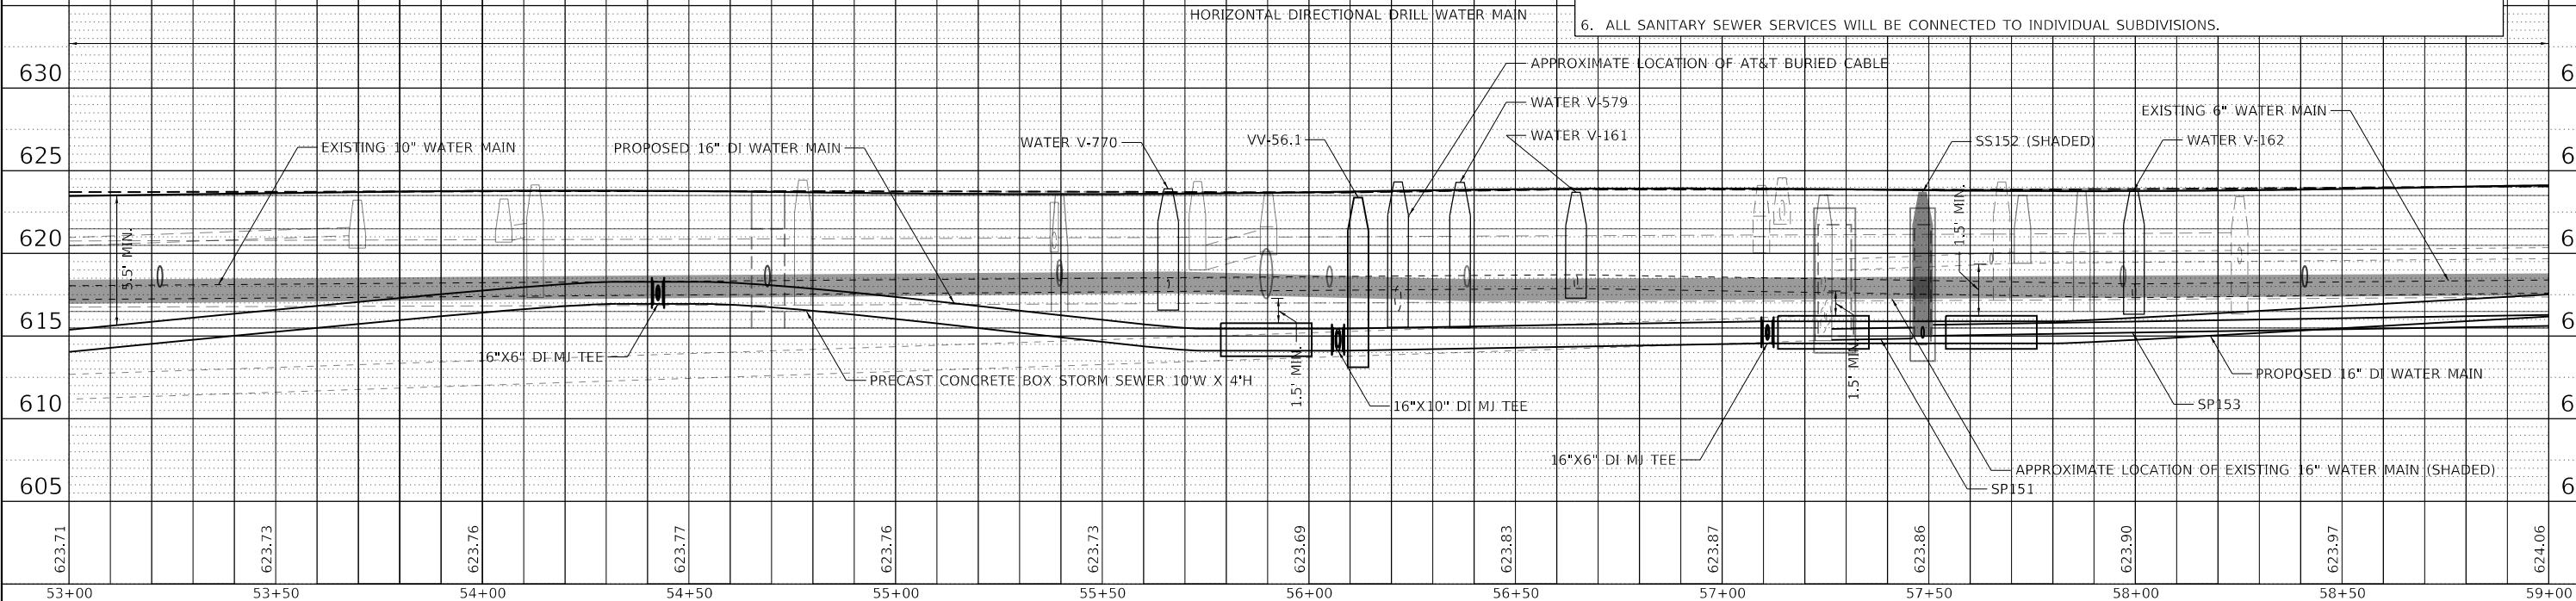

STRAND ASSOCIATES*

1170 SOUTH HOUBOLT ROAD
JOLIET, ILLINOIS 60431
(815) 744-4200

USER NAME = Alexam

PLOT SCALE = 40,0000 ' / in.

PLOT DATE = 7/8/2026

DESIGNED -

DRAWN -

CHECKED -

DATE - 2/27/2026

REVISED -

REVISED -

REVISED -

REVISED -

STATE OF ILLINOIS
DEPARTMENT OF TRANSPORTATION

UTILITIES PLAN AND PROFILE
WILLOW ROAD

SCALE: 1" = 20' SHEET 7 OF 8 SHEETS STA. 53+00.00 TO STA. 59+00.00

F.A.U. RTE. 3561

SECTION 08-00103-00-FP

COUNTY COOK


TOTAL SHEETS 254

SHEET NO. 105

CONTRACT NO. 61M29

ILLINOIS FED. AID PROJECT

PROFILE		BY	DATE
SURVEYED _____			
PLOTTED _____			
GRADES CHECKED _____			
B/LK NOTED _____			
STRUCTURE NOTATIONS CHKD _____			

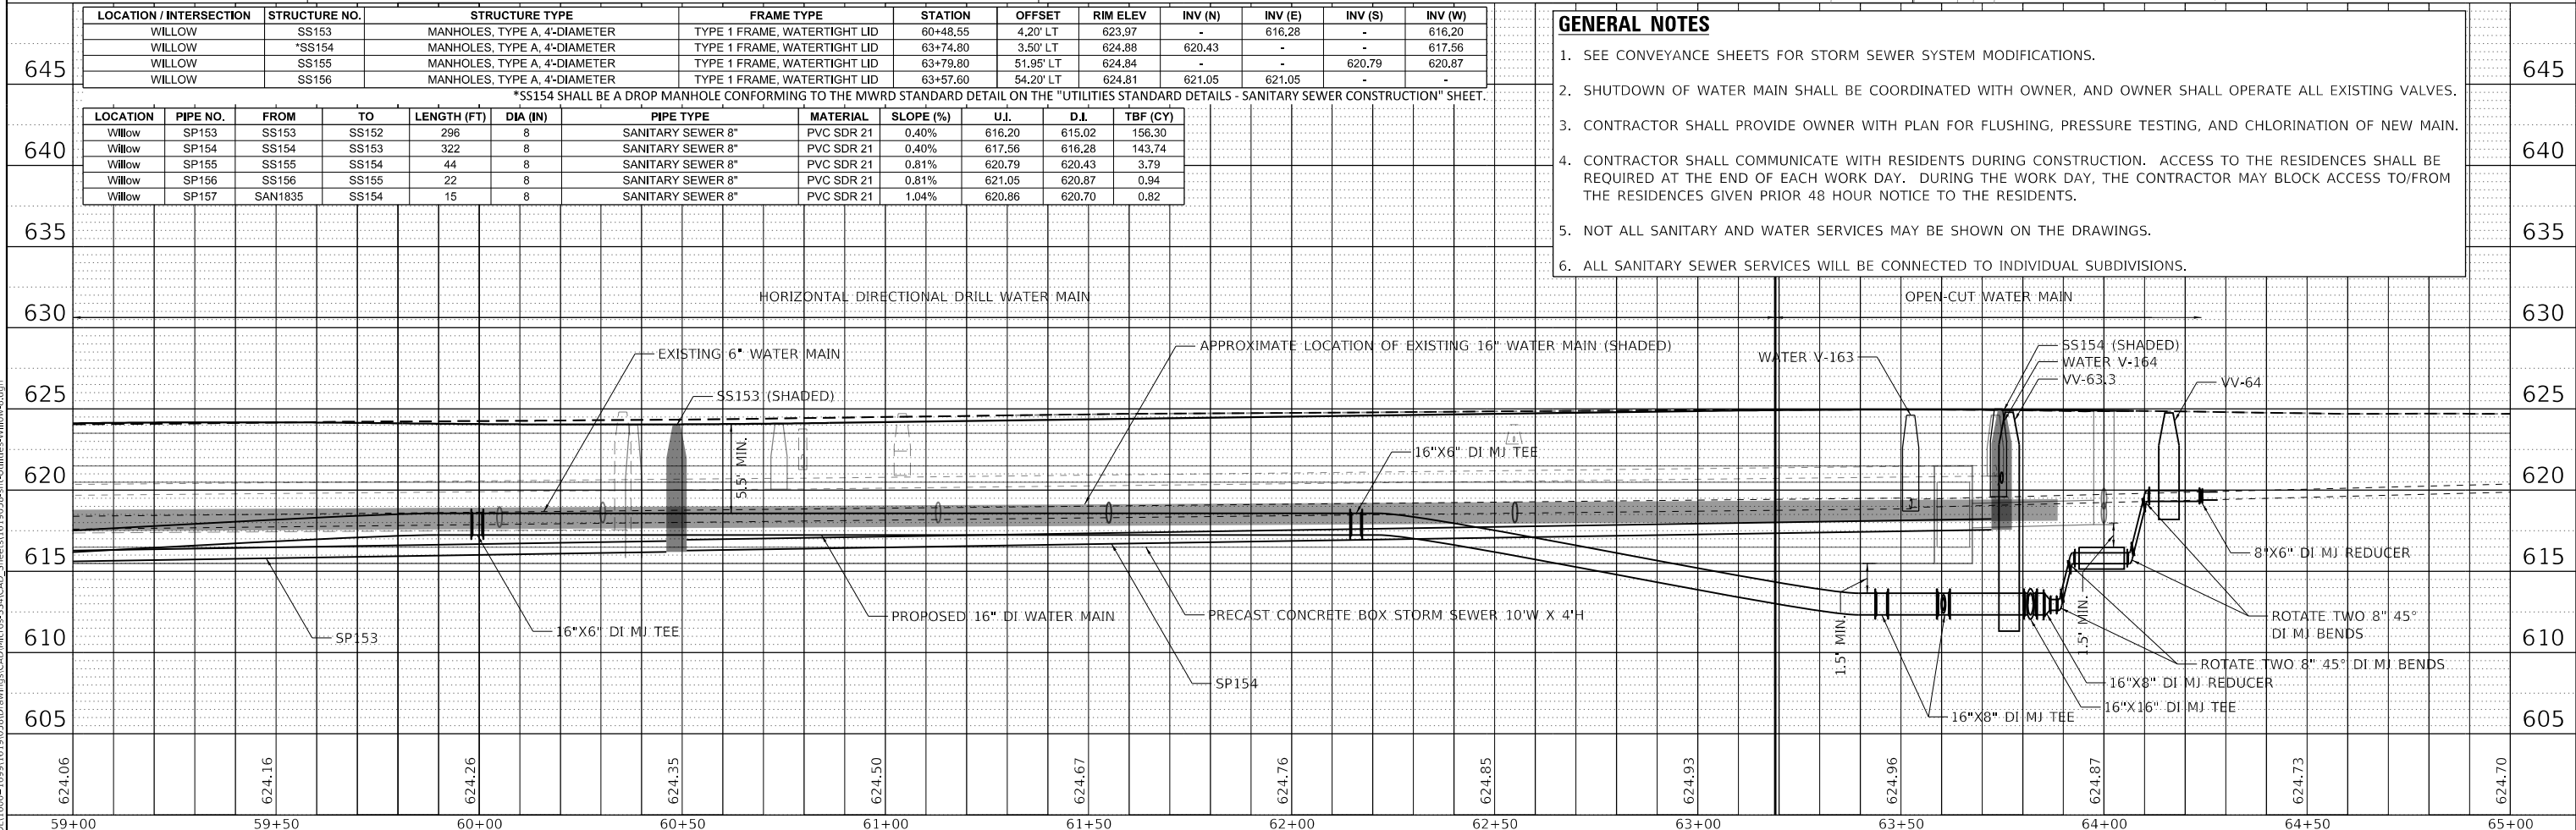

SA STRAND ASSOCIATES* 1170 SOUTH HOUBOLT ROAD JOLIET, ILLINOIS 60431 (815) 744-4200	USER NAME = AlexaM	DESIGNED -	REVISED -	STATE OF ILLINOIS DEPARTMENT OF TRANSPORTATION	UTILITIES PLAN AND PROFILE WILLOW ROAD				F.A.U. RTE.	SECTION	COUNTY	TOTAL SHEETS	SHEET NO.
	PLOT SCALE = 40,000 ' / in.	DRAWN -	REVISED -						3561	08-00103-00-FP	COOK	254	106
	PLOT DATE = 7/8/2026	CHECKED -	REVISED -		CONTRACT NO. 61M29								
	DATE - 2/27/2026	REVISED -	SCALE: 1" = 20' SHEET 8 OF 8 SHEETS STA. 59+00.00 TO STA. 65+00.00										
ILLINOIS FED. AID PROJECT													



VILLAGE OF WINNETKA
ILLINOIS DEPARTMENT OF TRANSPORTATION
PLAT OF HIGHWAYS

SHEET INDEX

- 1 COVER & OWNERS INDEX
2 LEGEND SHEET
3 PLAT OF HIGHWAYS

ROUTE: WILLOW ROAD
LIMITS: WEST VILLAGE MUNICIPAL LIMITS TO PROVIDENT AVENUE
SECTION: 08-00103-00-FP
COUNTY: COOK
JOB NO.: R-90-018-25

PARCEL NO.	OWNER NAME	SHEET NO.	PROPERTY ACQUIRED BY
01825001	THE FOREST PRESERVE DISTRICT OF COOK COUNTY	3	
01825002	WINNETKA PRESBYTERIAN CHURCH, AN ILLINOIS RELIGIOUS CORPORATION	3	
01825003	THE TRUSTEE OF THE BURIC FAMILY TRUST DATED APRIL 26, 2023	3	

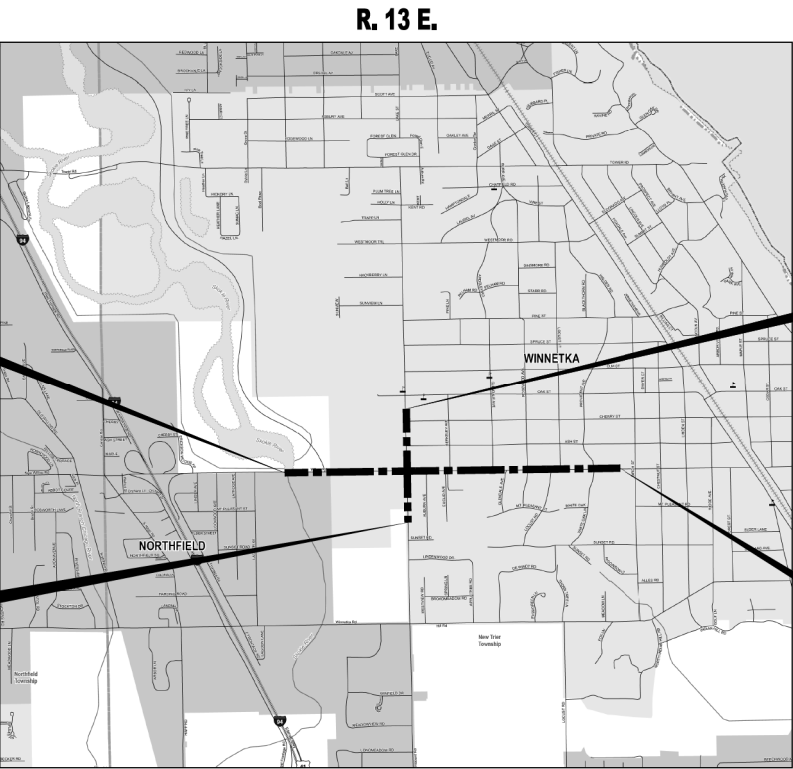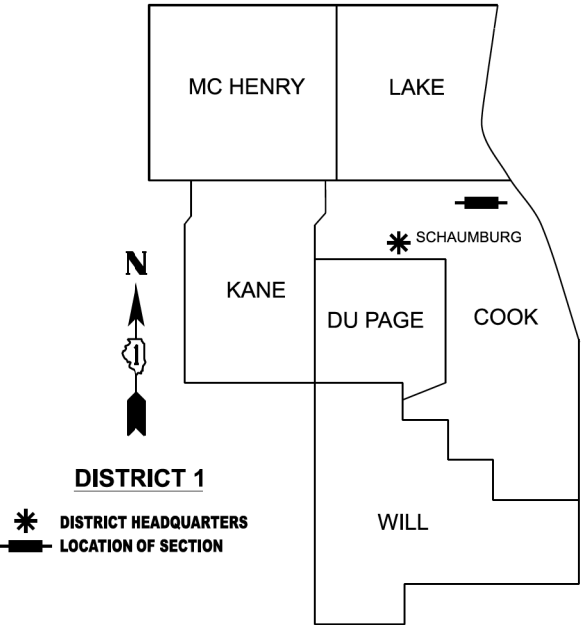

PROPOSED CENTERLINE BEGINS
WILLOW ROAD
P.O.T. STA 10+00.00

PROPOSED CENTERLINE BEGINS
H HUBBARD ROAD
P.O.T. STA. 195+00.00

PROPOSED CENTERLINE ENDS
H HUBBARD ROAD
P.O.T. STA 214+12.71

PROPOSED CENTERLINE ENDS
WILLOW ROAD
P.O.T. STA. 67+57.49

THIS DOCUMENT PREPARED BY CLAASSEN, WHITE & ASSOCIATES, P.C.

MAIL TO:
VILLAGE OF WINNETKA
1390 WILLOW ROAD
WINNETKA, ILLINOIS 60093

PREPARED BY:

CLAASSEN, WHITE & ASSOCIATES, P.C.
LAND SURVEYORS
121 AIRPORT DRIVE, UNIT L, JOLIET, ILLINOIS 60431
(815) 744-3720 clausenwhite@cwassurvey.com
CWA Job #7673

LOCATION MAP

PROJECT LENGTH, WILLOW ROAD = 5,757.49 FEET
PROJECT LENGTH, H HUBBARD ROAD = 1,912.71 FEET
OVERALL PROJECT LENGTH = 7,670.20 FEET = 1.453 MILES

	PLOTTED BY: = JMH	FIELD - 09/04/2025	REVISED -	VILLAGE OF WINNETKA ILLINOIS DEPARTMENT OF TRANSPORTATION PLAT OF HIGHWAYS	F.A. RTE.:	SECTION: 08-00103-00-FP	COUNTY: COOK	JOB NO.: R-90-018-25
	FIELD WORK COMPLETED = 09/04/2025	DRAWN - JMH	REVISED -			STA. TO STA.	ROUTE: WILLOW ROAD	
	PLOT SCALE = 1"=1'	CHECKED - KAG	REVISED -				SHEET NO. 1 OF 3 SHEETS	
	PLOT DATE = 09/09/2025	DATE - 09/09/2025	REVISED -					

LEGEND FOR EXISTING TOPOGRAPHIC SYMBOLS

TRAFFIC SIGNAL GULFBOX	○	DRAINAGE FLOW LINE	≡
TRAFFIC SIGNAL HANDHOLE	⊠	RIP RAP	⊠
TRAFFIC SIGNAL SIGNAL POST	○	HEADWALL	⊠
TRAFFIC SIGNAL STEEL MAST ARM	⊠	CULVERT END SECTION	⊠
TRAFFIC SIGNAL PEDESTRIAN PUSH BUTTON	⊠	DRAINAGE MANHOLE	⊠
TRAFFIC SIGNAL WOODEN POLE	⊠	INLET	⊠
TRAFFIC SIGNAL VEHICLE DETECTION PRIORITY	⊠	ROADWAY DITCH FLOW	⊠
TRAFFIC SIGNAL VEHICLE DETECTION MAGNET	⊠	VEGETATION LINE	⊠
RAILROAD CANTILEVER MAST ARM	⊠	STUMP	⊠
RAILROAD CROSSBUCK	⊠	SHRUB	⊠
RAILROAD TRACK	⊠	EVERGREEN TREE	⊠
RAILROAD TRACK (ABANDONED)	⊠	DECIDUOUS TREE	⊠
RAILROAD CROSSGATE	⊠	WOODS/BUSH LINE	⊠
RAILROAD CONTROL BOX	⊠	TRAFFIC SIGN	⊠
RAILROAD FLASHING SIGNAL	⊠	GUARDRAIL POST	⊠
UTILITY TELEPHONE SPLICE BOX	⊠	GUARDRAIL	⊠
UTILITY POWER POLE	⊠	FIELD LINE	⊠
UTILITY TRAFFIC SIGNAL	⊠	LEVEE/NOISE BARRIER	⊠
UTILITY LIGHT POLE	⊠	FENCE	⊠
UTILITY FIRE HYDRANT	⊠	MAIL BOX	⊠
UTILITY MANHOLE	⊠	ADVERTISING SIGN	⊠
UTILITY TELEPHONE POLE	⊠	MARSH	⊠
UTILITY GUY ANCHOR	⊠	LIGHTING HANDHOLE	⊠
UTILITY PIPELINE WARNING SIGN	⊠	LIGHTING POWER POLE	⊠
UTILITY HANDHOLE	⊠	LIGHTING JUNCTION BOX	⊠
UTILITY SPLICE BOX	⊠	LIGHTING HEAVYDUTY HANDHOLE	⊠
UTILITY JUNCTION BOX	⊠	LIGHTING CONTROLLER	⊠
UTILITY HEAVY DUTY HANDHOLE	⊠	LIGHTING PULL POINT	⊠
UTILITY DOUBLE HANDHOLE	⊠	HIGHWAY LIGHTING ELECTRICAL GROUND	⊠
UTILITY CONTROLLER	⊠	HIGHWAY LIGHTING SINGLE UNIT	⊠
UTILITY WATER METER	○	HIGHWAY LIGHTING DOUBLE UNIT	⊠
		EXISTING CONCRETE BARRIER	⊠
		EXISTING CREEK OR DITCH	⊠
		EXISTING EDGE OF WATER	⊠
		EXISTING EDGE OF PAVEMENT	⊠

RIGHT OF WAY LEGEND

	SECTION CORNERS		QUARTER SECTION CORNERS
---	EXISTING CENTERLINE	---	EXISTING CENTERLINE
---	EXISTING RIGHT-OF-WAY LINE	---	EXISTING RIGHT-OF-WAY LINE
---	FORMER RIGHT OF WAY LINE	---	FORMER RIGHT OF WAY LINE
---	EXISTING EASEMENT LINE	---	EXISTING EASEMENT LINE
---	EXISTING RIGHT OF WAY & ACCESS CONTROL LINE	---	EXISTING RIGHT OF WAY & ACCESS CONTROL LINE
---	PROPOSED RIGHT OF WAY & ACCESS CONTROL LINE	---	PROPOSED RIGHT OF WAY & ACCESS CONTROL LINE
---	PROPOSED ACCESS CONTROL LINE	---	PROPOSED ACCESS CONTROL LINE
---	PROPOSED CENTERLINE	---	PROPOSED CENTERLINE
---	PROPOSED RIGHT-OF-WAY LINE	---	PROPOSED RIGHT-OF-WAY LINE
---	PROPOSED TEMPORARY EASEMENT LINE	---	PROPOSED TEMPORARY EASEMENT LINE
---	PROPOSED PERMANENT EASEMENT LINE	---	PROPOSED PERMANENT EASEMENT LINE
---	SECTION LINE	---	SECTION LINE
---	QUARTER SECTION LINE	---	QUARTER SECTION LINE
---	QUARTER QUARTER SECTION LINE	---	QUARTER QUARTER SECTION LINE
---	PROPERTY LINE (TITLE)	---	PROPERTY LINE (TITLE)
---	RECORDED PLAT/DEED LINE	---	RECORDED PLAT/DEED LINE
---	APPARENT PROPERTY LINE	---	APPARENT PROPERTY LINE
---	SAME OWNERSHIP	---	SAME OWNERSHIP
---	MEASURED DIMENSION	---	MEASURED DIMENSION
---	RECORDED DIMENSION	---	RECORDED DIMENSION
---	FOUND STONE	---	FOUND STONE
---	FOUND IRON PIPE OR IRON ROD AT CORNER UNLESS OTHERWISE NOTED	---	FOUND IRON PIPE OR IRON ROD AT CORNER UNLESS OTHERWISE NOTED
---	SET 5/8 INCH IRON ROD WITH PLASTIC CAP IDENTIFIED BY SURVEYORS LICENSE NUMBER AT CORNER UNLESS OTHERWISE NOTED	---	SET 5/8 INCH IRON ROD WITH PLASTIC CAP IDENTIFIED BY SURVEYORS LICENSE NUMBER AT CORNER UNLESS OTHERWISE NOTED
---	PERMANENT SURVEY MONUMENT, I.D.O.T. STD. 667101 (TO BE SET BY OTHERS)	---	PERMANENT SURVEY MONUMENT, I.D.O.T. STD. 667101 (TO BE SET BY OTHERS)
---	SET 5/8 INCH IRON ROD AS SURVEY CONTROL UNLESS OTHERWISE NOTED	---	SET 5/8 INCH IRON ROD AS SURVEY CONTROL UNLESS OTHERWISE NOTED
---	FOUND CUT CROSS	---	FOUND CUT CROSS
---	SET CUT CROSS	---	SET CUT CROSS

LEGEND FOR ABBREVIATIONS

A/C	ACCESS CONTROL
AC	ACRE
AVE	AVENUE
BK	BOOK
BLVD	BOULEVARD
I	CENTERLINE
CAB	CABINET
CH	COUNTY HIGHWAY
Ch	CHAIN
CP	CONTROL POINT
CPS	COTTON PICKER SPINDLE
DB	DEED BOOK
E	EAST
EX	EXISTING
FA	FEDERAL AID
FAI	FEDERAL AID INTERSTATE
FAP	FEDERAL AID PRIMARY
FAS	FEDERAL AID SECONDARY
FAU	FEDERAL AID URBAN
FND	FOUND
ha	HECTARE
IP	IRON PIPE
IR	IRON ROD
LT	LEFT
m	METER
m ²	SQUARE METERS
N	NORTH
N/F	NOW OR FORMERLY
N & BC	NAIL AND BOTTLE CAP
N & C	NAIL AND CAP
N & W	NAIL AND WASHER
NE	NORTHEAST
NW	NORTHWEST
PB	PLAT BOOK
PG	PAGE
POB	POINT OF BEGINNING
POC	POINT OF COMMENCEMENT
POT	POINT ON TANGENT
¢	PROPERTY LINE
PR	PROPOSED
R	RANGE
RD	ROAD
REC	RECORD
ROW	RIGHT-OF-WAY
RR	RAILROAD
RRS	RAILROAD SPIKE
RT	RIGHT
RTE	ROUTE
S	SOUTH
SBI	STATE BOND ISSUE
SE	SOUTHEAST
SEC	SECTION
SQ FT	SQUARE FEET
SR	STATE ROUTE
ST	STREET
STA	STATION
SMK	SURVEY MARKER
SW	SOUTHWEST
T	TOWNSHIP
TR	TOWNSHIP ROAD
USGS	U.S. GEOLOGICAL SURVEY
W	WEST

PROPOSED PARCEL NUMBER LEGEND

00123001	PROPOSED FEE SIMPLE ACQUISITION
00123001PE	PROPOSED PERMANENT EASEMENT
00123001TE	PROPOSED TEMPORARY EASEMENT
00123001DED	PROPOSED DEDICATION
00123001AC	PROPOSED ACCESS CONTROL LINE
00123001A	PROPOSED FEE SIMPLE ACQUISITION WITH MULTIPLE TRACTS
00123001TE-A	PROPOSED TEMPORARY EASEMENT WITH MULTIPLE TRACTS

CURVE ABBREVIATIONS

PC	POINT OF CURVATURE
PI	POINT OF INTERSECTION
PT	POINT OF TANGENCY
PRC	POINT OF REVERSE CURVE
PCC	POINT OF COMPOUND CURVE
R	RADIUS OF CURVE
L	LENGTH OF CURVE
CB	CHORD BEARING
C	CHORD LENGTH
D	DEGREE OF CURVE
E	EXTERNAL ORDINATE
Δ	DELTA

BASIS OF COORDINATE & BEARING STATEMENT

ALL COORDINATES, BEARINGS AND DISTANCES SHOWN HEREON ARE BASED ON ILLINOIS STATE PLANE (EAST ZONE) NAD83 (2011 ADJUSTMENT).

GROUND DISTANCE = GRID DISTANCE DIVIDED BY PROJECT COMBINATION FACTOR OF 0.99997687.

AREAS SHOWN BASED ON GROUND DISTANCES.

ALL DIMENSIONS ARE MEASURED UNLESS OTHERWISE SPECIFIED.

ALL MEASURED AND CALCULATED DISTANCES ARE "GRID" NOT "GROUND".

TOPOGRAPHIC STATEMENT

THE TOPOGRAPHY SHOWN HERON WAS SURVEYED BY CWA SURVEY IN SEPTEMBER, 2025.

PREPARED BY:



CLAASSEN, WHITE & ASSOCIATES, P.C.
LAND SURVEYORS
121 AIRPORT DRIVE, UNIT I, JOLIET, ILLINOIS 60431
(815) 744-3720 clausenwhite@cwasurvey.com
CWA Job #7673

MODEL: Default
FILE NAME: D:\Projects\7673 Strands Willow Road\Microstation ORD\7673-ROW-Sheet2.dgn

	PLOTTED BY: = JMH	FIELD - 09/04/2025	REVISED -	VILLAGE OF WINNETKA ILLINOIS DEPARTMENT OF TRANSPORTATION PLAT OF HIGHWAYS	F.A. RTE.:	SECTION: 08-00103-00-FP	COUNTY: COOK	JOB NO.: R-90-018-25
	FIELD WORK COMPLETED = 09/04/2025	DRAWN - JMH	REVISED -			STA. TO STA.	ROUTE: WILLOW ROAD	
	PLOT SCALE = N/A	CHECKED - KAG	REVISED -					
	PLOT DATE = 10/20/2025	DATE - 09/09/2025	REVISED -				SHEET NO. 2 OF 3 SHEETS	



1170 SOUTH HOUBOLT ROAD
JOLIET, ILLINOIS 60431
(815) 744-4200

USER NAME = Alexam	DESIGNED -	REVISED -
	DRAWN -	REVISED -
PLOT SCALE = 2.0000 ' / in.	CHECKED -	REVISED -
PLOT DATE = 7/8/2026	DATE - 2/27/2026	REVISED -

STATE OF ILLINOIS
DEPARTMENT OF TRANSPORTATION


PLAT OF HIGHWAYS

SCALE: SHEET 2 OF 3 SHEETS STA. TO STA.

F.A.U. RTE.	SECTION	COUNTY	TOTAL SHEETS	SHEET NO.
3561	08-00103-00-FP	COOK	254	108
CONTRACT NO. 61M29				
ILLINOIS FED. AID PROJECT				


PART OF THE E. 1/2 OF SECTION 19 & PART OF THE W. 1/2 OF SECTION 20, ALL IN TWP. 42 N., R. 13 E. OF THE 3RD. P.M., IN COOK COUNTY, ILLINOIS.

PARCEL NUMBER	TOTAL HOLDINGS	FEE SIMPLE ACQUISITION						REMAINDER	EASEMENT AREA		PARCEL INDEX NUMBER
		GROSS		PREVIOUSLY DEDICATED		NET			ACRES	ACRES	
	ACRES	SQ FT	ACRES	SQ FT	ACRES	SQ FT					
01825001	0.758							0.758	0.073	3,172	05-19-406-021
01825002	1.929	0.002	104			0.002	104	1.927			05-20-119-015 05-20-119-016 THRU -023
01825003	0.302	0.004	180			0.004	180	0.298			05-20-300-037

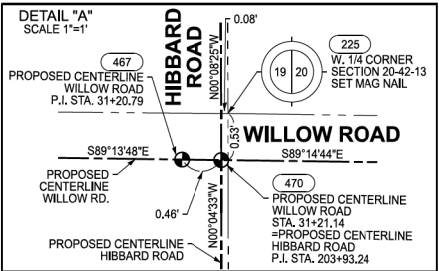

SECTION CORNER COORDINATE TABLE COORDINATES SHOWN HEREON ARE REFERENCED TO THE ILLINOIS STATE PLANE COORDINATE SYSTEM, EAST ZONE, NAD83 (2011)			
PT. NO.	NORTHING	EASTING	
205	1,982,648.6330	1,142,140.7310	
305	1,977,362.1230	1,142,152.7400	
313	1,979,973.2414	1,144,795.4338	
398	1,980,032.2009	1,139,509.2494	

SPACE RESERVED FOR RECORDING OFFICER

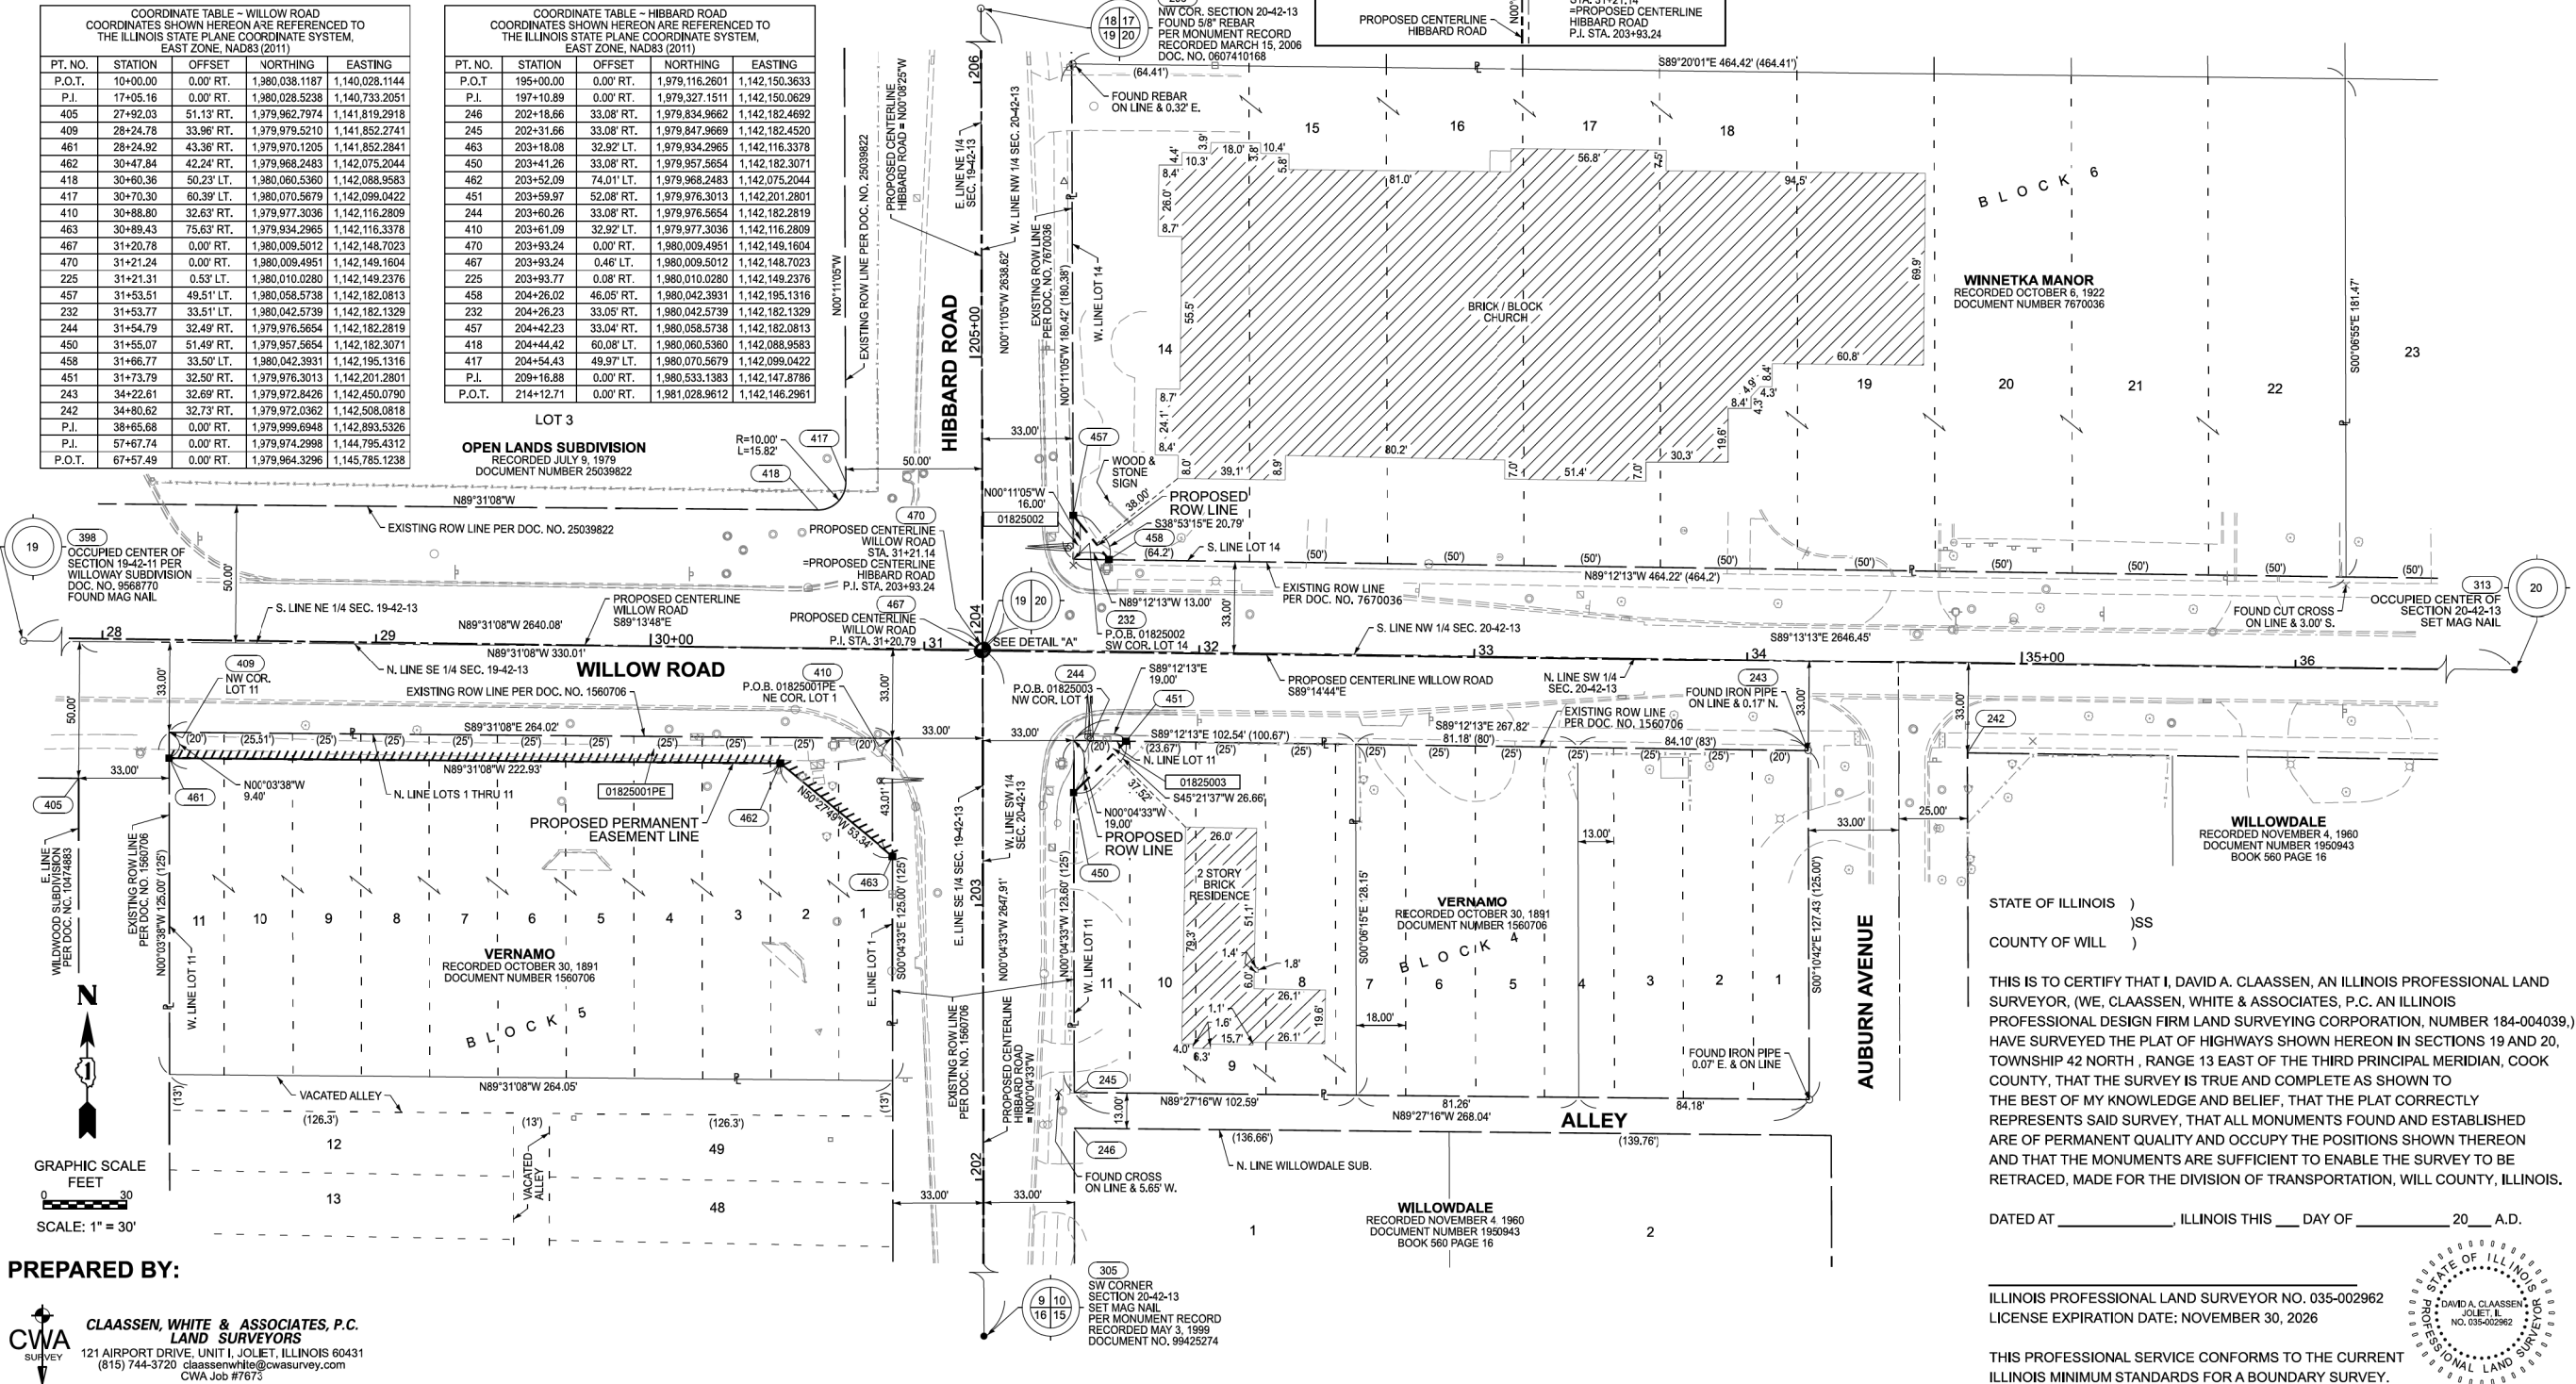

PLOTTED BY: = JMH FIELD WORK COMPLETED = 09/04/2025 PLOT SCALE = 1"=30' PLOT DATE = 09/08/2025	FIELD - 09/04/2025 DRAWN - JMH CHECKED - KAG DATE - 09/05/2025	REVISED - REVISED - REVISED - REVISED -	VILLAGE OF WINNETKA ILLINOIS DEPARTMENT OF TRANSPORTATION PLAT OF HIGHWAYS	F.A. RTE.:	SECTION: 08-00103-00-FP STA 27+92.03 TO STA 36+00	COUNTY: COOK ROUTE: WILLOW ROAD SHEET NO. 3 OF 3 SHEETS	JOB NO.: R-90-018-25

MODEL SHEET
FILE NAME: D:\Projects\7673 Strands Willow Road\Mineralistion ORD\7673-ROW-Sheet 3.dgn
FILE NAME: 33\COLL1600-1609\1619\05\05\Drawings\CAD\Mineralistion-SSA\CAD_Sheet3161D058-RT-ROW.dgn



1170 SOUTH HOUBOLT ROAD
JOLIET, ILLINOIS 60431
(815) 744-4200

USER NAME = Alexam
DESIGNED -
DRAWN -
PLOT SCALE = 2,000' / in.
PLOT DATE = 7/8/2026

DESIGNED -
DRAWN -
CHECKED -
DATE - 2/27/2026

REVISED -
REVISED -
REVISED -
REVISED -

STATE OF ILLINOIS
DEPARTMENT OF TRANSPORTATION



PLAT OF HIGHWAYS

SCALE: SHEET 3 OF 3 SHEETS STA. TO STA.

F.A.U. RTE.	SECTION	COUNTY	TOTAL SHEETS	SHEET NO.
3561	08-00103-00-FP	COOK	254	109
CONTRACT NO. 61M29				
ILLINOIS FED. AID PROJECT				



WINNETKA PRESBYTERIAN CHURCH
1255 WILLOW ROAD

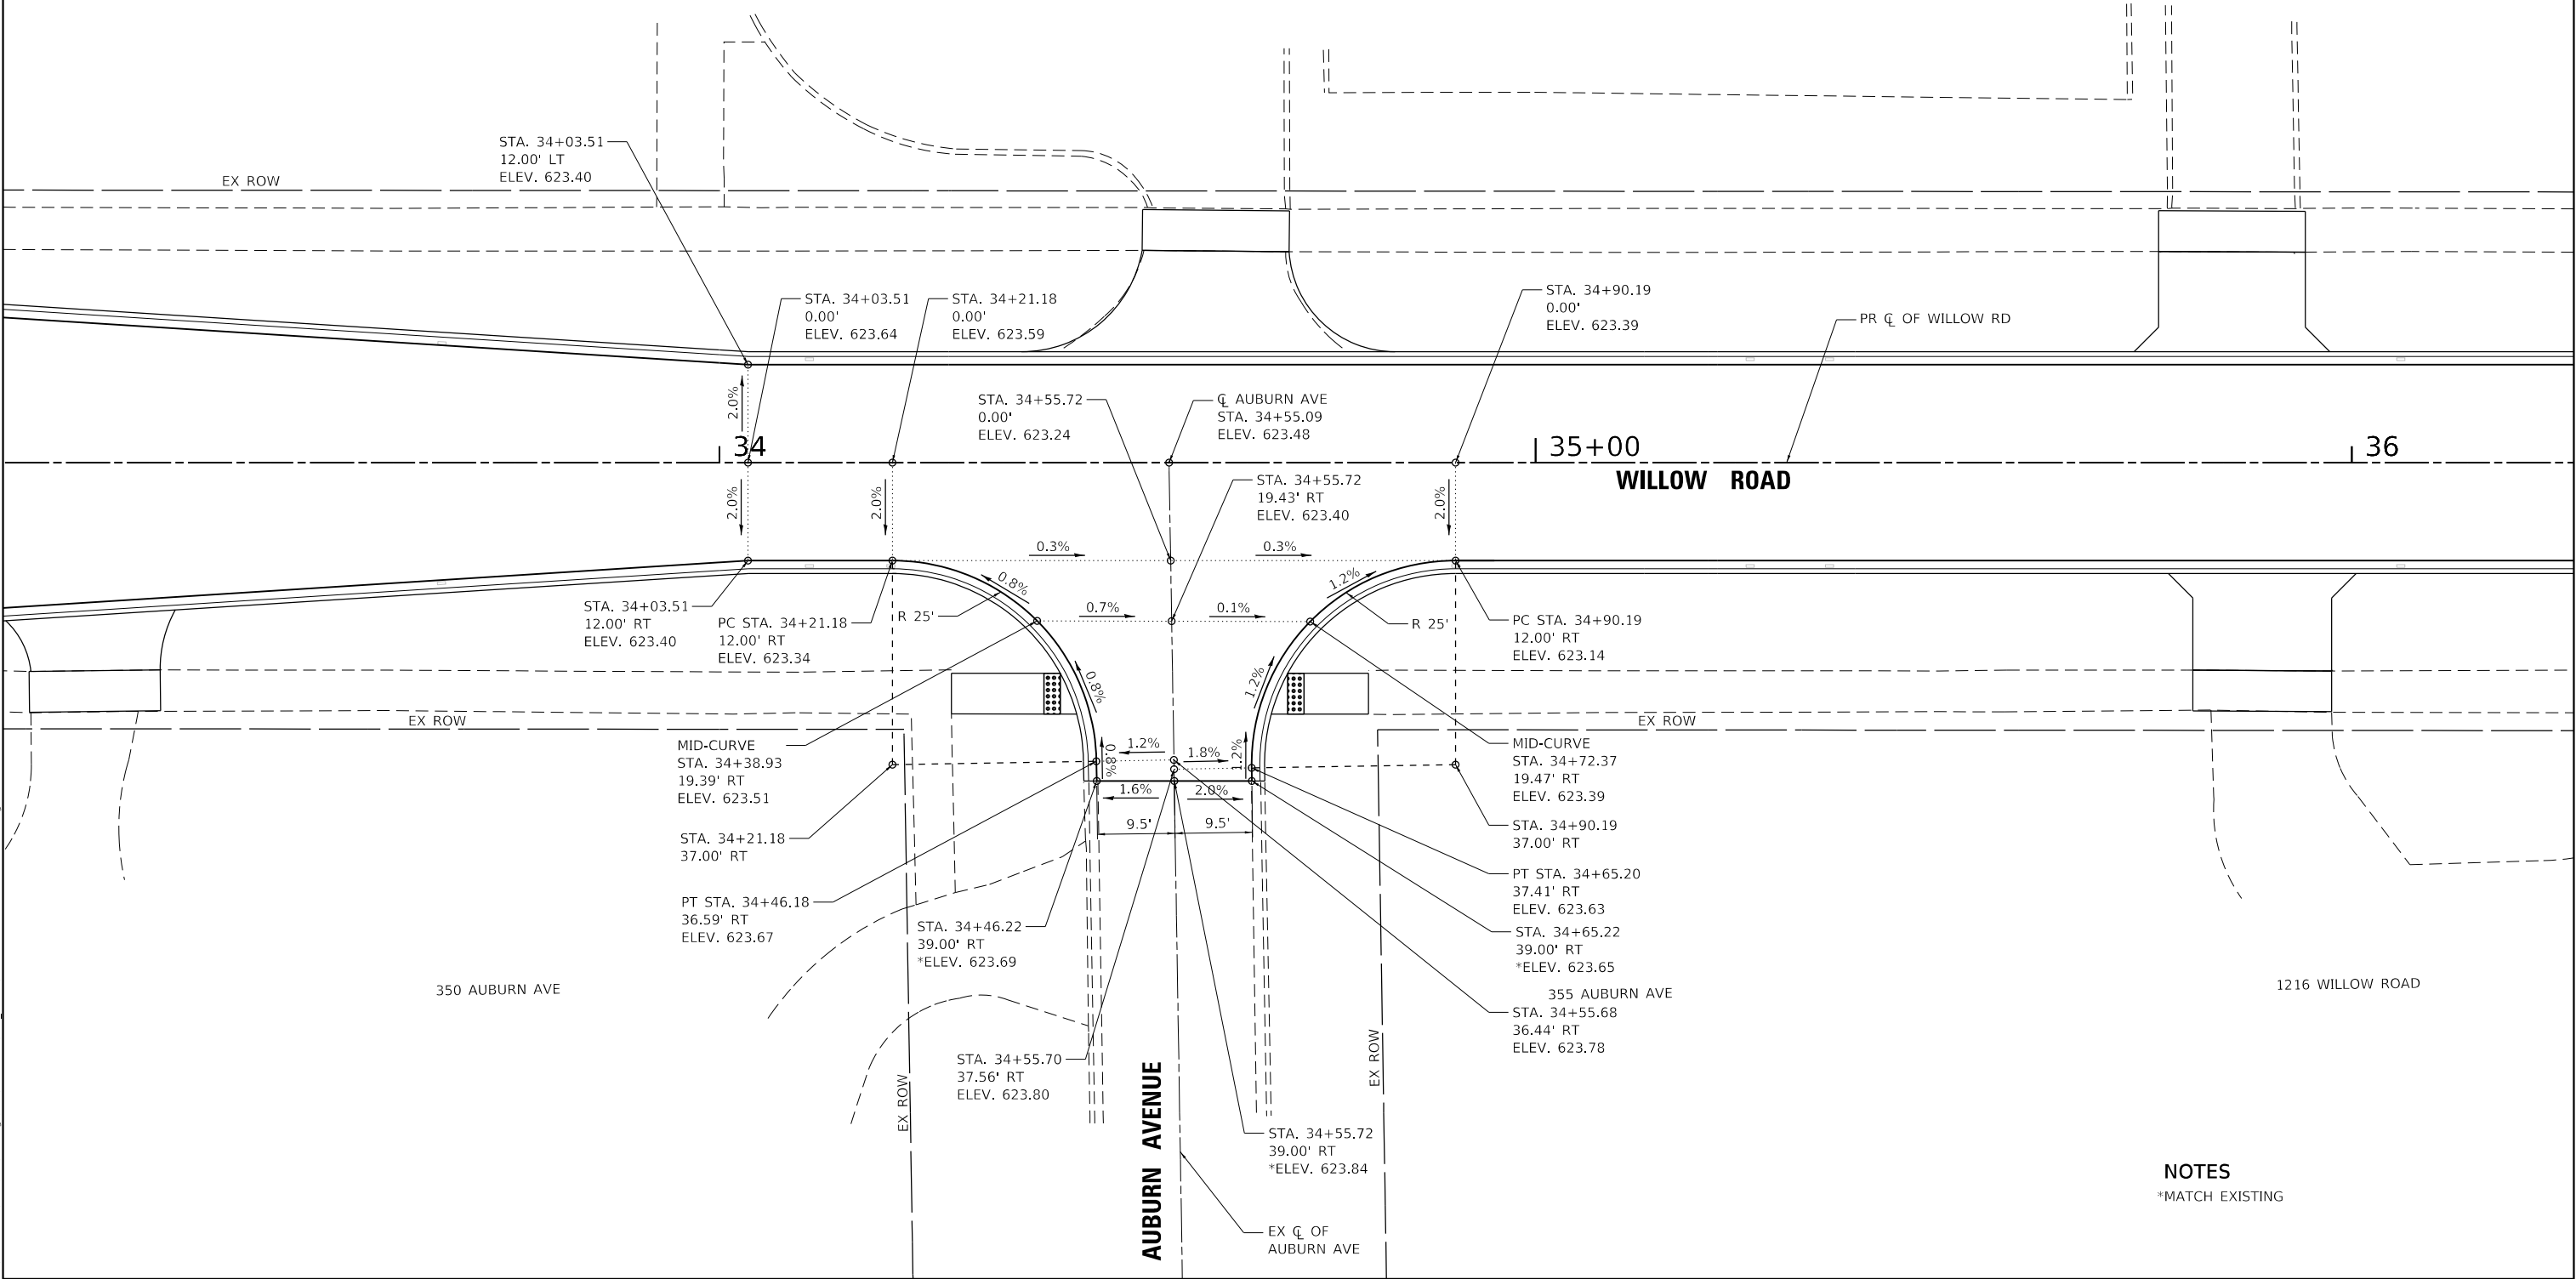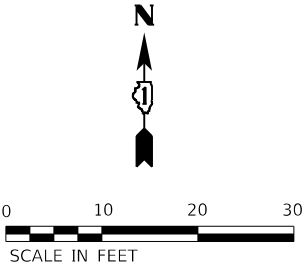

NOTES
*MATCH EXISTING

MODEL Default
FILE Name: 30111600-169916190580Drawing(CAD)Mileos-SSA/CAD_Sheets1619058-rt-Intersection-detail02.dgn



1170 SOUTH HOUBOLT ROAD
JOLIET, ILLINOIS 60431
(815) 744-4200


USER NAME = AlexaM	DESIGNED -	REVISED -
	DRAWN -	REVISED -
PLOT SCALE = 20.0000 ' / in.	CHECKED -	REVISED -
PLOT DATE = 7/8/2026	DATE - 2/27/2026	REVISED -

STATE OF ILLINOIS
DEPARTMENT OF TRANSPORTATION

INTERSECTION GRADING DETAIL
WILLOW ROAD

SCALE: 1" = 10' SHEET 2 OF 9 SHEETS STA. N/A TO STA. N/A

F.A.U. RTE.	SECTION	COUNTY	TOTAL SHEETS	SHEET NO.
3561	08-00103-00-FP	COOK	254	111
CONTRACT NO. 61M29				
		ILLINOIS	FED. AID PROJECT	

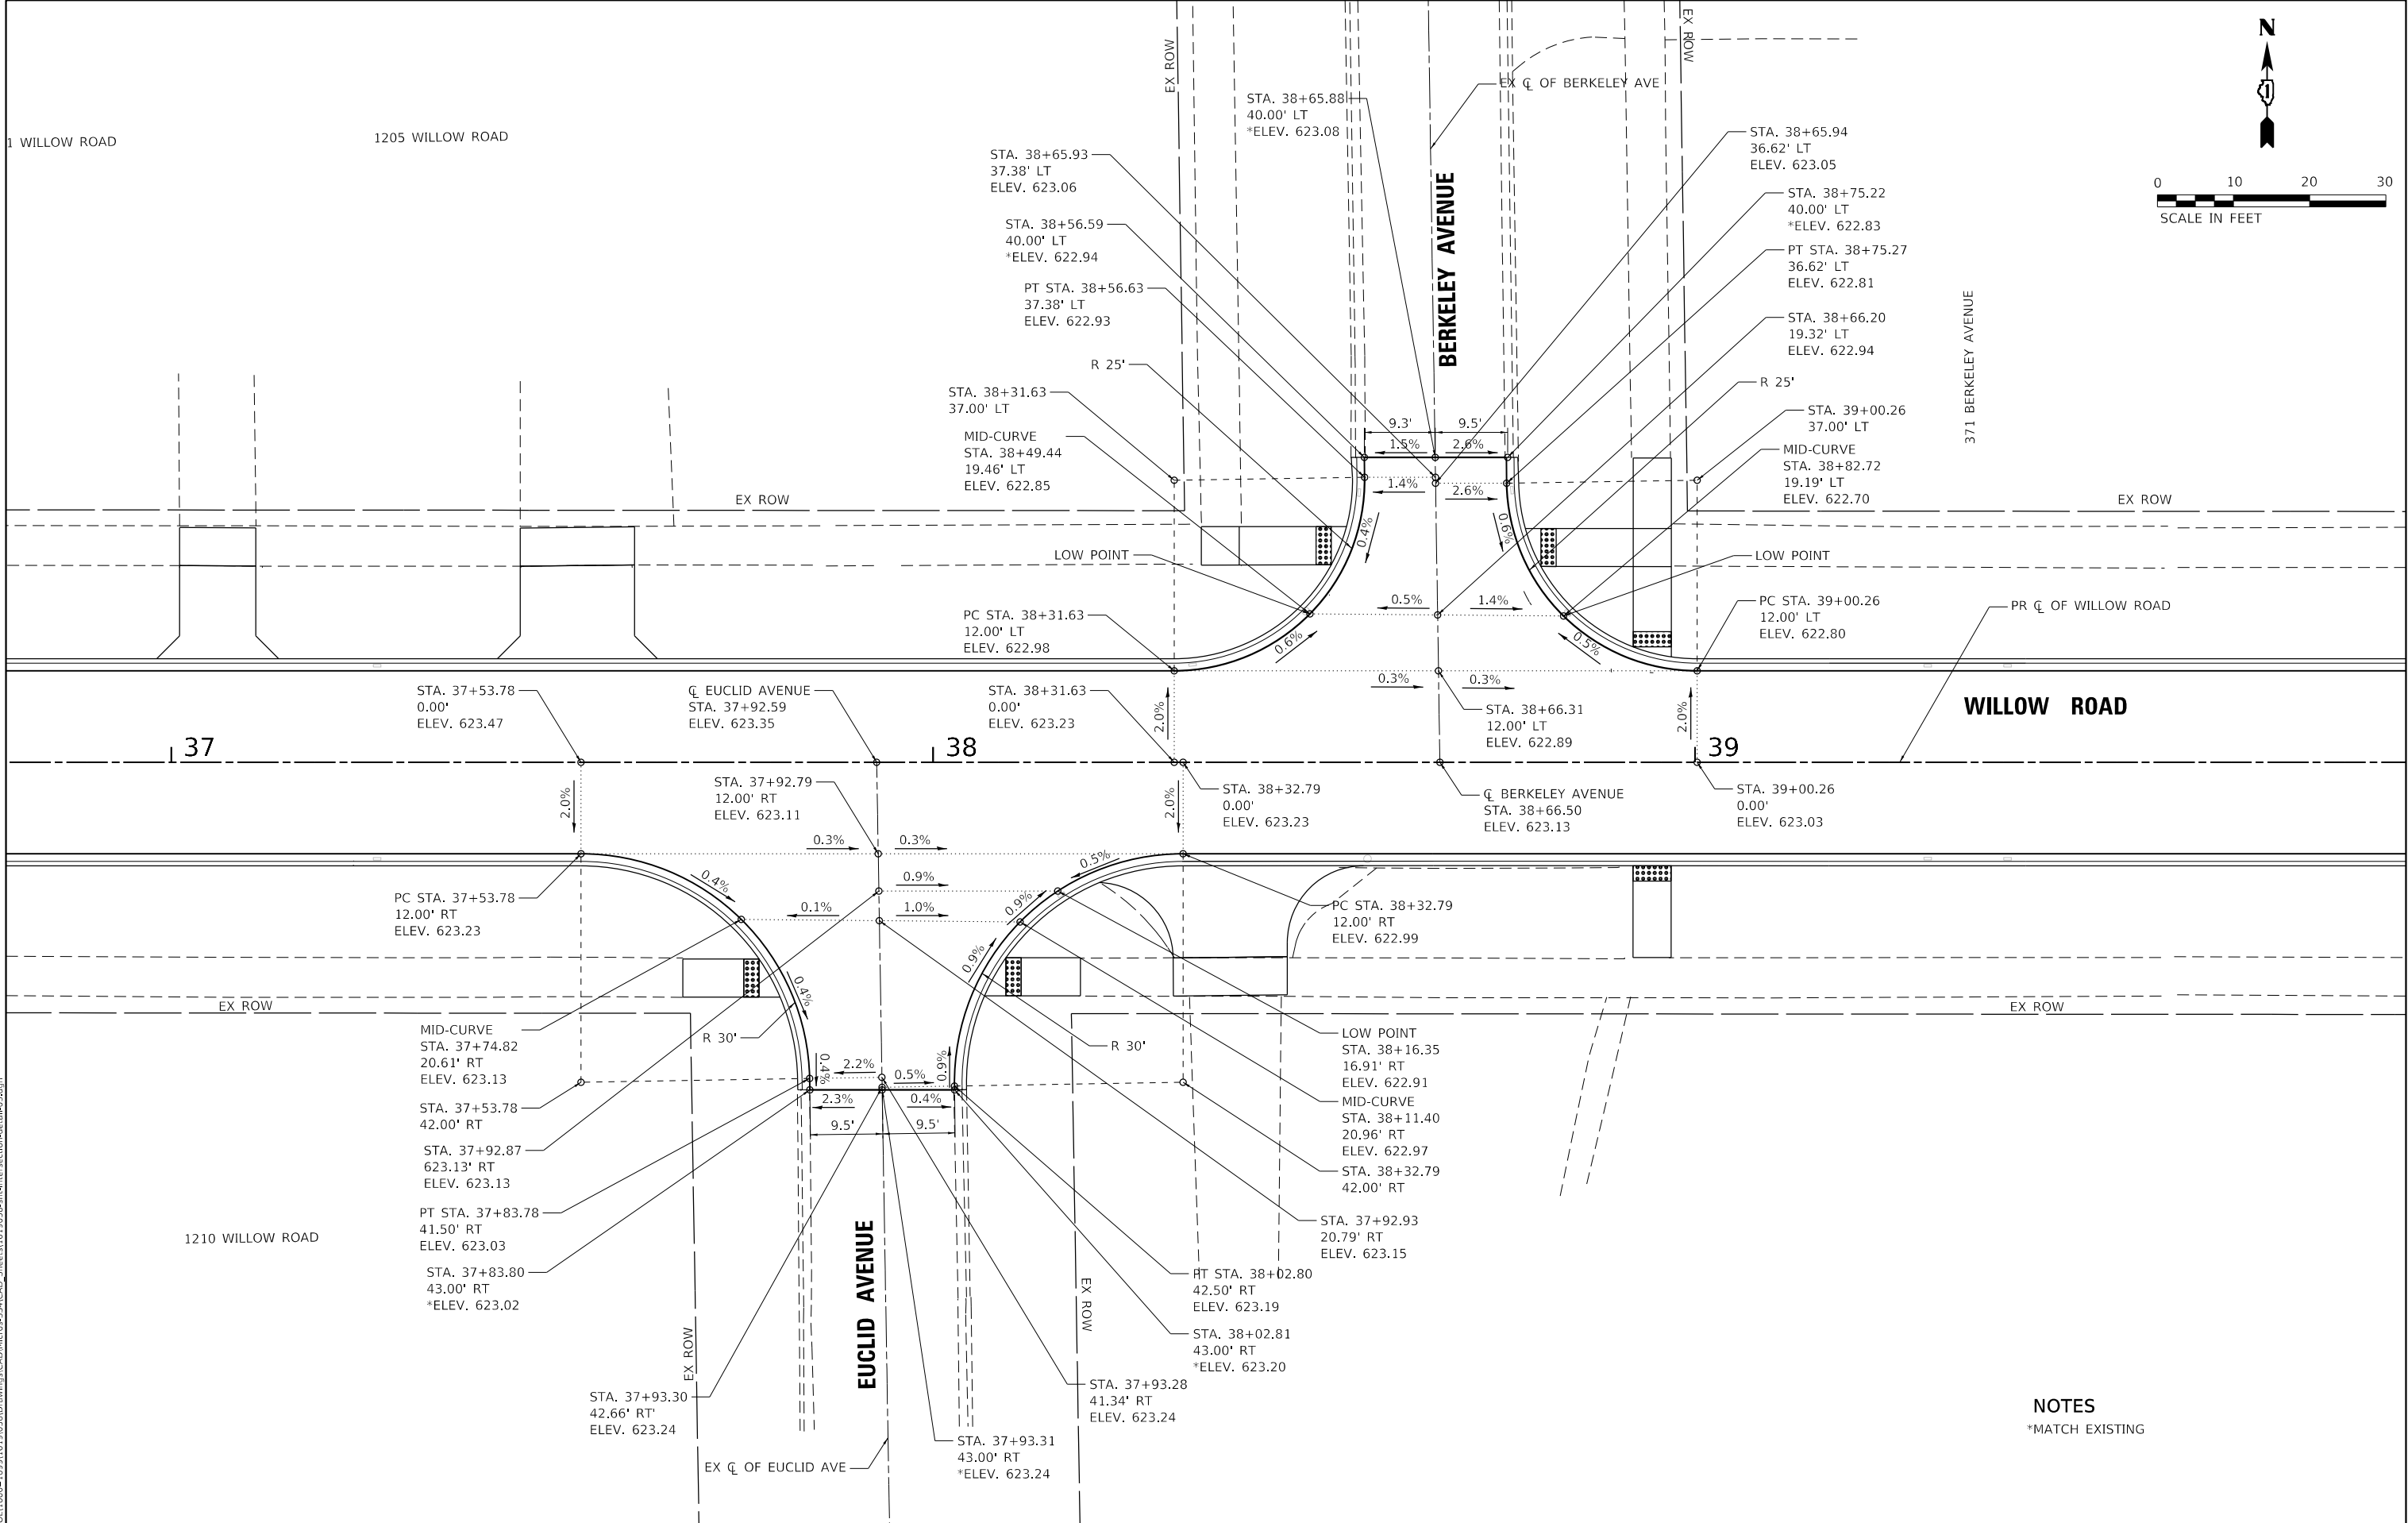

NOTES

*MATCH EXISTING

MODEL Default
FILE Name: 30111600-1609161905080Drawings\CAD\Misc-SSA\CAD_Sheets\1619058-rt-Intersection-detail03.dgn



1170 SOUTH HOUBOLT ROAD
JOLIET, ILLINOIS 60431
(815) 744-4200

USER NAME = AlexaM	DESIGNED -	REVISED -
	DRAWN -	REVISED -
PLOT SCALE = 20.0000 ' / in.	CHECKED -	REVISED -
PLOT DATE = 7/8/2026	DATE - 2/27/2026	REVISED -

STATE OF ILLINOIS
DEPARTMENT OF TRANSPORTATION

INTERSECTION GRADING DETAIL
WILLOW ROAD

SCALE: 1" = 10' SHEET 3 OF 9 SHEETS STA. N/A TO STA. N/A

F.A.U. RTE.	SECTION	COUNTY	TOTAL SHEETS	SHEET NO.
3561	08-00103-00-FP	COOK	254	112
CONTRACT NO. 61M29				
		ILLINOIS	FED. AID PROJECT	

MODEL Default
FILE Name: 3:\011600-1699\1619\05\0\Drawings\CADD\Misc-SSA\CAD_Sheet31619058-rt-Intersection-detail04.dgn

SA

STRAND ASSOCIATES®

1170 SOUTH HOUBOLT ROAD

JOLIET, ILLINOIS 60431

(815) 744-4200

USER NAME	= AlexaM
DESIGNED	-
DRAWN	-
PLOT SCALE	= 20.0000 ' / in.
PLOT DATE	= 7/8/2026

DESIGNED	-
REVIS	-
CHECKED	-
REVIS	-
DATE	- 2/27/2026
REVIS	-


STATE OF ILLINOIS
DEPARTMENT OF TRANSPORTATION

INTERSECTION GRADING DETAIL
WILLOW ROAD

SCALE: 1" = 10' SHEET 4 OF 9 SHEETS STA. N/A TO STA. N/A

F.A.U. RTE.	SECTION	COUNTY	TOTAL SHEETS	SHEET NO.
3561	08-00103-00-FP	COOK	254	113
CONTRACT NO. 61M29				
ILLINOIS		FED. AID PROJECT		

NOTES
*MATCH EXISTING

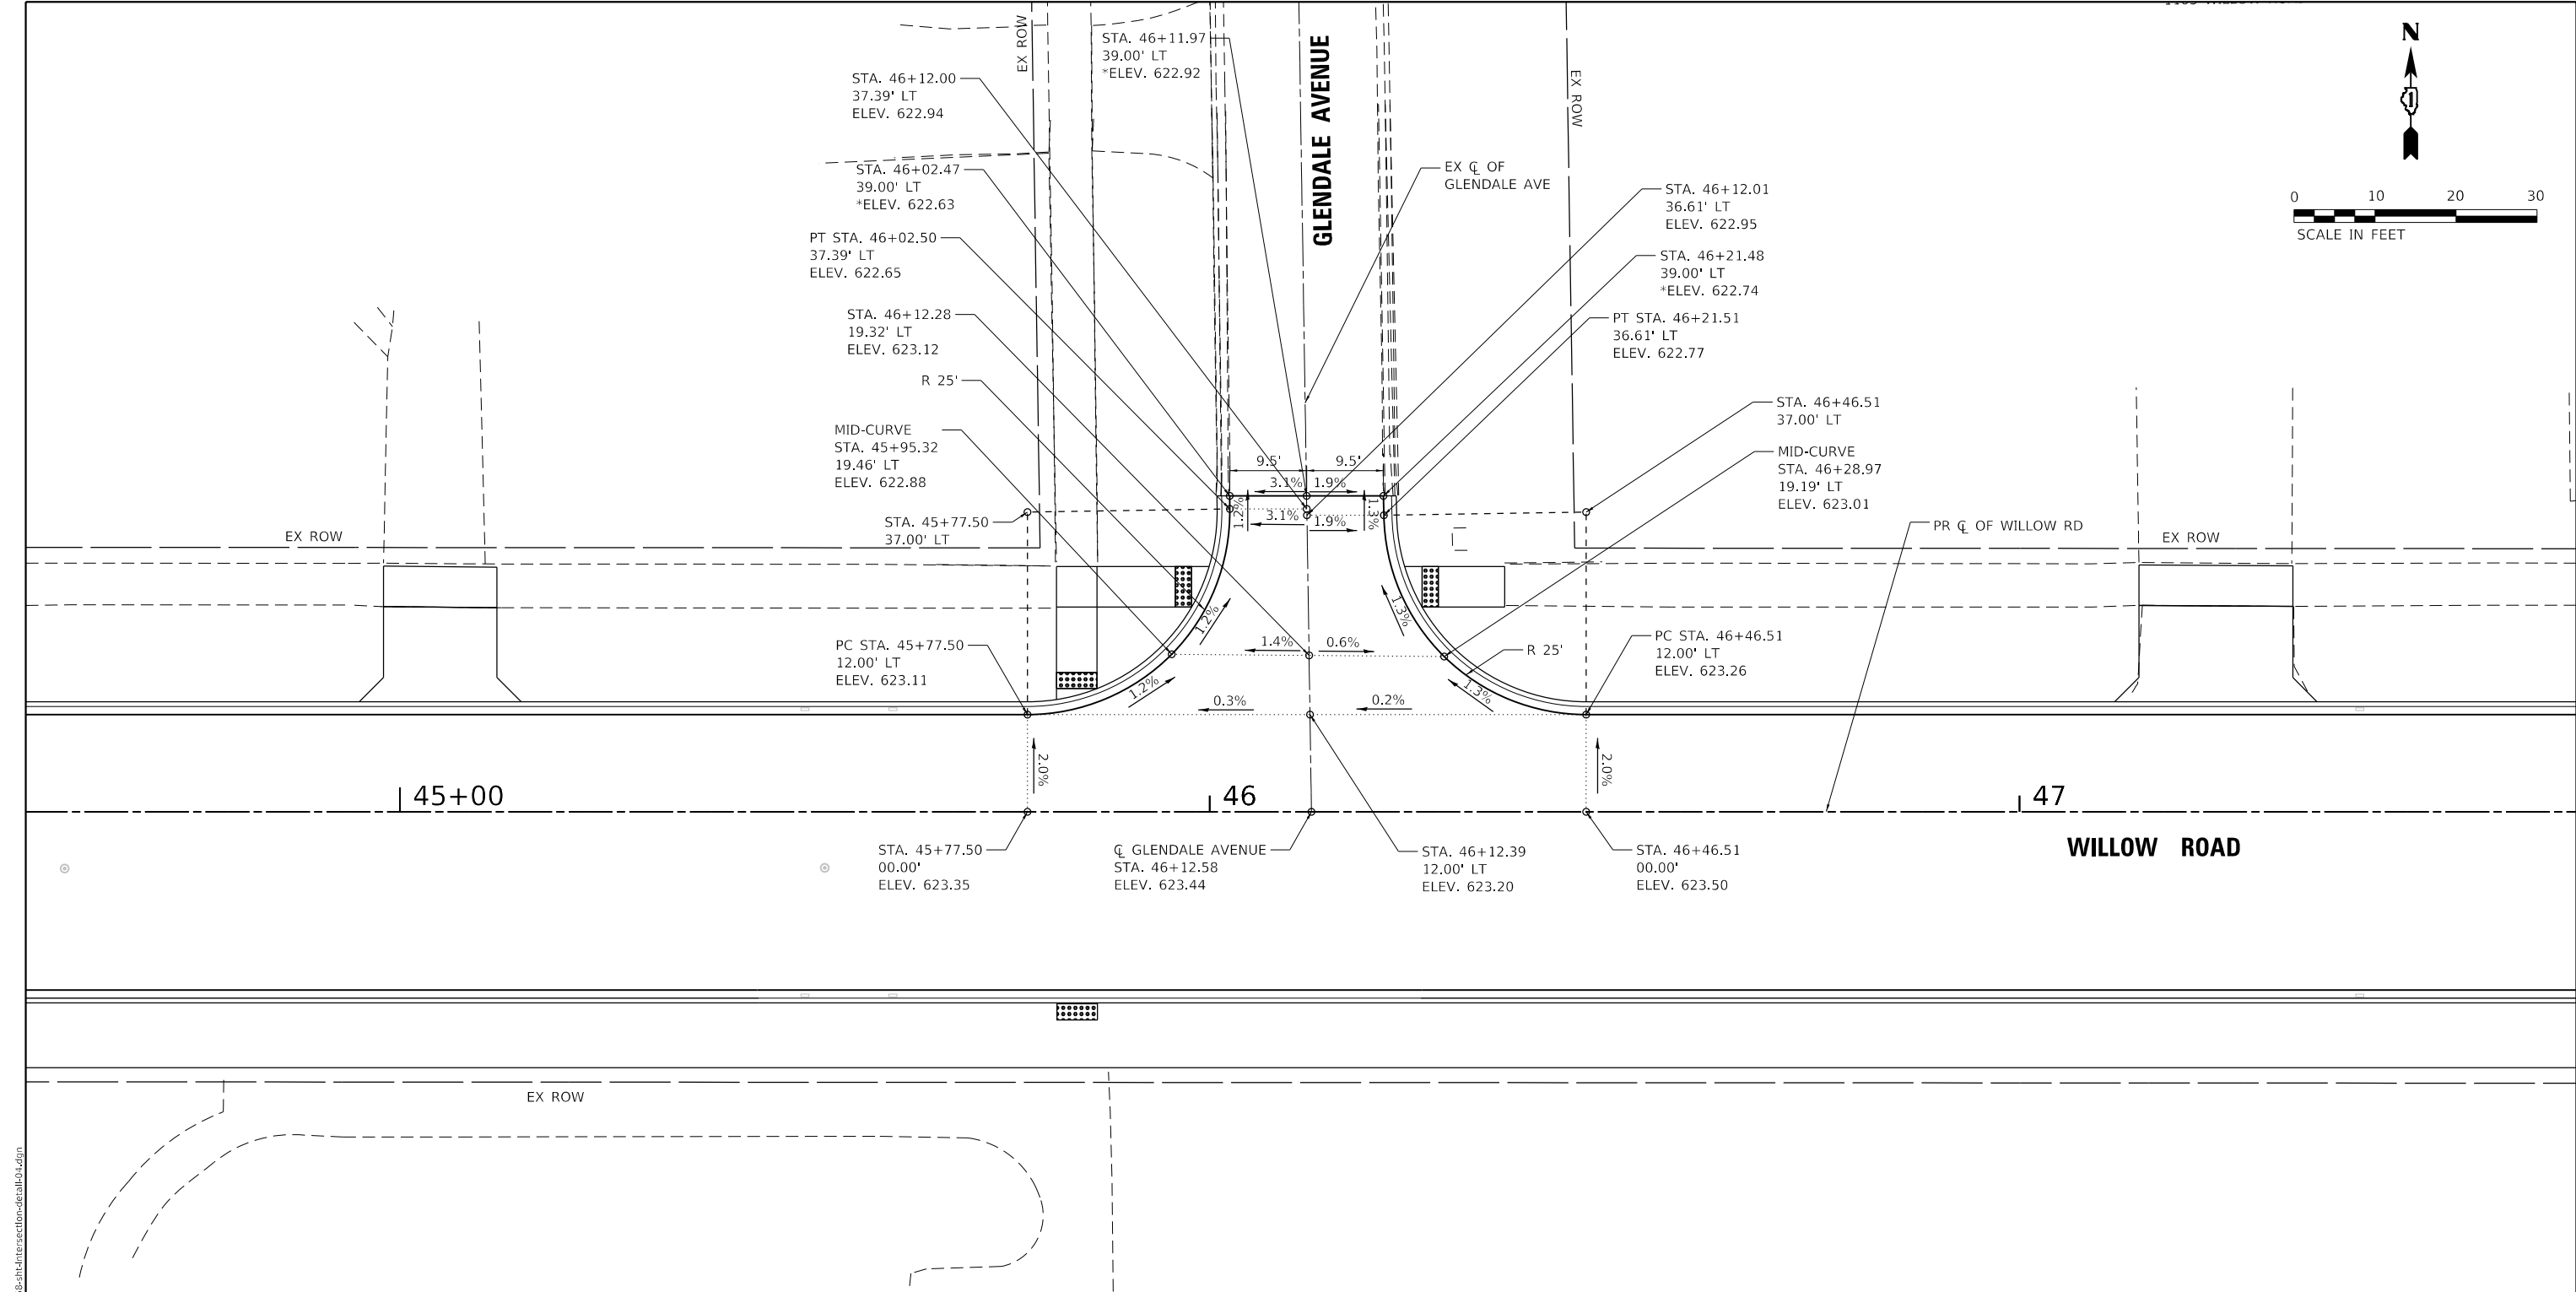

MODEL Default
FILE Name: 3:\011600-1699\1619\05\0\Drawings\CADD\Misc-SSA\CAD_Sheet31619058-rt-Intersection-detail04.dgn

SA

STRAND ASSOCIATES®

1170 SOUTH HOUBOLT ROAD

JOLIET, ILLINOIS 60431

(815) 744-4200

USER NAME	= AlexaM
DESIGNED	-
DRAWN	-
PLOT SCALE	= 20.0000 ' / in.
PLOT DATE	= 7/8/2026

DESIGNED	-
REVIS	-
CHECKED	-
REVIS	-
DATE	- 2/27/2026
REVIS	-

STATE OF ILLINOIS
DEPARTMENT OF TRANSPORTATION

INTERSECTION GRADING DETAIL
WILLOW ROAD

SCALE: 1" = 10' SHEET 4 OF 9 SHEETS STA. N/A TO STA. N/A

F.A.U. RTE.	SECTION	COUNTY	TOTAL SHEETS	SHEET NO.
3561	08-00103-00-FP	COOK	254	113
CONTRACT NO. 61M29				
ILLINOIS		FED. AID PROJECT		

NOTES
*MATCH EXISTING


1103 WILLOW ROAD

1095 WILLOW ROAD

1089 WILLOW ROAD

1083 WILLOW ROAD

1077 WILLOW ROAD

 

EX ROW

47

48

49

50+00

WILLOW ROAD

EX ROW

EX ROW

NOTES

*MATCH EXISTING

1080 WILLOW ROAD

345 GLENDALE AVE

STATE OF ILLINOIS
DEPARTMENT OF TRANSPORTATION

INTERSECTION GRADING DETAIL
WILLOW ROAD

SCALE: 1" = 10' SHEET 5 OF 9 SHEETS STA. N/A TO STA. N/A

F.A.U. RTE.	SECTION	COUNTY	TOTAL SHEETS	SHEET NO.
3561	08-00103-00-FP	COOK	254	114
CONTRACT NO. 61M29				
		ILLINOIS	FED. AID PROJECT	



1170 SOUTH HOUBOLT ROAD
JOLIET, ILLINOIS 60431
(815) 744-4200


STRAND
ASSOCIATES*

USER NAME	= AlexaM
DESIGNED	-
DRAWN	-
PLOT SCALE	= 20.0000 ' / in.
PLOT DATE	= 7/8/2026

DESIGNED	-
DRAWN	-
CHECKED	-
DATE	- 2/27/2026

REVISED	-
REVISED	-
REVISED	-
REVISED	-



MODEL Default
FILE Name: 3011600-169916100501Drawing(CAD)Mileos-SSA/CAD_Sheets1610058-rtIntersection-detail05.dgn

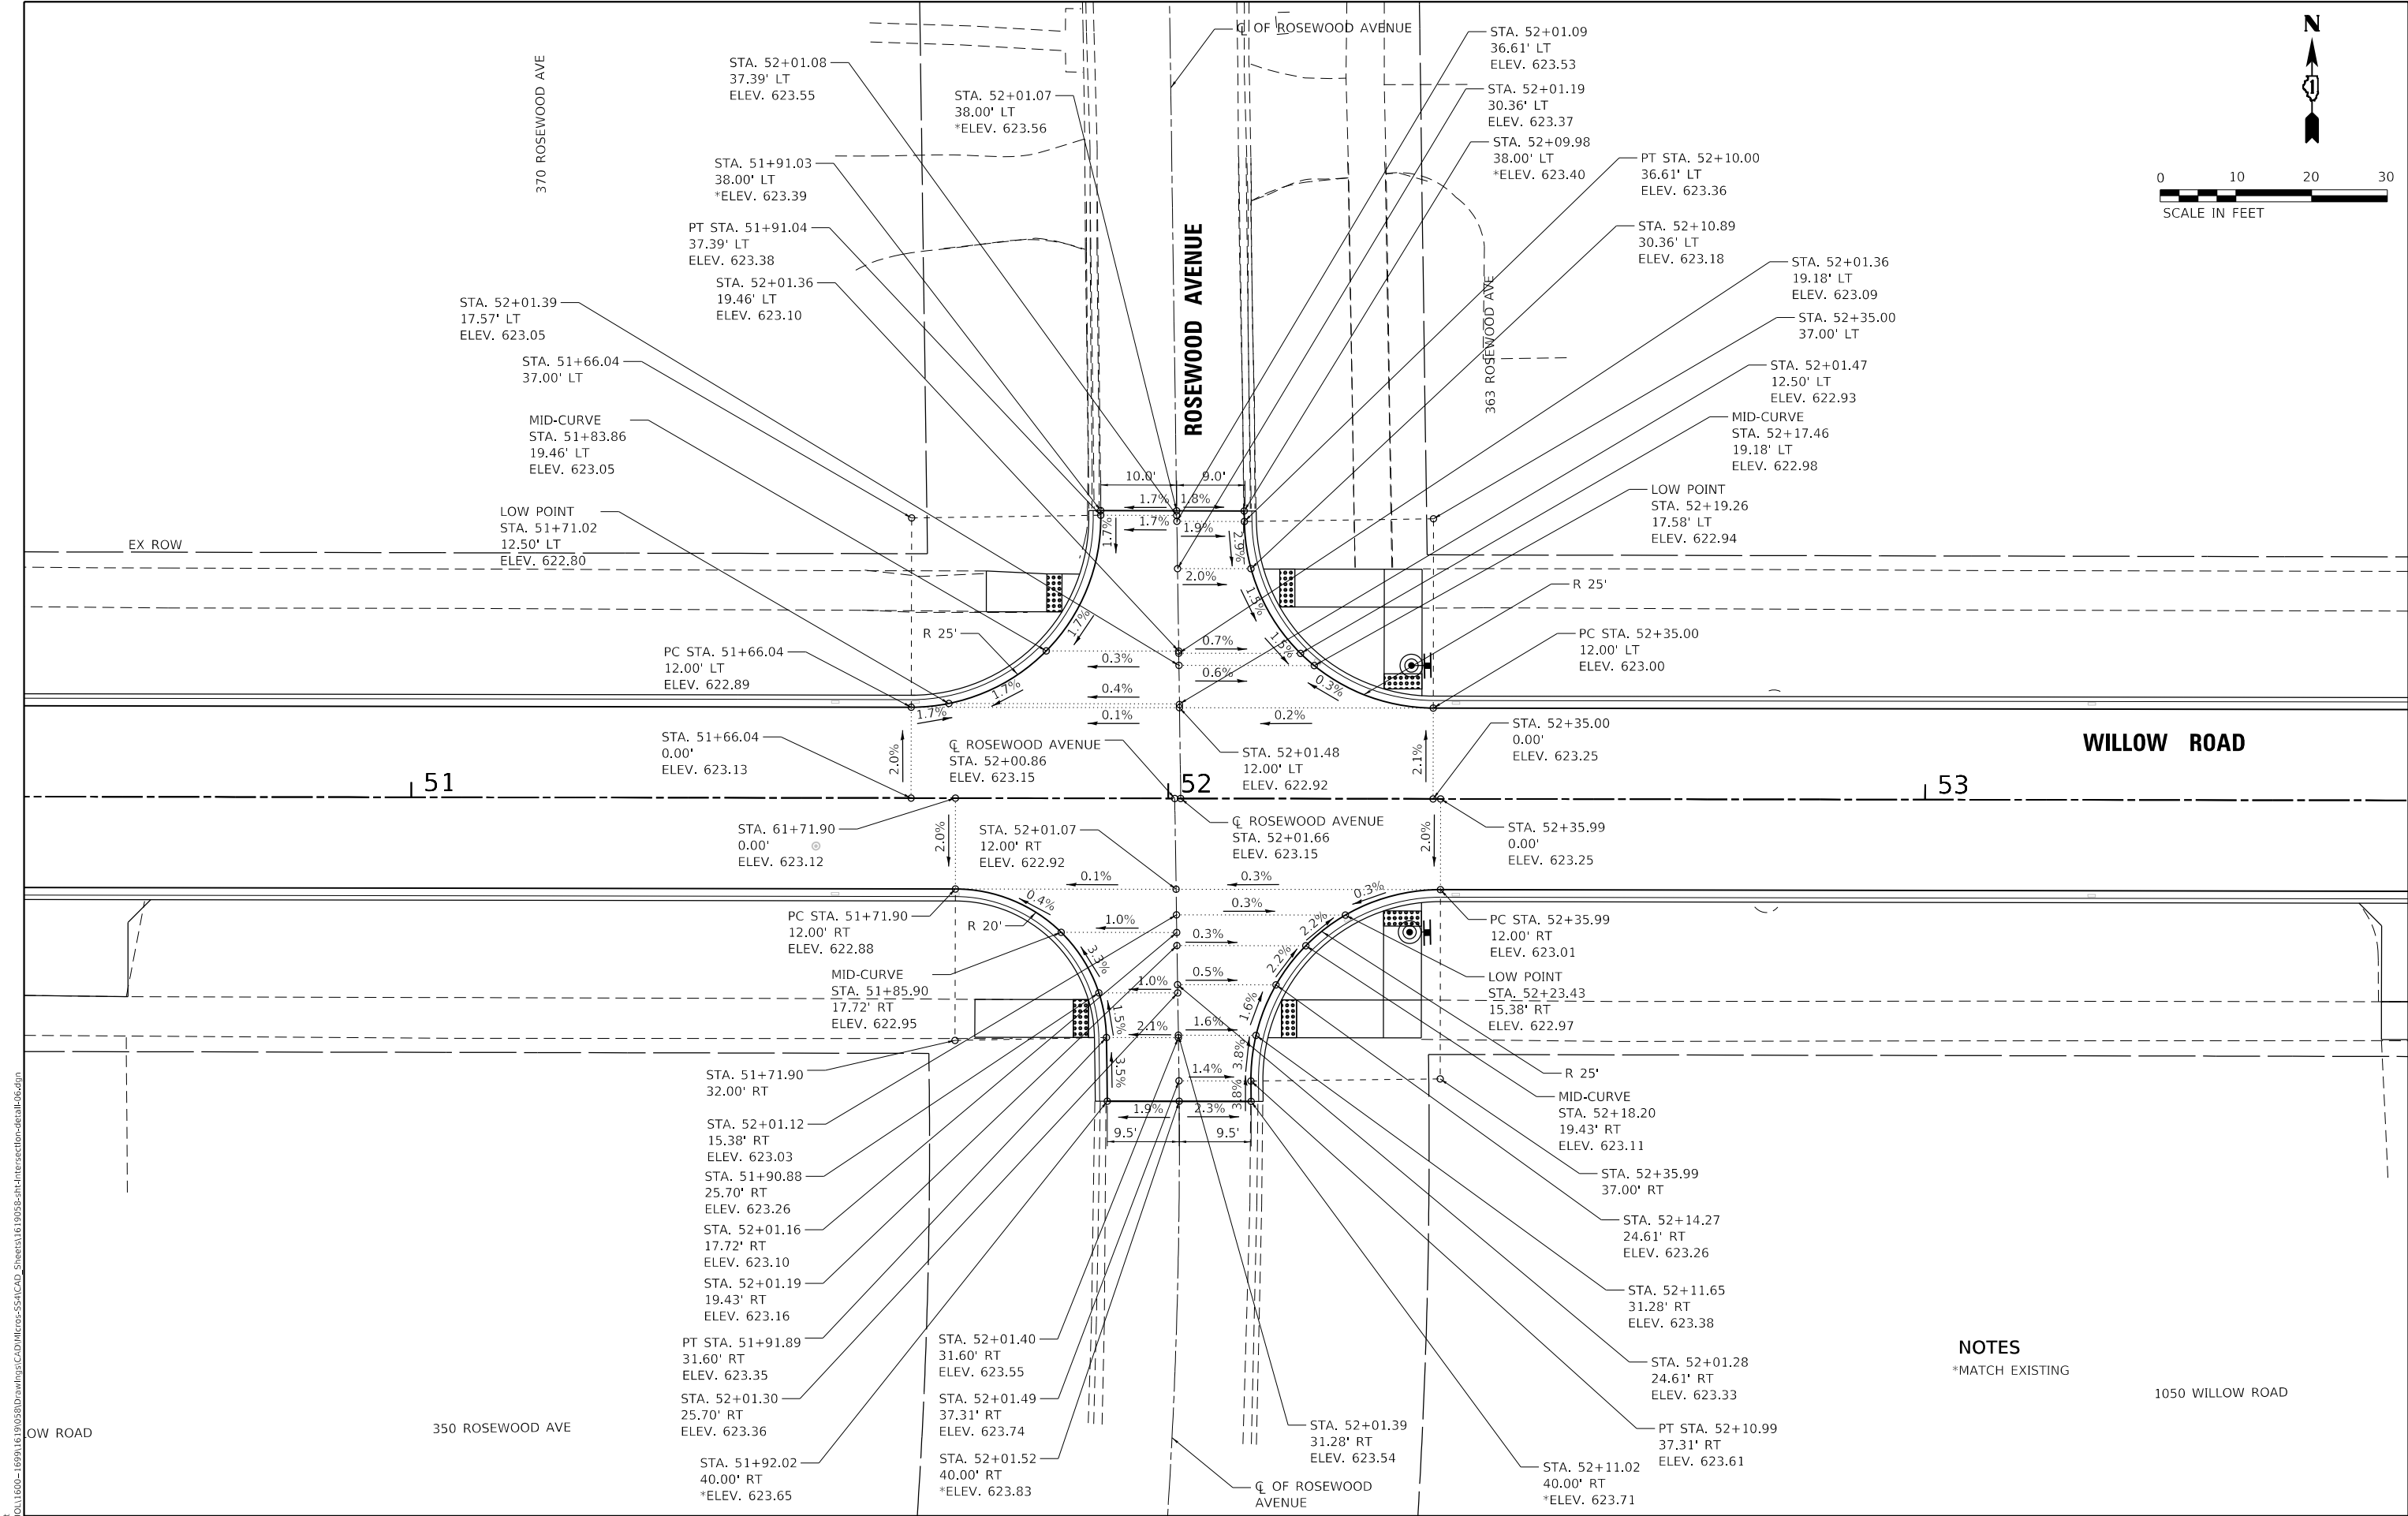

NOTES
*MATCH EXISTING

1050 WILLOW ROAD



MODEL Default FILE Name: 3:\011600-1609\1610\05\Drawings\CADD\Misc-SSA\CAD_Sheet\1610058-rt-Intersection-detail06.dgn SA STRAND ASSOCIATES 1170 SOUTH HOUBOLT ROAD JOLIET, ILLINOIS 60431 (815) 744-4200	USER NAME = AlexaM		DESIGNED -	REVISED -	STATE OF ILLINOIS DEPARTMENT OF TRANSPORTATION	INTERSECTION GRADING DETAIL WILLOW ROAD			F.A.U. RTE.	SECTION	COUNTY	TOTAL SHEETS	SHEET NO.
	DRAWN -		REVISD -	REVISED -					3561	08-00103-00-FP	COOK	254	115
	PLOT SCALE = 20.0000 ' / in.		CHECKED -	REVISED -					CONTRACT NO. 61M29				
	PLOT DATE = 7/8/2026		DATE - 2/27/2026	REVISED -		SCALE: 1" = 10'	SHEET 6	OF 9 SHEETS	STA. N/A	TO STA. N/A	ILLINOIS	FED. AID PROJECT	

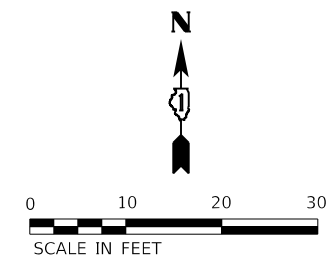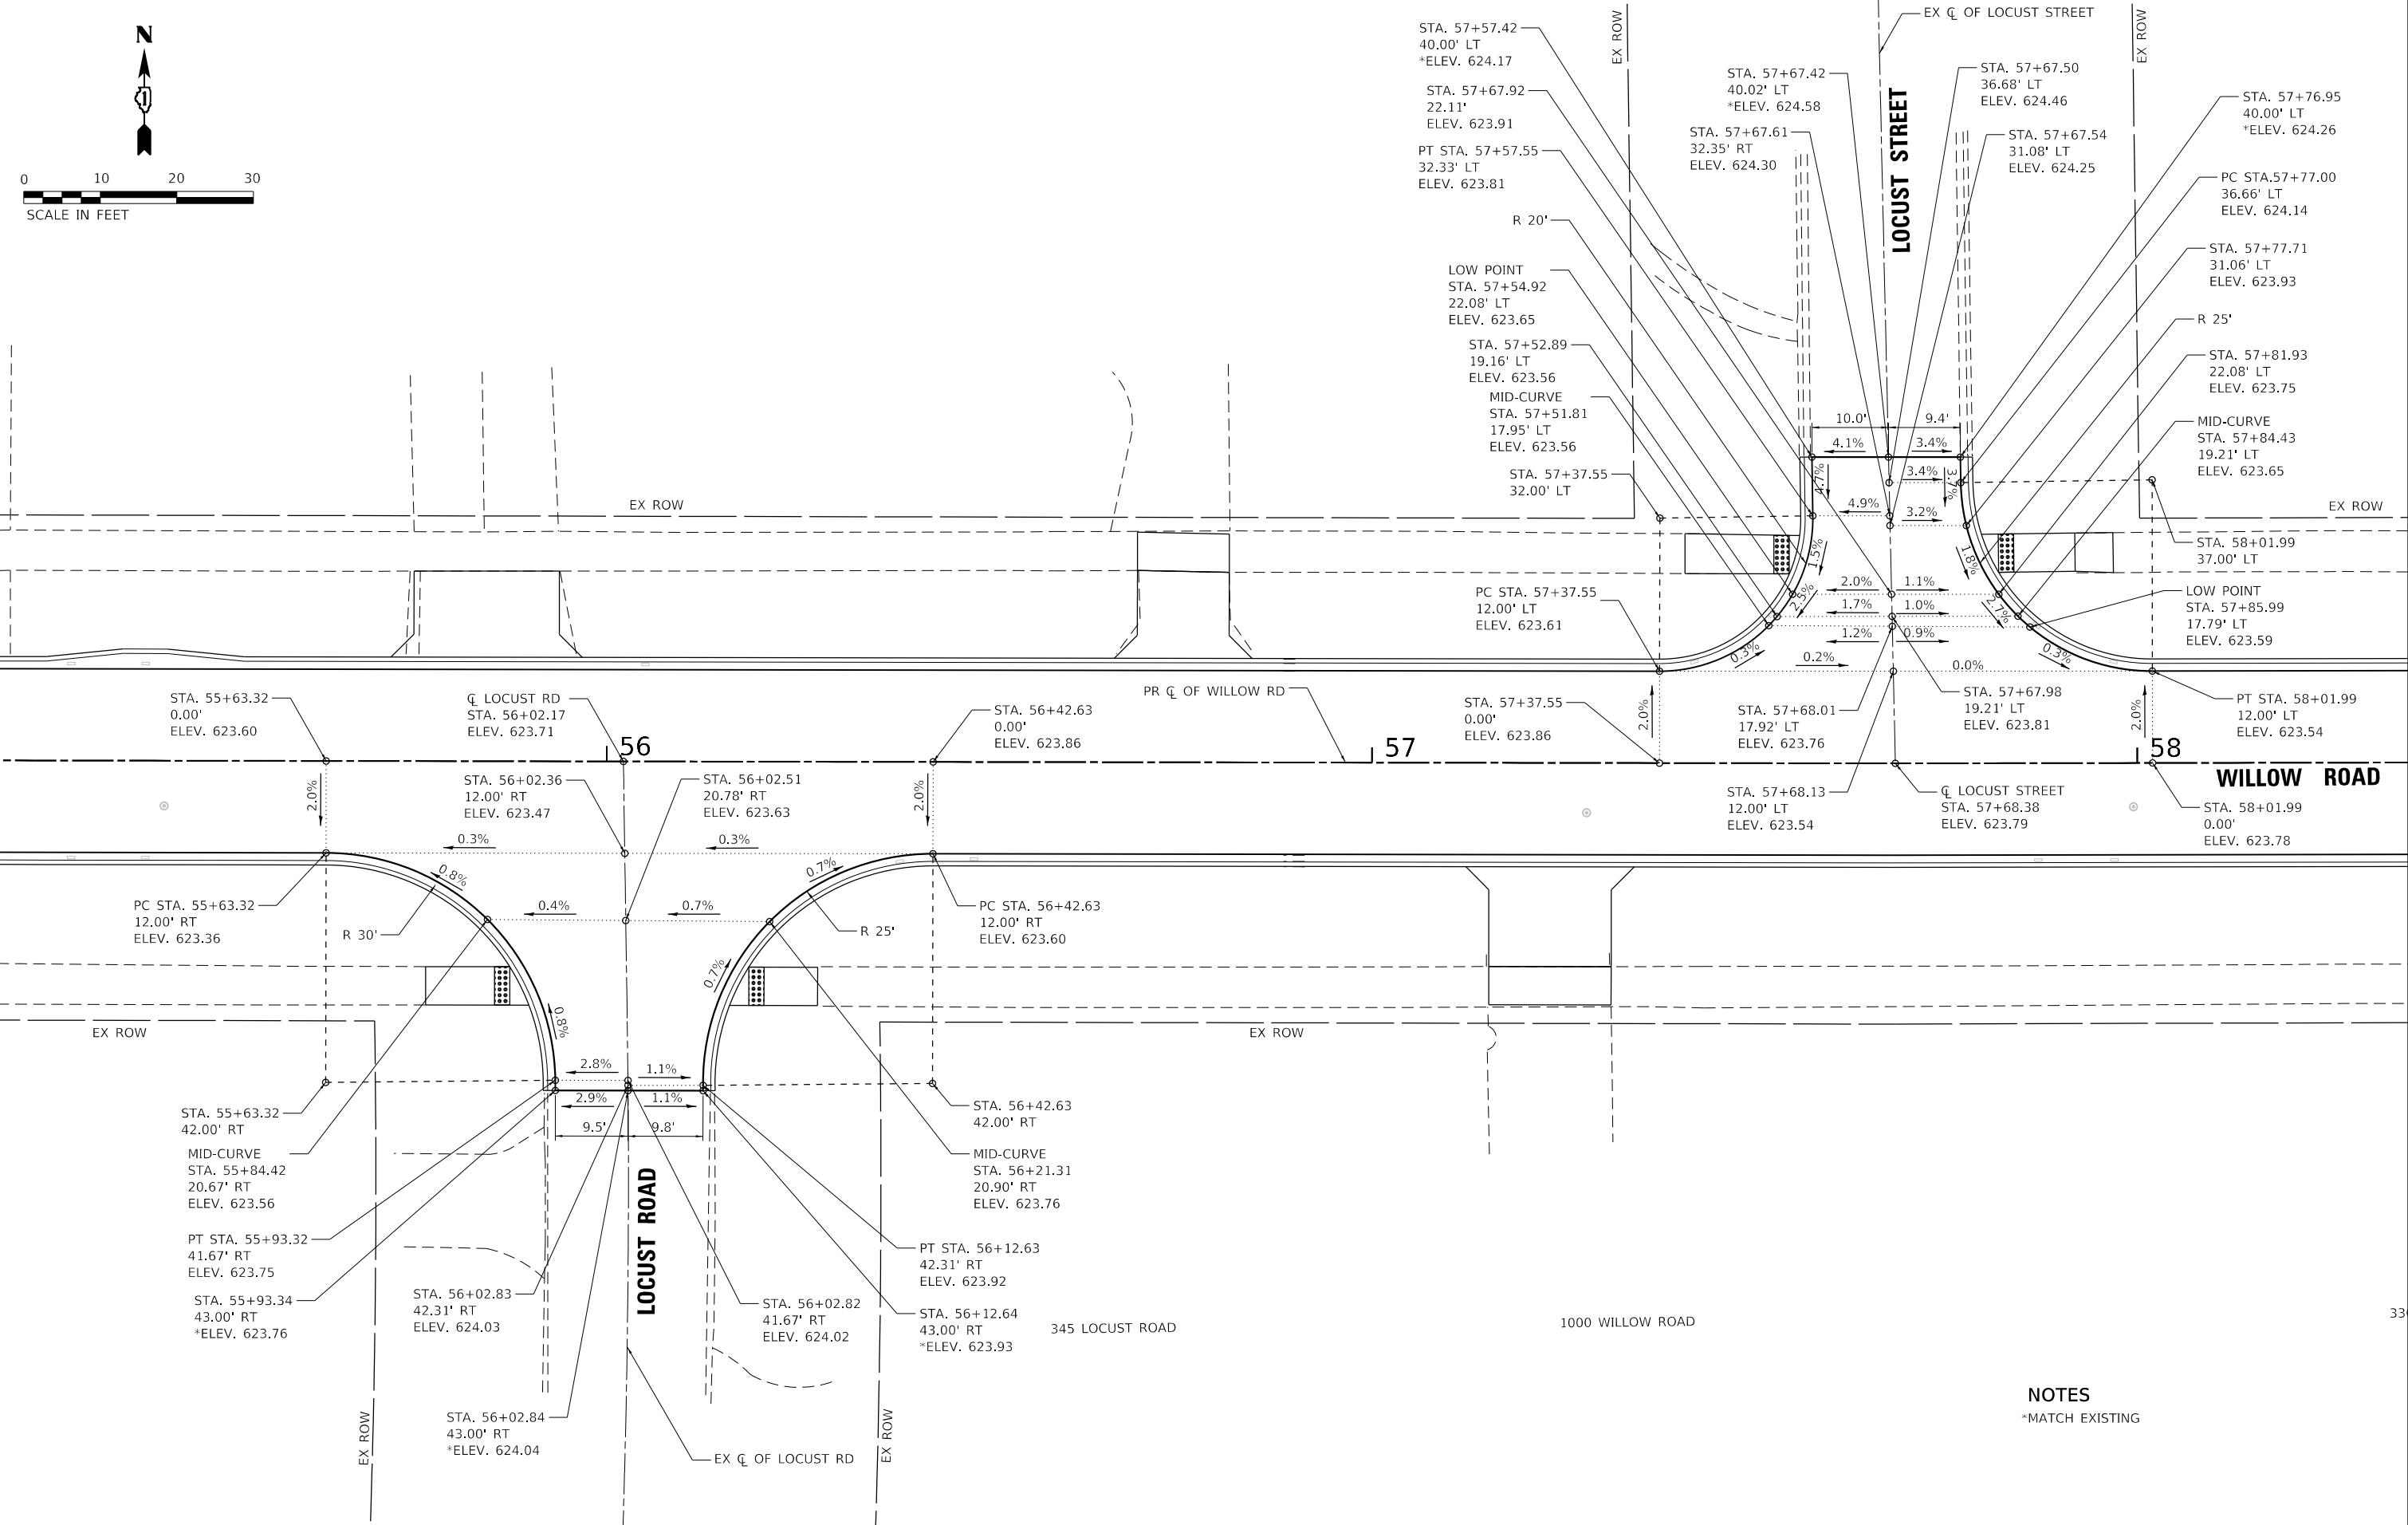

NOTES
*MATCH EXISTING

MODEL Default
FILE Name: 33\\D11600-160911610050\\Drawings\\CAD\\Mileos-SSA\\CAD_Sheets\\1610050-RT-Intersection-detail07.dgn

 1170 SOUTH HOUBOLT ROAD JOLIET, ILLINOIS 60431 (815) 744-4200	USER NAME = AlexaM		DESIGNED -	REVISED -	STATE OF ILLINOIS DEPARTMENT OF TRANSPORTATION	INTERSECTION GRADING DETAIL WILLOW ROAD				F.A.U. RTE.	SECTION	COUNTY	TOTAL SHEETS	SHEET NO.
	DRAWN -		REVISD -	REVISED -						3561	08-00103-00-FP	COOK	254	116
	PLOT SCALE = 20.0000 ' / in.		CHECKED -	REVISED -						CONTRACT NO. 61M29				
	PLOT DATE = 7/8/2026		DATE - 2/27/2026	REVISED -		SCALE: 1" = 10'	SHEET 7	OF 9	SHEETS	STA. N/A	TO STA. N/A	ILLINOIS	FED. AID PROJECT	

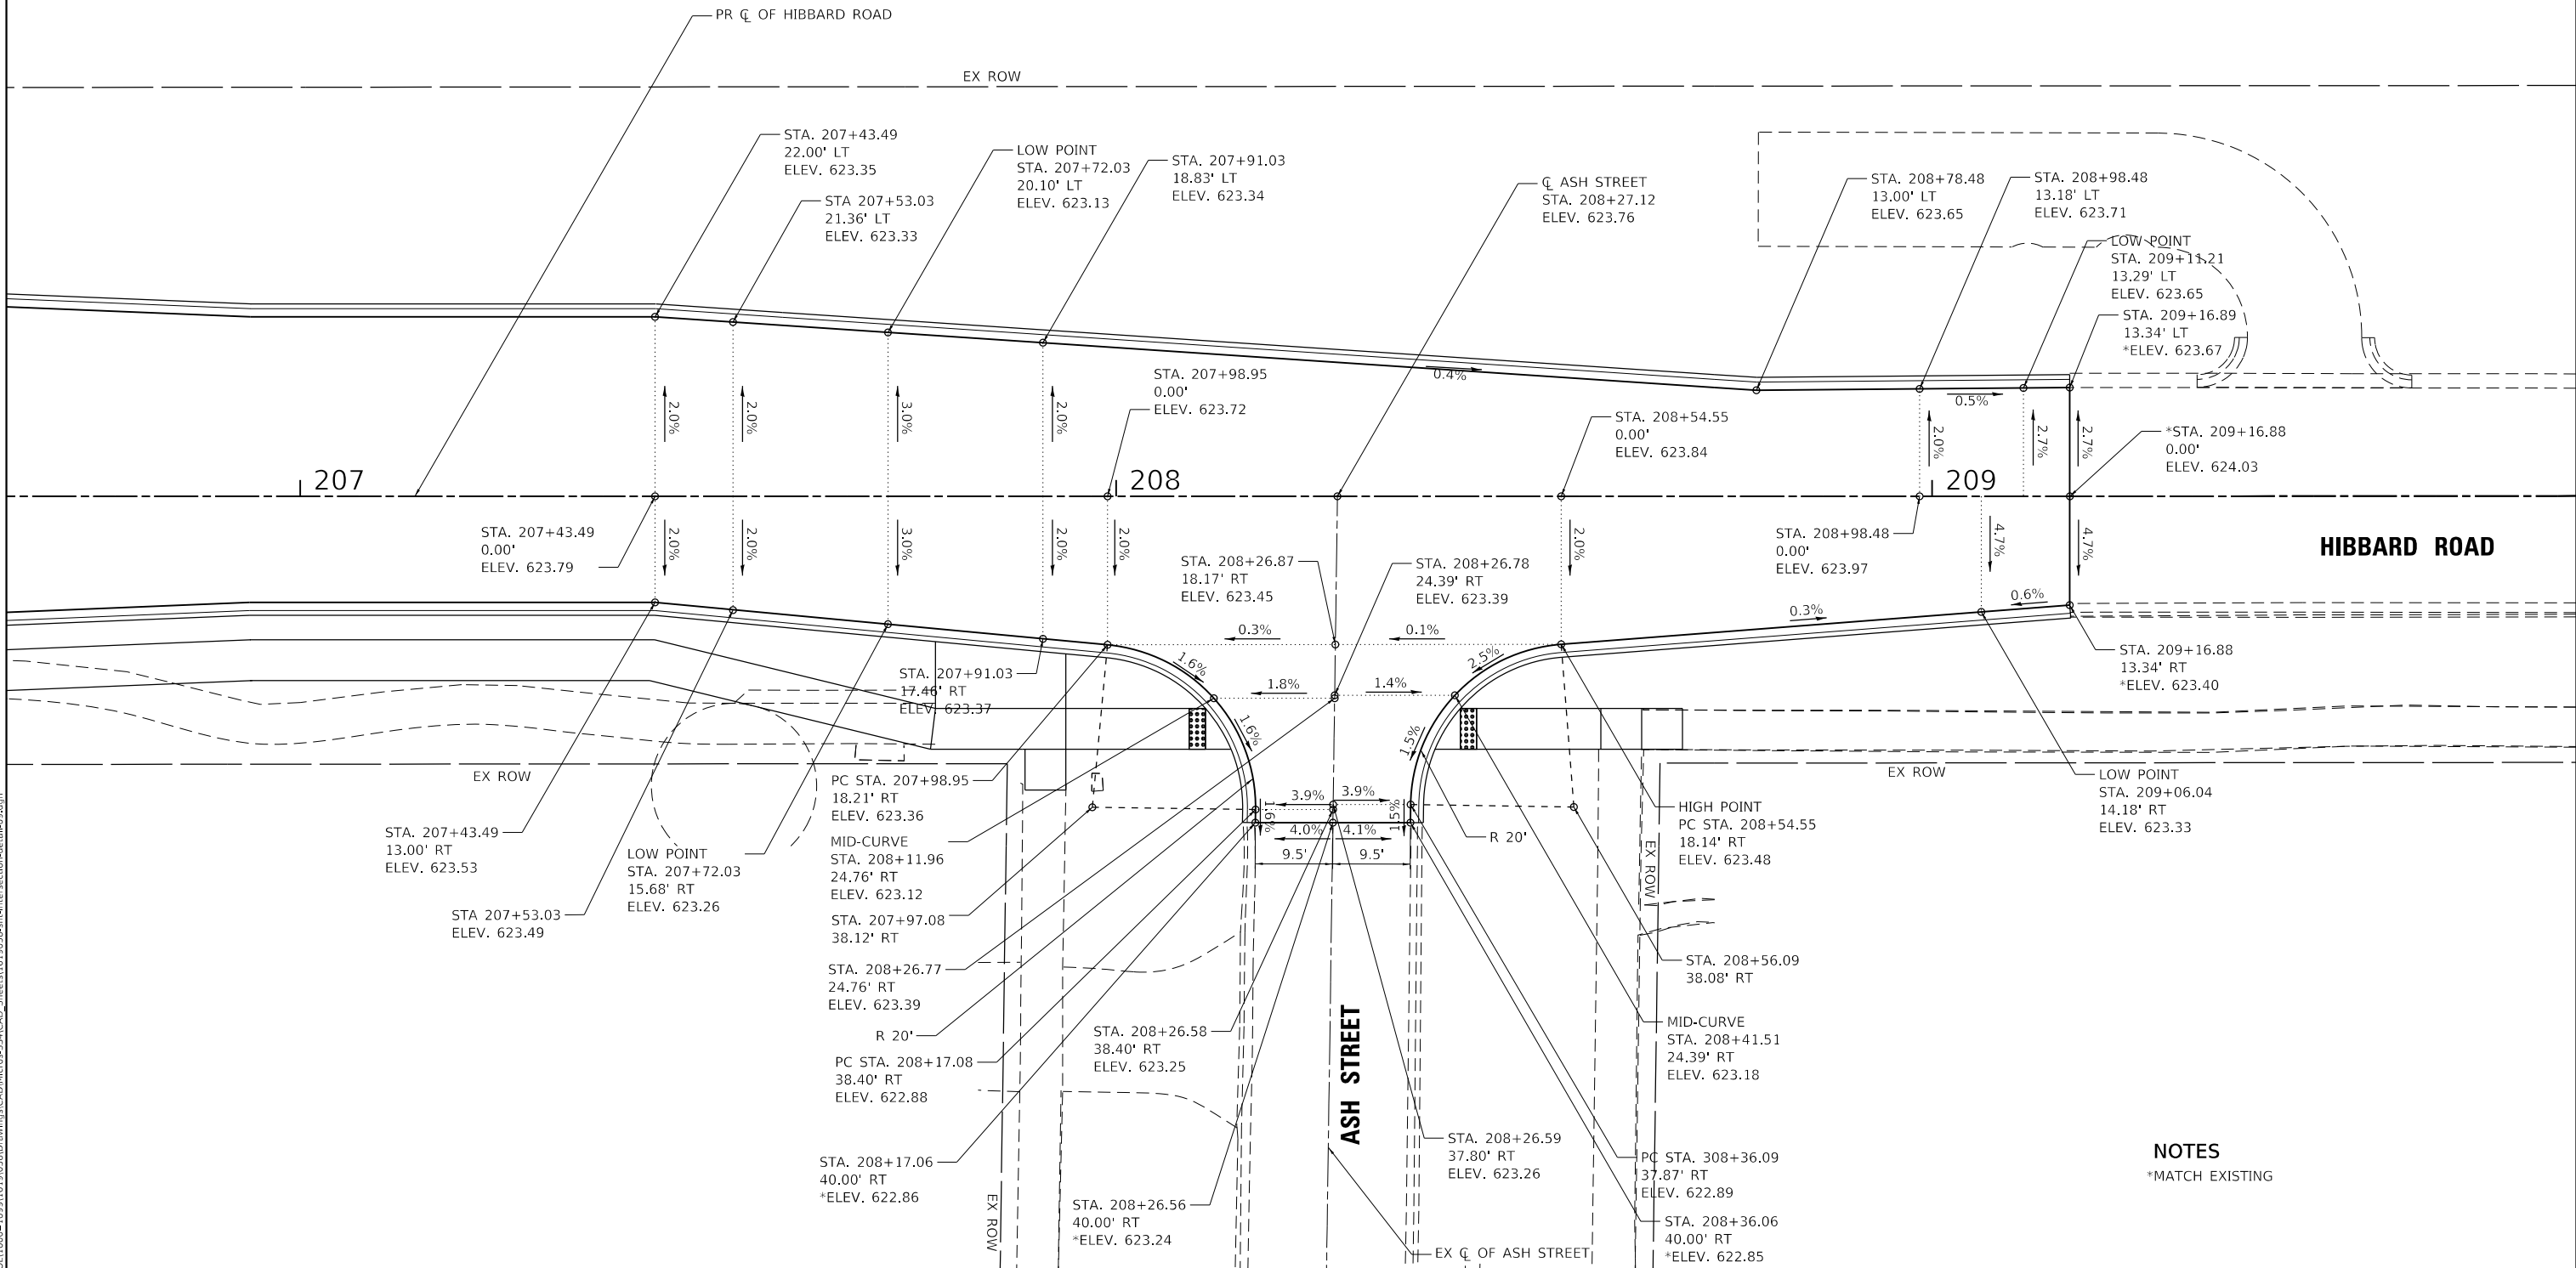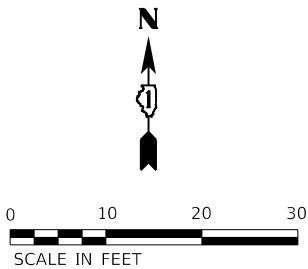

NOTES
*MATCH EXISTING

MODEL: Default
FILE NAME: 3:\011600-1699\1619058\Drawings\CADD\Misc-SSA\CAD_Sheet1619058-rt-Intersection-detail09.dgn



1170 SOUTH HOUBOLT ROAD
JOLIET, ILLINOIS 60431
(815) 744-4200


USER NAME = AlexaM	DESIGNED -	REVISED -
DRAWN -	REVISED -	REVISED -
PLOT SCALE = 20.0000 ' / in.	CHECKED -	REVISED -
PLOT DATE = 7/8/2026	DATE - 2/27/2026	REVISED -

STATE OF ILLINOIS
DEPARTMENT OF TRANSPORTATION

INTERSECTION GRADING DETAIL
HIBBARD ROAD

SCALE: 1" = 10' SHEET 9 OF 9 SHEETS STA. N/A TO STA. N/A

F.A.U. RTE.	SECTION	COUNTY	TOTAL SHEETS	SHEET NO.
3561	08-00103-00-FP	COOK	254	118
CONTRACT NO. 61M29				
ILLINOIS FED. AID PROJECT				

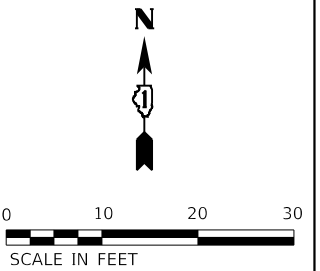

MATCH LINE STA. 205+00.00

HIBBARD ROAD

WILLOW ROAD

MATCH LINE STA. 32+45.00

LEGEND

	LONGITUDINAL OR TRANSVERSE CONSTRUCTION JOINT
	SAWED LONGITUDINAL JOINT
	TRANSVERSE SAWED CONTRACTION JOINT
	LONGITUDINAL CONSTRUCTION JOINT WITH DOWEL BARS IN LIEU OF TIE BARS
	USE DOWEL BARS ON ALL 4 SIDES FOR PANELS PER DETAIL OF PAVEMENT SEPARATION JOINT FOR JOINTED PCC PAVEMENTS AT INTERSECTIONS (BD 52)
	SLEEPER SLAB (PAVEMENT SEPARATION JOINT)

— — SAWED LONGITUDINAL JOINT

..... TRANSVERSE SAWED CONTRACTION JOINT



LONGITUDINAL CONSTRUCTION JOINT WITH DOWEL
BARS IN LIEU OF TIE BARS

 USE DOWEL BARS ON ALL 4 SIDES FOR PANELS PER
DETAIL OF PAVEMENT SEPARATION JOINT FOR JOINTED
PCC PAVEMENTS AT INTERSECTIONS (BD 52)

———— SLEEPER SLAB (PAVEMENT SEPARATION JOINT)

NOTES:

1. ALL TRANSVERSE JOINTS SPACED 12-FT UNLESS OTHERWISE NOTED.
2. ELEVATIONS SHOWN AT CURB AND GUTTER LOCATIONS ARE EDGE OF PAVEMENT ELEVATIONS.

2. ELEVATIONS SHOWN AT CURB AND GUTTER LOCATIONS ARE EDGE OF PAVEMENT ELEVATIONS.


MATCH LINE STA. 203+25.00

**STATE OF ILLINOIS
DEPARTMENT OF TRANSPORTATION**

PAVEMENT JOINTING DETAIL
WILLOW ROAD AND HIBBARD ROAD


SCALE: 1" = 10'	SHEET 1	OF 2	SHEETS	STA. N/A	TO STA. N/A
-----------------	---------	------	--------	----------	-------------

F.A.U. RTE.	SECTION	COUNTY	TOTAL SHEETS	SHEET NO.
3561	08-00103-00-FP	COOK	254	119
		CONTRACT NO. 61M29		
ILLINOIS		FED. AID PROJECT		

 

PR ϕ OF HIBBARD ROAD


HIBBARD ROAD

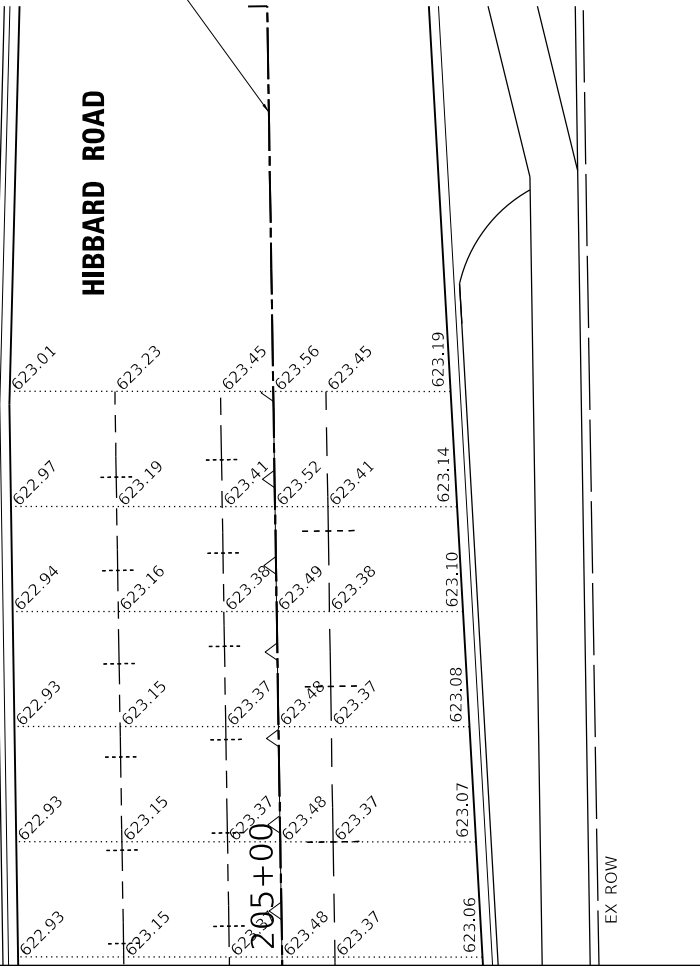

MATCH LINE STA. 205+00.00

MATCH LINE STA. 203+25.00

HIBBARD ROAD

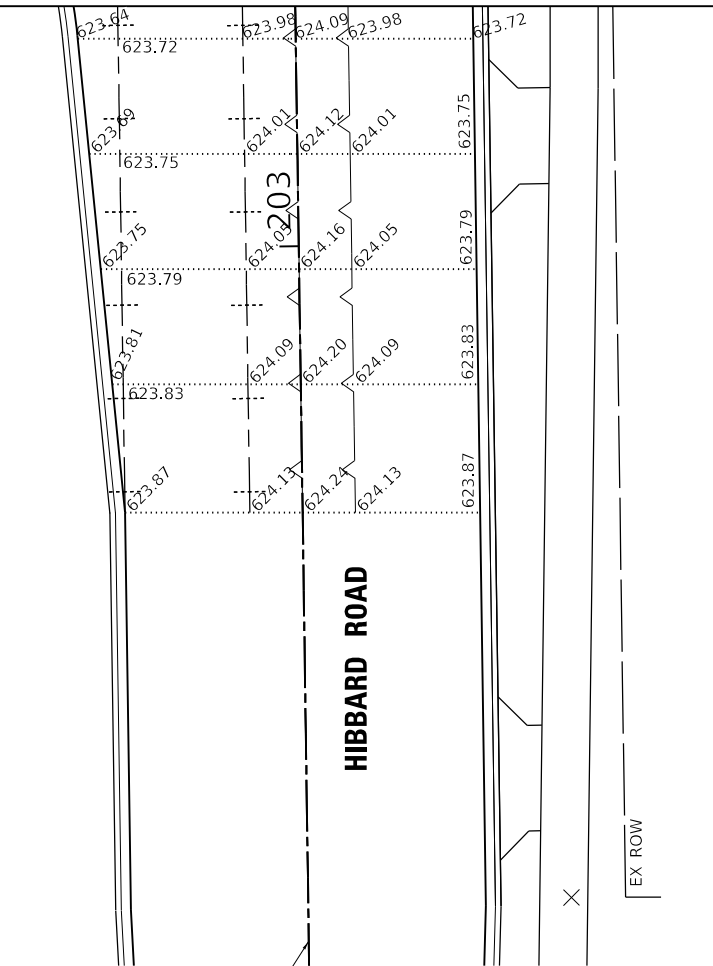

PR ϕ OF HIBBARD ROAD

EX ROW


MATCH LINE STA. 32+45.00

EX ROW

WILLOW ROAD

EX ROW

PR ϕ OF WILLOW RD

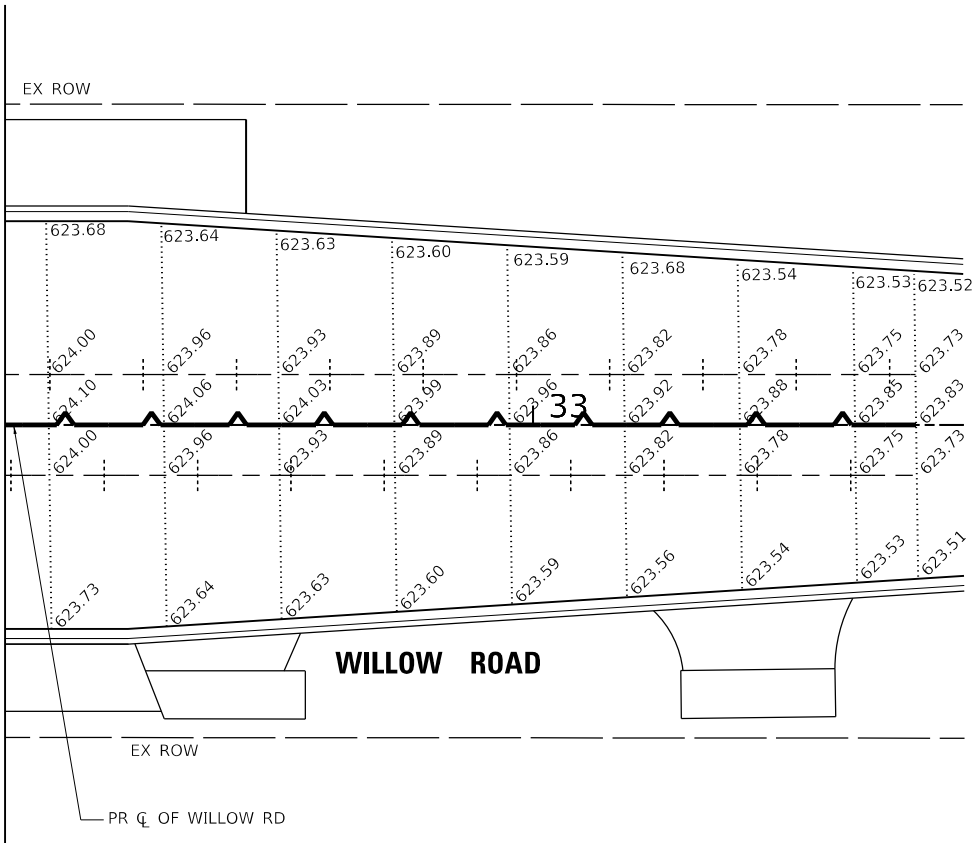

NOTES:

- ALL TRANSVERSE JOINTS SPACED 12-FT UNLESS OTHERWISE NOTED.
- ELEVATIONS SHOWN AT CURB AND GUTTER LOCATIONS ARE EDGE OF PAVEMENT ELEVATIONS.

LEGEND

- LONGITUDINAL OR TRANSVERSE CONSTRUCTION JOINT
- SAWED LONGITUDINAL JOINT
- TRANSVERSE SAWED CONTRACTION JOINT
- LONGITUDINAL CONSTRUCTION JOINT WITH DOWEL BARS IN LIEU OF TIE BARS
- USE DOWEL BARS ON ALL 4 SIDES FOR PANELS PER DETAIL OF PAVEMENT SEPARATION JOINT FOR JOINTED PCC PAVEMENTS AT INTERSECTIONS (BD 52)
- SLEEPER SLAB (PAVEMENT SEPARATION JOINT)

MODEL Default
FILE Name: 30111600-169916190580DrawingCAD\MLC-SSA\CAD_Sheets\1619058-ht-pavement-joint-2.dgn



1170 SOUTH HOUBOLT ROAD
JOLIET, ILLINOIS 60431
(815) 744-4200

USER NAME = AlexaM	DESIGNED -	REVISED -
	DRAWN -	REVISED -
PLOT SCALE = 20.0000 ' / in.	CHECKED -	REVISED -
PLOT DATE = 7/8/2026	DATE - 2/27/2026	REVISED -


STATE OF ILLINOIS
DEPARTMENT OF TRANSPORTATION

PAVEMENT JOINTING DETAIL
WILLOW ROAD AND HIBBARD ROAD


SCALE: 1" = 10' SHEET 2 OF 2 SHEETS STA. N/A TO STA. N/A

F.A.U. RTE.	SECTION	COUNTY	TOTAL SHEETS	SHEET NO.
3561	08-00103-00-FP	COOK	254	120
CONTRACT NO. 61M29				
		ILLINOIS	FED. AID PROJECT	


MODEL: Default
FILE: 1170-1600-1609116190580DrawingCAD\Hibbard-SSA\CAD_Sheets\1619058-rt-hibbardway-1.dgn

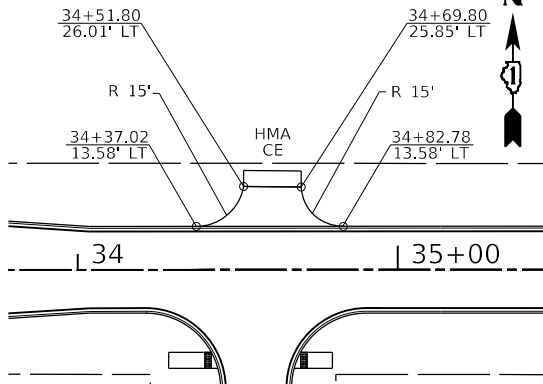


WILLOW ROAD
STA. 34 + 60.79 LT

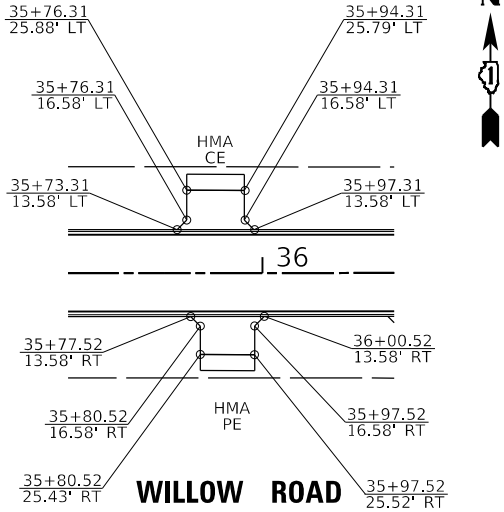


WILLOW ROAD
STA. 35 + 85.31 LT
STA. 35 + 89.02 RT

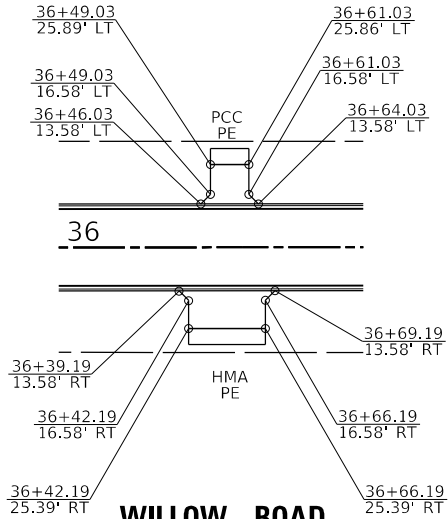


WILLOW ROAD
STA. 36 + 55.03 LT
STA. 36 + 54.19 RT

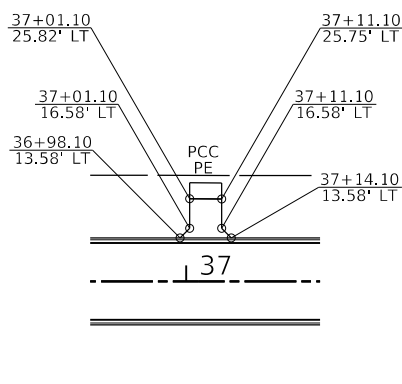


WILLOW ROAD
STA. 37 + 06.10 LT

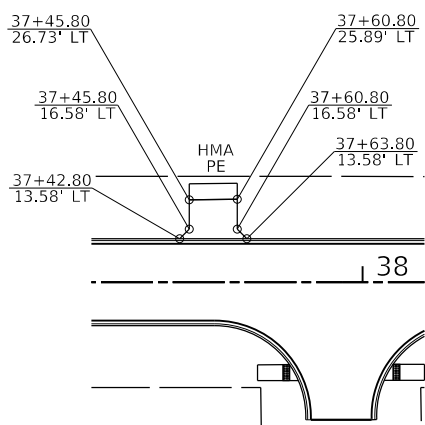


WILLOW ROAD
STA. 37 + 55.89 LT

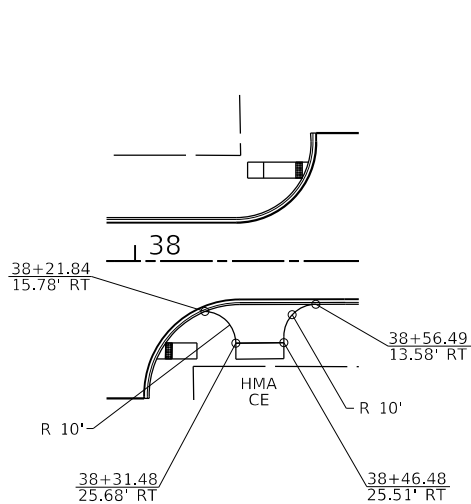


WILLOW ROAD
STA. 38 + 38.98 RT

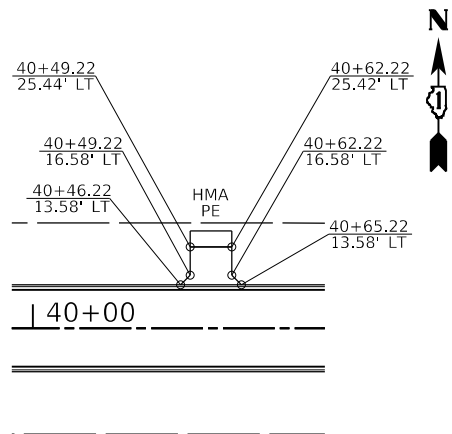


WILLOW ROAD
STA. 40 + 55.72 LT

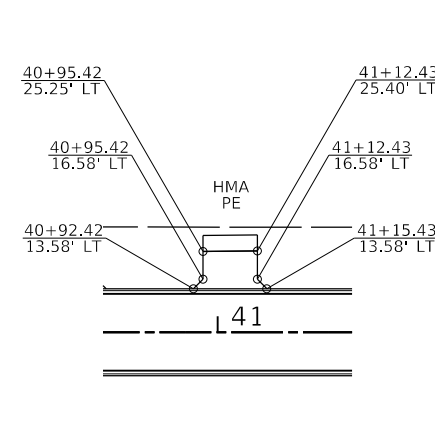


WILLOW ROAD
STA. 41 + 03.93 LT

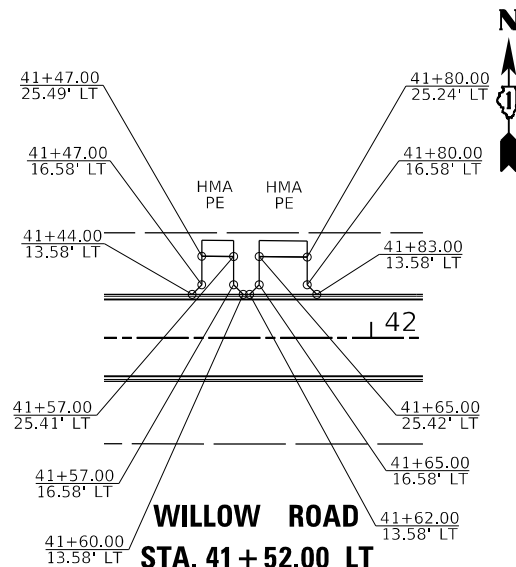


WILLOW ROAD
STA. 41 + 52.00 LT
STA. 41 + 72.50 LT

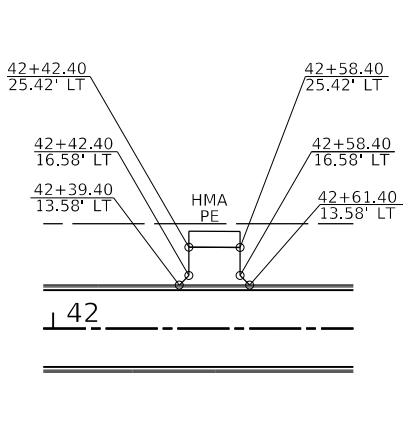


WILLOW ROAD
STA. 42 + 50.40 LT

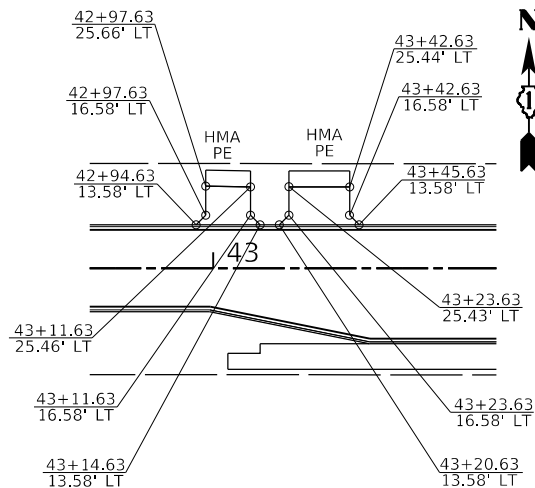


WILLOW ROAD
STA. 43 + 04.63 LT
STA. 43 + 33.13 LT

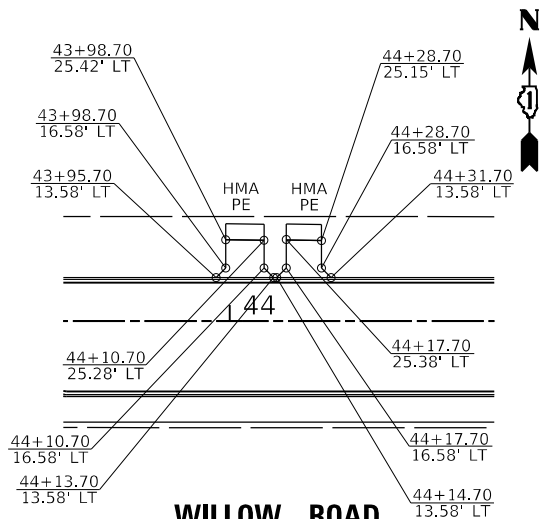


WILLOW ROAD
STA. 44 + 04.70 LT
STA. 44 + 23.20 LT

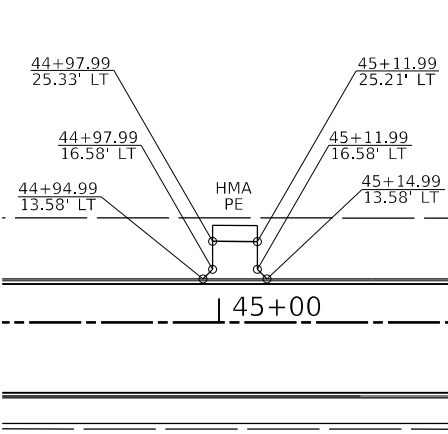

WILLOW ROAD
STA. 45 + 04.99 LT

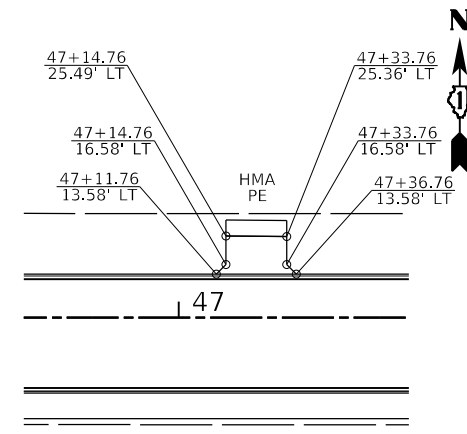

WILLOW ROAD
STA. 47 + 24.26 LT

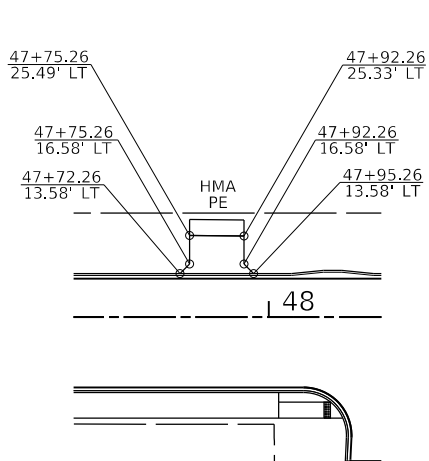

WILLOW ROAD
STA. 47 + 83.76 LT



1170 SOUTH HOUBOLT ROAD
JOLIET, ILLINOIS 60431
(815) 744-4200

USER NAME = Alexam
PLOT SCALE = 60,0000 ' / in.
PLOT DATE = 7/8/2026

DESIGNED -
DRAWN -
CHECKED -
DATE - 2/27/2026


REVISED -
REVISED -
REVISED -
REVISED -

STATE OF ILLINOIS
DEPARTMENT OF TRANSPORTATION


ENTRANCE DETAILS
WILLOW ROAD AND HIBBARD ROAD

SCALE: N.T.S. SHEET 1 OF 3 SHEETS STA. N/A TO STA. N/A


F.A.U. RTE.	SECTION	COUNTY	TOTAL SHEETS	SHEET NO.
3561	08-00103-00-FP	COOK	254	121
CONTRACT NO. 61M29				
ILLINOIS FED. AID PROJECT				

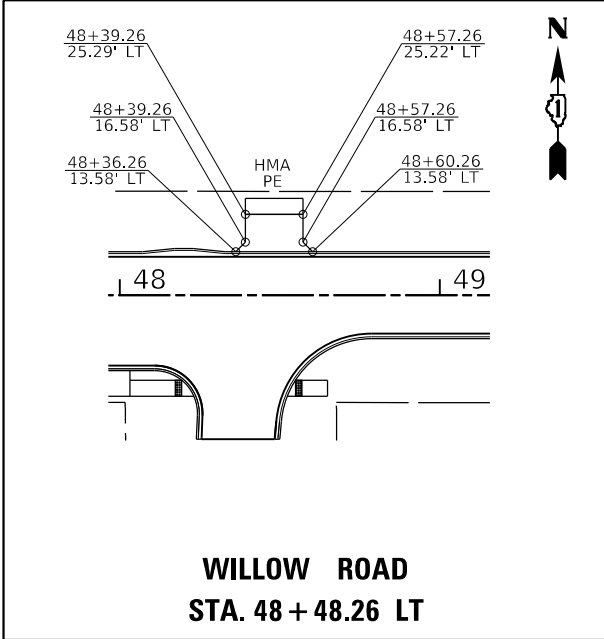


WILLOW ROAD
STA. 48 + 48.26 LT

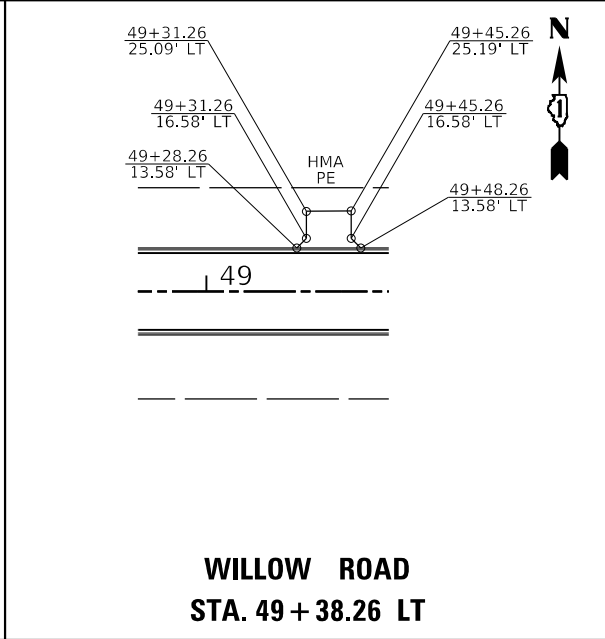


WILLOW ROAD
STA. 49 + 38.26 LT

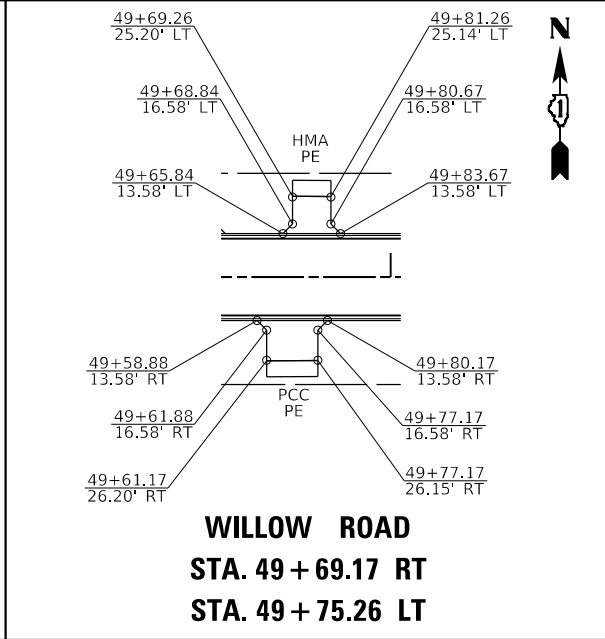


WILLOW ROAD
STA. 49 + 69.17 RT
STA. 49 + 75.26 LT

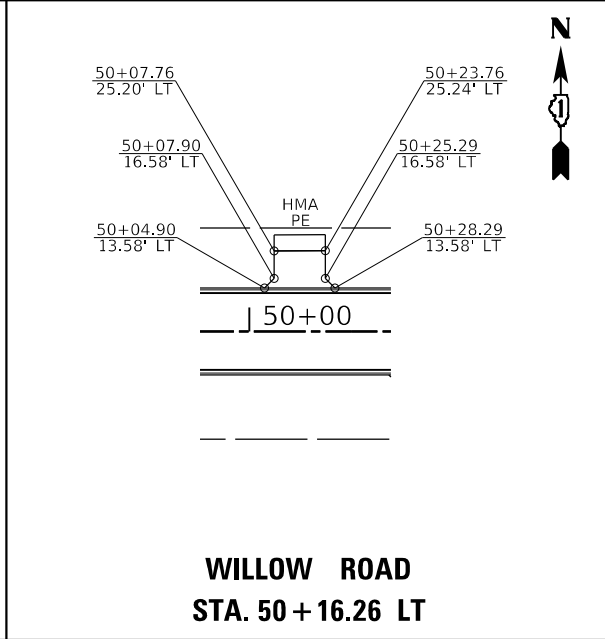


WILLOW ROAD
STA. 50 + 16.26 LT

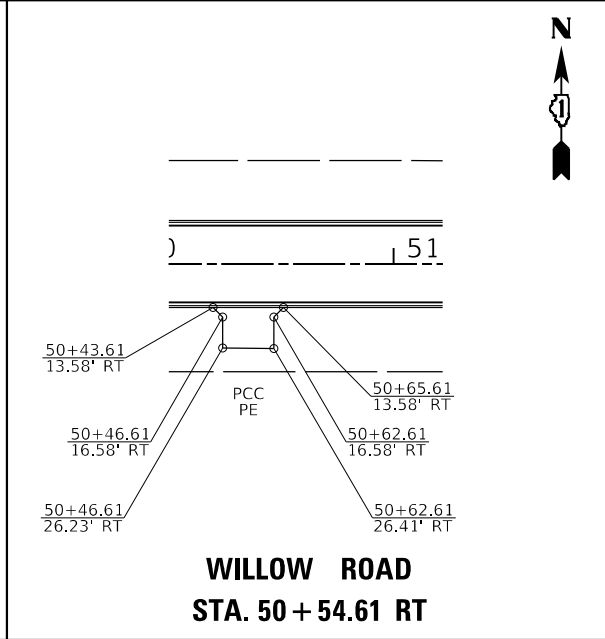


WILLOW ROAD
STA. 50 + 54.61 RT

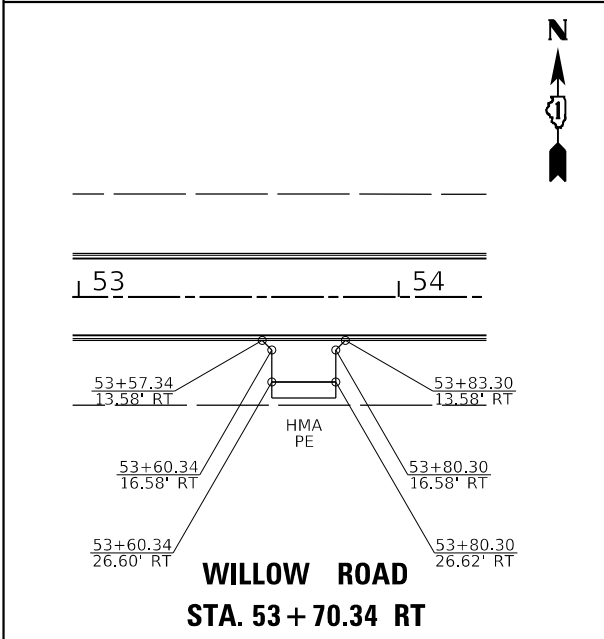


WILLOW ROAD
STA. 53 + 70.34 RT

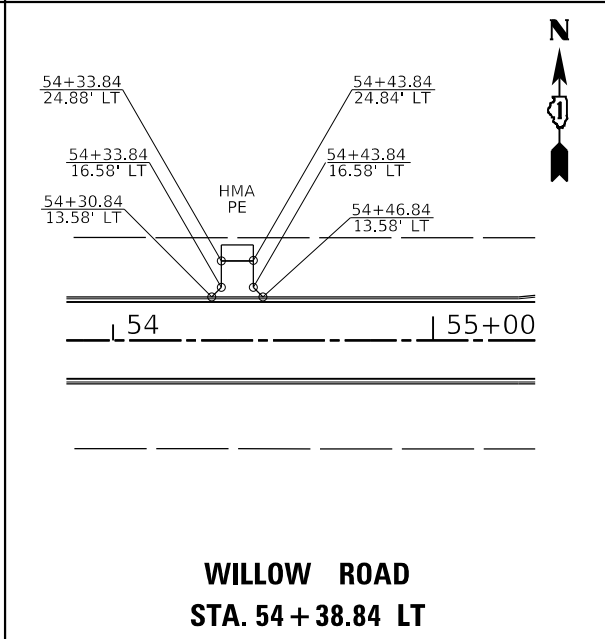


WILLOW ROAD
STA. 54 + 38.84 LT

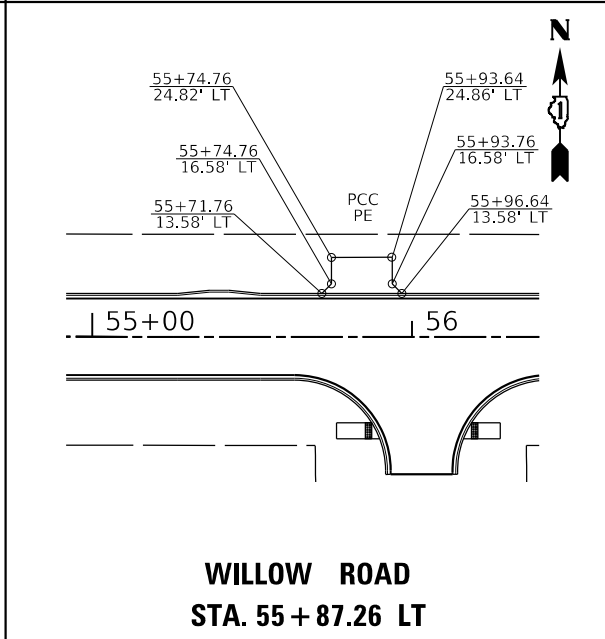


WILLOW ROAD
STA. 55 + 87.26 LT

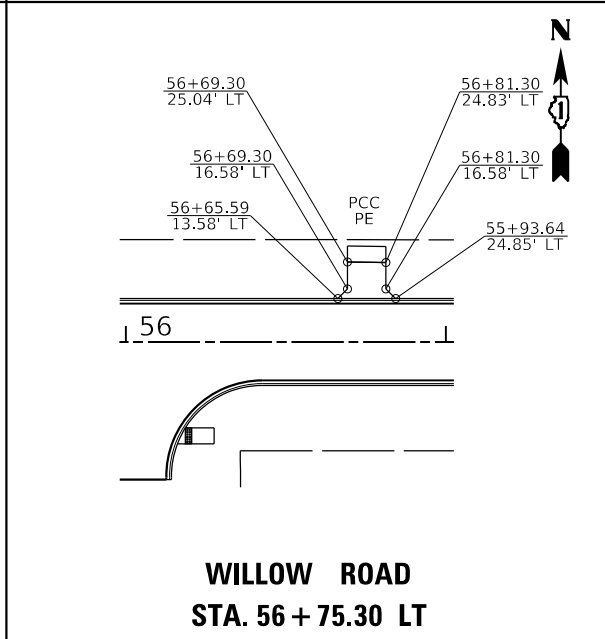


WILLOW ROAD
STA. 56 + 75.30 LT

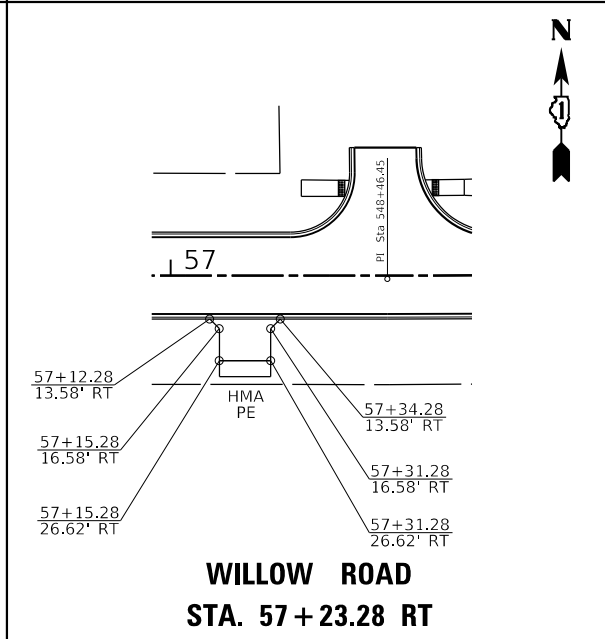


WILLOW ROAD
STA. 57 + 23.28 RT

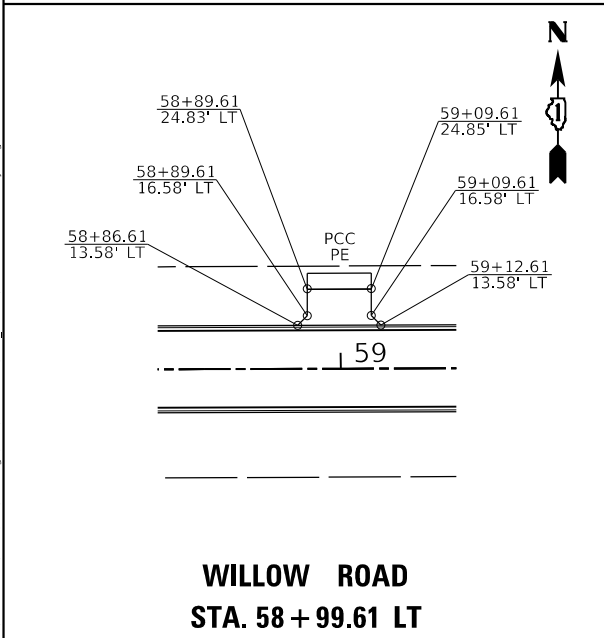


WILLOW ROAD
STA. 58 + 99.61 LT

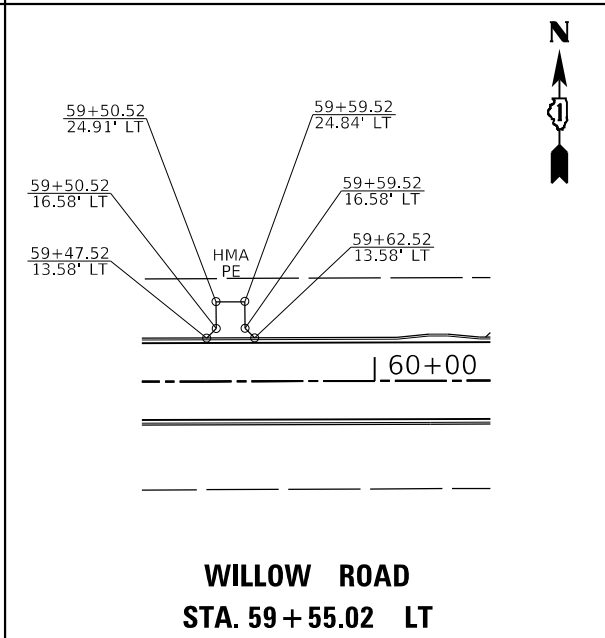


WILLOW ROAD
STA. 59 + 55.02 LT

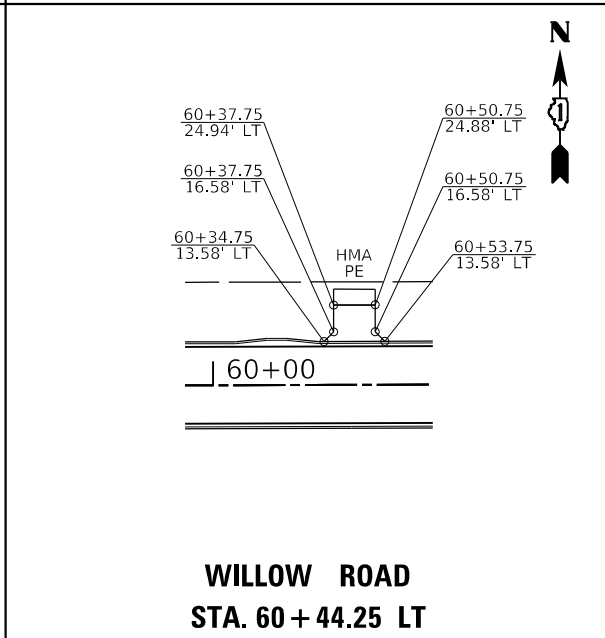


WILLOW ROAD
STA. 60 + 44.25 LT

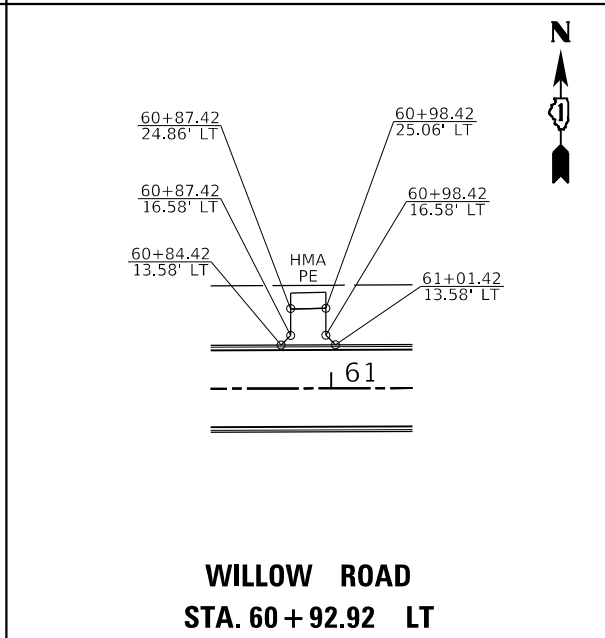


WILLOW ROAD
STA. 60 + 92.92 LT

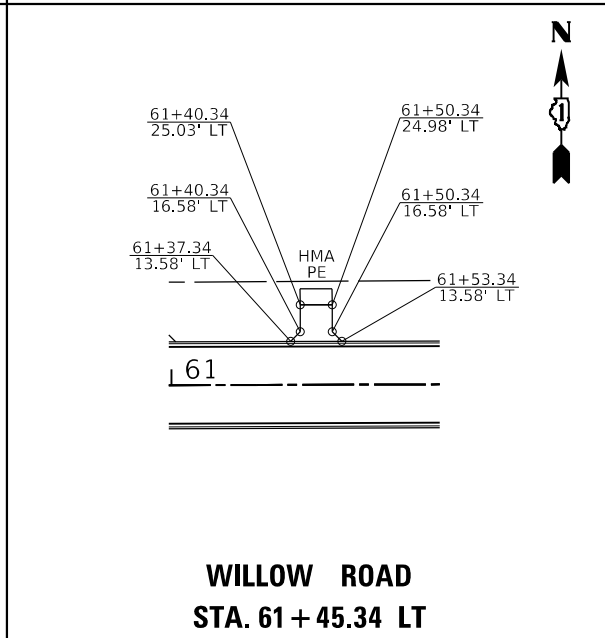


WILLOW ROAD
STA. 61 + 45.34 LT

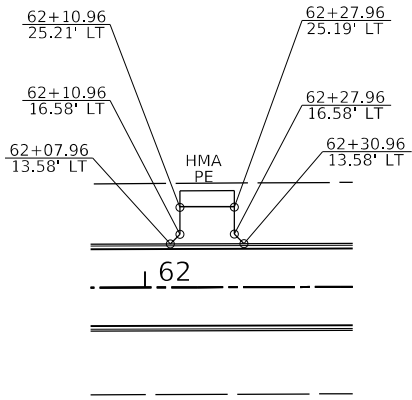


WILLOW ROAD
STA. 62 + 19.46 LT

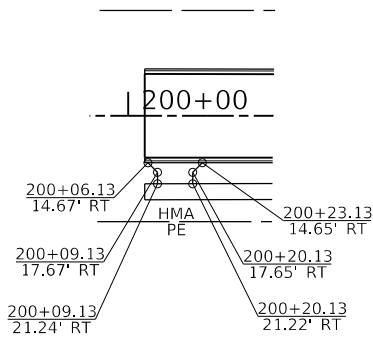


HIBBARD ROAD
STA. 200 + 14.63 RT

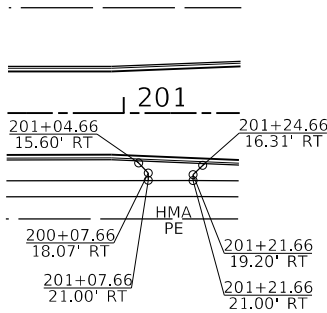


HIBBARD ROAD
STA. 201 + 14.66 RT

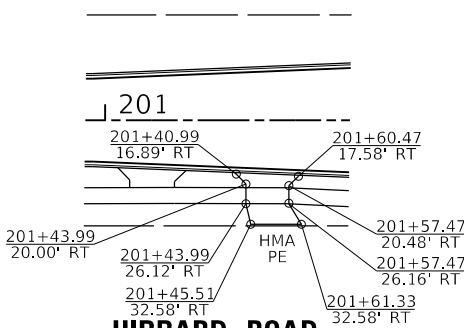


HIBBARD ROAD
STA. 201 + 50.26 RT

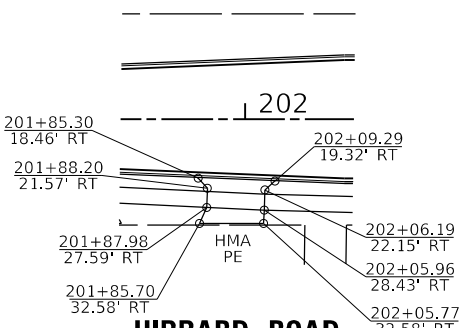


HIBBARD ROAD
STA. 201 + 97.15 RT

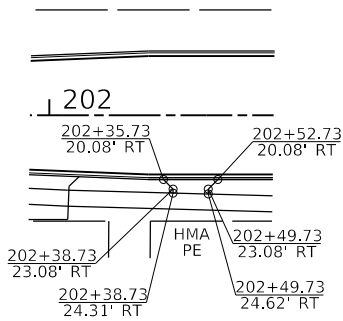


HIBBARD ROAD
STA. 202 + 44.23 RT

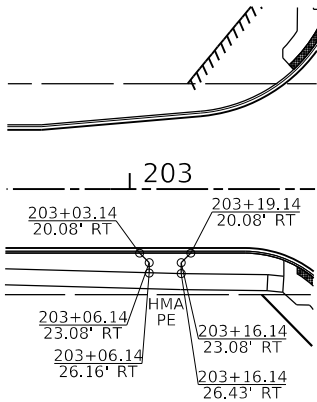

HIBBARD ROAD
STA. 203 + 11.14 RT

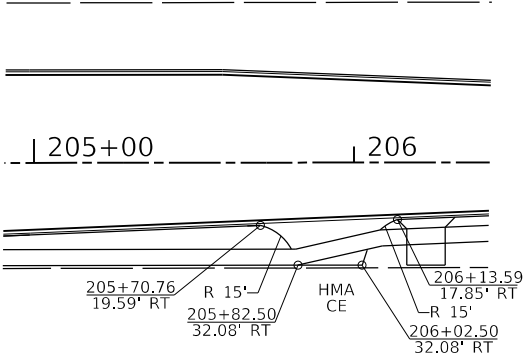

HIBBARD ROAD
STA. 205 + 92.50 RT

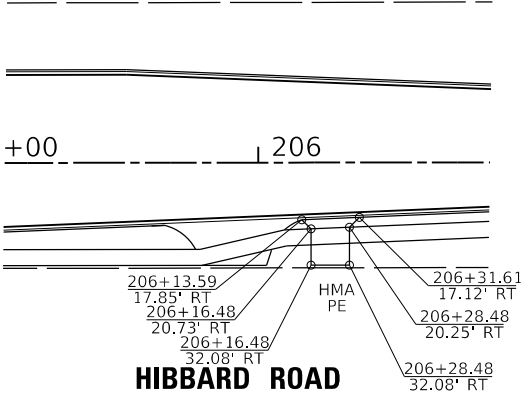

HIBBARD ROAD
STA. 206 + 22.48 RT

MODEL Default
FILE Name: 3011600-160916190501DrawingsCAD\MI05-SSA\CAD_Sheets\16190508-rt-hd-hwy-3.dgn



1170 SOUTH HOUBOLT ROAD
JOLIET, ILLINOIS 60431
(815) 744-4200

USER NAME	= AlexaM
DESIGNED	-
DRAWN	-
PLOT SCALE	= 60.0000 ' / in.
PLOT DATE	= 7/8/2026

REVISED	-
REVISED	-
REVISED	-
REVISED	-

STATE OF ILLINOIS
DEPARTMENT OF TRANSPORTATION

ENTRANCE DETAILS
WILLOW ROAD AND HIBBARD ROAD

SCALE: N.T.S. SHEET 3 OF 3 SHEETS STA. N/A TO STA. N/A

F.A.U. RTE.	SECTION	COUNTY	TOTAL SHEETS	SHEET NO.
3561	08-00103-00-FP	COOK	254	123
CONTRACT NO. 61M29				
ILLINOIS FED. AID PROJECT				

MODEL Default
FILE Name: 3:\011600-1609\1610\050\Drawings\CAD\MI06-SSA\CAD_Sheets\1610058-sh-ex_dlgpage-schedule.dgn



1170 SOUTH HOUBOLT ROAD
JOLIET, ILLINOIS 60431
(815) 744-4200

USER NAME = AlexAM	DESIGNED -	REVISED -
	DRAWN -	REVISED -
PLOT SCALE = 2.0000 ' / in.	CHECKED -	REVISED -
PLOT DATE = 7/8/2026	DATE - 2/27/2026	REVISED -

STATE OF ILLINOIS
DEPARTMENT OF TRANSPORTATION

SIGNING SCHEDULE

SCALE: N/A SHEET 1 OF 4 SHEETS STA. N/A TO STA. N/A

F.A.U. RTE.	SECTION	COUNTY	TOTAL SHEETS	SHEET NO.
3561	08-00103-00-FP	COOK	254	124
CONTRACT NO. 61M29				
ILLINOIS		FED. AID PROJECT		

EXISTING SIGN SCHEDULE										
SIGN #	DESCRIPTION	DESIGNATION	EXISTING LOCATION			EXISTING SIZE		REMOVE SIGN PANEL TYPE 1 (SQ FT)	REMOVE SIGN PANEL ASSEMBLY - TYPE A (EACH)	REMOVE AND RELOCATE SIGN PANEL ASSEMBLY - TYPE A (EACH)
			STATION	OFFSET RT/LT	SUPPORT TYPE	WIDTH (IN)	HEIGHT (IN)			
EX-WILL-WP-1001	INTERSECTION WARNING	W2-2L	12+65.45	R	WOOD POST	30.0	30.0	6.25	1	0
EX-WILL-WP-1002	STREET NAME (FOREST WAY DR)	D3-1	12+65.45	R	WOOD POST	30.0	8.0	1.67		0
EX-WILL-TS-1003	SPEED LIMIT 35	R2-1	15+93.96	L	TELESCOPING STEEL	30.0	36.0	7.50	1	0
EX-WILL-TS-1004	STOP SIGN	R1-1	16+69.44	L	TELESCOPING STEEL	30.0	30.0	6.25	1	0
EX-WILL-TS-1005	CROSS TRAFFIC DOES NOT STOP	W4-4P	16+69.44	L	TELESCOPING STEEL	24.0	12.0	2.00		0
EX-WILL-TS-1006	TWO-DIRECTION ARROW	W1-7	17+02.29	R	TELESCOPING STEEL	48.0	24.0	8.00	1	0
EX-WILL-PM-1007	STREET NAME (FOREST WAY DR)	D3-1	17+21.96	L	POLE MOUNTED	24.0	8.0	1.33	0	0
EX-WILL-PM-1008	STREET NAME (WILLOW RD)	D3-1	17+21.96	L	POLE MOUNTED	24.0	8.0	1.33	0	0
EX-WILL-PM-1009	DO NOT ENTER	R5-1	18+04.29	R	POLE MOUNTED	30.0	30.0	6.25	0	0
EX-WILL-PM-1010	DO NOT ENTER	R5-1	18+04.29	R	POLE MOUNTED	30.0	30.0	6.25	0	0
EX-WILL-TS-1011	TREE CITY	-	18+37.88	R	TELESCOPING STEEL	12.0	15.0	1.25	1	0
EX-WILL-TS-1012	DELIVERIES USE EAST ENTRANCE	-	18+37.88	R	TELESCOPING STEEL	12.0	9.0	0.75		0
EX-WILL-TS-1013	SPEED LIMIT 35	R2-1	19+12.03	R	TELESCOPING STEEL	24.0	30.0	5.00	1	0
EX-WILL-TS-1014	INTERSECTION WARNING	W2-2	20+61.64	L	TELESCOPING STEEL	30.0	30.0	6.25	1	0
EX-WILL-TS-1015	STREET NAME (FOREST WAY DRIVE)	D3-1	20+61.64	L	TELESCOPING STEEL	30.0	8.0	1.67		0
EX-WILL-TS-1016	NO PARKING STOPPING OR STANDING	-	20+61.64	L	TELESCOPING STEEL	12.0	15.0	1.25	1	0
EX-WILL-TS-1017	DO NOT ENTER	R5-1	23+70.54	L	TELESCOPING STEEL	30.0	30.0	6.25		0
EX-WILL-TS-1018	NO COMMERCIAL VEHICLES	R5-4	23+70.54	L	TELESCOPING STEEL	24.0	30.0	5.00	1	0
EX-WILL-TS-1019	NO PARKING STOPPING OR STANDING	-	24+26.73	R	TELESCOPING STEEL	12.0	15.0	1.25		0
EX-WILL-TS-1020	NO PARKING STOPPING OR STANDING	-	24+73.94	L	TELESCOPING STEEL	12.0	15.0	1.25	1	0
EX-WILL-TS-1021	SIGNAL AHEAD	W3-3	25+91.11	R	TELESCOPING STEEL	36.0	36.0	9.00	1	0
EX-WILL-TS-1022	STREET NAME (HIBBARD RD)	D3-1	25+91.11	R	TELESCOPING STEEL	30.0	8.0	1.67		0
EX-WILL-TS-1023	NO PARKING STOPPING OR STANDING	-	26+72.78	L	TELESCOPING STEEL	12.0	15.0	1.25	1	0
EX-WILL-TS-1024	NO PARKING STOPPING OR STANDING	-	27+57.31	R	TELESCOPING STEEL	12.0	15.0	1.25	1	0
EX-WILL-TS-1025	ENTER ONLY	-	27+85.17	L	TELESCOPING STEEL	12.0	15.0	1.25	1	0
EX-WILL-TS-1026	NO COMMERCIAL VEHICLES	R5-4	27+85.17	L	TELESCOPING STEEL	24.0	30.0	5.00		0
EX-WILL-TS-1027	ENTER ONLY	-	28+35.06	L	TELESCOPING STEEL	12.0	15.0	1.25	1	0
EX-WILL-TS-1028	NO COMMERCIAL VEHICLES	R5-4	28+35.06	L	TELESCOPING STEEL	24.0	30.0	5.00		0
EX-WILL-TS-1029	NO PARKING STOPPING OR STANDING	-	29+28.58	L	TELESCOPING STEEL	12.0	15.0	1.25	1	0
EX-WILL-TS-1030	NO PARKING STOPPING OR STANDING	-	29+64.32	R	TELESCOPING STEEL	12.0	15.0	1.25	1	0
EX-WILL-TS-1031	SPEED LIMIT 35	R2-1	30+14.02	L	TELESCOPING STEEL	30.0	36.0	7.50	1	0
EX-WILL-TS-1032	LANE ENDS	W4-2	32+00.00	R	TELESCOPING STEEL	36.0	36.0	9.00	1	0
EX-WILL-TS-1033	NO PARKING ANYTIME	R7-1	32+00.00	R	TELESCOPING STEEL	12.0	18.0	1.50		0
EX-WILL-TS-1034	NO PARKING ANYTIME	R7-1	32+79.46	L	TELESCOPING STEEL	12.0	18.0	1.50	1	0
EX-WILL-TS-1035	NO PARKING ANYTIME	R7-1	32+84.23	R	TELESCOPING STEEL	12.0	18.0	1.50	1	0
EX-WILL-TS-1036	NO PARKING ANYTIME	R7-1	33+41.86	L	TELESCOPING STEEL	12.0	18.0	1.50	1	0
EX-WILL-TS-1037	STOP SIGN	R1-1	34+68.77	R	TELESCOPING STEEL	30.0	30.0	6.25	1	0
EX-WILL-SP-1038	STREET NAME (AUBURN AVE)	D3-1	34+80.02	R	STEEL	24.0	8.0	1.33	1	0
EX-WILL-SP-1039	STREET NAME (WILLOW RD)	D3-1	34+80.02	R	STEEL	24.0	8.0	1.33		0
EX-WILL-TS-1040	SIGNAL AHEAD	W3-3	35+29.45	L	TELESCOPING STEEL	36.0	36.0	9.00	1	0
EX-WILL-TS-1041	STREET NAME (HIBBARD RD)	D3-1	35+29.45	L	TELESCOPING STEEL	30.0	8.0	1.67		0
EX-WILL-TS-1042	SPEED LIMIT 30	R2-1	36+17.66	R	TELESCOPING STEEL	24.0	30.0	5.00	1	0
EX-WILL-TS-1043	NO PARKING ANYTIME	R7-1	36+17.66	R	TELESCOPING STEEL	12.0	18.0	1.50		0

EXISTING SIGN SCHEDULE										
SIGN #	DESCRIPTION	DESIGNATION	EXISTING LOCATION			EXISTING SIZE		REMOVE SIGN PANEL TYPE 1 (SQ FT)	REMOVE SIGN PANEL ASSEMBLY - TYPE A (EACH)	REMOVE AND RELOCATE SIGN PANEL ASSEMBLY - TYPE A (EACH)
			STATION	OFFSET RT/LT	SUPPORT TYPE	WIDTH (IN)	HEIGHT (IN)			
EX-WILL-TS-1044	NO OUTLET	W14-2a	37+66.61	R	TELESCOPING STEEL	24.0	6.0	1.00	1	0
EX-WILL-TS-1045	STREET NAME (EUCLID AVE)	D3-1	37+66.61	R	TELESCOPING STEEL	24.0	8.0	1.33		0
EX-WILL-TS-1046	STREET NAME (WILLOW RD)	D3-1	37+66.61	R	TELESCOPING STEEL	24.0	8.0	1.33	1	0
EX-WILL-TS-1047	STOP SIGN	R1-1	38+07.87	R	TELESCOPING STEEL	30.0	30.0	6.25		0
EX-WILL-TS-1048	STOP SIGN	R1-1	38+52.83	L	TELESCOPING STEEL	30.0	30.0	6.25	1	0
EX-WILL-SP-1049	STREET NAME (BERKELEY AVE)	D3-1	38+89.19	L	STEEL	24.0	8.0	1.33	1	0
EX-WILL-SP-1050	STREET NAME (WILLOW RD)	D3-1	38+89.19	L	STEEL	24.0	8.0	1.33		0
EX-WILL-TS-1051	SCHOOL	S1-1	40+64.01	R	TELESCOPING STEEL	36.0	36.0	9.00	1	0
EX-WILL-TS-1052	AHEAD	W16-9P	40+64.01	R	TELESCOPING STEEL	24.0	12.0	2.00		0
EX-WILL-TS-1053	SPEED LIMIT 30	R2-1	42+93.52	L	TELESCOPING STEEL	24.0	30.0	5.00	1	0
EX-WILL-TS-1054	END SCHOOL ZONE	S5-2	42+93.52	L	TELESCOPING STEEL	24.0	30.0	5.00		0
EX-WILL-SP-1055	SCHOOL SPEED LIMIT 20	S5-1	42+98.16	R	STEEL	36.0	36.0	9.00	1	0
EX-WILL-SP-1056	FINES HIGHER	R2-6P	42+98.16	R	STEEL	24.0	18.0	3.00		0
EX-WILL-TS-1057	NO PARKING SCHOOL BUS ONLY	-	44+32.64	R	TELESCOPING STEEL	12.0	15.0	1.25	1	0
EX-WILL-TS-1058	VISITOR PARKING ONLY	-	44+32.64	R	TELESCOPING STEEL	12.0	15.0	1.25		0
EX-WILL-TS-1059	ARROW	W1-6	44+32.64	R	TELESCOPING STEEL	24.0	12.0	2.00	1	0
EX-WILL-TS-1060	NO PARKING SCHOOL BUS ONLY	-	45+39.49	R	TELESCOPING STEEL	12.0	15.0	1.25		0
EX-WILL-TS-1061	VISITOR PARKING ONLY	-	45+39.49	R	TELESCOPING STEEL	12.0	15.0	1.25	1	0
EX-WILL-TS-1062	LARGE ARROW	W1-6	45+39.49	R	TELESCOPING STEEL	24.0	12.0	2.00		0
EX-WILL-TS-1063	SCHOOL	S1-1	45+58.01	R	TELESCOPING STEEL	36.0	36.0	9.00	1	0
EX-WILL-TS-1064	DOWNWARD DIAGONAL ARROW	W16-7P	45+58.01	R	TELESCOPING STEEL	12.0	9.0	0.75		0
EX-WILL-TS-1065	UNIDENTIFIABLE SIGN	-	45+97.56	L	TELESCOPING STEEL	30.0	12.0	2.50	1	0
EX-WILL-TS-1066	STOP SIGN	R1-1	45+97.64	L	TELESCOPING STEEL	30.0	30.0	6.25	1	0
EX-WILL-TS-1067	UNIDENTIFIABLE SIGN	-	46+26.58	L	TELESCOPING STEEL	30.0	12.0	2.50	1	0
EX-WILL-SP-1068	STREET NAME (GLENDALE AVE)	D3-1	46+39.16	L	STEEL	24.0	8.0	1.33	1	0
EX-WILL-SP-1069	STREET NAME (WILLOW RD)	D3-1	46+39.16	L	STEEL	24.0	8.0	1.33		0
EX-WILL-TS-1070	SCHOOL	S1-1	46+44.49	L	TELESCOPING STEEL	36.0	36.0	9.00	1	0
EX-WILL-TS-1071	DOWNWARD DIAGONAL ARROW	W16-7P	46+44.49	L	TELESCOPING STEEL	12.0	9.0	0.75		0
EX-WILL-TS-1072	NO PARKING 8 AM - 4 PM	-	46+66.38	R	TELESCOPING STEEL	12.0	15.0	1.25	1	0
EX-WILL-TS-1073	STREET NAME (GLENDALE AVE)	D3-1	48+19.04	R	TELESCOPING STEEL	24.0	8.0	1.33	1	0
EX-WILL-TS-1074	STREET NAME (WILLOW RD)	D3-1	48+19.04	R	TELESCOPING STEEL	24.0	8.0	1.33		0
EX-WILL-TS-1075	UNIDENTIFIABLE SIGN	-	48+19.04	R	TELESCOPING STEEL	30.0	12.0	2.50	1	0
EX-WILL-TS-1076	STOP SIGN	R1-1	48+52.03	R	TELESCOPING STEEL	30.0	30.0	6.25		0
EX-WILL-TS-1077	UNIDENTIFIABLE SIGN	-	48+52.03	R	TELESCOPING STEEL	30.0	12.0	2.50	1	0
EX-WILL-TS-1078	NO ENTRY TO CIRCLE AFTER LEFT TURN	-	48+69.24	L	TELESCOPING STEEL	12.0	12.0	1.00		0
EX-WILL-TS-1079	SPEED LIMIT 30	R2-1	48+75.53	R	TELESCOPING STEEL	24.0	30.0	5.00	1	0
EX-WILL-TS-1080	END SCHOOL ZONE	S5-2	48+75.53	R	TELESCOPING STEEL	24.0	30.0	5.00		0
EX-WILL-SP-1081	SCHOOL SPEED LIMIT 20	S5-1	49+02.04	L	STEEL	24.0	48.0	8.00	1	0
EX-WILL-SP-1082	FINES HIGHER	R2-6P	49+02.04	L	STEEL	24.0	18.0	3.00		0
EX-WILL-TS-1083	SCHOOL	S1-1	51+11.29	L	TELESCOPING STEEL	36.0	36.0	9.00	1	0
EX-WILL-TS-1084	AHEAD	W16-9P	51+11.29	L	TELESCOPING STEEL	24.0	12.0	2.00		0
EX-WILL-SP-1085	STREET NAME (ROSEWOOD AVE)	D3-1	51+75.69	L	STEEL	24.0	8.0	1.33	1	0
EX-WILL-SP-1086	STREET NAME (WILLOW RD)	D3-1	51+75.69	L	STEEL	24.0	8.0	1.33		0

MODEL Default
FILE Name: 3011600-160916190501DrawingCAD\MI06-SSA\CAD_Sheets\1619058-ht-ex_dimage-schedule.dgn



1170 SOUTH HOUBOLT ROAD
JOLIET, ILLINOIS 60431
(815) 744-4200

STRAND ASSOCIATES®

USER NAME = AlexaM	DESIGNED -	REVISED -
	DRAWN -	REVISED -
PLOT SCALE = 2.0000 ' / in.	CHECKED -	REVISED -
PLOT DATE = 7/8/2026	DATE -	REVISED -

STATE OF ILLINOIS
DEPARTMENT OF TRANSPORTATION

SIGNING SCHEDULE

SCALE: N/A SHEET 2 OF 4 SHEETS STA. N/A TO STA. N/A

F.A.U. RTE.	SECTION	COUNTY	TOTAL SHEETS	SHEET NO.
3561	08-00103-00-FP	COOK	254	125
CONTRACT NO. 61M29				
		ILLINOIS	FED. AID PROJECT	

EXISTING SIGN SCHEDULE										
SIGN #	DESCRIPTION	DESIGNATION	EXISTING LOCATION			EXISTING SIZE		REMOVE SIGN PANEL TYPE 1 (SQ FT)	REMOVE SIGN PANEL ASSEMBLY - TYPE A (EACH)	REMOVE AND RELOCATE SIGN PANEL ASSEMBLY - TYPE A (EACH)
			STATION	OFFSET RT/LT	SUPPORT TYPE	WIDTH (IN)	HEIGHT (IN)			
EX-WILL-TS-1087	STOP SIGN	R1-1	51+84.36	L	TELESCOPING STEEL	30.0	30.0	6.25	1	0
EX-WILL-WP-1088	ROSEWOOD AVENUE	-	51+88.01	R	WOOD POST	24.0	18.0	3.00	0	1
EX-WILL-TS-1089	STOP SIGN	R1-1	52+13.56	R	TELESCOPING STEEL	30.0	30.0	6.25	1	0
EX-WILL-SP-1090	PEDESTRIAN CROSSING	W11-2	52+34.27	R	STEEL	30.0	30.0	6.25	0	1
EX-WILL-SP-1091	DOWNWARD DIAGONAL ARROW	W16-7P	52+34.27	R	STEEL	30.0	12.0	2.50	0	
EX-WILL-SP-1092	STOP FOR PEDESTRIANS WHEN FLASHING	-	52+34.27	R	STEEL	30.0	12.0	2.50	0	
EX-WILL-SP-1093	PEDESTRIAN CROSSING	W11-2	52+34.27	R	STEEL	30.0	30.0	6.25	0	
EX-WILL-SP-1094	DOWNWARD DIAGONAL ARROW	W16-7P	52+34.27	R	STEEL	30.0	12.0	2.50	0	
EX-WILL-SP-1095	STOP FOR PEDESTRIANS WHEN FLASHING	-	52+34.27	R	STEEL	30.0	12.0	2.50	0	1
EX-WILL-SP-1096	PEDESTRIAN CROSSING	W11-2	52+35.33	L	STEEL	30.0	30.0	6.25	0	
EX-WILL-SP-1097	DOWNWARD DIAGONAL ARROW	W16-7P	52+35.33	L	STEEL	30.0	12.0	2.50	0	
EX-WILL-SP-1098	STOP FOR PEDESTRIANS WHEN FLASHING	-	52+35.33	L	STEEL	30.0	12.0	2.50	0	
EX-WILL-SP-1099	PEDESTRIAN CROSSING	W11-2	52+35.33	L	STEEL	30.0	30.0	6.25	0	
EX-WILL-SP-1100	DOWNWARD DIAGONAL ARROW	W16-7P	52+35.33	L	STEEL	30.0	12.0	2.50	0	
EX-WILL-SP-1101	STOP FOR PEDESTRIANS WHEN FLASHING	-	52+35.33	L	STEEL	30.0	12.0	2.50	0	
EX-WILL-SP-1102	STREET NAME (LOCUST RD)	D3-1	55+78.17	R	STEEL	24.0	8.0	1.33	1	0
EX-WILL-SP-1103	STREET NAME (WILLOW RD)	D3-1	55+78.17	R	STEEL	24.0	8.0	1.33		0
EX-WILL-TS-1104	STOP SIGN	R1-1	56+16.21	R	TELESCOPING STEEL	30.0	30.0	6.25	1	0
EX-WILL-WP-1105	LOCUST ROAD	-	56+18.45	R	WOOD POST	24.0	18.0	3.00	0	1
EX-WILL-TS-1106	SPEED LIMIT 30	R2-1	56+99.92	R	TELESCOPING STEEL	24.0	30.0	5.00	1	0
EX-WILL-TS-1107	NO PARKING ANYTIME	R7-1	56+99.92	R	TELESCOPING STEEL	12.0	18.0	1.50		0
EX-WILL-PM-1108	STREET NAME (LOCUST ST)	D3-1	57+45.22	R	POLE MOUNTED	24.0	8.0	1.33	0	0
EX-WILL-PM-1109	STREET NAME (WILLOW RD)	D3-1	57+45.22	R	POLE MOUNTED	24.0	8.0	1.33	0	0
EX-WILL-TS-1110	STOP SIGN	R1-1	57+52.55	L	TELESCOPING STEEL	30.0	30.0	6.25	1	0
EX-WILL-TS-1111	NO PARKING ANYTIME	R7-1	59+13.14	R	TELESCOPING STEEL	12.0	18.0	1.50	1	0
EX-WILL-TS-1112	NO PARKING ANYTIME	R7-1	61+61.08	R	TELESCOPING STEEL	12.0	18.0	1.50	1	0
EX-WILL-PM-1113	SPEED LIMIT 30	R2-1	62+79.07	L	POLE MOUNTED	24.0	30.0	5.00	0	0
EX-WILL-PM-1114	NO PARKING ANYTIME	R7-1	62+79.07	L	POLE MOUNTED	12.0	18.0	1.50	0	0
EX-WILL-SP-1115	PEDESTRIAN CROSSING	W11-2	63+20.57	R	STEEL	30.0	30.0	6.25	0	1
EX-WILL-SP-1116	DOWNWARD DIAGONAL ARROW	W16-7P	63+20.57	R	STEEL	30.0	12.0	2.50	0	
EX-WILL-SP-1117	STOP FOR PEDESTRIANS WHEN FLASHING	-	63+20.57	R	STEEL	30.0	12.0	2.50	0	
EX-WILL-SP-1118	PEDESTRIAN CROSSING	W11-2	63+20.57	R	STEEL	30.0	30.0	6.25	0	
EX-WILL-SP-1119	DOWNWARD DIAGONAL ARROW	W16-7P	63+20.57	R	STEEL	30.0	12.0	2.50	0	
EX-WILL-SP-1120	STOP FOR PEDESTRIANS WHEN FLASHING	-	63+20.57	R	STEEL	30.0	12.0	2.50	0	1
EX-WILL-SP-1121	PEDESTRIAN CROSSING	W11-2	63+23.48	L	STEEL	30.0	30.0	6.25	0	
EX-WILL-SP-1122	DOWNWARD DIAGONAL ARROW	W16-7P	63+23.48	L	STEEL	30.0	12.0	2.50	0	
EX-WILL-SP-1123	STOP FOR PEDESTRIANS WHEN FLASHING	-	63+23.48	L	STEEL	30.0	12.0	2.50	0	
EX-WILL-SP-1124	PEDESTRIAN CROSSING	W11-2	63+23.48	L	STEEL	30.0	30.0	6.25	0	
EX-WILL-SP-1125	DOWNWARD DIAGONAL ARROW	W16-7P	63+23.48	L	STEEL	30.0	12.0	2.50	0	
EX-WILL-SP-1126	STOP FOR PEDESTRIANS WHEN FLASHING	-	63+23.48	L	STEEL	30.0	12.0	2.50	0	1
EX-WILL-TS-1127	STOP SIGN	R1-1	63+38.30	L	TELESCOPING STEEL	30.0	30.0	6.25	1	0
EX-WILL-SP-1128	STREET NAME (WHITE OAK LN)	D3-1	63+80.17	R	STEEL	24.0	8.0	1.33	1	0
EX-WILL-SP-1129	STREET NAME (WILLOW RD)	D3-1	63+80.17	R	STEEL	24.0	8.0	1.33		0

EXISTING SIGN SCHEDULE										
SIGN #	DESCRIPTION	DESIGNATION	EXISTING LOCATION			EXISTING SIZE		REMOVE SIGN PANEL TYPE 1 (SQ FT)	REMOVE SIGN PANEL ASSEMBLY - TYPE A (EACH)	REMOVE AND RELOCATE SIGN PANEL ASSEMBLY - TYPE A (EACH)
			STATION	OFFSET RT/LT	SUPPORT TYPE	WIDTH (IN)	HEIGHT (IN)			
EX-WILL-PM-1130	STREET NAME (PROVIDENT AVE)	D3-1	63+99.83	L	POLE MOUNTED	24.0	8.0	1.33	0	0
EX-WILL-PM-1131	STOP FOR PEDESTRIAN	R1-6A	63+99.83	L	POLE MOUNTED	12.0	36.0	3.00	0	0
PR-WILL-PM-1132	DOWNWARD DIAGONAL ARROW	W16-7P	63+99.83	L	POLE MOUNTED	12.0	8.0	0.67	0	0
EX-HIBB-TS-2001	NO PARKING ANYTIME	R7-1	200+36.10	R	TELESCOPING STEEL	12.0	18.0	1.50	1	0
EX-HIBB-TS-2002	SPEED LIMIT 30	R2-1	200+96.06	L	TELESCOPING STEEL	24.0	30.0	5.00		0
EX-HIBB-TS-2003	NO PARKING ANYTIME	R7-1	200+96.06	L	TELESCOPING STEEL	12.0	18.0	1.50	1	0
EX-HIBB-TS-2004	LANE ENDS	W4-2	202+36.89	R	TELESCOPING STEEL	36.0	36.0	9.00	1	0
EX-HIBB-TS-2005	LANE ENDS	W4-2	205+02.79	R	TELESCOPING STEEL	36.0	36.0	9.00	1	0
EX-HIBB-TS-2006	NO PARKING ANYTIME	R7-1	206+01.95	L	TELESCOPING STEEL	12.0	18.0	1.50	1	0
EX-HIBB-TS-2007	PACE BUS STOP 423	-	206+27.44	L	TELESCOPING STEEL	12.0	12.0	1.00	0	1
EX-HIBB-TS-2008	SPEED LIMIT 30	R2-1	206+28.19	R	TELESCOPING STEEL	24.0	30.0	5.00	1	0
EX-HIBB-WP-2009	SIGNAL AHEAD	W3-3	207+52.75	L	WOOD POST	36.0	36.0	9.00	1	0
EX-HIBB-WP-2010	STREET NAME (WILLOW RD)	D3-1	207+52.75	L	WOOD POST	30.0	8.0	1.67		0
EX-HIBB-TS-2011	NO PARKING ANYTIME	R7-1	207+74.71	R	TELESCOPING STEEL	12.0	18.0	1.50	1	0
EX-HIBB-TS-2012	PACE BUS STOP 423	-	207+74.74	R	TELESCOPING STEEL	12.0	12.0	1.00	0	1
EX-HIBB-SP-2013	STOP SIGN	R1-1	208+40.24	R	STEEL	30.0	30.0	6.25	1	0
EX-HIBB-PM-2014	STREET NAME (ASH ST)	D3-1	208+47.77	R	POLE MOUNTED	24.0	8.0	1.33	0	0
EX-HIBB-PM-2015	STREET NAME (HIBBARD RD)	D3-1	208+47.77	R	POLE MOUNTED	24.0	8.0	1.33	0	0
TOTAL								511.00	68.00	8.00

MODEL Default
FILE Name: 3011600-1609116190503DrawingCAD\MI05-SSA\CAD_Sheets\1619058-shr-cor_dlg\signschedule.dgn



1170 SOUTH HOUBOLT ROAD
JOLIET, ILLINOIS 60431
(815) 744-4200

USER NAME = Alexam	DESIGNED -	REVISED -
	DRAWN -	REVISED -
PLOT SCALE = 2.0000 ' / in.	CHECKED -	REVISED -
PLOT DATE = 7/8/2026	DATE - 2/27/2026	REVISED -

STATE OF ILLINOIS
DEPARTMENT OF TRANSPORTATION


SIGNING SCHEDULE

SCALE: N/A SHEET 3 OF 4 SHEETS STA. N/A TO STA. N/A

F.A.U. RTE.	SECTION	COUNTY	TOTAL SHEETS	SHEET NO.
3561	08-00103-00-FP	COOK	254	126
CONTRACT NO. 61M29				
ILLINOIS FED. AID PROJECT				

PROPOSED SIGN SCHEDULE										
SIGN #	DESCRIPTION	DESIGNATION	PROPOSED LOCATION			PROPOSED SIZE		INSTALL		
			STATION	OFFSET RT/LT	SUPPORT TYPE	WIDTH (IN)	HEIGHT (IN)	SIGN PANEL - TYPE 1 (SQ FT)	TELESCOPING STEEL SIGN SUPPORT (FT)	BASE FOR TELESCOPING STEEL SIGN SUPPORT (EACH)
PR-WILL-TS-1001	INTERSECTION WARNING	W2-2L	12+65.45	R	TELESCOPING STEEL	30.0	30.0	6.25	13.17	1
PR-WILL-TS-1002	STREET NAME (FOREST WAY DR)	D3-1	12+65.45	R	TELESCOPING STEEL	30.0	8.0	1.67		
PR-WILL-TS-1003	SPEED LIMIT 35	R2-1	15+93.96	L	TELESCOPING STEEL	30.0	36.0	7.50	15.00	1
PR-WILL-TS-1004	STOP SIGN	R1-1	16+69.44	L	TELESCOPING STEEL	30.0	30.0	6.25	13.50	1
PR-WILL-TS-1005	CROSS TRAFFIC DOES NOT STOP	W4-4P	16+69.44	L	TELESCOPING STEEL	24.0	12.0	2.00		
PR-WILL-TS-1006	TWO-DIRECTION ARROW	W1-7	17+02.29	R	TELESCOPING STEEL	48.0	24.0	8.00	14.00	1
PR-WILL-PM-1007	STREET NAME (FOREST WAY DR)	D3-1	17+21.96	L	POLE MOUNTED	24.0	8.0	1.33	0.00	0
PR-WILL-PM-1008	STREET NAME (WILLOW RD)	D3-1	17+21.96	L	POLE MOUNTED	24.0	8.0	1.33	0.00	0
PR-WILL-PM-1009	DO NOT ENTER	R5-1	18+04.29	R	POLE MOUNTED	30.0	30.0	6.25	0.00	0
PR-WILL-PM-1010	DO NOT ENTER	R5-1	18+04.29	R	POLE MOUNTED	30.0	30.0	6.25	0.00	0
PR-WILL-TS-1011	TREE CITY	-	18+37.88	R	TELESCOPING STEEL	12.0	15.0	1.25	12.00	1
PR-WILL-TS-1012	DELIVERIES USE EAST ENTRANCE	-	18+37.88	R	TELESCOPING STEEL	12.0	9.0	0.75		
PR-WILL-TS-1013	SPEED LIMIT 35	R2-1	19+12.03	R	TELESCOPING STEEL	24.0	30.0	5.00	14.50	1
PR-WILL-TS-1014	INTERSECTION WARNING	W2-2	20+61.64	L	TELESCOPING STEEL	30.0	30.0	6.25	14.42	1
PR-WILL-TS-1015	STREET NAME (FOREST WAY DRIVE)	D3-1	20+61.64	L	TELESCOPING STEEL	30.0	8.0	1.67		
PR-WILL-TS-1016	NO PARKING STOPPING OR STANDING	-	20+61.64	L	TELESCOPING STEEL	12.0	15.0	1.25		
PR-WILL-TS-1016A	RIGHT LANE MUST TURN RIGHT	R3-7R	22+48.07	R	TELESCOPING STEEL	30.0	30.0	6.25	12.50	1
PR-WILL-TS-1017	DO NOT ENTER	R5-1	23+70.54	L	TELESCOPING STEEL	30.0	30.0	6.25	15.00	1
PR-WILL-TS-1018	NO COMMERCIAL VEHICLES	R5-4	23+70.54	L	TELESCOPING STEEL	24.0	30.0	5.00		
PR-WILL-TS-1019	NO PARKING STOPPING OR STANDING	-	24+26.73	R	TELESCOPING STEEL	12.0	15.0	1.25	13.25	1
PR-WILL-TS-1020	NO PARKING STOPPING OR STANDING	-	24+73.94	L	TELESCOPING STEEL	12.0	15.0	1.25	13.25	1
PR-WILL-TS-1021	SIGNAL AHEAD	W3-3	25+91.11	R	TELESCOPING STEEL	36.0	36.0	9.00	15.67	1
PR-WILL-TS-1022	STREET NAME (HIBBARD RD)	W16-8P	25+91.11	R	TELESCOPING STEEL	30.0	8.0	1.67		
PR-WILL-TS-1022A	MANDATORY MOVEMENT LANE CONTROL - TURN ONLY	R3-5	26+07.30	R	TELESCOPING STEEL	30.0	36.0	7.50	16.25	1
PR-WILL-TS-1023	NO PARKING STOPPING OR STANDING	-	26+72.78	L	TELESCOPING STEEL	12.0	15.0	1.25	13.25	1
PR-WILL-TS-1024	NO PARKING STOPPING OR STANDING	-	27+57.31	R	TELESCOPING STEEL	12.0	15.0	1.25	13.25	1
PR-WILL-TS-1024A	RIGHT LANE MUST TURN RIGHT	R3-7R	27+97.81	R	TELESCOPING STEEL	30.0	30.0	6.25	12.50	1
PR-WILL-TS-1025	ENTER ONLY	-	27+85.17	L	TELESCOPING STEEL	12.0	15.0	1.25	12.75	1
PR-WILL-TS-1026	NO COMMERCIAL VEHICLES	R5-4	27+85.17	L	TELESCOPING STEEL	8.0	18.0	1.00		
PR-WILL-TS-1027	ENTER ONLY	-	28+35.06	L	TELESCOPING STEEL	12.0	15.0	1.25		
PR-WILL-TS-1028	NO COMMERCIAL VEHICLES	R5-4	28+35.06	L	TELESCOPING STEEL	8.0	18.0	1.00	12.75	1
PR-WILL-TS-1028A	ADVANCE INTERSECTION LANE CONTROL	R3-8	28+75.82	R	TELESCOPING STEEL	48.0	30.0	10.00	12.50	1
PR-WILL-TS-1029	NO PARKING STOPPING OR STANDING	-	29+28.58	L	TELESCOPING STEEL	12.0	15.0	1.25	13.25	1
PR-WILL-TS-1030	NO PARKING STOPPING OR STANDING	-	29+64.32	R	TELESCOPING STEEL	12.0	15.0	1.25	13.25	1
PR-WILL-TS-1031	SPEED LIMIT 35	R2-1	30+14.02	L	TELESCOPING STEEL	30.0	36.0	7.50	15.00	1
PR-WILL-TS-1031A	MANDATORY MOVEMENT LANE CONTROL - TURN ONLY	R3-5	30+47.90	R	TELESCOPING STEEL	30.0	36.0	7.50	18.00	1
PR-WILL-TS-1032	LANE ENDS	W4-2	32+00.00	R	TELESCOPING STEEL	36.0	36.0	9.00	14.25	1
PR-WILL-TS-1033	NO PARKING ANYTIME	R7-1	32+00.00	R	TELESCOPING STEEL	12.0	15.0	1.25		
PR-WILL-TS-1034	NO PARKING ANYTIME	R7-1	32+79.46	L	TELESCOPING STEEL	12.0	15.0	1.25	13.25	1
PR-WILL-TS-1035	NO PARKING ANYTIME	R7-1	32+84.23	R	TELESCOPING STEEL	12.0	15.0	1.25	13.25	1

PROPOSED SIGN SCHEDULE										
SIGN #	DESCRIPTION	DESIGNATION	PROPOSED LOCATION			PROPOSED SIZE		INSTALL		
			STATION	OFFSET RT/LT	SUPPORT TYPE	WIDTH (IN)	HEIGHT (IN)	SIGN PANEL - TYPE 1 (SQ FT)	TELESCOPING STEEL SIGN SUPPORT (FT)	BASE FOR TELESCOPING STEEL SIGN SUPPORT (EACH)
PR-WILL-TS-1036	NO PARKING ANYTIME	R7-1	33+41.86	L	TELESCOPING STEEL	12.0	15.0	1.25	13.25	1
PR-WILL-TS-1037	STOP SIGN	R1-1	34+68.77	R	TELESCOPING STEEL	30.0	30.0	6.25	14.50	1
PR-WILL-TS-1038	STREET NAME (AUBURN AVE)	D3-1	34+80.02	R	TELESCOPING STEEL	24.0	8.0	1.33	13.33	1
PR-WILL-TS-1039	STREET NAME (WILLOW RD)	D3-1	34+80.02	R	TELESCOPING STEEL	24.0	8.0	1.33		
PR-WILL-TS-1040	SIGNAL AHEAD	W3-3	35+29.45	L	TELESCOPING STEEL	36.0	36.0	9.00	13.67	1
PR-WILL-TS-1041	STREET NAME (HIBBARD RD)	W16-8P	35+29.45	L	TELESCOPING STEEL	30.0	8.0	1.67		
PR-WILL-TS-1042	SPEED LIMIT 30	R2-1	36+17.66	R	TELESCOPING STEEL	24.0	30.0	5.00	13.75	1
PR-WILL-TS-1043	NO PARKING ANYTIME	R7-1	36+17.66	R	TELESCOPING STEEL	12.0	15.0	1.25		
PR-WILL-TS-1044	NO OUTLET	W14-2a	37+66.61	R	TELESCOPING STEEL	24.0	6.0	1.00	13.83	1
PR-WILL-TS-1045	STREET NAME (EUCLID AVE)	D3-1	37+66.61	R	TELESCOPING STEEL	24.0	8.0	1.33		
PR-WILL-TS-1046	STREET NAME (WILLOW RD)	D3-1	37+66.61	R	TELESCOPING STEEL	24.0	8.0	1.33		
PR-WILL-TS-1047	STOP SIGN	R1-1	38+07.87	R	TELESCOPING STEEL	30.0	30.0	6.25	14.50	1
PR-WILL-TS-1048	STOP SIGN	R1-1	38+52.83	L	TELESCOPING STEEL	30.0	30.0	6.25	14.50	1
PR-WILL-TS-1049	STREET NAME (BERKELEY AVE)	D3-1	38+89.19	L	TELESCOPING STEEL	24.0	8.0	1.33	13.33	1
PR-WILL-TS-1050	STREET NAME (WILLOW RD)	D3-1	38+89.19	L	TELESCOPING STEEL	24.0	8.0	1.33		
PR-WILL-TS-1051	SCHOOL	S1-1	40+64.01	R	TELESCOPING STEEL	36.0	36.0	9.00	14.00	1
PR-WILL-TS-1052	AHEAD	W16-9P	40+64.01	R	TELESCOPING STEEL	24.0	12.0	2.00		
PR-WILL-TS-1053	SPEED LIMIT 30	R2-1	42+93.52	L	TELESCOPING STEEL	24.0	30.0	5.00	15.00	1
PR-WILL-TS-1054	END SCHOOL ZONE	S5-2	42+93.52	L	TELESCOPING STEEL	24.0	30.0	5.00		
PR-WILL-SP-1055	SCHOOL SPEED LIMIT 20	S4-I100	42+98.16	R	STEEL	24.0	48.0	8.00	15.50	1
PR-WILL-SP-1056	FINES HIGHER	R2-6P	42+98.16	R	STEEL	24.0	18.0	3.00		
PR-WILL-TS-1063	SCHOOL	S1-1	45+58.01	R	TELESCOPING STEEL	36.0	36.0	9.00	13.75	1
PR-WILL-TS-1064	DOWNWARD DIAGONAL ARROW	W16-7P	45+58.01	R	TELESCOPING STEEL	12.0	9.0	0.75		
PR-WILL-TS-1065	STOP SIGN	R1-1	45+97.64	L	TELESCOPING STEEL	30.0	30.0	6.25	14.50	1
PR-WILL-TS-1066	STREET NAME (GLENDALE AVE)	D3-1	46+39.16	L	TELESCOPING STEEL	24.0	8.0	1.33	13.33	1
PR-WILL-TS-1067	STREET NAME (WILLOW RD)	D3-1	46+39.16	L	TELESCOPING STEEL	24.0	8.0	1.33		
PR-WILL-TS-1068	SCHOOL	S1-1	46+44.49	L	TELESCOPING STEEL	36.0	36.0	9.00	13.75	1
PR-WILL-TS-1069	DOWNWARD DIAGONAL ARROW	W16-7P	46+44.49	L	TELESCOPING STEEL	12.0	9.0	0.75		
PR-WILL-TS-1070	NO PARKING 8 AM - 4 PM	-	46+66.38	R	TELESCOPING STEEL	12.0	15.0	1.25	13.25	1
PR-WILL-TS-1071	STREET NAME (GLENDALE AVE)	D3-1	48+19.04	R	TELESCOPING STEEL	24.0	8.0	1.33	13.33	1
PR-WILL-TS-1072	STREET NAME (WILLOW RD)	D3-1	48+19.04	R	TELESCOPING STEEL	24.0	8.0	1.33		
PR-WILL-TS-1073	STOP SIGN	R1-1	48+52.03	R	TELESCOPING STEEL	30.0	30.0	6.25	14.50	1
PR-WILL-TS-1074	NO ENTRY TO CIRCLE AFTER LEFT TURN	-	48+69.24	L	TELESCOPING STEEL	12.0	12.0	1.00	13.00	1
PR-WILL-TS-1075	SPEED LIMIT 30	R2-1	48+75.53	R	TELESCOPING STEEL	24.0	30.0	5.00	15.00	1
PR-WILL-TS-1076	END SCHOOL ZONE	S5-2	48+75.53	R	TELESCOPING STEEL	24.0	30.0	5.00		
PR-WILL-SP-1077	SCHOOL SPEED LIMIT 20	S5-1	49+02.04	L	STEEL	24.0	48.0	8.00	15.50	1
PR-WILL-SP-1078	FINES HIGHER	R2-6P	49+02.04	L	STEEL	24.0	18.0	3.00		
PR-WILL-TS-1079	SCHOOL	S1-1	51+11.29	L	TELESCOPING STEEL	36.0	36.0	9.00	14.00	1
PR-WILL-TS-1080	AHEAD	W16-9P	51+11.29	L	TELESCOPING STEEL	24.0	12.0	2.00		
PR-WILL-TS-1081	STREET NAME (ROSEWOOD AVE)	D3-1	51+75.69	L	TELESCOPING STEEL	24.0	8.0	1.33	13.33	1
PR-WILL-TS-1082	STREET NAME (WILLOW RD)	D3-1	51+75.69	L	TELESCOPING STEEL	24.0	8.0	1.33		

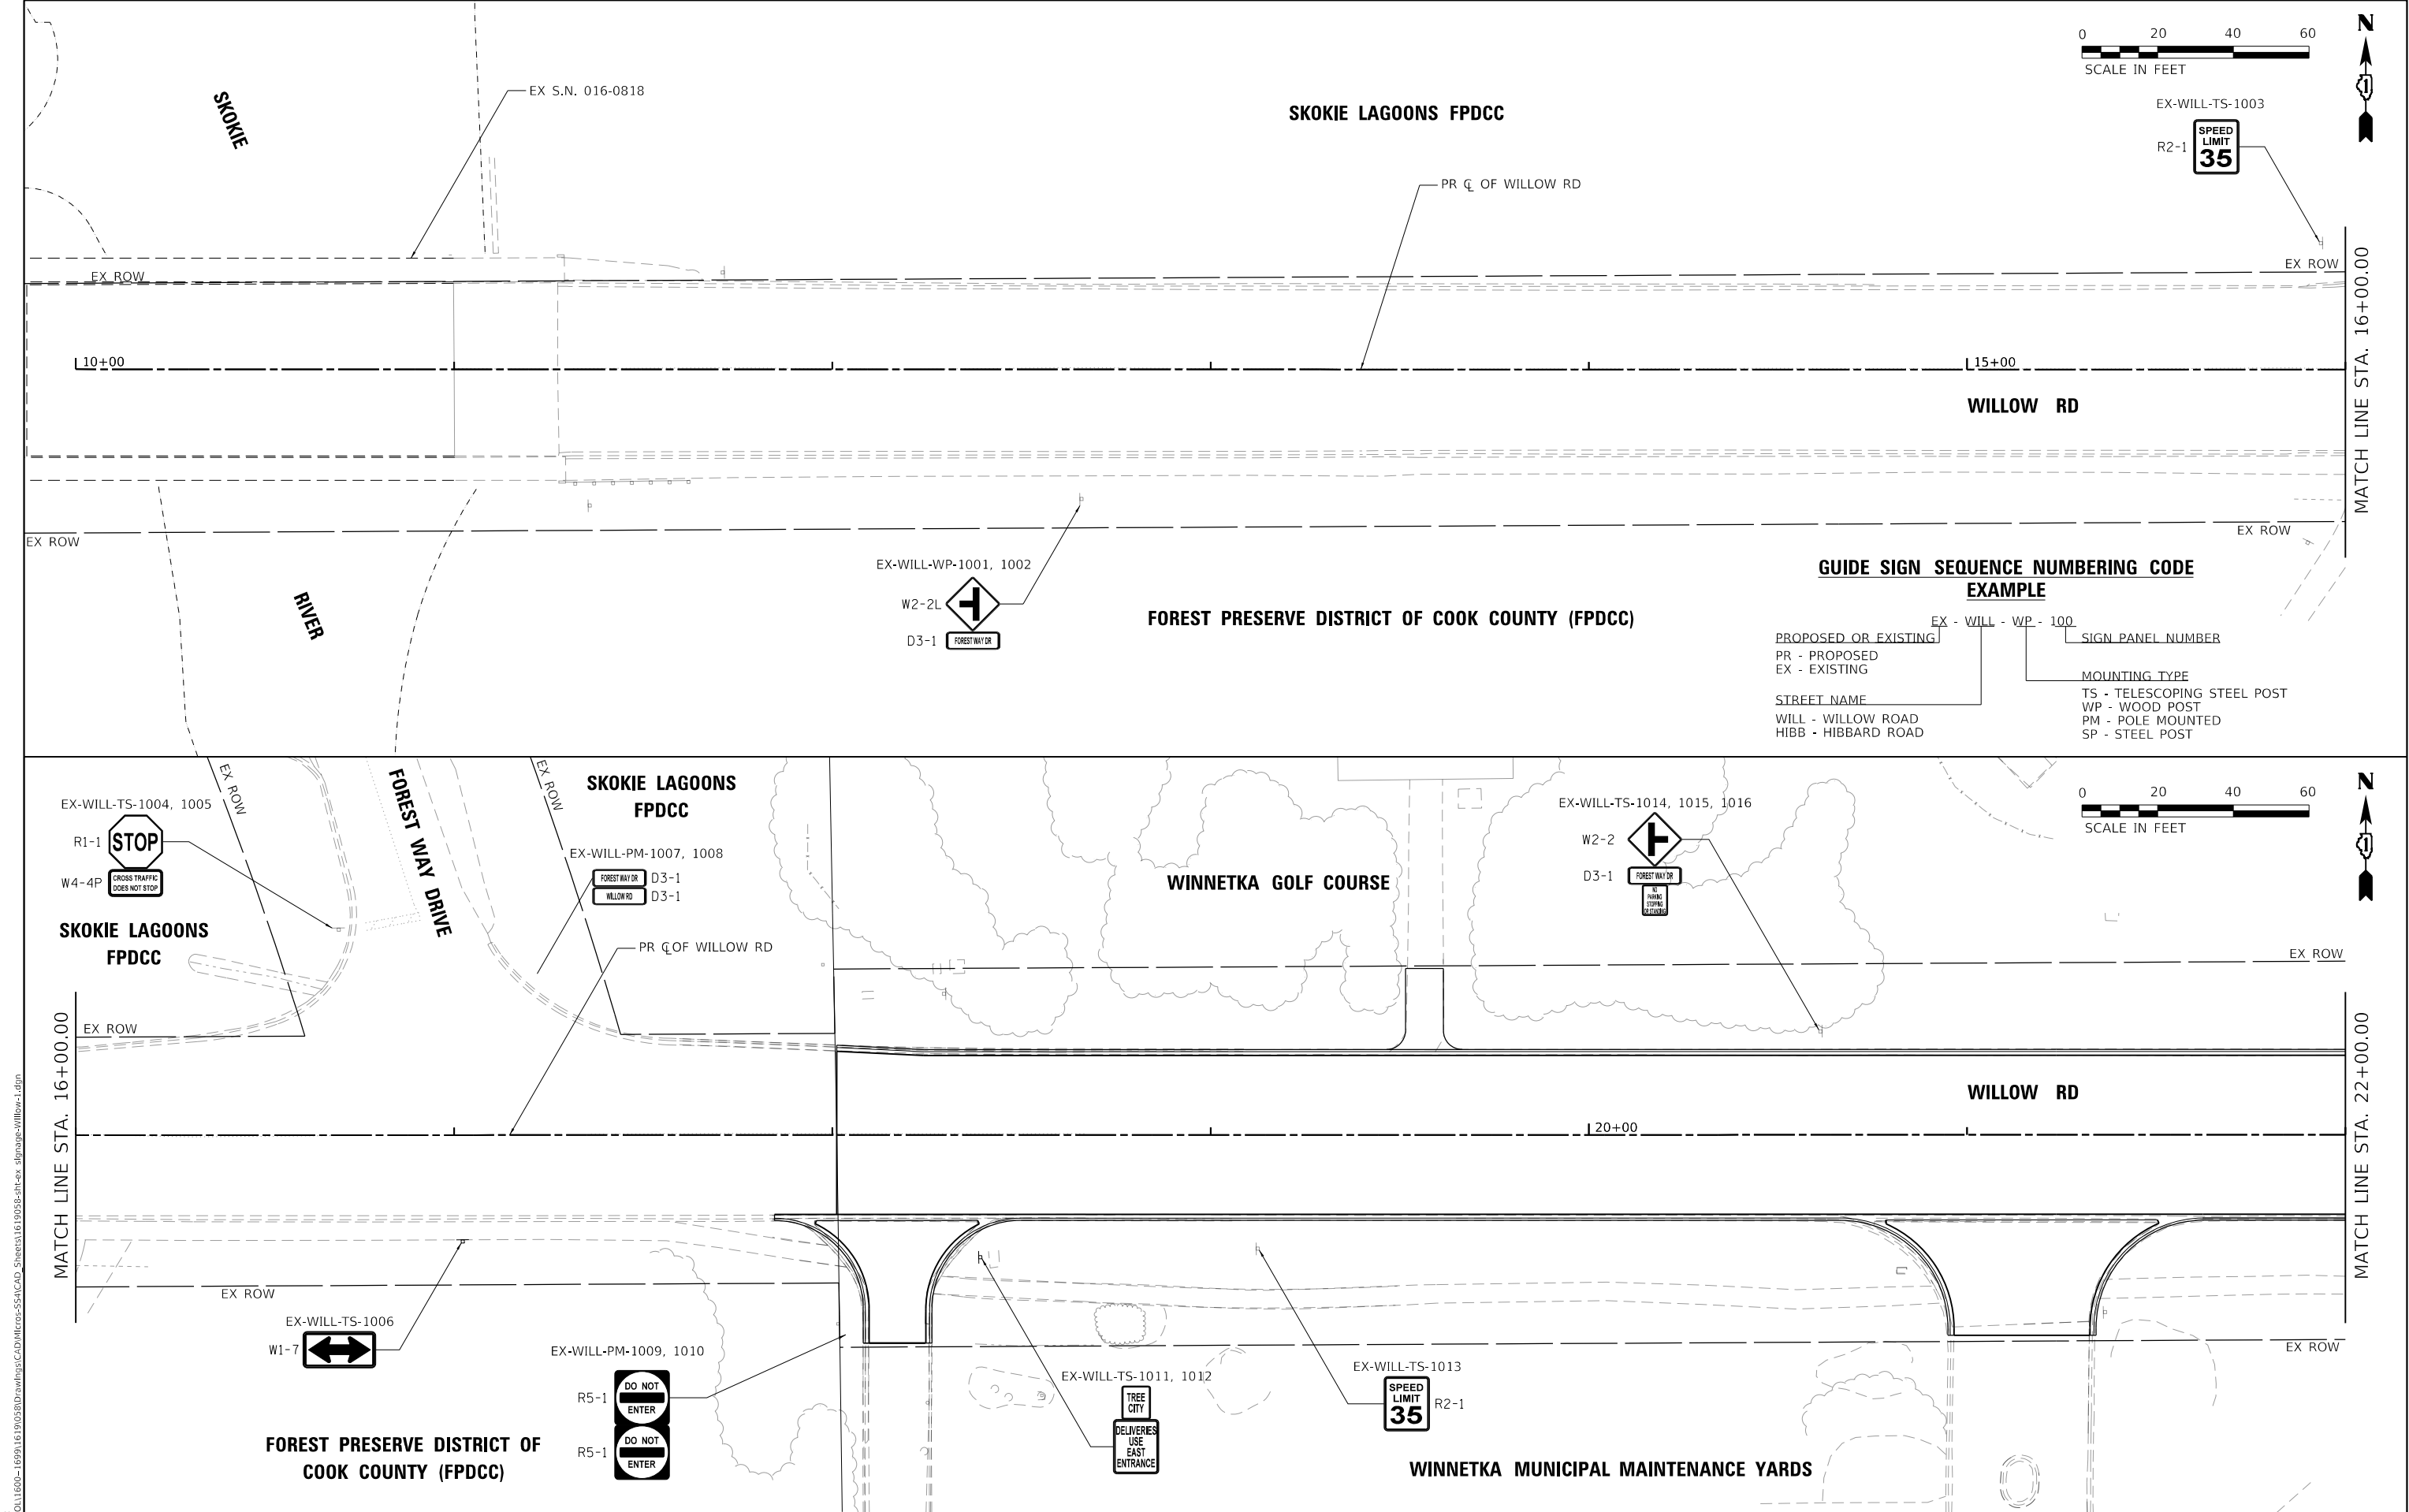

**GUIDE SIGN SEQUENCE NUMBERING CODE
EXAMPLE**

PROPOSED OR EXISTING
PR - PROPOSED
EX - EXISTING

STREET NAME
WILL - WILLOW ROAD
HIBB - HIBBARD ROAD

EX - WILL - WP - 100


SIGN PANEL NUMBER

MOUNTING TYPE
TS - TELESCOPING STEEL POST
WP - WOOD POST
PM - POLE MOUNTED
SP - STEEL POST


MODEL: Default
FILE: Name: 3:0111600-1609116100500DrawingCADWILL05-SSACAD_Sheets1610058-ht-ex_dgnImage-Willow-1.dgn

 1170 SOUTH HOUBOLT ROAD JOLIET, ILLINOIS 60431 (815) 744-4200	USER NAME = AlexaM		DESIGNED -	REVISED -	STATE OF ILLINOIS DEPARTMENT OF TRANSPORTATION	EXISTING SIGNAGE PLAN WILLOW ROAD			F.A.U. RTE.	SECTION	COUNTY	TOTAL SHEETS	SHEET NO.
	DRAWN -		DESIGNED -	REVISED -					3561	08-00103-00-FP	COOK	254	128
	PLOT SCALE = 40.0000 ' / in.		CHECKED -	REVISED -					CONTRACT NO. 61M29				
PLOT DATE = 7/8/2026		DATE - 2/27/2026	REVISED -			SCALE: 1" = 20'	SHEET 1	OF 5 SHEETS	STA. 10+00.00	TO STA. 22+00.00	ILLINOIS FED. AID PROJECT		

MODEL Default
FILE Name: 35111600-169916190530DrawingCAD\WILCOSS5\ACAD_Sheets\16190530-ht-ex_dgnpage-Wilow-3.dgn


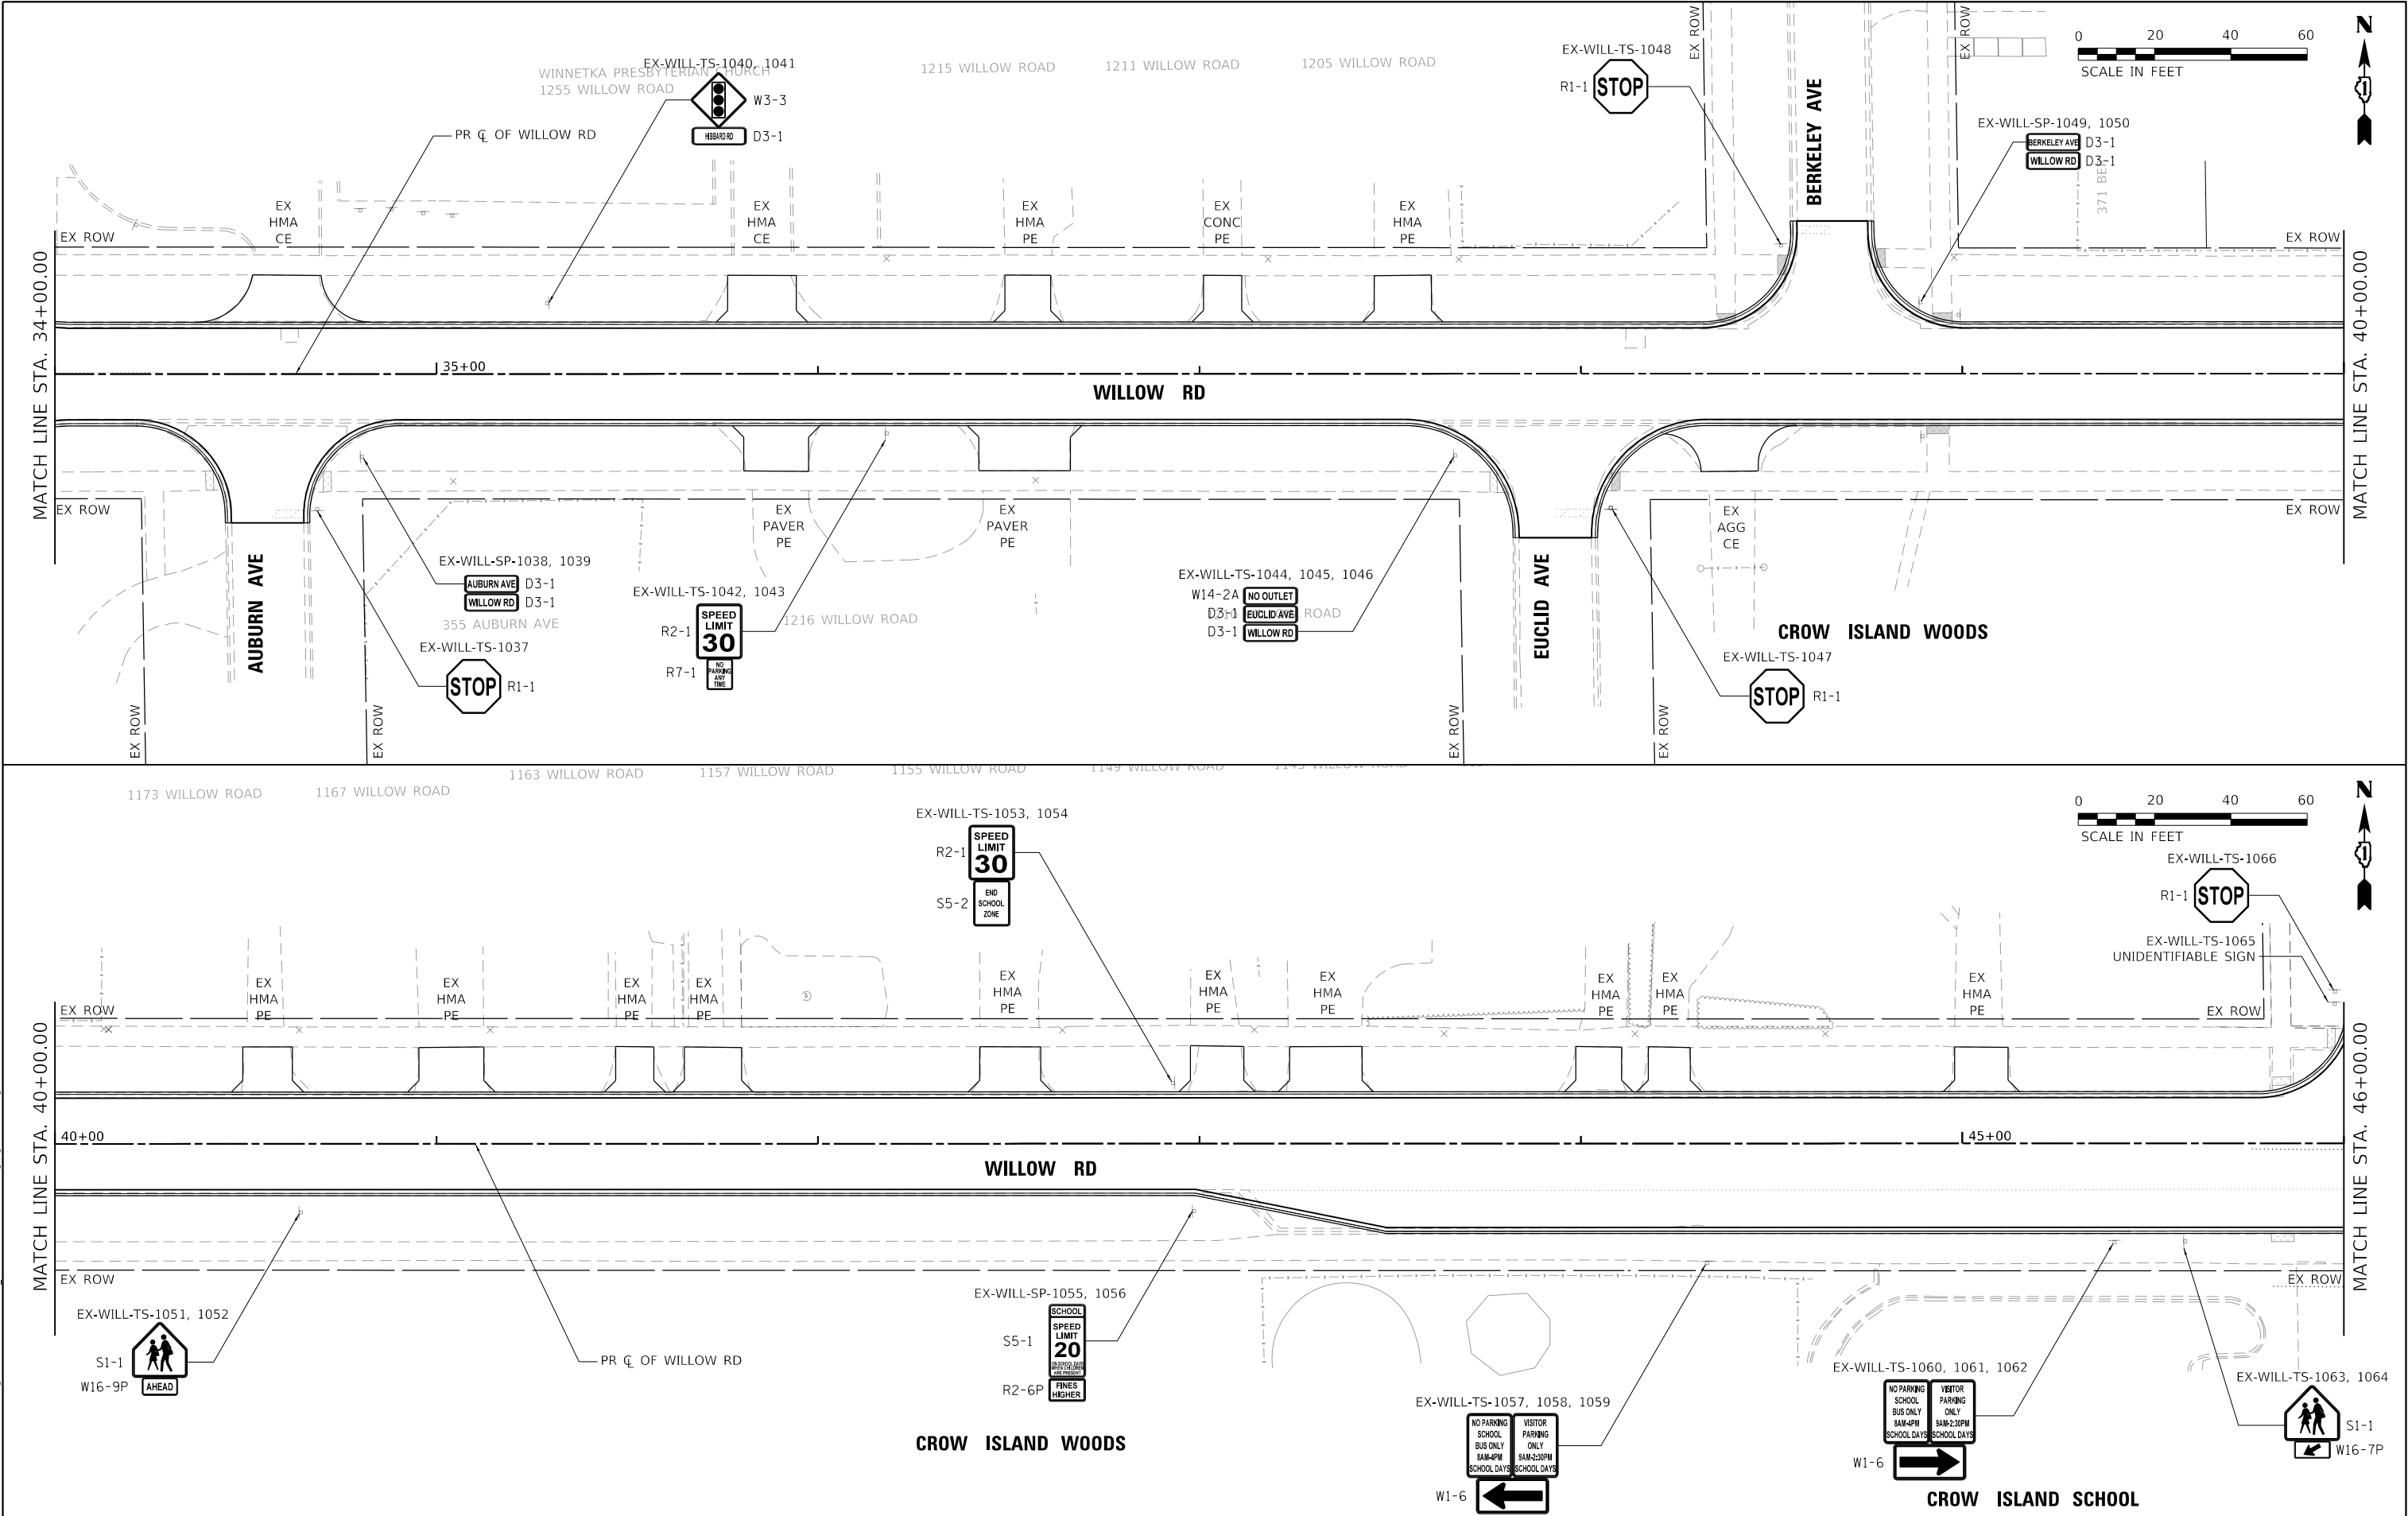




SA STRAND ASSOCIATES 1170 SOUTH HOUBOLT ROAD JOLIET, ILLINOIS 60431 (815) 744-4200	USER NAME = AlexaM	DESIGNED -	REVISED -	STATE OF ILLINOIS DEPARTMENT OF TRANSPORTATION	EXISTING SIGNAGE PLAN WILLOW ROAD			F.A.U. RTE.	SECTION	COUNTY	TOTAL SHEETS	SHEET NO.
		DRAWN -	REVISED -					3561	08-00103-00-FP	COOK	254	130
		PLOT SCALE = 40,0000 ' / in.	CHECKED -	REVISED -	SCALE: 1" = 20'			CONTRACT NO. 61M29				
		PLOT DATE = 7/8/2026	DATE - 2/27/2026	REVISED -	SHEET 3 OF 5 SHEETS			ILLINOIS FED. AID PROJECT				

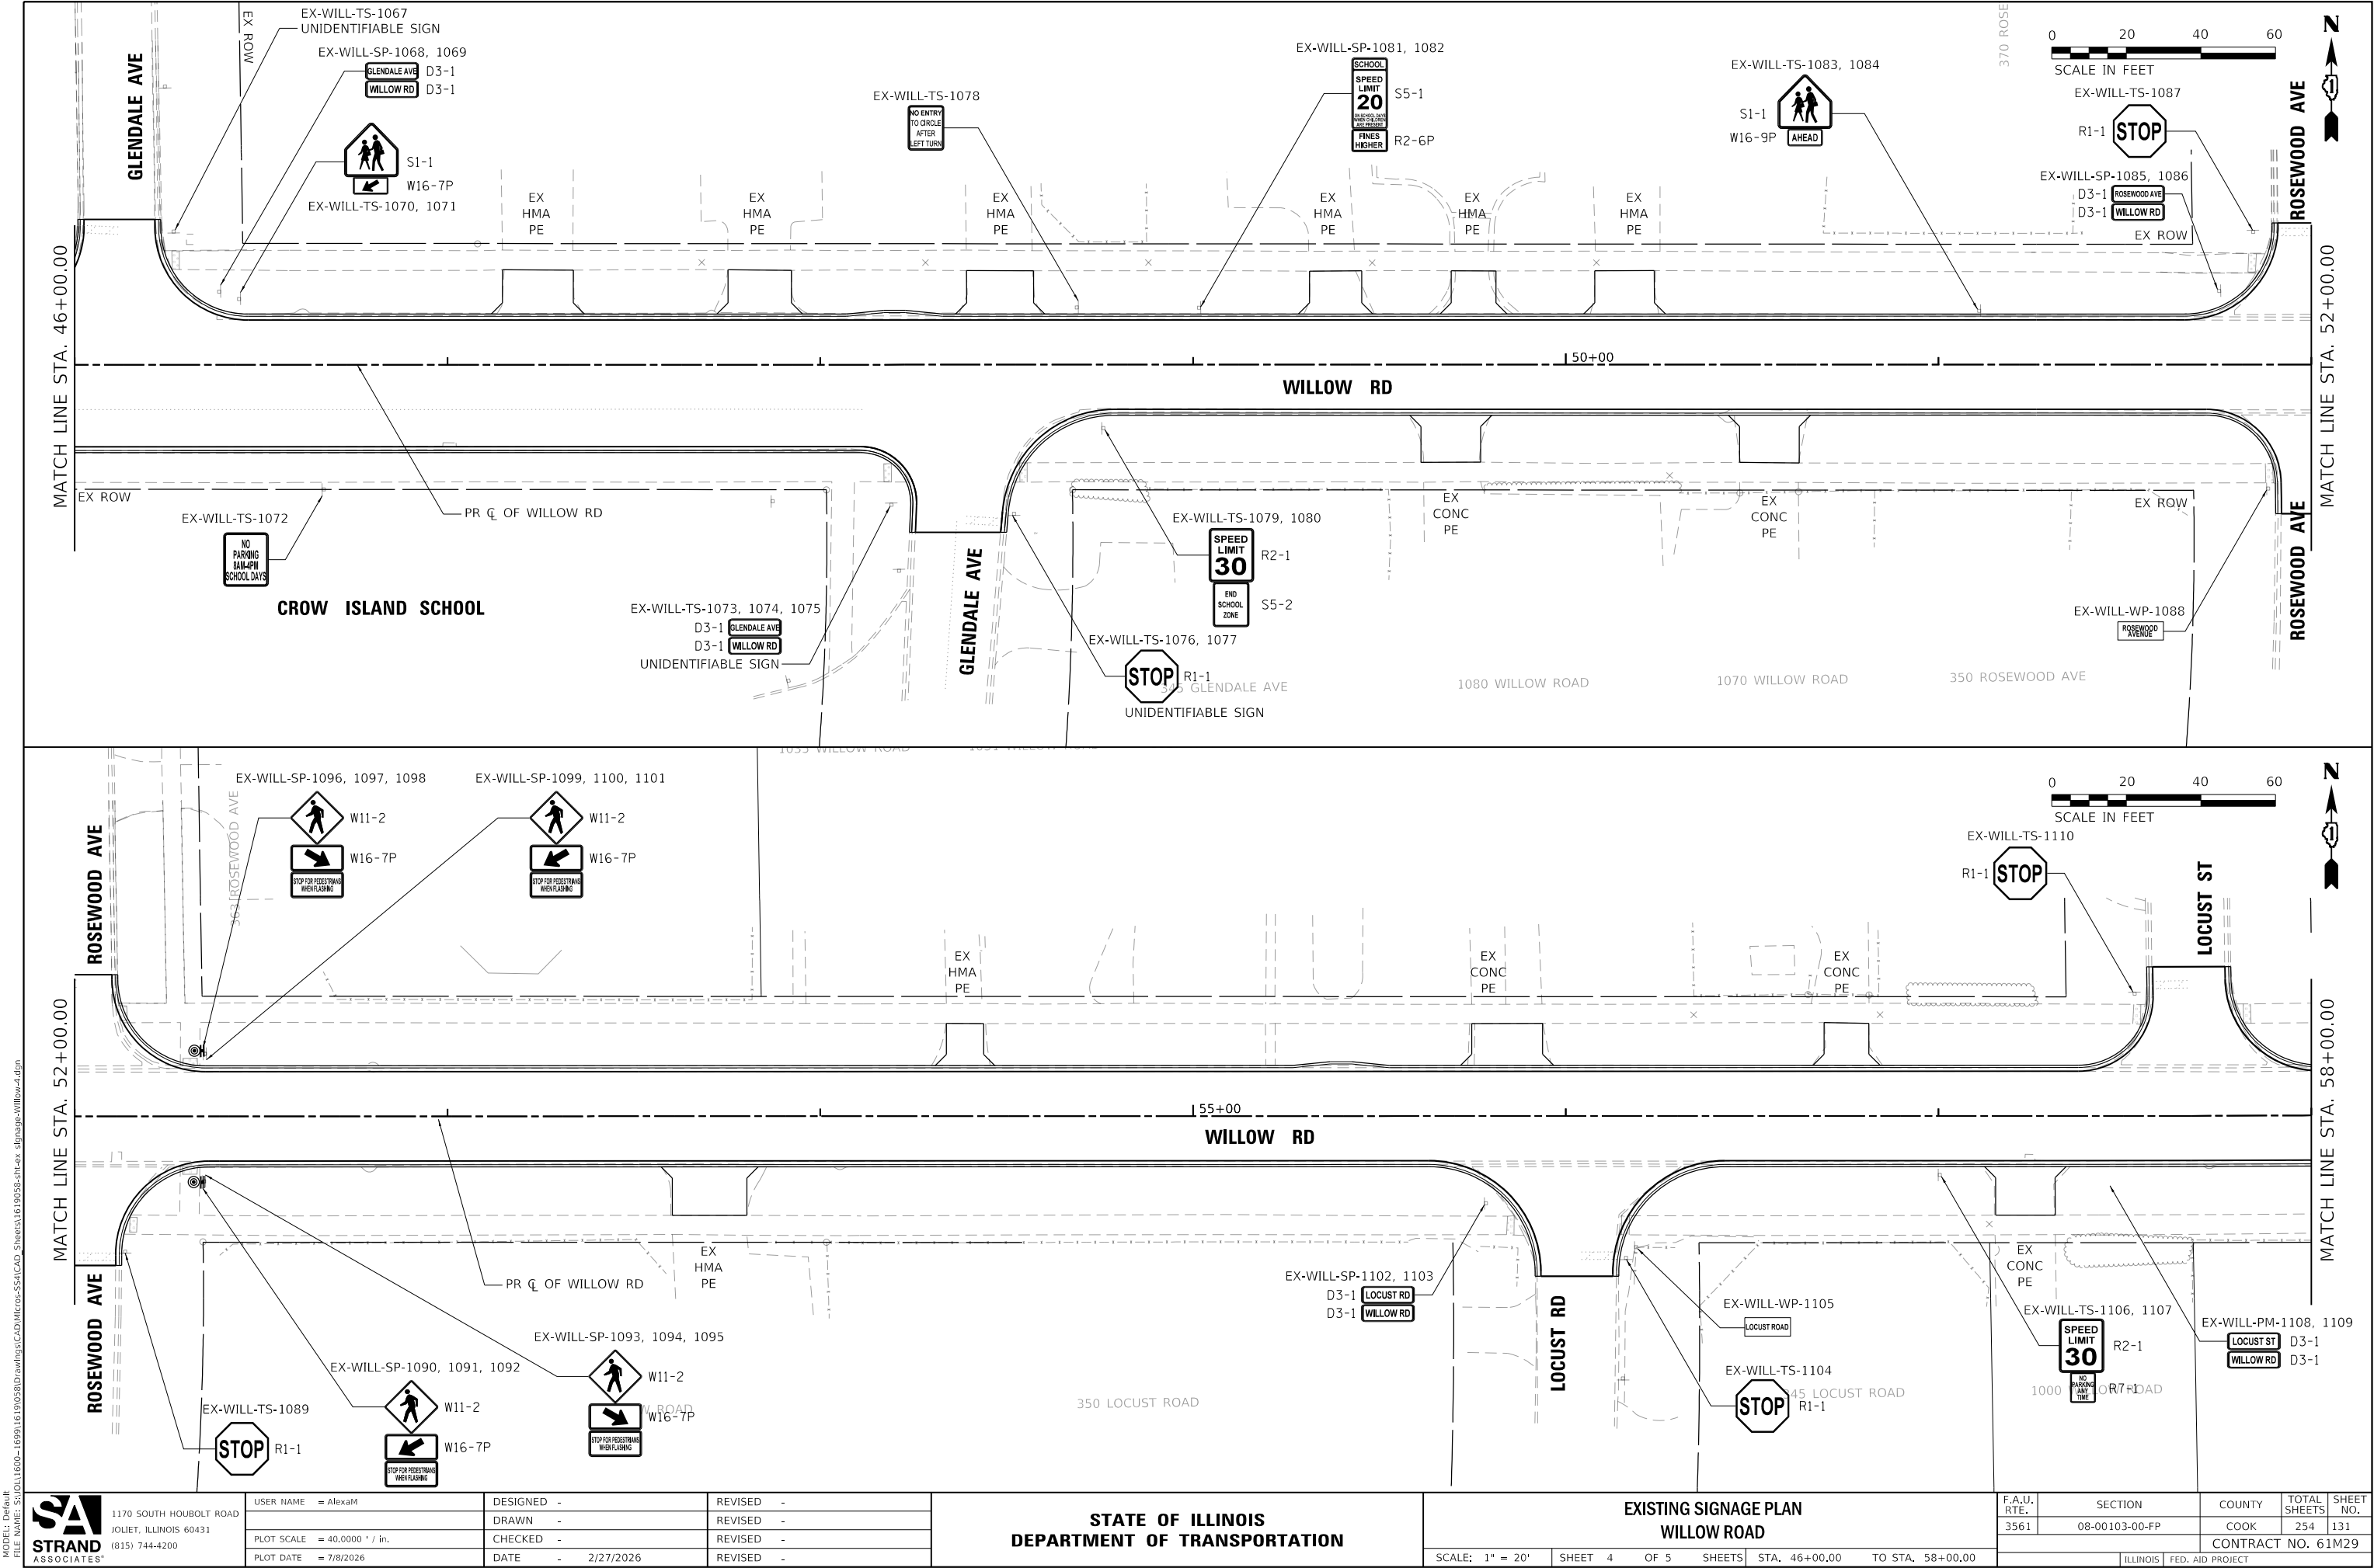



MODEL Default
FILE Name: 30111600-160916190508DrawingsCAD\Willow-SSA\CAD_Sheets\1619058-ht-ex_dgnpage-Willow-4.dgn

1170 SOUTH HOUBOLT ROAD JOLIET, ILLINOIS 60431 (815) 744-4200 STRAND ASSOCIATES USER NAME = AlexaM DESIGNED - DRAWN - PLOT SCALE = 40.0000 ' / in. PLOT DATE = 7/8/2026 DESIGNED - REVIS REVIS REVIS REVIS REVIS STATE OF ILLINOIS DEPARTMENT OF TRANSPORTATION EXISTING SIGNAGE PLAN WILLOW ROAD SCALE: 1" = 20' SHEET 4 OF 5 SHEETS STA. 46+00.00 TO STA. 58+00.00 F.A.U. RTE. 3561 SECTION 08-00103-00-FP COUNTY COOK TOTAL SHEETS 254 SHEET NO. 131 CONTRACT NO. 61M29 ILLINOIS FED. AID PROJECT

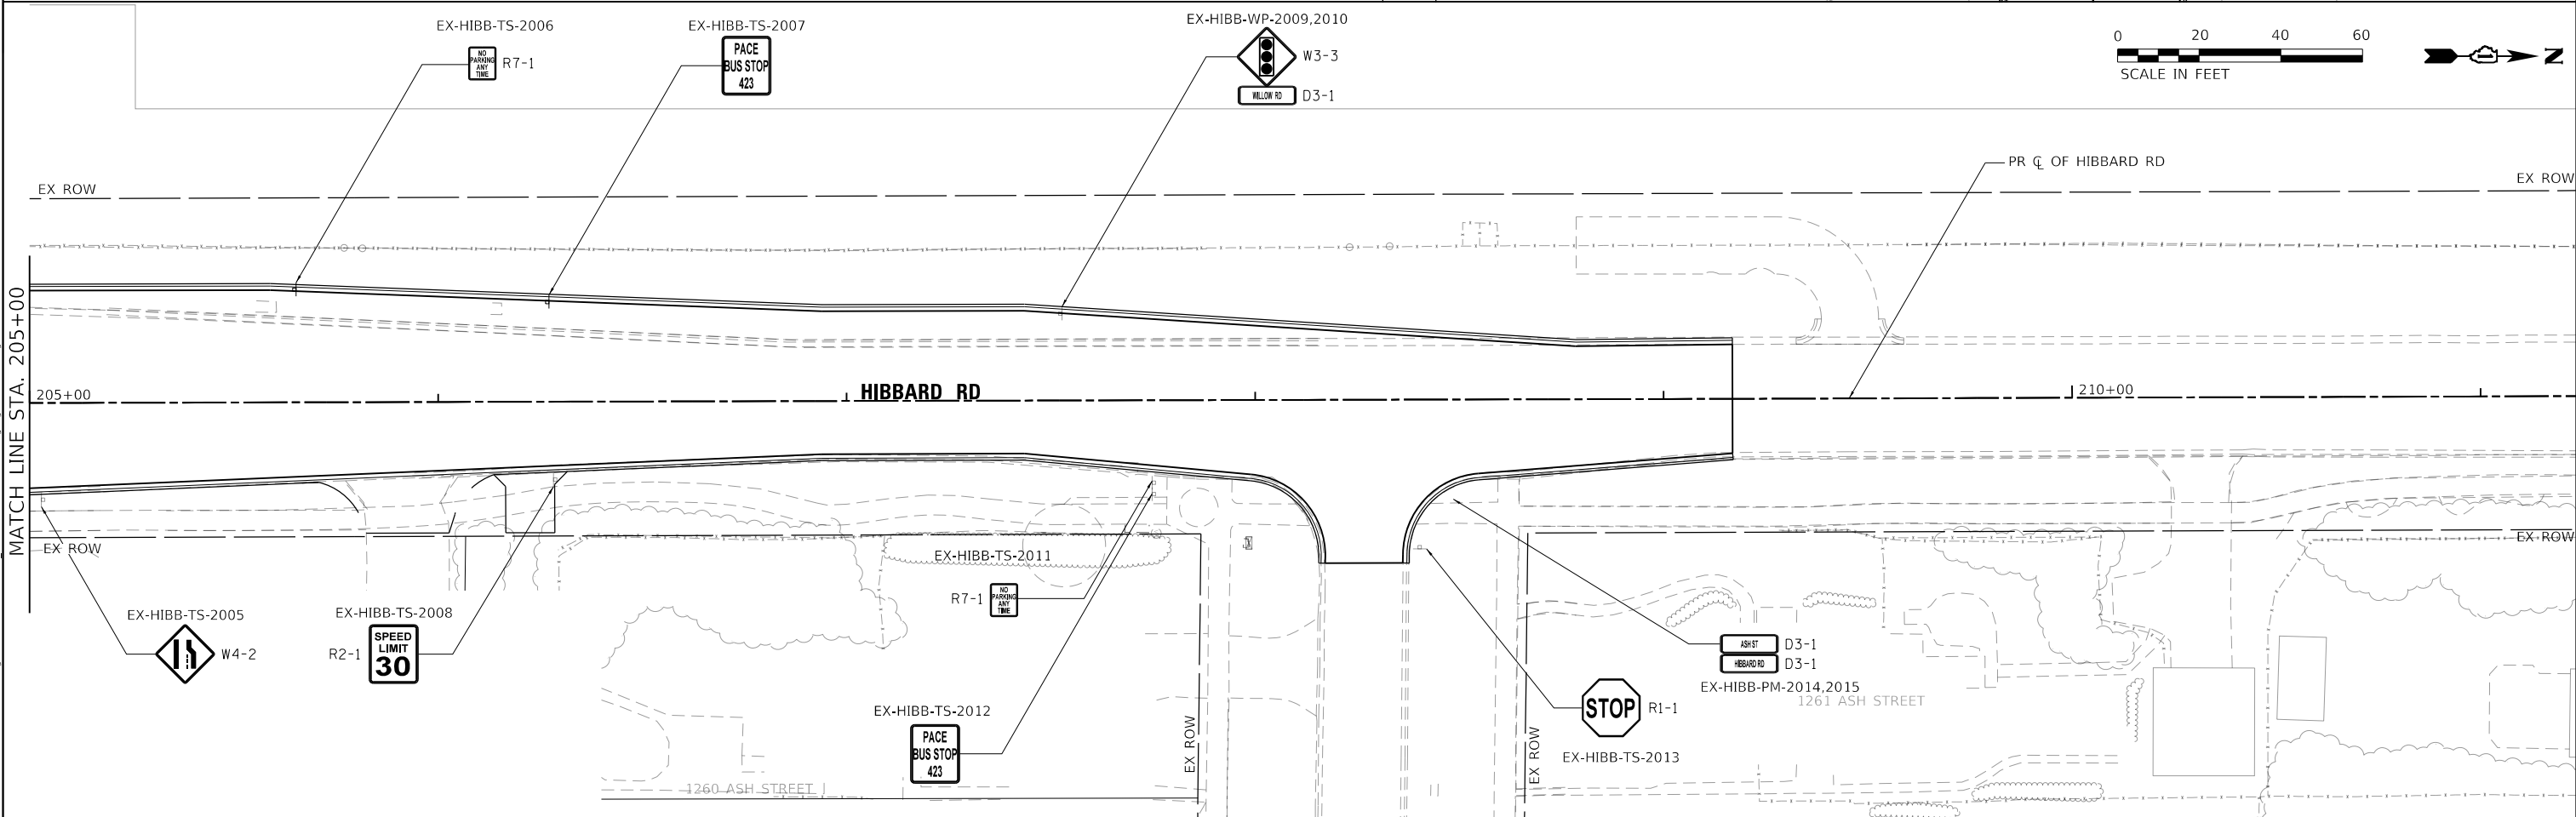
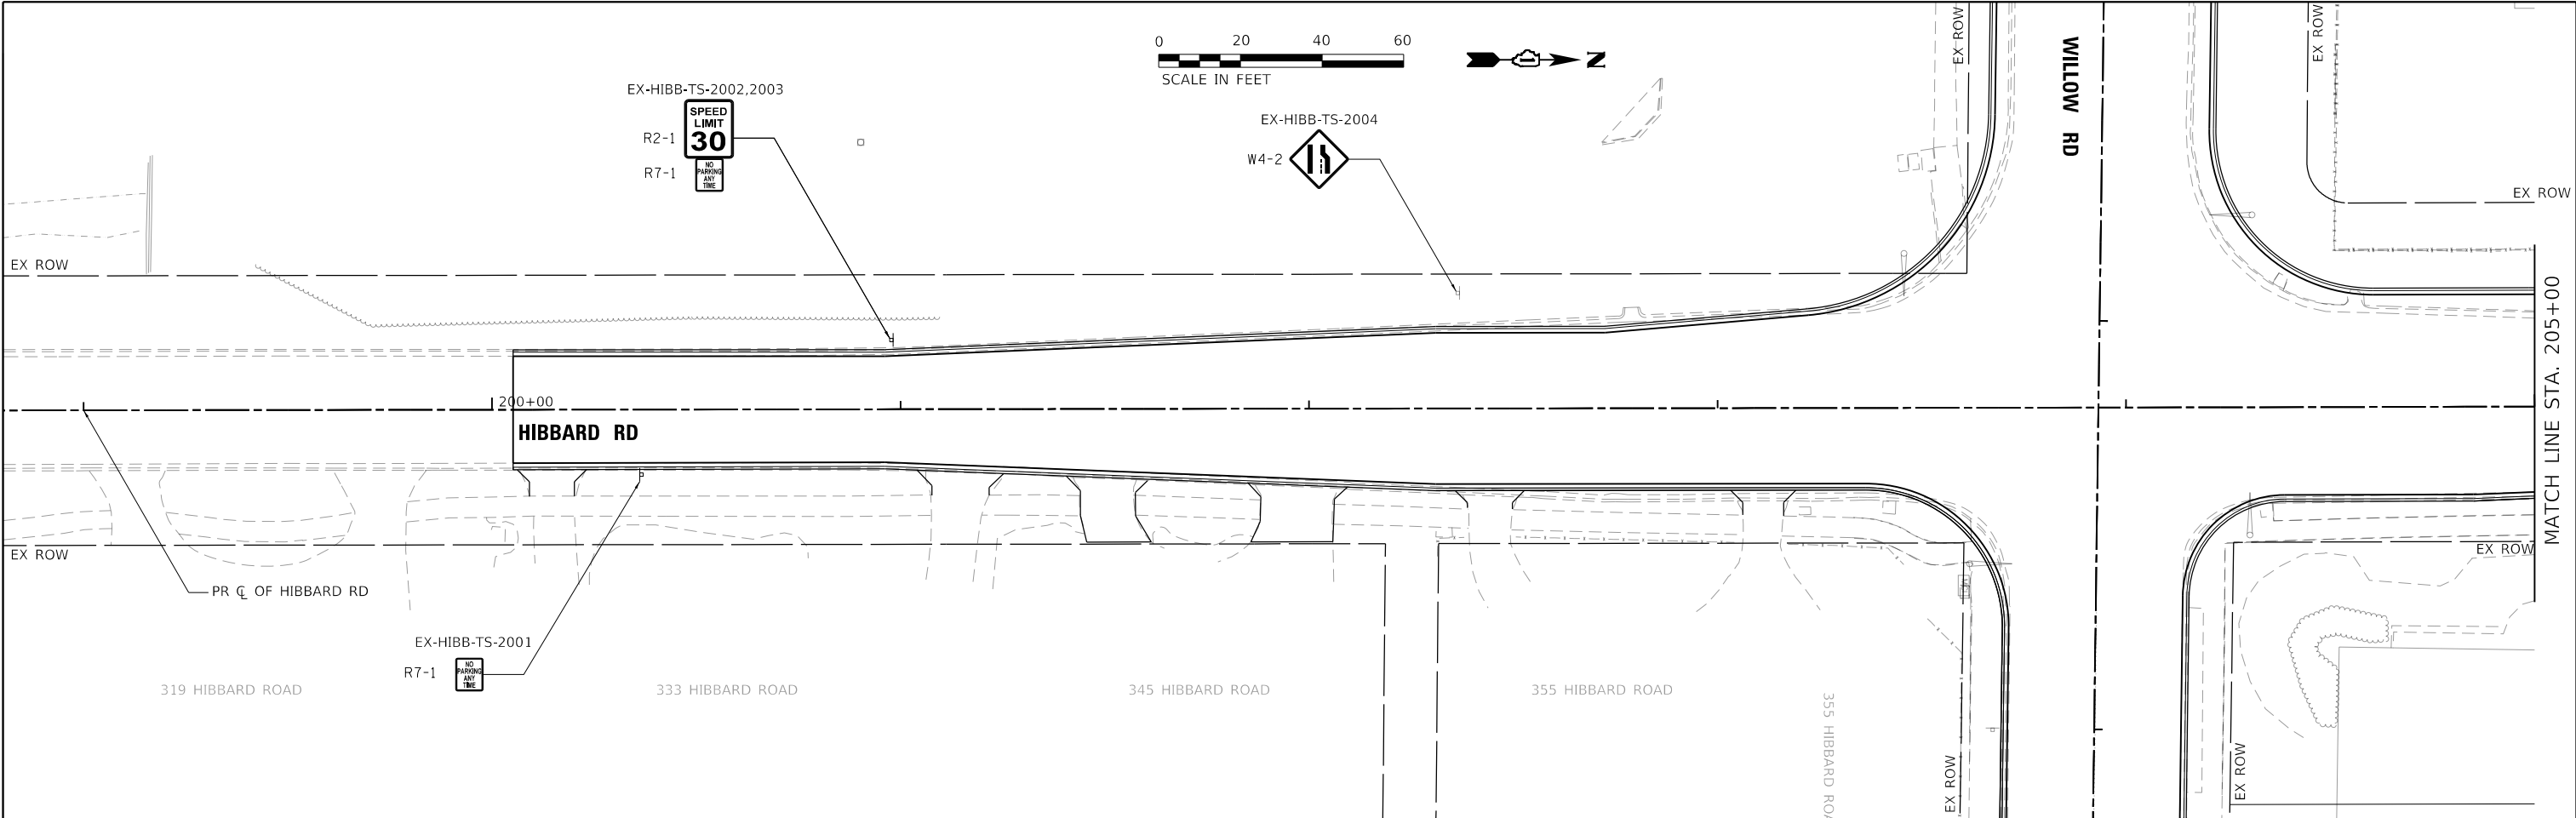


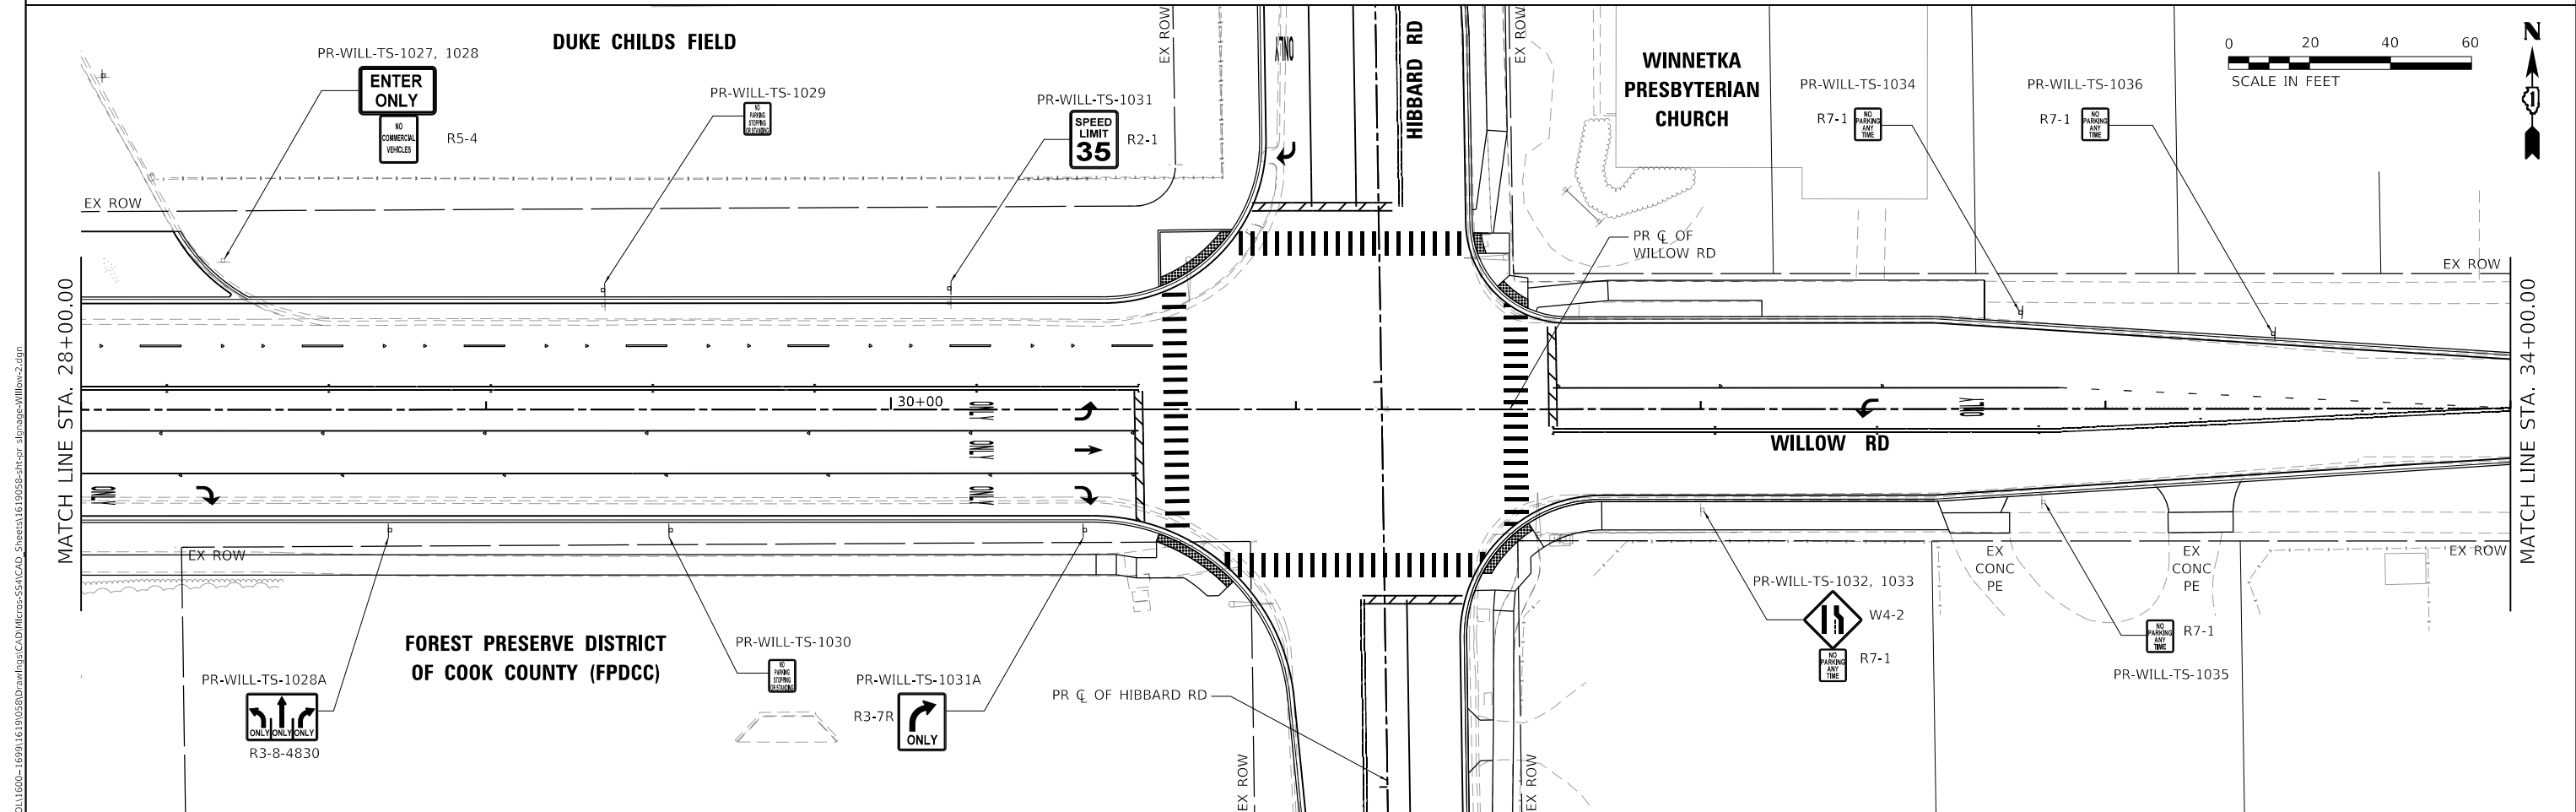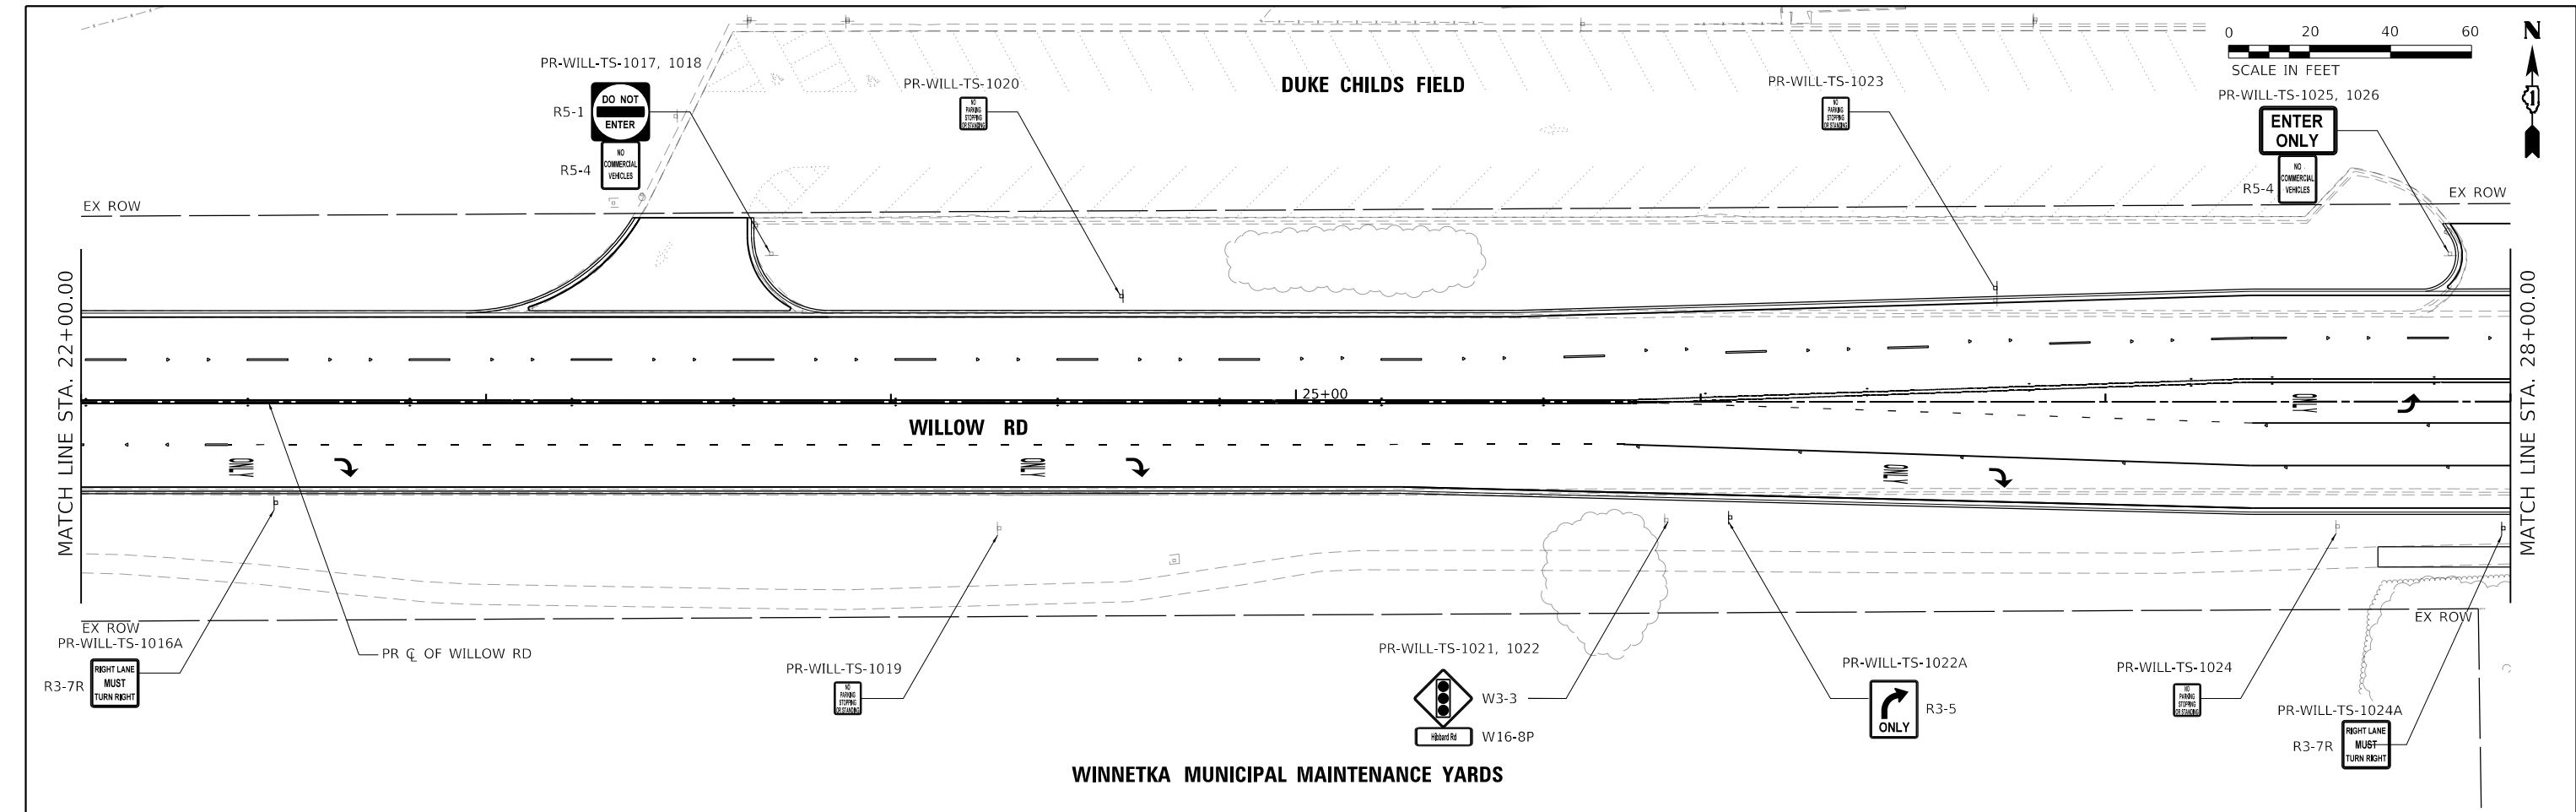


MODEL: Default
FILE: 1170-1699161905080Drawing-CAD\Willow-SSA\CAD_Sheets\1619058-ht-cor_dwgpage-Willow-3.dgn

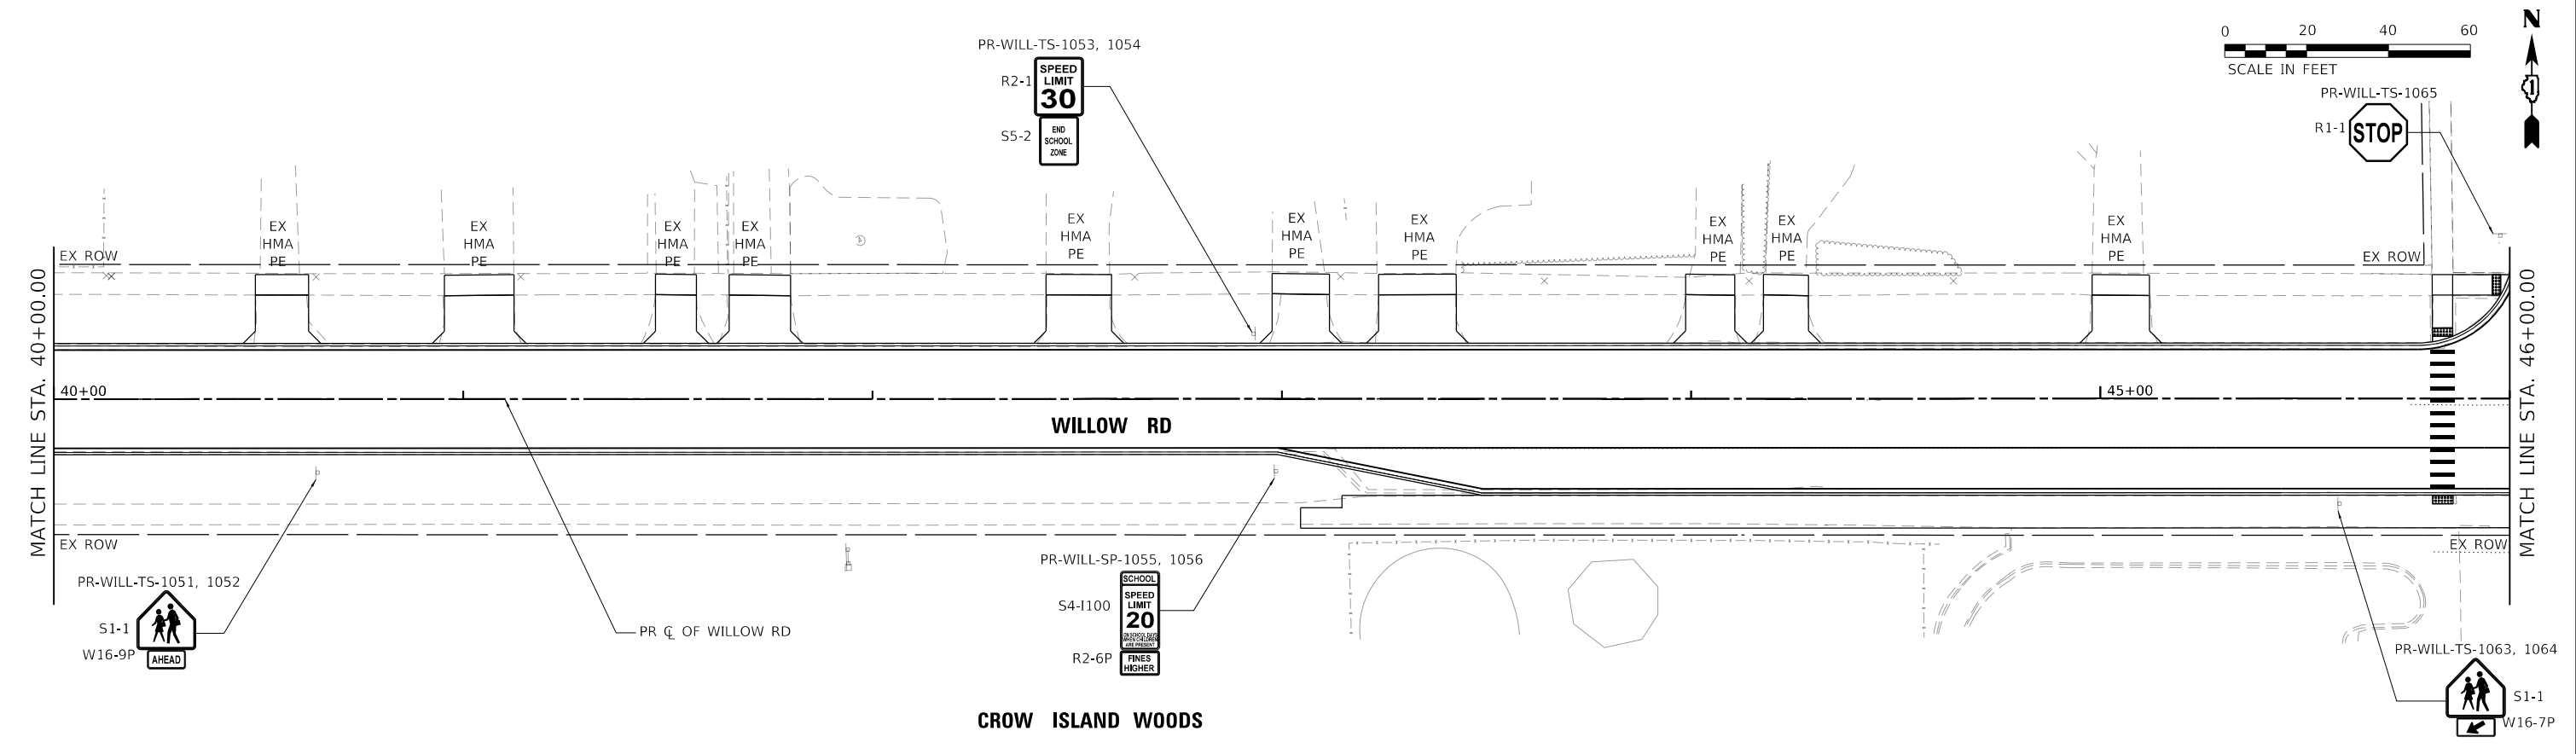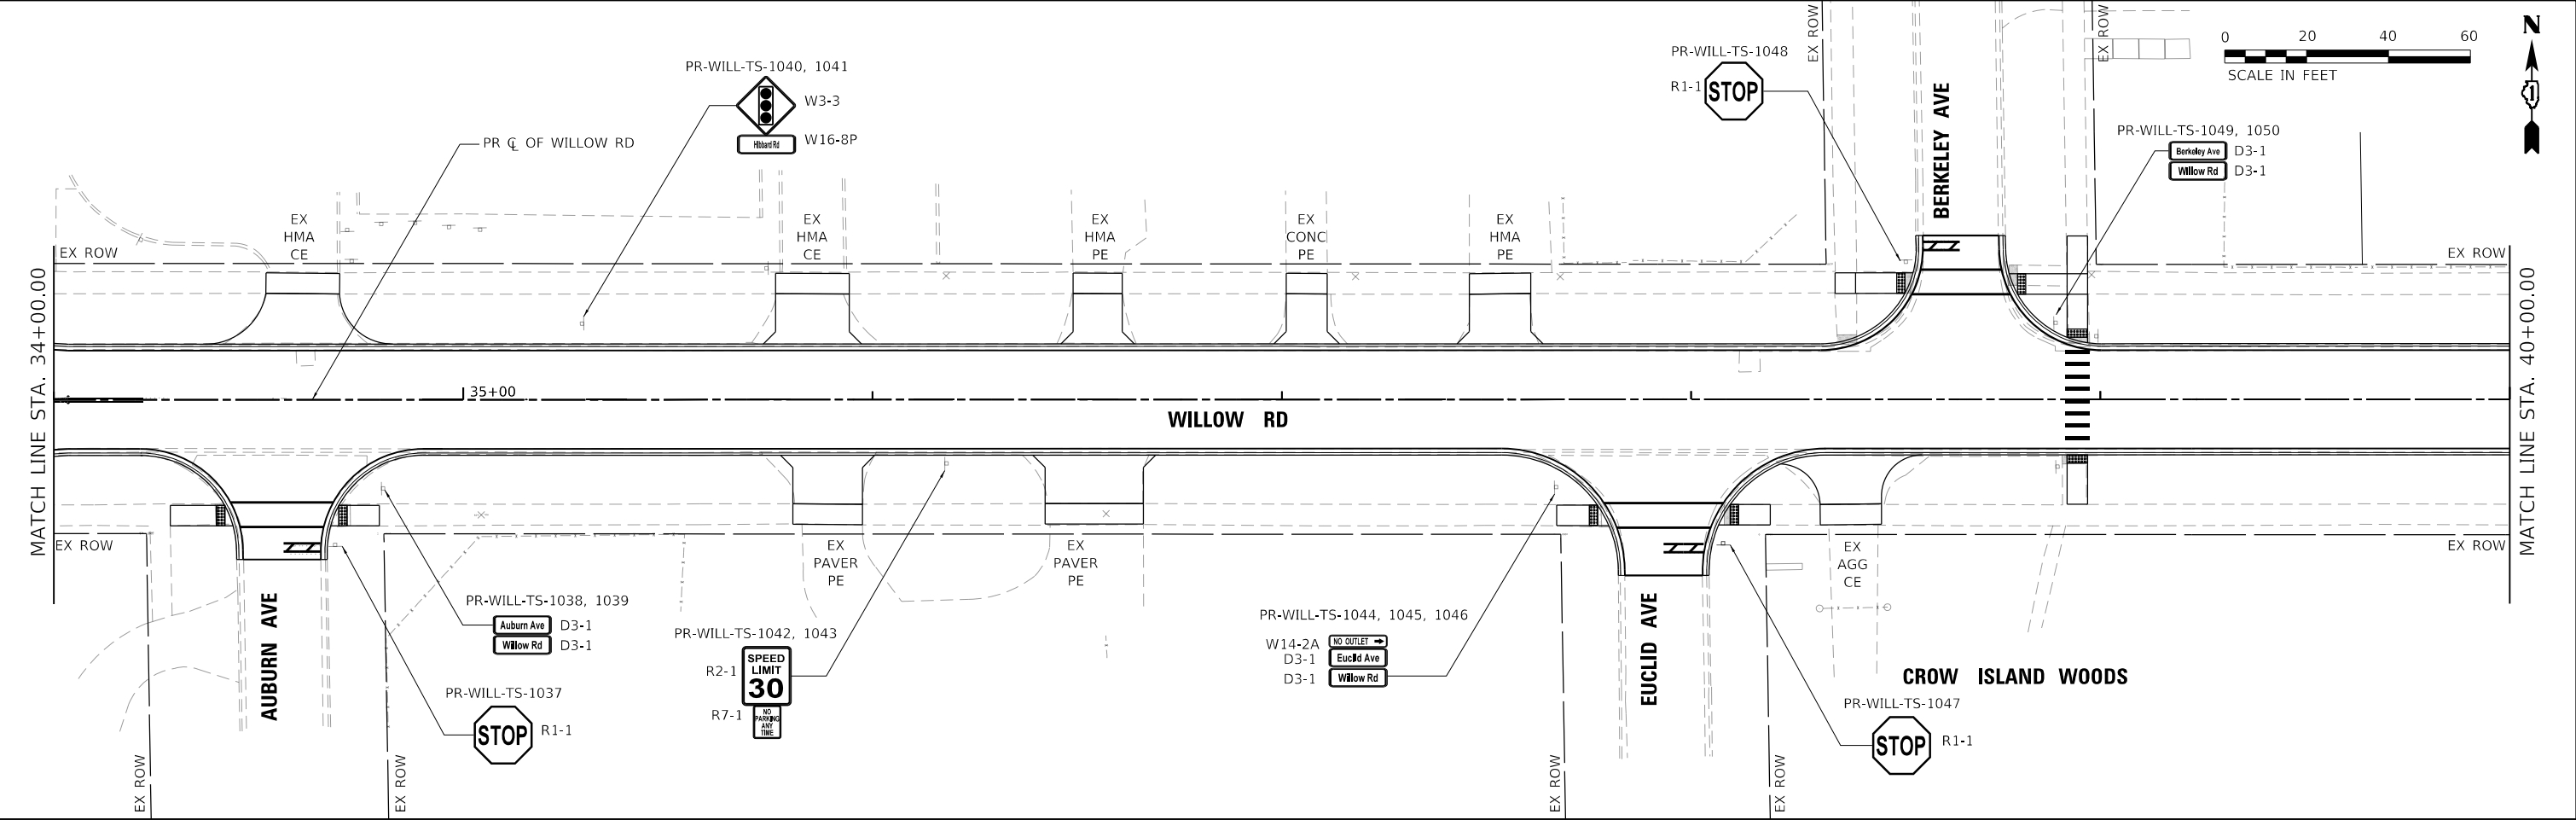

 1170 SOUTH HOUBOLT ROAD JOLIET, ILLINOIS 60431 (815) 744-4200	USER NAME = AlexaM	DESIGNED -	REVISED -	STATE OF ILLINOIS DEPARTMENT OF TRANSPORTATION	PROPOSED SIGNAGE PLAN WILLOW ROAD					F.A.U. RTE.	SECTION	COUNTY	TOTAL SHEETS	SHEET NO.
		DRAWN -	REVISED -							3561	08-00103-00-FP	COOK	254	136
	PLOT SCALE = 40,0000 ' / in.	CHECKED -	REVISED -							CONTRACT NO. 61M29				
	PLOT DATE = 7/8/2026	DATE - 2/27/2026	REVISED -							ILLINOIS FED. AID PROJECT				
SCALE: 1" = 20'					SHEET 3	OF 5	SHEETS	STA. 34+00.00	TO STA. 46+00.00					

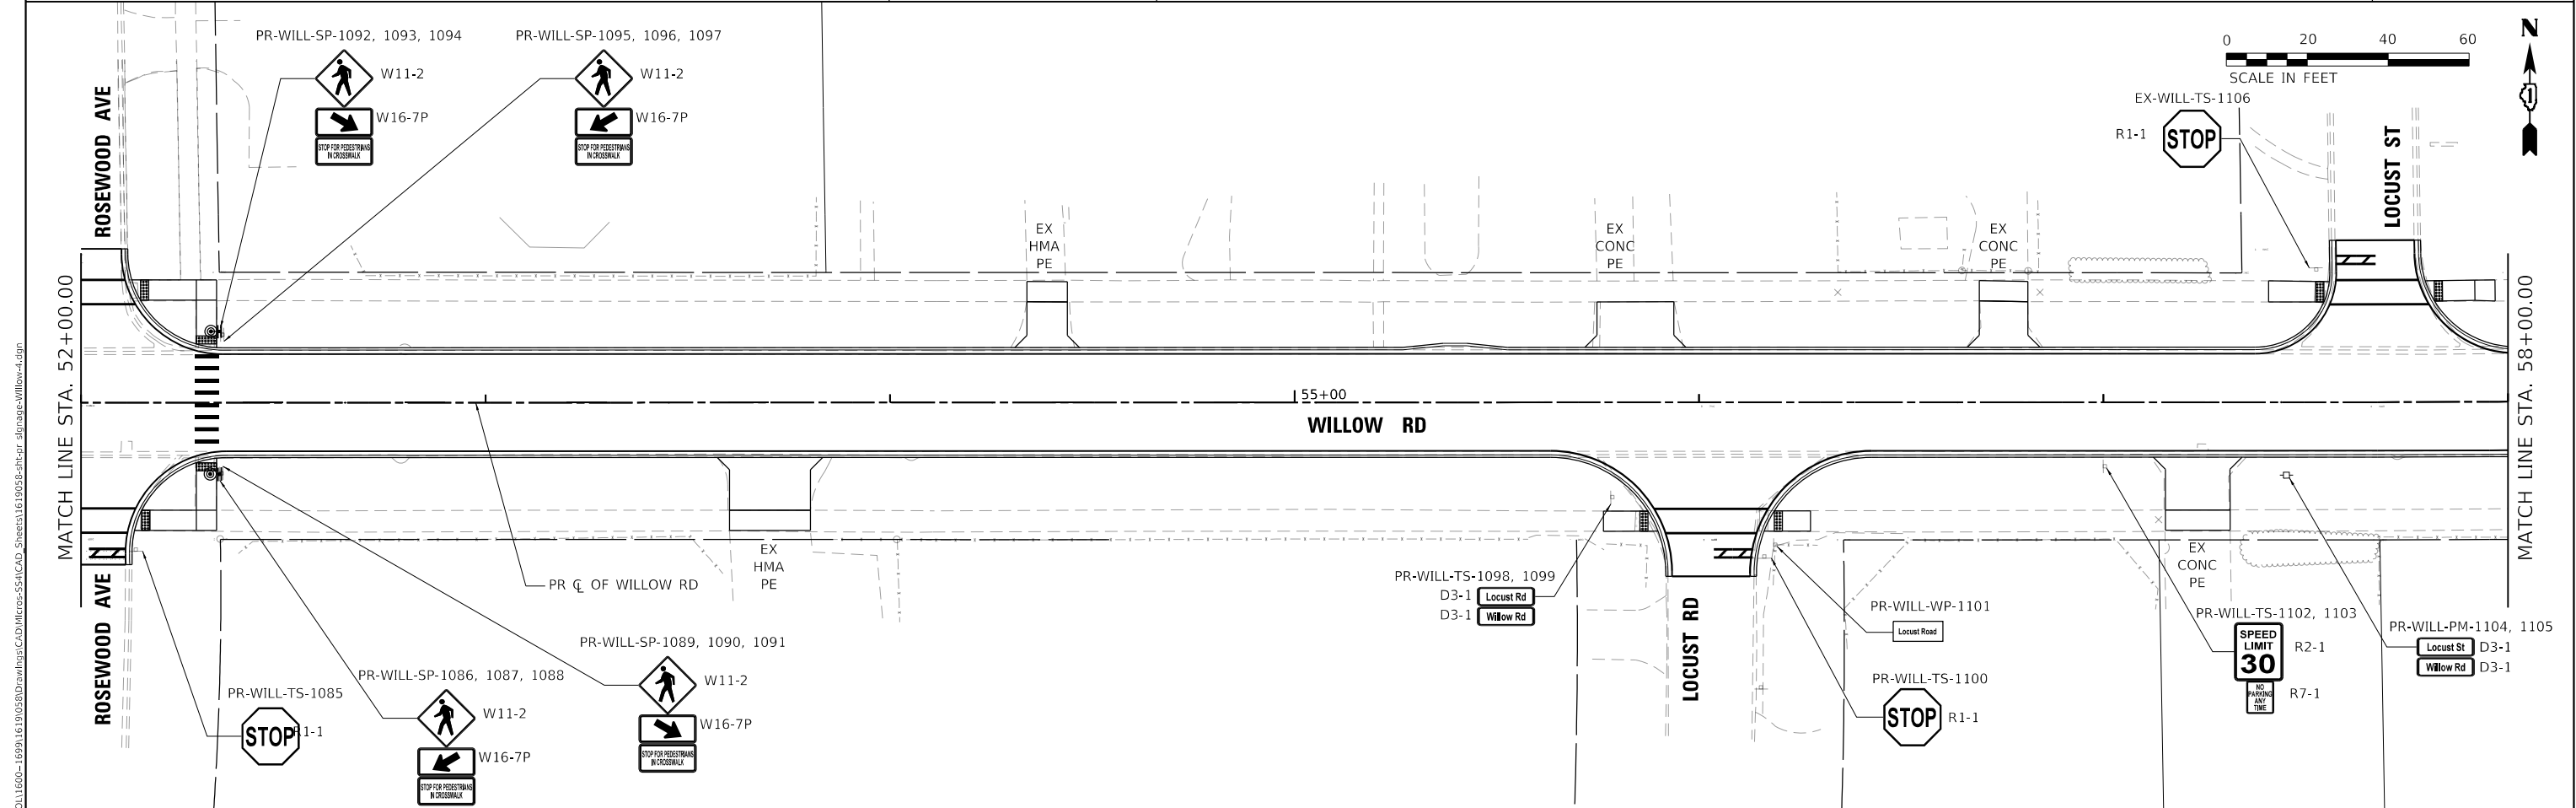
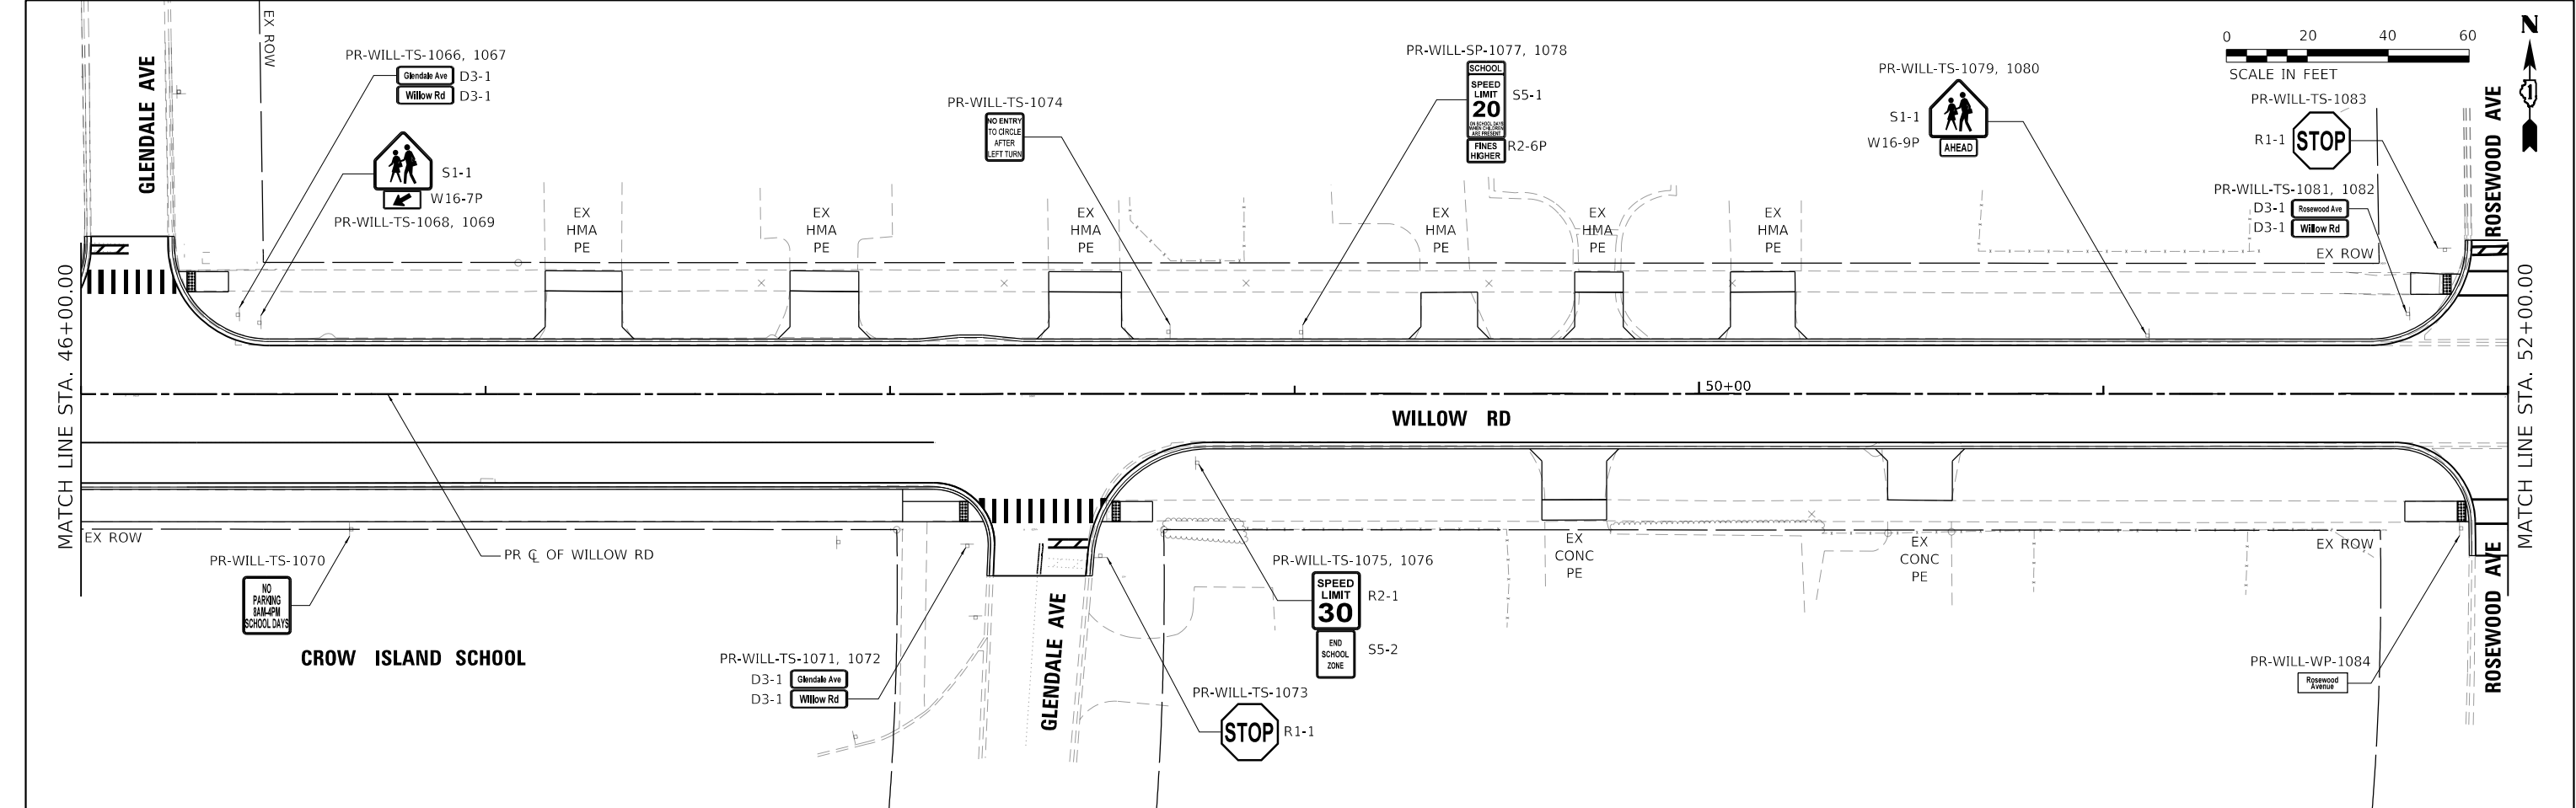


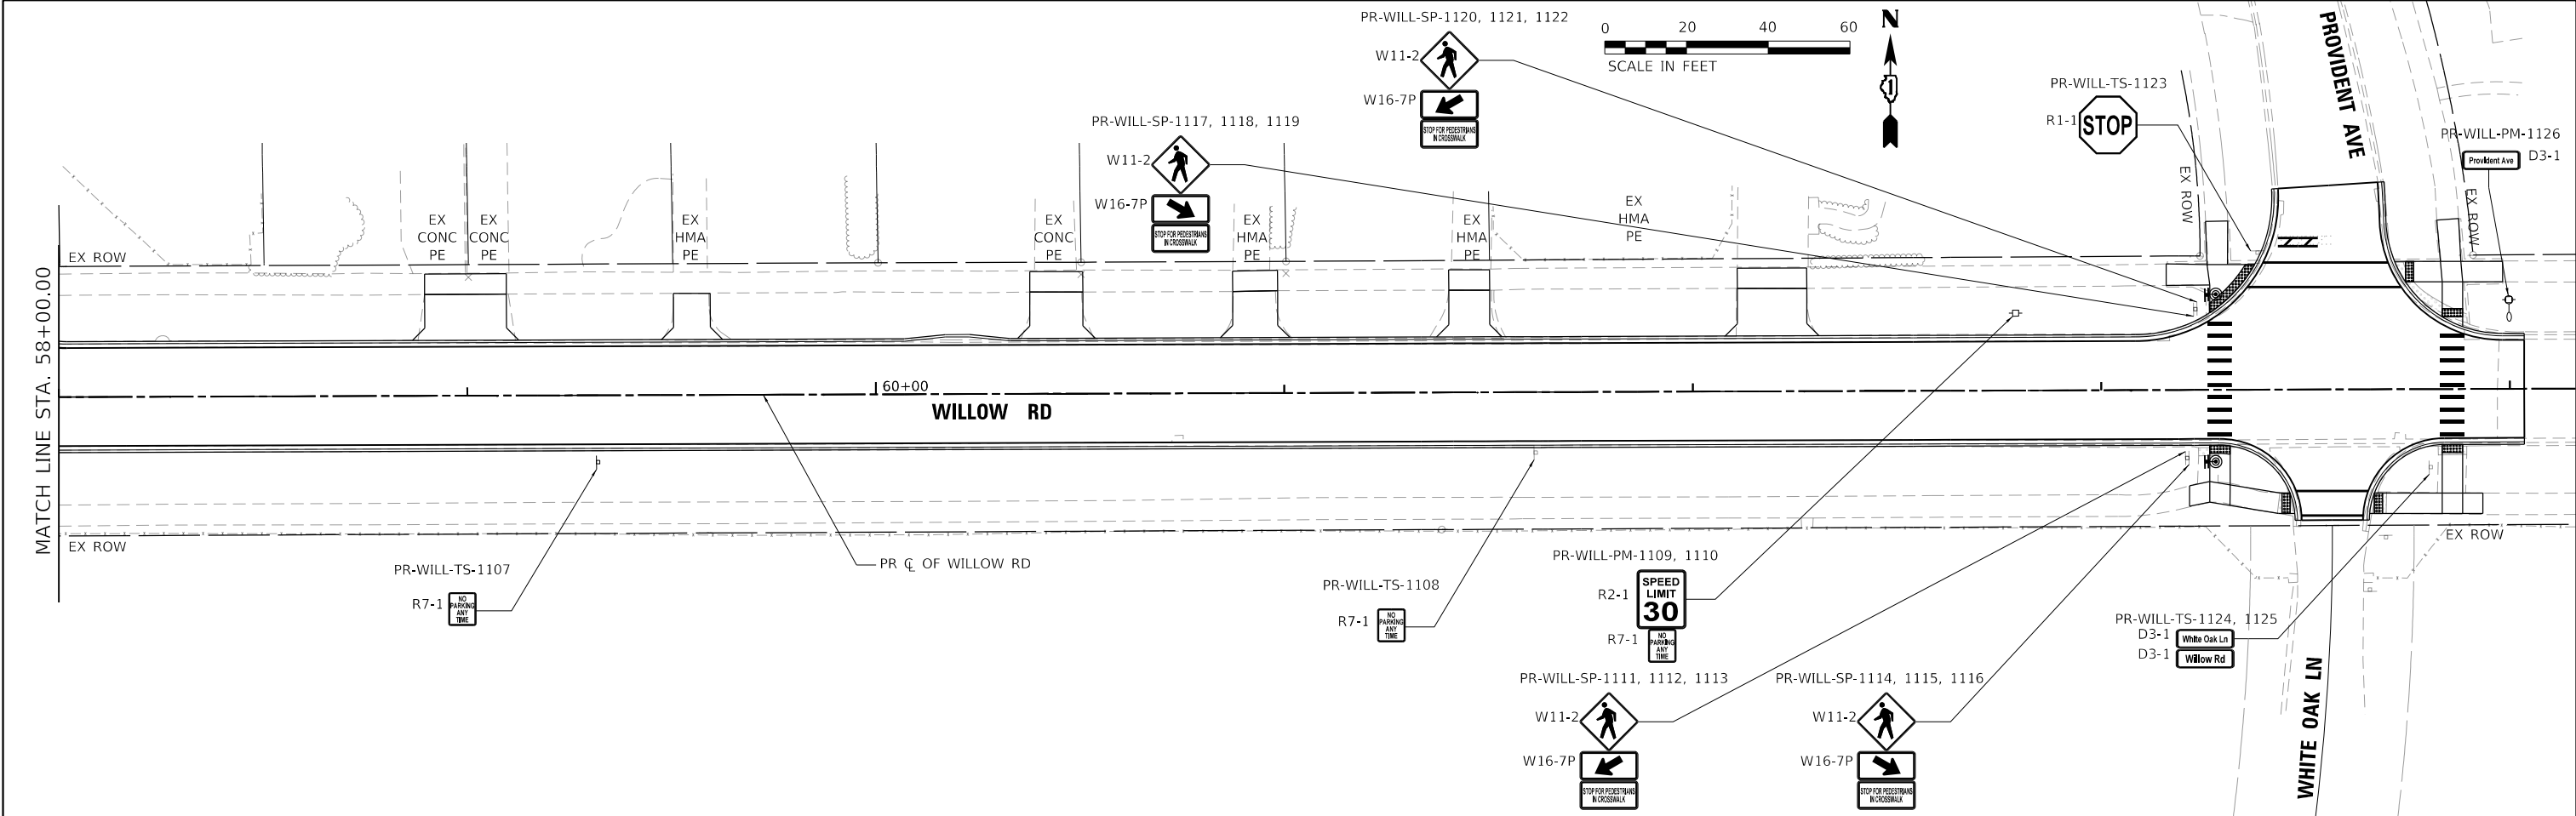


MODEL Default
FILE Name: 3:\011600-1609\1610\050\Drawings\CAD\WILL-SP-1117-1118-1119\161058-ht-cor_dwg.dgn
161058-ht-cor_dwg.dgn


 SA STRAND ASSOCIATES 1170 SOUTH HOUBOLT ROAD JOLIET, ILLINOIS 60431 (815) 744-4200	USER NAME = AlexaM		DESIGNED -	REVISED -	STATE OF ILLINOIS DEPARTMENT OF TRANSPORTATION	PROPOSED SIGNAGE PLAN WILLOW ROAD			F.A.U. RTE.	SECTION	COUNTY	TOTAL SHEETS	SHEET NO.
	DRAWN -		CHECKED -	REVISED -					3561	08-00103-00-FP	COOK	254	138
	PLOT SCALE = 40.0000 ' / in.		DATE - 2/27/2026	REVISED -		SCALE: 1" = 20'			CONTRACT NO. 61M29				
	PLOT DATE = 7/8/2026					SHEET 5 OF 5 SHEETS			ILLINOIS FED. AID PROJECT				

1. ALL PAVEMENT MARKINGS SHALL BE INSTALLED ACCORDING TO IDOT D1 PAVEMENT MARKING DETAIL TC-13.
2. ALL RAISED REFLECTIVE PAVEMENT MARKERS SHALL BE INSTALLED ACCORDING TO IDOT D1 RAISED REFLECTIVE PAVEMENT MARKERS DETAIL TC-11.

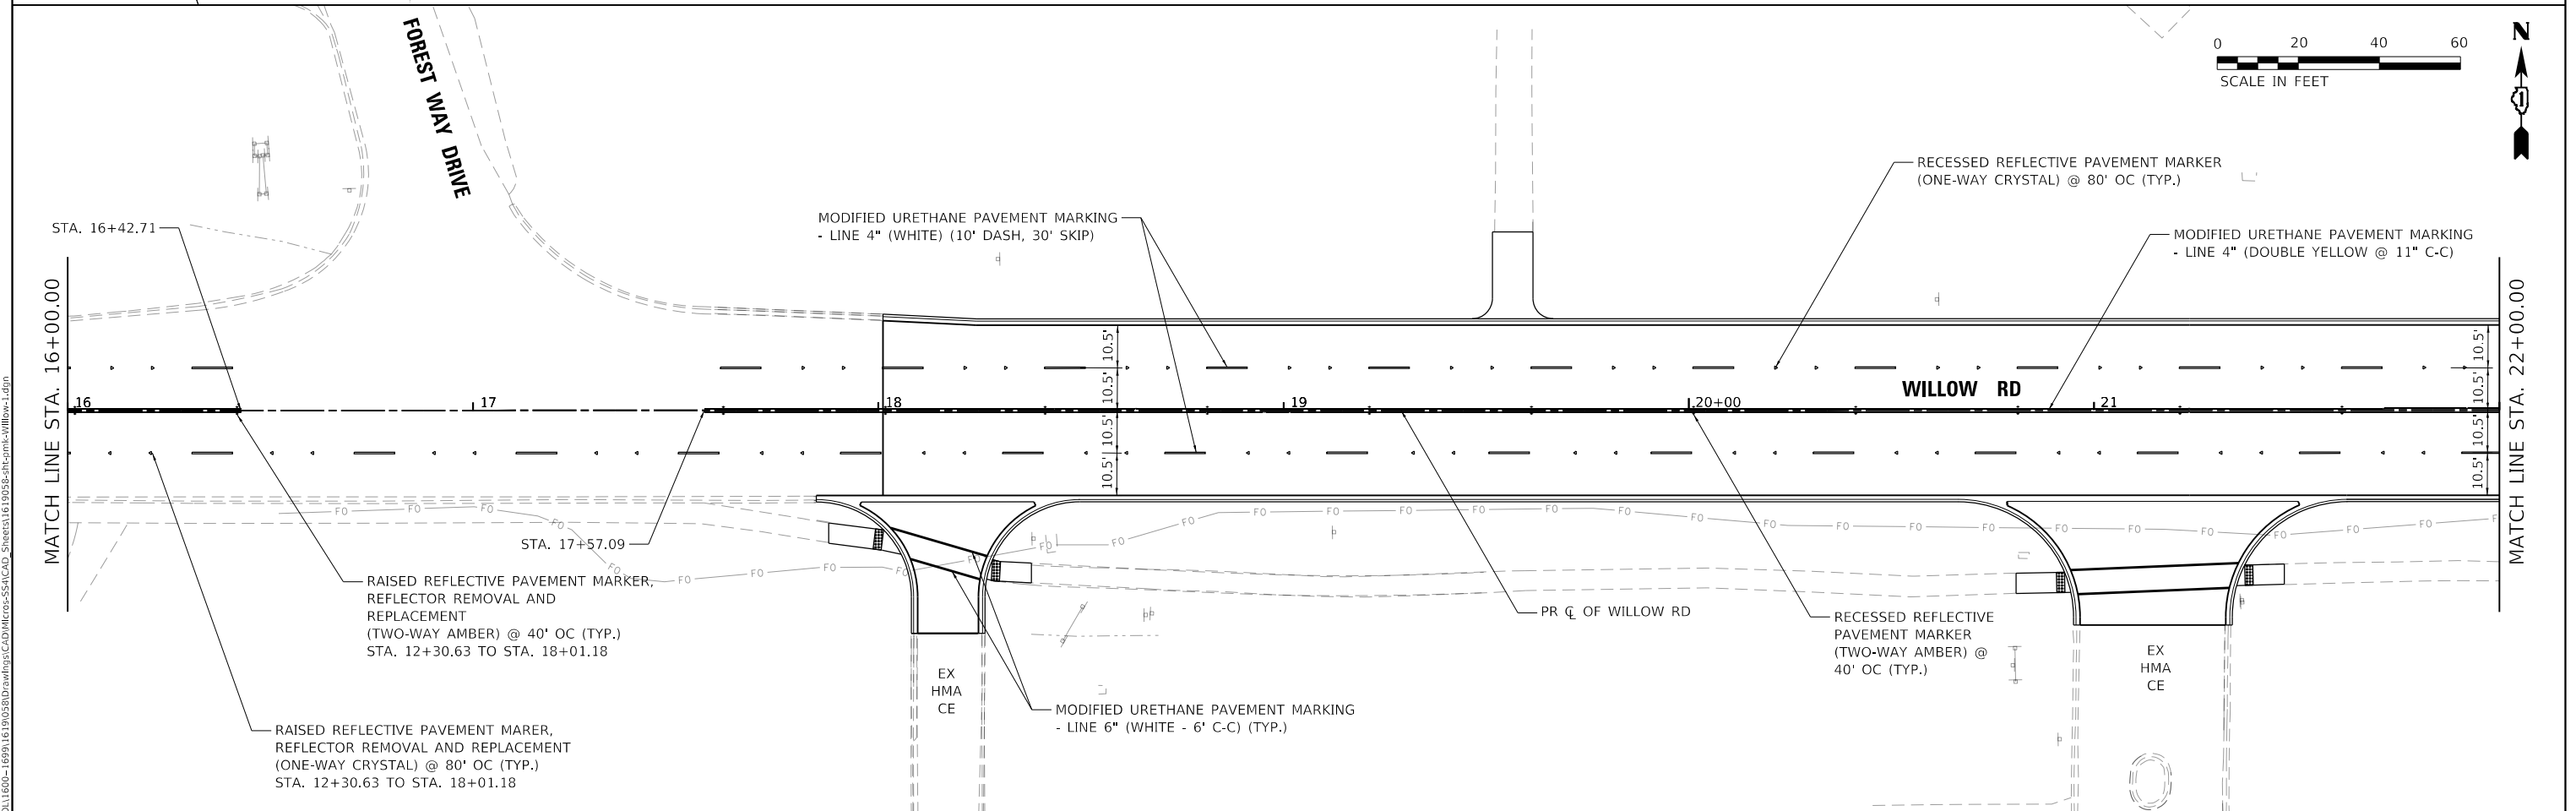
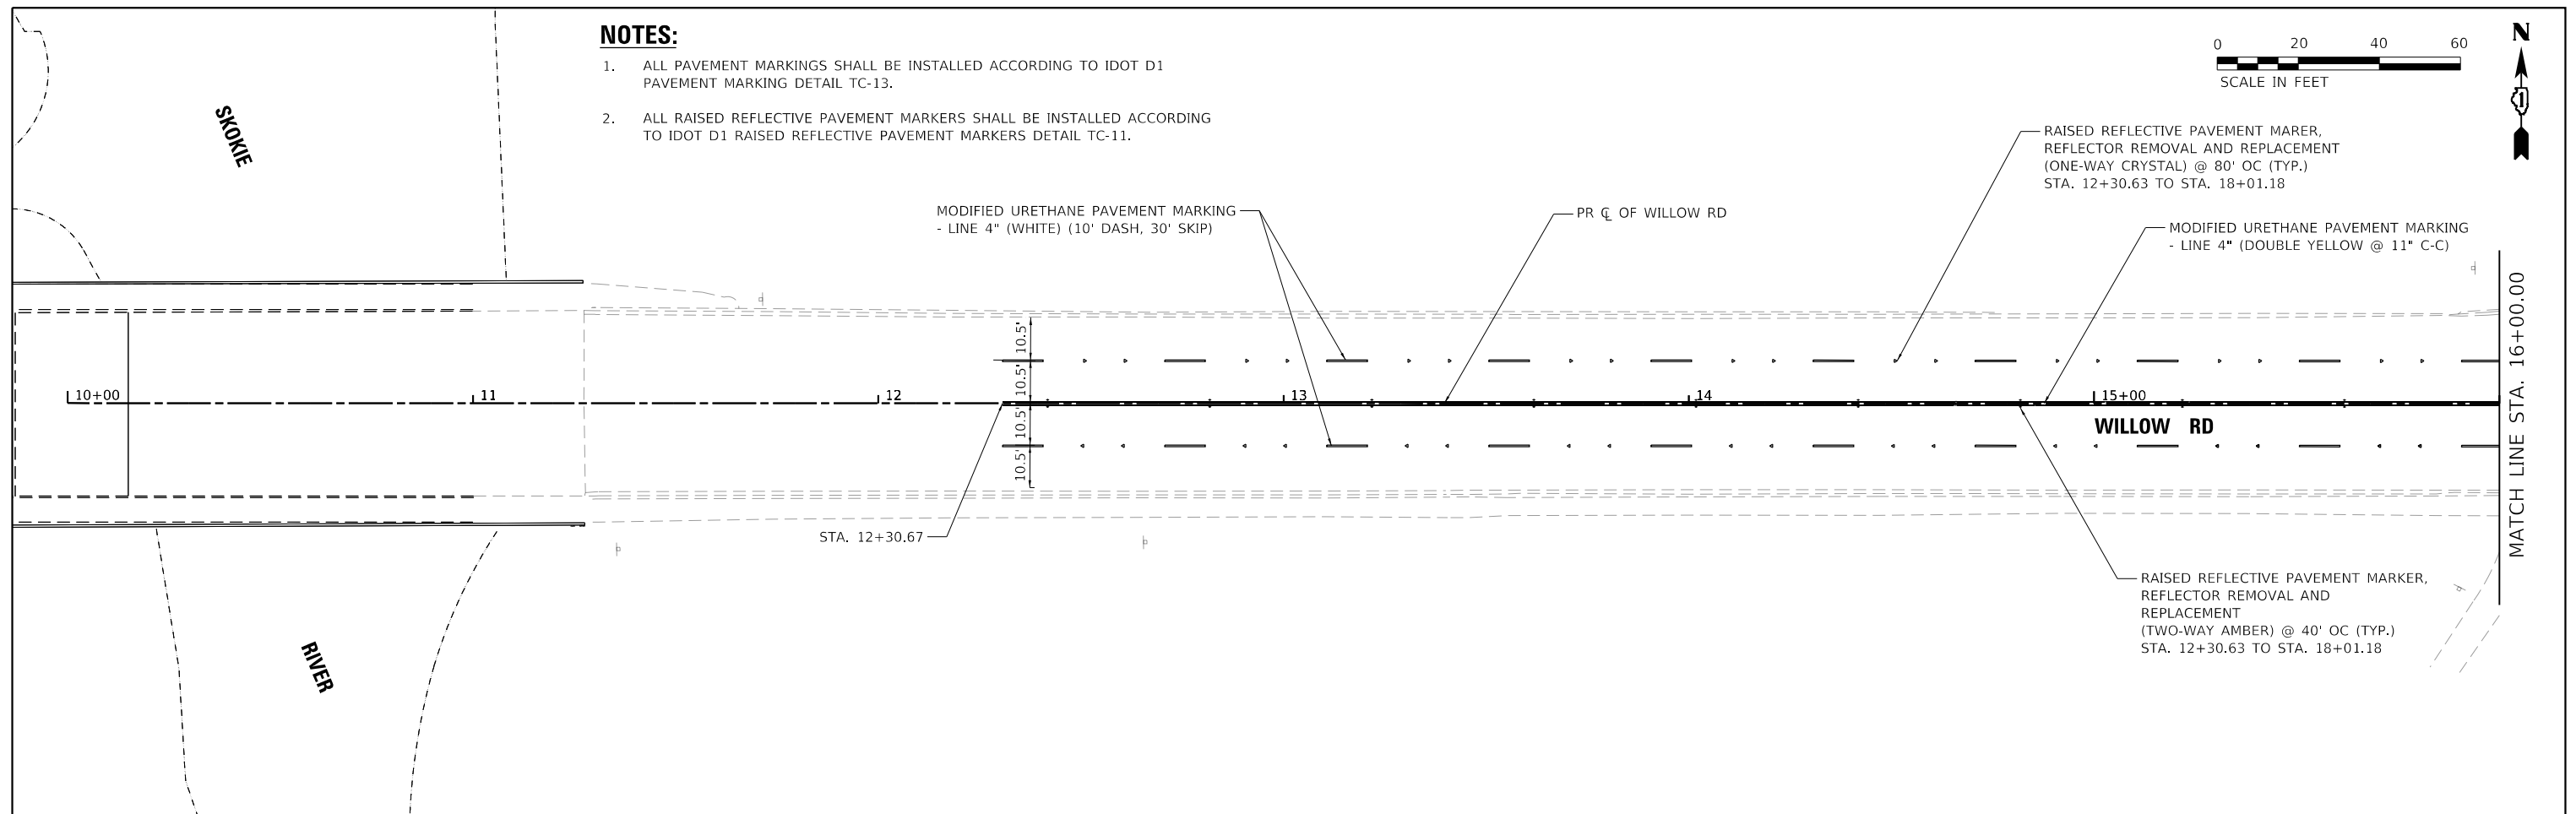


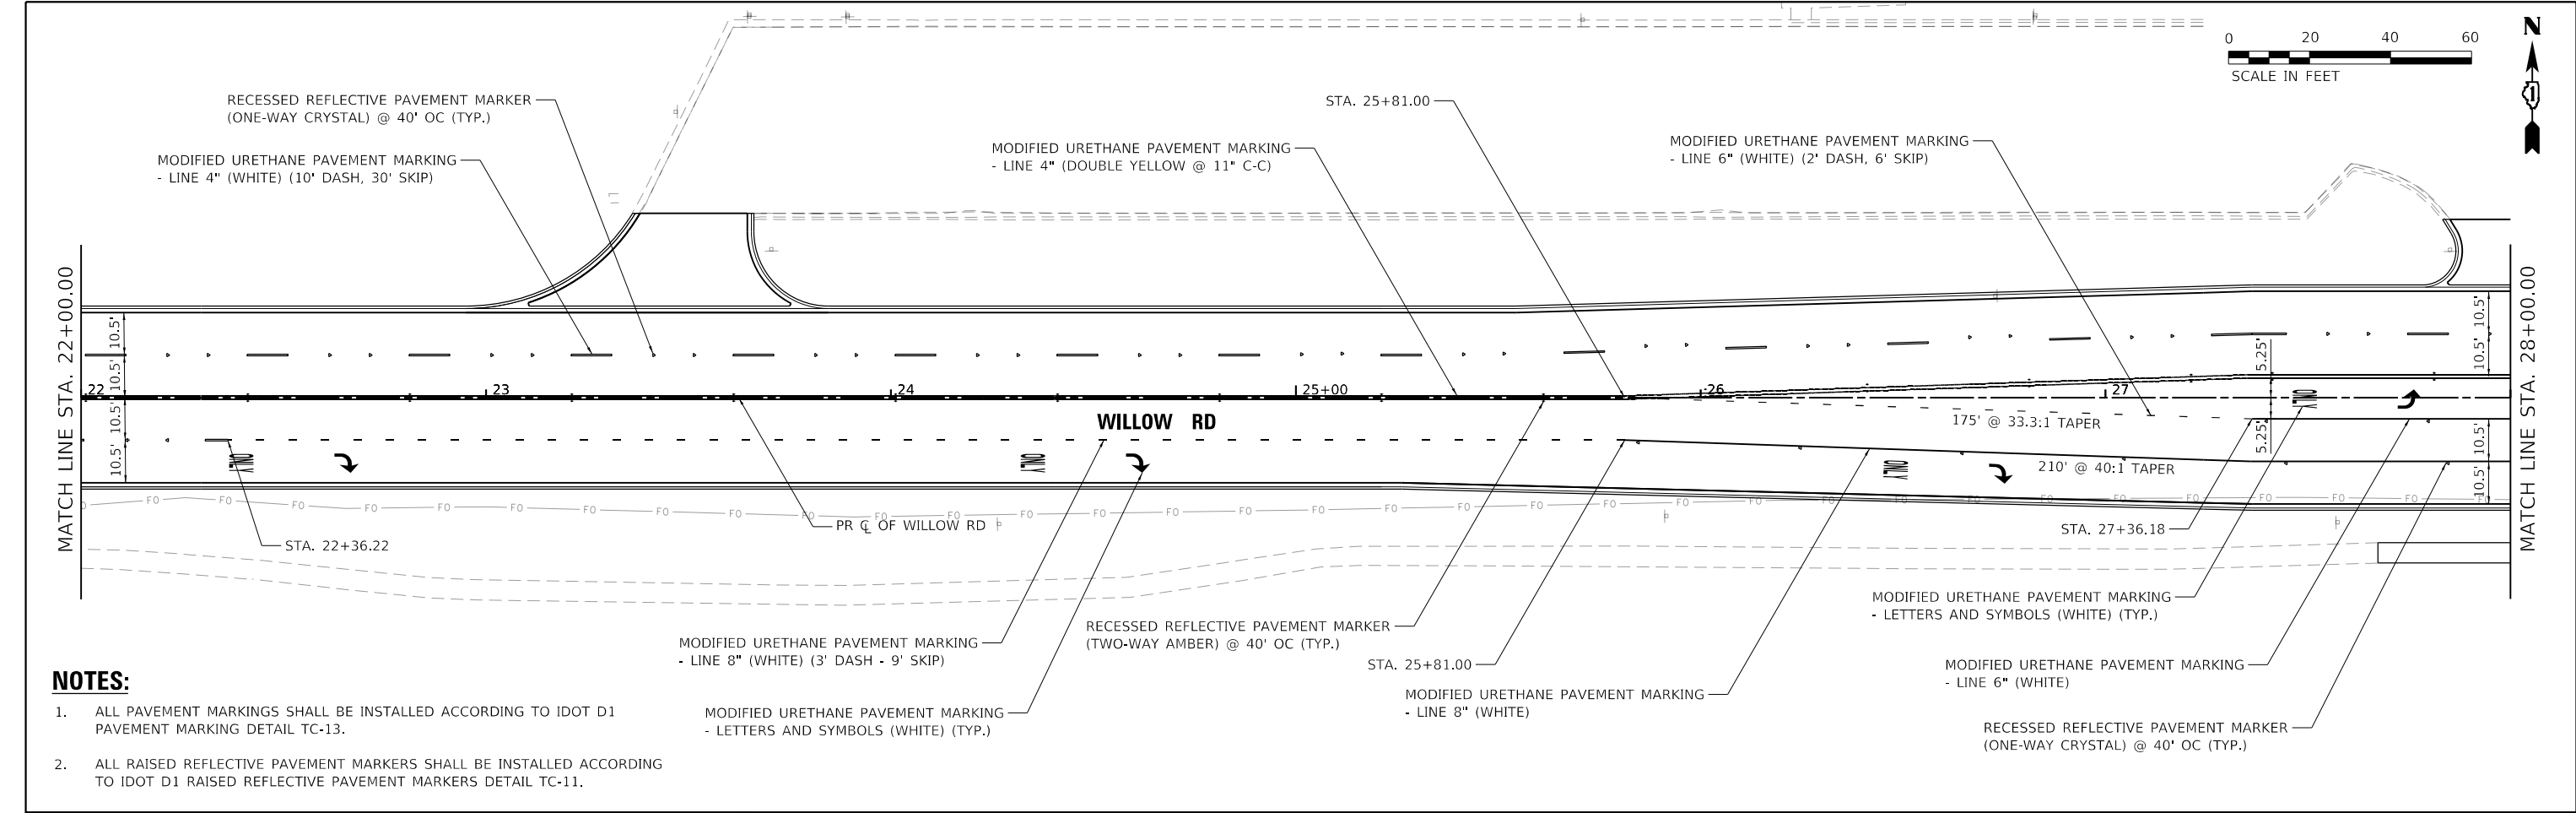

- NOTES:**
- 1. ALL PAVEMENT MARKINGS SHALL BE INSTALLED ACCORDING TO IDOT D1 PAVEMENT MARKING DETAIL TC-13.
 - 2. ALL RAISED REFLECTIVE PAVEMENT MARKERS SHALL BE INSTALLED ACCORDING TO IDOT D1 RAISED REFLECTIVE PAVEMENT MARKERS DETAIL TC-11.

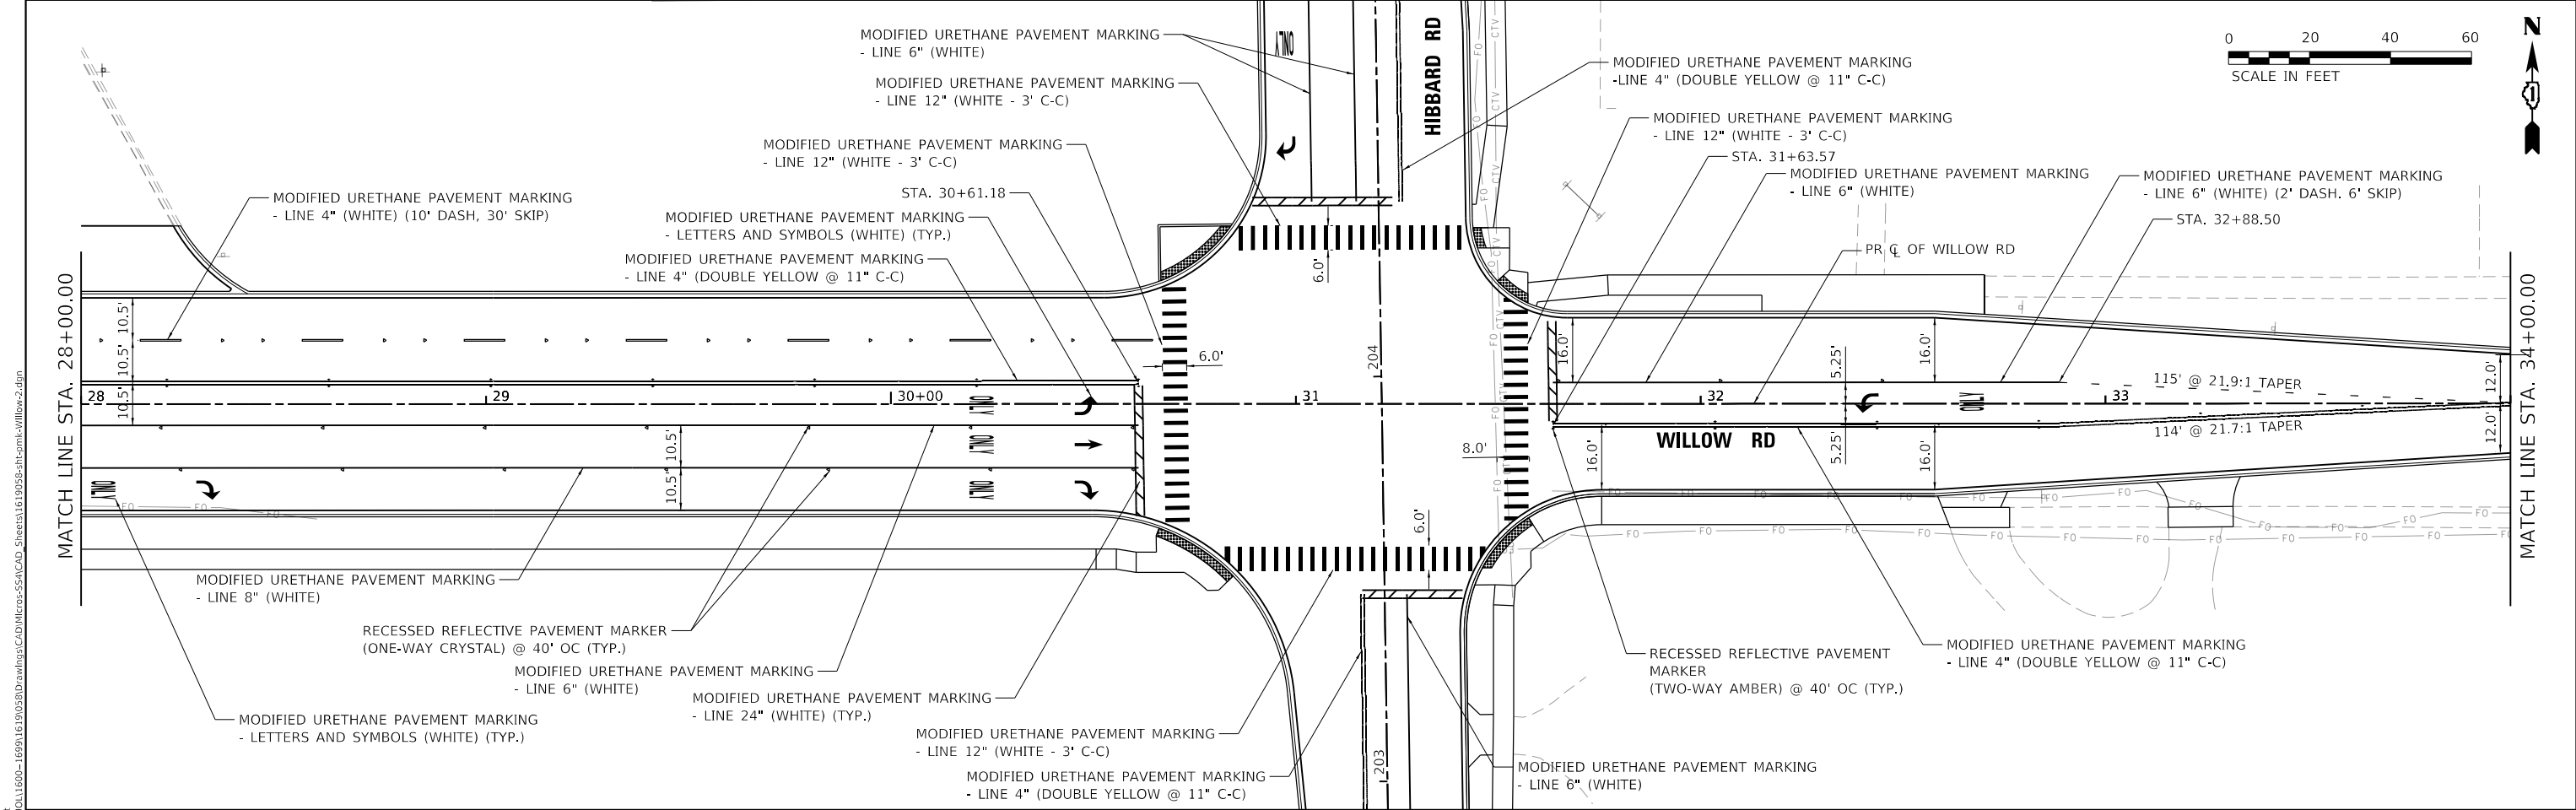

MODEL Default
FILE Name: 3011600-160916190580DrawingCAD\\Miles-SSA\\CAD_Sheets\\1619058-rt-comb-Willow-4.dgn

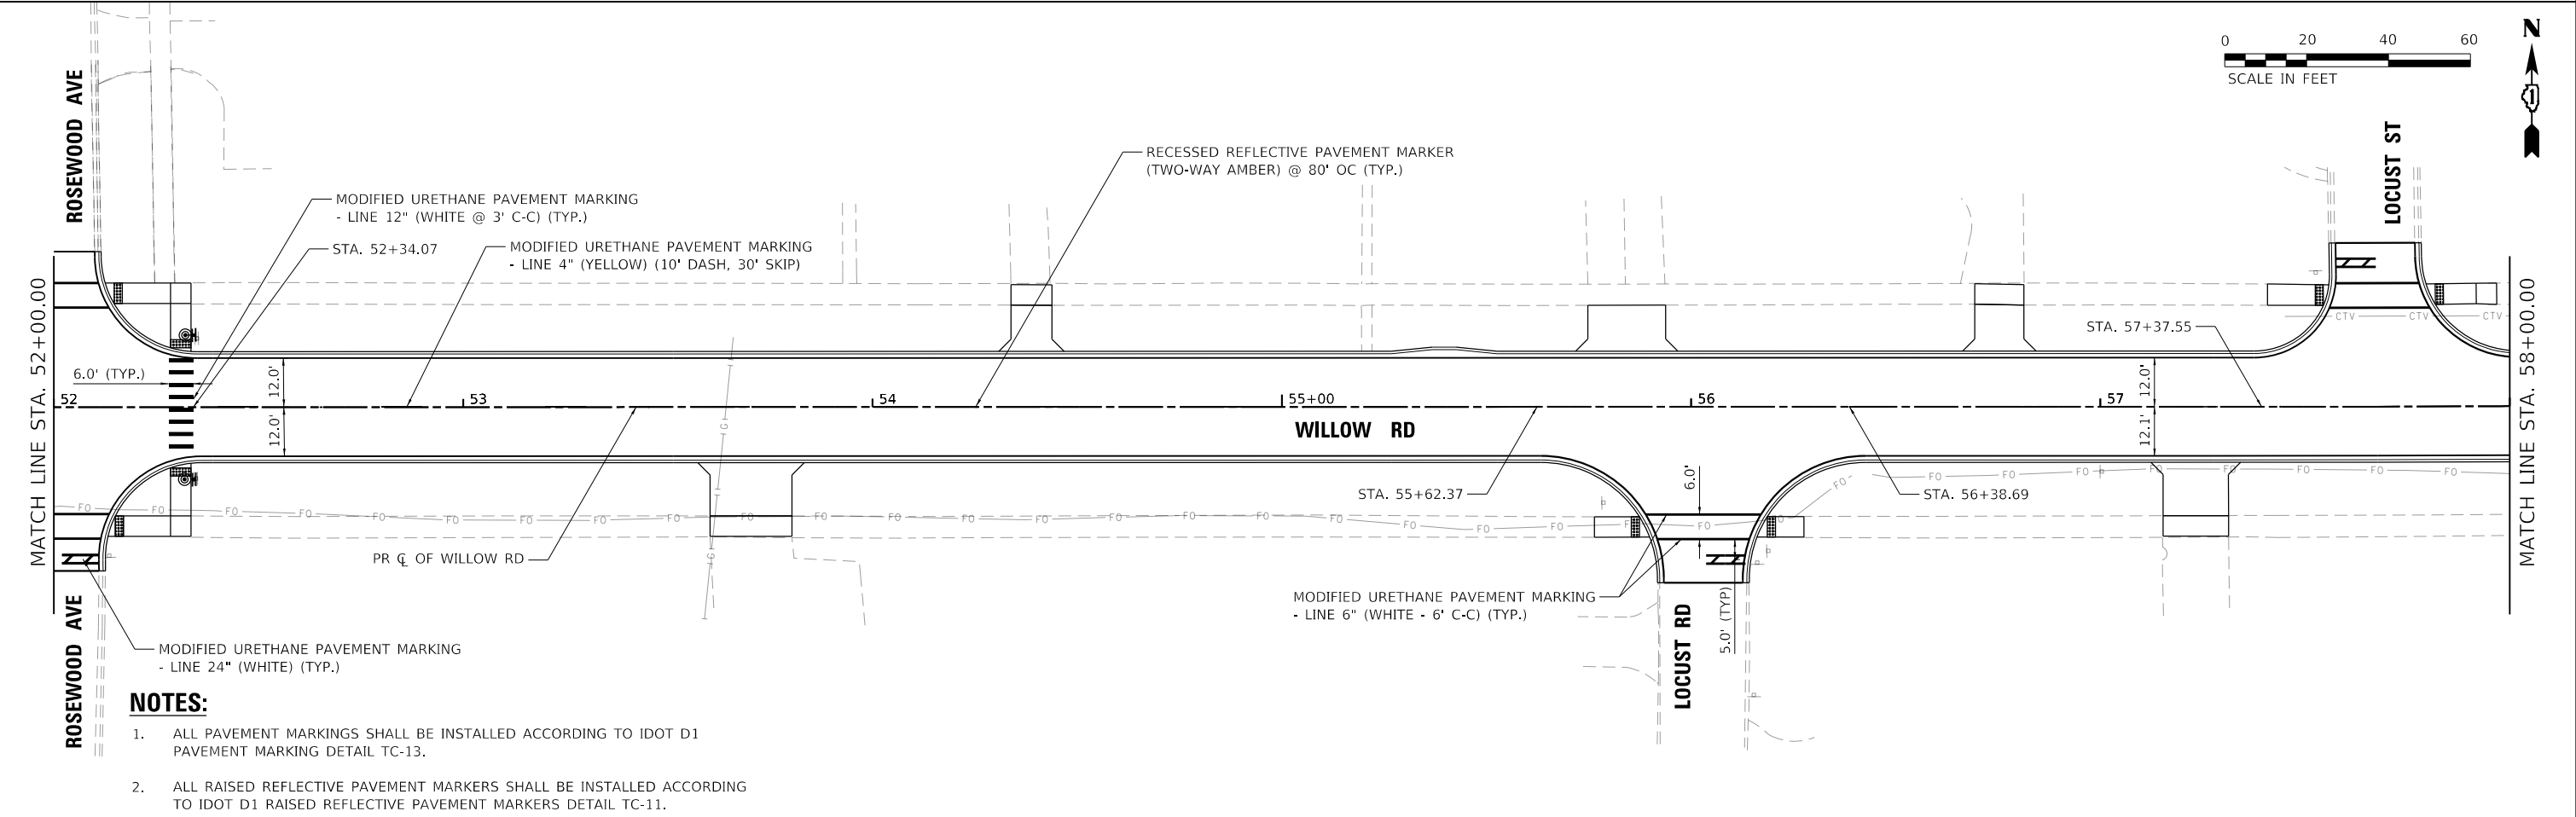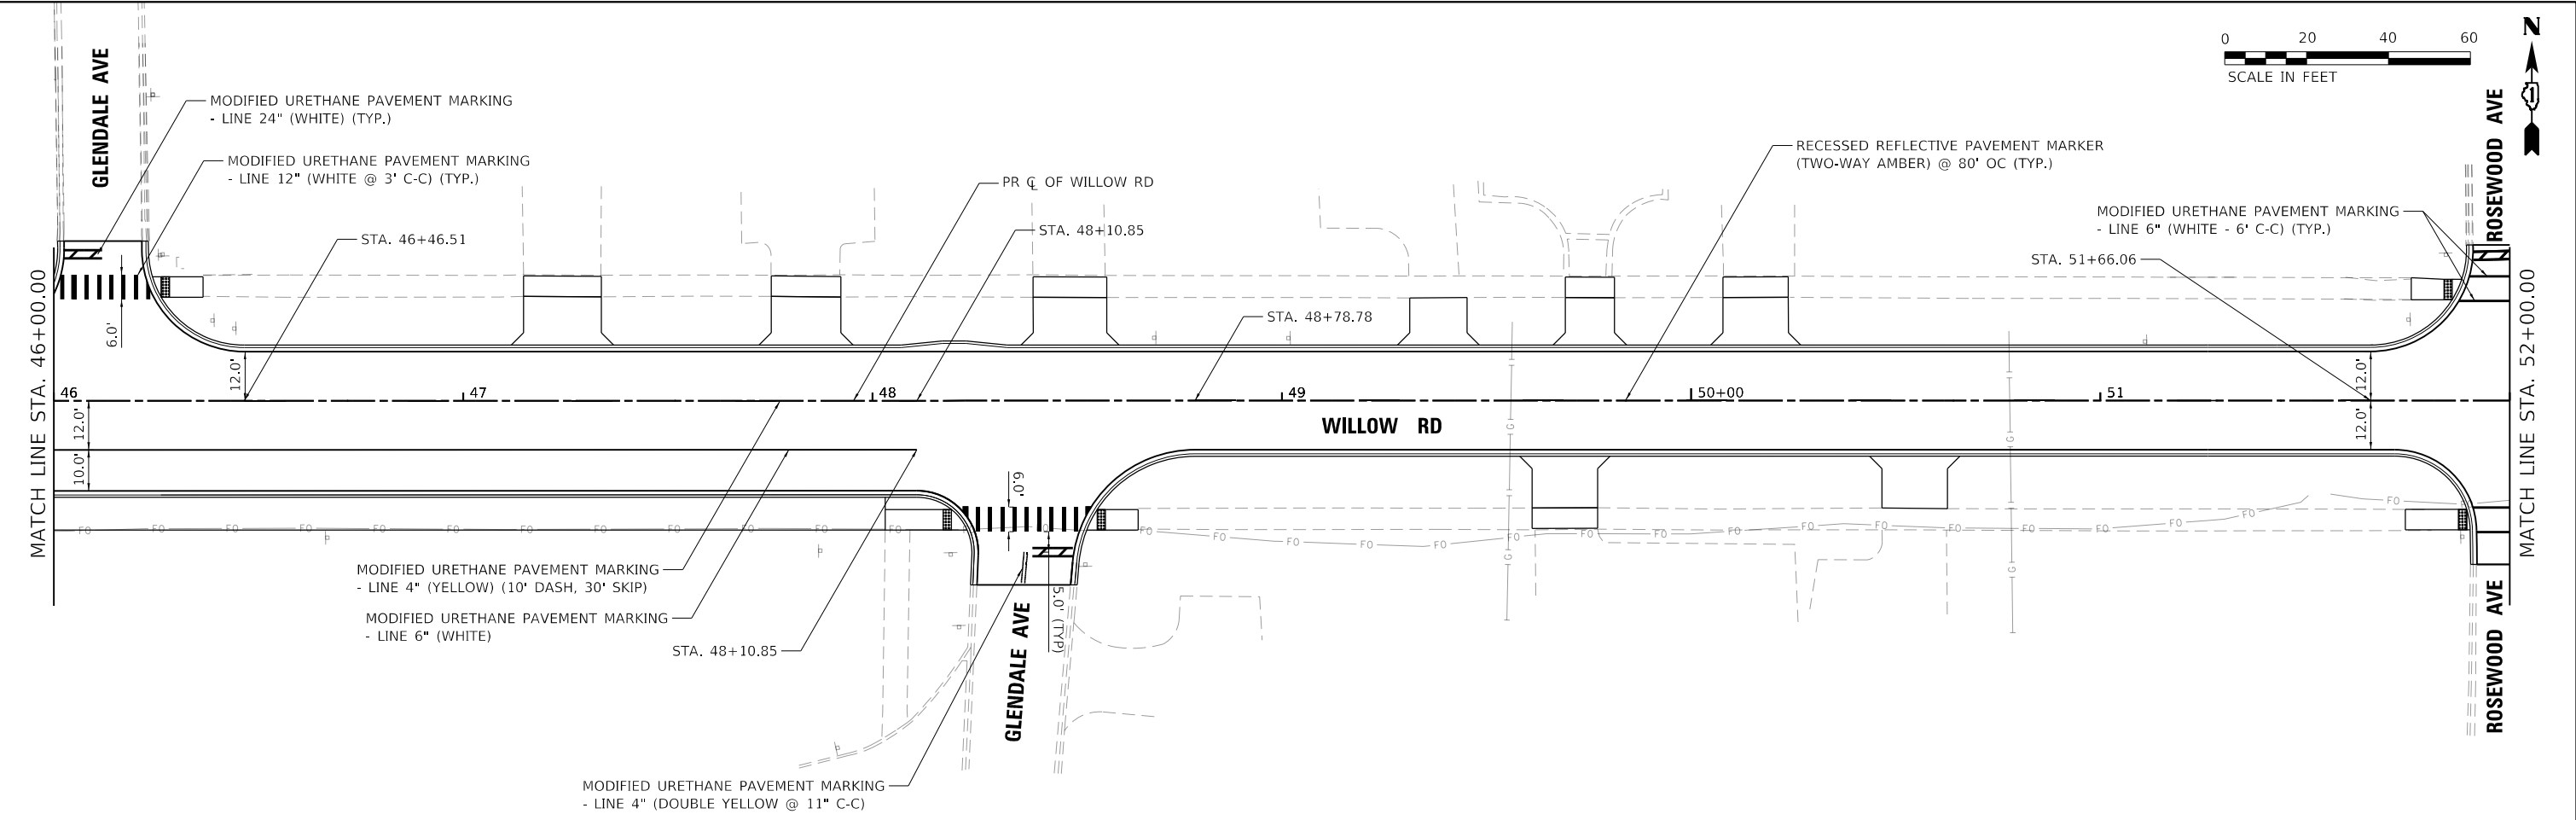

NOTES:

- ALL PAVEMENT MARKINGS SHALL BE INSTALLED ACCORDING TO IDOT D1 PAVEMENT MARKING DETAIL TC-13.
- ALL RAISED REFLECTIVE PAVEMENT MARKERS SHALL BE INSTALLED ACCORDING TO IDOT D1 RAISED REFLECTIVE PAVEMENT MARKERS DETAIL TC-11.

 1170 SOUTH HOUBOLT ROAD JOLIET, ILLINOIS 60431 (815) 744-4200	USER NAME = AlexaM	DESIGNED -	REVISED -	STATE OF ILLINOIS DEPARTMENT OF TRANSPORTATION	PAVEMENT MARKING PLAN WILLOW ROAD					F.A.U. RTE. 3561	SECTION 08-00103-00-FP	COUNTY COOK	TOTAL SHEETS 254	SHEET NO. 143
	PLOT SCALE = 40,0000 ' / in.	CHECKED -	REVISED -							CONTRACT NO. 61M29				
	PLOT DATE = 7/8/2026	DATE - 2/27/2026	REVISED -							ILLINOIS FED. AID PROJECT				
					SCALE: 1" = 20'	SHEET 4	OF 5	SHEETS	STA. 46+00.00	TO STA. 58+00.00				



MODIFIED URETHANE PAVEMENT MARKING
- LINE 24" (WHITE)

MODIFIED URETHANE PAVEMENT MARKING
-LINE 6" (WHITE - 6' C-C) (TYP.)

MODIFIED URETHANE PAVEMENT MARKING
- LINE 12" (WHITE @ 3' C-C)

MODIFIED URETHANE PAVEMENT MARKING
- LINE 4" (YELLOW) (10' DASH, 30' SKIP)

MATCH LINE STA. 58+00.00

PROVIDENT AVE (TYP.)
WHITE OAK LN

58
12.0'
12.0'

12.0'
12.0'

STA. 58+01.98

STA. 62+26.00

STA. 63+89.00

STA. 64+03.53

WILLOW RD

PR CL OF WILLOW RD

RECESSED REFLECTIVE PAVEMENT MARKER
(TWO-WAY AMBER) @ 80' OC (TYP.)

NOTES:

- ALL PAVEMENT MARKINGS SHALL BE INSTALLED ACCORDING TO IDOT D1 PAVEMENT MARKING DETAIL TC-13.
- ALL RAISED REFLECTIVE PAVEMENT MARKERS SHALL BE INSTALLED ACCORDING TO IDOT D1 RAISED REFLECTIVE PAVEMENT MARKERS DETAIL TC-11.

MODEL Default
FILE Name: 3:\011600-1699\1619058\Drawings\CADD\MCos-SSA\CAD_Sheets\1619058-rt-omb-willow-5.dgn



1170 SOUTH HOUBOLT ROAD
JOLIET, ILLINOIS 60431
(815) 744-4200

USER NAME	= AlexaM	DESIGNED	-	REVISED	-
DRAWN	-	DRAWN	-	REVISED	-
PLOT SCALE	= 40,0000 ' / in.	CHECKED	-	REVISED	-
PLOT DATE	= 7/8/2026	DATE	- 2/27/2026	REVISED	-

STATE OF ILLINOIS
DEPARTMENT OF TRANSPORTATION

PAVEMENT MARKING PLAN
WILLOW ROAD

SCALE: 1" = 20' SHEET 5 OF 5 SHEETS STA. 58+00.00 TO STA.

F.A.U. RTE.	SECTION	COUNTY	TOTAL SHEETS	SHEET NO.
3561	08-00103-00-FP	COOK	254	144
CONTRACT NO. 61M29				
		ILLINOIS	FED. AID PROJECT	

FOREST PRESERVE DISTRICT
OF COOK COUNTY (FPDCC)



MODIFIED URETHANE PAVEMENT MARKING
- LINE 6" (WHITE)

MODIFIED URETHANE PAVEMENT MARKING
- LINE 4" (WHITE) (10' DASH, 30' SKIP)

DUKE CHILDS FIELD

MODIFIED URETHANE PAVEMENT MARKING
- LINE 6" (WHITE)

MODIFIED URETHANE PAVEMENT MARKING
- LINE 4" (DOUBLE YELLOW @ 11" C-C)

MODIFIED URETHANE PAVEMENT MARKING
- LINE 12" (WHITE - 3' C-C) (TYP.)

MODIFIED URETHANE PAVEMENT MARKING
- LINE 4" (DOUBLE YELLOW @ 11" C-C)

STA. 202+31.15

STA. 203+46.31

STA. 200+96.23

155' @ 28.2:1 TAPER

155' @ 28.2:1 TAPER

HIBBARD RD

PR C OF HIBBARD RD

STA. 202+05.15

MODIFIED URETHANE PAVEMENT MARKING
- LINE 6" (WHITE) (2' DASH, 6' SKIP)

MODIFIED URETHANE PAVEMENT MARKING
- LETTERS AND SYMBOLS (WHITE) (TYP.)

MODIFIED URETHANE PAVEMENT MARKING
- LINE 6" (WHITE)

MODIFIED URETHANE PAVEMENT MARKING
- LINE 24" (WHITE) (TYP.)

MODIFIED URETHANE PAVEMENT MARKING
- LINE 6" (WHITE)

MODIFIED URETHANE PAVEMENT MARKING
- LINE 4" (DOUBLE YELLOW)

MATCH LINE STA. 205+00.00

NOTES:

- ALL PAVEMENT MARKINGS SHALL BE INSTALLED ACCORDING TO IDOT D1 PAVEMENT MARKING DETAIL TC-13.
- ALL RAISED REFLECTIVE PAVEMENT MARKERS SHALL BE INSTALLED ACCORDING TO IDOT D1 RAISED REFLECTIVE PAVEMENT MARKERS DETAIL TC-11.



DUKE CHILDS FIELD

MODIFIED URETHANE PAVEMENT MARKING
- LINE 6" (WHITE)

MODIFIED URETHANE PAVEMENT MARKING
- LINE 6" (WHITE) (2' DASH, 6' SKIP)

MODIFIED URETHANE PAVEMENT MARKING
- LETTERS AND SYMBOLS (WHITE) (TYP.)

MODIFIED URETHANE PAVEMENT MARKING
- LINE 6" (WHITE) (2' DASH, 6' SKIP)

155' @ 17.6:1 TAPER

135' @ 24.5:1 TAPER

155' @ 23.2:1 TAPER

STA. 208+00.83

STA. 208+53.79

STA. 206+93.30

MODIFIED URETHANE PAVEMENT MARKING
- LINE 4" (DOUBLE YELLOW @ 11" C-C)

MODIFIED URETHANE PAVEMENT MARKING
- LINE 6" (WHITE - 6' C-C)

MODIFIED URETHANE PAVEMENT MARKING
- LINE 24" (WHITE)

PR C OF HIBBARD RD

STA. 209+16.88

STA. 205+58.33

STA. 205+58.33

MATCH LINE STA. 205+00.00



1170 SOUTH HOUBOLT ROAD
JOLIET, ILLINOIS 60431
(815) 744-4200

USER NAME = AlexaM
PLOT SCALE = 40,0000 ' / in.
PLOT DATE = 7/8/2026

DESIGNED -
DRAWN -
CHECKED -
DATE - 2/27/2026




REVISED -
REVISED -
REVISED -
REVISED -

STATE OF ILLINOIS
DEPARTMENT OF TRANSPORTATION

PAVEMENT MARKING PLAN
HIBBARD ROAD

SCALE: 1" = 20' SHEET 1 OF 1 SHEETS STA. 22+00.00 TO STA. 34+00.00

F.A.U. RTE.	SECTION	COUNTY	TOTAL SHEETS	SHEET NO.
3561	08-00103-00-FP	COOK	254	145
CONTRACT NO. 61M29				
ILLINOIS FED. AID PROJECT				

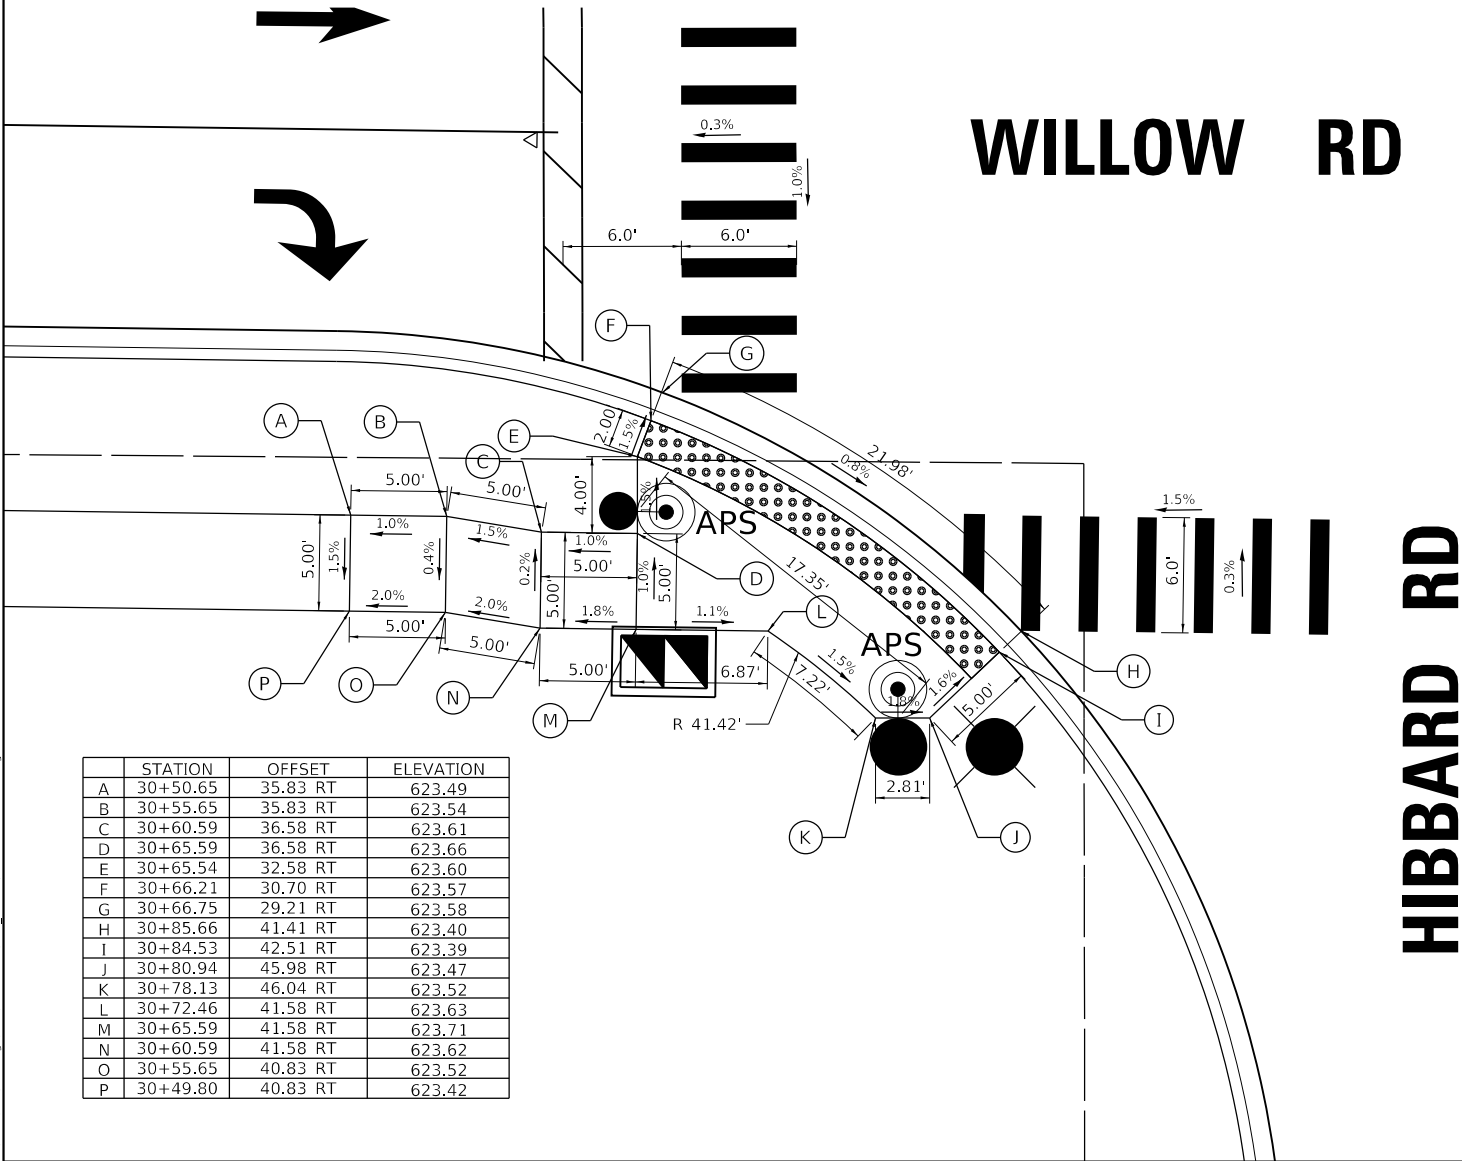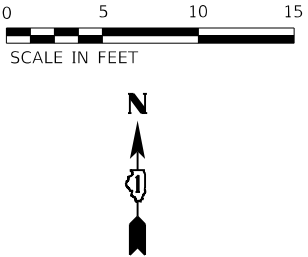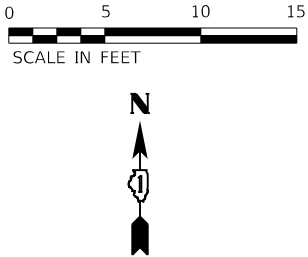

MODEL: Default
FILE NAME: 301011600-16091161005080DrawingsCAD\MI\05-SSA\CAD_Sheet116100508-RT-ADA-1.dgn



1170 SOUTH HOUBOLT ROAD
JOLIET, ILLINOIS 60431
(815) 744-4200


USER NAME	= AlexaM	DESIGNED	-	REVISED	-
DRAWN	-	REVISION	-	REVISION	-
PLOT SCALE	= 10.0000 ' / in.	CHECKED	-	REVISION	-
PLOT DATE	= 7/8/2026	DATE	-	REVISION	-

LEGEND



DETECTABLE WARNINGS

STATE OF ILLINOIS
DEPARTMENT OF TRANSPORTATION

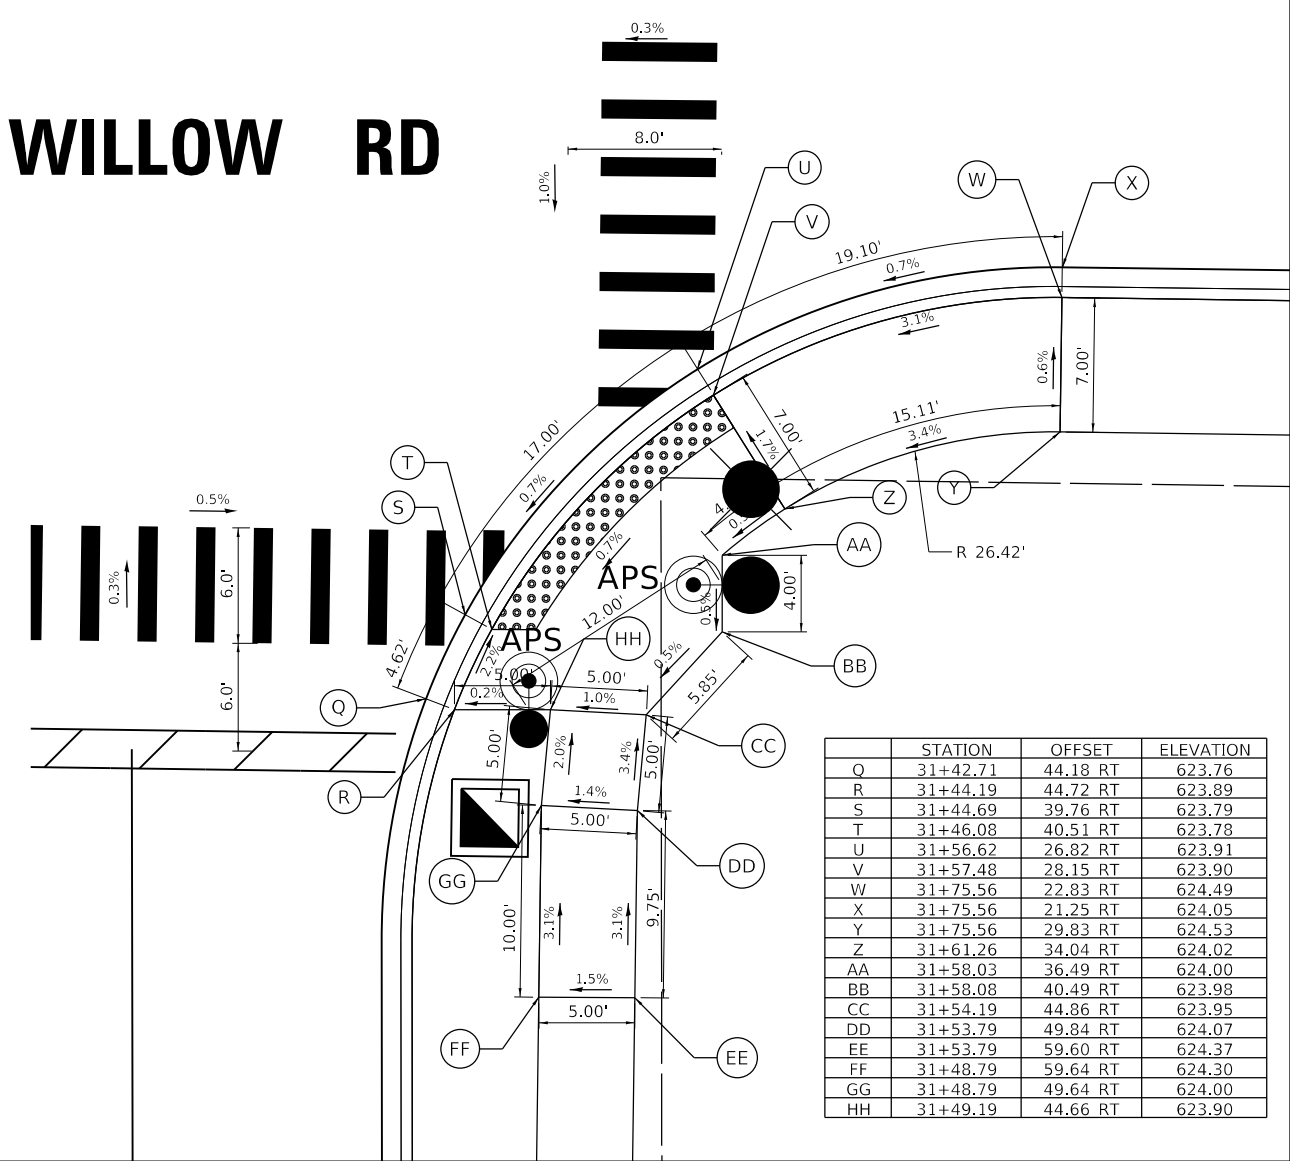


LOCATION: WILLOW ROAD AND HIBBARD ROAD SE CORNER

CURB RAMP DETAIL
WILLOW ROAD AND HIBBARD ROAD



SCALE: 1" = 5' SHEET 1 OF 10 SHEETS STA. TO STA.

F.A.U. RTE.	SECTION	COUNTY	TOTAL SHEETS	SHEET NO.
3561	08-00103-00-FP	COOK	254	146
CONTRACT NO. 61M29				


ILLINOIS FED. AID PROJECT

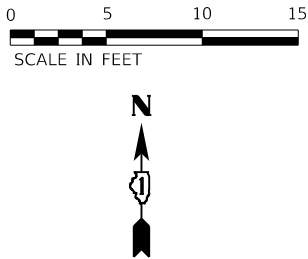

	STATION	OFFSET	ELEVATION
A	30+66.73	28.80 LT	623.35
B	30+66.70	30.48 LT	623.34
C	30+66.49	43.74 LT	623.45
D	30+83.98	43.97 LT	623.17
E	30+85.92	44.00 LT	623.18

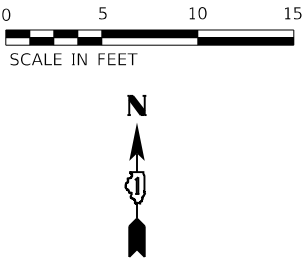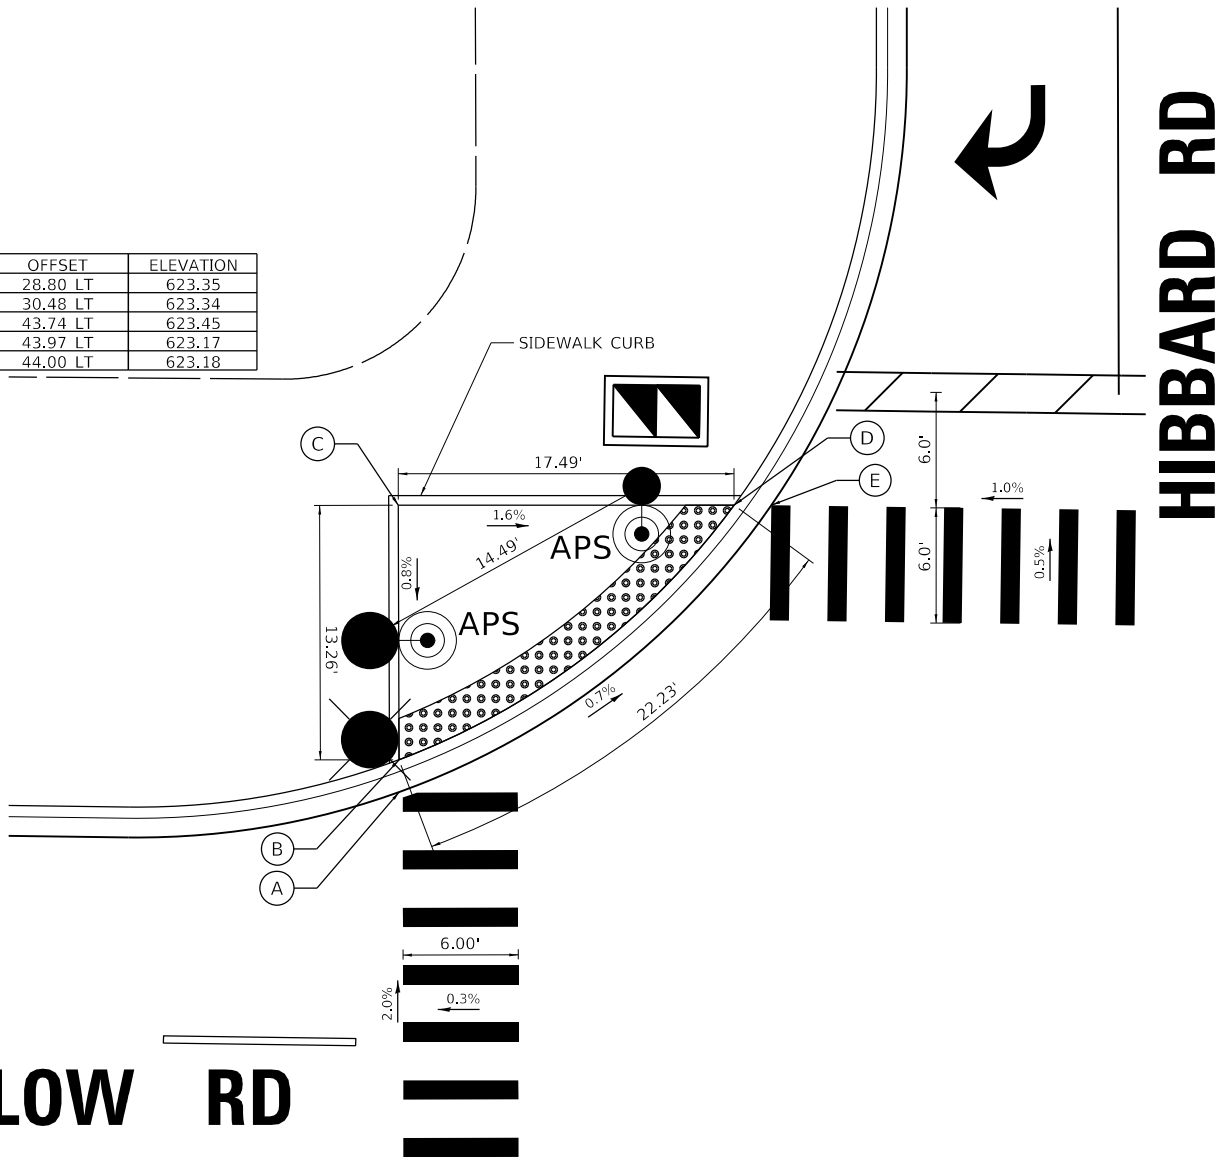

	STATION	OFFSET	ELEVATION
F	31+42.17	43.49 LT	623.41
G	31+43.77	43.49 LT	623.40
H	31+48.82	43.49 LT	623.49
I	31+47.25	68.87 LT	623.82
J	31+52.26	68.57 LT	623.89
K	31+52.82	43.49 LT	623.56
L	31+52.81	38.49 LT	623.61
M	31+52.78	33.05 LT	623.66
N	31+57.34	32.45 RT	623.75
O	31+57.34	29.95 LT	623.74
P	31+77.02	31.83 LT	624.05
Q	31+77.25	26.83 LT	624.00
R	31+57.34	23.20 LT	623.72
S	31+57.34	24.93 LT	623.71
T	31+48.69	29.26 LT	623.60
U	31+49.85	30.33 LT	623.59
V	31+44.93	38.49 LT	623.47
W	31+43.43	37.97 LT	623.48
X	31+45.72	33.16 LT	623.54
Y	31+46.99	34.12 LT	623.75

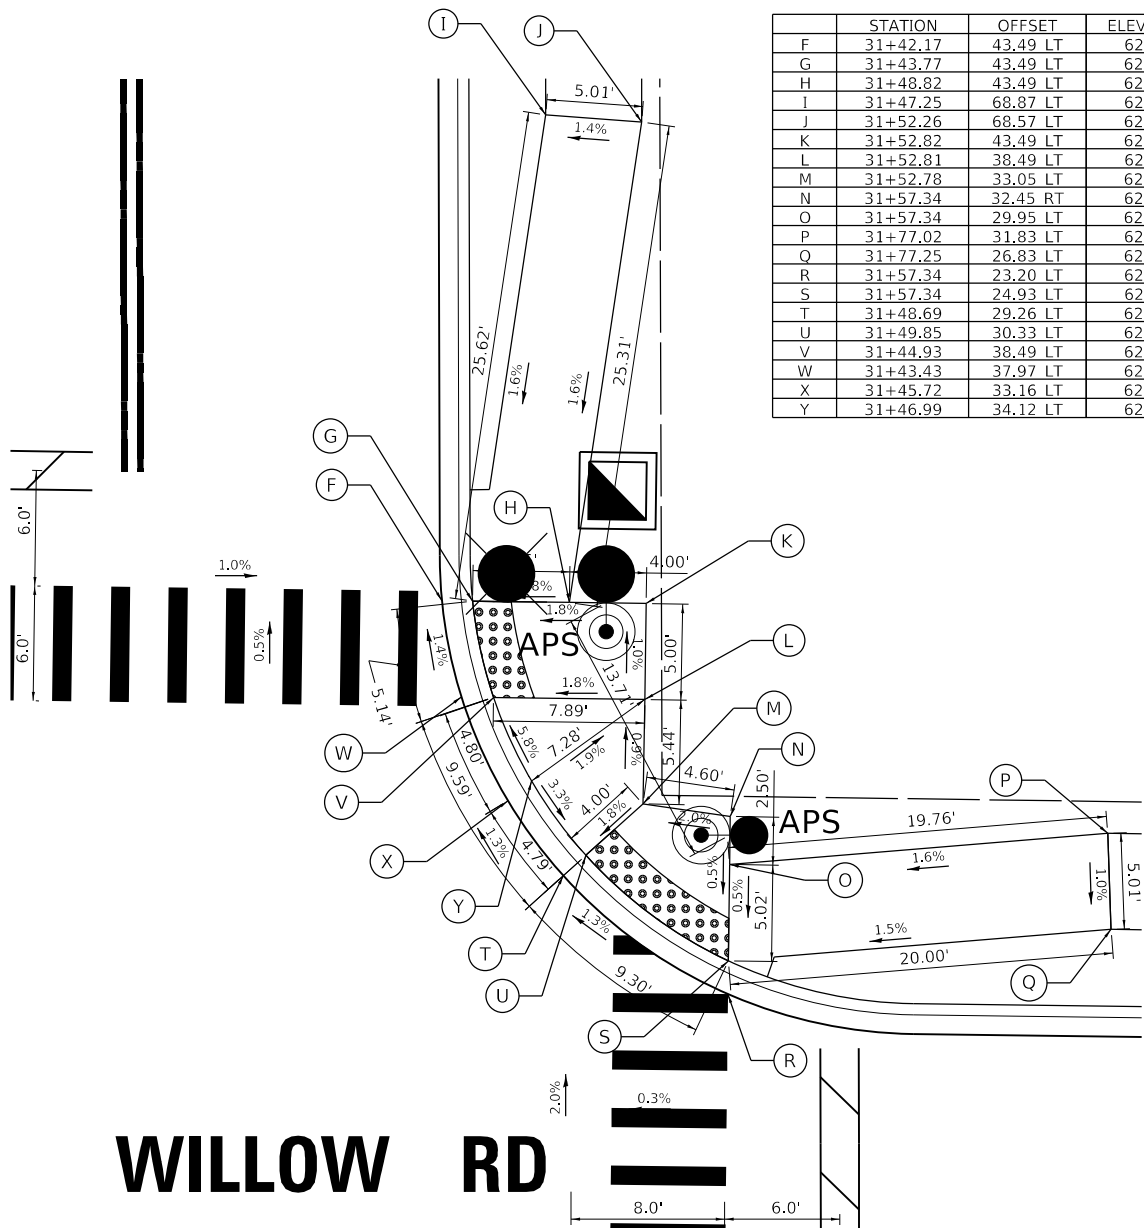

LOCATION: WILLOW ROAD AND HIBBARD ROAD NW CORNER

LEGEND



DETECTABLE WARNINGS

STATE OF ILLINOIS
DEPARTMENT OF TRANSPORTATION

LOCATION: WILLOW ROAD AND HIBBARD ROAD NE CORNER

CURB RAMP DETAIL
WILLOW ROAD AND HIBBARD ROAD


SCALE: 1" = 5' SHEET 2 OF 10 SHEETS STA. TO STA.

F.A.U. RTE.	SECTION	COUNTY	TOTAL SHEETS	SHEET NO.
3561	08-00103-00-FP	COOK	254	147
CONTRACT NO. 61M29				
		ILLINOIS	FED. AID PROJECT	


MODEL: Default
FILE NAME: 301011600-160916190508Drawing(CAD)Mile-55A/CAD_Sheet1619058-RT-ADA-2.dgn



USER NAME = AlexaM	DESIGNED -	REVISED -
	DRAWN -	REVISED -
PLOT SCALE = 10.0000 ' / in.	CHECKED -	REVISED -
PLOT DATE = 7/8/2026	DATE - 2/27/2026	REVISED -

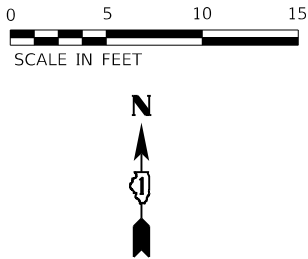

	STATION	OFFSET	ELEVATION
A	34+28.41	30.80 RT	624.23
B	34+28.41	25.80 RT	624.20
C	34+41.75	25.80 RT	623.56
D	34+43.15	25.06 RT	623.57
E	34+45.47	31.06 RT	623.62
F	34+43.77	30.80 RT	623.61
FF	34+41.75	30.80 RT	623.63
G	34+65.91	31.06 RT	623.56
H	34+67.61	30.81 RT	623.55
HH	34+69.62	30.81 RT	623.56
I	34+79.53	30.81 RT	624.10
J	34+79.53	25.81 RT	624.20
K	34+69.62	25.81 RT	623.47
L	34+68.23	25.06 RT	623.48

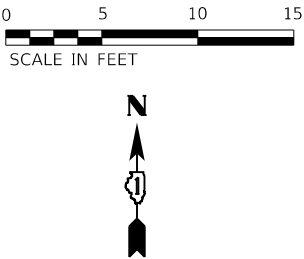

	STATION	OFFSET	ELEVATION
A	37+67.14	30.82 RT	623.67
B	37+67.14	25.82 RT	623.66
C	37+77.14	25.82 RT	623.09
D	37+78.72	25.32 RT	623.10
E	37+81.82	31.32 RT	623.07
F	37+79.92	30.82 RT	623.06
FF	37+77.14	30.82 RT	623.07
G	38+04.76	31.32 RT	623.06
H	38+06.75	30.66 RT	623.05
HH	38+09.54	30.66 RT	623.08
I	38+19.34	30.67 RT	623.54
J	38+19.34	25.67 RT	623.51
K	38+09.55	25.66 RT	623.03
L	38+07.86	25.32 RT	623.04

WILLOW RD

WILLOW RD

AUBURN AVE

EUCLID AVE

MODEL: Default
FILE: WILLOW_3561.dwg
11/05/2025 16:09:16
C:\Users\SSA\OneDrive\SSA\CAD_Sheets\11610558-rh-ADA-3.dgn

LOCATION: WILLOW ROAD AND AUBURN AVENUE



1170 SOUTH HOUBOLT ROAD
JOLIET, ILLINOIS 60431
(815) 744-4200

STRAND ASSOCIATES®

USER NAME = AlexaM

DESIGNED -

DRAWN -

PLOT SCALE = 10.0000 ' / in.

PLOT DATE = 7/8/2026

REVISED -

REVISED -

REVISED -

REVISED -

LEGEND

 DETECTABLE WARNINGS

STATE OF ILLINOIS
DEPARTMENT OF TRANSPORTATION

LOCATION: WILLOW ROAD AND EUCLID AVENUE

CURB RAMP DETAIL
WILLOW ROAD

SCALE: 1" = 5' SHEET 3 OF 10 SHEETS STA. TO STA.

F.A.U. RTE. 3561

SECTION 08-00103-00-FP

COUNTY COOK

TOTAL SHEETS 254


SHEET NO. 148

CONTRACT NO. 61M29

ILLINOIS FED. AID PROJECT



	STATION	OFFSET	ELEVATION
A	38+35.18	25.85 LT	623.41
B	38+35.18	30.92 LT	623.33
C	38+40.18	30.92 LT	623.29
D	38+54.24	30.92 LT	622.89
DD	38+52.26	30.92 LT	622.92
E	38+56.06	31.68 LT	622.90
F	38+53.93	25.69 LT	622.88
G	38+52.26	25.92 LT	622.87
H	38+40.17	25.87 LT	623.35
I	38+77.97	25.68 LT	622.75
J	38+79.76	25.68 LT	622.74
K	38+91.87	25.68 LT	623.22
L	38+91.87	15.14 LT	622.75
M	38+91.87	13.45 LT	622.76
N	38+96.87	12.23 LT	622.79
O	38+96.87	13.83 LT	622.78
OO	38+96.87	15.14 LT	622.80
P	38+96.87	25.68 LT	623.24
Q	38+96.87	30.68 LT	623.23
R	38+96.87	39.93 LT	623.15
S	38+91.87	39.93 LT	623.04
T	38+91.87	30.68 LT	623.19
U	38+77.72	30.68 LT	622.77
UU	38+79.77	30.68 LT	622.79
V	38+75.84	31.68 LT	622.78

BERKELEY
AVE

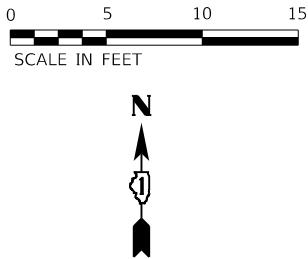


	STATION	OFFSET	ELEVATION
A	45+81.09	12.26 LT	623.08
B	45+81.09	13.86 LT	623.07
BB	45+81.09	15.22 LT	623.08
C	45+81.09	25.28 LT	623.36
D	45+81.09	30.28 LT	623.31
E	45+86.09	30.28 LT	623.28
F	45+99.93	30.28 LT	622.71
FF	45+97.77	30.28 LT	622.73
G	46+01.58	30.28 LT	622.72
H	45+99.58	25.28 LT	622.79
I	45+97.77	25.28 LT	622.78
J	45+86.09	25.28 LT	623.31
K	45+86.09	15.22 LT	623.00
L	45+86.09	13.52 LT	623.01
M	46+24.42	25.28 LT	622.92
N	46+26.23	25.28 LT	622.91
O	46+36.43	25.28 LT	623.44
P	46+36.43	30.28 LT	623.52
Q	46+24.08	30.28 LT	622.83
QQ	46+26.24	30.28 LT	622.85
R	46+22.43	30.28 LT	622.84

GLENDALE
AVE

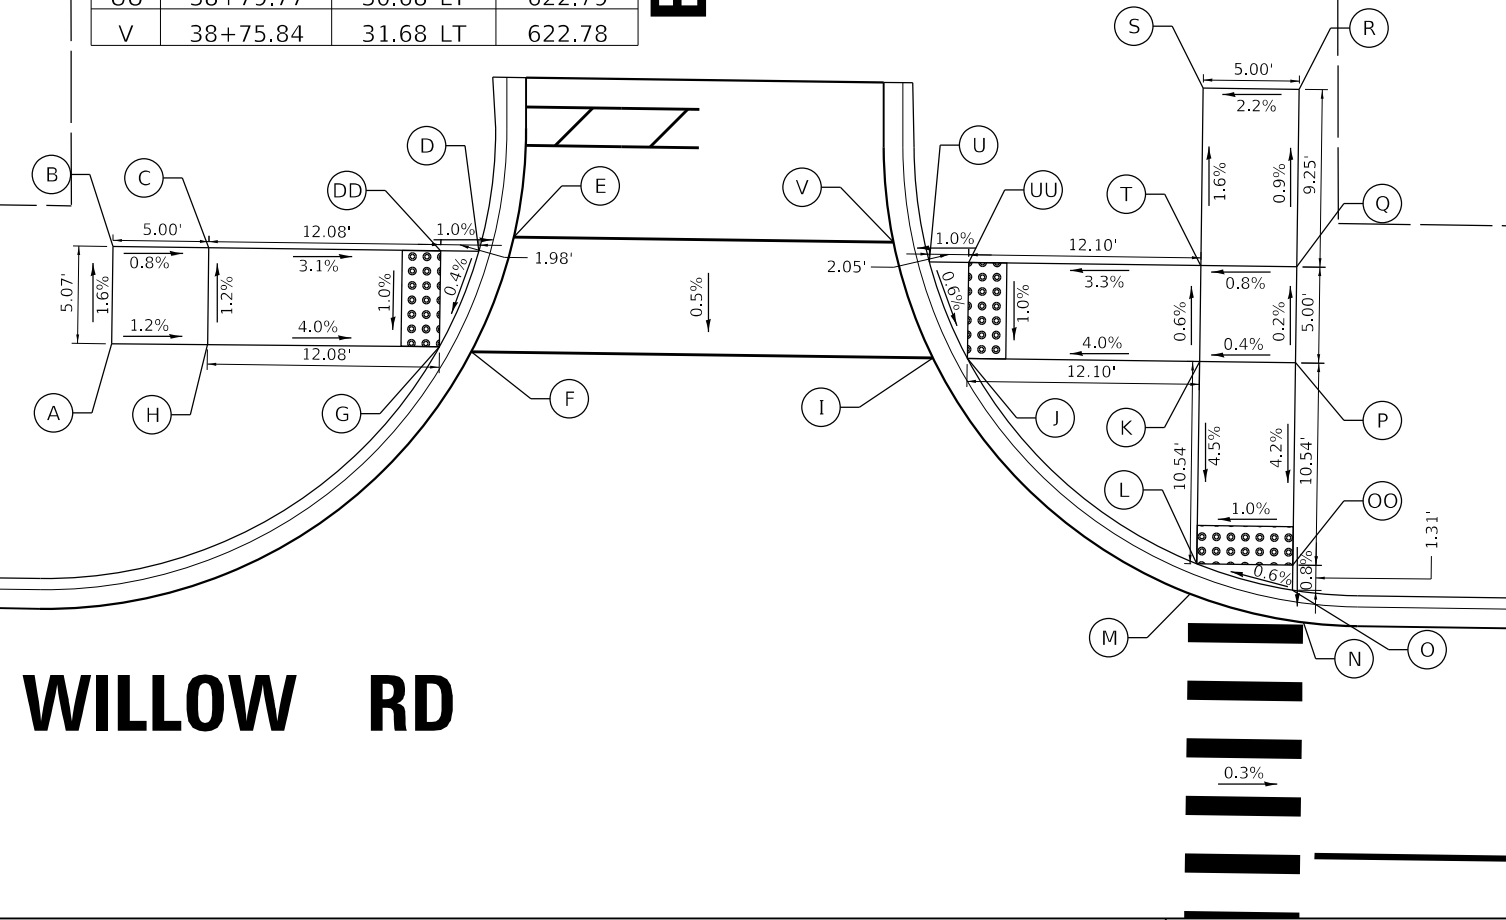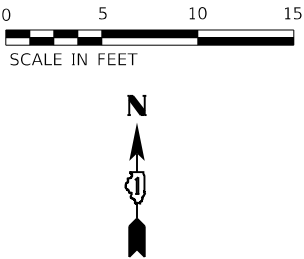

WILLOW RD

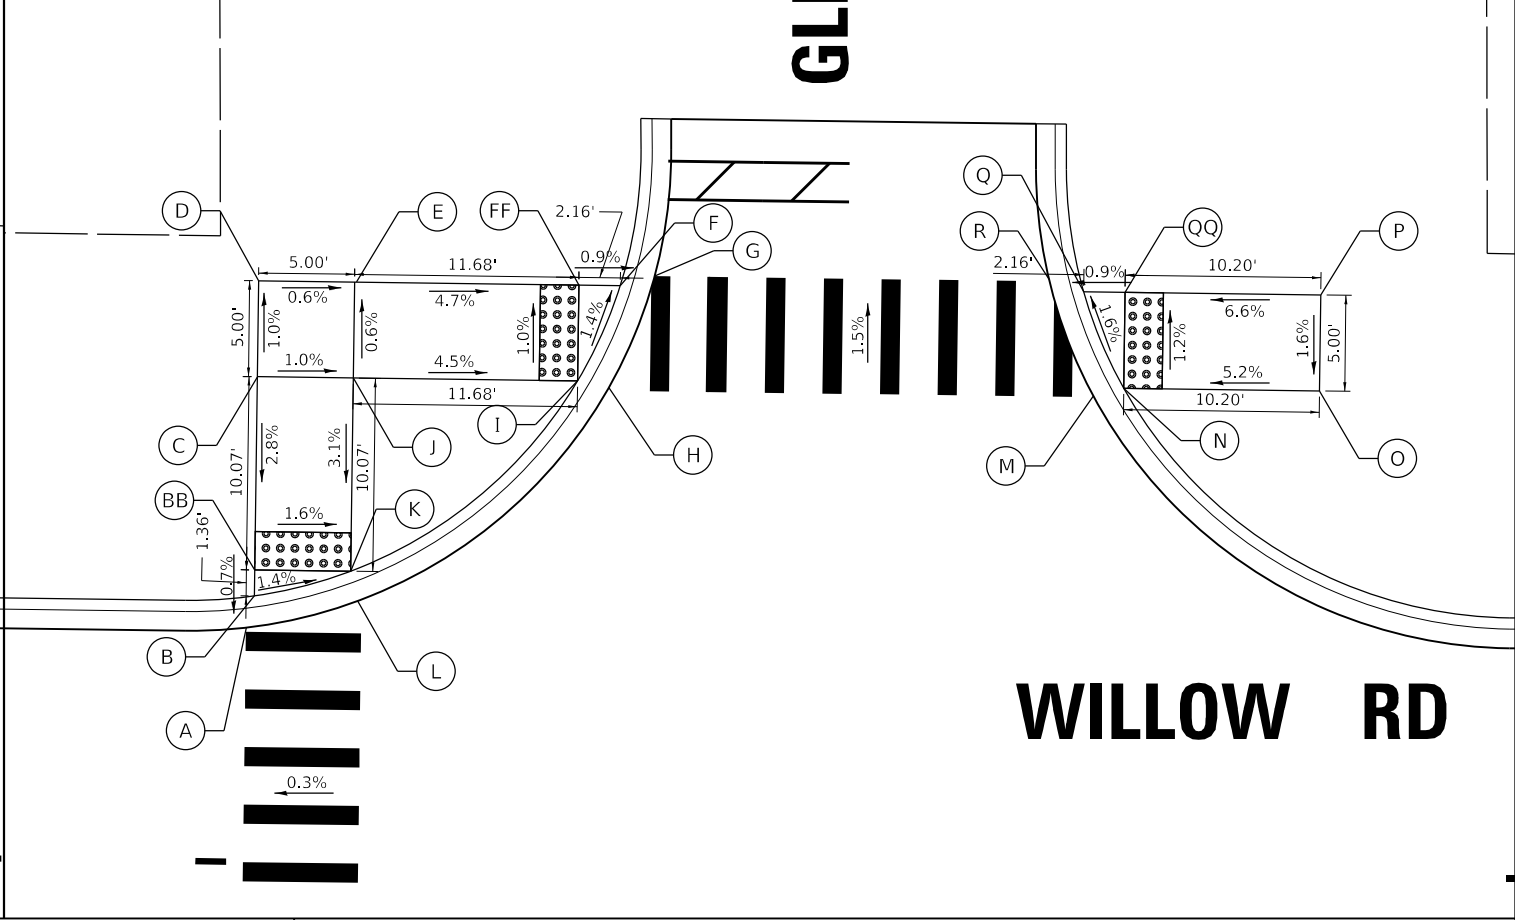

WILLOW RD

MODEL: Default
FILE: 3561_0011600-160916190580DrawingCAD\Misc-SSA\CAD_Sheets\1619058-rt-ADA-4.dgn


LOCATION: WILLOW ROAD AND BERKELEY AVE			
 STRAND ASSOCIATES 1170 SOUTH HOUBOLT ROAD JOLIET, ILLINOIS 60431 (815) 744-4200	USER NAME = AlexaM	DESIGNED -	REVISED -
		DRAWN -	REVISED -
	PLOT SCALE = 10.0000 ' / in.	CHECKED -	REVISED -
	PLOT DATE = 7/8/2026	DATE - 2/27/2026	REVISED -

LEGEND  DETECTABLE WARNINGS

STATE OF ILLINOIS
DEPARTMENT OF TRANSPORTATION

LOCATION: WILLOW ROAD AND GLENDALE AVE NORTH			
CURB RAMP DETAIL WILLOW ROAD		F.A.U. RTE.	SHEET NO.
		3561	149
		SECTION	TOTAL SHEETS
		08-00103-00-FP	254
		COUNTY	SHEET NO.
		COOK	149
		CONTRACT NO. 61M29	
		ILLINOIS FED. AID PROJECT	
SCALE: 1" = 5'	SHEET 4	OF 10 SHEETS	TO STA.


	STATION	OFFSET	ELEVATION
A	48+03.12	31.58 RT	623.36
B	48+03.12	26.58 RT	623.30
C	48+19.31	26.58 RT	623.04
D	48+21.64	26.58 RT	623.05
E	48+24.84	31.58 RT	623.14
F	48+23.12	31.58 RT	623.13
FF	48+19.30	31.58 RT	623.14
G	48+50.65	31.58 RT	623.35
H	48+52.34	31.58 RT	623.34
HH	48+54.91	31.58 RT	623.37
I	48+64.91	31.58 RT	623.81
J	48+64.91	26.58 RT	623.54
K	48+54.91	26.58 RT	623.31
L	48+53.04	26.58 RT	623.32

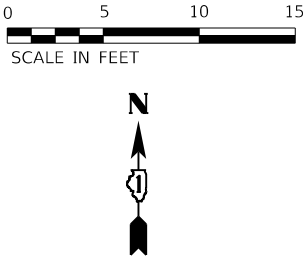

WILLOW RD

GLENDALE
AVE

	STATION	OFFSET	ELEVATION
A	51+75.94	24.63 LT	623.60
B	51+75.94	30.01 LT	623.69
BB	51+85.94	29.63 LT	623.23
C	51+88.27	29.63 LT	623.22
D	51+88.93	29.63 LT	623.23
E	51+87.77	24.63 LT	623.12
F	51+85.92	24.63 LT	623.11
G	52+12.89	25.32 LT	623.09
H	52+14.70	25.32 LT	623.08
I	52+28.50	25.32 LT	624.10
J	52+28.50	14.50 LT	623.96
K	52+28.50	12.86 LT	623.97
L	52+33.50	12.05 LT	623.90
M	52+33.50	13.63 LT	623.89
MM	52+33.50	14.50 LT	623.90
N	52+33.50	25.32 LT	624.03
O	52+33.50	30.32 LT	623.96
P	52+28.50	30.32 LT	624.03
Q	52+12.55	30.32 LT	623.17
QQ	52+14.70	30.32 LT	623.18
R	52+10.91	30.32 LT	623.18

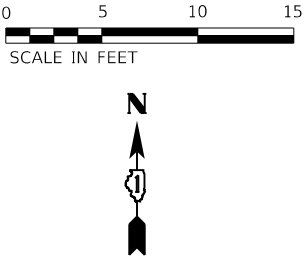

ROSEWOOD
AVE

WILLOW RD

MODEL: Default
FILE NAME: 3561-0011600-160916190530DrawingSCAD\\M\\Cor-SS\\ACAD_Sheets\\1619053-RT-ADA-5.dgn

LOCATION: WILLOW ROAD AND GLENDALE AVENUE SOUTH

LEGEND



DETECTABLE WARNINGS

LOCATION: WILLOW ROAD AND ROSEWOOD AVENUE NORTH



1170 SOUTH HOUBOLT ROAD
JOLIET, ILLINOIS 60431
(815) 744-4200

USER NAME	= AlexaM	DESIGNED	-	REVISED	-
DRAWN	-	REVISION	-	REVISION	-
PLOT SCALE	= 10.0000 ' / in.	CHECKED	-	REVISION	-
PLOT DATE	= 7/8/2026	DATE	-	REVISION	-


STATE OF ILLINOIS
DEPARTMENT OF TRANSPORTATION

CURB RAMP DETAIL
WILLOW ROAD

SCALE: 1" = 5' SHEET 5 OF 10 SHEETS STA. TO STA.


F.A.U. RTE.	SECTION	COUNTY	TOTAL SHEETS	SHEET NO.
3561	08-00103-00-FP	COOK	254	150
CONTRACT NO. 61M29				
		ILLINOIS	FED. AID PROJECT	

	STATION	OFFSET	ELEVATION
A	51+74.51	31.59 RT	623.97
B	51+74.51	26.59 RT	624.08
C	51+89.50	26.59 RT	623.26
D	51+91.02	26.12 RT	623.27
E	51+91.91	32.12 RT	623.36
F	51+90.31	31.59 RT	623.35
FF	51+89.50	31.59 RT	623.36
G	52+11.47	32.12 RT	623.38
H	52+13.21	31.59 RT	623.37
HH	52+15.01	31.59 RT	623.38
I	52+28.49	31.59 RT	623.92
J	52+33.49	31.59 RT	623.96
K	52+33.49	26.59 RT	623.90
L	52+33.49	13.72 RT	622.99
LL	52+33.49	14.82 RT	623.00
M	52+34.09	12.07 RT	623.00
N	52+28.08	13.28 RT	622.98
O	52+28.49	14.82 RT	622.97
P	52+28.49	26.59 RT	623.86
Q	52+15.02	26.59 RT	623.27
R	52+13.48	26.12 RT	623.28

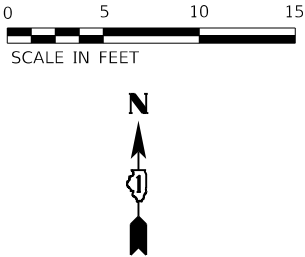


WILLOW RD

ROSEWOOD
AVE

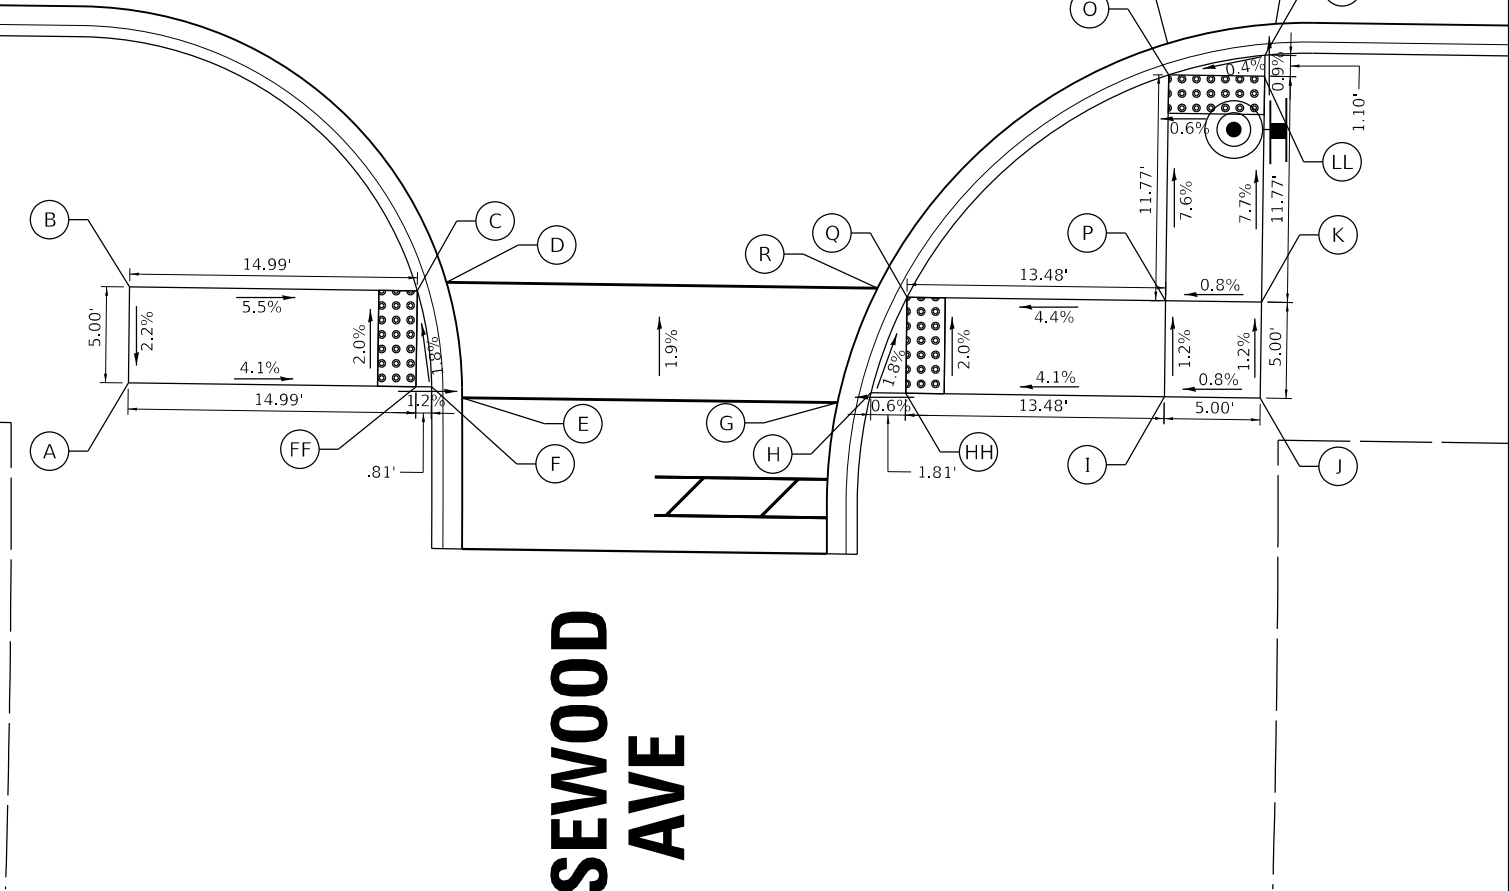


	STATION	OFFSET	ELEVATION
A	55+76.36	31.85 RT	623.75
B	55+76.36	26.85 RT	623.72
C	55+87.36	26.85 RT	623.60
D	55+88.92	26.35 RT	623.61
E	55+91.73	32.35 RT	623.67
F	55+89.87	31.85 RT	623.66
FF	55+87.36	31.85 RT	623.67
G	56+14.22	32.35 RT	623.85
H	56+16.09	31.85 RT	623.84
HH	56+18.59	31.85 RT	623.85
I	56+27.58	31.85 RT	623.93
J	56+27.58	26.85 RT	623.87
K	56+18.59	26.85 RT	623.80
L	56+17.03	26.35 RT	623.81

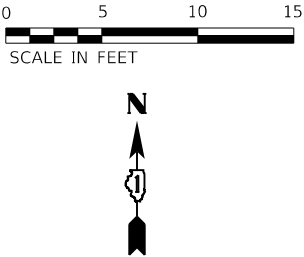

WILLOW RD

LOCUST
RD

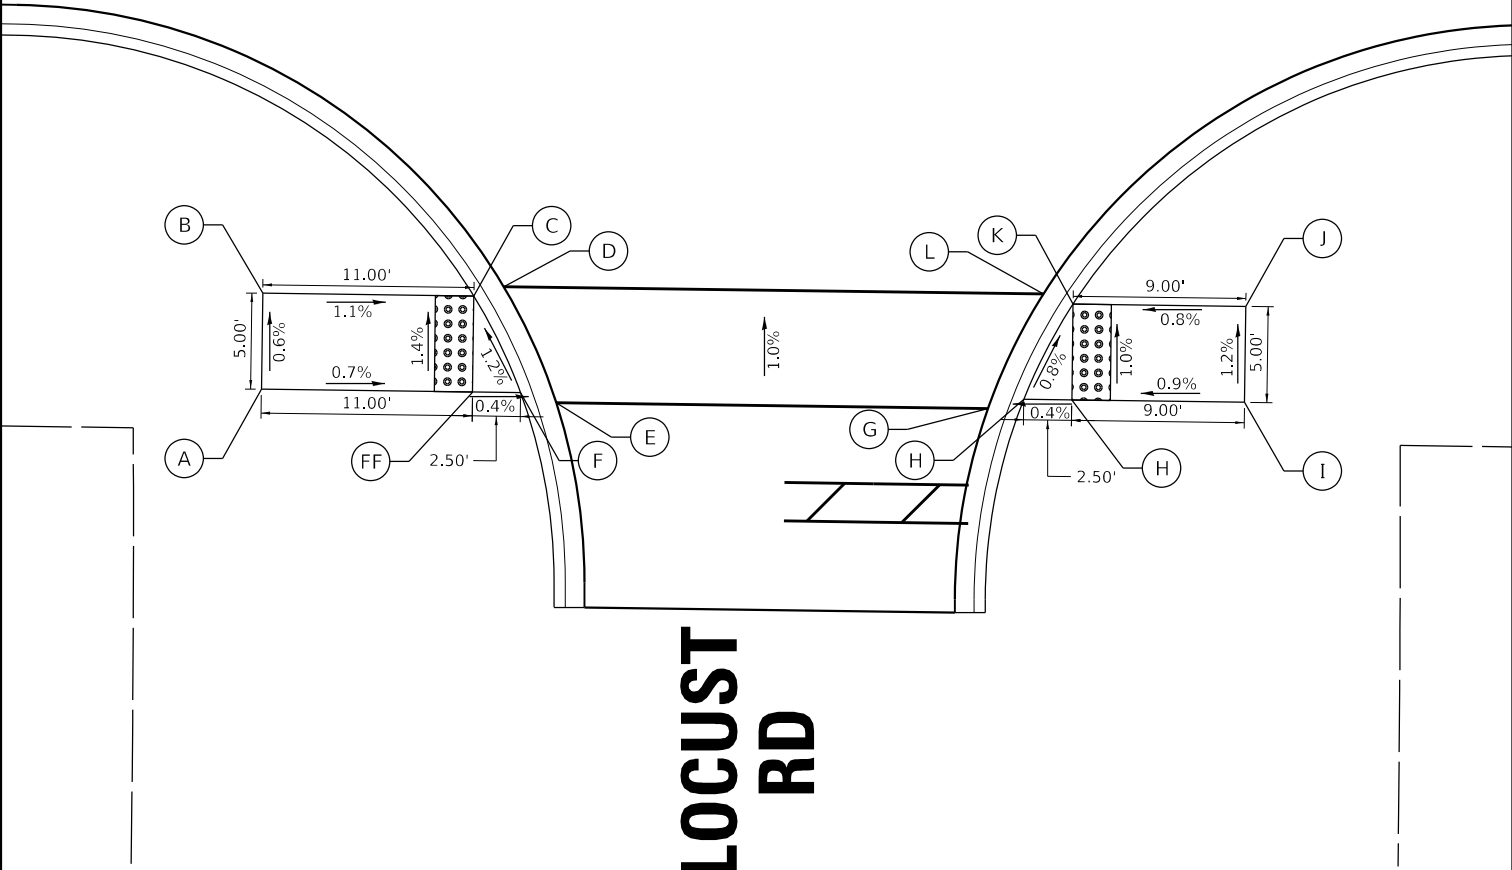

LOCATION: WILLOW ROAD AND ROSEWOOD AVENUE SOUTH

LEGEND



DETECTABLE WARNINGS

LOCATION: WILLOW ROAD AND LOCUST ROAD



1170 SOUTH HOUBOLT ROAD
JOLIET, ILLINOIS 60431
(815) 744-4200

USER NAME	= AlexaM
PLOT SCALE	= 10.0000 ' / in.
PLOT DATE	= 7/8/2026

DESIGNED	-
DRAWN	-
CHECKED	-
DATE	- 2/27/2026

REVISED	-
REVISED	-
REVISED	-
REVISED	-



STATE OF ILLINOIS
DEPARTMENT OF TRANSPORTATION

CURB RAMP DETAIL
WILLOW ROAD



SCALE: 1" = 5' SHEET 6 OF 10 SHEETS STA. TO STA.

F.A.U. RTE.	SECTION	COUNTY	TOTAL SHEETS	SHEET NO.
3561	08-00103-00-FP	COOK	254	151
CONTRACT NO. 61M29				
ILLINOIS FED. AID PROJECT				

	STATION	OFFSET	ELEVATION
A	63+65.23	24.93 RT	625.10
B	63+66.73	25.44 RT	625.09
C	63+83.34	25.49 RT	624.94
D	63+83.38	13.59 RT	624.69
E	63+82.79	12.03 RT	624.70
F	63+88.79	12.00 RT	624.69
G	63+88.38	13.58 RT	624.68
H	63+88.34	25.51 RT	624.90
I	63+93.34	25.53 RT	624.81
J	63+93.32	30.53 RT	624.86
K	63+88.40	30.51 RT	624.94
L	63+83.32	30.49 RT	625.00
M	63+65.59	30.43 RT	625.17
MM	63+66.71	30.44 RT	625.16
N	63+63.97	30.93 RT	625.18

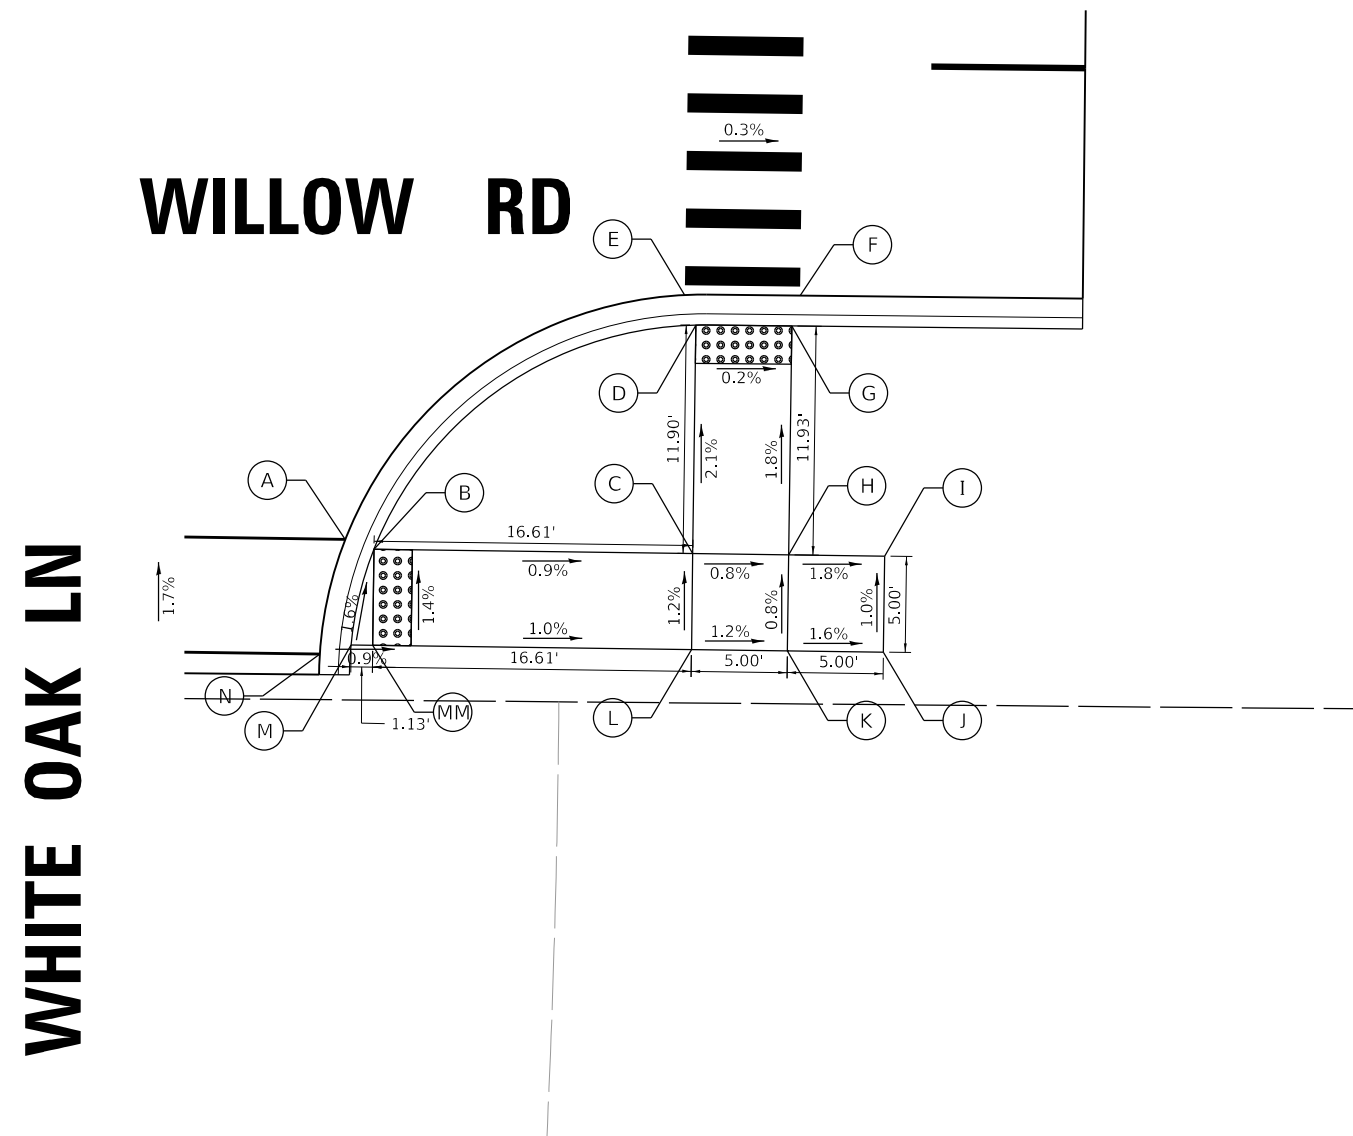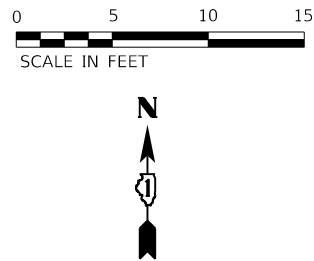

	STATION	OFFSET	ELEVATION
A	207+77.84	16.23 RT	623.30
B	207+77.84	17.82 RT	623.29
C	207+77.84	26.00 RT	623.25
D	207+77.24	31.00 RT	623.20
E	207+88.84	31.00 RT	623.26
F	207+88.84	36.00 RT	623.24
G	207+93.84	36.00 RT	623.22
H	207+93.84	31.00 RT	623.27
I	208+14.07	31.00 RT	623.03
II	208+10.95	31.00 RT	623.06
J	208+15.91	31.37 RT	623.04
K	208+12.49	25.37 RT	623.12
L	208+10.95	26.00 RT	623.11
M	207+93.84	26.00 RT	623.34
N	207+93.84	19.32 RT	623.36
O	207+93.84	17.63 RT	623.37

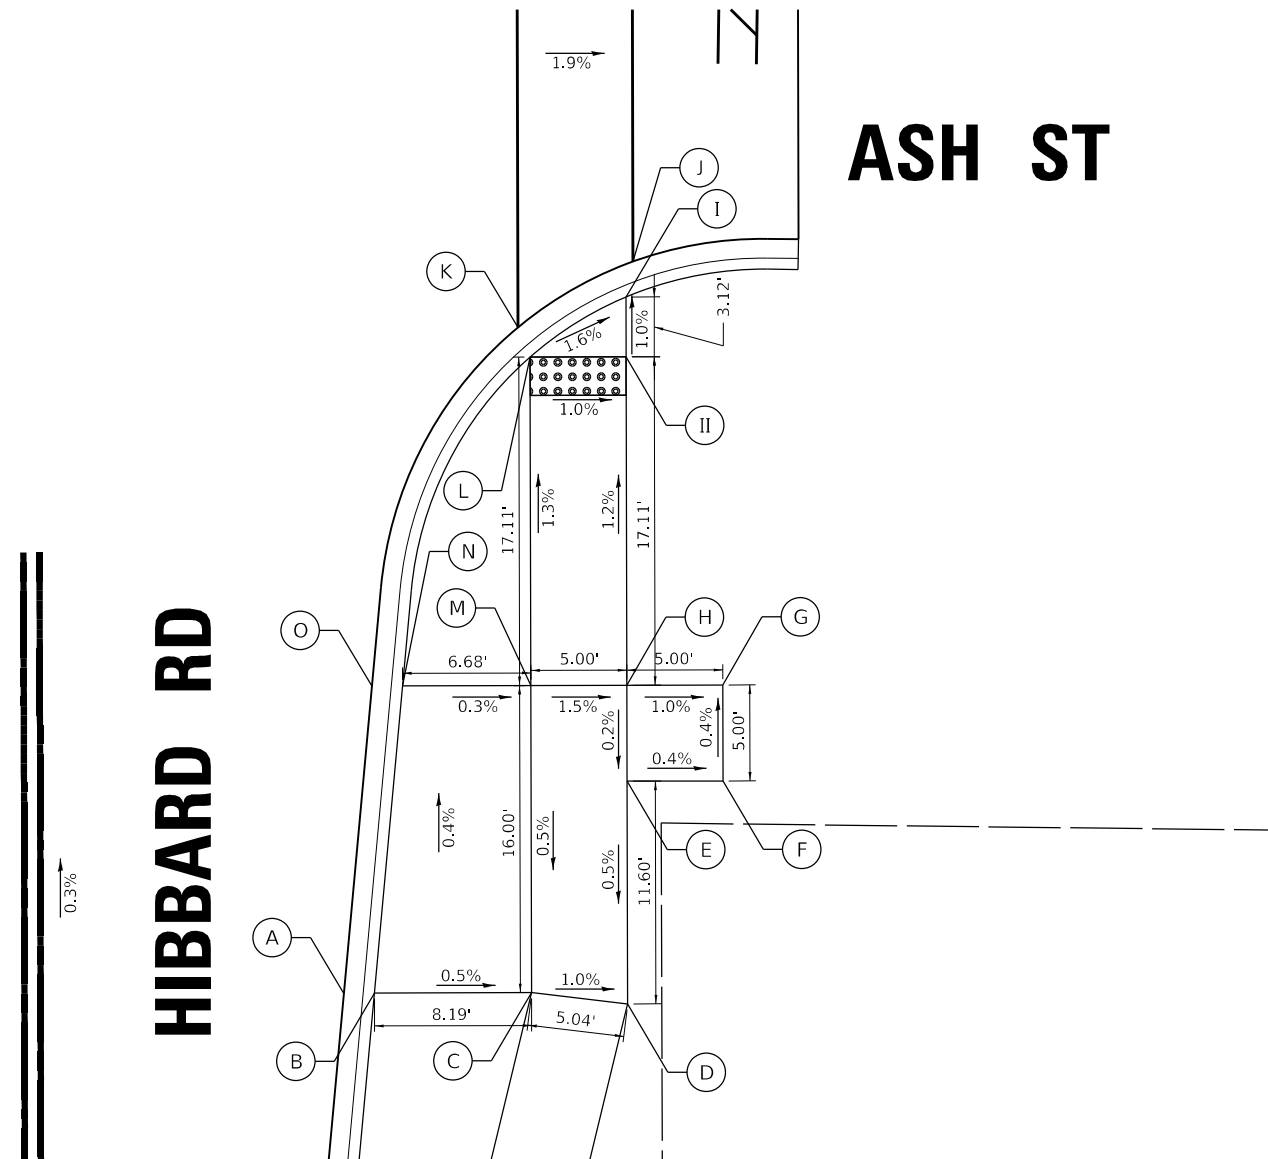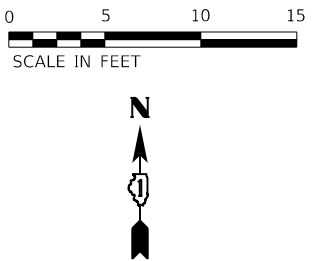

LOCATION: WILLOW ROAD AND WHITE OAK LANE SE CORNER

LEGEND



DETECTABLE WARNINGS

LOCATION: HIBBARD ROAD AND ASH STREET SE CORNER

**STATE OF ILLINOIS
DEPARTMENT OF TRANSPORTATION**

**CURB RAMP DETAIL
WILLOW ROAD AND HIBBARD ROAD**

F.A.U. RTE.	SECTION	COUNTY	TOTAL SHEETS	SHEET NO.
3561	08-00103-00-FP	COOK	254	154
		CONTRACT NO. 61M29		
		ILLINOIS FED. AID PROJECT		

SCALE: 1" = 5'	SHEET 9 OF 10 SHEETS	STA. TO STA.
----------------	----------------------	--------------

ILLINOIS	FED. AID PROJECT
----------	------------------

MODEL: Default
FILE NAME: S:\JUL1600-1699\1619\058\DrawInqs\CAD\Micros-SS4\CAD Sheets\1619058-sht-ADA-9.dgn






1170 SOUTH HOUBOLT ROAD
JOLIET, ILLINOIS 60431
(815) 744-4200

USER NAME	= AlexaM
PLOT SCALE	= 10.0000
PLOT DATE	= 7/8/202

DESIGNED	-	
DRAWN	-	
CHECKED	-	
DATE	-	2/27/2026

REVISED	-
REVISED	-
REVISED	-
REVISED	-

	STATION	OFFSET	ELEVATION
C	208+64.40	26.00 RT	623.23
D	208+69.40	26.00 RT	623.31
E	208+69.40	31.00 RT	623.19
F	208+64.40	31.00 RT	623.18
G	208+59.40	31.00 RT	623.16
H	208+39.09	31.00 RT	622.97
HH	208+42.19	31.00 RT	623.01
I	208+37.25	31.37 RT	622.98
J	208+40.64	25.37 RT	623.09
K	208+42.19	26.00 RT	623.08
L	208+59.40	26.00 RT	623.21

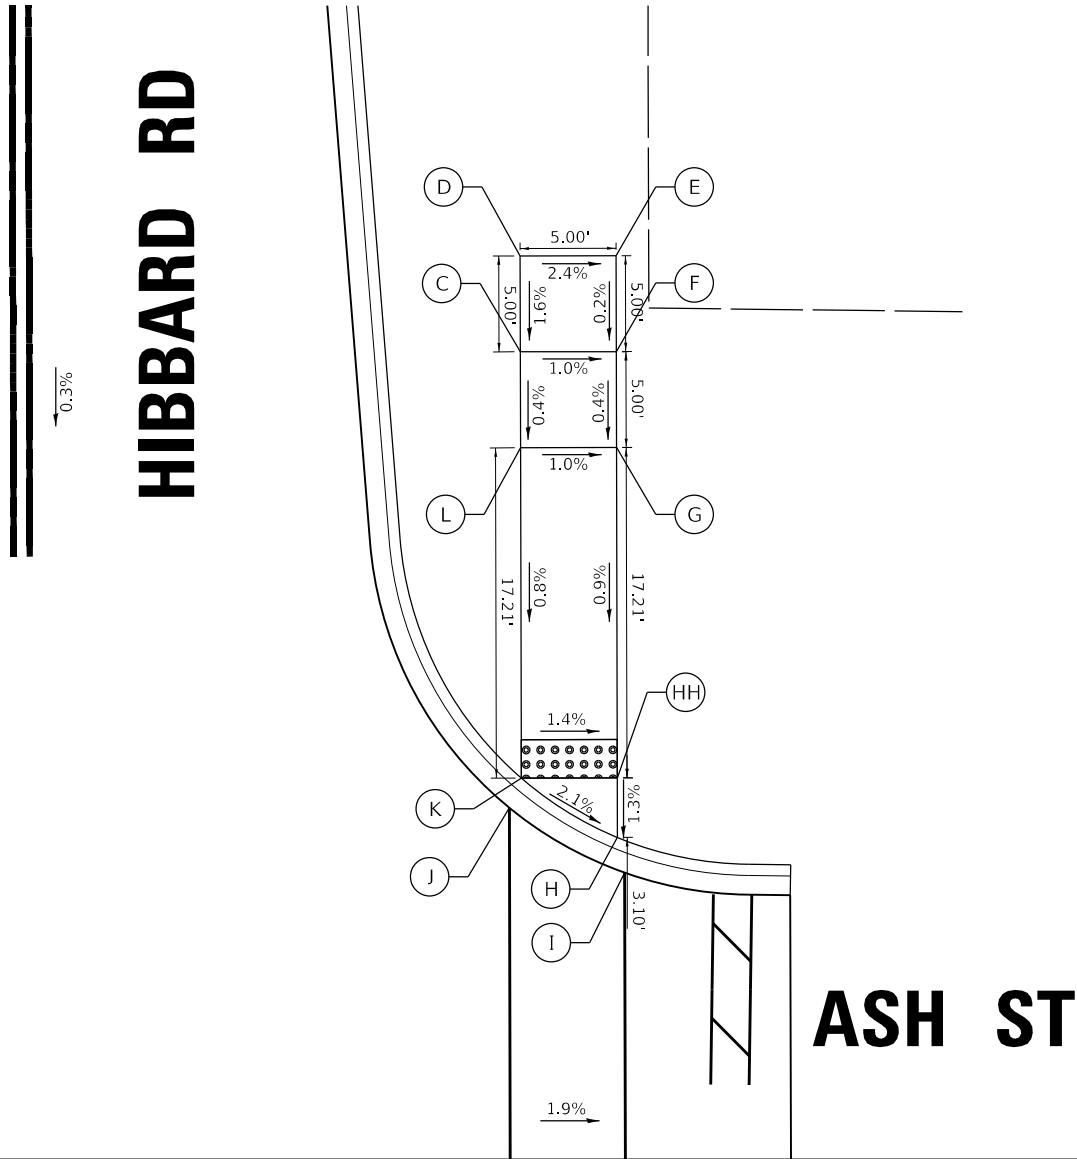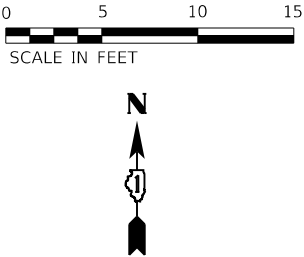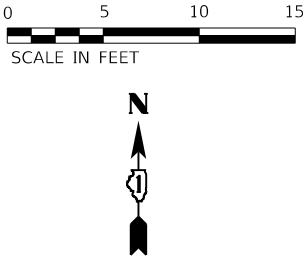

MODEL Default
FILE Name: 3561-0011600-160916190530DrawingSCAD\MK05-SSA\CAD_Sheets\1619053-rt-ADA-10.dgn



1170 SOUTH HOUBOLT ROAD
JOLIET, ILLINOIS 60431
(815) 744-4200

USER NAME = AlexaM	DESIGNED -	REVISED -
	DRAWN -	REVISED -
PLOT SCALE = 10.0000 ' / in.	CHECKED -	REVISED -
PLOT DATE = 7/8/2026	DATE - 2/27/2026	REVISED -

LEGEND



DETECTABLE WARNINGS

STATE OF ILLINOIS
DEPARTMENT OF TRANSPORTATION

LOCATION: HIBBARD ROAD AND ASH STREET WEST

CURB RAMP DETAIL
HIBBARD ROAD

SCALE: 1" = 5' SHEET 10 OF 10 SHEETS STA. TO STA.

F.A.U. RTE.	SECTION	COUNTY	TOTAL SHEETS	SHEET NO.
3561	08-00103-00-FP	COOK	254	155
CONTRACT NO. 61M29				
		ILLINOIS	FED. AID PROJECT	

LEGEND

-  SODDING, SALT TOLERANT *
-  PERIMETER EROSION BARRIER
-  INLET FILTER
-  INLET & PIPE PROTECTION

* ALL DISTURBED AREAS SCHEDULED FOR PERMANENT SODDING RESTORATION SHALL ALSO RECEIVE TEMPORARY EROSION CONTROL SEEDING AS NEEDED DURING CONSTRUCTION PER SECTION 280 OF THE STANDARD SPECIFICATIONS FOR ROAD AND BRIDGE CONSTRUCTION.

* ALL PERMANENT SODDING RESTORATION SHALL BE PLACED ON 6 INCHES OF NEW TOPSOIL IN ACCORDANCE WITH SECTION 211 OF THE STANDARD SPECIFICATIONS FOR ROAD AND BRIDGE CONSTRUCTION.

EROSION CONTROL & LANDSCAPING GENERAL NOTES



1. ALL AREAS DISTURBED BY THE CONTRACTOR SHALL BE RESTORED WITH 6" TOPSOIL AND SEEDING OR SODDING AS SHOWN ON THE PLANS.
2. ALL TEMPORARY SOIL EROSION AND SEDIMENT CONTROL MEASURES SHALL BE REMOVED WITHIN THIRTY (30) DAYS AFTER FINAL SITE STABILIZATION IS ACHIEVED OR AFTER THE TEMPORARY MEASURES ARE NO LONGER NEEDED. TRAPPED SEDIMENT AND OTHER DISTURBED SOIL AREAS SHALL BE PERMANENTLY STABILIZED.
3. PROPOSED DRAINAGE STRUCTURES RECEIVING RUNOFF SHALL BE PROTECTED WITH INLET FILTERS OR INLET AND PIPE PROTECTION IMMEDIATELY AFTER CONSTRUCTION.
4. PERIMETER EROSION BARRIER IS SHOWN OUTSIDE THE RIGHT-OF-WAY FOR CLARITY. PERIMETER EROSION BARRIER SHOULD BE CONSTRUCTED 6" INSIDE THE RIGHT-OF-WAY IN THESE LOCATIONS.
5. EROSION CONTROL MEASURES SHALL BE CHECKED WEEKLY AND AFTER EACH RAINFALL, 1/2" OR GREATER IN A 24 HOUR PERIOD, OR EQUIVALENT SNOWFALL. ADDITIONALLY DURING WINTER MONTHS, ALL MEASURES SHOULD BE CHECKED AFTER EACH SIGNIFICANT SNOW MELT.
6. EROSION CONTROL ITEMS ARE CONSIDERED TO BE HIGH PRIORITY ITEMS ON THIS CONTRACT. THE ENGINEER WILL IMPLEMENT ALL PROVISIONS OF THE SPECIFICATION NECESSARY TO ASSURE THAT EROSION CONTROL ITEMS ARE CONSTRUCTED AND MAINTAINED IN A TIMELY WAY. ALL EROSION CONTROL MEASURES SHALL BE INSTALLED PRIOR TO BEGINNING ANY CONSTRUCTION ACTIVITIES WHICH WILL POTENTIALLY CREATE ERODIBLE CONDITIONS.
7. PROPOSED DRAINAGE STRUCTURES WITHIN THE PARKWAY RECEIVING RUNOFF SHALL BE PROTECTED WITH INLET AND PIPE PROTECTION IMMEDIATELY AFTER CONSTRUCTION.
8. PERMANENT STABILIZATION SHALL OCCUR AT EACH CONSTRUCTION STAGE PRIOR TO MOVING ONTO THE NEXT STAGE.
9. STABILIZED CONSTRUCTION ENTRANCES ACCORDING TO THE ILLINOIS URBAN MANUAL LATEST EDITION WILL BE REQUIRED. ALL LOCATIONS SHALL BE APPROVED BY THE RESIDENT ENGINEER.

ANTICIPATED CONSTRUCTION SEQUENCE

1. INSTALL TEMPORARY EROSION AND SEDIMENT CONTROL SUCH AS PERIMETER EROSION BARRIER AND INLET FILTERS.
2. PERFORM TREE REMOVAL, DEMOLITION, AND EARTHWORK NECESSARY FOR ROADWAY IMPROVEMENTS.
3. PROVIDE TEMPORARY SEEDING ON ALL DISTURBED AREAS.
4. INSTALL AND/OR RELOCATE ALL UNDERGROUND UTILITIES AS NECESSARY OR AS SHOWN ON PLANS.
5. COMPLETE ROADWAY IMPROVEMENTS AS SHOWN ON PLANS.
6. AFTER FINAL CONSTRUCTION OF ALL ROADWAY ITEMS, PERFORM FINAL LANDSCAPING AND PERMANENT EROSION CONTROL MEASURES AS SHOWN ON PLANS.

MODEL Default
FILE Name: 3:\111600-1699\1619058\Drawings\CADD\Misc-SSA\CAD_Sheeta1619058-rt-Landscapc-notes.dgn

 STRAND ASSOCIATES* 1170 SOUTH HOUBOLT ROAD JOLIET, ILLINOIS 60431 (815) 744-4200	USER NAME = AlexaM		DESIGNED -	REVISED -	STATE OF ILLINOIS DEPARTMENT OF TRANSPORTATION	WILLOW ROAD LANDSCAPING AND EROSION CONTROL - LEGEND AND GENERAL NOTES			F.A.U. RTE.	SECTION	COUNTY	TOTAL SHEETS	SHEET NO.
	DRAWN -		CHECKED -	REVISED -					3561	08-00103-00-FP	COOK	254	156
	PLOT SCALE = 40,0000 ' / in.		DATE - 2/27/2026	REVISED -		CONTRACT NO. 61M29							
	PLOT DATE = 7/8/2026					SCALE: NTS	SHEET 1	OF 1 SHEETS	STA.	TO STA.	ILLINOIS FED. AID PROJECT		

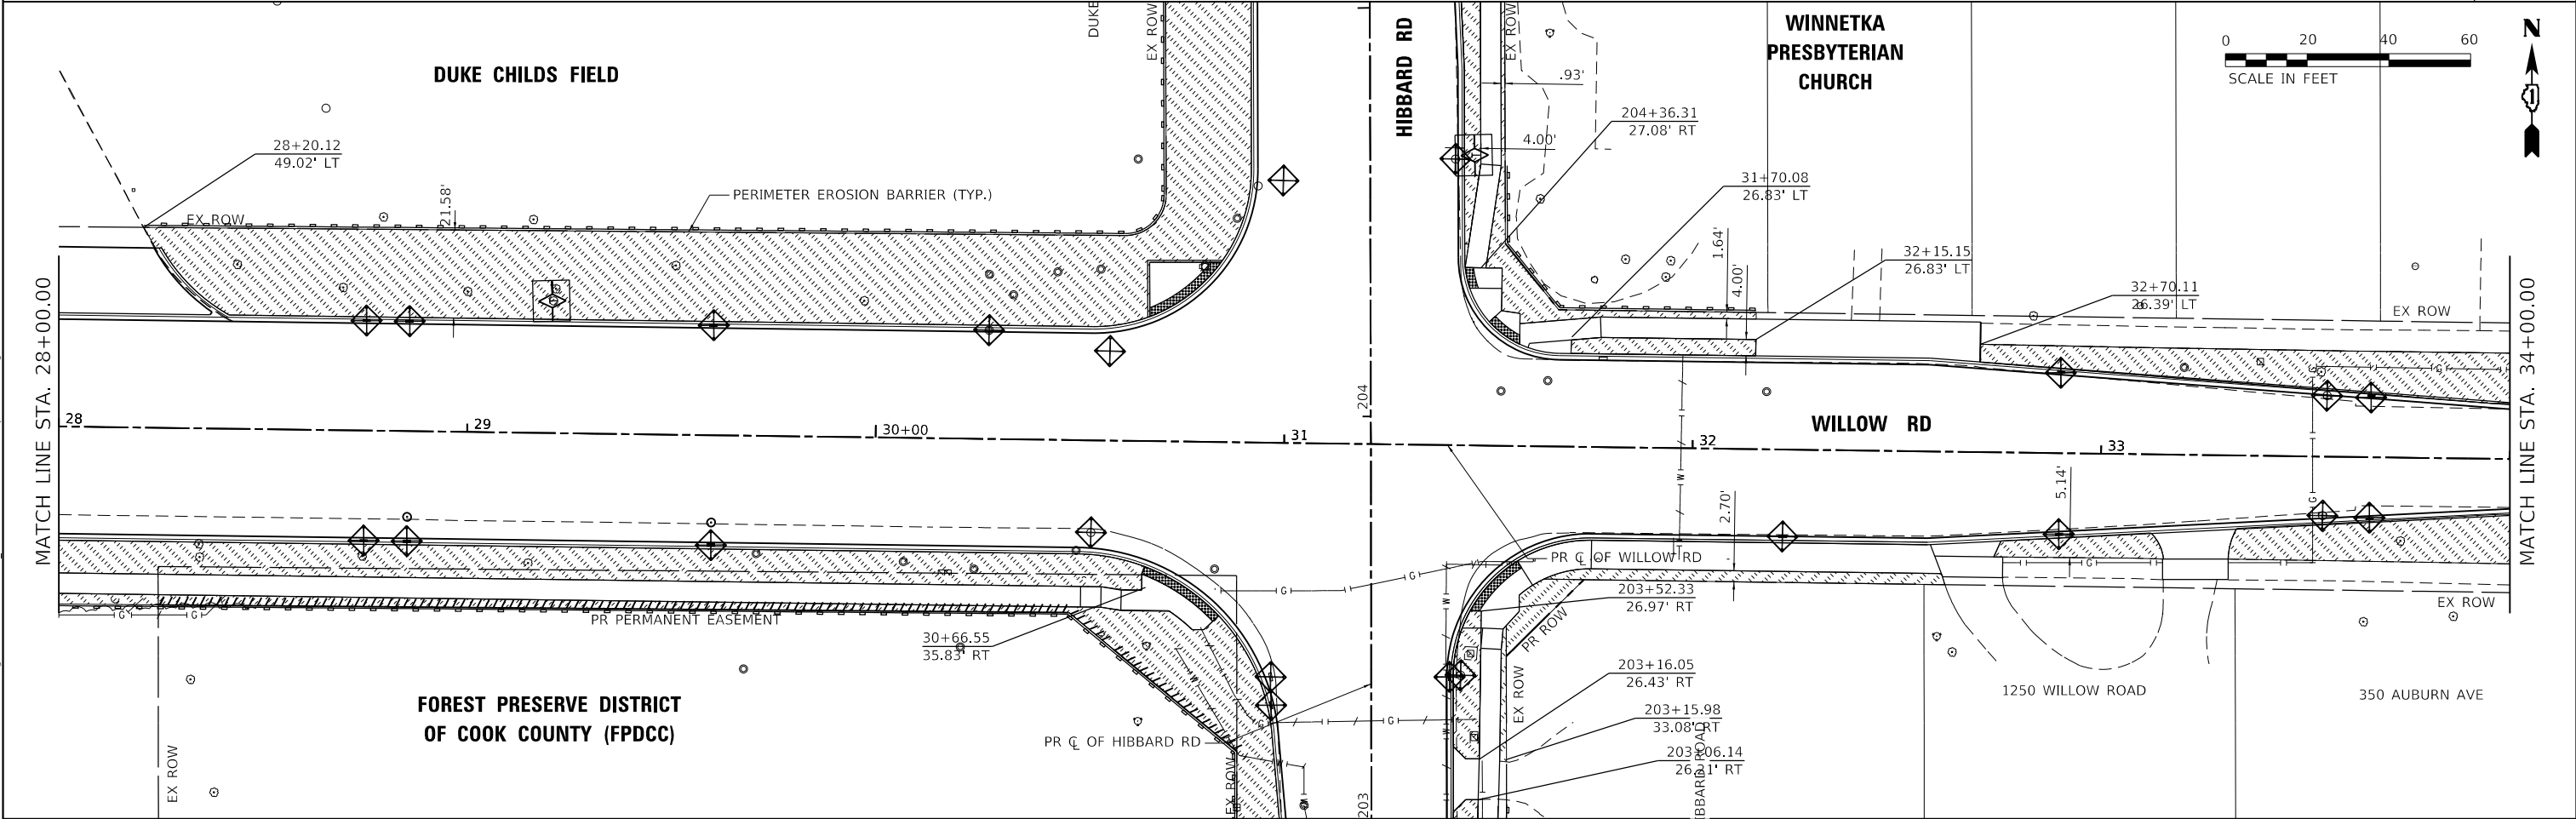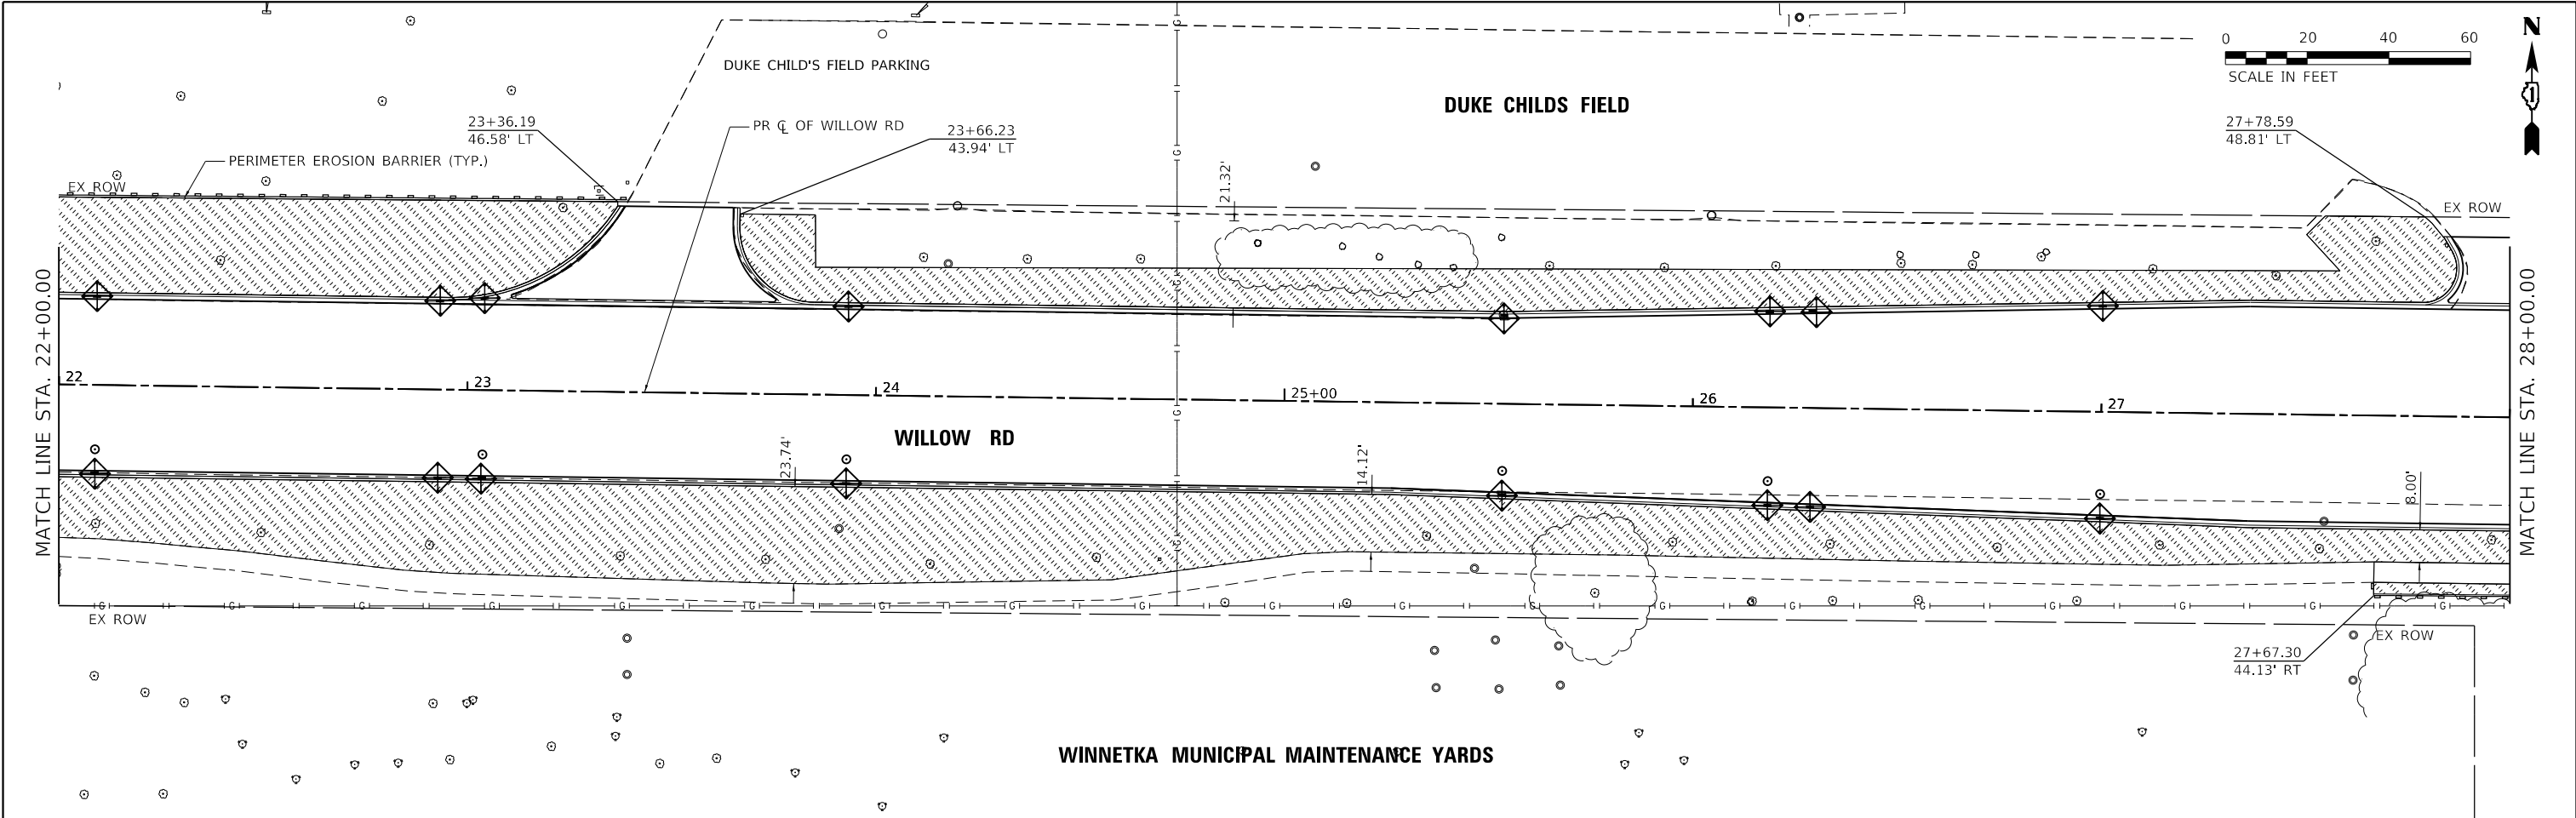

MODEL Default
FILE Name: 3:\011600-1609\1619\05\05\DWG\CD\WILCOG-SSA\CAD_Sheets\161905B-CH-Landscaping-WILBW-3.dgn



1170 SOUTH HOUBOLT ROAD
JOLIET, ILLINOIS 60431
(815) 744-4200

USER NAME	= AlexaM
DESIGNED	-
DRAWN	-
PLOT SCALE	= 40,0000 ' / in.
PLOT DATE	= 7/8/2026



REVISD	-
REVISD	-
REVISD	-
REVISD	-



STATE OF ILLINOIS
DEPARTMENT OF TRANSPORTATION

LANDSCAPING AND EROSION CONTROL PLAN
WILLOW ROAD

SCALE: 1" = 20' SHEET 3 OF 5 SHEETS STA. 34+00.00 TO STA. 46+00.00

F.A.U. RTE.	SECTION	COUNTY	TOTAL SHEETS	SHEET NO.
3561	08-00103-00-FP	COOK	254	159
CONTRACT NO. 61M29				
ILLINOIS FED. AID PROJECT				

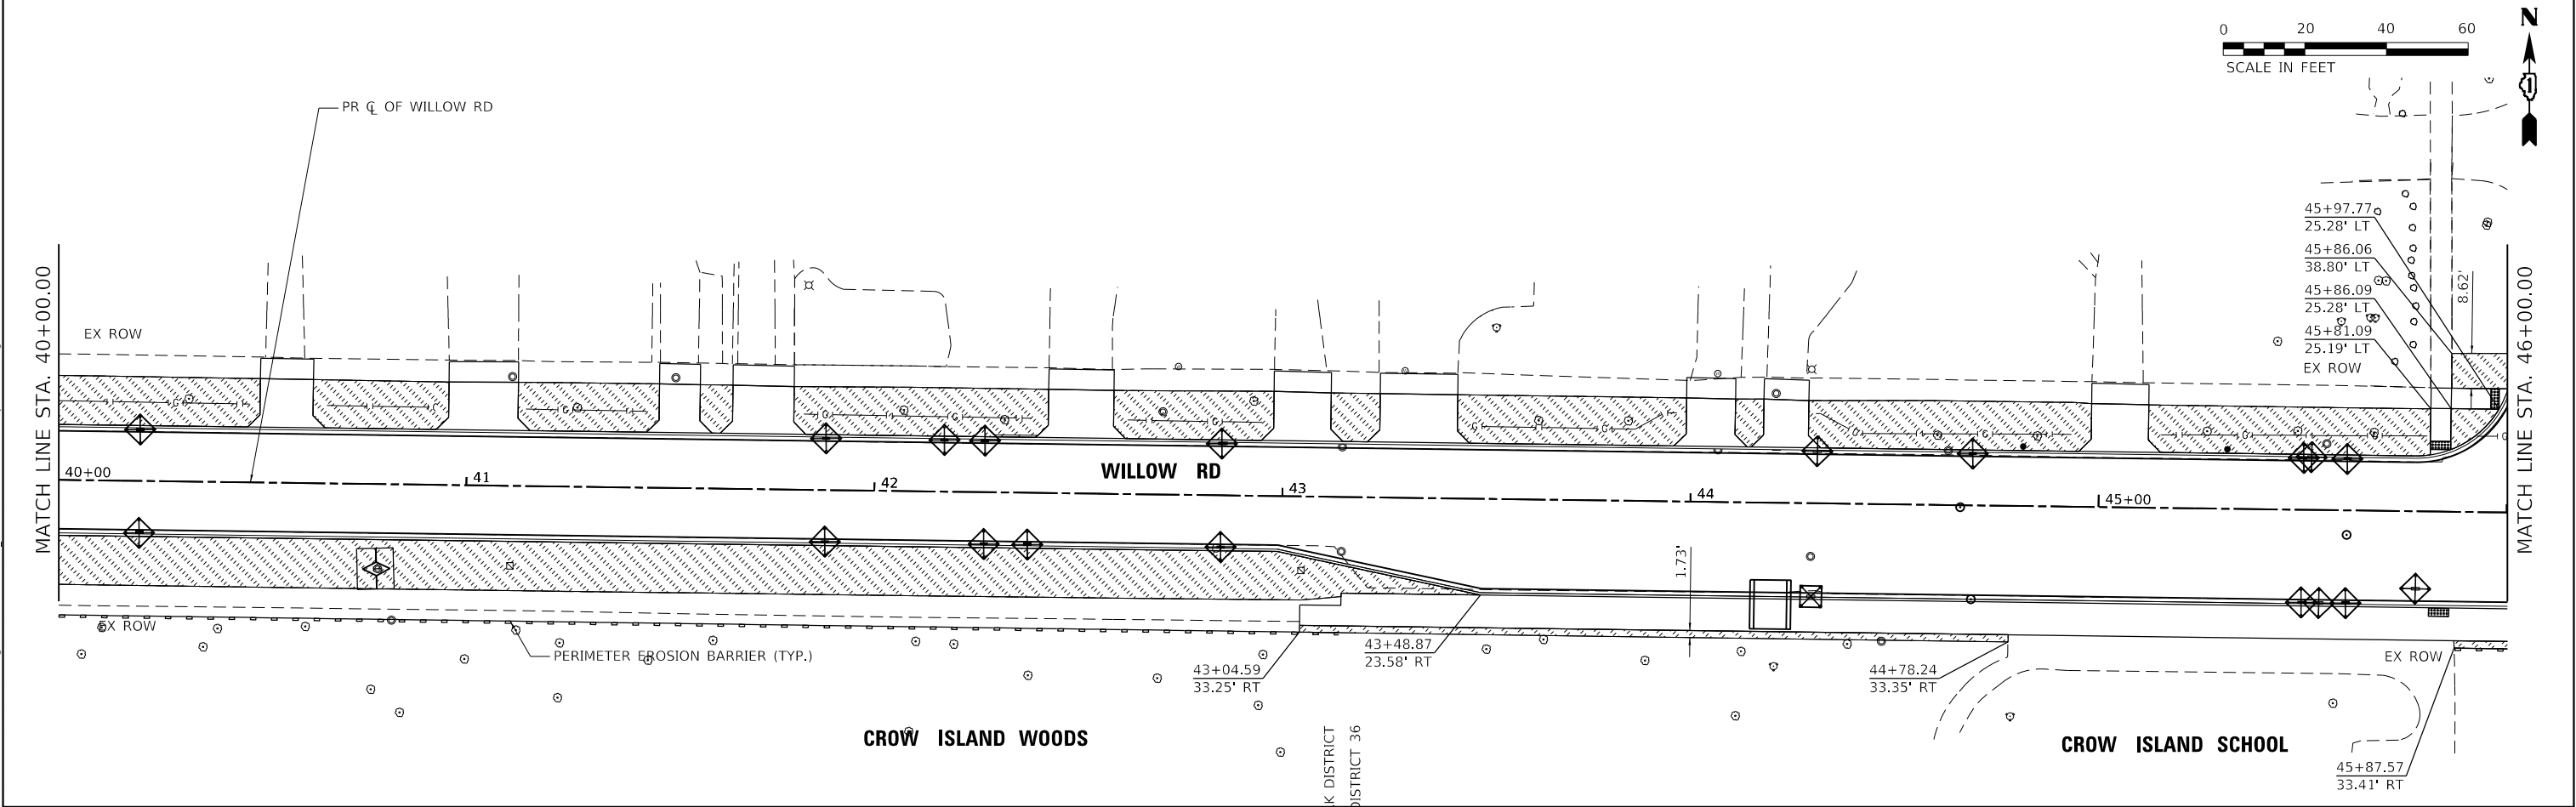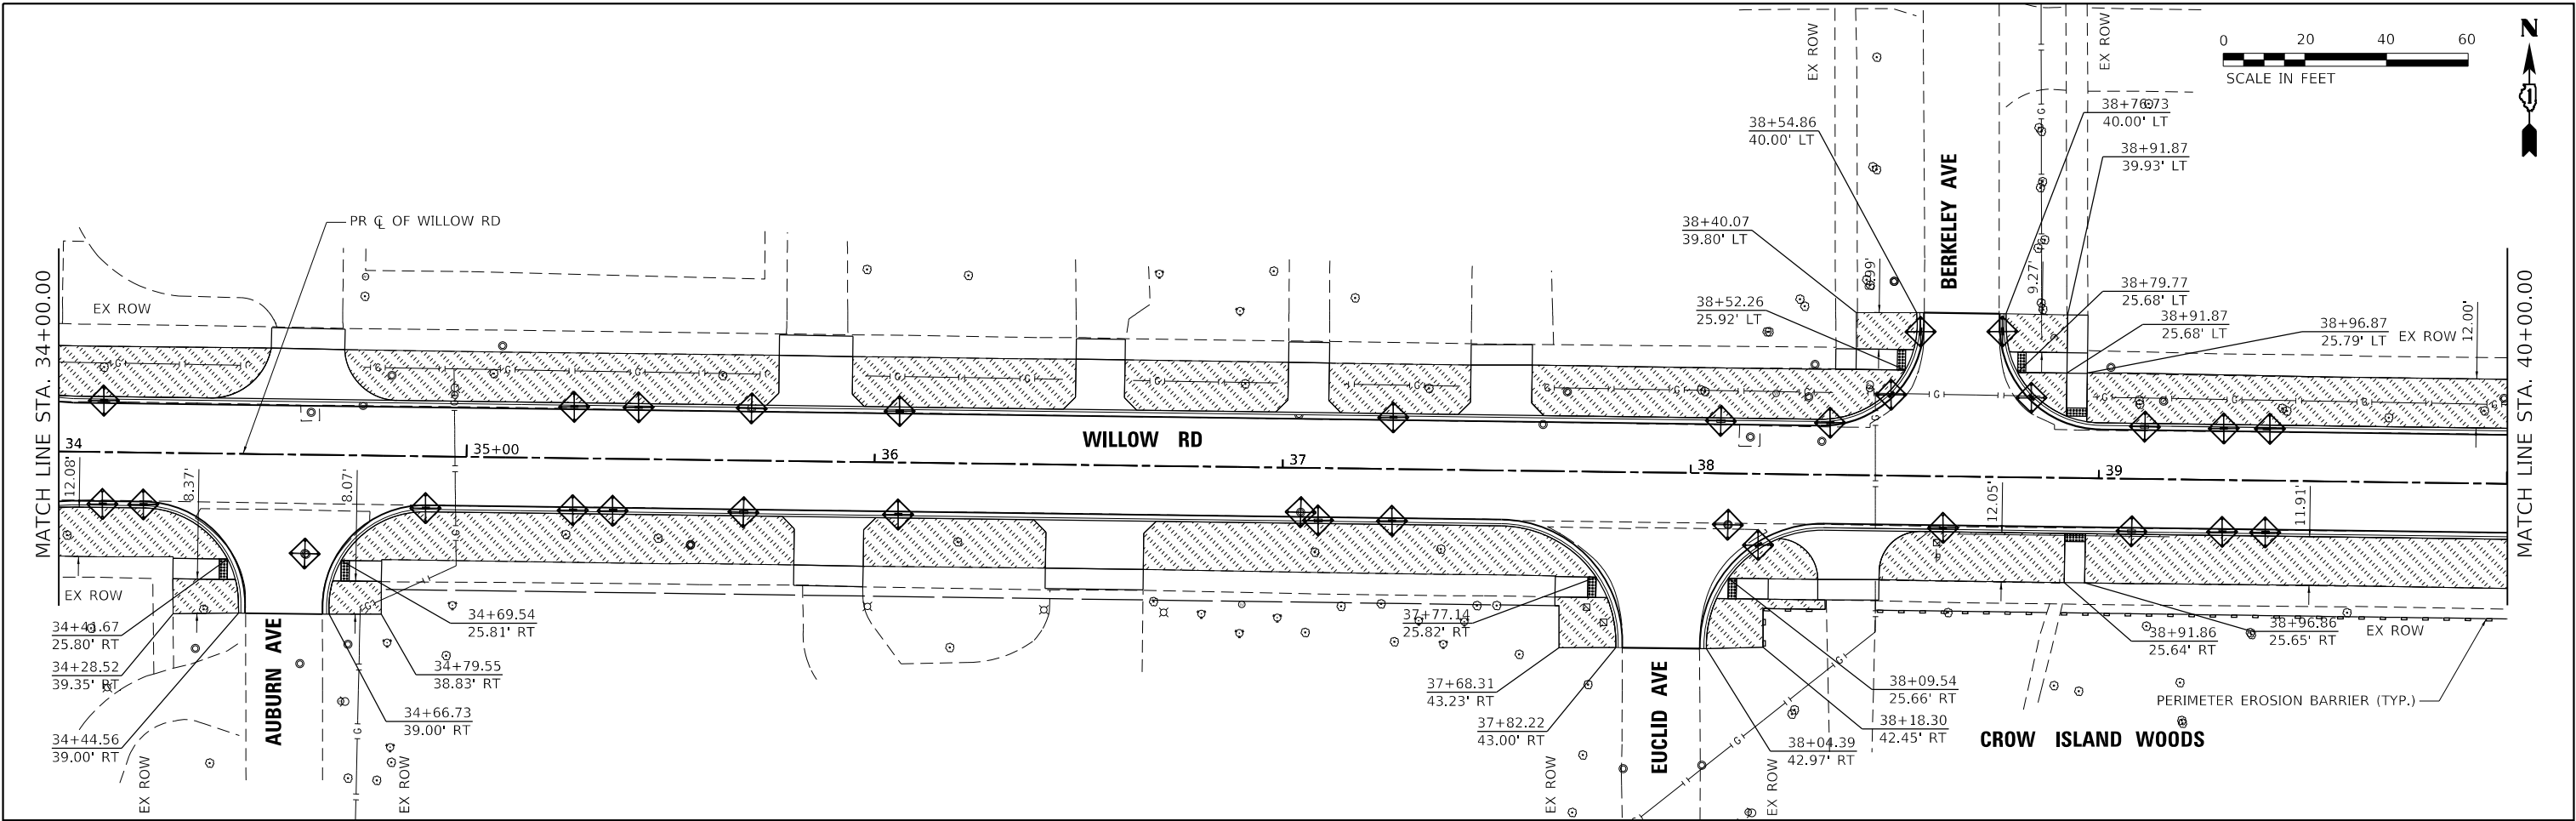

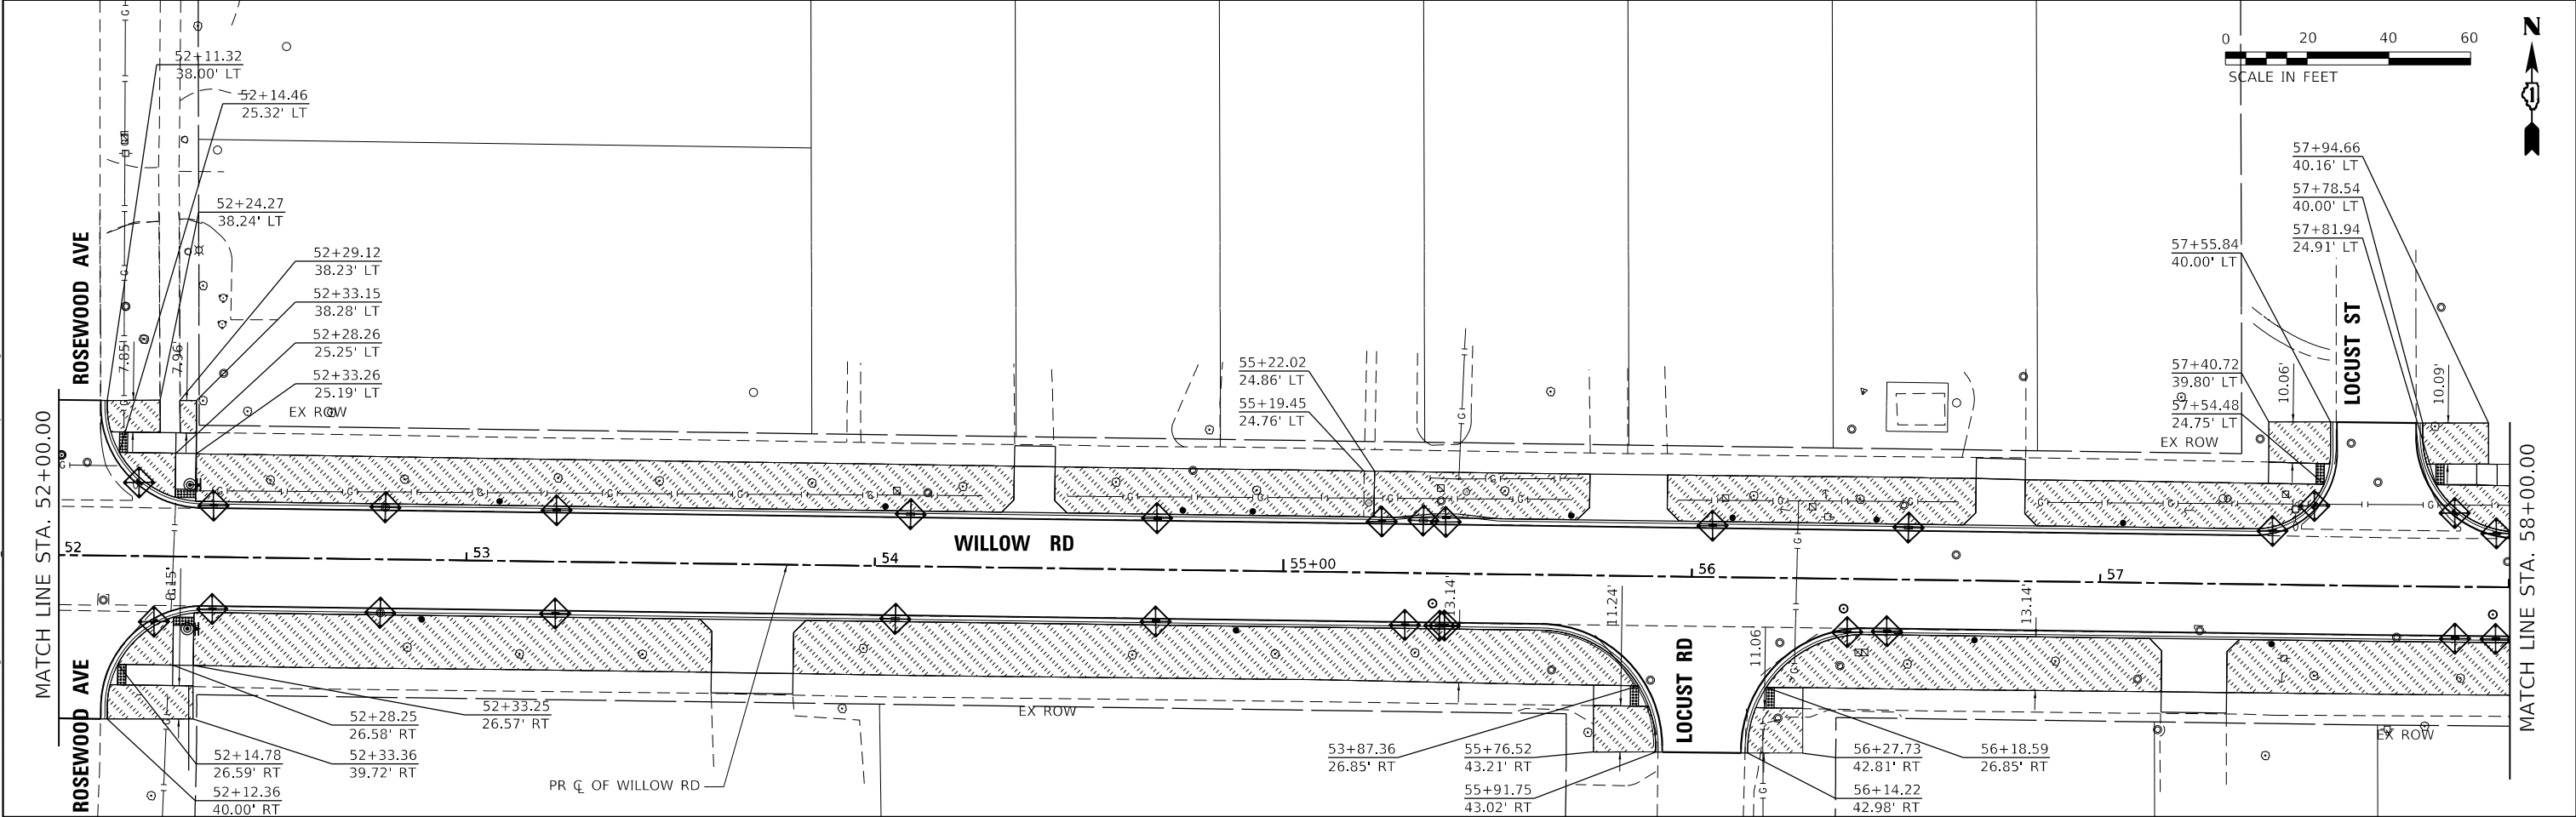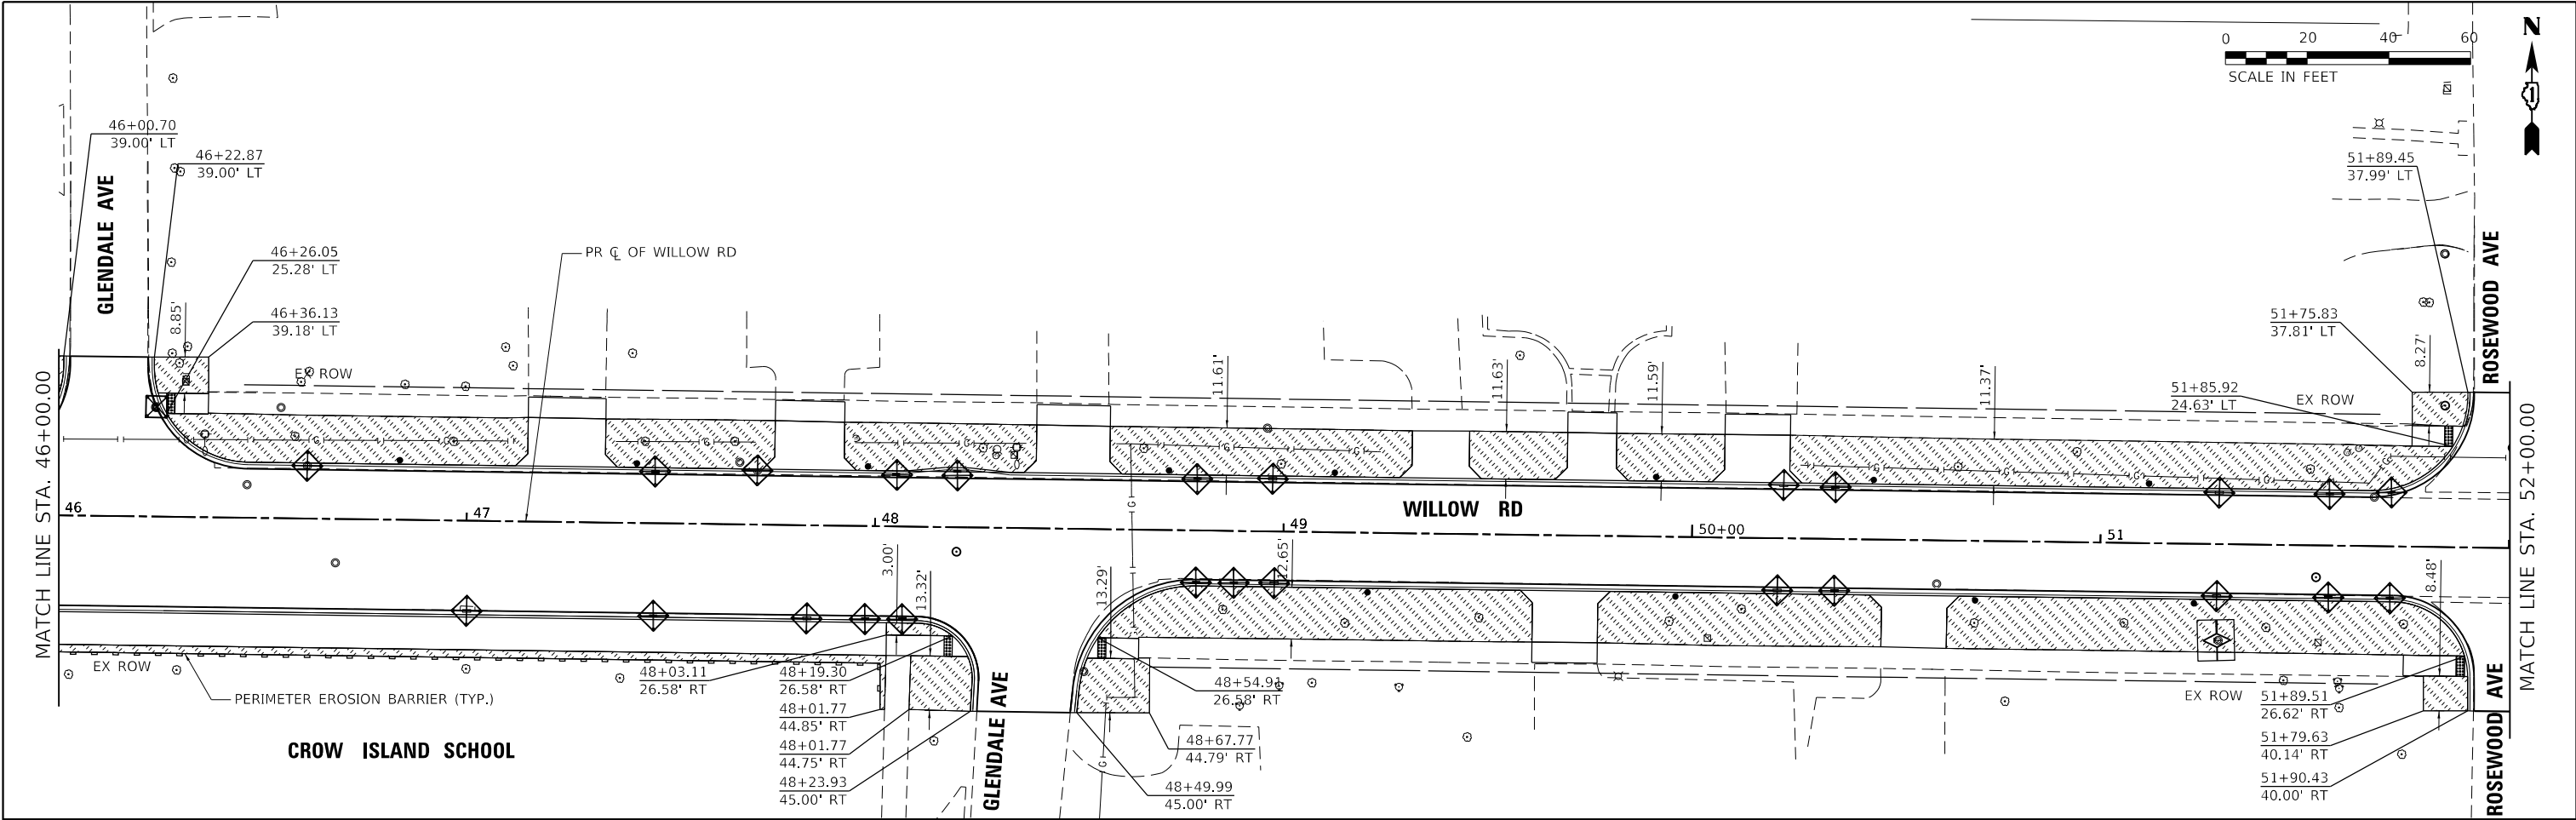

TRAFFIC SIGNAL LEGEND

EXISTING				PROPOSED			
ITEM	EXISTING		PROPOSED	ITEM	EXISTING		PROPOSED
TRAFFIC SIGNAL CABINET				HANDHOLE			
UNINTERRUPTABLE POWER SUPPLY				-SQUARE			
COMMUNICATION CABINET				-ROUND			
MASTER CONTROLLER				DOUBLE HANDHOLE			
MASTER MASTER CONTROLLER				HEAVY DUTY HANDHOLE			
SERVICE INSTALLATION				-SQUARE			
-(P) POLE MOUNTED				-ROUND			
SERVICE INSTALLATION				JUNCTION BOX			
-(G) GROUND MOUNTED				RAILROAD CANTILEVER MAST ARM			
-(GM) GROUND MOUNTED METERED				RAILROAD FLASHING SIGNAL			
CELLULAR MODEM				RAILROAD CROSSING GATE			
TELEPHONE CONNECTION				RAILROAD CROSSBUCK			
STEEL MAST ARM ASSEMBLY AND POLE				RAILROAD CONTROLLER BUNGALOW			
ALUMINUM MAST ARM ASSEMBLY AND POLE				UNDERGROUND CONDUIT (UC), GALVANIZED STEEL			
STEEL COMBINATION MAST ARM ASSEMBLY AND POLE WITH LUMINAIRE				TEMPORARY SPAN WIRE, TETHER WIRE, AND CABLE			
SIGNAL POST				SYSTEM ITEM			
-(BM) BARREL MOUNTED - TEMPORARY				INTERSECTION ITEM			
WOOD POLE				REMOVAL ITEM			
GUY WIRE				RELOCATE ITEM			
SIGNAL HEAD				ABANDON ITEM			
SIGNAL HEAD WITH BACKPLATE				CONTROLLER CABINET AND FOUNDATION TO BE REMOVED			
SIGNAL HEAD - PROGRAMMABLE				MAST ARM POLE AND FOUNDATION TO BE REMOVED			
FLASHER INSTALLATION				SIGNAL POST AND FOUNDATION TO BE REMOVED			
-(FS) SOLAR POWERED				DETECTOR LOOP, TYPE I			
PEDESTRIAN SIGNAL HEAD				PREFORMED DETECTOR LOOP			
PEDESTRIAN PUSH BUTTON				WIRELESS DETECTOR SENSOR			
-(APS) ACCESSIBLE PEDESTRIAN PUSH BUTTON							
RADAR DETECTION SENSOR							
VIDEO DETECTION CAMERA							
RADAR/VIDEO DETECTION ZONE							
PAN, TILT, ZOOM (PTZ) CAMERA							
EMERGENCY VEHICLE LIGHT DETECTOR							
CONFIRMATION BEACON							
WIRELESS INTERCONNECT							
WIRELESS INTERCONNECT RADIO REPEATER							
WIRELESS ACCESS POINT							


ITEM

SIGNAL HEAD
-(P) PROGRAMMABLE SIGNAL HEAD
-(EV) ELONGATED VISORS



EXISTING



PROPOSED

 

SIGNAL HEAD WITH BACKPLATE
-(RB) RETROREFLECTIVE BACKPLATE
-(P) PROGRAMMABLE SIGNAL HEAD
-(EV) ELONGATED VISORS

  

PEDESTRIAN SIGNAL HEAD
WITH COUNTDOWN TIMER



ILLUMINATED LED SIGN
"NO LEFT TURN"/"NO RIGHT TURN"



ELECTRIC CABLE, SIGNAL, NO. 14 -
2/C, 3/C, 5/C, 7/C



ELECTRIC CABLE, LEAD-IN, NO. 14, 1 PAIR



SERVICE CABLE, 2/C -
NO. 2, NO. 4, NO. 6





GROUND CABLE
NO. 6 SOLID COPPER (GREEN), 1/C





ELECTRIC CABLE, TRACER, NO. 14, 1/C



ELECTRIC CABLE, RAILROAD, NO. 14, 3/C

  

ELECTRIC CABLE, STREET NAME SIGN
NO. 14, 3/C, TYPE SOOW

  

VENDOR CABLE



EMERGENCY VEHICLE PRIORITY LINE
SENSOR CABLE, NO. 20, 3/C





OUTDOOR RATED NETWORK CABLE



FIBER OPTIC CABLE
-12F: 12 MULTIMODE
-24F: 12 MULTIMODE / 12 SINGLE MODE
-36F: 12 MULTIMODE / 24 SINGLE MODE
-24SM: 24 SINGLE MODE
-48SM: 48 SINGLE MODE



GROUND ROD
-(C) CONTROLLER
-(M) MAST ARM
-(P) POST
-(S) SERVICE

  

MODEL: TS-01a [Sheet]
FILE NAME: c:\pwworking\illinois.gov\09514161\TS-01.dgn

USER NAME = lawrence.demanche	DESIGNED - IP	REVISED -
	DRAWN - IP	REVISED -
PLOT SCALE = \$SCALE\$	CHECKED - NB/KK	REVISED -
PLOT DATE = 12/15/2025	DATE - 10/15/2025	REVISED -

STATE OF ILLINOIS
DEPARTMENT OF TRANSPORTATION


DISTRICT ONE
STANDARD TRAFFIC SIGNAL DESIGN DETAILS

SCALE: NONE SHEET 1 OF 7 SHEETS STA. TO STA.


F.A.U. RTE.	SECTION	COUNTY	TOTAL SHEETS	SHEET NO.
3561	08-00103-00-FP	COOK	254	163
TS-01		CONTRACT NO.	61M29	
		ILLINOIS	FED. AID PROJECT	

DETECTOR LOOP NOTES:

1. LOOPS SHALL BE SPLICED IN SERIES.
2. SAW-CUTS SHALL BE A MINIMUM WIDTH OF 5/16" AT A DEPTH OF 3". IF IN CONCRETE, THE SAW-CUT DEPTH SHALL BE TO THE TOP OF THE REINFORCEMENT.
3. LOOP CORNERS SHALL BE DRILLED WITH A 2" DIAMETER CORE.
4. EACH PAIR OF LOOP WIRES SHALL BE PLACED IN A SEPARATE EMPTY COILABLE NON-METALLIC CONDUIT FROM THE EDGE OF PAVEMENT TO THE HANDHOLE. SPACING BETWEEN THE HOLES DRILLED IN THE PAVEMENT SHALL NOT BE LESS THAN 6". EMPTY COILABLE NON-METALLIC CONDUIT SHALL BE INCLUDED IN THE COST OF THE DETECTOR LOOP PAY ITEM.
5. THE NUMBER OF LOOP TURNS SHALL BE AS RECOMMENDED BY THE AMPLIFIER MANUFACTURER. ALL ADJACENT SIDES OF THE LOOPS SHALL BE INSTALLED IN SUCH A WAY THAT THE CURRENT FLOW IS IN THE SAME DIRECTION TO REINFORCE ITS MAGNETIC FIELDS FOR SMALL VEHICLE DETECTION.
6. EACH LEAD-IN CABLE SHALL BE IDENTIFIED AND PERMANENTLY TAGGED IN THE HANDHOLE. EACH LEAD-IN CABLE TAG SHALL INDICATE THE LOCATION OF THE LOOP, LOOP NUMBER, LOOP DIRECTION (IN OR OUT), AND LOOP ROTATION (CLOCKWISE/COUNTERCLOCKWISE) IN WATER PROOF INK. SEE DETECTOR LOOP LEAD-IN CABLE TAG DETAIL. THE CONTRACTOR SHALL MARK THE LOOP LOCATIONS ON THE RECORD DRAWINGS AND PRESENT THEM TO THE ENGINEER AFTER THE FINAL INSPECTION.
7. ALL LOOP CABLE SHALL BE FASTENED WITH PLASTIC TIE WRAP TO THE HANDHOLE HOOKS.
8. IN ASPHALT PAVEMENT, LOOPS SHOULD BE PLACED IN THE BINDER AND THE DIVE HOLES MARKED AT THE CURB WITH A SAW-CUT. THE SAW-CUT SHALL BE CUT IN ACCORDANCE WITH LOCAL AND E.P.A. DUST CONTROL REQUIREMENTS. DETECTOR LOOP(S) SHALL NOT BE INSTALLED IN WET CONDITIONS AND THE SAW-CUTS MUST BE FREE OF DEBRIS AND RESIDUE SUCH AS DUST AND WATER WHICH IS TO BE ACHIEVED BY THE USE OF COMPRESSED AIR, WIRE BRUSHING AND HEAT DRYING ACCORDING TO SEALANT MANUFACTURER REQUIREMENTS. THE DETECTOR WIRE SHALL BE HELD IN PLACE BY THE USE OF FORM WEDGES. WEDGES SHALL BE SPACED NO MORE THAN 18" APART.
9. LOOP SPLICES SHALL BE SOLDERED USING A SOLDERING IRON. BLOW TORCHES OR OTHER DEVICES WHICH OXIDIZE COPPER CABLE SHALL NOT BE ALLOWED FOR SOLDERING OPERATIONS.
10. PREFORMED DETECTOR LOOPS SHALL BE USED WHERE NEW CONCRETE PAVEMENT IS PROPOSED. THE INSTALLATION OF PREFORMED LOOPS SHALL BE IN ACCORDANCE WITH THE DISTRICT 1 SPECIFICATIONS OR AS DIRECTED BY THE ENGINEER.

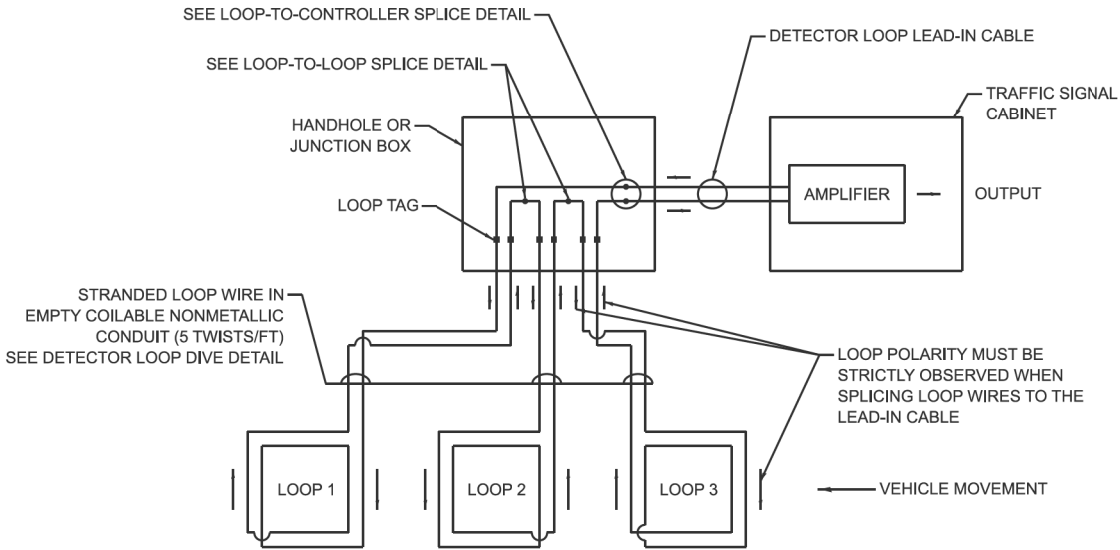


DETECTOR LOOP WIRING SCHEMATIC

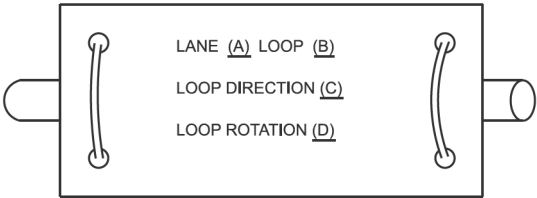


- A. LANE 1 IS THE LANE CLOSEST TO THE CENTERLINE OF THE ROADWAY.
- B. LOOP #1 IS THE LOOP CLOSEST TO THE INTERSECTION.
- C. LABEL LOOP CABLE "IN" OR LOOP CABLE "OUT".
- D. LABEL LOOP CABLE CLOCKWISE OR LOOP CABLE COUNTERCLOCKWISE.

DETECTOR LOOP LEAD-IN CABLE TAG

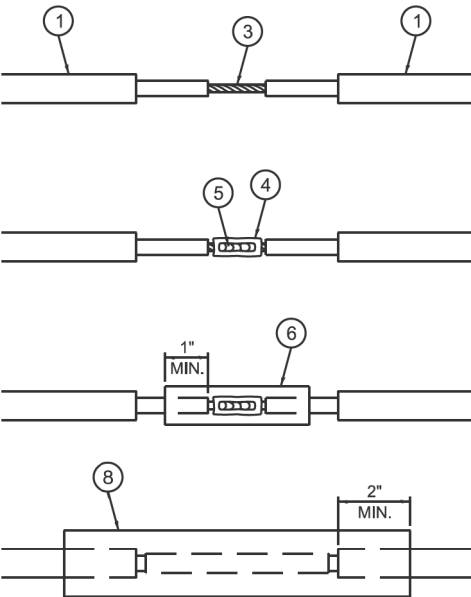


LOOP-TO-LOOP SPLICE DETAIL

- 1 DETECTOR LOOP CABLE.
- 2 DETECTOR LOOP LEAD-IN CABLE
- 3 BARE CONDUCTORS TWISTED TOGETHER.
- 4 BUTT SPLICE CRIMP CONNECTOR.
- 5 SPLICE SOLDERED WITH ROSIN CORE FLUX. ALL EXPOSED SURFACES OF THE SOLDER SHALL BE SMOOTH. THE SPLICES SHALL BE STAGGERED.
- 6 WCSMW 30/100 HEAT SHRINK TUBE, 3" MINIMUM LENGTH, UNDERWATER GRADE.
- 7 SELF-INFUSED, SILICONE ELECTRICAL TAPE TIGHTLY WRAPPED AROUND CABLES.
- 8 WCS 200/750 HEAT SHRINK TUBE, 8" MINIMUM LENGTH, UNDERWATER GRADE.

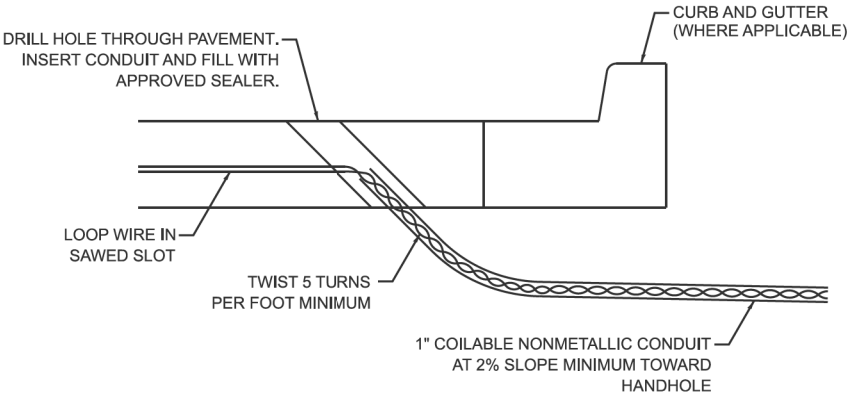

DETECTOR LOOP DIVE DETAIL

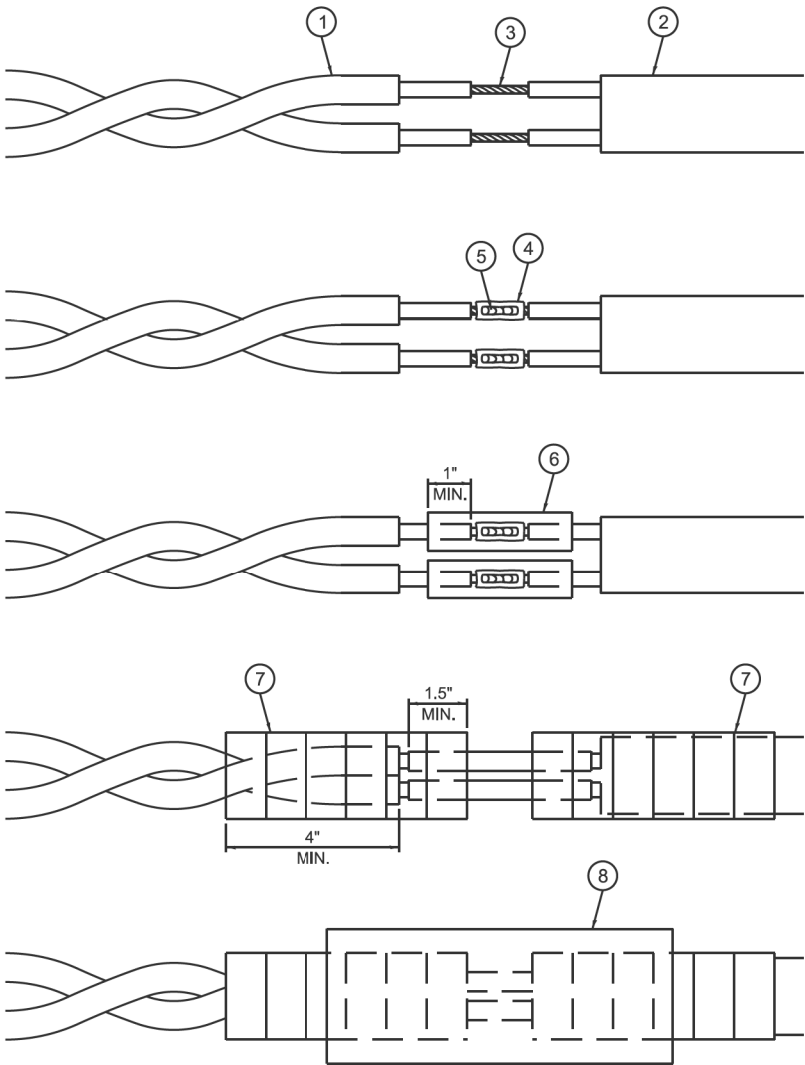

LOOP-TO-CONTROLLER SPLICE DETAIL

MODEL: TS-1b [Sheet]
FILE NAME: c:\p\work\lowell\lawrence.demanche\illinois.gov\0951416\TS-01.dgn

	USER NAME = lawrence.demanche	DESIGNED - IP	REVISED -
		DRAWN - IP	REVISED -
	PLOT SCALE = \$SCALE\$	CHECKED - NB/KK	REVISED -
	PLOT DATE = 12/16/2025	DATE - 10/15/2025	REVISED -

STATE OF ILLINOIS
DEPARTMENT OF TRANSPORTATION

DISTRICT ONE
STANDARD TRAFFIC SIGNAL DESIGN DETAILS


SCALE: NONE SHEET 2 OF 7 SHEETS STA. TO STA.

F.A.U. RTE.	SECTION	COUNTY	TOTAL SHEETS	SHEET NO.
3561	08-00103-00-FP	COOK	254	164
TS-01		CONTRACT NO. 61M29		
ILLINOIS		FED. AID PROJECT		


NOTES:

1. THE MAST ARM MOUNTED SIGNAL HEADS SHALL BE CENTERED ON THE LANES OR AS SHOWN ON THE TRAFFIC SIGNAL PLANS.
2. REFER TO THE TRAFFIC SIGNAL EQUIPMENT OFFSET MINIMUMS TABLE.
3. A 4' MINIMUM UNOBSTRUCTED PEDESTRIAN ACCESS ROUTE SHALL BE MAINTAINED.
4. THE PUSH-BUTTON SHALL BE LOCATED 5' OR LESS FROM THE OUTSIDE EDGE OF THE MARKED CROSSWALK FARTHEST FROM THE INTERSECTION FOR THE CROSSWALK THAT THE PUSH-BUTTON CONTROLS.
5. IF THE MAST ARM POLE OR SIGNAL POST WHERE THE PUSH-BUTTON IS TO BE INSTALLED IS NOT IMMEDIATELY ADJACENT TO THE SIDEWALK, PROVIDE A FIRM, STABLE, AND SLIP RESISTANT SURFACE UP TO THE MAST ARM POLE OR SIGNAL POST. THE MINIMUM PAVED AREA IN FRONT OF THE PUSH-BUTTON SHALL BE 2.5' X 4'. IF THIS DOES NOT MEET THE REQUIREMENT STATED IN NOTE 3, A SEPARATE PEDESTRIAN SIGNAL POST SHALL BE INSTALLED TO PLACE THE PUSH-BUTTON ADJACENT TO THE SIDEWALK SURFACE.
6. THE HEIGHT OF THE PEDESTRIAN PUSH-BUTTON SHALL BE 36", IF APPROVED BY THE AREA TRAFFIC SIGNAL ENGINEER, THE PUSH-BUTTON MAY BE LOCATED AT A HEIGHT BETWEEN 30" AND 42". THE HEIGHT OF THE EQUESTRIAN PUSH-BUTTON SHAL BE 72" OR AS DIRECTED BY THE ENGINEER.
7. THE FACE OF THE PUSH-BUTTON SHALL BE PARALLEL TO THE CROSSWALK IT CONTROLS.
8. THE PUSH-BUTTON SHALL BE LOCATED BEHIND THE DETECTABLE WARNING.
9. WHERE A PUSH-BUTTON IS BEING INSTALLED ON A MAST ARM POLE OR SIGNAL POST ADJACENT TO THE PEDESTRIAN ACCESS ROUTE, THE PROPOSED FOUNDATION SHALL BE INSTALLED WITHIN THE SIDE CURB IN ORDER TO MEET THE 10" REACH REQUIREMENT.
10. THE SIDEWALK PANEL IN FRONT OF THE PUSH-BUTTON SHALL HAVE A SLOPE LESS THAN 5%.
11. WHERE TWO PEDESTRIAN PUSH-BUTTONS ARE PROVIDED ON THE SAME CORNER, THEY SHALL BE 10' OR MORE APART. EXCEPTION: IN ALTERATIONS WHERE TECHNICALLY INFEASIBLE TO PROVIDE 10' SEPARATION BETWEEN PUSH-BUTTONS ON THE SAME CORNER.
12. CORRESPONDING PEDESTRIAN EQUIPMENT (SIGNAL HEAD AND PUSH-BUTTON) SHALL BE INSTALLED ON THE SAME POST CLOSEST TO THE CROSSWALK IT CONTROLS.
13. PEDESTRIAN SIGNAL HEADS INSTALLED ON MAST ARM POLES OR SIGNAL POSTS SHALL BE MOUNTED WITH THE BOTTOM OF THE SIGNAL HOUSING (INCLUDING BRACKETS) NOT LESS THAN 8' OR MORE THAN 10' ABOVE SIDEWALK LEVEL. PEDESTRIAN SIGNAL HEADS INSTALLED ON PEDESTRIAN SIGNAL POSTS SHALL BE MOUNTED WITH THE BOTTOM OF THE SIGNAL HOUSING (INCLUDING BRACKETS) NOT LESS THAN 8' ABOVE SIDEWALK LEVEL. THE PEDESTRIAN SIGNAL HEADS SHALL BE POSITIONED AND ADJUSTED TO PROVIDE MAXIMUM VISIBILITY AT THE BEGINNING OF THE CONTROLLED CROSSWALK.
14. THE LOCATIONS OF THE PEDESTRIAN PUSH-BUTTONS AND PEDESTRIAN SIGNAL HEADS SHALL MEET THE REQUIREMENTS OF THE MUTCD, PROWAG, AND THE REQUIREMENTS ON THIS DETAIL SHEET.


TRAFFIC SIGNAL MAST ARM AND SIGNAL POST

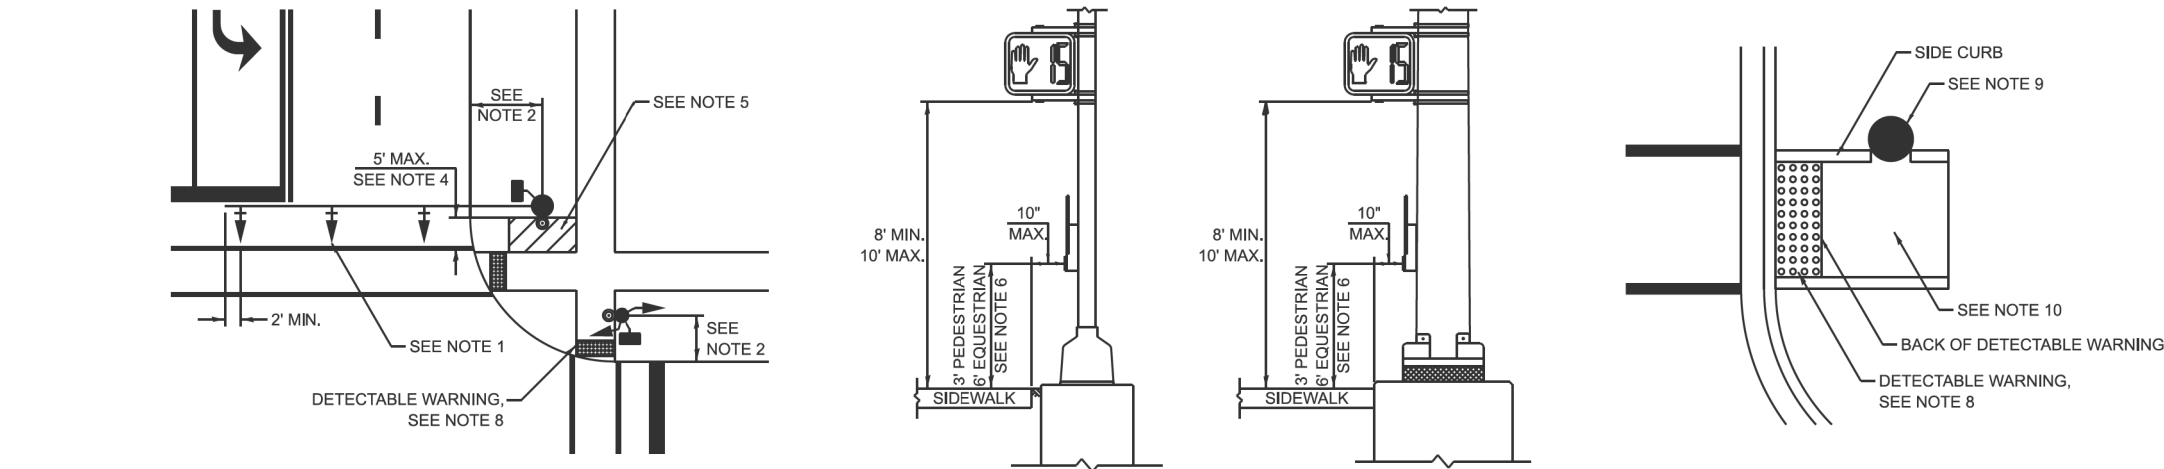

PEDESTRIAN SIGNAL POST

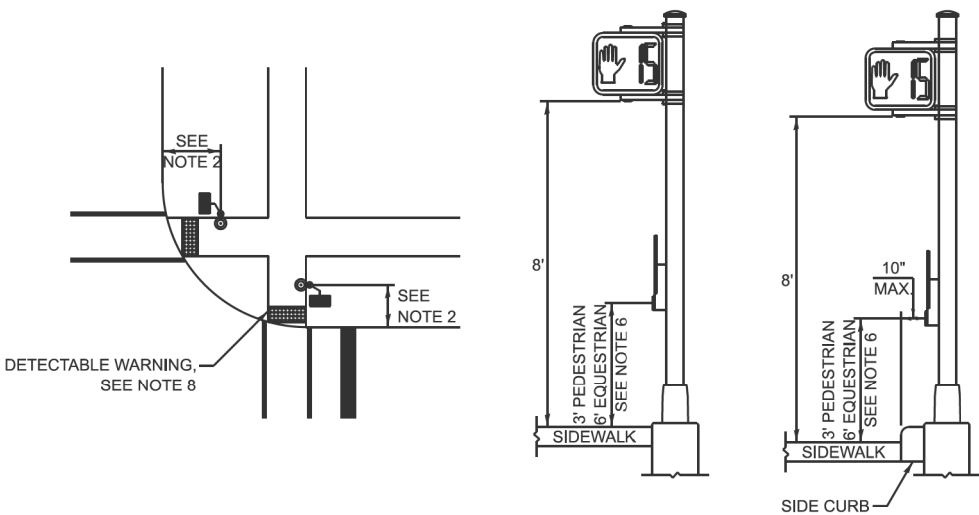

PUSH-BUTTON LOCATIONS

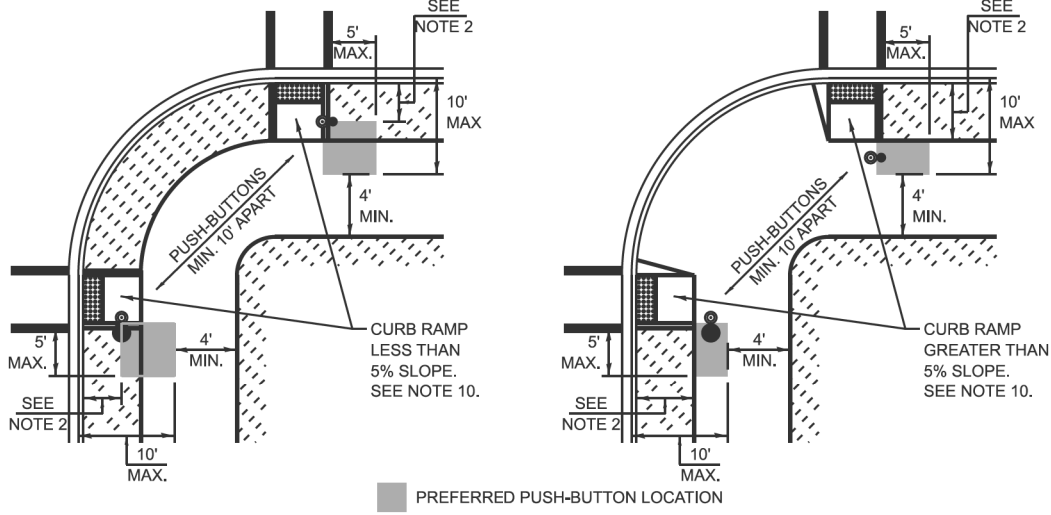

TRAFFIC SIGNAL EQUIPMENT	BARRIER CURB (MINIMUM DISTANCE FROM THE BACK OF CURB TO THE CENTER OF THE FOUNDATION)	SHOULDER / NON-BARRIER CURB (MINIMUM DISTANCE FROM THE EDGE LINE OF THE RIGHT-MOST LANE TO THE CENTER OF THE FOUNDATION)
MAST ARM ASSEMBLY AND POLE	6'	SHOULDER WIDTH + 2', MINIMUM 10'
SIGNAL POST	4'	SHOULDER WIDTH + 2', MINIMUM 10'
PEDESTRIAN SIGNAL POST	4'	4' - SEE NOTE 2
TEMPORARY WOOD POLE	6'	SHOULDER WIDTH + 2', MINIMUM 10'
TRAFFIC SIGNAL CABINET	6' - SEE NOTE 3	SHOULDER WIDTH + 6', MINIMUM 16' - SEE NOTE 3
SERVICE CABINET	6' - SEE NOTE 3	SHOULDER WIDTH + 6', MINIMUM 16' - SEE NOTE 3


TRAFFIC SIGNAL EQUIPMENT OFFSET MINIMUMS

NOTES:

1. CONTACT THE AREA TRAFFIC SIGNAL ENGINEER FOR ASSISTANCE LOCATING THE TRAFFIC SIGNAL EQUIPMENT WHEN THERE ARE CONFLICTS AND THE MINIMUM OFFSET DISTANCES CANNOT BE MET.
2. MINIMUM DISTANCE FROM THE BACK OF THE DETECTABLE WARNING.
3. MINIMUM DISTANCE TO THE ROADWAY SIDE OF THE FOUNDATION.
4. ANY CHANGES TO THE OFFSETS OF THE FOUNDATIONS FROM THE MINIMUM DISTANCES LISTED IN THE "TRAFFIC SIGNAL EQUIPMENT OFFSET" TABLE AND THE TRAFFIC SIGNAL PLAN COULD AFFECT THE PLACEMENT OF THE TRAFFIC SIGNAL HEADS, PEDESTRIAN SIGNAL HEADS, AND THE PEDESTRIAN PUSH-BUTTONS. THE SIGNAL HEAD PLACEMENT ON THE MAST ARMS SHALL REMAIN AS PER THE TRAFFIC SIGNAL PLAN AND THE "TRAFFIC SIGNAL MAST ARM AND SIGNAL POST" DETAIL ABOVE. THE PROPOSED MAST ARM LENGTHS MAY NEED TO BE REVISED TO MEET THESE REQUIREMENTS. THE LOCATIONS OF THE PEDESTRIAN PUSH-BUTTONS AND PEDESTRIAN SIGNAL HEADS SHALL MEET THE REQUIREMENTS OF THE MUTCD, PROWAG, AND THE REQUIREMENTS ON THIS DETAIL SHEET.

MODEL: TS-01c (Sheet)
FILE NAME: c:\p\work\lowell\lawrence.demanche\illinois.gov\0951416\TS-01.dgn


	USER NAME = Lawrence,demanche	DESIGNED - IP	REVISED -	STATE OF ILLINOIS DEPARTMENT OF TRANSPORTATION	DISTRICT ONE STANDARD TRAFFIC SIGNAL DESIGN DETAILS	SCALE: NONE	SHEET 3	OF 7	SHEETS	STA.	TO STA.	F.A.U. RTE.	SECTION	COUNTY	TOTAL SHEETS	SHEET NO.
		DRAWN - IP	REVISED -									3561	08-00103-00-FP	COOK	254	165
	PLOT SCALE = \$SCALE\$	CHECKED - NB/KK	REVISED -									TS-01		CONTRACT NO. 61M29		
	PLOT DATE = 12/16/2025	DATE - 10/15/2025	REVISED -									ILLINOIS FED. AID PROJECT				

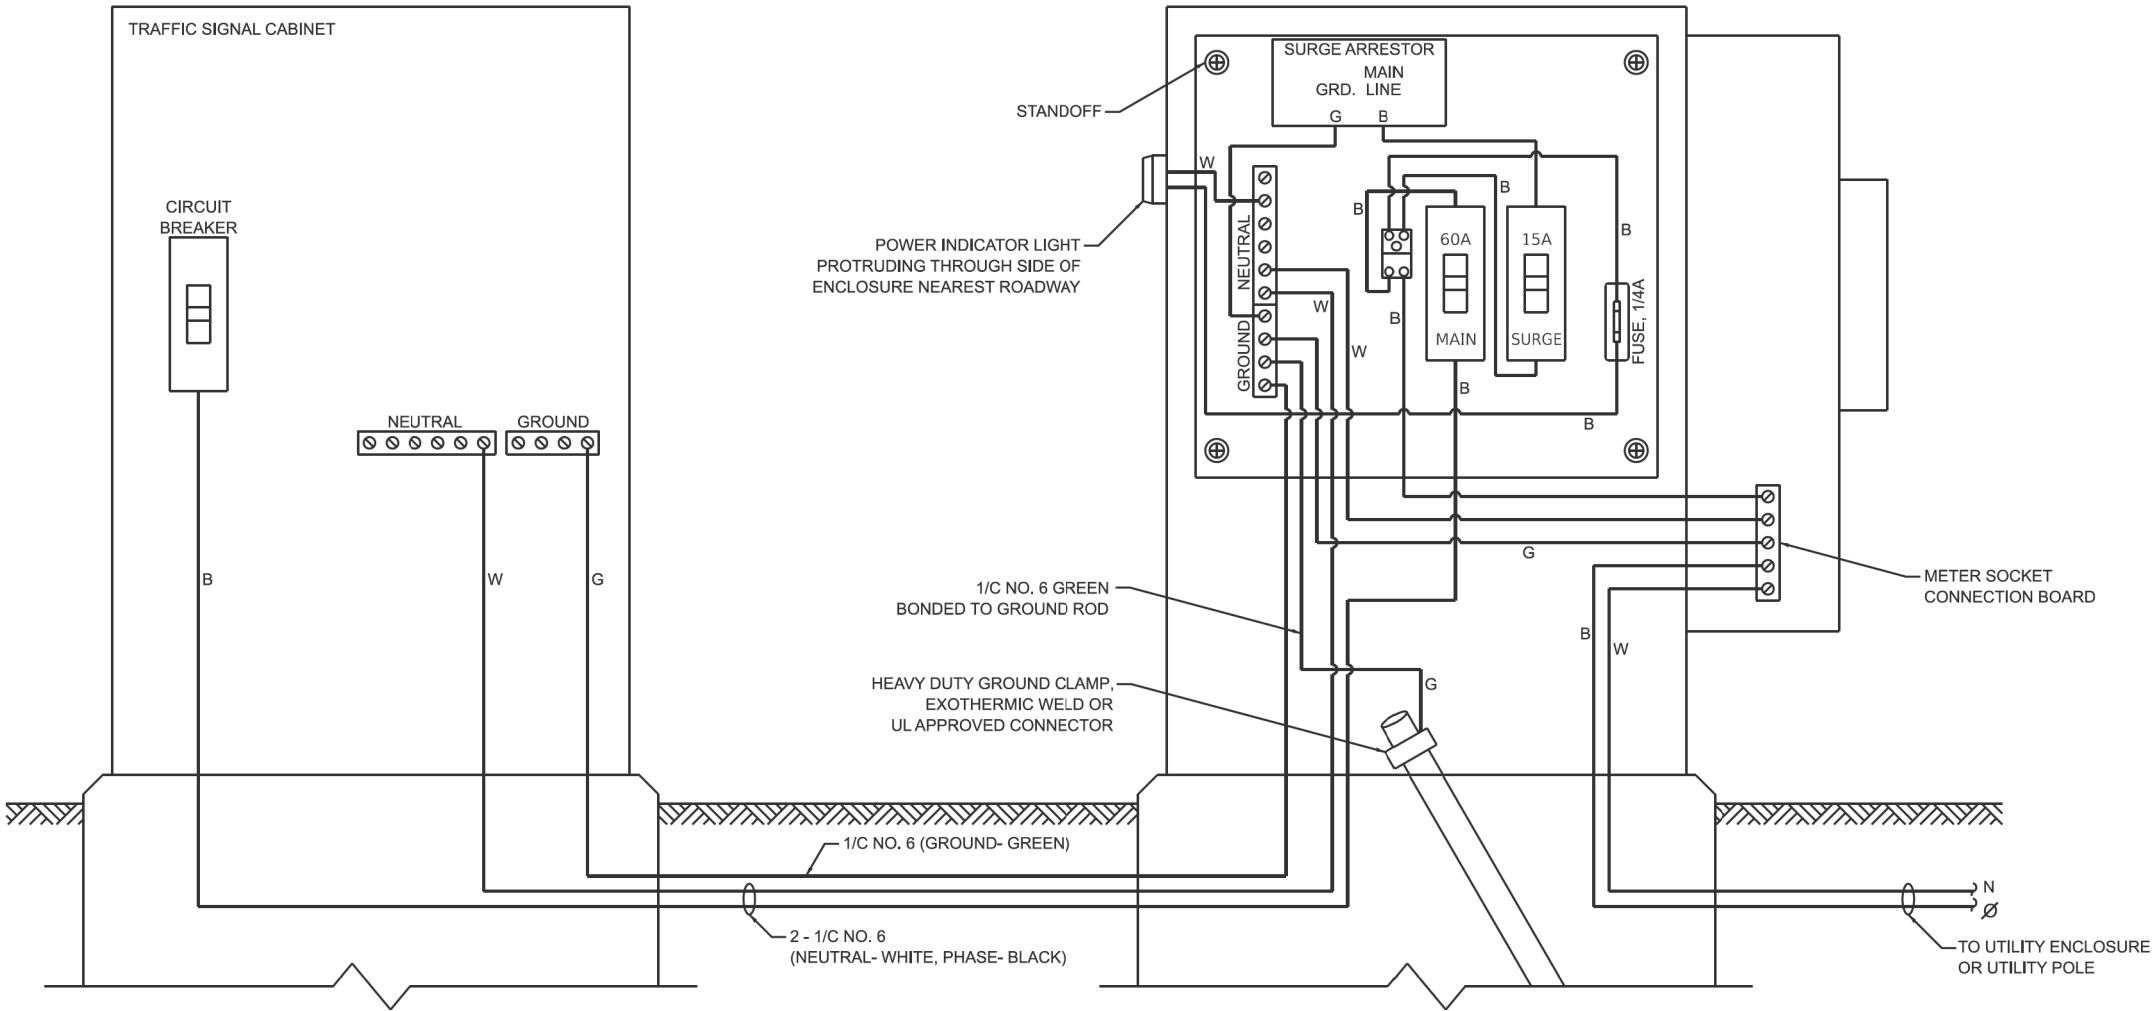

ELECTRIC SERVICE WIRING DIAGRAM IN GROUND MOUNTED SERVICE CABINET


NOTES:

1. THE GROUND MOUNTED SERVICE CABINET IS TO BE LOCATED BETWEEN THE TRAFFIC SIGNAL CABINET AND THE UTILITY CONNECTION, PREFERABLY 20' TO 50' FROM THE TRAFFIC SIGNAL CONTROLLER CABINET.
2. ELECTRIC SERVICE PANELS SHALL BE CONSTRUCTED TO UL STD. 508, INDUSTRIAL CONTROL PANEL, AND CARRY THE UL LABEL.
3. ALL WIRING SHALL BE NEATLY DRESSED AND SUPPORTED.
4. THE METER SOCKET IS TO BE PROVIDED BY THE CONTRACTOR. THE METER IS TO BE PROVIDED BY THE UTILITY COMPANY.

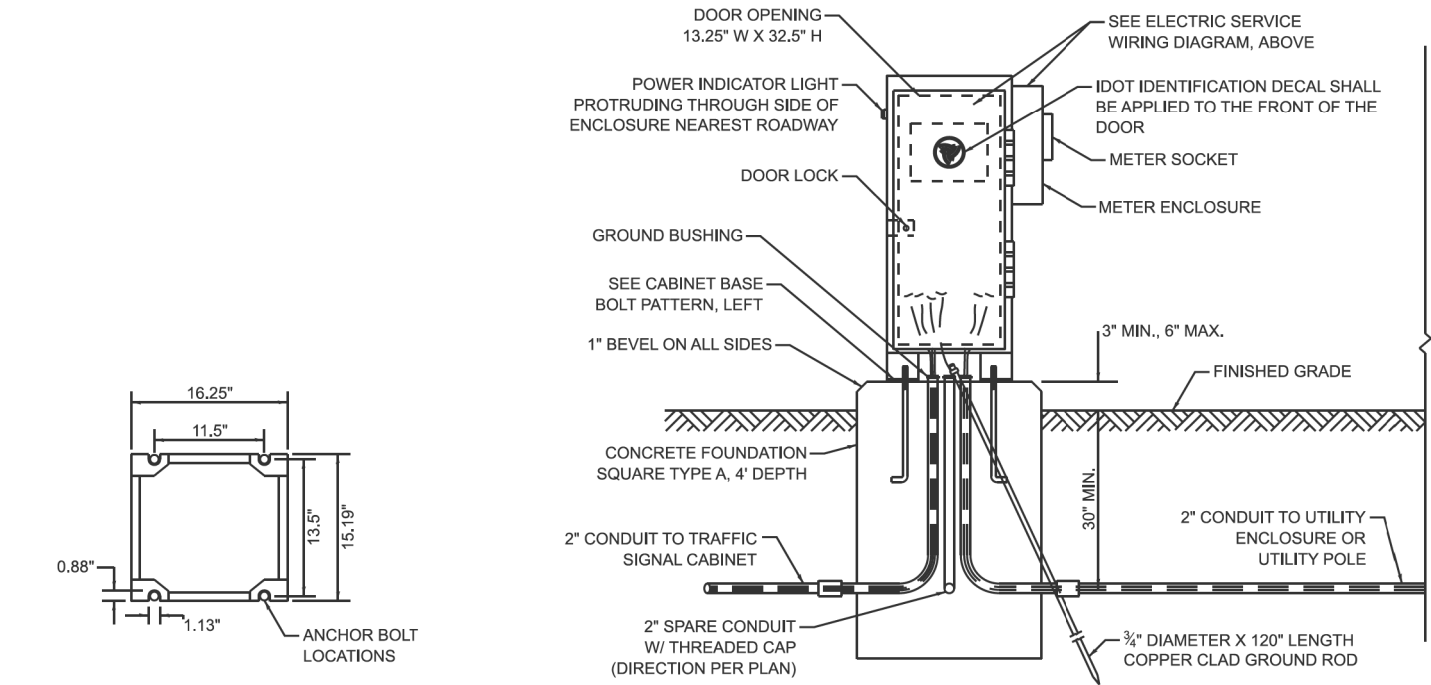


CABINET BASE BOLT PATTERN

SERVICE INSTALLATION - GROUND MOUNTED WITH METER

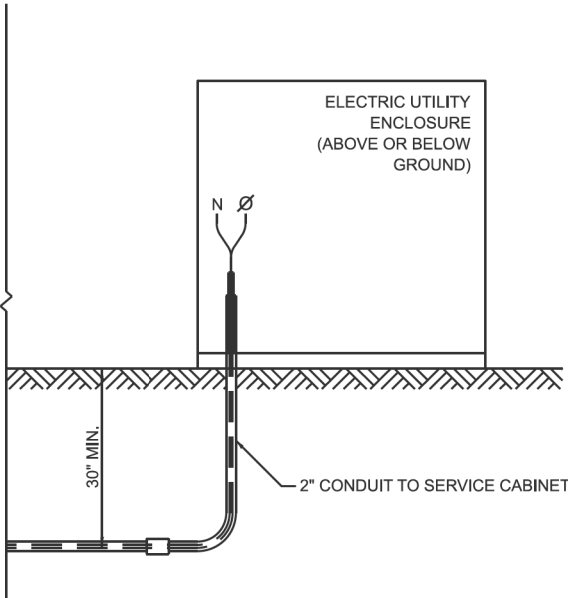

CONNECTION TO UTILITY ENCLOSURE

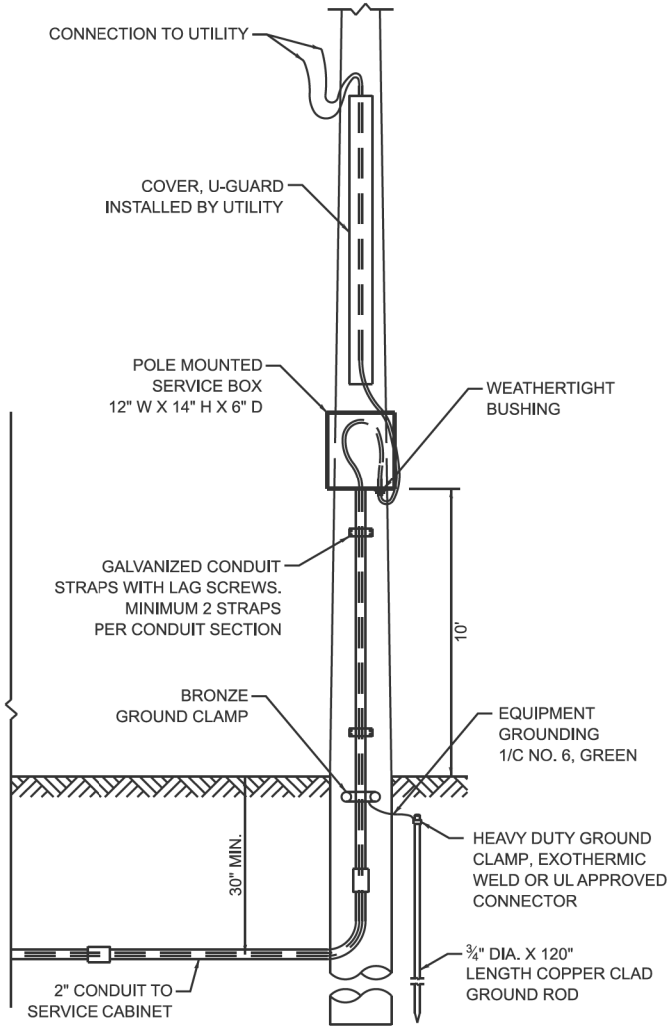

CONNECTION TO UTILITY POLE

MODEL: TS-C1d [Sheet]
FILE NAME: c:\p\work\lowid\lawrence.demanche\0951416\TS-01.dgn

USER NAME = lawrence.demanche	DESIGNED - IP	REVISED -
	DRAWN - IP	REVISED -
PLOT SCALE = \$SCALE\$	CHECKED - NB/KK	REVISED -
PLOT DATE = 12/16/2025	DATE - 10/15/2025	REVISED -


STATE OF ILLINOIS
DEPARTMENT OF TRANSPORTATION

DISTRICT ONE
STANDARD TRAFFIC SIGNAL DESIGN DETAILS

SCALE: NONE SHEET 4 OF 7 SHEETS STA. TO STA.

F.A.U. RTE.	SECTION	COUNTY	TOTAL SHEETS	SHEET NO.
3561	08-00103-00-FP	COOK	254	166
TS-01		CONTRACT NO. 61M29		
ILLINOIS		FED. AID PROJECT		

MODEL: TS-01.e [Sheet]
FILE NAME: c:\p\work\lawrence.demanche\illinois.gov\0951416\TS-01.dgn

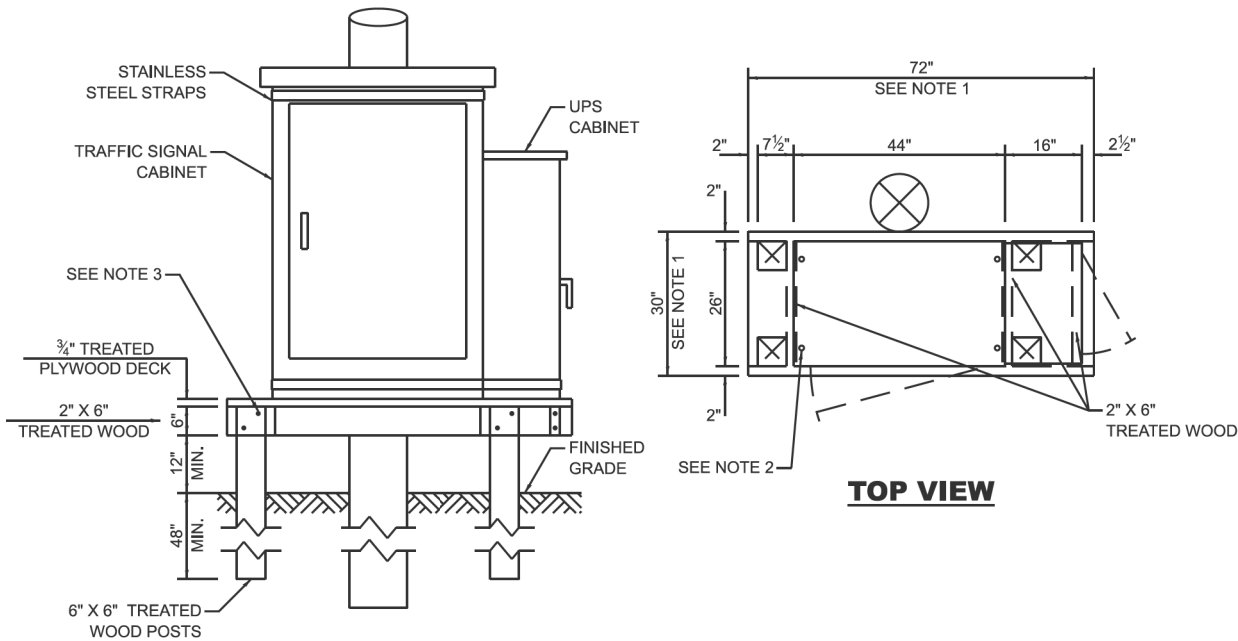

NOTES:

1. THE PLATFORM SIZE IS BASED ON A TRAFFIC SIGNAL CABINET TYPE IV WITH BASE DIMENSIONS OF 26" X 44" AND UNINTERRUPTABLE POWER SUPPLY CABINET WITH BASE DIMENSIONS OF 16" X 25". ADJUST THE PLATFORM SIZE TO FIT THE BASE DIMENSIONS OF THE CABINET SUPPLIED.
2. DRILLED HOLES THROUGH THE PLATFORM ARE TO MATCH THE TRAFFIC SIGNAL CABINET BOLT TEMPLATE. THE CABINET SHALL BE FASTENED TO THE PLATFORM WITH CARRIAGE BOLTS, WASHERS, AND NUTS.
3. ALL WOOD SUPPORT FRAMING SHALL BE FASTENED TO THE WOOD POSTS WITH 2 LAG SCREWS FOR EACH CONNECTION.


TEMPORARY TRAFFIC SIGNAL CABINET WOOD SUPPORT PLATFORM

MAST ARM LENGTH	FOUNDATION DEPTH	FOUNDATION DIAMETER	SPIRAL DIAMETER	QUANTITY OF REBARS	SIZE OF REBARS
LESS THAN 30'	10'	30"	24"	8	#6
GREATER THAN OR EQUAL TO 30' AND LESS THAN 40'	13.5'	30"	24"	8	#6
	11'	36"	30"	12	#7
GREATER THAN OR EQUAL TO 40' AND LESS THAN 50'	13'	36"	30"	12	#7
GREATER THAN OR EQUAL TO 50' AND UP TO 55'	15'	36"	30"	12	#7
GREATER THAN OR EQUAL TO 56' AND LESS THAN 65'	21'	42"	36"	16	#8
GREATER THAN OR EQUAL TO 65' AND UP TO 75'	25'	42"	36"	16	#8

DEPTH OF MAST ARM FOUNDATIONS, TYPE E


TYPE E FOUNDATION NOTES:

1. FOR STANDARD AND COMBINATION MAST ARM ASSEMBLIES. FOUNDATION DEPTHS FOR STANDARD DUAL MAST ARMS WITH THE LONGEST ARM LENGTH UP TO AND INCLUDING 55' SHALL BE INCREASE BY 1' OF THAT SHOWN IN THE TABLE, BASED ON THE LONGER OF THE TWO ARMS.
2. SEE STATE STANDARD 878001 CONCRETE FOUNDATION DETAILS FOR MORE INFORMATION.

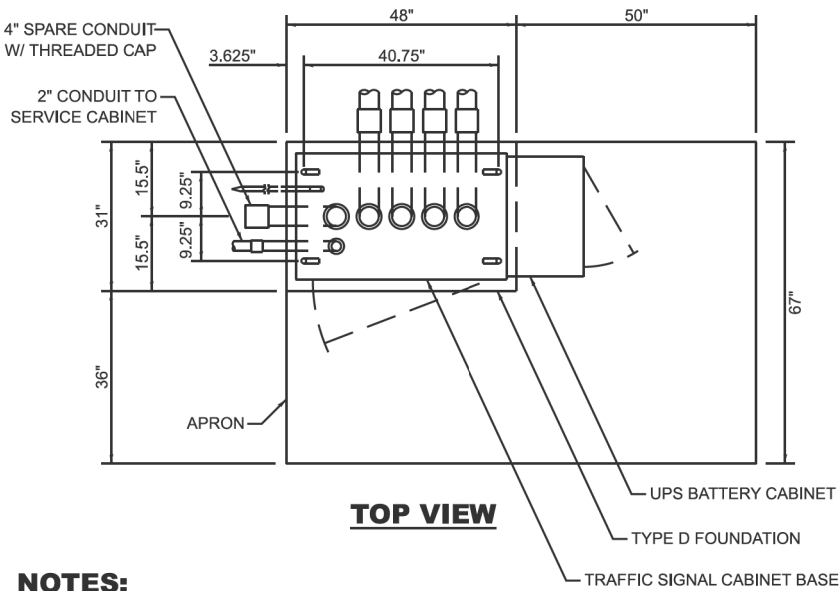


NOTES:

1. THE TOP OF THE FOUNDATION SHALL BE HIGHER THAN THE TOP OF THE DOUBLE HANDHOLE.

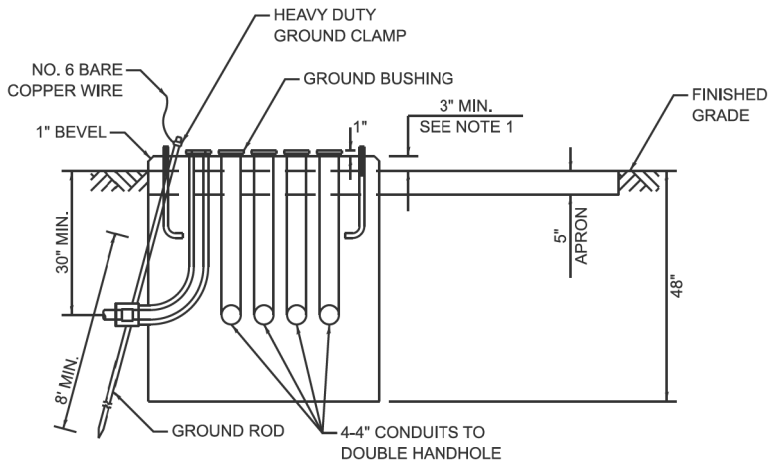


TYPE D FOUNDATION TYPE IV AND TYPE V TRAFFIC SIGNAL CABINET AND UPS BATTERY CABINET

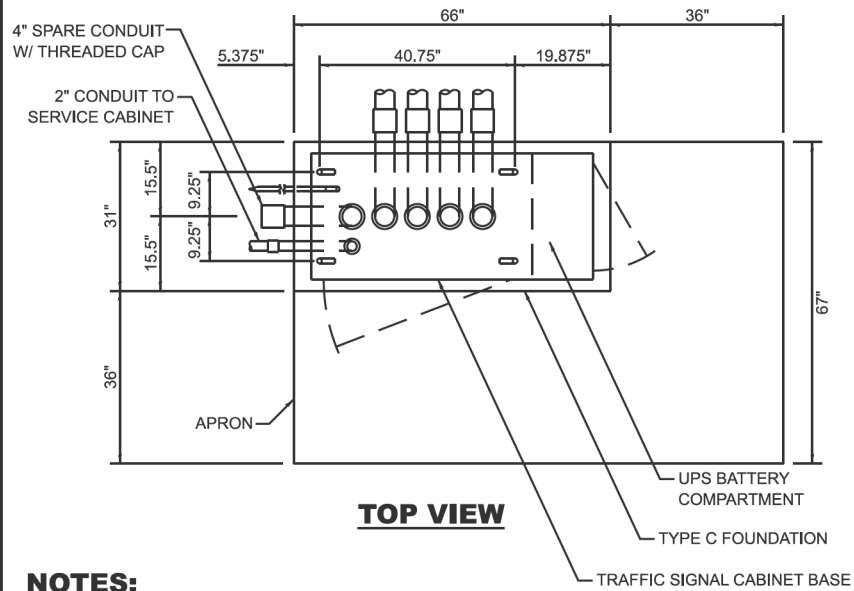

NOTES:

1. THE TOP OF THE FOUNDATION SHALL BE HIGHER THAN THE TOP OF THE DOUBLE HANDHOLE.

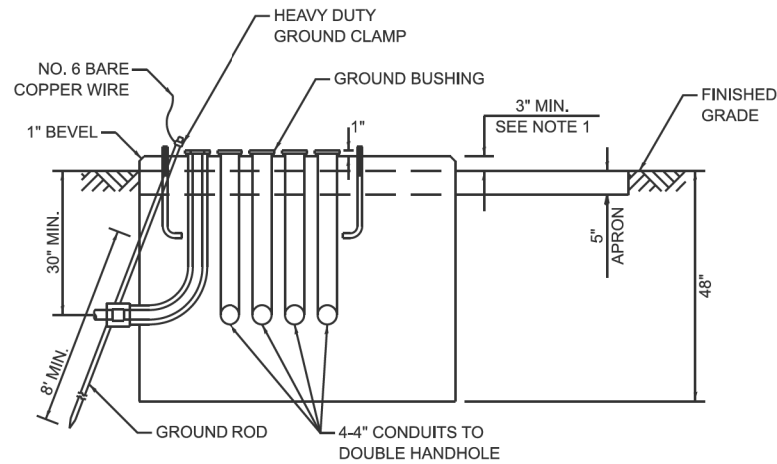

TYPE C FOUNDATION SUPER P AND SUPER R TRAFFIC SIGNAL CABINETS

FOUNDATION	DEPTH
TYPE A - SIGNAL POST, SERVICE CABINET	4'
TYPE C - TRAFFIC SIGNAL CABINET WITH UPS	4'
TYPE D - TRAFFIC SIGNAL CABINET	4'

DEPTH OF FOUNDATIONS TYPES A, C & D

VERTICAL CABLE	LENGTH
MAST ARM MOUNTED SIGNAL HEAD (L = MAST ARM LENGTH - DISTANCE TO SIGNAL HEAD FROM END OF ARM)	20'+L
BRACKET MOUNTED SIGNAL HEAD (MAST ARM POLE OR SIGNAL POLE)	13'
PEDESTRIAN SIGNAL HEAD	10'
PEDESTRIAN PUSH BUTTON	6'
SERVICE INSTALLATION POLE MOUNT TO SERVICE DROP	13.5'
SERVICE INSTALLATION POLE MOUNT TO GROUND	13.5'
SERVICE INSTALLATION GROUND MOUNT	6'
FOUNDATION (SIGNAL POST, MAST ARM, TRAFFIC SIGNAL CABINET, SERVICE CABINET)	3'

VERTICAL CABLE LENGTH

CABLE SLACK	LENGTH
HANDHOLE	6.5'
DOUBLE HANDHOLE	13'
SIGNAL POST	2'
MAST ARM	2'
TRAFFIC SIGNAL CABINET OR SERVICE CABINET	1.5'
FIBER OPTIC CABLE AT TRAFFIC SIGNAL CABINET	13'
GROUND CABLE AT SIGNAL POST, MAST ARM, OR CABINET	1.5'
GROUND CABLE AT HANDHOLE OR DOUBLE HANDHOLE	6.5'
GROUND CABLE BETWEEN HANDHOLE FRAME AND COVER	5'


CABLE SLACK LENGTH

STATE OF ILLINOIS
DEPARTMENT OF TRANSPORTATION

DISTRICT ONE
STANDARD TRAFFIC SIGNAL DESIGN DETAILS

SCALE: NONE SHEET 5 OF 7 SHEETS STA. TO STA.


F.A.U. RTE.	SECTION	COUNTY	TOTAL SHEETS	SHEET NO.
3561	08-00103-00-FP	COOK	254	167
TS-01		CONTRACT NO. 61M29		
ILLINOIS		FED. AID PROJECT		

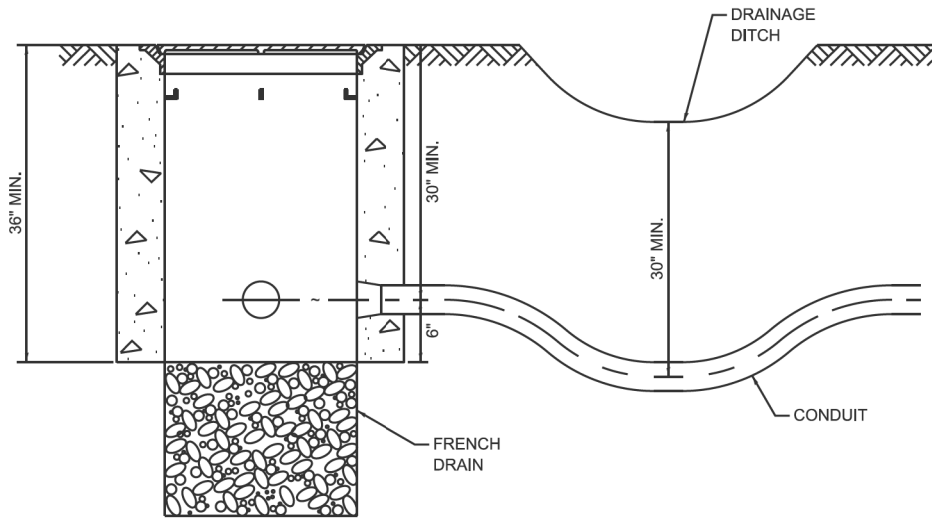

NOTES:

- 1. THE CONDUIT DEPTH SHALL BE A MINIMUM OF 30" BELOW THE BOTTOM OF THE DRAINAGE DITCH OR ANY SLOPING GROUND.
- 2. THE MINIMUM CONDUIT DEPTH APPLIES TO ALL CONDUIT PLACED UNDER ROADWAY PAVEMENT, MULTI-USE PATHS, SIDEWALKS AND SOIL SURFACES.
- 3. THE MINIMUM CONDUIT DEPTH APPLIES TO ALL HANDHOLES, HEAVY DUTY HANDHOLES AND DOUBLE HANDHOLES.



HANDHOLE WITH MINIMUM CONDUIT DEPTH

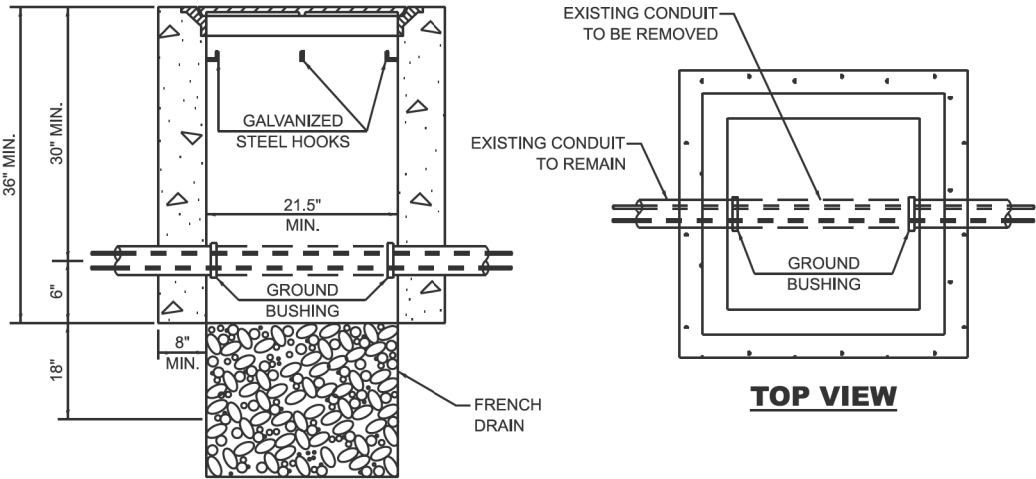


NOTES:

- 1. HANDHOLE CONSTRUCTED PER STATE STANDARD 814001.
- 2. REMOVAL OF THE EXISTING CONDUIT FROM THE HANDHOLE AND THE INSTALLATION OF THE CONDUIT BUSHINGS SHALL BE INCLUDED WITH THE COST OF THE HANDHOLE.



HANDHOLE TO INTERCEPT EXISTING CONDUIT

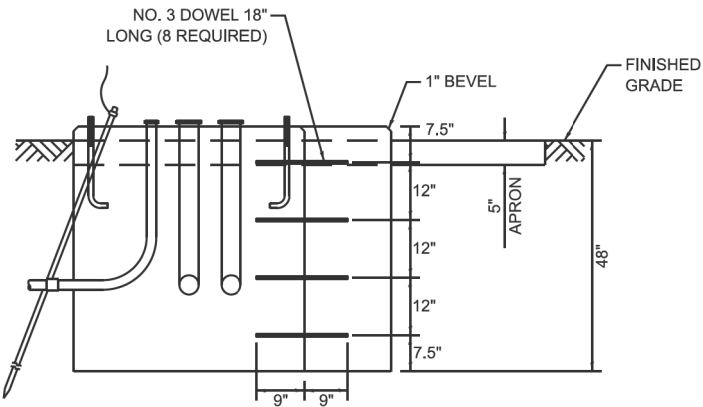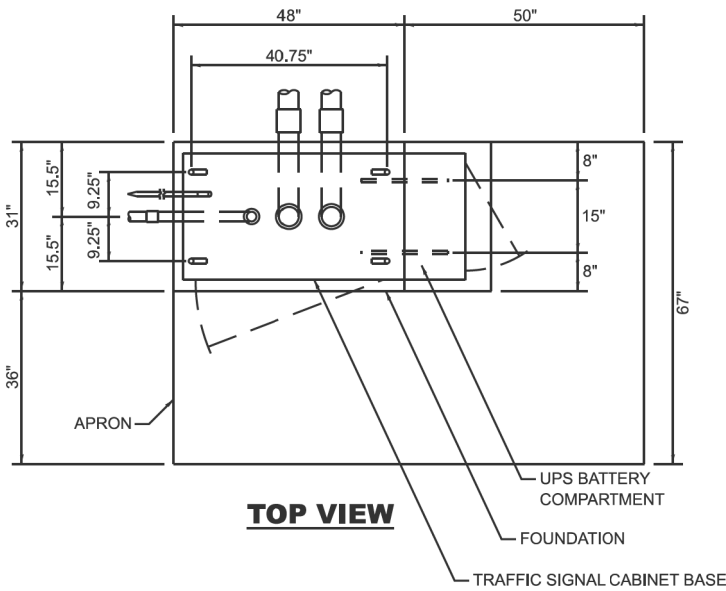

MODIFY EXISTING TYPE "D" FOUNDATION TO TYPE "C" FOUNDATION

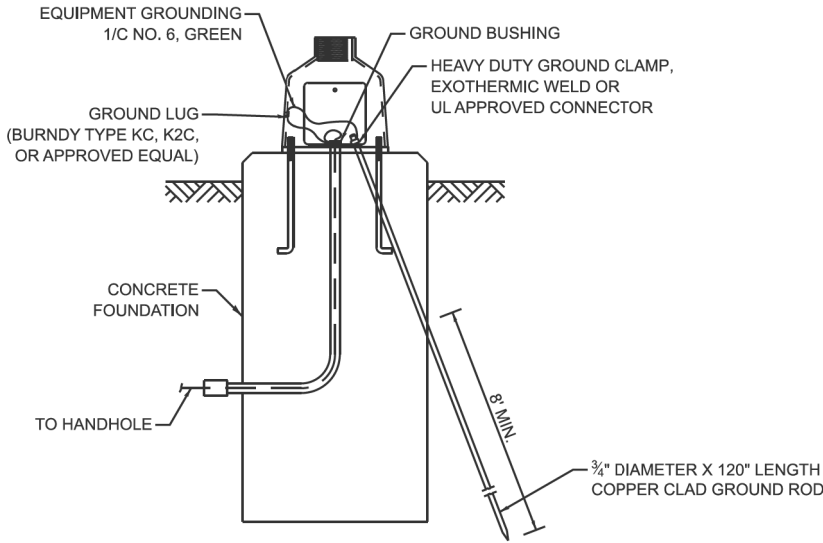


MAST ARM / POST GROUNDING DETAIL

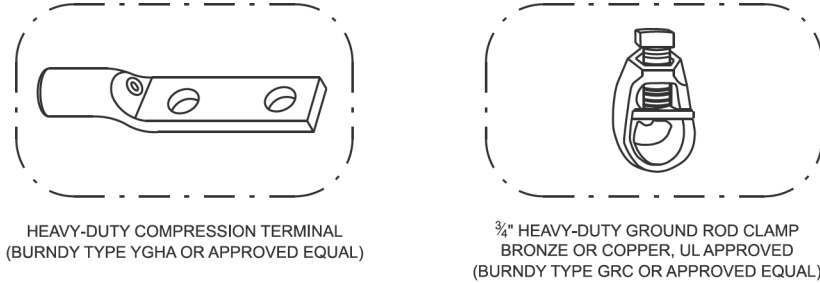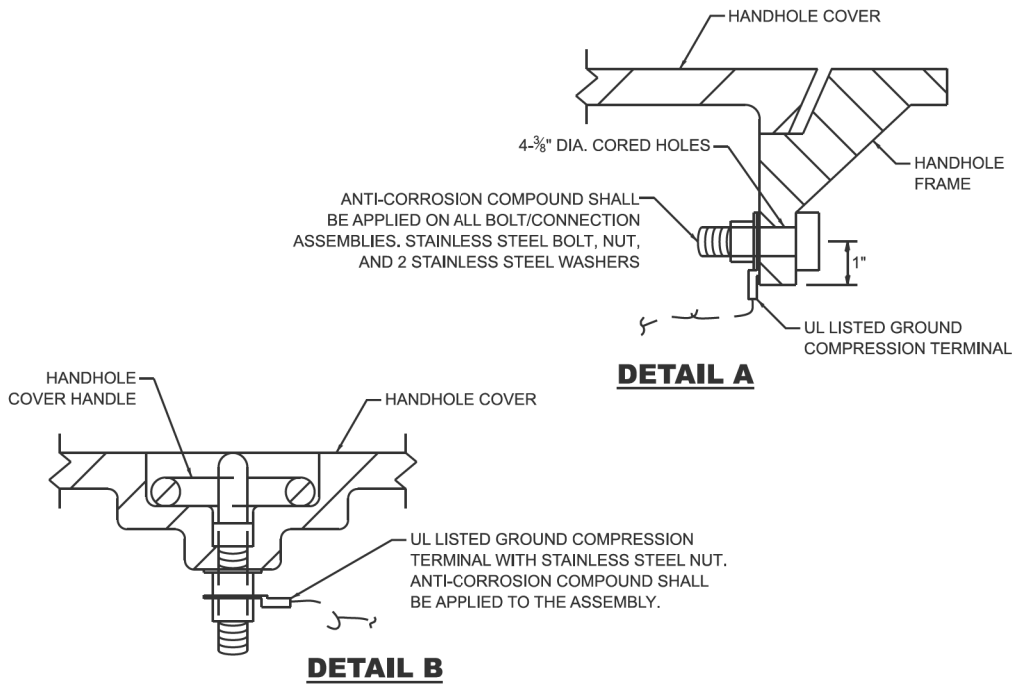

NOTES:

- 1. CONDUIT THAT HAS BEEN DRILLED INTO AN EXISTING HANDHOLE WILL REQUIRE A GROUND BUSHING FOR THE CONDUIT TO BE PROPERLY GROUNDED.
- 2. GROUND CABLE SHALL BE LOOPEO OVER HOOKS IN THE HANDHOLES. 6.5' OF SLACK SHALL BE PROVIDED IN SINGLE AND DOUBLE HANDHOLES. 5' OF SLACK SHALL BE PROVIDED BETWEEN THE FRAME AND COVER.

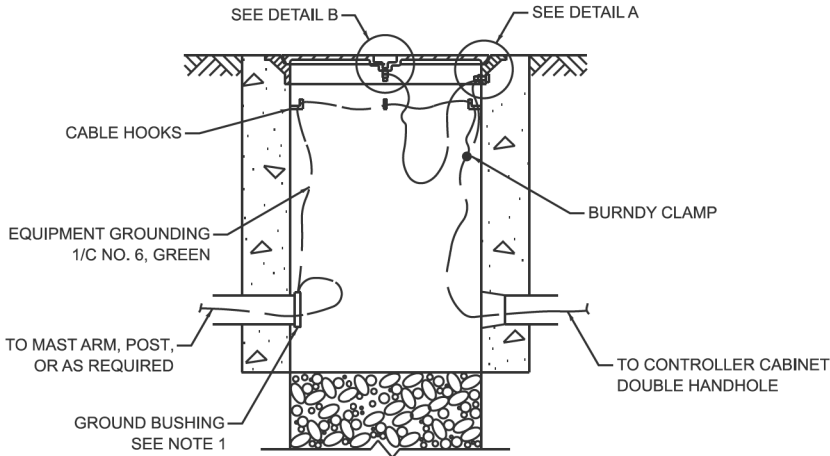

HANDHOLE GROUNDING DETAIL

MODEL: TS-01 (Sheet)
FILE NAME: c:\p\work\lawrence.demanche\illinois.gov\0951416\TS-01.dgn


USER NAME = lawrence.demanche	DESIGNED - IP	REVISED -
	DRAWN - IP	REVISED -
PLOT SCALE = \$SCALE\$	CHECKED - NB/KK	REVISED -
PLOT DATE = 12/16/2025	DATE - 10/15/2025	REVISED -

STATE OF ILLINOIS
DEPARTMENT OF TRANSPORTATION

DISTRICT ONE
STANDARD TRAFFIC SIGNAL DESIGN DETAILS

SCALE: NONE SHEET 6 OF 7 SHEETS STA. TO STA.


F.A.U. RTE.	SECTION	COUNTY	TOTAL SHEETS	SHEET NO.
3561	08-00103-00-FP	COOK	254	168
TS-01		CONTRACT NO. 61M29		
ILLINOIS		FED. AID PROJECT		

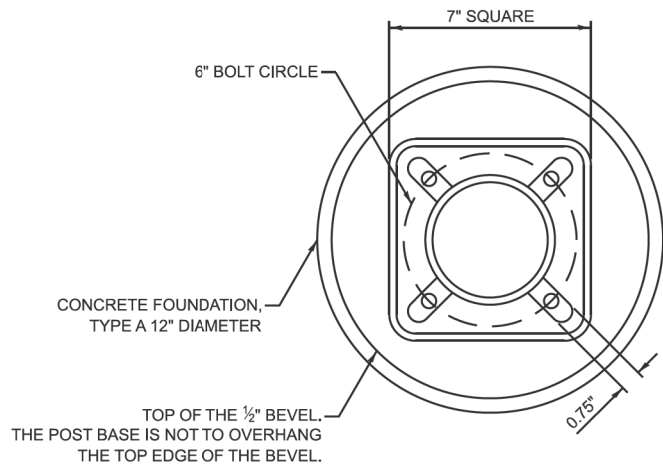


BOLT PATTERN

NOTES:


1. IF THE PEDESTRIAN SIGNAL POST FOUNDATION IS INSTALLED WITHIN A SIDEWALK CURB, THE TOP OF THE FOUNDATION SHALL BE INSTALLED FLUSH WITH THE TOP OF THE SIDEWALK CURB.

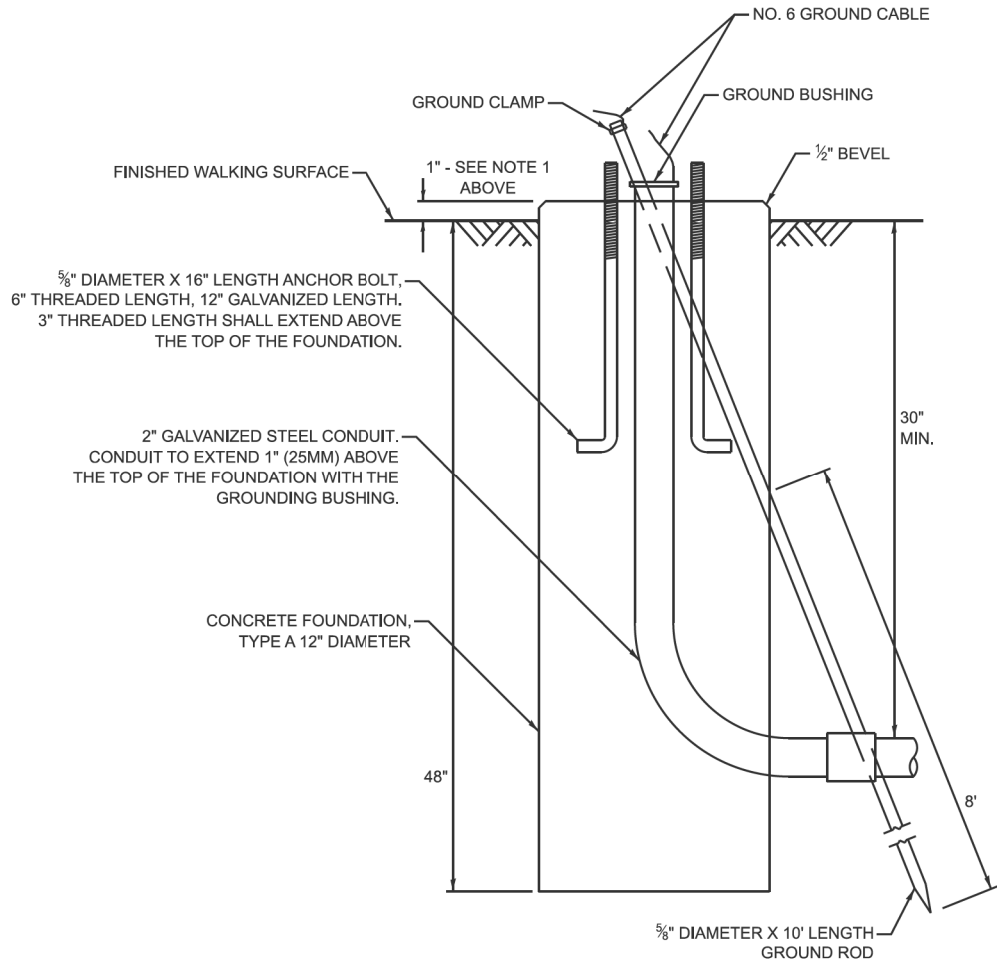


**CONCRETE FOUNDATION,
TYPE A 12-INCH DIAMETER**

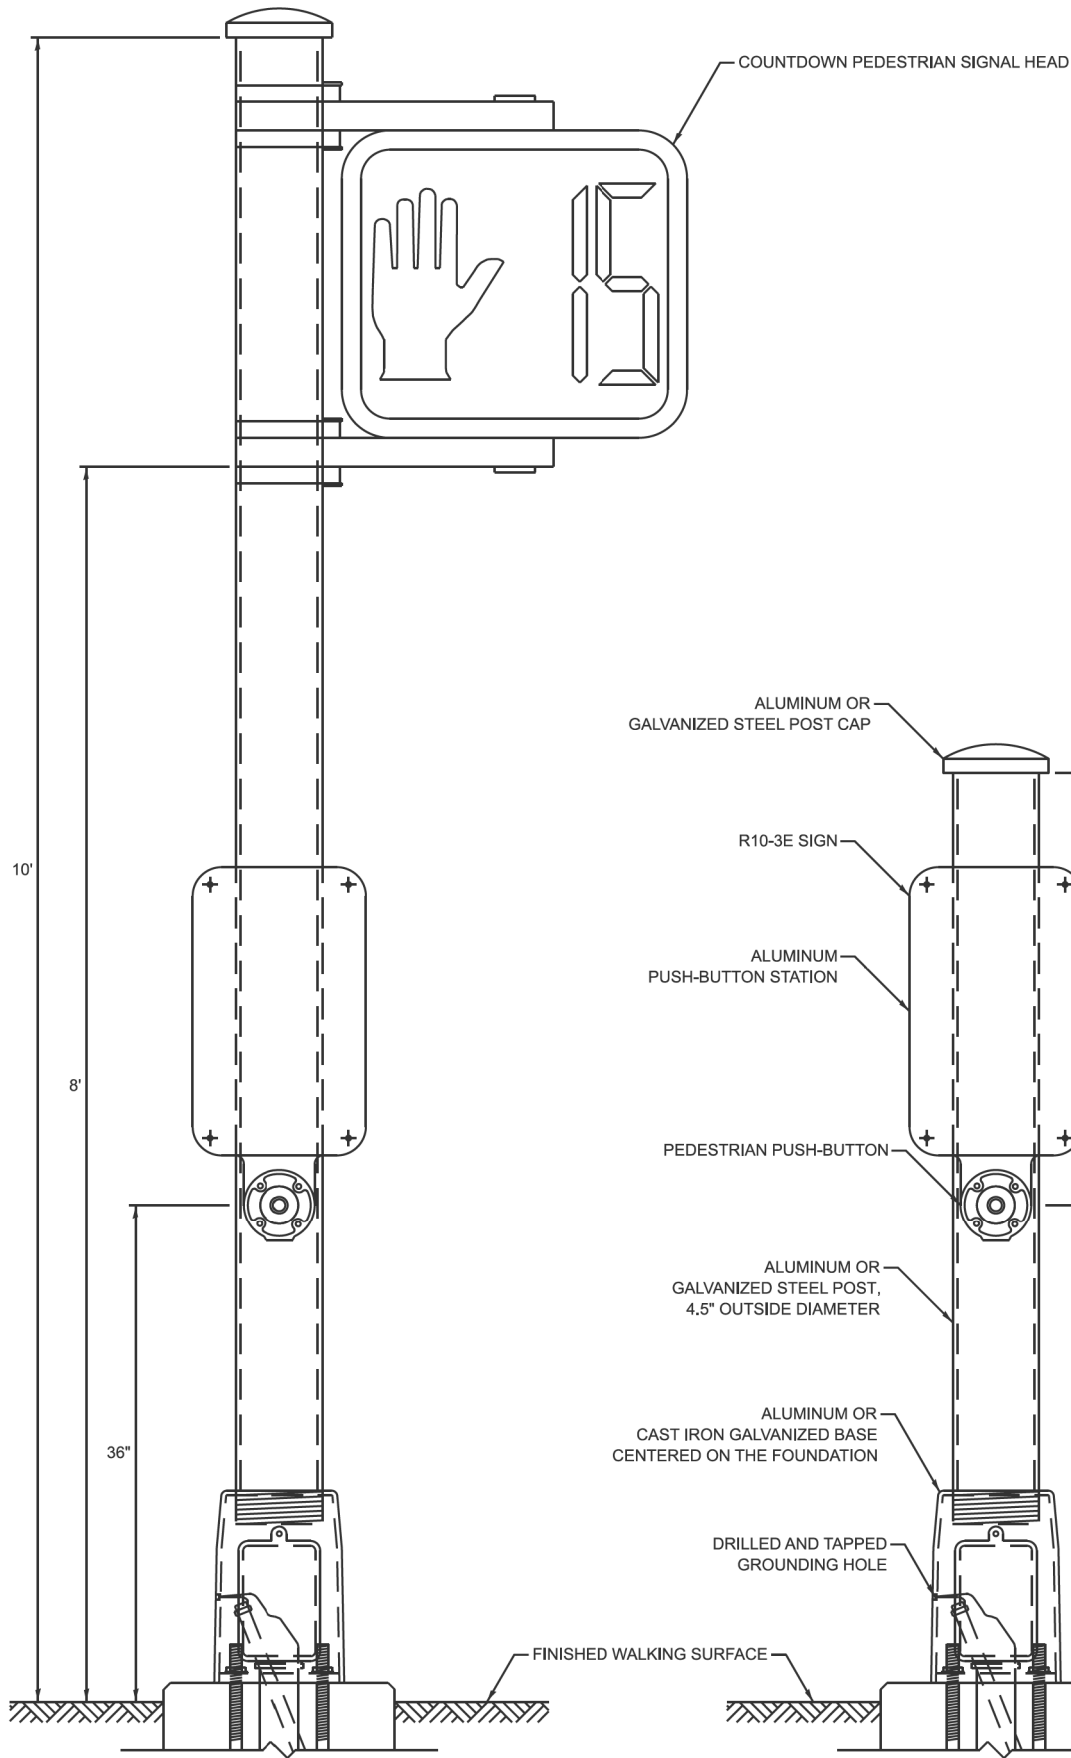

PEDESTRIAN SIGNAL POST, 10 FT.

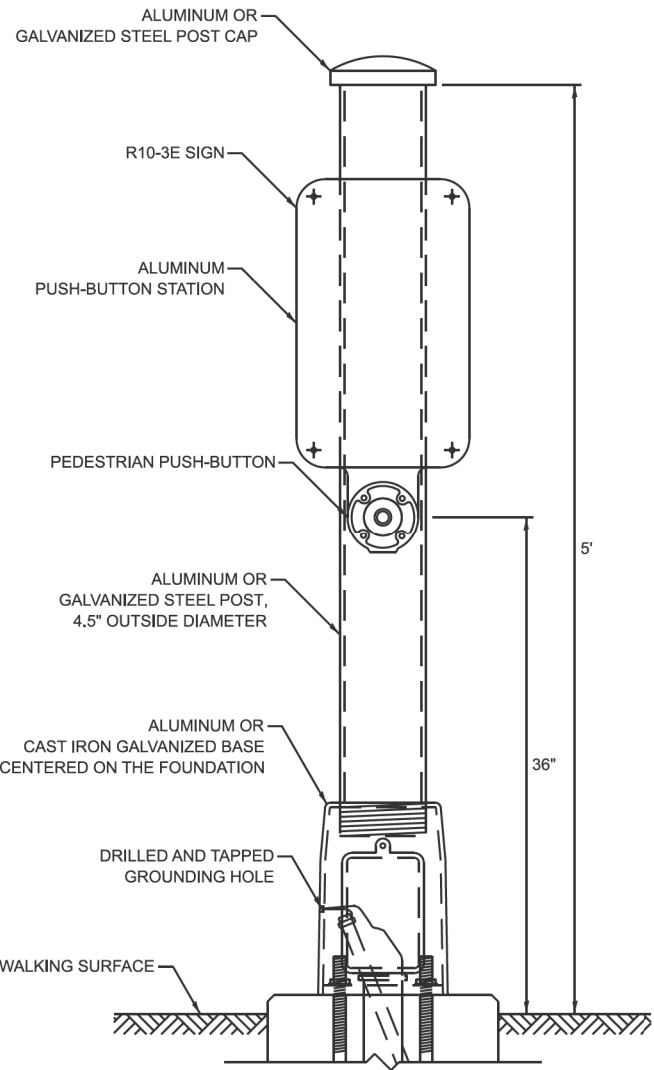

PEDESTRIAN SIGNAL POST, 5 FT.

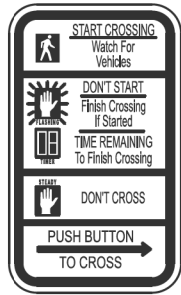

R10-3E
9" X 15"



W10-1101
18" X 24"

SIGN NOTES:

1. THE SIGN PANELS SHALL BE TYPE AP SHEETING.
2. WHEN SIGN R10-3E IS INSTALLED AT MEDIANS WHERE ONLY ONE PUSH-BUTTON IS BEING USED FOR BOTH DIRECTIONS, THE ARROW SHALL BE BI-DIRECTIONAL.
3. SIGN W10-1101 IS REQUIRED FOR EACH PEDESTRIAN SIGNAL HEAD AT RAILROAD INTERSECTIONS.

MODEL: TS-1 (g [Sheet])
FILE NAME: c:\p\work\lowell\lawrence.demanche\illinois.gov\0951416\TS-01.dgn

	USER NAME = lawrence.demanche	DESIGNED - IP	REVISED -
		DRAWN - IP	REVISED -
	PLOT SCALE = \$SCALE\$	CHECKED - NB/KK	REVISED -
	PLOT DATE = 12/16/2025	DATE - 10/15/2025	REVISED -


STATE OF ILLINOIS
DEPARTMENT OF TRANSPORTATION

DISTRICT ONE
STANDARD TRAFFIC SIGNAL DESIGN DETAILS

SCALE: NONE SHEET 7 OF 7 SHEETS STA. TO STA.

F.A.U. RTE.	SECTION	COUNTY	TOTAL SHEETS	SHEET NO.
3561	08-00103-00-FP	COOK	254	169
TS-01		CONTRACT NO. 61M29		
ILLINOIS		FED. AID PROJECT		

1. ALL EXISTING TRAFFIC SIGNAL CABLE NO LONGER REQUIRED SHALL BE REMOVED.
2. ALL EXISTING CONDUIT SHALL BE ABANDONED.

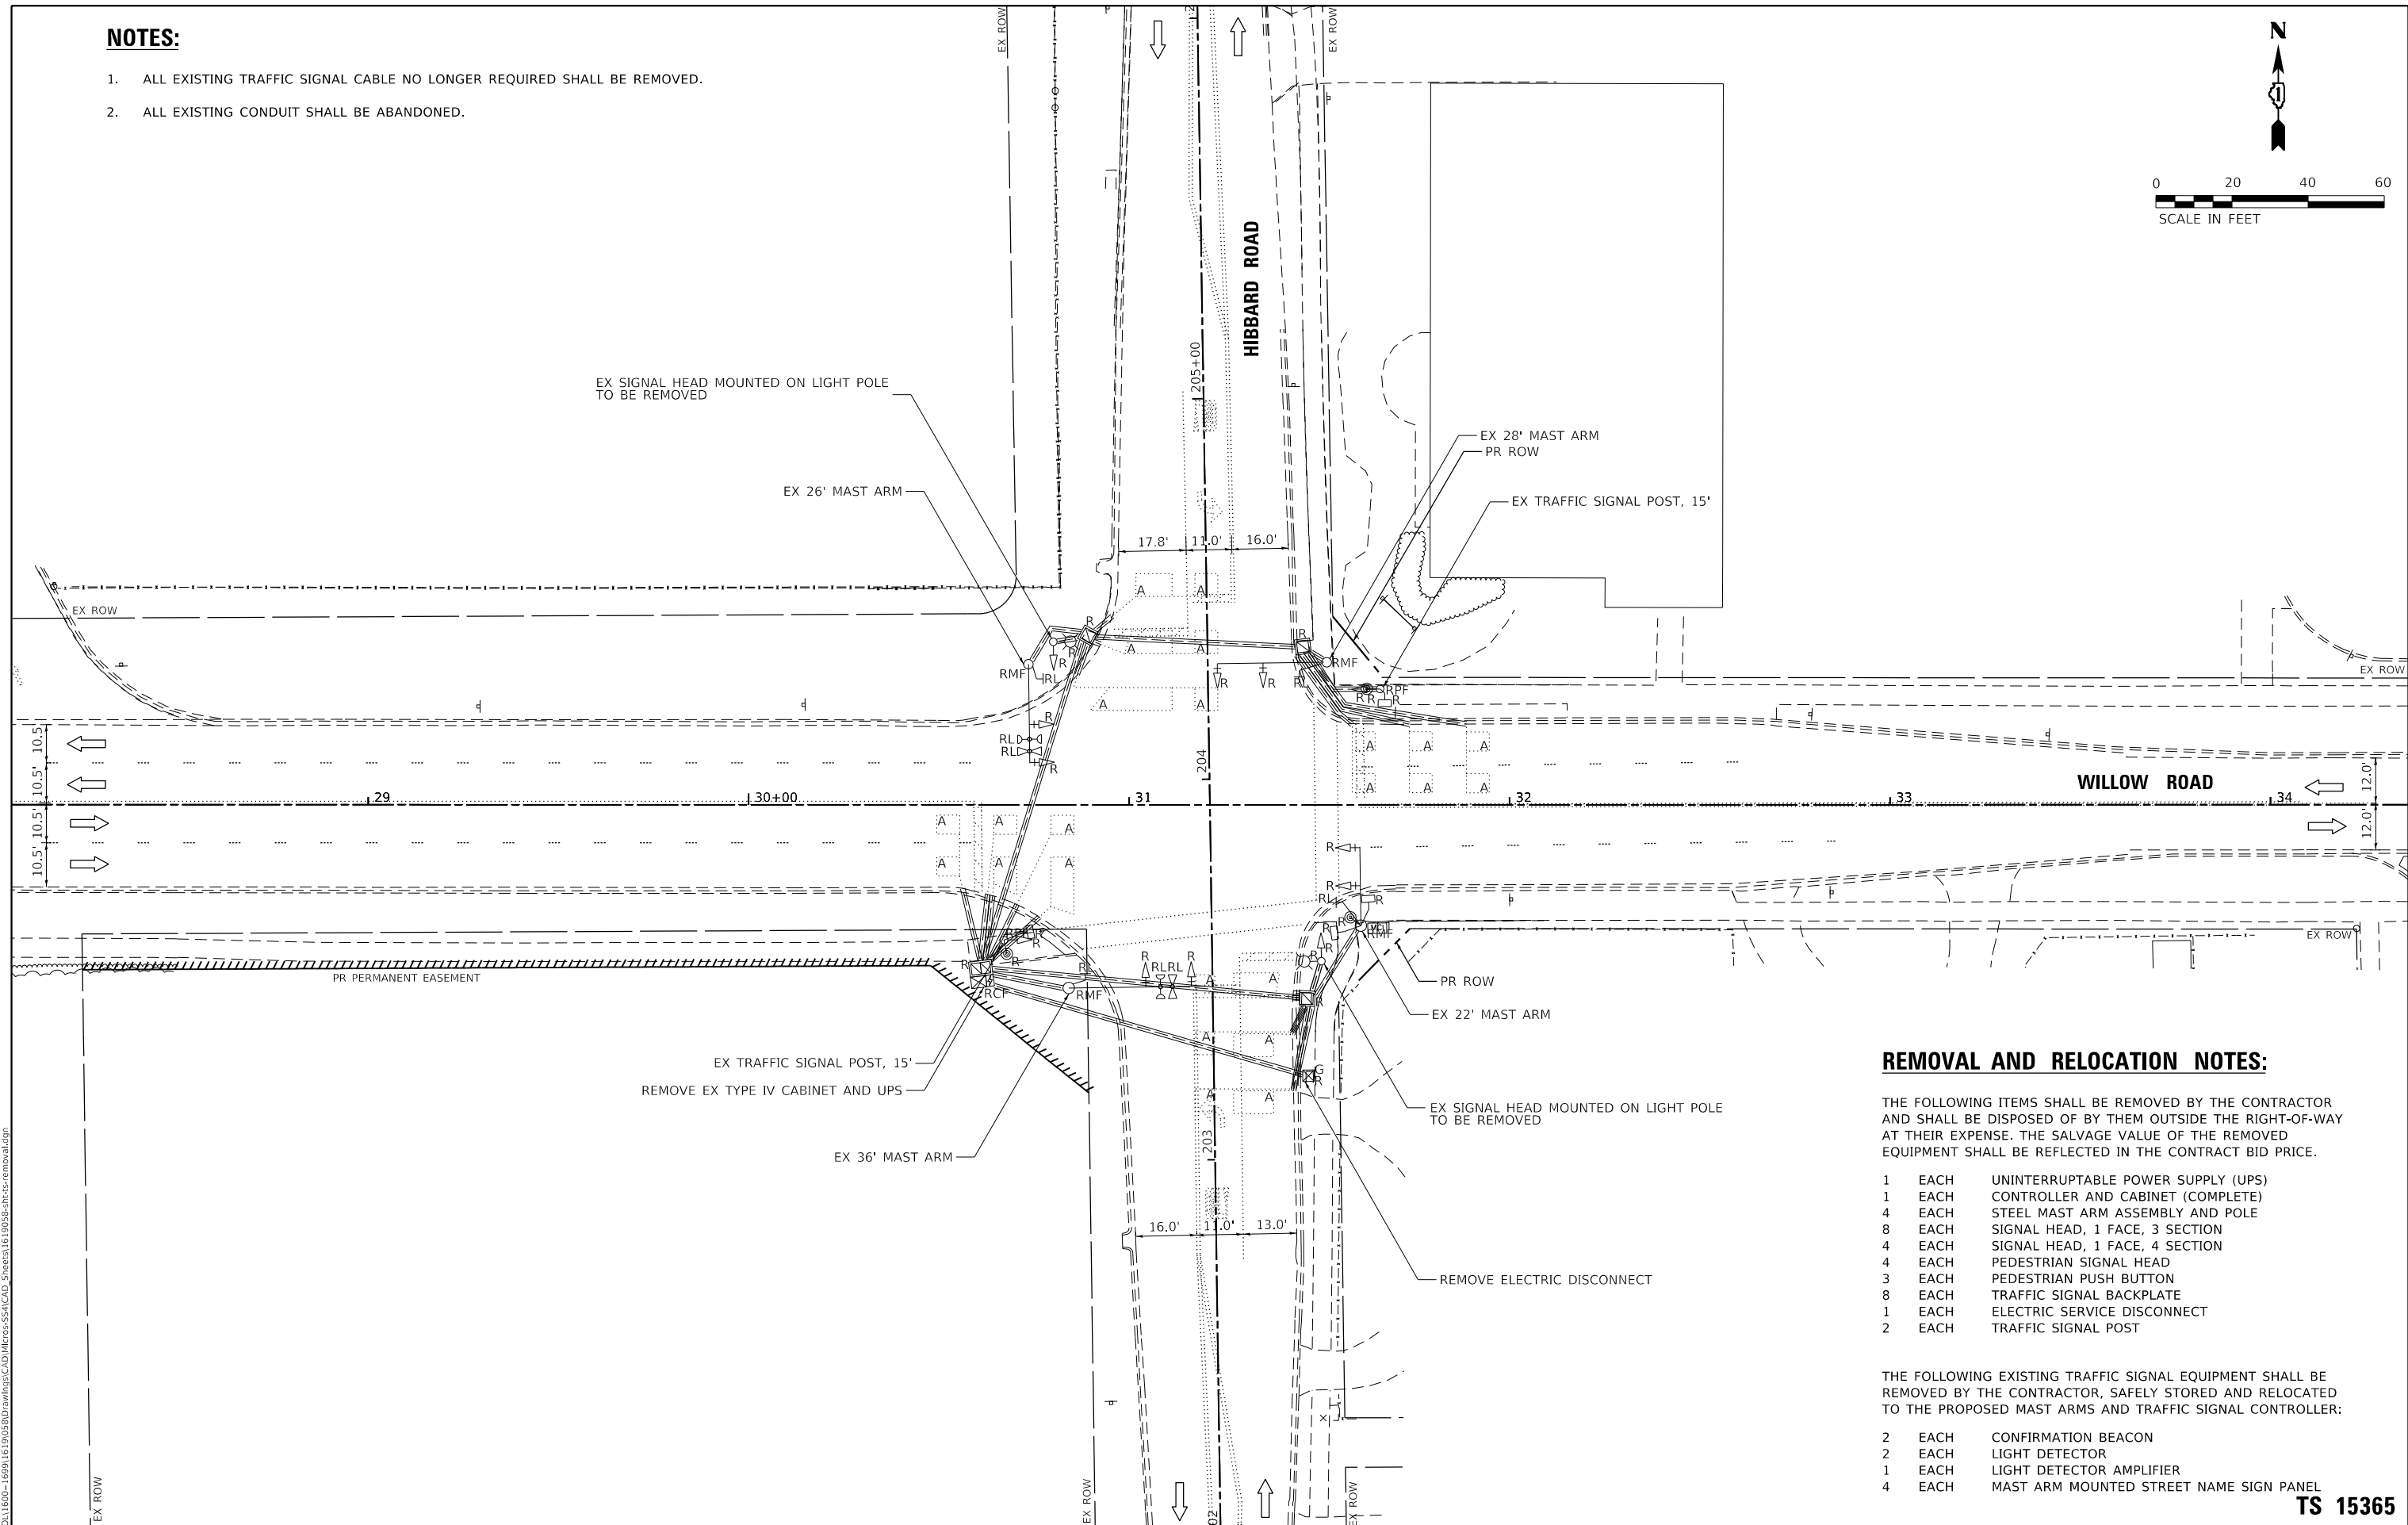

THE FOLLOWING ITEMS SHALL BE REMOVED BY THE CONTRACTOR AND SHALL BE DISPOSED OF BY THEM OUTSIDE THE RIGHT-OF-WAY AT THEIR EXPENSE. THE SALVAGE VALUE OF THE REMOVED EQUIPMENT SHALL BE REFLECTED IN THE CONTRACT BID PRICE.

1	EACH	UNINTERRUPTABLE POWER SUPPLY (UPS)
1	EACH	CONTROLLER AND CABINET (COMPLETE)
4	EACH	STEEL MAST ARM ASSEMBLY AND POLE
8	EACH	SIGNAL HEAD, 1 FACE, 3 SECTION
4	EACH	SIGNAL HEAD, 1 FACE, 4 SECTION
4	EACH	PEDESTRIAN SIGNAL HEAD
3	EACH	PEDESTRIAN PUSH BUTTON
8	EACH	TRAFFIC SIGNAL BACKPLATE
1	EACH	ELECTRIC SERVICE DISCONNECT
2	EACH	TRAFFIC SIGNAL POST

THE FOLLOWING EXISTING TRAFFIC SIGNAL EQUIPMENT SHALL BE REMOVED BY THE CONTRACTOR, SAFELY STORED AND RELOCATED TO THE PROPOSED MAST ARMS AND TRAFFIC SIGNAL CONTROLLER:

2	EACH	CONFIRMATION BEACON
2	EACH	LIGHT DETECTOR
1	EACH	LIGHT DETECTOR AMPLIFIER
4	EACH	MAST ARM MOUNTED STREET NAME SIGN PANEL

TS 15365

SCALE: 1" = 20'	SHEET 1 OF 1 SHEETS	STA. 10+00.00 TO STA. 22+00.00
-----------------	---------------------	--------------------------------


F.A.U. RTE.	SECTION	COUNTY	TOTAL SHEETS	SHEET NO.
3561	08-00103-00-FP	COOK	254	170
		CONTRACT NO. 61M29		
ILLINOIS		FED. AID PROJECT		




1170 SOUTH HOUBOLT ROAD
JOLIET, ILLINOIS 60431
(815) 744-4200

USER NAME = AlexaM	DESIGNED - ACM	REVISED -
	DRAWN - ACM	REVISED -
PLOT SCALE = 40,0000 ' / in.	CHECKED - RRS	REVISED -
PLOT DATE = 7/8/2026	DATE = 2/27/2026	REVISED -


EXISTING CONTROLLER SEQUENCE

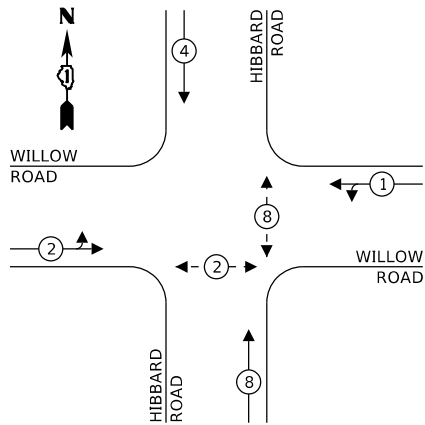

TEMPORARY CONTROLLER SEQUENCE

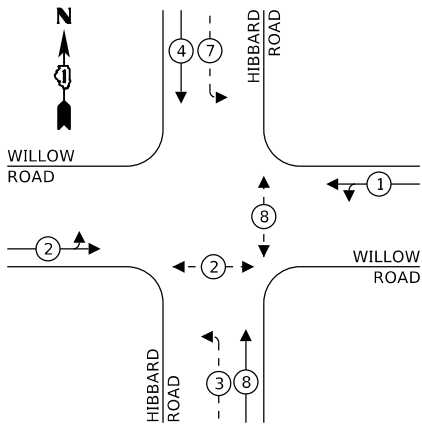

EXISTING /TEMPORARY EMERGENCY VEHICLE PREEMPTION SEQUENCE

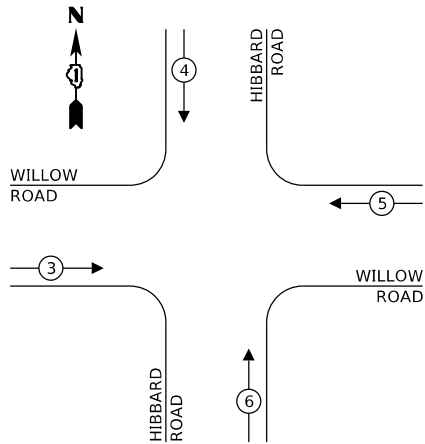


LEGEND:

- PROTECTED PHASE
- PROTECTED/PERMITTED PHASE
- PEDESTRIAN PHASE
- OVERLAP

WILLOW ROAD

HIBBARD ROAD

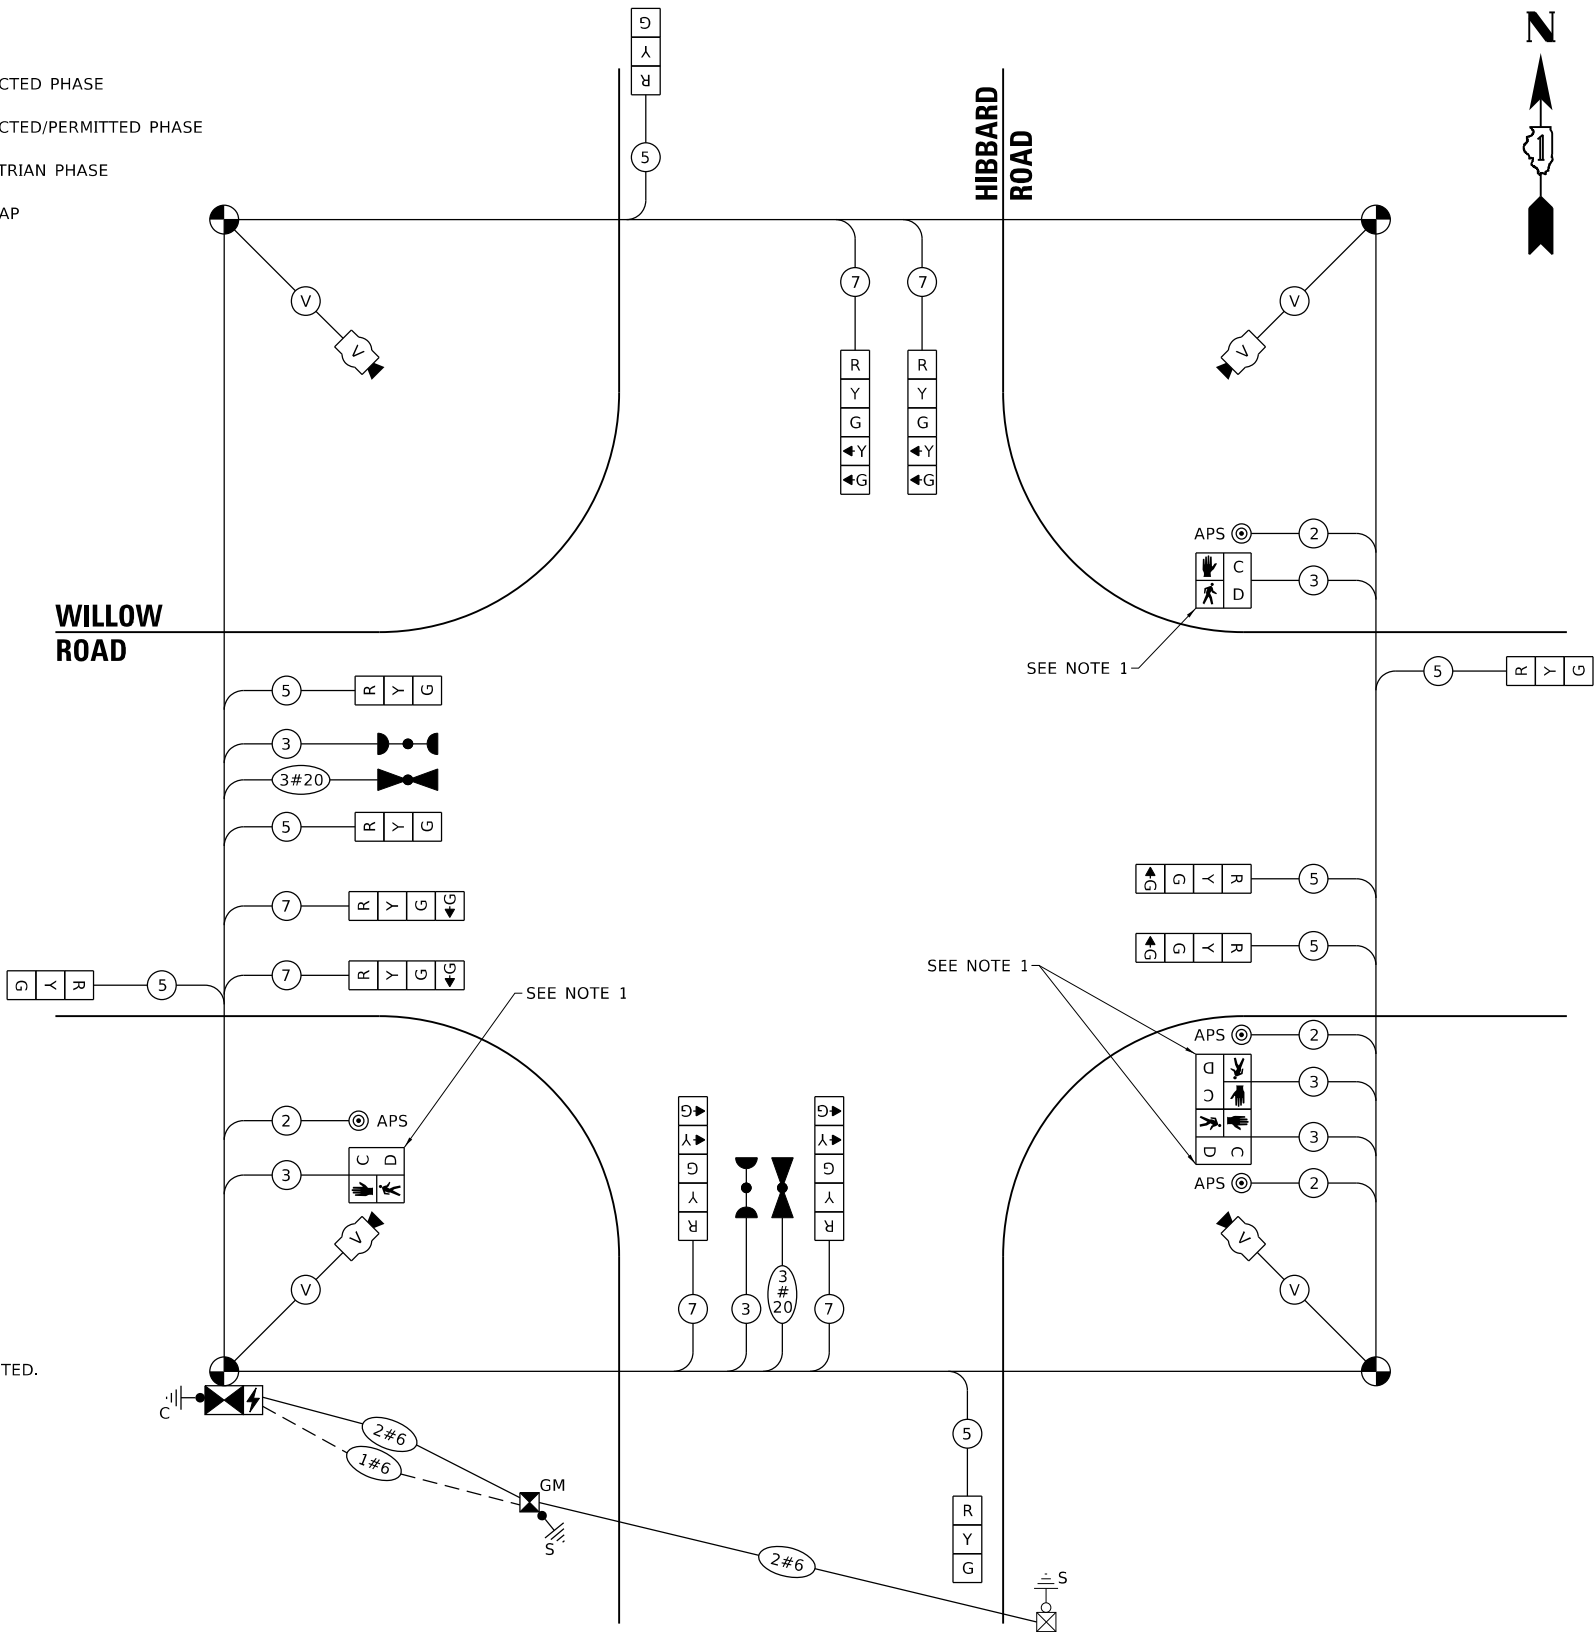

TEMPORARY CABLE PLAN
(NOT TO SCALE)

NOTE:

- 1. SIGNAL HEAD AND PUSH BUTTON SHALL BE BARREL MOUNTED.

ENERGY COSTS TO:

VILLAGE OF WINNETKA

ENERGY SUPPLY:

CONTACT:

PHONE:

COMPANY: VILLAGE OF WINNETKA

ACCOUNT NUMBER:

METER NUMBER:

TRAFFIC SIGNAL ELECTRIC SERVICE REQUIREMENTS			
TYPE	QUANTITY	UNIT WATTAGE	TOTAL WATTAGE
SIGNAL HEAD			
1 OR 3 - SECTION	9	11	99
4 - SECTION		14	
5 - SECTION	4	13	52
PROGRAMMABLE SIGNALS			
3 - SECTION		22	
4 - SECTION		32	
5 - SECTION		28	
PED. SIGNAL	4	15	60
CONTROLLER	1	150	150
MASTER CONTROLLER		100	
UPS	1	25	25
DETECTION RADAR OR VIDEO	4	20	80
BLANK-OUT SIGN		25	
NETWORK SWITCH II OR III		35	
CELLULAR MODEM		15	
PTZ CAMERA		75	
TOTAL UPS SIZING			466
UPS CHARGING	1	225	225
BATTERY HEATER MAT	1	180	180
CABINET HEATER	1	200	200
FLASHER		15	
LED STREET NAME SIGN		120	
LUMINAIRE	4	240	960
TOTAL SERVICE WIRE SIZING			2031

	1170 SOUTH HOUBOLT ROAD JOLIET, ILLINOIS 60431 (815) 744-4200	DESIGNED - ACM	REVISED -
		DRAWN - ACM	REVISED -
	PLOT SCALE = 20,0000 ' / in.	CHECKED - RRS	REVISED -
	PLOT DATE = 7/8/2026	DATE - 2/27/2026	REVISED -



STATE OF ILLINOIS
DEPARTMENT OF TRANSPORTATION

TEMPORARY CABLE PLAN, PHASE DESIGNATION DIAGRAM,
AND EMERGENCY VEHICLE PREEMPTION SEQUENCE (PRESTAGE)
WILLOW ROAD

SCALE: N.T.S. SHEET 1 OF 7 SHEETS STA. N/A TO STA. N/A

F.A.U. RTE.	SECTION	COUNTY	TOTAL SHEETS	SHEET NO.
3561	08-00103-00-FP	COOK	254	172
CONTRACT NO. 61M29				
ILLINOIS FED. AID PROJECT				

TS 15365

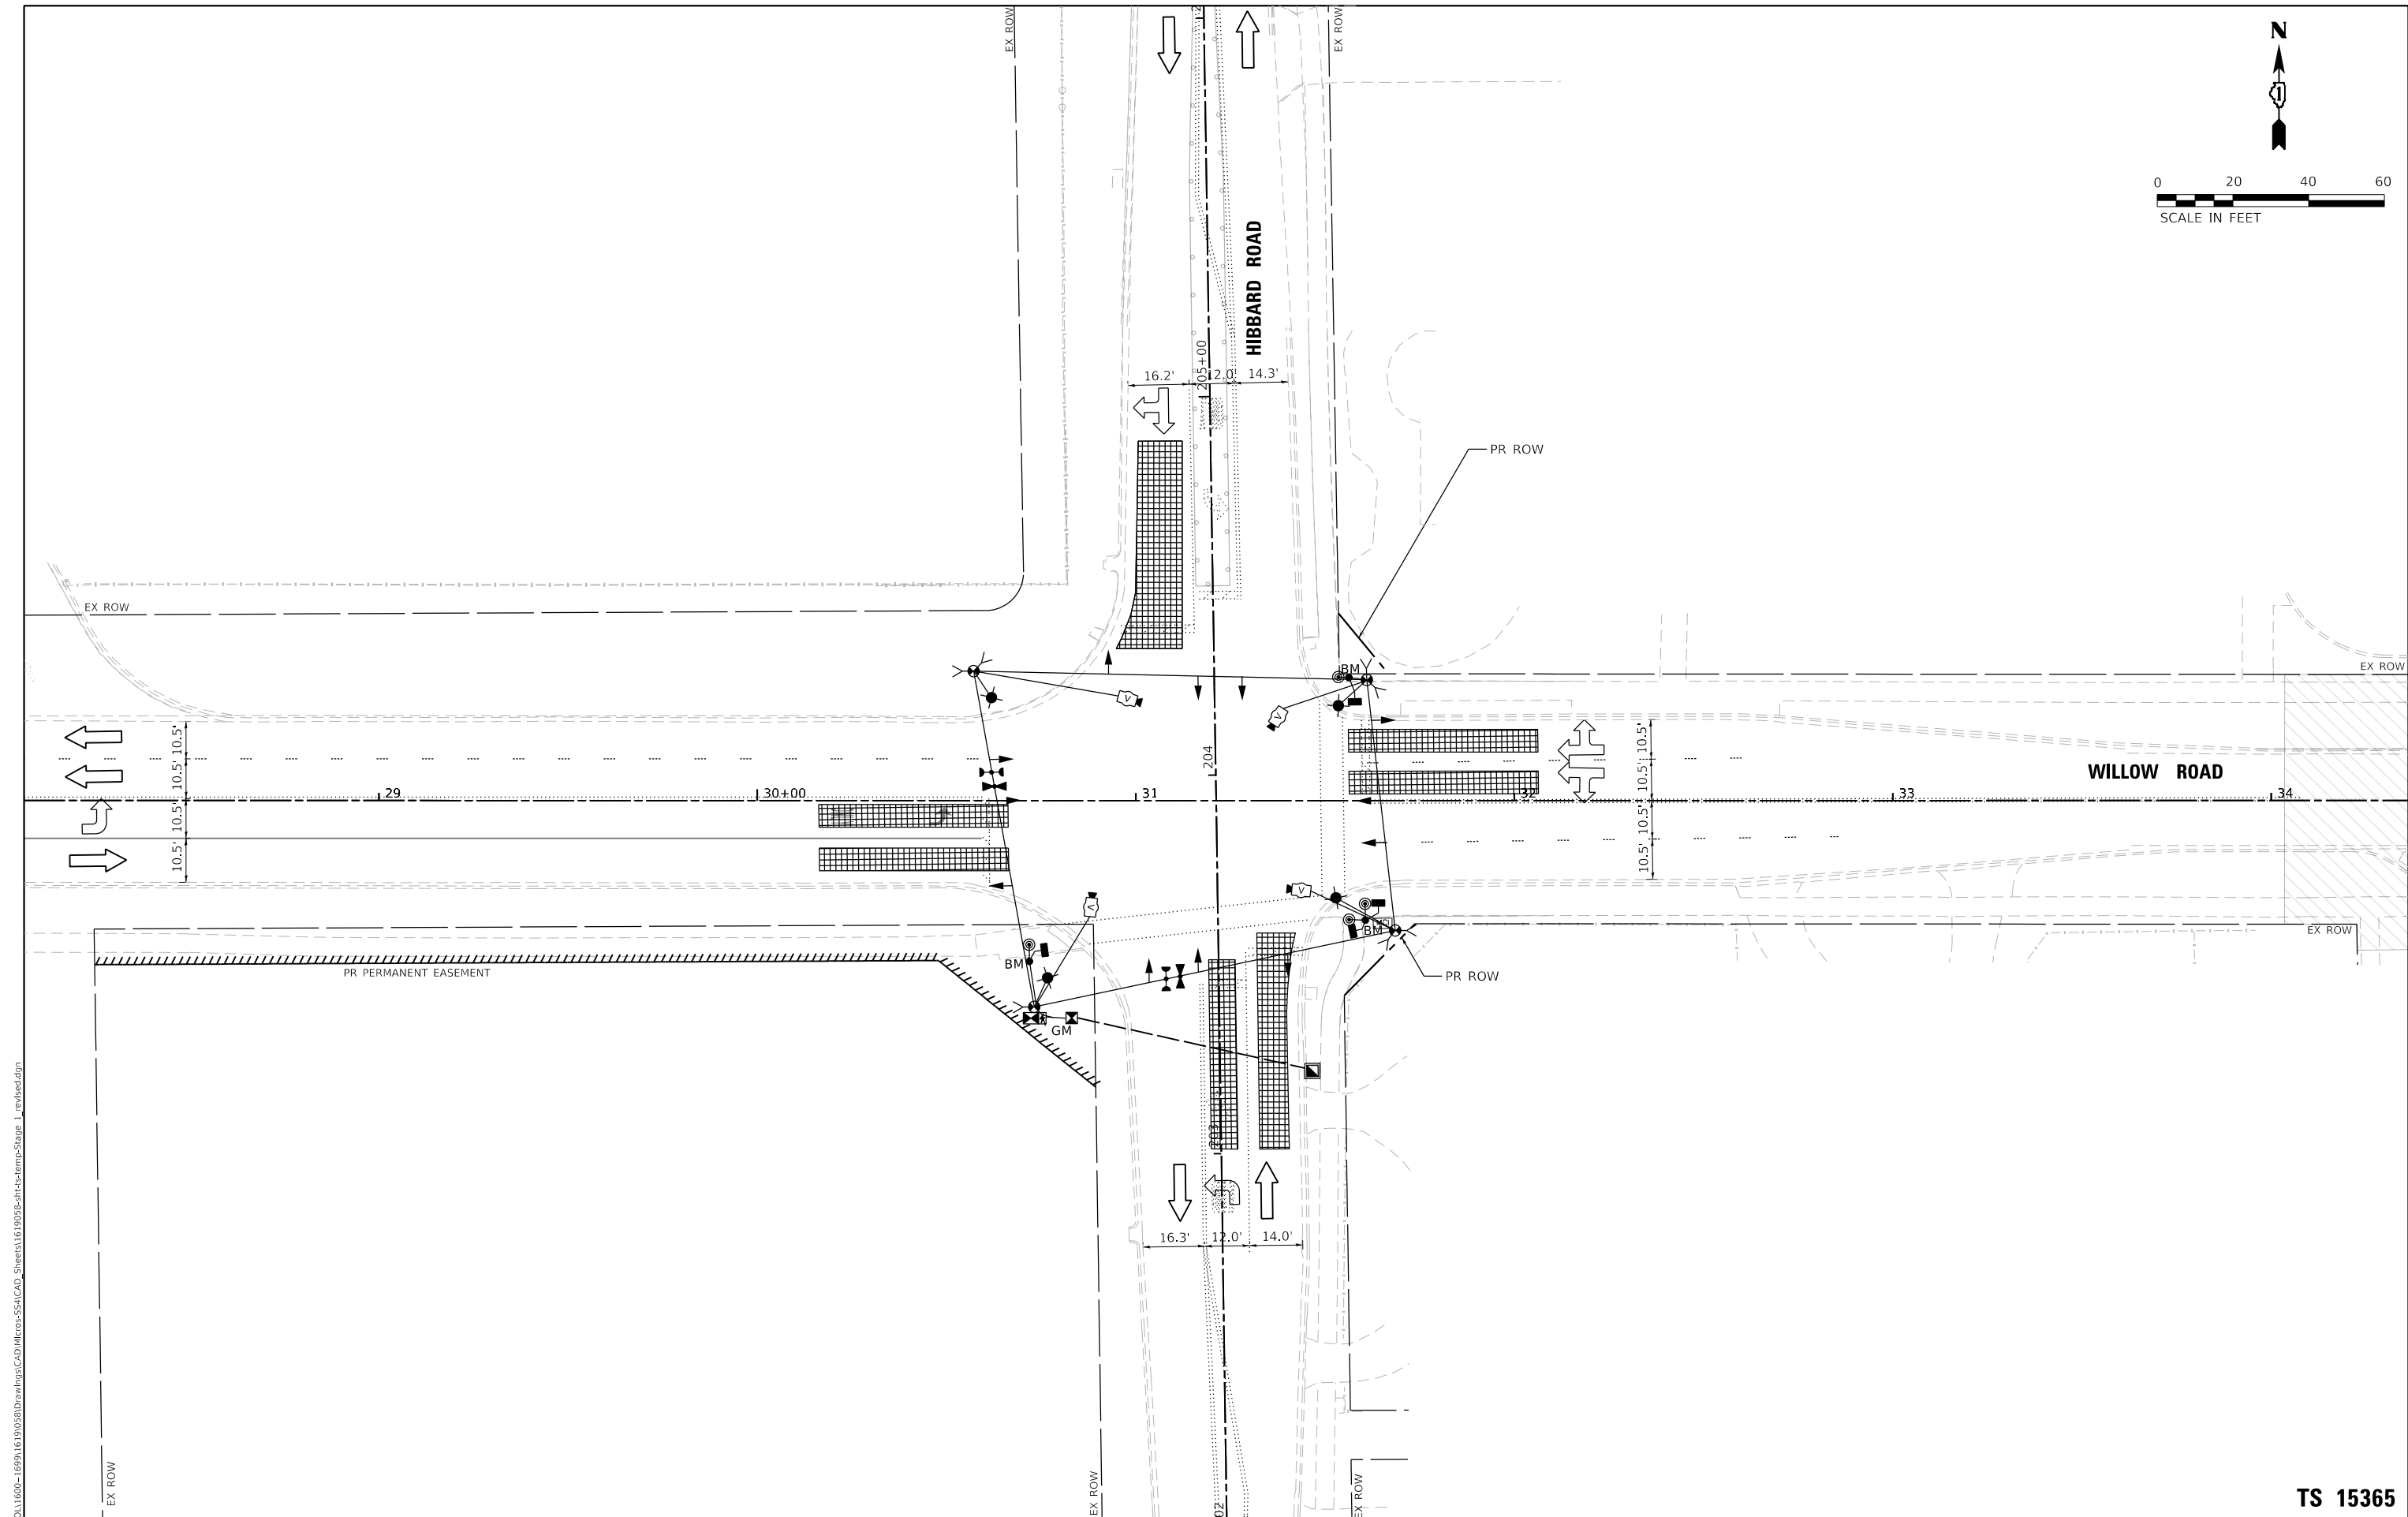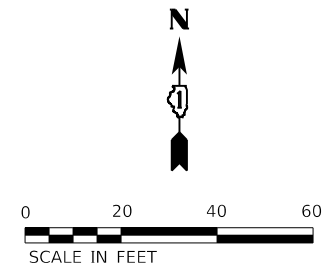

MODEL Default
FILE Name: 3:\011600-1699\1610\050\Drawings\CAD\MI\05-SSA\CAD_Sheets\161005B-ht-tc-temp-Stage 1_revised.dgn



1170 SOUTH HOUBOLT ROAD
JOLIET, ILLINOIS 60431
(815) 744-4200

USER NAME = AlexaM	DESIGNED - ACM	REVISED -
	DRAWN - ACM	REVISED -
PLOT SCALE = 40.0000 ' / in.	CHECKED - RRS	REVISED -
PLOT DATE = 7/8/2026	DATE - 2/27/2026	REVISED -

STATE OF ILLINOIS
DEPARTMENT OF TRANSPORTATION


TEMPORARY TRAFFIC SIGNAL INSTALLATION PLAN (STAGE 1)
WILLOW ROAD AND HIBBARD ROAD

SCALE: 1" = 20' SHEET 7 OF 7 SHEETS STA. N/A TO STA. N/A


F.A.U. RTE.	SECTION	COUNTY	TOTAL SHEETS	SHEET NO.
3561	08-00103-00-FP	COOK	254	173
CONTRACT NO. 61M29				
		ILLINOIS	FED. AID PROJECT	

TS 15365


EXISTING CONTROLLER SEQUENCE

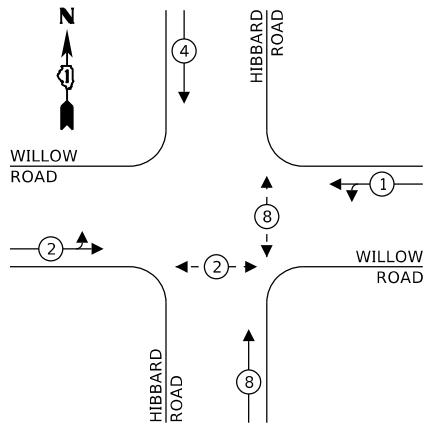

TEMPORARY CONTROLLER SEQUENCE

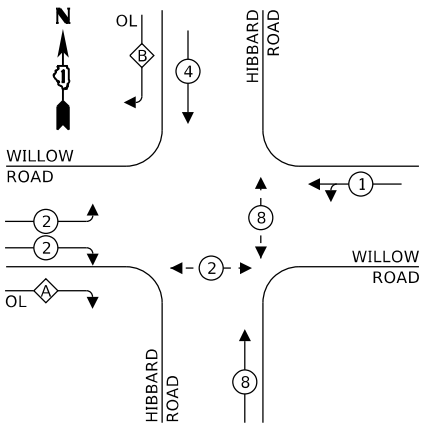

EXISTING /TEMPORARY EMERGENCY VEHICLE PREEMPTION SEQUENCE

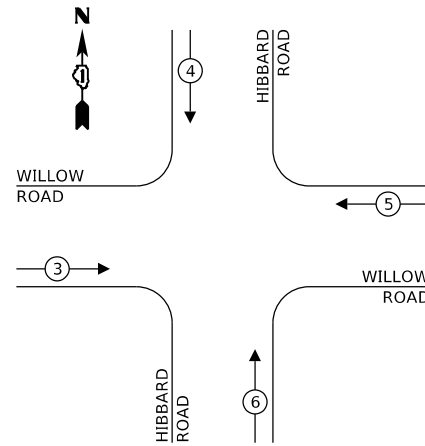


RIGHT TURN OVERLAP PHASE DESIGNATION:

OVERLAP LETTER		PERMISSIVE PHASE		PROTECTED PHASE
A	=	2	+	8
B	=	4	+	2

LEGEND:

- ← (*) PROTECTED PHASE
- ← - (*) - PROTECTED/PERMITTED PHASE
- ← (*) → PEDESTRIAN PHASE
- ← (*) OL OVERLAP

WILLOW ROAD

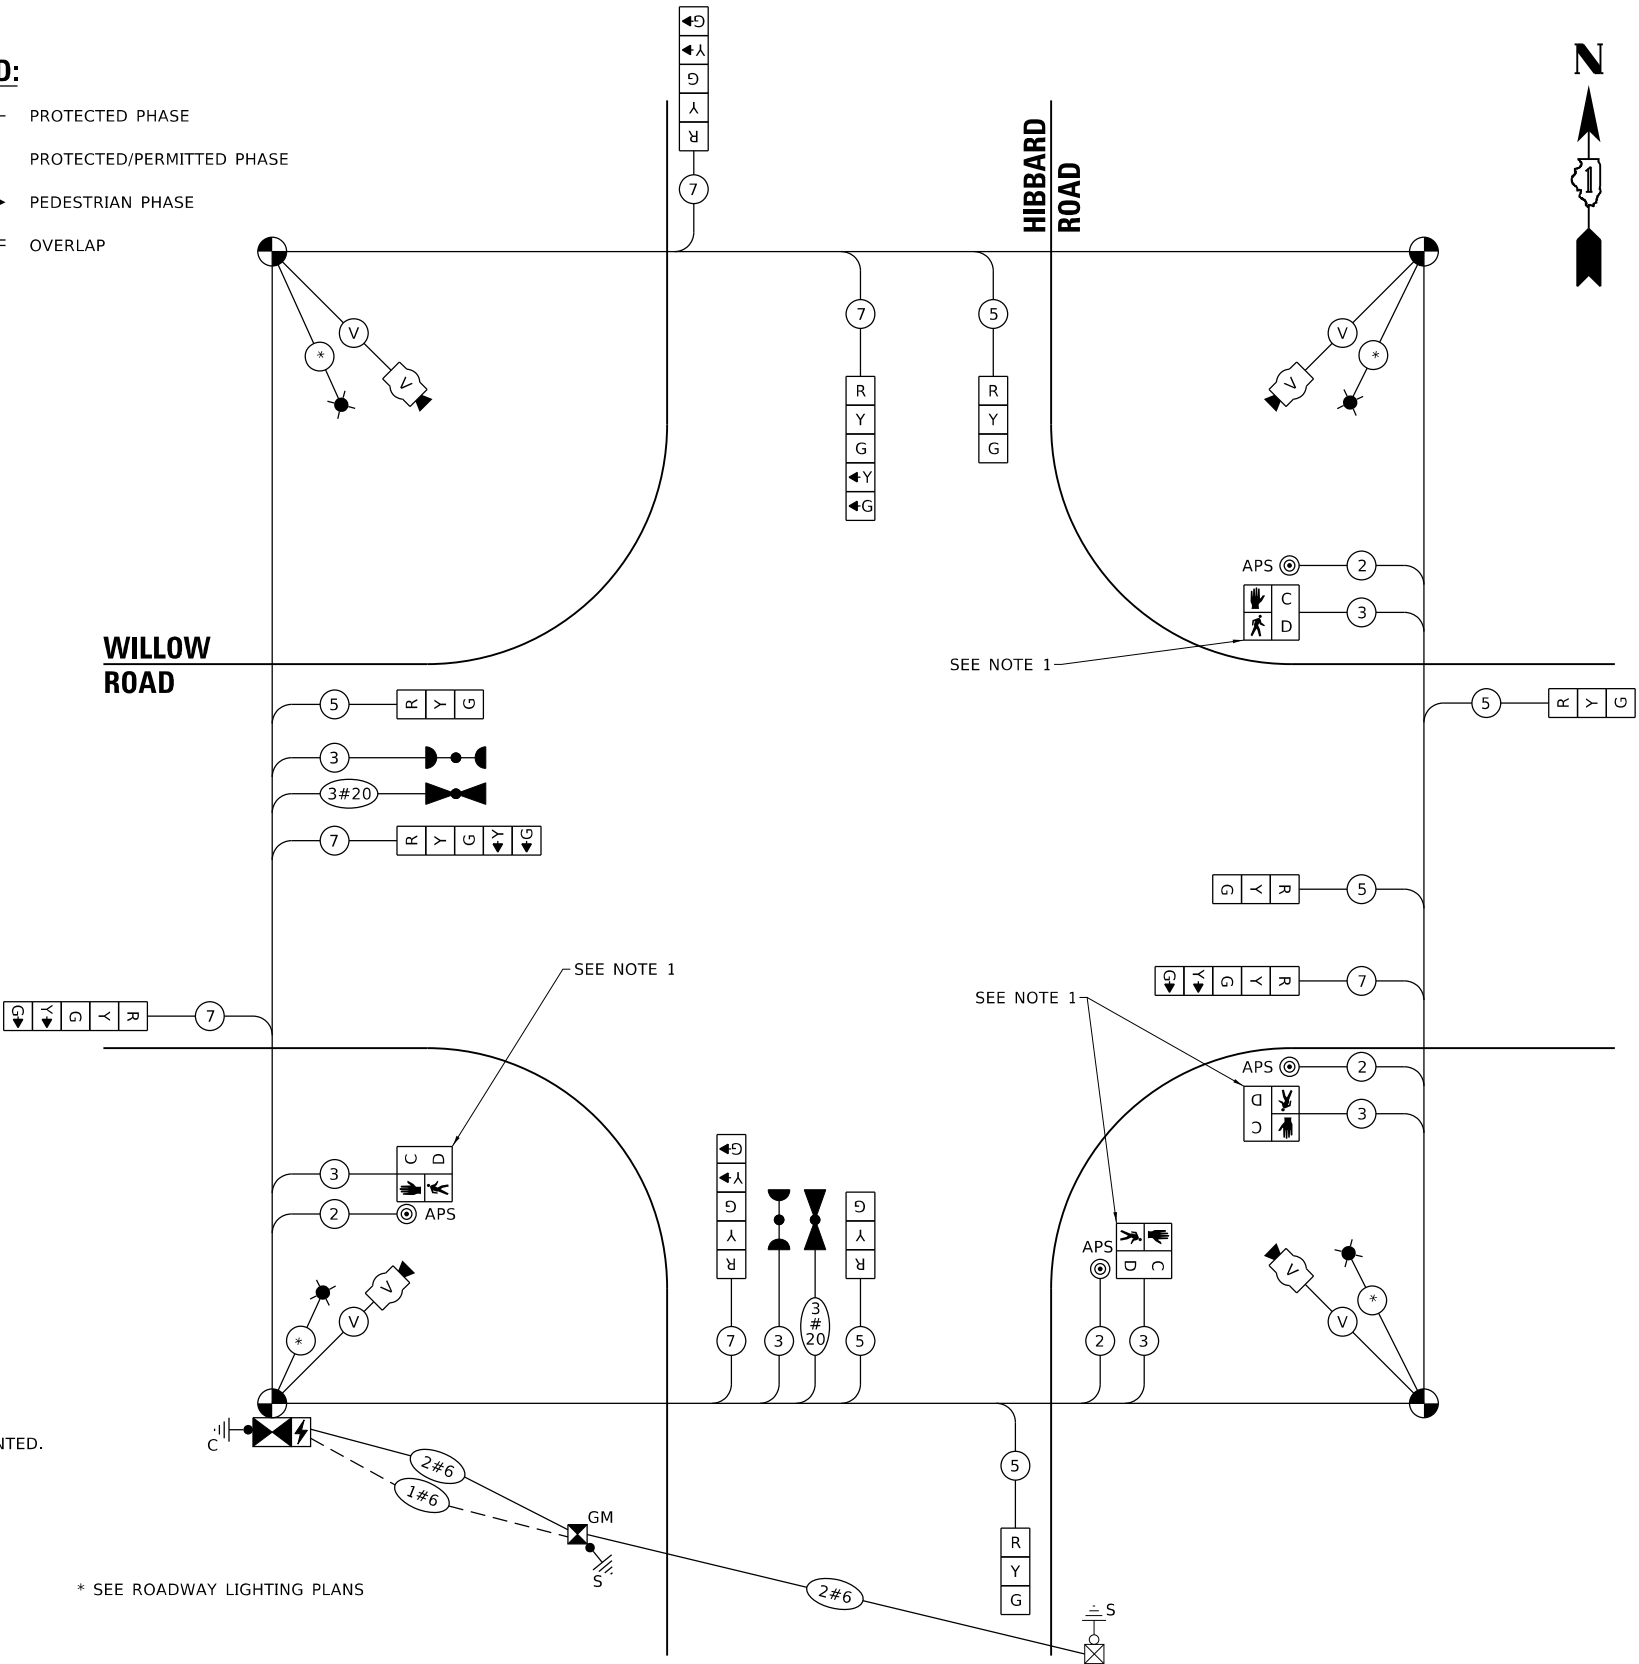

TEMPORARY CABLE PLAN (NOT TO SCALE)

NOTE:

1. SIGNAL HEAD AND PUSH BUTTON SHALL BE BARREL MOUNTED.

ENERGY COSTS TO:

VILLAGE OF WINNETKA

ENERGY SUPPLY:

CONTACT:

PHONE:

COMPANY: VILLAGE OF WINNETKA

ACCOUNT NUMBER:

METER NUMBER:

TRAFFIC SIGNAL ELECTRIC SERVICE REQUIREMENTS			
TYPE	QUANTITY	UNIT WATTAGE	TOTAL WATTAGE
SIGNAL HEAD	1 OR 3 - SECTION	6	11
	4 - SECTION		14
	5 - SECTION	6	13
PROGRAMMABLE SIGNALS			
3 - SECTION			22
4 - SECTION			32
5 - SECTION			28
PED. SIGNAL	4	15	60
CONTROLLER	1	150	150
MASTER CONTROLLER		100	
UPS	1	25	25
DETECTION RADAR OR VIDEO	4	20	80
BLANK-OUT SIGN		25	
NETWORK SWITCH II OR III		35	
CELLULAR MODEM		15	
PTZ CAMERA		75	
TOTAL UPS SIZING			519
UPS CHARGING	1	225	225
BATTERY HEATER MAT	1	180	180
CABINET HEATER	1	200	200
FLASHER		15	
LED STREET NAME SIGN		120	
LUMINAIRE	4	240	960
TOTAL SERVICE WIRE SIZING			2024

	1170 SOUTH HOUBOLT ROAD	DESIGNED - ACM	REVISED -
	JOLIET, ILLINOIS 60431	DRAWN - ACM	REVISED -
	(815) 744-4200	CHECKED - RRS	REVISED -
		DATE - 2/27/2026	REVISED -


STATE OF ILLINOIS
DEPARTMENT OF TRANSPORTATION

TEMPORARY CABLE PLAN, PHASE DESIGNATION DIAGRAM,
AND EMERGENCY VEHICLE PREEMPTION SEQUENCE (STAGE 1)
WILLOW ROAD

SCALE: N.T.S. SHEET 7 OF 7 SHEETS STA. N/A TO STA. N/A

F.A.U. RTE.	SECTION	COUNTY	TOTAL SHEETS	SHEET NO.
3561	08-00103-00-FP	COOK	254	174
CONTRACT NO. 61M29				
ILLINOIS FED. AID PROJECT				

TS 15365

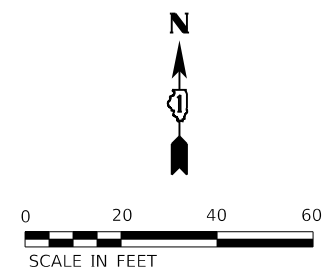

TS 15365

MODEL: Default
FILE NAME: S:\JUL1600-1699\1619\038\DrawIngs\CAD\MCros-254\CAD Sheets\1619058-sh-t-ts-temp-Stage 2 revised.dgn



USER NAME = AlexaM	DESIGNED - ACM	REVISED -
	DRAWN - ACM	REVISED -
PLOT SCALE = 40,0000 ' / in.	CHECKED - RRS	REVISED -
PLOT DATE = 7/8/2026	DATE - 2/27/2026	REVISED -


**STATE OF ILLINOIS
DEPARTMENT OF TRANSPORTATION**

TEMPORARY TRAFFIC SIGNAL INSTALLATION PLAN (STAGE 2)
WILLOW ROAD AND HIBBARD ROAD


SCALE: 1" = 20'	SHEET 2 OF 7 SHEETS	STA. N/A TO STA. N/A
-----------------	---------------------	----------------------

F.A.U. RTE.	SECTION	COUNTY	TOTAL SHEETS	SHEET NO.
3561	08-00103-00-FP	COOK	254	175
		CONTRACT NO. 61M29		
	ILLINOIS	FED. AID PROJECT		


EXISTING CONTROLLER SEQUENCE

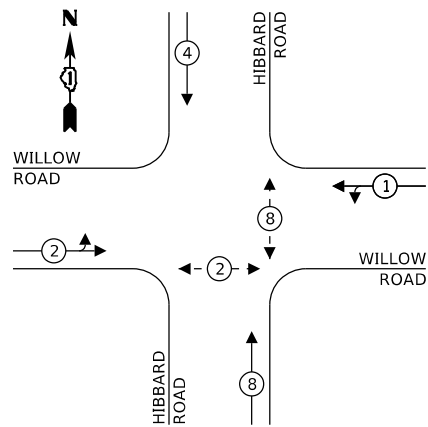


EXISTING EMERGENCY VEHICLE PREEMPTION SEQUENCE

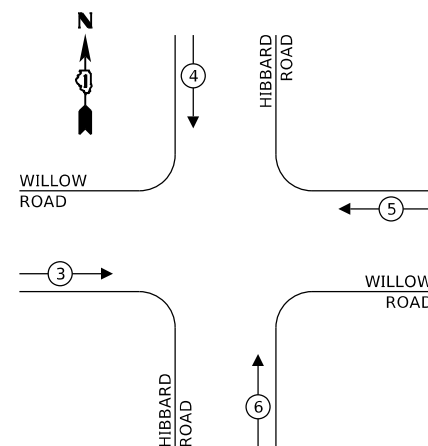

TEMPORARY CONTROLLER SEQUENCE

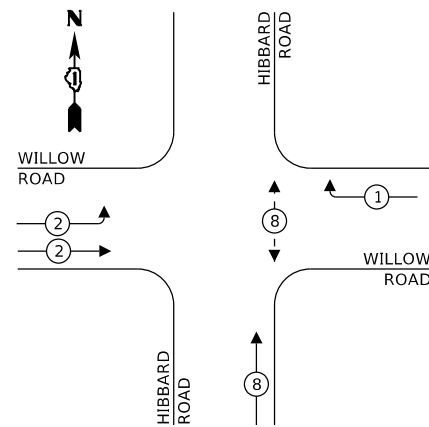


TEMPORARY EMERGENCY VEHICLE PREEMPTION SEQUENCE

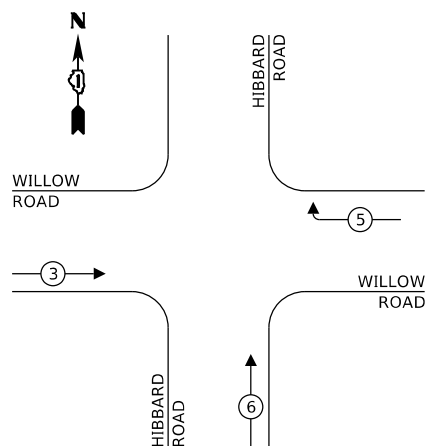

LEGEND:

-  PROTECTED PHASE
 PROTECTED/PERMITTED PHASE
 PEDESTRIAN PHASE
 OVERLAP

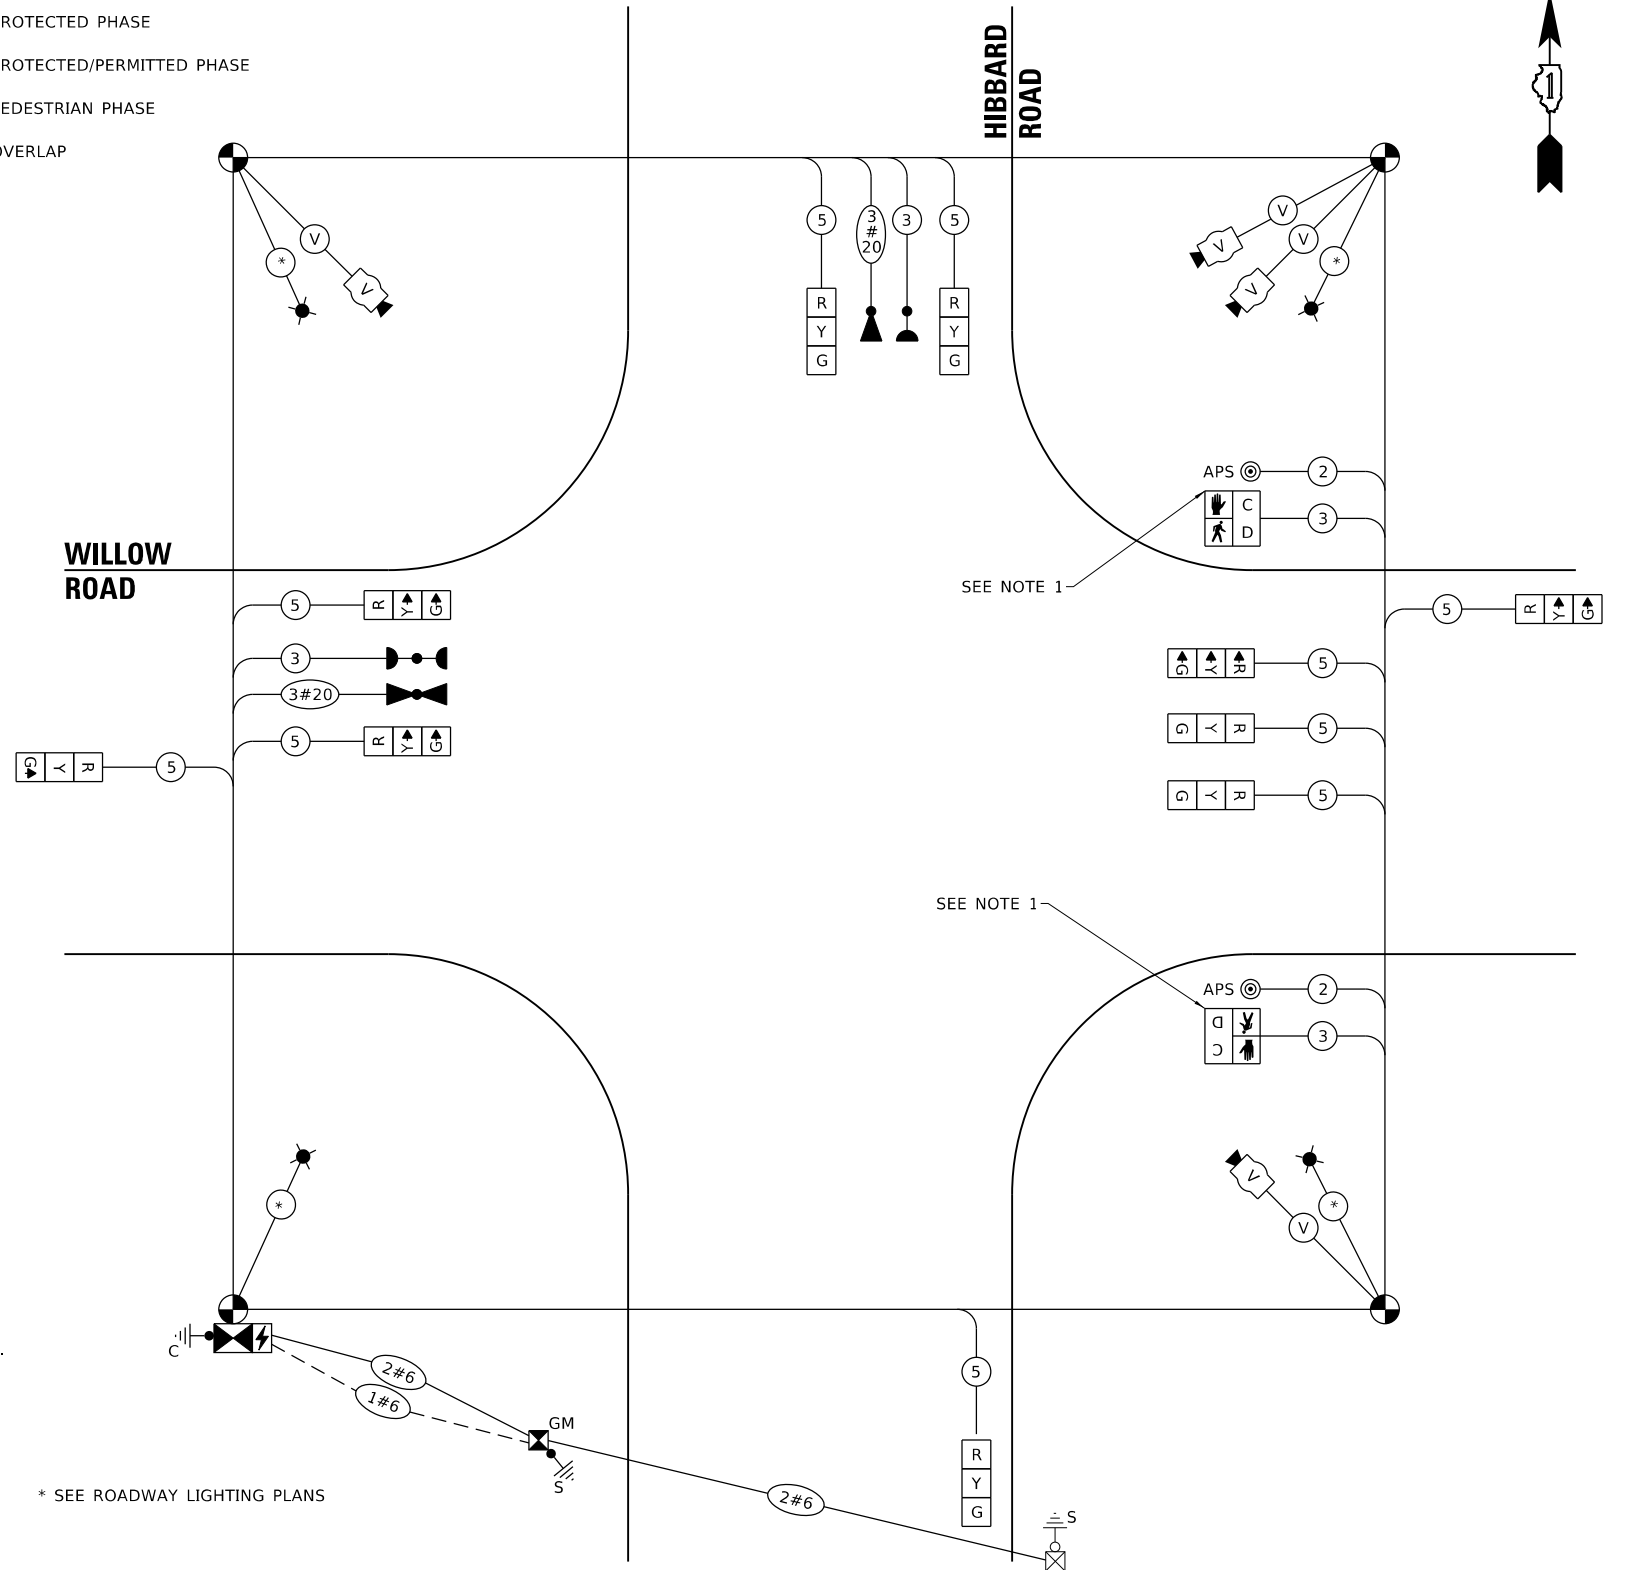

TEMPORARY CABLE PLAN

(NOT TO SCALE)

TRAFFIC SIGNAL ELECTRIC SERVICE REQUIREMENTS			
TYPE	QUANTITY	UNIT WATTAGE	TOTAL WATTAGE
SIGNAL HEAD			
1 OR 3 - SECTION	11	11	121
4 - SECTION		14	
5 - SECTION		13	
PROGRAMMABLE SIGNALS			
3 - SECTION		22	
4 - SECTION		32	
5 - SECTION		28	
PED. SIGNAL	2	15	30
CONTROLLER	1	150	150
MASTER CONTROLLER		100	
UPS	1	25	25
DETECTION RADAR OR VIDEO	3	20	60
BLANK-OUT SIGN		25	
NETWORK SWITCH II OR III		35	
CELLULAR MODEM		15	
PTZ CAMERA		75	
TOTAL UPS SIZING			386
UPS CHARGING	1	225	225
BATTERY HEATER MAT	1	180	180
CABINET HEATER	1	200	200
FLASHER		15	
LED STREET NAME SIGN		120	
LUMINAIRE	4	240	960
TOTAL SERVICE WIRE SIZING			1951

NOTE:

1. SIGNAL HEAD AND PUSH BUTTON SHALL BE BARREL MOUNTED.

	ENERGY COSTS TO:
--	------------------

VILLAGE OF WINNETKA

ENERGY SUPPLY:

CONTACT:

PHONE:

COMPANY: VILLAGE OF WINNETKA

ACCOUNT NUMBER:

METER NUMBER:


DESIGNED	-	ACM	REVISED	-
DRAWN	-	ACM	REVISED	-
CHECKED	-	RRS	REVISED	-
DATE	-	2/27/2026	REVISED	-

STATE OF ILLINOIS
DEPARTMENT OF TRANSPORTATION

**TEMPORARY CABLE PLAN, PHASE DESIGNATION DIAGRAM,
AND EMERGENCY VEHICLE PREEMPTION SEQUENCE (STAGE 2)
WILLOW ROAD**

F.A.U. RTE.	SECTION	COUNTY	TOTAL SHEETS	SHEET NO.
3561	08-00103-00-FP	COOK	254	176
		CONTRACT NO. 61M29		
		ILLINOIS	FED. AID PROJECT	

S 15365

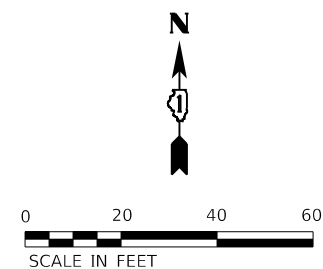

TS 15365

F.A.U. RTE.	SECTION	COUNTY	TOTAL SHEETS	SHEET NO.
3561	08-00103-00-FP	COOK	254	177
		CONTRACT NO. 61M29		
		ILLINOIS	FED. AID PROJECT	

TEMPORARY TRAFFIC SIGNAL INSTALLATION PLAN (STAGE 3)
WILLOW ROAD AND HIBBARD ROAD

SCALE: 1" = 20'	SHEET 3 OF 7 SHEETS	STA. N/A TO STA. N/A
-----------------	---------------------	----------------------

**STATE OF ILLINOIS
DEPARTMENT OF TRANSPORTATION**


USER NAME = AlexaM	DESIGNED - ACM	REVISED -
	DRAWN - ACM	REVISED -
PLOT SCALE = 40,0000 ' / in.	CHECKED - RRS	REVISED -
PLOT DATE = 7/8/2026	DATE - 2/27/2026	REVISED -

SA
STRAND
ASSOCIATES®


1170 SOUTH HOUBOLT ROAD
JOLIET, ILLINOIS 60431
(815) 744-4200




EXISTING CONTROLLER SEQUENCE

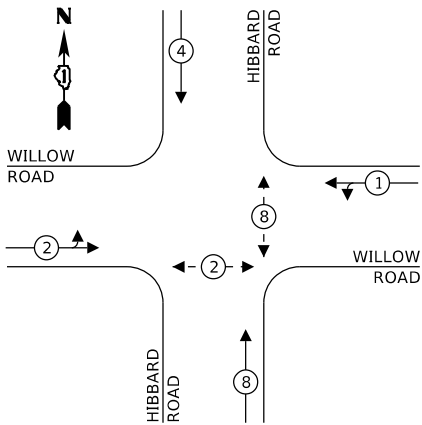


TEMPORARY CONTROLLER SEQUENCE

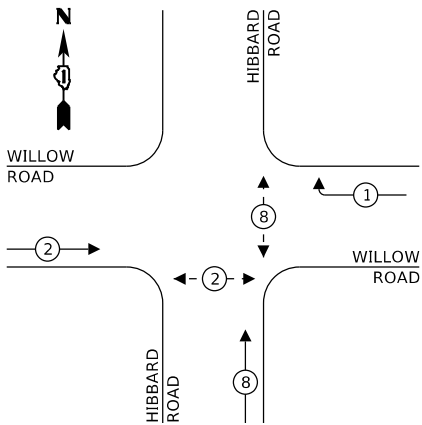

EXISTING EMERGENCY VEHICLE
PREEMPTION SEQUENCE

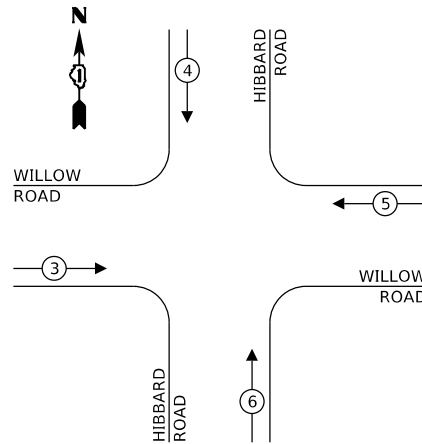


TEMPORARY EMERGENCY VEHICLE
PREEMPTION SEQUENCE

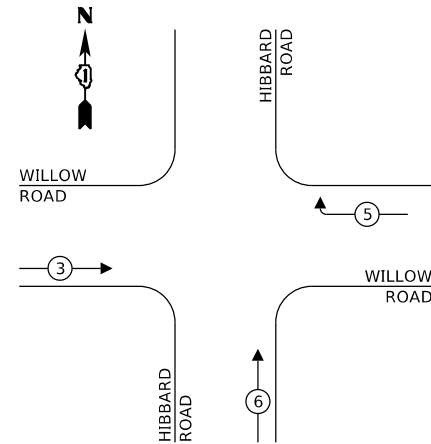

LEGEND:

- ← (⊛) ← PROTECTED PHASE
- ← - (⊛) - PROTECTED/PERMITTED PHASE
- ← (⊛) → PEDESTRIAN PHASE
- ← (⊛) OL OVERLAP

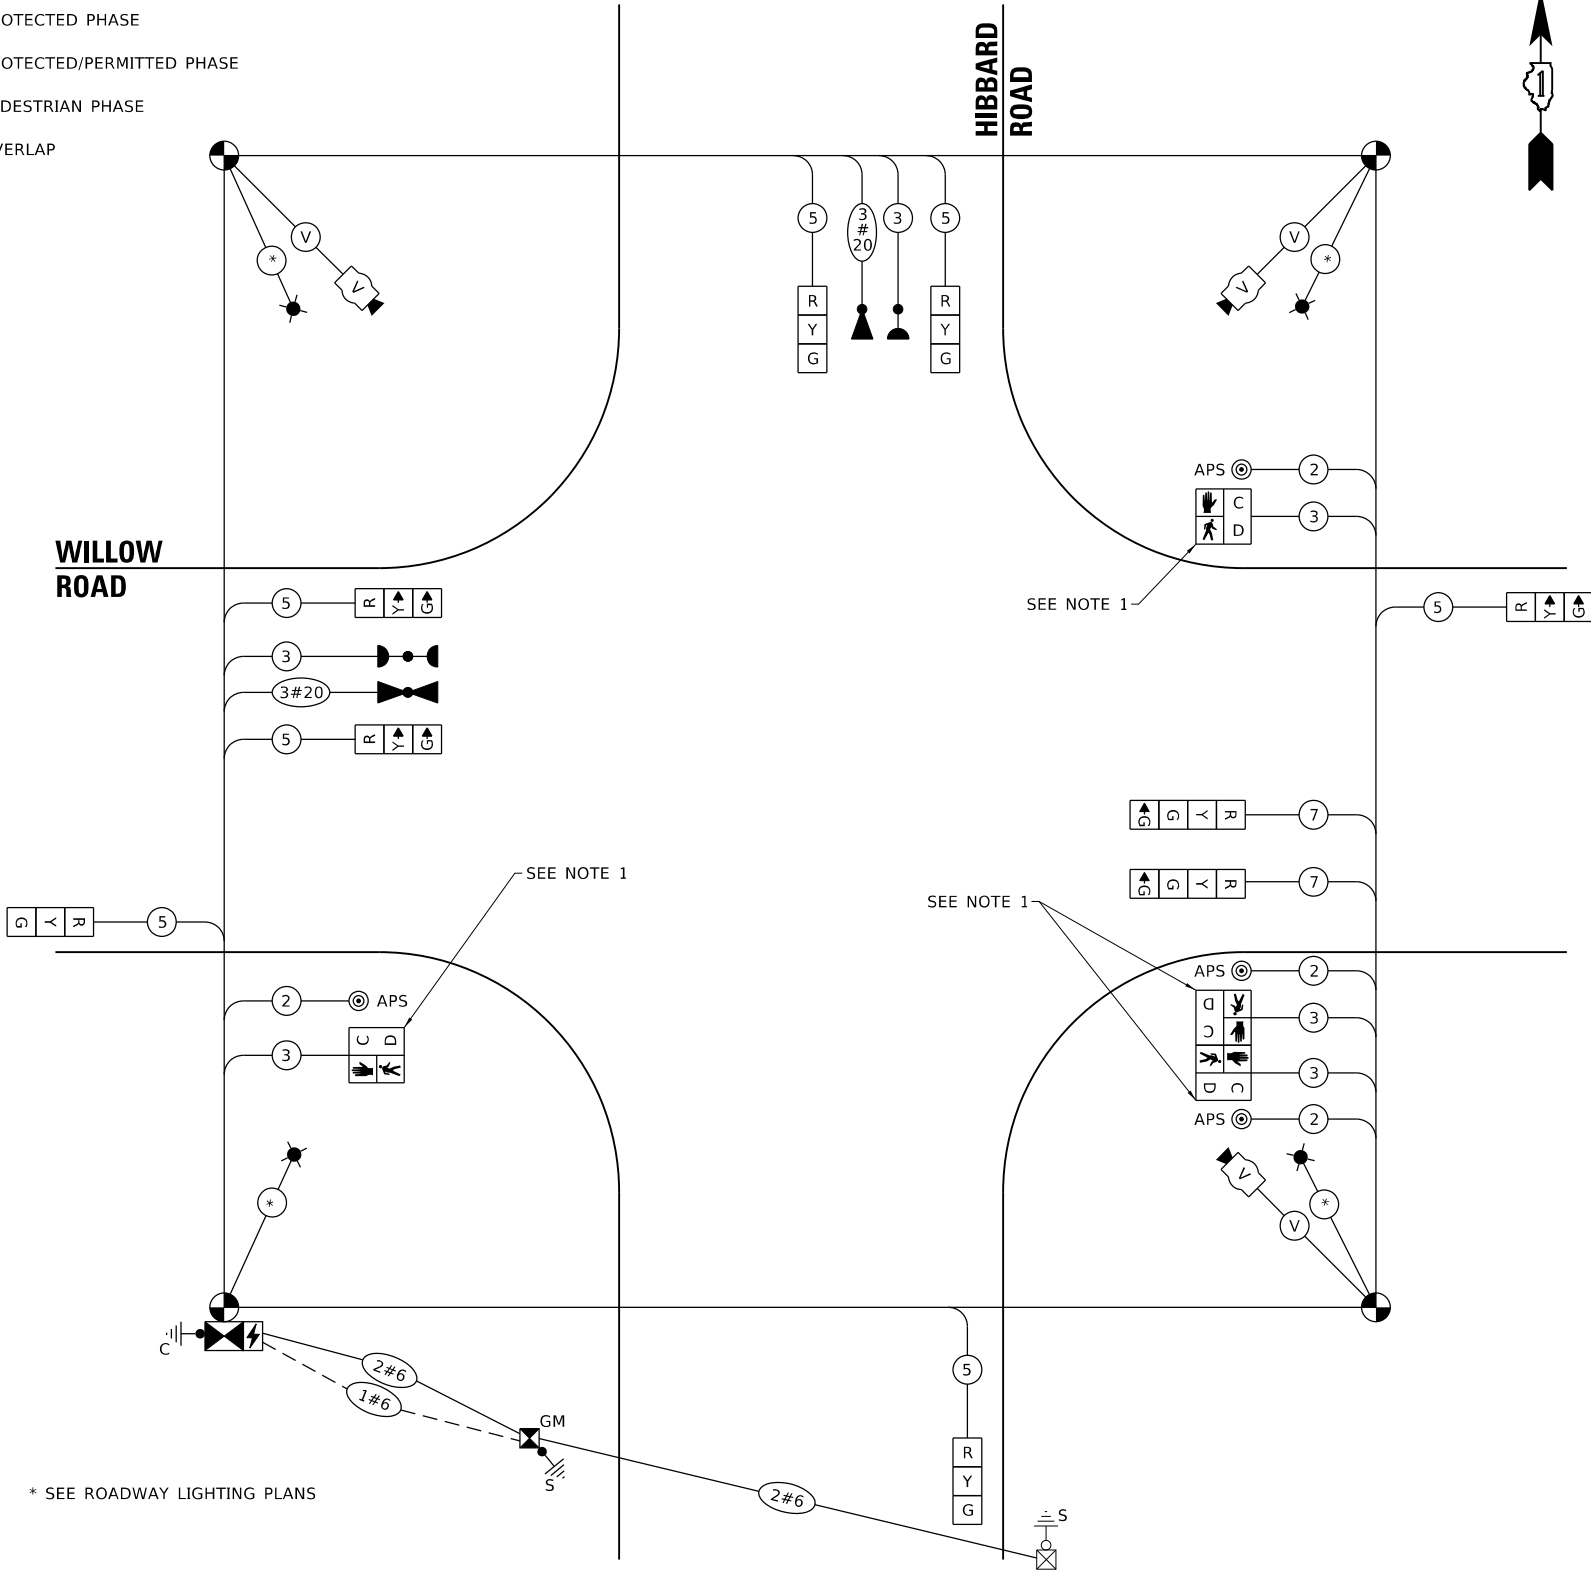

TEMPORARY CABLE PLAN
(NOT TO SCALE)

NOTE:

1. SIGNAL HEAD AND PUSH BUTTON SHALL BE BARREL MOUNTED.

ENERGY COSTS TO:

VILLAGE OF WINNETKA

ENERGY SUPPLY:

CONTACT:

PHONE:

COMPANY: VILLAGE OF WINNETKA

ACCOUNT NUMBER:

METER NUMBER:

TRAFFIC SIGNAL ELECTRIC SERVICE REQUIREMENTS			
TYPE	QUANTITY	UNIT WATTAGE	TOTAL WATTAGE
SIGNAL HEAD			
1 OR 3 - SECTION	9	11	99
4 - SECTION		14	
5 - SECTION		13	
PROGRAMMABLE SIGNALS			
3 - SECTION		22	
4 - SECTION		32	
5 - SECTION		28	
PED. SIGNAL			
CONTROLLER	4	15	60
MASTER CONTROLLER	1	150	150
UPS		100	
DETECTION RADAR OR VIDEO	1	25	25
BLANK-OUT SIGN	3	20	60
NETWORK SWITCH II OR III		25	
CELLULAR MODEM		35	
PTZ CAMERA		15	
TOTAL UPS SIZING			75
UPS CHARGING		394	
BATTERY HEATER MAT	1	225	225
CABINET HEATER	1	180	180
FLASHER	1	200	200
LED STREET NAME SIGN		15	
LUMINAIRE		120	
TOTAL SERVICE WIRE SIZING			120

	1170 SOUTH HOUBOLT ROAD JOLIET, ILLINOIS 60431 (815) 744-4200	DESIGNED - ACM	REVISED -
		DRAWN - ACM	REVISED -
		CHECKED - RRS	REVISED -
		DATE - 2/27/2026	REVISED -



STATE OF ILLINOIS
DEPARTMENT OF TRANSPORTATION

TEMPORARY CABLE PLAN, PHASE DESIGNATION DIAGRAM,
AND EMERGENCY VEHICLE PREEMPTION SEQUENCE (STAGE 3)
WILLOW ROAD

SCALE: N.T.S. SHEET 3 OF 7 SHEETS STA. N/A TO STA. N/A

F.A.U. RTE.	SECTION	COUNTY	TOTAL SHEETS	SHEET NO.
3561	08-00103-00-FP	COOK	254	178
CONTRACT NO. 61M29				
ILLINOIS FED. AID PROJECT				

TS 15365

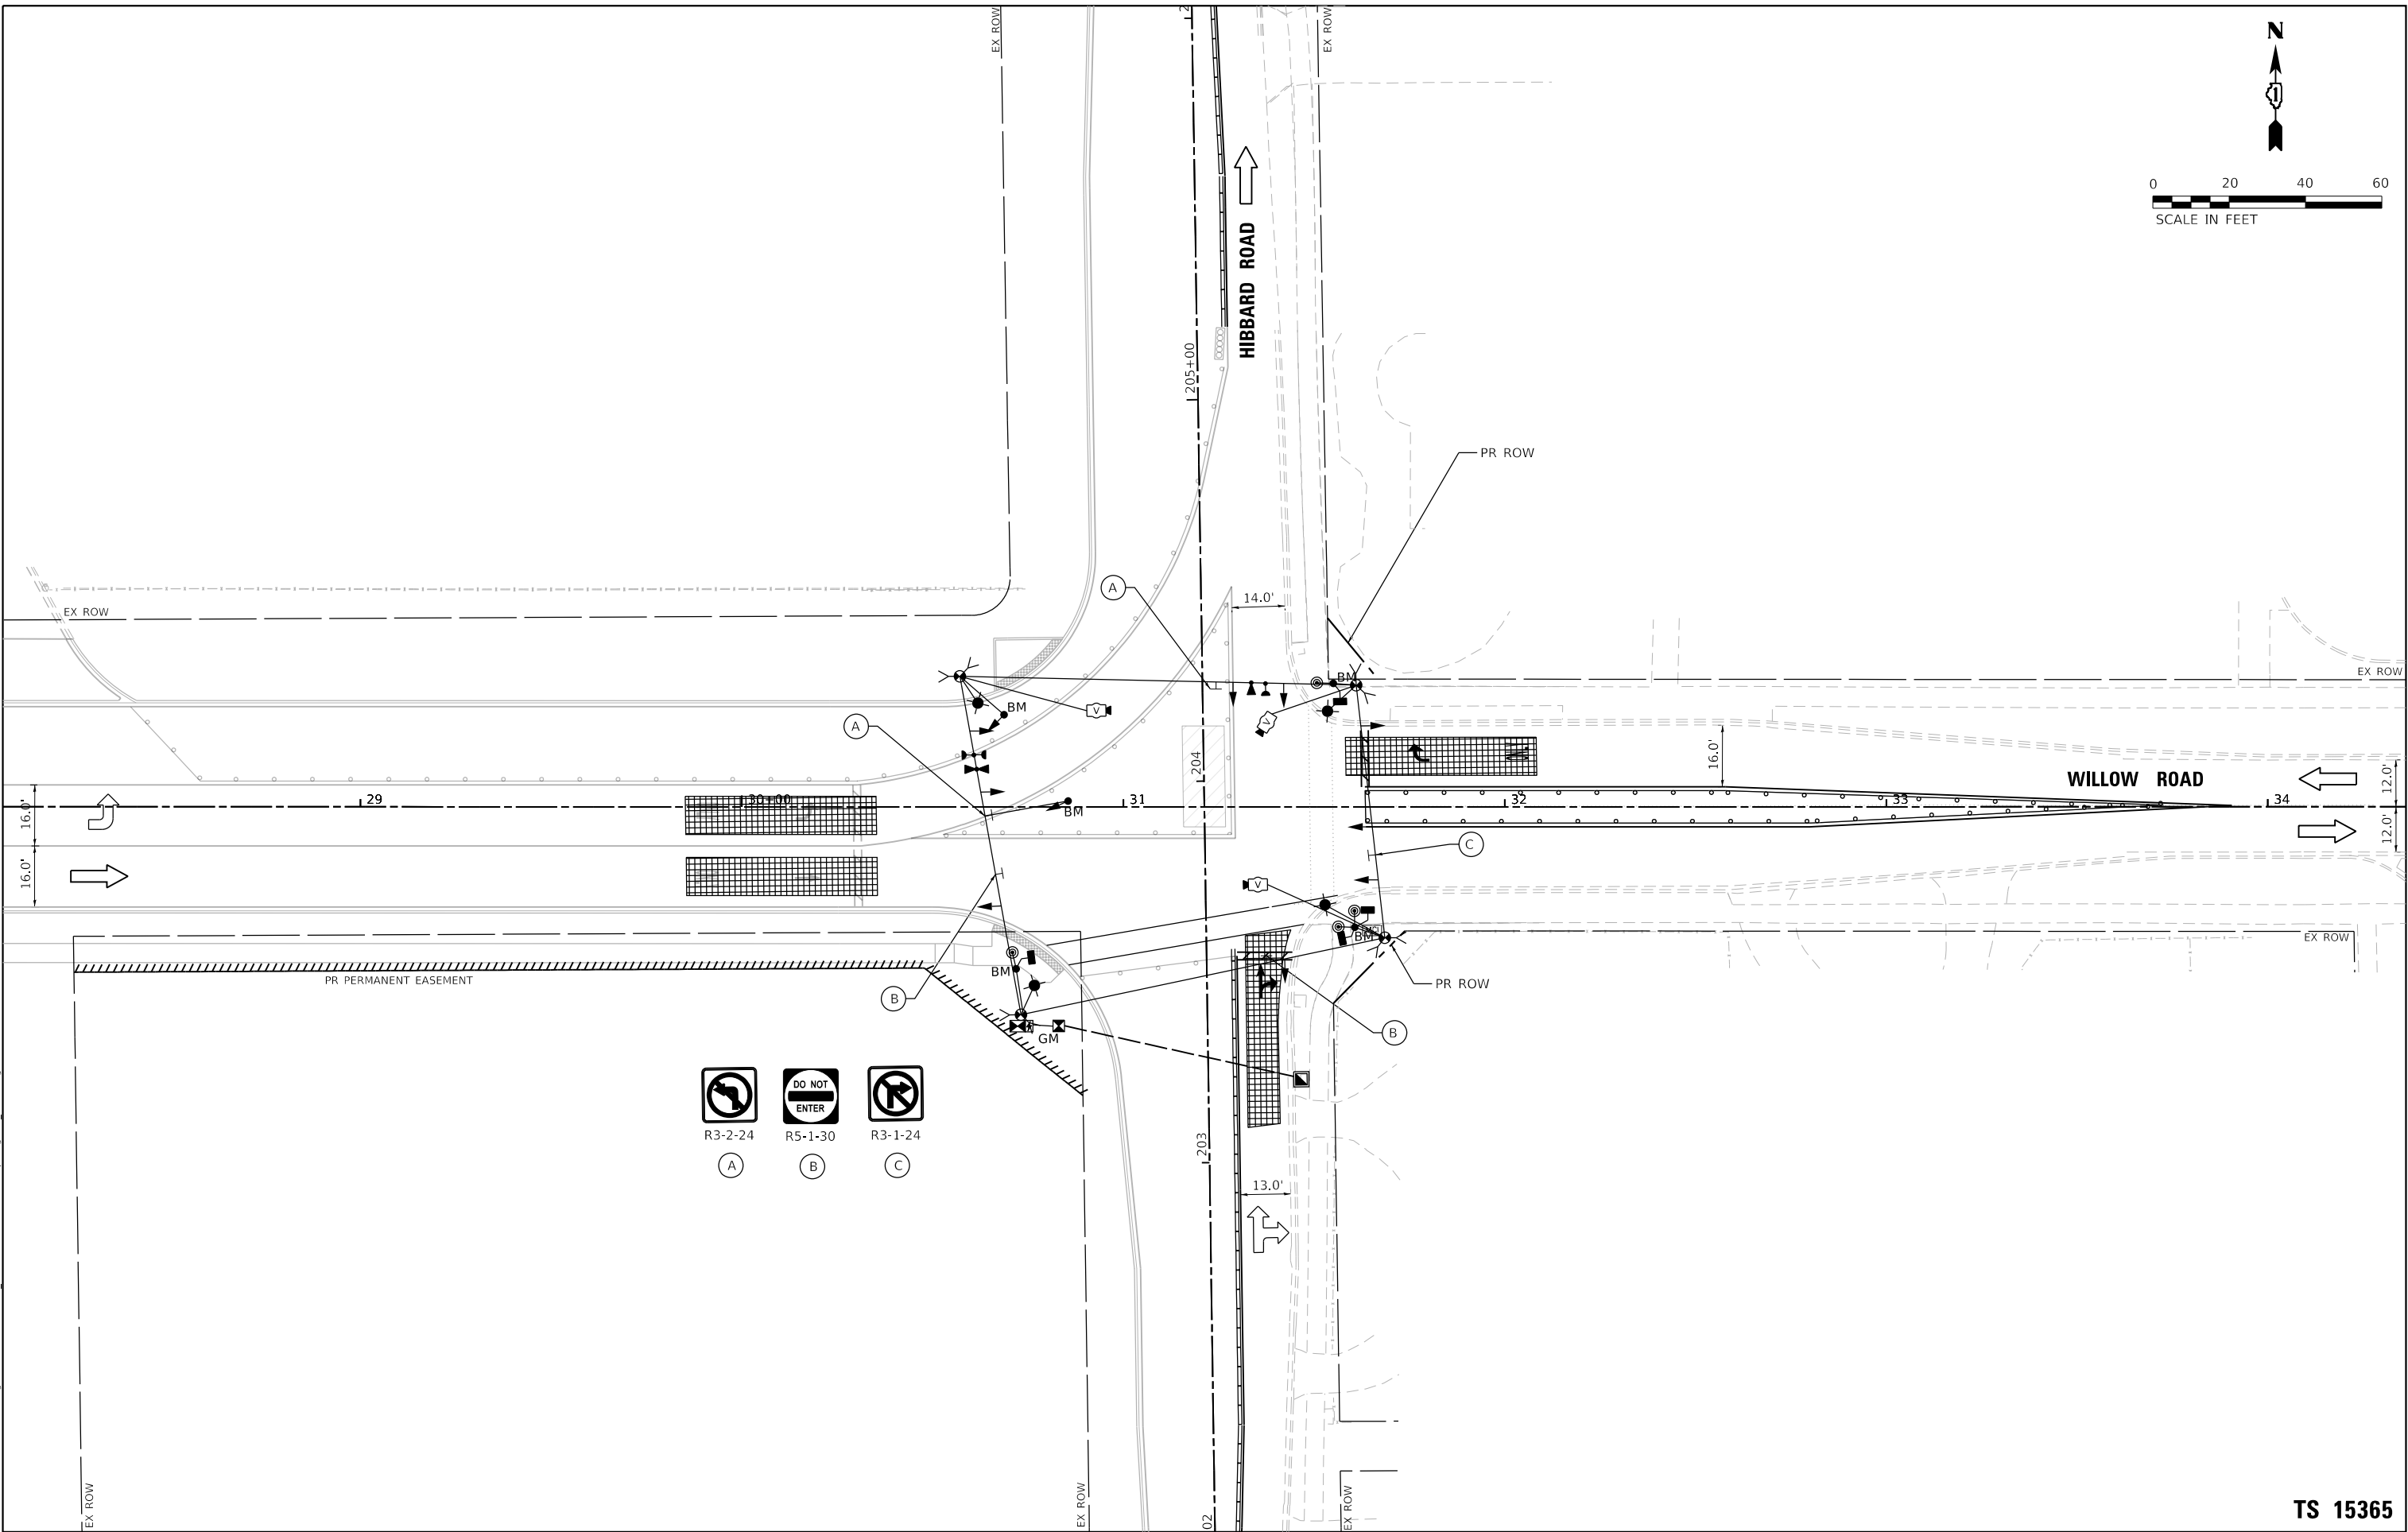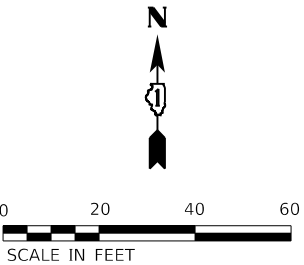


R3-2-24
A

R5-1-30
B


R3-1-24
C

MODEL Default
FILE Name: 30111600-169916190580Drawing(CAD)Mile-55A/CAD_Sheet31619058-ht-ct-temp-Stage_3a_rev1.ecad.dgn


EXISTING CONTROLLER SEQUENCE

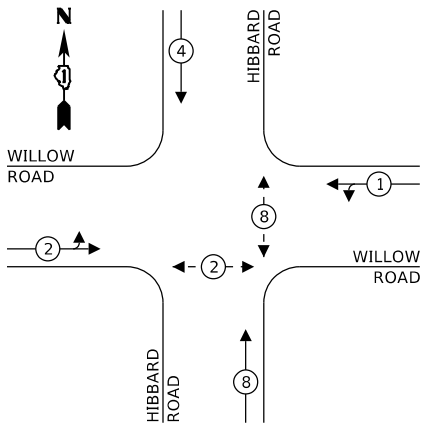


TEMPORARY CONTROLLER SEQUENCE

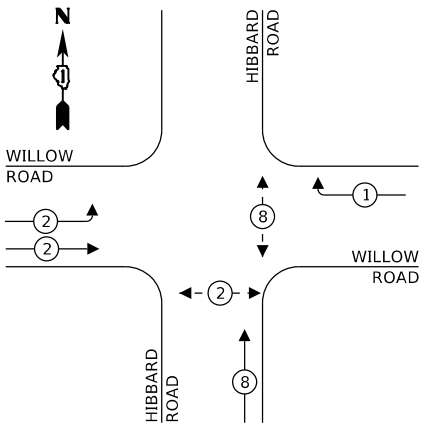

EXISTING EMERGENCY VEHICLE
PREEMPTION SEQUENCE

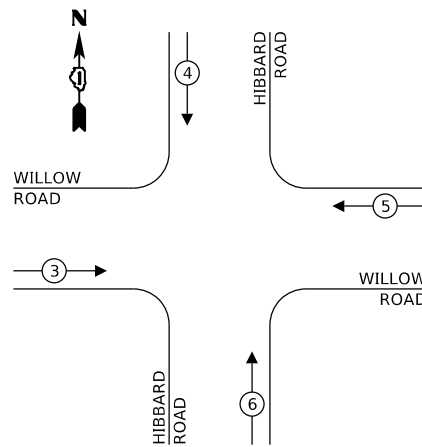


TEMPORARY EMERGENCY VEHICLE
PREEMPTION SEQUENCE

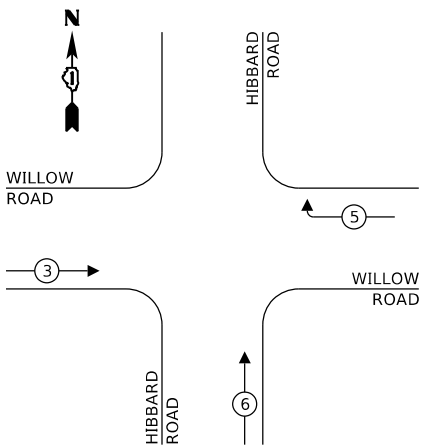

LEGEND:

- ← (*) PROTECTED PHASE
- ← - (*) - PROTECTED/PERMITTED PHASE
- ← (*) → PEDESTRIAN PHASE
- ← (*) OL OVERLAP

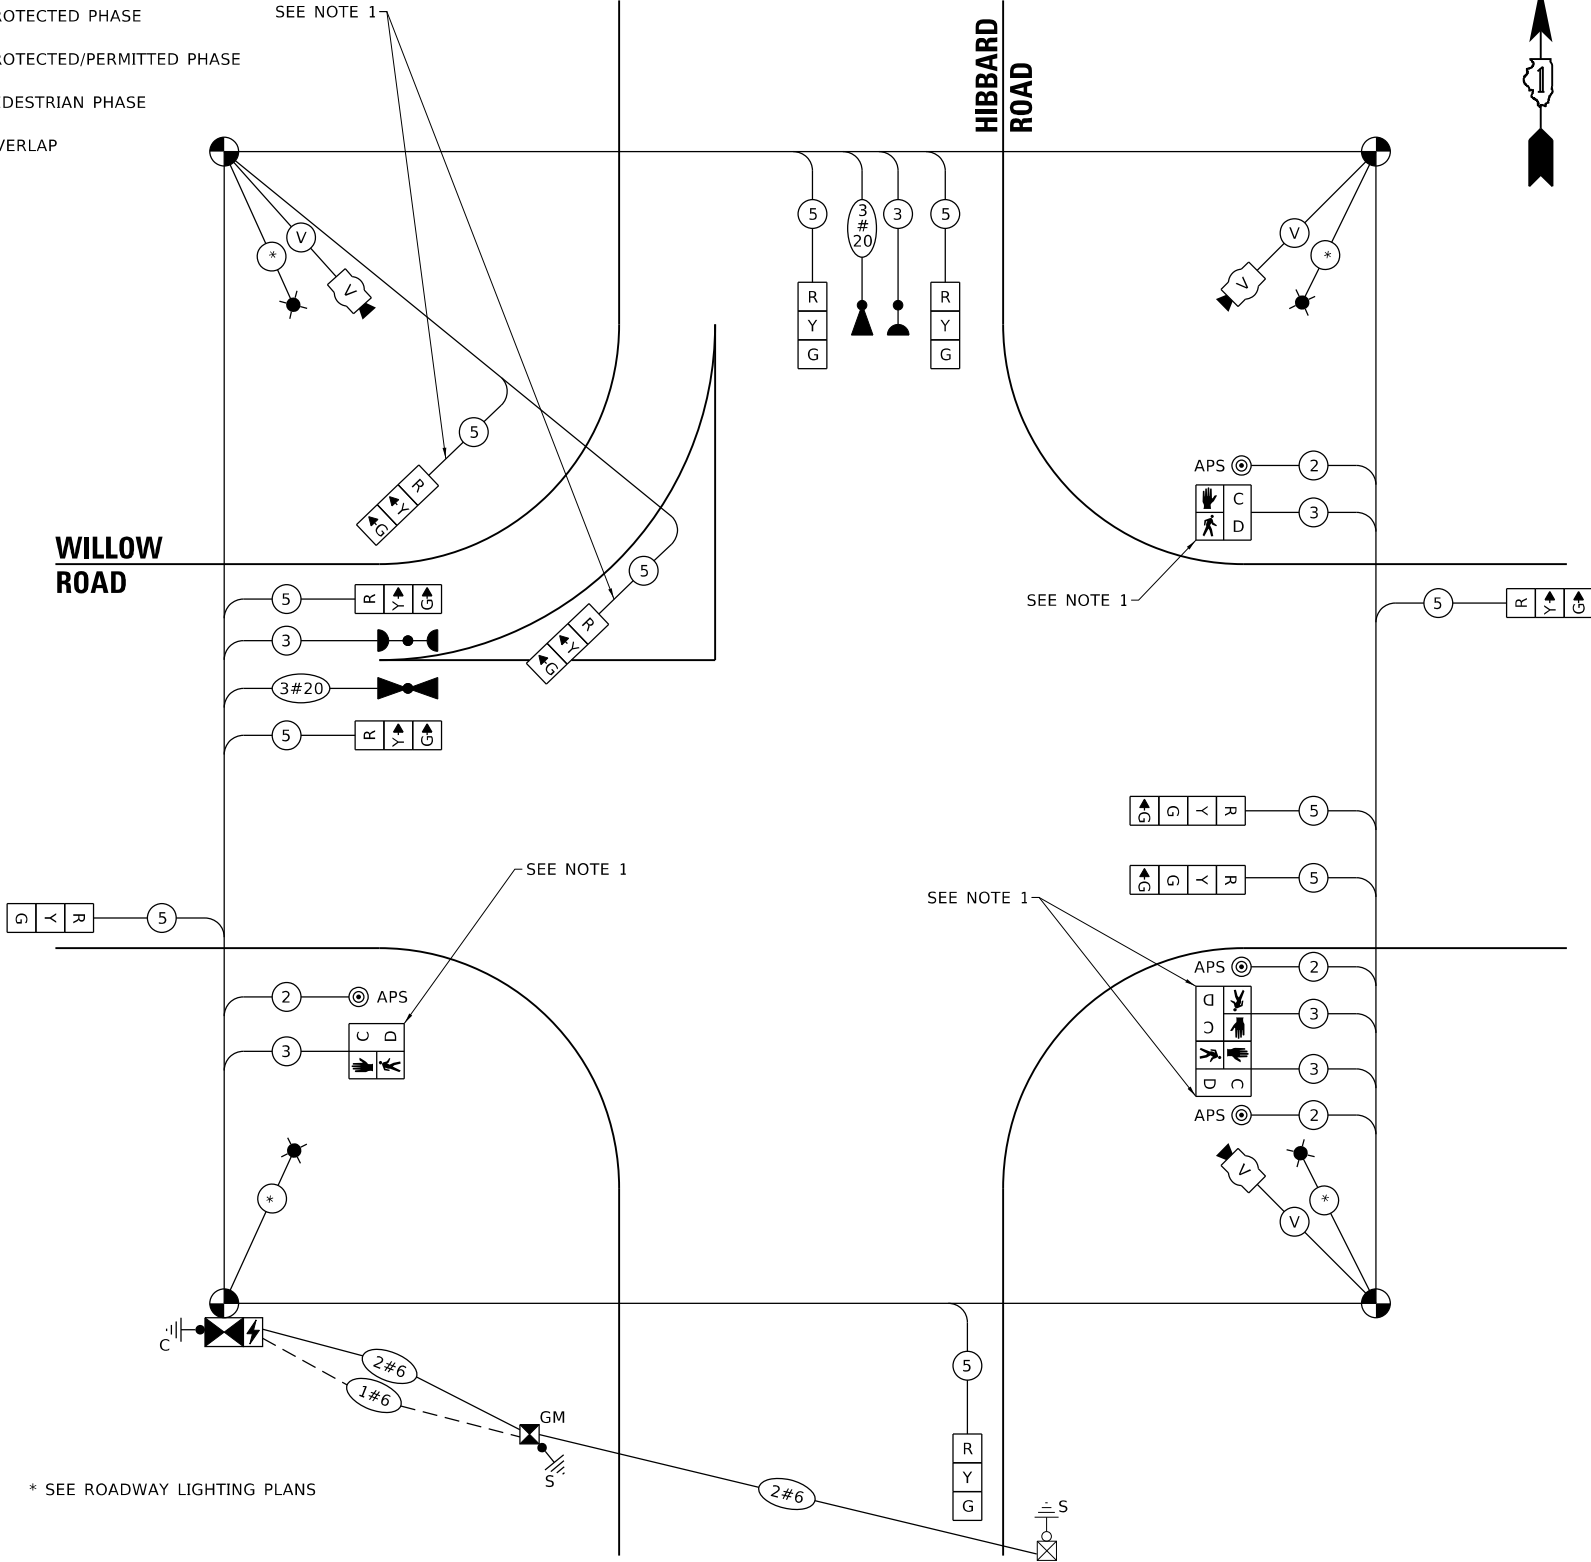

TEMPORARY CABLE PLAN
(NOT TO SCALE)

NOTE:

1. SIGNAL HEAD AND PUSH BUTTON SHALL BE BARREL MOUNTED.

ENERGY COSTS TO:

VILLAGE OF WINNETKA

ENERGY SUPPLY:

CONTACT:

PHONE:

COMPANY: VILLAGE OF WINNETKA

ACCOUNT NUMBER:

METER NUMBER:

DESIGNED -	ACM	REVISED -	
DRAWN -	ACM	REVISED -	
CHECKED -	RRS	REVISED -	
DATE -	2/27/2026	REVISED -	

STATE OF ILLINOIS
DEPARTMENT OF TRANSPORTATION

TEMPORARY CABLE PLAN, PHASE DESIGNATION DIAGRAM,
AND EMERGENCY VEHICLE PREEMPTION SEQUENCE (STAGE 3A)
WILLOW ROAD

SCALE: N.T.S. SHEET 4 OF 7 SHEETS STA. N/A TO STA. N/A



F.A.U. RTE.	SECTION	COUNTY	TOTAL SHEETS	SHEET NO.
3561	08-00103-00-FP	COOK	254	180
CONTRACT NO. 61M29				
ILLINOIS FED. AID PROJECT				

TS 15365

MODEL Default
FILE Name: 30111600-1699161900580DrawingsCAD\Winnetka-SSA\CAD_Sheets\16190058-ht-ssable plan-Stage 3a-revised.dgn
DATE: 2/27/2026

SA
STRAND
ASSOCIATES®
1170 SOUTH HOUBOLT ROAD
JOLIET, ILLINOIS 60431
(815) 744-4200

USER NAME	= Alexam
PLOT SCALE	= 20,0000 ' / in.
PLOT DATE	= 7/8/2026

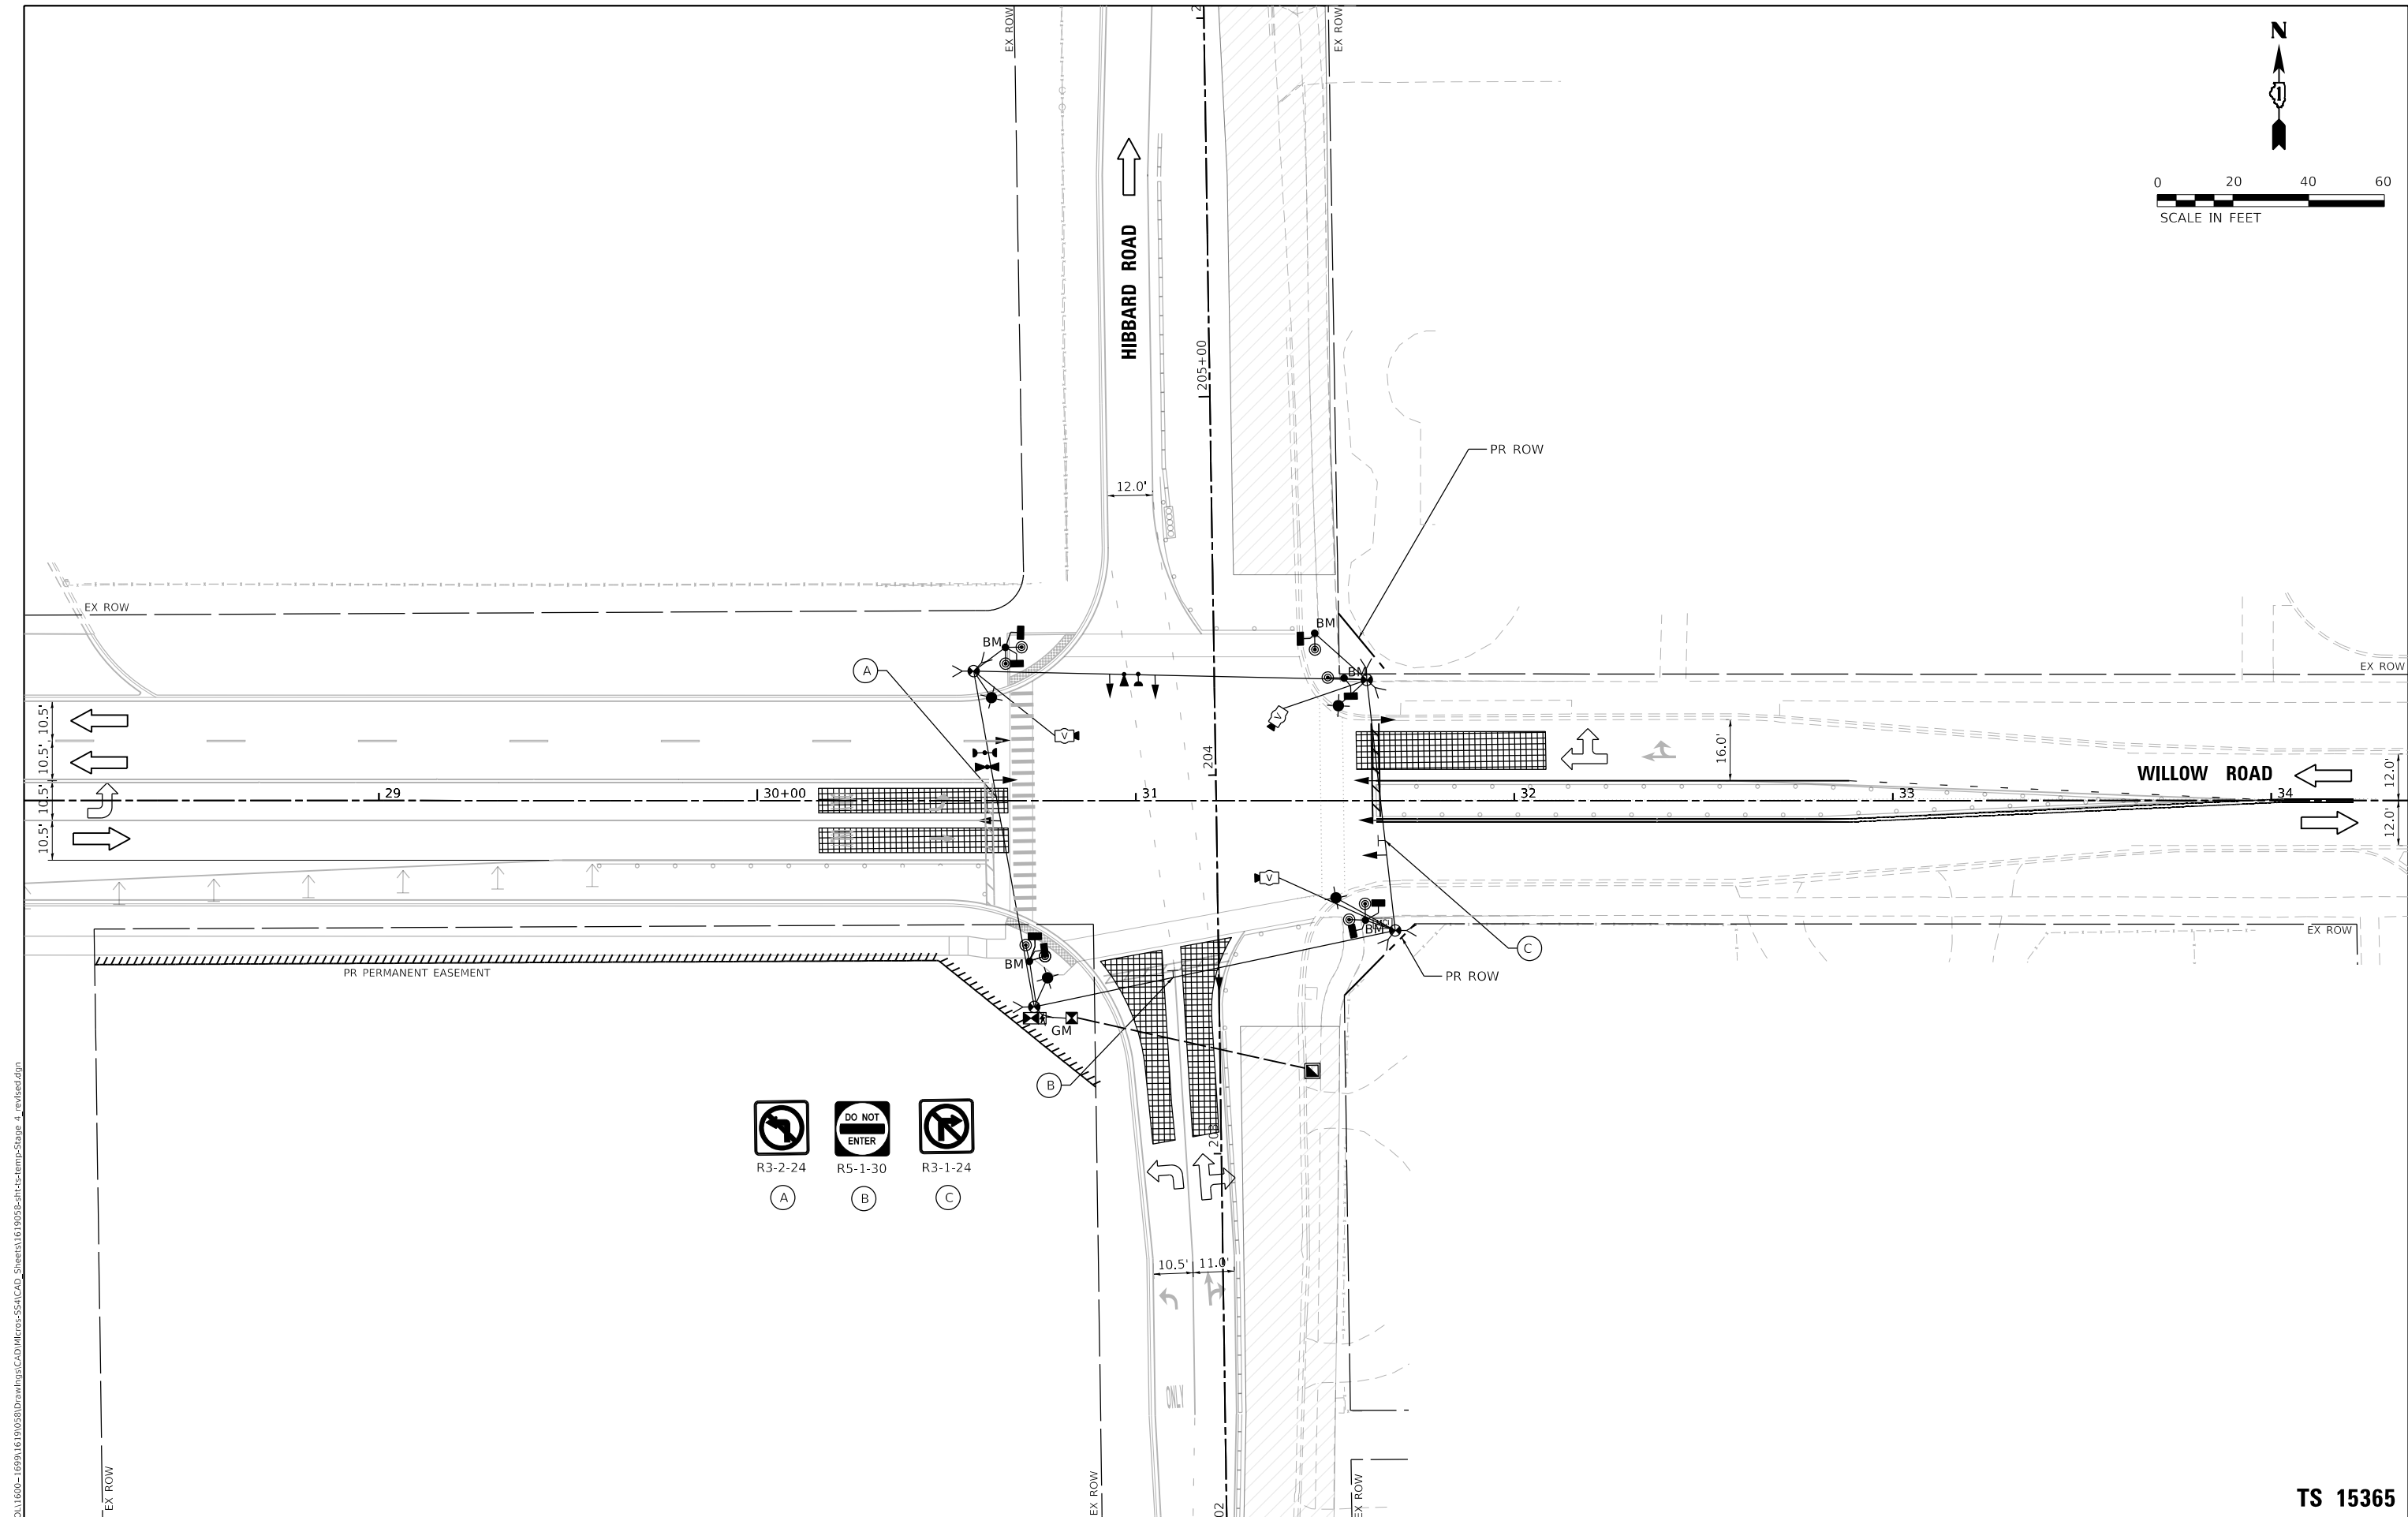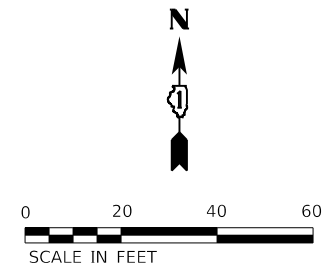


- R3-2-24
A
- R5-1-30
B
- R3-1-24
C

MODEL Default
FILE Name: 3:\011600-1699\161005\0\Drawings\CADD\Misc-SSA\CAD_Sheet\161005B-ht-tcamp-Stage 4_revised.dgn


 1170 SOUTH HOUBOLT ROAD JOLIET, ILLINOIS 60431 (815) 744-4200	USER NAME = AlexaM		DESIGNED - ACM	REVISED -	STATE OF ILLINOIS DEPARTMENT OF TRANSPORTATION	TEMPORARY TRAFFIC SIGNAL INSTALLATION PLAN (STAGE 4) WILLOW ROAD AND HIBBARD ROAD					F.A.U. RTE.	SECTION	COUNTY	TOTAL SHEETS	SHEET NO.
	DRAWN - ACM		CHECKED - RRS	REVISED -							3561	08-00103-00-FP	COOK	254	181
	PLOT SCALE = 40.0000' / in.		DATE - 2/27/2026	REVISED -		CONTRACT NO. 61M29									
	PLOT DATE = 7/8/2026					ILLINOIS FED. AID PROJECT									
						SCALE: 1" = 20'	SHEET 5	OF 7	SHEETS	STA. N/A	TO STA. N/A				

TS 15365


EXISTING CONTROLLER SEQUENCE

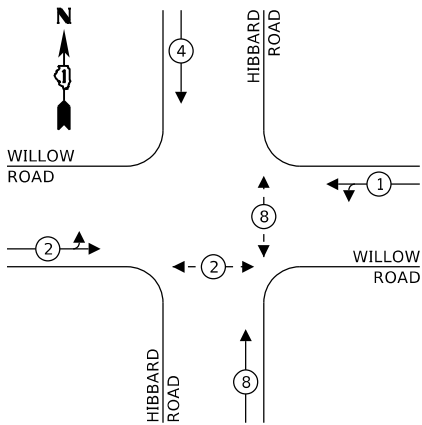


TEMPORARY CONTROLLER SEQUENCE

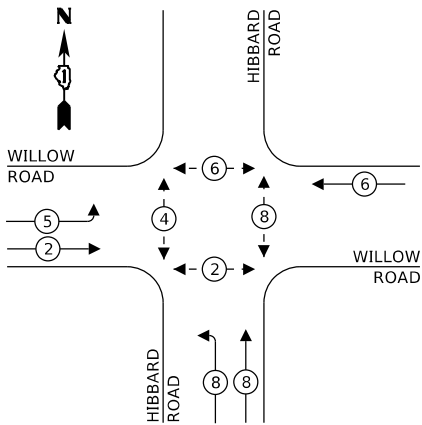

EXISTING EMERGENCY VEHICLE
PREEMPTION SEQUENCE

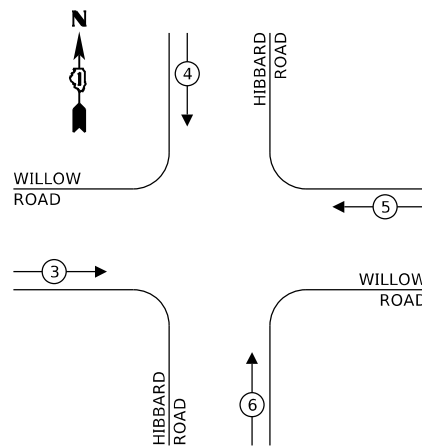


TEMPORARY EMERGENCY VEHICLE
PREEMPTION SEQUENCE

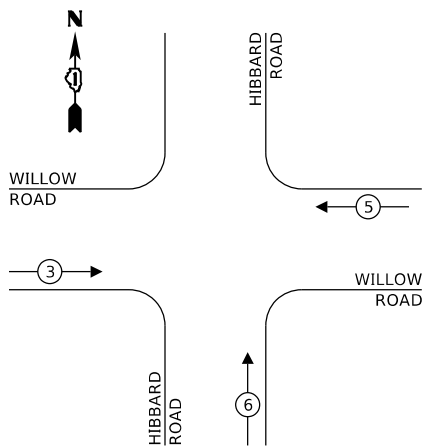

LEGEND:

- ← (*) PROTECTED PHASE
- ← - (*) - PROTECTED/PERMITTED PHASE
- ← (*) → PEDESTRIAN PHASE
- ← (*) OL OVERLAP

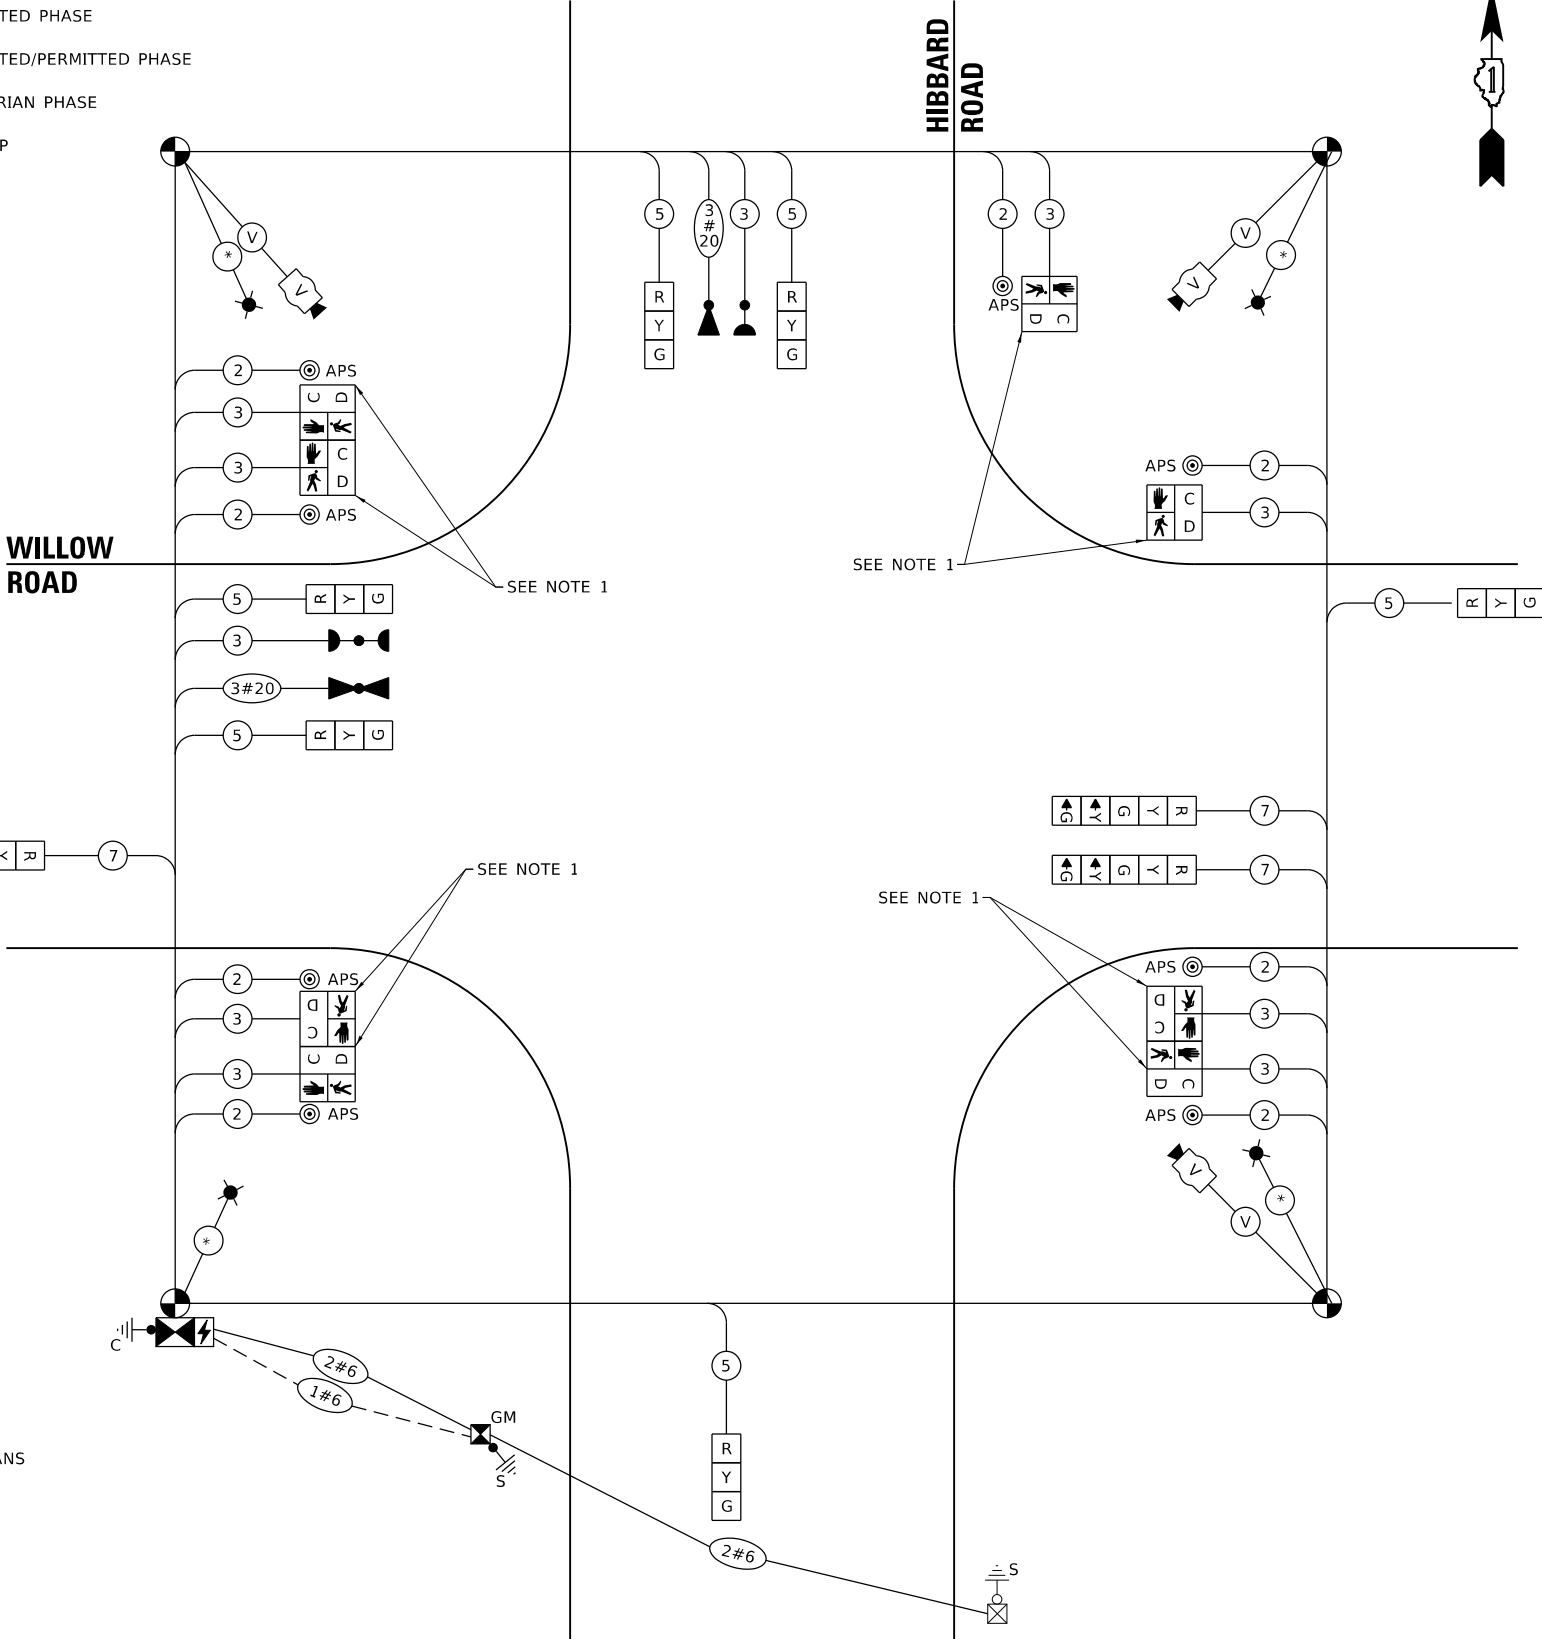

NOTE:

1. SIGNAL HEAD AND PUSH BUTTON SHALL BE BARREL MOUNTED.

* SEE ROADWAY LIGHTING PLANS

ENERGY COSTS TO:

VILLAGE OF WINNETKA

ENERGY SUPPLY:

CONTACT:

PHONE:

COMPANY: VILLAGE OF WINNETKA

ACCOUNT NUMBER:

METER NUMBER:

TEMPORARY CABLE PLAN
(NOT TO SCALE)

TRAFFIC SIGNAL ELECTRIC SERVICE REQUIREMENTS			
TYPE	QUANTITY	UNIT WATTAGE	TOTAL WATTAGE
SIGNAL HEAD			
1 OR 3 - SECTION	6	11	66
4 - SECTION		14	
5 - SECTION	3	13	39
PROGRAMMABLE SIGNALS			
3 - SECTION		22	
4 - SECTION		32	
5 - SECTION		28	
PED. SIGNAL			
CONTROLLER	8	15	120
MASTER CONTROLLER	1	150	150
UPS			
DETECTION RADAR OR VIDEO	1	25	25
BLANK-OUT SIGN	3	20	60
NETWORK SWITCH II OR III		25	
CELLULAR MODEM		35	
PTZ CAMERA		15	
TOTAL UPS SIZING			75
UPS CHARGING		460	
BATTERY HEATER MAT	1	225	225
CABINET HEATER	1	180	180
FLASHER	1	200	200
LED STREET NAME SIGN		15	
LUMINAIRE		120	
TOTAL SERVICE WIRE SIZING			240
			960
			2025

	1170 SOUTH HOUBOLT ROAD JOLIET, ILLINOIS 60431 (815) 744-4200		DESIGNED - ACM	REVISED -
	PLOT SCALE = 20,0000 ' / in.		DRAWN - ACM	REVISED -
	PLOT DATE = 7/8/2026		CHECKED - RRS	REVISED -
			DATE - 2/27/2026	REVISED -



STATE OF ILLINOIS
DEPARTMENT OF TRANSPORTATION

TEMPORARY CABLE PLAN, PHASE DESIGNATION DIAGRAM,
AND EMERGENCY VEHICLE PREEMPTION SEQUENCE (STAGE 4)
WILLOW ROAD

SCALE: N.T.S. SHEET 5 OF 7 SHEETS STA. N/A TO STA. N/A

F.A.U. RTE.	SECTION	COUNTY	TOTAL SHEETS	SHEET NO.
3561	08-00103-00-FP	COOK	254	182
CONTRACT NO. 61M29				
ILLINOIS FED. AID PROJECT				

TS 15365

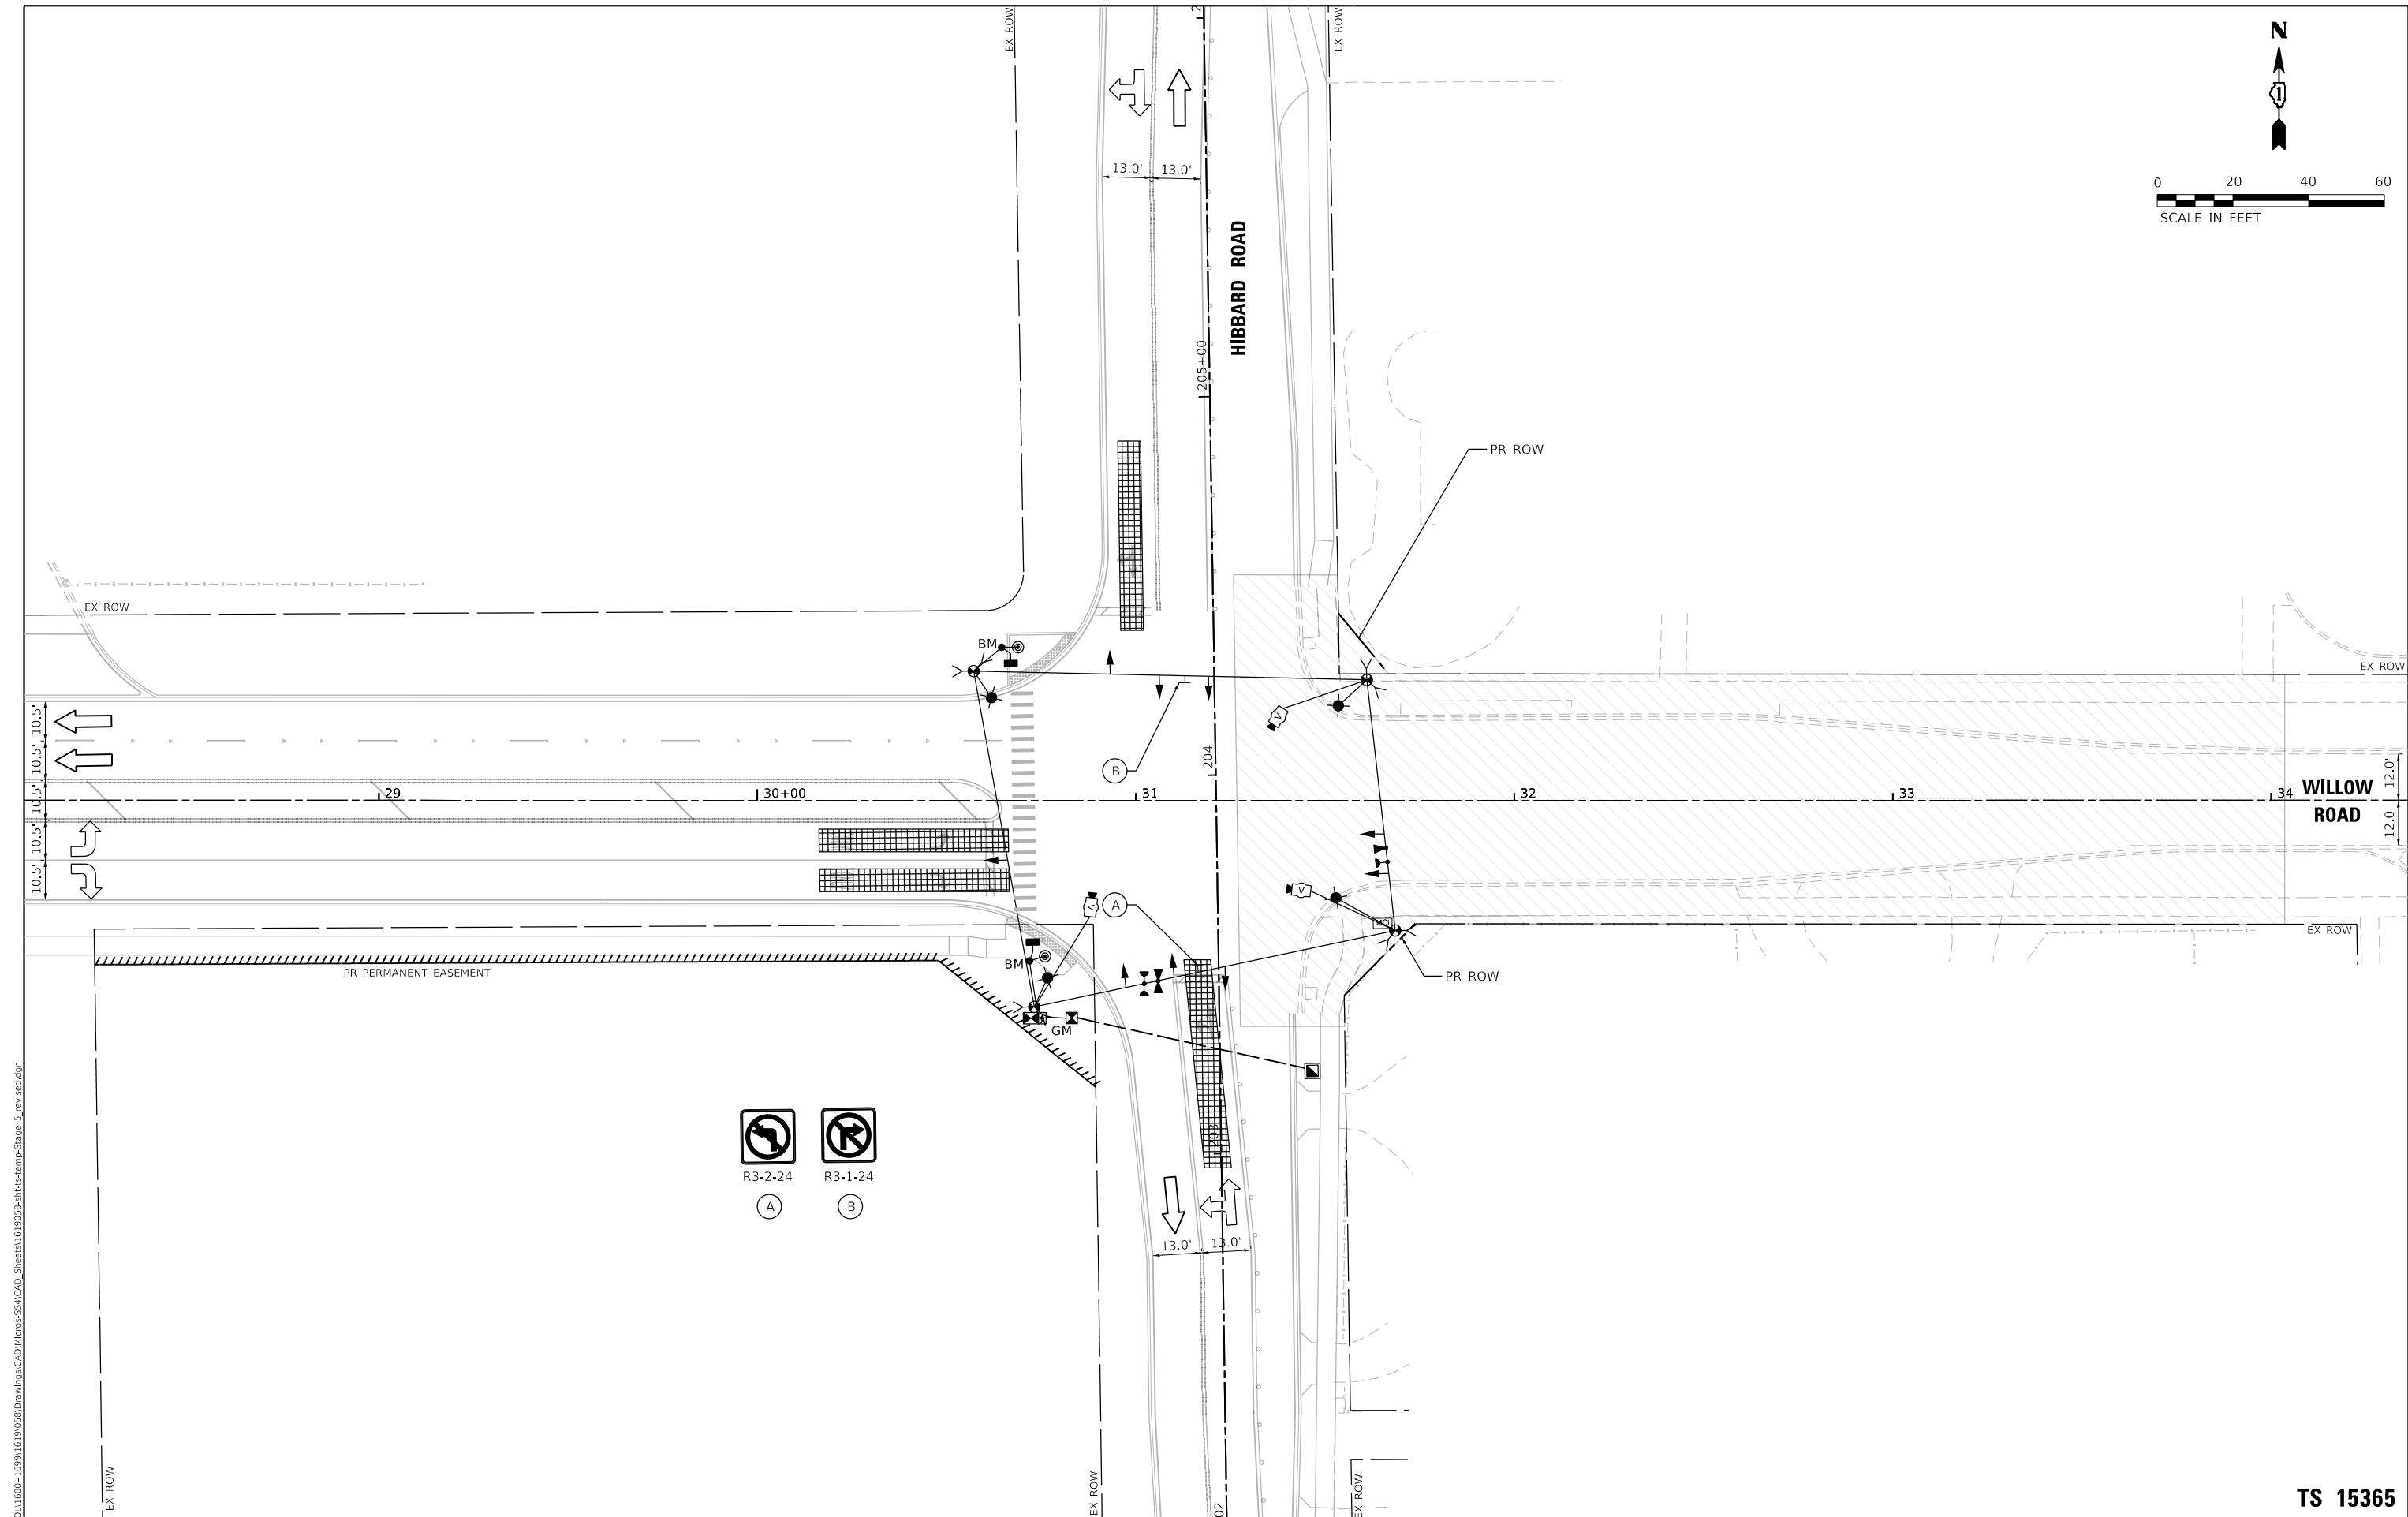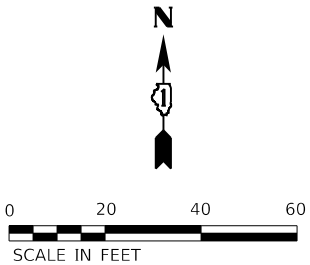


MODEL Default
FILE Name: 3:\011600-1699\161005\03\Drawings\CAD\MI\03-SS\ACAD_Sheet\161005B-ht-sc-temp-Stage 5_revised.dgn


STRAND ASSOCIATES® 1170 SOUTH HOUBOLT ROAD JOLIET, ILLINOIS 60431 (815) 744-4200	USER NAME = AlexaM		DESIGNED - ACM	REVISED -	STATE OF ILLINOIS DEPARTMENT OF TRANSPORTATION	TEMPORARY TRAFFIC SIGNAL INSTALLATION PLAN (STAGE 5) WILLOW ROAD AND HIBBARD ROAD			F.A.U. RTE.	SECTION	COUNTY	TOTAL SHEETS	SHEET NO.
	DRAWN - ACM		CHECKED - RRS	REVISED -					3561	08-00103-00-FP	COOK	254	183
	PLOT SCALE = 40.0000 ' / in.		DATE - 2/27/2026	REVISED -		SCALE: 1" = 20'			CONTRACT NO. 61M29				
	PLOT DATE = 7/8/2026					SHEET 6 OF 7 SHEETS			ILLINOIS FED. AID PROJECT				

TS 15365

EXISTING CONTROLLER SEQUENCE

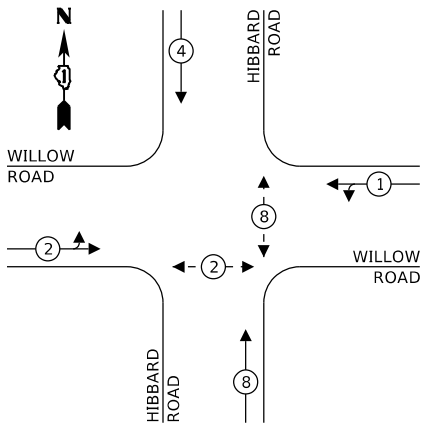

TEMPORARY CONTROLLER SEQUENCE

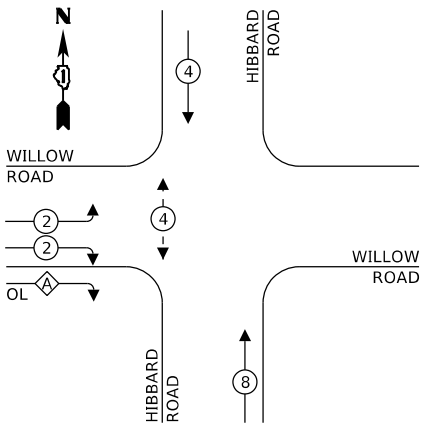


LEGEND:

- ← (*) PROTECTED PHASE
- ← - (*) - PROTECTED/PERMITTED PHASE
- ← (*) → PEDESTRIAN PHASE
- ← (*) OL OVERLAP


RIGHT TURN OVERLAP
PHASE DESIGNATION:

OVERLAP LETTER = PERMISSIVE PHASE + PROTECTED PHASE
A = 2 + 8

EXISTING EMERGENCY VEHICLE
PREEMPTION SEQUENCE

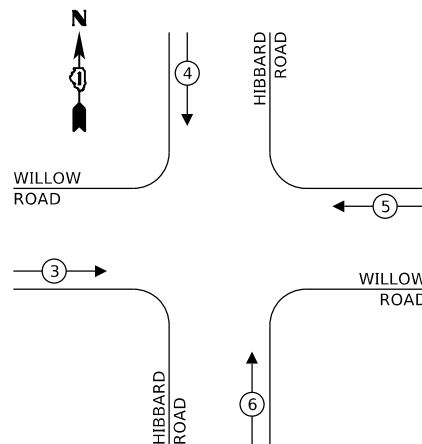

TEMPORARY EMERGENCY VEHICLE
PREEMPTION SEQUENCE

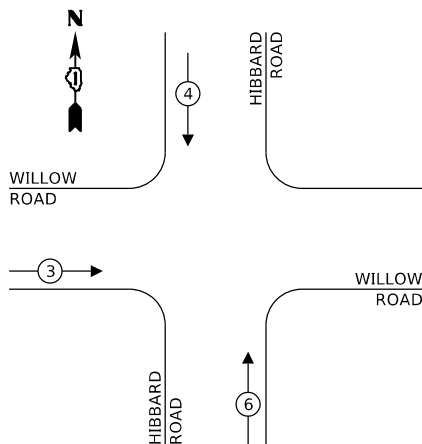

NOTE:

1. SIGNAL HEAD AND PUSH BUTTON SHALL BE BARREL MOUNTED.

ENERGY COSTS TO:

VILLAGE OF WINNETKA

ENERGY SUPPLY:


CONTACT:

PHONE:

COMPANY: VILLAGE OF WINNETKA

ACCOUNT NUMBER:

METER NUMBER:

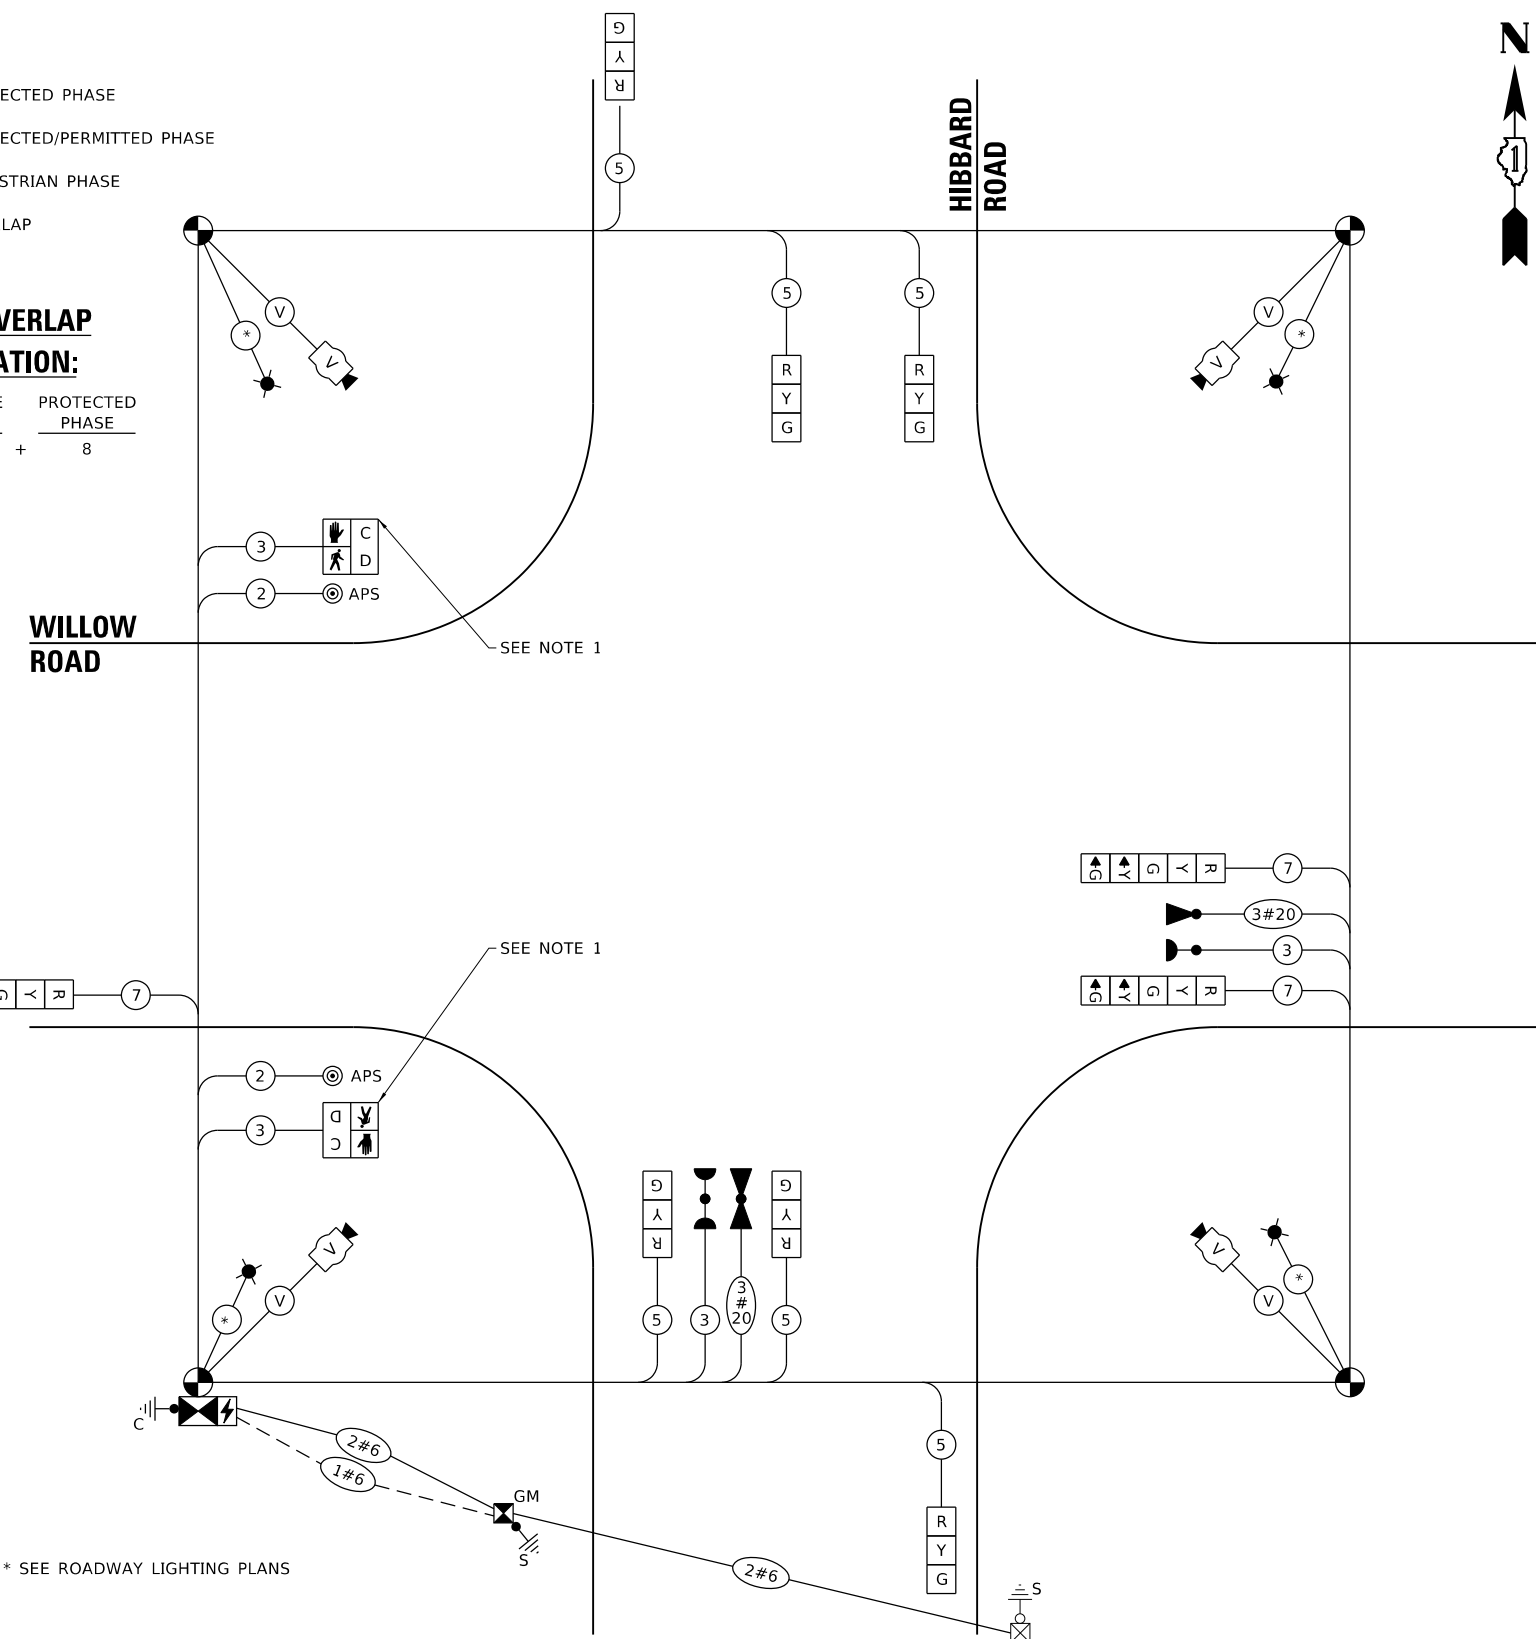

TEMPORARY CABLE PLAN
(NOT TO SCALE)

MODEL: Default
FILE: Winnetka_30111600-16091161005080DrawingsCADWinnetka-SSACAD_Sheets1610058-ht-ss-cable plan-Stage 5_revised.dgn

SA STRAND ASSOCIATES
1170 SOUTH HOUBOLT ROAD
JOLIET, ILLINOIS 60431
(815) 744-4200

USER NAME	= AlexAM
PLOT SCALE	= 20,0000 ' / in.
PLOT DATE	= 7/8/2026

DESIGNED	-	ACM	REVISED	-
DRAWN	-	ACM	REVISED	-
CHECKED	-	RRS	REVISED	-
DATE	-	2/27/2026	REVISED	-

STATE OF ILLINOIS
DEPARTMENT OF TRANSPORTATION



TEMPORARY CABLE PLAN, PHASE DESIGNATION DIAGRAM, AND EMERGENCY VEHICLE PREEMPTION SEQUENCE (STAGE 5) WILLOW ROAD				
SCALE: N.T.S.	SHEET 6	OF 7	SHEETS	STA. N/A TO STA. N/A

F.A.U. RTE.	SECTION	COUNTY	TOTAL SHEETS	SHEET NO.
3561	08-00103-00-FP	COOK	254	184
CONTRACT NO. 61M29				
ILLINOIS FED. AID PROJECT				

TS 15365

NOTES:

- SERVICE INSTALLATION, GROUND MOUNTED, METERED WAS INSTALLED AS PART OF THE TEMPORARY TRAFFIC SIGNAL INSTALLATION. SEE TEMPORARY TRAFFIC SIGNAL SHEETS FOR DETAILS. THE DISCONNECTION AND RECONNECTION OF THE SERVICE FOR THE PERMANENT CONDITION IS INCLUDED IN THE UNIT PRICE OF THE SERVICE INSTALLATION, GROUND MOUNTED, METERED PAY ITEM.
- ALL PROPOSED PUSHBUTTONS SHALL BE APS.
- THERE SHALL BE A MINIMUM OF 4' SIDEWALK CLEARANCE NEXT TO TRAFFIC SIGNAL FOUNDATIONS TO BE ADA COMPLIANT.
- THIS LOCATION HAS BEEN DESIGNED TO BE PROWAG/MUTCD COMPLIANT. ANY DEVIATION FROM THIS PLAN FOR THE TRAFFIC SIGNAL MAST ARMS AND/OR POSTS THAT HAVE PEDESTRIAN EQUIPMENT WILL HAVE TO BE APPROVED BY THE ENGINEER TO ENSURE COMPLIANCE.
- APS SHALL BE PARALLEL TO CORRESPONDING CROSSWALK.
- SEE SHEETS 146 AND 147 FOR ADA CORNER DETAILS.

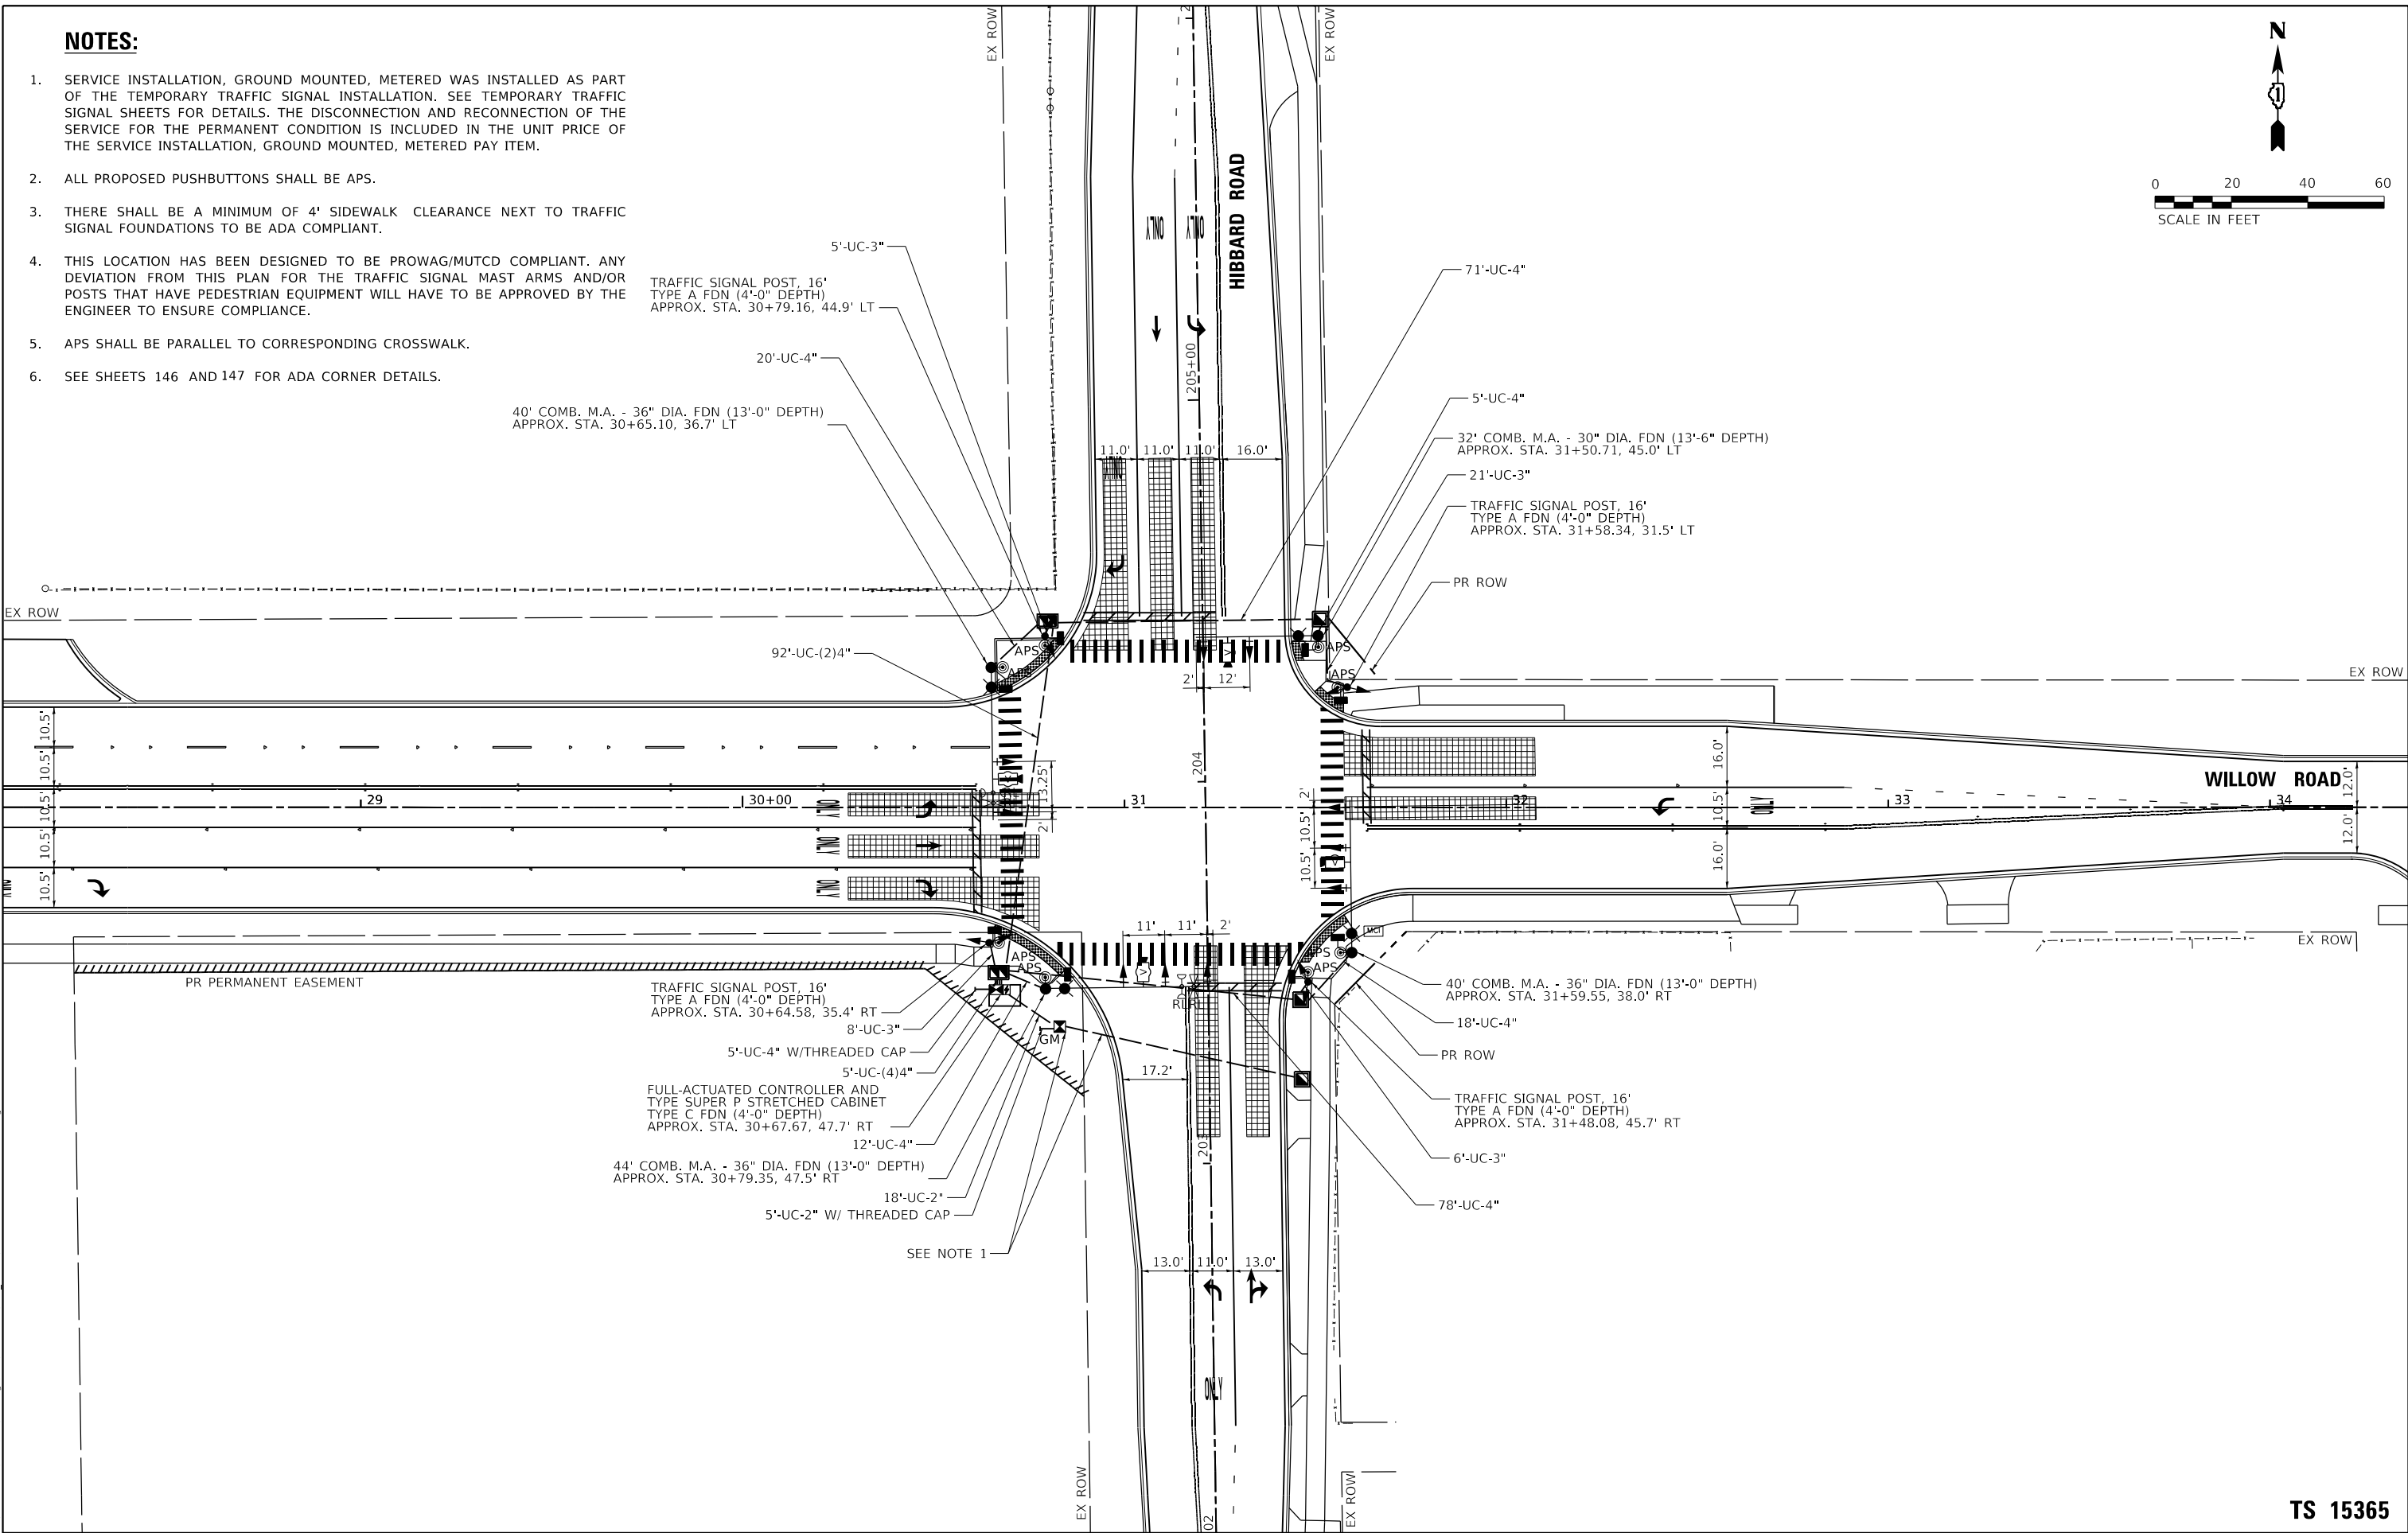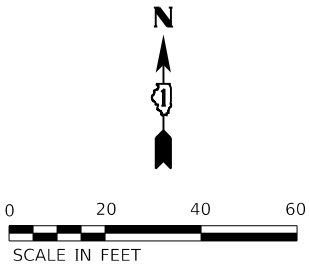


MODEL Default
FILE Name: 311011600-169916190580Drawing(CAD)MCo-SSA/CAD_Sheet31619058-ht-cs-modernization.dgn

SA STRAND ASSOCIATES 1170 SOUTH HOUBOLT ROAD JOLIET, ILLINOIS 60431 (815) 744-4200	USER NAME = AlexaM		DESIGNED - ACM	REVISED -	STATE OF ILLINOIS DEPARTMENT OF TRANSPORTATION	TRAFFIC SIGNAL MODERNIZATION PLAN WILLOW ROAD AND HIBBARD ROAD					F.A.U. RTE.	SECTION	COUNTY	TOTAL SHEETS	SHEET NO.
	DRAWN - ACM		CHECKED - RRS	REVISED -		3561	08-00103-00-FP	COOK	254	185					
	PLOT SCALE = 40,0000 ' / in.		DATE - 2/27/2026	REVISED -		CONTRACT NO. 61M29				ILLINOIS FED. AID PROJECT					
	PLOT DATE = 7/8/2026		SCALE: 1" = 20'			SHEET 1 OF 1 SHEETS		STA. N/A TO STA. N/A							

TS 15365

PROPOSED CONTROLLER SEQUENCE

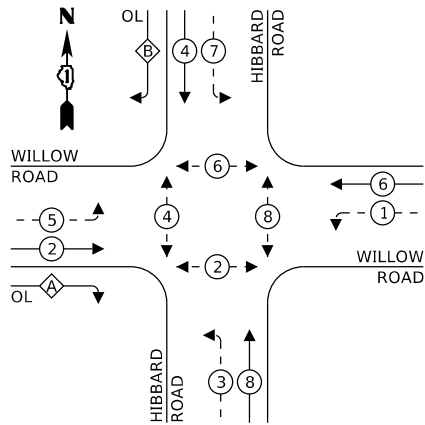

LEGEND:


- ← (*) PROTECTED PHASE
- ← - (*) - PROTECTED/PERMITTED PHASE
- ← (*) → PEDESTRIAN PHASE
- ← (*) OL OVERLAP

RIGHT TURN OVERLAP

PHASE DESIGNATION:

OVERLAP LETTER	PERMISSIVE PHASE	PROTECTED PHASE
A	= 2	+ 3
B	= 4	+ 5

PROPOSED EMERGENCY VEHICLE PREEMPTION SEQUENCE

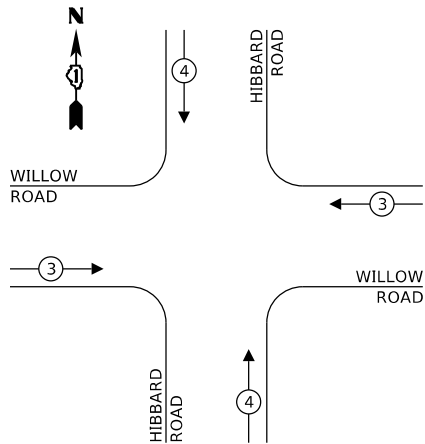

TRAFFIC SIGNAL
ELECTRIC SERVICE REQUIREMENTS

TYPE	QUANTITY	UNIT WATTAGE	TOTAL WATTAGE
SIGNAL HEAD			
1 OR 3 - SECTION	6	11	66
4 - SECTION		14	
5 - SECTION	12	13	156
PROGRAMMABLE SIGNALS			
3 - SECTION		22	
4 - SECTION		32	
5 - SECTION		28	
PED. SIGNAL	8	15	120
CONTROLLER	1	150	150
MASTER CONTROLLER		100	
UPS	1	25	25
DETECTION RADAR OR VIDEO	4	20	80
BLANK-OUT SIGN		25	
NETWORK SWITCH II OR III		35	
CELLULAR MODEM		15	
PTZ CAMERA		75	
TOTAL UPS SIZING			597
UPS CHARGING	1	225	225
BATTERY HEATER MAT	1	180	180
CABINET HEATER	1	200	200
FLASHER		15	
LED STREET NAME SIGN		120	
LUMINAIRE		240	
TOTAL SERVICE WIRE SIZING			1202

NOTES:

- ALL RED SIGNAL INDICATIONS SHALL HAVE A LENS COVER.
- LUMINAIRE PLACEMENT SHALL BE PER THE ROADWAY LIGHTING PLANS.

* SEE ROADWAY LIGHTING PLANS

ENERGY COSTS TO:

VILLAGE OF WINNETKA

ENERGY SUPPLY:


CONTACT:

PHONE:

COMPANY: VILLAGE OF WINNETKA

ACCOUNT NUMBER:

METER NUMBER:

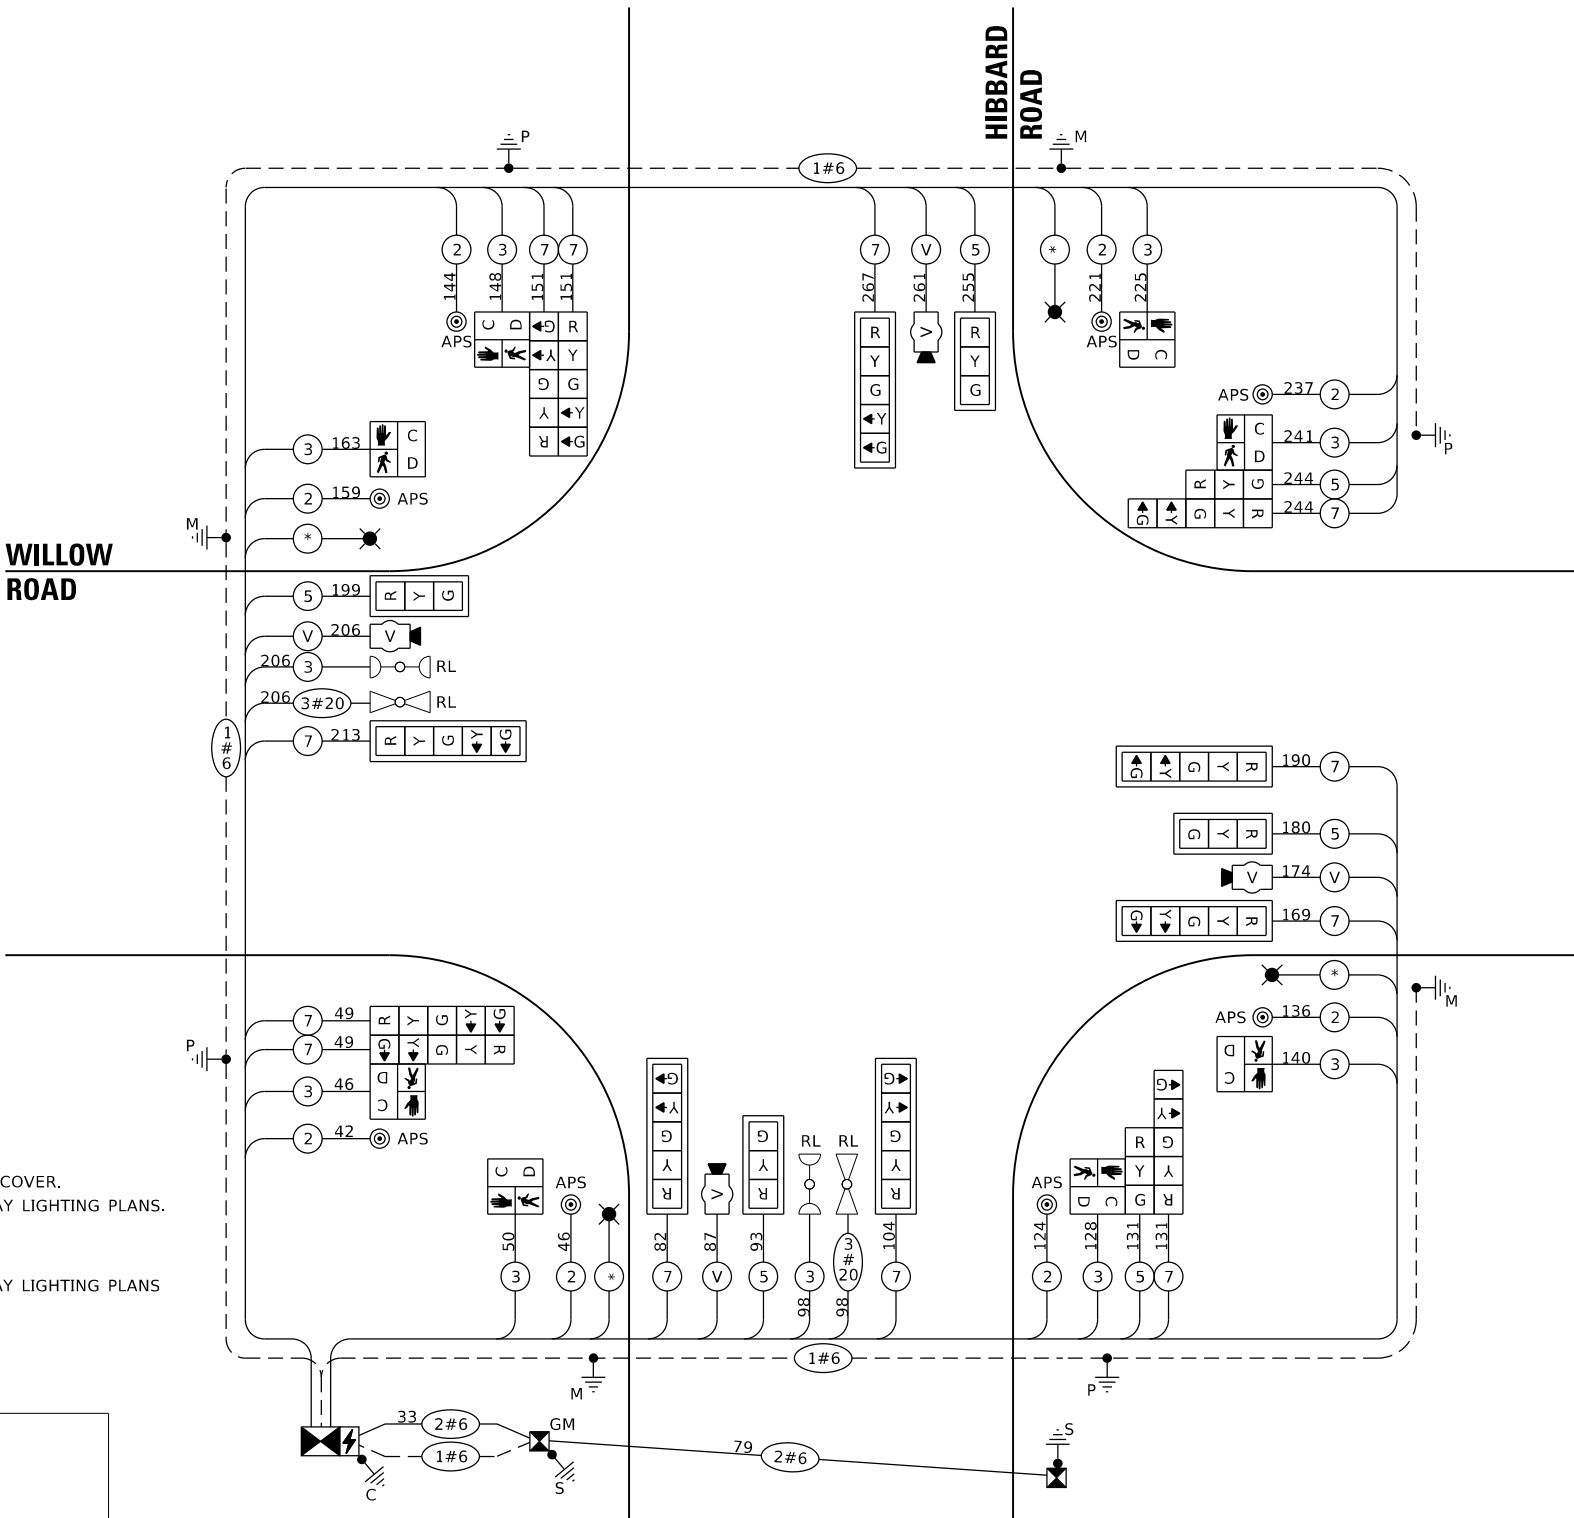

CABLE PLAN
(NOT TO SCALE)

STATE OF ILLINOIS
DEPARTMENT OF TRANSPORTATION

CABLE PLAN, PHASE DESIGNATION DIAGRAM,
AND EMERGENCY VEHICLE PREEMPTION SEQUENCE
WILLOW ROAD

SCALE: N.T.S. SHEET 1 OF 1 SHEETS STA. N/A TO STA. N/A

F.A.U. RTE.	SECTION	COUNTY	TOTAL SHEETS	SHEET NO.
3561	08-00103-00-FP	COOK	254	186
CONTRACT NO. 61M29				
ILLINOIS FED. AID PROJECT				

TS 15365

SCHEDULE OF QUANTITIES

ITEM	UNIT	QUANTITY
RELOCATE SIGN PANEL - TYPE 2	SQ FT	30
UNDERGROUND CONDUIT, GALVANIZED STEEL, 2" DIA.	FOOT	87
UNDERGROUND CONDUIT, GALVANIZED STEEL, 3" DIA.	FOOT	40
UNDERGROUND CONDUIT, GALVANIZED STEEL, 4" DIA.	FOOT	413
HANDHOLE	EACH	3
DOUBLE HANDHOLE	EACH	2
MAINTENANCE OF EXISTING TRAFFIC SIGNAL INSTALLATION	EACH	1
* PAINT NEW TRAFFIC SIGNAL POST	EACH	4
* PAINT NEW COMBINATION MAST ARM AND POLE, UNDER 40 FOOT	EACH	1
* PAINT NEW COMBINATION MAST ARM AND POLE, 40 FOOT AND OVER	EACH	3
ELECTRIC CABLE IN CONDUIT, SIGNAL NO. 14 2C	FOOT	1,107
ELECTRIC CABLE IN CONDUIT, SIGNAL NO. 14 3C	FOOT	1,445
ELECTRIC CABLE IN CONDUIT, SIGNAL NO. 14 5C	FOOT	1,108
ELECTRIC CABLE IN CONDUIT, SIGNAL NO. 14 7C	FOOT	1,790
ELECTRIC CABLE IN CONDUIT, SERVICE, NO. 6 2 C	FOOT	112
ELECTRIC CABLE IN CONDUIT, EQUIPMENT GROUNDING CONDUCTOR, NO. 6 1C	FOOT	506
TRAFFIC SIGNAL POST, 16 FT.	EACH	4
STEEL COMBINATION MAST ARM ASSEMBLY AND POLE 32 FT.	EACH	1
STEEL COMBINATION MAST ARM ASSEMBLY AND POLE 40 FT.	EACH	2
STEEL COMBINATION MAST ARM ASSEMBLY AND POLE 44 FT.	EACH	1
CONCRETE FOUNDATION, TYPE A	FOOT	20
CONCRETE FOUNDATION, TYPE C	FOOT	4
CONCRETE FOUNDATION, TYPE E 30-INCH DIAMETER	FOOT	13.5
CONCRETE FOUNDATION, TYPE E 36-INCH DIAMETER	FOOT	39
SIGNAL HEAD, LED, 1-FACE, 3-SECTION, MAST-ARM MOUNTED	EACH	4
SIGNAL HEAD, LED, 1-FACE, 3-SECTION, BRACKET MOUNTED	EACH	2
SIGNAL HEAD, LED, 1-FACE, 5-SECTION, BRACKET MOUNTED	EACH	6
SIGNAL HEAD, LED, 1-FACE, 5-SECTION, MAST-ARM MOUNTED	EACH	6
PEDESTRIAN SIGNAL HEAD, LED, 1-FACE, BRACKET MOUNTED WITH COUNTDOWN TIMER	EACH	8
TRAFFIC SIGNAL BACKPLATE, LOUVERED, FORMED PLASTIC	EACH	10
TEMPORARY TRAFFIC SIGNAL INSTALLATION	EACH	1
* RELOCATE EXISTING EMERGENCY VEHICLE PRIORITY SYSTEM, DETECTOR UNIT	EACH	2
* RELOCATE EXISTING EMERGENCY VEHICLE PRIORITY SYSTEM, PHASING UNIT	EACH	1
REMOVE EXISTING TRAFFIC SIGNAL EQUIPMENT	EACH	1
REMOVE EXISTING HANDHOLE	EACH	3
REMOVE EXISTING DOUBLE HANDHOLE	EACH	1
REMOVE EXISTING CONCRETE FOUNDATION	EACH	7
* EMERGENCY VEHICLE PRIORITY SYSTEM LINE SENSOR CABLE, NO. 20 3/C	FOOT	297
SERVICE INSTALLATION, GROUND MOUNTED, METERED	EACH	1
FULL-ACTUATED CONTROLLER AND TYPE IV STRETCHED CABINET	EACH	1
UNINTERRUPTABLE POWER SUPPLY (SPECIAL)	EACH	1
ACCESSIBLE PEDESTRIAN SIGNALS	EACH	8
LED SIGNAL FACE, LENS COVER	EACH	18
VIDEO VEHICLE DETECTION SYSTEM, SINGLE APPROACH	EACH	4
TEMPORARY TRAFFIC SIGNAL TIMING	EACH	1
RE-OPTIMIZE TRAFFIC SIGNAL SYSTEM LEVEL 1	EACH	1
*100% COST TO THE VILLAGE OF WINNETKA		

TS 15365

MODEL Default
FILE Name: 30111600-160916100501Drawing(CAD)M05-SSA/CAD_Sheet016100508-ht-cs-500.dgn



1170 SOUTH HOUBOLT ROAD
JOLIET, ILLINOIS 60431
(815) 744-4200


USER NAME = AlexaM	DESIGNED - ACM	REVISED -
	DRAWN - ACM	REVISED -
PLOT SCALE = 40.0000 ' / in.	CHECKED - RRS	REVISED -
PLOT DATE = 7/8/2026	DATE - 2/27/2026	REVISED -


STATE OF ILLINOIS
DEPARTMENT OF TRANSPORTATION

SCHEDULE OF QUANTITIES
WILLOW ROAD AND HIBBARD ROAD

SCALE: N.T.S. SHEET 1 OF 1 SHEETS STA. N/A TO STA. N/A

F.A.U. RTE.	SECTION	COUNTY	TOTAL SHEETS	SHEET NO.
3561	08-00103-00-FP	COOK	254	187
CONTRACT NO. 61M29				
		ILLINOIS	FED. AID PROJECT	

 LIGHTING AND ELECTRICAL LEGEND	
SYMBOL	DESCRIPTION
	EXISTING POLE FOUNDATION AND LIGHTING UNIT TO BE REMOVED, SALVAGE
	EXISTING TRAFFIC SIGNAL CONTROLLER TO BE REMOVED
	EXISTING HANDHOLE
	EXISTING HANDHOLE TO BE REMOVED
	EXISTING UNDERGROUND CABLE TO BE REMOVED OR ABANDONED IN PLACE
	EXISTING UNDERGROUND CABLE
	EXISTING UNDERGROUND CABLE IN CONDUIT
	TEMPORARY TRAFFIC SIGNAL CABINET EQUIPPED WITH TEMPORARY LIGHTING CONTROLLER
	TEMPORARY LUMINAIRE, LED, ROADWAY, OUTPUT DESIGNATION D, 30 FT MOUNTING HEIGHT, 8 FT MAST ARM, TYPE II DISTRIBUTION, MINIMUM 6667 LUMENS MOUNTED ON TEMPORARY TRAFFIC SIGNAL WOOD POLE. (SEE TEMPORARY TRAFFIC SIGNAL DRAWINGS FOR DETAILS)
	AERIAL CABLE, 2-1/C NO. 8 WITH MESSENGER WIRE
	PROPOSED TRAFFIC SIGNAL CABINET (SEE TRAFFIC SIGNAL DRAWINGS FOR DETAILS) EQUIPPED WITH COMBINATION LIGHTING CONTROLLER
	PROPOSED TRAFFIC SIGNAL HANDHOLES (SEE TRAFFIC SIGNAL DRAWINGS FOR DETAILS)
	COMBINATION MAST ARM ASSEMBLY AND POLE EQUIPPED WITH (SEE TRAFFIC SIGNAL DRAWINGS FOR LUMINAIRE ARM LENGTH) LUMINAIRE, TYPE A (SPECIAL) 45' MH
	ELECTRIC CABLE IN CONDUIT, 600V (XLP-TYPE USE) (NUMBER AND SIZE AS NOTED) IN PROPOSED TRAFFIC SIGNAL CONDUIT (SEE TRAFFIC SIGNAL DRAWINGS FOR DETAILS)

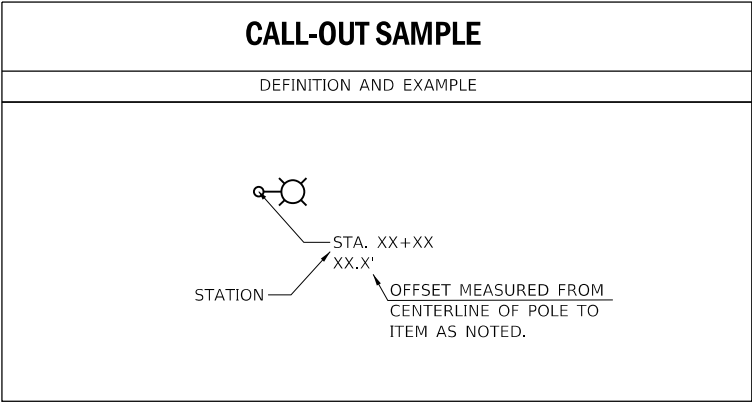

ABBREVIATIONS	
ABBREVIATION	DESCRIPTION
AC	ALTERNATING CURRENT
A/C	AERIAL CABLE
AFG	ABOVE FINISHED GRADE
CB	CIRCUIT BREAKER
CKT	CIRCUIT
CM	CENTIMETER
CP	CONTROL PANEL
CT	CURRENT TRANSFORMER
DA	DAVIT ARM
DC	DIRECT CURRENT
DIA	DIAMETER
DP	DISTRIBUTION PANEL
EX	EXISTING UNIT TO REMAIN
ECA	ELECTRIC CABLE ASSEMBLY
FT	FEET OR FOOT
FOC	FACE OF CURB
GND	GROUND
HID	HIGH INTENSITY DISCHARGE
HPS	HIGH PRESSURE SODIUM
JB	JUNCTION BOX
KVA	KILOVOLT-AMPERE
KW	KILOWATTS
LF	LINEAR FOOT
LTFM	LIQUID TIGHT FLEXIBLE METALLIC
LPS	LOW PRESSURE SODIUM
M	METER
MA	MAST ARM
MM	MILLIMETER
M.H.	MOUNTING HEIGHT
MW	MESSENGER WIRE
NO. #	NUMBER
PR	PROPOSED
PB	PUSH BUTTON
PNL	PANEL
PVC	POLYVINYL CHLORIDE
PVCC RGC	PVC COATED RIGID GALVANIZED CONDUIT
PT	POTENTIAL TRANSFORMER
R	EXISTING UNIT TO BE REMOVED (OWNER SALVAGED U.N.O.)
RR	EXISTING UNIT TO BE REMOVED AND REINSTALLED
RECP	RECEPTACLE
RGC	RIGID GALVANIZED CONDUIT
SEL SW	SELECTOR SWITCH
SPARE	SPARE
SPACE	SPACE
SS	STAINLESS STEEL
STA	STATION
XFMR	TRANSFORMER
UD	UNIT DUCT
U.N.O.	UNLESS NOTED OTHERWISE
UGC, GS	UNDERGROUND CONDUIT, GALVANIZED STEEL
WP	WOOD POLE

GENERAL NOTES

- THE LOCATION OF BURIED AND ABOVE GROUND UTILITIES SHOWN ARE APPROXIMATE AND ARE SHOWN FOR INFORMATION ONLY. REROUTING, DISCONNECTION, RELOCATION, PROTECTION, ETC., OF ANY UTILITIES MUST BE COORDINATED BETWEEN THE CONTRACTOR, UTILITY COMPANY, AND OWNER. THE CONTRACTOR SHALL FIELD VERIFY THE EXACT LOCATION OF ALL UNDERGROUND UTILITIES BASED ON UTILITY/ JULIE MARKINGS PRIOR TO BEGINNING CONSTRUCTION.
- ALL NEW CONDUITS, UNIT DUCTS AND APPURTENANCES ARE INDICATED DIAGRAMMATICALLY ON THE DRAWINGS. THE ACTUAL LOCATIONS IN THE FIELD SHALL BE APPROVED BY THE ENGINEER.
- THE ELECTRICAL WORK SHALL BE PERFORMED IN ACCORDANCE WITH THE LATEST CODES, STANDARDS AND THE IDOT STANDARD SPECIFICATIONS FOR ROAD AND BRIDGE CONSTRUCTION ADOPTED JANUARY 1, 2022, AND SUPPLEMENTAL SPECIFICATIONS AND RECURRING SPECIAL PROVISIONS ADOPTED JANUARY 1, 2026.
- IT SHALL BE THE CONTRACTOR'S RESPONSIBILITY TO MARK THE PROPOSED LOCATIONS OF ALL THE LIGHT POLES FOR EXAMINATION AND CONFIRMATION WITH THE ENGINEER AT THE PRE CONSTRUCTION INSPECTION. THE EXACT LOCATION OF ALL ITEMS SHALL BE CONFIRMED WITH THE ENGINEER PRIOR TO STARTING WORK.
- THE CONTRACTOR SHALL BE RESPONSIBLE FOR THE ESTABLISHMENT OF THE FINISHED GRADE. THE ENGINEER MAY ASSIST THE CONTRACTOR, AS APPLICABLE, BUT THE RESPONSIBILITY FOR COORDINATION OF THE FINISHED GRADE SHALL REMAIN WITH THE CONTRACTOR.
- ALL LUMINAIRES SHALL BE ORIENTED WITH THE OPTICS PERPENDICULAR TO THE ROADWAY UNLESS NOTED OTHERWISE OR DIRECTED BY THE ENGINEER. THE LUMINAIRES MAY REQUIRE NIGHT-TIME OPTICAL ADJUSTMENT UPON INSPECTION BY THE ENGINEER.
- CONDUITS AND UNIT DUCTS SHALL BE INSTALLED AT A MINIMUM 30 INCH DEPTH BELOW GRADE AND POSITIONED IN THE FIELD TO AVOID CONFLICT WITH ROADWAY UNDERDRAINS AND OTHER EXISTING AND PROPOSED UTILITIES. THE CONTRACTOR SHALL INCREASE DEPTH OF UNIT DUCT AND CONDUIT AS REQUIRED. THE CONTRACTOR SHALL COORDINATE RACEWAY DEPTH WITH THE ELECTRICAL DETAILS AND THE ENGINEER.
- WHERE THE CONTRACTOR'S EXCAVATION MEETS AN OBSTRUCTION, THE CONTRACTOR SHALL NOTIFY THE ENGINEER FOR DIRECTION IN WRITING PRIOR TO FURTHER EXCAVATION. THE CONTRACTOR SHALL RESTORE ANY DAMAGE TO EXISTING SYSTEMS OR UTILITIES AND REMOVE EXISTING OBSTRUCTIONS AND FOUNDATIONS TO THE SATISFACTION OF THE ENGINEER.
- THE CONTRACTOR SHALL COORDINATE INSTALLATION OF CONDUITS, FOUNDATIONS AND UNIT DUCTS WITH THE ROADWAY, DRAINAGE, CURB, AND SIDEWALK WORK AND UNDERGROUND UTILITIES.
- SPLICING OF CONDUCTORS SHALL BE IN POLE BASES OR ABOVE-GRADE WEATHER TIGHT JUNCTION BOXES ONLY. SPLICES BELOW GRADE ARE NOT PERMITTED. UNLESS NOTED TO BE SPLICED IN A HANDHOLE. WHEN SPLICED IN A HANDHOLE, A WATERPROOF SPLICE SHALL BE USED.
- ALL MEASUREMENTS ARE APPROXIMATE. THE CONTRACTOR SHALL VERIFY MEASUREMENTS IN THE FIELD.
- EXISTING UNIT DUCT SHALL BE REMOVED OR ABANDONED IN ACCORDANCE WITH SECTION 842 OF IDOT STANDARD SPECIFICATIONS FOR ROAD AND BRIDGE CONSTRUCTION.
- DELIVERY OF ITEMS TO BE SALVAGED SHALL BE COORDINATED WITH THE VILLAGE OF WINNETKA.

INDEX OF LIGHTING DRAWINGS:

189	LIGHTING REMOVAL PLAN
190	TEMPORARY LIGHTING PLAN
191	PROPOSED LIGHTING PLAN
192 - 195	DISTRICT 1 LIGHTING STANDARDS

IDOT D-1 STANDARDS

BE 240	COMBINATION LIGHTING CONTROLLER
BE 702	MISCELLANEOUS ELECTRICAL DETAILS, SHEET A - (CABLE SPLICE, POLE WIRING, TRENCH DETAIL)
	TEMPORARY LIGHT POLE DETAILS
	TEMPORARY AERIAL CABLE INSTALLATION



LIGHTING BILL OF MATERIAL

CODE NO.	ITEM	UNIT	TOTAL QUANTITY
* 81702110	ELECTRIC CABLE IN CONDUIT, 600V (XLP-TYPE USE) 1/C NO. 10	FOOT	1350
* 81800240	AERIAL CABLE, 2-1/C NO. 8 WITH MESSENGER WIRE	FOOT	300
84200500	REMOVAL OF LIGHTING UNIT, SALVAGE	EACH	2
84200804	REMOVAL OF POLE FOUNDATION	EACH	2
* X8211004	TEMPORARY LUMINAIRE, LED, ROADWAY, OUTPUT DESIGNATION D	EACH	4
* X8212031	LUMINAIRE, TYPE A (SPECIAL)	EACH	4
* X8250060	TEMPORARY LIGHTING CONTROLLER	EACH	1
* X8250091	COMBINATION LIGHTING CONTROLLER	EACH	1

* INDICATES SPECIAL PROVISION

MODEL Default
FILE Name: 3:11011600-16091161005010DrawingsCAD\Misc-SSA\CAD_Sheeta116100508-htLight-note.dgn

 1170 SOUTH HOUBOLT ROAD JOLIET, ILLINOIS 60431 (815) 744-4200	USER NAME = AlexaM		DESIGNED - JED	REVISED -	STATE OF ILLINOIS DEPARTMENT OF TRANSPORTATION	WILLOW ROAD LIGHTING GENERAL NOTES					F.A.U. RTE.	SECTION	COUNTY	TOTAL SHEETS	SHEET NO.
			DRAWN - JED	REVISED -							3561	08-00103-00-FP	COOK	254	188
	PLOT SCALE = 2,0000 ' / in.		CHECKED - AJR	REVISED -		CONTRACT NO. 61M29									
	PLOT DATE = 7/8/2026		DATE - 2/27/2026	REVISED -		ILLINOIS FED. AID PROJECT									
SCALE:		SHEET 1	OF 1	SHEETS	STA.						TO STA.				

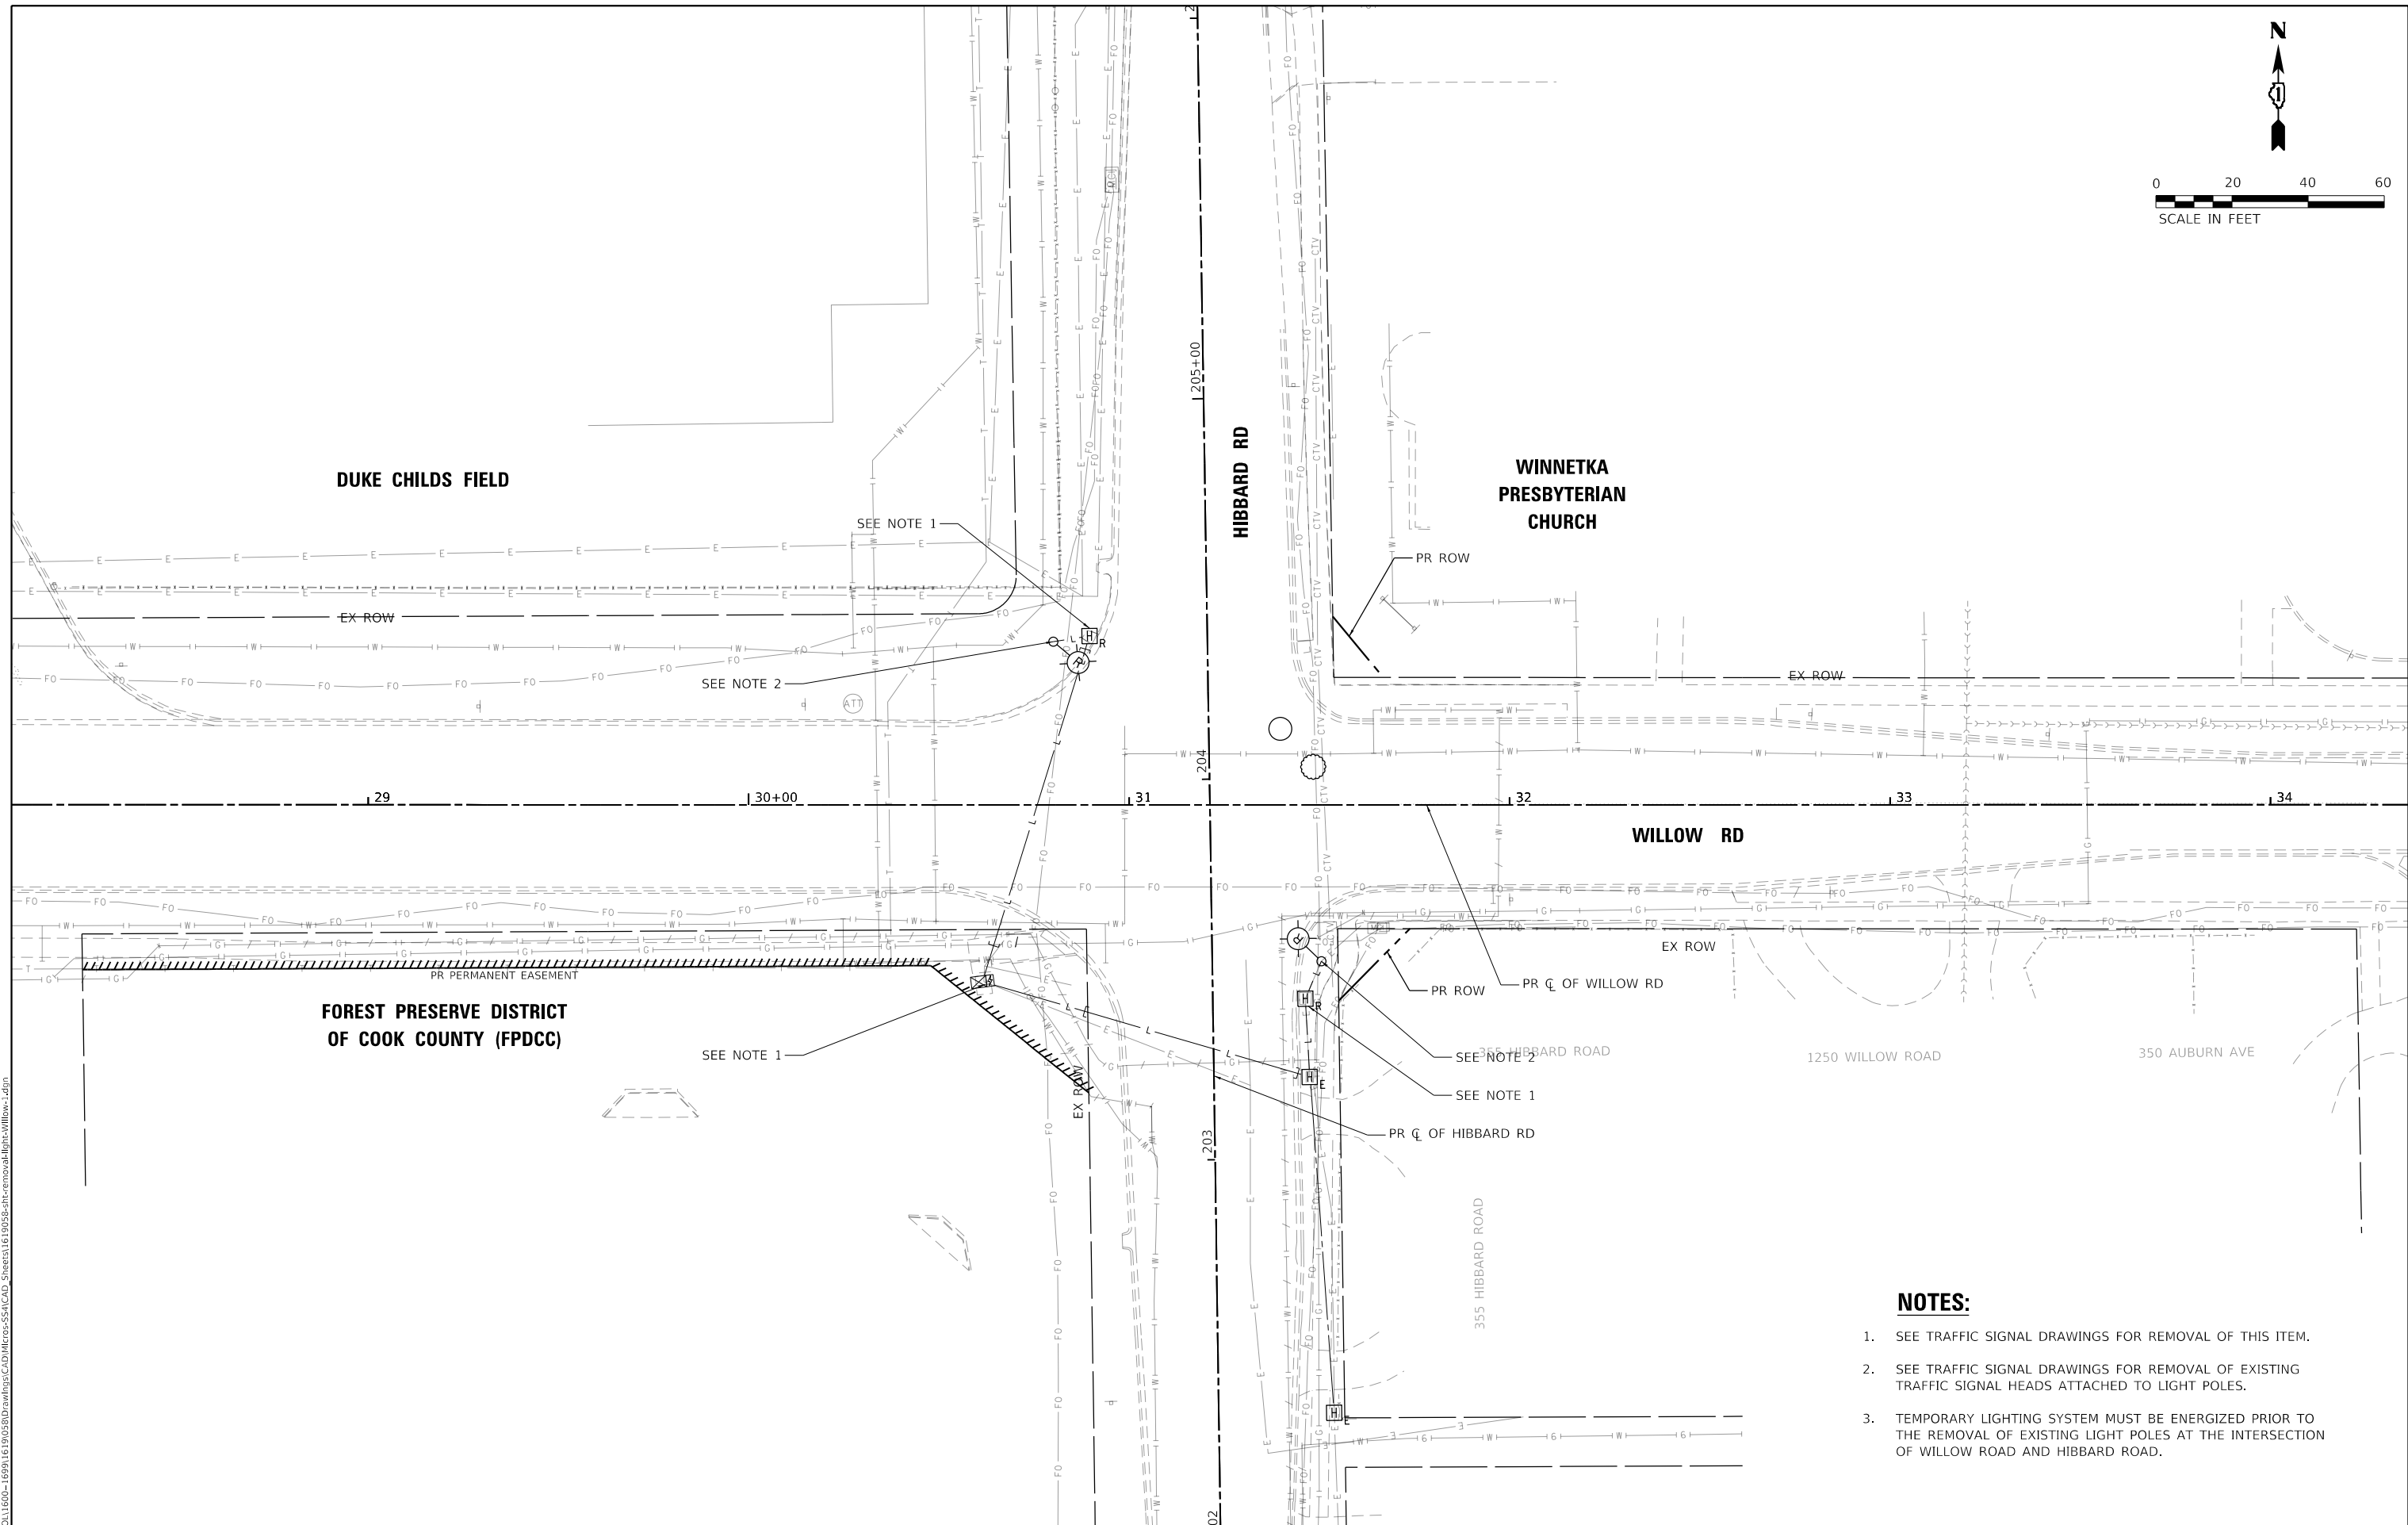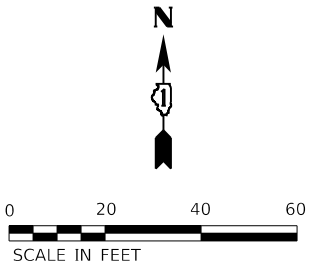


NOTES:

- 1. SEE TRAFFIC SIGNAL DRAWINGS FOR REMOVAL OF THIS ITEM.
- 2. SEE TRAFFIC SIGNAL DRAWINGS FOR REMOVAL OF EXISTING TRAFFIC SIGNAL HEADS ATTACHED TO LIGHT POLES.
- 3. TEMPORARY LIGHTING SYSTEM MUST BE ENERGIZED PRIOR TO THE REMOVAL OF EXISTING LIGHT POLES AT THE INTERSECTION OF WILLOW ROAD AND HIBBARD ROAD.

MODEL Default
FILE Name: 3011600-169916190580DrawingCAD\MLcor-SS\ACAD_Sheets\1619058-shr-removal-light-Willobw-1.dgn

 SA STRAND ASSOCIATES* 1170 SOUTH HOUBOLT ROAD JOLIET, ILLINOIS 60431 (815) 744-4200	USER NAME = AlexaM		DESIGNED -	REVISED -	STATE OF ILLINOIS DEPARTMENT OF TRANSPORTATION				LIGHTING REMOVAL PLAN WILLOW ROAD					F.A.U. RTE.	SECTION	COUNTY	TOTAL SHEETS	SHEET NO.
	DRAWN -		CHECKED -	REVISED -										3561	08-00103-00-FP	COOK	254	189
	PLOT SCALE = 40,0000 ' / in.		DATE - 2/27/2026	REVISED -										CONTRACT NO. 61M29				
	PLOT DATE = 7/8/2026													ILLINOIS FED. AID PROJECT				
SCALE: 1" = 20'						SHEET 1	OF 1	SHEETS	STA. 27+86.27 TO STA. 34+00.00									

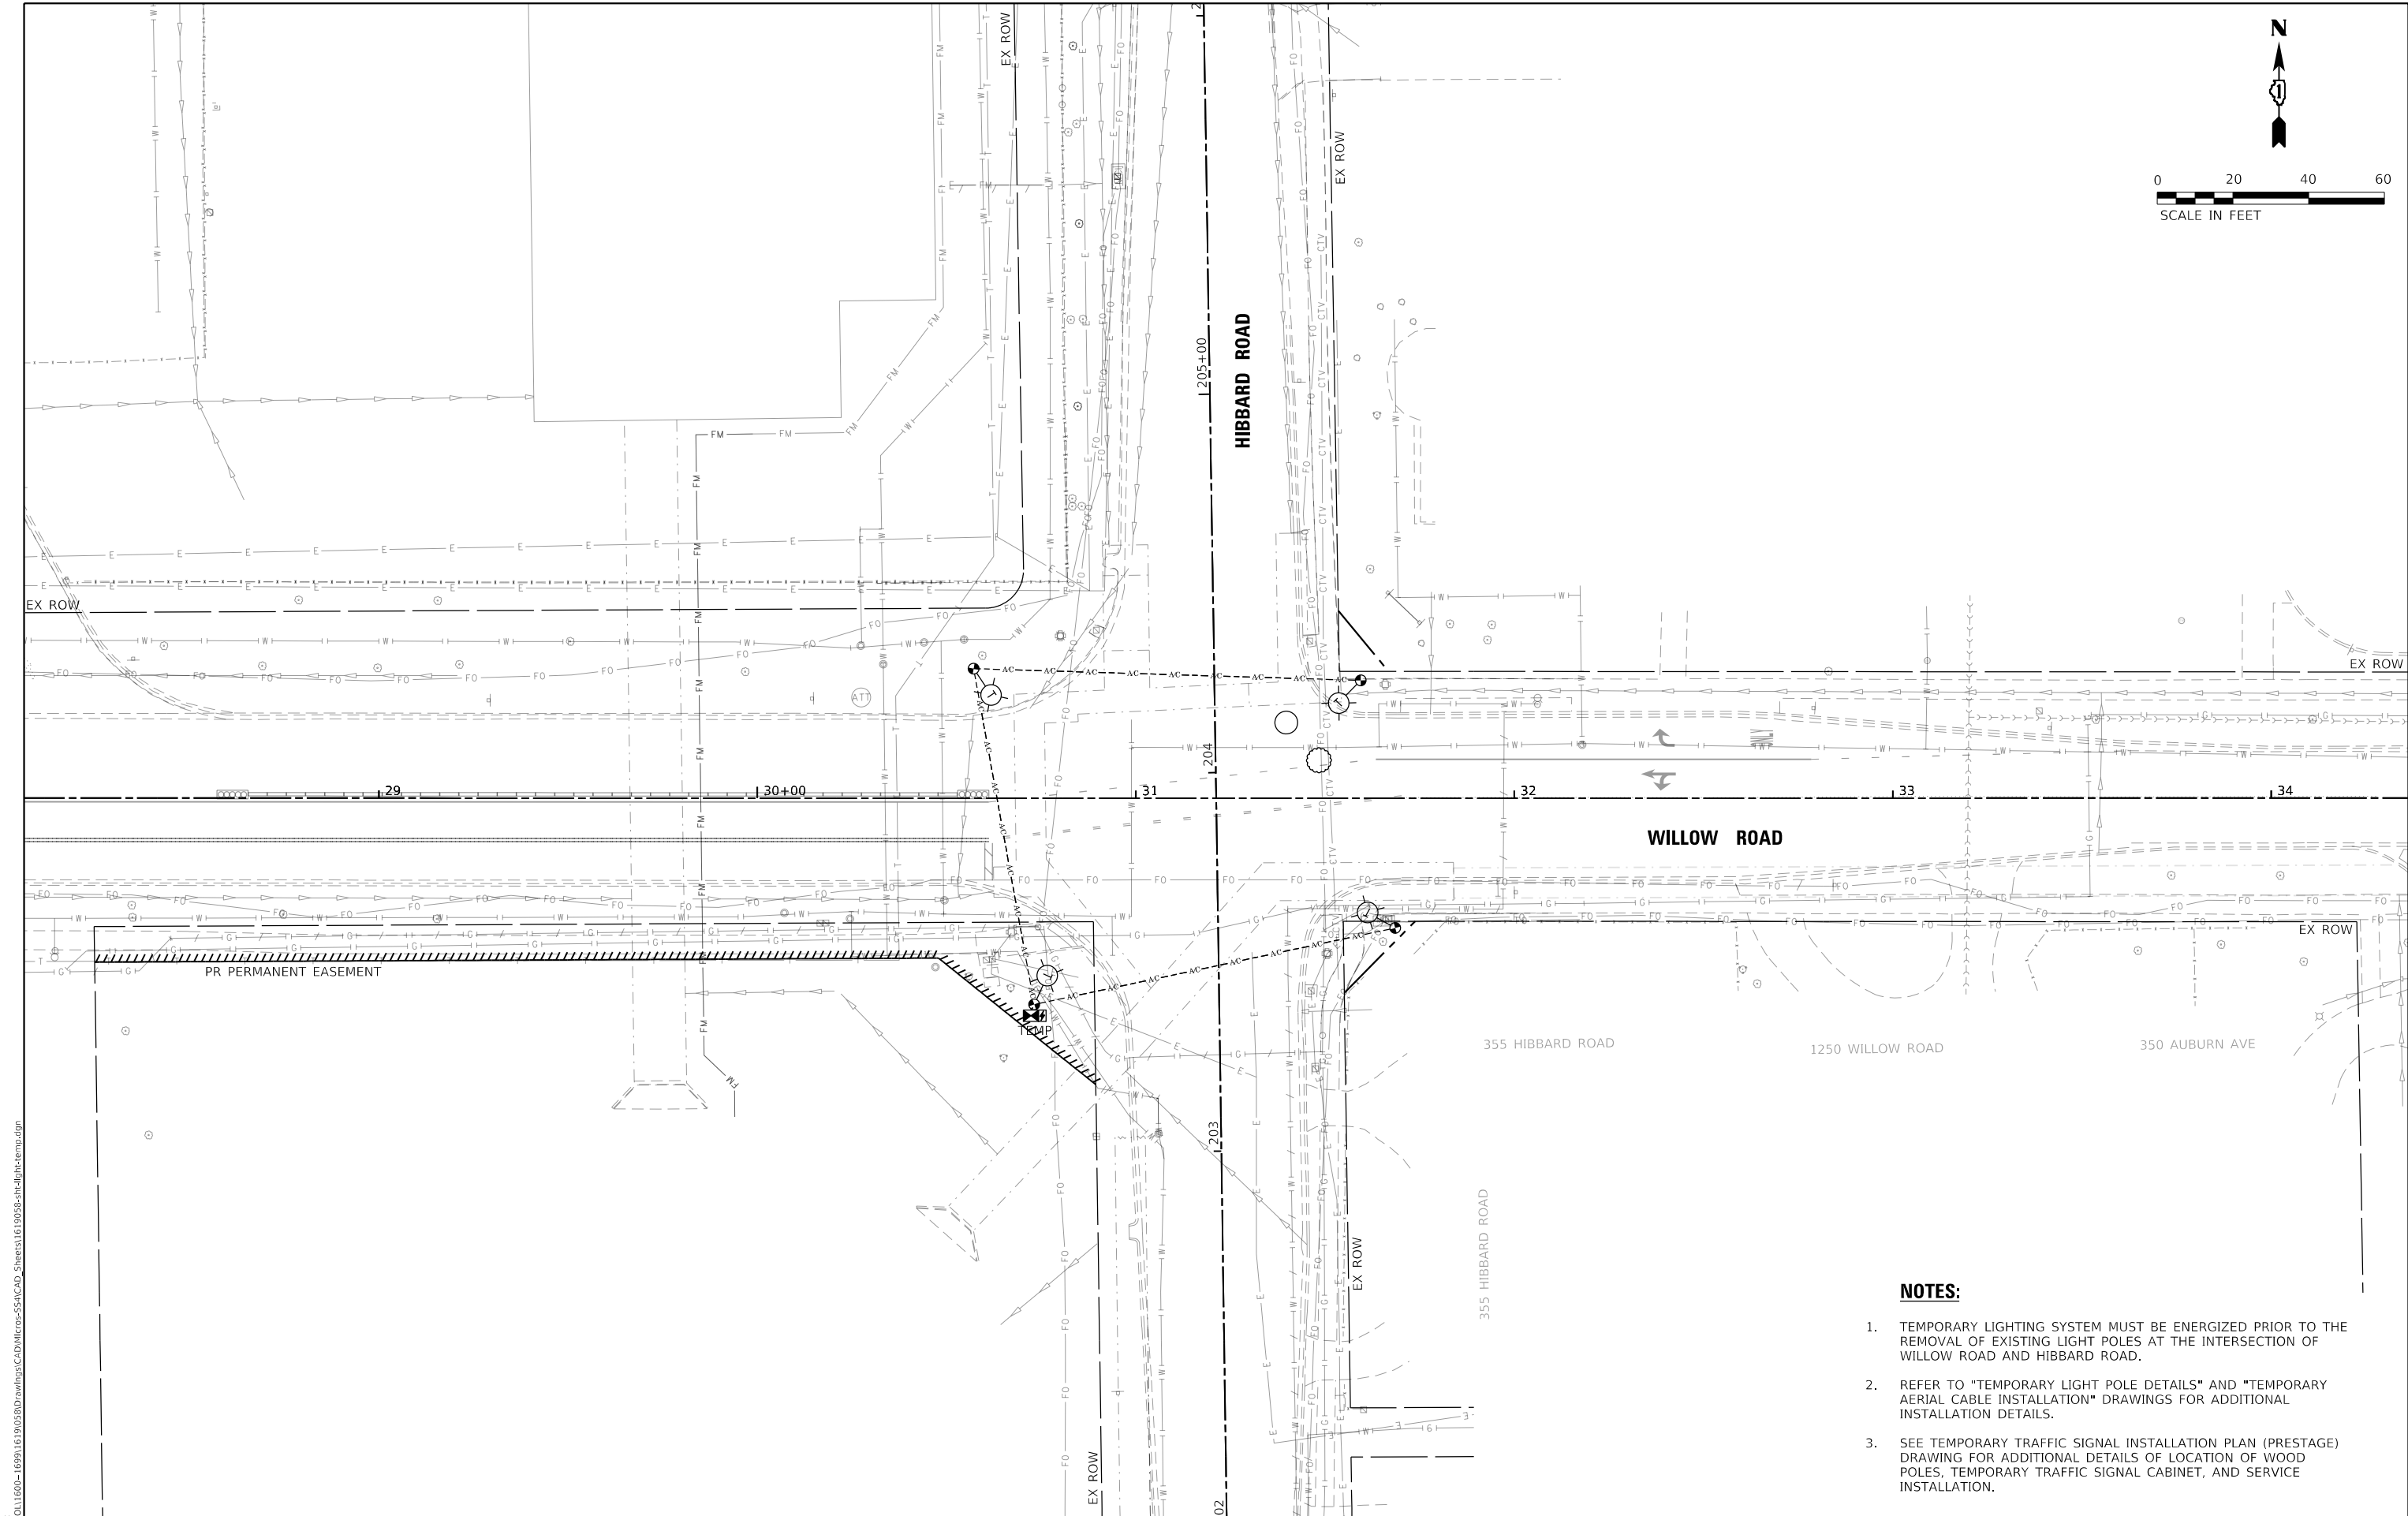

NOTES:

1. TEMPORARY LIGHTING SYSTEM MUST BE ENERGIZED PRIOR TO THE REMOVAL OF EXISTING LIGHT POLES AT THE INTERSECTION OF WILLOW ROAD AND HIBBARD ROAD.
2. REFER TO "TEMPORARY LIGHT POLE DETAILS" AND "TEMPORARY AERIAL CABLE INSTALLATION" DRAWINGS FOR ADDITIONAL INSTALLATION DETAILS.
3. SEE TEMPORARY TRAFFIC SIGNAL INSTALLATION PLAN (PRESTAGE) DRAWING FOR ADDITIONAL DETAILS OF LOCATION OF WOOD POLES, TEMPORARY TRAFFIC SIGNAL CABINET, AND SERVICE INSTALLATION.

MODEL Default
FILE Name: 3:\011600-1699\161905\03\Drawings\CADD\Misc-SSA\CAD_Sheet\1619058-rt-light-temp.dgn



1170 SOUTH HOUBOLT ROAD
JOLIET, ILLINOIS 60431
(815) 744-4200



USER NAME = AlexaM	DESIGNED -	REVISED -
	DRAWN -	REVISED -
PLOT SCALE = 40,0000 ' / in.	CHECKED -	REVISED -
PLOT DATE = 7/8/2026	DATE - 2/27/2026	REVISED -

**STATE OF ILLINOIS
DEPARTMENT OF TRANSPORTATION**

**TEMPORARY LIGHTING PLAN
WILLOW ROAD AND HIBBARD ROAD**

SCALE: 1" = 20' SHEET 1 OF 1 SHEETS STA. 28+06.24 TO STA. 34+36.19

F.A.U. RTE.	SECTION	COUNTY	TOTAL SHEETS	SHEET NO.
3561	08-00103-00-FP	COOK	254	190
CONTRACT NO. 61M29				
ILLINOIS FED. AID PROJECT				

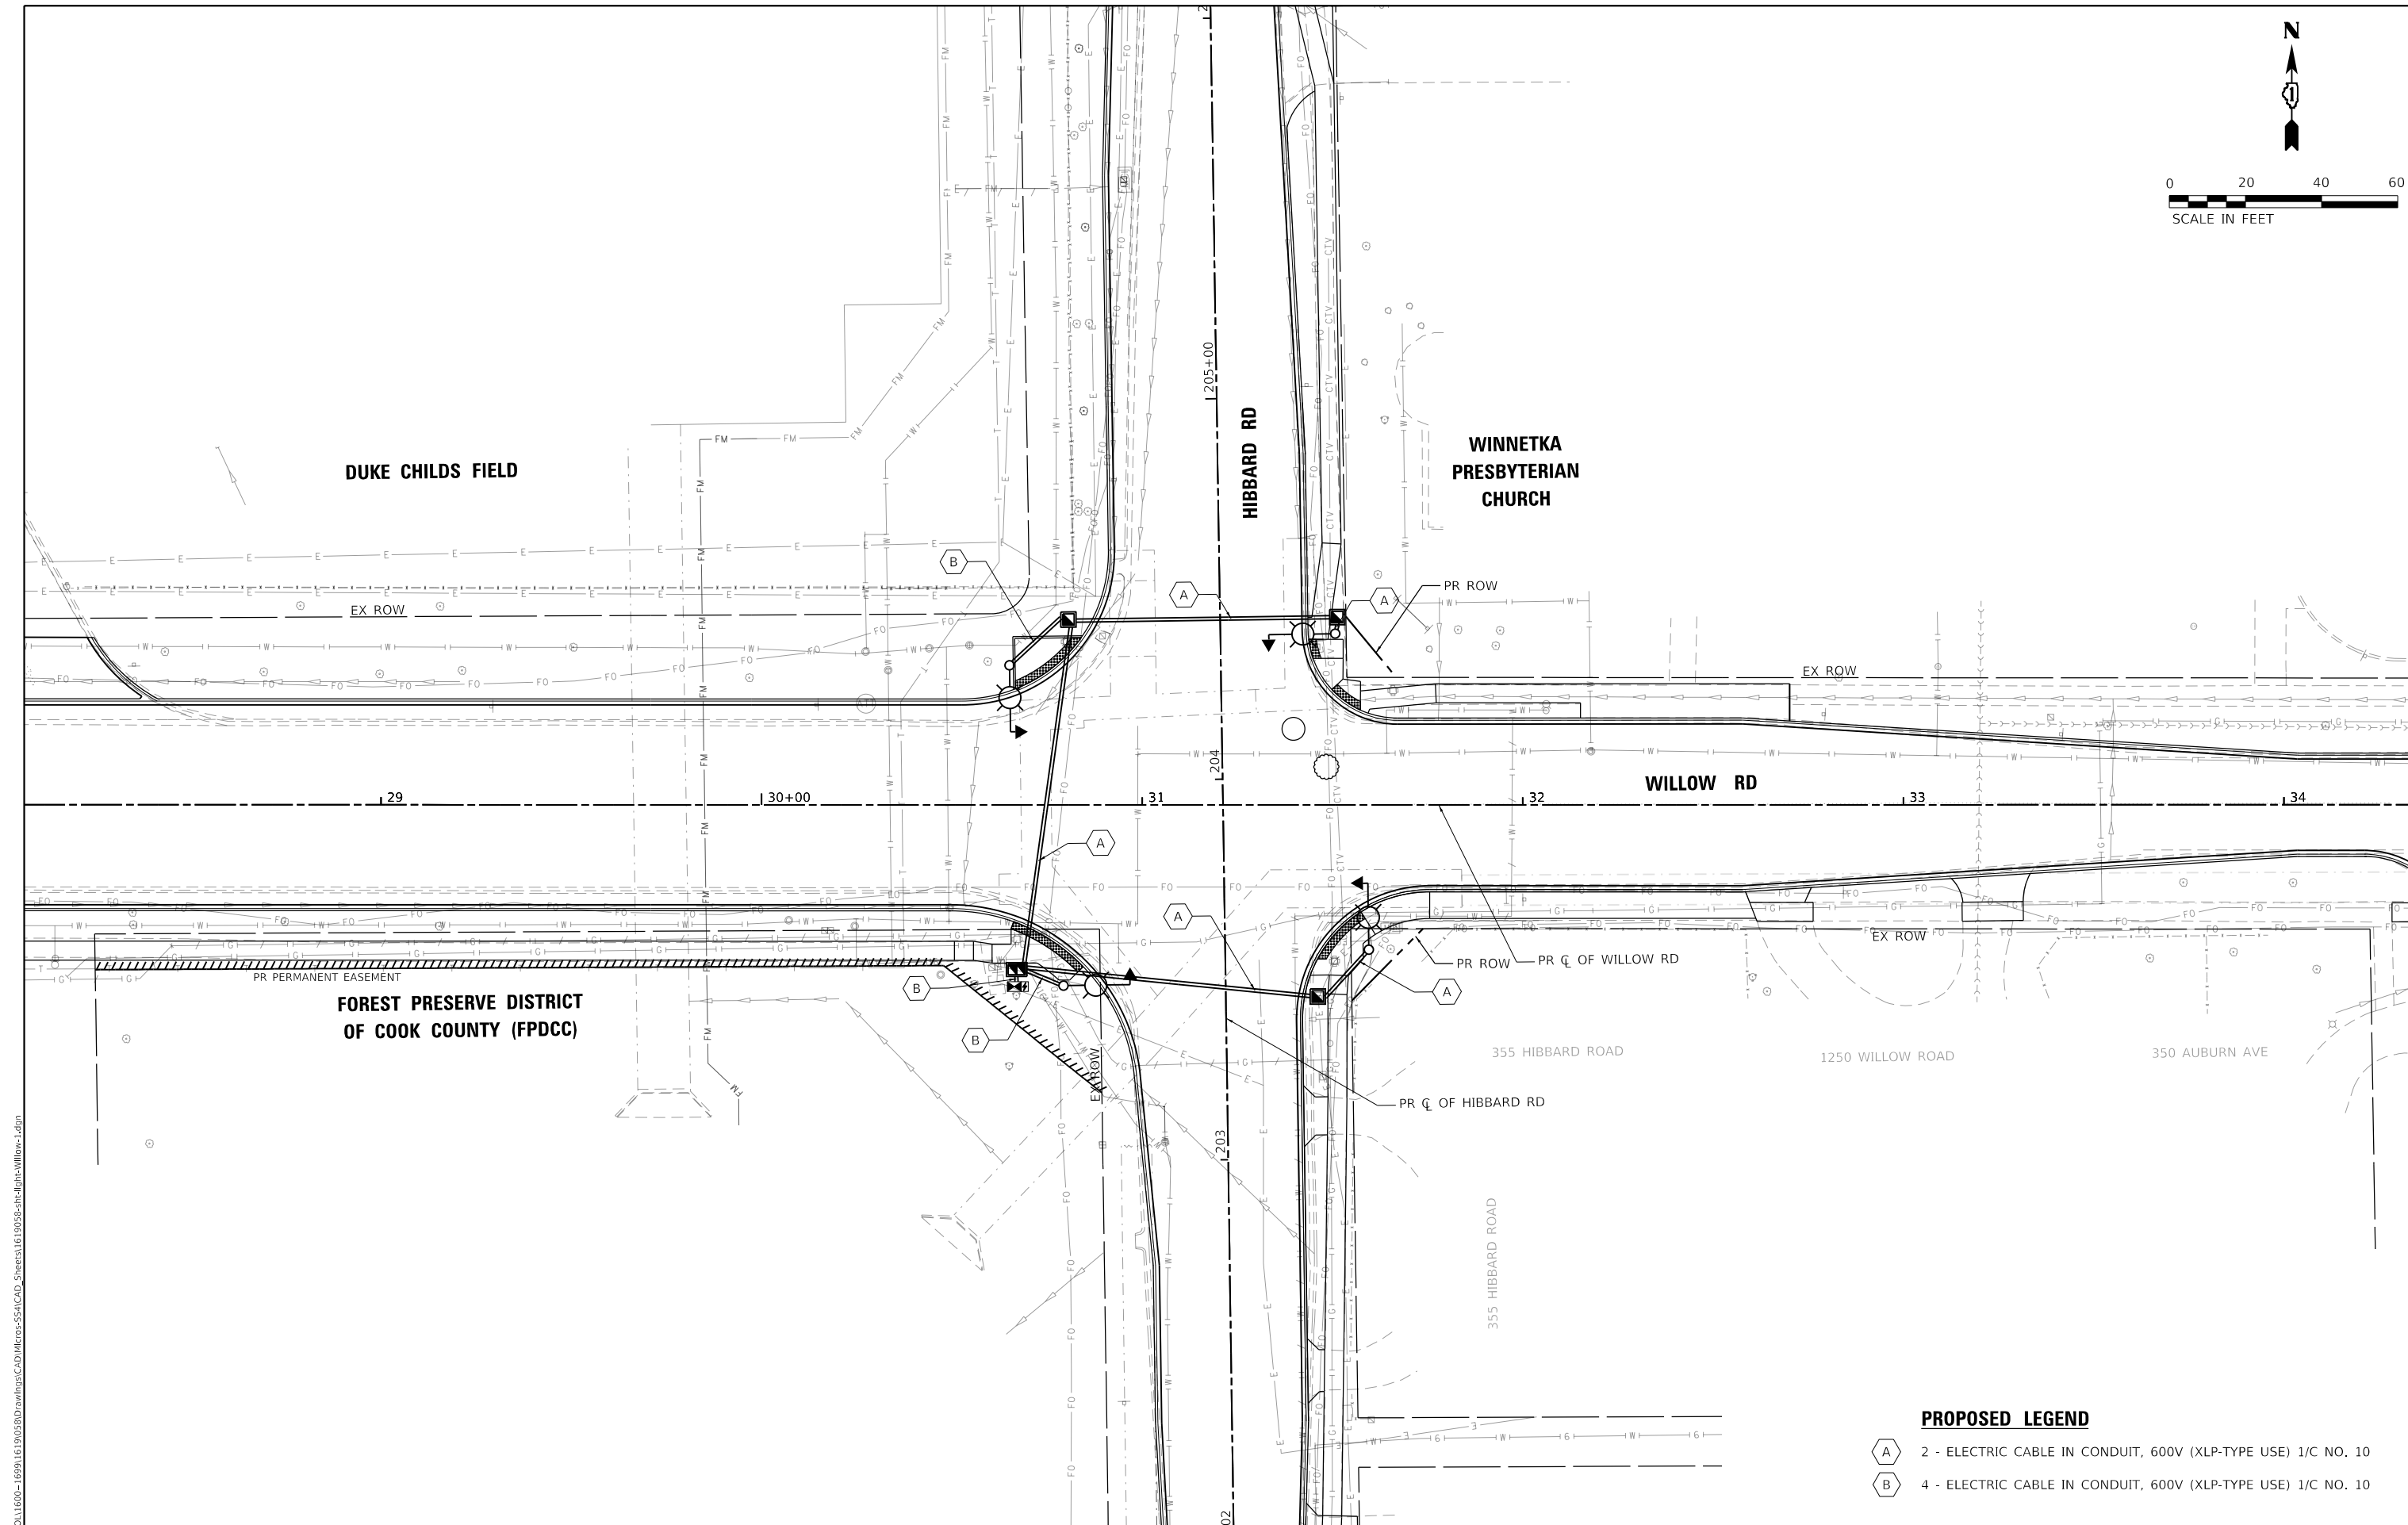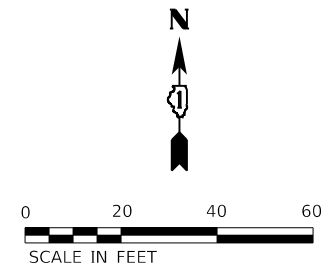


PROPOSED LEGEND


- A** 2 - ELECTRIC CABLE IN CONDUIT, 600V (XLP-TYPE USE) 1/C NO. 10
- B** 4 - ELECTRIC CABLE IN CONDUIT, 600V (XLP-TYPE USE) 1/C NO. 10

MODEL Default
FILE Name: 3:\011600-1699\1619\05\0\Drawings\CAD\MLC\05-SSA\CAD_Sheets\161905B-rt-High-Willow-L.dgn

 1170 SOUTH HOUBOLT ROAD JOLIET, ILLINOIS 60431 (815) 744-4200	USER NAME = AlexaM		DESIGNED -	REVISED -	STATE OF ILLINOIS DEPARTMENT OF TRANSPORTATION	PROPOSED LIGHTING PLAN WILLOW ROAD					F.A.U. RTE.	SECTION	COUNTY	TOTAL SHEETS	SHEET NO.
	DRAWN -		CHECKED -	REVISED -							3561	08-00103-00-FP	COOK	254	191
	PLOT SCALE = 40,000 ' / in.		DATE - 2/27/2026	REVISED -		CONTRACT NO. 61M29									
	PLOT DATE = 7/8/2026					ILLINOIS FED. AID PROJECT									
				SCALE: 1" = 20' SHEET 1 OF 1 SHEETS STA. 27+86.33 TO STA. 34+00.00											

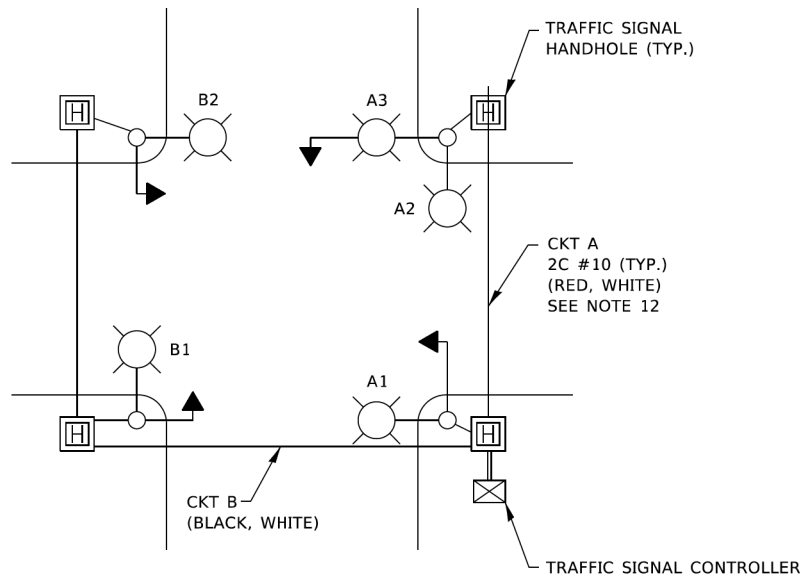


TYPICAL LIGHTING CIRCUIT
(NOT TO SCALE)

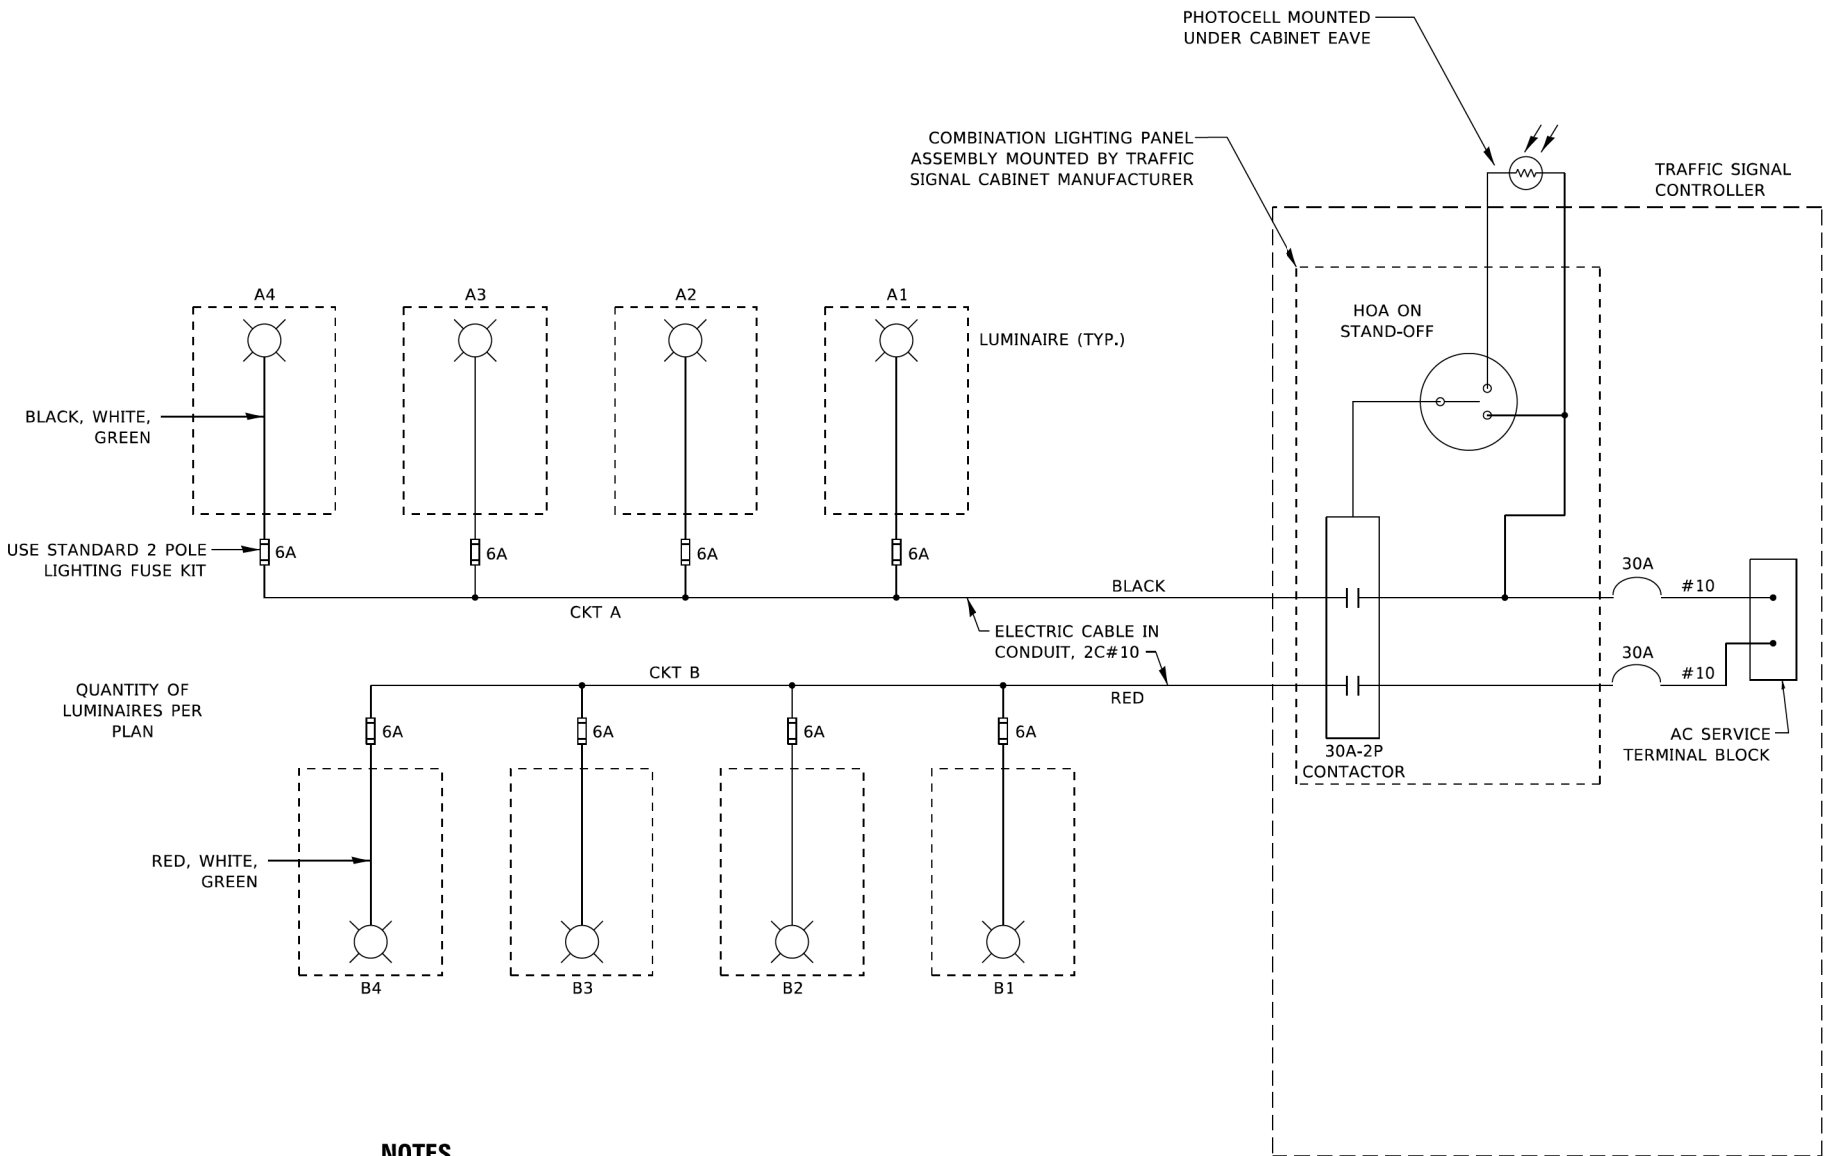

NOTES


- 4 LUMINAIRES PER CIRCUIT, MAXIMUM.
- TWO #10 (XLP-TYPE USE) CABLES TO BE USED FOR LIGHTING CIRCUITS.
- ROUTE LIGHTING CIRCUITS IN TRAFFIC SIGNAL CONDUIT SYSTEM.
- ALL SPLICES AND CONNECTIONS FOR ROADWAY LIGHTING SHALL BE AT POLE BASE ONLY.
- FOR LIGHTING CIRCUITS, CONNECT TWO CIRCUIT BREAKERS TO AC SERVICE TERMINAL BLOCK.
- ALL WIRING SHALL BE NEATLY DRESSED, IDENTIFIED BY TAGS, AND SUPPORTED. (UNDERGROUND SPLICING OF LIGHTING CONDUCTORS IS NOT PERMITTED).
- THE H.O.A. SWITCH SHALL BE LABELED AS "LIGHTING CONTROL" WITH THE POSITIONS "AUTO", "OFF" AND "TEST" WITH ENGRAVED NAME PLATES.
- LIGHTING CONNECTED TO UPS BYPASS CIRCUIT.
- COMBINATION LIGHTING MUST BE INSTALLED PRIOR TO SIGNAL TURN ON.
- LUMINAIRE VOLTAGE SHALL BE 120V
- POLE WIRING & FUSE KITS ARE INCLUDED IN THE LUMINAIRE PAY ITEM.
- THE UNDERGROUND EQUIPMENT GROUND WIRE IS SHOWN IN THE TRAFFIC SIGNAL PLANS AND IS INCLUDED IN THE SIGNAL PLANS. IT IS SHARED GROUND BETWEEN SIGNALS AND LIGHTING.

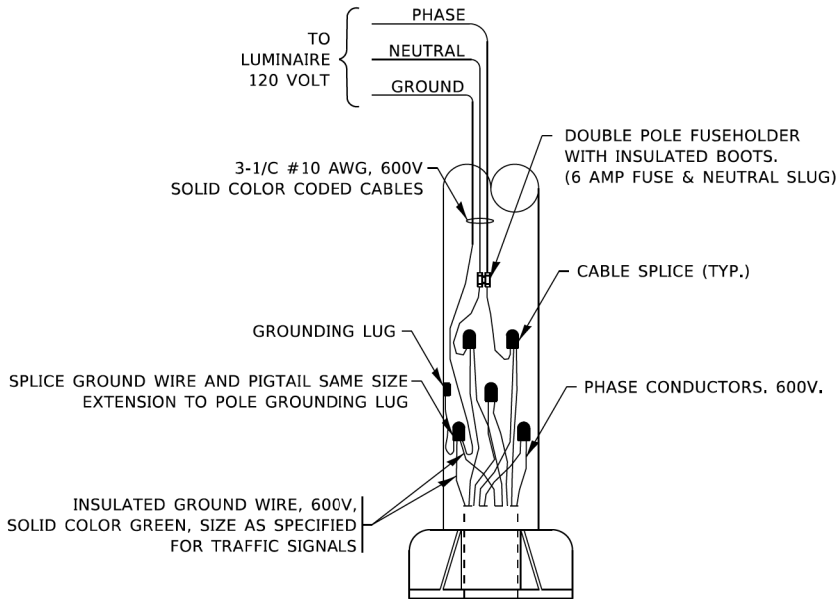


COMBINATION POLE WIRING DETAIL
(NOT TO SCALE)

MODEL Default
FILE Name: p:\projects\paw_bentley.com\paw\DOT\Documents\DOT Offices\District 1\Projects\Dis\5421234\CADD\Dis\CAD\sheet\be240.dgn


 1170 SOUTH HOUBOLT ROAD JOLIET, ILLINOIS 60431 (815) 744-4200	USER NAME = demanchelt		DESIGNED - RT	REVISED - T.G. 4/12/2017	STATE OF ILLINOIS DEPARTMENT OF TRANSPORTATION	COMBINATION LIGHTING, TRAFFIC SIGNAL SCHEMATIC			F.A.U. RTE.	SECTION	COUNTY	TOTAL SHEETS	SHEET NO.
	DRAWN -		REVISD - R. TOMSONS 3/22/18	REVISED - T.G. 8/03/2021					3561	08-00103-00-FP	COOK	254	192
	PLOT SCALE = 100,0000' / in.		CHECKED - RT	REVISED - T.G. 5/05/2022		SCALE: NONE			CONTRACT NO. 61M29				
	PLOT DATE = 5/5/2022		DATE - 08/18/2014	REVISED - T.G. 5/05/2022		SHEET 1 OF 1 SHEETS			ILLINOIS FED. AID PROJECT				

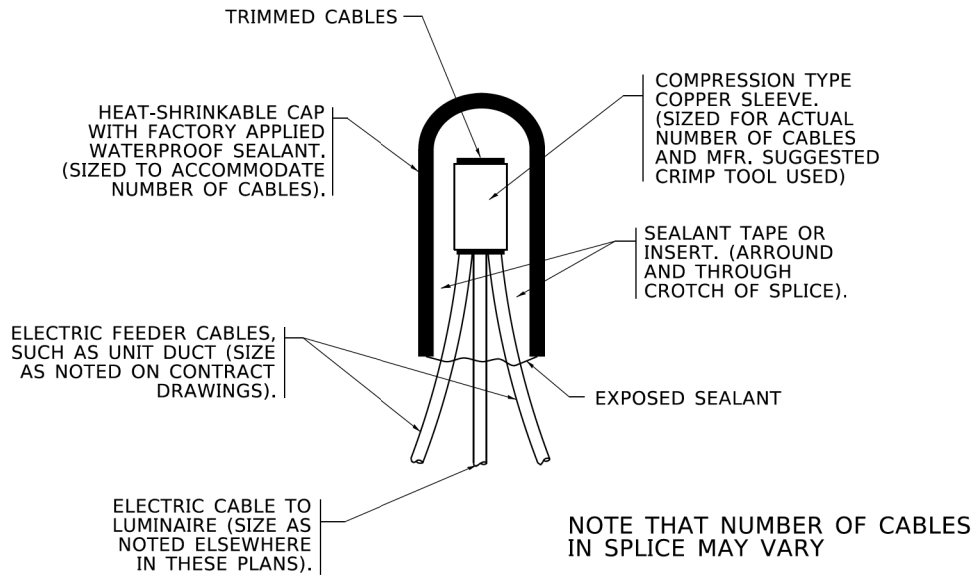

TYPICAL SPLICE DETAIL
N.T.S.

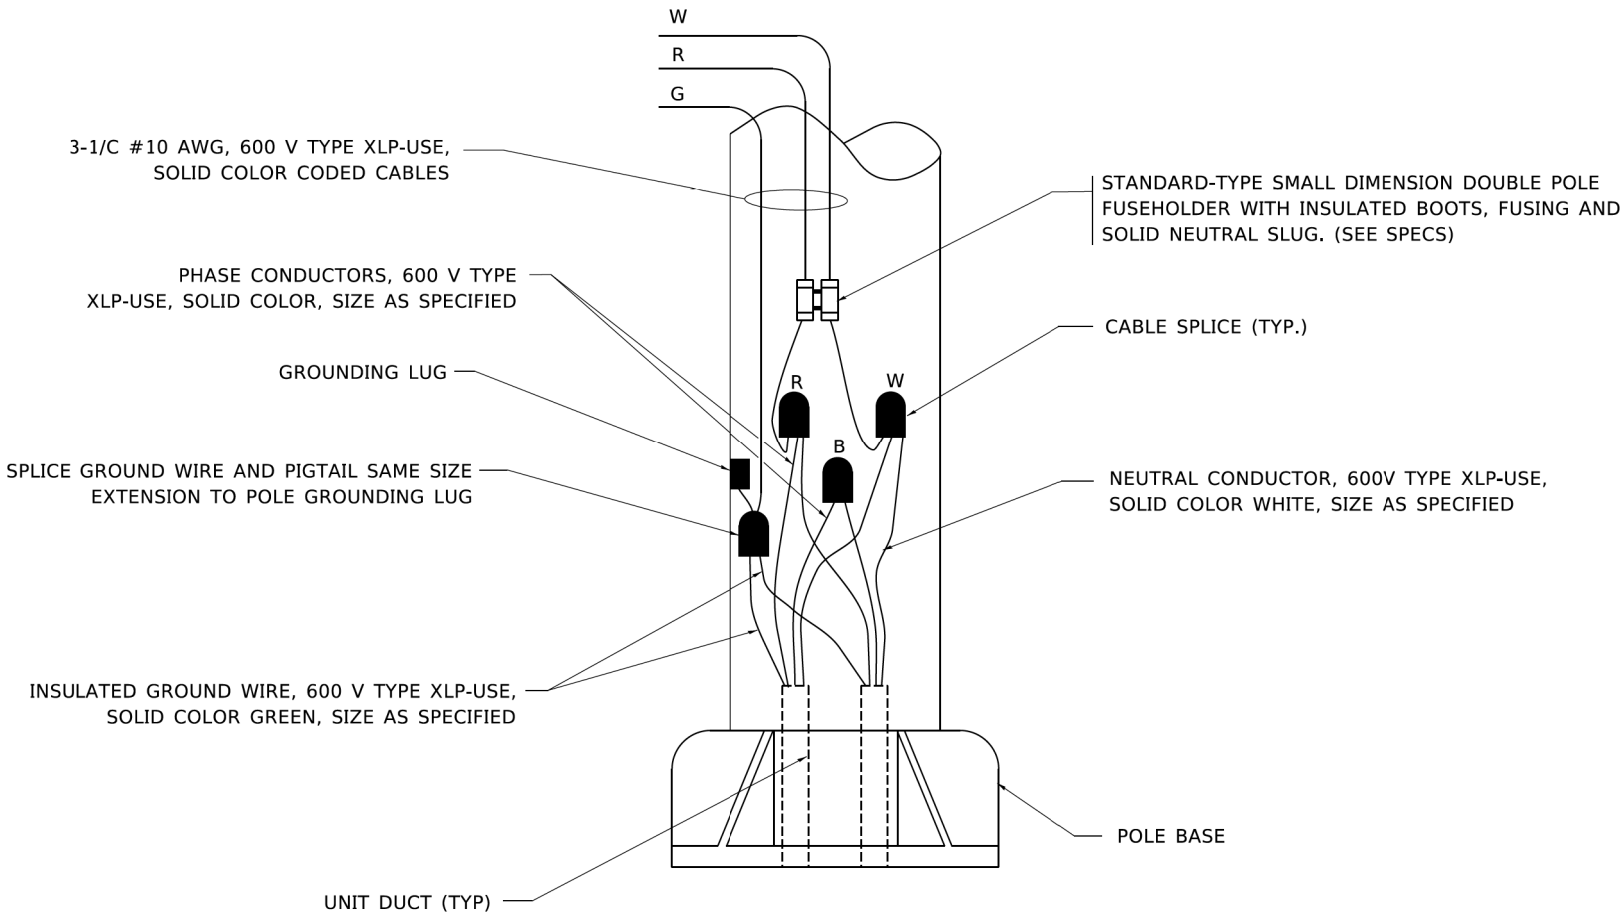

POLE WIRING DETAIL
N.T.S.

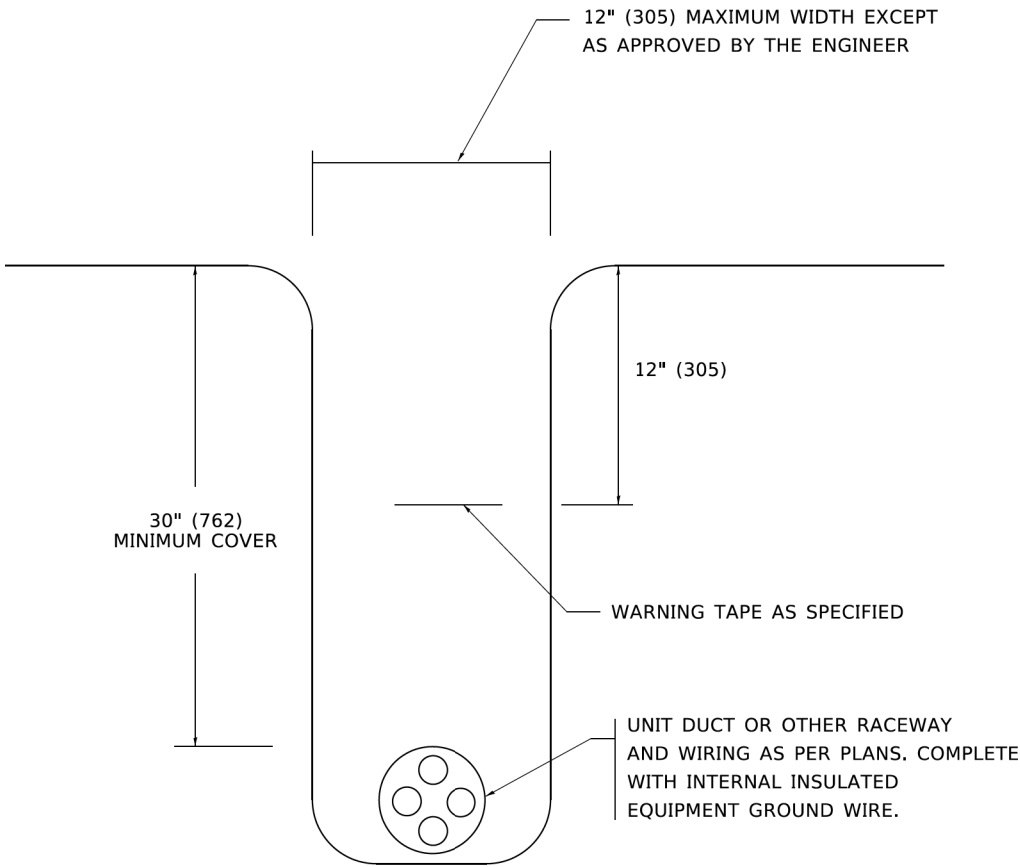


TYPICAL WIRING IN TRENCH DETAIL
N.T.S.

MODEL: Default
FILE: \\miller-prod-planroom-dot-illinois.gov-pw\DOT\Documents\DOT_Offices\District_1\Projects\DUHS422\41\CADD\Detail\CD\Sheets\be702.dgn
11/17/2020 7:37:37 AM lhercules


 1170 SOUTH HOUBOLT ROAD JOLIET, ILLINOIS 60431 (815) 744-4200	USER NAME = leysa		DESIGNED -	REVISED - 02/04/2020	STATE OF ILLINOIS DEPARTMENT OF TRANSPORTATION	MISC. ELECTRICAL DETAILS SHEET A				F.A.U. RTE.	SECTION	COUNTY	TOTAL SHEETS	SHEET NO.
	DRAWN -		REVISD -	REVISED -						3561	08-00103-00-FP	COOK	254	193
	PLOT SCALE = 50,0000 ' / ft.		CHECKED -	REVISED -		BE-702		CONTRACT NO. 61M29						
	PLOT DATE = 3/2/2020		DATE - 08/08/2003	REVISED -		ILLINOIS FED. AID PROJECT								
SCALE: NONE						SHEET 1	OF 1				SHEETS	STA.	TO STA.	

MODEL Default
FILE Name: p:\planroom\dot.illinois.gov\p\WDOT\Documents\DOT_Offices\District 1\Projects\DU\S422\2-1\CADData\CADsheets\ba801.dgn

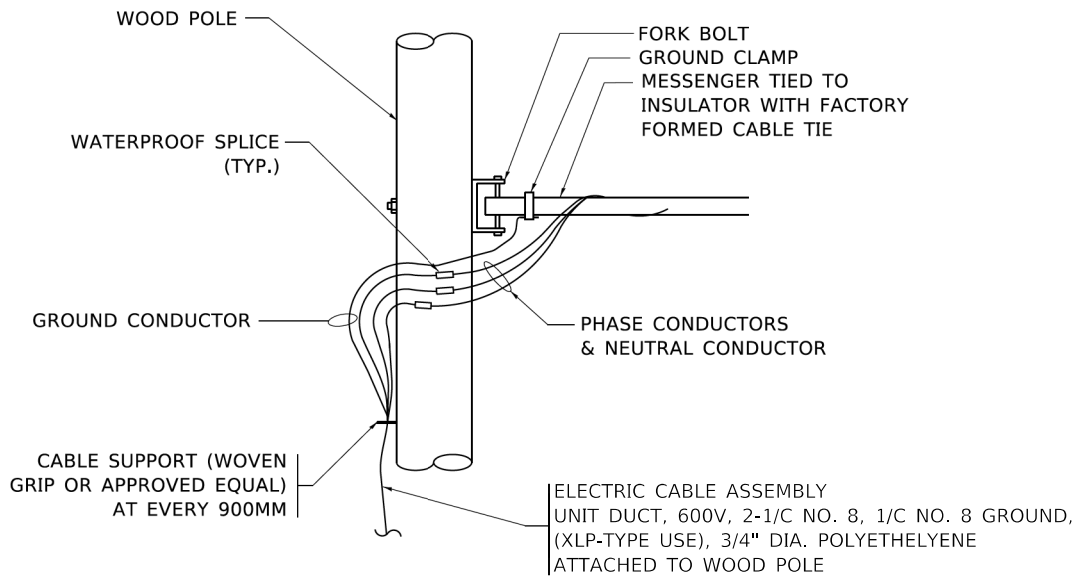

AERIAL CABLE CONNECTION DETAIL

N.T.S.

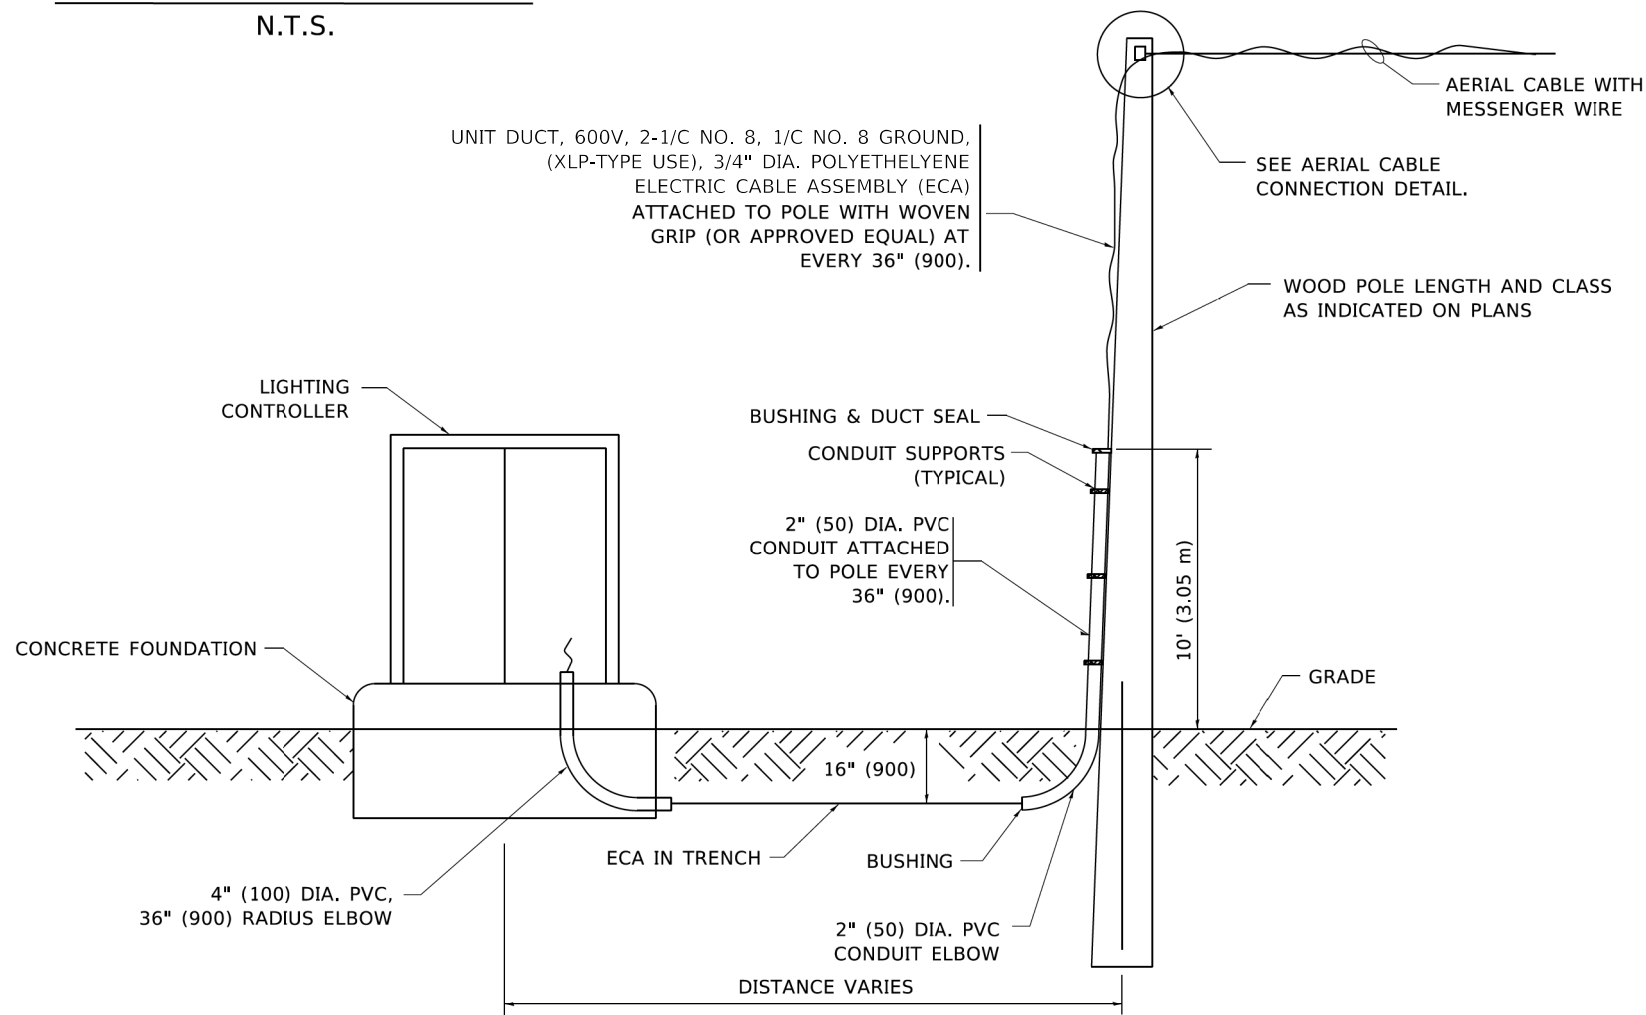

**WOOD POLE TO LIGHTING CONTROLLER
WIRING CONNECTION DETAIL**

N.T.S.

NOTES:

1. ALL DIMENSIONS IN INCHES (MILLIMETERS) UNLESS OTHERWISE INDICATED.
2. SEE PROPOSED LIGHTING PLAN FOR CONDUIT, CABLE AND ROUTING.
3. THE CONTRACTOR SHALL PROVIDE INTERMEDIATE SUPPORTS TO MAINTAIN MINIMUM CLEARANCES. REFER TO AERIAL AERIAL CABLE ATTACHED TO STRUCTURE DETAIL.
4. COST OF SPLICES AND MOUNTING HARDWARE SHALL BE INCLUDED IN THE UNIT PRICE FOR AERIAL CABLE.
5. COST OF CONDUIT AND HARDWARE FOR TRANSITION FROM TEMPORARY LIGHTING CONTROLLER TO WOOD POLE SHALL BE INCLUDED IN THE COST OF THE TEMPORARY LIGHTING CONTROLLER.



1170 SOUTH HOUBOLT ROAD
JOLIET, ILLINOIS 60431
(815) 744-4200


USER NAME	= footemj	DESIGNED -	REVISED - 08-08-03
		DRAWN -	REVISED -
PLOT SCALE	= 50.0000 ' / ft.	CHECKED -	REVISED -
PLOT DATE	= 4/19/2019	DATE -	REVISED -

**STATE OF ILLINOIS
DEPARTMENT OF TRANSPORTATION**

TEMPORARY AERIAL CABLE INSTALLATION

SCALE: NONE SHEET 1 OF 1 SHEETS STA. TO STA.

F.A.U. RTE.	SECTION	COUNTY	TOTAL SHEETS	SHEET NO.
3561	08-00103-00-FP	COOK	254	195
CONTRACT NO. 61M29				
ILLINOIS FED. AID PROJECT				

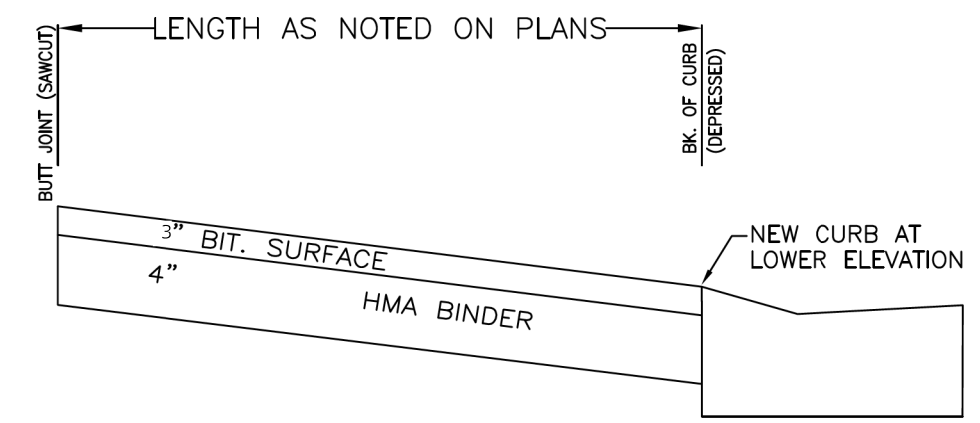


DRIVEWAY SURFACE TO BE LOWERED

NOT TO SCALE

TYPICAL
HMA DRIVEWAY

DATE: 2-1-2023

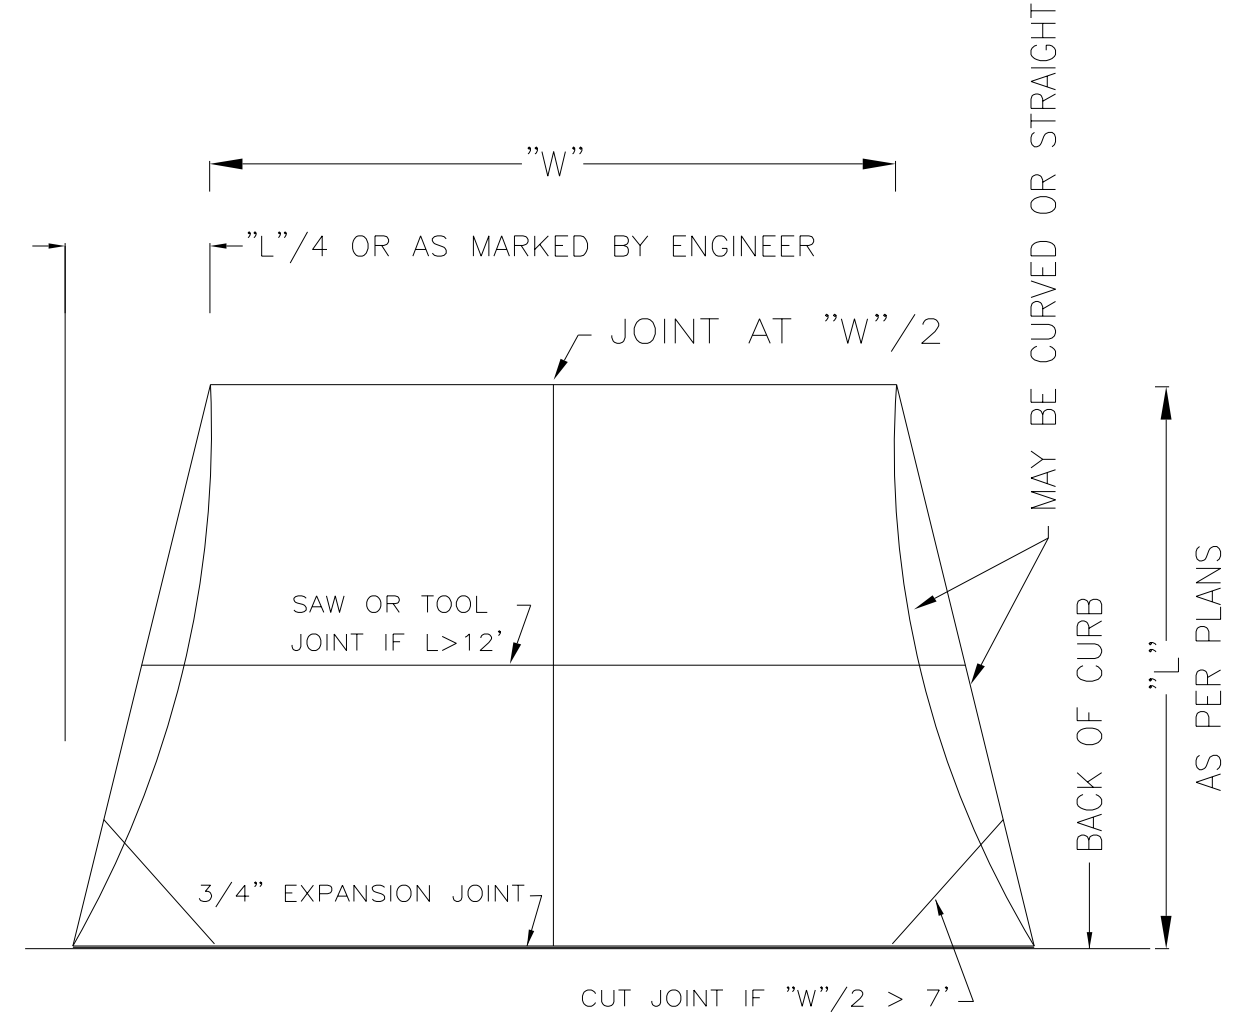

NOT TO SCALE

TYPICAL
PCC DRIVEWAY

DATE: 2-1-2022

MODEL Default
FILE Name: 3:\011600-1699\161905\01\Drawings\CD\HMA\05-SSA\CAD_Sheet\161905-8-ht-VOW-Standard_Detail.dgn



1170 SOUTH HOUBOLT ROAD
JOLIET, ILLINOIS 60431
(815) 744-4200

USER NAME	= AlexaM	DESIGNED	-	REVISED	-
DRAWN	-	DRAWN	-	REVISED	-
PLOT SCALE	= 100.0000 ' / in.	CHECKED	-	REVISED	-
PLOT DATE	= 7/8/2026	DATE	- 2/27/2026	REVISED	-

STATE OF ILLINOIS
DEPARTMENT OF TRANSPORTATION

VILLAGE OF WINNETKA STANDARD DETAILS

SCALE: N/A	SHEET 1 OF 1 SHEETS	STA. N/A	TO STA. N/A
------------	---------------------	----------	-------------

F.A.U. RTE.	SECTION	COUNTY	TOTAL SHEETS	SHEET NO.
3561	08-00103-00-FP	COOK	254	196
CONTRACT NO. 61M29				
ILLINOIS FED. AID PROJECT				



GENERAL NOTES

1. DRIVEWAY SLOPES, LOCATIONS, & GEOMETRIC LAYOUT SHALL BE IN ACCORDANCE WITH THE LATEST EDITION OF THE "HANDBOOK FOR POLICY ON PERMITS FOR ACCESS DRIVEWAYS TO STATE HIGHWAYS". FOR FURTHER LAYOUT REQUIREMENTS, REFER TO ILLUSTRATIONS IN THE PERMIT HANDBOOK. DRIVEWAYS SHALL BE REPLACED IN KIND, UNLESS OTHERWISE NOTED ON THE PLANS.
2. COMMERCIAL DRIVEWAYS SHALL BE CONSTRUCTED WITH CONCRETE CURB, TYPE B RETURNS EXCEPT WHEN THE SIDEWALK EDGE IS 4 FEET (1.2 METERS) OR LESS FROM THE BACK OF CURB, CONSTRUCT A FLARE DRIVEWAY WITHOUT CURB.

ALL DIMENSIONS ARE IN INCHES (MILLIMETERS)
UNLESS OTHERWISE NOTED.



RIGID DRIVEWAY
 COMMERCIAL ENTRANCE (CE):
 PCC DRIVEWAY PAVEMENT 8 (200)
 MEASURED IN SQ. YD. (m²)

PRIVATE ENTRANCE (PE):
 PCC DRIVEWAY PAVEMENT 6 (150)
 MEASURED IN SQ. YD. (m²)

HMA DRIVEWAY
HMA SURFACE COURSE,
MIX "D", IL-9.5, N50, 2 (50)
MEASURED IN TONS (METRIC TONS)
COMMERCIAL ENTRANCE (CE):
HMA BASE COURSE, 8 (200)
MEASURED IN SQ. YD. (m²).
PRIVATE ENTRANCE (PE):
HMA BASE COURSE, 6 (150)
MEASURED IN SQ. YD. (m²).

STATE OF ILLINOIS
DEPARTMENT OF TRANSPORTATION

**DRIVEWAY DETAILS – DISTANCE BETWEEN R.O.W.
AND FACE OF CURB & EDGE OF SHOULDER $\geq 15'$ (4.5m)**








SCALE: NONE	SHEET 1	OF 1	SHEETS	STA.	TO STA.
-------------	---------	------	--------	------	---------

F.A.U. RTE.	SECTION	COUNTY	TOTAL SHEETS	SHEET NO.
3561	08-00103-00-FP	COOK	254	197
BD400-01 (BD-01)		CONTRACT NO. 61M29		
ILLINOIS		FED. AID PROJECT		

ILLINOIS	FED. AID PROJECT
----------	------------------

MODEL: Default
FILE NAME: ow:\jldot-ow_bentlev.com\pwidot\Documents\DOT_Offices\District_1\Projects\Dist\Su22\Su22-34\CADData\CADsheets\b001.dgn

MODEL Default
FILE Name: p:\allstate-cw-bentley.com\p\w\DOT\Documents\DOT Offices\District 1\Projects\Dist5\421232\ACADD\3a\CAD\sheet\bd02.dgn

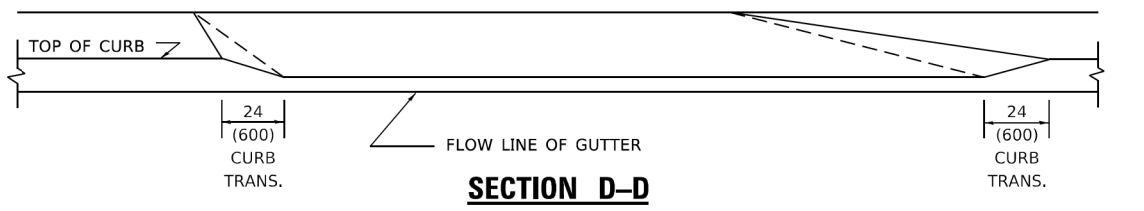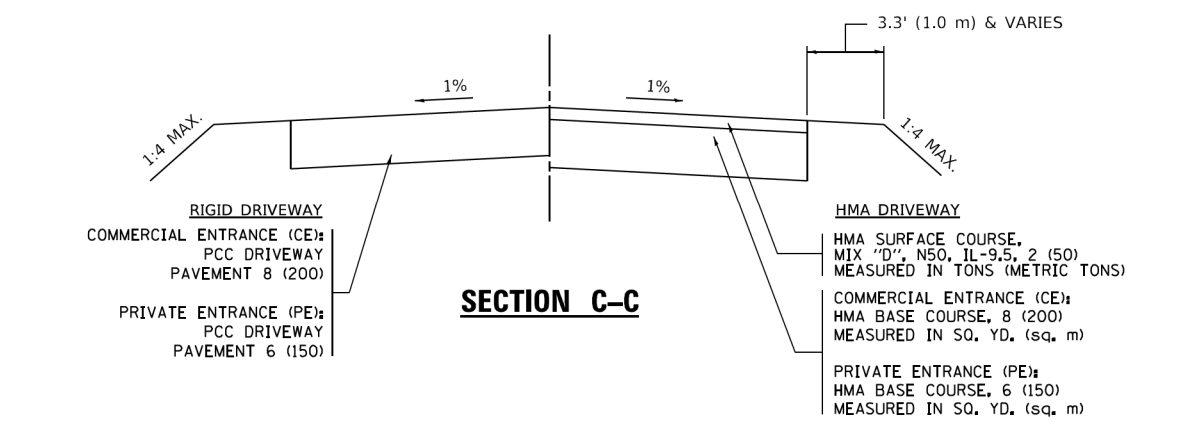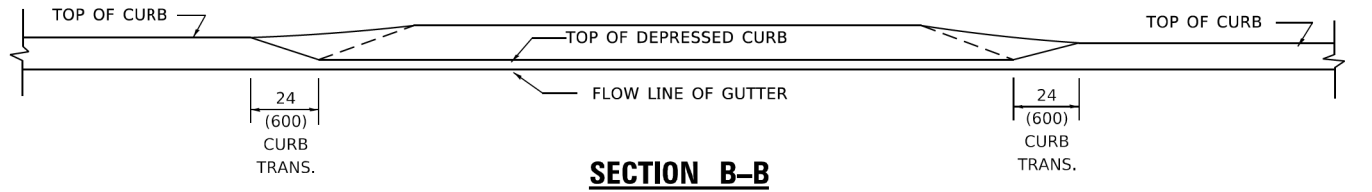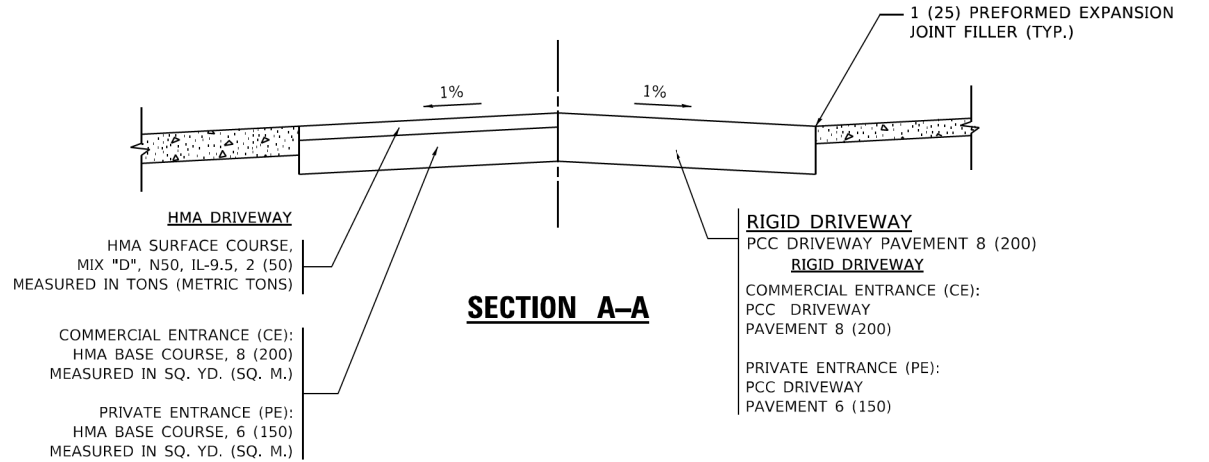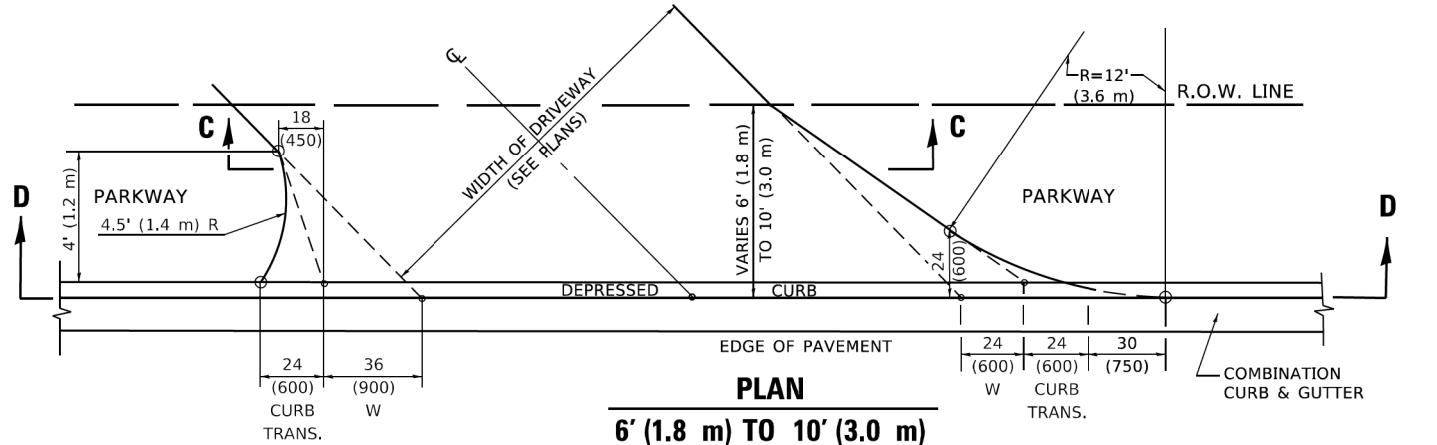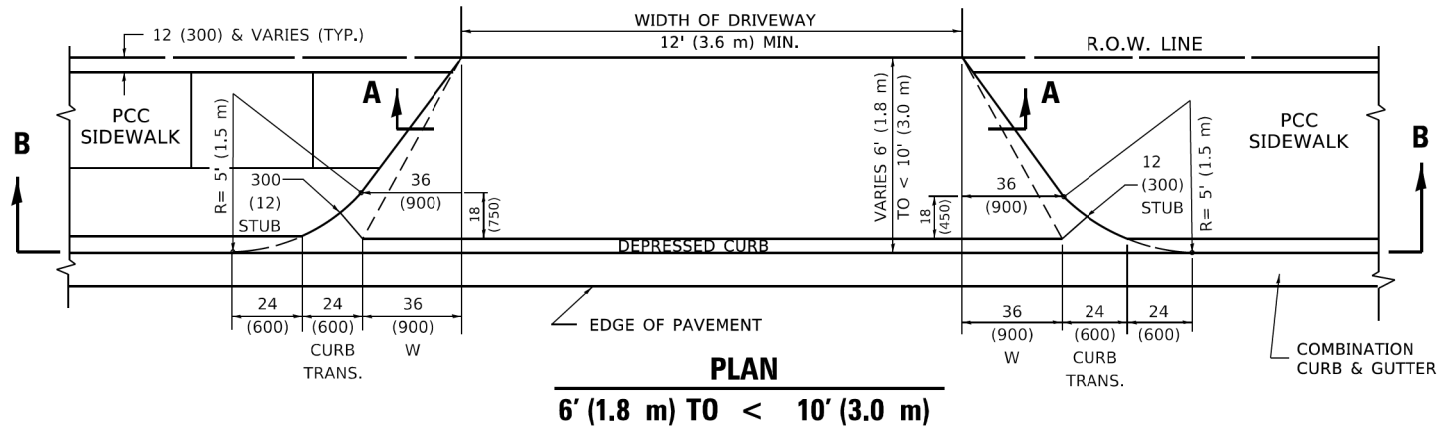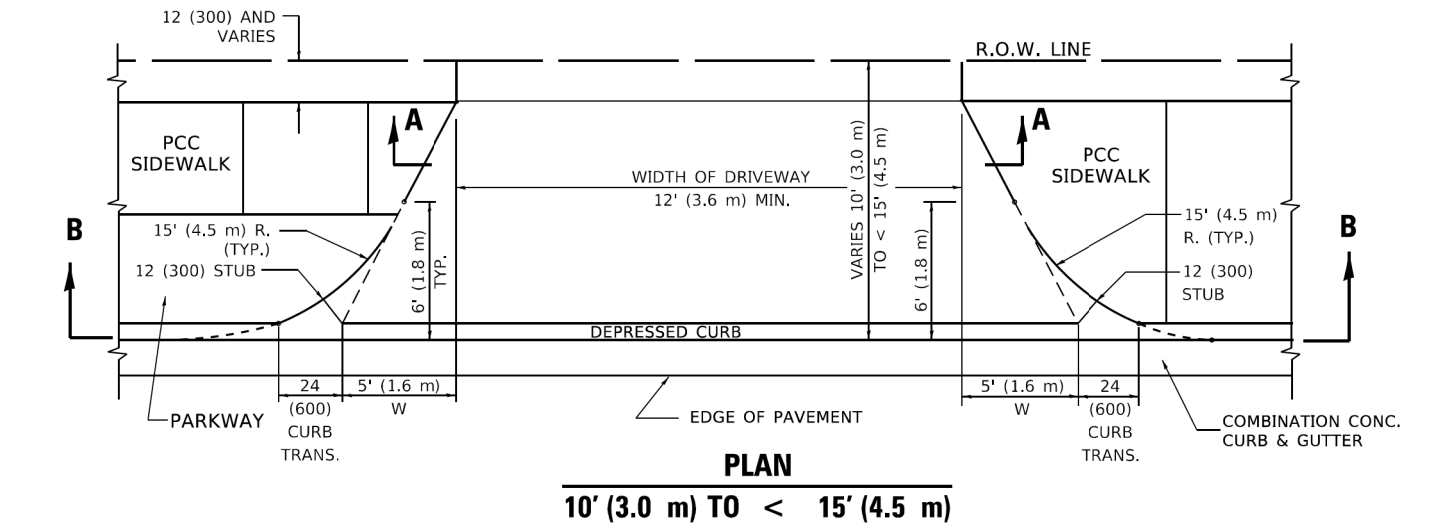

GENERAL NOTES


1. DRIVEWAY SLOPES, LOCATIONS, & GEOMETRIC LAYOUT SHALL BE IN ACCORDANCE WITH THE LATEST EDITION OF THE "HANDBOOK FOR POLICY ON PERMITS FOR ACCESS DRIVEWAYS TO STATE HIGHWAYS". FOR FURTHER LAYOUT REQUIREMENTS, REFER TO ILLUSTRATION 10 IN THE PERMIT HANDBOOK. WHERE SIDEWALKS EXIST, DRIVEWAYS SHALL BE REPLACED WITH RIGID PAVEMENT. WHERE NO SIDEWALKS EXIST, DRIVEWAYS SHALL BE REPLACED IN KIND. SIDEWALK CROSS SLOPE THRU DRIVEWAY AREA TO BE A MAXIMUM OF 1:50.
2. WHEN THE DISTANCE BETWEEN R.O.W. AND THE BACK OF CURB IS EQUAL TO OR LESS THAN 8' (2.4 m), THE PCC SIDEWALK SHALL EXTEND TO THE BACK OF CURB.
3. "W" VARIES FROM 36 (900) TO 5' (1.5 m) PROPORTIONAL TO THE LENGTH (L), FROM 6' (1.8 m) TO 10' (3 m).

ALL DIMENSIONS ARE IN INCHES (MILLIMETERS) UNLESS OTHERWISE NOTED.

STATE OF ILLINOIS DEPARTMENT OF TRANSPORTATION	USER NAME = Lawrence,DeManche		DESIGNED - R. SHAH	REVISED - R. BORO 01-01-07	DRIVEWAY DETAILS DISTANCE BETWEEN ROW AND FACE OF CURB < 15' (4.5m)	F.A.U. RTE.		SECTION	COUNTY	TOTAL SHEETS	SHEET NO.
	DRAWN -		REVISD - R. BORO 09-06-11	REVISED - K. SMITH 08-27-19		3561		08-00103-00-FP	COOK	254	198
	PLOT SCALE = 100,000' / in.		CHECKED -	REVISED - K. SMITH 11-18-22		BD400-02 (BD-02)		CONTRACT NO. 61M29			
	PLOT DATE = 11/18/2022		DATE - 11-06-95	REVISED - K. SMITH 11-18-22		SCALE: NONE		SHEET 1 OF 1 SHEETS	STA. TO STA.	ILLINOIS FED. AID PROJECT	

TYPICAL APPLICATION

THE USE OF CROSS STREET PAVEMENT SEPARATION JOINTS FOR SKEWED OR LARGE INTERSECTIONS WHERE JOINTS MAY NOT MATCH

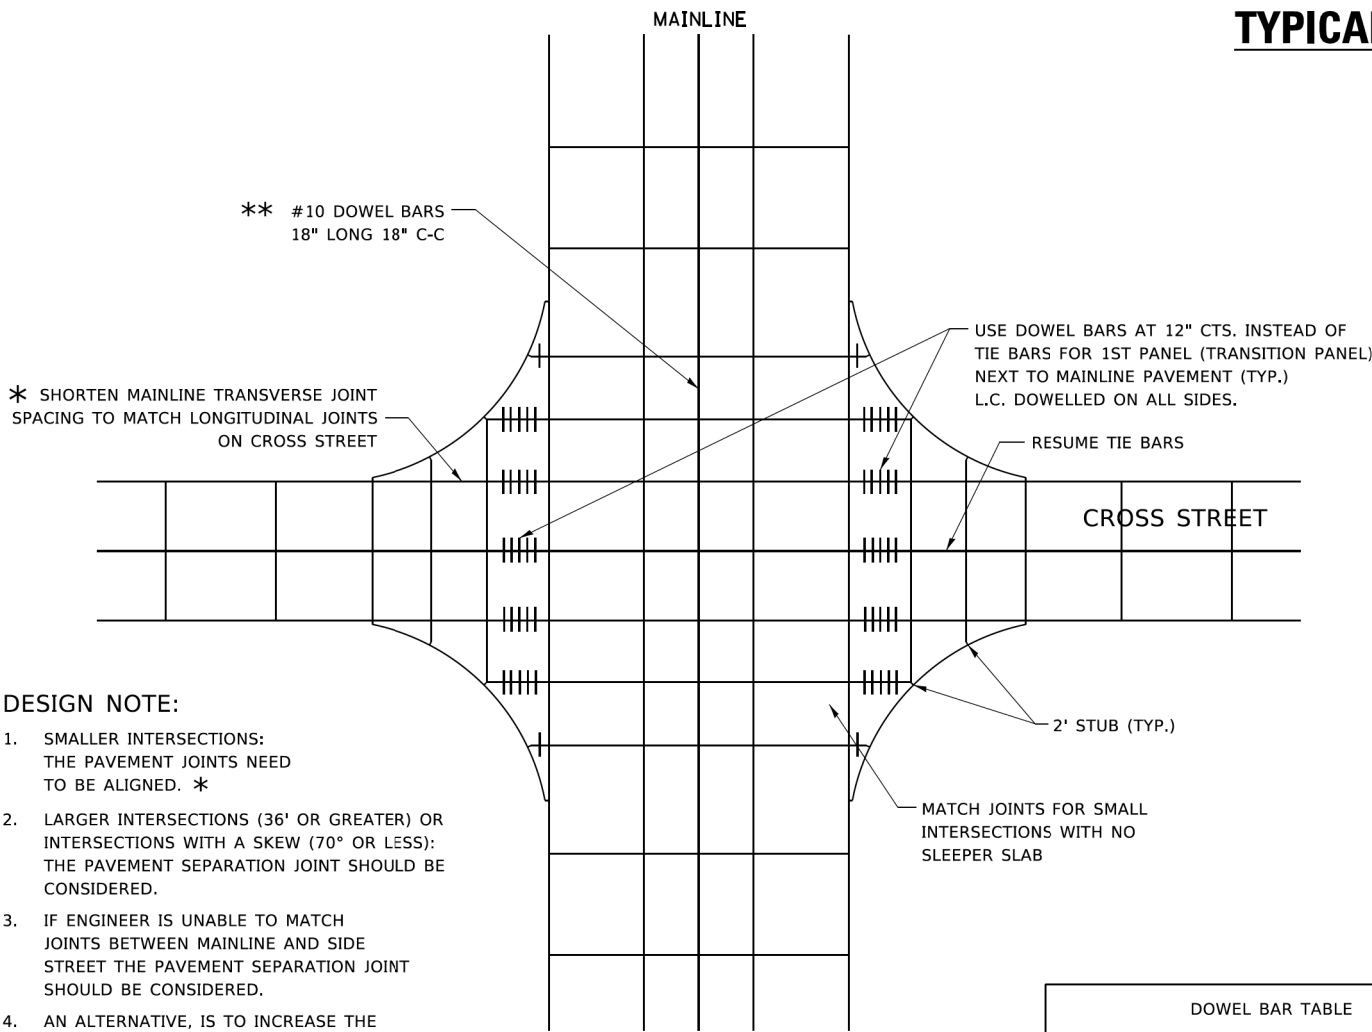

DESIGN NOTE:

1. SMALLER INTERSECTIONS: THE PAVEMENT JOINTS NEED TO BE ALIGNED. *
2. LARGER INTERSECTIONS (36' OR GREATER) OR INTERSECTIONS WITH A SKEW (70° OR LESS): THE PAVEMENT SEPARATION JOINT SHOULD BE CONSIDERED.
3. IF ENGINEER IS UNABLE TO MATCH JOINTS BETWEEN MAINLINE AND SIDE STREET THE PAVEMENT SEPARATION JOINT SHOULD BE CONSIDERED.
4. AN ALTERNATIVE, IS TO INCREASE THE PAVEMENT THICKNESS BY ½" FOR THE LENGTH OF THE AFFECTED PANELS AT THE INTERSECTION.
5. FOR LARGE INTERSECTIONS, (6 LANES OR MORE) WHERE JOINTS CAN BE MATCHED , USE #8 (25) DOWEL BARS INSTEAD OF #8 (25) TIE BARS AT EDGE OF MAINLINE PAVEMENT WHEN NO PAVEMENT SEPARATION JOINTS USED.

DOWEL BAR TABLE		
PAVEMENT THICKNESS	DOWEL BAR DIAMETER	DOWEL BAR LENGTH
8" OR GREATER	1½"	18"
LESS THAN 8"	NA	NA

NOTE:



1. JOINT FILLER SHALL CONSIST OF A SHEET OF ½" BITUMINOUS PREFORMED FIBER JOINT FILLER CONFORMING TO ARTICLE 1051.03 OF THE STANDARD SPECIFICATIONS.
2. THE JOINT SHALL BE SEALED WITH A HOT POUR JOINT SEALER CONFORMING TO ARTICLE 1050.02 OF THE STANDARD SPECIFICATIONS.
3. A SINGLE LAYER OF FELT ROOFING PAPER SHALL SERVE AS A BOND BREAKER.
4. JOINT SHALL CONTINUE THROUGH COMBINATION CURB & GUTTER OR PCC SHOULDER.

METHOD OF MEASUREMENT

THIS WORK WILL BE MEASURED FOR PAYMENT IN FEET, MEASURED IN PLACE.

BASIS OF PAYMENT

1. THIS WORK WILL BE PAID FOR AT THE UNIT PRICE PER FOOT FOR "SLEEPER SLAB".
2. BOND BREAKER AND ½" (13MM) JOINT FILLER SHALL BE INCLUDED IN THE PAY ITEM "SLEEPER SLAB"

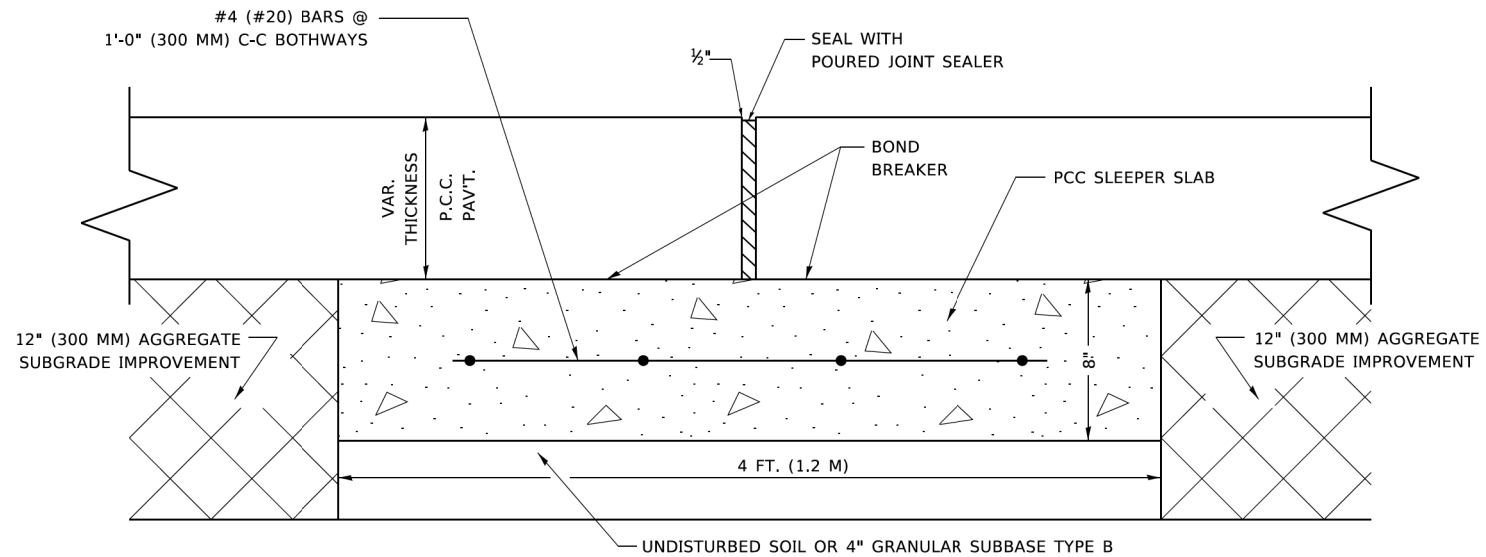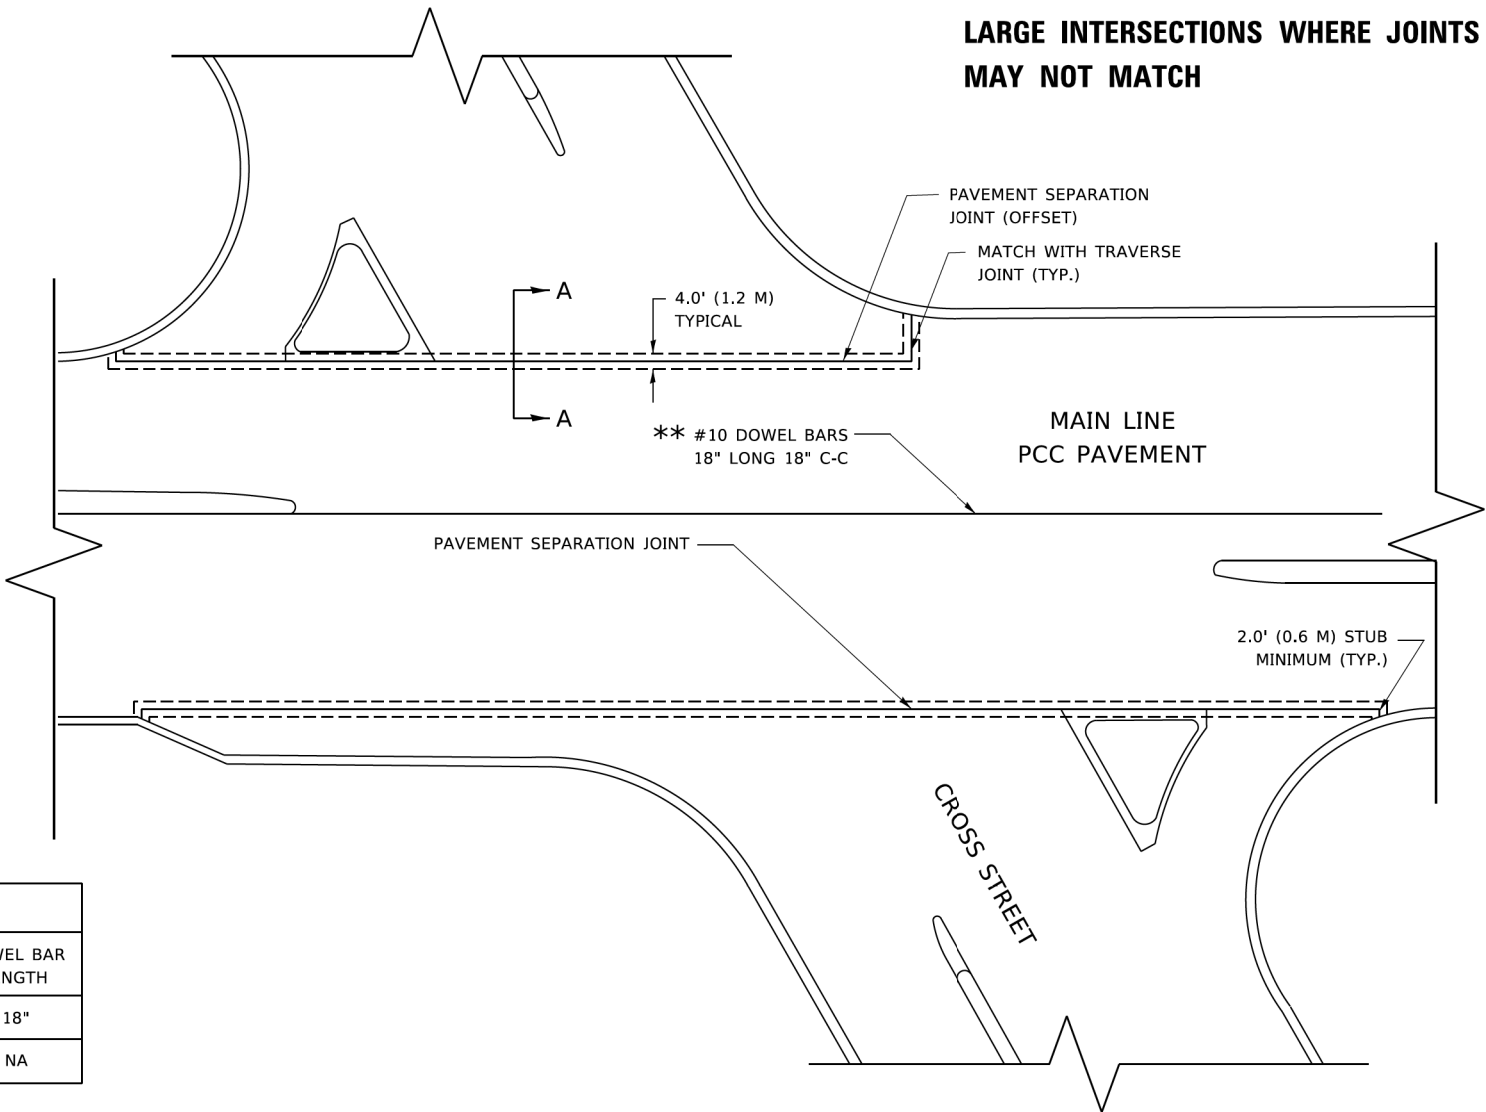

PROPOSED SECTION A-A

MODEL Default
FILE Name: C:\work\pav\detail\footem\dd108315\bd52.dgn
xref: dms 3/27/2019 7:36:56 AM lberfootem

USER NAME = footem]	DESIGNED - TGM	REVISED - CADD 06-18-10
	DRAWN -	REVISED - O. PATEL 3-27-19
PLOT SCALE = 50.0000 ' / in.	CHECKED - AM	REVISED -
PLOT DATE = 3/27/2019	DATE - 05-14-2002	REVISED -

STATE OF ILLINOIS
DEPARTMENT OF TRANSPORTATION

DETAIL OF PAVEMENT SEPARATION
JOINT FOR JOINTED PCC PAVEMENTS AT INTERSECTIONS

SCALE: NONE SHEET 1 OF 1 SHEETS STA. TO STA.

F.A.U. RTE.	SECTION	COUNTY	TOTAL SHEETS	SHEET NO.
3561	08-00103-00-FP	COOK	254	200
BD52		CONTRACT NO. 61M29		
ILLINOIS		FED. AID PROJECT		