

FEDERAL AID PROGRAM ENGINEER: CARMEN E. RAMOS, P.E. SCHAUMBURG, ILLINOIS

09-18-2026 LETTING ITEM 025

FOR INDEX OF SHEETS, SEE SHEET NO. 2

FOR LIST OF APPLICABLE HIGHWAY STANDARDS
SEE SHEET 2


TRAFFIC DATA
NORTH AVENUE (IL ROUTE 64)
ADT = 41,200 (2023)
40 MPH POSTED SPEED
OTHER PRINCIPAL ARTERIAL

FLOOD PROTECTION AREA STATEMENT
THE FOLLOWING FLOOD PROTECTION AREAS
ARE LOCATED WITHIN 100 FEET OF THE
DEVELOPMENT:
FLOODPLAIN, FLOODWAY AND WETLANDS

Mark B. Thomas
MARK B. THOMAS, P.E.

TO THE BEST OF MY KNOWLEDGE AND BELIEF,
THE STORMWATER AND DRAINAGE OF SURFACE
WATERS MEET THE MINIMUM CRITERIA FOR
STORMWATER MANAGEMENT IN ACCORDANCE
WITH LOCAL AND COUNTY STANDARDS.

Mark B. Thomas
MARK B. THOMAS, P.E.

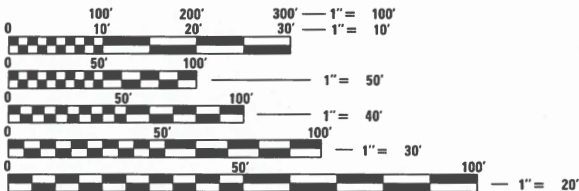


FULL SIZE PLANS HAVE BEEN PREPARED USING STANDARD
ENGINEERING SCALES. REDUCED SIZED PLANS WILL NOT
CONFORM TO STANDARD SCALES. IN MAKING MEASUREMENTS
ON REDUCED PLANS, THE ABOVE SCALES MAY BE USED.

J.U.L.I.E.
JOINT UTILITY LOCATION INFORMATION FOR EXCAVATION
1-800-892-0123
OR 811

CONTRACT NO. 61M58

Contact the Metropolitan
Water Reclamation District
of Greater Chicago 2 days
before starting work.

P (708) 588-4055
E WMOJobStart@mwrd.org

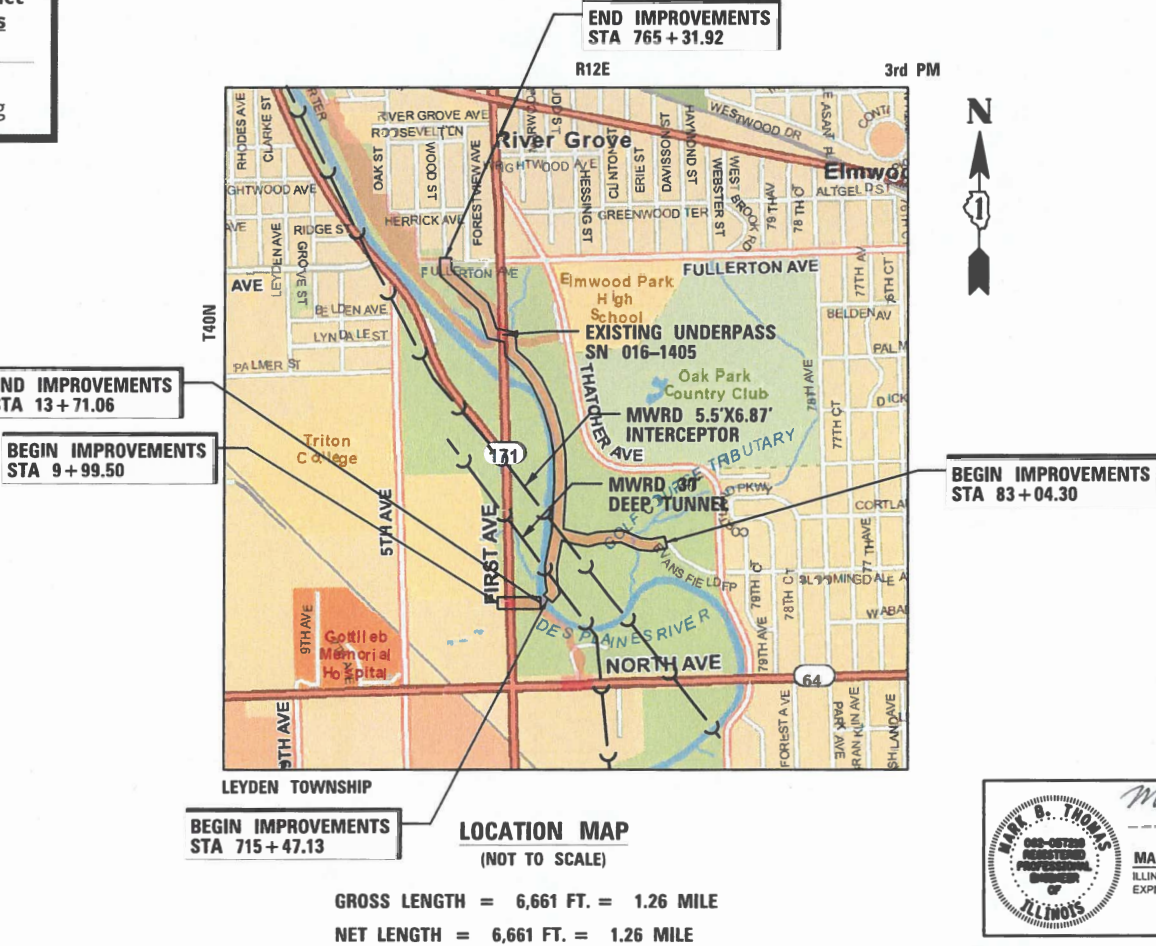

STATE OF ILLINOIS
DEPARTMENT OF TRANSPORTATION

PROPOSED
HIGHWAY PLANS

DES PLAINES RIVER TRAIL SEGMENT 7
IL ROUTE 64 (NORTH AVENUE) TO FULLERTON AVE
BIKE PATH
SECTION NO.: 19-00037-02-BT
PROJECT NO.: 1SPT(993)
FOREST PRESERVE DISTRICT OF COOK COUNTY
COOK COUNTY
JOB NO.: C-91-263-26

F.A.U. RTE.	SECTION	COUNTY	TOTAL SHEETS	SHEET NO.
N/A	19-00037-02-BT	COOK	112	1
		ILLINOIS	CONTRACT NO. 61M58	



LOCATION OF SECTION INDICATED THUS: —

STATE OF ILLINOIS
DEPARTMENT OF TRANSPORTATION

APPROVED *Chris Setty* 10/4/2026
DIRECTOR OF PLANNING AND DEVELOPMENT
FOREST PRESERVE DISTRICT OF COOK COUNTY

APPROVED *Bruce Lader* 6/15/2026
PUBLIC WORKS DIRECTOR
VILLAGE OF RIVER GROVE

PASSED *July 17, 2026*
DISTRICT 1 ENGINEER OF LOCAL ROADS AND STREETS

RELEASED FOR BID
BASED ON LIMITED
REVIEW *July 17, 2026*
REGIONAL ENGINEER

Mark B. Thomas
ENGINEER
DATE 06/03/2026
MARK B. THOMAS
ILLINOIS REGISTRATION NO. 062-057218
EXPIRATION DATE: 11/30/2027

CB
CHRISTOPHER B. BURKE ENGINEERING, LTD.
9575 W. Higgins Road, Suite 600
Rosemont, Illinois 60018
(847) 823-0500

PRINTED BY THE AUTHORITY
OF THE STATE OF ILLINOIS

SUMMARY OF QUANTITIES					CONSTRUCTION TYPE CODE		
SPECIALTY	CODED PAY ITEM NO.	ITEM	UNIT	TOTAL QUANTITY	FACILITIES FOR BICYCLE/PEDESTRIAN TRAILS 0028 80 TAP/20 LA	TRAFFIC SIGNALS 0028 80 TAP/20 LA	TRAINEES 0042 80 TAP/20 LA
*	20100110	TREE REMOVAL (6 TO 15 UNITS DIAMETER)	UNIT	190	190		
*	20100210	TREE REMOVAL (OVER 15 UNITS DIAMETER)	UNIT	100	100		
*	20101100	TREE TRUNK PROTECTION	EACH	30	30		
*	20101300	TREE PRUNING (1 TO 10 INCH DIAMETER)	EACH	60	60		
*	20101350	TREE PRUNING (OVER 10 INCH DIAMETER)	EACH	60	60		
	20200100	EARTH EXCAVATION	CU YD	1914	1914		
	20201200	REMOVAL AND DISPOSAL OF UNSUITABLE MATERIAL	CU YD	302	302		
	20800150	TRENCH BACKFILL	CU YD	4	4		
	21001000	GEOTECHNICAL FABRIC FOR GROUND STABILIZATION	SQ YD	2137	2137		
	21101505	TOPSOIL EXCAVATION AND PLACEMENT	CU YD	577	577		
	21101600	TOPSOIL FURNISH AND PLACE, VARIABLE DEPTH	SQ YD	500	500		
*	25000115	SEEDING, CLASS 1B	ACRE	0.25	0.25		
*	25000312	SEEDING, CLASS 4A	ACRE	0.5	0.5		
*	25000314	SEEDING, CLASS 4B	ACRE	1.5	1.5		
*	25000320	SEEDING, CLASS 5	ACRE	0.5	0.5		
*	25000324	SEEDING, CLASS 5B	ACRE	1.5	1.5		

SUMMARY OF QUANTITIES					CONSTRUCTION TYPE CODE		
SPECIALTY	CODED PAY ITEM NO.	ITEM	UNIT	TOTAL QUANTITY	FACILITIES FOR BICYCLE/PEDESTRIAN TRAILS 0028 80 TAP/20 LA	TRAFFIC SIGNALS 0028 80 TAP/20 LA	TRAINEES 0042 80 TAP/20 LA
*	25000750	MOWING	ACRE	61	61		
*	25100645	WILDLIFE FRIENDLY EROSION CONTROL BLANKET	SQ YD	10538	10538		
	28000250	TEMPORARY EROSION CONTROL SEEDING	POUND	225	225		
	28000400	PERIMETER EROSION BARRIER	FOOT	13519	13519		
	28000510	INLET FILTERS	EACH	7	7		
	28001105	TEMPORARY WILDLIFE FRIENDLY EROSION CONTROL BLANKET	SQ YD	10538	10538		
	28100105	STONE RIPRAP, CLASS A3	SQ YD	3	3		
	30300001	AGGREGATE SUBGRADE IMPROVEMENT	CU YD	200	200		
	31101400	SUBBASE GRANULAR MATERIAL, TYPE B 6"	SQ YD	1974	1974		
	35101598	AGGREGATE BASE COURSE, TYPE B 3"	SQ YD	2202	2202		
	35101600	AGGREGATE BASE COURSE, TYPE B 4"	SQ YD	105	105		
	35800100	PREPARATION OF BASE	SQ YD	6290	6290		
	35800200	AGGREGATE BASE REPAIR	TON	1057	1057		
	40600275	BITUMINOUS MATERIALS (PRIME COAT)	POUND	14547	14547		
	40600290	BITUMINOUS MATERIALS (TACK COAT)	POUND	1439	1439		
	40604060	HOT-MIX ASPHALT SURFACE COURSE, IL-9.5, MIX "D", N50	TON	1183	1183		

SUMMARY OF QUANTITIES					CONSTRUCTION TYPE CODE		
SPECIALTY	CODED PAY ITEM NO.	ITEM	UNIT	TOTAL QUANTITY	FACILITIES FOR BICYCLE/PEDESTRIAN TRAILS 0028 80 TAP/20 LA	TRAFFIC SIGNALS 0028 80 TAP/20 LA	TRAINEES 0042 80 TAP/20 LA
	42001300	PROTECTIVE COAT	SQ YD	94	94		
	42400200	PORTLAND CEMENT CONCRETE SIDEWALK 5 INCH	SQ FT	936	936		
	42400800	DETECTABLE WARNINGS	SQ FT	221	221		
	44000100	PAVEMENT REMOVAL	SQ YD	6516	6516		
	44000500	COMBINATION CURB AND GUTTER REMOVAL	FOOT	184	184		
	44000600	SIDEWALK REMOVAL	SQ FT	23	23		
	50102400	CONCRETE REMOVAL	CU YD	2	2		
	50105220	PIPE CULVERT REMOVAL	FOOT	88	88		
	50301350	CONCRETE SUPERSTRUCTURE (APPROACH SLAB)	CU YD	7	7		
	50800205	REINFORCEMENT BARS, EPOXY COATED	POUND	867	867		
	53212754	STRUCTURAL REPAIR OF CONCRETE (DEPTH EQUAL TO OR LESS THAN 5 INCHES)	SQ FT	59	59		
	53212755	STRUCTURAL REPAIR OF CONCRETE (DEPTH GREATER THAN 5 INCHES)	SQ FT	4	4		
	54213657	PRECAST REINFORCED CONCRETE FLARED END SECTIONS 12"	EACH	2	2		
	54214503	PRECAST REINFORCED CONCRETE FLARED END SECTIONS, EQUIVALENT ROUND-SIZE 18"	EACH	2	2		
	54214515	PRECAST REINFORCED CONCRETE FLARED END SECTIONS, EQUIVALENT ROUND-SIZE 30"	EACH	2	2		
	54262712	METAL FLARED END SECTIONS 12"	EACH	2	2		

SUMMARY OF QUANTITIES					CONSTRUCTION TYPE CODE		
SPECIALTY	CODED PAY ITEM NO.	ITEM	UNIT	TOTAL QUANTITY	FACILITIES FOR BICYCLE/PEDESTRIAN TRAILS 0028 80 TAP/20 LA	TRAFFIC SIGNALS 0028 80 TAP/20 LA	TRAINEES 0042 80 TAP/20 LA
	542A0217	PIPE CULVERTS, CLASS A, TYPE 1 12"	FOOT	11	11		
	542A5473	PIPE CULVERTS, CLASS A, TYPE 1 EQUIVALENT ROUND-SIZE 18"	FOOT	14	14		
	542A5485	PIPE CULVERTS, CLASS A, TYPE 1 EQUIVALENT ROUND-SIZE 30"	FOOT	14	14		
	542D0217	PIPE CULVERTS, CLASS D, TYPE 1 12"	FOOT	19	19		
	59000200	EPOXY CRACK INJECTION	FOOT	21	21		
	60100060	CONCRETE HEADWALLS FOR PIPE DRAINS	EACH	2	2		
	60108206	PIPE UNDERDRAINS, TYPE 2, 6"	FOOT	161	161		
	60600605	CONCRETE CURB, TYPE B	FOOT	314	314		
	60603800	COMBINATION CONCRETE CURB AND GUTTER, TYPE B-6.12	FOOT	184	184		
	60605000	COMBINATION CONCRETE CURB AND GUTTER, TYPE B-6.24	FOOT	67	67		
*	66900200	NON-SPECIAL WASTE DISPOSAL	CU YD	120	120		
*	66900530	SOIL DISPOSAL ANALYSIS	EACH	3	3		
*	66901001	REGULATED SUBSTANCES PRE-CONSTRUCTION PLAN	L SUM	1	1		
*	66901003	REGULATED SUBSTANCES FINAL CONSTRUCTION REPORT	L SUM	1	1		
*	66901005	ENGINEERED BARRIER	SQ YD	200	200		
*	66901006	REGULATED SUBSTANCES MONITORING	CAL DA	5	5		




SUMMARY OF QUANTITIES					CONSTRUCTION TYPE CODE		
SPECIALTY	CODED PAY ITEM NO.	ITEM	UNIT	TOTAL QUANTITY	FACILITIES FOR BICYCLE/PEDESTRIAN TRAILS 0028 80 TAP/20 LA	TRAFFIC SIGNALS 0028 80 TAP/20 LA	TRAINEES 0042 80 TAP/20 LA
	67100100	MOBILIZATION	L SUM	1	1		
*	72000100	SIGN PANEL - TYPE 1	SQ FT	66	66		
*	72400205	REMOVE AND RELOCATE SIGN PANEL ASSEMBLY - TYPE A	EACH	1	1		
*	72800100	TELESCOPING STEEL SIGN SUPPORT	FOOT	58	58		
*	72900100	METAL POST - TYPE A	FOOT	153	153		
*	73100100	BASE FOR TELESCOPING STEEL SIGN SUPPORT	EACH	2	2		
*	78000100	THERMOPLASTIC PAVEMENT MARKING - LETTERS AND SYMBOLS	SQ FT	19	19		
*	78000200	THERMOPLASTIC PAVEMENT MARKING - LINE 4"	FOOT	3153	3153		
*	78000600	THERMOPLASTIC PAVEMENT MARKING - LINE 12"	FOOT	368	368		
*	78000650	THERMOPLASTIC PAVEMENT MARKING - LINE 24"	FOOT	44	44		
	78300202	PAVEMENT MARKING REMOVAL - WATER BLASTING	SQ FT	1158	1158		
*	81028200	UNDERGROUND CONDUIT, GALVANIZED STEEL, 2" DIA.	FOOT	72		72	
*	85000200	MAINTENANCE OF EXISTING TRAFFIC SIGNAL INSTALLATION	EACH	1		1	
*	87301215	ELECTRIC CABLE IN CONDUIT, SIGNAL NO. 14 2C	FOOT	469		469	
*	87301225	ELECTRIC CABLE IN CONDUIT, SIGNAL NO. 14 3C	FOOT	485		485	
*	87301255	ELECTRIC CABLE IN CONDUIT, SIGNAL NO. 14 7C	FOOT	272		272	

SUMMARY OF QUANTITIES					CONSTRUCTION TYPE CODE		
SPECIALTY	CODED PAY ITEM NO.	ITEM	UNIT	TOTAL QUANTITY	FACILITIES FOR BICYCLE/PEDESTRIAN TRAILS 0028 80 TAP/20 LA	TRAFFIC SIGNALS 0028 80 TAP/20 LA	TRAINEES 0042 80 TAP/20 LA
*	87301900	ELECTRIC CABLE IN CONDUIT, EQUIPMENT GROUNDING CONDUCTOR, NO. 6 1C	FOOT	105		105	
*	87900200	DRILL EXISTING HANDHOLE	EACH	3		3	
*	88030110	SIGNAL HEAD, LED, 1-FACE, 5-SECTION, MAST-ARM MOUNTED	EACH	2		2	
*	88102717	PEDESTRIAN SIGNAL HEAD, LED, 1-FACE, BRACKET MOUNTED WITH COUNTDOWN TIMER	EACH	4		4	
*	88200410	TRAFFIC SIGNAL BACKPLATE, LOUVERED, FORMED PLASTIC	EACH	2		2	
*	89502200	MODIFY EXISTING CONTROLLER	EACH	1		1	
*	89502210	MODIFY EXISTING CONTROLLER CABINET	EACH	1		1	
*	89502300	REMOVE ELECTRIC CABLE FROM CONDUIT	FOOT	272		272	
*	89502375	REMOVE EXISTING TRAFFIC SIGNAL EQUIPMENT	EACH	1		1	
*	89502376	REBUILD EXISTING HANDHOLE	EACH	1		1	
	X0326806	WASHOUT BASIN	L SUM	1	1		
	X0350810	BOLLARD REMOVAL	EACH	7	7		
*	X1400367	PEDESTRIAN SIGNAL POST, 10 FT.	EACH	3		3	
	X2010400	STUMP REMOVAL ONLY	UNIT	161	161		
	X2011001	HIGH VISIBILITY TEMPORARY FENCING	FOOT	200	200		
*	X2500007	SOIL AERATION	SQYD	2040	2040		

SUMMARY OF QUANTITIES					CONSTRUCTION TYPE CODE		
SPECIALTY	CODED PAY ITEM NO.	ITEM	UNIT	TOTAL QUANTITY	FACILITIES FOR BICYCLE/PEDESTRIAN TRAILS 0028 80 TAP/20 LA	TRAFFIC SIGNALS 0028 80 TAP/20 LA	TRAINEES 0042 80 TAP/20 LA
	X2800400	PERIMETER EROSION BARRIER (SPECIAL)	FOOT	4970	4970		
	X5091600	STEEL RAILING REMOVAL	FOOT	70	70		
	X6062400	CONCRETE GUTTER (SPECIAL)	FOOT	206	206		
	X7010216	TRAFFIC CONTROL AND PROTECTION, (SPECIAL)	L SUM	1	1		
	X7200061	TEMPORARY INFORMATION SIGNING	SQ FT	52	52		
	X7240502	RELOCATE SIGN, SPECIAL	EACH	1	1		
*	X8760200	ACCESSIBLE PEDESTRIAN SIGNALS	EACH	4		4	
*	X8780012	CONCRETE FOUNDATION, TYPE A 12-INCH DIAMETER	FOOT	12		12	
*	X8809005	LED SIGNAL FACE, LENS COVER	EACH	2		2	
	XX004568	TEMPORARY ACCESS ROAD	L SUM	1	1		
	XX006694	CLEARING (SPECIAL)	SQ YD	140	140		
	XX006729	PERIMETER EROSION BARRIER, ROLLED EXCELSIOR	FOOT	120	120		
	XX007037	SAFETY FENCE	FOOT	48	48		
	XX008287	BOARDWALK STRUCTURE	SQ FT	37900	37900		
	XX008310	AGGREGATE SURFACE COURSE, TYPE B 3" (SPECIAL)	SQ YD	3862	3862		
*	XX009529	TREE ROOT PRESERVATION	SQ YD	200	200		

SUMMARY OF QUANTITIES					CONSTRUCTION TYPE CODE		
SPECIALTY	CODED PAY ITEM NO.	ITEM	UNIT	TOTAL QUANTITY	FACILITIES FOR BICYCLE/PEDESTRIAN TRAILS 0028 80 TAP/20 LA	TRAFFIC SIGNALS 0028 80 TAP/20 LA	TRAINEES 0042 80 TAP/20 LA
*	XX009531	TREE ROOT PRUNING (SPECIAL)	FOOT	3250	3250		
	Z0004552	APPROACH SLAB REMOVAL	SQ YD	71	71		
	Z0013797	STABILIZED CONSTRUCTION ENTRANCE	SQ YD	94	94		
	Z0013798	CONSTRUCTION LAYOUT	L SUM	1	1		
	Z0015500	DEBRIS REMOVAL	L SUM	1	1		
*	Z0033044	RE-OPTIMIZE TRAFFIC SIGNAL SYSTEM LEVEL 1	EACH	1		1	
	Z0056600	SANDBLASTING CONCRETE	SQ YD	214	214		
	Z0076600	TRAINEES	HOURL	500			500
	Z0076604	TRAINEES TRAINING PROGRAM GRADUATE	HOURL	500			500

FILE NAME =	USER NAME = nithomas	DESIGNED =	REVISED =	STATE OF ILLINOIS DEPARTMENT OF TRANSPORTATION				DES PLAINES RIVER TRAIL – SEGMENT 7				F.A. RTE.	SECTION	COUNTY	TOTAL SHEETS	SHEET NO.	
M:\River-Grp\248624\Draw\248624.dwg	SHT	DRAWN =	REVISED =					SUMMARY OF QUANTITIES				N/A	19-00037-02-BT	COOK	112	11	
Default	PLOT SCALE = 40'	CHECKED =	REVISED =					SCALE: 1:40 SHEET OF SHEETS STA. TO STA.				ILLINOIS FED. AID PROJECT CONTRACT NO. 61M58					
	PLOT DATE = 7/16/2026	DATE =	REVISED =														

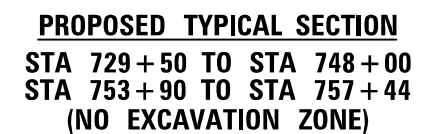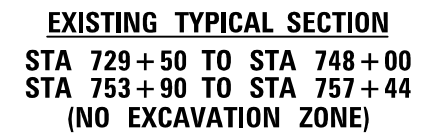 


- (A) TREE ROOT PRUNING (SPECIAL) (XX009531)
- (B) TOPSOIL EXCAVATION AND PLACEMENT (21101505)
- (C) EARTH EXCAVATION (20200100)
- (1) GEOTECHNICAL FABRIC FOR GROUND STABILIZATION (21001000)
- (2) TOPSOIL EXCAVATION AND PLACEMENT (21101505) (4" MIN.)
- (3) SEEDING AND WILDLIFE FRIENDLY EROSION CONTROL BLANKET (25100645)
- (4) CONCRETE GUTTER (SPECIAL) (X6062400)
- (5) SUBBASE GRANULAR MATERIAL, TYPE B 6" (31101400) •
- (6) AGGREGATE BASE COURSE, TYPE B 3" (35101598)
- (7) AGGREGATE BASE COURSE, TYPE B 4" (35101600)
- (8) NOT USED
- (9) HOT-MIX ASPHALT SURFACE COURSE, IL-9.5, MIX "D", N50, 3" (40604060)
- (10) PORTLAND CEMENT CONCRETE SIDEWALK, 5 INCH (42400200)
- (11) CONCRETE SUPERSTRUCTURE (APPROACH SLAB) (50301350)
- (12) AGGREGATE SURFACE COURSE, TYPE B 3" (SPECIAL) (XX008310)
- (13) REMOVAL AND DISPOSAL OF UNSUITABLE MATERIAL (20201200) AND AGGREGATE SUBGRADE IMPROVEMENT (30300001)

FILE NAME =	USER NAME = mthomas	DESIGNED -	REVISED -
N:\RiverGrove\240624\Civil\TYP_240624.01	SHT	DRAWN -	REVISED -
Default	PLOT SCALE = 5'	CHECKED -	REVISED -
	PLOT DATE = 7/16/2026	DATE -	REVISED -


SCALE: 1:5	SHEET	OF	SHEETS	STA.	TO STA.
------------	-------	----	--------	------	---------

F.A. RTE.	SECTION	COUNTY	TOTAL SHEETS	SHEET NO.
N/A	19-00037-02-BT	COOK	112	12
		CONTRACT NO. 61M58		
		ILLINOIS FED. AID PROJECT		

 


- (A) TREE ROOT PRUNING (SPECIAL) (XX009531)
- (B) TOPSOIL EXCAVATION AND PLACEMENT (21101505)
- (C) EARTH EXCAVATION (20200100)
- (1) GEOTECHNICAL FABRIC FOR GROUND STABILIZATION (21001000)
- (2) TOPSOIL EXCAVATION AND PLACEMENT (21101505) (4" MIN.)
- (3) SEEDING AND WILDLIFE FRIENDLY EROSION CONTROL BLANKET (25100645)
- (4) CONCRETE GUTTER (SPECIAL) (X6062400)
- (5) SUBBASE GRANULAR MATERIAL, TYPE B 6" (31101400) •
- (6) AGGREGATE BASE COURSE, TYPE B 3" (35101598)
- (7) AGGREGATE BASE COURSE, TYPE B 4" (35101600)
- (8) NOT USED
- (9) HOT-MIX ASPHALT SURFACE COURSE, IL-9.5, MIX "D", N50, 3" (40604060)
- (10) PORTLAND CEMENT CONCRETE SIDEWALK, 5 INCH (42400200)
- (11) CONCRETE SUPERSTRUCTURE (APPROACH SLAB) (50301350)
- (12) AGGREGATE SURFACE COURSE, TYPE B 3" (SPECIAL) (XX008310)
- (13) REMOVAL AND DISPOSAL OF UNSUITABLE MATERIAL (20201200) AND AGGREGATE SUBGRADE IMPROVEMENT (30300001)

FILE NAME =	USER NAME = mthomas	DESIGNED -	REVISED -	STATE OF ILLINOIS DEPARTMENT OF TRANSPORTATION	DES PLAINES RIVER TRAIL – SEGMENT 7				F.A. RTE.	SECTION	COUNTY	TOTAL SHEETS	SHEET NO.
N:\RiverGrove\240624\Civil\TYP_240624_01.SHT		DRAWN -	REVISED -						N/A	19-00037-02-BT	COOK	112	13
	PLOT SCALE = 5'	CHECKED -	REVISED -						CONTRACT NO. 61M58				
Default	PLOT DATE = 7/16/2026	DATE =	REVISED -		SCALE: 1:5	SHEET	OF	SHEETS	STA.	TO STA.	ILLINOIS FED. AID PROJECT		

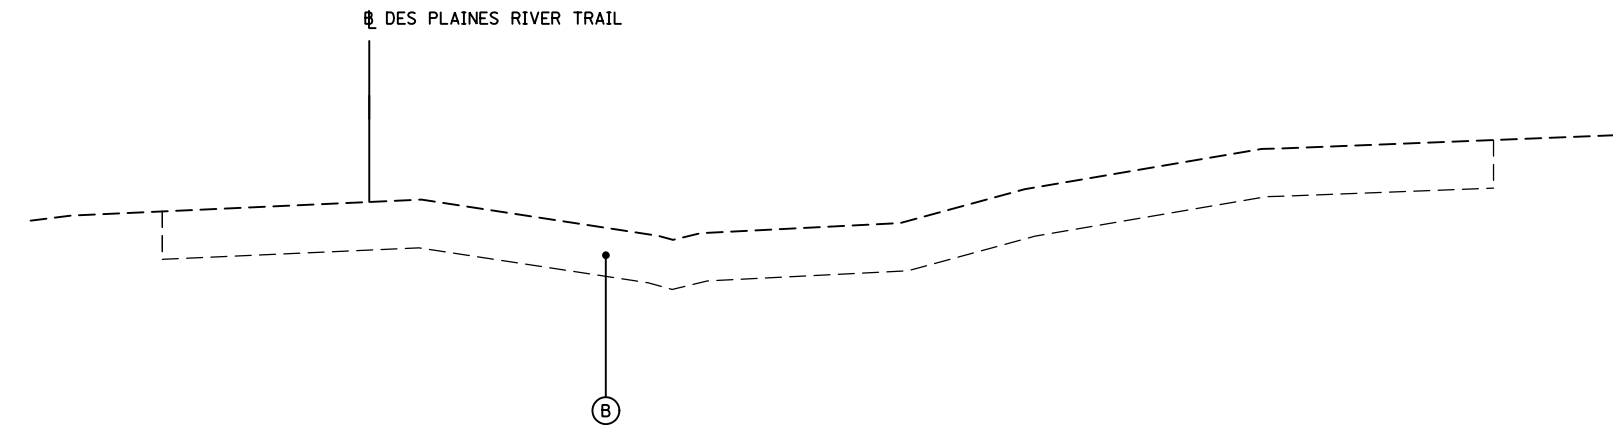

EXISTING TYPICAL SECTION
STA 748+00 TO STA 749+02.11
STA 752+12.99 TO STA 752+70
STA 757+44 TO STA 764+82.96

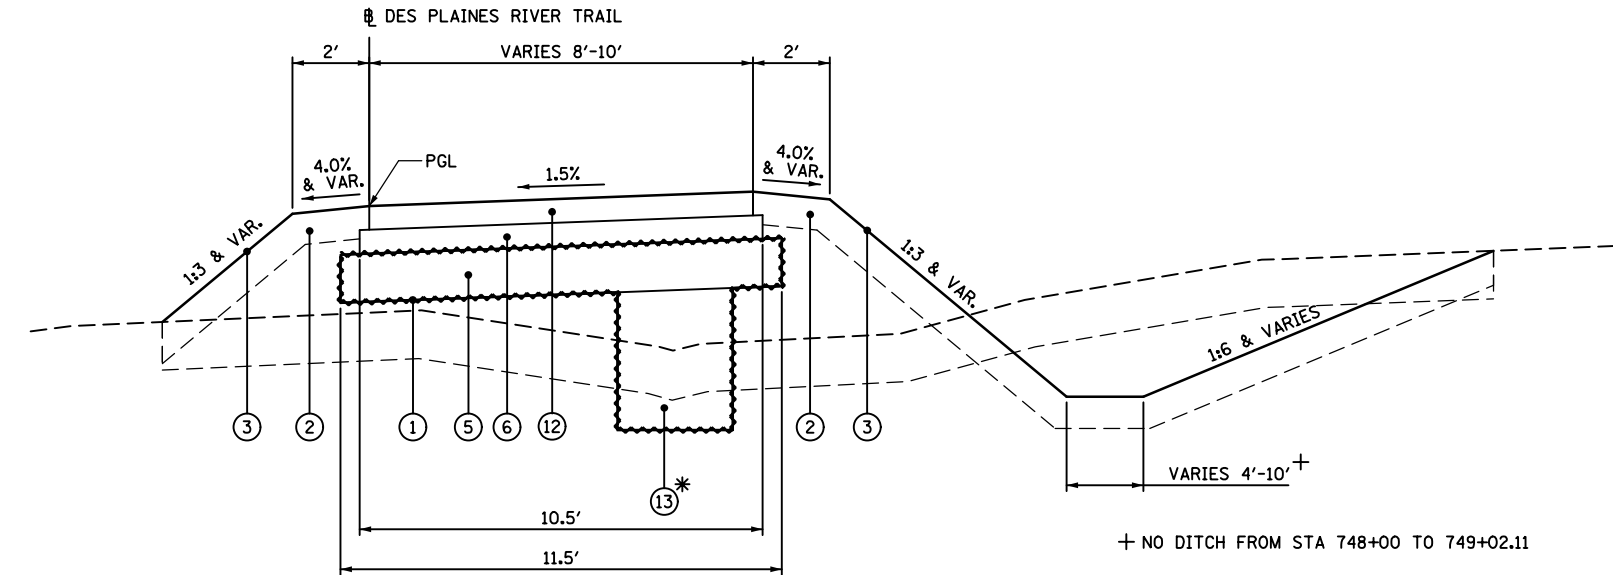


PROPOSED TYPICAL SECTION
STA 748+00 TO STA 749+02.11
STA 752+12.99 TO STA 752+70
STA 757+44 TO STA 764+82.96

FILE NAME =	USER NAME = mthomas	DESIGNED -	REVISED -
N:\RiverGrove\240624\Civil\TYP_240624.01	SHT	DRAWN -	REVISED -
Default	PLOT SCALE = 5'	CHECKED -	REVISED -
	PLOT DATE = 7/16/2026	DATE -	REVISED -

STATE OF ILLINOIS DEPARTMENT OF TRANSPORTATION

DES PLAINES RIVER TRAIL – SEGMENT 7
TYPICAL SECTIONS
SCALE: 1:5 SHEET OF SHEETS STA. TO STA.

F.A. RTE.	SECTION	COUNTY	TOTAL SHEETS	SHEET NO.
N/A	19-00037-02-BT	COOK	112	14
CONTRACT NO. 61M58				
ILLINOIS FED. AID PROJECT				

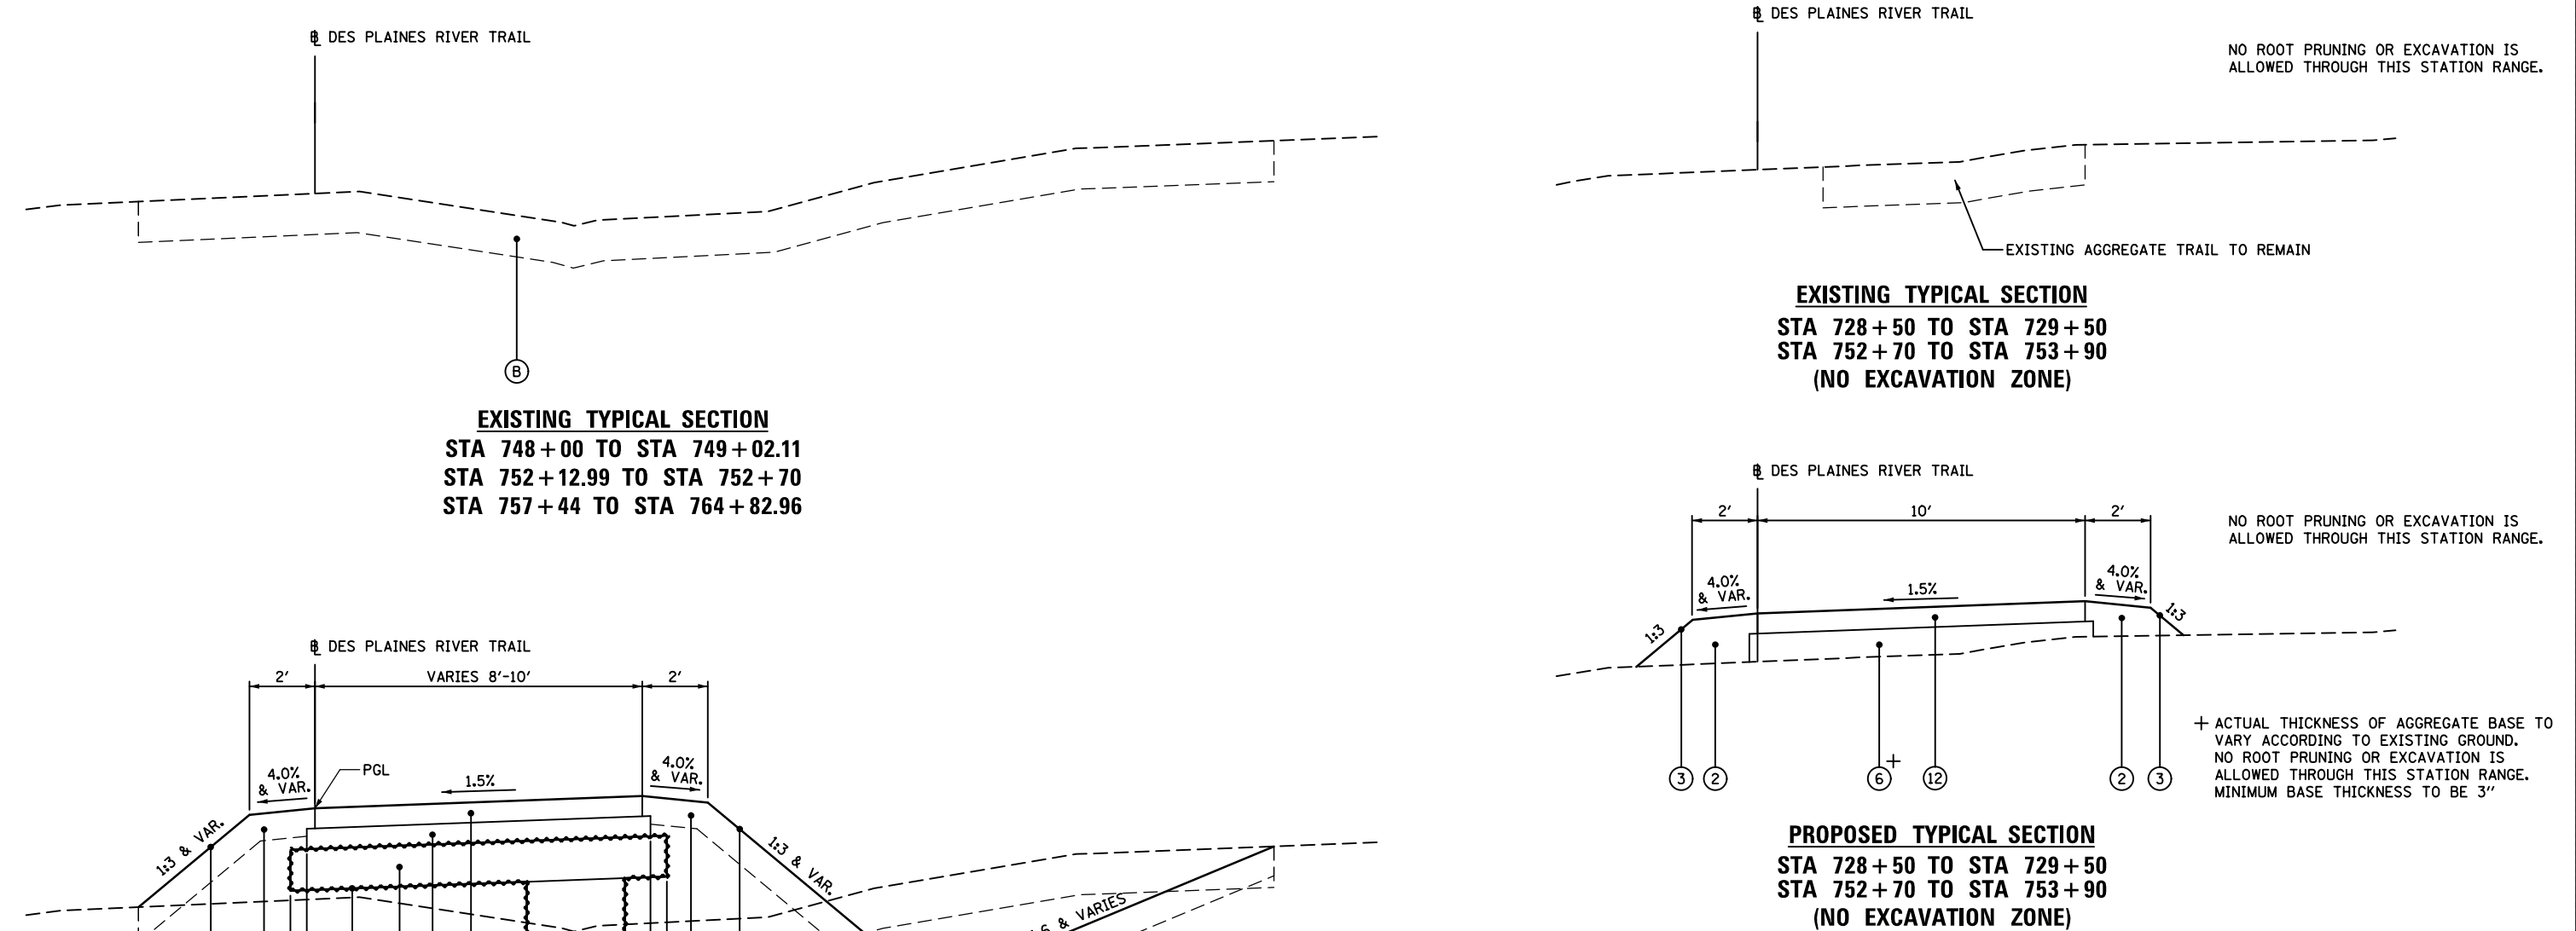

EXISTING TYPICAL SECTION
STA 728+50 TO STA 729+50
STA 752+70 TO STA 753+90
(NO EXCAVATION ZONE)




PROPOSED TYPICAL SECTION
STA 728+50 TO STA 729+50
STA 752+70 TO STA 753+90
(NO EXCAVATION ZONE)

LEGEND


- (A) TREE ROOT PRUNING (SPECIAL) (XX009531)
- (B) TOPSOIL EXCAVATION AND PLACEMENT (21101505)
- (C) EARTH EXCAVATION (20200100)
- (1) GEOTECHNICAL FABRIC FOR GROUND STABILIZATION (21001000)
- (2) TOPSOIL EXCAVATION AND PLACEMENT (21101505) (4" MIN.)
- (3) SEEDING AND WILDLIFE FRIENDLY EROSION CONTROL BLANKET (25100645)
- (4) CONCRETE GUTTER (SPECIAL) (X6062400)
- (5) SUBBASE GRANULAR MATERIAL, TYPE B 6" (31101400) *
- (6) AGGREGATE BASE COURSE, TYPE B 3" (35101598)
- (7) AGGREGATE BASE COURSE, TYPE B 4" (35101600)
- (8) NOT USED
- (9) HOT-MIX ASPHALT SURFACE COURSE, IL-9.5, MIX "D", N50, 3" (40604060)
- (10) PORTLAND CEMENT CONCRETE SIDEWALK, 5 INCH (42400200)
- (11) CONCRETE SUPERSTRUCTURE (APPROACH SLAB) (50301350)
- (12) AGGREGATE SURFACE COURSE, TYPE B 3" (SPECIAL) (XX008310)
- (13) REMOVAL AND DISPOSAL OF UNSUITABLE MATERIAL (20201200) AND AGGREGATE SUBGRADE IMPROVEMENT (30300001)

* SEE SPECIAL PROVISIONS FOR COARSE AGGREGATE REQUIREMENTS FOR SUBBASE GRANULAR MATERIAL, TYPE B.

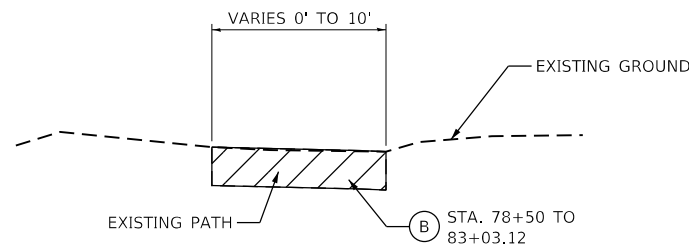


EXISTING TYPICAL SECTION

STA. 70+22.89 TO STA. 83+03.12

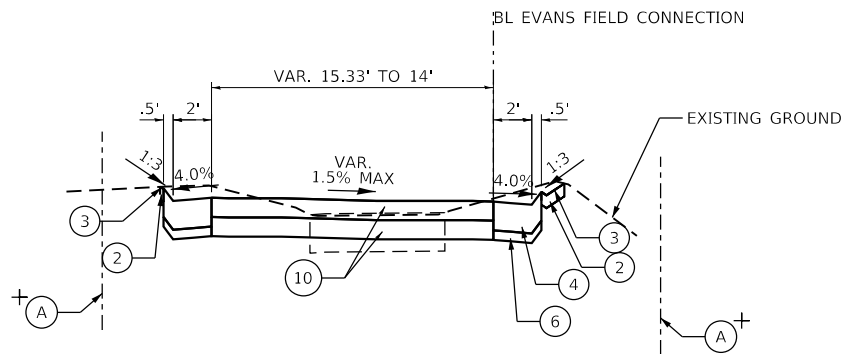

PROPOSED TYPICAL SECTION

STA. 81+85.00 TO STA. 81+95.00

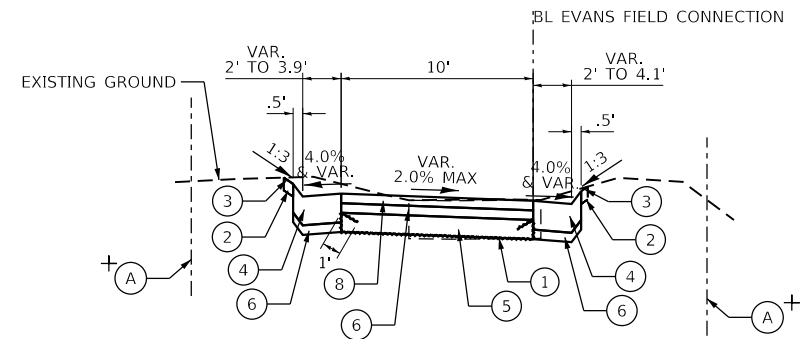


PROPOSED TYPICAL SECTION

STA. 81+95.00 TO STA. 82+00.00


NOTE:

1. THIS TYPICAL IS USED TO DISPLAY THE 5' TRANSITION IN THE PROPOSED GUTTER WIDTHS.

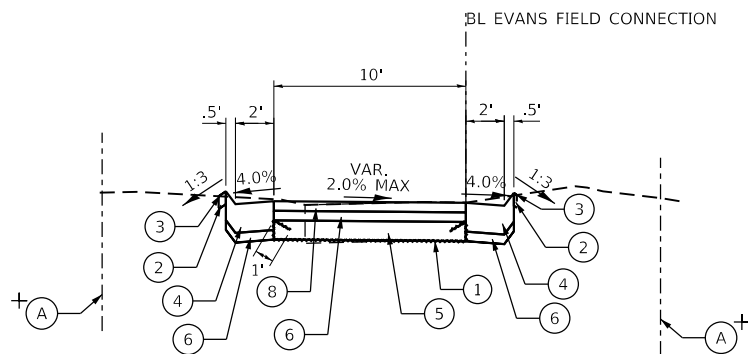

PROPOSED TYPICAL SECTION

STA. 82+00.00 TO STA. 82+84.40

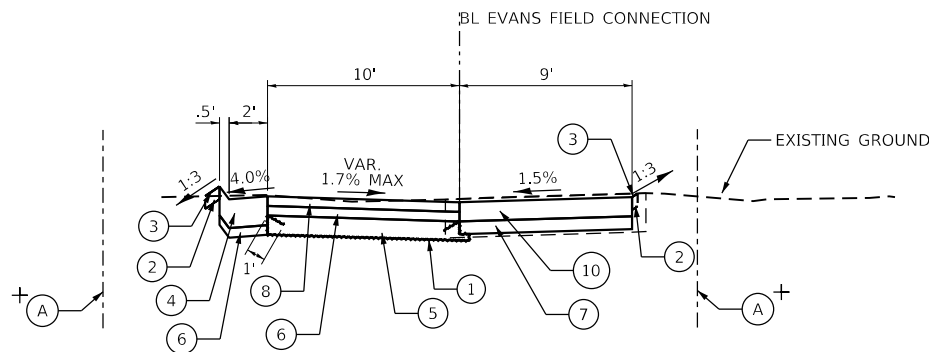

PROPOSED TYPICAL SECTION

STA. 82+84.40 TO STA. 82+92.92

LEGEND

- (A) TREE ROOT PRUNING (SPECIAL) (XX009531)
- (B) REMOVAL AND DISPOSAL OF UNSUITABLE MATERIAL (20201200)
- (C) EARTH EXCAVATION (20200100)
- (1) GEOTECHNICAL FABRIC FOR GROUND STABILIZATION (21001000)
- (2) TOPSOIL EXCAVATION AND PLACEMENT (21101505) (4" MIN.)
- (3) SEEDING AND WILDLIFE FRIENDLY EROSION CONTROL BLANKET (25100645)
- (4) CONCRETE GUTTER (SPECIAL) (X6062400)
- (5) SUBBASE GRANULAR MATERIAL, TYPE B 6" (31101400) *
- (6) AGGREGATE BASE COURSE, TYPE B 3" (35101598)
- (7) AGGREGATE BASE COURSE, TYPE B 4" (35101600)
- (8) HOT-MIX ASPHALT SURFACE COURSE, IL-9.5, MIX "D", N50, 3" (40604060)
- (9) PORTLAND CEMENT CONCRETE SIDEWALK, 5 INCH (42400200)
- (10) CONCRETE SUPERSTRUCTURE (APPROACH SLAB) (50301350)
- (11) AGGREGATE SURFACE COURSE, TYPE B 3" (SPECIAL) (XX008310)
- (12) REMOVAL AND DISPOSAL OF UNSUITABLE MATERIAL (20201200) AND AGGREGATE SUBGRADE IMPROVEMENT (30300001)

* SEE SPECIAL PROVISIONS FOR COARSE AGGREGATE REQUIREMENETS FOR SUBBASE GRANULAR MATERIAL, TYPE B.

MODEL: Default
FILE: \\ntcpc-pw\ntcraeng-pw\ntcraeng-pw\411\Documents\Projects\2025\25-152 Des Plaines Trail - Seg 7\Drawings\100 - Drawings\110 - SHIT04 - Roadway\25-152-shit-cypk-a01.dgn




USER NAME = AlexisF	DESIGNED - AF	REVISED -
	DRAWN - AF	REVISED -
PLOT SCALE = 20.0000 ' / in.	CHECKED - DL	REVISED -
PLOT DATE = 7/6/2026	DATE - 2026/06/08	REVISED -

STATE OF ILLINOIS
DEPARTMENT OF TRANSPORTATION

DES PLAINES RIVER TRAIL - SEGMENT 7
TYPICAL SECTIONS- EVANS FIELD CONNECTOR

SCALE: SHEET 1 OF 2 SHEETS STA. TO STA.


F.A. RTE.	SECTION	COUNTY	TOTAL SHEETS	SHEET NO.
	19-00037-02-BT	COOK	112	15
CONTRACT NO. 61M58				
ILLINOIS FED. AID PROJECT				

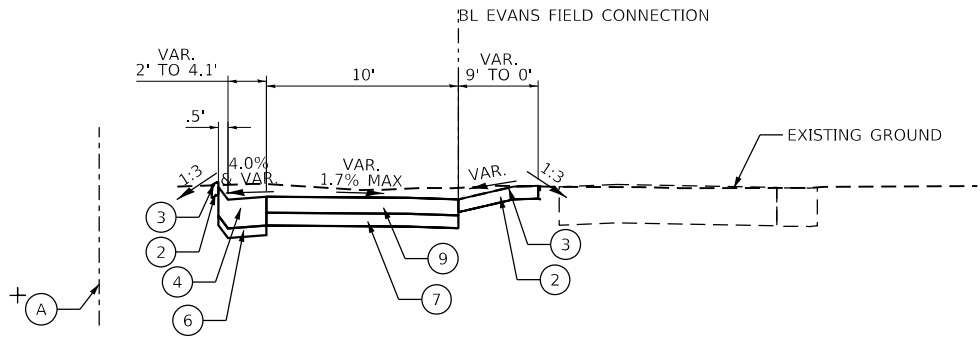

PROPOSED TYPICAL SECTION

STA. 82+92.92 TO STA. 82+98.12

+ LOCATIONS OF ROOT PRUNING TO BE APPROVED BY THE FOREST PRESERVE PRIOR TO BEGINNING PRUNING.

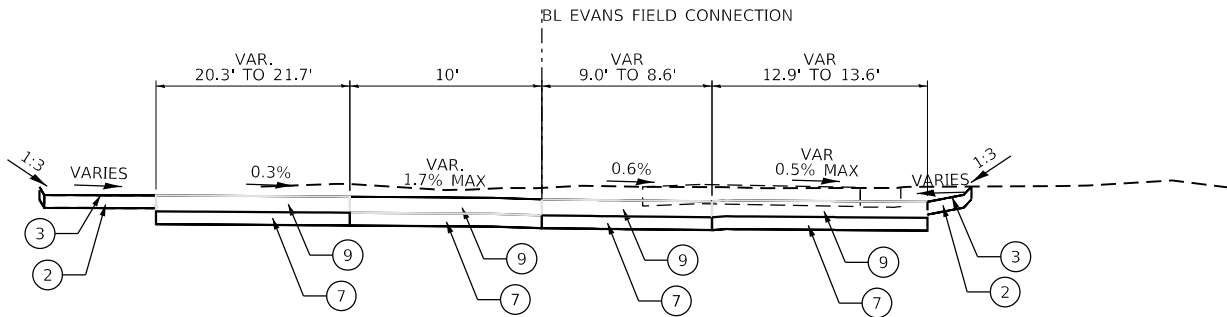

PROPOSED TYPICAL SECTION

STA. 82+98.12 TO STA. 83+03.12

LEGEND

- (A) TREE ROOT PRUNING (SPECIAL) (XX009531)
- (B) REMOVAL AND DISPOSAL OF UNSUITABLE MATERIAL (20201200)
- (C) EARTH EXCAVATION (20200100)
- (1) GEOTECHNICAL FABRIC FOR GROUND STABILIZATION (21001000)
- (2) TOPSOIL EXCAVATION AND PLACEMENT (21101505) (4" MIN.)
- (3) SEEDING AND WILDLIFE FRIENDLY EROSION CONTROL BLANKET (25100645)
- (4) CONCRETE GUTTER (SPECIAL) (X6062400)
- (5) SUBBASE GRANULAR MATERIAL, TYPE B 6" (31101400) *
- (6) AGGREGATE BASE COURSE, TYPE B 3" (35101598)
- (7) AGGREGATE BASE COURSE, TYPE B 4" (35101600)
- (8) HOT-MIX ASPHALT SURFACE COURSE, IL-9.5, MIX "D", N50, 3" (40604060)
- (9) PORTLAND CEMENT CONCRETE SIDEWALK, 5 INCH (42400200)
- (10) CONCRETE SUPERSTRUCTURE (APPROACH SLAB) (50301350)
- (11) AGGREGATE SURFACE COURSE, TYPE B 3" (SPECIAL) (XX008310)
- (12) REMOVAL AND DISPOSAL OF UNSUITABLE MATERIAL (20201200) AND AGGREGATE SUBGRADE IMPROVEMENT (30300001)

* SEE SPECIAL PROVISIONS FOR COARSE AGGREGATE REQUIREMENETS FOR SUBBASE GRANULAR MATERIAL, TYPE B.

HOT-MIX ASPHALT MIXTURE REQUIREMENTS		
MIXTURE TYPE	AIR VOIDS @NDES	QMP
PARKING LOT RESURFACING		
HOT-MIX ASPHALT SURFACE COURSE, IL-9.5, MIX "D", N50, 3" (IN 2 LIFTS)	4% @ 50 GYR.	LR-1030-2
SHARED USE PATH		
HOT-MIX ASPHALT SURFACE COURSE, IL-9.5, MIX "D", N50, 3" (IN 2 LIFTS)	4% @ 50 GYR.	LR-1030-2
QMP DESIGNATION: QUALITY CONTROL/ QUALITY ASSURANCE (QC/QA) PER LR 1030-2		

- THE UNIT WEIGHT USED TO CALCULATE ALL HOT-MIX ASPHALT SURFACE MIXTURES IS 112 LBS/SQYD/IN.
- THE "AC TYPE" FOR POLYMERIZED HMA MIXES SHALL BE "SBS/SBR PG 76-22" AND FOR NON-POLYMERIZED HMA THE "AC TYPE" SHALL BE PG 64-22" UNLESS MODIFIED BY RECLAIMED MATERIALS SPECIFICATIONS.

MODEL Default
FILE X:\m12121\p12121\terraeng-gw-bentley\comterraeng-gw-01\Documents\Projects\2025\25-152 Des Plaines Trail - Seg 7\Drawings\100 - Drawings\110 - SHIT04 - Roadway\25-152-rht-typlca02.dgn



USER NAME = AlexisF	DESIGNED - AF	REVISED -
	DRAWN - AF	REVISED -
PLOT SCALE = 20.0000 ' / in.	CHECKED - DL	REVISED -
PLOT DATE = 7/6/2026	DATE - 2026/06/08	REVISED -

STATE OF ILLINOIS
DEPARTMENT OF TRANSPORTATION

DES PLAINES RIVER TRAIL - SEGMENT 7
TYPICAL SECTIONS- EVANS FIELD CONNECTOR

SCALE: SHEET 2 OF 2 SHEETS STA. TO STA.

F.A. RTE.	SECTION	COUNTY	TOTAL SHEETS	SHEET NO.
	19-00037-02-BT	COOK	112	16
			CONTRACT NO. 61M58	
		ILLINOIS	FED. AID PROJECT	

NO.	DESCRIPTION	ELEV.
OSBM	REBAR SET AT NORTHEAST CORNER OF	627.93
21013	SUNSET BRIDGE FOREST PRESERVE ENTRANCE	
	AND NORTH AV., EAST OF 1ST AV., APPROX.	
	345' NORTH OF CURB OF NORTH AV. AND	
	APPROX. ±26' EAST OF CURB OF DRIVE OF	
	SUNSET BRIDGE	

PROP. CURVE STRIEBY1
PI STA. = 11+05.98
Δ = 31° 59' 07" (RT)
D = 163° 42' 08"
R = 35.00'
T = 10.03'
L = 19.54'
E = 1.41'
P.C. STA. = 10+95.95
P.T. STA. = 11+15.49

PROP. CURVE STRIEBY2
PI STA. = 11+28.24
Δ = 31° 38' 04" (LT)
D = 127° 19' 26"
R = 45.00'
T = 12.75'
L = 24.85'
E = 1.77'
P.C. STA. = 11+15.49
P.T. STA. = 11+40.34




PROP. CURVE STRIEBY3
PI STA. = 12+39.43
Δ = 19° 10' 10" (LT)
D = 52° 05' 13"
R = 110.00'
T = 18.57'
L = 36.80'
E = 1.56'
P.C. STA. = 12+20.86
P.T. STA. = 12+57.66

PROP. CURVE STRIEBY4
PI STA. = 12+74.78
Δ = 19° 25' 48" (RT)
D = 57° 17' 45"
R = 100.00'
T = 17.12'
L = 33.91'
E = 1.45'
P.C. STA. = 12+57.66
P.T. STA. = 12+91.57

PROP. CURVE STRIEBY5
PI STA. = 13+56.55
Δ = 34° 19' 16" (RT)
D = 114° 35' 30"
R = 50.00'
T = 15.44'
L = 29.95'
E = 2.33'
P.C. STA. = 13+41.11
P.T. STA. = 13+71.06

DESCRIPTION	STATION	NORTHING (Y)	EASTING (X)
POT	9+95.00	1,910,616.01	1,119,811.30
PC	10+95.95	1,910,620.55	1,119,912.15
PRC	11+15.49	1,910,616.07	1,119,930.91
PT	11+40.34	1,910,610.31	1,119,954.76
PC	12+20.86	1,910,613.43	1,120,035.22
PRC	12+57.66	1,910,620.92	1,120,071.08
PT	12+91.57	1,910,627.75	1,120,104.13
PC	13+41.11	1,910,629.45	1,120,153.63
PT	13+71.06	1,910,621.72	1,120,182.11


DESCRIPTION	STATION	NORTHING (Y)	EASTING (X)
POT	715+40.00	1,910,698.85	1,120,369.83
PC	715+68.01	1,910,714.14	1,120,393.30
PT	716+37.25	1,910,775.10	1,120,412.24
PC	717+83.14	1,910,909.97	1,120,356.62
PCC	718+28.48	1,910,954.22	1,120,348.34
PT	720+06.08	1,911,129.69	1,120,372.97

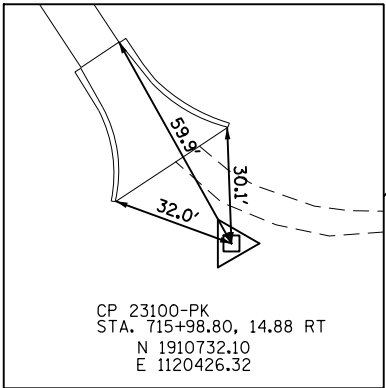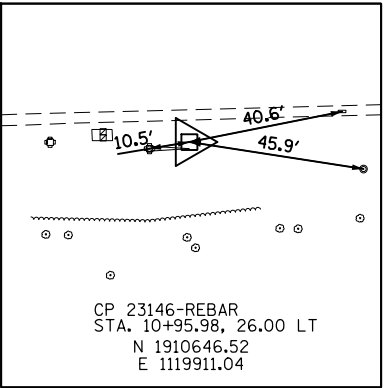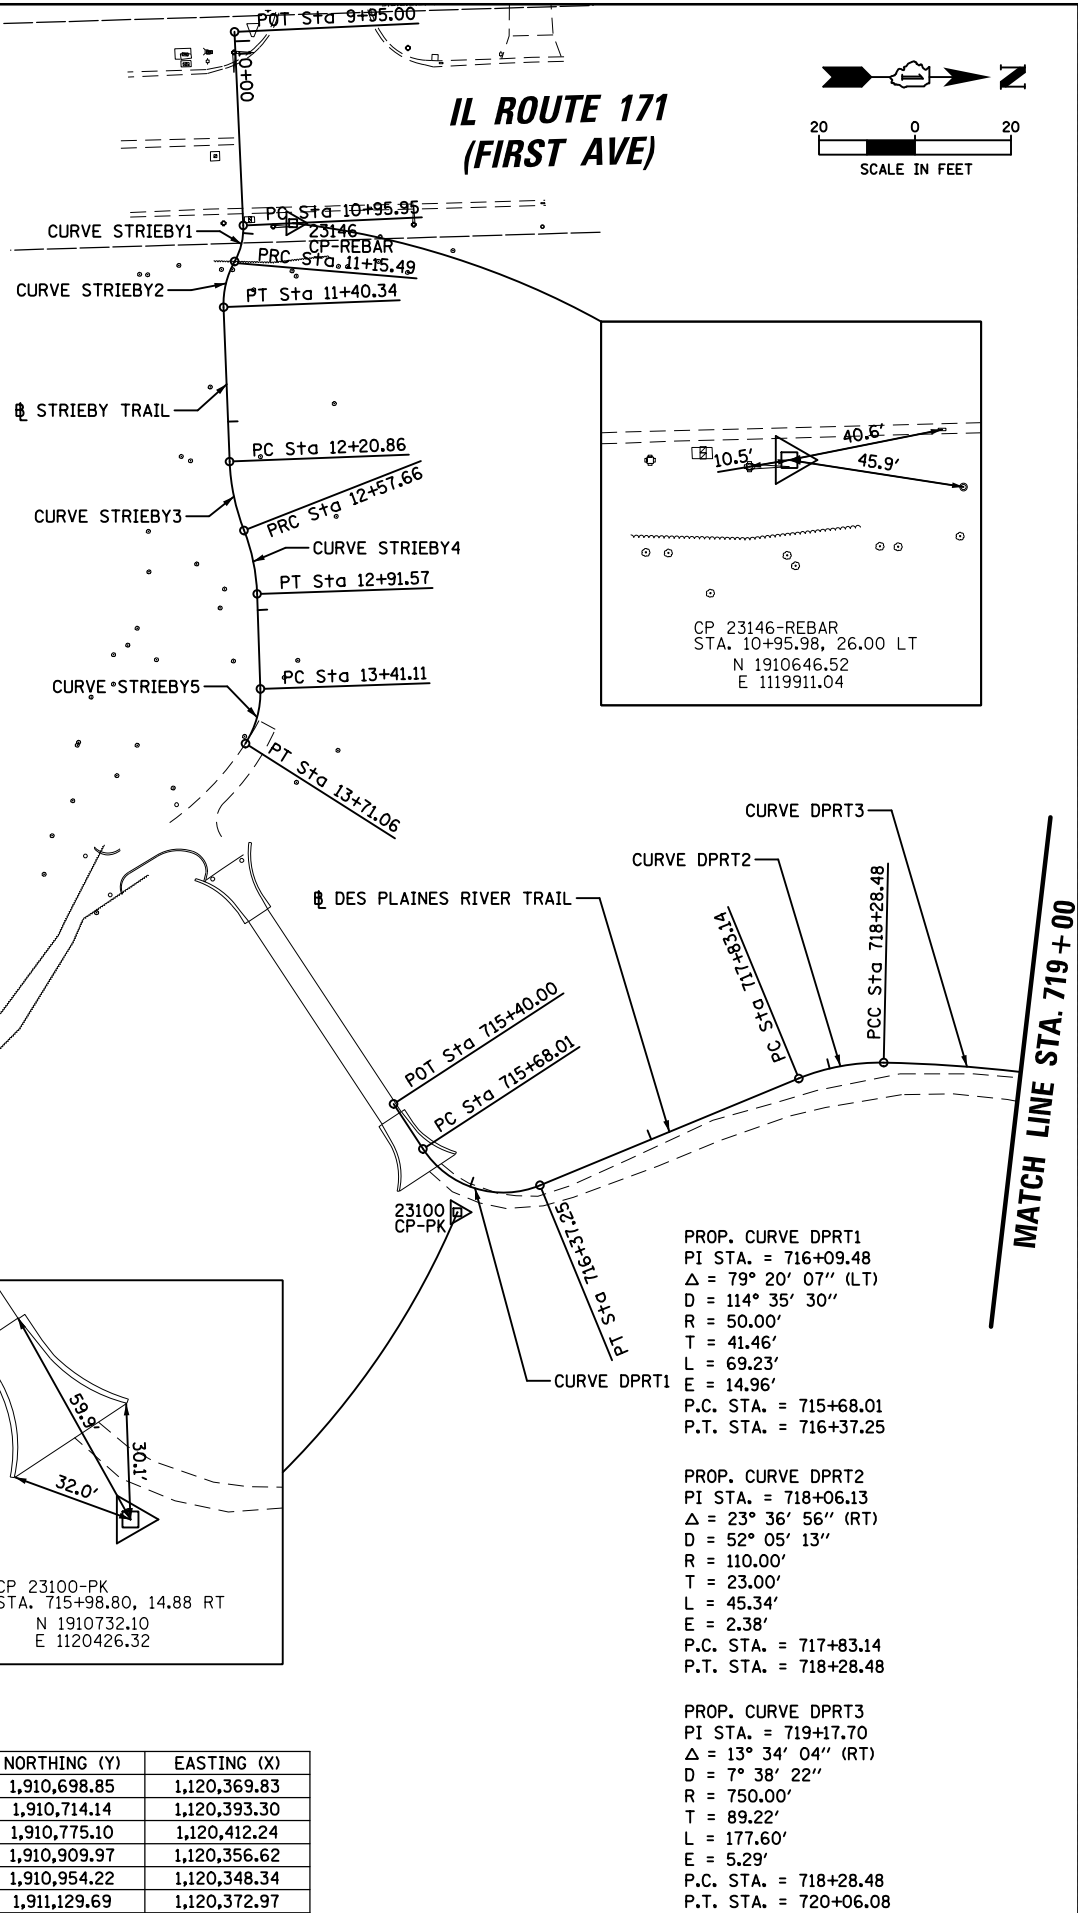

PROP. CURVE DPRT1
PI STA. = 716+09.48
Δ = 79° 20' 07" (LT)
D = 114° 35' 30"
R = 50.00'
T = 41.46'
L = 69.23'
E = 14.96'
P.C. STA. = 715+68.01
P.T. STA. = 716+37.25

PROP. CURVE DPRT2
PI STA. = 718+06.13
Δ = 23° 36' 56" (RT)
D = 52° 05' 13"
R = 110.00'
T = 23.00'
L = 45.34'
E = 2.38'
P.C. STA. = 717+83.14
P.T. STA. = 718+28.48

PROP. CURVE DPRT3
PI STA. = 719+17.70
Δ = 13° 34' 04" (RT)
D = 7° 38' 22"
R = 750.00'
T = 89.22'
L = 177.60'
E = 5.29'
P.C. STA. = 718+28.48
P.T. STA. = 720+06.08

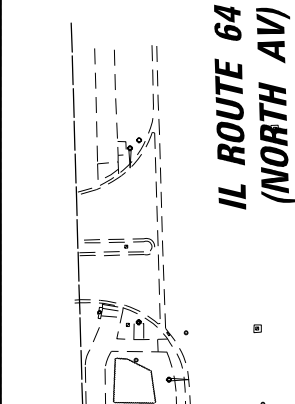

PROP. CURVE DPRT4
PI STA. = 722+82.17
Δ = 12° 42' 36" (LT)
D = 5° 43' 46"
R = 1,000.00'
T = 111.37'
L = 221.83'
E = 6.18'
P.C. STA. = 721+70.80
P.T. STA. = 723+92.63


PROP. CURVE DPRT5
PI STA. = 726+49.17
Δ = 5° 23' 44" (RT)
D = 11° 27' 33"
R = 500.00'
T = 23.56'
L = 47.09'
E = 0.55'
P.C. STA. = 726+25.61
P.T. STA. = 726+72.69

PROP. CURVE DPRT6
PI STA. = 727+18.09
Δ = 10° 22' 33" (LT)
D = 11° 27' 33"
R = 500.00'
T = 45.40'
L = 90.55'
E = 2.06'
P.C. STA. = 726+72.69
P.T. STA. = 727+63.24

PROP. CURVE DPRT7
PI STA. = 728+00.38
Δ = 8° 29' 47" (RT)
D = 11° 27' 33"
R = 500.00'
T = 37.14'
L = 74.14'
E = 1.38'
P.C. STA. = 727+63.24
P.T. STA. = 728+37.39

DESCRIPTION	STATION	NORTHING (Y)	EASTING (X)
PC	721+70.80	1,911,288.96	1,120,414.97
PT	723+92.63	1,911,507.95	1,120,447.38
PC	726+25.61	1,911,740.79	1,120,455.77
PRC	726+72.69	1,911,787.69	1,120,459.68
PRC	727+63.24	1,911,878.04	1,120,463.26
PT	728+37.39	1,911,952.10	1,120,464.99

DESCRIPTION	STATION	NORTHING (Y)	EASTING (X)
POT	70+00.00	1,911,468.84	1,120,445.20
PC	70+38.27	1,911,465.97	1,120,483.36
PRC	70+63.82	1,911,466.22	1,120,508.88
PT	71+17.17	1,911,461.83	1,120,561.78
PC	72+65.80	1,911,423.54	1,120,705.38
PT	74+61.59	1,911,416.14	1,120,899.42
PC	75+28.26	1,911,428.36	1,120,964.96
PT	75+86.75	1,911,432.29	1,121,023.19
PC	77+03.16	1,911,426.52	1,121,139.45
PT	77+75.74	1,911,436.01	1,121,211.01
PC	78+10.05	1,911,446.59	1,121,243.64
PT	78+87.61	1,911,440.96	1,121,319.06
PC	79+72.03	1,911,403.30	1,121,518.22
PT	81+02.57	1,911,362.72	1,121,595.33
PC	81+45.98	1,911,355.28	1,121,560.99
PT	82+26.70	1,911,350.70	1,121,641.40
PC	82+54.08	1,911,352.30	1,121,668.73
PT	82+92.92	1,911,366.52	1,121,704.14
POT	83+28.36	1,911,389.51	1,121,731.13

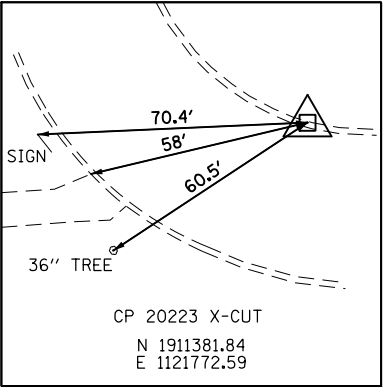

EVANS FIELD
PARKING LOT

PROP. CURVE EVANS1
PI STA. = 70+51.07
Δ = 9° 45' 32" (LT)
D = 38° 11' 50"
R = 150.00'
T = 12.81'
L = 25.55'
E = 0.55'
P.C. STA. = 70+38.27
P.T. STA. = 70+63.82

PROP. CURVE EVANS2
PI STA. = 70+90.78
Δ = 20° 22' 54" (RT)
D = 38° 11' 50"
R = 150.00'
T = 26.96'
L = 53.36'
E = 2.40'
P.C. STA. = 70+63.82
P.T. STA. = 71+17.17

PROP. CURVE EVANS3
PI STA. = 73+65.34
Δ = 25° 29' 43" (LT)
D = 13° 01' 18"
R = 440.00'
T = 99.54'
L = 195.79'
E = 11.12'
P.C. STA. = 72+65.80
P.T. STA. = 74+61.59

PROP. CURVE EVANS4
PI STA. = 75+57.64
Δ = 13° 24' 22" (RT)
D = 22° 55' 06"
R = 250.00'
T = 29.38'
L = 58.50'
E = 1.72'
P.C. STA. = 75+28.26
P.T. STA. = 75+86.75

PROP. CURVE EVANS5
PI STA. = 77+39.85
Δ = 20° 47' 33" (LT)
D = 28° 38' 52"
R = 200.00'
T = 36.69'
L = 72.58'
E = 3.34'
P.C. STA. = 77+03.16
P.T. STA. = 77+75.74

PROP. CURVE EVANS6
PI STA. = 78+50.89
Δ = 44° 26' 18" (RT)
D = 57° 17' 45"
R = 100.00'
T = 40.85'
L = 77.56'
E = 8.02'
P.C. STA. = 78+10.05
P.T. STA. = 78+87.61

PROP. CURVE EVANS7
PI STA. = 80+37.76
Δ = 16° 37' 15" (LT)
D = 12° 43' 57"
R = 450.00'
T = 65.73'
L = 130.54'
E = 4.78'
P.C. STA. = 79+72.03
P.T. STA. = 81+02.57

PROP. CURVE EVANS8
PI STA. = 81+86.52
Δ = 13° 12' 50" (LT)
D = 16° 22' 13"
R = 350.00'
T = 40.54'
L = 80.72'
E = 2.34'
P.C. STA. = 81+45.98
P.T. STA. = 82+26.70

PROP. CURVE EVANS9
PI STA. = 82+74.21
Δ = 37° 04' 53" (LT)
D = 95° 29' 35"
R = 60.00'
T = 20.12'
L = 38.83'
E = 3.28'
P.C. STA. = 82+54.08
P.T. STA. = 82+92.92

MATCH LINE STA. 728 + 50

MATCH LINE STA. 741 + 00

PROP. CURVE DPRT8
PI STA. = 730+41.50
Δ = 10° 19' 39" (RT)
D = 19° 05' 55"
R = 300.00'
T = 27.11'
L = 54.07'
E = 1.22'
P.C. STA. = 730+14.39
P.T. STA. = 730+68.46

PROP. CURVE DPRT9
PI STA. = 731+50.97
Δ = 30° 45' 28" (LT)
D = 19° 05' 55"
R = 300.00'
T = 82.51'
L = 161.05'
E = 11.14'
P.C. STA. = 730+68.46
P.T. STA. = 732+29.51


PROP. CURVE DPRT10
PI STA. = 733+05.66
Δ = 17° 19' 13" (RT)
D = 11° 27' 33"
R = 500.00'
T = 76.15'
L = 151.15'
E = 5.77'
P.C. STA. = 732+29.51
P.T. STA. = 733+80.65

PROP. CURVE DPRT11
PI STA. = 734+15.19
Δ = 9° 52' 06" (LT)
D = 14° 19' 26"
R = 400.00'
T = 34.53'
L = 68.89'
E = 1.49'
P.C. STA. = 733+80.65
P.T. STA. = 734+49.55

PROP. CURVE DPRT12
PI STA. = 736+09.93
Δ = 8° 53' 33" (LT)
D = 5° 43' 46"
R = 1,000.00'
T = 77.76'
L = 155.20'
E = 3.02'
P.C. STA. = 735+32.17
P.T. STA. = 736+87.38

PROP. CURVE DPRT13
PI STA. = 739+21.52
Δ = 4° 55' 58" (RT)
D = 5° 40' 22"
R = 1,010.00'
T = 43.51'
L = 86.96'
E = 0.94'
P.C. STA. = 738+78.02
P.T. STA. = 739+64.97


DESCRIPTION	STATION	NORTHING (Y)	EASTING (X)
PC	730+14.39	1,912,128.26	1,120,482.20
PRC	730+68.46	1,912,181.31	1,120,492.26
PRC	732+29.51	1,912,340.43	1,120,493.73
PRC	733+80.65	1,912,490.12	1,120,477.50
PT	734+49.55	1,912,558.87	1,120,474.54
PC	735+32.17	1,912,640.80	1,120,463.90
PT	736+87.38	1,912,792.55	1,120,432.07
PC	738+78.02	1,912,975.54	1,120,378.60
PRC	739+64.97	1,913,059.95	1,120,357.82
PT	740+97.79	1,913,183.48	1,120,310.72

 

DESCRIPTION	STATION	NORTHING (Y)	EASTING (X)
PC	741+94.74	1,913,267.12	1,120,261.69
PRC	742+50.26	1,913,315.77	1,120,234.95
PRC	743+50.77	1,913,402.71	1,120,184.60
PRC	743+94.64	1,913,440.52	1,120,162.37
PRC	745+64.94	1,913,574.70	1,120,058.84
PT	745+99.04	1,913,600.44	1,120,036.59
PC	746+43.98	1,913,637.54	1,120,011.23
PT	746+80.79	1,913,665.10	1,119,986.96
PC	748+03.60	1,913,746.62	1,119,895.11
PT	750+09.20	1,913,934.37	1,119,849.13

PROP. CURVE DPRT14
PI STA. = 740+32.00
Δ = 19° 01' 29" (LT)
D = 14° 19' 26"
R = 400.00'
T = 67.03'
L = 132.82'
E = 5.58'
P.C. STA. = 739+64.97
P.T. STA. = 740+97.79

PROP. CURVE DPRT15
PI STA. = 742+22.51
Δ = 3° 10' 53" (RT)
D = 5° 43' 46"
R = 1,000.00'
T = 27.77'
L = 55.53'
E = 0.39'
P.C. STA. = 741+94.74
P.T. STA. = 742+50.26

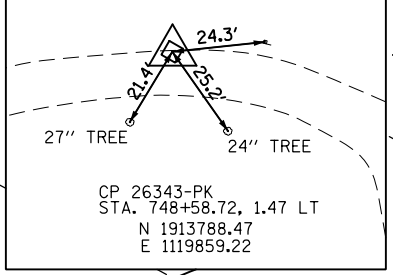

MATCH LINE STA. 741 + 00

MATCH LINE STA. 750 + 00

PROP. CURVE DPRT16
PI STA. = 743+72.72
Δ = 5° 01' 39" (RT)
D = 11° 27' 33"
R = 500.00'
T = 21.95'
L = 43.87'
E = 0.48'
P.C. STA. = 743+50.77
P.T. STA. = 743+94.64


PROP. CURVE DPRT17
PI STA. = 743+00.56
Δ = 5° 45' 31" (LT)
D = 5° 43' 46"
R = 1,000.00'
T = 50.30'
L = 100.51'
E = 1.26'
P.C. STA. = 742+50.26
P.T. STA. = 743+50.77

PROP. CURVE DPRT18
PI STA. = 744+80.62
Δ = 19° 26' 12" (LT)
D = 11° 24' 49"
R = 502.00'
T = 85.97'
L = 170.29'
E = 7.31'
P.C. STA. = 743+94.64
P.T. STA. = 745+64.94

PROP. CURVE DPRT19
PI STA. = 745+82.06
Δ = 13° 01' 27" (RT)
D = 38° 11' 50"
R = 150.00'
T = 17.12'
L = 34.10'
E = 0.97'
P.C. STA. = 745+64.94
P.T. STA. = 745+99.04



PROP. CURVE DPRT20
PI STA. = 746+62.48
Δ = 14° 03' 41" (LT)
D = 38° 11' 50"
R = 150.00'
T = 18.50'
L = 36.81'
E = 1.14'
P.C. STA. = 746+43.98
P.T. STA. = 746+80.79

PROP. CURVE DPRT21
PI STA. = 749+21.08
Δ = 69° 17' 38" (RT)
D = 33° 42' 12"
R = 170.00'
T = 117.48'
L = 205.60'
E = 36.64'
P.C. STA. = 748+03.60
P.T. STA. = 750+09.20

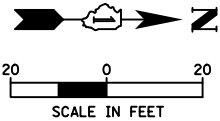

ELEVATION BENCHMARKS DATUM: NAVD '88 (GPS OBSERVED)		
NO.	DESCRIPTION	ELEV.
OSBM	X-CUT IN SIDEWALK AT THE NORTHEAST	627.93
21016	CORNER OF WOOD ST. & FULLERTON AV.	

DESCRIPTION	STATION	NORTHING (Y)	EASTING (X)
PC	750+38.05	1,913,961.33	1,119,859.42
PT	751+36.52	1,914,029.12	1,119,811.00
PC	752+16.09	1,914,026.41	1,119,731.49
PRC	752+47.46	1,914,015.89	1,119,702.48
PT	753+31.66	1,914,049.55	1,119,646.50
PC	754+22.67	1,914,139.19	1,119,662.21
PT	754+85.31	1,914,200.22	1,119,653.62
PC	756+01.27	1,914,304.48	1,119,602.87
PT	756+67.16	1,914,350.37	1,119,557.25
PC	756+84.83	1,914,358.19	1,119,541.41
PRC	757+46.23	1,914,367.33	1,119,481.67
PRC	759+42.24	1,914,454.47	1,119,321.48
PT	760+25.52	1,914,516.34	1,119,267.57
PC	760+92.29	1,914,551.62	1,119,210.88
PT	763+99.75	1,914,807.90	1,119,064.75
POT	765+42.96	1,914,951.07	1,119,061.56

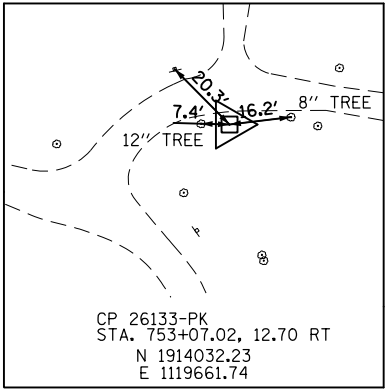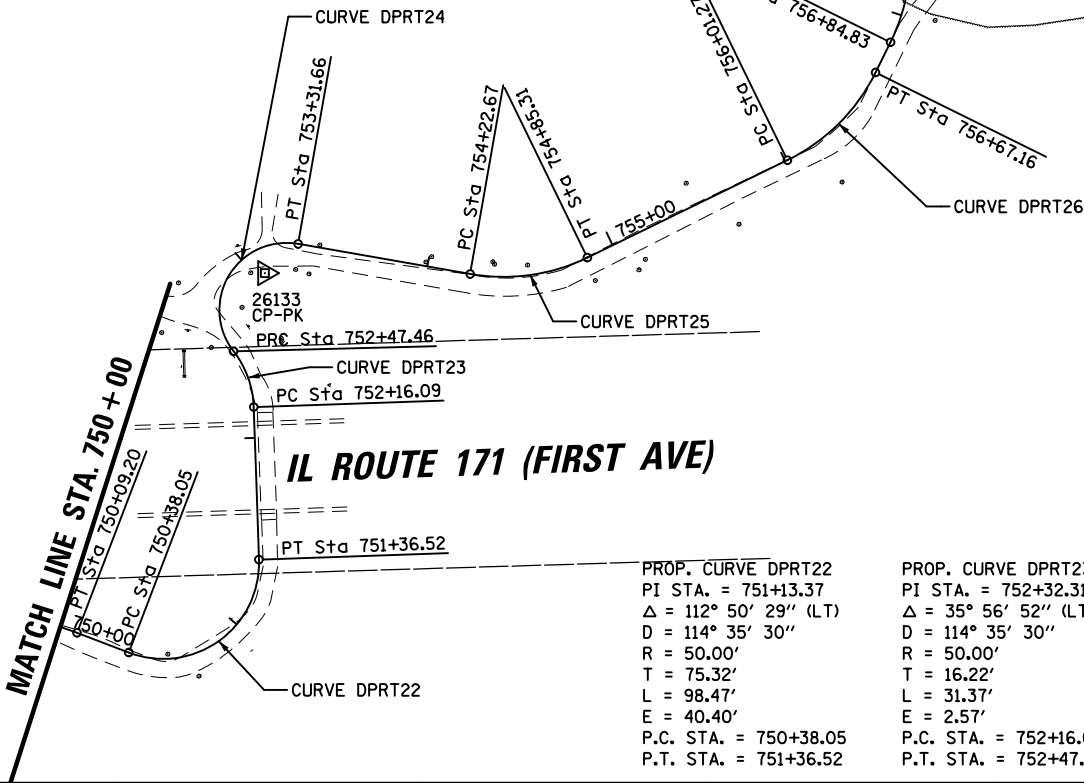

PROP. CURVE DPRT22
PI STA. = 751+13.37
Δ = 112° 50' 29" (LT)
D = 114° 35' 30"
R = 50.00'
T = 75.32'
L = 98.47'
E = 40.40'
P.C. STA. = 750+38.05
P.T. STA. = 751+36.52

PROP. CURVE DPRT23
PI STA. = 752+32.31
Δ = 35° 56' 52" (LT)
D = 114° 35' 30"
R = 50.00'
T = 16.22'
L = 31.37'
E = 2.57'
P.C. STA. = 752+16.09
P.T. STA. = 752+47.46

PROP. CURVE DPRT24
PI STA. = 753+38.26
Δ = 137° 50' 28" (RT)
D = 163° 42' 08"
R = 35.00'
T = 90.80'
L = 84.20'
E = 62.31'
P.C. STA. = 752+47.46
P.T. STA. = 753+31.66

PROP. CURVE DPRT25
PI STA. = 754+55.06
Δ = 35° 53' 43" (LT)
D = 57° 17' 45"
R = 100.00'
T = 32.39'
L = 62.65'
E = 5.12'
P.C. STA. = 754+22.67
P.T. STA. = 754+85.31

PROP. CURVE DPRT26
PI STA. = 756+35.46
Δ = 37° 45' 21" (LT)
D = 57° 17' 45"
R = 100.00'
T = 34.19'
L = 65.90'
E = 5.68'
P.C. STA. = 756+01.27
P.T. STA. = 756+67.16

PROP. CURVE DPRT27
PI STA. = 757+16.53
Δ = 35° 10' 47" (LT)
D = 57° 17' 45"
R = 100.00'
T = 31.70'
L = 61.40'
E = 4.90'
P.C. STA. = 756+84.83
P.T. STA. = 757+46.23

PROP. CURVE DPRT28
PI STA. = 758+61.06
Δ = 74° 52' 09" (RT)
D = 38° 11' 50"
R = 150.00'
T = 114.83'
L = 196.01'
E = 38.91'
P.C. STA. = 757+46.23
P.T. STA. = 759+42.24

PROP. CURVE DPRT29
PI STA. = 759+85.15
Δ = 34° 04' 59" (LT)
D = 40° 55' 32"
R = 140.00'
T = 42.91'
L = 83.28'
E = 6.43'
P.C. STA. = 759+42.24
P.T. STA. = 760+25.52

PROP. CURVE DPRT30
PI STA. = 762+60.00
Δ = 56° 49' 35" (RT)
D = 18° 28' 57"
R = 310.00'
T = 167.71'
L = 307.46'
E = 42.46'
P.C. STA. = 760+92.29
P.T. STA. = 763+99.75



FILE NAME =	USER NAME = mthomas	DESIGNED -	REVISED -
N:\RiverGrove\240624\Civil\ATB_240624_04.SHT		DRAWN -	REVISED -
Default	PLOT SCALE = 100'	CHECKED -	REVISED -
	PLOT DATE = 7/16/2026	DATE -	REVISED -

STATE OF ILLINOIS
DEPARTMENT OF TRANSPORTATION

DES PLAINES RIVER TRAIL - SEGMENT 7
ALIGNMENTS, TIES AND BENCHMARKS

SCALE: 1:100 SHEET OF SHEETS STA. TO STA.



F.A. RTE.	SECTION	COUNTY	TOTAL SHEETS	SHEET NO.
N/A	19-00037-02-BT	COOK	112	21
CONTRACT NO. 61M58				
ILLINOIS FED. AID PROJECT				

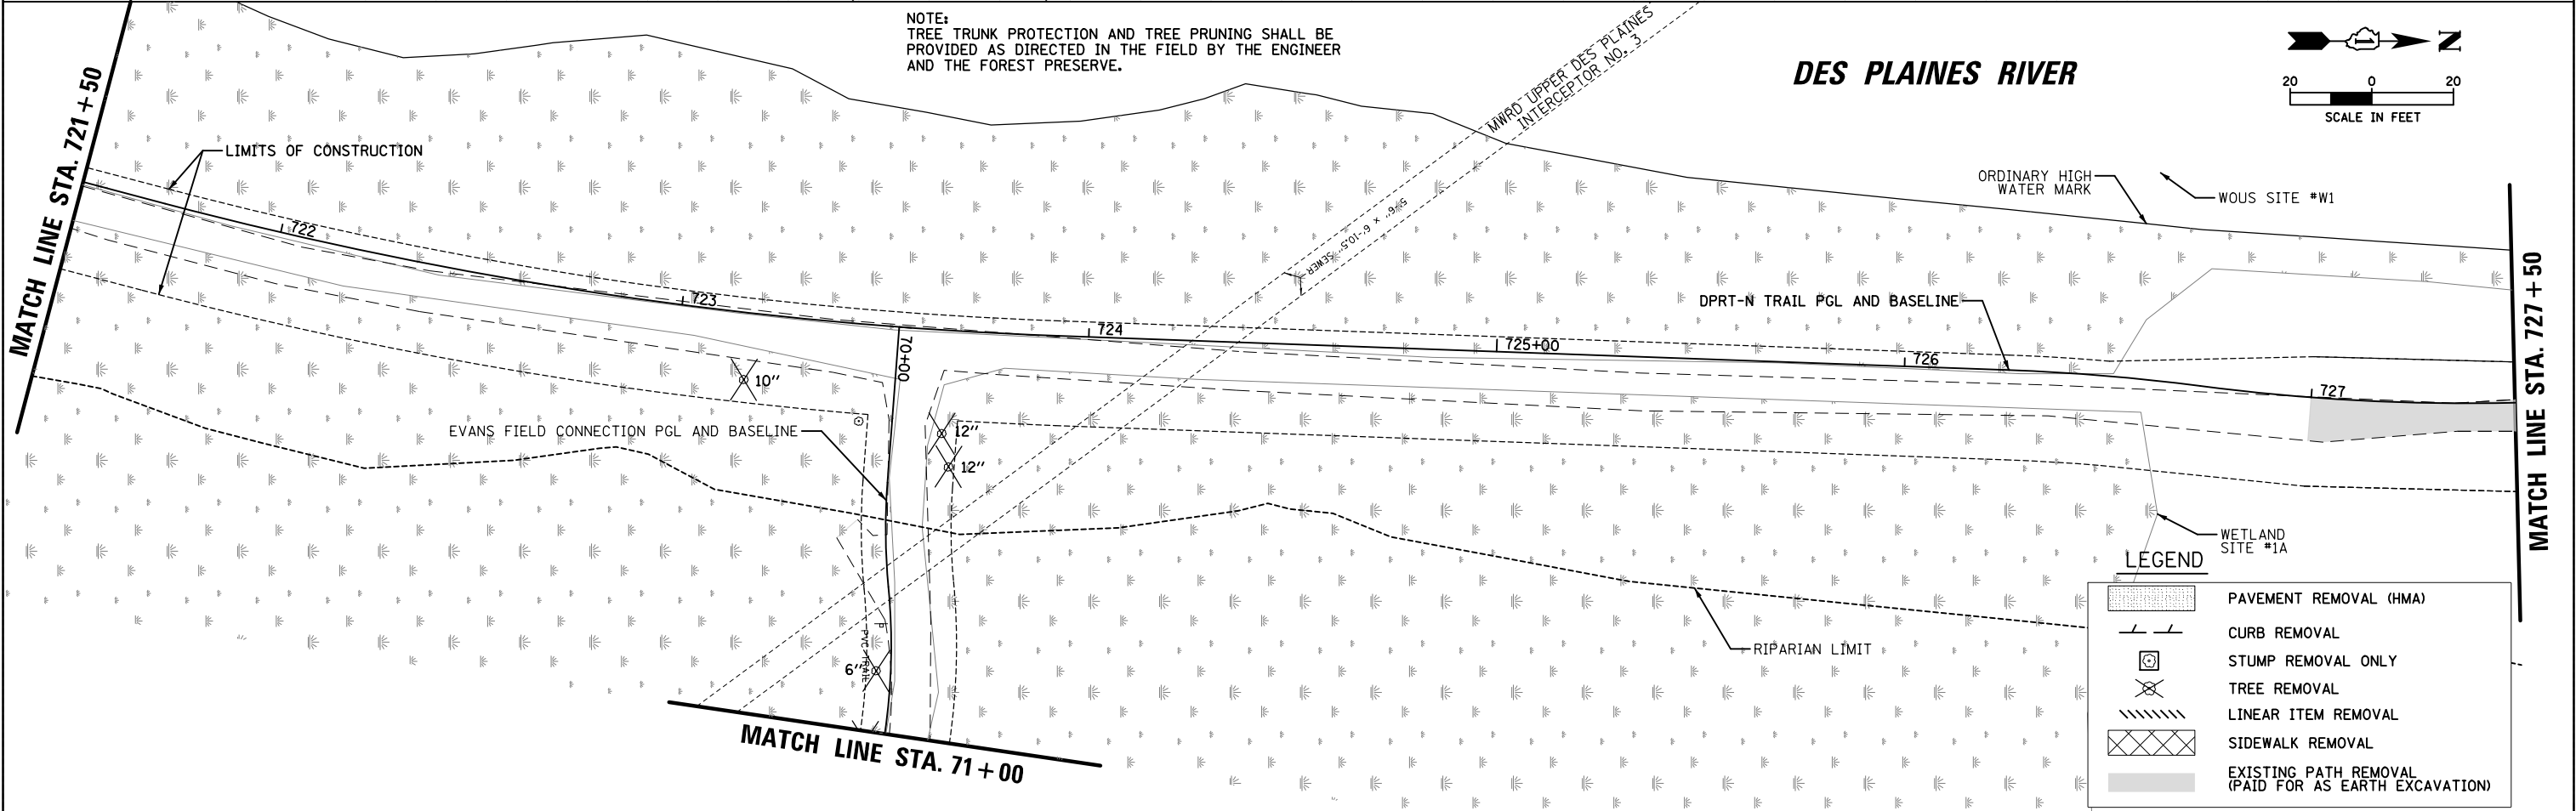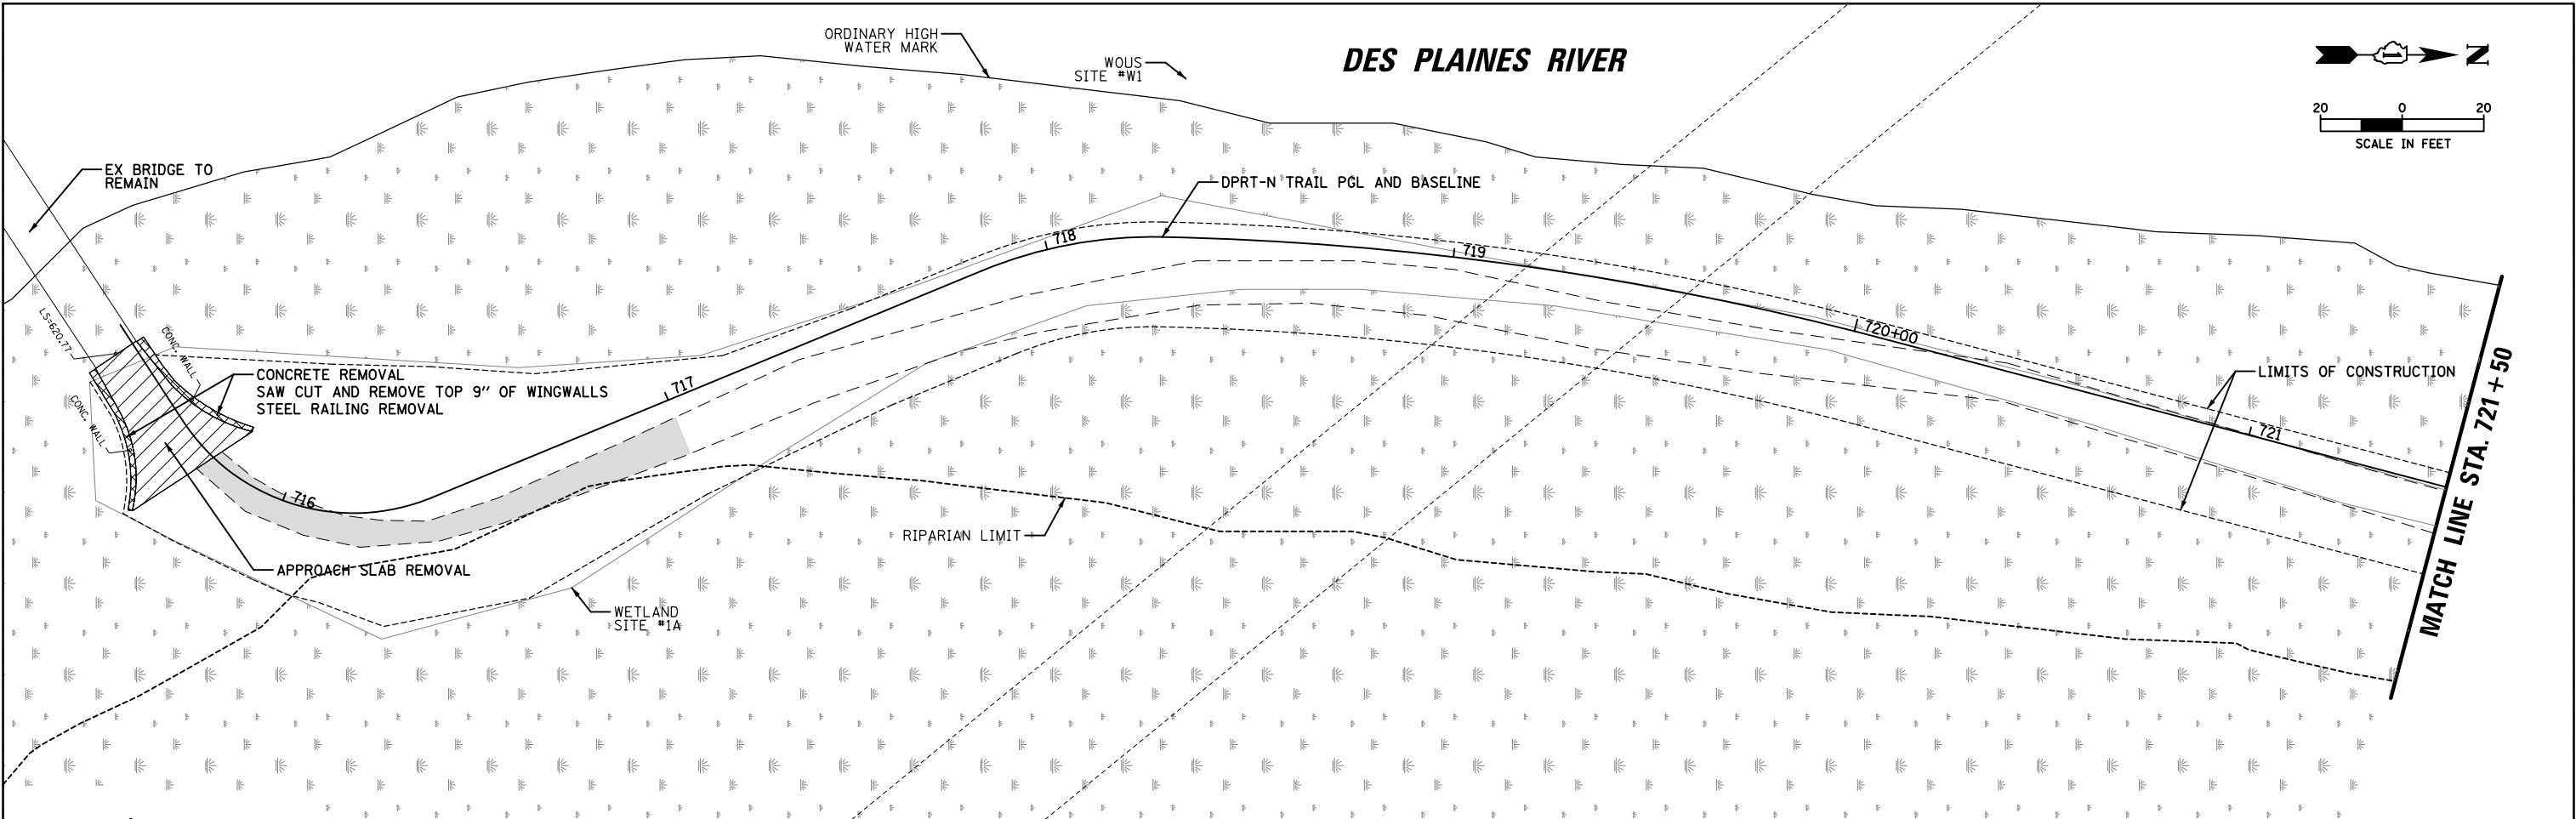

FILE NAME = N:\RiverGrove\240624\Civil\REM_240624_02.SHT		USER NAME = mthomas		DESIGNED -	REVISED -	STATE OF ILLINOIS DEPARTMENT OF TRANSPORTATION		DES PLAINES RIVER TRAIL – SEGMENT 7 EXISTING CONDITIONS AND REMOVAL PLANS DES PLAINES RIVER TRAIL		F.A. RTE.	SECTION	COUNTY	TOTAL SHEETS	SHEET NO.
Default		PLOT SCALE = 40'		DRAWN -	REVISED -					N/A	19-00037-02-BT	COOK	112	23
		PLOT DATE = 7/16/2026		CHECKED -	REVISED -					CONTRACT NO. 61M58				
				DATE -	REVISED -					ILLINOIS FED. AID PROJECT				
						SCALE: 1:40		SHEET OF SHEETS		STA. TO STA.				

DES PLAINES RIVER


NOTE:
TREE TRUNK PROTECTION AND TREE PRUNING SHALL BE PROVIDED AS DIRECTED IN THE FIELD BY THE ENGINEER AND THE FOREST PRESERVE.

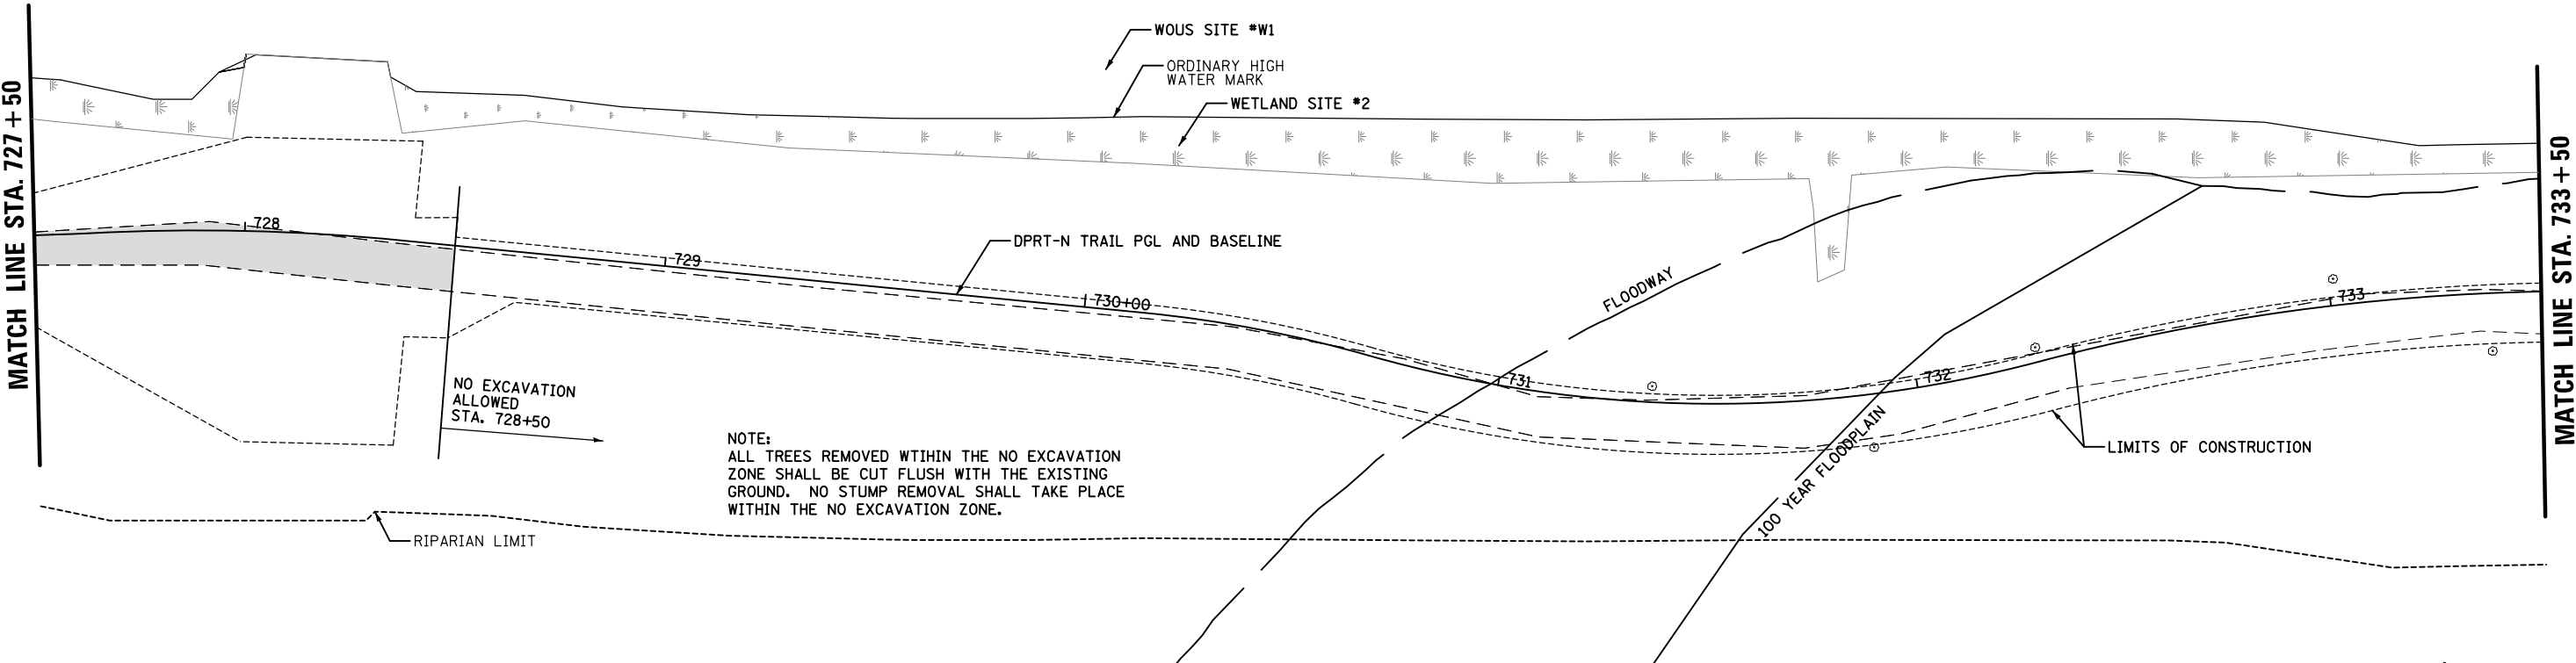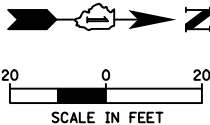

NOTE:
ALL TREES REMOVED WITHIN THE NO EXCAVATION ZONE SHALL BE CUT FLUSH WITH THE EXISTING GROUND. NO STUMP REMOVAL SHALL TAKE PLACE WITHIN THE NO EXCAVATION ZONE.

NO EXCAVATION ALLOWED
STA. 728+50


RIPARIAN LIMIT

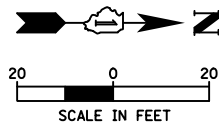

LEGEND

	PAVEMENT REMOVAL (HMA)
	CURB REMOVAL
	STUMP REMOVAL ONLY
	TREE REMOVAL
	LINEAR ITEM REMOVAL
	SIDEWALK REMOVAL
	EXISTING PATH REMOVAL (PAID FOR AS EARTH EXCAVATION)

DES PLAINES RIVER

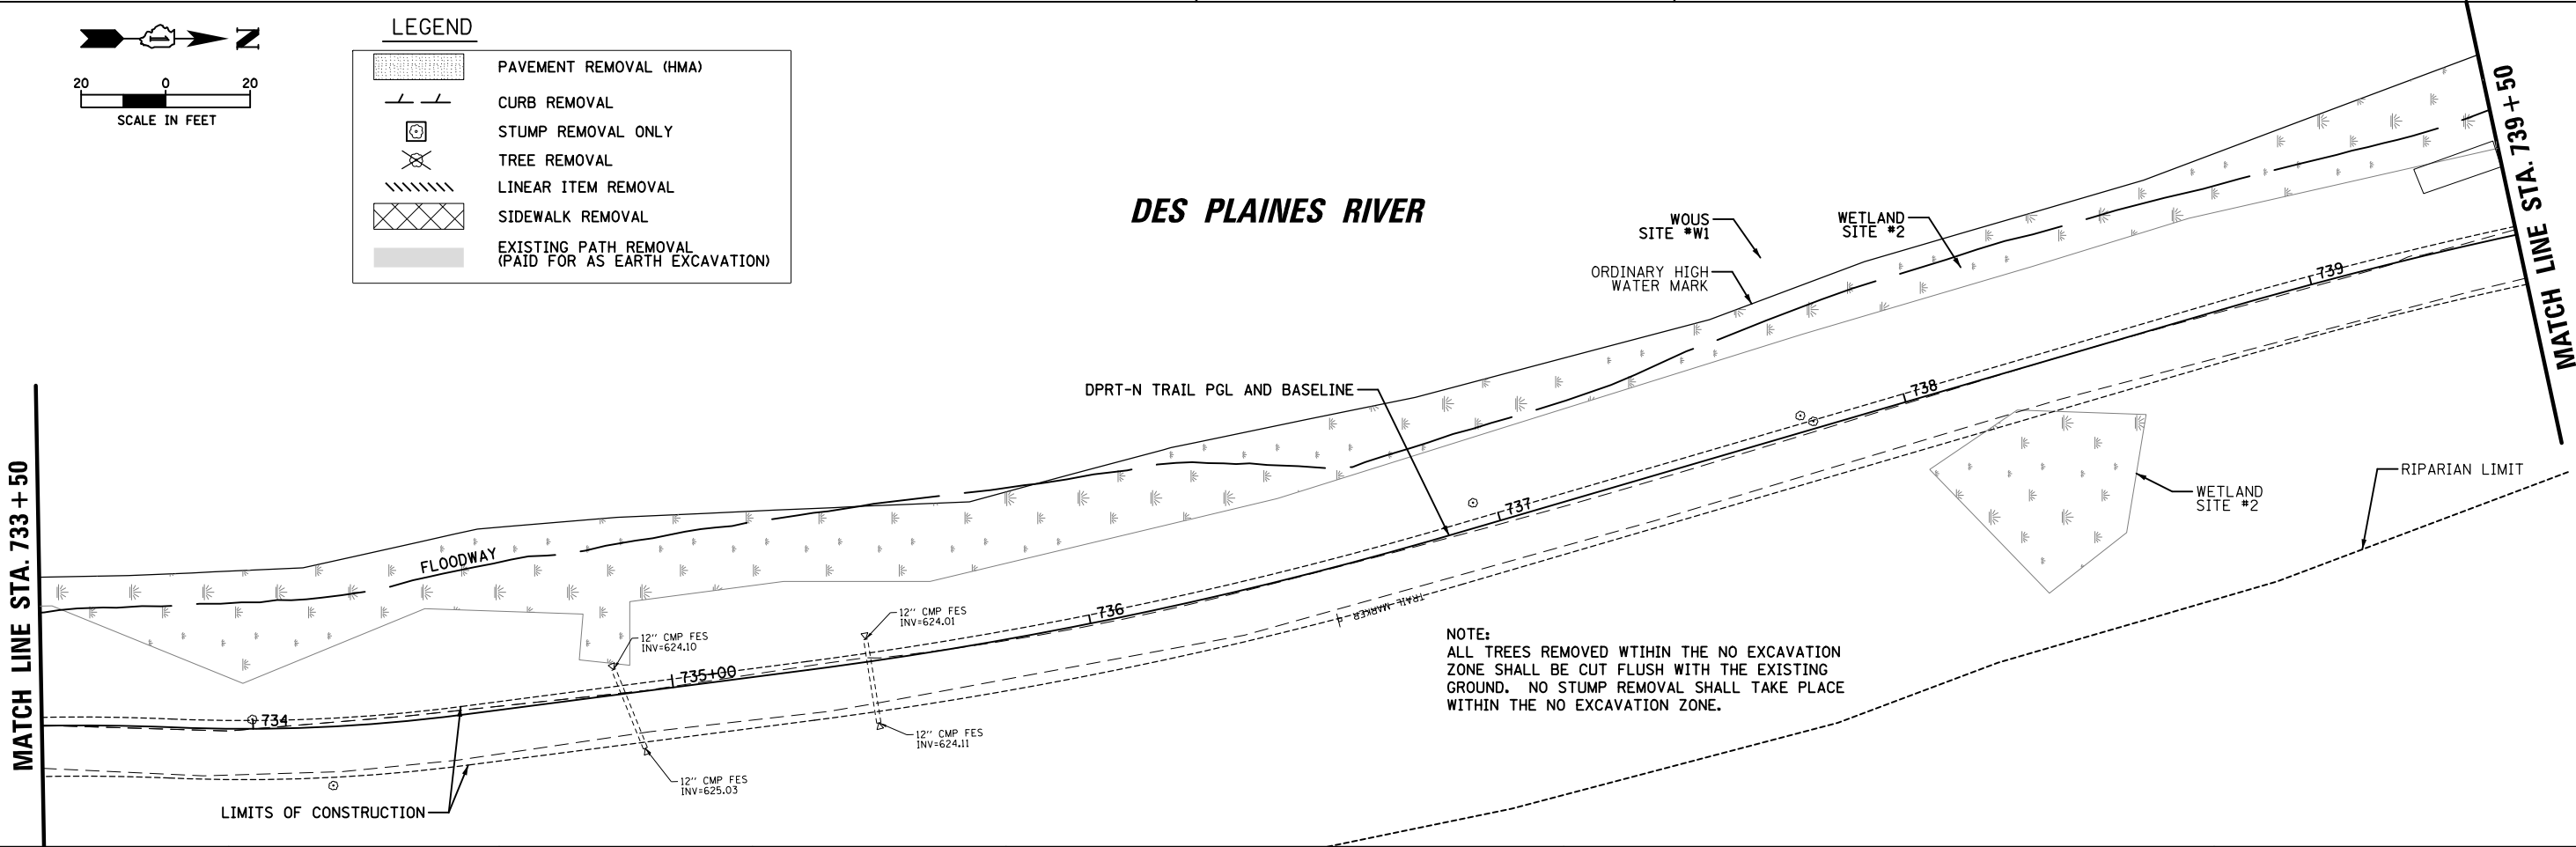

NOTE:
ALL TREES REMOVED WITHIN THE NO EXCAVATION ZONE SHALL BE CUT FLUSH WITH THE EXISTING GROUND. NO STUMP REMOVAL SHALL TAKE PLACE WITHIN THE NO EXCAVATION ZONE.



FILE NAME =	USER NAME = mthomas	DESIGNED -	REVISED -
N:\RiverGrove\240624\Civil\REM_240624_03.SHT		DRAWN -	REVISED -
Default	PLOT SCALE = 40'	CHECKED -	REVISED -
	PLOT DATE = 7/16/2026	DATE -	REVISED -

STATE OF ILLINOIS
DEPARTMENT OF TRANSPORTATION



DES PLAINES RIVER TRAIL – SEGMENT 7
EXISTING CONDITIONS AND REMOVAL PLANS
DES PLAINES RIVER TRAIL

SCALE: 1:40 SHEET OF SHEETS STA. TO STA.

F.A. RTE.	SECTION	COUNTY	TOTAL SHEETS	SHEET NO.
N/A	19-00037-02-BT	COOK	112	24
CONTRACT NO. 61M58				
ILLINOIS FED. AID PROJECT				

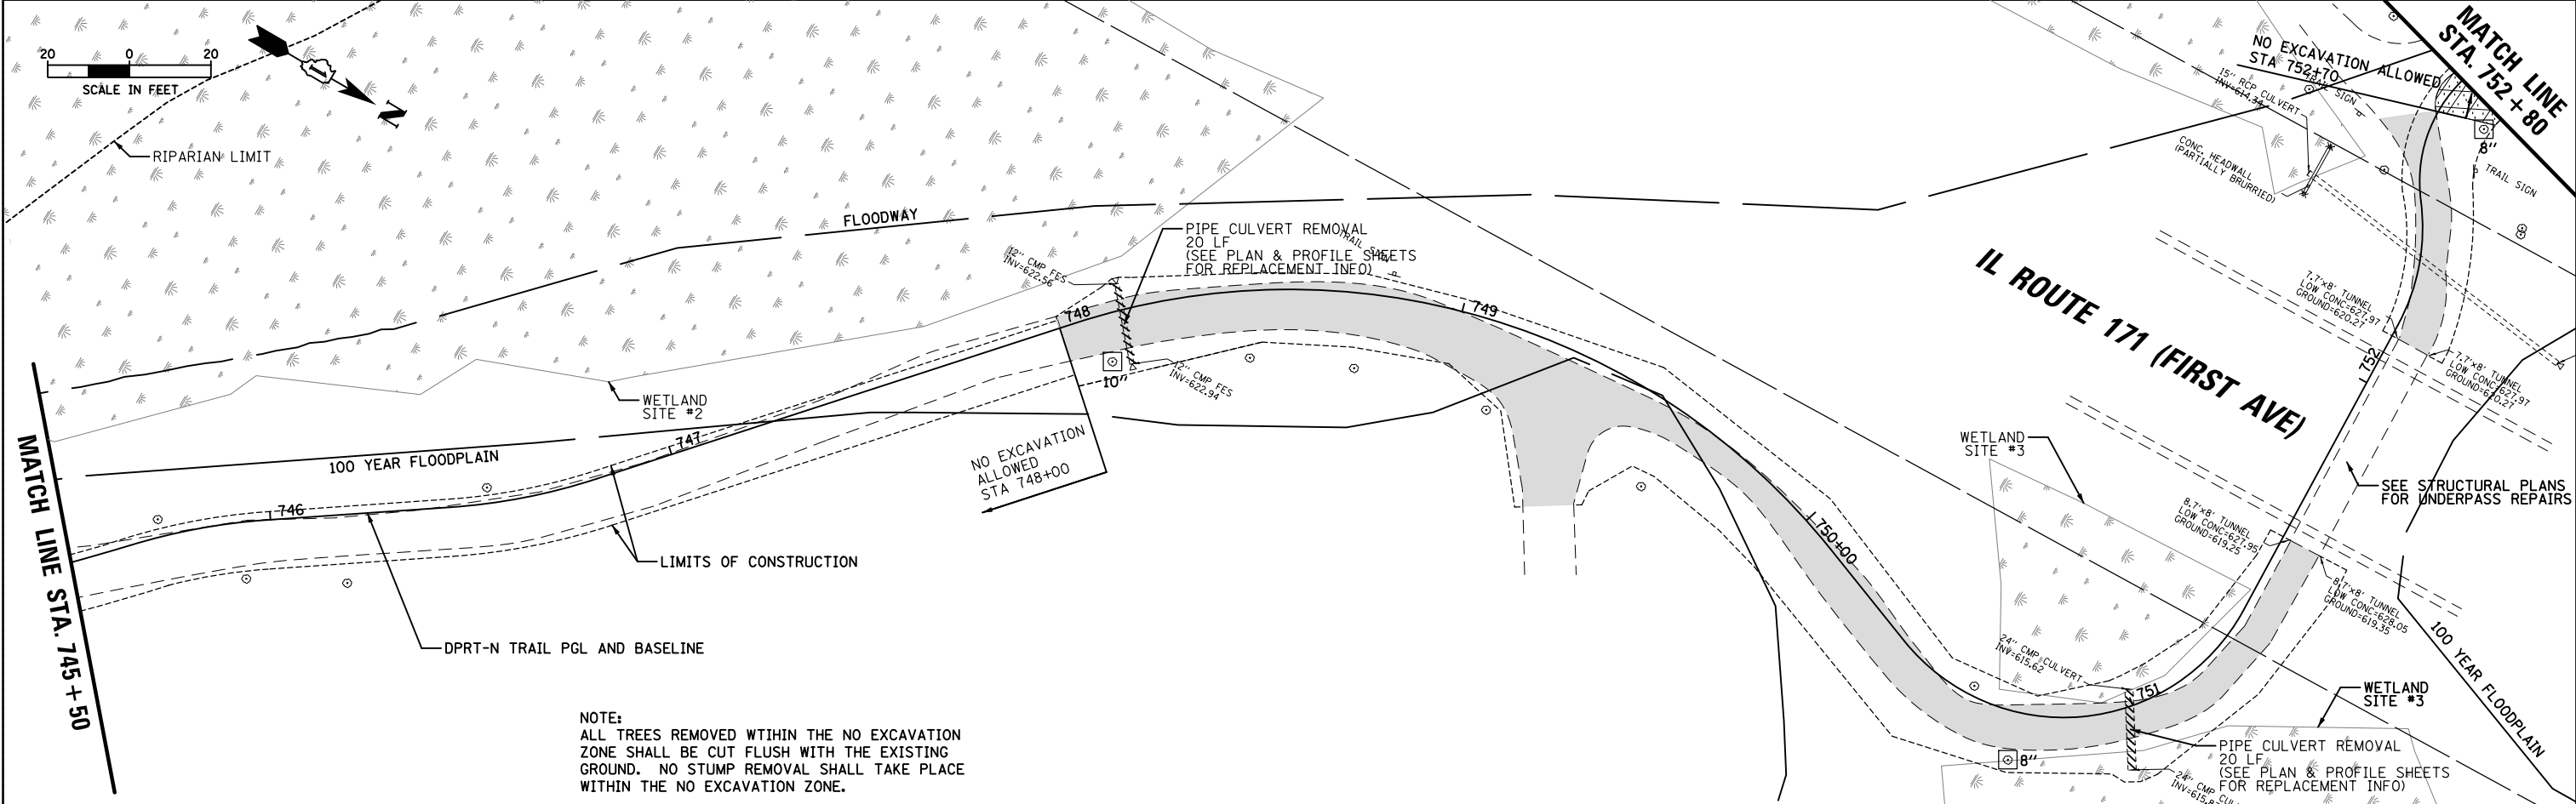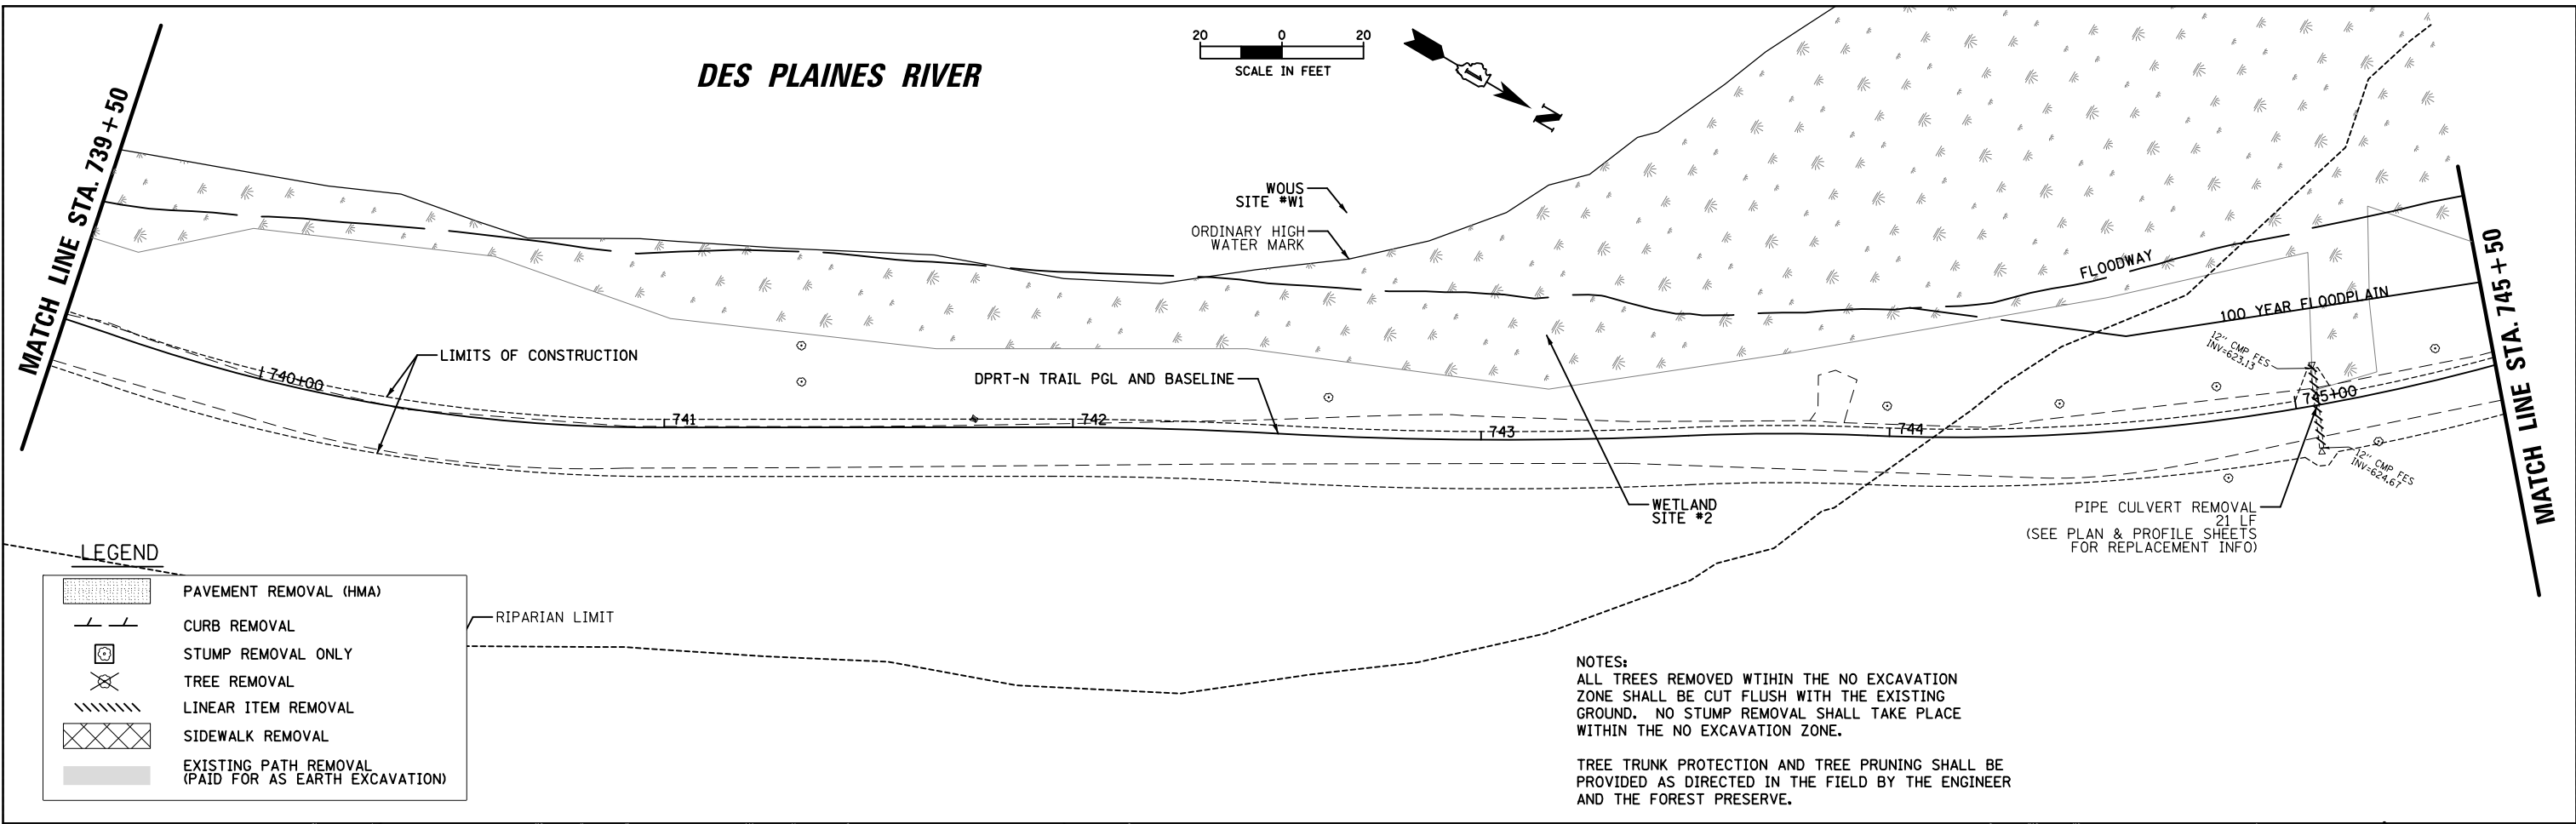



FILE NAME =	USER NAME = mthomas	DESIGNED -	REVISED -	STATE OF ILLINOIS DEPARTMENT OF TRANSPORTATION	DES PLAINES RIVER TRAIL – SEGMENT 7 EXISTING CONDITIONS AND REMOVAL PLANS DES PLAINES RIVER TRAIL				F.A. RTE.	SECTION	COUNTY	TOTAL SHEETS	SHEET NO.
N:\RiverGrove\240624\Civil\REM_240624_04.SHT		DRAWN -	REVISED -		N/A	19-00037-02-BT	COOK	112	25				
	PLOT SCALE = 40'	CHECKED -	REVISED -		CONTRACT NO. 61M58								
Default	PLOT DATE = 7/16/2026	DATE -	REVISED -		SCALE: 1:40	SHEET OF SHEETS	STA. TO STA.	ILLINOIS FED. AID PROJECT					

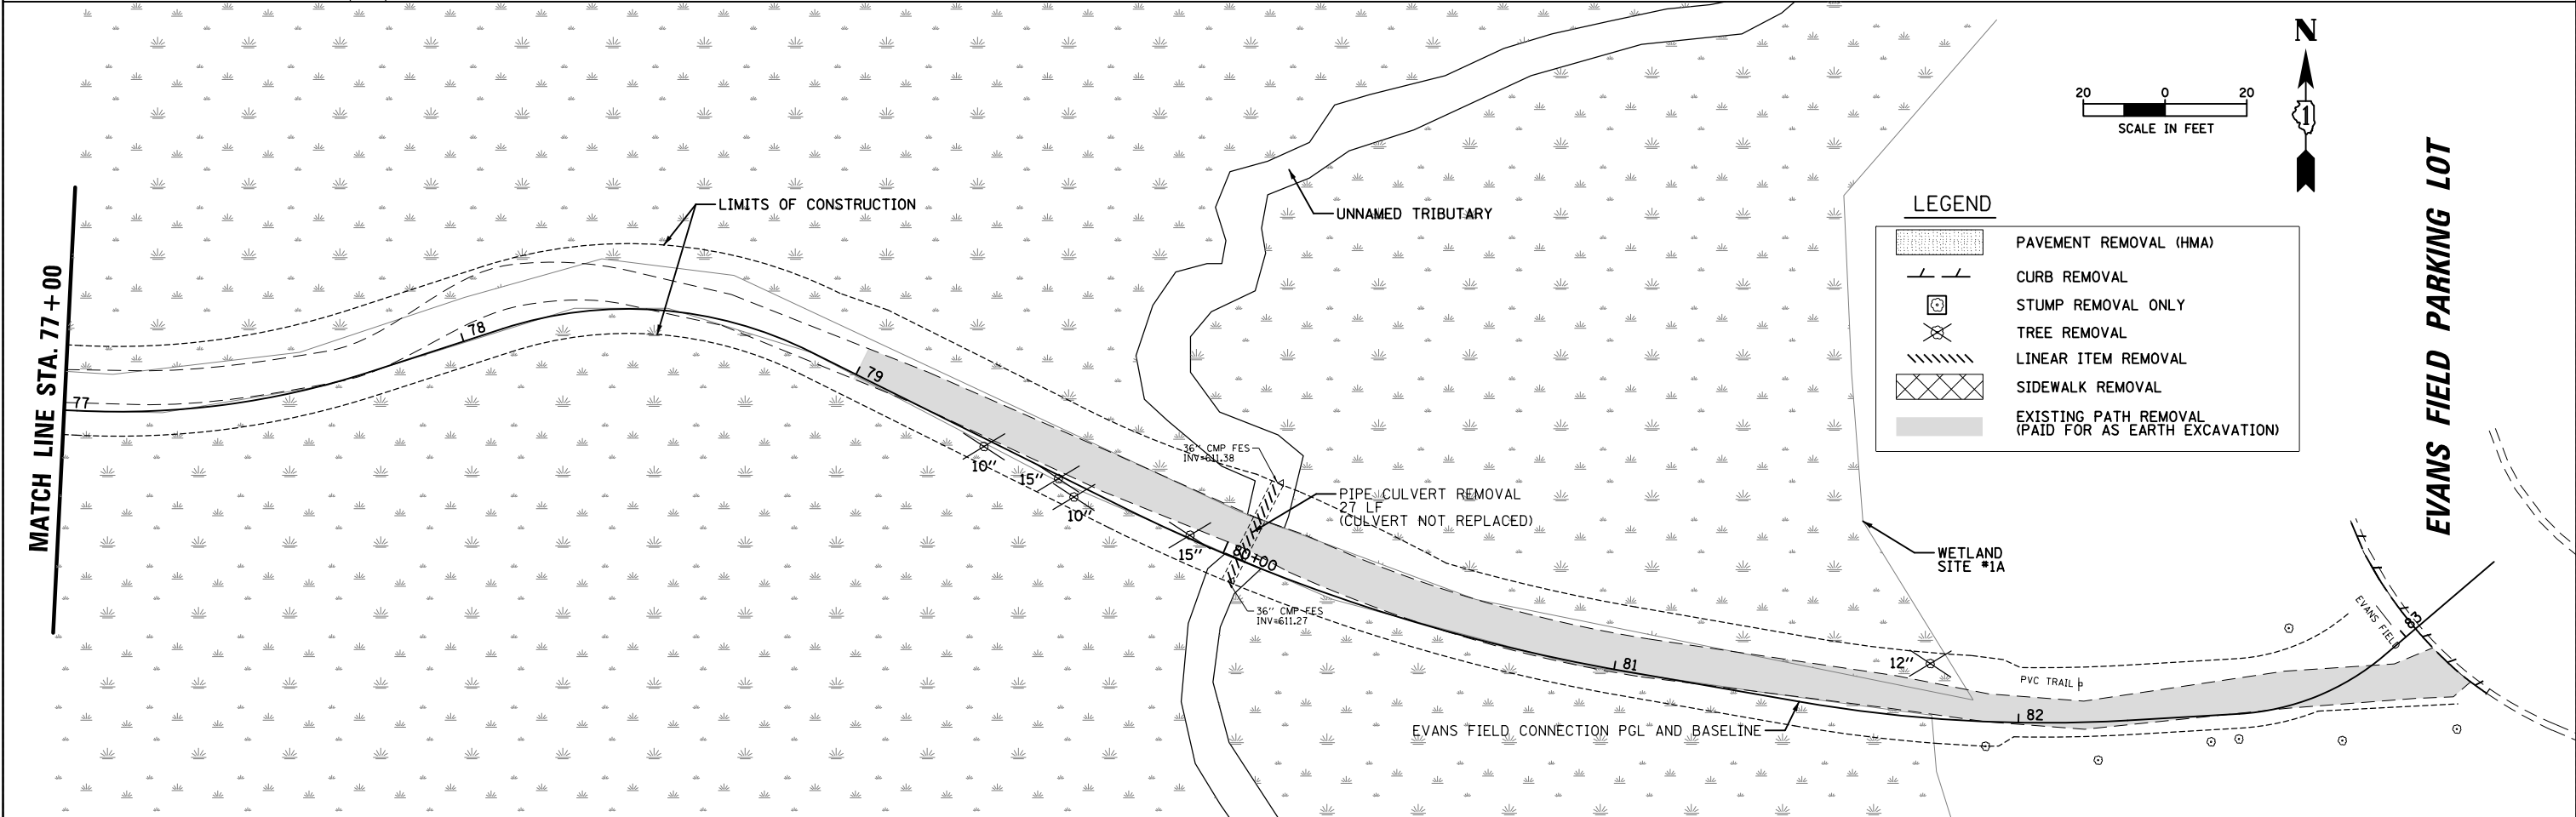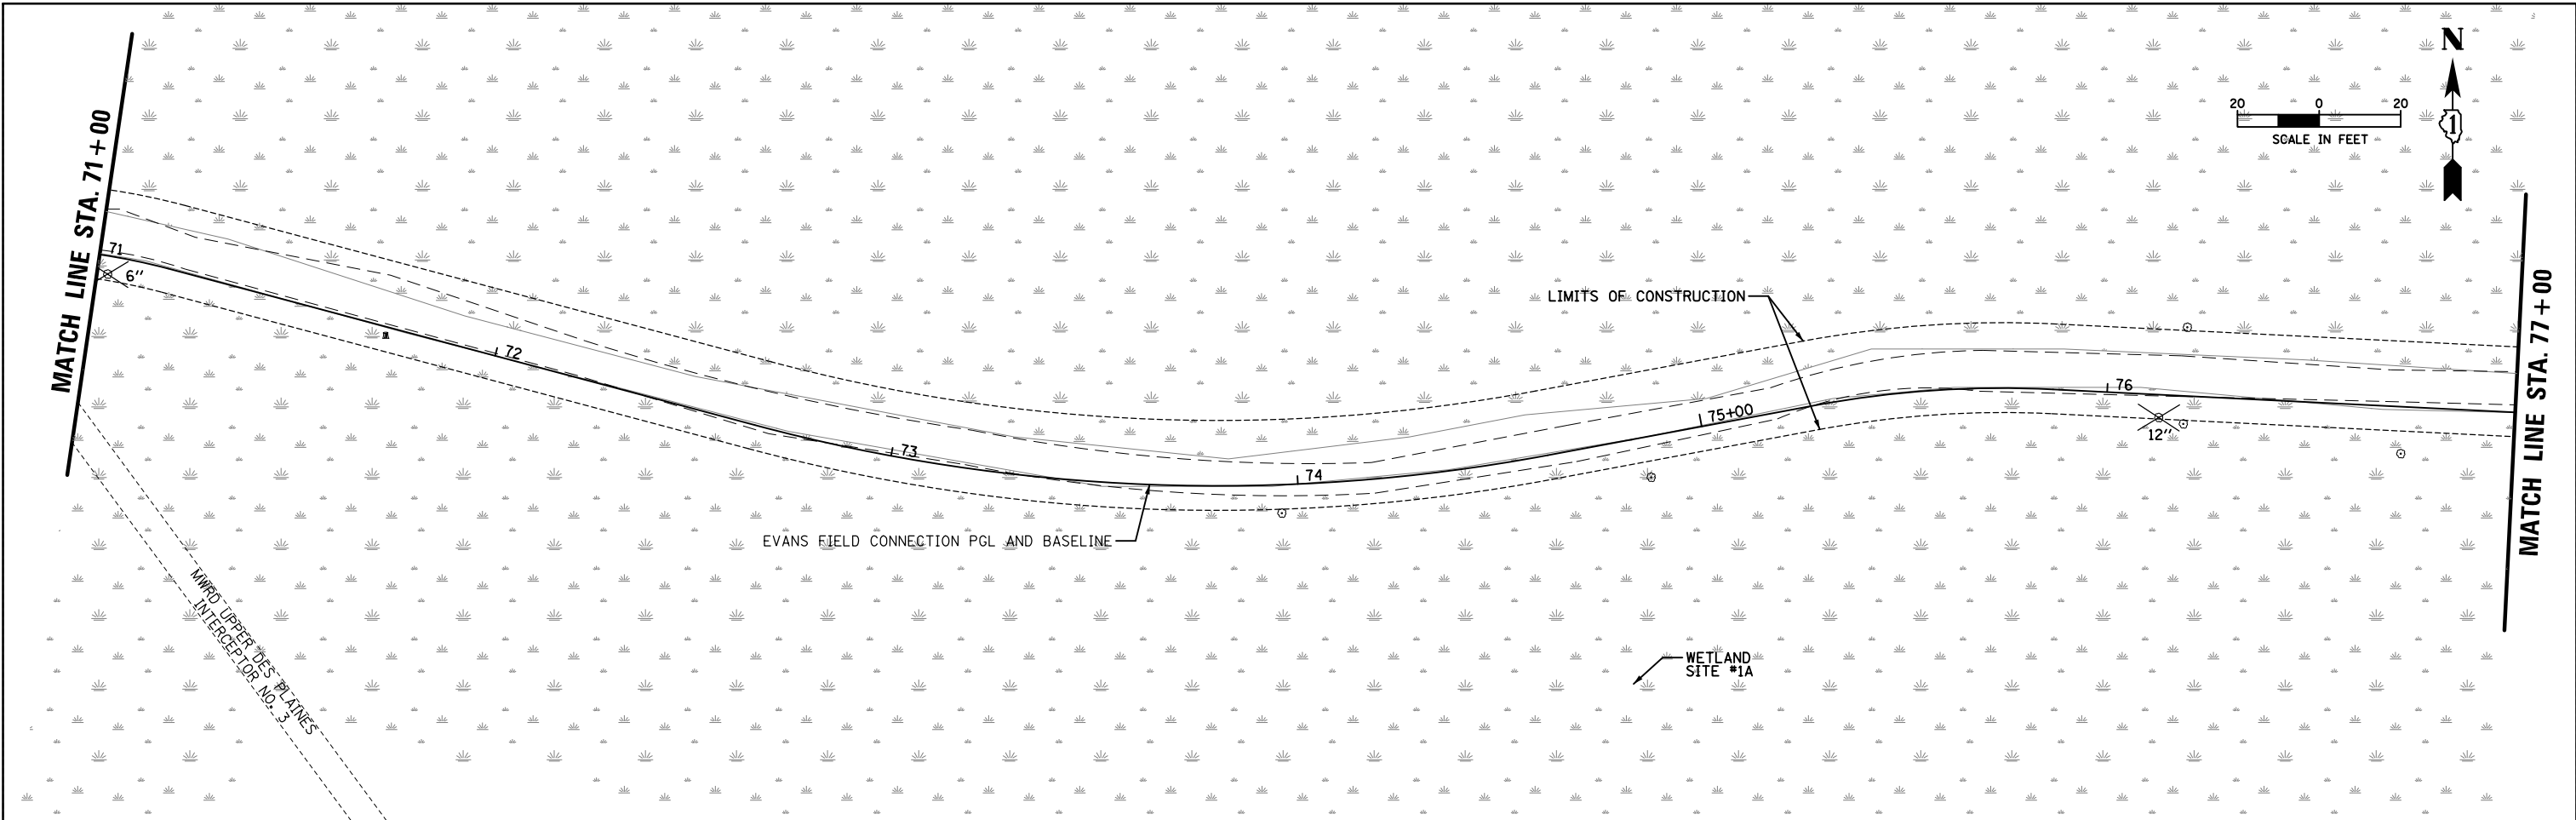



FILE NAME =	USER NAME = mthomas	DESIGNED -	REVISED -	STATE OF ILLINOIS DEPARTMENT OF TRANSPORTATION	DES PLAINES RIVER TRAIL – SEGMENT 7 EXISTING CONDITIONS AND REMOVAL PLANS EVANS FIELD CONNECTOR				F.A. RTE.	SECTION	COUNTY	TOTAL SHEETS	SHEET NO.
N:\RiverGrove\240624\Civil\REM.240624.06.SHT		DRAWN -	REVISED -						N/A	19-00037-02-BT	COOK	112	27
	PLOT SCALE = 40'	CHECKED -	REVISED -		SCALE: 1:40 SHEET OF SHEETS STA. TO STA.				CONTRACT NO. 61M58				
Default	PLOT DATE = 7/16/2026	DATE -	REVISED -										
													ILLINOIS FED. AID PROJECT

PLAN	SURVEYED	BY	DATE
	PLOTTED		
	ALIGNED		
	CHECKED		
	FILED		
	NO.		

PROFILE	SURVEYED	BY	DATE
	PLOTTED		
	GRADES		
	CHECKED		
	STRUCTURE		
	NOTATIONS		
	CHKD		
	NO.		

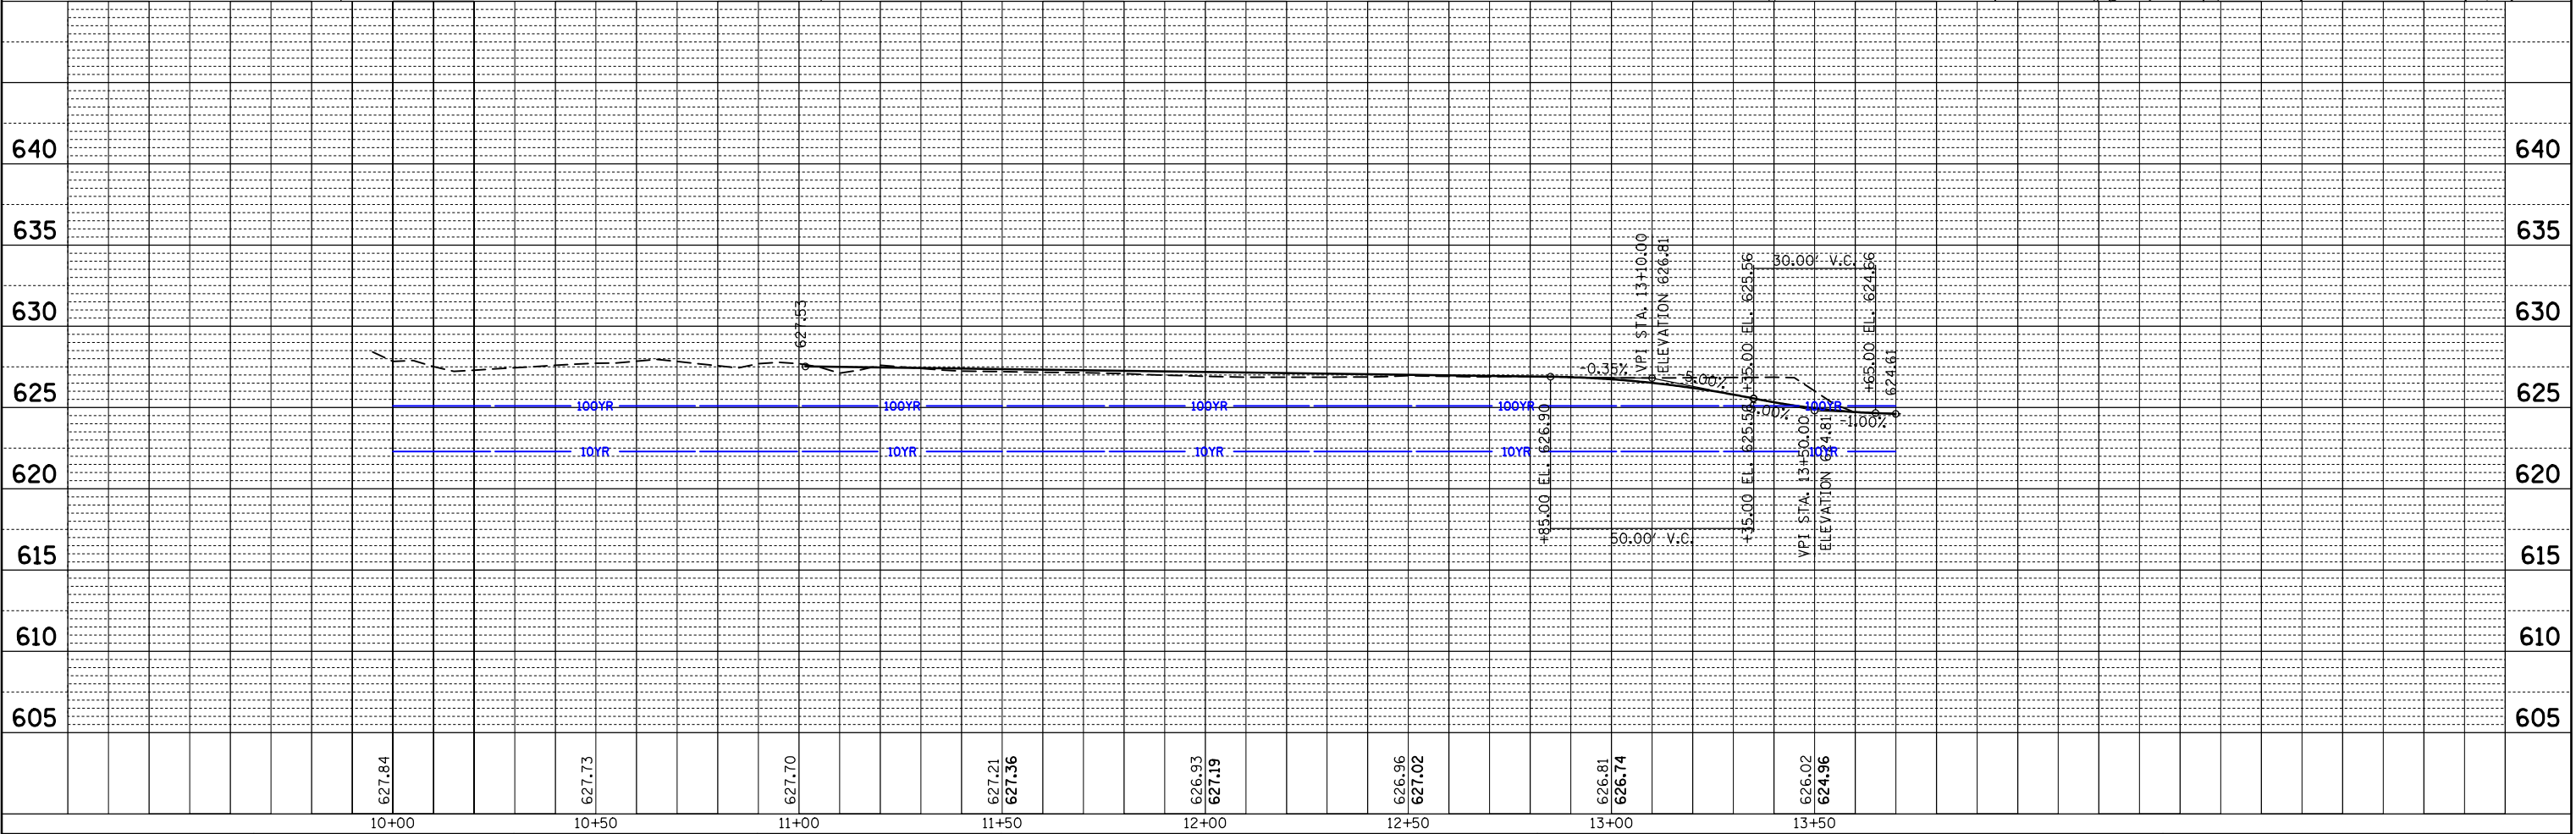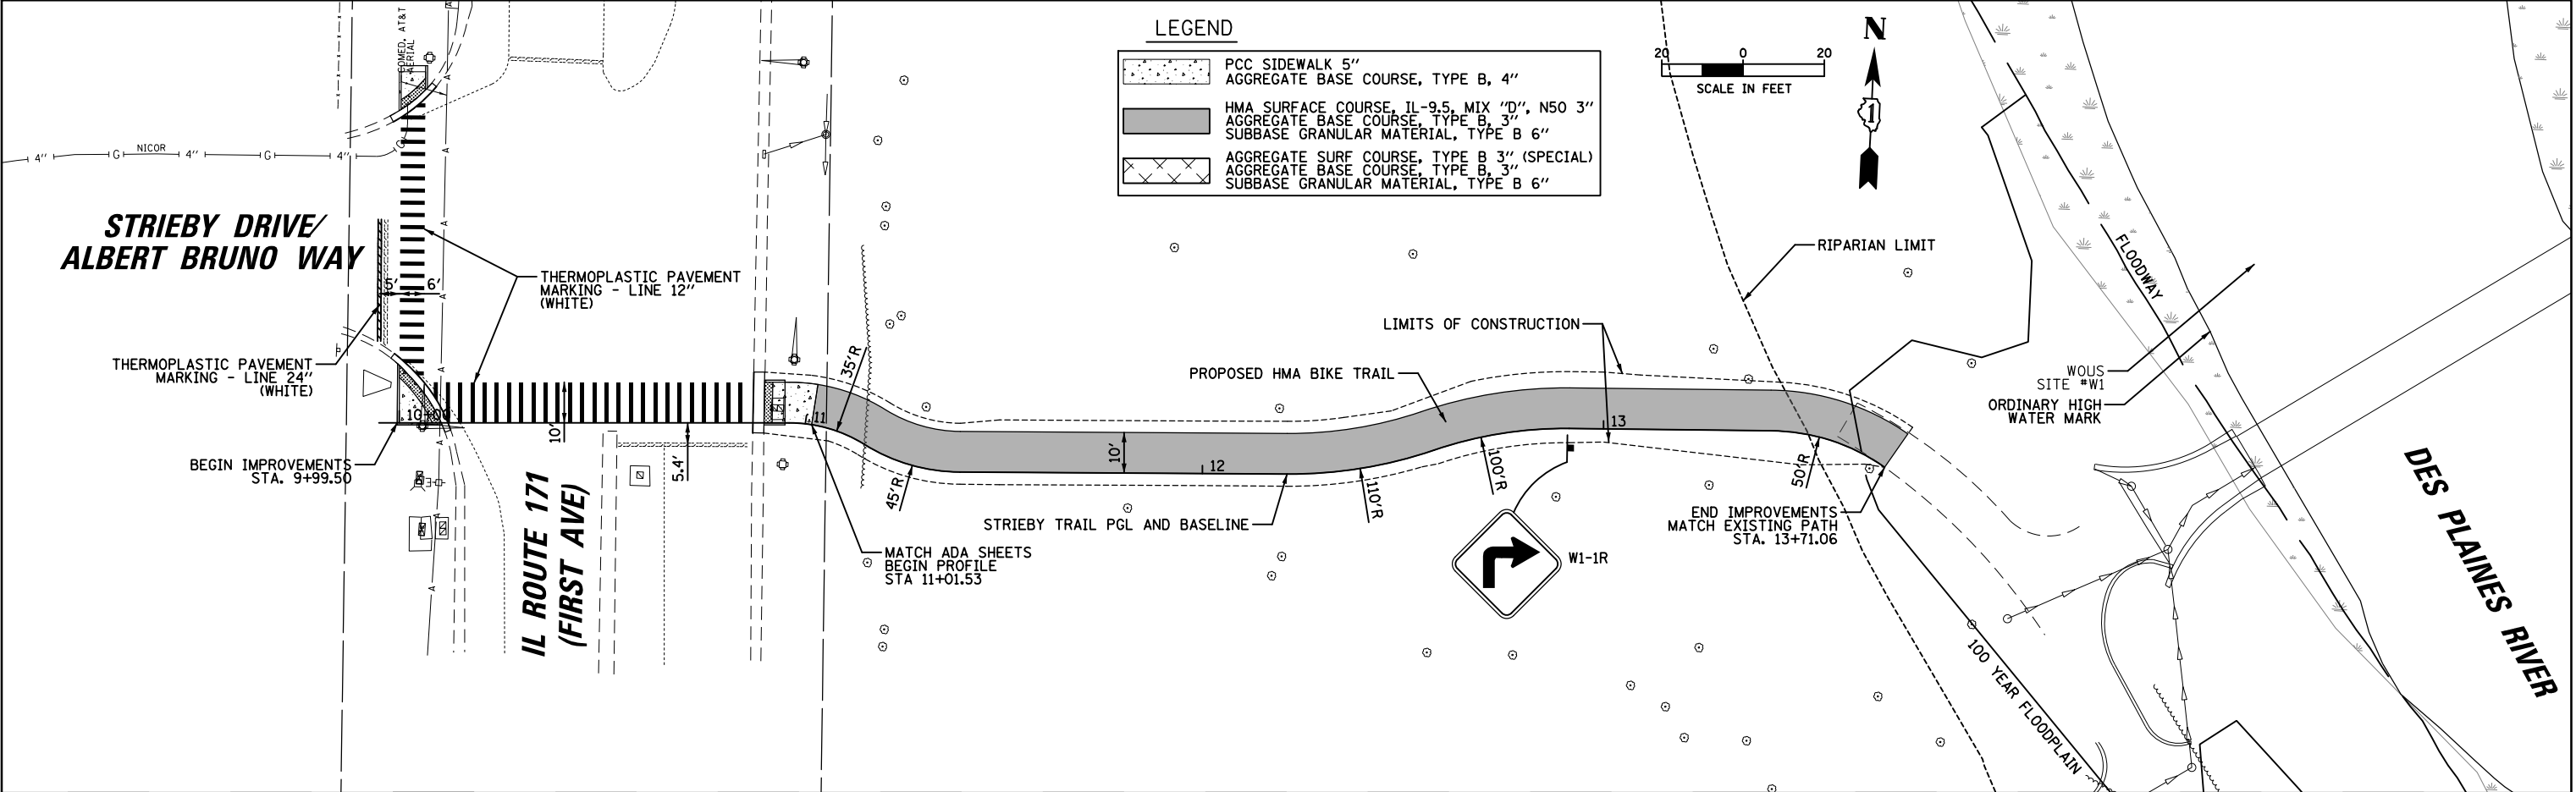

FILE NAME =	USER NAME = mthomas	DESIGNED -	REVISED -	STATE OF ILLINOIS DEPARTMENT OF TRANSPORTATION	DES PLAINES RIVER TRAIL – SEGMENT 7 PLAN AND PROFILE STRIEBY DRIVE CONNECTOR			F.A. RTE.	SECTION	COUNTY	TOTAL SHEETS	SHEET NO.
N:\RiverGrove\240624\Civil\RP_240624_02.SHT		DRAWN -	REVISED -					N/A	19-00037-02-BT	COOK	112	28
Default		PLOT SCALE = 40'	CHECKED -							CONTRACT NO. 61M58		
		PLOT DATE = 7/16/2026	DATE -					REVISED -	SCALE: 1:40	SHEET	OF 112 SHEETS	STA.

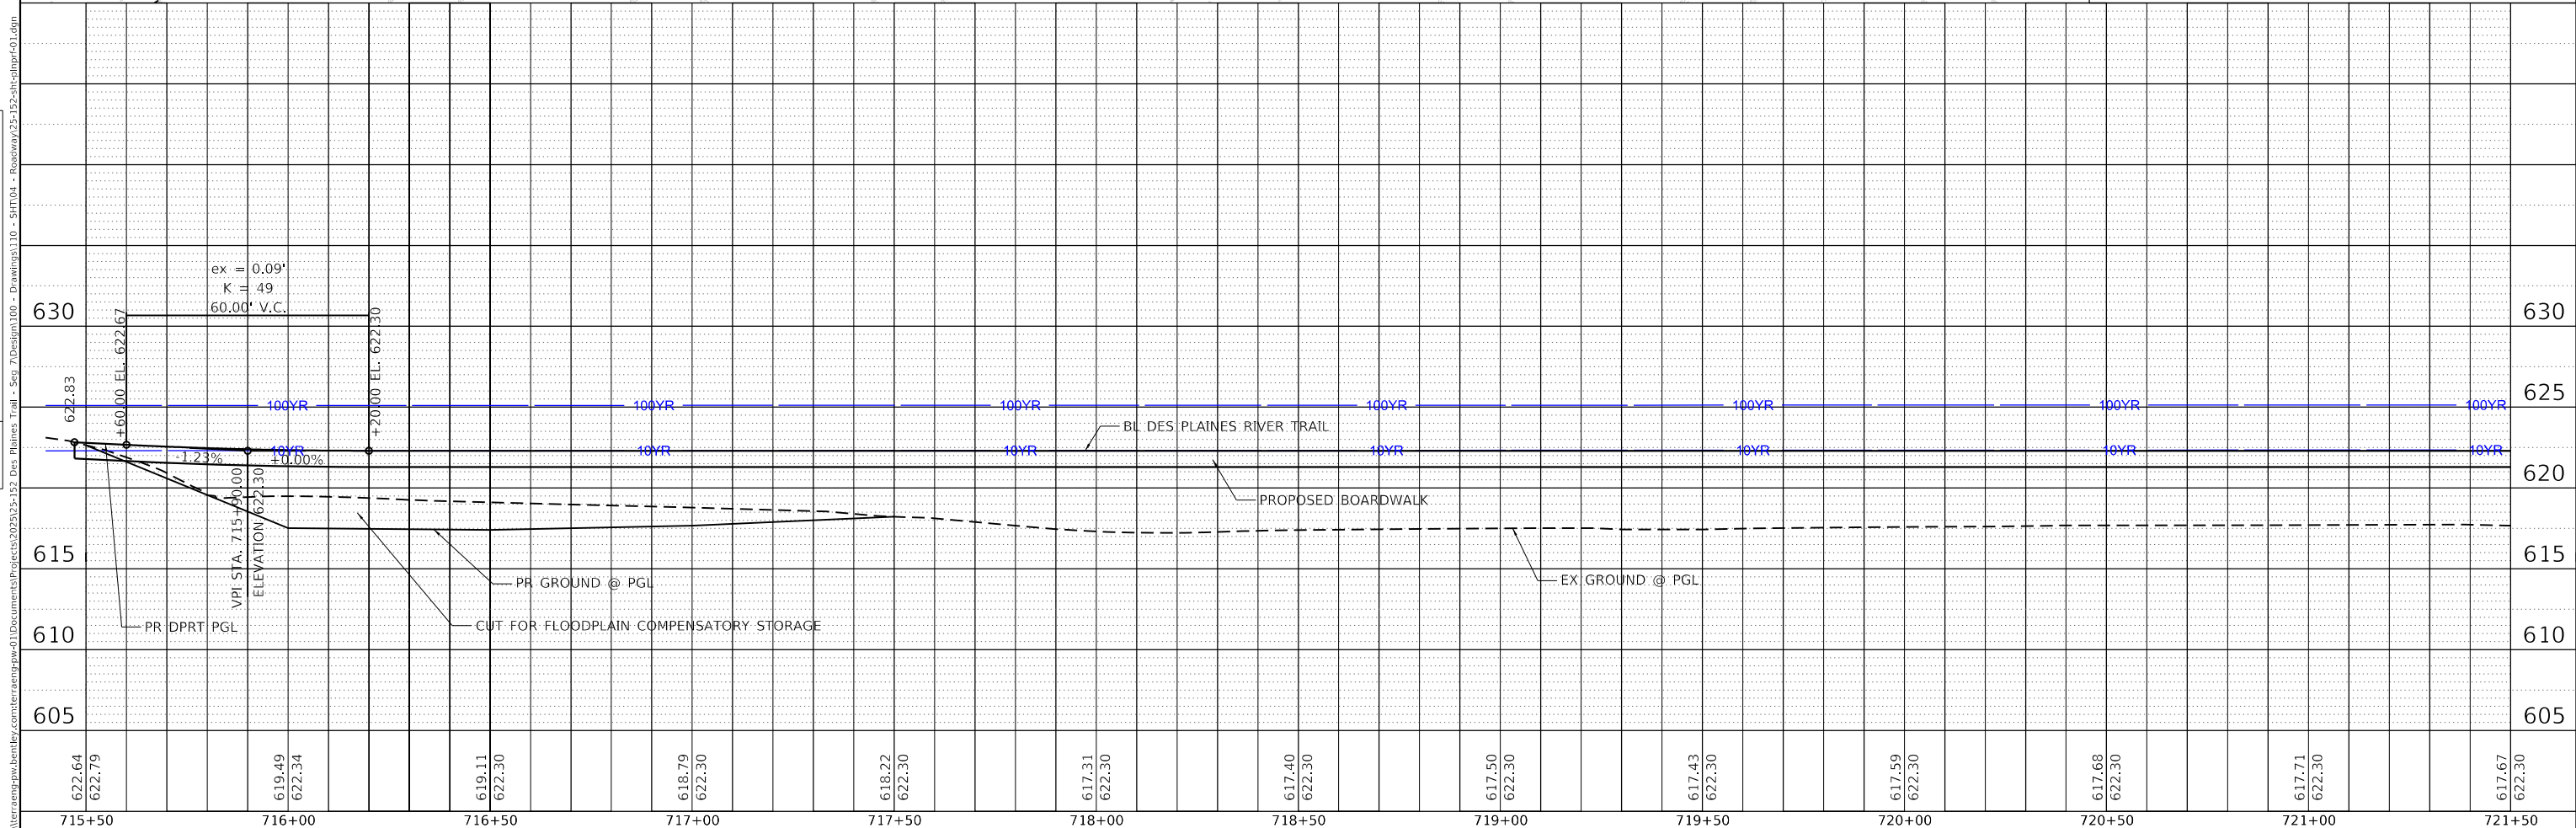
 


FILE NAME:  TERRA ENGINEERING LTD.	USER NAME = AlexisF	DESIGNED - AF	REVISED -	STATE OF ILLINOIS DEPARTMENT OF TRANSPORTATION	DES PLAINES RIVER TRAIL – SEGMENT 7 PLAN AND PROFILE	F.A. RTE.	SECTION	COUNTY	TOTAL SHEETS	SHEET NO.
	PLOT SCALE = 40,0000 ' / in.	DRAWN - AF	REVISED -			19-00037-02-BT	COOK	112	29	
	PLOT DATE = 7/6/2026	CHECKED - DL	REVISED -			CONTRACT NO. 61M58				
	DATE - 2026/06/08	REVISED -	SCALE:			SHEET 1 OF 6 SHEETS	STA. TO STA.	ILLINOIS	FED. AID PROJECT	

PLAN	SURVEYED	DATE
NO.	PLOTTED	BY
	ALIGNMENT CHECKED	
	STRUCTURE NOTATIONS CHNG	

PROFILE	SURVEYED	DATE
NO.	PLOTTED	BY
	GRADES CHECKED	
	STRUCTURE NOTATIONS CHNG	

MODEL: Default
FILE NAME: p:\t\erraeng-pw-bentley.com\terraeng-pw-a11\Documents\Projects\2025\25-152 Des Plaines Trail - Sen 7\Design\100 - Drawings\10 - 511T04 - Roadway\25-152-11-ahp\p402.dgn

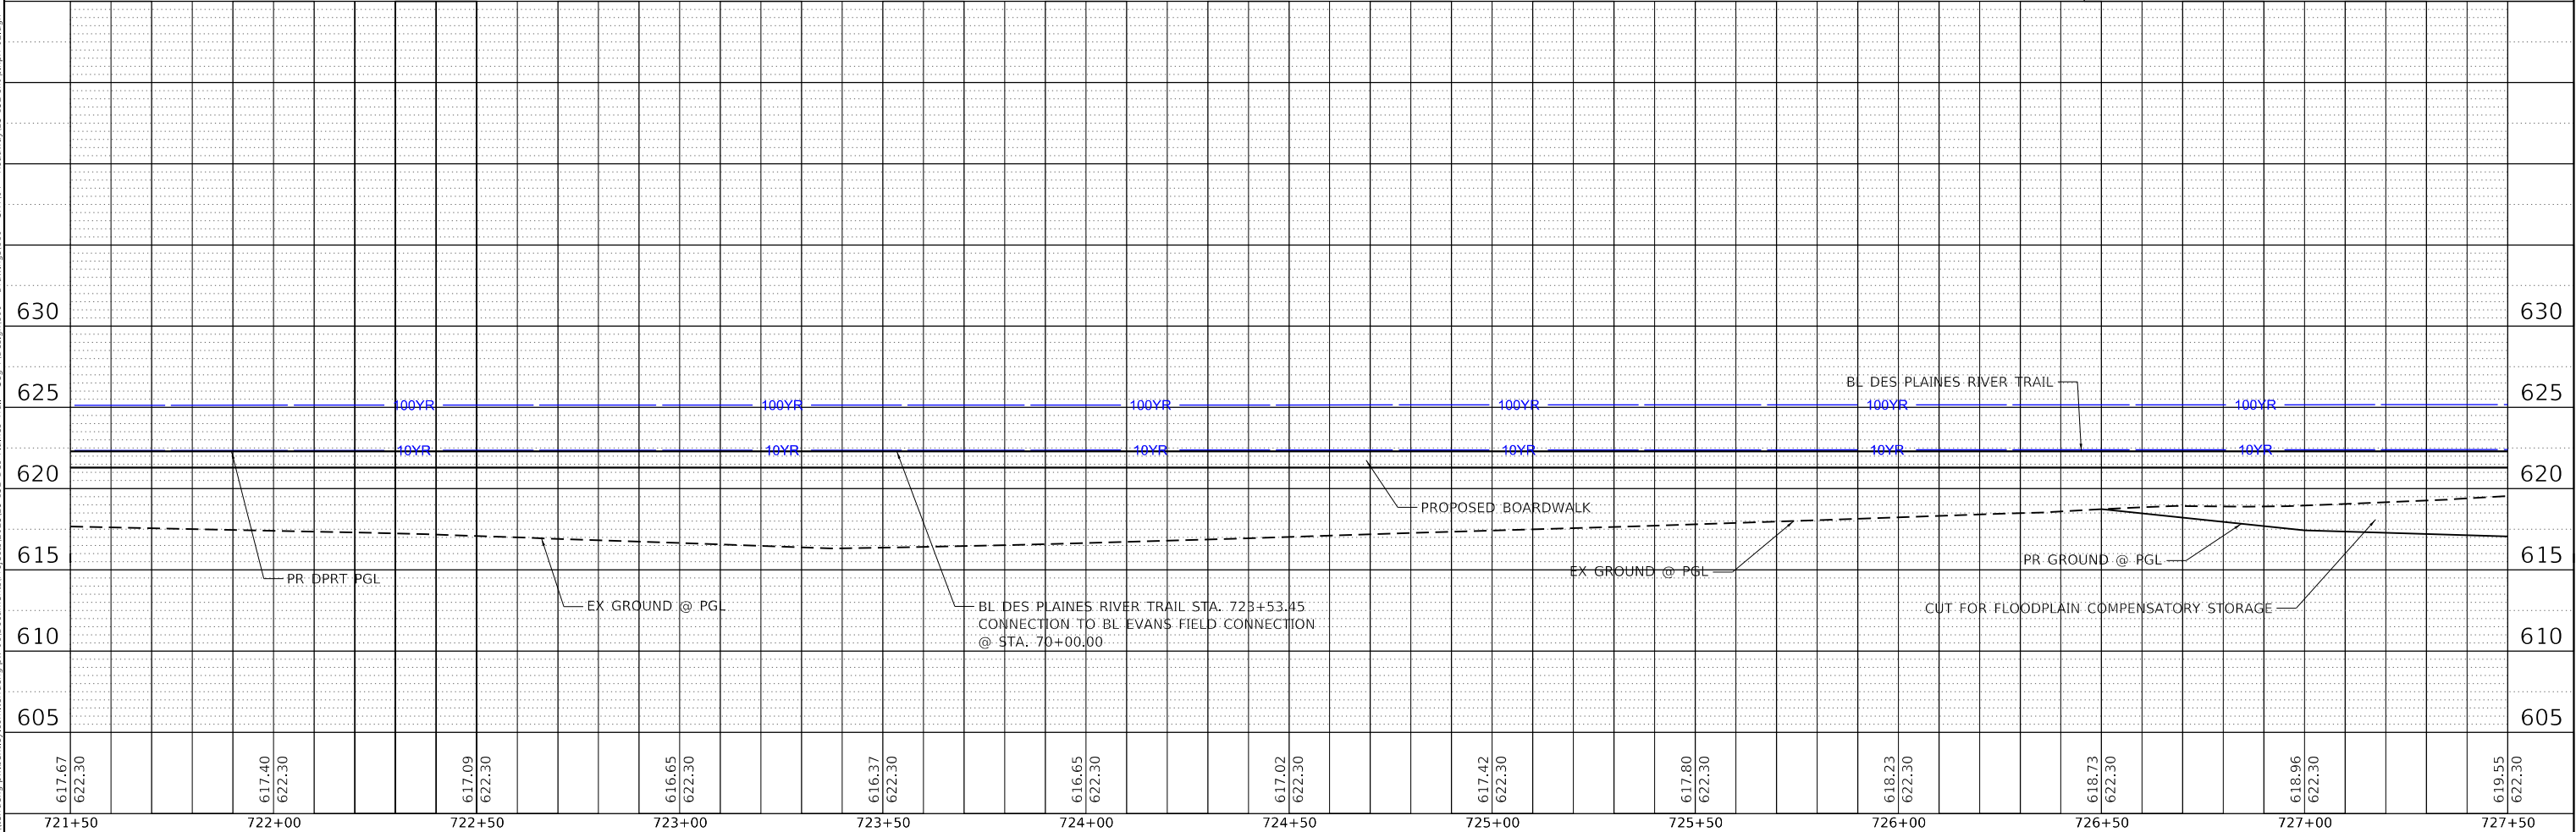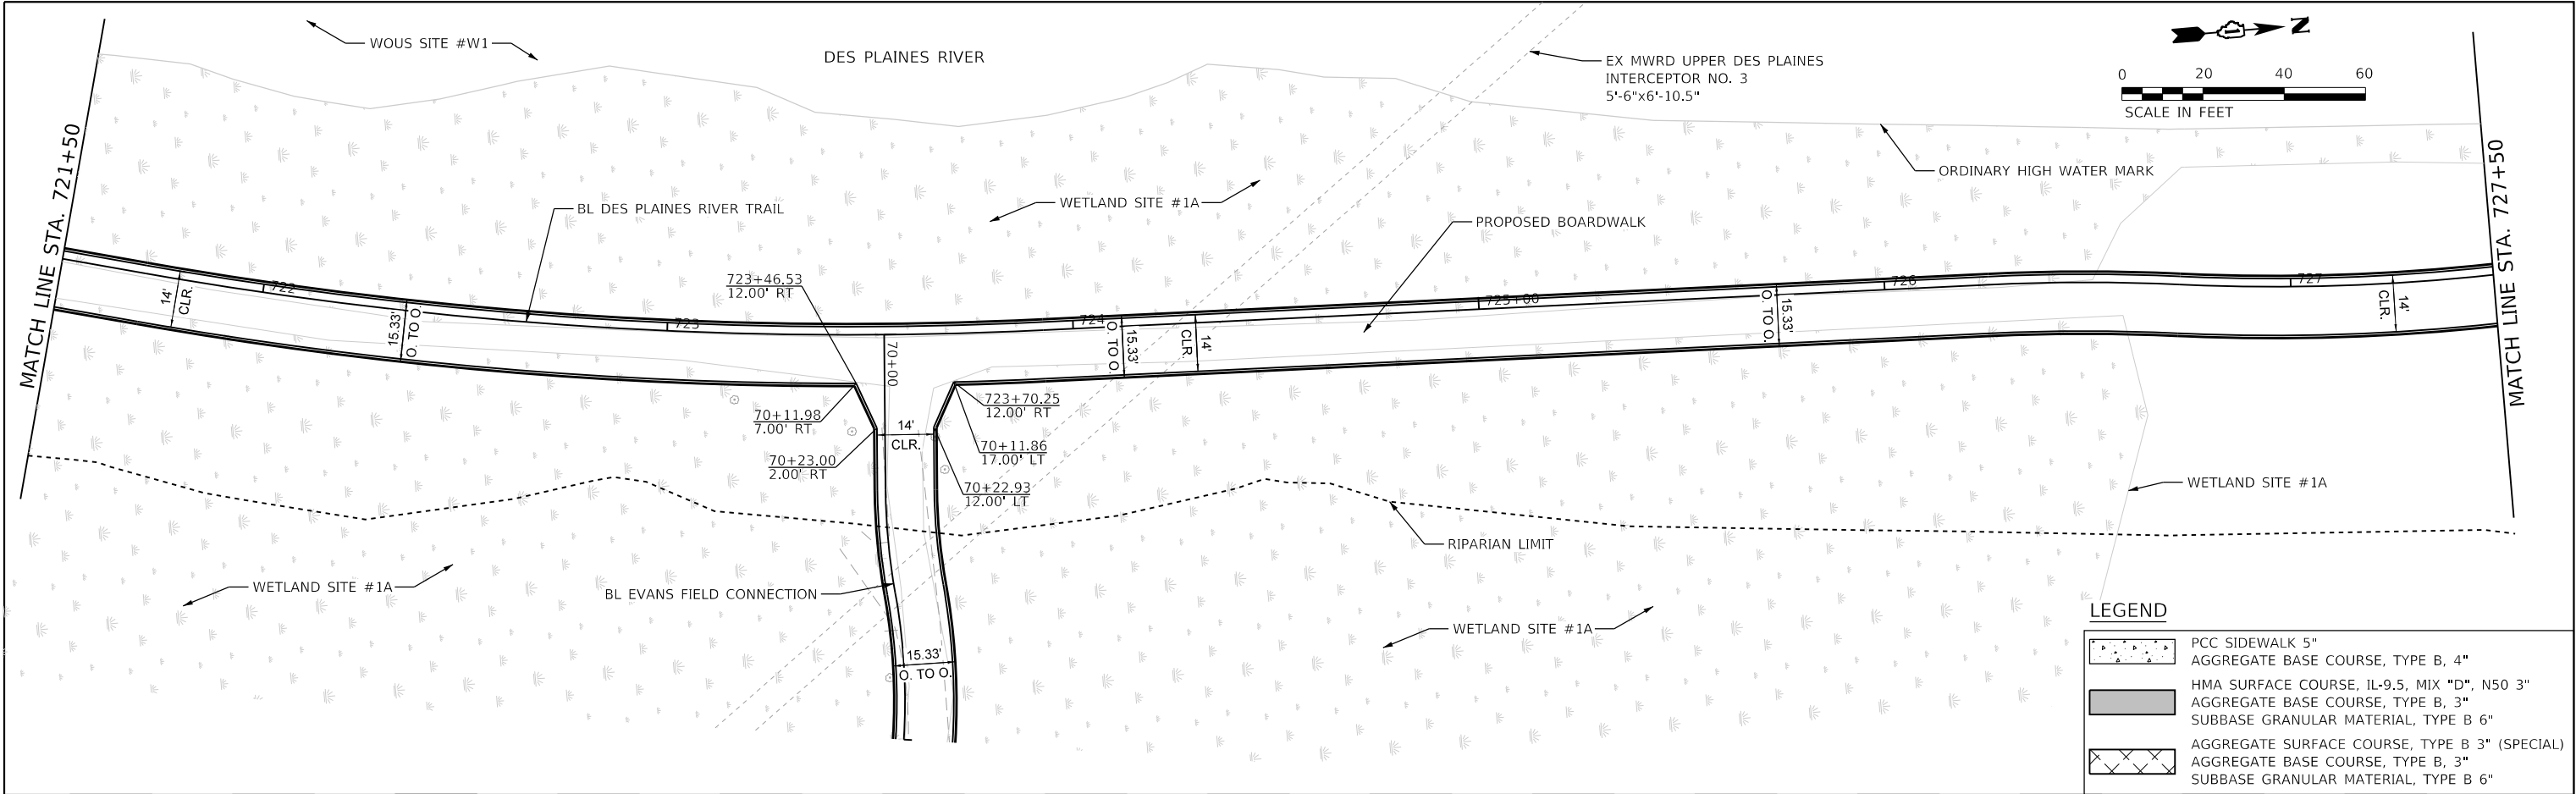

	USER NAME = AlexisF	DESIGNED - AF	REVISED -	STATE OF ILLINOIS DEPARTMENT OF TRANSPORTATION	DES PLAINES RIVER TRAIL – SEGMENT 7 PLAN AND PROFILE				F.A. RTE.	SECTION	COUNTY	TOTAL SHEETS	SHEET NO.
	PLOT SCALE = 40,0000 ' / in.	DRAWN - AF	REVISED -							19-00037-02-BT	COOK	112	30
	PLOT DATE = 7/6/2026	CHECKED - DL	REVISED -		CONTRACT NO. 61M58								
	DATE - 2026/06/08	REVISED -	ILLINOIS FED. AID PROJECT										




PLAN	SURVEYED	BY	DATE
NOTE BOOK	PLOTTED		
NO.	ALIGNMENT CHECKED		
	FILE NAME		

PROFILE	SURVEYED	BY	DATE
NOTE BOOK	PLOTTED		
NO.	GRADES CHECKED		
	STRUCTURE NOTATIONS CHNG		

MODEL: Default
FILE NAME: p:\v\raeng\p\kentley.com\terraeng\p\w-a\1\Documents\Projects\2025\25-152 Des Plaines Trail - Sen 7\Design\100 - Drawings\10 - 511T04 - Roadway\25-152-10-511T04.dgn

LEGEND

	PCC SIDEWALK 5"
	AGGREGATE BASE COURSE, TYPE B, 4"
	HMA SURFACE COURSE, IL-9.5, MIX "D", N50 3"
	AGGREGATE BASE COURSE, TYPE B, 3"
	SUBBASE GRANULAR MATERIAL, TYPE B 6"
	AGGREGATE SURFACE COURSE, TYPE B 3" (SPECIAL)
	AGGREGATE BASE COURSE, TYPE B, 3"
	SUBBASE GRANULAR MATERIAL, TYPE B 6"

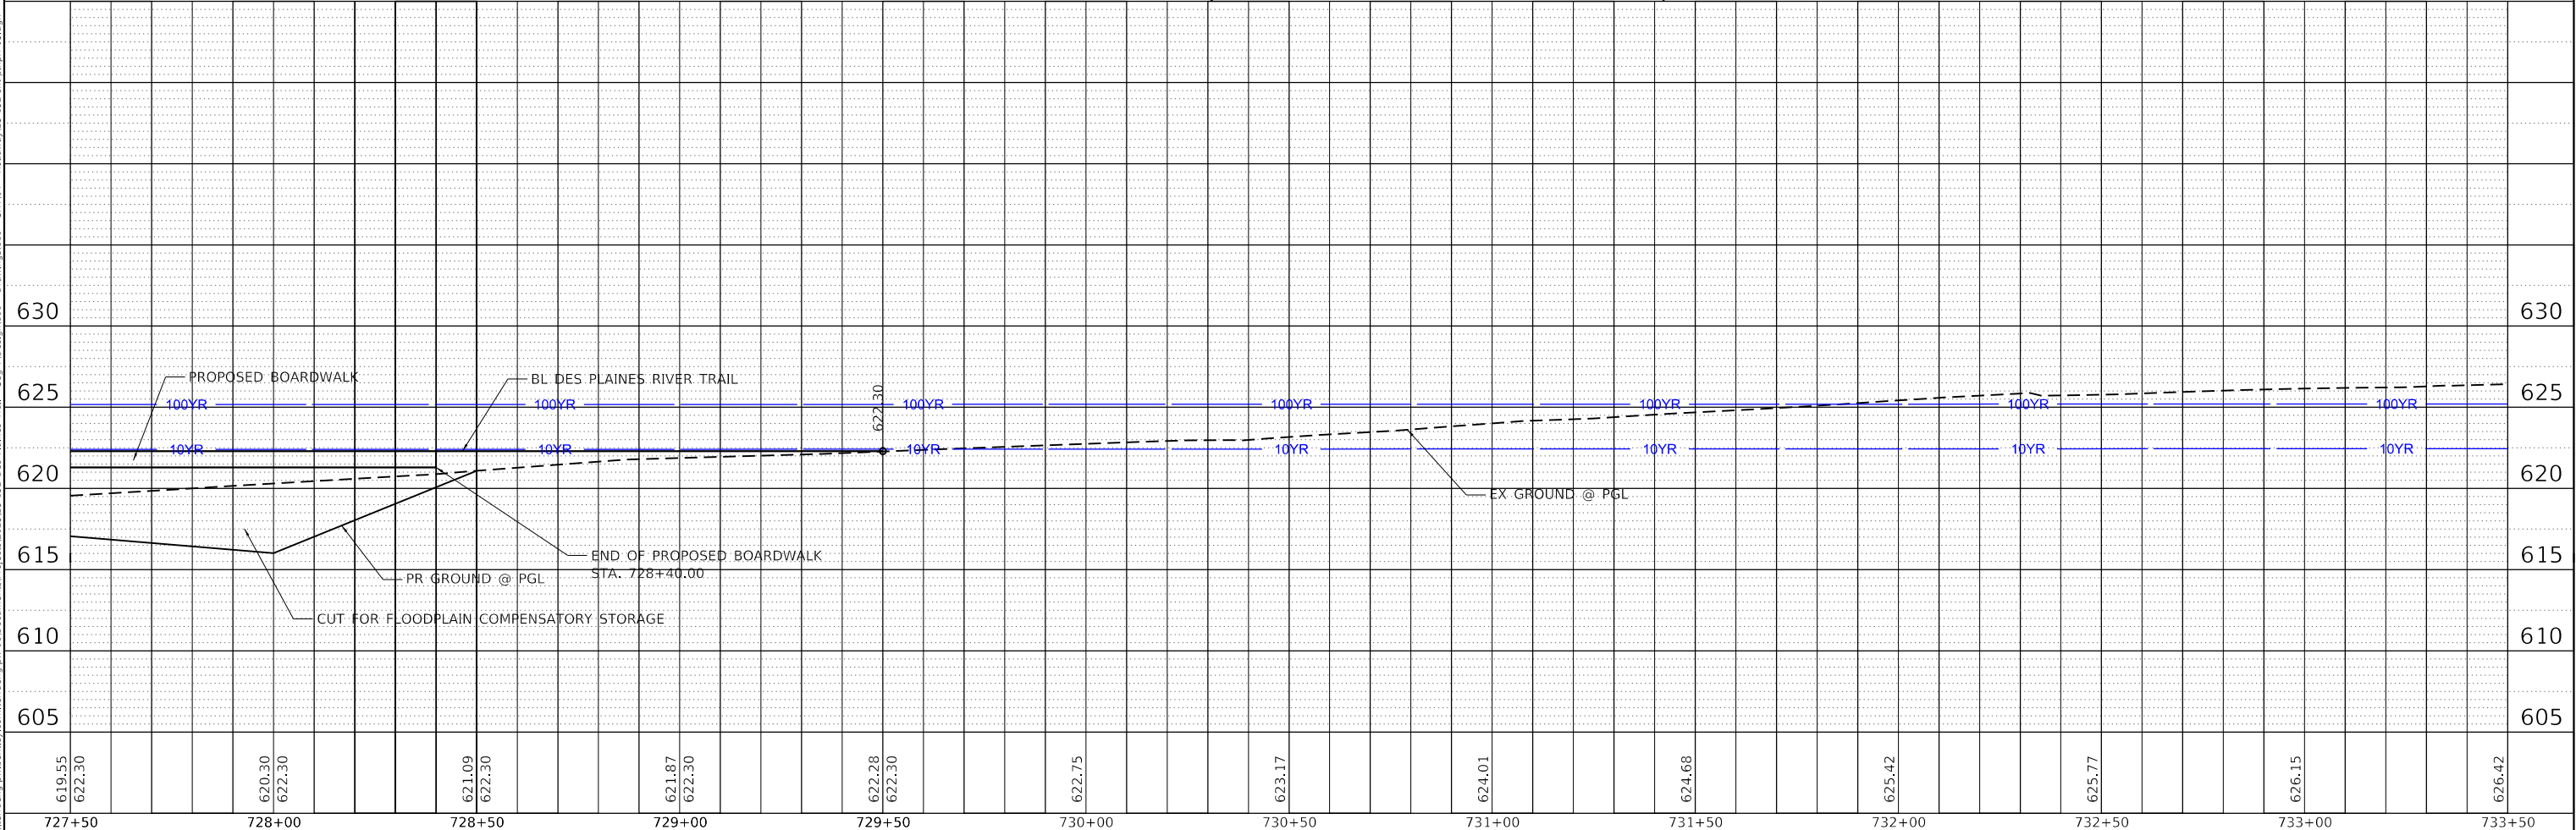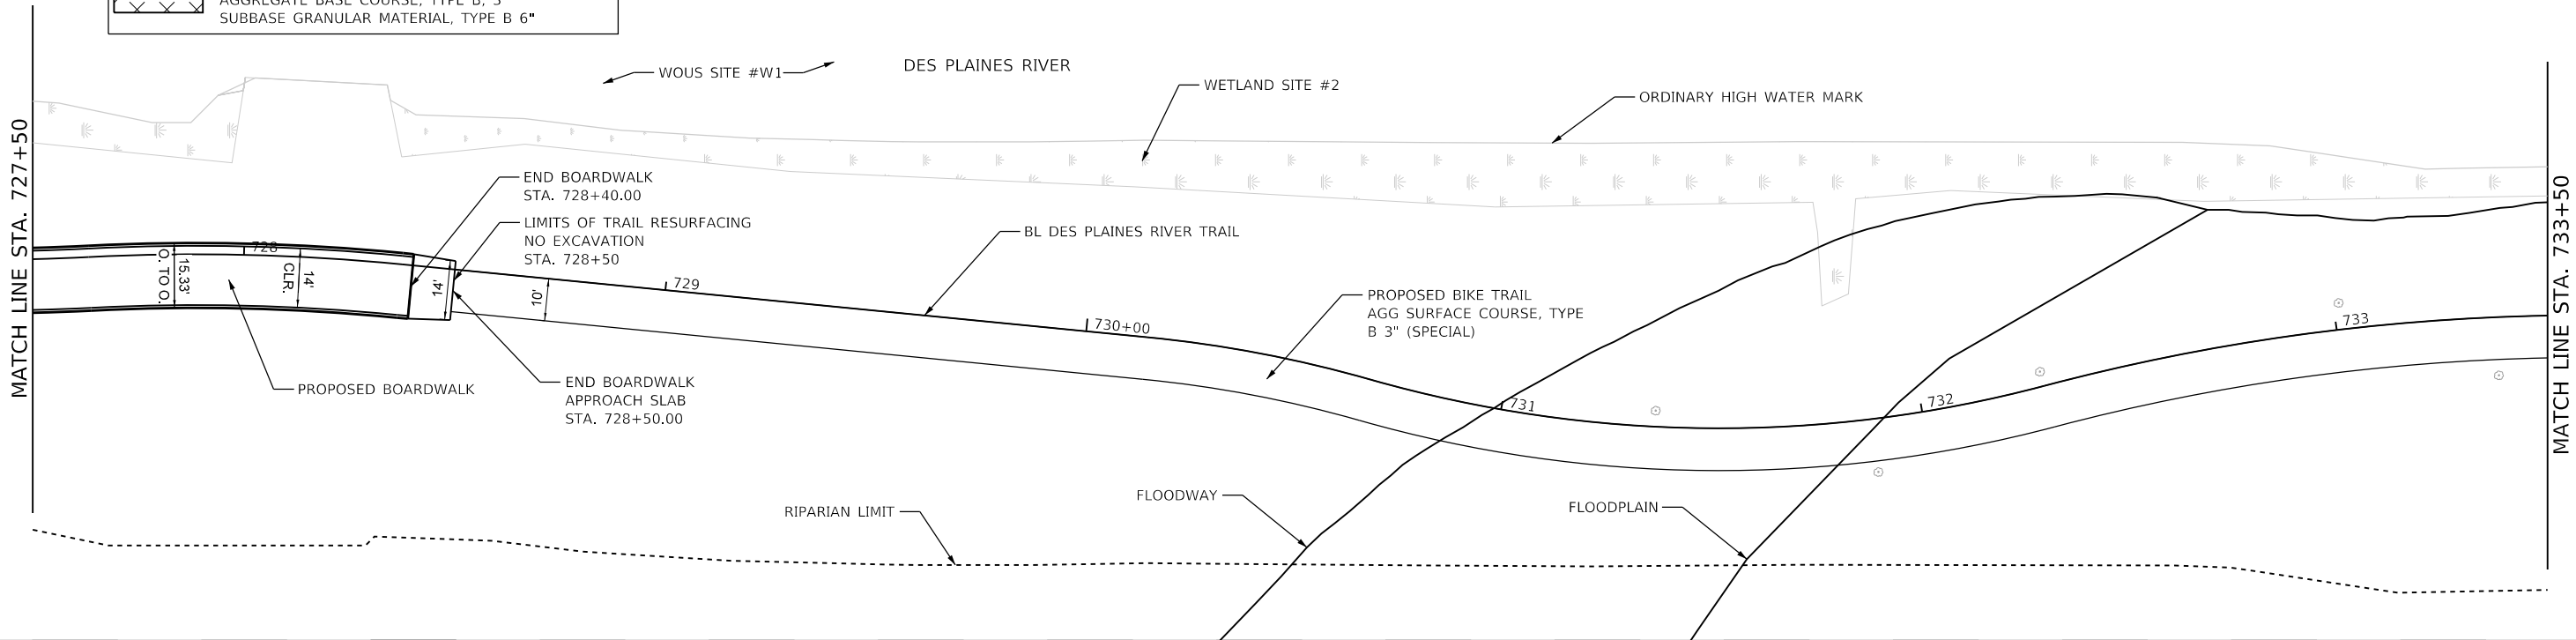 

USER NAME	= AlexisF
PLOT SCALE	= 40,0000 ' / in.
PLOT DATE	= 7/6/2026

DESIGNED	- AF
DRAWN	- AF
CHECKED	- DL
DATE	- 2026/06/08

REVISED	-
REVISED	-
REVISED	-
REVISED	-

STATE OF ILLINOIS
DEPARTMENT OF TRANSPORTATION

DES PLAINEs RIVER TRAIL - SEGMENT 7
PLAN AND PROFILE

SCALE:	SHEET 3	OF 6	SHEETS	STA.	TO STA.
--------	---------	------	--------	------	---------

F.A. RTE.	SECTION	COUNTY	TOTAL SHEETS	SHEET NO.
	19-00037-02-BT	COOK	112	31
CONTRACT NO. 61M58				
ILLINOIS FED. AID PROJECT				

PLAN	SURVEYED	DATE
NO.	BY	
NOTE BOOK	ALIGNED	
	CADD FILE NAME	

PROFILE	SURVEYED	DATE
NO.	BY	
NOTE BOOK	GRADES CHECKED	
	STRUCTURE NOTATIONS CHKD	



LEGEND

	PCC SIDEWALK 5"
	AGGREGATE BASE COURSE, TYPE B, 4"
	HMA SURFACE COURSE, IL-9.5, MIX "D", N50 3"
	AGGREGATE BASE COURSE, TYPE B, 3"
	SUBBASE GRANULAR MATERIAL, TYPE B 6"
	AGGREGATE SURF COURSE, TYPE B 3" (SPECIAL)
	AGGREGATE BASE COURSE, TYPE B, 3"
	SUBBASE GRANULAR MATERIAL, TYPE B 6"

DES PLAINES RIVER

MATCH LINE STA. 733 + 50



MATCH LINE STA. 739 + 50

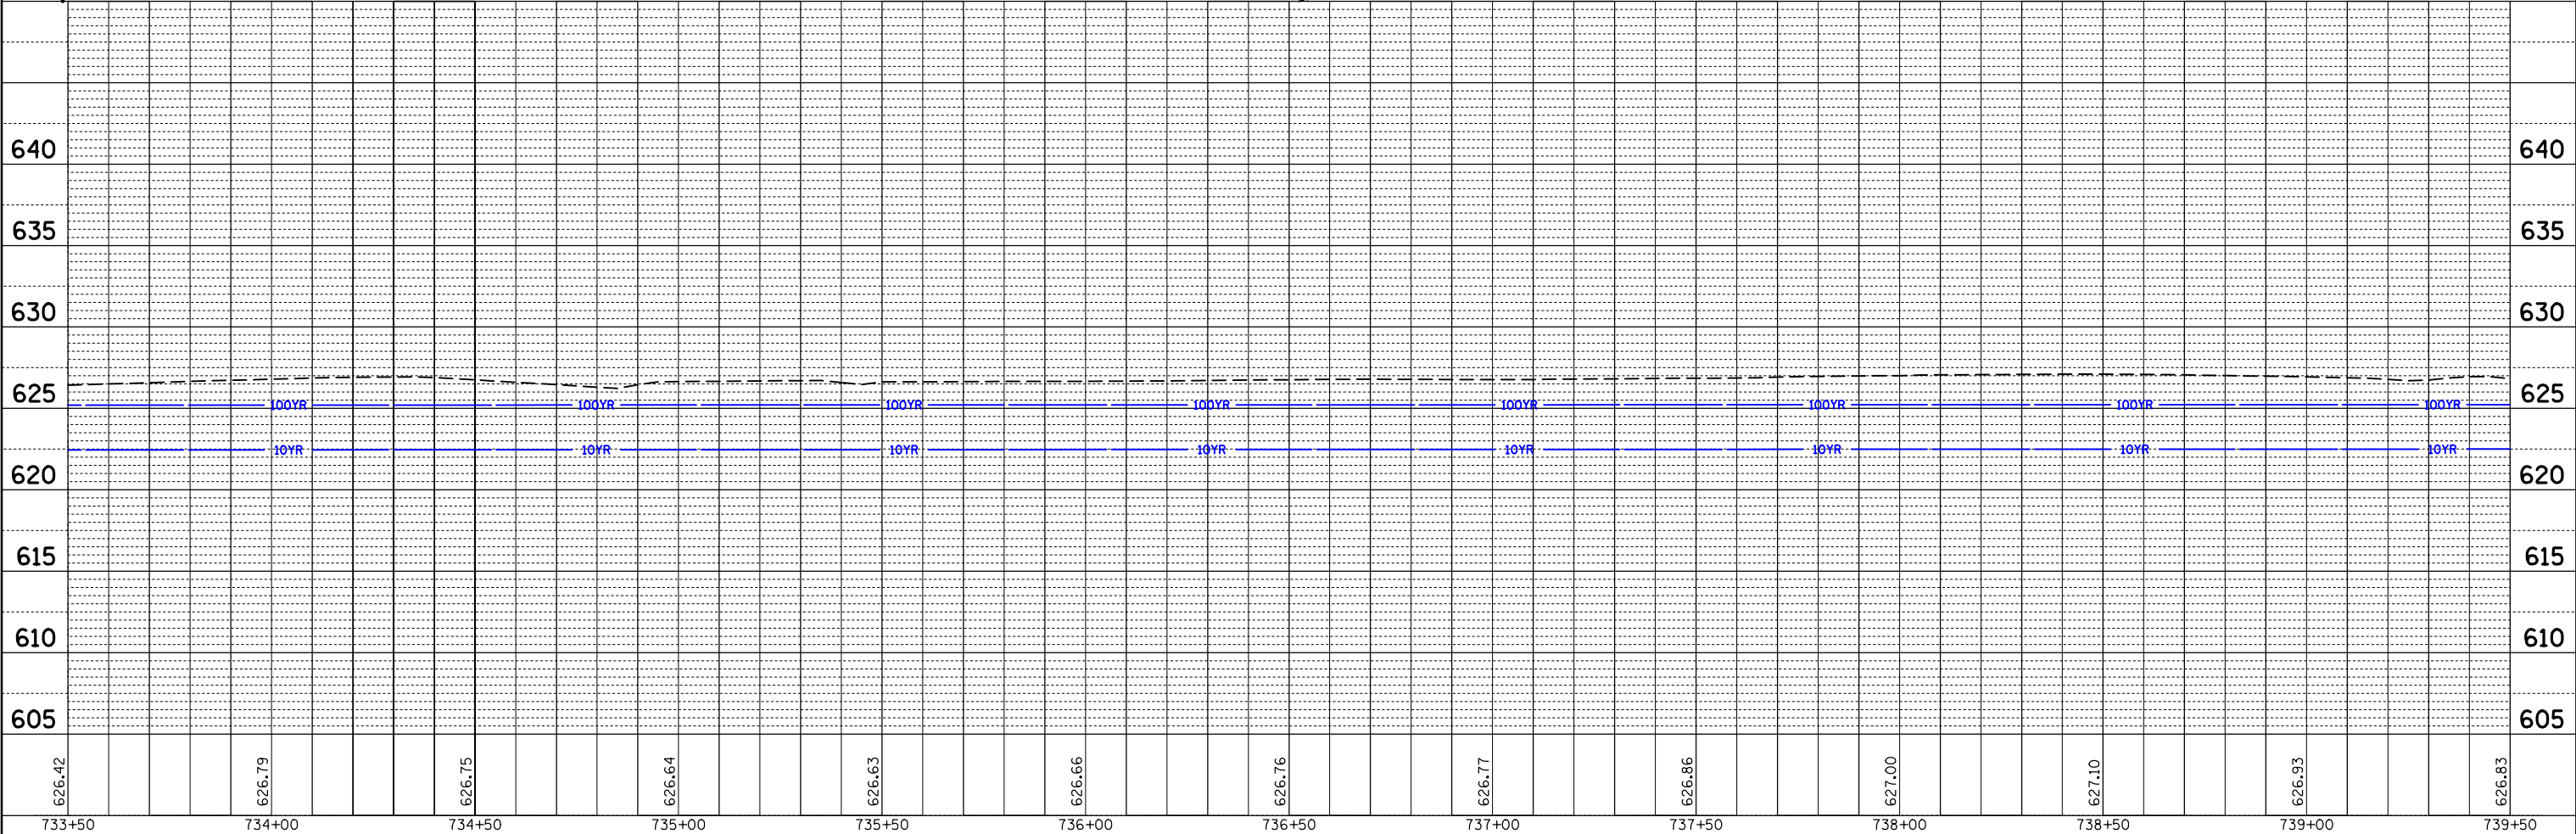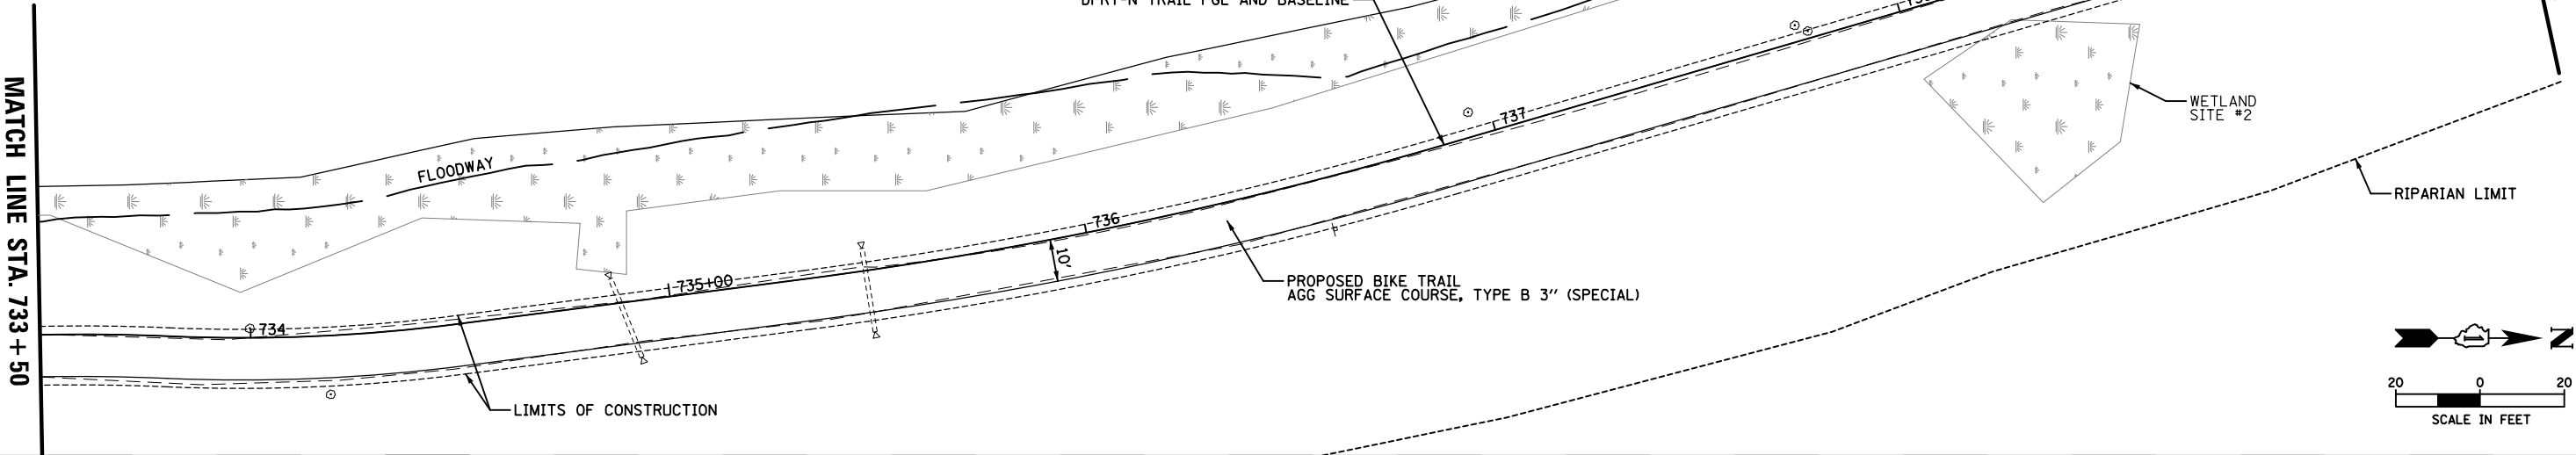

FILE NAME =	USER NAME = mthomas	DESIGNED -	REVISED -	STATE OF ILLINOIS DEPARTMENT OF TRANSPORTATION	DES PLAINES RIVER TRAIL – SEGMENT 7 PLAN AND PROFILE DES PLAINES RIVER TRAIL				F.A. RTE.	SECTION	COUNTY	TOTAL SHEETS	SHEET NO.
N:\RiverGrove\240624\Civil\RPP_240624_06.SHT		DRAWN -	REVISED -						N/A	19-00037-02-BT	COOK	112	32
Default	PLOT SCALE = 40'	CHECKED -	REVISED -		CONTRACT NO. 61M58								
	PLOT DATE = 7/16/2026	DATE -	REVISED -		SCALE: 1:40	SHEET	OF 112 SHEETS	STA.	TO STA.	ILLINOIS FED. AID PROJECT			



PLAN	SURVEYED	BY	DATE
NOTE BOOK NO.	PLOTTED		
	CHECKED		
	FILED		
	FILE NAME		

PROFILE	SURVEYED	BY	DATE
NOTE BOOK NO.	PLOTTED		
	CHECKED		
	FILED		
	FILE NAME		

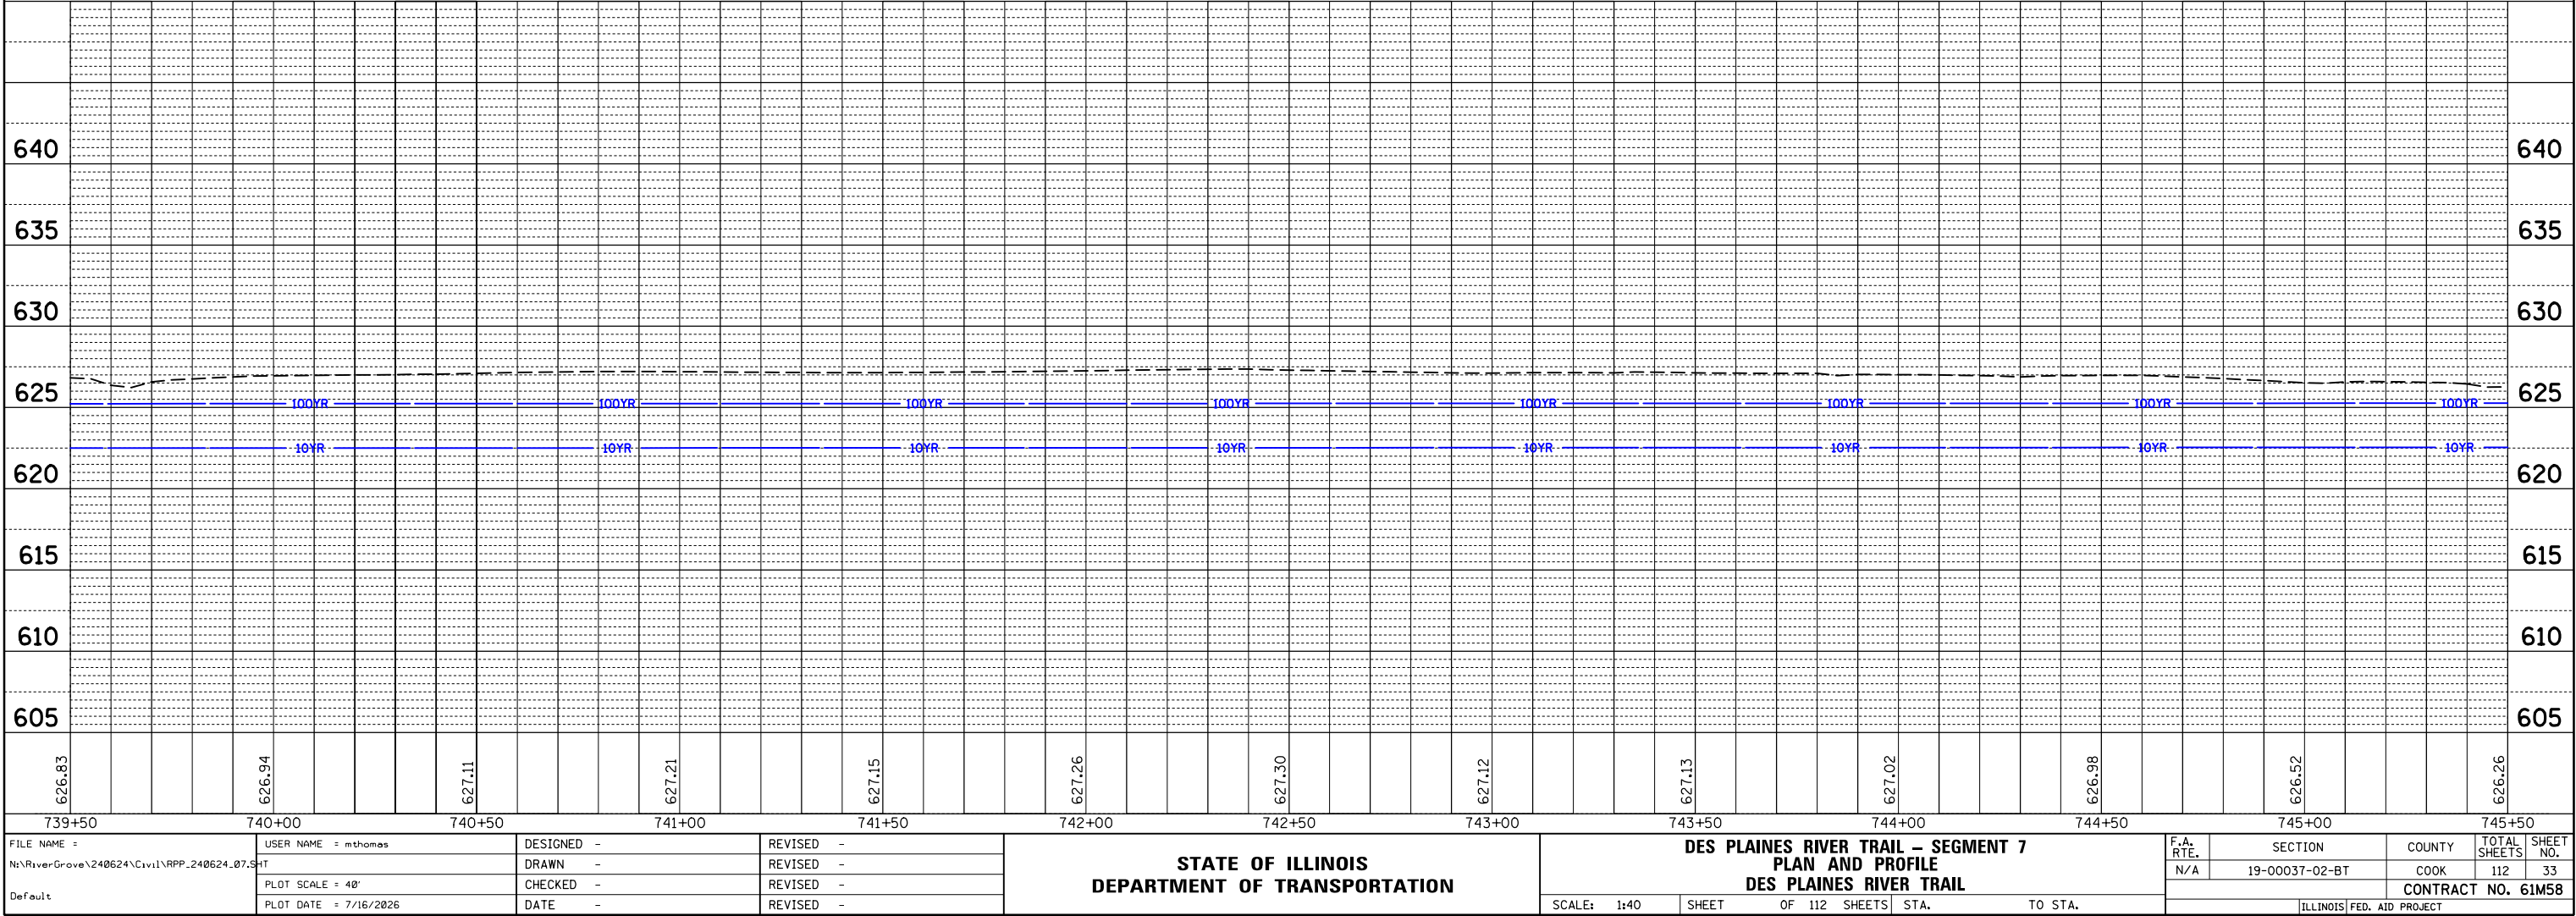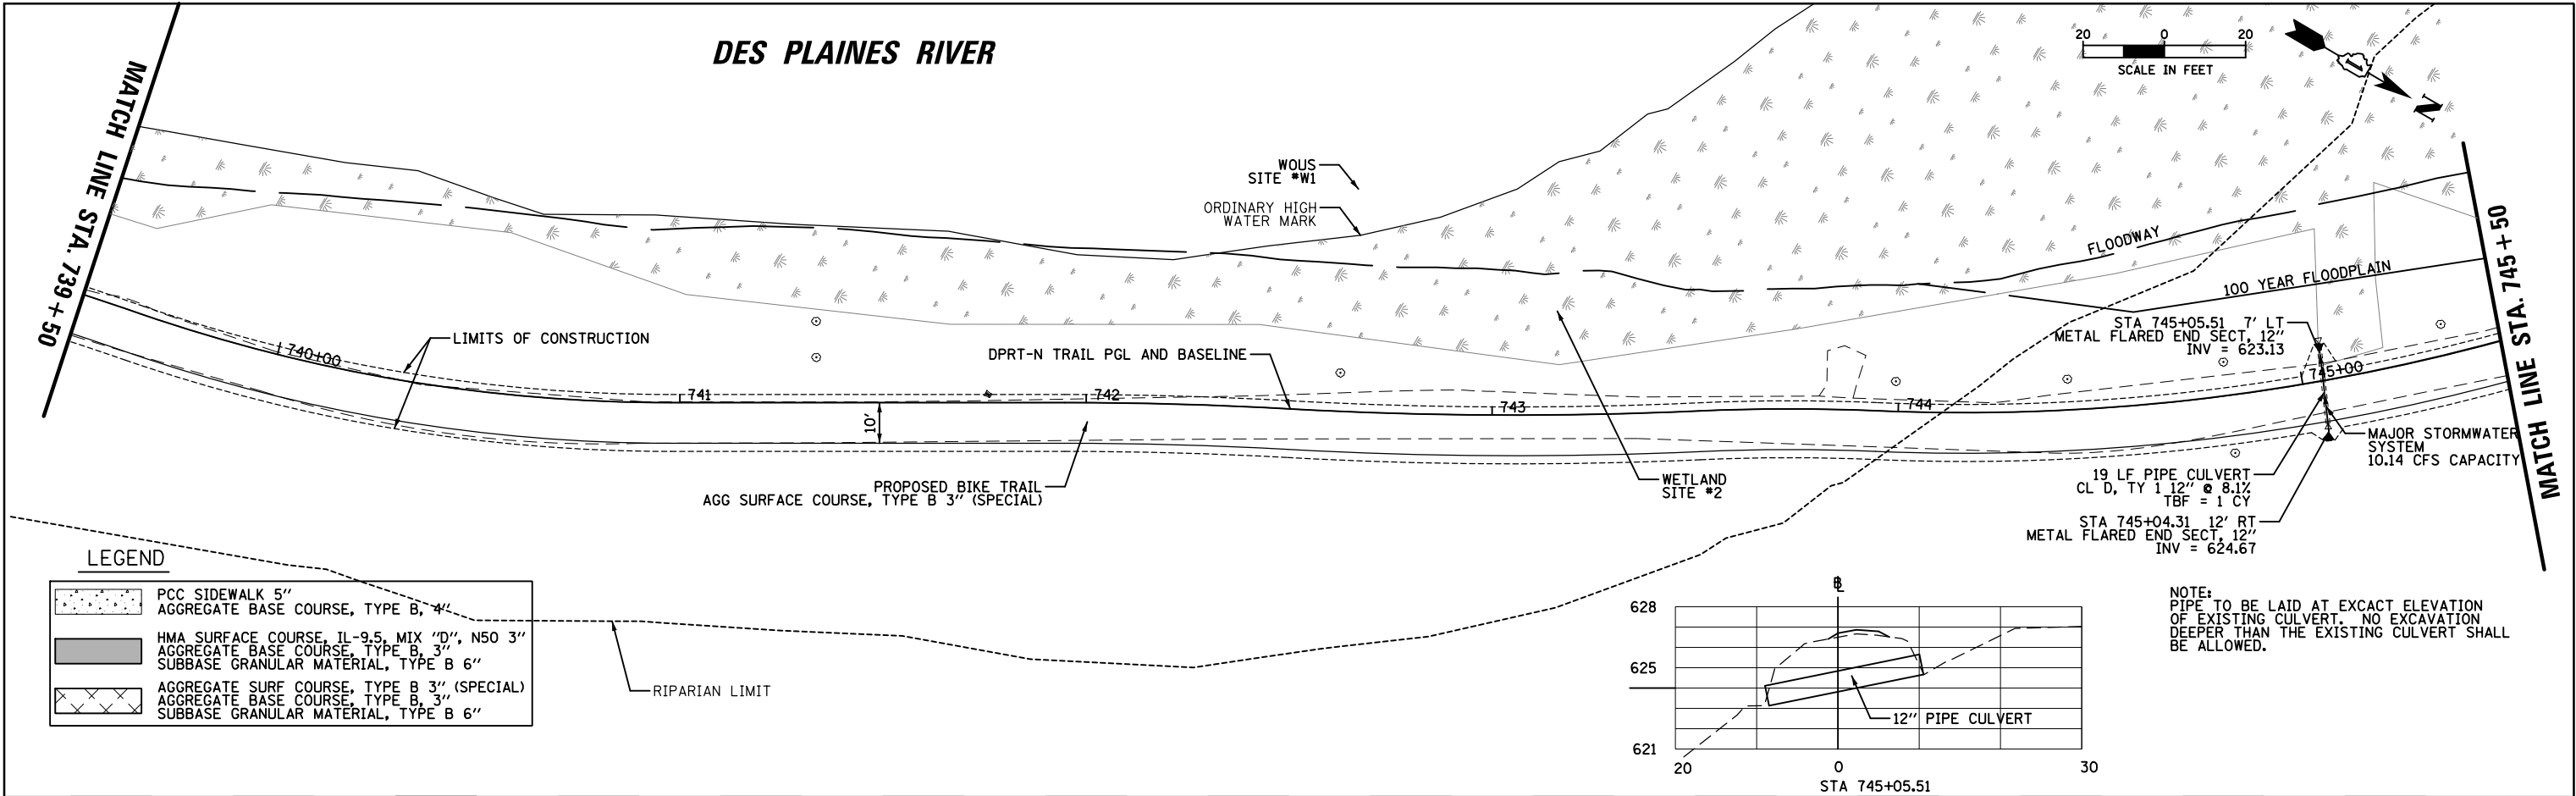

PLAN	BY			DATE
	SURVEYED	PLOTTED	ALIGNMENT	
NOTE BOOK	RT. OF WAY CHECKED			
NO. _____	CADD FILE NAME			



PROFILE	SURVEYED _____	BY _____	DATE _____
	PLOTTED _____		
	GRADES CHECKED _____		
	B.M. NOTED _____		
NOTE BOOK NO. _____	STRUCTURE NOTATIONS CHK'D _____		

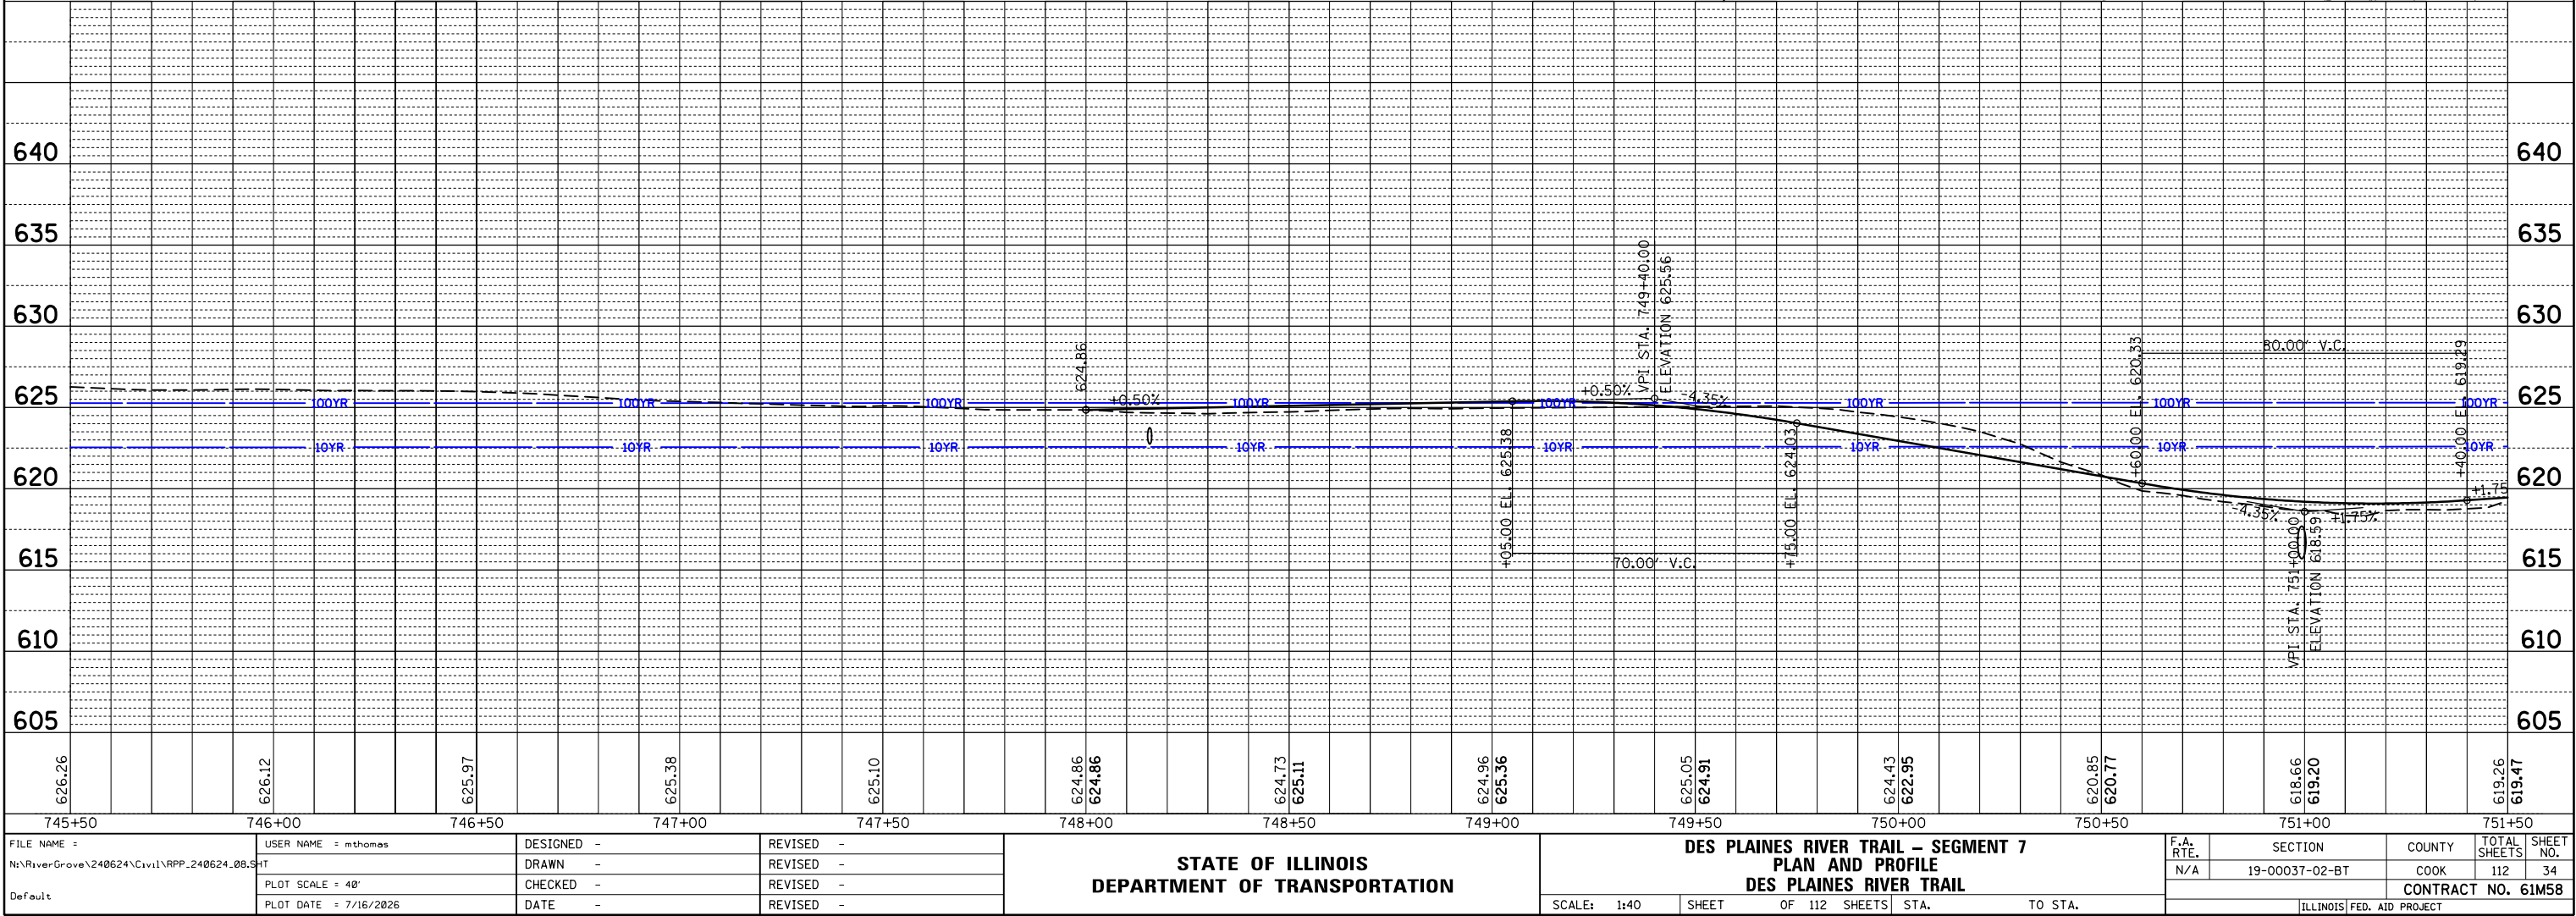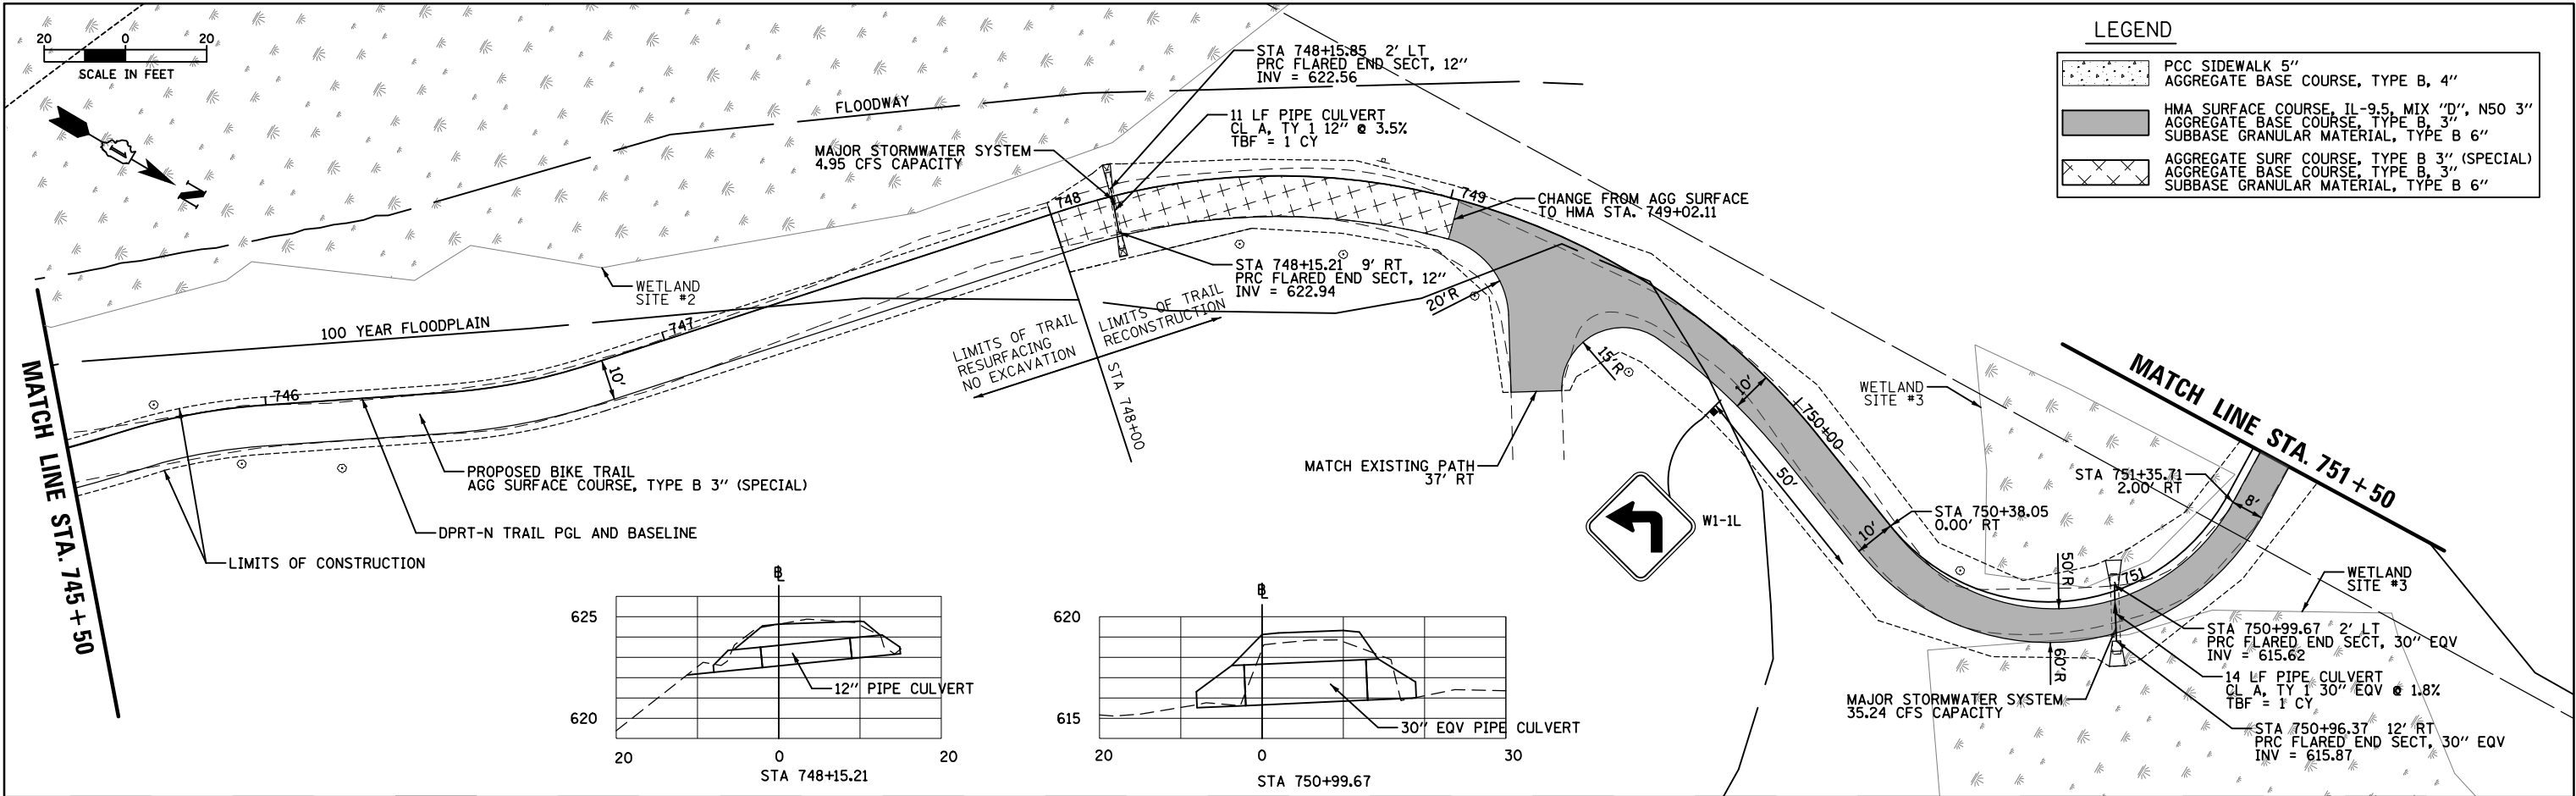

FILE NAME =	USER NAME = mthomas	DESIGNED -	REVISED -	STATE OF ILLINOIS DEPARTMENT OF TRANSPORTATION		DES PLAINES RIVER TRAIL - SEGMENT 7 PLAN AND PROFILE DES PLAINES RIVER TRAIL		F.A. RTE.	SECTION	COUNTY	TOTAL SHEETS	SHEET NO.
N:\RiverGrove\240624\Civil\NRP_240624_08.SHT		DRAWN -	REVISED -					N/A	19-00037-02-BT	COOK	112	34
Default	PLOT SCALE = 48"	CHECKED -	REVISED -					CONTRACT NO. 61M58				
	PLOT DATE = 7/16/2026	DATE -	REVISED -					ILLINOIS FED. AID PROJECT				
SCALE: 1:40		SHEET OF 112 SHEETS		STA.		TO STA.						

PLAN	SURVEYED	BY	DATE
	PLOTTED		
	ALIGNED		
	CHECKED		
	FILED		
	NO.		



PROFILE	SURVEYED	BY	DATE
	PLOTTED		
	GRADES		
	CHECKED		
	STRUCTURE		
	NOTATIONS		
	NO.		

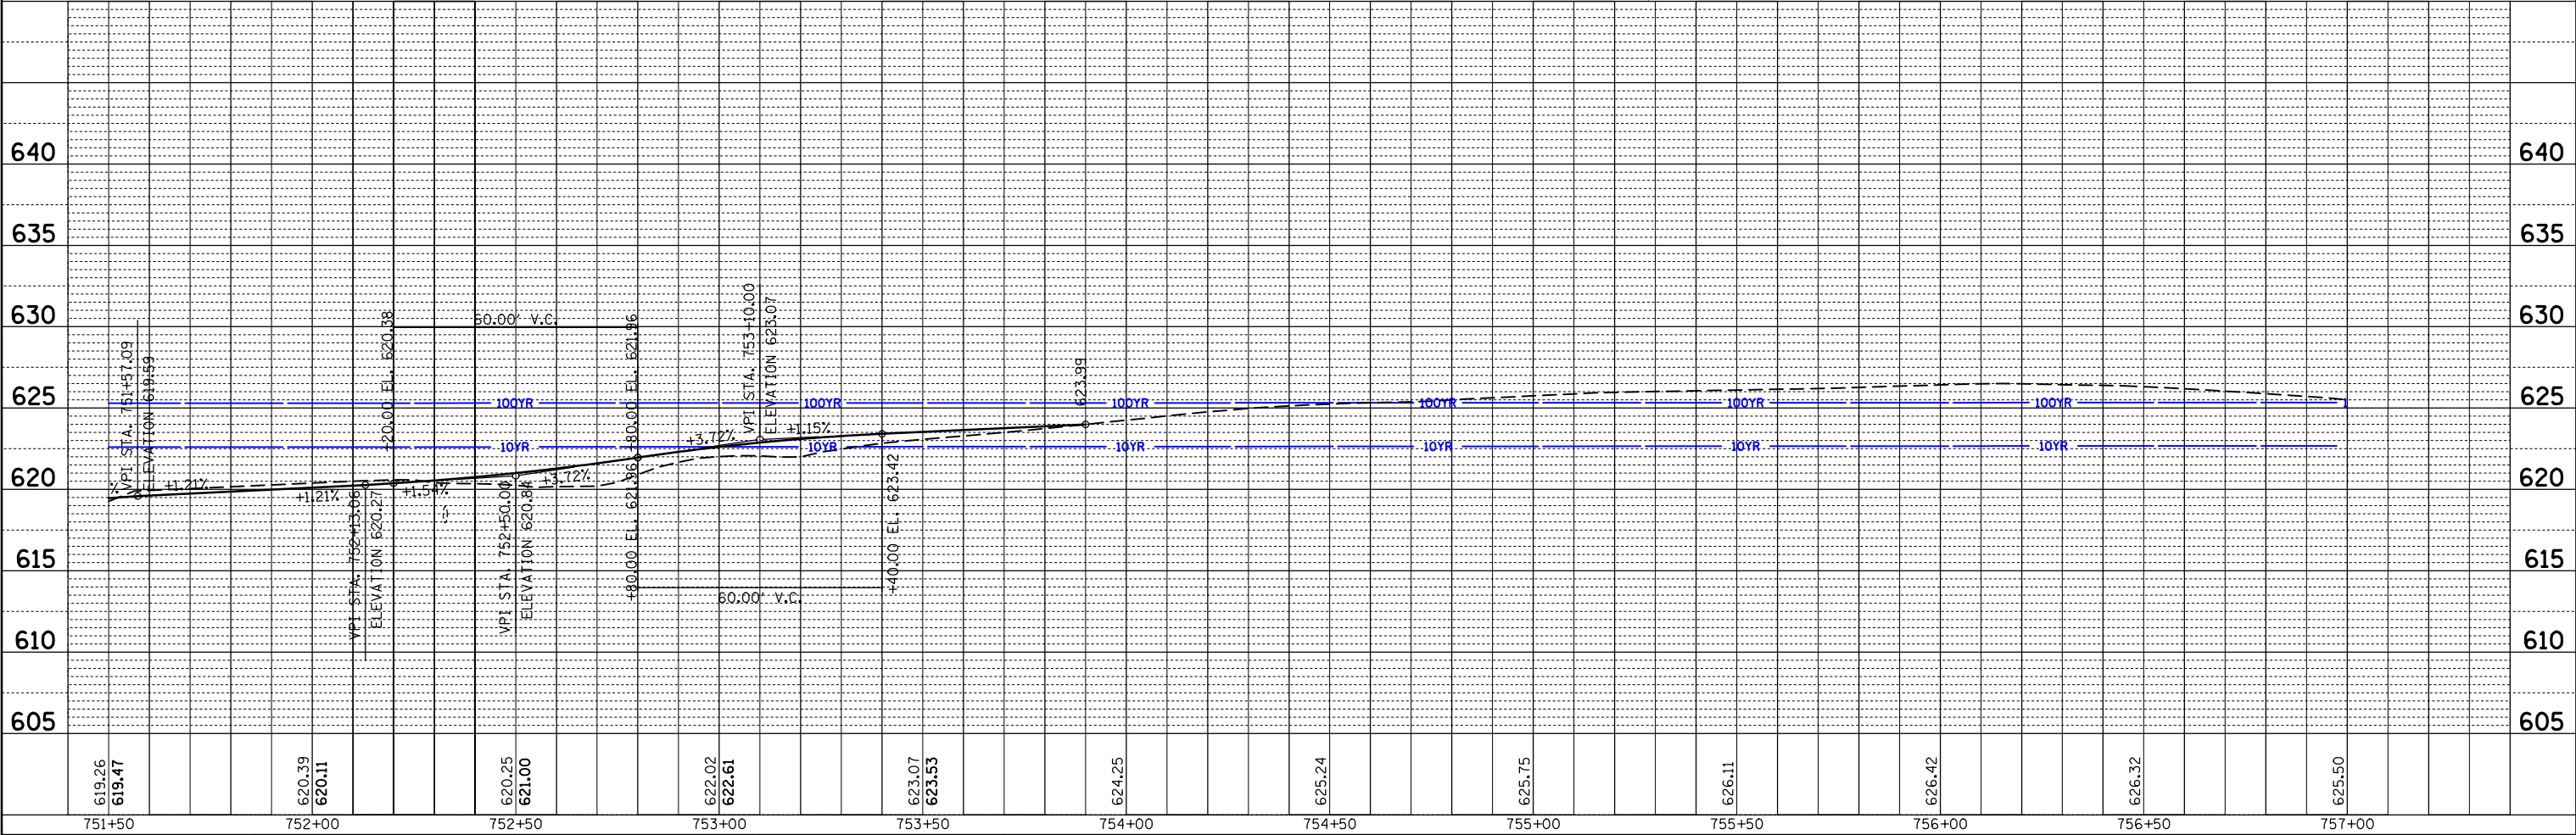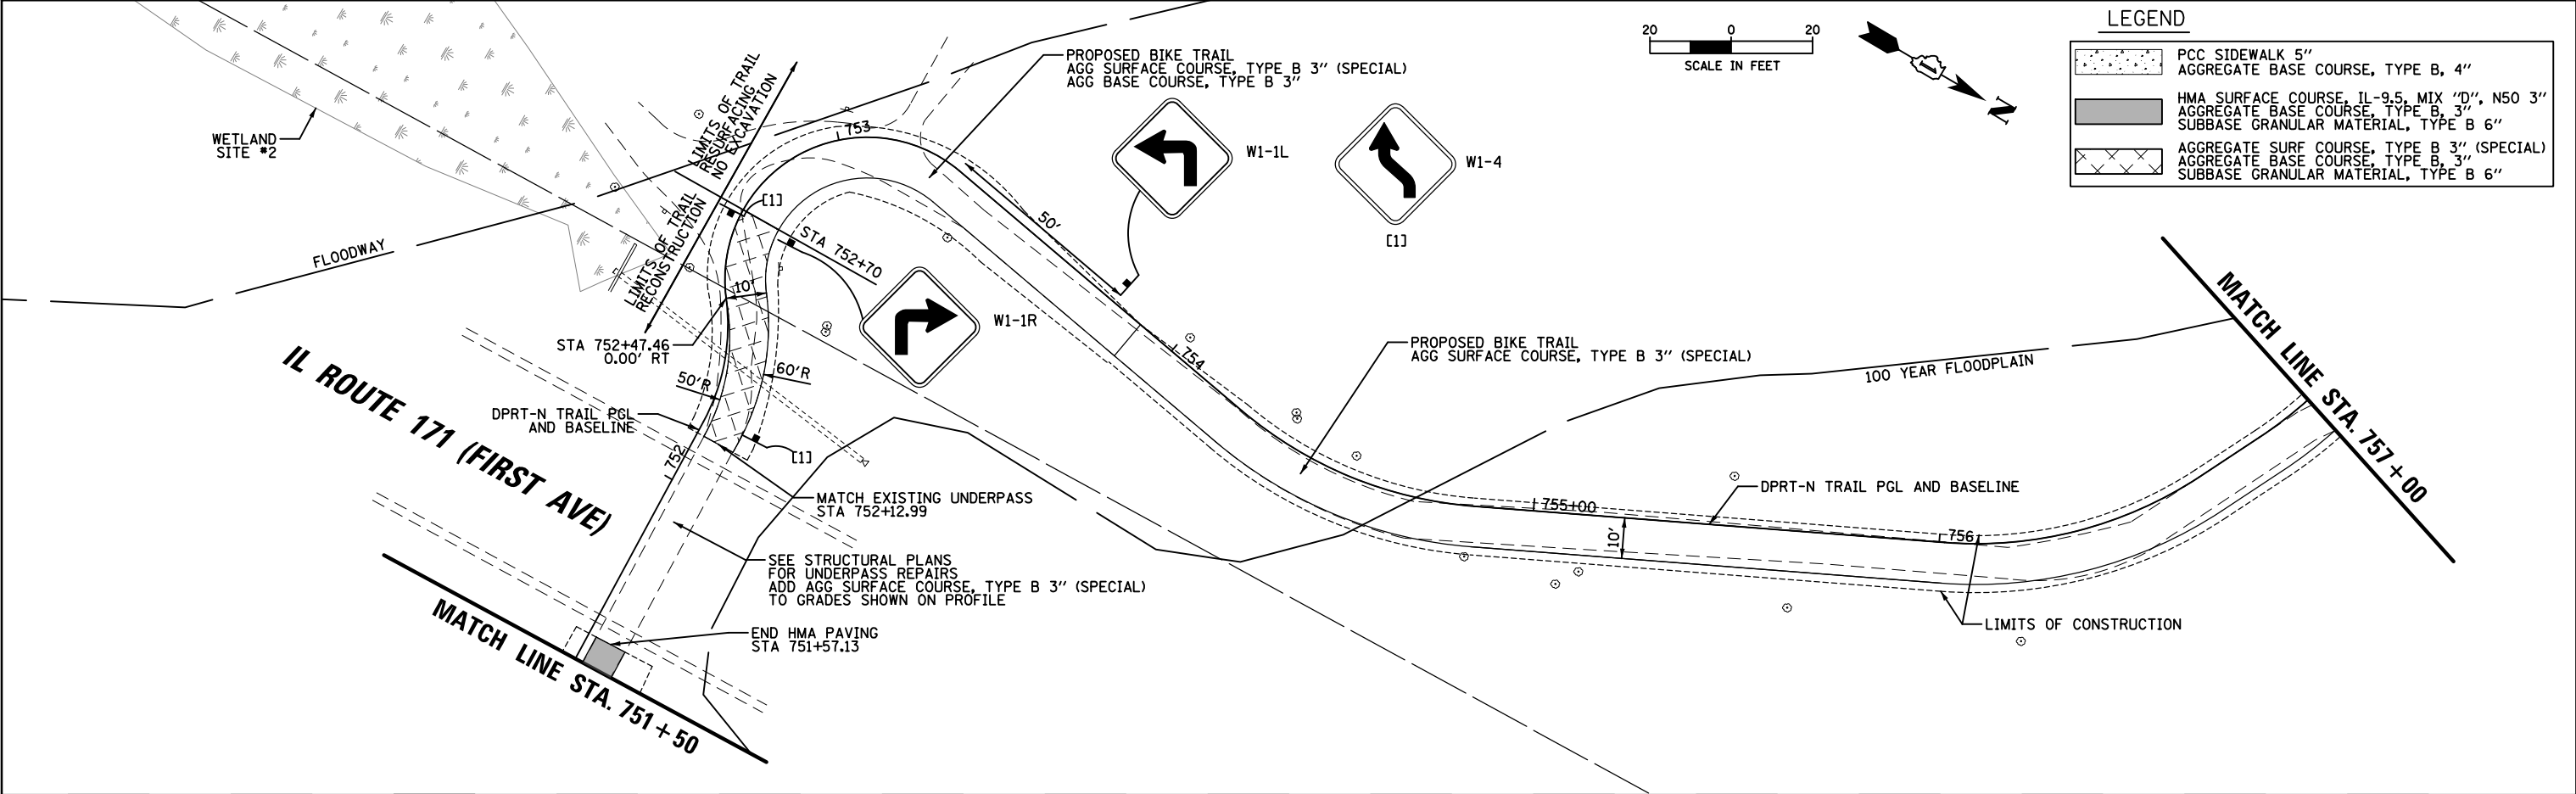

FILE NAME =	USER NAME = mthomas	DESIGNED -	REVISED -	STATE OF ILLINOIS DEPARTMENT OF TRANSPORTATION	DES PLAINES RIVER TRAIL – SEGMENT 7 PLAN AND PROFILE DES PLAINES RIVER TRAIL	F.A. RTE.	SECTION	COUNTY	TOTAL SHEETS	SHEET NO.
N:\RiverGrove\240624\Civil\RP_P_240624_09.SHT		DRAWN -	REVISED -			N/A	19-00037-02-BT	COOK	112	35
Default	PLOT SCALE = 40'	CHECKED -	REVISED -			CONTRACT NO. 61M58				
	PLOT DATE = 7/16/2026	DATE -	REVISED -			SCALE: 1:40	SHEET OF 112 SHEETS	STA.	TO STA.	ILLINOIS FED. AID PROJECT

PLAN	SURVEYED	BY	DATE
NOTE BOOK NO.	ALIGNED		
	CHECKED		
	FILED		
	CADD FILE NAME		



PROFILE	SURVEYED	BY	DATE
NOTE BOOK NO.	GRADES CHECKED		
	STRUCTURE NOTATIONS CHKD		

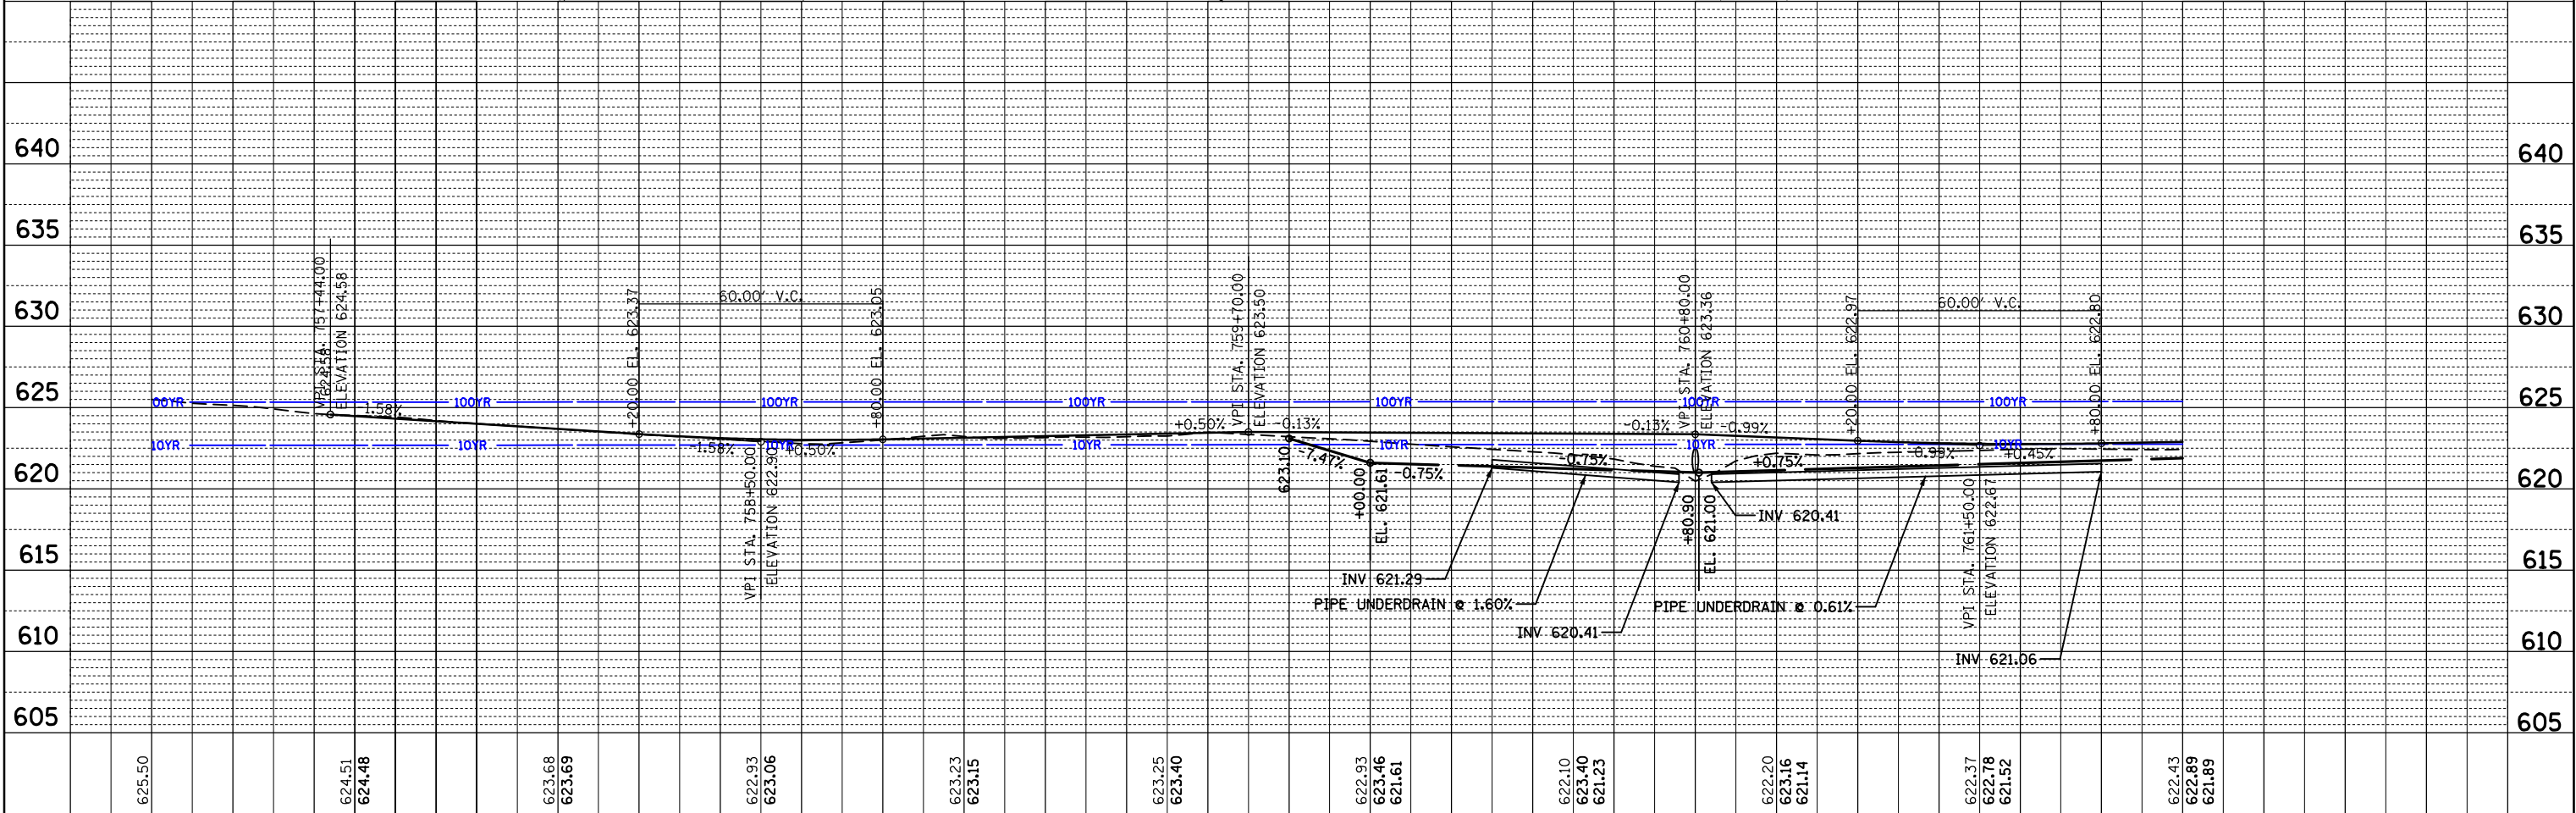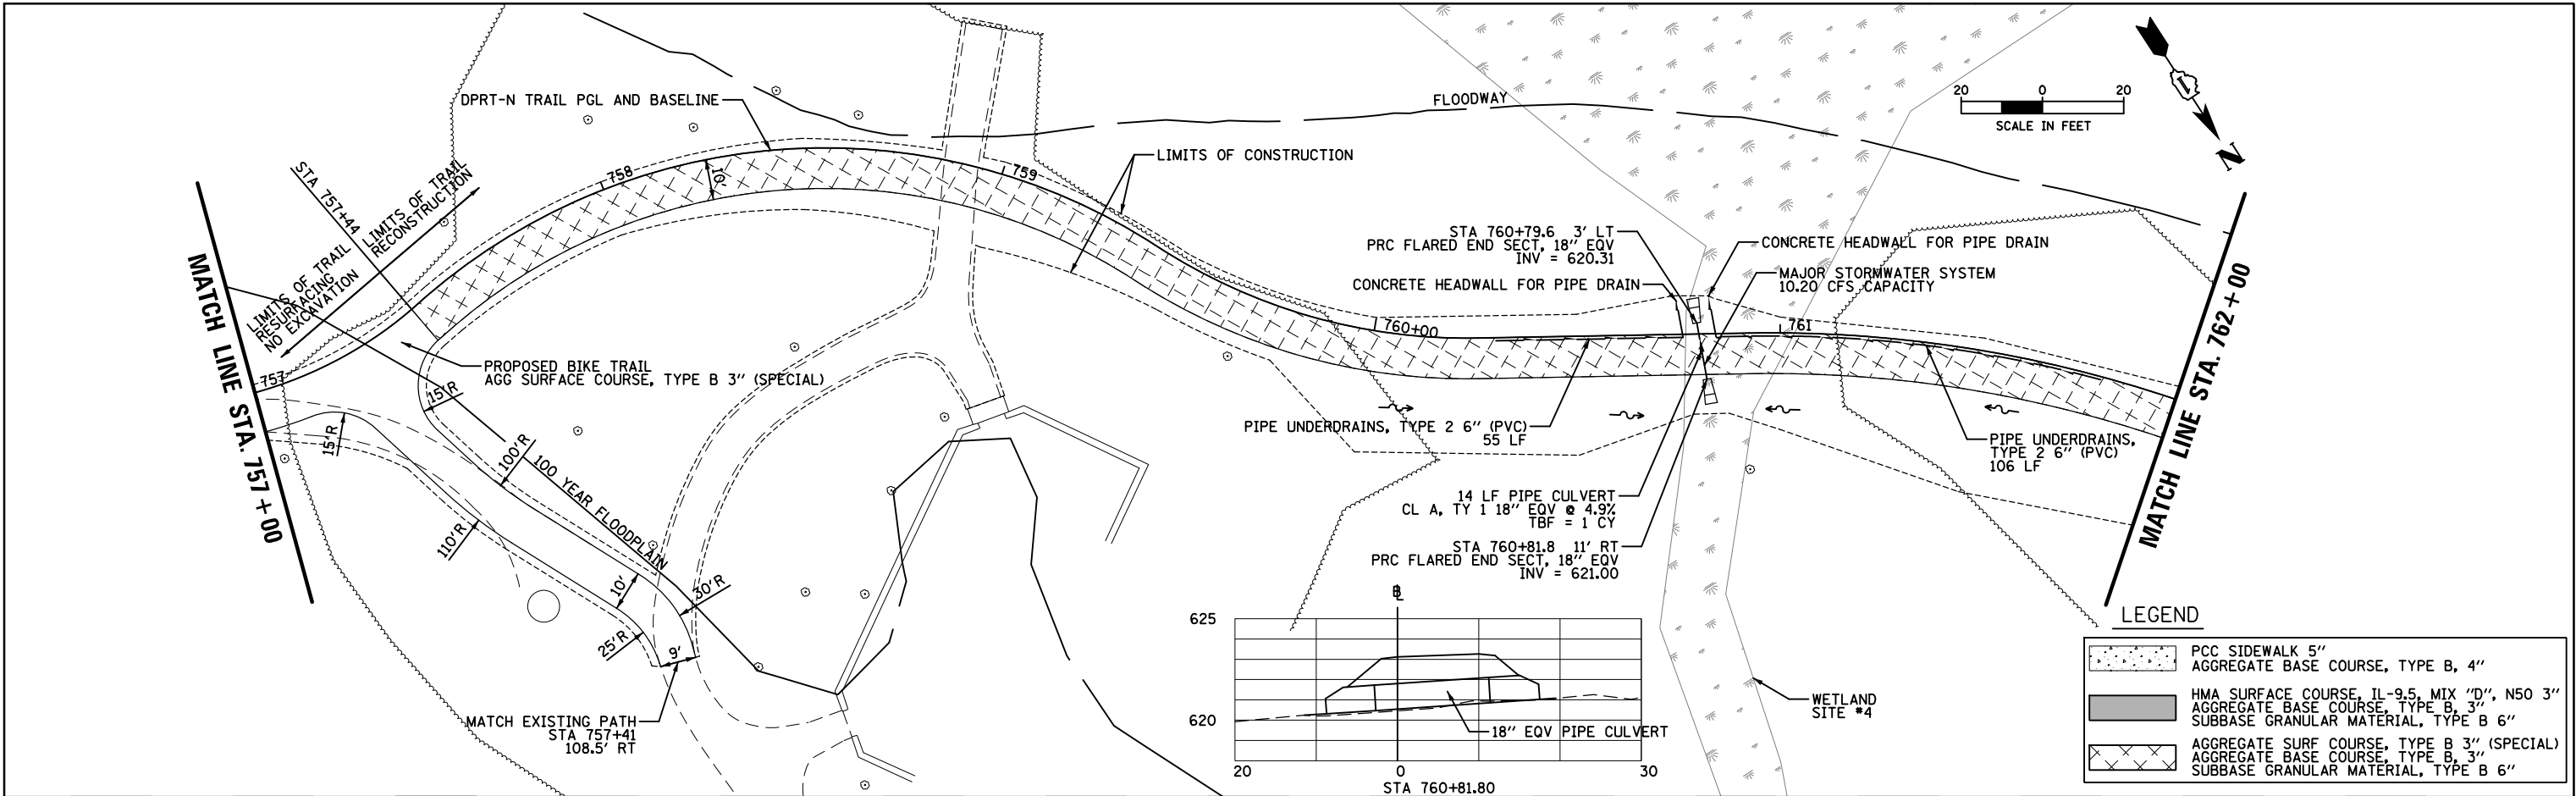

FILE NAME = N:\RiverGrove\240624\Civil\NRPP_240624_10.SHT	USER NAME = mthomas	DESIGNED -	REVISED -	STATE OF ILLINOIS DEPARTMENT OF TRANSPORTATION	DES PLAINES RIVER TRAIL - SEGMENT 7 PLAN AND PROFILE DES PLAINES RIVER TRAIL	F.A. RTE.	SECTION	COUNTY	TOTAL SHEETS	SHEET NO.
Default	PLOT SCALE = 48"	DRAWN -	REVISED -			N/A	19-00037-02-BT	COOK	112	36
	PLOT DATE = 7/16/2026	CHECKED -	REVISED -			CONTRACT NO. 61M58				
		DATE -	REVISED -			ILLINOIS FED. AID PROJECT				

PLAN	SURVEYED	BY	DATE
NOTE BOOK NO.	ALIGNED		
	CADD FILE NAME		

PROFILE	SURVEYED	BY	DATE
NOTE BOOK NO.	GRADES CHECKED		
	STRUCTURE NOTATIONS CHKD		

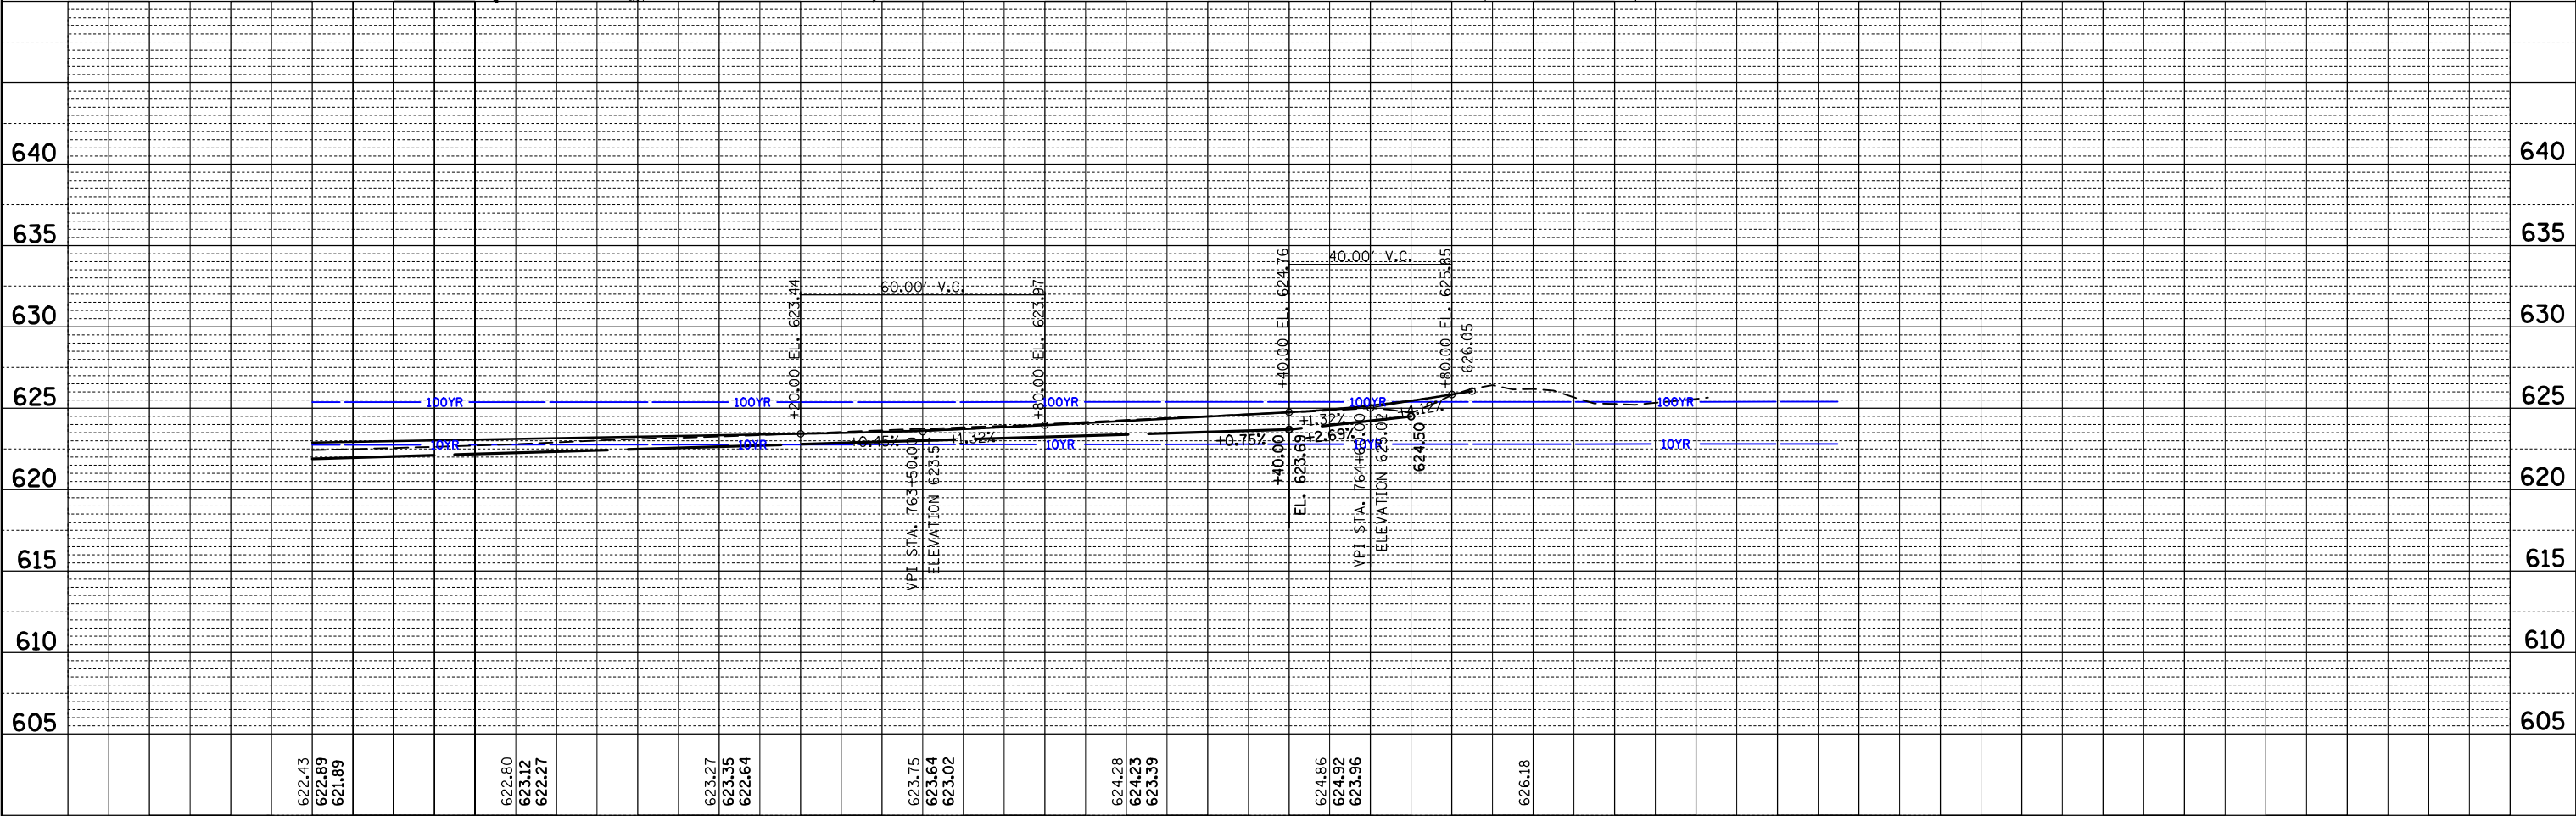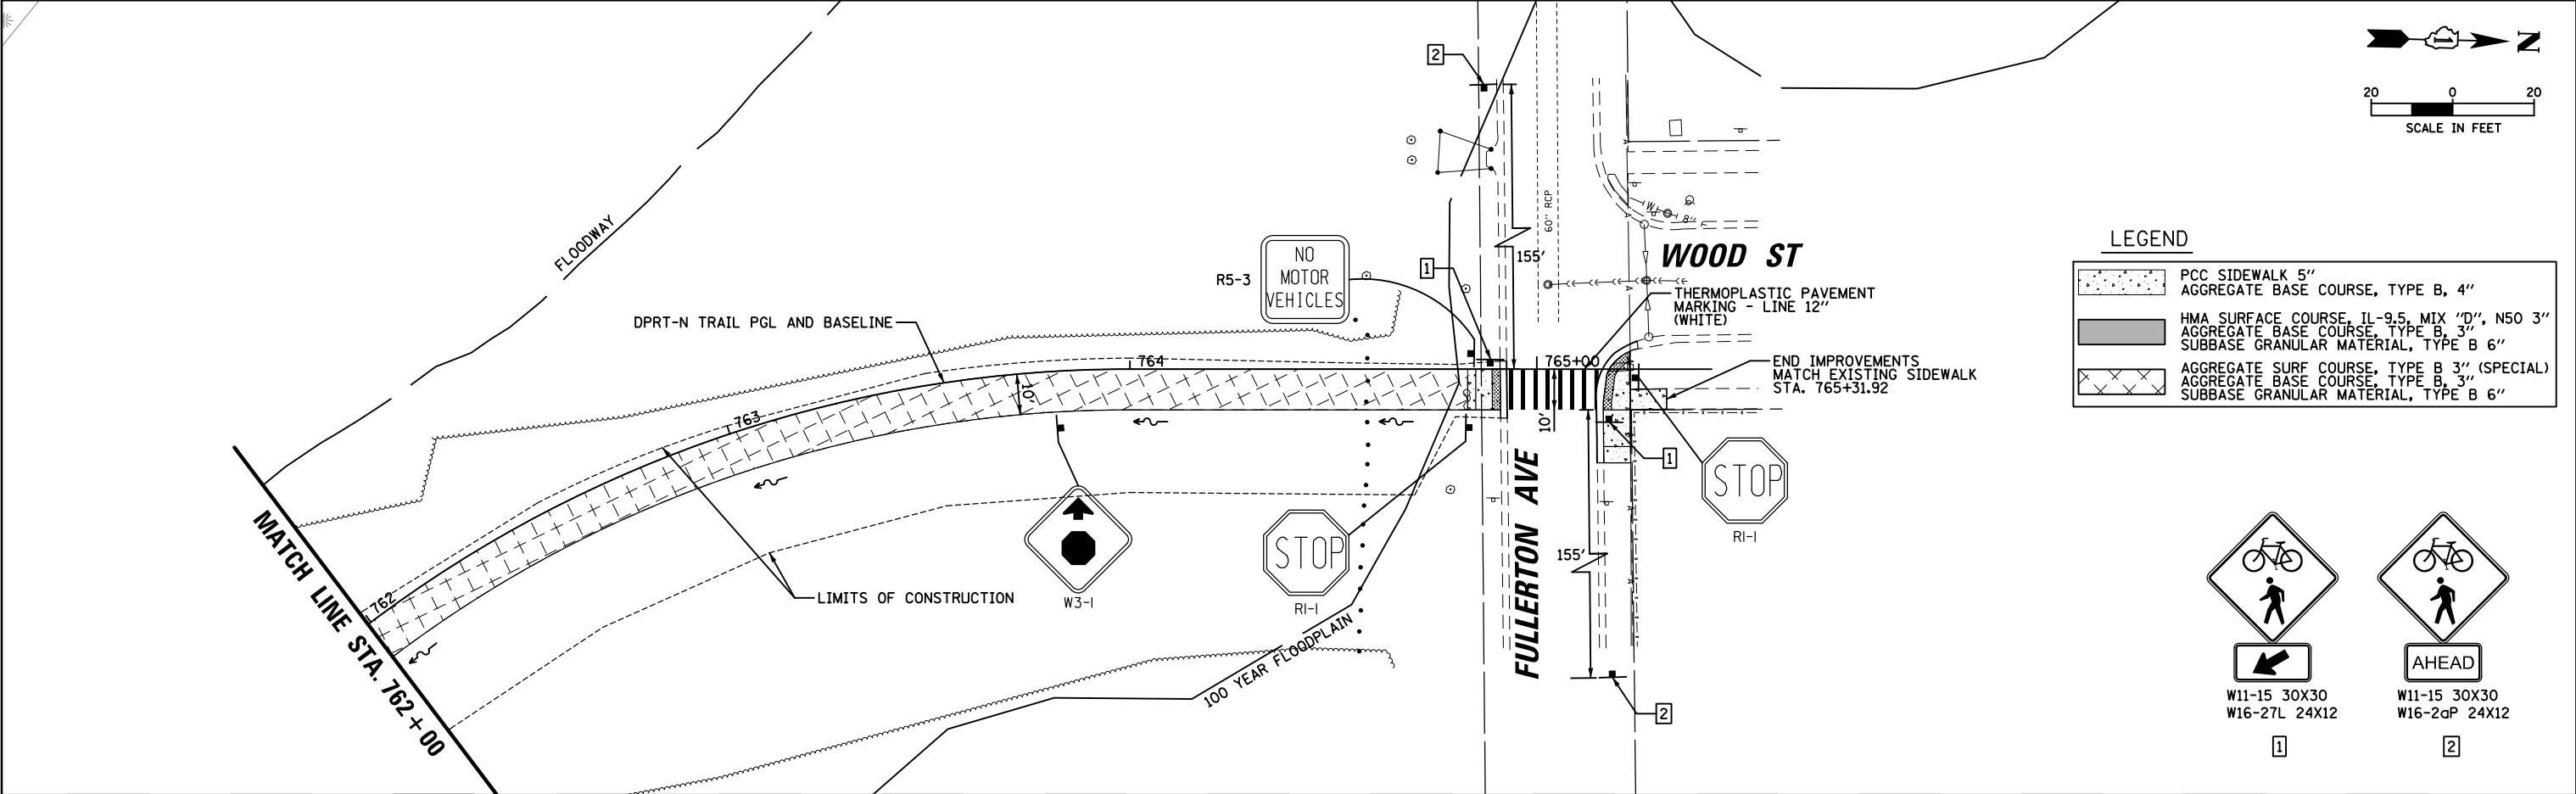

FILE NAME = N:\RiverGrove\240624\Civil\RPP_240624_11.SH	USER NAME = mthomas	DESIGNED -	REVISED -	STATE OF ILLINOIS DEPARTMENT OF TRANSPORTATION	DES PLAINES RIVER TRAIL - SEGMENT 7 PLAN AND PROFILE DES PLAINES RIVER TRAIL	SCALE: 1:40	SHEET OF 112 SHEETS	STA. TO STA.	F.A. RTE.	SECTION	COUNTY	TOTAL SHEETS	SHEET NO.
Default	PLOT SCALE = 48"	DRAWN -	REVISED -						N/A	19-00037-02-BT	COOK	112	37
	PLOT DATE = 7/16/2026	CHECKED -	REVISED -						CONTRACT NO. 61M58				
		DATE -	REVISED -						ILLINOIS FED. AID PROJECT				

PROFILE	SURVEYED _____	BY _____	DATE _____
	PLOTTED _____		
NOTE BOOK _____	GRADES CHECKED _____		
NO. _____	B.M. NOTED _____		
	STRUCTURE NOTATIONS CHKD _____		

ORDINARY HIGH
WATER MARK

DES PLAINES RIVER

LEGEND

- PCC SIDEWALK 5" AGGREGATE BASE COURSE, TYPE B, 4"
- HMA SURFACE COURSE, IL-9.5, MIX "D", AGGREGATE BASE COURSE, TYPE B, 3" SUBBASE GRANULAR MATERIAL, TYPE B
- AGGREGATE SURFACE COURSE, TYPE B AGGREGATE BASE COURSE, TYPE B, 3" SUBBASE GRANULAR MATERIAL, TYPE B

MWRD FACILITY NOTES:

- THE MWRD SHALL HAVE 24 HOUR-A-DAY UNRESTRICTED ACCESS TO ALL MWRD STRUCTURES/SEWERS/WATERWAYS.
- NO DEBRIS SHALL ENTER MWRD STRUCTURES/SEWERS/FACILITIES/WATERWAYS.
- ALL ACCESS HATCHES/MANHOLE COVERS ON MWRD STRUCTURES/MANHOLES WITHIN THE PROJECT AREA SHALL NOT BE BURIED/COVERED.
- MR. PAUL SOBANSKI OF THE MWRD SHALL BE CONTACTED AT 708-588-4080 TO HELP LOCATE MWRD FACILITIES PRIOR TO ALL CONSTRUCTION.
- CONTRACTOR TO PROTECT MWRD FACILITIES FROM ALL CONSTRUCTION OPERATIONS, VIBRATIONS, AND HEAVY EQUIPMENT.

PROPOSED BOARDWALK

WETLAND SITE #1A

BL EVANS FIELD CONNECTION

BL DES PLAINES RIVER TRAIL


EX MWRD UPPER DES PLAINES INTERCEPTOR NO. 3 5'-6"x6'-10.5"




SCALE IN FEET


MATCH LINE STA. 75+00

MWRD FACILITY NOTES:

- A. THE MWRD SHALL HAVE 24 HOUR-A-DAY UNRESTRICTED ACCESS TO ALL MWRD STRUCTURES/SEWERS/WATERWAYS.**
- B. NO DEBRIS SHALL ENTER MWRD STRUCTURES/SEWERS/FACILITIES/WATERWAYS.**
- C. ALL ACCESS HATCHES/MANHOLE COVERS ON MWRD STRUCTURES/MANHOLE WITHIN THE PROJECT AREA SHALL NOT BE BURIED/COVERED.**
- D. MR. PAUL SOBANSKI OF THE MWRD SHALL BE CONTACTED AT 708-588-4080 TO HELP LOCATE MWRD FACILITIES PRIOR TO ALL CONSTRUCTION.**
- E. CONTRACTOR TO PROTECT MWRD FACILITIES FROM ALL CONSTRUCTION OPERATIONS, VIBRATIONS, AND HEAVY EQUIPMENT.**



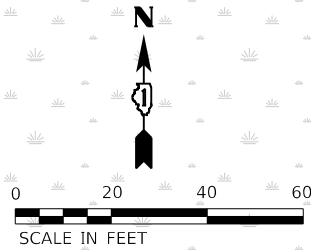


   
LEGEND	
	PCC SIDEWALK 5"
	AGGREGATE BASE COURSE, TYPE B, 4"
	HMA SURFACE COURSE, IL-9.5, MIX "D", N50 3"
	AGGREGATE BASE COURSE, TYPE B, 3"
	SUBBASE GRANULAR MATERIAL, TYPE B 6"
	AGGREGATE SURFACE COURSE, TYPE B 3" (SPECIAL)
	AGGREGATE BASE COURSE, TYPE B, 3"
	SUBBASE GRANULAR MATERIAL, TYPE B 6"

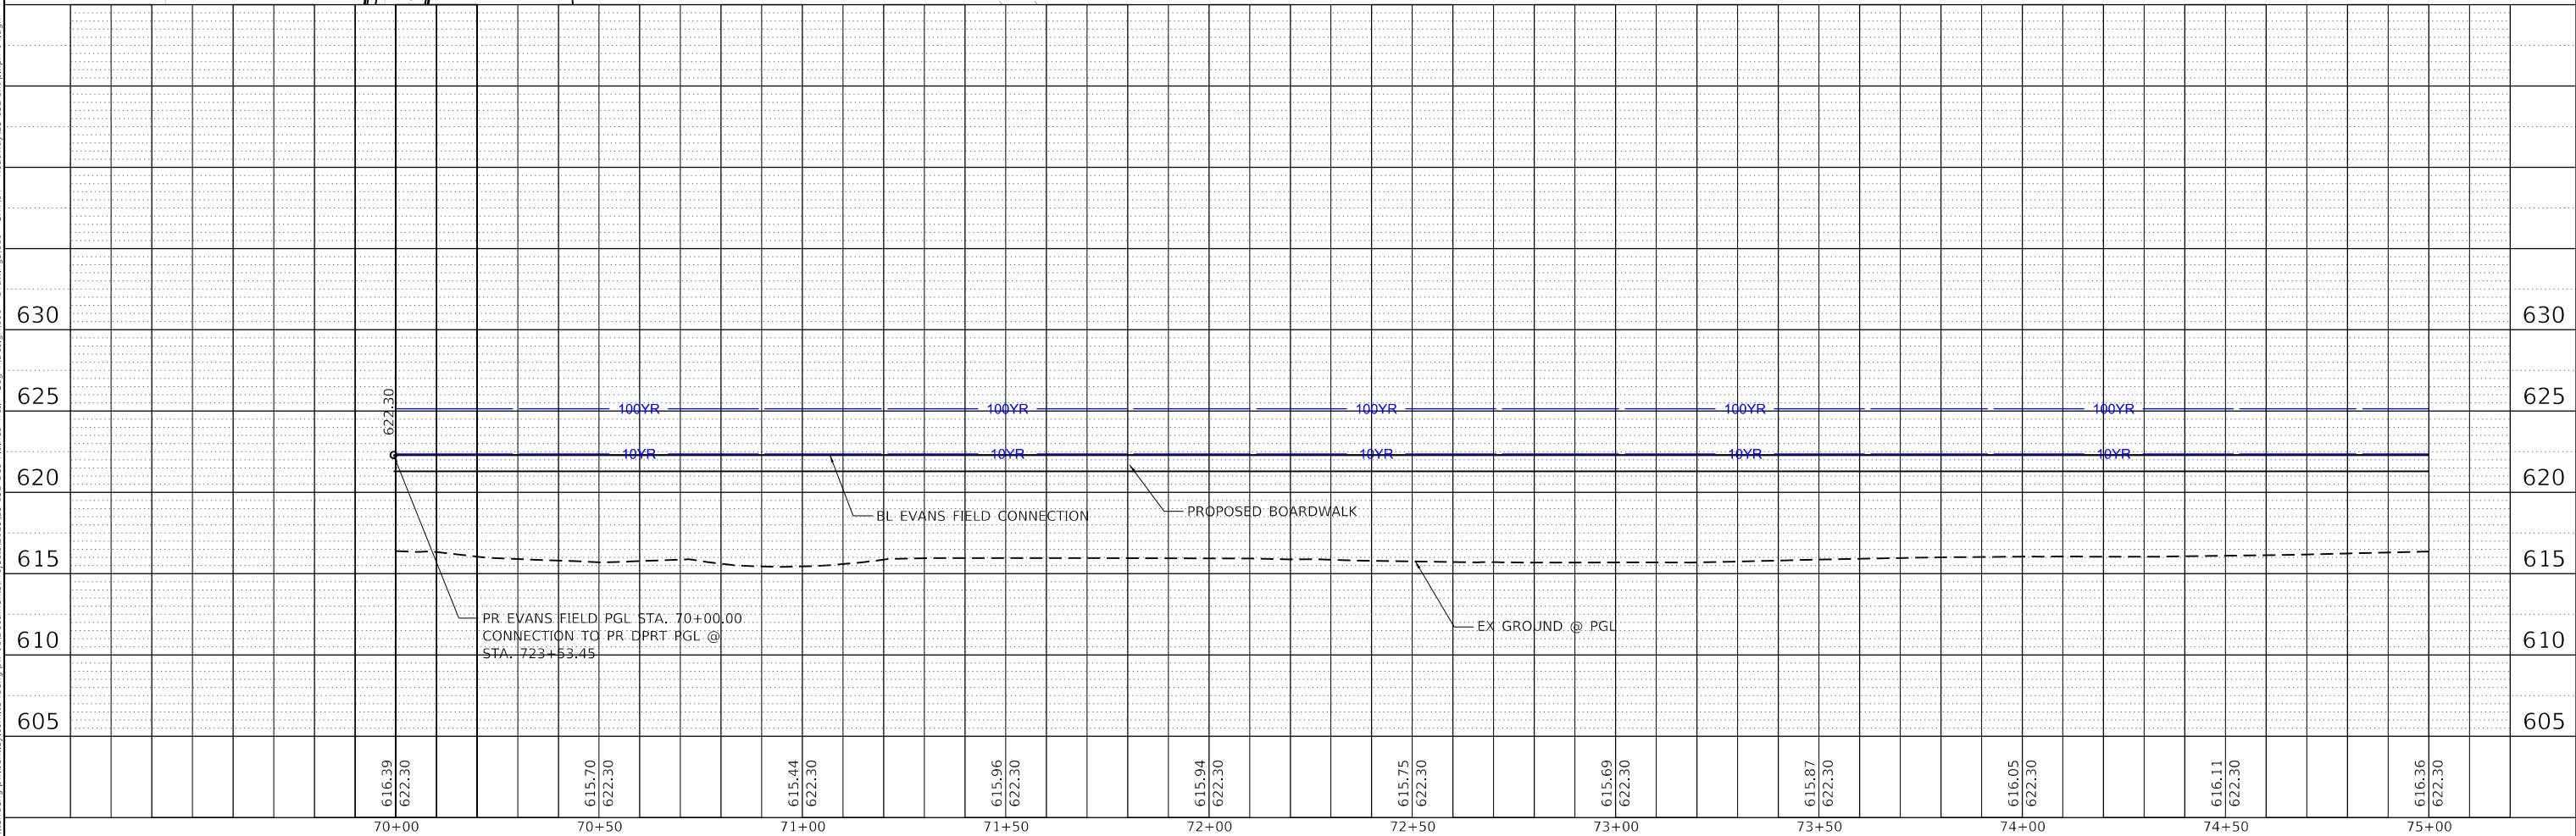


 TERRA ENGINEERING LTD.	USER NAME = AlexisF	DESIGNED - AF	REVISED -	STATE OF ILLINOIS DEPARTMENT OF TRANSPORTATION	DES PLAINES RIVER TRAIL – SEGMENT 7 PLAN AND PROFILE – EVANS FIELD CONNECTOR					F.A. RTE.	SECTION	COUNTY	TOTAL SHEETS	SHEET NO.
	PLOT SCALE = 40,000' = 1 in.	DRAWN - AF	REVISED -							19-00037-02-BT	COOK	112	38	
	PLOT DATE = 7/6/2026	CHECKED - DL	REVISED -		CONTRACT NO. 61M50									
	DATE - 2026/06/08	REVISED -	SCALE:		SHEET 4 OF 6 SHEETS	STA.	TO STA.	ILLINOIS	FED. AID PROJECT					

LEGEND

   
-  PCC SIDEWALK 5"
-  AGGREGATE BASE COURSE, TYPE B, 4"
-  HMA SURFACE COURSE, IL-9.5, MIX "D", N50 3"
-  AGGREGATE BASE COURSE, TYPE B, 3"
-  SUBBASE GRANULAR MATERIAL, TYPE B 6"
-  AGGREGATE SURFACE COURSE, TYPE B 3" (SPECIAL)
-  AGGREGATE BASE COURSE, TYPE B, 3"
-  SUBBASE GRANULAR MATERIAL, TYPE B 6"

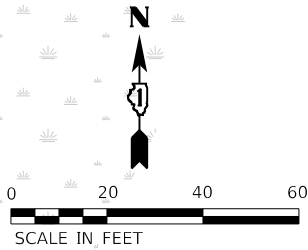

PLAN	NO.	NOTE BOOK	SURVEYED	BY	DATE

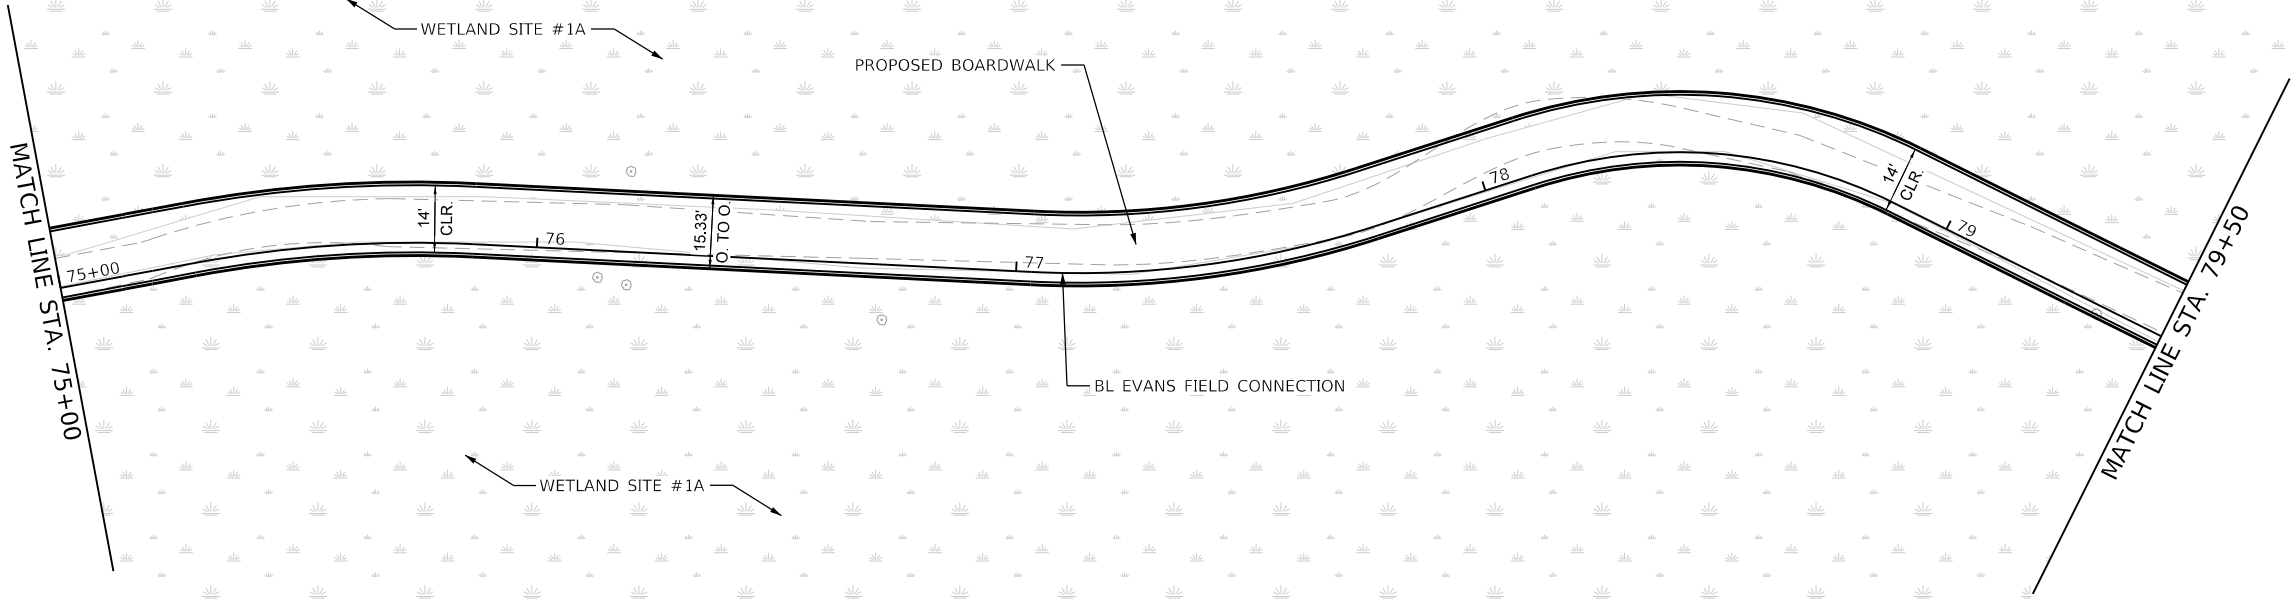

PROFILE	NO.	NOTE BOOK	SURVEYED	BY	DATE

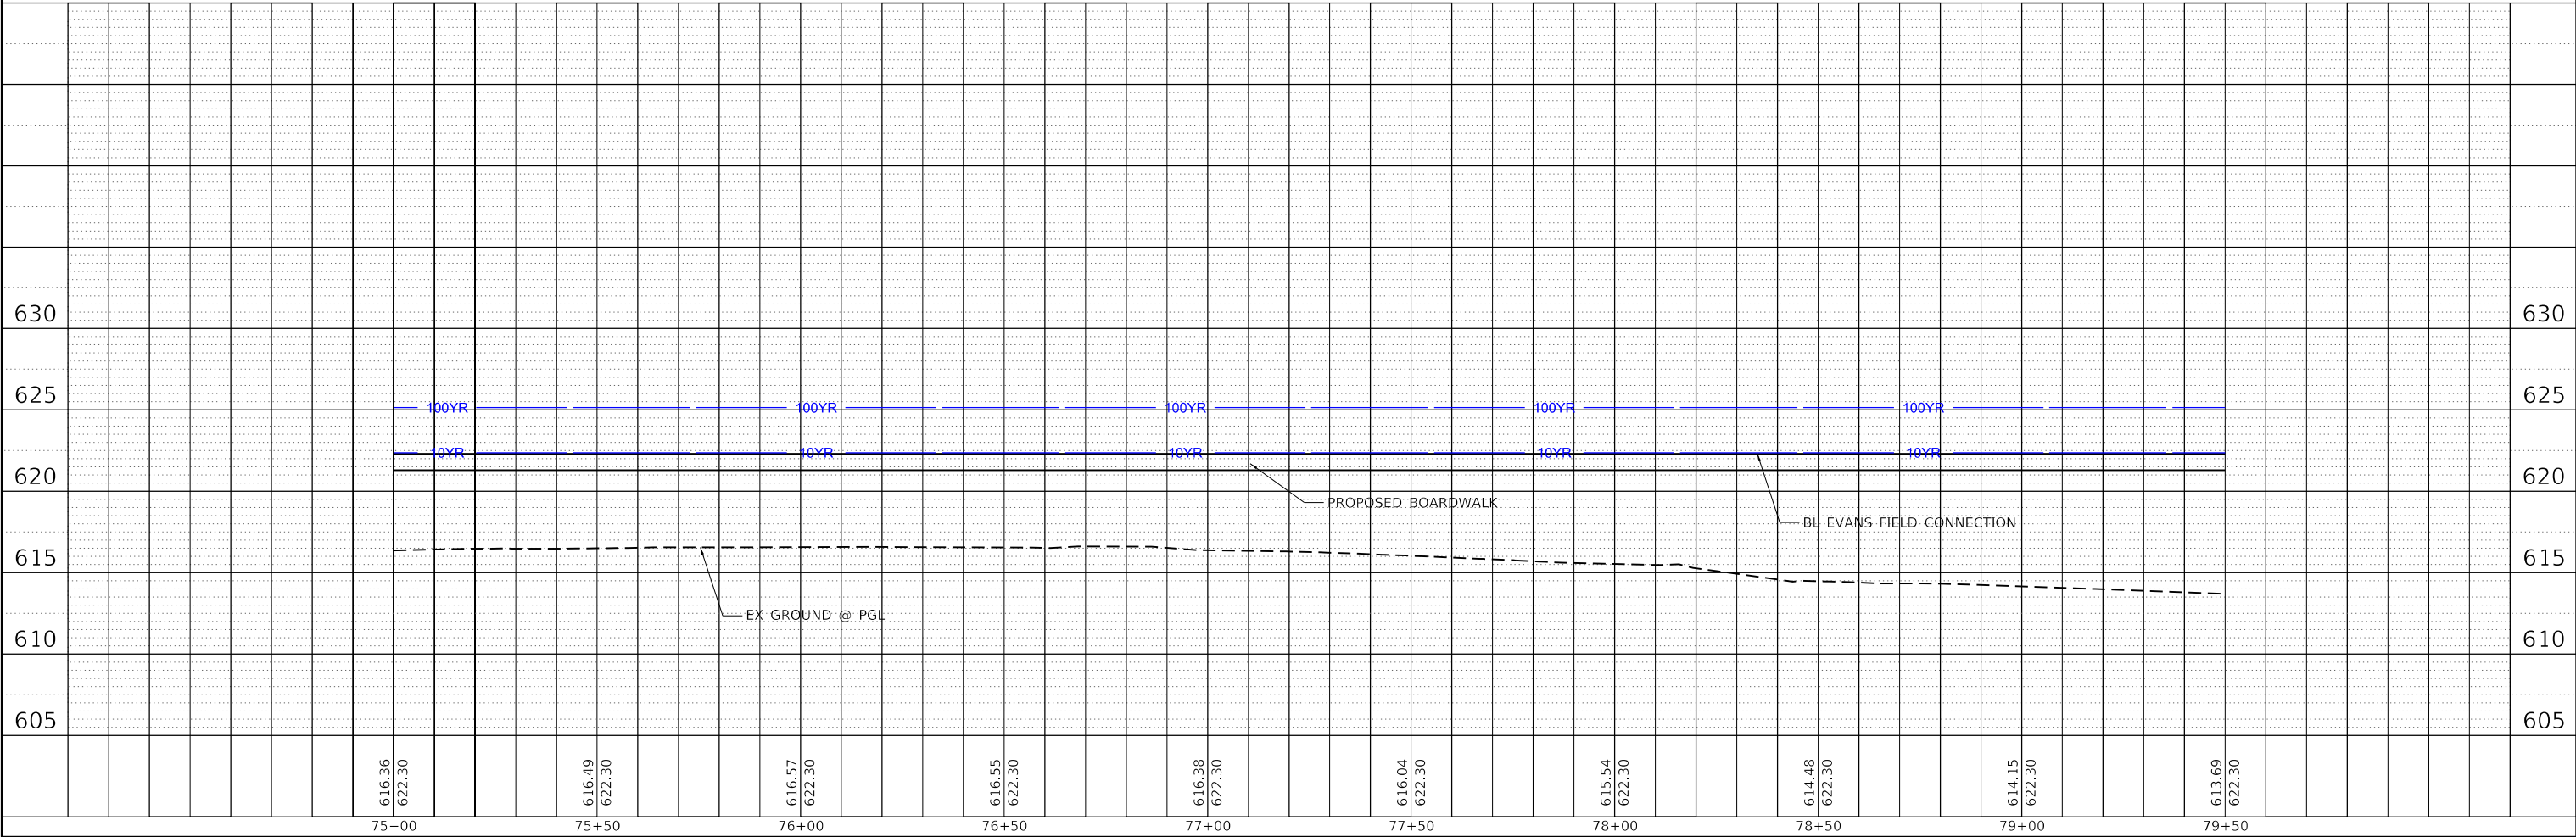

MODEL: Default
FILE NAME: p:\verraeng-pw-bentley.com\terraeng-pw-a\1\Documents\Projects\2025\25-152 Des Plaines Trail - Segment 7\Drawings\100 - Drawings\100 - 511T04 - Roadway\25-152-100-dmrf05.dgn



USER NAME = AlexisF	DESIGNED - AF	REVISED -
	DRAWN - AF	REVISED -
PLOT SCALE = 40,0000 ' / in.	CHECKED - DL	REVISED -
PLOT DATE = 7/6/2026	DATE - 2026/06/08	REVISED -

STATE OF ILLINOIS
DEPARTMENT OF TRANSPORTATION

DES PLAINES RIVER TRAIL - SEGMENT 7
PLAN AND PROFILE - EVANS FIELD CONNECTOR



SCALE: SHEET 5 OF 6 SHEETS STA. TO STA.

F.A. RTE.	SECTION	COUNTY	TOTAL SHEETS	SHEET NO.
	19-00037-02-BT	COOK	112	39
CONTRACT NO. 61M58				
ILLINOIS FED. AID PROJECT				

PLAN	NO.	NOTE BOOK	SURVEYED	BY	DATE

PROFILE	NO.	NOTE BOOK	SURVEYED	BY	DATE

MODEL: Default
FILE NAME: p:\v\raeng-pw-bentley.com\terraeng-pw-a\1\Documents\Projects\2025\25-152 Des Plaines Trail - Segment 7\Drawings\10 - 511704 - Roadway\25-152-11-hdnpf06.dgn

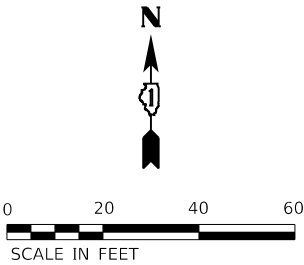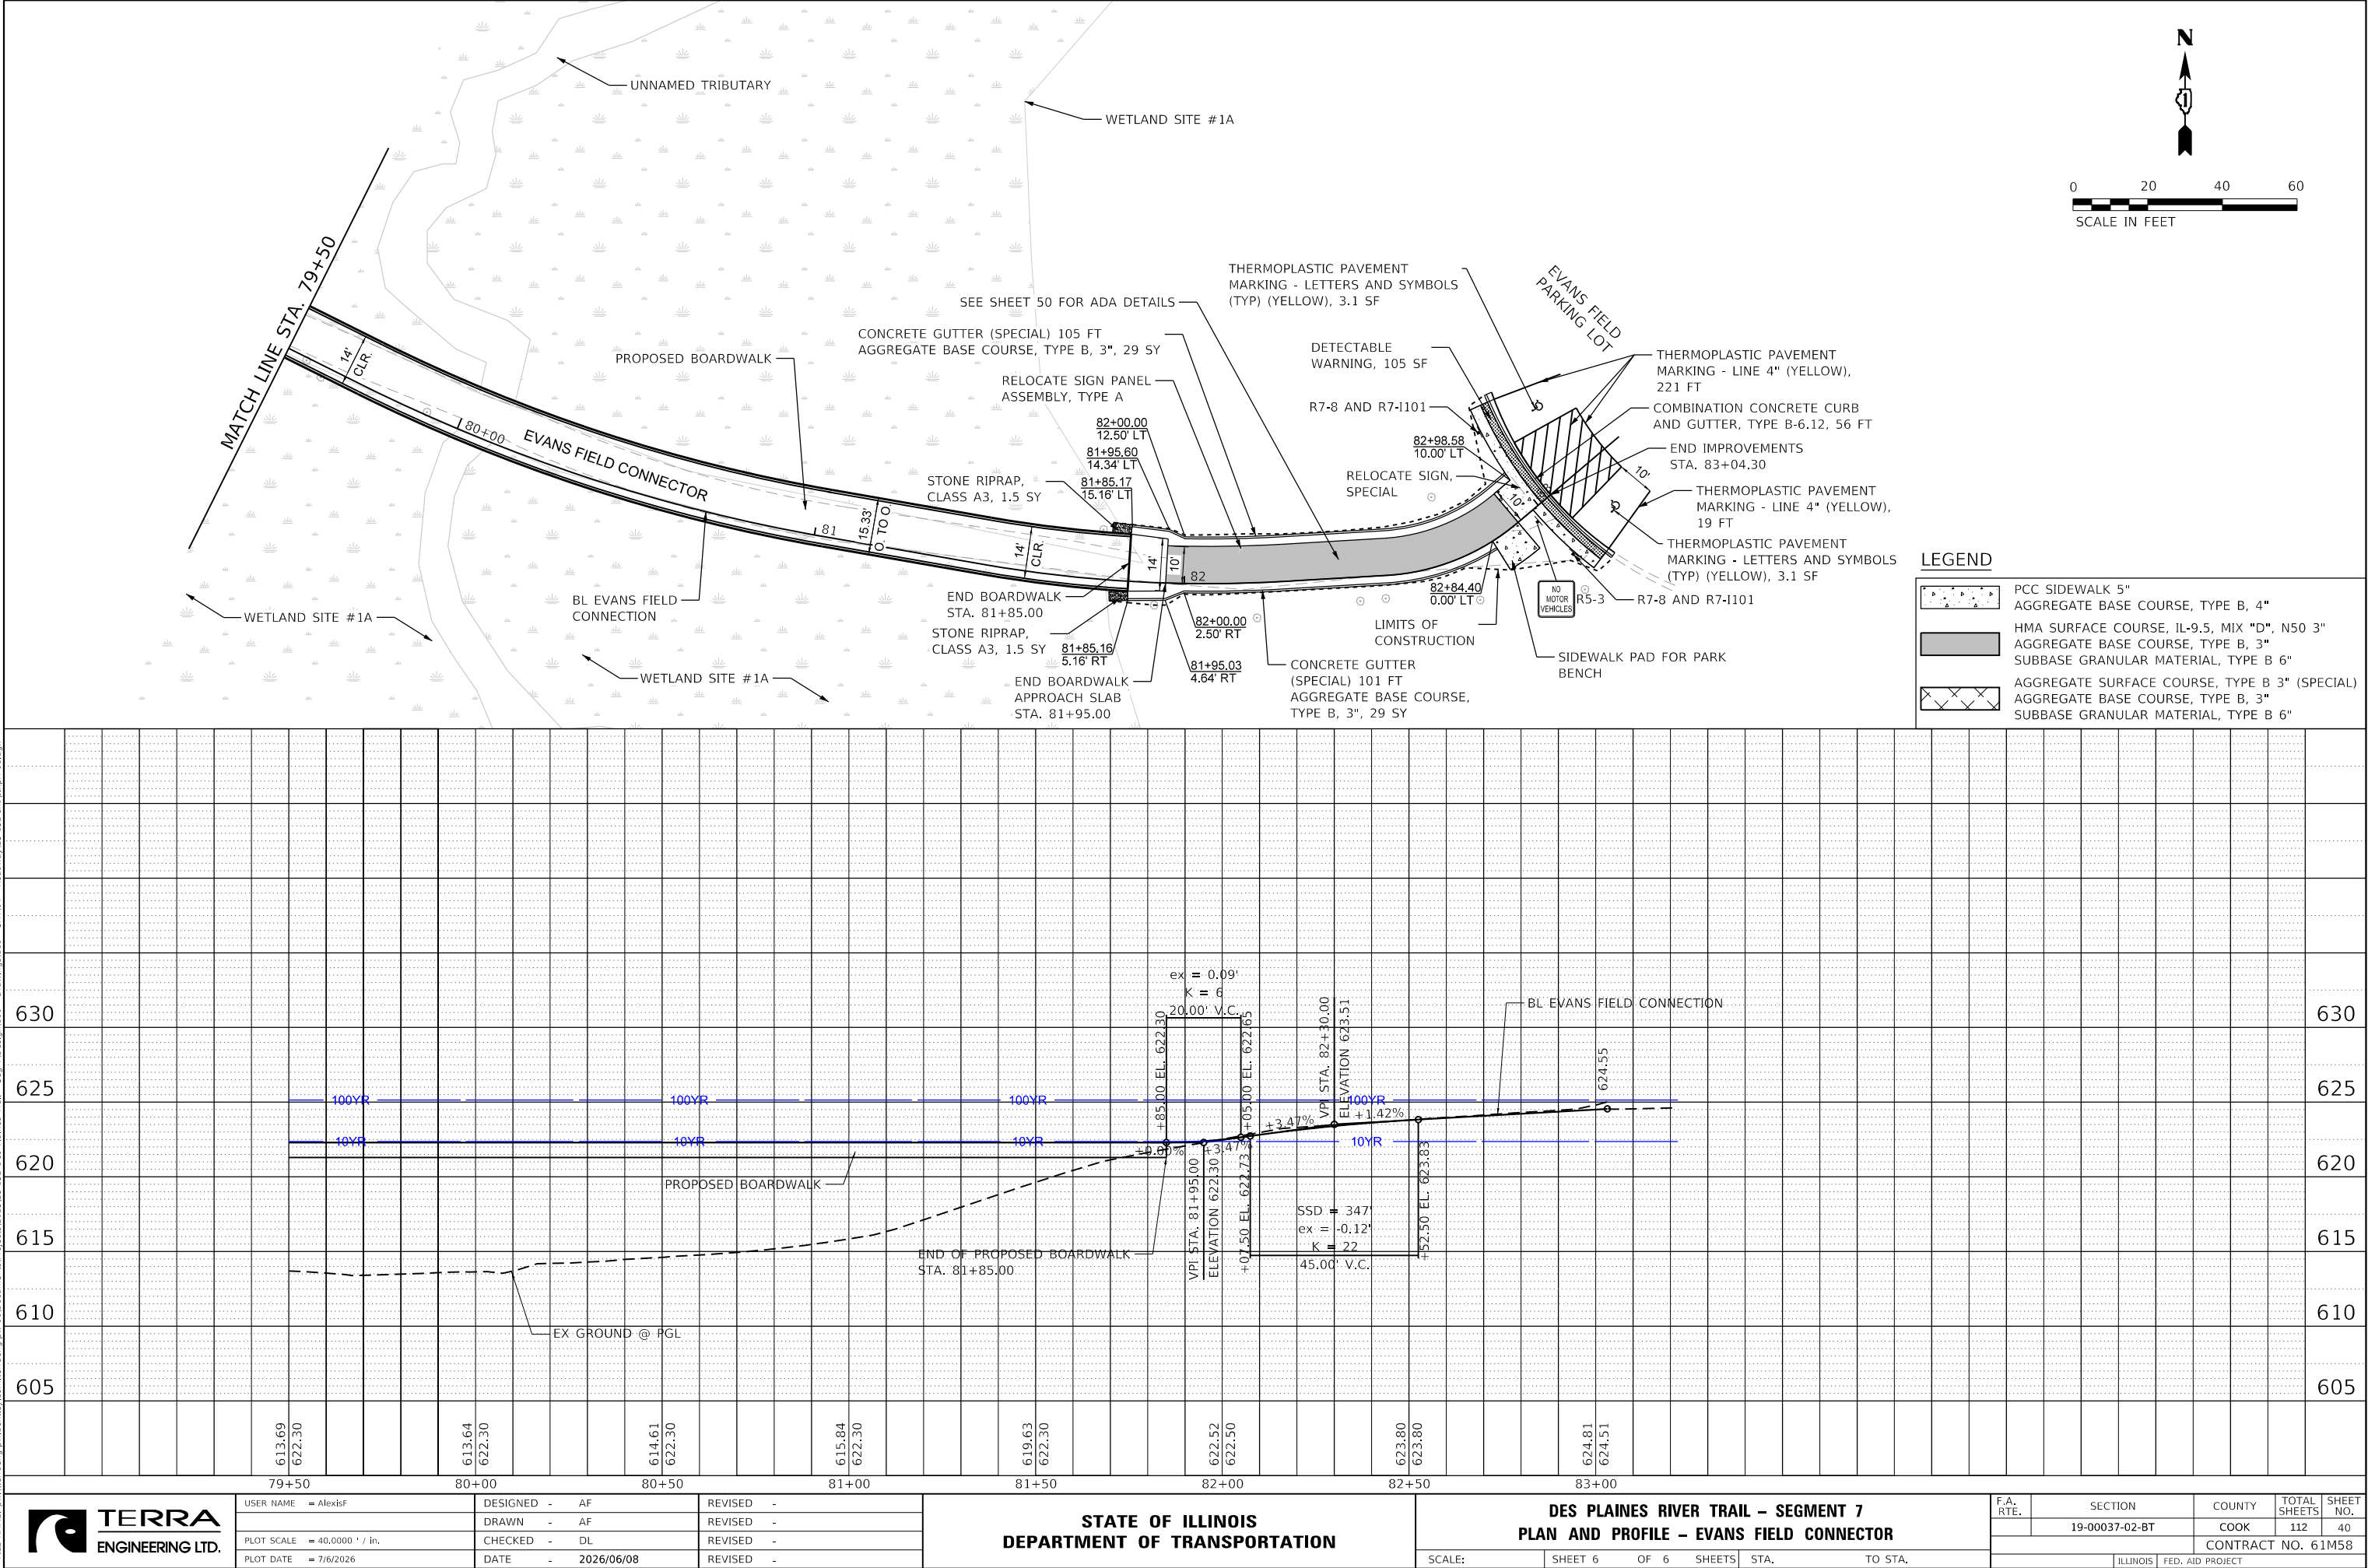

LEGEND	
	PCC SIDEWALK 5" AGGREGATE BASE COURSE, TYPE B, 4"
	HMA SURFACE COURSE, IL-9.5, MIX "D", N50 3" AGGREGATE BASE COURSE, TYPE B, 3" SUBBASE GRANULAR MATERIAL, TYPE B 6"
	AGGREGATE SURFACE COURSE, TYPE B 3" (SPECIAL) AGGREGATE BASE COURSE, TYPE B, 3" SUBBASE GRANULAR MATERIAL, TYPE B 6"







USER NAME = AlexiSf	DESIGNED - AF	REVISED -
	DRAWN - AF	REVISED -
PLOT SCALE = 40,0000 ' / in.	CHECKED - DL	REVISED -
PLOT DATE = 7/6/2026	DATE - 2026/06/08	REVISED -

STATE OF ILLINOIS
DEPARTMENT OF TRANSPORTATION

DES PLAINES RIVER TRAIL - SEGMENT 7 PLAN AND PROFILE - EVANS FIELD CONNECTOR			
SCALE:	SHEET 6	OF 6	SHEETS
STA.	TO STA.		

F.A. RTE.	SECTION	COUNTY	TOTAL SHEETS	SHEET NO.
	19-00037-02-BT	COOK	112	40
CONTRACT NO. 61M58				

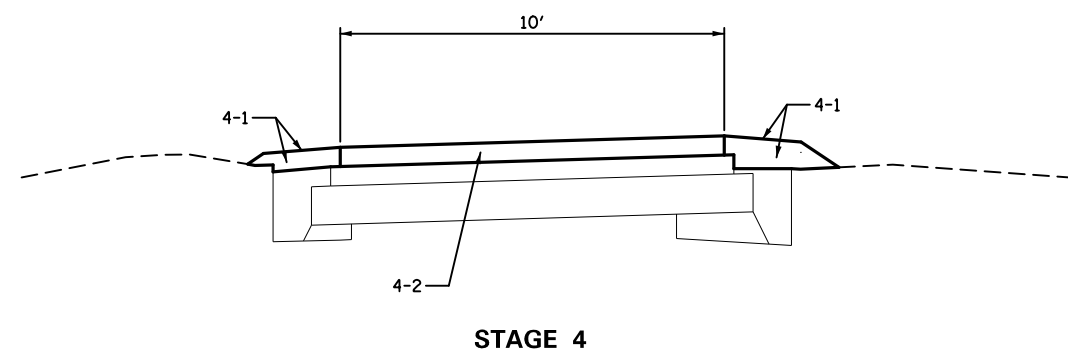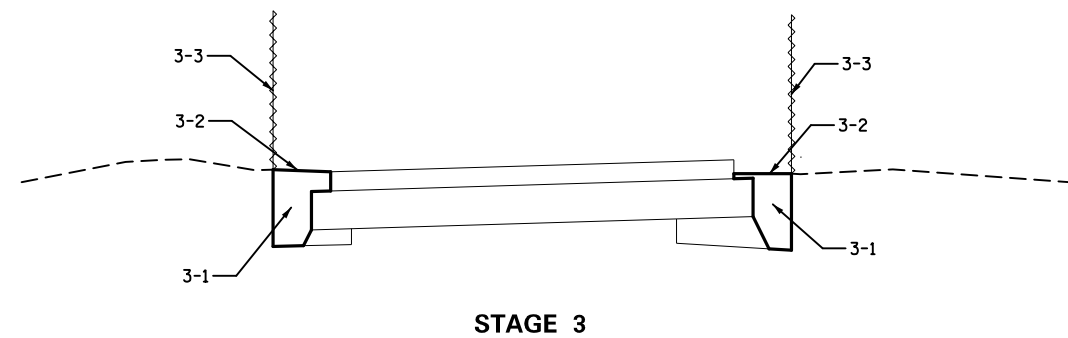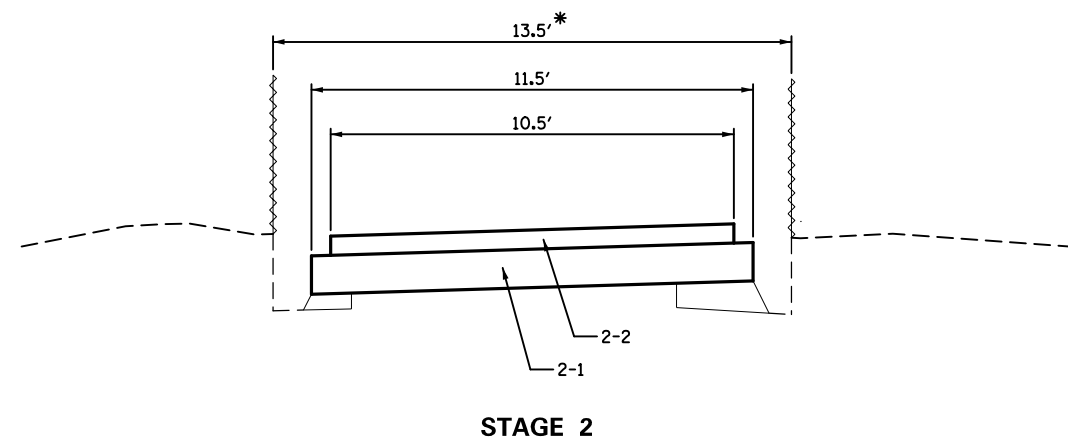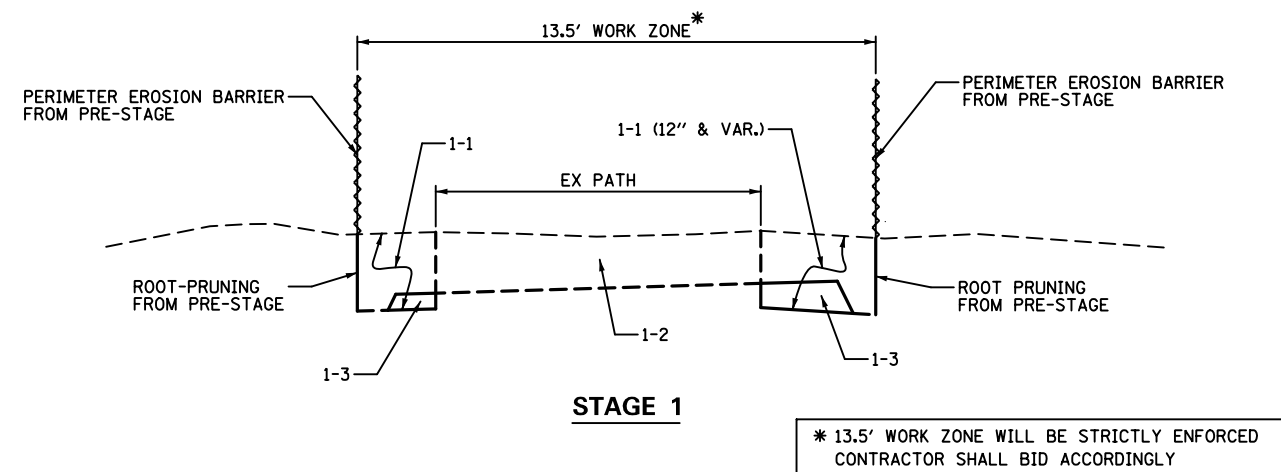

CONSTRUCTION STAGING DETAILS

PRE-STAGE

- A. SET ALIGNMENT STAKES
- B. CONTRACTOR'S PROFESSIONAL ARBORIST AND FOREST PRESERVE DISTRICT OF COOK COUNTY (FPDCC) ARBORIST WALK CONSTRUCTION SITE AND DETERMINE LOCATIONS FOR TREE PROTECTION ZONE AS DEFINED BY THE FPDCC TREE PROTECTION AND PRESERVATION MANUAL AND THE PROJECT SPECIFICATIONS. IN ADDITION, DETERMINE LOCATIONS FOR TREE ROOT PRUNING, TREE PRUNING, TREE ROOT PRESERVATION, AND TREE REMOVAL. PRIOR TO THE WALKTHROUGH, THE CONTRACTOR SHALL LAY OUT THE TRAIL BASE LINE AND PROPOSED ROOT PRUNING LOCATIONS (INCLUDED IN THE COST OF TREE ROOT PRUNING (SPECIAL)).
- C. REMOVE TREES THAT ARE AGREED UPON AS NECESSARY AND ACCEPTABLE TO THE ENGINEER, ARBORIST, AND FPDCC.
- NOTE: TREE REMOVALS SHOWN IN THE PLANS ARE ESTIMATED. THE FPDCC AND ITS REPRESENTATIVES SHALL HAVE THE ULTIMATE AUTHORITY IN WHICH TREES ARE REMOVED. ANY TREES THAT ARE REMOVED OR DAMAGED WITHOUT PRIOR APPROVAL FROM THE FPDCC SHALL BE SUBJECT TO THE UNAUTHORIZED TREE REMOVAL SPECIAL PROVISION.
- D. ROOT PRUNING TO BE PERFORMED BY PRE-QUALIFIED ARBORIST BASED ON PLAN DETAILS AND PRE-CONSTRUCTION WALK THROUGH
- E. CONSTRUCT TREE ROOT PROTECTION UNDER THE DIRECTION OF THE ARBORIST.
- F. INSTALL PERIMETER EROSION BARRIER IN ROOT PRUNING TRENCH 1.75' FROM EDGE OF PROPOSED PATH CREATING A 13.5' WIDE WORK ZONE CORRIDOR.

STAGE 1: EXCAVATION

- 1-1 REMOVE TOPSOIL FROM PERIMETER EROSION BARRIER TO EXISTING PATH (ASSUMED 0.5' DEEP), STOCKPILE REUSABLE TOPSOIL IN STAGING AREA.
- 1-2 EXCAVATE EXISTING PATH TO BOTTOM OF PROPOSED SUBBASE.
- 1-3 PLACE EMBANKMENT FROM EXISTING PATH EXCAVATION UNDER PROPOSED SUBGRADE AND COMPACT.
- 1-4 HAUL AWAY EXCESS EXCAVATION NOT USED AS EMBANKMENT UNDER PROPOSED SUBGRADE.

STAGE 2: PLACE AGGREGATE BASE FOR PATH

- 2-1 PLACE AGGREGATE SUBGRADE, 6\"/>

STAGE 3: TEMPORARY EROSION CONTROL

- 3-1 BACKFILL REMAINING TRENCH WITH STOCKPILED TOPSOIL TO EXISTING EXISTING GROUND ELEVATION AT THE PERIMETER EROSION BARRIER.
- 3-2 PLACE TEMPORARY SEEDING AND TEMP EROSION CONTROL BLANKET.
- 3-3 REMOVE PERIMETER EROSION BARRIER.

STAGE 4: PLACE SURFACE COURSE AND FINAL LANDSCAPING

- 4-1 PLACE STOCKPILED TOPSOIL TO FINISHED GRADE, PLACE FINAL SEEDING, AND INSTALL EROSION CONTROL BLANKET. NO TOPSOIL SHALL REMAIN UNBLANKETED AT THE END OF A WORK DAY.
- 4-2 PLACE AGGREGATE SURFACE COURSE, 3\"/>

FILE NAME =	USER NAME = mthomas	DESIGNED -	REVISED -	STATE OF ILLINOIS DEPARTMENT OF TRANSPORTATION	DES PLAINES RIVER TRAIL – SEGMENT 7 CONSTRUCTION STAGING DETAILS				F.A. RTE.	SECTION	COUNTY	TOTAL SHEETS	SHEET NO.
N:\RiverGrove\240624\Civil\STAGING_240624_01.SHT		DRAWN -	REVISED -						N/A	19-00037-02-BT	COOK	112	41
Default	PLOT SCALE = 5'	CHECKED -	REVISED -		SCALE: 1:5		SHEET OF SHEETS		CONTRACT NO. 61M58				
	PLOT DATE = 7/16/2026	DATE -	REVISED -		STATION TO STATION		ILLINOIS FED. AID PROJECT						

LEGEND

PATH
CLOSED

24X18 RII-2C
SEE NOTE 5


TRUCKS
ENTERING
AND
EXITING

36X36 CUSTOM SIGN
SEE NOTE 5

----- MEDIUM QUALITY RPBB
HABITAT (SEE NOTE 6)

CONSTRUCTION ACCESS AND STOCKPILING NOTES

1. AFTER CONSTRUCTION IS COMPLETE, THE PARKING LOT AREA IMPACTED BY CONSTRUCTION SHALL BE RESTORED WITH PAVEMENT REMOVAL, PREPARATION OF BASE, AGGREGATE BASE REPAIR AND HMA SURFACE COURSE, IL-9.5, MIX "D", N50 - 3".
2. THE PARKING LOT SHALL BE CLOSED FOR A MAXIMUM OF 3 DAYS FOR RESURFACING. THE TIMING OF THE CLOSURE MUST BE APPROVED BY THE FOREST PRESERVE.
3. CONSTRUCTION ACCESS AS WELL AS MATERIAL AND EQUIPMENT STORAGE SHALL NOT TAKE PLACE OUTSIDE THE LIMITS OF THE PARKING LOT RESURFACING AREA SHOWN.
4. SEE THE EROSION CONTROL PLANS FOR BOARDWALK CONSTRUCTION ACCESS PATHS.
5. THE COST OF ALL PATH CLOSURE SIGNING SHALL BE INCLUDED IN THE COST OF TRAFFIC CONTROL AND PROTECTION, (SPECIAL). EACH PATH CLOSURE LOCATION SHALL ALSO BE CLOSED WITH DETECTABLE PEDESTRIAN BARRICADES. THE CONTRATOR SHALL PROVIDE ADDITIONAL TRAIL CLOSURE MEASURES AS DIRECTED BY THE FOREST PRESERVE OR ENGINEER.
6. THE LIMITS OF MEDIUM QUALITY RUSTY PATCHED BUMBLE BEE (RPBB) HABITAT SHOWN ON THIS DRAWING EXCLUDE FLOODWAY AREAS. ALL AREAS OF HABITAT SHOWN ON THIS DRAWING SHALL BE SUBJECT TO THE RESTRICTIONS LISTED IN THE PROJECT COMMITMENTS ON PAGE 2 OF THE PLANS.
7. SOIL STOCKPILES SHALL ONLY BE LOCATED WITHIN THE EVANS FIELD PARKING LOT AREA. THE EXACT LOCATION OF SOIL STOCKPILES SHALL BE APPROVED BY THE ENGINEER AND MUST AVOID TREE AND TREE ROOT IMPACTS. SOIL STOCKPILES SHAL BE SURROUNDED BY A DOUBLE ROW OF PERIMETER EROSION BARRIER.
8. THE FULLERTON WOODS ENTRANCE MAY BE USED FOR INGRESS AND EGRESS FROM THE SITE BUT NO MATERIAL OR EQUIPMENT STORAGE MAY TAKE PLACE WITHIN THE LOT. THE LOT WILL REMAIN OPEN TO THE PUBLIC AND THE CONTRACTOR MUST ARRANGE HIS ACTIVITIES SO THAT THE LOT REMAINS SAFELY USABLE TO THE PUBLIC.

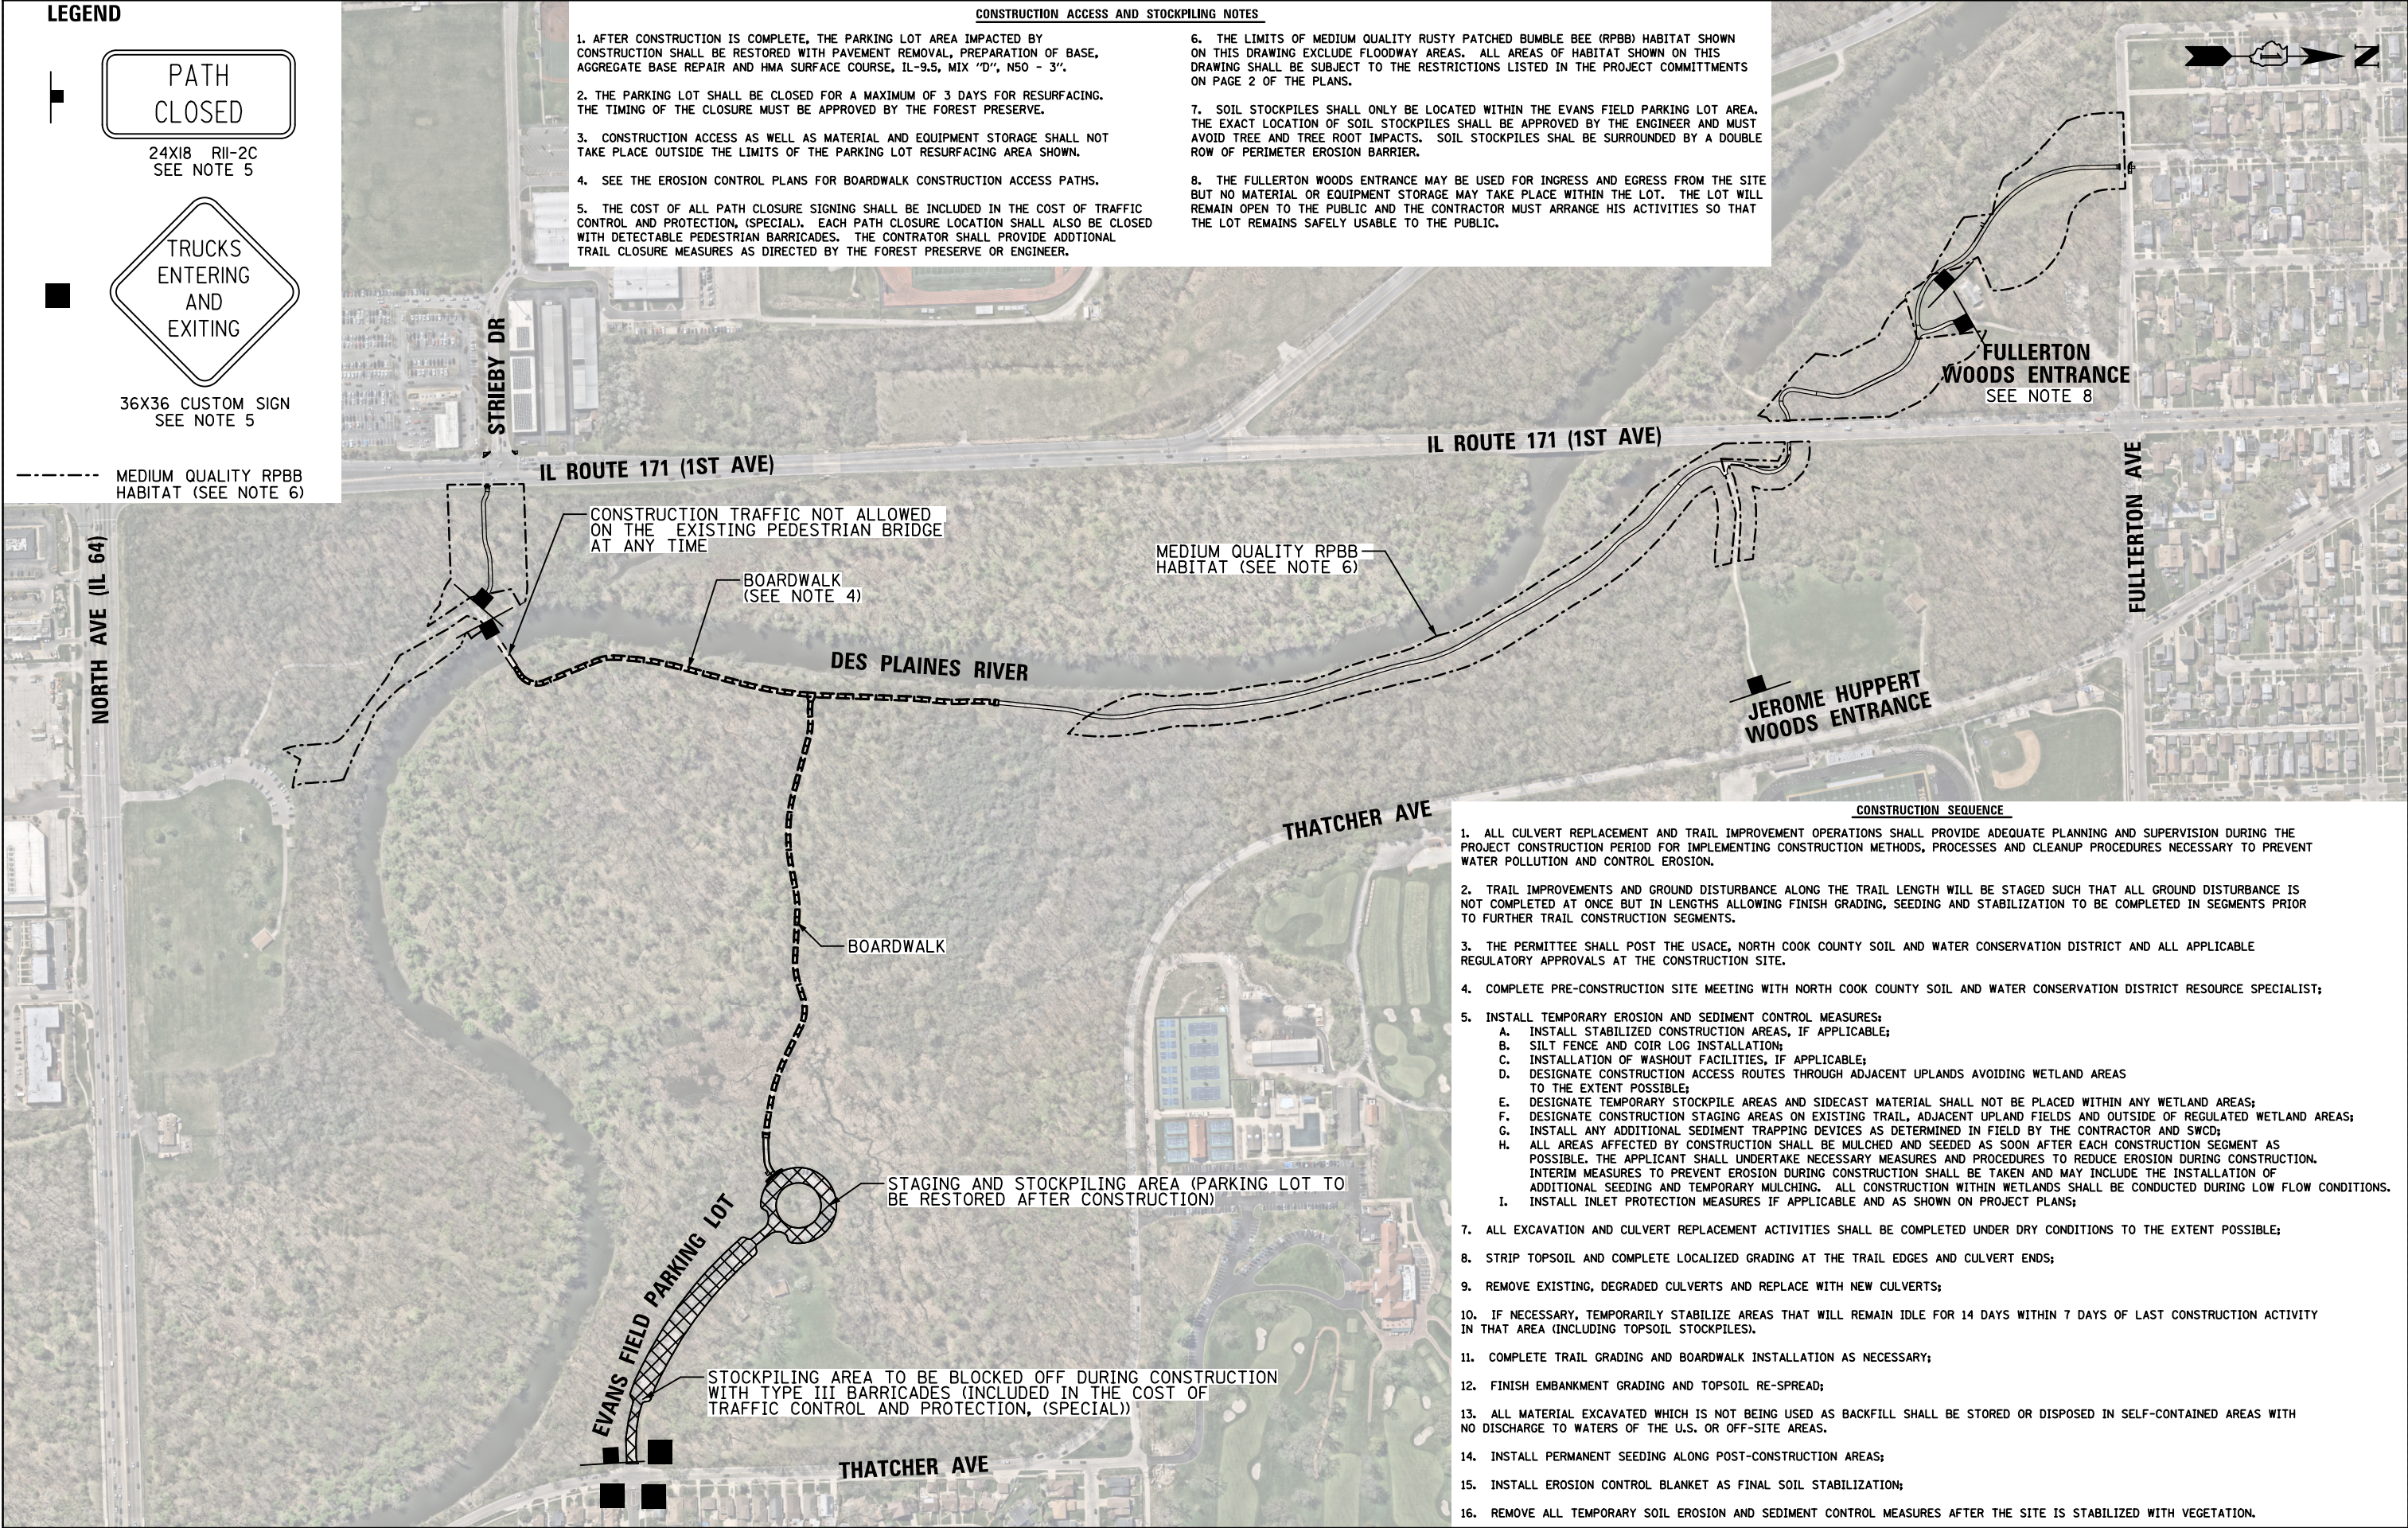

CONSTRUCTION SEQUENCE

1. ALL CULVERT REPLACEMENT AND TRAIL IMPROVEMENT OPERATIONS SHALL PROVIDE ADEQUATE PLANNING AND SUPERVISION DURING THE PROJECT CONSTRUCTION PERIOD FOR IMPLEMENTING CONSTRUCTION METHODS, PROCESSES AND CLEANUP PROCEDURES NECESSARY TO PREVENT WATER POLLUTION AND CONTROL EROSION.
2. TRAIL IMPROVEMENTS AND GROUND DISTURBANCE ALONG THE TRAIL LENGTH WILL BE STAGED SUCH THAT ALL GROUND DISTURBANCE IS NOT COMPLETED AT ONCE BUT IN LENGTHS ALLOWING FINISH GRADING, SEEDING AND STABILIZATION TO BE COMPLETED IN SEGMENTS PRIOR TO FURTHER TRAIL CONSTRUCTION SEGMENTS.
3. THE PERMITTEE SHALL POST THE USAGE, NORTH COOK COUNTY SOIL AND WATER CONSERVATION DISTRICT AND ALL APPLICABLE REGULATORY APPROVALS AT THE CONSTRUCTION SITE.
4. COMPLETE PRE-CONSTRUCTION SITE MEETING WITH NORTH COOK COUNTY SOIL AND WATER CONSERVATION DISTRICT RESOURCE SPECIALIST;
5. INSTALL TEMPORARY EROSION AND SEDIMENT CONTROL MEASURES:

A. INSTALL STABILIZED CONSTRUCTION AREAS, IF APPLICABLE;

B. SILT FENCE AND COIR LOG INSTALLATION;

C. INSTALLATION OF WASHOUT FACILITIES, IF APPLICABLE;

D. DESIGNATE CONSTRUCTION ACCESS ROUTES THROUGH ADJACENT UPLANDS AVOIDING WETLAND AREAS TO THE EXTENT POSSIBLE;

E. DESIGNATE TEMPORARY STOCKPILE AREAS AND SIDECAST MATERIAL SHALL NOT BE PLACED WITHIN ANY WETLAND AREAS;

F. DESIGNATE CONSTRUCTION STAGING AREAS ON EXISTING TRAIL, ADJACENT UPLAND FIELDS AND OUTSIDE OF REGULATED WETLAND AREAS;

G. INSTALL ANY ADDITIONAL SEDIMENT TRAPPING DEVICES AS DETERMINED IN FIELD BY THE CONTRACTOR AND SWCD;

H. ALL AREAS AFFECTED BY CONSTRUCTION SHALL BE MULCHED AND SEEDED AS SOON AFTER EACH CONSTRUCTION SEGMENT AS POSSIBLE. THE APPLICANT SHALL UNDERTAKE NECESSARY MEASURES AND PROCEDURES TO REDUCE EROSION DURING CONSTRUCTION. INTERIM MEASURES TO PREVENT EROSION DURING CONSTRUCTION SHALL BE TAKEN AND MAY INCLUDE THE INSTALLATION OF ADDITIONAL SEEDING AND TEMPORARY MULCHING. ALL CONSTRUCTION WITHIN WETLANDS SHALL BE CONDUCTED DURING LOW FLOW CONDITIONS.

I. INSTALL INLET PROTECTION MEASURES IF APPLICABLE AND AS SHOWN ON PROJECT PLANS;
6. REMOVE ALL TEMPORARY SOIL EROSION AND SEDIMENT CONTROL MEASURES AFTER THE SITE IS STABILIZED WITH VEGETATION.
7. ALL EXCAVATION AND CULVERT REPLACEMENT ACTIVITIES SHALL BE COMPLETED UNDER DRY CONDITIONS TO THE EXTENT POSSIBLE;
8. STRIP TOPSOIL AND COMPLETE LOCALIZED GRADING AT THE TRAIL EDGES AND CULVERT ENDS;
9. REMOVE EXISTING, DEGRADED CULVERTS AND REPLACE WITH NEW CULVERTS;
10. IF NECESSARY, TEMPORARILY STABILIZE AREAS THAT WILL REMAIN IDLE FOR 14 DAYS WITHIN 7 DAYS OF LAST CONSTRUCTION ACTIVITY IN THAT AREA (INCLUDING TOPSOIL STOCKPILES).
11. COMPLETE TRAIL GRADING AND BOARDWALK INSTALLATION AS NECESSARY;
12. FINISH EMBANKMENT GRADING AND TOPSOIL RE-SPREAD;
13. ALL MATERIAL EXCAVATED WHICH IS NOT BEING USED AS BACKFILL SHALL BE STORED OR DISPOSED IN SELF-CONTAINED AREAS WITH NO DISCHARGE TO WATERS OF THE U.S. OR OFF-SITE AREAS.
14. INSTALL PERMANENT SEEDING ALONG POST-CONSTRUCTION AREAS;
15. INSTALL EROSION CONTROL BLANKET AS FINAL SOIL STABILIZATION;
16. REMOVE ALL TEMPORARY SOIL EROSION AND SEDIMENT CONTROL MEASURES AFTER THE SITE IS STABILIZED WITH VEGETATION.


FILE NAME =	USER NAME = mthomas	DESIGNED -	REVISED -
N:\RiverGrove\240624\Civil\STOCK.240624	01.SHT	DRAWN -	REVISED -
Default	PLOT SCALE = 400'	CHECKED -	REVISED -
	PLOT DATE = 7/16/2026	DATE -	REVISED -

STATE OF ILLINOIS
DEPARTMENT OF TRANSPORTATION



DES PLAINES RIVER TRAIL – SEGMENT 7
STOCKPILE, CONSTRUCTION ACCESS PLAN
AND CONSTRUCTION SEQUENCE

SCALE: 1:400 SHEET OF SHEETS STA. TO STA.

F.A. RTE.	SECTION	COUNTY	TOTAL SHEETS	SHEET NO.
N/A	19-00037-02-BT	COOK	112	42
CONTRACT NO. 61M58				
ILLINOIS FED. AID PROJECT				

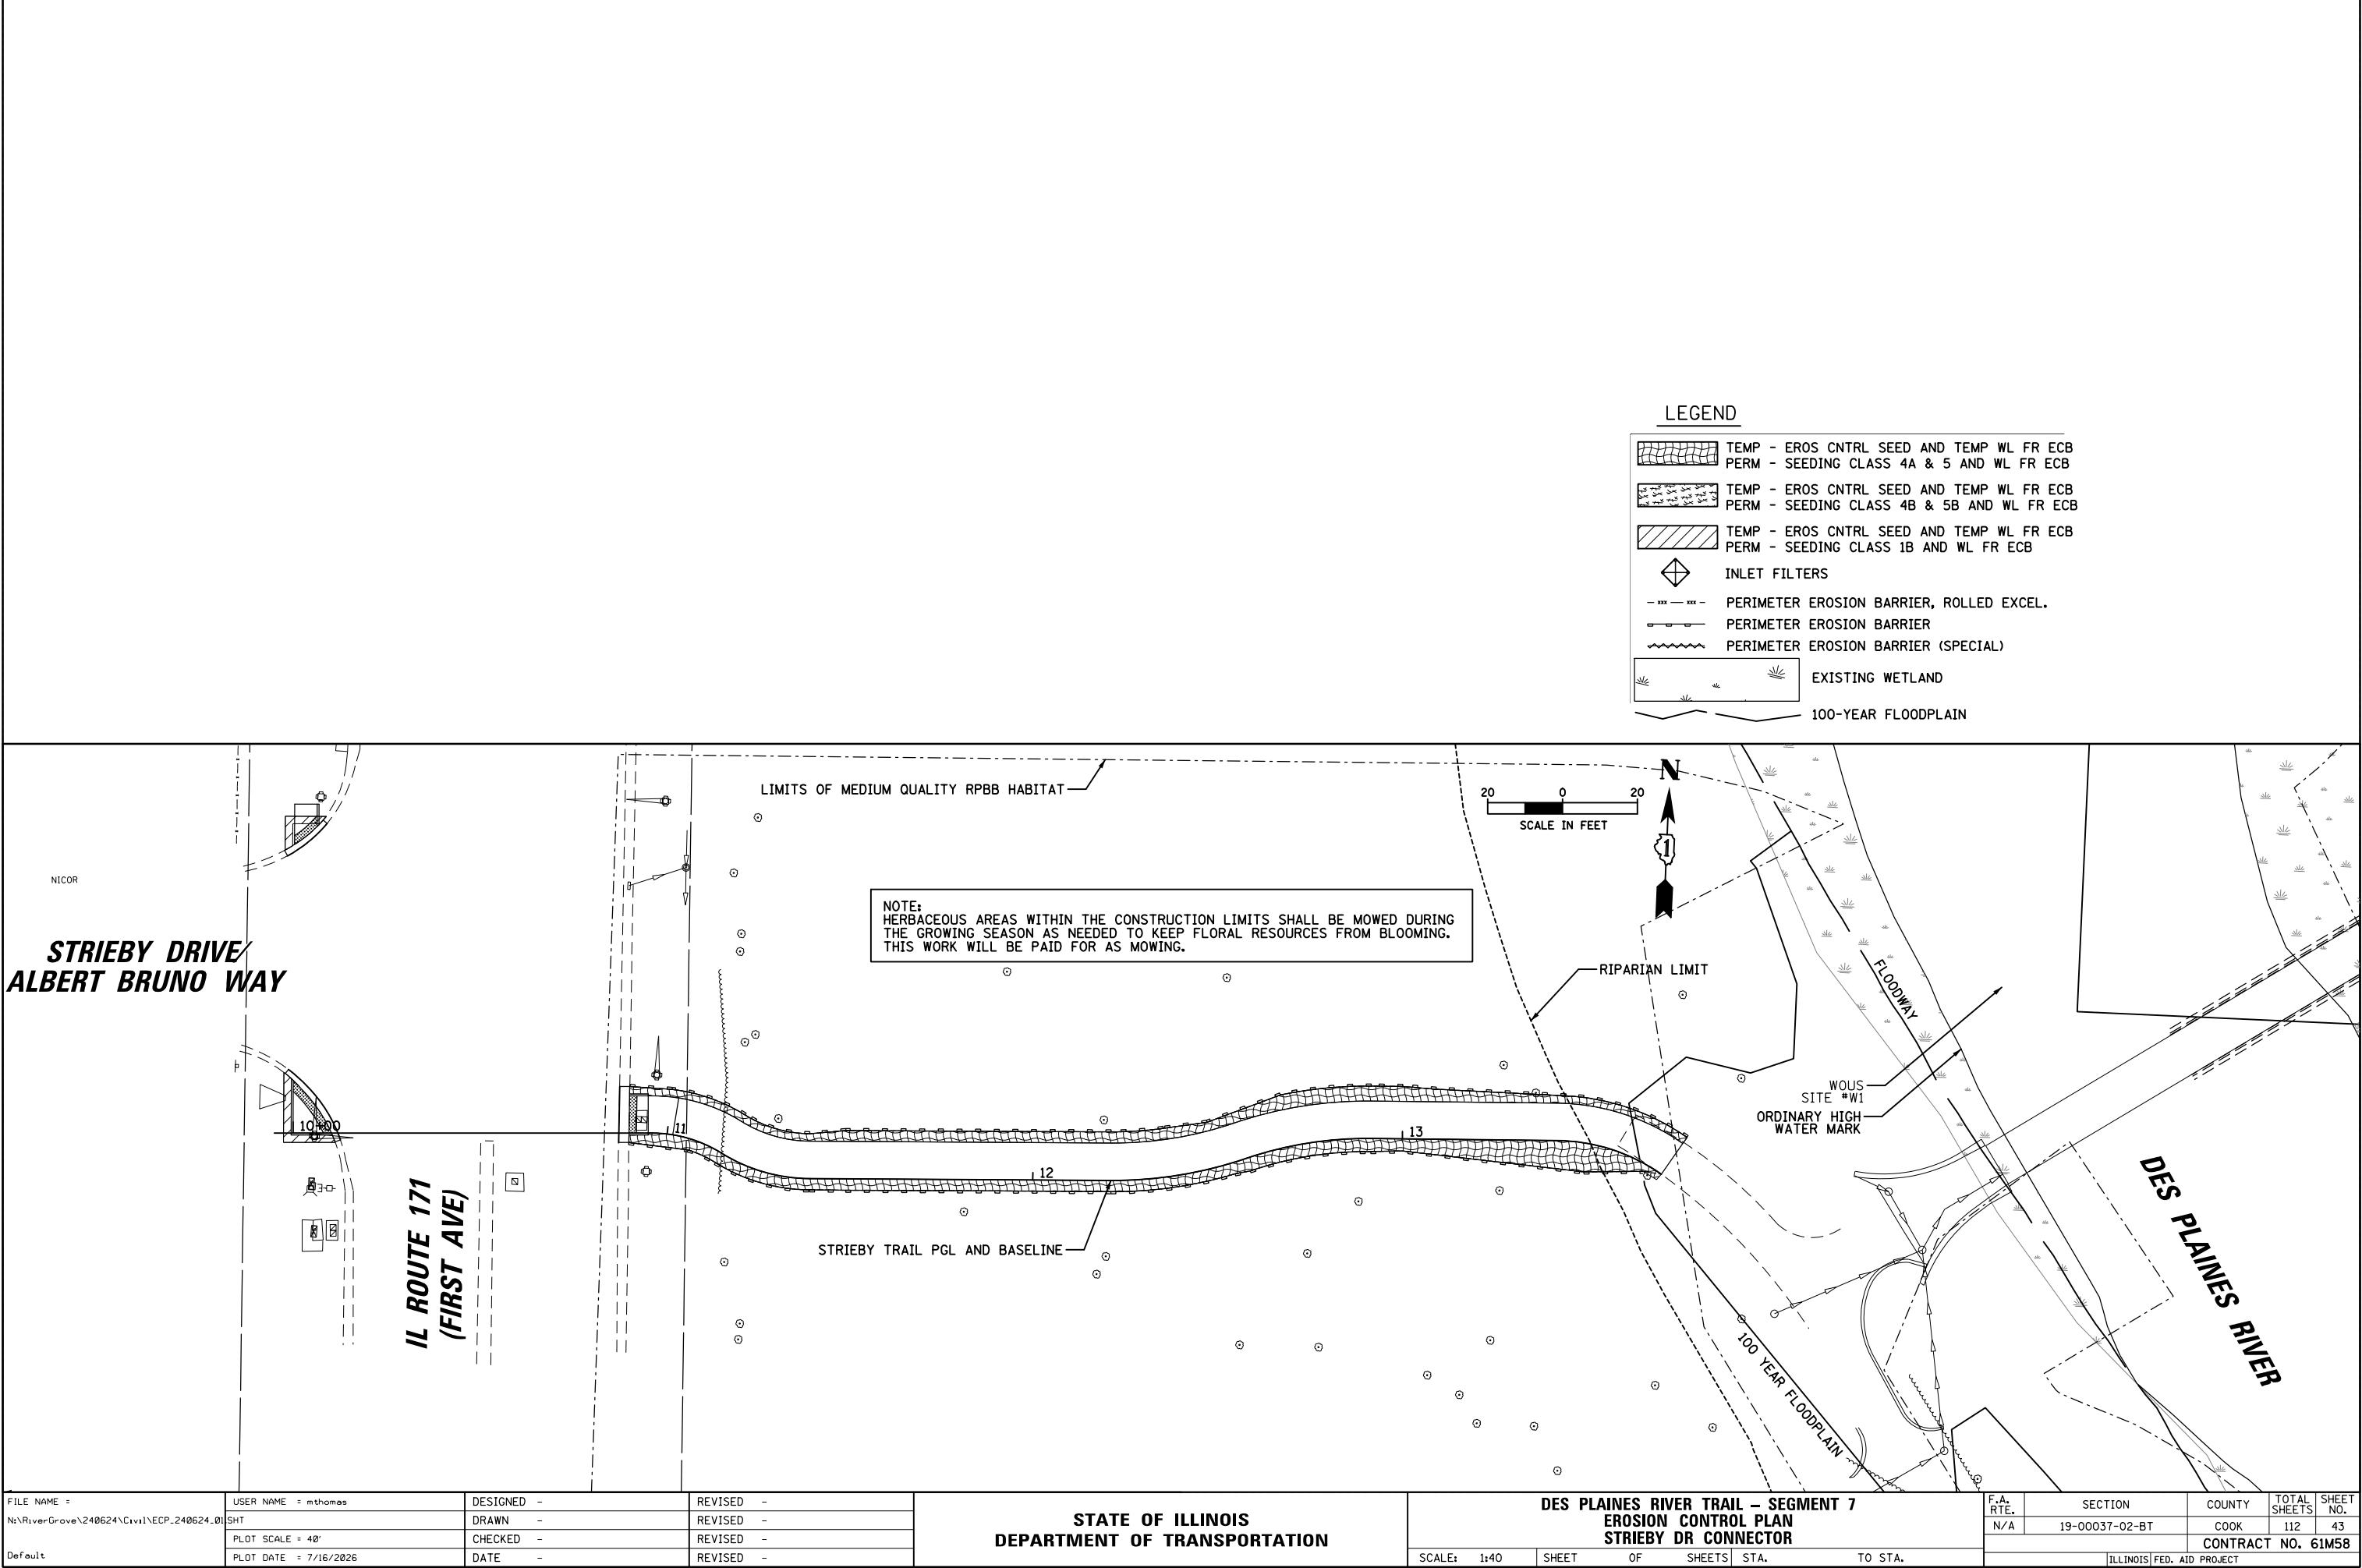

FILE NAME =	USER NAME = mthomas	DESIGNED -	REVISED -	STATE OF ILLINOIS DEPARTMENT OF TRANSPORTATION	DES PLAINES RIVER TRAIL – SEGMENT 7 EROSION CONTROL PLAN STRIEBY DR CONNECTOR			F.A. RTE.	SECTION	COUNTY	TOTAL SHEETS	SHEET NO.
N:\RiverGrove\240624\Civil\ECP_240624.01	SHT	DRAWN -	REVISED -					N/A	19-00037-02-BT	COOK	112	43
Default	PLOT SCALE = 40'	CHECKED -	REVISED -					CONTRACT NO. 61M58				
	PLOT DATE = 7/16/2026	DATE -	REVISED -									

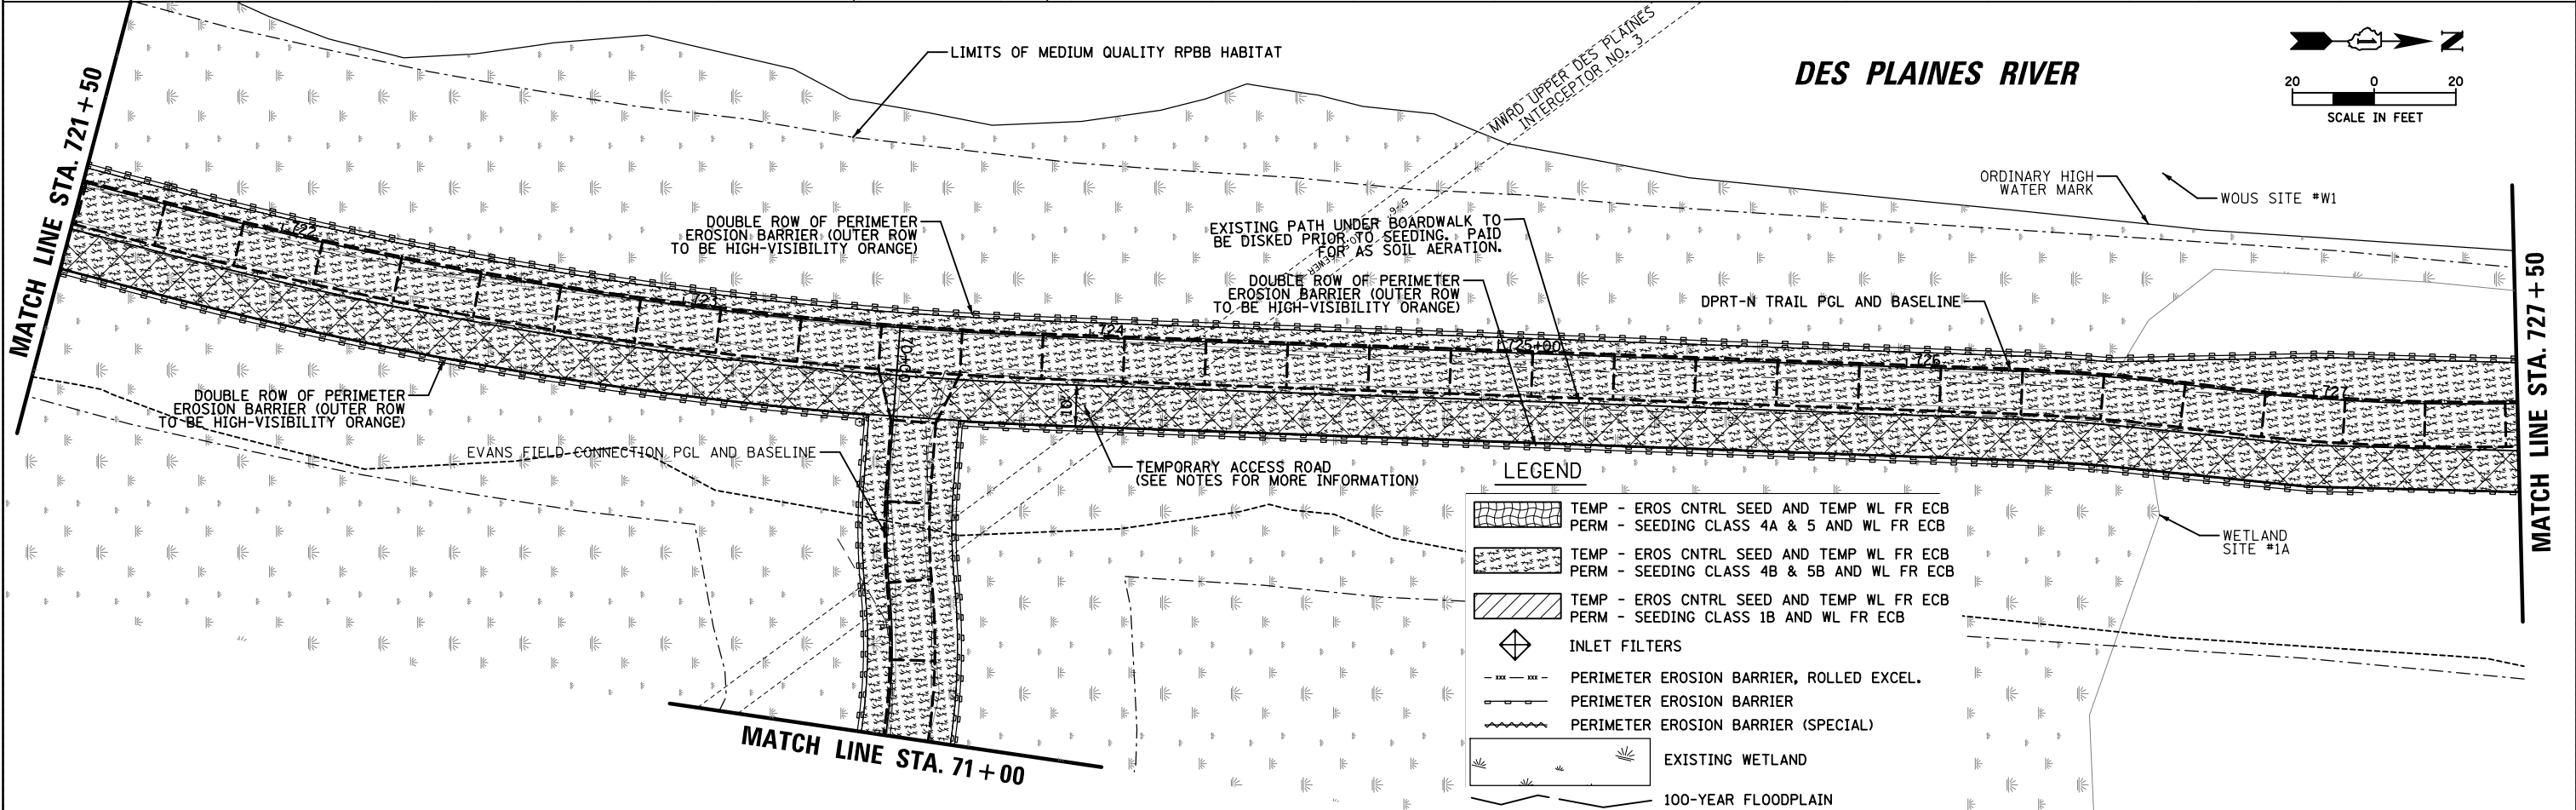
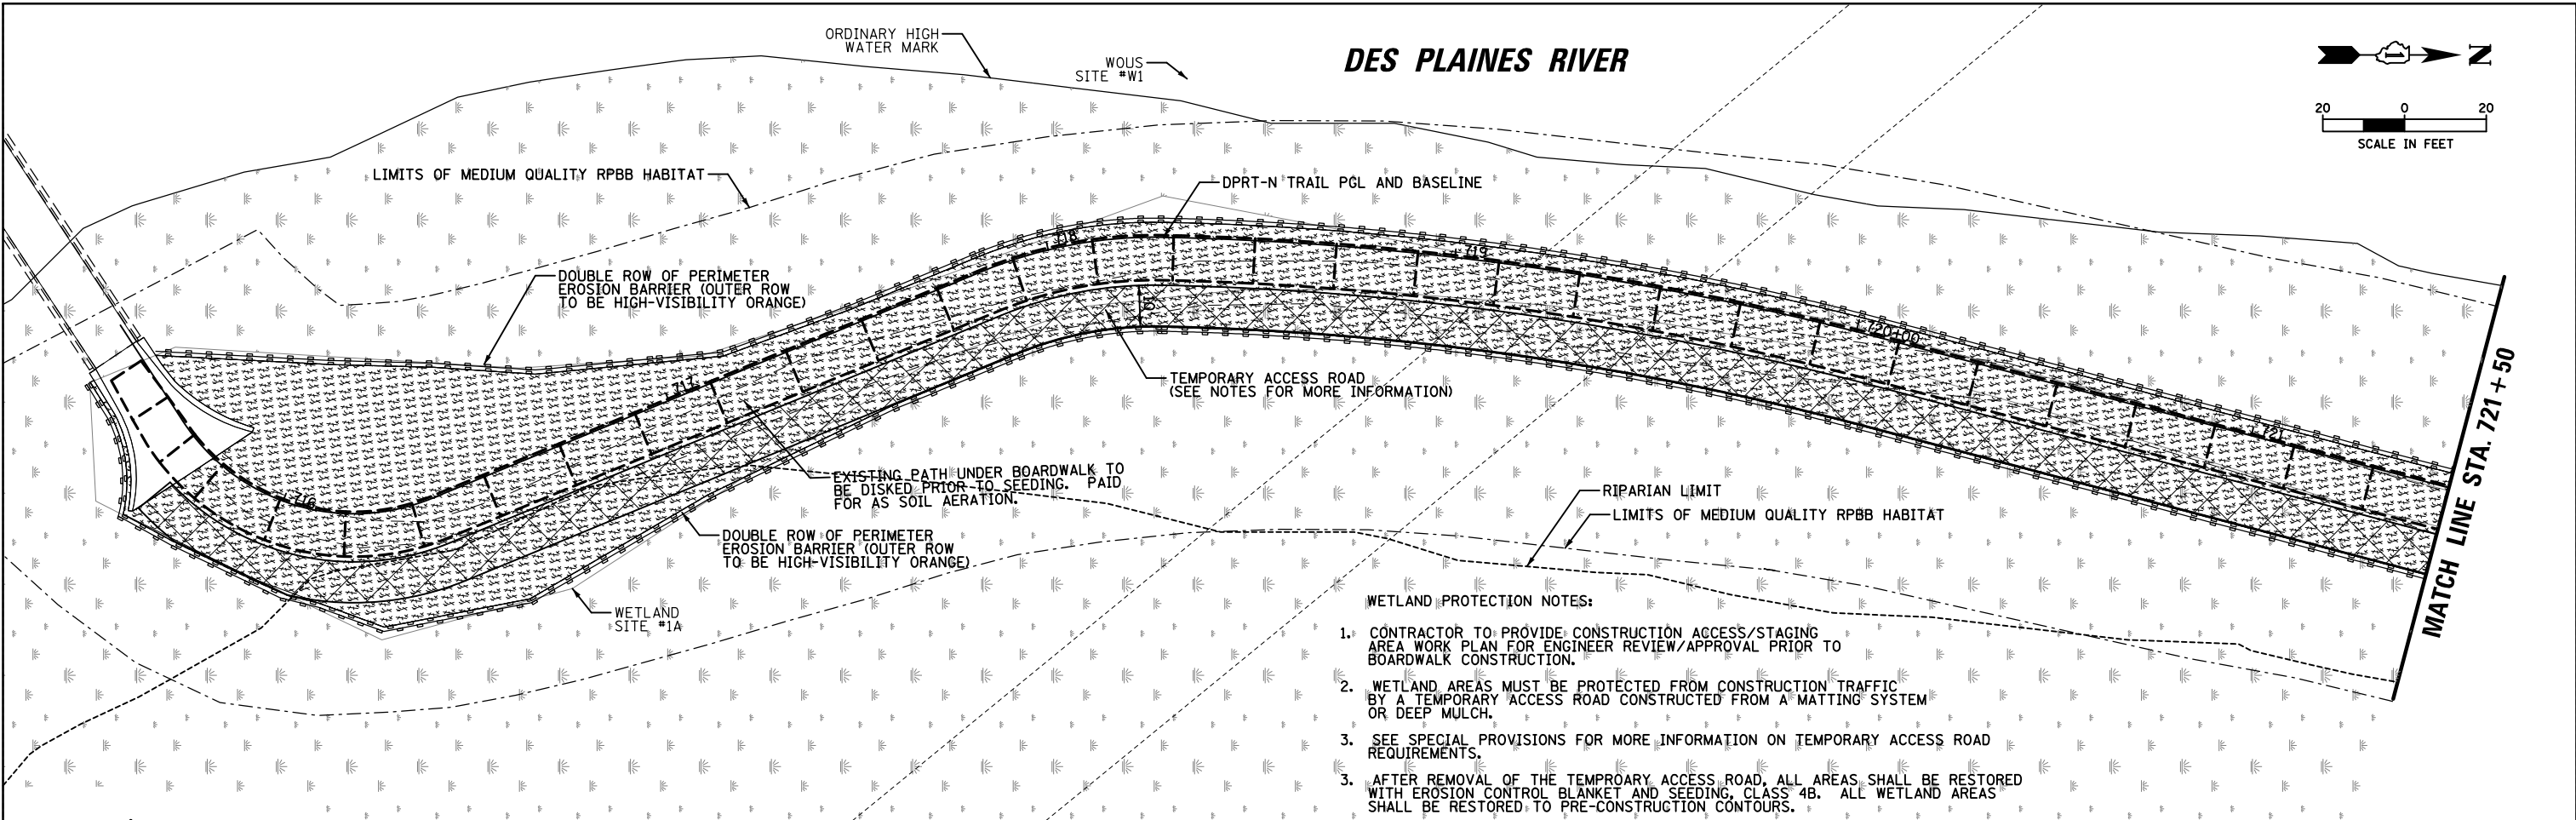


FILE NAME =	USER NAME = mthomas	DESIGNED -	REVISED -
N:\RiverGrove\240624\Civil\ECF_240624_02.SHT		DRAWN -	REVISED -
Default	PLOT SCALE = 40'	CHECKED -	REVISED -
	PLOT DATE = 7/16/2026	DATE -	REVISED -



STATE OF ILLINOIS
DEPARTMENT OF TRANSPORTATION

DES PLAINES RIVER TRAIL - SEGMENT 7 EROSION CONTROL PLAN DES PLAINES RIVER TRAIL			
SCALE: 1:40	SHEET	OF SHEETS	STA. TO STA.

F.A. RTE.	SECTION	COUNTY	TOTAL SHEETS	SHEET NO.
N/A	19-00037-02-BT	COOK	112	44
CONTRACT NO. 61M58				
ILLINOIS FED. AID PROJECT				

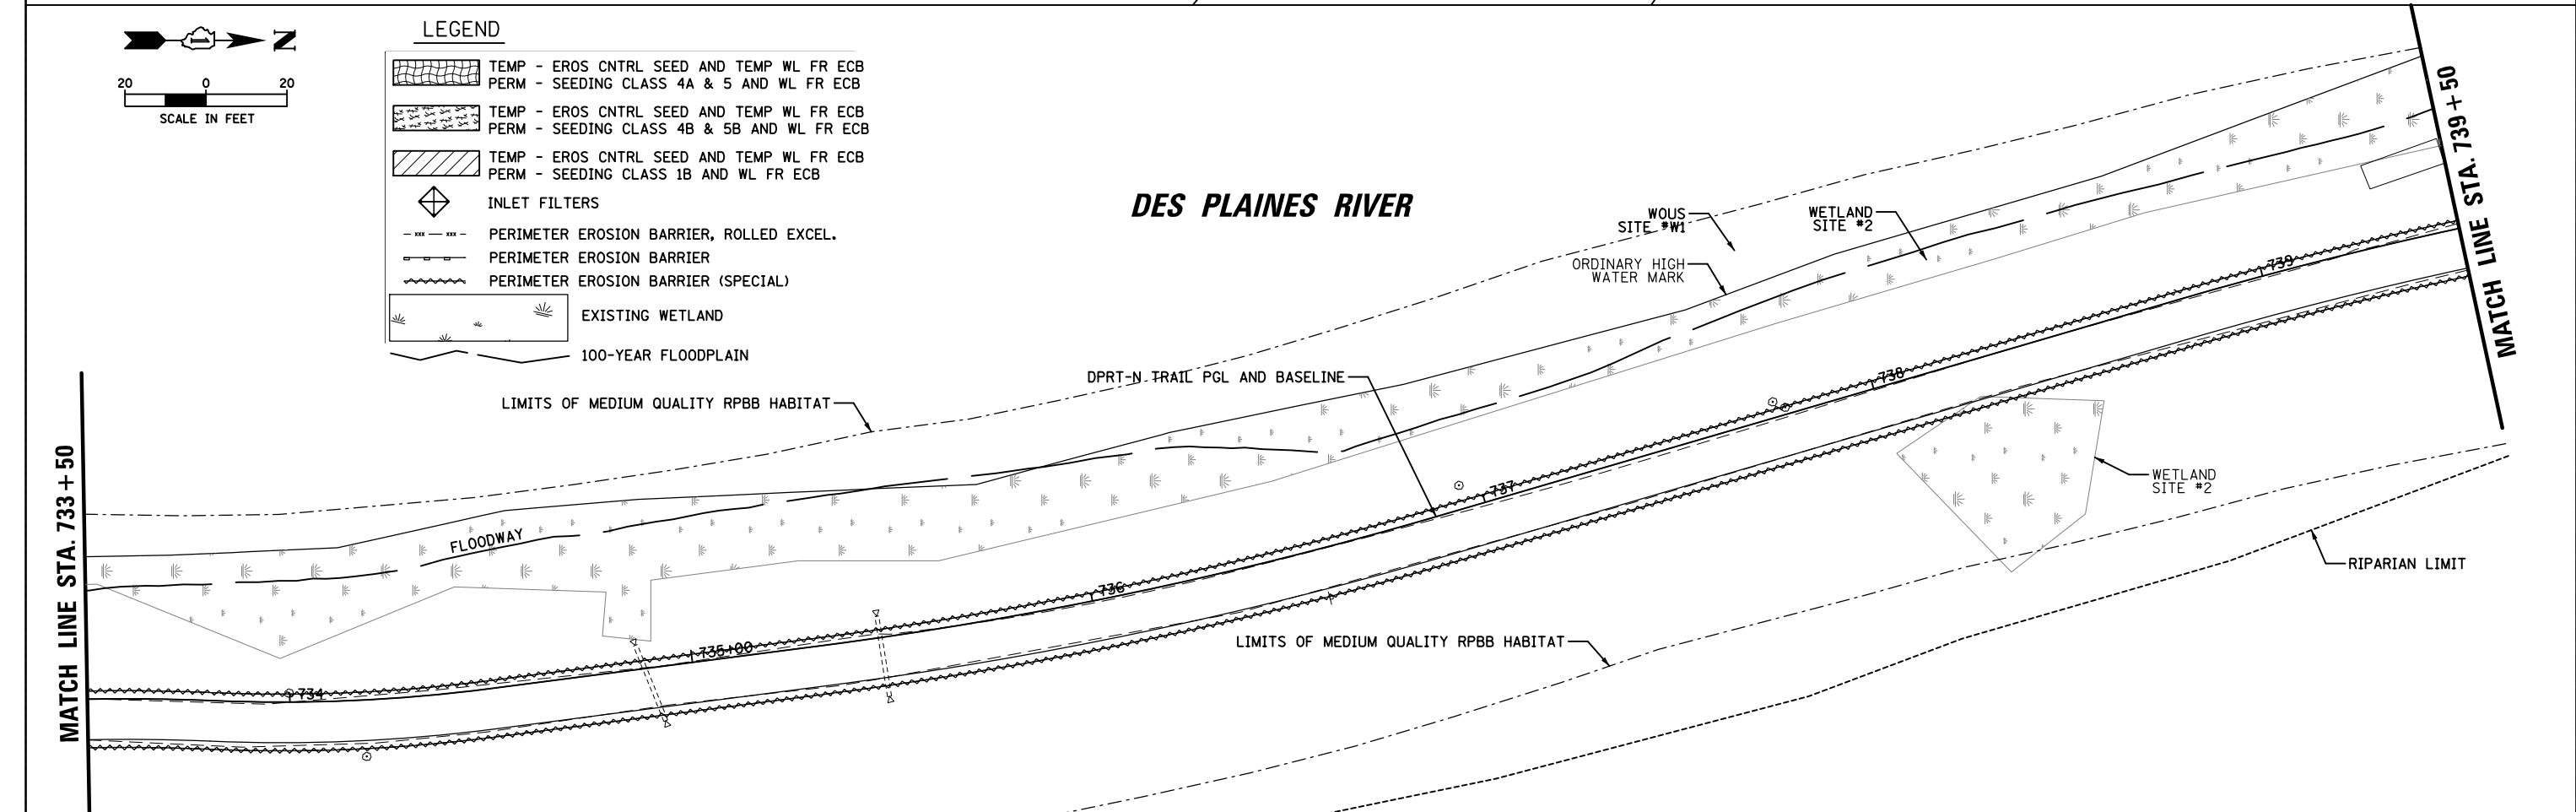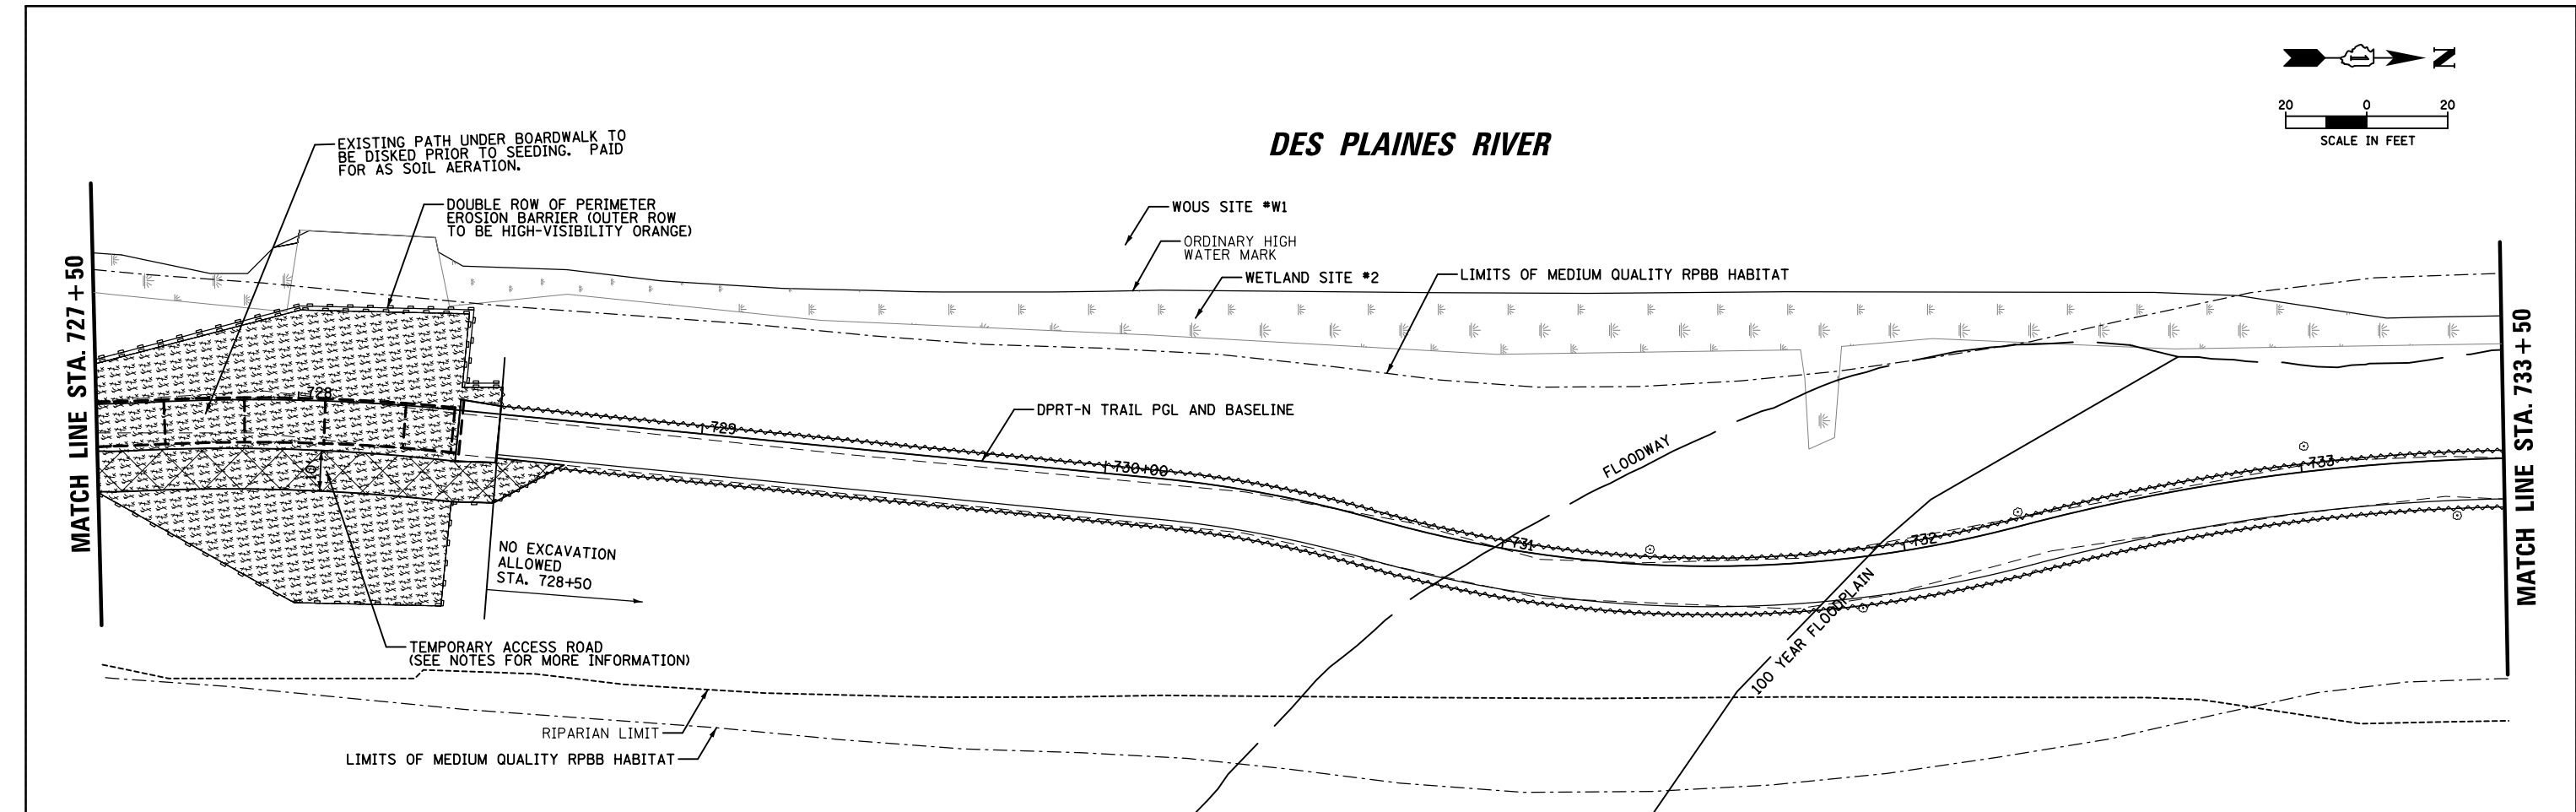


FILE NAME =	USER NAME = mthomas	DESIGNED -	REVISED -	STATE OF ILLINOIS DEPARTMENT OF TRANSPORTATION	DES PLAINES RIVER TRAIL – SEGMENT 7				F.A. RTE.	SECTION	COUNTY	TOTAL SHEETS	SHEET NO.
N:\RiverGrove\240624\Civil\ECF_240624_03.SHT		DRAWN -	REVISED -		EROSION CONTROL PLAN				N/A	19-00037-02-BT	COOK	112	45
	PLOT SCALE = 40'	CHECKED -	REVISED -		DES PLAINES RIVER TRAIL				CONTRACT NO. 61M58				
Default	PLOT DATE = 7/16/2026	DATE -	REVISED -		SCALE: 1:40 SHEET OF SHEETS STA. TO STA.				ILLINOIS FED. AID PROJECT				

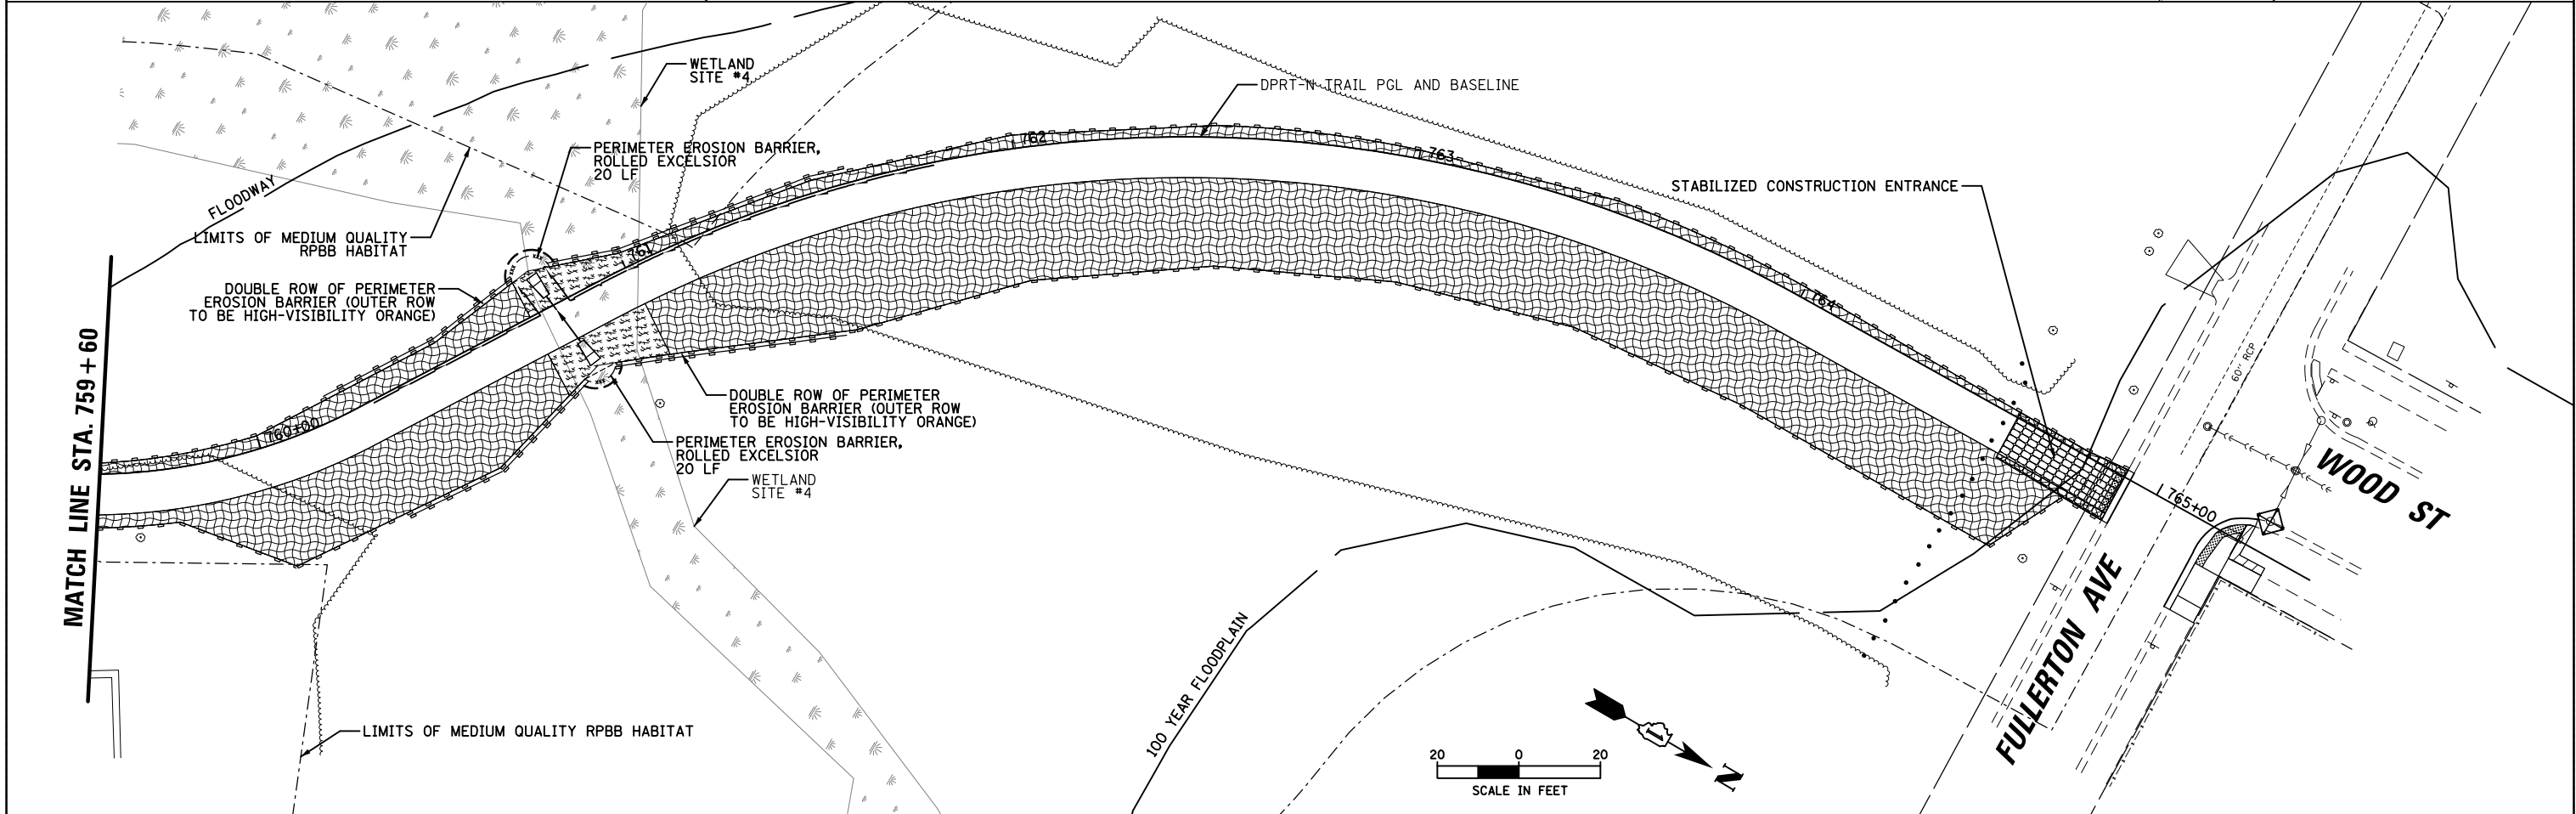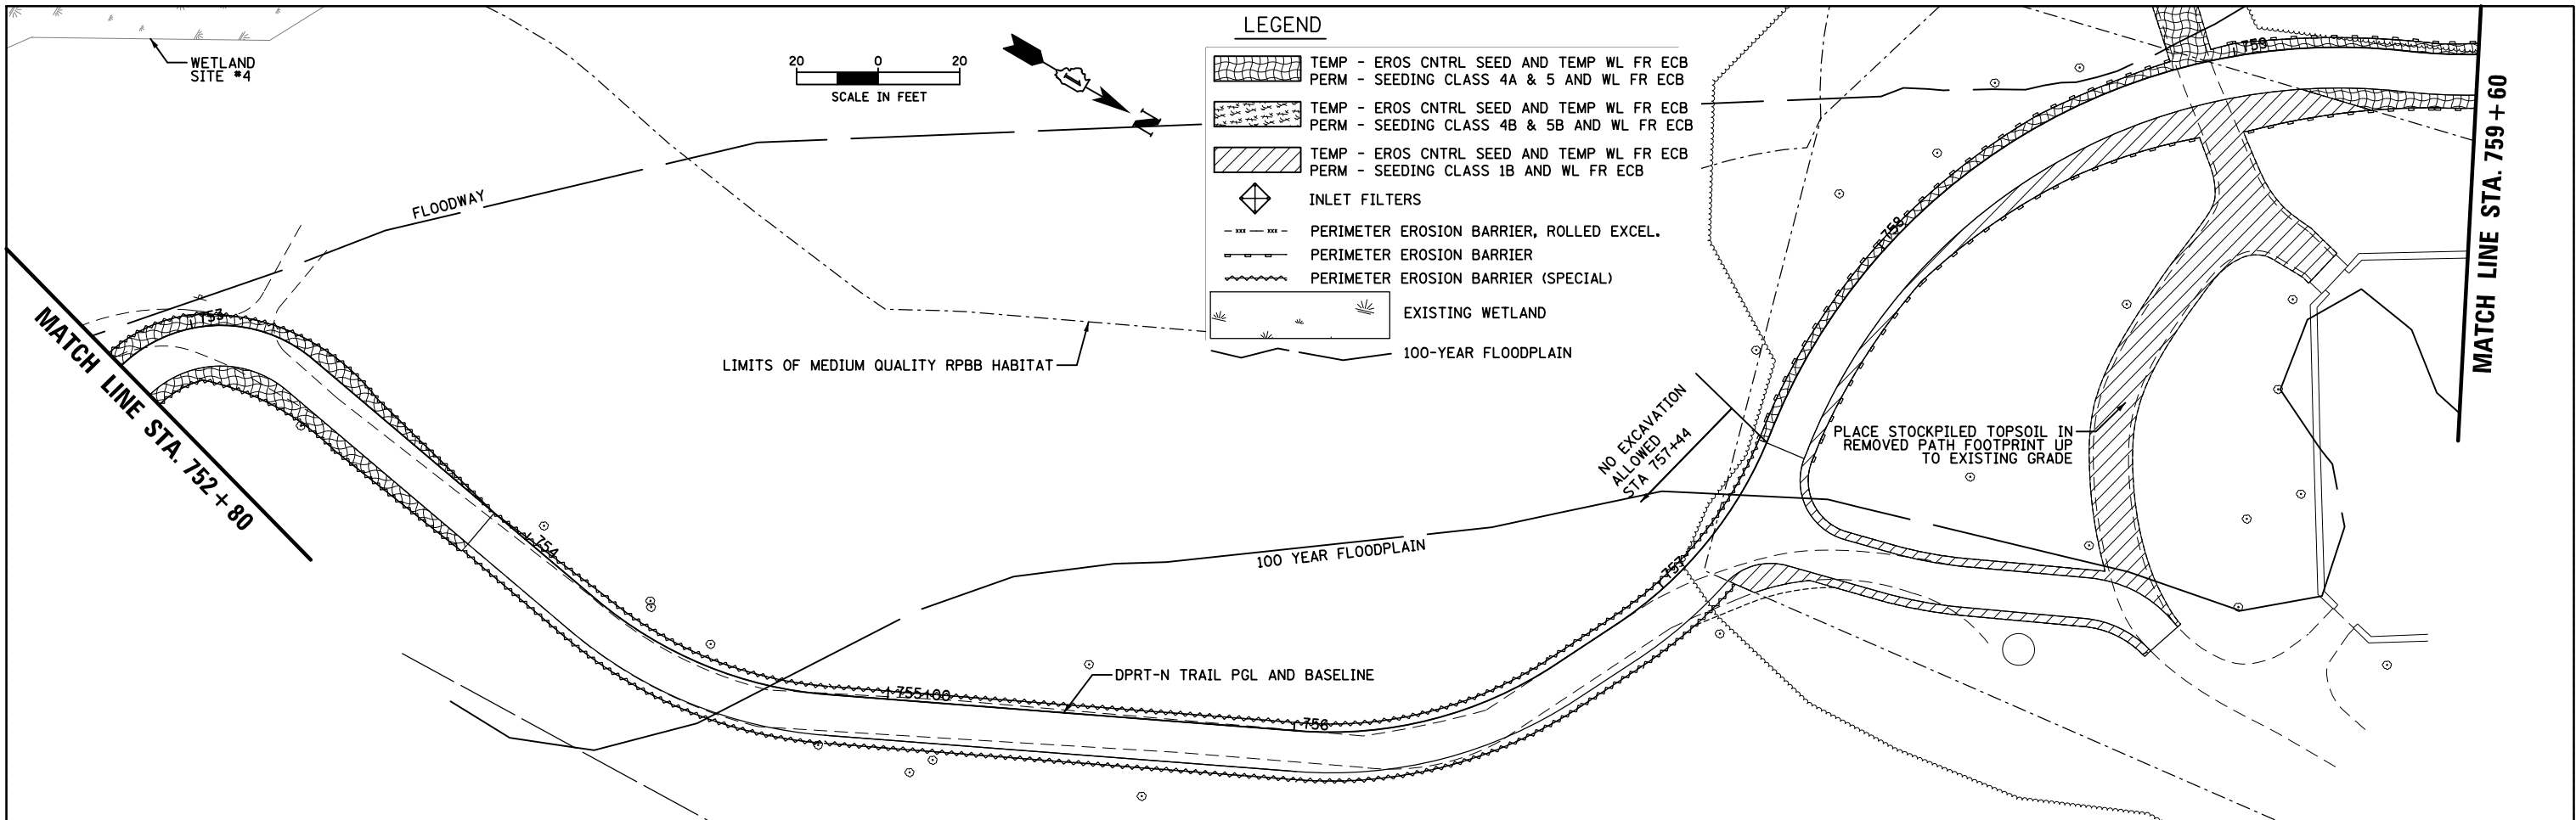

FILE NAME =	USER NAME = mthomas	DESIGNED -	REVISED -	STATE OF ILLINOIS DEPARTMENT OF TRANSPORTATION	DES PLAINES RIVER TRAIL – SEGMENT 7 EROSION CONTROL PLAN DES PLAINES RIVER TRAIL				F.A. RTE.	SECTION	COUNTY	TOTAL SHEETS	SHEET NO.
N:\RiverGrove\240624\Civil\ECP_240624_05.SHT		DRAWN -	REVISED -		N/A	19-00037-02-BT	COOK	112	47				
Default	PLOT SCALE = 48'	CHECKED -	REVISED -		CONTRACT NO. 61M58								
	PLOT DATE = 7/16/2026	DATE -	REVISED -		SCALE: 1:40	SHEET OF SHEETS	STA. TO STA.						

STRIEBY DRIVE/
ALBERT BRUNO WAY

IL ROUTE 171 (FIRST AVENUE)

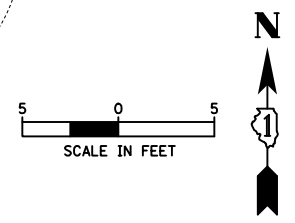


POINT	STA	OFFSET	ELEV
A	10+00.28	15.86' LT	627.06
B	10+06.06	10.00' LT	627.11
C	10+11.92	0.00' RT	627.09
D	10+00.08	14.00' LT	627.00
E	10+10.31	0.00' RT	627.03
F	10+00.00	0.00' RT	627.18
G	10+87.28	10.00' LT	627.31
H	10+87.09	0.00' RT	627.36
I	10+89.95	10.00' LT	627.31
J	10+89.79	0.00' RT	627.36
K	10+94.95	10.00' LT	627.38
L	10+94.95	0.00' RT	627.39
M	11+01.53	10.00' LT	627.68
N	11+01.53	0.00' RT	627.53
O	10+51.95	10.00' LT	627.75
P	10+51.05	0.00' RT	627.73

POINT	STA	OFFSET	ELEV
AA	10+00.45	-75.16	627.13
AB	10+07.63	-81.14	627.07
AC	10+00.43	-77.14	627.13
AD	10+06.45	-81.93	627.07
AE	10+00.49	-87.97	627.26
AF	10+06.49	-87.93	627.16
AG	10+06.27	-48.83	627.24
AH	10+00.27	-48.83	627.29

POINT	STA	OFFSET	ELEV
A	765+14.66	10.00	625.43
B	765+16.34	10.00	625.43
C	765+22.91	10.00	625.36
D	765+16.45	23.00	625.98
E	765+23.08	23.00	626.11
F	765+31.92	9.82	625.71
G	765+31.92	4.82	625.65
H	765+22.91	-4.39	625.11
I	765+22.91	-6.16	625.11
J	765+22.91	5.00	625.28
K	765+16.41	19.00' RT	625.96
L	765+23.03	19.00' RT	626.04

POINT	STA	OFFSET	ELEV
AA	764+92.68	10.00' RT	626.25
BB	764+91.08	10.00' RT	626.25
CC	764+92.57	0.00' RT	626.14
DD	764+90.96	0.00' RT	626.14
EE	764+84.96	10.00' RT	626.20
FF	764+84.96	0.00' RT	626.05

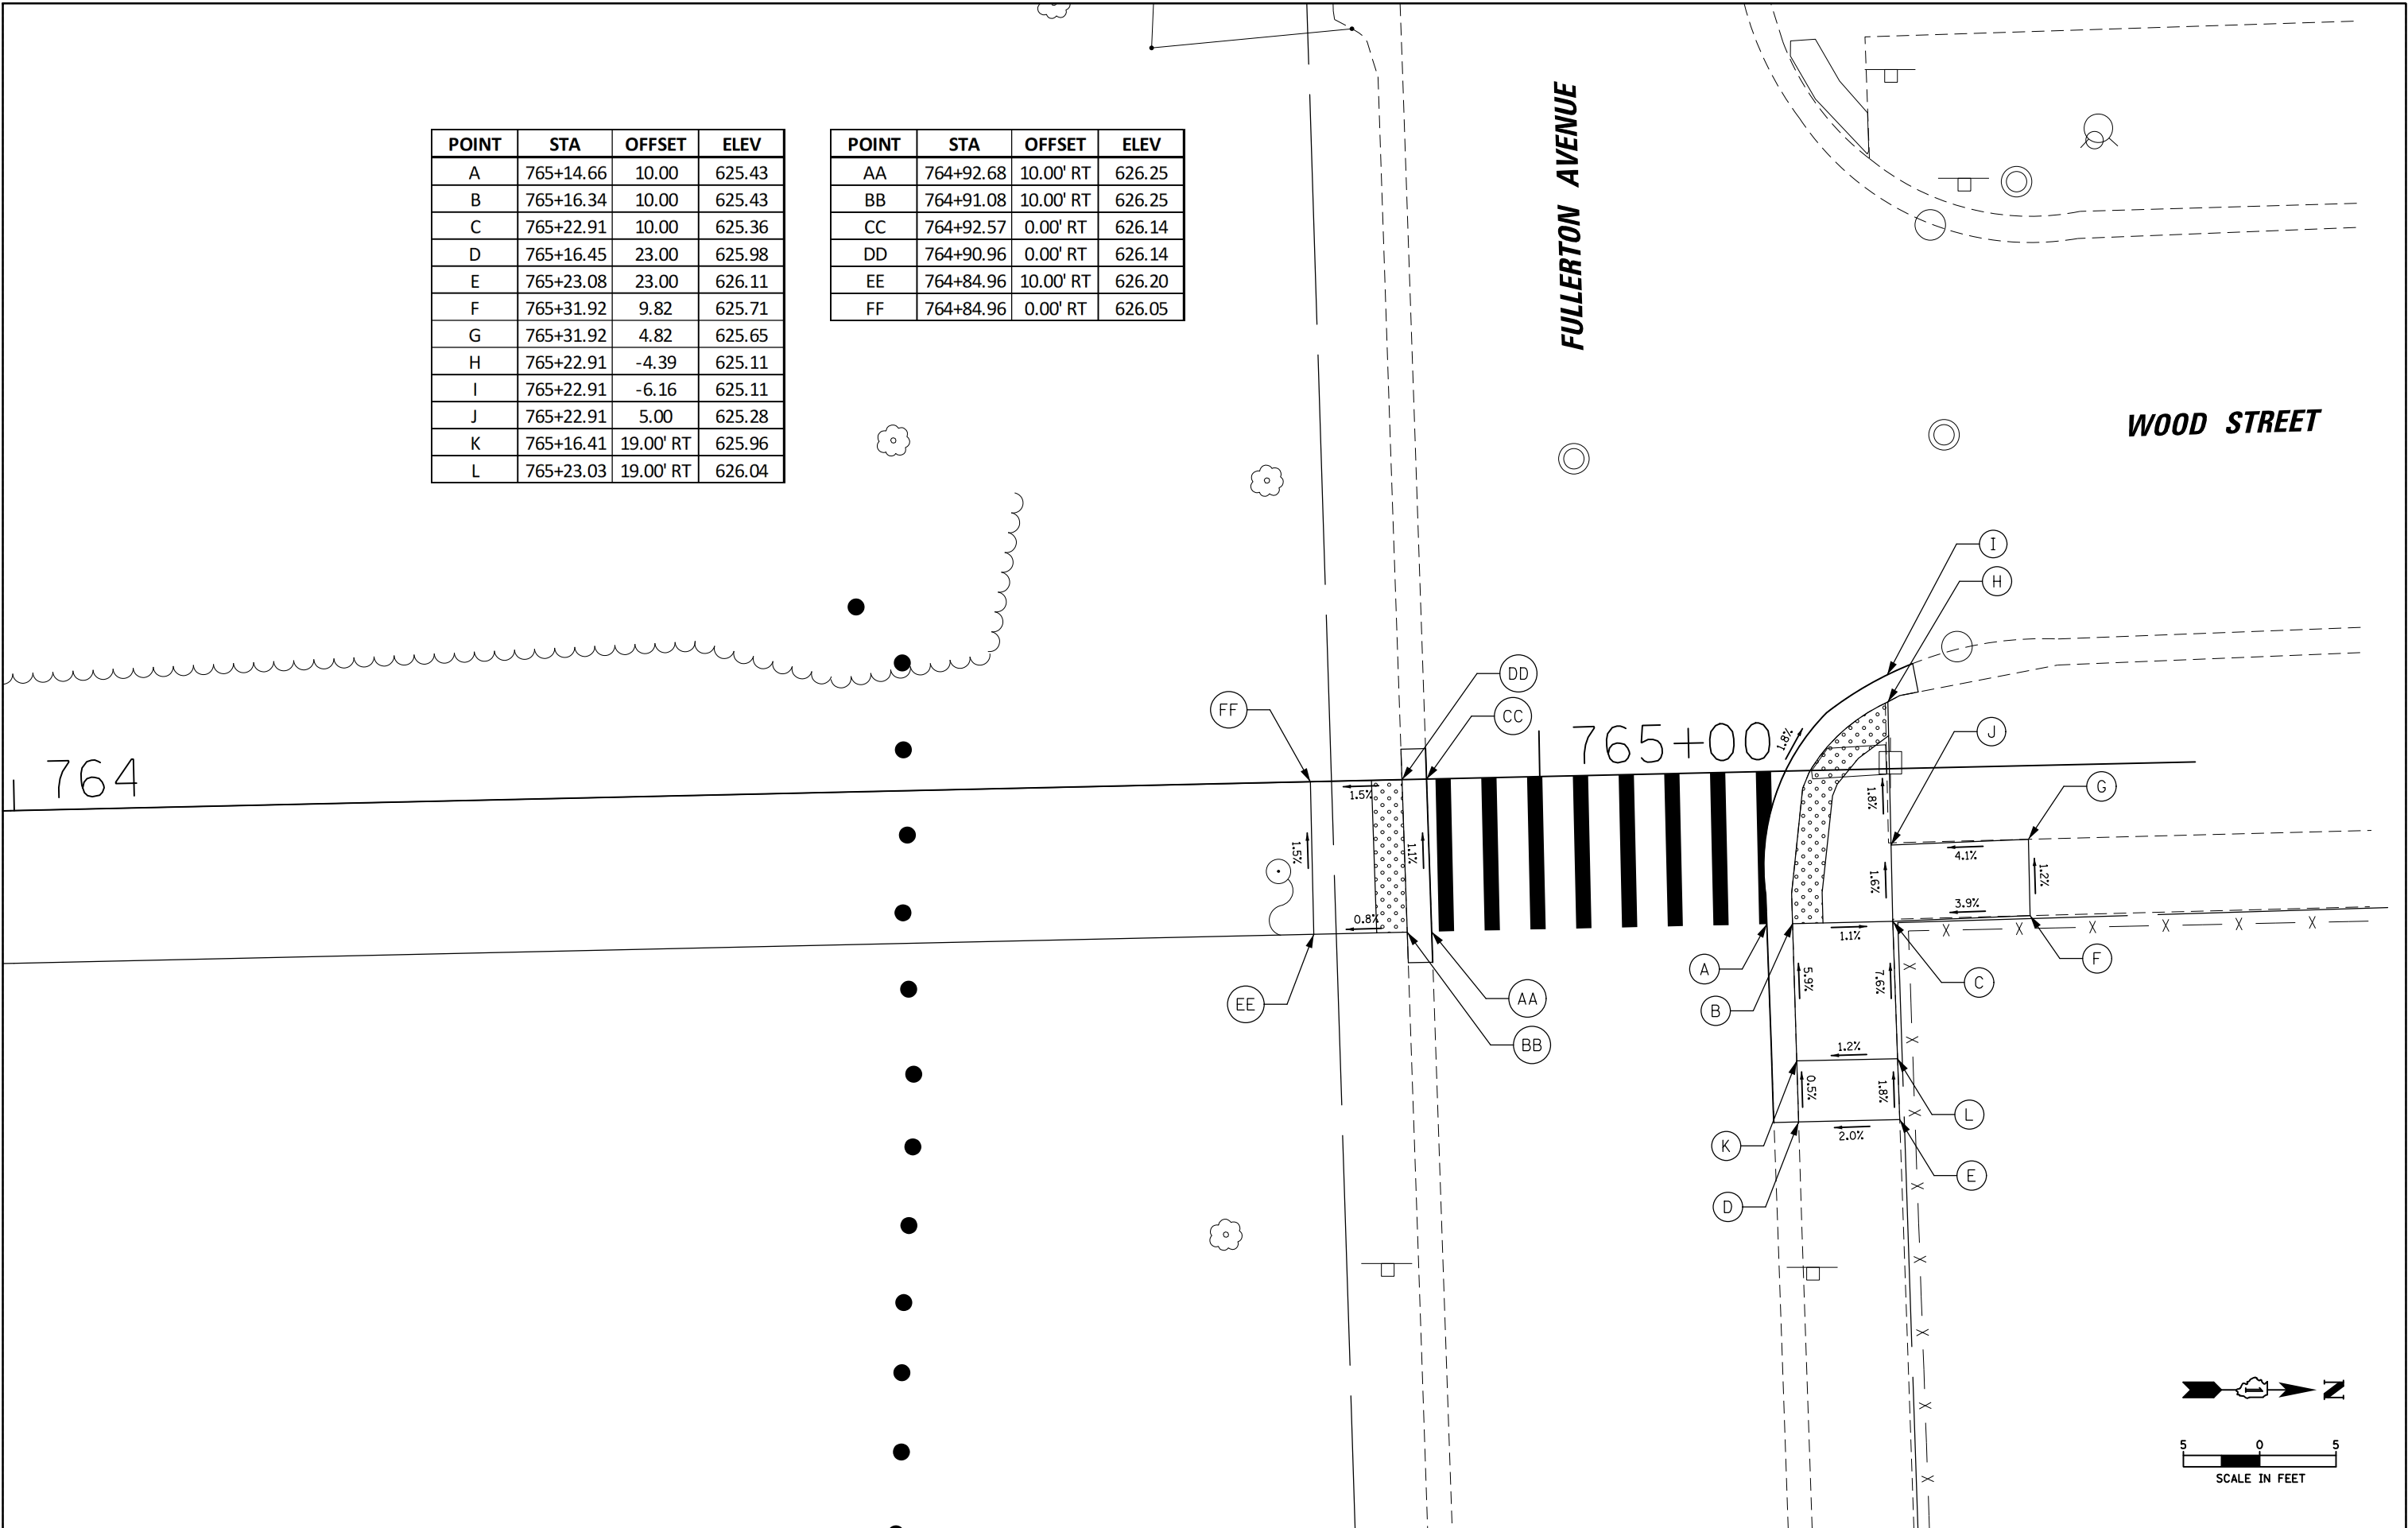



	STATION	OFFSET	ELEVATION
A	81+85.00	12.67' LT	622.30
B	81+95.35	11.85' LT	622.57
C	81+95.30	10.00' LT	622.54
D	82+26.70	10.00' LT	623.47
E	82+54.08	10.00' LT	623.90
F	82+92.92	10.00' LT	624.58
G	82+98.58	10.00' LT	624.58
H	82+99.63	18.04' LT	624.65
I	83+04.56	17.21' LT	624.64
J	83+05.99	16.97' LT	(624.62)
K	83+03.61	10.00' LT	624.58
L	83+04.89	10.00' LT	(624.56)
M	83+03.12	0.00' RT	624.55
N	83+04.30	0.00' RT	(624.53)

	STATION	OFFSET	ELEVATION
O	83+04.71	8.48' RT	(624.49)
P	83+03.48	8.58' RT	624.51
Q	83+06.86	21.06' RT	(624.43)
R	83+05.35	21.38' RT	624.45
S	83+00.46	22.41' RT	624.44
T	82+98.50	8.99' RT	624.48
U	82+98.12	0.00' RT	624.48
V	82+92.92	0.00' RT	624.41
W	82+54.08	0.00' RT	623.86
X	82+26.70	0.00' RT	623.32
Y	81+95.00	0.00' RT	622.39
Z	81+94.94	2.14' RT	622.36
AA	81+85.00	2.67' RT	622.30

	STATION	OFFSET	ELEVATION
AAA	82+84.40	0.00' LT	624.29
BBB	82+92.92	0.00' LT	624.41
CCC	82+92.92	9.00' RT	624.47
DDD	82+84.40	9.00' RT	624.42

TRAFFIC SIGNAL LEGEND


ITEM	EXISTING	PROPOSED	ITEM	EXISTING	PROPOSED	ITEM	EXISTING	PROPOSED
Traffic Signal Cabinet			Handhole			Signal Head		
Uninterruptable Power Supply			-Square			-(P) Programmable Signal Head		
Communication Cabinet			-Round			-(EV) Elongated Visors		
Master Controller			Double Handhole					
Master Master Controller			Heavy Duty Handhole			Signal Head with Backplate		
Service Installation			-Square			-(RB) Retroreflective Backplate		
-(P) Pole Mounted			-Round			-(P) Programmable Signal Head		
Service Installation			Junction Box			-(EV) Elongated Visors		
-(G) Ground Mounted			Railroad Cantilever Mast Arm			Pedestrian Signal Head		
-(GM) Ground Mounted Metered			Railroad Flashing Signal			with Countdown Timer		
Cellular Modem			Railroad Crossing Gate			Illuminated LED Sign		
Telephone Connection			Railroad Crossbuck			"NO LEFT TURN"/"NO RIGHT TURN"		
Steel Mast Arm Assembly and Pole			Railroad Controller Bungalow			Electric Cable, Signal, No. 14 -		
Aluminum Mast Arm Assembly and Pole			Underground Conduit (UC),			2/C, 3/C, 5/C, 7/C		
Steel Combination Mast Arm Assembly			Galvanized Steel			Electric Cable, Lead-In, No. 14, 1 Pair		
and Pole with Luminaire			Temporary Span Wire,			Service Cable, 2/C -		
Signal Post			Tether Wire, and Cable			No. 2, No. 4, No. 6		
-(BM) Barrel Mounted - Temporary			System Item			Ground Cable		
Wood Pole			Intersection Item			No. 6 Solid Copper (Green), 1/C		
Guy Wire			Removal Item			Electric Cable, Tracer, No. 14, 1/C		
Signal Head			Relocate Item			Electric Cable, Railroad, No. 14, 3/C		
Signal Head with Backplate			Abandon Item			Electric Cable, Street Name Sign		
Signal Head - Programmable			Controller Cabinet and			No. 14, 3/C, Type SOOW		
Flasher Installation			Foundation to be Removed			Vendor Cable		
-(FS) Solar Powered			Mast Arm Pole and			Emergency Vehicle Priority Line		
Pedestrian Signal Head			Foundation to be Removed			Sensor Cable, No. 20, 3/C		
Pedestrian Push Button			Signal Post and			Outdoor Rated Network Cable		
-(APS) Accessible Pedestrian Push Button			Foundation to be Removed			Fiber Optic Cable		
Radar Detection Sensor			Detector Loop, Type I			-12F: 12 Multimode		
Video Detection Camera			Preformed Detector Loop			-24F: 12 Multimode / 12 Single Mode		
Radar/Video Detection Zone			Wireless Detector Sensor			-36F: 12 Multimode / 24 Single Mode		
Pan, Tilt, Zoom (PTZ) Camera						-24SM: 24 Single Mode		
Emergency Vehicle Light Detector						-48SM: 48 Single Mode		
Confirmation Beacon						Ground Rod		
Wireless Interconnect						-(C) Controller		
Wireless Interconnect Radio Repeater						-(M) Mast Arm		
Wireless Access Point						-(P) Post		
						-(S) Service		

TS SHT NO. 1


	USER NAME = Iovan,plascenda	DESIGNED - IP	REVISED -	STATE OF ILLINOIS DEPARTMENT OF TRANSPORTATION	DISTRICT 1 STANDARD TRAFFIC SIGNAL DESIGN DETAILS	F.A. RTE.	SECTION	COUNTY	TOTAL SHEETS	SHEET NO.
		DRAWN - IP	REVISED -				19-00037-02-BT	C00K	112	52
		CHECKED - NB/KK	REVISED -				TS-01	CONTRACT NO. 61M58		
	PLOT DATE =	DATE - 10/15/2025	REVISED -			SCALE: NTS	SHEET 1 OF 7 SHEETS	STA.	TO STA.	ILLINOIS FED.AID PROJECT

DETECTOR LOOP NOTES:

1. LOOPS SHALL BE SPLICED IN SERIES.
2. SAW-CUTS SHALL BE A MINIMUM WIDTH OF 5/16" AT A DEPTH OF 3". IF IN CONCRETE, THE SAW-CUT DEPTH SHALL BE TO THE TOP OF THE REINFORCEMENT.
3. LOOP CORNERS SHALL BE DRILLED WITH A 2" DIAMETER CORE.
4. EACH PAIR OF LOOP WIRES SHALL BE PLACED IN A SEPARATE EMPTY COILABLE NON-METALLIC CONDUIT FROM THE EDGE OF PAVEMENT TO THE HANDHOLE. SPACING BETWEEN THE HOLES DRILLED IN THE PAVEMENT SHALL NOT BE LESS THAN 6". EMPTY COILABLE NON-METALLIC CONDUIT SHALL BE INCLUDED IN THE COST OF THE DETECTOR LOOP PAY ITEM.
5. THE NUMBER OF LOOP TURNS SHALL BE AS RECOMMENDED BY THE AMPLIFIER MANUFACTURER. ALL ADJACENT SIDES OF THE LOOPS SHALL BE INSTALLED IN SUCH A WAY THAT THE CURRENT FLOW IS IN THE SAME DIRECTION TO REINFORCE ITS MAGNETIC FIELDS FOR SMALL VEHICLE DETECTION.
6. EACH LEAD-IN CABLE SHALL BE IDENTIFIED AND PERMANENTLY TAGGED IN THE HANDHOLE. EACH LEAD-IN CABLE TAG SHALL INDICATE THE LOCATION OF THE LOOP, LOOP NUMBER, LOOP DIRECTION (IN OR OUT), AND LOOP ROTATION (CLOCKWISE/COUNTERCLOCKWISE) IN WATER PROOF INK. SEE DETECTOR LOOP LEAD-IN CABLE TAG DETAIL. THE CONTRACTOR SHALL MARK THE LOOP LOCATIONS ON THE RECORD DRAWINGS AND PRESENT THEM TO THE ENGINEER AFTER THE FINAL INSPECTION.
7. ALL LOOP CABLE SHALL BE FASTENED WITH PLASTIC TIE WRAP TO THE HANDHOLE HOOKS.
8. IN ASPHALT PAVEMENT, LOOPS SHOULD BE PLACED IN THE BINDER AND THE DIVE HOLES MARKED AT THE CURB WITH A SAW-CUT. THE SAW-CUT SHALL BE CUT IN ACCORDANCE WITH LOCAL AND E.P.A. DUST CONTROL REQUIREMENTS. DETECTOR LOOP(S) SHALL NOT BE INSTALLED IN WET CONDITIONS AND THE SAW-CUTS MUST BE FREE OF DEBRIS AND RESIDUE SUCH AS DUST AND WATER WHICH IS TO BE ACHIEVED BY THE USE OF COMPRESSED AIR, WIRE BRUSHING AND HEAT DRYING ACCORDING TO SEALANT MANUFACTURER REQUIREMENTS. THE DETECTOR WIRE SHALL BE HELD IN PLACE BY THE USE OF FORM WEDGES. WEDGES SHALL BE SPACED NO MORE THAN 18" APART.
9. LOOP SPLICES SHALL BE SOLDERED USING A SOLDERING IRON. BLOW TORCHES OR OTHER DEVICES WHICH OXIDIZE COPPER CABLE SHALL NOT BE ALLOWED FOR SOLDERING OPERATIONS.
10. PREFORMED DETECTOR LOOPS SHALL BE USED WHERE NEW CONCRETE PAVEMENT IS PROPOSED. THE INSTALLATION OF PREFORMED LOOPS SHALL BE IN ACCORDANCE WITH THE DISTRICT 1 SPECIFICATIONS OR AS DIRECTED BY THE ENGINEER.

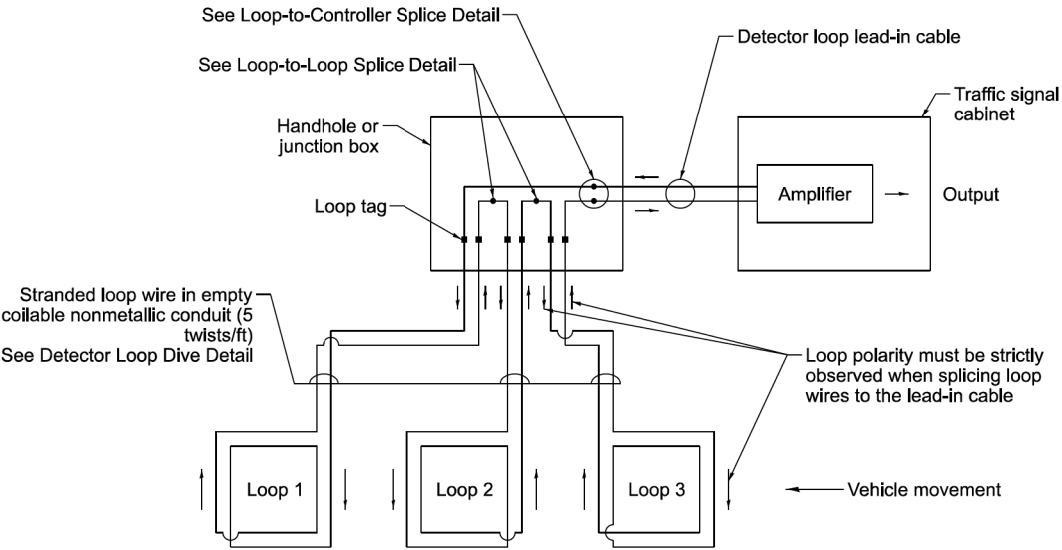


DETECTOR LOOP WIRING SCHEMATIC

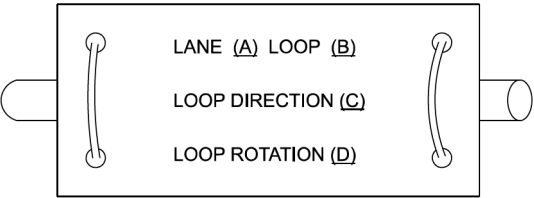


- A. Lane 1 is the lane closest to the centerline of the roadway.
- B. Loop #1 is the loop closest to the intersection.
- C. Label loop cable "in" or loop cable "out".
- D. Label loop cable clockwise or loop cable counterclockwise.

DETECTOR LOOP LEAD-IN CABLE TAG

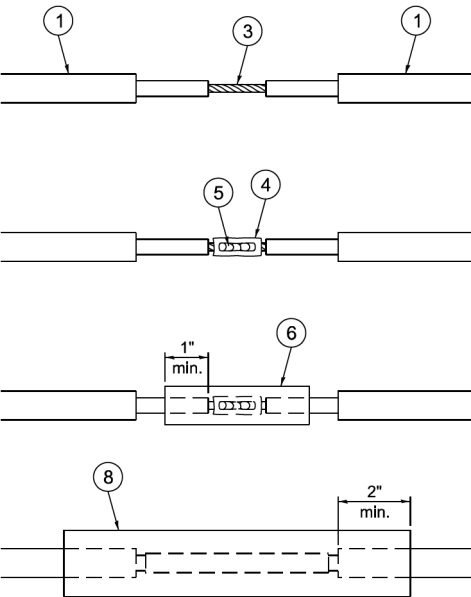


LOOP-TO-LOOP SPLICE DETAIL

- 1 Detector loop cable.
- 2 Detector loop lead-in cable
- 3 Bare conductors twisted together.
- 4 Butt splice crimp connector.
- 5 Splice soldered with rosin core flux. All exposed surfaces of the solder shall be smooth. The splices shall be staggered.
- 6 WCSMW 30/100 heat shrink tube, 3" minimum length, underwater grade.
- 7 Self-infused, silicone electrical tape tightly wrapped around cables.
- 8 WCS 200/750 heat shrink tube, 8" minimum length, underwater grade.

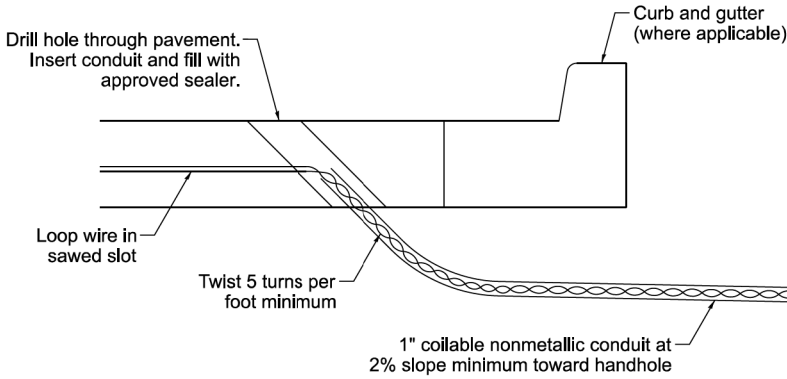

DETECTOR LOOP DIVE DETAIL

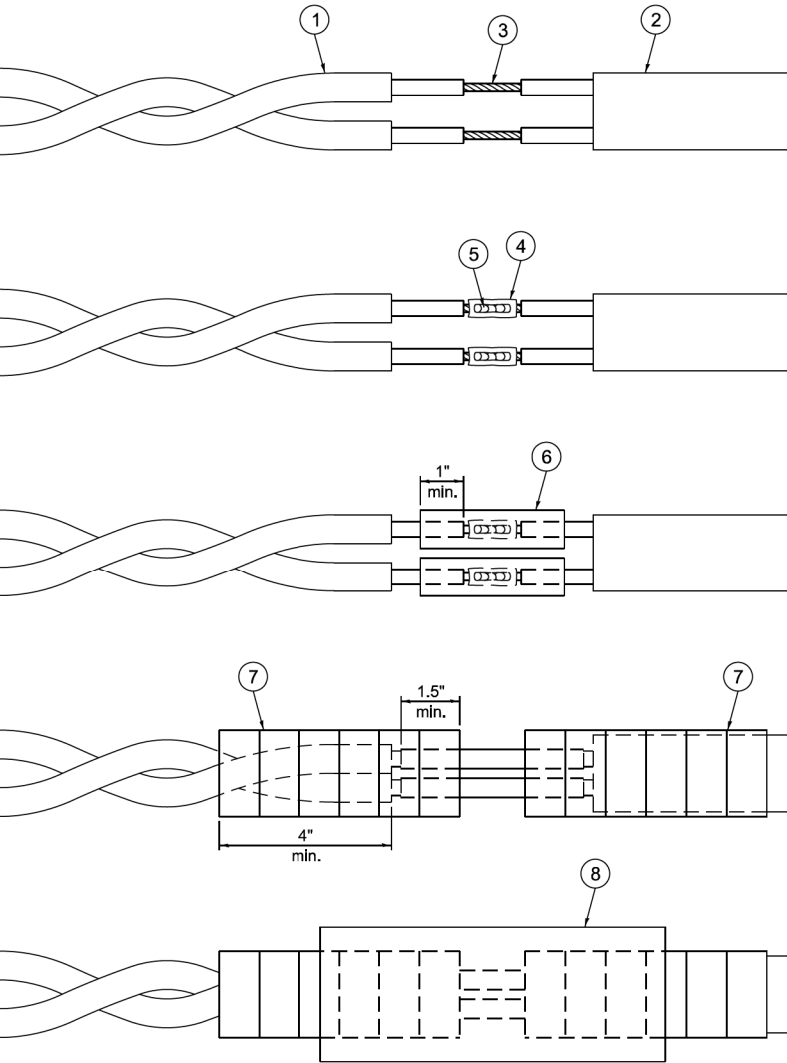

LOOP-TO-CONTROLLER SPLICE DETAIL


TS SHT NO. 2

	USER NAME = Iovan,plascenda	DESIGNED - IP	REVISED -	STATE OF ILLINOIS DEPARTMENT OF TRANSPORTATION	DISTRICT 1 STANDARD TRAFFIC SIGNAL DESIGN DETAILS				F.A. RTE.	SECTION	COUNTY	TOTAL SHEETS	SHEET NO.
		DRAWN - IP	REVISED -							19-00037-02-BT	COOK	112	53
		CHECKED - NB/KK	REVISED -							TS-01		CONTRACT NO. 61M58	
	PLOT DATE =	DATE - 10/15/2025	REVISED -		SCALE: NTS		SHEET 2 OF 7 SHEETS	STA. TO STA.		ILLINOIS FED. AID PROJECT			


NOTES:

1. THE MAST ARM MOUNTED SIGNAL HEADS SHALL BE CENTERED ON THE LANES OR AS SHOWN ON THE TRAFFIC SIGNAL PLANS.
2. REFER TO THE TRAFFIC SIGNAL EQUIPMENT OFFSET MINIMUMS TABLE.
3. A 4' MINIMUM UNOBSTRUCTED PEDESTRIAN ACCESS ROUTE SHALL BE MAINTAINED.
4. THE PUSH-BUTTON SHALL BE LOCATED 5' OR LESS FROM THE OUTSIDE EDGE OF THE MARKED CROSSWALK FARTHEST FROM THE INTERSECTION FOR THE CROSSWALK THAT THE PUSH-BUTTON CONTROLS.
5. IF THE MAST ARM POLE OR SIGNAL POST WHERE THE PUSH-BUTTON IS TO BE INSTALLED IS NOT IMMEDIATELY ADJACENT TO THE SIDEWALK, PROVIDE A FIRM, STABLE, AND SLIP RESISTANT SURFACE UP TO THE MAST ARM POLE OR SIGNAL POST. THE MINIMUM PAVED AREA IN FRONT OF THE PUSH-BUTTON SHALL BE 2.5' X 4'. IF THIS DOES NOT MEET THE REQUIREMENT STATED IN NOTE 3, A SEPARATE PEDESTRIAN SIGNAL POST SHALL BE INSTALLED TO PLACE THE PUSH-BUTTON ADJACENT TO THE SIDEWALK SURFACE.
6. THE HEIGHT OF THE PEDESTRIAN PUSH-BUTTON SHALL BE 36". IF APPROVED BY THE AREA TRAFFIC SIGNAL ENGINEER, THE PUSH-BUTTON MAY BE LOCATED AT A HEIGHT BETWEEN 30" AND 42". THE HEIGHT OF THE EQUESTRIAN PUSH-BUTTON SHAL BE 72" ORAS DIRECTED BY THE ENGINEER.
7. THE FACE OF THE PUSH-BUTTON SHALL BE PARALLEL TO THE CROSSWALK IT CONTROLS.
8. THE PUSH-BUTTON SHALL BE LOCATED BEHIND THE DETECTABLE WARNING.
9. WHERE A PUSH-BUTTON IS BEING INSTALLED ON A MAST ARM POLE OR SIGNAL POST ADJACENT TO THE PEDESTRIAN ACCESS ROUTE, THE PROPOSED FOUNDATION SHALL BE INSTALLED WITHIN THE SIDE CURB IN ORDER TO MEET THE 10" REACH REQUIREMENT.
10. THE SIDEWALK PANEL IN FRONT OF THE PUSH-BUTTON SHALL HAVE A SLOPE LESS THAN 5%.
11. WHERE TWO PEDESTRIAN PUSH-BUTTONS ARE PROVIDED ON THE SAME CORNER, THEY SHALL BE 10' OR MORE APART. EXCEPTION: IN ALTERATIONS WHERE TECHNICALLY INFEASIBLE TO PROVIDE 10' SEPARATION BETWEEN PUSH-BUTTONS ON THE SAME CORNER.
12. CORRESPONDING PEDESTRIAN EQUIPMENT (SIGNAL HEAD AND PUSH-BUTTON) SHALL BE INSTALLED ON THE SAME POST CLOSEST TO THE CROSSWALK IT CONTROLS.
13. PEDESTRIAN SIGNAL HEADS INSTALLED ON MAST ARM POLES OR SIGNAL POSTS SHALL BE MOUNTED WITH THE BOTTOM OF THE SIGNAL HOUSING (INCLUDING BRACKETS) NOT LESS THAN 8' OR MORE THAN 10' ABOVE SIDEWALK LEVEL. PEDESTRIAN SIGNAL HEADS INSTALLED ON PEDESTRIAN SIGNAL POSTS SHALL BE MOUNTED WITH THE BOTTOM OF THE SIGNAL HOUSING (INCLUDING BRACKETS) NOT LESS THAN 8' ABOVE SIDEWALK LEVEL. THE PEDESTRIAN SIGNAL HEADS SHALL BE POSITIONED AND ADJUSTED TO PROVIDE MAXIMUM VISIBILITY AT THE BEGINNING OF THE CONTROLLED CROSSWALK.
14. THE LOCATIONS OF THE PEDESTRIAN PUSH-BUTTONS AND PEDESTRIAN SIGNAL HEADS SHALL MEET THE REQUIREMENTS OF THE MUTCD, PROWAG, AND THE REQUIREMENTS ON THIS DETAIL SHEET.


TRAFFIC SIGNAL MAST ARM AND SIGNAL POST

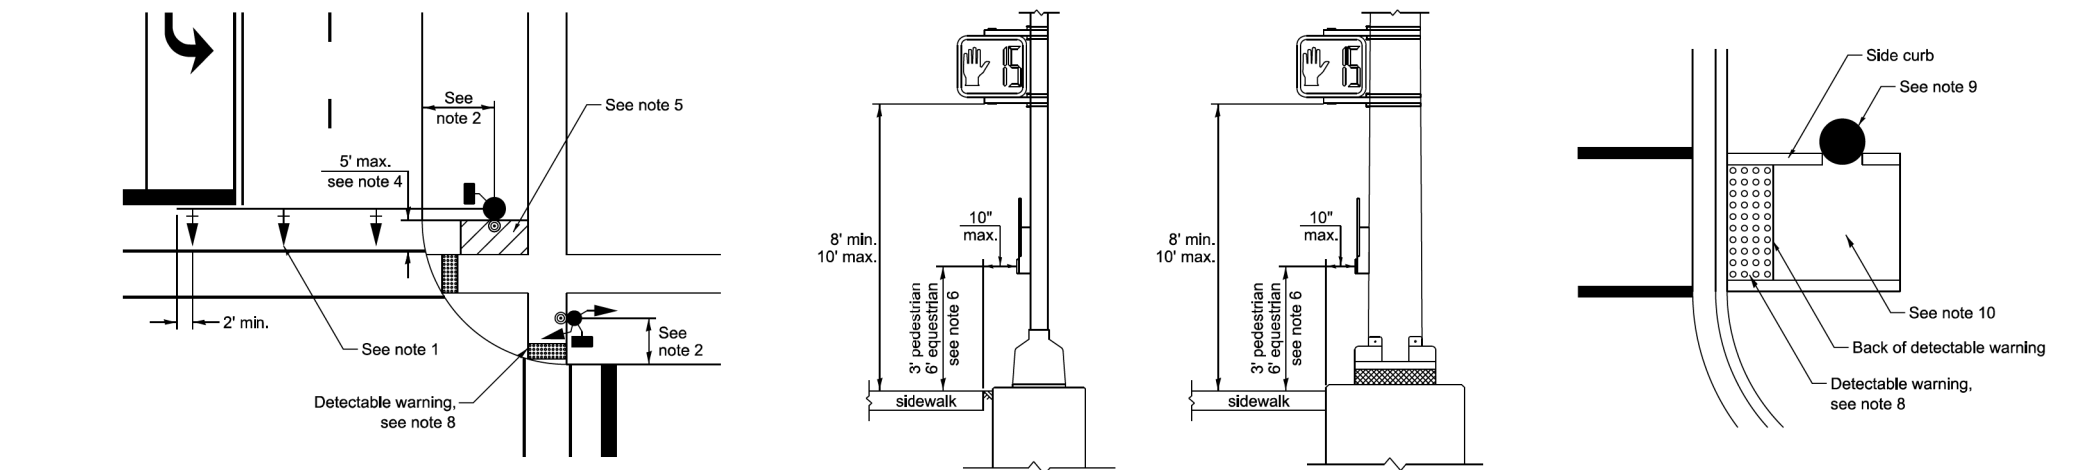

PEDESTRIAN SIGNAL POST

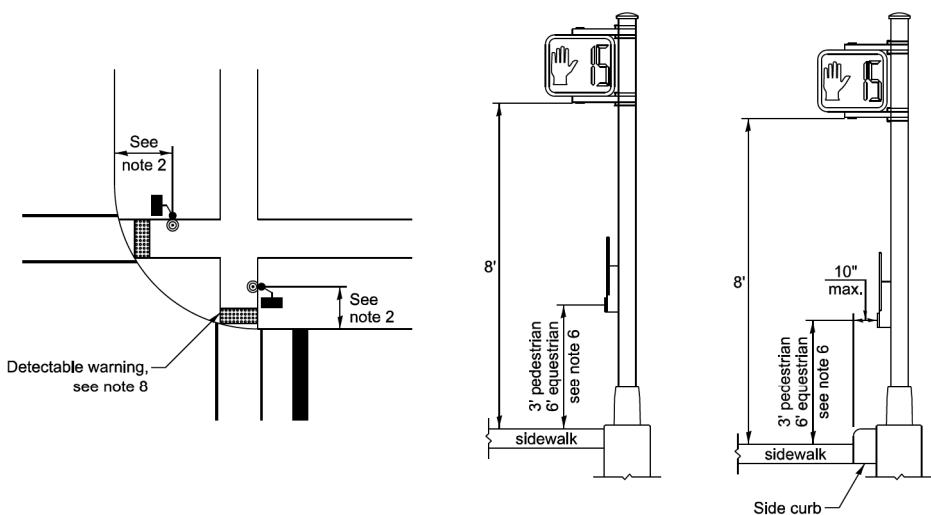

PUSH-BUTTON LOCATIONS

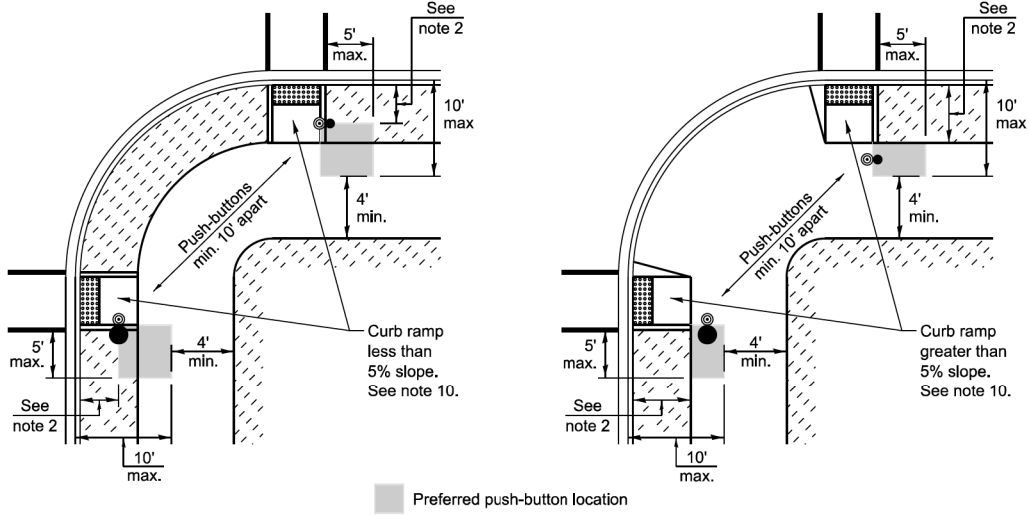

TRAFFIC SIGNAL EQUIPMENT	BARRIER CURB (MINIMUM DISTANCE FROM THE BACK OF CURB TO THE CENTER OF THE FOUNDATION)	SHOULDER / NON-BARRIER CURB (MINIMUM DISTANCE FROM THE EDGE LINE OF THE RIGHT-MOST LANE TO THE CENTER OF THE FOUNDATION)
Mast arm assembly and pole	6'	Shoulder width + 2', minimum 10'
Signal post	4'	Shoulder width + 2', minimum 10'
Pedestrian signal post	4'	4' - See note 2
Temporary wood pole	6'	Shoulder width + 2', minimum 10'
Traffic signal cabinet	6' - See Note 3	Shoulder width + 6', minimum 16' - See note 3
Service cabinet	6' - See Note 3	Shoulder width + 6', minimum 16' - See note 3


TRAFFIC SIGNAL EQUIPMENT OFFSET MINIMUMS

NOTES:

1. CONTACT THE AREA TRAFFIC SIGNAL ENGINEER FOR ASSISTANCE LOCATING THE TRAFFIC SIGNAL EQUIPMENT WHEN THERE ARE CONFLICTS AND THE MINIMUM OFFSET DISTANCES CANNOT BE MET.
2. MINIMUM DISTANCE FROM THE BACK OF THE DETECTABLE WARNING.
3. MINIMUM DISTANCE TO THE ROADWAY SIDE OF THE FOUNDATION.
4. ANY CHANGES TO THE OFFSETS OF THE FOUNDATIONS FROM THE MINIMUM DISTANCES LISTED IN THE "TRAFFIC SIGNAL EQUIPMENT OFFSET" TABLE AND THE TRAFFIC SIGNAL PLAN COULD AFFECT THE PLACEMENT OF THE TRAFFIC SIGNAL HEADS, PEDESTRIAN SIGNAL HEADS, AND THE PEDESTRIAN PUSH-BUTTONS. THE SIGNAL HEAD PLACEMENT ON THE MAST ARMS SHALL REMAIN AS PER THE TRAFFIC SIGNAL PLAN AND THE "TRAFFIC SIGNAL MAST ARM AND SIGNAL POST" DETAIL ABOVE. THE PROPOSED MAST ARM LENGTHS MAY NEED TO BE REVISED TO MEET THESE REQUIREMENTS. THE LOCATIONS OF THE PEDESTRIAN PUSH-BUTTONS AND PEDESTRIAN SIGNAL HEADS SHALL MEET THE REQUIREMENTS OF THE MUTCD, PROWAG, AND THE REQUIREMENTS ON THIS DETAIL SHEET.

TS SHT NO. 3


	USER NAME = Iovan,plascenda	DESIGNED - IP	REVISED -	STATE OF ILLINOIS DEPARTMENT OF TRANSPORTATION	DISTRICT 1 STANDARD TRAFFIC SIGNAL DESIGN DETAILS	SCALE: NTS	SHEET 3	OF 7	SHEETS	STA.	TO STA.	F.A. RTE.	SECTION	COUNTY	TOTAL SHEETS	SHEET NO.
		DRAWN - IP	REVISED -										19-00037-02-BT	C00K	112	54
		CHECKED - NB/KK	REVISED -									TS-01				
												CONTRACT NO. 61M58				
	PLOT DATE =	DATE - 10/15/2025	REVISED -									ILLINOIS FED. AID PROJECT				

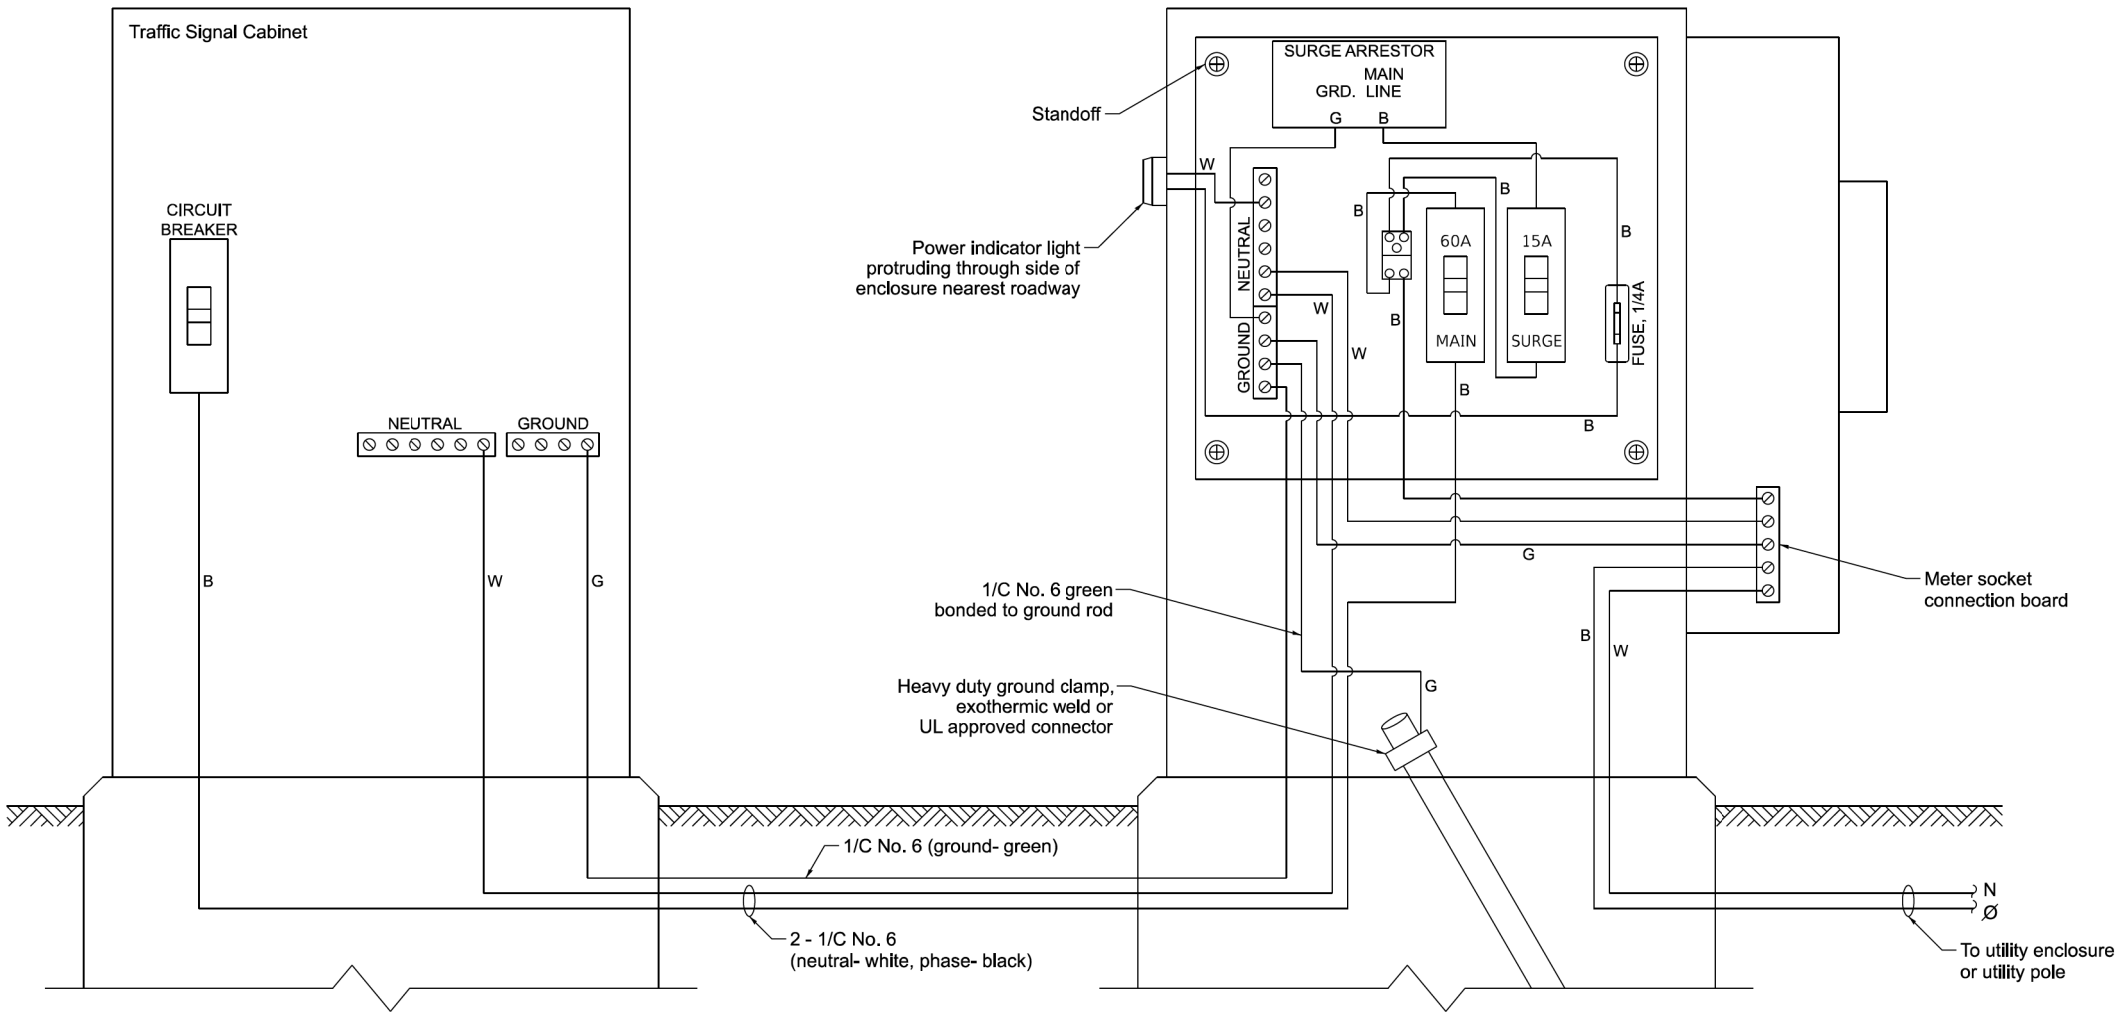


ELECTRIC SERVICE WIRING DIAGRAM IN GROUND MOUNTED SERVICE CABINET

NOTES:


1. THE GROUND MOUNTED SERVICE CABINET IS TO BE LOCATED BETWEEN THE TRAFFIC SIGNAL CABINET AND THE UTILITY CONNECTION, PREFERABLY 20' TO 50' FROM THE TRAFFIC SIGNAL CONTROLLER CABINET.
2. ELECTRIC SERVICE PANELS SHALL BE CONSTRUCTED TO UL STD. 508, INDUSTRIAL CONTROL PANEL, AND CARRY THE UL LABEL.
3. ALL WIRING SHALL BE NEATLY DRESSED AND SUPPORTED.
4. THE METER SOCKET IS TO BE PROVIDED BY THE CONTRACTOR, THE METER IS TO BE PROVIDED BY THE UTILITY COMPANY.

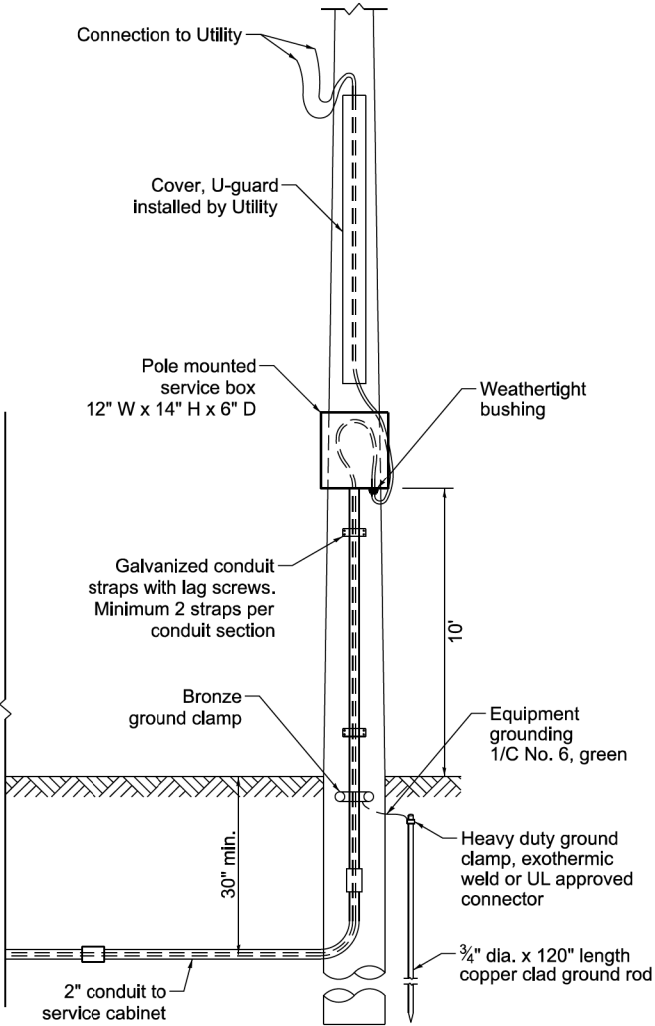


CONNECTION TO UTILITY POLE

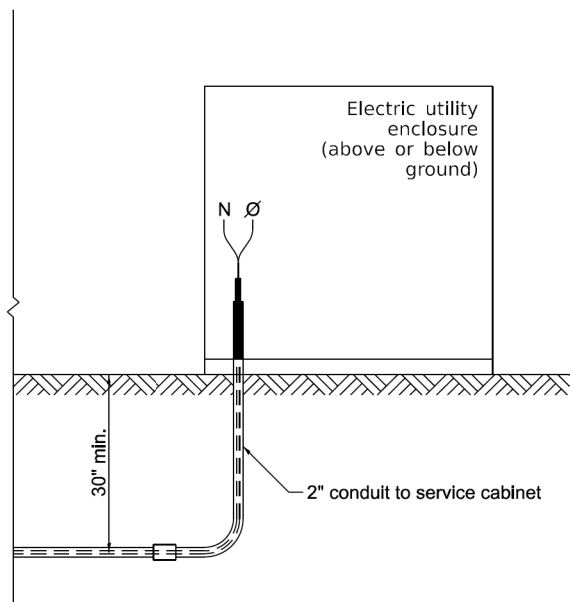

CONNECTION TO UTILITY ENCLOSURE

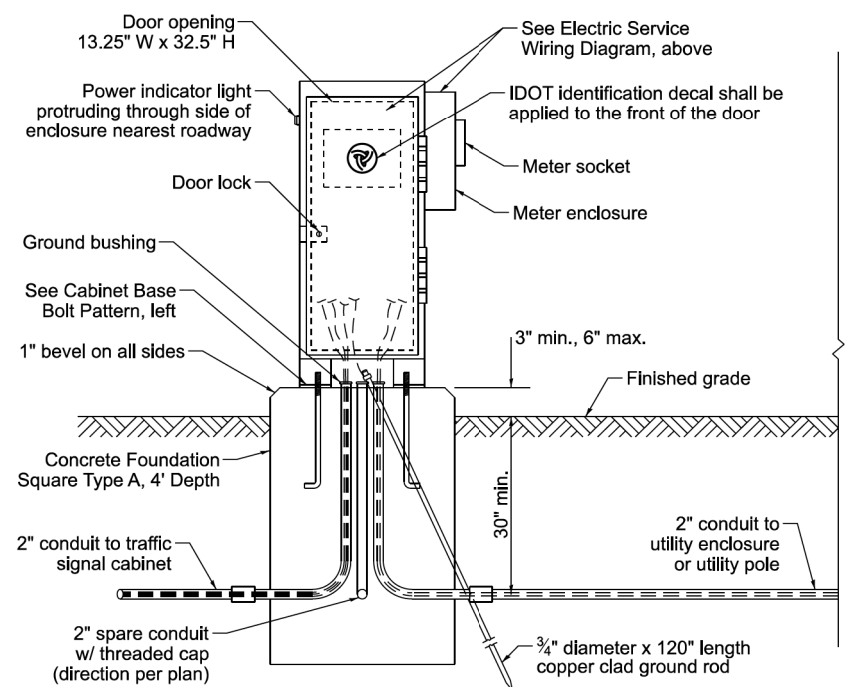


SERVICE INSTALLATION – GROUND MOUNTED WITH METER

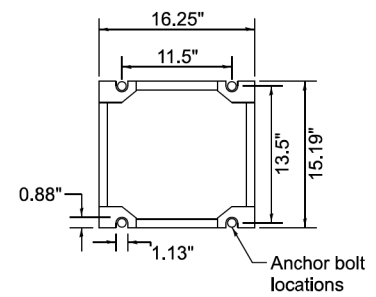

CABINET BASE BOLT PATTERN


	USER NAME ▣ Iovan,plascencia	DESIGNED - IP	REVISED -	STATE OF ILLINOIS DEPARTMENT OF TRANSPORTATION	DISTRICT 1 STANDARD TRAFFIC SIGNAL DESIGN DETAILS			F.A. RTE.	SECTION	COUNTY	TOTAL SHEETS	SHEET NO.
		DRAWN - IP	REVISED -						19-00037-02-BT	COOK	112	55
		CHECKED - NB/KK	REVISED -					TS-01		CONTRACT NO. 61M58		
	PLOT DATE =	DATE - 10/15/2025	REVISED -					SCALE: NTS		SHEET 4 OF 7 SHEETS	STA.	

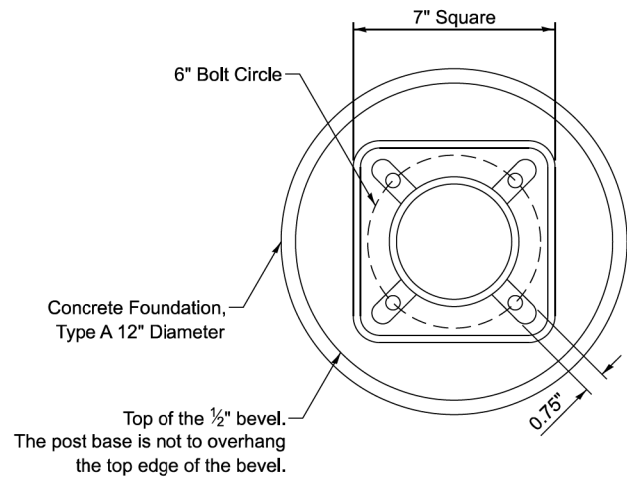


BOLT PATTERN

NOTES:


1. IF THE PEDESTRIAN SIGNAL POST FOUNDATION IS INSTALLED WITHIN A SIDEWALK CURB, THE TOP OF THE FOUNDATION SHALL BE INSTALLED FLUSH WITH THE TOP OF THE SIDEWALK CURB.

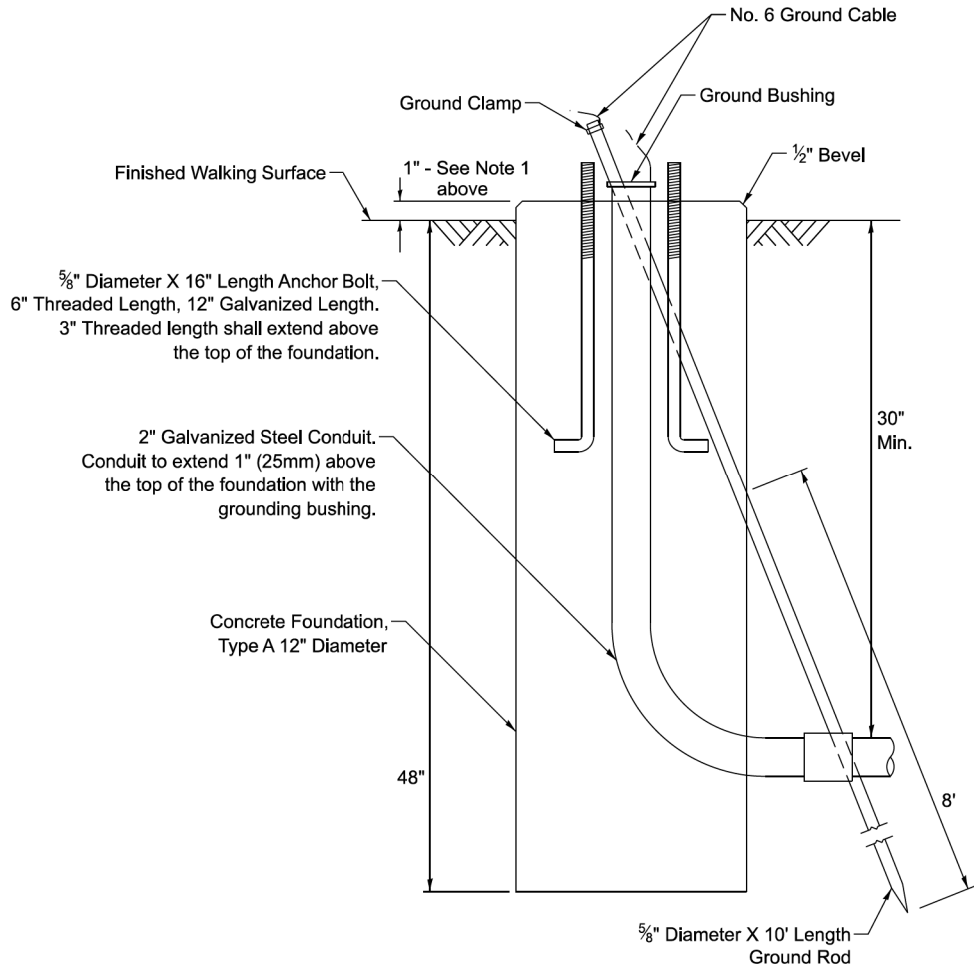


CONCRETE FOUNDATION,
TYPE A 12-INCH DIAMETER

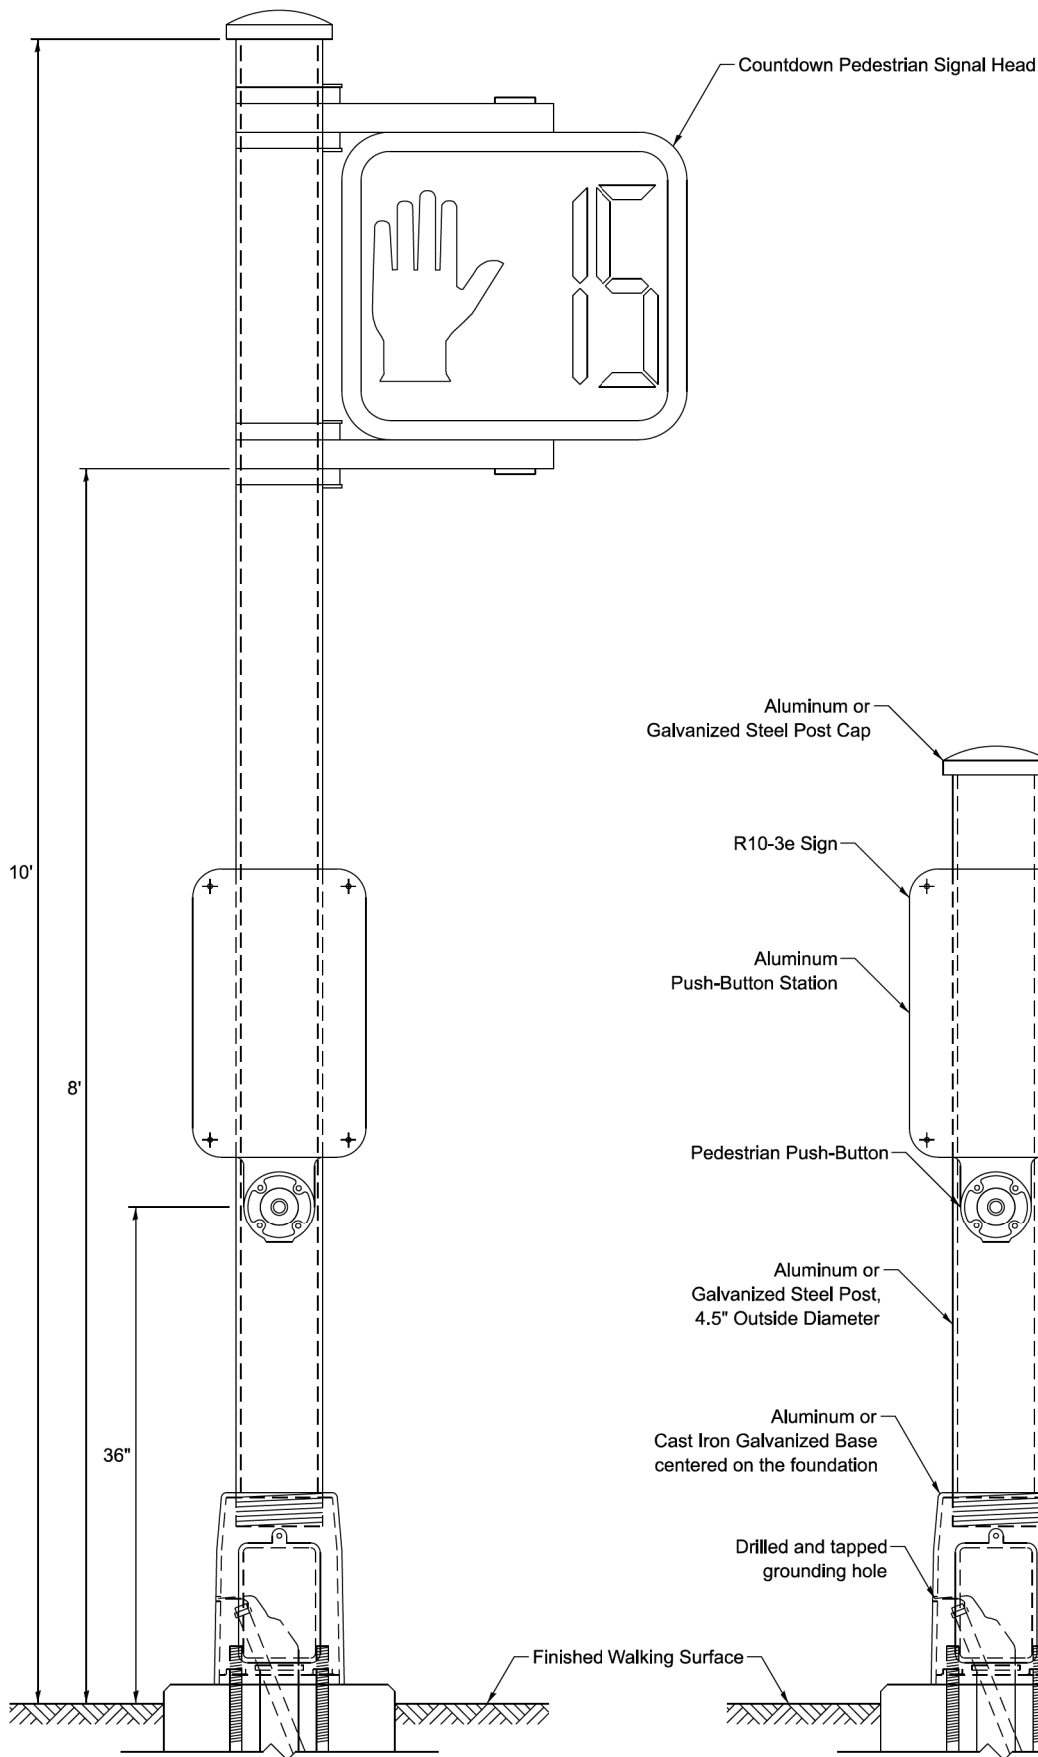

PEDESTRIAN SIGNAL POST, 10 FT.

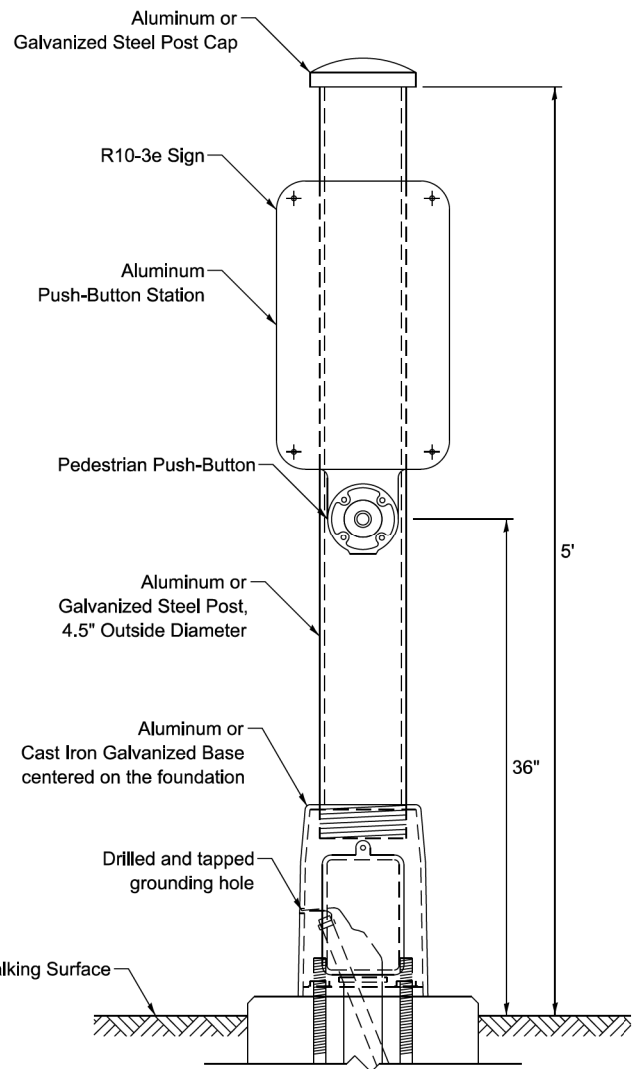

PEDESTRIAN SIGNAL POST, 5 FT.

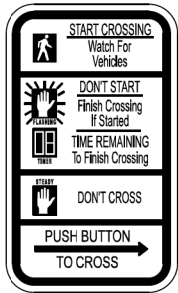

R10-3e
9" X 15"




W10-1101
18" X 24"

SIGN NOTES:

1. THE SIGN PANELS SHALL BE TYPE AP SHEETING.
2. WHEN SIGN R10-3e IS INSTALLED AT MEDIANS WHERE ONLY ONE PUSH-BUTTON IS BEING USED FOR BOTH DIRECTIONS, THE ARROW SHALL BE BI-DIRECTIONAL.
3. SIGN W10-1101 IS REQUIRED FOR EACH PEDESTRIAN SIGNAL HEAD AT RAILROAD INTERSECTIONS.

	USER NAME = Iovan,plascencia	DESIGNED - IP	REVISED -	STATE OF ILLINOIS DEPARTMENT OF TRANSPORTATION	DISTRICT 1 STANDARD TRAFFIC SIGNAL DESIGN DETAILS	F.A. RTE.	SECTION	COUNTY	TOTAL SHEETS	SHEET NO.
		DRAWN - IP	REVISED -				19-00037-02-BT	COOK	112	58
		CHECKED - NB/KK	REVISED -			TS-01		CONTRACT NO. 61M58		
	PLOT DATE =	DATE - 10/15/2025	REVISED -			SCALE: NTS	SHEET 7	OF 7	SHEETS	STA. TO STA.

TS SHT NO. 8

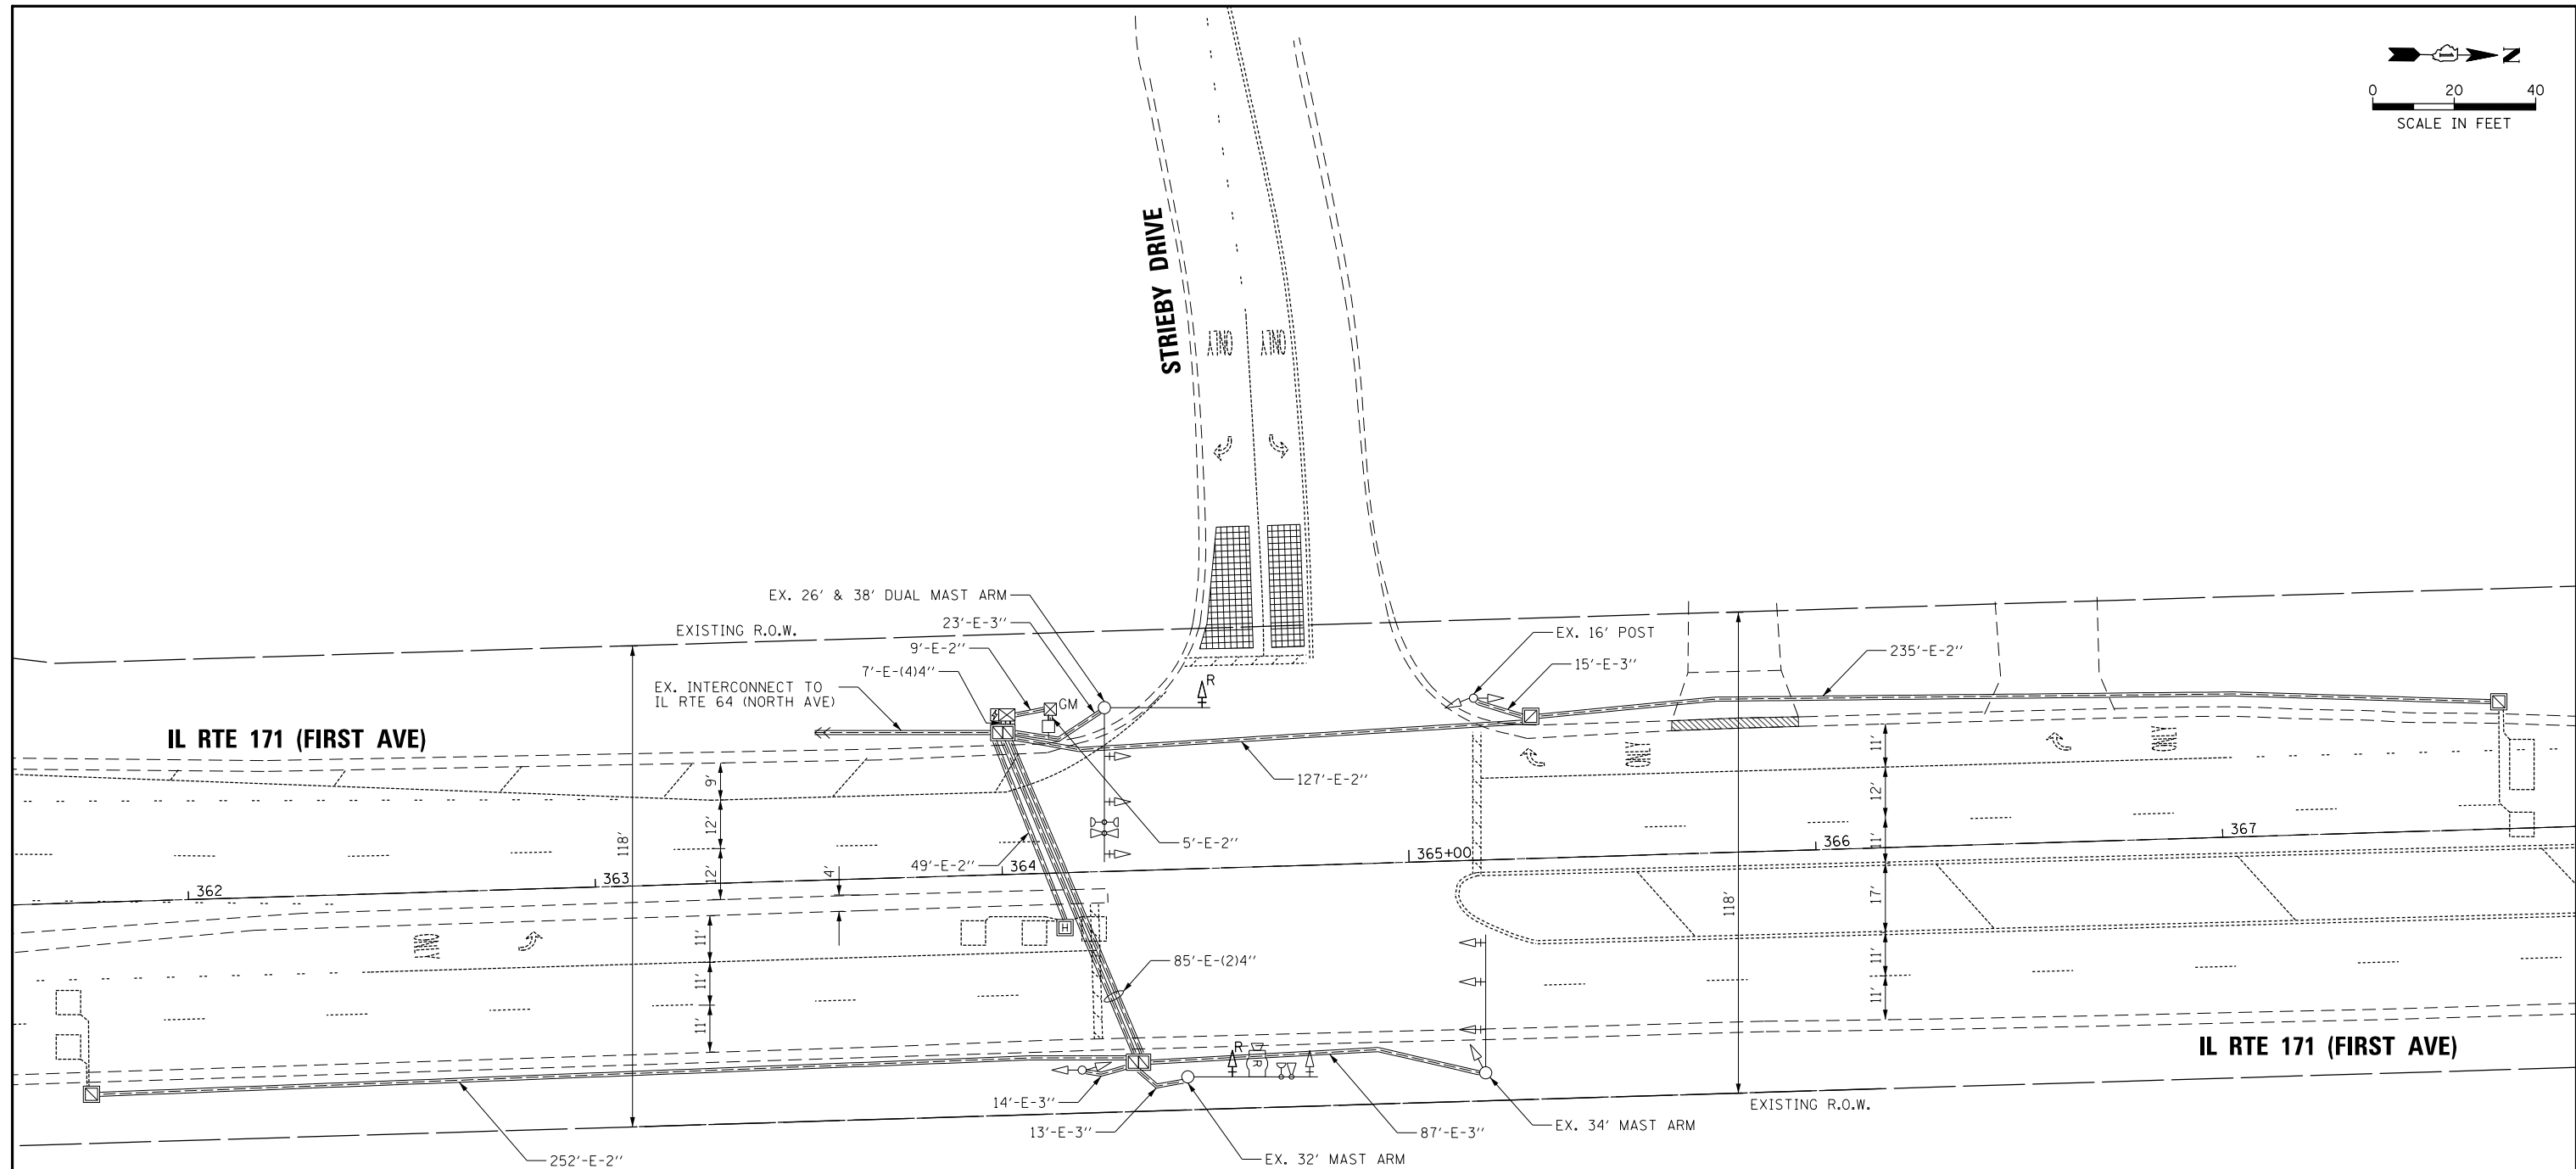


THE FOLLOWING ITEMS SHALL BE REMOVED BY THE CONTRACTOR AND SHALL BE DISPOSED OF BY THEM OUTSIDE THE RIGHT-OF-WAY AT THEIR EXPENSE. THIS WORK SHALL BE PAID UNDER THE PAY ITEM REMOVE EXISTING TRAFFIC SIGNAL EQUIPMENT.

- NOTES:**

- TS 2997
IDOT CENTRACS
FORMER ECON 100**

FILE NAME =	USER NAME = mthomas	DESIGNED - XXX	REVISED -	STATE OF ILLINOIS DEPARTMENT OF TRANSPORTATION	TRAFFIC SIGNAL REMOVAL PLAN IL RTE 171 (FIRST AVE) AT STRIEBY DR				F.A.U. RTE.	SECTION	COUNTY	TOTAL SHEETS	SHEET NO.
N:\RiverGrove\240624\Traffic\08_TS_Removal Plan_1st Ave & Strieby Dr.dgn		DRAWN - XXX	REVISED -				19-00037-02-BT	COOK	112	59			
PLOT SCALE = 40'		CHECKED - XXX	REVISED -				CONTRACT NO. 61M58						
PLOT DATE = 7/16/2026		DATE -	REVISED -			SCALE: 1" = 40'	SHEET NO. OF SHEETS	STA. TO STA.	FED. ROAD DIST. NO. ILLINOIS FED. AID PROJECT				

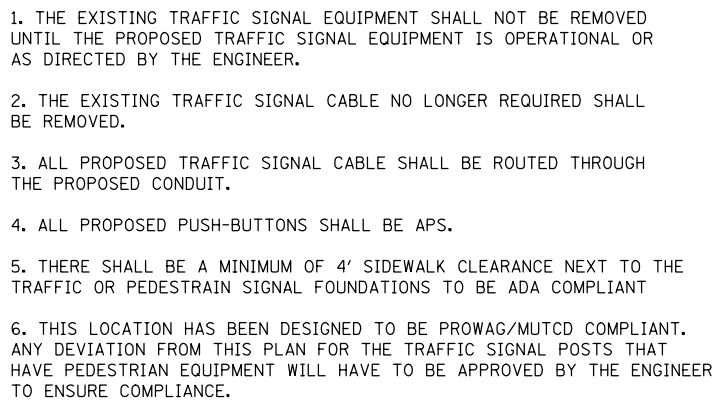

DATE
BY
SURVEYED
PLAN
NOTE BOOK
NO.

DATE
BY
SURVEYED
PLAN
NOTE BOOK
NO.

DATE
BY
SURVEYED
PLAN
NOTE BOOK
NO.

CH
B
E

CHRISTOPHER B. BURKE
ENGINEERING LTD.
9575 West Higgins Road, Suite 600
Rosemont, Illinois 60018
(647) 622-5500

DATE
BY
SURVEYED
PLAN
NOTE BOOK
NO.

DATE
BY
SURVEYED
PLAN
NOTE BOOK
NO.


TS SHT NO. 10

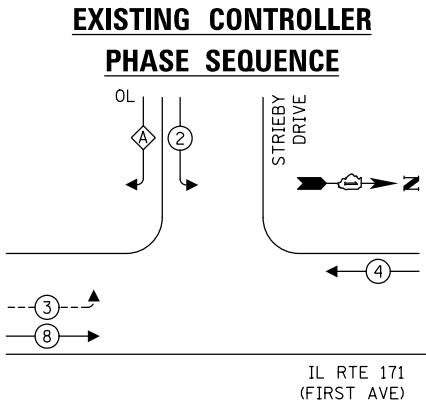


- LEGEND:**
- ← * → PROTECTED PHASE
 - ← * - - PROTECTED/PERMITTED PHASE
 - ← * → PEDESTRIAN PHASE
 - ← * OL OVERLAP

RIGHT TURN OVERLAP

PHASE DESIGNATION:

OVERLAP LETTER	PERMISSIVE PHASE	PROTECTED PHASE
A	= 2	+ 3

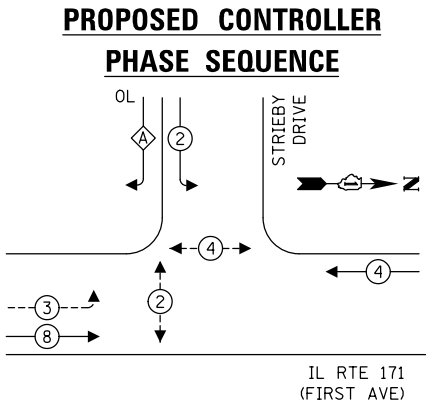

- LEGEND:**
- ← * → PROTECTED PHASE
 - ← * - - PROTECTED/PERMITTED PHASE
 - ← * → PEDESTRIAN PHASE
 - ← * OL OVERLAP

RIGHT TURN OVERLAP


PHASE DESIGNATION:

OVERLAP LETTER	PERMISSIVE PHASE	PROTECTED PHASE
A	= 2	+ 3

EXISTING /PROPOSED

EMERGENCY VEHICLE

PREMPTION PHASE SEQUENCE

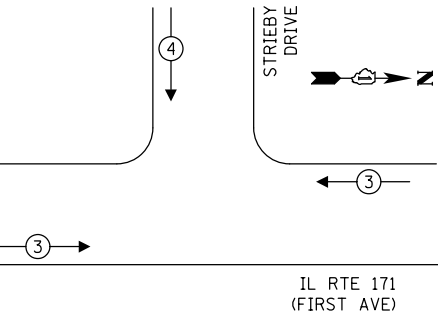

TRAFFIC SIGNAL

ELECTRIC SERVICE REQUIREMENTS

EQUIPMENT TYPE	QUANTITY	UNIT WATTAGE	TOTAL WATTAGE
SIGNAL HEAD 1 OR 3-SECTION	10	11	110
4-SECTION	-	14	-
5-SECTION	4	13	52
PROGRAMMABLE 3-SECTION	-	22	-
4-SECTION	-	32	-
5-SECTION	-	28	-
PEDESTRIAN SIGNAL CONTROLLER	4	15	60
MASTER CONTROLLER	1	150	150
UPS	-	100	-
DETECTION RADAR	1	25	25
BLANK-OUT SIGN	1	20	20
NETWORK SWITCH II OR III	-	25	-
CELLULAR MODEM	-	35	-
PTZ CAMERA	-	15	-
	-	75	-
TOTAL UPS SIZING			417
UPS CHARGING	1	225	225
BATTERY HEATER MAT	1	180	180
CABINET HEATER	1	200	200
FLASHER	-	15	-
LED STREET NAME SIGN	-	120	-
LUMINAIRE	-	240	-
TOTAL SERVICE WIRE SIZING			1,022

ENERGY COSTS TO:

ILLINOIS DEPARTMENT OF TRANSPORTATION

201 W CENTER CT
SCHAUMBURG, IL 60196


ENERGY SUPPLY: CONTACT: NEW BUSINESS

PHONE: --

COMPANY: COMED

ACCOUNT NUMBER: 5638332222

METER NUMBER: --

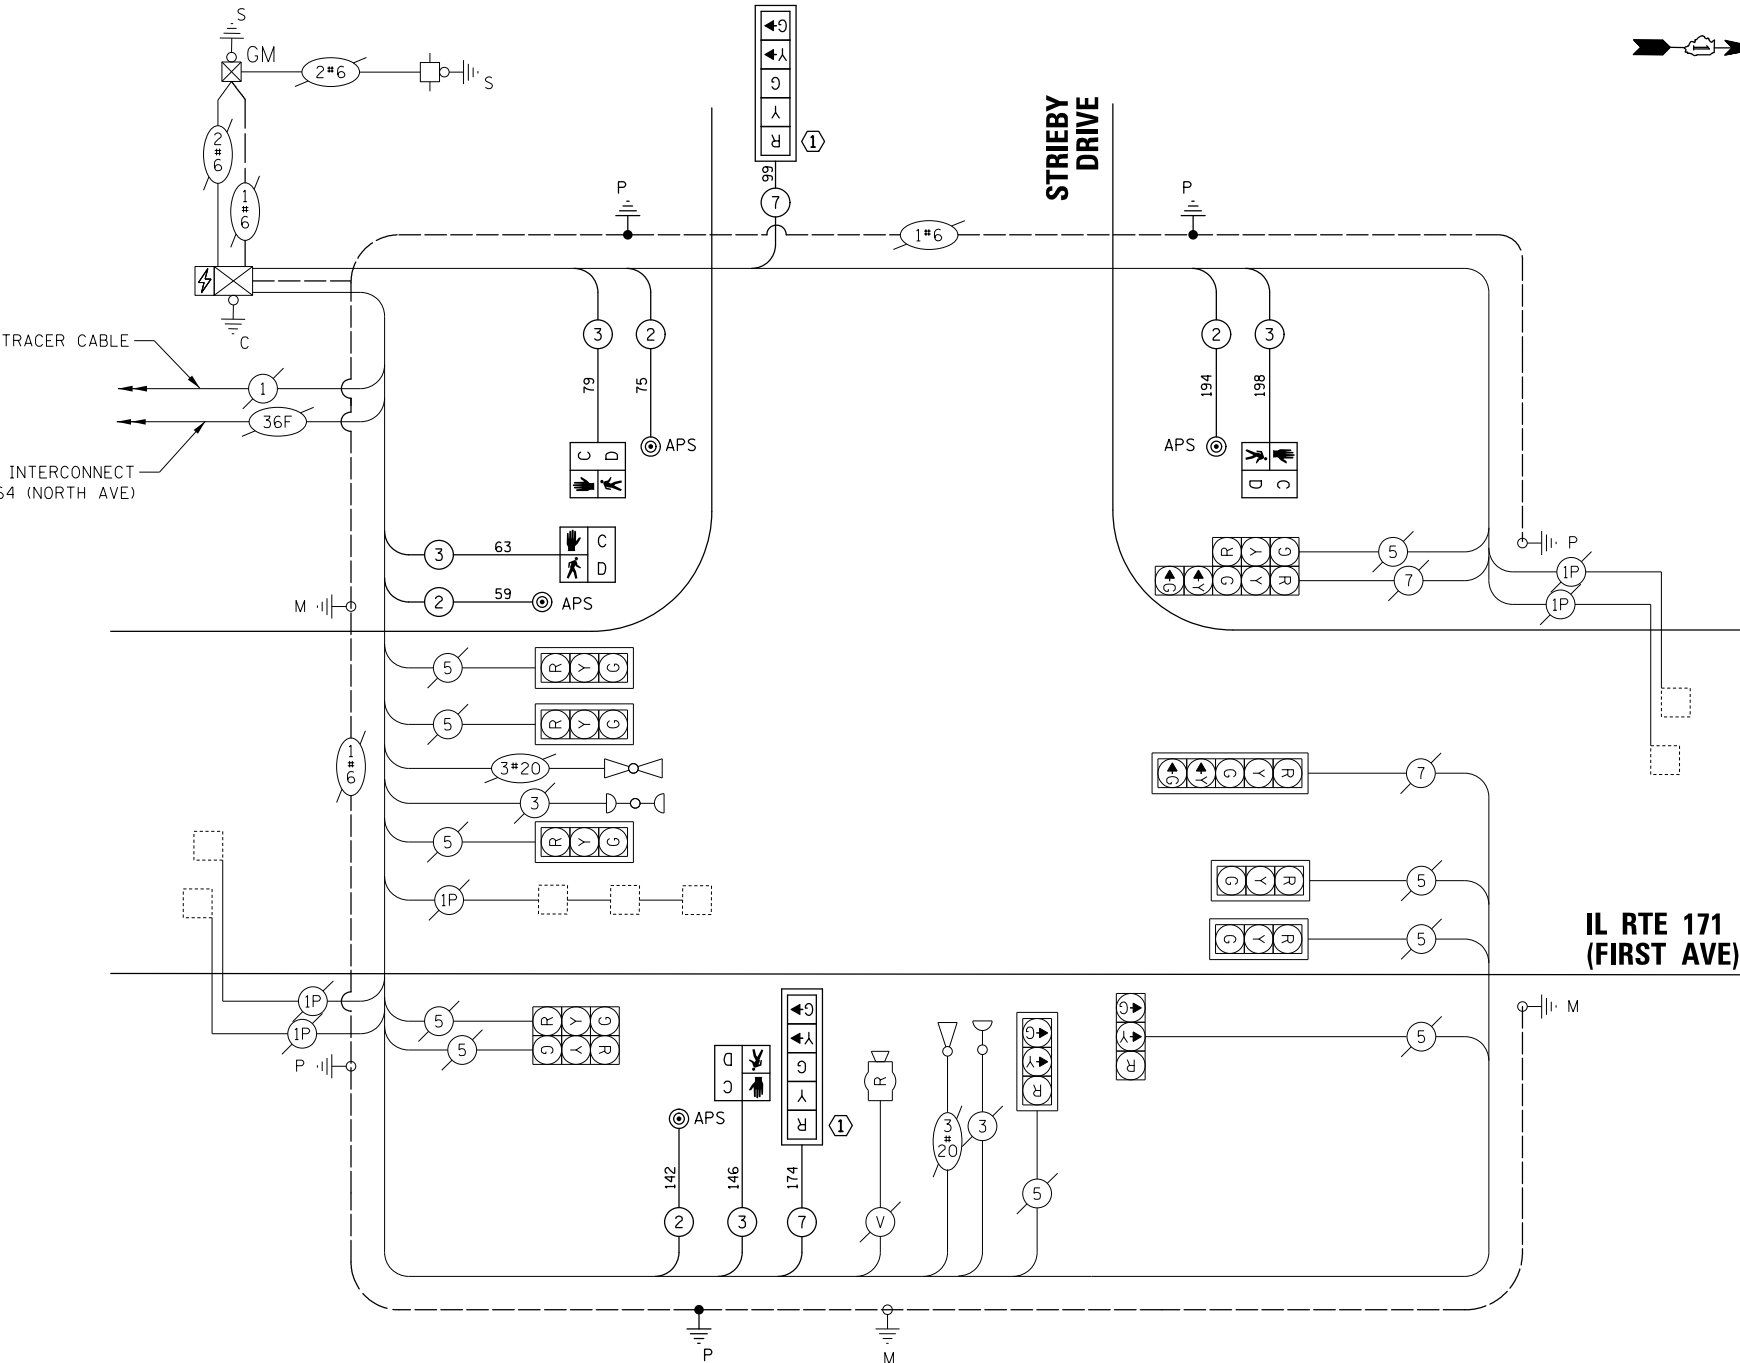

CABLE PLAN

(NOT TO SCALE)

SCHEDULE OF QUANTITIES

ITEM	UNIT	QUANTITY
UNDERGROUND CONDUIT, GALVANIZED STEEL, 2" DIA.	FOOT	72
MAINTENANCE OF EXISTING TRAFFIC SIGNAL INSTALLATION	EACH	1
ELECTRIC CABLE IN CONDUIT, SIGNAL NO. 14 2C	FOOT	469
ELECTRIC CABLE IN CONDUIT, SIGNAL NO. 14 3C	FOOT	485
ELECTRIC CABLE IN CONDUIT, SIGNAL NO. 14 7C	FOOT	272
ELECTRIC CABLE IN CONDUIT, EQUIPMENT GROUNDING CONDUCTOR, NO. 6 1C	FOOT	105
DRILL EXISTING HANDHOLE	EACH	3
SIGNAL HEAD, LED, 1-FACE, 5-SECTION, MAST-ARM MOUNTED	EACH	2
PEDESTRIAN SIGNAL HEAD, LED, 1-FACE, BRACKET MOUNTED WITH COUNTDOWN TIMER	EACH	4
TRAFFIC SIGNAL BACKPLATE, LOUVERED, FORMED PLASTIC	EACH	2
MODIFY EXISTING CONTROLLER	EACH	1
REMOVE ELECTRIC CABLE FROM CONDUIT	FOOT	272
REMOVE EXISTING TRAFFIC SIGNAL EQUIPMENT	EACH	1
REBUILD EXISTING HANDHOLE	EACH	1
PEDESTRIAN SIGNAL POST, 10 FT.	EACH	3
ACCESSIBLE PEDESTRIAN SIGNALS	EACH	4
CONCRETE FOUNDATION, TYPE A 12-INCH DIAMETER	FOOT	12
LED SIGNAL FACE, LENS COVER	EACH	2
RE-OPTIMIZE TRAFFIC SIGNAL SYSTEM LEVEL 1	EACH	1

CONSTRUCTION NOTES:

- ① ALL PROPOSED RED SIGNAL INDICATIONS SHALL HAVE A LENS COVER.

STATE OF ILLINOIS
DEPARTMENT OF TRANSPORTATION

SCHEDULE OF QUANTITIES, CABLE PLAN, PHASE DESIGNATION

DIAGRAM AND EMERGENCY VEHICLE PREEMPTION SEQUENCE

IL RTE 171 (FIRST AVE) AT STRIEBY DR

SCALE: 1" = 40'

SHEET NO. 10 OF 10 SHEETS

STA. 10+00 TO STA. 10+00

F.A.U RTE.	SECTION	COUNTY	TOTAL SHEETS	SHEET NO.
	19-00037-02-BT	COOK	112	61
			CONTRACT NO. 61M58	


FED. ROAD DIST. NO. 1 ILLINOIS FED. AID PROJECT

TS 2997
IDOT CENTRACS
FORMER ECON 100

PROFILE	SURVEYED	DATE	BY	DATE
	GRADES CHECKED			
NOTE BOOK	NO.		BY	DATE
CHRISTOPHER B. BURKE ENGINEERING LTD. 3575 West Higgins Road, Suite 600 Rosemont, Illinois 60018 (647) 923-5500				

TS SHT NO. 11

RECORD DRAWINGS
Home Towne Electric
Josh Green 1/17/2019,

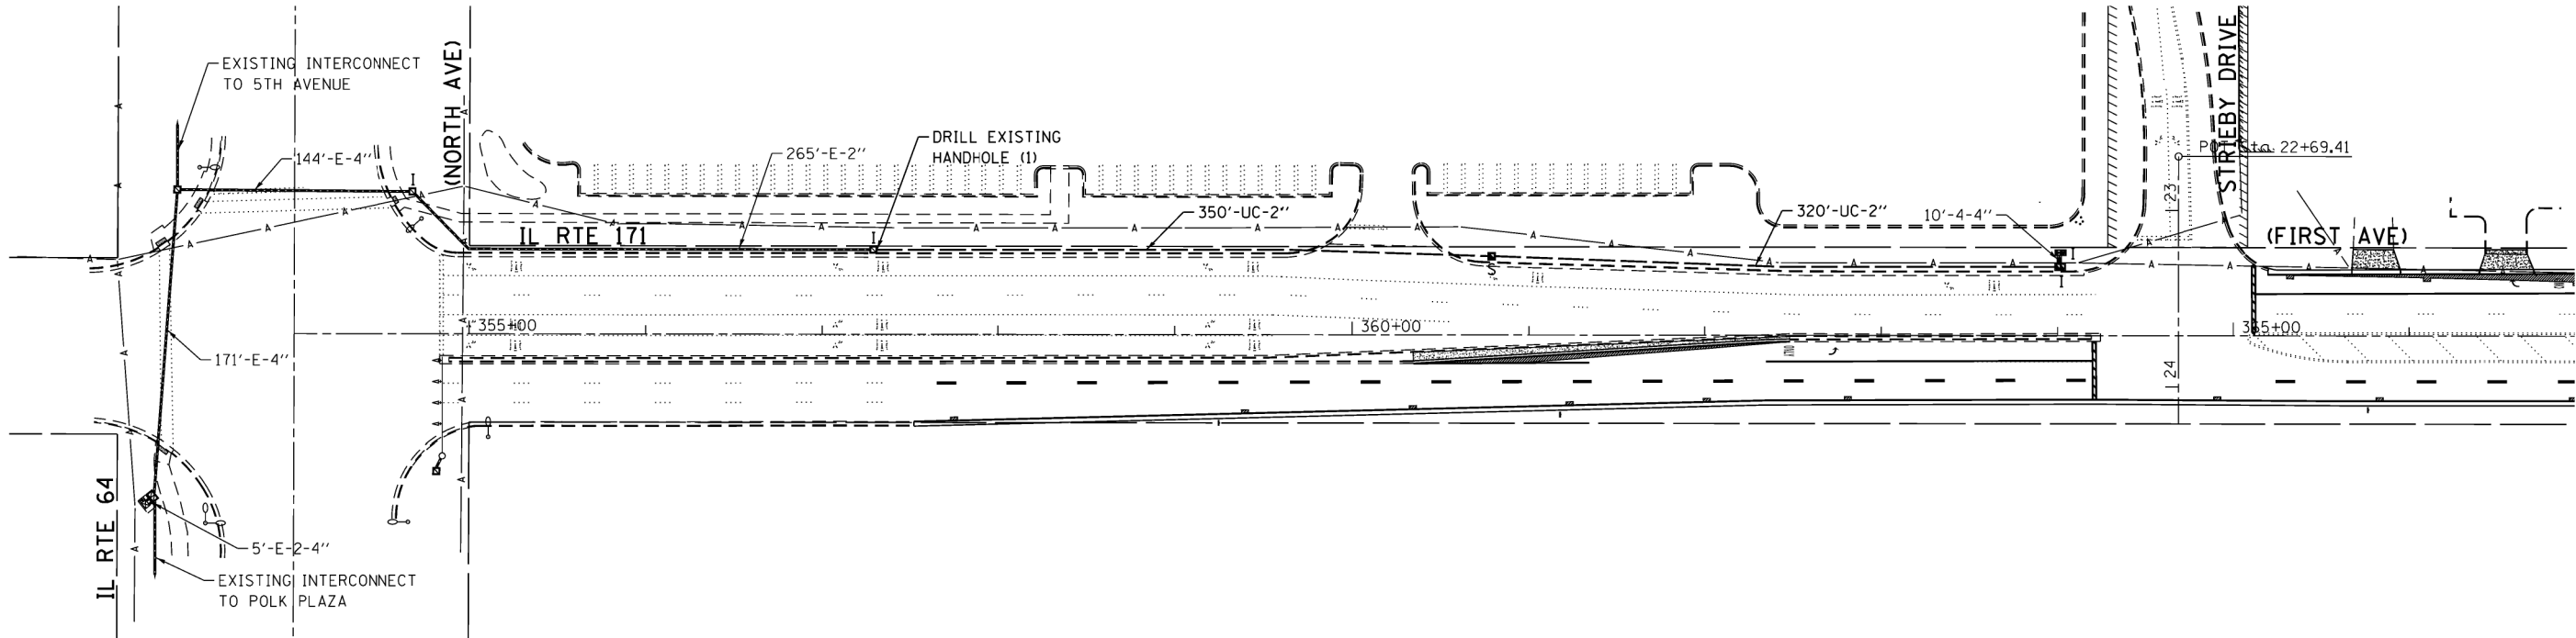

FOR INFORMATION ONLY

TS 2997
IDOT CENTRACS
FORMER ECON 100

FILE NAME = N:\RiverGrove\240624\Traffic\11.TS.Existing Interconnect Plan_1st Ave & Strieby Dr.dgn	USER NAME = mthomas	DESIGNED - XXX	REVISED -	STATE OF ILLINOIS DEPARTMENT OF TRANSPORTATION	EXISTING INTERCONNECT PLAN IL RTE 171 (FIRST AVE) AT STRIEBY DR				F.A.U RTE.	SECTION	COUNTY	TOTAL SHEETS	SHEET NO.
	DRAWN - XXX	REVIS	ED -							19-00037-02-BT	COOK	112	62
	PLOT SCALE = 100'	CHECKED - XXX	REVIS							CONTRACT NO. 61M58			
	PLOT DATE = 7/16/2026		DATE -						REVISED -	FED. ROAD DIST. NO. - ILLINOIS FED. AID PROJECT			
				SCALE: 1" = 100'	SHEET NO. 11	OF 112 SHEETS	STA. 355+00	TO STA. 365+00					

TS SHT NO. 12

PROFILE

SURVEYED
GRADES CHECKED
BLM. NOTED
STRUCTURE NOTATIONS OKWD

NOTE BOOK
NO.

DATE

BY

CHRISTOPHER B. BURKE

ENGINEERING LTD.
9575 West Higgins Road, Suite 600
Rosemont, Illinois 60018
(647) 822-5500

PLAN

SURVEYED
ALIGNMENT CHECKED
RT. OF WAY CHECKED
NOTE BOOK
NO.

DATE

BY

RECORD DRAWINGS
Home Towne Electric
Josh Green 1/17/2019,


FOR INFORMATION ONLY

IDOT CENTRACS
FORMER ECON 100

FILE NAME = N:\RiverGrove\240624\Traffic\12.TS.Existing Interconnect Schematic - 1st Ave & Strieby	USER NAME = mthomas	DESIGNED - XXX	REVISED -	STATE OF ILLINOIS DEPARTMENT OF TRANSPORTATION	EXISTING INTERCONNECT SCHEMATIC ILL RTE 171 (FIRST AVE) AT STRIEBY DR	SCALE: 1" = 100'	SHEET NO. 12 OF 63 SHEETS	STA. 12+00 TO STA. 12+63	F.A.U. RTE.	SECTION	COUNTY	TOTAL SHEETS	SHEET NO.					
		DRAWN - XXX	REVISED -						19-00037-02-BT	COOK	112	63						
										CONTRACT NO. 61M58								
										FED. ROAD DIST. NO. 1 ILLINOIS FED. AID PROJECT								

Benchmark: OSBM-7031 X-cut on concrete walk at the southwest corner of the intersection of Lawrence Ave. and the drive to east of the Des Plaines River. Elev. 628.77



Existing Structure: None
No Construction Staging

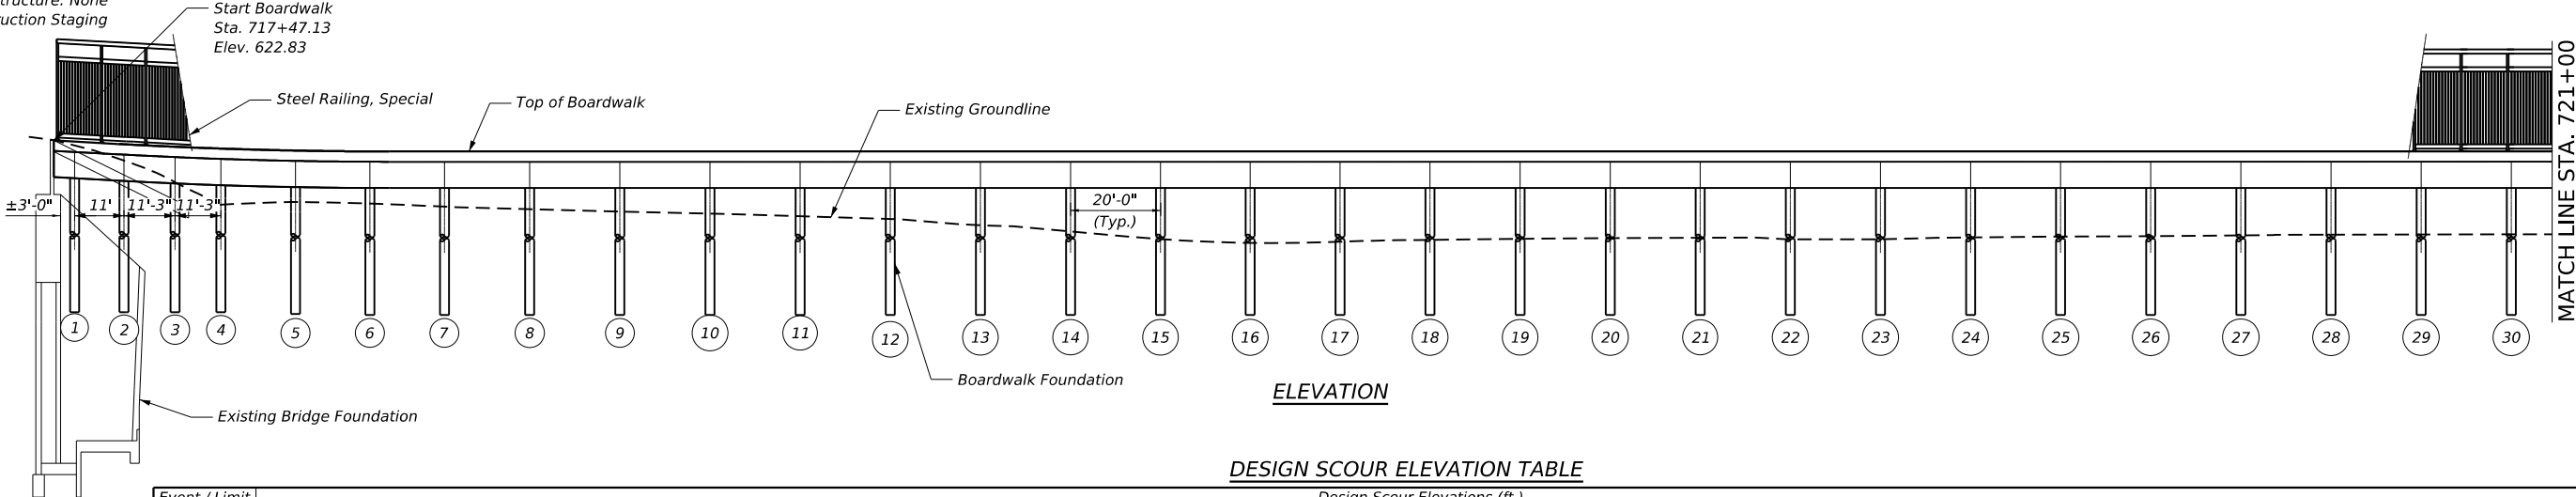

Event / Limit State	Design Scour Elevations (ft.)																														Item 113	
	S. Abut.	Pier 1	Pier 2	Pier 3	Pier 4	Pier 5	Pier 6	Pier 7	Pier 8	Pier 9	Pier 10	Pier 11	Pier 12	Pier 13	Pier 14	Pier 15	Pier 16	Pier 17	Pier 18	Pier 19	Pier 20	Pier 21	Pier 22	Pier 23	Pier 24	Pier 25	Pier 26	Pier 27	Pier 28	Pier 29		Pier 30
Q100	614.84	617.90	617.90	617.90	617.58	617.26	616.90	616.90	616.90	616.48	615.90	615.90	615.90	615.90	615.90	615.90	615.90	616.04	616.61	616.65	616.19	616.16	616.16	616.48	616.90	616.90	616.65	616.47	616.32	616.10	615.90	8
Q200	614.80	617.89	617.89	617.89	617.57	617.25	616.89	616.89	616.89	616.47	615.89	615.89	615.89	615.89	615.89	615.89	615.89	616.03	616.60	616.64	616.18	616.15	616.15	616.47	616.89	616.89	616.64	616.46	616.31	616.09	615.89	
Design	614.84	617.90	617.90	617.90	617.58	617.26	616.90	616.90	616.90	616.48	615.90	615.90	615.90	615.90	615.90	615.90	615.90	616.04	616.61	616.65	616.19	616.16	616.16	616.48	616.90	616.90	616.65	616.47	616.32	616.10	615.90	
Check	614.80	617.89	617.89	617.89	617.57	617.25	616.89	616.89	616.89	616.47	615.89	615.89	615.89	615.89	615.89	615.89	615.89	616.03	616.60	616.64	616.18	616.15	616.15	616.47	616.89	616.89	616.64	616.46	616.31	616.09	615.90	

INDEX OF SHEETS

- 1-5 General Plan and Elevation
- 6-7 Offset Sketches
- 8 General Notes
- 9 Approach Details
- 10 Details
- 11 Steel Railing Details
- 12-13 Repairs to SN 016-1405
- 14-18 Soil Borings

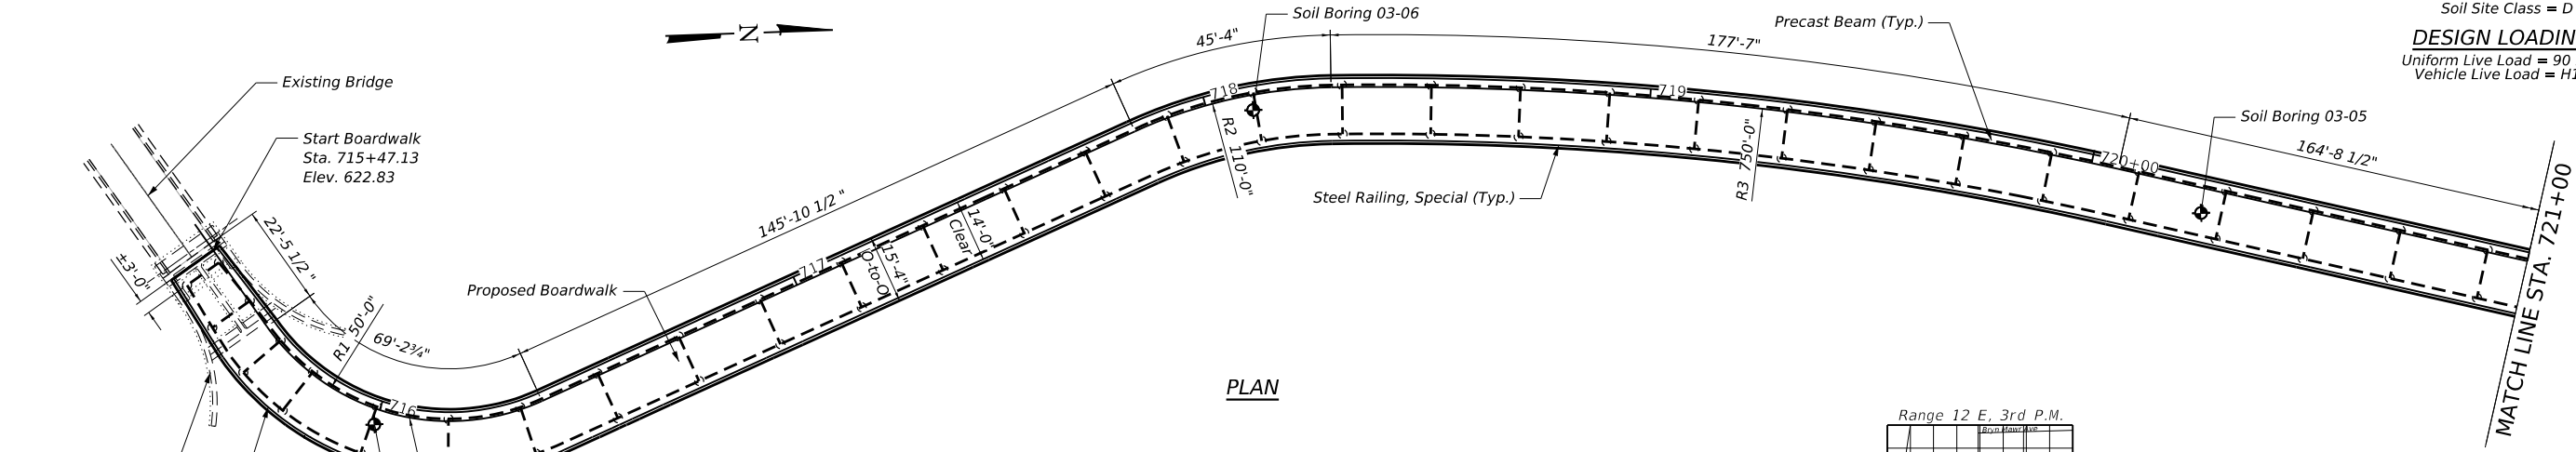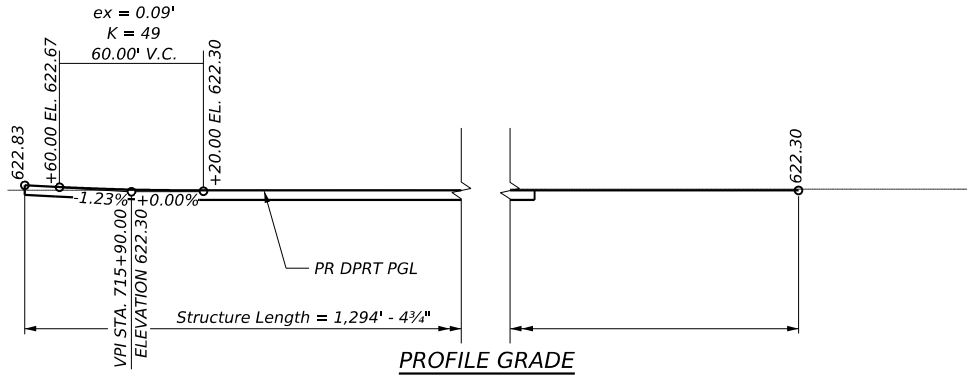

Existing Bridge
Start Boardwalk Sta. 715+47.13 Elev. 622.83
Existing Wingwall
Gate to be designed by contractor
Pr Des Plaines River Trail PGL
Soil Boring 03-07

DESIGN SPECIFICATIONS
2024 AASHTO LRFD Bridge Design Specifications, 10th Edition
2009 AASHTO LRFD Guide Specifications for the Design of Pedestrian Bridges

DESIGN STRESSES

FIELD UNITS

f_c = 4,000 psi (Superstructure)
 f_c = 3,500 psi (Substructure)
 f_y = 60,000 psi (Reinforcement)
 f_y = 50,000 psi (M270 Grade 50)


SEISMIC DATA

Seismic Performance Zone (SPZ) = B
Design Spectral Acceleration at 1.0 sec. (SD1) = 0.098
Design Spectral Acceleration at 0.2 sec. (SDS) = 0.13
Soil Site Class = D

DESIGN LOADING

Uniform Live Load = 90 PSF
Vehicle Live Load = H10

**GENERAL PLAN & ELEVATION
DES PLAINES RIVER TRAIL
PROPOSED BOARDWALKS
COOK COUNTY
STA. 715+45.60 TO STA. 728+40.00
AND STA. 70+00.00 TO STA. 81+85.00**

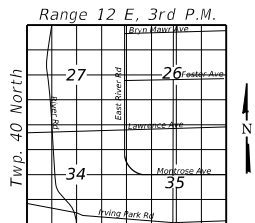

LOCATION SKETCH




USER NAME = AlexiSf	DESIGNED - DC	REVISED -
DRAWN - LR	REVISED -	
PLOT SCALE = 40.00' / in.	CHECKED - DC	REVISED -
PLOT DATE = 7/6/2026	DATE - 2026/06/08	REVISED -

**STATE OF ILLINOIS
DEPARTMENT OF TRANSPORTATION**

**DES PLAINES RIVER TRAIL - SEGMENT 7
GENERAL PLAN AND ELEVATION**


SCALE: SHEET 1 OF 18 SHEETS STA. TO STA.

F.A. RTE.	SECTION	COUNTY	TOTAL SHEETS	SHEET NO.
	19-00037-02-BT	COOK	112	64
CONTRACT NO. 61M58				
ILLINOIS FED. AID PROJECT				

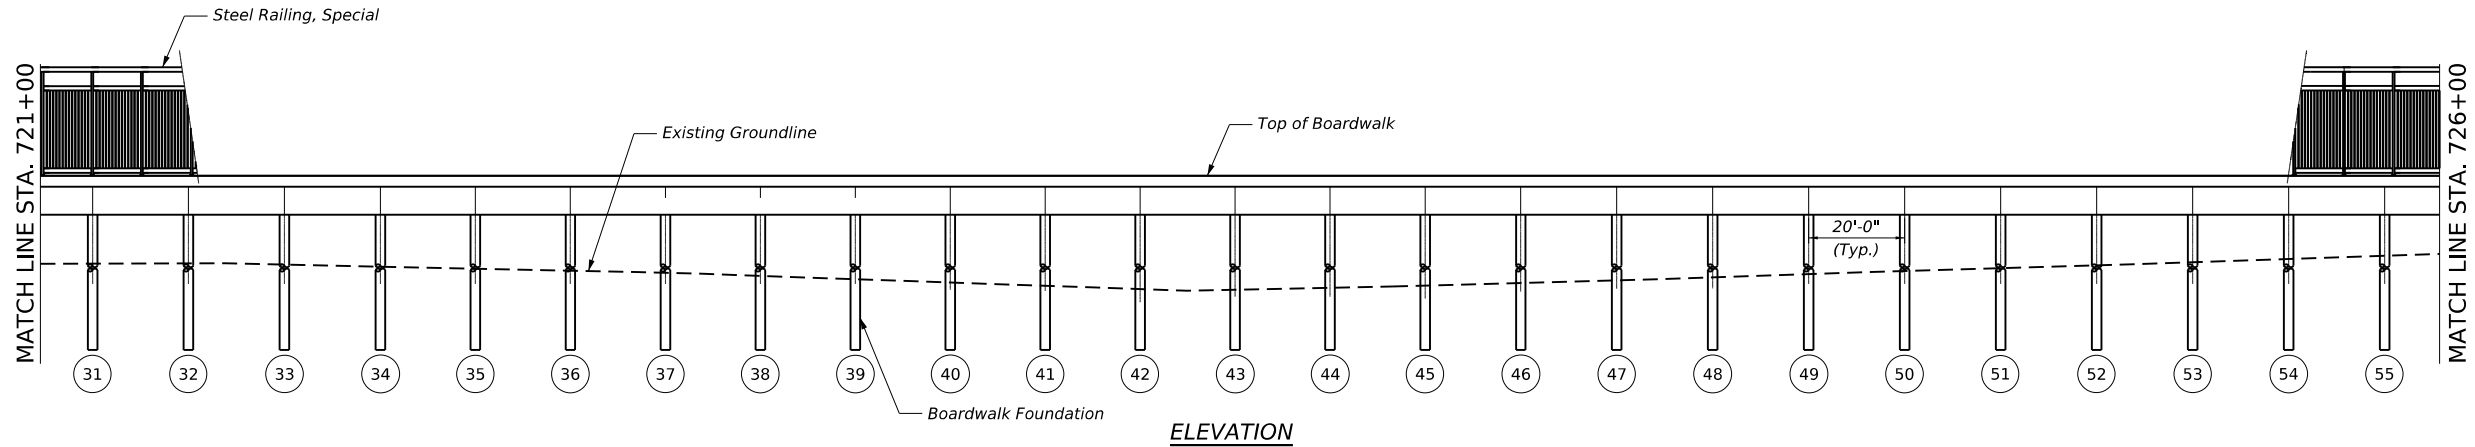


DESIGN SCOUR ELEVATION TABLE

Event / Limit State	Design Scour Elevations (ft.)																								Item	
	Pier 31	Pier 32	Pier 33	Pier 34	Pier 35	Pier 36	Pier 37	Pier 38	Pier 39	Pier 40	Pier 41	Pier 42	Pier 43	Pier 44	Pier 45	Pier 46	Pier 47	Pier 48	Pier 49	Pier 50	Pier 51	Pier 52	Pier 53	Pier 54		Pier 55
Q100	615.90	615.25	615.20	615.28	614.90	614.90	615.60	615.85	616.17	616.29	616.29	616.41	616.40	616.56	616.87	617.29	617.29	617.29	617.29	617.29	618.19	618.29	618.29	618.29	618.29	8
Q200	615.89	615.24	615.19	615.27	614.89	614.89	615.56	615.81	616.13	616.25	616.25	616.37	616.36	616.52	616.83	617.25	617.25	617.25	617.25	617.25	618.15	618.25	618.25	618.25	618.25	
Design	615.90	615.25	615.20	615.28	614.90	614.90	615.60	615.85	616.17	616.29	616.29	616.41	616.40	616.56	616.87	617.29	617.29	617.29	617.29	617.29	618.19	618.29	618.29	618.29	618.29	
Check	615.89	615.24	615.19	615.27	614.89	614.89	615.56	615.81	616.13	616.25	616.25	616.37	616.36	616.52	616.83	617.25	617.25	617.25	617.25	617.25	618.15	618.25	618.25	618.25	618.25	

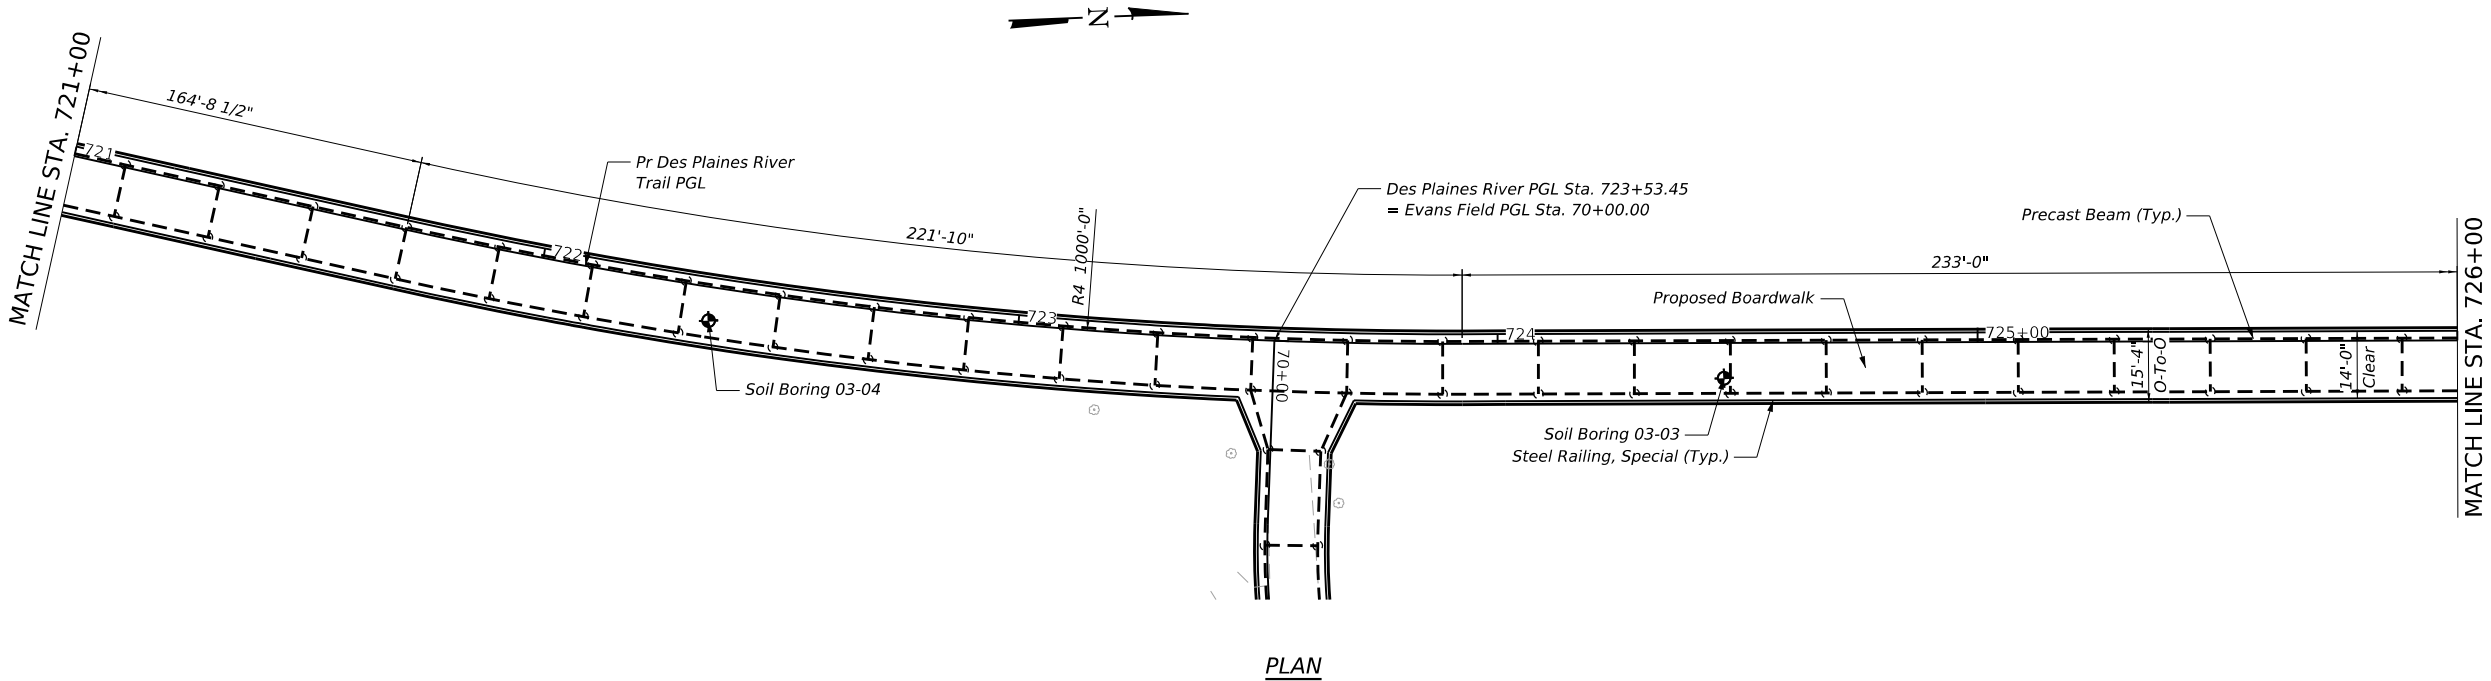



MODEL: Default
FILE: \\ntc\p\water\raeng-pw-bentley\com\terraeng-pw-01\Documents\Projects\2025\25-152 Des Plaines Trail - Seg 7\Design\100 - Drawings\110 - SHT\09 - Structures\25152- SHT-002- GPE 02

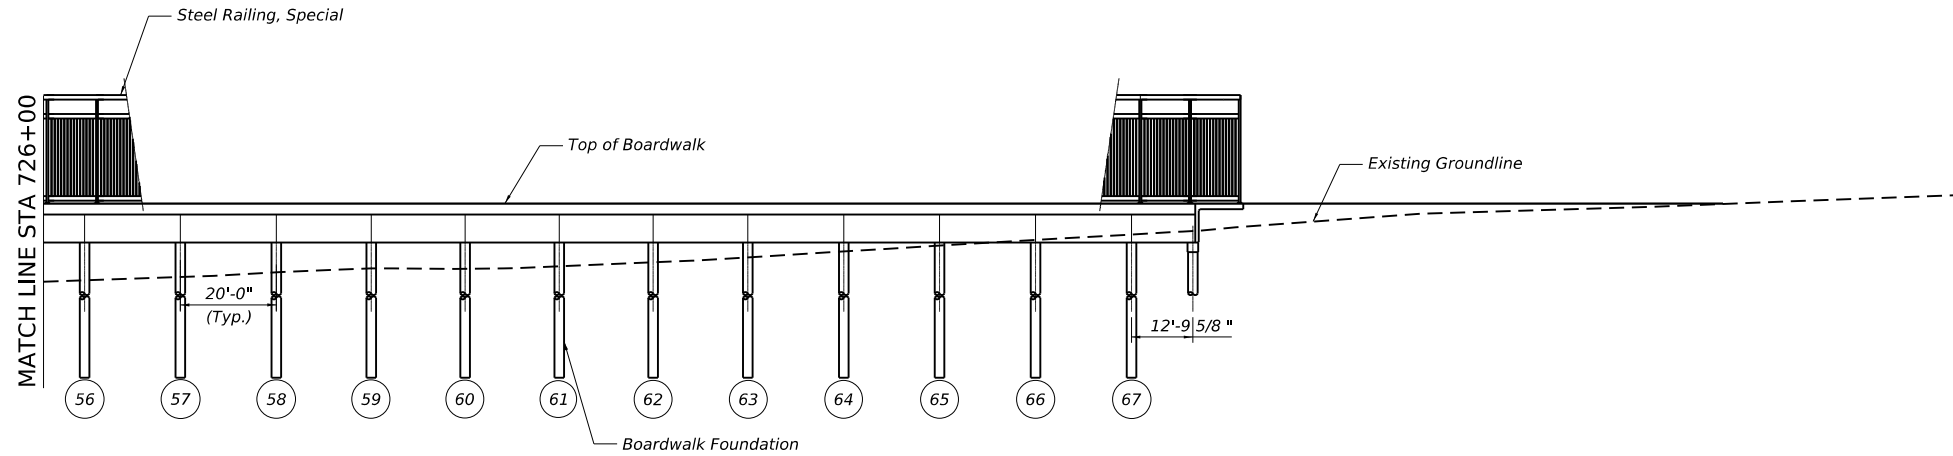

ELEVATION

DESIGN SCOUR ELEVATION TABLE

Event / Limit State	Design Scour Elevations (ft.)														Item 113
	Pier 56	Pier 57	Pier 58	Pier 59	Pier 60	Pier 61	Pier 62	Pier 63	Pier 64	Pier 65	Pier 66	Pier 67	N. Abut.		
Q100	618.50	618.91	619.06	618.60	619.05	616.29	616.41	616.40	616.56	616.87	617.29	617.29	619.38		8
Q200	618.46	618.87	619.02	618.56	619.01	616.25	616.37	616.36	616.52	616.83	617.25	617.25	619.21		
Design	618.50	618.91	619.06	618.60	619.05	616.29	616.41	616.40	616.56	616.87	617.29	617.29	619.38		
Check	618.46	618.87	619.02	618.56	619.01	616.25	616.37	616.36	616.52	616.83	617.25	617.25	619.21		

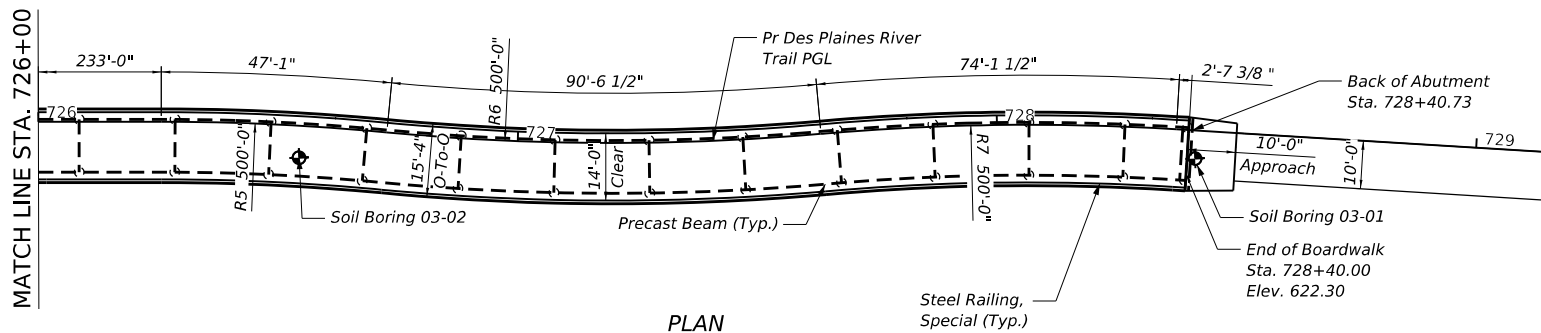 

PLAN

MODEL: Default
FILE: \\ntwrk\pww\terraeng-gw-bentley\com\terraeng-gw-01\Documents\Projects\2025\25-152 Des Plaines Trail - Seg 7\Drawings\100 - Drawings\110 - SHIT09 - Structures\25152- SHIT-003- GPE 03




USER NAME = AlexisF	DESIGNED - DC	REVISED -
	DRAWN - LR	REVISED -
PLOT SCALE = 40.00' / in.	CHECKED - DC	REVISED -
PLOT DATE = 7/6/2026	DATE - 2026/06/08	REVISED -

STATE OF ILLINOIS
DEPARTMENT OF TRANSPORTATION

DES PLAINES RIVER TRAIL - SEGMENT 7
GENERAL PLAN AND ELEVATION

SCALE: SHEET 3 OF 18 SHEETS STA. TO STA.


F.A. RTE.	SECTION	COUNTY	TOTAL SHEETS	SHEET NO.
	19-00037-02-BT	COOK	112	66
CONTRACT NO. 61M58				
ILLINOIS FED. AID PROJECT				

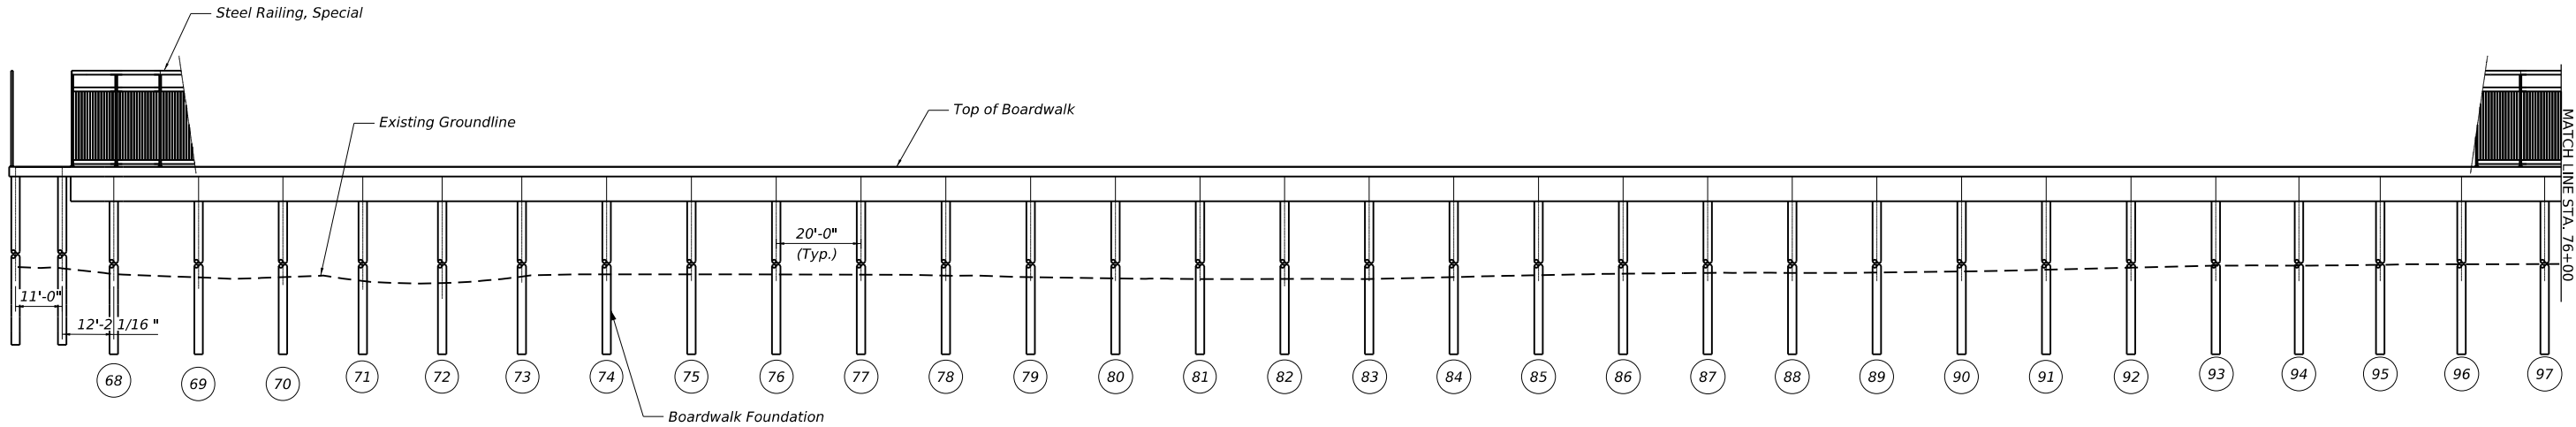

ELEVATION

DESIGN SCOUR ELEVATION TABLE

Event / Limit	Design Scour Elevations (ft.)																												Item			
	Pier 68	Pier 69	Pier 70	Pier 71	Pier 72	Pier 73	Pier 74	Pier 75	Pier 76	Pier 77	Pier 78	Pier 79	Pier 80	Pier 81	Pier 82	Pier 83	Pier 84	Pier 85	Pier 86	Pier 87	Pier 88	Pier 89	Pier 90	Pier 91	Pier 92	Pier 93	Pier 94	Pier 95		Pier 96	Pier 97	
State	613.17	612.88	612.67	612.97	612.80	612.85	613.08	613.18	613.08	613.24	613.27	613.31	613.31	613.31	613.31	613.31	613.31	613.31	613.31	613.31	613.31	613.31	613.31	613.31	613.46	613.65	613.78	613.70	613.88	613.33	614.31	113
Q100	613.17	612.88	612.67	612.97	612.80	612.85	613.08	613.18	613.08	613.24	613.27	613.31	613.31	613.31	613.31	613.31	613.31	613.31	613.31	613.31	613.31	613.31	613.31	613.31	613.46	613.65	613.78	613.70	613.88	613.33	614.31	8
Q200	613.17	612.88	612.67	612.97	612.80	612.85	613.08	613.18	613.08	613.24	613.27	613.31	613.31	613.31	613.31	613.31	613.31	613.31	613.31	613.31	613.31	613.31	613.31	613.31	613.46	613.65	613.78	613.70	613.88	613.33	614.31	
Design	613.17	612.88	612.67	612.97	612.80	612.85	613.08	613.18	613.08	613.24	613.27	613.31	613.31	613.31	613.31	613.31	613.31	613.31	613.31	613.31	613.31	613.31	613.31	613.31	613.46	613.65	613.78	613.70	613.88	613.33	614.31	
Check	613.17	612.88	612.67	612.97	612.80	612.85	613.08	613.18	613.08	613.24	613.27	613.31	613.31	613.31	613.31	613.31	613.31	613.31	613.31	613.31	613.31	613.31	613.31	613.31	613.46	613.65	613.78	613.70	613.88	613.33	614.31	

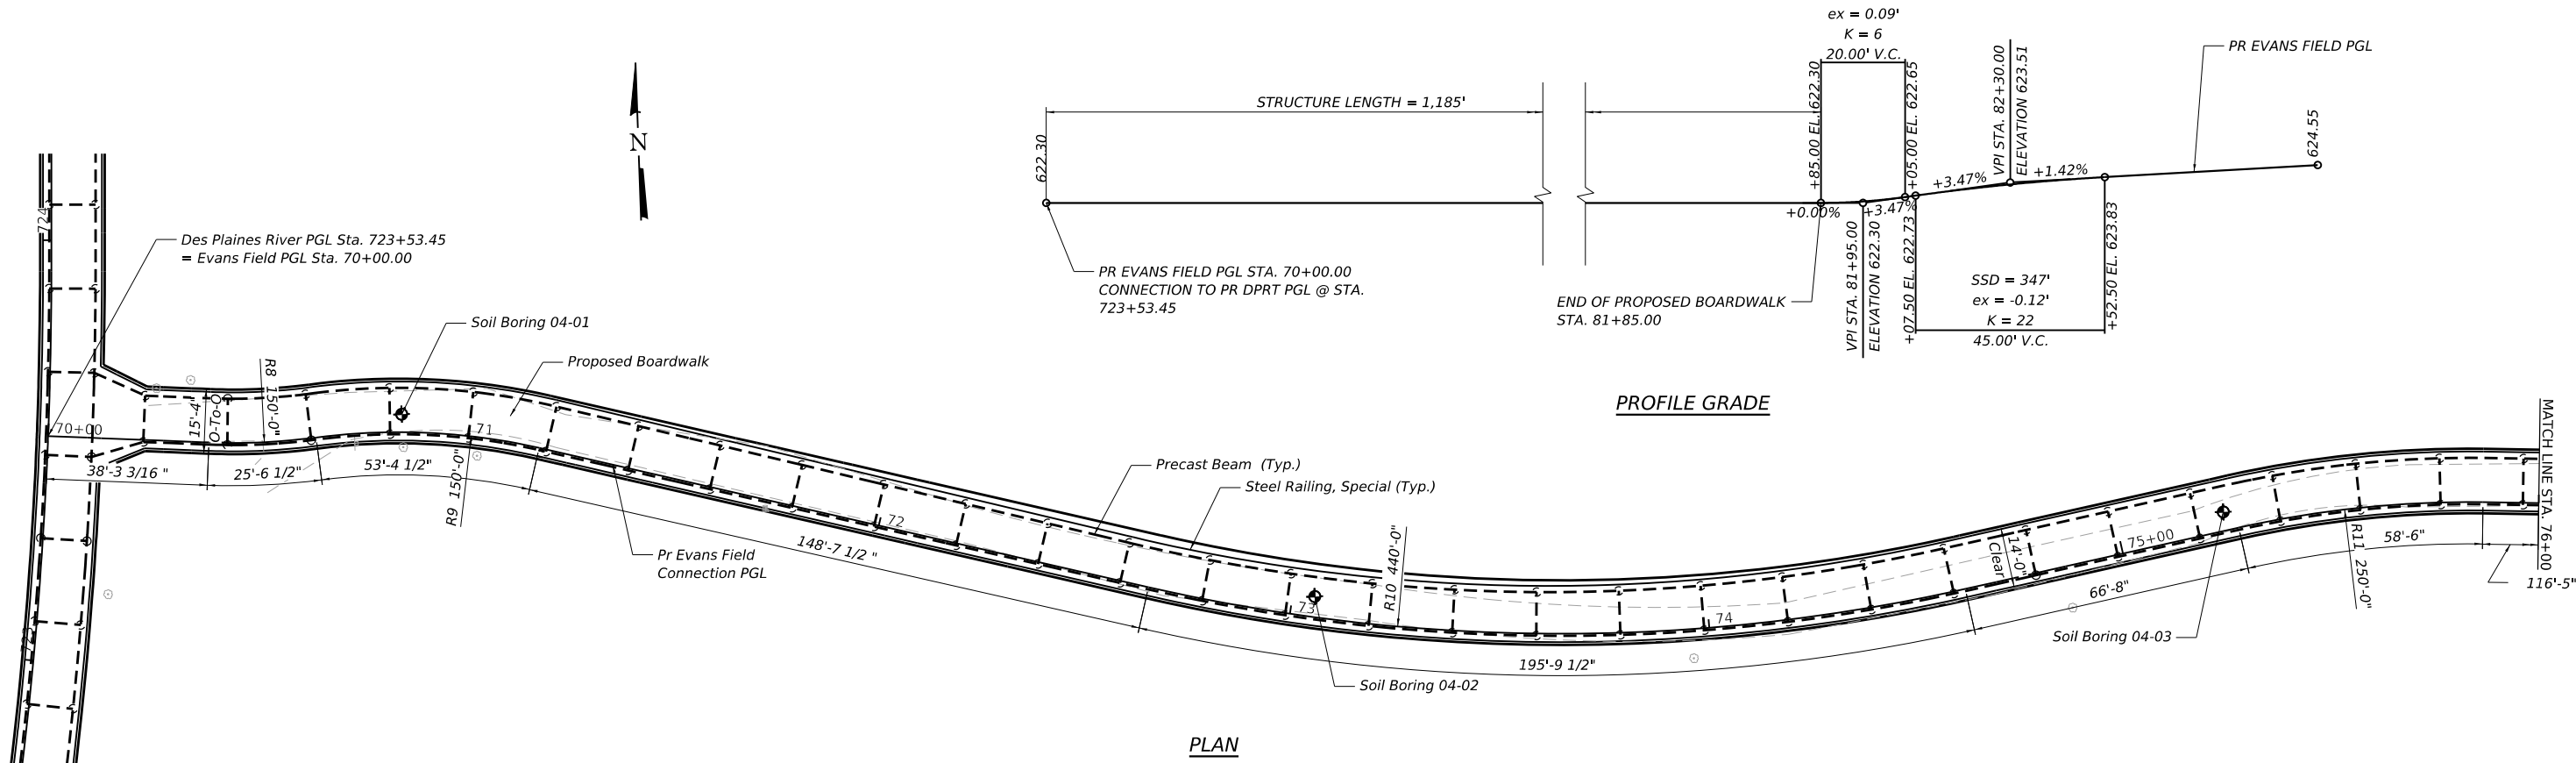

PLAN

MODEL: Default
FILE: \\ntpc-plw\terraeng-gpu-bentley\com\terraeng-gpu-01\Documents\Projects\2025\25-152 Des Plaines Trail - Seg 7\Drawings\110 - SHIT09 - Structures\25152-SHT-004-GPE 04




USER NAME = AlexisF	DESIGNED - DC	REVISED -
DRAWN - LR	REVISED -	
PLOT SCALE = 40.00' / in.	CHECKED - DC	REVISED -
PLOT DATE = 7/6/2026	DATE - 2026/06/08	REVISED -

STATE OF ILLINOIS
DEPARTMENT OF TRANSPORTATION

DES PLAINES RIVER TRAIL - SEGMENT 7
GENERAL PLAN AND ELEVATION

SCALE: SHEET 4 OF 18 SHEETS STA. TO STA.


F.A. RTE.	SECTION	COUNTY	TOTAL SHEETS	SHEET NO.
	19-00037-02-BT	COOK	112	67
CONTRACT NO. 61M58				
ILLINOIS FED. AID PROJECT				

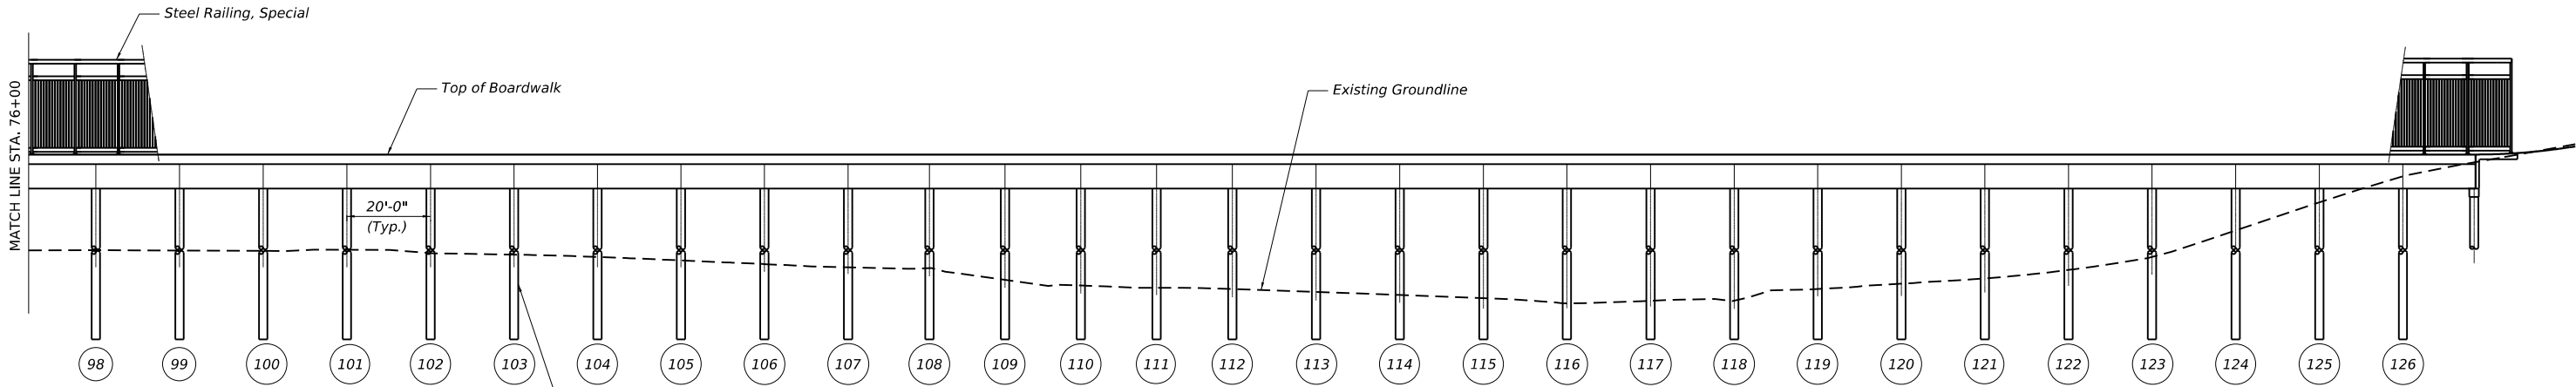

ELEVATION

DESIGN SCOUR ELEVATION TABLE

Event / Limit	Design Scour Elevations (ft.)																											Item			
State	Pier 98	Pier 99	Pier 100	Pier 101	Pier 102	Pier 103	Pier 104	Pier 105	Pier 106	Pier 107	Pier 108	Pier 109	Pier 110	Pier 111	Pier 112	Pier 113	Pier 114	Pier 115	Pier 116	Pier 117	Pier 118	Pier 119	Pier 120	Pier 121	Pier 122	Pier 123	Pier 124	Pier 125	Pier 126	E. Abut.	
Q100	614.31	614.31	614.27	613.96	613.65	613.34	613.31	613.24	612.31	612.31	612.31	612.31	612.31	612.31	612.31	612.31	612.31	608.81	612.31	612.31	612.31	612.31	612.31	613.13	614.52	613.81	615.31	615.68	617.61	617.61	610.33
Q200	614.31	614.31	614.27	613.96	613.65	613.34	613.31	613.24	612.31	612.31	612.31	612.31	612.31	612.31	612.31	612.31	612.31	608.81	612.31	612.31	612.31	612.31	612.31	613.13	614.52	613.81	615.31	615.68	617.61	617.61	610.32
Design	614.31	614.31	614.27	613.96	613.65	613.34	613.31	613.24	612.31	612.31	612.31	612.31	612.31	612.31	612.31	612.31	612.31	608.81	612.31	612.31	612.31	612.31	612.31	613.13	614.52	613.81	615.31	615.68	617.61	617.61	610.33
Check	614.31	614.31	614.27	613.96	613.65	613.34	613.31	613.24	612.31	612.31	612.31	612.31	612.31	612.31	612.31	612.31	612.31	608.81	612.31	612.31	612.31	612.31	612.31	613.13	614.52	613.81	615.31	615.68	617.61	617.61	610.32

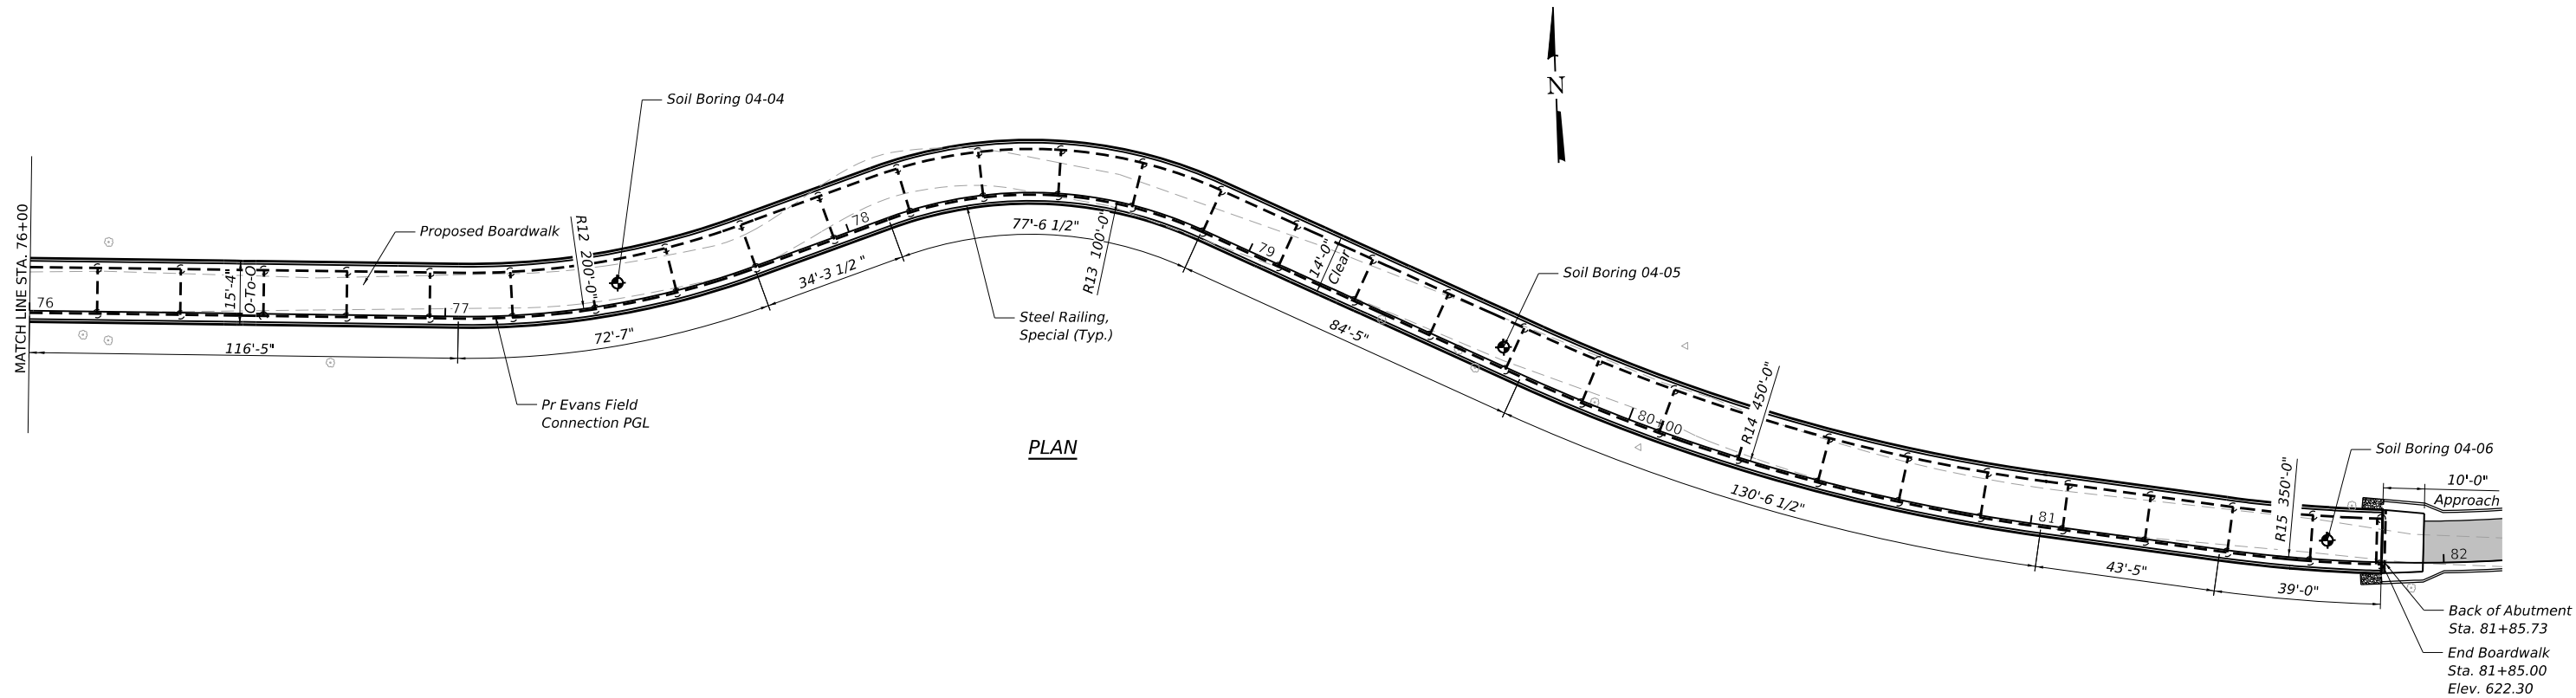

PLAN

MODEL: Default
FILE: \\ntcpc-pw\water\raeng-pw-bentley\com\raeng-pw-01\Documents\Projects\2025\25-152 Des Plaines Trail - Seg 7\Drawings\100 - Drawings\110 - SHIT09 - Structures\25152- SHIT-005- GPE 05



USER NAME = AlexisF	DESIGNED - DC	REVISED -
DRAWN - LR	REVISED -	
PLOT SCALE = 40.00 ' / in.	CHECKED - DC	REVISED -
PLOT DATE = 7/6/2026	DATE - 2026/06/08	REVISED -


STATE OF ILLINOIS
DEPARTMENT OF TRANSPORTATION

DES PLAINES RIVER TRAIL - SEGMENT 7
GENERAL PLAN AND ELEVATION


SCALE: SHEET 5 OF 18 SHEETS STA. TO STA.

F.A. RTE.	SECTION	COUNTY	TOTAL SHEETS	SHEET NO.
	19-00037-02-BT	COOK	112	68
CONTRACT NO. 61M58				
ILLINOIS FED. AID PROJECT				


MODEL Default
FILE Name: p:\water\raeng-pw-bentley\comterraeng-pw-01\Documents\Projects\2025\25-152 Des Plaines Trail - Seg 7\Drawings\100 - Drawings\110 - SHT\09 - Structures\25152-SHT-006-Offset Sketch.dgn

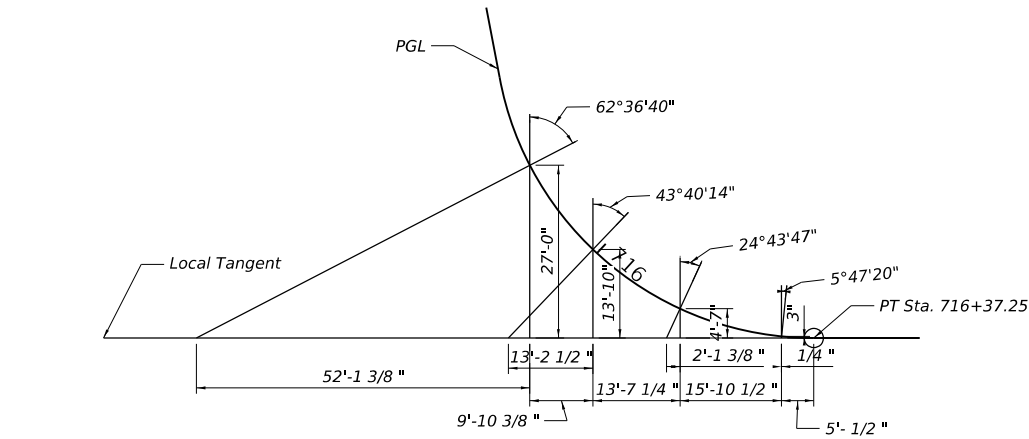


OFFSET SKETCH R1

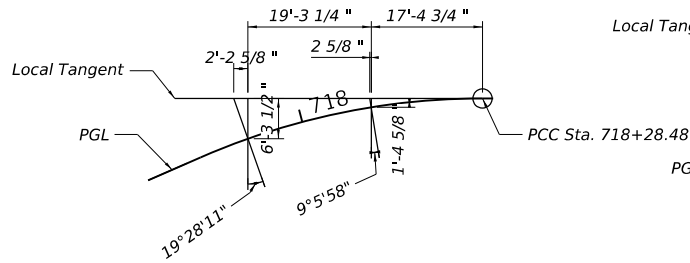


OFFSET SKETCH R2

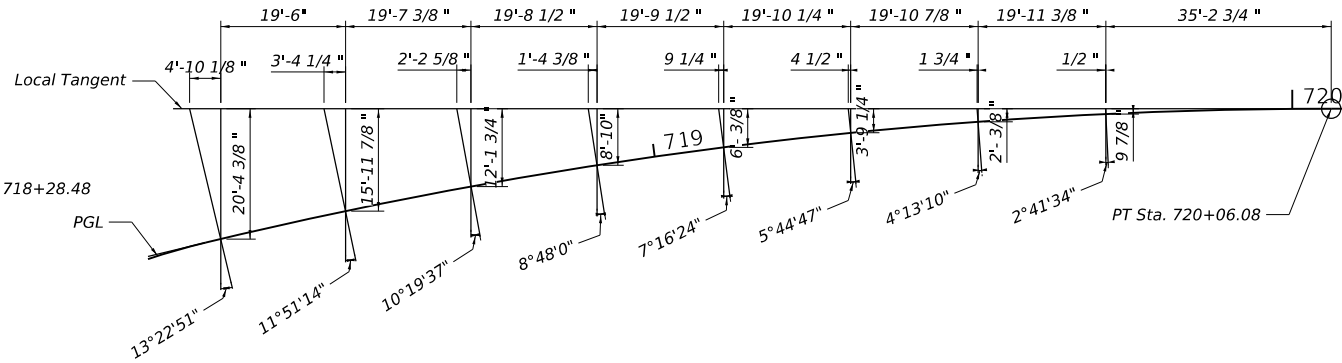


OFFSET SKETCH R3

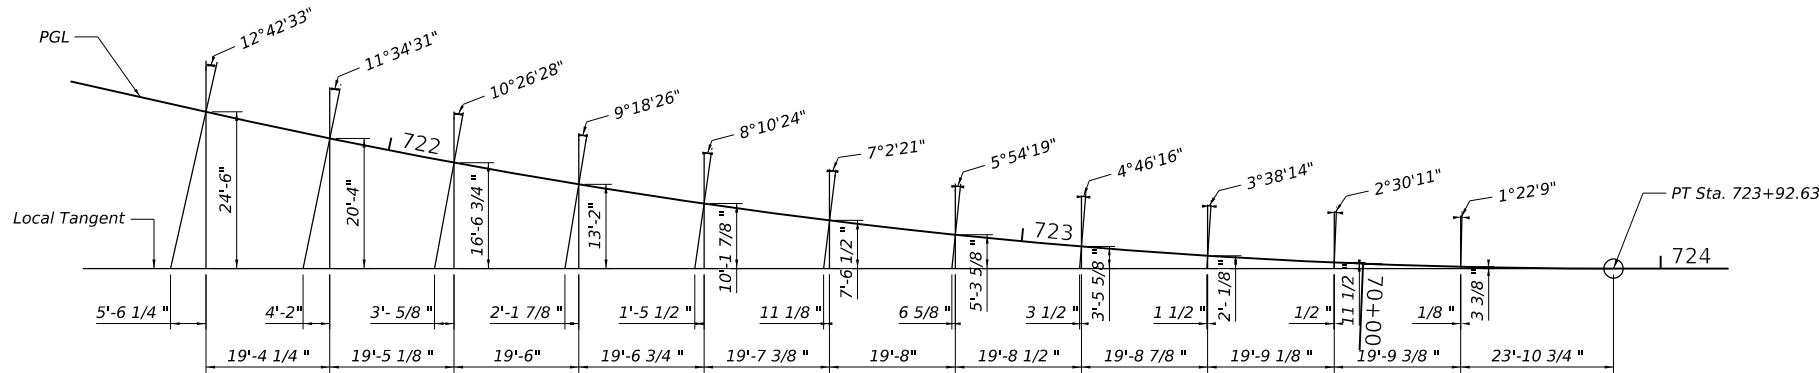


OFFSET SKETCH R4

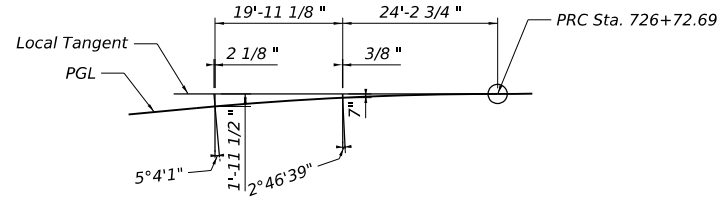

OFFSET SKETCH R5

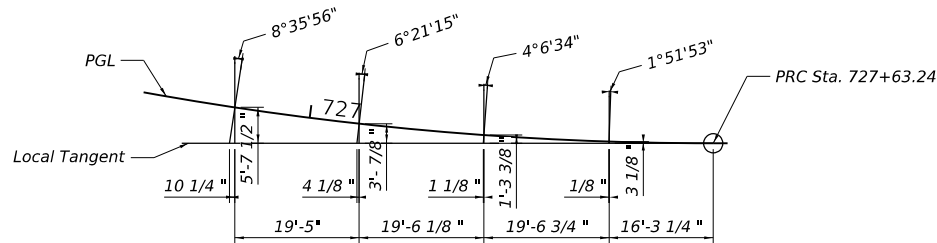

OFFSET SKETCH R6

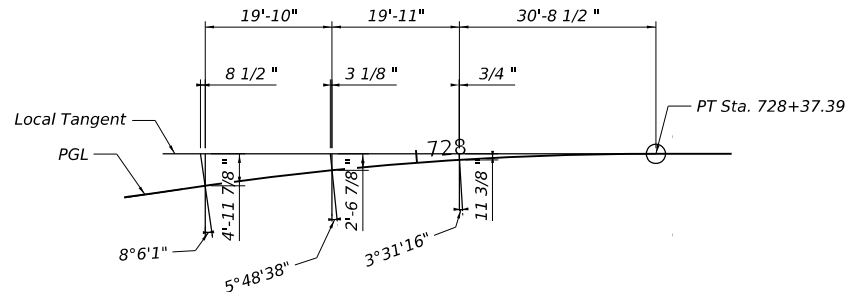

OFFSET SKETCH R7



USER NAME = AlexiSf	DESIGNED - DC	REVISED -
DRAWN - LR	REVISED -	
PLOT SCALE = 30.0000 ' / in.	CHECKED - DC	REVISED -
PLOT DATE = 7/6/2026	DATE - 2026/06/08	REVISED -









STATE OF ILLINOIS
DEPARTMENT OF TRANSPORTATION

DES PLAINES RIVER TRAIL - SEGMENT 7
OFFSET SKETCHES

SCALE: SHEET 6 OF 18 SHEETS STA. TO STA.

F.A. RTE.	SECTION	COUNTY	TOTAL SHEETS	SHEET NO.
	19-00037-02-BT	COOK	112	69
CONTRACT NO. 61M58				
ILLINOIS FED. AID PROJECT				

MODEL: Default
FILE: \\ntpc-pw\water\raeng-pw\bailey\comterra\raeng-pw-01\Documents\Projects\2025\25-152 Des Plaines Trail - Seg 7\Drawings\100 - Structures\25152-SHT-007-Offset 2.dgn

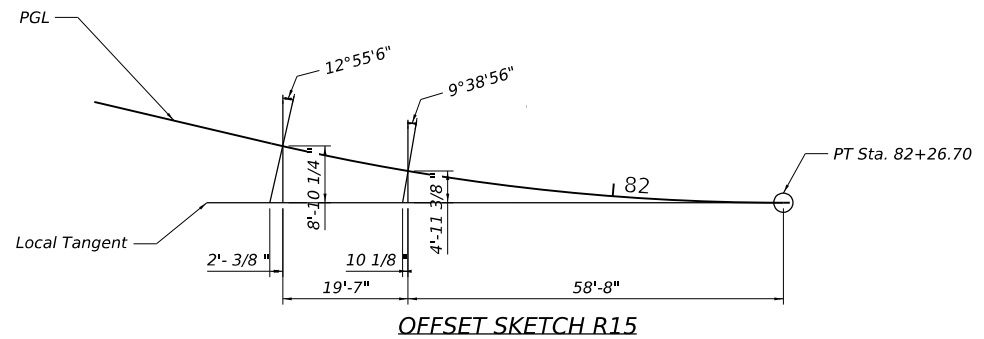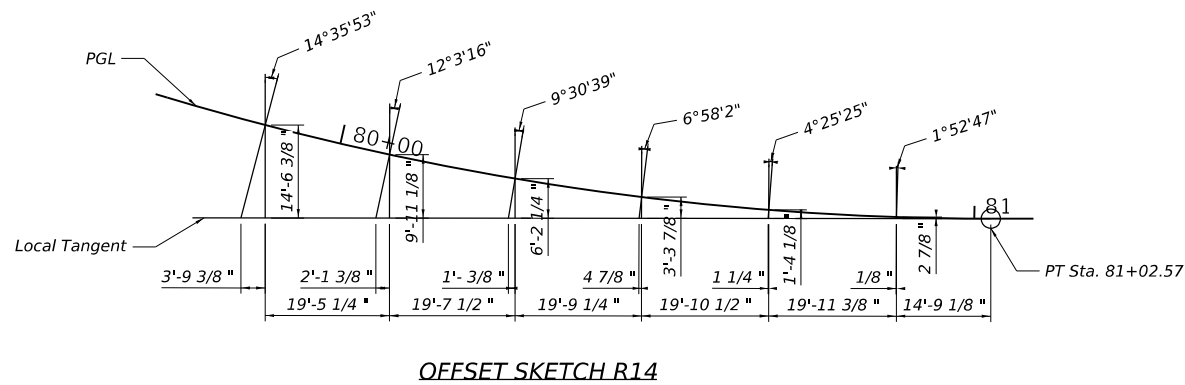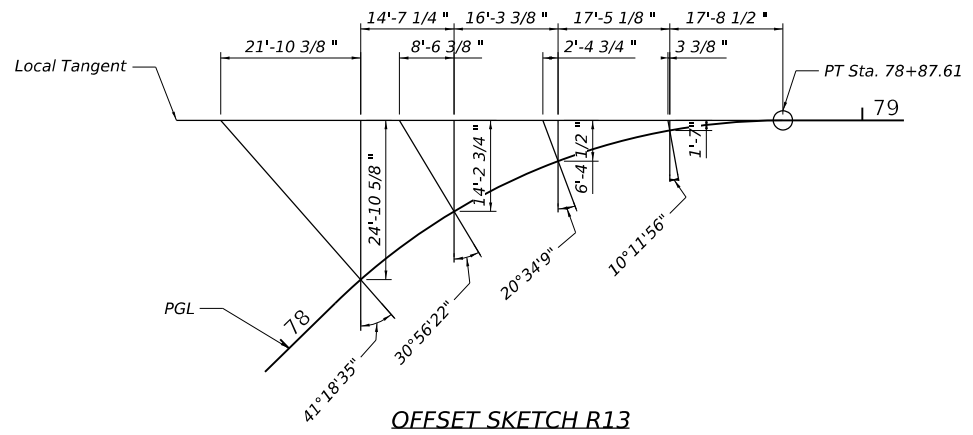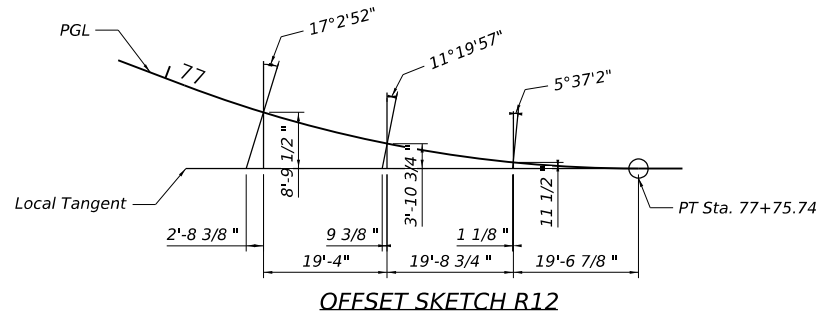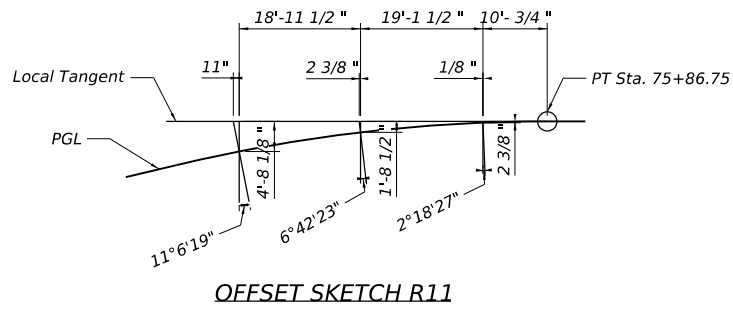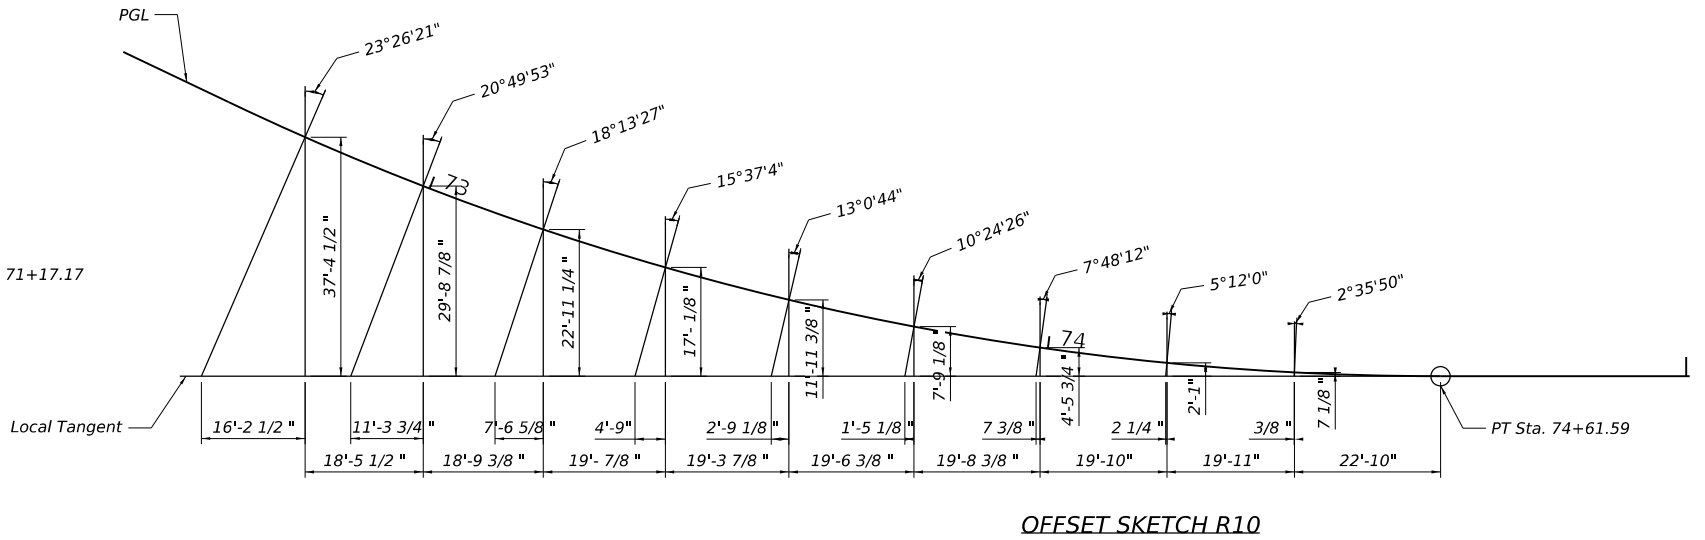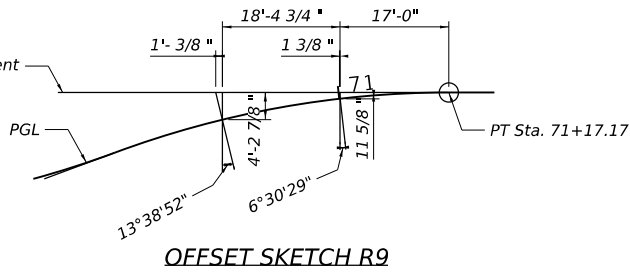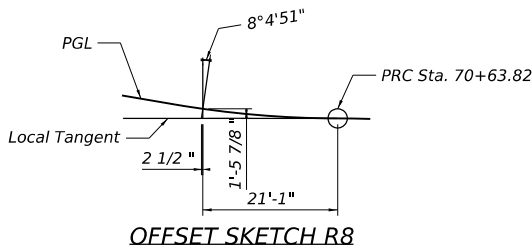

USER NAME = AlexisF	DESIGNED - DC	REVISED -
DRAWN - LR	REVISED -	
PLOT SCALE = 30.0000 ' / in.	CHECKED - DC	REVISED -
PLOT DATE = 7/6/2026	DATE - 2026/06/08	REVISED -

STATE OF ILLINOIS
DEPARTMENT OF TRANSPORTATION

DES PLAINES RIVER TRAIL – SEGMENT 7
OFFSET SKETCHES

SCALE: SHEET 7 OF 18 SHEETS STA. TO STA.

F.A. RTE.	SECTION	COUNTY	TOTAL SHEETS	SHEET NO.
	19-00037-02-BT	COOK	112	70
CONTRACT NO. 61M58				
ILLINOIS FED. AID PROJECT				

1. All work shall be done in accordance to the Illinois Department of Transportation (IDOT) Standard Specification for Road and Bridge Construction, adopted January 1, 2022, and Supplemental Specifications and recurring Special Provisions, adopted January 1, 2025, unless noted otherwise. Construction Plans and Subsequent Details are all to be considered as part of the Contract. Incidental Items or Accessories necessary to complete this work may not be specifically noted but are considered a part of the Contract.

2. No Construction Plans shall be used for Construction unless specifically Marked for construction. Prior to commencement of construction, the Contractor shall verify all dimensions and conditions affecting the work with the actual conditions, if there are discrepancies between the Job site and what is shown on the construction plans, the contractor must immediately report to Engineer before doing any work, otherwise the Contractor shall assume full responsibility. In the event of disagreement between the plans and existing conditions and or details, the Contractor shall secure written instruction from the Engineer prior to proceeding with any part of the work affected by omissions or discrepancies. In failing to secure such instruction, the Contractor will be considered to have proceeded at his own risk and expense. In the event of any doubt or questions arising with respect to the true meaning of the Construction Plans or Specifications, the decision of the Engineer shall be final and conclusive.

3. Contractor shall verify all topographic Information and grade elevations adjacent to boardwalk prior to proceeding. Inform Engineer of any variation.

4. The Contractor and boardwalk manufacturer shall ensure that the boardwalk meets all requirements of the Americans with Disabilities Act.

1. All cast-in-place concrete work and reinforcing steel work shall be in accordance with Sections 503 and 508 respectively of the IDOT Standard Specifications for Road and Bridge Construction, adopted January 1, 2022, and Supplemental Specifications and Recurring Special Provisions and as noted below.

2. Cover from the face of concrete to face of reinforcement shall be 3" for surfaces cast against earth and 2" for all other surfaces unless otherwise noted.

3. Reinforcement Bars designated (E) shall be Epoxy Coated.

4. *Reinforcing bar bending dimensions are out-to-out.*

5. All exposed concrete edges shall be beveled 3/4".

1. *Abutments and Drilled Shafts shall be designed for lateral earth pressure, live load surcharge, and structure loads.*

Pier Loads per drilled shaft are based upon a maximum longitudinal spacing of 20'-0", unless noted otherwise.

Compression: 33.4 kips (Service)
Lateral Wind: 2.2 kips (Service)

Abutment Loads

Compression:
Lateral Wind:

The Contractor shall be responsible for the design, materials, and installation of the drilled shaft foundation piers, abutments, cast in place concrete grade beam supports, and railing for the Boardwalk Structure. All foundation locations shown in the boardwalk plans are approximate and shall be determined in the final boardwalk design. All details are approximate and are to be used for estimate purposes only. Contractor shall coordinate design of support foundations and railings with boardwalk precast plank manufacturer prior to delivery of final design package for review. See Special Provisions for more details.

2. All bolts, nuts, washers, and hardware shall be hot-dipped galvanized after fabrication in accordance with ASTM A153.

3. Contractor shall accommodate thermal expansion and meet all code requirements for pedestrian rail loading and configuration requirements, including the limits on the size of opening allowed. Cost for the design, fabrication, and installation of rail is included in BOARDWALK STRUCTURE. See Boardwalk Structure special provision for more information.

1. Do not scale dimensions for construction. Scale, if shown, applies only to full size drawings.

2. *No construction joints, except those shown on the plans, will be allowed unless directed by the Engineer.*

3. Any information concerning type or location of underground and other utilities is not guaranteed to be accurate or all inclusive. The Contractor is responsible for making his own determinations as to the type and location of the utilities as may be necessary to avoid damage thereto. Contractor shall call J.U.L.I.E. and the Engineer prior to excavation.

4. Shop working or layout drawings pertaining to the construction of the work, as may be required, shall be submitted to the Engineer for approval prior to the start of construction. Shop drawing shall be signed and sealed by a Structural Engineer licensed in the State of Illinois.

5. Upon completion, the contractor shall collect and remove all construction debris and excess material from the site. Damaged trees, shrubs, and other landscape features resulting from construction activities shall be replaced or repaired.


6. All bearing surfaces must be true and level.


7. Contractor must coordinate with Boardwalk Manufacturer to ensure proper placement of cast-in-place anchors. If the contractor elects to use post-installed anchors in lieu of cast-in-place anchors, he must coordinate the plate dimensions, bolt spacing and bolt quantity with the Boardwalk Manufacturer and get approval from Manufacturer's Engineer of Record prior to construction.

8. Minimal disturbance of the wetlands and conservation of trees is critical. Given the limited working space for boardwalk construction, the Contractor shall utilize top-down construction methods. The Contractor shall remain in the working area and minimize wetland disturbance by placing protective mats or other measures for installation of the drilled shaft foundation. No additional compensation will be provided based on the limited access and construction area. All precast elements of the boardwalk shall be installed using equipment operating from the top of the new boardwalk structure.


ITEM	UNIT	TOTAL
Concrete Superstructure (Approach Slab)	Cu Yd	7.0
Reinforcement Bars (Epoxy Coated)	Lb	867
Epoxy Crack Injection	Foot	20.25
Boardwalk Structure	Sq Ft	37,900
Structural Repair of Concrete (Depth Equal To or Less Than 5 Inches)	Sq Ft	58.4
Structural Repair of Concrete (Depth Greater Than 5 Inches)	Sq Ft	3.5
Sandblasting Concrete	Sq Yd	213.3

Appr.	Approach
Approx.	Approximate
Conc.	Concrete
CL	Centerline
Clr.	Clearance
Cts.	Centers
Dia.	Diameter
Ø	Diameter
El.	Elevation
Exist.	Existing
Galv.	Galvanized
HDG	Hot Dip Galvanized
Min.	Minimum
O.C.	On Center
PL	Plate
S.S.	Stainless Steel
Sta.	Station
Typ.	Typical
UNO	Unless Noted Otherwise
WS	Water Surface

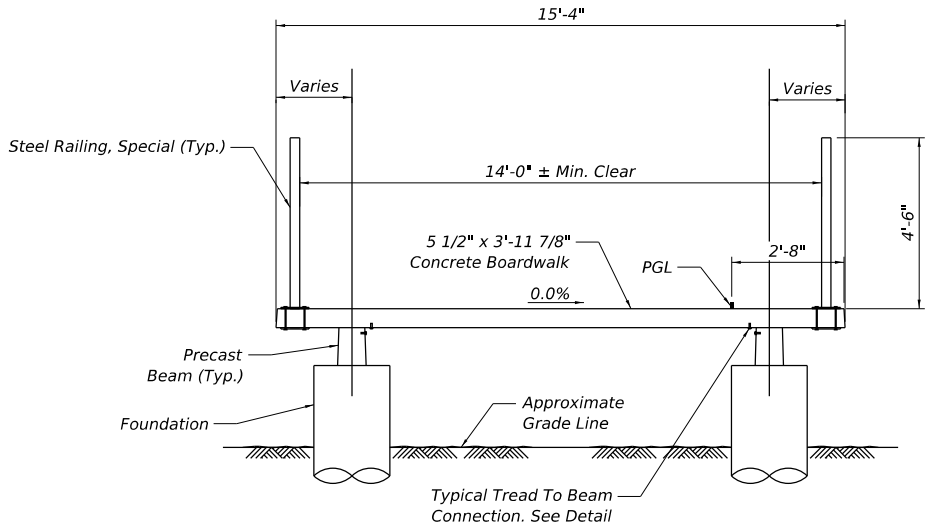

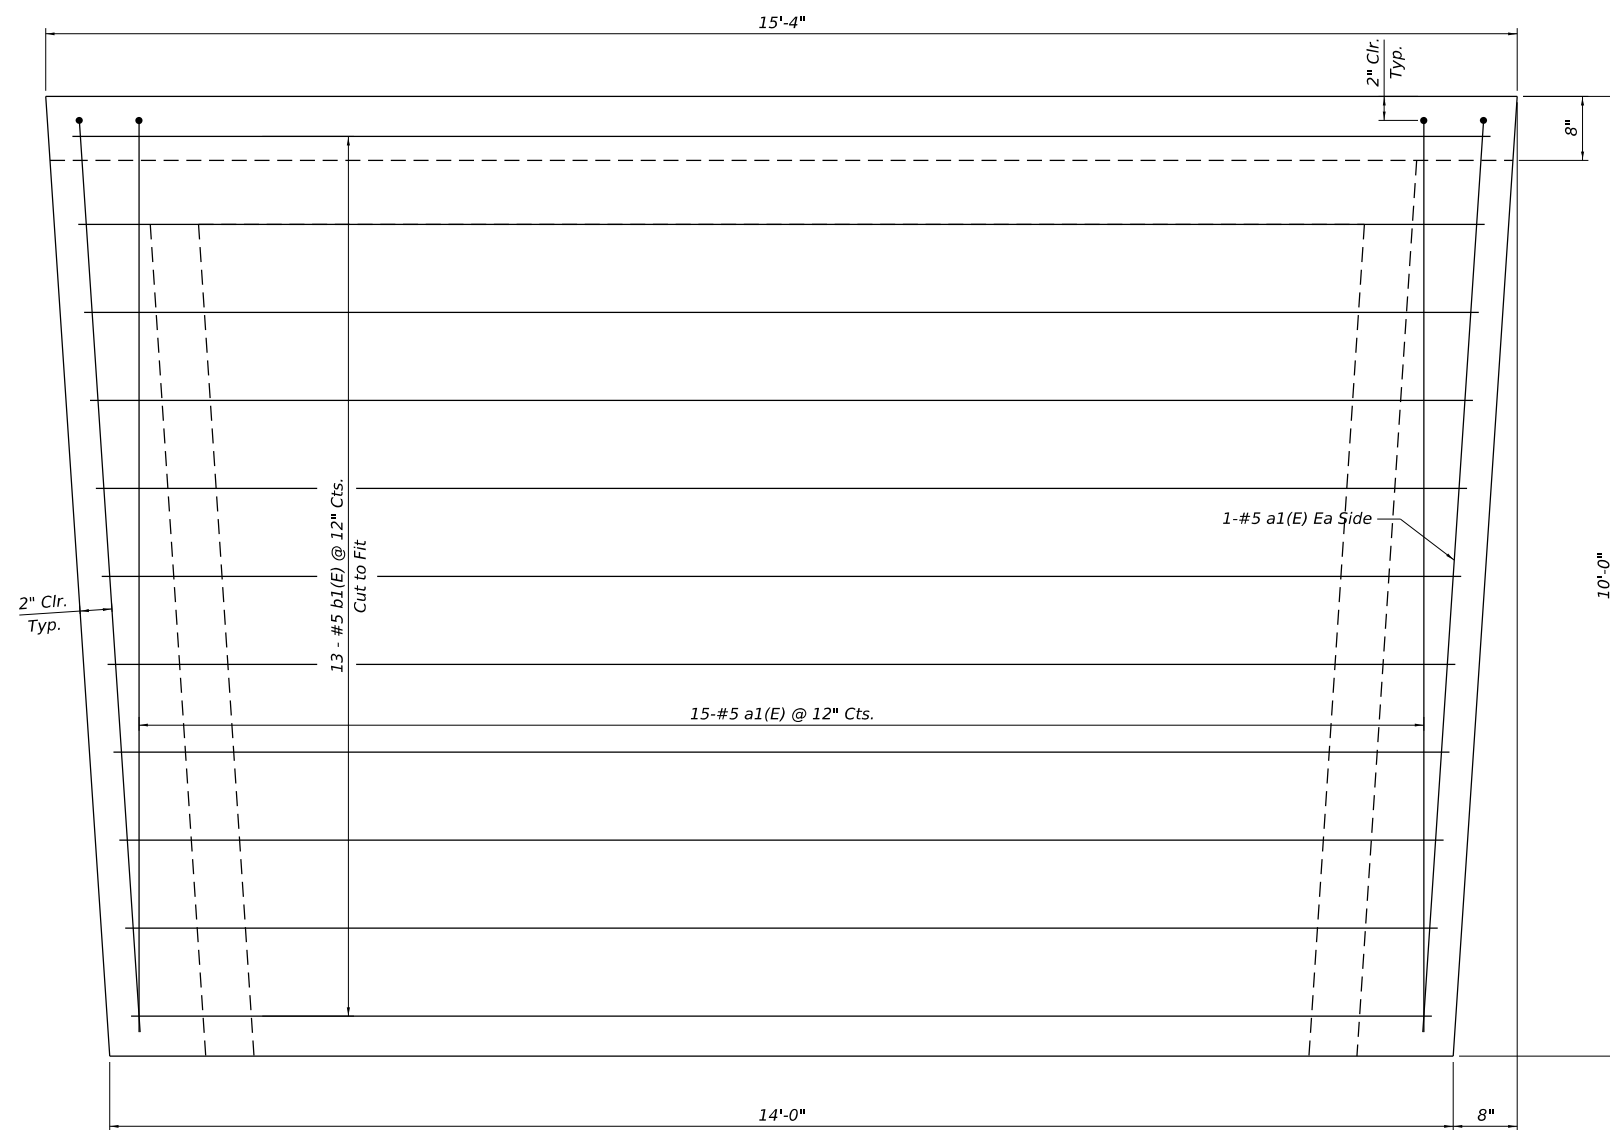

APPROACH SLAB PLAN


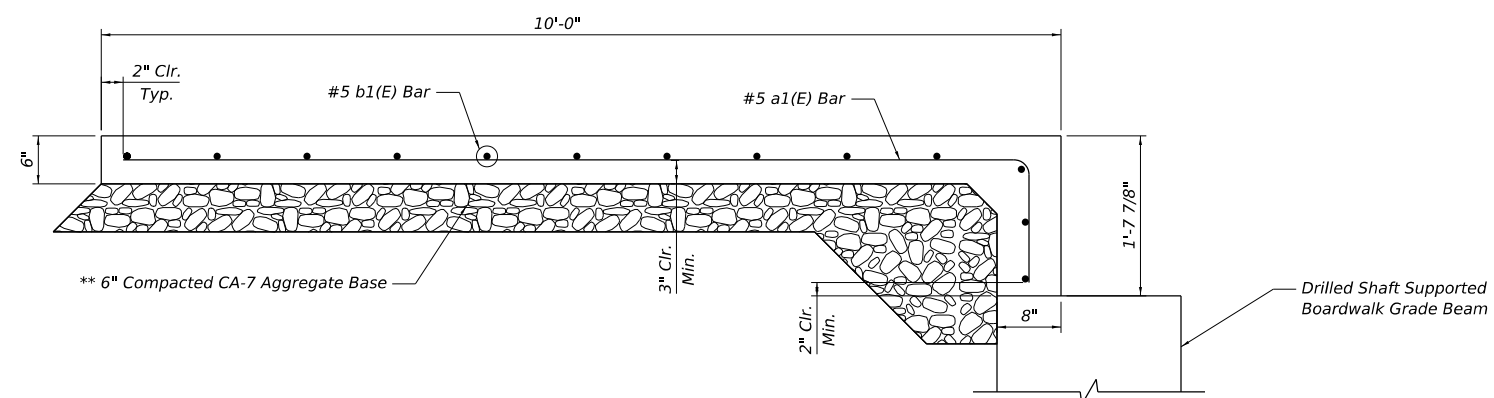


APPROACH SLAB ELEVATION

** Cost included with CONCRETE SUPERSTRUCTURE (APPROACH SLAB)

BILL OF MATERIAL
FOR TWO APPROACH SLABS


Bar	No.	Size	Length	Shape
a1(E)	34	#5	10'-9"	————
a2(E)	8	#5	9'-6"	————
b1(E)	26	#5	15'-0"	————
Pay Item			Unit	Quantity
Concrete Superstructure (Approach Slab)			Cu Yd	7.0
Reinforcement Bars, Epoxy Coated			Lb	867

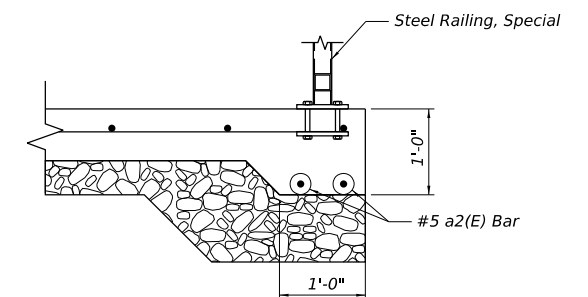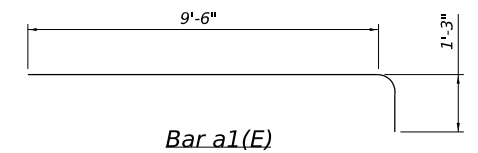

THICKENED EDGE ELEVATION
See Steel Railing Details for Anchor Bolt Dimensions


- Notes:**
1. Approach slab typical at each Boardwalk termination. See General Plan and Elevation sheets 1-5.
 2. Proposed path at boardwalk terminations has 1½% cross slope. Contractor shall match approach slab cross slope to path and transition approach slab to 0% cross slope to match at boardwalk. See Civil Plans for path details.

MODEL: Default
FILE: \\ntwrk-pw-bentley.com\raeng-pw-01\Documents\Projects\2025\25-152 Des Plaines Trail - Seg 7\Drawings\100 - Details\110 - SHT-09 - Structures\25152-SHT-010-Details

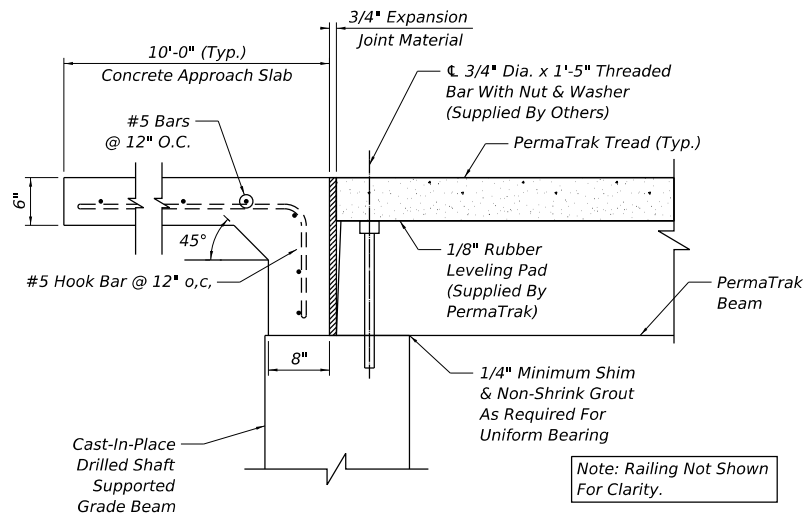


DETAIL C - TYPICAL APPROACH
Scale: Not to Scale

- Notes:
1. Threaded Bar shall be set in Epoxy Adhesive Anchoring System.
 2. Threaded Bar shall be embedded a minimum of 3" deep.
 3. Drilled Hole shall be 7/8" in diameter.
 4. Completely cover the threaded bar, nut, and washer and fill the void around the threaded bar with Epoxy Adhesive or Non-Shrink Grout.

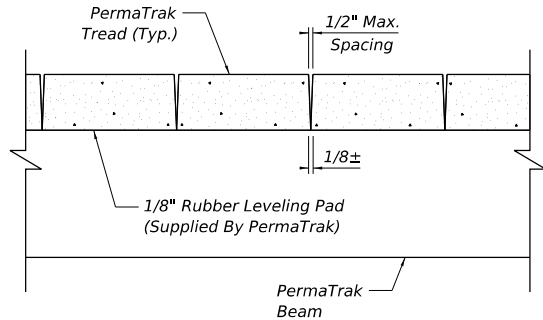


TYPICAL TREAD SPACING DETAIL

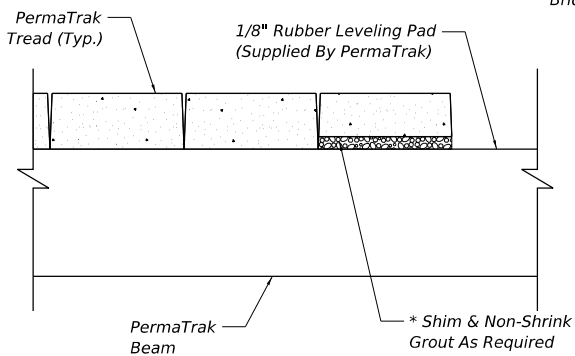


TYPICAL SHIM/GROUT DETAIL
Scale: Not to scale (UNDER TREAD)

Note:
Due to tolerances and variance in precast production and installation accuracy, shimming and grouting may be required. When required the entire bearing area and void shall be shim and grouted with non-shrink grout.

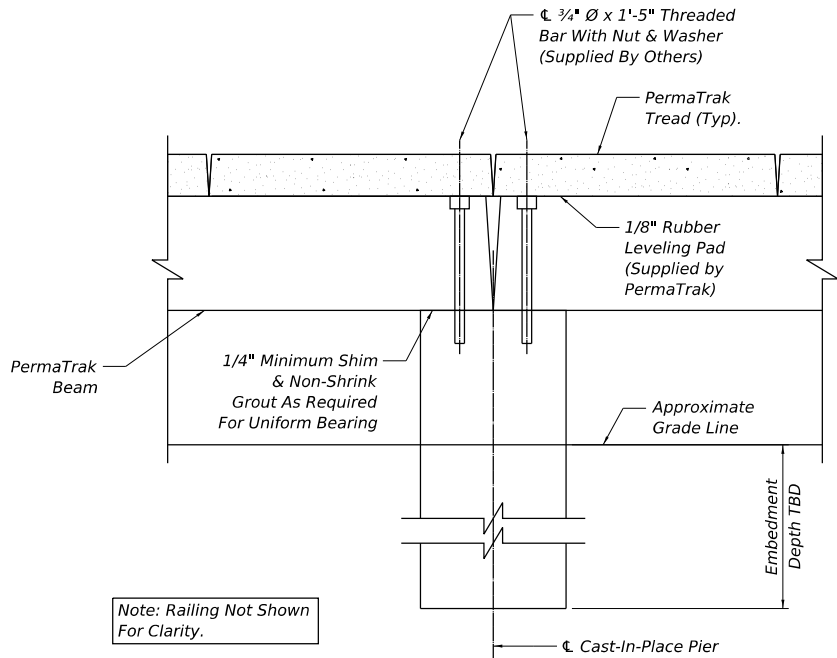


DETAIL B - TYPICAL PIER CONNECTION
Scale: Not to Scale

- Notes:
1. Threaded Bar shall be set in Epoxy Adhesive Anchoring System.
 2. Threaded Bar shall be embedded a minimum of 3" deep.
 3. Drilled Hole shall be 7/8" in diameter.
 4. Completely cover the threaded bar, nut, and washer and fill the void around the threaded bar with Epoxy Adhesive or Non-Shrink Grout.

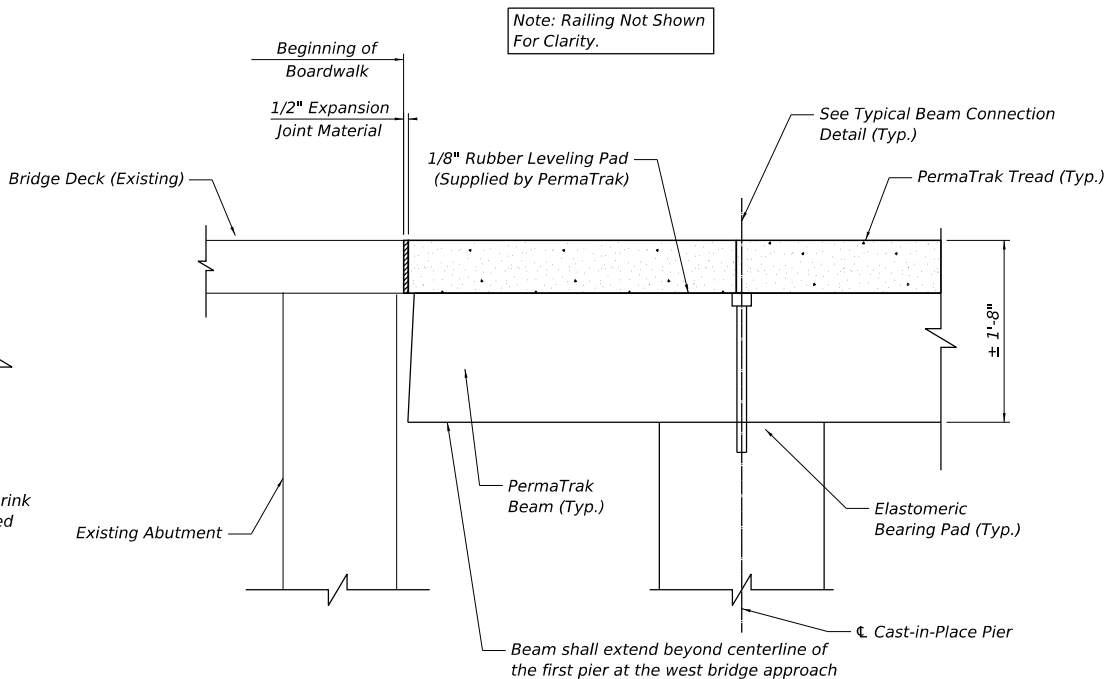


WEST BRIDGE APPROACH DETAIL

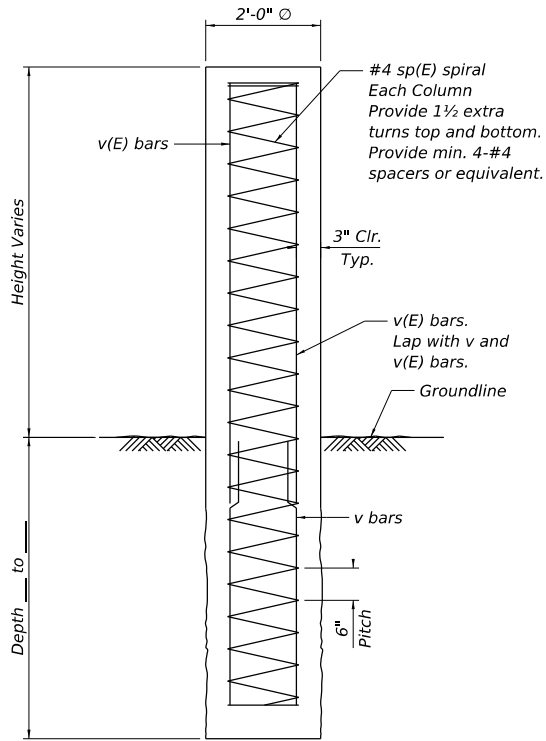


TYPICAL CONCRETE DRILLED SHAFT DETAIL

**Cost of Drilled Shaft design and construction is included with BOARDWALK STRUCTURE.

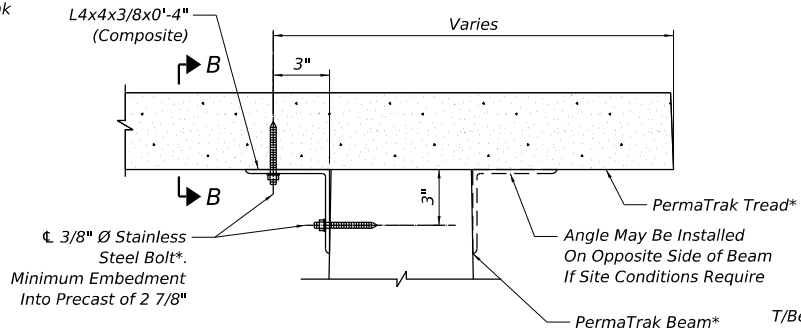

TREAD TO BEAM CONNECTION
Scale: Not to Scale

- Notes:
1. All holes in precast shall be drilled by contractor.
 2. Drilled holes in precast shall be 2 7/8" deep and 3/8" Ø.
 3. Prior to installing bolt, hole shall be thoroughly cleaned.
 4. * Indicates supplied by PermaTrak.
 5. Maximum installation torque: 35 ft-lb.
 6. One (1) clip angle is required per tread. Location of clip angle on tread shall alternate sides from tread to tread.

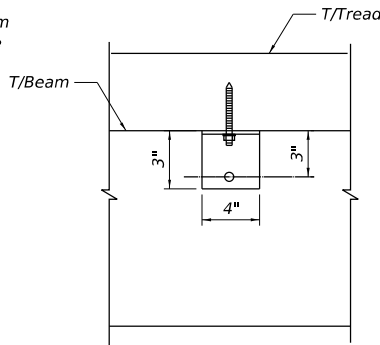

SECTION B-B

Note:
The Contractor shall be responsible for the design, materials, and installation of the drilled shaft foundation piers, cast in place concrete grade beam supports, and railing for the Boardwalk Structure. All foundation locations shown in the boardwalk plans are approximate and shall be determined in the final boardwalk design. All details are approximate and are to be used for estimate purposes only. Contractor shall coordinate design of support foundations and railings with PermaTrak prior to delivery of final design package for review. See Special Provisions for more details.



USER NAME = AlexiSf	DESIGNED - DC	REVISED -
DRAWN - LR	REVISED -	
PLOT SCALE = 20.0000 ' / in.	CHECKED - DC	REVISED -
PLOT DATE = 7/6/2026	DATE - 2026/06/08	REVISED -


STATE OF ILLINOIS
DEPARTMENT OF TRANSPORTATION

DES PLAINES RIVER TRAIL - SEGMENT 7
DETAILS

SCALE: SHEET 10 OF 18 SHEETS STA. TO STA.

F.A. RTE.	SECTION	COUNTY	TOTAL SHEETS	SHEET NO.
	19-00037-02-BT	COOK	112	73
			CONTRACT NO. 61M58	
		ILLINOIS	FED. AID PROJECT	

MODEL: Default
FILE: \\wntz-pw\terraeng-pw-bentley\comterraeng-pw-01\documents\projects\2025\25-152 Des Plaines Trail - Seg 7\Drawings\100 - Drawings\110 - SHT\09 - Structures\25152- SHT-012- Repair Plans.dgn

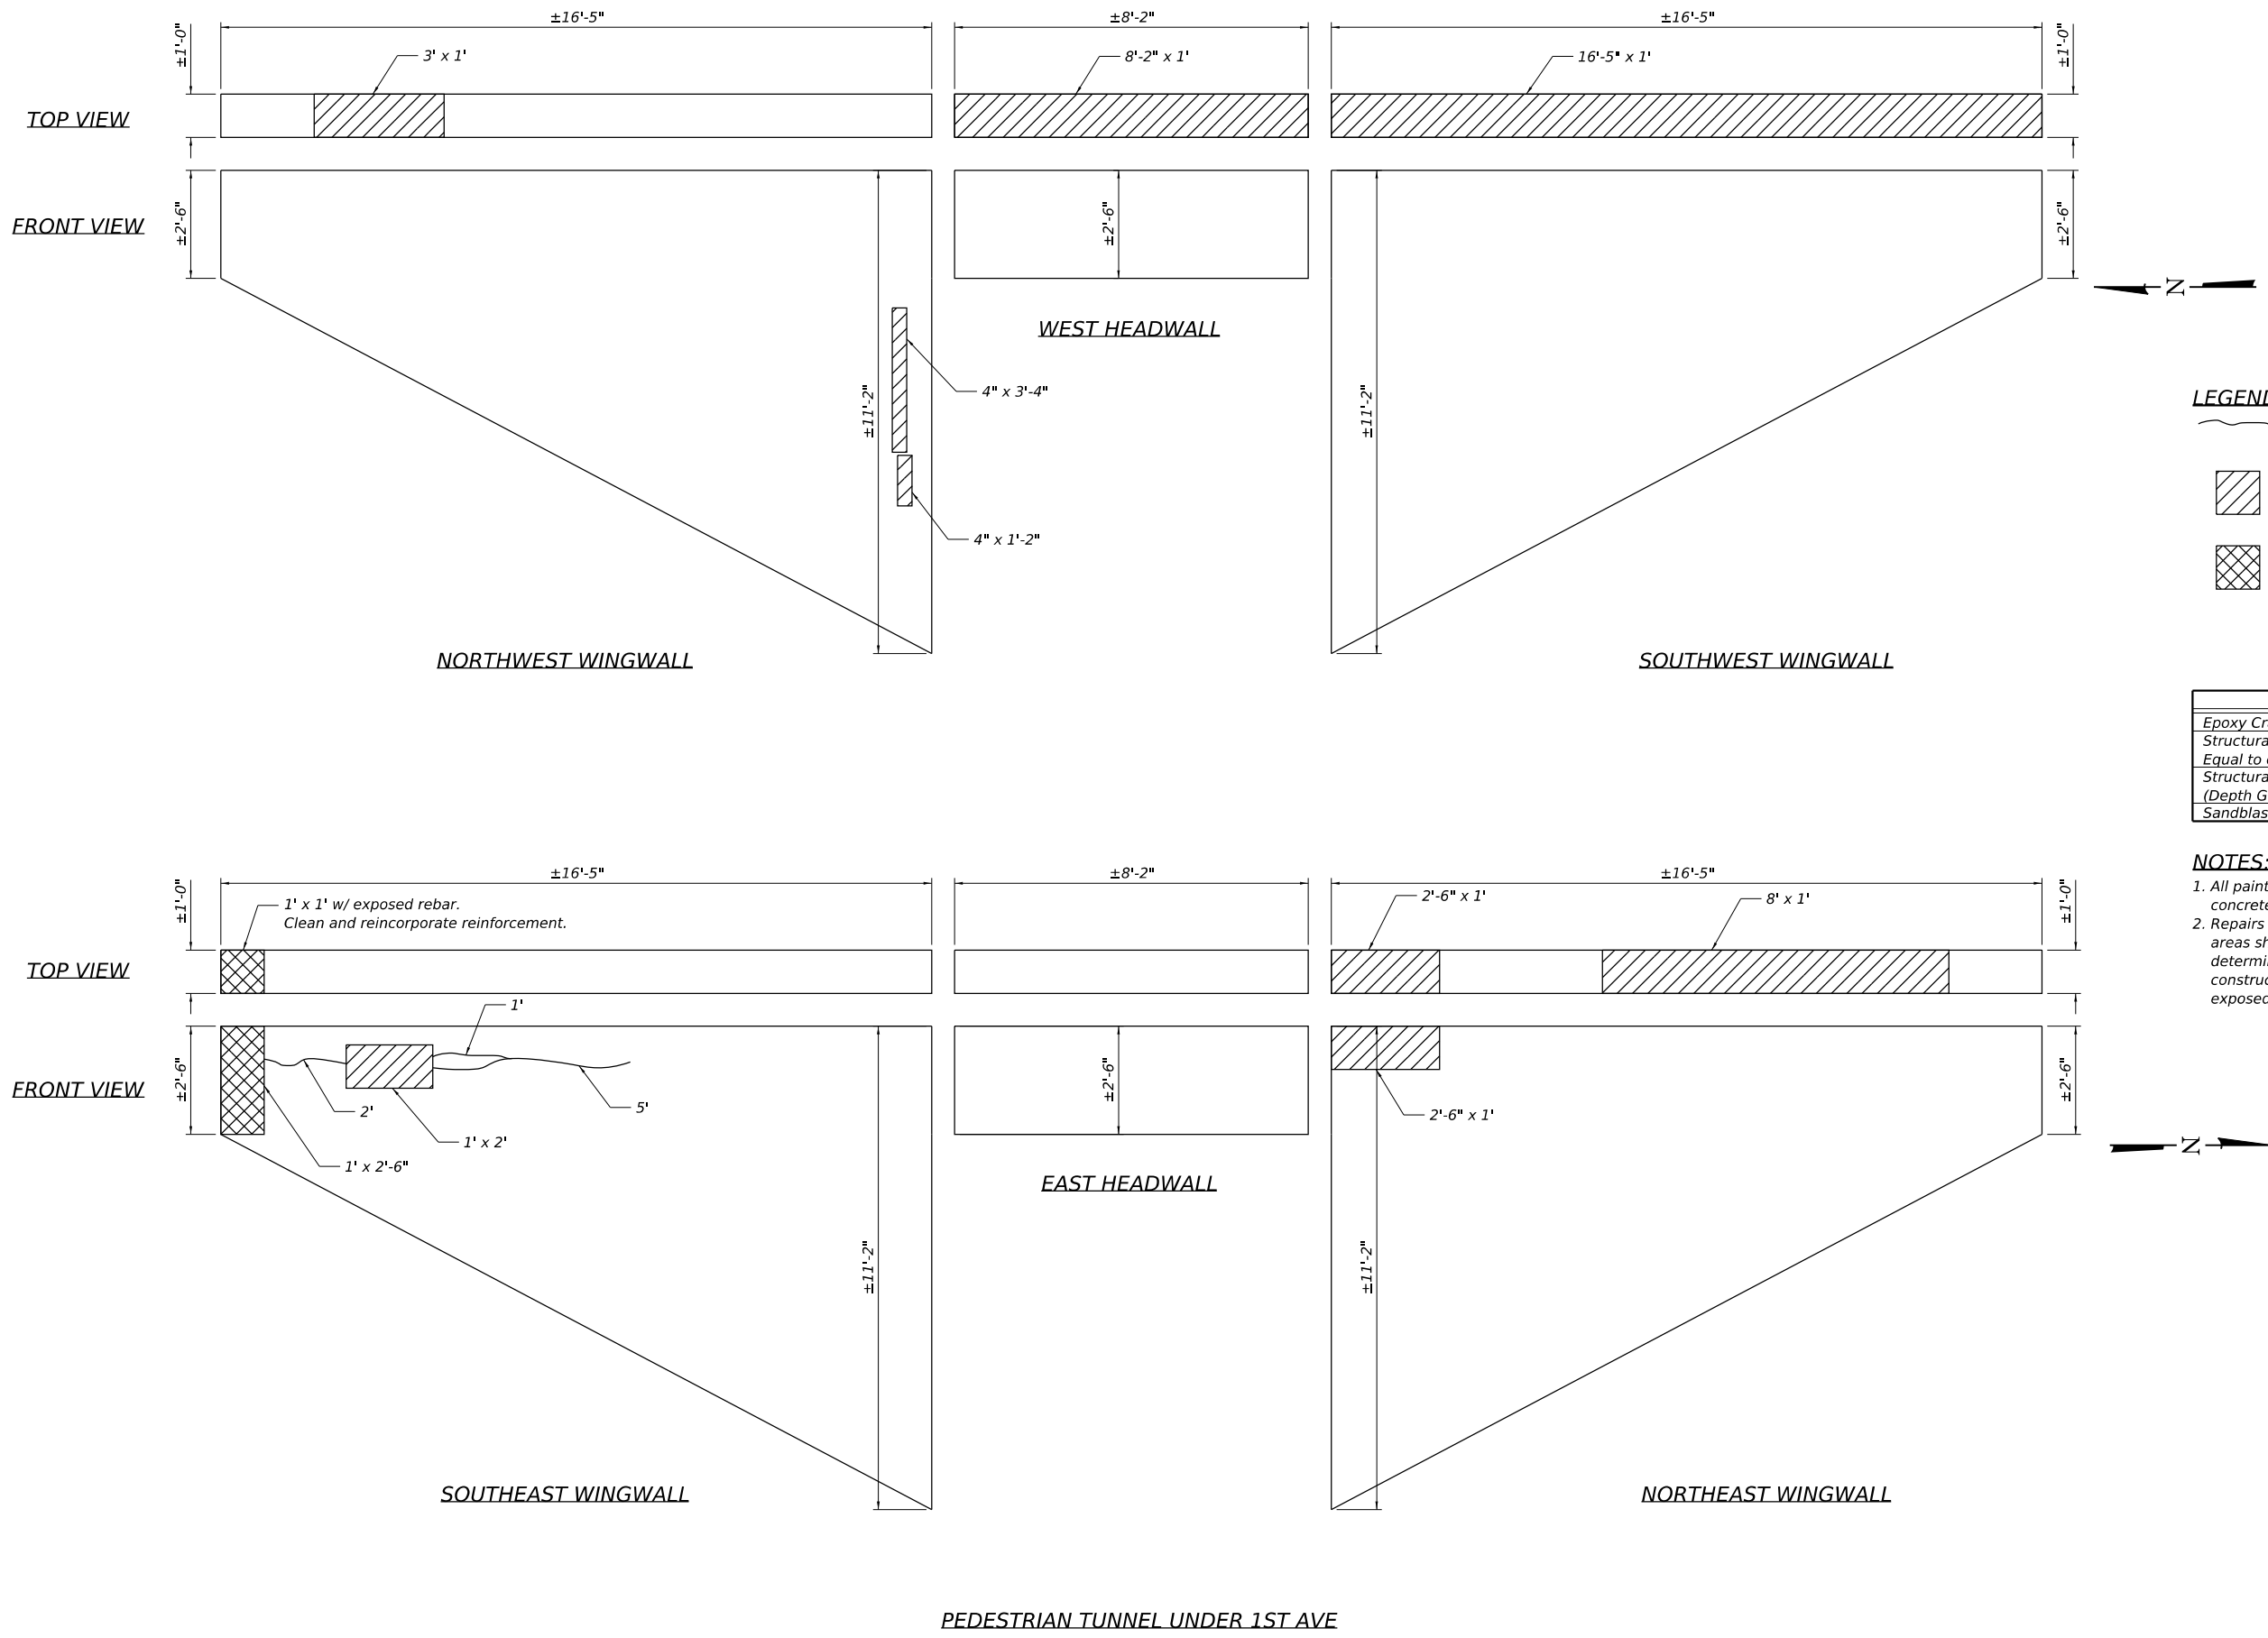


LEGEND:

- Epoxy Crack Injection
- Structural Repair of Concrete (Depth Equal to or less than 5 inches)
- Structural Repair of Concrete (Depth Greater than 5 inches)


BILL OF MATERIAL		
ITEM	UNIT	TOTAL
Epoxy Crack Injection	Foot	8
Structural Repair of Concrete (Depth Equal to or less than 5 inches)	Sq. Ft.	44.1
Structural Repair of Concrete (Depth Greater than 5 inches)	Sq. Ft.	3.5
Sandblasting Concrete	Sq. Yd.	54.4

- NOTES:**
- All paint and graffiti shall be removed to expose all concrete surfaces prior to performance of repairs.
 - Repairs shall include but may not be limited to the areas shown. The actual areas to be repaired will be determined by the ENGINEER at the time of construction after all concrete surfaces have been exposed by sandblasting.


MODEL: Default
FILE: \\ntwrp-pw\terraeng-pw\terraeng-pw-01\Documents\Projects\2025\25-152 Des Plaines Trail - Seg 7\Drawings\100 - Drawings\110 - SHIT09 - Structures\25152- SHIT-013- Repair Plans

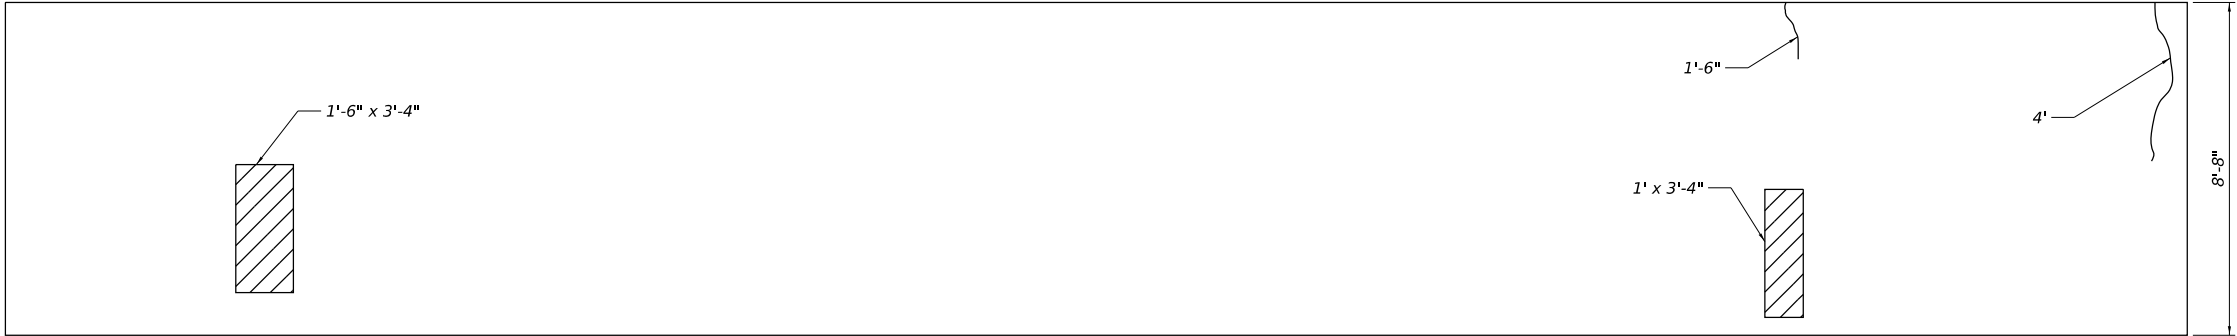

NORTH WALL

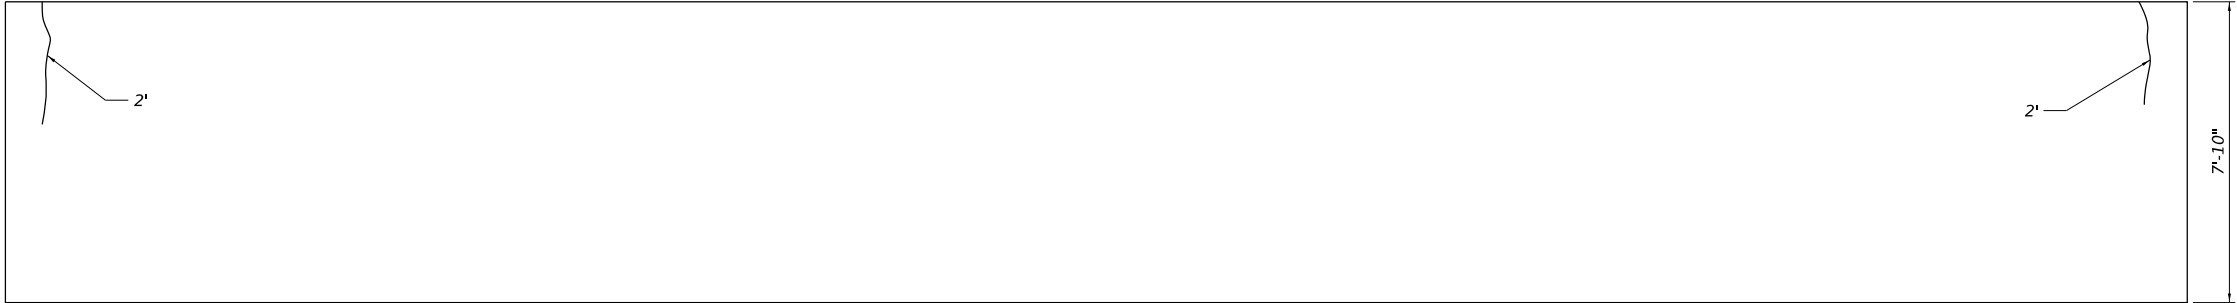

BOTTOM OF TOP SLAB

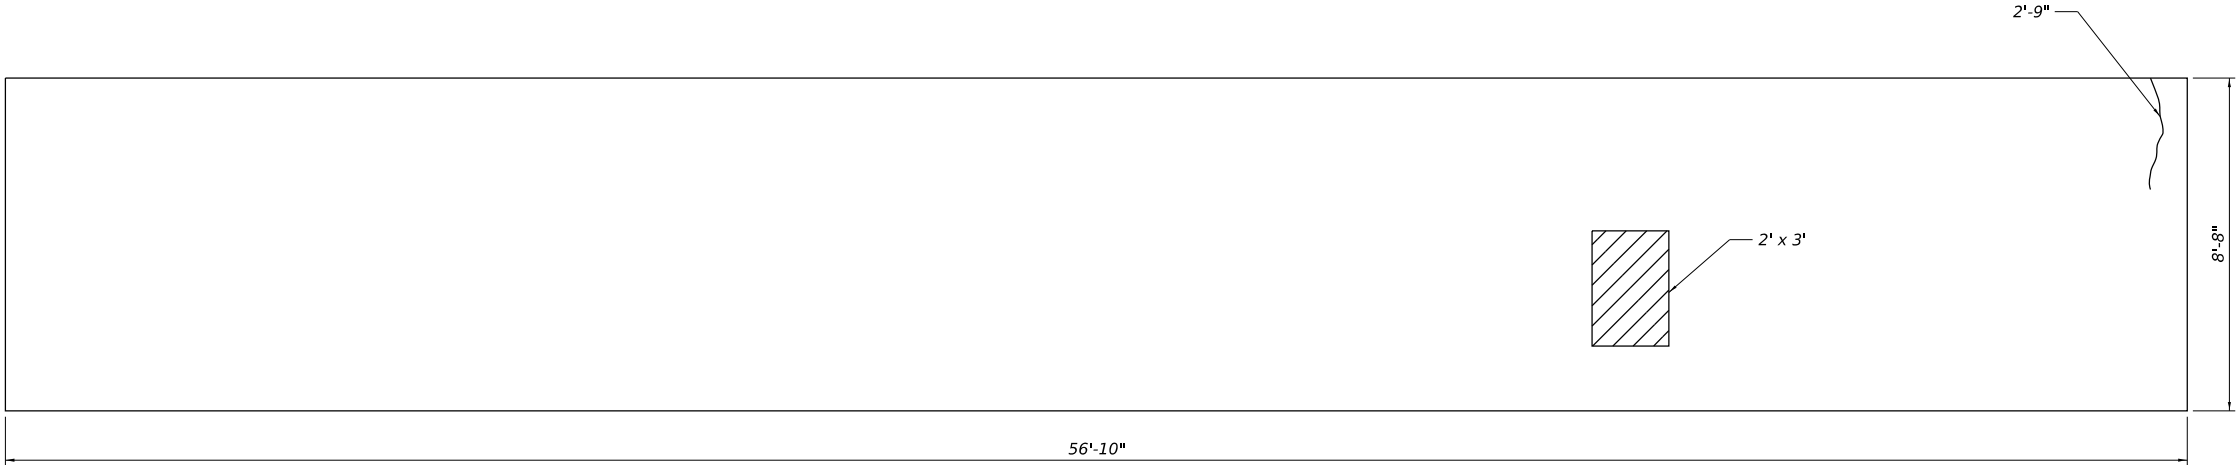

SOUTH WALL

PEDESTRIAN TUNNEL UNDER 1ST AVE



LEGEND:

-  Epoxy Crack Injection
-  Structural Repair of Concrete (Depth Equal to or less than 5 inches)

BILL OF MATERIAL

ITEM	UNIT	TOTAL
Epoxy Crack Injection	Foot	12.25
Structural Repair of Concrete (Depth Equal to or less than 5 inches)	Sq. Ft.	14.3
Sandblasting Concrete	Sq. Yd.	158.9

NOTES:

1. All paint and graffiti shall be removed to expose all concrete surfaces prior to performance of repairs.
2. Repairs shall include but may not be limited to the areas shown. The actual areas to be repaired will be determined by the ENGINEER at the time of construction after all concrete surfaces have been exposed by sandblasting.



USER NAME = AlexisF	DESIGNED - DC	REVISED -
	DRAWN - LR	REVISED -
PLOT SCALE = 5.0000 ' / in.	CHECKED - DC	REVISED -
PLOT DATE = 7/6/2026	DATE - 2026/06/08	REVISED -

STATE OF ILLINOIS
DEPARTMENT OF TRANSPORTATION

DES PLAINES RIVER TRAIL – SEGMENT 7
REPAIRS TO SN 016–1405

SCALE: SHEET 13 OF 18 SHEETS STA. TO STA.

F.A. RTE.	SECTION	COUNTY	TOTAL SHEETS	SHEET NO.
	19-00037-02-BT	COOK	112	76
CONTRACT NO. 61M58				
ILLINOIS		FED. AID PROJECT		



SOIL BORING LOG

Page 1 of 1

Date 4/18/25

ROUTE Des Plaines River Trail DESCRIPTION Boardwalk Boring LOGGED BY Quaye

SECTION n/a LOCATION E: 1120471.2; N: 1911955.8

COUNTY Cook DRILLING METHOD Hollow Stem Auger HAMMER TYPEB-57 (Auto Efficiency 84%)

STRUCT. NO. _____ n/a		D E P T H	B L O W S	U C S	M O I S T	Surface Water Elev. _____ n/a ft		D E P T H	B L O W S	U C S	M O I S T
Station _____ n/a						Stream Bed Elev. _____ n/a ft					
BORING NO. _____ 03-01						Groundwater Elev.: _____					
Station _____ 728+40						First Encounter _____ Dry ft					
Offset _____ 5.00ft RT						Upon Completion _____ Dry ft					
Ground Surface Elev. _____ 620.60 ft		After _____ Hrs. _____ Filled ft		(ft)	(/6")	(tsf)	(%)	(ft)	(/6")	(tsf)	(%)
TOPSOIL (6") _____ 620.10								_____ 600.10		P	
Hard, dark yellowish Brown (10YR 4/4) SILTY CLAY, trace gravel, medium plasticity, moist		5							3		
		7			16.4				5		18.2
		9	4.5	P					8	3.3	P
_____ 617.60											
Hard, Brown (10YR 4/3) SILTY CLAY, trace gravel, medium plasticity, moist		5							5		
		6			16.1				8		15.9
		-5	13	4.5	P				-25	4.5	P
		6						_____ 595.10			
		10			17.8				5		
		14	4.5	P					8		19.4
		5							7		
		8			16.5				12		15.7
		-10	11	4.5	P			_____ 590.60	-30		
Very stiff		5									
		10			11.3						
		9	3.0	P							
		5									
		4			13.0						
		-15	5	2.0	P				-35		
_____ 605.10											
Very stiff, dark grayish Brown (10YR 4/2) CLAY, trace gravel, medium plasticity, moist		3									
		4			20.4						
		4	2.0	P							
		2									
		2			21.9						
		-20	3	2.0					-40		

The Unconfined Compressive Strength (UCS) Failure Mode is indicated by (B-Bulge, S-Shear, P-Penetrometer)

BBS, from 137 (Rev. 8-99)



SOIL BORING LOG

Page 1 of 1

Date 4/18/25

ROUTE Des Plaines River Trail DESCRIPTION Boardwalk Boring LOGGED BY Quaye

SECTION n/a LOCATION E: 1120464.3; N: 1911769.2

COUNTY Cook DRILLING METHOD Hollow Stem Auger HAMMER TYPEB-57 (Auto Efficiency 84%)

STRUCT. NO. _____ n/a		D E P T H	B L O W S	U C S	M O I S T	Surface Water Elev. _____ n/a ft		D E P T H	B L O W S	U C S	M O I S T	
Station _____ n/a						Stream Bed Elev. _____ n/a ft						
BORING NO. _____ 03-02		Qu	(tsf)	(%)	Groundwater Elev.:		Dry ft	Dry ft	(ft)	(/6")	(tsf)	(%)
Station _____ 726+52					First Encounter _____							
Offset _____ 5.40ft RT		Upon Completion _____		After _____ Hrs.		Filled ft						
Ground Surface Elev. _____ 618.30 ft		(ft)	(/6")	(tsf)	(%)			(ft)	(/6")	(tsf)	(%)	
TOPSOIL (6") _____ 617.80						Very stiff, dark Gray (10YR 4/1)				P		
Very stiff, dark Brown (10YR 3/3)						SILTY CLAY, trace gravel,						
SILTY CLAY, medium plasticity, moist		4				medium plasticity, moist			5			
		5		22.1		(continued)			7		19.2	
		6	3.5			Hard			9	4.0		
615.30			P							P		
Very stiff, dark yellowish Brown						Very stiff, no gravel						
(10YR 4/4) SILTY CLAY, medium plasticity, moist		2		19.3					3			
		4							5		19.7	
		-5	2.5						7	3.5		
			P					-25		P		
Hard, trace gravel		7							3			
		12		12.2					4		20.2	
		13	4.5						5	3.5		
			P							P		
						592.30						
		6				Very stiff, dark Gray (10YR 4/1)			2			
		9		11.1		SILTY CLAY, medium plasticity, moist			4		21.3	
		-10	4.5						5	2.0		
			P					-30		P		
607.80						End of boring at 30'. Boring backfilled with soil cuttings.						
Hard, dark grayish Brown (10YR 4/2) SILTY CLAY, trace gravel, medium plasticity, moist		4		18.4								
		6										
		7	4.0									
			P									
605.30												
Very stiff, very dark grayish Brown (10YR 3/2) SILTY CLAY, trace gravel, medium plasticity, moist		4		18.6								
		5										
		-15	2.8					-35				
			P									
		6										
		4		18.6								
		7	2.5									
			P									
600.30												
Very stiff, dark Gray (10YR 4/1) SILTY CLAY, trace gravel, medium plasticity, moist		4		19.1								
		5										
		-20	2.5					-40				

The Unconfined Compressive Strength (UCS) Failure Mode is indicated by (B-Bulge, S-Shear, P-Penetrometer)

BBS, from 137 (Rev. 8-99)



SOIL BORING LOG

Page 1 of 1

Date 4/18/25

ROUTE Des Plaines River Trail DESCRIPTION Boardwalk Boring LOGGED BY Quaye

SECTION n/a LOCATION E: 1120456.7; N: 1911562.2

COUNTY Cook DRILLING METHOD Hollow Stem Auger HAMMER TYPEB-57 (Auto Efficiency 84%)

STRUCT. NO.	Station	BORING NO.	Station	Offset	Ground Surface Elev.	ft	D E P T H	B L O W S	U C S	M O I S T	Surface Water Elev.	Stream Bed Elev.	Groundwater Elev.:	First Encounter	Upon Completion	After	Hrs.	Filled ft	D E P T H	B L O W S	U C S	M O I S T
							(ft)	(/6")	(tsf)	(%)									(ft)	(/6")	(tsf)	(%)
TOPSOIL (6")	616.10												Very stiff, dark Gray (10YR 4/1) SILTY CLAY, trace gravel, medium plasticity, moist							P		
Very stiff, very dark Brown (10YR 2/2) SILTY CLAY, trace gravel, medium plasticity, moist							4			23.8									3			
							6												6		20.9	
							4	2.5	P										9	2.5	P	
	613.60												Stiff, dark yellowish Brown (10YR 3/4) SILTY CLAY, medium plasticity, moist						3			
							2			27.6									6		22.5	
							2	1.5	P										8	2.5	P	
	611.10						-5						Medium stiff, Brown (10YR 4/3) CLAY, medium plasticity, moist						4			
							1			33.7									7		23.7	
							2	0.5	P										9	2.5	P	
							2						no gravel									
	608.60												Medium dense, dark Gray (10YR 4/1) SILTY LOAM, low plasticity, moist						5		24.3	
Very soft, dark yellowish Brown (10YR 4/6) CLAY, low plasticity, moist							1			32.9									10			
Very loose, dark yellowish Brown (10YR 4/6) fine SAND, trace gravel, wet							2	<0.25	P										12			
Free water at 9'																						
Very loose, dark yellowish Brown (10YR 4/6) coarse to fine SAND, wet							1			23.7												
							1															
							2															
	606.10												Loose						1			
							1			15.3									4			
							-15															
	601.10												Very stiff, dark Gray (10YR 4/1) SILTY CLAY, trace gravel, medium plasticity, moist						3		19.7	
							6												7	3.0	P	
							3															
							4			19.8									8	3.8		
							-20															

The Unconfined Compressive Strength (UCS) Failure Mode is indicated by (B-Bulge, S-Shear, P-Penetrometer)

BBS, from 137 (Rev. 8-99)

MODEL Default
FILE Name: p:\water\raeng-pw-bentley\comterraeng-pw-01\Documents\Projects\2025\25-152 Des Plaines Trail - Seg 7\DesPlm100 - Drawings\110 - SHIT09 - Structures\25152- SHIT09 - Soil Borings 1.dgn



USER NAME = AlexiSF	DESIGNED - DC	REVISED -
DRAWN - LR	REVISED -	
PLOT SCALE = 2,0000 ' / in.	CHECKED - DC	REVISED -
PLOT DATE = 7/6/2026	DATE - 2026/06/08	REVISED -

STATE OF ILLINOIS
DEPARTMENT OF TRANSPORTATION

DES PLAINES RIVER TRAIL – SEGMENT 7
SOIL BORINGS

SCALE: SHEET 14 OF 18 SHEETS STA. TO STA.

F.A



COUNTY Cook DRILLING METHOD Hollow Stem Auger HAMMER TYPE B-57 (Auto Efficiency 84%)

The Unconfined Compressive Strength (UCS) Failure Mode is indicated by (B-Bulge, S-Shear, P-Penetrometer)

BBS, from 137 (Rev. 8-99)



COUNTY Cook DRILLING METHOD Hollow Stem Auger HAMMER TYPE B-57 (Auto Efficiency 84%)

The Unconfined Compressive Strength (UCS) Failure Mode is indicated by (B-Bulge, S-Shear, P-Penetrometer)

BBS, from 137 (Rev. 8-99)



COUNTY Cook DRILLING METHOD Hollow Stem Auger HAMMER TYPE B-57 (Auto Efficiency 84%)

The Unconfined Compressive Strength (UCS) Failure Mode is indicated by (B-Bulge, S-Shear, P-Penetrometer)

BBS, from 137 (Rev. 8-99)



COUNTY Cook DRILLING METHOD Hollow Stem Auger HAMMER TYPE B-57 (Auto Efficiency 84%)

The Unconfined Compressive Strength (UCS) Failure Mode is indicated by (B-Bulge, S-Shear, P-Penetrometer)

BBS, from 137 (Rev. 8-99)



COUNTY Cook DRILLING METHOD Hollow Stem Auger HAMMER TYPE B-57 (Auto Efficiency 84%)

The Unconfined Compressive Strength (UCS) Failure Mode is indicated by (B-Bulge, S-Shear, P-Penetrometer)

BBS, from 137 (Rev. 8-99)



COUNTY Cook DRILLING METHOD Hollow Stem Auger HAMMER TYPE B-57 (Auto Efficiency 84%)

The Unconfined Compressive Strength (UCS) Failure Mode is indicated by (B-Bulge, S-Shear, P-Penetrometer)

BBS, from 137 (Rev. 8-99)

**STATE OF ILLINOIS
DEPARTMENT OF TRANSPORTATION**

DES PLAINES RIVER TRAIL – SEGMENT 7 SOIL BORINGS					F.A. RTE.	SECTION		COUNTY	TOTAL SHEETS	SHEET NO.
						19-00037-02-BT		COOK	112	79
SCALE:							CONTRACT NO. 61M58			
SHEET 16		OF 18	SHEETS	STA.	TO STA.					
					ILLINOIS		FED. AID PROJECT			



SOIL BORING LOG

Page 1 of 1

Date 4/16/25

ROUTE Des Plaines River Trail		DESCRIPTION Boardwalk Boring		LOGGED BY Quaye							
SECTION n/a		LOCATION E: 1120961.4; N: 1911432.2									
COUNTY Cook		DRILLING METHOD Hollow Stem Auger		HAMMER TYPEB-57 (Auto Efficiency 84%)							
STRUCT. NO. n/a		DEPTH	BLOW S	UCS Qu	MOIST T	Surface Water Elev. n/a ft		DEPTH	BLOW S	UCS Qu	MOIST T
Station n/a						Stream Bed Elev. n/a ft					
BORING NO. 04-03		H	S	Ts	T	Groundwater Elev.:		H	S	Ts	T
Station 75+23						First Encounter 610.3 ft					
Offset 1.60ft LT						Upon Completion 597.3 ft					
Ground Surface Elev. 616.30 ft		(ft) (/6") (tsf) (%)				After - Hrs. Filled ft		(ft) (/6") (tsf) (%)			
LIMESTONE SCREENINGS (3") 616.05		3				Hard, dark Gray (10YR 4/1) SILTY CLAY, trace gravel, medium plasticity, moist (continued)		4			
Very stiff, Black (10YR 2/1) SILTY CLAY LOAM, trace organics, low plasticity, moist		4		27.4				6		18.4	
		4		2.0				11		3.0	
		5		P				12		P	
Stiff, dark yellowish Brown (10YR 3/4) SILTY CLAY, medium plasticity, moist		3						5			
		4		22.6				5		20.9	
		4		1.5				7		2.0	
		4		P				8		P	
612.30		2				592.30		4			
Stiff, Brown (10YR 4/3) SILTY CLAY, medium plasticity, moist		2		23.7		Medium dense, dark Gray (10YR 4/1) SILTY LOAM, low plasticity, moist		4		19.3	
		2		1.0				14			
		2		P				14			
		6						12			
Hard, trace gravel		2						5			
		8		19.8				7		21.1	
		13		4.5				8			
		9		P				8			
608.30		4						4			
Hard, dark grayish Brown (10YR 4/2) SILTY CLAY, trace gravel, medium plasticity, moist		10		18.0				8		14.2	
		12		4.5		4" sand & gravel seam at 29'		11			
		16		P				8			
606.30		-10				586.30		-30			
Hard, dark Gray (10YR 4/1) SILTY CLAY, trace gravel, medium plasticity, moist		6		18.0		End of boring at 30'. Boring backfilled with soil cuttings.					
		11									
		14		4.0							
		14		P							
Very stiff		4									
		6		19.2							
		9		3.0							
		10		P							
		4									
		6		21.6							
		8		3.0							
		8		P							
		4									
		8		19.8							
		9		3.3							
		11		P							
		5									
		8		17.4							
		13		3.0							
		12		P							
		-20									

The Unconfined Compressive Strength (UCS) Failure Mode is indicated by (B-Bulge, S-Shear, P-Penetrometer)

BBS, from 137 (Rev. 8-99)



SOIL BORING LOG

Page 1 of 1

Date 4/16/25

ROUTE		Des Plaines River Trail		DESCRIPTION		Boardwalk Boring		LOGGED BY		Quaye											
SECTION		n/a		LOCATION		E: 1121178.0; N: 1911433.2															
COUNTY		Cook		DRILLING METHOD		Hollow Stem Auger		HAMMER TYPEB-57 (Auto Efficiency 84%)													
STRUCT. NO.		n/a		D E P T H	B L O W S	U C S Qu	M O I S T	Surface Water Elev.		D E P T H	B L O W S	U C S Qu	M O I S T								
Station		n/a						n/a						ft							
BORING NO.		04-04		615.60	ft	(ft)	(6")	(tsf)	(%)	Groundwater Elev.:		607.6 ft	▼	ft	(ft)	(6")	(tsf)	(%)			
Station		77+40								First Encounter									606.6 ft		▼
Offset		2.50ft LT								Upon Completion									606.6 ft		
Ground Surface Elev.		615.60								After									Hrs.		
LIMESTONE SCREENINGS (4")				615.27		3				Very stiff, dark Gray (10YR 4/1)		3									
Stiff, very dark Brown (10YR 2/2)						3		29.0		SILTY CLAY, trace gravel,		7				21.1					
SILTY CLAY LOAM, trace						4		1.0		medium plasticity, moist		9		1.8		P					
organics, low plasticity, moist				613.60		4		P		(continued)		10									
Very stiff, dark yellowish Brown						3				Stiff		4									
(10YR 4/4) SILTY CLAY, medium						5				Very stiff		5									
plasticity, moist						6		2.5				10		2.5		20.2					
				611.60		7		P				16		P							
Stiff, Brown (10YR 4/3) SILTY						3				Medium dense, dark Gray (10YR		10									
CLAY, trace gravel, medium						3		21.7		4/1) SILT, moist		14				17.6					
plasticity, moist				-5		3						-25		14							
						5		1.0				14		9							
Very stiff						3				Medium dense, dark Gray (10YR		583.60		5							
						4		24.2		4/1) SILTY LOAM, low plasticity,		7				20.8					
						7		2.0		moist		10									
						7		P				10									
				▼		3						5									
						6		21.0				7				20.5					
				▽		7		3.5				9									
				605.60		-10		P				11		585.60		-30					
Very stiff, dark grayish Brown						5				End of boring at 30'. Boring											
(10YR 4/2) SILTY CLAY, medium						6		17.5		backfilled with soil cuttings.											
plasticity, moist						9		3.0													
				603.60		12		P													
Very stiff, dark Gray (10YR 4/1)						4															
SILTY CLAY, trace gravel,						5		19.9													
medium plasticity, moist						10		2.3													
						12		P													
Hard						4															
						-15		3						-35							
						8		4.0													
						9		P													
Stiff						3															
						7		19.3													
						8		1.8													
						9		P													
Very stiff						3															
						6		20.1													
						8		2.5													
						10		P													
						-20								-40							

The Unconfined Compressive Strength (UCS) Failure Mode is indicated by (B-Bulge, S-Shear, P-Penetrometer)

BBS, from 137 (Rev. 8-99)



SOIL BORING LOG

Page 1 of 1

Date 4/15/25

ROUTE Des Plaines River Trail		DESCRIPTION Boardwalk Boring		LOGGED BY Quaye					
SECTION n/a		LOCATION E:1121390.5; N: 1911410.1							
COUNTY Cook	DRILLING METHOD Hollow Stem Auger	HAMMER TYPEB-57 (Auto Efficiency 84%)							
STRUCT. NO. n/a Station n/a	D E P T H n/a	B L O W S n/a	U C S n/a	M O I S T n/a	Surface Water Elev. n/a ft Stream Bed Elev. n/a ft	D E P T H n/a	B L O W S n/a	U C S n/a	M O I S T n/a
BORING NO. 04-05 Station 79+65 Offset 1.40ft LT Ground Surface Elev. 613.60 ft	(ft)	(/6")	(tsf)	(%)	Groundwater Elev.: First Encounter 604.6 ft Upon Completion 605.1 ft After - Hrs. Filled ft	ft	(/6")	(tsf)	(%)
LIMESTONE SCREENINGS (4") 613.27	4				Very stiff, dark Gray (10YR 4/1)	5			
Medium stiff, black (10YR 2/1)	4		16.4		SILTY CLAY, trace gravel, medium plasticity, moist	10		21.7	
SILTY CLAY LOAM, trace organics, low plasticity, moist	4	0.8	P		Very stiff	14	3.0		
611.60	4				(continued) Very stiff	7			
Medium stiff, very dark Brown (10YR 2/2) SILTY CLAY LOAM, trace gravel, trace organics, low plasticity, moist	2				Dense, dark Gray (10YR 4/1)	12			
Organic Content = 4.36%	2		36.1		SILT, moist	18		19.3	
609.60	2	0.5	P			21			
Medium stiff, very dark grayish Brown (10YR 3/2) SILTY CLAY, medium plasticity, moist	4					20			
	1					4			
	2		23.7			15		19.4	
	3	0.5	P			16			
	3					15			
	3					10			
	3	0.5		30.9		14		18.9	
	3		P			16			
Stiff	1					16			
	1					8			
	1		22.7			15		19.1	
	3	1.0	P			17			
603.60	-10					14			
Very stiff, Brown (10YR 4/3) SILTY CLAY, trace gravel, medium plasticity, moist	3			13.2	End of boring at 30'. Boring backfilled with soil cuttings.				
	6								
	6	3.0							
601.60	8		P						
Very stiff, dark Gray (10YR 4/1) SILTY CLAY, trace gravel, medium plasticity, moist	4			20.3					
	6		2.5						
	9		P						
	2								
	6		37.4						
	8	3.0							
	10		P						
Hard	4								
	9		19.8						
	12	4.5							
	12		P						
	4								
	9		20.0						
	12	4.0							
	12		P						

The Unconfined Compressive Strength (UCS) Failure Mode is indicated by (B-Bulge, S-Shear, P-Penetrometer)

BBS, from 137 (Rev. 8-99)

MODEL Default
FILE Name: p:\water\raeg-pw-bentley\comterra\raeg-pw-01\Documents\Projects\2025\25-152 Des Plaines Trail - Seg 7\Design\100 - Drawings\110 - SHIT09 - Structures\25152-SHT-017 - Soil Borings 4



USER NAME = AlexisF	DESIGNED - DC	REVISED -
	DRAWN - LR	REVISED -
PLOT SCALE = 2.0000 ' / in.	CHECKED - DC	REVISED -
PLOT DATE = 7/6/2026	DATE - 2026/06/08	REVISED -

STATE OF ILLINOIS
DEPARTMENT OF TRANSPORTATION

DES PLAINES RIVER TRAIL – SEGMENT 7
SOIL BORINGS

SCALE: SHEET 17 OF 18 SHEETS STA. TO STA.

F.A. RTE.	SECTION	COUNTY	TOTAL SHEETS	SHEET NO.
	19-00037-02-BT	COOK	112	80
			CONTRACT NO. 61M58	
	ILLINOIS	FED. AID PROJECT		



SOIL BORING LOG

Page 1 of 1

Date 4/15/25

ROUTE Des Plaines River Trail DESCRIPTION Boardwalk Boring LOGGED BY Quaye

SECTION n/a LOCATION E: 1121586.9; N: 1911356.5

COUNTY Cook DRILLING METHOD Hollow Stem Auger HAMMER TYPEB-57 (Auto Efficiency 84%)

STRUCT. NO. n/a	D	B	U	M	Surface Water Elev. n/a ft	D	B	U	M
Station n/a	E	L	C	O	Stream Bed Elev. n/a ft	P	L	C	O
BORING NO. 04-06	T	W	S	I	Groundwater Elev.:	T	W	S	I
Station 81+79	H	Qu		T	First Encounter 608.4 ft	H	Qu		T
Offset 2.70ft LT					Upon Completion 613.7 ft				
Ground Surface Elev. 620.40 ft	(ft)	(/6")	(tsf)	(%)	After - Hrs. Filled ft	(ft)	(/6")	(tsf)	(%)
LIMESTONE SCREENINGS(5") 619.98	4				Hard, dark Gray (10YR 4/1) SILTY	5			
Hard, Brown (10YR 4/3) SILTY	4		18.9		CLAY, trace gravel, medium	9		14.5	
CLAY, trace gravel, medium	5	4.0			plasticity, moist	12	4.0		
plasticity, moist	7	P			Free water at 12'. (continued)	9	P		
	5					6			
	11		17.9			11		17.4	
	16	4.5				15	4.5		
616.40	17	P				11	P		
Medium dense, dark grayish	5				Very stiff	5			
Brown (10YR 4/2) SANDY CLAY,	8		14.4			6		17.5	
trace gravel, moist	11	4.5				11	3.8		
Hard, dark grayish Brown (10YR	14	P				11	P		
4/2) SILTY CLAY, trace gravel,	6				593.90	12			
medium plasticity, moist	10		13.8		Medium dense, dark Gray (10YR	13		17.6	
Hard, dark Gray (10YR 4/1) SILTY	12	4.5			4/1) SILTY LOAM, moist	13			
CLAY, trace gravel, medium	8	P				12			
plasticity, moist	4				Dense	3			
	5		17.6			5		17.8	
	10	4.5				19			
Very stiff	10	P			590.40 -30	20			
	3				End of boring at 30'. Boring				
609.40	7		14.6		backfilled with soil cuttings.				
Medium dense, dark Gray (10YR	14		3.8						
4/1) coarse to fine SANDY LOAM,	10	P							
trace gravel, moist	6								
Hard, dark Gray (10YR 4/1) SILTY	10		15.3						
CLAY, trace gravel, medium	11	4.5							
plasticity, moist	12	P							
Free water at 12'.	4								
	10		15.1						
	14	4.5							
	12	P							
	7								
	9		17.8						
	10	4.5							
	15	P							
	6								
	10		12.3						
	11	4.5							
	10	P							
	20								

The Unconfined Compressive Strength (UCS) Failure Mode is indicated by (B-Bulge, S-Shear, P-Penetrometer)

BBS, from 137 (Rev. 8-99)

MODEL Default
FILE Name: p:\water\raeng-pw-bentley\comterraeng-pw-01\Documents\Projects\2025\25-152 Des Plaines Trail - Seg 7\Drawings\100 - Drawings\110 - SHIT09 - Structures\25152- SHIT018- Soil Borings 5



USER NAME = AlexisF	DESIGNED - DC	REVISED -
	DRAWN - LR	REVISED -
PLOT SCALE = 2.0000 ' / in.	CHECKED - DC	REVISED -
PLOT DATE = 7/6/2026	DATE - 2026/06/08	REVISED -

STATE OF ILLINOIS
DEPARTMENT OF TRANSPORTATION

DES PLAINES RIVER TRAIL – SEGMENT 7
SOIL BORINGS

SCALE: SHEET 18 OF 18 SHEETS STA. TO STA.

F.A. RTE.	SECTION	COUNTY	TOTAL SHEETS	SHEET NO.
	19-00037-02-BT	COOK	112	81
			CONTRACT NO. 61M58	
		ILLINOIS	FED. AID PROJECT	

MEMORANDUM

RIPARIAN MITIGATION PLAN
Segment 7 – Des Plaines River Trail Improvement Project
Forest Preserves of Cook County, Cook County, IL

Revised June 22, 2026
March 20, 2026

Native Planting and Seeding
Riparian Area Mitigation Plan Performance Standards and Specifications

The property owner, Forest Preserves of Cook County, will be responsible for completing the riparian mitigation plan, including the grading and landscaping plan and implementing a monitoring and management plan for establishing the native vegetation areas within the proposed riparian area in Cook County, Illinois.

As required in the MWRD Ordinance, the riparian mitigation area requires routine monitoring and maintenance to arrive at a successful outcome and the maintenance and monitoring activities are described below.

A minimum of three (3) years of maintenance and monitoring will be provided by the applicant from the time of planting. Monitoring reports will be submitted to MWRD by January 31st following each seasonal monitoring.

General Landscape Requirements

- 1. All plants and seed specified, except temporary cover crop, shall be native to the North Central Region of the United States.
- 2. Cover Crop: Seed Oats.
- 3. Native Seed Mixes: Nursery providing seed mix must be from within 150 miles of the project site.
- 4. No horticultural varieties shall be used. All native plant materials shall be straight species.

Installation Requirements

Areas to be planted with native species shall conform to the following requirements to insure establishment.

- 1. Planting areas shall have at least 6 inches of clean un-compacted topsoil. If determined to be necessary by the Engineer, soil shall be tilled to a depth of at least 6 inches to reduce compaction within the planting areas.

MEMORANDUM

- 2. Cover crop may be planted immediately after grading to prevent erosion if conditions are not conducive for native species seeding. Permanent native species shall be planted during the first available growing season at the appropriate time and conditions for such plantings.

Compliance & Final Acceptance of Planting

The maintenance and monitoring period will be on-going in perpetuity by the Forest Preserves of Cook County and until acceptance of the Riparian Mitigation Area by the Metropolitan Water Reclamation District of Greater Chicago (MWRD) or it’s designated representative. If areas have not reached acceptance, meetings shall be held to determine the future course of action. The course of action can either be continued maintenance and monitoring of the areas or additional planting, enhancements and restoration of the areas.

Requirements

- 1. A minimum of three (3) years of maintenance and monitoring will be provided by the applicant from the time of planting and the Applicant shall notify the MWRD upon completion of plantings.
- 2. The Owner’s Environmental Specialist shall inspect the plantings upon completion of all maintenance procedures and notify the MWRD of any remedial actions taken.
- 3. Plantings shall meet the following minimum annual performance criteria. Areas which do not meet annual establishment standards as confirmed by the MWRD shall be replanted and/or managed. Cover refers to uniform coverage within any square yard area.
 - a) First and Second full growing seasons:
 - 90% cover of cover crop established.
 - No bare areas (<10 percent vegetative cover) greater than three (3) square feet.
 - Invasive species control measures approved in the plan.
 - b) Third and Fourth full growing seasons:
 - Full vegetative cover.
 - At least 50% of vegetation cover/coverage shall be native, non-invasive species.
 - Invasive species control measures approved in the plan.
 - There shall be no bare areas greater than 3 square feet.
 - c) Fifth full growing season:
 - Full vegetative cover.
 - Invasive species control measures approved in the plan.
 - None of the three most dominant species may be non-native or invasive.
 - d) Invasive and non-native species, and non-native woody plant species not specified as part of the planting plan, shall be controlled by appropriate management practices. Invasive species for the purposes of this manual shall include, but not be limited too, the following:

*Cirsium arvense*Canada Thistle

*Dipsacus laciniatus*Cut-leaved Teasel

*Dipsacus sylvestris*Common Teasel

*Lythrum salicaria*Purple Loosestrife

FILE NAME =	USER NAME = mthomas	DESIGNED -	REVISED -	STATE OF ILLINOIS DEPARTMENT OF TRANSPORTATION	DES PLAINES RIVER TRAIL – SEGMENT 7 RIPARIAN MITIGATION PLAN				F.A. RTE.	SECTION	COUNTY	TOTAL SHEETS	SHEET NO.
N:\RiverGrove\240624\Civil\RIP_240624_01.SHT		DRAWN -	REVISED -						N/A	19-00037-02-BT	COOK	112	82
Default	PLOT SCALE = 40'	CHECKED -	REVISED -		CONTRACT NO. 61M58								
	PLOT DATE = 7/16/2026	DATE -	REVISED -		ILLINOIS FED. AID PROJECT								
				SCALE: 1:40	SHEET	OF	SHEETS	STA.	TO STA.				

MEMORANDUM

<i>Melilotus sp.</i>	Sweet Clover
<i>Phalaris arundinacea</i>	Reed Canary Grass
<i>Polygonum cuspidatum</i>	Japanese Knotweed
<i>Rhamnus cathartica</i>	Common Buckthorn
<i>Rhamnus frangula</i>	Glossy Buckthorn

4. Annual monitoring shall be performed until final acceptance by the MWRD. Springtime or fall monitoring is acceptable. Springtime monitoring shall occur in late May/June; fall monitoring shall occur in August, September, or early October. Monitoring will involve meander surveys, and photo-documentation of the riparian mitigation area. Meander survey methodology will identify the following:
- a. all plant species (native and non-native) in each zone,
 - b. the three most dominant species within each planting zone,
 - c. the percent survival of installed species,
 - d. the approximate percent ground cover by native species per zone,
 - e. the percent ground cover by non-native or invasive species per zone,
 - f. erosion and sedimentation problems,
 - g. water level or drainage problems,
 - h. areas larger than 3 square feet that are devoid of vegetation (i.e., less than 10 percent vegetative cover), and
 - i. observations on specific management strategies necessary to achieve acceptance requirements.
5. Should the performance criteria not be met within the allotted time, the regulatory agencies shall require that the area be replanted and/or a remedial action plan be submitted for approval.
6. Monitoring reports will be submitted to MWRD by January 31st following each seasonal monitoring.

Maintenance Requirements

Maintenance shall be completed until following final acceptance of the riparian mitigation area by the MWRD.

- 1) Application of herbicide to control weedy or invasive species will be completed to control weeds and invasive species. A certified and licensed pesticide applicator shall select herbicide, which is non-toxic to animal and aquatic life, and shall apply the herbicide by the appropriate method, to prevent killing of desirable native species.
- 2) High mowing will be completed as needed the first growing season following seeding to minimize growth of weedy or invasive species. Mowing may also be completed in year 2 and 3 as a surrogate to prescribed burning if weather prevents a burn from occurring.

Yearly Adaptive Best Management Practices Program

Plan:

- Identify management issues (e.g. weed infestations)

C

B

CHRISTOPHER B. BURKE

ENGINEERING, LTD.

9575 W Higgins Road, Suite 600 Rosemont, Illinois 60018-4920 Tel (847) 823-0500 Fax (847) 823-0520

MEMORANDUM

- Identify management goals (e.g. weeds managed, native seeding)
- Determine management strategies available (e.g. herbicide, hand pulling, burning)
- Select appropriate management action (e.g. hand removal)
- Determine what will be monitored and how (e.g. establish a fixed point in field)
- Determine how change and success will be evaluated (e.g. absence of weeds one month or one year after removal)

Do:

- Carry out action (e.g. remove weeds)

Monitor:

- Monitor results (e.g. revisit site to determine success of activities)

Review:

- Assess previous management strategy and modify plan as necessary to adapt to current site conditions

Return to Planning – begin again, Adapt to new site conditions.

The activities completed shall conform to the following:

- Conform to all applicable state and federal regulations and herbicide label directions controlling the loading, mixing, use, storage, and containment of herbicides
- Use only compounds registered and approved by EPA and IEPA.
- Use a Certified Pesticide Applicator to conduct all herbicide applications.
- Complete spray operations when meteorological conditions are favorable.
- Use the lowest pressure, largest droplet size, and largest volume of water permitted by the herbicide label to obtain adequate treatment success.
- Choose the most effective herbicide that requires the least number of applications.
- Choose the lowest effective rate of application.
- Use only those herbicides with aquatic labeling within no-spray buffer areas around water courses, when necessary.
- Inspect and maintain herbicide application equipment.

N:\Rosemont\860001.1904A\Env\Docs\Wetlands\Segments 5-7\MWRD Submittal\RevisedRiparianMaintenance and Monitoring Plan_062226.doc

C

B


CHRISTOPHER B. BURKE

ENGINEERING, LTD.

9575 W Higgins Road, Suite 600 Rosemont, Illinois 60018-4920 Tel (847) 823-0500 Fax (847) 823-0520

FILE NAME = N:\RiverGrove\240624\Civil\RIP_240624.02	USER NAME = mthomas	DESIGNED -	REVISED -	STATE OF ILLINOIS DEPARTMENT OF TRANSPORTATION	DES PLAINES RIVER TRAIL – SEGMENT 7 RIPARIAN MITIGATION PLAN			F.A. RTE.	SECTION	COUNTY	TOTAL SHEETS	SHEET NO.
		DRAWN -	REVISED -					N/A	19-00037-02-BT	COOK	112	83
		PLOT SCALE = 40'	CHECKED -					CONTRACT NO. 61M58				
		PLOT DATE = 7/16/2026	DATE -					ILLINOIS FED. AID PROJECT				
Default					SCALE:	1:40	SHEET	OF	SHEETS	STA.	TO	STA.

INLET PROTECTION - PAVED AREAS
DROP-IN PROTECTION

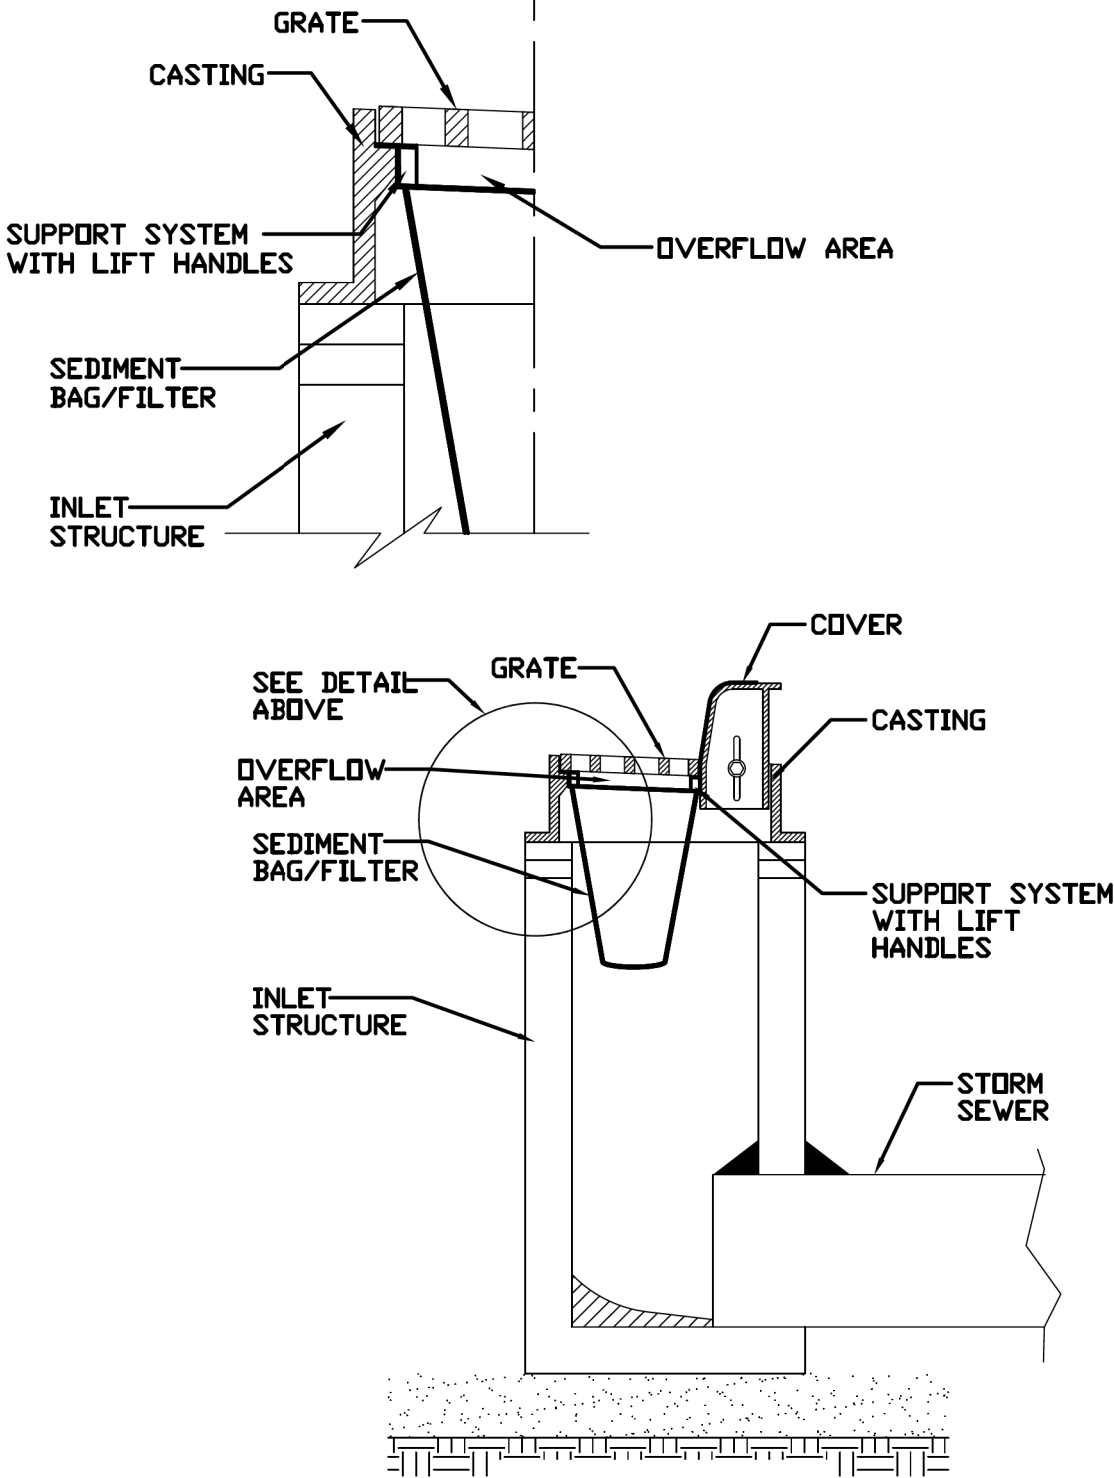


REFERENCE
Project _____
Designed _____ Date _____
Checked _____ Date _____
Approved _____ Date _____




STANDARD DWG. NO.
IUM-561D
SHEET 1 OF 1
DATE 01-11-11

INLET FILTERS


AUTOCAD2006

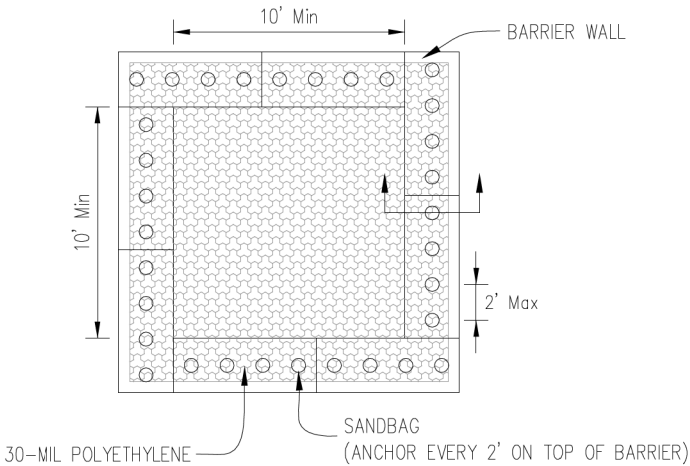

PLAN VIEW

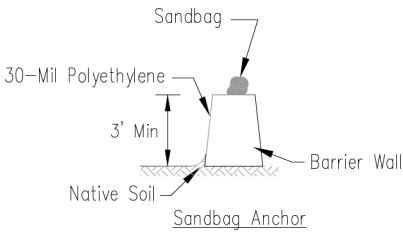

BARRIER WALL ANCHOR SECTION

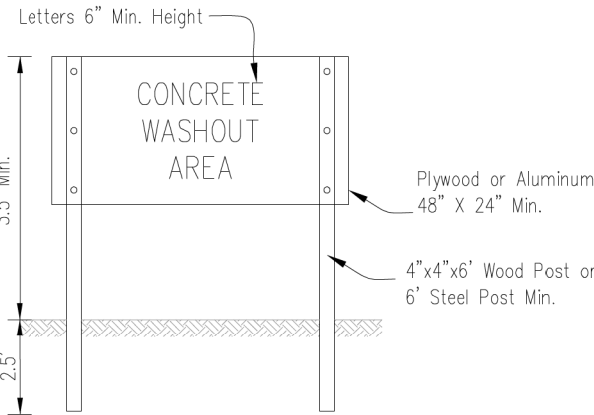

SIGN DETAIL

NOTES:

1. Maintaining temporary concrete washout facilities shall include removing and disposing of hardend concrete and/or slurry and returning the facilities to a functional condition.
2. Facility shall be cleaned or reconstructed in a new area once washout becomes two-thirds full.

Sheet 3 of 3
Drawing No. IUM-561D
Rev. No.

TEMPORARY CONCRETE
WASHOUT FACILITY - BARRIER WALL

Designed _____ Date _____
Drawn B. JOHNSON 6/08
Checked _____
Approved _____

WASHOUT BASIN

FILE NAME =	USER NAME = mthomas	DESIGNED -	REVISED -
N:\RiverGrove\240624\Civil\DET_240624_01.SHT		DRAWN -	REVISED -
Default	PLOT SCALE = 40"	CHECKED -	REVISED -
	PLOT DATE = 7/16/2026	DATE -	REVISED -


STATE OF ILLINOIS
DEPARTMENT OF TRANSPORTATION

DES PLAINES RIVER TRAIL - SEGMENT 7
CONSTRUCTION DETAILS


SCALE: 1:40 SHEET OF SHEETS STA. TO STA.

F.A. RTE.	SECTION	COUNTY	TOTAL SHEETS	SHEET NO.
N/A	19-00037-02-BT	COOK	112	85
CONTRACT NO. 61M58				
ILLINOIS FED. AID PROJECT				

SILT FENCE PLAN

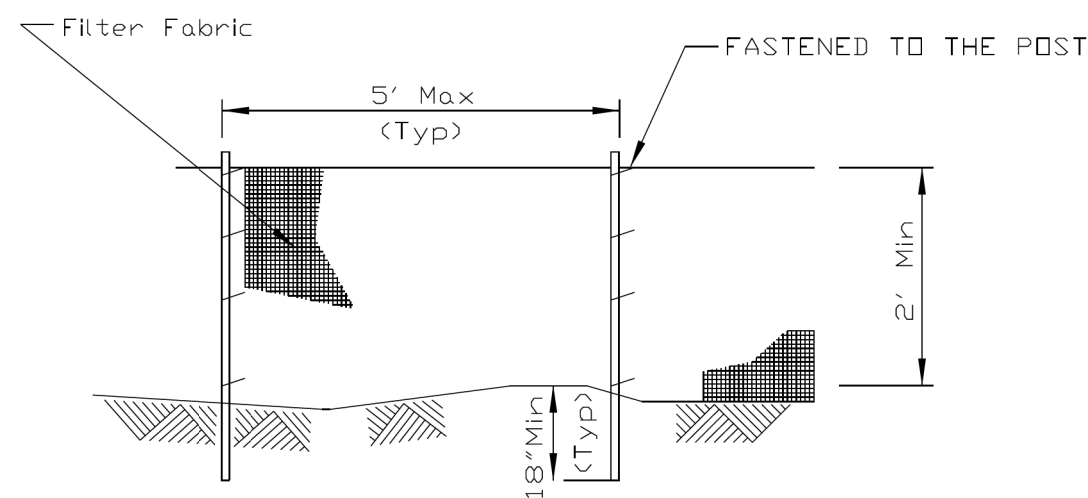

ELEVATION

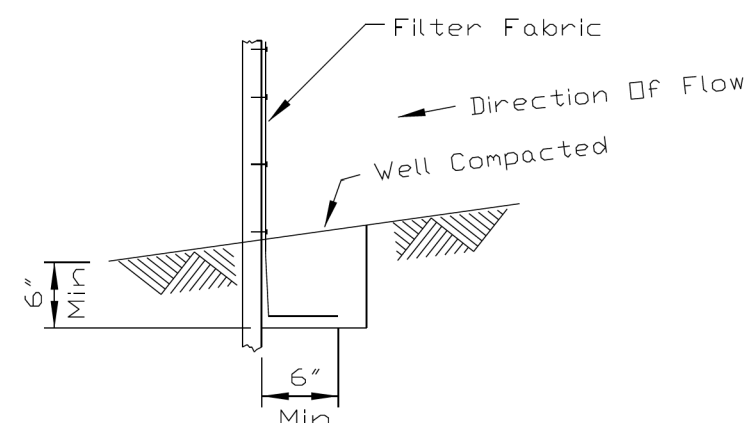


FABRIC ANCHOR DETAIL

NOTES:


1. Temporary sediment fence shall be installed prior to any grading work in the area to be protected. They shall be maintained throughout the construction period and removed in conjunction with the final grading and site stabilization.
2. Filter fabric shall meet the requirements of material specification 592 Geotextile Table 1, Class 2.
3. Fence posts shall be either standard steel post or wood post 2" X 2" nominal.

REFERENCE
Project _____
Designed _____ Date _____
Checked _____ Date _____
Approved _____ Date _____

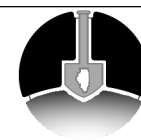

STANDARD DWG. NO.
IUM-620A
SHEET 1 OF 2
DATE 04-15-2021

SILT FENCE - SPLICING TWO FENCES

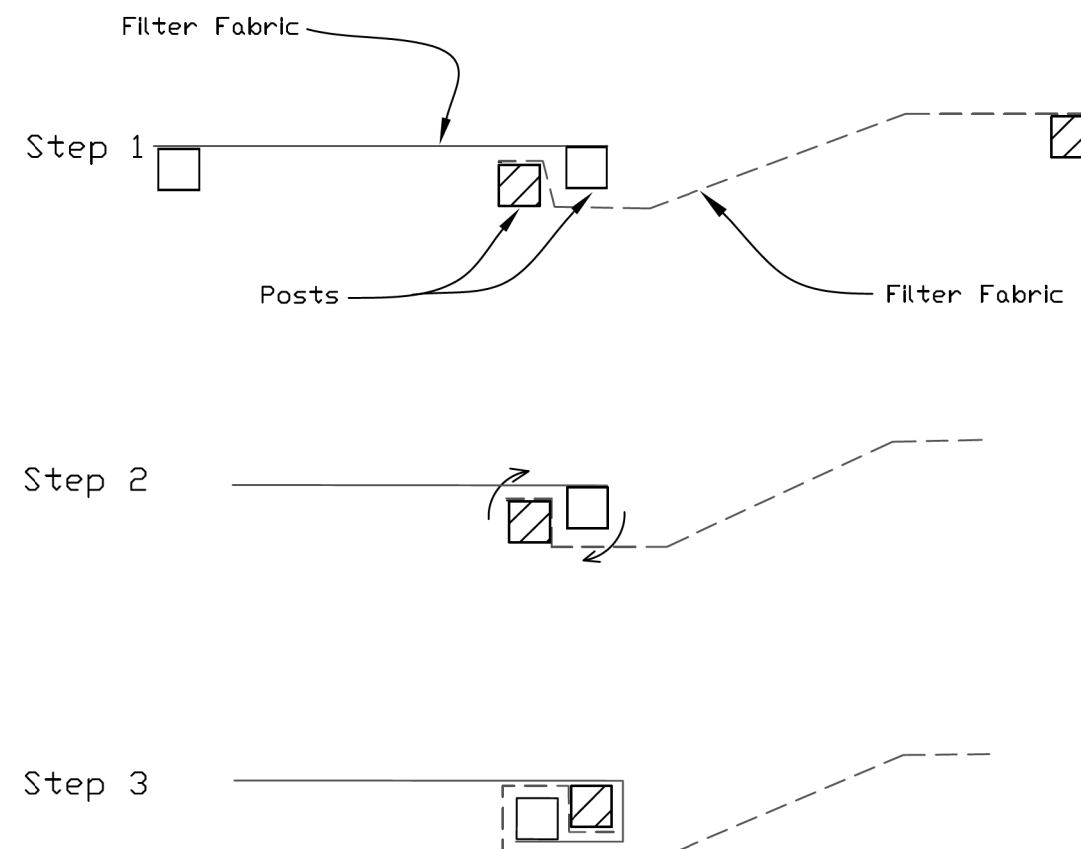

ATTACHING TWO SILT FENCES

1. Place the end post of the second fence inside the end post of the first fence.
2. Rotate both posts at least 180 degrees in a clockwise direction to create a tight seal with the fabric material.
3. Cut the fabric near the bottom of the stakes to accommodate the 6" flap.
4. Drive both posts a minimum of 18 inches into the ground and bury the flap.
5. Compact backfill (particularly at splices) completely to prevent stormwater piping.

REFERENCE
Project _____
Designed _____ Date _____
Checked _____ Date _____
Approved _____ Date _____



STANDARD DWG. NO.
IUM-620B(W)
SHEET 1 OF 1
DATE 3-16-2012

PERIMETER EROSION BARRIER


STATE OF ILLINOIS
DEPARTMENT OF TRANSPORTATION

DES PLAINES RIVER TRAIL - SEGMENT 7
CONSTRUCTION DETAILS


SCALE: 1:40 SHEET OF SHEETS STA. TO STA.

F.A. RTE.	SECTION	COUNTY	TOTAL SHEETS	SHEET NO.
N/A	19-00037-02-BT	COOK	112	86
CONTRACT NO. 61M58				
ILLINOIS FED. AID PROJECT				

STABILIZED CONSTRUCTION ENTRANCE PLAN

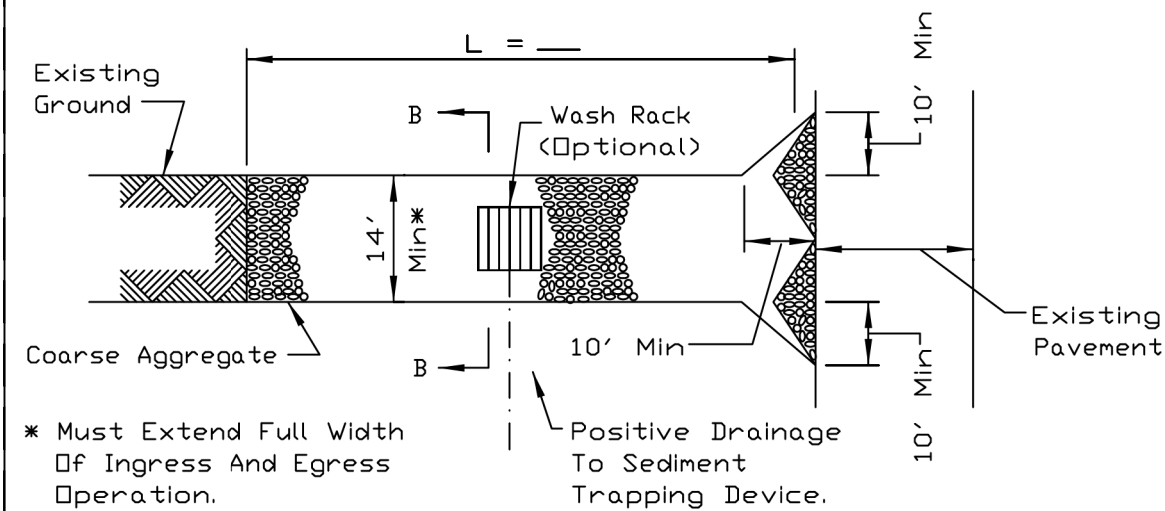

PLAN VIEW

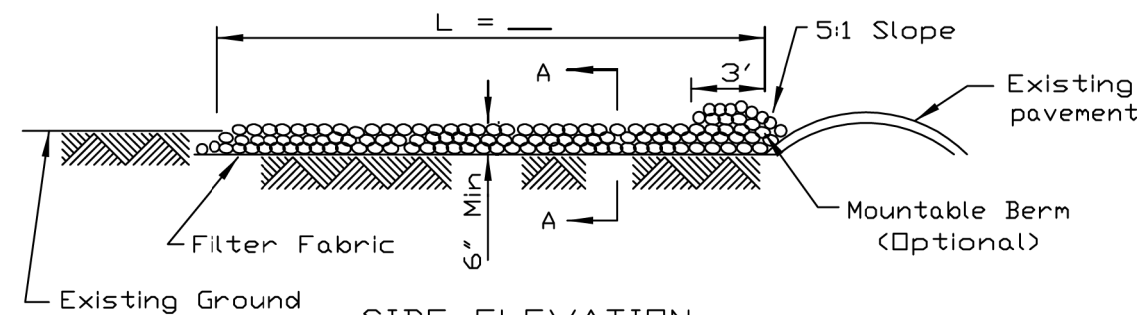

SIDE ELEVATION

NOTES:


1. Filter fabric shall meet the requirements of material specification 592 GEOTEXTILE, Table I or 2, Class I, II or IV and shall be placed over the cleared area prior to the placing of rock.
2. Rock or reclaimed concrete shall meet one of the following IDOT coarse aggregate gradation, CA-1, CA-2, CA-3 or CA-4 and be placed according to construction specification 25 ROCKFILL using placement Method 1 and Class III compaction.
3. Any drainage facilities required because of washing shall be constructed according to manufacturers specifications.
4. If wash racks are used they shall be installed according to the manufacturer's specifications.

REFERENCE
Project _____
Designed _____ Date _____
Checked _____ Date _____
Approved _____ Date _____




STANDARD DWG. NO.
IL-630
SHEET 1 OF 2
DATE 8-18-94

STABILIZED CONSTRUCTION ENTRANCE PLAN

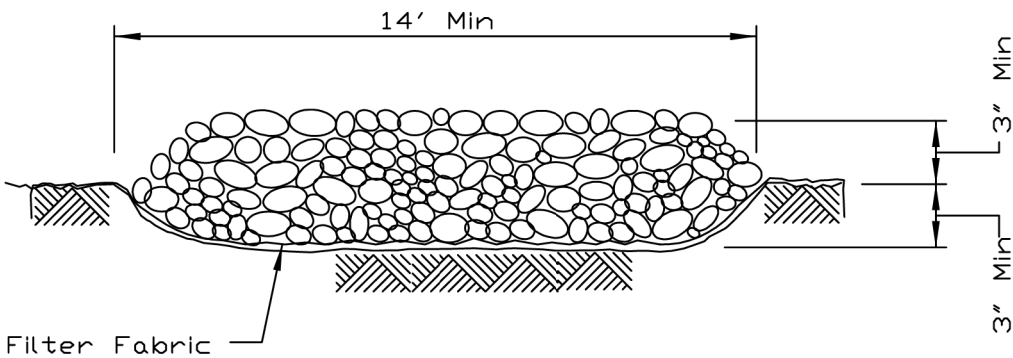

SECTION A-A

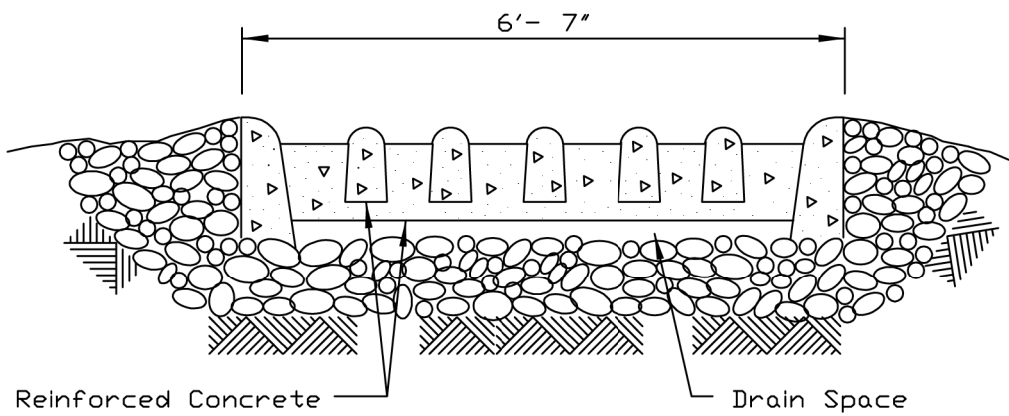

SECTION B-B

REFERENCE
Project _____
Designed _____ Date _____
Checked _____ Date _____
Approved _____ Date _____



STANDARD DWG. NO.
IL-630
SHEET 2 OF 2
DATE 8-18-94



FILE NAME =	USER NAME = mthomas	DESIGNED -	REVISED -
N:\RiverGrove\240624\Civil\DET_240624_03.SHT		DRAWN -	REVISED -
Default	PLOT SCALE = 40"	CHECKED -	REVISED -
	PLOT DATE = 7/16/2026	DATE -	REVISED -

STATE OF ILLINOIS
DEPARTMENT OF TRANSPORTATION


DES PLAINES RIVER TRAIL - SEGMENT 7
CONSTRUCTION DETAILS

SCALE: 1:40 SHEET OF SHEETS STA. TO STA.


F.A. RTE.	SECTION	COUNTY	TOTAL SHEETS	SHEET NO.
N/A	19-00037-02-BT	COOK	112	87
CONTRACT NO. 61M58				
ILLINOIS FED. AID PROJECT				

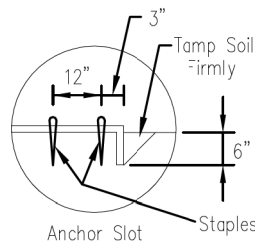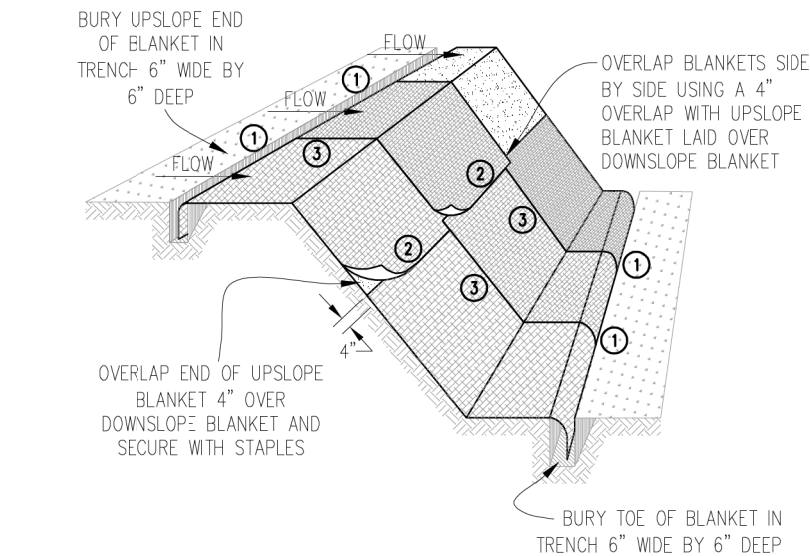


DETAIL 1

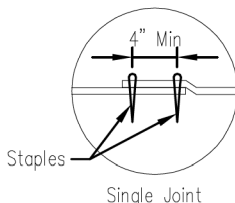


DETAIL 2

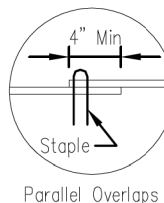

DETAIL 3

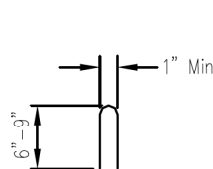

STAPLE DETAIL

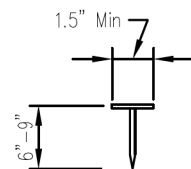

PUSH PIN DETAIL


NOTES:

1. Staples shall be placed in a diamond pattern at 2 per s.y. for stiched blankets. Non-stiched shall use 4 staples per s.y. of material. This equates to 200 staples with stiched blanket and 400 stapels with non-stiched blanket per 100 s.y. of material.
2. Staple or push pin lengths shall be selected based on soil type and conditions. (minimum staple length is 6")
3. Erosion control material shall be placed in contact with the soil over a prepared seedbed.
4. All anchor slots shall be stapled at approximately 12" intervals.

EROSION CONTROL
BLANKET INSTALLATION DETAILS

Designed _____ Date _____
Drawn B. JOHNSON 11/08
Checked _____
Approved _____

TEMPORARY SOIL STOCKPILE DETAIL

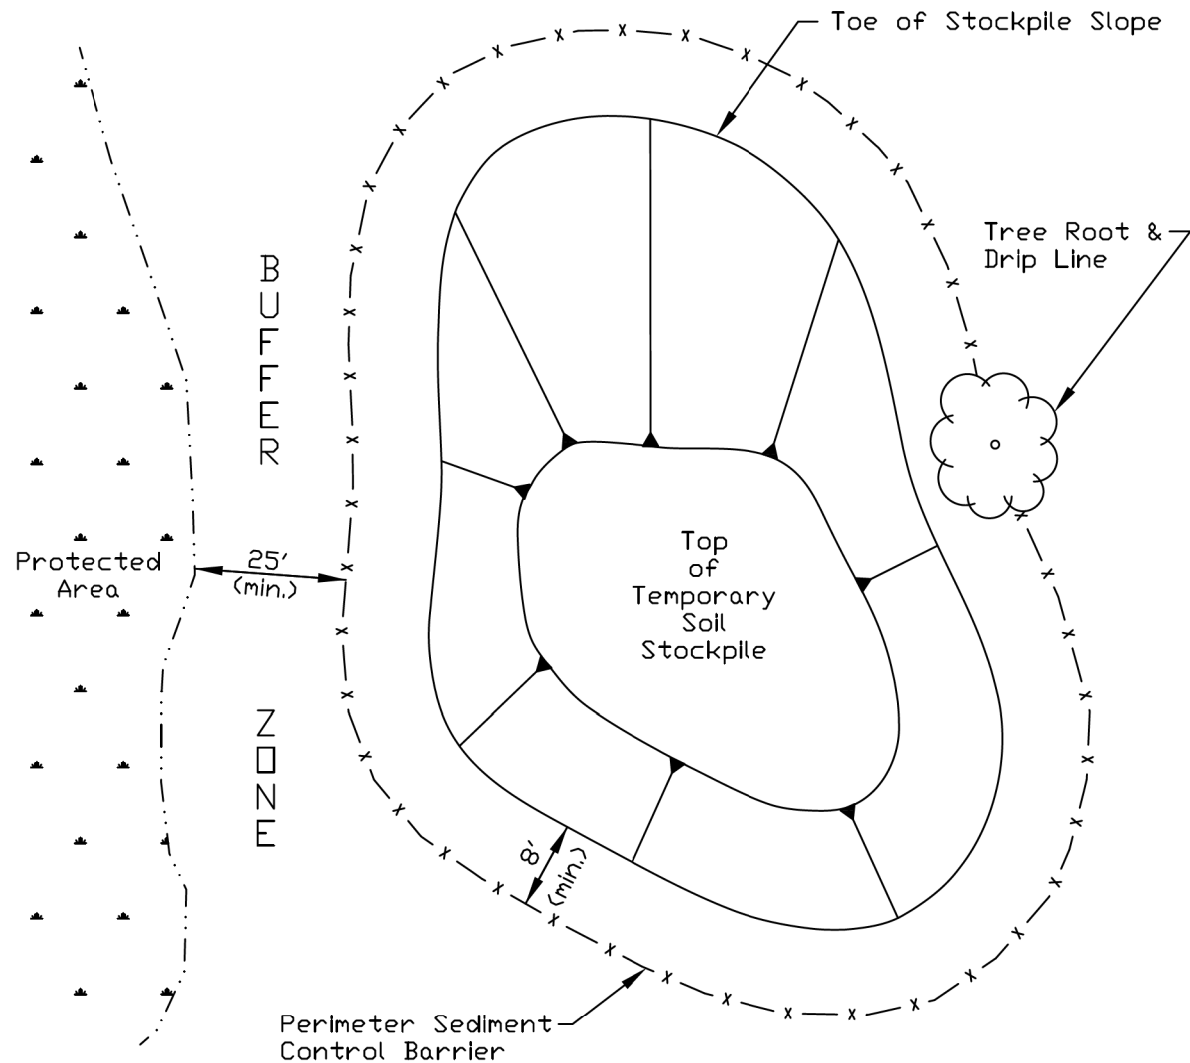

NOTES:

1. Stockpile slopes should be based on angle of repose of the soil material to avoid potential sloughing of the slope.
2. Soil stockpile to be stabilized in accordance with practical standards.
3. Do not locate stockpile within overland drainage flow path, designated floodways, drip line or over the root crown of adjacent trees.
4. Provisions for sediment control practices may be required along haul roads and entrance/exit locations for access the soil stockpile that can create flow path for stormwater runoff.
5. Installation of benches, terraces, or slope interrupters should be considered.
6. Avoid building soil stockpiles on impervious surfaces.
7. Liniear sediment trap surrounding the stockpile base may be used to control sediment.

REFERENCE
Project _____
Designed _____ Date _____
Checked _____ Date _____
Approved _____ Date _____



STANDARD DWG. NO.
IUM-627
SHEET 1 OF 1
DATE JANUARY 2017

FILE NAME =	USER NAME = mthomas	DESIGNED -	REVISED -
N:\RiverGrove\240624\Civil\DET_240624_04.SHT		DRAWN -	REVISED -
Default	PLOT SCALE = 48"	CHECKED -	REVISED -
	PLOT DATE = 7/16/2026	DATE -	REVISED -

STATE OF ILLINOIS
DEPARTMENT OF TRANSPORTATION


DES PLAINES RIVER TRAIL - SEGMENT 7
CONSTRUCTION DETAILS

SCALE: 1:40 SHEET OF SHEETS STA. TO STA.

F.A. RTE.	SECTION	COUNTY	TOTAL SHEETS	SHEET NO.
N/A	19-00037-02-BT	COOK	112	88
CONTRACT NO. 61M58				
ILLINOIS FED. AID PROJECT				



ADA SIGNS AND POSTS

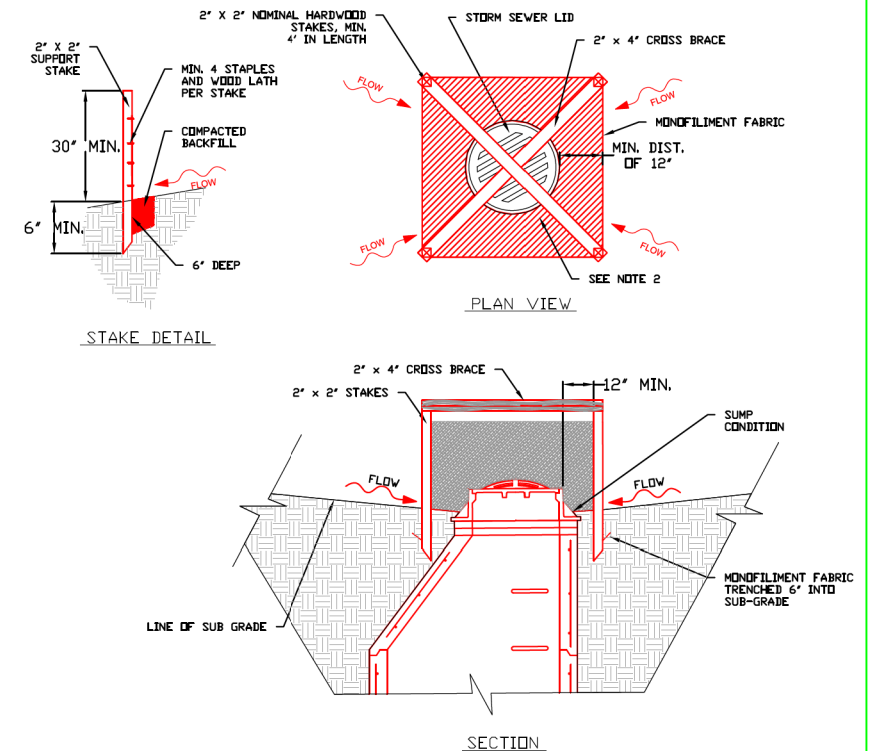


NOTES:

1. 2 x 2 nominal hardwood stakes, 4 foot minimum length, driven into ground approximately 18 inches, stakes driven a minimum width of 12 inches away from the drop inlet.
2. Area inside the fence, from edge of fabric to structure, must be stabilized with Erosion Control Blanket, Turf Reinforcement Mat, Geotextile 592 Table 2 Class 2 or CA-7 stone
3. Maximum height of the fabric above the crest of the drop inlet shall be 30". Place the bottom 6 inches of the fabric in a trench and backfill with 6 inches of 95% compacted soil.
4. Stakes must be a maximum of 4 feet apart.
5. A maintenance schedule must maintain a sediment accumulation of less than 50% of the height of the monofilament fabric.
6. Monofilament fabric shall meet the requirement of Material Specification 592 Geotextile Table 1, Class 4.
7. Monofilament fabric shall be secured to each 2" x 2" nominal hardwood stake with a minimum of 4 steel staple fasteners and wood lath. Wood lath shall be a minimum length of 10 inches. Wire fasteners should be used if metal T-Posts are installed in place of hardwood stakes.


REFERENCE Project _____ Designed _____ Date _____ Checked _____ Date _____ Approved _____ Date _____	STANDARD DWG. NO. IUM-531 SHEET 1 OF 1 DATE 04-6-15
---	---

INLET PROTECTION (PAID FOR AS PERIMETER EROSION BARRIER)

FILE NAME =	USER NAME = mthomas	DESIGNED -	REVISED -	STATE OF ILLINOIS DEPARTMENT OF TRANSPORTATION	DES PLAINES RIVER TRAIL – SEGMENT 7					F.A. RTE.	SECTION	COUNTY	TOTAL SHEETS	SHEET NO.
N:\RiverGrove\240624\Civil\DET_240624-05.SHT		DRAWN -	REVISED -		CONSTRUCTION DETAILS					N/A	19-00037-02-BT	COOK	112	89
	PLOT SCALE = 40'	CHECKED -	REVISED -							CONTRACT NO. 61M58				
Default	PLOT DATE = 7/16/2026	DATE -	REVISED -		SCALE: 1:40 SHEET OF SHEETS STA. TO STA.					ILLINOIS FED. AID PROJECT				

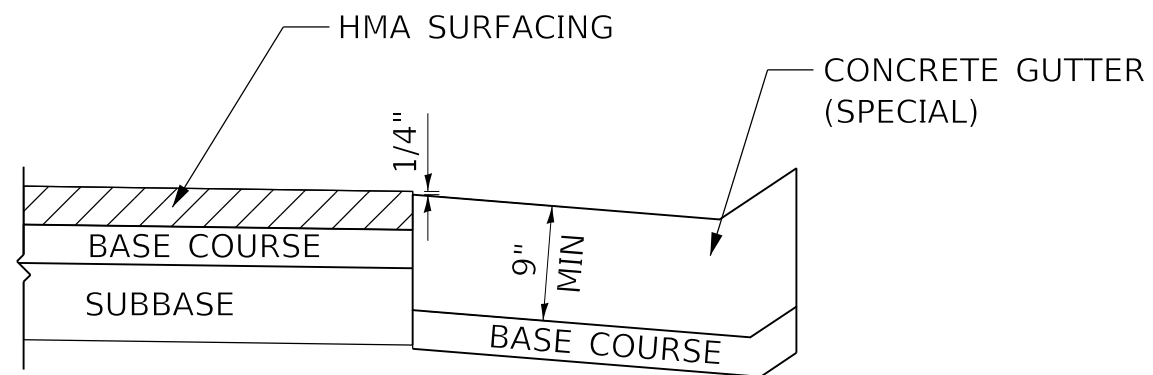


ON DISTURBED SUBGRADE

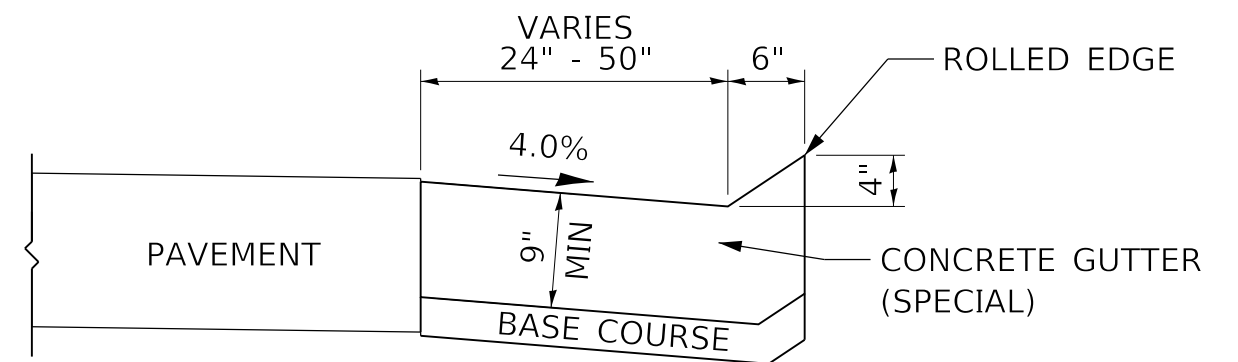


CONCRETE GUTTER (SPECIAL)

STA. 81+85.00 TO STA. 82+00.00

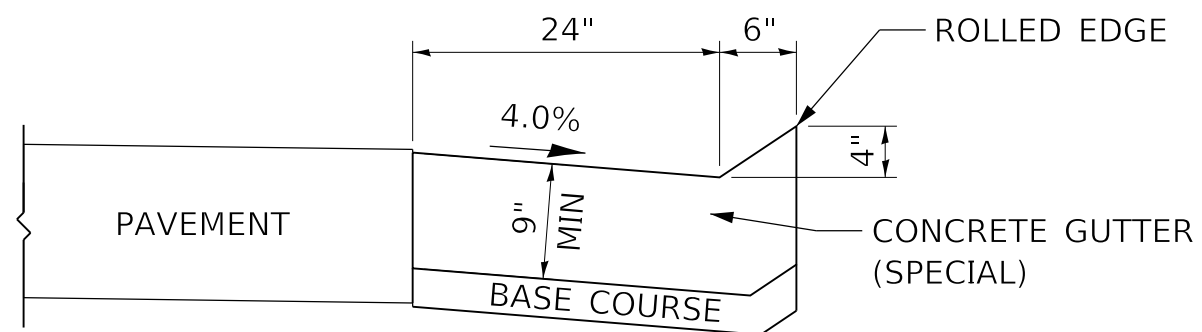

CONCRETE GUTTER (SPECIAL)

STA. 82+00.00 TO STA. 82+79.40

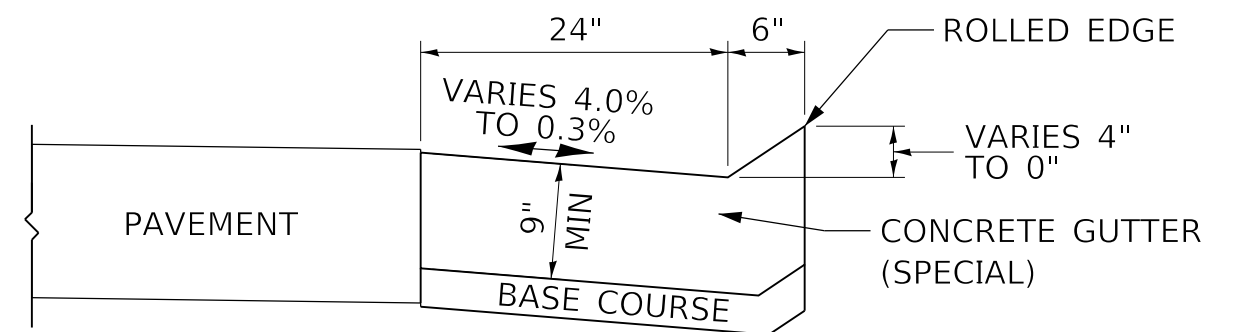

CONCRETE GUTTER (SPECIAL)

STA. 82+79.40 TO STA. 82+98.58

1. ON THE RIGHT SIDE OF THE ALIGNMENT, FROM STA. 82+79.40 TO STA. 82+84.40, SLOPE VARIES FROM 4.0% AWAY FROM PATH TO 1.5% TOWARDS PATH.
2. ON THE LEFT SIDE OF THE ALIGNMENT, FROM STA. 82+92.92 TO STA. 82+98.58, SLOPE VARIES FROM 4.0% AWAY FROM PATH TO 0.3% SLOPE TOWARDS PATH.

MODEL: Default
FILE: \\ntc12-pw\water\raeng-pw-bentley\comterraeng-pw-01\Documents\Projects\2025\25-152 Des Plaines Trail - Seg 7\Drawings\100 - Drawings\100 - SHT04 - Roadway\25-152-rh-Details-Gutter.dgn



USER NAME = AlexisF	DESIGNED - AF	REVISED -
	DRAWN - AF	REVISED -
PLOT SCALE = 10.0000 ' / in.	CHECKED - DL	REVISED -
PLOT DATE = 7/6/2026	DATE - 2026/06/08	REVISED -


**STATE OF ILLINOIS
DEPARTMENT OF TRANSPORTATION**

**DES PLAINES RIVER TRAIL – SEGMENT 8
GUTTER DETAILS – EVANS FIELD CONNECTOR**

SCALE: SHEET 1 OF 1 SHEETS STA. TO STA.

F.A. RTE.	SECTION	COUNTY	TOTAL SHEETS	SHEET NO.
	19-00037-02-BT	COOK	112	90
			CONTRACT NO. 61M58	
			ILLINOIS FED. AID PROJECT	

MODEL Default
FILE Name: prgplanrsm.dwt, Illinois.gov:PW\DOT\Documents\DOT_Offices\District 1\Projects\DU\45422\2-1\CADData\CADsheets\bm20.dgn

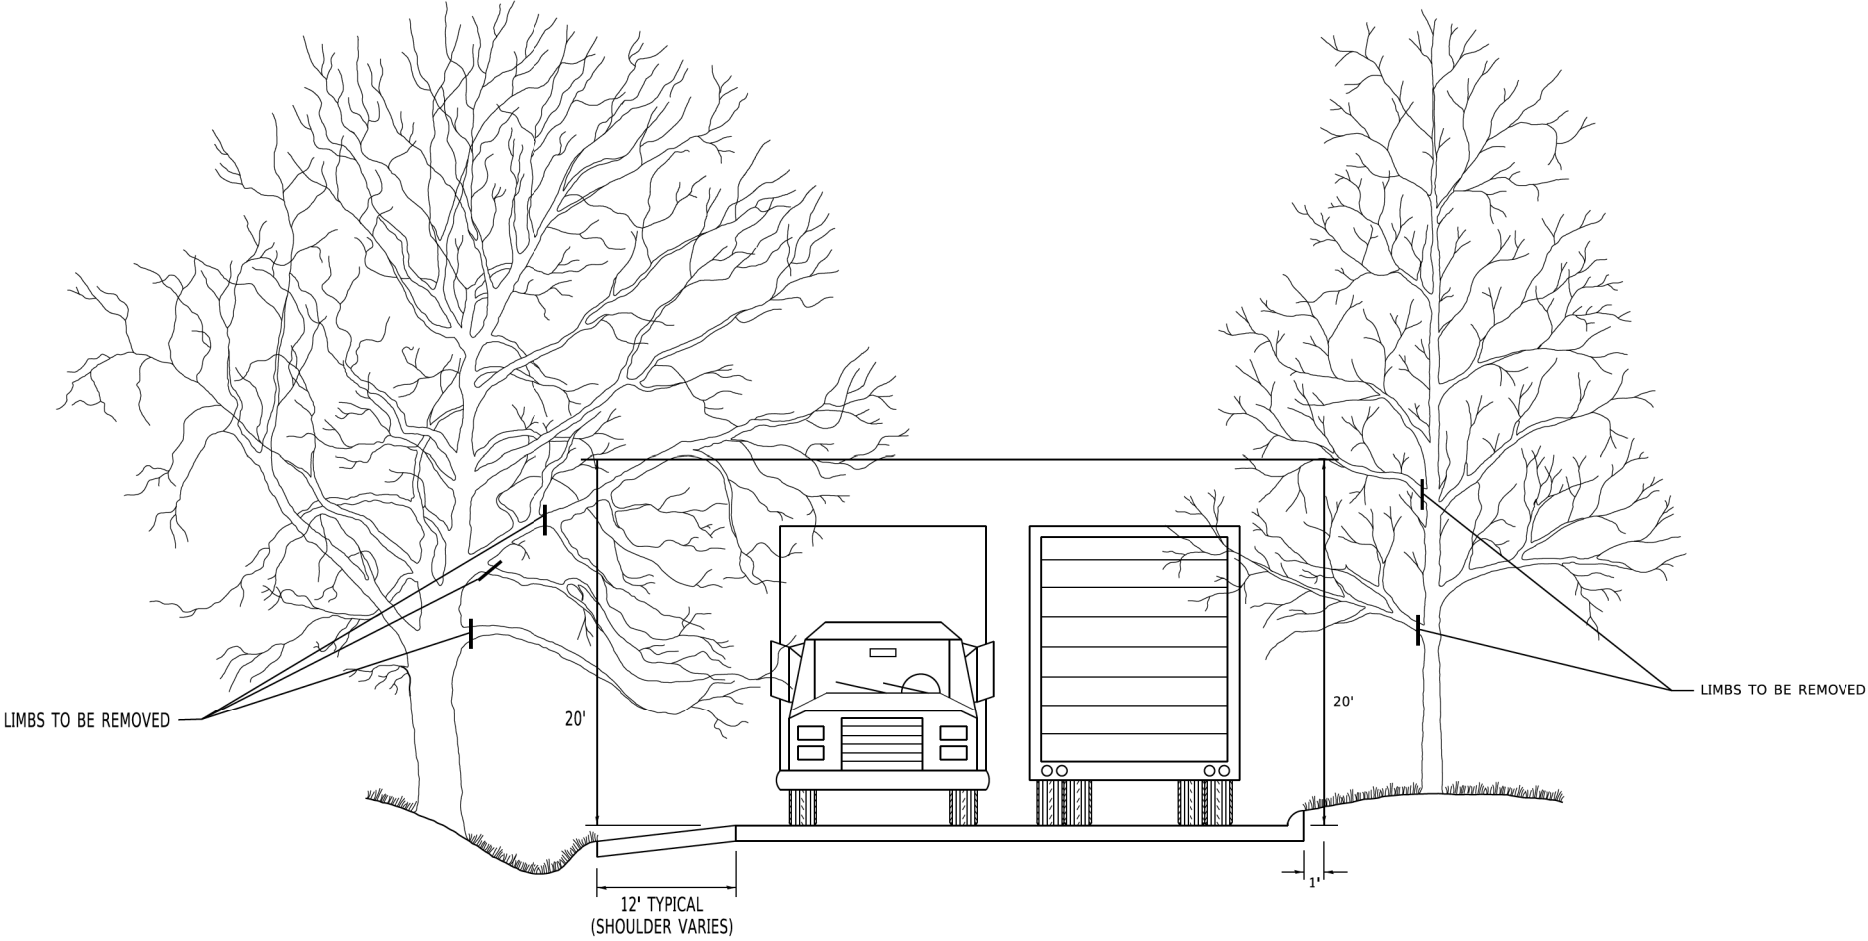


NOTE:
TREE PRUNING DETAIL TO BE USED
FOR TRAIL INSTEAD OF ROADWAY

	USER NAME = footemj	DESIGNED -	REVISED - R. BORO 10-31-06	STATE OF ILLINOIS DEPARTMENT OF TRANSPORTATION	PRUNING FOR SAFETY AND EQUIPMENT CLEARANCE			F.A. RTE.	SECTION	COUNTY	TOTAL SHEETS	SHEET NO.
		DRAWN -	REVISED -						19-00037-02-BT	COOK	112	91
	PLOT SCALE = 50.0000 ' / in.	CHECKED -	REVISED -					BM-20		CONTRACT NO. 61M58		
	PLOT DATE = 3/11/2019	DATE -	REVISED -		SCALE: NONE	SHEET 1	OF 1 SHEETS	STA.	TO STA.		ILLINOIS FED. AID PROJECT	


FINAL SURVEY	NO.	SURVEYED PLOTTED NOTE BOOK AREAS CHECKED	BY	DATE

ORIGINAL SURVEY	NO.	SURVEYED PLOTTED NOTE BOOK AREAS CHECKED	BY	DATE

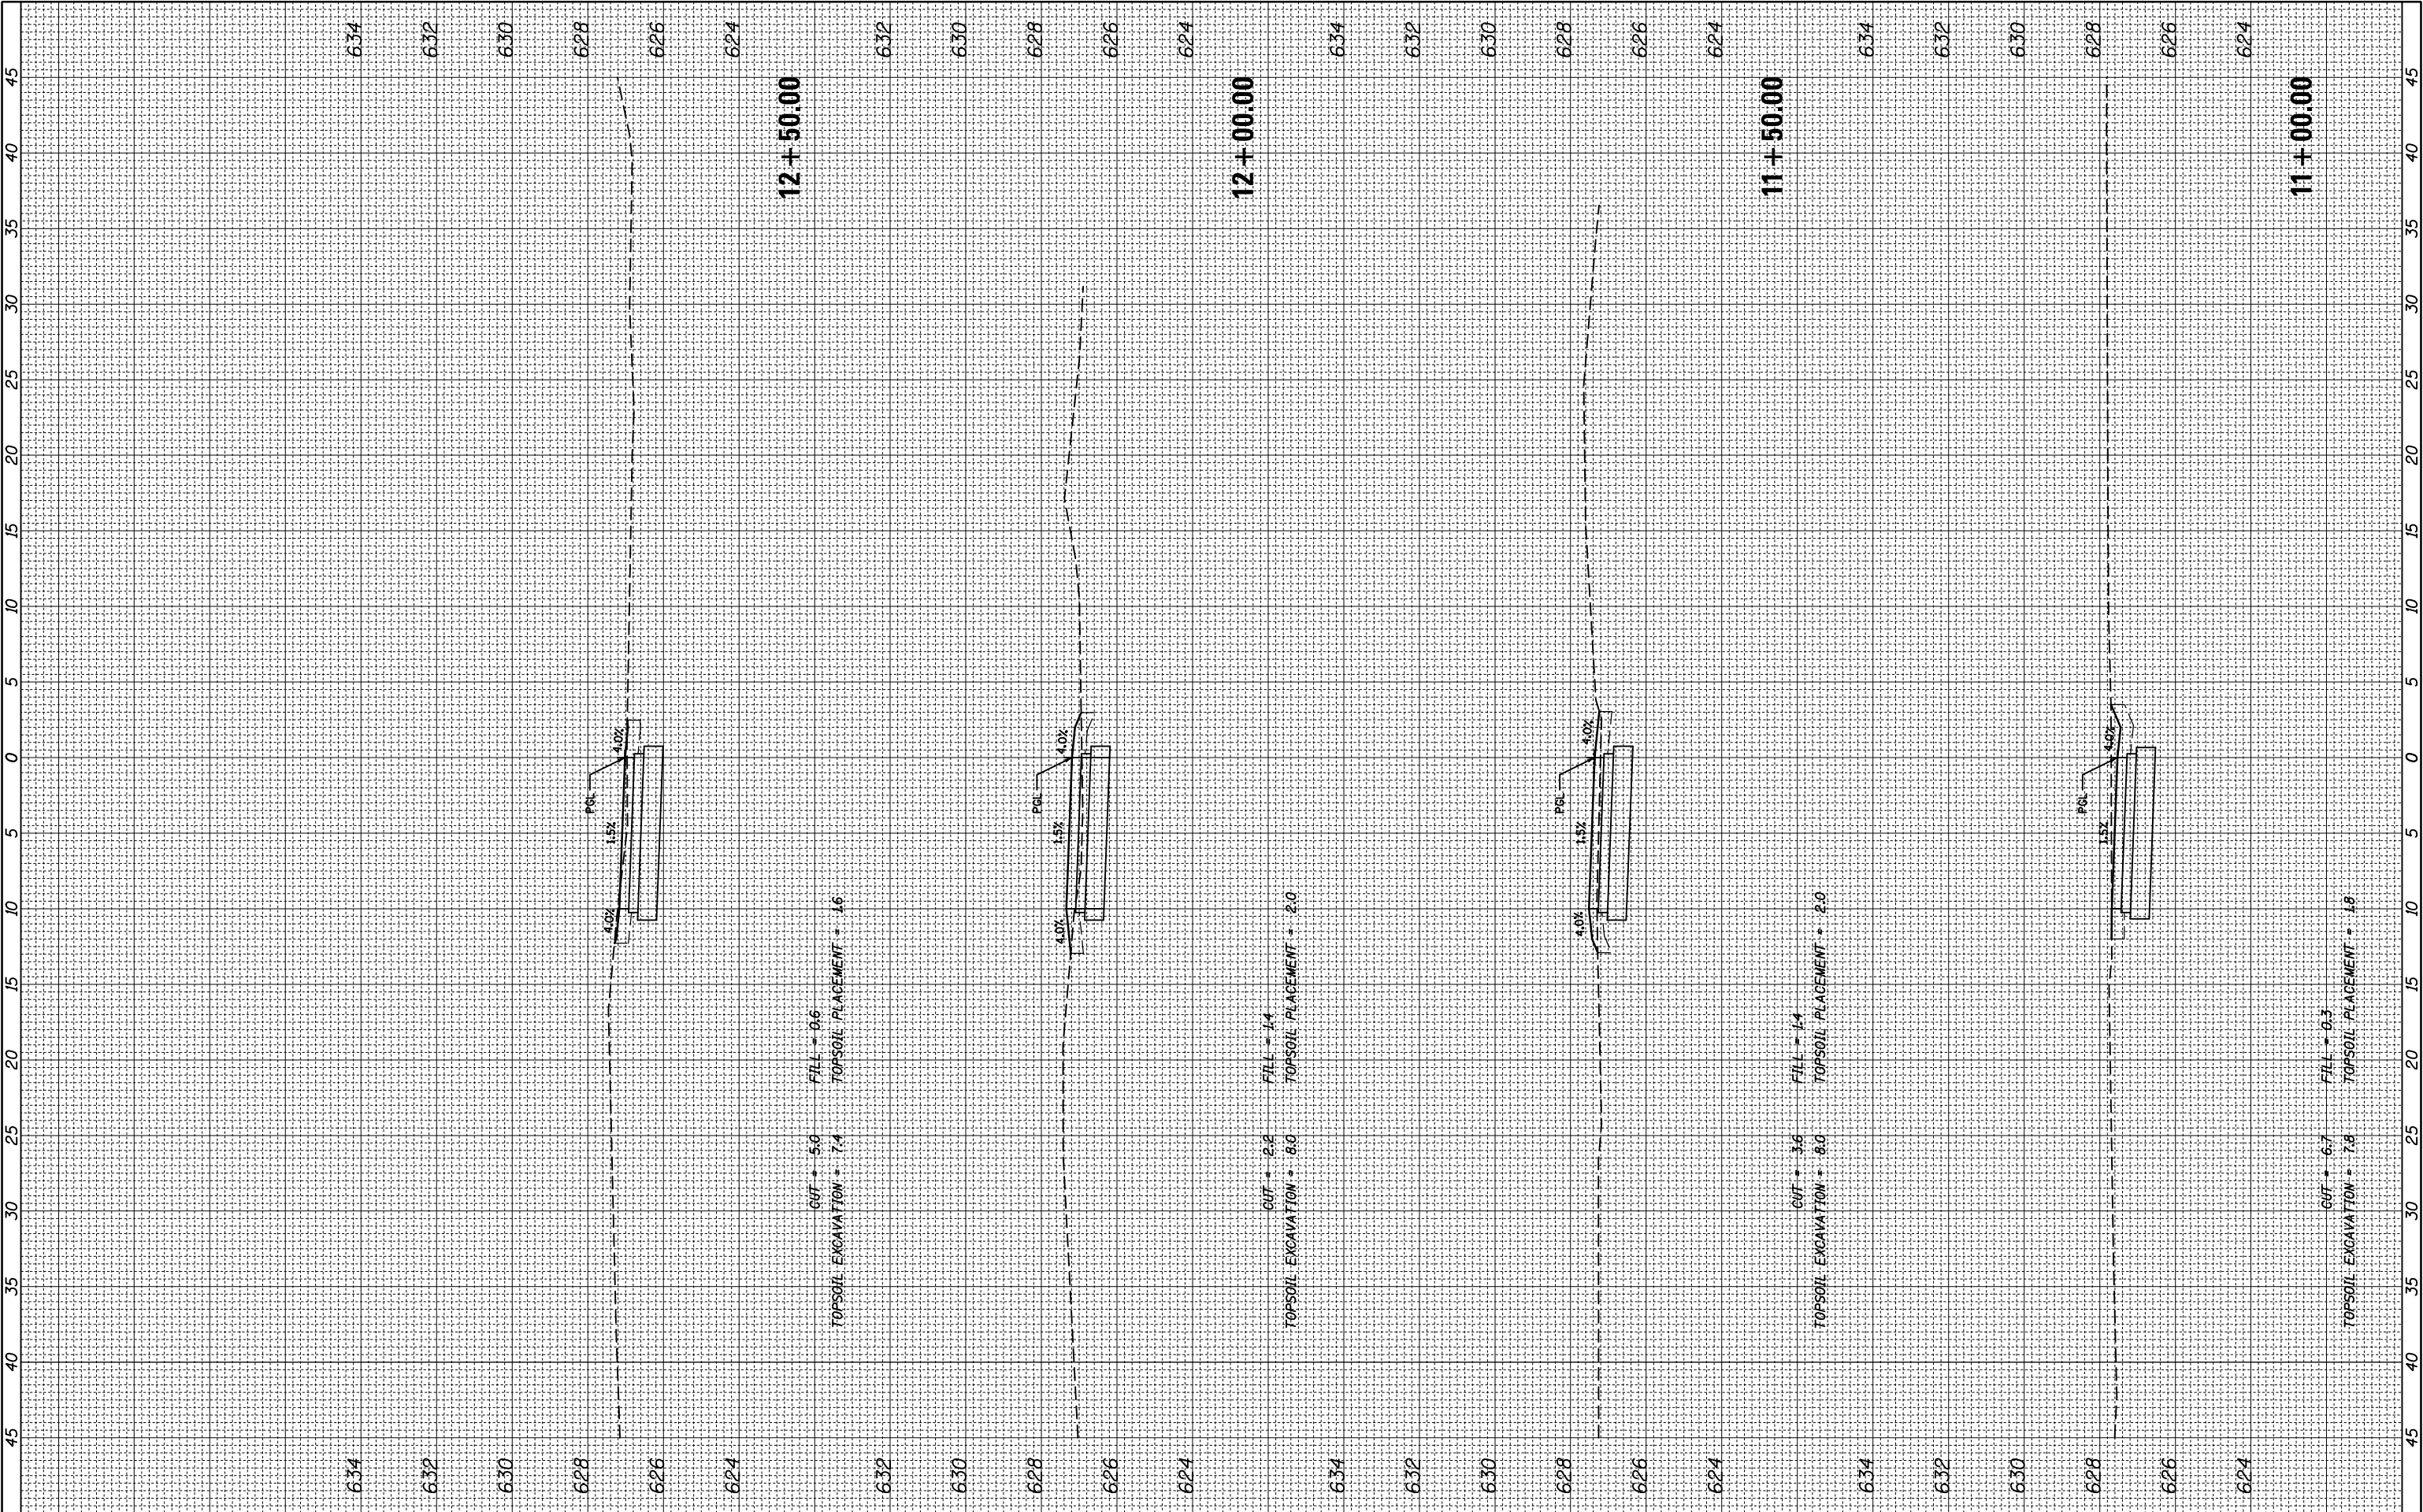


FINAL SURVEY	NO.	SURVEYED NOTE BOOK	BY	DATE	SURVEYED PLOTTED	TEMPLATE	AREAS CHECKED

ORIGINAL SURVEY	NO.	SURVEYED NOTE BOOK	BY	DATE	SURVEYED PLOTTED	TEMPLATE	AREAS CHECKED

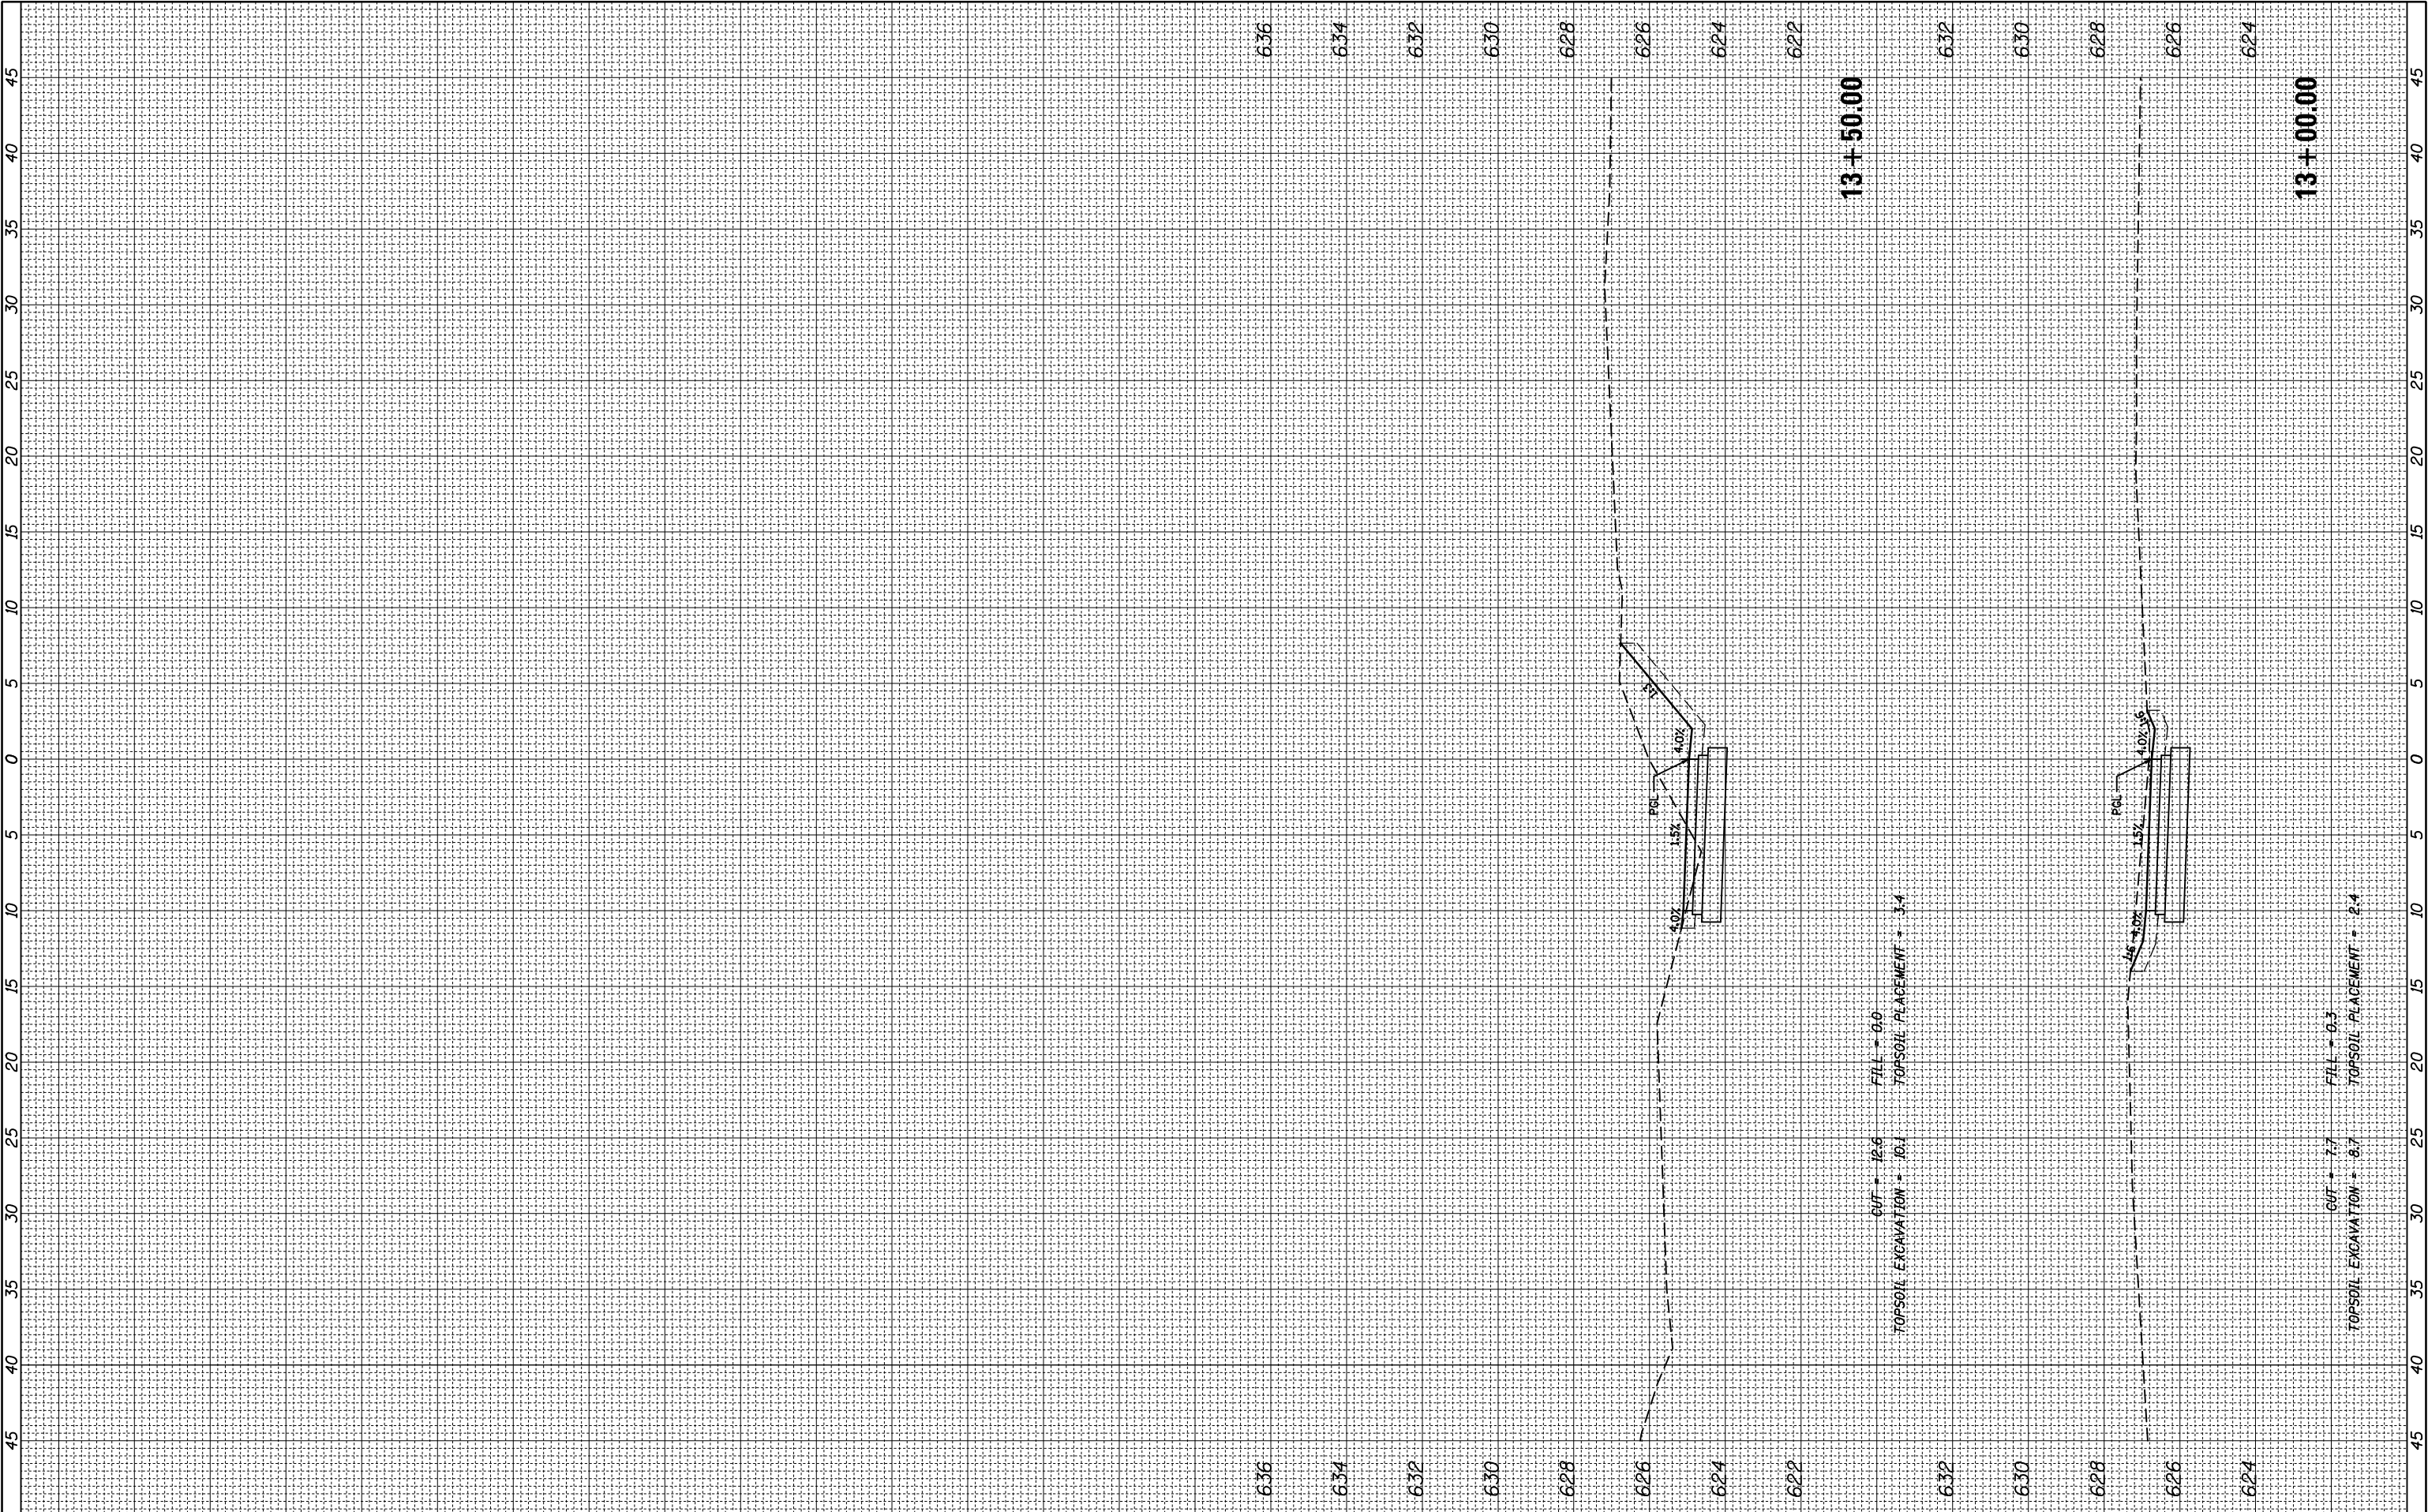

FINAL SURVEY NO.	SURVEYED PLOTTED NOTE BOOK AREAS CHECKED	BY	DATE


ORIGINAL SURVEY NO.	SURVEYED PLOTTED NOTE BOOK AREAS CHECKED	BY	DATE

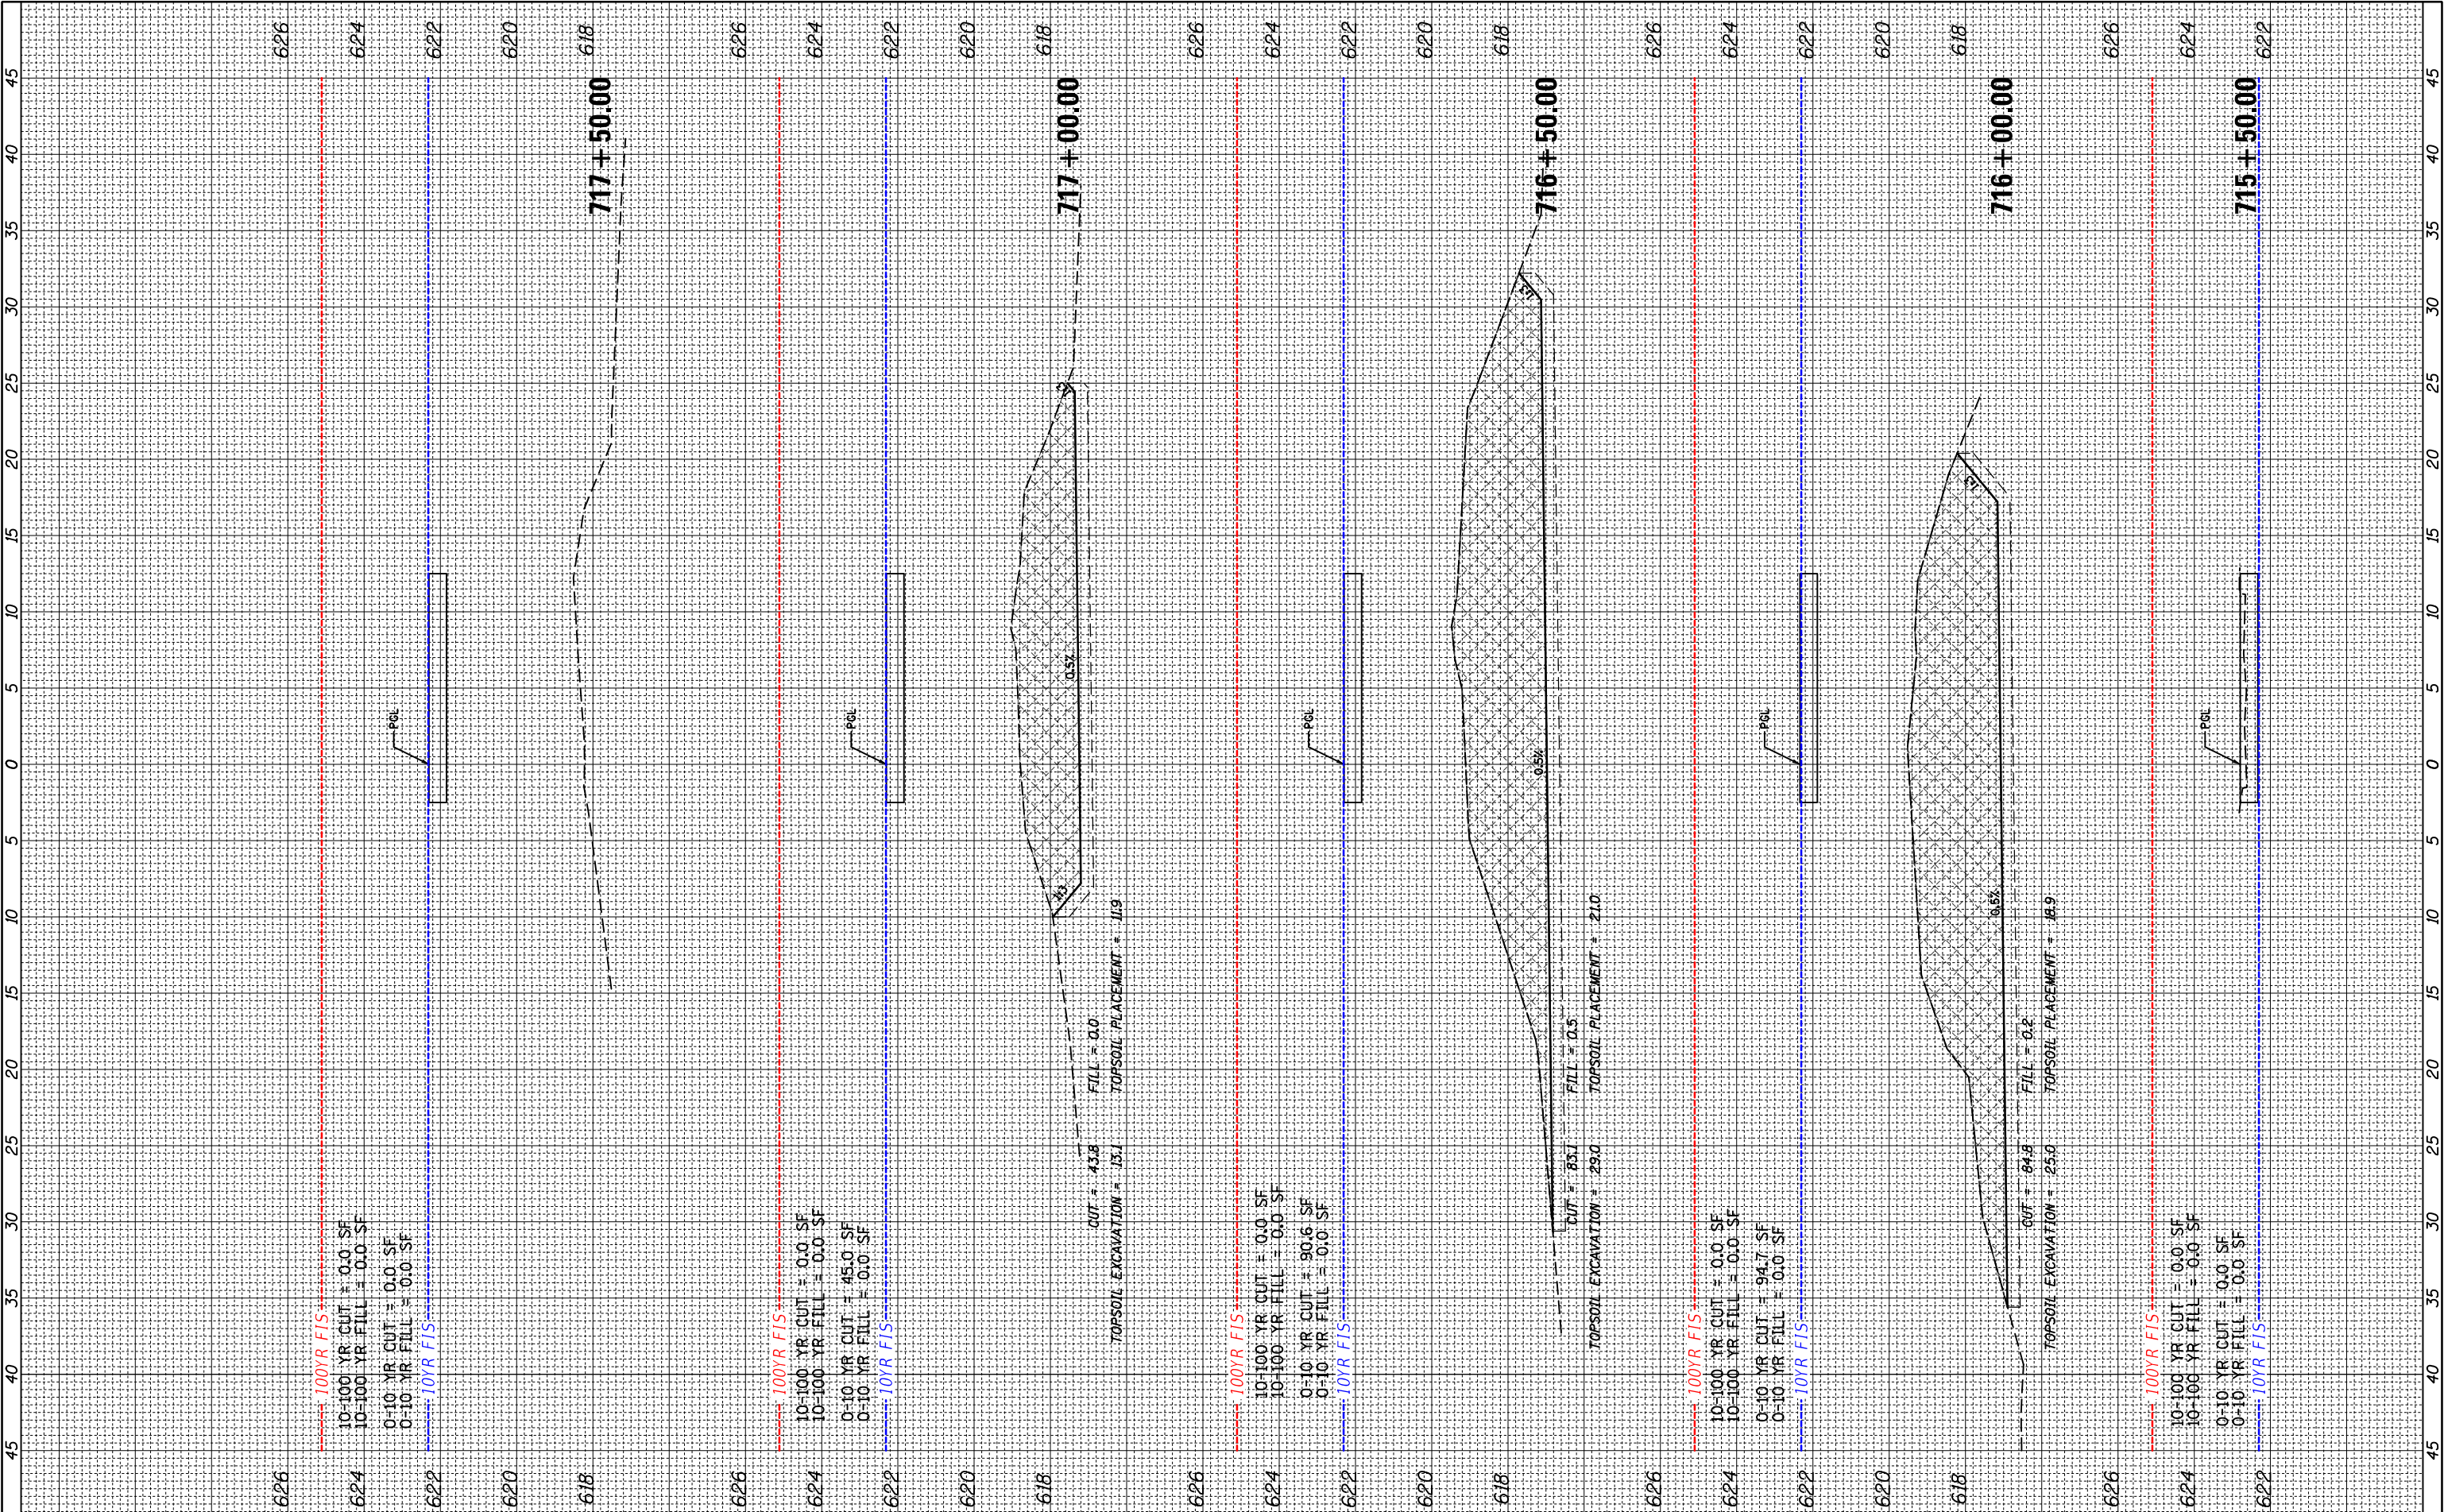

FILE NAME =	USER NAME = mthomas	DESIGNED -	REVISED -	STATE OF ILLINOIS DEPARTMENT OF TRANSPORTATION	DES PLAINES RIVER TRAIL SEGMENT 7 DES PLAINES RIVER TRAIL				F.A. RTE.	SECTION	COUNTY	TOTAL SHEETS	SHEET NO.
N:\RiverGrove\240624\Civil\XS_DPRT_N_240624.SHT		DRAWN -	REVISED -						N/A	19-00037-02-BT		112	96
	PLOT SCALE = 10'	CHECKED -	REVISED -						CONTRACT NO. 61M58				
Default	PLOT DATE = 7/16/2026	DATE -	REVISED -						ILLINOIS FED. AID PROJECT				
									SCALE:	SHEET	OF	SHEETS	STA. 715+50.00


FINAL SURVEY NO.	SURVEYED NOTE BOOK	SURVEYED PLOTTED TEMPLATE AREAS CHECKED	BY	DATE

ORIGINAL SURVEY NO.	SURVEYED NOTE BOOK	SURVEYED PLOTTED TEMPLATE AREAS CHECKED	BY	DATE

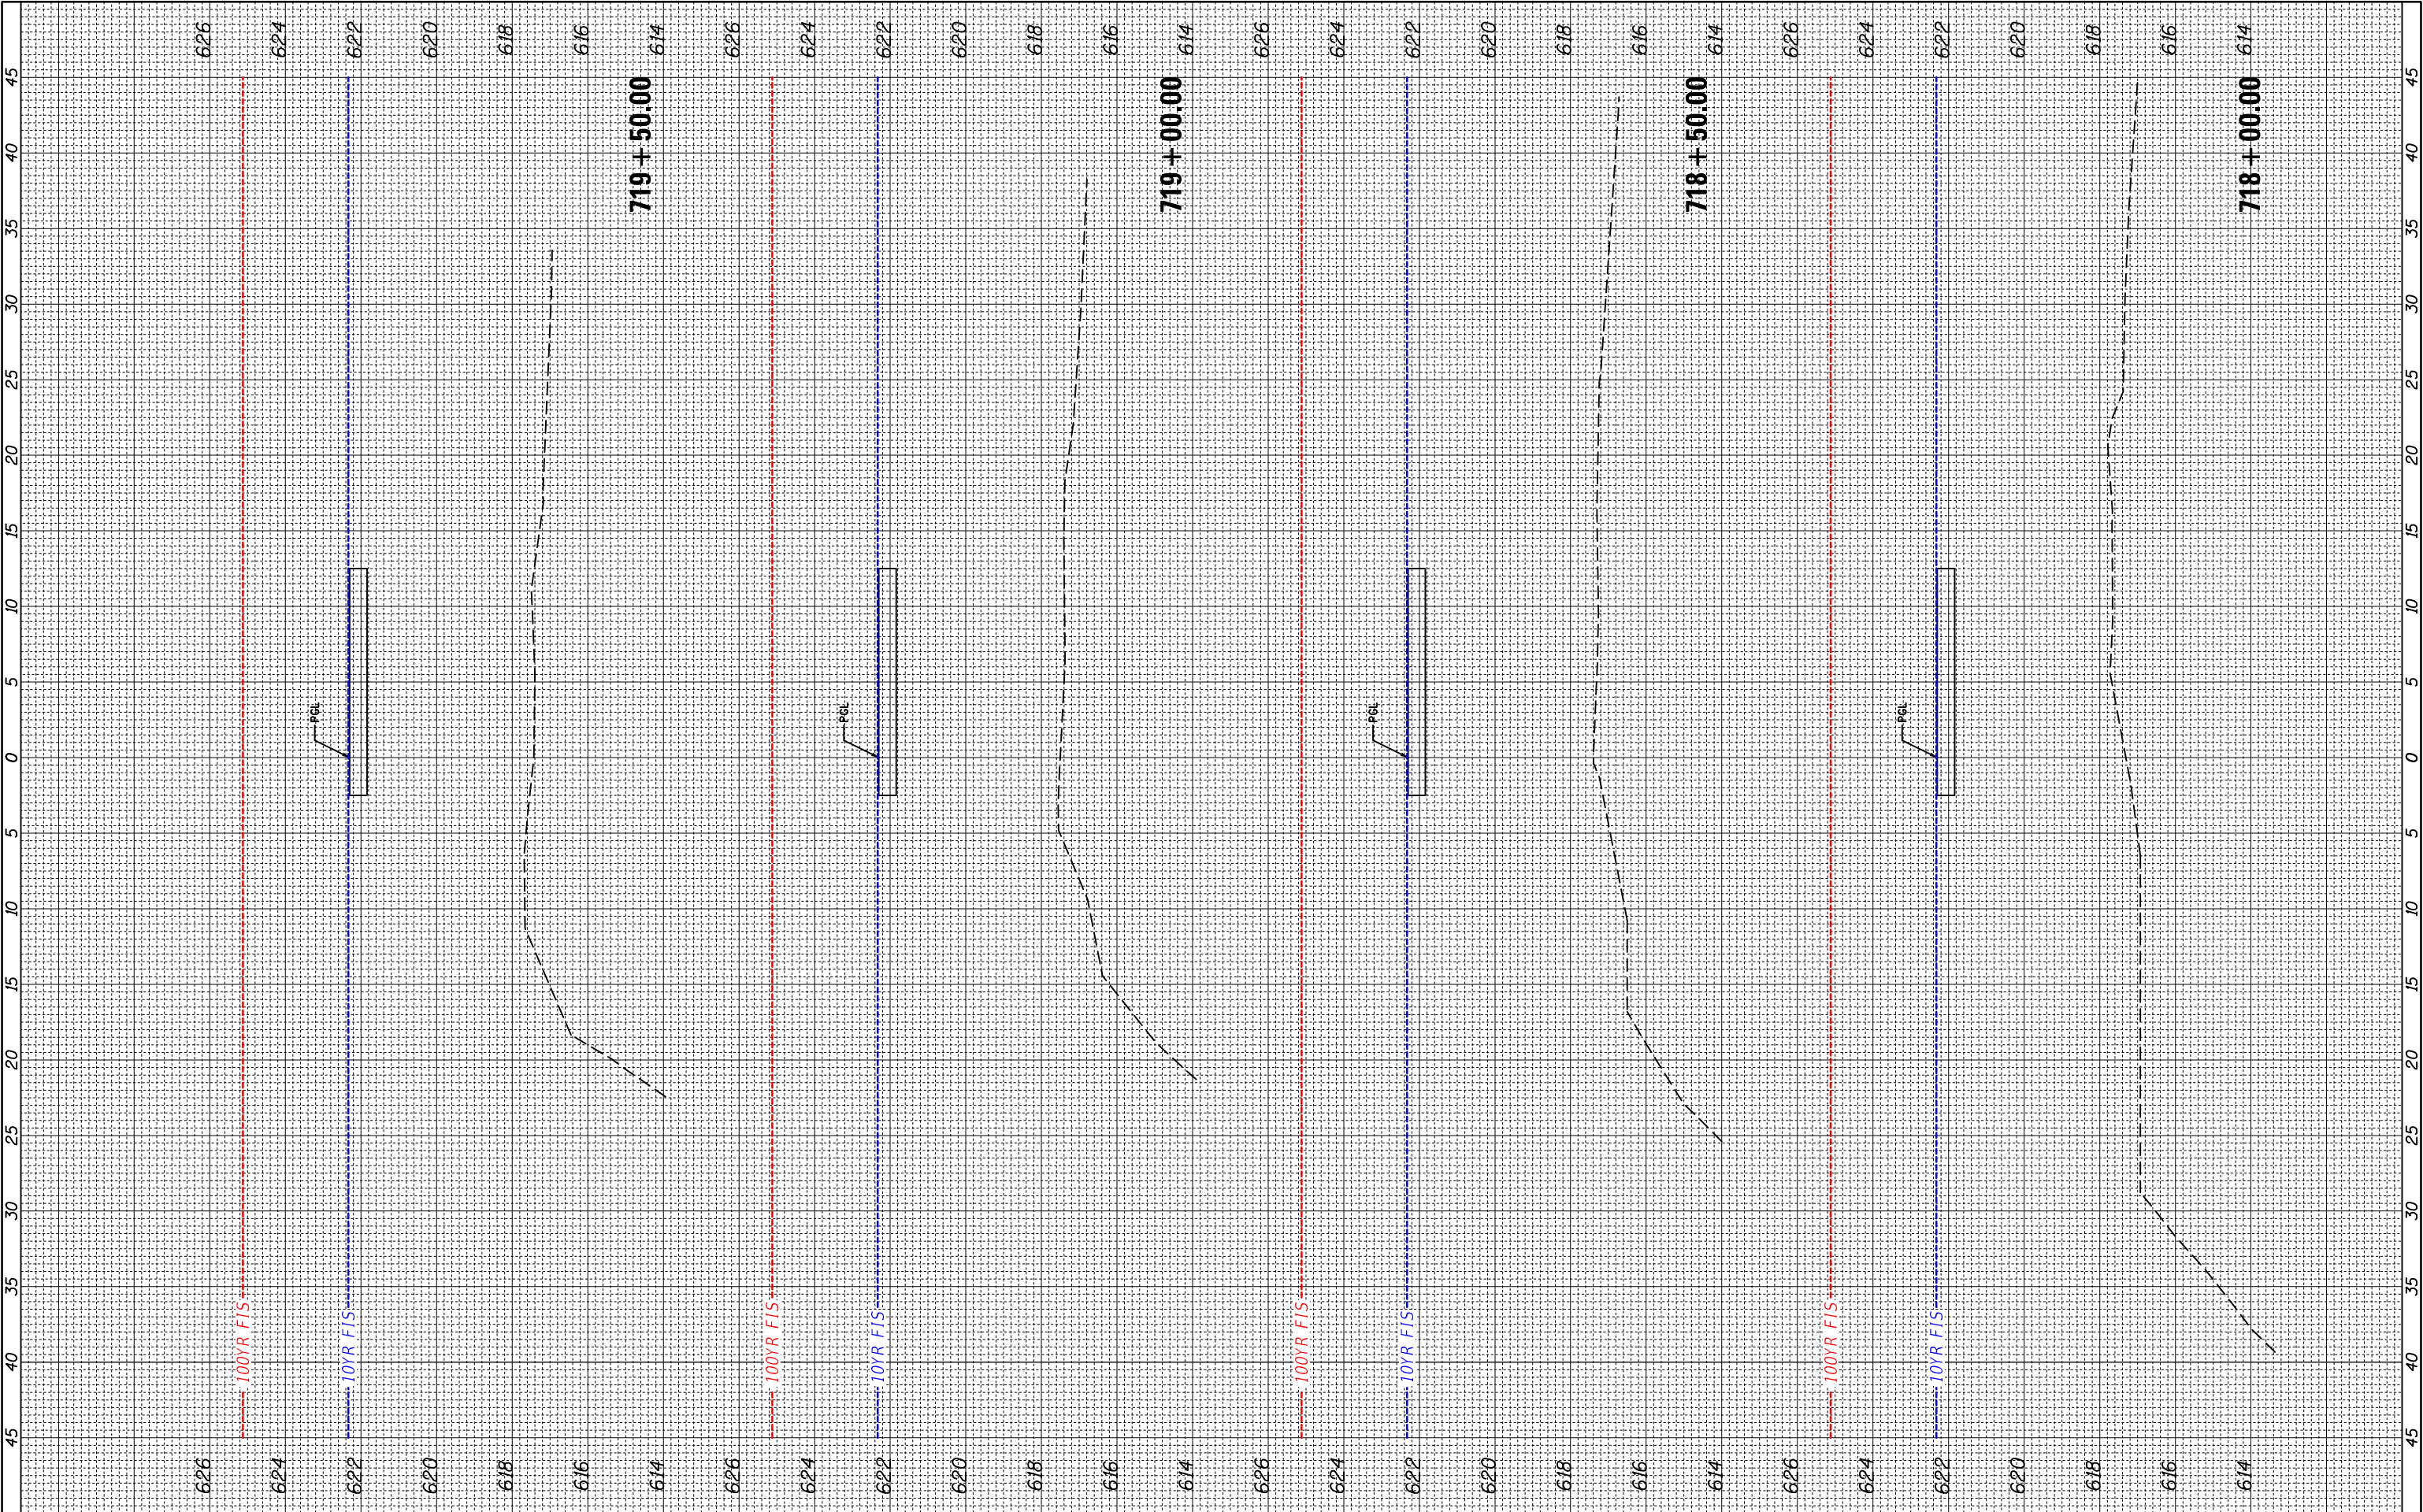


FILE NAME = N:\RiverGrove\240624\Civil\XS_DPRT_N_240624.SHT Default	USER NAME = mthomas	DESIGNED -	REVISED -	STATE OF ILLINOIS DEPARTMENT OF TRANSPORTATION	DES PLAINES RIVER TRAIL SEGMENT 7 DES PLAINES RIVER TRAIL				F.A. RTE.	SECTION	COUNTY	TOTAL SHEETS	SHEET NO.
		DRAWN -	REVISED -						N/A	19-00037-02-BT		112	97
	PLOT SCALE = 10'	CHECKED -	REVISED -						CONTRACT NO. 61M58		ILLINOIS FED. AID PROJECT		
	PLOT DATE = 7/16/2026	DATE -	REVISED -										
				SCALE:		SHEET	OF	SHEETS	STA. 718+00.00 TO STA. 719+50.00				

ORIGINAL SURVEY		BY	DATE
SURVEYED _____			
PLOTTED _____			
TEMPLATE _____			
AREAS _____			
AREAS CHECKED _____			
NO. _____			

 

F.A. RTE.	SECTION	COUNTY	TOTAL SHEETS	SHEET NO.
N/A	19-00037-02-BT		112	98
		CONTRACT NO. 61M58		
ILLINOIS		FED. AID PROJECT		

ORIGINAL SURVEY	SURVEYED _____		BY _____	DATE _____
	PLOTTED _____			
	TEMPLATE _____			
	AREAS _____			
	AREAS CHECKED _____			
NOTE BOOK				
NO. _____				

 

REVISED	-
REVISED	-
REVISED	-
REVISED	-


DES PLAINES RIVER TRAIL SEGMENT 7
DES PLAINES RIVER TRAIL

SCALE:	SHEET	OF	SHEETS	STA. 722+00.00	TO STA. 723+50.00
--------	-------	----	--------	----------------	-------------------

F.A. RTE.	SECTION	COUNTY	TOTAL SHEETS	SHEET NO.
N/A	19-00037-02-BT		112	99
		CONTRACT NO. 61M58		
ILLINOIS		FED. AID PROJECT		


FINAL SURVEY	SURVEYED _____		BY _____	DATE _____
	PLOTTED _____			
	NOTE BOOK _____			
	AREAS CHECKED _____			
NO. _____				

ORIGINAL SURVEY	SURVEYED _____		BY _____	DATE _____
	PLOTTED _____			
	NOTE BOOK _____			
	AREAS CHECKED _____			
NO. _____				

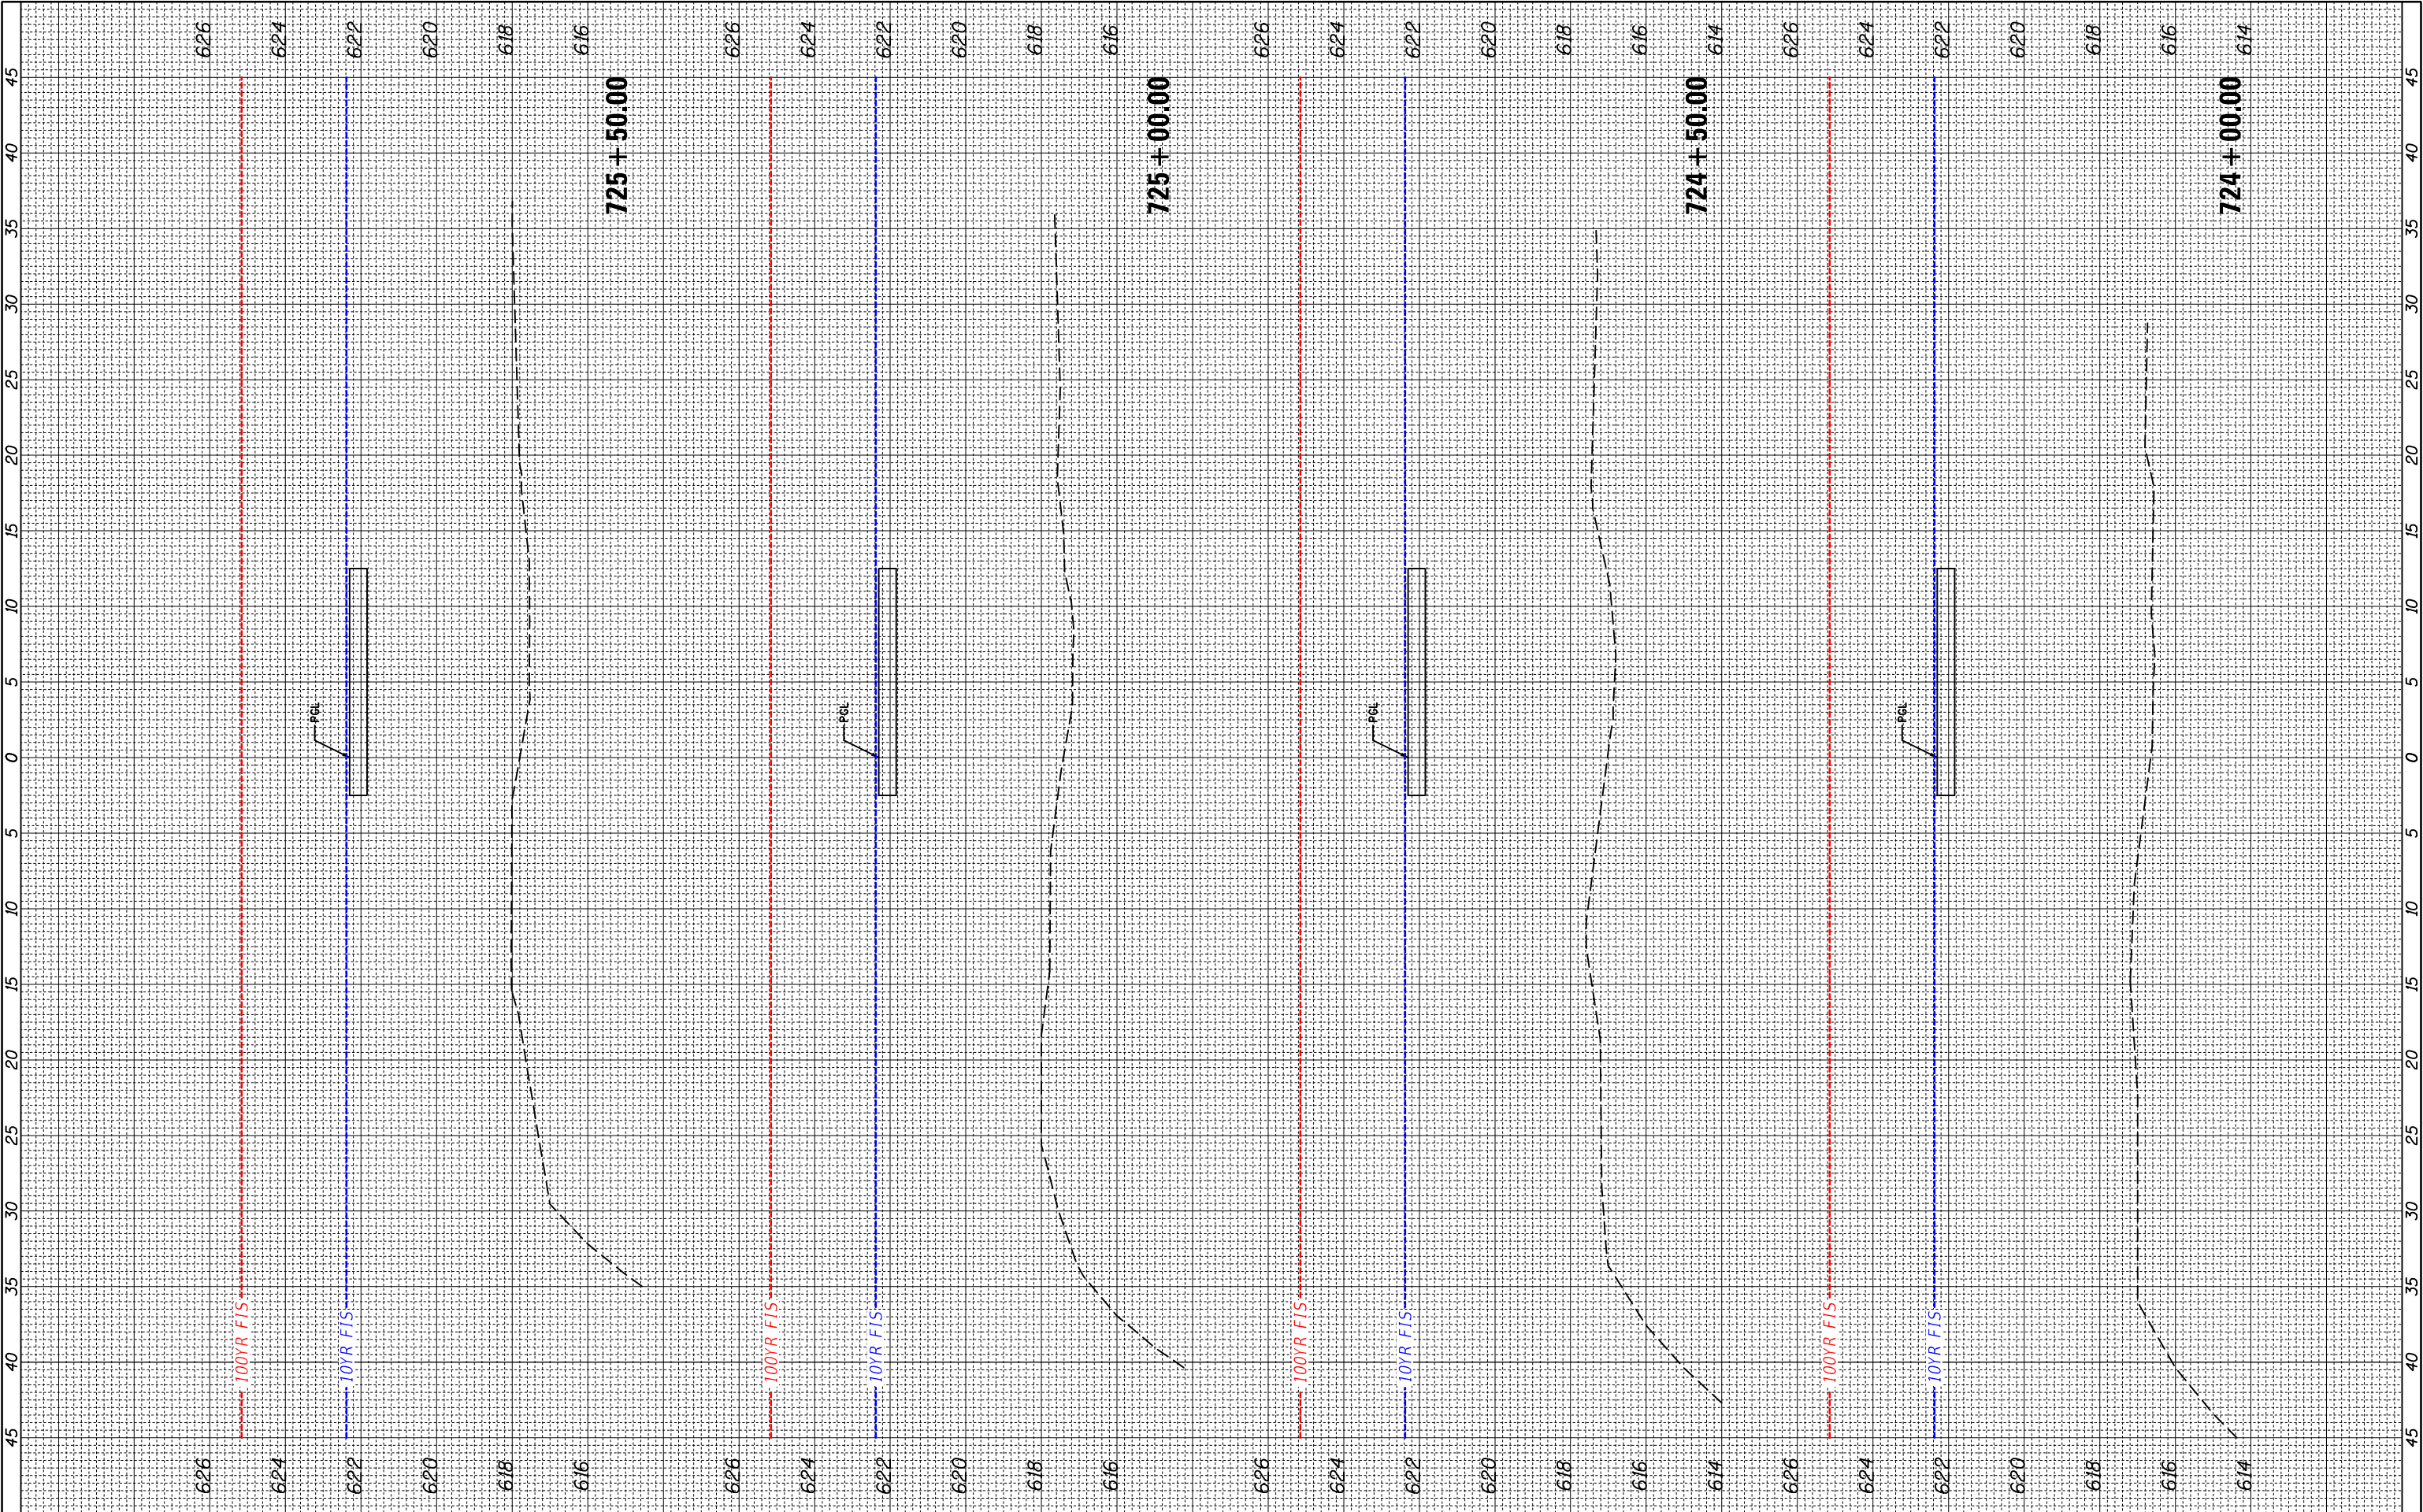


FILE NAME = N:\RiverGrove\240624\Civil\XS_DPRT_N_240624.SHX	USER NAME = mthomas	DESIGNED -	REVISED -	STATE OF ILLINOIS DEPARTMENT OF TRANSPORTATION	DES PLAINES RIVER TRAIL SEGMENT 7 DES PLAINES RIVER TRAIL				F.A. RTE.	SECTION	COUNTY	TOTAL SHEETS	SHEET NO.
		DRAWN -	REVISED -						N/A	19-00037-02-BT		112	100
	PLOT SCALE = 10'	CHECKED -	REVISED -						CONTRACT NO. 61M58				
	PLOT DATE = 7/16/2026	DATE -	REVISED -		SCALE:	SHEET	OF	SHEETS	STA. 724+00.00	TO	STA. 725+50.00	ILLINOIS FED. AID PROJECT	

ORIGINAL SURVEY	SURVEYED _____		BY _____	DATE _____
	PLOTTED _____			
	TEMPLATE _____			
	AREAS _____			
	AREAS CHECKED _____			
	NO. _____			
NOTE BOOK				

 


F.A. RTE.	SECTION	COUNTY	TOTAL SHEETS	SHEET NO.
N/A	19-00037-02-BT		112	101
		CONTRACT NO. 61M58		
ILLINOIS		FED. AID PROJECT		

ORIGINAL SURVEY	SURVEYED _____	BY _____	DATE _____
	PLOTTED _____		
	TEMPLATE _____		
	AREAS _____		
	AREAS CHECKED _____		
NO. _____			

 

FINAL SURVEY	SURVEYED PLOTTED	BY	DATE
NO.	NO.	NO.	NO.
AREAS	AREAS	AREAS	AREAS
CHECKED	CHECKED	CHECKED	CHECKED


ORIGINAL SURVEY	SURVEYED PLOTTED	BY	DATE
NO.	NO.	NO.	NO.
AREAS	AREAS	AREAS	AREAS
CHECKED	CHECKED	CHECKED	CHECKED

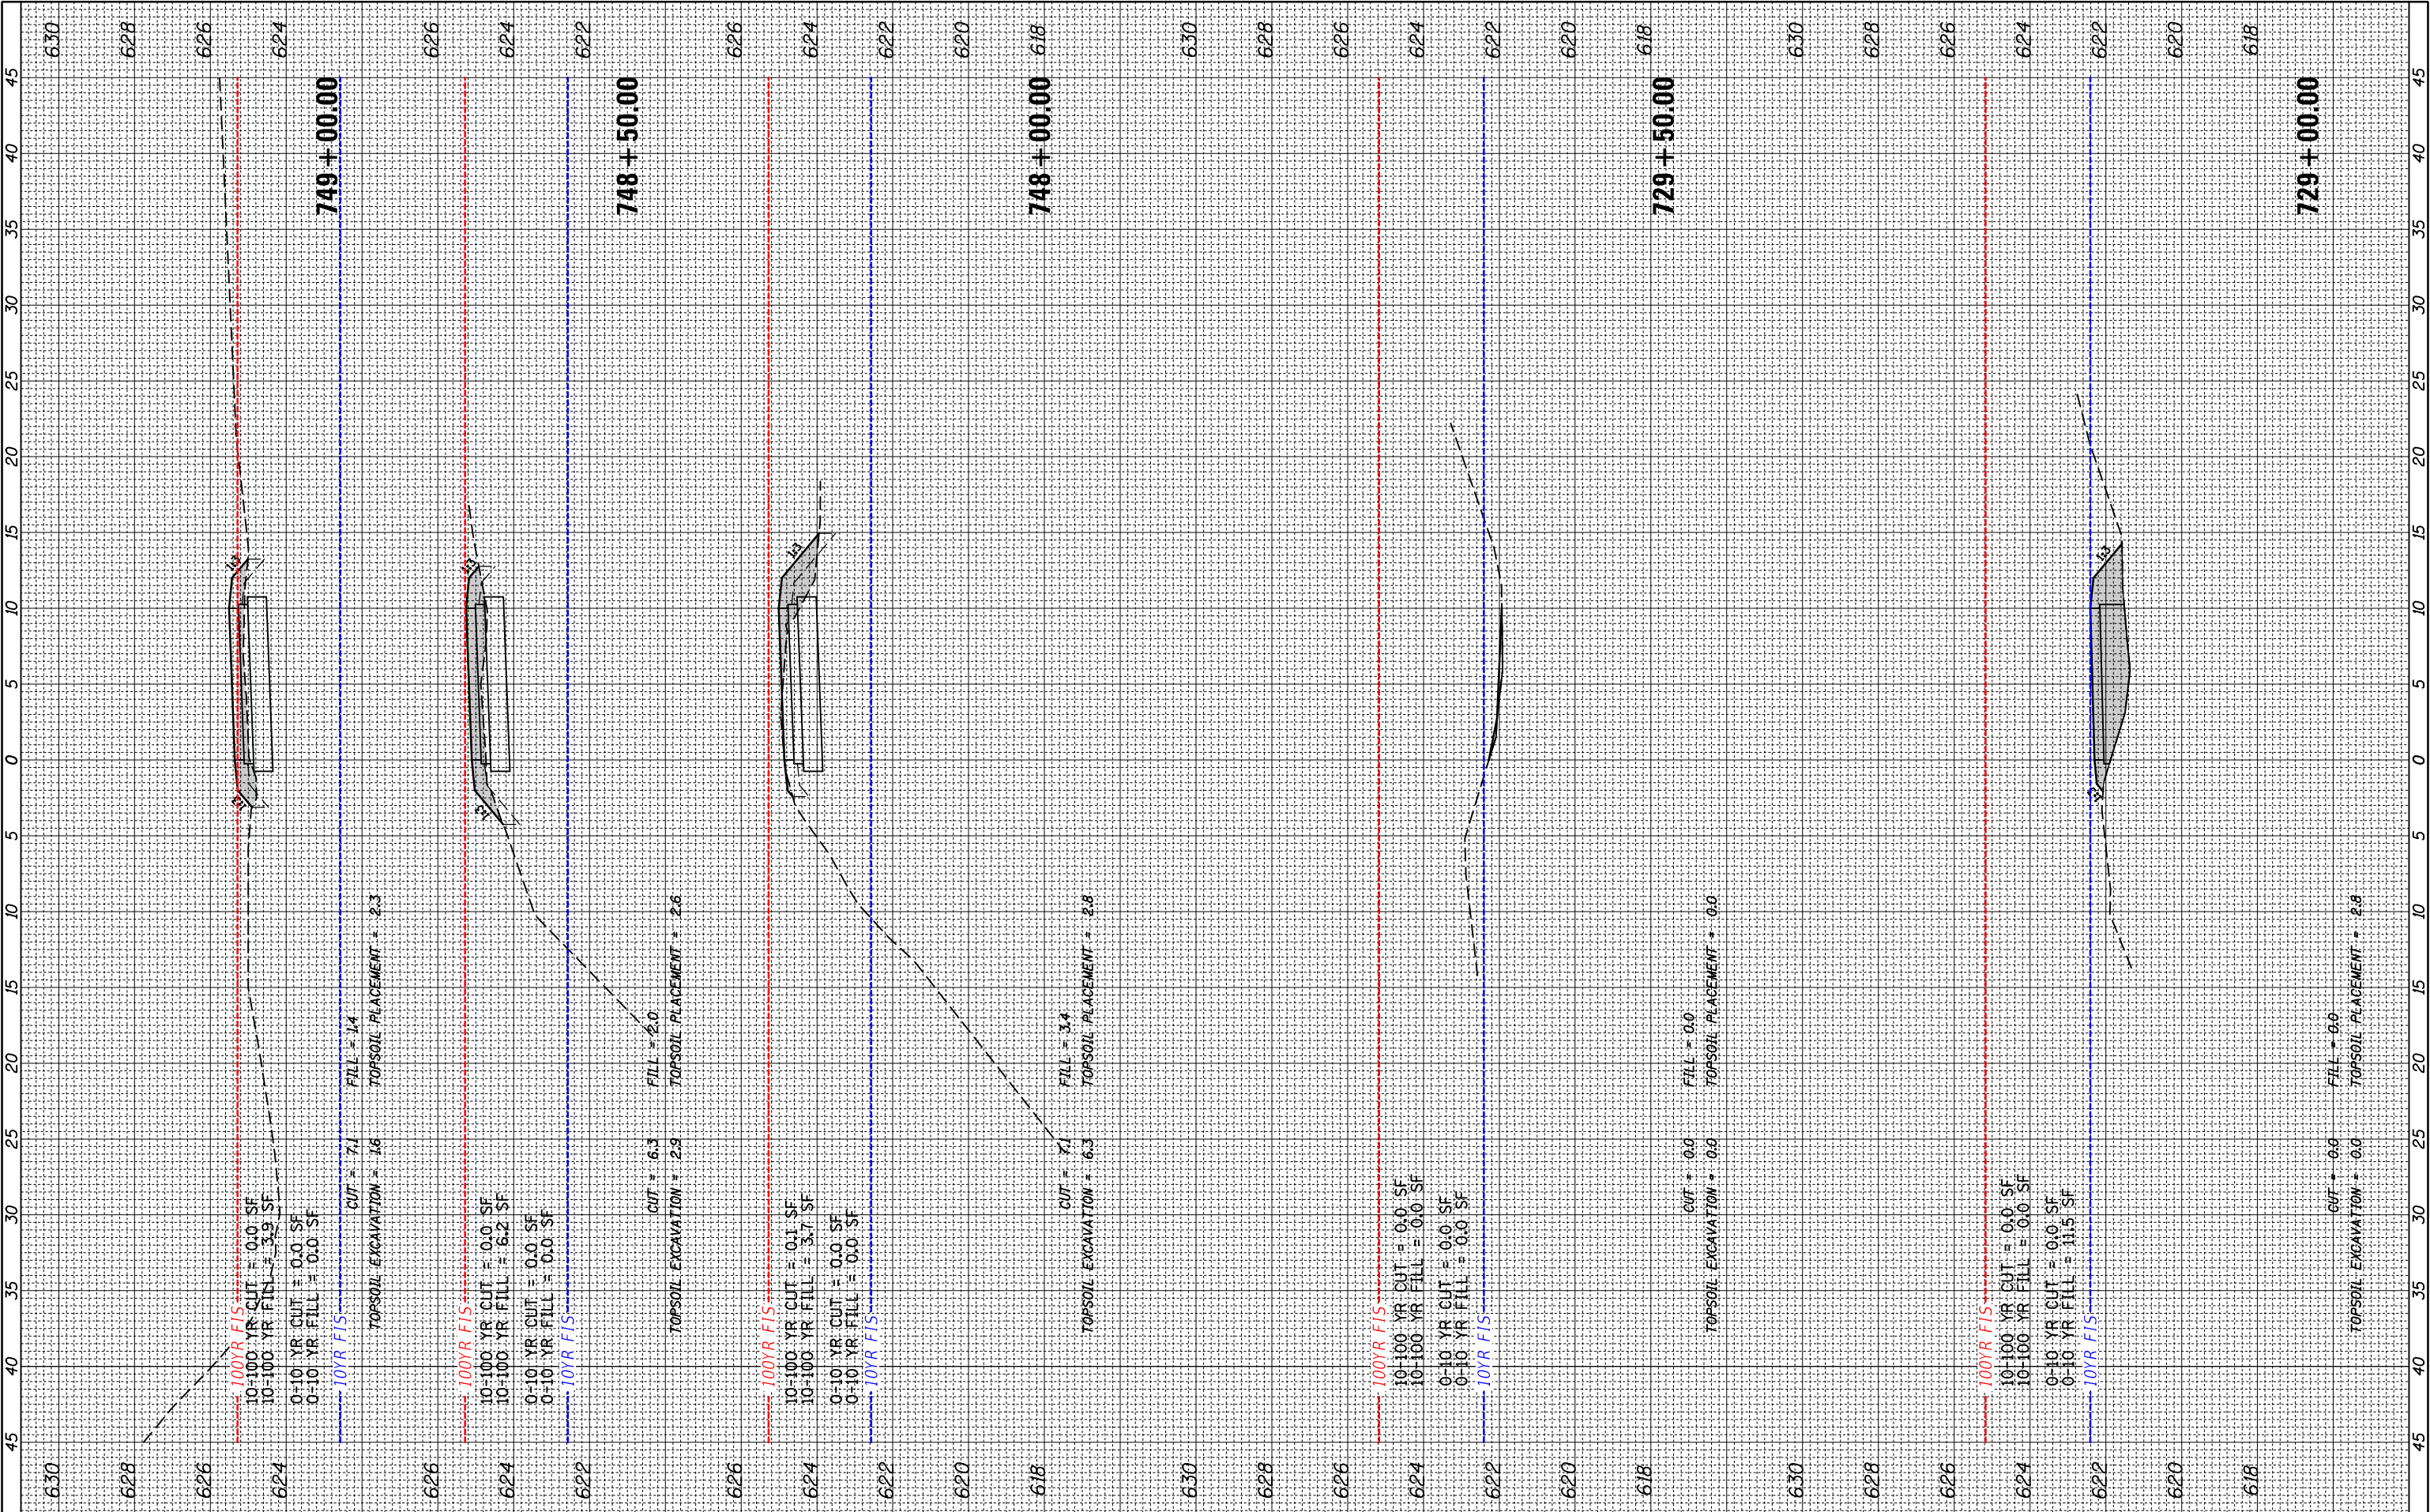

FILE NAME =	USER NAME = mthomas	DESIGNED -	REVISED -	STATE OF ILLINOIS DEPARTMENT OF TRANSPORTATION	DES PLAINES RIVER TRAIL SEGMENT 7 DES PLAINES RIVER TRAIL				F.A. RTE.	SECTION	COUNTY	TOTAL SHEETS	SHEET NO.
N:\RiverGrove\240624\Civil\XS_DPRT_N_240624.SHT		DRAWN -	REVISED -						N/A	19-00037-02-BT		112	103
Default	PLOT SCALE = 10'	CHECKED -	REVISED -		CONTRACT NO. 61M58								
	PLOT DATE = 7/16/2026	DATE -	REVISED -		SCALE:	SHEET	OF	SHEETS	STA. 729+00.00	TO STA. 749+00.00		ILLINOIS FED. AID PROJECT	

FINAL SURVEY	NO.	SURVEYED PLOTTED NOTE BOOK AREAS CHECKED	BY	DATE


ORIGINAL SURVEY	NO.	SURVEYED PLOTTED NOTE BOOK AREAS CHECKED	BY	DATE

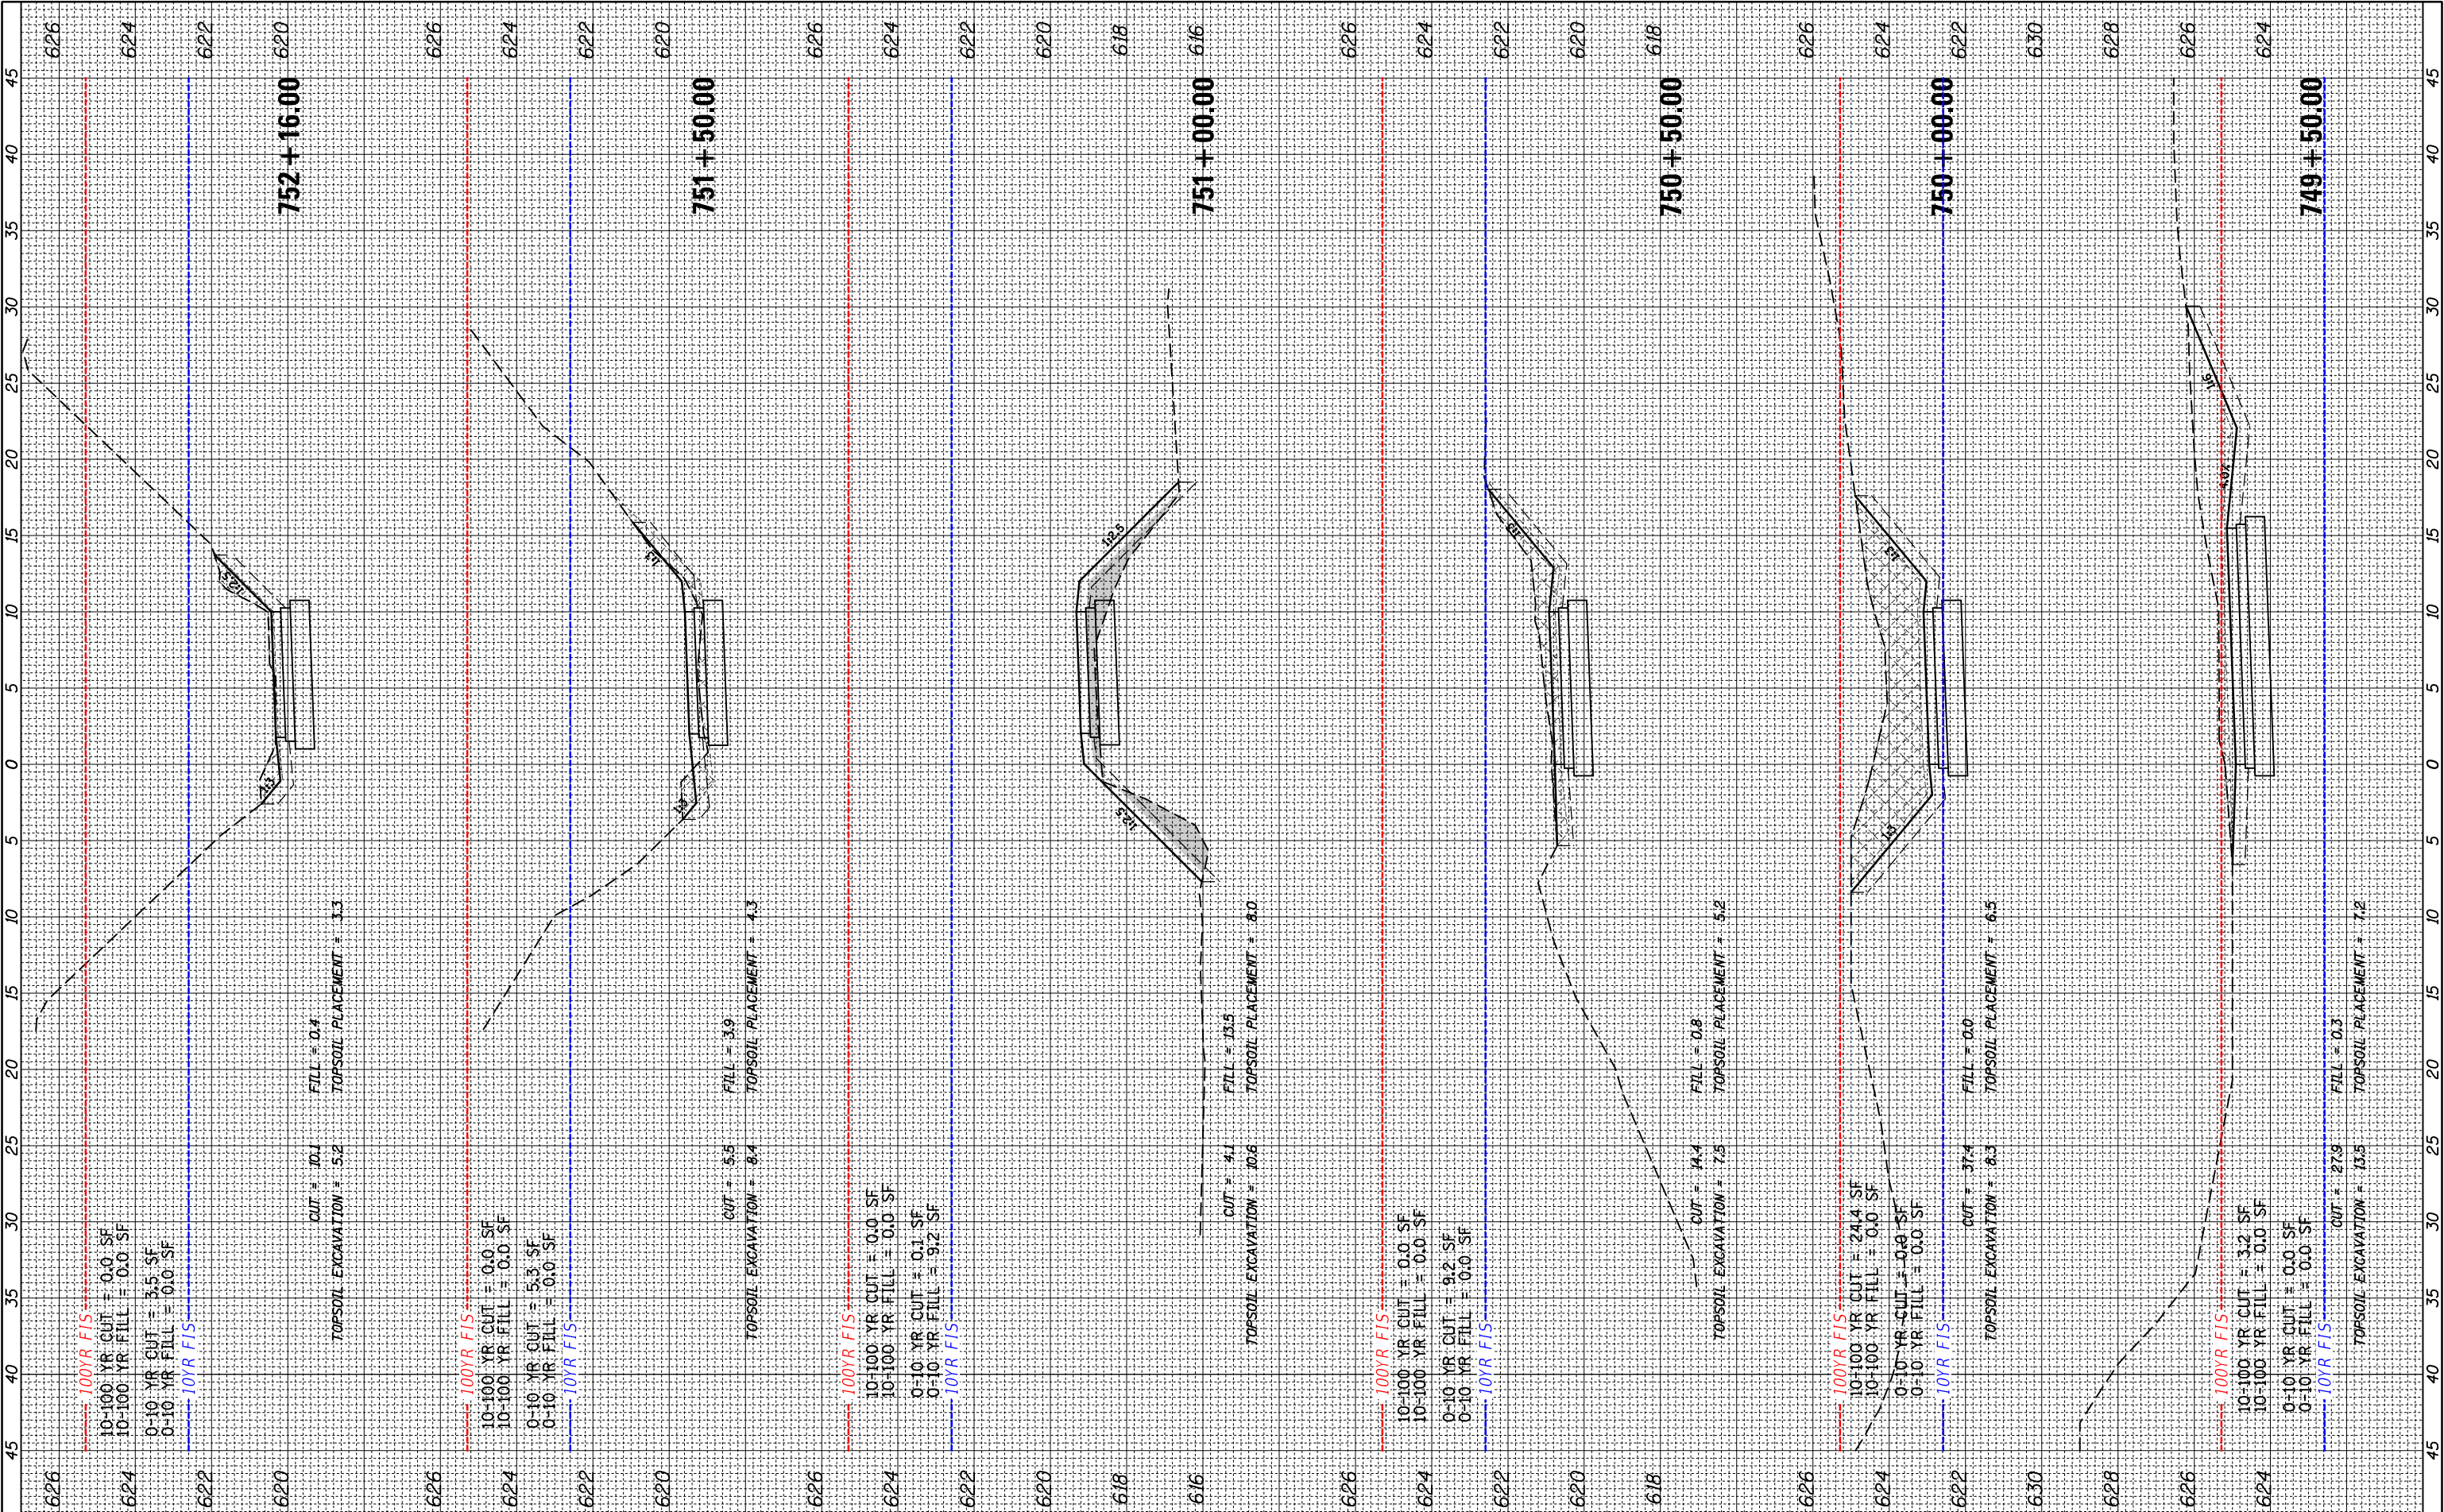

FILE NAME =	USER NAME = mthomas	DESIGNED -	REVISED -	STATE OF ILLINOIS DEPARTMENT OF TRANSPORTATION	DES PLAINES RIVER TRAIL SEGMENT 7 DES PLAINES RIVER TRAIL				F.A. RTE.	SECTION	COUNTY	TOTAL SHEETS	SHEET NO.
N:\RiverGrove\240624\Civil\XS_DPRT_N_240624.SHT		DRAWN -	REVISED -						N/A	19-00037-02-BT		112	104
Default	PLOT SCALE = 10'	CHECKED -	REVISED -		CONTRACT NO. 61M58								
	PLOT DATE = 7/16/2026	DATE -	REVISED -		ILLINOIS FED. AID PROJECT								
					SCALE:	SHEET	OF	SHEETS	STA. 749+50.00	TO STA. 752+16.00			

FINAL SURVEY NO.	SURVEYED PLOTTED NOTE BOOK AREAS CHECKED	BY	DATE


ORIGINAL SURVEY NO.	SURVEYED PLOTTED NOTE BOOK AREAS CHECKED	BY	DATE

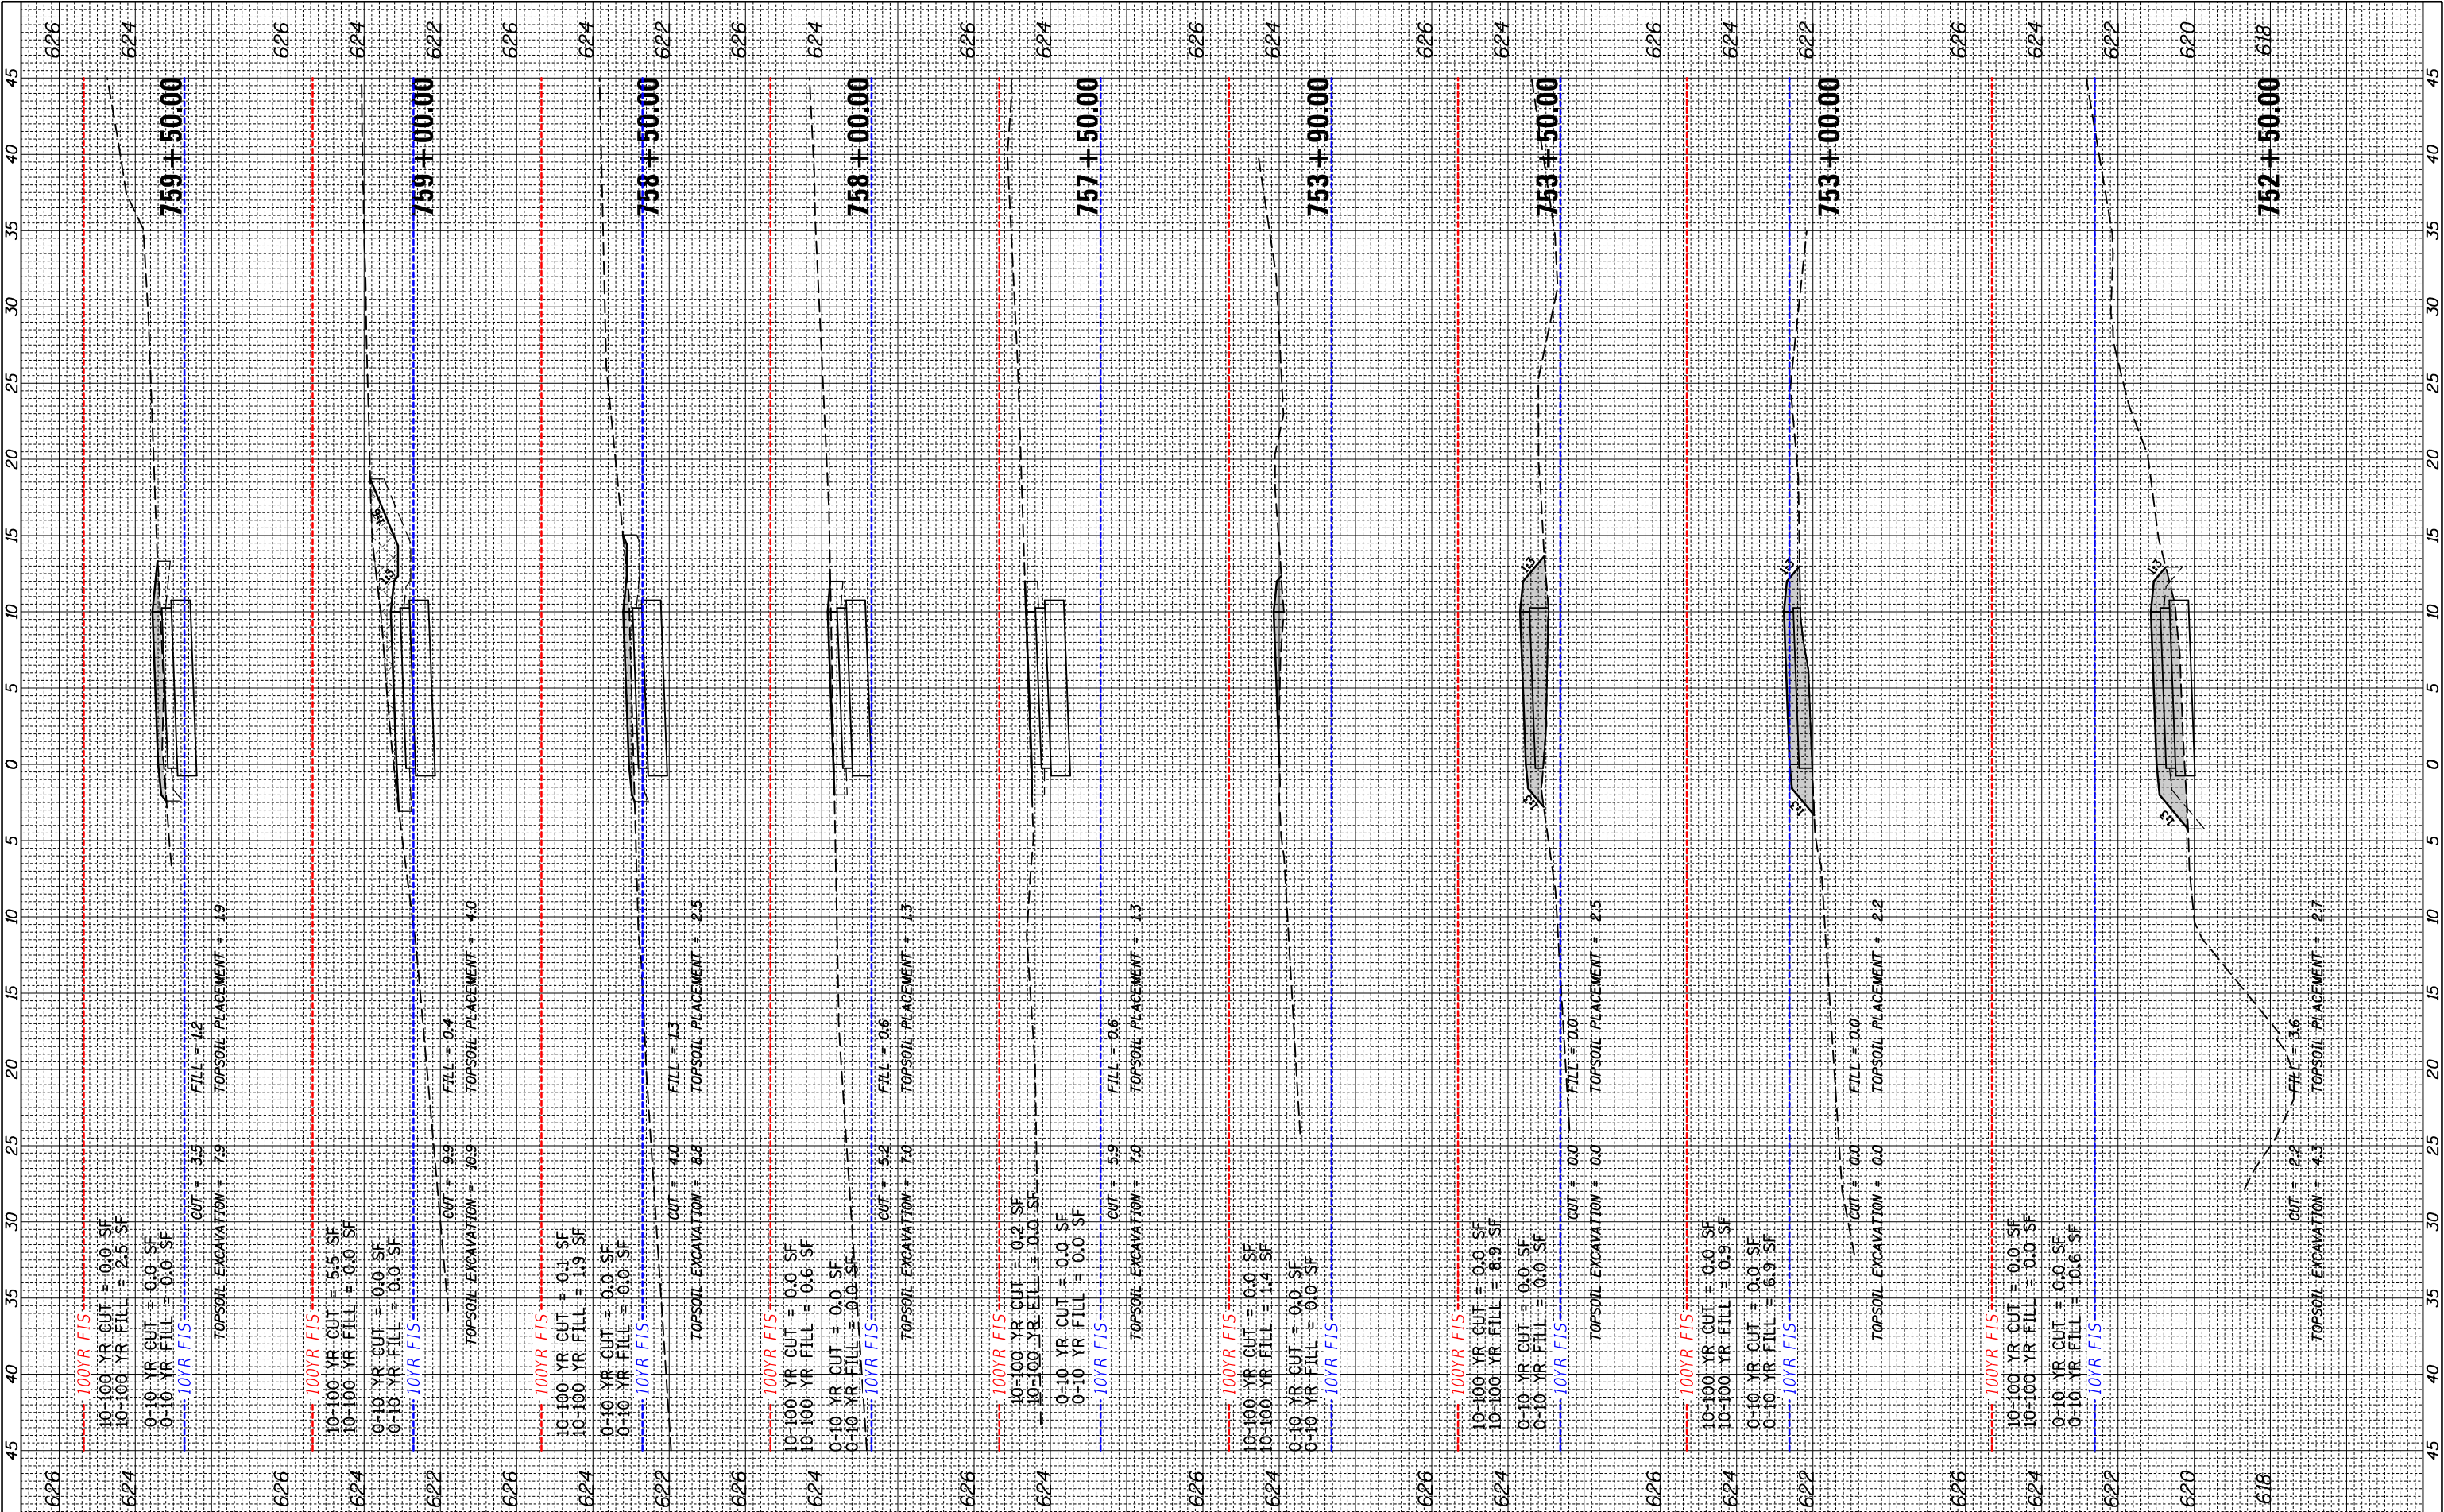

FILE NAME =		USER NAME = mthomas		DESIGNED -		REVISED -		STATE OF ILLINOIS DEPARTMENT OF TRANSPORTATION				DES PLAINES RIVER TRAIL SEGMENT 7				F.A. RTE.	SECTION		COUNTY	TOTAL SHEETS	SHEET NO.		
N:\RiverGrove\240624\Civil\XS_DPRT_N.240624.SHT				DRAWN -		REVISED -											19-00037-02-BT			112	105		
		PLOT SCALE = 10'		CHECKED -		REVISED -																	
Default		PLOT DATE = 7/16/2026		DATE -		REVISED -										SCALE:	SHEET	OF	SHEETS	STA. 752+50.00	TO STA. 759+50.00		ILLINOIS
																							CONTRACT NO. 61M58

FINAL SURVEY NO.	SURVEYED PLOTTED NOTE BOOK AREAS CHECKED	BY	DATE


ORIGINAL SURVEY NO.	SURVEYED PLOTTED NOTE BOOK AREAS CHECKED	BY	DATE

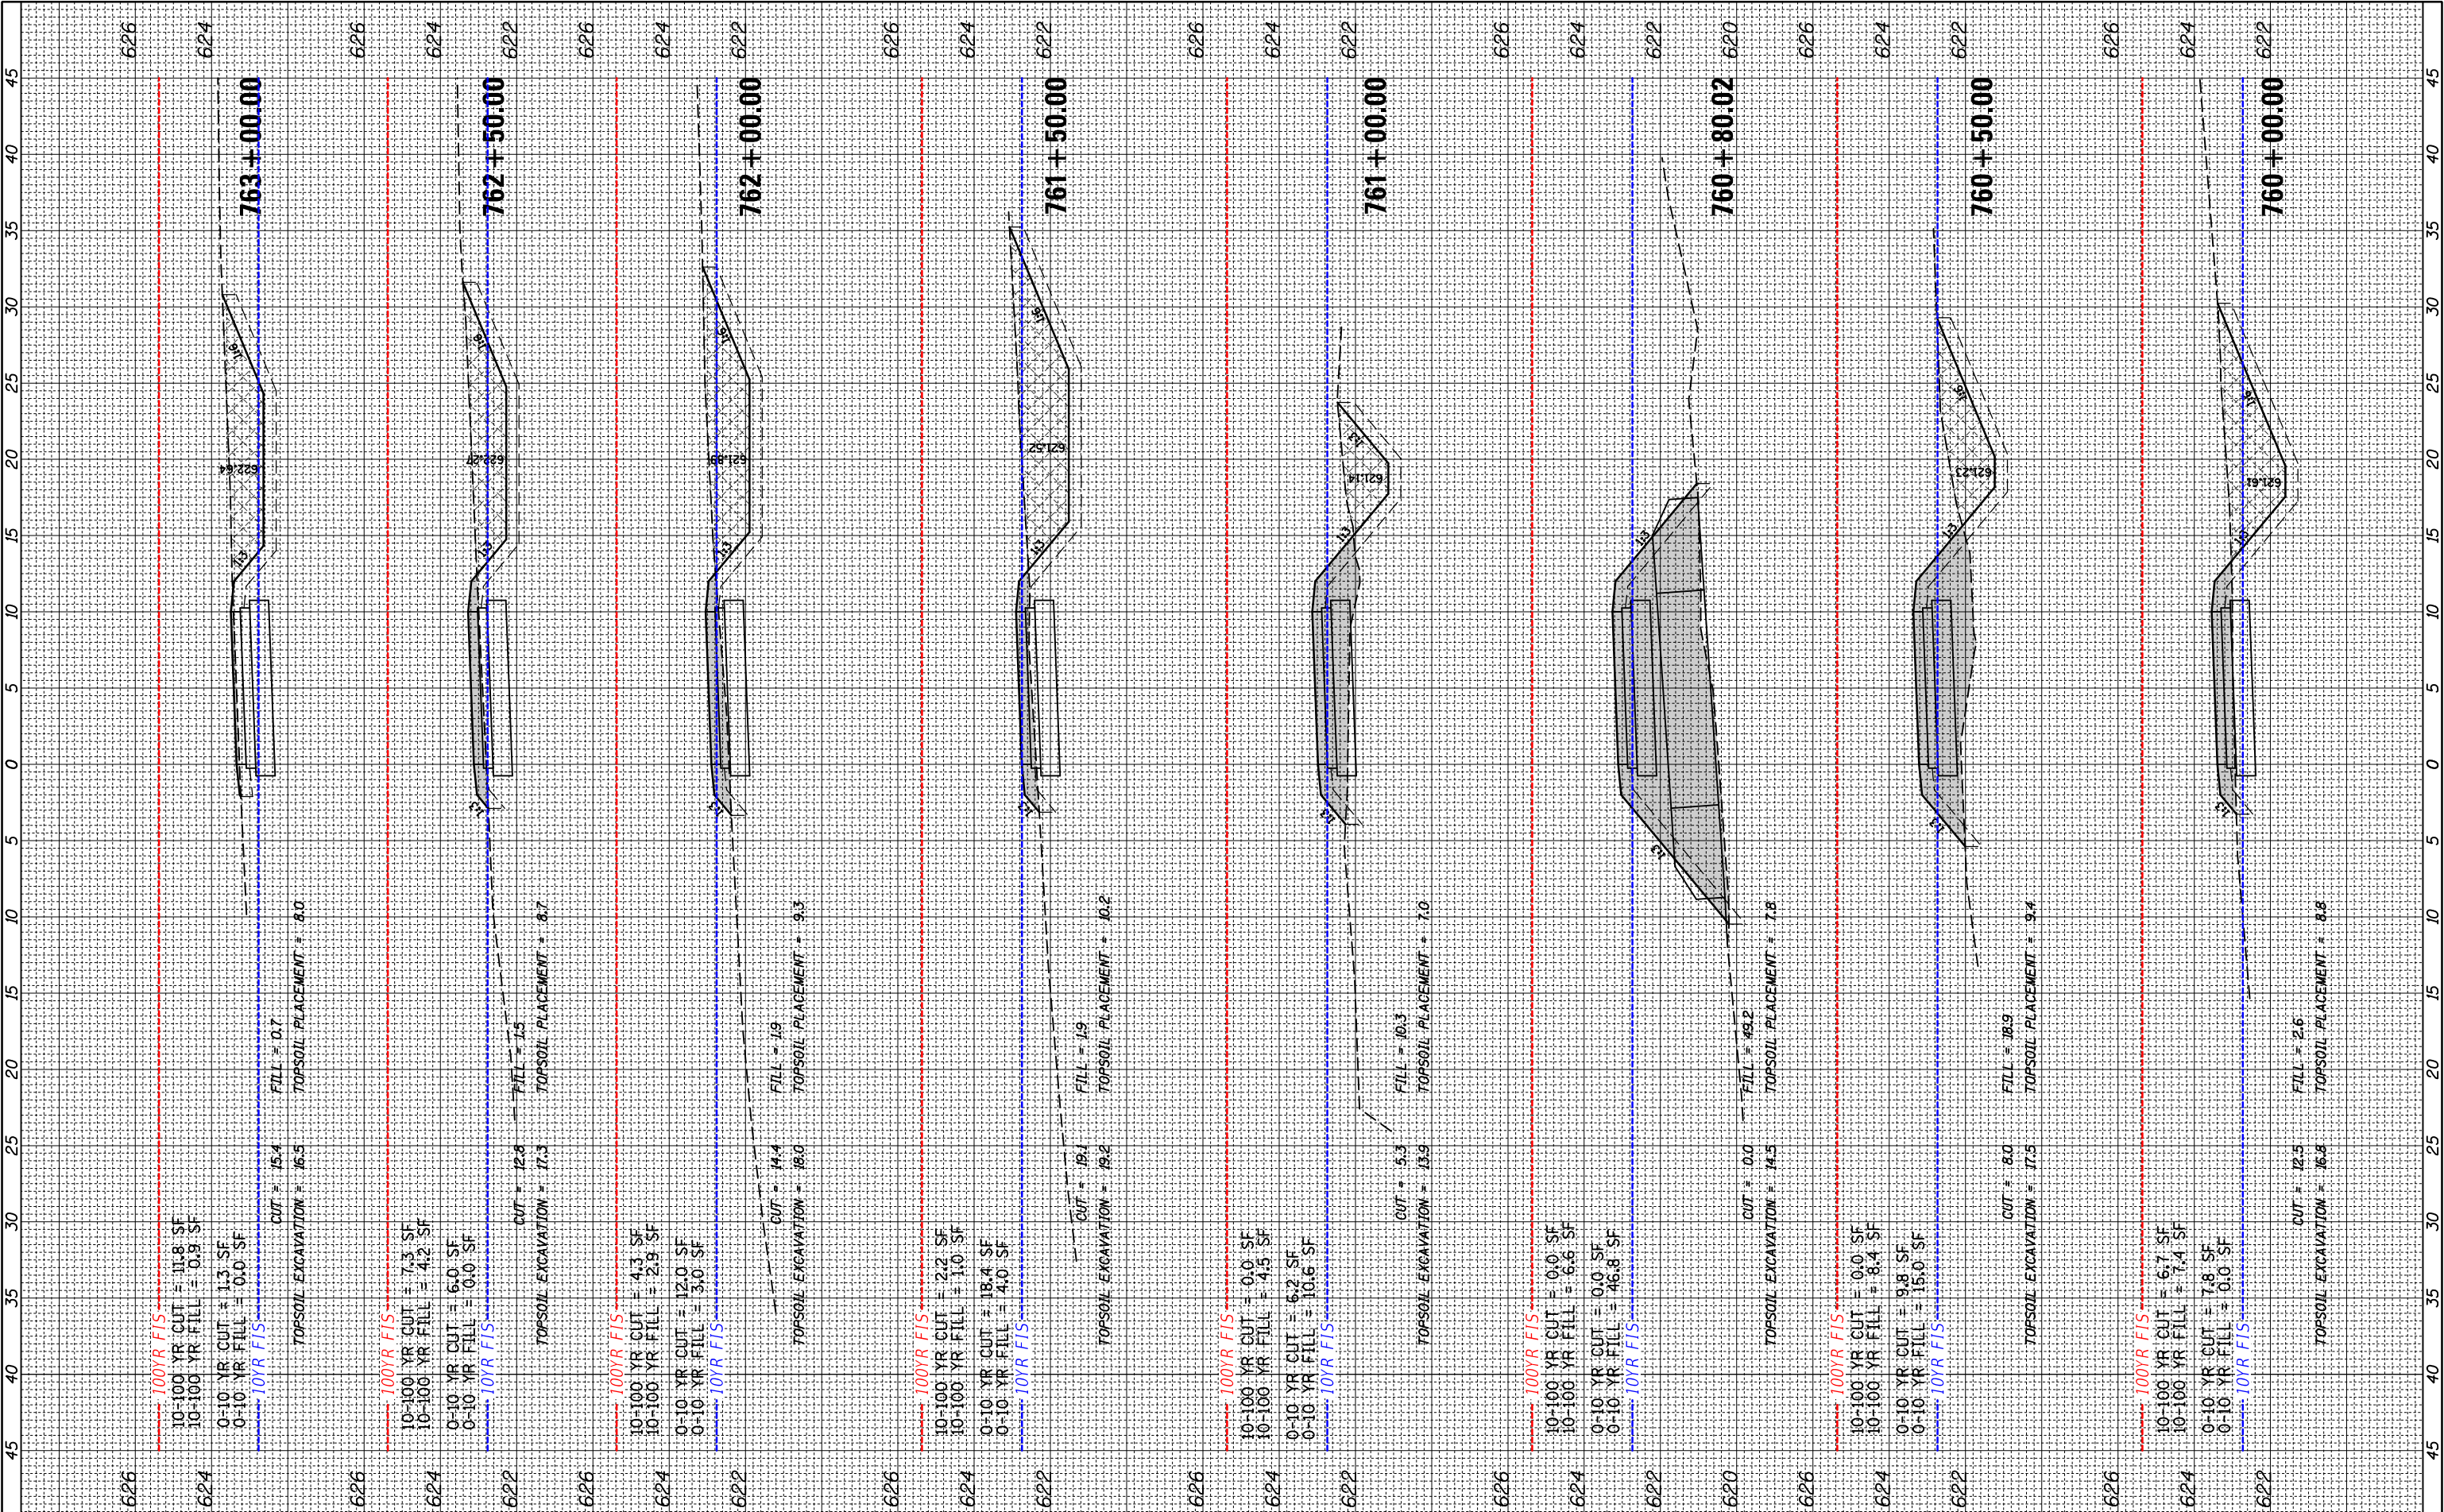

FILE NAME =	USER NAME = mthomas	DESIGNED -	REVISED -	STATE OF ILLINOIS DEPARTMENT OF TRANSPORTATION	DES PLAINES RIVER TRAIL SEGMENT 7 DES PLAINES RIVER TRAIL				F.A. RTE.	SECTION	COUNTY	TOTAL SHEETS	SHEET NO.
N:\RiverGrove\240624\Civil\XS_DPRT_N_240624.SHT		DRAWN -	REVISED -						N/A	19-00037-02-BT		112	106
Default	PLOT SCALE = 10'	CHECKED -	REVISED -						CONTRACT NO. 61M58				
	PLOT DATE = 7/16/2026	DATE -	REVISED -		SCALE:	SHEET	OF	SHEETS	STA. 760+00.00	TO STA. 763+00.00	ILLINOIS FED. AID PROJECT		

FINAL SURVEY NOTE BOOK NO.	SURVEYED PLOTTED TEMPLATE AREAS CHECKED	BY	DATE

ORIGINAL SURVEY NOTE BOOK NO.	SURVEYED PLOTTED TEMPLATE AREAS CHECKED	BY	DATE

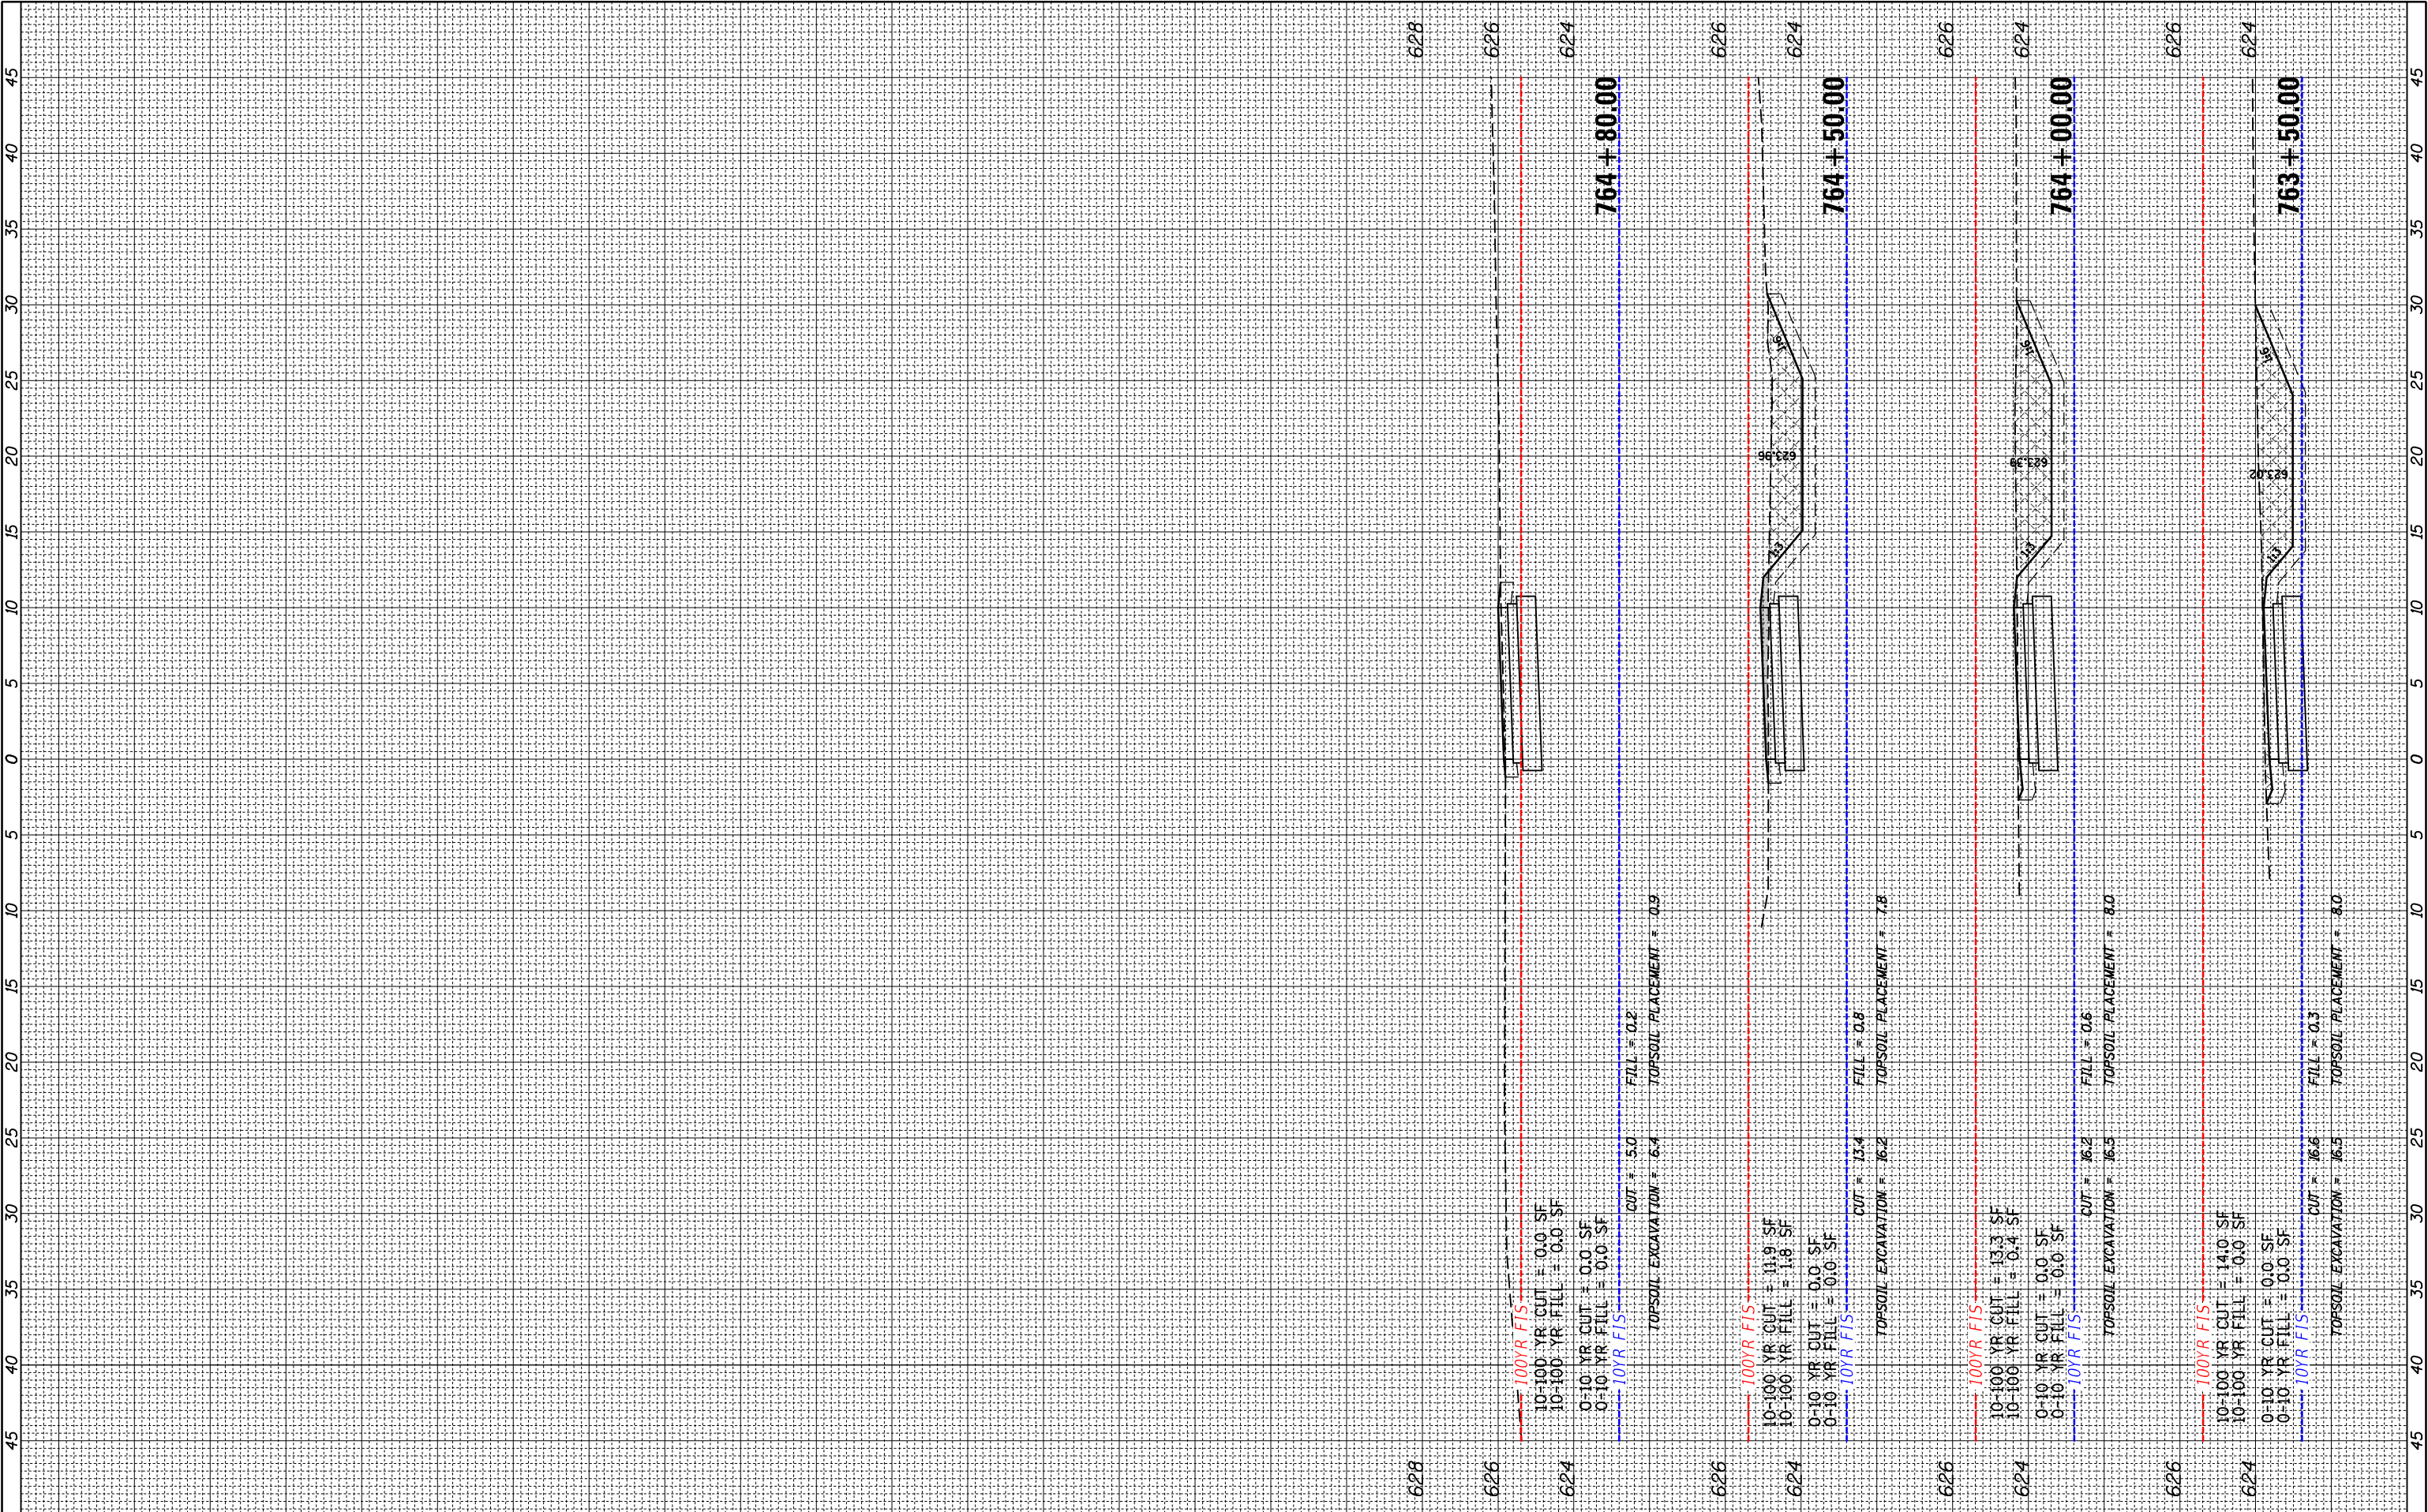


FILE NAME =	USER NAME = mthomas	DESIGNED -	REVISED -	STATE OF ILLINOIS DEPARTMENT OF TRANSPORTATION	DES PLAINES RIVER TRAIL SEGMENT 7 DES PLAINES RIVER TRAIL				F.A. RTE.	SECTION	COUNTY	TOTAL SHEETS	SHEET NO.
N:\RiverGrove\240624\Civil\XS_DPRT_N_240624.SH		DRAWN -	REVISED -						N/A	19-00037-02-BT		112	107
Default	PLOT SCALE = 10'	CHECKED -	REVISED -		CONTRACT NO. 61M58								
	PLOT DATE = 7/16/2026	DATE -	REVISED -		SCALE:	SHEET	OF	SHEETS	STA. 763+50.00	TO STA. 764+80.00	ILLINOIS FED. AID PROJECT		

FINAL SURVEY	NO.	SURVEYED PLOTTED TEMPLATE AREAS CHECKED	BY	DATE

ORIGINAL SURVEY	NO.	SURVEYED PLOTTED TEMPLATE AREAS CHECKED	BY	DATE

MODEL: Default
FILE NAME: D:\watereng-pw-bentley.com\tereng-pw-d\Documents\Projects\2025\25-152 Des Plaines Trail - Seg 7\06despln100 - Drawings\10 - SHIT04 - Roadway\25-152-sh-XS-EvansField.dgn

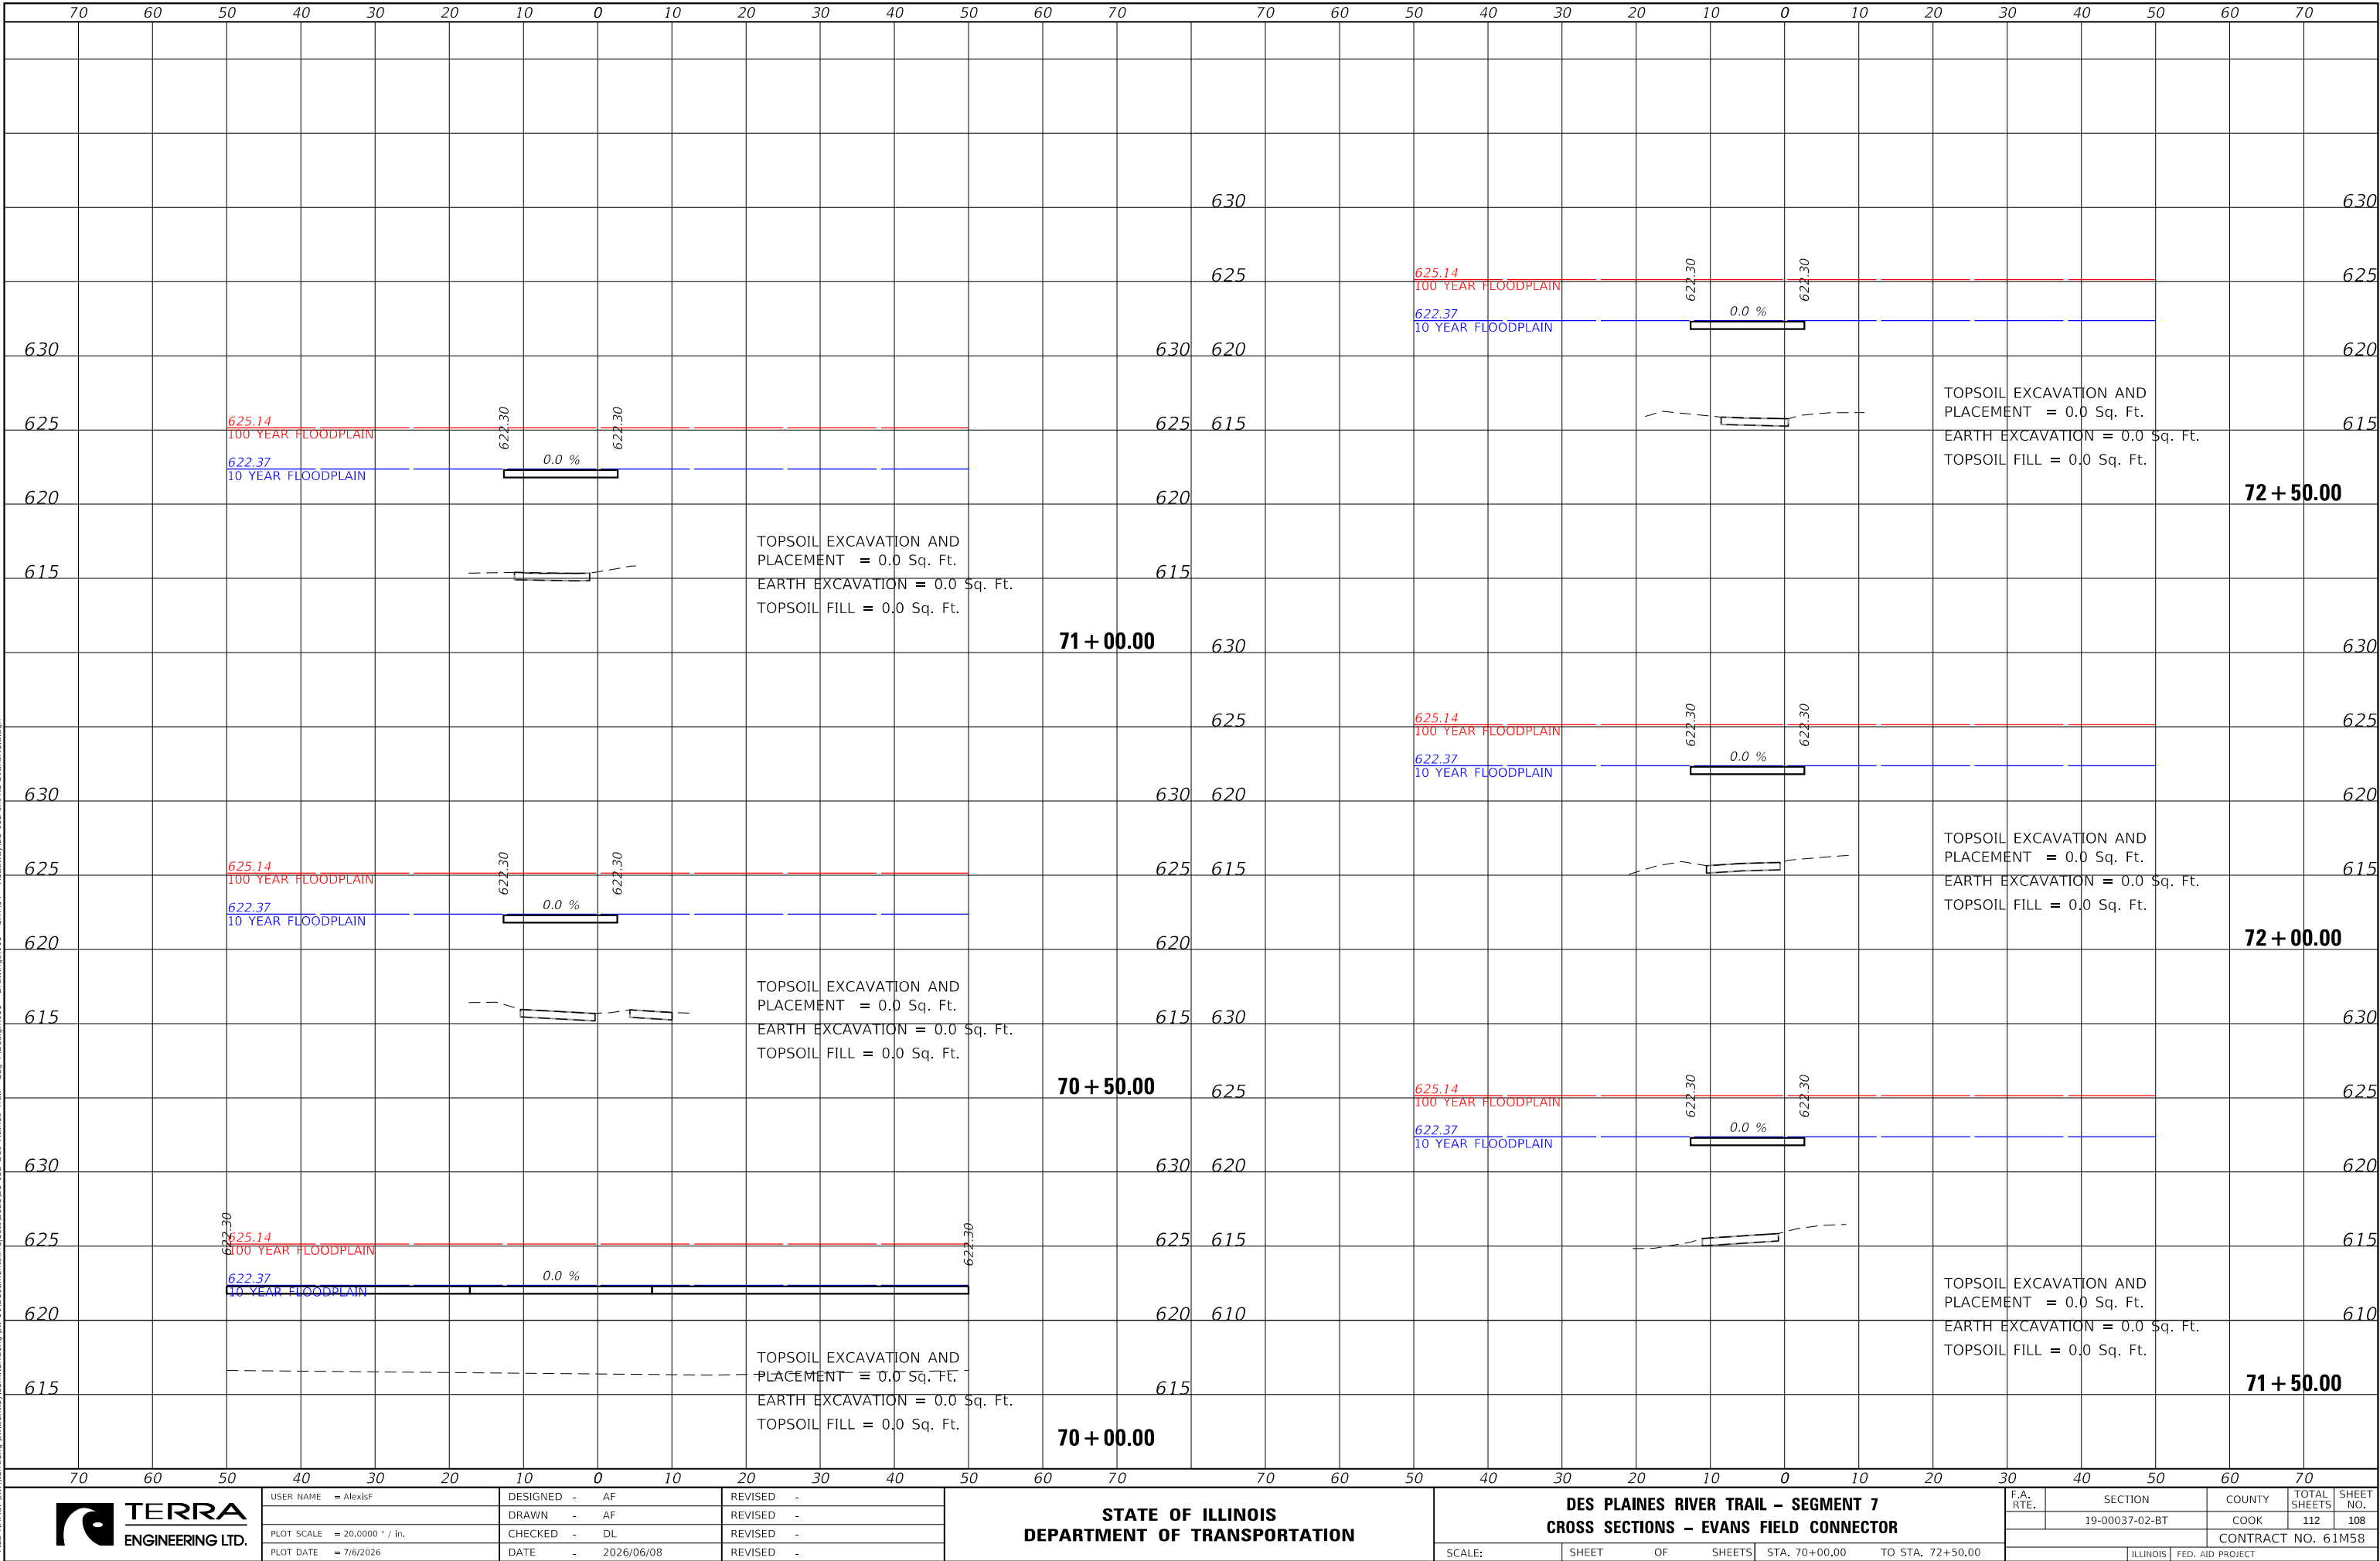

USER NAME = AlexisF
DESIGNED - AF
DRAWN - AF
PLOT SCALE = 20,0000 ' / in.
PLOT DATE = 7/6/2026

DESIGNED - AF
DRAWN - AF
CHECKED - DL
DATE - 2026/06/08

REVISED -
REVISED -
REVISED -
REVISED -

STATE OF ILLINOIS
DEPARTMENT OF TRANSPORTATION

DES PLAINES RIVER TRAIL - SEGMENT 7
CROSS SECTIONS - EVANS FIELD CONNECTOR


SCALE: SHEET OF SHEETS STA. 70+00.00 TO STA. 72+50.00

F.A. RTE.	SECTION	COUNTY	TOTAL SHEETS	SHEET NO.
	19-00037-02-BT	COOK	112	108
CONTRACT NO. 61M58				
ILLINOIS FED. AID PROJECT				

FINAL SURVEY	BY _____		DATE _____
	SURVEYED _____		
	PLOTTED _____		
	TEMPLATE _____		
	AREAS _____		
NO. _____		AREAS CHECKED _____	

ORIGINAL SURVEY	BY		DATE
	SURVEYED		
	PLOTTED		
	TEMPLATE		
	AREAS		
NOTE BOOK	AREAS CHECKED		
	NO.		


MODEL: Default
FILE NAME: D:\watereng-pw-bentley.com\watereng-pw-d\Documents\Projects\2025\25-152 Des Plaines Trail - Seg 7\06despln100 - Drawings\10 - SHT104 - Roadway\25-152-ht-XS-EvansField.dgn

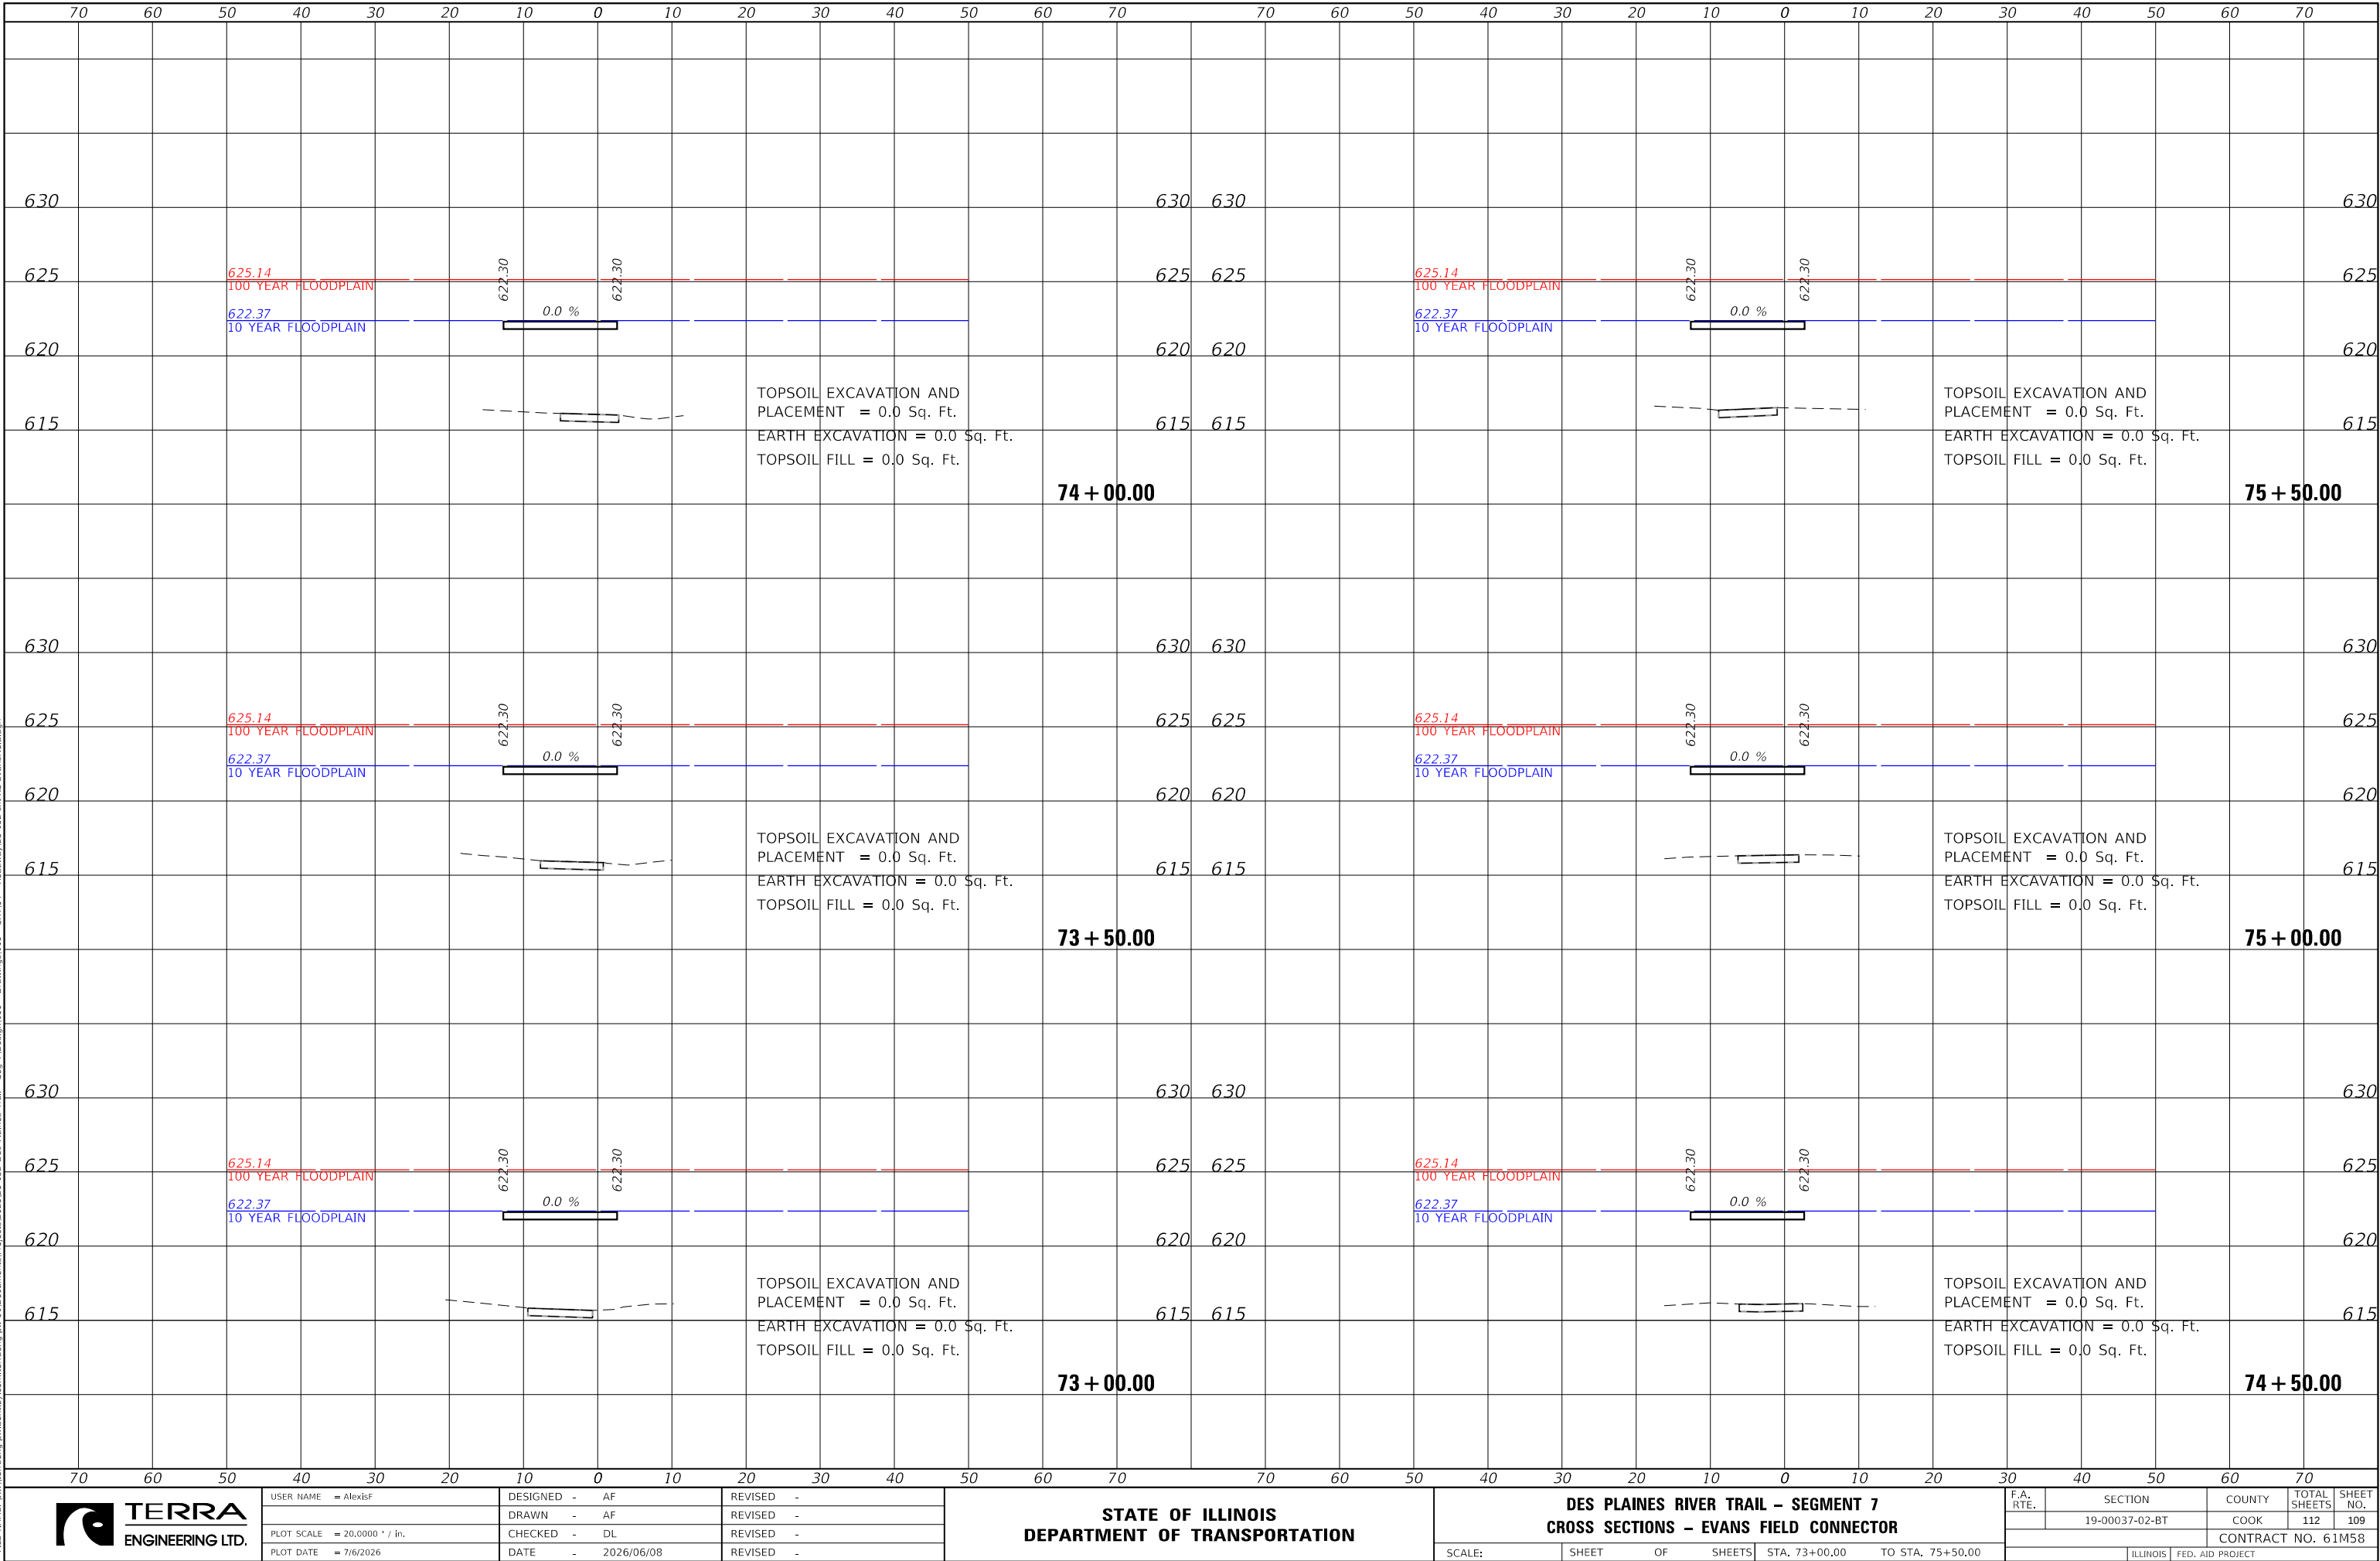

FINAL SURVEY	NO.	SURVEYED PLOTTED TEMPLATE AREAS CHECKED	BY	DATE

ORIGINAL SURVEY	NO.	SURVEYED PLOTTED TEMPLATE AREAS CHECKED	BY	DATE

MODEL: Default
FILE NAME: D:\watereng-pw-bentley.com\watereng-pw-d\Documents\Projects\2025\25-152 Des Plaines Trail - Seg 7\06design\100 - Drawings\10 - SHT\04 - Roadway\25-152-ht-XS-EvansField.dgn

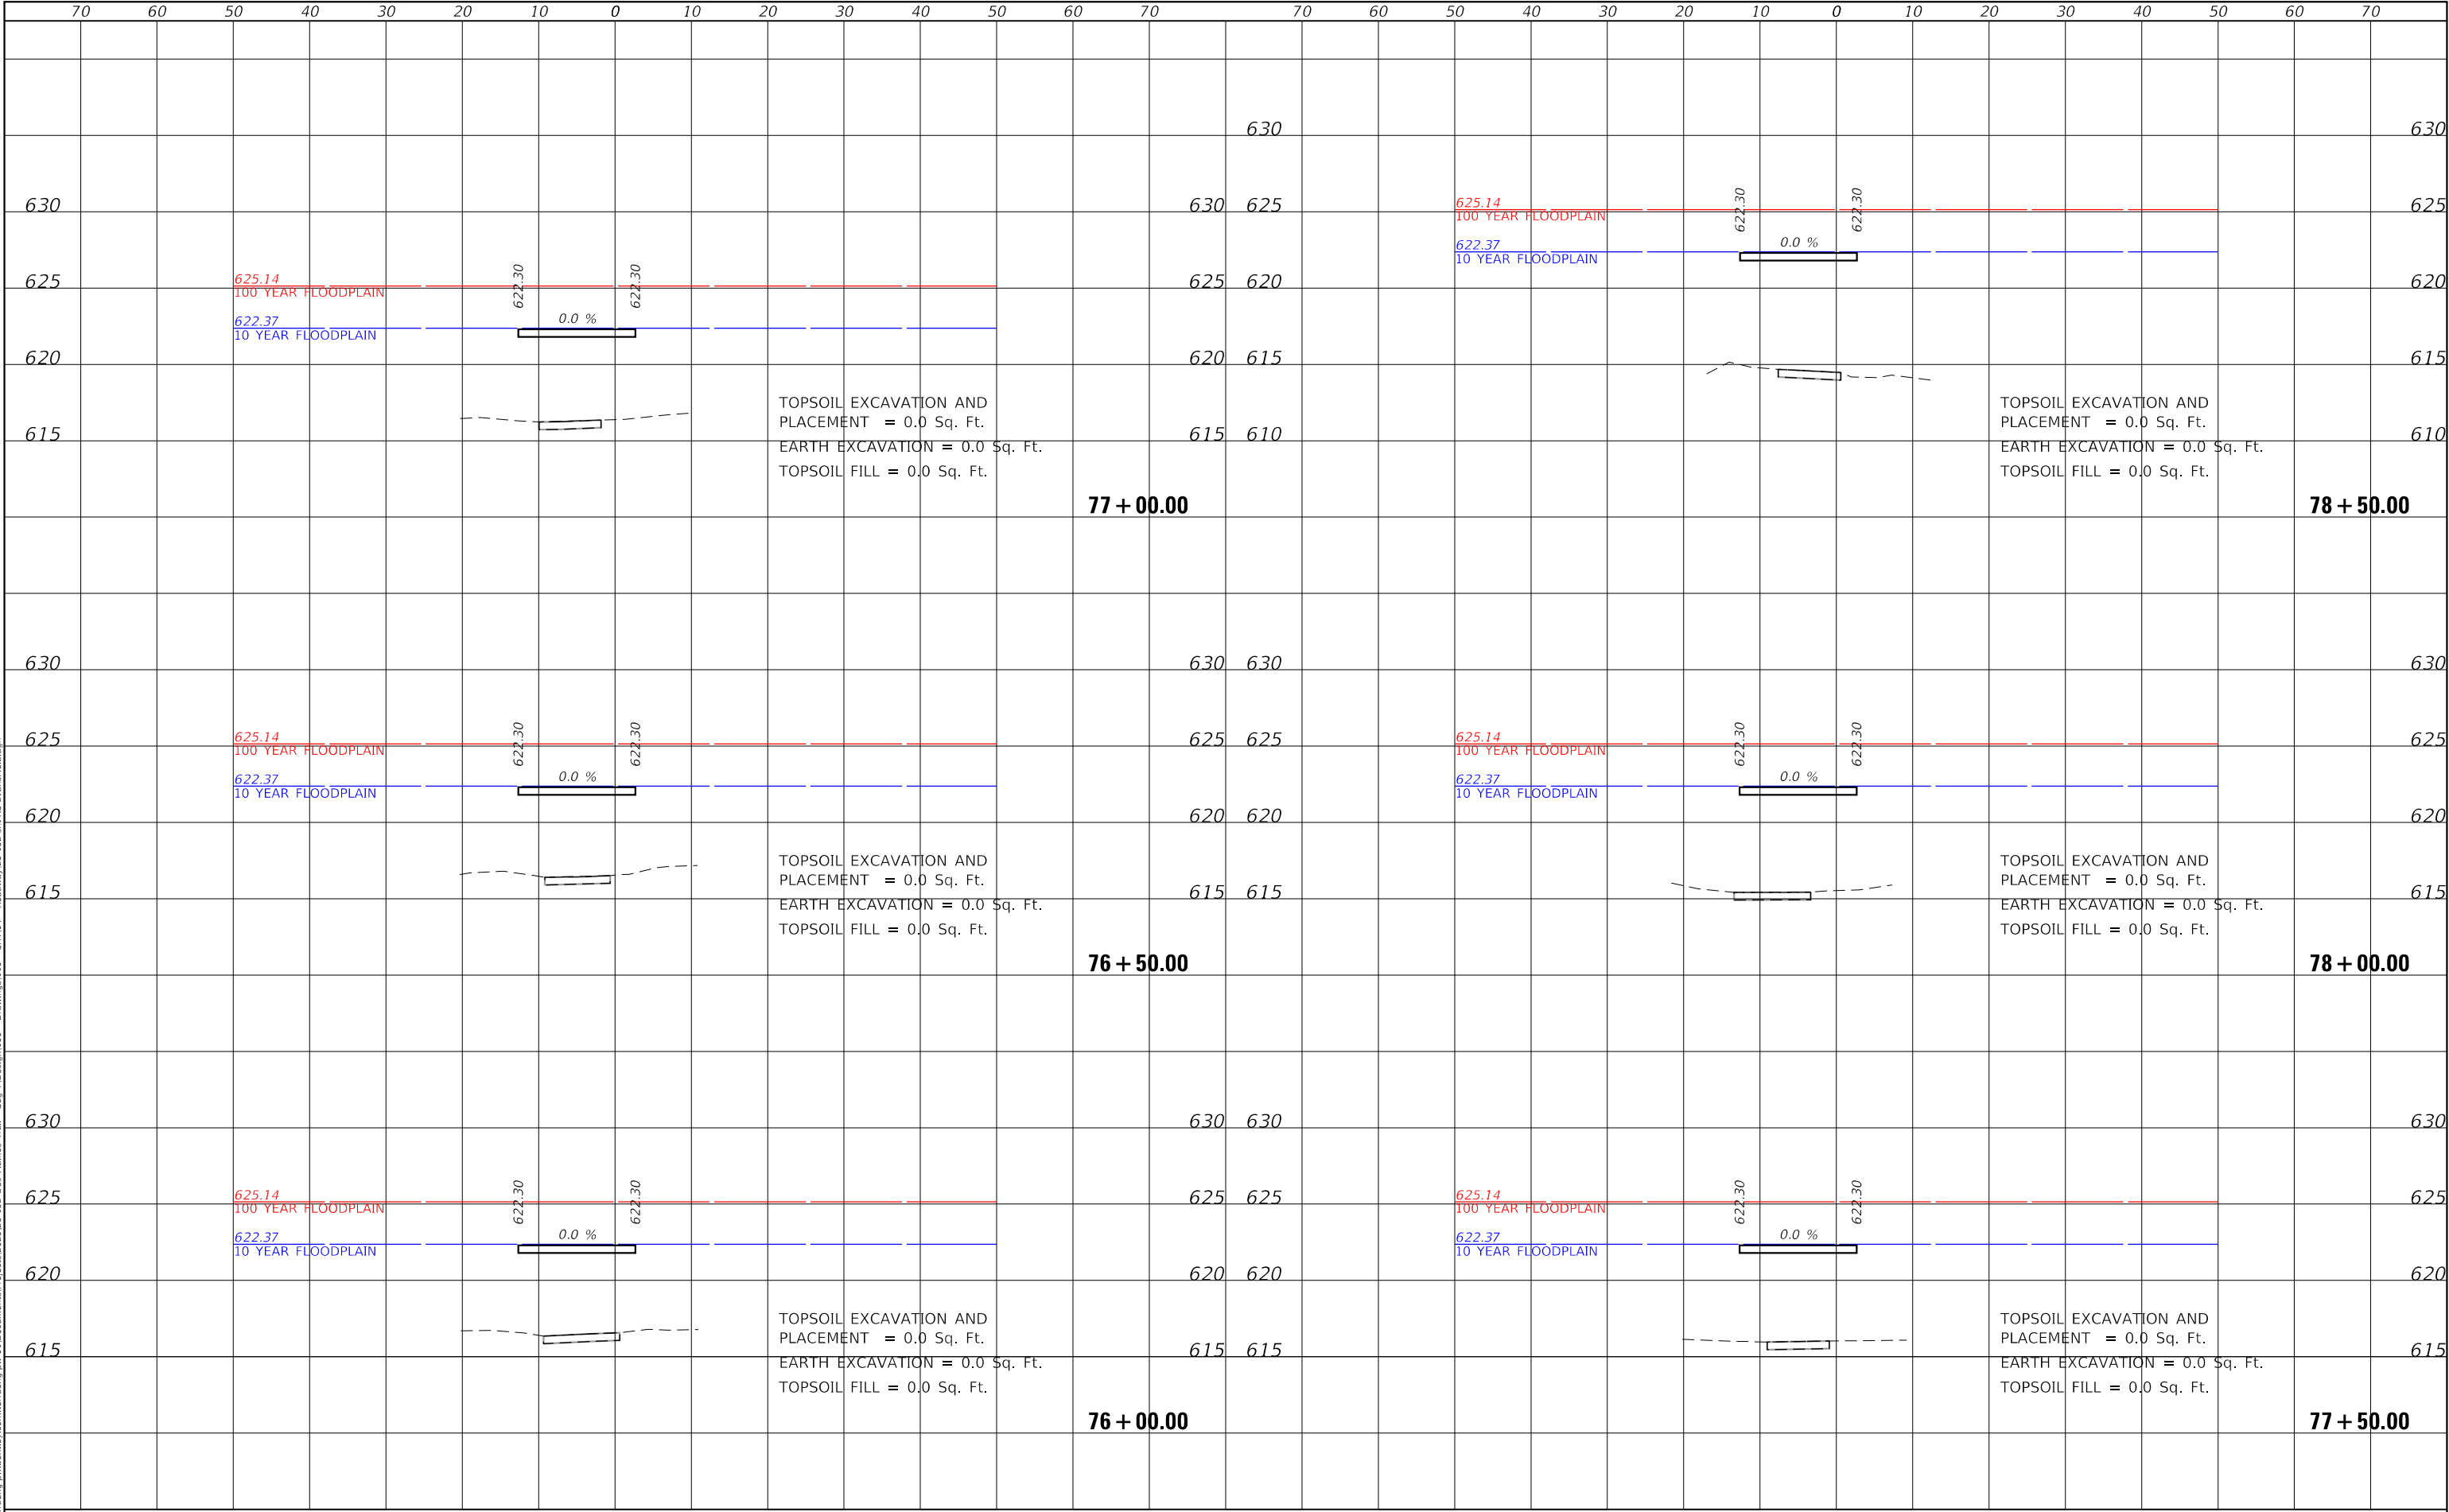

USER NAME = AlexiSf	DESIGNED - AF	REVISED -
	DRAWN - AF	REVISED -
PLOT SCALE = 20.0000 ' / in.	CHECKED - DL	REVISED -
PLOT DATE = 7/6/2026	DATE - 2026/06/08	REVISED -

STATE OF ILLINOIS
DEPARTMENT OF TRANSPORTATION

DES PLAINES RIVER TRAIL - SEGMENT 7
CROSS SECTIONS - EVANS FIELD CONNECTOR


SCALE: SHEET OF SHEETS STA. 76+00.00 TO STA. 78+50.00

F.A. RTE.	SECTION 19-00037-02-BT	COUNTY COOK	TOTAL SHEETS 112	SHEET NO. 110
			CONTRACT NO. 61M58	
			ILLINOIS FED. AID PROJECT	

FINAL SURVEY NO.	SURVEYED PLOTTED TEMPLATE AREAS CHECKED	BY	DATE

ORIGINAL SURVEY NO.	SURVEYED PLOTTED TEMPLATE AREAS CHECKED	BY	DATE


MODEL: Default
FILE NAME: D:\watereng-pw-bentley.com\watereng-pw-d\Documents\Projects\2025\25-152 Des Plaines Trail - Seg 7\06design\100 - Drawings\10 - SHT\04 - Roadway\25-152-h-XS-EvansField.dgn

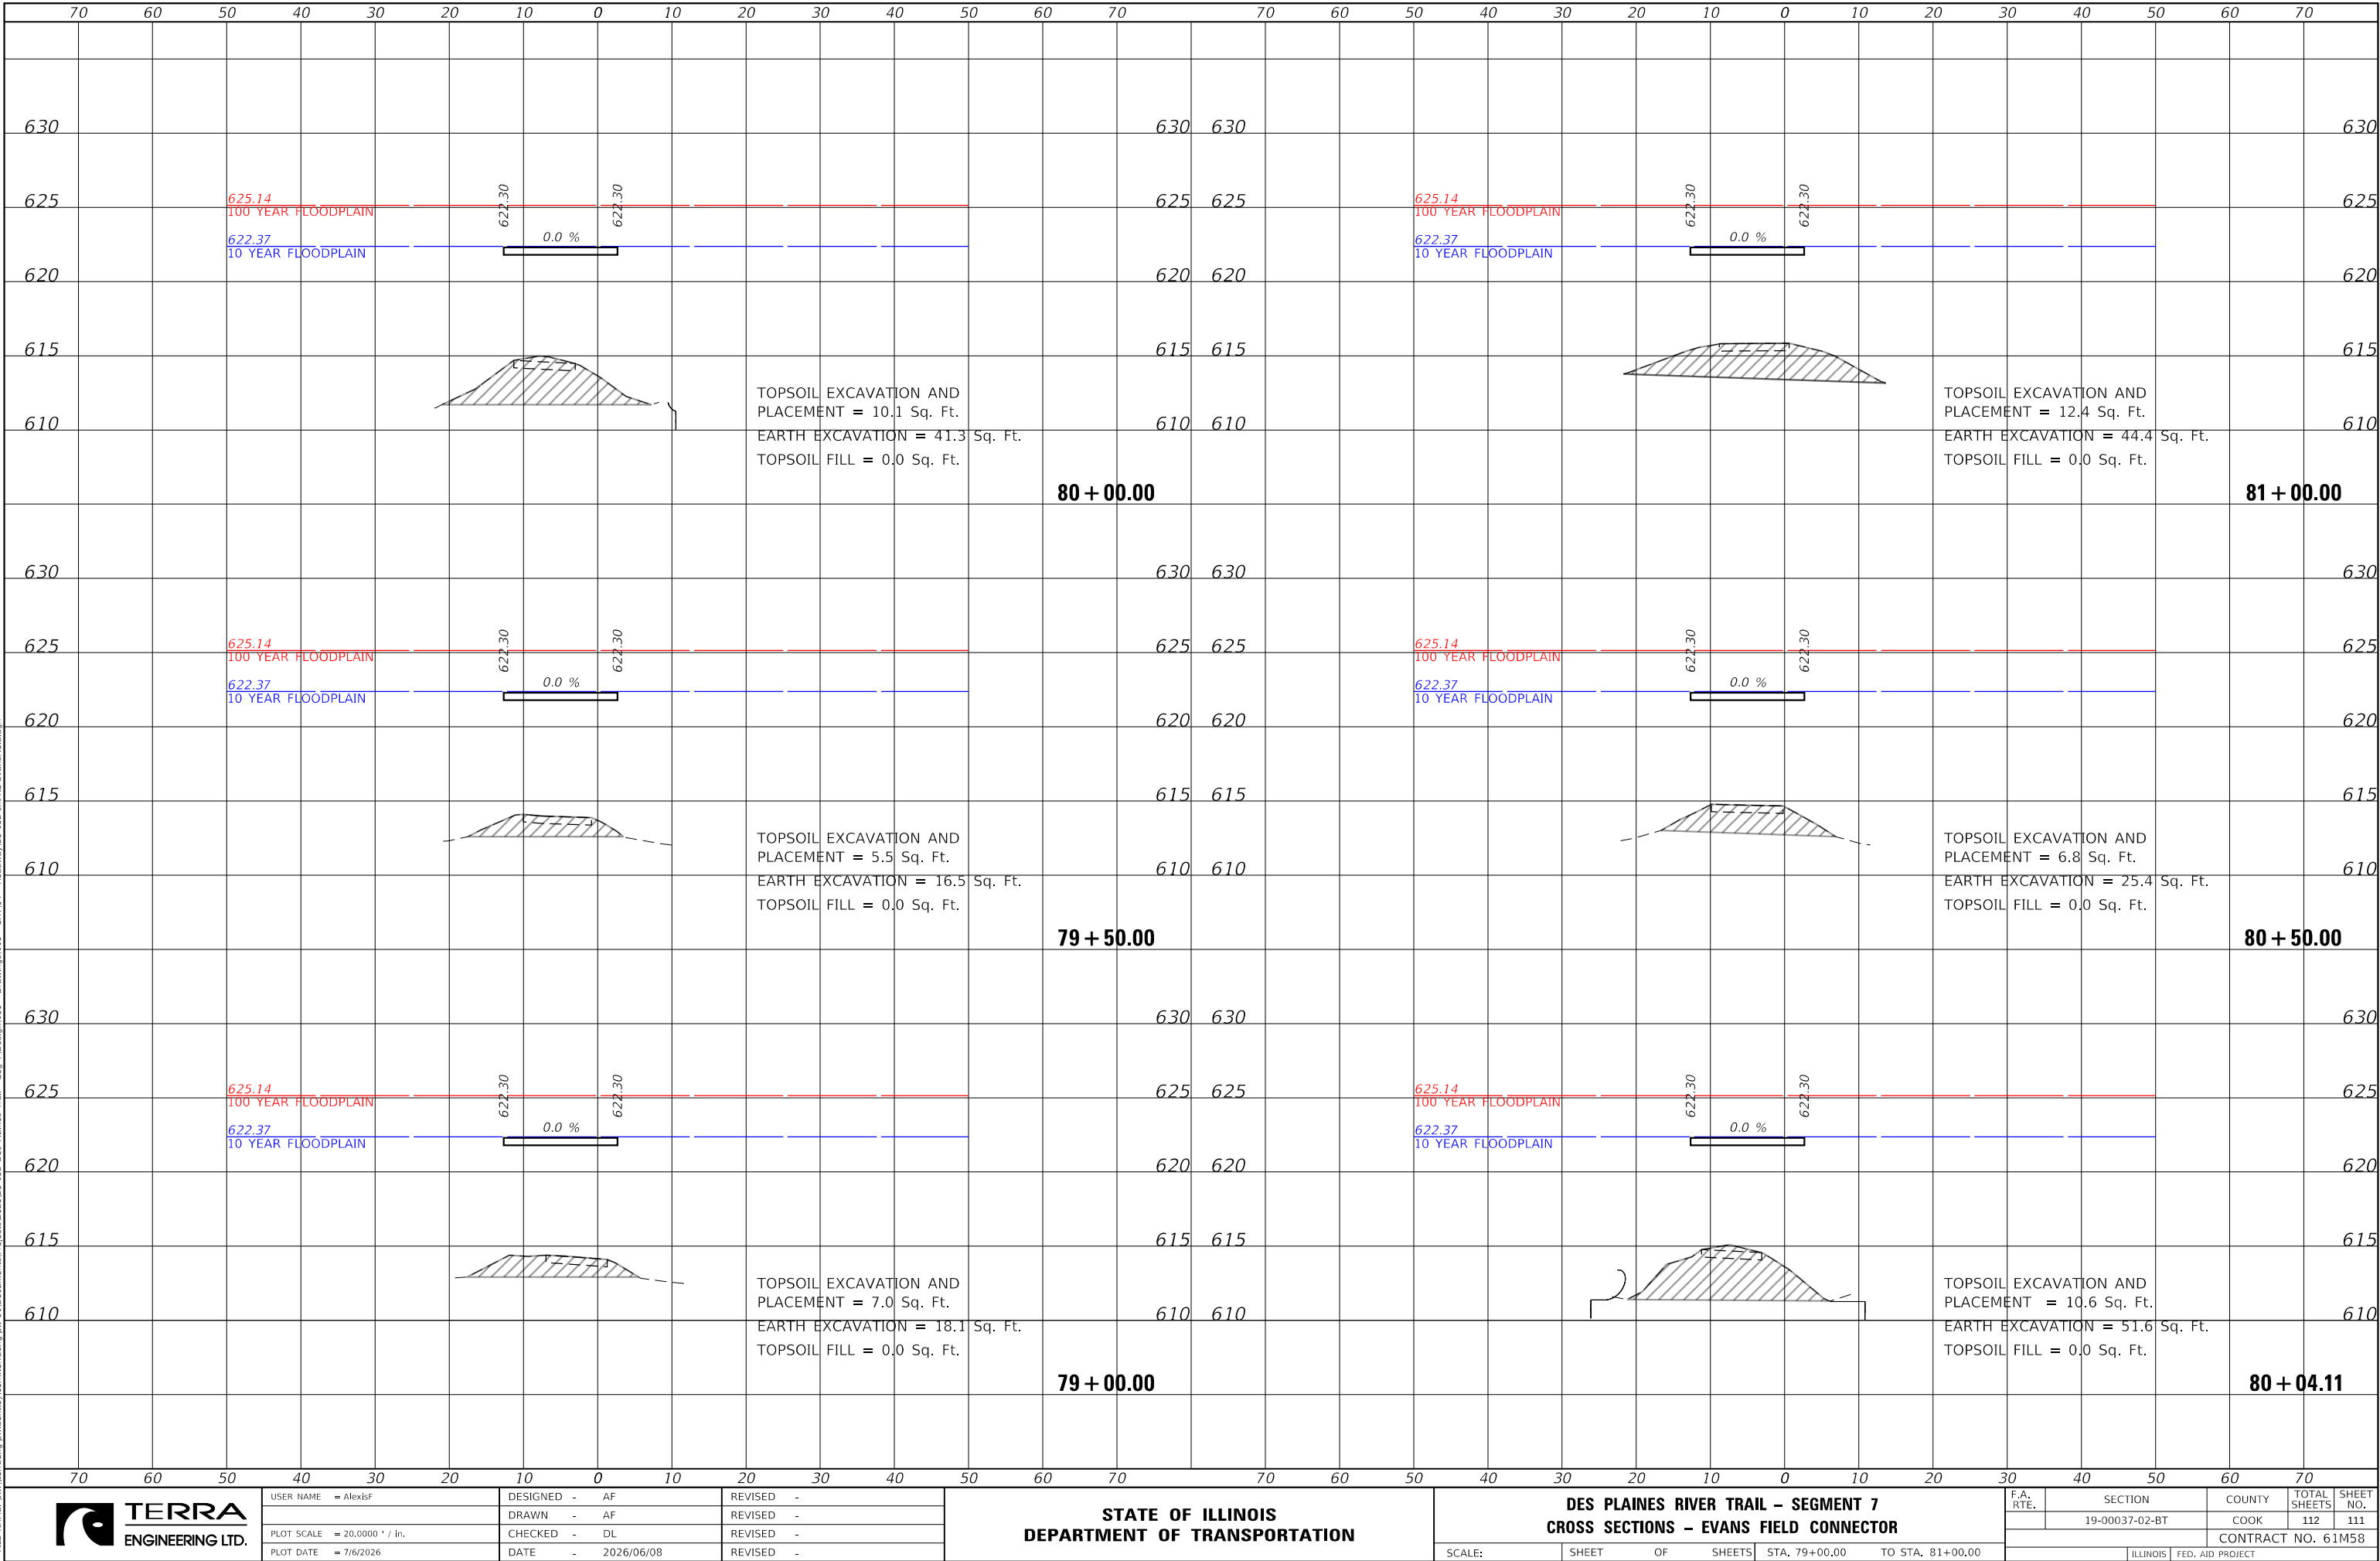

FINAL	SURVEYED	BY	DATE
SURVEY	PLOTTED		
NOTE BOOK	TEMPLATE		
NO.	AREAS CHECKED		

ORIGINAL	SURVEYED	BY	DATE
SURVEY	PLOTTED		
NOTE BOOK	TEMPLATE		
NO.	AREAS CHECKED		

MODEL: Default
FILE NAME: D:\watereng-pw-bentley.com\tereng-pw-4\Documents\Projects\2025\25-152 Des Plaines Trail - Seg 7\06despln100 - Drawings\10 - SHIT04 - Roadway\25-152-hh-XS-EvansField.dgn

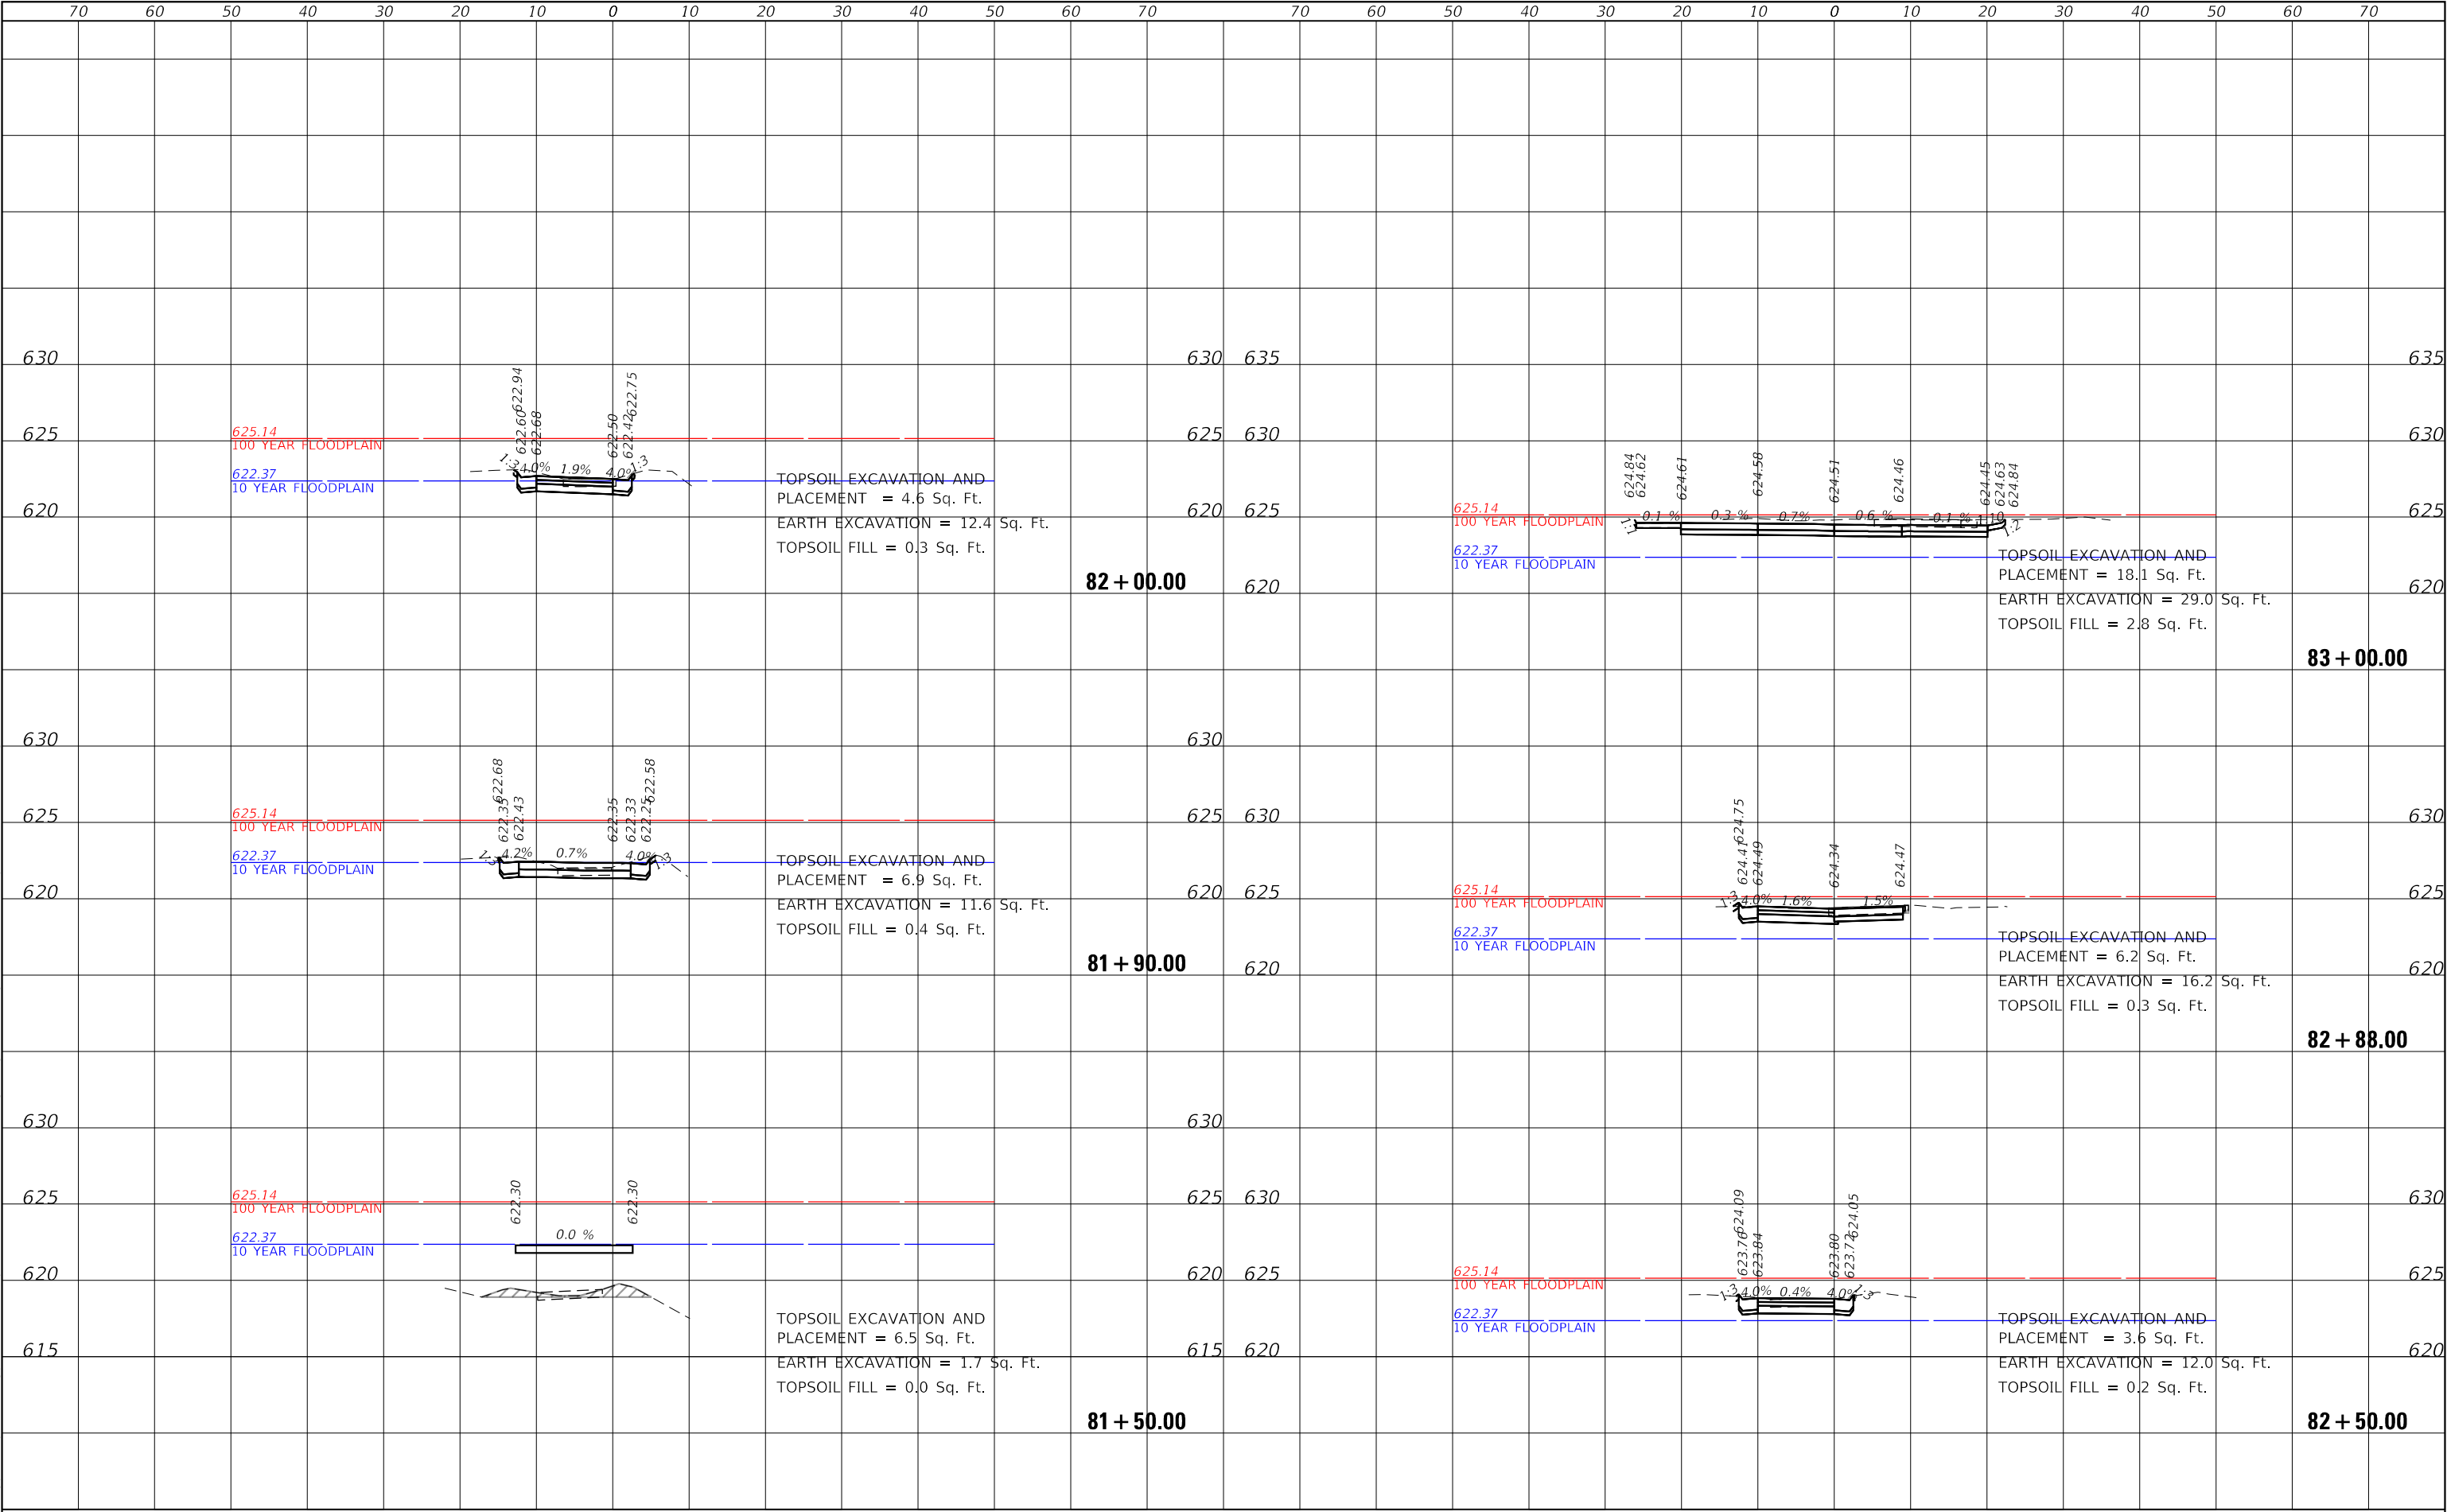

USER NAME = AlexiSf	DESIGNED - AF	REVISED -
	DRAWN - AF	REVISED -
PLOT SCALE = 20.0000 ' / in.	CHECKED - DL	REVISED -
PLOT DATE = 7/6/2026	DATE - 2026/06/08	REVISED -

STATE OF ILLINOIS
DEPARTMENT OF TRANSPORTATION

DES PLAINES RIVER TRAIL - SEGMENT 7
CROSS SECTIONS - EVANS FIELD CONNECTOR

SCALE: SHEET OF SHEETS STA. 81+50.00 TO STA. 83+00.00

F.A. RTE.	SECTION	COUNTY	TOTAL SHEETS	SHEET NO.
	19-00037-02-BT	COOK	112	112
				CONTRACT NO. 61M58
		ILLINOIS	FED. AID PROJECT	