




MODEL: GensScratch3 - 3B3 DITCH PROFILE (Sheet)
FILE NAME: c:\p\work\hrtz\hrtz\kld\662852\D774435-sheets\Drainage-Stage3B.dgn

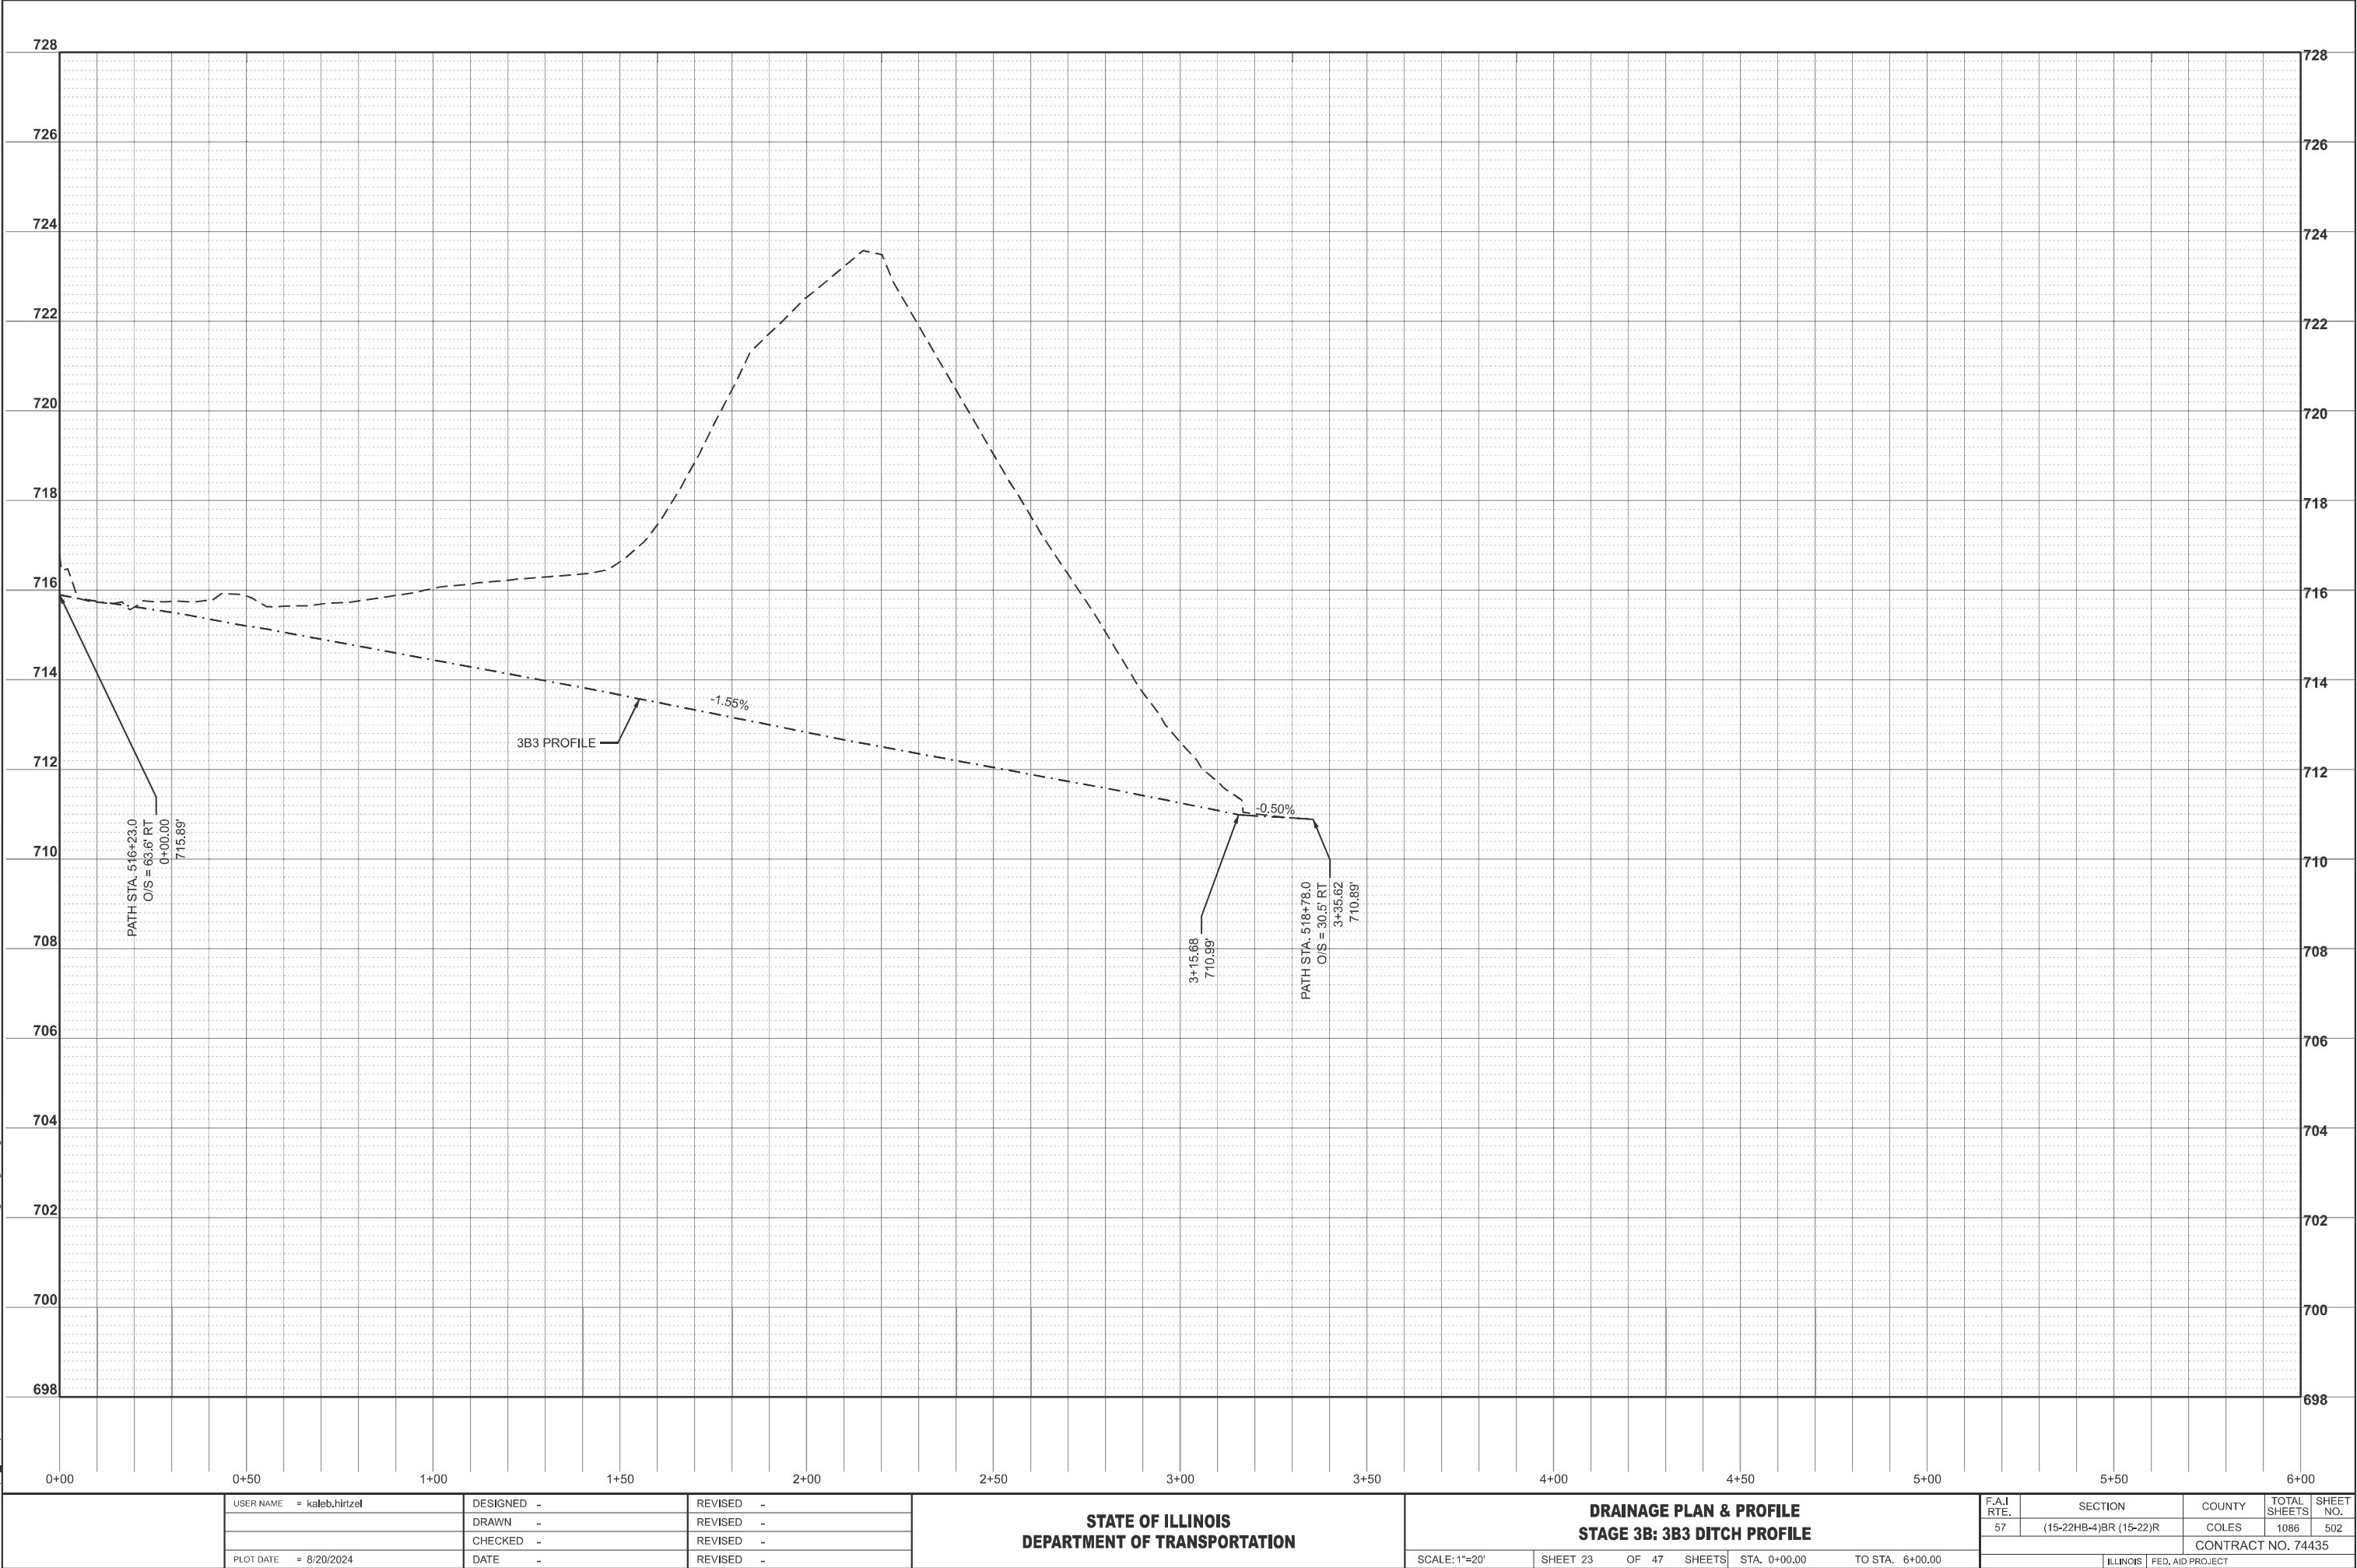

USER NAME	= kaleb.hirtzel	DESIGNED	-	REVISED	-
		DRAWN	-	REVISED	-
		CHECKED	-	REVISED	-
PLOT DATE	= 8/20/2024	DATE	-	REVISED	-



STATE OF ILLINOIS
DEPARTMENT OF TRANSPORTATION

DRAINAGE PLAN & PROFILE
STAGE 3B: 3B3 DITCH PROFILE

SCALE: 1"=20' SHEET 23 OF 47 SHEETS STA. 0+00.00 TO STA. 6+00.00

F.A.I RTE.	SECTION	COUNTY	TOTAL SHEETS	SHEET NO.
57	(15-22)BR (15-22)R	COLES	1086	502
CONTRACT NO. 74435				
ILLINOIS FED. AID PROJECT				

MODEL: Grhrgs- 3B4 DITCH PROFILE [Sheet]
FILE NAME: c:\pwwork\hrtz\k\0862852\074435-sheets-Drainage-Stage3B.dgn

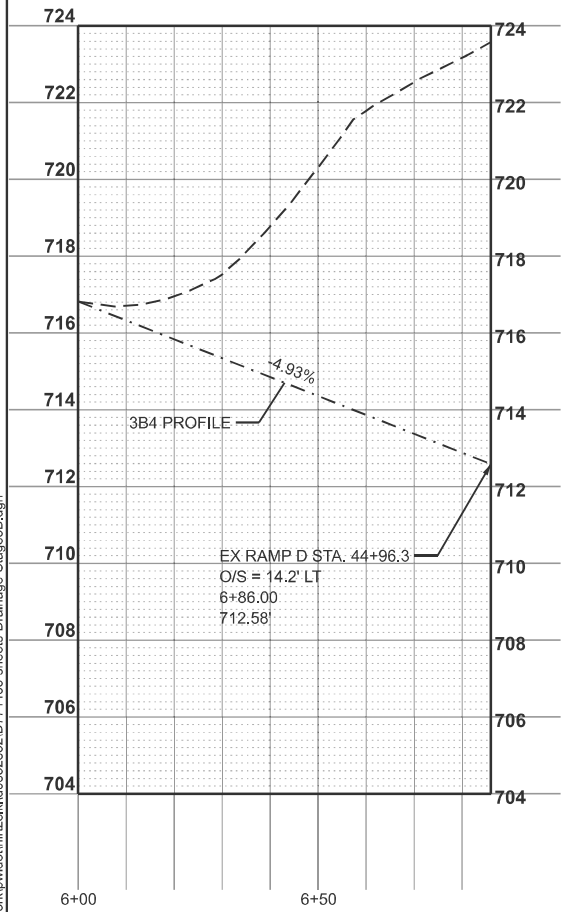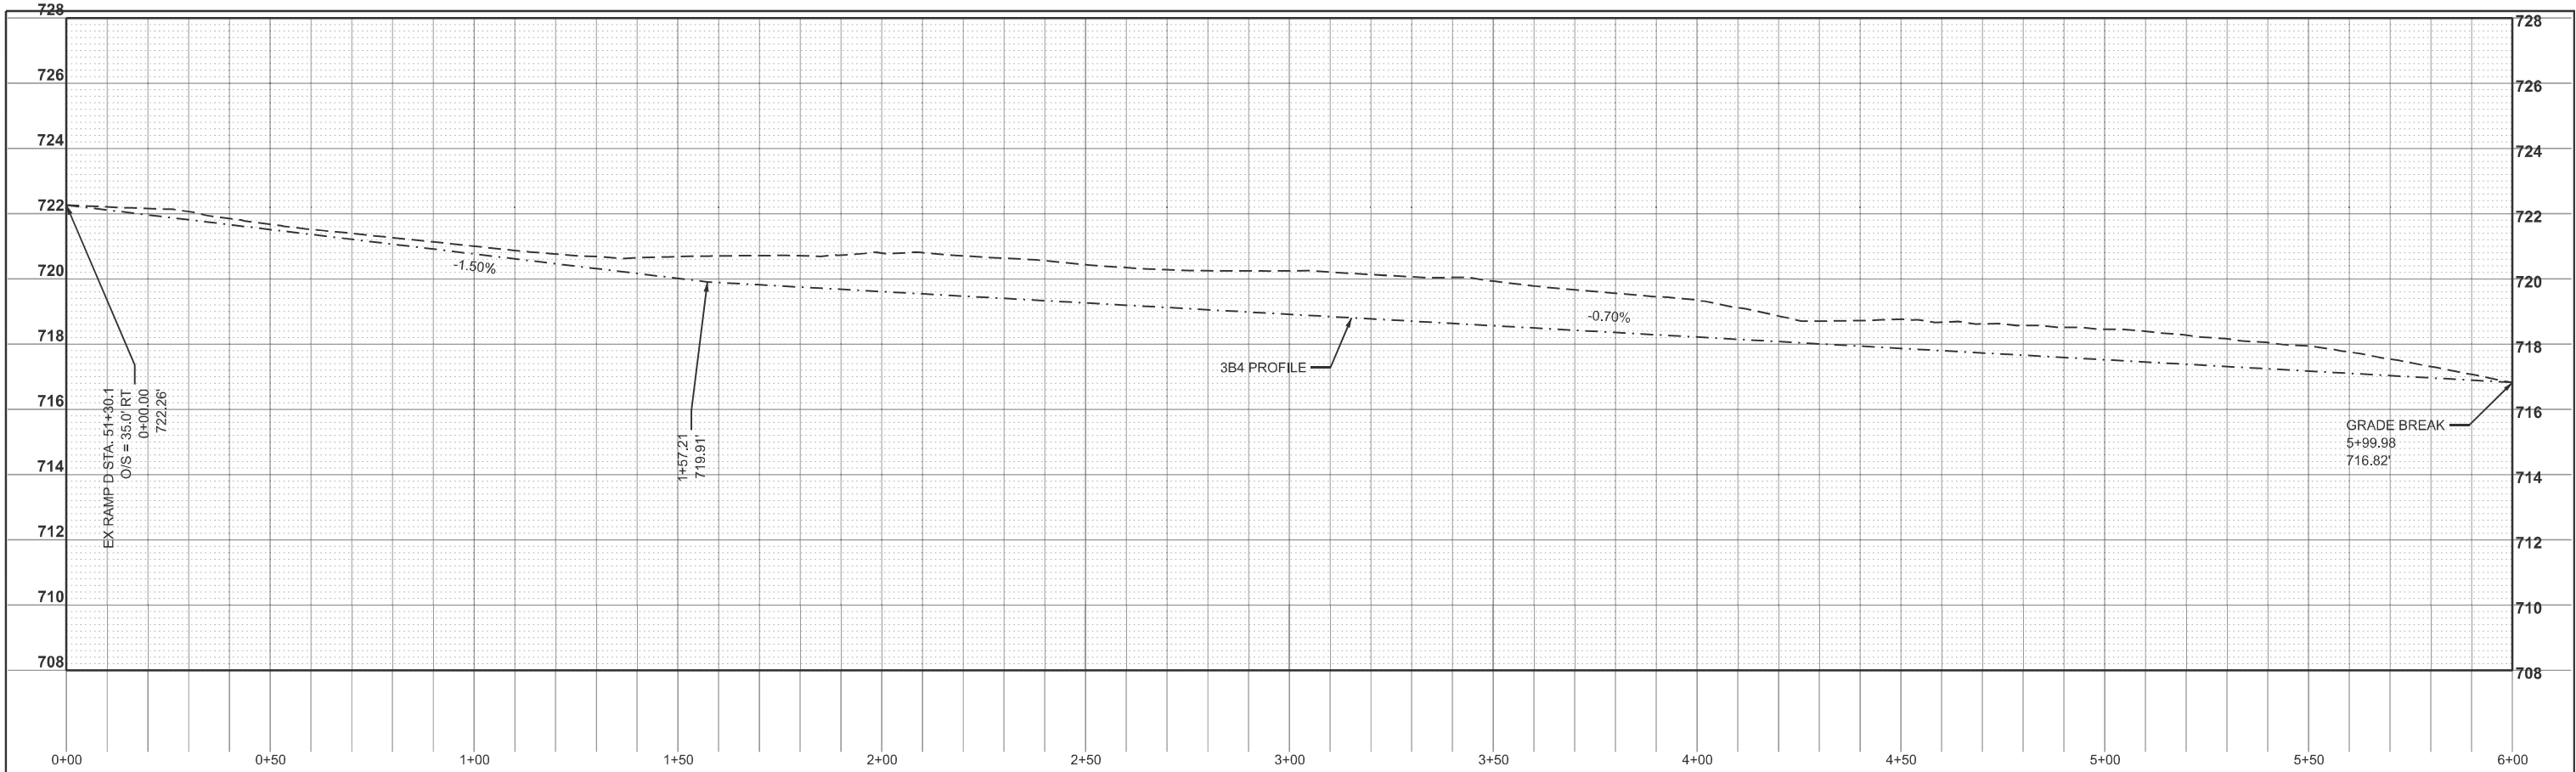

	USER NAME	= kaleb.hirtzel	DESIGNED	-	REVISED	-
			DRAWN	-	REVISED	-
			CHECKED	-	REVISED	-
	PLOT DATE	= 8/20/2024	DATE	-	REVISED	-

STATE OF ILLINOIS
DEPARTMENT OF TRANSPORTATION


DRAINAGE PLAN & PROFILE
STAGE 3B: 3B4 DITCH PROFILE

SCALE: 1"=20' SHEET 24 OF 47 SHEETS STA. 0+00.00 TO STA. 6+86.00

F.A.I RTE.	SECTION	COUNTY	TOTAL SHEETS	SHEET NO.
57	(15-22HB-4)BR (15-22)R	COLES	1086	503
CONTRACT NO. 74435				
ILLINOIS FED. AID PROJECT				



MODEL: G:\Scratch22 - 3B7 DITCH PROFILE (Sheet)
FILE NAME: c:\p\work\hrt\hrt\kld\652852\D74435-sheets-Drainage-Stage3B.dgn

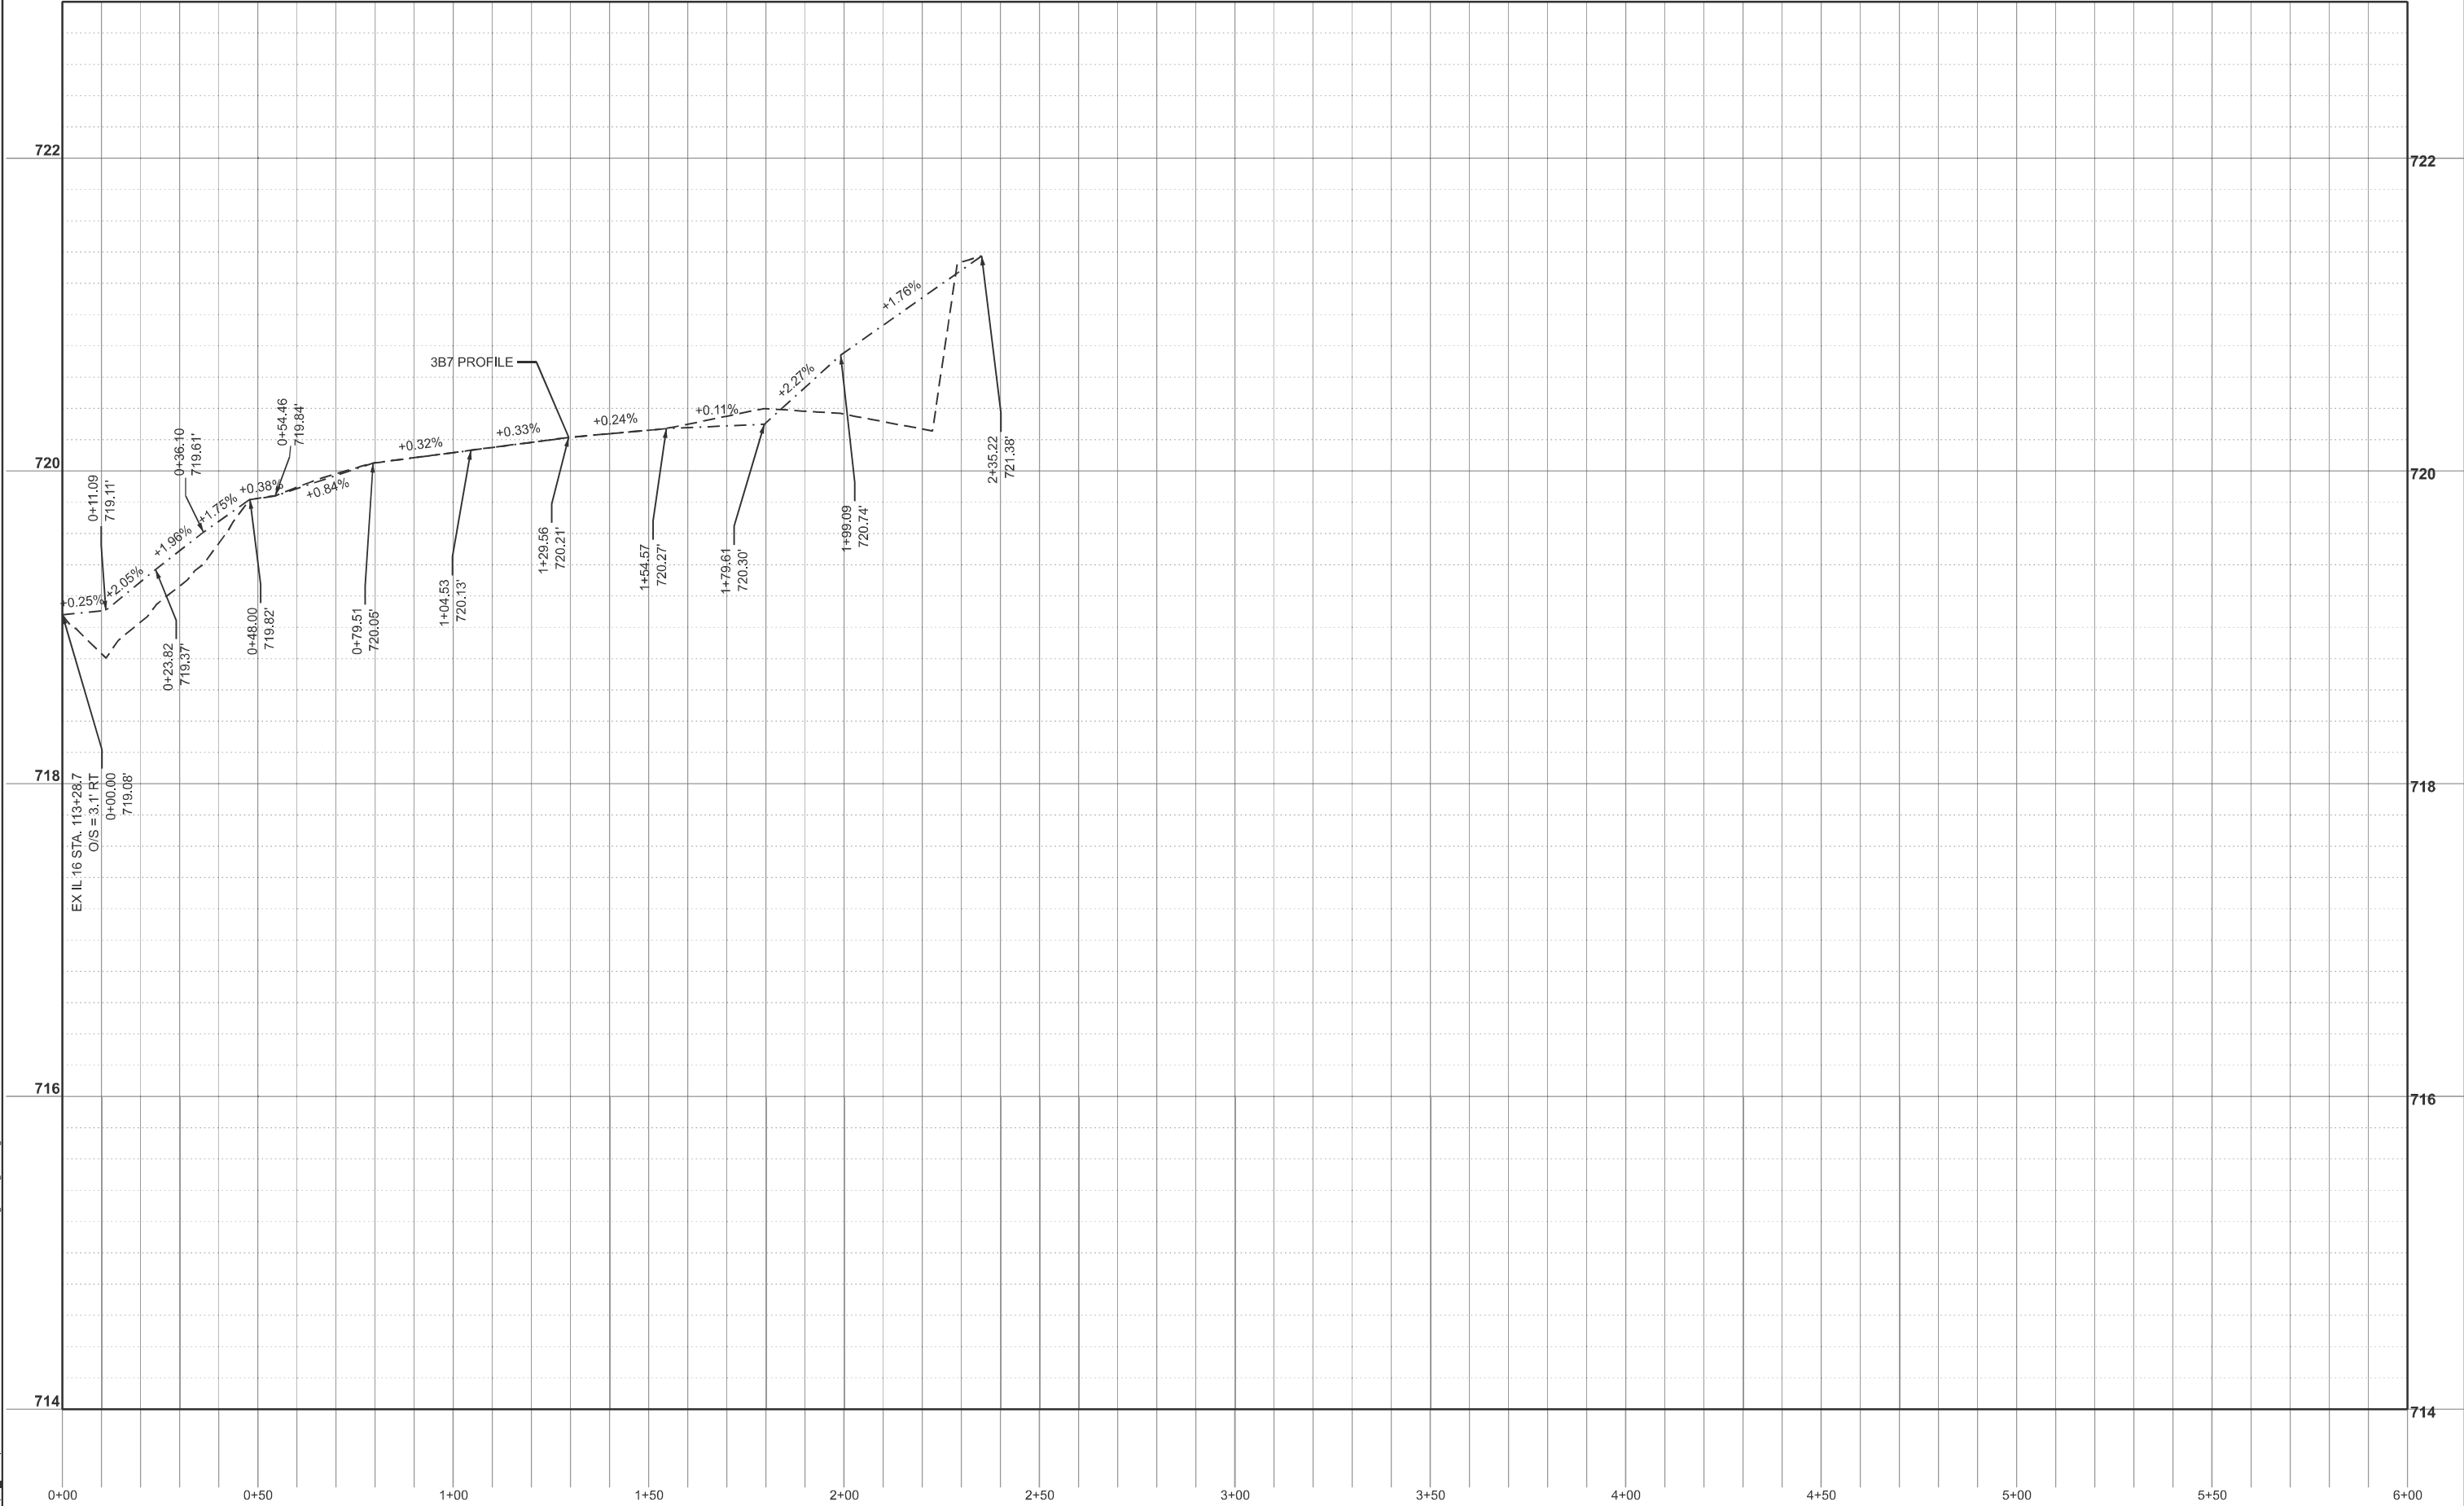


USER NAME	= kaleb.hirtzel	DESIGNED	-	REVISED	-
		DRAWN	-	REVISED	-
		CHECKED	-	REVISED	-
PLOT DATE	= 8/20/2024	DATE	-	REVISED	-

STATE OF ILLINOIS
DEPARTMENT OF TRANSPORTATION

DRAINAGE PLAN & PROFILE STAGE 3B: 3B7 DITCH PROFILE			
SCALE: 1"=20'	SHEET 27	OF 47 SHEETS	STA. 0+00.00 TO STA. 6+00.00

F.A.I RTE.	SECTION	COUNTY	TOTAL SHEETS	SHEET NO.
57	(15-22HB-4)BR (15-22)R	COLES	1086	506
CONTRACT NO. 74435				
ILLINOIS		FED. AID PROJECT		

MODEL: GensScratch - 388 DITCH PROFILE [Sheet]
FILE NAME: c:\p\work\hirtzel\k\0852852\D77443F-sheets\Drainage-Stage3B.dgn

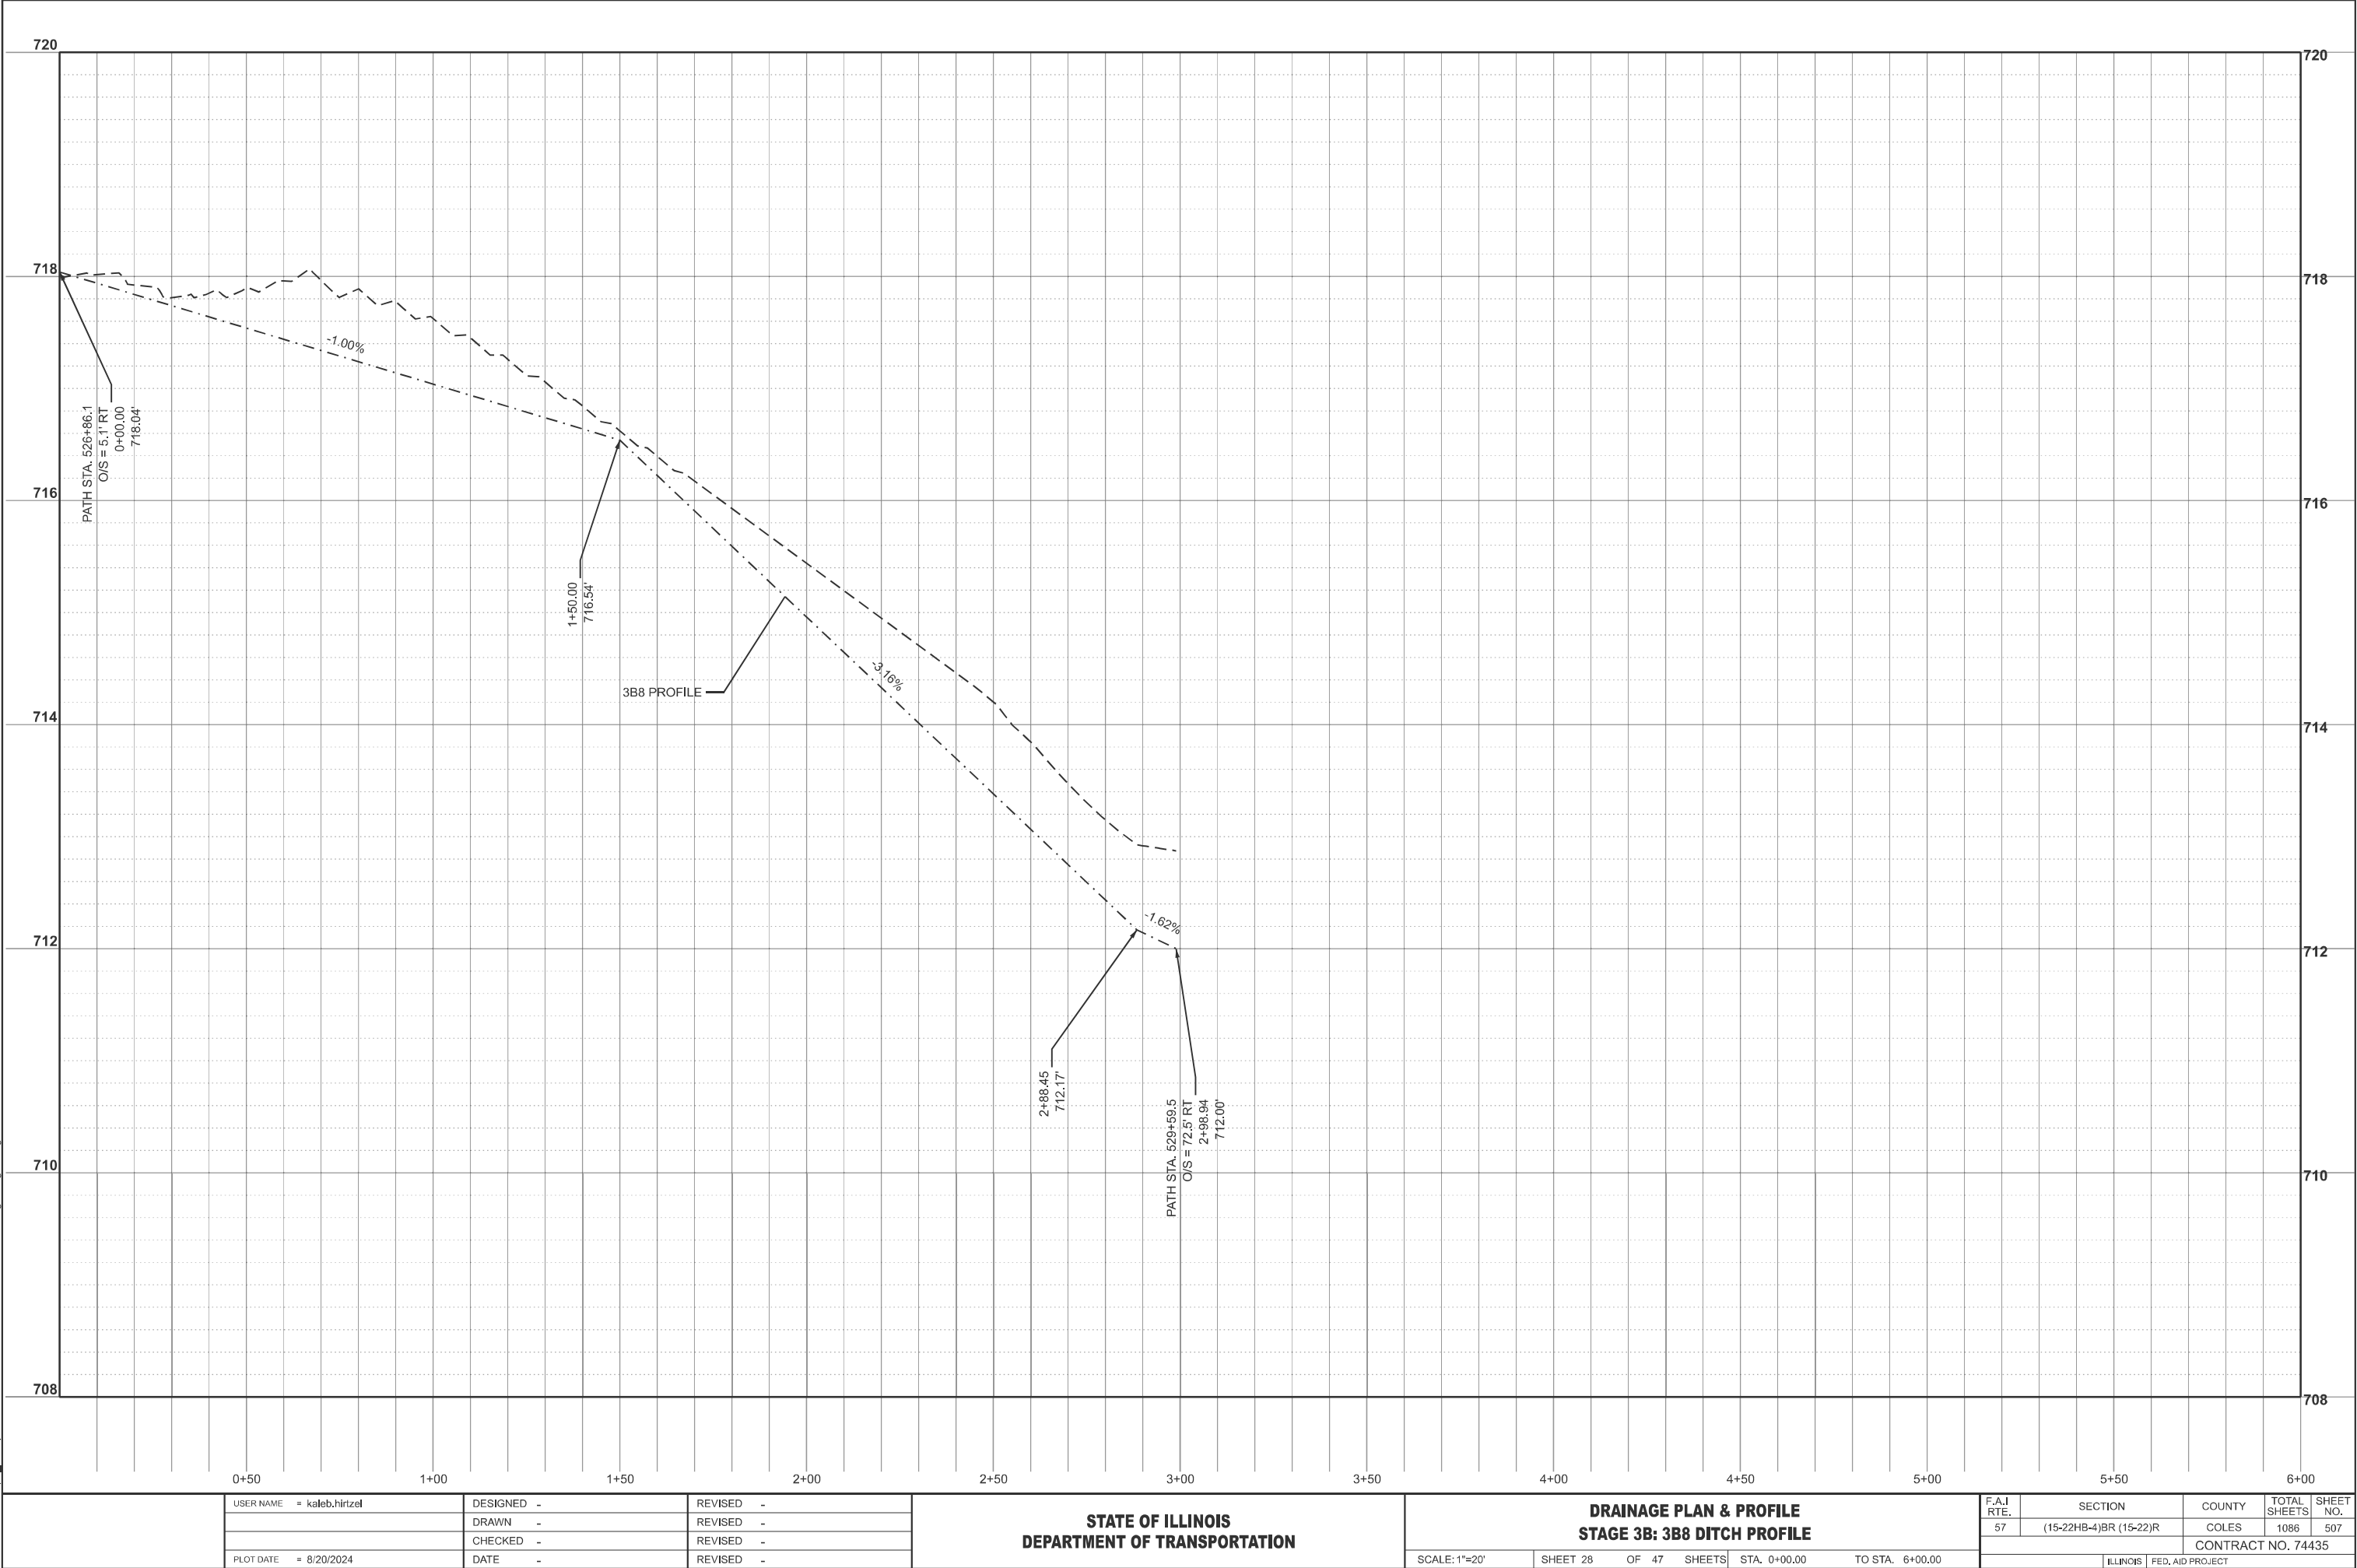


USER NAME	= kaleb.hirtzel	DESIGNED	-	REVISED	-
		DRAWN	-	REVISED	-
		CHECKED	-	REVISED	-
PLOT DATE	= 8/20/2024	DATE	-	REVISED	-

STATE OF ILLINOIS
DEPARTMENT OF TRANSPORTATION

DRAINAGE PLAN & PROFILE STAGE 3B: 3B8 DITCH PROFILE			
SCALE: 1"=20'	SHEET 28	OF 47 SHEETS	STA. 0+00.00 TO STA. 6+00.00

F.A.I RTE.	SECTION	COUNTY	TOTAL SHEETS	SHEET NO.
57	(15-22HB-4)BR (15-22)R	COLES	1086	507
CONTRACT NO. 74435				
		ILLINOIS	FED. AID PROJECT	

MODEL: Plan-1-389 DITCH PROFILE (Sheet)
FILE NAME: c:\p\work\hrt\hrtz\kld0852852\D774435-sheets\Drainage-Stage3B.dgn

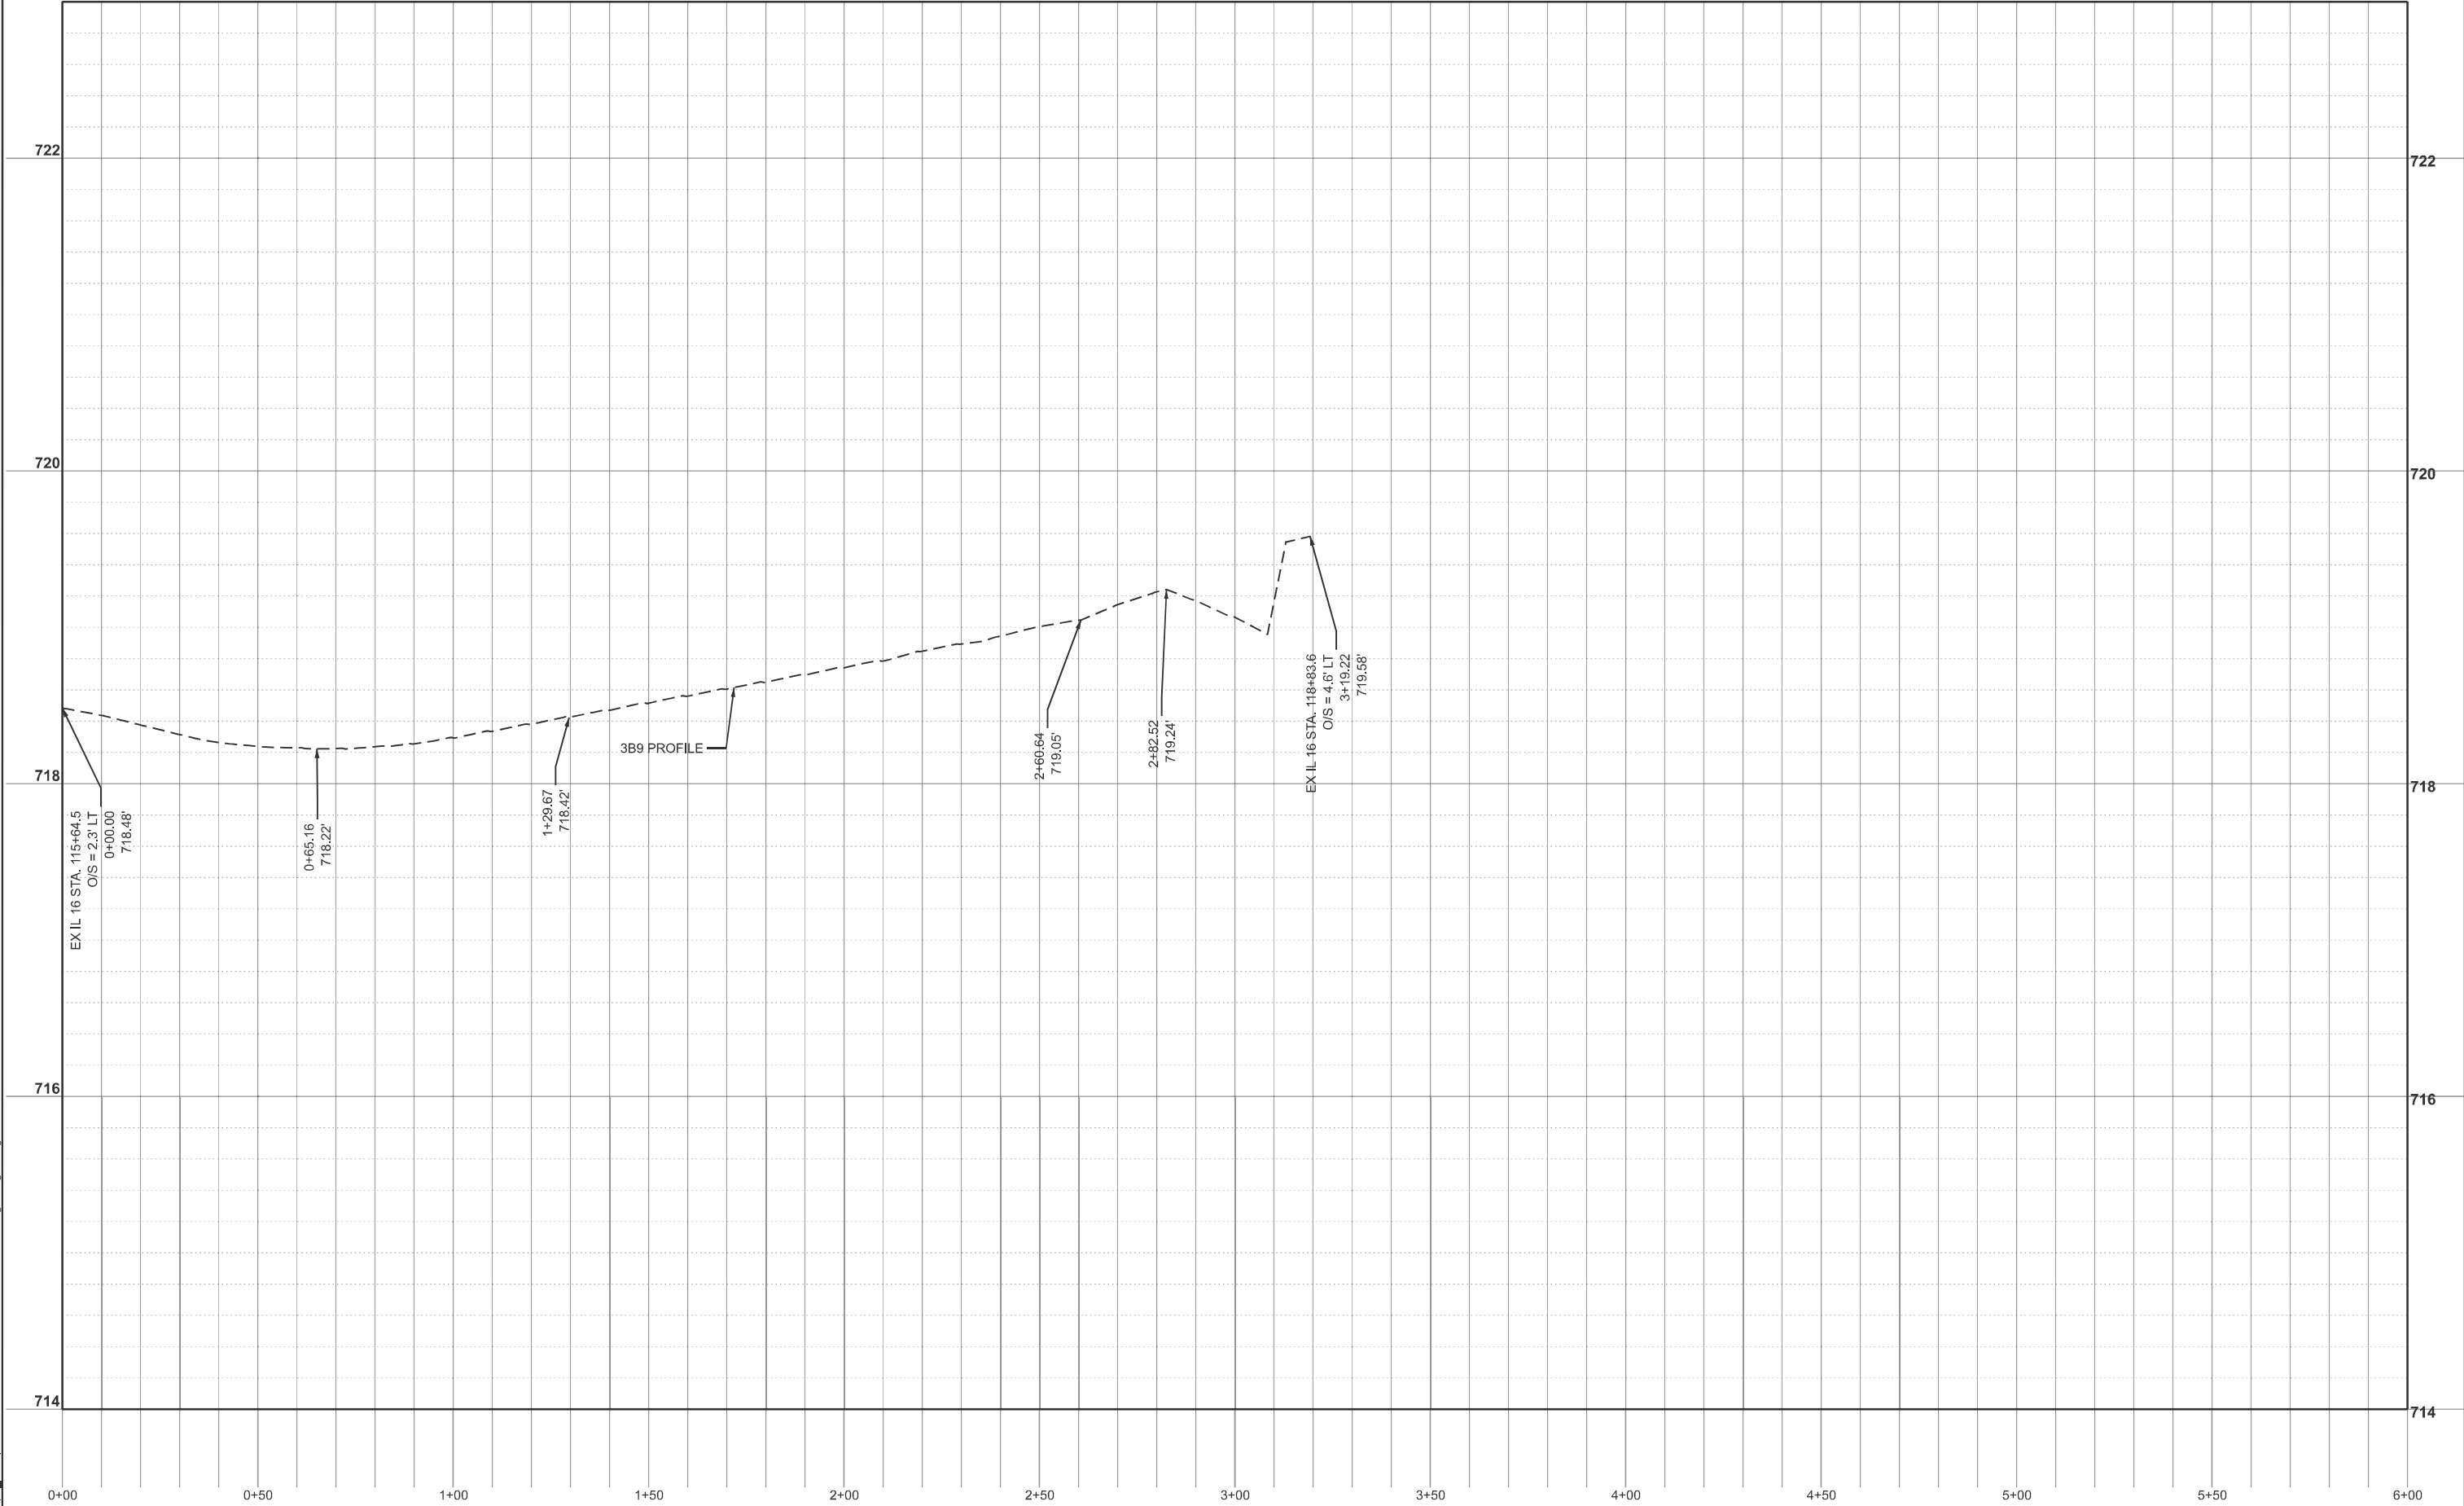


USER NAME	= kaleb.hirtzel	DESIGNED	-	REVISED	-
		DRAWN	-	REVISED	-
		CHECKED	-	REVISED	-
PLOT DATE	= 8/20/2024	DATE	-	REVISED	-

STATE OF ILLINOIS
DEPARTMENT OF TRANSPORTATION

DRAINAGE PLAN & PROFILE STAGE 3B: 3B9 DITCH PROFILE			
SCALE: 1"=20'	SHEET 29	OF 47 SHEETS	STA. 0+00.00 TO STA. 6+00.00

F.A.I RTE.	SECTION	COUNTY	TOTAL SHEETS	SHEET NO.
57	(15-22HB-4)BR (15-22)R	COLES	1086	508
CONTRACT NO. 74435				
ILLINOIS		FED. AID PROJECT		

MODEL: GeomScratch4 - 3B10 DITCH PROFILE (Sheet)
FILE NAME: c:\p\work\p\work\hrtzel\652852\074435-sheets\Drainage-Stage3B.dgn

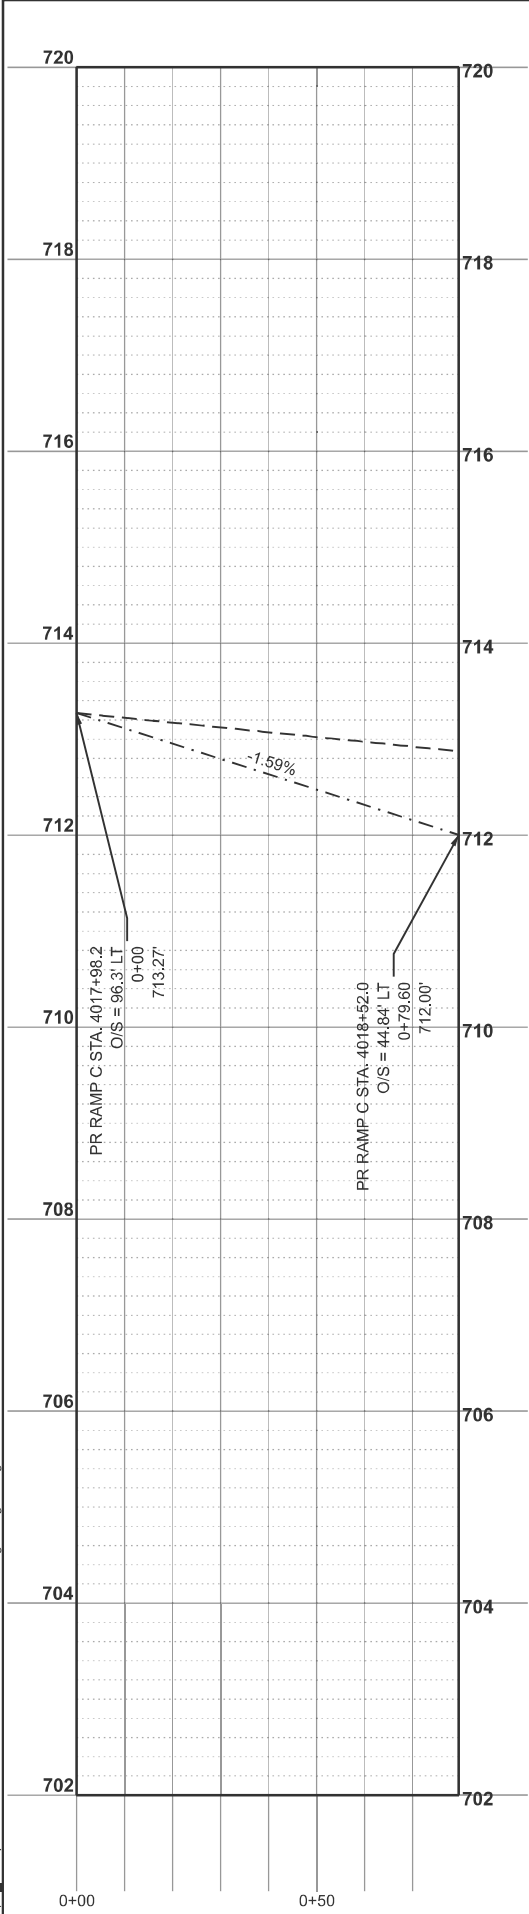


	USER NAME = kaleb.hirtzel	DESIGNED -	REVISED -
		DRAWN -	REVISED -
		CHECKED -	REVISED -
	PLOT DATE = 8/20/2024	DATE -	REVISED -

STATE OF ILLINOIS
DEPARTMENT OF TRANSPORTATION

DRAINAGE PLAN & PROFILE STAGE 3B: 3B10 DITCH PROFILE			
SCALE: 1"=20'	SHEET 30	OF 47 SHEETS	STA. 0+00.00 TO STA. 0+79.60

F.A.I RTE.	SECTION	COUNTY	TOTAL SHEETS	SHEET NO.
57	(15-22HB-4)BR (15-22)R	COLES	1086	509
CONTRACT NO. 74435				
ILLINOIS FED. AID PROJECT				

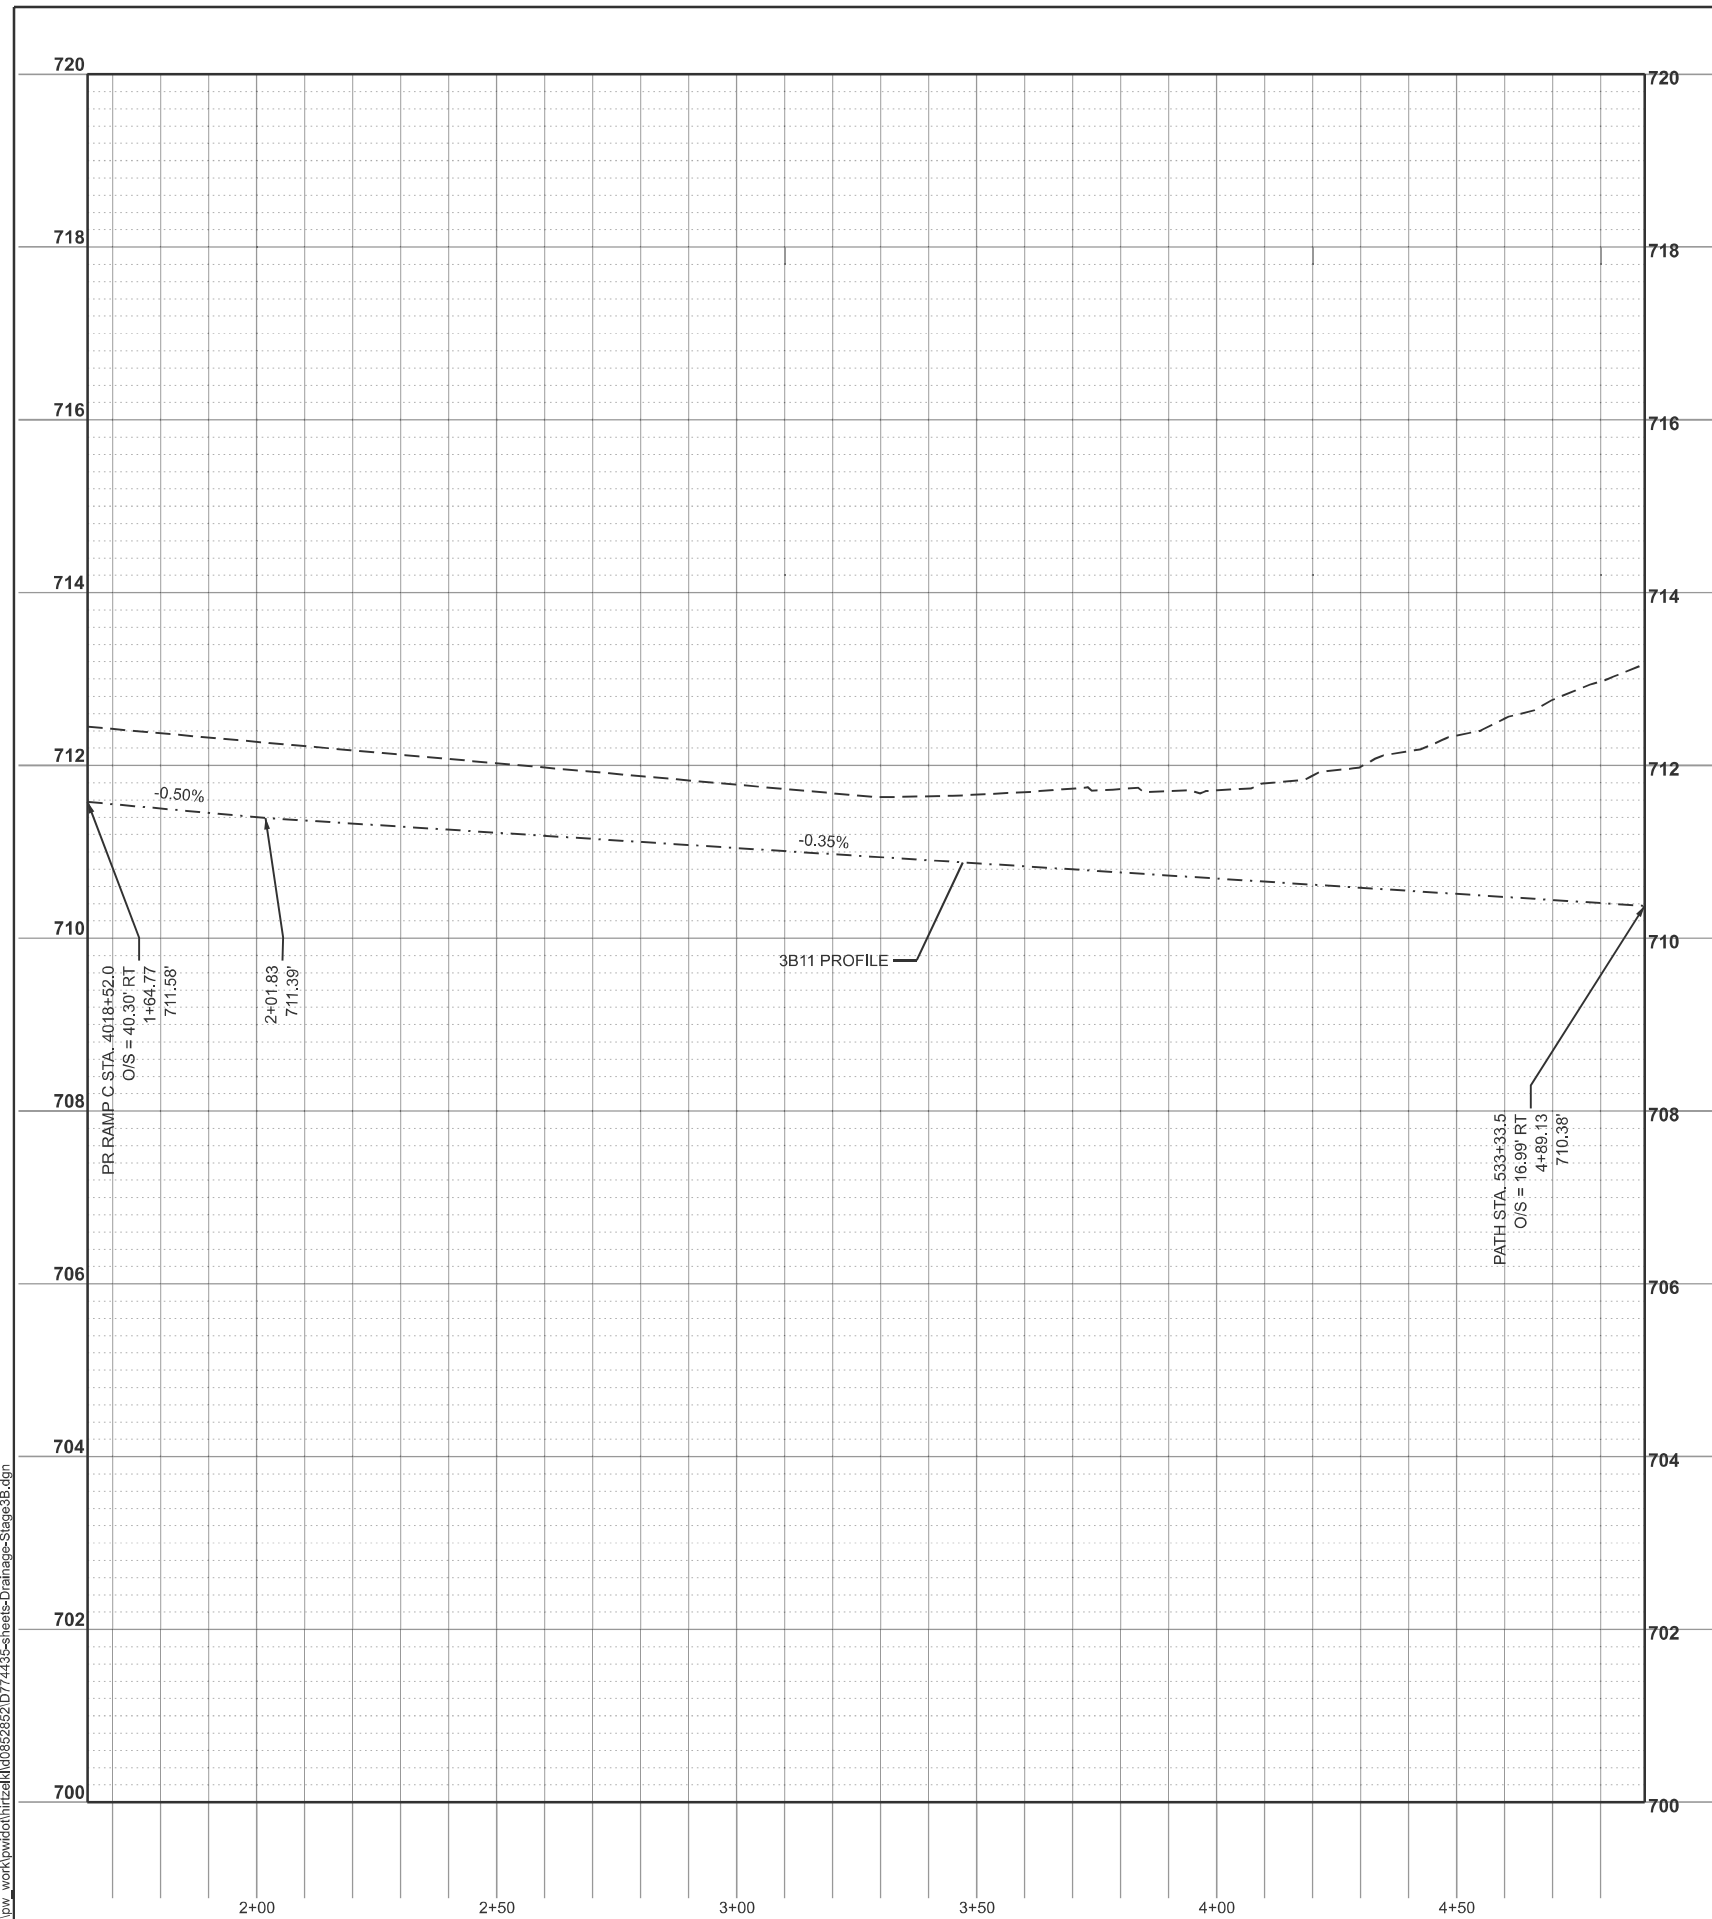

MODEL: GeomScratch5 - 3B11 DITCH PROFILE [Sheet]
FILE NAME: c:\pw work\pwidth\hirtzel\0852852\D774435-sheets-Drainage-Stage3B.dgn

USER NAME = kaleb.hirtzel	DESIGNED -	REVISED -
	DRAWN -	REVISED -
	CHECKED -	REVISED -
PLOT DATE = 8/20/2024	DATE -	REVISED -

**STATE OF ILLINOIS
DEPARTMENT OF TRANSPORTATION**



DRAINAGE PLAN & PROFILE

STAGE 3B: 3B11 DITCH PROFILE

SCALE: 1"=20'	SHEET 31	OF 47 SHEETS	STA. 1+64.77	TO STA. 4+89.15
---------------	----------	--------------	--------------	-----------------

F.A.I RTE.	SECTION	COUNTY	TOTAL SHEETS	SHEET NO.
57	(15-22HB-4)BR (15-22)R	COLES	1086	510
		CONTRACT NO. 74435		
ILLINOIS		FED. AID PROJECT		

MODEL: GDBot - 3B12 DITCH PROFILE [Sheet]
FILE NAME: c:\pw_work\pwid\hirtzel\082852\077435-sheets-Drainage-Stage3B.dgn

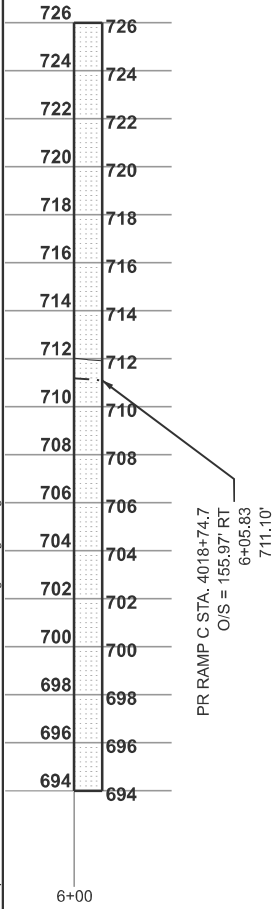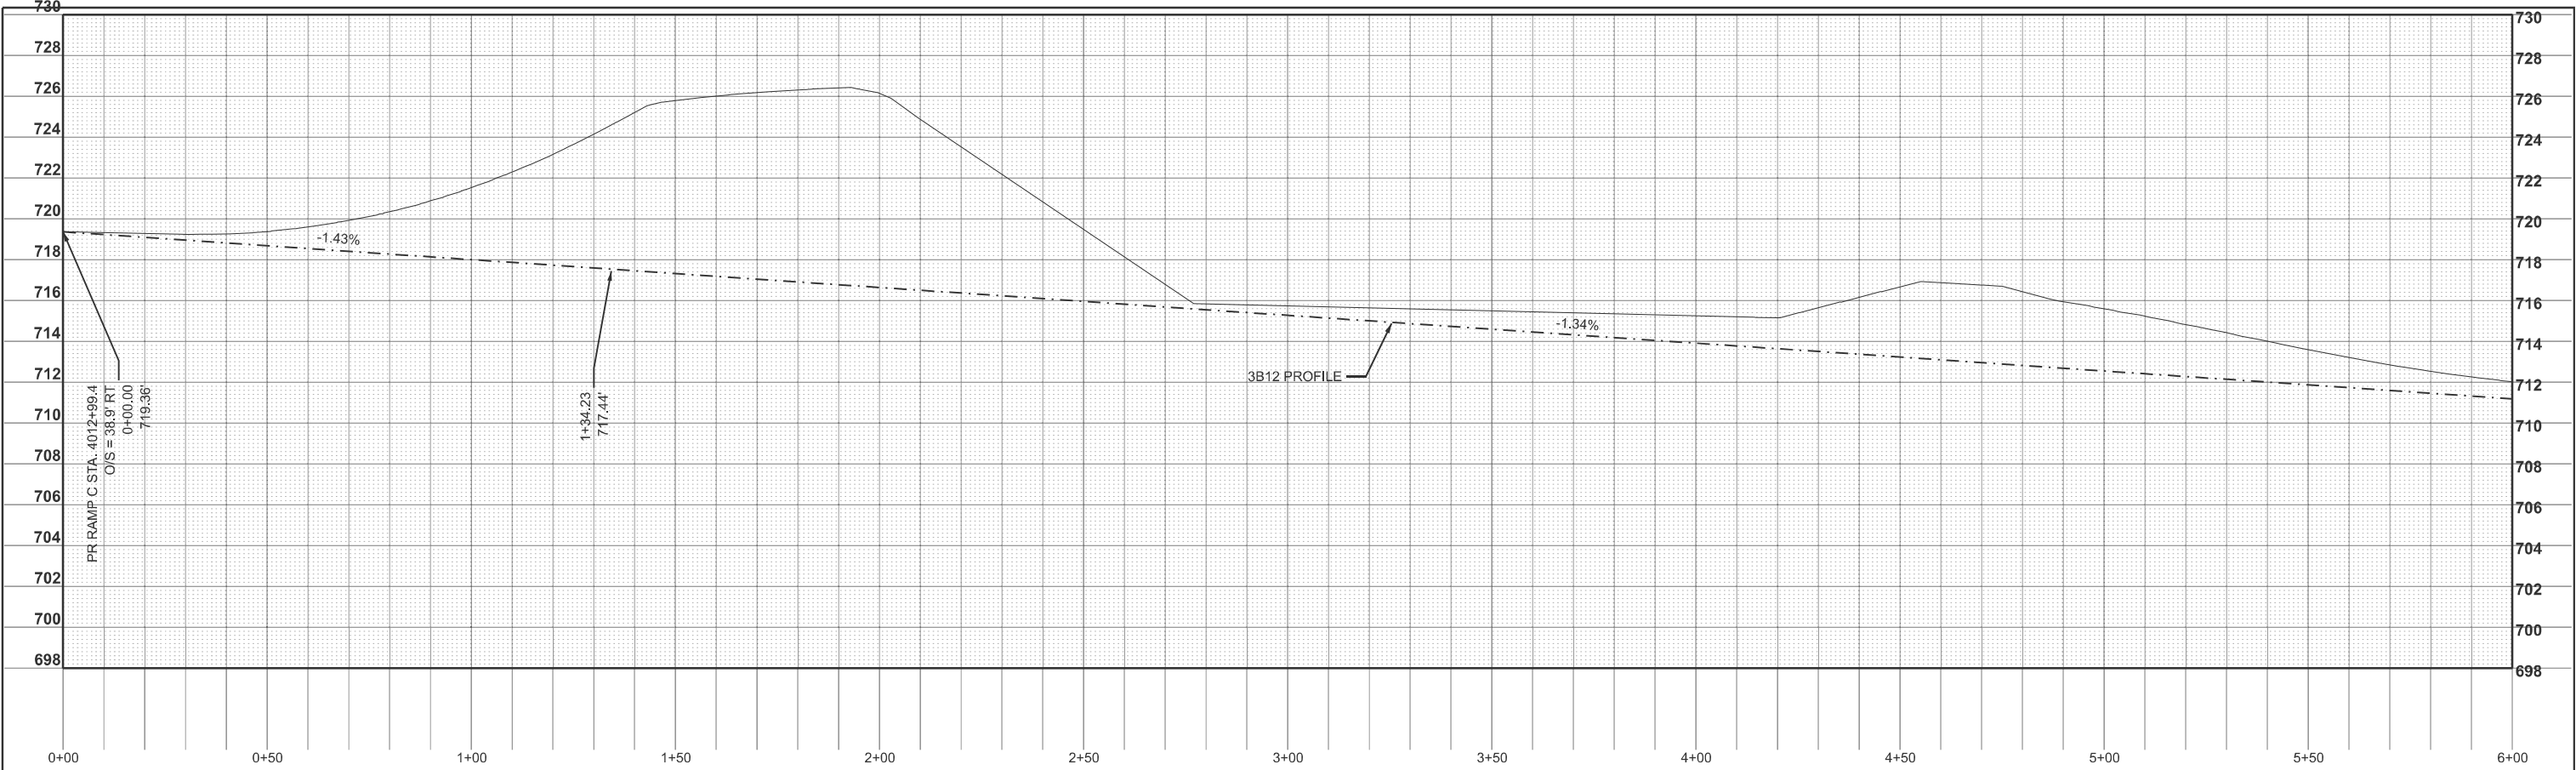

	USER NAME = kaleb.hirtzel	DESIGNED -	REVISED -
		DRAWN -	REVISED -
		CHECKED -	REVISED -
	PLOT DATE = 8/20/2024	DATE -	REVISED -


STATE OF ILLINOIS
DEPARTMENT OF TRANSPORTATION

DRAINAGE PLAN & PROFILE
STAGE 3B: 3B12 DITCH PROFILE

SCALE: 1"=20' SHEET 32 OF 47 SHEETS STA. 0+00.00 TO STA. 6+05.83

F.A.I RTE.	SECTION	COUNTY	TOTAL SHEETS	SHEET NO.
57	(15-22HB-4)BR (15-22)R	COLES	1086	511
CONTRACT NO. 74435				
ILLINOIS FED. AID PROJECT				

MODEL: GDBOS2- 3B14 DITCH PROFILE [Sheet]
FILE NAME: c:\p_work\hrt\hrtz\kld\652852.D\74435-sheets\Drainage-Stage3B.dgn

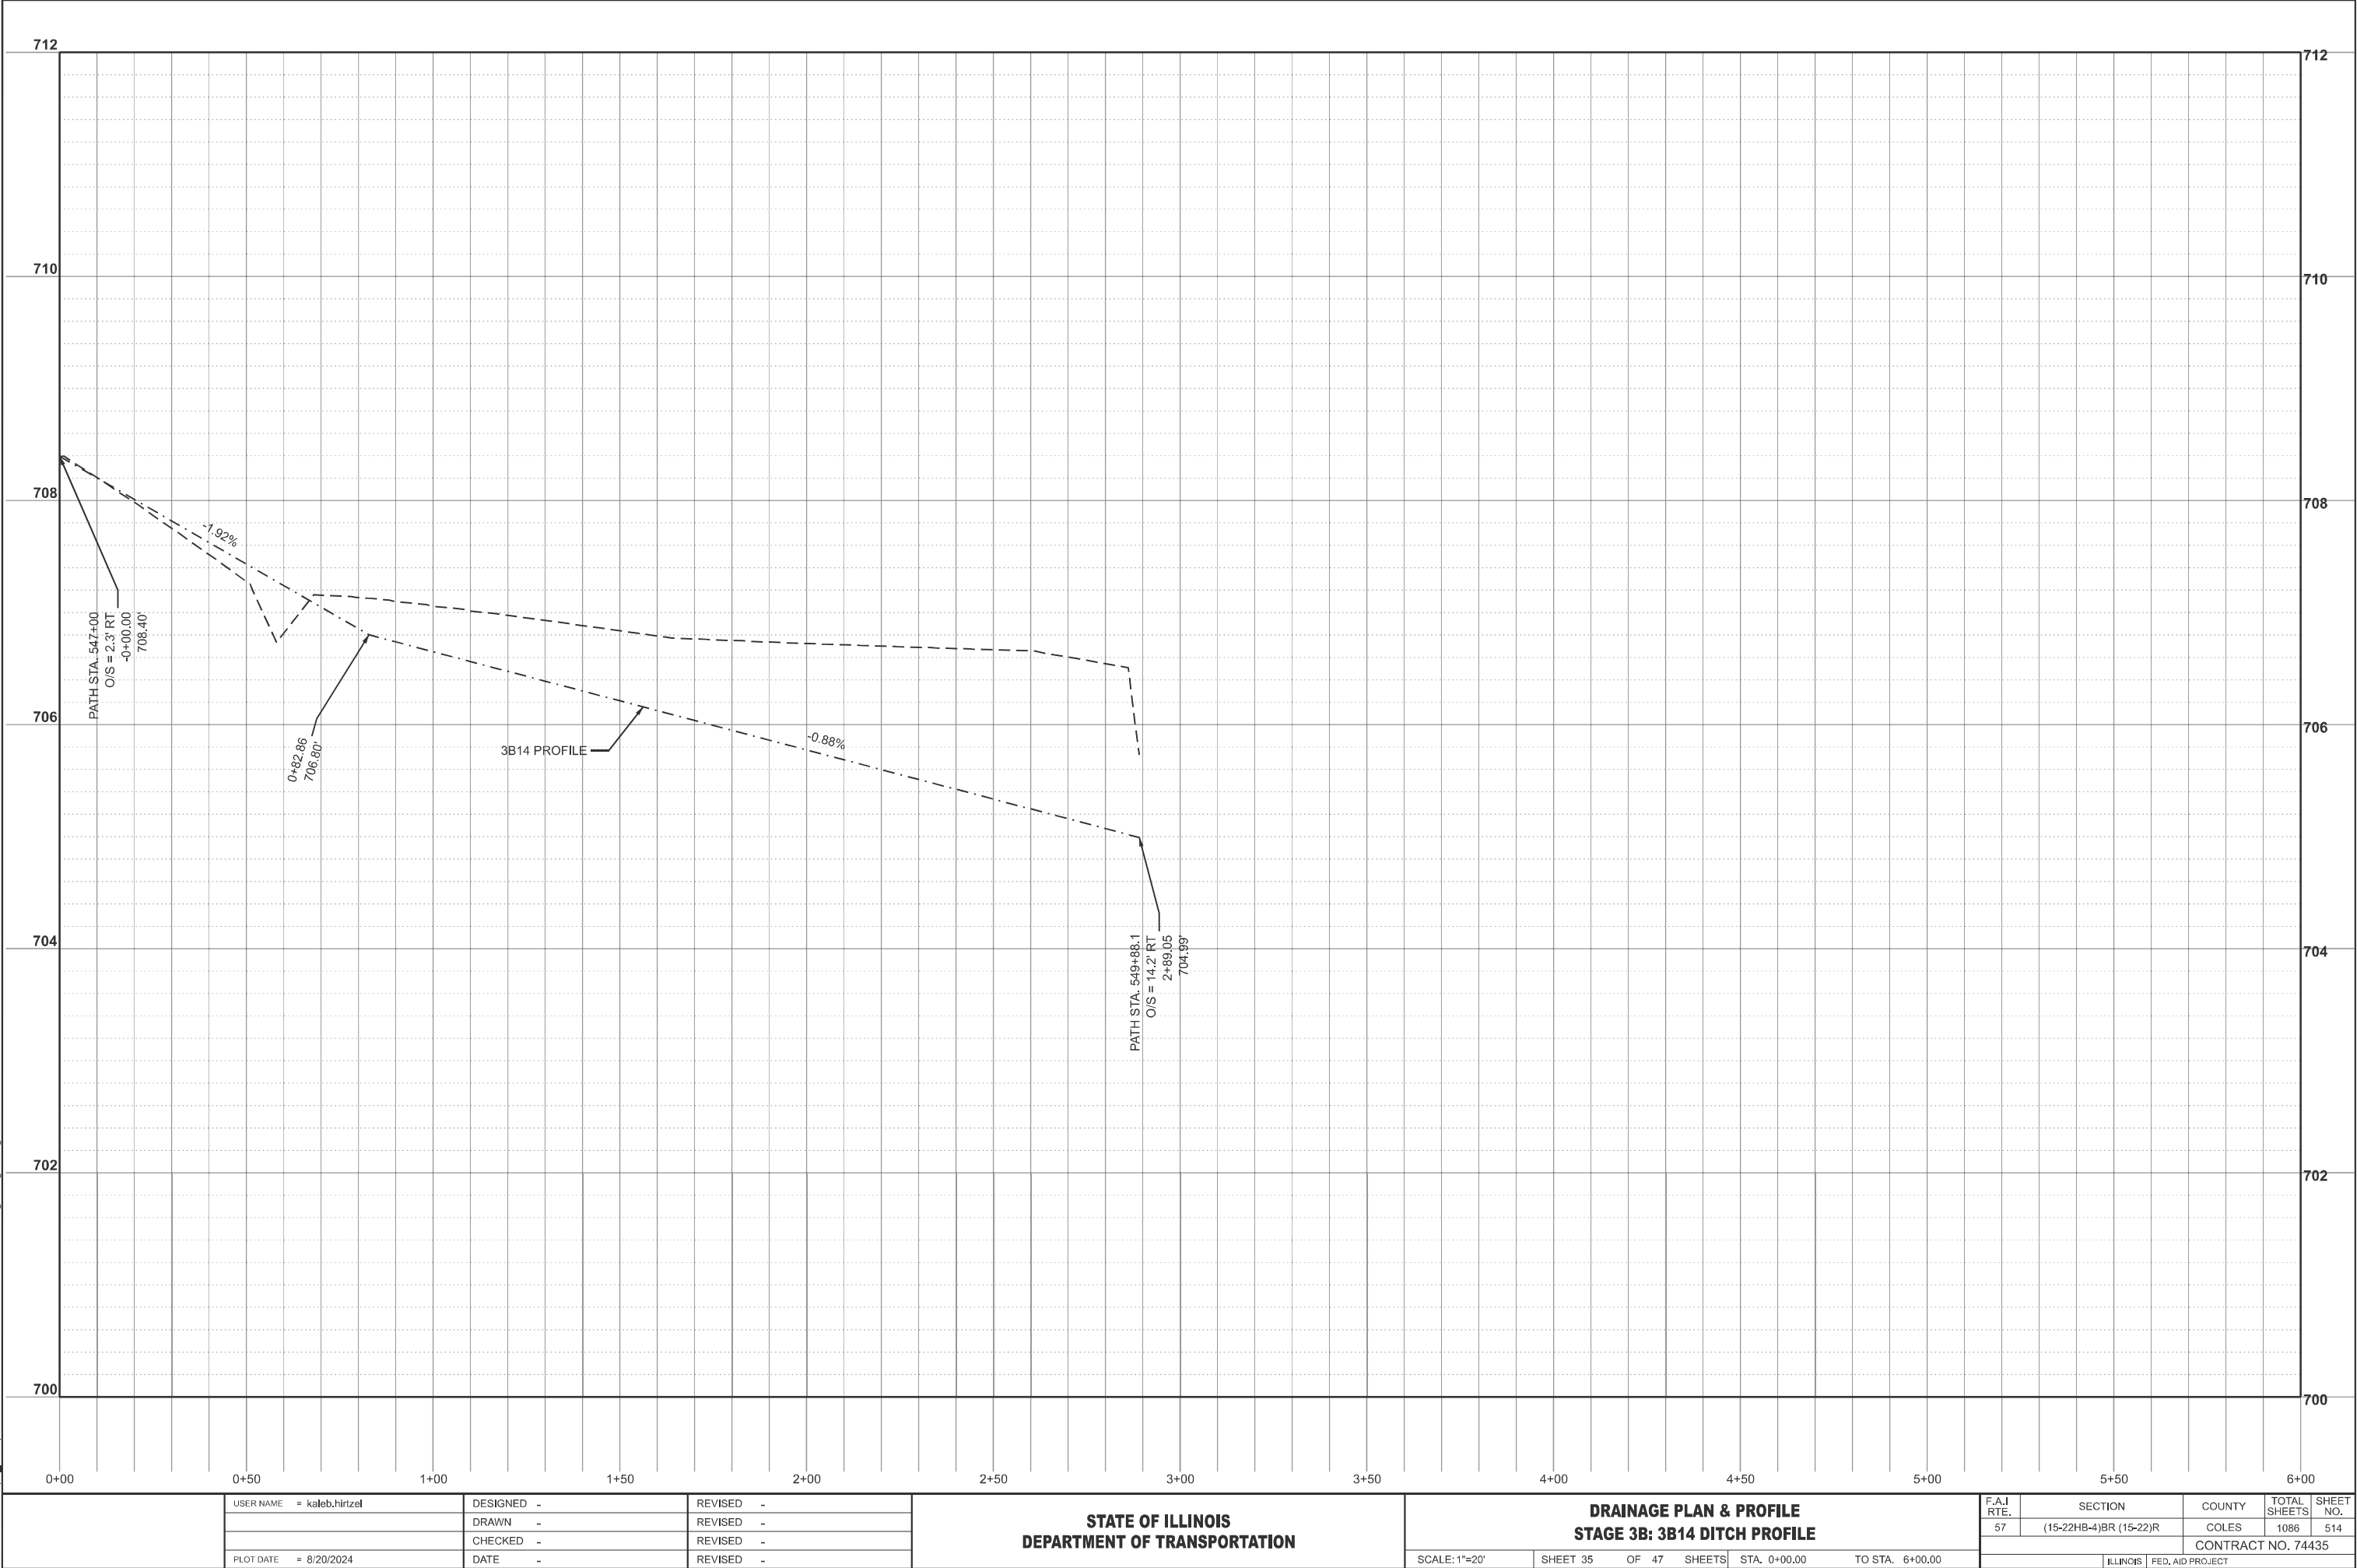


USER NAME	= kaleb.hirtzel	DESIGNED	-	REVISED	-
		DRAWN	-	REVISED	-
		CHECKED	-	REVISED	-
PLOT DATE	= 8/20/2024	DATE	-	REVISED	-

STATE OF ILLINOIS
DEPARTMENT OF TRANSPORTATION


DRAINAGE PLAN & PROFILE
STAGE 3B: 3B14 DITCH PROFILE

SCALE: 1"=20' SHEET 35 OF 47 SHEETS STA. 0+00.00 TO STA. 6+00.00

F.A.I RTE.	SECTION	COUNTY	TOTAL SHEETS	SHEET NO.
57	(15-22HB-4)BR (15-22)R	COLES	1086	514
CONTRACT NO. 74435				
		ILLINOIS	FED. AID PROJECT	

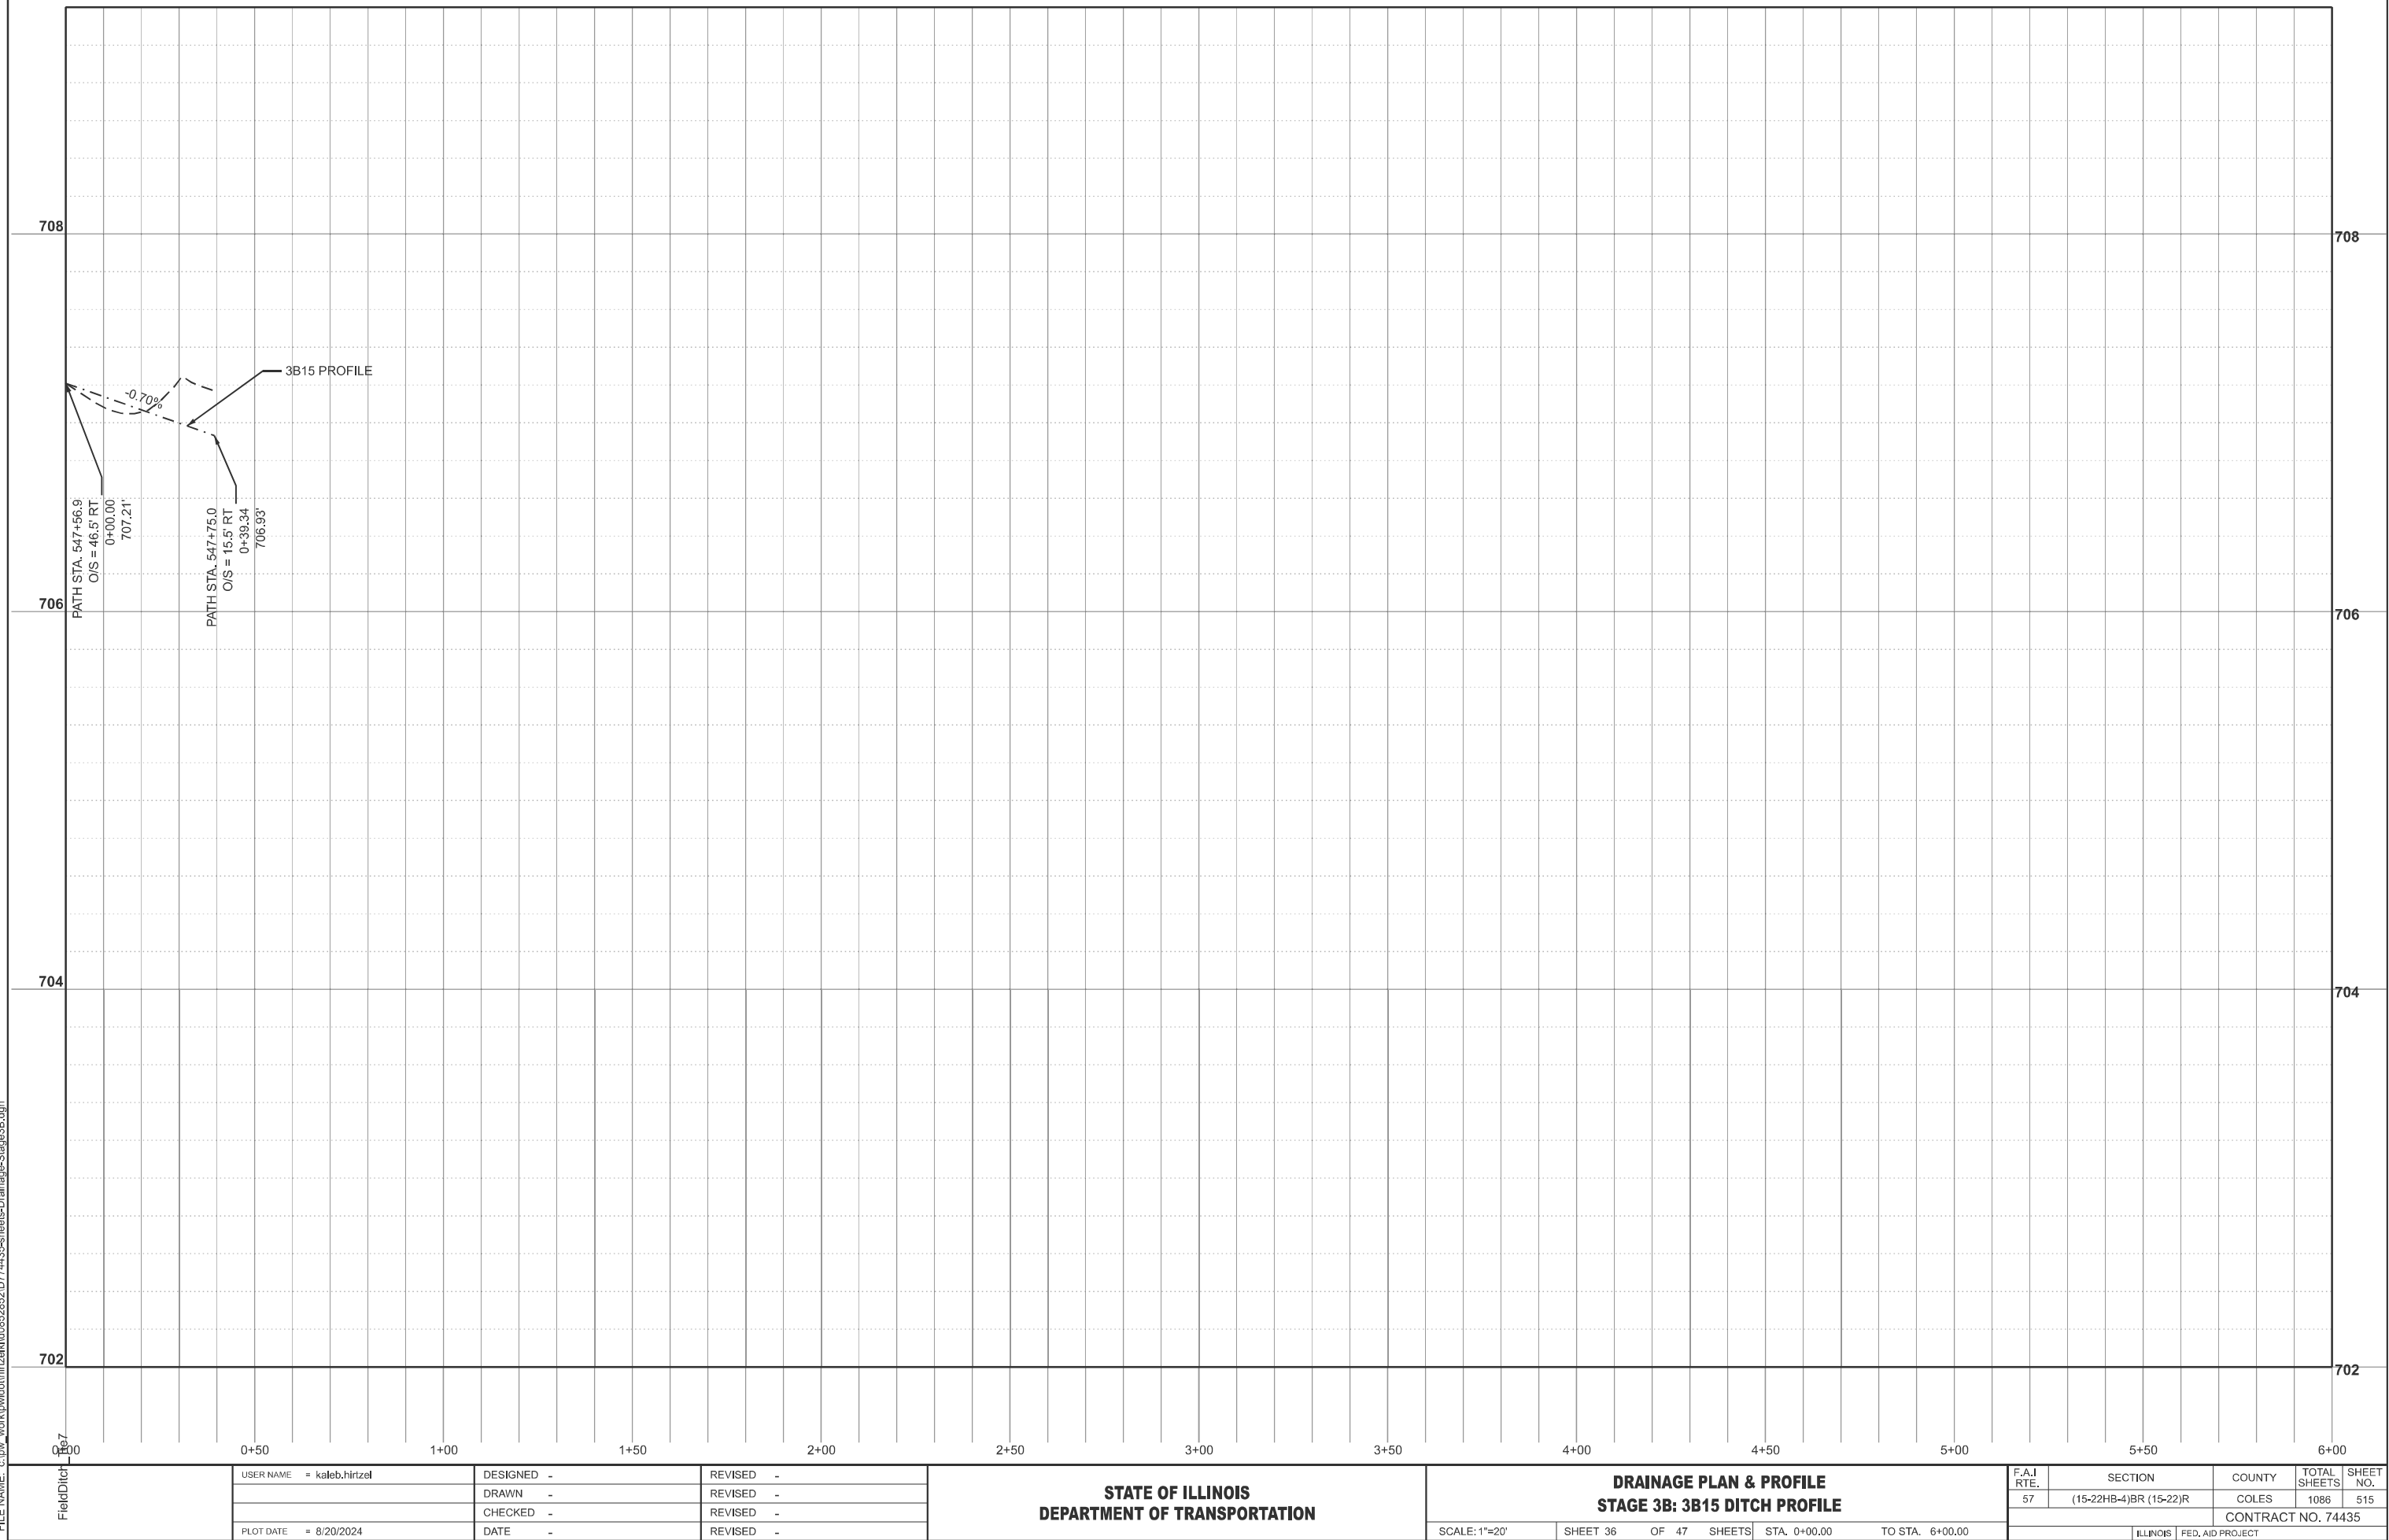

MODEL: BP2 - 3B16 DITCH PROFILE [Sheet]
FILE NAME: c:\p\work\hrt\hrt\k\0852852\D74435-sheets-Drainage-Stage3B.dgn

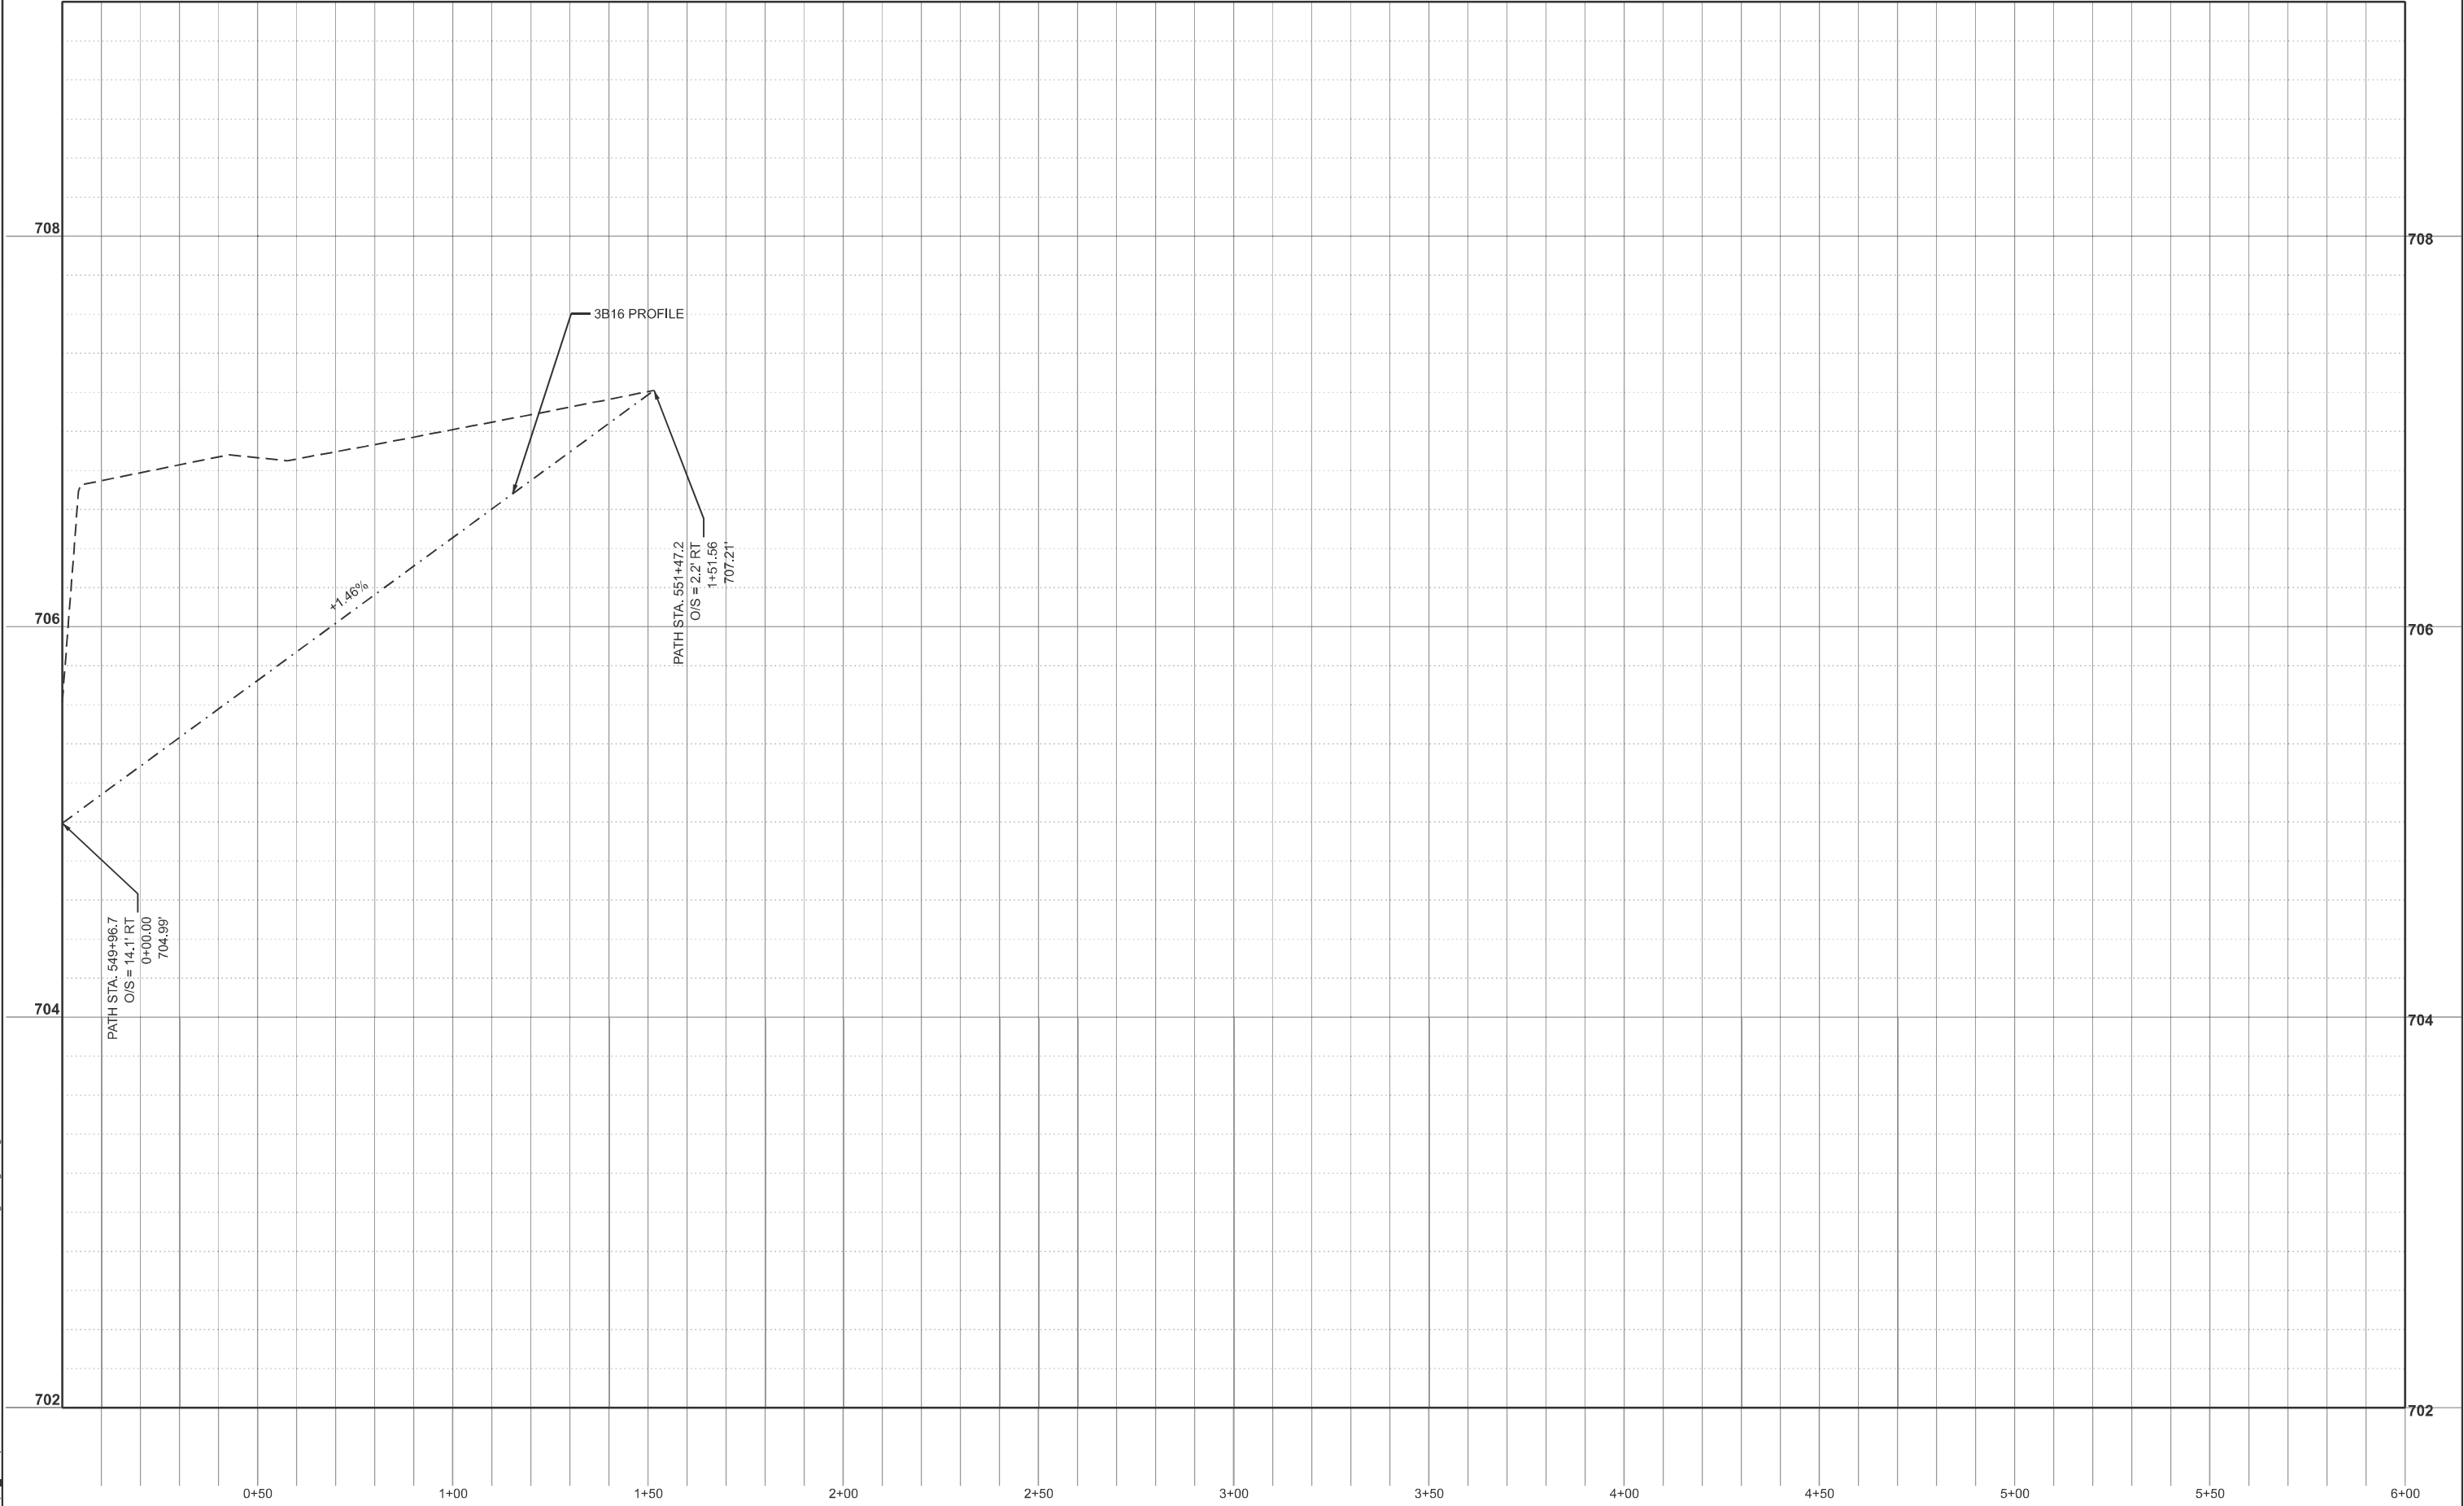

USER NAME	= kaleb.hirtzel	DESIGNED	-	REVISED	-
		DRAWN	-	REVISED	-
		CHECKED	-	REVISED	-
PLOT DATE	= 4/25/2024	DATE	-	REVISED	-


STATE OF ILLINOIS
DEPARTMENT OF TRANSPORTATION

DRAINAGE PLAN & PROFILE
STAGE 3B: 3B16 DITCH PROFILE

SCALE: 1"=20' SHEET 37 OF 47 SHEETS STA. 0+00.00 TO STA. 6+00.00

F.A.I RTE.	SECTION	COUNTY	TOTAL SHEETS	SHEET NO.
57	(15-22HB-4)BR (15-22)R	COLES	1086	516
CONTRACT NO. 74435				
		ILLINOIS	FED. AID PROJECT	

MODEL: GensScratch - 3B17 DITCH PROFILE (Sheet)
FILE NAME: c:\p\work\hrt\hrt\3B17\3B17-Ditch-Profile-Stage3B.dgn

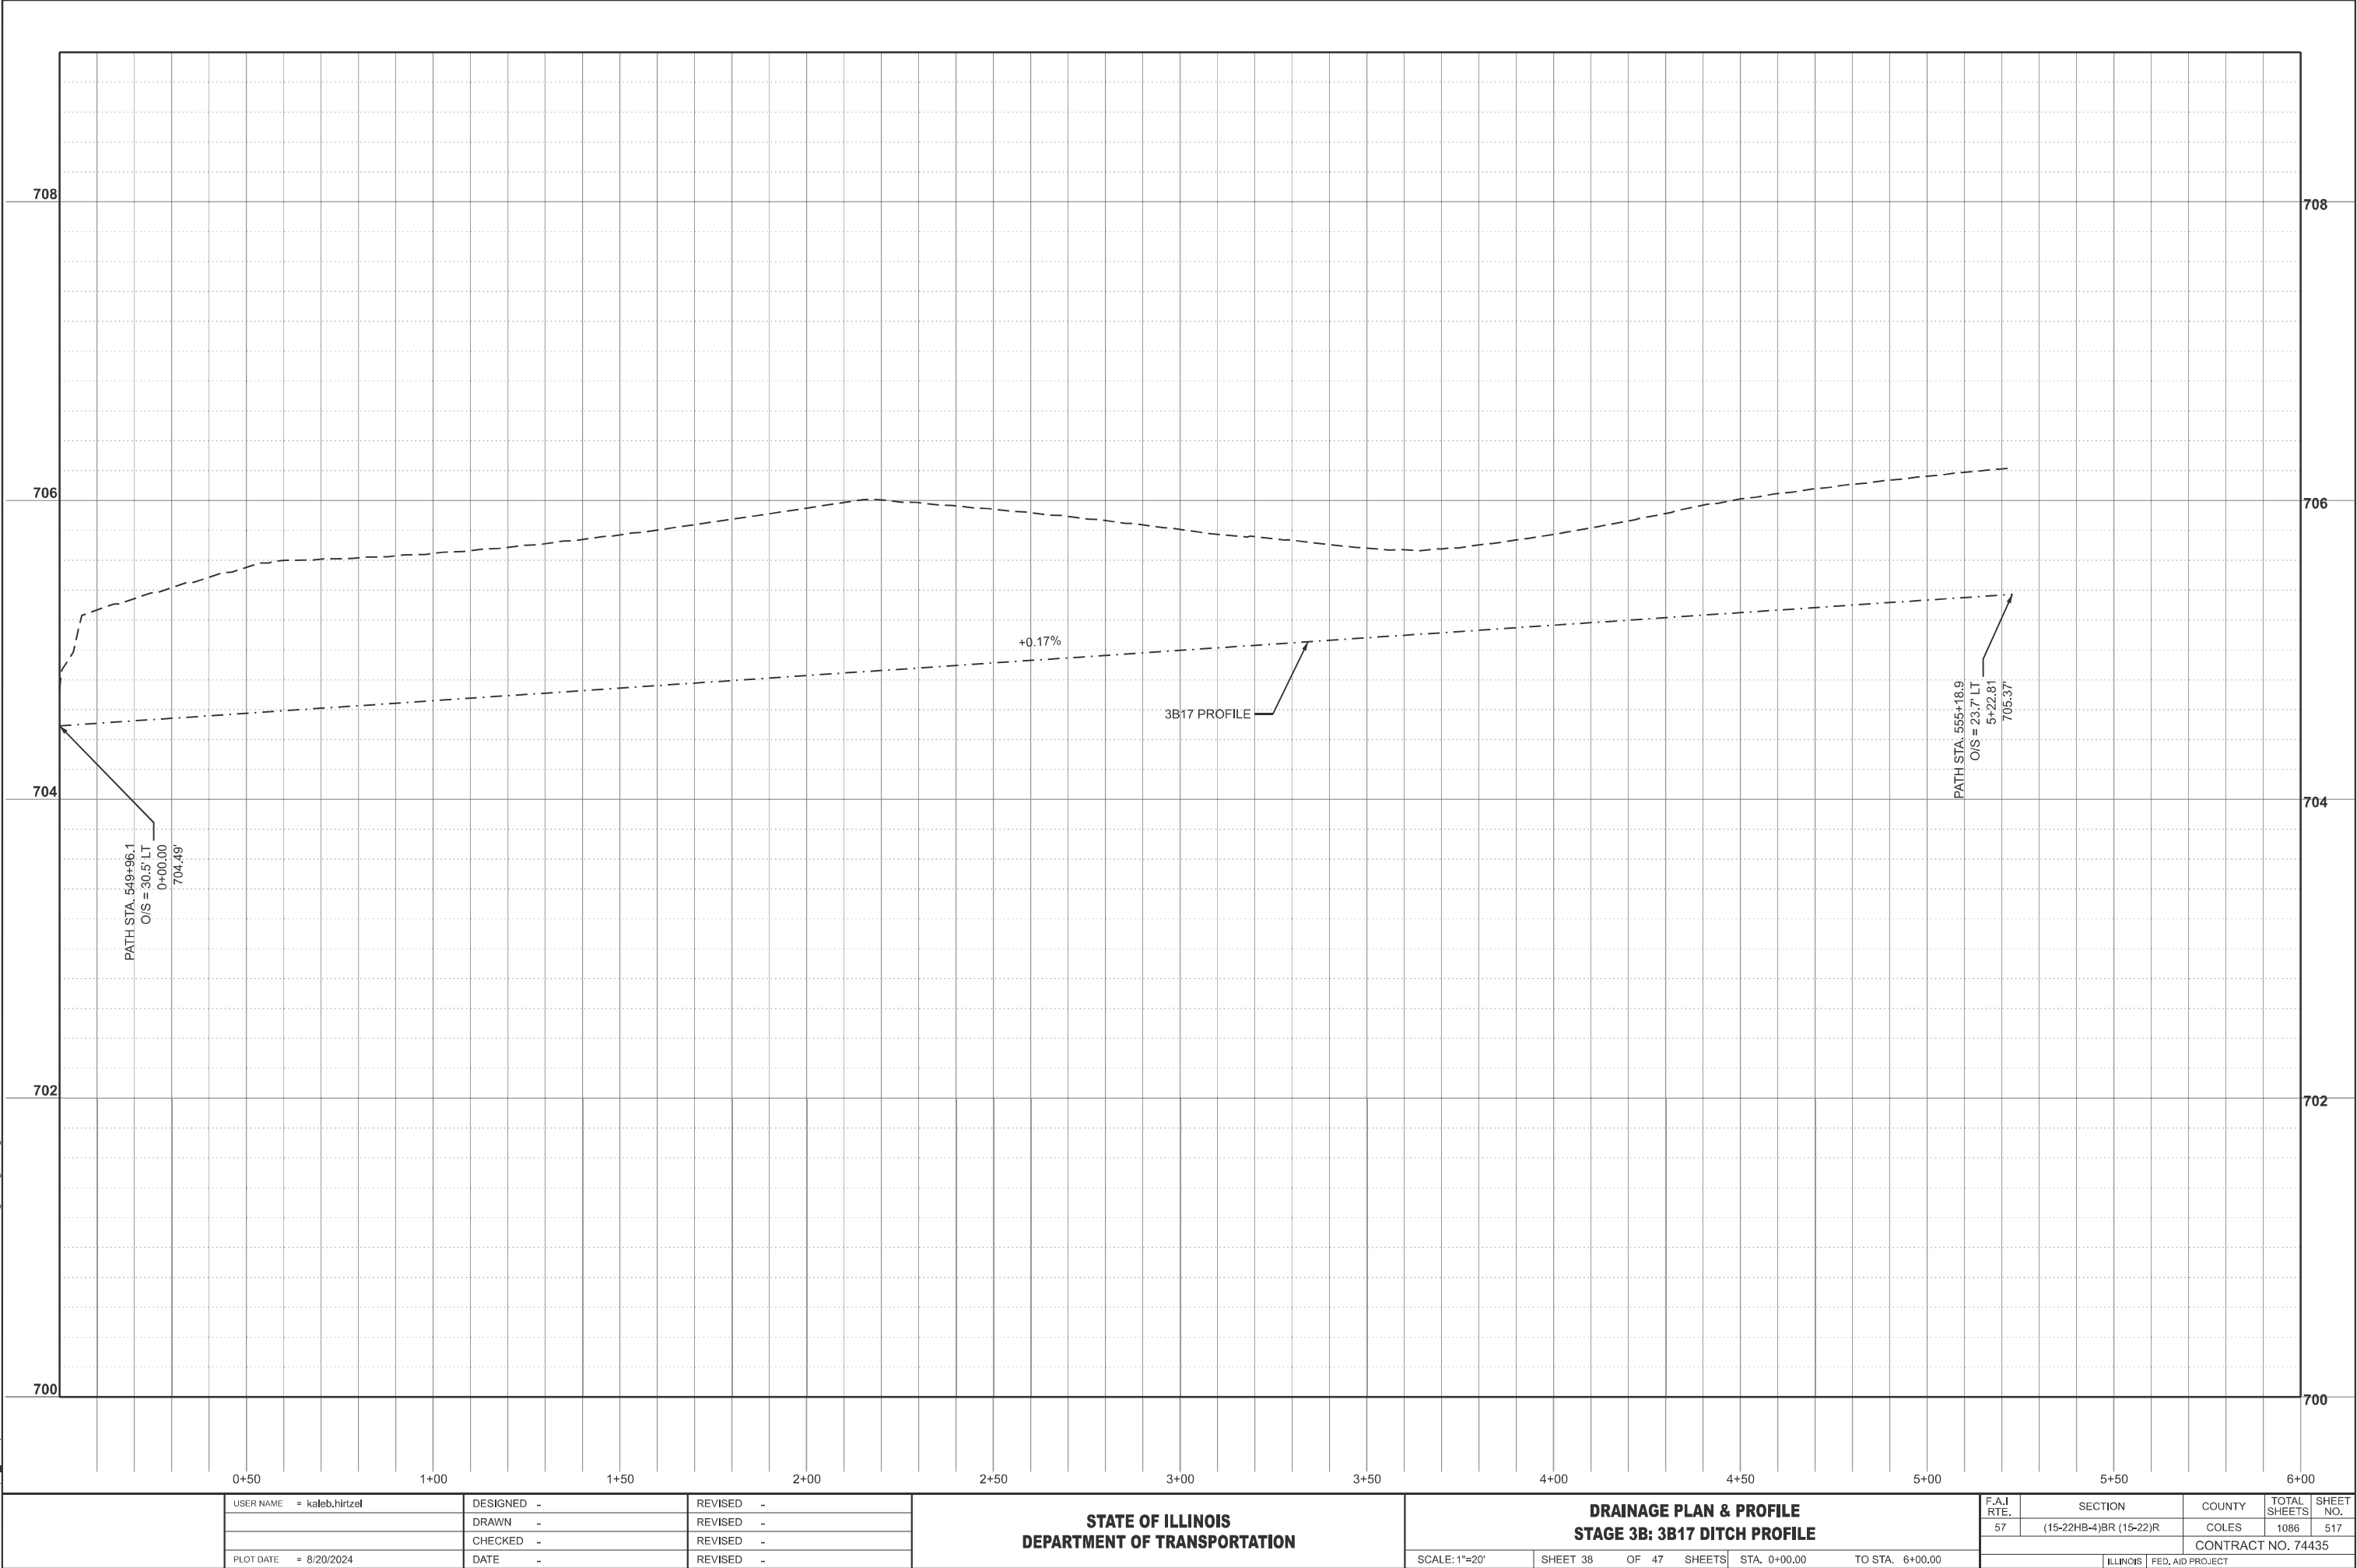

USER NAME	= kaleb.hirtzel	DESIGNED	-	REVISED	-
DRAWN	-	REVISED	-	REVISED	-
CHECKED	-	REVISED	-	REVISED	-
DATE	-	REVISED	-	REVISED	-
PLOT DATE	= 8/20/2024	DATE	-	REVISED	-


STATE OF ILLINOIS
DEPARTMENT OF TRANSPORTATION

DRAINAGE PLAN & PROFILE
STAGE 3B: 3B17 DITCH PROFILE

SCALE: 1"=20' SHEET 38 OF 47 SHEETS STA. 0+00.00 TO STA. 6+00.00

F.A.I RTE.	SECTION	COUNTY	TOTAL SHEETS	SHEET NO.
57	(15-22HB-4)BR (15-22)R	COLES	1086	517
CONTRACT NO. 74435				
ILLINOIS FED. AID PROJECT				

MODEL: BP_RISwale_Profile - 3B18 DITCH PROFILE (Sheet)
FILE NAME: c:\pwworking\hrtzel\082852\DT74435-sheets\Drainage-Stage3B.dgn

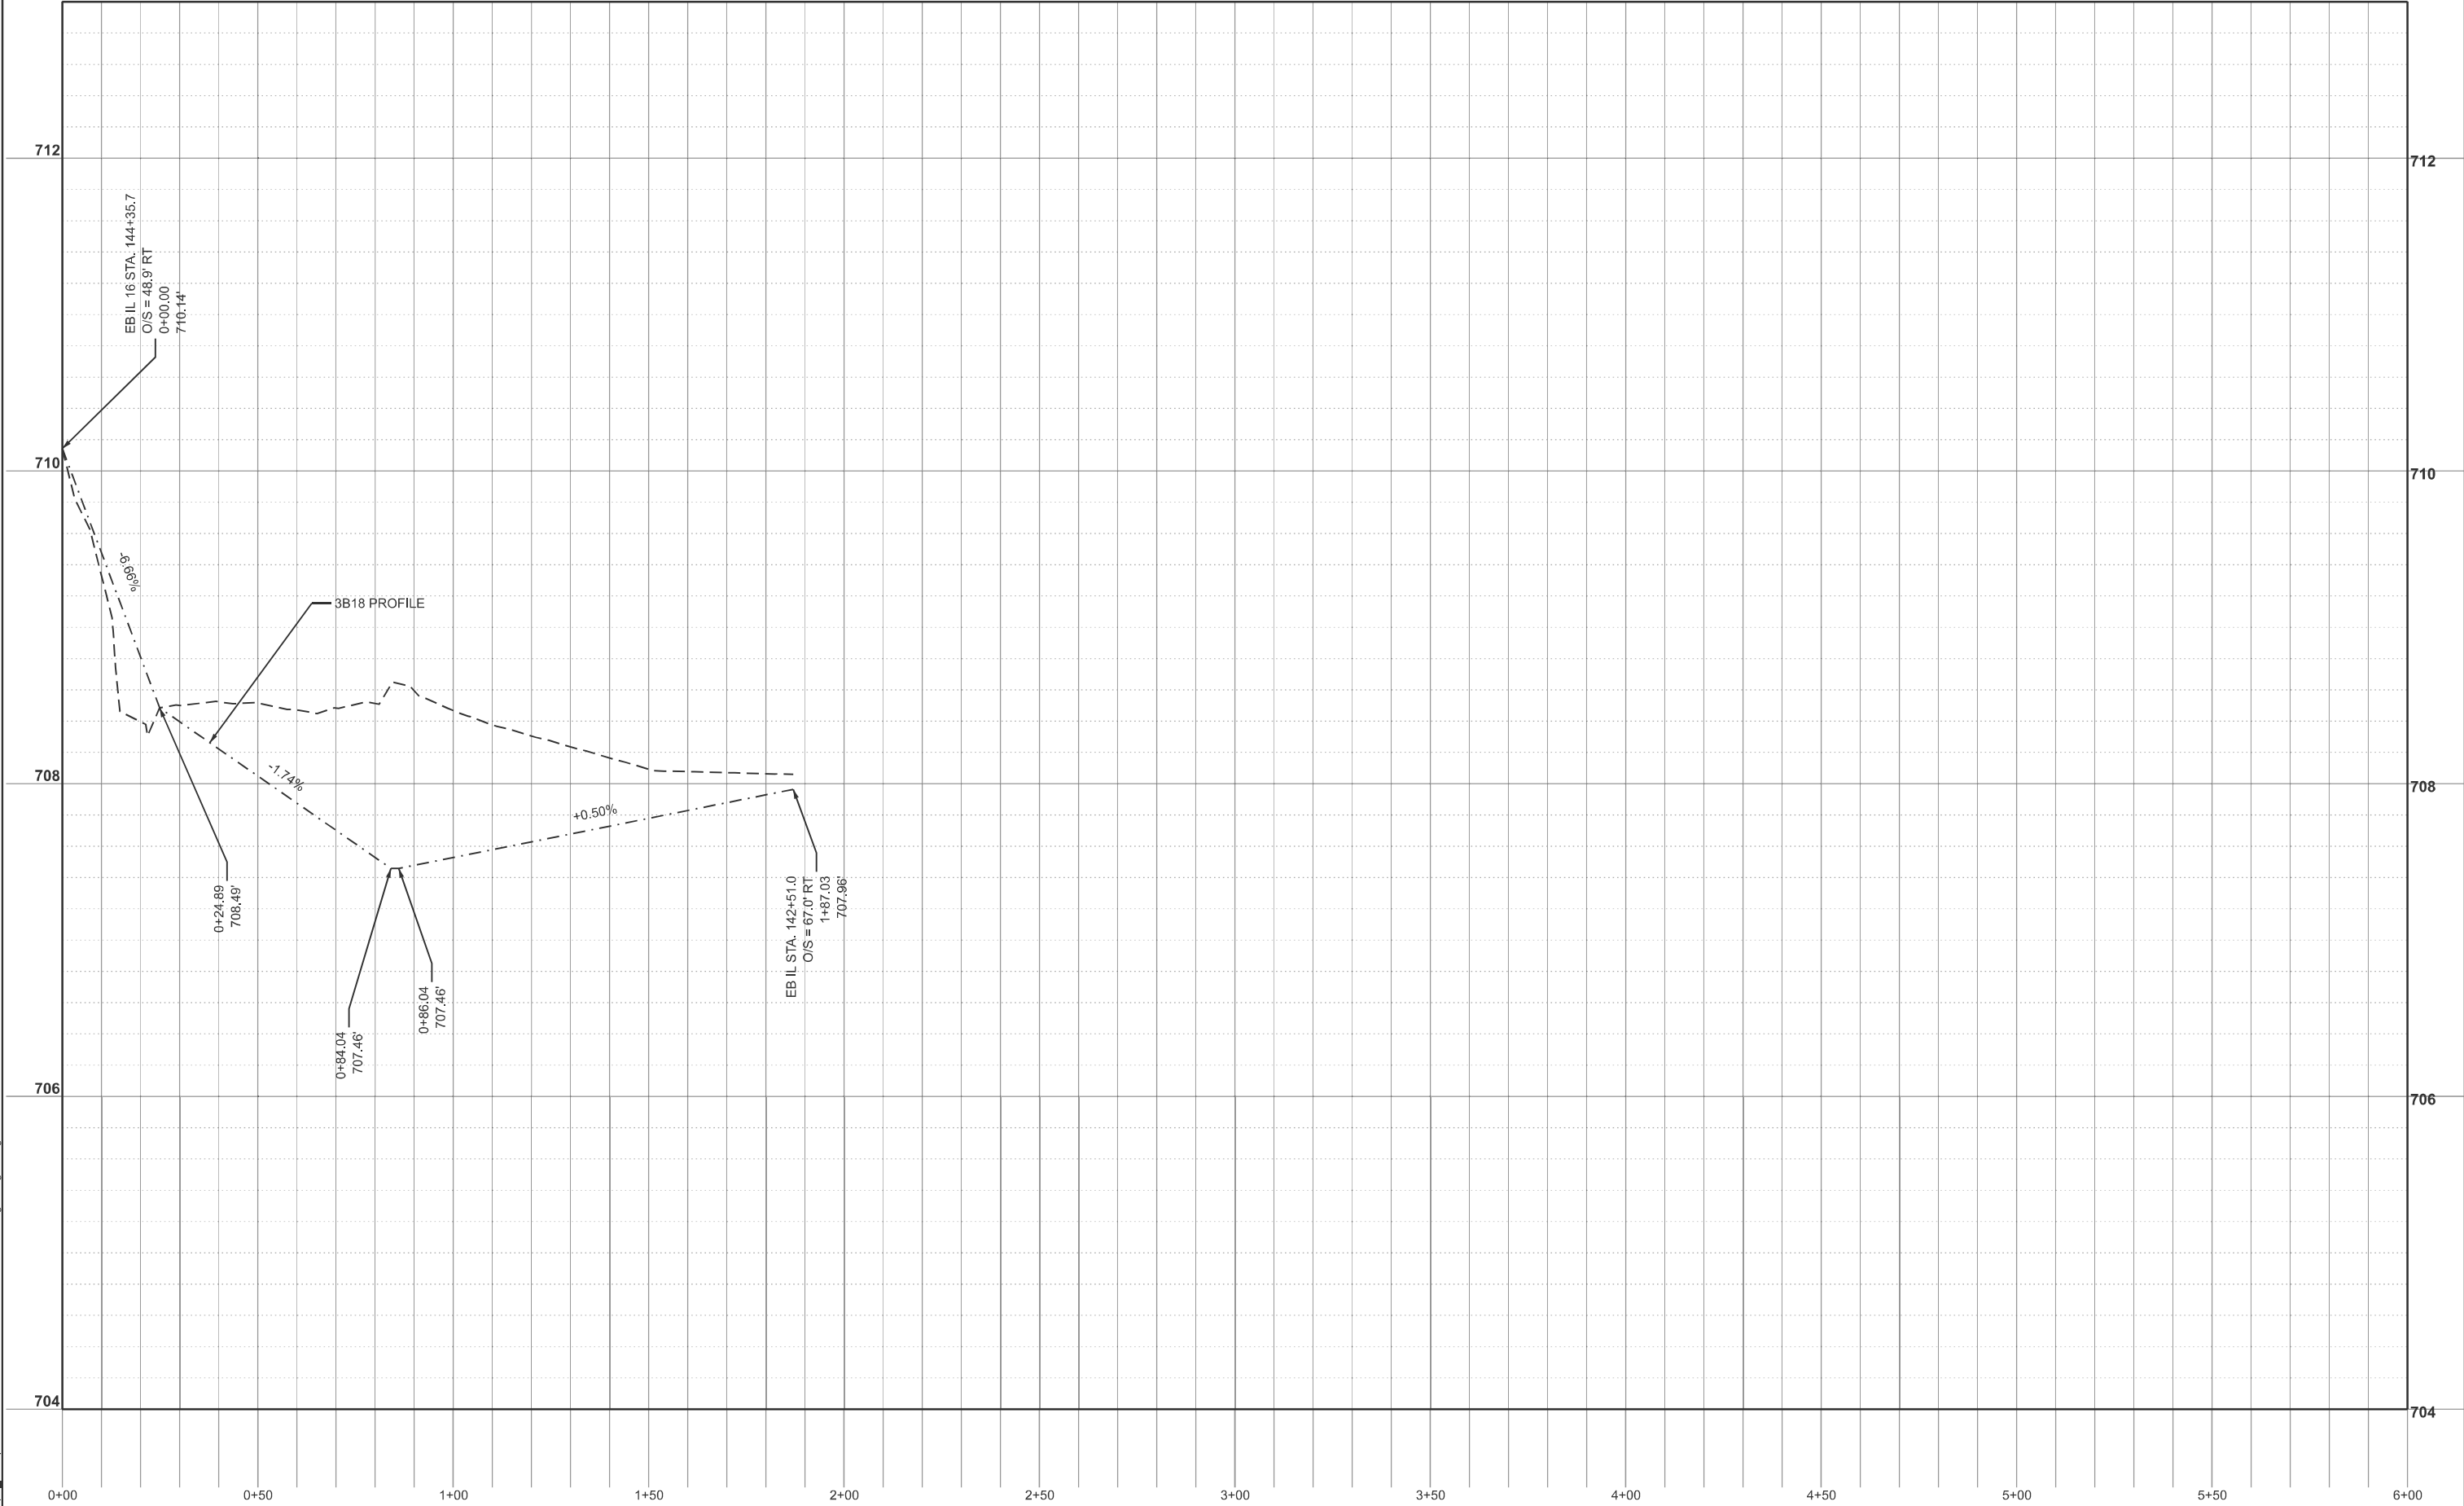

PLOT DATE = 4/25/2024	USER NAME = kaleb.hirtzel	DESIGNED -	REVISED -
		DRAWN -	REVISED -
		CHECKED -	REVISED -
		DATE -	REVISED -

STATE OF ILLINOIS
DEPARTMENT OF TRANSPORTATION



DRAINAGE PLAN & PROFILE
STAGE 3B: 3B18 DITCH PROFILE

SCALE: 1"=20' SHEET 39 OF 47 SHEETS STA. 0+00.00 TO STA. 6+00.00

F.A.I RTE.	SECTION	COUNTY	TOTAL SHEETS	SHEET NO.
57	(15-22HB-4)BR (15-22)R	COLES	1086	518
CONTRACT NO. 74435				
ILLINOIS FED. AID PROJECT				



MODEL: GDBot - 3B120 DITCH PROFILE (Sheet)
FILE NAME: c:\p\work\hrt\hrt\kld062852\074435-sheets-Drainage-Stage3B.dgn

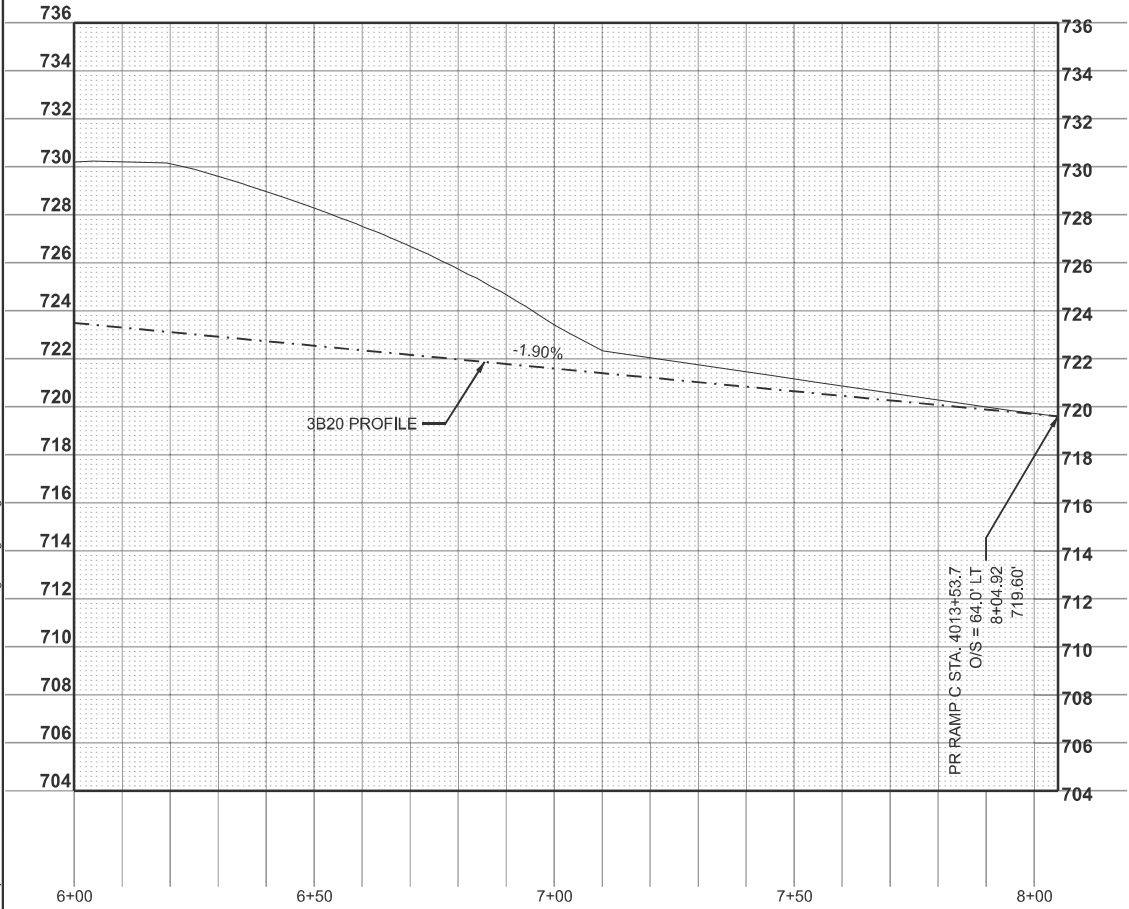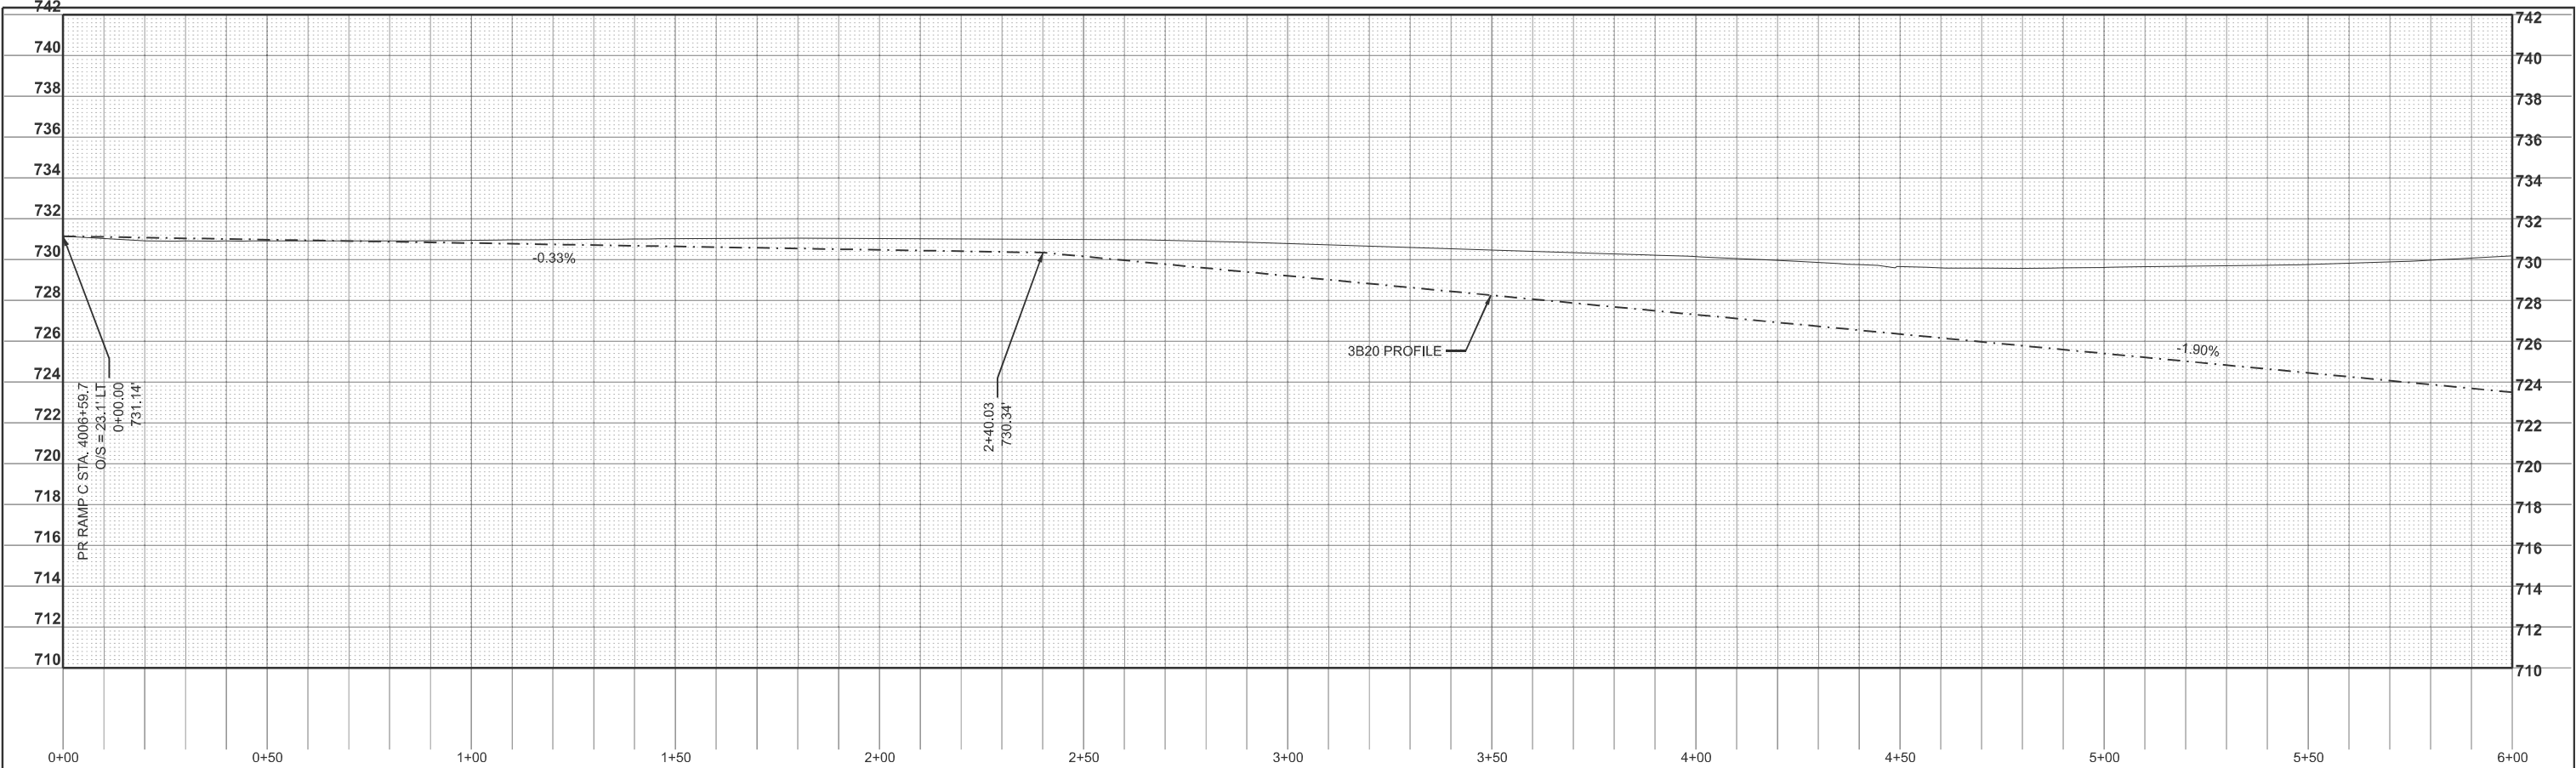

	USER NAME	= kaleb.hirtzel	DESIGNED	-	REVISED	-
			DRAWN	-	REVISED	-
			CHECKED	-	REVISED	-
	PLOT DATE	= 8/20/2024	DATE	-	REVISED	-

STATE OF ILLINOIS
DEPARTMENT OF TRANSPORTATION

DRAINAGE PLAN & PROFILE
STAGE 3B: 3B20 DITCH PROFILE

SCALE: 1"=20' SHEET 41 OF 47 SHEETS STA. 0+00.00 TO STA. 8+04.92

F.A.I RTE.	SECTION	COUNTY	TOTAL SHEETS	SHEET NO.
57	(15-22HB-4)BR (15-22)R	COLES	1086	520
CONTRACT NO. 74435				
ILLINOIS FED. AID PROJECT				

MODEL: G09b011 - 3B21 DITCH PROFILE (Sheet)
FILE NAME: c:\pwworking\hrtzel\kld062852\D774435-sheets\Drainage-Stage3B.dgn



USER NAME	= kaleb.hirtzel	DESIGNED	-	REVISED	-
		DRAWN	-	REVISED	-
		CHECKED	-	REVISED	-
PLOT DATE	= 8/20/2024	DATE	-	REVISED	-


STATE OF ILLINOIS
DEPARTMENT OF TRANSPORTATION

DRAINAGE PLAN & PROFILE
STAGE 3B: 3B21 DITCH PROFILE

SCALE: 1"=20' SHEET 42 OF 47 SHEETS STA. 0+00.00 TO STA. 6+00.00

F.A.I RTE.	SECTION	COUNTY	TOTAL SHEETS	SHEET NO.
57	(15-22HB-4)BR (15-22)R	COLES	1086	521
CONTRACT NO. 74435				
ILLINOIS FED. AID PROJECT				



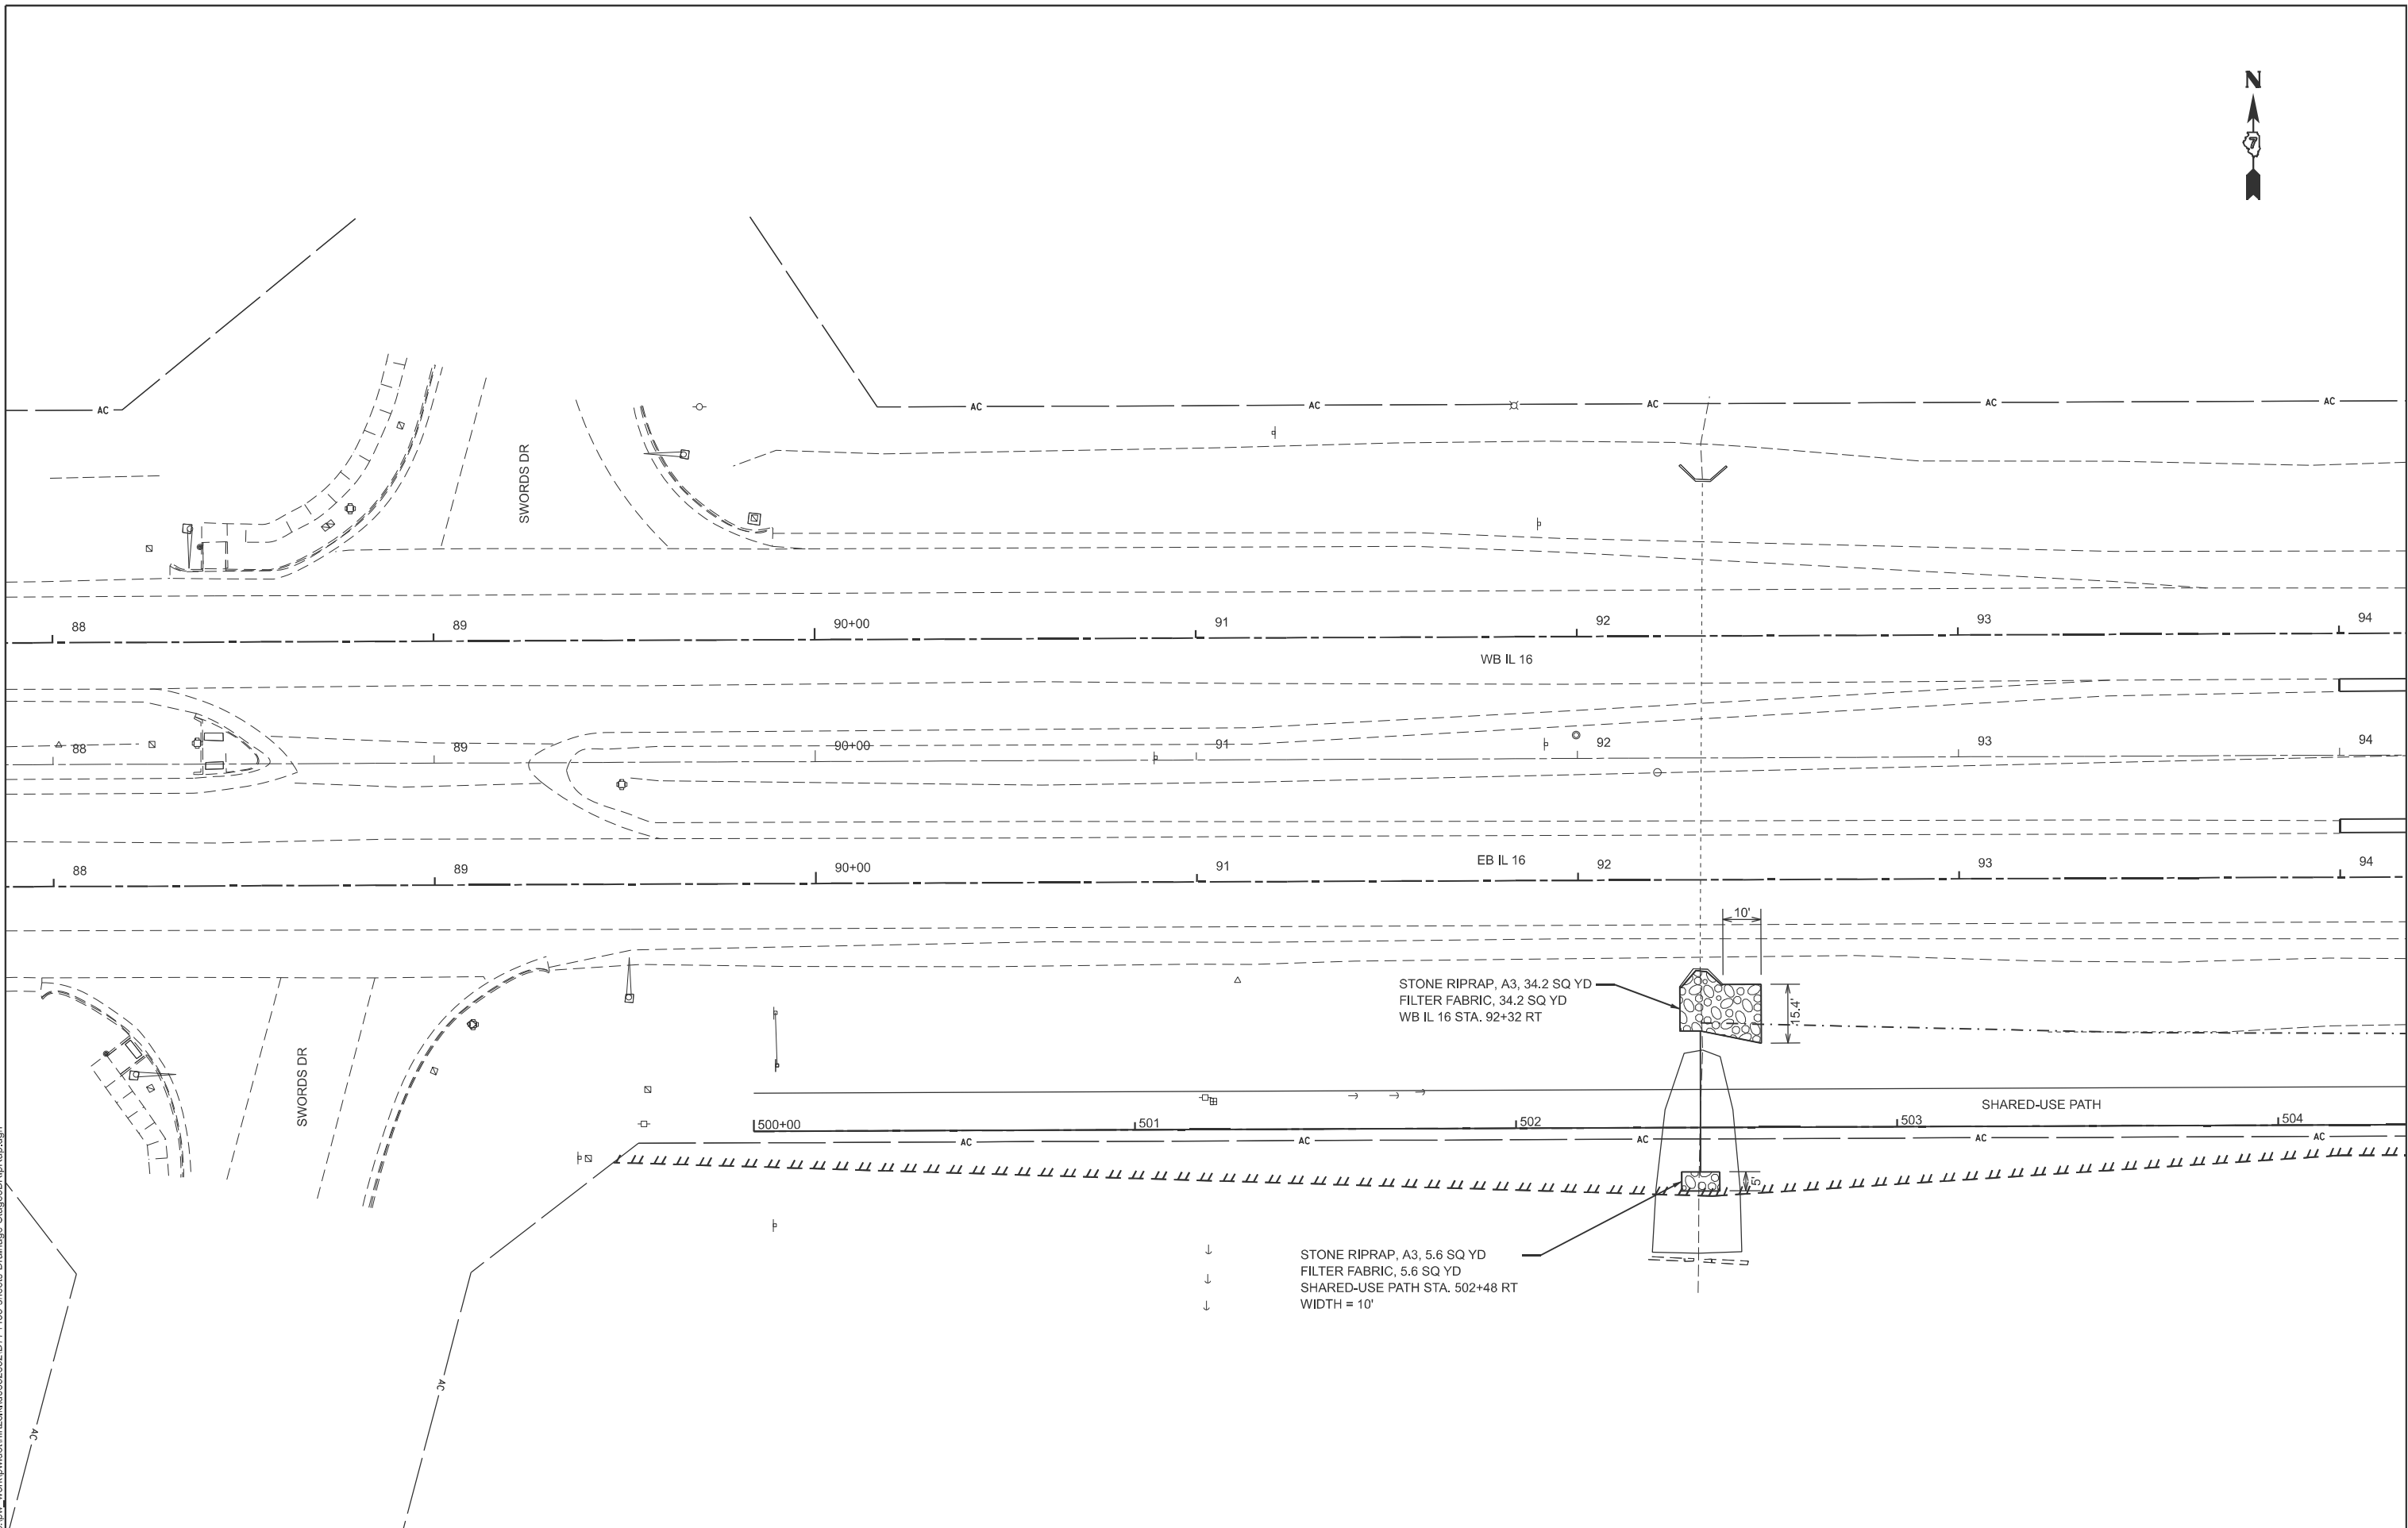

USER NAME = kaleb.hirtzel	DESIGNED -	REVISED -
	DRAWN -	REVISED -
	CHECKED -	REVISED -
PLOT DATE = 8/20/2024	DATE -	REVISED -


DRAINAGE PLAN & PROFILE STAGE 3B: RIPRAP

F.A.I RTE.	SECTION	COUNTY	TOTAL SHEETS	SHEET NO.
57	(15-22HB-4)BR (15-22)R	COLES	1086	523
		CONTRACT NO. 74435		
ILLINOIS		FED. AID PROJECT		





MODEL: STAGE 3E OVERALL (Sheet)
FILE NAME: c:\p\work\p\work\hrtz\k\0852853\0774435-sheets-Drainage-Stage3E.dgn

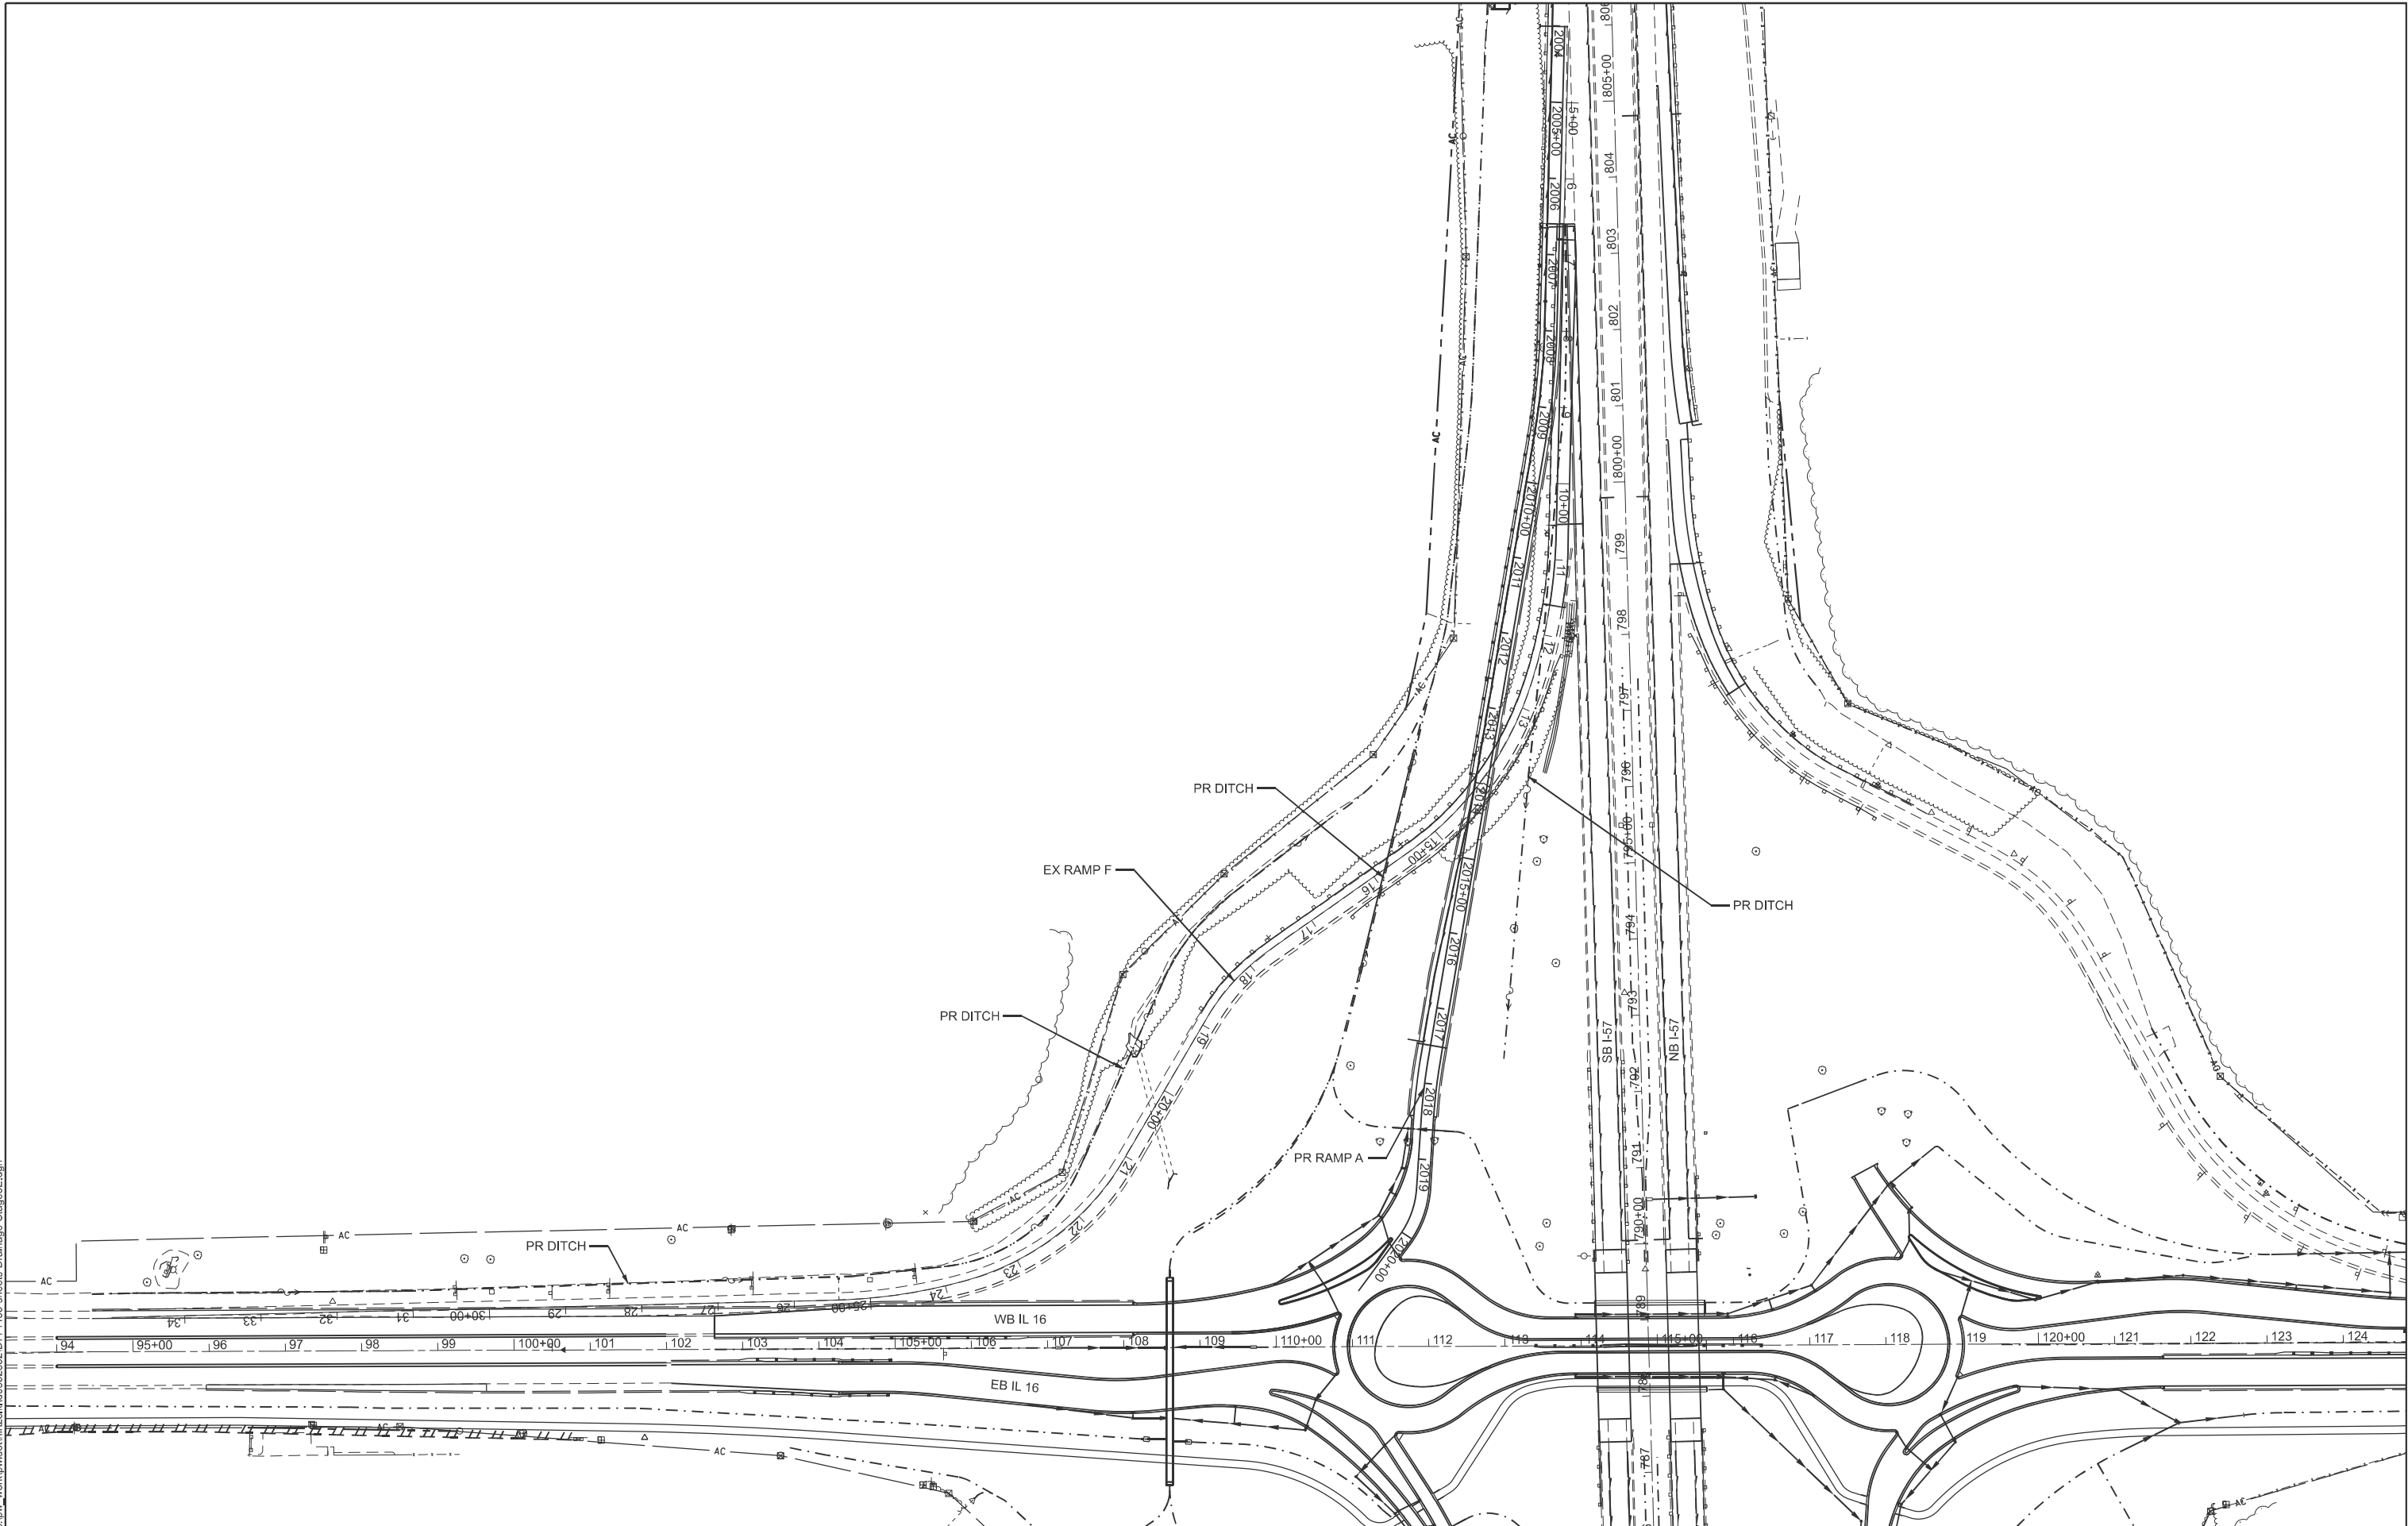


USER NAME	= kaleb.hirtzel	DESIGNED	-	REVISED	-
		DRAWN	-	REVISED	-
PLOT SCALE	= \$SCALE\$	CHECKED	-	REVISED	-
PLOT DATE	= 8/20/2024	DATE	-	REVISED	-

STATE OF ILLINOIS
DEPARTMENT OF TRANSPORTATION


DRAINAGE PLAN & PROFILE STAGE 3E: OVERALL VIEW			
SCALE:	SHEET 1	OF 9	SHEETS
STA.	TO STA.		

F.A.I RTE.	SECTION	COUNTY	TOTAL SHEETS	SHEET NO.
57	(15-22HB-4)BR (15-22)R	COLES	1086	527
CONTRACT NO. 74435				
ILLINOIS FED. AID PROJECT				


MODEL: RampA_LDIch - RampA_LDIch Plan2 [Sheet]
FILE NAME: c:\p\work\wv\drainage\stage3\stage3E.dgn

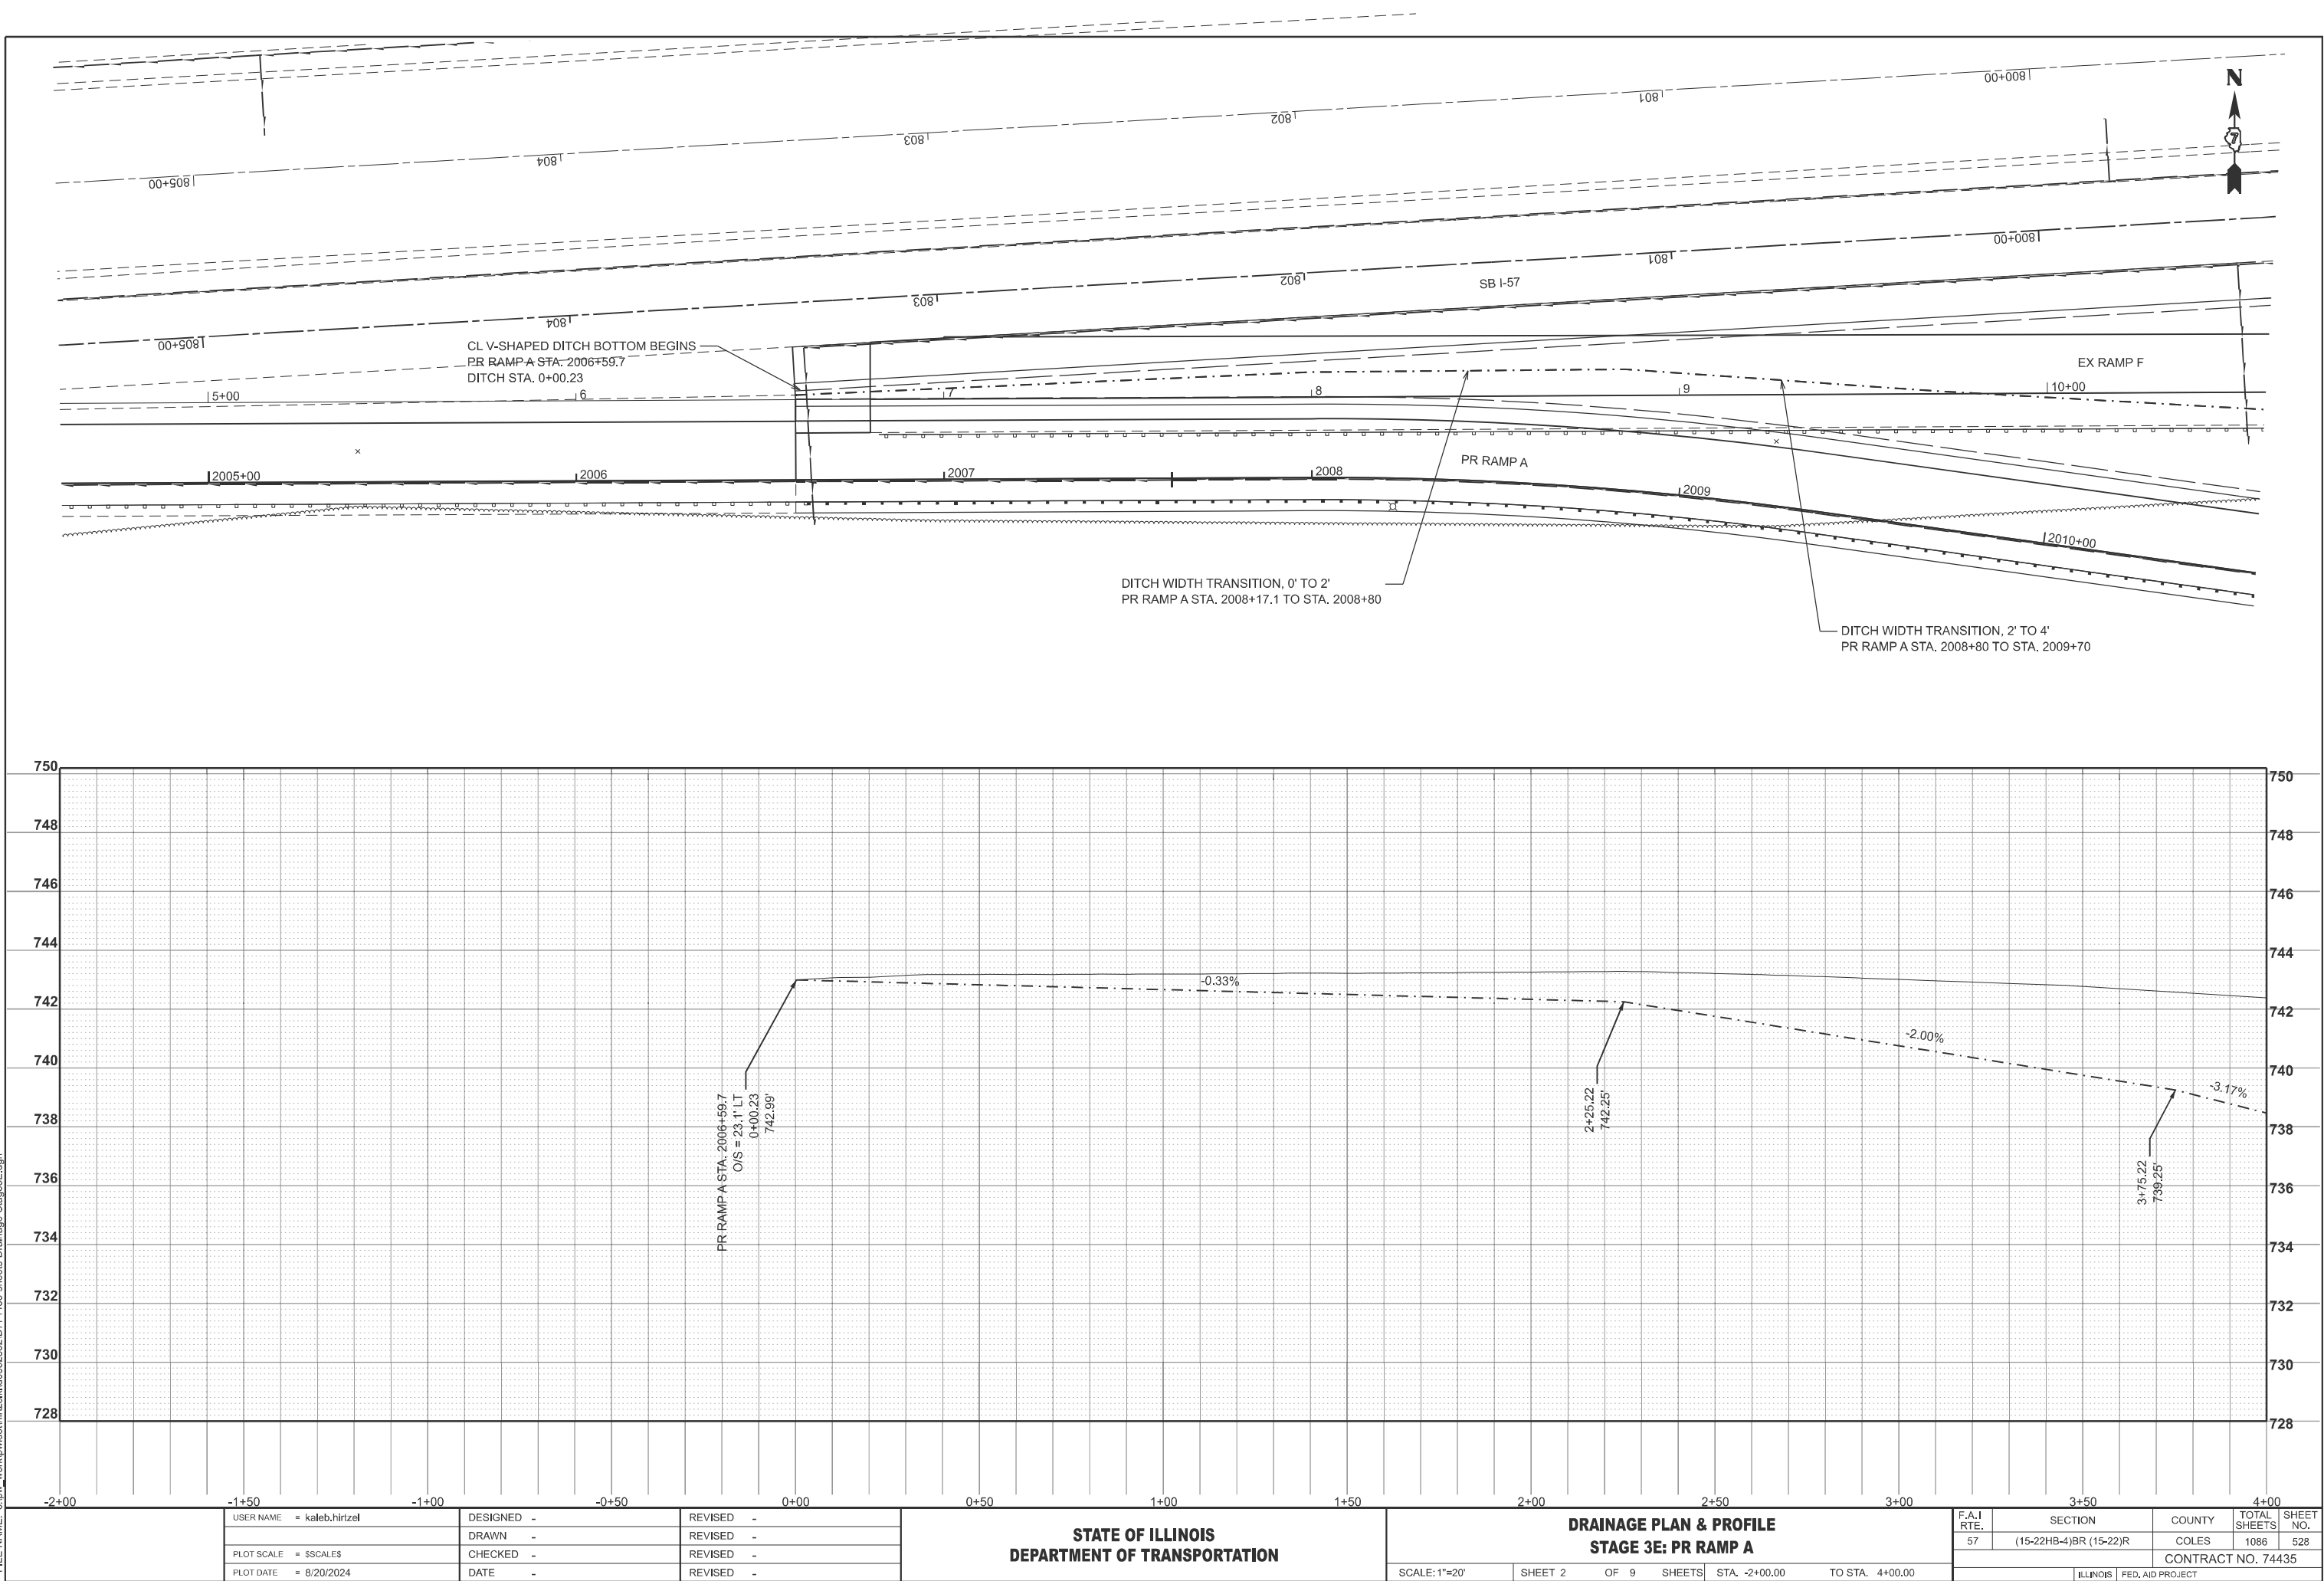



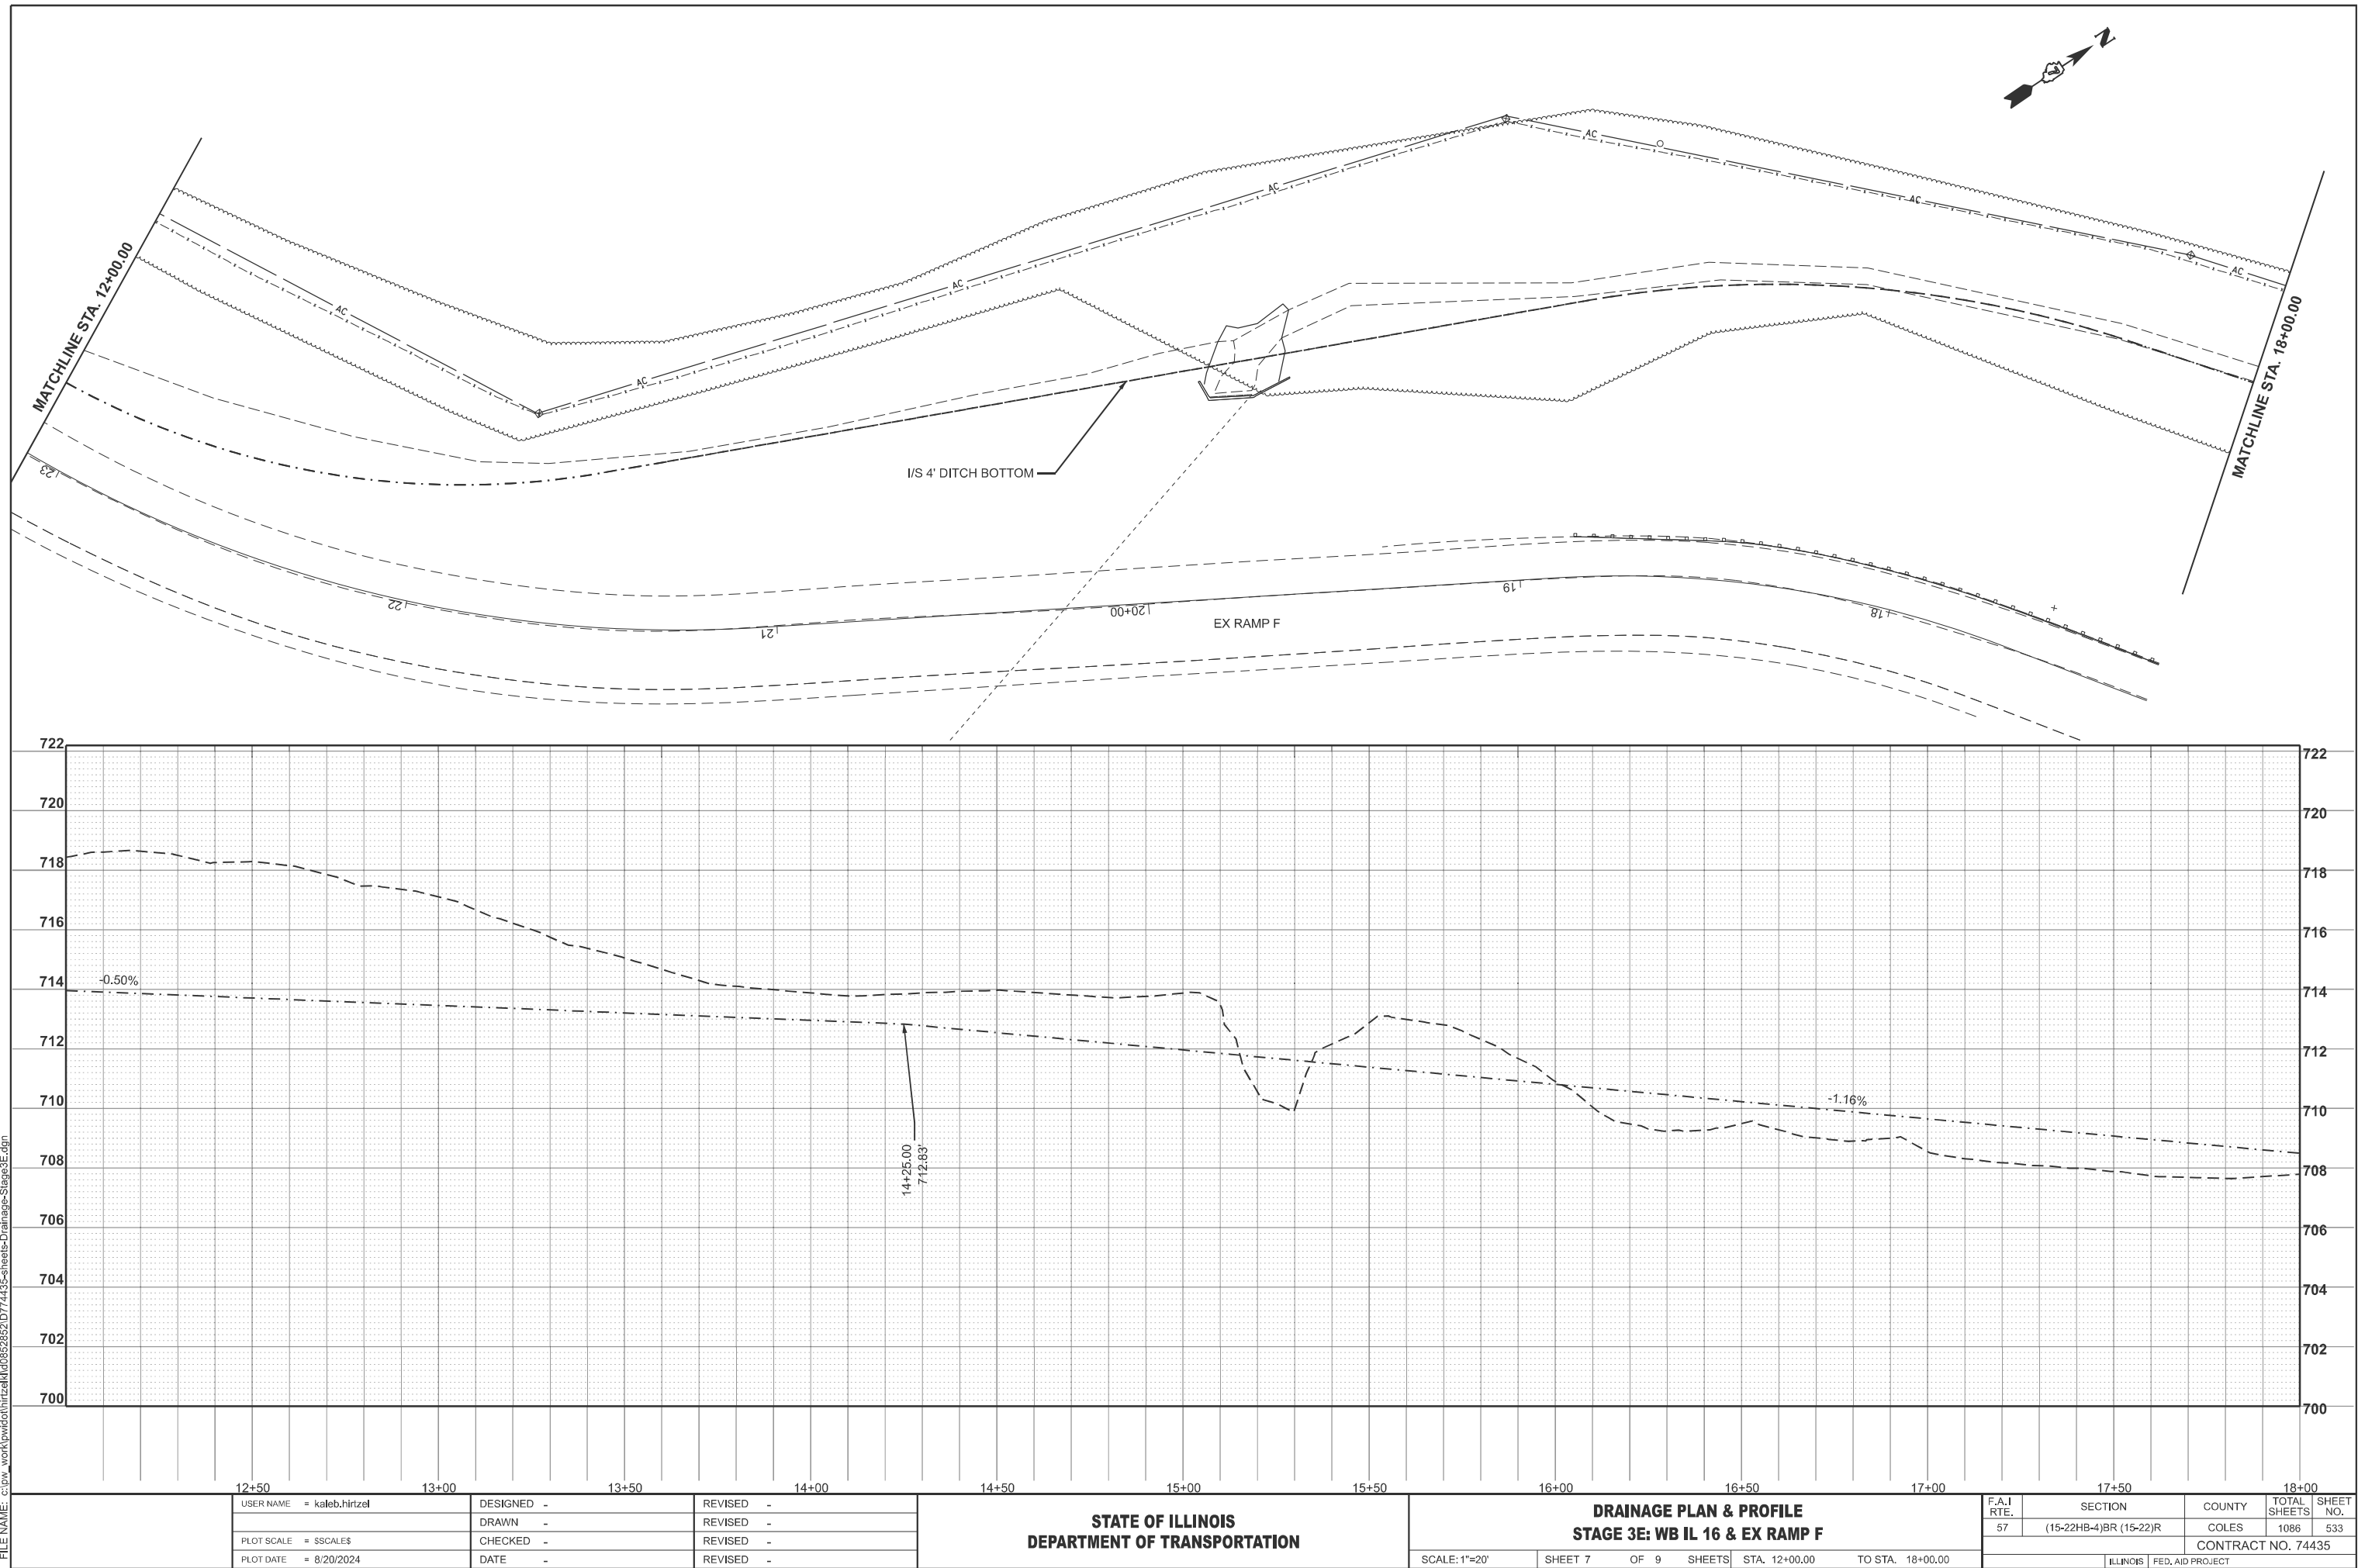

MODEL: EXNW Ditch - WB16 EXRampF Ditch Plan-3 (Sheet)
FILE NAME: c:\p\work\p\work\hrtzel\id652852\D774435-sheets-Drainage-Stage3E.dgn

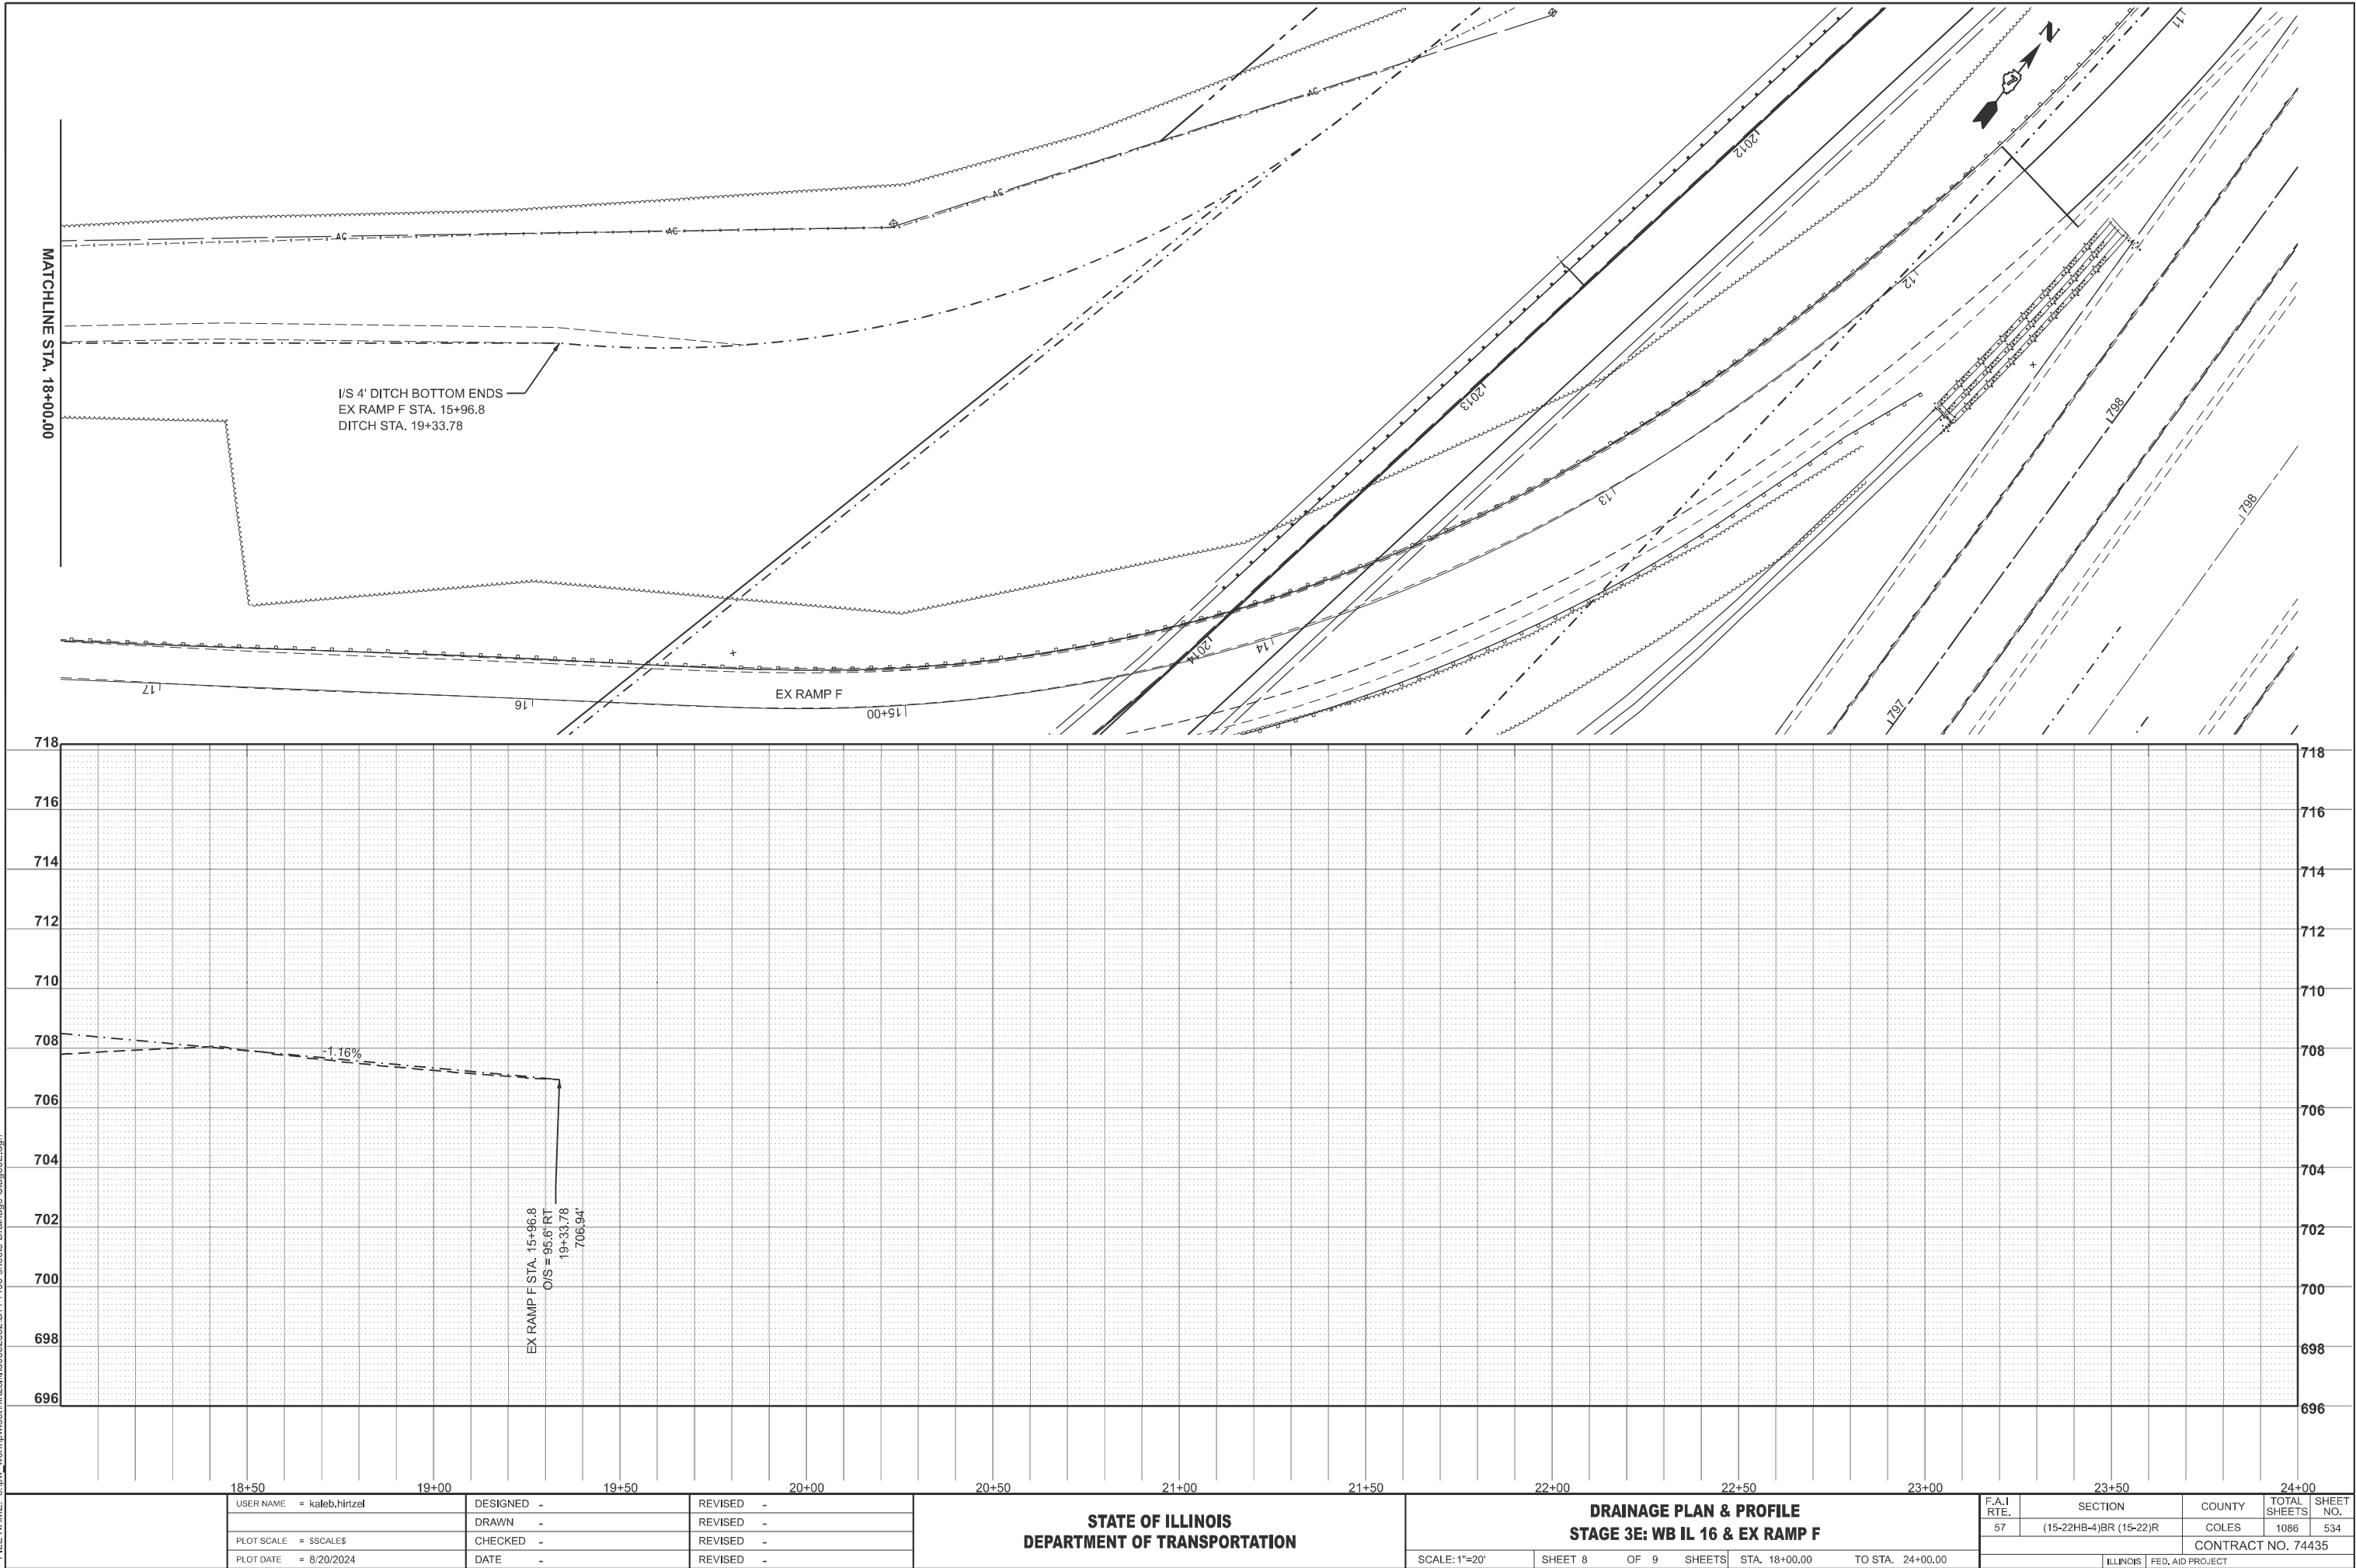

USER NAME	= kaleb.hirtzel
PLOT SCALE	= \$SCALE\$
PLOT DATE	= 8/20/2024

DESIGNED	-
DRAWN	-
CHECKED	-
DATE	-


REVISED	-
REVISED	-
REVISED	-
REVISED	-

STATE OF ILLINOIS
DEPARTMENT OF TRANSPORTATION

DRAINAGE PLAN & PROFILE
STAGE 3E: WB IL 16 & EX RAMP F

SCALE: 1"=20' SHEET 8 OF 9 SHEETS STA. 18+00.00 TO STA. 24+00.00

F.A.I RTE.	SECTION	COUNTY	TOTAL SHEETS	SHEET NO.
57	(15-22HB-4)BR (15-22)R	COLES	1086	534
CONTRACT NO. 74435				
ILLINOIS FED. AID PROJECT				

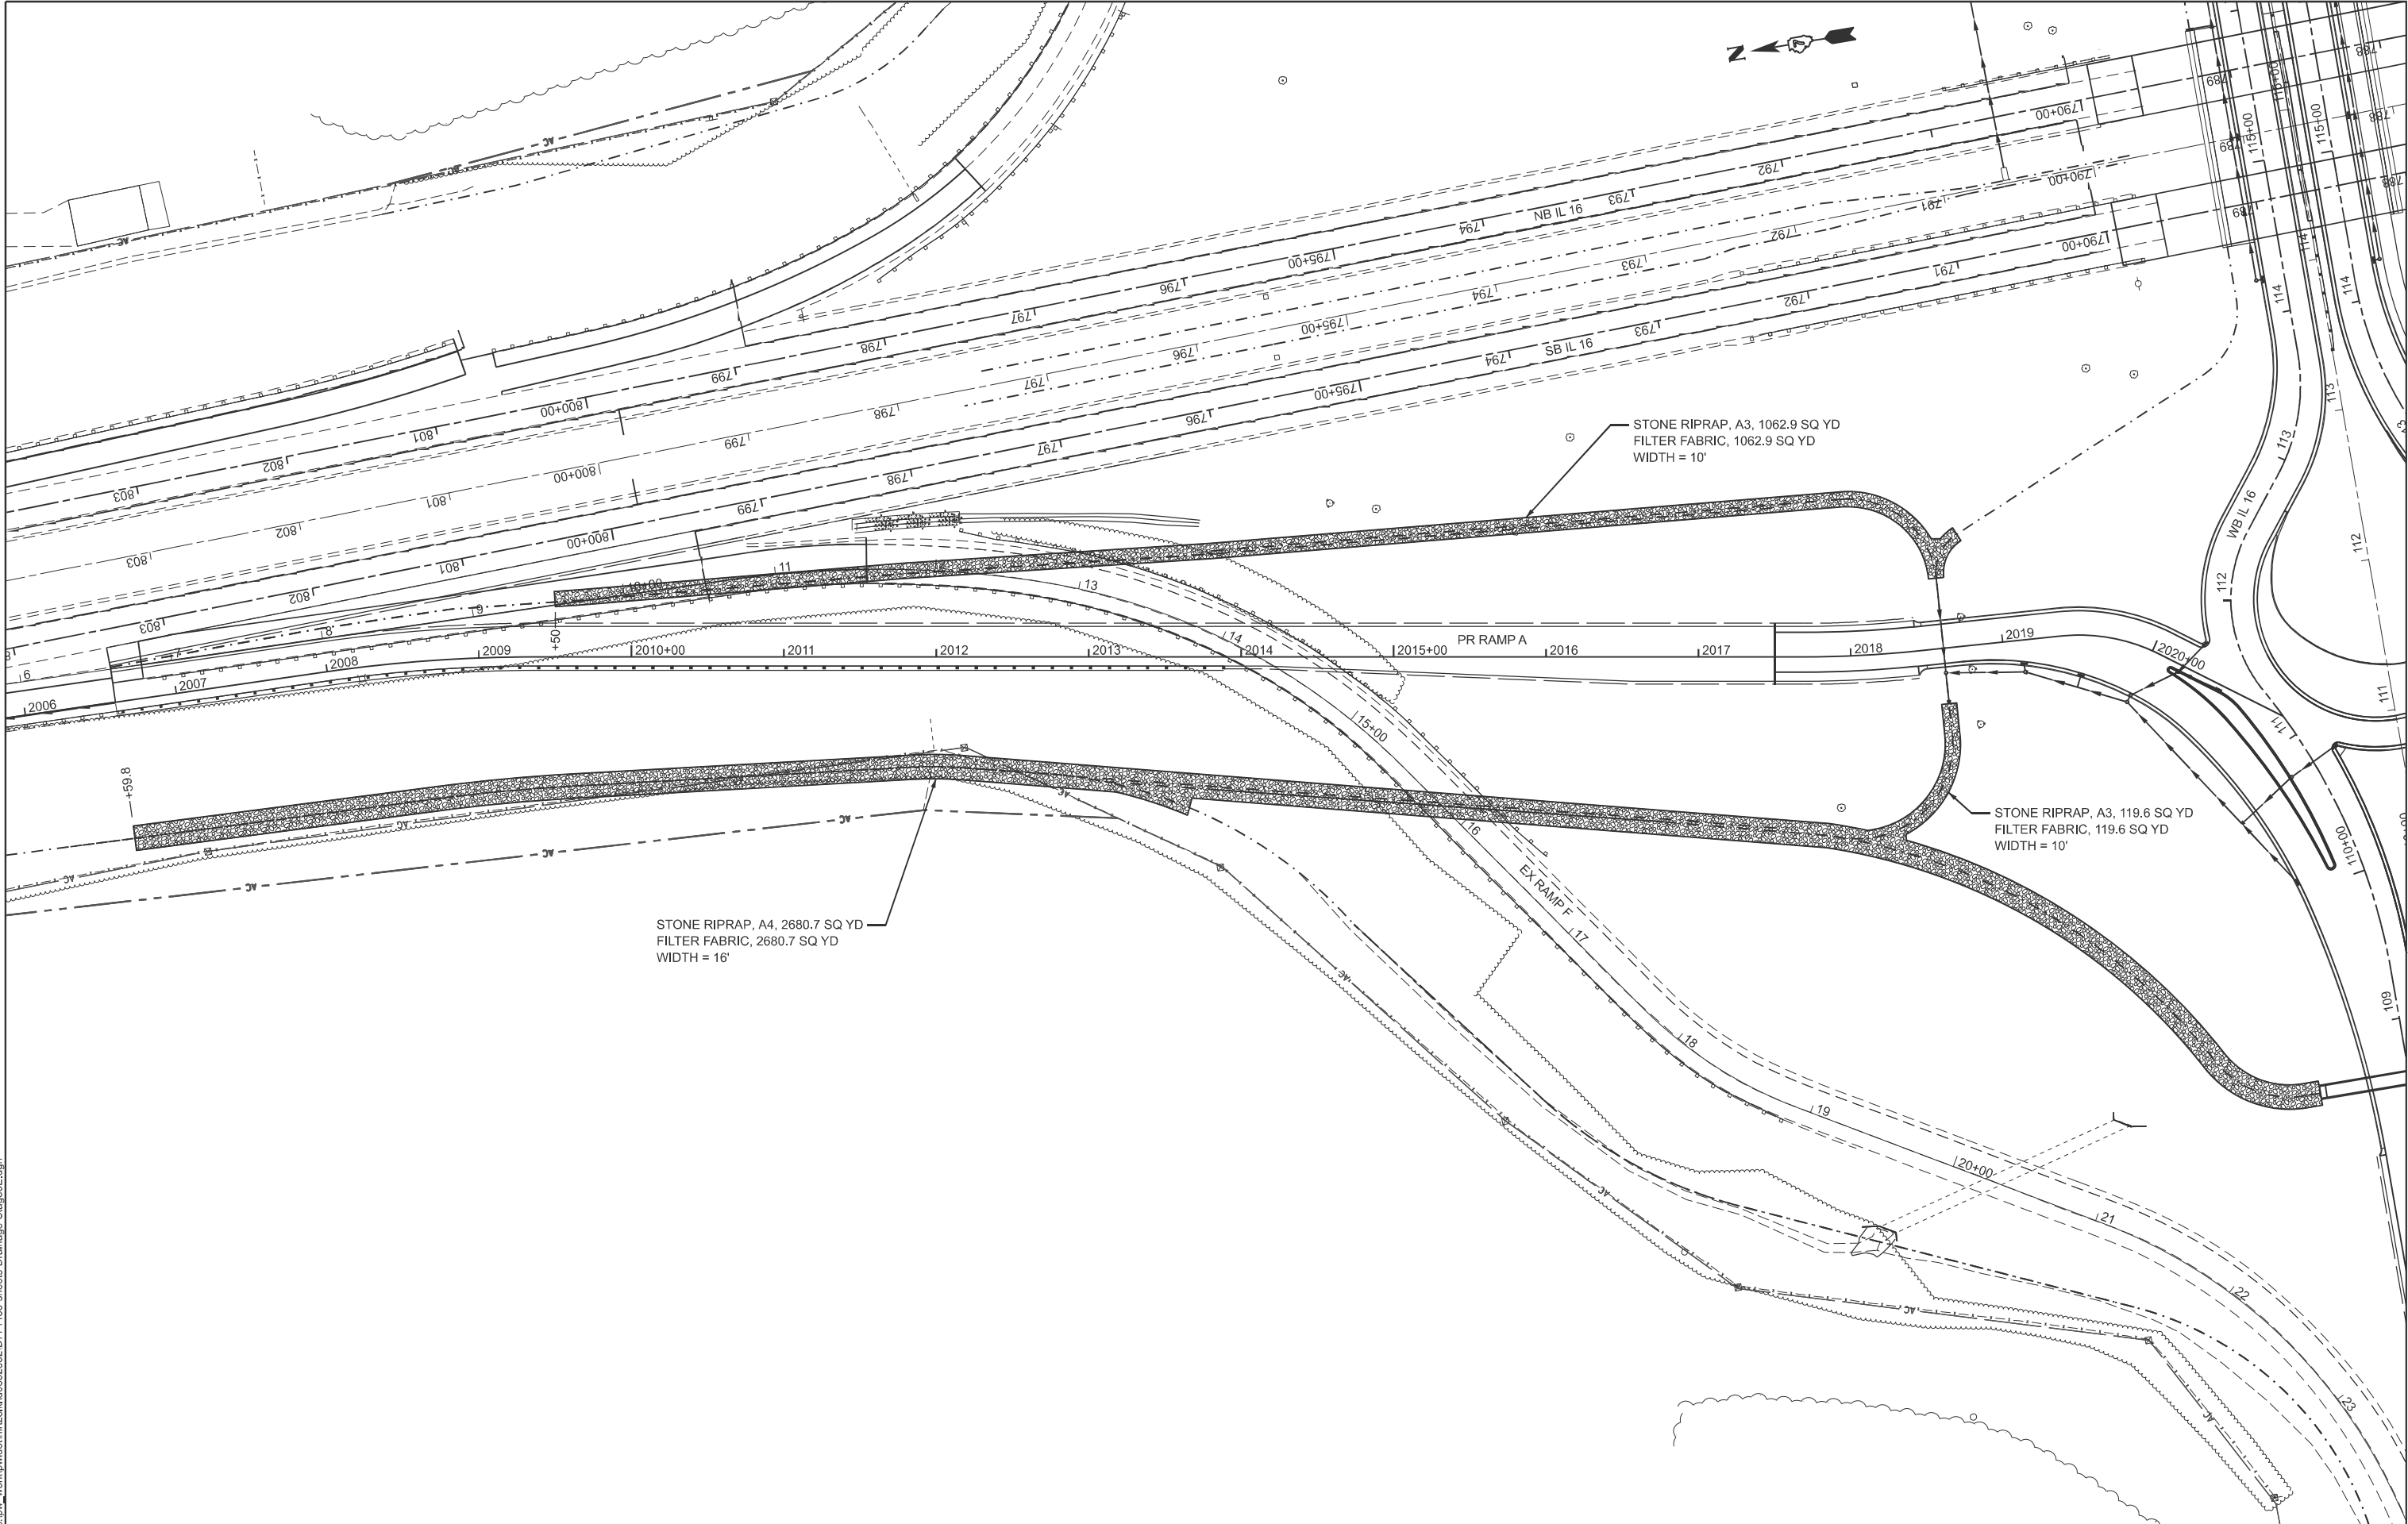

MODEL: Untitled [Sheet]
FILE NAME: c:\p\work\hrtz\hrtz\kld852852\0774435-sheets-Drainage-Stage3E.dgn


PLOT DATE	USER NAME = kaleb.hirtzel		DESIGNED -	REVISED -
			DRAWN -	REVISED -
			CHECKED -	REVISED -
	DATE = 8/20/2024		DATE -	REVISED -

STATE OF ILLINOIS
DEPARTMENT OF TRANSPORTATION



DRAINAGE PLAN & PROFILE
STAGE 3E: RIPRAP

SCALE: SHEET 9 OF 9 SHEETS STA. TO STA.

F.A.I RTE.	SECTION	COUNTY	TOTAL SHEETS	SHEET NO.
57	(15-22HB-4)BR (15-22)R	COLES	1086	535
CONTRACT NO. 74435				
ILLINOIS FED. AID PROJECT				

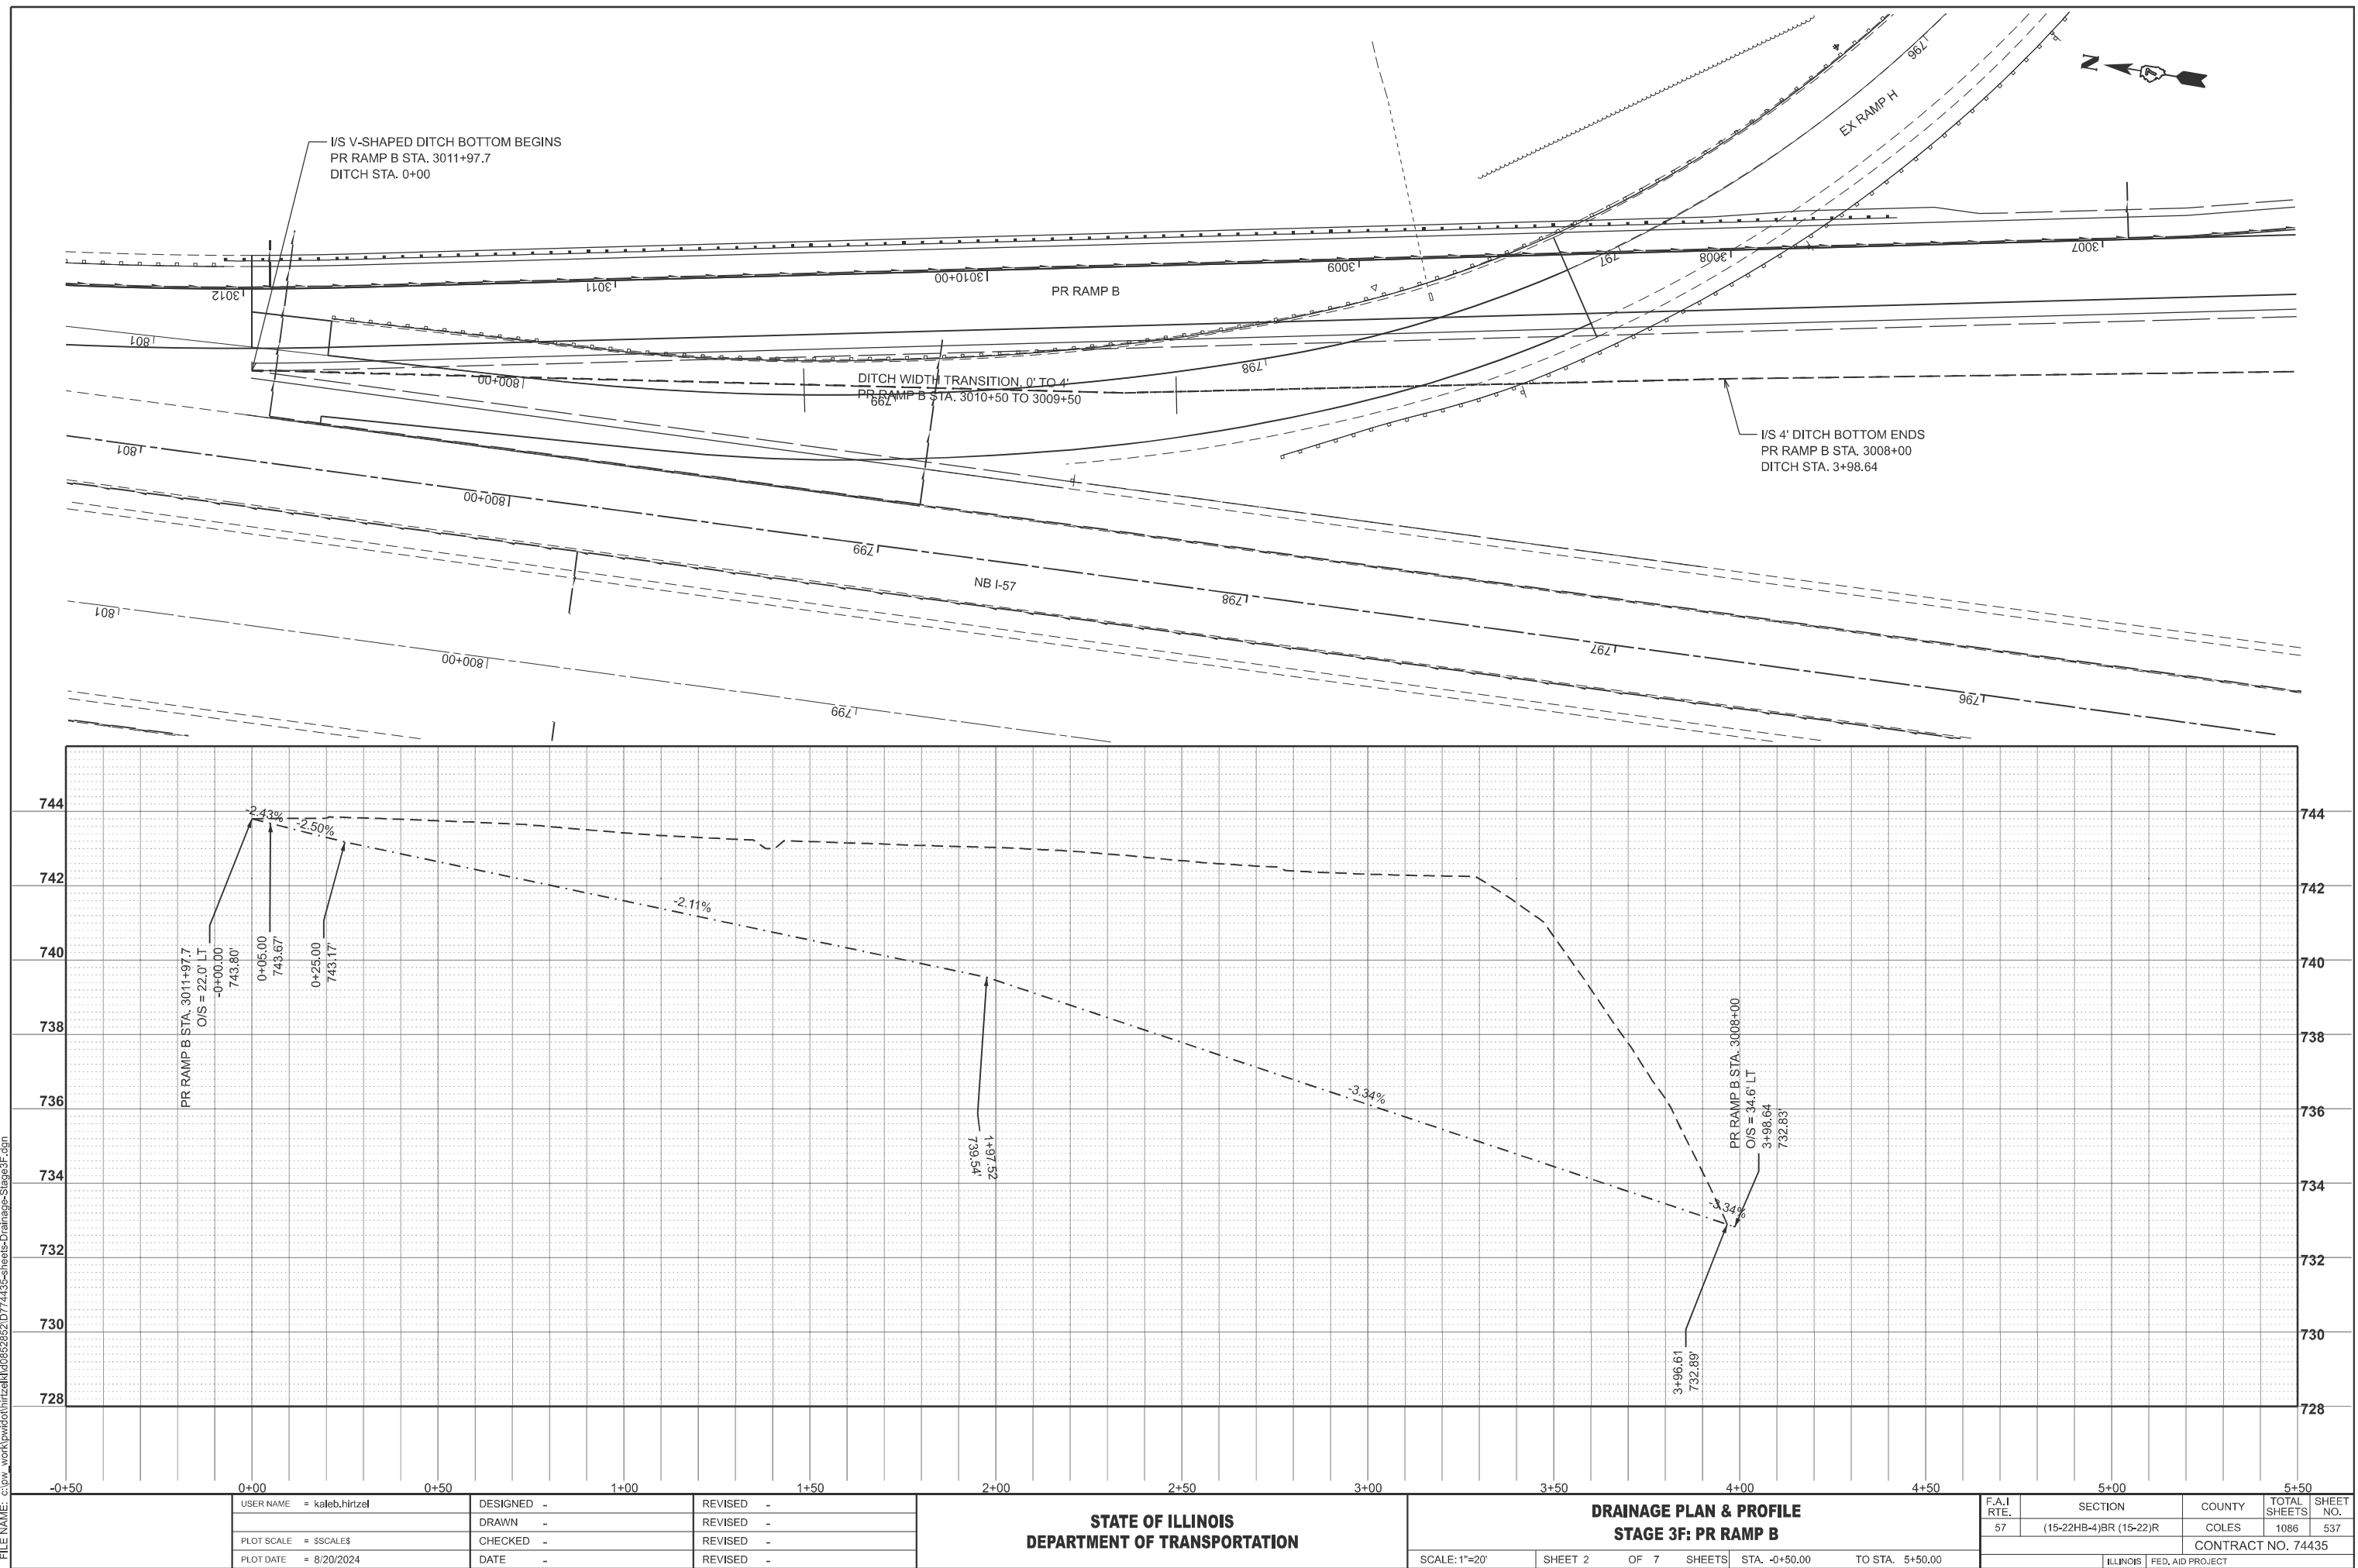

MODEL: RampB_RT_Isditch - RampB - rtDitch Plan [Sheet]
FILE NAME: c:\p\work\wv\hrtzel\10862852\074435-sheets-Drainage-Stage3F.dgn

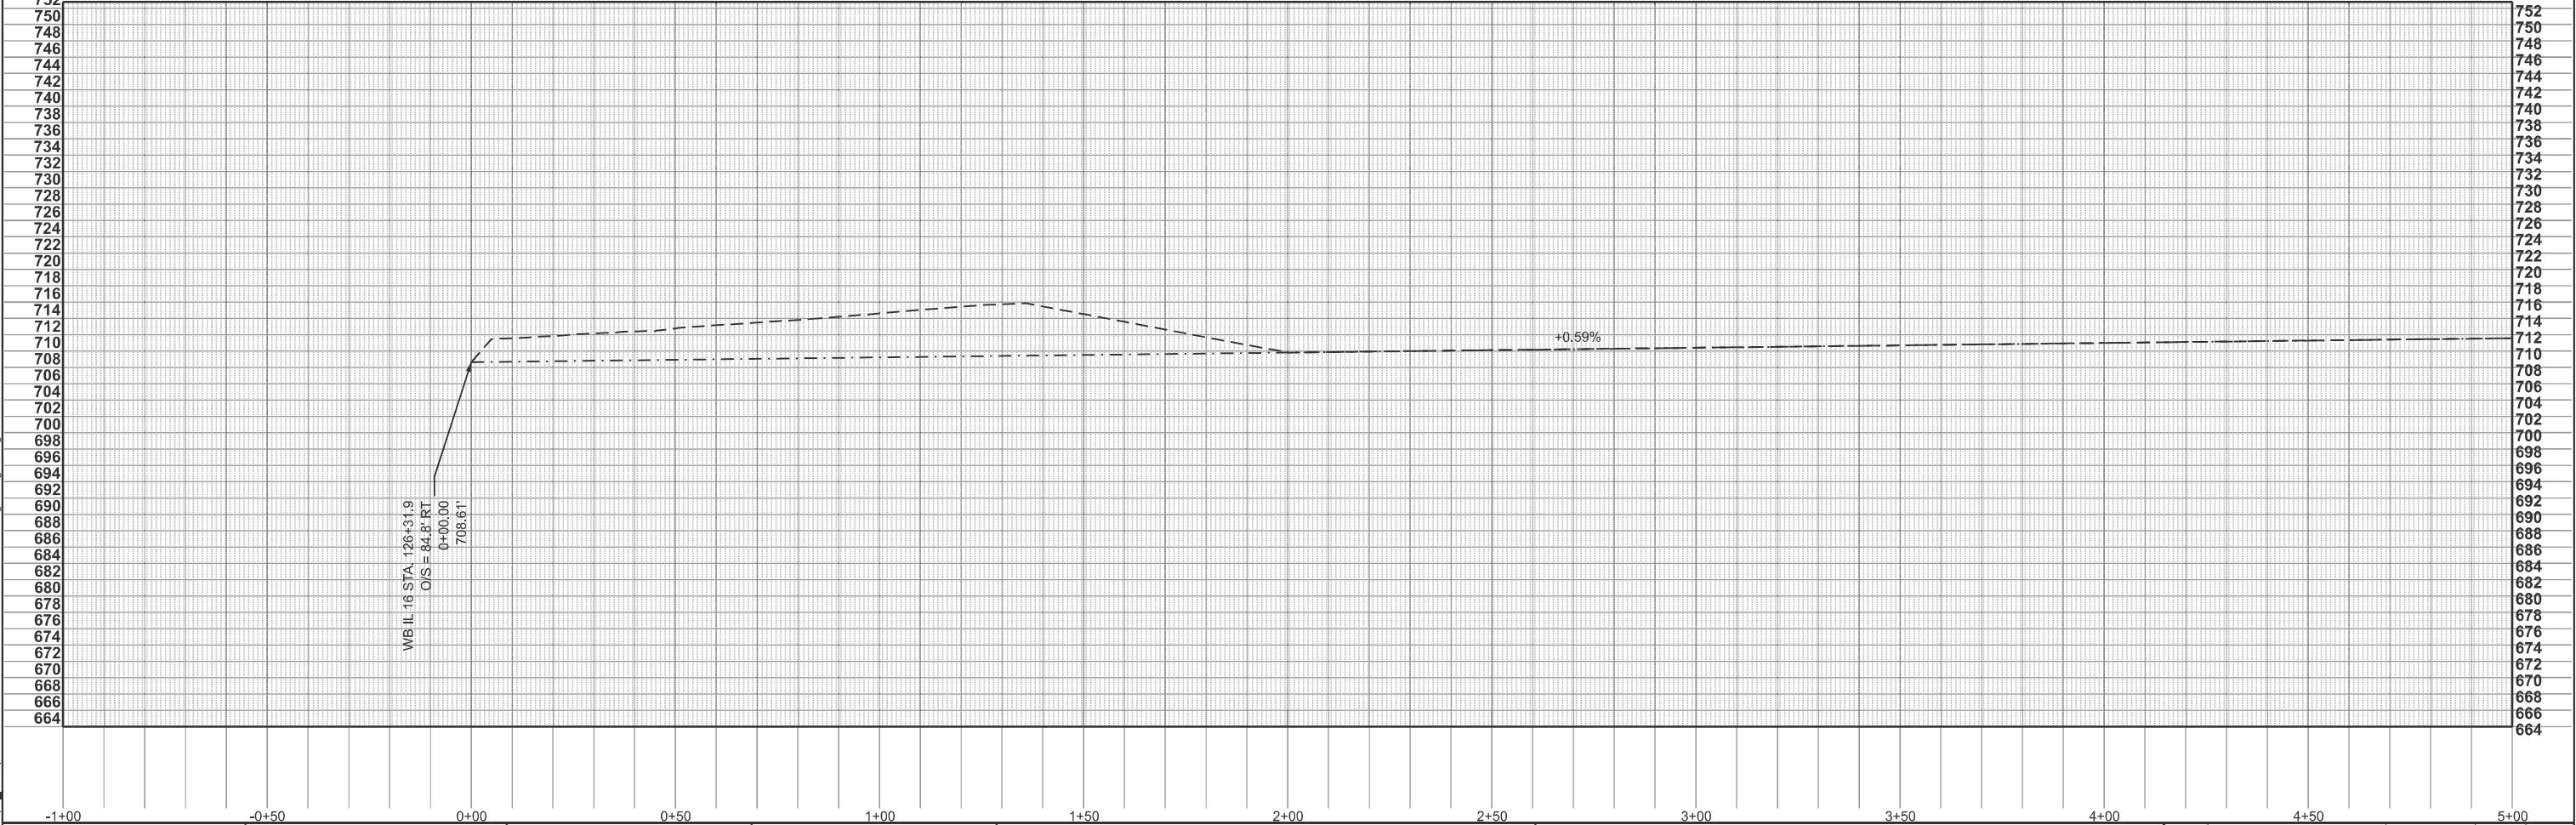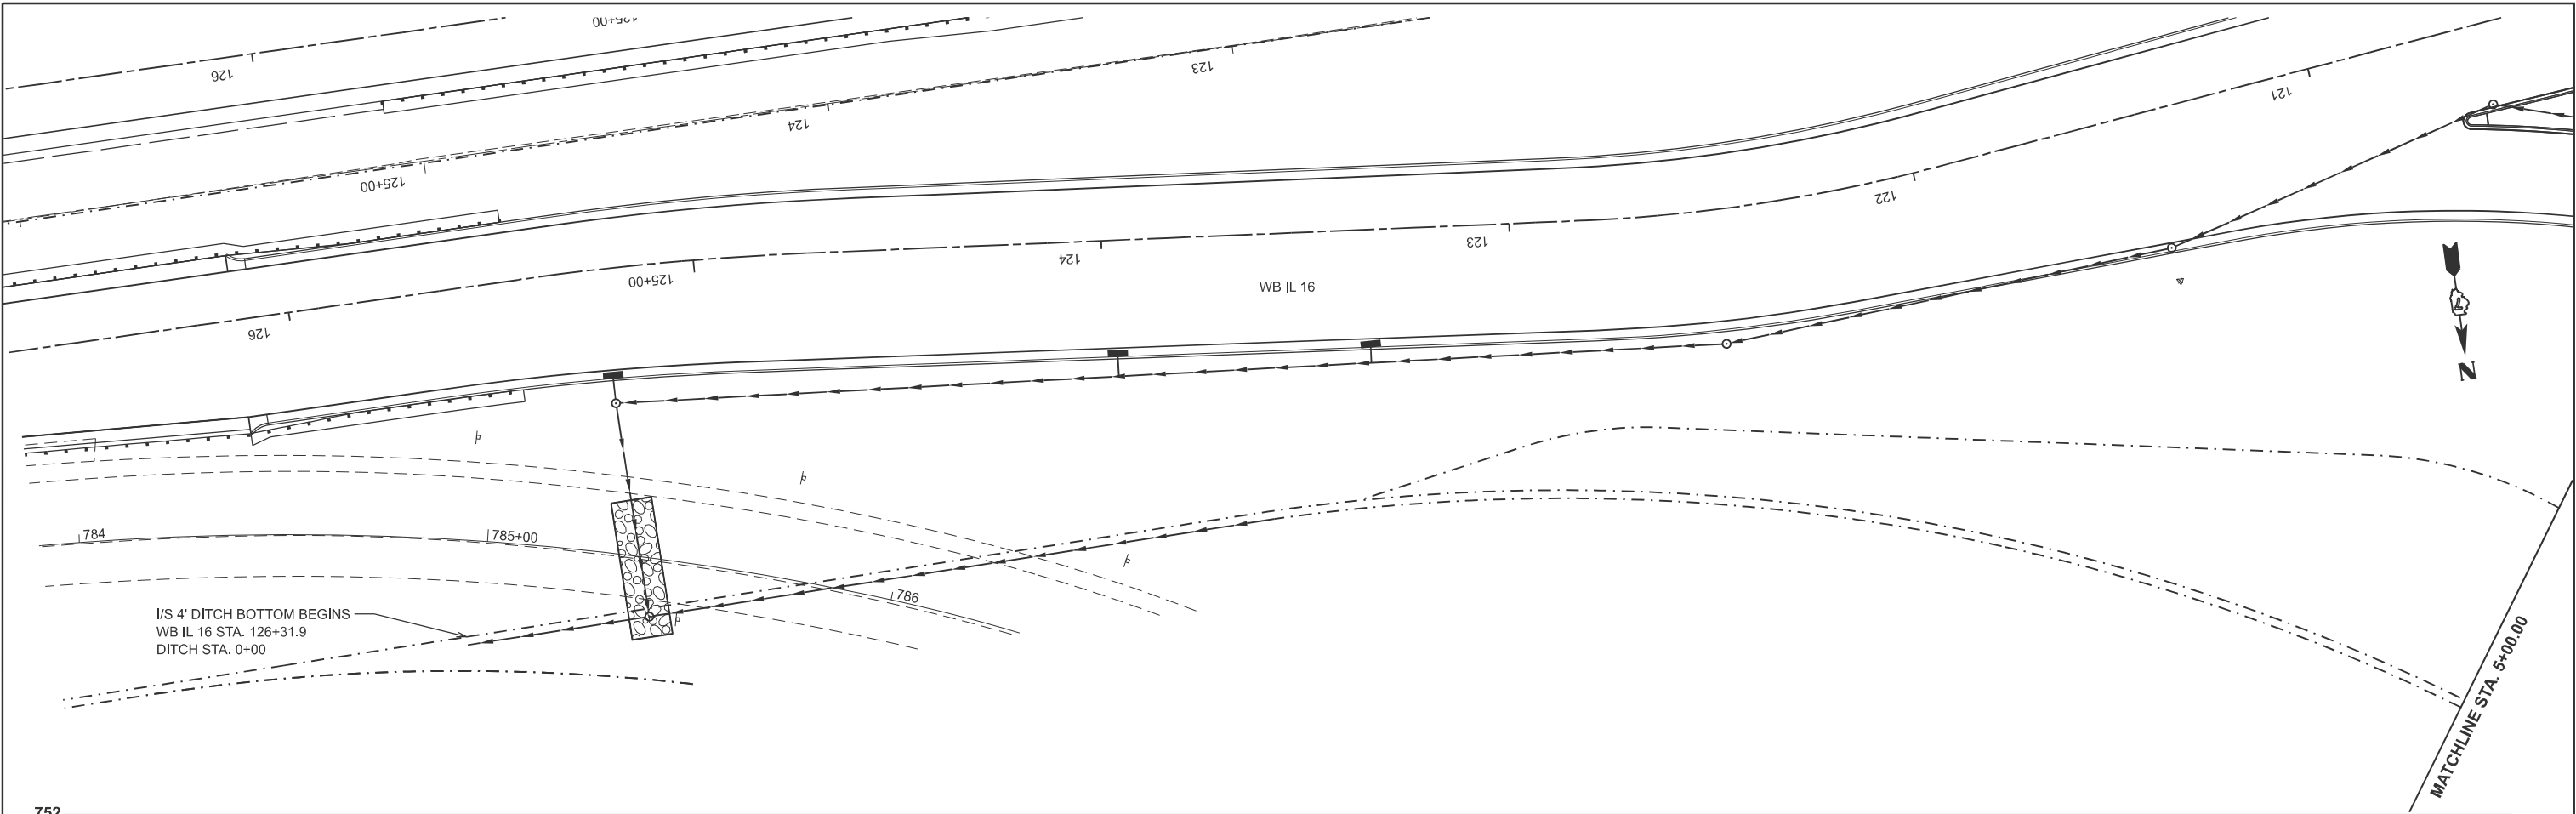


USER NAME	= kaleb.hirtzel	DESIGNED	-	REVISED	-
PLOT SCALE	= \$SCALE\$	DRAWN	-	REVISED	-
PLOT DATE	= 8/20/2024	CHECKED	-	REVISED	-
		DATE	-	REVISED	-

STATE OF ILLINOIS
DEPARTMENT OF TRANSPORTATION

DRAINAGE PLAN & PROFILE			
STAGE 3F: PR RAMP B			
SCALE: 1"=20'	SHEET 3	OF 7 SHEETS	STA. -1+00.00 TO STA. 5+00.00

F.A.I RTE.	SECTION	COUNTY	TOTAL SHEETS	SHEET NO.
57	(15-22HB-4)BR (15-22)R	COLES	1086	538
CONTRACT NO. 74435				
ILLINOIS FED. AID PROJECT				

MODEL: Stage 3f RipRap (Sheet)
FILE NAME: c:\p\work\p\hrtz\k\id852852\74435-sheets-Drainage-Stage3f.dgn

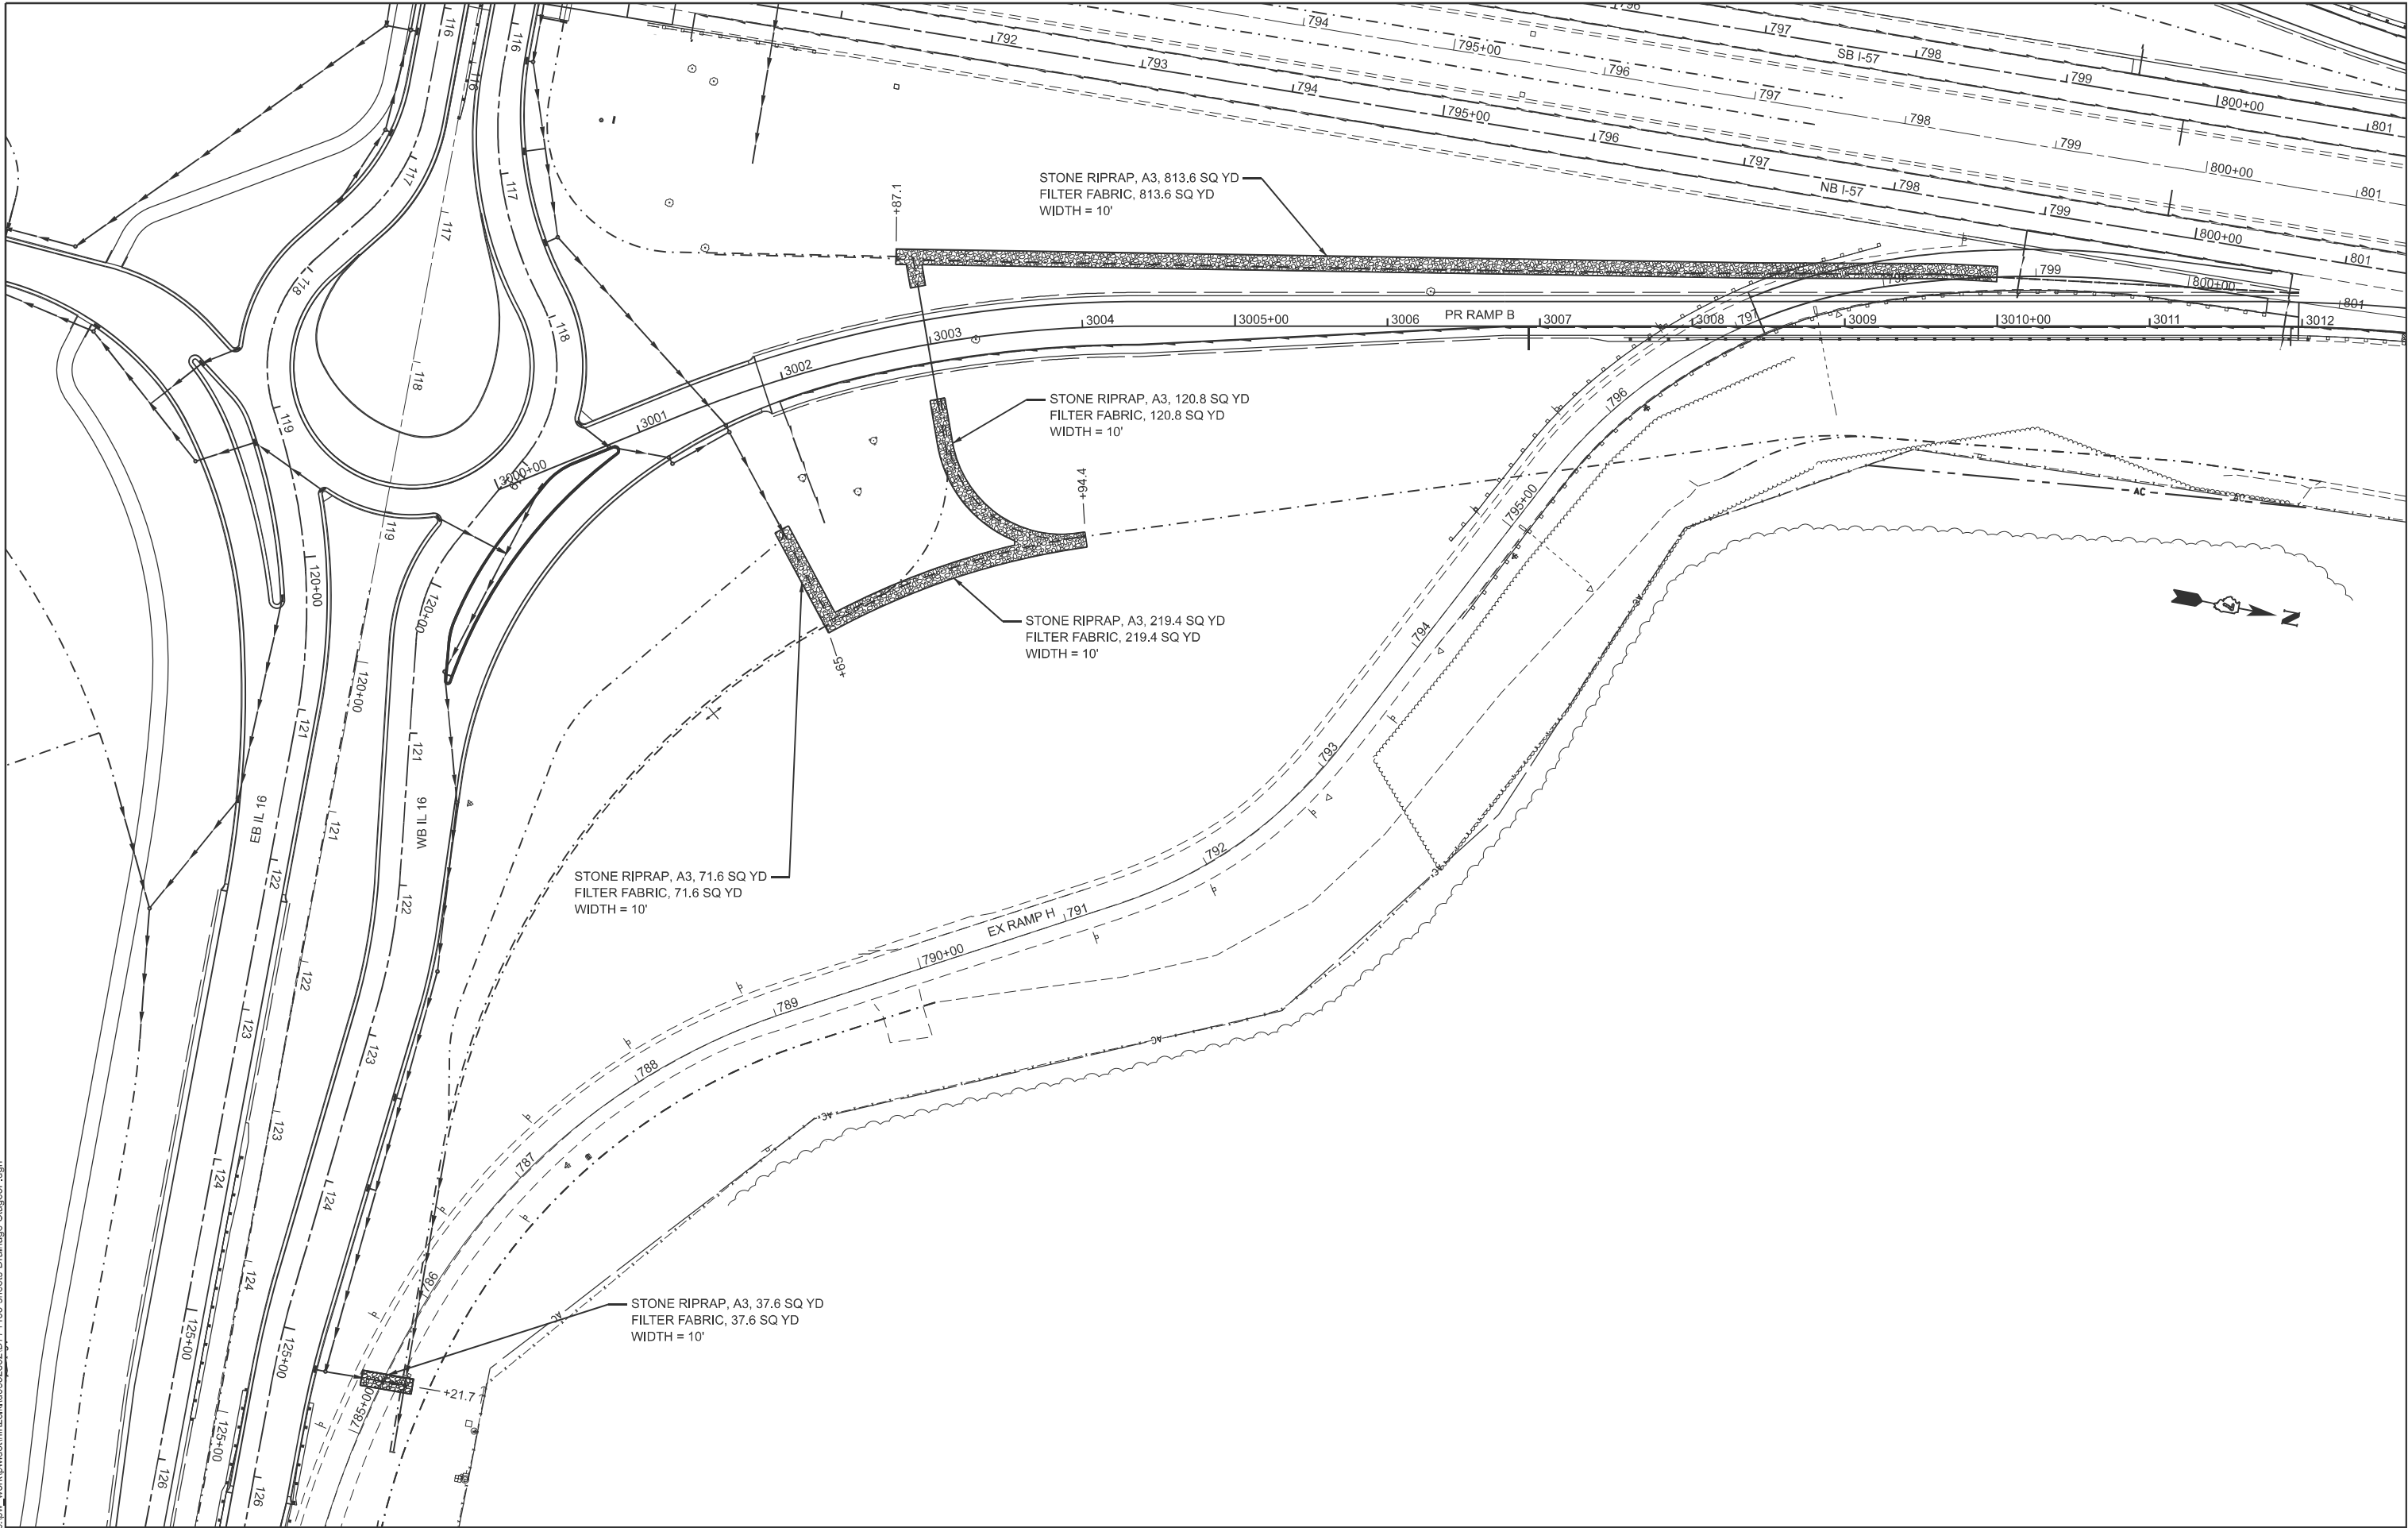


USER NAME = kaleb.hirtzel	DESIGNED -	REVISED -
	DRAWN -	REVISED -
	CHECKED -	REVISED -
	DATE -	REVISED -
PLOT DATE = 8/20/2024		

STATE OF ILLINOIS
DEPARTMENT OF TRANSPORTATION

DRAINAGE PLAN & PROFILE			
STAGE 3F: RIPRAP			
SCALE:	SHEET 7	OF 7 SHEETS	STA. TO STA.

F.A.I. RTE.	SECTION	COUNTY	TOTAL SHEETS	SHEET NO.
57	(15-22HB-4)BR (15-22)R	COLES	1086	542
CONTRACT NO. 74435				
ILLINOIS FED. AID PROJECT				

MODEL: Final Interchange Drainage (Sheet)
FILE NAME: c:\p\work\hrtz\hrtz\kld0852852\D774435-sheets-Drainage-Final.dgn

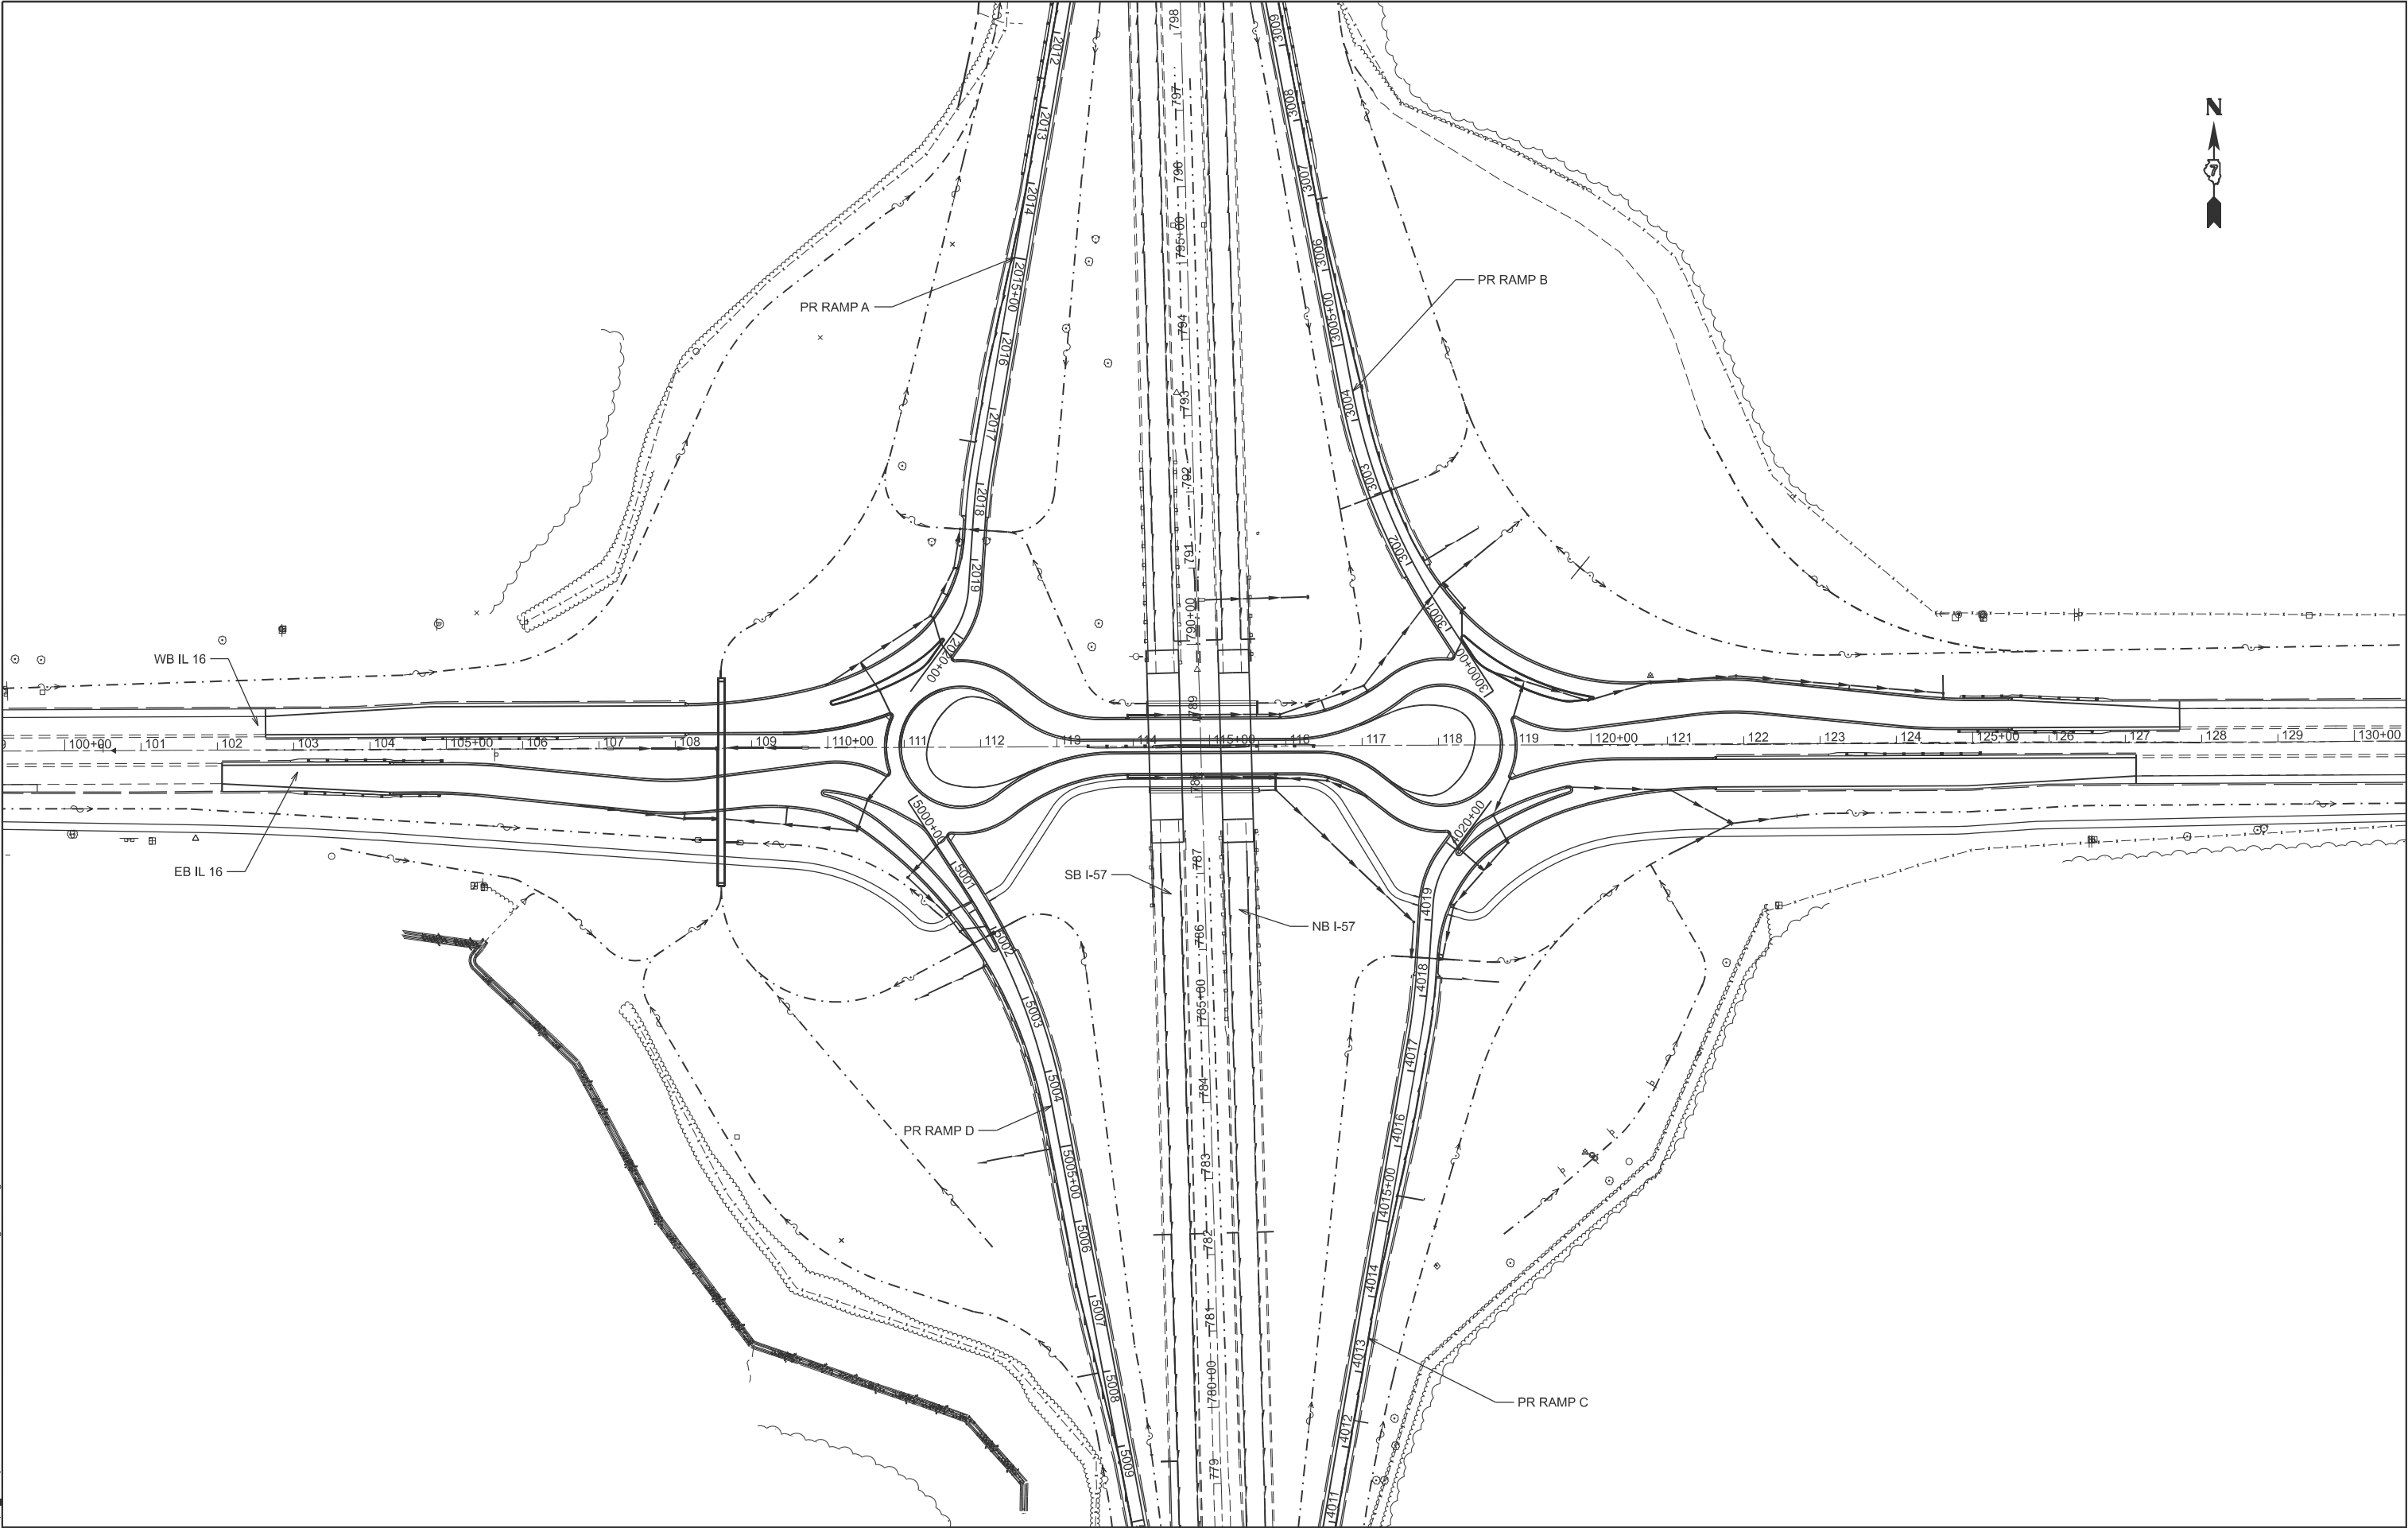


USER NAME = kaleb.hirtzel	DESIGNED -	REVISED -
	DRAWN -	REVISED -
PLOT SCALE = \$SCALE\$	CHECKED -	REVISED -
PLOT DATE = 4/25/2024	DATE -	REVISED -

STATE OF ILLINOIS
DEPARTMENT OF TRANSPORTATION


DRAINAGE PLAN & PROFILE
FINAL INTERCHANGE OVERALL VIEW

SCALE: SHEET 1 OF 1 SHEETS STA. TO STA.

F.A.I RTE.	SECTION	COUNTY	TOTAL SHEETS	SHEET NO.
57	(15-22HB-4)BR (15-22)R	COLES	1086	543
CONTRACT NO. 74435				
ILLINOIS FED. AID PROJECT				

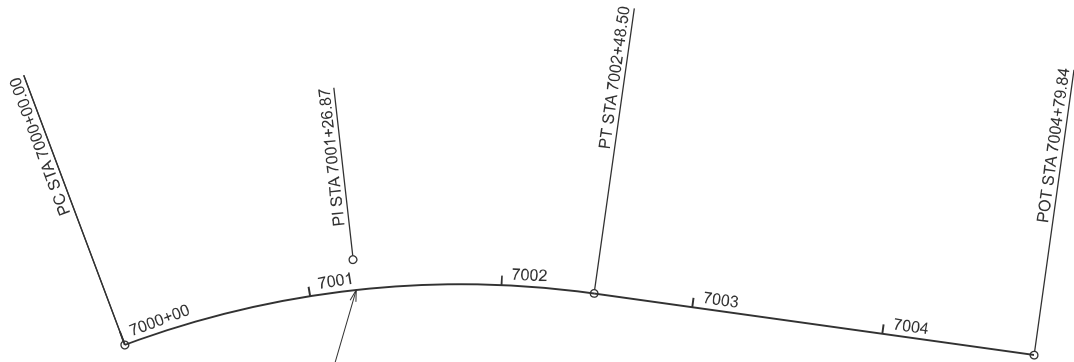

PR CURVE NE1
PI STA = 7001+26.87
 $\Delta = 28^{\circ}28'32''$ (RT)
D = $11^{\circ}27'33''$
R = 500.00'
T = 126.87'
L = 248.50'
E = 15.85'
PC STA = 7000+00.00
PT STA = 7002+48.50

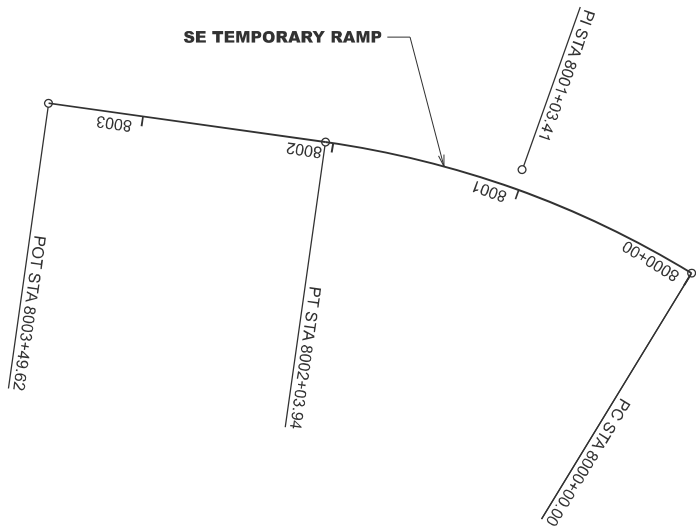

PR CURVE SE1
PI STA = 8001+03.41
 $\Delta = 23^{\circ}22'11''$ (LT)
D = $11^{\circ}27'33''$
R = 500.00'
T = 103.41'
L = 203.94'
E = 10.58'
PC STA = 8000+00.00
PT STA = 8002+03.94

MODEL: NW SW Temp Ramp - NE SE Temp Ramps [Sheet]
FILE NAME: c:\p\work\pwhirtzel\kld862852\74435-sheets-alignments-TempRamps.dgn

	USER NAME = kaleb.hirtzel	DESIGNED -	REVISED -	STATE OF ILLINOIS DEPARTMENT OF TRANSPORTATION	ALIGNMENTS TEMPORARY RAMPS			F.A.I RTE.	SECTION	COUNTY	TOTAL SHEETS	SHEET NO.
		DRAWN -	REVISED -					57	(15-22HB-4)BR (15-22)R	COLES	1086	98
	PLOT SCALE = \$SCALE\$	CHECKED -	REVISED -					CONTRACT NO. 74435				
	PLOT DATE = 4/24/2024	DATE -	REVISED -		SCALE: 1"=50'	SHEET 16	OF 16 SHEETS	STA. 6997+00.00	TO STA. 7012+00.00	ILLINOIS FED. AID PROJECT		



F.A. RTE.	SECTION	COUNTY	TOTAL SHEETS	SHEET NO.
	(15-22HB-4)BR (15-22)R	COLES	1086	99
		CONTRACT NO.		
ILLINOIS		FED. AID PROJECT		



TEMPORARY EASEMENTS NEEDED FOR A
WORK AREA


- (R) - RECORDED DISTANCE

STATE OF ILLINOIS
DEPARTMENT OF TRANSPORTATION

	PROJECT	JOB NO. R-97-002-22
SCALE: 1" = 100'	SHEET 4 OF 5 SHEETS	STA. 82+00 TO 112+00

F.A.I. RTE.	SECTION	COUNTY	TOTAL SHEETS	SHEET NO.
57	(15-22HB-4)BR (15-22)R	COLES	1086	546
		CONTRACT NO. 74435		
FED. ROAD DIST. NO.	ILLINOIS	FED. AID PROJECT		

T.12N.-R.8E., 3rd P.M., LAFAYETTE TWP.

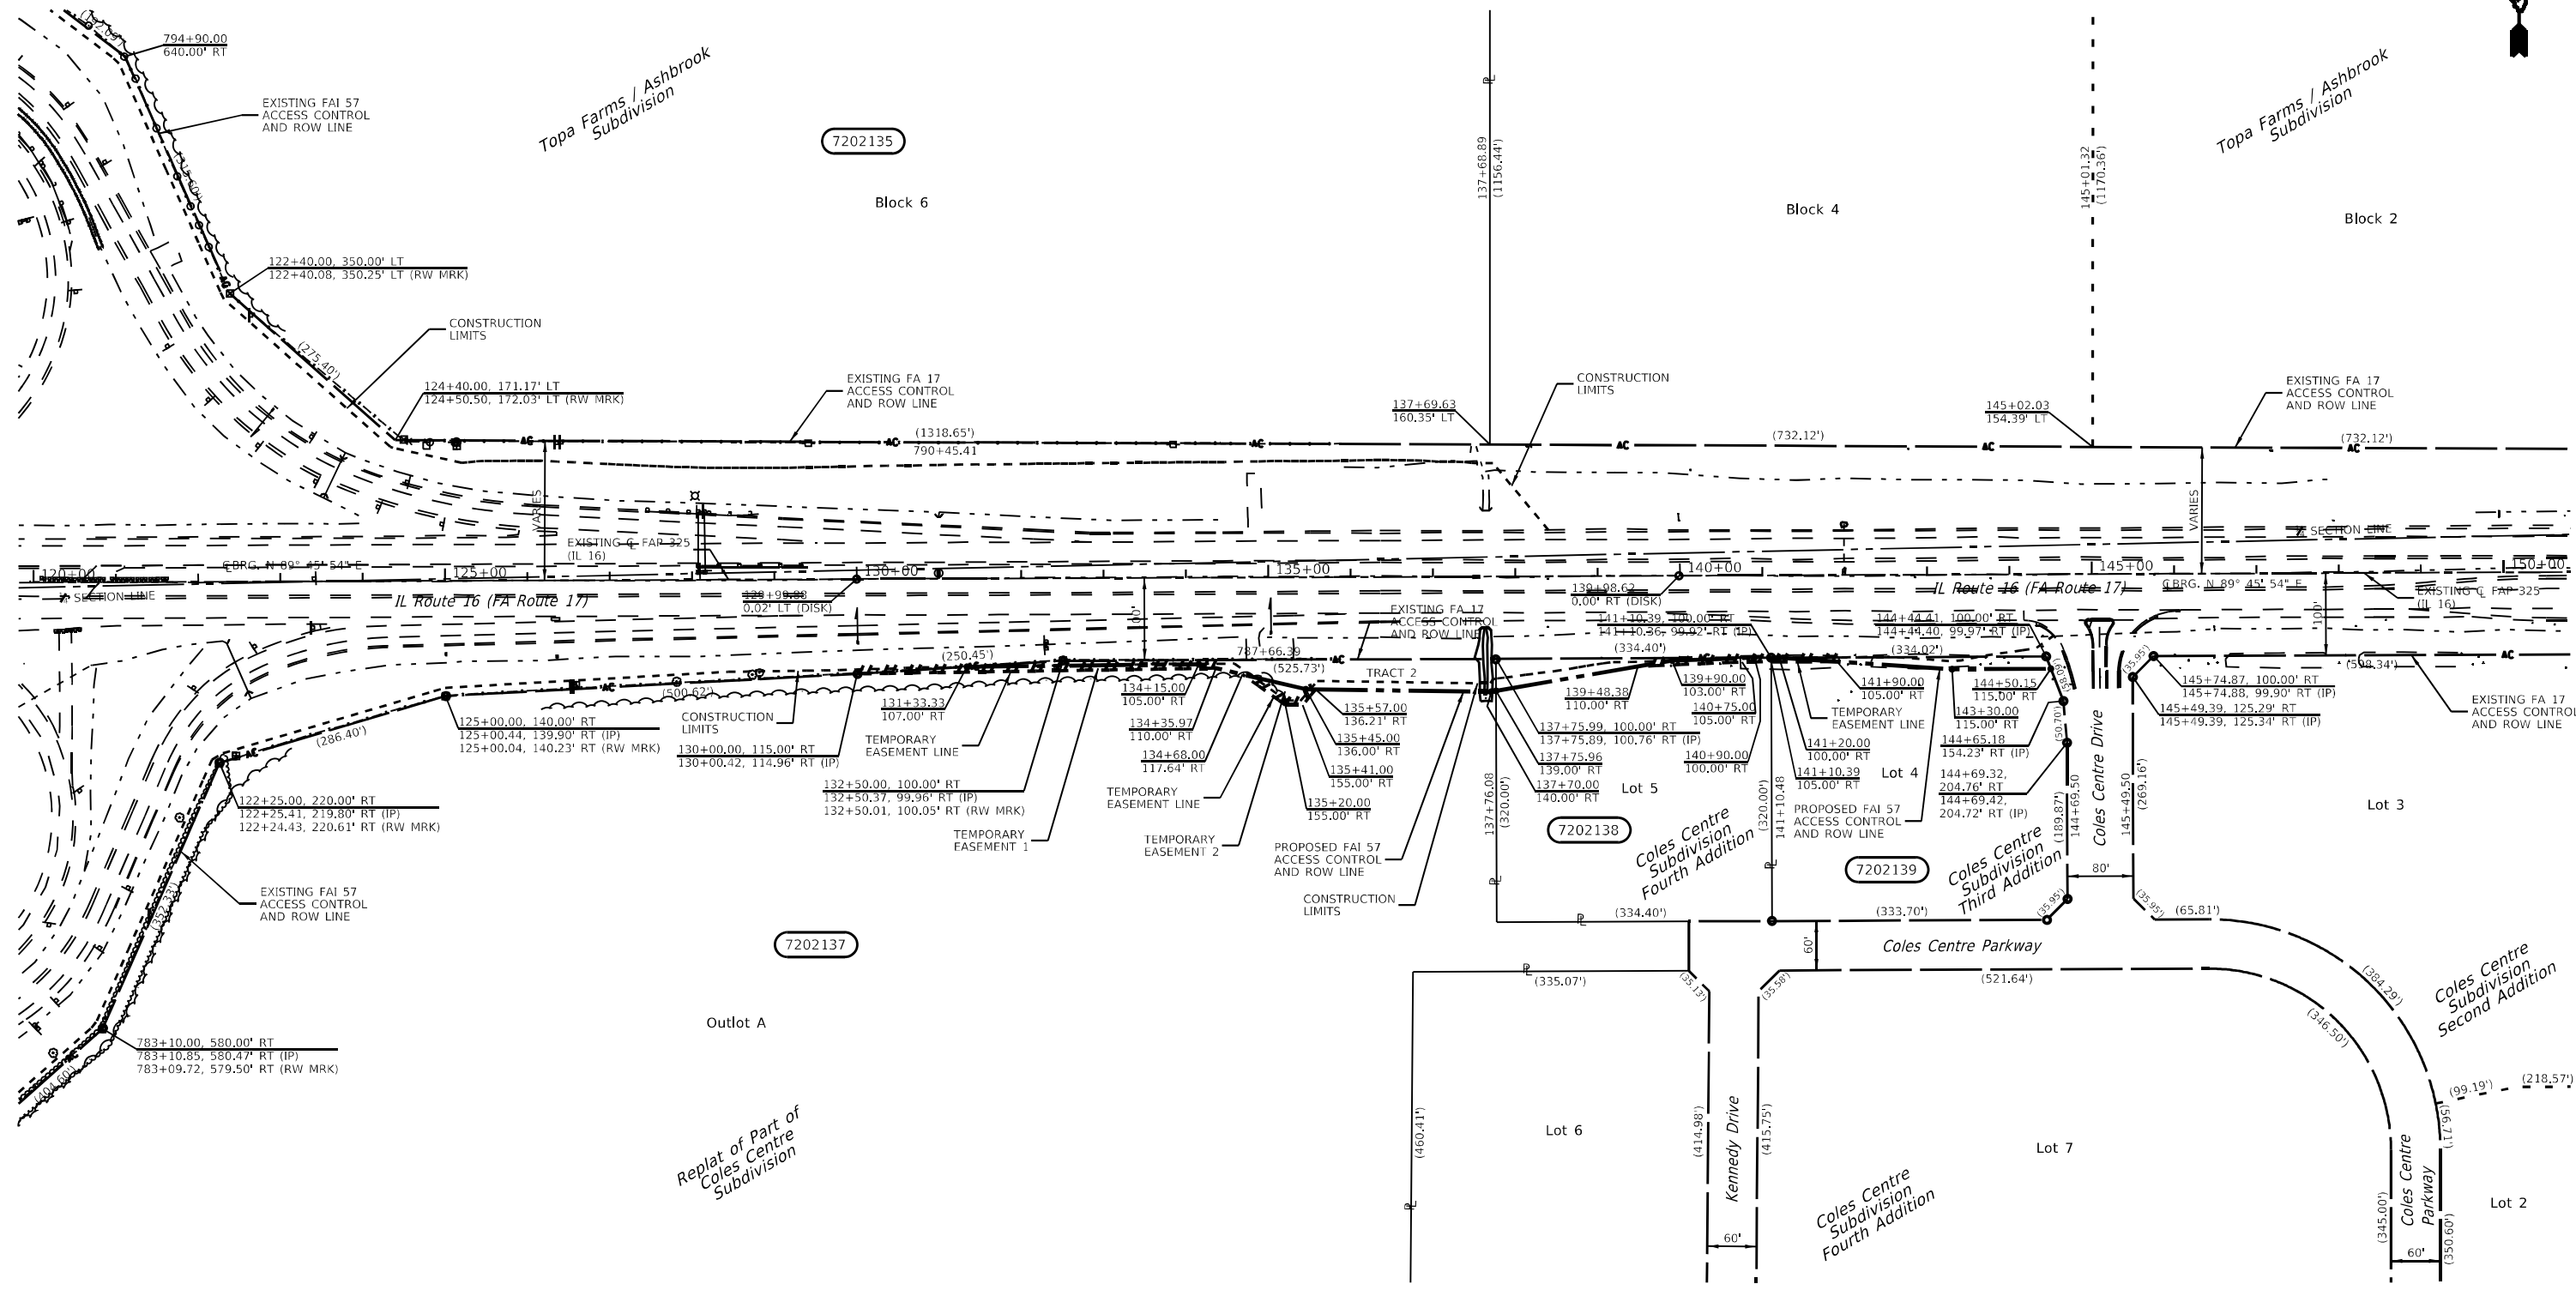

NOTE:
BEARINGS ARE REFERENCED TO THE
ILLINOIS STATE PLANE COORDINATE
SYSTEM EAST ZONE DATUM OF 1983(07)

TEMPORARY EASEMENTS NEEDED FOR A
WORK AREA




• - SET IRON PIN
• - SET MAG NAIL
• - EXISTING IRON PIN
• - EXISTING NAIL/DRILL HOLE
• - EXISTING CHISELED "X"
• - EXISTING ALUMINUM DISK
• - EXISTING STONE
• - EXISTING ROW MARKER
(R) - RECORDED DISTANCE



PARCEL	OWNER	AREA TAKEN		EASEMENT	REM. AREA	INST	RECORDED				EXCESS	
		ADD	EXIST				MICRO FILM NO.	DATE	BOOK	PAGE	AREA	SOLD
7202137	COLES CENTRE, LLC	26,053 Sq. Ft.		3,411 Sq. Ft.	4,893,718 Sq. Ft.							
	TRACT 1	13,320 Sq. Ft.										
	TRACT 2	12,733 Sq. Ft.										
	TEMPORARY EASEMENT 1			2,136 Sq. Ft.								
	TEMPORARY EASEMENT 2			1,275 Sq. Ft.								
7202138	COLES CENTRE, LLC	4,644 Sq. Ft.		706 Sq. Ft.	102,346 Sq. Ft.							
7202139	MATTOON 101 MEDICAL PROPERTIES, LLC	3,334 Sq. Ft.		223 Sq. Ft.	110,317 Sq. Ft.							

STATE OF ILLINOIS
DEPARTMENT OF TRANSPORTATION

RIGHT OF WAY PLANS

USER NAME = kaleb.hirtzel DRAWN = JMD PLOT SCALE = 200,000' / in. PLOT DATE = 8/24/2024	DESIGNED - JMD CHECKED - RDE DATE - 03/11/2021	REVISED - REVISED - REVISED - REVISED -	PROJECT SHEET 5 OF 5 SHEETS	JOB NO. R-97-002-22 STA. 120+00 TO 150+00	F.A.I. RTE.	SECTION	COUNTY	TOTAL SHEETS	SHEET NO.
					57	(15-22HB-4)BR (15-22)R	COLES	1086	547
					CONTRACT NO. 74435				
					FED. ROAD DIST. NO.	ILLINOIS	FED. AID PROJECT		

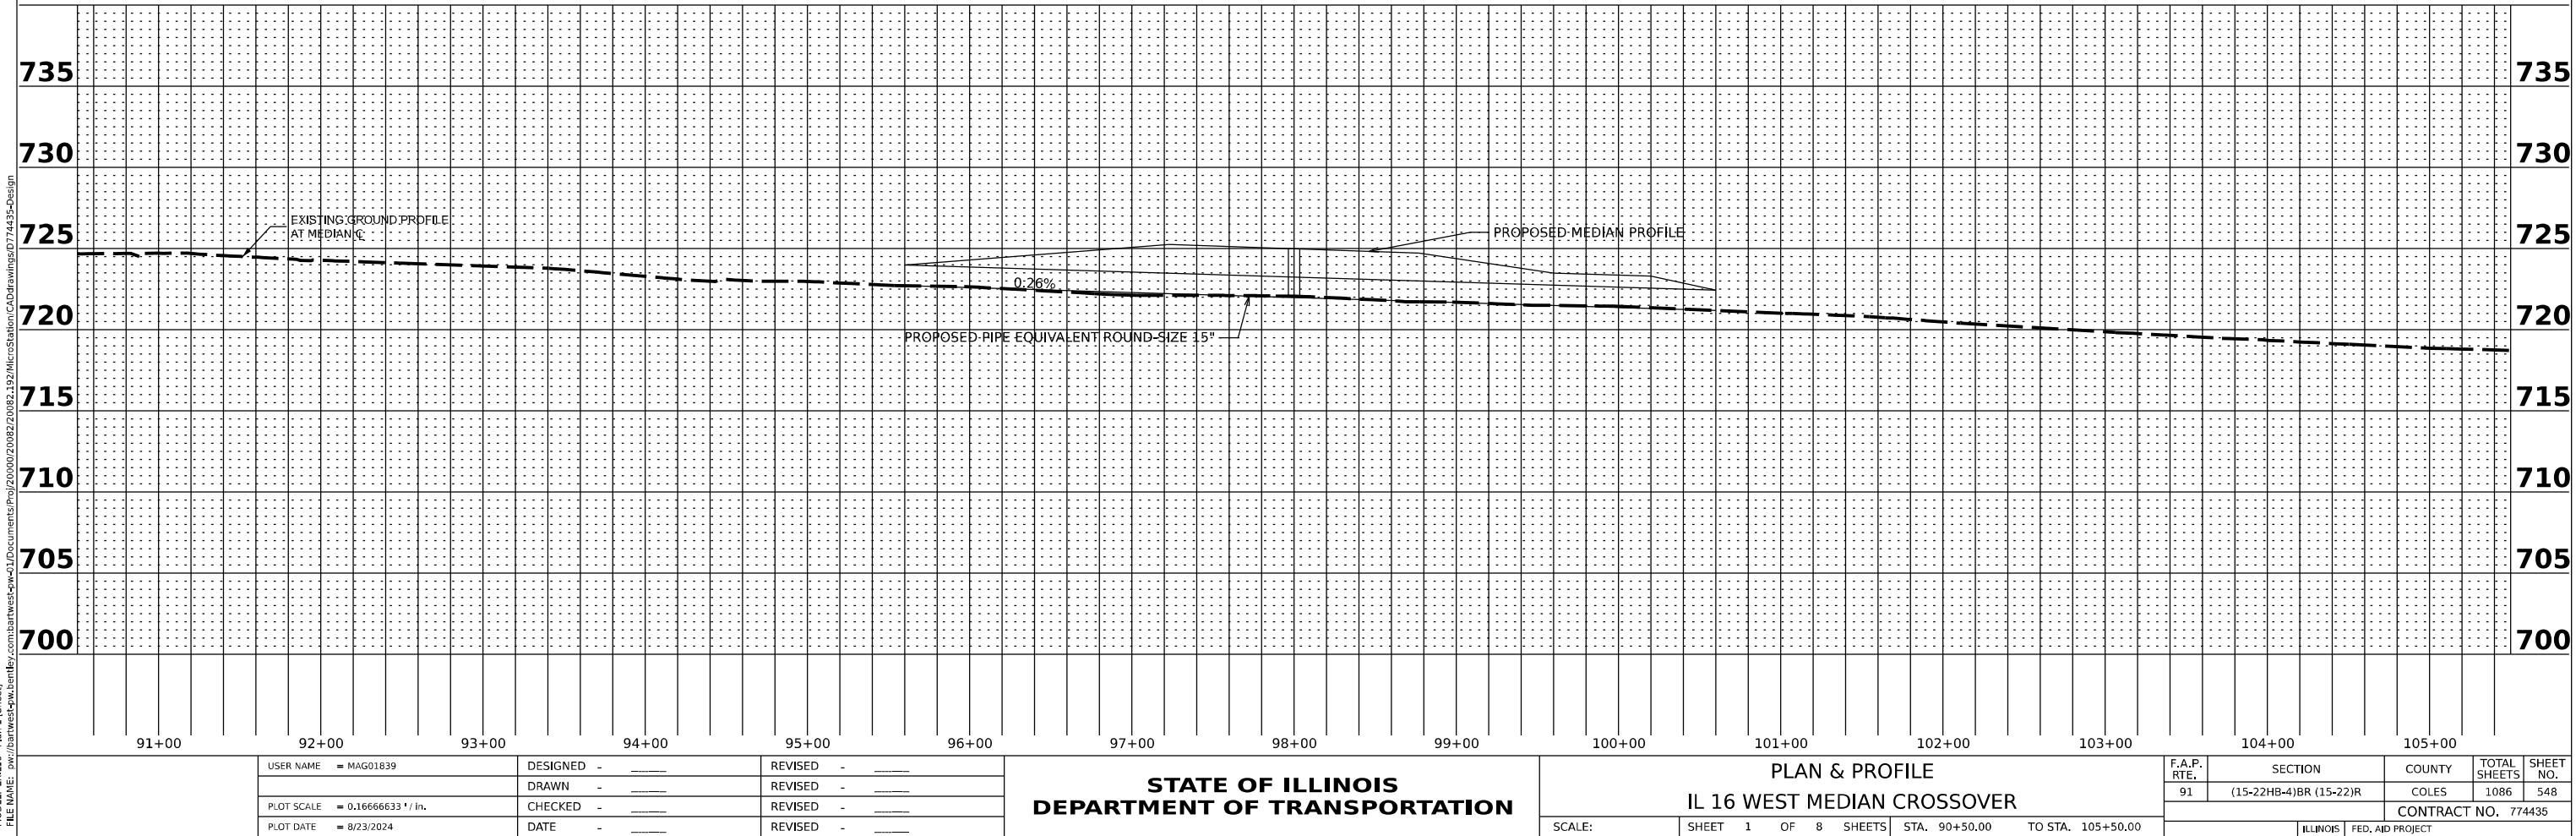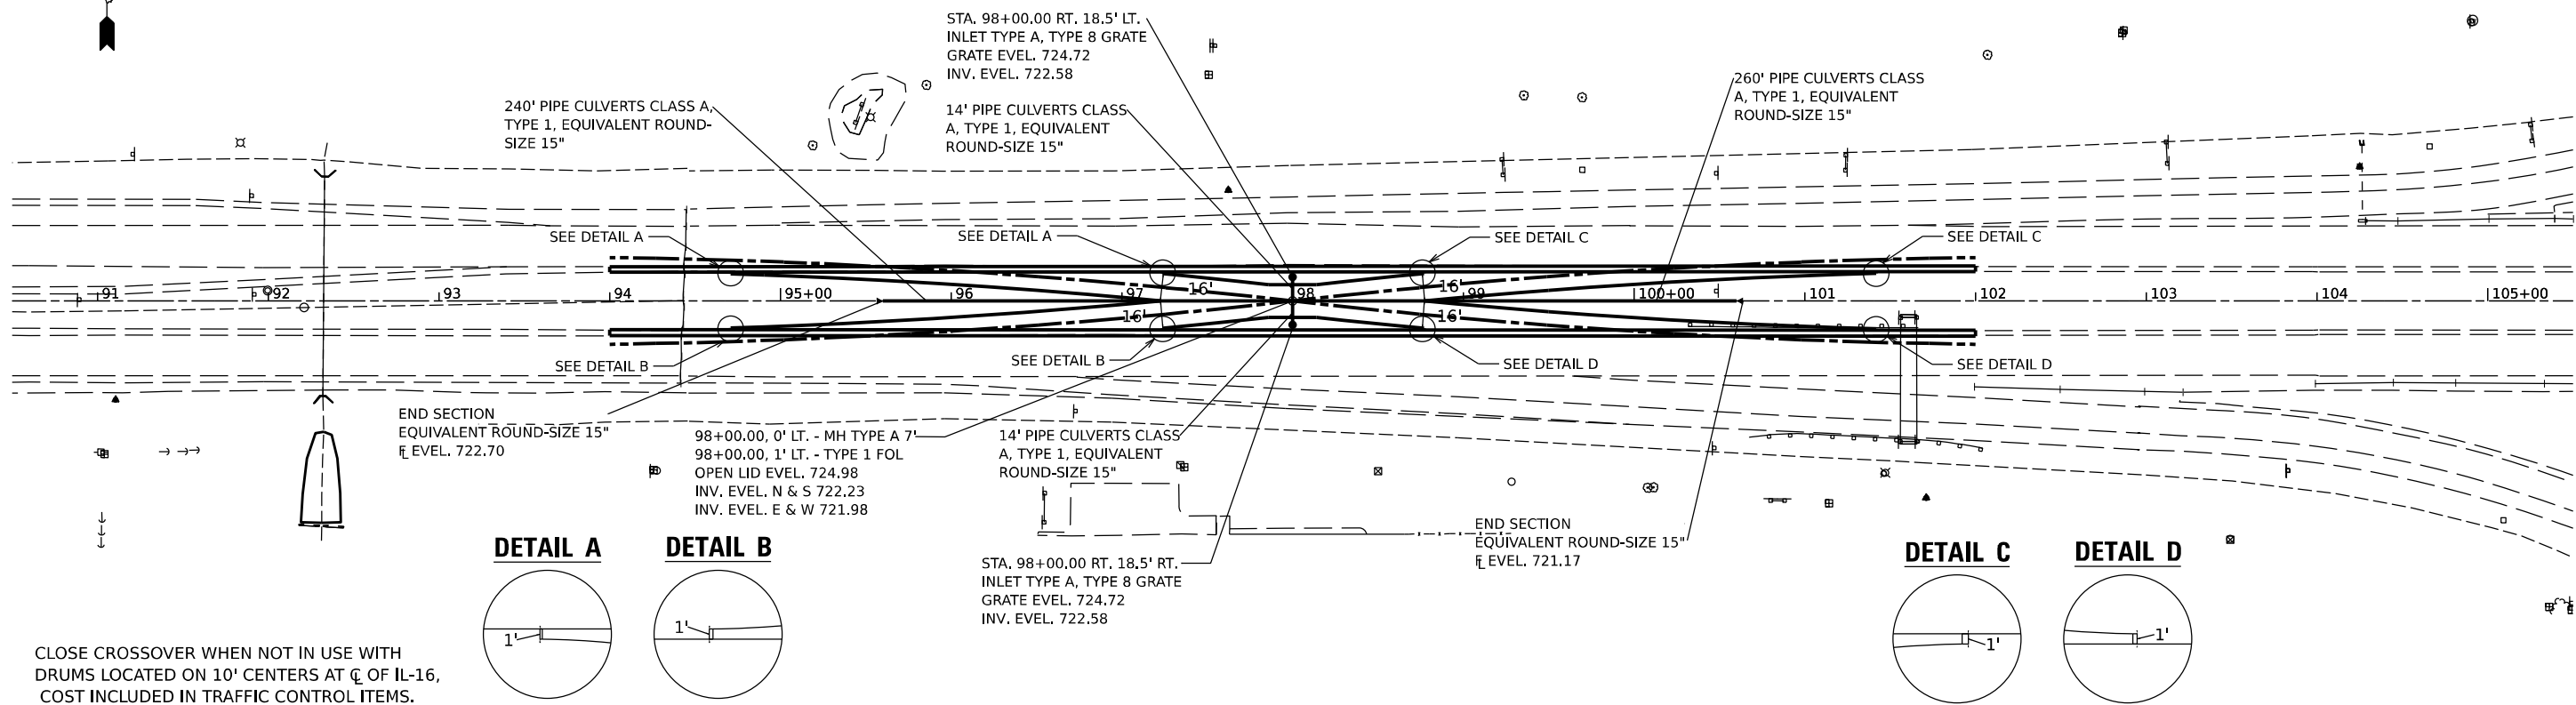 

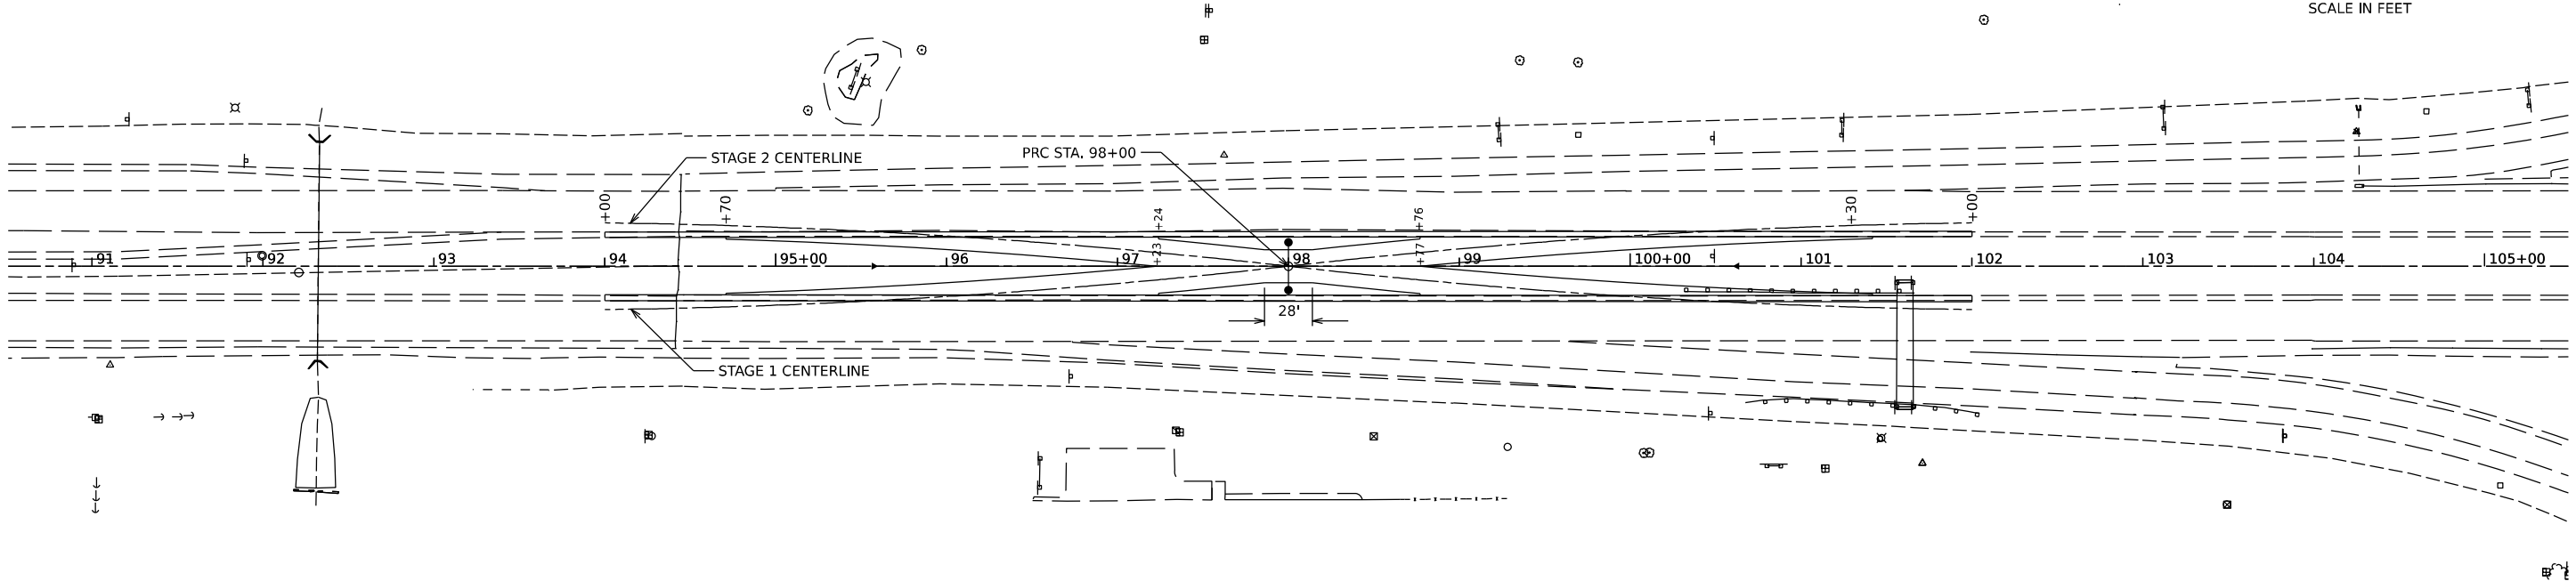 

PROP. CURVE STG2CL WC01
PI STA. = 2+00.66
Δ = 5° 44' 37" (RT)
D = 1° 25' 57"
R = 4000.00'
T = 200.66'
L = 400.97
E = 5.02

PROP. CURVE STG1CL WC01
PI STA. = 2+00.66
Δ = 5° 44' 37" (LT)
D = 1° 25' 57"
R = 4000.00'
T = 200.66'
L = 400.97
E = 5.02

WEST CROSSOVER ELEVATION AND OFFSET DATA														
C.L. STATION	STAGE 1 CENTERLINE	STAGE 2 CENTERLINE	E.O.P. LEFT OF C.L.		E.O.P. LEFT OF C.L.		BREAK POINT LEFT		E.O.P. RIGHT OF C.L.		E.O.P. RIGHT OF C.L.		BREAK POINT RIGHT	
IL-16	OFFSET (FT)	OFFSET (FT)	OFFSET (FT)	ELEV.	OFFSET (FT)	ELEV.	OFFSET (FT)	ELEV.	OFFSET (FT)	ELEV.	OFFSET (FT)	ELEV.	OFFSET (FT)	ELEV.
94+00.00	25.41	-25.41												
94+25.00	25.00	-25.00												
94+50.00	24.43	-24.43												
94+75.00	23.70	-23.70	-15.70	725.96			-16.96	725.99	15.70	726.07			16.96	726.09
95+00.00	22.82	-22.82	-14.82	725.88			-16.96	725.93	14.82	726.00			16.96	726.05
95+25.00	21.79	-21.79	-13.78	725.83			-16.96	725.91	13.78	725.93			16.96	726.00
95+50.00	20.59	-20.59	-12.58	725.77			-16.96	725.88	12.58	725.85			16.96	725.95
95+75.00	19.24	-19.24	-11.23	725.71			-16.96	725.86	11.23	725.76			16.96	725.90
96+00.00	17.74	-17.74	-9.72	725.63			-16.96	725.82	9.72	725.68			16.96	725.85
96+25.00	16.07	-16.07	-8.05	725.52			-16.96	725.75	8.05	725.54			16.96	725.75
96+50.00	14.25	-14.25	-6.23	725.44			-16.96	725.72	6.23	725.42			16.96	725.66
96+75.00	12.27	-12.27	-4.24	725.30			-16.96	725.62	4.24	725.30			16.96	725.56
97+00.00	10.13	-10.13	-2.10	725.23			-16.96	725.52	2.10	725.25			16.96	725.47
97+25.00	7.84	-7.84			-15.87	725.29					15.87	725.35		
97+50.00	5.38	-5.38			-13.42	725.20					13.42	725.27		
97+75.00	2.77	-2.77			-10.82	725.11					10.82	725.18		
98+00.00	0.00	0.00			-10.00	725.08					10.00	725.08		
98+25.00	-2.77	2.77			-10.82	724.96					10.82	724.99		
98+50.00	-5.38	5.38			-13.42	724.85					13.42	724.90		
98+75.00	-7.84	7.84			-15.87	724.76					15.87	724.80		
99+00.00	-10.13	10.13	-2.10	724.58			-16.96	724.73	2.10	724.56			16.96	724.73
99+25.00	-12.27	12.27	-4.24	724.42			-16.96	724.63	4.24	724.45			16.96	724.65
99+50.00	-14.25	14.25	-6.23	724.34			-16.96	724.52	6.23	724.37			16.96	724.57
99+75.00	-16.07	16.07	-8.05	724.25			-16.96	724.41	8.05	724.29			16.96	724.49
100+00.00	-17.74	17.74	-9.72	724.18			-16.96	724.31	9.72	724.23			16.96	724.40
100+25.00	-19.24	19.24	-11.23	724.07			-16.96	724.21	11.23	724.16			16.96	724.30
100+50.00	-20.59	20.59	-12.58	723.99			-16.96	724.10	12.58	724.08			16.96	724.19
100+75.00	-21.79	21.79	-13.78	723.92			-16.96	724.00	13.78	724.01			16.96	724.08
101+00.00	-22.82	22.82	-14.82	723.85			-16.96	723.90	14.82	723.94			16.96	723.98
101+25.00	-23.70	23.70	-15.70	723.79			-16.96	723.81	15.70	723.86			16.96	723.88
101+50.00	-24.43	24.43												
101+75.00	-25.00	25.00												
102+00.00	-25.41	25.41												

PROP. CURVE STG1CL WC02
PI STA. = 2+00.66
Δ = 5° 44' 37" (RT)
D = 1° 25' 57"
R = 4000.00'
T = 200.66'
L = 400.97
E = 5.02

PROP. CURVE STG2CL WC02
PI STA. = 2+00.66
Δ = 5° 44' 37" (LT)
D = 1° 25' 57"
R = 4000.00'
T = 200.66'
L = 400.97
E = 5.02

MODEL: Default
FILE NAME: p:\2\bartwest-pw_bentley.com\bartwest-pw-01\Documents\pwp\2000\20082\20082.1\2\MicroStation\CADsheets\74435.dgn-sheet




USER NAME = MAG01839	DESIGNED - _____	REVISED - _____
	DRAWN - _____	REVISED - _____
PLOT SCALE = 100,000' / in.	CHECKED - _____	REVISED - _____
PLOT DATE = 8/23/2024	DATE - _____	REVISED - _____


STATE OF ILLINOIS
DEPARTMENT OF TRANSPORTATION

IL 16 WEST MEDIAN CROSSOVER
ELEVATIONS AND OFFSETS

SCALE: SHEET 2 OF 8 SHEETS STA. 91+00.00 TO STA. 105+00.00

F.A.P. RTE.	SECTION	COUNTY	TOTAL SHEETS	SHEET NO.
91	(15-22HB-4)BR (15-22)R	COLES	1086	549
CONTRACT NO. 774435				
ILLINOIS FED. AID PROJECT				

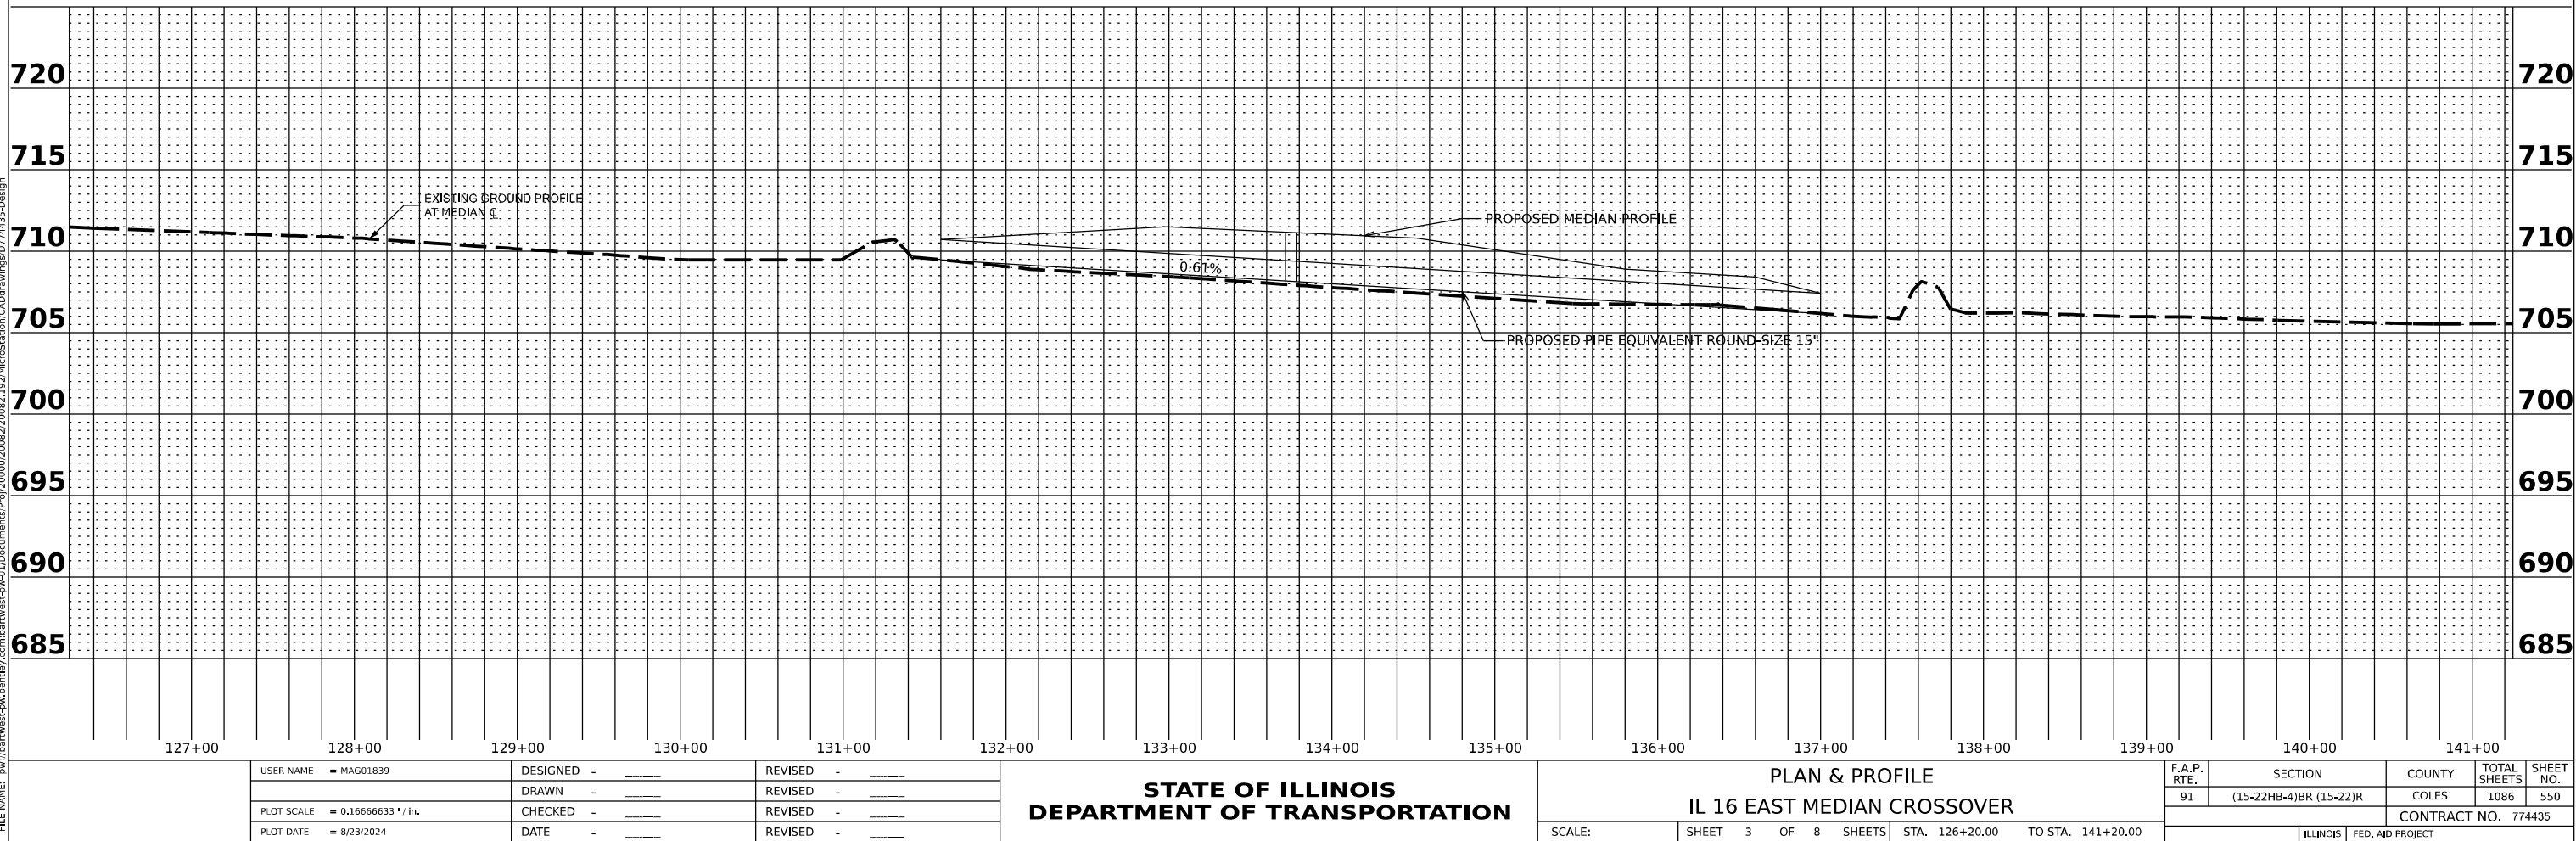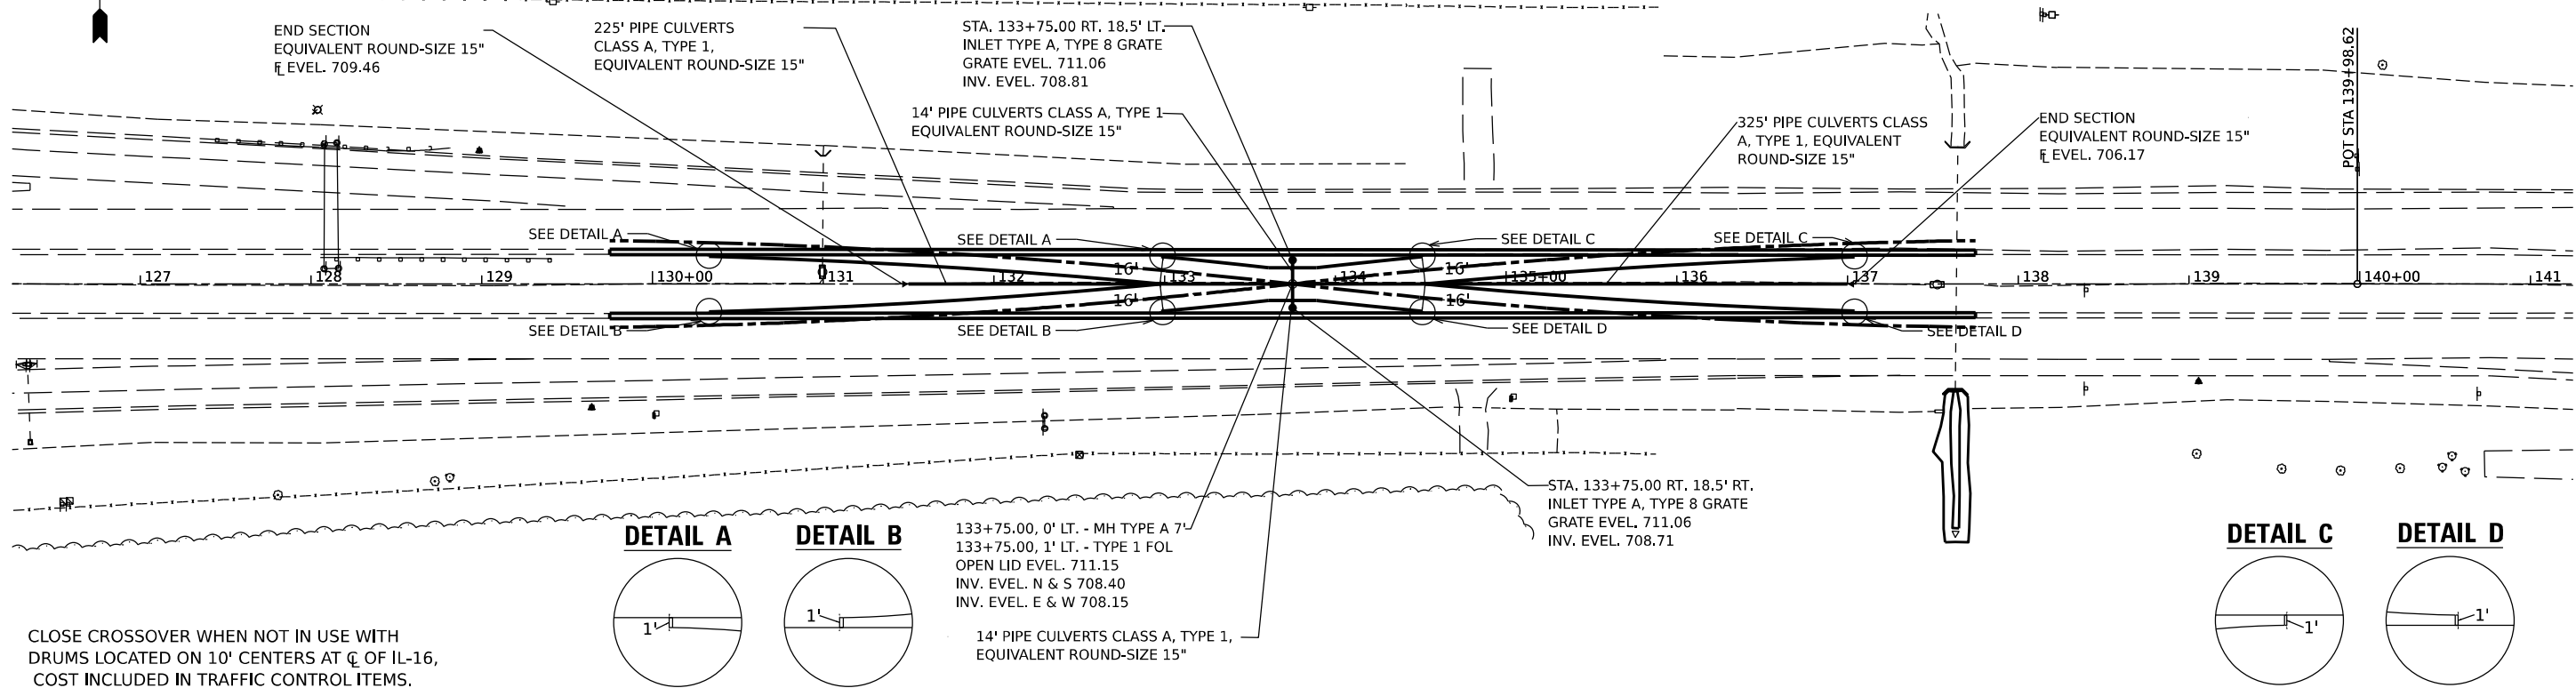 

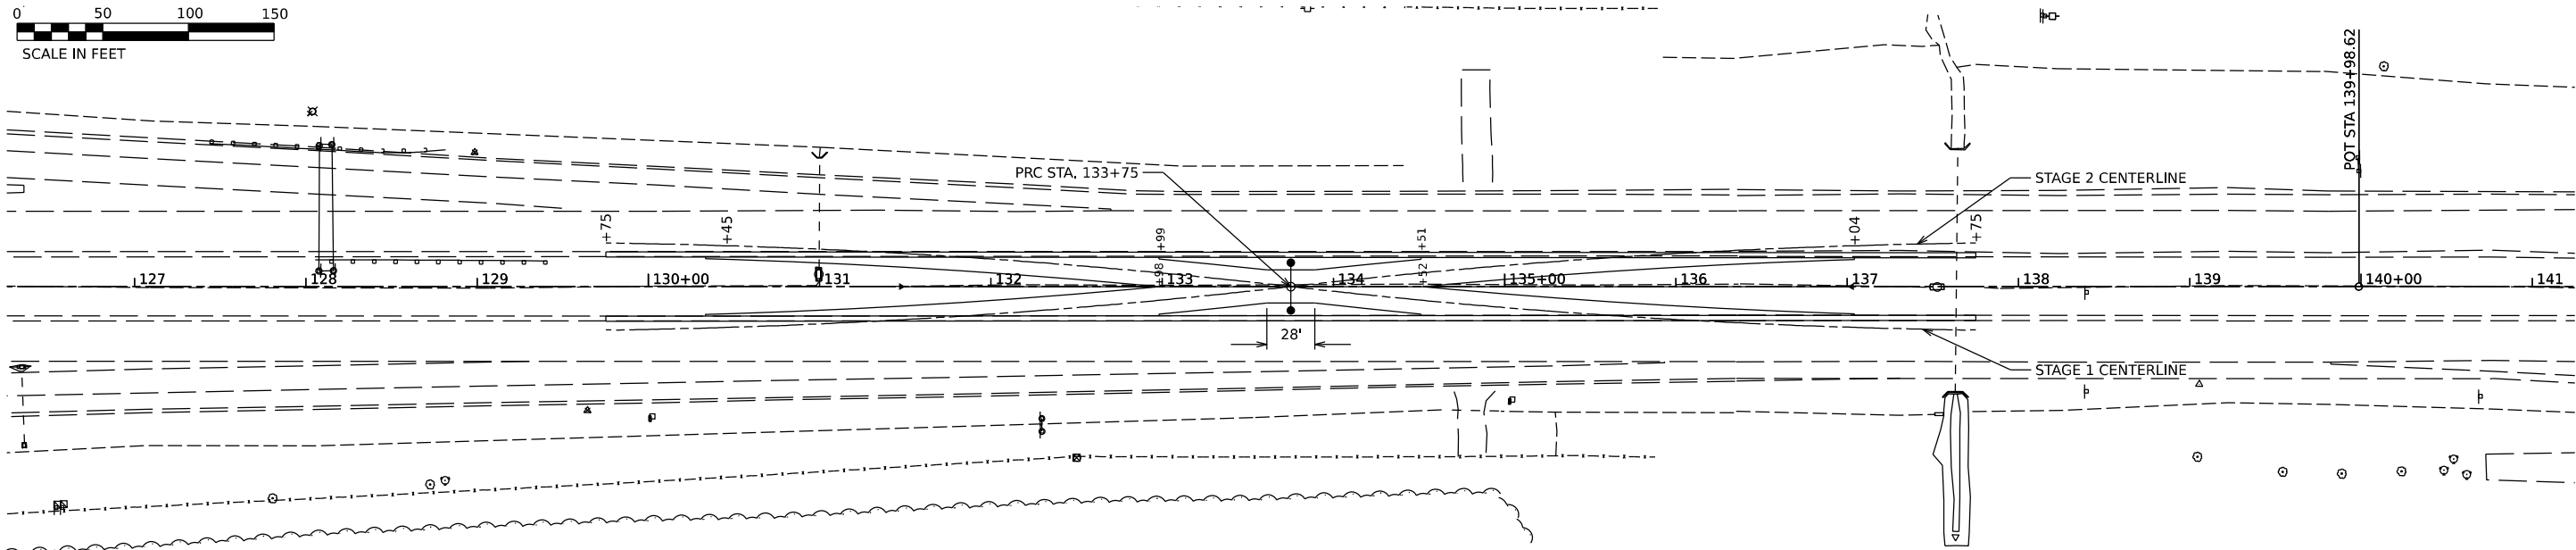

PROP. CURVE STG1CL EC01
PI STA. = 2+00.66
Δ = 5° 44' 37" (RT)
D = 1° 25' 57"
R = 4000.00'
T = 200.66'
L = 400.97
E = 5.02

PROP. CURVE STG2CL EC01
PI STA. = 2+00.66
Δ = 5° 44' 37" (LT)
D = 1° 25' 57"
R = 4000.00'
T = 200.66'
L = 400.97
E = 5.02



EAST CROSSOVER ELEVATION AND OFFSET DATA														
C.L. STATION	STAGE 1 CENTERLINE	STAGE 2 CENTERLINE	E.O.P. LEFT OF C.L.		E.O.P. LEFT OF C.L.		BREAK POINT LEFT		E.O.P. RIGHT OF C.L.		E.O.P. RIGHT OF C.L.		BREAK POINT RIGHT	
IL-16	OFFSET (FT)	OFFSET (FT)	OFFSET (FT)	ELEV.	OFFSET (FT)	ELEV.	OFFSET (FT)	ELEV.	OFFSET (FT)	ELEV.	OFFSET (FT)	ELEV.	OFFSET (FT)	ELEV.
129+75.00	25.41	-25.41												
130+00.00	25.00	-25.00												
130+25.00	24.43	-24.43												
130+50.00	23.70	-23.70	-15.70	712.66			-16.96	712.68	15.70	712.69			16.96	712.71
130+75.00	22.82	-22.82	-14.82	712.52			-16.96	712.57	14.82	712.60			16.96	712.65
131+00.00	21.79	-21.79	-13.78	712.37			-16.96	712.45	13.78	712.48			16.96	712.56
131+25.00	20.59	-20.59	-12.58	712.26			-16.96	712.37	12.58	712.36			16.96	712.47
131+50.00	19.24	-19.24	-11.23	712.15			-16.96	712.29	11.23	712.23			16.96	712.37
131+75.00	17.74	-17.74	-9.72	712.03			-16.96	712.20	9.72	712.11			16.96	712.28
132+00.00	16.07	-16.07	-8.05	711.91			-16.96	712.12	8.05	711.98			16.96	712.18
132+25.00	14.25	-14.25	-6.23	711.80			-16.96	712.04	6.23	711.85			16.96	712.08
132+50.00	12.27	-12.27	-4.24	711.70			-16.96	711.97	4.24	711.72			16.96	711.98
132+75.00	10.13	-10.13	-2.10	711.59			-16.96	711.90	2.10	711.59			16.96	711.88
133+00.00	7.84	-7.84			-15.87	711.81					15.87	711.74		
133+25.00	5.38	-5.38			-13.42	711.69					13.42	711.60		
133+50.00	2.77	-2.77			-10.82	711.49					10.82	711.40		
133+75.00	0.00	0.00			-10.00	711.35					10.00	711.31		
134+00.00	-2.77	2.77			-10.82	711.27					10.82	711.20		
134+25.00	-5.38	5.38			-13.42	711.25					13.42	711.19		
134+50.00	-7.84	7.84			-15.87	711.17					15.87	711.12		
134+75.00	-10.13	10.13	-2.10				-16.96	711.08	2.10				16.96	711.04
135+00.00	-12.27	12.27	-4.24				-16.96	710.98	4.24				16.96	710.93
135+25.00	-14.25	14.25	-6.23				-16.96	710.88	6.23				16.96	710.82
135+50.00	-16.07	16.07	-8.05				-16.96	710.77	8.05				16.96	710.73
135+75.00	-17.74	17.74	-9.72				-16.96	710.67	9.72				16.96	710.63
136+00.00	-19.24	19.24	-11.23				-16.96	710.56	11.23				16.96	710.53
136+25.00	-20.59	20.59	-12.58				-16.96	710.46	12.58				16.96	710.43
136+50.00	-21.79	21.79	-13.78				-16.96	710.36	13.78				16.96	710.46
136+75.00	-22.82	22.82	-14.82				-16.96	710.24	14.82				16.96	710.36
137+00.00	-23.70	23.70	-15.70				-16.96	710.12	15.70				16.96	710.25
137+25.00	-24.43	24.43												
137+50.00	-25.00	25.00												
137+75.00	-25.41	25.41												

PROP. CURVE STG1CL EC02
PI STA. = 2+00.66
Δ = 5° 44' 37" (RT)
D = 1° 25' 57"
R = 4000.00'
T = 200.66'
L = 400.97
E = 5.02

PROP. CURVE STG2CL EC02
PI STA. = 2+00.66
Δ = 5° 44' 37" (LT)
D = 1° 25' 57"
R = 4000.00'
T = 200.66'
L = 400.97
E = 5.02

MODEL: Default
FILE NAME: p:\bartwest-pw_bentley.com\bartwest-pw-01\Documents\pws\20000\20082\20082.132\MicroStation\CAD\sheet\74435.dgn-sheet




USER NAME	= MAG01839	DESIGNED	-	_____-	REVISED	-	_____-
		DRAWN	-	_____-	REVISED	-	_____-
PLOT SCALE	= 100,000' / in.	CHECKED	-	_____-	REVISED	-	_____-
PLOT DATE	= 8/23/2024	DATE	-	_____-	REVISED	-	_____-


STATE OF ILLINOIS
DEPARTMENT OF TRANSPORTATION

IL 16 EAST MEDIAN CROSSOVER
ELEVATIONS AND OFFSETS

SCALE: SHEET 4 OF 8 SHEETS STA. 127+00.00 TO STA. 141+00.00

F.A.P. RTE.	SECTION	COUNTY	TOTAL SHEETS	SHEET NO.
91	(15-22HB-4)BR (15-22)R	COLE5	1086	551
CONTRACT NO. 774435				
ILLINOIS FED. AID PROJECT				

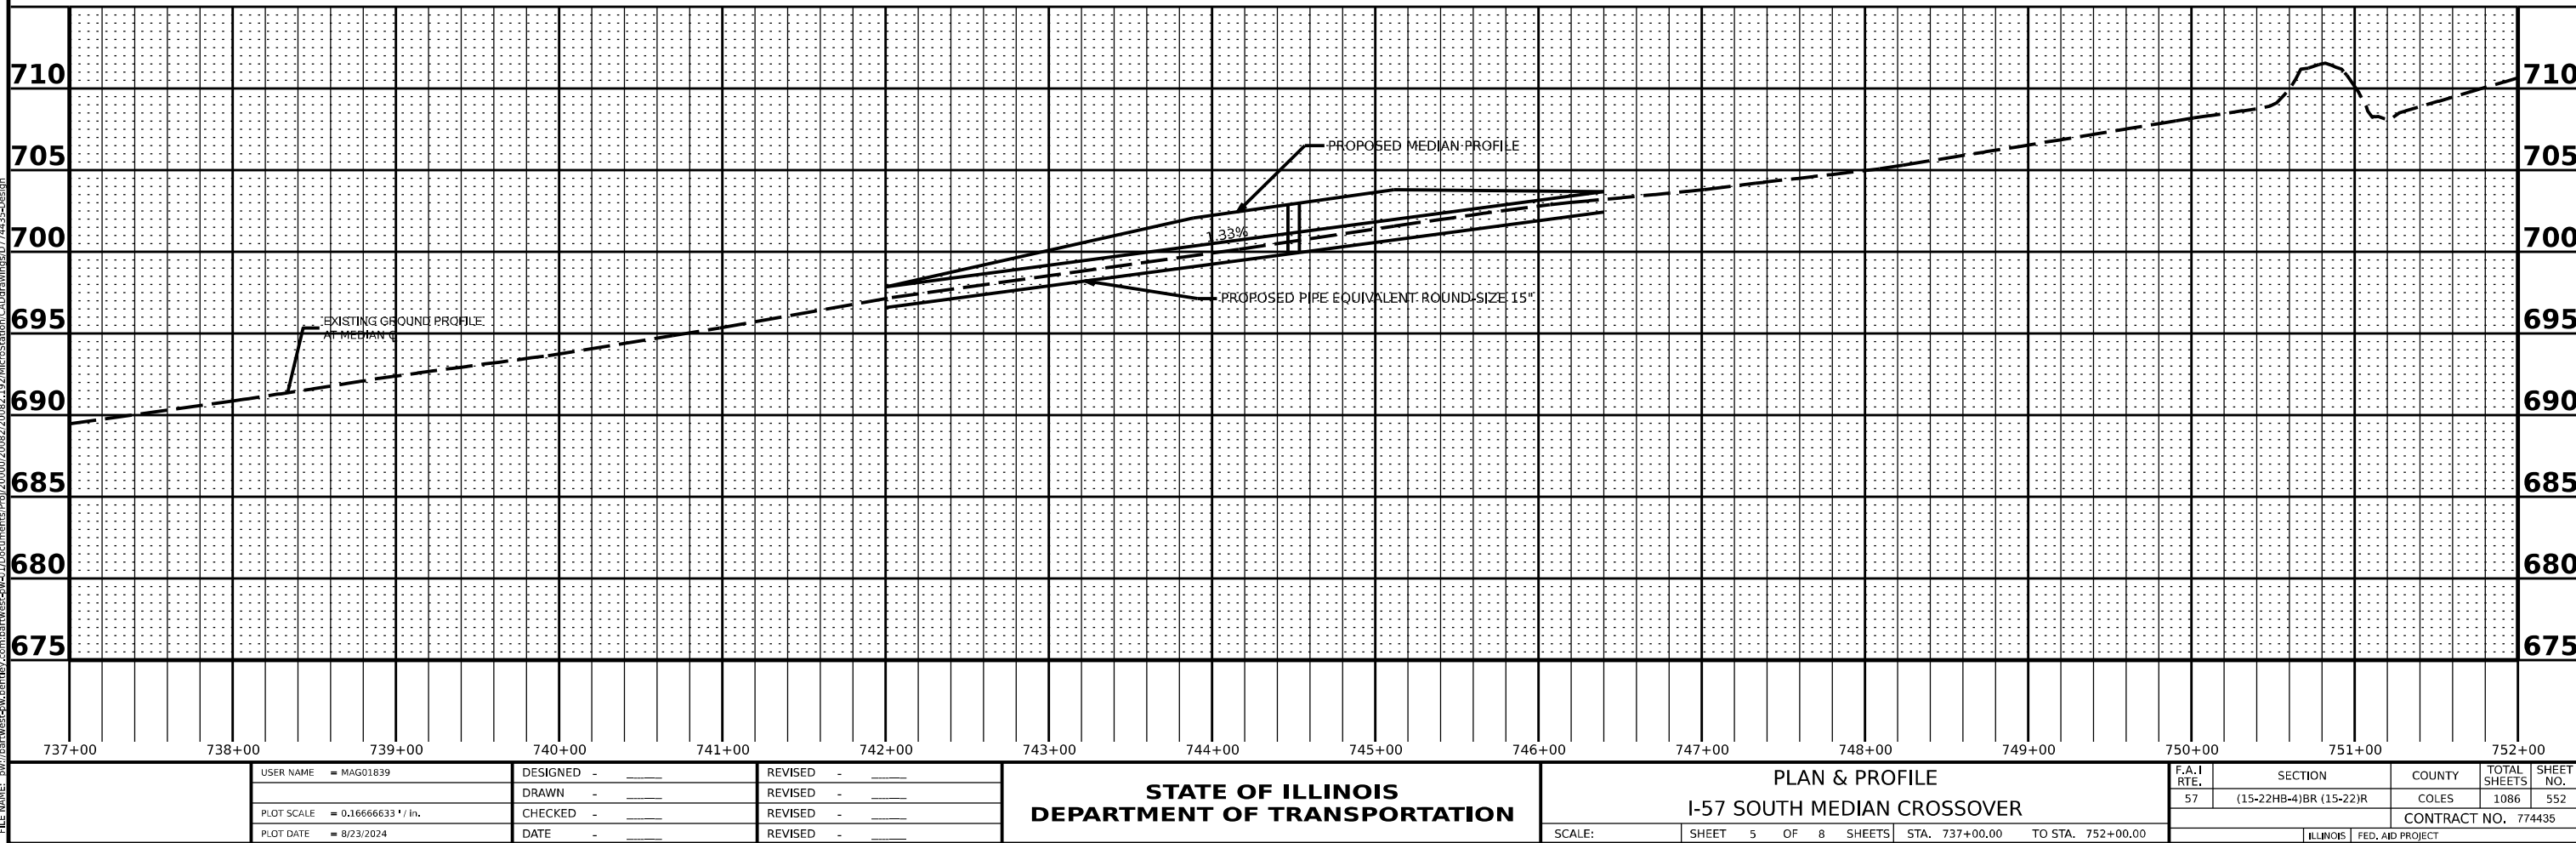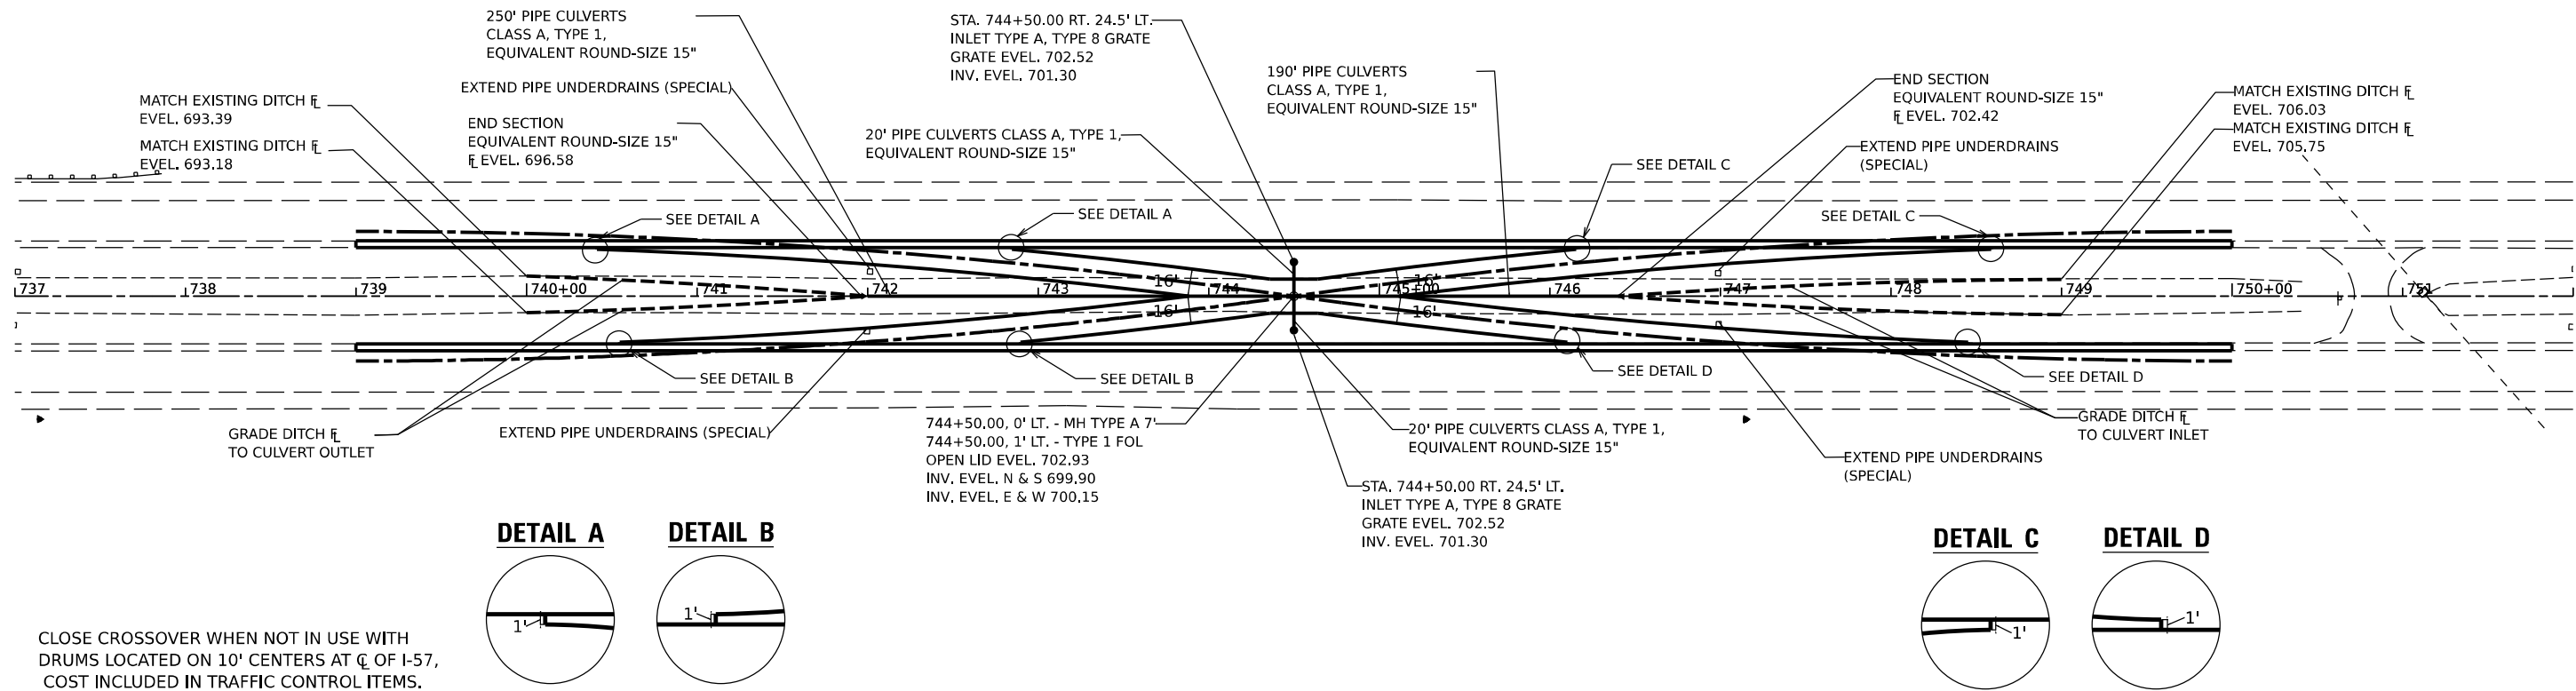 

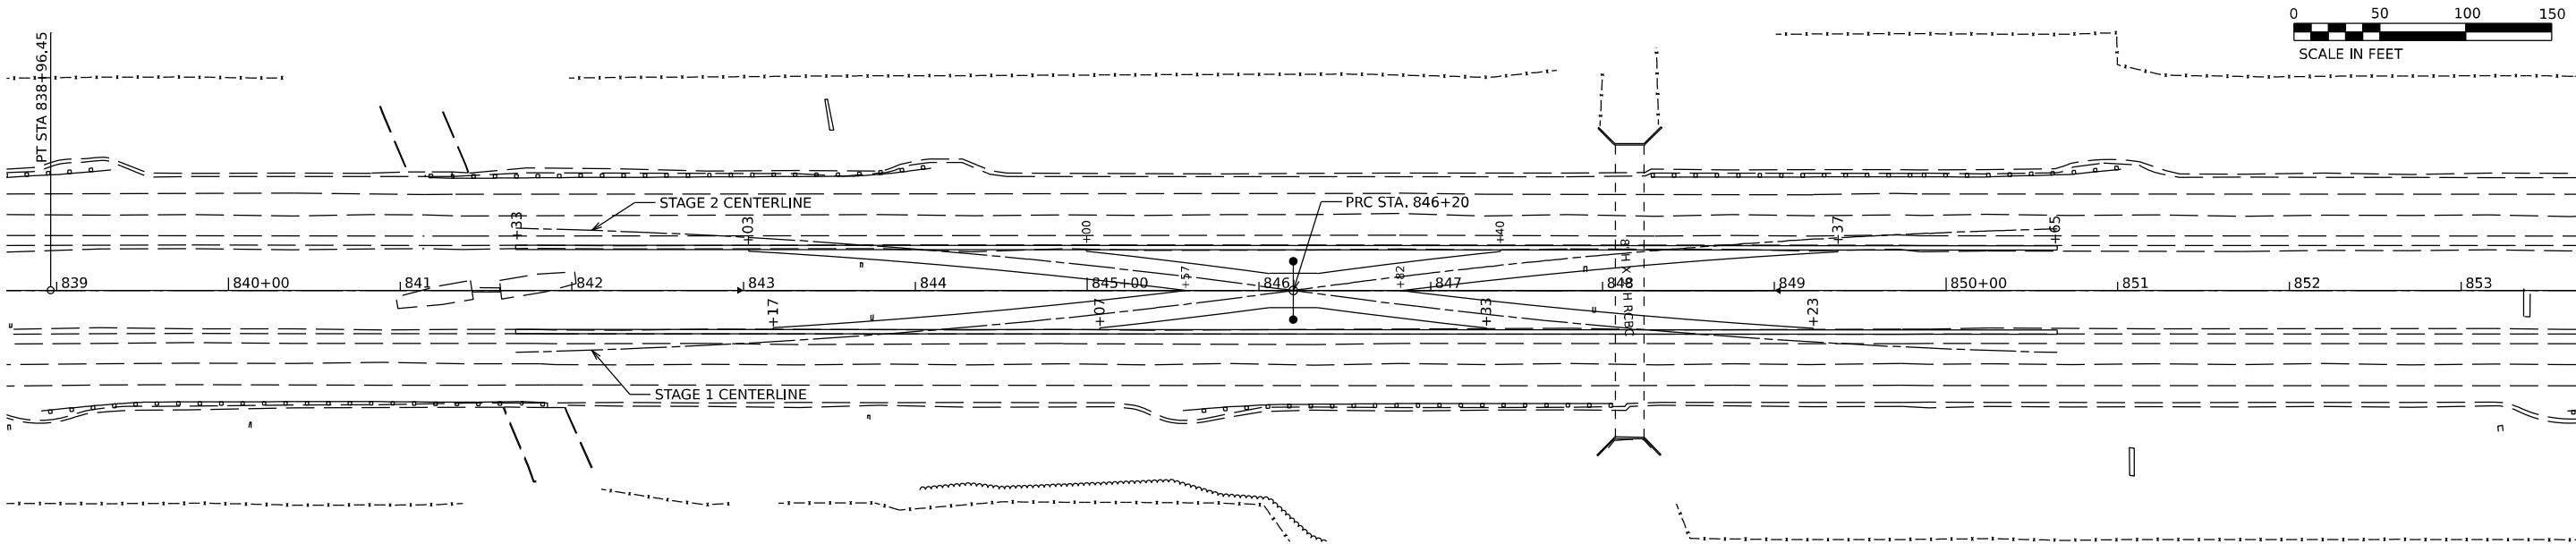

PROP. CURVE STG1CL SC01
PI STA. = 2+76.33
Δ = 7° 54' 11" (RT)
D = 1° 25' 57"
R = 4000.00'
T = 276.33'
L = 551.78
E = 6.46



PROP. CURVE STG2CL SC01
PI STA. = 2+76.33
Δ = 7° 54' 11" (LT)
D = 1° 25' 57"
R = 4000.00'
T = 276.33'
L = 551.78
E = 6.46

NORTH CROSSOVER ELEVATION AND OFFSET DATA														
C.L. STATION	STAGE 1 CENTERLINE	STAGE 2 CENTERLINE	E.O.P. LEFT OF C.L.		E.O.P. LEFT OF C.L.		BREAK POINT LEFT		E.O.P. RIGHT OF C.L.		E.O.P. RIGHT OF C.L.		BREAK POINT RIGHT	
I-57	OFFSET (FT)	OFFSET (FT)	OFFSET (FT)	ELEV.	OFFSET (FT)	ELEV.	OFFSET (FT)	ELEV.	OFFSET (FT)	ELEV.	OFFSET (FT)	ELEV.	OFFSET (FT)	ELEV.
841+75.00	-36.07	35.87												
842+00.00	-35.36	35.17												
842+25.00	-34.50	34.33												
842+50.00	-33.48	33.32												
842+75.00	-32.31	32.16												
843+00.00	-30.98	30.84												
843+25.00	-29.49	29.36	-21.48	679.81			-23.80	679.83	21.35	679.62			22.83	679.63
843+50.00	-27.85	27.72	-19.83	679.73			-23.80	679.77	19.71	679.60			22.83	679.63
843+75.00	-26.04	25.94	-18.02	679.65			-23.80	679.71	17.91	679.61			22.83	679.66
844+00.00	-24.08	23.99	-16.06	679.46			-23.80	679.54	15.96	679.57			22.83	679.64
844+25.00	-21.97	21.88	-13.94	679.25			-23.80	679.35	13.85	679.52			22.83	679.61
844+50.00	-19.69	19.61	-11.65	679.22			-23.80	679.34	11.58	679.45			22.83	679.56
844+75.00	-17.26	17.19	-9.22	679.26			-23.80	679.41	9.15	679.37			22.83	679.51
845+00.00	-14.66	14.61	-6.62	679.21	-22.71	679.37			6.56	679.29			22.83	679.45
845+25.00	-11.98	11.87	-3.86	679.07	-19.96	679.23			3.82	679.20	19.92	679.36		
845+50.00	-9.00	8.97	-0.94	678.93	-17.06	679.09			0.91	679.07	17.03	679.23		
845+75.00	-5.93	5.91			-13.99	678.95					13.97	679.06		
846+00.00	-2.70	2.69			-10.77	678.90					10.76	678.94		
846+25.00	0.68	-0.68			-10.00	678.90					10.00	678.86		
846+50.00	4.01	-4.00			-12.06	678.92					12.08	678.81		
846+75.00	7.18	-7.15			-15.21	678.97					15.24	678.78		
847+00.00	10.18	-10.18	-2.09	678.77	-18.20	678.94			2.13	678.59	18.24	678.75		
847+25.00	13.03	-13.03	-4.94	678.74	-21.03	678.90			4.98	678.58	21.08	678.74		
847+50.00	15.72	-15.72	-7.62	678.67			-23.70	678.83	7.68	678.57			22.93	678.72
847+75.00	18.25	-18.25	-10.14	678.58			-23.70	678.72	10.21	678.56			22.93	678.69
848+00.00	20.62	-20.62	-12.57	678.53			-23.70	678.64	12.59	678.57			22.93	678.67
848+25.00	22.83	-22.83	-14.71	678.48			-23.70	678.57	14.81	678.58			22.93	678.66
848+50.00	24.89	-24.89	-16.76	678.44			-23.70	678.51	16.86	678.57			22.93	678.63
848+75.00	26.78	-26.72	-18.65	678.40			-23.70	678.45	18.76	678.56			22.93	678.60
849+00.00	28.52	-28.52	-20.38	678.32			-23.70	678.35	20.51	678.47			22.93	678.49
849+25.00	30.11	-30.11	-21.96	678.25										
849+50.00	31.53	-31.53												
849+75.00	32.80	-32.80												
850+00.00	33.91	-33.91												
850+25.00	34.87	-34.87												
850+50.00	35.66	-35.66												

PROP. CURVE STG1CL SC02
PI STA. = 2+76.33
Δ = 7° 54' 11" (RT)
D = 1° 25' 57"
R = 4000.00'
T = 276.33'
L = 551.78
E = 6.46

PROP. CURVE STG2CL SC02
PI STA. = 2+76.33
Δ = 7° 54' 11" (LT)
D = 1° 25' 57"
R = 4000.00'
T = 276.33'
L = 551.78
E = 6.46

MODEL: Default
FILE NAME: p:\bartwest-pw_bentley.com\bartwest-pw-01\Documents\pws\20000\20082\20082.132\MicroStation\CAD\sheet\74435.dgn-sheet



USER NAME = MAG01839	DESIGNED - _____	REVISED - _____
	DRAWN - _____	REVISED - _____
PLOT SCALE = 100,000' / in.	CHECKED - _____	REVISED - _____
PLOT DATE = 8/23/2024	DATE - _____	REVISED - _____



STATE OF ILLINOIS
DEPARTMENT OF TRANSPORTATION

I-57 NORTH MEDIAN CROSSOVER
ELEVATIONS AND OFFSETS

SCALE: SHEET 6 OF 8 SHEETS STA. 839+00.00 TO STA. 853+00.00

F.A.I RTE.	SECTION	COUNTY	TOTAL SHEETS	SHEET NO.
57	(15-22HB-4)BR (15-22)R	COLES	1086	553
CONTRACT NO. 774435				
ILLINOIS FED. AID PROJECT				

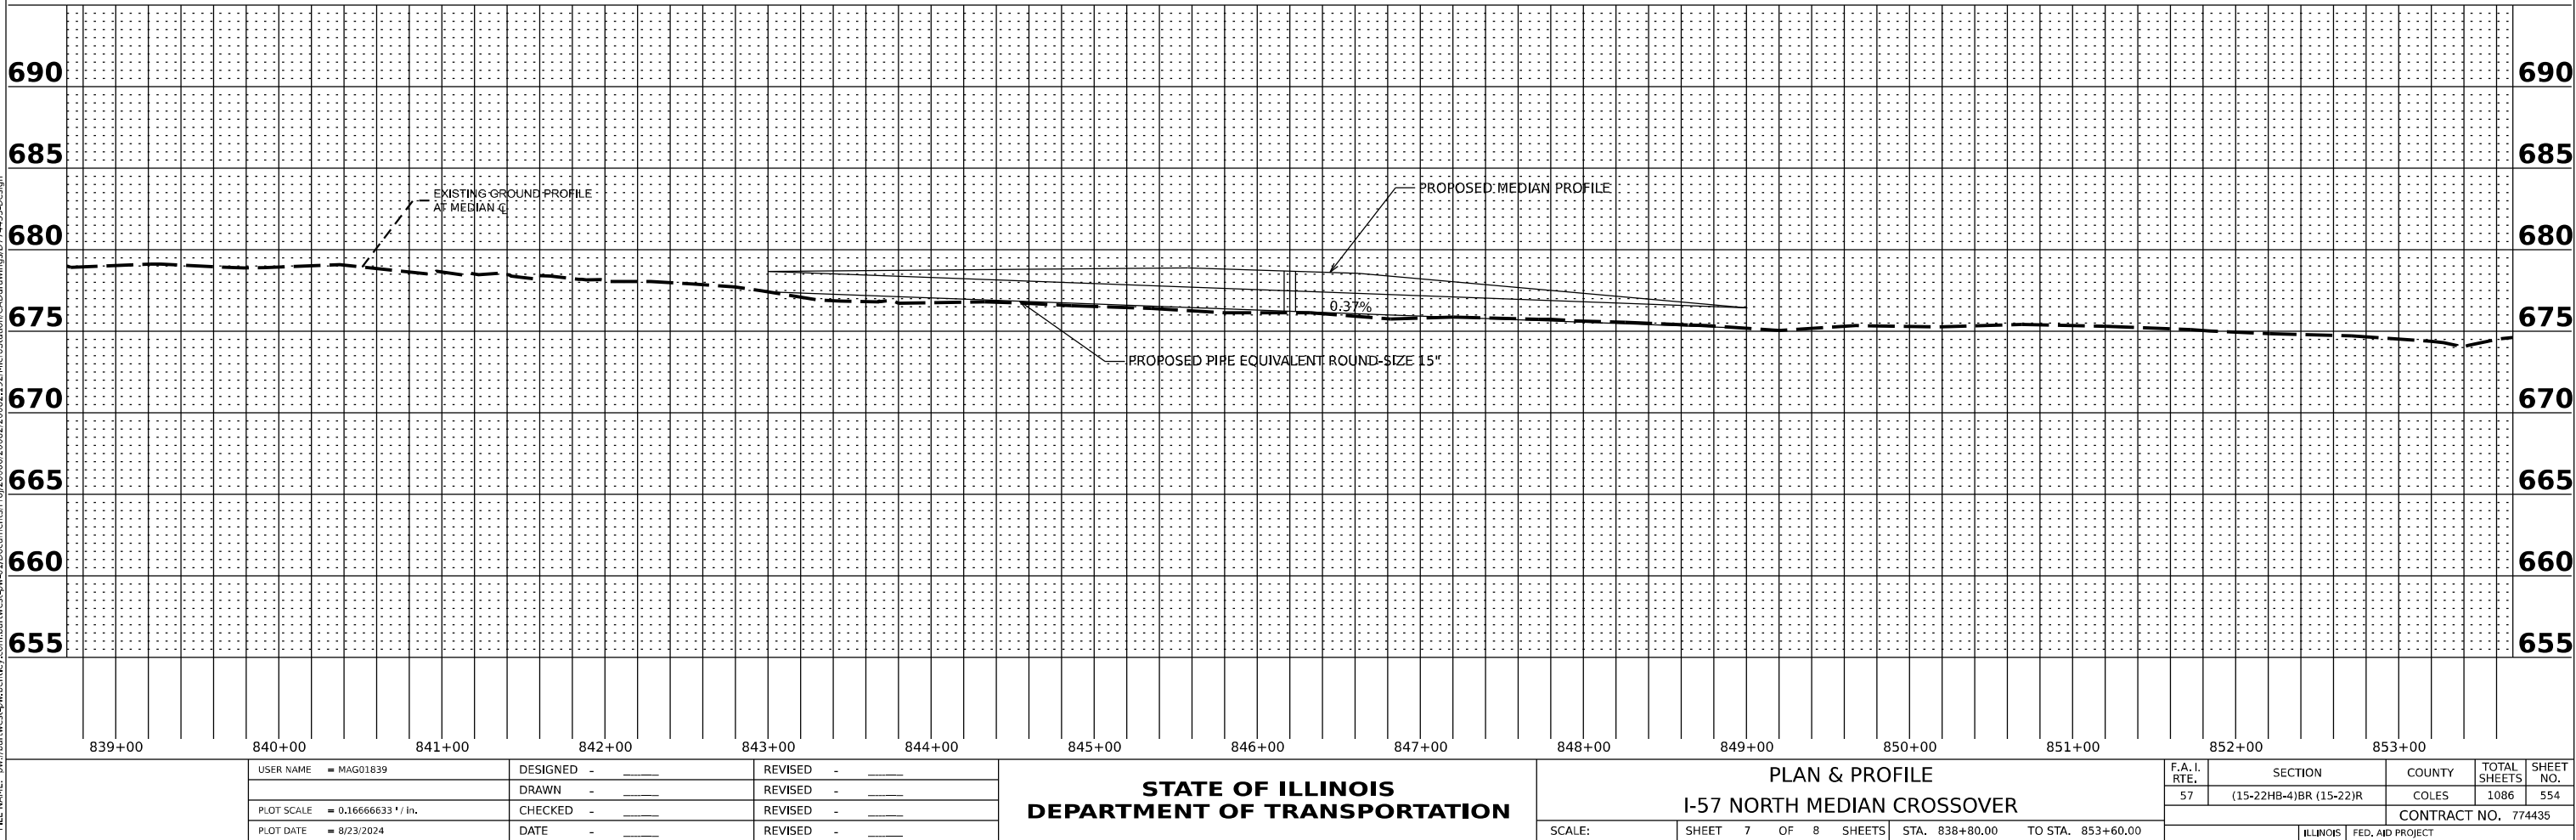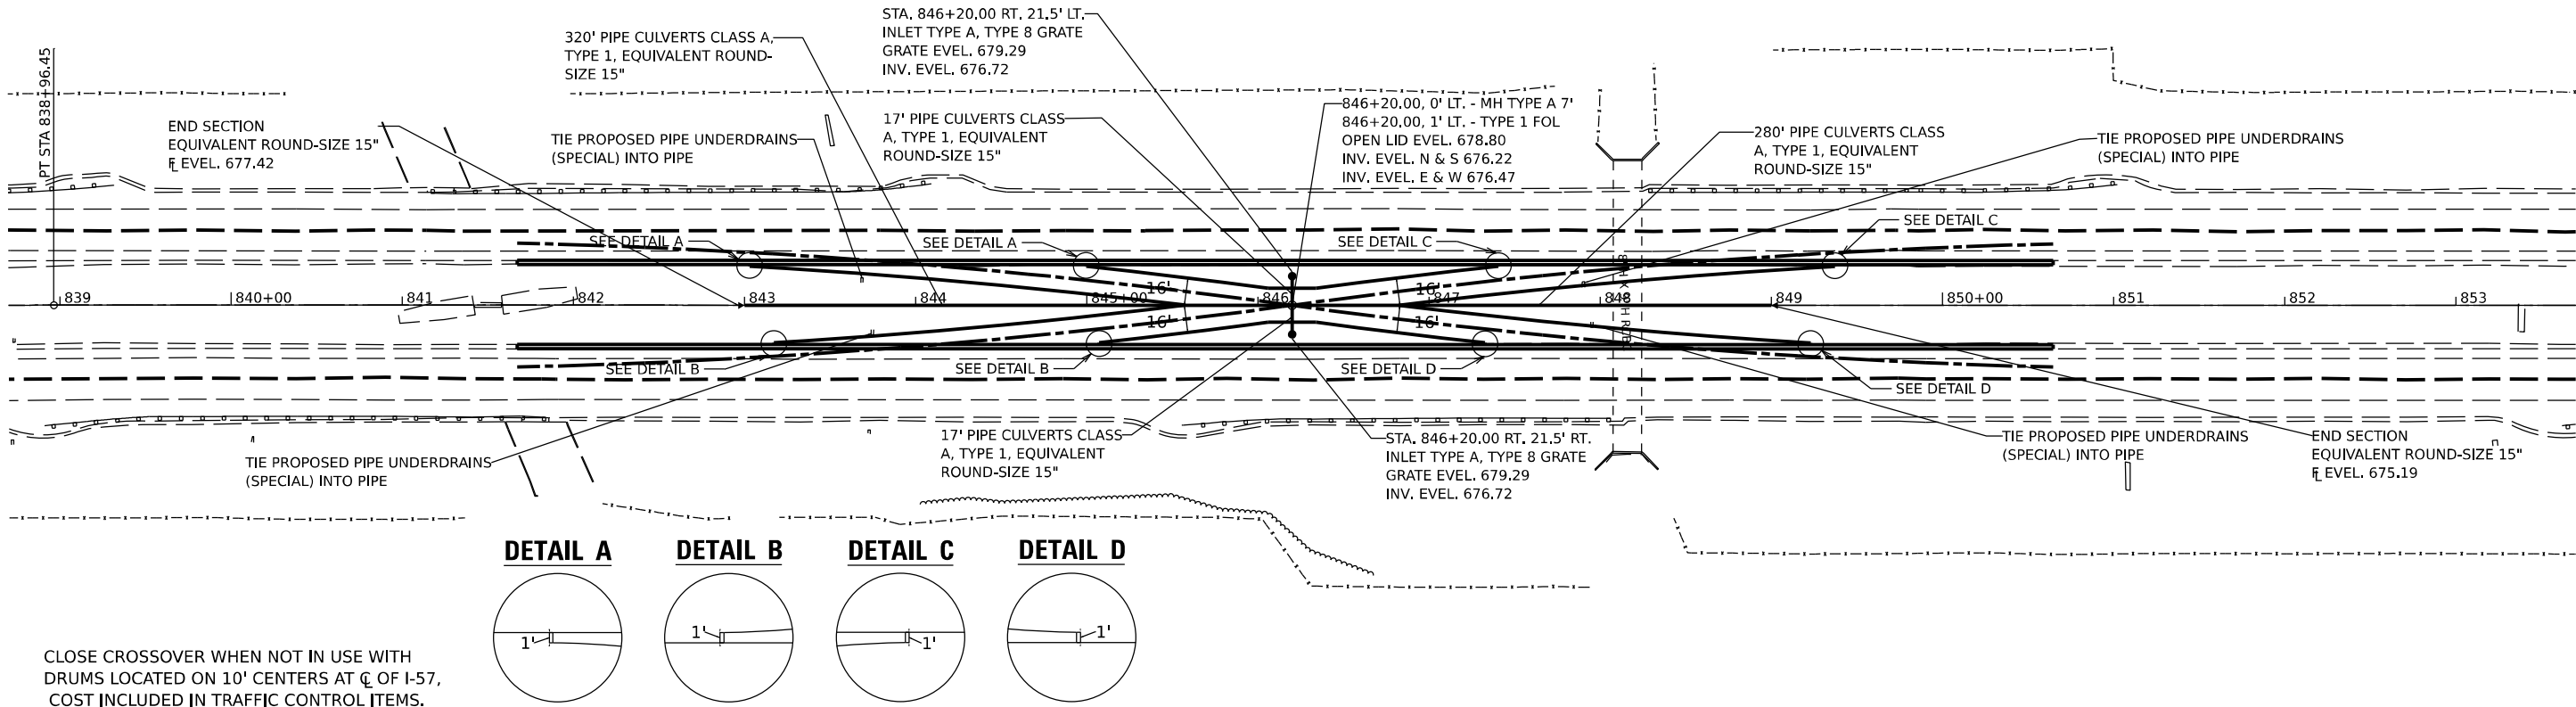

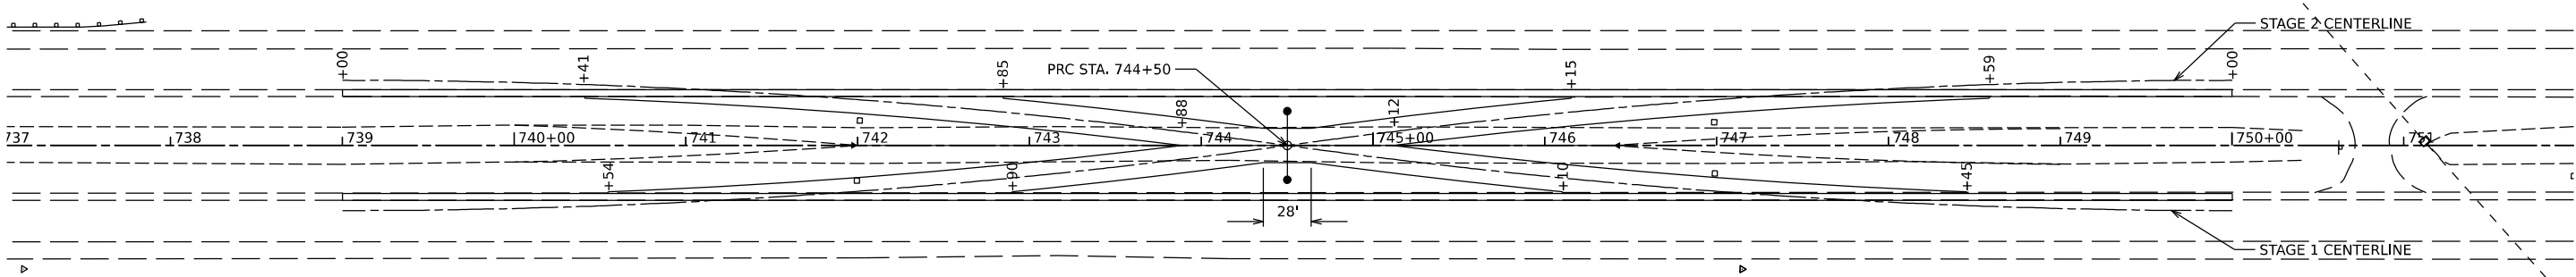 

PROP. CURVE STG1CL SC01
PI STA. = 2+76.33
Δ = 7° 54' 11" (RT)
D = 1° 25' 57"
R = 4000.00'
T = 276.33'
L = 551.78
E = 9.51

PROP. CURVE STG2CL SC01
PI STA. = 2+76.33
Δ = 7° 54' 11" (LT)
D = 1° 25' 57"
R = 4000.00'
T = 276.33'
L = 551.78
E = 9.51

SOUTH CROSSOVER ELEVATION AND OFFSET DATA														
C.L. STATION	STAGE 1 CENTERLINE	STAGE 2 CENTERLINE	E.O.P. LEFT OF C.L.		E.O.P. LEFT OF C.L.		BREAK POINT LEFT		E.O.P. RIGHT OF C.L.		E.O.P. RIGHT OF C.L.		BREAK POINT RIGHT	
I-57	OFFSET (FT)	OFFSET (FT)	OFFSET (FT)	ELEV.	OFFSET (FT)	ELEV.	OFFSET (FT)	ELEV.	OFFSET (FT)	ELEV.	OFFSET (FT)	ELEV.	OFFSET (FT)	ELEV.
739+00.00	-38.00	38.00												
739+25.00	-37.92	37.92												
739+50.00	-37.69	37.69												
739+75.00	-37.30	37.30												
740+00.00	-36.75	36.75												
740+25.00	-36.05	36.05												
740+50.00	-35.19	35.19	-27.18	696.99			-28.50	697.00						
740+75.00	-34.17	34.17	-26.16	697.34			-28.50	697.36	26.16	697.36			28.00	697.38
741+00.00	-33.00	33.00	-24.98	697.68			-28.50	697.72	24.98	697.70			28.00	697.73
741+25.00	-31.66	31.66	-23.65	698.15			-28.50	698.20	23.65	698.16			28.00	698.20
741+50.00	-30.18	30.18	-22.16	698.63			-28.50	698.69	22.16	698.61			28.00	698.67
741+75.00	-28.53	28.53	-20.51	699.09			-28.50	699.17	20.51	699.07			28.00	699.14
742+00.00	-26.73	26.73	-18.71	699.56			-28.50	699.66	18.71	699.53			28.00	699.62
742+25.00	-24.77	24.77	-16.74	699.92			-28.50	700.04	16.74	699.89			28.00	700.00
742+50.00	-22.65	22.65	-14.62	700.26			-28.50	700.40	14.62	700.23			28.00	700.36
742+75.00	-20.38	20.38	-12.34	700.60			-28.50	700.76	12.34	700.56			28.00	700.72
743+00.00	-17.95	17.95	-9.91	700.93	-26.00	701.10			9.91	700.70	26.00	700.54		
743+25.00	-15.35	15.35	-7.31	701.26	-23.40	701.42			7.31	701.09	23.40	700.93		
743+50.00	-12.60	12.60	-4.55	701.57	-20.65	701.73			4.55	701.47	20.65	701.31		
743+75.00	-9.69	9.69	-1.63	701.89	-17.75	702.05			1.63	701.85	17.75	701.69		
744+00.00	-6.62	6.62			-14.68	702.37					14.68	702.08		
744+25.00	-3.39	3.39			-11.46	702.69					11.46	702.47		
744+50.00	0.00	0.00			-10.00	703.03					10.00	702.81		
744+75.00	3.39	-3.39			-11.46	703.39					11.46	703.13		
745+00.00	6.62	-6.62			-14.68	703.77					14.68	703.43		
745+25.00	9.69	-9.69	-1.63	703.98	-17.75	704.14			1.63	703.92	17.75	703.76		
745+50.00	12.60	-12.60	-4.55	704.34	-20.65	704.50			4.55	704.27	20.65	704.11		
745+75.00	15.35	-15.35	-7.31	704.71	-23.40	704.87			7.31	704.63	23.40	704.5		
746+00.00	17.95	-17.95	-9.91	705.06	-26.00	705.23			9.91	704.99	26.00	705		
746+25.00	20.38	-20.38	-12.34	705.37			-28.50	705.53	12.34	705.48			28.00	705.64
746+50.00	22.65	-22.65	-14.62	705.63			-28.50	705.77	14.62	705.73			28.00	705.86
746+75.00	24.77	-24.77	-16.74	705.90			-28.50	706.02	16.74	705.98			28.00	706.09
747+00.00	26.73	-26.73	-18.71	706.17			-28.50	706.27	18.71	706.23			28.00	706.32
747+25.00	28.53	-28.53	-20.51	706.54			-28.50	706.62	20.51	706.59			28.00	706.66
747+50.00	30.18	-30.18	-22.16	706.91			-28.50	706.97	22.16	706.95			28.00	707.01
747+75.00	31.66	-31.66	-23.65	707.27			-28.50	707.32	23.65	707.32			28.00	707.36
748+00.00	33.00	-33.00	-24.98	707.63			-28.50	707.67	24.98	707.68			28.00	707.71
748+25.00	34.17	-34.17	-26.16	708.01			-28.50	708.03	26.16	708.04			28.00	708.06
748+50.00	35.19	-35.19	-27.18	708.38			-28.50	708.39						
748+75.00	36.05	-36.05												
749+00.00	36.75	-36.75												
749+25.00	37.30	-37.30												
749+50.00	37.69	-37.69												
749+75.00	37.92	-37.92												
750+00.00	38.00	-38.00												

PROP. CURVE STG1CL SC02
PI STA. = 2+76.33
Δ = 7° 54' 11" (RT)
D = 1° 25' 57"
R = 4000.00'
T = 276.33'
L = 551.78
E = 9.51

PROP. CURVE STG2CL SC02
PI STA. = 2+76.33
Δ = 7° 54' 11" (LT)
D = 1° 25' 57"
R = 4000.00'
T = 276.33'
L = 551.78
E = 9.51

MODEL: Default
FILE NAME: p:\bentley\work\barstwest-pw-bentley.com\barstwest-pw-01\Documents\pws\20000\20082\20082.132\MicroStation\CAD\sheet\74435.dgn-sheet


USER NAME = MAG01839	DESIGNED - _____	REVISED - _____
	DRAWN - _____	REVISED - _____
PLOT SCALE = 100,000' / in.	CHECKED - _____	REVISED - _____
PLOT DATE = 8/23/2024	DATE - _____	REVISED - _____

STATE OF ILLINOIS
DEPARTMENT OF TRANSPORTATION

I-57 SOUTH MEDIAN CROSSOVER
ELEVATIONS AND OFFSETS

SCALE: SHEET 8 OF 8 SHEETS STA. 737+00.00 TO STA. 751+00.00

F.A.I RTE.	SECTION	COUNTY	TOTAL SHEETS	SHEET NO.
57	(15-22HB-4)BR (15-22)R	COLES	1086	555
CONTRACT NO. 774435				
ILLINOIS FED. AID PROJECT				

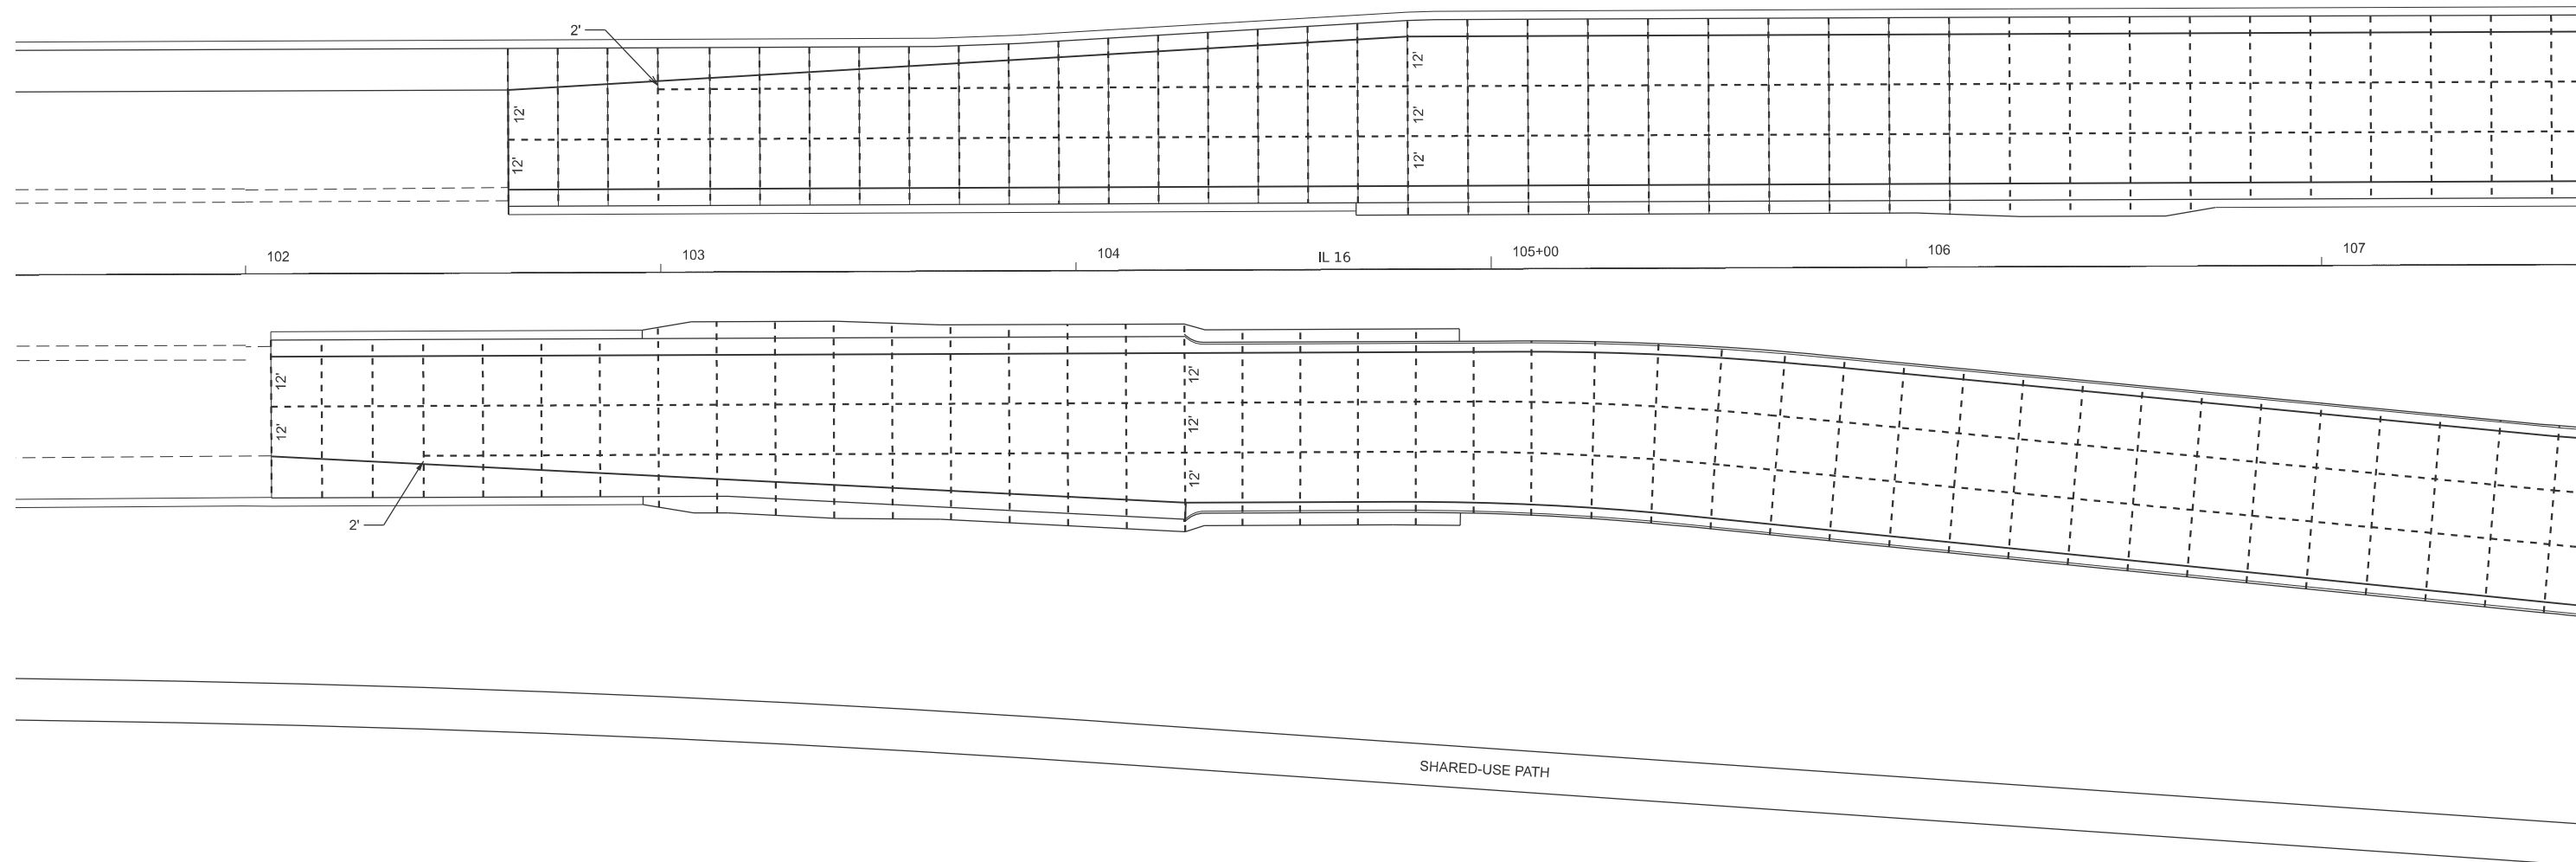

MODEL: Pavt Joints IL 16 1 [Sheet]
FILE NAME: c:\pw_workspace\hrtzel\0852852\ID774435-sheets-PCCJoiningDetails.dgn

USER NAME = kaleb.hirtzel	DESIGNED -	REVISED -
	DRAWN -	REVISED -
PLOT SCALE = \$SCALE\$	CHECKED -	REVISED -
PLOT DATE = 4/24/2024	DATE -	REVISED -

STATE OF ILLINOIS
DEPARTMENT OF TRANSPORTATION


PCC PAVEMENT JOINT DETAILS

IL 16

SCALE: 1"=20'	SHEET 1	OF 11 SHEETS	STA. 102+00	TO STA. 107+00
---------------	---------	--------------	-------------	----------------

F.A.I RTE.	SECTION	COUNTY	TOTAL SHEETS	SHEET NO.
57	(15-22HB-4)BR (15-22)R	COLES	1086	556
		CONTRACT NO. 74435		
ILLINOIS		FED. AID PROJECT		

MODEL: Pav Joints IL 16.2 [Sheet]
FILE NAME: c:\pav_work\pav\hrtzel\kud852852\DT74435-sheets-PCCJoiningDetails.dgn

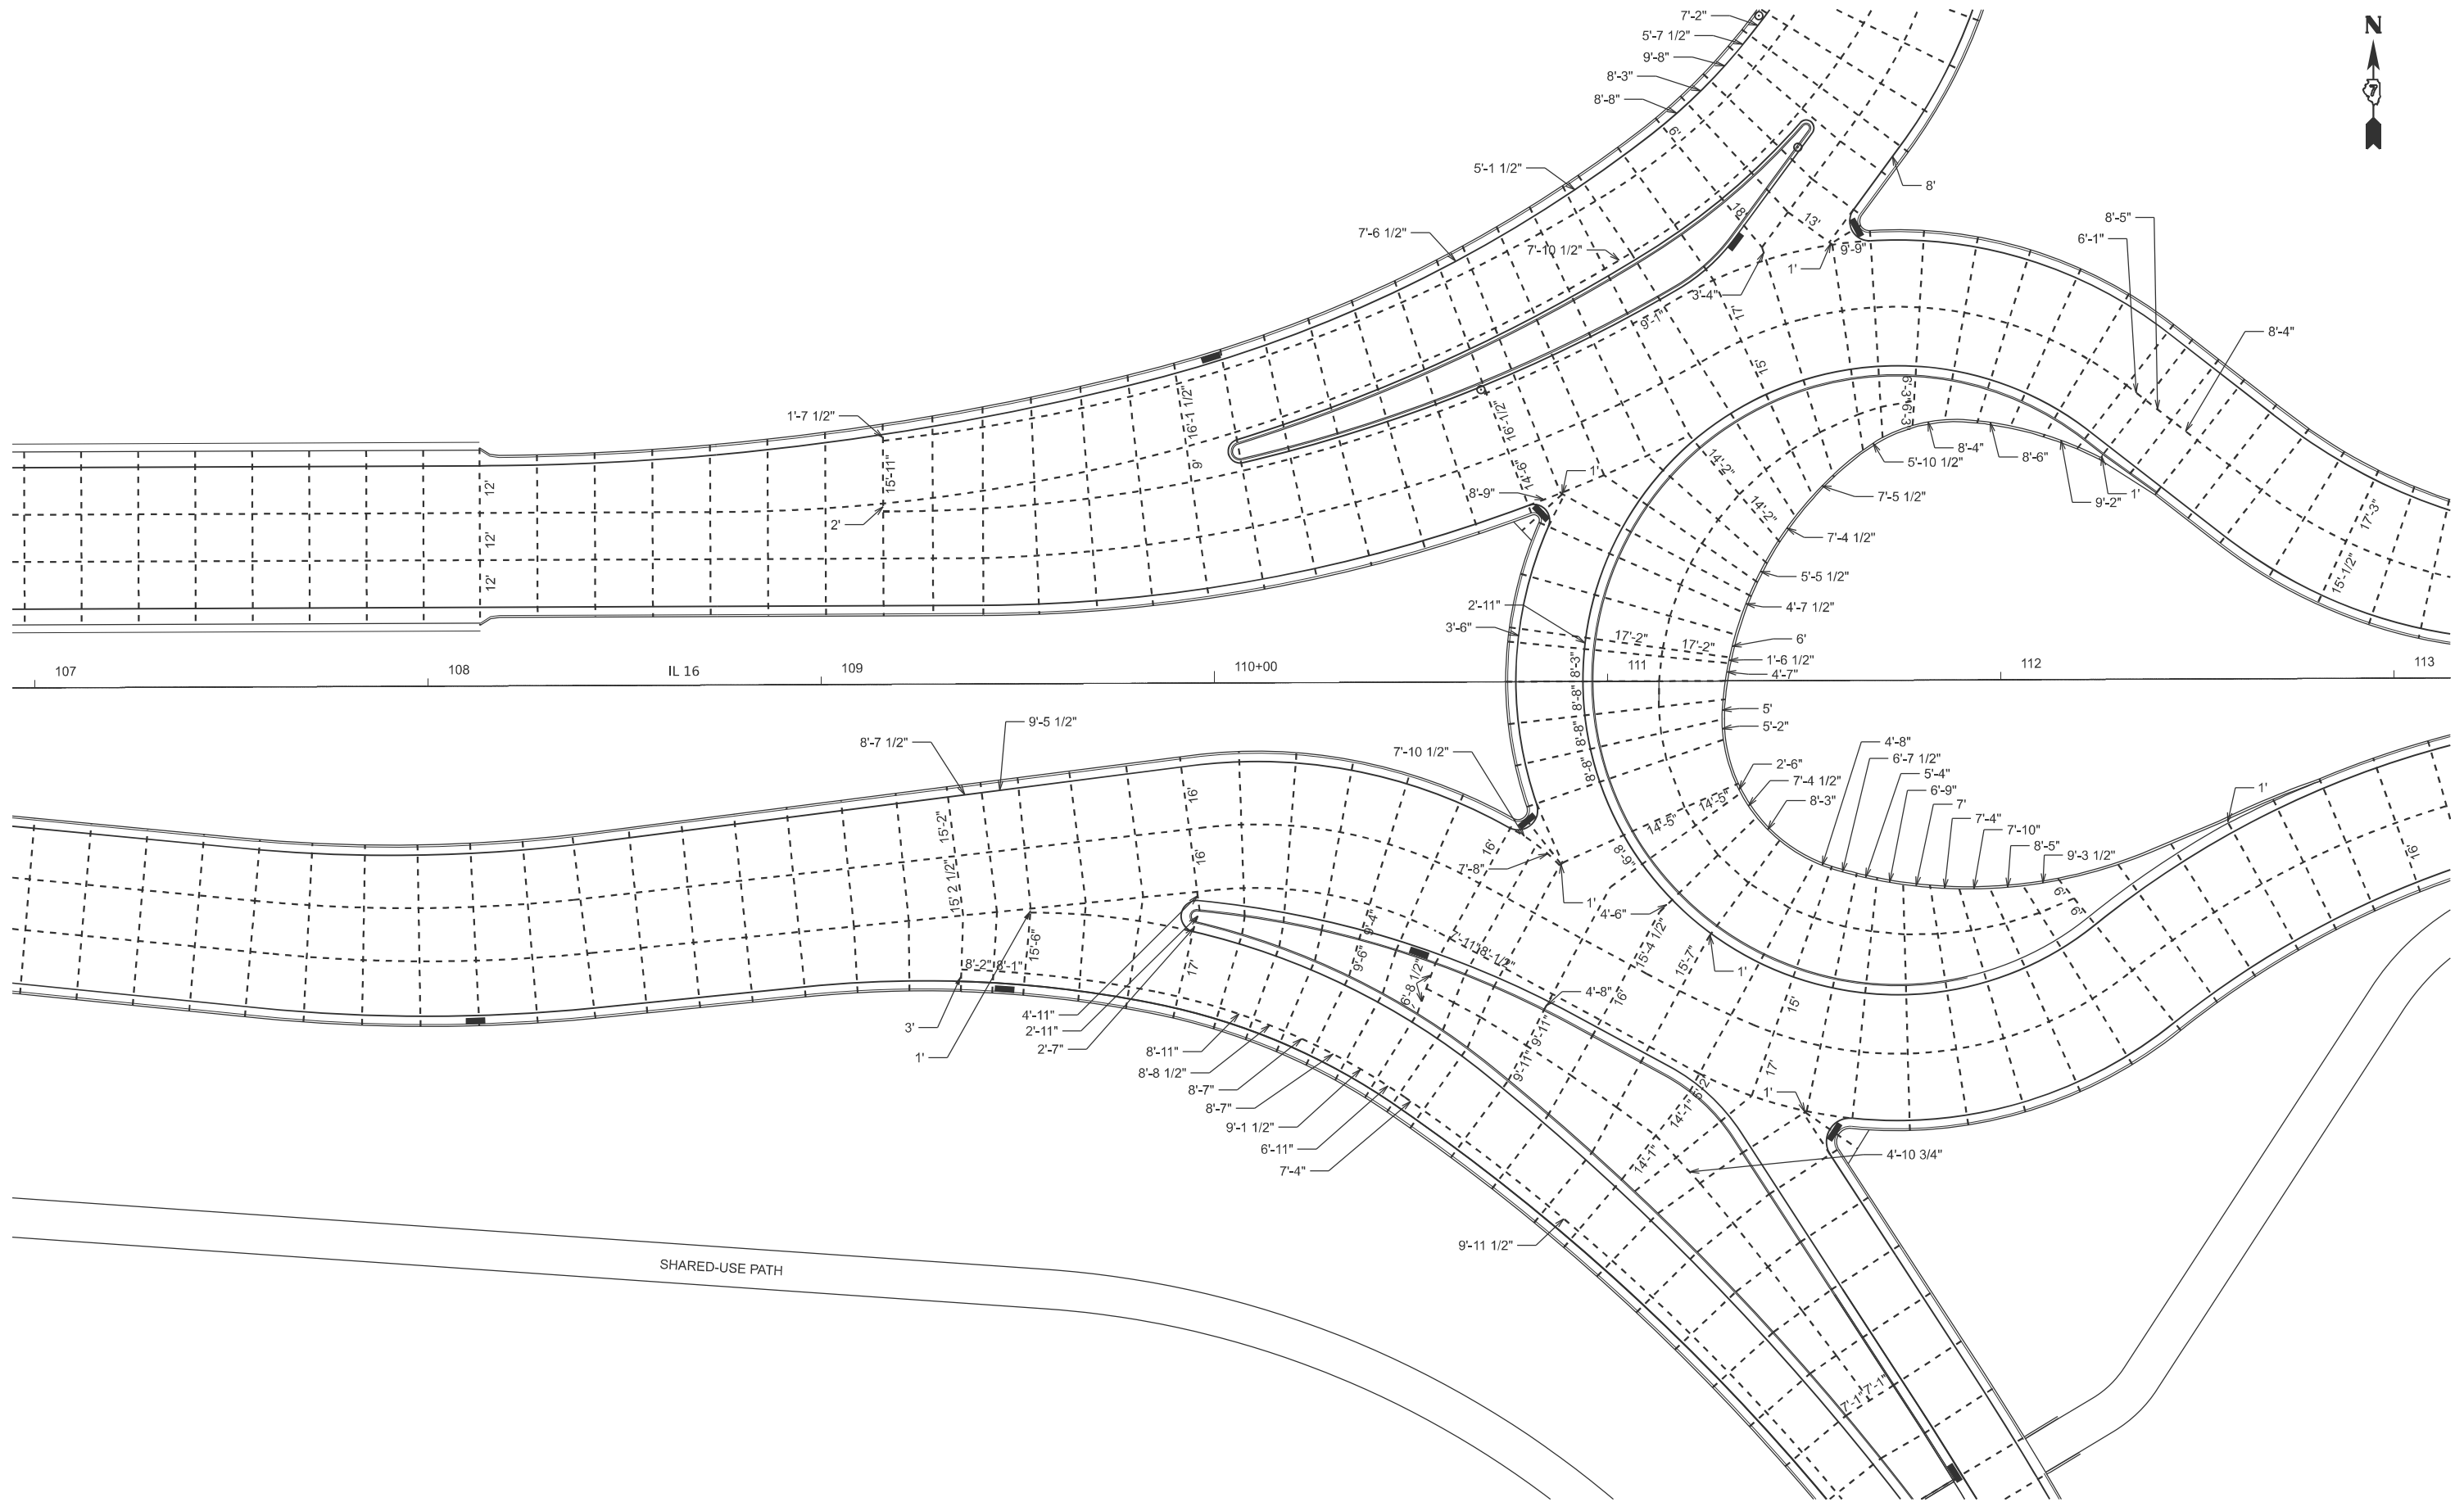

USER NAME	= kaleb.hirtzel	DESIGNED	-	REVISED	-
PLOT SCALE	= \$SCALE\$	DRAWN	-	REVISED	-
PLOT DATE	= 8/21/2024	CHECKED	-	REVISED	-
		DATE	-	REVISED	-


STATE OF ILLINOIS
DEPARTMENT OF TRANSPORTATION

PCC PAVEMENT JOINT DETAILS
IL 16

SCALE: 1"=20' SHEET 2 OF 11 SHEETS STA. 107+00 TO STA. 113+00

F.A.I RTE.	SECTION	COUNTY	TOTAL SHEETS	SHEET NO.
57	(15-22HB-4)BR (15-22)R	COLES	1086	557
CONTRACT NO. 74435				
ILLINOIS FED. AID PROJECT				

MODEL: Part_Joints_IL_16.3 [Sheet]
FILE NAME: c:\p\work\pwh\hrtzel\ud852852\D774435-sheets-PCCJoiningDetails.dgn

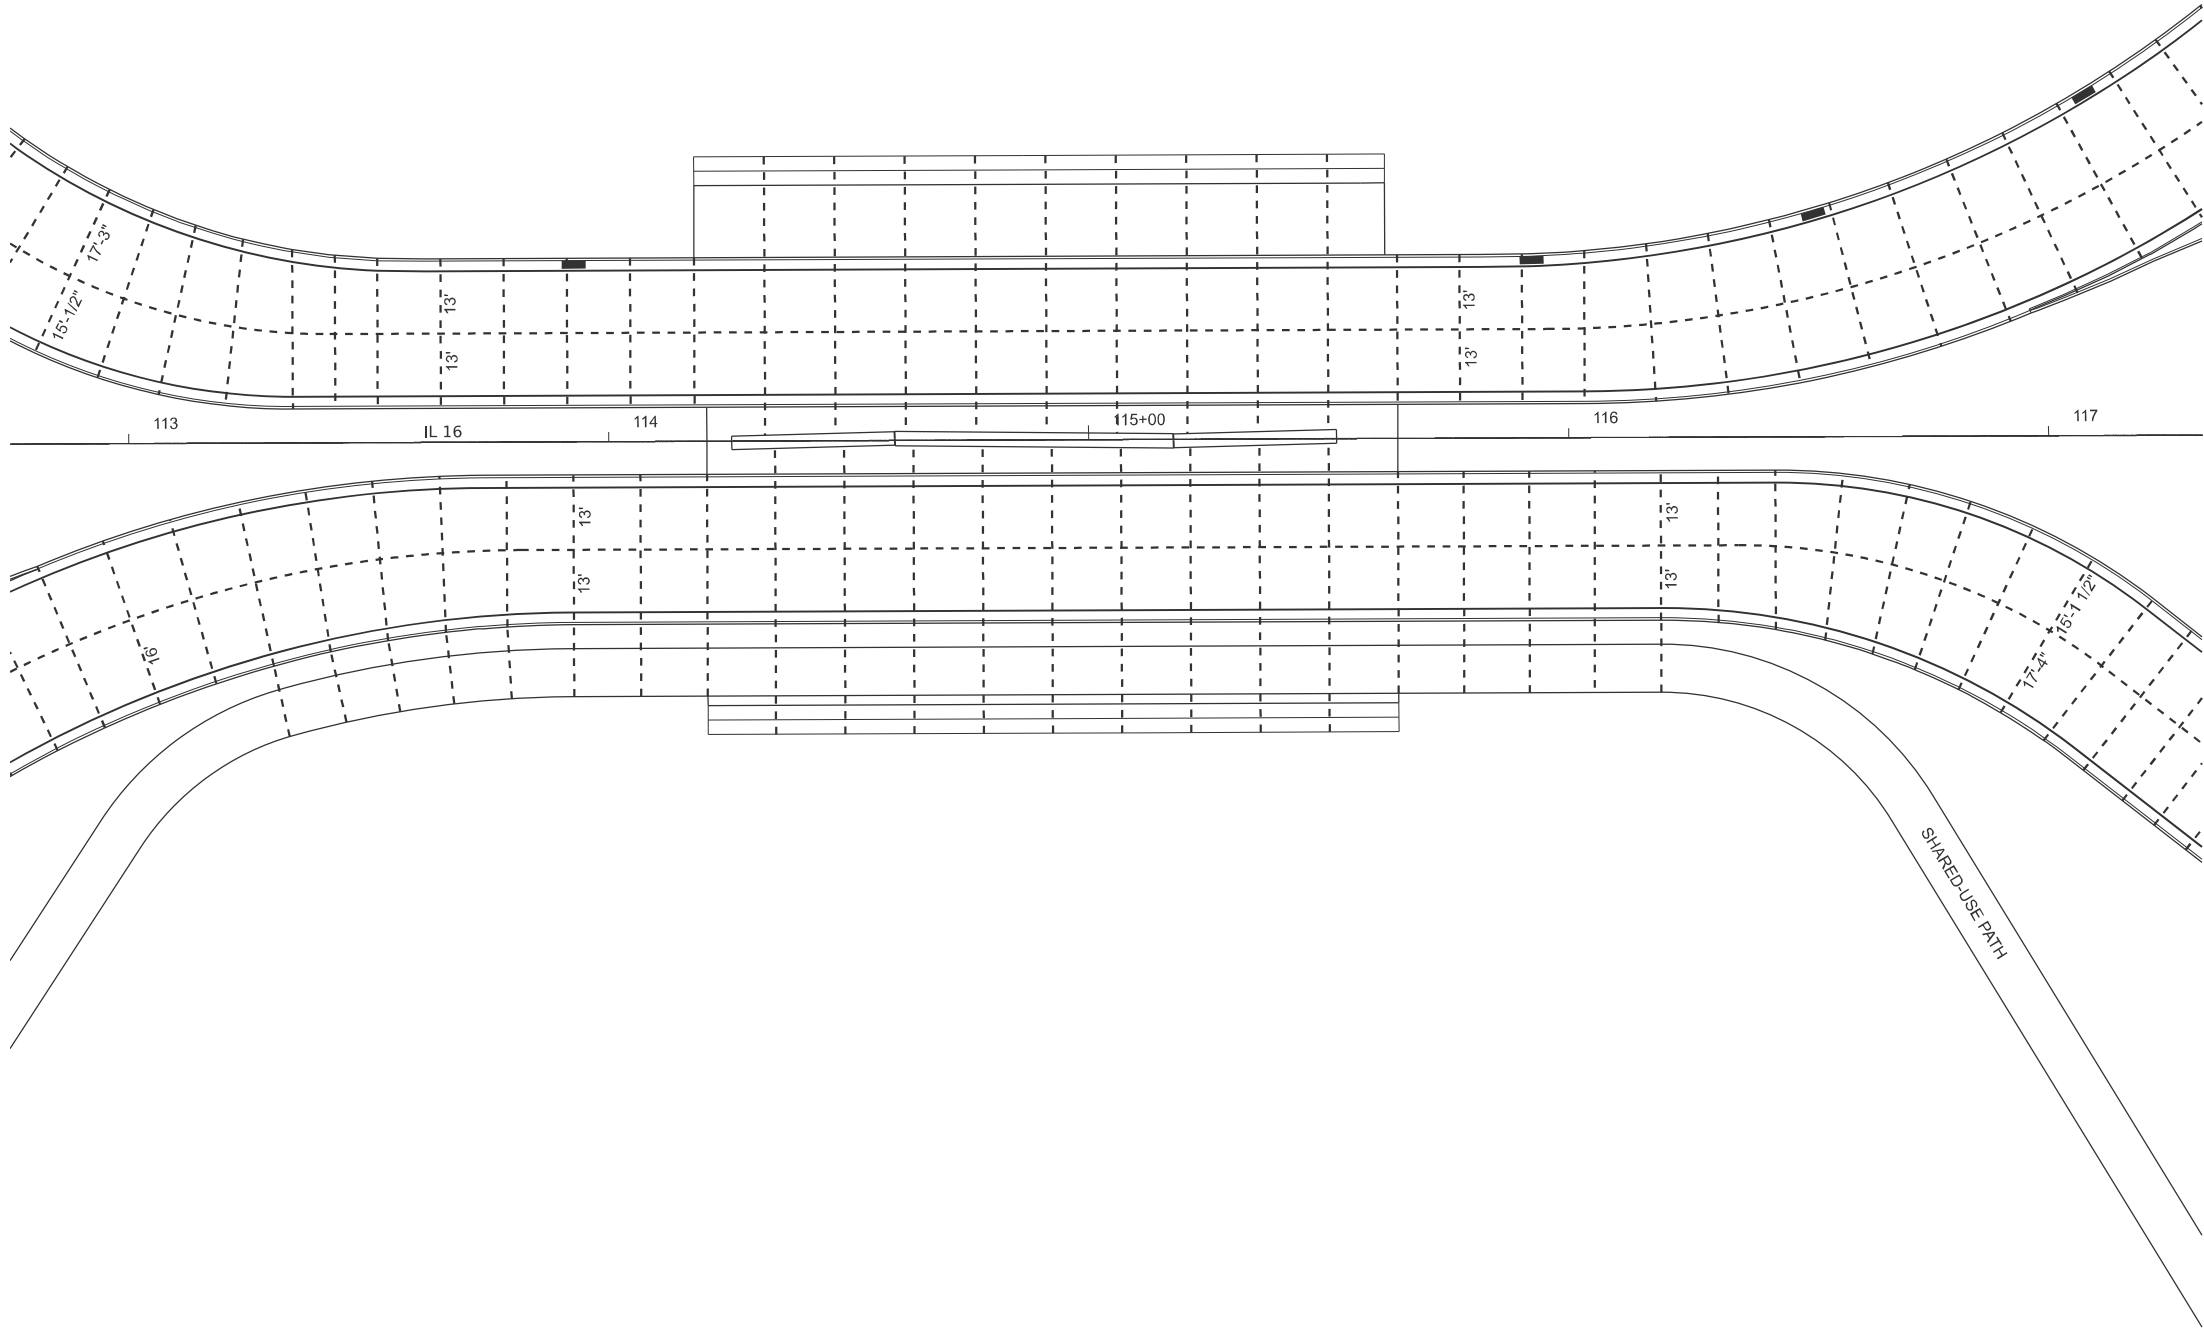


USER NAME = kaleb.hirtzel	DESIGNED -	REVISED -
	DRAWN -	REVISED -
PLOT SCALE = \$SCALE\$	CHECKED -	REVISED -
PLOT DATE = 8/21/2024	DATE -	REVISED -

STATE OF ILLINOIS
DEPARTMENT OF TRANSPORTATION

PCC PAVEMENT JOINT DETAILS
IL 16


SCALE: 1"=20' SHEET 3 OF 11 SHEETS STA. 113+00 TO STA. 117+00

F.A.I RTE.	SECTION	COUNTY	TOTAL SHEETS	SHEET NO.
57	(15-22HB-4)BR (15-22)R	COLES	1086	558
CONTRACT NO. 74435				
ILLINOIS FED. AID PROJECT				

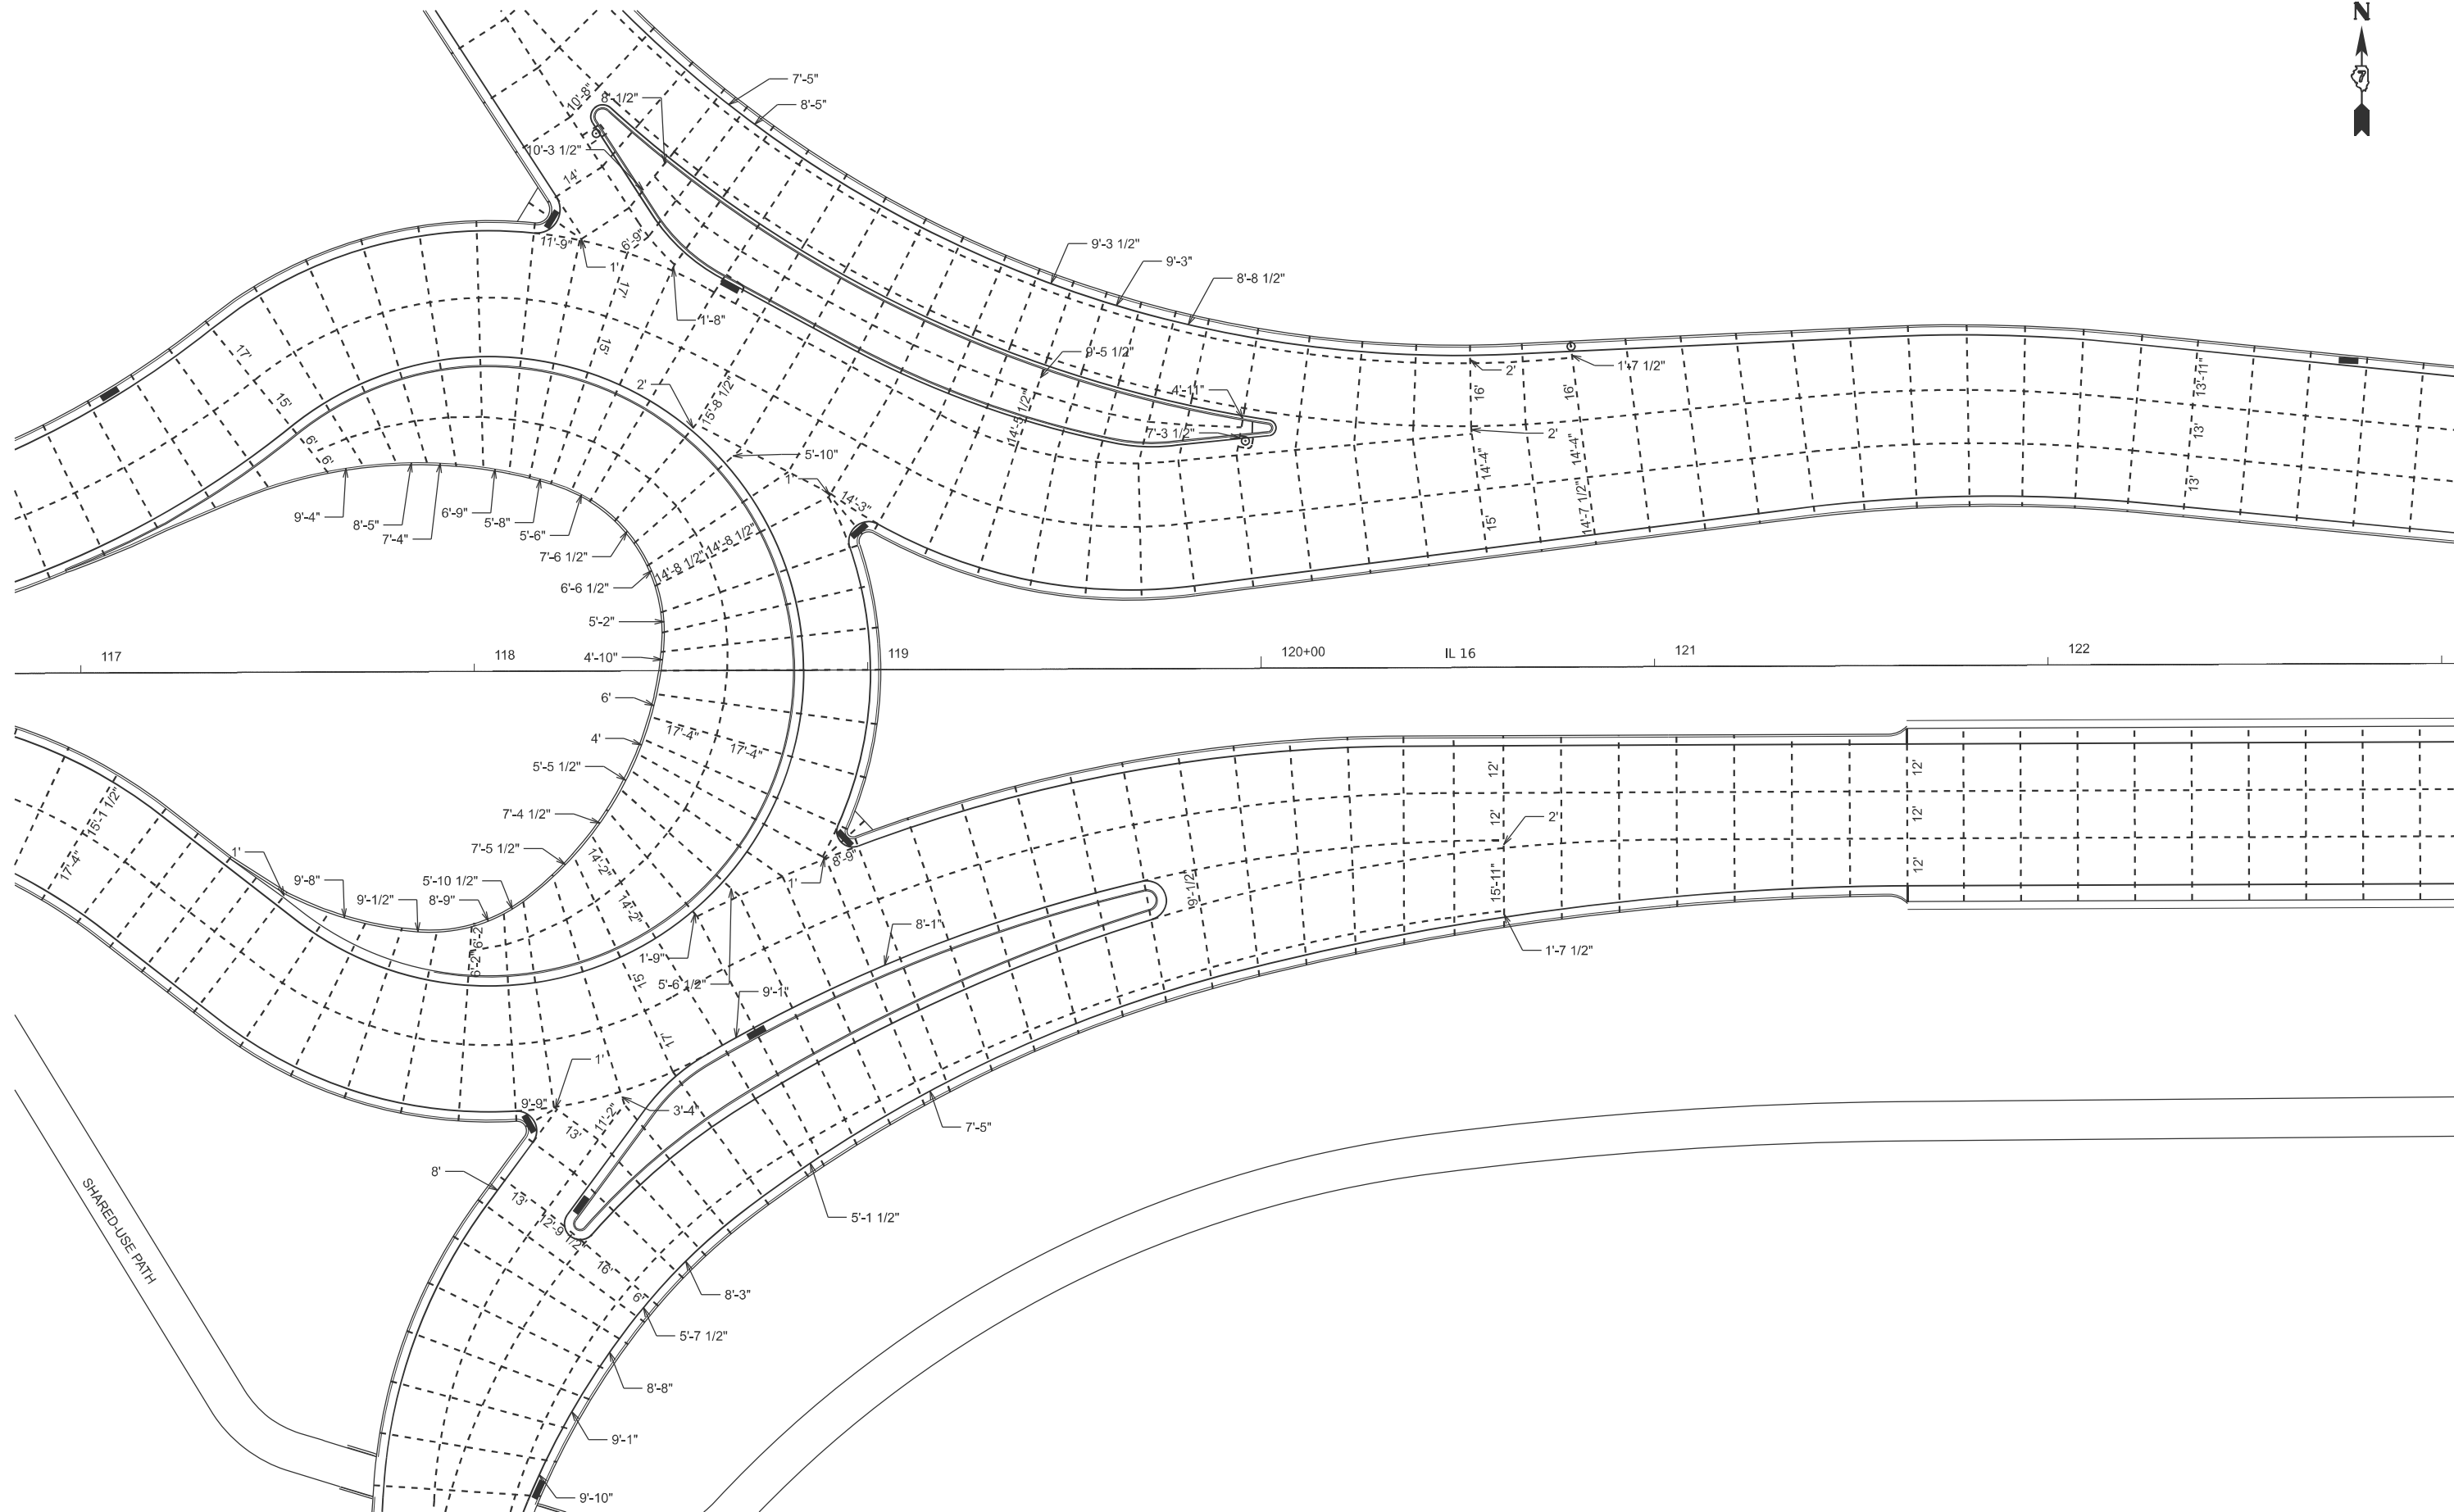

MODEL: Pavt Joints IL 16 4 [Sheet]

USER NAME = kaleb.hirtzel	DESIGNED -	REVISED -	STATE OF ILLINOIS DEPARTMENT OF TRANSPORTATION	PCC PAVEMENT JOINT DETAILS IL 16				F.A.I RTE.	SECTION	COUNTY	TOTAL SHEETS	SHEET NO.	
	DRAWN -	REVISED -		57	(15-22HB-4)BR (15-22)R		COLES	1086	559				
PLOT SCALE = \$SCALE\$	CHECKED -	REVISED -		SCALE: 1"=20'				SHEET 4 OF 11 SHEETS		STA. 117+00 TO STA. 122+00		CONTRACT NO. 74435	
PLOT DATE = 8/21/2024	DATE -	REVISED -		ILLINOIS FED.AID PROJECT									

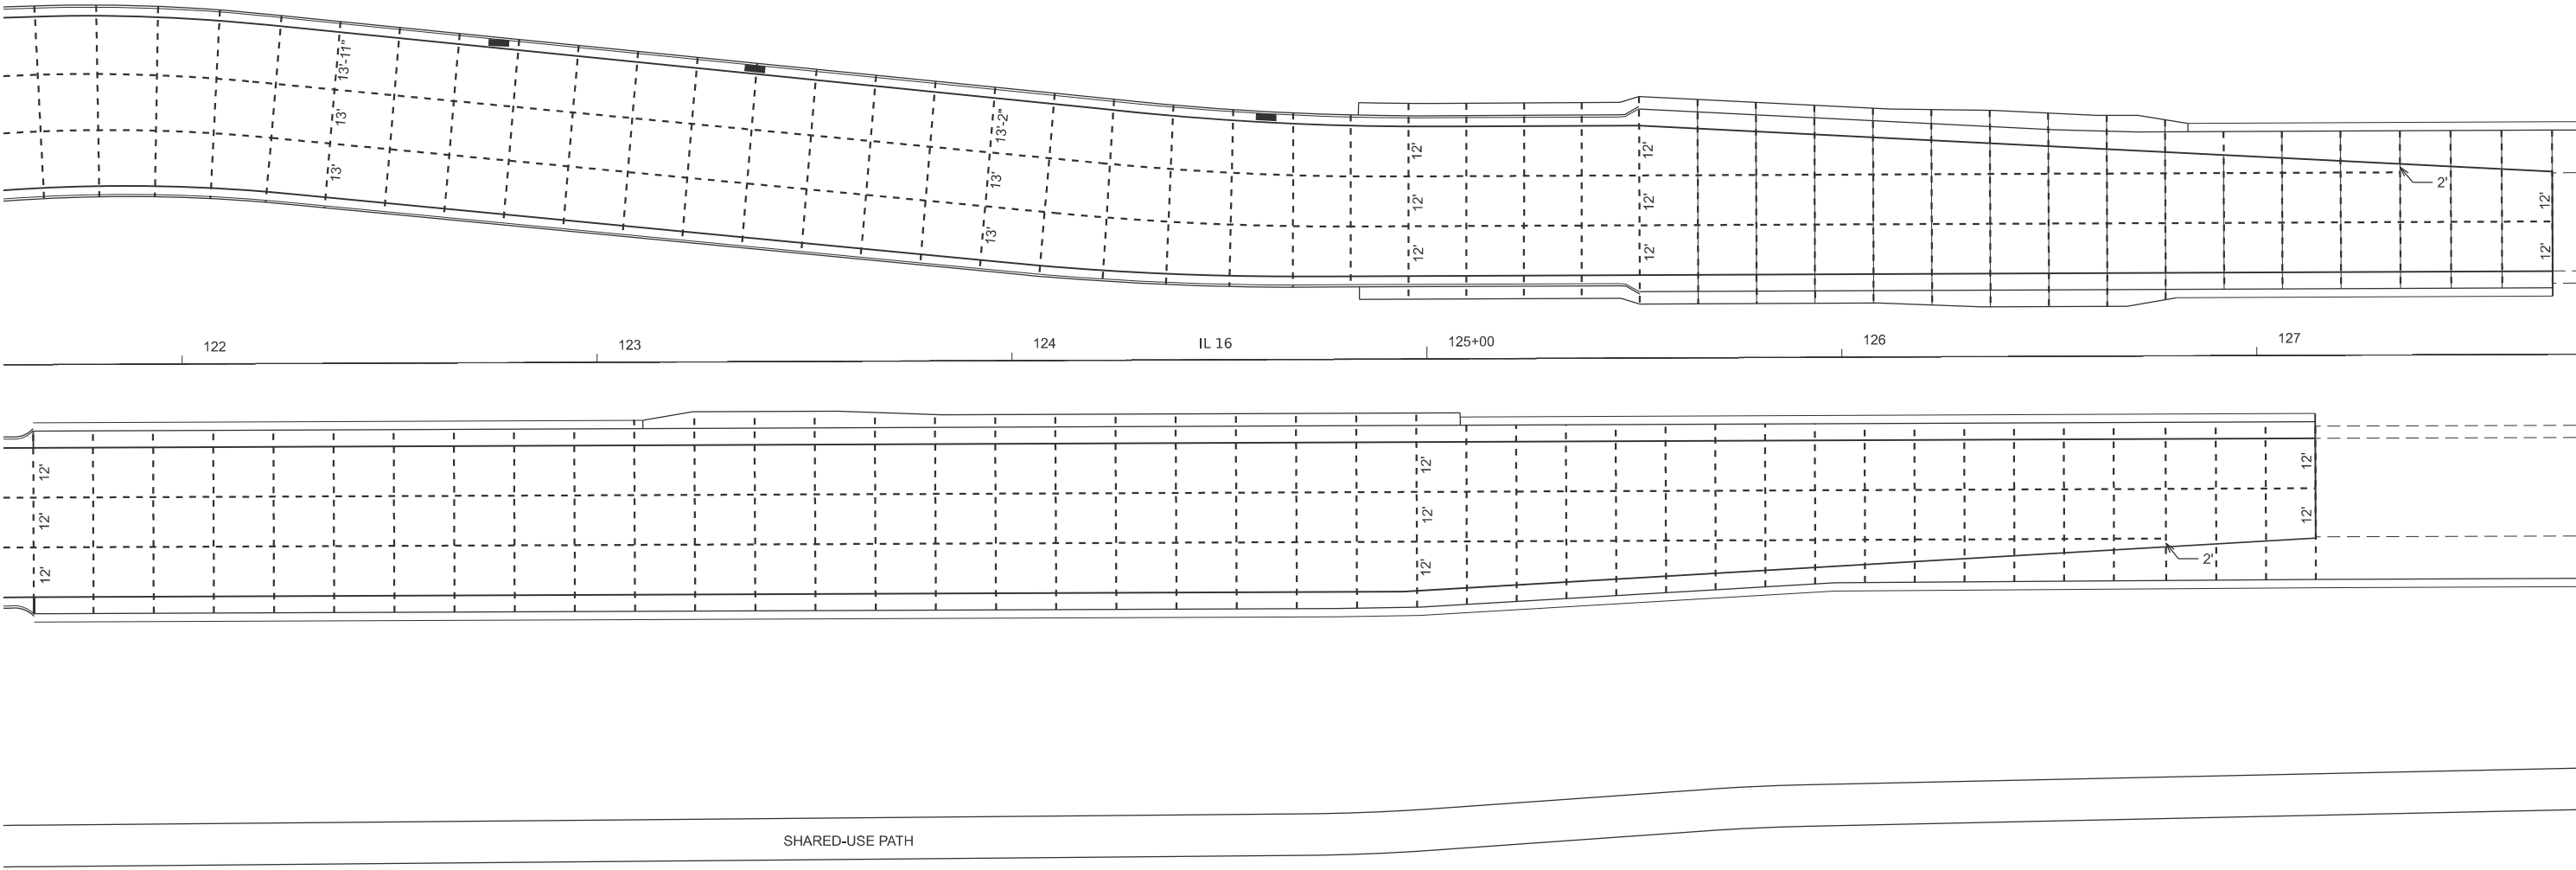


MODEL: Pavt Joins IL 16.5 [Sheet]
FILE NAME: c:\pwy_work\pwt\hrtz\kld\852852\D774435-sheets-PCCJoiningDetails.dgn

USER NAME	= kaleb.hirtzel	DESIGNED	-	REVISED	-
		DRAWN	-	REVISED	-
PLOT SCALE	= \$\$SCALE\$	CHECKED	-	REVISED	-
PLOT DATE	= 8/21/2024	DATE	-	REVISED	-

STATE OF ILLINOIS
DEPARTMENT OF TRANSPORTATION

PCC PAVEMENT JOINT DETAILS			
IL 16			
SCALE: 1"=20'	SHEET 5	OF 11 SHEETS	STA. 122+00 TO STA. 127+00

F.A.I RTE.	SECTION	COUNTY	TOTAL SHEETS	SHEET NO.
57	(15-22HB-4)BR (15-22)R	COLES	1086	560
CONTRACT NO. 74435				
ILLINOIS FED. AID PROJECT				

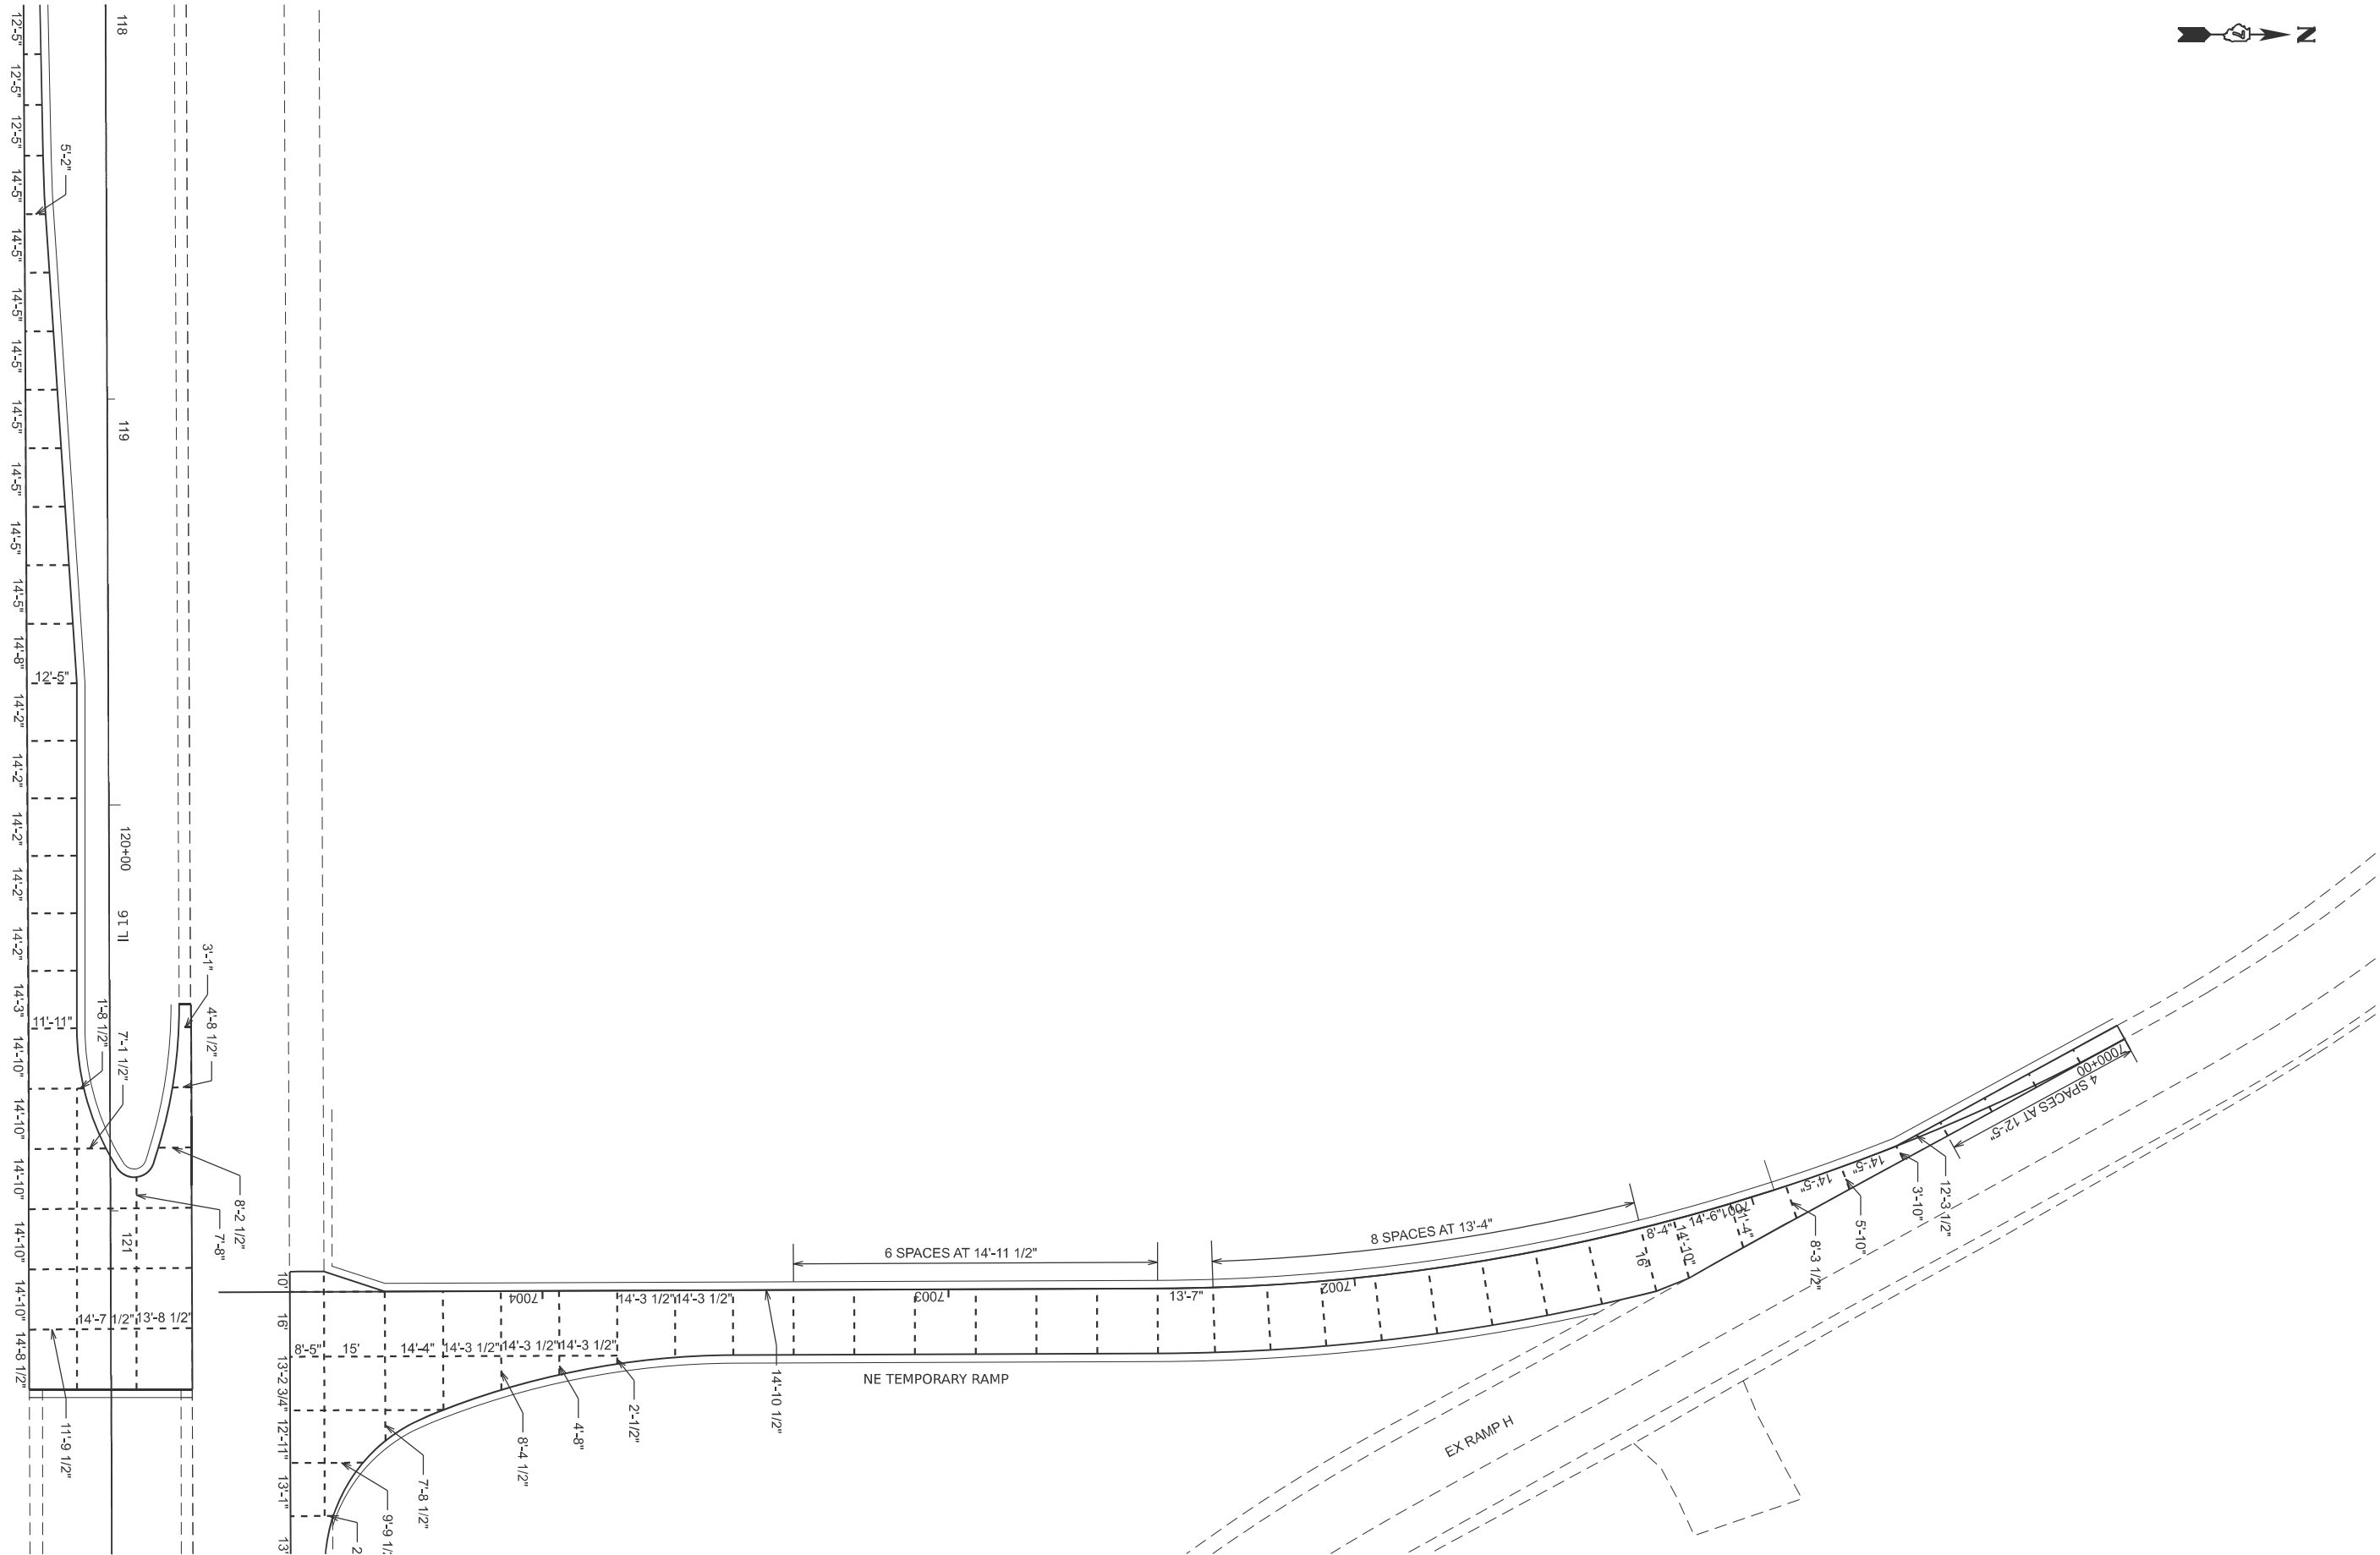

MODEL: Part Joints Temp Ramp NE (Sheet)
FILE NAME: c:\pwworking\hrtzkd\652852\DWG\4435-sheets-PCCJoiningDetails.dgn

USER NAME = kaleb.hirtzel	DESIGNED -	REVISED -
	DRAWN -	REVISED -
PLOT SCALE = \$SCALE\$	CHECKED -	REVISED -
PLOT DATE = 8/21/2024	DATE -	REVISED -



STATE OF ILLINOIS
DEPARTMENT OF TRANSPORTATION

TEMPORARY PCC PAVEMENT JOINT DETAILS
PRE-STAGE A - NE TEMPORARY RAMP & IL 16 LT TURN LANE

SCALE: 1"=20' SHEET 10 OF 11 SHEETS STA. TO STA.

F.A.I RTE.	SECTION	COUNTY	TOTAL SHEETS	SHEET NO.
57	(15-22HB-4)BR (15-22)R	COLES	1086	565
CONTRACT NO. 74435				
ILLINOIS FED. AID PROJECT				

MODEL: Part Joints Stage 3A IL 16 (Sheet)
FILE NAME: c:\p\work\hrtz\hrtz\id\652852\0774435-sheets-PCCJoiningDetails.dgn

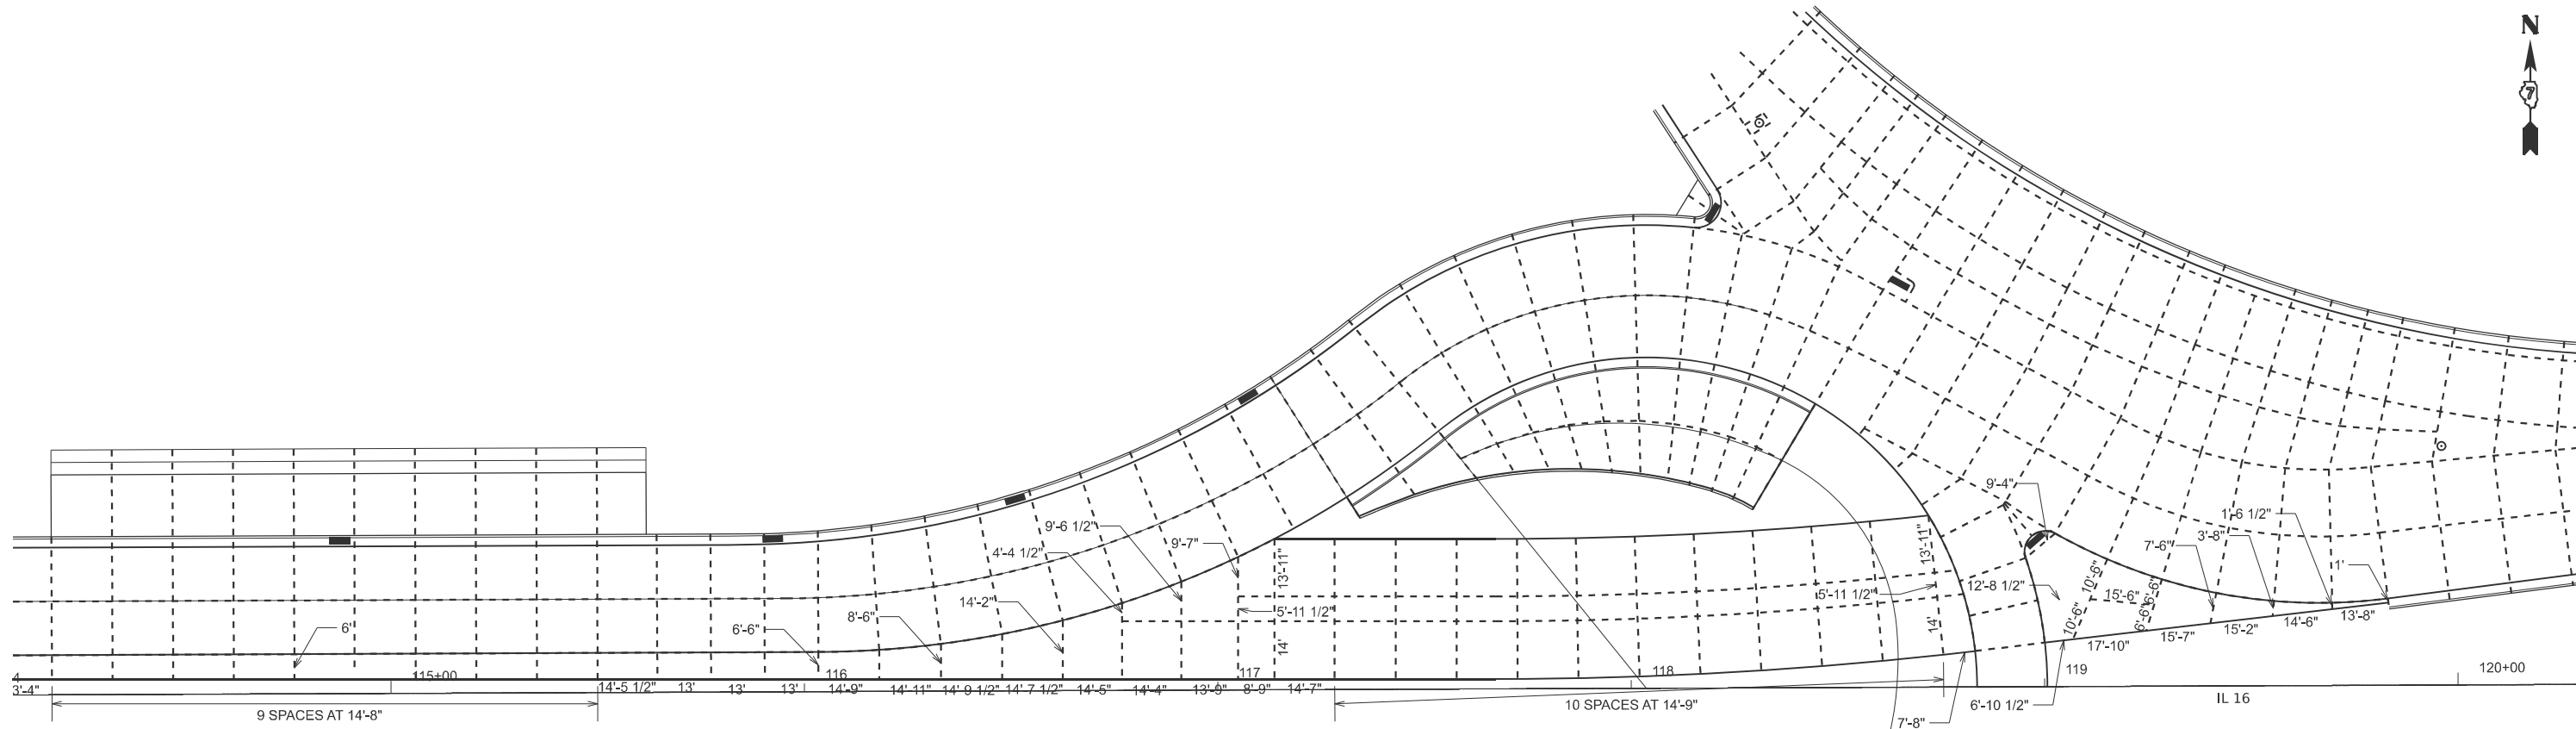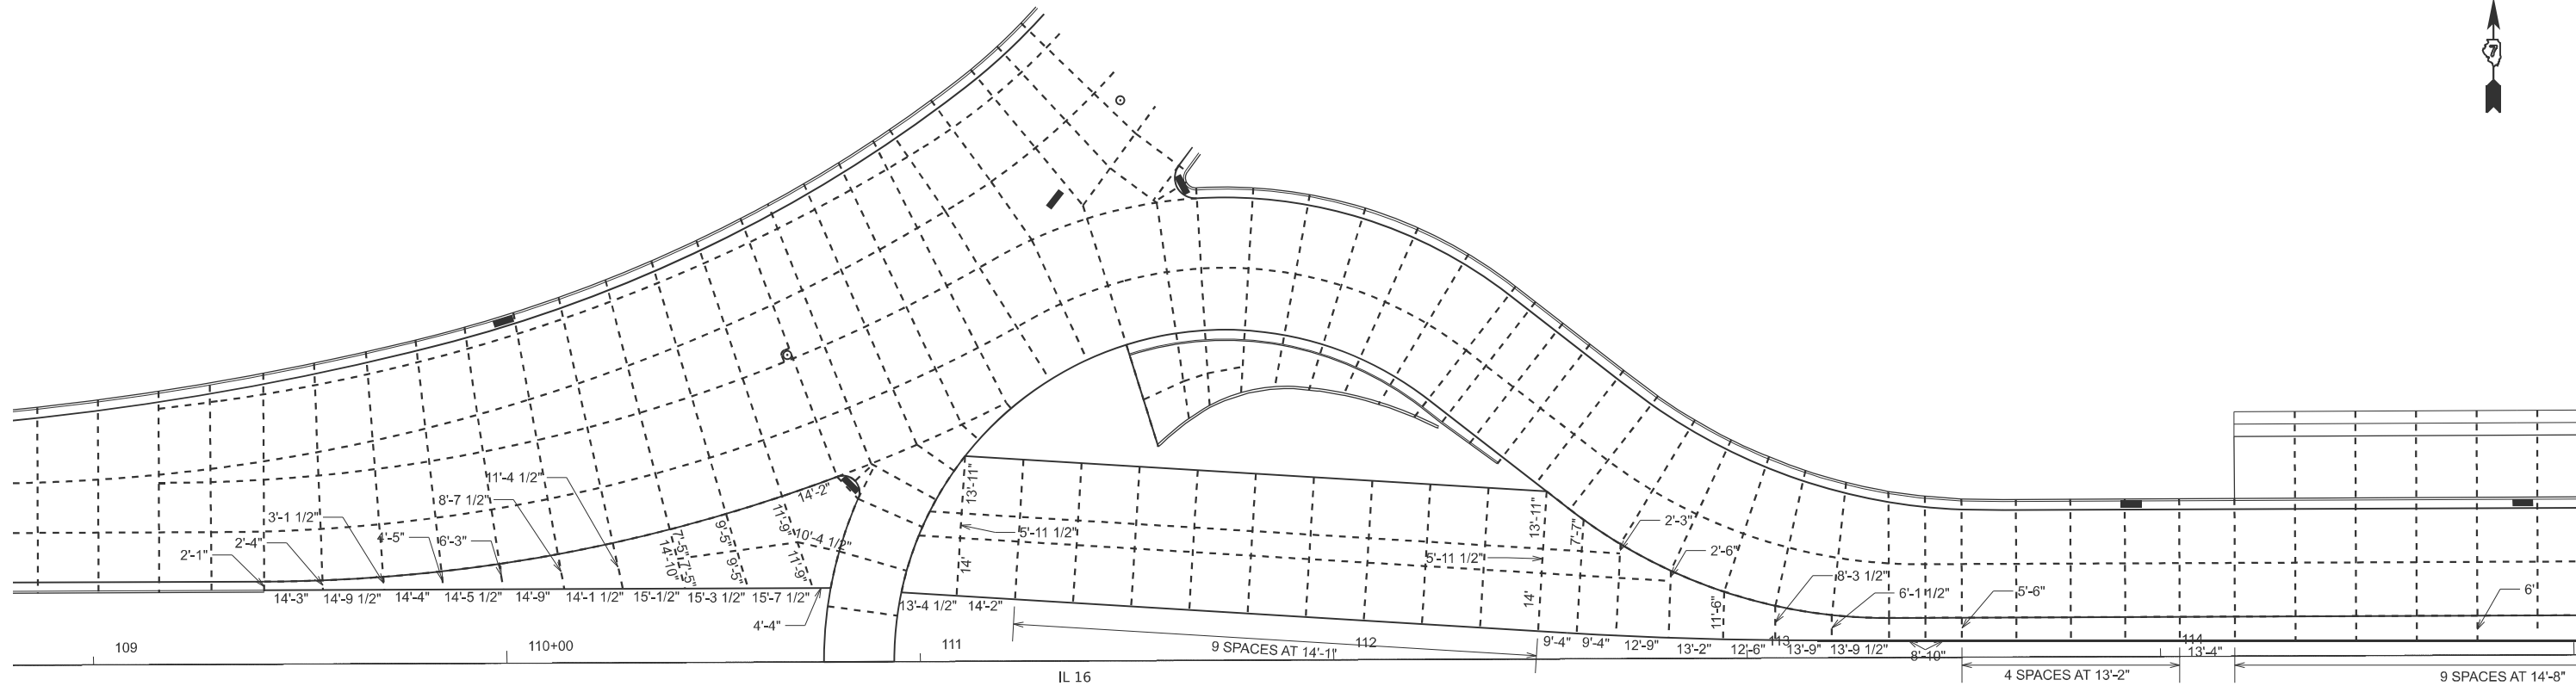

USER NAME	= kaleb.hirtzel	DESIGNED	-	REVISED	-
PLOT SCALE	= \$SCALE\$	DRAWN	-	REVISED	-
PLOT DATE	= 8/21/2024	CHECKED	-	REVISED	-
		DATE	-	REVISED	-

STATE OF ILLINOIS
DEPARTMENT OF TRANSPORTATION

TEMPORARY PCC PAVEMENT JOINT DETAILS
STAGE 3A - IL 16

SCALE: 1"=20' SHEET 11 OF 11 SHEETS STA. TO STA.



F.A.I RTE.	SECTION	COUNTY	TOTAL SHEETS	SHEET NO.
57	(15-22HB-4)BR (15-22)R	COLES	1086	566
CONTRACT NO. 74435				
ILLINOIS FED. AID PROJECT				

GRASS MEDIAN RAMP NOSE DETAILS

STAGE 3A: WB IL 16 STA. 118+56.6 TO STA. 118+62.9 *


STAGE 3B: EB IL 16 STA. 111+76.5 TO STA. 111+82.7 *
EB IL 16 STA. 119+60.1 TO STA. 119+66.1 **

STAGE 3C: WB IL 16 STA. 110+73.3 TO STA. 110+79.3 *

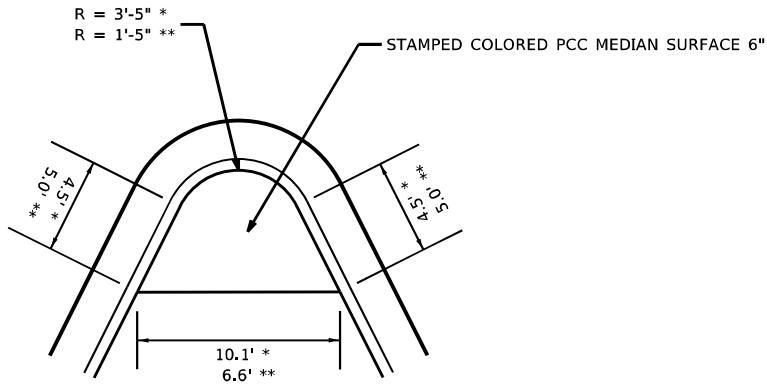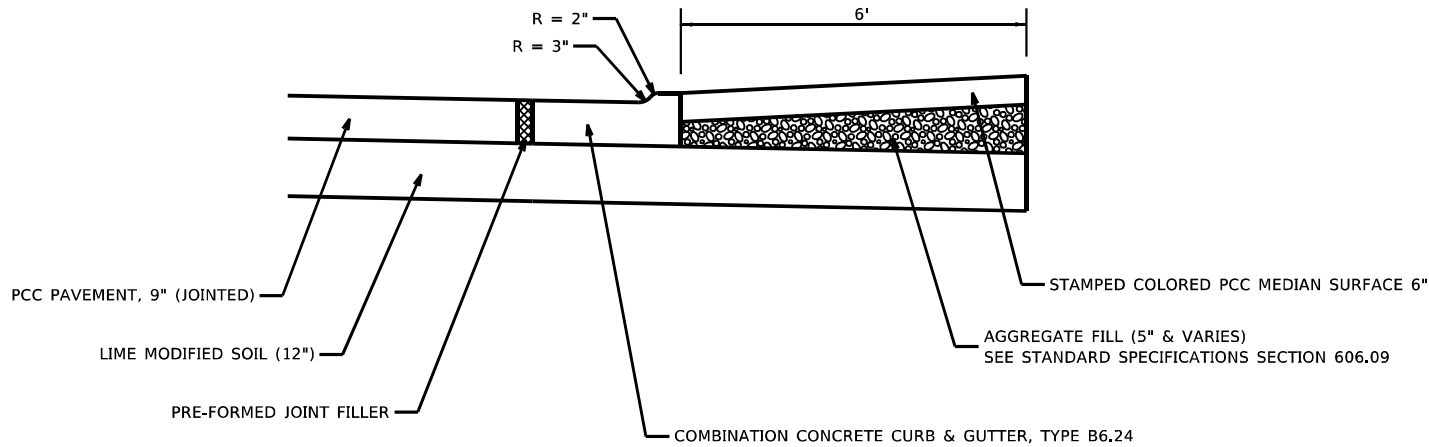


RAMP C AND RAMP D MEDIAN DETAILS

STAGE 3B: EB IL 16 STA. 109+93.5 TO RAMP D STA. 5002+25.4
RAMP C STA. 4019+97.9 TO EB IL 16 STA. 120+30.8

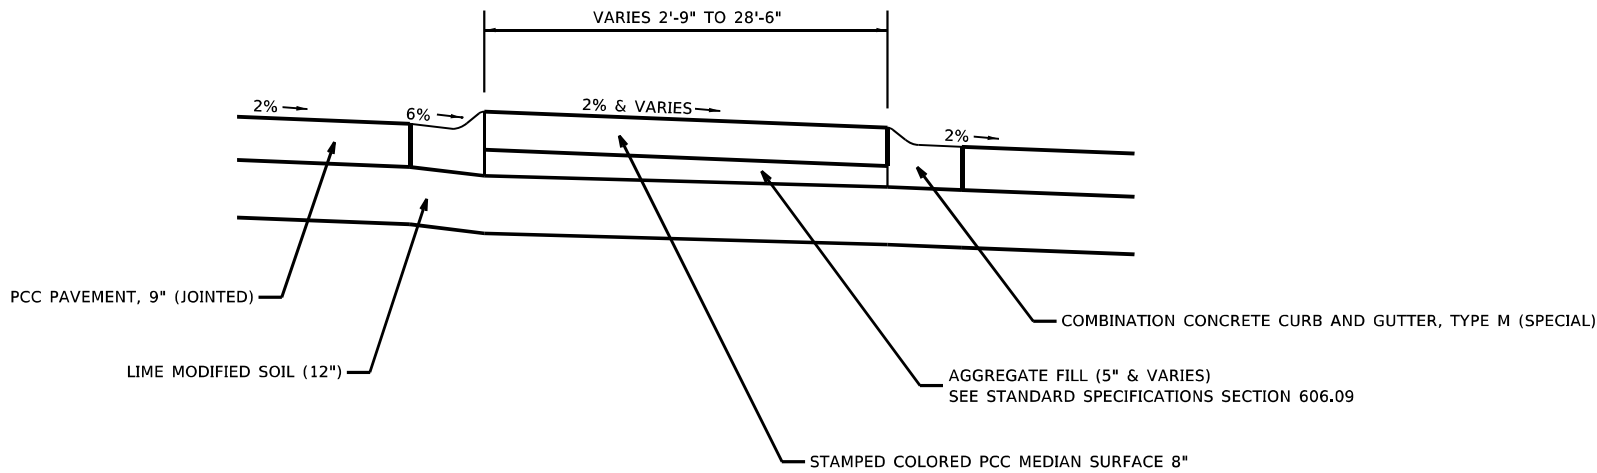

COMBINATION CONCRETE CURB & GUTTER, TYPE M (SPECIAL)

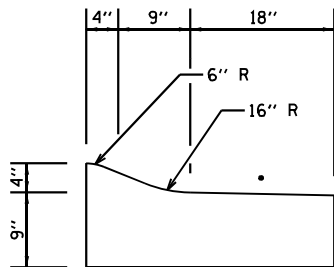

* A 2% SLOPE IS USED ON THE INSIDE OF PAVEMENT AND
A -6% SLOPE IS USED ON THE OUTSIDE OF PAVEMENT.

FILE: VOLUME 9

USER NAME = kaleb.hirtzel PLOT SCALE = 100,0000 ' / in. PLOT DATE = 8/24/2024	DESIGNED -	REVISED -	STATE OF ILLINOIS DEPARTMENT OF TRANSPORTATION	PCC MEDIAN DETAILS			F.A.I. RTE.	SECTION	COUNTY	TOTAL SHEETS	SHEET NO.
	DRAWN -	REVISED -		57	(15-22HB-4)BR (15-22)R	COLES	1086	567			
	CHECKED -	REVISED -		CONTRACT NO. 74435							
	DATE -	REVISED -		SCALE:	SHEET 1 OF 2 SHEETS	STA.	TO STA.	ILLINOIS	FED. AID PROJECT		

RAMP A AND RAMP B MEDIAN DETAILS


STAGE 3D

WB IL 16/RAMP A MEDIAN


WB IL 16 STA. 110+08 TO RAMP A STA. 2020+14

RAMP B/WB IL 16 MEDIAN


RAMP B STA. 3000+83.2 TO WB IL 16 STA. 120+66.5

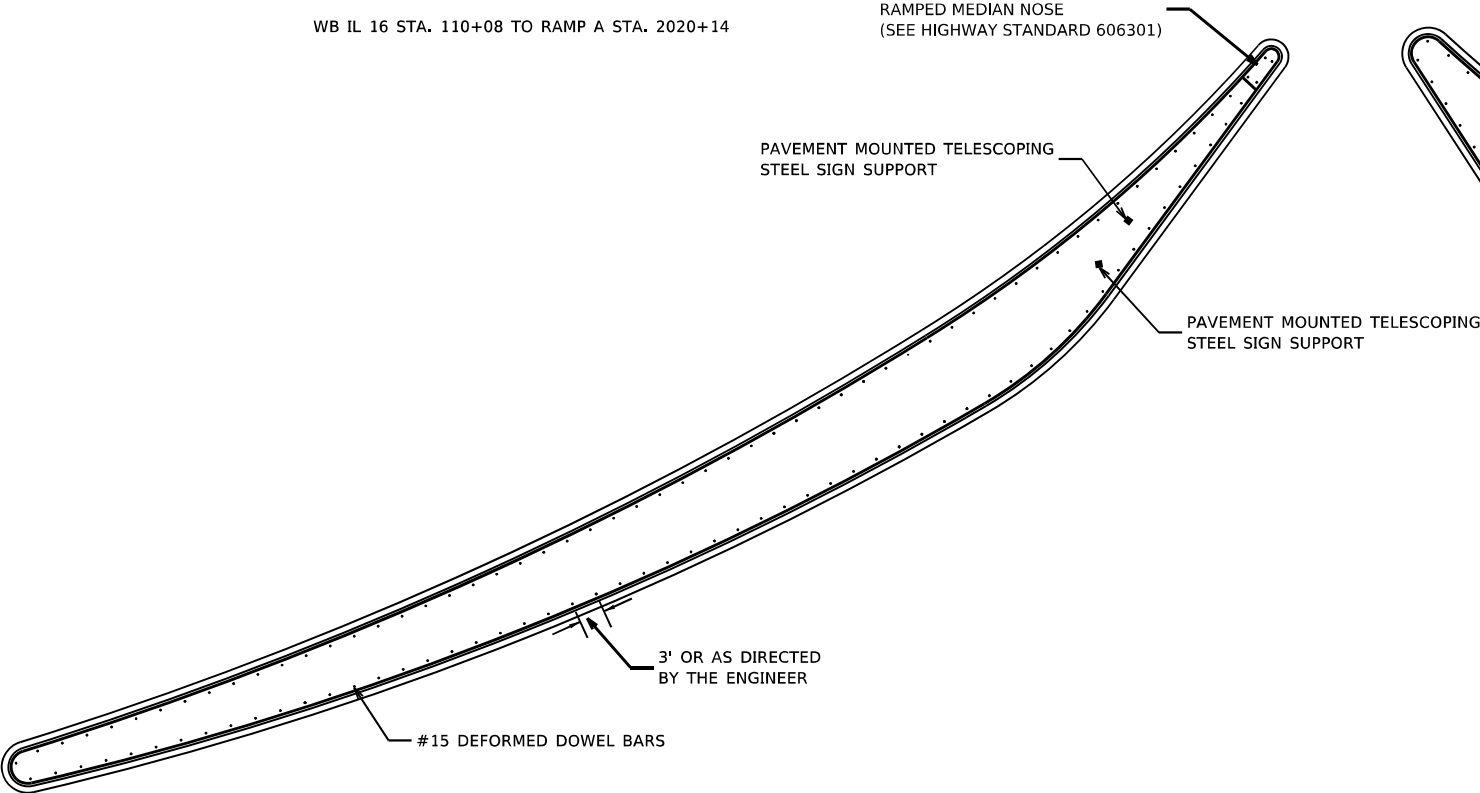


PLAN VIEW

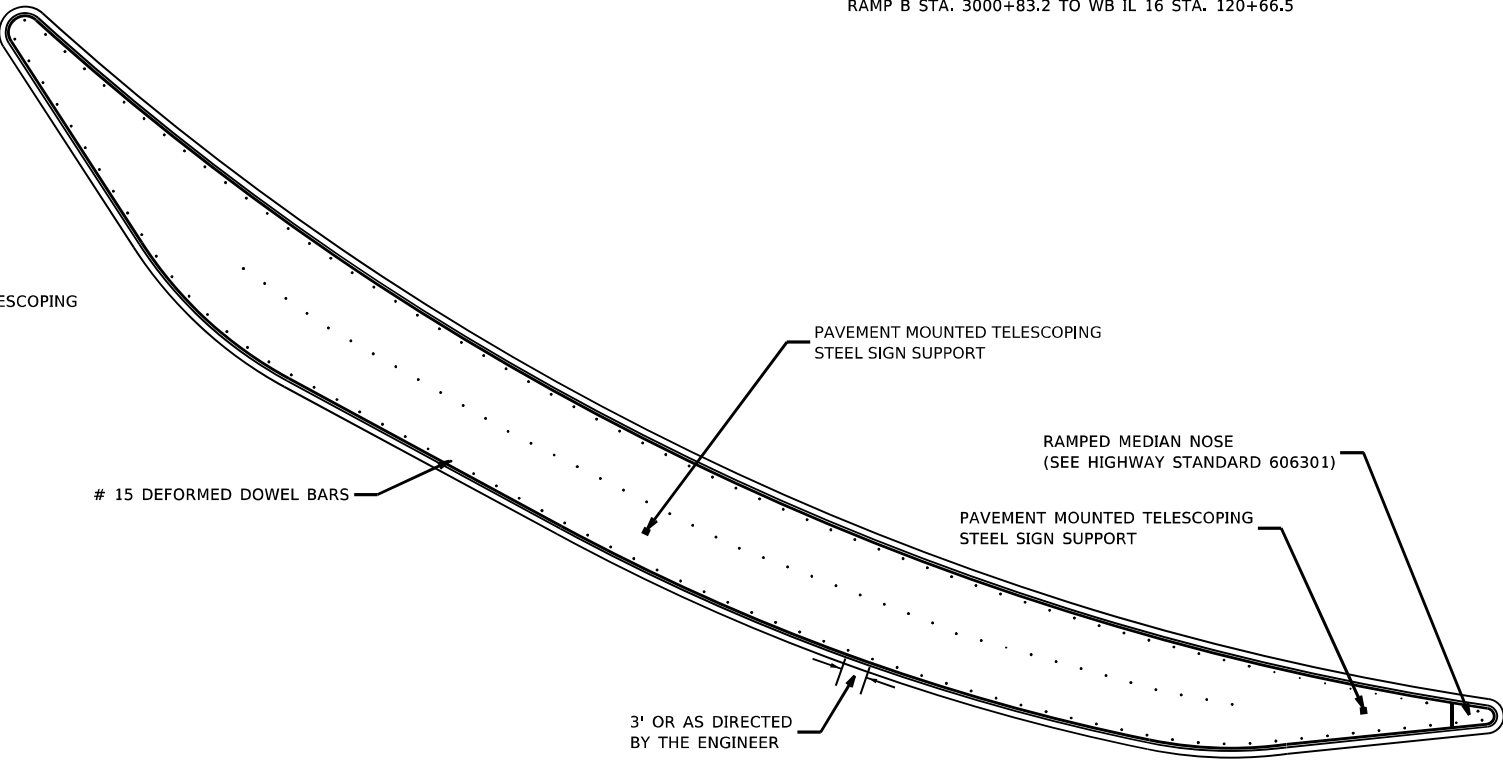

PLAN VIEW

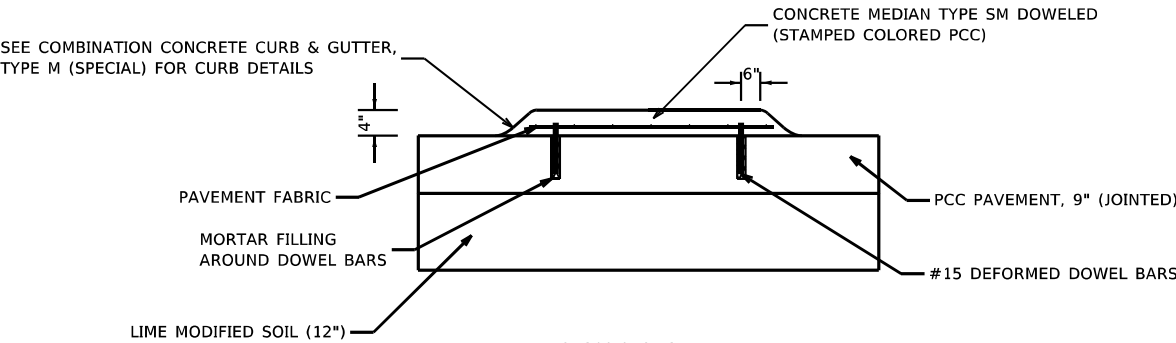

CROSS-SECTION VIEW

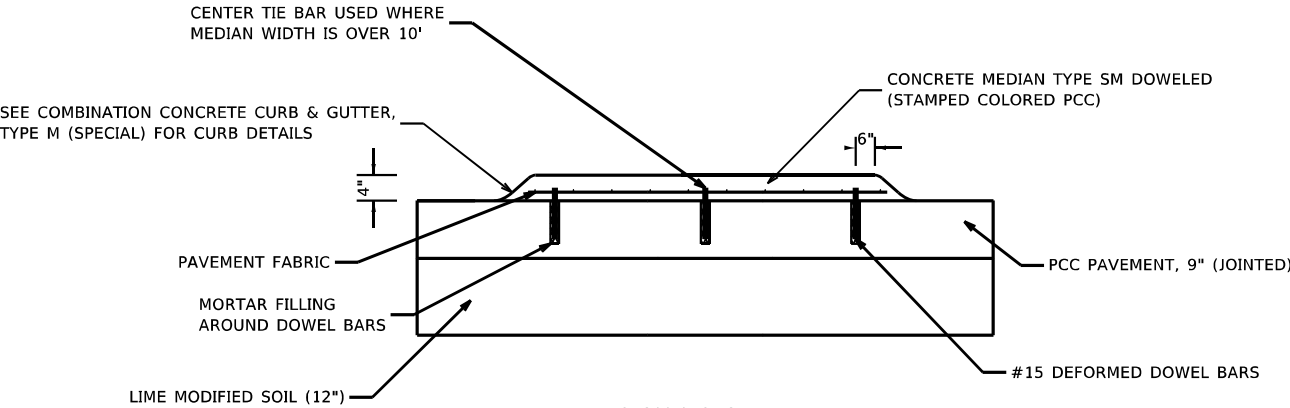

CROSS-SECTION VIEW

Model: Default
File: 3dstage3d.dwg
User: hirtzel
Project: 74435
Sheet: 568
Title: RAMP A AND RAMP B MEDIAN DETAILS
Date: 8/24/2024
Scale: 100,000' = 1" (1/4" = 100')

USER NAME	= kaleb.hirtzel	DESIGNED	-
DRAWN	-	REVISED	-
PLOT SCALE	= 100,000' = 1" (1/4" = 100')	CHECKED	-
PLOT DATE	= 8/24/2024	DATE	-


STATE OF ILLINOIS
DEPARTMENT OF TRANSPORTATION

PCC MEDIAN DETAILS

SCALE: SHEET 2 OF 2 SHEETS STA. TO STA.


F.A.I. RTE.	SECTION	COUNTY	TOTAL SHEETS	SHEET NO.
57	(15-22HB-4)BR (15-22)R	COLES	1086	568
CONTRACT NO. 74435				
ILLINOIS FED. AID PROJECT				

MODEL: Pav Marking IL 16 (Sheet)
FILE NAME: c:\pawork\hrtz\kld852852\74435-sheets-PavMarkingDetails.dgn

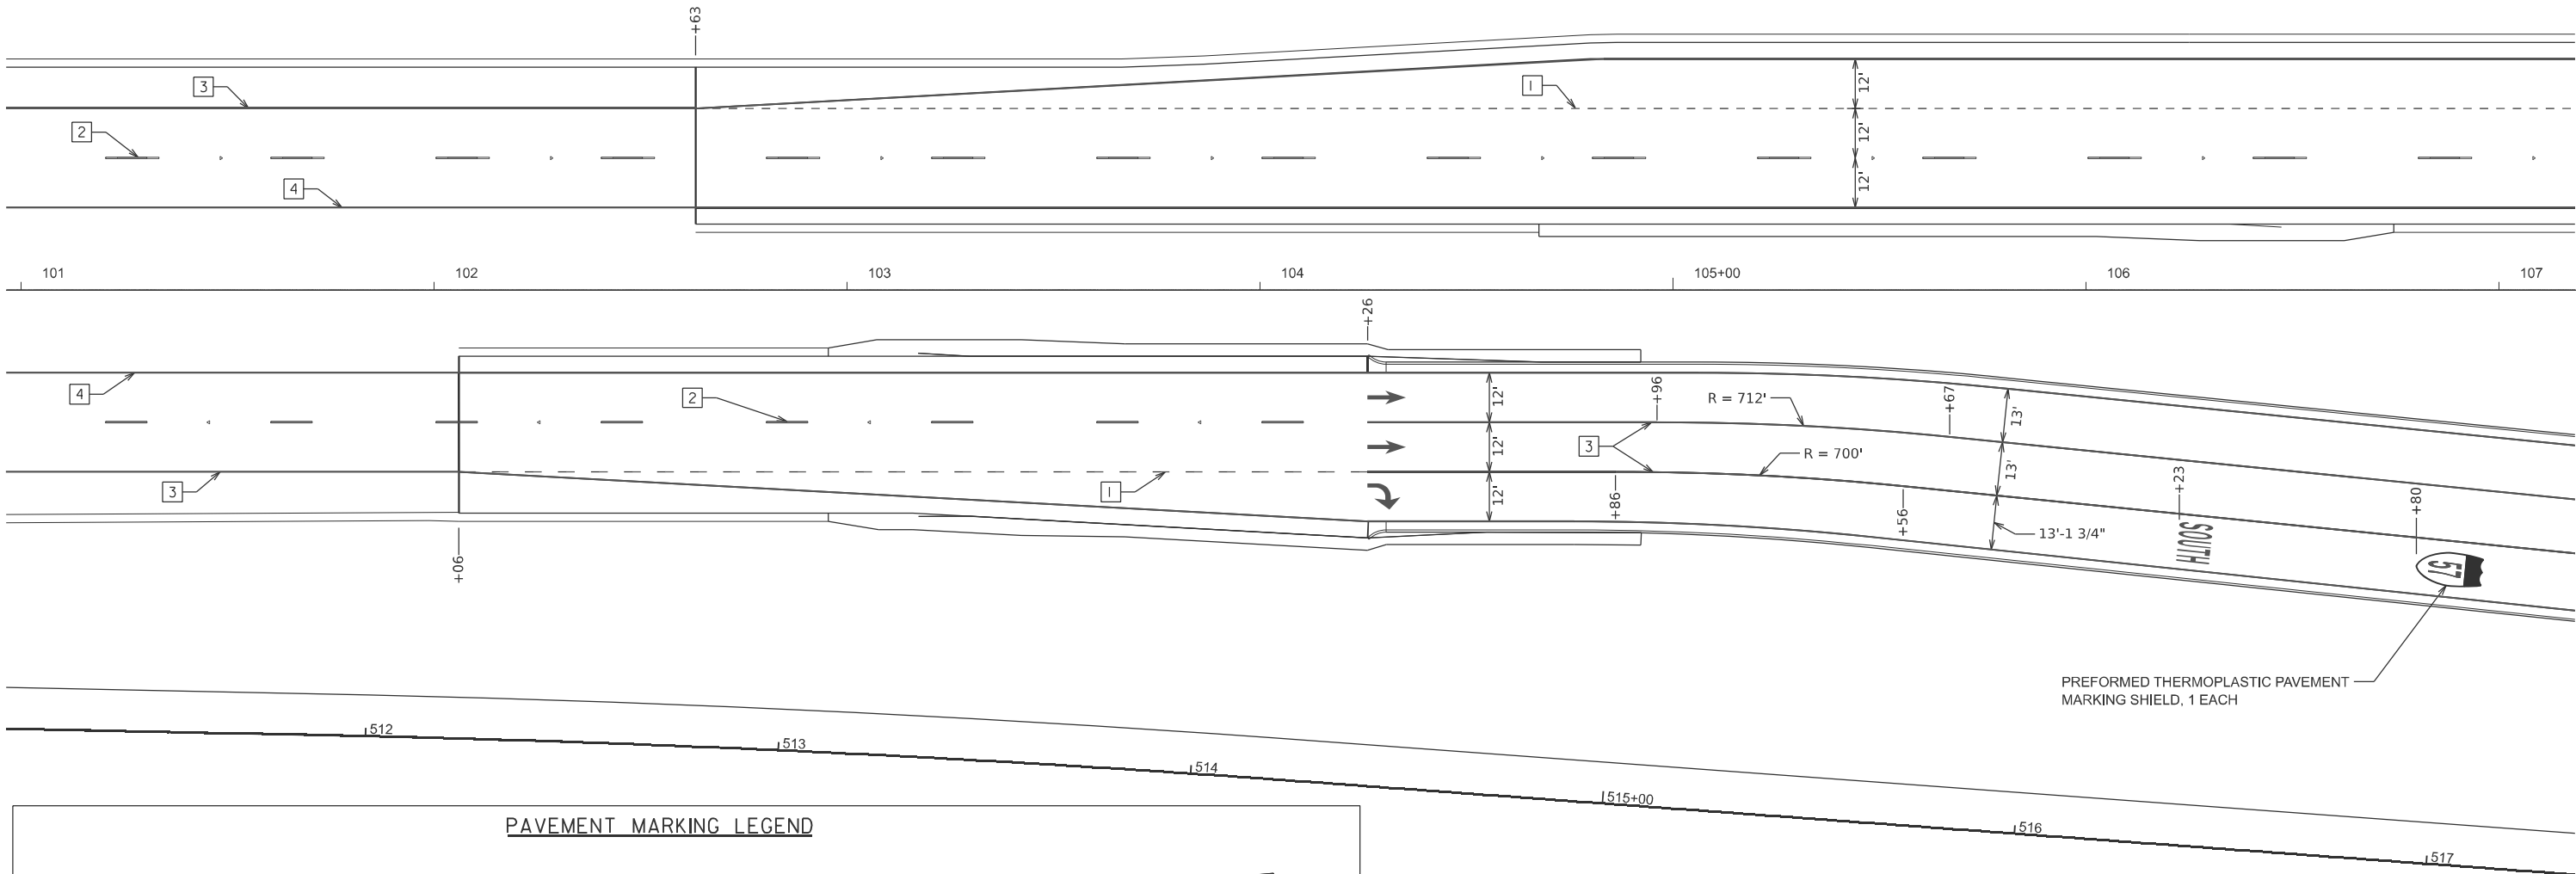


PAVEMENT MARKING LEGEND

- 1 6" LANE LINE EXTENSION (WHITE)
- 2 6" SKIP-DASH (WHITE)
- 3 6" SOLID (WHITE)
- 4 6" SOLID (YELLOW)

 

- 5 8" (200) SOLID (WHITE)
- 6 12" (300) DIAGONAL (WHITE)
- 7 12" STOP BAR (WHITE)
- 8 12" CROSS-WALK (WHITE)

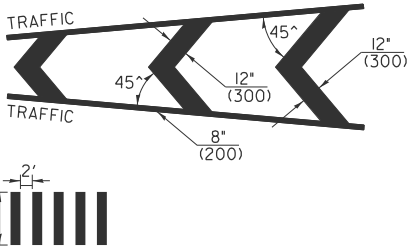

USER NAME = kaleb.hirtzel	DESIGNED -	REVISED -
	DRAWN -	REVISED -
PLOT SCALE = \$SCALE\$	CHECKED -	REVISED -
PLOT DATE = 8/19/2024	DATE -	REVISED -



STATE OF ILLINOIS
DEPARTMENT OF TRANSPORTATION

PAVEMENT MARKING DETAILS			
IL 16			
SCALE: 1"=20'	SHEET 1	OF 9 SHEETS	STA. 101+00 TO STA. 107+00

F.A.I RTE.	SECTION	COUNTY	TOTAL SHEETS	SHEET NO.
57	(15-22HB-4)BR (15-22)R	COLES	1086	569
CONTRACT NO. 74435				
ILLINOIS FED. AID PROJECT				

PAVEMENT MARKING LEGEND

1 6" LANE LINE EXTENSION (WHITE) 2 6" SKIP-DASH (WHITE) 3 6" SOLID (WHITE) 4 6" SOLID (YELLOW)	5 8" (200) SOLID (WHITE) 6 12" (300) DIAGONAL (WHITE) 7 12" STOP BAR (WHITE) 8 12" CROSS-WALK (WHITE)	
--	---	---

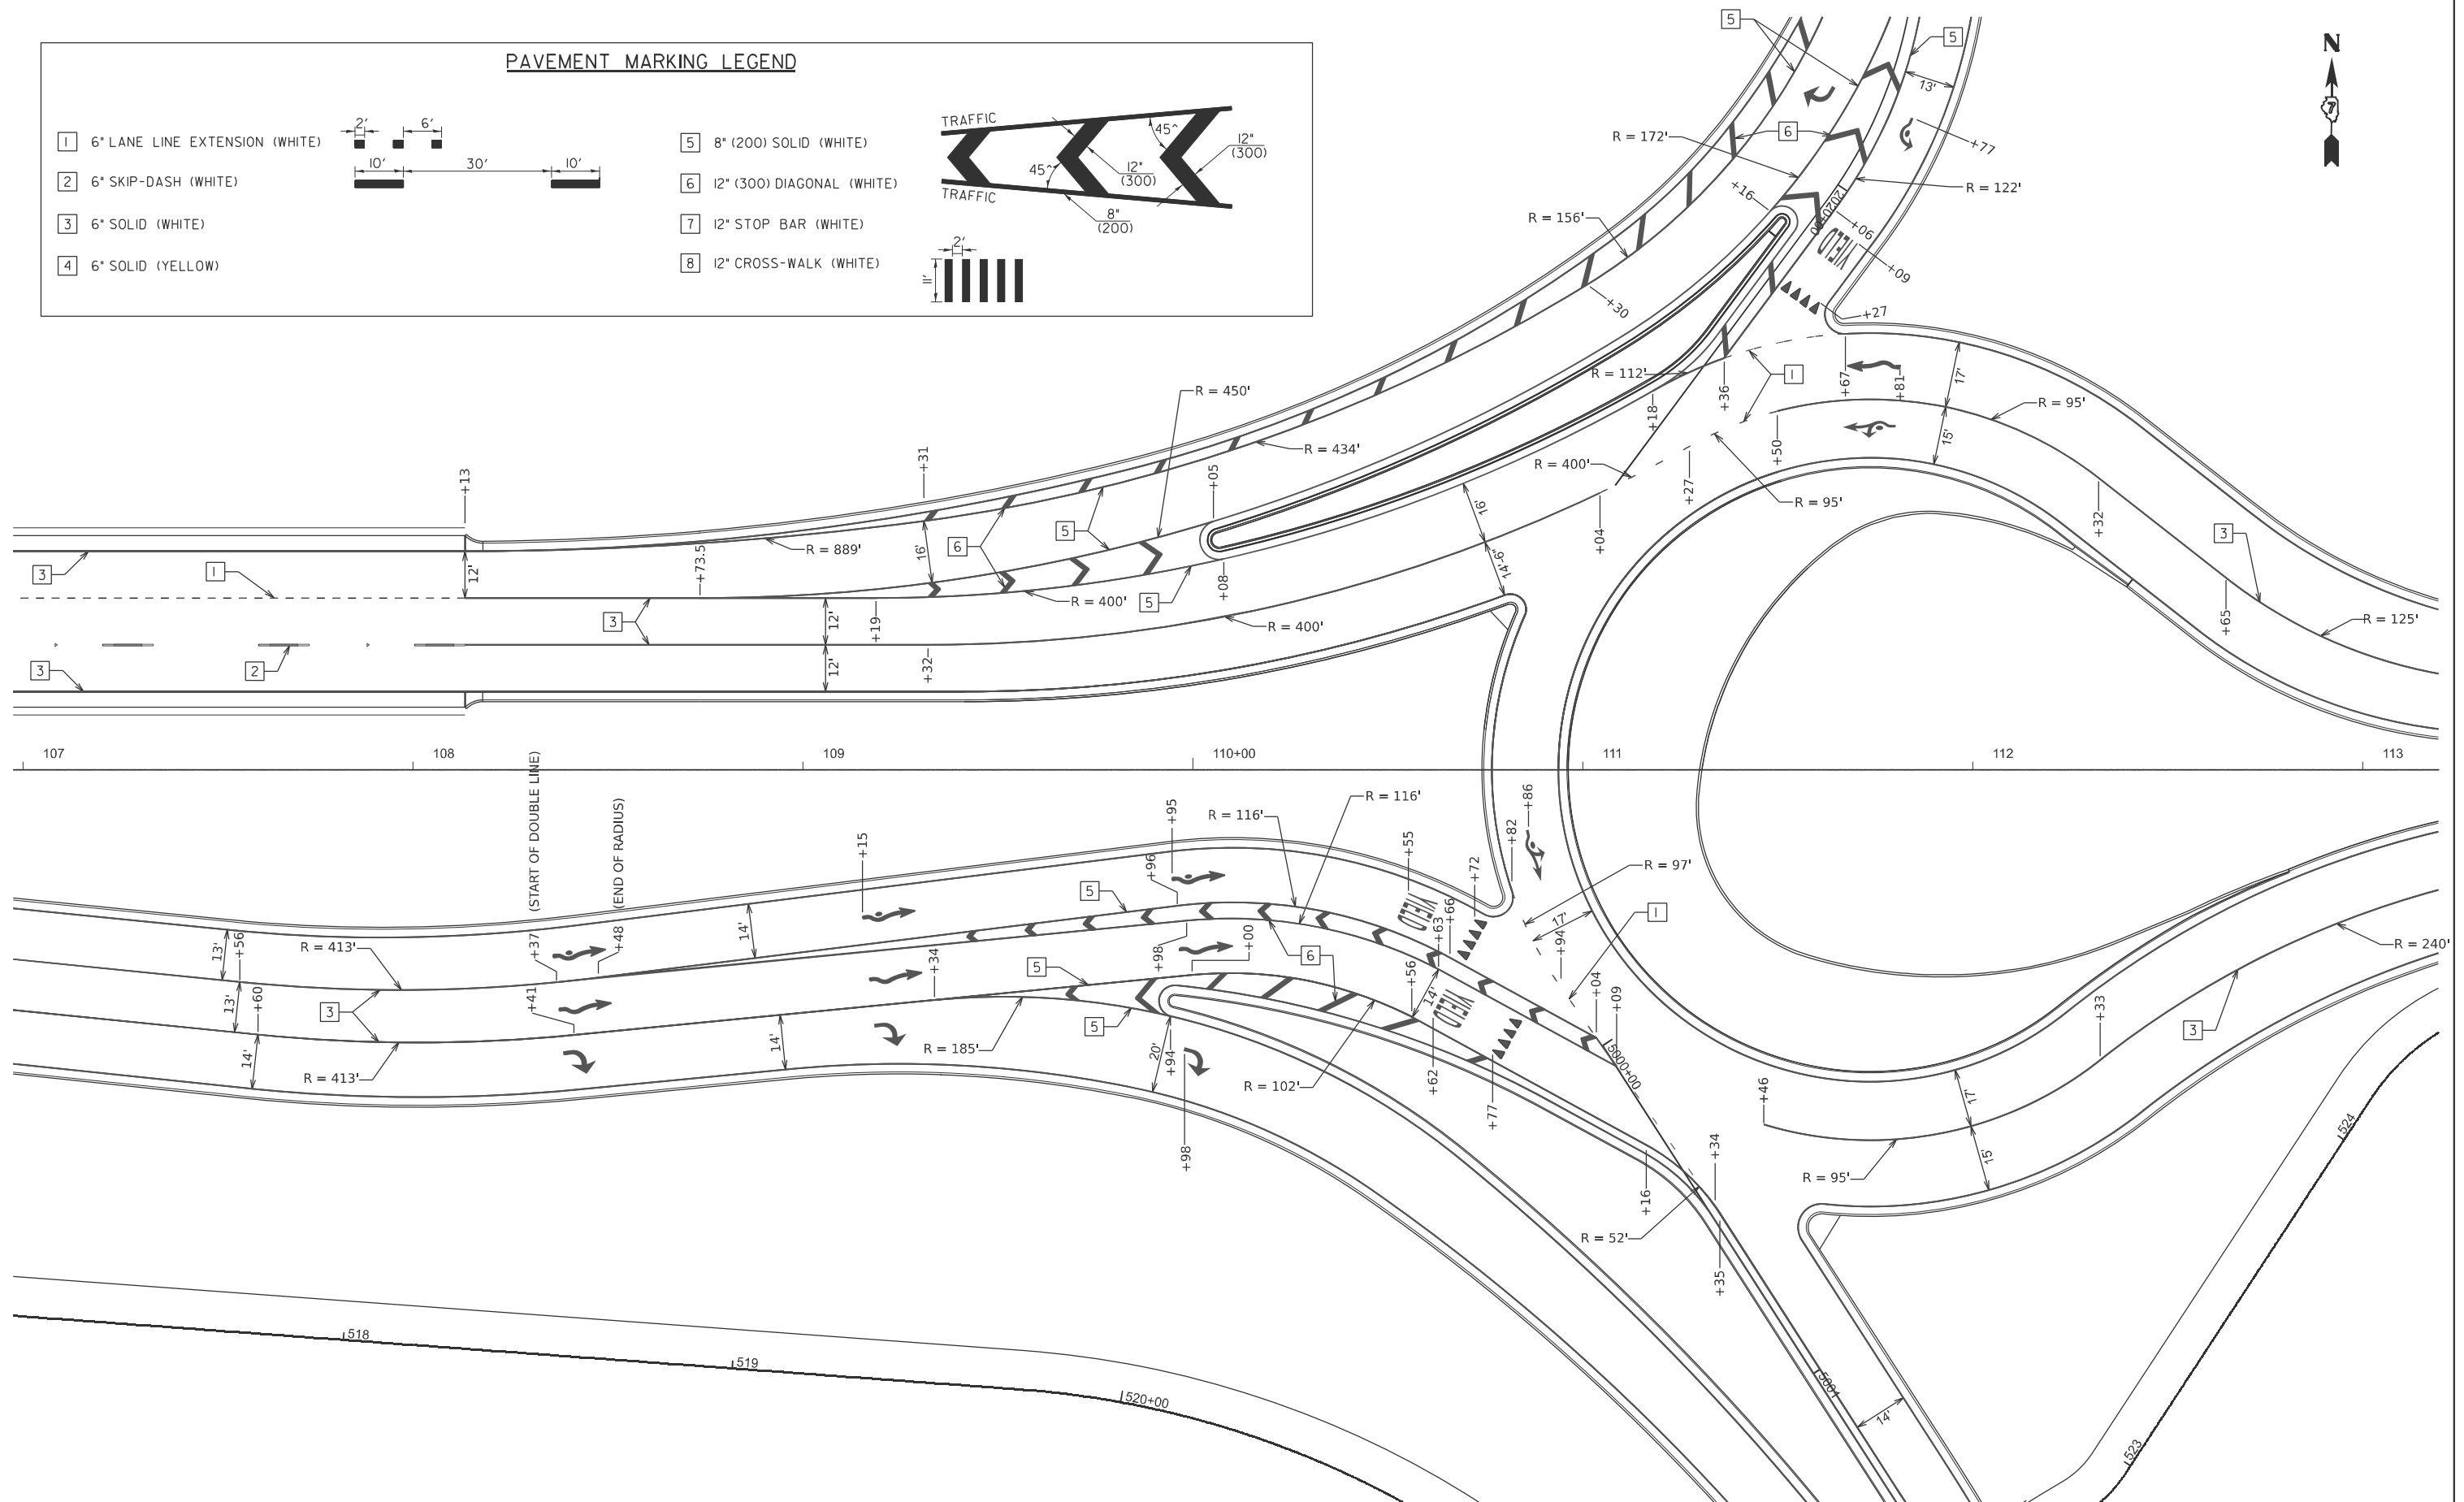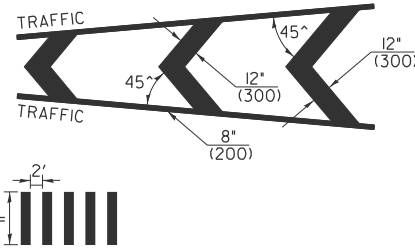

USER NAME = kaleb.hirtzel	DESIGNED -	REVISED -
	DRAWN -	REVISED -
PLOT SCALE = \$SCALE\$	CHECKED -	REVISED -
PLOT DATE = 8/19/2024	DATE -	REVISED -

STATE OF ILLINOIS
DEPARTMENT OF TRANSPORTATION

PAVEMENT MARKING DETAILS


IL 16

SCALE: 1"=20'	SHEET 2	OF 9	SHEETS	STA. 107+00	TO STA. 113+00
---------------	---------	------	--------	-------------	----------------

F.A.I RTE.	SECTION	COUNTY	TOTAL SHEETS	SHEET NO.
57	(15-22HB-4)BR (15-22)R	COLES	1086	570
		CONTRACT NO. 74435		
		ILLINOIS	FED. AID PROJECT	

MODEL: Pavt Marking IL 16 2 [Sheet]
FILE NAME: c:\pw_work\pwidot\hirtzel\ld0852852\D774435-sheets-PavtMarkingDetails.dgn

MODEL: Pav Marking IL 16 3-1 (Sheet)
FILE NAME: c:\pawork\pawork\hrtz\k\0852852\074435-sheets-PavMarkingDetails.dgn

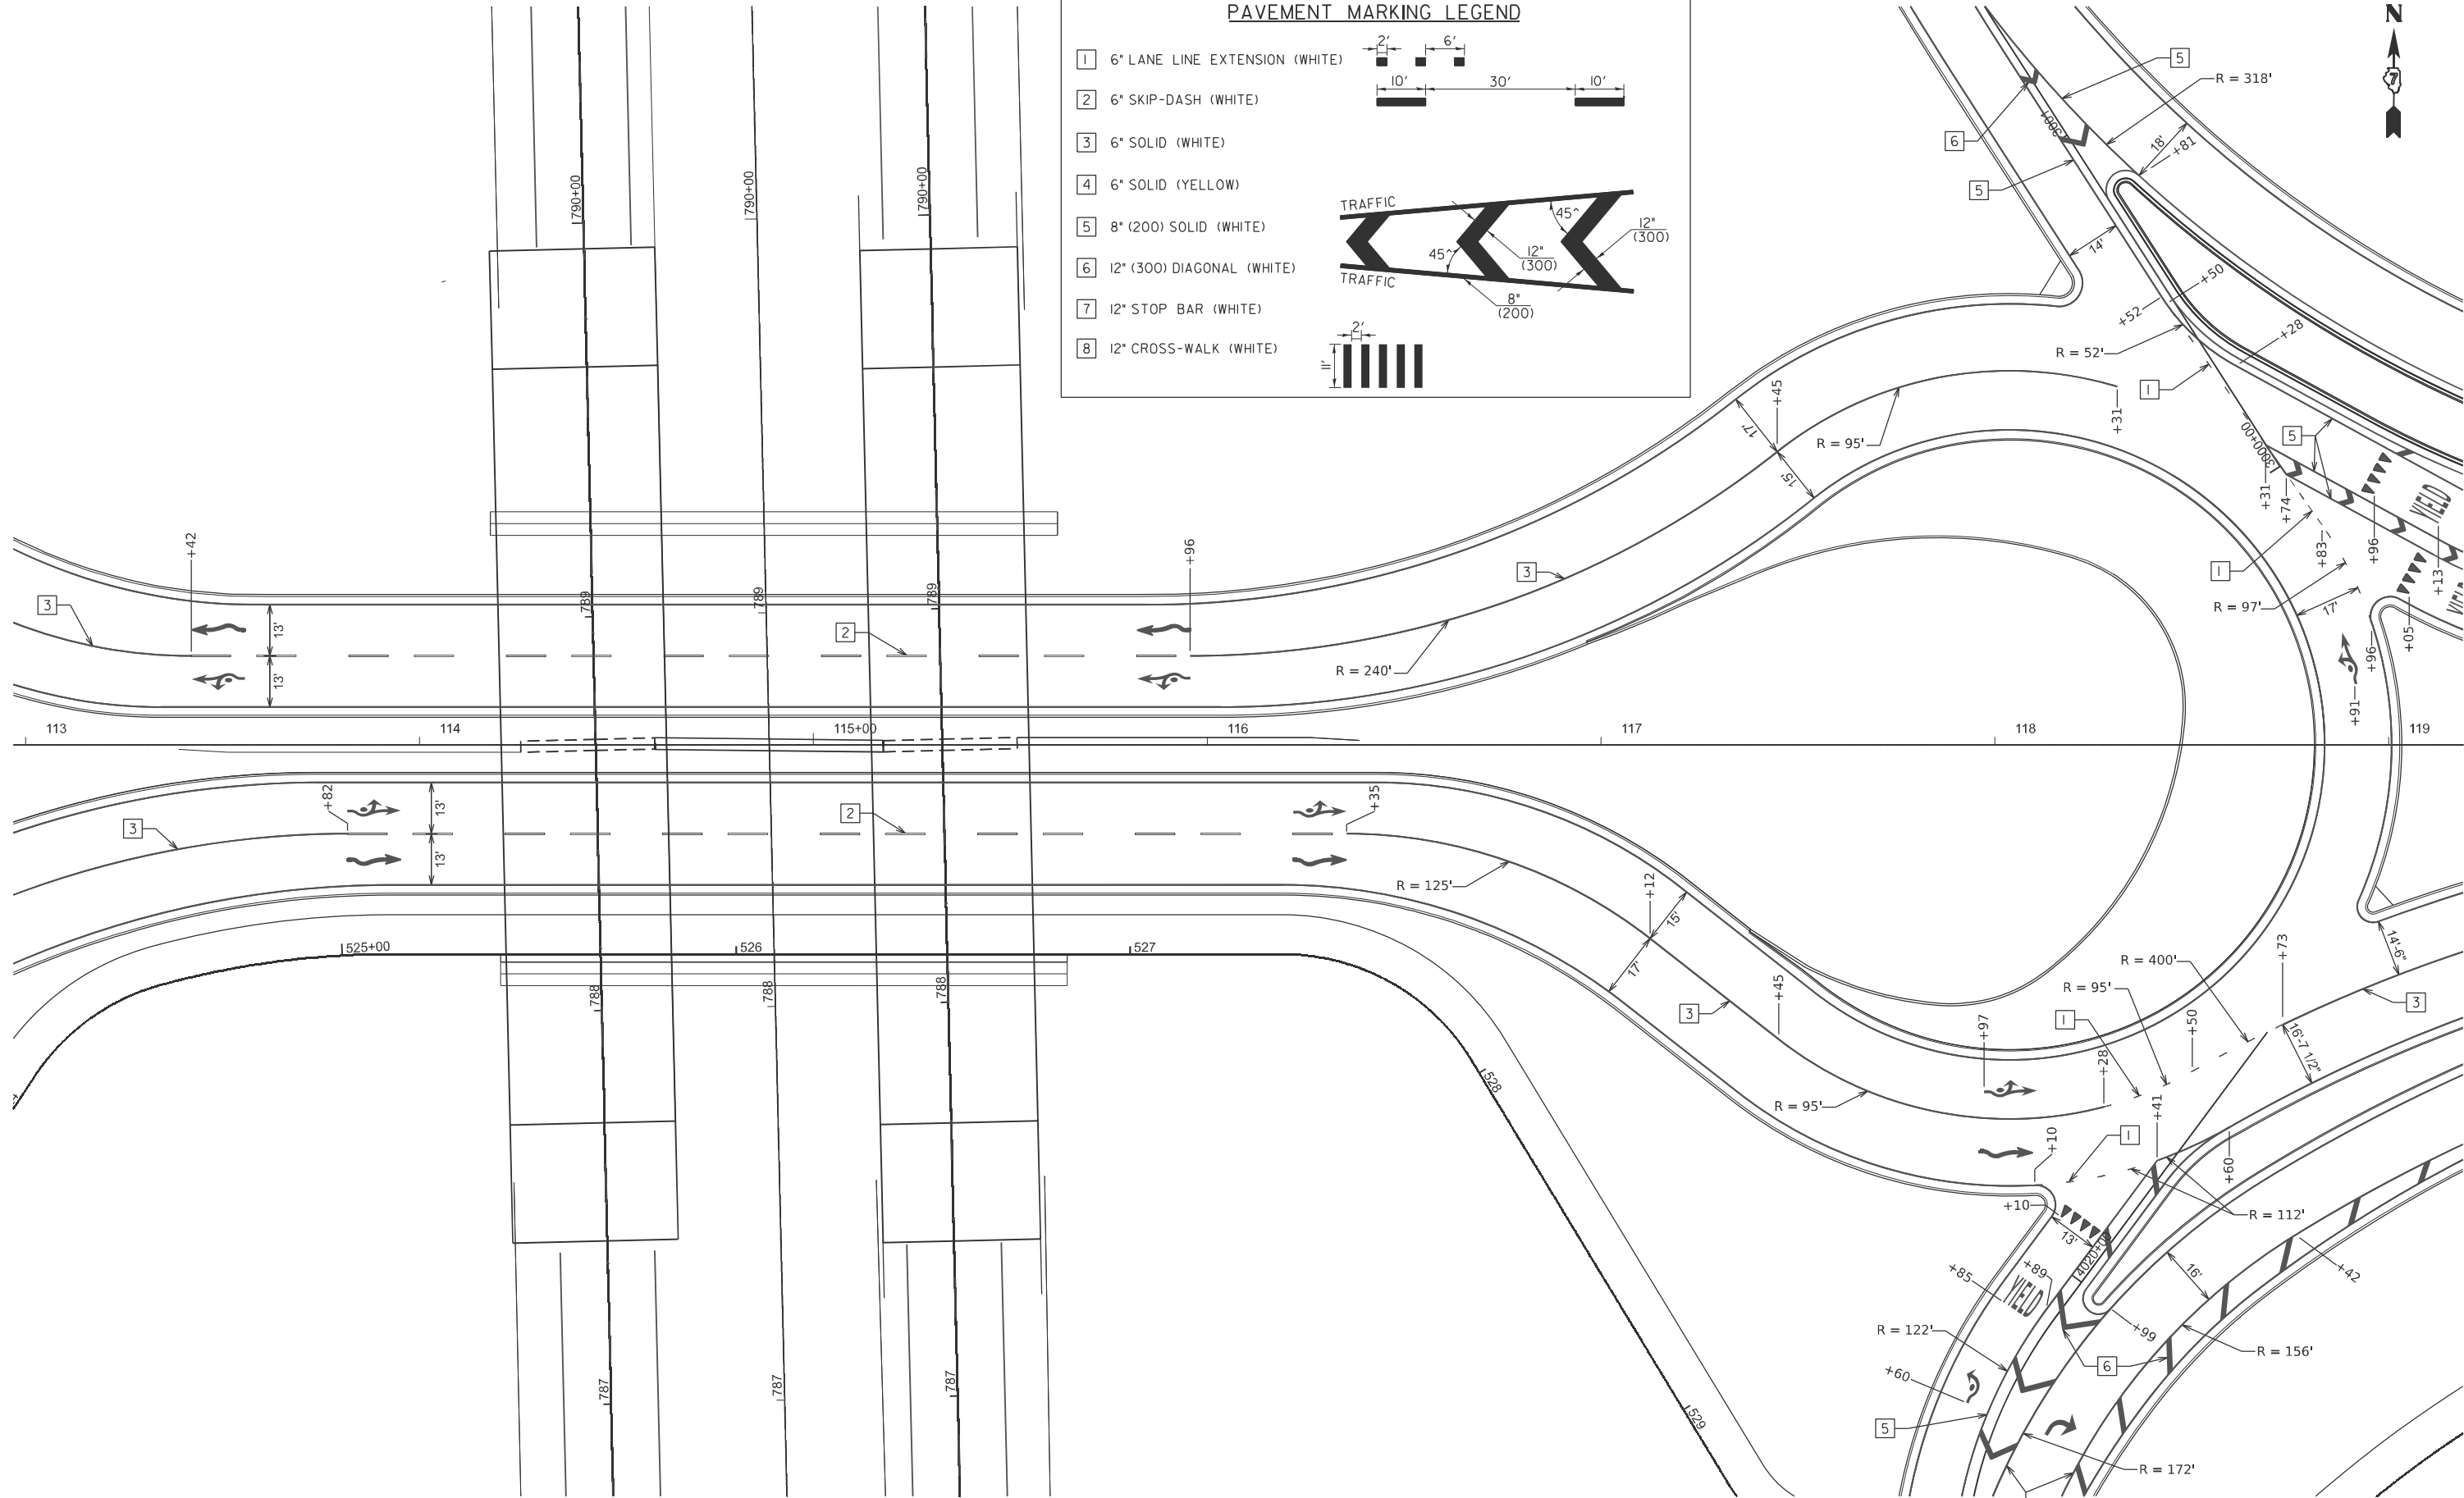

PAVEMENT MARKING LEGEND


1	6" LANE LINE EXTENSION (WHITE)	
2	6" SKIP-DASH (WHITE)	
3	6" SOLID (WHITE)	
4	6" SOLID (YELLOW)	
5	8" (200) SOLID (WHITE)	
6	12" (300) DIAGONAL (WHITE)	
7	12" STOP BAR (WHITE)	
8	12" CROSS-WALK (WHITE)	

USER NAME	= kaleb.hirtzel	DESIGNED	-	REVISED	-
DRAWN	-	REVIS	-	REVISED	-
PLOT SCALE	= \$SCALE\$	CHECKED	-	REVISED	-
PLOT DATE	= 8/21/2024	DATE	-	REVISED	-

STATE OF ILLINOIS DEPARTMENT OF TRANSPORTATION


PAVEMENT MARKING DETAILS IL 16					
SCALE: 1"=20'	SHEET 3	OF 9	SHEETS	STA. 113+00	TO STA. 119+00

F.A.I RTE.	SECTION	COUNTY	TOTAL SHEETS	SHEET NO.
57	(15-22HB-4)BR (15-22)R	COLES	1086	571
CONTRACT NO. 74435				
ILLINOIS FED. AID PROJECT				

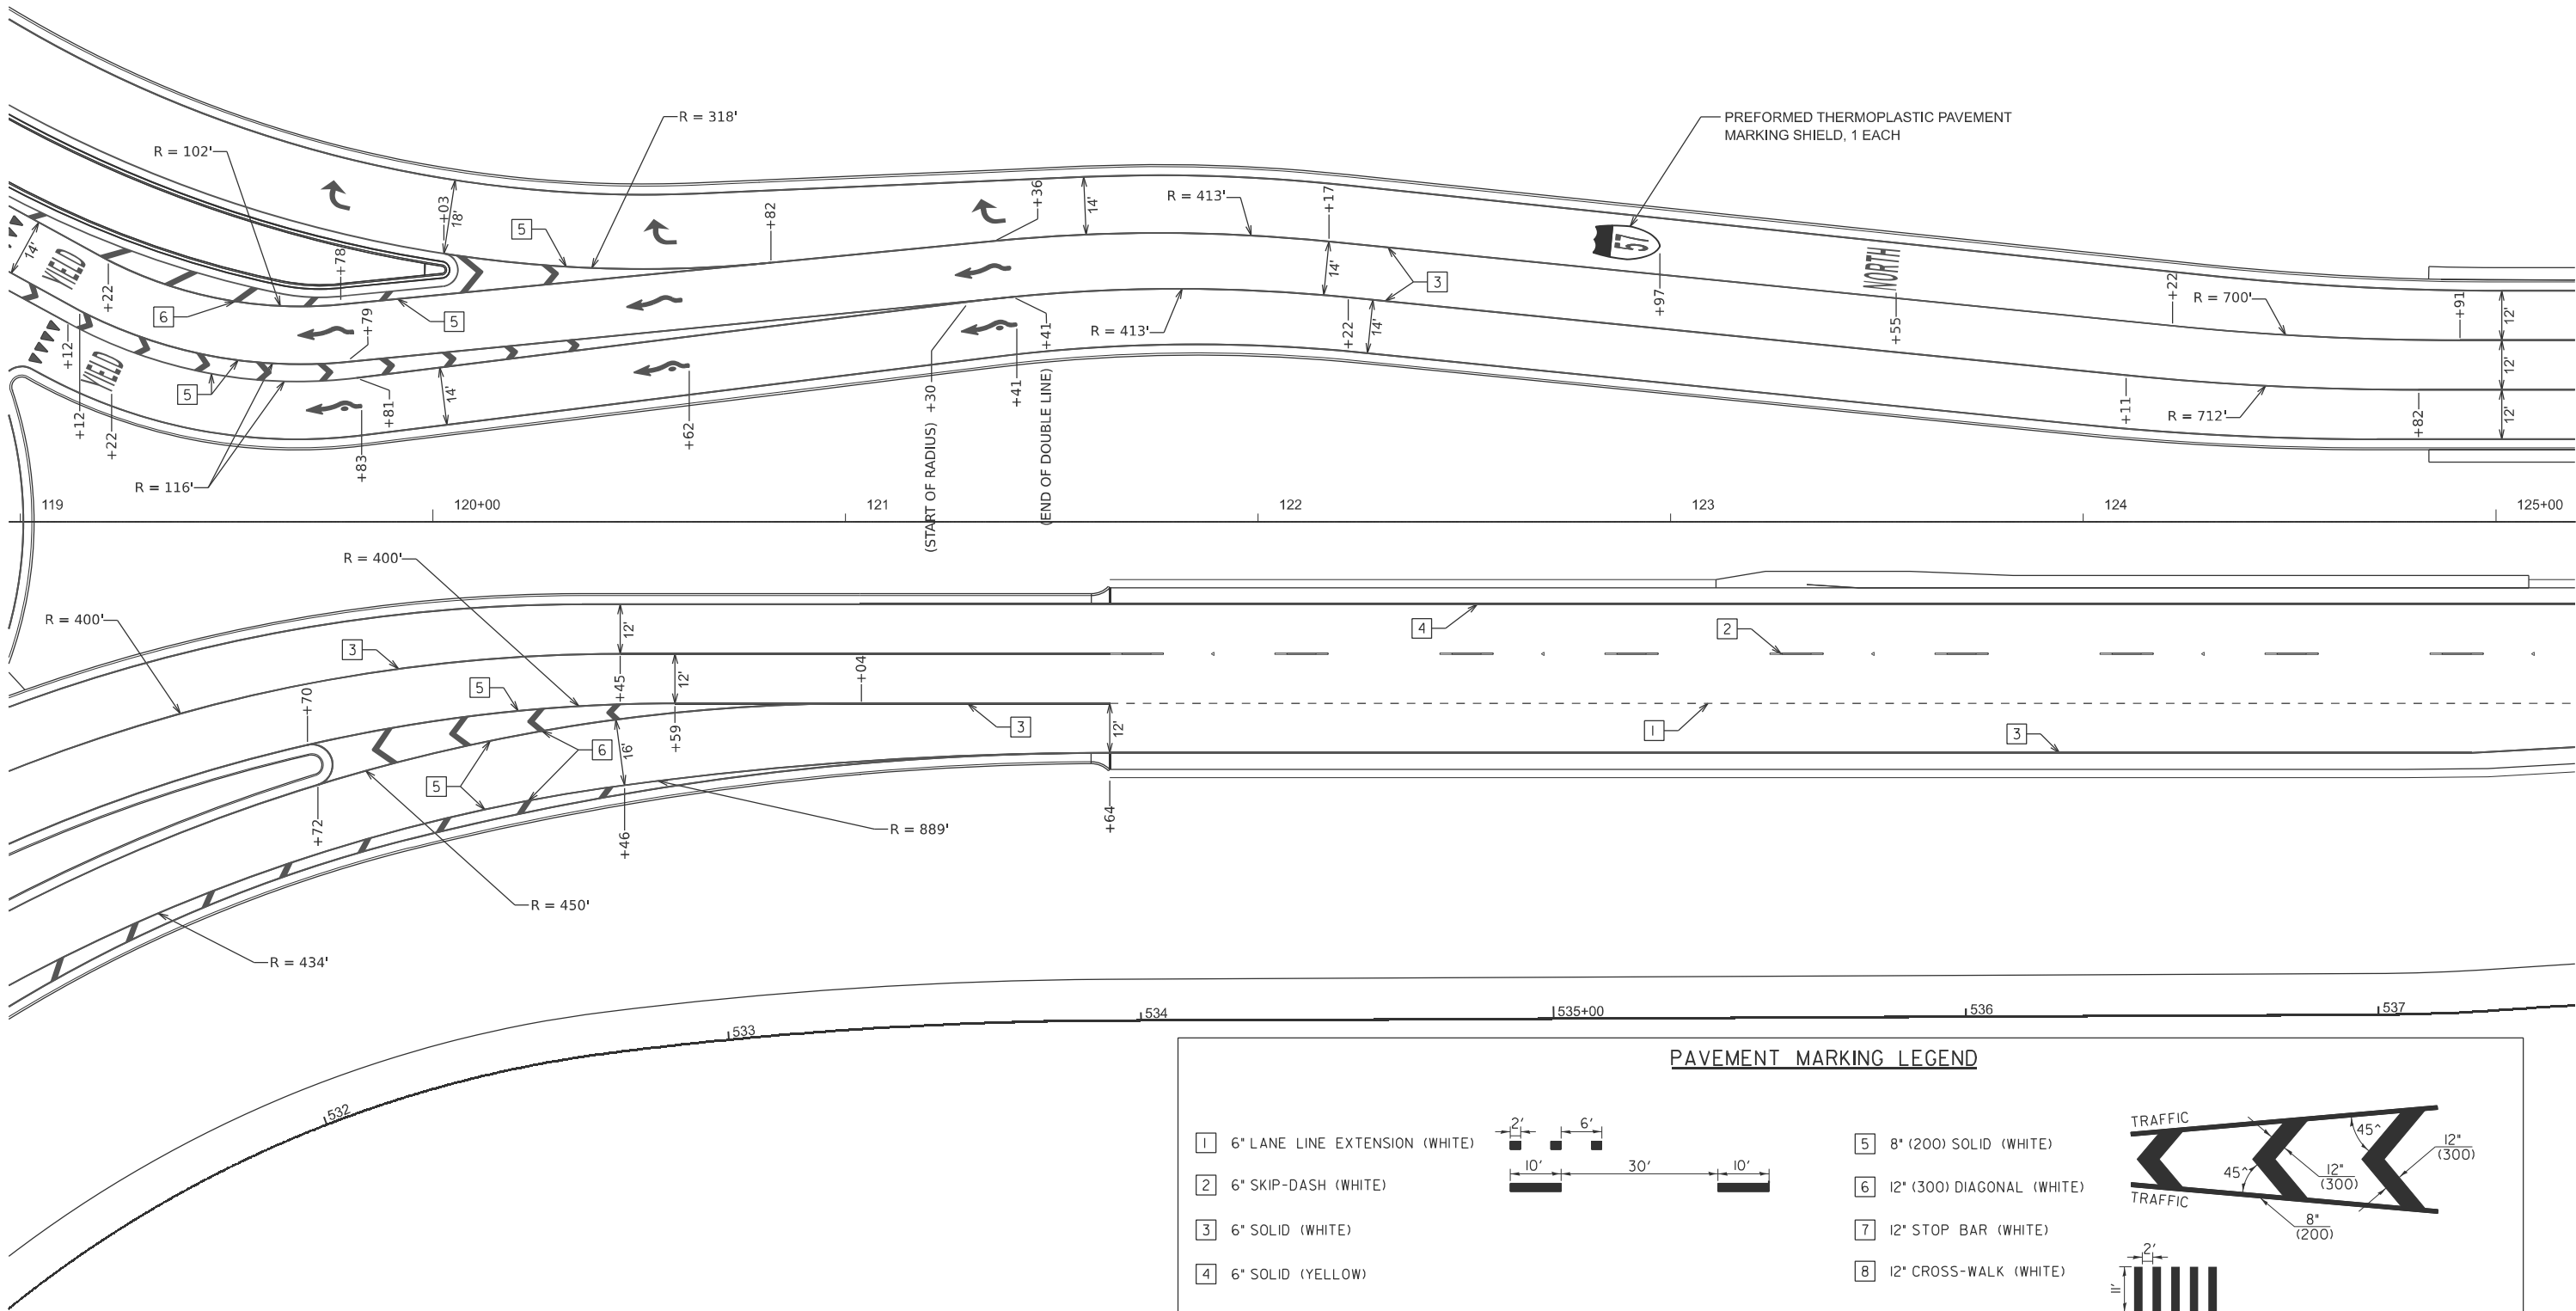


PAVEMENT MARKING LEGEND

- 1 6" LANE LINE EXTENSION (WHITE)
- 2 6" SKIP-DASH (WHITE)
- 3 6" SOLID (WHITE)
- 4 6" SOLID (YELLOW)

 

- 5 8" (200) SOLID (WHITE)
- 6 12" (300) DIAGONAL (WHITE)
- 7 12" STOP BAR (WHITE)
- 8 12" CROSS-WALK (WHITE)

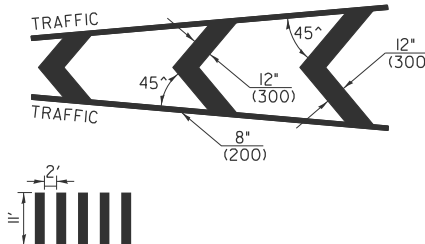

MODEL: Pav Marking IL 16.4 [Sheet]
FILE NAME: c:\pawork\pawork\hrtzaki\0852852\074435-sheets-PavMarkingDetails.dgn

USER NAME = kaleb.hirtzel	DESIGNED -	REVISED -
	DRAWN -	REVISED -
PLOT SCALE = \$SCALE\$	CHECKED -	REVISED -
PLOT DATE = 8/21/2024	DATE -	REVISED -

STATE OF ILLINOIS
DEPARTMENT OF TRANSPORTATION

PAVEMENT MARKING DETAILS IL 16			
SCALE: 1"=20'	SHEET 4	OF 9 SHEETS	STA. 119+00 TO STA. 125+00


F.A.I RTE.	SECTION	COUNTY	TOTAL SHEETS	SHEET NO.
57	(15-22HB-4)BR (15-22)R	COLES	1086	572
CONTRACT NO. 74435				
ILLINOIS FED. AID PROJECT				



-
- The diagram illustrates a cross-section of a double-lane highway. The main travel lanes are 12' (300) wide, with 45° slopes on the outer edges. The shoulders are 2' wide, with 12° slopes on the outer edges and 8° slopes on the inner edges. The diagram also shows a 12' (300) wide lane with 45° slopes and an 8' (200) wide shoulder with 12° and 8° slopes.


F.A.I RTE.	SECTION	COUNTY	TOTAL SHEETS	SHEET NO.
57	(15-22HB-4)BR (15-22)R	COLES	1086	573
		CONTRACT NO. 74435		
		ILLINOIS	FED. AID PROJECT	

MODEL: Pavt Marking Ramp A (Sheet)
FILE NAME: c:\pav_work\pav\hirtzel\ud852852\D774435-sheets-PavtMarkingDetails.dgn

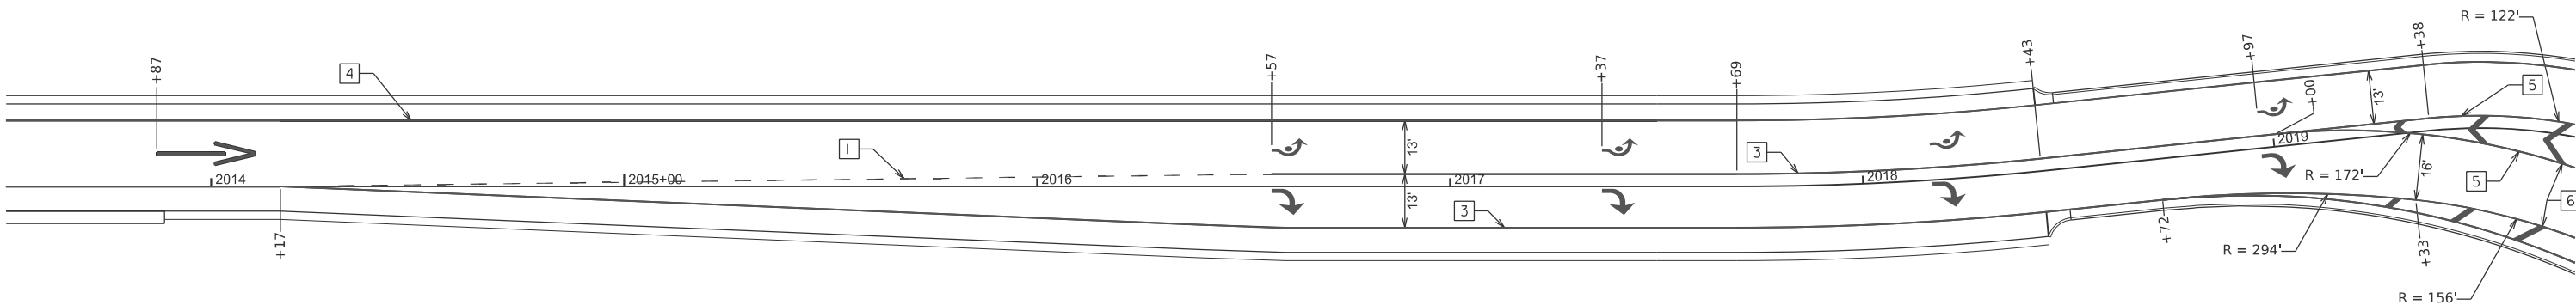


PAVEMENT MARKING LEGEND

- 1 6" LANE LINE EXTENSION (WHITE)
- 2 6" SKIP-DASH (WHITE)
- 3 6" SOLID (WHITE)
- 4 6" SOLID (YELLOW)

 

- 5 8" (200) SOLID (WHITE)
- 6 12" (300) DIAGONAL (WHITE)
- 7 12" STOP BAR (WHITE)
- 8 12" CROSS-WALK (WHITE)

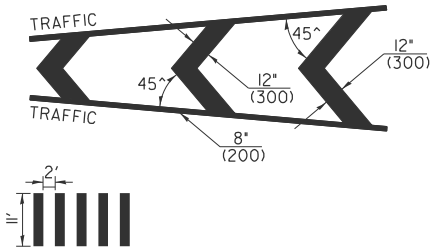


STATE OF ILLINOIS
DEPARTMENT OF TRANSPORTATION

PAVEMENT MARKING DETAILS
PR RAMP A


SCALE: 1"=20' SHEET 6 OF 9 SHEETS STA. TO STA.

F.A.I RTE.	SECTION	COUNTY	TOTAL SHEETS	SHEET NO.
57	(15-22HB-4)BR (15-22)R	COLES	1086	574
CONTRACT NO. 74435				
ILLINOIS FED. AID PROJECT				

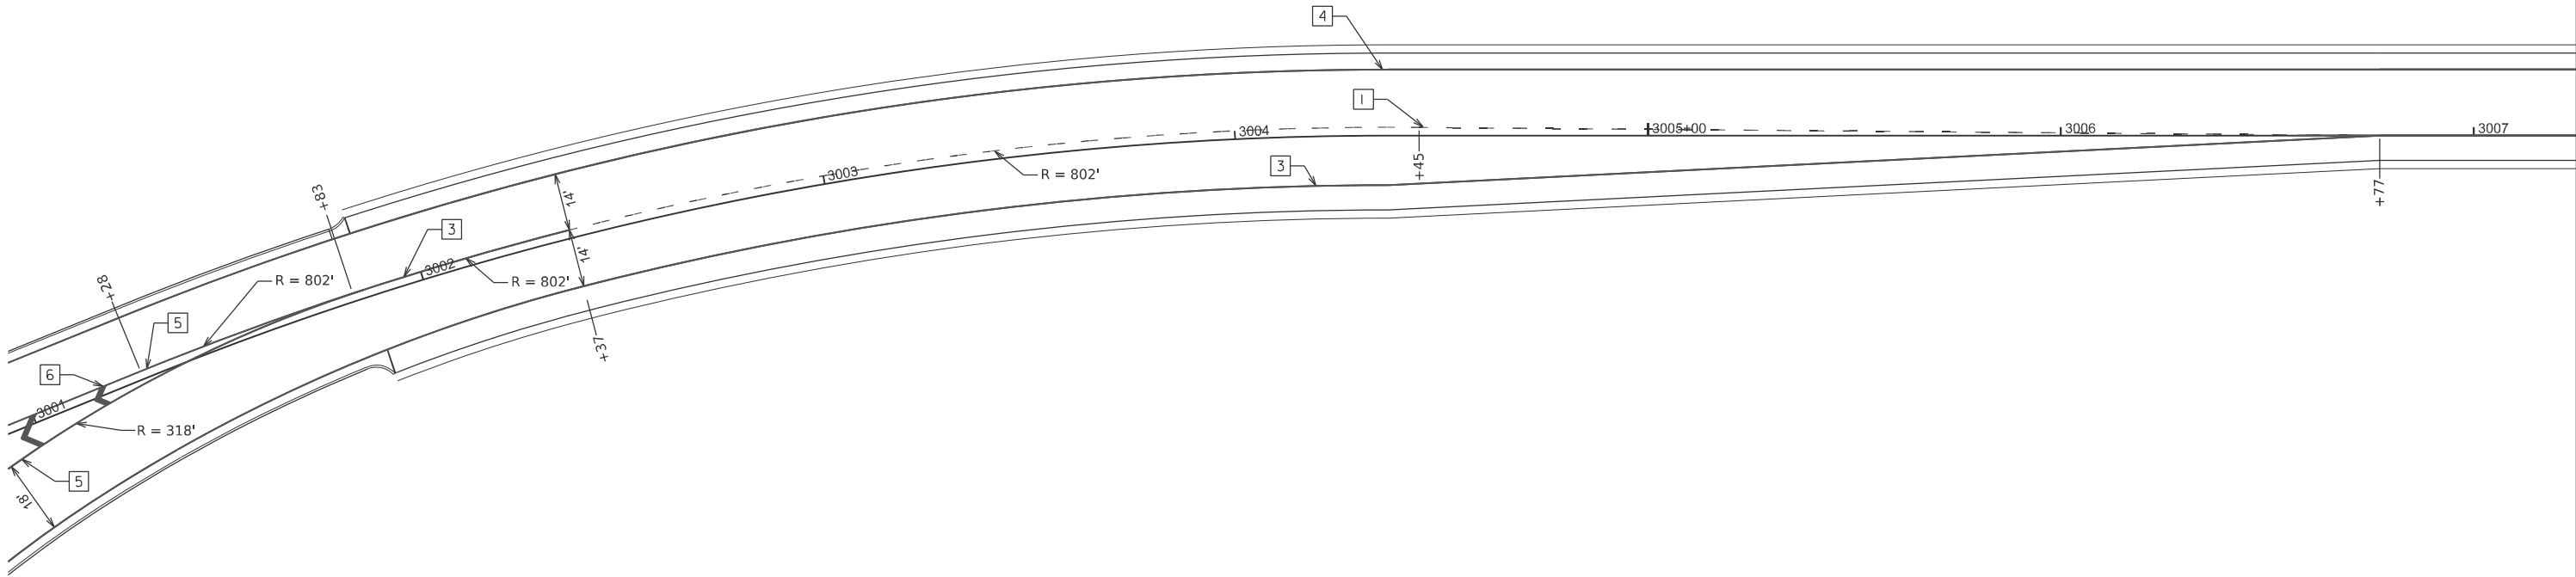


PAVEMENT MARKING LEGEND

- 1 6" LANE LINE EXTENSION (WHITE)
- 2 6" SKIP-DASH (WHITE)
- 3 6" SOLID (WHITE)
- 4 6" SOLID (YELLOW)

 


- 5 8" (200) SOLID (WHITE)
- 6 12" (300) DIAGONAL (WHITE)
- 7 12" STOP BAR (WHITE)
- 8 12" CROSS-WALK (WHITE)

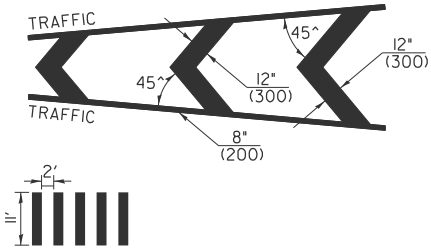

MODEL: Pav Marking Ramp B [Sheet]
FILE NAME: c:\pav_work\pav\hrtz\k\0852852\074435-sheets-PavMarkingDetails.dgn


	USER NAME = kaleb.hirtzel		DESIGNED -	REVISED -	STATE OF ILLINOIS DEPARTMENT OF TRANSPORTATION	PAVEMENT MARKING DETAILS PR RAMP B			F.A.I RTE.	SECTION	COUNTY	TOTAL SHEETS	SHEET NO.
	PLOT SCALE = \$SCALE\$		DRAWN -	REVISED -					57	(15-22HB-4)BR (15-22)R	COLES	1086	575
	PLOT DATE = 8/21/2024		CHECKED -	REVISED -		SCALE: 1"=20'			CONTRACT NO. 74435				
			DATE -	REVISED -		SHEET 7	OF 9	SHEETS	STA.	TO STA.	ILLINOIS FED. AID PROJECT		

MODEL: Pav Marking Ramp C (Sheet)
FILE NAME: c:\pav_work\pavmarking\hrtz\kud852852\DWG74435-sheets-PavMarkingDetails.dgn

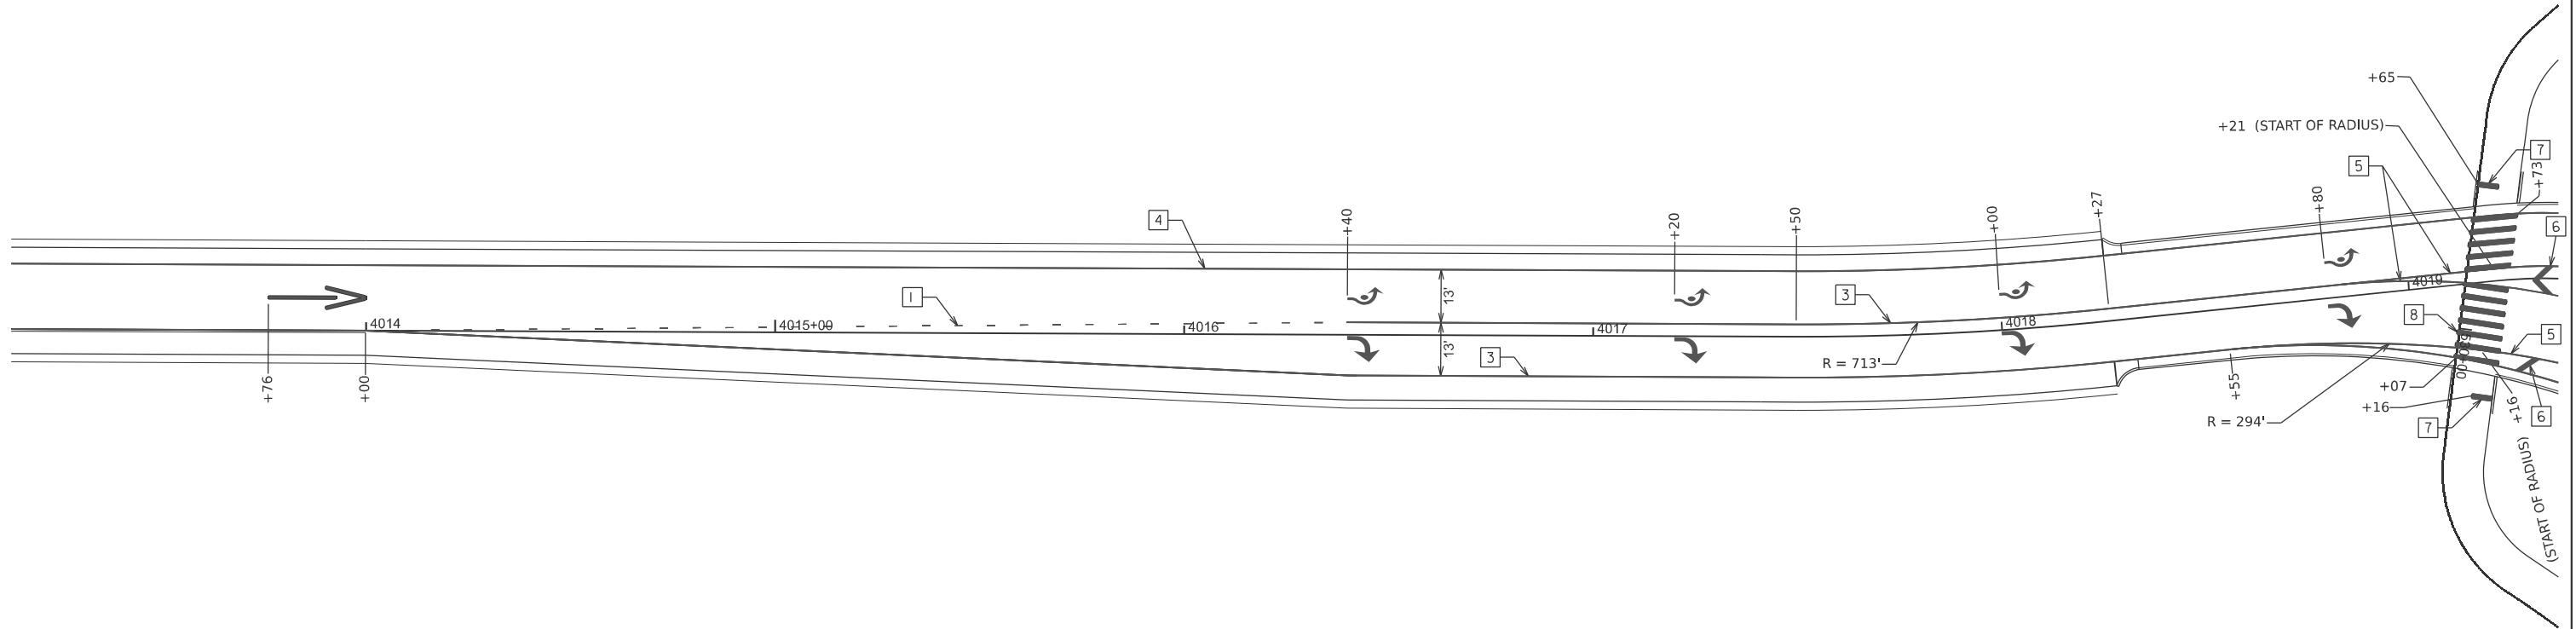


PAVEMENT MARKING LEGEND

- 1 6" LANE LINE EXTENSION (WHITE)
- 2 6" SKIP-DASH (WHITE)
- 3 6" SOLID (WHITE)
- 4 6" SOLID (YELLOW)

 

- 5 8" (200) SOLID (WHITE)
- 6 12" (300) DIAGONAL (WHITE)
- 7 12" STOP BAR (WHITE)
- 8 12" CROSS-WALK (WHITE)

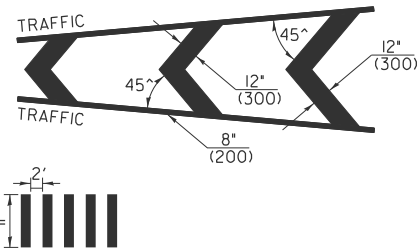


STATE OF ILLINOIS
DEPARTMENT OF TRANSPORTATION

PAVEMENT MARKING DETAILS
PR RAMP C


SCALE: 1"=20' SHEET 8 OF 9 SHEETS STA. TO STA.

F.A.I RTE.	SECTION	COUNTY	TOTAL SHEETS	SHEET NO.
57	(15-22HB-4)BR (15-22)R	COLES	1086	576
CONTRACT NO. 74435				
ILLINOIS FED. AID PROJECT				

PREFORMED THERMOPLASTIC PAVEMENT
MARKING SHIELD DETAIL

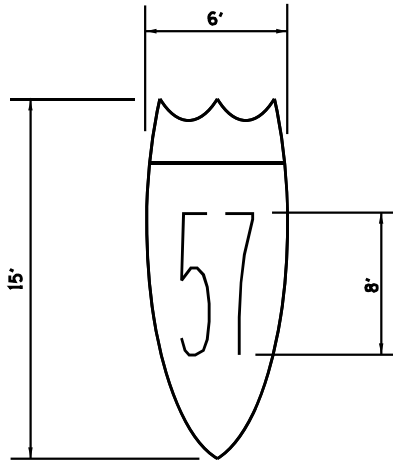


ROUNABOUT PAVEMENT MARKINGS
LETTERS & SYMBOLS

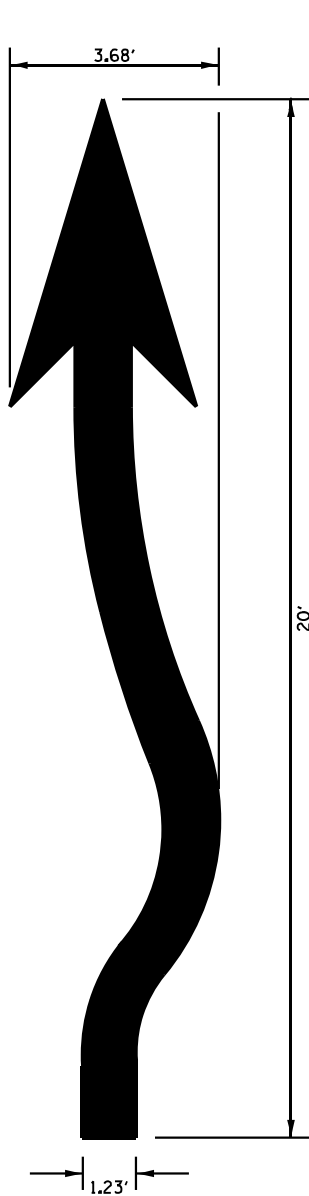


ROUNABOUT OUTSIDE LANE
THROUGH ARROW

AREA = 26.0 SQ. FT.

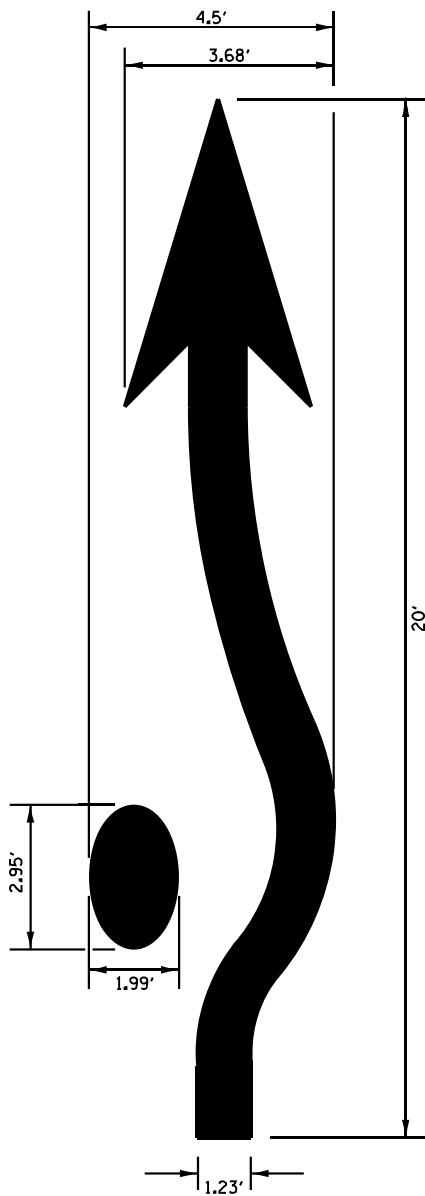

ROUNABOUT INSIDE LANE
THROUGH ARROW

AREA = 30.6 SQ. FT.

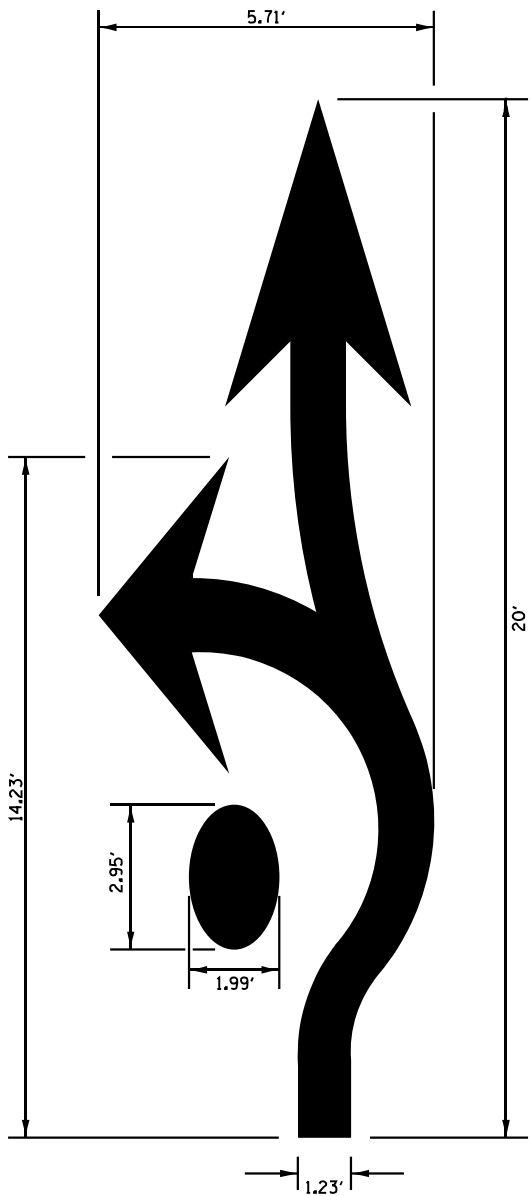


ROUNABOUT INSIDE LANE
THROUGH-LEFT ARROW

AREA = 38.3 SQ. FT.

Model: Default
File: h:\miller\pavmark\aw\beadlay.com\p\w\DOT Documents\DOT Office\Director_2\Projects\74435\CADD\pav\CAD\sheet\0774435-shr-15-pav\miller\pav\miller.dgn

	USER NAME = kaleb.hirtzel	DESIGNED -	REVISED -	STATE OF ILLINOIS DEPARTMENT OF TRANSPORTATION	MISCELLANEOUS PAVEMENT MARKING DETAILS		F.A.I. RTE.	SECTION	COUNTY	TOTAL SHEETS	SHEET NO.
		DRAWN -	REVISED -				57	(15-22HB-4)BR (15-22)R	COLES	1086	579
	PLOT SCALE = 100,0000 ' / in.	CHECKED -	REVISED -				CONTRACT NO. 74435				
	PLOT DATE = 8/24/2024	DATE -	REVISED -				ILLINOIS FED. AID PROJECT				
SCALE:		SHEET 1	OF 1	SHEETS	STA.	TO STA.					

 

NOT TO SCALE


Note: All dimensions are in INCHES
(millimeters) unless otherwise shown.

DISTRICT 7 DETAIL NO. 78000001

FILE NAME =	USER NAME = kalebhirtzel	DESIGNED -	REVISED - NAS 06/22	STATE OF ILLINOIS DEPARTMENT OF TRANSPORTATION	PAVEMENT MARKING AND RAISED REFLECTIVE PAVEMENT MARKERS				F.A.I. RTE.	SECTION	COUNTY	TOTAL SHEETS	SHEET NO.	
per\\ildot\paw.bentley.com\PIW001\Documents	\\IDOT Offices\District 7\Projects\74435\CADD\DRAWING\74435\Drawings\PerfMarking	CREATED -	REVISION -		(RURAL & URBAN APPLICATIONS)				57	(15-22)B-41BR	(15-22)R	COLES	1086	580
	PLOT SCALE = 100.0000' / in.	CHECKED -	REVISED -						CONTRACT NO. 74435					
	PLOT DATE = 8/24/2024	DATE	REVISED -		SCALE: SHEET NO. 1 OF 4 SHEETS STA. TO STA.				ILLINOIS FED. AID PROJECT					

ISLANDS

OPTION 1

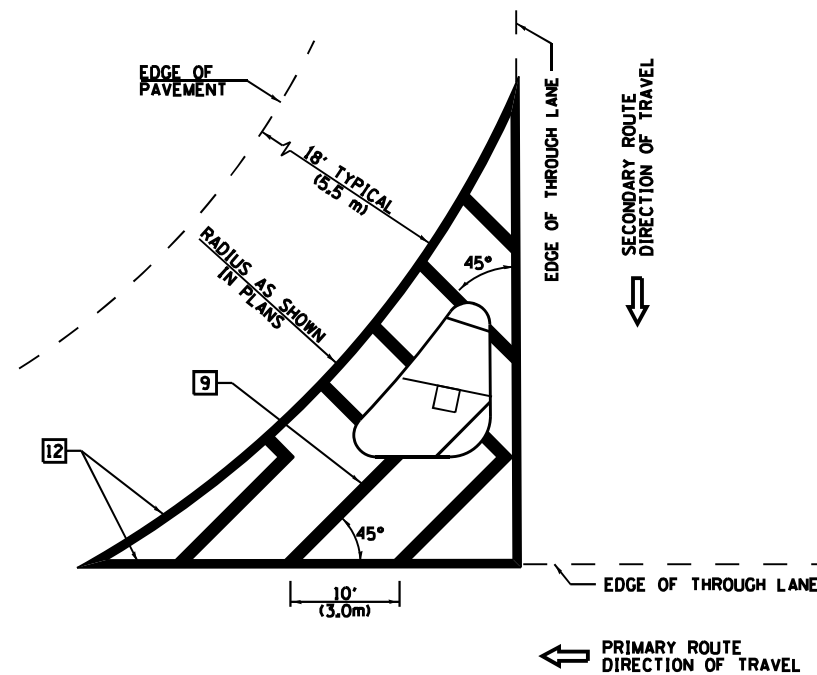


GENERAL NOTES


1. RAISED AND CORRUGATED MEDIANS SHALL BE OUTLINED WITH [2].
2. SOME OF THE INFORMATION INCLUDED WITH THIS DETAIL MAY NOT BE APPLICABLE TO THIS IMPROVEMENT.
3. PAVEMENT MARKINGS ARE TO BE EXTENDED THROUGH OMISSIONS WHEN APPLICABLE.
4. FINAL PAVEMENT MARKINGS SHALL BE IN PLACE PRIOR TO PLACING ANY RAISED REFLECTIVE PAVEMENT MARKERS.
5. THE FOLLOWING CRITERIA SHALL BE USED FOR SELECTING THE DIAGONAL PAVEMENT MARKING SPACING:

< 30 MPH (< 50 km/h)	15' (4.5 m)
30-45 MPH (50-75 km/h)	20' (6.0 m)
> 45 MPH (> 75 km/h)	30' (9.0 m)
6. THE USE OF ISLAND STRIPING OPTION 1 OR OPTION 2 SHALL BE AS SHOWN ON THE PLANS.


OPTION 2

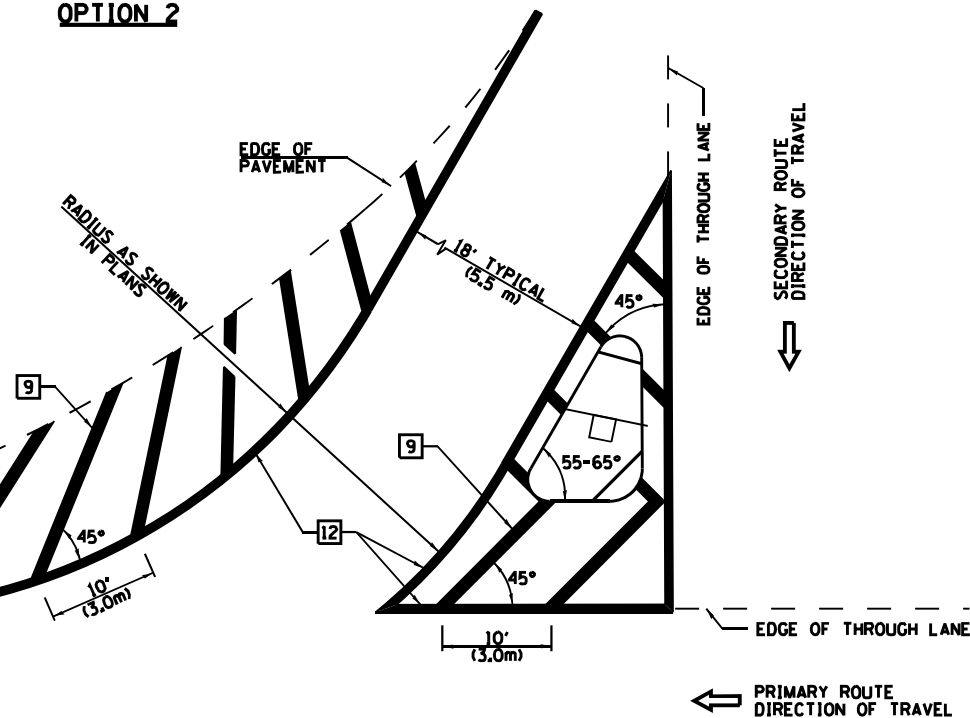

PAVEMENT MARKING LEGEND

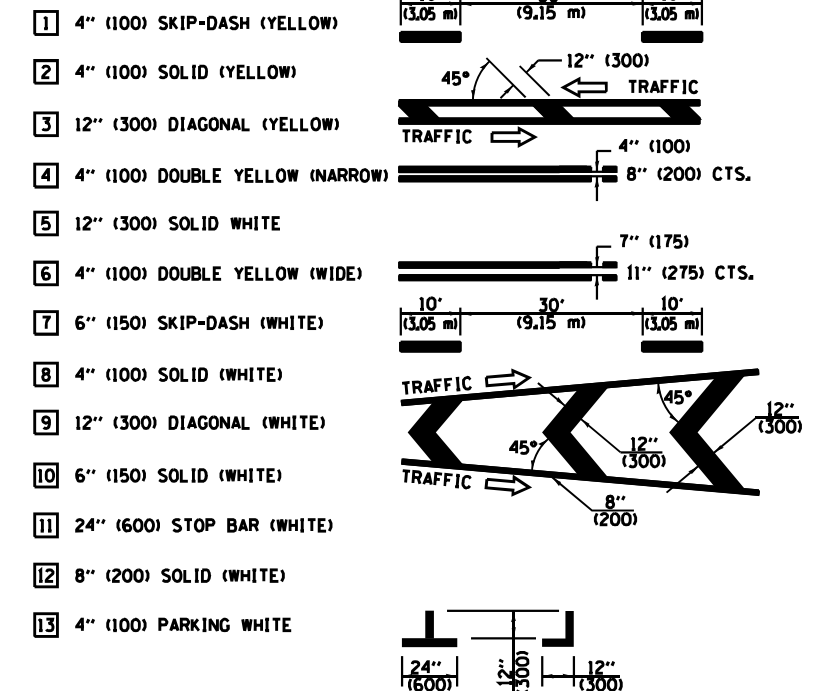

RURAL LEFT TURN STRIPING

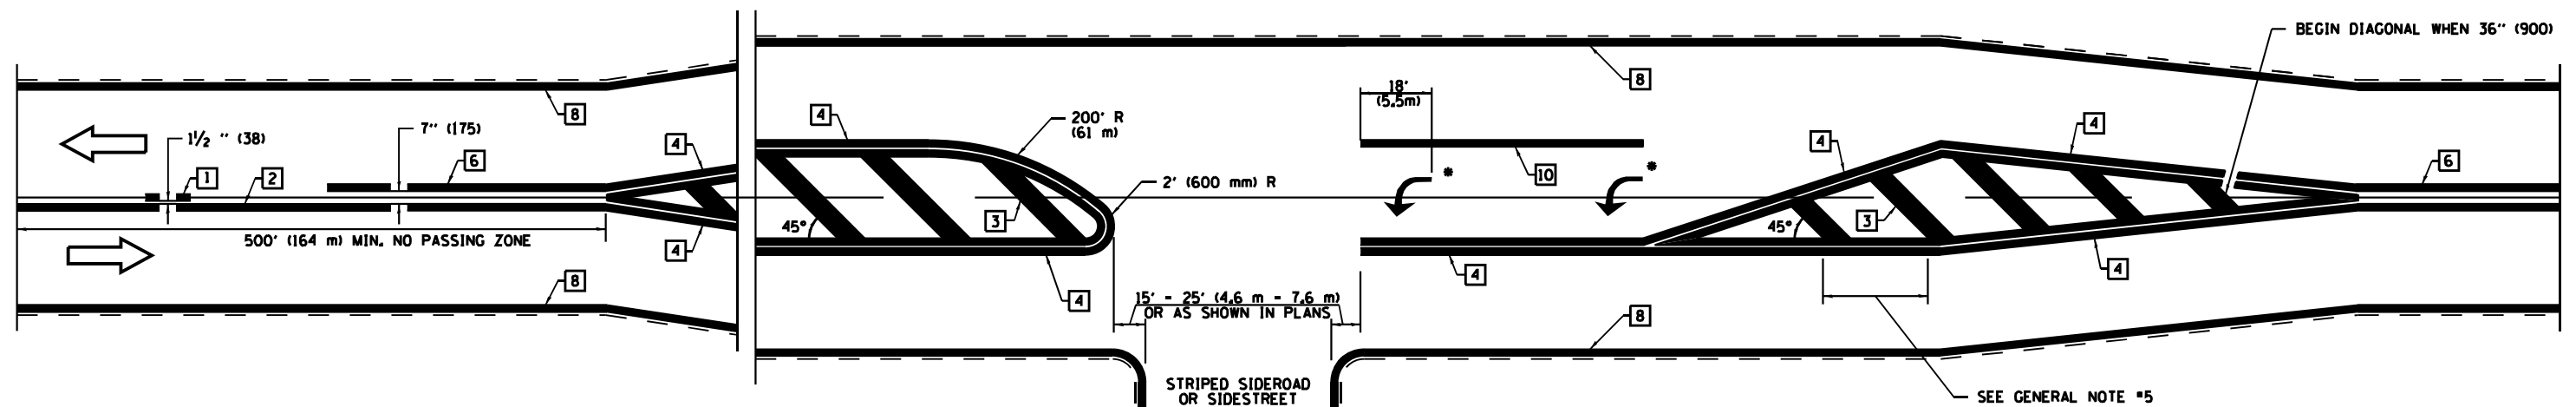

* PLACE AN ARROW 18' (5.5 m) BACK FROM END OF THE SOLID WHITE LINE. PLACE ANOTHER ARROW EVEN WITH THE BEGINNING OF THE SOLID WHITE LINE. SPACE ADDITIONAL ARROWS EVENLY UP TO 80' (24.4 m) MAXIMUM SPACING. USE MINIMUM OF 2 ARROWS.

SEE GENERAL NOTE #5

NOT TO SCALE


Note: All dimensions are in INCHES (millimeters) unless otherwise shown.

DISTRICT 7 DETAIL NO. 78000001

FILE NAME :	USER NAME : kalebhirtzel	DESIGNED -	REVISED - NAS 06/22	STATE OF ILLINOIS DEPARTMENT OF TRANSPORTATION	PAVEMENT MARKING AND RAISED REFLECTIVE PAVEMENT MARKERS (RURAL & URBAN APPLICATIONS)				F.A.I. RTE.	SECTION	COUNTY	TOTAL SHEETS	SHEET NO.
psw\idot\pawbentley.com\PWIDOT\Documents\IDOT Offices\District 7\Projects\74435\CAD\DRAWINGS\74435-sheets-PavtMarking	DESIGNED -	CHECKED -	REVISED -		SCALE:				57	(15-22)B-41B (15-22)	COLES	1086	582
PLOT SCALE = 100.0000' / in.	CHECKED -	DATE -	REVISED -		SHEET NO. 3 OF 4 SHEETS				CONTRACT NO. 74435				
PLOT DATE = 8/24/2024	DATE -	REVISED -	REVISED -		STA. TO STA.				ILLINOIS FED. AID PROJECT				

SUPPLEMENTAL PAVEMENT MARKING TREATMENT FOR RAILROAD-HIGHWAY GRADE CROSSING

PAVEMENT MARKINGS AT RAILROAD-HIGHWAY GRADE CROSSING

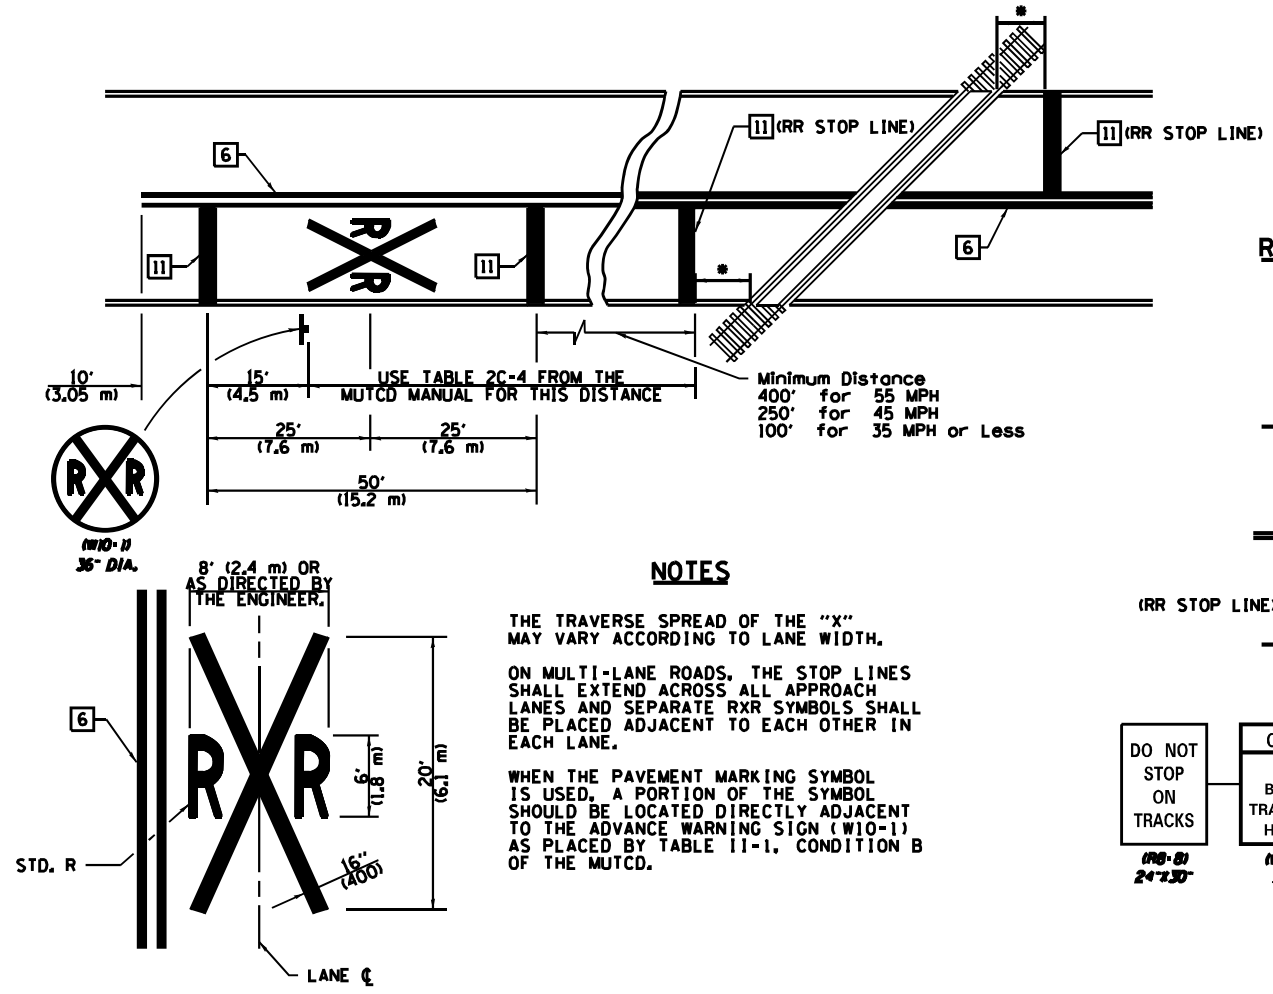


NOTES

THE TRAVERSE SPREAD OF THE "X" MAY VARY ACCORDING TO LANE WIDTH.


ON MULTI-LANE ROADS, THE STOP LINES SHALL EXTEND ACROSS ALL APPROACH LANES AND SEPARATE RXX SYMBOLS SHALL BE PLACED ADJACENT TO EACH OTHER IN EACH LANE.

WHEN THE PAVEMENT MARKING SYMBOL IS USED, A PORTION OF THE SYMBOL SHOULD BE LOCATED DIRECTLY ADJACENT TO THE ADVANCE WARNING SIGN (W10-11) AS PLACED BY TABLE 11-1, CONDITION B OF THE MUTCD.


RAILROAD CROSSING WITH INTERCONNECT ONLY

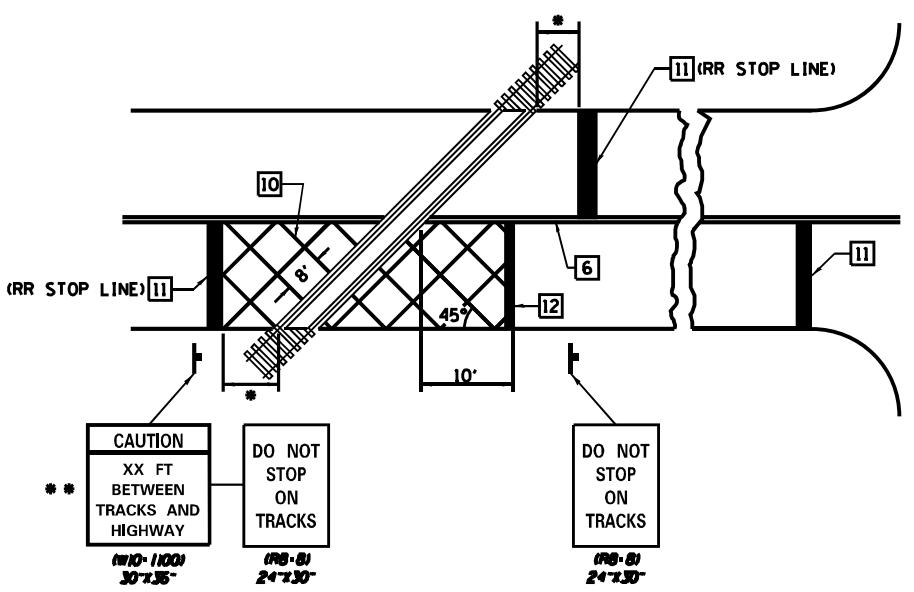

RAILROAD CROSSING WITH NON-SIGNALIZED INTERSECTION

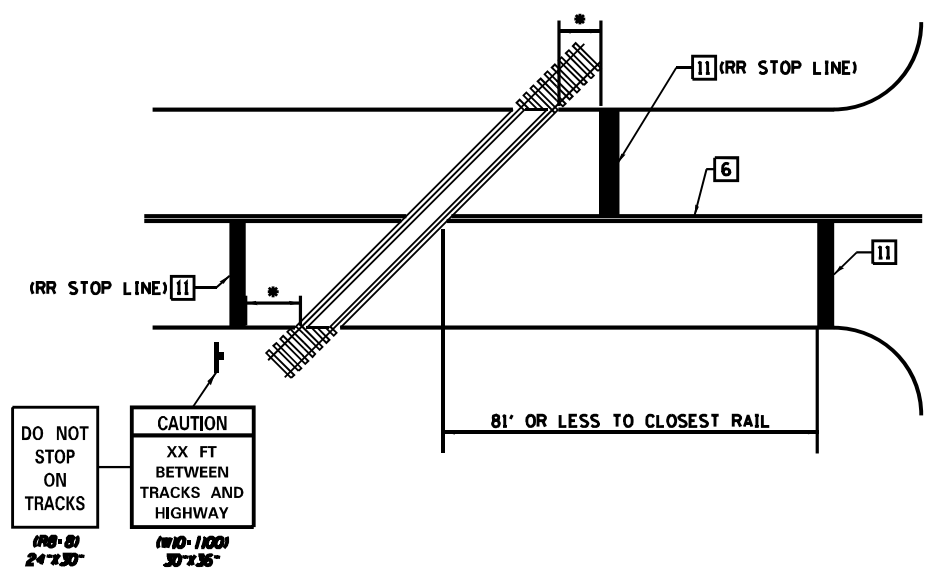

RAILROAD CROSSING WITH INTERCONNECT AND PRE-SIGNALS

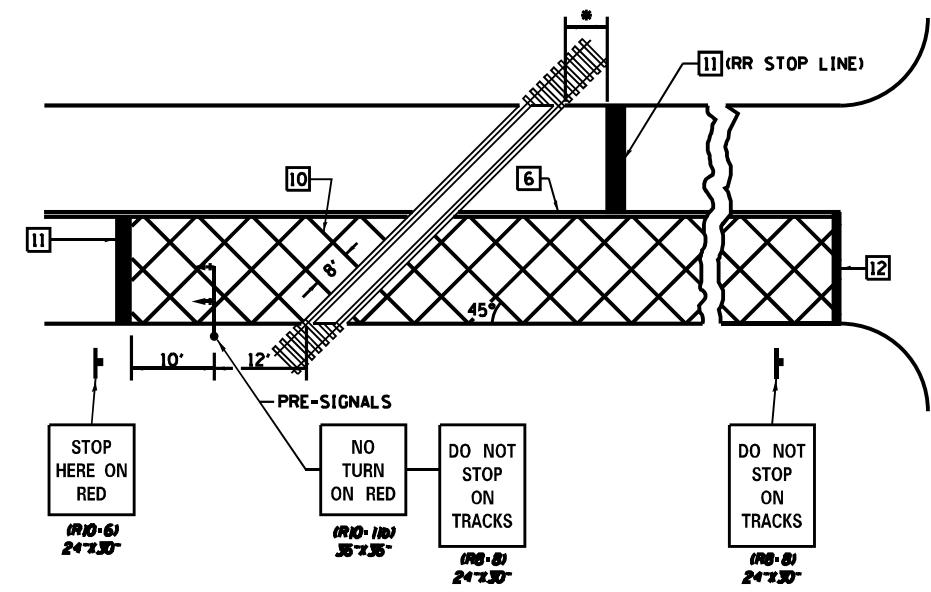

PAVEMENT MARKING LEGEND

- 1 4" (100) SKIP-DASH (YELLOW)
- 2 4" (100) SOLID (YELLOW)
- 3 12" (300) DIAGONAL (YELLOW)
- 4 4" (100) DOUBLE YELLOW (NARROW)
- 5 12" (300) SOLID WHITE
- 6 4" (100) DOUBLE YELLOW (WIDE)
- 7 6" (150) SKIP-DASH (WHITE)
- 8 4" (100) SOLID (WHITE)
- 9 12" (300) DIAGONAL (WHITE)
- 10 6" (150) SOLID (WHITE)
- 11 24" (600) STOP BAR (WHITE)
- 12 8" (200) SOLID (WHITE)
- 13 4" (100) PARKING WHITE

GENERAL NOTES

- SUPPLEMENTAL PAVEMENT MARKINGS TO BE INSTALLED ONLY ON APPROACHES TO INTERSECTIONS CONTROLLED BY TRAFFIC SIGNALS WHICH ARE INTERCONNECTED WITH THE RAILROAD WARNING SIGNALS.
- EXTEND PAVEMENT MARKINGS TO THE INTERSECTION ONLY WHERE PRE-SIGNALS ARE USED.
- WHEN PEDESTRIAN SIGNALS ARE PRESENT WITH INTERCONNECTED SIGNALS, WARNING SIGN W10-1101 (18"x24") SHALL BE PLACED NEAR EACH PEDESTRIAN SIGNAL HEAD. COUNTDOWN PEDESTRIAN SIGNAL HEADS SHALL NOT BE UTILIZED ALONG WITH INTERCONNECTED SIGNALS.
- PLEASE REFER TO THE IDOT BUREAU OF OPERATION MEMO OPS T-06 DATED DECEMBER 1, 2020 FOR ADDITIONAL INFORMATION




- * 15' FROM NEAR RAIL OR 8' FROM AND PARALLEL TO GATE IF PRESENT
- ** WARNING SIGN W10-1100 SHALL BE USED AS AN INTERIM MEASURE AT INTERCONNECTED SIGNAL LOCATIONS WHERE PRE-SIGNALS ARE TO BE INSTALLED IN THE FUTURE. THIS SIGN SHALL BE REMOVED WHEN THE PRE-SIGNALS ARE INSTALLED AND THE PAVEMENT MARKINGS ARE EXTENDED TO THE INTERSECTION.


NOT TO SCALE
Note: All dimensions are in INCHES (millimeters) unless otherwise shown.

DISTRICT 7 DETAIL NO. 78000001


FILE NAME : p:\idot\pubentley.com\PWIDOT\Documents\IDOT Offices\District 7\Projects\74435\CADD\Drawings\74435-Sheets-PavMarking\74435-Sheet-PAV-MARKING.DWG	USER NAME : kaleb.hirtzel	DESIGNED - NAS 06/22	REVISED - NAS 06/22	STATE OF ILLINOIS DEPARTMENT OF TRANSPORTATION	PAVEMENT MARKING AND RAISED REFLECTIVE PAVEMENT MARKERS (RURAL & URBAN APPLICATIONS)	F.A.I. RTE. 57	SECTION (15-22)B-41BR (15-22)	COUNTY COLES	TOTAL SHEETS 1086	SHEET NO. 583
PLOT SCALE = 100.0000' / in.	CHECKED -	REVISOR -	DATE -	SCALE: 1" = 40'	SHEET NO. 4 OF 4 SHEETS	STA. TO STA.	ILLINOIS FED. AID PROJECT	CONTRACT NO. 74435		

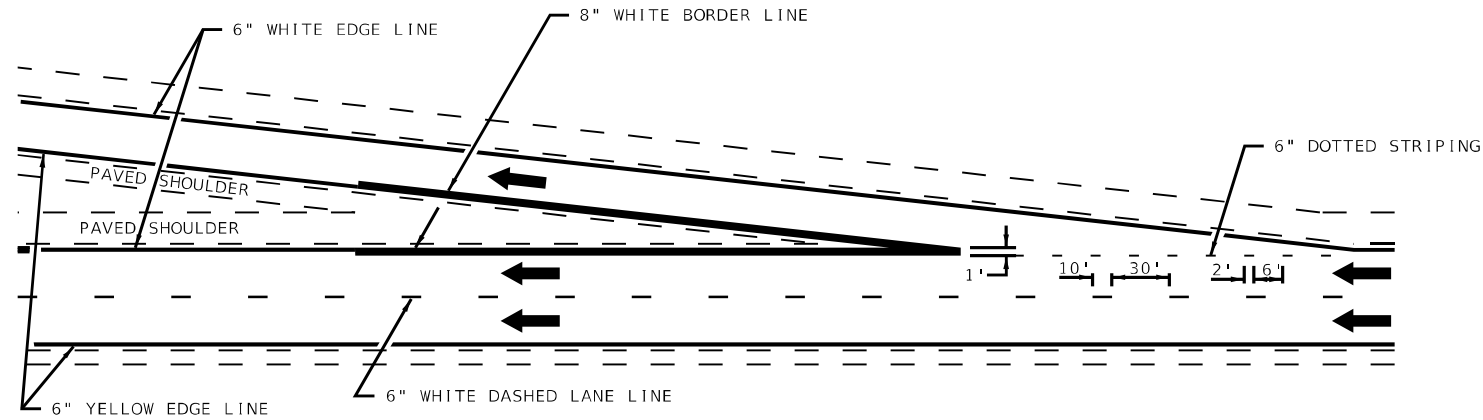

TYPICAL EXIT RAMP MARKING

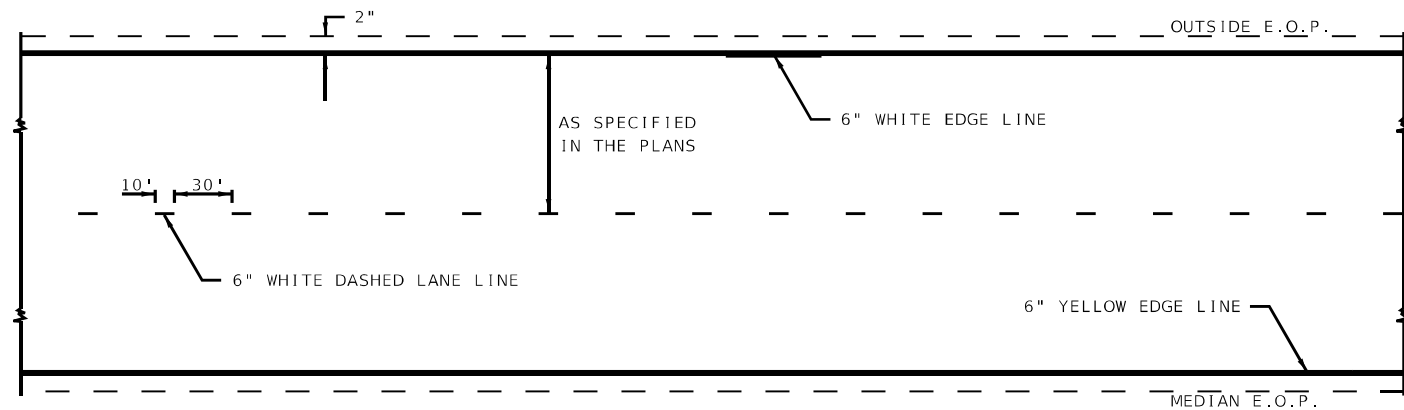

TYPICAL CENTERLINE & EDGELINE MARKINGS


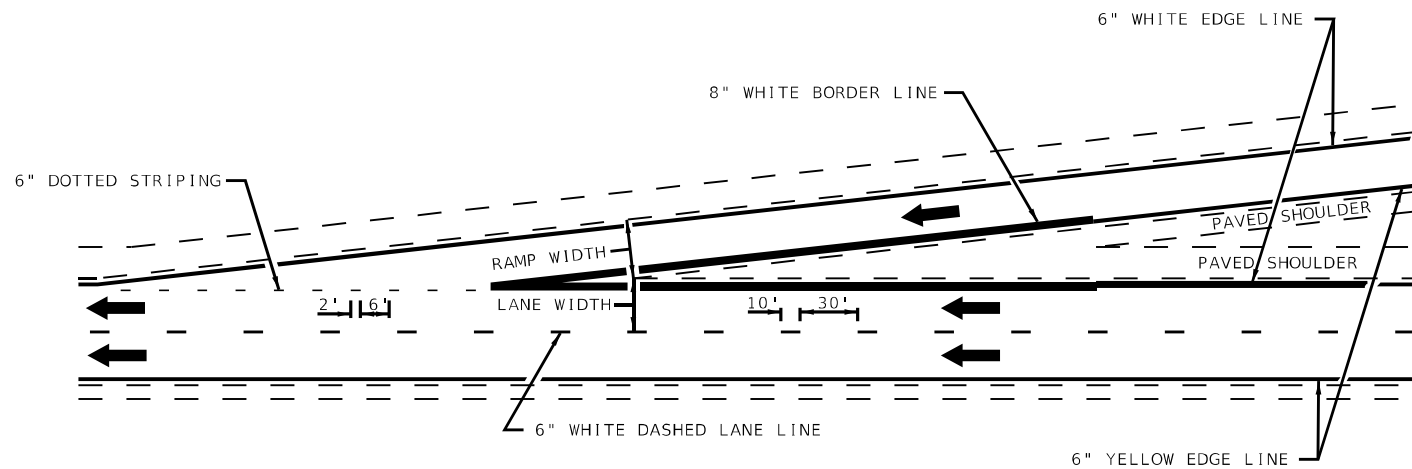


TYPICAL ENTRANCE RAMP MARKING


NOT TO SCALE

DISTRICT 7 DETAIL NO. 78000002


	USER NAME = kaleb.hirtzel	DESIGNED -	REVISED - MKS 04-08	STATE OF ILLINOIS DEPARTMENT OF TRANSPORTATION	TYPICAL APPLICATIONS OF FREEWAY/EXPRESSWAY PAVEMENT MARKING		F.A.I. RTE.	SECTION	COUNTY	TOTAL SHEETS	SHEET NO.
		DRAWN -	REVISED - DRM 01-09				57	(15-22HB-4)BR (15-22)	COLES	1086	584
	PLOT SCALE = 100,0000 ' / in.	CHECKED -	REVISED - DRM 12-10				CONTRACT NO. 74435				
	PLOT DATE = 8/24/2024	DATE -	REVISED - MAD 01-20				ILLINOIS FED. AID PROJECT				
SCALE:		SHEET 1	OF 2	SHEETS	STA.	TO STA.					

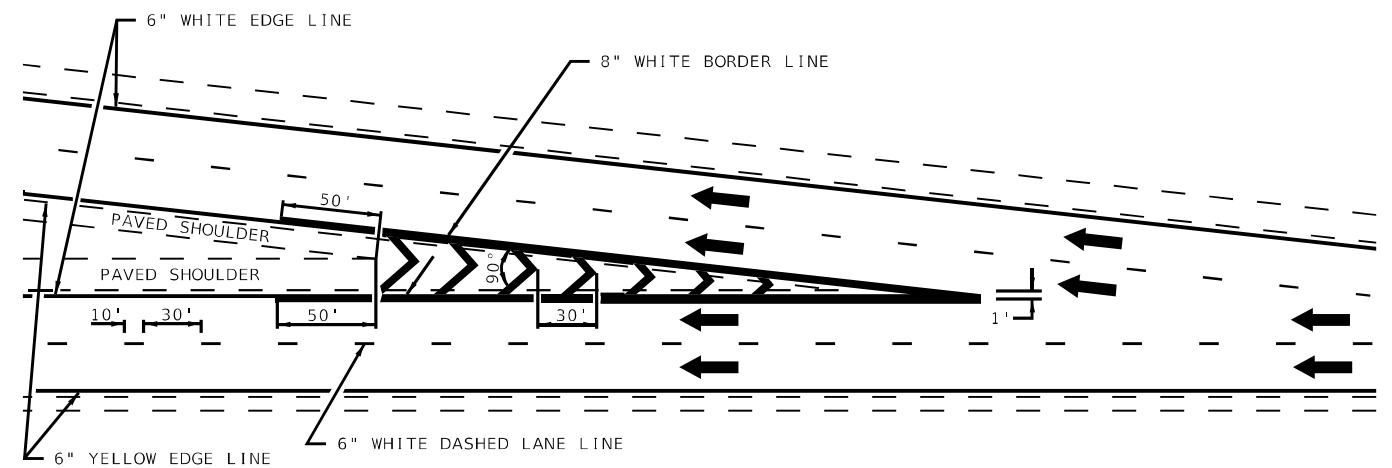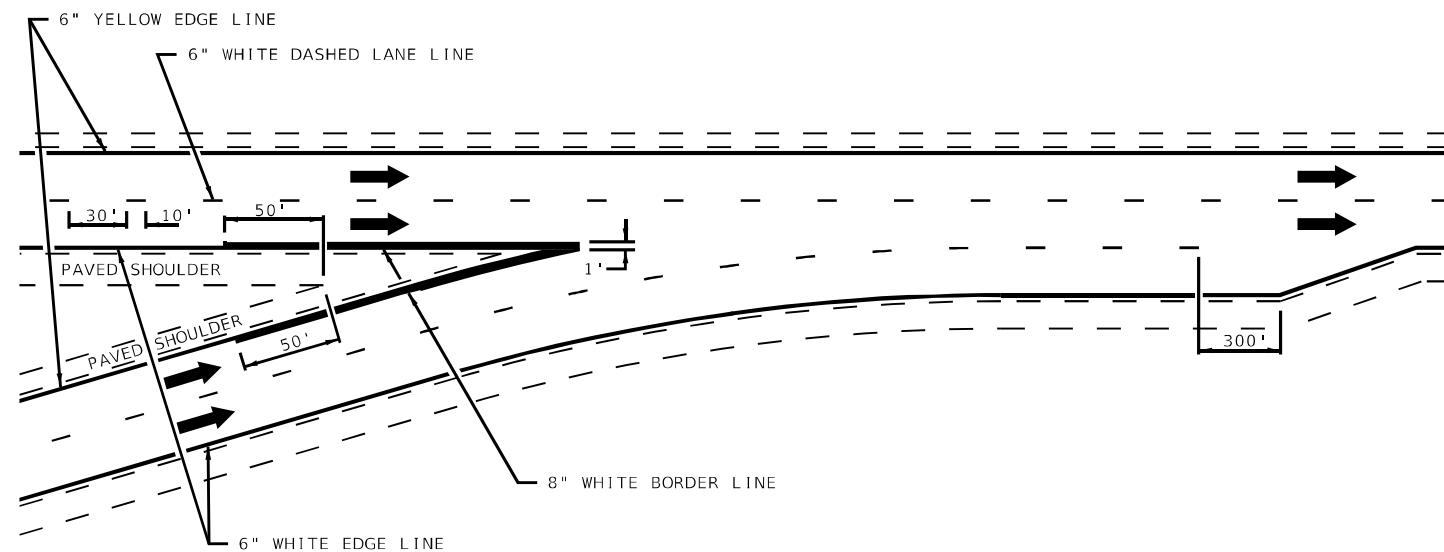

AERIAL SPEED CHECK ZONES

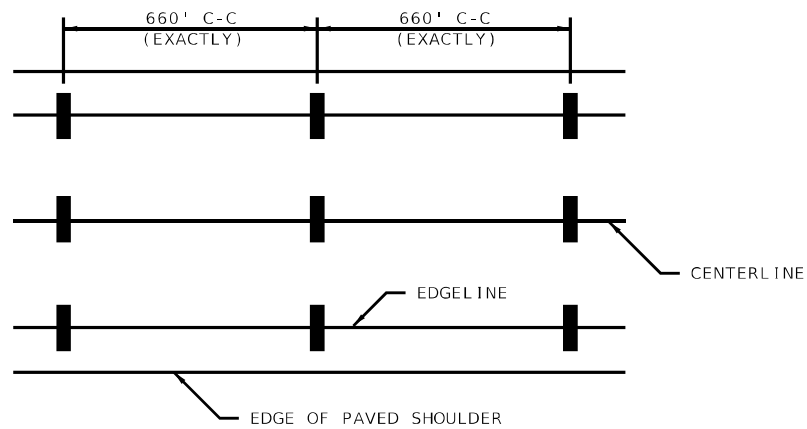



IT WILL BE NECESSARY TO HAVE A REPRESENTATIVE
OF THE STATE POLICE PRESENT SO THAT THE ACCURACY
OF MEASUREMENT CAN BE ATTESTED TO IN COURT.

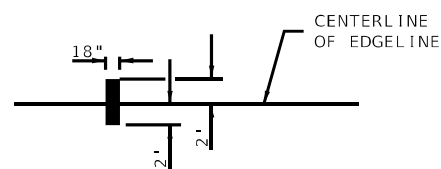

NOT TO SCALE


DISTRICT 7 DETAIL NO. 78000002

FILE NAME: D:\2024\11-22HB-4\11-22HB-4.dwg	USER NAME = kaleb.hirtzel	DESIGNED -	REVISED - MMO 12-99	STATE OF ILLINOIS DEPARTMENT OF TRANSPORTATION	TYPICAL APPLICATIONS OF FREEWAY/EXPRESSWAY PAVEMENT MARKING				F.A.I. RTE.	SECTION	COUNTY	TOTAL SHEETS	SHEET NO.
		DRAWN -	REVISED - DRM 08-04						57	(15-22HB-4)BR (15-22)	COLES	1086	585
	PLOT SCALE = 100,000' = 1 in.	CHECKED -	REVISED - MKS 04-08						CONTRACT NO. 74435				
	PLOT DATE = 8/24/2024	DATE -	REVISED - DRM 01-09		SCALE:	SHEET 2	OF 2 SHEETS	STA.	TO STA.				
											ILLINOIS		FED. AID PROJECT

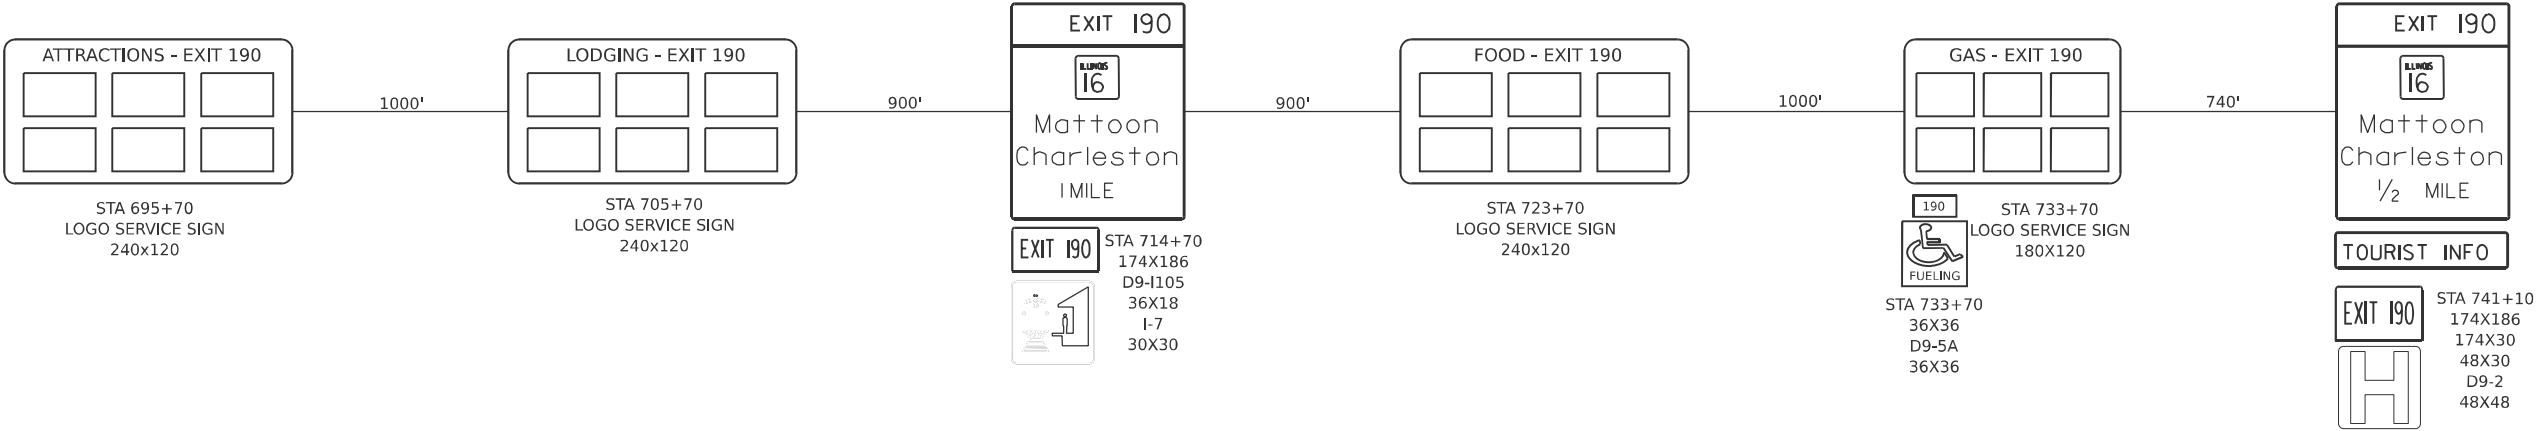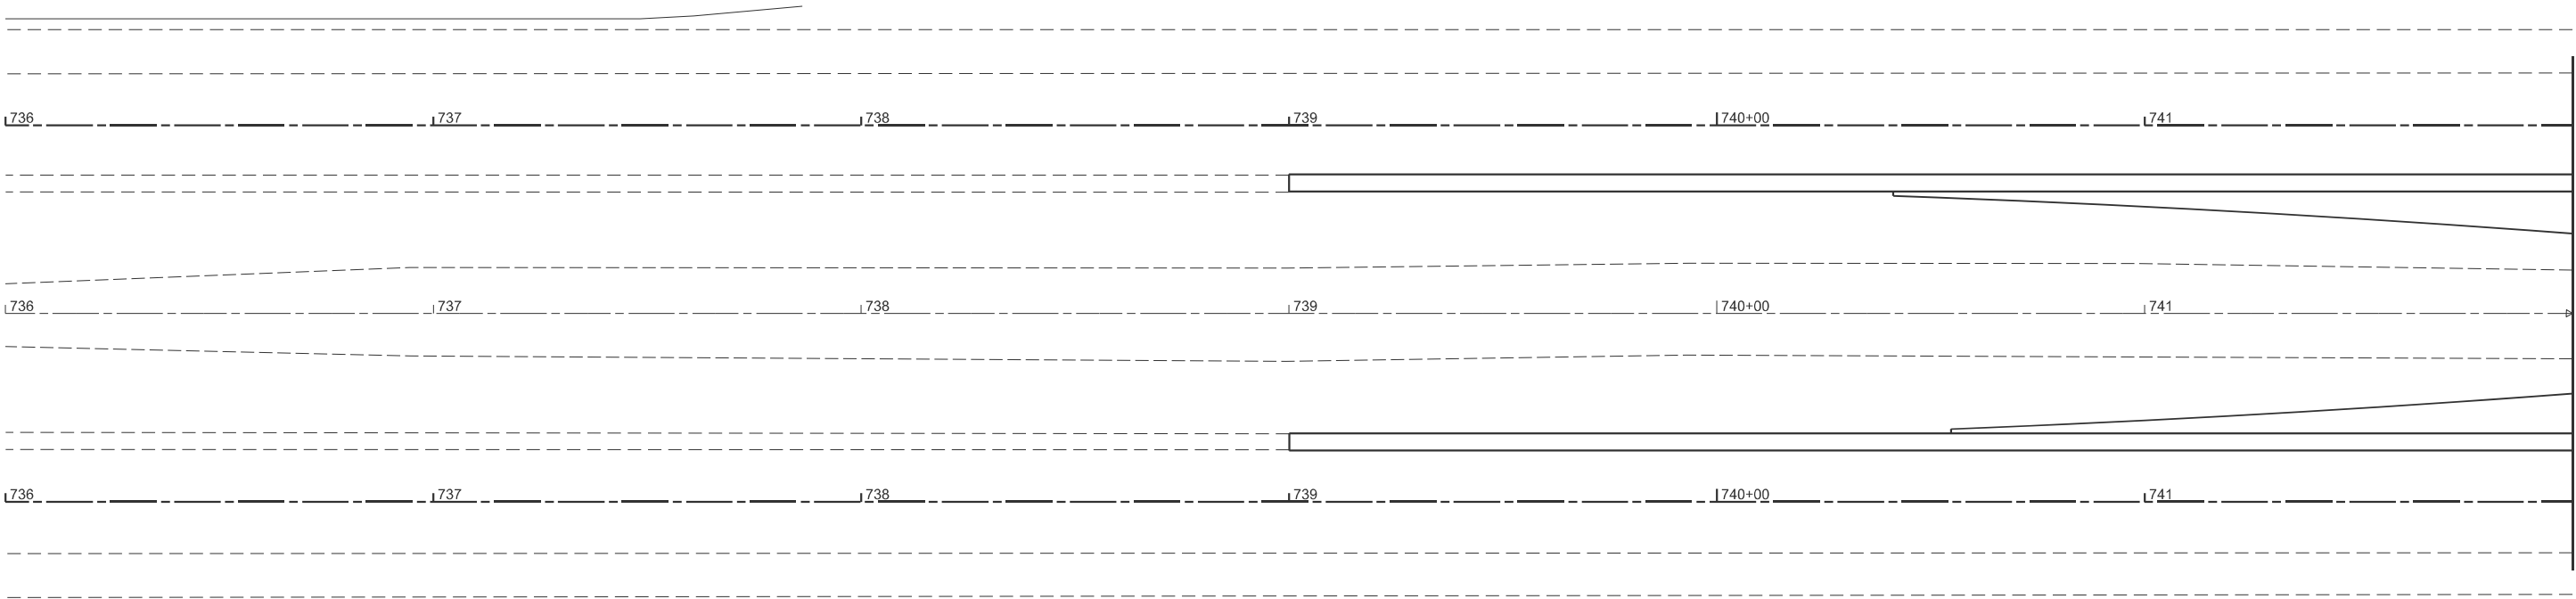

MODEL: Exit7CL - South End L57 (Sheet)
FILE NAME: c:\pw_work\pw\hrtzel\0852852\074435-sheets-Roadway\SigningPlan.sgn

	USER NAME = kaleb.hirtzel	DESIGNED -	REVISED -	STATE OF ILLINOIS DEPARTMENT OF TRANSPORTATION	ROADWAY SIGNS I-57			F.A.I RTE.	SECTION	COUNTY	TOTAL SHEETS	SHEET NO.
	PLOT SCALE = \$SCALE\$	CHECKED -	REVISED -					57	(15-22HB-4)BR (15-22)R	COLES	1086	586
	PLOT DATE = 8/21/2024	DATE -	REVISED -		SCALE: 1"=20'	SHEET 1	OF 29 SHEETS	STA. 736+00.00	TO STA. 742+00.00	CONTRACT NO. 74435		
										ILLINOIS	FED. AID PROJECT	

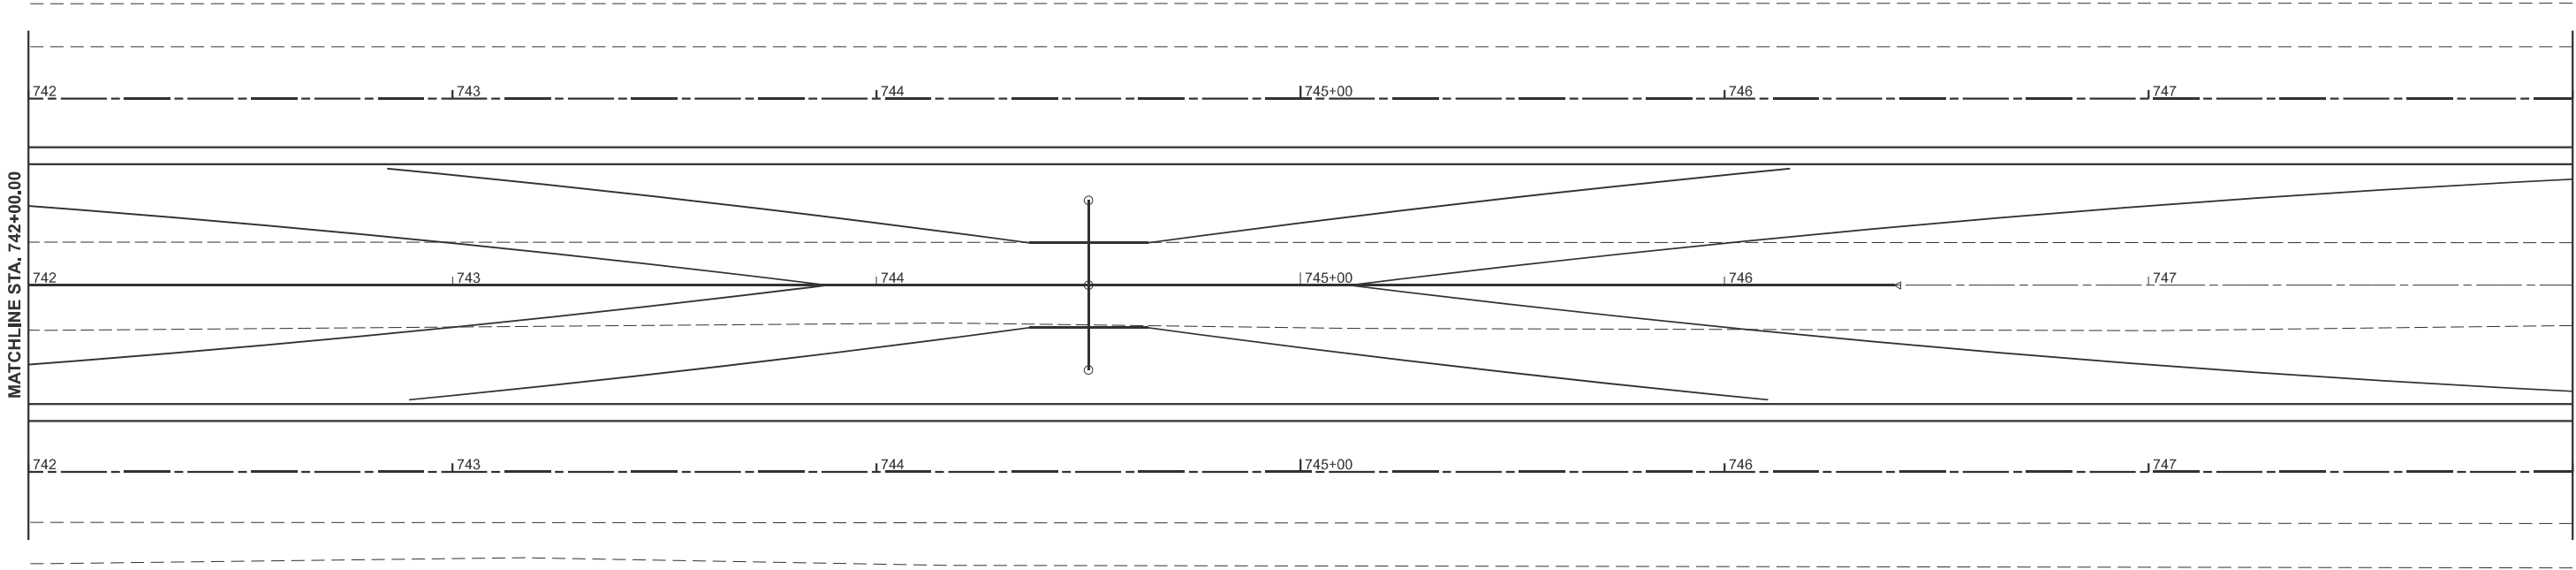


MODEL: Ex157CL - South End L&S [Sheet]
FILE NAME: c:\pw_work\pwtd\hirtzel\0852852\0774435-sheets-Roadway\SigningPlan.dgn

	USER NAME = kaleb.hirtzel	DESIGNED -	REVISED -	STATE OF ILLINOIS DEPARTMENT OF TRANSPORTATION	ROADWAY SIGNS I-57			F.A.I RTE.	SECTION	COUNTY	TOTAL SHEETS	SHEET NO.
	PLOT SCALE = \$SCALE\$	CHECKED -	REVISED -					57	(15-22HB-4)BR (15-22)R	COLES	1086	587
	PLOT DATE = 8/21/2024	DATE -	REVISED -		SCALE: 1"=20'			CONTRACT NO. 74435				
					SHEET 2	OF 29	SHEETS	STA. 742+00.00	TO STA. 748+00.00	ILLINOIS	FED. AID PROJECT	



STA 750+80
M3-3
36X18
M1-12
36X36

4

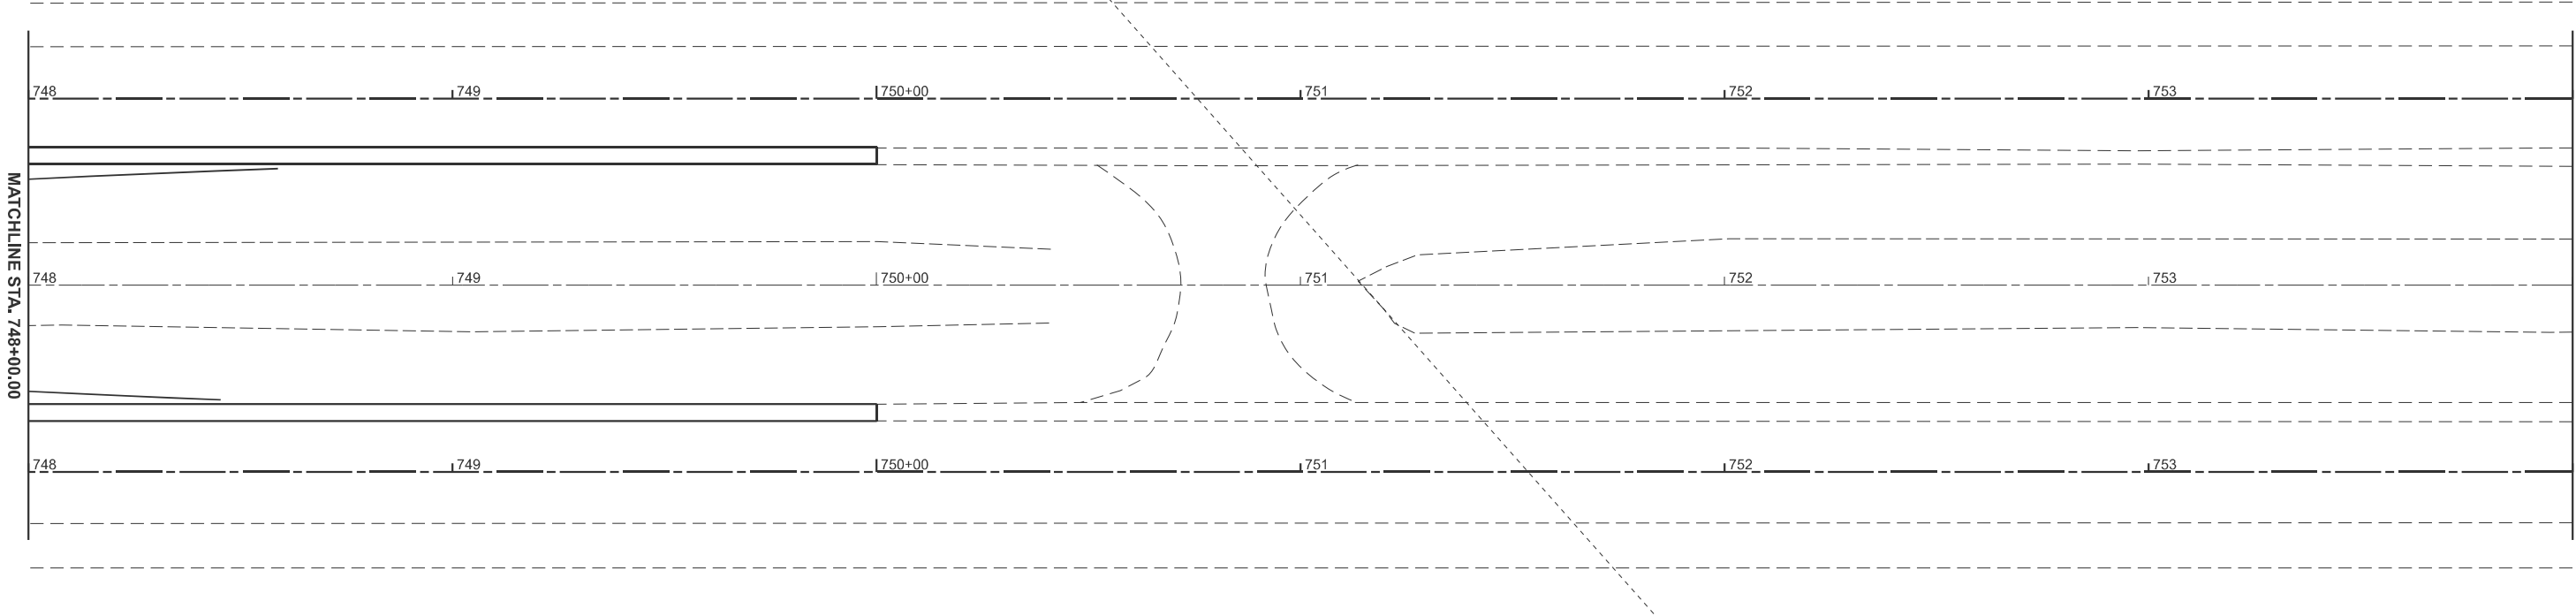


MODEL: ExI57CL - South End L59 [Sheet]
FILE NAME: c:\pw_work\pwid\hirtzel\0862852\0774435-sheets-Roadway\SigningPlan.dgn

	USER NAME = kaleb.hirtzel	DESIGNED -	REVISED -	STATE OF ILLINOIS DEPARTMENT OF TRANSPORTATION	ROADWAY SIGNS I-57			F.A.I RTE.	SECTION	COUNTY	TOTAL SHEETS	SHEET NO.
	PLOT SCALE = \$\$SCALE\$	DRAWN -	REVISED -					57	(15-22HB-4)BR (15-22)R	COLES	1086	588
	PLOT DATE = 8/21/2024	CHECKED -	REVISED -		SCALE: 1"=20'			CONTRACT NO. 74435				
		DATE -	REVISED -		SHEET 3	OF 29	SHEETS	STA. 748+00.00	TO STA. 754+00.00	ILLINOIS	FED. AID PROJECT	



STA 754+00
EX. SPEED LIMIT SIGN

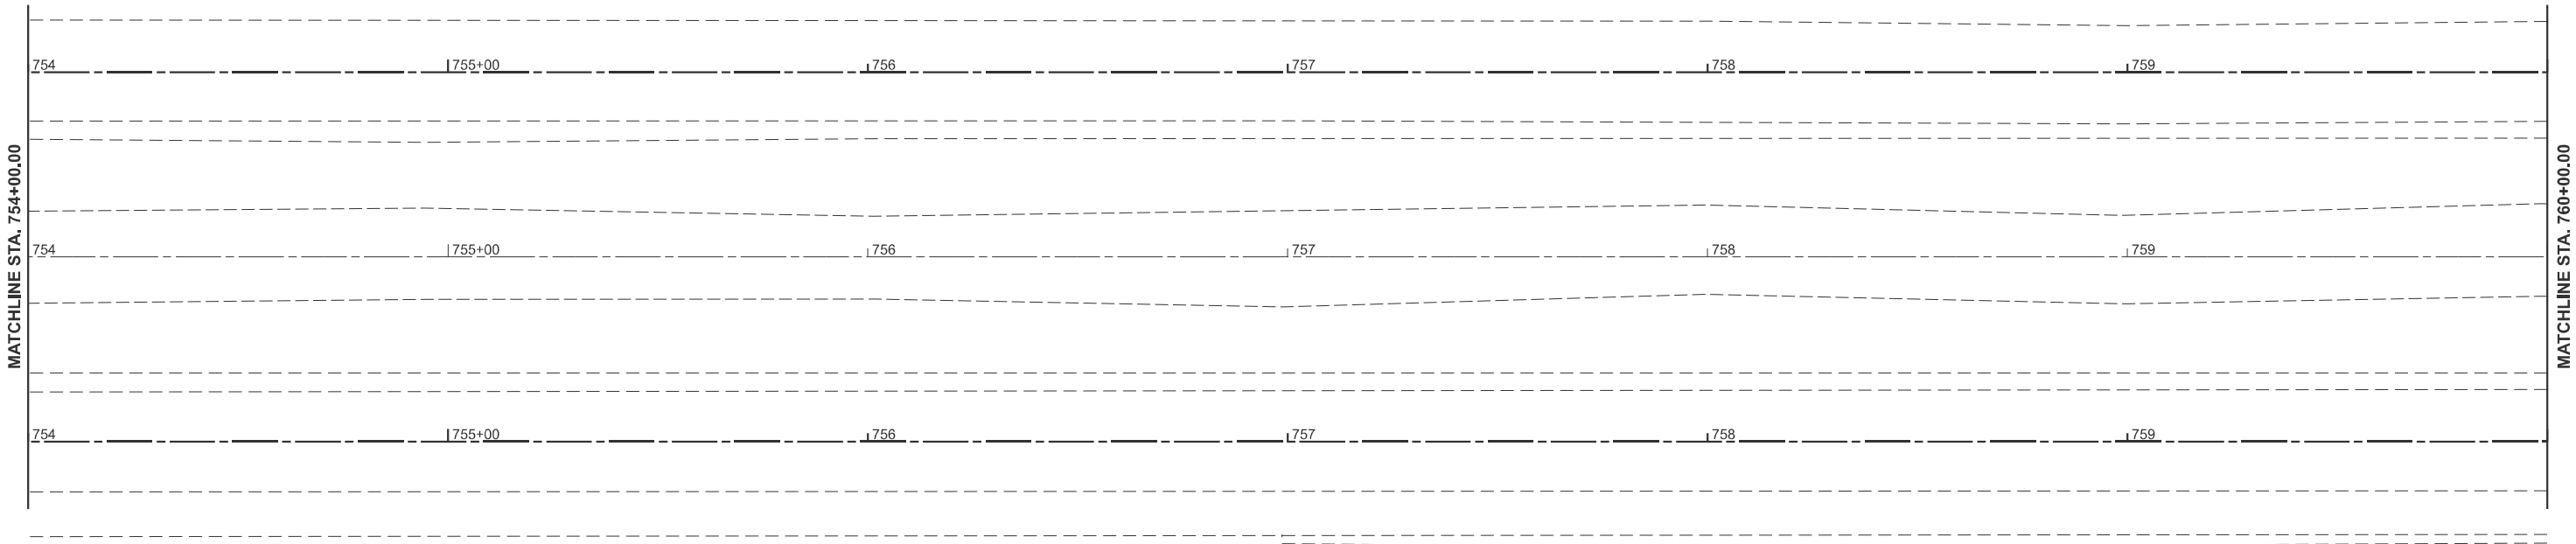

↑


COLES COUNTY
AIRPORT

EASTERN ILLINOIS
UNIVERSITY
EXIT I90

STA 754+30
192X138


MODEL: Ex157CL - South End I-60 [Sheet]
FILE NAME: c:\pw_work\pw\hrtz\kld\862852\D774435-sheets-Roadway\SigningPlan.dgn

	USER NAME = kaleb.hirtzel	DESIGNED -	REVISED -	STATE OF ILLINOIS DEPARTMENT OF TRANSPORTATION	ROADWAY SIGNS I-57		F.A.I RTE.	SECTION	COUNTY	TOTAL SHEETS	SHEET NO.
	PLOT SCALE = \$SCALE\$	CHECKED -	REVISED -				57	(15-22HB-4)BR (15-22)R	COLES	1086	589
	PLOT DATE = 8/21/2024	DATE -	REVISED -		SCALE: 1"=20'		CONTRACT NO. 74435				
					SHEET 4	OF 29 SHEETS	STA. 754+00.00	TO STA. 760+00.00	ILLINOIS	FED. AID PROJECT	

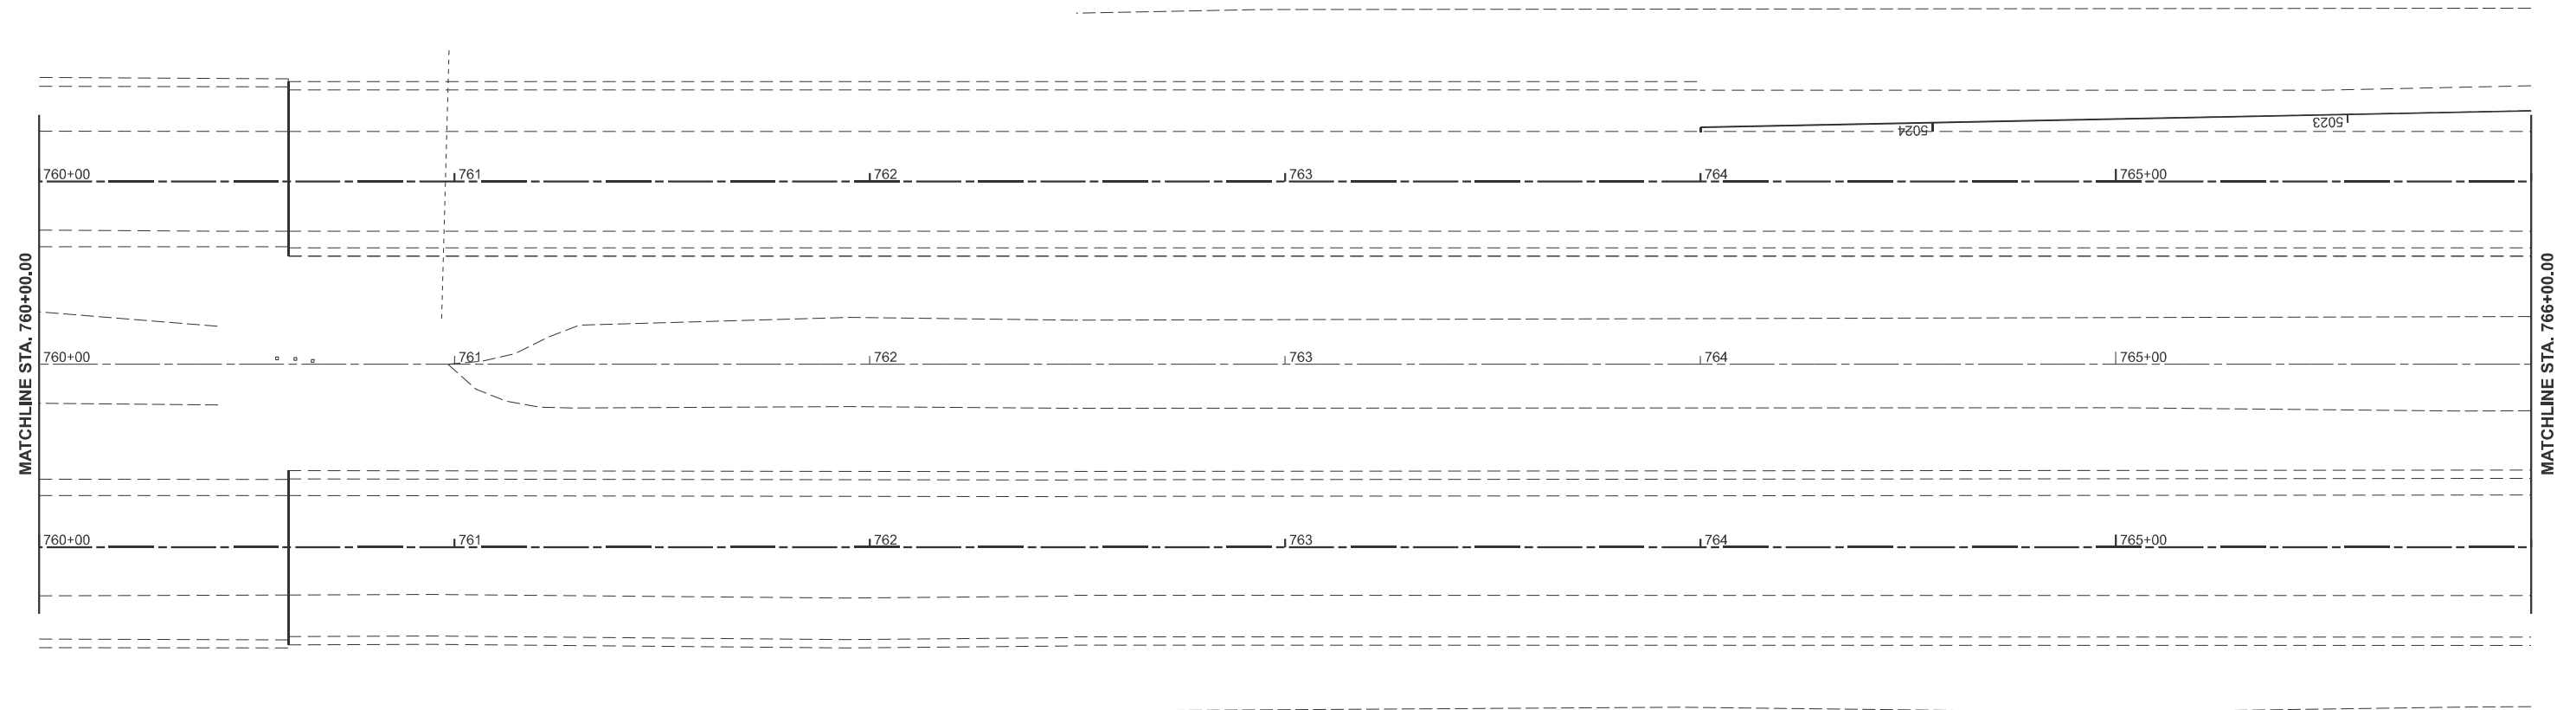

MODEL: Ex157CL - South End I-61 [Sheet]
FILE NAME: c:\pw_work\pwidot\htrize\ld0852852\D774435-sheets-RoadwaySigningPlan.dgn

FILE NAME:	USER NAME = kaleb.hirtzel	DESIGNED -	REVISED -	STATE OF ILLINOIS DEPARTMENT OF TRANSPORTATION	ROADWAY SIGNS I-57				F.A.I RTE.	SECTION	COUNTY	TOTAL SHEETS	SHEET NO.
		DRAWN -	REVISED -						57	(15-22HB-4)BR (15-22)R	COLES	1086	590
	PLOT SCALE = \$SCALE\$	CHECKED -	REVISED -						CONTRACT NO. 74435				
	PLOT DATE = 8/21/2024	DATE -	REVISED -		SCALE: 1"=20'	SHEET 5	OF 29 SHEETS	STA. 760+00.00	TO STA. 766+00.00				
									ILLINOIS FED. AID PROJECT				

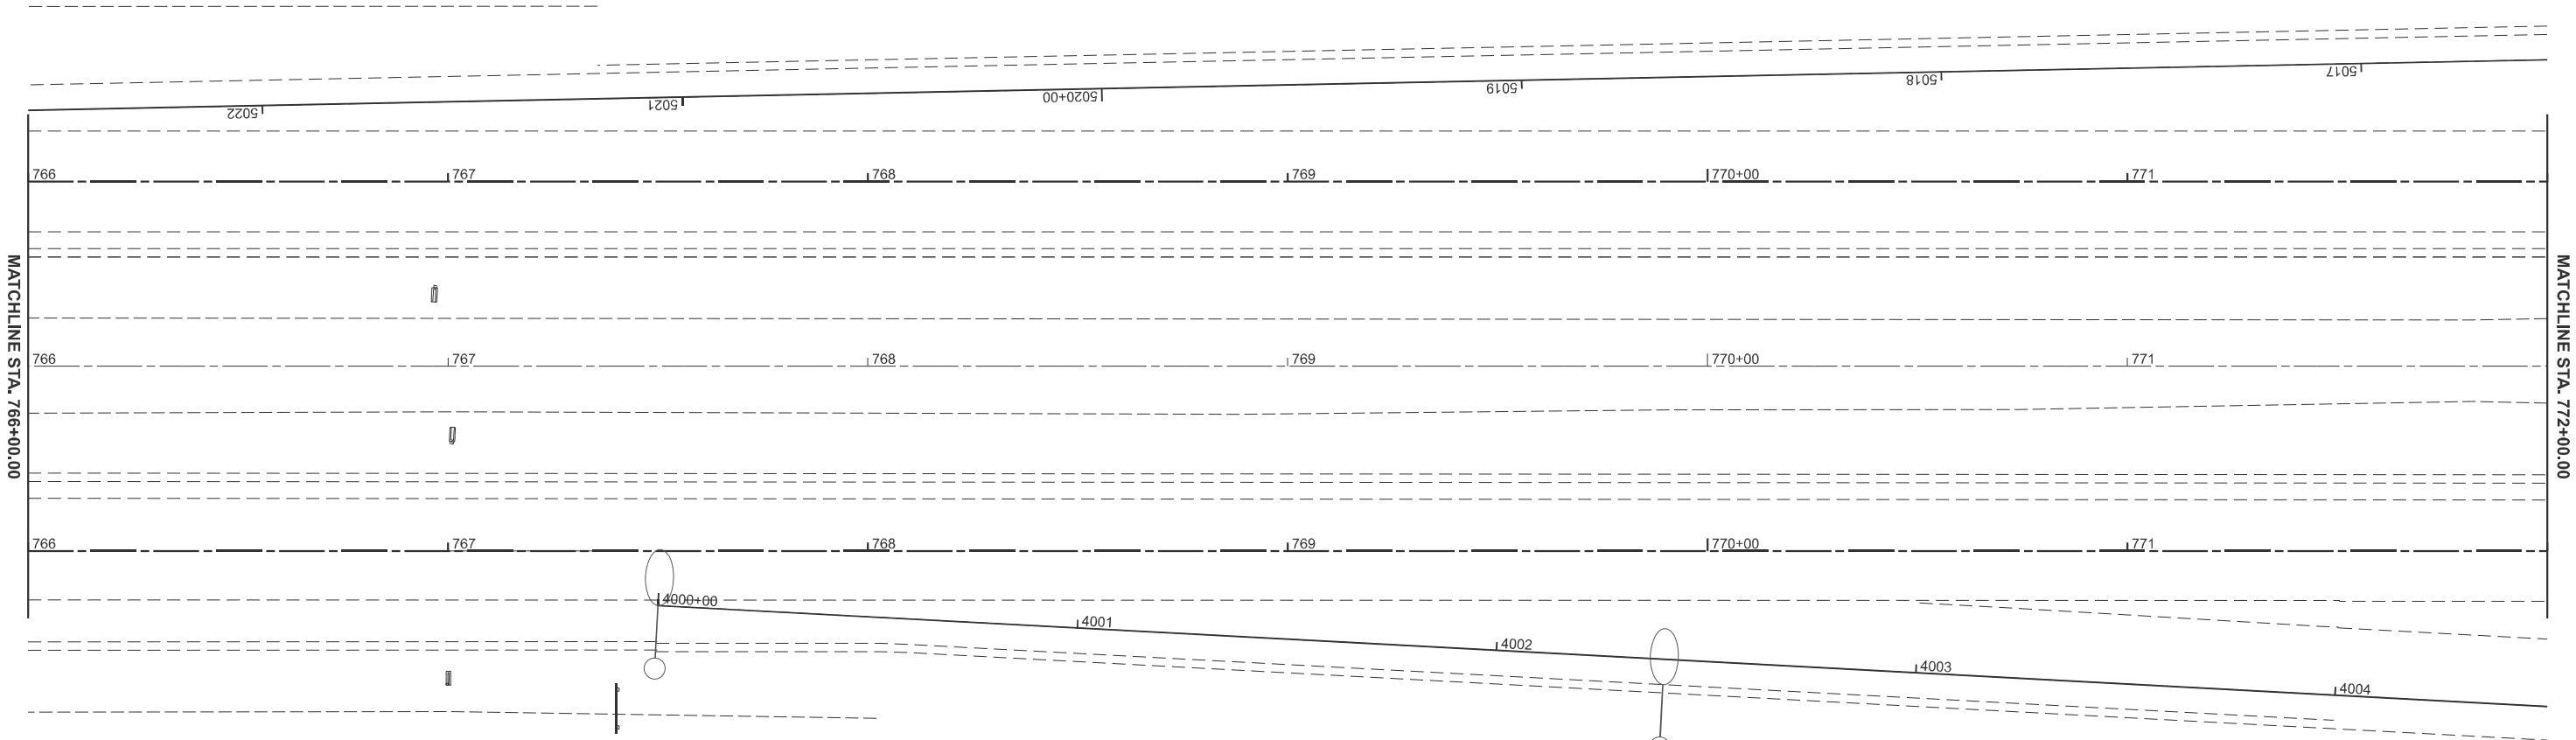

EXIT I90

ILLINOIS

16


Mattoon
Charleston

STA 767+40
174X204

MODEL: Ex157CL - South End 162 [Sheet]
FILE NAME: c:\pw_work\pwid\hirtzel\0852852\074435-sheets-Roadway\SigningPlan.dgn

	USER NAME = kaleb.hirtzel	DESIGNED -	REVISED -	STATE OF ILLINOIS DEPARTMENT OF TRANSPORTATION	ROADWAY SIGNS I-57			F.A.I RTE.	SECTION	COUNTY	TOTAL SHEETS	SHEET NO.
	PLOT SCALE = \$SCALE\$	DRAWN -	REVISED -					57	(15-22HB-4)BR (15-22)R	COLES	1086	591
	PLOT DATE = 8/21/2024	CHECKED -	REVISED -		SCALE: 1"=20' SHEET 6 OF 29 SHEETS STA. 766+00.00 TO STA. 772+00.00			CONTRACT NO. 74435				
		DATE -	REVISED -					ILLINOIS FED. AID PROJECT				

MODEL: Ex157CL - South End L&S [Sheet]
FILE NAME: c:\pw_work\pwid\hirtzel\id852852\D774435-sheets-Roadway\SigningPlan.dgn

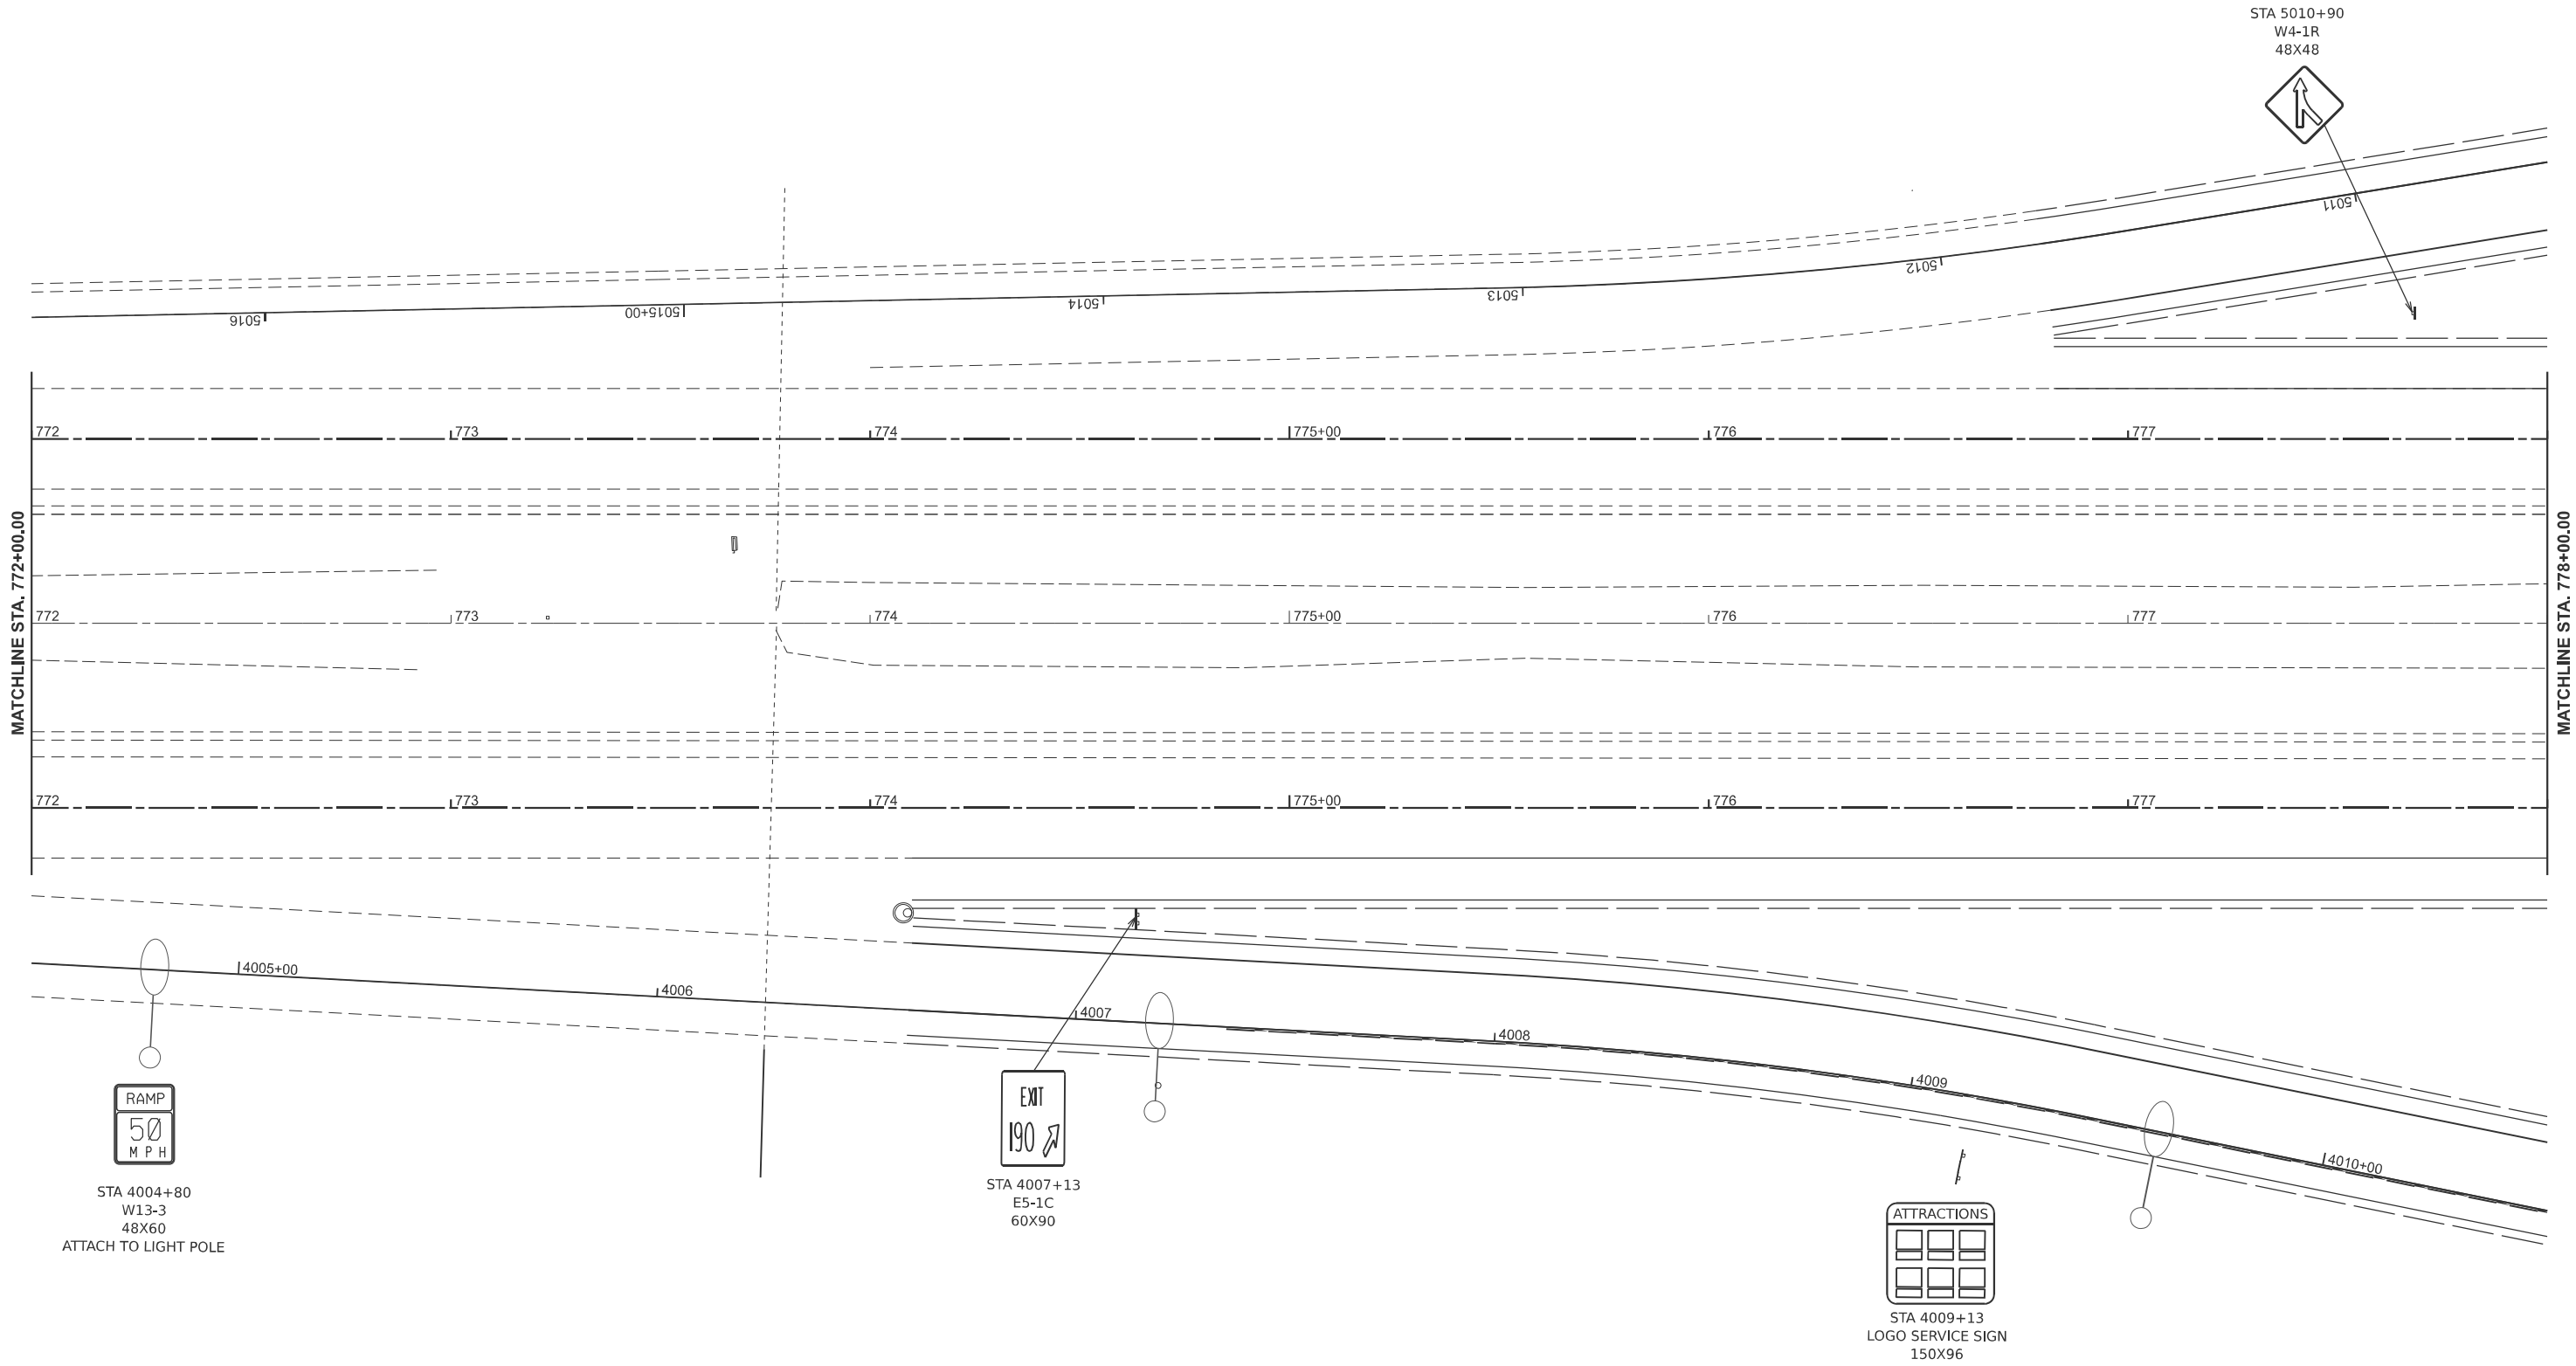


USER NAME	= kaleb.hirtzel	DESIGNED	-	REVISED	-
		DRAWN	-	REVISED	-
PLOT SCALE	= \$\$SCALE\$	CHECKED	-	REVISED	-
PLOT DATE	= 8/21/2024	DATE	-	REVISED	-

STATE OF ILLINOIS
DEPARTMENT OF TRANSPORTATION

ROADWAY SIGNS					
I-57					
SCALE: 1"=20'	SHEET 7	OF 29	SHEETS	STA. 772+00.00	TO STA. 778+00.00


F.A.I RTE.	SECTION	COUNTY	TOTAL SHEETS	SHEET NO.
57	(15-22HB-4)BR (15-22)R	COLES	1086	592
CONTRACT NO. 74435				
ILLINOIS FED. AID PROJECT				

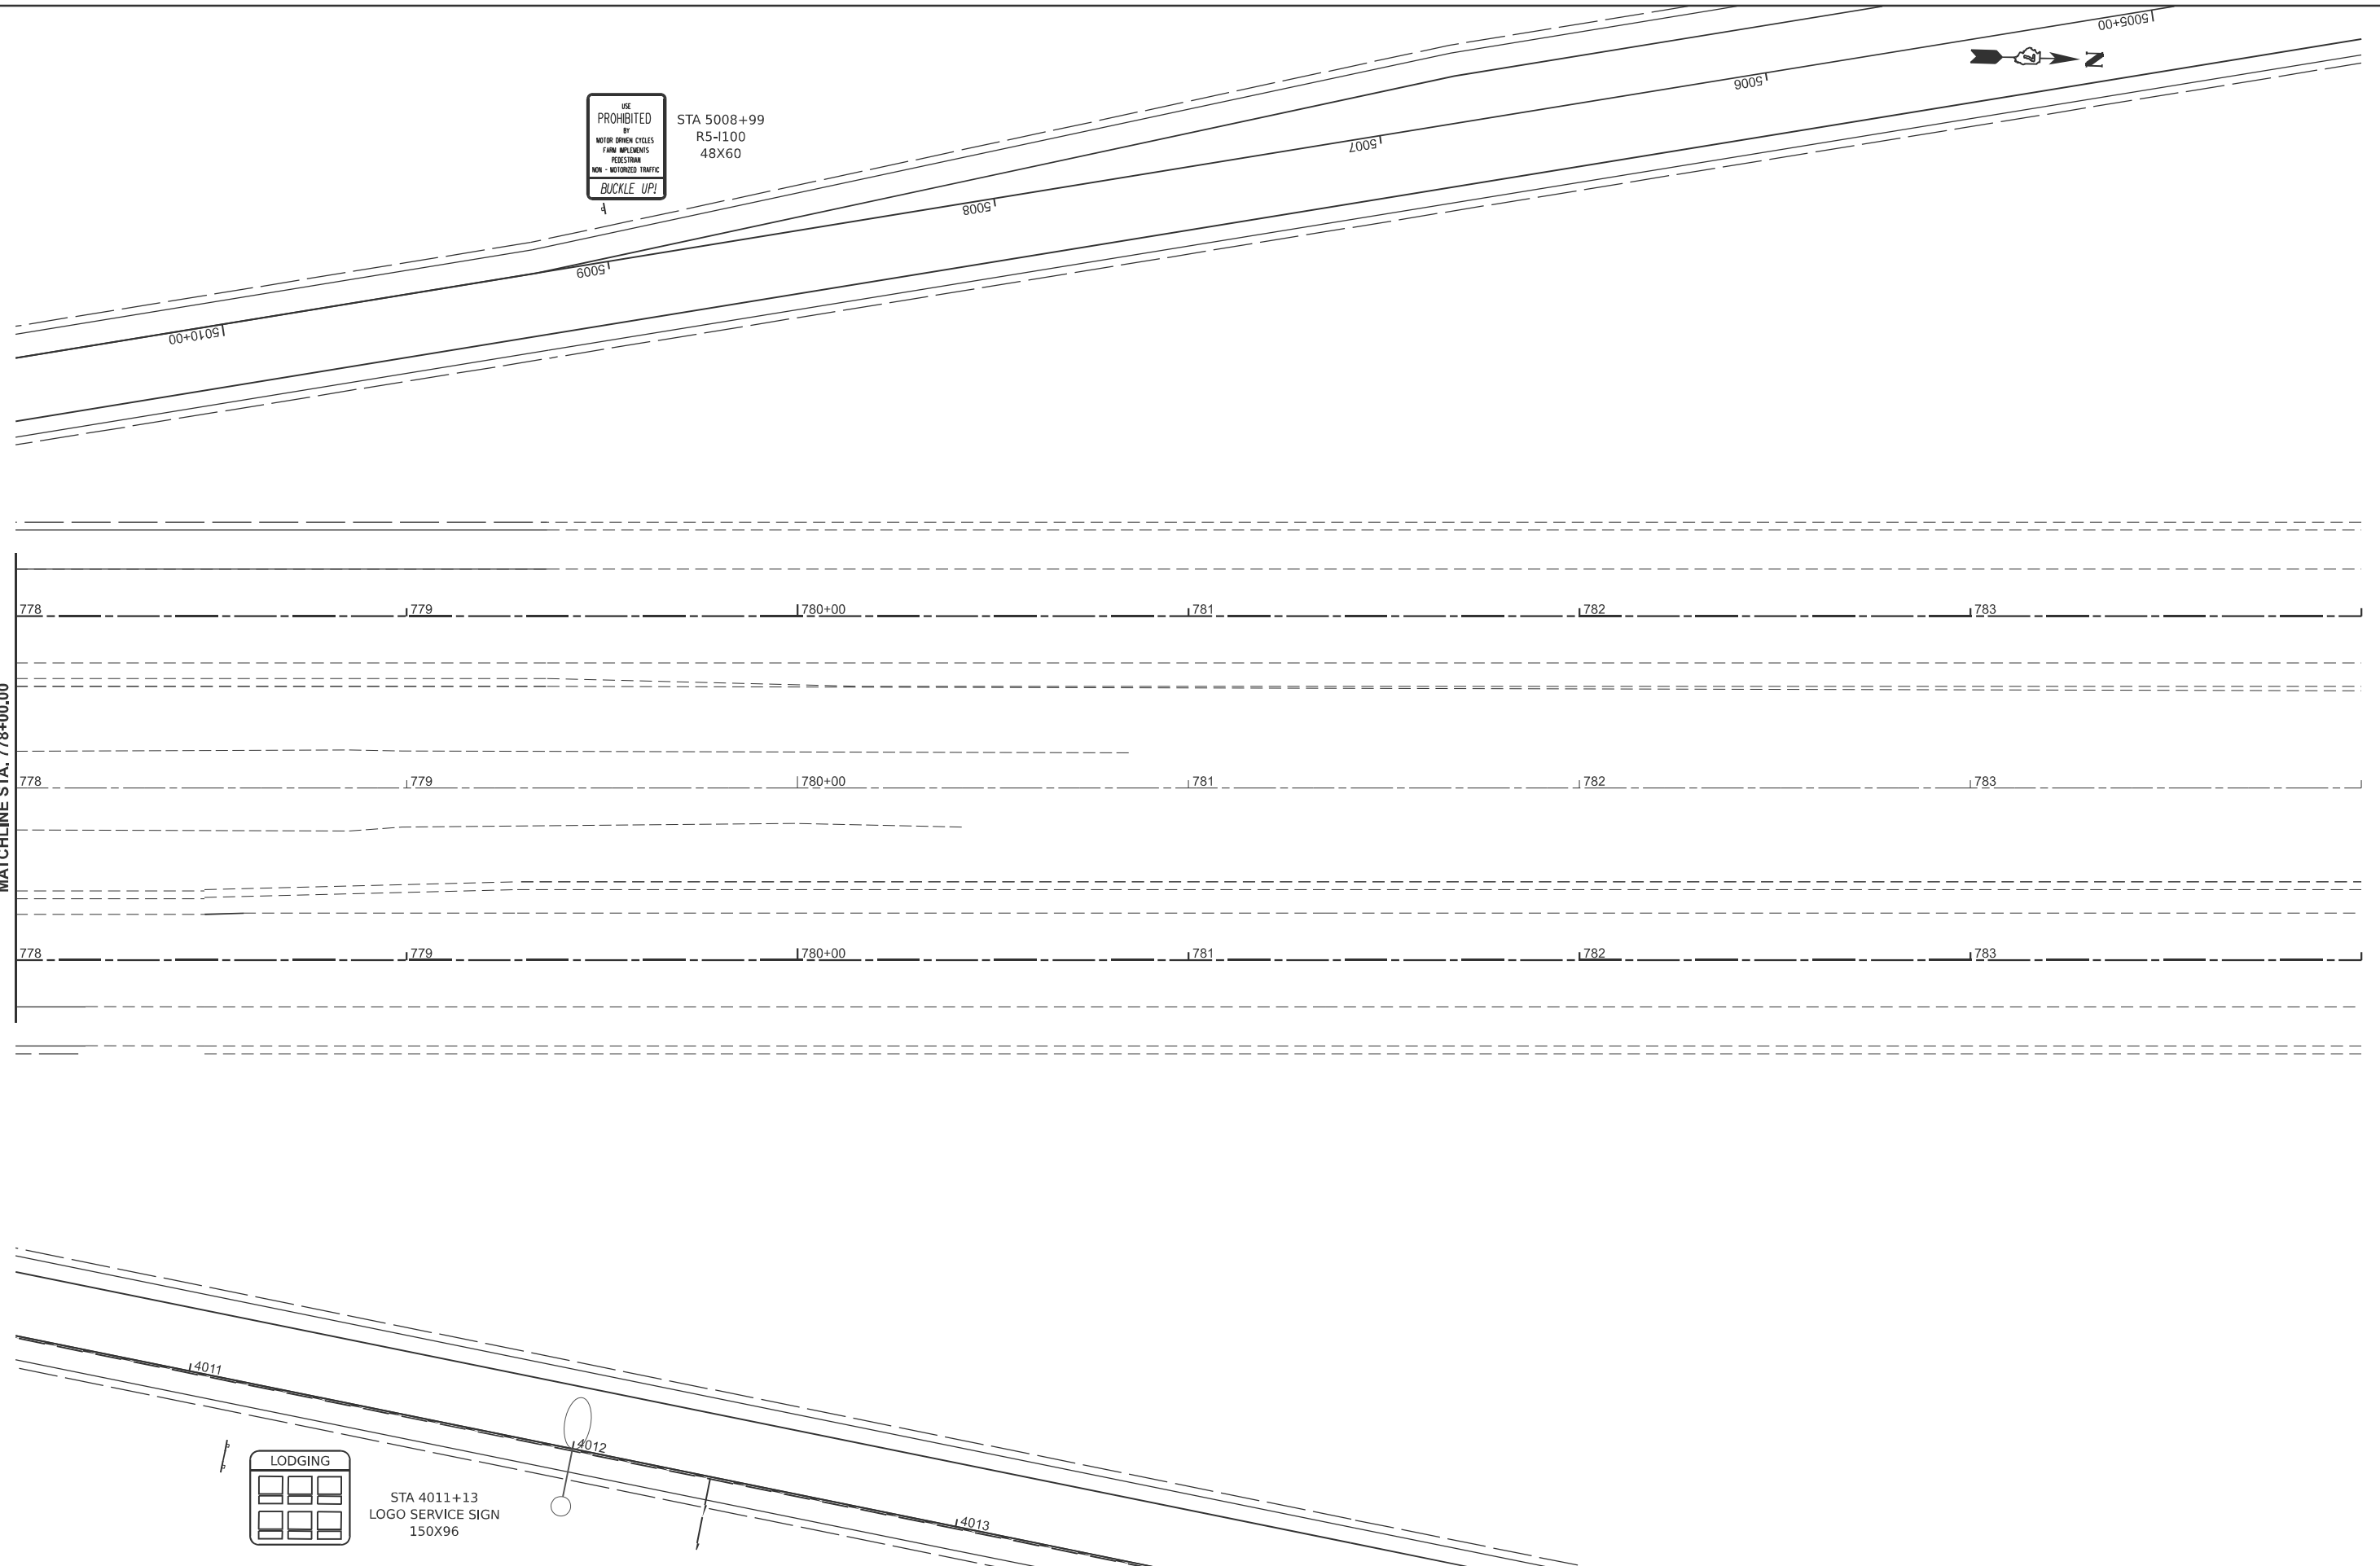

MODEL: EX157CL - South End I-64 [Sheet]
FILE NAME: c:\pw_work\pwwork\hrtzel\kd0852852\DW74435-sheets-RoadwaySigningPlan.dgn

USER NAME = kaleb.hirtzel	DESIGNED -	REVISED -	STATE OF ILLINOIS DEPARTMENT OF TRANSPORTATION	ROADWAY SIGNS I-57					F.A.I. RTE.	SECTION	COUNTY	TOTAL SHEETS	SHEET NO.
	DRAWN -	REVISED -		57	(15-22HB-4)BR (15-22)R					COLES	1086	593	
PLOT SCALE = \$SCALE\$	CHECKED -	REVISED -		CONTRACT NO. 74435									
PLOT DATE = 8/21/2024	DATE -	REVISED -		SCALE: 1"=20'	SHEET 8	OF 29 SHEETS	STA. 778+00.00	TO STA. 784+00.00		ILLINOIS FED. AID PROJECT			

MODEL: Ex457CL - North End L57 (Sheet)
FILE NAME: c:\pwworking\hrtzel\id862852\D774435-sheets-Roadway\SigningPlan.dgn

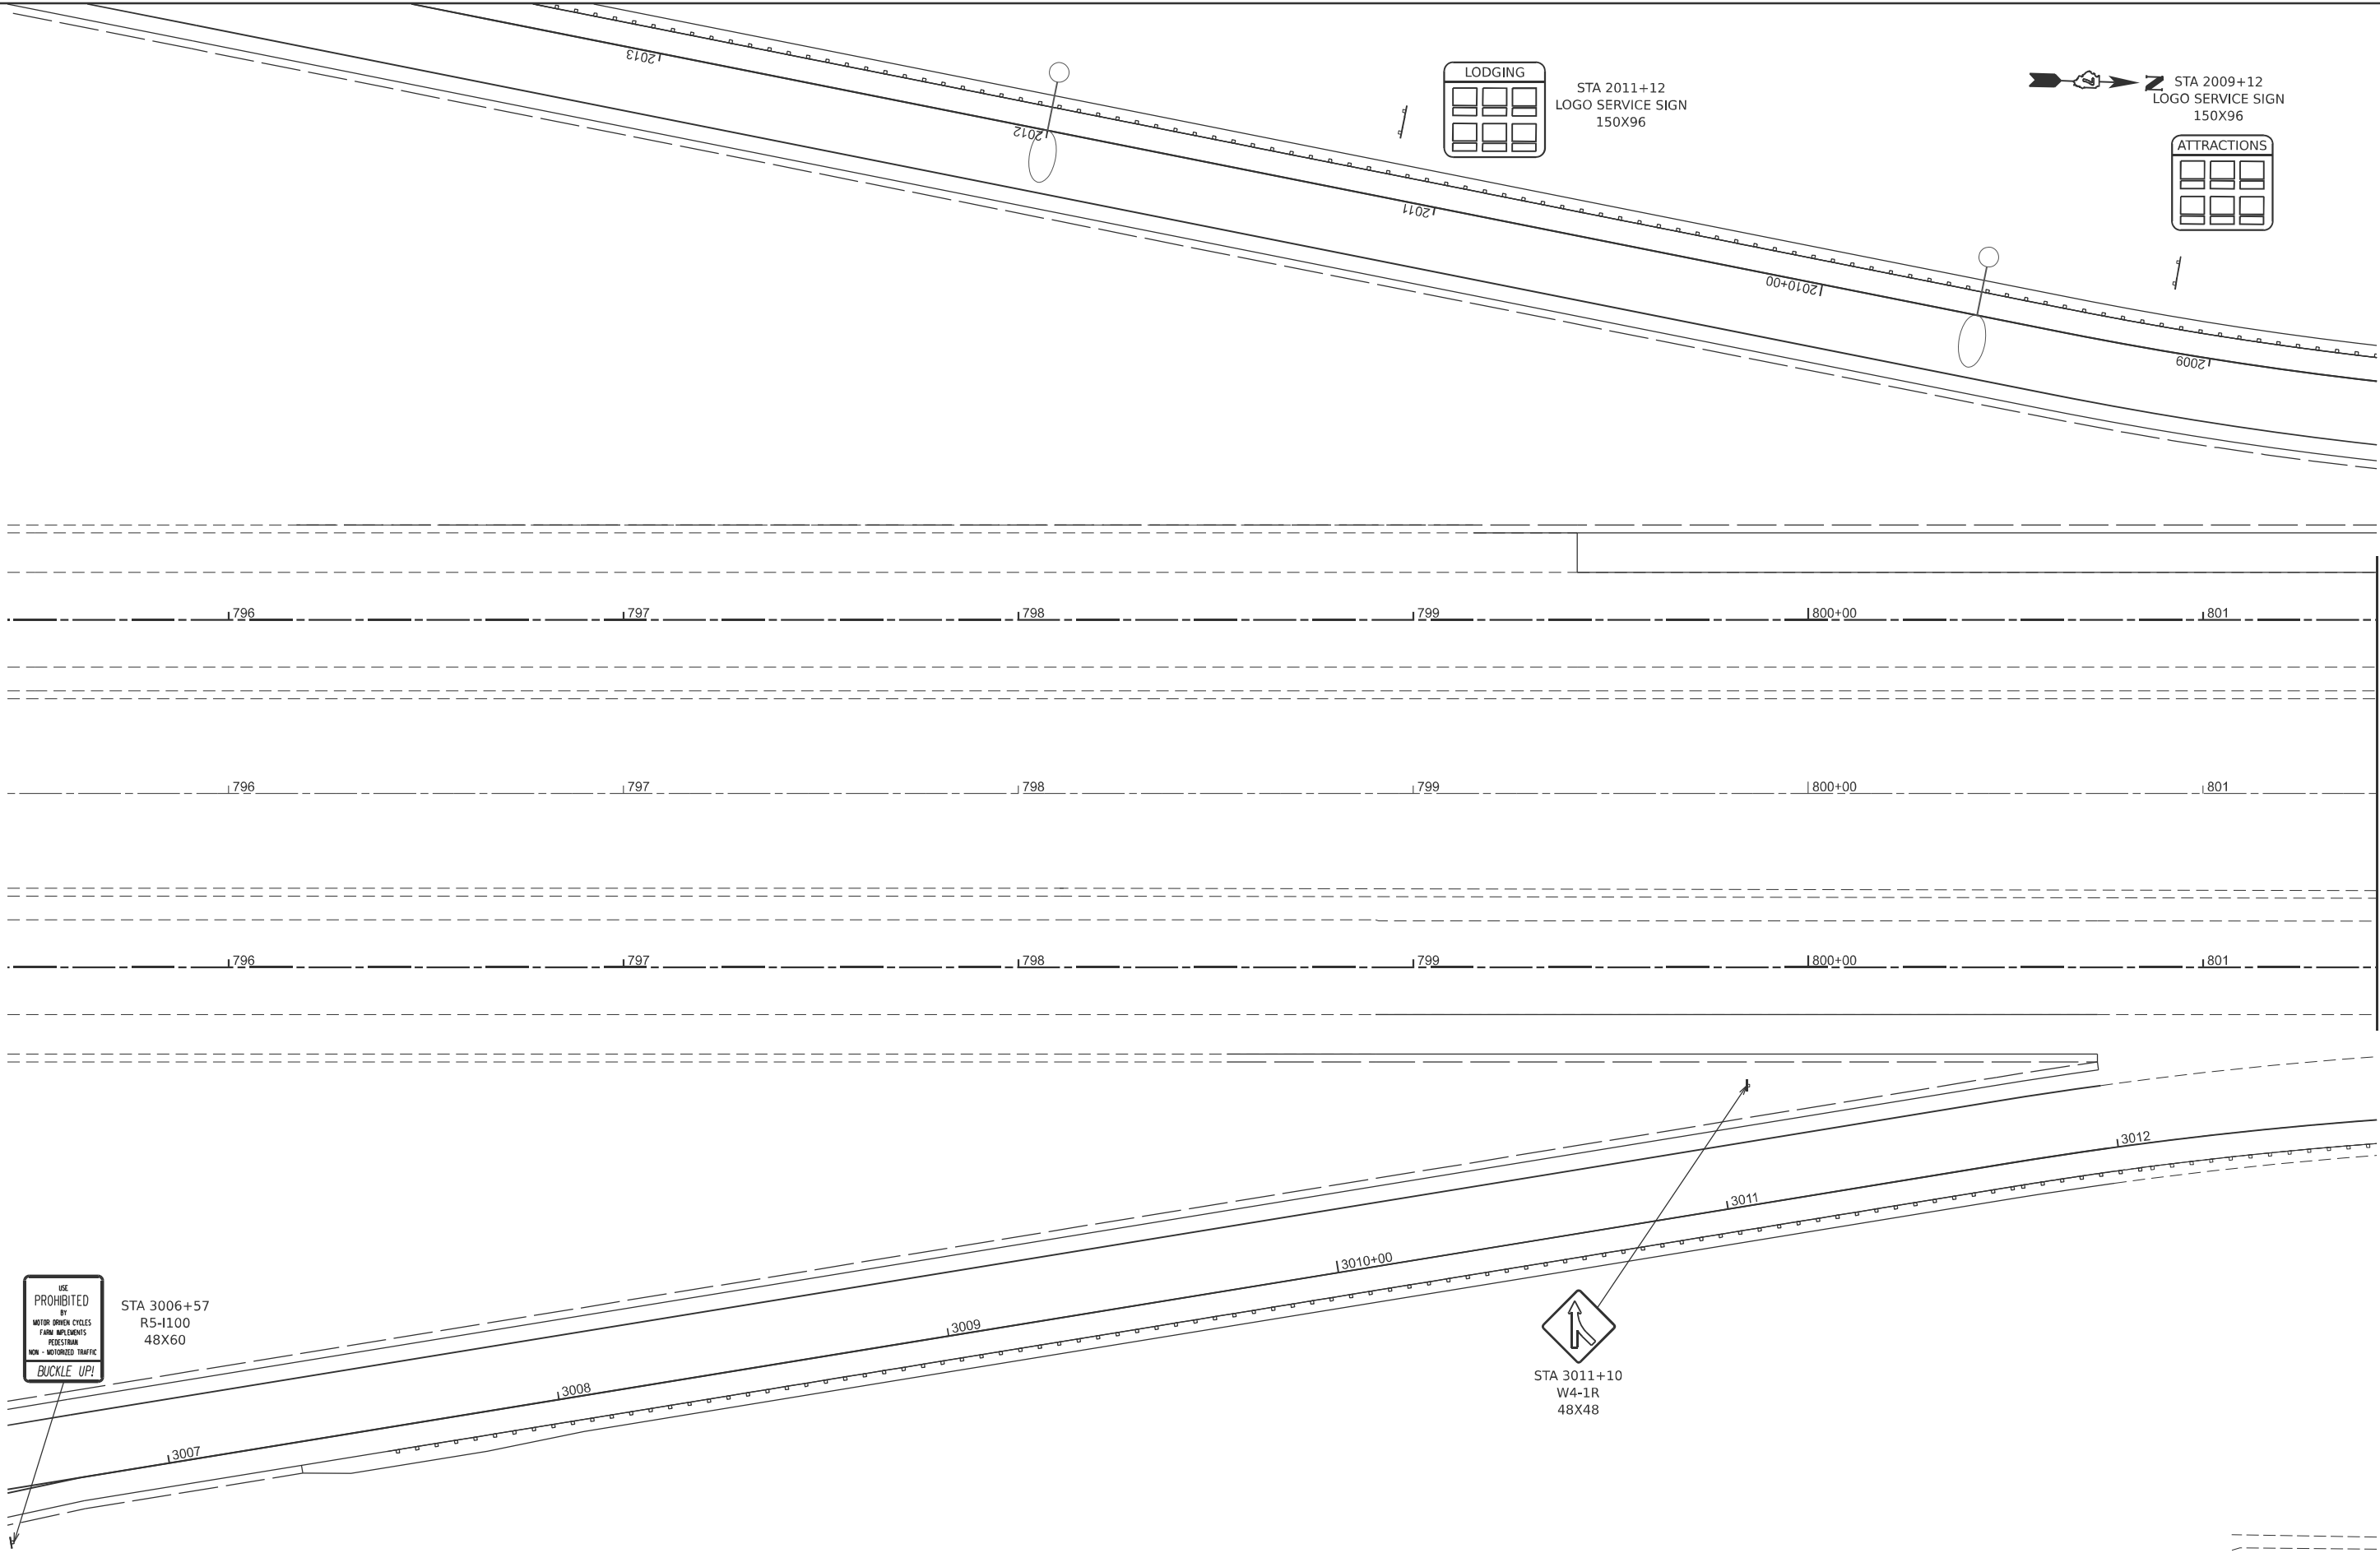

USER NAME	= kaleb.hirtzel	DESIGNED	-	REVISED	-
PLOT SCALE	= \$\$SCALE\$	DRAWN	-	REVISED	-
PLOT DATE	= 8/21/2024	CHECKED	-	REVISED	-
		DATE	-	REVISED	-


STATE OF ILLINOIS
DEPARTMENT OF TRANSPORTATION

ROADWAY SIGNS
I-57

SCALE: 1"=20' SHEET 9 OF 29 SHEETS STA. 795+44.00 TO STA. 801+44.00

F.A.I RTE.	SECTION	COUNTY	TOTAL SHEETS	SHEET NO.
57	(15-22HB-4)BR (15-22)R	COLES	1086	594
CONTRACT NO. 74435				
ILLINOIS FED. AID PROJECT				

MODEL: Ex157CL - North End L&S (Sheet)
FILE NAME: c:\p\work\kvhirtzel\id862852\ID74435-sheets-Roadway\SigningPlan.dgn

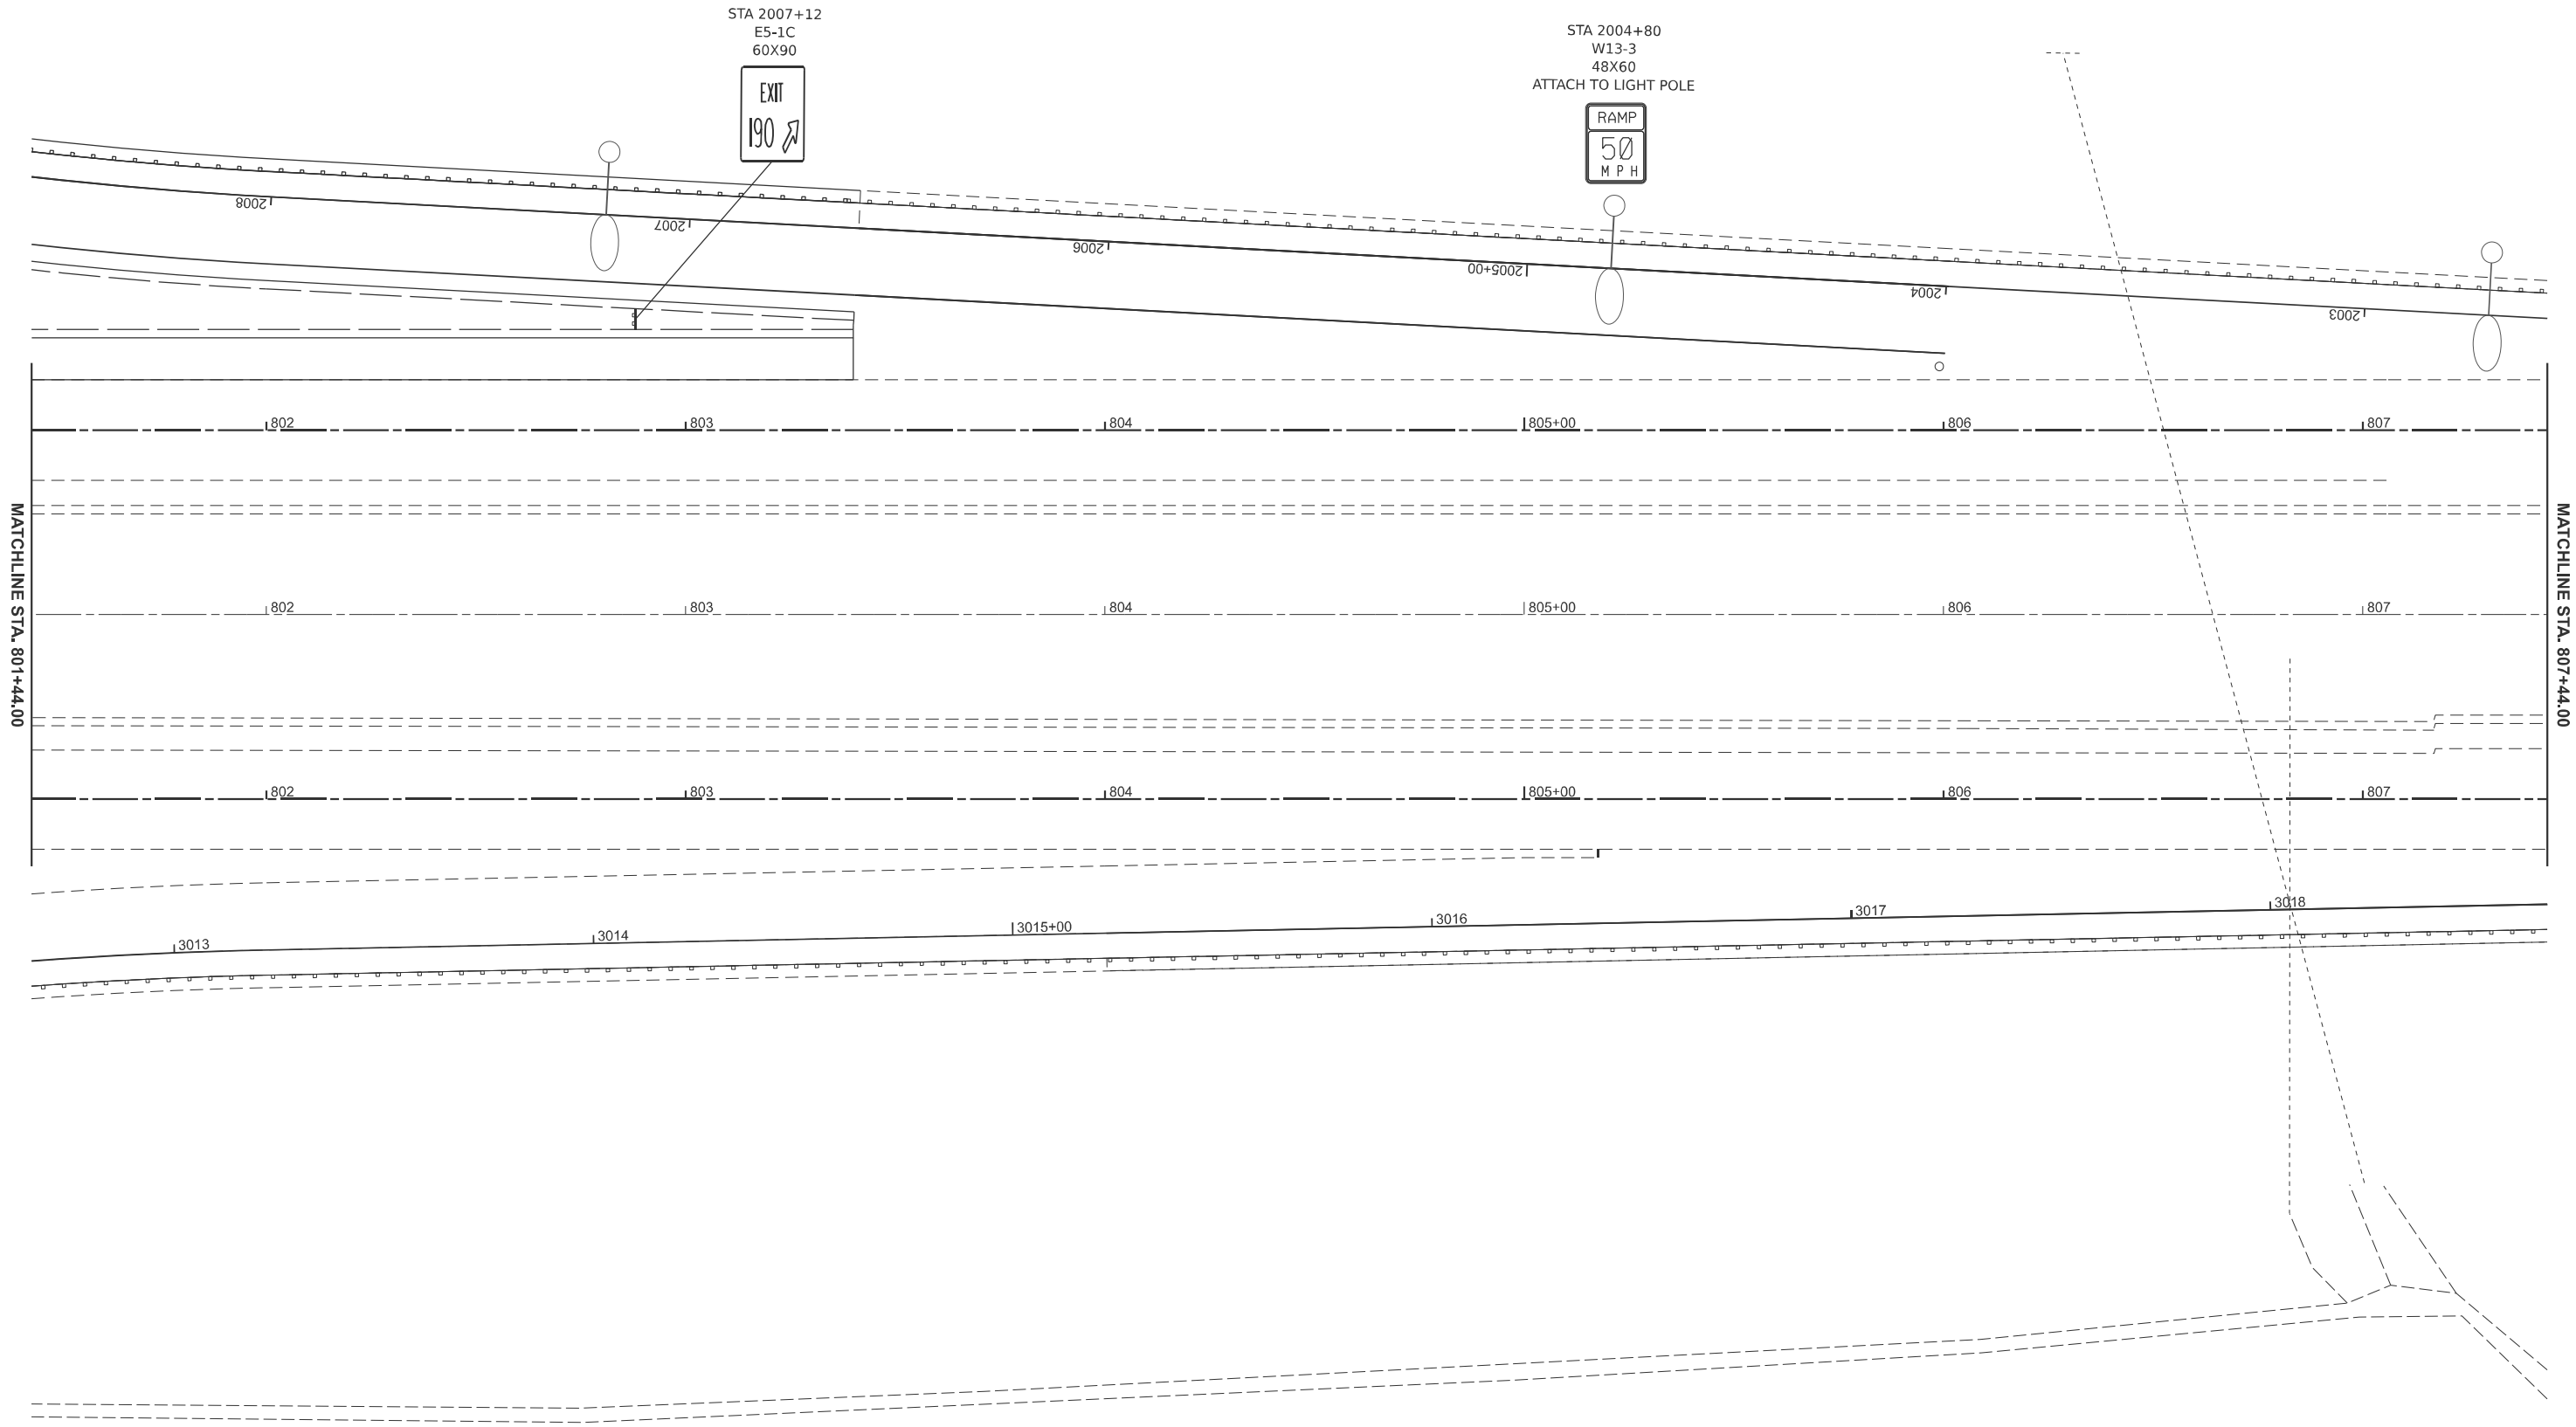


USER NAME	= kaleb.hirtzel	DESIGNED	-	REVISED	-
PLOT SCALE	= \$\$SCALE\$	DRAWN	-	REVISED	-
PLOT DATE	= 8/21/2024	CHECKED	-	REVISED	-
		DATE	-	REVISED	-

STATE OF ILLINOIS
DEPARTMENT OF TRANSPORTATION

ROADWAY SIGNS
I-57

SCALE: 1"=20' SHEET 10 OF 29 SHEETS STA. 801+44.00 TO STA. 807+44.00

F.A.I RTE.	SECTION	COUNTY	TOTAL SHEETS	SHEET NO.
57	(15-22HB-4)BR (15-22)R	COLES	1086	595
CONTRACT NO. 74435				
ILLINOIS FED. AID PROJECT				

 

ROADWAY SIGNS

I-57

F.A.I RTE.	SECTION	COUNTY	TOTAL SHEETS	SHEET NO.
57	(15-22HB-4)BR (15-22)R	COLES	1086	596
		CONTRACT NO. 74435		
ILLINOIS		FED. AID PROJECT		



MODEL: Ex157CL - North End I-60 [Sheet]


	USER NAME = kaleb.hirtzel	DESIGNED -	REVISED -	STATE OF ILLINOIS DEPARTMENT OF TRANSPORTATION	ROADWAY SIGNS I-57					F.A.I RTE.	SECTION	COUNTY	TOTAL SHEETS	SHEET NO.
		DRAWN -	REVISED -							57	(15-22HB-4)BR (15-22)R	COLES	1086	597
	PLOT SCALE = \$SCALE\$	CHECKED -	REVISED -							CONTRACT NO. 74435				
	PLOT DATE = 8/21/2024	DATE -	REVISED -		SCALE: 1"=20'	SHEET 12	OF 29	SHEETS	STA. 813+44.00	TO STA. 819+44.00	ILLINOIS FED. AID PROJECT			



STA 824+50
192X138


COLES COUNTY
AIRPORT

EASTERN ILLINOIS
UNIVERSITY
EXIT 190

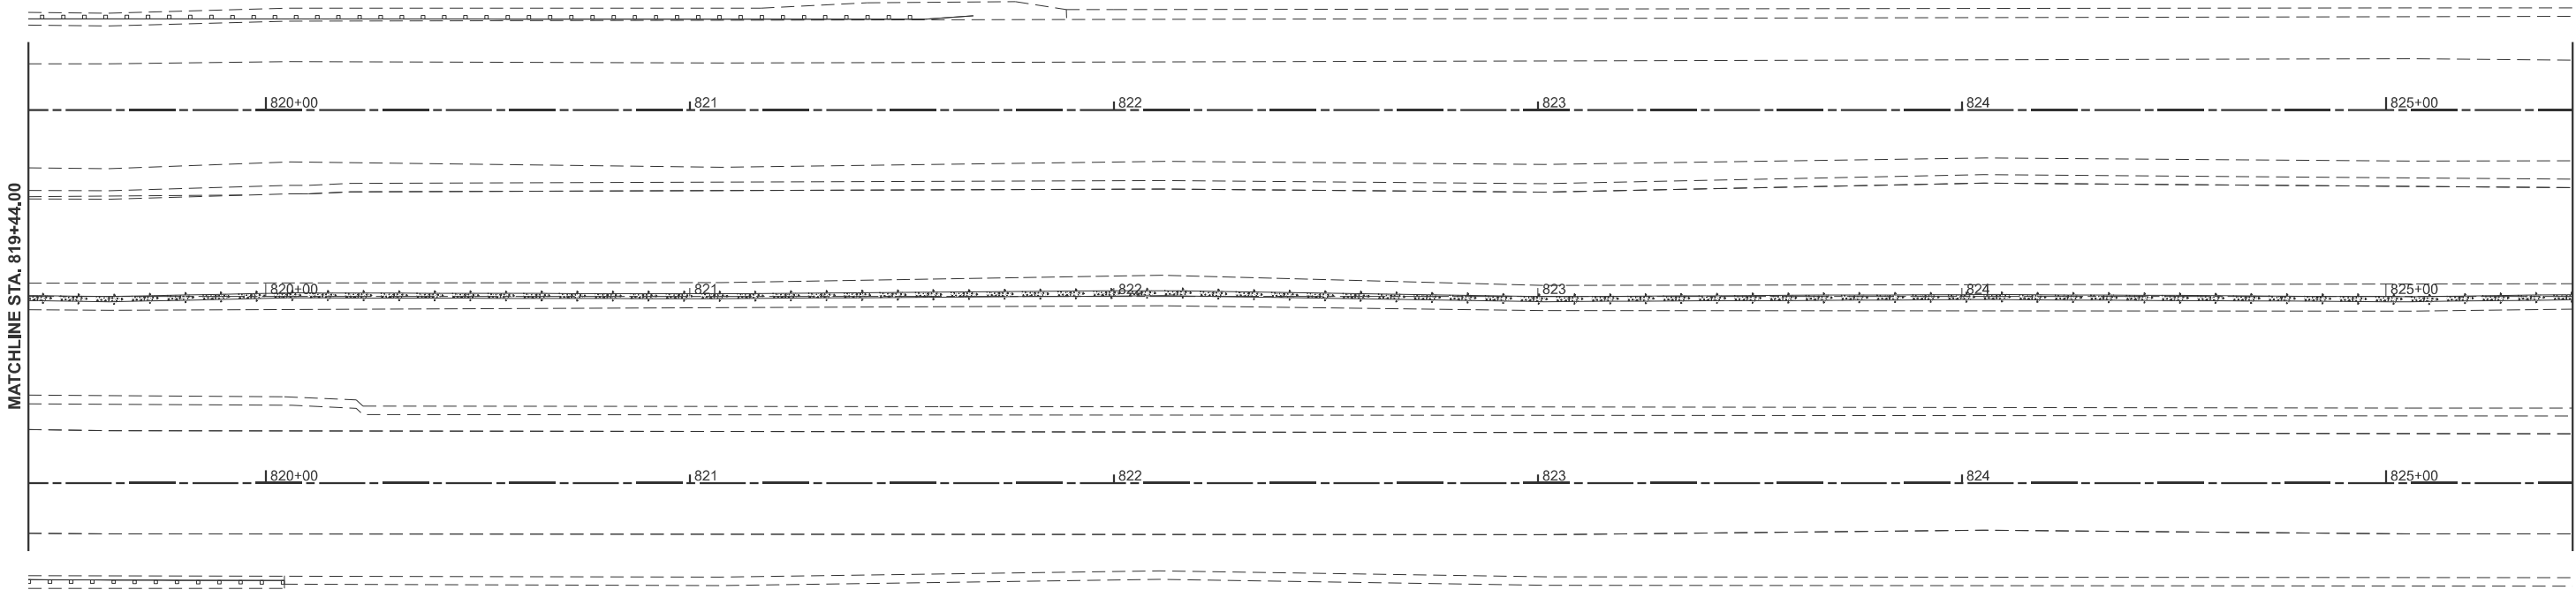

MODEL: Ex457CL - North End L&I [Sheet]
FILE NAME: c:\pwwork\pwwork\hrtzel\862852\074435-sheets-Roadway\Signing\Plan.dgn

	USER NAME = kaleb.hirtzel	DESIGNED -	REVISED -	STATE OF ILLINOIS DEPARTMENT OF TRANSPORTATION	ROADWAY SIGNS I-57		F.A.I RTE.	SECTION	COUNTY	TOTAL SHEETS	SHEET NO.
	PLOT SCALE = \$SCALE\$	DRAWN -	REVISED -				57	(15-22HB-4)BR (15-22)R	COLES	1086	598
	PLOT DATE = 8/21/2024	CHECKED -	REVISED -		SCALE: 1"=20'		CONTRACT NO. 74435				
		DATE -	REVISED -		SHEET 13	OF 29 SHEETS	STA. 819+44.00	TO STA. 825+44.00	ILLINOIS	FED. AID PROJECT	

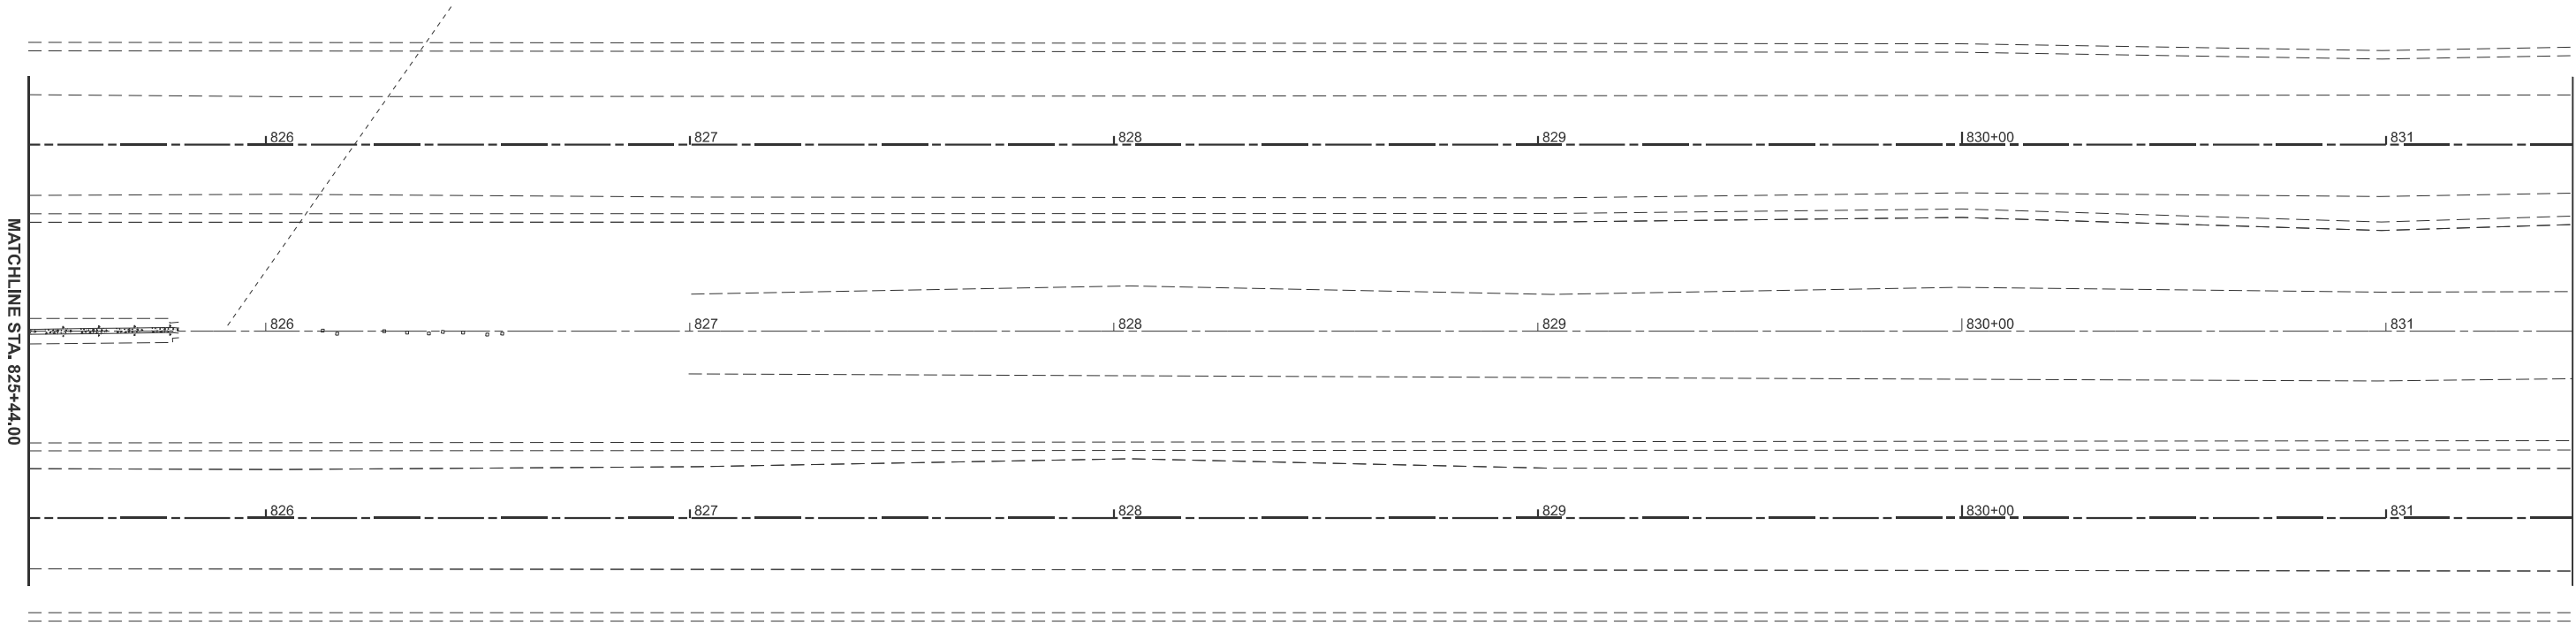


STA 826+70
M3-1
36X18
M1-12
36X36

MODEL: Ex157CL - North End L&2 [Sheet]
FILE NAME: c:\pw_work\pwid\hirtzel\0852852\074435-sheets-Roadway\SigningPlan.dgn

	USER NAME = kaleb.hirtzel	DESIGNED -	REVISED -	STATE OF ILLINOIS DEPARTMENT OF TRANSPORTATION	ROADWAY SIGNS I-57		F.A.I RTE.	SECTION	COUNTY	TOTAL SHEETS	SHEET NO.
	PLOT SCALE = \$SCALE\$	DRAWN -	REVISED -				57	(15-22HB-4)BR (15-22)R	COLES	1086	599
	PLOT DATE = 8/21/2024	CHECKED -	REVISED -		SCALE: 1"=20'		CONTRACT NO. 74435				
		DATE -	REVISED -		SHEET 14	OF 29 SHEETS	STA. 825+44.00	TO STA. 831+44.00	ILLINOIS	FED. AID PROJECT	

MODEL: Ex157CL - North End L43 [Sheet]
FILE NAME: c:\pw_work\pwid\hirtzel\852852\74435-sheets-Roadway\SigningPlan.dgn

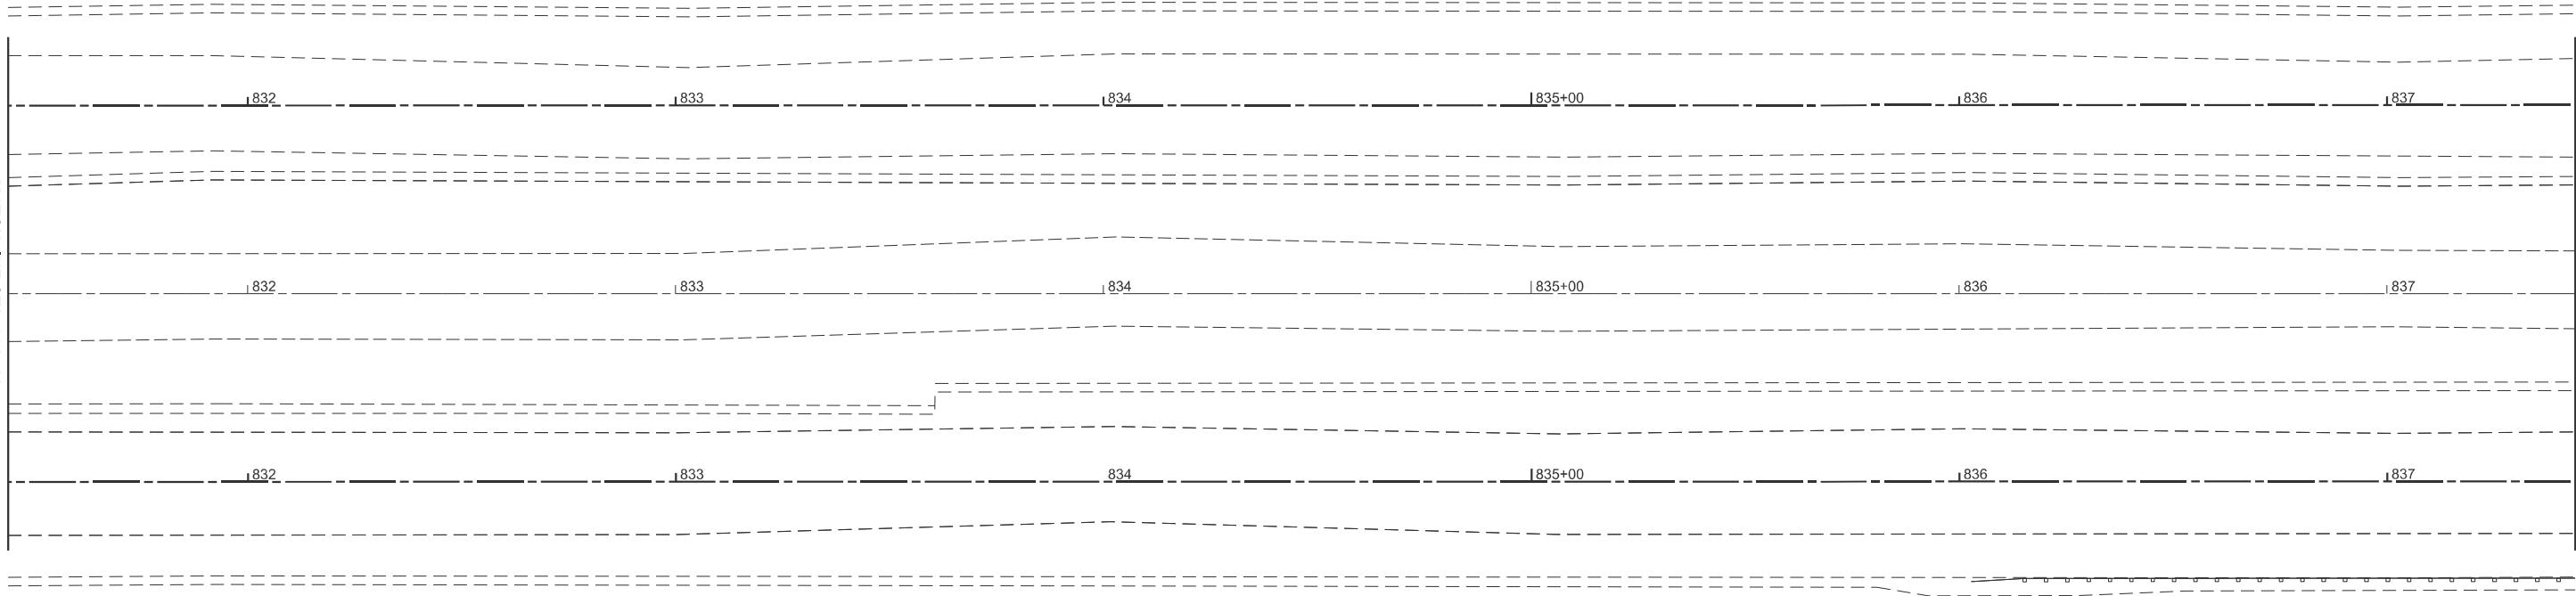

STA 836+40
174X186
174X30

EXIT 190

ILLINOIS

16

Mattoon
Charleston
1/2 MILE

TOURIST INFO

EXIT 190

H

STA 836+40
48X30
D9-2
48X48