

PRINT ORIGINATOR: B:\PROJECTS\2024\1286\124_R\DESIGN\CAO_SHEET\1286\124_Cover.dgn
FILE: S:\PROJECTS\2024\1286\124_R\DESIGN\CAO_SHEET\1286\124_Cover.dgn

INDEX OF SHEETS

11/07/2025 LETTING ITEM 120

STATE OF ILLINOIS

85779

F.A.U.	SECTION	COUNTY	TOTAL SHEETS	SHEET NO.
5563	19-00137-00-BR	WHITESIDE	60	1
WHA# 1286J24		CONTRACT 85779		
ILLINOIS				


- 1 COVER SHEET
- 2 GENERAL NOTES AND HIGHWAY STANDARDS
- 3-5 SUMMARY OF QUANTITIES
- 6-7 TYPICAL SECTIONS AND DETAILS
- 8-11 SCHEDULE OF QUANTITIES
- 12-13 PLAN AND PROFILE - E 11TH ST.
- 14 PLAN AND PROFILE - PATH CONNECTOR
- 15 PLAN AND PROFILE - MULTI PURPOSE PATH
- 16-17 EROSION CONTROL PLAN
- 18 INTERSECTION DETAIL
- 19 GENERAL PLAN AND ELEVATION
- 20 GENERAL DATA
- 21 RIPRAP AND PILE LAYOUT
- 22 TOP OF SLAB ELEVATIONS
- 23 SUPERSTRUCTURE
- 24 SUPERSTRUCTURE DETAILS
- 25-27 STEEL RAILING, TYPE IL-OH
- 28 DRAINAGE DETAILS
- 29-30 WEST ABUTMENT DETAILS
- 31-32 EAST ABUTMENT DETAILS
- 33 PIER DETAILS
- 34 METAL SHELL PILE DETAILS
- 35 BAR SPICER ASSEMBLY AND MECHANICAL SPICER DETAILS
- 36 BORING LOGS
- 37-43 EXISTING PLANS
- 44-48 DETAIL SHEETS
- 49-60 CROSS SECTIONS

STANDARDS

- | | |
|-----------|---|
| 000001-08 | STANDARD SYMBOLS, ABBREVIATIONS & PATTERNS |
| 001001-02 | AREAS OF REINFORCEMENT BARS |
| 280001-07 | TEMPORARY EROSION CONTROL SYSTEMS |
| 515001-04 | NAME PLATE FOR BRIDGES |
| 542301-03 | PRECAST REINFORCED CONCRETE FLARED END SECTION |
| 601101-02 | CONCRETE HEADWALL FOR PIPE UNDERDRAINS |
| 602402-03 | PRECAST MANHOLE TYPE A 5' DIAMETER |
| 602701-02 | MANHOLE STEPS |
| 604001-05 | FRAME AND LIDS TYPE 1 |
| 606001-08 | CONCRETE CURB TYPE B AND COMBINATION CONCRETE CURB AND GUTTER |
| 606306-04 | CORRUGATED PC CONCRETE MEDIANS |
| 701001-02 | OFF-ROAD OPERATIONS, 2L, 2W, MORE THAN 15' (4.5 m) AWAY |
| 701006-05 | OFF-ROAD OPERATIONS, 2L, 2W, 15' (4.5 m) TO 24" (600 mm) FROM PAVEMENT EDGE |
| 701801-06 | SIDEWALK, CORNER OR CROSSWALK CLOSURE |
| 701901-10 | TRAFFIC CONTROL DEVICES |
| 720001-01 | SIGN PANEL MOUNTING DETAILS |
| 720006-04 | SIGN PANEL ERECTION DETAILS |
| 720011-01 | METAL POST FOR SIGNS, MARKERS & DELINEATORS |
| 725001-01 | OBJECT AND TERMINAL MARKERS |
| 728001-01 | TELESCOPING STEEL SIGN SUPPORT |
| 729001-01 | APPLICATIONS OF TYPES A & B METAL POSTS (FOR SIGNS & MARKERS) |
| 780001-05 | TYPICAL PAVEMENT MARKINGS |

D2 - 40.1 TYPICAL APPLICATION FOR ROAD CLOSURE

FOR LIST OF UTILITIES SEE SHEET NO 2

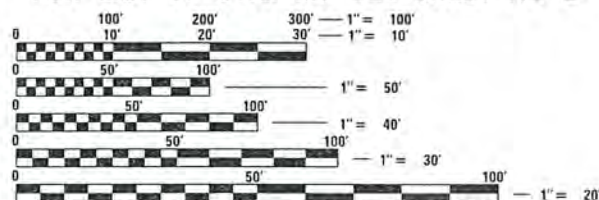

FULL SIZE PLANS HAVE BEEN PREPARED USING STANDARD ENGINEERING SCALES. REDUCED SIZED PLANS WILL NOT CONFORM TO STANDARD SCALES. IN MAKING MEASUREMENTS ON REDUCED PLANS, THE ABOVE SCALES MAY BE USED.

J.U.L.I.E.
JOINT UTILITY LOCATION INFORMATION FOR EXCAVATION
1-800-892-0123
OR 811

PROJECT ENGINEER - BKC
PROJECT MANAGER - BKC

CONTRACT NO. 85779



Know what's below.
Call before you dig.

DEPARTMENT OF TRANSPORTATION


PLANS FOR PROPOSED FEDERAL AID PROJECT BRIDGE RECONSTRUCTION URBAN - BRIDGE (FY-25)

CITY OF ROCK FALLS
WHITESIDE COUNTY

F.A.U. 5563 (E. ELEVENTH ST.) OVER
ILLINOIS MISSISSIPPI FEEDER CANAL
SECTION NO. 19-00137-00-BR
PROJECT NO. AHB1(441)
JOB NO. C-92-018-22

CONSTRUCTION BEGINS
STATION 16+75.00

PROPOSED STRUCTURE: S.N. 098-6010
THREE SPAN (33.5'-37.5'-27.75') CONTINUOUS
CAST IN PLACE CONCRETE SLAB BRIDGE WITH
CLOSED ABUTMENTS AND PILE BENT PIERS.
SUBSTRUCTURES ARE SUPPORTED BY
PILE FOUNDATIONS.

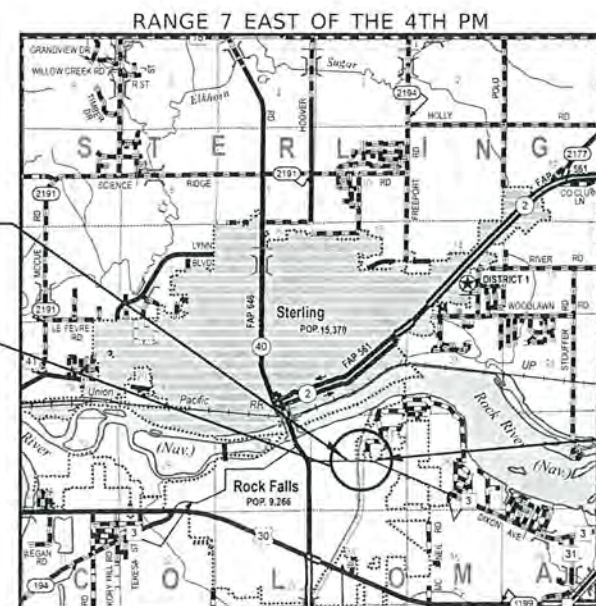

LOCATION MAP SCALE
0 1 2 4 MILES
GROSS LENGTH = 675 FT. = 0.128 MILE
NET LENGTH = 675 FT. = 0.128 MILE



DATE: 8/14/2025
EXPIRES 11/30/25

FUNCTIONAL CLASSIFICATION
COLLECTOR (URBAN)
DESIGN SPEED 30 MPH
2025 ADT = 1300
URBAN & BICYCLE GUIDELINES



LOCATION OF SECTION INDICATED THUS: - [Symbol] -

CITY OF ROCK FALLS	
APPROVED	8-14-25 2025 [Signature] CITY OF ROCK FALLS MAYOR
PASSED	August 25, 2025 2025 [Signature] DISTRICT 2 LOCAL ROADS & STREETS ENGINEER
RELEASING FOR BID BASED ON LIMITED REVIEW	08/25/2025 2025 [Signature] DEPUTY DIRECTOR OF HIGHWAYS, REGION 2 ENGINEER



WILLETTS HOFMANN
& ASSOCIATES INC
ENGINEERING ARCHITECTURE LAND SURVEYING

809 EAST 2ND STREET, DIXON, IL 61021-0367
T: 815-284-3381 DESIGN FIRM: #184-000918

PRINT ORGAINIZER-BV.p1ctefg 8/15/2025 10:29:50 AM = PLOTTED

FILE = S:\PROJECTS\2024\1286J24_RF\DESIGN\CAD-SHEET\51286J24-General Notes.dgn

GENERAL NOTES

THE STANDARD SPECIFICATIONS FOR ROAD AND BRIDGE CONSTRUCTION, ADOPTED JANUARY 1, 2022 BY THE ILLINOIS DEPARTMENT OF TRANSPORTATION SHALL GOVERN THE CONSTRUCTION OF THE IMPROVEMENTS.

IN THESE CONTRACT DOCUMENTS MENTION IS MADE OF THE "ENGINEER", WHICH SHALL MEAN WILLETT, HOFMANN & ASSOCIATES, INC. OR THEIR DULY AUTHORIZED AGENT.

THE PROPOSED IMPROVEMENTS MUST BE CONSTRUCTED IN ACCORDANCE WITH THE ENGINEERING PLANS AS APPROVED BY THE CITY. THE CONSTRUCTION DETAILS, AS PRESENTED ON THESE PLANS MUST BE FOLLOWED BY THE CONTRACTOR; IMPROVEMENT REPRESENTATIONS AS SHOWN ARE AS ACCURATE AS POSSIBLE FROM THE INFORMATION AVAILABLE. HOWEVER, SOME FIELD REVISIONS MAY BE REQUIRED TO ACCOMMODATE UNFORESEEN CIRCUMSTANCES. THE ENGINEER SHALL BE ADVISED OF ANY NECESSARY REVISIONS WITH SUFFICIENT LEAD TIME ALLOWED TO PROPERLY CONSIDER AND ACT UPON SAID REQUESTS. PROPER CONSTRUCTION TECHNIQUES MUST BE FOLLOWED IN CONSTRUCTING THOSE IMPROVEMENTS AS DETAILED IN THIS ENGINEERING PLAN. EXTREME CAUTION MUST BE EXERCISED REGARDING THE COMPACTION OF ALL UTILITY TRENCHES.

THE CONTRACTOR SHALL CAREFULLY PRESERVE ALL PROPERTY MARKS, SECTION OR SUBSECTION MONUMENTS ENCOUNTERED, UNTIL AN OWNER OR AUTHORIZED SURVEYOR OR AGENT HAS WITNESSED OR OTHERWISE REFERENCED THEIR LOCATION. ANY PROPERTY MARKS, SECTION OR SUBSECTION MONUMENTS UNLESS REFERENCED, DAMAGED BY THE CONTRACTOR SHALL BE REPLACED AT THE EXPENSE OF THE CONTRACTOR.

THE CONTRACTOR SHALL COOPERATE WITH THE CITY AND ADJACENT LANDOWNERS WITH REGARDS TO ACCESS TO PRIVATE PROPERTY, AS WELL AS THE U.S. POSTAL SERVICE FOR MAIL DELIVERY. ACCESS TO BUSINESSES TO REMAIN OPEN AT ALL TIMES.

THE LOCATION AND ELEVATION OF UNDERGROUND UTILITIES AS SHOWN ON THE PLANS ARE NOT TO BE TAKEN AS EXACT. THE CONTRACTOR SHALL VERIFY AND LOCATE ALL EXISTING UTILITIES ON OR ADJACENT TO THE SITE. PRIOR TO BEGINNING CONSTRUCTION ACTIVITIES, CONTACT J.U.L.I.E. AT 1-800-892-0123 AND THE CITY FOR EXACT FIELD LOCATION OF UTILITIES. THE CONTRACTOR SHALL USE SPECIAL CARE WHEN CONDUCTING CONSTRUCTION OPERATIONS NEAR THEM TO PREVENT DAMAGE. DAMAGE, AND THE COST TO REPAIR SAID DAMAGE, SHALL BE THE SOLE RESPONSIBILITY OF THE CONTRACTOR.

CONTRACTOR SHALL CLEAN UP ALL EXCESS MATERIALS AND DEBRIS CAUSED AS A RESULT OF WORK UNDER THIS CONTRACT AT THE COMPLETION OF THE PROJECT AT NO ADDITIONAL COST.

CONTRACTOR SHALL BE RESPONSIBLE FOR ANY AND ALL DAMAGE RESULTING FROM THE PERFORMANCE OF THE WORK UNDER THIS CONTRACT.

CONTRACTOR SHALL SUBMIT A SCHEDULE FOR THEIR SEQUENCE OF OPERATIONS TO BE APPROVED BY THE ENGINEER PRIOR TO THE START OF CONSTRUCTION. SEQUENCE WILL INCLUDE PLANS TO KEEP BUSINESSES ACCESSIBLE AT ALL TIMES.

COPIES OF ALL DELIVERY TICKETS FOR MATERIALS USED IN THE PROJECT SHALL BE SUBMITTED TO THE ENGINEER OR CITY PRIOR TO PAYMENT FOR THE WORK.

FINAL INSPECTION OF THE WORK PERFORMED UNDER THIS CONTRACT WILL BE DONE BY THE ENGINEER AND CITY PRIOR TO FINAL ACCEPTANCE. DEFECTS SHALL BE CORRECTED BY THE CONTRACTOR WITHOUT COST TO THE CITY PRIOR TO ISSUANCE OF THE FINAL PAYMENT. ALL WORK PERFORMED UNDER THIS CONTRACT SHALL BE GUARANTEED WITH REGARD TO WORKMANSHIP AND MATERIALS FOR A PERIOD OF ONE YEAR AFTER THE DATE OF ACCEPTANCE. DEFECTS WHICH ARISE DURING THE GUARANTEE PERIOD SHALL BE REPAIRED OR REPLACED BY THE CONTRACTOR AT NO EXPENSE TO THE CITY WITHIN 30 DAYS OF RECEIVING NOTIFICATION OF THE DEFECT.

THE CONTRACTOR SHALL CHECK WITH THE CITY PRIOR TO ADJUSTING ANY WATER VALVE BOXES. DOMESTIC WATER SERVICE VALVES MAY BE ADJUSTED BY ILLINOIS AMERICAN WATER CO. CONTINGENCY QUANTITIES HAVE BEEN INCLUDED IN THE PLANS FOR VALVE BOXES TO BE ADJUSTED, HOWEVER, ANY WATER VALVE BOXES ADJUSTED BY OTHERS WILL NOT BE PAID FOR UNDER THE CONTRACT UNIT PRICE FOR VALVE BOXES TO BE ADJUSTED.

ALL TREES LESS THAN 6" IN DIAMETER WITHIN THE CONSTRUCTION LIMITS SHOWN ON THE PLANS TO BE REMOVED WILL NOT BE PAID FOR UNDER THE BID ITEM OF "TREE REMOVAL" BUT RATHER THE COST OF REMOVING THESE TREES SHALL BE CONSIDERED INCLUDED IN THE CONTRACT UNIT PRICE BID PER CUBIC YARD FOR EARTH EXCAVATION.

EXISTING SIGNS AND TRAFFIC SIGNS THAT ARE WITHIN THE CONSTRUCTION LIMITS SHALL BE REMOVED AND RESET BY THE CONTRACTOR. THE COST OF REMOVING AND RESETTING SHALL BE CONSIDERED INCIDENTAL TO THE CONTRACT.

ALL HONEYCOMBING AND/OR POROUS AREAS IN BACK OF CURB WILL BE CORRECTED AS DIRECTED BY THE ENGINEER. SLUMP NOT TO EXCEED 3". REQUIRED AIR, 5% - 8%. NO WATER MAY BE ADDED AT JOBSITE TO EXCEED THE DESIGN SLUMP. ALL TIE BARS, DOWEL BARS AND REINFORCING STEEL SHALL BE EPOXY COATED.

THE CONTRACTOR SHALL BE RESPONSIBLE FOR LOCATING AND PROTECTING UTILITY PROPERTY DURING CONSTRUCTION OPERATIONS AS OUTLINED IN ARTICLE 107.39 OF THE STANDARD SPECIFICATIONS. A MINIMUM OF 48 HOURS ADVANCE NOTICE IS REQUIRED FOR NON-EMERGENCY WORK. THE JULIE NUMBER IS 800-892-0123. THE FOLLOWING LISTED UTILITIES LOCATED WITHIN THE PROJECT LIMITS OR IMMEDIATELY ADJACENT TO THE PROJECT CONSTRUCTION LIMITS ARE MEMBERS OF JULIE:

COMCAST
THOMAS MUNAR
THOMAS_MUNAR@CABLE.COMCAST.COM
688 INDUSTRIAL DRIVE
ELMHURST, IL 61026
224-229-5862

CITY OF ROCK FALLS (ELECTRIC)
LARRY HANRARAN
LHANRAHAN@ROCKFALLS61071.COM
1109 INDUSTRIAL PARK ROAD
ROCK FALLS, IL 61071
(O) 815-622-1145

AT&T (DISTRIBUTION)
JEREMY SCHNACK
PH: (309)-912-0811
EMAIL: JS2371@ATT.COM

CITY OF ROCK FALLS (WATER)
TED PADILLA
TPADILLA@ROCKFALLS61071.COM
603 W. TENTH STREET
ROCK FALLS, IL 61071
(O) 815-622-1125

NICOR GAS
KAREY JOHNSON
KAREJOHN@SOUTHERNCO.COM
1844 FERRY RD.
NAPERVILLE, IL 60563
630-388-2923

CITY OF ROCK FALLS (SEWER)
TED PADILLA
TPADILLA@ROCKFALLS61071.COM
603 W. TENTH STREET
ROCK FALLS, IL 61071
(O) 815-622-1102

COMMERCIAL BROADBAND SOLUTION
MAPLE WIRELESS
RYAN COATES
RCOATES@MAPLEWIRELESS.COM

IDOT IS NOT A MEMBER OF JULIE. IF YOU ARE NEAR ANY OVERHEAD LIGHTING, INTERSECTION LIGHTING OR TRAFFIC SIGNALS, CONTACT THE IDOT TRAFFIC OFFICE AT 815-284-5469 AT LEAST 48 HOURS PRIOR TO WORK.

COMMITMENTS:

- ALL TREE REMOVAL MUST OCCUR OUTSIDE THE NORTHERN LONG EARED BAT AND THE INDIANA BAT MATERNITY ROOSTING SEASON. TREE REMOVAL MUST BE BETWEEN THE DATES OF OCTOBER 1 AND MARCH 31.
- EROSION CONTROL BLANKET TO BE USED SHOULD BE PLASTIC FREE AND WILDLIFE FRIENDLY TO PREVENT ENTANGLEMENT OF NATIVE WILDLIFE. IN CASE OF PLASTIC EROSION CONTROL BLANKET, IT SHOULD BE REMOVED ONCE VEGETATION IS ESTABLISHED. SEE SPECIAL PROVISIONS.
- IN CASE OF TEMPORARY OR PERMANENT LIGHTING,

ALL LIGHTING SHOULD BE FULLY SHIELDED FIXTURES THAT EMIT NO LIGHT UPWARD.

ONLY "WARM-WHITE"OR FILTERED LEDS (CCT < 3,000 K; S/P RATIO < 1.2) SHOULD BE USED TO MINIMIZE BLUE EMISSION.

ONLY LIGHT THE EXACT SPACE WITH THE AMOUNT (LUMENS) NEEDED TO MEET FACILITY SAFETY REQUIREMENT.

IF LEDS ARE TO BE USED, AVOID THE TEMPTATION TO OVER-LIGHT BASED ON THE HIGHER LUMINOUS EFFICIENCY OF LEDS.

- NO BRIDGE SCUPPERS SHALL EMPTY DIRECTLY ONTO THE TRAIL, NOR CAUSE PIPE DRAINAGE TO RUN ACROSS THE TRAIL SURFACE.
- THE DRAINAGE IN THE SW QUADRANT ALONG THE TRAIL IS DRAINED UNDER THE HENNEPIN CANAL TRAIL BY PIPE AND SHALL NOT BE PERMITTED TO FLOW OVER TOP OF TRAIL.
- RESTORE AND SEED LANDSCAPE ANY IDNR AREAS IMPACTED BY CONSTRUCTION. SIMILAR TO THOSE SHOWN FOR NEW TRAIL CONSTRUCTION.
- ALL EXISTING TRAILS SHALL BE PROTECTED, IF IMPACTED THE CONTRATOR SHALL RESTORE WITH LIKE MATERIAL.
- NO CONCRETE WASHOUT MAY OCCUR ON IDNR LANDS OR DISCHARGE TO IDNR WATERWAY.
- THE MULTI-USE RECREATIONAL PATH MUST BE OPEN ON IDNR PROPERTY BY THE FIRST FULL WEEKEND IN OCTOBER FOR THE HENNEPIN 100.

HMA MIX CHART

MIXTURE DESIGN	PAVEMENT		
	SURFACE	MULTI - USE PATH	BINDER
PG:	SBS 64-28 OR SBS 70-28	PG 64-22	PG 64-22
DESIGN AIR VOIDS MIXTURE COMPOSITION (GRADATION MIXTUTE)	4.0 @ N50 IL 9.5	4.0 @ N50 IL 9.5FG	4.0 @ N50 IL 19.0
FRICTION AGGREGATE	C	C	N/A
MIX UNIT WEIGHT	112LBS/SY/IN	112LBS/SY/IN	112LBS/SY/IN
QMP	QCQA FOR MIX, 1030-02 - NUCLEAR FOR DENSITY	QCQA FOR MIX, 1030-02 - NUCLEAR FOR DENSITY	QCQA FOR MIX, 1030-02 - NUCLEAR FOR DENSITY

PROJECT CONTROL

BENCHMARKS			
BENCHMARK	STATION	ELEVATION	DESCRIPTION
400	30' RT 17+70	640.51	RR SPK W PF E OF ENT TO FENCED IN ELECTRICAL AREA, S SIDE OF 11TH ST
401	21' LT 19+53	645.73	FD CHIS "□" E ON NW WINGWALL OF STR
402	21' LT 22+37	644.63	"O" IN OPEN ON FH E OF GRAVEL LANE TO LIFT STATION N. SIDE 11TH ST

HORIZONTAL CONTROL					
POINT #	STATION	NORTHING	EASTING	ELEVATION	DESCRIPTION
1	21.40' RT 16+77.08	1859434.34	2429054.55	639.30	112821 CAP: ±3' S of BC ± 40' W & ENT TO POWER FNC AREA
2	16.53' RT 19+40.51	1859326.46	2429294.93	644.40	112821 CAP: ±13' W OF W END OF STR ±16' S OF Ɔ
3	17.81' LT 20+90.77	1859273.50	2429445.50	644.77	112821 CAP: ±44' E OF E END OF STR ±18' N OF Ɔ
4	19.63' RT 23+59.27	1859204.71	2429498.14	641.50	112821 CAP: ± 30' E OF E END OF STR ± 19' S OF Ɔ

REVISION	DATE	BY	REMARKS	DESIGNED	KM	WHITESIDE COUNTY F.A.U. 5563 (E. ELEVENTH ST.) OVER ILLINOIS-MISSISSIPPI FEEDER CANAL. STATION 20+00	 WILLETT HOFMANN & ASSOCIATES INC ENGINEERING ARCHITECTURE LAND SURVEYING 809 EAST 2ND STREET, DIXON, IL 61021-0367 T: 815-284-3381 DESIGN FAX: #184-000918	GENERAL NOTES, COMMITMENTS, AND PROJECT CONTROL E 11TH STREET			F.A.U.	SECTION	COUNTY	TOTAL SHEETS	SHEET NO.
				DRAWN	DJB			5563	19-00137-00-BR	WHITESIDE	60	2			
				REVIEWED	DCB			WHA* 1286J24			CONTRACT 85779				
				APPROVED	BKC	SHEET 1 OF 1 SHEET			ILLINOIS						



WILLETT HOFMANN
& ASSOCIATES INC
ENGINEERING ARCHITECTURE LAND SURVEYING
809 EAST 2ND STREET, DIXON, IL 61021-0367
T: 815-284-3381 DESIGN FIRM: #184-000918

This document is the copyrighted property of Willett, Hofmann & Associates, Inc., and may not be copied or used by any person without written permission. © Copyright 2025 Willett, Hofmann & Associates, Inc.

PRINT_ORGANIZER_BW.plt 8/14/2025 1:35:26 PM = PLOTTED

FILE = S:\PROJECTS\2024\1286\24_R\DESIGN\CAD_SHEETS\1286J24_Summary of Quantities.dgn

PAY CODE	PAY ITEM CONSTRUCTION TYPE CODE: 0010	UNIT	TOTAL QUANTITY
* 20100110	TREE REMOVAL (6 TO 15 UNITS DIAMETER)	UNIT	177
* 20100210	TREE REMOVAL (OVER 15 UNITS DIAMETER)	UNIT	265
20200100	EARTH EXCAVATION	CU YD	1,823
20201200	REMOVAL AND DISPOSAL OF UNSUITABLE MATERIAL	CU YD	121
20800150	TRENCH BACKFILL	CU YD	34
21101505	TOPSOIL EXCAVATION AND PLACEMENT	CU YD	359
28000250	TEMPORARY EROSION CONTROL SEEDING	POUND	65
28000305	TEMPORARY DITCH CHECKS	FOOT	28
28000500	INLET AND PIPE PROTECTION	EACH	8
30300011	AGGREGATE SUBGRADE IMPROVEMENT	TON	2,077
35101400	AGGREGATE BASE COURSE, TYPE B	TON	356
40600275	BITUMINOUS MATERIALS (PRIME COAT)	POUND	6,707
40600290	BITUMINOUS MATERIALS (TACK COAT)	POUND	556
40600370	LONGITUDINAL JOINT SEALANT	FOOT	577
40603080	HOT-MIX ASPHALT BINDER COURSE, IL-19.0, N50	TON	415

PAY CODE	PAY ITEM CONSTRUCTION TYPE CODE: 0010	UNIT	TOTAL QUANTITY
40604000	HOT-MIX ASPHALT SURFACE COURSE, IL-9.5FG, MIX "C", N50	TON	87
40604150	POLYMERIZED HOT-MIX ASPHALT SURFACE COURSE, IL-9.5, MIX "C", N50	TON	316
42000100	PORTLAND CEMENT CONCRETE PAVEMENT 6"	SQ YD	290
42001300	PROTECTIVE COAT	SQ YD	892
42400800	DETECTABLE WARNINGS	SQ FT	56
44000100	PAVEMENT REMOVAL	SQ YD	2,873
44000200	DRIVEWAY PAVEMENT REMOVAL	SQ YD	138
44000500	COMBINATION CURB AND GUTTER REMOVAL	FOOT	1,205
50100100	REMOVAL OF EXISTING STRUCTURES	EACH	1
50105220	PIPE CULVERT REMOVAL	FOOT	157
50200100	STRUCTURE EXCAVATION	CU YD	436
50300225	CONCRETE STRUCTURES	CU YD	74.8
50300255	CONCRETE SUPERSTRUCTURE	CU YD	252.6
50300260	BRIDGE DECK GROOVING	SQ YD	375
50300280	CONCRETE ENCASEMENT	CU YD	44.9

* DENOTES A SPECIALTY ITEM

REVISION	DATE	BY	REMARKS	DESIGNED	KM
				DRAWN	DJB
				REVIEWED	OCB
				APPROVED	BKC

WHITESIDE COUNTY
F.A.U. 5563 (E. ELEVENTH ST.) OVER
ILLINOIS-MISSISSIPPI FEEDER CANAL. STATION 20+00



WILLET HOFMANN
ASSOCIATES INC
ENGINEERING ARCHITECTURE AND SURVEYING
889 EAST 2ND STREET, DIXON, IL 61021-0367
T. 815-284-3351 DESIGN FIRM: #184-000918

SUMMARY OF QUANTITIES	
SHEET NO. 1 OF 3 SHEETS	

F.A.U.	SECTION	COUNTY	TOTAL SHEETS	SHEET NO.
5563	19-00137-00-8R	WHITESIDE	60	3
WHA* 1286J24		CONTRACT 85779		
ILLINOIS				

This document is the copyrighted property of Willett, Hofmann & Associates, Inc., and may not be copied or used by any person without written permission. © Copyright 2025 Willett, Hofmann & Associates, Inc.

PRINT_ORGANIZER.BW.plt ctf 8/15/2025 10:00:52 AM = PLOTTED

FILE = S:\PROJECTS\2024\1286J24_RF\DESIGN\CAD\SHEETS\1286J24_Summary of Quantities.dgn

85779

PAY CODE	PAY ITEM CONSTRUCTION TYPE CODE: 0010	UNIT	TOTAL QUANTITY
50300300	PROTECTIVE COAT	SQ YD	421
50800205	REINFORCEMENT BARS, EPOXY COATED	POUND	80,150
* 50900211	STEEL RAILING, TYPE IL-OH	FOOT	204
51200957	FURNISHING METAL SHELL PILES 12" X 0.250"	FOOT	581
51202305	DRIVING PILES	FOOT	581
51203200	TEST PILE METAL SHELLS	EACH	2
51500100	NAME PLATES	EACH	1
52200500	MECHANICALLY STABILIZED EARTH RETAINING WALL	SQ FT	615
52318802	DRAINAGE SYSTEM FOR STRUCTURES	L SUM	1
54213657	PRECAST REINFORCED CONCRETE FLARED END SECTIONS 12"	EACH	2
54213663	PRECAST REINFORCED CONCRETE FLARED END SECTIONS 18"	EACH	4
542C0217	PIPE CULVERTS, CLASS C, TYPE 1 12"	FOOT	36
542C0223	PIPE CULVERTS, CLASS C, TYPE 1 18"	FOOT	52
542C1063	PIPE CULVERTS, CLASS C, TYPE 2 18"	FOOT	64
550A0340	STORM SEWERS, CLASS A, TYPE 2 12"	FOOT	28

PAY CODE	PAY ITEM CONSTRUCTION TYPE CODE: 0010	UNIT	TOTAL QUANTITY
58600101	GRANULAR BACKFILL FOR STRUCTURES	CU YD	234
59100100	GEOCOMPOSITE WALL DRAIN	SQ YD	102
60100060	CONCRETE HEADWALLS FOR PIPE DRAINS	EACH	4
60146304	PIPE UNDERDRAINS FOR STRUCTURES 4"	FOOT	165
60221000	MANHOLES, TYPE A, 5'-DIAMETER, TYPE 1 FRAME, OPEN LID	EACH	1
60255500	MANHOLES TO BE ADJUSTED	EACH	2
60260100	INLETS TO BE ADJUSTED	EACH	1
60266600	VALVE BOXES TO BE ADJUSTED	EACH	3
60500060	REMOVING INLETS	EACH	2
60604400	COMBINATION CONCRETE CURB AND GUTTER, TYPE B-6.18	FOOT	1282
60624600	CORRUGATED MEDIAN	SQ FT	76
67100100	MOBILIZATION	L SUM	1
72400100	REMOVE SIGN PANEL ASSEMBLY - TYPE A	EACH	2
* 72501000	TERMINAL MARKER - DIRECT APPLIED	EACH	4
* 78001110	PAINT PAVEMENT MARKING - LINE 4"	FOOT	170

* DENOTES A SPECIALTY ITEM

REVISION	DATE	BY	REMARKS	DESIGNED	KM
				DRAWN	OJB
				REVIEWED	DCB
				APPROVED	BKC

WHITESIDE COUNTY
F.A.U. 5563 (E. ELEVENTH ST.) OVER
ILLINOIS-MISSISSIPPI FEEDER CANAL. STATION 20+00



WILLET HOFMANN
ASSOCIATES INC
ENGINEERING ARCHITECTURE AND SURVEYING
809 EAST 2ND STREET, DIXON, IL 61021-0367
T. 815-284-3331 DESIGN FIRM #184-000718

SUMMARY OF QUANTITIES

SHEET NO. 2 OF 3 SHEETS

F.A.U.	SECTION	COUNTY	TOTAL SHEETS	SHEET NO.
5563	19-00137-00-BR	WHITESIDE	60	4
WHA* 1286J24		CONTRACT 85779		
ILLINOIS				

This document is the copyrighted property of Willett, Hofmann & Associates, Inc., and may not be copied or used by any person without written permission. © Copyright 2025 Willett, Hofmann & Associates, Inc.

PRINT_ORGANIZER_BW.plt.ctb 8/14/2025 1:35:46 PM - PLOTTED

FILE = S:\PROJECTS\2024\1286J24_RF\DESIGN\CAD_SHEETS\1286J24_Summary of Quantities.dgn

PAY CODE	PAY ITEM CONSTRUCTION TYPE CODE: 0010	UNIT	TOTAL QUANTITY
Z0013798	CONSTRUCTION LAYOUT	L SUM	1
X0320090	PARK BENCH REMOVAL AND RELCOATION	EACH	1
X0350805	FOLD DOWN BOLLARDS	EACH	1
X2300024	SWING GATE REMOVAL	EACH	2
* X2500930	SEEDING, CLASS 1B (MODIFIED)	ACRE	0.44
* X2510001	WOODLAND SEEDING (SPECIAL)	SQ FT	11812
* X2511630	EROSION CONTROL BLANKET (SPECIAL)	SQ YD	3159
X2600040	STONE BOULDERS (SPECIAL)	EACH	4
X2800400	PERIMETER EROSION BARRIER (SPECIAL)	FOOT	1857
X2810108	STONE RIPRAP, CLASS A4 (SPECIAL)	SQ YD	251
X5080525	BAR SPLICERS (SPECIAL)	EACH	76
X6024240	INLETS (SPECIAL)	EACH	2
X7010216	TRAFFIC CONTROL AND PROTECTION, (SPECIAL)	L SUM	1

* DENOTES A SPECIALTY ITEM

PAY CODE	PAY ITEM CONSTRUCTION TYPE CODE: 0042	UNIT	TOTAL QUANTITY
Z0076600	TRAINEES	HOURL	500
Z0076604	TRAINEES TRAINING PROGRAM GRADUATE	HOURL	500

0042

REVISION	DATE	BY	REMARKS	DESIGNED	KM
				DRAWN	DJB
				REVIEWED	DCB
				APPROVED	BKC

WHITESIDE COUNTY
F.A.U. 5563 (E. ELEVENTH ST.) OVER
ILLINOIS-MISSISSIPPI FEEDER CANAL. STATION 20+00



WILLET HOFMANN
& ASSOCIATES INC
ENGINEERING ARCHITECTURE LAND SURVEYING
589 EAST 2ND STREET, DIXON, IL 61021-0367
T: 815-284-3331 DESIGN FAX: 815-284-0007


SUMMARY OF QUANTITIES

SHEET NO. 3 OF 3 SHEETS


F.A.U.	SECTION	COUNTY	TOTAL SHEETS	SHEET NO.
5563	19-00137-00-BR	WHITESIDE	60	5
WHA* 1286J24		CONTRACT 85779		
ILLINOIS				

This document is the copyrighted property of Willett Hofmann & Associates, Inc., and may not be copied or used by any person without written permission of Copyright 2025 Willett Hofmann & Associates, Inc.

85779

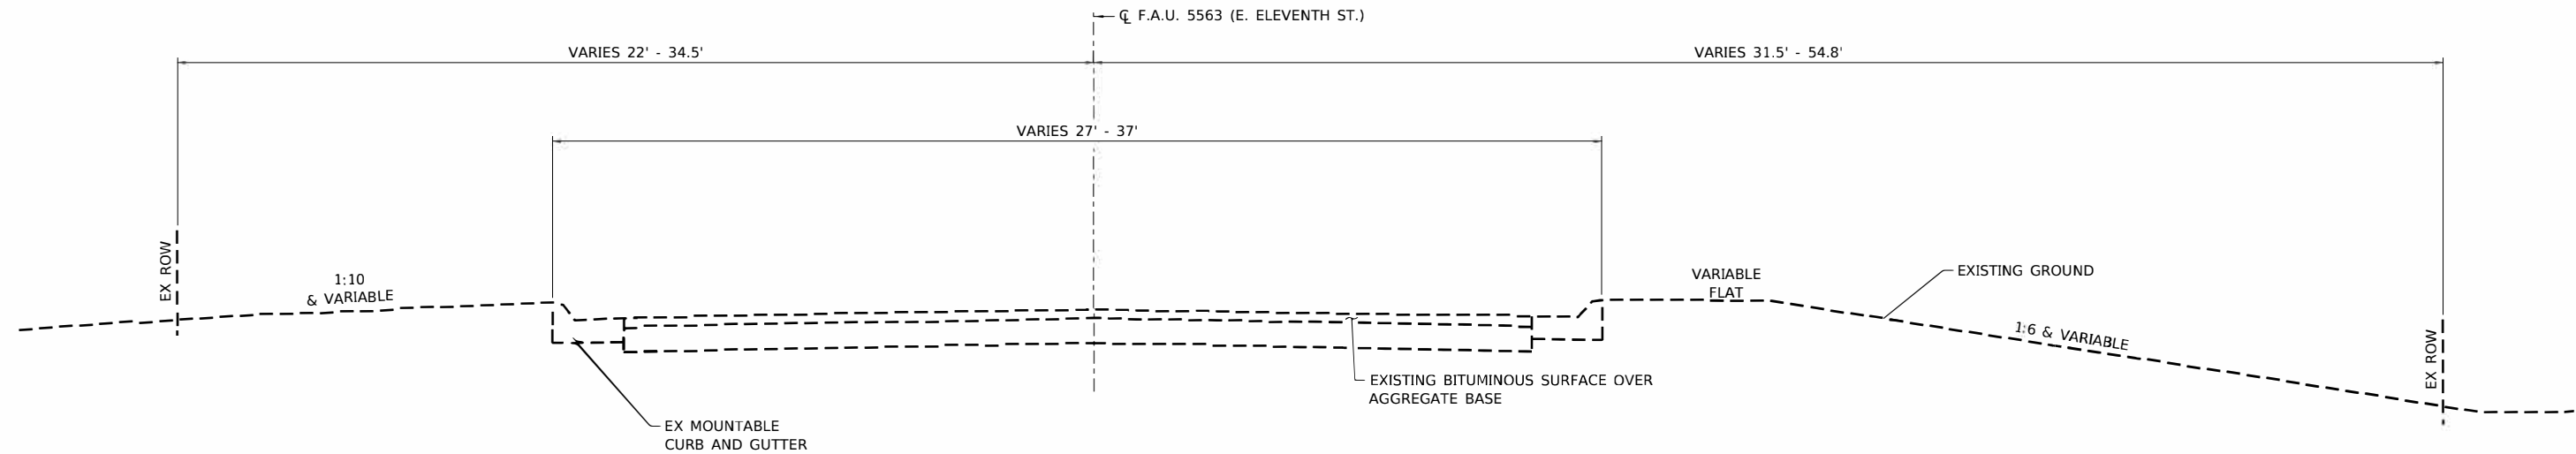

EXISTING TYPICAL SECTION
F.A.U. 5563 (E. ELEVENTH ST.)
STA. 16+75 TO 19+46.50
STA. 20+53.50 TO 23+50

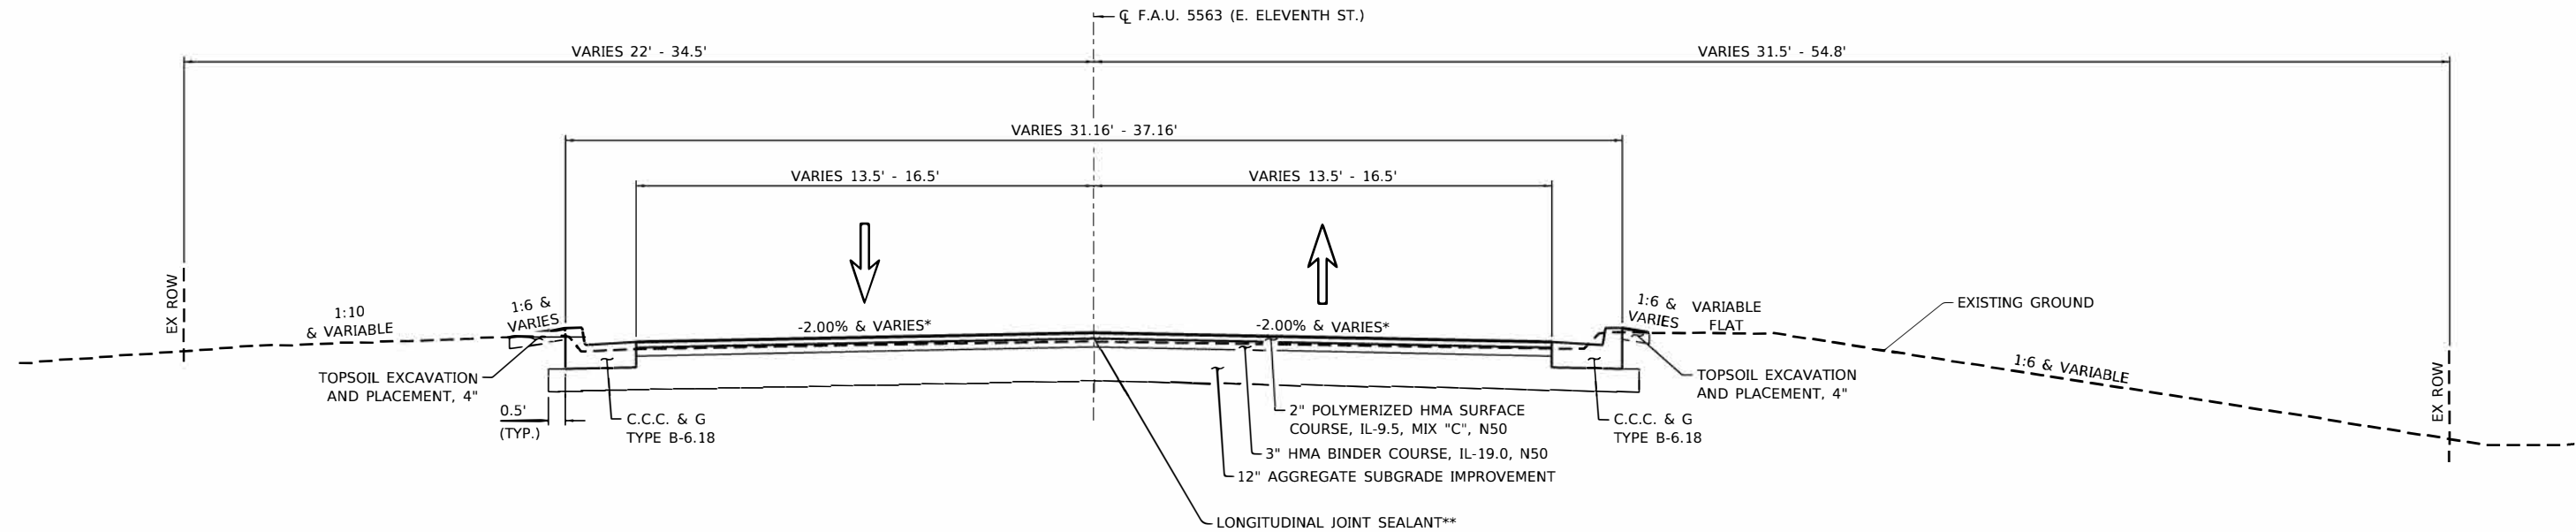

PROPOSED TYPICAL SECTION
F.A.U. 5563 (E. ELEVENTH ST.)
STA. 16+75 TO 19+17.50
STA. 20+83.50 TO 23+50

* CROSS SLOPE TRANSITION FROM -1.56% TO -2.00% OVER A DISTANCE OF 30 FEET BEYOND THE END OF THE APPROACH SLAB ON BOTH SIDES OF THE BRIDGE. REFER TO CROSS SECTIONS FOR DETAILS

** LONGITUDINAL JOINT SEALANT APPLIED UNDER SURFACE LIFT

REVISION	DATE	BY	REMARKS	DESIGNED	KM
				DRAWN	DJB
				REVIEWED	DCB
				APPROVED	BKC

WHITESIDE COUNTY
F.A.U. 5563 (E. ELEVENTH ST.) OVER
ILLINOIS-MISSISSIPPI FEEDER CANAL. STATION 20+00



WILLET HOFMANN
& ASSOCIATES INC
ENGINEERING ARCHITECTURE LAND SURVEYING
809 EAST 2ND STREET, DIXON, IL 61021-0367
T: 815-284-3381 DESIGN FIRM: #184-000918

TYPICAL SECTIONS
E 11TH STREET
SHEET 1 OF 2 SHEETS

F.A.U.	SECTION	COUNTY	TOTAL SHEETS	SHEET NO.
5563	19-00137-00-BR	WHITESIDE	60	6
WHA# 1286J24		CONTRACT 85779		
ILLINOIS				



FILE = S:\PROJECTS\2024\1286J24_RF\DESIGN\CAD_SHEETS\1286J24_Typical Sections.dgn



PROPOSED TYPICAL SECTION
PATH

REVISION	DATE	BY	REMARKS	DESIGNED	KM
				DRAWN	DJB
				REVIEWED	DCB
				APPROVED	BKC



WILLETT HOFMANN
 & ASSOCIATES INC
 ENGINEERING ARCHITECTURE AND SURVEYING
 809 EAST 2ND STREET, DIXON, IL 61021-0367
 T: 815-284-3381 DESIGN FIRM: #184-000918

F.A.U.	SECTION	COUNTY	TOTAL SHEETS	SHEET NO.
5563	19-00137-00-BR	WHITESIDE	60	7
WHA# 1286J24		CONTRACT 85779		
ILLINOIS				

SCHEDULE OF QUANTITIES

85779

EARTHWORK SUMMARY

LOCATION	[A] EARTH EXCAVATION 20200100 (Cu Yd)	[B] [0.75 * A] EARTH EXCAVATION ADJUSTED FOR SHRINKAGE 25% (Cu Yd)	[C] EMBANKMENT (Cu Yd)	[D] [B-C] EARTH BALANCE WASTE (+) OR FURNISHED EXCAVATION (-) (Cu Yd)
E 11TH ST	807	605	787	-182
PATH CONNECTOR	321	241	6	235
PATH	695	521	0	521
TOTALS	1,823	1,367	794	574

TREE REMOVAL (6 TO 15 UNITS DIAMETER)

STATION	UNIT	REMARKS
E 11TH ST.		
STA. 20+45, 53' LT	8	
STA. 20+60, 49' LT	12	
STA. 20+75, 54' LT	10	
STA. 20+81, 55' LT	8	
STA. 20+92, 54' LT	10	
STA. 20+98, 30' RT	8	
STA. 21+13, 33' RT	6	
PATH CONNECTOR		
STA. 498+70, 11' RT	12	
STA. 498+76, 03' RT	12	
STA. 498+87, 05' RT	9	
STA. 498+89, 20' RT	10	
STA. 498+98, 08' LT	8	
STA. 499+02, 22' LT	10	
STA. 499+03, 20' RT	6	
STA. 499+05, 16' RT	14	
STA. 499+06, 11' LT	10	
STA. 499+15, 15' RT	8	
STA. 499+28, 13' LT	6	
STA. 499+40, 16' LT	10	
PROJECT TOTAL	177	

* 20100110

TREE REMOVAL (OVER 15 UNITS DIAMETER)

STATION	UNIT	REMARKS
E 11TH ST.		
STA. 20+44, 56' LT	16	
STA. 20+49, 60' LT	18	
PATH CONNECTOR		
STA. 498+62, 17' LT	16	
STA. 498+72, 10' LT	24	
STA. 498+72, 09' LT	26	
STA. 498+81, 11' RT	16	
STA. 499+06, 24' LT	20	
STA. 499+16, 08' RT	28	
STA. 499+23, 12' RT	18	
STA. 499+55, 15' RT	15	
STA. 499+56, 23' LT	18	
STA. 499+64, 06' RT	16	
STA. 499+75, 10' LT	34	
PROJECT TOTAL	265	

* 20100210

REMOVAL AND DISPOSAL OF UNSUITABLE MATERIAL

STATION	CU YD	REMARKS
E 11TH ST.		
ENTIRE PROJECT	121	
PROJECT TOTAL	121	

20201200

TRENCH BACKFILL

STATION	CU YD	REMARKS
E 11TH ST.		
21' LT TO 21' RT STA. 18+37	9	PR 18" PIPE CULVERT
18' LT TO 18' RT STA. 21+43	16	PR 18" PIPE CULVERT
63' LT STA. 21+82 - 58' LT 22+11	5	PR 12" STORM SEWER
PATH		
LT STA. 97+20 - STA. 98+10	4	PR 12" PIPE CULVERT
PROJECT TOTAL	34	

20800150

TOPSOIL EXCAVATION AND PLACEMENT

STATION	CU YD	REMARKS
E 11TH ST.		
LT STA. 16+75 - STA. 17+48	7	4" THICKNESS
LT STA. 18+25 - STA. 19+47	23	4" THICKNESS
RT STA. 16+75 - STA. 17+16	10	4" THICKNESS
RT STA. 17+30 - STA. 18+57	20	4" THICKNESS
RT STA. 18+74 - STA. 19+47	8	4" THICKNESS
LT STA. 20+42 - STA. 21+97	50	4" THICKNESS
RT STA. 20+40 - STA. 21+63	46	4" THICKNESS
LT STA. 22+18 - STA. 23+50	23	4" THICKNESS
RT STA. 21+91 - STA. 23+50	23	4" THICKNESS
PATH CONNECTOR		
RT STA. 498+30 - 499+94	31	4" THICKNESS
LT STA. 498+30 - 499+94	36	4" THICKNESS
PATH		
LT STA. 97+20 - STA. 98+10	8	4" THICKNESS
LT STA. 98+65 - STA. 99+81	19	4" THICKNESS
LT STA. 100+20 - STA. 102+35	23	4" THICKNESS
RT STA. 97+20 - STA. 99+67	20	4" THICKNESS
RT STA. 100+33 - STA. 102+35	12	4" THICKNESS
PROJECT TOTAL	359	

21101505

TEMPORARY EROSION CONTROL SEEDING

STATION	POUND	REMARKS
E 11TH ST.		
ENTIRE PROJECT	65	100 LBS / ACRE
PROJECT TOTAL	65	

28000250

TEMPORARY DITCH CHECKS

STATION	FOOT	REMARKS
E 11TH ST.		
LT STA. 20+71	10	
PATH CONNECTOR		
LT STA. 498+50	6	
LT STA. 499+00	6	
LT STA. 499+50	6	
PROJECT TOTAL	28	

28000305

INLET AND PIPE PROTECTION

STATION	EACH	REMARKS
E 11TH ST.		
LT STA 18+39	1	PIPE CULVERT
LT STA 21+46	1	PIPE CULVERT
RT STA. 21+63	1	EX. INLET
LT STA. 21+82	1	PR. INLET
RT STA 22+01	1	EX PIPE CULVERT
LT STA 22+11	1	PR. INLET
LT STA 22+18	1	PR. OPEN LID MANHOLE
PATH CONNECTOR		
LT STA. 499+73	1	PIPE CULVERT
PROJECT TOTAL	8	

28000500

AGGREGATE SUBGRADE IMPROVEMENT

STATION	TON	REMARKS
E 11TH ST.		
STA. 16+75 - STA. 19+47.5	681	12" AGGREGATE DEPTH
STA. 20+46.75 - STA. 23+50	1,147	12" AGG DEPTH (CER 21+78 & CEL 21+75)
ENTIRE PROJECT	249	REMOVABLE OF UNSUITABLE AREAS
PROJECT TOTAL	2,077	

30300011

AGGREGATE BASE COURSE, TYPE B

STATION	TON	REMARKS
E 11TH ST.		
CER 17+25	28	8" AGGREGATE DEPTH
CEL 17+86	128	8" AGGREGATE DEPTH
PATH CONNECTOR		
STA. 498+17 - 499+94	59	4" AGGREGATE DEPTH
PATH		
STA. 97+20 - STA. 102+35	142	4" AGGREGATE DEPTH
PROJECT TOTAL	356	

35101400

* DENOTES A SPECIALTY ITEM

REVISION	DATE	BY	REMARKS

DESIGNED	KM
DRAWN	DJB
REVIEWED	DCB
APPROVED	BKC

WHITESIDE COUNTY
F.A.U. 5563 (E. ELEVENTH ST.) OVER
ILLINOIS-MISSISSIPPI FEEDER CANAL. STATION 20+00



WILLETT HOFMANN
& ASSOCIATES, INC.
ENGINEERING ARCHITECTURE LAND SURVEYING
809 EAST 2ND STREET, DIXON, IL 61021-0367
T: 815-284-3381 DESIGN FIRM: #184-000918

SCHEDULE OF QUANTITIES

SHEET NO. 1 OF 4 SHEETS

F.A.U.	SECTION	COUNTY	TOTAL SHEETS	SHEET NO.
5563	19-00137-00-BR	WHITESIDE	60	8
WHA# 1286J24		CONTRACT 85779		
ILLINOIS				

SCHEDULE OF QUANTITIES

85779

BITUMINOUS MATERIALS (PRIME COAT)		
STATION	POUND	REMARKS
E 11TH ST.		
STA. 16+75 - STA. 19+47.5	2,242	0.25 LBS/SFT
STA. 20+46.75 - STA. 23+50	3,308	0.25 LBS/SFT (INCLUDES CER 21+78 & CEL 21+75)
PATH CONNECTOR		
STA. 498+18 - STA. 499+94	474	0.25 LBS/SFT
PATH		
STA. 97+20 - STA. 99+00	413	0.25 LBS/SFT
STA. 101+00 - STA. 102+35	270	0.25 LBS/SFT
PROJECT TOTAL	6,707	
40600275		

BITUMINOUS MATERIALS (TACK COAT)		
STATION	POUND	REMARKS
E 11TH ST.		
STA. 16+75 - STA. 19+47.5	225	0.025 LBS/SFT
STA. 20+46.75 - STA. 23+50	331	0.025 LBS/SFT (CER 21+78 & CEL 21+75)
PROJECT TOTAL	556	
40600290		

LONGITUDINAL JOINT SEALANT		
STATION	FOOT	REMARKS
E 11TH ST.		
STA. 16+75 TO STA. 19+47.5	273	
STA. 20+46.75 TO STA. 23+50	304	
PROJECT TOTAL	577	
40600370		

HOT-MIX ASPHALT BINDER COURSE, IL-19.0, N50		
STATION	TON	REMARKS
E 11TH ST.		
STA. 16+75 - STA. 19+47.5	168	3" THICKNESS
STA. 20+46.75 - STA. 23+50	247	3" THICKNESS (CER 21+78 & CEL 21+96)
PROJECT TOTAL	415	
40603080		

HOT-MIX ASPHALT SURFACE COURSE, IL-9.5FG, MIX "C", N50		
STATION	TON	REMARKS
PATH CONNECTOR		
STA. 498+18 - STA. 499+94	36	3" THICKNESS
PATH		
STA. 97+20 - STA. 99+00	30	3" THICKNESS
STA. 101+00 - STA. 102+35	21	3" THICKNESS
PROJECT TOTAL	87	
40604000		

POLYMERIZED HOT-MIX ASPHALT SURFACE COURSE, IL-9.5, MIX "C", N50		
STATION	TON	REMARKS
E 11TH ST.		
STA. 16+75 - STA. 19+47.5	112	2" THICKNESS
STA. 20+46.75 - STA. 23+50	165	2" THICKNESS (CER 21+78 & CEL 21+96)
CER 17+25	7	3" THICKNESS
CEL 17+86	32	3" THICKNESS
PROJECT TOTAL	316	
40604150		

PORTLAND CEMENT CONCRETE PAVEMENT 6"		
STATION	SQ YD	REMARKS
PATH CONNECTOR		
STA. 498+17 TO STA 498+27	23	
PATH		
STA. 99+00 - STA. 101+00	267	
PROJECT TOTAL	290	
42000100		

PROTECTIVE COAT		
STATION	SQ YD	REMARKS
E 11TH ST.		
RT STA. 16+75 - STA 19+47.5	76	B-6.18 CCC&G
LT STA. 16+75 - STA 19+47.5	76	B-6.18 CCC&G
RT STA. 20+46.75 - STA 21+63	41	B-6.18 CCC&G
LT STA. 20+46.75 - STA 21+97	56	B-6.18 CCC&G
RT STA. 21+91 - STA. 23+50	47	B-6.18 CCC&G
LT STA. 22+25 - STA. 23+50	62	B-6.18 CCC&G
PATH CONNECTOR		
STA. 498+17 TO STA 498+27	267	ENTRANCE PCC PAVMENT
PATH		
STA. 99+00 - STA. 101+00	267	MULTI-USE PATH PPC PAVEMENT
PROJECT TOTAL	892	
42001300		

DETECTABLE WARNINGS		
STATION	SQ FT	REMARKS
PATH CONNECTOR		
STA. 498+17	56	
PROJECT TOTAL	56	
42400800		

PAVEMENT REMOVAL		
STATION	SQ YD	REMARKS
E 11TH ST.		
STA. 16+75 - STA 19+53	987	
STA. 20+47 - STA 23+47	1,297	
PATH CONNECTORS		
LT STA. 19+00 - STA. 19+47	55	
RT STA. 19+00 - STA. 19+48	76	
PATH		
STA. 97+20 - STA. 102+35	458	
PROJECT TOTAL	2,873	
44000100		

DRIVEWAY PAVEMENT REMOVAL		
STATION	SQ YD	REMARKS
E 11TH ST.		
CER 17+25	35	
CEL 17+86	103	
PROJECT TOTAL	138	
44000200		

COMBINATION CURB AND GUTTER REMOVAL		
STATION	FOOT	REMARKS
E 11TH ST.		
RT STA. 16+75 - STA 19+53	278	
LT STA. 16+75 - STA 19+53	278	
RT STA. 20+47 - STA 21+63	142	
LT STA. 20+47 - STA 21+86	164	
RT STA. 21+91 - STA. 23+50	189	
LT STA. 22+09 - STA. 23+50	154	
PROJECT TOTAL	1,205	
44000500		

REVISION	DATE	BY	REMARKS	DESIGNED	KM
				DRAWN	DJB
				REVIEWED	DCB
				APPROVED	BKC

WHITESIDE COUNTY
F.A.U. 5563 (E. ELEVENTH ST.) OVER
ILLINOIS-MISSISSIPPI FEEDER CANAL. STATION 20+00



WILLETT HOFMANN
& ASSOCIATES, INC.
ENGINEERING ARCHITECTURE LAND SURVEYING
809 EAST 2ND STREET, DIXON, IL 61021-0367
T: 815-284-3381 DESIGN FIRM: #184-000918

SCHEDULE OF QUANTITIES

SHEET NO. 2 OF 4 SHEETS

F.A.U.	SECTION	COUNTY	TOTAL SHEETS	SHEET NO.
5563	19-00137-00-BR	WHITESIDE	60	9
WHA# 1286J24		CONTRACT 85779		
ILLINOIS				

PRINT_ORGANIZER.BW.pltcf g 8/14/2025 1:36:12 PM = PLOTTED

FILE = S:\PROJECTS\2024\1286\124_RF\DESIGN\CAD_SHEETS\1286\124-Schedule of Quantities.dgn

SCHEDULE OF QUANTITIES

85779

PIPE CULVERT REMOVAL		
STATION	FOOT	REMARKS
E 11TH ST.		
47' LT STA 18+35 TO 29' RT STA. 18+39	76	
38' LT STA 21+37 TO 43' RT STA. 21+33	81	
PROJECT TOTAL	157	
50105220		

PRECAST REINFORCED CONCRETE FLARED END SECTIONS 12"		
STATION	EACH	REMARKS
PATH		
19' LT STA. 98+56	1	
10' RT STA. 98+50	1	
PROJECT TOTAL	2	
54213657		

PRECAST REINFORCED CONCRETE FLARED END SECTIONS 18"		
STATION	EACH	REMARKS
E 11TH ST.		
27' LT STA. 18+37	1	
25' RT STA. 18+37	1	
32' LT STA. 21+43	1	
32' RT STA. 21+43	1	
PROJECT TOTAL	4	
54213663		

PIPE CULVERTS, CLASS C, TYPE 1 12"		
STATION	FOOT	REMARKS
E 11TH ST.		
19' LT STA. 98+56 TO 10' RT STA. 98+50	36	REINFORCED CONCRETE PIPE
PROJECT TOTAL	36	
542C0217		

PIPE CULVERTS, CLASS C, TYPE 1 18"		
STATION	FOOT	REMARKS
E 11TH ST.		
27' LT TO 25' RT STA.18+37	52	REINFORCED CONCRETE PIPE
PROJECT TOTAL	52	
542C0223		

PIPE CULVERTS, CLASS C, TYPE 2 18"		
STATION	FOOT	REMARKS
E 11TH ST.		
32' LT TO 32' RT STA. 21+43	64	REINFORCED CONCRETE PIPE
PROJECT TOTAL	64	
542C1063		

STORM SEWERS, CLASS A, TYPE 2 12"		
STATION	FOOT	REMARKS
E 11TH ST.		
63' LT STA. 21+82 - 58' LT 22+11	24	
57' LT STA. 22+11 to STA. 21+14	4	
PROJECT TOTAL	28	
550A0340		

CONCRETE HEADWALLS FOR PIPE DRAINS		
STATION	EACH	REMARKS
PATH		
STA. 99+70	2	1 LT & 1 RT
STA. 100+30	2	1 LT & 1 RT
PROJECT TOTAL	4	
60100060		

MANHOLES, TYPE A, 5'-DIAMETER, TYPE 1 FRAME, OPEN LID		
STATION	EACH	REMARKS
E 11TH ST.		
56' LT, STA. 22+18	1	
PROJECT TOTAL	1	
60221000		

MANHOLES TO BE ADJUSTED		
STATION	EACH	REMARKS
E 11TH ST.		
7' LT, STA. 21+75	1	
23' RT, STA. 21+93	1	
PROJECT TOTAL	2	
60255500		

INLETS TO BE ADJUSTED		
STATION	EACH	REMARKS
E 11TH ST.		
36' RT, STA. 21+63	1	
PROJECT TOTAL	1	
60260100		

VALVE BOXES TO BE ADJUSTED		
STATION	EACH	REMARKS
E 11TH ST.		
6' LT, STA. 22+23	1	
12' LT, STA. 22+34	1	
16' LT, STA. 22+39	1	
PROJECT TOTAL	3	
60266600		

REMOVING INLETS		
STATION	EACH	REMARKS
E 11TH ST.		
63' LT, STA. 21+86	1	
56' LT, STA. 22+18	1	
PROJECT TOTAL	2	
60500060		

COMBINATION CONCRETE CURB AND GUTTER, TYPE B-6.18		
STATION	FOOT	REMARKS
E 11TH ST.		
RT STA. 16+75 - STA 19+47.5	273	
LT STA. 16+75 - STA 19+47.5	273	
RT STA. 20+46.75 - STA 21+63	147	
LT STA. 20+46.75 - STA 21+97	199	
RT STA. 21+91 - STA. 23+50	169	
LT STA. 22+25 - STA. 23+50	221	
PROJECT TOTAL	1,282	
60604400		

CORRUGATED MEDIAN		
STATION	SQ FT	REMARKS
E 11TH ST.		
CEL 17+86	76	
PROJECT TOTAL	76	
60624600		

REVISION	DATE	BY	REMARKS

DESIGNED	KM
DRAWN	DJB
REVIEWED	DCB
APPROVED	BKC

WHITESIDE COUNTY
F.A.U. 5563 (E. ELEVENTH ST.) OVER
ILLINOIS-MISSISSIPPI FEEDER CANAL. STATION 20+00



WILLETT HOFMANN
& ASSOCIATES INC
ENGINEERING ARCHITECTURE LAND SURVEYING
809 EAST 2ND STREET, DIXON, IL 61021-0367
T: 815-284-3381 DESIGN FIRM: #184-000918

SCHEDULE OF QUANTITIES

SHEET NO. 3 OF 4 SHEETS

F.A.U.	SECTION	COUNTY	TOTAL SHEETS	SHEET NO.
5563	19-00137-00-BR	WHITESIDE	60	10
WHA# 1286J24		CONTRACT 85779		
ILLINOIS				

This document is the copyrighted property of Willett, Hofmann & Associates, Inc., and may not be copied or used by any person without written permission. © Copyright 2025 Willett, Hofmann & Associates, Inc.

SCHEDULE OF QUANTITIES

85779

REMOVE SIGN PANEL ASSEMBLY - TYPE A		
STATION	EACH	REMARKS
E 11TH ST.		
33' RT STA. 16+00	1	
31' LT STA. 21+28	1	
PROJECT TOTAL	2	
72400100		

TERMINAL MARKER - DIRECT APPLIED		
STATION	EACH	REMARKS
E 11TH ST.		
18' RT & LT STA. 19+45	2	APPLIED ON END OF BRIDGE RAIL
18' RT & LT STA. 20+49	2	APPLIED ON END OF BRIDGE RAIL
PROJECT TOTAL	4	
72501000		

PAINT PAVEMENT MARKING - LINE 4"		
STATION	FOOT	REMARKS
E 11TH ST.		
STA. 16+75 - STA 23+50	170	30' SKIP - 10' DASH YELLOW CENTERLINE
PROJECT TOTAL	170	
* 78001110		

PARK BENCH REMOVAL AND RELOCATION		
STATION	EACH	REMARKS
PATH CONNECTOR		
8' LT. STA. 99+00 TO STA. 98+00	1	MOVED FROM LT STA. 99+00 TO LT STA. 98+00
PROJECT TOTAL	1	
X0320090		

FOLD DOWN BOLLARDS		
STATION	EACH	REMARKS
E 11TH ST.		
STA. 498+28	1	
PROJECT TOTAL	1	
* X0350805		

SWING GATE REMOVAL		
STATION	EACH	REMARKS
E 11TH ST.		
44' LT, STA. 19+20	1	
44' RT, STA. 19+20	1	
PROJECT TOTAL	2	
X2300024		

SEEDING, CLASS 1B (MODIFIED)		
STATION	ACRE	REMARKS
E 11TH ST.		
LT STA. 16+75 - STA. 17+48	0.02	
LT STA. 18+25 - STA. 19+47	0.05	
RT STA. 16+75 - STA. 17+16	0.02	
RT STA. 17+30 - STA. 18+57	0.04	
RT STA. 18+74 - STA. 19+47	0.02	
LT STA. 20+42 - STA. 21+97	0.10	
RT STA. 20+40 - STA. 21+63	0.09	
LT STA. 22+18 - STA. 23+50	0.05	
RT STA. 21+91 - STA. 23+50	0.05	
PROJECT TOTAL	0.44	
* X2500930		

WOODLAND SEEDING (SPECIAL)		
STATION	SQ FT	REMARKS
PATH CONNECTOR		
RT STA. 498+30 - 499+94	2,436	
LT STA. 498+30 - 499+94	2,886	
PATH		
LT STA. 97+20 - STA. 98+10	631	
LT STA. 98+65 - STA. 99+81	1,504	
LT STA. 100+20 - STA. 102+35	1,857	
RT STA. 97+20 - STA. 99+67	1,572	
RT STA. 100+33 - STA. 102+35	926	
PROJECT TOTAL	11,812	
* X2510001		

EROSION CONTROL BLANKET (SPECIAL)		
STATION	SQ YD	REMARKS
E 11TH ST.		
LT STA. 16+75 - STA. 17+48	59	SEEDING, CLASS 1B (MODIFIED)
LT STA. 18+25 - STA. 19+47	206	SEEDING, CLASS 1B (MODIFIED)
RT STA. 16+75 - STA. 17+16	82	SEEDING, CLASS 1B (MODIFIED)
RT STA. 17+30 - STA. 18+57	173	SEEDING, CLASS 1B (MODIFIED)
RT STA. 18+74 - STA. 19+47	66	SEEDING, CLASS 1B (MODIFIED)
LT STA. 20+42 - STA. 21+97	448	SEEDING, CLASS 1B (MODIFIED)
RT STA. 20+40 - STA. 21+63	408	SEEDING, CLASS 1B (MODIFIED)
LT STA. 22+18 - STA. 23+50	202	SEEDING, CLASS 1B (MODIFIED)
RT STA. 21+91 - STA. 23+50	199	SEEDING, CLASS 1B (MODIFIED)
PATH CONNECTOR		
RT STA. 498+30 - 499+94	271	WOODLAND SEEDING (SPECIAL)
LT STA. 498+30 - 499+94	321	WOODLAND SEEDING (SPECIAL)
PATH		
LT STA. 97+20 - STA. 98+10	71	WOODLAND SEEDING (SPECIAL)
LT STA. 98+65 - STA. 99+81	168	WOODLAND SEEDING (SPECIAL)
LT STA. 100+20 - STA. 102+35	207	WOODLAND SEEDING (SPECIAL)
RT STA. 97+20 - STA. 99+67	175	WOODLAND SEEDING (SPECIAL)
RT STA. 100+33 - STA. 102+35	103	WOODLAND SEEDING (SPECIAL)
PROJECT TOTAL	3,159	
* X2511630		

* DENOTES A SPECIALTY ITEM

STONE BOULDERS (SPECIAL)		
STATION	EACH	REMARKS
PATH CONNECTOR		
7' LT, STA. 498+28	2	
7' RT, STA. 498+28	2	
PROJECT TOTAL	4	
X2600040		

PERIMETER EROSION BARRIER (SPECIAL)		
STATION	FOOT	REMARKS
E 11TH ST.		
LT STA. 16+75 - STA. 17+45	72	
LT STA. 18+25 - STA. 19+26	126	
RT STA. 16+75 - STA. 17+16	50	
RT STA. 17+30 - STA. 18+51	120	
LT STA. 20+42 - STA. 21+76	173	
RT STA. 20+40 - STA. 21+63	152	
LT STA. 22+18 - STA. 23+50	207	
RT STA. 21+91 - STA. 23+50	171	
PATH CONNECTOR		
RT STA. 498+30 - 499+60	146	
PATH		
LT STA. 100+52 - STA. 102+35	189	
RT STA. 97+20 - STA. 99+67	249	
RT STA. 100+33 - STA. 102+35	202	
PROJECT TOTAL	1,857	
* X2800400		

STONE RIPRAP, CLASS A4 (SPECIAL)		
STATION	SQ YD	REMARKS
E 11TH ST.		
RT STA 17+83	19	
PROJECT TOTAL	19	
X2810108		

INLETS (SPECIAL)		
STATION	EACH	REMARKS
E 11TH ST.		
62' LT, STA. 21+78	1	
58' LT, STA. 22+11	1	
PROJECT TOTAL	2	
X6024240		

REVISION	DATE	BY	REMARKS

DESIGNED	KM
DRAWN	DJB
REVIEWED	DCB
APPROVED	BKC

WHITESIDE COUNTY
F.A.U. 5563 (E. ELEVENTH ST.) OVER
ILLINOIS-MISSISSIPPI FEEDER CANAL. STATION 20+00



WILLETT HOFMANN
& ASSOCIATES INC
ENGINEERING ARCHITECTURE LAND SURVEYING
5809 EAST 2ND STREET, DIXON, IL 61021-0367
T: 815-284-3381 DESIGN FIRM: #184-000918

SCHEDULE OF QUANTITIES

SHEET NO. 4 OF 4 SHEETS


F.A.U.	SECTION	COUNTY	TOTAL SHEETS	SHEET NO.
5563	19-00137-00-BR	WHITESIDE	60	11
WHA# 1286J24		CONTRACT 85779		
ILLINOIS				

LEGEND



- XX" DIA TREE TO REMAIN
-  XX" DIA TREE TO BE REMOVED


NOTE:
SEE PLAN AND PROFILE - PATH
CONNECTOR SHEET FOR TREE
REMOVALS ALONG THE PATH.

NOTE:
CORRUGATED MEDIANS SHALL BE
CONSTRUCTED PER IDOT HIGHWAY
STANDARD 606306 TO THE
DIMENSIONS SHOWN.


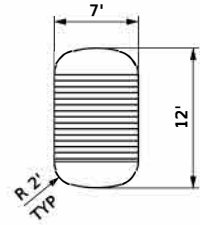


CORRUGATED MEDIAN DETAIL
NOT TO SCALE

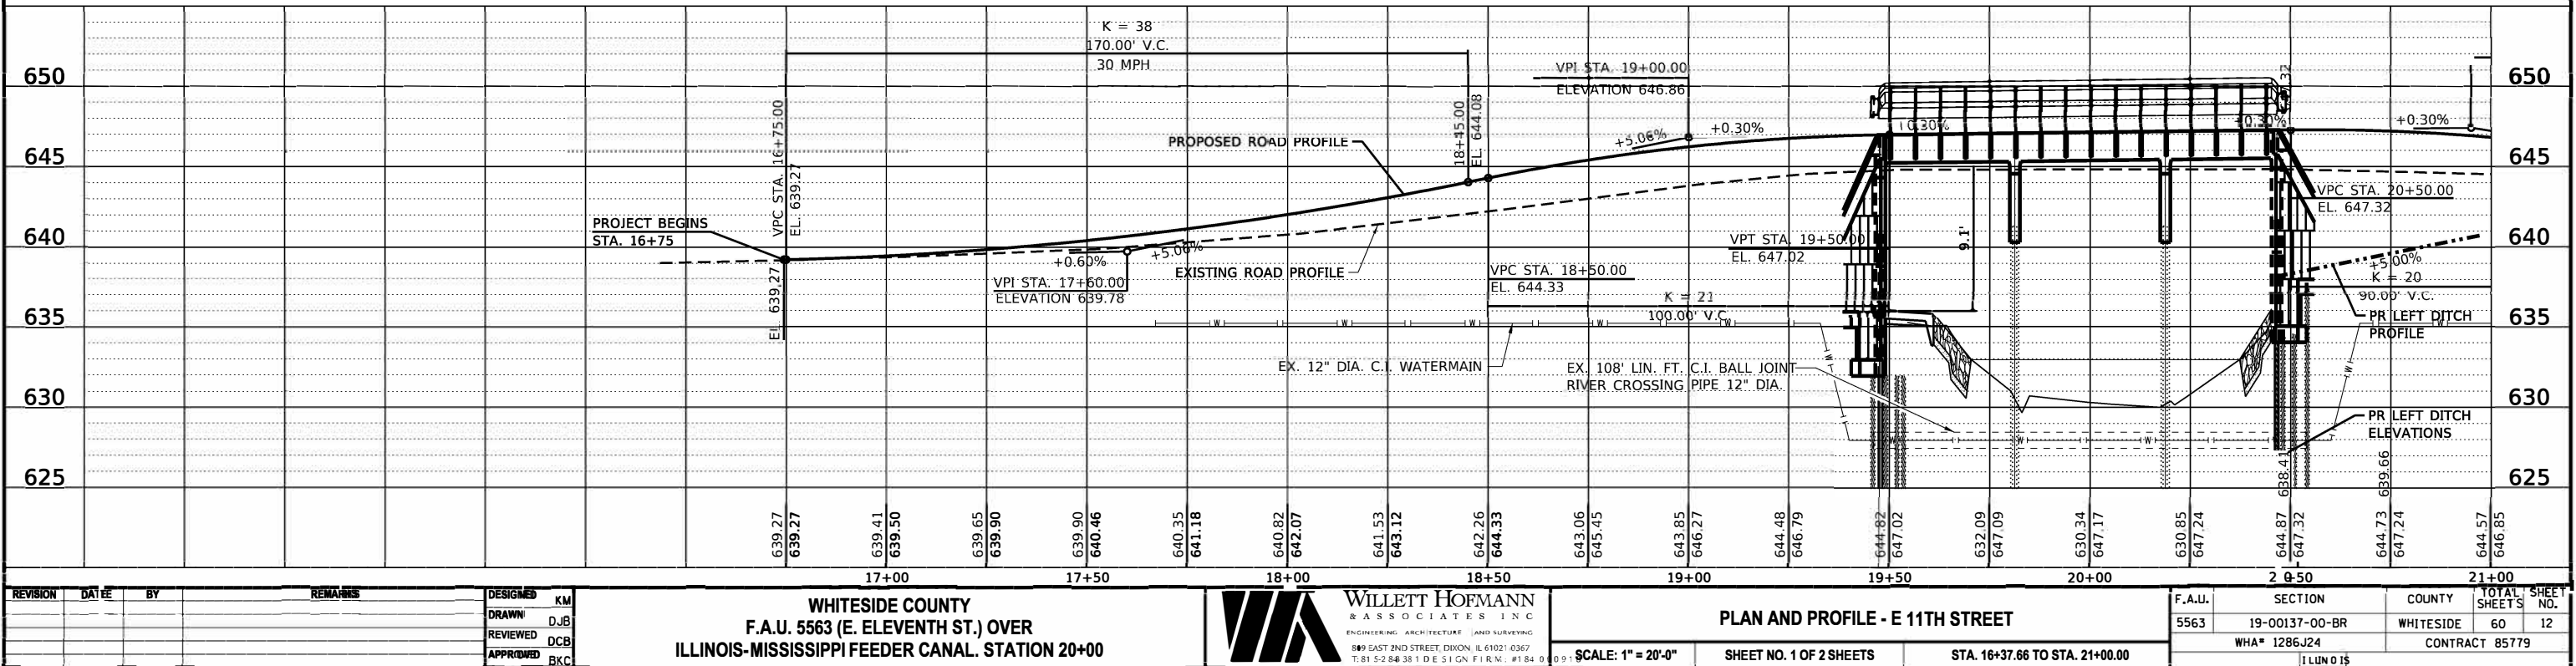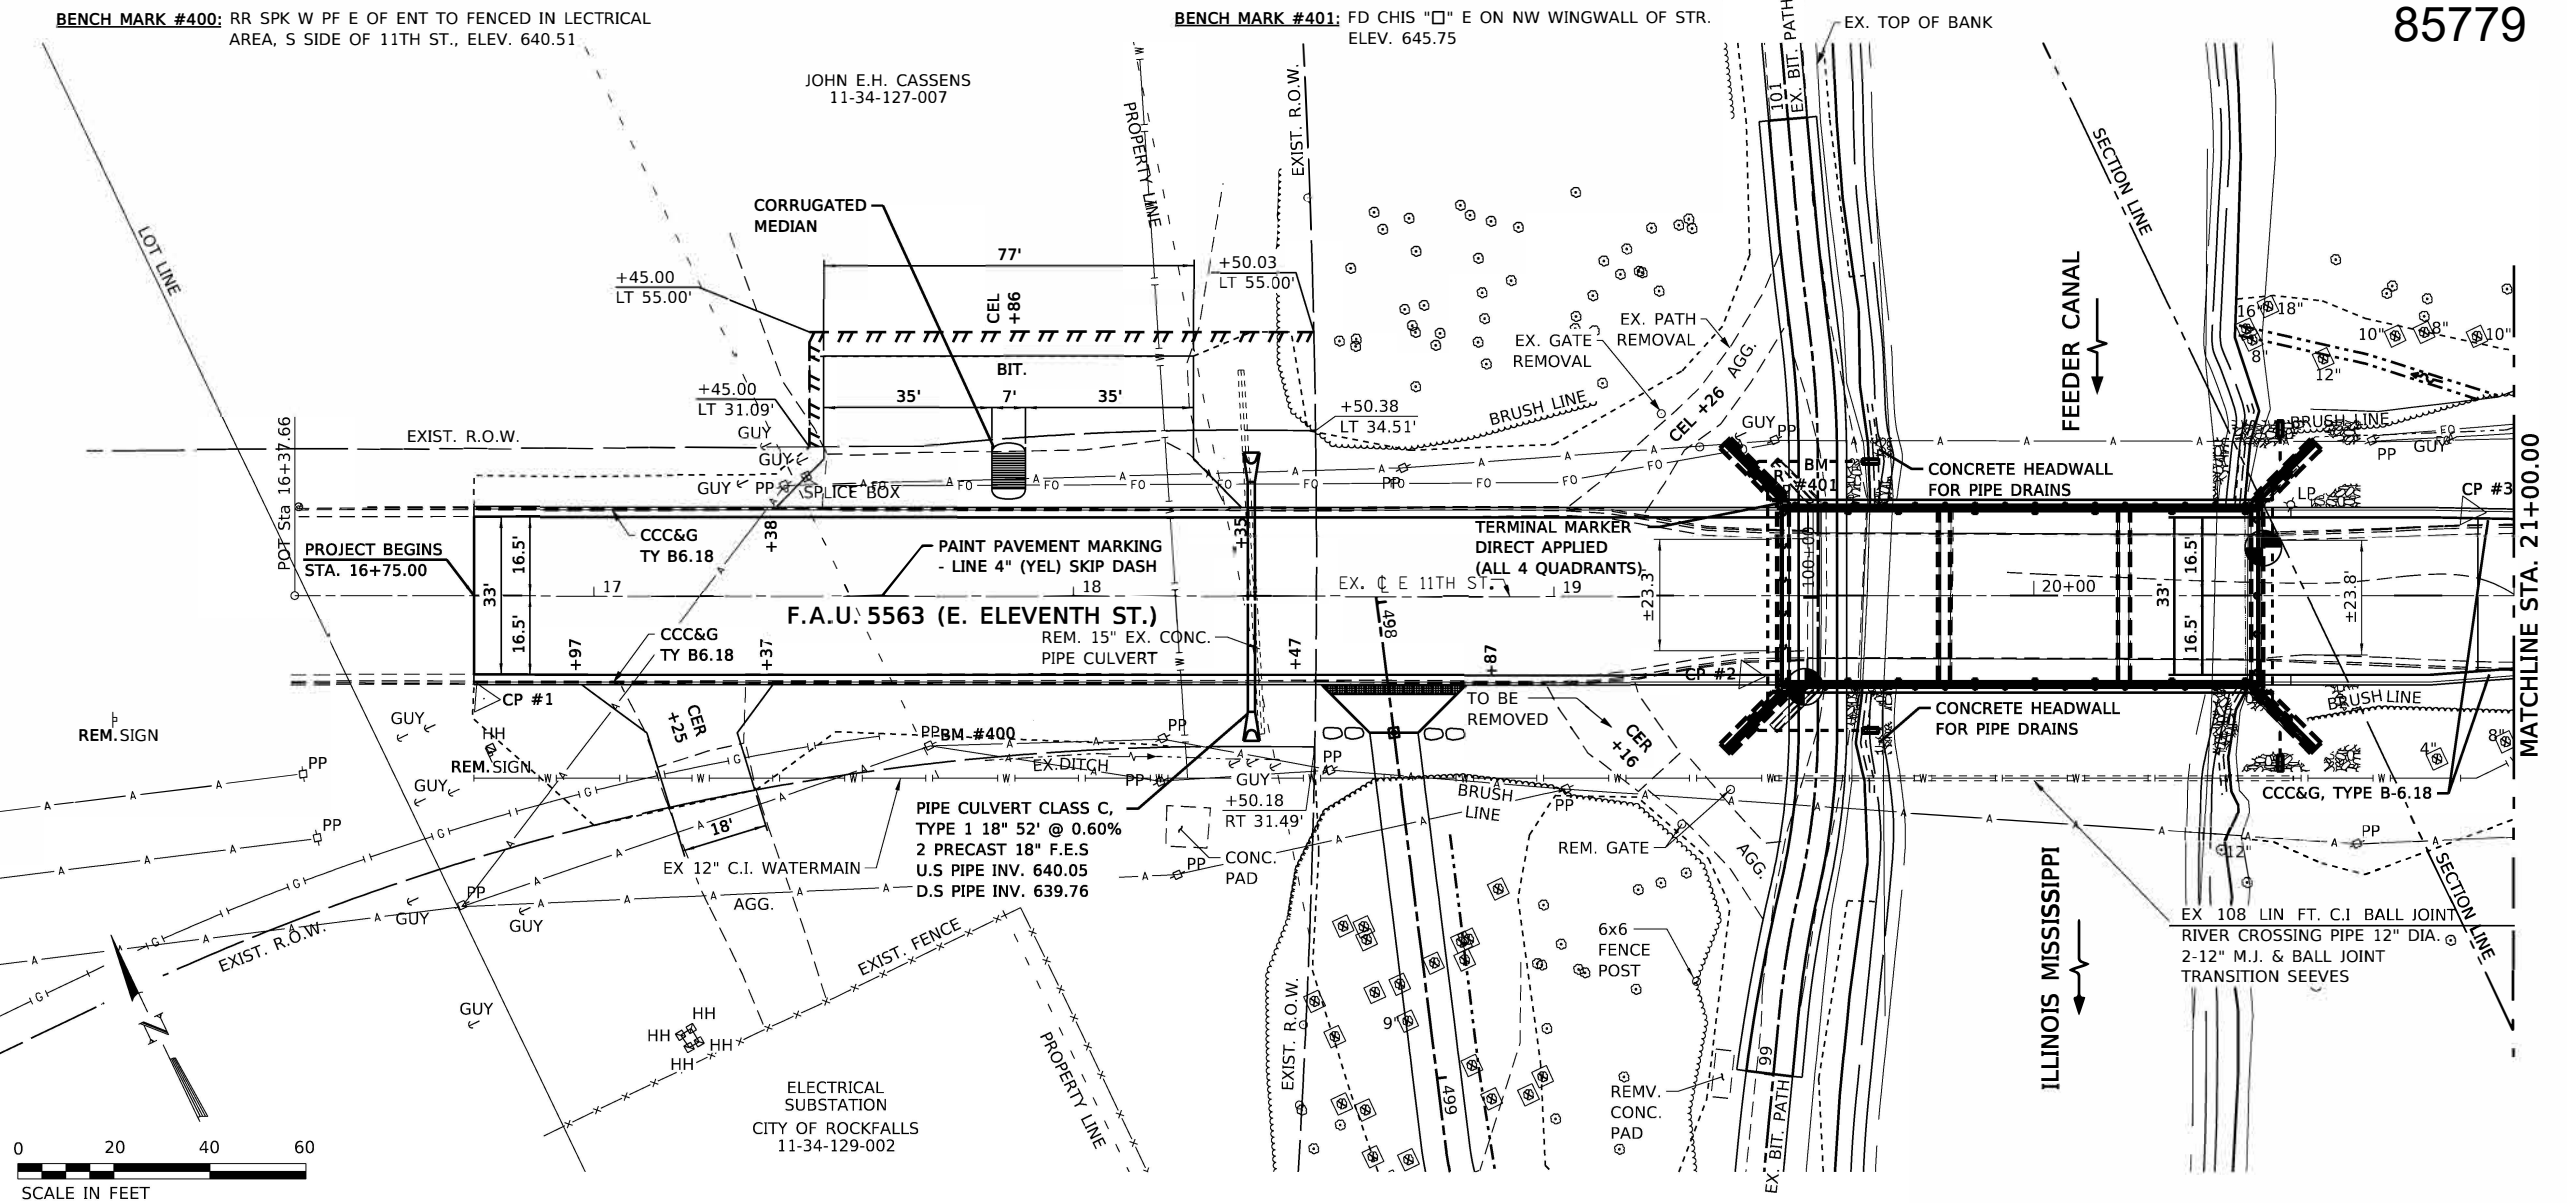


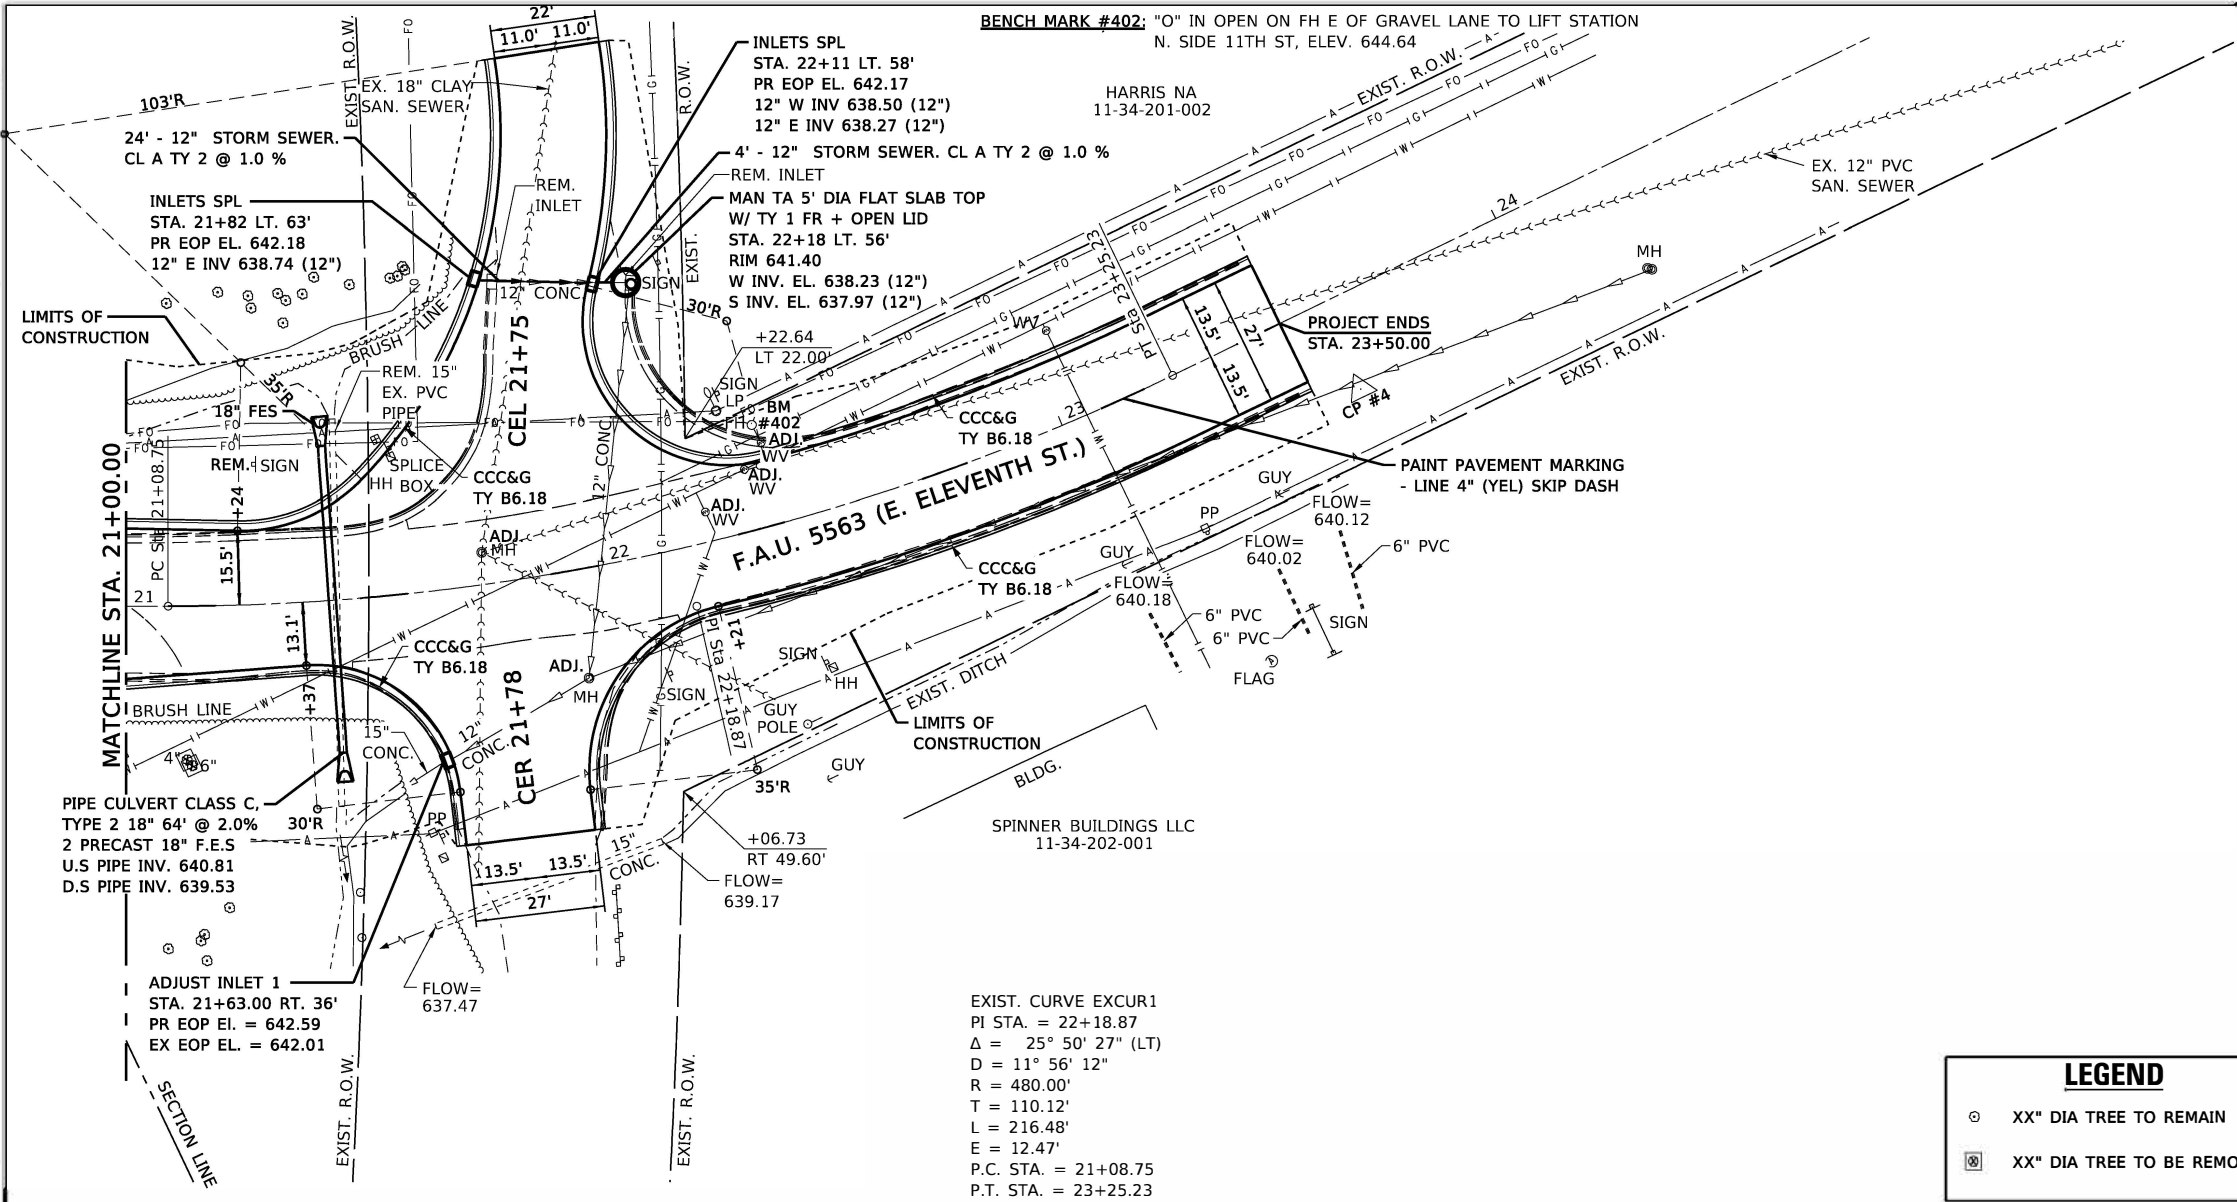

NOTE:
SEE PLAN AND PROFILE - PATH
CONNECTOR SHEET FOR TREE
REMOVALS ALONG THE PATH.

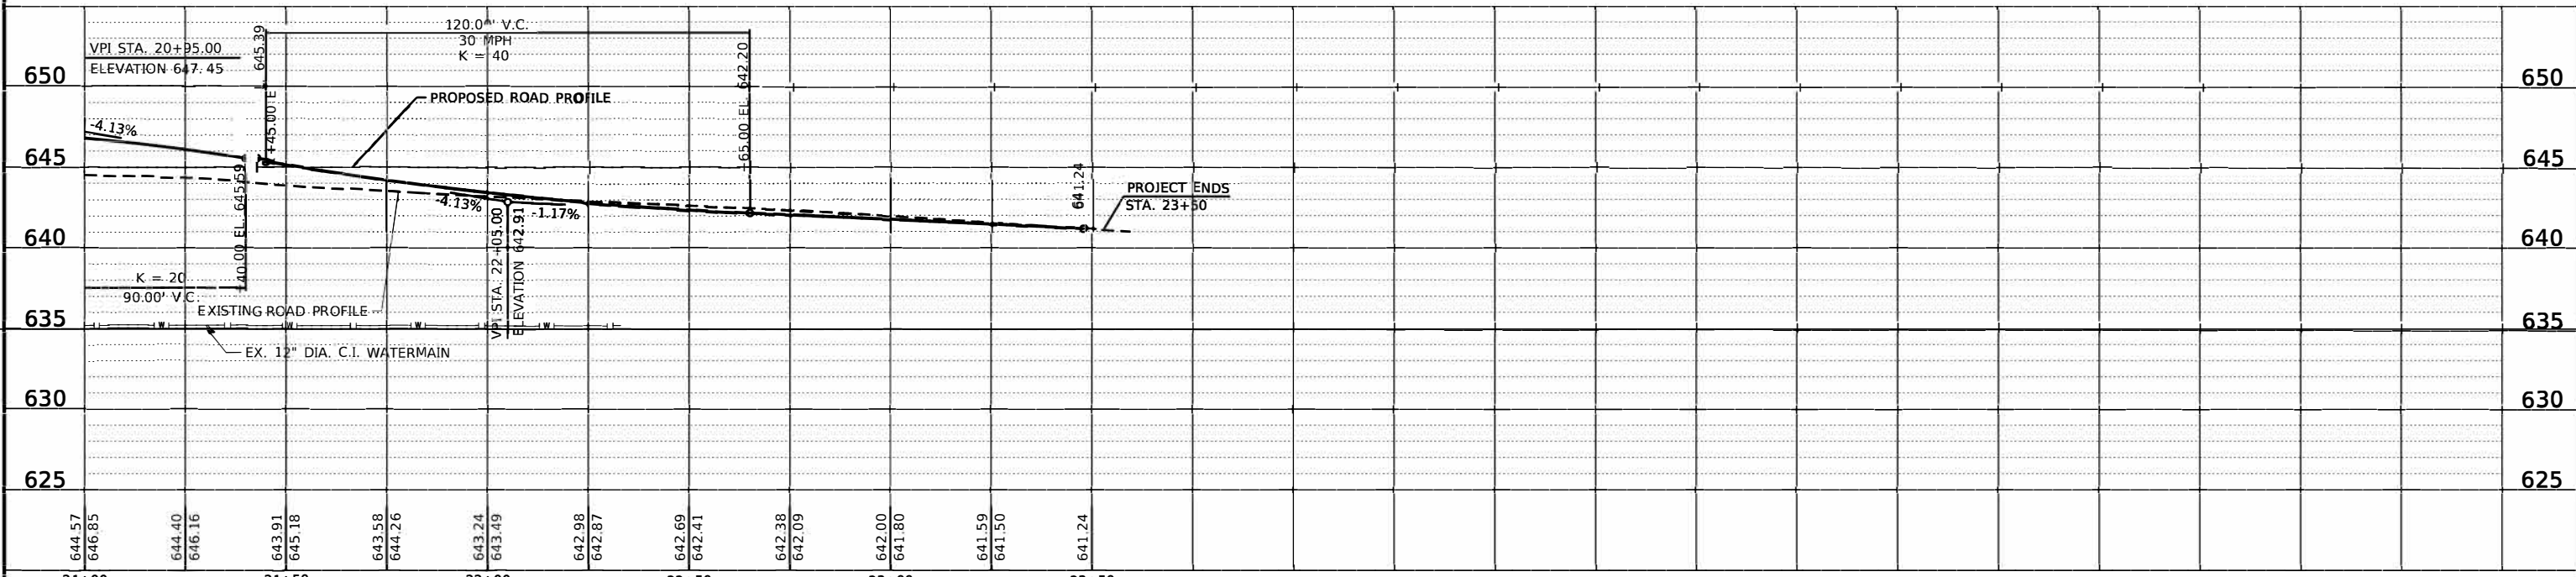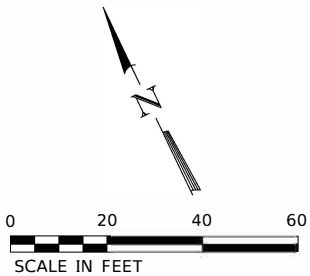

21+00			21+50			22+00			22+50			23+00			23+50					
REVISION	DATE	BY	REMARKS			DESIGNED	KM	DRAWN	DJB	REVIEWED	DCB	APPROVED	BKC	WHITESIDE COUNTY F.A.U. 5563 (E. ELEVENTH ST.) OVER ILLINOIS-MISSISSIPPI FEEDER CANAL. STATION 20+00						
													 WILLETT HOFMANN & ASSOCIATES INC. ENGINEERING ARCHITECTURE AND SURVEYING 589 EAST 2ND STREET, DIXON, IL 61021-0367 T: 815-284-3381 DESIGN FIRM: #184 000918							
													PLAN AND PROFILE - E 11TH STREET			F.A.U.	SECTION	COUNTY	TOTAL SHEETS	SHEET NO.
																5563	19-00137-00-BR	WHITESIDE	60	13
																WHA# 12 86J24		CONTRACT 85779		
																ILLINOIS				
													SCALE: 1" = 20'-0"		SHEET NO. 2 OF 2 SHEETS		STA. 21+00.00 TO STA. 23+25.23			

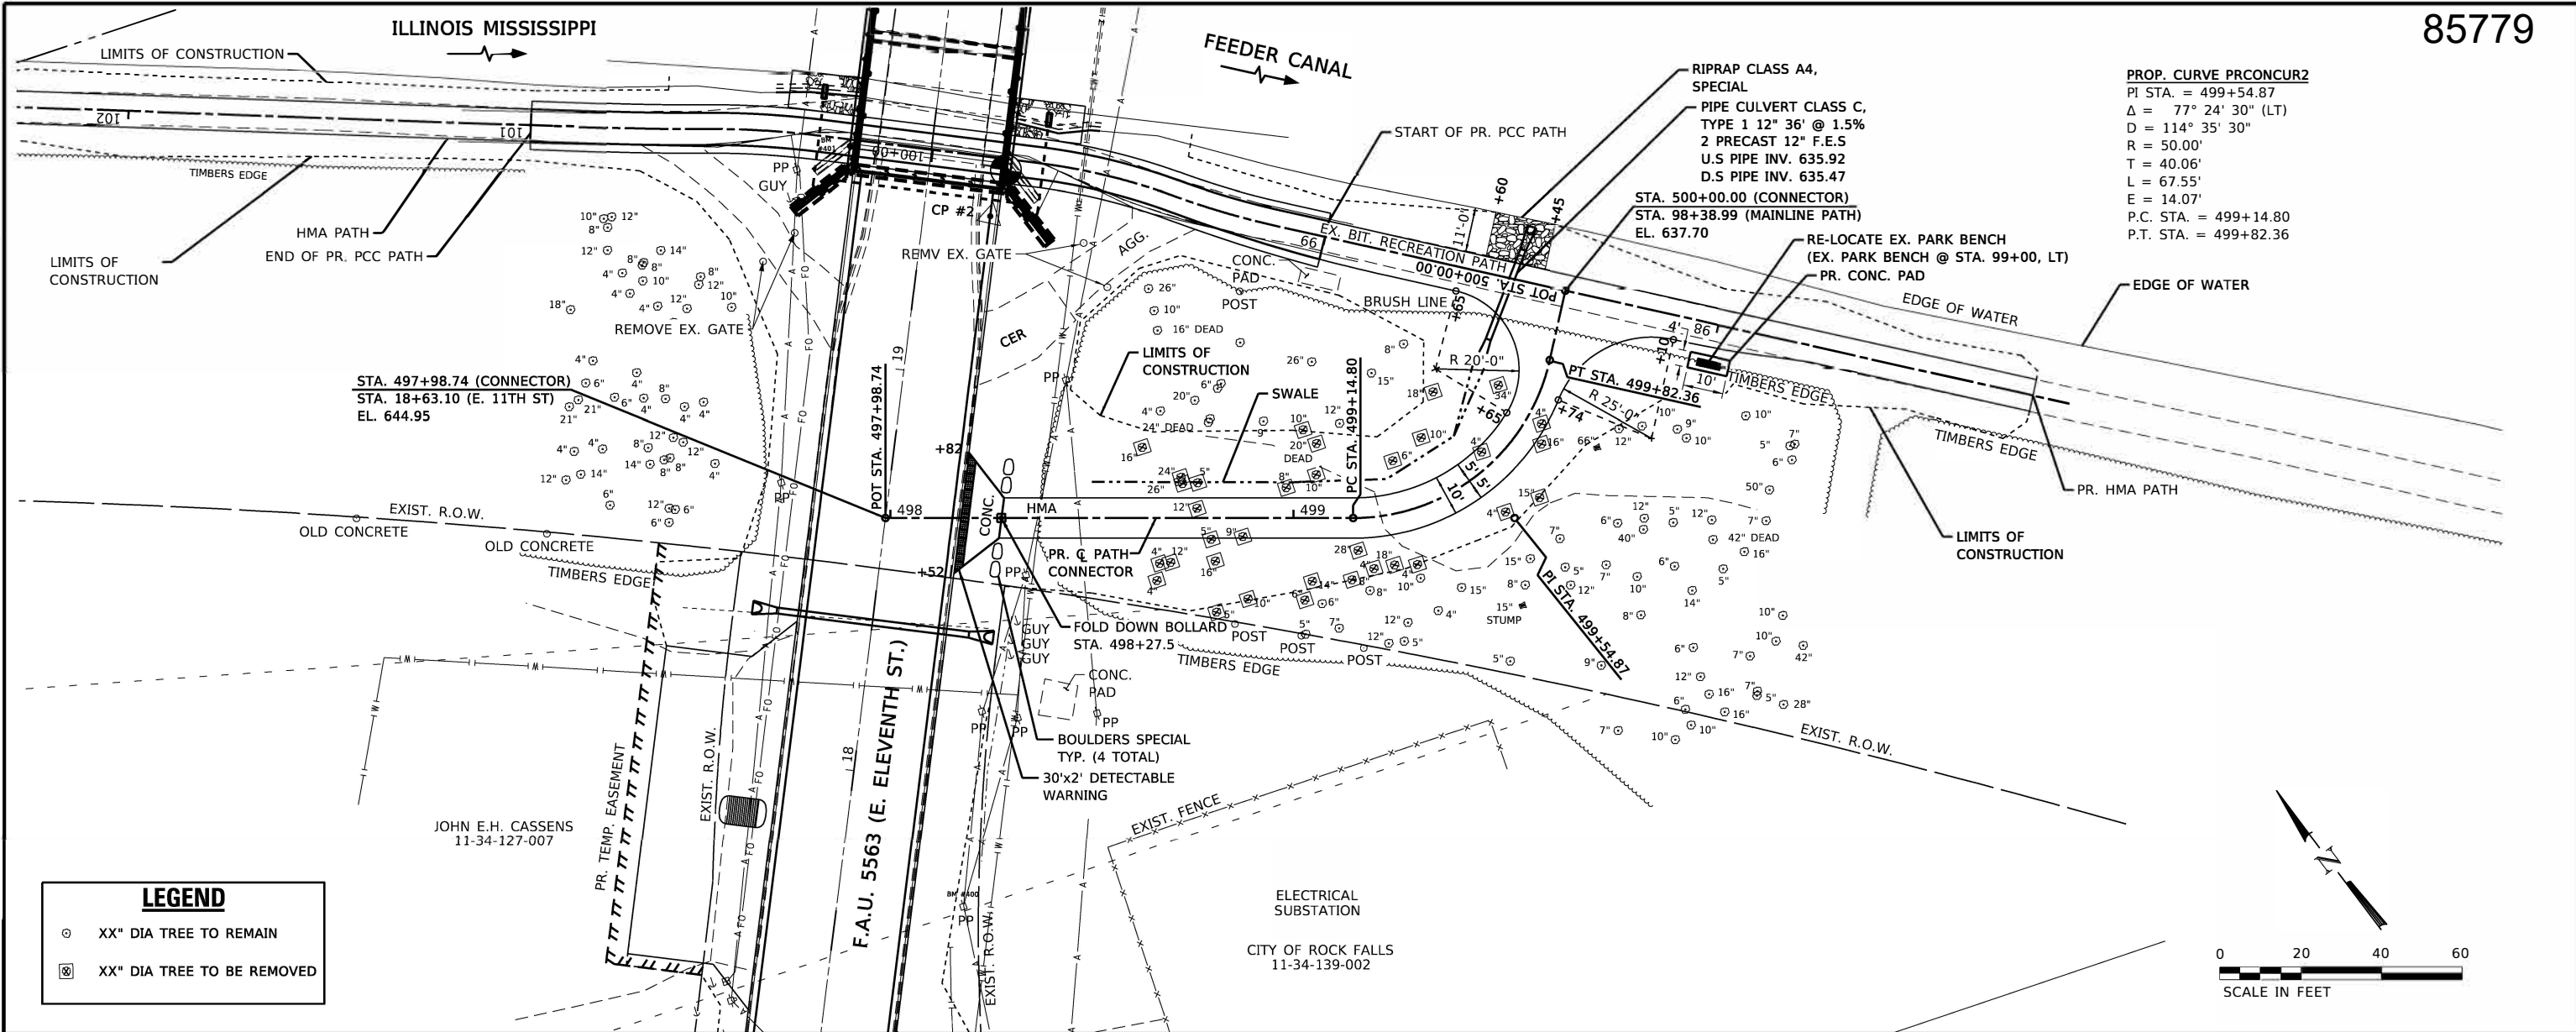

PROP. CURVE PRCONCUR2
PI STA. = 499+54.87
 $\Delta = 77^\circ 24' 30''$ (LT)
D = 114' 35' 30"
R = 50.00'
T = 40.06'
L = 67.55'
E = 14.07'
P.C. STA. = 499+14.80
P.T. STA. = 499+82.36


LEGEND

⊙

XX" DIA TREE TO REMAIN

⊗

XX" DIA TREE TO BE REMOVED

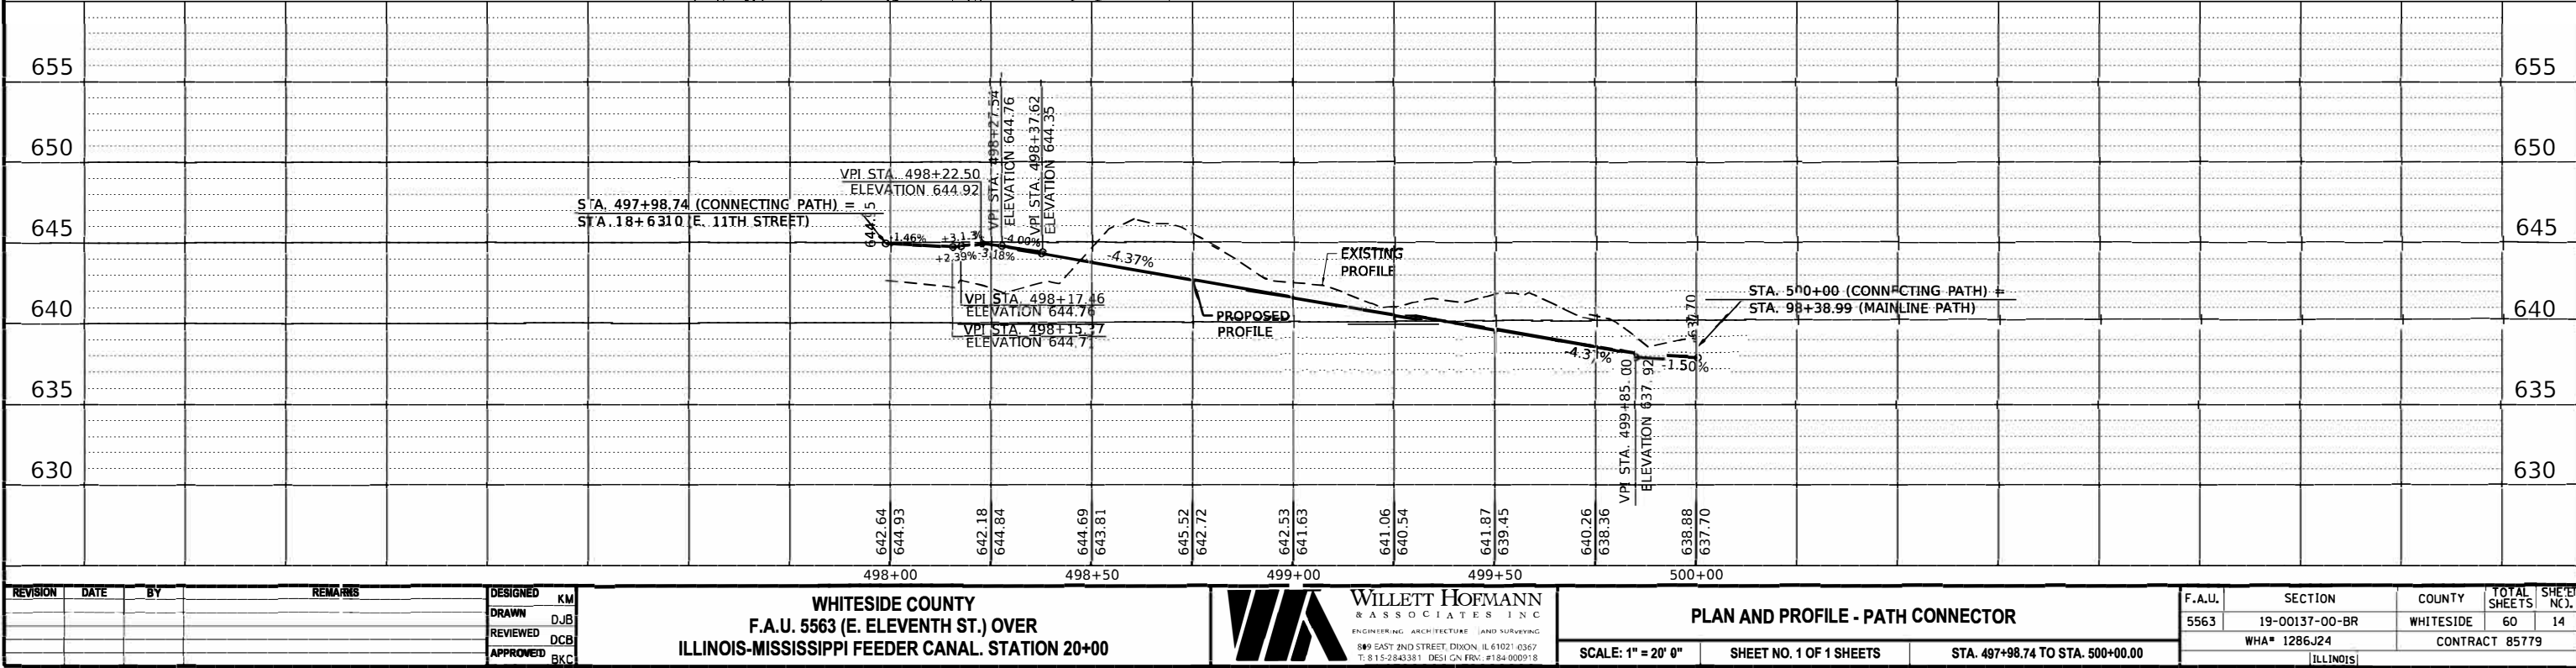

REVISION	DATE	BY	REMARKS

DESIGNED	KM
DRAWN	DJB
REVIEWED	DCB
APPROVED	RKC



WHITESIDE COUNTY
F.A.U. 5563 (E. ELEVENTH ST.) OVER
ILLINOIS-MISSISSIPPI FEEDER CANAL. STATION 20+00




WILLETT HOFMANN
& ASSOCIATES, INC.
ENGINEERING ARCHITECTURE AND SURVEYING
809 EAST 2ND STREET, DIXON, IL 61021-0367
T: 815-2843381 DESI GN FRN: #184-000918

PLAN AND PROFILE - PATH CONNECTOR		
SCALE: 1" = 20' 0"	SHEET NO. 1 OF 1 SHEETS	STA. 497+98.74 TO STA. 500+00.00


F.A.U.	SECTION	COUNTY	TOTAL SHEETS	SHEET NO.
5563	19-00137-00-BR	WHITESIDE	60	14
WHA# 1286J24		CONTRACT 85779		
ILLINOIS				

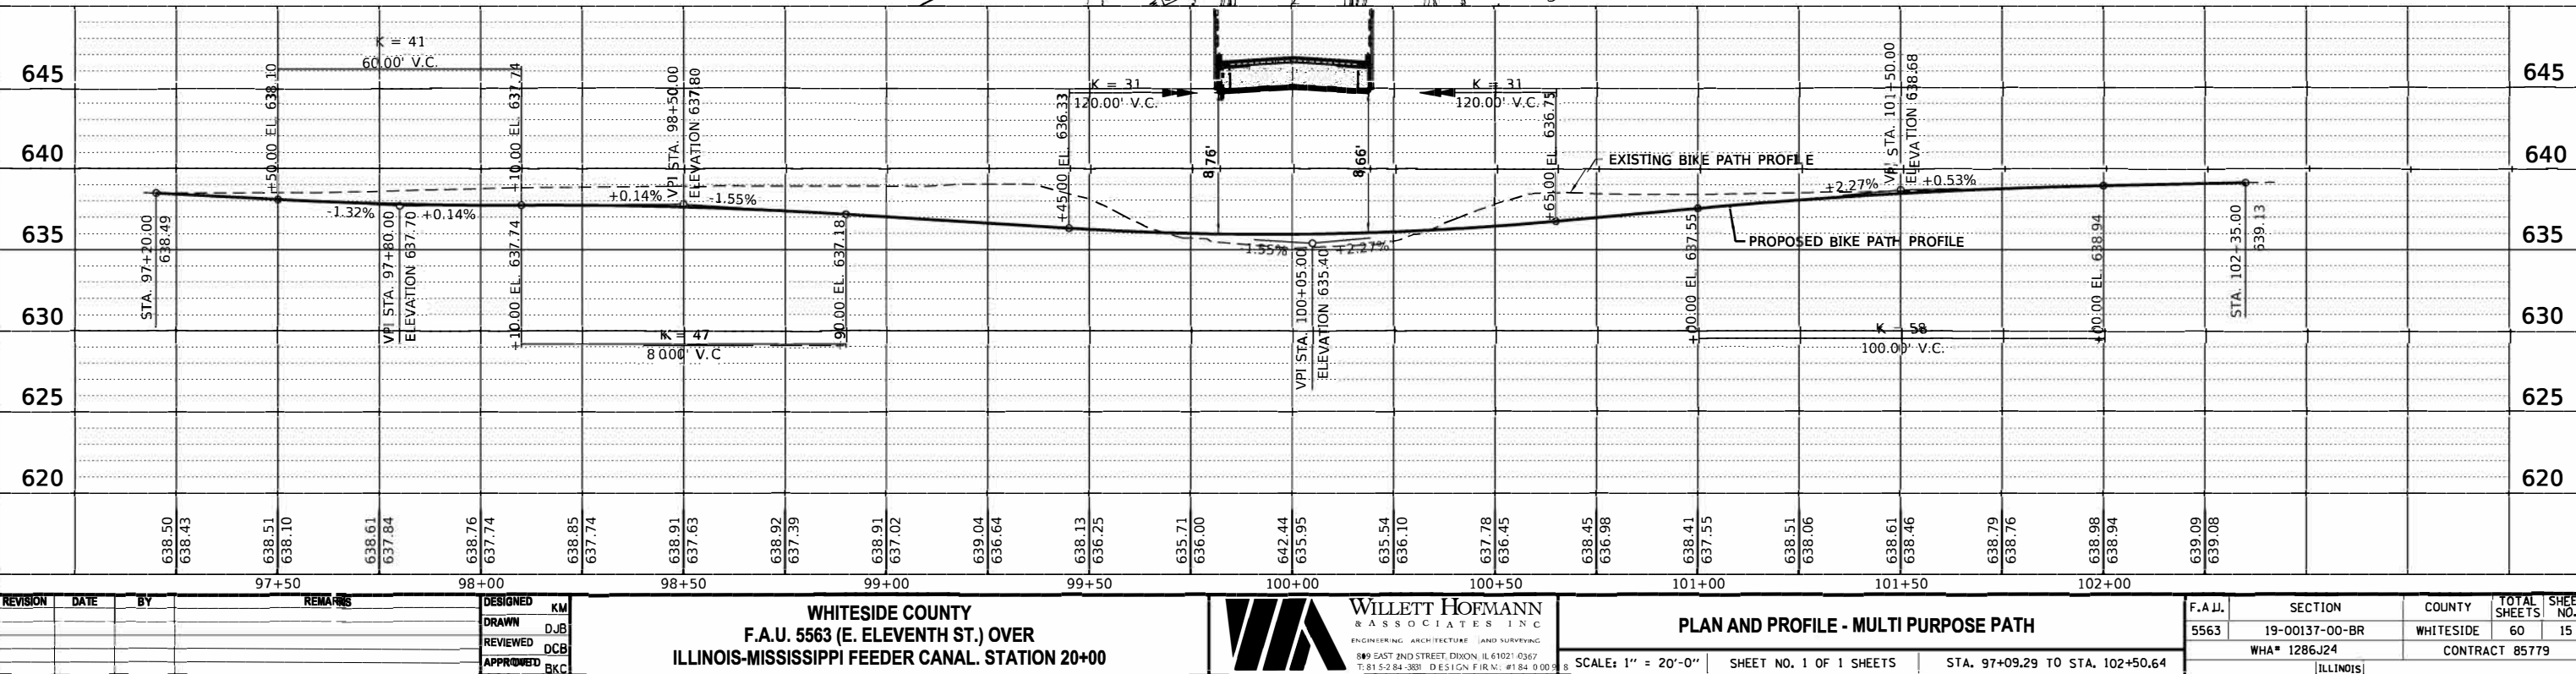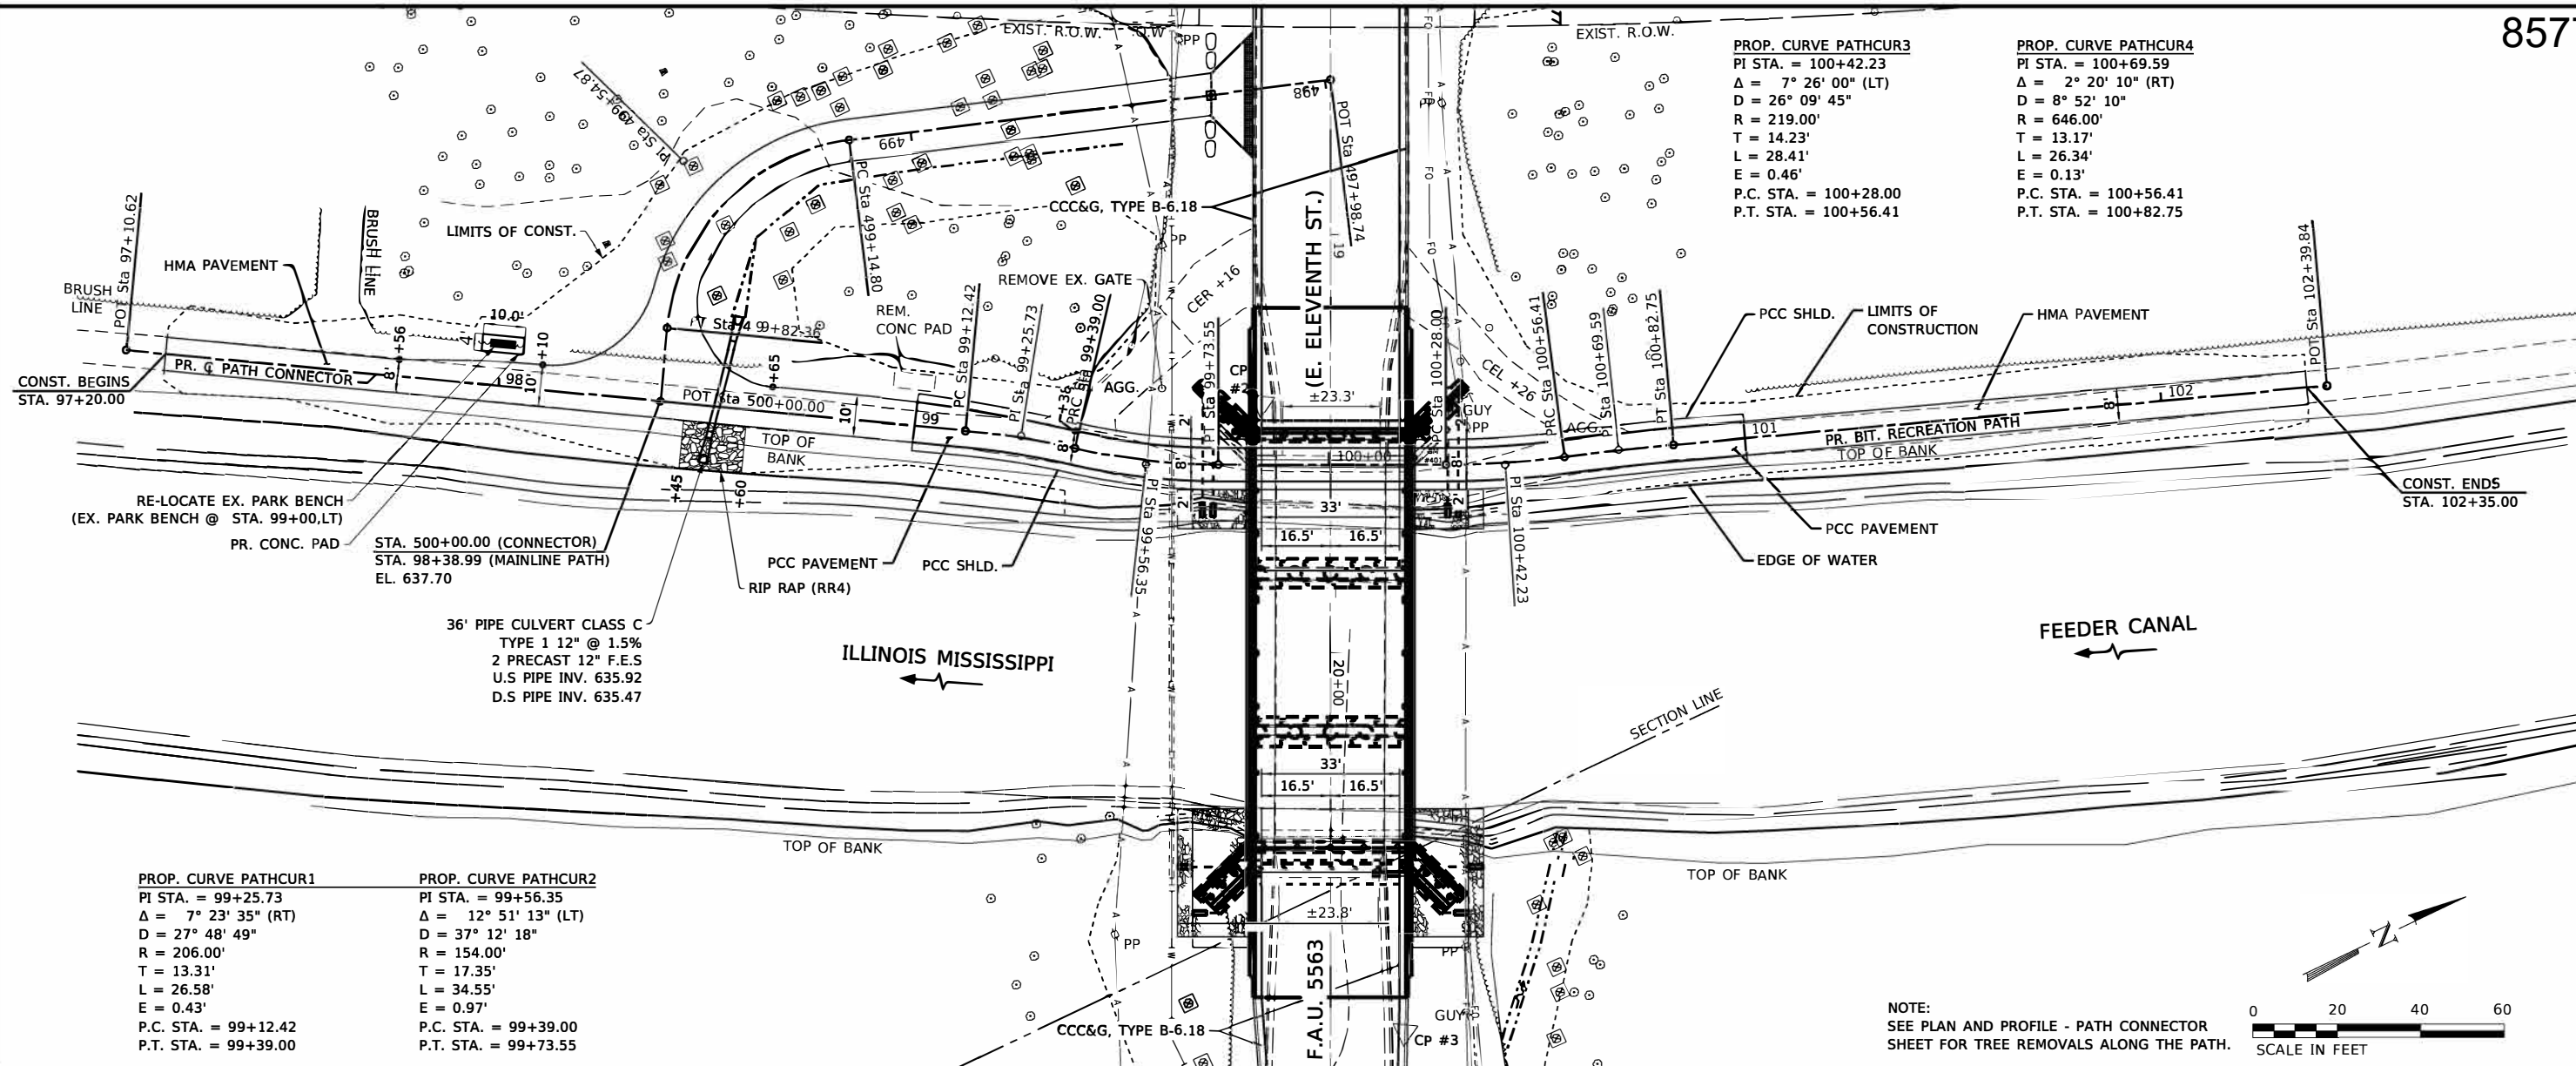


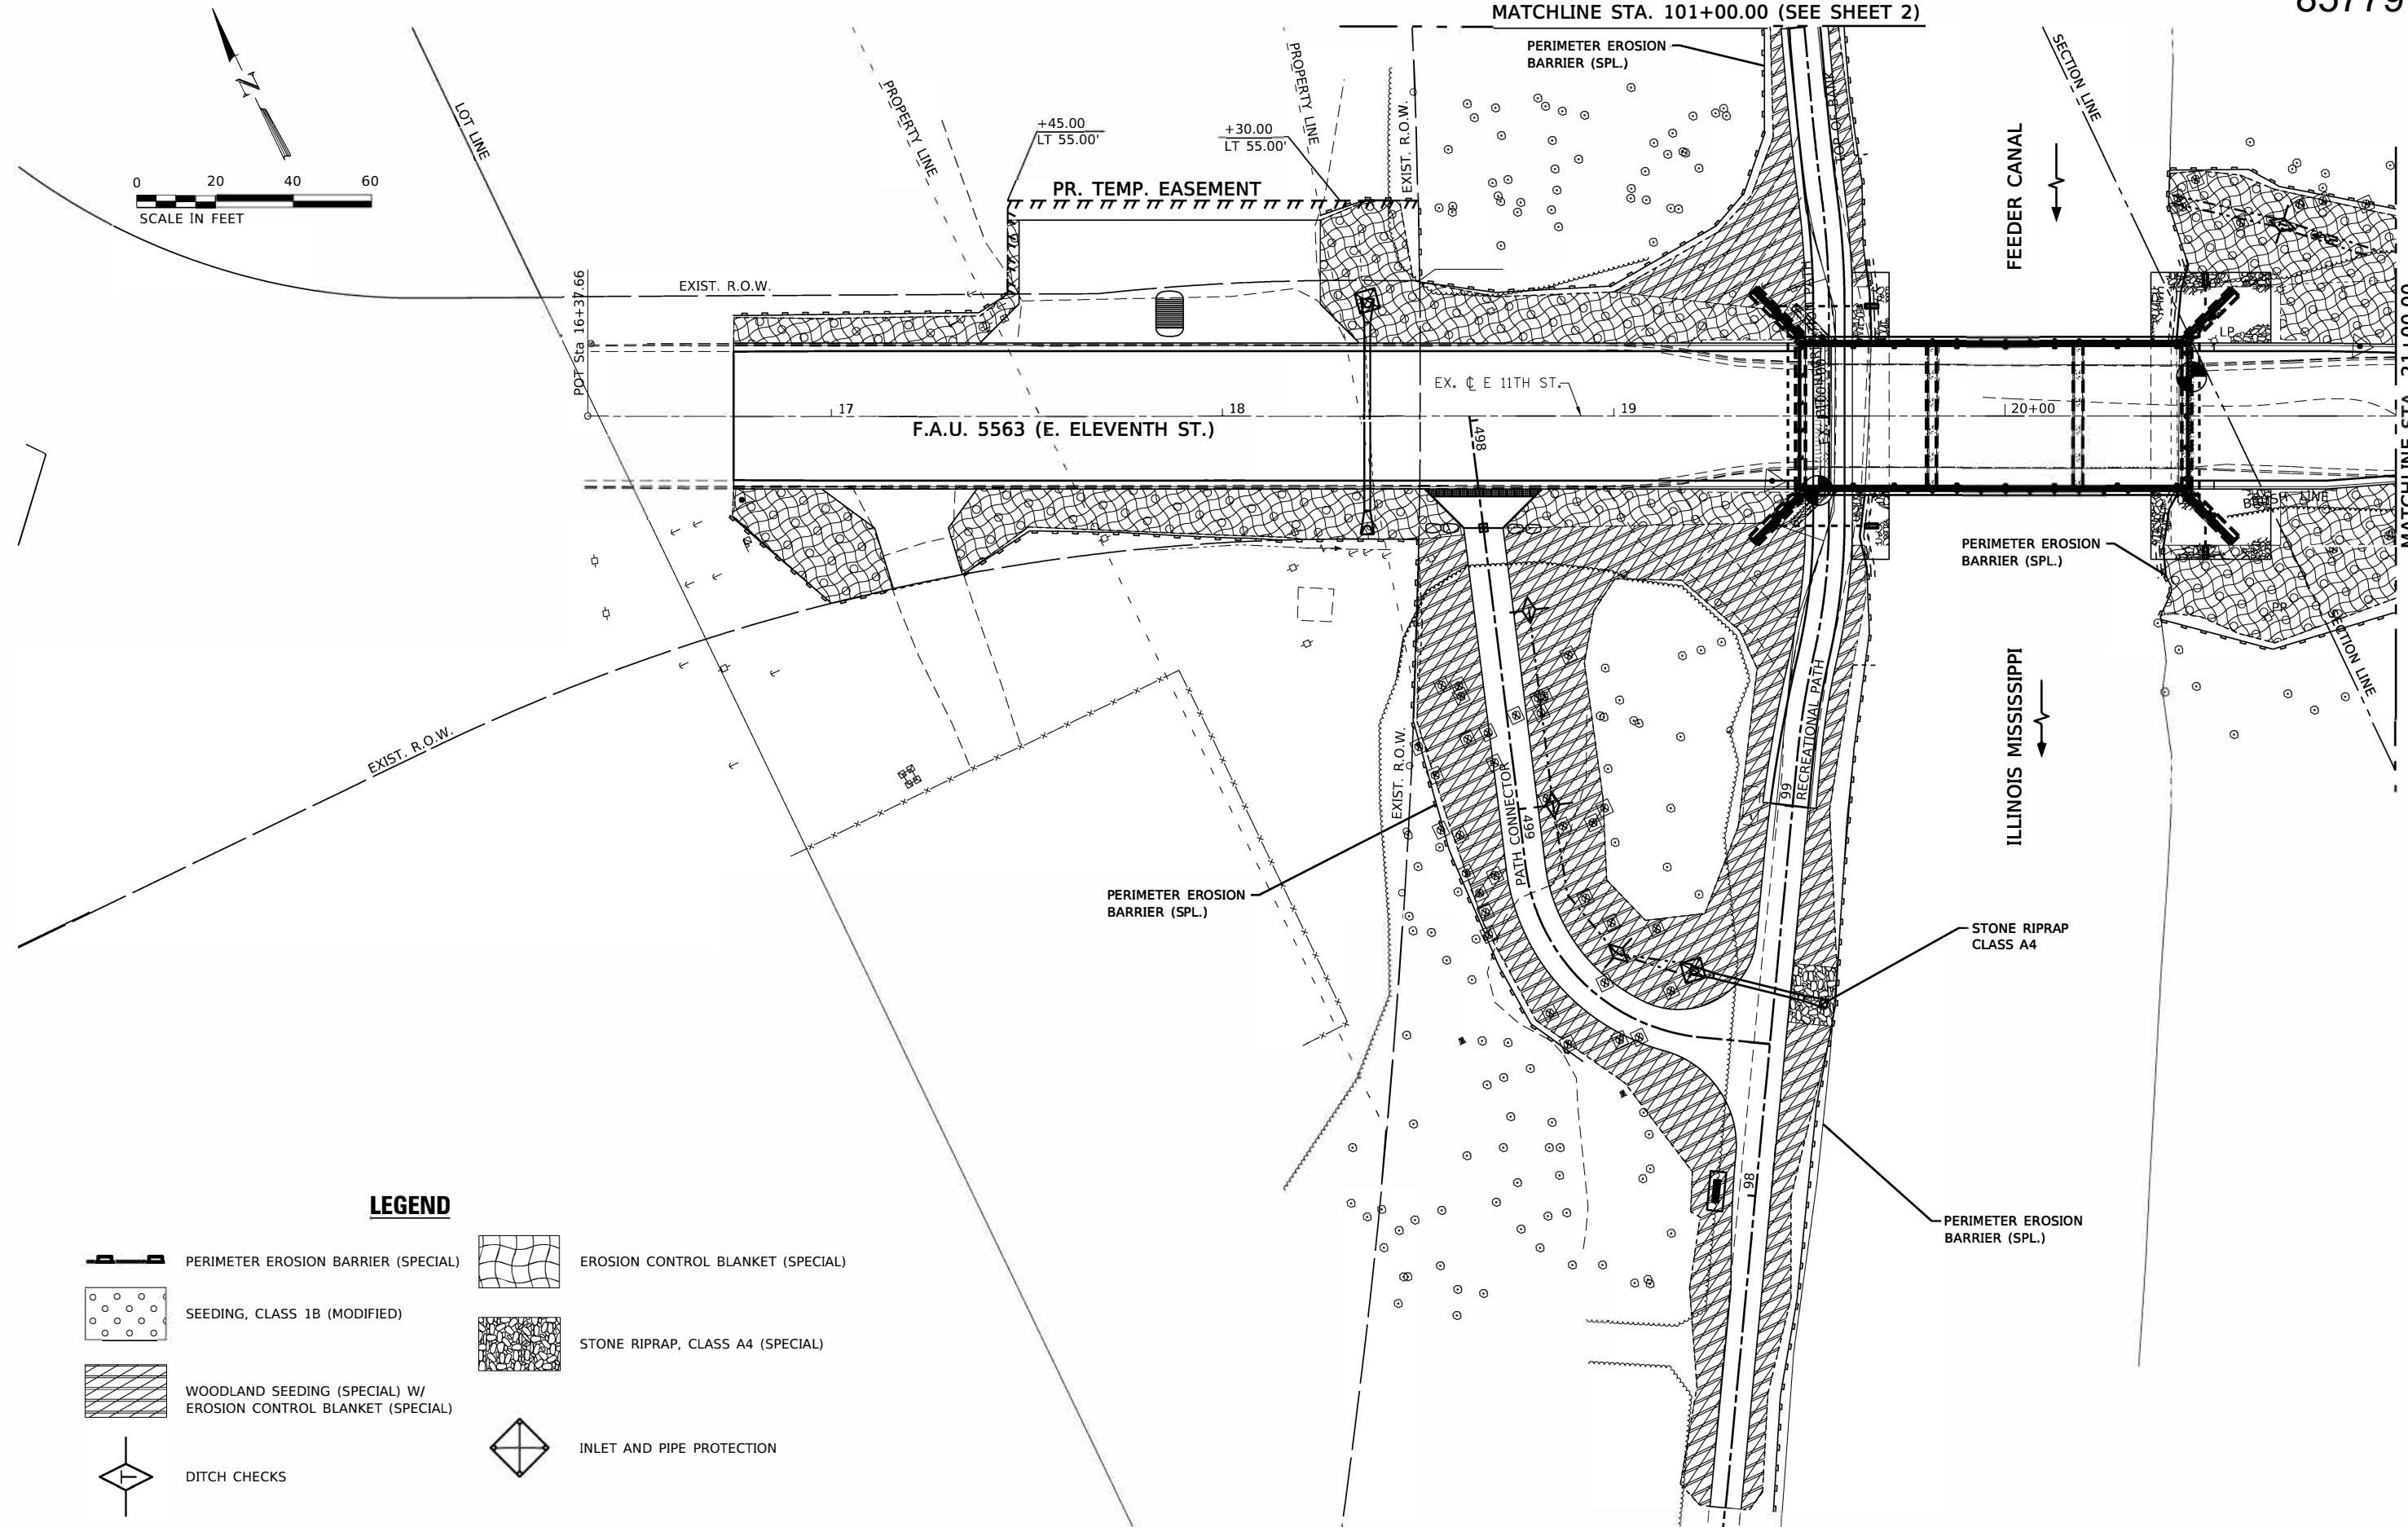


LEGEND

- 

 PERIMETER EROSION BARRIER (SPECIAL)
- 

 SEEDING, CLASS 1B (MODIFIED)
- 

 WOODLAND SEEDING (SPECIAL) W/
EROSION CONTROL BLANKET (SPECIAL)
- 

DITCH CHECKS
- 

EROSION CONTROL BLANKET (SPECIAL)
- 

STONE RIPRAP, CLASS A4 (SPECIAL)
- 

INLET AND PIPE PROTECTION

REVISION	DATE	BY	REMARKS

DESIGNED	KM
DRAWN	DJB
REVIEWED	DCB
APPROVED	BKC



WHIT SE COUNTY
F.A.U. 5563 (E. ELEVENTH ST.) OVER
ILLINOIS-MISSISSIPPI FEEDER CANAL. STATION 20+00



WILLETT HOFMANN
& ASSOCIATES, INC.
ENGINEERING, ARCHITECTURE, AND SURVEYING
809 EAST 2ND STREET, DIXON, IL 61021-0367
T: 815-233-8488 D: 815-233-8489 F: 815-233-8490


EROSION CONTROL SHEETS		
SCALE: 1" = 20'-0"	SHEET NO. 1 OF 2 SHEETS	STA. 21+00.00 TO STA. 23+25.23

F.A.U.	SECTION	COUNTY	TOTAL SHEETS	SHEET NO.
5563	19-00137-00-BR	WHITESIDE	60	16
WHA# 1286J24		CONTRACT 85779		

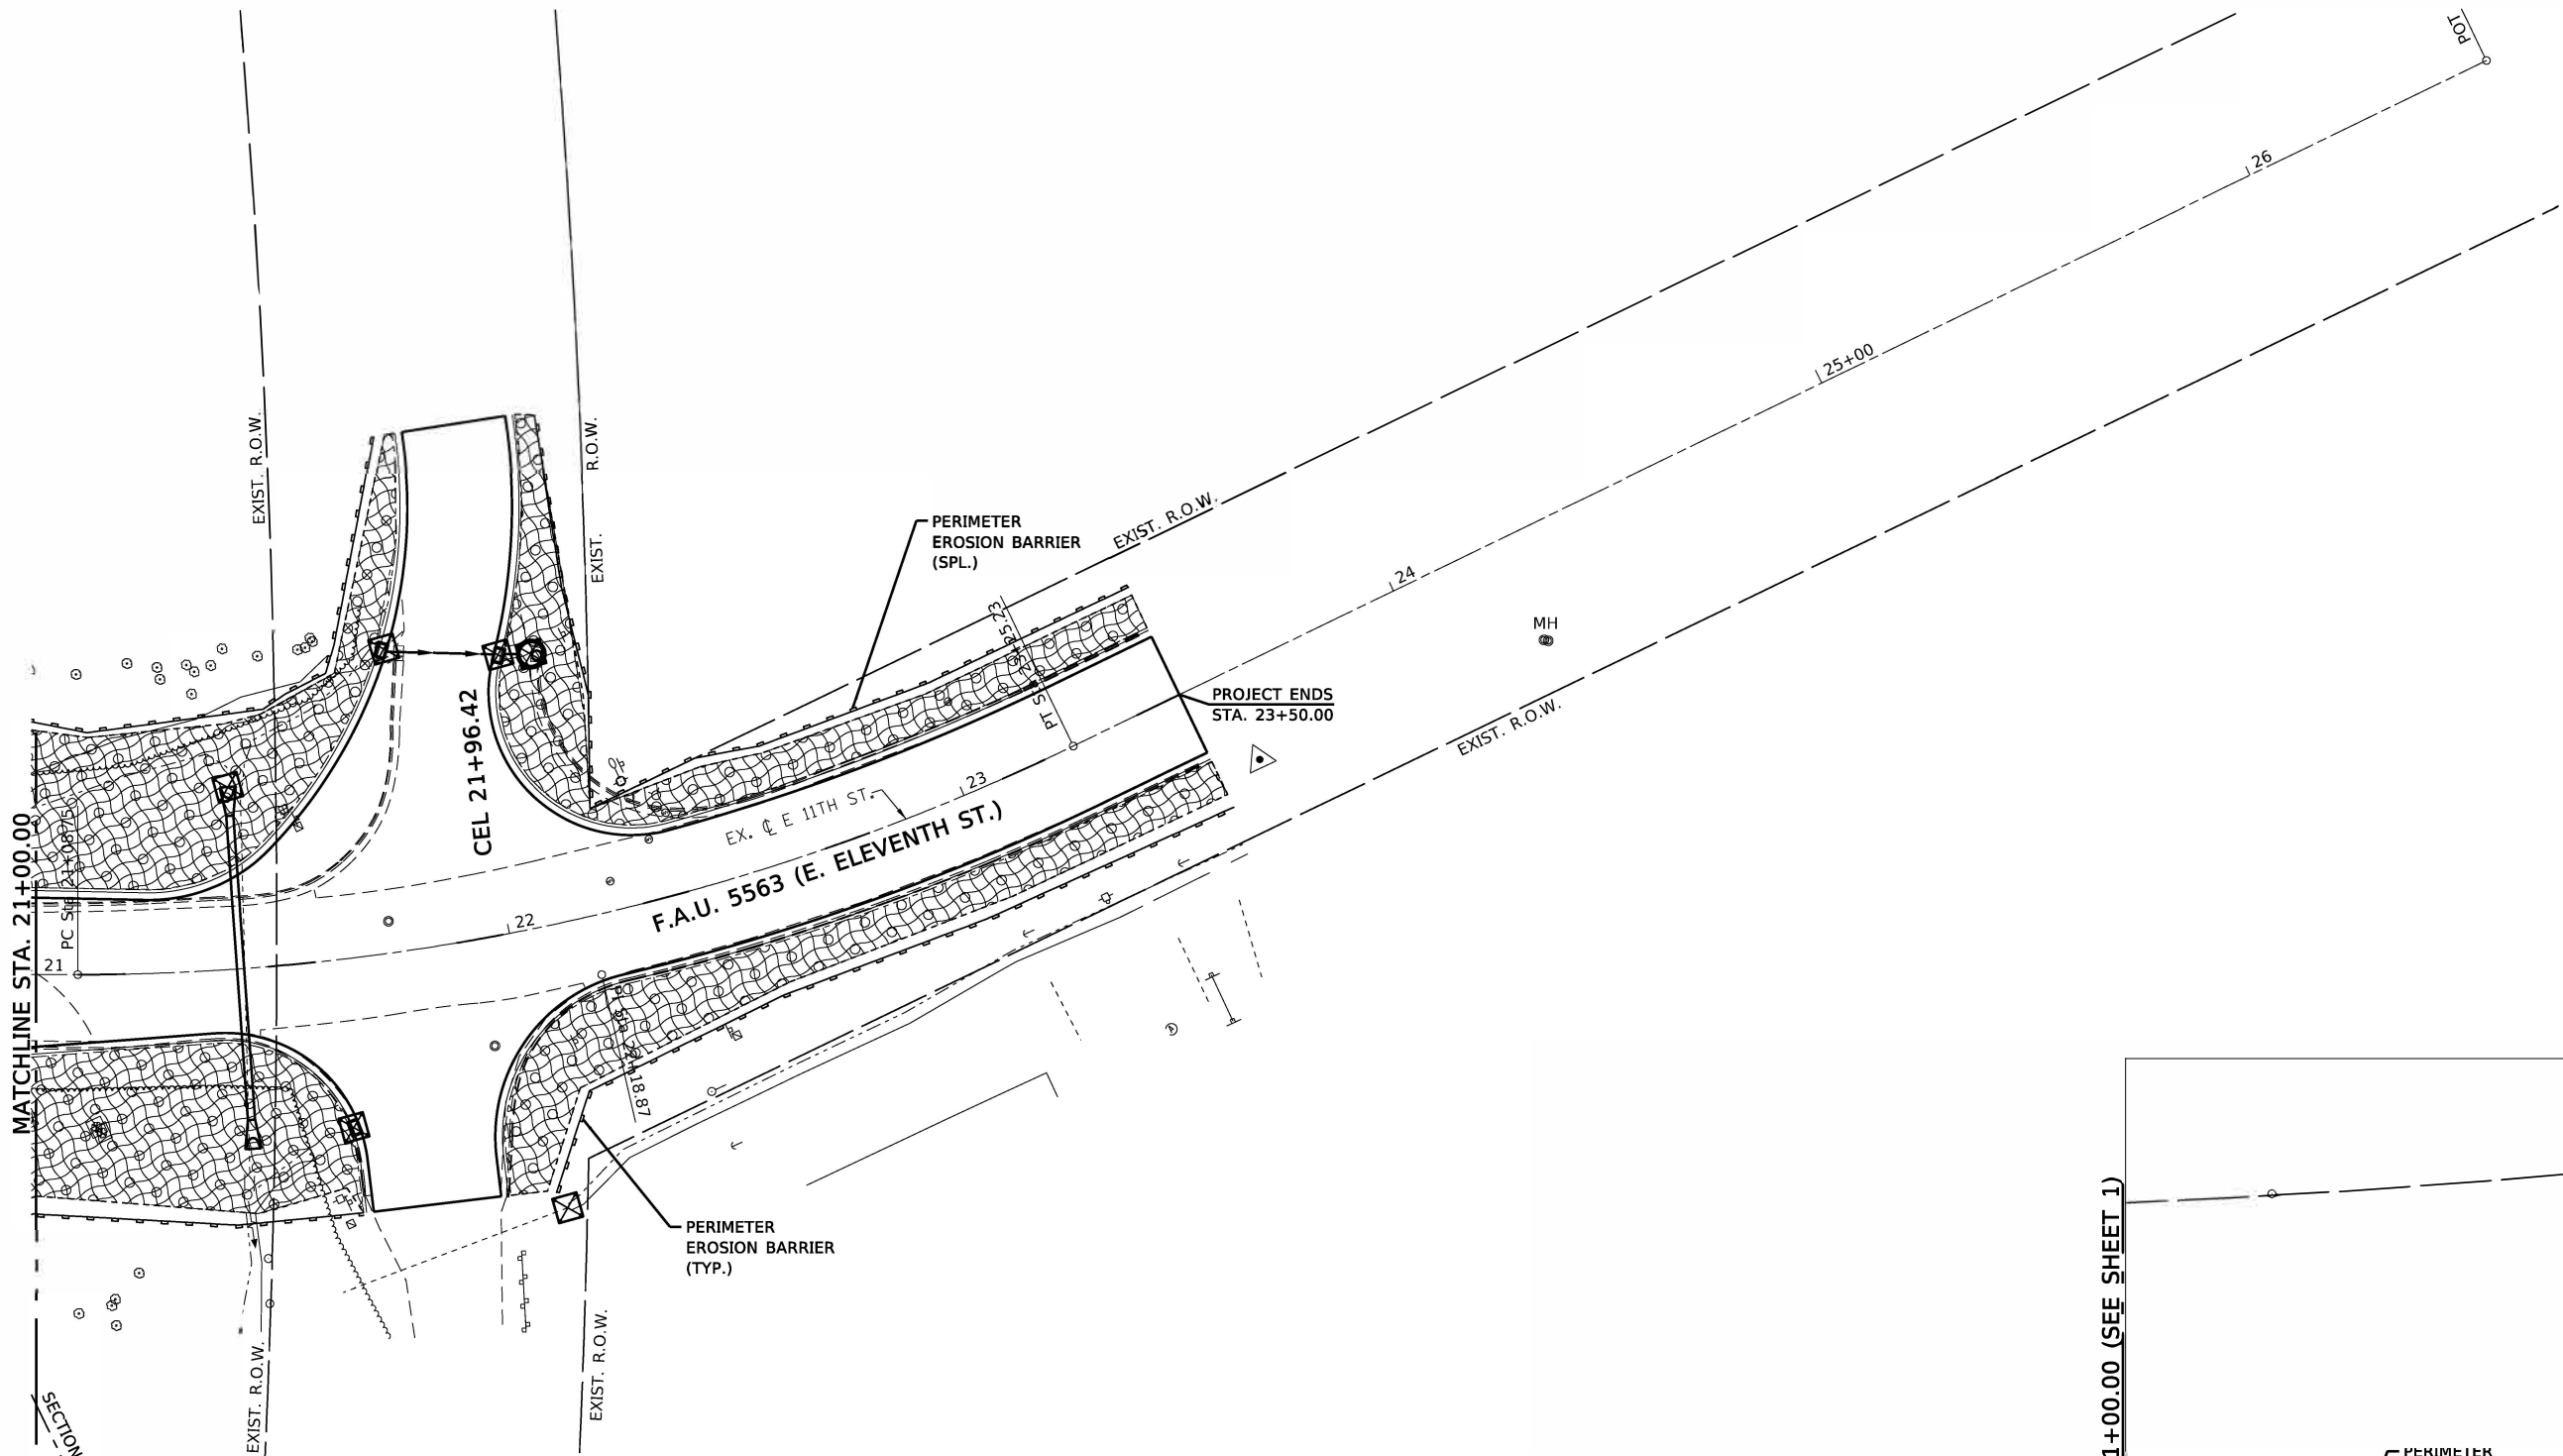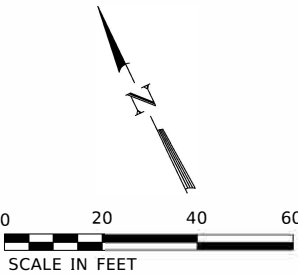

LEGEND

- PERIMETER EROSION BARRIER (SPECIAL)
- SEEDING, CLASS 1B (MODIFIED)
- EROSION CONTROL BLANKET (SPECIAL)
- INLET AND PIPE PROTECTION

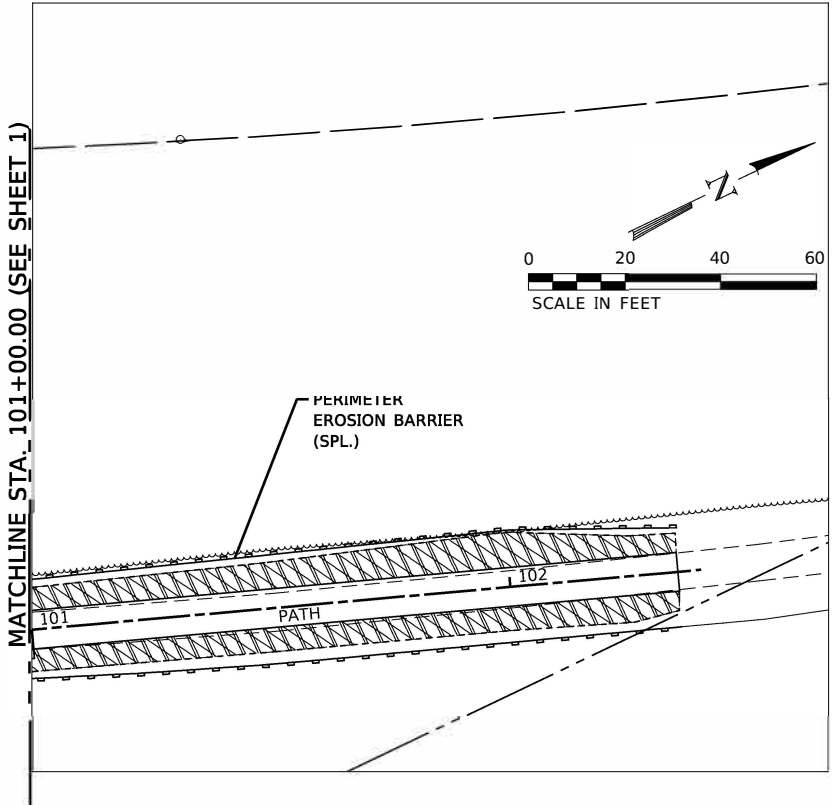

REVISION	DATE	BY	REMARKS	DESIGNED	KM
				DRAWN	DJB
				REVIEWED	DCB
				APPROVED	BKC

WHITESIDE COUNTY
F.A.U. 5563 (E. ELEVENTH ST.) OVER
ILLINOIS-MISSISSIPPI FEEDER CANAL. STATION 20+00




WILLETT HOFMANN
& ASSOCIATES, INC.
ENGINEERING, ARCHITECTURE, AND SURVEYING
809 EAST 2ND STREET, DIXON, IL 61021-0367
T: 815-22843338 | DESIGN FIRM #: 184-000918

EROSION CONTROL SHEETS

SCALE: 1" = 20'-0" SHEET NO. 2 OF 2 SHEETS STA. 21+00.00 TO STA. 23+25.23

F.A.U.	SECTION	COUNTY	TOTAL SHEETS	SHEET NO.
5563	19-00137-00-BR	WHITESIDE	60	17
WHA# 1286J24		CONTRACT 85779		
ILLINOIS				

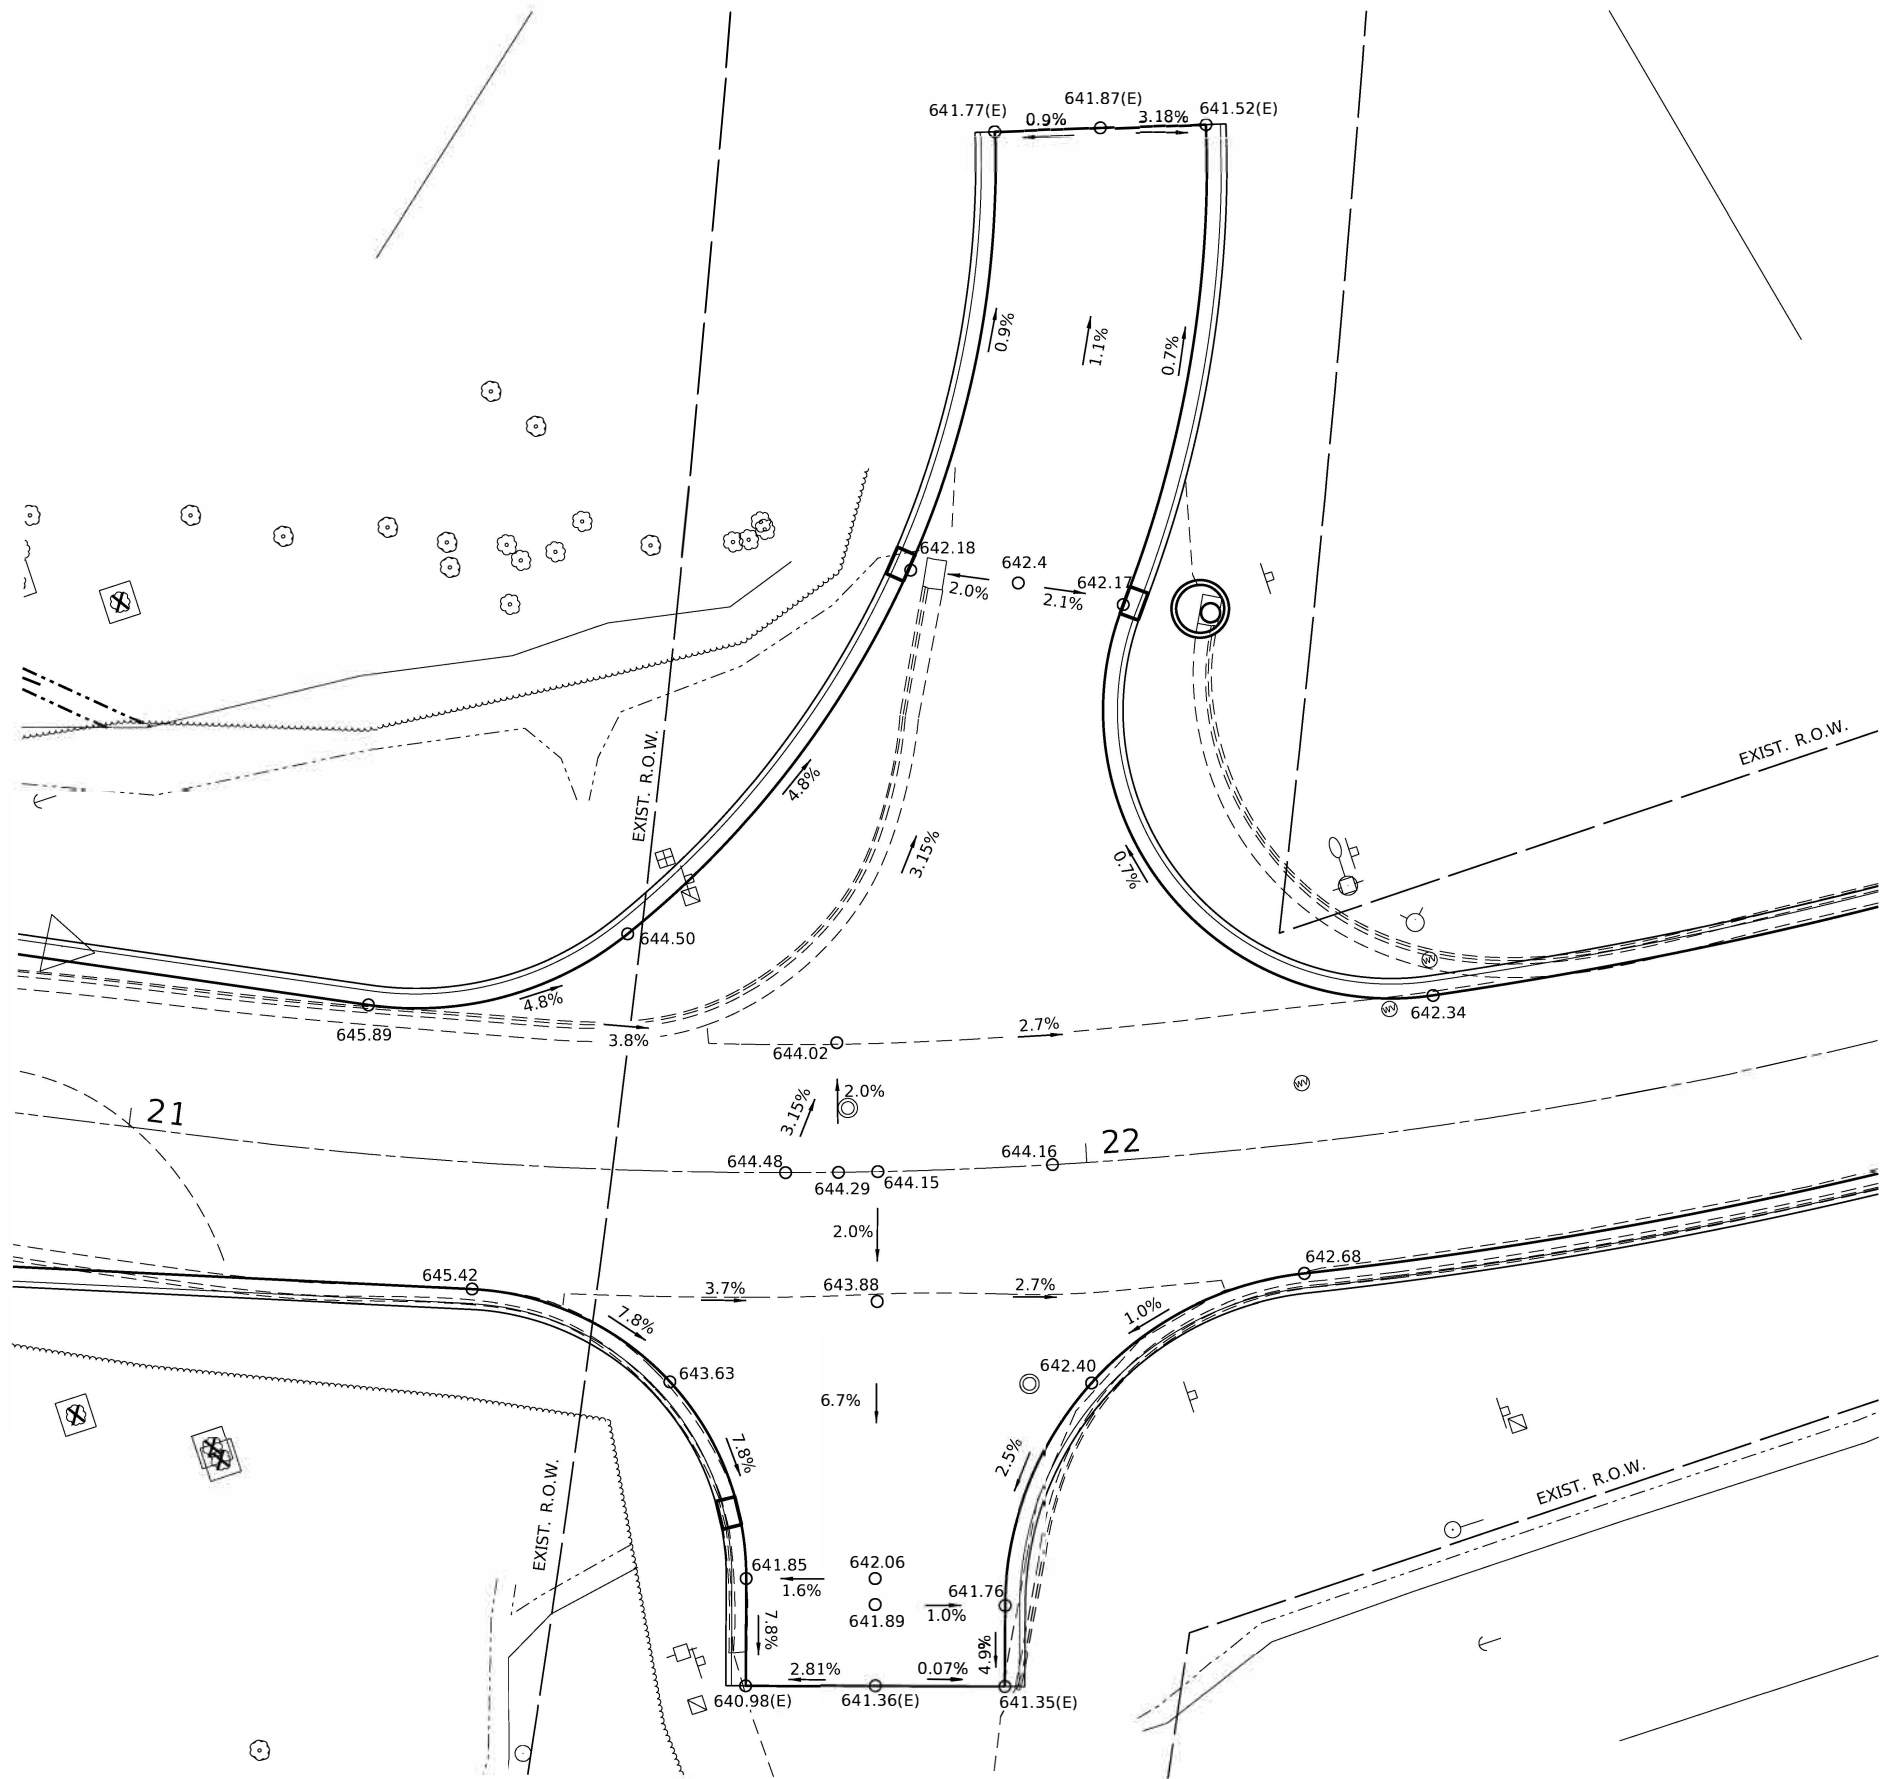

REVISION	DATE	BY	REMARKS

DESIGNED	KM
DRAWN	DJB
REVIEWED	DCB
APPROVED	BKC

WHITESIDE COUNTY
F.A.U. 5563 (E. ELEVENTH ST.) OVER
ILLINOIS-MISSISSIPPI FEEDER CANAL. STATION 20+00



WILLETT HOFMANN
& ASSOCIATES INC.
ENGINEERING ARCHITECTURE AND SURVEYING
809 EAST 2ND STREET, DIXON, IL 61021-0367
T: 815-284-3381 DESIGN FIRM: #184-000918

INTERSECTION DETAIL SHEET		
SCALE: 1" = 10'-0"	SHEET NO. 1 OF 1 SHEETS	STA. 21+08.75 TO STA. 22+18.87

F.A.U.	SECTION	COUNTY	TOTAL SHEETS	SHEET NO.
5563	19-00137-00-BR	WHITESIDE	60	18
WHA# 1286J24		CONTRACT 85779		
ILLINOIS				

BM: # 400 Railroad spike in power pole E of Entrance to electrical panels, S. side of 11th St., Elev. 640.51

Existing Structure (No. 098-6010): Originally constructed in 1963, concrete slab structure on pile supported abutments and piers with concrete encasement. See Special Provision for "Removal of Existing Structure".
No skew.

INDEX OF SHEETS

- 1 General Plan and Elevation
- 2 General Data
- 3 Riprap and Pile Layout
- 4 Top of Slab Elevations
- 5 Superstructure
- 6 Superstructure Details
- 7-9 Steel Railing, Type IL-OH
- 10 Drainage Details
- 11-12 West Abutment Details
- 13-14 East Abutment Details
- 15 Piers
- 16 Metal Shell Pile Details
- 17 Bar Splicer Assembly and Mechanical Splicer Details
- 18 Existing Boring Logs
- 19-25 Existing Plans

STA. 20+00
BUILT 2026 BY
CITY OF ROCK FALLS
F.A.U. RT. 5563
Sec. 19-00137-00-BR
LOADING HL-93
STR. NO. 098-6010

NAME PLATE
See Std. 515001

LOADING HL-93

Allow 15#/sq. ft. for future wearing surface.

DESIGN SPECIFICATIONS

Design in accordance with 2020 AASHTO LRFD
Bridge Design Specifications, 9th Edition

DESIGN STRESSES

FIELD UNITS

$f'_c = 4,000$ psi (Superstructure)
 $f'_c = 3,500$ psi (Substructure)
 $f_y = 60,000$ psi (Reinforcement)

SEISMIC DATA

Seismic Performance Zone (SPZ) = 1
Design Spectral Acceleration at 1.0 sec. (SD1) = 0.084 g
Design Spectral Acceleration at 0.2 sec. (SDS) = 0.136 g
Soil Site Class = D



DATE: 08/14/2025


EXPIRES 11/30/26

"I certify that to the best of my knowledge, information and belief, this bridge design is structurally adequate for the design loading shown on the plans, the design is an economical one complies with requirements of the current 'AASHTO Standard Specifications for Highway Bridges'."




Bridge Location
LOCATION SKETCH

GENERAL PLAN AND ELEVATION
F.A.U. 5563 (E. ELEVENTH ST.) OVER
ILLINOIS MISSISSIPPI FEEDER CANAL
SECTION NO. 19-00137-00-BR
WHITESIDE COUNTY
STATION 20+00
STRUCTURE NO. 098-6010

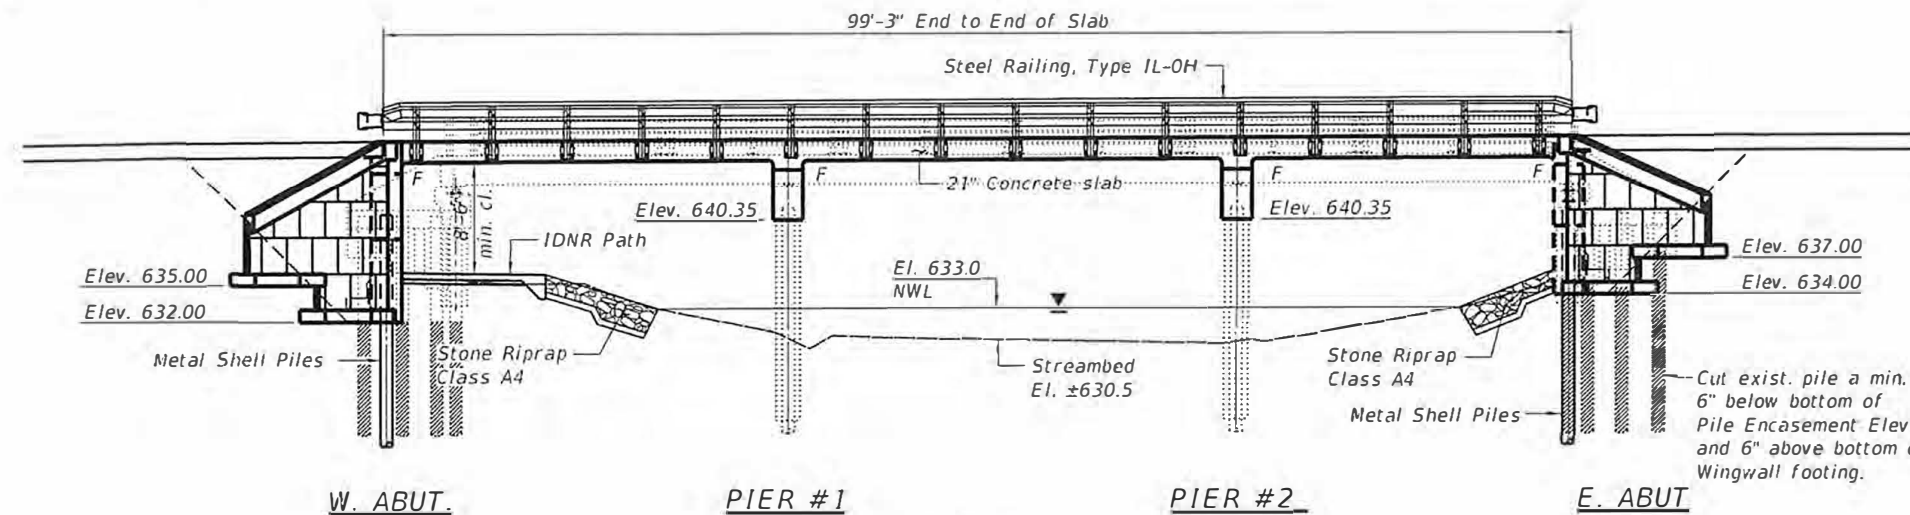

ELEVATION

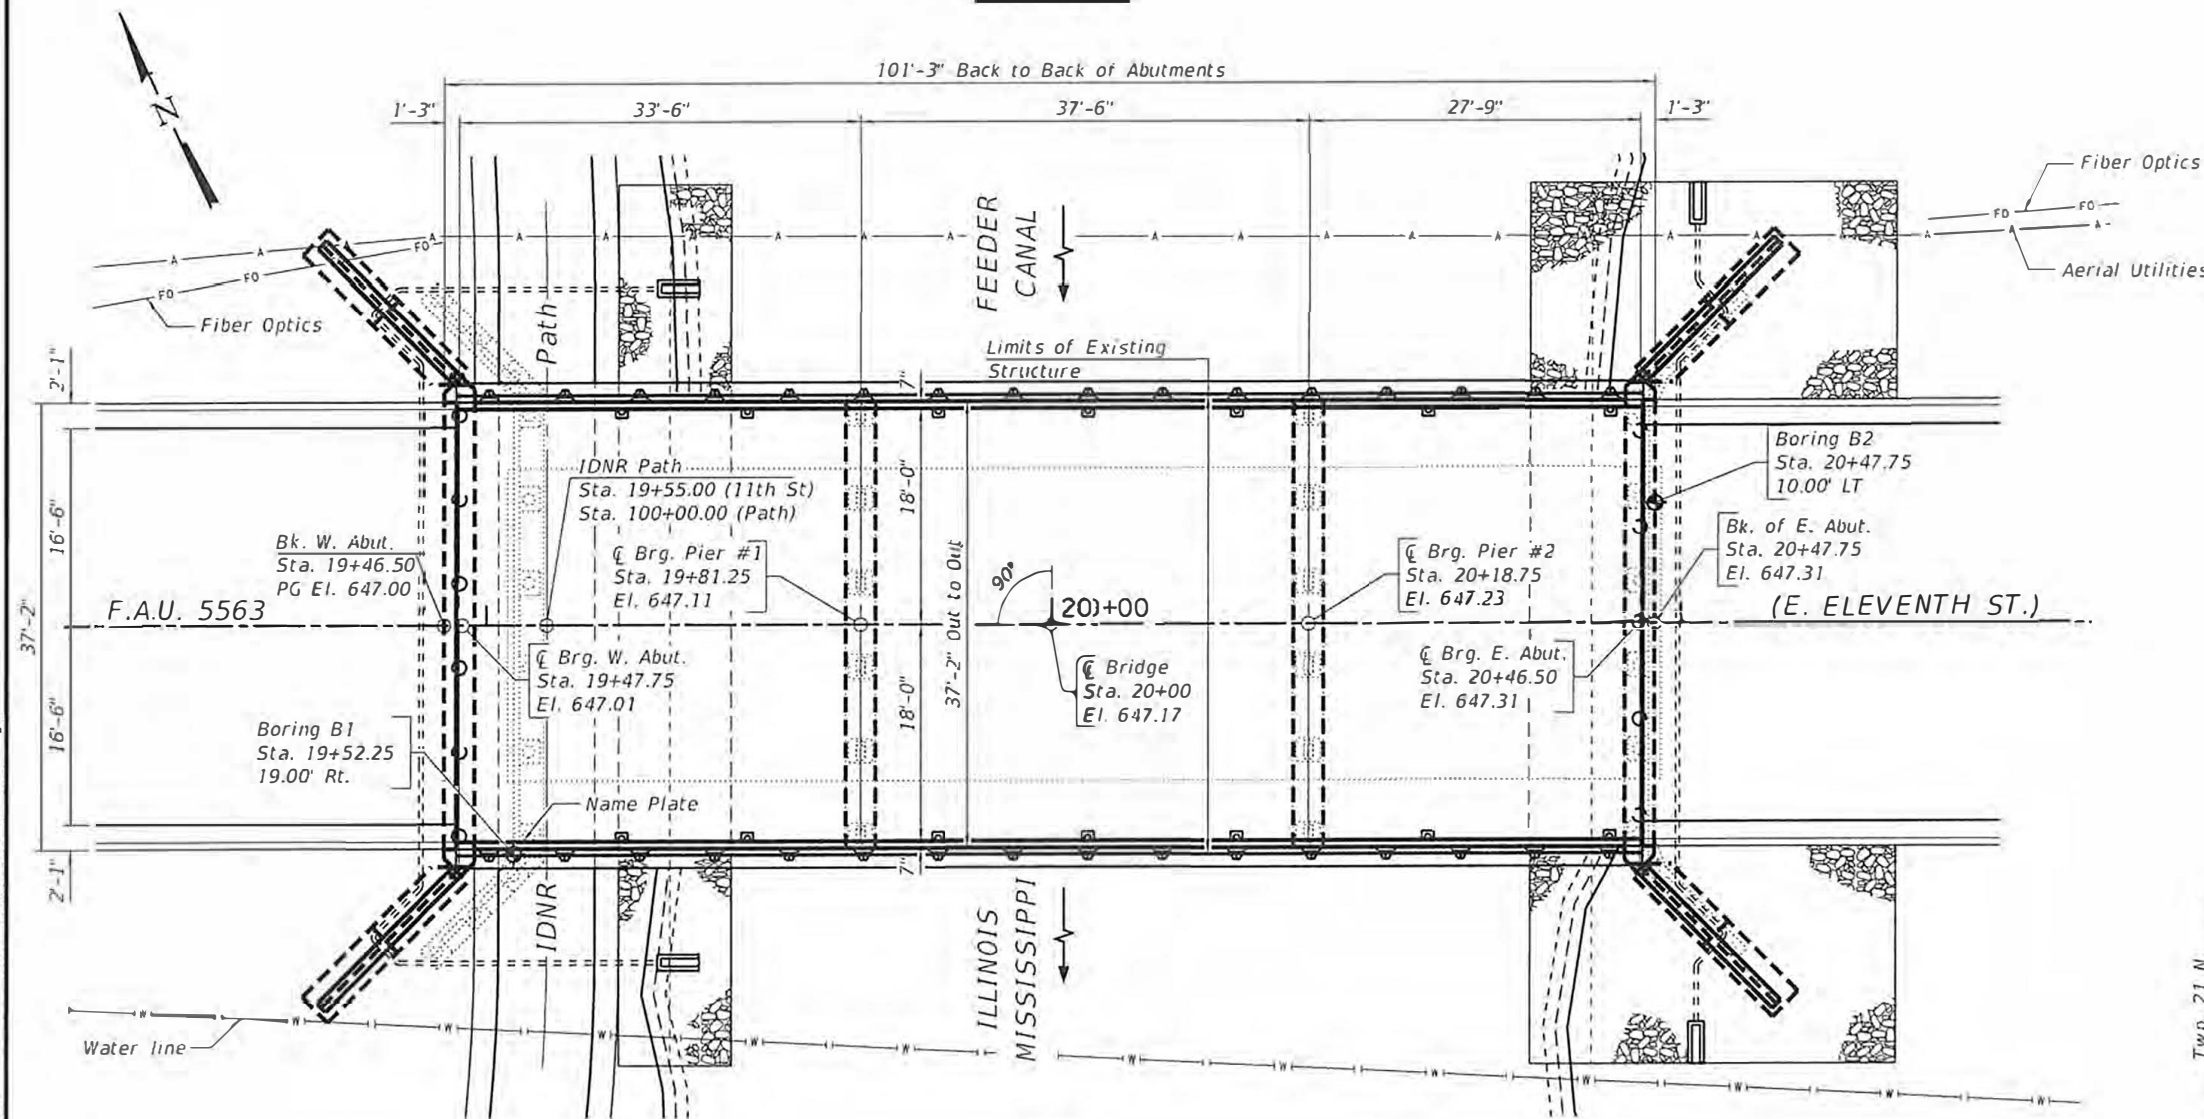

PLAN

REVISION	DATE	BY	REMARKS
DESIGNED		BKC	
DRAWN		FDL	
REVIEWED		EEL	
APPROVED		BKC	


WHITESIDE COUNTY
F.A.U. 5563 (E. ELEVENTH ST.) OVER
ILLINOIS-MISSISSIPPI FEEDER CANAL STATION 20+00




WILLETT HOFMANN
& ASSOCIATES, INC.
ENGINEERING, ARCHITECTURE, LANDSCAPE ARCHITECTURE
808 EAST 2ND STREET, DIXON, IL 61011
TEL: 815-284-3381 FAX: 815-284-3382

STRUCTURAL SHEET NO. 1 OF 2 SHEETS


F.A.U.	SECTION	COUNTY	TOTAL SHEETS	SHEET NO.
5563	19-00137-00-BR	WHITESIDE	60	19
WHA* 1206J24		CONTRACT 85779		
ILLINOIS				

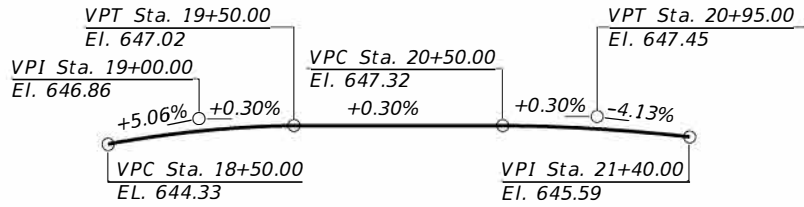

PROFILE GRADE
(Along CL Roadway)

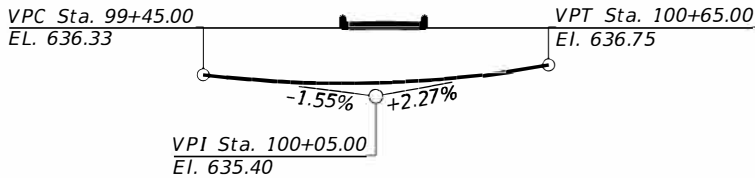

PROFILE GRADE
(Along CL Multi-Use Path)

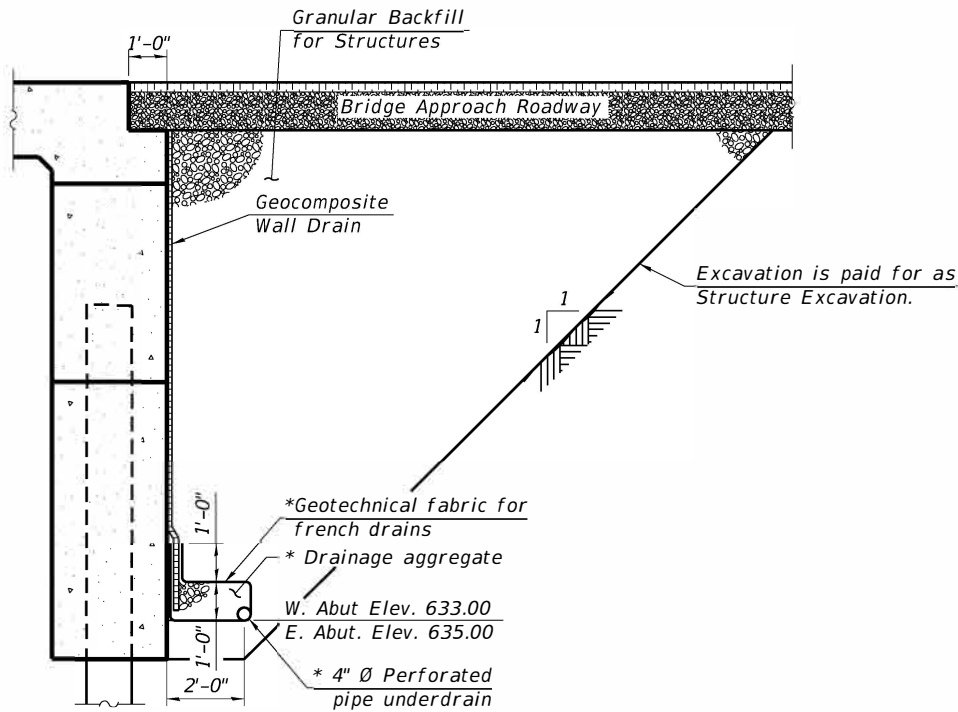

SECTION THRU INTEGRAL ABUTMENT
(Horiz. dim. at Rt. L's)
(Section B-B on Structural Sheet 3 of 25)

* Included in the cost of Pipe Underdrains for Structures.
(See Special Provisions)

Note:
All drainage system components shall extend to 2'-0" from the end of each wingwall except an outlet pipe shall extend until intersecting with the side slopes. The pipes shall drain into concrete headwalls. (See Article 601.05 of the Standard Specifications and Highway Standard 601101).

WATERWAY INFORMATION

Drainage Area = N/A*		Low Grade Elev. 647.00 @ Sta. 19+46.50							
Flood	Freq. Yr.	Q C.F.S.	Opening Ft ²		Nat. H.W.E.	Head - Ft.		Headwater El.	
			Exist.	Prop.		Exist.	Prop.	Exist.	Prop.
Design	—	38	1,149.0	1,150.1	633.8	—	—	—	—

* Controlled Waterway

BRIDGE DESIGN SCOUR ELEVATION TABLE

Event/Limit State	Design Scour Elevations (ft)				
	W Abut	Pier 1	Pier 2	E Abut	Item 113
(Design)	632.00	629.50	629.50	634.00	8

TOTAL BILL OF MATERIAL 85779

ITEM	UNIT	SUPER	SUB	TOTAL
** Removal of Existing Structures	Each	—	—	1
Structure Excavation	Cu. Yd.	—	436	436
Concrete Structures	Cu. Yd.	—	74.8	74.8
Concrete Superstructure	Cu. Yd.	252.6	—	252.6
Bridge Deck Grooving	Sq. Yd.	375	—	375
Concrete Encasement	Cu. Yd.	—	44.9	44.9
Protective Coat	Sq. Yd.	421	—	421
Reinforcement Bars, Epoxy Coated	Pound	63,050	17,100	80,150
Steel Railing, Type 1L-0H	Foot	204	—	204
Furnishing Metal Shell Piles	Foot	—	581	581
Driving Piles	Foot	—	581	581
Test Pile Metal Shells	Each	—	2	2
Name Plates	Each	1	—	1
** Mechanically Stabilized Earth Retaining Wall	Sq. Ft.	—	615	615
Drainage System for Structures	L Sum	—	1	1
** Granular Backfill for Structures	Cu Yd	—	234	234
Geocomposite Wall Drain	Sq Yd	—	102	102
Pipe Underdrains for Structures 4"	Foot	—	165	165
** Stone Riprap, Class A4 (Special)	Sq Yd	—	232	232
** Bar Splicers (Special)	Each	—	76	76

**See Special Provisions

GENERAL NOTES:

Reinforcement bars designated (E) shall be epoxy coated.
Excavation behind existing abutment walls shall be performed to balance front and back soil pressure before removing the existing superstructure.
Backfill shall be placed behind the abutment after the superstructure has been poured and falsework removed. See Article 502.10 of the Standard Specifications.
The Contractor shall make allowance for the deflection of forms, shrinkage and settlement of falsework, in addition to allowance for dead load deflection. Forms for deck slab shall be removed prior to placement of bridge approach slab.
Dewatering to construct Abutments and Wingwall shall be included in the Contract Unit Price Per Cubic Yard of Concrete Structures.
Granular Backfill behind the abutments shall be compacted according to Article 205.06 of the Standard Specifications.
Layout of the slope protection system may be varied to suit ground conditions in the field as directed by the Engineer.
Plan dimensions and details relative to the existing structure have been taken from existing plans are subject to nominal construction variations. The Contactor shall field verify existing dimensions and details affecting new construction and make necessary approved adjustments prior to construction or ordering of materials. Such variations shall not be cause for additional compensation for a change in scope of the work, however, the Contractor will be paid for the quantity actually furnished at the unit price bid for the work.
Existing reinforcement shall be cleaned, straightened, and incorporated into the new construction. Cost included with Removal of Existing Structures.
Existing Name Plate shall be cleaned and relocated next to new Name Plate. Cost included with Name Plates.

GENERAL DATA
F.A.U. 5563 (E. ELEVENTH ST.) OVER
ILLINOIS MISSISSIPPI FEEDER CANAL
SECTION NO. 19-00137-00-BR
WHITESIDE COUNTY
STATION 20+00
STRUCTURE NO. 098-6010

REVISION	DATE	BY	REMARKS	DESIGNED	BKC
				DRAWN	FDL
				REVIEWED	EEL
				APPROVED	BKC


WHITESIDE COUNTY
F.A.U. 5563 (E. ELEVENTH ST.) OVER
ILLINOIS-MISSISSIPPI FEEDER CANAL. STATION 20+00





WILLETT HOFMANN
& ASSOCIATES, INC.
ENGINEERING ARCHITECTURE AND SURVEYING
809 EAST 2ND STREET, DIXON, IL 61021-0367
T: 815-284-3381 DESIGNS: #184 0, 00, 918

STRUCTURAL SHEET NO. 2 OF 25 SHEETS

F.A.U.	SECTION	COUNTY	TOTAL SHEETS	SHEET NO.
5563	19-00137-00-BR	WHITESIDE	60	20
WHA# 1286J24		CONTRACT 85779		
ILLINOIS				

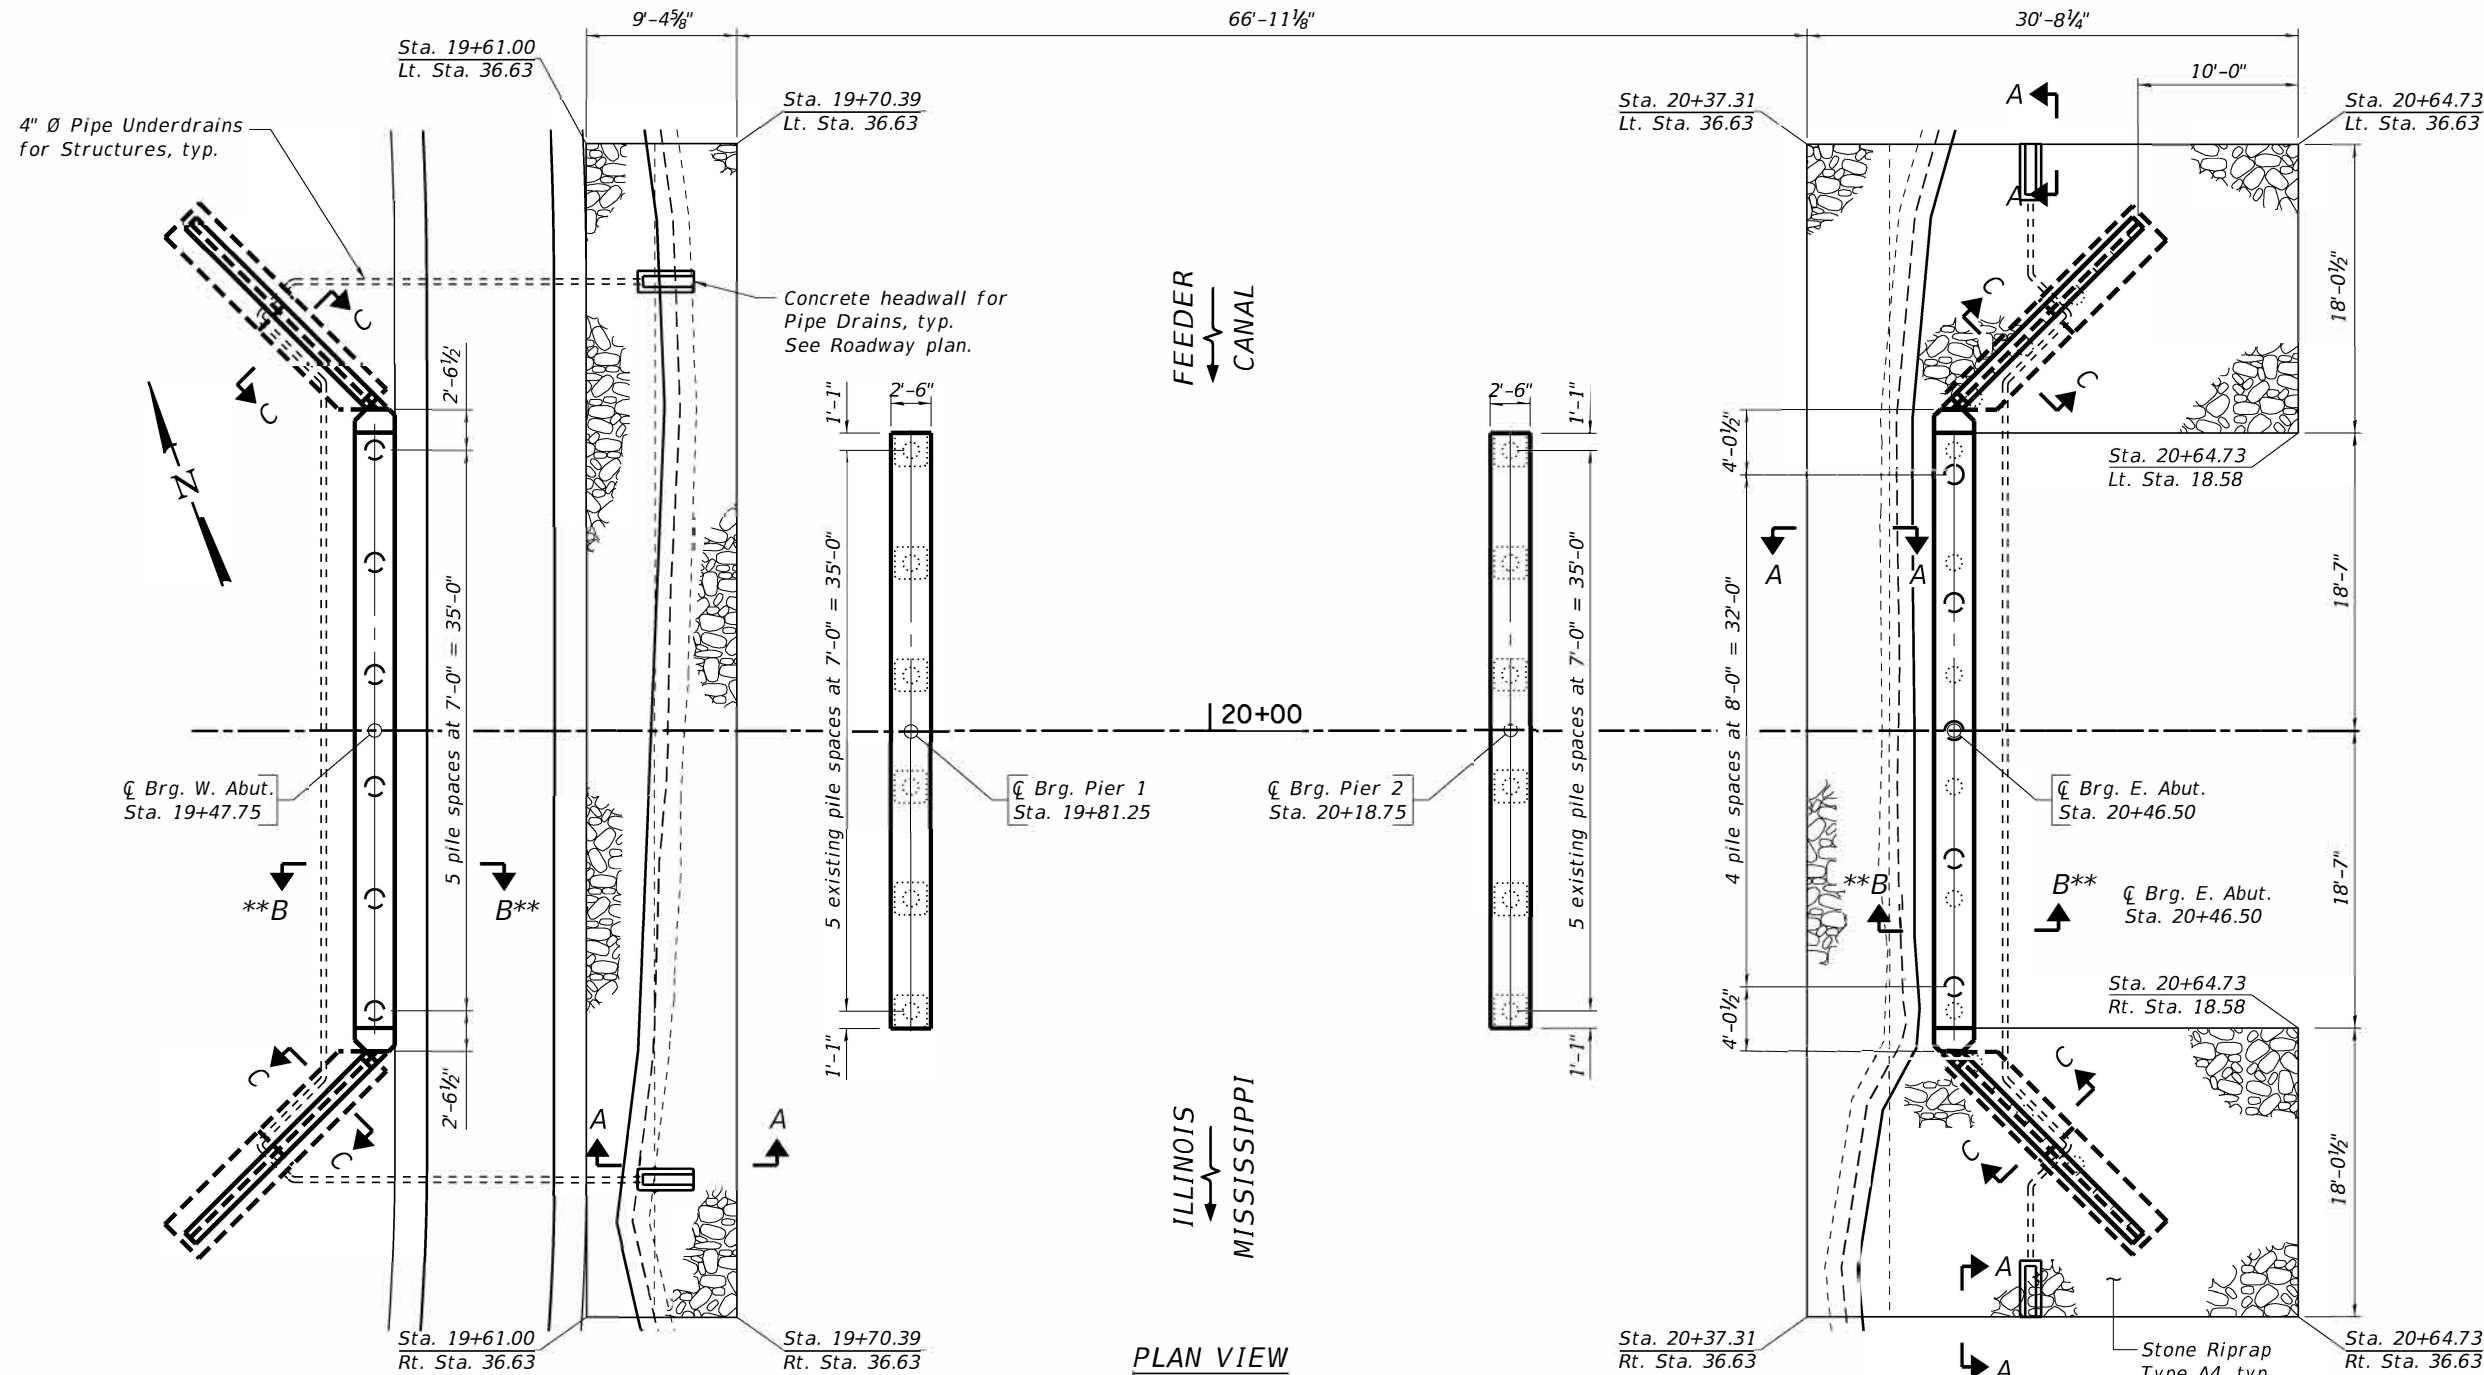


NOTE:
**Section B-B, see "Section thru Integral Abutment" on Structural Sheet 2 of 25

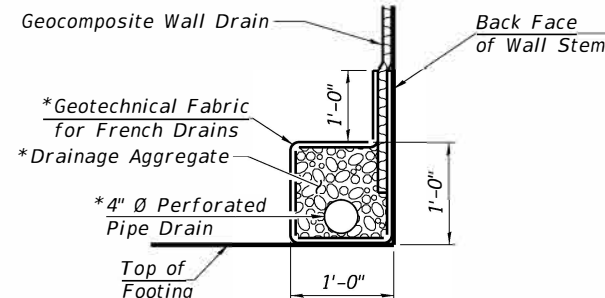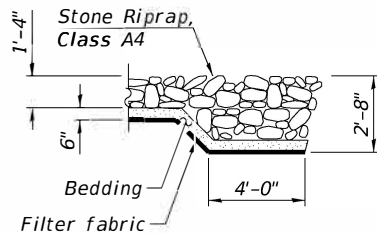

BILL OF MATERIAL

Item	Unit	Quantity
Pipe Underdrain For Structures	Foot	165
Stone Riprap, Class A4 (Special)	Sq. Yd.	232

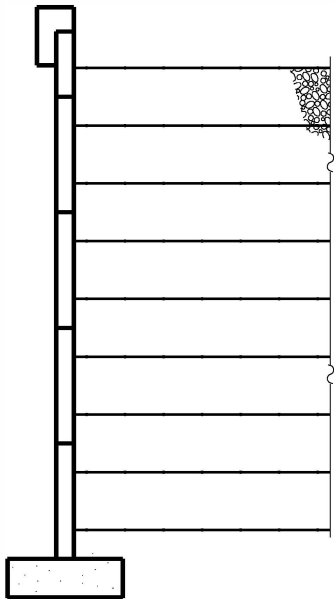

SECTION C-C
Footing elevations varies.
See Abutment sheets.

REVISION	DATE	BY	REMARKS

DESIGNED	BKC
DRAWN	FDL
REVIEWED	EEL
APPROVED	BKC

WHITESIDE COUNTY
F.A.U. 5563 (E. ELEVENTH ST.) OVER
ILLINOIS-MISSISSIPPI FEEDER CANAL, STATION 20+00




WILLETT HOFMANN
& ASSOCIATES, INC.
ENGINEERING ARCHITECTURE AND SURVEYING
809 EAST 2ND STREET, DIXON, IL 61021-0367
TEL: 815-283-3810 FAX: 815-283-4000

RIPRAP AND PILE LAYOUT
STRUCTURE NO. 098-6010

STRUCTURAL SHEET NO. 3 OF 25 SHEETS

F.A.U.	SECTION	COUNTY	TOTAL SHEETS	SHEET NO.
5563	19-00137-00-BR	WHITESIDE	60	21
WHA# 1286J24		CONTRACT 85779		

ILLINOIS

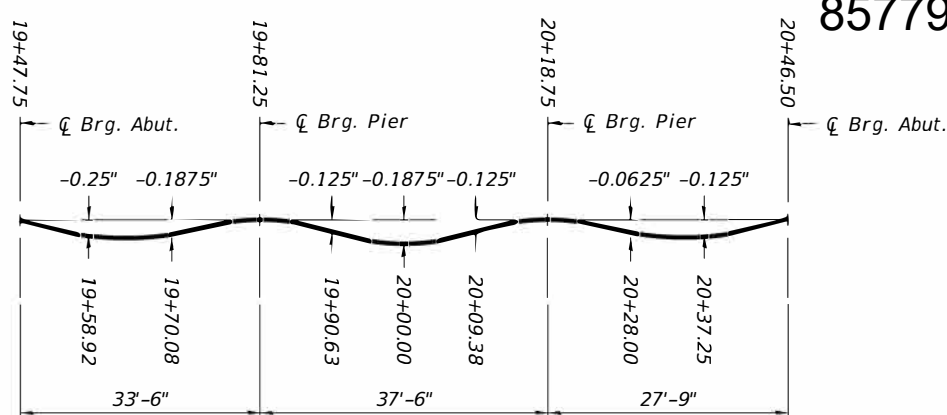

(Includes weight of concrete only.)

Note:
The above deflections are not to be used in the field if the engineer is working from the grade elevations adjusted for dead load deflections as shown below.

* From 6 Brg. to End of Deck.

Location	Station	Lt. Offset	Theoretical Grade Elevations	Theoretical Grade Elevations Adjusted For Dead Load Deflection
End of Deck W. Abut.	19+47.50	18.58'	646.72	646.72
℄ Brg. W. Abut.	19+47.75	18.58'	646.72	646.72
A	19+58.92	18.58'	646.75	646.77
B	19+70.08	18.58'	646.79	646.80
℄ Pier 1	19+81.25	18.58'	646.82	646.82
C	19+90.63	18.58'	646.85	646.86
D	20+00.00	18.58'	646.88	646.89
E	20+09.38	18.58'	646.90	646.92
℄ Pier 2	20+18.75	18.58'	646.93	646.93
F	20+28.00	18.58'	646.96	646.97
G	20+37.25	18.58'	646.99	647.00
℄ Brg. E. Abut.	20+46.50	18.58'	647.02	647.02
End of Deck E. Abut.	20+46.75	18.58'	647.02	647.02

Location	Station	Offset	Theoretical Grade Elevations	Theoretical Grade Elevations Adjusted For Dead Load Deflection
End of Deck W. Abut.	19+47.50	0.00'	647.01	647.01
℄ Brg. W. Abut.	19+47.75	0.00'	647.01	647.01
A	19+58.92	0.00'	647.05	647.07
B	19+70.08	0.00'	647.08	647.10
℄ Pier 1	19+81.25	0.00'	647.11	647.11
C	19+90.63	0.00'	647.14	647.15
D	20+00.00	0.00'	647.17	647.19
E	20+09.38	0.00'	647.20	647.21
℄ Pier 2	20+18.75	0.00'	647.23	647.23
F	20+28.00	0.00'	647.25	647.26
G	20+37.25	0.00'	647.28	647.29
℄ Brg. E. Abut.	20+46.50	0.00'	647.31	647.31
End of Deck E. Abut.	20+46.75	0.00'	647.31	647.31

Location	Station	Rt. Offset	Theoretical Grade Elevations	Theoretical Grade Elevations Adjusted For Dead Load Deflection
End of Deck W. Abut.	19+47.50	18.58'	646.72	646.72
℄ Brg. W. Abut.	19+47.75	18.58'	646.72	646.72
A	19+58.92	18.58'	646.75	646.77
B	19+70.08	18.58'	646.79	646.80
℄ Pier 1	19+81.25	18.58'	646.82	646.82
C	19+90.63	18.58'	646.85	646.86
D	20+00.00	18.58'	646.88	646.89
E	20+09.38	18.58'	646.90	646.92
℄ Pier 2	20+18.75	18.58'	646.93	646.93
F	20+28.00	18.58'	646.96	646.97
G	20+37.25	18.58'	646.99	647.00
℄ Brg. E. Abut.	20+46.50	18.58'	647.02	647.02
End of Deck E. Abut.	20+46.75	18.58'	647.02	647.02

Location	Station	Lt. Offset	Theoretical Grade Elevations	Theoretical Grade Elevations Adjusted For Dead Load Deflection
End of Deck W. Abut.	19+47.50	18.00'	646.73	646.73
℄ Brg. W. Abut.	19+47.75	18.00'	646.73	646.73
A	19+58.92	18.00'	646.77	646.79
B	19+70.08	18.00'	646.80	646.82
℄ Pier 1	19+81.25	18.00'	646.84	646.84
C	19+90.63	18.00'	646.86	646.87
D	20+00.00	18.00'	646.89	646.91
E	20+09.38	18.00'	646.92	646.93
℄ Pier 2	20+18.75	18.00'	646.95	646.95
F	20+28.00	18.00'	646.98	646.98
G	20+37.25	18.00'	647.00	647.01
℄ Brg. E. Abut.	20+46.50	18.00'	647.03	647.03
End of Deck E. Abut.	20+46.75	18.00'	647.03	647.03



Location	Station	Rt. Offset	Theoretical Grade Elevations	Theoretical Grade Elevations Adjusted For Dead Load Deflection
End of Deck W. Abut.	19+47.50	18.00'	646.73	646.73
℄ Brg. W. Abut.	19+47.75	18.00'	646.73	646.73
A	19+58.92	18.00'	646.77	646.79
B	19+70.08	18.00'	646.80	646.82
℄ Pier 1	19+81.25	18.00'	646.84	646.84
C	19+90.63	18.00'	646.86	646.87
D	20+00.00	18.00'	646.89	646.91
E	20+09.38	18.00'	646.92	646.93
℄ Pier 2	20+18.75	18.00'	646.95	646.95
F	20+28.00	18.00'	646.98	646.98
G	20+37.25	18.00'	647.00	647.01
℄ Brg. E. Abut.	20+46.50	18.00'	647.03	647.03
End of Deck E. Abut.	20+46.75	18.00'	647.03	647.03

WHITESIDE COUNTY
F.A.U. 5563 (E. ELEVENTH ST.) OVER
ILLINOIS-MISSISSIPPI FEEDER CANAL, STATION 20+00



STRUCTURAL SHEET NO. 4 OF 25 SHEETS

F.A.U.	SECTION	COUNTY	TOTAL SHEETS	SHEET NO.
5563	19-00137-00-BR	WHITESIDE	60	22
WHA# 1286J24		CONTRACT 85779		
ILLINOIS				

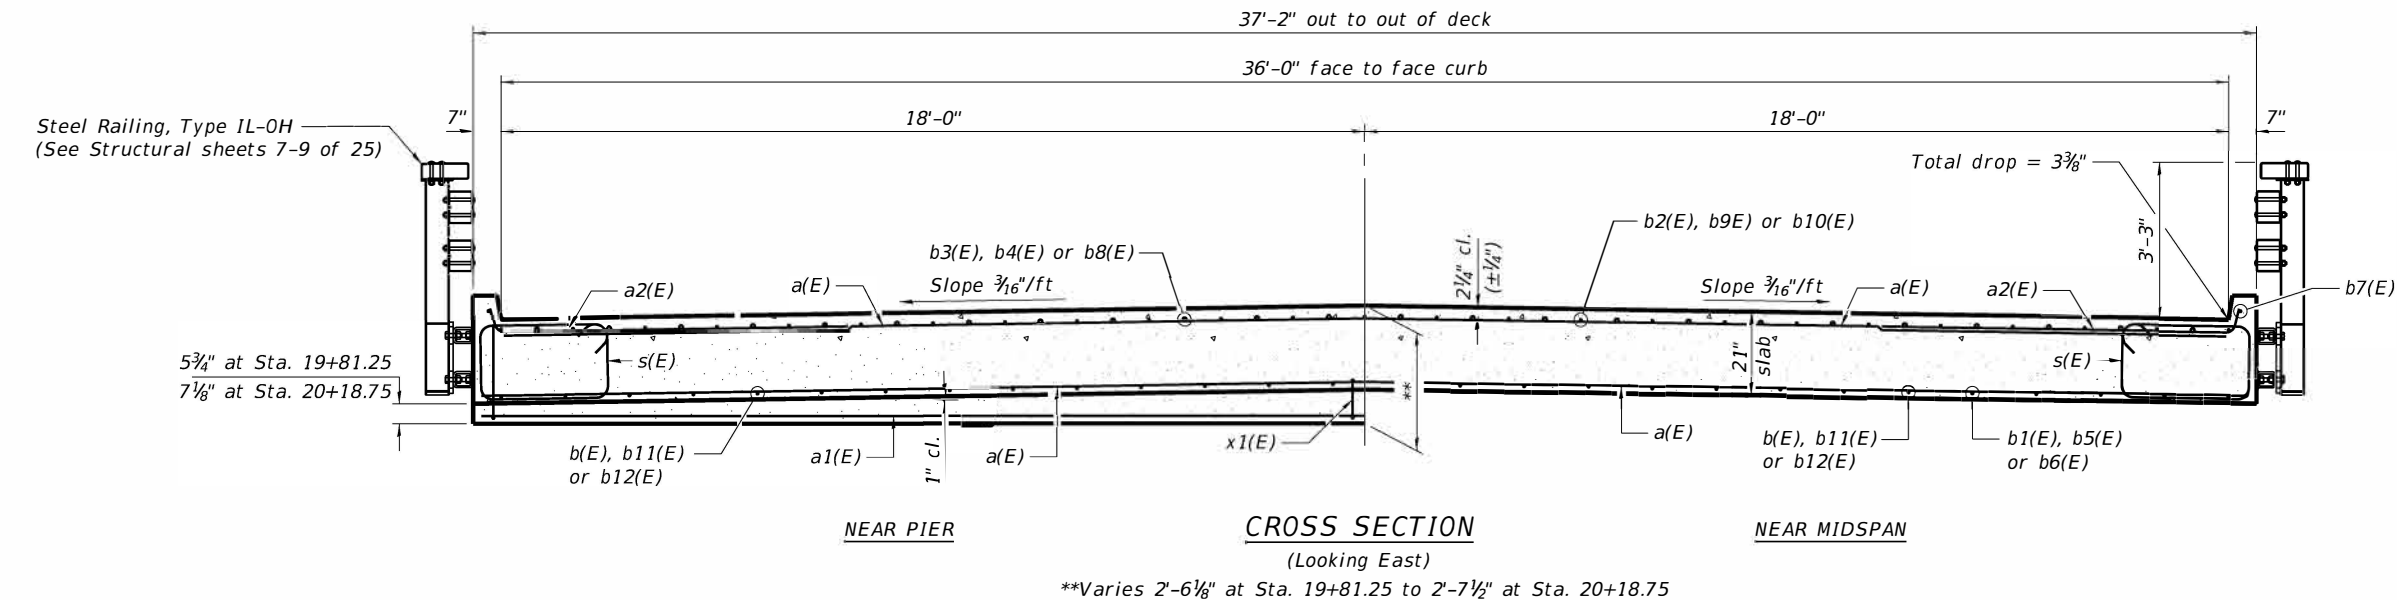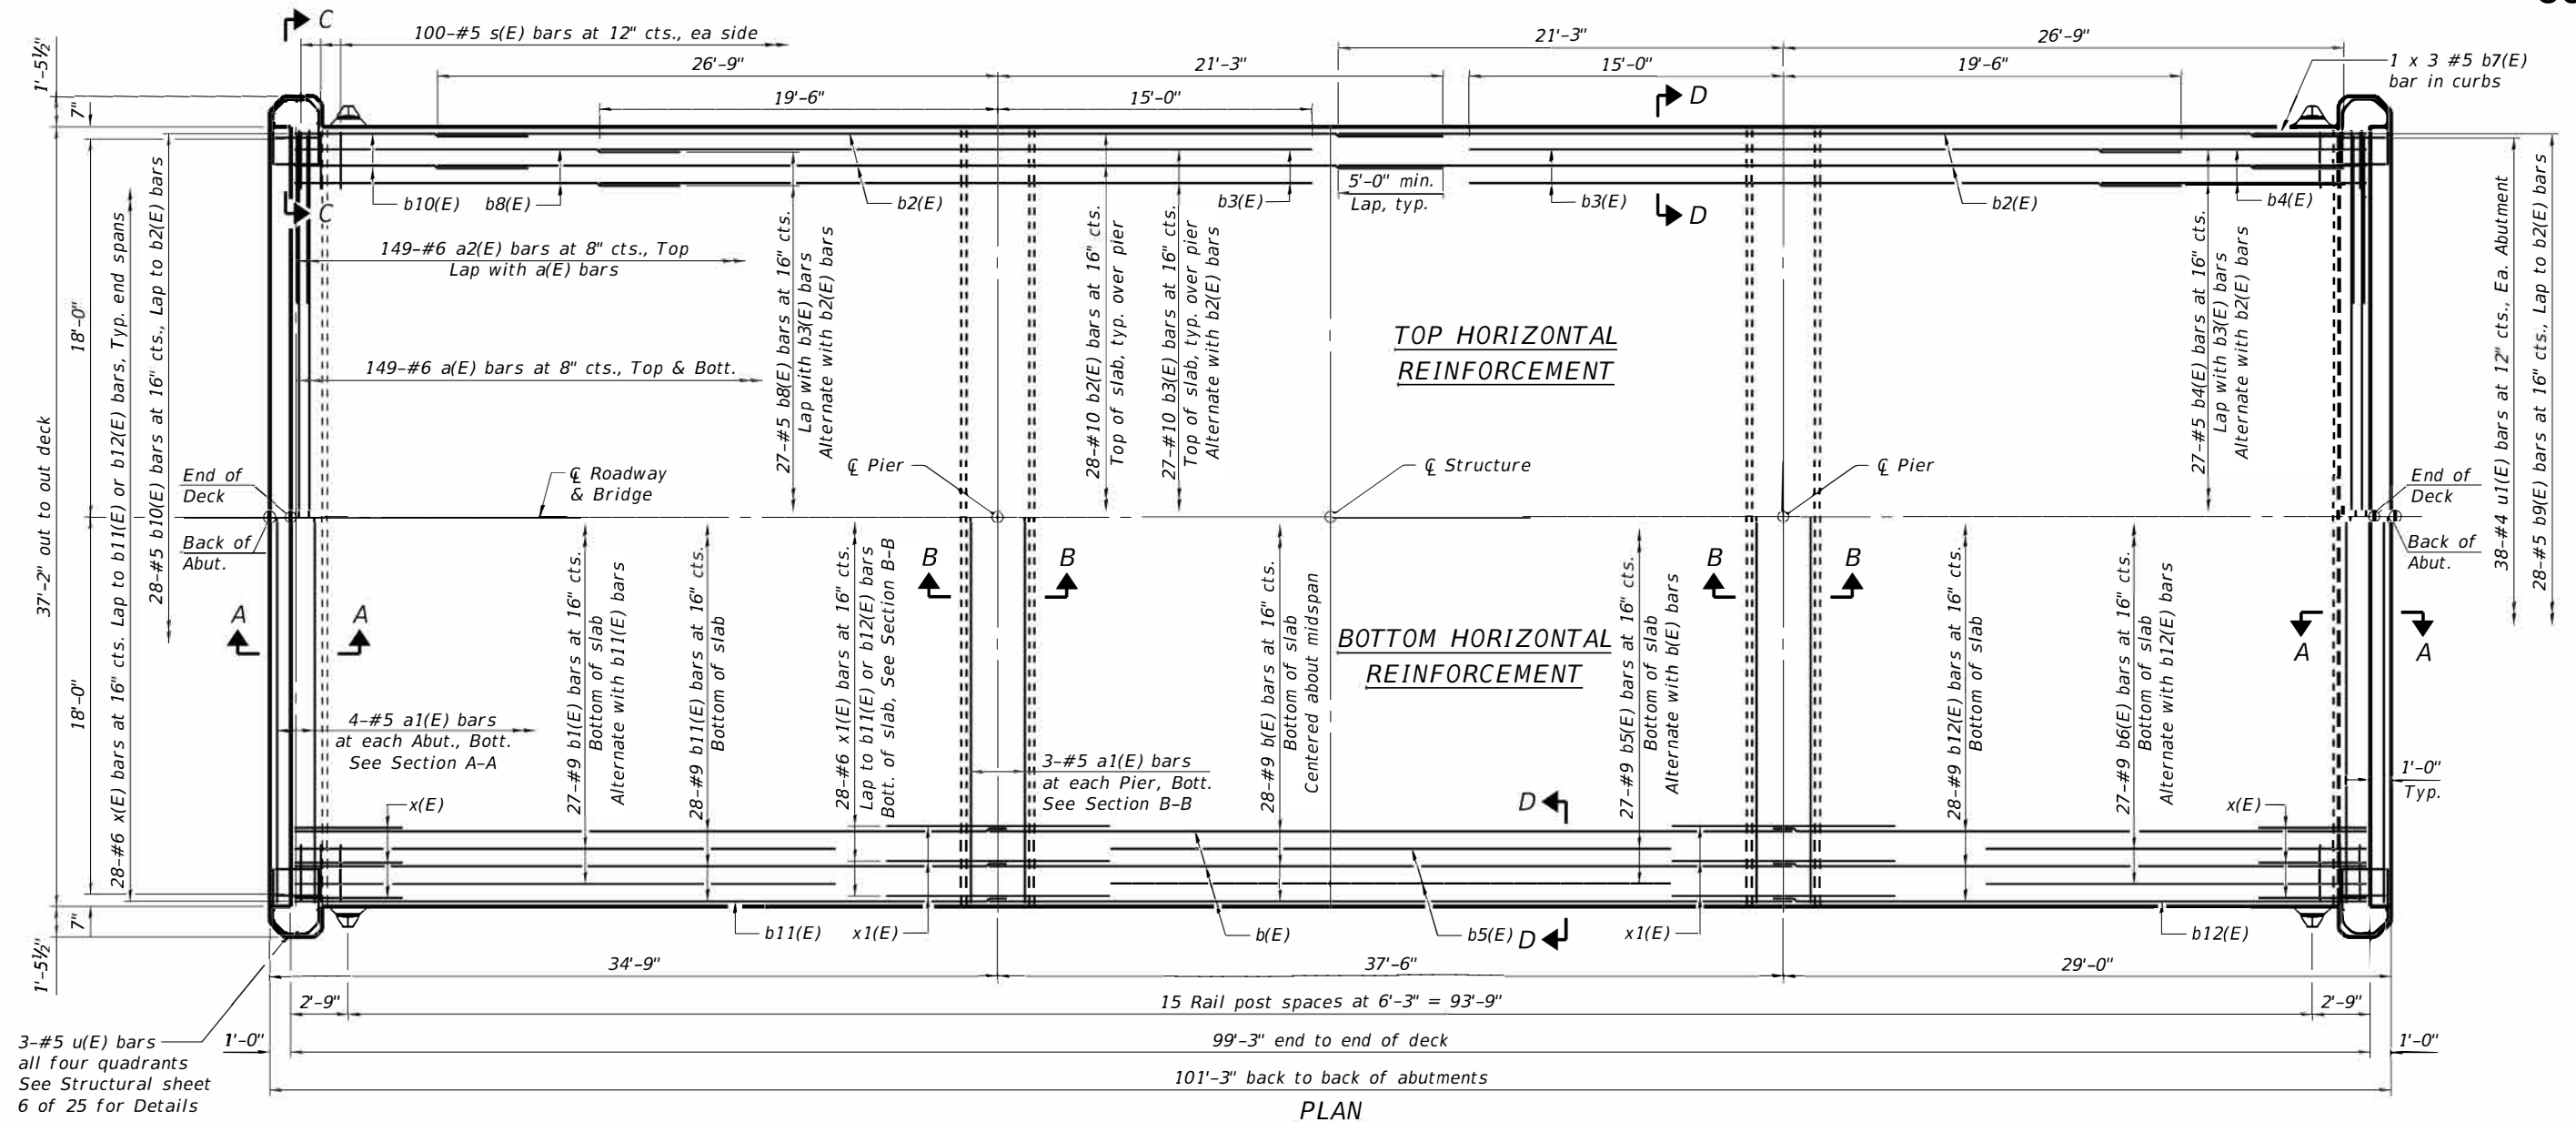

MIN. BAR LAP	
#5	1'-0"
#6	1'-6"
#9	2'-0"
#10	5'-0"

*Unless noted otherwise

NOTE:
For Sections A-A, B-B, C-C & D-D
see Structural Sheet 6 of 25

REVISION	DATE	BY	REMARKS

DESIGNED	BKC
DRAWN	FDL
REVIEWED	EEL
APPROVED	BKC

WHITESIDE COUNTY
F.A.U. 5563 (E. ELEVENTH ST.) OVER
ILLINOIS-MISSISSIPPI FEEDER CANAL. STATION 20+00




WILLETT HOFMANN
& ASSOCIATES, INC.
ENGINEERING ARCHITECTURE AND SURVEYING
809 EAST 2ND STREET, DIXON, IL 61021-0367
T: 815-284-3381 DESIG. FIRM: #184 0 00 918


SUPERSTRUCTURE
STRUCTURE NO. 098-6010

STRUCTURAL SHEET NO. 5 OF 25 SHEETS

F.A.U.	SECTION	COUNTY	TOTAL SHEETS	SHEET NO.
5563	19-00137-00-BR	WHITESIDE	60	23
WHA 1286J24		CONTRACT 85779		

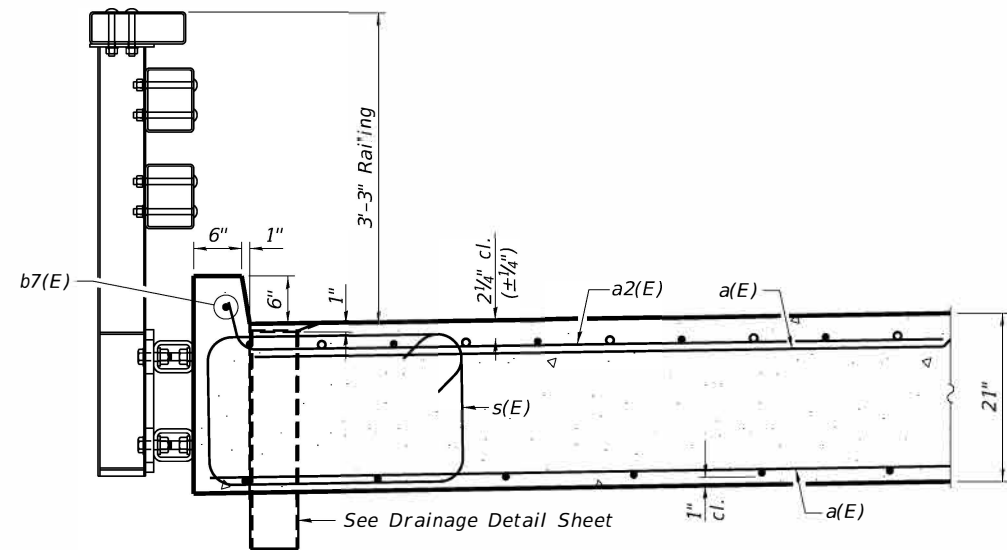


SECTION D-D

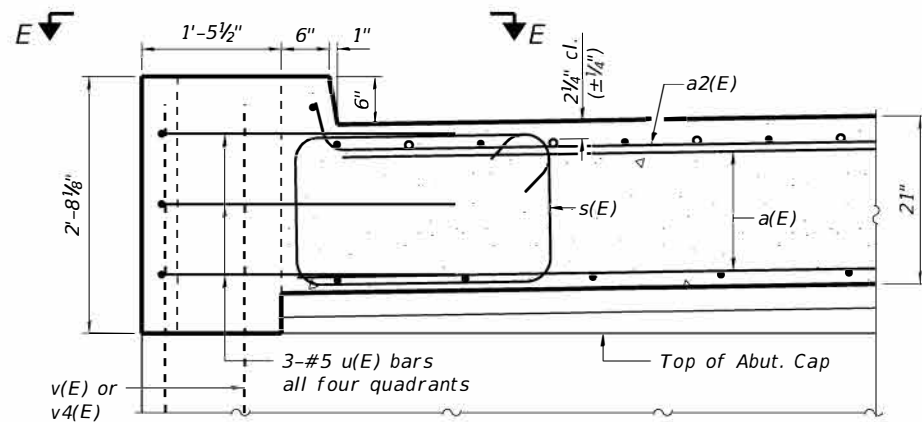


SECTION C-C

See Abutment sheet for v(E) or v4(E) bars

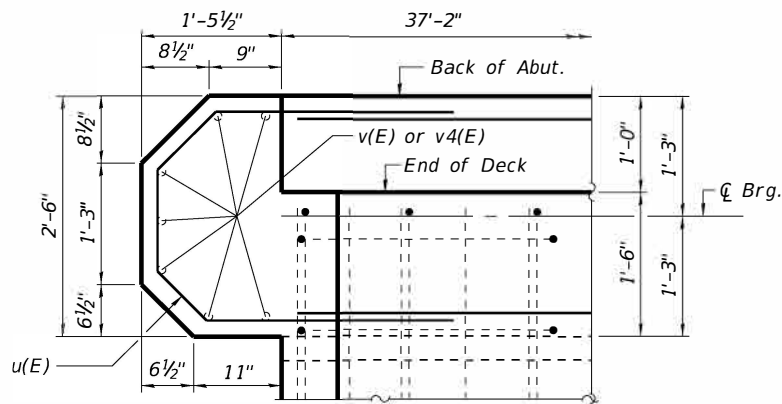


SECTION E-E

See Abutment sheet for v(E) or v4(E) bars

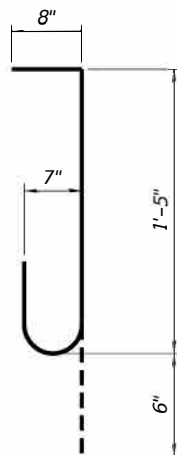


BAR j(E)

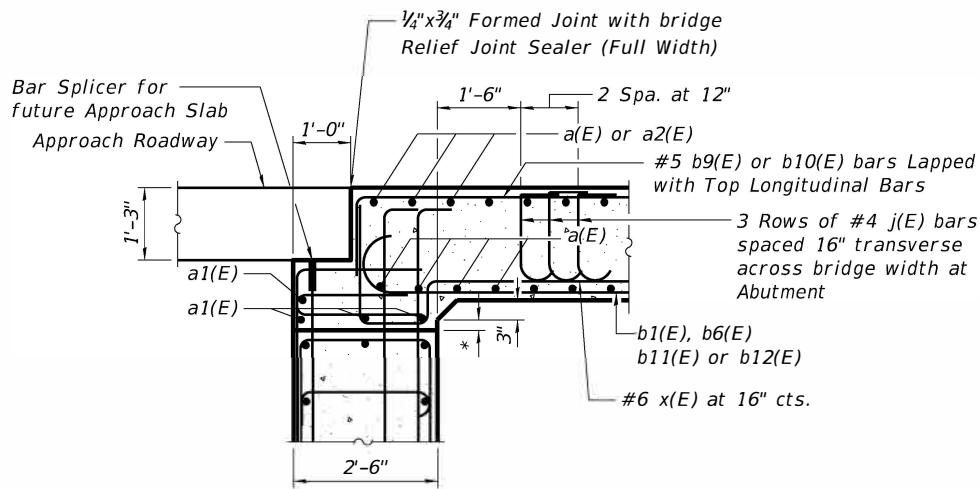


SECTION A-A

*The hauch varies from 2 1/8" to 5 1/2" at the abutments

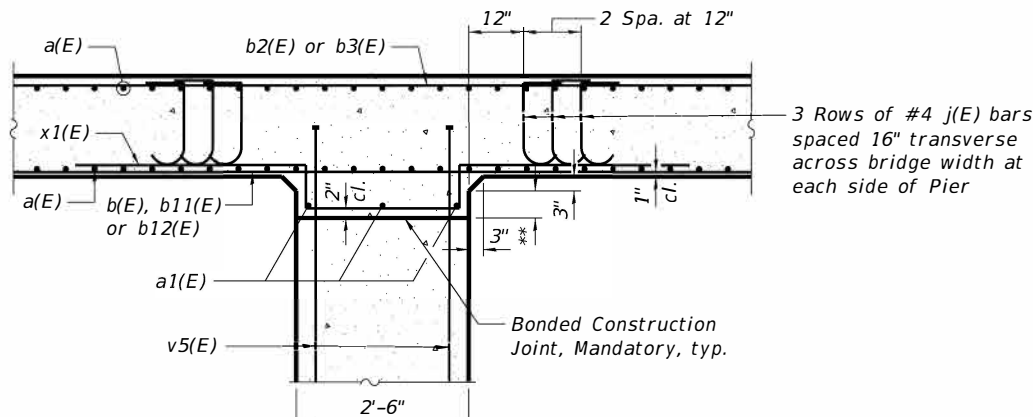


SECTION B-B


**Varies 2 3/4" to 6 1/8" at Sta. 19+81.25 and 4 1/8" to 7 1/2" at Sta. 20+18.75
See Pier sheet for v5(E) bars

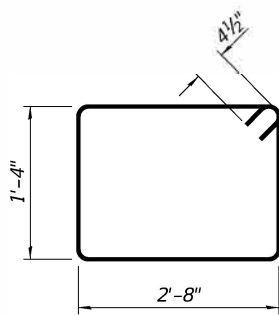


BAR s(E)

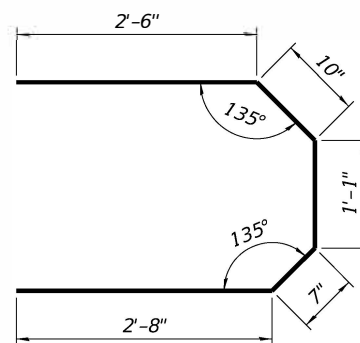


BAR u(E)

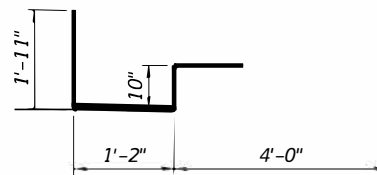


BAR x(E)

 


BAR x1(E)

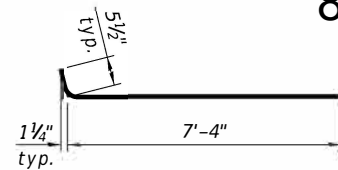

BAR a2(E)

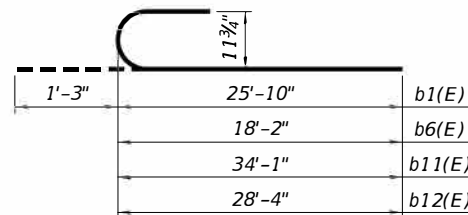

BAR b1(E), b6(E)
b11(E) or b12(E)

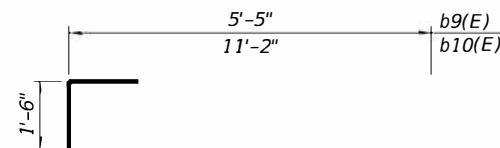

BAR b9(E) or b10(E)

SUPERSTRUCTURE
BILL OF MATERIAL

Bar	No.	Size	Length	Shape
a(E)	298	#6	36'-10"	—
a1(E)	14	#5	36'-10"	—
a2(E)	298	#6	7'-10"	—
b(E)	28	#9	38'-10"	—
b1(E)	27	#9	27'-1"	—
b2(E)	56	#10	48'-0"	—
b3(E)	54	#10	34'-6"	—
b4(E)	27	#5	12'-8"	—
b5(E)	27	#9	26'-9"	—
b6(E)	27	#9	19'-5"	—
b7(E)	6	#5	35'-10"	—
b8(E)	27	#5	18'-5"	—
b9(E)	28	#5	6'-11"	—
b10(E)	28	#5	12'-8"	—
b11(E)	28	#9	35'-4"	—
b12(E)	28	#9	29'-7"	—
j(E)	504	#4	2'-7"	—
s(E)	200	#5	8'-9"	—
u(E)	12	#5	7'-8"	—
u1(E)	76	#4	4'-10"	—
x(E)	56	#6	7'-11"	—
x1(E)	56	#6	11'-6"	—
Concrete Superstructure			Cu. Yds.	252.6
Bridge Deck Grooving			Sq. Yds.	375
Protective Coat			Sq. Yds.	421
Reinforcement Bars, Epoxy Coated			Pound	63,050
Steel Railing, Type 1L-0H			Foot	204

Bars indicated thus 1 x 2-#4 etc. indicates 1 line of bars with 2 lengths per line.

REVISION	DATE	BY	REMARKS

DESIGNED	BKC
DRAWN	FDL
REVIEWED	EEL
APPROVED	BKC

WHITESIDE COUNTY
F.A.U. 5563 (E. ELEVENTH ST.) OVER
ILLINOIS-MISSISSIPPI FEEDER CANAL. STATION 20+00




WILLETT HOFMANN
& ASSOCIATES, INC.
ENGINEERING ARCHITECTURE LAND SURVEYING
809 EAST 2ND STREET, DIXON, IL 61021-0367
T: 815-284-3381 DESIGN FIRM: #184-000918


SUPERSTRUCTURE DETAILS
STRUCTURE NO. 098-6010

STRUCTURAL SHEET NO. 6 OF 25 SHEETS


F.A.U.	SECTION	COUNTY	TOTAL SHEETS	SHEET NO.
5563	19-00137-00-BR	WHITESIDE	60	24
WHA# 1286J24		CONTRACT 85779		
ILLINOIS				

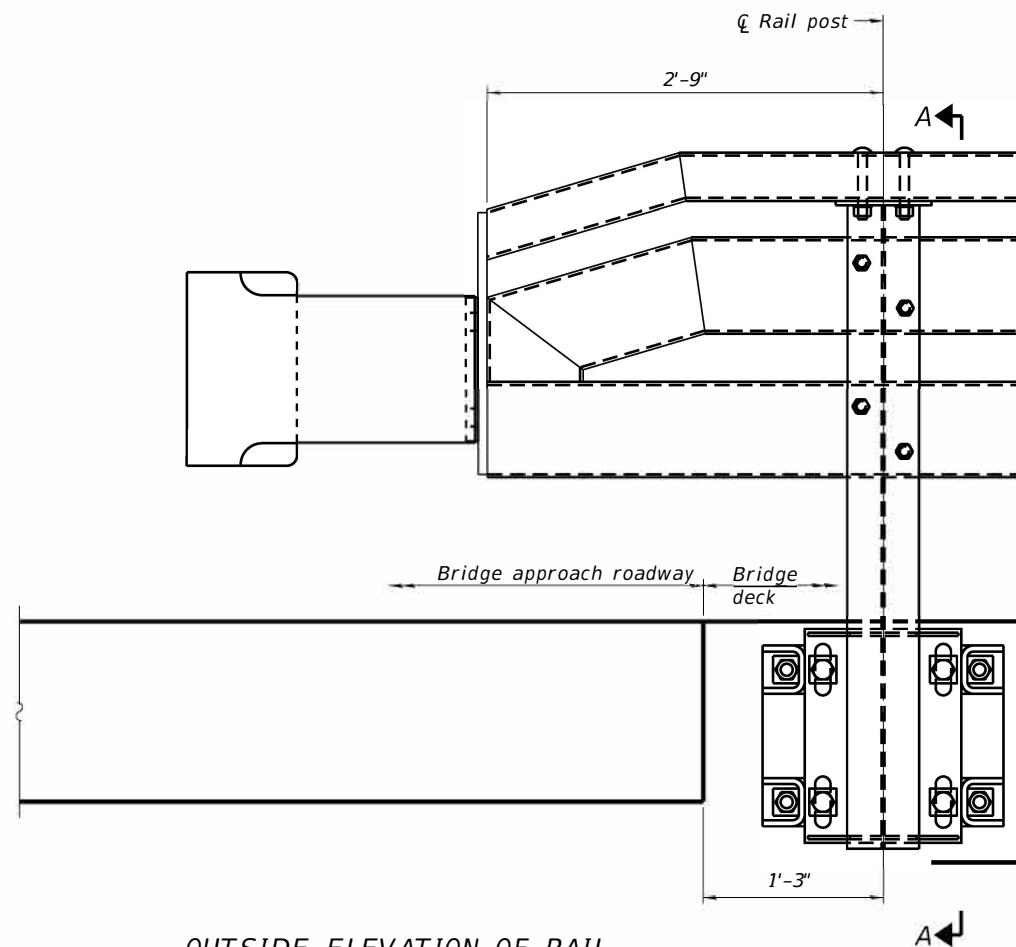


OUTSIDE ELEVATION OF RAIL

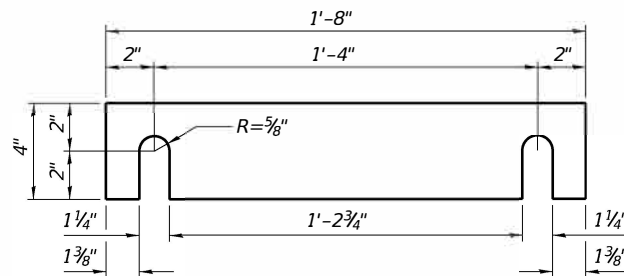


SHIM PLATE

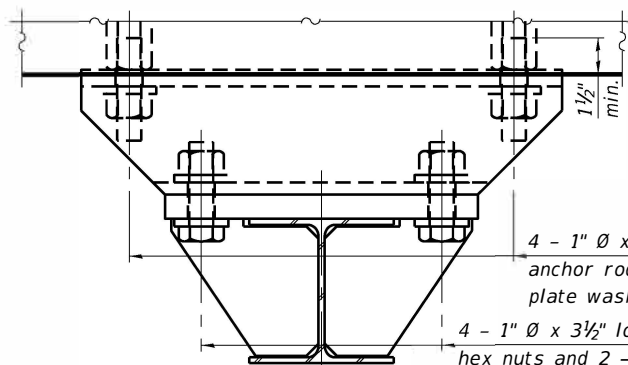


SECTION B-B

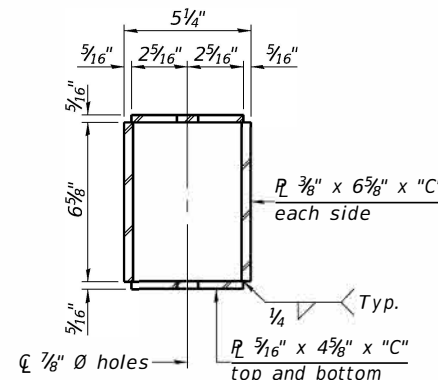

SECTION C-C

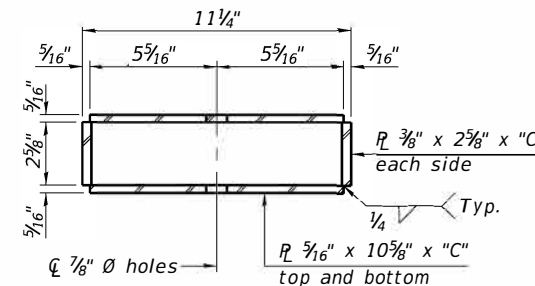

SECTION D-D

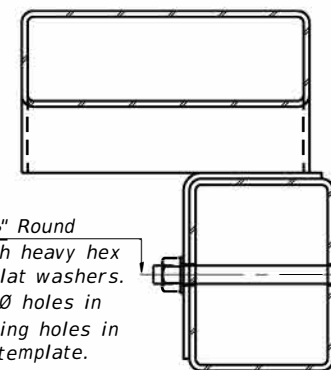

SECTION E-E


RAILING CRITERIA

MASH 2016 Test Level	4
Rail system weight (plf)	120
Max post spacing	8'-0"


SPLICE DIMENSIONS

Location	T	A	B	C
All locs. not over exp. jts.	0	1/2"	1'-6"	2'-9 1/2"
Over Strip Seal Jt.	≤4"	2 1/2"	1'-8"	3'-1 1/2"
Over Finger or Modular Jt.	≤9 1/2"	5 1/2"	1'-10 3/4"	3'-7 1/4"
Over Finger or Modular Jt.	≤15"	8 1/4"	2'-1 1/2"	4'-0 3/4"


T = ; total movement along centerline of roadway at expansion joint.

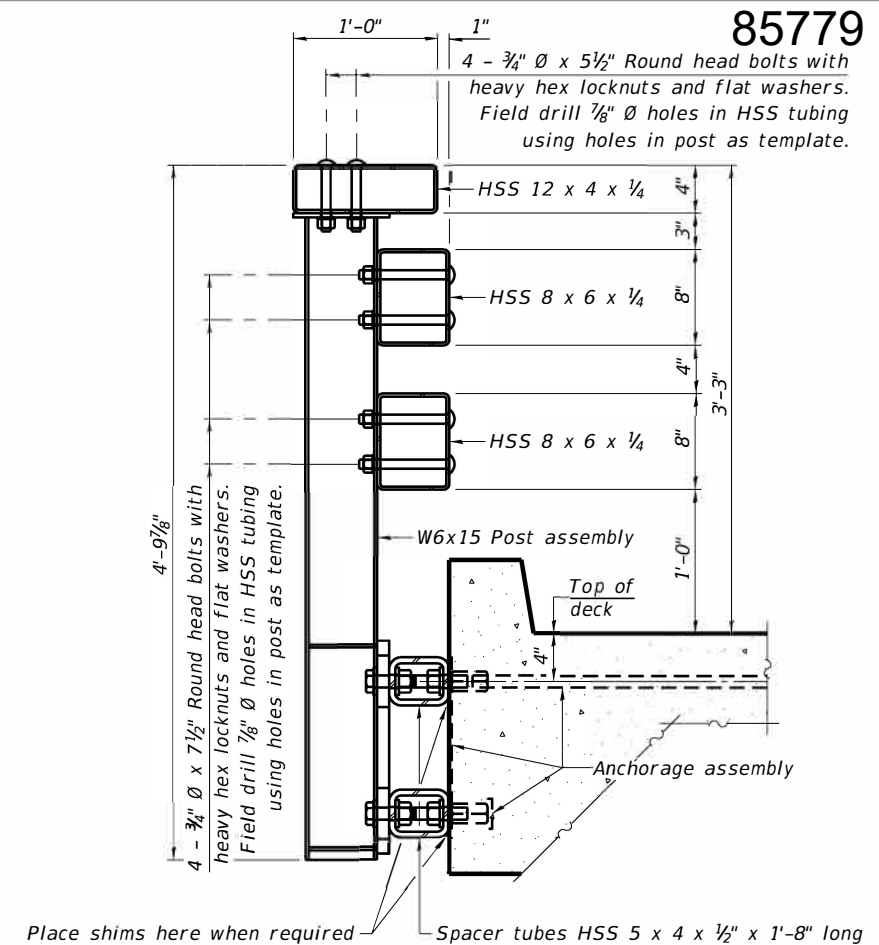

SECTION A-A

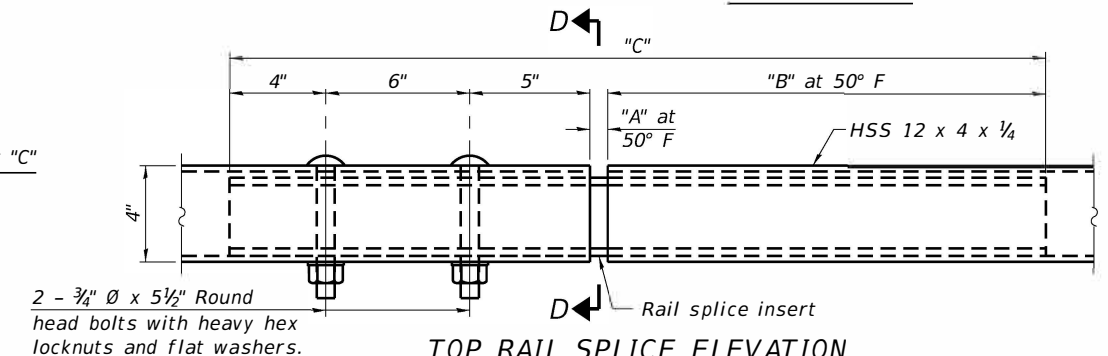

TOP RAIL SPLICE ELEVATION

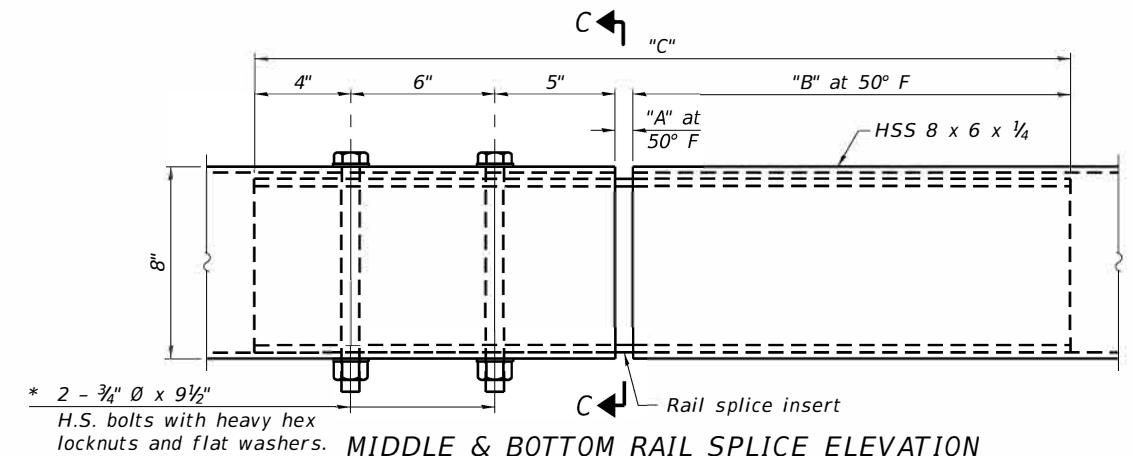

MIDDLE & BOTTOM RAIL SPLICE ELEVATION

(Sheet 1 of 3)

REVISION	DATE	BY	REMARKS

DESIGNED	BKC
DRAWN	FDL
REVIEWED	EEL
APPROVED	BKC

WHITESIDE COUNTY
F.A.U. 5563 (E. ELEVENTH ST.) OVER
ILLINOIS-MISSISSIPPI FEEDER CANAL. STATION 20+00




WILLETT HOFMANN
& ASSOCIATES, INC.
ENGINEERING ARCHITECTURE AND SURVEYING
889 EAST 2ND STREET, DIXON, IL 61021-0367
T: 815-284-3381 DESIGN FIRM: #184-000918


STEEL RAILING, TYPE IL-OH
STRUCTURE NO. 098-6010

STRUCTURAL SHEET NO. 7 OF 25 SHEETS


F.A.U.	SECTION	COUNTY	TOTAL SHEETS	SHEET NO.
5563	19-00137-00-BR	WHITESIDE	60	25
WHA# 1286J24				
		CONTRACT	85779	

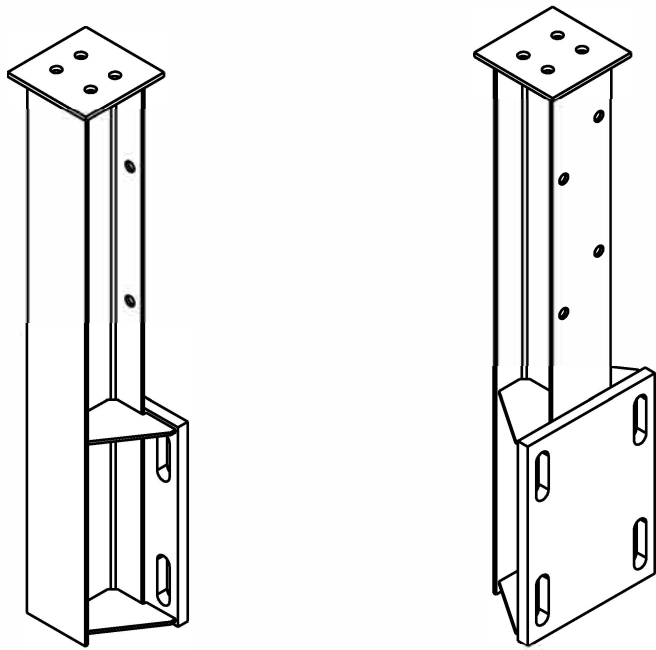


ISOMETRIC VIEWS POST ASSEMBLY

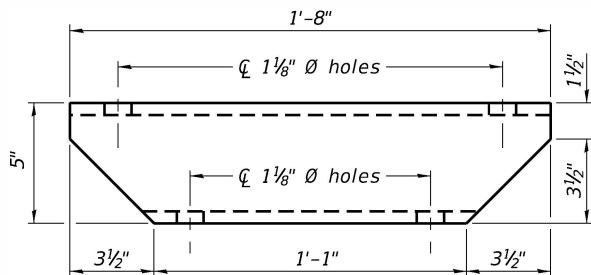


SPACER TUBE PLAN

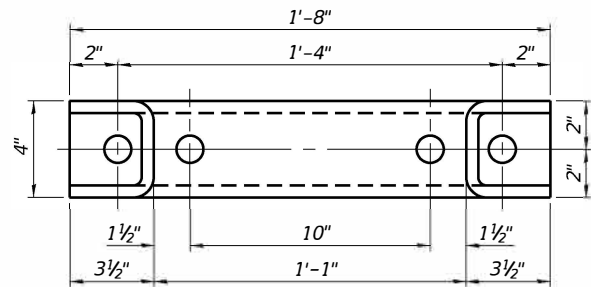


SPACER TUBE ELEVATION

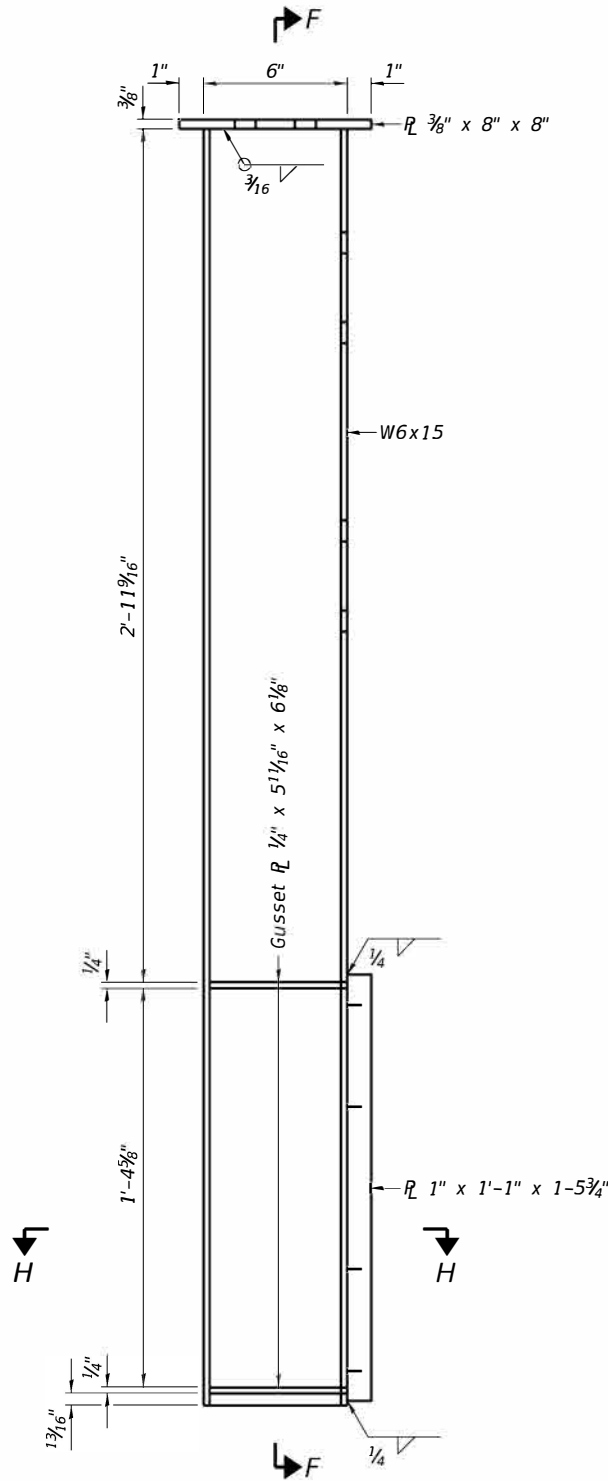


SIDE ELEVATION POST ASSEMBLY

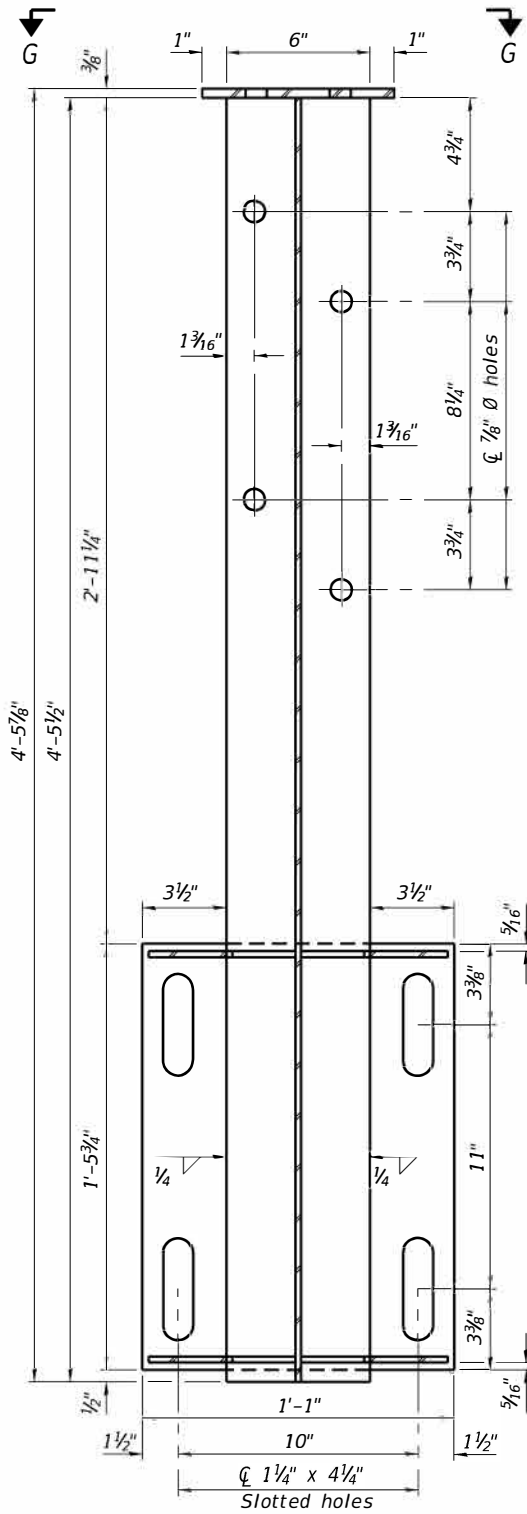


SECTION F-F

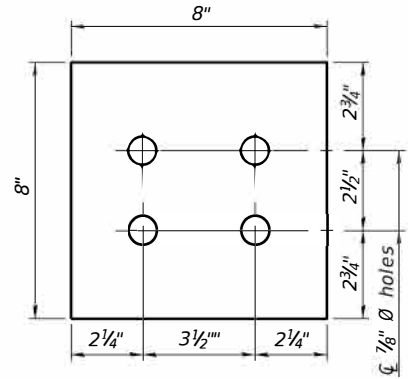

VIEW G-G
(Showing top plate)

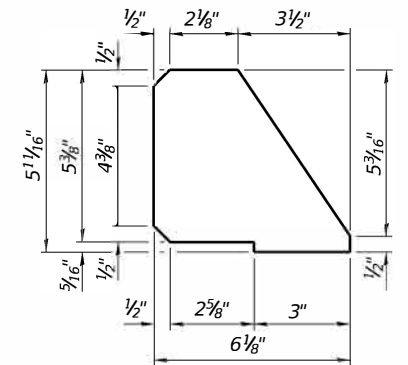

GUSSET PLATE

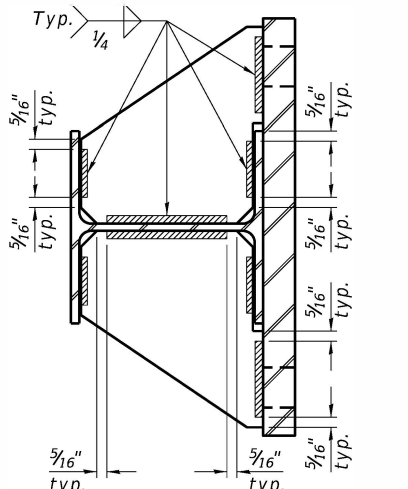

SECTION H-H
(Showing gusset plate welds)

(Sheet 2 of 3)

REVISION	DATE	BY	REMARKS

DESIGNED	BKC
DRAWN	FDL
REVIEWED	EEL
APPROVED	BKC

WHITESIDE COUNTY
F.A.U. 5563 (E. ELEVENTH ST.) OVER
ILLINOIS-MISSISSIPPI FEEDER CANAL. STATION 20+00




WILLET & HOFMANN
ASSOCIATES INC.
ENGINEERING ARCHITECTURE AND SURVEYING
809 EAST 2ND STREET, DIXON, IL 61021-0367
T: 815-284-3381 DESIGN FIRM: #B4-000918

STEEL RAILING, TYPE IL-OH
STRUCTURE NO. 098-6010

STRUCTURAL SHEET NO. 8 OF 25 SHEETS


F.A.U.	SECTION	COUNTY	TOTAL SHEETS	SHEET NO.
5563	19-00137-00-BR	WHITESIDE	60	26
WHA# 1286J24		CONTRACT 85779		
ILLINOIS				

Notes:
All plates shall be AASHTO M270 grade 50.
All HSS tubing shall be ASTM A500 grade C.
All heavy hex nuts including heavy hex coupling nuts shall be according to ASTM A563 grade DH.
All fully threaded anchor rods shall be ASTM F1554 grade 105.
All round head bolts shall be ASTM A449.
All steel rail elements including shims shall be galvanized according to Article 509.05 of the Standard Specifications.
Rail splice inserts may be built out of 2 - 3/8" bent plates in lieu of the 4 plate rail splice inserts shown, provided the outside dimensions are matched.
A sufficient number shims of various thicknesses, built to the dimensions shown in the shim plate detail, shall be provided to adjust posts for plumbness and horizontal alignment. Cost included with Steel Railing, Type IL-OH.
The spacer tubes shall be fastened to the bridge deck and bridge approach slab snug tight and given an additional 1/2 turn. The 1" diameter high strength bolts used to connect the spacer tubes to the post assemblies shall be tightened according to Article 505.04(f)(2) of the Standard Specifications.
All HSS tubing serving as railing shall be CVN tested according to Article 1006.34(b) of the Standard Specifications.

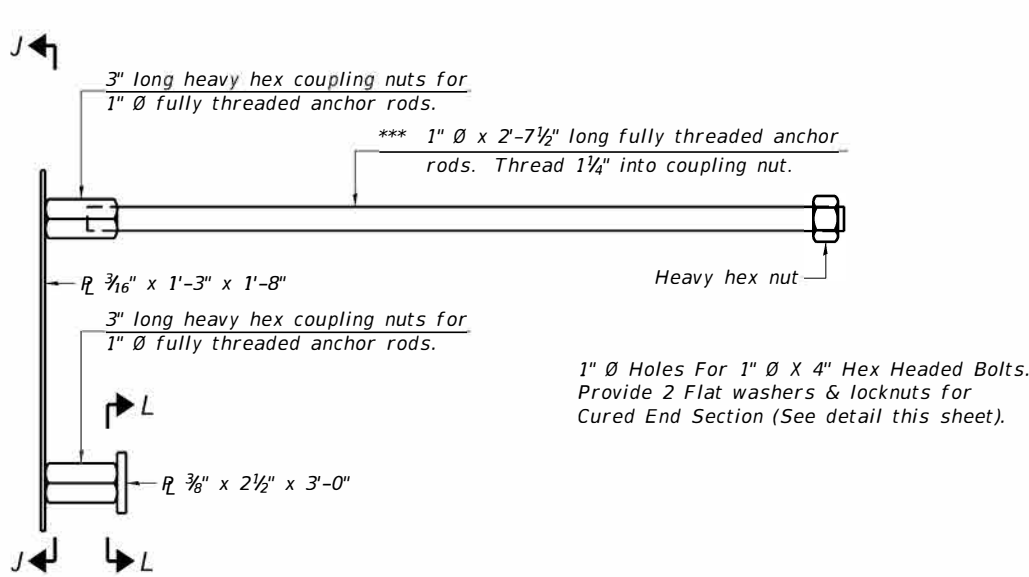


ANCHORAGE ASSEMBLY


*** For skewed bridge decks use 1" Ø x 1'-3" long fully threaded anchor rods at acute corners of bridge deck.

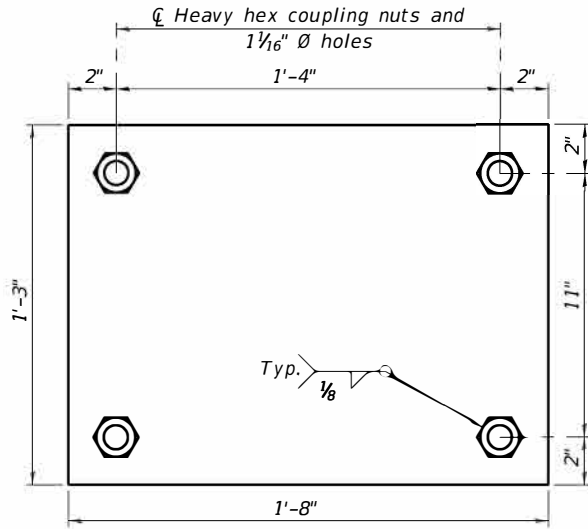



SECTION J-J

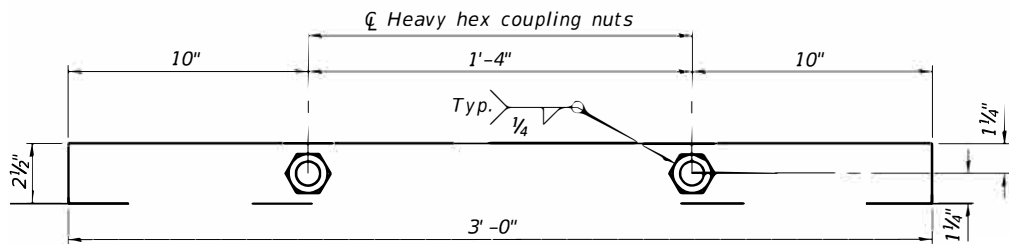


SECTION L-L

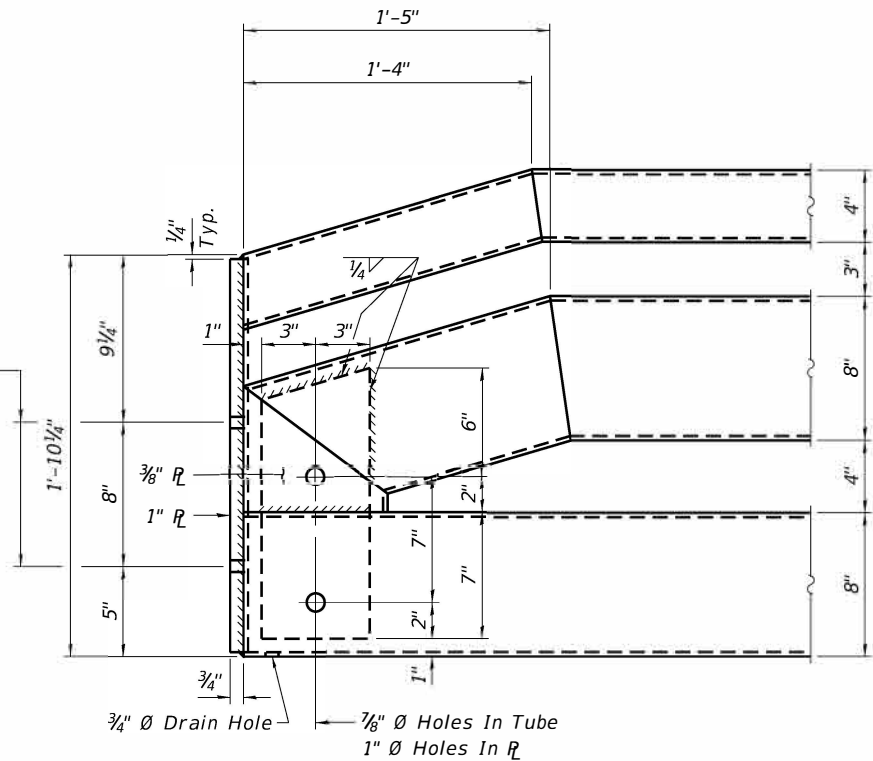


END OF RAIL DETAILS

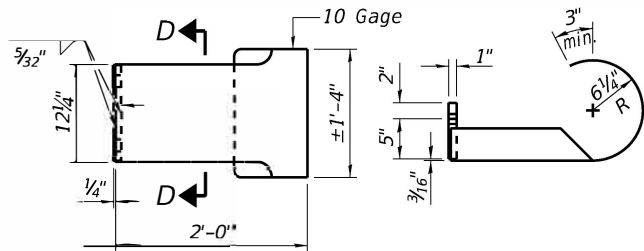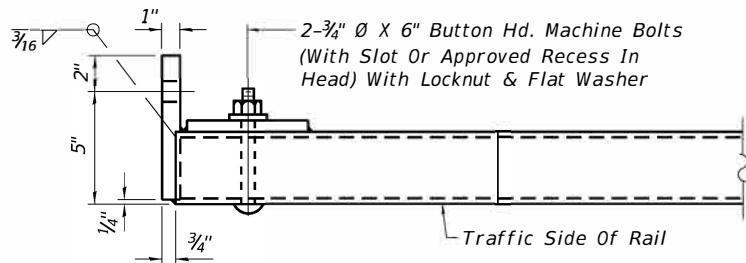



CURLED END SECTION DETAILS
***(4 required)

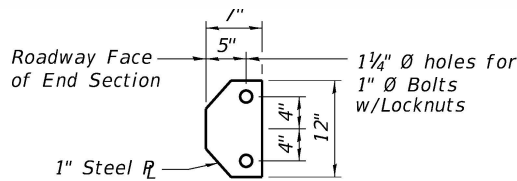

SECTION D-D

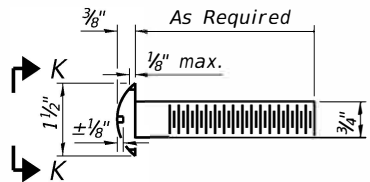

ROUND HEAD BOLT DETAIL

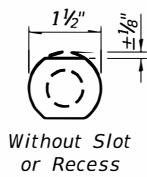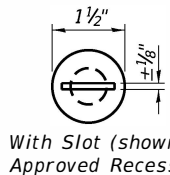

VIEW K-K

BILL OF MATERIAL

Item	Unit	Quantity
Steel Railing, Type IL-OH	Foot	204

(Sheet 3 of 3)

REVISION	DATE	BY	REMARKS

DESIGNED	BKC
DRAWN	FDL
REVIEWED	EEL
APPROVED	BKC


WHITESIDE COUNTY
F.A.U. 5563 (E. ELEVENTH ST.) OVER
ILLINOIS-MISSISSIPPI FEEDER CANAL. STATION 20+00




STEEL RAILING, TYPE IL-OH
STRUCTURE NO. 098-6010

STRUCTURAL SHEET NO. 9 OF 25 SHEETS

F.A.U.	SECTION	COUNTY	TOTAL SHEETS	SHEET NO.
5563	19-00137-00-BR	WHITESIDE	60	27
WHA# 1286J24		CONTRACT 85779		
ILLINOIS				

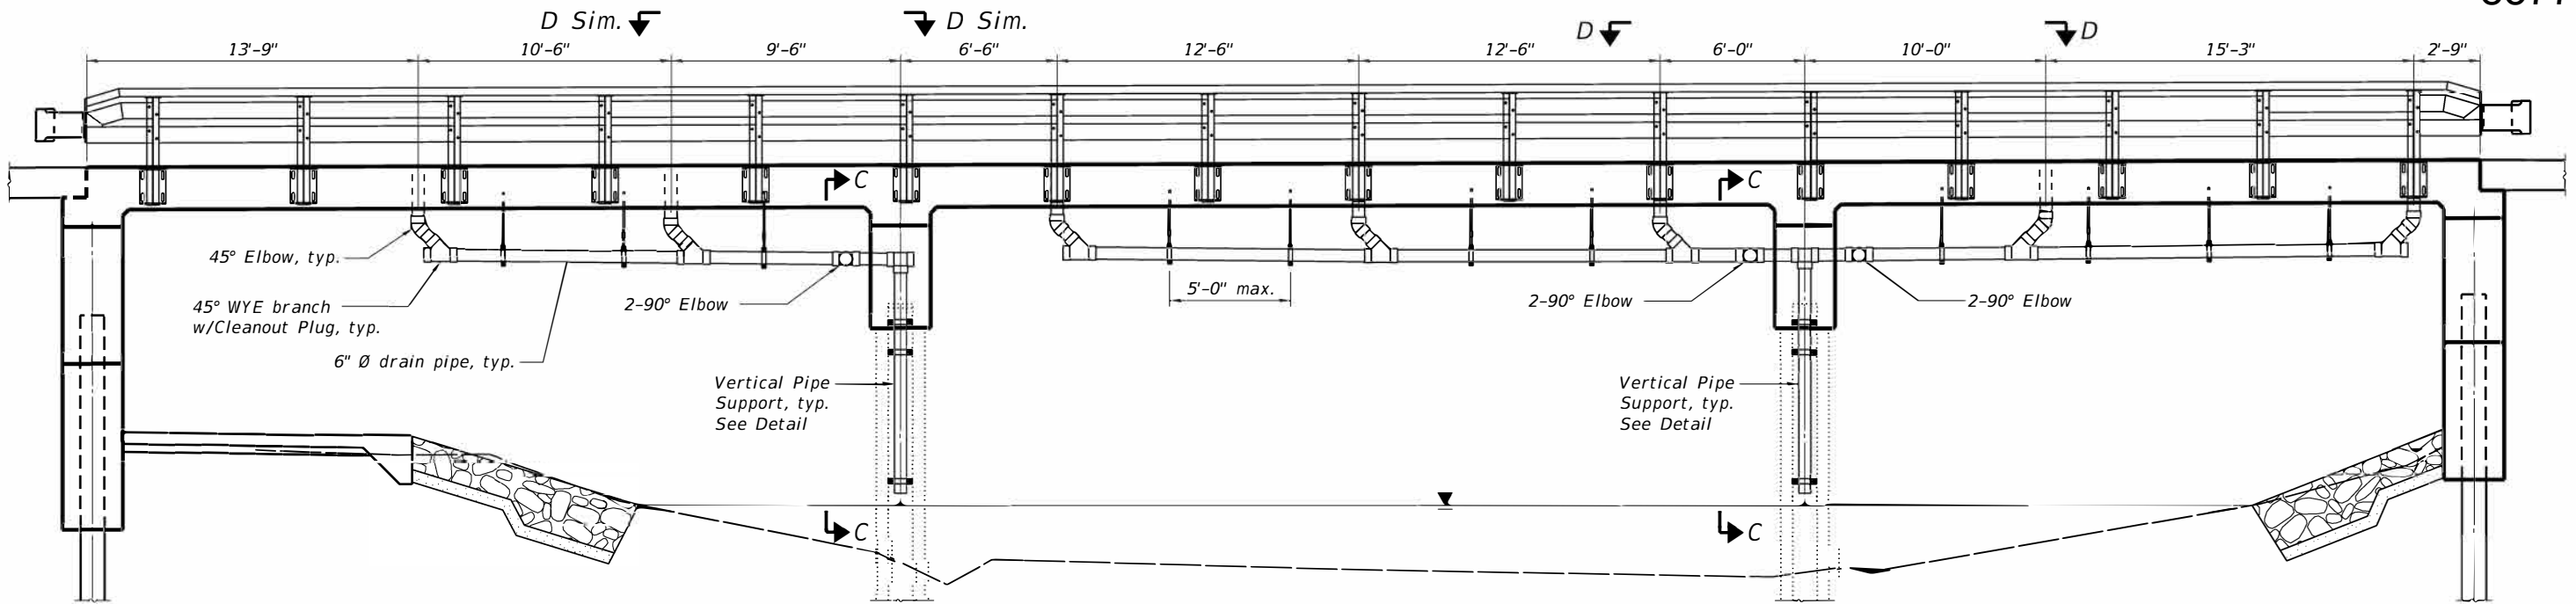


ELEVATION
(Looking North)

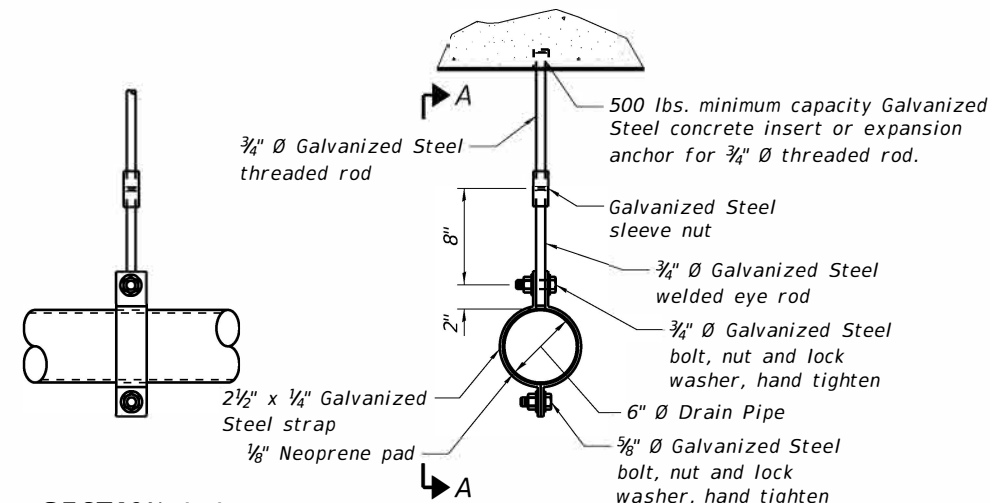


SECTION A-A

PIPE HANGER DETAIL

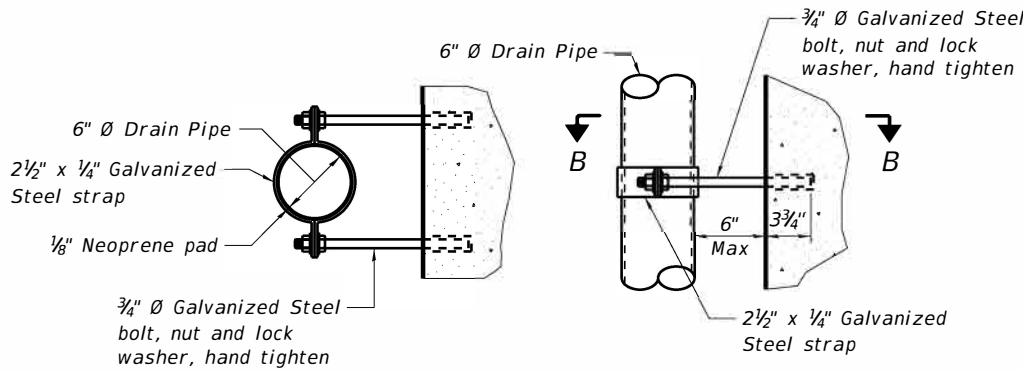


SECTION B-B


VERTICAL PIPE SUPPORT DETAIL

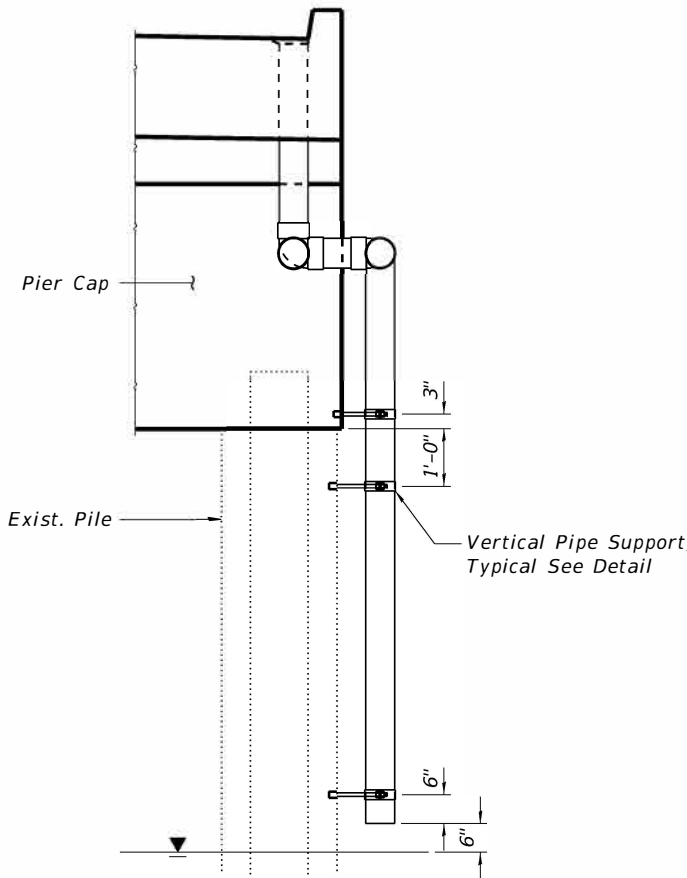

SECTION C-C

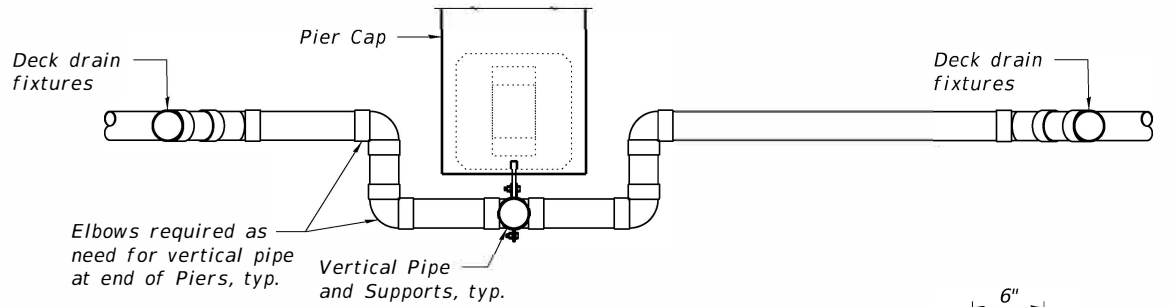


SECTION D-D
(Deck not shown for clarity)

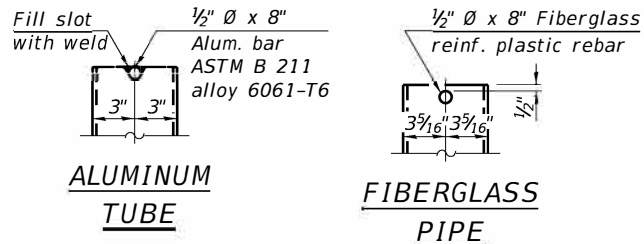


ALUMINUM
TUBE

FIBERGLASS
PIPE

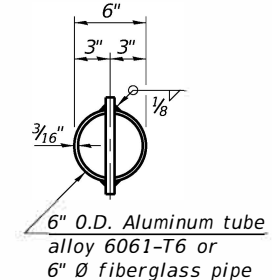

TOP PLAN
(Showing aluminum tube)

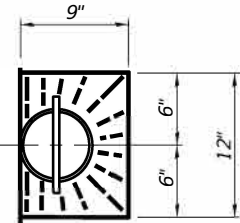

TOP PLAN

BILL OF MATERIAL

Item	Unit	Quantity
Drainage System for Structures	L. Sum	1

REVISION	DATE	BY	REMARKS

DESIGNED	BKC
DRAWN	FDL
REVIEWED	EEL
APPROVED	BKC

WHITESIDE COUNTY
F.A.U. 5563 (E. ELEVENTH ST.) OVER
ILLINOIS-MISSISSIPPI FEEDER CANAL. STATION 20+00




WILLET HOFMANN
& ASSOCIATES INC
ENGINEERING ARCHITECTURE LAND SURVEYING
809 EAST 2ND STREET, DIXON, IL 61021-0367
T: 815-284-3381 DESIGN FIRM: #184-000918

DRAINAGE DETAILS
STRUCTURE NO. 098-6010

STRUCTURAL SHEET NO. 10 OF 25 SHEETS

F.A.U.	SECTION	COUNTY	TOTAL SHEETS	SHEET NO.
5563	19-00137-00-BR	WHITESIDE	60	28
WHA# 1286J24		CONTRACT 85779		
ILLINOIS				

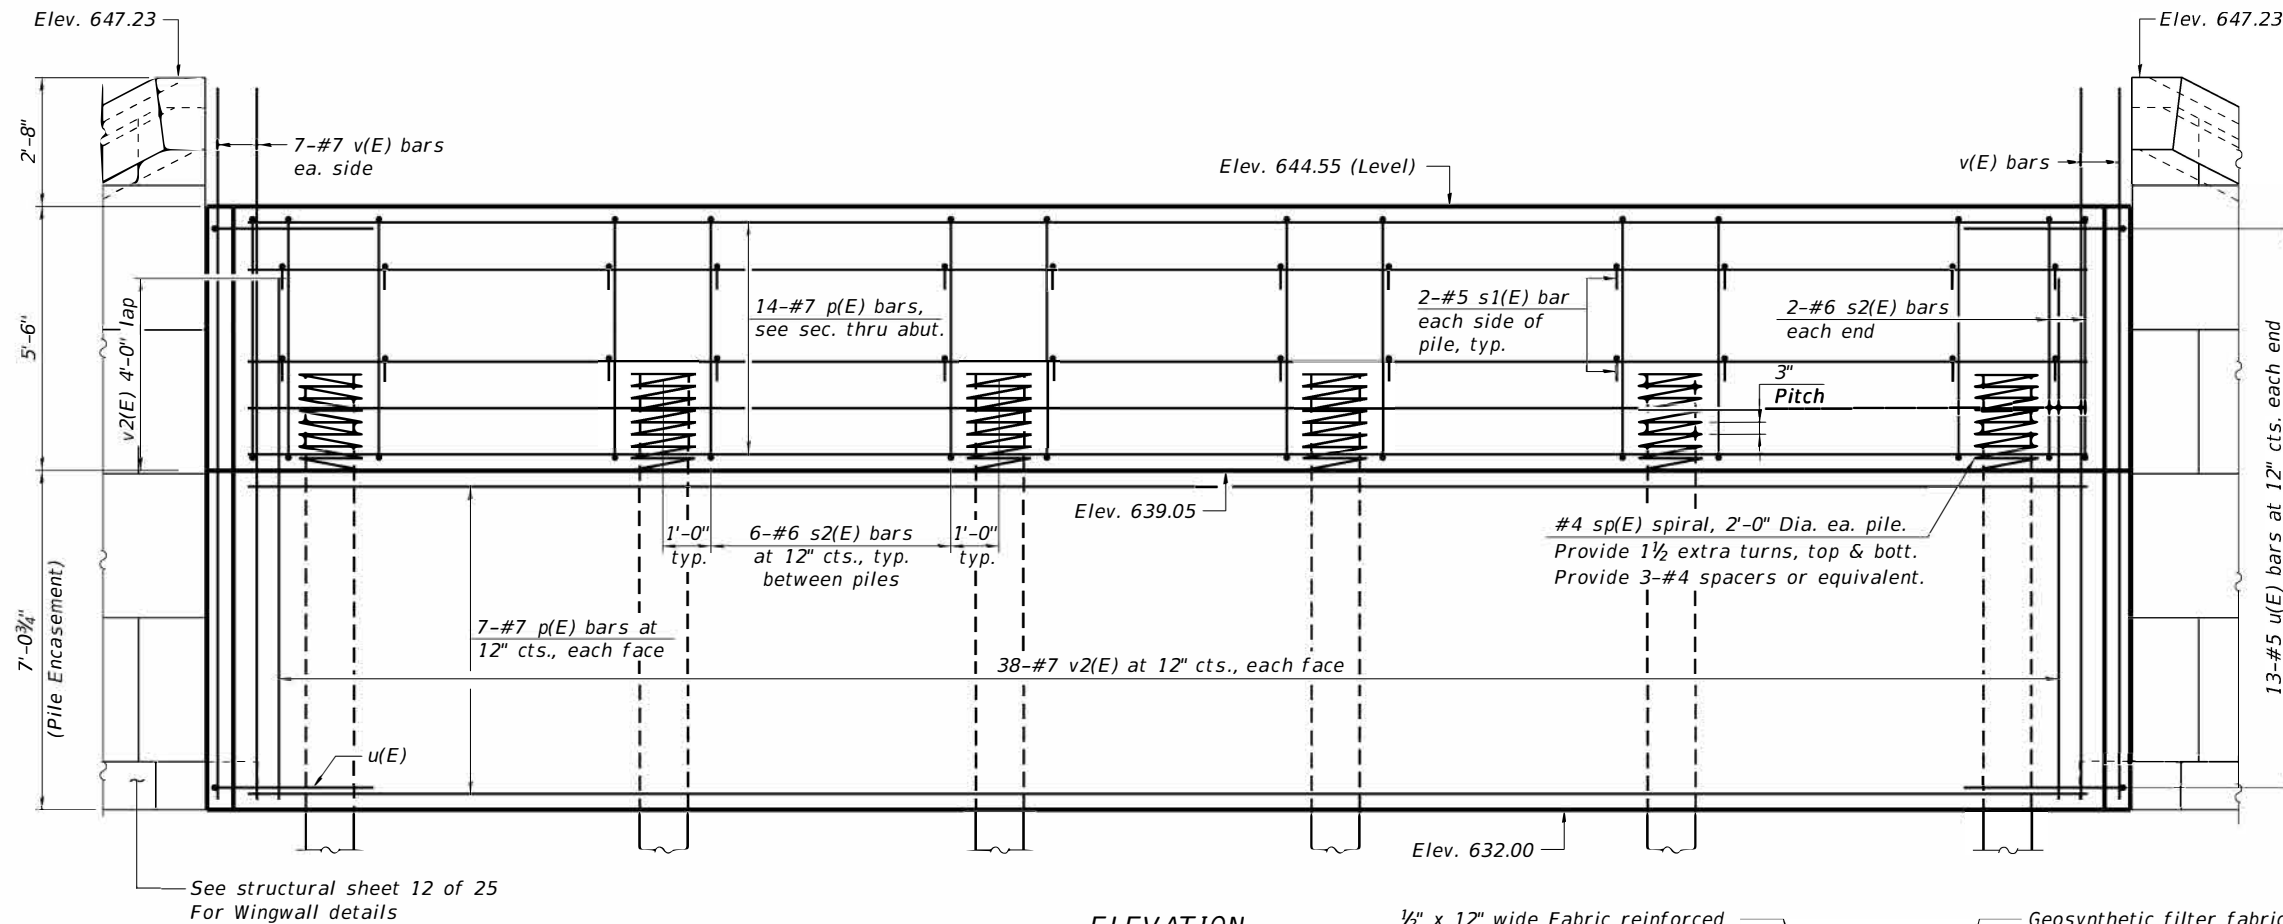


ELEVATION


1/2" x 12" wide Fabric reinforced elastomeric mat per Section 1028 of the Standard Specifications.

Back of Abut.


Geosynthetic filter fabric per Section 1080.01 of the Standard Specifications. Minimum weight shall be 4 oz./sq. yd. Fold as shown.

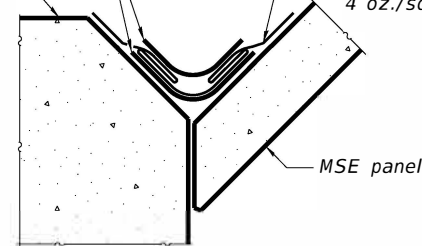


Cost of elastomeric mat and filter fabric included with Mechanically Stabilized Earth wall.

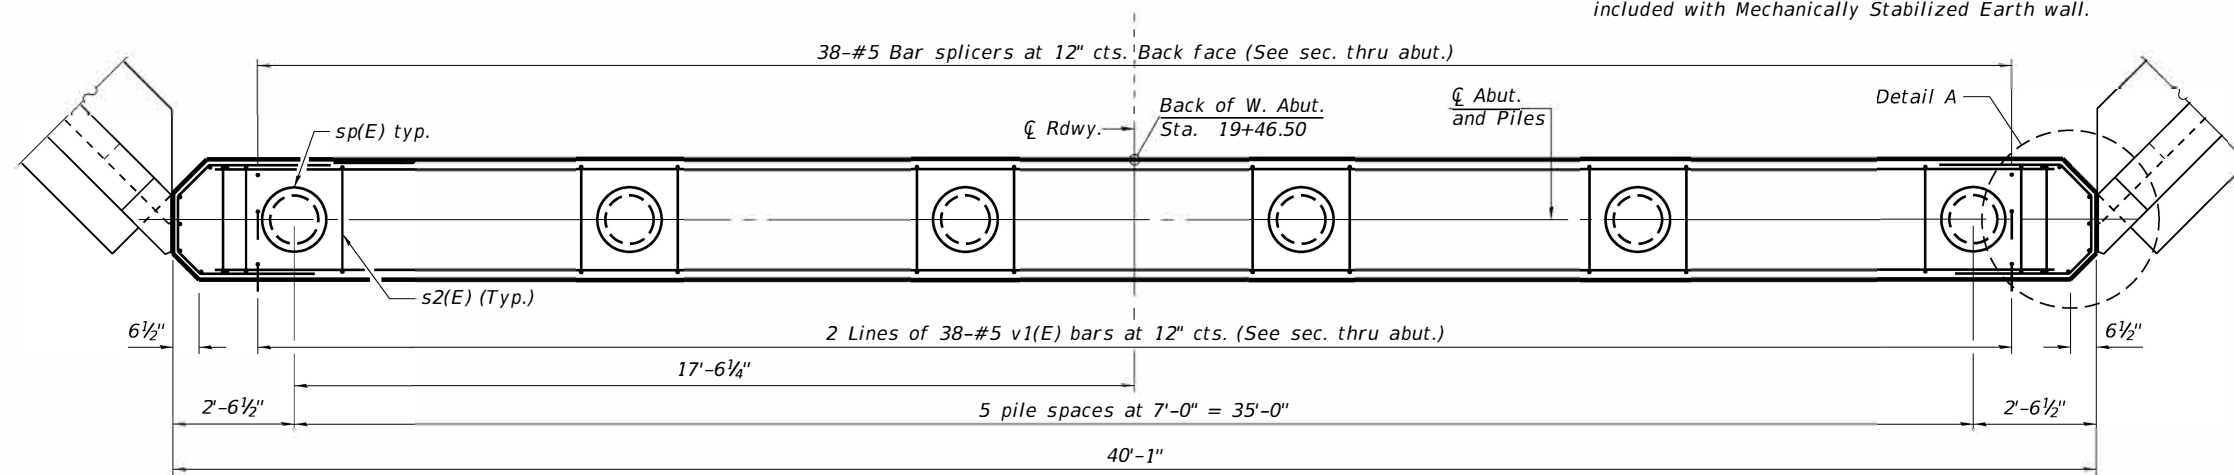

PLAN

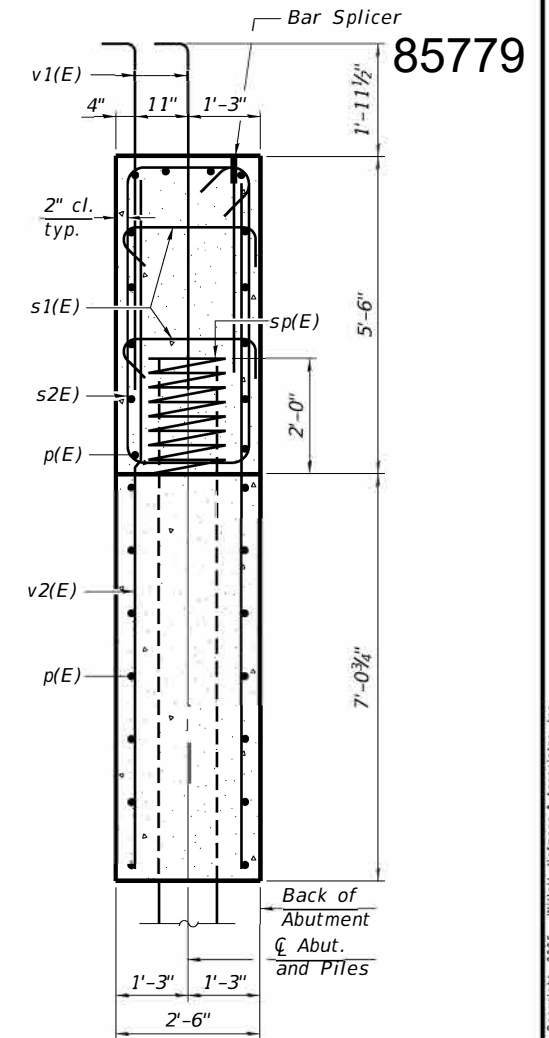

SEC. THRU ABUT.

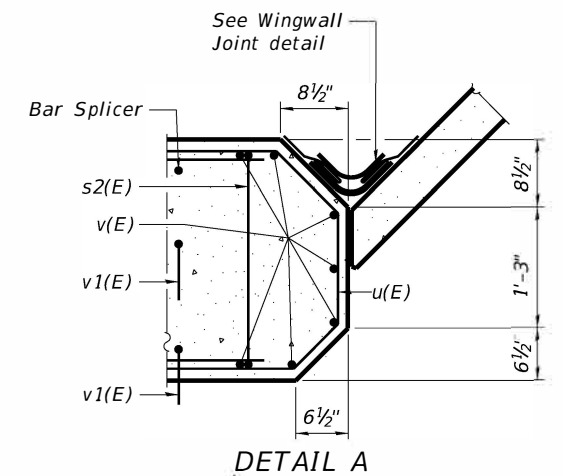

PILE DATA

Type: Metal Shell Piles, 12" Ø x 0.25"
 Nominal Required Bearing: 257 k
 Factored Resistance Available: 141 k
 Est. Length: 65'
 No. Production Piles: 5
 No. Test Piles: 1

REVISION	DATE	BY	REMARKS	DESIGNED	BKC
				DRAWN	FDL
				REVIEWED	EEL
				APPROVED	BKC

WHITESIDE COUNTY
F.A.U. 5563 (E. ELEVENTH ST.) OVER
ILLINOIS-MISSISSIPPI FEEDER CANAL. STATION 20+00


WILLETT HOFMANN & ASSOCIATES INC.
 ENGINEERING ARCHITECTURE AND SURVEYING
 809 EAST 2ND STREET, DIXON, IL 61021-0367
 T: 815-284-3381 DESIGN FIRM: #184-000918

WEST ABUTMENT DETAILS
STRUCTURE NO. 098-6010


STR. & TURAL SHEET N Q 11 o f 25 SHEET TS

F.A.U.	SECTION	COUNTY	TOTAL SHEETS	SHEET NO.
5563	19-00137-00-BR	WHITESIDE	60	29
	WHA# 1286J24			
		CONTRACT	85779	

ILLINOIS

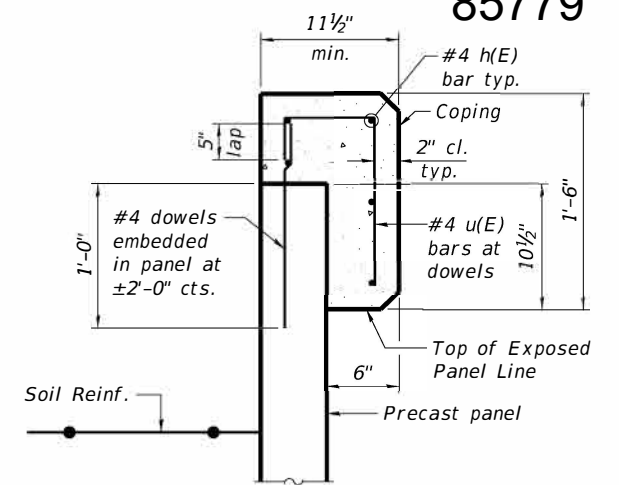


The cost of the concrete and the reinforcing steel required for the coping shall be included in the cost of Mechanically Stabilized Earth Retaining Wall.

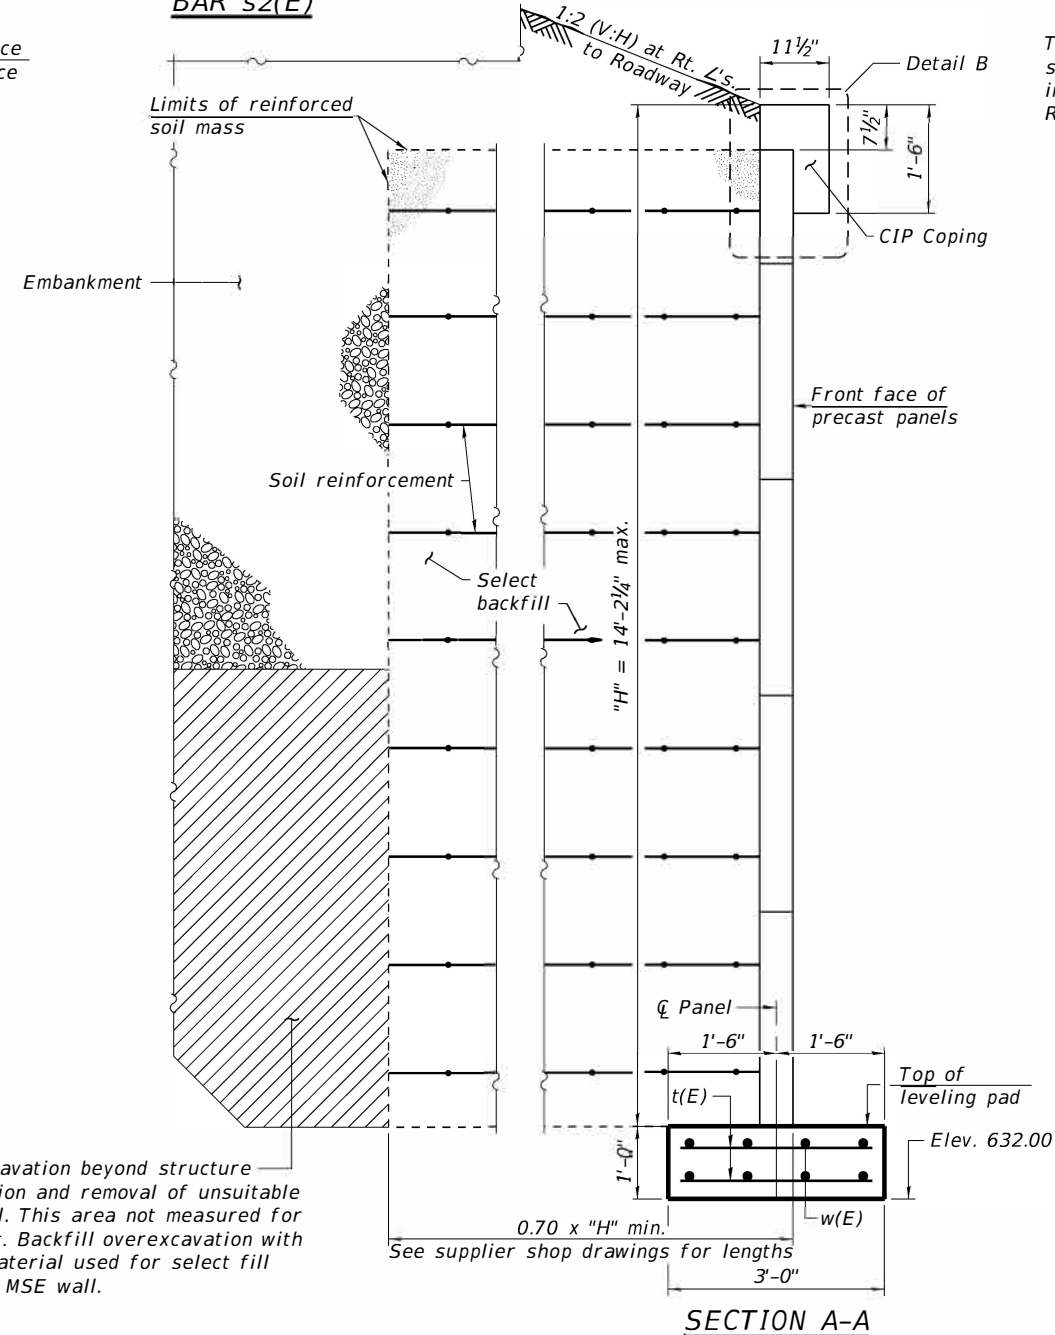

Bar	No.	Size	Length	Shape
p(E)	28	#7	38'-4"	————
s1(E)	24	#5	3'-1"	┐
s2(E)	34	#6	15'-5"	□
* sp(E)	6	#4	2'-0"	■
t(E)	72	#5	2'-8"	————
u(E)	26	#5	7'-8"	┘
v(E)	14	#7	14'-11"	————
v1(E)	76	#5	6'-10"	┐
v2(E)	76	#7	10'-10"	————
w(E)	32	#5	7'-11"	————
Structure Excavation			Cu. Yd.	293
Concrete Structures			Cu. Yd.	23.5
Concrete Encasement			Cu. Yd.	24.8
Reinforcement Bars, Epoxy Coated			Pound	6,580
Bar Splicers			Each	38
Furnishing Metal Shell Piles 12" x 0.25"			Foot	325
Driving Piles			Foot	325
Test Pile Metal Shell			Each	1
Mechanically Stabilized Earth Retaining Wall			Sq. Ft.	325
Granular Backfill for Structures			Cu. Yds	136
Geocomposite Wall Drain			Sq. Yd.	55

Headed bars shall conform to ASTM A970 with threaded attachment; Class HA; and reinforcement bars conforming to ASTM A706. Cost included with Reinforcement Bars, Epoxy Coated.

F.A.U.	SECTION	COUNTY	TOTAL SHEETS	SHEET NO.
5563	19-00137-00-BR	WHITESIDE	60	30
WHA# 1286J24		CONTRACT 85779		
ILLINOIS				

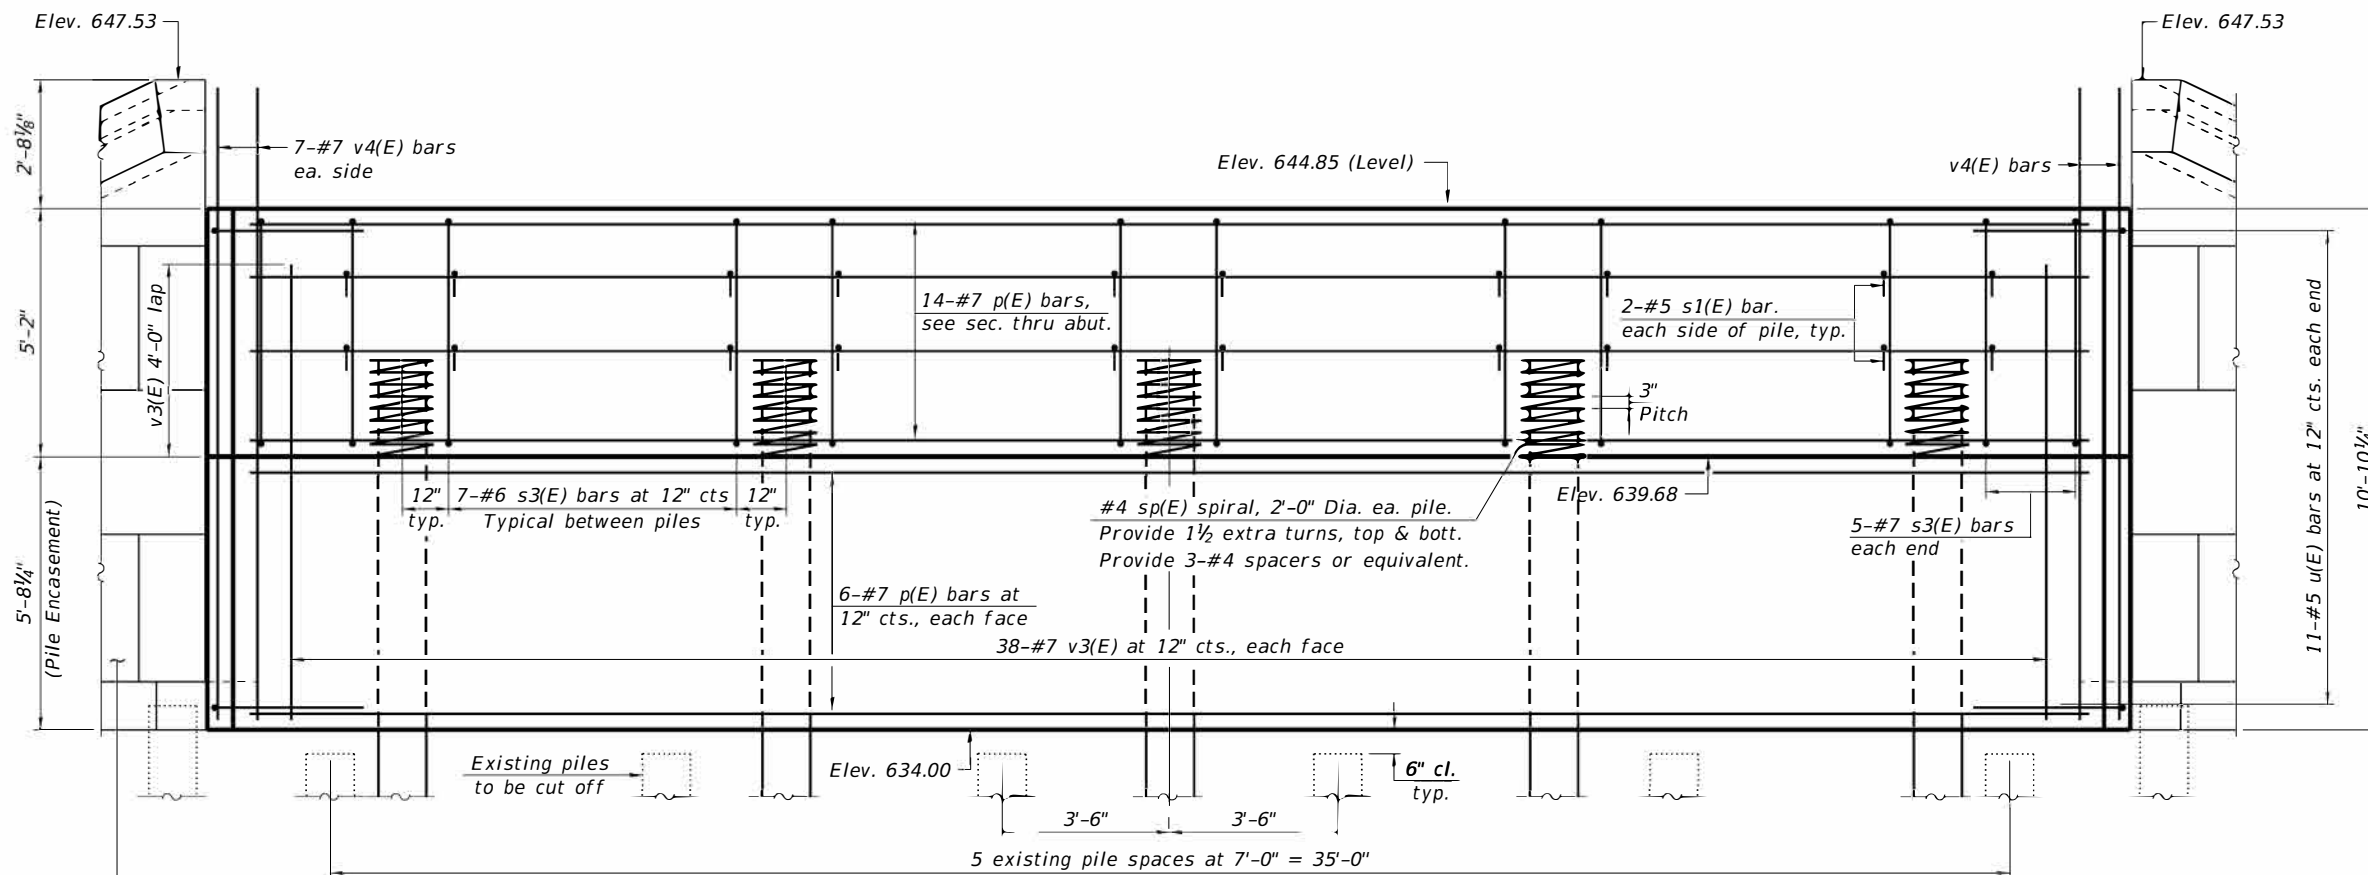


See structural sheet 14 of 25
For Wingwall details

ELEVATION

1/2" x 12" wide Fabric reinforced
elastomeric mat per Section 1028
of the Standard Specifications.


Back of Abut.

Geosynthetic filter fabric
per Section 1080.01 of the
Standard Specifications.
Minimum weight shall be
4 oz./sq. yd. Fold as shown.

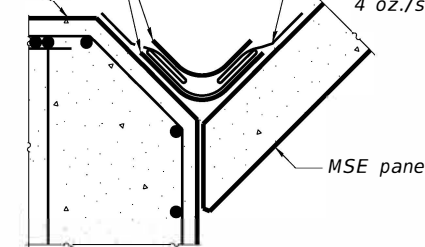


WINGWALL JOINT DETAIL


Cost of elastomeric mat and filter fabric
included with Mechanically Stabilized Earth wall.

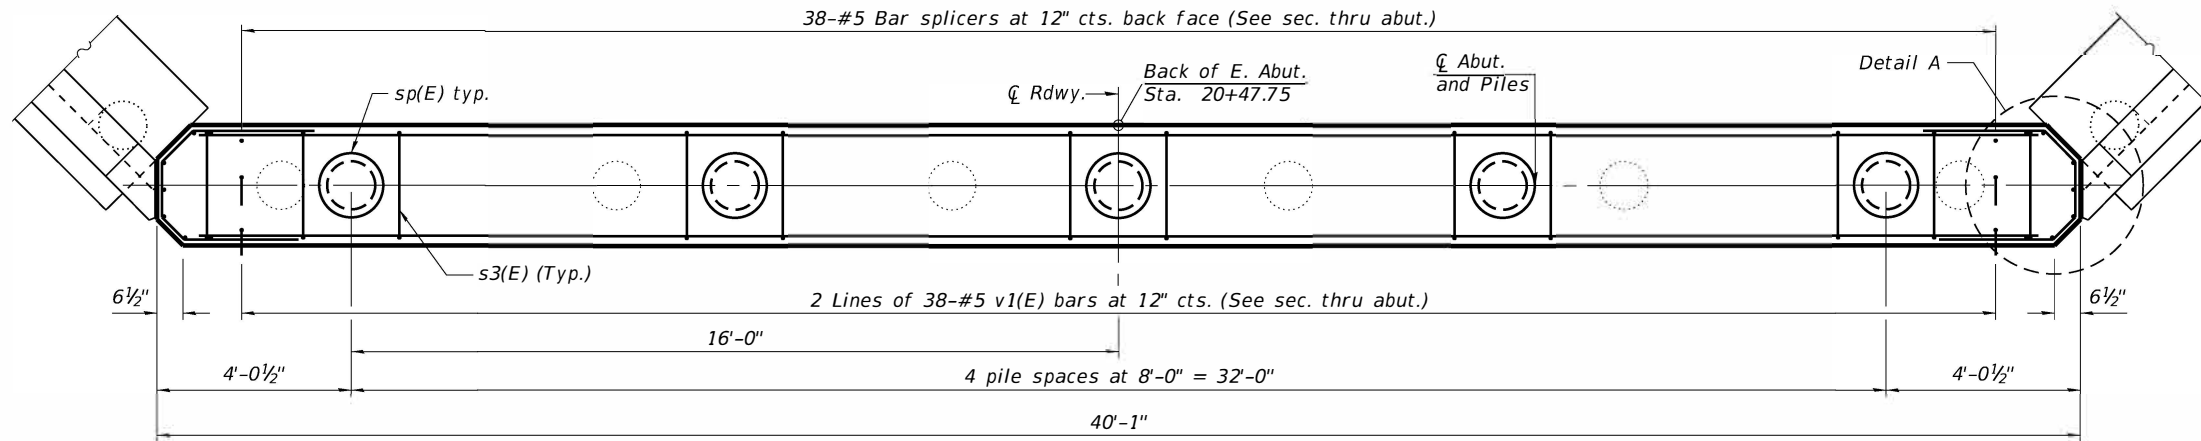

PLAN

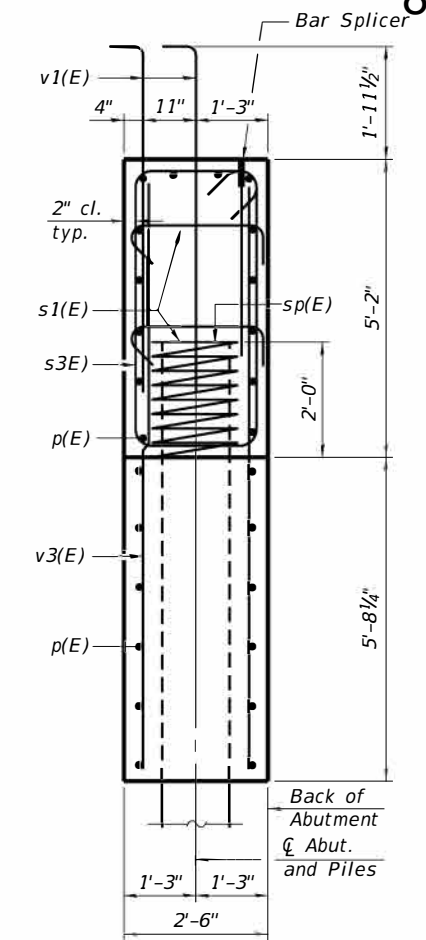

SEC. THRU ABUT.

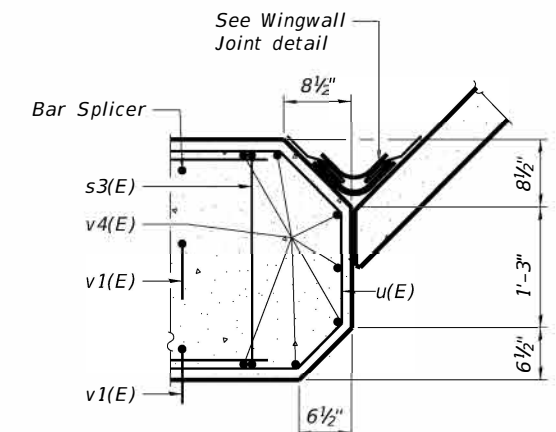

PILE DATA

Type: Metal Shell Piles, 12" Ø x 0.25"
Nominal Required Bearing: 278 k
Factored Resistance Available: 153 k
Est. Length: 64'
No. Production Piles: 4
No. Test Piles: 1

REVISION	DATE	BY	REMARKS
DESIGNED	BKC		
DRAWN	FDL		
REVIEWED	EEL		
APPROVED	BKC		

WHITESIDE COUNTY
F.A.U. 5563 (E. ELEVENTH ST.) OVER
ILLINOIS-MISSISSIPPI FEEDER CANAL. STATION 20+00






WILLETT HOFMANN & ASSOCIATES INC.
ENGINEERING ARCHITECTURE AND SURVEYING
809 EAST 2ND STREET, DIXON, IL 61021-0367
T: 815-284-3381 DESIGN FIRM: #184-000918



EAST ABUTMENT DETAILS
STRUCTURE NO. 098-6010

STRUCTURAL SHEET NO. 13 OF 25 SHEETS

F.A.U.	SECTION	COUNTY	TOTAL SHEETS	SHEET NO.
5563	19-00137-00-BR	WHITESIDE	60	31
	WHA# 1286J24			
		CONTRACT	85779	
		ILLINOIS		

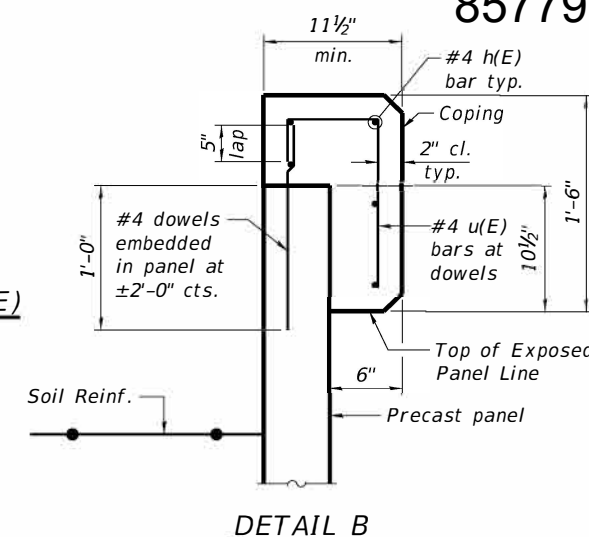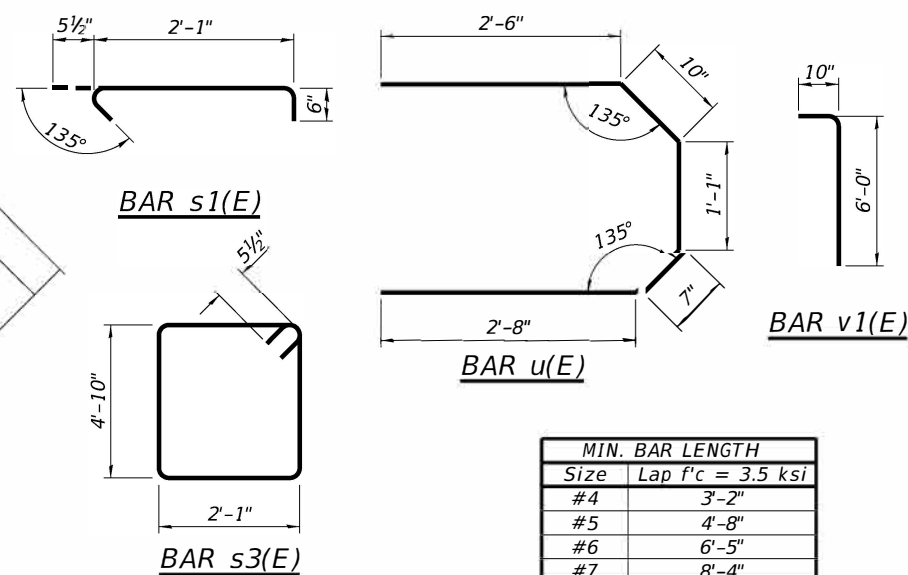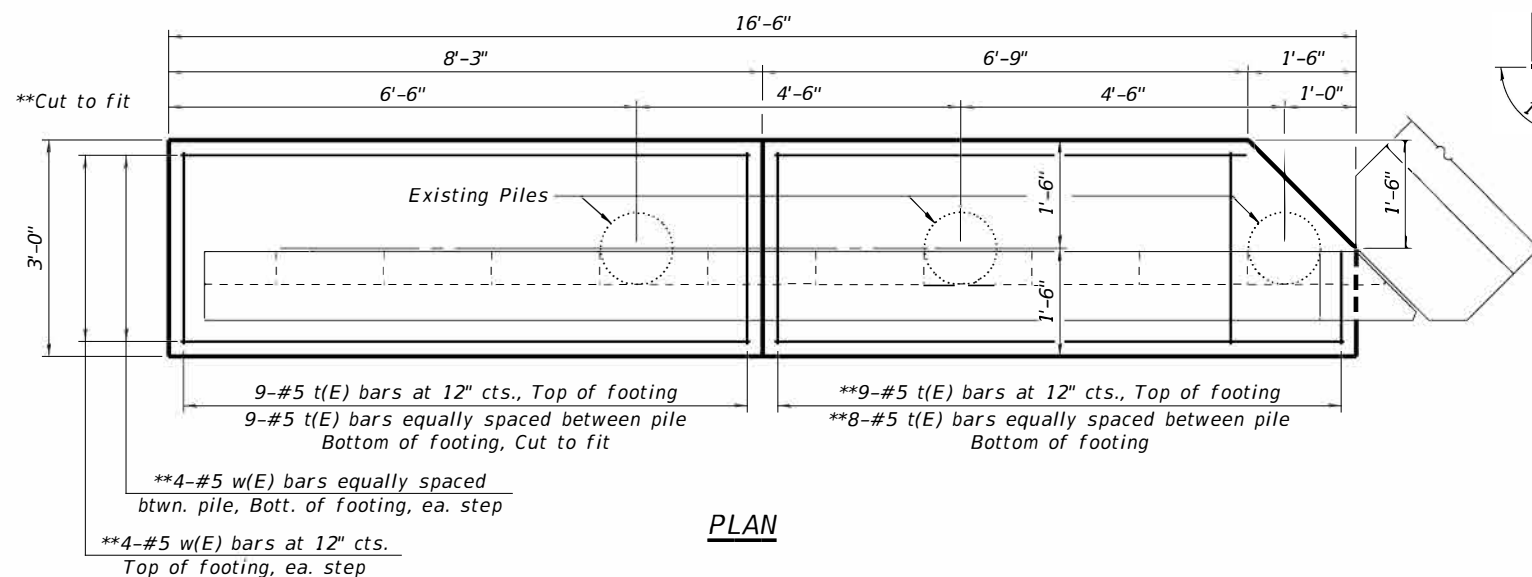

The cost of the concrete and the reinforcing steel required for the coping shall be included in the cost of Mechanically Stabilized Earth Retaining Wall.

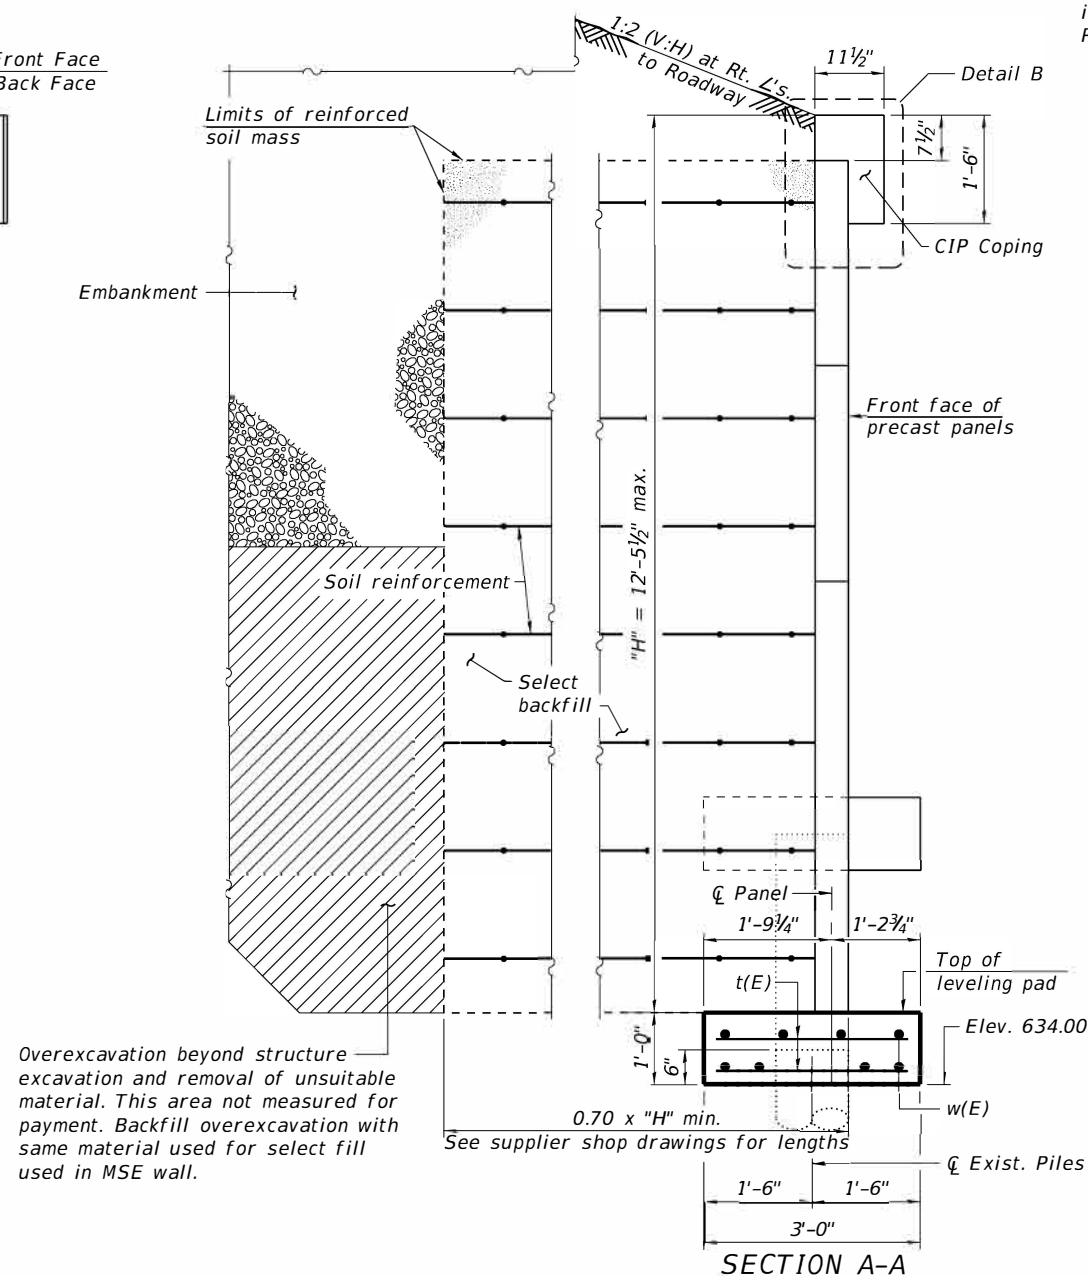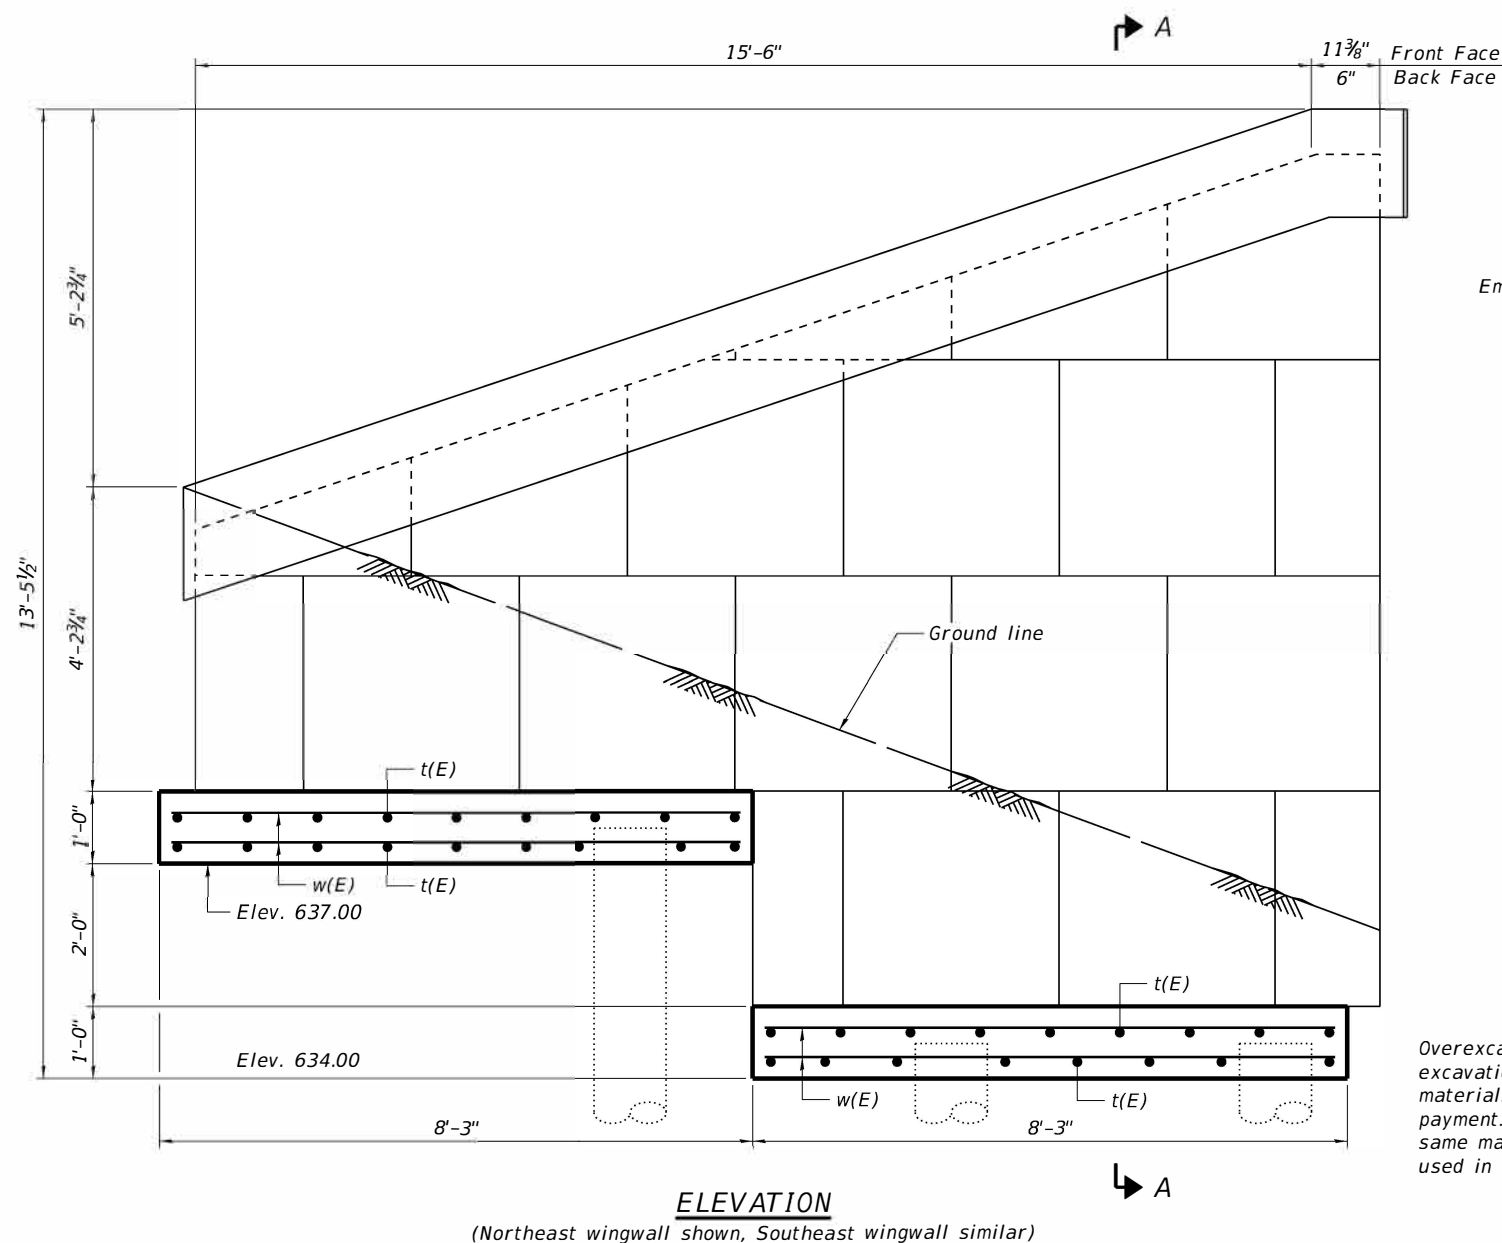

BILL OF MATERIAL

Bar	No.	Size	Length	Shape
p(E)	26	#7	38'-4"	—
s1(E)	20	#5	3'-1"	┌
s3(E)	38	#6	14'-9"	□
* sp(E)	5	#4	2'-0"	■
t(E)	70	#5	2'-8"	—
u(E)	22	#5	7'-8"	└
v1(E)	76	#5	6'-10"	┌
v3(E)	76	#7	9'-6"	—
v4(E)	14	#7	13'-2"	—
w(E)	32	#5	7'-11"	—
Structure Excavation			Cu. Yd.	143
Concrete Structures			Cu. Yd.	22.2
Concrete Encasement			Cu. Yd.	20.1
Reinforcement Bars, Epoxy Coated			Pound	6,140
Bar Splicers			Each	38
Furnishing Metal Shell Piles 12" x 0.25"			Foot	256
Driving Piles			Foot	256
Test Pile Metal Shell			Each	1
Mechanically Stabilized Earth Retaining Wall			Sq. Ft.	290
Granular Backfill for Structures			Cu. Yds	98
Geocomposite Wall Drain			Sq. Yd.	47

*Length is height of spiral.

NOTES:

For details of piles see sheet 19 of 25.

For drainage layout, see sheet 3 of 25.

All exposed edges shall have $\frac{3}{4}$ " chamfers, except as noted.

Headed bars shall conform to ASTM A970 with threaded attachment; Class HA; and reinforcement bars conforming to ASTM A706. Cost included with Reinforcement Bars, Epoxy Coated.

REVISION	DATE	BY	REMARKS	DESIGNED
				BKC
				DRAWN FDL
				REVIEWED EEL
				APPROVED BKC

WHITESIDE COUNTY
F.A.U. 5563 (E. ELEVENTH ST.) OVER
ILLINOIS-MISSISSIPPI FEEDER CANAL, STATION 20+00




WILLETT HOFMANN
 & ASSOCIATES INC.
 ENGINEERING ARCHITECTURE LAND SURVEYING
 809 EAST 2ND STREET, DIXON, IL 61021-0367
 T: 815-284-3381 DESIGN FIRM: #184-000918


EAST ABUTMENT DETAILS
STRUCTURE NO. 098-6010

STRUCTURAL SHEET NO. 14 OF 25 SHEETS


F.A.U.	SECTION	COUNTY	TOTAL SHEETS	SHEET NO.
5563	19-00137-00-BR	WHITESIDE	60	32
	WHA# 1286J24	CONTRACT 85779		
	ILLINOIS			

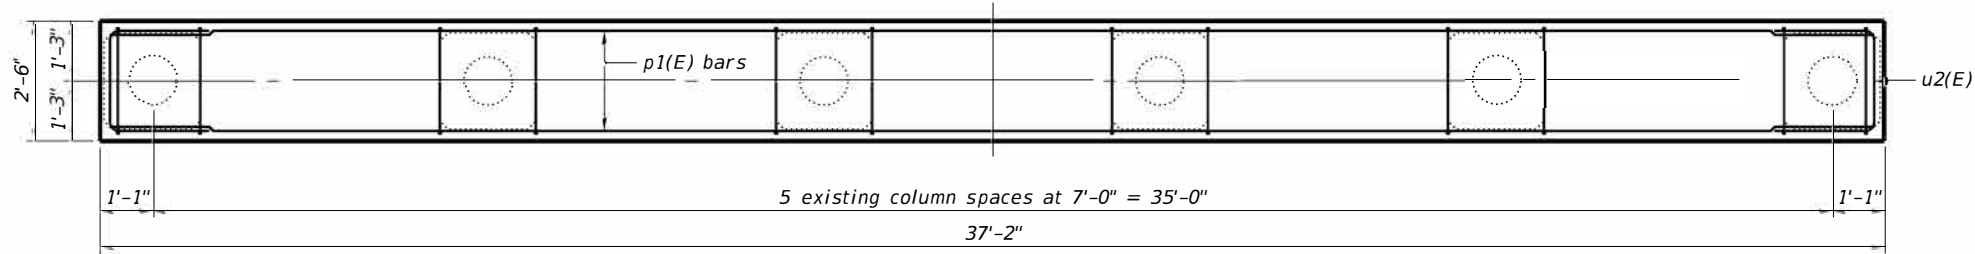


TOP PLAN

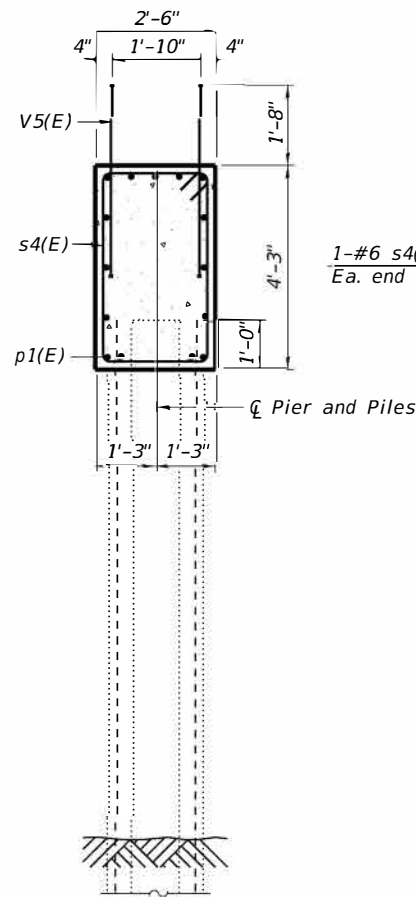


SECTION A-A

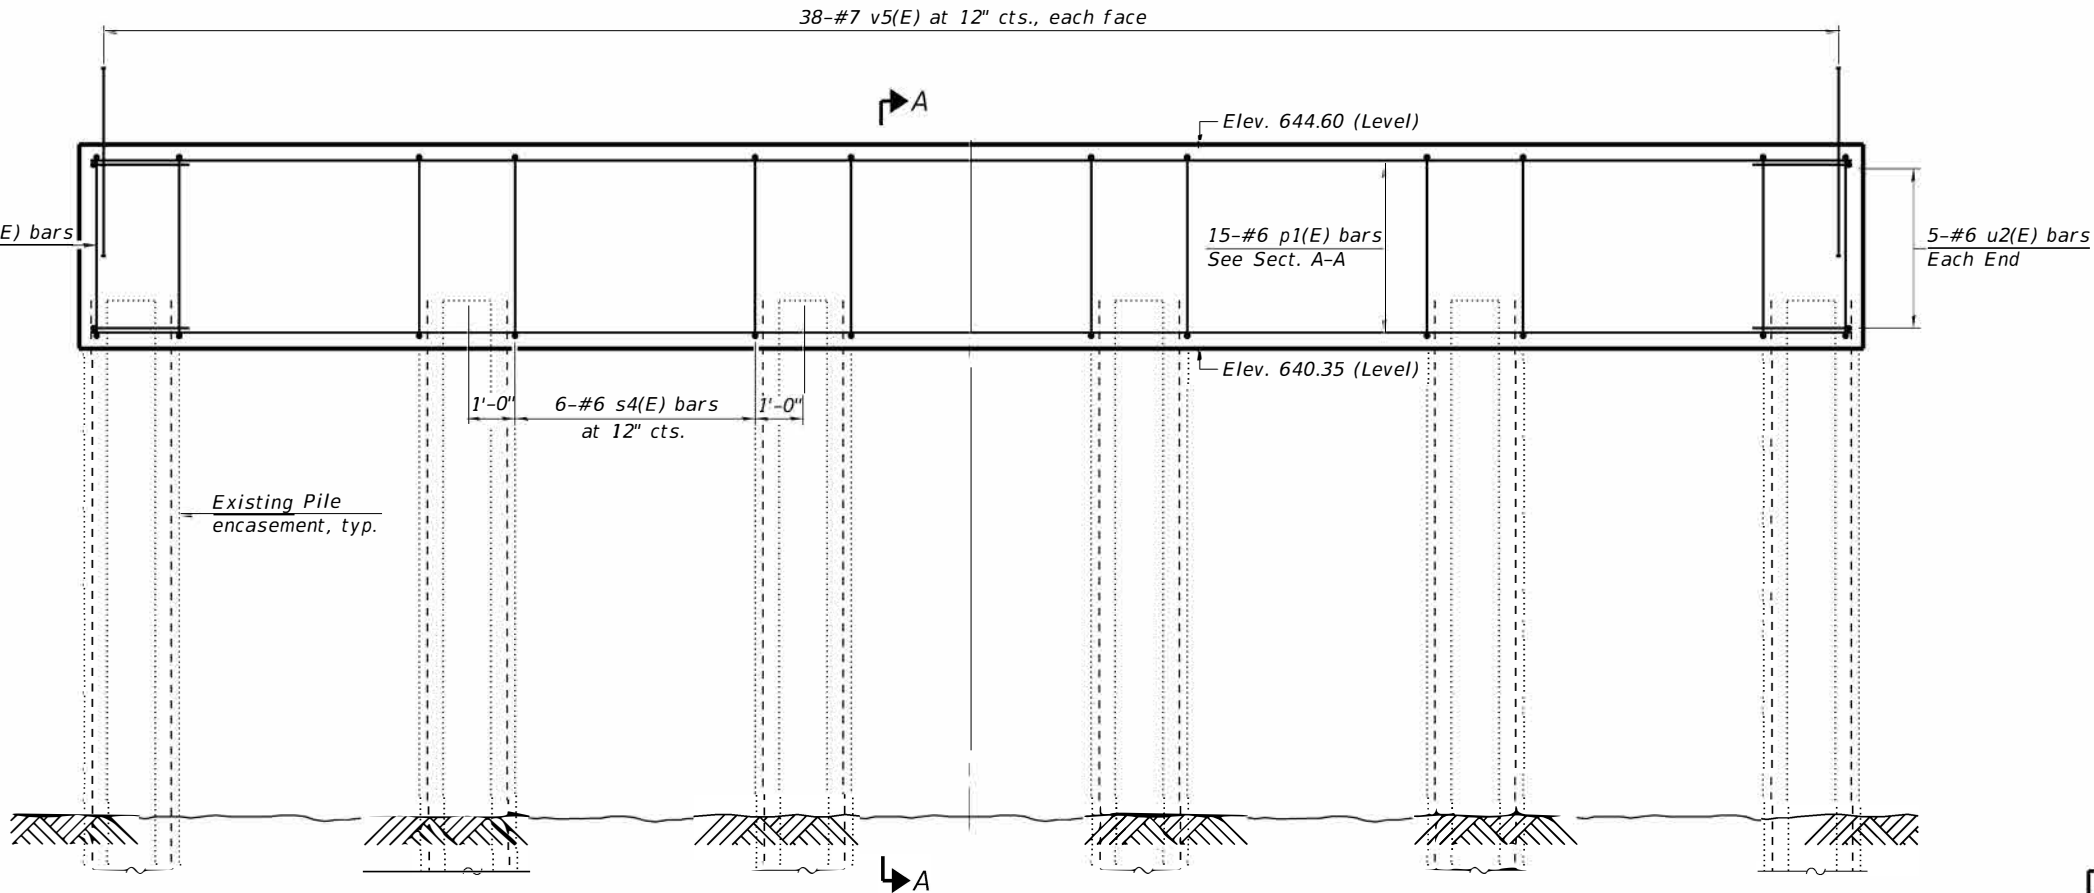


ELEVATION
(Looking Upstation)

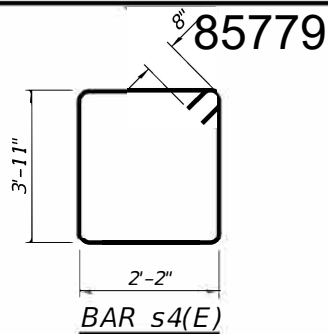

BAR s4(E)

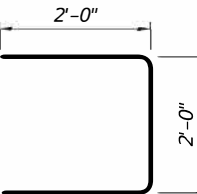

BAR u2(E)

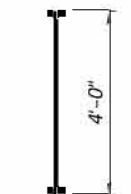

BAR v5(E)
(Headed)

TWO PIERS
BILL OF MATERIAL

Bar	No.	Size	Length	Shape
p1(E)	30	#6	36'-8"	
s4(E)	64	#6	13'-6"	
u2(E)	20	#6	6'-0"	
v5(E)	152	#7	4'-0"	
Concrete Structures		Cu. Yd.	29.1	
Reinforcement Bars, Epoxy Coated		Pound	4,380	

REVISION	DATE	BY	REMARKS

DESIGNED	
DRAWN	FDL
REVIEWED	
APPROVED	BKC


WHITESIDE COUNTY
F.A.U. 5563 (E. ELEVENTH ST.) OVER
ILLINOIS-MISSISSIPPI FEEDER CANAL. STATION 20+00



WILLET HOFMANN
& ASSOCIATES, INC.
ENGINEERING, ARCHITECTURE, AND SURVEYING
809 EAST 2ND STREET, DIXON, IL 61021-0367
T: 815-284-3381 DESIGN FIRM: #184-000918


PIERS
STRUCTURE NO. 098-6010
STRUCTURAL SHEET NO. 15 OF 25 SHEETS

F.A.U.	SECTION	COUNTY	TOTAL SHEETS	SHEET NO.
5563	19-00137-00-BR	WHITESIDE	60	33
WHA* 1286J24		CONTRACT 85779		
ILLINOIS				

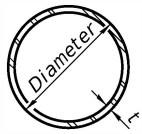


METAL SHELL PILE TABLE


Designation and outside diameter	Wall thickness t	Weight per foot (Lbs./ft.)	Inside volume (yd. ³ /ft.)
PP12	0.250"	31.40	0.0267
PP14	0.250"	36.75	0.0368
PP14	0.312"	45.65	0.0361
PP16	0.312"	52.32	0.0478
PP16	0.375"	62.64	0.0470

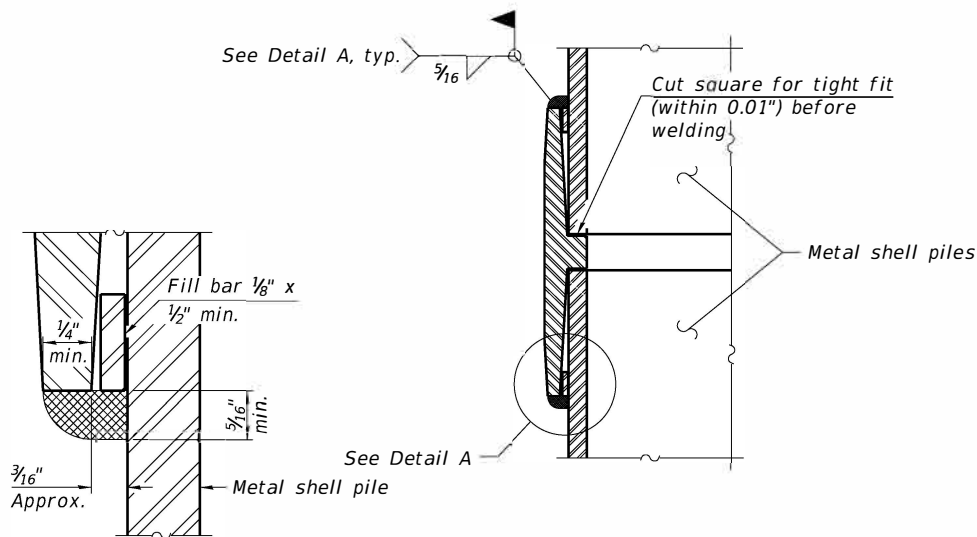


DETAIL A

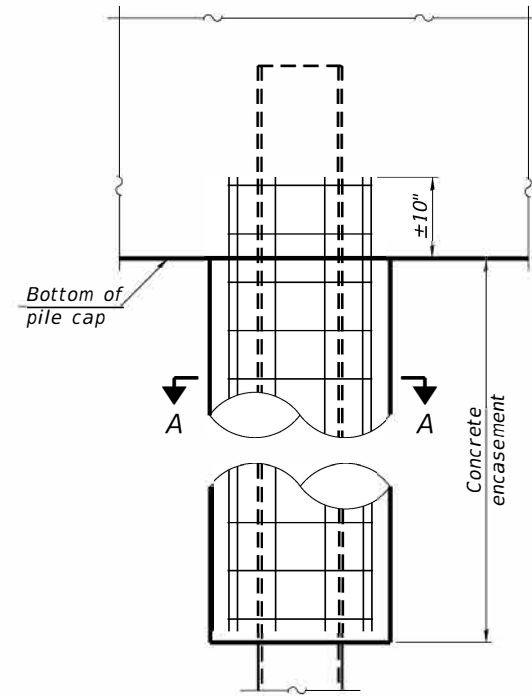

ELEVATION

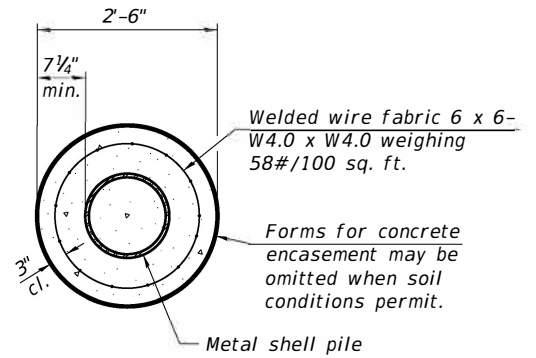

SECTION A-A

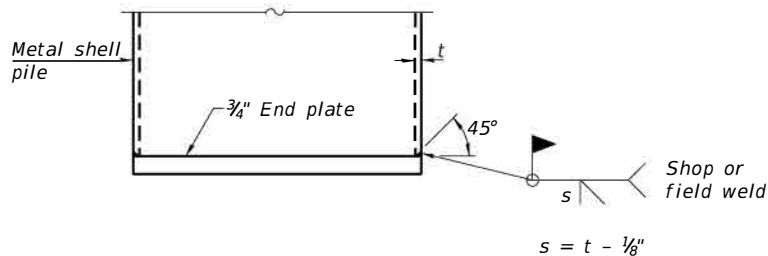


END PLATE ATTACHMENT

WELDED COMMERCIAL SPLICE


Notes:
The 1/8" x 1/2" min. fill bar may be constructed of 2 bars with a 1/8" max. gap between them.
Pile segments shall be driven to solid contact with splicer before welding.

INDIVIDUAL PILE CONCRETE ENCASUREMENT
(When specified)

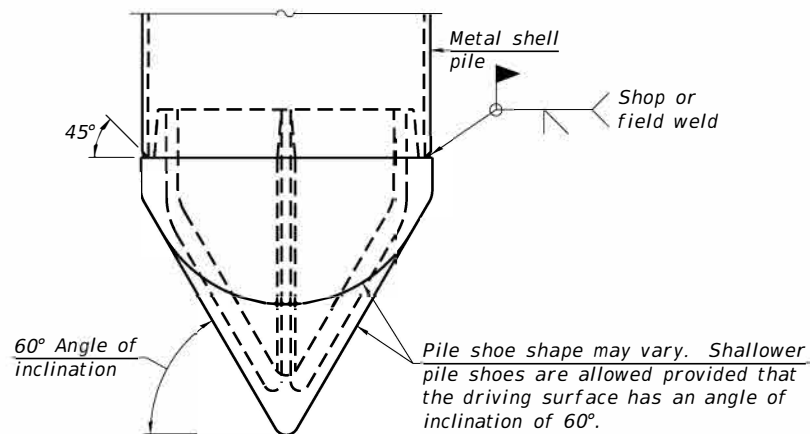


PILE SHOE ATTACHMENT

(When called for on the plans, the Contractor shall furnish metal shell pile shoes consisting of a single piece conical pile point as shown. The pile shoes shall be cast in one piece steel according to either ASTM A 148 Grade 80-50 or AASHTO M 103 Grade 65-35 and shall provide full bearing over the full circumference of the metal shell pile. The pile shoe shall have tapered leads to assure proper alignment and fitting and shall be secured to the pile with a circumferential weld).

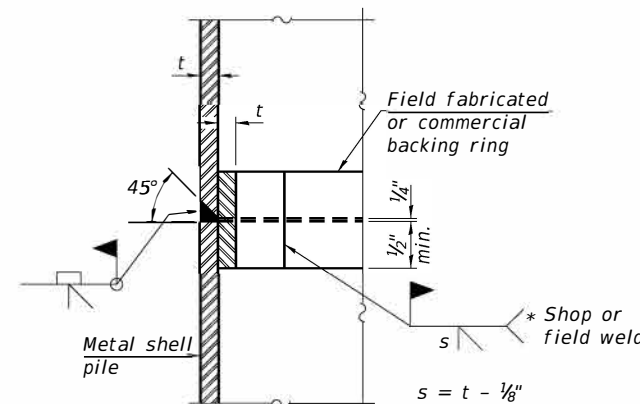


COMPLETE PENETRATION WELD SPLICE

* Field fabricated backing ring may be made from pile shell by removing segment to allow reducing circumference and vertically rejoin with partial joint penetration weld.

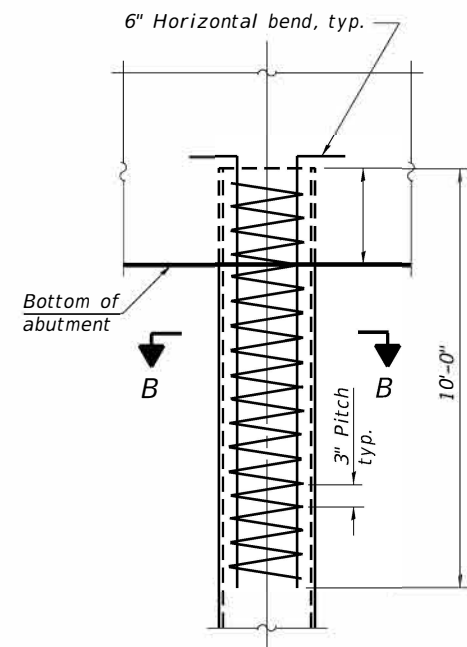

ELEVATION

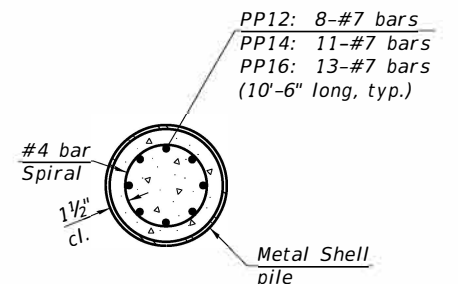

SECTION B-B

REINFORCEMENT AT ABUTMENTS
(Omit when concrete encasement is specified)

Note:
The metal shell piles shall be according to Article 1006.05 of the Standard Specifications.

REVISION	DATE	BY	REMARKS

DESIGNED	BKC
DRAWN	FDL
REVIEWED	EEL
APPROVED	BKC

WHITESIDE COUNTY
F.A.U. 5563 (E. ELEVENTH ST.) OVER
ILLINOIS-MISSISSIPPI FEEDER CANAL STATION 20+00



WILLET HOFMANN
& ASSOCIATES INC
ENGINEERING ARCHITECTURE LAND SURVEYING
809 EAST 2ND STREET, DIXON, IL 61021-0367
T: 815-284-3381 DESIGN FIRM: #184-000918


METAL SHELL PILE DETAILS
STRUCTURE NO. 098-6010

STRUCTURAL SHEET NO. 16 OF 18 SHEETS

F.A.U.	SECTION	COUNTY	TOTAL SHEETS	SHEET NO.
5563	19-00137-00-BR	WHITESIDE	60	34
WHA# 1286J24		CONTRACT 85779		
ILLINOIS				

PRINT_ORGANIZER.BW.plt.ctb 8/14/2025 1:38:36 PM = PLOTTED

FILE = S:\PROJECTS\2024\1286J24_RF\DESIGN\CAD_SHEETS\1286J24_Bar_Splicer_Details.dgn

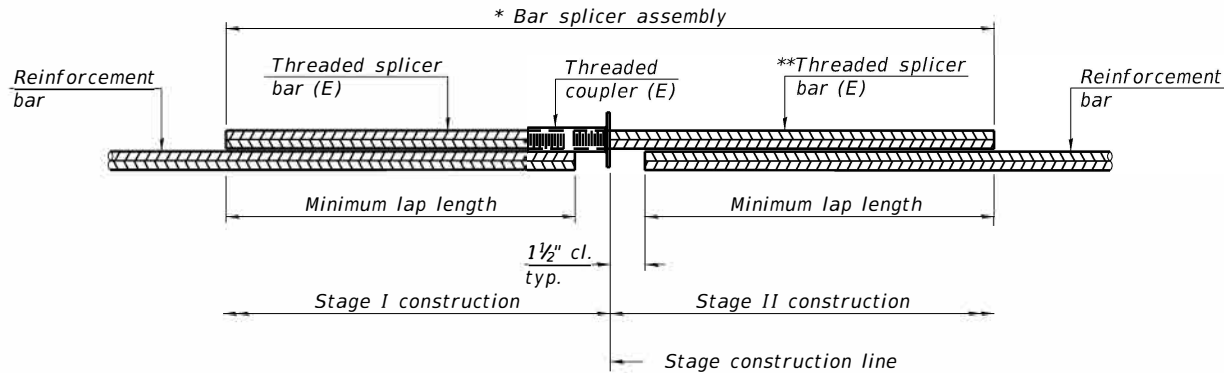

STANDARD BAR SPLICER ASSEMBLY PLAN


Only bar splicer assemblies as presented on the approved QPL list may be used.

Threaded splicer bar length = min. lap length + 1 1/2" + thread length

* Epoxy not required on Bar Splicer Assembly components used in conjunction with black bars.

Location	Bar size	No. assemblies required	Minimum lap length
W. Abut.	#5	38	4'-0"
E. Abut.	#5	38	4'-0"

**Need Bolt only at this end of Splicer Assembly, and cost to be included in Bar Splicer Assembly. See Special Provisions.

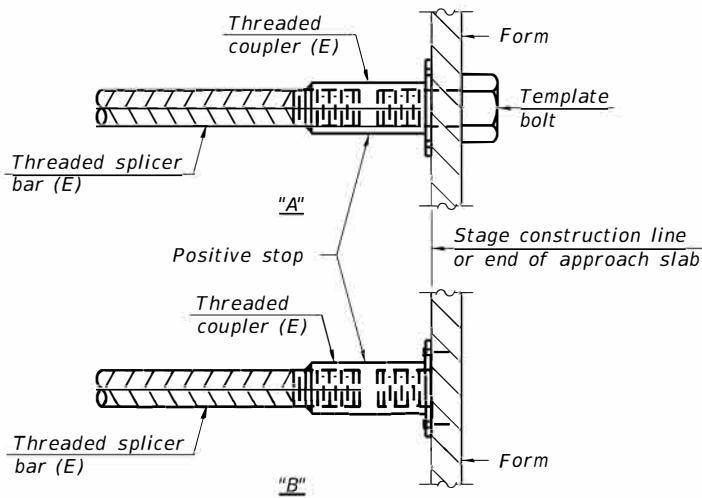


INSTALLATION AND SETTING METHODS

"A" : Set bar splicer assembly by means of a template bolt.

"B" : Set bar splicer assembly by nailing to wood forms or cementing to steel forms.

(E) : Indicates epoxy coating.

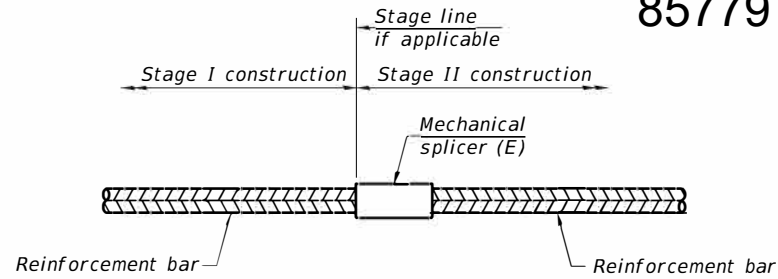

STANDARD MECHANICAL SPLICER

Location	Bar size	No. assemblies required

Notes:

Splicer bars shall be deformed with threaded ends and have a minimum 60 ksi yield strength.

All reinforcement shall be lapped and tied to the splicer bars.

Bar splicer assemblies shall be epoxy coated according to the requirements for reinforcement bars. See Section 508 of the Standard Specifications.

See approved list of bar splicer assemblies and mechanical splicers for alternatives.

REVISION	DATE	BY	REMARKS

DESIGNED	BKC
DRAWN	FDL
REVIEWED	EEL
APPROVED	BKC

WHITESIDE COUNTY
F.A.U. 5563 (E. ELEVENTH ST.) OVER
ILLINOIS-MISSISSIPPI FEEDER CANAL. STATION 20+00



WILLETT HOFMANN
& ASSOCIATES INC
ENGINEERING ARCHITECTURE LAND SURVEYING
809 EAST 2ND STREET, DIXON, IL 61021-0367
T: 815-284-3381 DESIGN FIRM: #184-000918

BAR SPLICER ASSEMBLY AND MECHANICAL SPLICER DETAILS
STRUCTURE NO. 098-6010

STRUCTURAL SHEET NO. 17 OF 25 SHEETS

F.A.U.	SECTION	COUNTY	TOTAL SHEETS	SHEET NO.
5563	19-00137-00-BR	WHITESIDE	60	35
WHA# 1286J24		CONTRACT 85779		
ILLINOIS				

85779

This document is the copyrighted property of Willett, Hofmann & Associates, Inc., and may not be copied or used by any person without written permission. © Copyright 2025 Willett, Hofmann & Associates, Inc.

STATE OF ILLINOIS
DEPARTMENT OF PUBLIC WORKS & BUILDINGS
DIVISION OF HIGHWAYS

ROUTE NO.	SECTION	COUNTY	TOTAL SHEETS	SHEET NO.
19	00137-00-BR	WHITESIDE	60	36
FED. ROAD DIST. NO. 1				
ILLINOIS				
FED. AID PROJECT				

85779

13 SHEETS

BRIDGE FOUNDATION BORING LOG

BRIDGE East 11th St. over Hennepin Date: 7-24-62

Feeder of Ill. Miss. Canal Bored By: F. Hirsch

Checked By:

SEC. 103-B-TR

STA. 8+39.00

COUNTY Whiteside

W. Abt.

Boring No. 1

Station 7+91.25

Offset 19' Rt. E

Elevation	N	Qu / s.f.	w (%)	Surface Water El.	Groundwater El. at Completion	After Hours	Elevation	N	Qu / s.f.	w (%)
Ground Surface 639.2	0						45	0		
Augered 4' to seat auger.										
Hit water at 5.5'										
635.2										
Medium, sand to medium gravel. Moist.	-5	18					50	17		
Loose: Wet	7							15		
Very Loose:	-10	4					55	13		
Medium:	10							11		
Medium:	624.2	-15	11				579.2	60	10	
Medium: grey sand	-15							26		
Medium:	-20	15					574.2	65	10	
618.2										
Medium, grey sand, fine gravel	-10							27		
Loose:	-25	6					568.7	70	18	
Loose:	6									
Loose:	-30	6								
608.2										
Medium: Grey sand and fine to medium gravel.	15									
Medium:	-35	15								
Medium:	25									
Dense:	-40	36								
Medium:	29									
Medium:	-45	21								

DESIGNED	Walter Perry
CHECKED	W. P.
DRAWN	W. P.
CHECKED	W. P.

EXAMINED	W. P.
PASSED	W. P.
APPROVED	W. P.

N - Standard Penetration Test - Blows per foot to drive 2" O.D. Split Spoon Sampler 12" with 140# hammer falling 30"

Qu - Unconfined Compressive Strength - t/sf
w - Water Content - percentage of oven dry weight - %

Type failure:
B - Bulge Failure
S - Shear Failure
E - Estimated Value

BRIDGE FOUNDATION BORING LOG

BRIDGE East 11th St. over Hennepin Date: 7-20-62

Feeder of Ill. Miss. Canal Bored By: F. Hirsch

Checked By:

SEC. 103-B-TR

STA. 8+39.00

COUNTY Whiteside

E. Abt.

Boring No. 2

Station 8+86.75

Offset 10' Lt. E

Elevation	N	Qu / s.f.	w (%)	Surface Water El.	Groundwater El. at Completion	After Hours	Elevation	N	Qu / s.f.	w (%)
Ground Surface 640.5	0						45	0		
Augered 4' to seat auger.										
636.5										
Loose, brown, sand	-5	10						24		
Loose:	7							21		
632.5										
Very loose, brown, fine sand.	-10	3						41		
629.5										
Medium, brown, sand and fine gravel	-12							36		
Medium:	-15	14					60	10		
Medium, grey, sand, fine to medium gravel. Angular to sub-angular pieces.	15							14		
Medium: same	-20	15					65	17		
Medium: same	12							17		
Loose: same	-25	6					70	17		
Loose: same	5							19		
Loose: same	-30	4					666.0	75	30	
Loose: same	4							65	6"	
Loose: same	-35	4						Refusal		
604.0										
Medium, grey, sand, fine to coarse gravel	20									
Medium:	-40	22								
Medium:	24									
Medium:	-45	25								

BORINGS
COLOMA ROAD DISTRICT - SEC 103-B-TR
EAST 11TH STREET
WHITESIDE COUNTY
STA. 8+39.00

REVISION	DATE	BY	REMARKS	DESIGNED	BKC
				DRAWN	FDL
				REVIEWED	EEL
				APPROVED	BKC

WHITESIDE COUNTY
F.A.U. 5563 (E. ELEVENTH ST.) OVER
ILLINOIS-MISSISSIPPI FEEDER CANAL. STATION 20+00



WILLETT HOFMANN
& ASSOCIATES, INC.
ENGINEERING ARCHITECTURE AND SURVEYING
809 EAST 2ND STREET, DIXON, IL 61021-0367
TEL: 815/843-3811 FAX: 815/843-3812

EXISTING BORING LOGS
STRUCTURE NO. 098-6010


STRUCTURAL SHEET NO. 18 OF 25 SHEETS

F.A.U.	SECTION	COUNTY	TOTAL SHEETS	SHEET NO.
5563	19-00137-00-BR	WHITESIDE	60	36
WHA# 1286J24 CONTRACT 85779				
ILLINOIS				

STATE OF ILLINOIS
DEPARTMENT OF PUBLIC WORKS & BUILDINGS
DIVISION OF HIGHWAYS



ROUTE NO.	SECTION	COUNTY	TOTAL SHEETS	SHEET NO.
103-B-TR		WHITESIDE	60	37
F.A.U.				
FED. ROAD DIST. NO. 7	ILLINOIS	FED. AID PROJECT		

B.M. Top of North end of conc. brace rod between
concrete Posts on Canal R.O.W. 95' ± South of
Sta. 6+86.5 Elev. 639.61

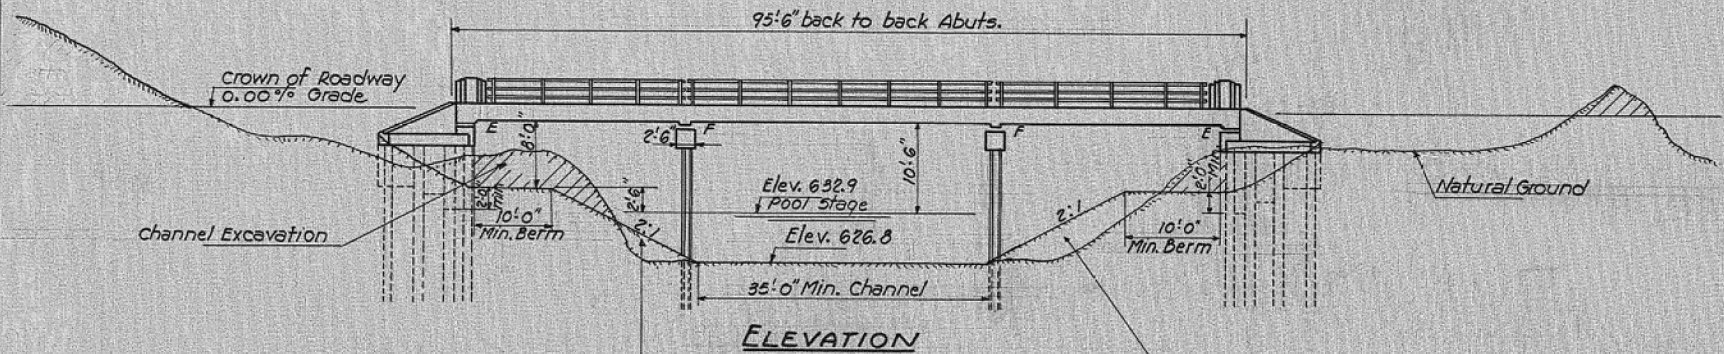

GENERAL NOTES
Coarse aggregate to be used in End Post must be free of chert, flint, limonite, lignite and soft sandstone.
The concrete floor slab shall be finished in accordance with Art. 51.19 of the Standard Specifications.
All Reinforcement Bars shall be lapped 20 diameters unless otherwise shown.
All rollers, rockers, bearing plates, lead plates, pintles and anchor bolts shall be fabricated and set in accordance with Art. 51.15 of the Standard Specifications and are included in quantity of Structural Steel. Estimated Weight: 6450 Lbs.
The exposed surfaces of the expansion guard shall be given two shop coats of red lead paint, the contact surfaces shall be given one coat of red lead paint. Anchor studs shall not be painted.
Expansion guards are included in the quantity of Structural Steel. Estimated Weight: 760 Lbs.
Except as otherwise provided all Structural Steel shall receive one shop coat of red lead paint and two field coats of aluminum paint. See Arts. 56.1 to 56.5 inclusive of the Standard Specifications.
The Contractor shall drive one Metal Shell test pile each in a permanent location at West Abutment and Pier 2 as directed by the Engineer before ordering the remainder of Piles.
The entire back face of the Abutment and Wings shall be waterproofed.

STATION 8+39.00
SEC. 103-B-TR - BUILT 1963
COLOMA ROAD DISTRICT
WHITESIDE COUNTY
LOADING H2O-516
NAME PLATE
See Standard 2113

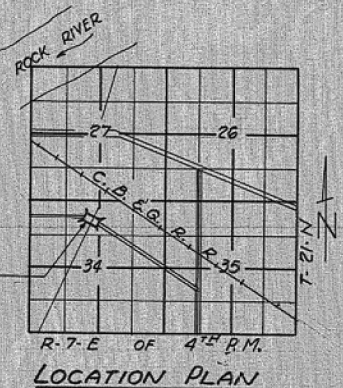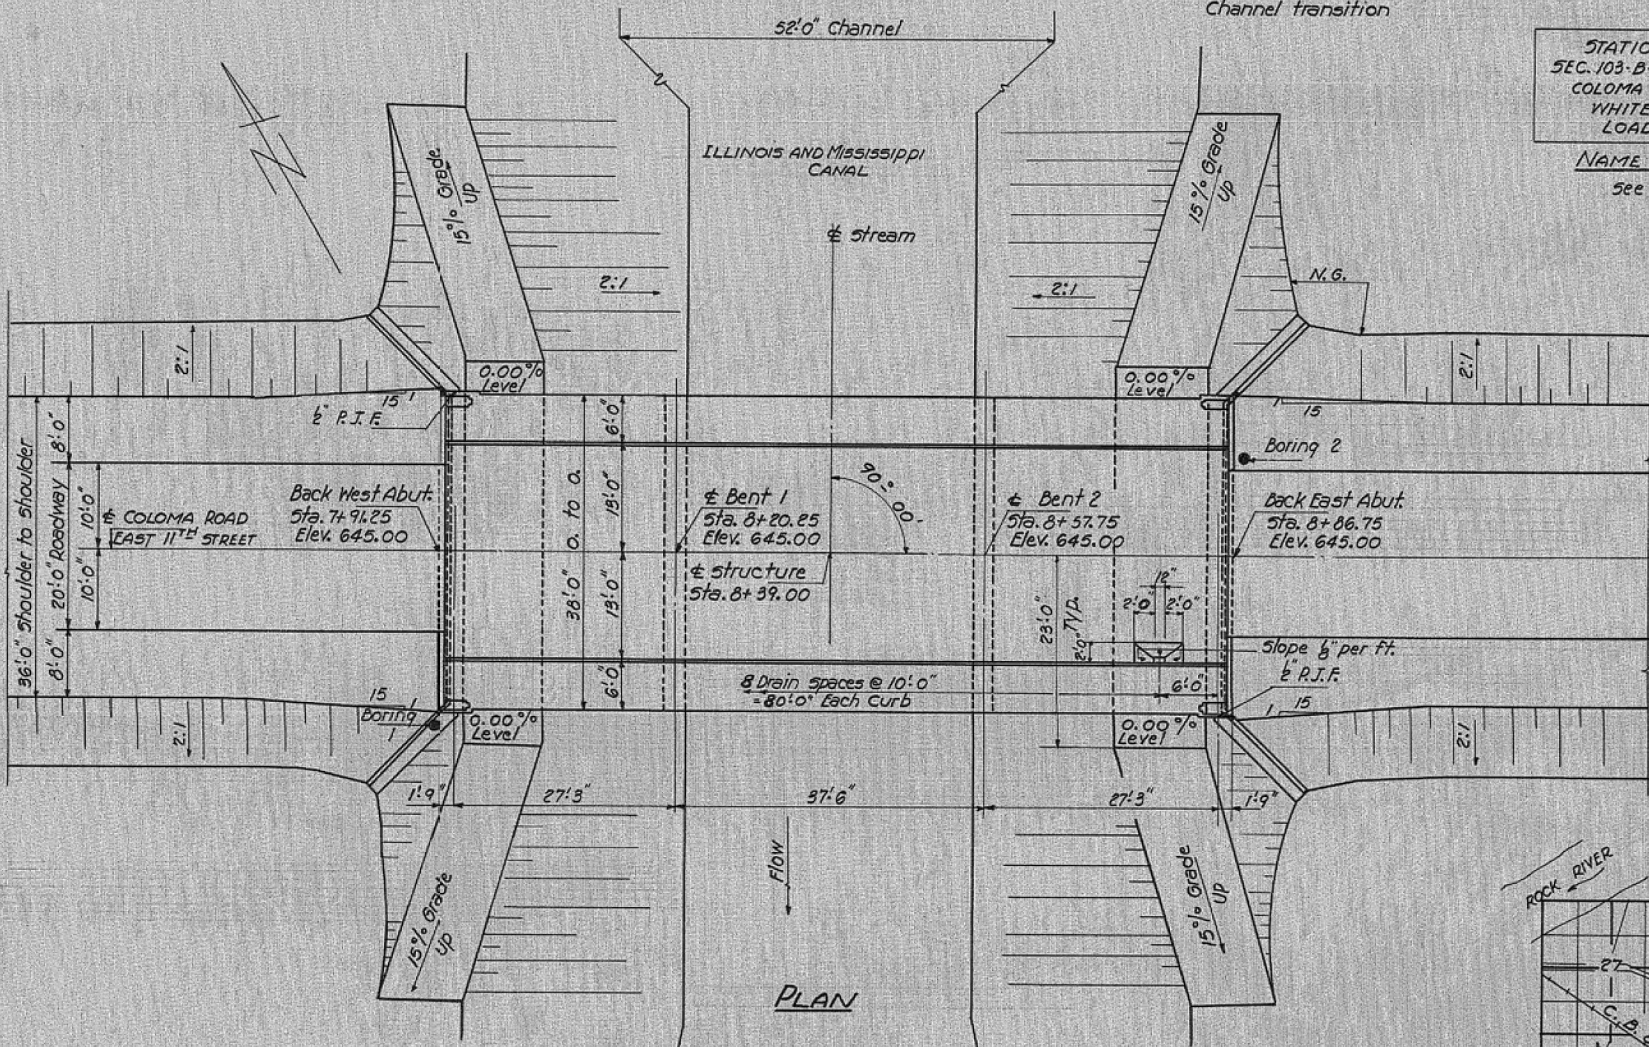

TOTAL BILL OF MATERIAL

ITEM	UNIT	SUPER	SUBSTR	TOTAL
Channel Excavation	Cu. Yds.	780	780	
Class-A Excavation for Structures	Cu. Yds.		190	190
Structural Steel	Lbs.	7210	-	7210
Class-X Concrete	Cu. Yds.	223.4	76.6	300.0
Metal Handrail	Lin. Ft.	179	-	179
Reinforcement Bars	Lbs.	44490	9930	54420
Metal Shell Piles 12"	Lin. Ft.	1618	1618	
Test Piles (Metal Shell)	Each	2	2	
Class-X Concrete Encasement	Cu. Yds.	23.7	23.7	
Name Plates	Each	1	1	
Protective Coat	Sq. Yds.	420	420	

GENERAL PLAN & ELEVATION
COLOMA ROAD DISTRICT-SEC. 103-B-TR.
EAST 11TH STREET BRIDGE OVER HENNEPIN
FEEDER OF THE ILL. MISSISSIPPI CANAL
WHITESIDE COUNTY
STATION 8+39.00

Loading H2O-516

DESIGN STRESSES
fc --- 1400 #/sq. Super. & Subst.
fs --- 20000 #/sq. Reinf.
fs --- 20000 #/sq. Struct.
n --- 10

DESIGNED	Walter Perry	EXAMINED	DEC 17 1962
CHECKED	Q. A. Miller	PASSED	W. E. Baumann
DRAWN	W. P. M. Miller	APPROVED	R. E. Kraft
CHECKED	Q. A. Miller		

REVISION	DATE	BY	REMARKS

DESIGNED	BKC
DRAWN	FDL
REVIEWED	EEL
APPROVED	BKC

WHITESIDE COUNTY
F.A.U. 5563 (E. ELEVENTH ST.) OVER
ILLINOIS-MISSISSIPPI FEEDER CANAL. STATION 20+00

WILLETT HOFMANN & ASSOCIATES INC.
ENGINEERING ARCHITECTURE LAND SURVEYING
809 EAST 2ND STREET, DIXON, IL 61021-0367
T: 815-284-3381 DESIGN FIRM: #184-000918

EXISTING PLANS
STRUCTURE NO. 098-6010
STRUCTURAL SHEET NO. 19 OF 25 SHEETS





F.A.U.	SECTION	COUNTY	TOTAL SHEETS	SHEET NO.
5563	19-00137-00-BR	WHITESIDE	60	37
	WHA# 1286J24			
		ILLINOIS		
			CONTRACT 85779	

STATE OF ILLINOIS
DEPARTMENT OF PUBLIC WORKS & BUILDINGS
DIVISION OF HIGHWAYS

85779

ROUTE NO.	SECTION	COUNTY	TOTAL SHEETS	SHEET NO.
5563	19-00137-00-BR	WHITESIDE	60	40
CONTRACT 85779				

SHEET NO. 10
13 SHEETS

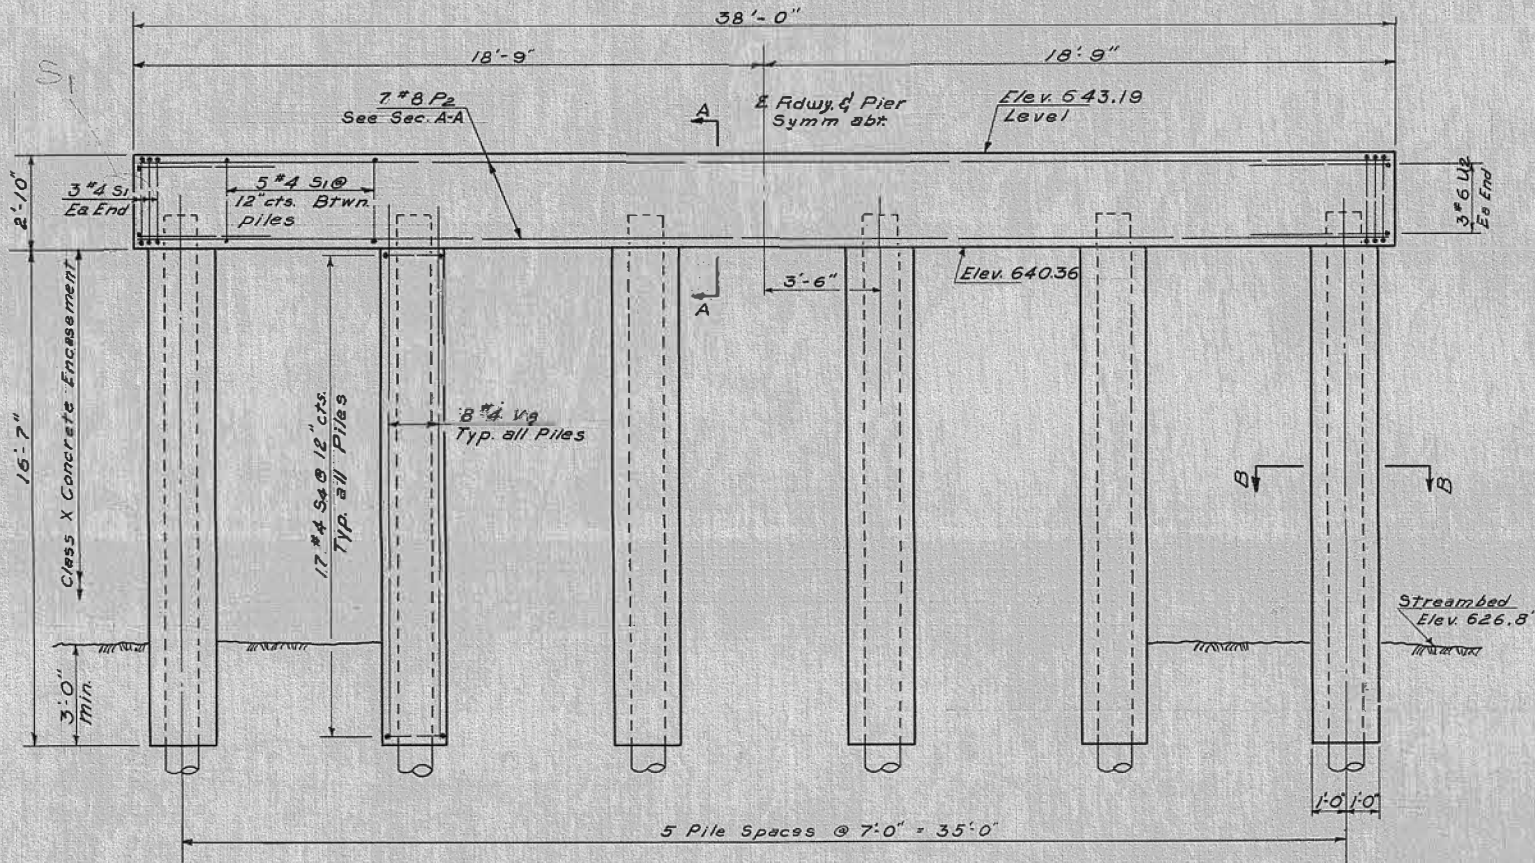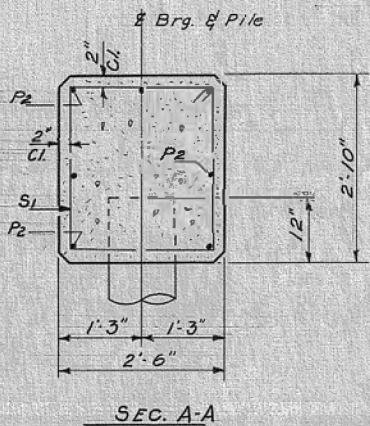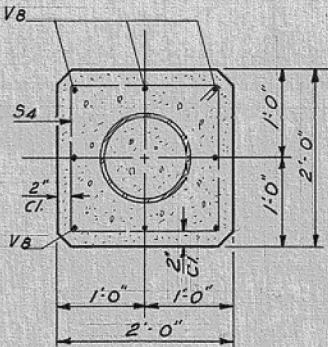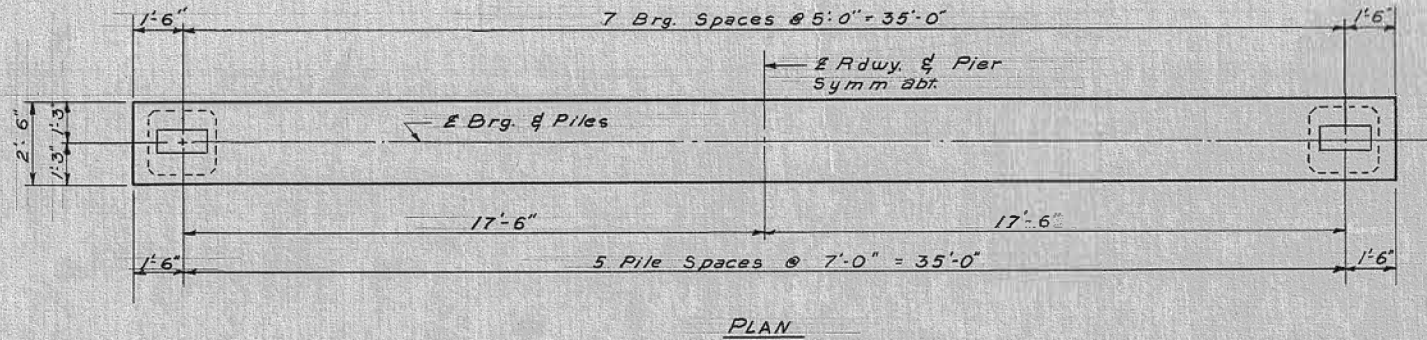

PILE DATA

Type Metal Shell
Capacity 45 Tons
Est. Length 53'
No. Req'd 11
Test Piles 1

Bar U₂

(2 PIERS) BILL OF MATERIAL				
Bar	No.	Size	Length	Shape
P ₂	14	#8	37'-8"	—
S ₁	62	#4	10'-1"	□
S ₄	204	#4	7'-5"	□
U ₂	12	#6	10'-3"	□
V ₈	96	#4	17'-6"	—
Class X Concrete Cu. Yds. 19.9				
Reinf. Bars lbs. 4140				
Metal Shell Piles 12" Lin. Ft. 58.3				
Test Pile (Metal Shell) Ea. 1				
Class X Concrete Encasement Cu. Yds. 23.7				

Notes:
For details of S₁, S₄ bars, see sheet #5.
All edges shall have 2" chamfers or fillets.

DESIGNED	Walter Perry	EXAMINED	DEC 17 1962
CHECKED	W. Perry	PASSED	
DRAWN	W. Perry	APPROVED	
CHECKED			

PIERS
EAST 11TH STREET ~ SEC. 103-B-TR
WHITESIDE COUNTY
STA. 8 + 39.00

REVISION	DATE	BY	REMARKS

DESIGNED	BKC
DRAWN	FDL
REVIEWED	EEL
APPROVED	BKC

WHITESIDE COUNTY
F.A.U. 5563 (E. ELEVENTH ST.) OVER
ILLINOIS-MISSISSIPPI FEEDER CANAL. STATION 20+00



EXISTING PLANS
STRUCTURE NO. 098-6010
STRUCTURAL SHEET NO. 22 OF 25 SHEETS

F.A.U.	SECTION	COUNTY	TOTAL SHEETS	SHEET NO.
5563	19-00137-00-BR	WHITESIDE	60	40
CONTRACT 85779				


STATE OF ILLINOIS
DEPARTMENT OF PUBLIC WORKS & BUILDINGS
DIVISION OF HIGHWAYS

ROUTE NO.	SECTION	COUNTY	TOTAL SHEETS	SHEET NO.
S. R. 1.				
F. A.				
FED. ROAD DIST. NO. 7		ILLINOIS	FED. AID PROJECT.	


SHEET NO. 1
13 SHEETS

PILE DATA

Type	Metal Shell
Capacity	25 Tons
Est. Length	45'
No. Reg'd.	23
Test Piles	1

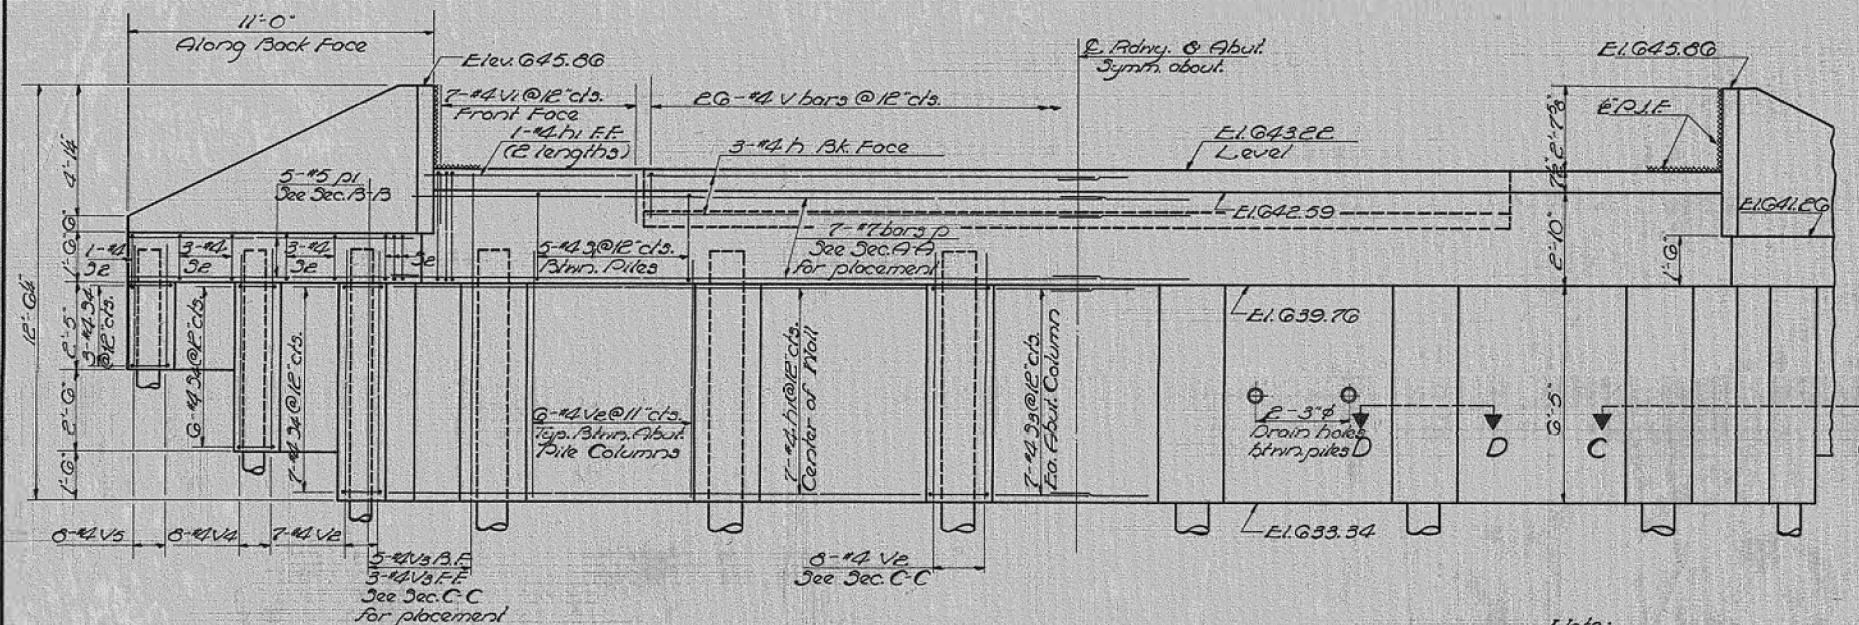ELEVATION


Note: All edges shall have 2" chamfer or fillet.

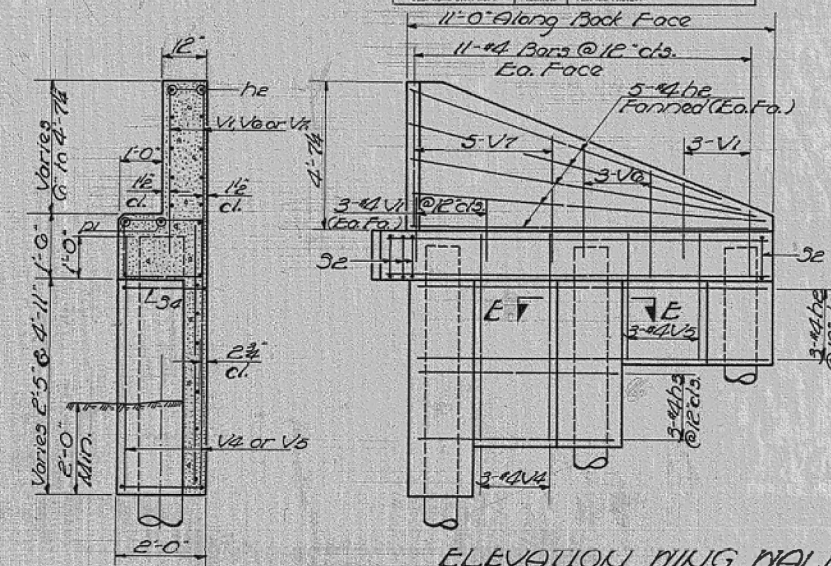ELEVATION RING WALL

SEC. B-1-



BAR v

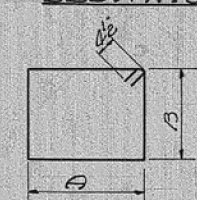

5 BARS

Bar	A	B
31	2° 2'	2° 0'
32	1° 8'	1° 2'
33	1° 8'	1° 11'
34	1° 8'	1° 6'

BILL OF MATERIAL

Bar	No.	Size	Length	Shops
h	12	14	13'-6"	—
h1	32	14	20'-9"	—
h2	52	14	10'-9"	—
h3	12	14	6'-6"	—
h4	40	16	4'-9"	—


p	14	17	38°-3"	—
p1	20	15	12°-6"	—

V	52	14	4°3'	7
V1	76	14	2°0'	—
V2	106	14	7°6'	—
V3	32	14	9°0'	—
V4	44	14	6°0'	—
V5	44	14	3°0'	—
V6	24	14	3°3'	—
V7	40	14	4°3'	—


Class X Conc.	Cu. Yds.	58.7
Reinf. Bars	Lbs.	5790
Metal Shell Piles (12") Lin Ft.		1035
Test Piles (Metal Shell) Eq.		1

ABUTMENTS


EAST 11TH ST. ~ SEC. 103-B-TB
WHITESIDE COUNTY
STA. 8 + 39.00

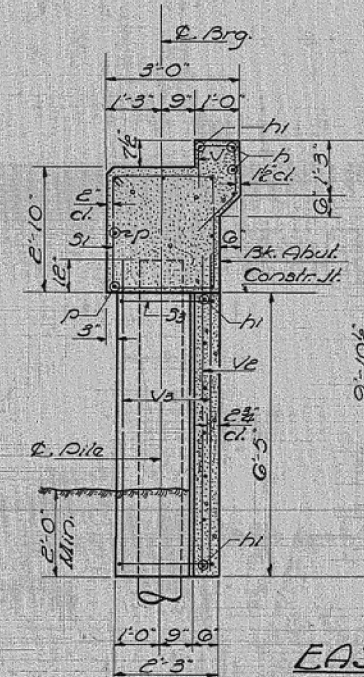


SEC. A-A

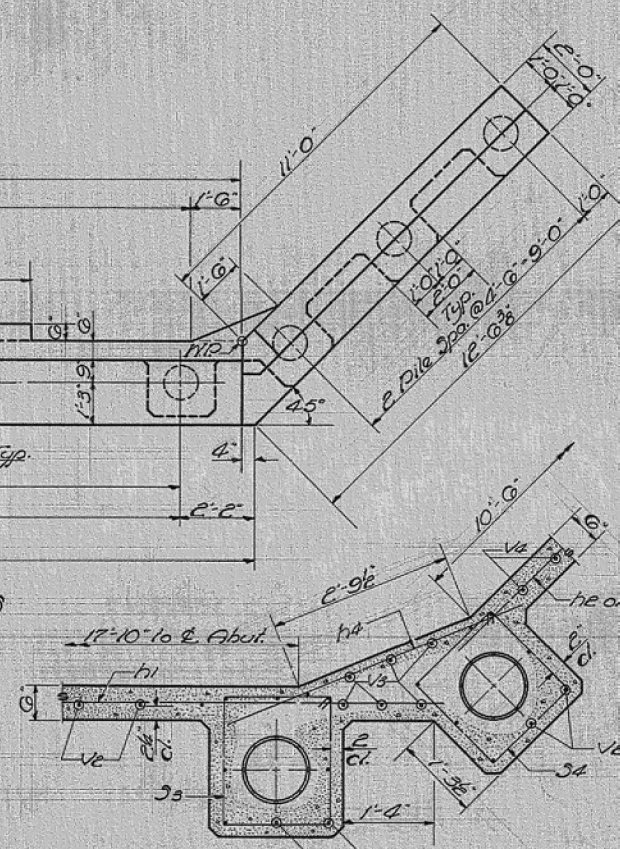

SEC C-C

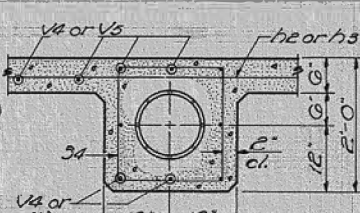

~~SECRET~~

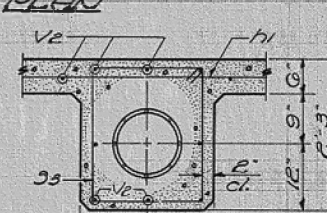


SEC. D-D

DIMENSIONS

PLAN

REINFORCEMENT

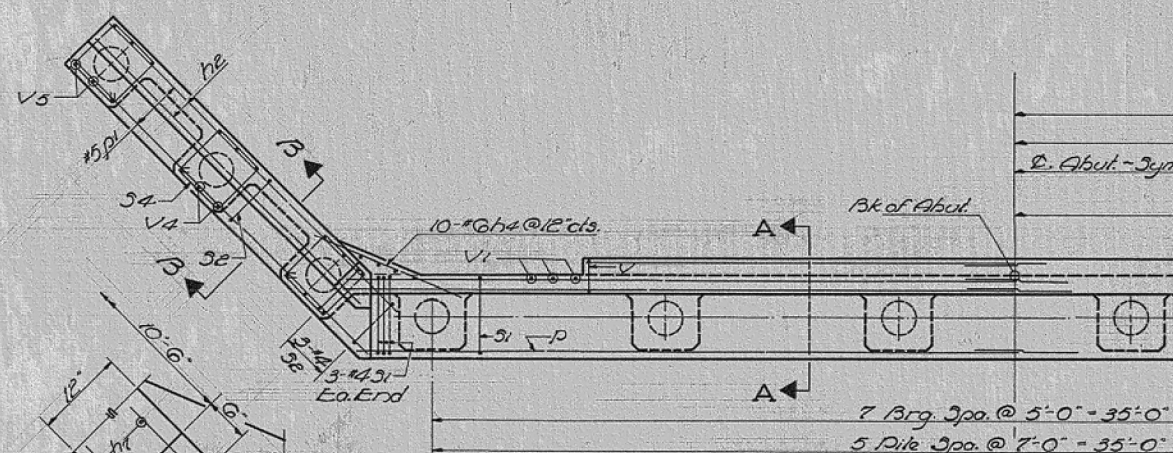

CORNER DETAIL

DESIGNED	<i>Walter Perry</i>	DATE	DEC 17 1962
CHECKED	<i>W. E. Burrell</i>	EXAMINED	<i>W. E. Burrell</i>
DRAWN	<i>W. E. Jacobs</i>	PASSED	<i>E. H. Smith</i>
CHECKED	<i>W. E. Jacobs</i>	APPROVED	<i>V. E. Smith</i>

REVISION	DATE	BY	REMARKS	DESIGNED	BKC
				DRAWN	FDL
				REVIEWED	EEL
				APPROVED	BKC

WHITESIDE COUNTY
F.A.U. 5563 (E. ELEVENTH ST.) OVER
ILLINOIS-MISSISSIPPI FEEDER CANAL, STATION 20+00



WILLETT HOFMANN
 & ASSOCIATES INC.
 ENGINEERING ARCHITECTURE LAND SURVEYING
 809 EAST 2ND STREET, DIXON, IL 61021-0367
 T: 815-284-3381 DESIGN FIRM: #184-000918



EXISTING PLANS
STRUCTURE NO. 098-6010

STRUCTURAL SHEET NO. 23 OF 25 SHEETS

F.A.U.	SECTION	COUNTY	TOTAL SHEETS	SHEET NO.
5563	19-00137-00-BR	WHITESIDE	60	41
WHA# 1286J24		CONTRACT 85779		
ILLINOIS				

STATE OF ILLINOIS
DEPARTMENT OF PUBLIC WORKS & BUILDINGS
DIVISION OF HIGHWAYS





ROUTE NO.	SECTION	COUNTY	TOTAL SHEETS	SHEET NO.
F.A.U.				12
F.A.U.				13 SHEETS
FED. ROAD DIST. NO. 7		ILLINOIS	FED. AID PROJECT:	

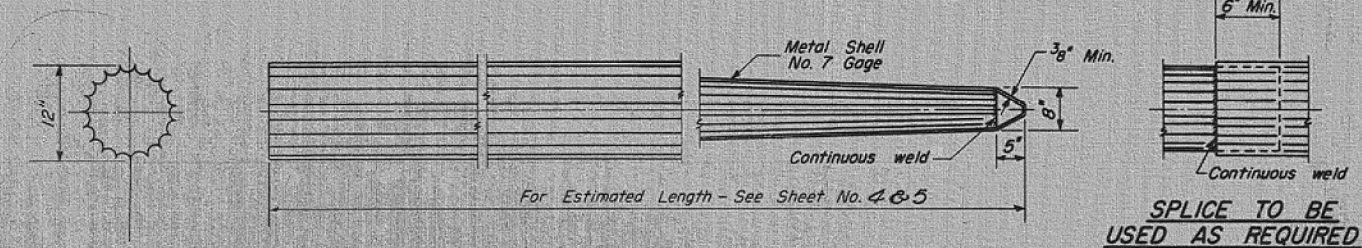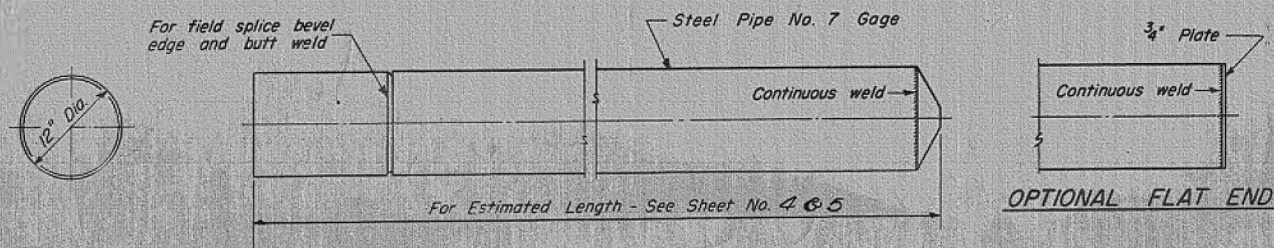

- ALLOWABLE TAPERS**
- 1-Taper 1/2'-6" for 10' + 12" Cylindrical Section Extension
 - 2-Taper 1/4'-0" for 17' + 12" Cylindrical Section Extension
 - 3-Taper 1/7'-0" for 30' + 12" Cylindrical Section Extension

DETAIL OF CYLINDRICAL STEEL SHELL
FOR CAST IN PLACE CONCRETE PILES

DETAIL OF TAPERED METAL SHELL
FOR CAST IN PLACE CONCRETE PILES

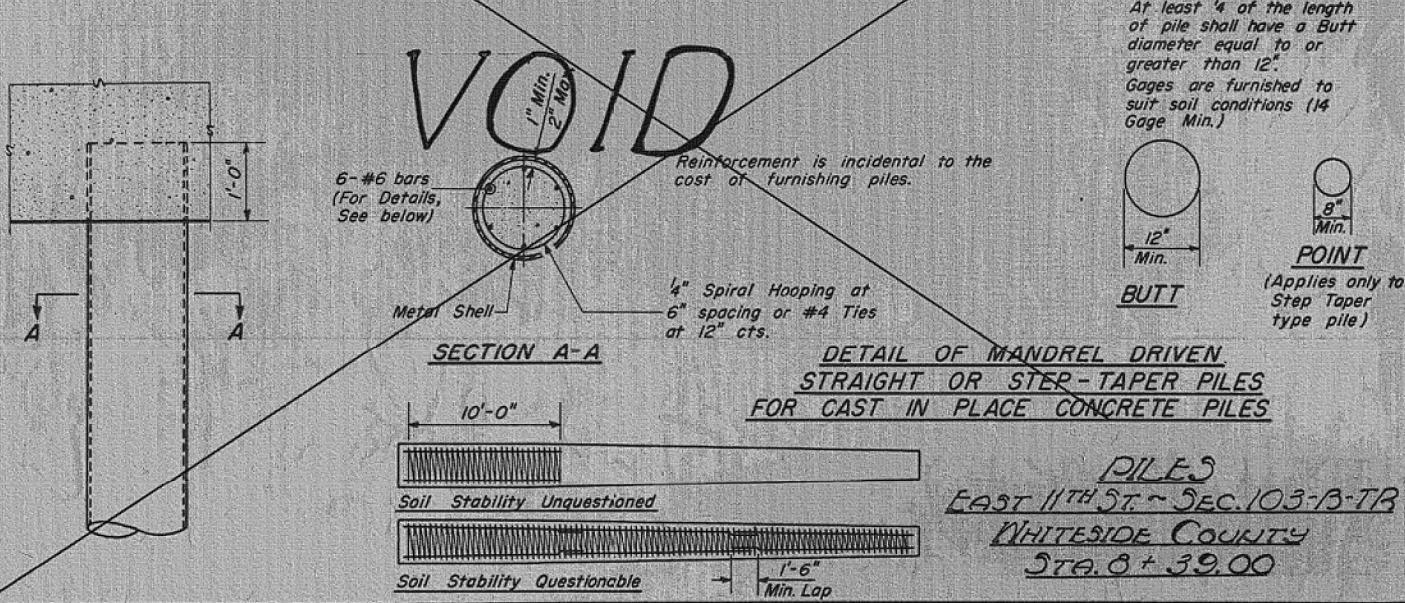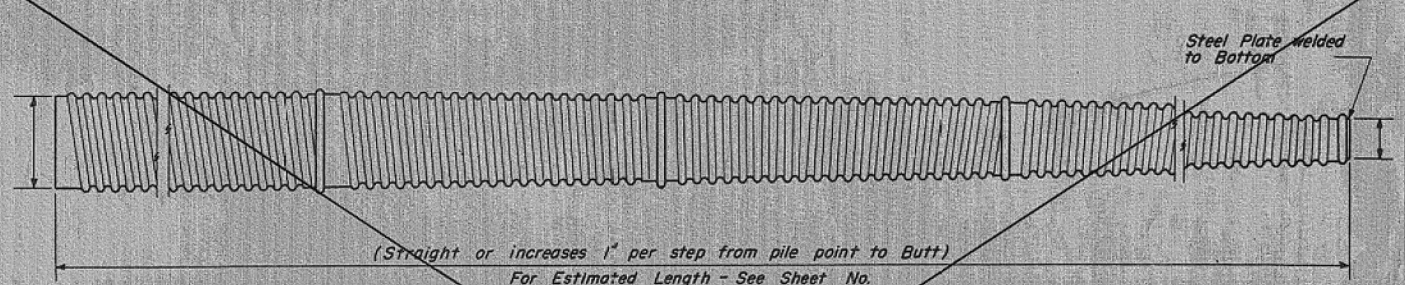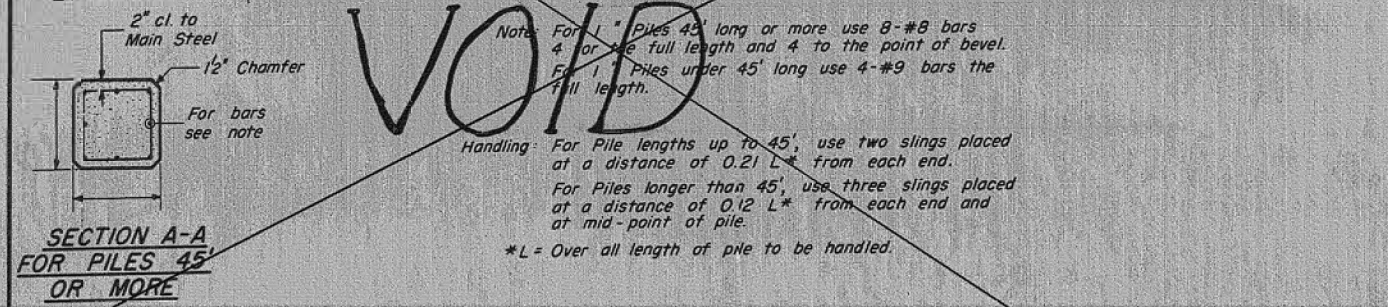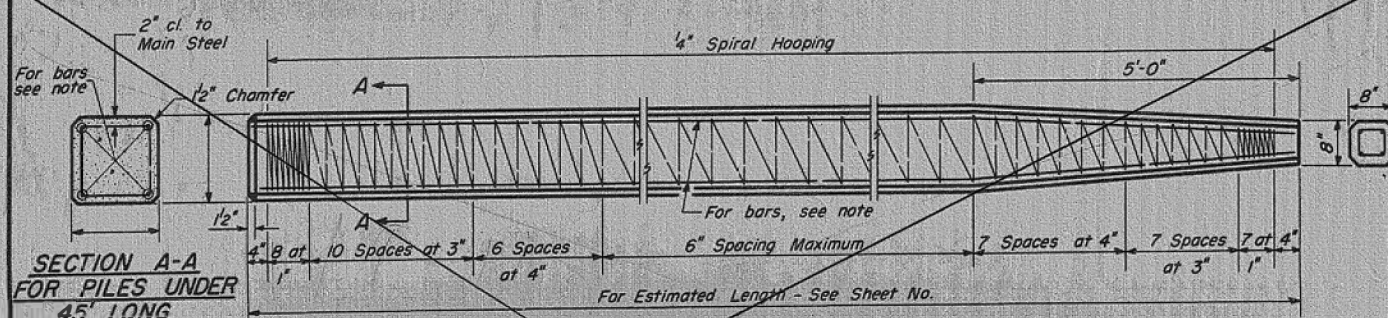

DESIGNED	Walter Perry	EXAMINED	H.E. Benham
CHECKED	W.A. Jacobs	PASSED	E.H. Smith
DRAWN	W.A. Sausaman	APPROVED	V.E. Shuff
CHECKED			

X-1 Rev. 5-12-61 9-27-62

DETAIL OF PRECAST CONCRETE PILES

DETAIL OF MANDREL DRIVEN
STRAIGHT OR STEP-TAPER PILES
FOR CAST IN PLACE CONCRETE PILES

PILES
EAST 11TH ST. ~ DEC. 103-B-TR
WHITESIDE COUNTY
STA. 0 + 39.00

REVISION	DATE	BY	REMARKS

DESIGNED	BKC
DRAWN	FDL
REVIEWED	EEL
APPROVED	BKC

WHITESIDE COUNTY
F.A.U. 5563 (E. ELEVENTH ST.) OVER
ILLINOIS-MISSISSIPPI FEEDER CANAL. STATION 20+00

WILLET HOFMANN & ASSOCIATES INC.
ENGINEERING ARCHITECTURE LAND SURVEYING
809 EAST 2ND STREET, DIXON, IL 61021-0367
T: 815-284-3381 DESIGN FIRM: #184-000918

EXISTING PLANS
STRUCTURE NO. 098-6010
STRUCTURAL SHEET NO. 24 OF 25 SHEETS

F.A.U.	SECTION	COUNTY	TOTAL SHEETS	SHEET NO.
5563	19-00137-00-BR	WHITESIDE	60	42
WHA# 1286J24		CONTRACT 85779		
ILLINOIS				

STATE OF ILLINOIS
DEPARTMENT OF PUBLIC WORKS & BUILDINGS
DIVISION OF HIGHWAYS

ROUTE NO.	SECTION	COUNTY	TOTAL SHEETS	SHEET NO.
101				
FED. ROAD DIST. NO. 1		ILLINOIS	FED. AID PROJECT	

SHEET NO. 13
13 SHEETS

BRIDGE FOUNDATION BORING LOG

BRIDGE East 11th St. over Hennepin Date 7-24-62

Feeder of Ill. Miss. Canal Bored By F. Hirsch

SEC. 103-B-TR		STA. 8+39.00		Checked By	
COUNTY Whiteside		Surface Water El.		Groundwater El. at Completion	
W. Abt.		After Hours			
Boring No.	Station	Elevation	N	Qu / s. f.	W (%)
1	7+01.25				
Offset	19' Rt. E				
Ground Surface	659.2	0			
Suggested 4' to seat auger.					
HIT water at 5.5'					
	655.2				
Medium, sand to medium gravel.		-5	18		
Moist.					
Loose: Wet			7		
Very Loose:		-10	4		
Medium:			10		
Medium:	624.2	-15	11		
Medium: grey sand			13		
Medium:		-20	13		
	618.2				
Medium, grey sand, fine gravel			10		
Loose:		-25	6		
Loose:			6		
Loose:		-30	6		
	608.2				
Medium: Grey sand and fine to medium gravel.			13		
Medium:		-35	15		
Medium:			25		
Dense:		-40	36		
Medium:			29		
Medium:		-45	21		

DESIGNED	Walter Perry
CHECKED	<i>[Signature]</i>
DRAWN	W.P.
CHECKED	<i>[Signature]</i>

DEC 17 1962
EXAMINED *H.E. Baumann*
ENGINEER OF BRIDGE AND TRAFFIC STRUCTURES
PASSED *E. Hunt*
CHIEF OF DESIGN
APPROVED *V.E. Platt*
HIGHWAY ENGINEER

N-Standard Penetration Test—
Blows per foot to drive 2"
O.D. Split Spoon Sampler 12" with
140# hammer falling 30"

Qu - Unconfined Compressive Strength - t/sf
w - Water Content - percentage of oven dry weight - %

Type failure:
B—Bulge Failure
S—Shear Failure
E—Estimated Value

BORINGS
COLMA ROAD DISTRICT- SEC 103-B-TR
EAST 11TH STREET
WHITESIDE COUNTY
STA. 8 + 39.00

BRIDGE FOUNDATION BORING LOG

BRIDGE East 11th St. over Hennepin Date 7-30-62

Feeder of Ill.-Miss. Canal Bored By F. Hirsch

SEC 103-B-TR			STA 8+39.00		Checked By					
COUNTY Whiteside			Elevation	N	Qu / s. f.	w (%)				
E. Abt. 2										
Boring No. 2										
Station 8+86.75										
Offset 10' Lt. g			Elevation	N	Qu / s. f.	w (%)				
Ground Surface 640.5										
Augered 4' to seat auger.										
636.5										
Loose, brown, sand			-5	10						
Loose				7						
632.5										
Very loose, brown, fine sand.			-10	3						
629.5										
Medium, brown, sand and fine gravel				12						
Medium:			-15	14						
Medium, grey, sand, fine to medium gravel.				15						
Angular to sub-angular pieces.										
Medium: same			-20	15						
Medium: same				12						
Loose: same			-25	6						
Loose: same				5						
Loose: same			-30	4						
Loose: same				4						
Loose: same			-35	4						
604.0										
Medium, grey, sand, fine to coarse gravel				20						
Medium:			-40	22						
Medium:				24						
Medium:			-45	25						

REVISION	DATE	BY	REMARKS	DESIGNED	BKC
				DRAWN	FOL
				REVIEWED	EEL
				APPROVED	BKC

WHITESIDE COUNTY
F.A.U. 5563 (E. ELEVENTH ST.) OVER
ILLINOIS-MISSISSIPPI FEEDER CANAL. STATION 20+00




WILLETT HOFMANN
 & ASSOCIATES INC.
 ENGINEERING ARCHITECTURE LAND SURVEYING
 809 EAST 2ND STREET, DIXON, IL 61021-0367
 T: 815-284-3381 DESIGN FIRM: #184-000918

EXISTING PLANS
STRUCTURE NO. 098-6010
STRUCTURAL SHEET NO. 25 OF 25 SHEETS

F.A.U.	SECTION	COUNTY	TOTAL SHEETS	SHEET NO.
5563	19-00137-00-BR	WHITESIDE	60	43
WHA# 1286J24		CONTRACT 85779		
ILLINOIS				

TRAFFIC CONTROL FOR ROAD CLOSURE

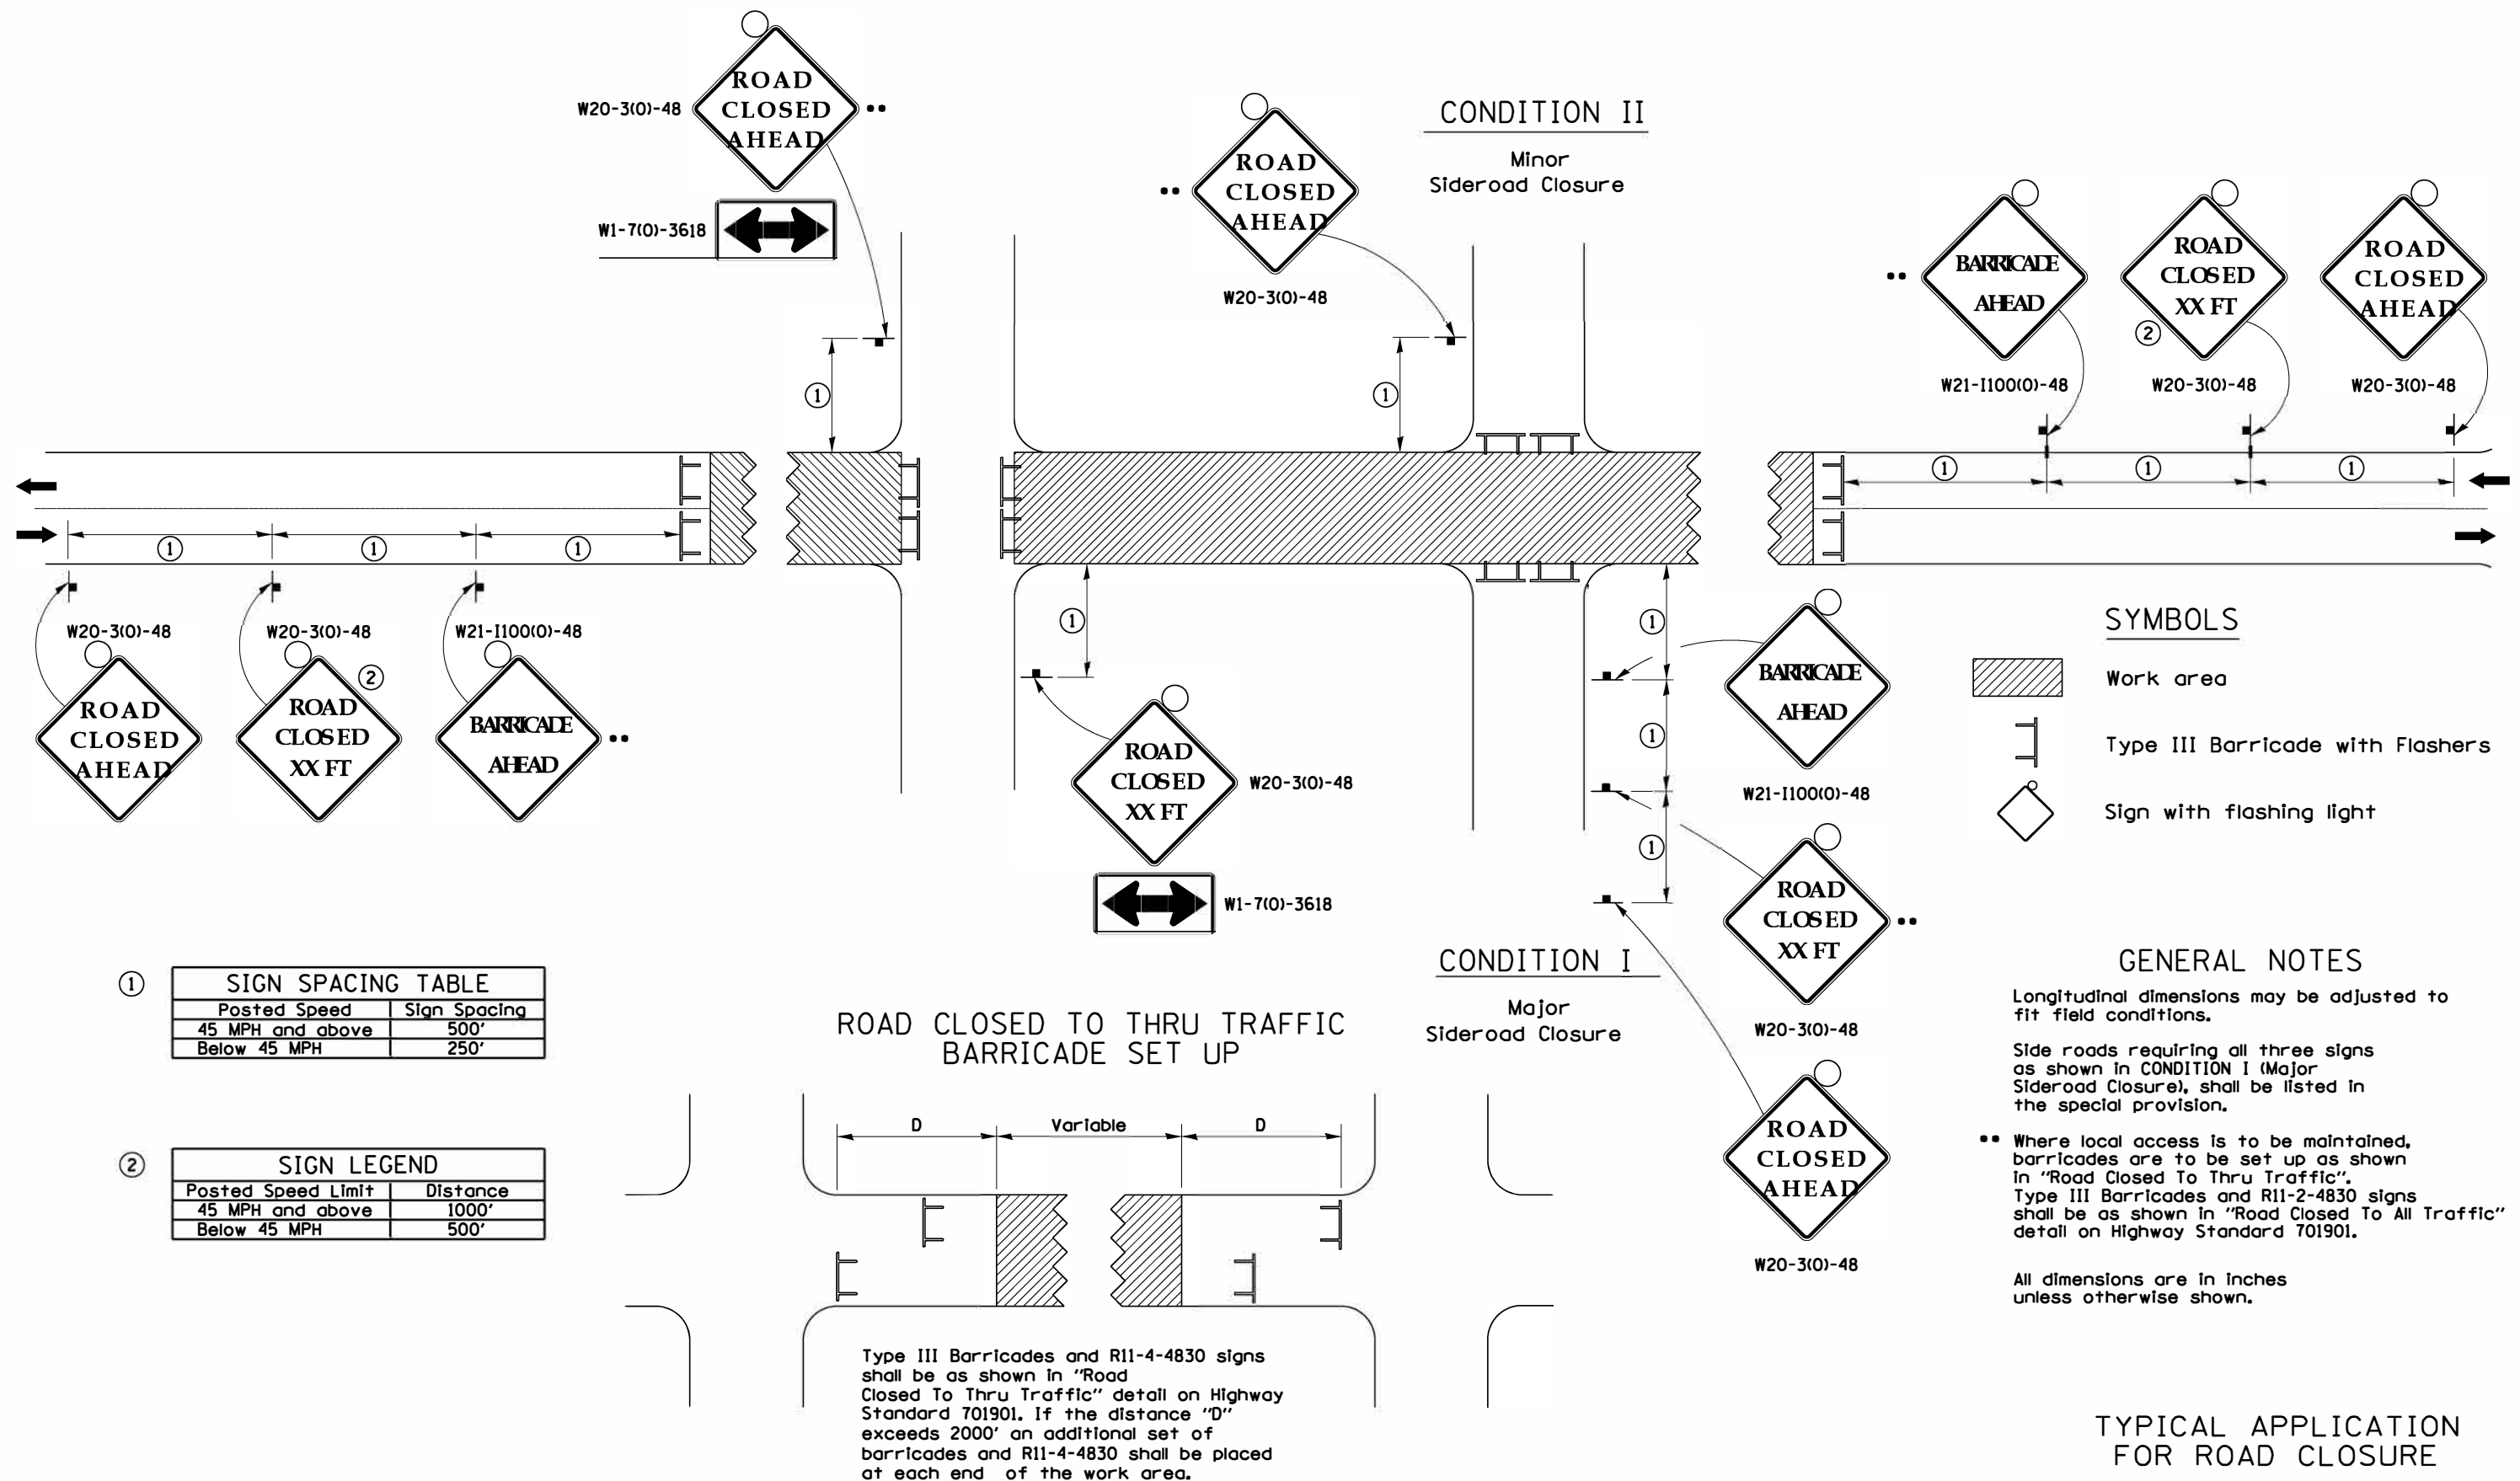

REVISION	DATE	BY	REMARKS

DESIGNED	DCB
DRAWN	FDL
REVIEWED	DCB
APPROVED	BKC



WHITESIDE COUNTY
F.A.U. 5563 (E. ELEVENTH ST.) OVER
ILLINOIS-MISSISSIPPI FEEDER CANAL. STATION 20+00



REGION 2 / DISTRICT 2 STANDARD - 40.1

SHEET NO. 1 OF 5 SHEETS

F.A.U.	SECTION	COUNTY	TOTAL SHEETS	SHEET NO.
5563	19-00137-00-BR	WHITESIDE	60	44
WHA# 1286J24		CONTRACT 85779		
ILLINOIS				

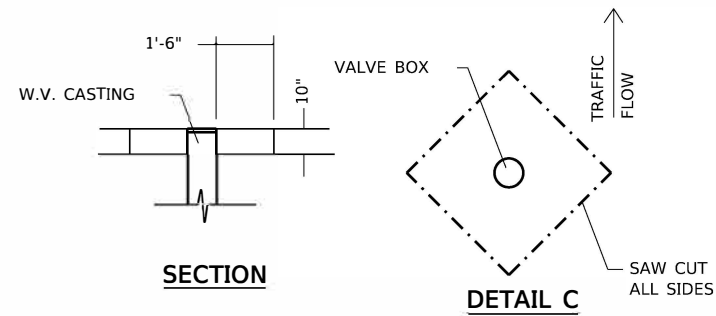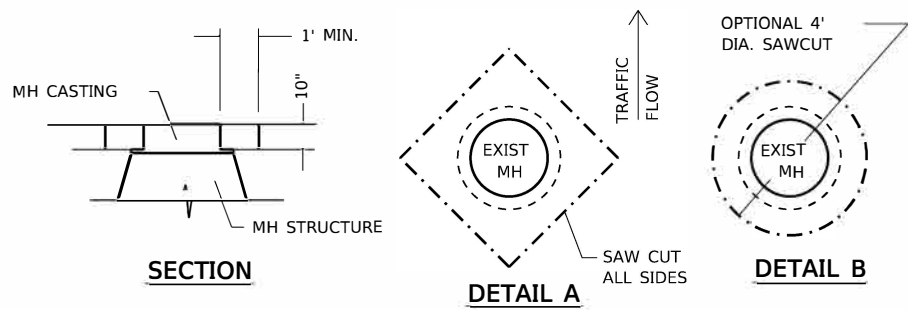

MANHOLE ADJUSTMENT DETAIL

1. ADJUST MANHOLE AFTER PAVING OPERATION IS COMPLETE.
2. THE CONTRACTOR SHALL MARK THE LOCATION OF EVERY MANHOLE PRIOR TO PAVING BY A METHOD APPROVED BY THE ENGINEER. THIS WORK SHALL BE INCIDENTAL TO THE MANHOLE ADJUSTMENT.
3. SAW CUT SQUARE OPENING AS SHOWN IN DETAIL A OR A CIRCULAR OPENING AS SHOWN IN DETAIL B WITH THE MANHOLE CENTERED IN THE MIDDLE OF THE OPENING.
4. REMOVE ALL PAVEMENT MATERIAL AND ADJUST THE MANHOLE TO WITHIN $\frac{5}{64}$ " BELOW THE TOP OF THE NEW PAVEMENT. IN NO CASE SHALL THE MANHOLE BE ABOVE THE PAVEMENT SURFACE. THE REMOVAL SHALL INCLUDE ALL TYPES OF MATERIALS, AND NO ADDITIONAL COMPENSATION WILL BE GIVEN DEPENDING ON THE TYPE OF MATERIAL. NO ADJUSTMENTS SHALL BE MADE WITH WOOD SCHIMS.
5. FILL VOID WITH MINIMUM OF 10" OF CONCRETE, THIS WORK SHALL MEET THE REQUIREMENTS OF ARTICLE 442.02 NOTE #1 AND ARTICLE 701.17(e)(2)&(3). TROWEL OFF CONCRETE FLUSH WITH NEW PAVEMENT AND BROOM FINISH. MANHOLE FRAME SHALL BE RECESSED FROM CONCRETE NO MORE THAN $\frac{3}{8}$ ".
6. IF THE ENGINEER DETERMINES A MANHOLE DOES NOT NEED ADJUSTED, THE CONTRACTOR SHALL PAVE AROUND THE MANHOLE AND NO ADJUSTMENT WILL BE PAID.
7. THE CONTRACTOR IS RESPONSIBLE FOR PROTECTING ALL MANHOLES BEING PAVED OVER OR AROUND. THE CONTRACTOR SHALL BE RESPONSIBLE FOR ALL DAMAGES OCCURRED DURING CONSTRUCTION.
8. CONTRACTOR SHALL CLEAN OUT ANY CONSTRUCTION DEBRIS INSIDE THE MANHOLE DURING THE ADJUSTMENT OF THE CASTING. THIS WORK SHALL BE INCIDENTAL TO THE MANHOLE ADJUSTMENT.

VALVE BOX ADJUSTMENT DETAIL

1. ADJUST WATER VALVE AFTER PAVING OPERATION IS COMPLETE.
2. THE CONTRACTOR SHALL MARK THE LOCATION OF EVERY WATER VALVE PRIOR TO PAVING BY A METHOD APPROVED BY THE ENGINEER. THIS WORK SHALL BE INCIDENTAL TO THE WATER VALVE ADJUSTMENT.
3. SAW CUT SQUARE OPENING AS SHOWN IN DETAIL A OR A CIRCULAR OPENING AS SHOWN IN DETAIL B WITH THE WATER VALVE CENTERED IN THE MIDDLE OF THE OPENING.
4. REMOVE ALL PAVEMENT MATERIAL AND ADJUST THE WATER VALVE TO WITHIN $\frac{5}{64}$ " BELOW THE TOP OF THE NEW PAVEMENT. IN NO CASE SHALL THE WATER VALVE BE ABOVE THE PAVEMENT SURFACE. THE REMOVAL SHALL INCLUDE ALL TYPES OF MATERIALS, AND NO ADDITIONAL COMPENSATION WILL BE GIVEN DEPENDING ON THE TYPE OF MATERIAL.
5. FILL VOID WITH MINIMUM OF 10" OF CONCRETE, THIS WORK SHALL MEET THE REQUIREMENTS OF ARTICLE 442.02 NOTE #1 AND ARTICLE 701.17(e)(2)&(3). TROWEL OFF CONCRETE FLUSH WITH NEW PAVEMENT AND BROOM FINISH. WATER VALVE BOX FRAME SHALL BE RECESSED FROM CONCRETE NO MORE THAN $\frac{3}{8}$ ".
6. IF THE ENGINEER DETERMINES A WATER VALVE DOES NOT NEED ADJUSTED, THE CONTRACTOR SHALL PAVE AROUND THE WATER VALVE AND NO ADJUSTMENT WILL BE PAID.
7. THE CONTRACTOR IS RESPONSIBLE FOR PROTECTING ALL WATER VALVES BEING PAVED OVER OR AROUND. THE CONTRACTOR SHALL BE RESPONSIBLE FOR ALL DAMAGES OCCURRED DURING CONSTRUCTION.
8. CONTRACTOR SHALL CLEAN OUT ANY CONSTRUCTION DEBRIS INSIDE THE WATER VALVE DURING THE ADJUSTMENT OF THE CASTING. THIS WORK SHALL BE INCIDENTAL TO THE WATER VALVE ADJUSTMENT.

REVISION	DATE	BY	REMARKS

DESIGNED	DCB
DRAWN	FDL
REVIEWED	DCB
APPROVED	BKC

WHITESIDE COUNTY
F.A.U. 5563 (E. ELEVENTH ST.) OVER
ILLINOIS-MISSISSIPPI FEEDER CANAL. STATION 20+00



WILLETT HOFMANN
& ASSOCIATES INC
ENGINEERING ARCHITECTURE LAND SURVEYING
809 EAST 2ND STREET, DIXON, IL 61021-0367
T: 815-284-3381 DESIGN FIRM: #184-000918

MANHOLE AND VALVE BOX ADJUSTMENT DETAILS

SHEET NO. 2 OF 5 SHEETS

F.A.U.	SECTION	COUNTY	TOTAL SHEETS	SHEET NO.
5563	19-00137-00-BR	WHITESIDE	60	45
WHA# 1286J24		CONTRACT 85779		
ILLINOIS				

DOUBLE POST HINGED BOLLARD
INSTALLATION DRAWING

THIS ANGLE
PRODUCTION

Do not scale from drawing

Toll
TrafficGuard® Inc.
P.O. Box 201, Geneva, IL 60134
Bus: 1.877.727.7347 Fax: 1.800.814.7194
nls Assembly Shipping Weight Drawing Number
84 Pounds CPAS12
DHB-1

Rev. Date By Description

DOUBLE POST HINGED BOLLARD
INSTALLATION INSTRUCTIONS

1. Verify that all Double Post Hinged Bollard parts are in the shipment package as shown on the "Bill of Material".

2. Provide Double Post Hinged Bollard Anchor System (see included Anchor System Drawings-CPAS12) at a location to suit your specific needs.

3. Install DHB Base true and level on Anchor System using the flat washers and hex nuts included in your Anchor System Kit. Use S.S. shims to level if needed. Torque hex nuts to Minimum 100 ft-lbs for Anchor Systems CPAS12.

4. Install DHB Posts (Item 1) to DHB Base (Item 2) using Hinge Bolts (Item 5) and Hex Nuts (Item 6) as shown. Tack Weld Hex Nuts to Hinge Bolts or Chisel Hinge Bolt Threads such that Hex Nuts cannot be easily removed.

5. Install Locking Pin thru UP Position Bollard Posts, and install Padlocks as needed.

6. Install the four Labels at the locations shown.

7. Install Post Adjusting Screw (Item 9) in threaded hole in center of DHB Base (Item 2). Adjust Screw to keep DHB Posts (Item 1) from rocking while in upright Padlocked position.

8. Check the functional operation of the Hinged Bollard Posts.

9. Note: S.S. shims, tools, grease, and padlocks are not provided.

10. LEVELING BOLT INSTRUCTIONS:

A. START 1/2" (13) X 1 3/4" 18-8 STAINLESS STEEL HEX IN CENTER HOLE OF BASE PLATE. (THREADS HAVE BEEN LEFT PAINTED FOR A TIGHT FIT). TURN BOLT SLIGHTLY THROUGH BASE.

B. INSTALL POSTS IN LOCKING UPRIGHT POSITION. BEGIN RAISING LEVELING BOLT WITH WRENCH UNTIL CONTACT IS MADE WITH POSTS. RESULTS WILL BE A STABLE SET OF POSTS.

Design Criteria

The Hinged Bollard is designed to fail at a static (or equivalent impact load) load of approximately 1,200 pounds horizontal force applied at 27 inches above grade. The Hinged Bollard System should fail in one of the following modes.

1. The Hinge Bolt connection will shear and the Bollard will rotate to grade.

2. The Anchor System will fail and the Bollard Base will rotate.

3. The Earth will yield and the foundation will tip in rotation.

If installation conforms to the specifications and these drawings, TrafficGuard® Inc. expects the failure to occur in the sequence shown with the Hinge Bolt connection shear as the governing failure.

100 of 2

100 of 2

DOUBLE POST HINGED BOLLARD
ASSEMBLY DRAWING

THIS ANGLE
PRODUCTION

Do not scale from drawing

Toll
TrafficGuard® Inc.
P.O. Box 201, Geneva, IL 60134
Bus: 1.877.727.7347 Fax: 1.800.814.7194
nls Assembly Shipping Weight Drawing Number
84 Pounds CPAS12
DHB-2

Rev. Date By Description

General Specifications and Notes for all Parts and Weldments

1. All Steel Work shall conform to the AISC "Specification for the Design, Fabrication and Erection of Structural Steel for Buildings" - Latest Edition unless noted on the dwg.

2. All Welding shall be performed by qualified welders and shall conform to the American Welding Society AWS D1.1 - Latest Edition of the Structural Welding Code-Steel.

3. All Material shall be new and shall be as noted on the drawing and/or in the Bill of Material. SS indicates Stainless Steel and HDG indicates Hot Dip Galvanized.

4. All Painting Work shall conform to the manufacturer's specification and installation instructions and the SSPC (Steel Structures Painting Council) and as noted on the dwg.

5. All hole center dimensions shall have a tolerance of 1/16 inch and other dimensions shall have a tolerance of 1/8 inch unless noted on the drawing.

6. All work shall be packaged and shipped per specific instructions by PARS Direct.

BILL OF MATERIAL

ITEM	PART #	DESCRIPTION	QTY.
1	BHBF1	DHB POST	2
2	DHBF2	DHB BASE	1
3	1004	SINGLE LOCKING PIN SS316	1
4	2004	DOUBLE LOCKING PIN SS316	1
5	2010	#3/4" x 8" HEX HEAD HINGE BOLT - 18-8 SS	2
6	2006	#3/4" HEX NUT - 18-8 SS	2
7	3107	SAFETY LABEL 3" x 12"	2
8	D101	THREE INCH CLEARANCE LABEL	2
9	D051	LEVELING BOLT #1/2" x 1 1/2" HEX HEAD 18-8 SS	1

APPLY A THIN COAT OF MULTI-PURPOSE GREASE TO HINGE BOLTS

APPLY SAFETY LABEL TO SIDE OF BOTH BOLLARD SECTIONS AT 1" BELOW HOLE AS SHOWN.

INSTALL PADLOCKS (provided by owner) HERE

SPECIFY ITEM 3 OR ITEM 4 WHEN ORDERING ONE LOCKING ONLY INCLUDED WITH BOLLARD

THREE INCH CLEARANCE TO BASE WHEN IN DOWN POSITION.

PART OF ANCHOR SYSTEM

ANCHOR SYSTEM

100 of 2

100 of 2

CONCRETE PIER ANCHOR SYSTEM
INSTALLATION DRAWING CPAS12

THIS ANGLE
PRODUCTION

Do not scale from drawing

Toll
TrafficGuard® Inc.
P.O. Box 201, Geneva, IL 60134
Bus: 1.877.727.7347 Fax: 1.800.814.7194
nls Assembly Shipping Weight Drawing Number
84 Pounds CPAS12
CPAS12

Rev. Date By Description

COLLAPSIBLE POST ANCHOR SYSTEM ASSEMBLY

1. 18"Ø CONCRETE PIER AT 42" BELOW GRADE

2. BOLLARD BASE (LEVELING BOLT AND OTHER BASE DETAILS NOT SHOWN)

3. ANCHOR BOLT PROVIDE 1-1/2" PROJECTION ABOVE THE CONCRETE PIER

4. (OPTIONAL) CAGE SUPPORT REBAR

5. USE CARDBOARD FORM TUBE AT NEEDED LENGTH TO SECURE EARTH.

6. INSTALL FOUR VERTICAL #4 REBAR 37" LONG AT 1 1/2" CLEAR AT TOP

7. INSTALL FOUR 15"Ø #3 REBAR HOOP TIES AT LOCATIONS SHOWN WITH 12" MIN LAP.

BILL OF MATERIAL
OPTIONAL CPAS12 KIT IF ORDERED

ITEM	PART #	DESCRIPTION	QTY.
1	5001	CPAS12 KIT - INCLUDES THE FOLLOWING PART NUMBERS	1
2	0002	#3/4" x 12" TYPE L ANCHOR BOLT-H.D.G.	4
3	0007	#3/4" TYPE A FLAT NARROW WASHER GALVANIZED STEEL	4
4	0006	#3/4" TYPE A FLAT NARROW WASHER GALVANIZED STEEL	4

NOTE: CONCRETE, FORM AND REBAR PROVIDED BY OTHERS

100 of 2

100 of 2

CONCRETE PIER ANCHOR SYSTEM
DETAIL DRAWING CPAS12

THIS ANGLE
PRODUCTION

Do not scale from drawing

Toll
TrafficGuard® Inc.
P.O. Box 201, Geneva, IL 60134
Bus: 1.877.727.7347 Fax: 1.800.814.7194
nls Assembly Shipping Weight Drawing Number
84 Pounds CPAS12
CPAS12

Rev. Date By Description

COLLAPSIBLE POST ANCHOR SYSTEM DETAILS

1. 18"Ø CONCRETE PIER TO 42" BELOW GRADE

2. BOLLARD BASE

3. VERTICAL REBAR

4. HOOP REBAR TIES

5. CONCRETE FOUNDATION

6. CARDBOARD FORM 18"Ø

7. BOLLARD BASE

8. FLAT WASHER (typ)

9. HEX NUT (typ)

10. (OPTIONAL) SUPPORT REBAR

FRONT ELEVATION SECTION

PLAN SECTION "A-A"

100 of 2

100 of 2

REVISION	DATE	BY	REMARKS	DESIGNED	DRAWN	REVIEWED	APPROVED

WHITESIDE COUNTY
F.A.U. 5563 (E. ELEVENTH ST.) OVER
ILLINOIS-MISSISSIPPI FEEDER CANAL STATION 20+00

WILLETT HOFMANN
& ASSOCIATES INC.

ENGINEERING ARCHITECTURE LAND SURVEYING

880 EAST 2ND STREET, DIXON, IL 61021-0367
T: 815-284-3381 DESIGN FIRM: #184-000918

SCREWLOCK DOUBLE POST HINGED BOLLARD DETAILS

SHEET NO. 3 OF 5 SHEETS

F.A.U.	SECTION	COUNTY	TOTAL SHEETS	SHEET NO.
5563	19-00137-00-BR	WHITESIDE	60	46
	WHA# 1286J24			

ILLINOIS



CONTRACT 85779

PRINT_ORGANIZER.BW.pltcf 8/14/2025 1:41:41 PM = PLOTTED

FILE = S:\PROJECTS\2024\1286J24_RF\DESIGN\CAD_SHEETS\1286J24_Detail1 Sheets.dgn

PERIMETER EROSION BARRIER (SPECIAL) DETAIL

85779

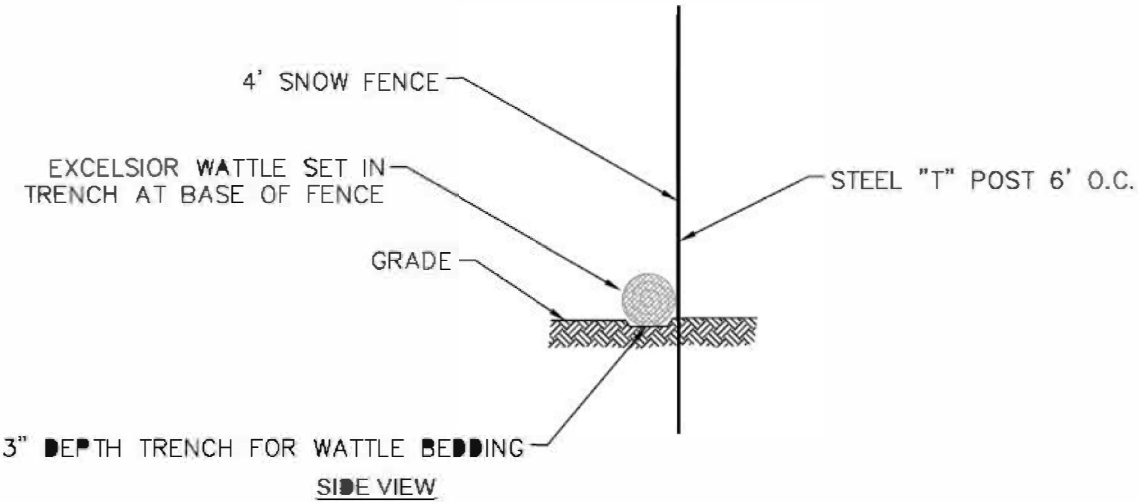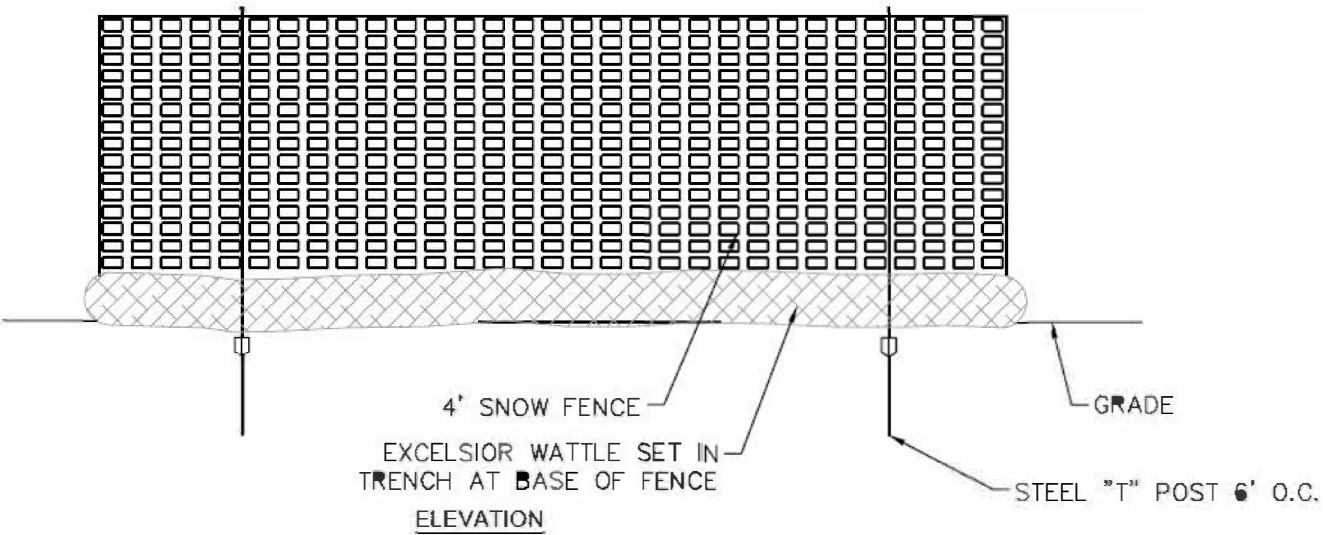

REVISION	DATE	BY	REMARKS	DESIGNED
				DRAWN
				REVIEWED DCB
				APPROVED BKC

WHITESIDE COUNTY
F.A.U. 5563 (E. ELEVENTH ST.) OVER
ILLINOIS-MISSISSIPPI FEEDER CANAL. STATION 20+00



WILLETT HOFMANN
& ASSOCIATES, INC.
ENGINEERING ARCHITECTURE LAND SURVEYING
809 EAST 2ND STREET, DIXON, IL 61021-0367
T: 815-284-3381 DESIGN FIRM: #184-000918


PERIMETER EROSION BARRIER (SPECIAL) DETAIL

SHEET NO. 4 OF 5 SHEETS


F.A.U.	SECTION	COUNTY	TOTAL SHEETS	SHEET NO.
5563	19-00137-00-BR	WHITESIDE	60	47
WHA# 1286J24		CONTRACT 85779		
ILLINOIS				

This document is the copyrighted property of Willett, Hofmann & Associates, Inc., and may not be copied or used by any person without written permission. © Copyright 2025 Willett, Hofmann & Associates, Inc.

INLETS, SPECIAL

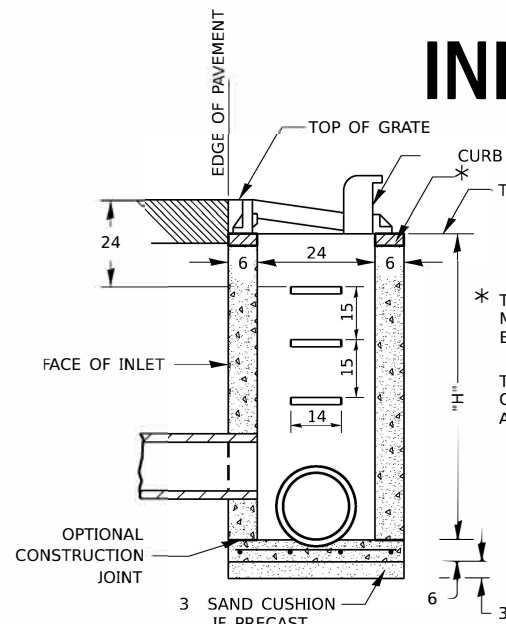

SEC. A-A

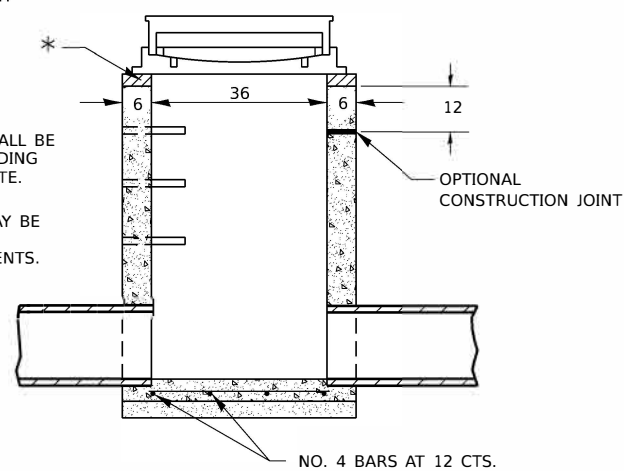

SEC. B-B

NOTES

SEE STANDARD 602701 FOR DETAILS OF STEPS.

EXCEPT AS NOTED HEREON INLET SPECIAL SHALL
BE CONSTRUCTED IN ACCORDANCE WITH SECTION 602
OF THE STANDARD SPECIFICATIONS.


THE SIDE WALLS MAY BE BUILT AS PRECAST SEGMENTED SECTIONS.

ALL VOIDS AROUND PIPE ENTRANCE, BOTH INSIDE AND OUTSIDE, SHALL BE SEALED WITH MORTAR.


WEIGHT OF CAST IRON FRAME & GRATE = 530 lbs. $\pm$
STEPS SHALL BE OMITTED WHEN DEPTH OF "H" IS
LESS THAN 5 ft.

CLASS SI CONCRETE OR PRECAST CONCRETE SHALL BE USED THROUGHOUT. PRECAST CONCRETE SHALL BE IN ACCORDANCE WITH ARTICLES 504.01 THRU 504.05 OF THE STANDARD SPECIFICATIONS EXCEPT THAT CONCRETE STRENGTH SHALL BE 4,000 psi AFTER 28 DAYS.

THE CONTRACT UNIT PRICE EACH FOR INLETS, SPECIAL SHALL INCLUDE THE COST OF CONSTRUCTING THE INLET BOX, FURNISHING AND INSTALLING THE FRAME AND GRATE, THE CAST IRON STEPS (IF USED), THE PRECAST FLOOR SLABS, SAND CUSHION (WHEN USED) AND REINFORCEMENT BARS.

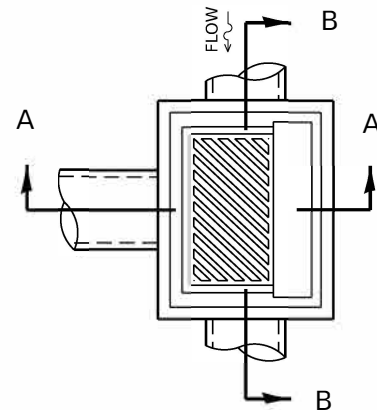


DETAIL OF FRAME & GRATE

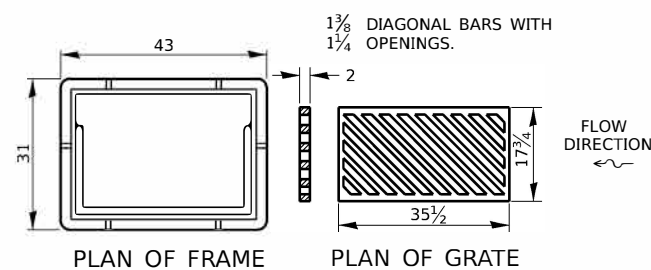


PLAN OF FRAME

PLAN OF GRATE

* THIS GRATE TO BE USED WITHOUT CURB BOX WHEN INLET IS IN DRIVEWAY.

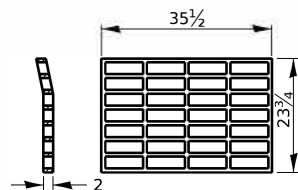

PLAN OF GRATE *

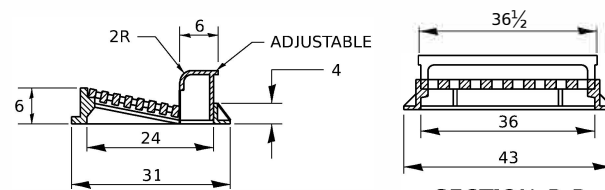


SECTION A-A

SECTION B-B


ALL DIMENSIONS ARE IN INCHES UNLESS OTHERWISE NOTED.

REVISED - 6-27-14
REVISED - 10-13-11


ALL DIMENSIONS ARE IN INCHES UNLESS OTHERWISE NOTED.

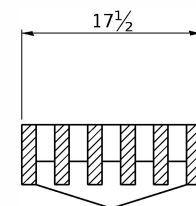


SECTION A-A

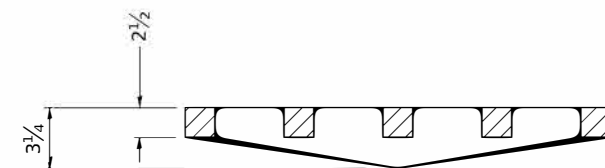


SECTION B-B

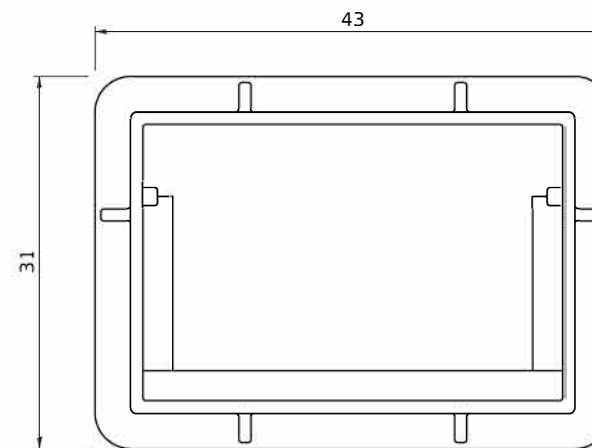


PLAN OF FRAME
WITHOUT GRATE AND CURB BOX

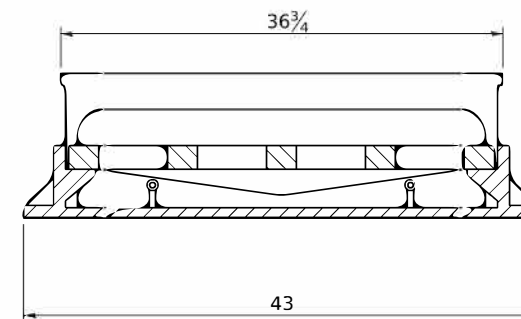

LONGITUDINAL SECTION

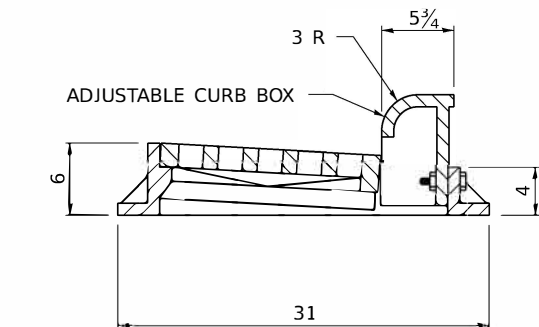

TRANSVERSE SECTION

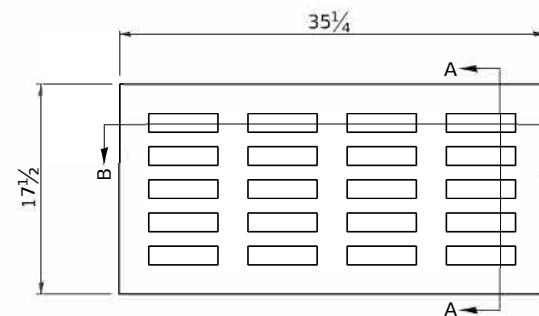

PLAN OF GRATE

R 3246 OR EQUIVALENT
APPROXIMATE WEIGHT - 495 LBS.

FRAME AND GRATE FOR INLETS, SPECIAL 13.2

REVISION	DATE	BY	REMARKS	DESIGNED
				DRAWN
				REVIEWED DCB
				APPROVED BKC

WHITESIDE COUNTY
F.A.U. 5563 (E. ELEVENTH ST.) OVER
ILLINOIS-MISSISSIPPI FEEDER CANAL. STATION 20+00




WILLETT HOFMANN
 & ASSOCIATES INC.
 ENGINEERING ARCHITECTURE LAND SURVEYING
 809 EAST 2ND STREET, DIXON, IL 61021-0367
 T: 815-284-3381 DESIGN FIRM: #184-000918

INLETS, SPECIAL DETAIL	F.A.U.	SECTION	COUNTY	TOTAL SHEETS	SHEET NO.
	5563	19-00137-00-BR	WHITESIDE	60	48
	WHA# 1286J24		CONTRACT 85779		
SHEET NO. 5 OF 5 SHEETS	ILLINOIS				

PRINT_ORGANIZER.BW.plt c:\p\8\14\2025 1:42:39 PM = PLOTTED

FILE = S:\PROJECTS\2024\1286J24_RF\DESIGN\CAD_SHEETS\1286J24.XS.E 11th St.SHEETS.dgn

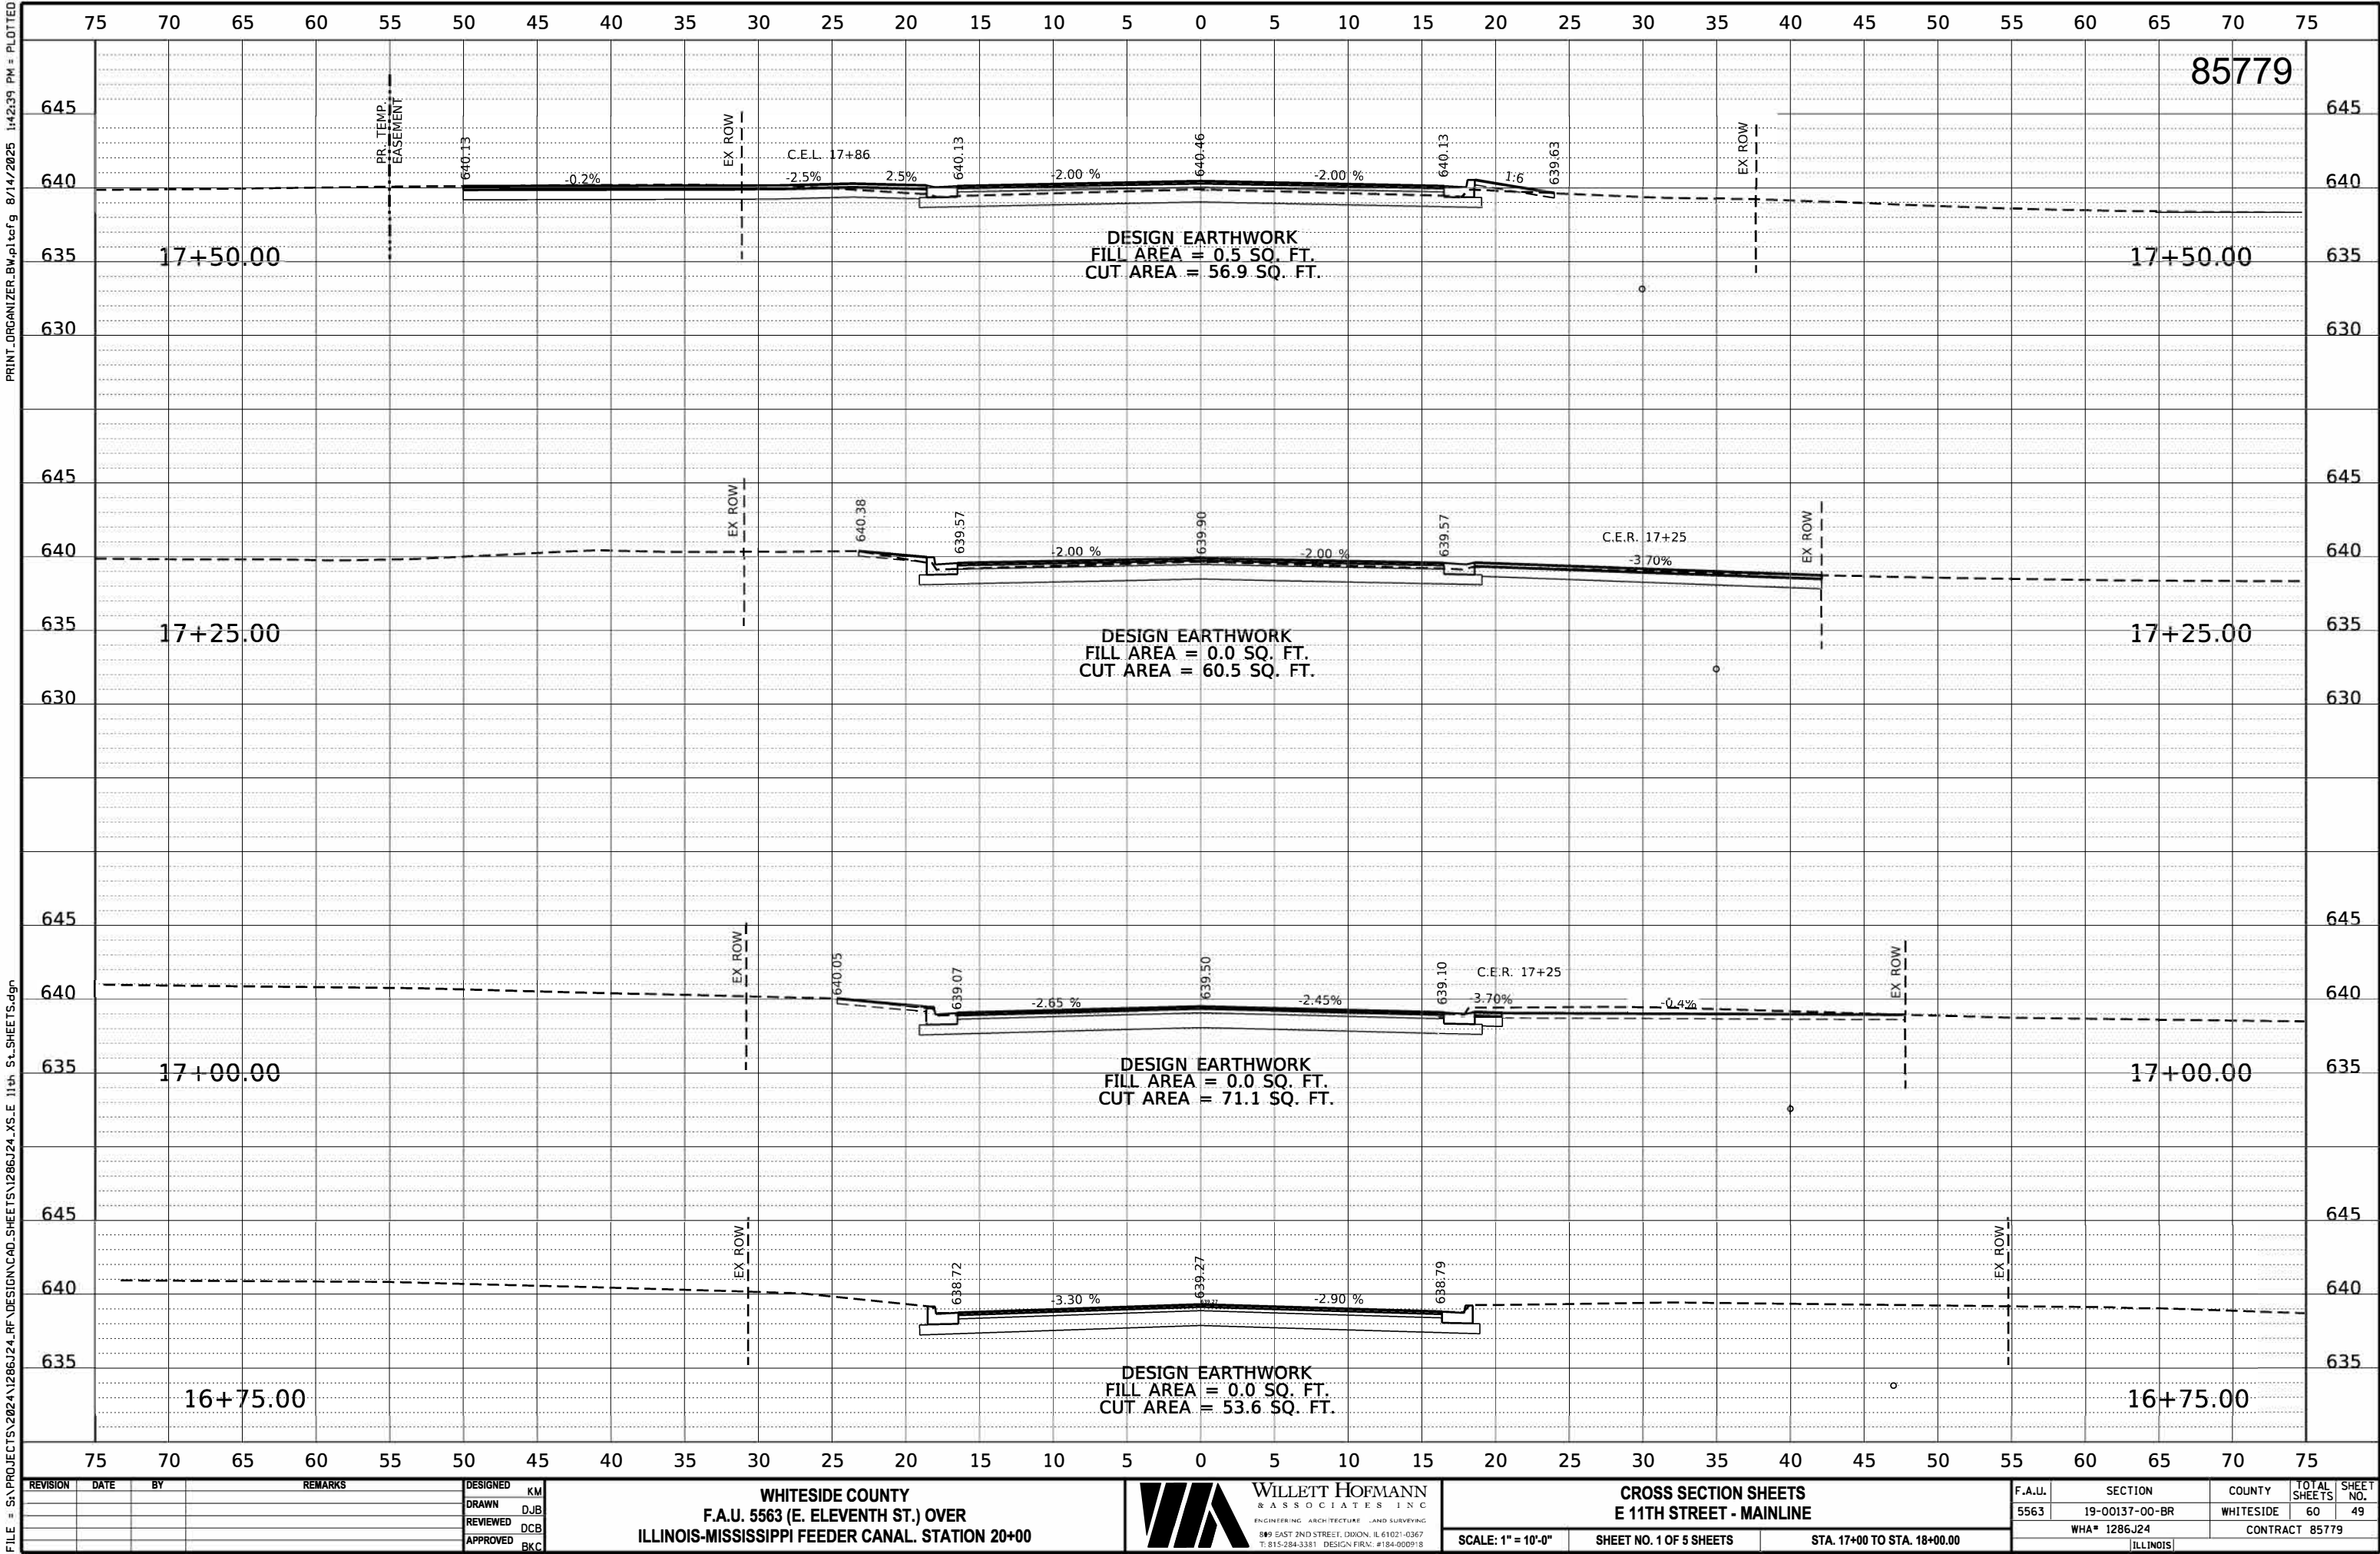

REVISION	DATE	BY	REMARKS

DESIGNED	KM
DRAWN	DJB
REVIEWED	DCB
APPROVED	BKC

WHITESIDE COUNTY
F.A.U. 5563 (E. ELEVENTH ST.) OVER
ILLINOIS-MISSISSIPPI FEEDER CANAL. STATION 20+00




CROSS SECTION SHEETS
E 11TH STREET - MAINLINE

SCALE: 1" = 10'-0" SHEET NO. 1 OF 5 SHEETS STA. 17+00 TO STA. 18+00.00

F.A.U.	SECTION	COUNTY	TOTAL SHEETS	SHEET NO.
5563	19-00137-00-BR	WHITESIDE	60	49
WHA* 1286J24		CONTRACT 85779		
ILLINOIS				

PRINT_ORGANIZER.BW.plt cefg 8/14/2025 1:42:39 PM = PLOTTED

FILE = S:\PROJECTS\2024\1286J24_RF\DESIGN\CAD-SHEETS\1286J24_XS_E 11th St-SHEETS.dgn

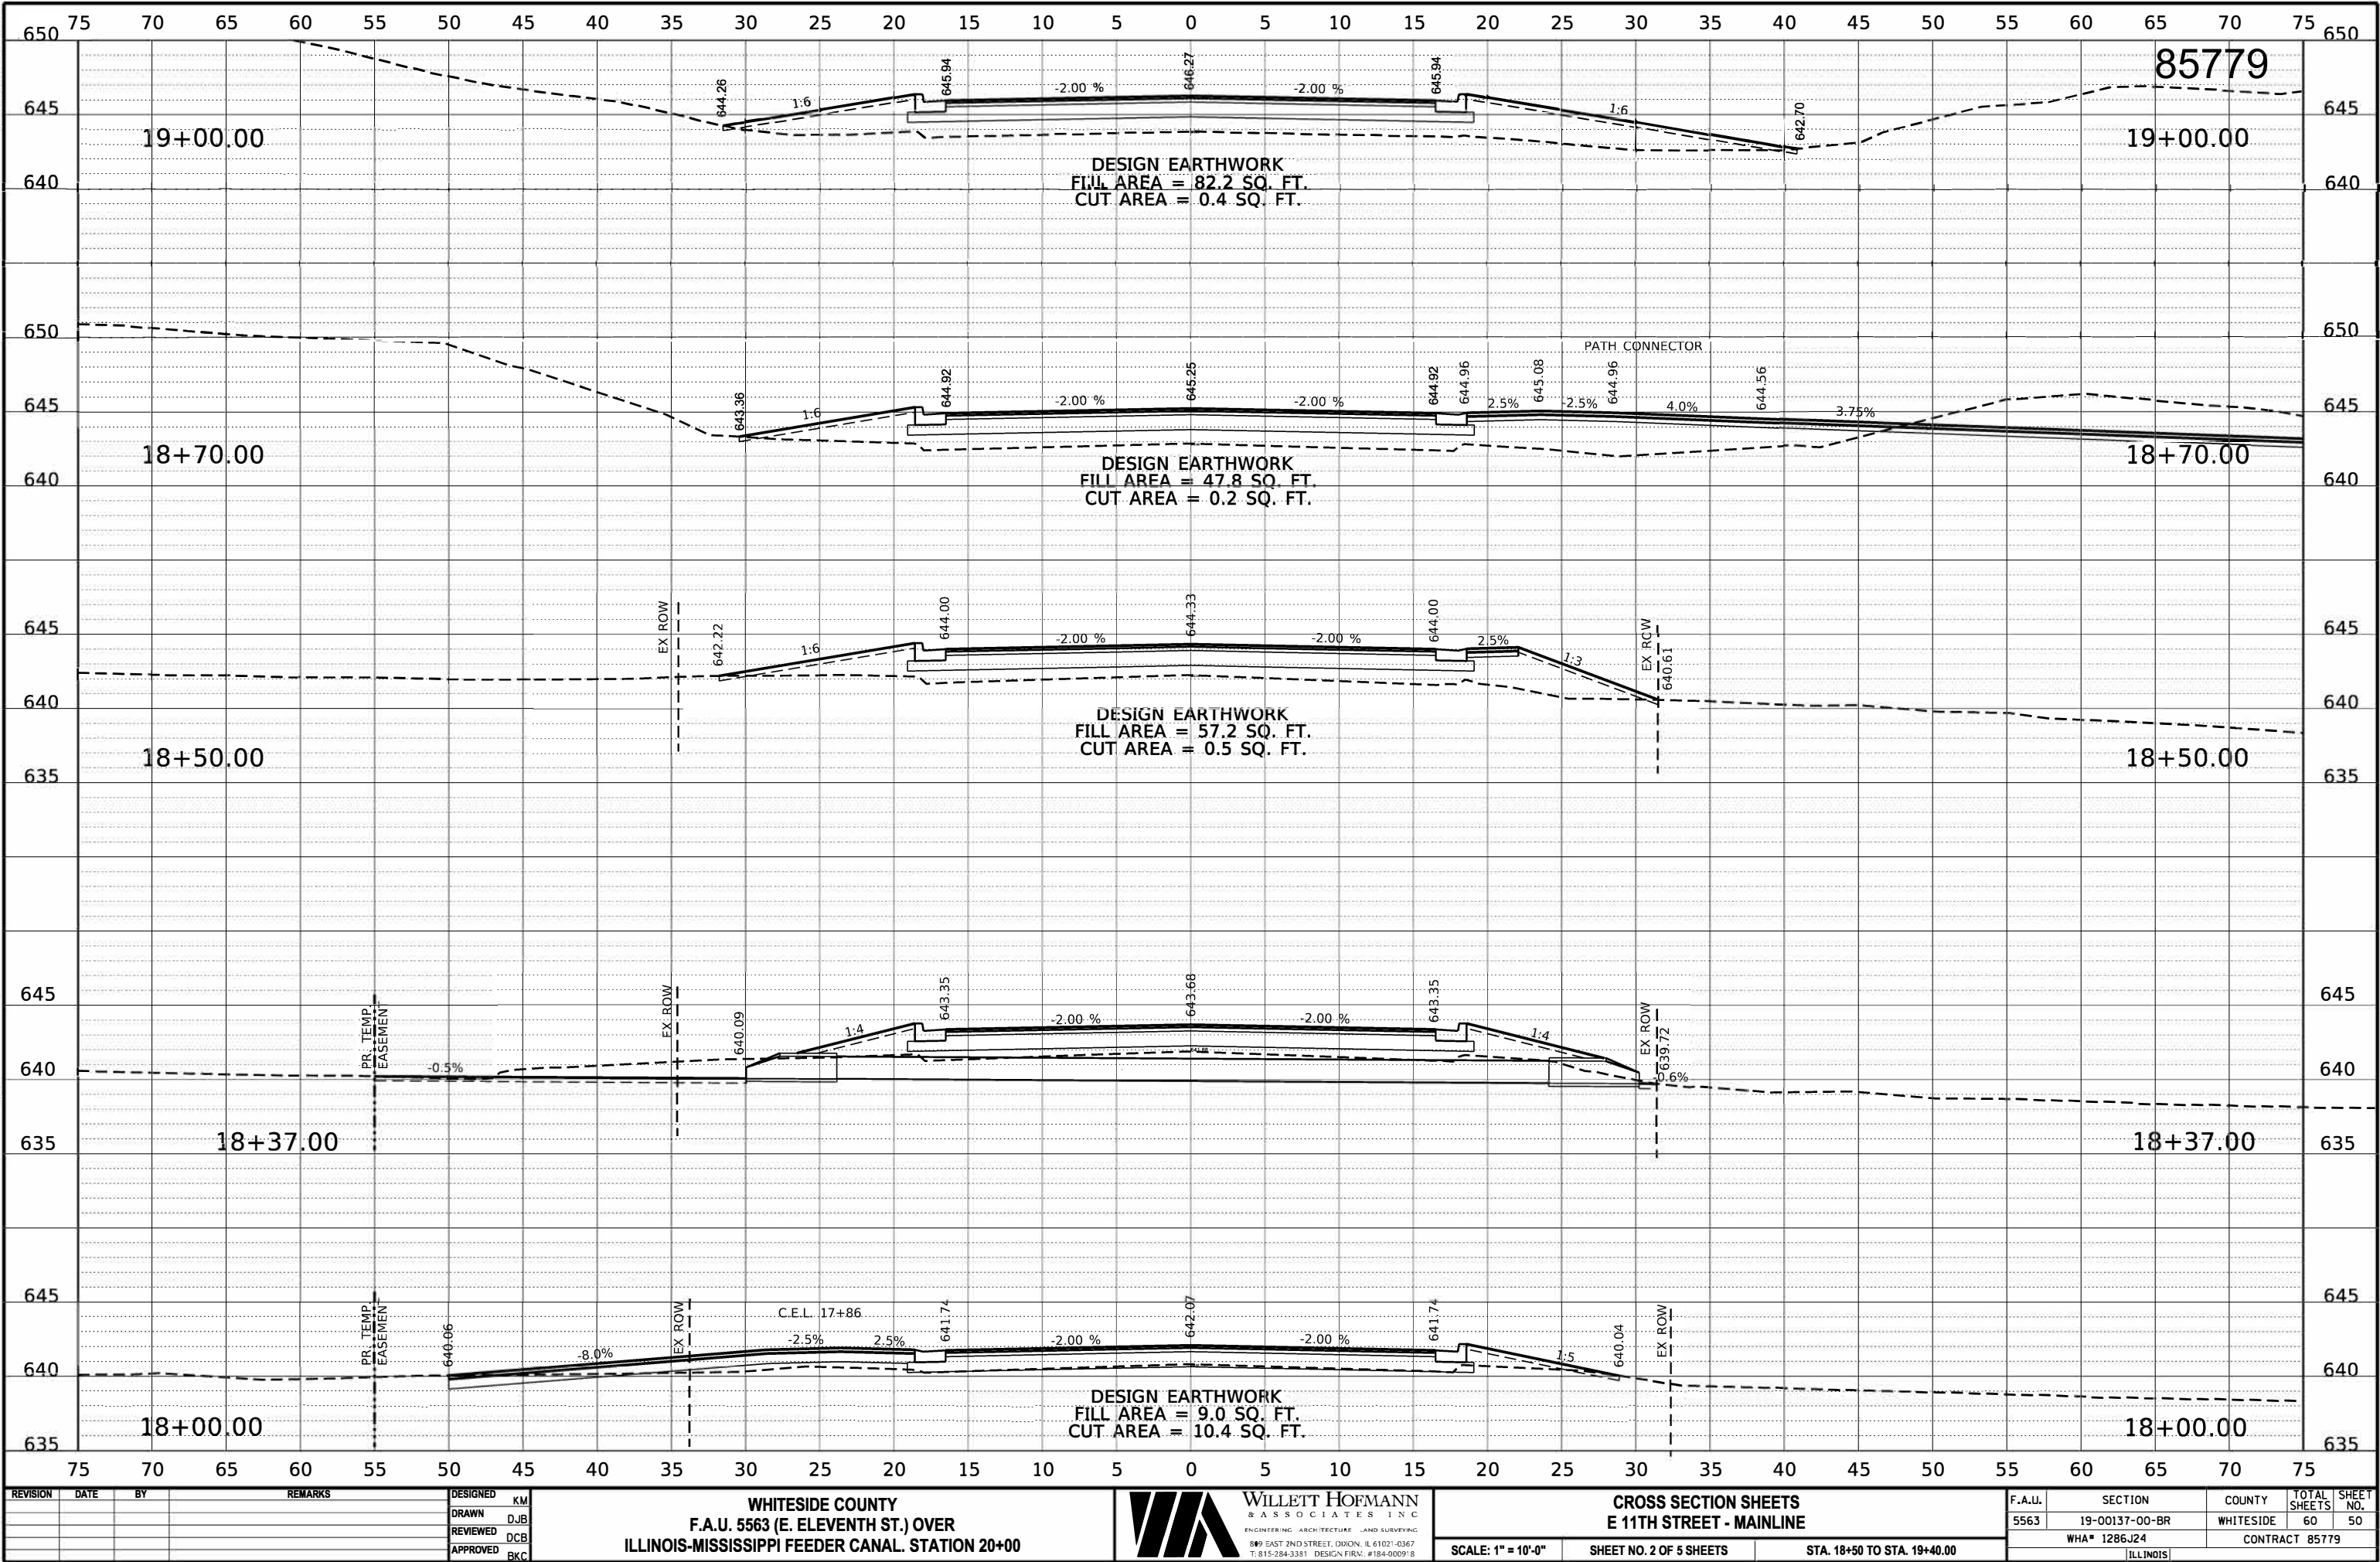

REVISION	DATE	BY	REMARKS

DESIGNED	KM
DRAWN	DJB
REVIEWED	DCB
APPROVED	BKC

WHITESIDE COUNTY
F.A.U. 5563 (E. ELEVENTH ST.) OVER
ILLINOIS-MISSISSIPPI FEEDER CANAL. STATION 20+00




CROSS SECTION SHEETS
E 11TH STREET - MAINLINE

SCALE: 1" = 10'-0" SHEET NO. 2 OF 5 SHEETS STA. 18+50 TO STA. 19+40.00

F.A.U.	SECTION	COUNTY	TOTAL SHEETS	SHEET NO.
5563	19-00137-00-BR	WHITESIDE	60	50
WHA# 1286J24		CONTRACT 85779		
ILLINOIS				

PRINT_ORGANIZER.BW.plt.ctb 8/14/2025 1:42:40 PM = PLOTTED

FILE = S:\PROJECTS\2024\1286J24_RF\DESIGN\CAD_SHEETS\1286J24_XS_E 11th St_SHEETS.dgn

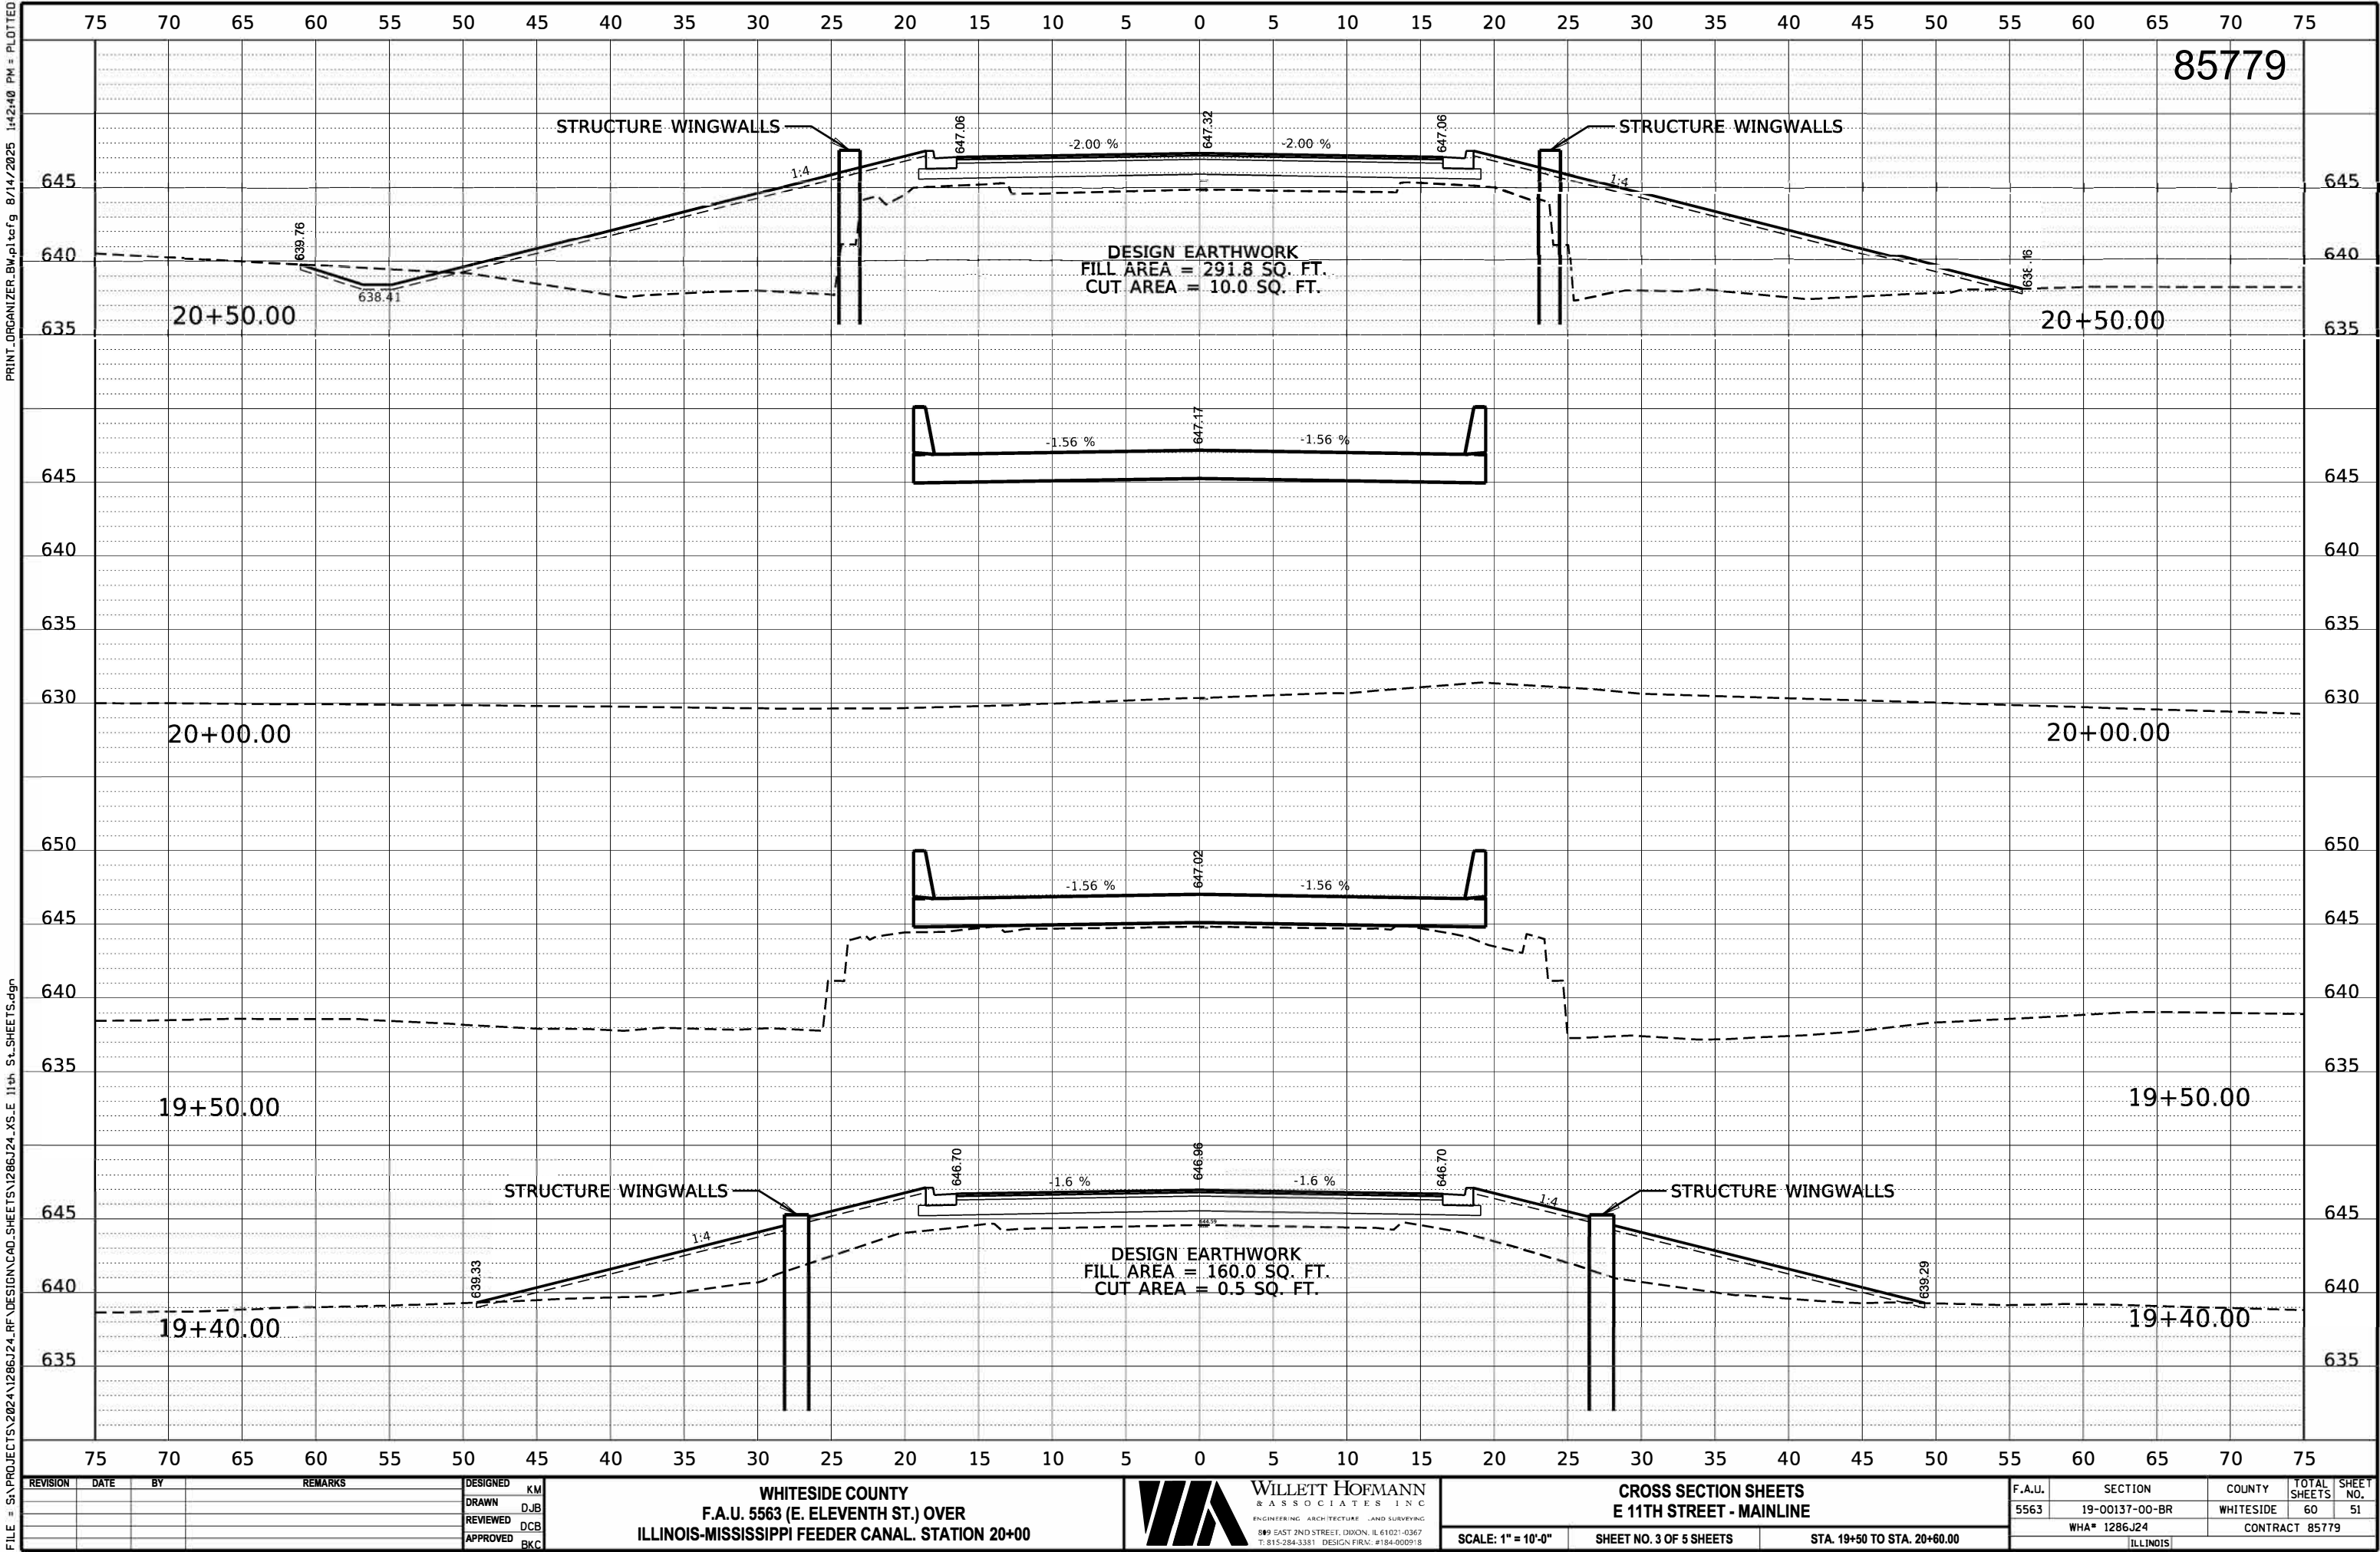

REVISION	DATE	BY	REMARKS

DESIGNED	KM
DRAWN	DJB
REVIEWED	DCB
APPROVED	BKC

WHITESIDE COUNTY
F.A.U. 5563 (E. ELEVENTH ST.) OVER
ILLINOIS-MISSISSIPPI FEEDER CANAL. STATION 20+00




CROSS SECTION SHEETS E 11TH STREET - MAINLINE		
SCALE: 1" = 10'-0"	SHEET NO. 3 OF 5 SHEETS	STA. 19+50 TO STA. 20+60.00

F.A.U.	SECTION	COUNTY	TOTAL SHEETS	SHEET NO.
5563	19-00137-00-BR	WHITESIDE	60	51
WHA* 1286J24		CONTRACT 85779		
ILLINOIS				


PRINT_ORGANIZER.BW.plt c:\p\8\14\2025 1:42:40 PM = PLOTTED

FILE = S:\PROJECTS\2024\1286J24_RF\DESIGN\CAD-SHEETS\1286J24_XS_E 11th St-SHEETS.dgn

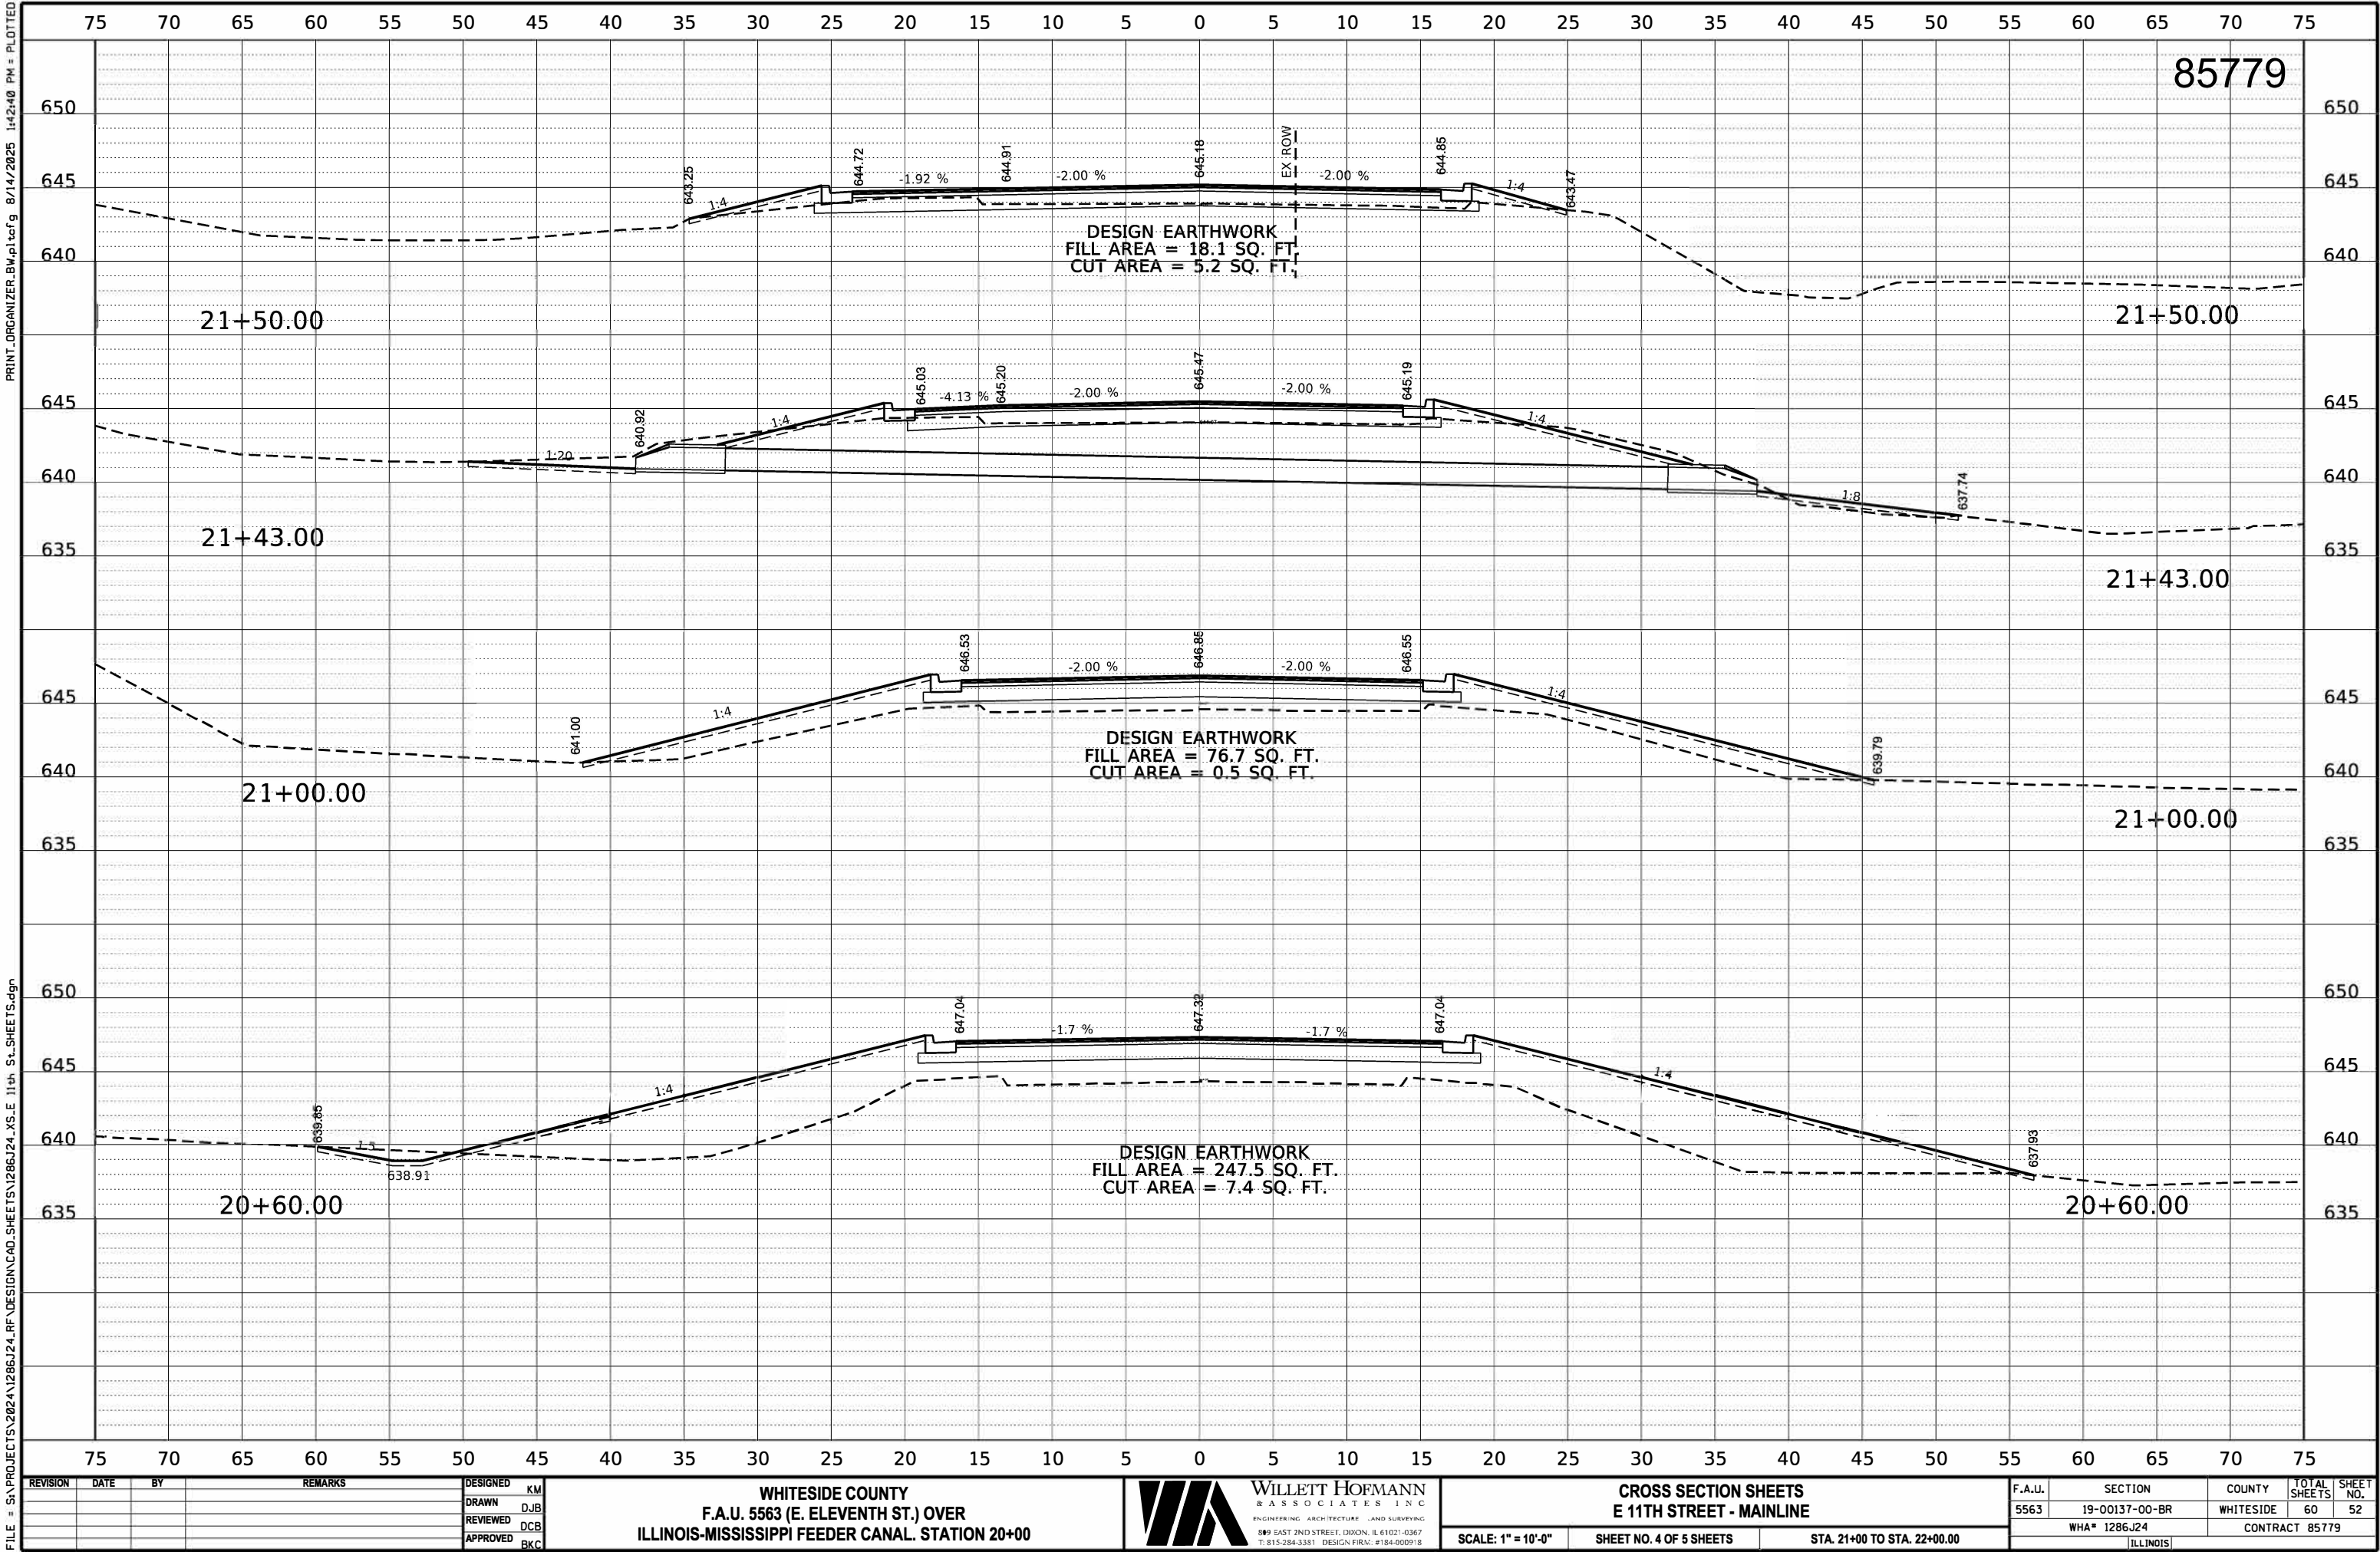

PRINT_ORGANIZER.BW.plt c:\p\8\14\2025 1:42:41 PM = PLOTTED

FILE = S:\PROJECTS\2024\1286J24_RF\DESIGN\CAD-SHEETS\1286J24_XS_E 11th St.SHEETS.dgn

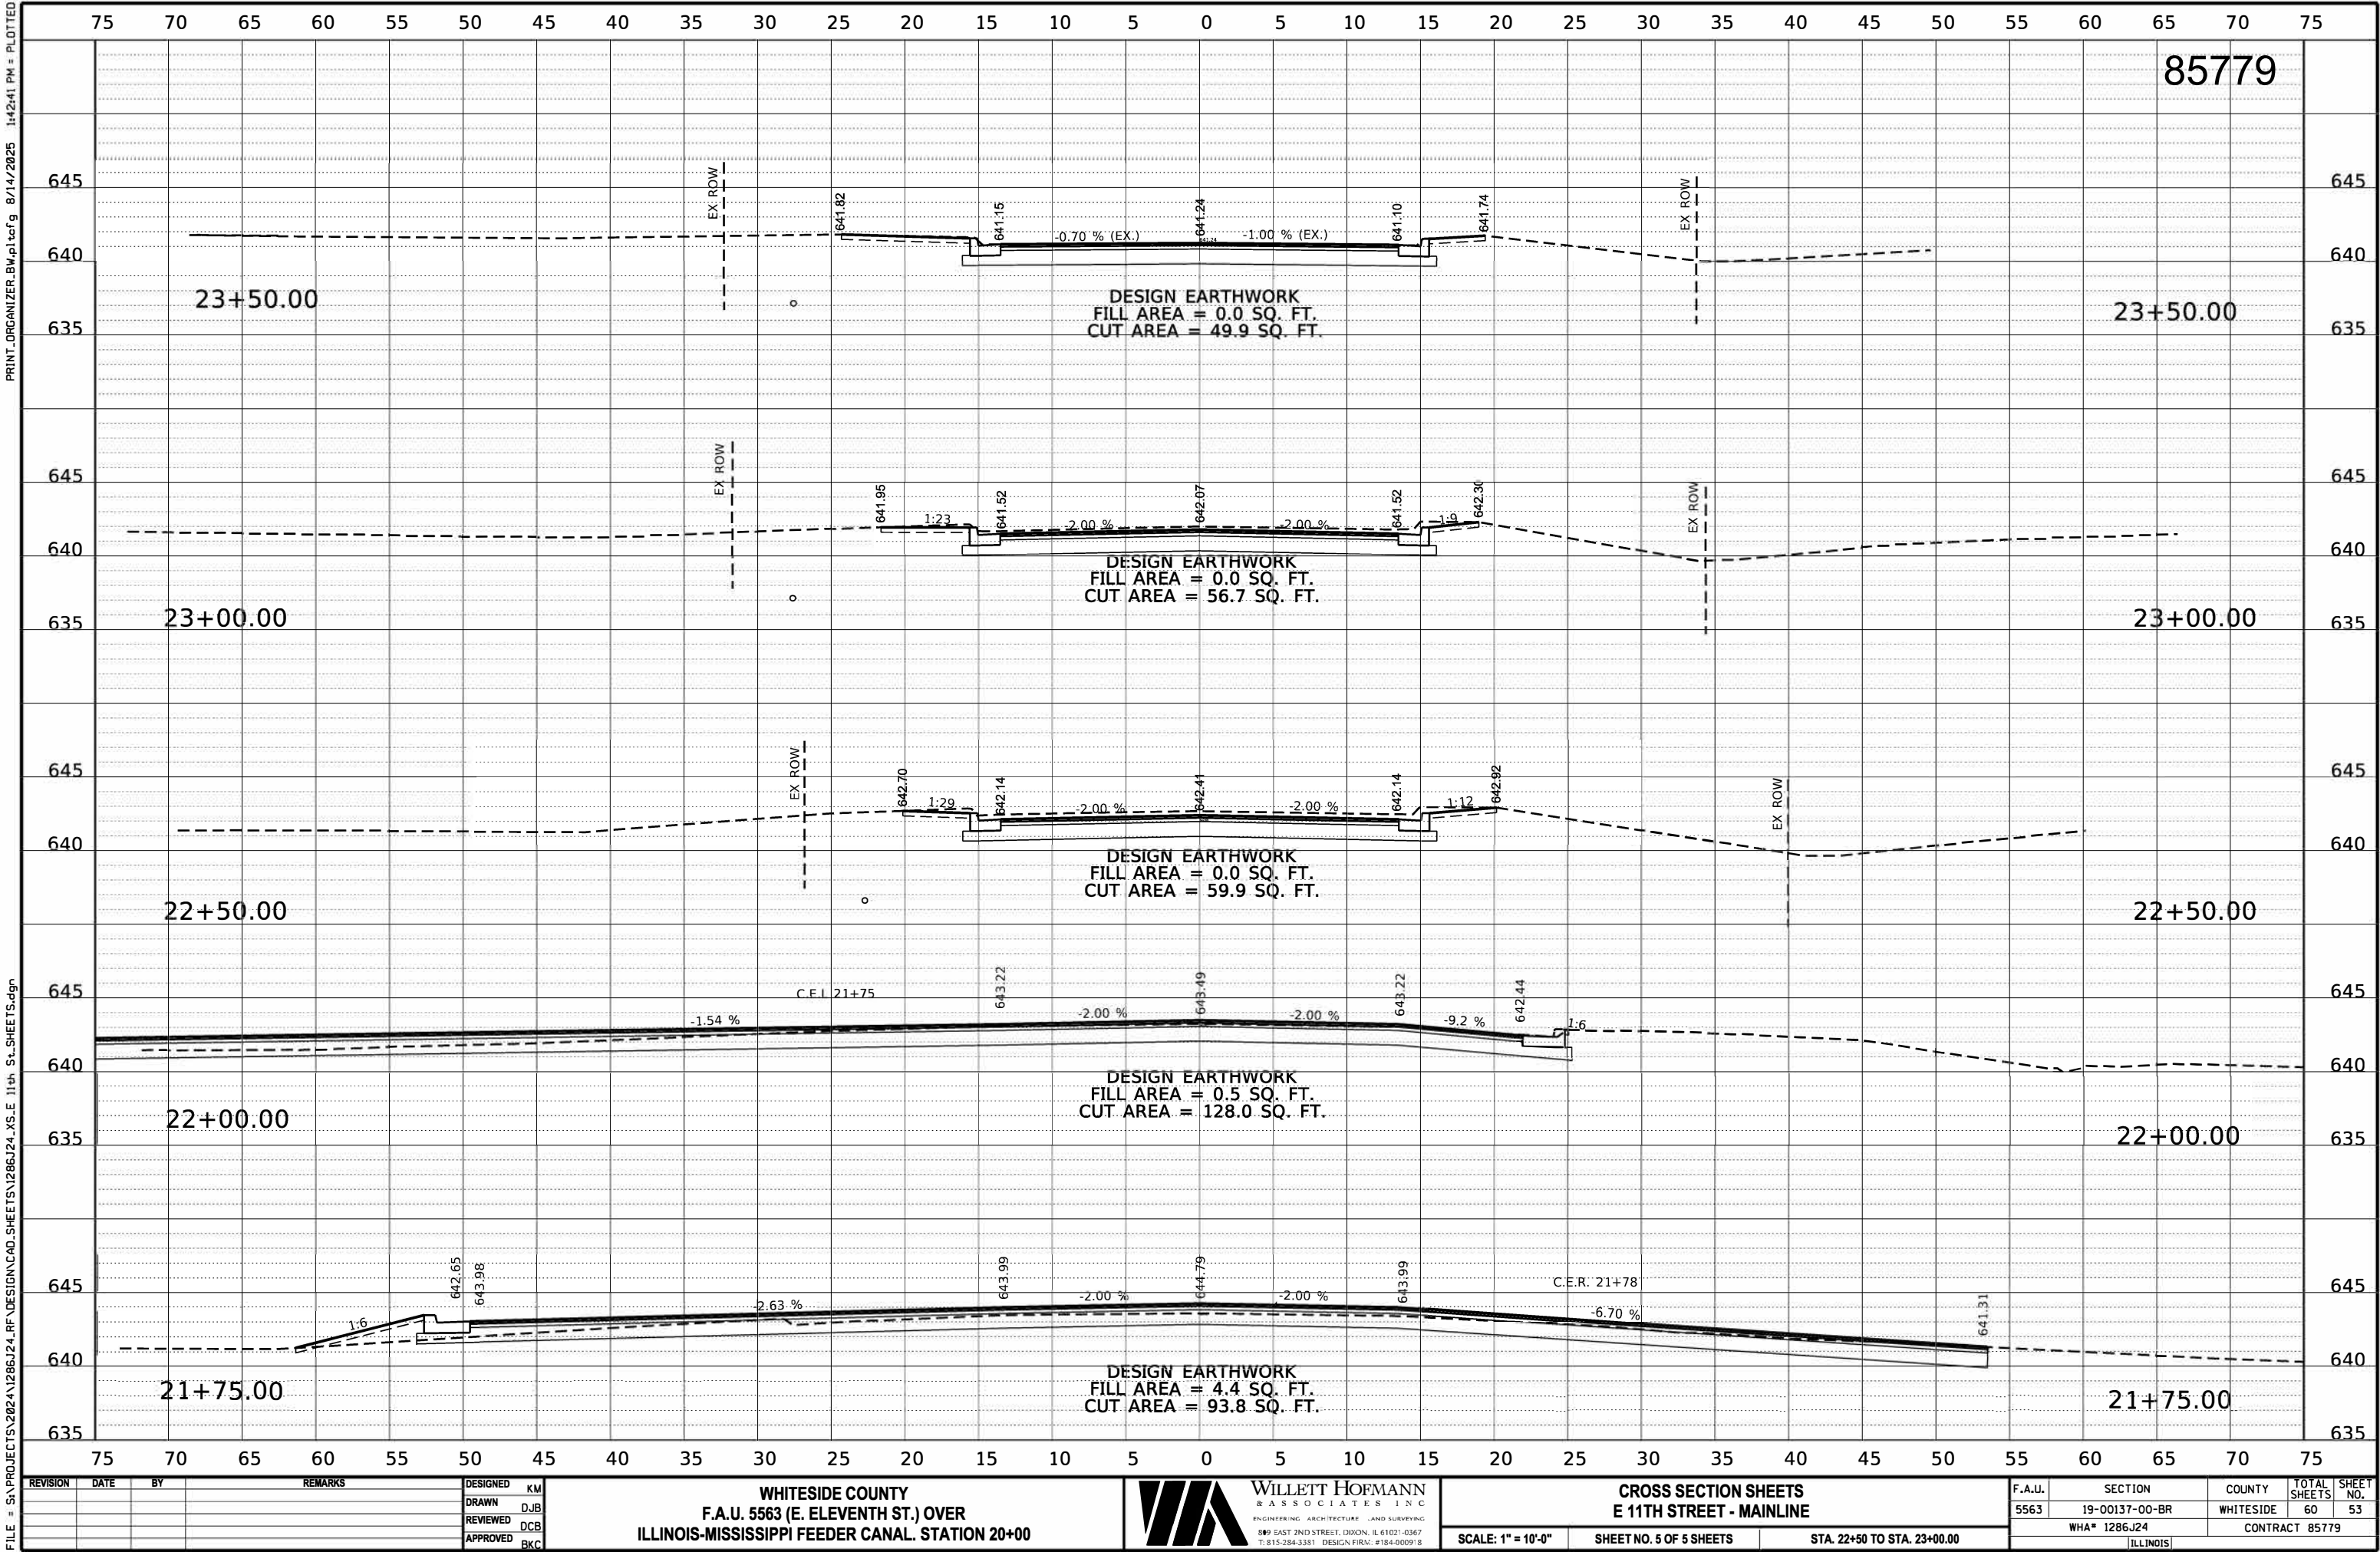

REVISION	DATE	BY	REMARKS

DESIGNED	KM
DRAWN	DJB
REVIEWED	DCB
APPROVED	BKC

WHITESIDE COUNTY
F.A.U. 5563 (E. ELEVENTH ST.) OVER
ILLINOIS-MISSISSIPPI FEEDER CANAL. STATION 20+00




CROSS SECTION SHEETS		
E 11TH STREET - MAINLINE		
SCALE: 1" = 10'-0"	SHEET NO. 5 OF 5 SHEETS	STA. 22+50 TO STA. 23+00.00

F.A.U.	SECTION	COUNTY	TOTAL SHEETS	SHEET NO.
5563	19-00137-00-BR	WHITESIDE	60	53
WHA# 1286J24		CONTRACT 85779		
ILLINOIS				

PRINT_ORGANIZER.BW.plt csg 8/14/2025 1:42:42 PM = PLOTTED

FILE = S:\PROJECTS\2024\1286J24_RF\DESIGN\CAD_SHEETS\1286J24_XS_PATH\CONNECTOR_SHEETS.dgn

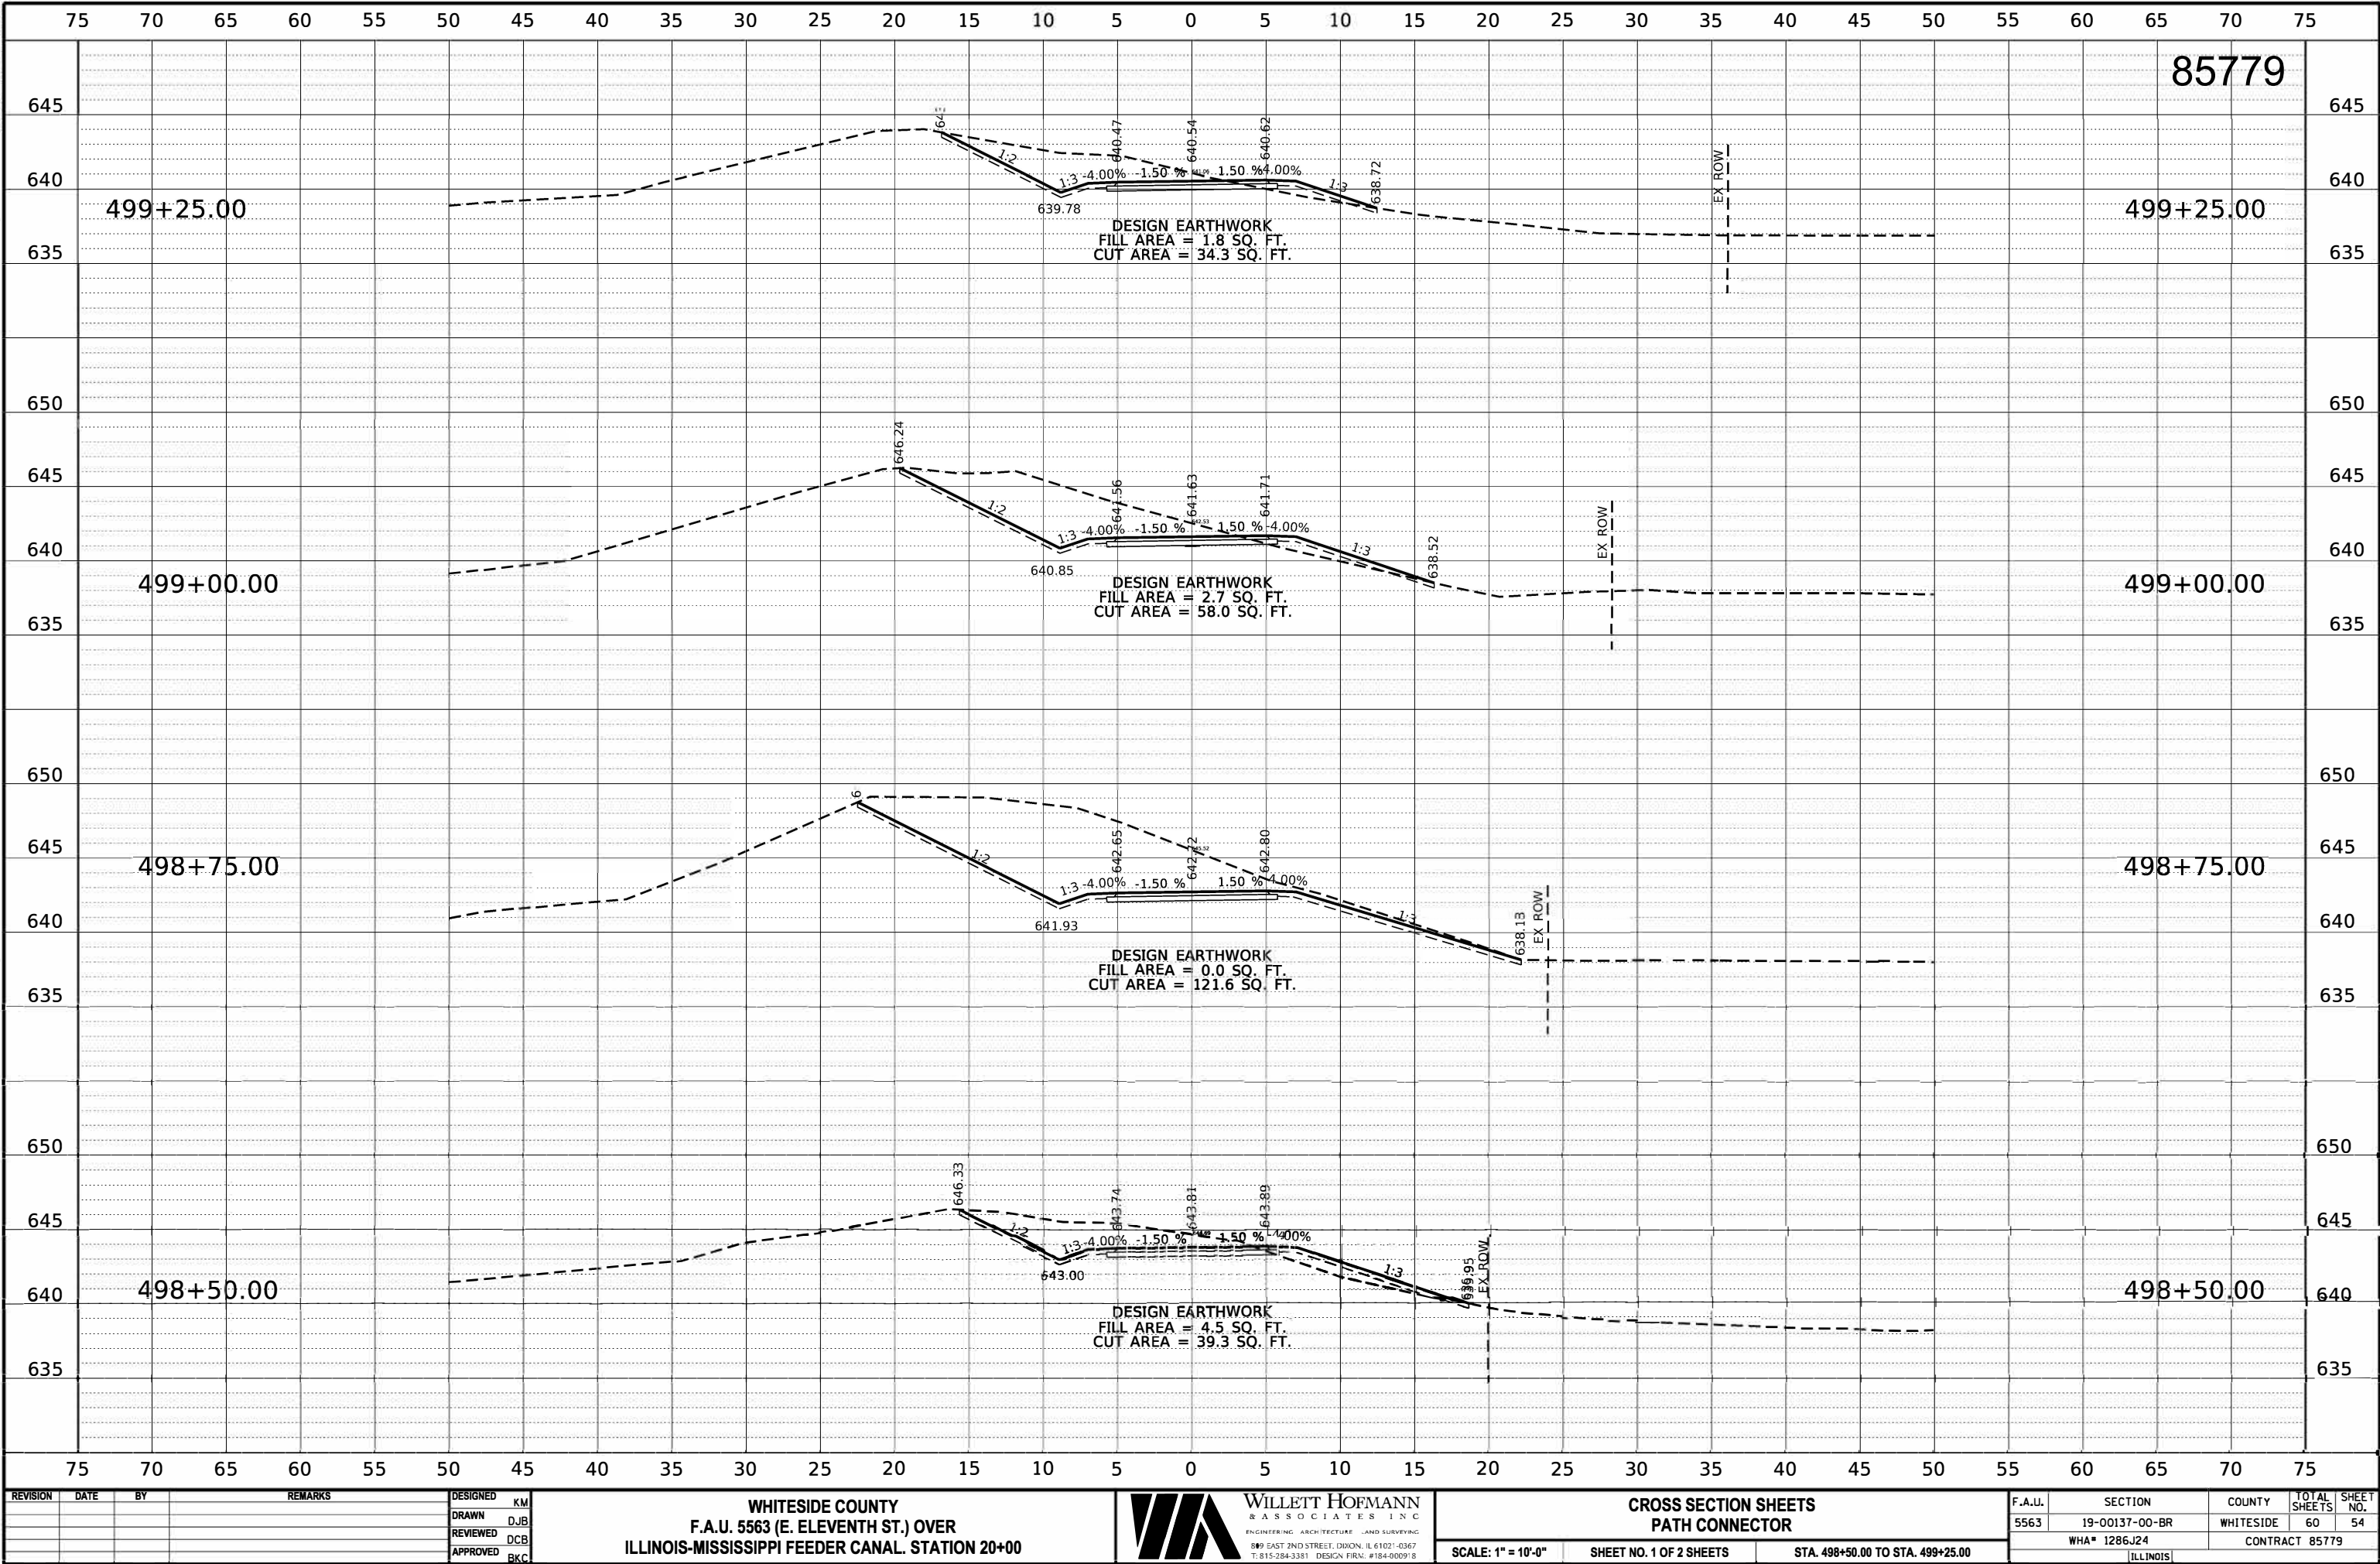

REVISION	DATE	BY	REMARKS

DESIGNED	KM
DRAWN	DJB
REVIEWED	DCB
APPROVED	RKC

WHITESIDE COUNTY
F.A.U. 5563 (E. ELEVENTH ST.) OVER
ILLINOIS-MISSISSIPPI FEEDER CANAL. STATION 20+00



WILLET HOFMANN
& ASSOCIATES INC.
ENGINEERING ARCHITECTURE LAND SURVEYING
809 EAST 2ND STREET, DIXON, IL 61021-0367
T: 815-284-3381 DESIGN FIRN: #184-000918

CROSS SECTION SHEETS
PATH CONNECTOR

SCALE: 1" = 10'-0" SHEET NO. 1 OF 2 SHEETS STA. 498+50.00 TO STA. 499+25.00

F.A.U.	SECTION	COUNTY	TOTAL SHEETS	SHEET NO.
5563	19-00137-00-BR	WHITESIDE	60	54
WHA# 1286J24		CONTRACT 85779		
ILLINOIS				


This document is the copyrighted property of Willett, Hofmann & Associates, Inc., and may not be copied or used by any person without written permission. © Copyright 2025 Willett, Hofmann & Associates, Inc.



REVISION	DATE	BY	REMARKS	DESIGNED KM	WHITESIDE COUNTY F.A.U. 5563 (E. ELEVENTH ST.) OVER ILLINOIS-MISSISSIPPI FEEDER CANAL. STATION 20+00	WA WILLETT HOFMANN & ASSOCIATES INC ENGINEERING ARCHITECTURE AND SURVEYING 809 EAST 2ND STREET, DIXON, IL 61021-0367 T: 815-284-3381 DESIGN FIRM: #184-000918	CROSS SECTION SHEETS PATH CONNECTOR			F.A.U.	SECTION	COUNTY	TOTAL SHEETS	SHEET NO.
				DRAWN DJB						5563	19-00137-00-BR	WHITESIDE	60	55
				REVIEWED DCB					WHA# 1286J24		CONTRACT 85779			
				APPROVED BKC					SCALE: 1" = 10'-0"	SHEET NO. 2 OF 2 SHEETS	STA. 499+50.00 TO STA. 499+75.00		ILLINOIS	

PRINT_ORGANIZER.BW.plt;cfig 8/14/2025 1:42:45 PM = PLOTTED

FILE = S:\PROJECTS\2024\1286J24_RF\DESIGN\CAD_SHEETS\1286J24_XS_PATH_SHEETS.dgn

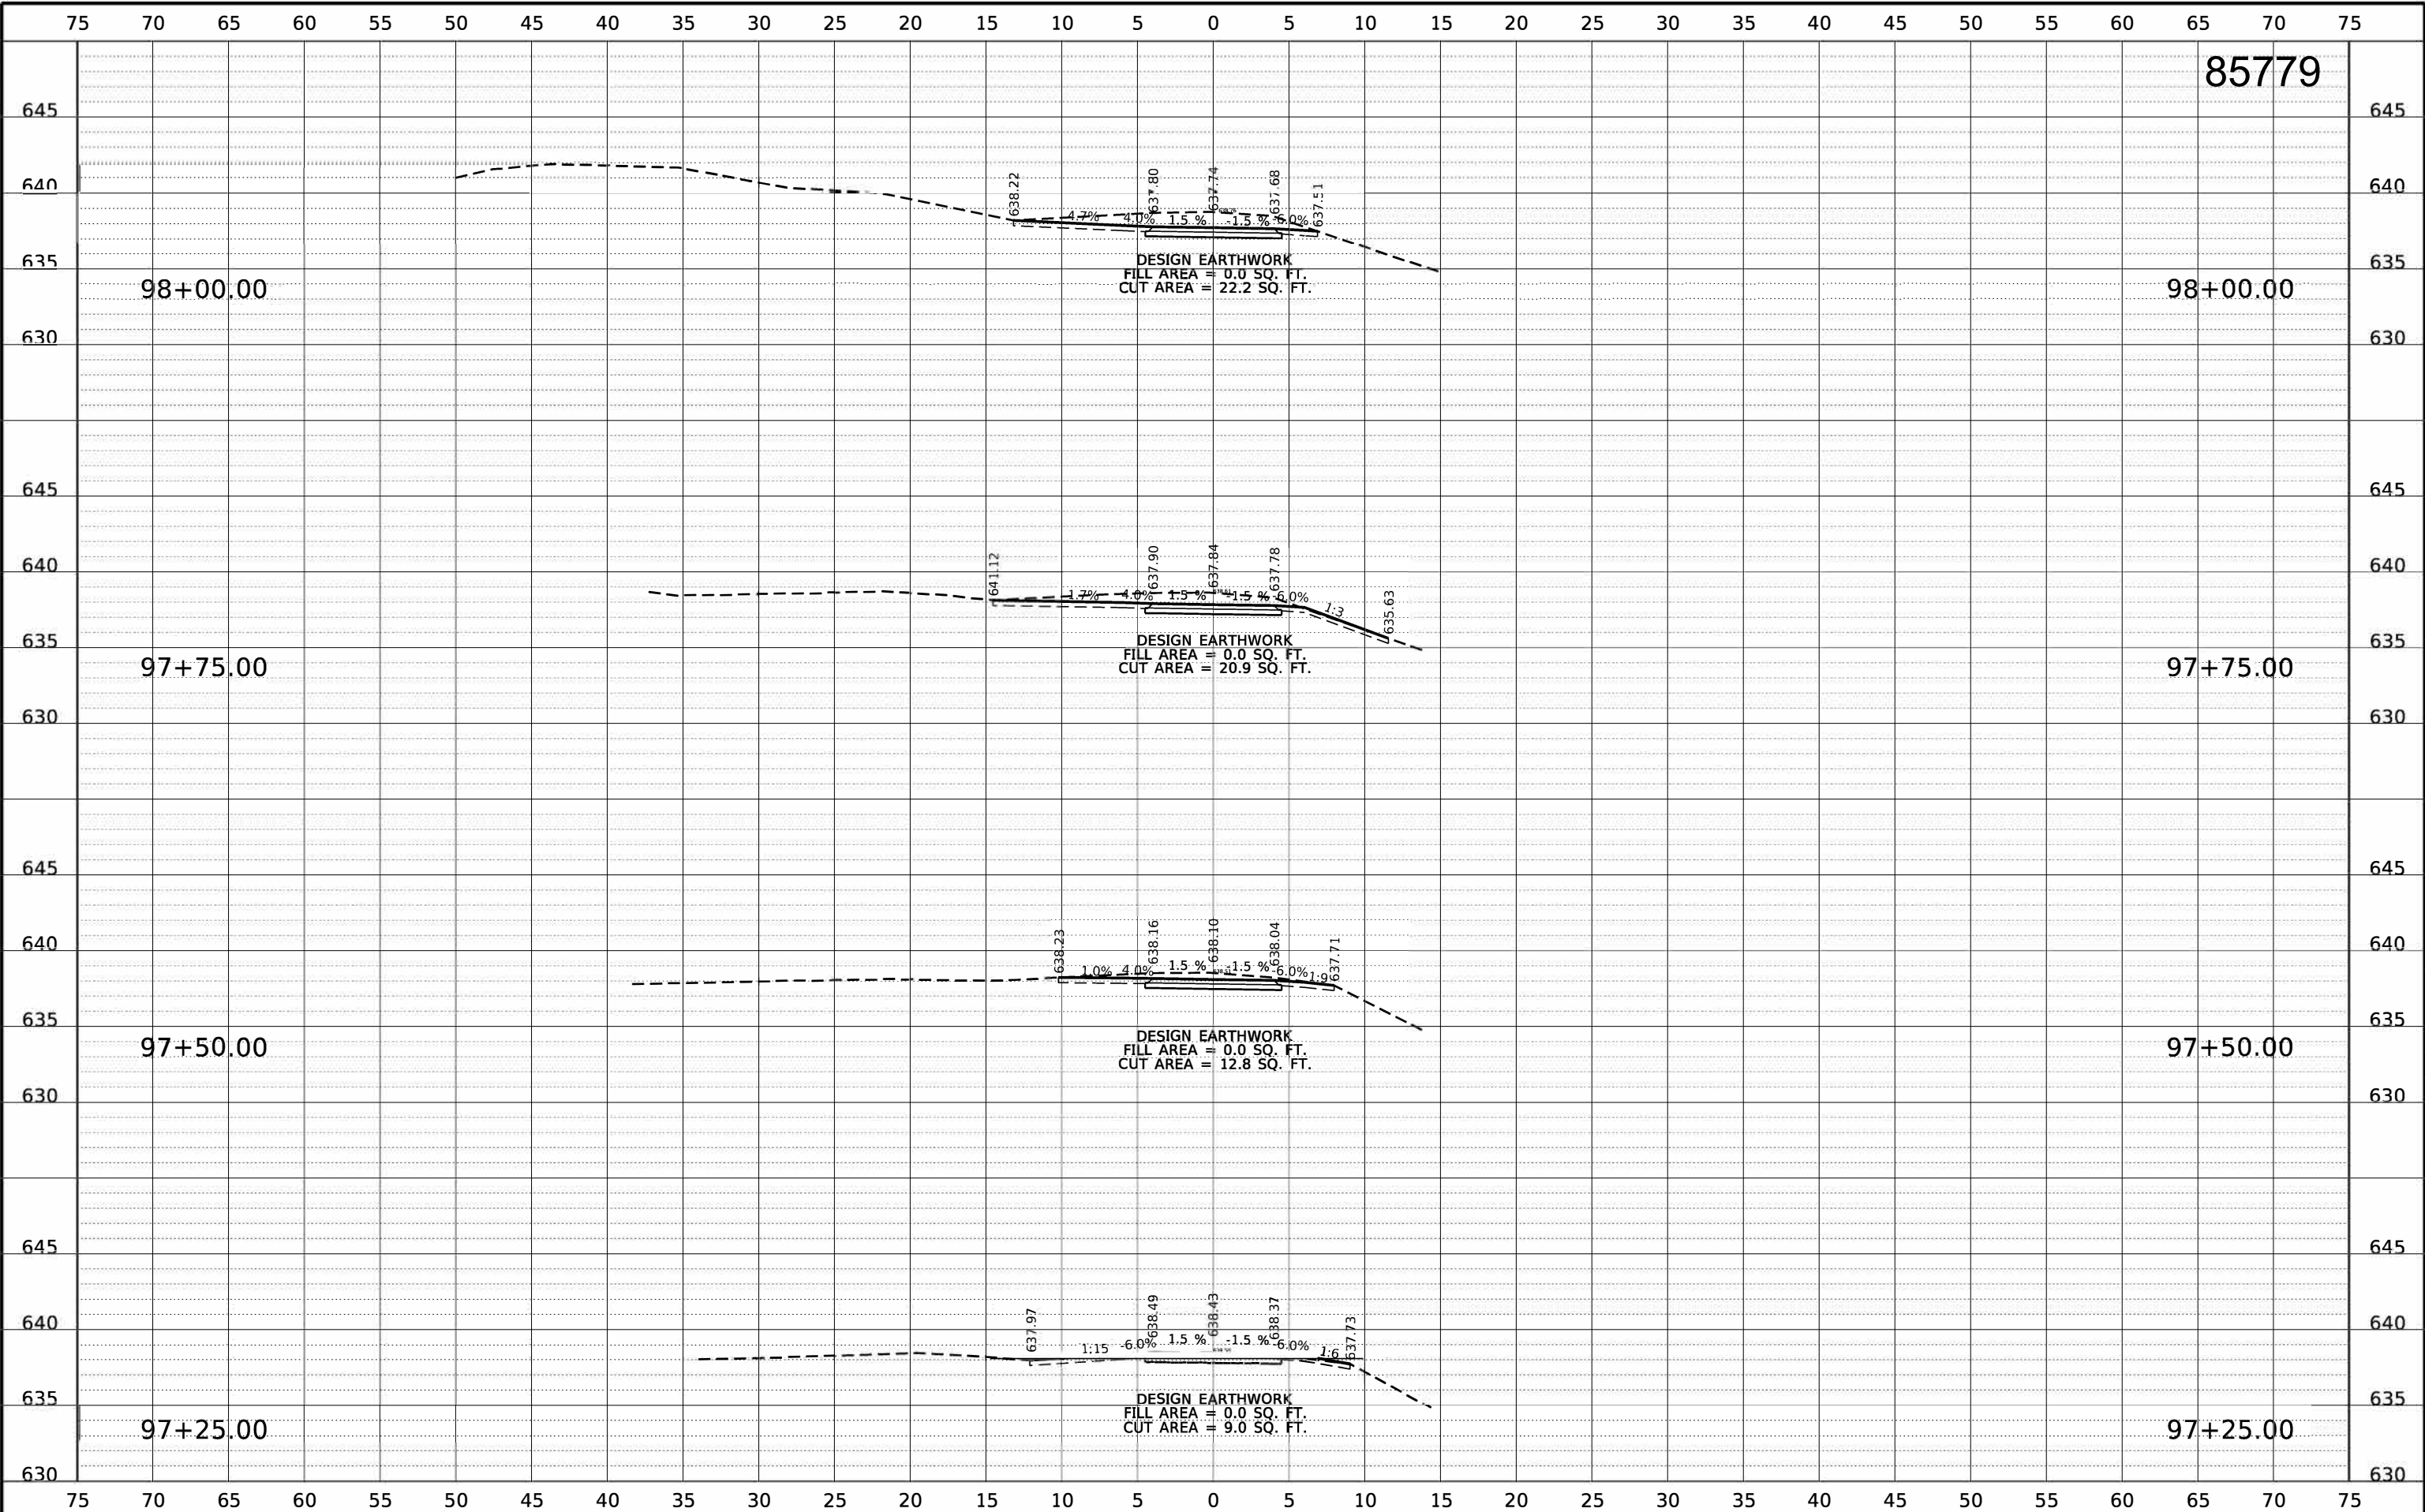

REVISION	DATE	BY	REMARKS

DESIGNED	KM
DRAWN	DJB
REVIEWED	DCB
APPROVED	BKC

WHITESIDE COUNTY
F.A.U. 5563 (E. ELEVENTH ST.) OVER
ILLINOIS-MISSISSIPPI FEEDER CANAL. STATION 20+00




CROSS SECTION SHEETS E 11TH STREET - PATH		
SCALE: 1" = 10'-0"	SHEET NO. 1 OF 5 SHEETS	STA. 97+25 TO STA. 98+00.00

F.A.U.	SECTION	COUNTY	TOTAL SHEETS	SHEET NO.
5563	19-00137-00-BR	WHITESIDE	60	56
WHA* 1286J24		CONTRACT 85779		
ILLINOIS				

This document is the copyrighted property of Willett, Hofmann & Associates, Inc., and may not be copied or used by any person without written permission. © Copyright 2025 Willett, Hofmann & Associates, Inc.

PRINT_ORGANIZER.BW.pltcf 8/14/2025 1:42:45 PM = PLOTTED

FILE = S:\PROJECTS\2024\1286J24_RF\DESIGN\CAD-SHEETS\1286J24-XS-PATH-SHEETS.dgn

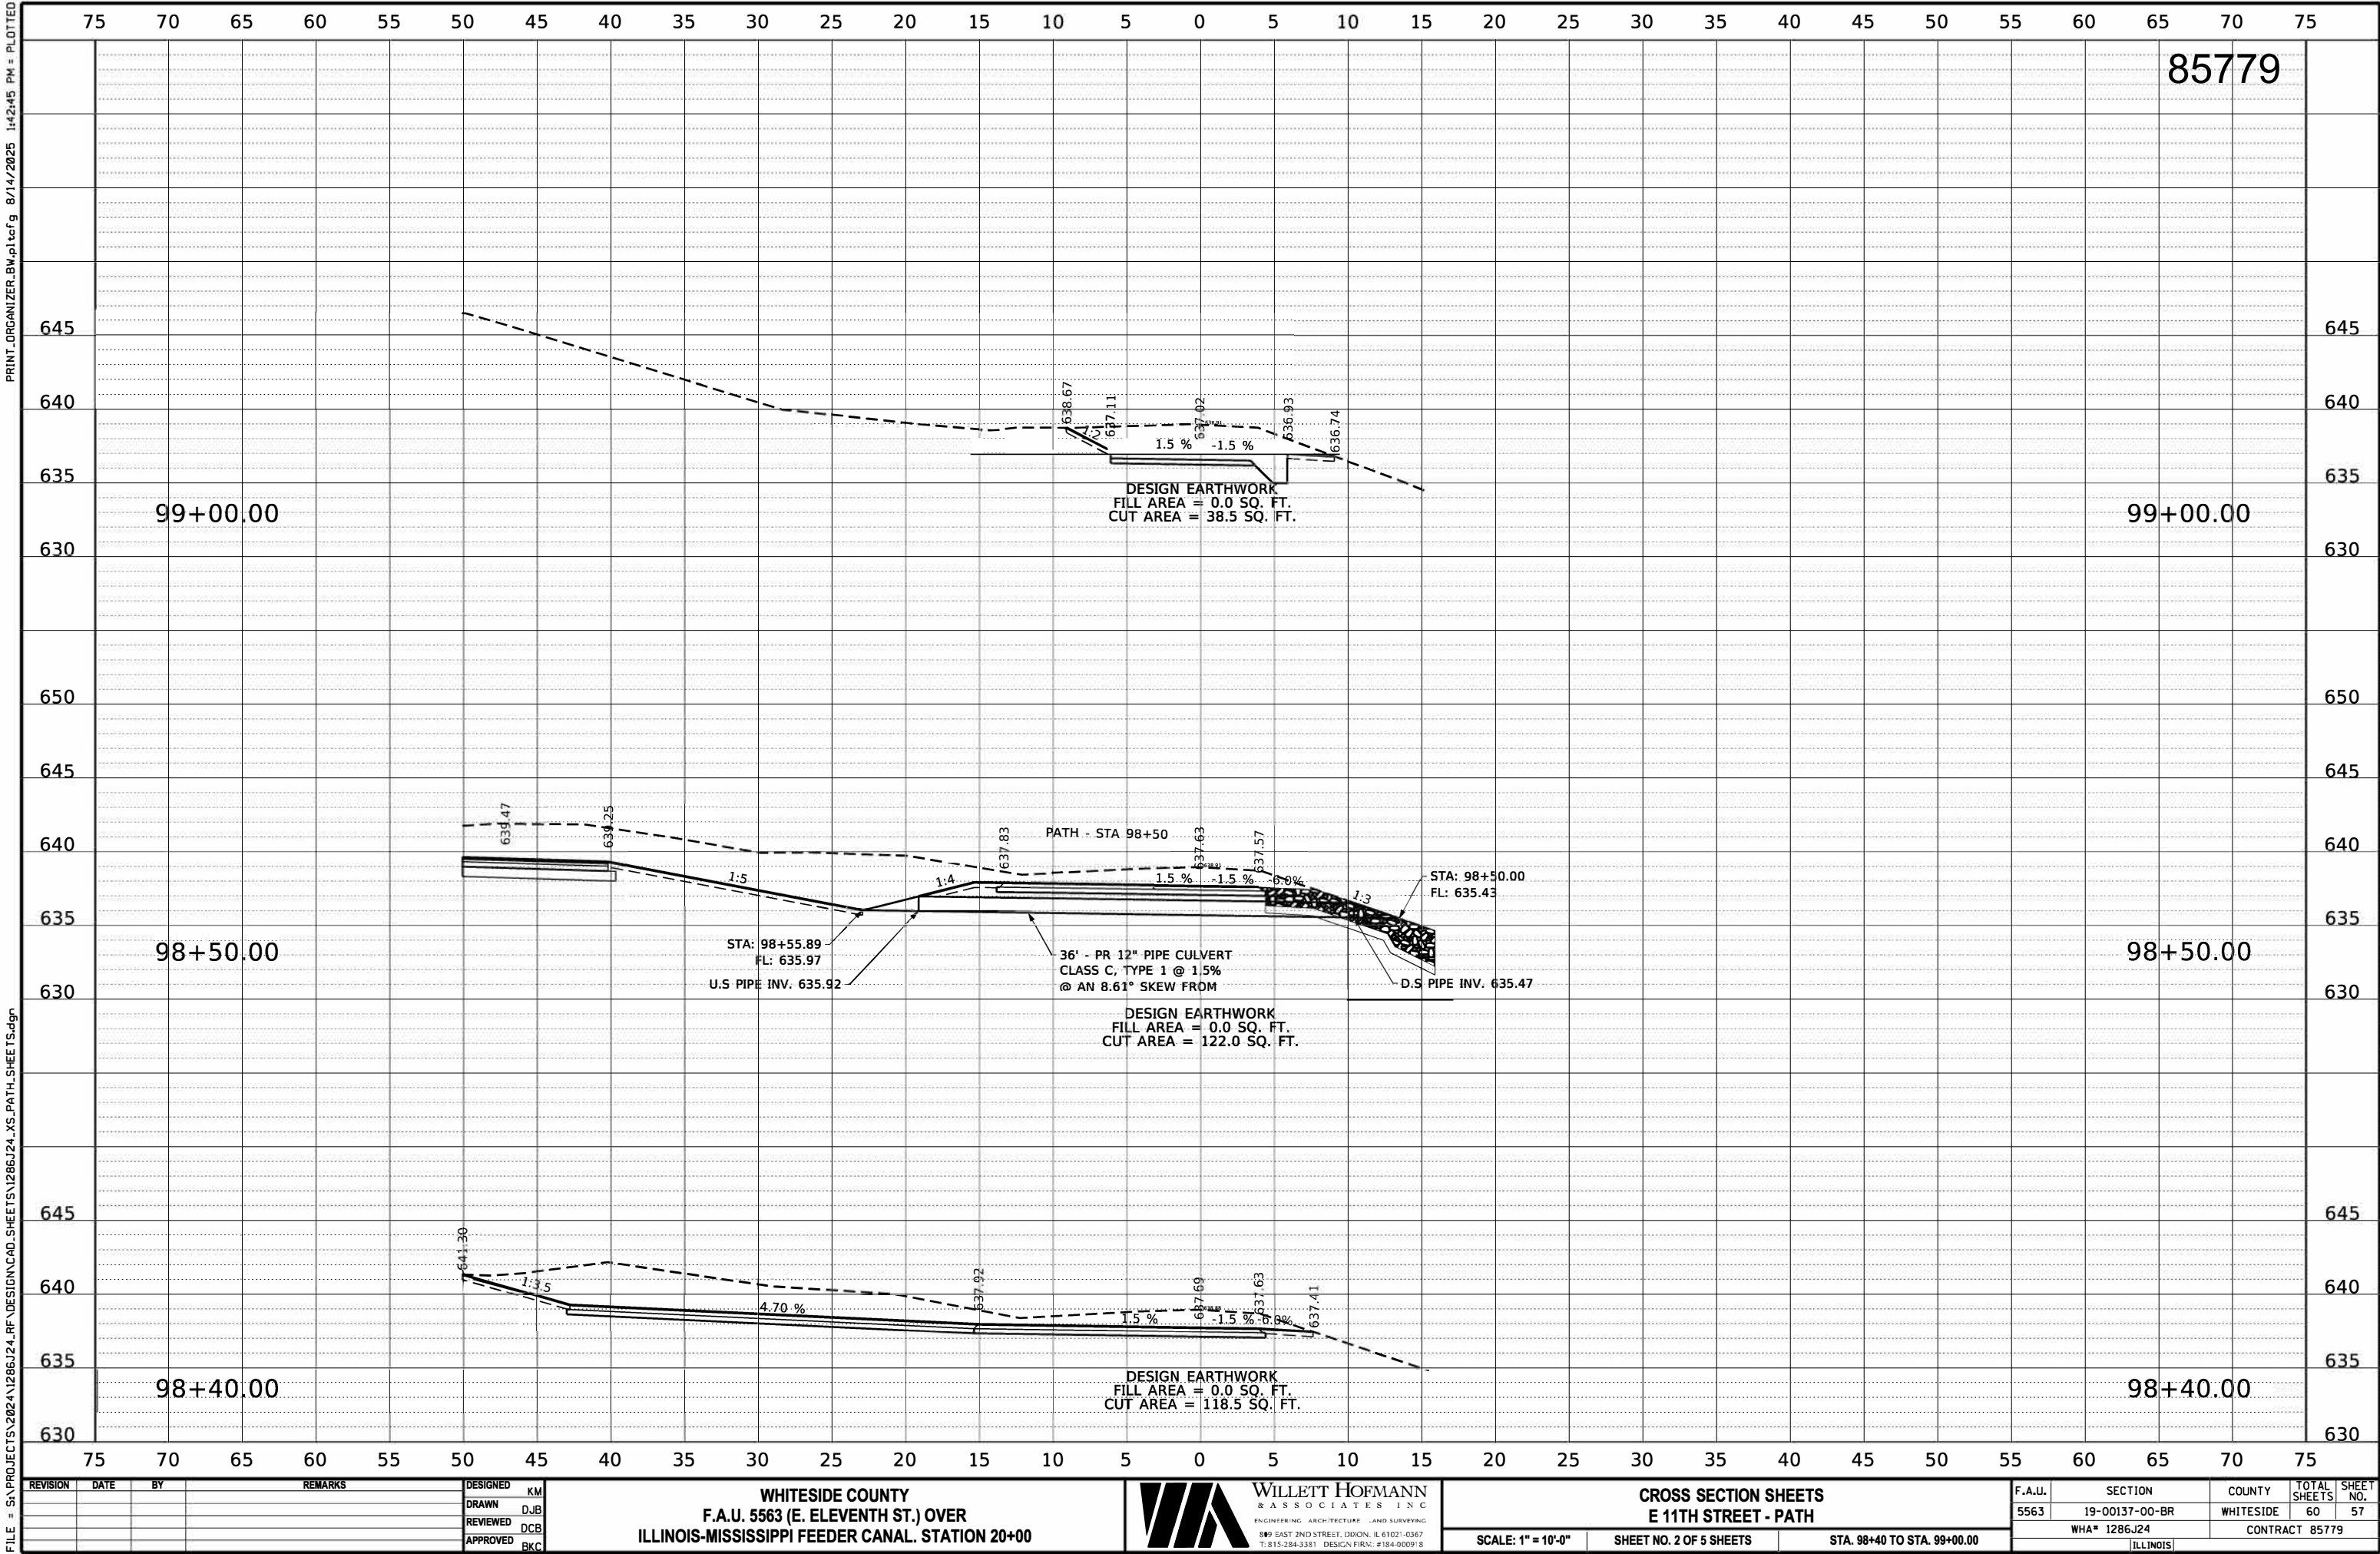

REVISION	DATE	BY	REMARKS

DESIGNED	KM
DRAWN	DJB
REVIEWED	DCB
APPROVED	BKC

WHITESIDE COUNTY
F.A.U. 5563 (E. ELEVENTH ST.) OVER
ILLINOIS-MISSISSIPPI FEEDER CANAL. STATION 20+00



WILLET HOFMANN
& ASSOCIATES INC
ENGINEERING ARCHITECTURE LAND SURVEYING
809 EAST 2ND STREET, DIXON, IL 61021-0367
T: 815-284-3381 DESIGN FIRM: #184-000918

CROSS SECTION SHEETS
E 11TH STREET - PATH


SCALE: 1" = 10'-0"	SHEET NO. 2 OF 5 SHEETS	STA. 98+40 TO STA. 99+00.00
--------------------	-------------------------	-----------------------------

F.A.U.	SECTION	COUNTY	TOTAL SHEETS	SHEET NO.
5563	19-00137-00-BR	WHITESIDE	60	57
WHA# 1286J24		CONTRACT 85779		
ILLINOIS				

This document is the copyrighted property of Willett, Hofmann & Associates, Inc., and may not be copied or used by any person without written permission. © Copyright 2025 Willett, Hofmann & Associates, Inc.

PRINT_ORGANIZER.BW.plt.ctb 8/14/2025 1:42:46 PM = PLOTTED

FILE = S:\PROJECTS\2024\1286J24_RF\DESIGN\CAD-SHEETS\1286J24_XS-PATH-SHEETS.dgn

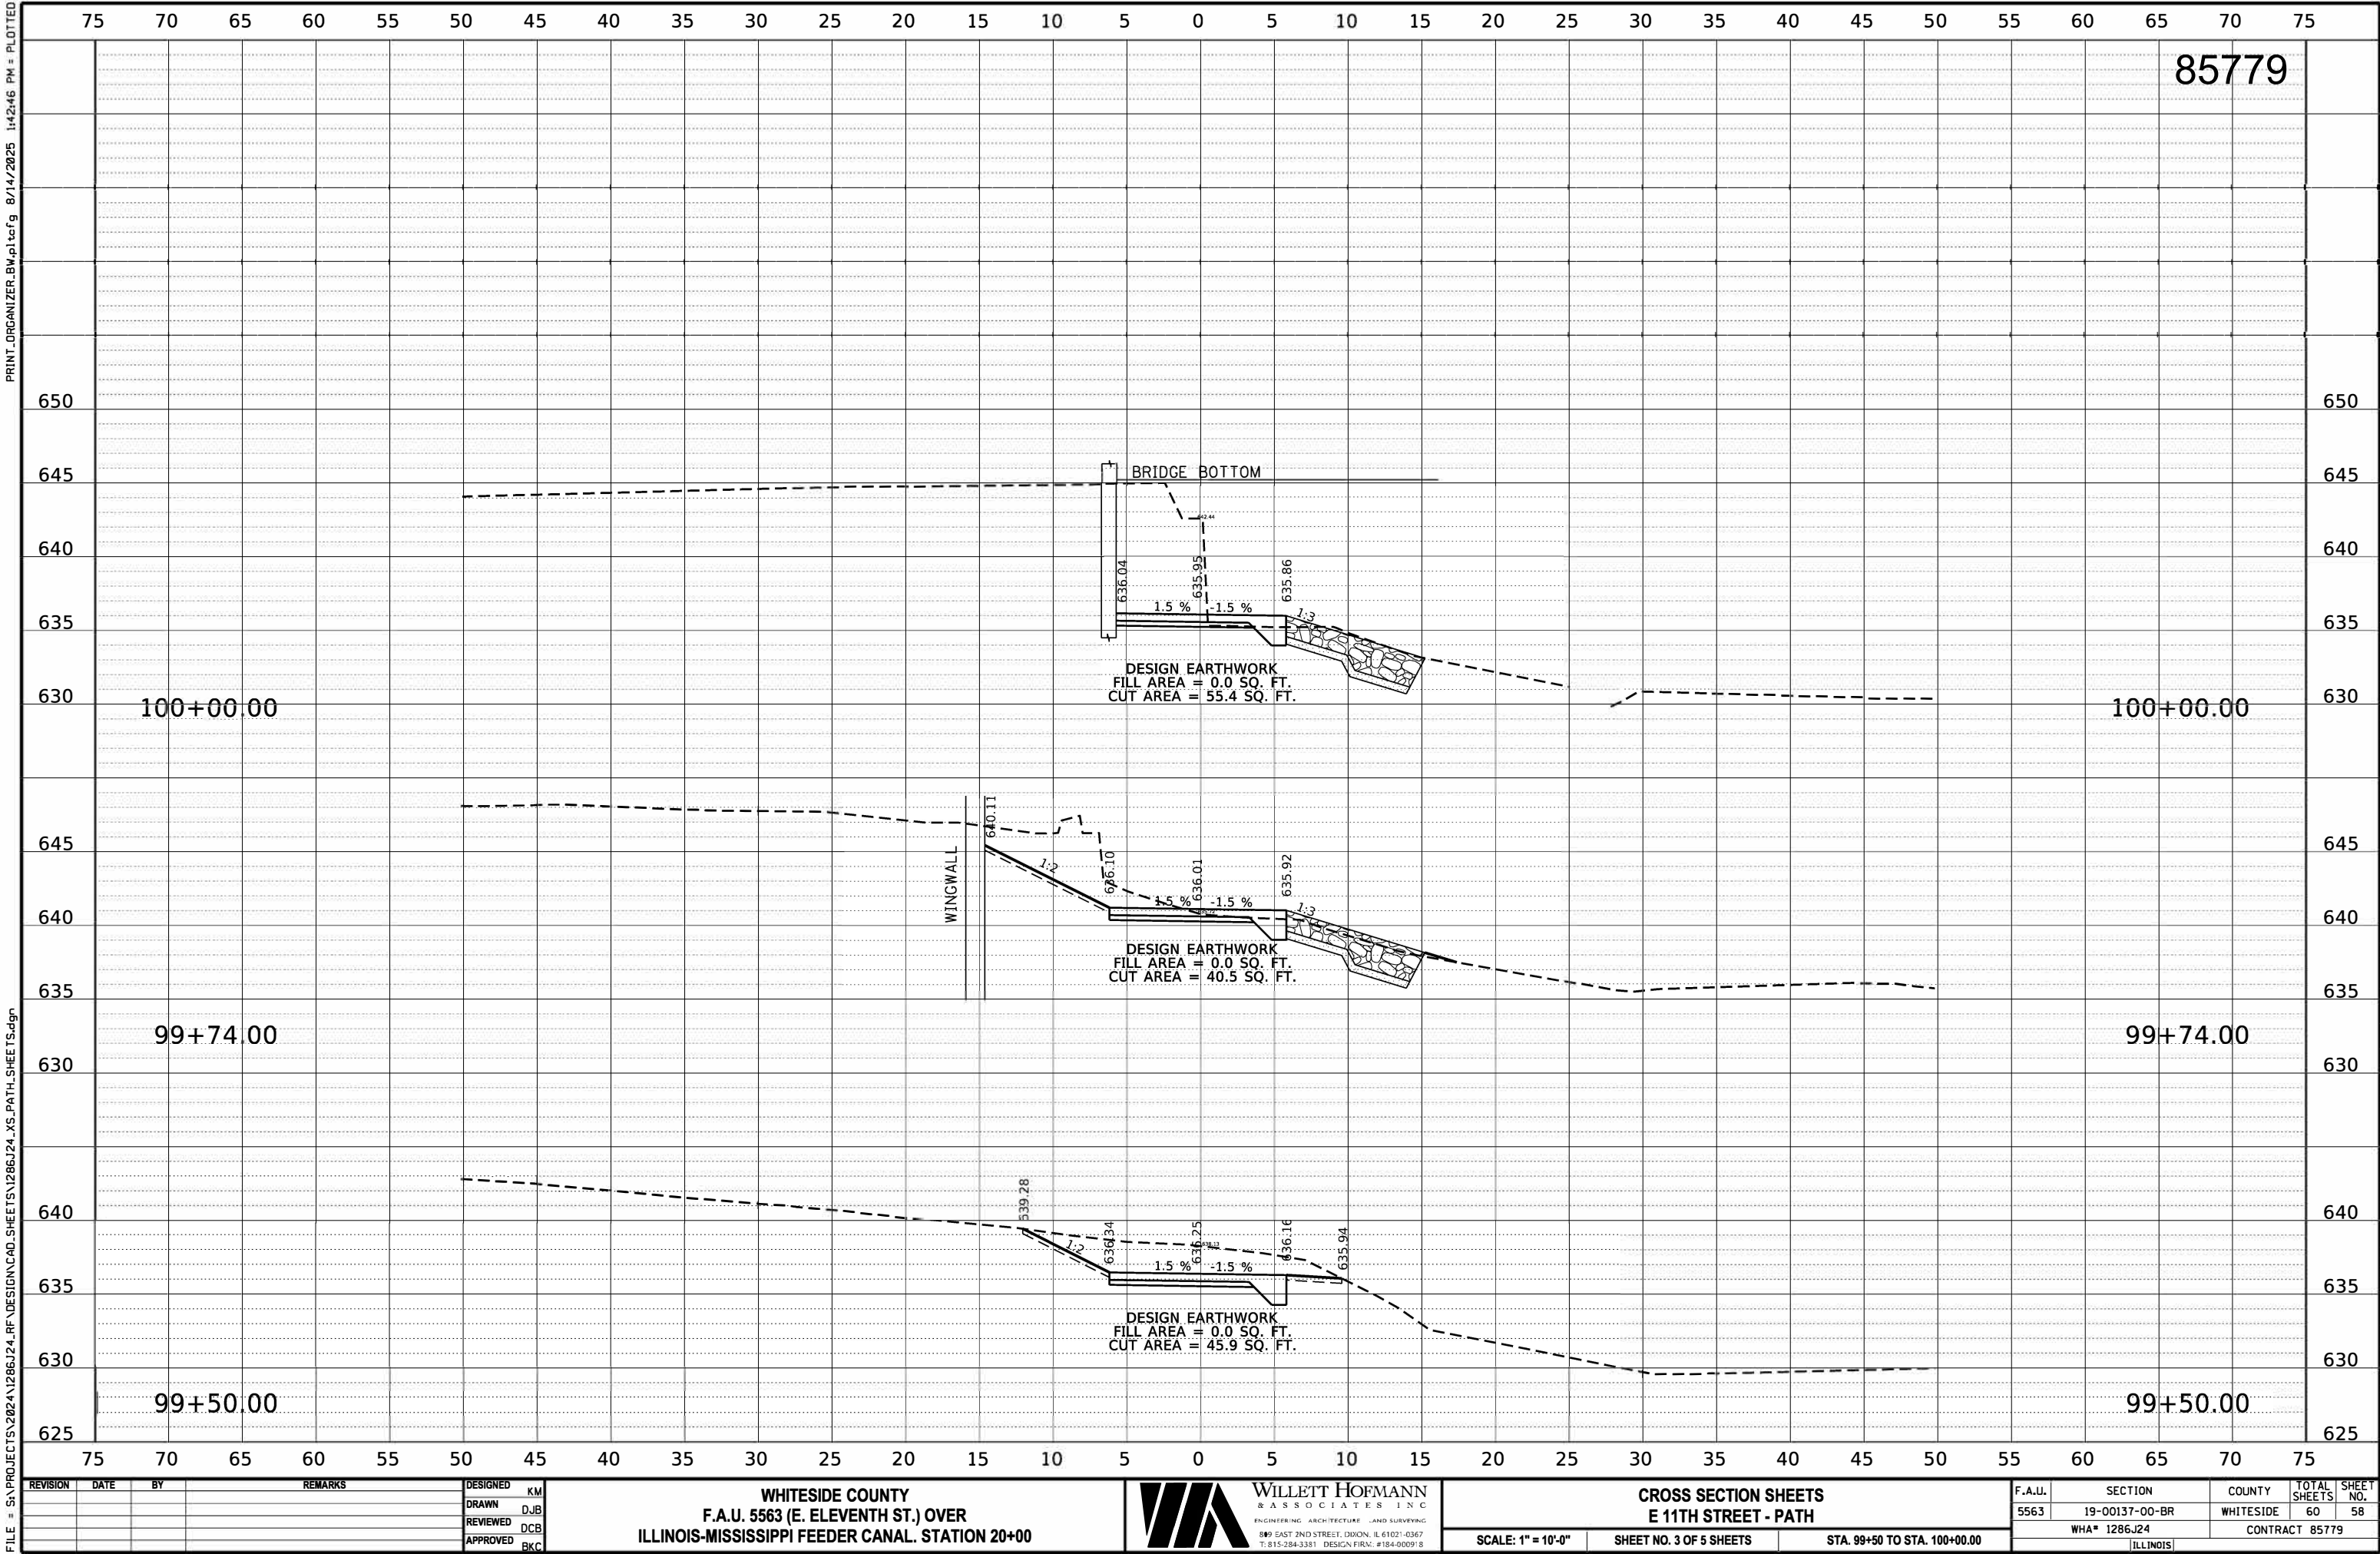

REVISION	DATE	BY	REMARKS

DESIGNED	KM
DRAWN	DJB
REVIEWED	DCB
APPROVED	BKC

WHITESIDE COUNTY
F.A.U. 5563 (E. ELEVENTH ST.) OVER
ILLINOIS-MISSISSIPPI FEEDER CANAL. STATION 20+00



WILLETTS HOFMANN
& ASSOCIATES INC.
ENGINEERING ARCHITECTURE LAND SURVEYING
809 EAST 2ND STREET, DIXON, IL 61021-0367
T: 815-284-3381 DESIGN FIRM: #184-000918


CROSS SECTION SHEETS E 11TH STREET - PATH		
SCALE: 1" = 10'-0"	SHEET NO. 3 OF 5 SHEETS	STA. 99+50 TO STA. 100+00.00

F.A.U.	SECTION	COUNTY	TOTAL SHEETS	SHEET NO.
5563	19-00137-00-BR	WHITESIDE	60	58
WHA# 1286J24		CONTRACT 85779		
ILLINOIS				

This document is the copyrighted property of Willett, Hofmann & Associates, Inc., and may not be copied or used by any person without written permission. © Copyright 2025 Willett, Hofmann & Associates, Inc.

PRINT_ORGANIZER.BW.pltcf 8/14/2025 1:42:46 PM = PLOTTED

FILE = S:\PROJECTS\2024\1286J24_RF\DESIGN\CAD-SHEETS\1286J24-XS-PATH-SHEETS.dgn

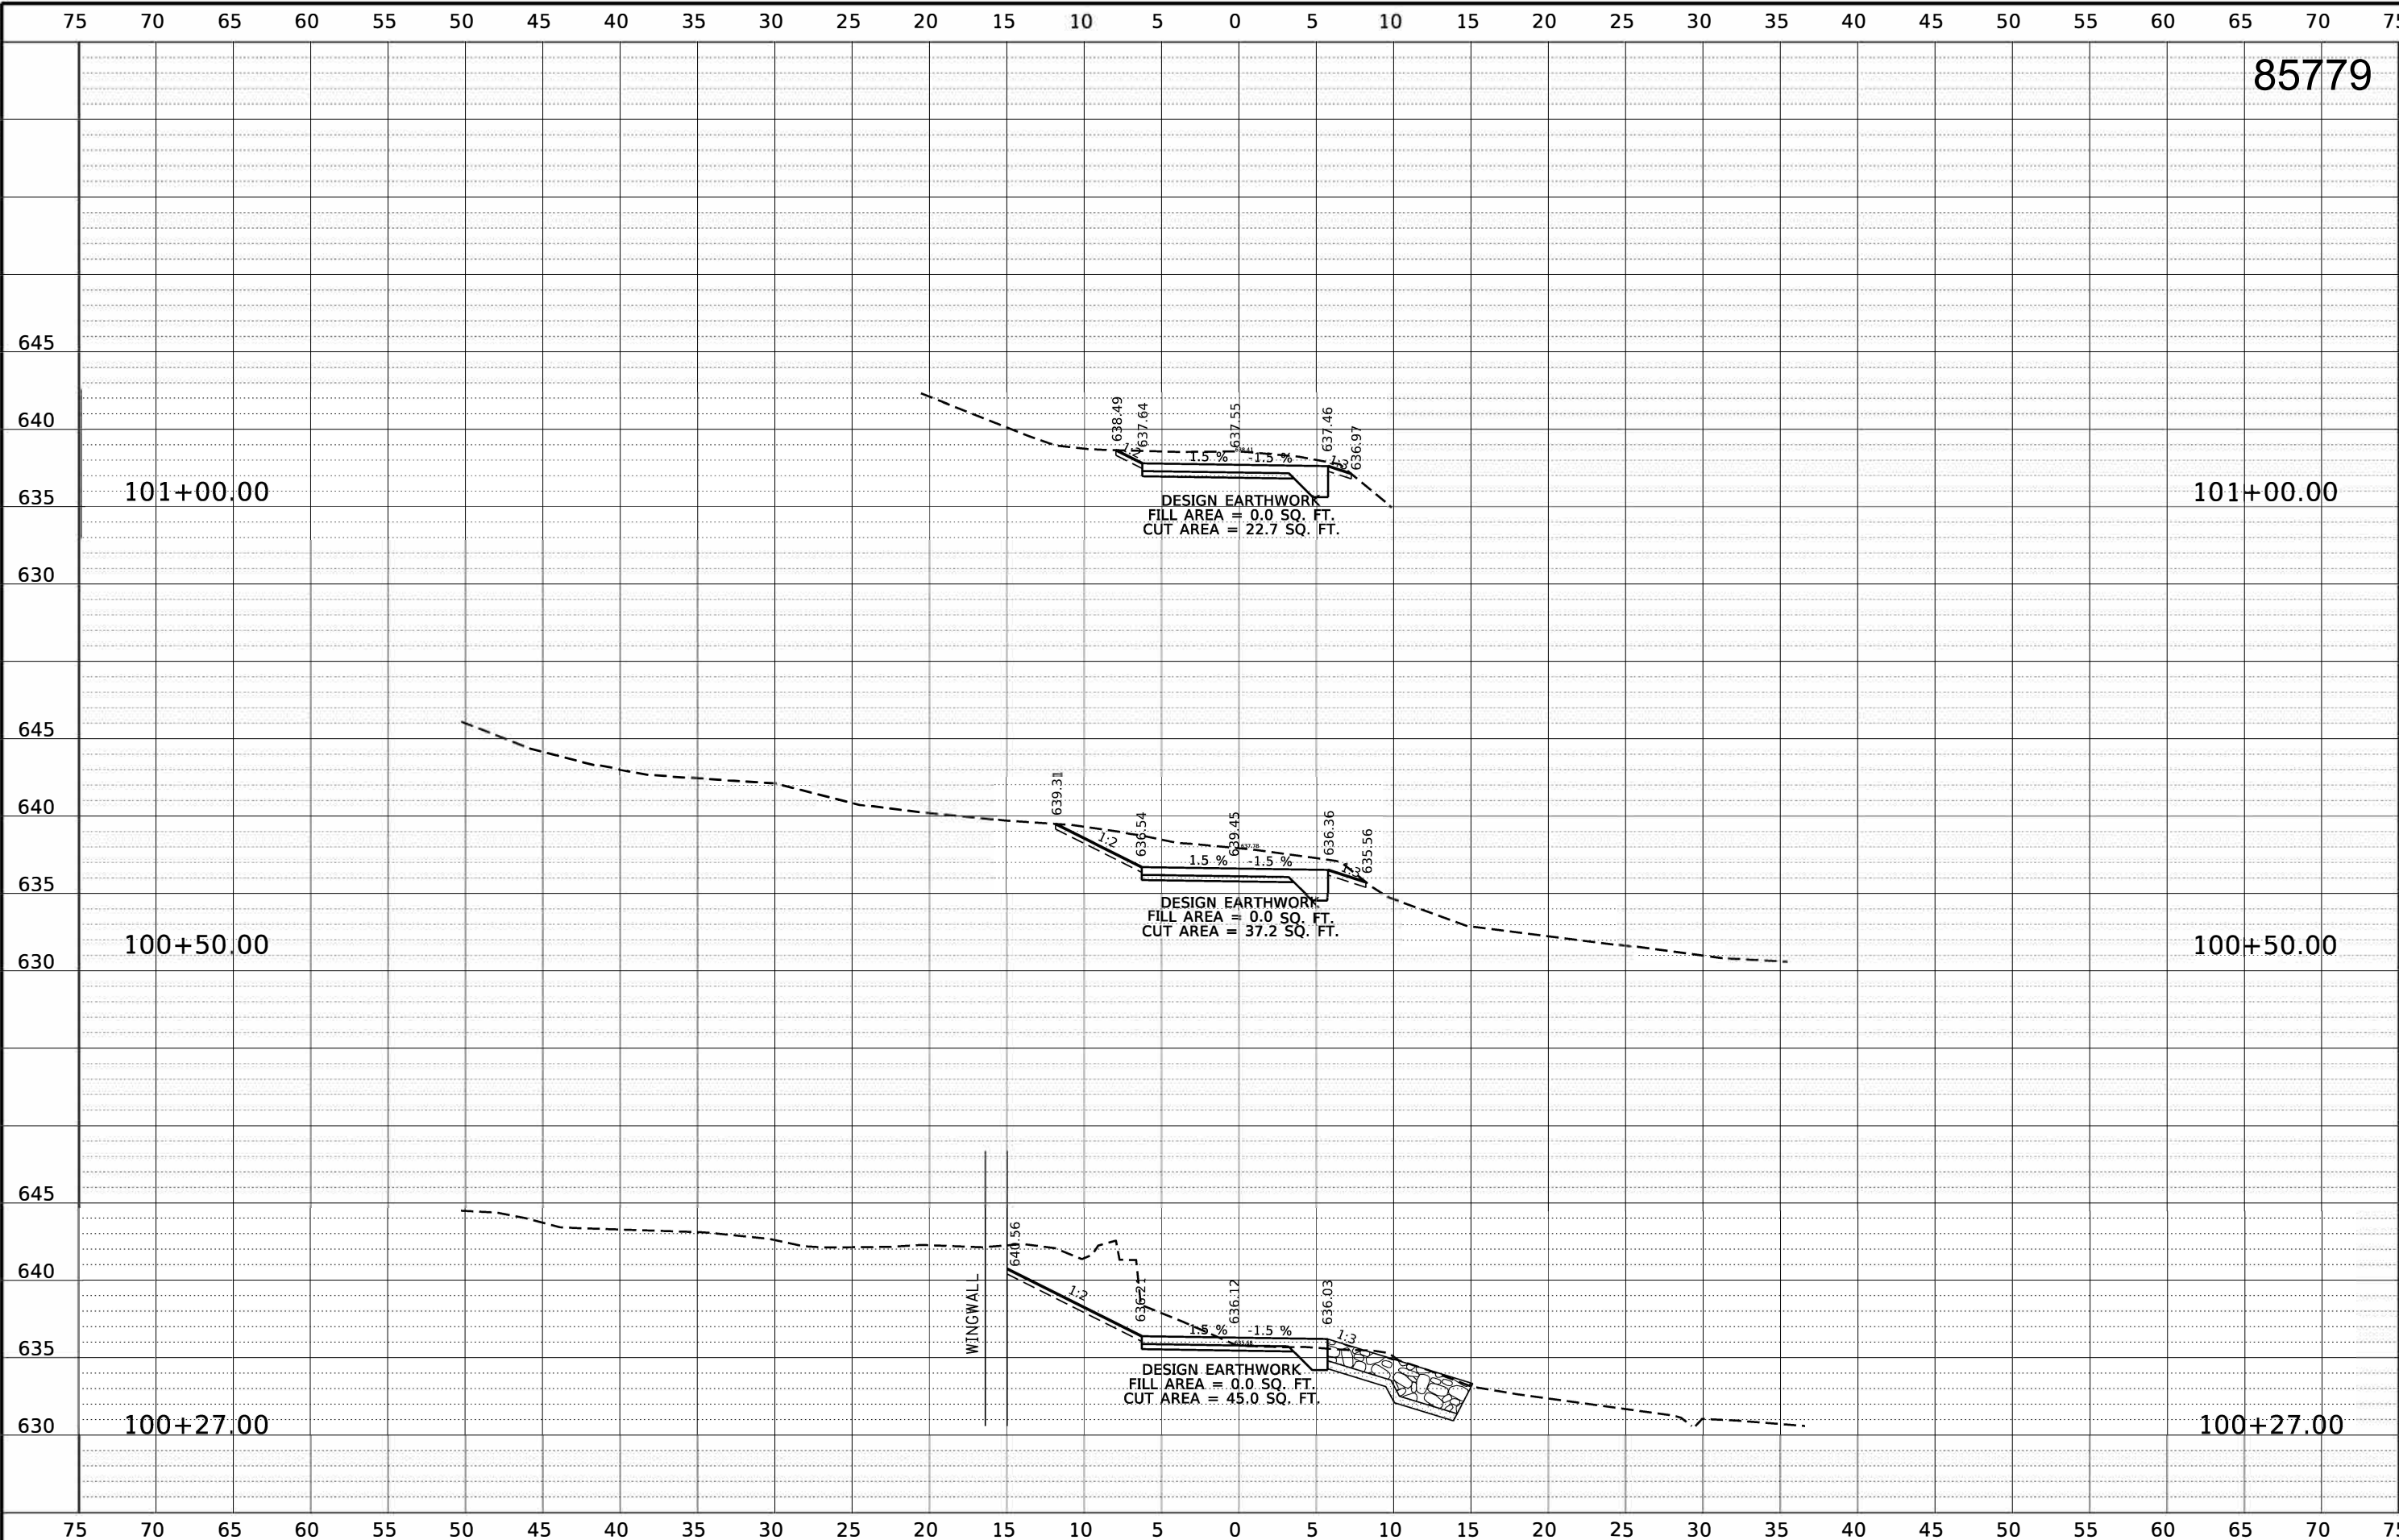

REVISION	DATE	BY	REMARKS

DESIGNED	KM
DRAWN	DJB
REVIEWED	DCB
APPROVED	BKC

WHITESIDE COUNTY
F.A.U. 5563 (E. ELEVENTH ST.) OVER
ILLINOIS-MISSISSIPPI FEEDER CANAL. STATION 20+00



CROSS SECTION SHEETS
E 11TH STREET - PATH


SCALE: 1" = 10'-0" SHEET NO. 4 OF 5 SHEETS STA. 100+27 TO STA. 101+00.00

F.A.U.	SECTION	COUNTY	TOTAL SHEETS	SHEET NO.
5563	19-00137-00-BR	WHITESIDE	60	59
WHA# 1286J24		CONTRACT 85779		
ILLINOIS				

This document is the copyrighted property of Willett, Hofmann & Associates, Inc., and may not be copied or used by any person without written permission. © Copyright 2025 Willett, Hofmann & Associates, Inc.

PRINT_ORGANIZER.BW.pltcfgr 8/14/2025 1:42:47 PM = PLOTTED

FILE = S:\PROJECTS\2024\1286J24_RF\DESIGN\CAD-SHEETS\1286J24-XS-PATH-SHEETS.dgn

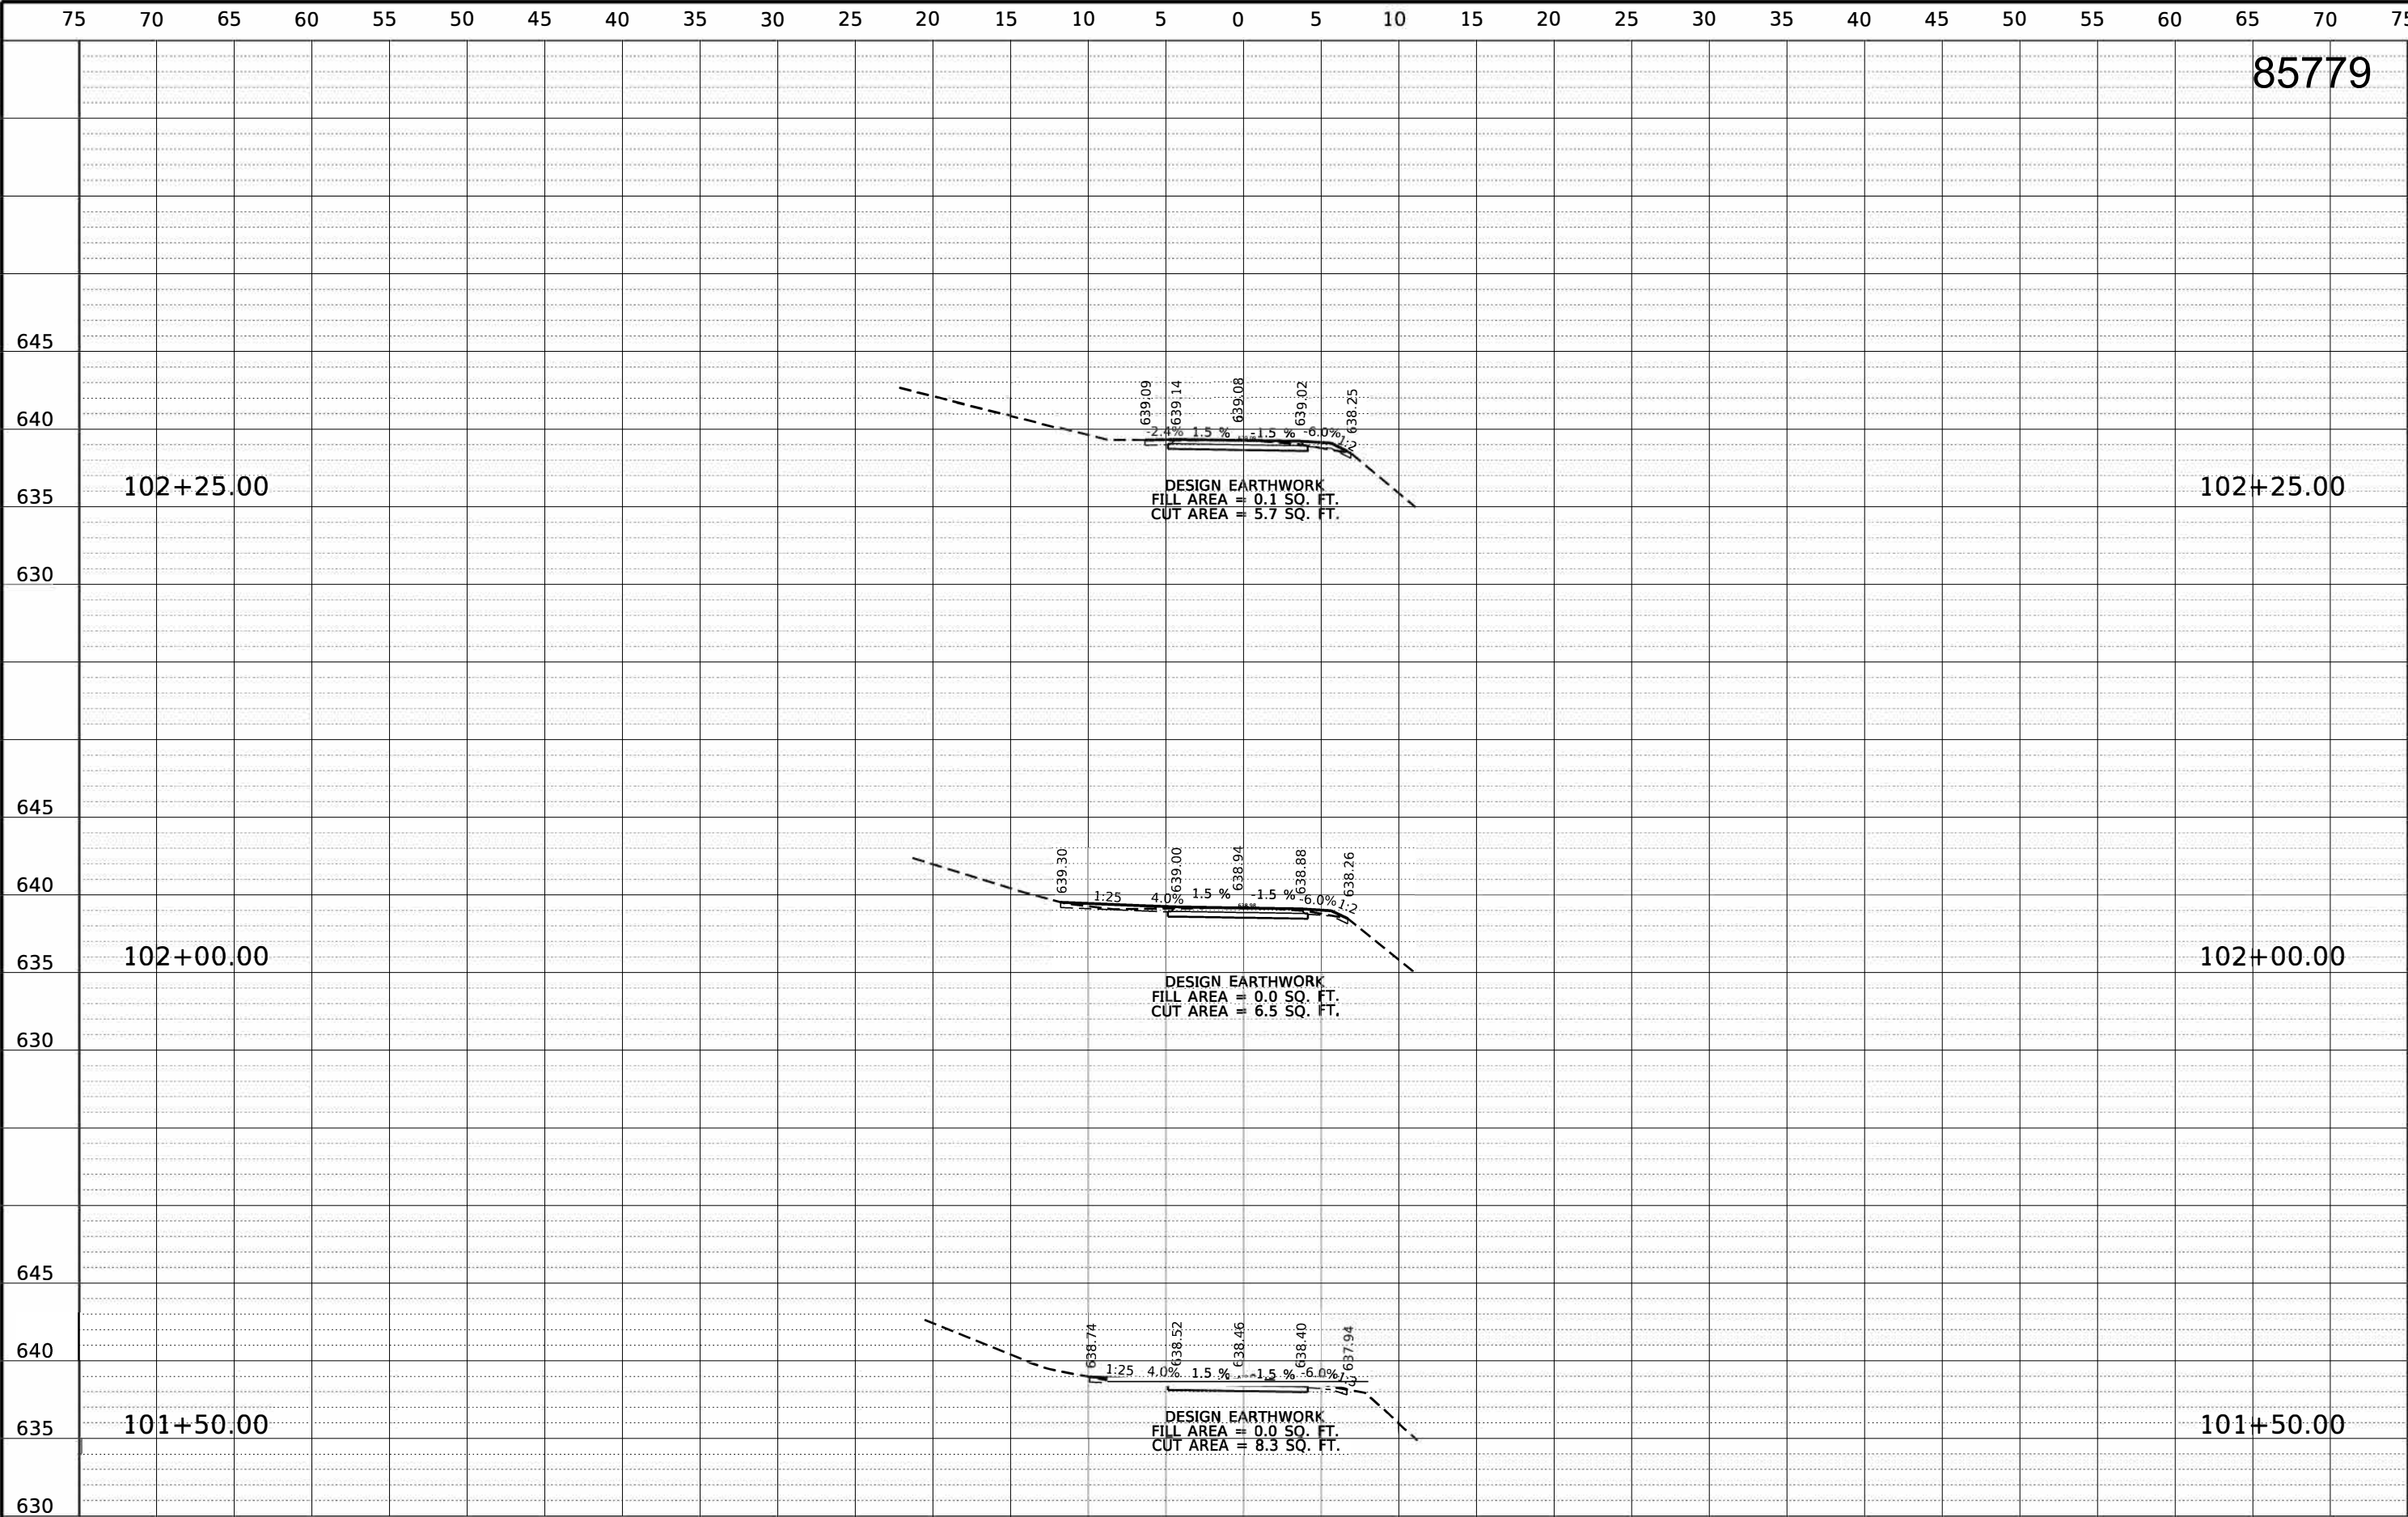

75		70		65		60		55		50		45		40		35		30		25		20		15		10		5		0		5		10		15		20		25		30		35		40		45		50		55		60		65		70		75	
REVISION		DATE		BY				REMARKS		DESIGNED		KM		WHITESIDE COUNTY F.A.U. 5563 (E. ELEVENTH ST.) OVER ILLINOIS-MISSISSIPPI FEEDER CANAL. STATION 20+00																				WILLETTS HOFMANN & ASSOCIATES INC. ENGINEERING, ARCHITECTURE, AND SURVEYING 807 EAST 2ND STREET, DIXON, IL 61021-0367 T: 815-284-3381 DESIGN FIRM: #184-00019										CROSS SECTION SHEETS E 11TH STREET - PATH										F.A.U.		SECTION		COUNTY		T. SHEET	
								DRAWN		DJB		5563	19-00137-00-BR		WHITESIDE		60	
										REVIEWED		DCB																																WHA# 1286J24		CONTRACT	