

01-16-2026 LETTING ITEM 027

STATE OF ILLINOIS
DEPARTMENT OF TRANSPORTATION

PROJECT IS LOCATED WITHIN THE VILLAGE OF HOMEWOOD

FOR INDEX OF SHEETS, SEE SHEET NO. 2

TRAFFIC DATA

DIXIE HIGHWAY WEST OF HARWOOD AVE
EXISTING ADT = 15,200 (2023)
PROPOSED ADT = 16,800 (2050)

DIXIE HIGHWAY EAST OF HARWOOD AVE
EXISTING ADT = 12,800 (2023)
PROPOSED ADT = 16,100 (2050)


SPEED LIMIT

DIXIE HIGHWAY FROM HARWOOD AVE TO CEDAR RD
POSTED = 25 MPH
DESIGN = 30 MPH

DIXIE HIGHWAY FROM CEDAR RD TO SYCAMORE DR
POSTED = 35 MPH
DESIGN = 40 MPH

DESIGN CLASSIFICATION

DIXIE HIGHWAY: MINOR ARTERIAL

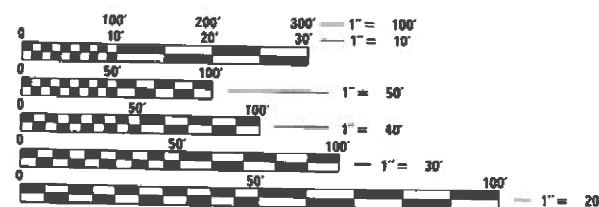

FULL SIZE PLANS HAVE BEEN PREPARED USING STANDARD
ENGINEERING SCALES. REDUCED SIZED PLANS WILL NOT
CONFORM TO STANDARD SCALES. IN MAKING MEASUREMENTS
ON REDUCED PLANS, THE ABOVE SCALES MAY BE USED.

J.U.L.I.E.
JOINT UTILITY LOCATION INFORMATION FOR EXCAVATORS
1-800-892-0123
OR 811


PROJECT ENGINEER: VESELIN VELICHKOV 847-705-4432
PROJECT MANAGER: FAWAD AQUEEL

CONTRACT NO. 62W33

PROPOSED HIGHWAY PLANS

**FAU ROUTE 2843 (DIXIE HIGHWAY)
SYCAMORE DRIVE TO HARWOOD AVENUE
SECTION: 2023-916-RS,SW,FL
PROJECT: STP-VVUG(341)
DRAINAGE IMPROVEMENTS, LANE REALLOCATION,
ADA IMPROVEMENTS
COOK COUNTY**

C-91-127-24

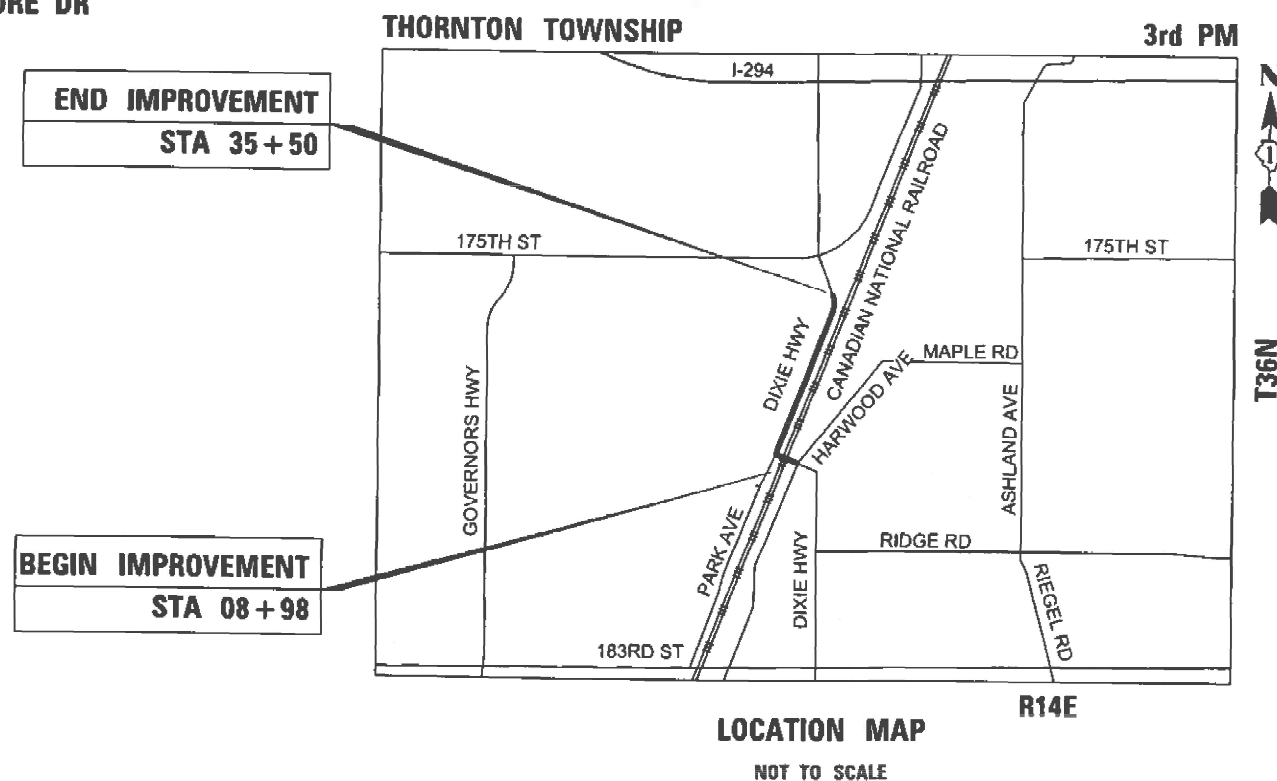

GROSS LENGTH = 2652 FT. = 0.5 MILE
NET LENGTH = 2652 FT. = 0.5 MILE



8/28/2025 **DATE**
JOHN P. O'NEILL
BLA, INC.
ILLINOIS REGISTERED
PROFESSIONAL ENGINEER
NO. 062-048834
MY LICENSE EXPIRES ON
11-30-2025

F.A.U. RTE.	SECTION	COUNTY	TOTAL SHEETS	SHEET NO.
2843	2023-916-RS,SW,FL	COOK	110	1
	ILLINOIS	CONTRACT NO. 62W33		

C-91-110-24



CONSULTING ENGINEERS

BLA, Inc.

333 PIERCE ROAD SUITE 200 JASCA, IL 60143
P:(630) 438 6400 F:(630) 438 6444 www.bla-inc.com

ILLINOIS • INDIANA

STATE OF ILLINOIS
DEPARTMENT OF TRANSPORTATION

SUBMITTED Oct 15th 2025
Percept Inc
REGIONAL ENGINEER

December 5th 2025
See E. E. E. E.
ENGINEER OF DESIGN AND ENVIRONMENT

December 5th 2025
Chapman
DIRECTOR OF HIGHWAYS PROJECT IMPLEMENTATION

PRINTED BY THE AUTHORITY
OF THE STATE OF ILLINOIS

INDEX OF SHEETS

SHEET NO.	DESCRIPTION
1	TITLE SHEET
2	INDEX, STANDARDS AND GENERAL NOTES
3-7	SUMMARY OF QUANTITIES
8-11	TYPICAL SECTIONS
12-17	SCHEDULE OF QUANTITIES
18	ALIGNMENT PLAN
19-21	ROADWAY REMOVAL PLAN
22-27	ROADWAY PLAN & PROFILE
28-32	DETOUR PLANS
33	MAINTENANCE OF TRAFFIC NOTES AND SEQUENCE
34-35	MAINTENANCE OF TRAFFIC TYPICAL SECTIONS
36-40	MAINTENANCE OF TRAFFIC PLANS
41-46	EROSION CONTROL PLAN
47-49	DRAINAGE REMOVAL PLAN
50-56	DRAINAGE PLAN & PROFILE
57	DRAINAGE STRUCTURE DETAIL
58	DRAINAGE SCHEDULE
59-65	S.U.E. PLANS
66-68	PAVEMENT MARKING AND SIGNAGE PLAN
69-71	LANDSCAPING PLAN
72-79	ADA RAMP PLANS AND DETAILS
80-92	DISTRICT 1 DETAILS
93-110	CROSS SECTIONS

HIGHWAY STANDARDS

STANDARD NO.	DESCRIPTION
000001-09	STANDARD SYMBOLS, ABBREVIATIONS, AND PATTERNS
001006	DECIMAL OF AN INCH AND OF A FOOT
280001-07	TEMPORARY EROSION CONTROL SYSTEM
420101-07	24' JOINTED PCC PAVEMENT
424001-12	PERPENDICULAR CURB RAMPS FOR SIDEWALK
424016-05	MID-BLOCK CURB RAMPS FOR SIDEWALK
424021-07	DEPRESSED CORNER FOR SIDEWALKS
442201-04	CLASS C & D PATCHES
601001-05	PIPE UNDERDRAINS
602001-02	CATCH BASIN, TYPE A
602301-04	INLET TYPE A
602402-03	PRECAST MANHOLE TYPE A 4' DIAMETER
602406-11	PRECAST MANHOLE TYPE A 6' DIAMETER
602411-09	PRECAST MANHOLE TYPE A 7' DIAMETER
602416-09	PRECAST MANHOLE TYPE A 8' DIAMETER
602421-09	PRECAST MANHOLE TYPE A 9' DIAMETER
602426-03	PRECAST MANHOLE TYPE A 10' DIAMETER
602701-02	MANHOLE STEPS
604001-05	FRAME AND LIDS TYPE 1
606001-09	CONCRETE CURB TYPE B AND COMBINATION CONCRETE CURB AND GUTTER
701001-02	OFF-RD OPERATIONS, 2L 2W, 15' (4.5M) TO 24" (600MM) FROM PAVEMENT EDGE
701006-05	OFF-RD OPERATIONS, 2L 2W, MORE THAN 15' (4.5M) AWAY
701011-04	OFF-RD MOVING OPERATIONS, 2L 2W, DAY ONLY
701101-05	OFF-RD OPERATIONS, MULTILANE, 15' (4.5M) TO 24" (600MM) FROM PAVEMENT EDGE
701106-05	OFF-RD OPERATIONS, MULTILANE, MORE THAN 15' (4.5M) AWAY
701306-04	LANE CLOSURE, 2L, 2W, SLOW MOVING OPERATIONS DAY ONLY
701427-05	LANE CLOSURE, MULTILANE, INTERMITTENT OR MOVING OPERATIONS, FOR SPEEDS ≤ 40 MPH
701501-06	URBAN LANE CLOSURE, 2L, 2W, UNDIVIDED
701701-10	URBAN LANE CLOSURE, MULTILANE INTERSECTION
701801-06	SIDEWALK, CORNER OR CROSSWALK CLOSURE
701901-11	TRAFFIC CONTOL DEVICES
704001-08	TEMPORARY CONCRETE BARRIER
780001-05	TYPICAL PAVEMENT MARKINGS
781001-04	TYPICAL APPLICATIONS RAISED REFLECTIVE PAVEMENT MARKERS

DISTRICT ONE DETAILS

DETAIL NO.	DESCRIPTION
BD-07	DETAIL OF STORM SEWER CONNECTION TO EXISTING SEWER
BD-08	FRAMES AND LIDS TO BE ADJUSTED WITH MILLING; AND FRAMES AND LIDS TO BE ADJUSTED WITHOUT MILLING
BD-22	PAVEMENT PATCHING FOR HMA SURFACED PAVEMENT
BD-32	BUTT JOINT AND HMA TAPER DETAILS
BD-37	MANHOLE TYPE A 7 FOOT DIAMETER
TC-10	TRAFFIC CONTROL AND PROTECTION FOR SIDE ROADS, INTERSECTIONS, AND DRIVEWAYS
TC-11	TYPICAL APPLICATIONS OF RAISED REFLECTIVE PAVEMENT MARKERS (SNOW-LOW RESISTANT)
TC-13	DISTRICT ONE TYPICAL PAVEMENT MARKINGS
TC-14	TRAFFIC CONTROL AND PROTECTION AT TURN BAYS (TO REMAIN OPEN TO TRAFFIC)
TC-16	SHORT TERM PAVEMENT MARKING LETTERS AND SYMBOLS
TC-21	DETOUR SIGNING FOR CLOSING STATE HIGHWAYS
TC-22	ARTERIAL ROAD INFORMATION SIGN
TC-26	DRIVEWAY ENTRANCE SIGNING

GENERAL NOTES

1. BEFORE STARTING ANY EXCAVATION, THE CONTRACTOR SHALL CALL "J.U.L.I.E." AT (800) 892-0123 OR 811 FOR FIELD LOCATIONS OF BURIED ELECTRIC, TELEPHONE AND GAS UTILITIES. 48 HOURS NOTIFICATION IS REQUIRED.
2. 10' TRANSITIONS SHALL BE USED TO MATCH PROPOSED CURB & GUTTER AND MEDIAN ITEMS OF WORK TO EXISTING CURBS & GUTTERS AND MEDIAN IN THE FIELD, UNLESS OTHERWISE SHOWN. THE TRANSITIONS SHALL BE PAID FOR AT THE CONTRACT UNIT PRICE FOR THE PROPOSED ITEMS OF WORK SPECIFIED.
3. THE CONTRACTOR SHALL COORDINATE CONSTRUCTION ACTIVITIES WITH UTILITY COMPANIES AND WITH LOCAL EMERGENCY SERVICES INCLUDING THE HOMEWOOD FIRE DEPARTMENT.
4. THE CONTRACTOR WILL NOT BE ALLOWED TO SET UP A YARD OR FIELD OFFICE ON STATE OR VILLAGE PROPERTY WITHOUT WRITTEN PERMISSION FROM THE DEPARTMENT.
5. WHEN CONSTRUCTING SIDEWALK RAMPS FOR THE HANDICAPPED, STATE STANDARDS LISTED IN THE HIGHWAY STANDARD INDEX SHALL APPLY.
6. THE RESIDENT ENGINEER SHALL CONTACT AREA TRAFFIC FIELD ENGINEER MR. PATRICE HARRIS AT PATRICE.HARRIS@ILLINOIS.GOV. A MINIMUM OF 2 WEEKS PRIOR TO PLACEMENT OF PERMANENT PAVEMENT MARKINGS.
7. THE CONTRACTOR SHALL CONTACT THE ARTERIAL TRAFFIC CONTROL SUPERVISOR KALPANA KANNAN-HOSADURGA AT KALPANA.KANNAN-HOSADURGA@ILLINOIS.GOV A MINIMUM OF 72 HOURS IN ADVANCE OF BEGINNING WORK.
8. THE LOCATIONS OF EXISTING UTILITIES SHOWN ON THE PLANS ARE FOR INFORMATIONAL PURPOSES ONLY AND ARE BASED ON FIELD INVESTIGATIONS AND THE BEST INFORMATION AVAILABLE. IT SHALL BE THE CONTRACTOR'S RESPONSIBILITY TO ASCERTAIN THEIR EXACT LOCATIONS FROM THE UTILITY COMPANIES AND BY FIELD INSPECTION.
9. DO NOT SCALE PLANS FOR CONSTRUCTION DIMENSIONS.
10. THE DEPARTMENT HAS NOT OBTAINED ANY PERMITS FOR OFFSITE BORROW OR WASTE/USE (BWU) AREAS. PRIOR TO WORKING IN BWU AREAS, IF THE CONTRACTOR CHOOSES TO USE ACTIVITIES REQUIRING PERMITS IT IS THE CONTRACTOR'S RESPONSIBILITY TO SECURE THE PROPER PERMITS. IN ADDITION TO THE BORROW REVIEW (BDE 2289) AND USE/WASTE REVIEW (BDE 2290) SUBMITTALS, THE CONTRACTOR WILL NEED TO SUBMIT AN EROSION AND SEDIMENT CONTROL (ESC) PLAN FOR EVERY BWU SITE TO THE DEPARTMENT FOR ACCEPTANCE. GUIDELINES FOR ACCEPTABLE BWU PRACTICES CAN BE FOUND IN SECTION II.G.1 AND 2 OF THE SWPPP. THE COST OF ALL MATERIALS AND LABOR NECESSARY TO COMPLY WITH THE ABOVE PROVISIONS TO PREPARE AND IMPLEMENT ESC PLANS WILL NOT BE PAID FOR SEPARATELY, BUT SHALL BE CONSIDERED AS INCLUDED IN THE UNIT BID PRICES OF THE CONTRACT AND NO ADDITIONAL COMPENSATION WILL BE ALLOWED.
11. THE CONTRACTOR SHALL PROTECT EXISTING AND NEW UTILITIES AND SHALL BRACE AND SUPPORT THE UTILITIES PROPERLY IN ORDER TO PREVENT SETTLEMENT, DISPLACEMENT, OR DAMAGE TO THE UTILITIES. THE PROTECTION OF THE UTILITIES AS SPECIFIED HEREIN WILL NOT BE PAID FOR SEPARATELY, BUT SHALL BE CONSIDERED INCLUDED IN THE CONTRACT.
12. EXISTING MAILBOXES AFFECTED BY CONSTRUCTION SHALL BE RELOCATED AS DIRECTED BY THE LOCAL POSTAL AUTHORITY AND THE ENGINEER. THIS WORK WILL NOT BE PAID FOR SEPARATELY BUT SHALL BE CONSIDERED INCIDENTAL TO THE CONTRACT AS PER THE STANDARD SPECIFICATIONS.
13. THE CONTRACTOR SHALL TAKE CARE IN REMOVING OR EXCAVATING NEAR ALL EXISTING ITEMS WHICH WILL REMAIN. ANY DAMAGE DONE TO EXISTING ITEMS BY THE CONTRACTOR SHALL BE REPAIRED AT THE CONTRACTOR'S EXPENSE.
14. THE CONTRACTOR SHALL OBTAIN ALL NECESSARY PERMITS, AS REQUIRED, PRIOR TO COMMENCING WITH CONSTRUCTION. ANY COST ASSOCIATED WITH OBTAINING THESE PERMITS SHALL BE CONSIDERED INCLUDED IN THE CONTRACT UNIT PRICE FOR THE ITEMS BEING INSTALLED.
15. POLLUTION CONTROL: THE CONTRACTOR SHALL BE REQUIRED TO COMPLY WITH STATE REGULATIONS REGARDING AIR, WATER, AND NOISE POLLUTION. THIS WORK WILL NOT BE PAID FOR SEPARATELY AND SHALL BE CONSIDERED INCLUDED IN THE COST OF THE CONTRACT.
16. THE CONTRACTOR IS RESPONSIBLE FOR MAINTAINING DRAINAGE THROUGHOUT THE CONSTRUCTION OF THIS PROJECT. ANY ADDITIONAL ITEMS NECESSARY BESIDES THE ITEMS INCLUDED FOR TEMPORARY DRAINAGE IN THE PLANS WILL NOT BE PAID FOR SEPARATELY BUT SHALL BE CONSIDERED INCLUDED IN THE COST OF THE CONTRACT.
17. NO WORK SHALL COMMENCE UNTIL TRAFFIC CONTROL REQUIREMENTS ARE MET.
18. THE COST OF SAW CUTTING, (FULL DEPTH) SHALL BE INCLUDED IN THE UNIT PRICES FOR THE VARIOUS REMOVAL PAY ITEMS.
19. THE CONTRACTOR SHALL DETERMINE WHEN FLAT SLAB TOPS ARE REQUIRED ON INLETS, MANHOLES, AND CATCH BASINS. NO ADDITIONAL COMPENSATION SHALL BE ALLOWED FOR THE USE OF FLAT SLAB TOPS.
20. ALL STORM SEWER CONNECTIONS WITH PIPES 2' DIAMETER AND SMALLER SHALL BE MADE WITH PRECAST "TEE" OR "WYE" PIPES. THIS WORK WILL NOT BE PAID FOR SEPARATELY, BUT SHALL BE INCLUDED IN THE COST FOR PROPOSED STORM SEWERS.
21. THE CONNECTION OF EXISTING STORM SEWER TO PROPOSED DRAINAGE STRUCTURES SHALL BE INCLUDED IN THE COST OF THE PROPOSED DRAINAGE STRUCTURE. ANY ADDITIONAL STORM SEWER PIPE REQUIRED TO MAKE THE CONNECTION SHALL BE THE SAME SIZE AND MATERIAL TYPE AS THE EXISTING STORM SEWER AND SHALL BE INCLUDED IN THE COST OF THE DRAINAGE STRUCTURE.
22. THE CONNECTION OF STORM SEWER OR PIPE CULVERT TO EXISTING STORM SEWER, PIPE CULVERT OR DRAINAGE STRUCTURES SHALL BE INCLUDED THE COST OF THE PROPOSED STORM SEWER OR PIPE CULVERT. THIS WORK SHALL INCLUDE ANY ADDITIONAL PIPE REQUIRED TO MAKE THE CONNECTION AND ANY NECESSARY CONCRETE COLLARS.
23. EXISTING STORM SEWER LATERALS FOUND DURING CONSTRUCTION AND NOT SHOWN ON THE PLANS SHALL BE CONNECTED TO THE PROPOSED STORM SEWER SYSTEM AT NO ADDITIONAL COST TO THE CONTRACT, AS DIRECTED BY THE ENGINEER.
24. EXISTING STORM STRUCTURES TO REMAIN WITHIN THE PROJECT LIMITS SHALL BE CLEANED AS SHOWN ON THE PLANS AND AS DIRECTED BY THE ENGINEER.
25. THE INSTALLATION AND REMOVAL OF TEMPORARY STORM SEWER PLUGS AS SHOWN ON THE PLANS SHALL NOT BE PAID FOR SEPARATELY BUT SHALL BE INCLUDED IN THE COST OF THE CONTRACT.
26. BACKFILLING STORM SEWER CONSTRUCTED UNDER THE ROADWAY SPECIFIED UNDER ARTICLE 550.07(b,c) OF THE SSRBC WILL NOT BE ALLOWED.
27. THE SUBGRADE STABILITY SHALL BE VERIFIED BY PROOF ROLLING WITH A FULLY LOADED TANDEM-AXLE TRUCK. THIS WORK WILL NOT BE PAID FOR SEPARATELY AND SHALL BE CONSIDERED INCLUDED IN THE COST OF THE CONTRACT.
28. LOCATIONS OF UNDERCUTS BELOW EXISTING SUBGRADE SHALL BE COMPLETED AT THE DIRECTION OF THE ENGINEER. A NOMINAL QUANTITY ARE PROVIDED IN THE CONTRACT. IN ADDITION TO THESE LOCATIONS, AGGREGATE SUBGRADE IMPROVEMENT (CU YD) AND GEOTECHNICAL FABRIC FOR GROUND STABILIZATION HAVE BEEN PROVIDED FOR USE BELOW THE PROPOSED 12"IMPROVED SUBGRADE LAYER AT LOCATIONS OF SOILS THAT TEND TO BE UNSTABLE AND/OR UNSUITABLE. THE ACTUAL NEED FOR REMOVAL AND REPLACEMENT WITH A.S.I.WILL BE DETERMINED IN THE FIELD AT THE TIME OF CONSTRUCTION BY THE GEOTECHNICAL ENGINEER. ALL POTENTIALLY UNSTABLE SOILS SHOULD BE TESTED WITH A STATIC OR DYNAMIC CONE PENETROMETER AND TREATED IN ACCORDANCE WITH ARTICLE 301.04 OF THE SSRBC AND IDOT SUBGRADE STABILITY MANUAL. IF UNSTABLE AND/OR UNSUITABLE SOILS ARE NOT ENCOUNTERED, THEN THE QUANTITY SHALL BE DEDUCTED AND NO ADDITIONAL COMPENSATION WILL BE DUE TO THE CONTRACTOR.
29. ANY AGGREGATE SUBGRADE IMPROVEMENT CONTAMINATED AND/OR DAMAGED BY THE CONTRACTOR'S VEHICLES AND/OR EQUIPMENT IS TO BE REMOVED AND REPLACED AS DIRECTED BY THE ENGINEER AT CONTRACTOR EXPENSE.
30. ALL WORK INVOLVING SIGNS SHALL BE GOVERNED BY THE FOLLOWING REQUIREMENTS AND IN ACCORDANCE WITH IDOT SIGNING STANDARDS:

a.SIGNS SHALL NOT BE MOVED UNTIL PROGRESS OF WORK NECESSITATES IT.

b.EVERY SIGN REMOVED MUST BE RE-ERECTED AT A TEMPORARY LOCATION AND BE VISIBLE TO TRAFFIC FOR WHICH IT IS NEEDED. ALL SUCH SIGNS MUST BE MAINTAINED STRAIGHT AND CLEAN FOR THE DURATION OF THE TEMPORARY SETTING.

c.ALL SIGNS SHALL BE RE-ERECTED IN PERMANENT LOCATIONS AS THE ROADWAY IS COMPLETED. HORIZONTAL LOCATION FROM THE EDGE OF PAVEMENT SHALL BE AS DIRECTED BY THE ENGINEER.

d.ALL UNUSED SIGNS WILL BE RETURNED TO THE: IDOT

e.LONGER POSTS MAY BE REQUIRED AT SOME TEMPORARY OR PERMANENT SIGN LOCATIONS TO MAINTAIN PROPER SIGN ELEVATIONS. THE COST SHALL BE INCLUDED IN THE UNIT BID PRICES OF THE CONTRACT ACCORDING TO ARTICLE 107.25 OF THE STANDARD SPECIFICATIONS.
31. BEFORE BEGINNING ANY WORK, THE CONTRACTOR SHALL RETAIN AND RECORD, FOR FUTURE REFERENCE, ALL EXISTING PAVEMENT MARKING LINES (AND RAISED REFLECTIVE PAVEMENT MARKERS) IN ORDER THAT THESE LOCATIONS BE RE-ESTABLISHED FOR STRIPING. EXACT LOCATIONS OF ALL PAVEMENT MARKINGS SHALL BE AS DIRECTED BY THE ENGINEER.
32. THE AGGREGATE GRADATION FOR THE AGGREGATE SUBGRADE IMPROVEMENT 12" LOWER 9 INCHES SHALL BE CS 1 OR RR 1.
33. BORE PITS UNDER THE ROADWAY SHALL BE BACKFILLED WITH TRENCH BACKFILL. THIS WILL BE PAID FOR AS TRENCH BACKFILL.
34. INTERCONNECTING PREFORMED CURVED PIECES MUST BE USED FOR CURVED DETECTABLE WARNINGS.
35. THE BUS SHELTER ON NB DIXIE HIGHWAY NEAR MAPLE ROAD IS OWNED AND MAINTAINED BY THE ILLINOIS CONVENIENCE AND SAFETY CORPORATION (IC&SC) THROUGH THEIR CONTRACT WITH THE VILLAGE OF HOMEWOOD TO PROVIDE BUS SHELTERS IN THE COMMUNITY. FOR ANY IMPACTS OR NECESSARY COORDINATION DURING CONSTRUCTION, CONTACT THEM AT BRUCE CAMPBELL, PRESIDENT, ILLINOIS CONVENIENCE AND SAFETY CORPORATION, 6624 W. IRVING PARK ROAD, CHICAGO, IL 60634.
36. TREES THREE (3) INCHES IN DIAMETER OR GREATER AT BREAST HEIGHT SHALL NOT BE CLEARED FROM APRIL 1ST THROUGH OCTOBER 31ST OF ANY GIVEN YEAR.
37. PIPE UNDERDRAINS SHALL BE INSTALLED ACCORDING TO SECTION 601 OF THE STANDARD SPECIFICATIONS AND STANDARD 606001-05. TOP OF PIPE UNDERDRAINS SHALL BE MINIMUM OF 6" BELOW THE AGGREGATE SUBGRADE LAYER. THE COST OF MAKING UNDERDRAINS CONNECTIONS TO DRAINAGE STRUCTURES SHALL BE INCLUDED IN THE COSTS OF THE PIPE UNDERDRAINS.
38. GRATING FOR CONCRETE FLARED END SECTIONS SHALL BE INCLUDED IN THE COST OF THE END SECTION.
39. GEOTCHNICAL FABRIC FOR GROUND STABILIZATION SHALL BE WOVEN.

MODEL - Default
FILE NAME - Y:\191-182 IDOT 208510_T01 Dixie Highway Storm SewerCADD Sheets\03_SHT_Index_Standards and General Notes.dgn

 BLA, Inc. ITASCA, ILLINOIS	USER NAME = jpestle	DESIGNED - JNH	REVISED -	STATE OF ILLINOIS DEPARTMENT OF TRANSPORTATION	DIXIE HIGHWAY				FAU RTE	SECTION	COUNTY	TOTAL SHEETS	SHEET NO.
		DRAWN - JNH	REVISED -		INDEX, STANDARDS AND GENERAL NOTES				2843	2023-916-RS,SW,FL	COOK	110	2
	PLOT SCALE = 20.0000' / in.	CHECKED - GJE	REVISED -						CONTRACT NO. 62W33				
	PLOT DATE = 11/19/2025	DATE = 8/28/2025	REVISED =		SCALE: N/A	SHEET 1	OF 1	SHEETS	STA. N/A	TO STA. N/A	ILLINOIS FED. AID PROJECT		

MODEL: Default
FILE NAME: W:\91-182 IDOT 208010 TO1 Dixie Highway Storm Sewer\CADD Sheets\DI2W33_SHT_Summary of Quantities.dgn



USER NAME = jhestie	DESIGNED - JNH	REVISED -
	DRAWN - JNH	REVISED -
PLOT SCALE = 20.0000 ' / in.	CHECKED - GJE	REVISED -
PLOT DATE = 8/28/2025	DATE - 8/28/2025	REVISED -

STATE OF ILLINOIS
DEPARTMENT OF TRANSPORTATION

DIXIE HIGHWAY
SUMMARY OF QUANTITIES

SCALE: N/A SHEET 1 OF 5 SHEETS STA. N/A TO STA. N/A

F.A.U RTE.	SECTION	COUNTY	TOTAL SHEETS	SHEET NO.
2843	2023-916-R5,SW,FL	COOK	110	3
		CONTRACT NO. 62W33		
		ILLINOIS FED. AID PROJECT		

CODE NO.	ITEM	UNIT	TOTAL QUANTITY	CONSTRUCTION CODE	
				80% FED 20% LOCAL	100% STATE
				ROADWAY	TRAINEES
				0005	0042
20101200	TREE ROOT PRUNING	EACH	5	5	
20200100	EARTH EXCAVATION	CU YD	547	547	
20201200	REMOVAL AND DISPOSAL OF UNSUITABLE MATERIAL	CU YD	150	150	
20800150	TRENCH BACKFILL	CU YD	3413	3413	
21001000	GEOTECHNICAL FABRIC FOR GROUND STABILIZATION	SQ YD	437	437	
21101505	TOPSOIL EXCAVATION AND PLACEMENT	CU YD	113	113	
21101625	TOPSOIL FURNISH AND PLACE, 6"	SQ YD	654	654	
21400100	GRADING AND SHAPING DITCHES	FOOT	100	100	
25000210	SEEDING, CLASS 2A	ACRE	0.16	0.16	
25000314	SEEDING, CLASS 4B	ACRE	0.07	0.07	
25000400	NITROGEN FERTILIZER NUTRIENT	POUND	15	15	
25000600	POTASSIUM FERTILIZER NUTRIENT	POUND	15	15	
25200200	SUPPLEMENTAL WATERING	UNIT	1	1	
25200110	SODDING, SALT TOLERANT	SQ YD	192	192	
28000250	TEMPORARY EROSION CONTROL SEEDING	POUND	3	3	

* = SPECIALTY ITEM

CODE NO.	ITEM	UNIT	TOTAL QUANTITY	CONSTRUCTION CODE	
				80% FED 20% LOCAL	100% STATE
				ROADWAY	TRAINEES
				0005	0042
28000305	TEMPORARY DITCH CHECKS	FOOT	30	30	
28000400	PERIMETER EROSION BARRIER	FOOT	2620	2620	
28000510	INLET FILTERS	EACH	30	30	
28100109	STONE RIPRAP, CLASS A5	SQ YD	25	25	
28001100	TEMPORARY EROSION CONTROL BLANKET	SQ YD	1228	1228	
28200200	FILTER FABRIC	SQ YD	25	25	
30300001	AGGREGATE SUBGRADE IMPROVEMENT	CU YD	150	150	
30300112	AGGREGATE SUBGRADE IMPROVEMENT 12"	SQ YD	1797	1797	
35101600	AGGREGATE BASE COURSE, TYPE B 4"	SQ YD	566	566	
35101800	AGGREGATE BASE COURSE, TYPE B 6"	SQ YD	84	84	
40600275	BITUMINOUS MATERIALS (PRIME COAT)	POUND	440	440	
40600290	BITUMINOUS MATERIALS (TACK COAT)	POUND	8496	8496	
40600370	LONGITUDINAL JOINT SEALANT	FOOT	5327	5327	
40600400	MIXTURES FOR CRACKS, JOINTS AND FLANGEWAYS	TON	17	17	
40600982	HOT-MIX ASPHALT SURFACE REMOVAL - BUTT JOINT	SQ YD	117	117	
40603085	HOT-MIX ASPHALT BINDER COURSE, IL-19.0, N70	TON	437	437	
40603200	POLYMERIZED HOT-MIX ASPHALT BINDER COURSE, IL-4.75, N50	TON	501	501	
40604060	HOT-MIX ASPHALT BINDER COURSE, IL-19.0, MIX "D" N50	TON	14	14	

MODEL: Default
FILE NAME: W:\91-182 IDOT 208010 TO1 Dixie Highway Storm Sewer\CADD Sheets\ID2W33_SHT Summary of Quantities.dgn

BL

BLA, Inc.

ITASCA, ILLINOIS

USER NAME = jhestie	DESIGNED - JNH	REVISED -
	DRAWN - JNH	REVISED -
PLOT SCALE = 20.0000 ' / in.	CHECKED - GJE	REVISED -
PLOT DATE = 8/28/2025	DATE - 8/28/2025	REVISED -

STATE OF ILLINOIS

DEPARTMENT OF TRANSPORTATION

DIXIE HIGHWAY

SUMMARY OF QUANTITIES

SCALE: N/A SHEET 2 OF 5 SHEETS STA. N/A TO STA. N/A

F.A.U RTE.	SECTION	COUNTY	TOTAL SHEETS	SHEET NO.
2843	2023-916-R5,SW,FL	COOK	110	4
CONTRACT NO. 62W33				
ILLINOIS FED. AID PROJECT				

MODEL: Default
FILE NAME: W:\91-182 IDOT 208010 TO1 Dixie Highway Storm Sewer\CADD Sheets\ID2W33_SHT Summary of Quantities.dgn

BL

BLA, Inc.

ITASCA, ILLINOIS

USER NAME = jhestie	DESIGNED - JNH	REVISED -
	DRAWN - JNH	REVISED -
PLOT SCALE = 20.0000 ' / in.	CHECKED - GJE	REVISED -
PLOT DATE = 8/28/2025	DATE - 8/28/2025	REVISED -

STATE OF ILLINOIS
DEPARTMENT OF TRANSPORTATION

DIXIE HIGHWAY
SUMMARY OF QUANTITIES

SCALE: N/A SHEET 3 OF 5 SHEETS STA. N/A TO STA. N/A

F.A.U RTE.	SECTION	COUNTY	TOTAL SHEETS	SHEET NO.
2843	2023-916-R5,SW,FL	COOK	110	5
CONTRACT NO. 62W33				
ILLINOIS FED. AID PROJECT				

MODEL: Default
FILE NAME: W:\91-182 IDOT 208010 TO1 Dixie Highway Storm Sewer\CADD Sheets\ID2W33_SHT Summary of Quantities.dgn

CODE NO.	ITEM	UNIT	TOTAL QUANTITY	CONSTRUCTION CODE	
				80% FED 20% LOCAL	100% STATE
				ROADWAY	TRAINEES
				0005	0042
70400200	RELOCATE TEMPORARY CONCRETE BARRIER	FOOT	470	470	
70600240	IMPACT ATTENUATORS, TEMPORARY (NON- REDIRECTIVE), TEST LEVEL 2	EACH	2	2	
70600340	IMPACT ATTENUATORS, RELOCATE (NON- REDIRECTIVE), TEST LEVEL 2	EACH	4	4	
72000100	SIGN PANEL - TYPE 1	SQ FT	4	4	
72400205	REMOVE AND RELOCATE SIGN PANEL ASSEMBLY - TYPE A	EACH	2	2	
72900100	METAL POST - TYPE A	FOOT	9	9	
*	78000100	THERMOPLASTIC PAVEMENT MARKING - LETTERS AND SYMBOLS	SQ FT	326	326
*	78000200	THERMOPLASTIC PAVEMENT MARKING - LINE 4"	FOOT	6750	6750
*	78000400	THERMOPLASTIC PAVEMENT MARKING - LINE 6"	FOOT	3301	3301
*	78000600	THERMOPLASTIC PAVEMENT MARKING - LINE 12"	FOOT	900	900
*	78000650	THERMOPLASTIC PAVEMENT MARKING - LINE 24"	FOOT	66	66
*	78009000	MODIFIED URETHANE PAVEMENT MARKING - LETTERS AND SYMBOLS	SQ FT	20	20
*	78009004	MODIFIED URETHANE PAVEMENT MARKING - LINE 4"	FOOT	373	373
*	78009006	MODIFIED URETHANE PAVEMENT MARKING - LINE 6"	FOOT	343	343

* = SPECIALTY ITEM

CODE NO.	ITEM	UNIT	TOTAL QUANTITY	CONSTRUCTION CODE	
				80% FED 20% LOCAL	100% STATE
				ROADWAY	TRAINEES
				0005	0042
*	78009012	MODIFIED URETHANE PAVEMENT MARKING - LINE 12"	FOOT	10	10
*	78100100	RAISED REFLECTIVE PAVEMENT MARKER	EACH	155	155
	78300200	RAISED REFLECTIVE PAVEMENT MARKER REMOVAL	EACH	155	155
	78300202	PAVEMENT MARKING REMOVAL - WATER BLASTING	SQ FT	468	468
	X0326806	WASHOUT BASIN	L SUM	1	1
*					
	X4060294	HOT-MIX ASPHALT DRIVEWAY PAVEMENT, 10"	SQ YD	18	18
	X5509900	ABANDON AND FILL EXISTING STORM SEWER	FOOT	122	122
	X5537600	STORM SEWERS TO BE CLEANED 8"	FOOT	70	70
	X6022110	MANHOLES, TYPE A, 10'-DIAMETER, TYPE 1 FRAME, CLOSED LID	EACH	2	2
	X5537800	STORM SEWERS TO BE CLEANED 12"	FOOT	70	70
	X6030310	FRAMES AND LIDS TO BE ADJUSTED (SPECIAL)	EACH	22	22
	X5537900	STORM SEWERS TO BE CLEANED 15"	FOOT	70	70
	X7010216	TRAFFIC CONTROL AND PROTECTION, (SPECIAL)	L SUM	1	1
	X7200061	TEMPORARY INFORMATION SIGNING	SQ FT	103	103
*	X8900104	TEMPORARY TRAFFIC SIGNAL TIMING	EACH	5	5
	Z0013797	STABILIZED CONSTRUCTION ENTRANCE	SQ YD	53	53



BLA, Inc.
ITASCA, ILLINOIS

USER NAME = jheslie	DESIGNED - JNH	REVISED -
	DRAWN - JNH	REVISED -
PLOT SCALE = 20.0000 ' / in.	CHECKED - GJE	REVISED -
PLOT DATE = 8/28/2025	DATE - 8/28/2025	REVISED -

**STATE OF ILLINOIS
DEPARTMENT OF TRANSPORTATION**

**DIXIE HIGHWAY
SUMMARY OF QUANTITIES**

SCALE: N/A SHEET 4 OF 5 SHEETS STA. N/A TO STA. N/A

F.A.U RTE.	SECTION	COUNTY	TOTAL SHEETS	SHEET NO.
2843	2023-916-R5,SW,FL	COOK	110	6
CONTRACT NO. 62W33				
ILLINOIS FED. AID PROJECT				

[illegible]

* = SPECIALTY ITEM

[illegible]

Ø 0042



☐ NON-PART 100% STATE

BLA, Inc. ITASCAS, ILLINOIS MODEL: Design FILE NAME: W3	USER NAME = jheslie	DESIGNED = JNH	REVISED =	STATE OF ILLINOIS DEPARTMENT OF TRANSPORTATION	DIXIE HIGHWAY SUMMARY OF QUANTITIES					F A U R T E.	SECTION	COUNTY	TOTAL SHEETS	SHEE T NO.
	PLOT SCALE = 20.0000' / in.	DRAWN = JNH	REVISED =							2843	2023-916-RS,SW,FL	COOK	110	7
	PLOT DATE = 8/28/2025	CHECKED = GJE	REVISED =		CONTRACT NO. 62W33									
	DATE = 8/28/2025	REVISED =	SCALE: N/A		SHEET 5	OF 5	SHEETS	STA. N/A	TO STA. N/A	ILLINOIS FED. AID PROJECT				

REV-SEP

MIXTURE TYPE	AIR VOIDS @ N	DES	QMP
RECONSTRUCTION			
HMA SURFACE COURSE, IL-9.5, MIX "D" N70; 1.75"	4% @ 70 GYR.		QC/QA
POLY. HMA BINDER COURSE, IL-4.75, N50; 0.75"	3.5% @ 50 GYR.		QC/QA
HMA BINDER COURSE, IL-19.0, N70; 9"	4% @ 70 GYR.		QC/QA
RESURFACING			
HMA SURFACE COURSE, IL-9.5, MIX "D" N70; 1.75"	4% @ 70 GYR.		QC/QA
POLY. HMA BINDER COURSE, IL-4.75, N50; 0.75"	3.5% @ 50 GYR.		QC/QA
HMA DRIVEWAY PAVEMENT 10"			
HMA SURFACE COURSE, IL-9.5, MIX "D" N50; 2"	4% @ 50 GYR.		QC/QA
HMA BINDER COURSE, IL-19.0, N50; 8"	4% @ 50 GYR.		QC/QA
BIKE PATH			
HMA SURFACE COURSE, IL-9.5, MIX "D" N50; 3" (IN 2 LIFTS)	4% @ 50 GYR.		QC/QA
CUL-DE-SAC RECONSTRUCTION			
HMA SURFACE COURSE, IL-9.5, MIX "D" N70; 1.75"	4% @ 70 GYR.		QC/QA
HMA BINDER COURSE, IL-19.0, N70; 6"	4% @ 70 GYR.		QC/QA
CLASS D PATCHES, 10"			
HMA BINDER IL-19 mm; 10"	4% @ 70 GYR.		QC/QA
QMP DESIGNATION: QUALITY CONTROL/QUALITY ASSURANCE (QC/QA)			

1. THE UNIT WEIGHT USED TO CALCULATE ALL HMA SURFACE MIXTURE MIXTURE QUANTITIES IS 112 LBS/SQ YD/IN.
2. THE AC TYPE FOR POLYMERIZED HMA MIXES SHALL BE SBS/SBR PG 76-22 AND FOR NON-POLYMERIZED HMA THE AC TYPE SHALL BE PG 64-22 UNLESS MODIFIED BY RECLAIMED MATERIALS SPECIFICATIONS.
3. THE LONGITUDINAL JOINT SEALANT SHALL BE PLACED ON THE P HMA BC IL-4.75 N50. LJS SHALL NOT BE PLACED AT CUL-DE-SAC.



 
 


- (A) EX. PCC PAVEMENT (R)
- (B) EX. HMA PAVEMENT (R)
- (C) EX. CONC. CURB AND GUTTER (R)
- (D) EX. PCC SIDEWALK (R)
- (E) EX. HMA SHOULDER (R)
- (F) EX. AGGREGATE SHOULDER (R)
- (G) EX. GUARDRAIL
- (H) EX. BRIDGE PIERS

(R): ITEM TO BE REMOVED AT LOCATIONS AS SHOWN IN THE PLANS

	PAVEMENT REMOVAL, 12"
	SIDEWALK REMOVAL
	AGGREGATE SHOULDER REMOVAL (TO BE PAID FOR AS EARTH EXCAVATION)
	COMBINATION CURB AND GUTTER REMOVAL

- ① PR. HMA SURFACE COURSE, IL-9.5, MIX "D", N50; 3"
- ② PR. HMA SURFACE COURSE, IL-9.5, MIX "D", N70; 1.75"
- ③ PR. POLY HMA BINDER COURSE, IL-4.75, N50; 0.75"
- ④ PR. HMA BINDER COURSE, IL-19.0, N70; 9"
- ⑤ PR. PCC PAVEMENT 8.5" (JOINTED)
- ⑥ PR. PCC SIDEWALK 5"
- ⑦ PR. AGGREGATE SHOULDERS TY. B 6"
- ⑧ PR. AGGREGATE SUBGRADE IMPROVEMENT 12"
- ⑨ PR. AGGREGATE BASE COURSE TY. B 4"
- ⑩ PR. AGGREGATE BASE COURSE TY. B 6"
- ⑪ PR. CONCRETE CURB AND GUTTER TY. B-6.12
- ⑫ PR. CONCRETE CURB AND GUTTER TY. B-6.24
- ⑬ PR. CONCRETE CURB AND GUTTER TY. M-6.12
- ⑭ PR. SODDING, SALT TOLERANT & TOPSOIL EXC AND PLACE 6"
- ⑮ PR. SEEDING, CLASS 2A & TOPSOIL EXC AND PLACE 6"
- ⑯ PR. HMA BINDER COURSE, IL-19.0, N70; 6"

    

USER NAME = jheside	DESIGNED - JNH	REVISED -
	DRAWN - JNH	REVISED -
PLOT SCALE = 20,000' / in.	CHECKED - GJE	REVISED -
PLOT DATE = 11/12/2025	DATE - 8/28/2025	REVISED -

STATE OF ILLINOIS
DEPARTMENT OF TRANSPORTATION

DIXIE HIGHWAY

TYPICAL SECTIONS

SCALE: 1 NTS	SHEET 1	OF 2	SHEETS	STA. N/A	TO STA. N/A
--------------	---------	------	--------	----------	-------------


F.A.U RTE.	SECTION	COUNTY	TOTAL SHEETS	SHEET NO.
2843	2023-916-RS,SW,FL	COOK	110	8
		CONTRACT NO. 62W33		
ILLINOIS		FED. AID PROJECT		

- (A) EX. PCC PAVEMENT (R)
- (B) EX. HMA PAVEMENT (R)
- (C) EX. CONC. CURB AND GUTTER (R)
- (D) EX. PCC SIDEWALK (R)
- (E) EX. HMA SHOULDER (R)
- (F) EX. AGGREGATE SHOULDER (R)
- (G) EX. GUARDRAIL
- (H) EX. BRIDGE PIERS


(R): ITEM TO BE REMOVED AT LOCATIONS
AS SHOWN IN THE PLANS

	HOT-MIX ASPHALT SURFACE REMOVAL, 2 1/2"
	PAVEMENT REMOVAL, 12"
	SIDEWALK REMOVAL
	AGGREGATE SHOULDER REMOVAL (TO BE PAID FOR AS EARTH EXCAVATION)
	COMBINATION CURB AND GUTTER REMOVAL


- 1 PR. HMA SURFACE COURSE, IL-9.5, MIX "D", N50; 3"
- 2 PR. HMA SURFACE COURSE, IL-9.5, MIX "D", N70; 1.75"
- 3 PR. POLY HMA BINDER COURSE, IL-4.75, N50; 0.75"
- 4 PR. HMA BINDER COURSE, IL-19.0, N70; 9"
- 5 PR. PCC PAVEMENT 8.5" (JOINTED)
- 6 PR. PCC SIDEWALK 5"
- 7 PR. AGGREGATE SHOULDERS TY. B 6"
- 8 PR. AGGREGATE SUBGRADE IMPROVEMENT 12"
- 9 PR. AGGREGATE BASE COURSE TY. B 4"
- 10 PR. AGGREGATE BASE COURSE TY. B 6"
- 11 PR. CONCRETE CURB AND GUTTER TY. B-6.12
- 12 PR. CONCRETE CURB AND GUTTER TY. B-6.24
- 13 PR. CONCRETE CURB AND GUTTER TY. M-6.12
- 14 PR. SODDING, SALT TOLERANT & TOPSOIL EXC AND PLACE 6"
- 15 PR. SEEDING, CLASS 2A & TOPSOIL EXC AND PLACE 6"
- 16 PR. HMA BINDER COURSE, IL-19.0, N70; 6"

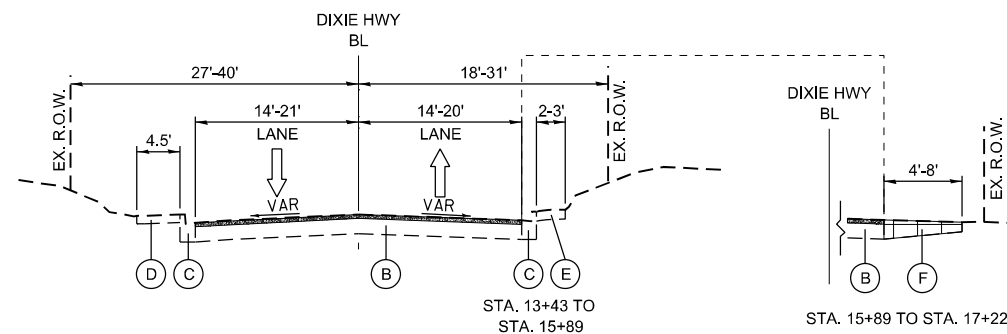


STA. 13+43 TO STA. 17+22
(DIXIE HIGHWAY)

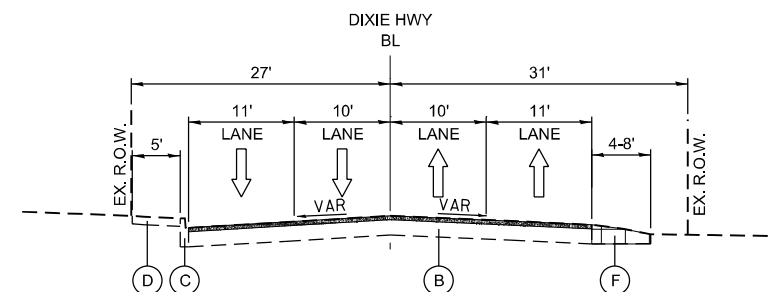

STA. 17+22 TO STA. 25+96
(DIXIE HIGHWAY)

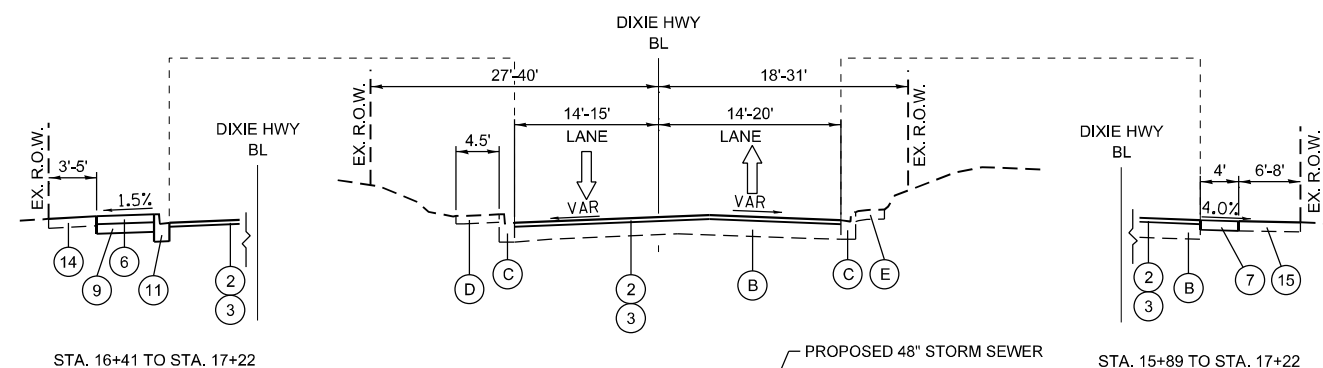

STA. 13+43 TO STA. 17+22
(DIXIE HIGHWAY)

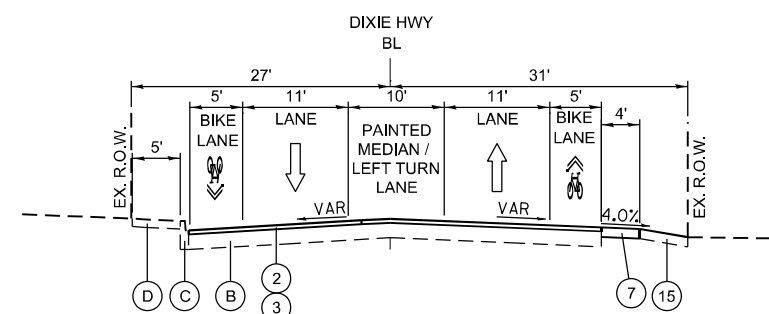

STA. 17+22 TO STA. 25+96
(DIXIE HIGHWAY)

USER NAME = jhesite	DESIGNED = JNH	REVISED =
	DRAWN = JNH	REVISED =
PLOT SCALE = 20,000' / in.	CHECKED = GJE	REVISED =
PLOT DATE = 11/12/2025	DATE = 8/28/2025	REVISED =

**STATE OF ILLINOIS
DEPARTMENT OF TRANSPORTATION**

DIXIE HIGHWAY TYPICAL SECTIONS

SCALE: NTS	SHEET 2 OF 4 SHEETS	STA. N/A	TO STA. N/A
------------	---------------------	----------	-------------

F.A.U RTE.	SECTION	COUNTY	TOTAL SHEETS	SHEET NO.
2843	2023-916-RS, SW FL	COOK	110	9
		CONTRACT NO. 62W33		
ILLINOIS		FEED AND PROJECT		

MODEL: Default
FILE NAME: W4191-182 IDOT 208010 T01 Dixie Highway Storm Sewer/CADD SheetsID182W33 SHT Typical Sections.dgn

EXISTING LEGEND

- (A)

EX. PCC PAVEMENT (R)

(B)

EX. HMA PAVEMENT (R)

(C)

EX. CONC. CURB AND GUTTER (R)

(D)

EX. PCC SIDEWALK (R)

(E)

EX. HMA SHOULDER (R)

(F)

EX. AGGREGATE SHOULDER (R)

(G)

EX. GUARDRAIL

(H)

EX. BRIDGE PIERS

(R):

ITEM TO BE REMOVED AT LOCATIONS AS SHOWN IN THE PLANS
- HOT-MIX ASPHALT SURFACE REMOVAL, 2 1/2"

PAVEMENT REMOVAL, 12"

SIDEWALK REMOVAL

AGGREGATE SHOULDER REMOVAL
(TO BE PAID FOR AS EARTH EXCAVATION)

COMBINATION CURB AND GUTTER REMOVAL

PROPOSED LEGEND

- (1)

PR. HMA SURFACE COURSE, IL-9.5, MIX "D", N50; 3"

(2)

PR. HMA SURFACE COURSE, IL-9.5, MIX "D", N70; 1.75"

(3)

PR. POLY HMA BINDER COURSE, IL-4.75, N50; 0.75"

(4)

PR. HMA BINDER COURSE, IL-19.0, N70; 9"

(5)

PR. PCC PAVEMENT 8.5" (JOINTED)

(6)

PR. PCC SIDEWALK 5"

(7)

PR. AGGREGATE SHOULDERS TY. B 6"

(8)

PR. AGGREGATE SUBGRADE IMPROVEMENT 12"

(9)

PR. AGGREGATE BASE COURSE TY. B 4"

(10)

PR. AGGREGATE BASE COURSE TY. B 6"

(11)

PR. CONCRETE CURB AND GUTTER TY. B-6.12

(12)

PR. CONCRETE CURB AND GUTTER TY. B-6.24

(13)

PR. CONCRETE CURB AND GUTTER TY. M-6.12

(14)

PR. SODDING, SALT TOLERANT & TOPSOIL EXC AND PLACE 6"

(15)

PR. SEEDING, CLASS 2A & TOPSOIL EXC AND PLACE 6"

(16)

PR. HMA BINDER COURSE, IL-19.0, N70; 6"
-
- EXISTING TYPICAL SECTION
- STA. 25+96 TO STA. 32+61
(DIXIE HIGHWAY)
-
- PROPOSED TYPICAL SECTION
- STA. 25+96 TO STA. 32+61
(DIXIE HIGHWAY)
- *NOTE: SUPERELEVATION BEGINS AT APPROX. STA. 30+75.00
- **STATION 26+29 TO 31+87
-
- EXISTING TYPICAL SECTION
- STA. 32+61 TO STA. 33+91
(DIXIE HIGHWAY)
-
- PROPOSED TYPICAL SECTION
- STA. 32+61 TO STA. 33+91
(DIXIE HIGHWAY)
- *NOTE: FULL SUPERELEVATION OF 4.07% AT APPROX. STA. 33+50.00
- MODEL: D:\p1\10-148\DOT_28010\T01_Dixie Highway Storm Sewer\CADD Sheets\DOT 28010_T01_SHT - Typical Sections.dgn
FILE NAME: V:\10-148\DOT_28010\T01_Dixie Highway Storm Sewer\CADD Sheets\DOT 28010_T01_SHT - Typical Sections.dgn
-
- | | | |
|----------------------------|------------------|-----------|
| USER NAME = jhesite | DESIGNED - JNH | REVISED - |
| | DRAWN - JNH | REVISED - |
| PLOT SCALE = 20,000' / in. | CHECKED - GJE | REVISED - |
| PLOT DATE = 11/12/2025 | DATE - 8/28/2025 | REVISED - |
- STATE OF ILLINOIS
DEPARTMENT OF TRANSPORTATION
- DIXIE HIGHWAY
TYPICAL SECTIONS
- SCALE: 1 NTS SHEET 3 OF 4 SHEETS STA. N/A TO STA. N/A
- | | | | | |
|---------------------------|-------------------|--------|--------------|-----------|
| F.A.U. RTE. | SECTION | COUNTY | TOTAL SHEETS | SHEET NO. |
| 2843 | 2023-916-RS,SW,FL | COOK | 110 | 10 |
| CONTRACT NO. 62W33 | | | | |
| ILLINOIS FED. AID PROJECT | | | | |

EXISTING LEGEND

- (A)

EX. PCC PAVEMENT (R)

(B)

EX. HMA PAVEMENT (R)

(C)

EX. CONC. CURB AND GUTTER (R)

(D)

EX. PCC SIDEWALK (R)

(E)

EX. HMA SHOULDER (R)

(F)

EX. AGGREGATE SHOULDER (R)

(G)

EX. GUARDRAIL

(H)

EX. BRIDGE PIERS

(R):

ITEM TO BE REMOVED AT LOCATIONS AS SHOWN IN THE PLANS
- HOT-MIX ASPHALT SURFACE REMOVAL, 2 1/2"

PAVEMENT REMOVAL, 12"

SIDEWALK REMOVAL

AGGREGATE SHOULDER REMOVAL
(TO BE PAID FOR AS EARTH EXCAVATION)

COMBINATION CURB AND GUTTER REMOVAL

PROPOSED LEGEND

- (1)

PR. HMA SURFACE COURSE, IL-9.5, MIX "D", N50; 3"

(2)

PR. HMA SURFACE COURSE, IL-9.5, MIX "D", N70; 1.75"

(3)

PR. POLY HMA BINDER COURSE, IL-4.75, N50; 0.75"

(4)

PR. HMA BINDER COURSE, IL-19.0, N70; 9"

(5)

PR. PCC PAVEMENT 8.5" (JOINTED)

(6)

PR. PCC SIDEWALK 5"

(7)

PR. AGGREGATE SHOULDERS TY. B 6"

(8)

PR. AGGREGATE SUBGRADE IMPROVEMENT 12"

(9)

PR. AGGREGATE BASE COURSE TY. B 4"

(10)

PR. AGGREGATE BASE COURSE TY. B 6"

(11)

PR. CONCRETE CURB AND GUTTER TY. B-6.12

(12)

PR. CONCRETE CURB AND GUTTER TY. B-6.24

(13)

PR. CONCRETE CURB AND GUTTER TY. M-6.12

(14)

PR. SODDING, SALT TOLERANT & TOPSOIL EXC AND PLACE 6"

(15)

PR. SEEDING, CLASS 2A & TOPSOIL EXC AND PLACE 6"

(16)

PR. HMA BINDER COURSE, IL-19.0, N70; 6"
-
- EXISTING TYPICAL SECTION
- STA. 33+91 TO STA. 34+64
(DIXIE HIGHWAY)
-
- PROPOSED TYPICAL SECTION
- STA. 33+91 TO STA. 34+64
(DIXIE HIGHWAY)
-
- EXISTING TYPICAL SECTION
- STA. 34+64 TO STA. 35+25
(METRA PARKING LOT)
-
- PROPOSED TYPICAL SECTION
- STA. 34+64 TO STA. 35+25
(METRA PARKING LOT)
- MODEL: D:\p1\10-148\DOT_288010_TO1_Dixie Highway Storm Sewer\CADD Sheets\DOT 288010_TO1_SHT_Typical Sections.dgn
FILE NAME: V:\10-148\DOT_288010_TO1_Dixie Highway Storm Sewer\CADD Sheets\DOT 288010_TO1_SHT_Typical Sections.dgn
- | | | | | | | | | | | | | |
|---|----------------------------|--|------------------|-----------|---|-----------------------------------|--|---------------------------|-------------------|--------|--------------|-----------|
| <div><div>BL</div><div>BLA, Inc.</div><div>ITASCA, ILLINOIS</div></div> | USER NAME = jhesle | | DESIGNED - JNH | REVISED - | STATE OF ILLINOIS
DEPARTMENT OF TRANSPORTATION | DIXIE HIGHWAY
TYPICAL SECTIONS | | F.A.U. RTE. | SECTION | COUNTY | TOTAL SHEETS | SHEET NO. |
| | DRAWN - JNH | | CHECKED - GJE | REVISED - | | SCALE: 1 NTS | | 2843 | 2023-916-RS,SW,FL | COOK | 110 | 11 |
| | PLOT SCALE = 20,000' / in. | | DATE - 8/28/2025 | REVISED - | | SHEET 4 OF 4 SHEETS | | CONTRACT NO. 62W33 | | | | |
| | PLOT DATE = 11/12/2025 | | | | | STA. N/A TO STA. N/A | | ILLINOIS FED. AID PROJECT | | | | |

MODEL: D:\info\11-19-182\DOT_288010_T01_Dixie Highway Storm Sewer\CA00_Sheets\DOT_62W33_SHT_Schedule of Quantities.dgn
FILE NAME: W:\19-182\DOT_288010_T01_Dixie Highway Storm Sewer\CA00_Sheets\DOT_62W33_SHT_Schedule of Quantities.dgn

STATION	STATION	GEOTECHNICAL FABRIC FOR GROUND STABILIZATION (SQYD)	AGGREGATE SUBGRADE IMPROVEMENT (CUYD)	AGGREGATE SUBGRADE IMPROVEMENT 12" (SQYD)	BITUMINOUS MATERIALS (PRIME COAT) (POUND)	BITUMINOUS MATERIALS (TACK COAT) (POUND)	LONGITUDINAL JOINT SEALANT (FOOT)	HOT-MIX ASPHALT BINDER COURSE, IL-19,0, N70 (TON)	POLYMERIZED HOT-MIX ASPHALT BINDER COURSE, IL-4.75, N50 (TON)	HOT-MIX ASPHALT SURFACE COURSE, IL-9.5, MIX D, N70 (TON)	PORTLAND CEMENT CONCRETE PAVEMENT 8.5 (JOINTED) (SQYD)	HOT-MIX ASPHALT DRIVEWAY PAVEMENT, 10 IN (SQYD)
09+50	12+00	168	56	670	-	524	148	-	33	76	670	-
12+00	16+00	187	62	748	292	1144	485	327	62	145	100	-
16+00	22+00	-	-	-	-	1904	1078	-	118	276	-	-
22+00	28+00	-	-	-	-	2178	1378	-	136	316	-	18
28+00	34+00	-	-	-	-	2450	2238	-	152	356	-	-
34+00	35+50	82	32	379	148	296	0	110	0	32	-	-
QUANTITY TO BE USED AT THE DESCRETION OF THE ENGINEER		-	-	-	-	-	-	-	-	-	-	-
TOTAL		437	150	1,797	440	8,496	5,327	437	501	1,201	770	18

STATION	STATION	AGGREGATE BASE COURSE, TYPE B 4" (SQYD)	AGGREGATE BASE COURSE, TYPE B 6" (SQYD)	PROTECTIVE COAT (SQYD)	PORTLAND CEMENT CONCRETE SIDEWALK 5 INCH (SQFT)	DETECTABLE WARNINGS (SQFT)	AGGREGATE SHOULDERS, TYPE B 6 IN (SQYD)	COMBINATION CONCRETE CURB AND GUTTER, TYPE M-6.12 (FOOT)	COMBINATION CONCRETE CURB AND GUTTER, TYPE B-6.12 (FOOT)	COMBINATION CONCRETE CURB AND GUTTER, TYPE B-6.24 (FOOT)	HOT-MIX ASPHALT SURFACE COURSE, IL-9.5, MIX D, N50 (TON)	MIXTURE FOR CRACKS, JOINTS, AND FLANGEWAYS (TON)
09+50	12+00	152	-	866	985	32	-	316	248	-	-	1
12+00	16+00	36	-	154	246	20	5	93	82	-	-	2
16+00	22+00	89	-	89	606	32	264	-	121	-	-	4
22+00	28+00	155	-	136	1,023	59	149	-	63	49	-	5
28+00	34+00	78	52	67	346	71	-	-	-	127	9	5
34+00	35+50	0	32	34	30	10	-	-	173	-	5	-
QUANTITY TO BE USED AT THE DESCRETION OF THE ENGINEER		56	-	174	1,102	-	-	-	206	70	-	-
TOTAL		566	84	1,520	4,338	224	418	409	893	246	14	17

STATION	STATION	CLASS D PATCHES, TYPE I, 10 INCH (SQYD)	CLASS D PATCHES, TYPE II, 10 INCH (SQYD)	CLASS D PATCHES, TYPE III, 10 INCH (SQYD)	CLASS D PATCHES, TYPE IV, 10 INCH (SQYD)
09+50	12+00	-	0	20	84
12+00	16+00	-	7	21	83
16+00	22+00	-	13	0	83
22+00	28+00	-	11	18	83
28+00	34+00	-	29	0	275
34+00	35+50	-	0	0	0
QUANTITY TO BE USED AT THE DESCRETION OF THE ENGINEER		227	227	337	337
TOTAL		227	287	396	945

THERMOPLASTIC PAVEMENT MARKINGS						
STATION	STATION	LETTER & SYMBOLS (SQ FT)	4 INCH LINE (FOOT)	6 INCH LINE (FOOT)	12 INCH LINE (FOOT)	24 INCH LINE (FOOT)
09+50	12+00	28	264	20	144	-
12+00	16+00	83	777	68	57	14
16+00	22+00	84	2,037	958	207	14
22+00	28+00	85	1,469	1,277	209	27
28+00	34+00	46	2,203	978	283	11
34+00	35+50	-	-	-	-	-
TOTAL		326	6,750	3,301	900	66

MODIFIED URETHANE PAVEMENT MARKINGS					
STATION	STATION	LETTER & SYMBOLS (SQ FT)	4 INCH LINE (FOOT)	6 INCH LINE (FOOT)	12 INCH LINE (FOOT)
09+50	12+00	20	318	297	5
12+00	16+00	-	55	46	5
16+00	22+00	-	-	-	-
22+00	28+00	-	-	-	-
28+00	34+00	-	-	-	-
34+00	35+50	-	-	-	-
TOTAL		20	373	343	10

STATION	STATION	RAISED REFLECTIVE PAVEMENT MARKER	RAISED REFLECTIVE PAVEMENT MARKER REMOVAL
09+50	12+00	8	8
12+00	16+00	18	18
16+00	22+00	41	41
22+00	28+00	42	42
28+00	34+00	46	46
34+00	35+50	-	-
TOTAL		155	155

STATION	OFFSET	SIGN PANEL - TYPE 1 (SQFT)	METAL POST - TYPE A
12+75.81	34.89' RT	4	9
TOTAL		4	9

TEMPORARY TRAFFIC SIGNAL TIMING	
LOCATION	QUANTITY (EACH)
DIXIE HIGHWAY AND 175TH ST	1
175TH AND GOVERNORS HWY	1
GOVERNORS HWY AND 183RD	1
183RD AND WESTERN AVE	1
183RD AND HARWOOD AVE	1
TOTAL	5

STAGE	SHORT TERM PAVEMENT MARKING REMOVAL (SQFT)	TEMPORARY PAVEMENT MARKING - LINE 4" - TIPE IV TAPE (FOOT)	TEMPORARY CONCRETE BARRIER (FOOT)	RELOCATE TEMPORARY CONCRETE BARRIER (FOOT)	IMPACT ATTENUATORS, TEMPORARY (NON-REDIRECTIVE), TEST LEVEL 2 (EACH)	IMPACT ATTENUATORS, RELOCATE (NON-REDIRECTIVE), TEST LEVEL 2 (EACH)	PAVEMENT MARKING REMOVAL - WATER BLASTING (SQFT)
1A	-	933	494	-	2	2	-
1B	-	723	-	470			-
2	1,863	4,435	-	-	-	2	468
TOTAL	1,863	6,091	494	470	2	4	468



BLA, Inc.
ITASCA, ILLINOIS

USER NAME = jhesl@	DESIGNED - JNH	REVISED -
	DRAWN - JNH	REVISED -
PLOT SCALE = 20,0000' / in.	CHECKED - GJE	REVISED -
PLOT DATE = 11/19/2025	DATE - 8/28/2025	REVISED -

**STATE OF ILLINOIS
DEPARTMENT OF TRANSPORTATION**

**DIXIE HIGHWAY
SCHEDULE OF QUANTITIES**

SCALE: 1 N/A SHEET 1 OF 2 SHEETS STA. N/A TO STA. N/A

F.A.U RTE.	SECTION	COUNTY	TOTAL SHEETS	SHEET NO.
2843	2023-916-RS,SW,FL	COOK	110	12
CONTRACT NO. 62W33				
		ILLINOIS	FED. AID PROJECT	

MODEL: Default
FILE NAME: W:\191-182 IDOT DOT_208010_TO1 Dixie Highway Storm Sewer(CADD Sheets)\D162W33_SHT_Schedule of Quantities.dgn

STATION	STATION	TREE ROOT PRUNING (EACH)	DRIVEWAY PAVEMENT REMOVAL (SQYD)	PAVEMENT REMOVAL (SQYD)	HOT-MIX ASPHALT SURFACE REMOVAL, 2.5" (SQYD)	COMBINATION CURB AND GUTTER REMOVAL (FOOT)	SIDEWALK REMOVAL (SQFT)
09+50	12+00	-	-	628	777	558	1,136
12+00	16+00	-	-	744	825	164	803
16+00	22+00	-	-	100	2,808	113	474
22+00	28+00	-	19	50	3,281	139	526
28+00	34+00	-	-	242	3,645	127	216
34+00	35+50	-	-	329	-	173	-
QUANTITY TO BE USED AT THE DISCRETION OF THE ENGINEER		5	-	-	-	276	1,029
TOTAL		5	19	2,093	11,336	1,550	4,184

STATION	STATION	TEMPORARY EROSION CONTROL BLANKET (SQ YD)	TEMPORARY EROSION CONTROL SEEDING (POUND)	PERIMETER EROSION BARRIER (FOOT)
09+50	12+00	61	0.13	27
12+00	16+00	4	0.01	79
16+00	22+00	260	0.54	667
22+00	28+00	206	0.43	637
28+00	34+00	80	0.17	1091
34+00	35+50	617	1.27	119
TOTAL		1228	2.55	2620

REMOVE AND RELOCATE SIGN PANEL ASSEMBLY		
STATION	OFFSET	QUANTITY (EACH)
23+33.99	30.31'LT	1
33+05.43	21.09'RT	1
TOTAL		2

FRAMES AND LIDS TO BE ADJUSTED		
STATION	OFFSET	QUANTITY (EACH)
09+98.91	13.96'LT	1
32+14.00	69.18'LT	1
32+37.77	69.23'LT	1
32+41.04	51.85'LT	1
TOTAL		4

FRAMES AND LIDS TO BE ADJUSTED (SPECIAL)		
STATION	OFFSET	QUANTITY (EACH)
09+65.56	46.63'RT	1
10+00.00	0.00'RT	1
10+03.64	13.80'LT	1
10+07.68	35.90'RT	1
10+23.08	39.08'LT	1
17+44.38	13.36'LT	1
19+36.47	13.72'LT	1
21+28.45	14.28'LT	1
23+16.57	15.58'LT	1
24+58.84	15.62'LT	1
26+06.24	16.03'LT	1
17+46.98	17.83'RT	1
18+82.63	19.80'LT	1
18+77.23	18.55'LT	1
19+26.26	19.86'LT	1
19+69.74	19.89'LT	1
23+04.99	19.31'LT	1
23+19.31	15.27'RT	1
25+96.09	14.26'RT	1
27+46.06	47.55'LT	1
30+28.23	28.02'LT	1
32+70.84	30.21'LT	1
TOTAL		22

VALVE BOX FRAMES TO BE ADJUSTED		
STATION	OFFSET	QUANTITY (EACH)
16+58.30	13.28'LT	1
17+44.86	37.80'LT	1
17+61.00	10.57'LT	1
23+26.43	21.41'LT	1
23+32.88	12.57'LT	1
23+36.44	25.24'LT	1
27+18.88	48.92'LT	1
32+52.73	33.70'LT	1

HOT-MIX ASPHALT SURFACE REMOVAL - BUTT JOINT	
STREET	QUANTITY (SQYD)
S DIXIE HWY	14
N HARWOOD AVE	12
S HARWOOD AVE	14
CEDAR ST	13
MAPLE RD	12
HAWTHORNE RD	12
SYCAMORE DR	12
N DIXIE HWY	28

REMOVING MANHOLES		
STATION	OFFSET	QUANTITY (EACH)
12+60.34	01.57'LT	1
TOTAL		1

REMOVING CATCH BASINS		
STATION	OFFSET	QUANTITY (EACH)
10+29.80	12.46'LT	1
10+89.41	06.93'LT	1
10+88.24	01.92'LT	1
10+90.07	27.54'RT	1
12+30.03	08.19'LT	1
12+29.90	30.74'RT	1
13+00.00	23.08'LT	1
TOTAL		7

REMOVING INLETS		
STATION	OFFSET	QUANTITY (EACH)
10+89.80	30.25'RT	1
TOTAL		1

TEMPORARY DITCH CHECKS		
STATION	OFFSET	QUANTITY (FOOT)
34+66.66	60.53'RT	10
34+87.61	60.53'RT	10
35+47.75	60.53'RT	10
TOTAL		30

GRADING AND SHAPING DITCHES		
STATION	STATION	QUANTITY (FOOT)
34+50	35+50	100
TOTAL		100

STABILIZED CONSTRUCTION ENTRANCE	
LOCATION	QUANTITY (SQ YD)
SOUTH ENTRANCE	24
EAST ENTRANCE	29
TOTAL	53

ABANDON AND FILL EXISTING STORM SEWER		
STATION	STATION	QUANTITY (FOOT)
10+00.00	10+29.80	32
10+29.80	10+89.41	60
10+90.07	10+88.24	30
TOTAL		122

STORM SEWER REMOVAL 6"		
STATION	STATION	QUANTITY (FOOT)
10+89.41	10+88.24	5
TOTAL		5

STORM SEWER REMOVAL 8"		
STATION	STATION	QUANTITY (FOOT)
10+89.78	10+90.07	3
13+00.00	12+63.58	51
12+30.03	12+30.00	8
12+29.90	12+62.44	40
TOTAL		102

STORM SEWER REMOVAL 15"		
STATION	STATION	QUANTITY (FOOT)
10+28.16	10+88.24	60
10+88.24	12+60.34	172
TOTAL		232

STORM SEWER REMOVAL 24"		
STATION	STATION	QUANTITY (FOOT)
12+60.34	12+80.20	34
34+78.66	35+47.71	69
TOTAL		103

STORM SEWER REMOVAL 54"		
STATION	STATION	QUANTITY (FOOT)
34+48.72	34+62.69	14
TOTAL		14

TRENCH BACKFILL (FOR PIPE REMOVAL)		
STATION	STATION	QUANTITY (CUYD)
12+30	12+30	8
12+30	12+50	40
13+00	12+52	11
12+50	13+70	55
SUBTOTAL		114

STATION	OFFSET	STONE RIPRAP, CLASS A5 (SQ YD)	FILTER FABRIC (SQ YD)
76+84	60.00'RT	25	25
TOTAL		25	25

INLET FILTERS		
STATION	OFFSET	QUANTITY (EACH)
09+65.53	46.66' RT	1
09+98.87	14.00' LT	1
10+07.68	35.90' RT	1
10+29.80	12.16' LT	1
10+37.08	11.71' LT	1
10+89.89	09.22' LT	1
10+89.72	30.40' RT	1
12+30.00	08.20' LT	1
12+30.00	30.74' RT	1
12+71.79	20.16' LT	1
13+00.00	23.08' LT	1
13+13.76	24.63' RT	1
18+78.01	22.86' RT	1
18+82.63	19.80' LT	1
19+26.24	19.87' LT	1
19+69.72	19.89' RT	1
27+15.74	50.05' LT	1
28+94.74	21.44' RT	1
28+96.17	32.10' LT	1
29+93.98	21.08' RT	1
29+99.31	21.03' RT	1
29+95.36	36.10' LT	1
29+98.81	36.13' LT	1
30+64.36	35.84' LT	1
31+29.66	35.86' LT	1
32+14.00	69.18' LT	1
32+37.77	69.22' LT	1
33+27.92	50.05' LT	1
36+56.08	22.42' LT	1
36+80.65	36.34' RT	1
TOTAL		30

DRAINAGE STRUCTURES TO BE CLEANED		
STATION	OFFSET	QUANTITY (EACH)
09+65.53	46.66' RT	1
09+98.87	14.00' LT	1
10+07.68	35.90' RT	1
12+30.00	08.20' LT	1
12+30.00	30.74' RT	1
18+78.01	22.86' RT	1
18+82.63	19.80' LT	1
19+26.24	19.87' LT	1
19+69.72	19.89' RT	1
27+15.74	50.05' LT	1
28+94.74	21.44' RT	1
28+96.17	32.10' LT	1
29+93.98	21.08' RT	1
29+99.31	21.03' RT	1
29+95.36	36.10' LT	1
29+98.81	36.13' LT	1
30+64.36	35.84' LT	1
31+29.66	35.86' LT	1
32+14.00	69.18' LT	1
32+37.77	69.22' LT	1
33+27.92	50.05' LT	1
TOTAL		21



BLA, Inc.
ITASCA, ILLINOIS

USER NAME = gellwanger	DESIGNED - JNH	REVISED -
	DRAWN - JNH	REVISED -
PLOT SCALE = 20,0000 ' / in.	CHECKED - GJE	REVISED -
PLOT DATE = 11/19/2025	DATE - 8/28/2025	REVISED -

**STATE OF ILLINOIS
DEPARTMENT OF TRANSPORTATION**

**DIXIE HIGHWAY
SCHEDULE OF QUANTITIES**

SCALE: N/A SHEET 2 OF 6 SHEETS STA. N/A TO STA. N/A

F.A.U. RTE.	SECTION	COUNTY	TOTAL SHEETS	SHEET NO.
2843	2023-916-R5,SW,FL	COOK	110	13
CONTRACT NO. 62W33				
ILLINOIS FED. AID PROJECT				

MODEL: Default
FILE: A:\MIS: Vol 91-182 IDOT_208010.T01 Dixie Highway 50cm Sewer CADD Sheets\0162W33_SJT Schedule of Quantities.dgn

DIXIE HIGHWAY EARTHWORK QUANTITES - STAGE 1					
CUT					
STATION	CUT (SF)	AVERAGE	LENGTH	TOTAL	TOTAL (CY)
08+98	0.0	0.00	2.00	0.00	0.00
09+00	0.0	0.00	50.00	0.00	0.00
09+50	0.0	0.00	50.00	0.00	0.00
10+00	0.0				
BEGIN STAGE 1 RECONSTRUCTION					
10+46	30.8	30.81	4.41	135.88	5.03
10+50	30.8	29.53	50.00	1476.50	54.69
11+00	28.2	29.70	50.00	1485.19	55.01
11+50	31.2	29.93	50.00	1496.67	55.43
12+00	28.7	32.31	50.00	1615.63	59.84
12+50	35.9	46.12	50.00	2305.84	85.40
13+00	56.3	56.30	43.00	2421.02	89.67
13+43	56.3				
END STAGE 1 RECONSTRUCTION					
13+50	0.0	0.00	50.00	0.00	0.00
14+00	0.0	0.00	50.00	0.00	0.00
14+50	0.0	0.00	50.00	0.00	0.00
15+00	0.0	0.00	50.00	0.00	0.00
15+50	0.0	0.00	50.00	0.00	0.00
16+00	0.0	0.00	50.00	0.00	0.00
16+50	0.0	0.00	50.00	0.00	0.00
17+00	0.0	0.00	21.63	0.00	0.00
17+22	0.0	0.00	13.37	0.00	0.00
17+35	0.0	0.00	65.00	0.00	0.00
18+00	0.0	0.00	50.00	0.00	0.00
18+50	0.0	0.00	50.00	0.00	0.00
19+00	0.0	0.00	50.00	0.00	0.00
19+50	0.0	0.00	50.00	0.00	0.00
20+00	0.0	0.00	50.00	0.00	0.00
20+50	0.0	0.00	50.00	0.00	0.00
21+00	0.0	0.00	50.00	0.00	0.00
21+50	0.0	0.00	50.00	0.00	0.00
22+00	0.0	0.00	50.00	0.00	0.00
22+50	0.0	0.00	50.00	0.00	0.00
23+00	0.0	0.00	50.00	0.00	0.00
23+50	0.0	0.00	50.00	0.00	0.00
24+00	0.0	0.00	50.00	0.00	0.00
24+50	0.0	0.00	50.00	0.00	0.00
25+00	0.0	0.00	50.00	0.00	0.00
25+50	0.0	0.00	50.00	0.00	0.00
26+00	0.0	0.00	50.00	0.00	0.00
26+50	0.0	0.00	50.00	0.00	0.00

DIXIE HIGHWAY EARTHWORK QUANTITES - STAGE 1					
FILL					
STATION	FILL (SF)	AVERAGE	LENGTH	TOTAL	TOTAL (CY)
08+98	0.0	0.00	2.00	0.00	0.00
09+00	0.0	0.00	50.00	0.00	0.00
09+50	0.0	0.00	50.00	0.00	0.00
10+00	0.0				
BEGIN STAGE 1 RECONSTRUCTION					
10+46	0.0	0.00	4.41	0.00	0.00
10+50	0.0	0.00	50.00	0.00	0.00
11+00	0.0	0.00	50.00	0.00	0.00
11+50	0.0	0.00	50.00	0.00	0.00
12+00	0.0	0.00	50.00	0.00	0.00
12+50	0.0	0.00	50.00	0.00	0.00
13+00	0.0	0.00	43.00	0.00	0.00
13+43	0.0				
END STAGE 1 RECONSTRUCTION					
13+50	0.0	0.00	50.00	0.00	0.00
14+00	0.0	0.00	50.00	0.00	0.00
14+50	0.0	0.00	50.00	0.00	0.00
15+00	0.0	0.00	50.00	0.00	0.00
15+50	0.0	0.00	50.00	0.00	0.00
16+00	0.0	0.00	50.00	0.00	0.00
16+50	0.0	0.00	50.00	0.00	0.00
17+00	0.0	0.00	21.63	0.00	0.00
17+22	0.0	0.00	13.37	0.00	0.00
17+35	0.0	0.00	65.00	0.00	0.00
18+00	0.0	0.00	50.00	0.00	0.00
18+50	0.0	0.00	50.00	0.00	0.00
19+00	0.0	0.00	50.00	0.00	0.00
19+50	0.0	0.00	50.00	0.00	0.00
20+00	0.0	0.00	50.00	0.00	0.00
20+50	0.0	0.00	50.00	0.00	0.00
21+00	0.0	0.00	50.00	0.00	0.00
21+50	0.0	0.00	50.00	0.00	0.00
22+00	0.0	0.00	50.00	0.00	0.00
22+50	0.0	0.00	50.00	0.00	0.00
23+00	0.0	0.00	50.00	0.00	0.00
23+50	0.0	0.00	50.00	0.00	0.00
24+00	0.0	0.00	50.00	0.00	0.00
24+50	0.0	0.00	50.00	0.00	0.00
25+00	0.0	0.00	50.00	0.00	0.00
25+50	0.0	0.00	50.00	0.00	0.00
26+00	0.0	0.00	50.00	0.00	0.00
26+50	0.0	0.00	50.00	0.00	0.00

DIXIE HIGHWAY EARTHWORK QUANTITES - STAGE 1					
TOPSOIL REMOVAL					
STATION	TOPSOIL (SF)	AVERAGE	LENGTH	TOTAL	TOTAL (CY)
08+98	0.0	0.00	2.00	0.00	0.00
09+00	0.0	0.00	50.00	0.00	0.00
09+50	0.0	0.00	50.00	0.00	0.00
10+00	0.0				
BEGIN STAGE 1 RECONSTRUCTION					
10+46	0.0	0.00	4.41	0.00	0.00
10+50	0.0	0.00	50.00	0.00	0.00
11+00	0.0	0.00	50.00	0.00	0.00
11+50	0.0	0.00	50.00	0.00	0.00
12+00	0.0	0.00	50.00	0.00	0.00
12+50	0.0	0.00	50.00	0.00	0.00
13+00	0.0	0.00	43.00	0.00	0.00
13+43	0.0				
END STAGE 1 RECONSTRUCTION					
13+50	0.0	0.00	50.00	0.00	0.00
14+00	0.0	0.00	50.00	0.00	0.00
14+50	0.0	0.00	50.00	0.00	0.00
15+00	0.0	0.00	50.00	0.00	0.00
15+50	0.0	0.00	50.00	0.00	0.00
16+00	0.0	0.00	50.00	0.00	0.00
16+50	0.0	0.00	50.00	0.00	0.00
17+00	0.0	0.00	21.63	0.00	0.00
17+22	0.0	0.00	13.37	0.00	0.00
17+35	0.0	0.00	65.00	0.00	0.00
18+00	0.0	0.00	50.00	0.00	0.00
18+50	0.0	0.00	50.00	0.00	0.00
19+00	0.0	0.00	50.00	0.00	0.00
19+50	0.0	0.00	50.00	0.00	0.00
20+00	0.0	0.00	50.00	0.00	0.00
20+50	0.0	0.00	50.00	0.00	0.00
21+00	0.0	0.00	50.00	0.00	0.00
21+50	0.0	0.00	50.00	0.00	0.00
22+00	0.0	0.00	50.00	0.00	0.00
22+50	0.0	0.00	50.00	0.00	0.00
23+00	0.0	0.00	50.00	0.00	0.00
23+50	0.0	0.00	50.00	0.00	0.00
24+00	0.0	0.00	50.00	0.00	0.00
24+50	0.0	0.00	50.00	0.00	0.00
25+00	0.0	0.00	50.00	0.00	0.00
25+50	0.0	0.00	50.00	0.00	0.00
26+00	0.0	0.00	50.00	0.00	0.00
26+50	0.0	0.00	50.00	0.00	0.00



BLA, Inc.
ITASCA, ILLINOIS

USER NAME = jhesle
PLOT SCALE = 20,0000 * / in.
PLOT DATE = 8/28/2025

DESIGNED - JNH
DRAWN - JNH
CHECKED - GJE
DATE - 8/28/2025

REVISED -
REVISED -
REVISED -
REVISED -

STATE OF ILLINOIS
DEPARTMENT OF TRANSPORTATION

DIXIE HIGHWAY
SCHEDULE OF QUANTITIES

SCALE: N/A SHEET 3 OF 6 SHEETS STA. N/A TO STA. N/A

F.A.U RTE.	SECTION	COUNTY	TOTAL SHEETS	SHEET NO.
2843	2023-916-R5,SW,FL	COOK	110	14
CONTRACT NO. 62W33				
ILLINOIS		FED. AID PROJECT		

MODEL: Default
FILE: A:\Users\TJ01\182 IDOT_2020\10_T01 Dixie Highway 50cm Sewer\CADD Sheets\012\W33_SJT Schedule of Quantities.dgn

DIXIE HIGHWAY EARTHWORK QUANTITES - STAGE 2					
CUT					
STATION	CUT (SF)	AVERAGE	LENGTH	TOTAL	TOTAL (CY)
08+98	5.0	5.00	2.00	9.99	0.37
09+00	5.0	3.69	50.00	184.44	6.83
09+50	2.4	1.19	50.00	59.51	2.20
10+00	0.0				
END STAGE 2 RESURFACING					
10+46	0.0	0.00	4.41	0.00	0.00
10+50	0.0	0.00	50.00	0.00	0.00
11+00	0.0	0.00	50.00	0.00	0.00
11+50	0.0	0.00	50.00	0.00	0.00
12+00	0.0	0.00	50.00	0.00	0.00
12+50	0.0	0.00	50.00	0.00	0.00
13+00	0.0	0.00	43.00	0.00	0.00
13+43	0.0				
BEGIN STAGE 2 RESURFACING					
13+50	0.0	0.00	50.00	0.00	0.00
14+00	0.0	0.00	50.00	0.00	0.00
14+50	0.0	0.00	50.00	0.00	0.00
15+00	0.0	0.00	50.00	0.00	0.00
15+50	0.0	0.00	50.00	0.00	0.00
16+00	0.0	0.83	50.00	41.67	1.54
16+50	1.7	1.67	50.00	83.33	3.09
17+00	1.7	0.83	22.00	18.33	0.68
17+22	0.0	0.00	13.00	0.00	0.00
17+35	0.0	0.00	65.00	0.00	0.00
18+00	0.0	0.00	50.00	0.00	0.00
18+50	0.0	0.00	50.00	0.00	0.00
19+00	0.0	0.00	50.00	0.00	0.00
19+50	0.0	0.00	50.00	0.00	0.00
20+00	0.0	0.00	50.00	0.00	0.00
20+50	0.0	0.00	50.00	0.00	0.00
21+00	0.0	0.00	50.00	0.00	0.00
21+50	0.0	0.00	50.00	0.00	0.00
22+00	0.0	0.00	50.00	0.00	0.00
22+50	0.0	1.58	50.00	78.83	2.92
23+00	3.2	1.58	50.00	78.83	2.92
23+50	0.0	0.00	50.00	0.00	0.00
24+00	0.0	0.00	50.00	0.00	0.00
24+50	0.0	0.00	50.00	0.00	0.00
25+00	0.0	0.00	50.00	0.00	0.00
25+50	0.0	0.83	50.00	41.67	1.54
26+00	1.7	0.83	50.00	41.67	1.54
26+50	0.0	0.00	50.00	0.00	0.00

DIXIE HIGHWAY EARTHWORK QUANTITES - STAGE 2					
FILL					
STATION	FILL (SF)	AVERAGE	LENGTH	TOTAL	TOTAL (CY)
08+98	0.0	0.00	2.00	0.00	0.00
09+00	0.0	0.00	50.00	0.00	0.00
09+50	0.0	0.00	50.00	0.00	0.00
10+00	0.0				
END STAGE 2 RESURFACING					
10+46	0.0	0.00	4.41	0.00	0.00
10+50	0.0	0.00	50.00	0.00	0.00
11+00	0.0	0.00	50.00	0.00	0.00
11+50	0.0	0.00	50.00	0.00	0.00
12+00	0.0	0.00	50.00	0.00	0.00
12+50	0.0	0.00	50.00	0.00	0.00
13+00	0.0	0.00	43.00	0.00	0.00
13+43	0.0				
BEGIN STAGE 2 RESURFACING					
13+50	0.0	0.00	50.00	0.00	0.00
14+00	0.0	0.00	50.00	0.00	0.00
14+50	0.0	0.00	50.00	0.00	0.00
15+00	0.0	0.00	50.00	0.00	0.00
15+50	0.0	0.00	50.00	0.00	0.00
16+00	0.0	0.00	50.00	0.00	0.00
16+50	0.0	0.00	50.00	0.00	0.00
17+00	0.0	0.00	22.00	0.00	0.00
17+22	0.0	0.00	13.00	0.00	0.00
17+35	0.0	0.00	65.00	0.00	0.00
18+00	0.0	0.00	50.00	0.00	0.00
18+50	0.0	0.00	50.00	0.00	0.00
19+00	0.0	0.00	50.00	0.00	0.00
19+50	0.0	0.00	50.00	0.00	0.00
20+00	0.0	0.00	50.00	0.00	0.00
20+50	0.0	0.00	50.00	0.00	0.00
21+00	0.0	0.00	50.00	0.00	0.00
21+50	0.0	0.00	50.00	0.00	0.00
22+00	0.0	0.00	50.00	0.00	0.00
22+50	0.0	0.00	50.00	0.00	0.00
23+00	0.0	0.00	50.00	0.00	0.00
23+50	0.0	0.00	50.00	0.00	0.00
24+00	0.0	0.00	50.00	0.00	0.00
24+50	0.0	0.00	50.00	0.00	0.00
25+00	0.0	0.00	50.00	0.00	0.00
25+50	0.0	0.00	50.00	0.00	0.00
26+00	0.0	0.00	50.00	0.00	0.00
26+50	0.0	0.00	50.00	0.00	0.00

DIXIE HIGHWAY EARTHWORK QUANTITES - STAGE 2					
TOPSOIL REMOVAL					
STATION	TOPSOIL (SF)	AVERAGE	LENGTH	TOTAL	TOTAL (CY)
08+98	0.9	0.93	2.00	1.86	0.07
09+00	0.9	0.93	50.00	46.57	1.72
09+50	0.9	0.47	50.00	23.29	0.86
10+00	0.0				
END STAGE 2 RESURFACING					
10+46	0.0	0.00	4.41	0.00	0.00
10+50	0.0	0.00	50.00	0.00	0.00
11+00	0.0	0.00	50.00	0.00	0.00
11+50	0.0	0.00	50.00	0.00	0.00
12+00	0.0	0.00	50.00	0.00	0.00
12+50	0.0	0.00	50.00	0.00	0.00
13+00	0.0	0.00	43.00	0.00	0.00
13+43	0.0				
BEGIN STAGE 2 RESURFACING					
13+50	0.0	0.00	50.00	0.00	0.00
14+00	0.0	0.00	50.00	0.00	0.00
14+50	0.0	0.00	50.00	0.00	0.00
15+00	0.0	0.00	50.00	0.00	0.00
15+50	0.0	0.00	50.00	0.00	0.00
16+00	0.0	0.00	50.00	0.00	0.00
16+50	0.0	0.20	50.00	10.02	0.37
17+00	0.4	0.20	22.00	4.41	0.16
17+22	0.0	0.00	13.00	0.00	0.00
17+35	0.0	0.00	65.00	0.00	0.00
18+00	0.0	0.00	50.00	0.00	0.00
18+50	0.0	0.00	50.00	0.00	0.00
19+00	0.0	0.00	50.00	0.00	0.00
19+50	0.0	0.00	50.00	0.00	0.00
20+00	0.0	0.00	50.00	0.00	0.00
20+50	0.0	0.00	50.00	0.00	0.00
21+00	0.0	0.00	50.00	0.00	0.00
21+50	0.0	0.00	50.00	0.00	0.00
22+00	0.0	0.00	50.00	0.00	0.00
22+50	0.0	0.00	50.00	0.00	0.00
23+00	0.0	0.00	50.00	0.00	0.00
23+50	0.0	0.00	50.00	0.00	0.00
24+00	0.0	0.00	50.00	0.00	0.00
24+50	0.0	0.00	50.00	0.00	0.00
25+00	0.0	0.00	50.00	0.00	0.00
25+50	0.0	0.00	50.00	0.00	0.00
26+00	0.0	0.00	50.00	0.00	0.00
26+50	0.0	0.00	50.00	0.00	0.00



BLA, Inc.
ITASCA, ILLINOIS

USER NAME = jhesle
PLOT SCALE = 20,0000 * / in.
PLOT DATE = 8/28/2025

DESIGNED - JNH
DRAWN - JNH
CHECKED - GJE
DATE - 8/28/2025

REVISED -
REVISED -
REVISED -
REVISED -

STATE OF ILLINOIS
DEPARTMENT OF TRANSPORTATION

DIXIE HIGHWAY
SCHEDULE OF QUANTITIES

SCALE: N/A SHEET 5 OF 6 SHEETS STA. N/A TO STA. N/A

F.A.U. RTE.	SECTION	COUNTY	TOTAL SHEETS	SHEET NO.
2843	2023-916-R5,SW,FL	COOK	110	16
CONTRACT NO. 62W33				
ILLINOIS FED. AID PROJECT				

DIXIE HIGHWAY EARTHWORK QUANTITES - STAGE 2					
CUT					
STATION	CUT (SF)	AVERAGE	LENGTH	TOTAL	TOTAL (CY)
27+00	0.0	0.00	35.00	0.00	0.00
27+35	0.0	0.00	65.00	0.00	0.00
28+00	0.0	0.00	50.00	0.00	0.00
28+50	0.0	0.00	50.00	0.00	0.00
29+00	0.0	0.00	50.00	0.00	0.00
29+50	0.0	0.00	50.00	0.00	0.00
30+00	0.0	0.00	50.00	0.00	0.00
30+50	0.0	0.00	50.00	0.00	0.00
31+00	0.0	0.00	50.00	0.00	0.00
31+50	0.0	0.00	50.00	0.00	0.00
32+00	0.0	0.00	30.00	0.00	0.00
32+30	0.0	0.00	70.00	0.00	0.00
33+00	0.0	0.00	50.00	0.00	0.00
33+50	0.0	0.00	50.00	0.00	0.00
34+00	0.0	0.00	50.00	0.00	0.00
34+50	0.0	31.97	50.00	1598.64	59.21
35+00	63.9	31.97	50.00	1598.64	59.21
35+50	0.0				
TOTAL				142.06	


DIXIE HIGHWAY EARTHWORK QUANTITES - STAGE 2					
FILL					
STATION	FILL (SF)	AVERAGE	LENGTH	TOTAL	TOTAL (CY)
27+00	0.0	0.00	35.00	0.00	0.00
27+35	0.0	0.00	65.00	0.00	0.00
28+00	0.0	0.00	50.00	0.00	0.00
28+50	0.0	0.00	50.00	0.00	0.00
29+00	0.0	0.00	50.00	0.00	0.00
29+50	0.0	0.00	50.00	0.00	0.00
30+00	0.0	0.00	50.00	0.00	0.00
30+50	0.0	0.00	50.00	0.00	0.00
31+00	0.0	0.00	50.00	0.00	0.00
31+50	0.0	0.00	50.00	0.00	0.00
32+00	0.0	0.00	30.00	0.00	0.00
32+30	0.0	0.13	70.00	9.15	0.34
33+00	0.3	0.13	50.00	6.54	0.24
33+50	0.0	0.00	50.00	0.00	0.00
34+00	0.0	0.00	50.00	0.00	0.00
34+50	0.0	0.00	50.00	0.00	0.00
35+00	0.0	0.00	50.00	0.00	0.00
35+50	0.0				
TOTAL				0.58	

DIXIE HIGHWAY EARTHWORK QUANTITES - STAGE 2					
TOPSOIL REMOVAL					
STATION	TOPSOIL (SF)	AVERAGE	LENGTH	TOTAL	TOTAL (CY)
27+00	0.0	0.00	35.00	0.00	0.00
27+35	0.0	0.00	65.00	0.00	0.00
28+00	0.0	0.00	50.00	0.00	0.00
28+50	0.0	0.00	50.00	0.00	0.00
29+00	0.0	0.00	50.00	0.00	0.00
29+50	0.0	0.00	50.00	0.00	0.00
30+00	0.0	0.00	50.00	0.00	0.00
30+50	0.0	0.00	50.00	0.00	0.00
31+00	0.0	0.00	50.00	0.00	0.00
31+50	0.0	0.00	50.00	0.00	0.00
32+00	0.0	0.00	30.00	0.00	0.00
32+30	0.0	4.56	70.00	319.36	11.83
33+00	9.1	7.10	50.00	354.92	13.15
33+50	5.1	4.96	50.00	247.88	9.18
34+00	4.8	6.78	50.00	339.23	12.56
34+50	8.7	19.25	50.00	962.48	35.65
35+00	29.8	14.89	50.00	744.33	27.57
35+50	0.0				
TOTAL				113.12	

EARTHWORK QUANTITIES SUMMARY TABLE														
LOCATION	EARTH EXCAVATION (CU YD)		ADJUSTED EARTH EXCAVATION (15%) (CU YD)		EMBANKMENT (CU YD)		BALANCE WASTE (+) OR SHORTAGE (-)		REMOVAL AND DISPOSAL OF UNSUITABLE MATERIALS (CU YD)		TOPSOIL EXCAVATION & PLACEMENT (CU YD)		REMOVAL AND DISPOSAL OF UNSUITABLE MATERIALS (CU YD)	
									UNDERCUT (CU YD) (NOMINAL QTY)		TOPSOIL STRIP (CU YD)		TOPSOIL RESPREAD (CU YD)	BALANCE OF TOPSOIL (CU YD)
	STAGE 1	STAGE 2	STAGE 1	STAGE 2	STAGE 1	STAGE 2	STAGE 1	STAGE 2	STAGE 1	STAGE 2	STAGE 1	STAGE 2	ALL STAGES	ALL STAGES
DIXIE HIGHWAY	405	142	344	121	0	1	344	120	150	0	0	113	223	-109
PROJECT TOTAL	547		465		1		464		150		113		223	-109








NOTES:
CONTRACTOR SHALL STRIP AND STOCKPILE TOPSOIL UNDER PAY ITEM, TOPSOIL EXCAVATION AND PLACEMENT.
CONTRACTOR TO EXCAVATE ANY NECESSARY UNDERCUT AREAS UNDER PAY ITEM REMOVAL AND DISPOSAL OF UNSUITABLE MATERIALS.
DIFFERENCE BETWEEN TOPSOIL RESPREAD (PAID AS TOPSOIL EXCAVATION AND PLACEMENT) AND REMOVAL AND DISPOSAL OF UNSUITABLE MATERIALS TO BE HAULED OFFSITE AND PAID FOR AS REMOVAL AND DISPOSAL OF UNSUITABLE

MODEL: Default
FILE NAME: Vol_01_182_IDOT_208010_TO1_Dixie_Highway_Scm_Sewer/CADD_Sheets/D12W33_SMT_Schedule of Quantities.dgn

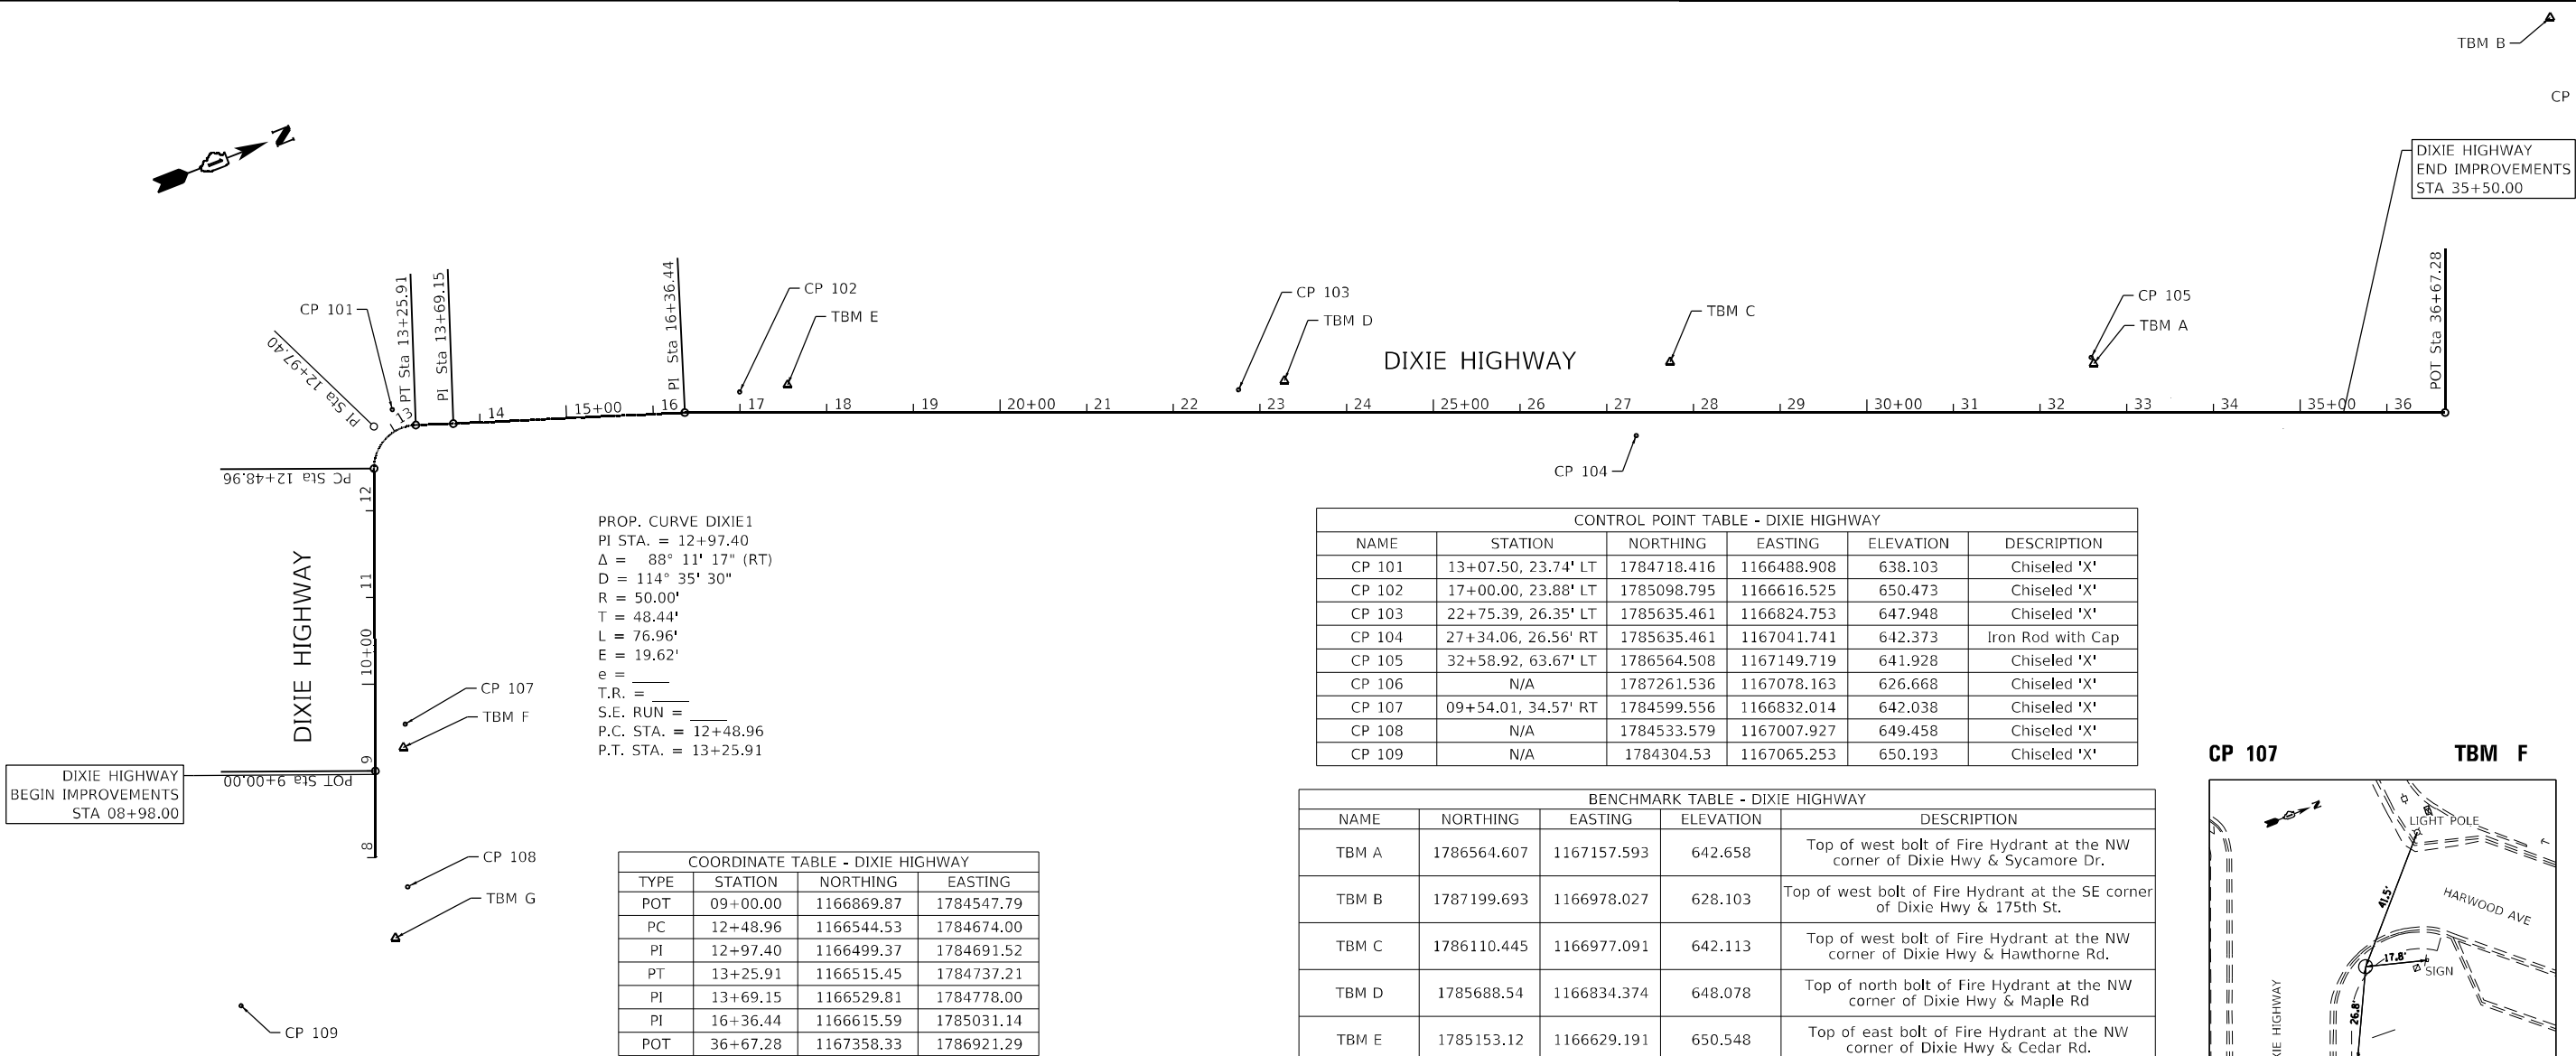


CONTROL POINT TABLE - DIXIE HIGHWAY					
NAME	STATION	NORTHING	EASTING	ELEVATION	DESCRIPTION
CP 101	13+07.50, 23.74' LT	1784718.416	1166488.908	638.103	Chiseled 'X'
CP 102	17+00.00, 23.88' LT	1785098.795	1166616.525	650.473	Chiseled 'X'
CP 103	22+75.39, 26.35' LT	1785635.461	1166824.753	647.948	Chiseled 'X'
CP 104	27+34.06, 26.56' RT	1785635.461	1167041.741	642.373	Iron Rod with Cap
CP 105	32+58.92, 63.67' LT	1786564.508	1167149.719	641.928	Chiseled 'X'
CP 106	N/A	1787261.536	1167078.163	626.668	Chiseled 'X'
CP 107	09+54.01, 34.57' RT	1784599.556	1166832.014	642.038	Chiseled 'X'
CP 108	N/A	1784533.579	1167007.927	649.458	Chiseled 'X'
CP 109	N/A	1784304.53	1167065.253	650.193	Chiseled 'X'

BENCHMARK TABLE - DIXIE HIGHWAY				
NAME	NORTHING	EASTING	ELEVATION	DESCRIPTION
TBM A	1786564.607	1167157.593	642.658	Top of west bolt of Fire Hydrant at the NW corner of Dixie Hwy & Sycamore Dr.
TBM B	1787199.693	1166978.027	628.103	Top of west bolt of Fire Hydrant at the SE corner of Dixie Hwy & 175th St.
TBM C	1786110.445	1166977.091	642.113	Top of west bolt of Fire Hydrant at the NW corner of Dixie Hwy & Hawthorne Rd.
TBM D	1785688.54	1166834.374	648.078	Top of north bolt of Fire Hydrant at the NW corner of Dixie Hwy & Maple Rd
TBM E	1785153.12	1166629.191	650.548	Top of east bolt of Fire Hydrant at the NW corner of Dixie Hwy & Cedar Rd.
TBM F	1784587.723	1166856.232	644.233	Square cut on top of light pole foundation at the NE corner of Dixie Hwy & Harwood Ave.
TBM G	1784498.802	1167057.547	650.293	Top of south bolt of Fire Hydrant at east ROW of Dixie Hwy & north of Elm Rd.

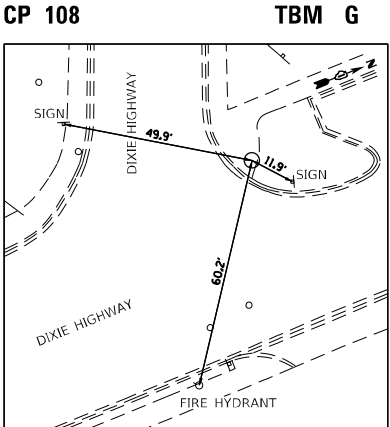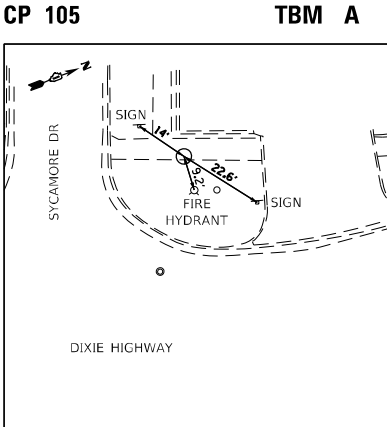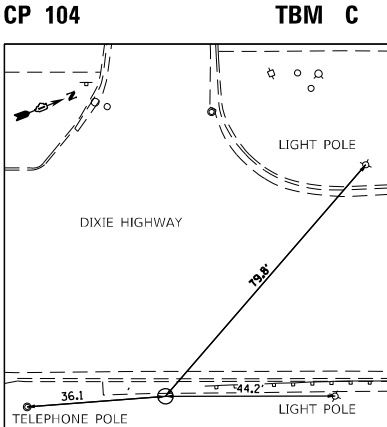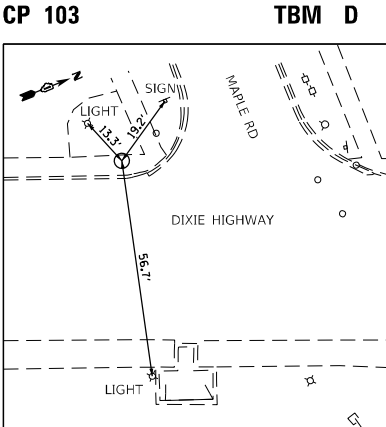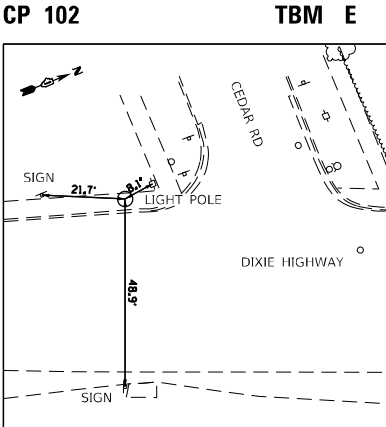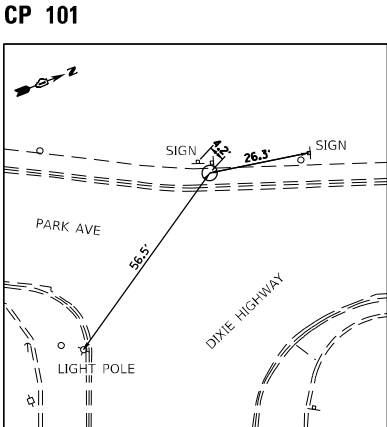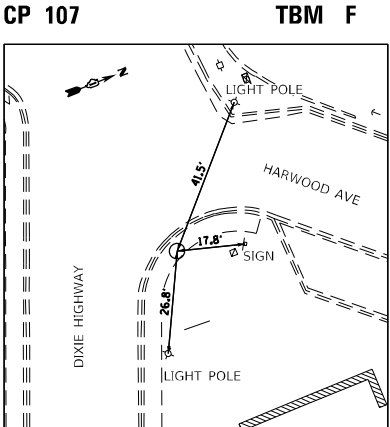


HORIZONTAL DATUM = Illinois State Plane Coordinate System (East Zone)
VERTICAL DATUM = North American Vertical Datum of 1988 (NAVD 88)

MODEL: Default
FILE NAME: Vol_91_182_IDOT_208010_T01 Dixie Highway Storm Sewer CADD Sheets\DWG3_SWT_Roadway Removal Plan 02.dgn

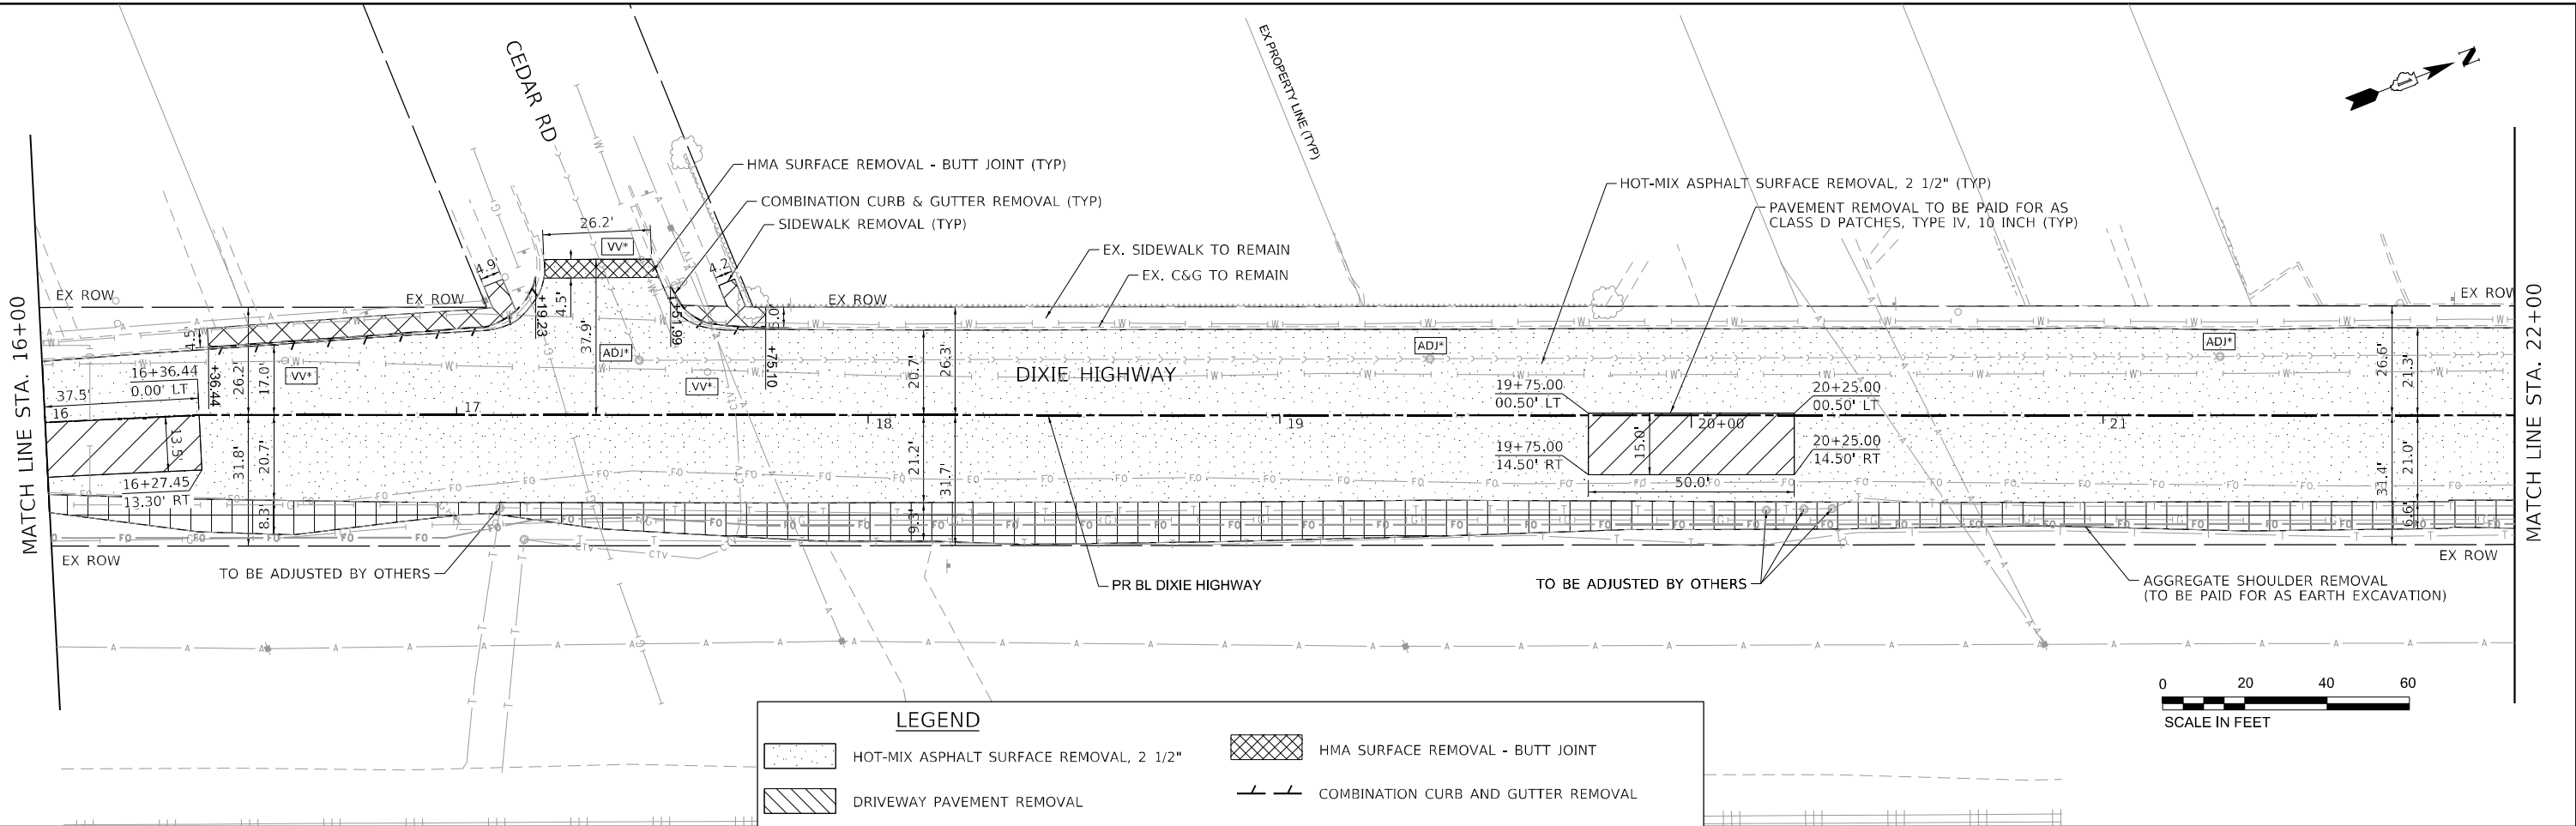

LEGEND	
	HOT-MIX ASPHALT SURFACE REMOVAL, 2 1/2"
	DRIVEWAY PAVEMENT REMOVAL
	PAVEMENT REMOVAL
	PAVEMENT REMOVAL TO BE PAID FOR AS CLASS D PATCHES, TYPE IV, 10 INCH
	SIDEWALK REMOVAL
	AGGREGATE SHOULDER REMOVAL (TO BE PAID FOR AS EARTH EXCAVATION)
	HMA SURFACE REMOVAL - BUTT JOINT
	COMBINATION CURB AND GUTTER REMOVAL
	FRAMES AND LIDS TO BE ADJUSTED
	FRAMES AND LIDS TO BE ADJUSTED (SPECIAL)
	VALVE BOX FRAMES TO BE ADJUSTED

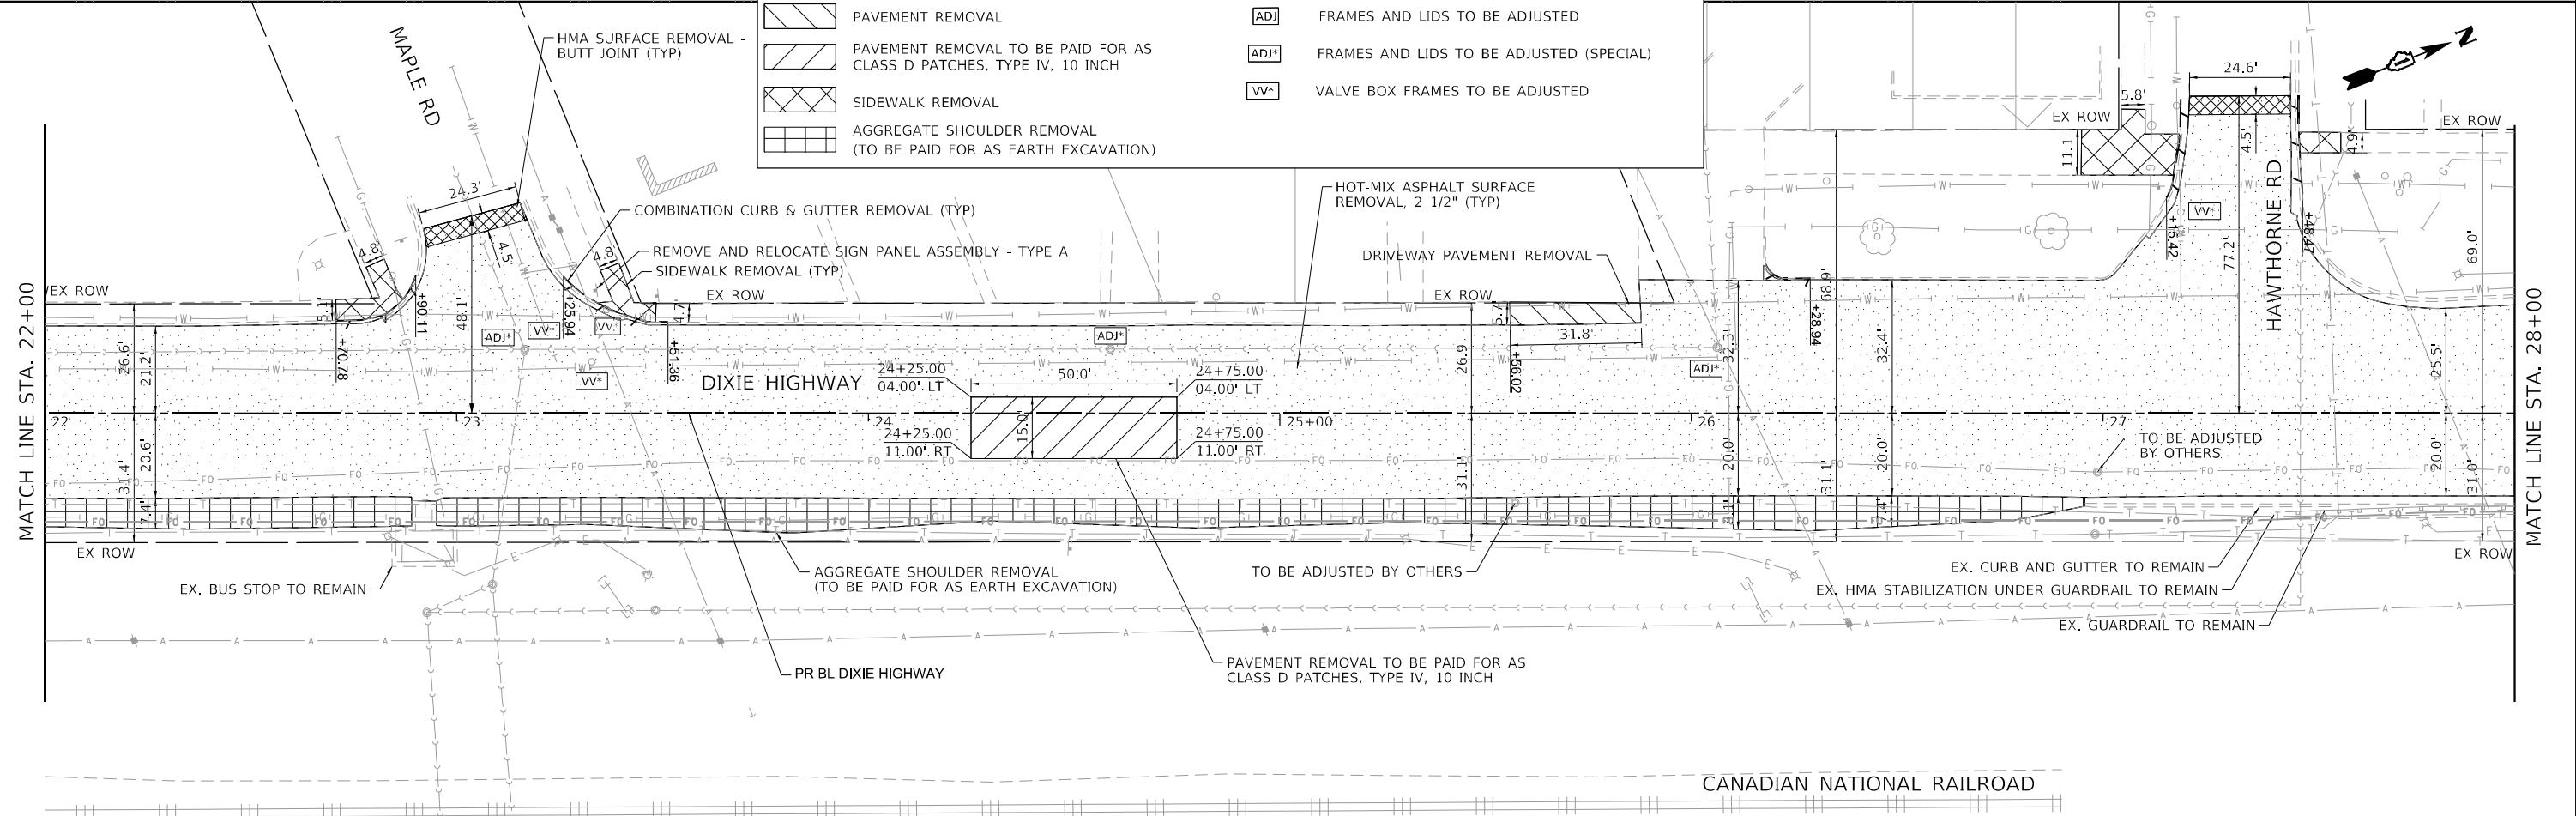


 BLA, Inc. ITASCA, ILLINOIS	USER NAME = jhesile	DESIGNED - JNH	REVISED -	STATE OF ILLINOIS DEPARTMENT OF TRANSPORTATION	DIXIE HIGHWAY ROADWAY REMOVAL PLAN				F.A.U. RTE. 2843	SECTION 2023-916-R5,SW,FL	COUNTY COOK	TOTAL SHEETS 110	SHEET NO. 20
	PLOT SCALE = 40,0000 ' / in.	CHECKED - GJE	REVISED -						CONTRACT NO. 62W33				
	PLOT DATE = 8/28/2025	DATE - 8/28/2025	REVISED -		ILLINOIS FED. AID PROJECT								
	SCALE: 1"=20'					SHEET 2 OF 3 SHEETS	STA. 16+00 TO STA. 28+00						

PLAN	SURVEYED	DATE
NO.	BY	
NOTE BOOK	PLOTTED	
	ALIGNED	
	CHECKED	
	CADD FILE NAME	

PROFILE	SURVEYED _____	BY _____	DATE _____
	PLOTTED _____		
	GRADES CHECKED _____		
	B.M. NOTED _____		
	STRUCTURE NOTATIONS CHK'D _____		
NOTE BOOK			
NO. _____			

MODEL Default
FILE NAME: W3191-182 IDOT_208010 T01 Dixie Highway Storm Sewer CADD Sheets\12W33 SHT Roadway Plan & Profile 01.dgn

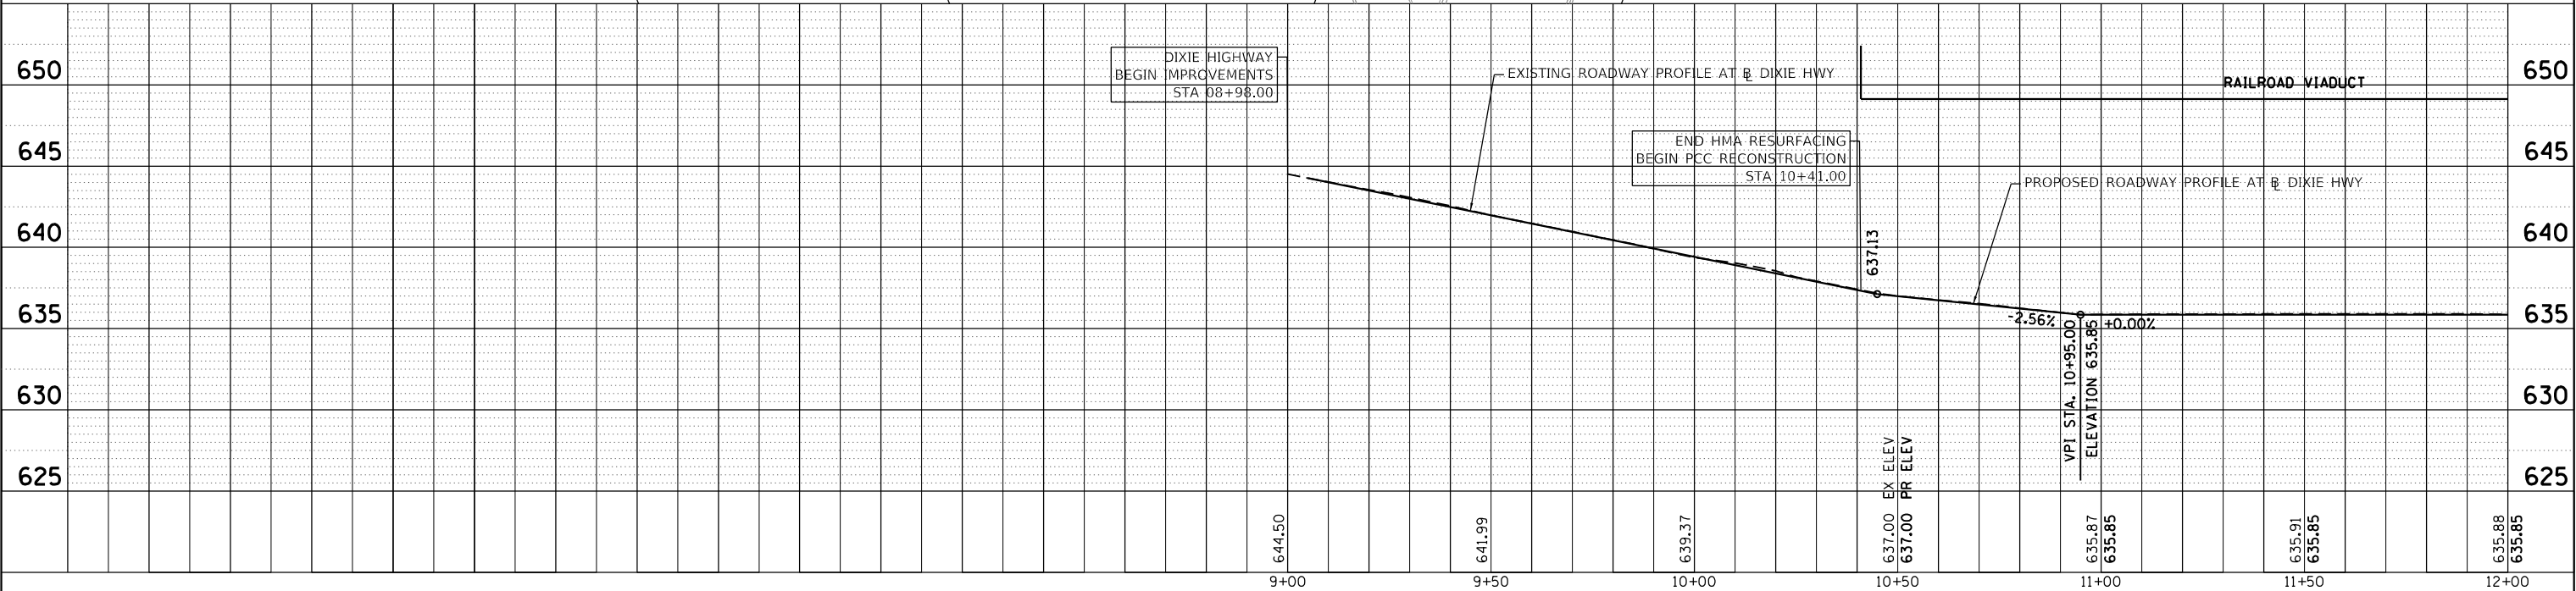

LEGEND


CLASS D PATCHES, 10 INCH

NOTE:
1. REFER TO ADA IMPROVEMENT SHEETS FOR GEOMETRY AND GRADING OF SIDEWALK AND BIKE PATH ADA RAMP
2. PATCHES TO BE A MINIMUM OF 2' WIDE



BLA, Inc. ITASCA, ILLINOIS	USER NAME = gellwanger	DESIGNED - JNH	REVISED -	STATE OF ILLINOIS DEPARTMENT OF TRANSPORTATION	DIXIE HIGHWAY ROADWAY PLAN & PROFILE				F.A.U. RTE.	SECTION	COUNTY	TOTAL SHEETS	SHEET NO.
		DRAWN - JNH	REVISED -						2843	2023-916-R5,SW,FL	COOK	110	22
	PLOT SCALE = 40,0000 ' / in.	CHECKED - GJE	REVISED -						CONTRACT NO. 62W33				
	PLOT DATE = 9/3/2025	DATE - 8/28/2025	REVISED -						ILLINOIS FED. AID PROJECT				
					SCALE: 1"=20'	SHEET 1	OF 6 SHEETS	STA. 08+98	TO STA. 12+00				


PROFILE	SURVEYED _____	BY _____	DATE _____
	PLOTTED _____		
NOTE BOOK _____	GRADES CHECKED _____		
	B.M. NOTED _____		
NO. _____	STRUCTURE NOTATIONS CHKD _____		

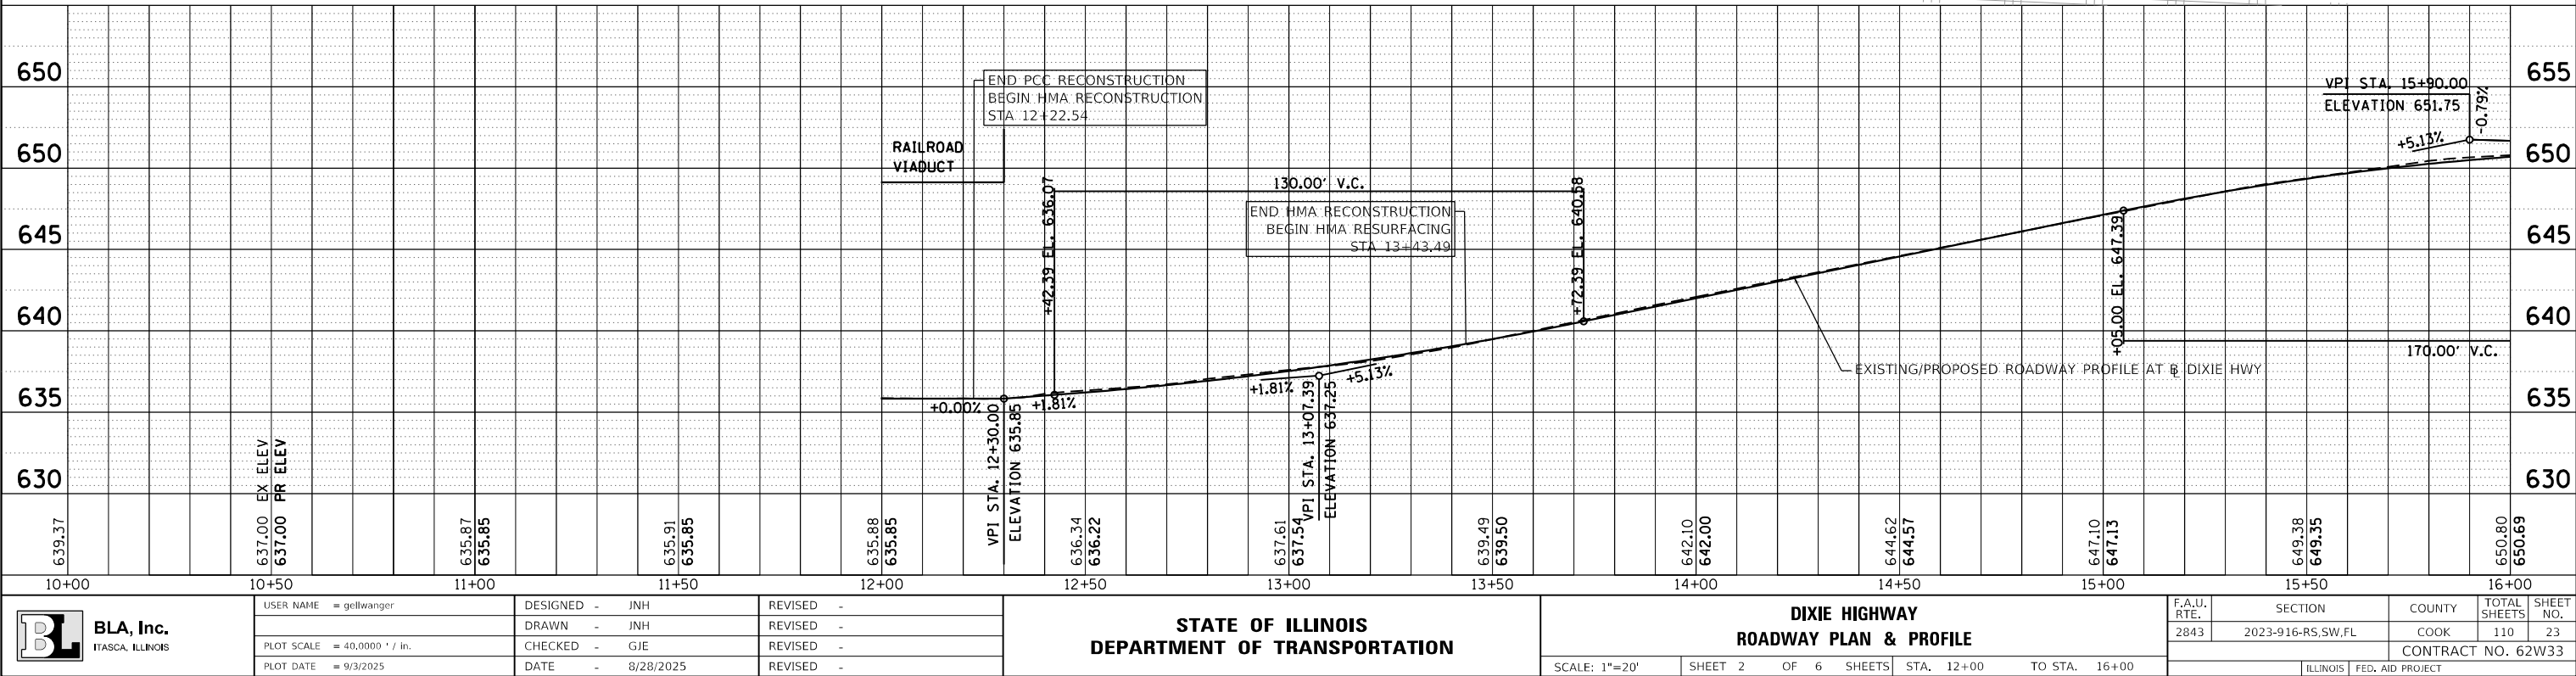



PLAN	SURVEYED	DATE
NOTE BOOK NO.	BY	
ALIGNMENT CHECKED		
STRUCTURE NOTATIONS CHWD		
CADD FILE NAME		

PROFILE	SURVEYED	DATE
NOTE BOOK NO.	BY	
GRADES CHECKED		
STRUCTURE NOTATIONS CHWD		
CADD FILE NAME		

MODEL: Default
FILE NAME: W3191-182 IDOT_208010 TO 1 Dixie Highway Storm Sewer CADD Sheets1D15W33 SHT Roadway Plan & Profile 03.dgn

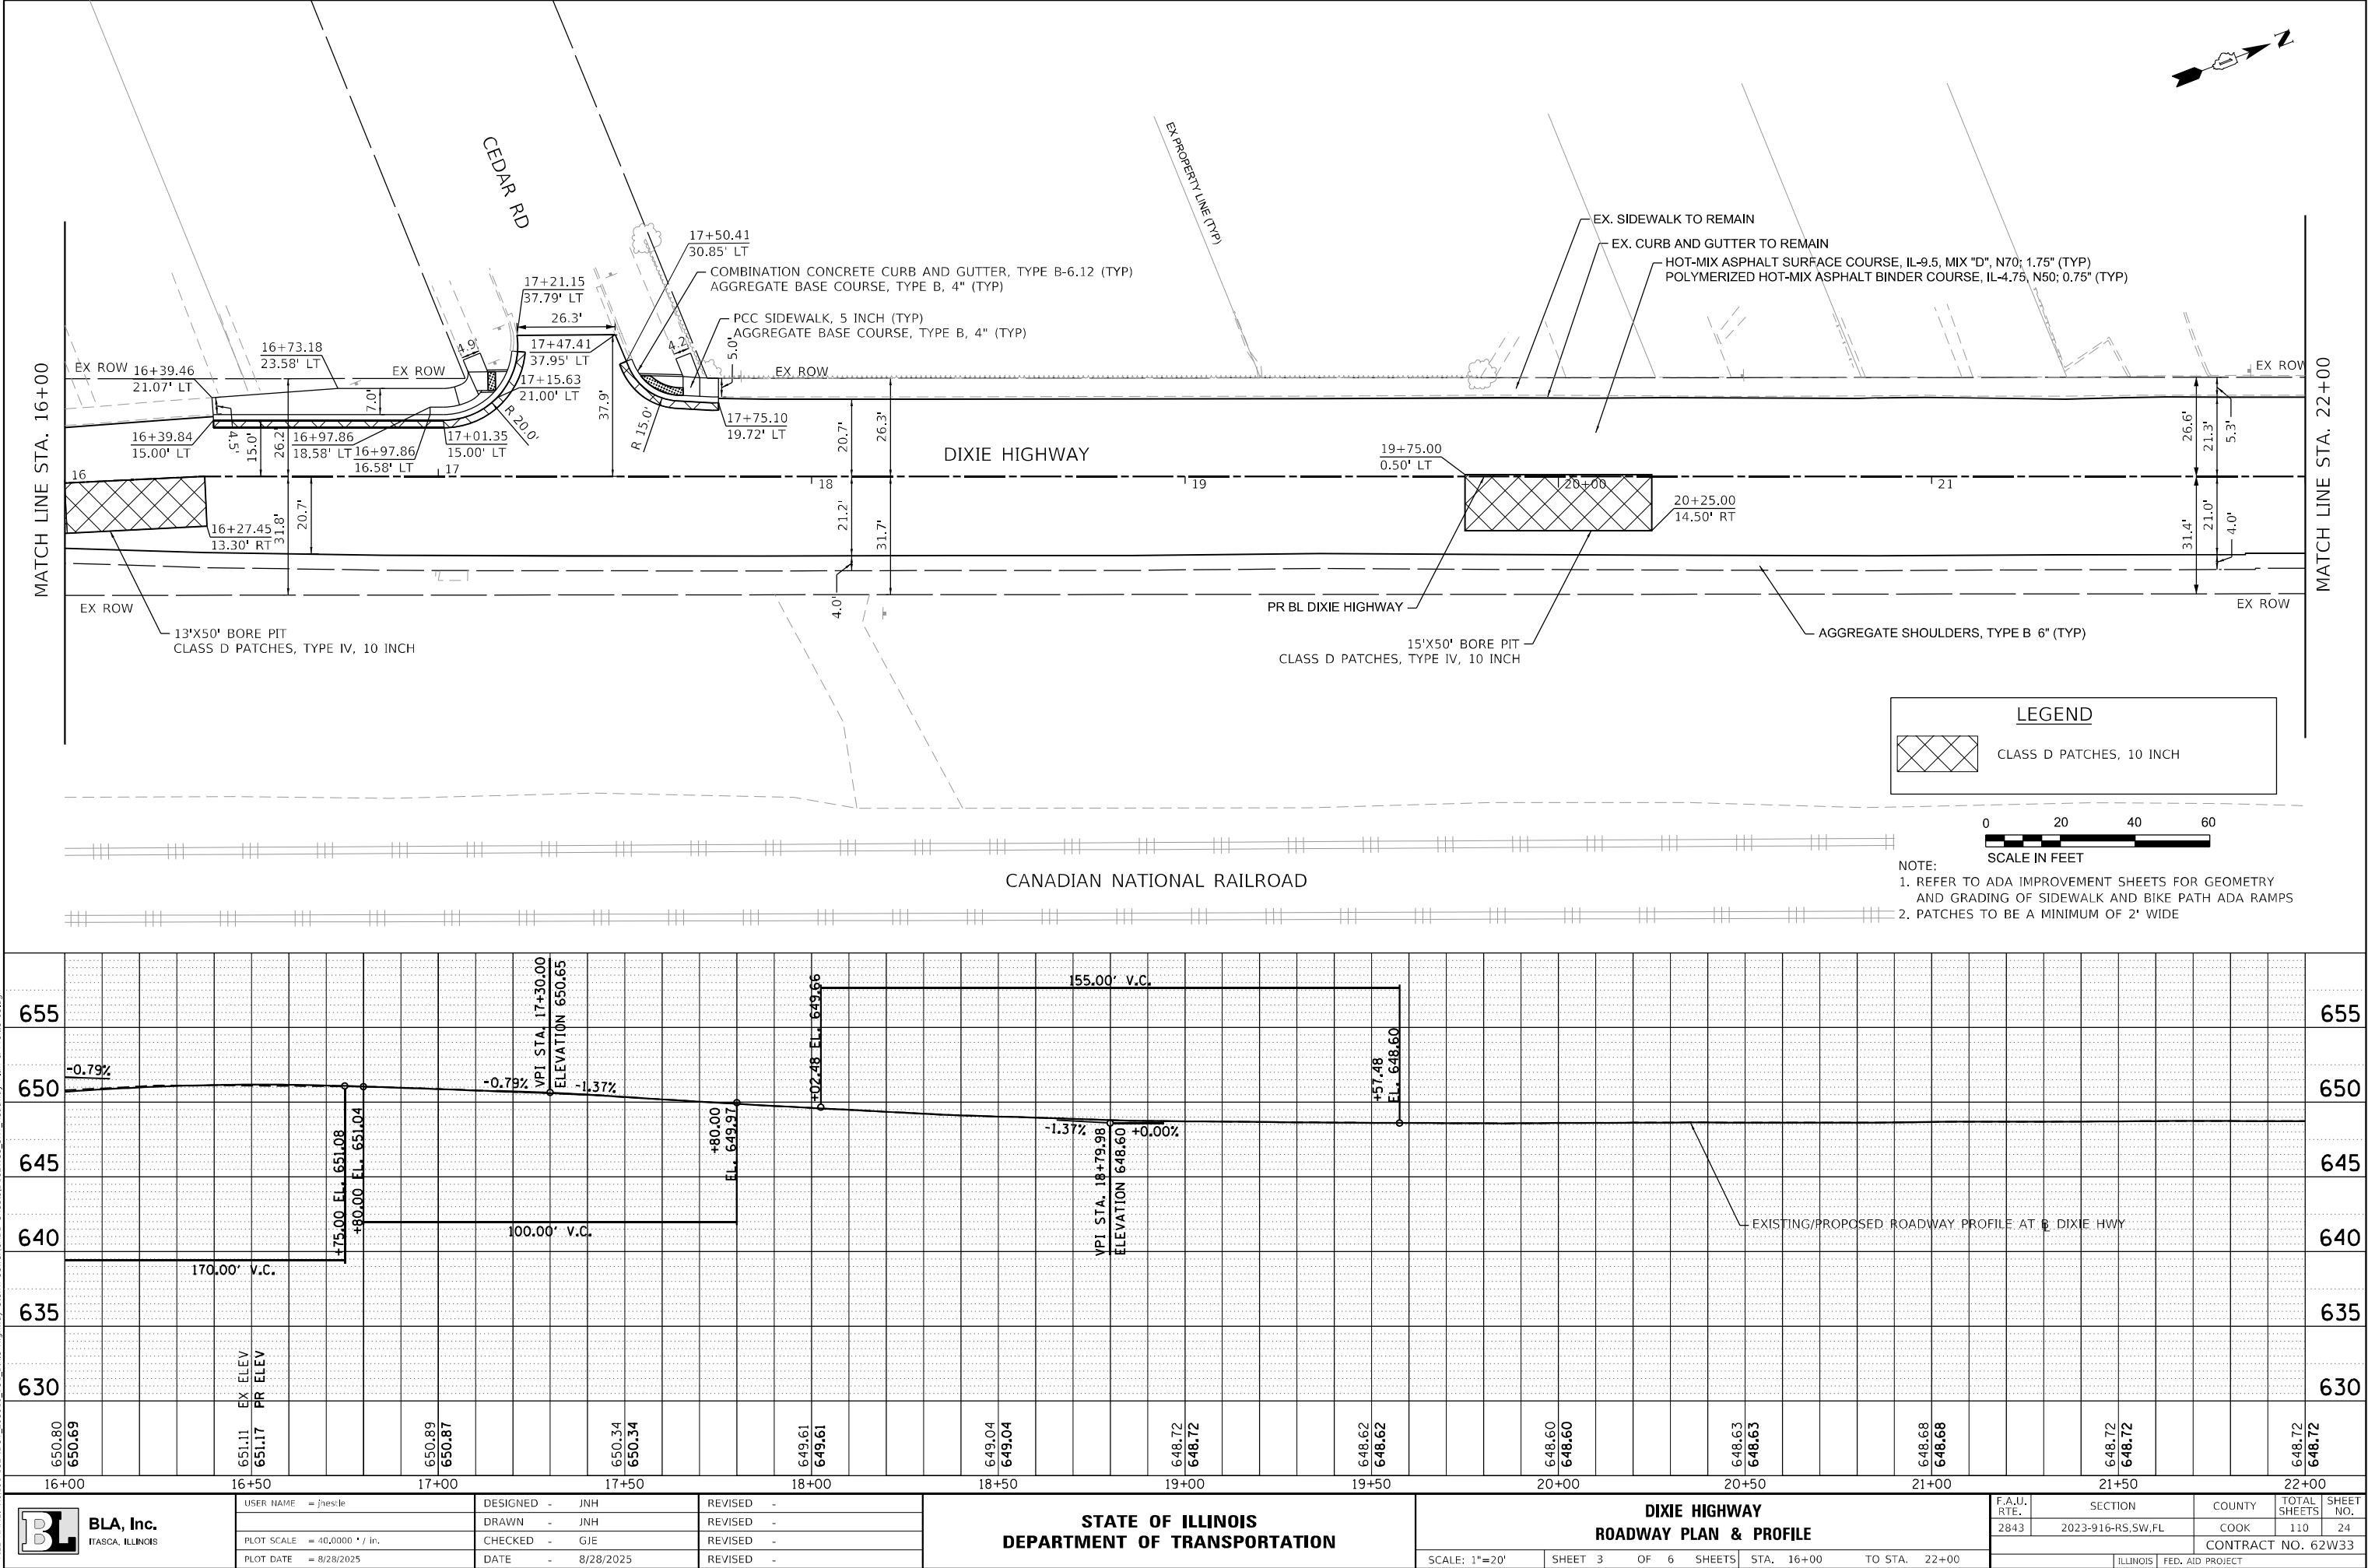

PROFILE	SURVEYED _____	BY _____	DATE _____
	PLOTTED _____		
NOTE BOOK _____	GRADES CHECKED _____		
NO. _____	B.M., NOTED _____		
	STRUCTURE NOTATIONS CHK'D _____		

  

 BLA, Inc. ITASCA, ILLINOIS	USER NAME = gellwanger	DESIGNED - JNH	REVISED -	STATE OF ILLINOIS DEPARTMENT OF TRANSPORTATION	DIXIE HIGHWAY ROADWAY PLAN & PROFILE				F.A.U. RTE.	SECTION	COUNTY	TOTAL SHEETS	SHEET NO.
	PLOT SCALE = 40,000' = 1" = 40,000' / in.	DRAWN - JNH	REVISED -						2843	2023-916-RS, SW, FL	COOK	110	25
	PLOT DATE = 8/28/2025	CHECKED - GJE	REVISED -		CONTRACT NO. 62W33								
		DATE - 8/28/2025	REVISED -		SCALE: 1"=20'	SHEET 4	OF 6	SHEETS	STA. 22+00	TO STA. 28+00			



PLAN	SURVEYED	DATE
NOTE BOOK NO.	PLOTTED	BY
	ALIGNMENT CHECKED	
	CADD FILE NAME	

PROFILE	SURVEYED	DATE
NOTE BOOK NO.	PLOTTED	BY
	GRADES CHECKED	
	STRUCTURE NOTATIONS CHKD	

MODEL: Default
FILE NAME: W:\19-182\DOT_202010_101_Dixie-Highway-Storm-Sewer\CADD-Sheets\DOT2023_SHT-Roadway-Plan & Profile-05.dgn

MATCH LINE STA. 28+00

MATCH LINE STA. 34+00

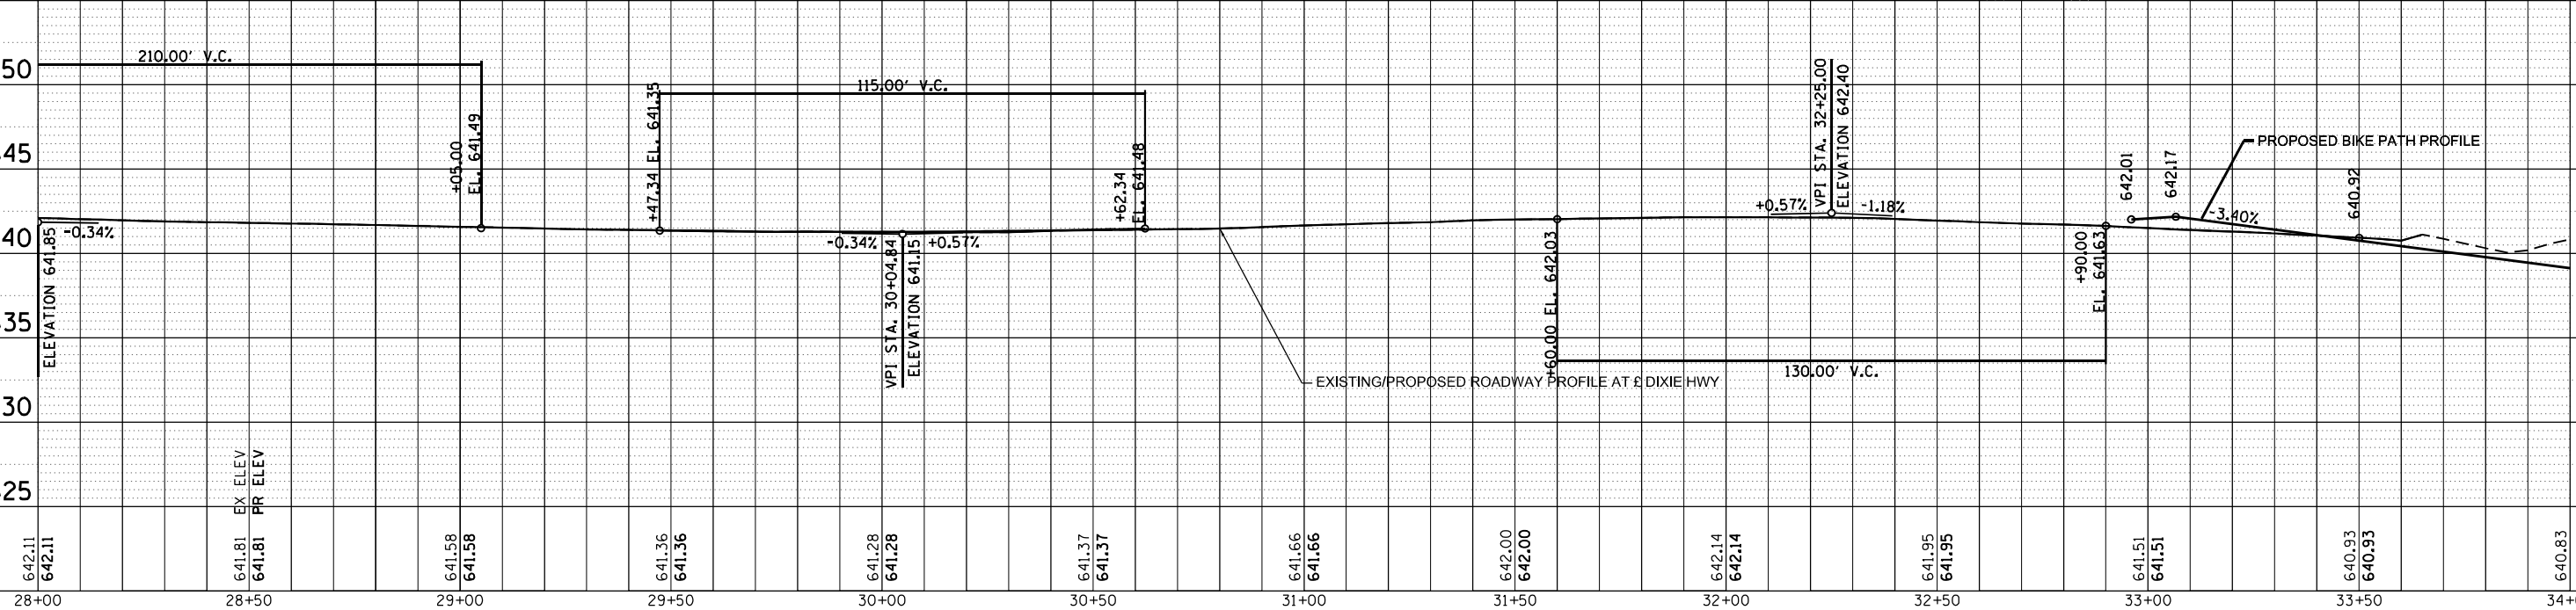
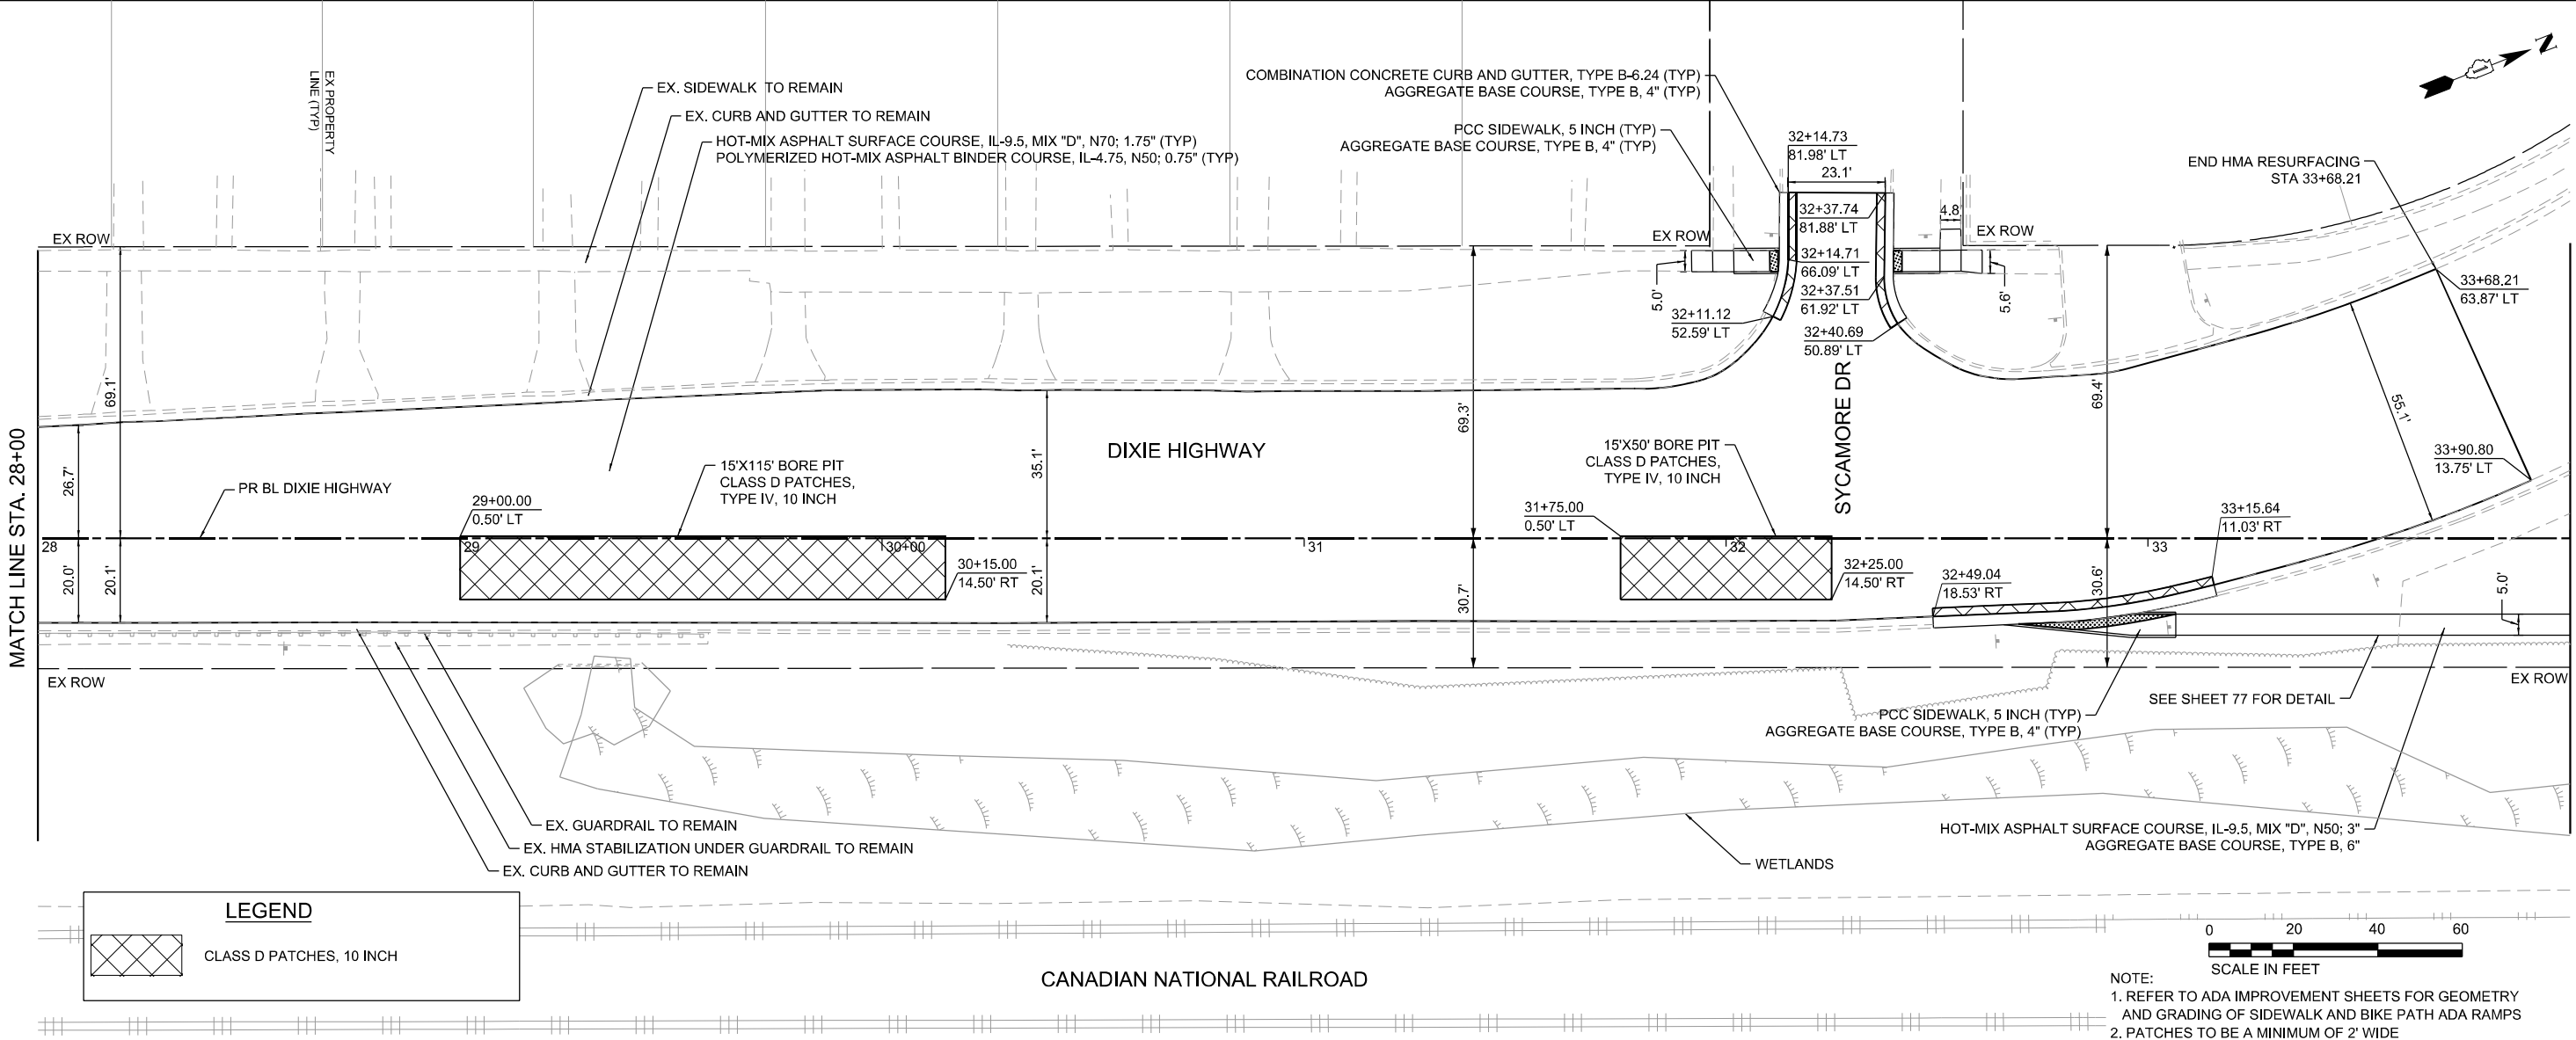


 BLA, Inc. ITASCA, ILLINOIS	USER NAME = jheside	DESIGNED - JNH	REVISED -	STATE OF ILLINOIS DEPARTMENT OF TRANSPORTATION	DIXIE HIGHWAY ROADWAY PLAN & PROFILE					F.A.U. RTE. 2843	SECTION 2023-916-RS,SW,FL	COUNTY COOK	TOTAL SHEETS 110	SHEET NO. 26
	PLOT SCALE = 40,000' / in.	CHECKED - GJE	REVISED -							CONTRACT NO. 62W33				
	PLOT DATE = 11/12/2025	DATE - 8/28/2025	REVISED -		ILLINOIS FED. AID PROJECT									
					SCALE: 1"=20'	SHEET 5	OF 6 SHEETS	STA. 28+00	TO STA. 34+00					


PLAN	SURVEYED	BY	DATE
NOTE BOOK NO. _____	PLOTTED		
	ALIGNMENT CHECKED		
	RT. OF WAY CHECKED		
	CADD FILE NAME		

PROFILE	SURVEYED	BY	DATE
	PLOTTED		
	GRADES CHECKED		
	B.M. NOTED		
	STRUCTURE NOTATIONS CHKD		
NOTE BOOK			
NO. _____			

MODEL: Default
NO. _____
STRUCTURE NO. _____
FILE NAME: W191-182 DOT 208010 TO Dixie Highway Storm Sewer/CADD Sheets/D162W33 SHT Roadway Plan & Profile 06.dgn

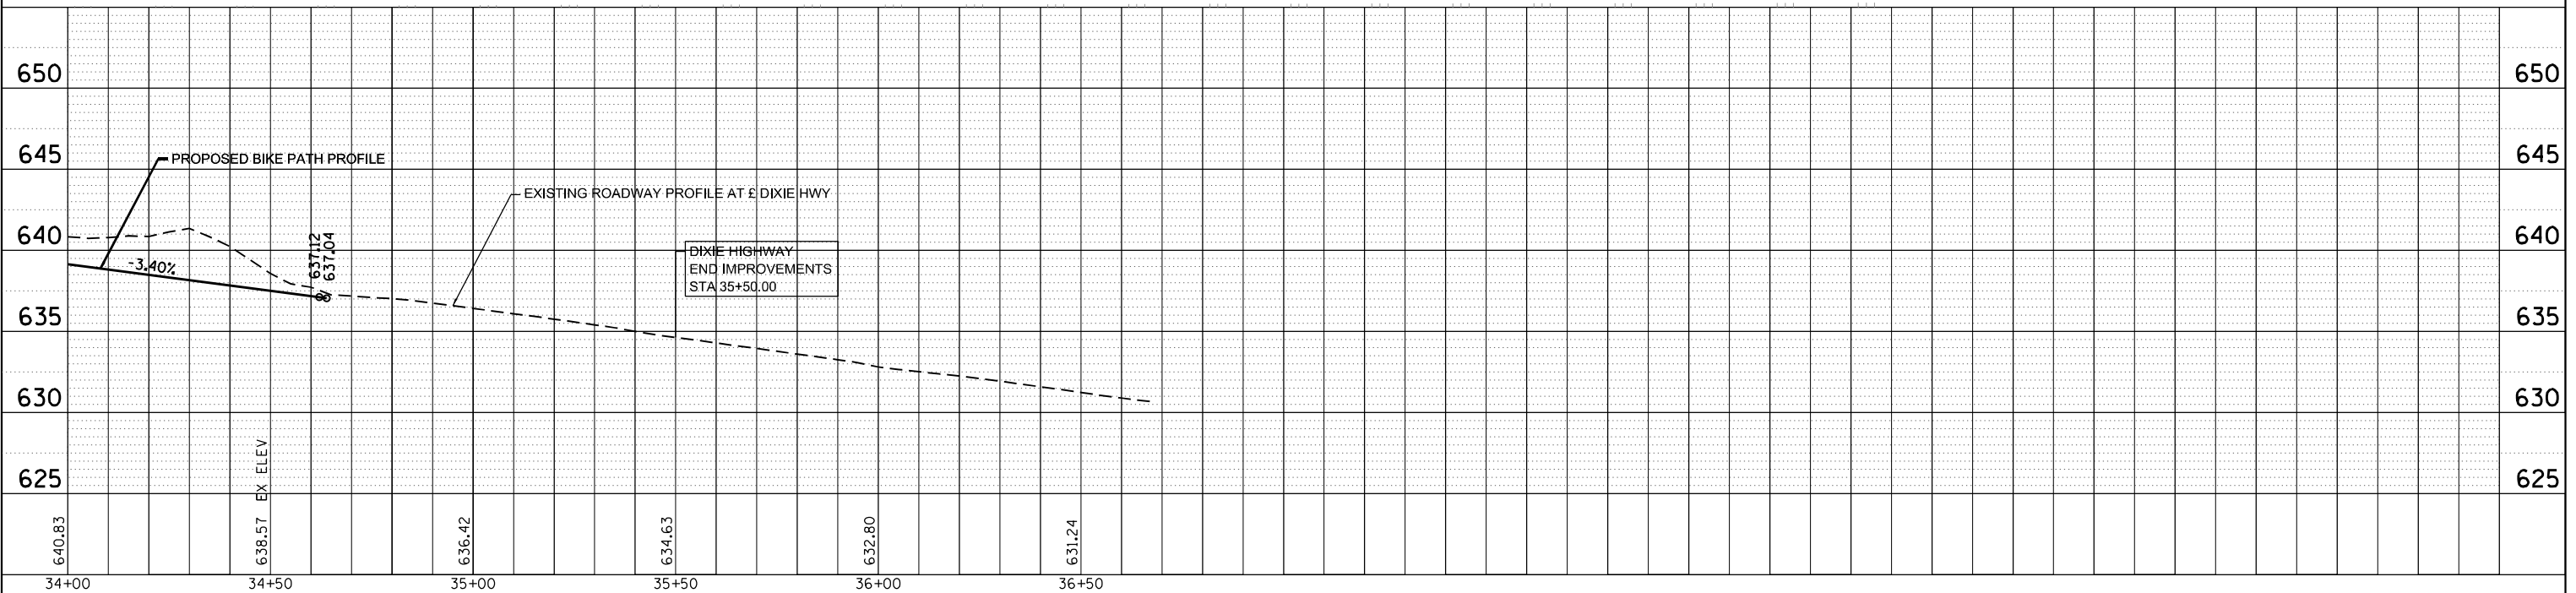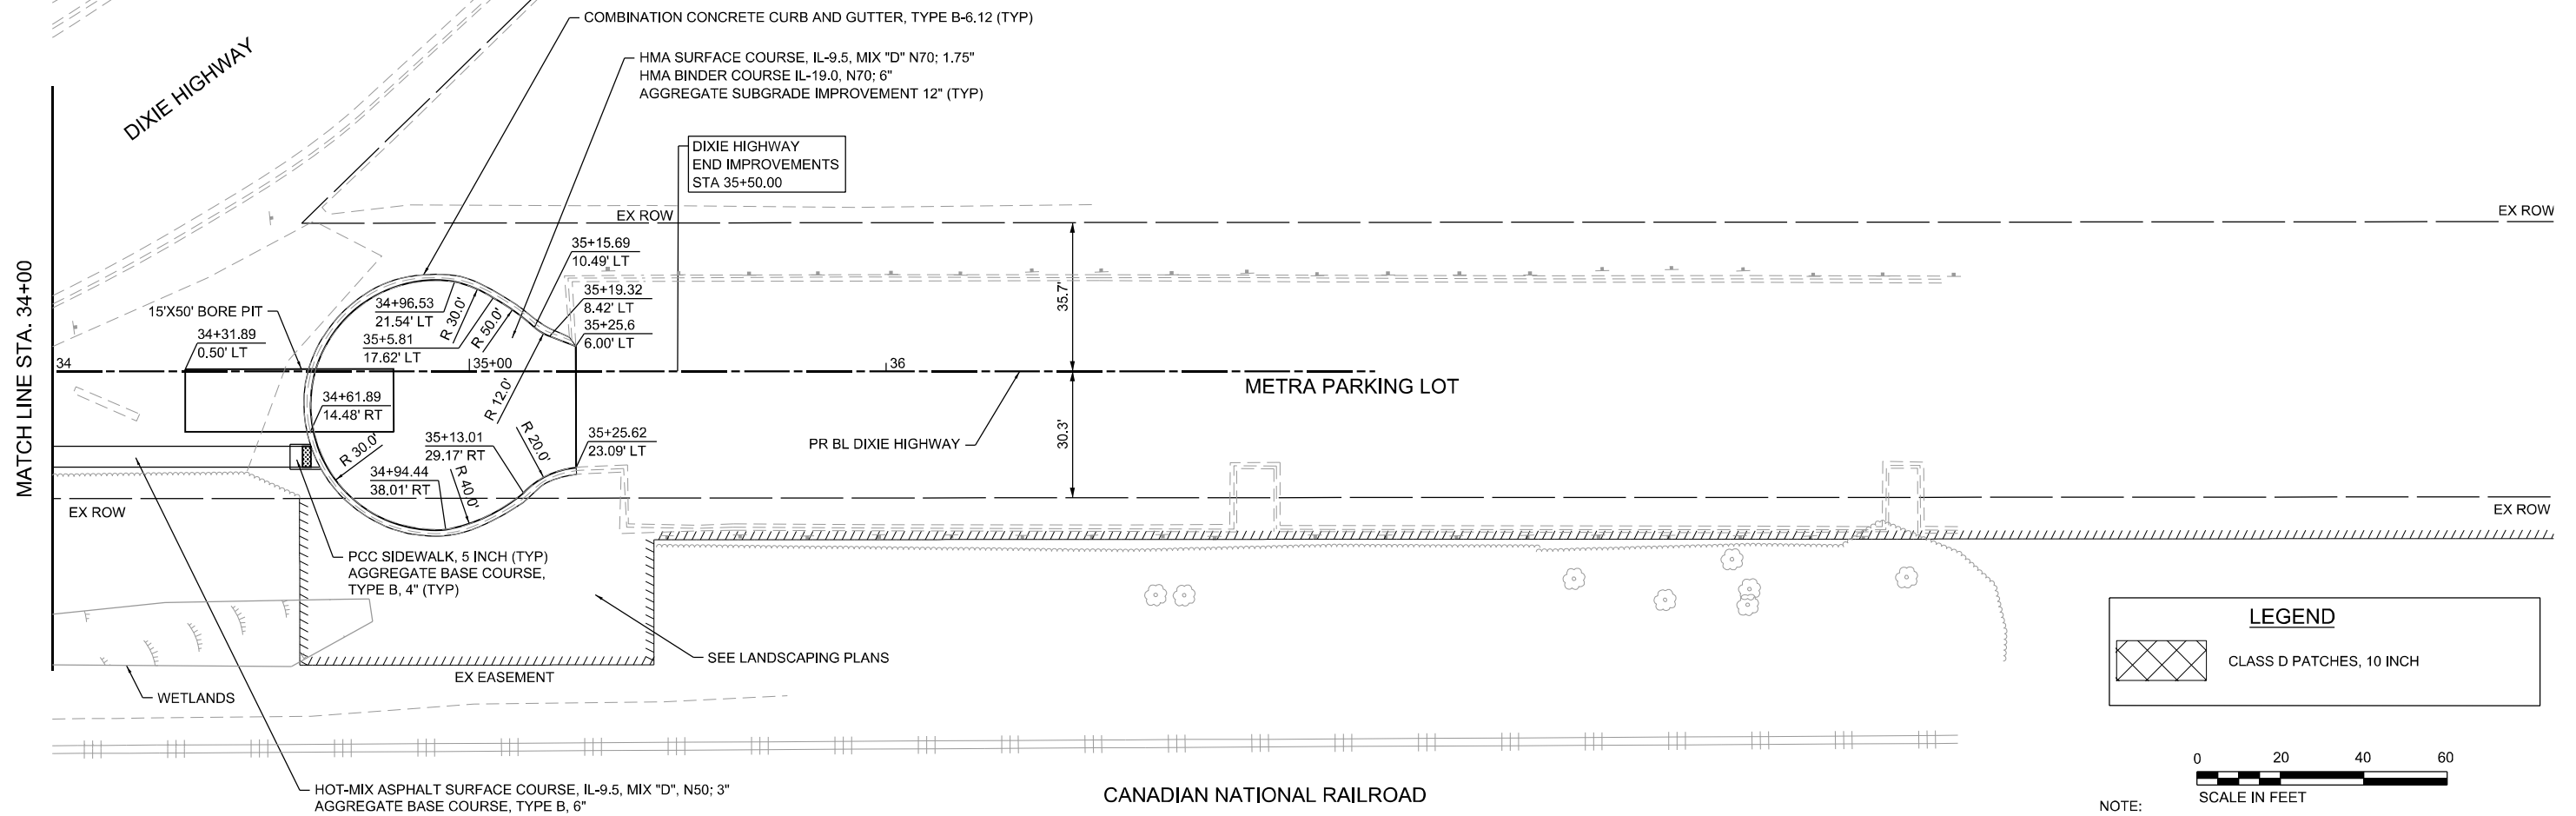

 BLA, Inc. ITASCA, ILLINOIS	USER NAME = jheside	DESIGNED - JNH	REVISED -	STATE OF ILLINOIS DEPARTMENT OF TRANSPORTATION	DIXIE HIGHWAY ROADWAY PLAN & PROFILE				F.A.U. RTE.	SECTION	COUNTY	TOTAL SHEETS	SHEET NO.
	PLOT SCALE = 40,000' / in.	DRAWN - JNH	REVISED -						2843	2023-916-RS, SW, FL	COOK	110	27
	PLOT DATE = 11/12/2025	CHECKED - GJE	REVISED -		CONTRACT NO. 62W33								
	DATE = 8/28/2025	REVISED -	SCALE: 1"=20'		SHEET 6	OF 6 SHEETS	STA. 34+00	TO STA. 36+67	ILLINOIS	FED. AID PROJECT			

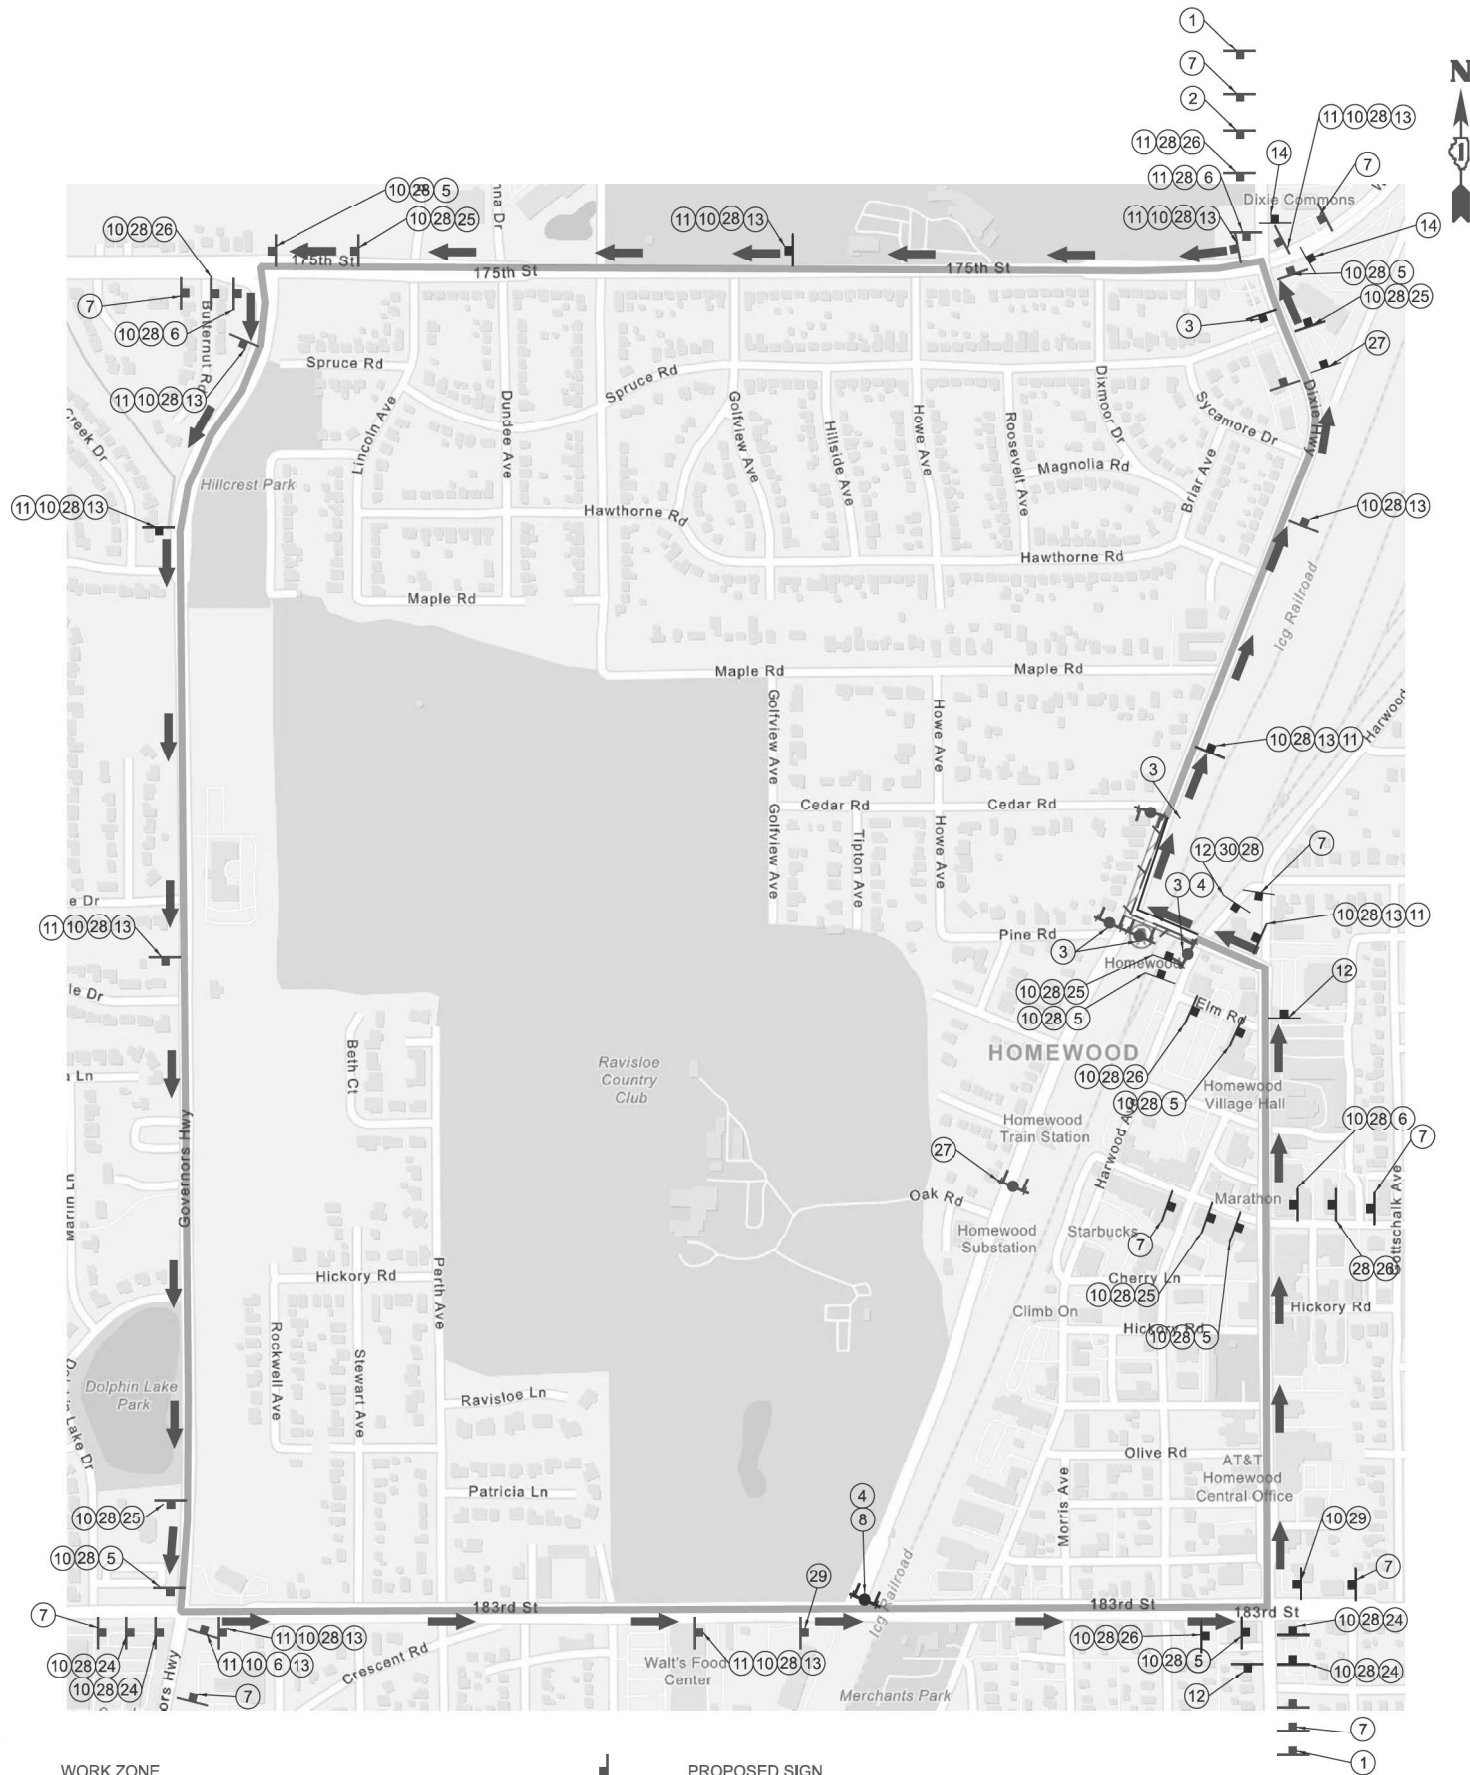

LEGEND

WORK ZONE

DIRECTION OF TRAFFIC FLOW

TYPE III BARRICADES W/ MONODIRECTIONAL LIGHTS

PROPOSED SIGN

PROPOSED DETOUR ROUTE

CLOSED TO TRAFFIC

SIGN LEGEND

1		W20-3(O) - 48 X 48	11		M4-8 30 X 24	21		R6-1R 36 X 12
2		W20-3(O) - 48 X 48	12		M4-8A 24 X 18	22		R3-5L 30 X 36
3		R11-2 48 X 30 (ON TYPE III BARRICADE)	13		M6-3 21 X 15	23		R3-5R 30 X 36
4		M4-10L 48 X 18 (ON TYPE III BARRICADE)	14		M6-1L 21 X 15	24		M4-9 21 X 15
5		M4-9L 30 X 24	15		M6-1R 21 X 15	25		M4-9(L) 21 X 15
6		M4-9R 30 X 24	16		M6-2R 18 X 24	26		M4-9(R) 21 X 15
7		W20-2 48 X 48	17		M6-2L 18 X 24	27		R11-4 60 X 30
8		R11-3A 60 X 30 ON TYPE III BARRICADE	18		R5-1 30 X 30	28		5" BLACK LETTERS 48 X 24
9		M3-1 24 X 12	19		R5-1A 18 X 12	29		5" BLACK LETTERS 66 X 48
10		M3-3 24 X 12	20		R6-1L 36 X 12			

DETOUR NOTES

- ALL SIGNING SHALL BE IN ACCORDANCE WITH IDOT DISTRICT 1 DETAIL TC-21 AND APPLICABLE PROVISIONS OF THE STATE OF ILLINOIS "STANDARD SPECIFICATIONS FOR ROAD AND BRIDGE CONSTRUCTION" ADOPTED JANUARY 1, 2022, THE DETAILS IN THESE PLANS, AND THE LATEST EDITION OF THE STATE OF ILLINOIS "MANUAL ON UNIFORM TRAFFIC CONTROL DEVICES". THIS INCLUDES POST-MOUNTING ALL SIGNS WHEREVER POSSIBLE IN ACCORDANCE WITH ARTICLE 701.14 AND STANDARD 701901.
- PRIOR TO INSTALLING POST MOUNTED SIGNS, THE CONTRACTOR SHALL CONTACT J.U.L.I.E.
- THE TEMPORARY DETOUR SHALL BE PAID FOR AS "DETOUR SIGNING (Z0016702)"
- ALL EXISTING SIGNING THAT DOES NOT APPLY AND/OR CONFLICTS WITH THE DETOUR ROUTE WHILE THE DETOUR IS IN EFFECT SHALL BE COMPLETELY COVERED BY THE CONTRACTOR. THIS WORK SHALL BE INCLUDED IN THE COST FOR "DETOUR SIGNING (Z0016702)"
- CONTRACTOR TO MAINTAIN ACCESS TO PRIVATE ENTRANCES AT ALL TIMES.
- CLOSURE TO REMAIN IN PLACE A MAXIMUM OF 60 DAYS.
- ADJUST TIMING OF TRAFFIC SIGNAL AT THE FOLLOWING INTERSECTIONS IN ACCORDANCE WITH PAY ITEM "TEMPORARY TRAFFIC SIGNAL TIMING.":
DIXIE HIGHWAY AND 175TH ST
175TH AND GOVERNORS HWY
GOVERNORS HWY AND 183RD
183RD AND DIXIE HWY
- A MINIMUM OF FOURTEEN(14) DAYS IN ADVANCE OF THE CLOSURE ON DIXIE HIGHWAY, THE CONTRACTOR SHALL P-LACE ONE (1) PORTABLE CHANGEABLE MESSAGE SIGN AT EACH END OF THE CLOSURE ALONG DIXIE HIGHWAY AT A LOCATION DESIGNATED BY THE ENGINEER TO INFORM MOTORISTS OF THE UPCOMING CONSTRUCTION. THE MESSAGE SHALL BE APPROVED BY THE ENGINEER.

MODE: Default
FILE NAME: C:\Users\William\OneDrive\Desktop\2025-10\VO-1 MOT (ALL) V01 CAD\DOT DETOUR STAGE 1A.dgn




USER NAME = William W. W. W.	DESIGNED - MB	REVISED -
PLOT SCALE = \$SCALE\$	DRAWN - HN	REVISED -
PLOT DATE = 8/25/2025	CHECKED - RK	REVISED -
	DATE - 4/24/2024	REVISED -

STATE OF ILLINOIS
DEPARTMENT OF TRANSPORTATION

**DIXIE HIGHWAY
DETOUR PLAN - STAGE 1A**

SCALE: NTS	SHEET 1 OF 4 SHEETS	STA.	TO STA.
------------	---------------------	------	---------

F.A.P. RTE.	SECTION	COUNTY	TOTAL SHEETS	SHEET NO.
2843	2023-916-RS, SW, FL	COOK	110	28
CONTRACT NO. 62W33				
ILLINOIS FED. AID PROJECT				

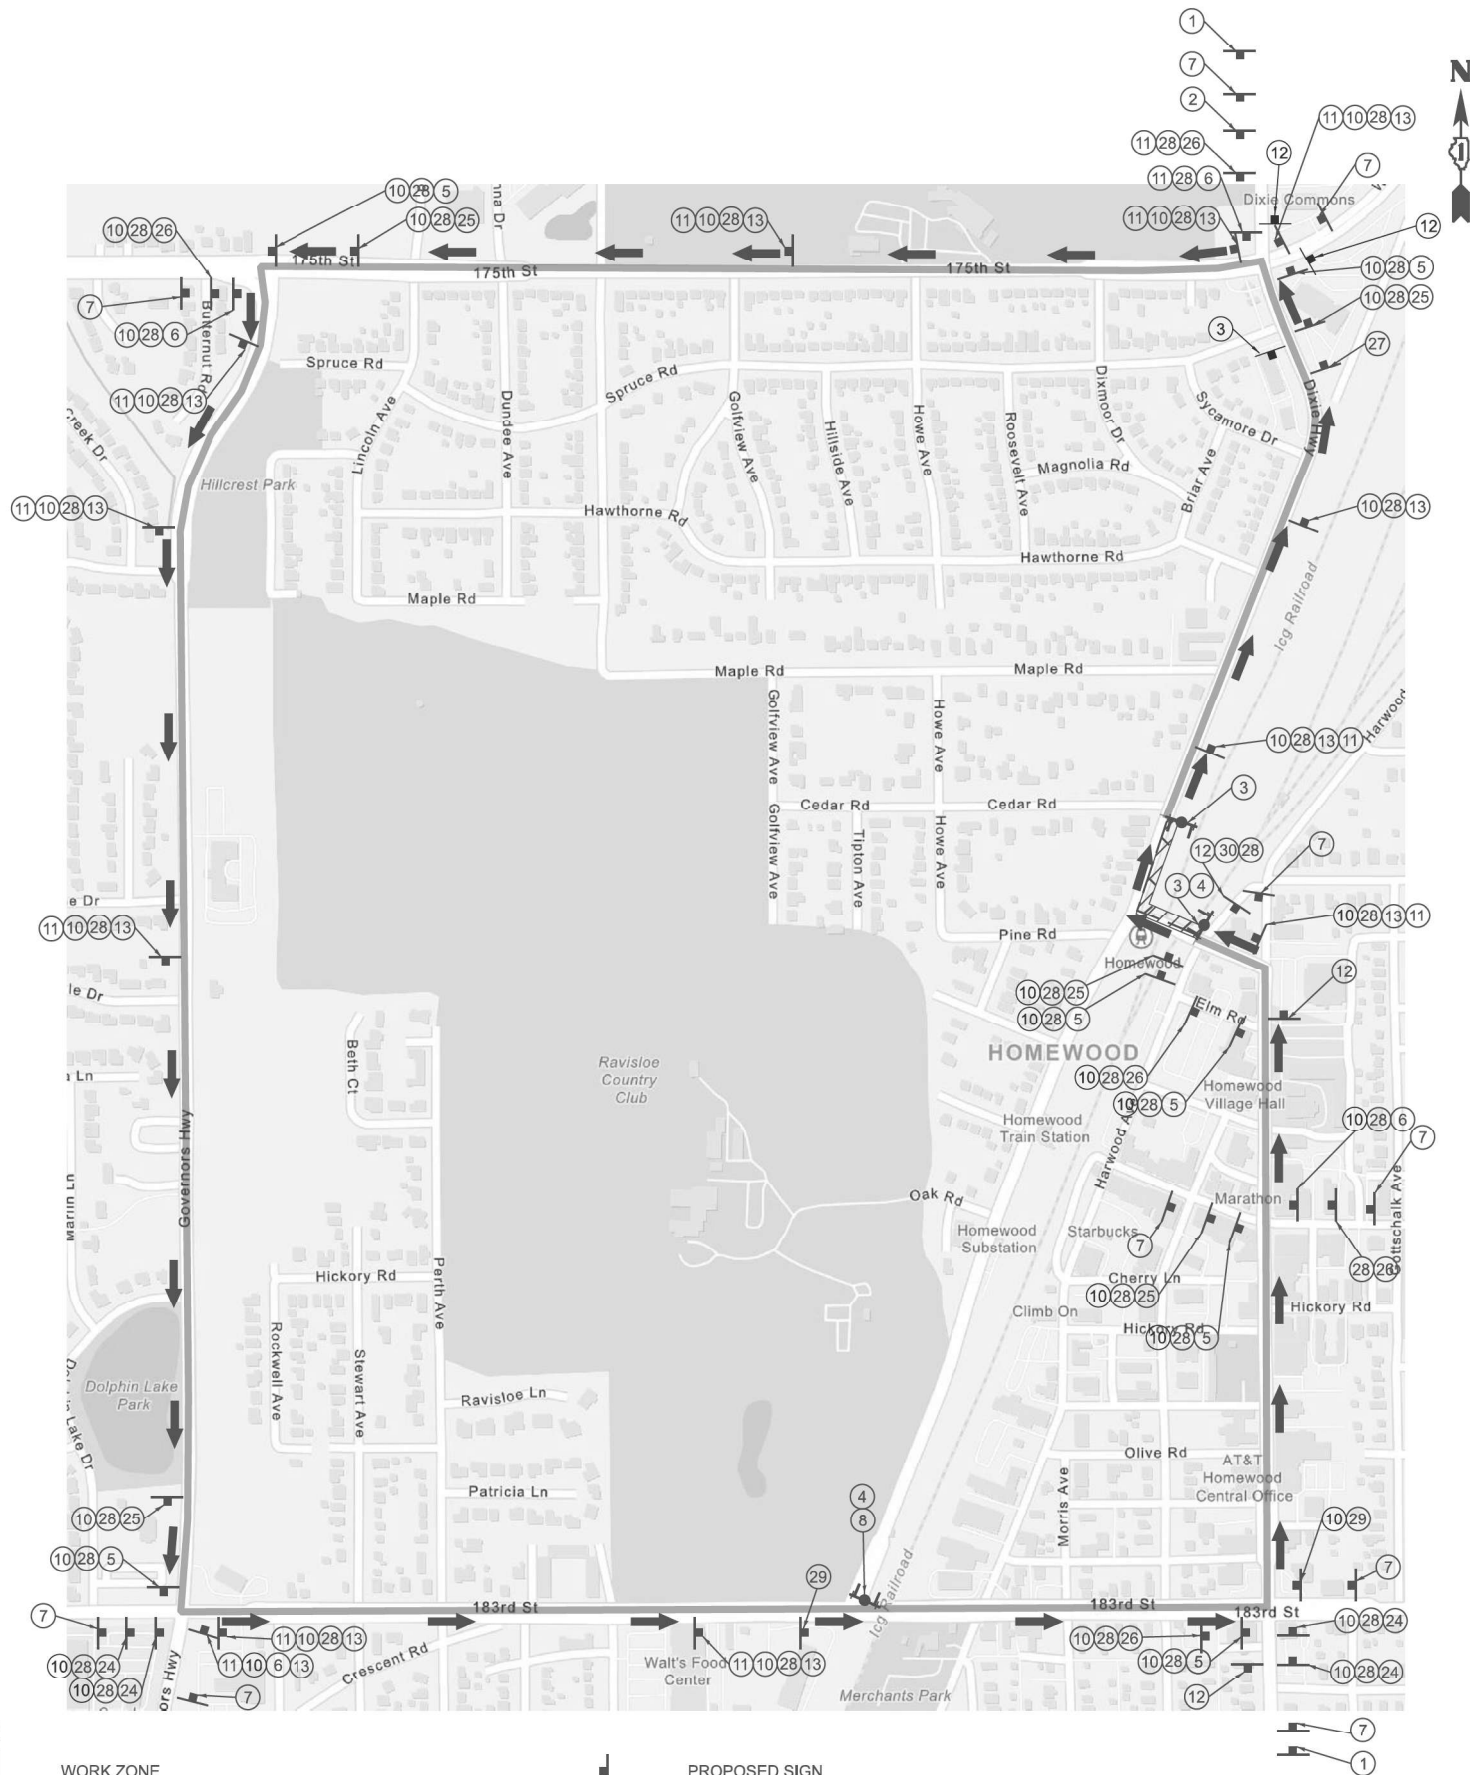

LEGEND



WORK ZONE

DIRECTION OF TRAFFIC FLOW

TYPE III BARRICADES W/ MONODIRECTIONAL LIGHTS

PROPOSED SIGN

PROPOSED DETOUR ROUTE

CLOSED TO TRAFFIC

SIGN LEGEND

1		W20-3(O) - 48 X 48	11		M4-8 30 X 24	21		R6-1R 36 X 12
2		W20-3(O) - 48 X 48	12		M4-8A 24 X 18	22		R3-5L 30 X 36
3		R11-2 48 X 30 (ON TYPE III BARRICADE)	13		M6-3 21 X 15	23		R3-5R 30 X 36
4		M4-10L 48 X 18 (ON TYPE III BARRICADE)	14		M6-1L 21 X 15	24		M4-9 21 X 15
5		M4-9L 30 X 24	15		M6-1R 21 X 15	25		M4-9(L) 21 X 15
6		M4-9R 30 X 24	16		M6-2R 18 X 24	26		M4-9(R) 21 X 15
7		W20-2 48 X 48	17		M6-2L 18 X 24	27		R11-4 60 X 30
8		R11-3A 60 X 30 ON TYPE III BARRICADE	18		R5-1 30 X 30	28		5" BLACK LETTERS 48 X 24
9		M3-1 24 X 12	19		R5-1A 18 X 12	29		5" BLACK LETTERS 66 X 48
10		M3-3 24 X 12	20		R6-1L 36 X 12			

DETOUR NOTES

- ALL SIGNING SHALL BE IN ACCORDANCE WITH IDOT DISTRICT 1 DETAIL TC-21 AND APPLICABLE PROVISIONS OF THE STATE OF ILLINOIS "STANDARD SPECIFICATIONS FOR ROAD AND BRIDGE CONSTRUCTION" ADOPTED JANUARY 1, 2022, THE DETAILS IN THESE PLANS, AND THE LATEST EDITION OF THE STATE OF ILLINOIS "MANUAL ON UNIFORM TRAFFIC CONTROL DEVICES". THIS INCLUDES POST-MOUNTING ALL SIGNS WHEREVER POSSIBLE IN ACCORDANCE WITH ARTICLE 701.14 AND STANDARD 701901.
- PRIOR TO INSTALLING POST MOUNTED SIGNS, THE CONTRACTOR SHALL CONTACT J.U.L.I.E.
- THE TEMPORARY DETOUR SHALL BE PAID FOR AS "DETOUR SIGNING (Z0016702)"
- ALL EXISTING SIGNING THAT DOES NOT APPLY AND/OR CONFLICTS WITH THE DETOUR ROUTE WHILE THE DETOUR IS IN EFFECT SHALL BE COMPLETELY COVERED BY THE CONTRACTOR. THIS WORK SHALL BE INCLUDED IN THE COST FOR "DETOUR SIGNING (Z0016702)"
- CONTRACTOR TO MAINTAIN ACCESS TO PRIVATE ENTRANCES AT ALL TIMES.
- CLOSURE TO REMAIN IN PLACE A MAXIMUM OF 60 DAYS.
- ADJUST TIMING OF TRAFFIC SIGNAL AT THE FOLLOWING INTERSECTIONS IN ACCORDANCE WITH PAY ITEM "TEMPORARY TRAFFIC SIGNAL TIMING":
DIXIE HIGHWAY AND 175TH ST
175TH AND GOVERNORS HWY
GOVERNORS HWY AND 183RD
183RD AND DIXIE HWY
- A MINIMUM OF FOURTEEN(14) DAYS IN ADVANCE OF THE CLOSURE ON DIXIE HIGHWAY, THE CONTRACTOR SHALL P-LACE ONE (1) PORTABLE CHANGEABLE MESSAGE SIGN AT EACH END OF THE CLOSURE ALONG DIXIE HIGHWAY AT A LOCATION DESIGNATED BY THE ENGINEER TO INFORM MOTORISTS OF THE UPCOMING CONSTRUCTION. THE MESSAGE SHALL BE APPROVED BY THE ENGINEER.

MODE: Default
FILE NAME: C:\Users\William\OneDrive - R.M. Chin & Associates, Inc\Desktop\208-10-WO-1 NOT (ALL) V01 - CANNOT DETOUR STAGE 1b.dgn



USER NAME = WilliamWslnlewski
PLOT SCALE = \$SCALE\$
PLOT DATE = 8/25/2025

DESIGNED - MB
DRAWN - HN
CHECKED - RK
DATE - 4/24/2024


REVISED -
REVISED -
REVISED -
REVISED -

STATE OF ILLINOIS
DEPARTMENT OF TRANSPORTATION

DIXIE HIGHWAY
DETOUR PLAN - STAGE 1B

SCALE: NTS SHEET 1 OF 4 SHEETS STA. TO STA.

F&P RTE.	SECTION	COUNTY	TOTAL SHEETS	SHEET NO.
2843	2023-916-RS,SW,FL	COOK	110	29
CONTRACT NO. 62W33				
ILLINOIS FED. AID PROJECT				

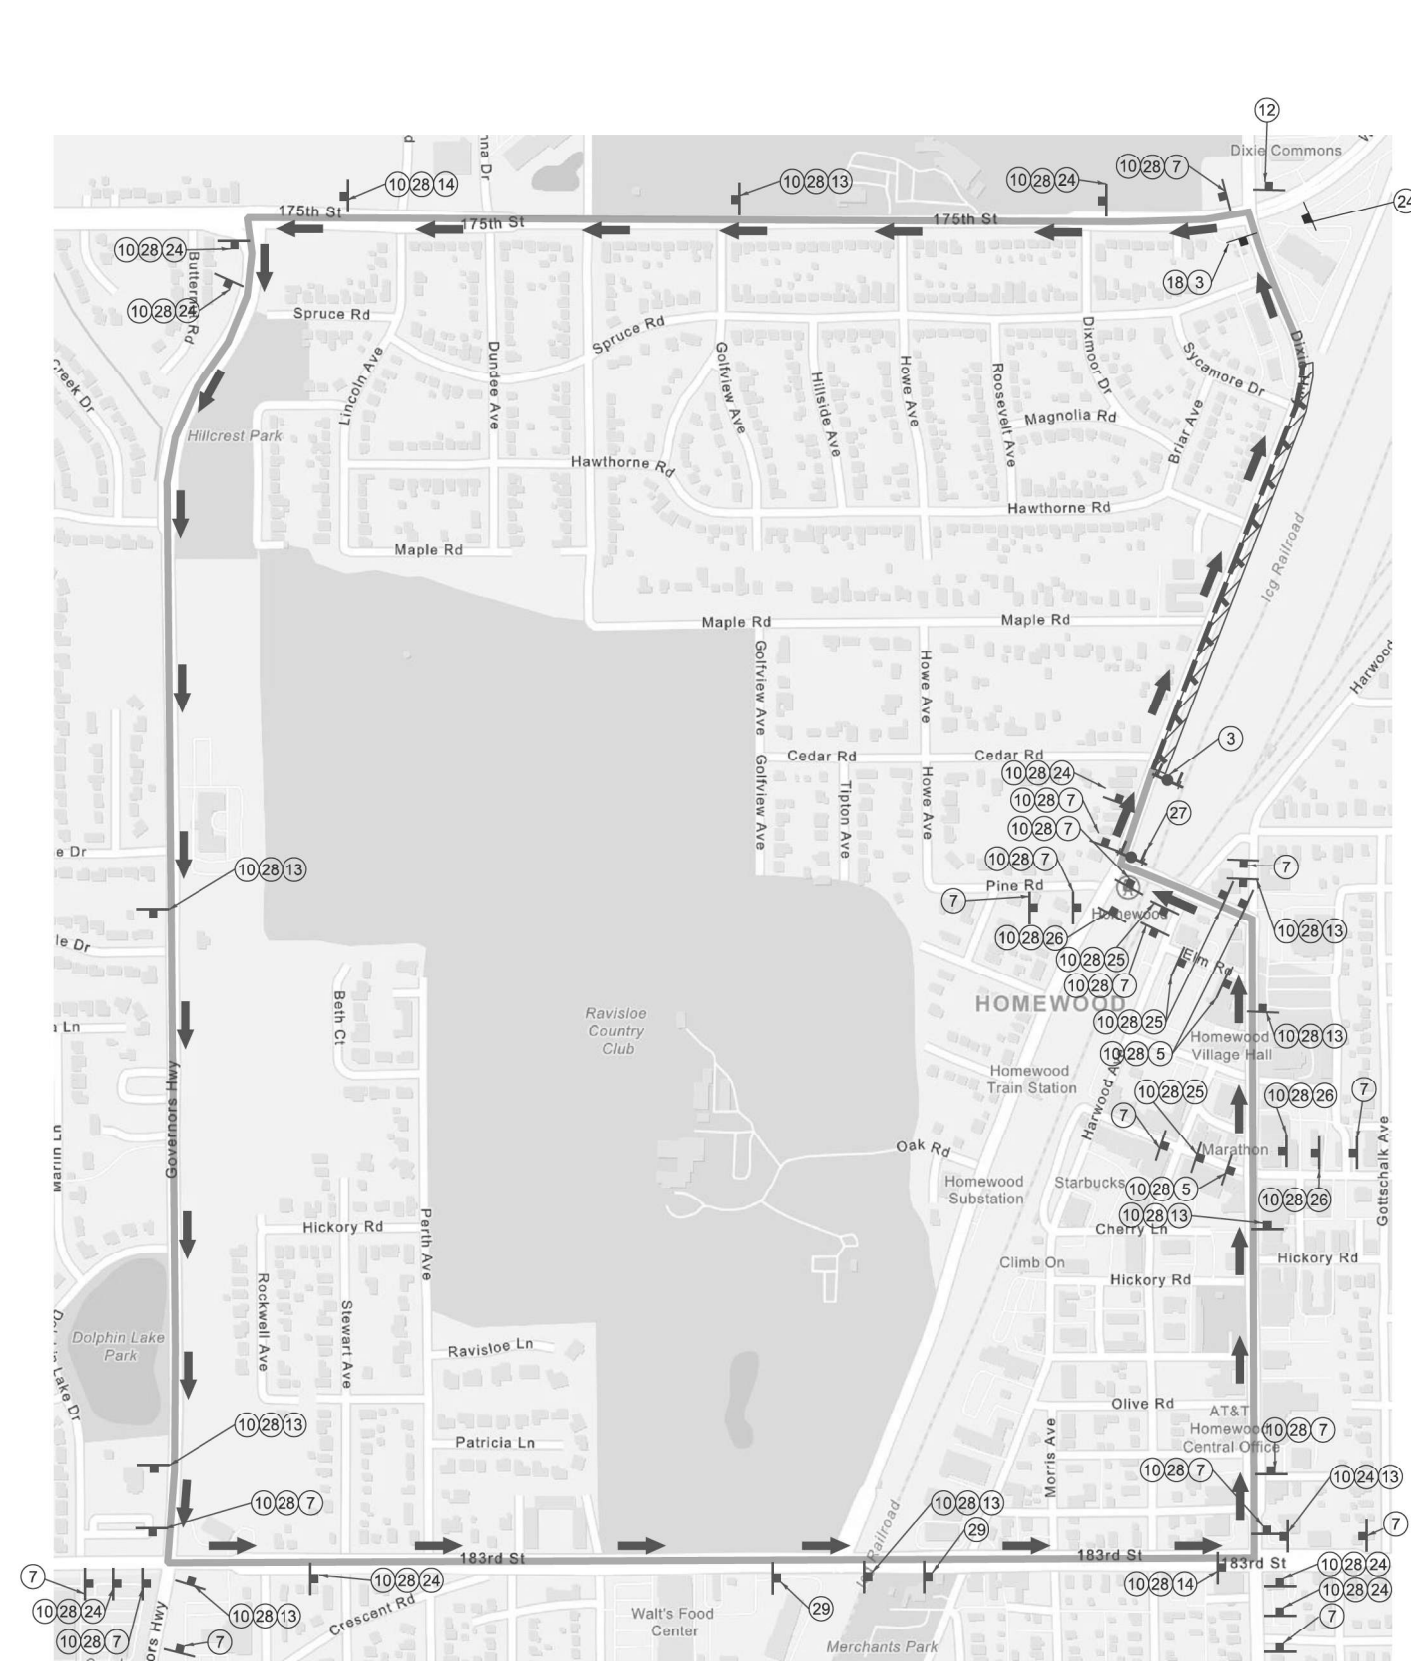


1		W20-3(O) - 48 X 48	11		M4-8 30 X 24	21		R6-1R 36 X 12
2		W20-3(O) - 48 X 48	12		M4-8A 24 X 18	22		R3-5L 30 X 36
3		R11-2 48 X 30 (ON TYPE III BARRICADE)	13		M6-3 21 X 15	23		R3-5R 30 X 36
4		M4-10L 48 X 18 (ON TYPE III BARRICADE)	14		M6-1L 21 X 15	24		M4-9 21 X 15
5		M4-9L 30 X 24	15		M6-1R 21 X 15	25		M4-9(L) 21 X 15
6		M4-9R 30 X 24	16		M6-2R 18 X 24	26		M4-9(R) 21 X 15
7		W20-2 48 X 48	17		M6-2L 18 X 24	27		R11-4 60 X 30
8		R11-3A 60 X 30 ON TYPE III BARRICADE	18		R5-1 30 X 30	28		5" BLACK LETTERS 48 X 24
9		M3-1 24 X 12	19		R5-1A 18 X 12	29		5" BLACK LETTERS 66 X 48
10		M3-3 24 X 12	20		R6-1L 36 X 12			

DETOUR NOTES

1. ALL SIGNING SHALL BE IN ACCORDANCE WITH IDOT DISTRICT 1 DETAIL TC-21 AND APPLICABLE PROVISIONS OF THE STATE OF ILLINOIS "STANDARD SPECIFICATIONS FOR ROAD AND BRIDGE CONSTRUCTION" ADOPTED JANUARY 1, 2022, THE DETAILS IN THESE PLANS, AND THE LATEST EDITION OF THE STATE OF ILLINOIS "MANUAL ON UNIFORM TRAFFIC CONTROL DEVICES". THIS INCLUDES POST-MOUNTING ALL SIGNS WHEREVER POSSIBLE IN ACCORDANCE WITH ARTICLE 701.14 AND STANDARD 701901.
2. PRIOR TO INSTALLING POST MOUNTED SIGNS, THE CONTRACTOR SHALL CONTACT J.U.I.E.
3. THE TEMPORARY DETOUR SHALL BE PAID FOR AS "DETOUR SIGNING (Z0016702)"
4. ALL EXISTING SIGNING THAT DOES NOT APPLY AND/OR CONFLICTS WITH THE DETOUR ROUTE WHILE THE DETOUR IS IN EFFECT SHALL BE COMPLETELY COVERED BY THE CONTRACTOR. THIS WORK SHALL BE INCLUDED IN THE COST FOR "DETOUR SIGNING (Z0016702)"
5. CONTRACTOR TO MAINTAIN ACCESS TO PRIVATE ENTRANCES AT ALL TIMES.
6. CLOSURE TO REMAIN IN PLACE A MAXIMUM OF 60 DAYS.
7. ADJUST TIMING OF TRAFFIC SIGNAL AT THE FOLLOWING INTERSECTIONS IN ACCORDANCE WITH PAY ITEM "TEMPORARY TRAFFIC SIGNAL TIMING.":
DIXIE HIGHWAY AND 175TH ST
175TH AND GOVERNORS HWY
GOVERNORS HWY AND 183RD
183RD AND DIXIE HWY
8. A MINIMUM OF FOURTEEN(14) DAYS IN ADVANCE OF THE CLOSURE ON DIXIE HIGHWAY, THE CONTRACTOR SHALL PLACE ONE (1) PORTABLE CHANGEABLE MESSAGE SIGN AT EACH END OF THE CLOSURE ALONG DIXIE HIGHWAY AT A LOCATION DESIGNATED BY THE ENGINEER TO INFORM MOTORISTS OF THE UPCOMING CONSTRUCTION. THE MESSAGE SHALL BE APPROVED BY THE ENGINEER.

MODE: Default
FILE NAME: C:\Users\William\OneDrive - S.M. Chin & Associates, Inc\Desktop\208-10 WO-1 NOT (ALL)\01_CADNOT DETOUR BIKE OR - 14.dgn

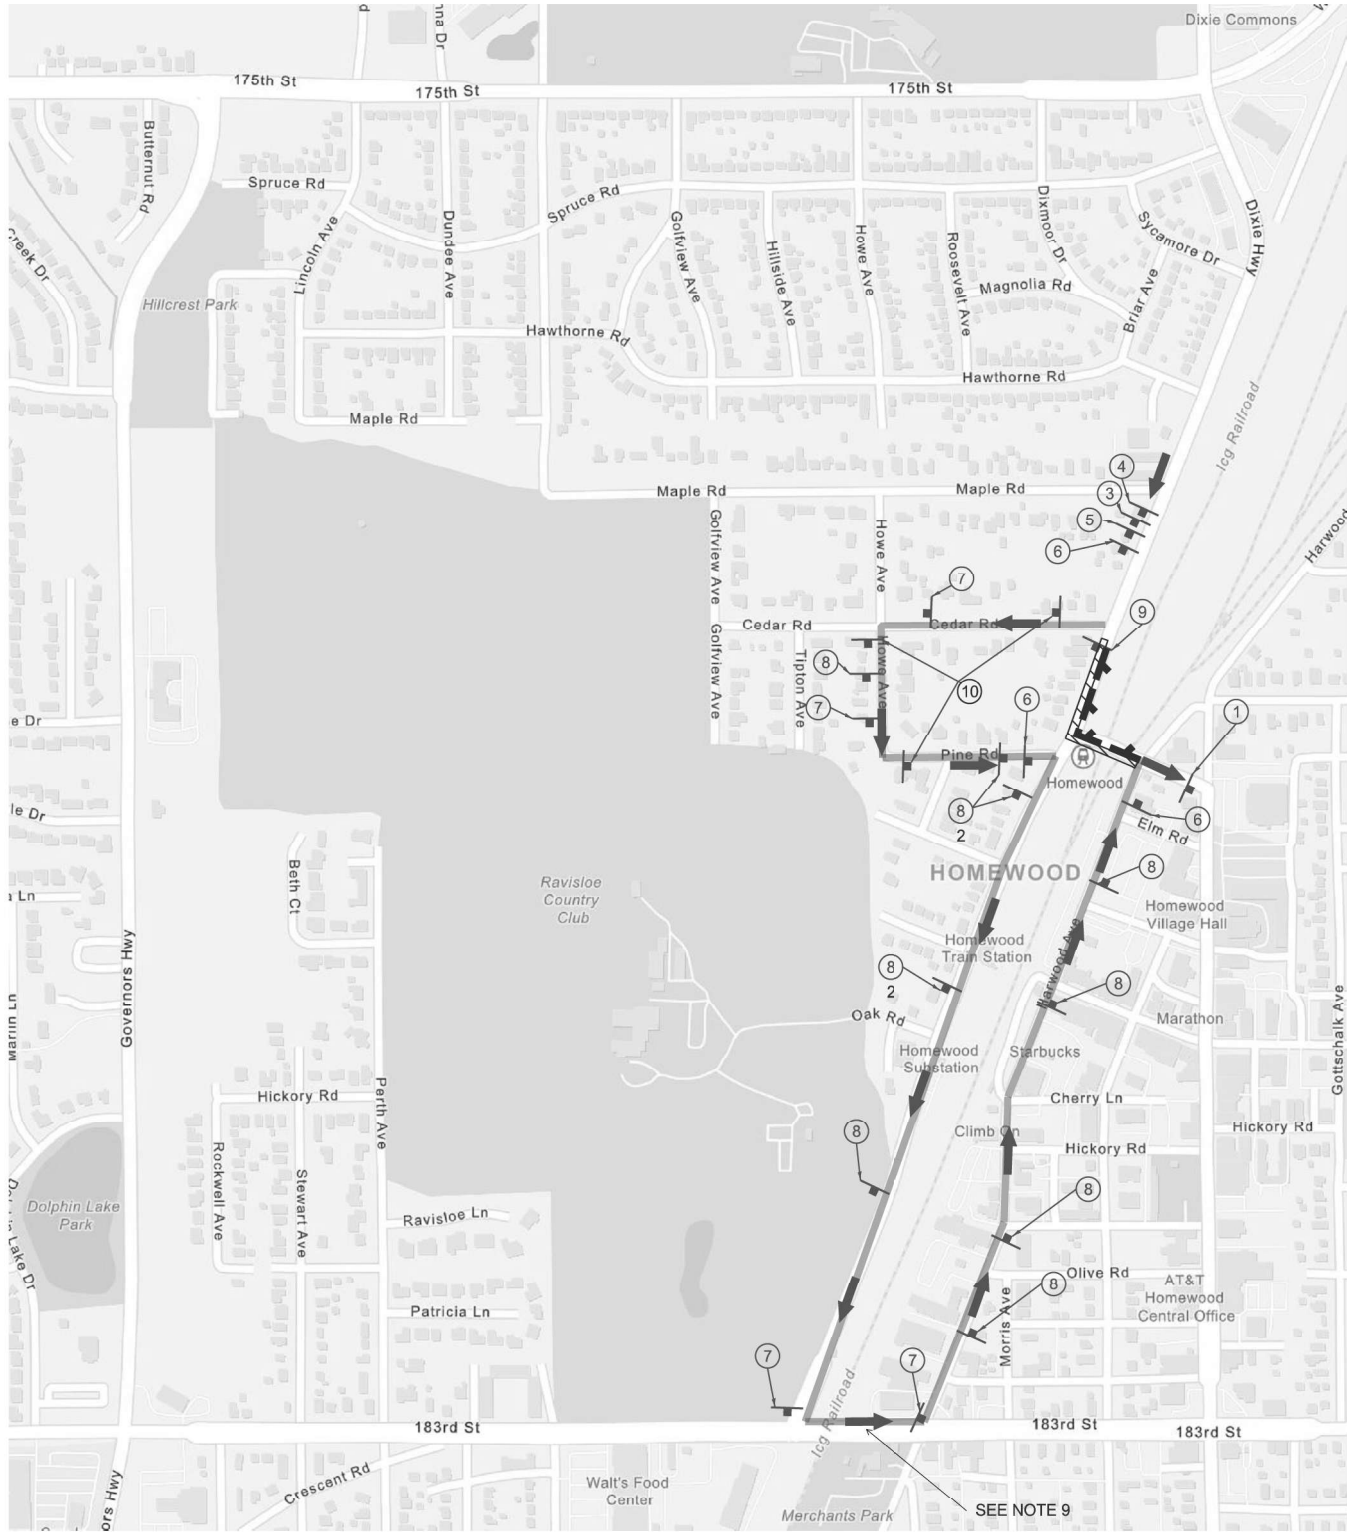


①		M4-8b 24 X 12 M4-9a 30 X 24	⑥		M4-9cR 30 X 24
②		W11-1 18 X 18 W16-P1 18 X 12	⑦		M4-9cL 30 X 24
③		W20-5b 36 X 36	⑧		M4-9a 30 X 24 M6-3P 12 X 9
④		W20-1 36 X 36	⑨		R9-12 24 X 12
⑤		W20-2a 36 X 36	⑩		R9-20 30 X 24

DETOUR NOTES

- ALL SIGNING SHALL BE IN ACCORDANCE WITH IDOT DISTRICT 1 DETAIL TC-21 AND APPLICABLE PROVISIONS OF THE STATE OF ILLINOIS "STANDARD SPECIFICATIONS FOR ROAD AND BRIDGE CONSTRUCTION" ADOPTED JANUARY 1, 2022, THE DETAILS IN THESE PLANS, AND THE LATEST EDITION OF THE STATE OF ILLINOIS "MANUAL ON UNIFORM TRAFFIC CONTROL DEVICES". THIS INCLUDES POST-MOUNTING ALL SIGNS WHEREVER POSSIBLE IN ACCORDANCE WITH ARTICLE 701.14 AND STANDARD 701901.
- THE CONTRACTOR SHALL MAKE ALL CHANGES IN THE SIGNING THAT ARE DEEMED NECESSARY BY THE ENGINEER. THIS WORK SHALL BE INCLUDED IN THE UNIT PRICE FOR TRAFFIC CONTROL AND PROTECTION (SPECIAL).
- THE CONTRACTOR SHALL BE RESPONSIBLE FOR MAINTENANCE OF ALL BARRICADES, SIGNS, LIGHTS, AND OTHER TRAFFIC CONTROL DEVICES, INSTALLED IN PLACE AND OPERATING 24 HOURS A DAY, 7 DAYS A WEEK, FOR THE DURATION OF THIS DETOUR.
- 72 HOURS PRIOR TO INSTALLING ANY DETOUR SIGNAGE, PCMS BOARDS SHALL BE PLACED TO WARN MOTORISTS OF COMING DETOUR.
- PRIOR TO INSTALLING POST MOUNTED SIGNS, THE CONTRACTOR SHALL CONTACT J.U.L.I.E.
- ALL SIGN DIMENSIONS ARE SHOWN IN INCHES.
- THE TEMPORARY DETOUR SHALL BE PAID FOR AS "DETOUR SIGNING (Z0016702)"
- ALL EXISTING SIGNING THAT DOES NOT APPLY AND/OR CONFLICTS WITH THE DETOUR ROUTE WHILE THE DETOUR IS IN EFFECT SHALL BE COMPLETELY COVERED BY THE CONTRACTOR. THIS WORK SHALL BE INCLUDED IN THE COST FOR "DETOUR SIGNING (Z0016702)".
- DISTANCE BETWEEN ALL ADVANCE WARNING SIGNS SHALL FOLLOW IDOT STANDARDS AND MUTCD REQUIREMENTS.
- CONTRACTOR TO MAINTAIN ACCESS TO PRIVATE ENTRANCES AT ALL TIMES.
- CLOSURE TO REMAIN IN PLACE A MAXIMUM OF 60 DAYS.
- A MINIMUM OF FOURTEEN(14) DAYS IN ADVANCE OF THE CLOSURE ON DIXIE HIGHWAY, THE CONTRACTOR SHALL PLACE ONE (1) PORTABLE CHANGEABLE MESSAGE SIGN AT EACH END OF THE CLOSURE ALONG DIXIE HIGHWAY AT A LOCATION DESIGNATED BY THE ENGINEER TO INFORM BIKE RIDERS OF THE UPCOMING CONSTRUCTION. THE MESSAGE SHALL BE APPROVED BY THE ENGINEER.
- BIKE RIDERS SHALL USE THE SIDEWALK IN THE WB OF 183RD STREET.

LEGEND

 

WORK ZONE



DIRECTION OF TRAFFIC FLOW



TYPE III BARRICADES W/ MONODIRECTIONAL LIGHTS



PROPOSED SIGN



PROPOSED DETOUR ROUTE



CLOSED TO TRAFFIC

STATE OF ILLINOIS
DEPARTMENT OF TRANSPORTATION

DIXIE HIGHWAY SOUTHBOUND
1A AND 1B DETOUR PLAN- BIKE LANE

SCALE: NTS SHEET 4 OF 4 SHEETS STA. TO STA.


F.A.P RTE.	SECTION	COUNTY	TOTAL SHEETS	SHEET NO.
2843	2023-916-RS,SW,FL	COOK	110	31
CONTRACT NO. 62W33				
ILLINOIS FED. AID PROJECT				

USER NAME = WilliamWlsniewski	DESIGNED - MB	REVISED -
DRAWN - HN	REVISIED -	
PLOT SCALE = \$SCALE\$	CHECKED - RK	REVISED -
PLOT DATE = 8/25/2025	DATE - 4/24/2024	REVISED -

MODE: Default
FILE NAME: C:\Users\William\OneDrive - S.M. Chin & Associates, Inc\Desktop\208-10 WO-1 NOT (ALL)\01. CANNOT DETOUR BIKE OR-1B.dgn



LEGEND

 

WORK ZONE



DIRECTION OF TRAFFIC FLOW



TYPE III BARRICADES W/ MONODIRECTIONAL LIGHTS



PROPOSED SIGN



PROPOSED DETOUR ROUTE



CLOSED TO TRAFFIC



①		M4-8b 24 X 12 M4-9a 30 X 24	⑥		M4-9cR 30 X 24
②		W11-1 18 X 18 W16-P1 18 X 12	⑦		M4-9cL 30 X 24
③		W20-5b 36 X 36	⑧		M4-9a 30 X 24 M6-3P 12 X 9
④		W20-1 36 X 36	⑨		R9-12 24 X 12
⑤		W20-2a 36 X 36	⑩		R9-20 30 X 24

DETOUR NOTES

- ALL SIGNING SHALL BE IN ACCORDANCE WITH IDOT DISTRICT 1 DETAIL TC-21 AND APPLICABLE PROVISIONS OF THE STATE OF ILLINOIS "STANDARD SPECIFICATIONS FOR ROAD AND BRIDGE CONSTRUCTION" ADOPTED JANUARY 1, 2022, THE DETAILS IN THESE PLANS, AND THE LATEST EDITION OF THE STATE OF ILLINOIS "MANUAL ON UNIFORM TRAFFIC CONTROL DEVICES". THIS INCLUDES POST-MOUNTING ALL SIGNS WHEREVER POSSIBLE IN ACCORDANCE WITH ARTICLE 701.14 AND STANDARD 701901.
- THE CONTRACTOR SHALL MAKE ALL CHANGES IN THE SIGNING THAT ARE DEEMED NECESSARY BY THE ENGINEER. THIS WORK SHALL BE INCLUDED IN THE UNIT PRICE FOR TRAFFIC CONTROL AND PROTECTION (SPECIAL).
- THE CONTRACTOR SHALL BE RESPONSIBLE FOR MAINTENANCE OF ALL BARRICADES, SIGNS, LIGHTS, AND OTHER TRAFFIC CONTROL DEVICES, INSTALLED IN PLACE AND OPERATING 24 HOURS A DAY, 7 DAYS A WEEK, FOR THE DURATION OF THIS DETOUR.
- 72 HOURS PRIOR TO INSTALLING ANY DETOUR SIGNAGE, PCMS BOARDS SHALL BE PLACED TO WARN MOTORISTS OF COMING DETOUR.
2. PRIOR TO INSTALLING POST MOUNTED SIGNS, THE CONTRACTOR SHALL CONTACT J.U.L.I.E.
3. ALL SIGN DIMENSIONS ARE SHOWN IN INCHES.
4. THE TEMPORARY DETOUR SHALL BE PAID FOR AS "DETOUR SIGNING (Z0016702)"
5. ALL EXISTING SIGNING THAT DOES NOT APPLY AND/OR CONFLICTS WITH THE DETOUR ROUTE WHILE THE DETOUR IS IN EFFECT SHALL BE COMPLETELY COVERED BY THE CONTRACTOR. THIS WORK SHALL BE INCLUDED IN THE COST FOR "DETOUR SIGNING (Z0016702)".
5. DISTANCE BETWEEN ALL ADVANCE WARNING SIGNS SHALL FOLLOW IDOT STANDARDS AND MUTCD REQUIREMENTS.
6. CONTRACTOR TO MAINTAIN ACCESS TO PRIVATE ENTRANCES AT ALL TIMES.
7. CLOSURE TO REMAIN IN PLACE A MAXIMUM OF 60 DAYS.
8. A MINIMUM OF FOURTEEN(14) DAYS IN ADVANCE OF THE CLOSURE ON DIXIE HIGHWAY, THE CONTRACTOR SHALL PLACE ONE (1) PORTABLE CHANGEABLE MESSAGE SIGN AT EACH END OF THE CLOSURE ALONG DIXIE HIGHWAY AT A LOCATION DESIGNATED BY THE ENGINEER TO INFORM BIKE RIDERS OF THE UPCOMING CONSTRUCTION. THE MESSAGE SHALL BE APPROVED BY THE ENGINEER.
9. BIKE RIDERS SHALL USE THE SIDEWALK IN THE EB OF 183RD STREET.


USER NAME = WilliamWlsnlewski	DESIGNED - MB	REVISED -
DRAWN - HN	REVISED -	
PLOT SCALE = \$SCALE\$	CHECKED - RK	REVISED -
PLOT DATE = 8/25/2025	DATE - 4/24/2024	REVISED -

**STATE OF ILLINOIS
DEPARTMENT OF TRANSPORTATION**

**DIXIE HIGHWAY NORTHBOUND
1A AND 1B DETOUR PLAN- BIKE LANE**

SCALE: NTS SHEET 4 OF 4 SHEETS STA. TO STA.

F&P RTE.	SECTION	COUNTY	TOTAL SHEETS	SHEET NO.
2843	2023-916-RS,SW,FL	COOK	110	32
CONTRACT NO. 62W33				
ILLINOIS FED. AID PROJECT				

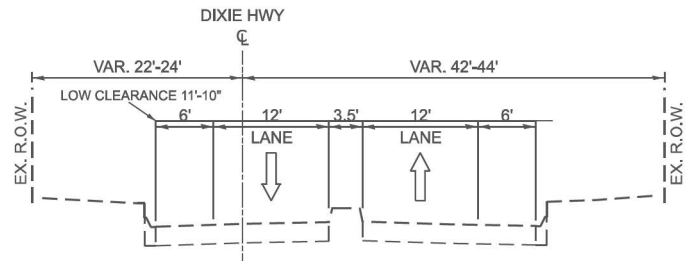

EXISTING DIXIE HIGHWAY
UNDERPASS
STA. 10+45.2 TO STA. 12+23.2

LEGEND



TRAFFIC DIRECTION



WORK ZONE



TEMPORARY CONCRETE BARRIER-
PINNED INTO HMA PAVEMENT
(70400100)



TYPE II BARRICADES OR DRUMS WITH
MONODIRECTIONAL AMBER, TYPE C REFLECTORS
(704001)(782006) AT 50' CENTERS (25' ON TAPER)




TEMPORARY PAVEMENT MARKING LINE 4" - TYPE IV
TAPE (WHITE) (70307120)




TEMPORARY PAVEMENT MARKING LINE 4" - TYPE IV
TAPE (YELLOW) (70307120)




PROPOSED PAVEMENT MARKING
(SEE PAVEMENT MARKING PLAN)

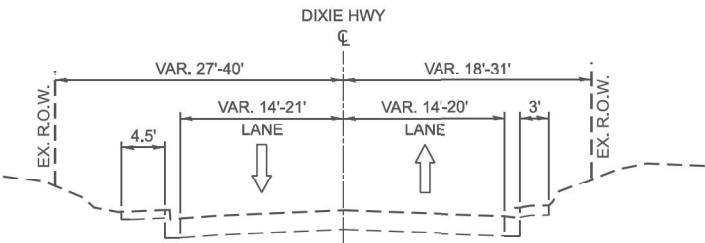


EXISTING DIXIE HIGHWAY
STA. 12+23.2 TO STA. 13+43.49

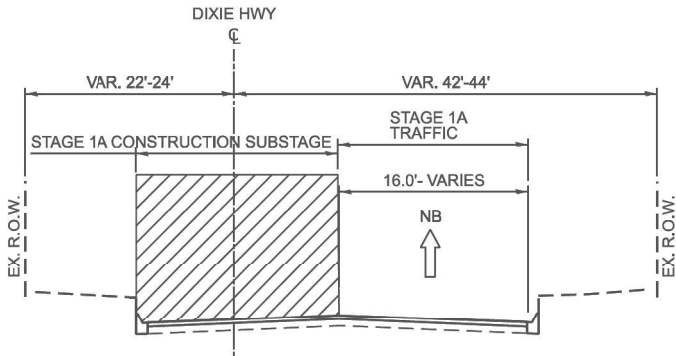


DIXIE HIGHWAY - STAGE 1A
STA. 8+98 TO STA. 10+45.2

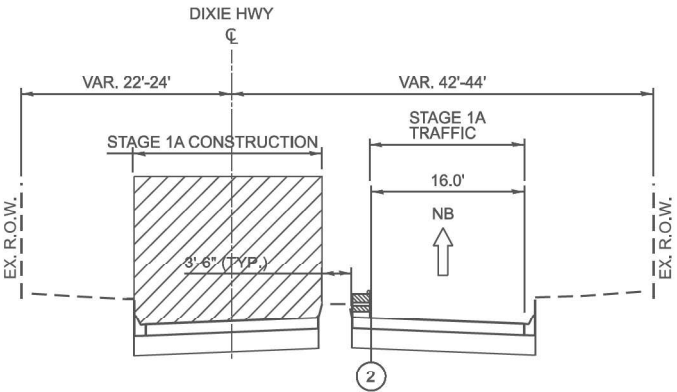


DIXIE HIGHWAY - STAGE 1A
UNDERPASS
STA. 10+45.2 TO STA. 12+23.2

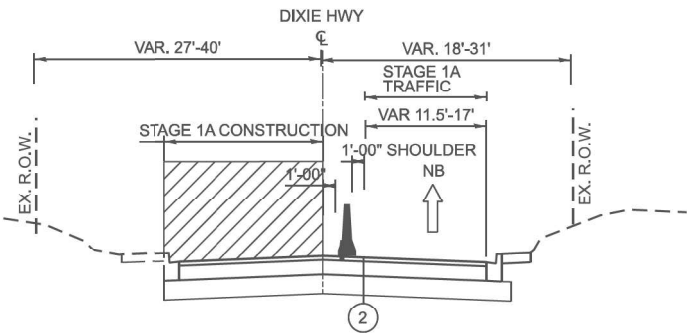


DIXIE HIGHWAY - STAGE 1A
STA. 12+23.2 TO STA. 13+43.49

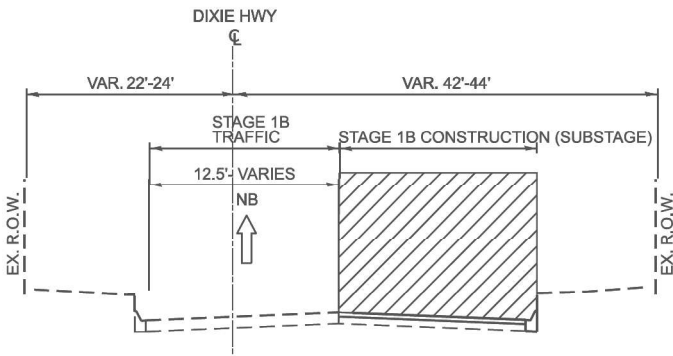

DIXIE HIGHWAY - STAGE 1B
STA. 8+98 TO STA. 10+45.2

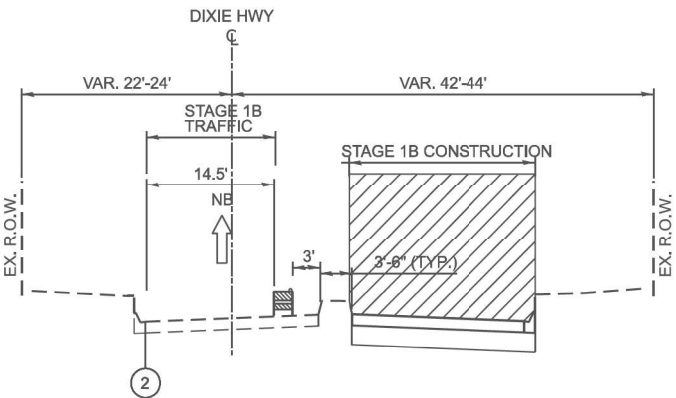

DIXIE HIGHWAY - STAGE 1B
UNDERPASS
STA. 10+45.2 TO STA. 12+23.2

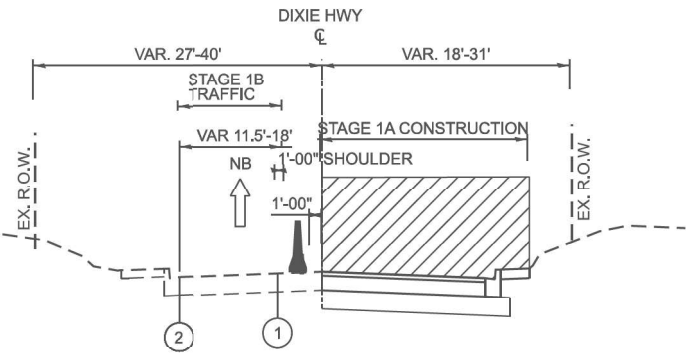

DIXIE HIGHWAY - STAGE 1B
STA. 12+23.2 TO STA. 16+85

MODEL: Default
FILE NAME: C:\Users\William\OneDrive - R.M. Chin & Associates, Inc\Desktop\208-10-WO-1 NOT (ALL)\01_CAD\03.SHED\26W33_SHT_Typical Sections.dgn




USER NAME = WilliamWisniewski	DESIGNED - MB	REVISED -
	DRAWN - HN	REVISED -
PLOT SCALE = \$SCALE\$	CHECKED - RK	REVISED -
PLOT DATE = 8/25/2025	DATE - 4/24/2024	REVISED -

STATE OF ILLINOIS
DEPARTMENT OF TRANSPORTATION

DIXIE HIGHWAY
MAINTENANCE OF TRAFFIC - TYPICAL SECTIONS


SCALE: SHEET 1 OF 2 SHEETS STA. TO STA.

F&P RTE.	SECTION	COUNTY	TOTAL SHEETS	SHEET NO.
2843	2023-916-RS,SW,FL	COOK	110	33
CONTRACT NO. 62W33				
ILLINOIS FED. AID PROJECT				

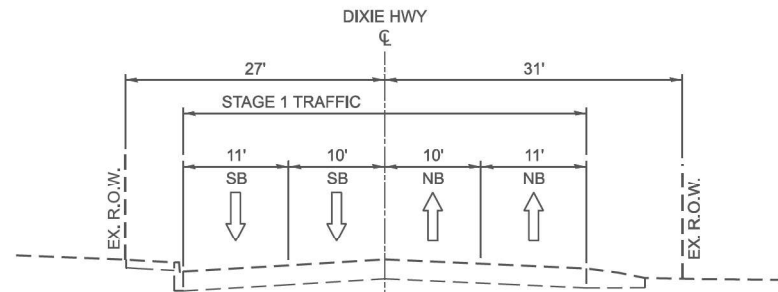


DIXIE HIGHWAY - EXISTING

STA. 13+43.49 TO STA. 25+96.0

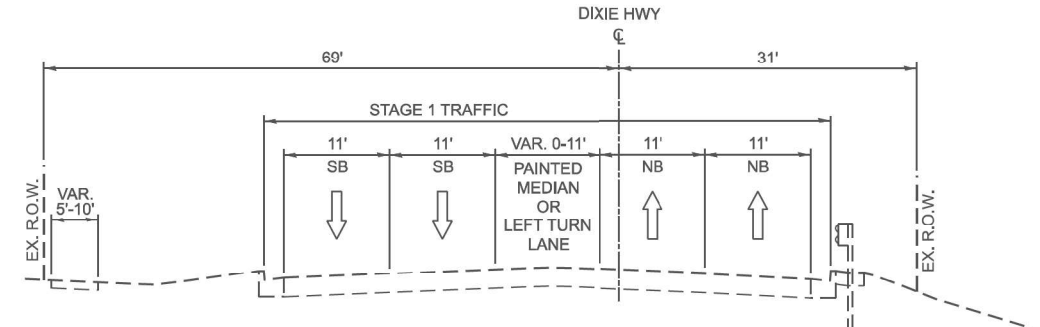


DIXIE HIGHWAY - EXISTING

STA. 25+96.0 TO STA. 33+90.8

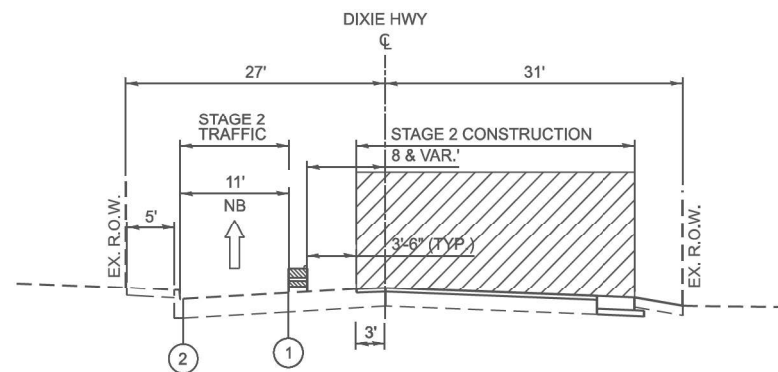

DIXIE HIGHWAY - STAGE 2

STA. 13+43.49 TO STA. 32+00

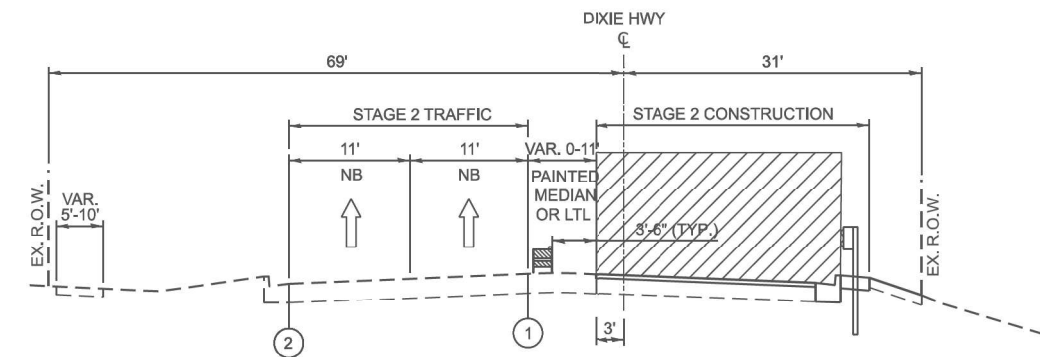

DIXIE HIGHWAY - STAGE 2

STA. 32+00 TO STA. 33+90.8

LEGEND

- TRAFFIC DIRECTION
- WORK ZONE
- TEMPORARY CONCRETE BARRIER-PINNED INTO HMA PAVEMENT (70400100)
- TYPE II BARRICADES OR DRUMS WITH MONODIRECTIONAL AMBER, TYPE C REFLECTORS (704001)(782006) AT 50' CENTERS (25' ON TAPER)
- TEMPORARY PAVEMENT MARKING LINE 4" - TYPE IV TAPE (WHITE) (70307120)
- TEMPORARY PAVEMENT MARKING LINE 4" - TYPE IV TAPE (YELLOW) (70307120)
- PROPOSED PAVEMENT MARKING (SEE PAVEMENT MARKING PLAN)

USER NAME = William Wolski	DESIGNED - MB	REVISED -
DRAWN - HN	REVISED -	
PLOT SCALE = \$SCALE\$	CHECKED - RK	REVISED -
PLOT DATE = 8/25/2025	DATE - 4/24/2024	REVISED -

F.A.P. RTE.	SECTION	COUNTY	TOTAL SHEETS	SHEET NO.
2843	2023-916-RS,SW,FL	COOK	110	34
CONTRACT NO. 62W33				
ILLINOIS FED. AID PROJECT				

Model: Default
File Name: C:\Users\William\OneDrive - R.M. Chin & Associates, Inc\Desktop\208-10_V0-1_NOT (ALL)\01_CADNOT NOTES.dgn

MAINTENANCE OF TRAFFIC GENERAL NOTES

1. MODIFICATIONS TO THE TRAFFIC CONTROL PLAN DUE TO VARYING FIELD CONDITIONS ARE TO BE DONE USING THE TRAFFIC CONTROL STANDARDS INCLUDED IN THIS CONTRACT. NO ADDITIONAL COMPENSATION SHALL BE DUE TO THE CONTRACTOR IF A MODIFIED PLAN IS PROPOSED.
2. THE PROPOSED IMPROVEMENTS SHALL BE ACCOMPLISHED ACCORDING TO THE SUGGESTED STAGES OF CONSTRUCTION AND TRAFFIC CONTROL AS SHOWN ON THE PLANS AND DIRECTED BY THE ENGINEER. THE CONTRACTOR MAY MODIFY THE SUGGESTED TRAFFIC CONTROL PLANS TO MEET CONSTRUCTION NEEDS BUT NOT AT THE EXPENSE OF PUBLIC SAFETY OR CONVENIENCE. ANY CHANGES TO THE TRAFFIC CONTROL PLAN SHALL BE SUBMITTED TO THE ENGINEER FOR APPROVAL.
3. ADVANCE SIGNING PER IDOT STANDARDS (WHERE APPLICABLE) AND CHANGEABLE MESSAGE SIGNS SHALL BE LOCATED IN ACCORDANCE WITH THE TRAFFIC CONTROL STANDARDS AND AS DIRECTED BY THE ENGINEER.
4. DIXIE HIGHWAY CONSTRUCTION WILL BE PERFORMED IN THREE STAGES.
5. ALL STAGES OF CONSTRUCTION WILL UTILIZE A DETOUR FOR ONE OR BOTH DIRECTIONS OF TRAFFIC.
6. THE CONTRACTOR MUST MAINTAIN A MINIMUM OF ONE THROUGH LANE THROUGHOUT THE PROJECT AREA IN ALL STAGES.
7. THE CONTRACTOR MUST MAINTAIN PEDESTRIAN AND BICYCLE PASSAGE ALONG AT LEAST ONE SIDE OF THE HIGHWAY THROUGHOUT THE PROJECT AREA AT ALL TIMES.
8. CONTRACTOR TO COORDINATE PACE BUS SERVICE ROUTING WITH PACE BUS, IDOT, AND LOCAL MUNICIPALITIES. PACE BUS SERVICE ACCESS IS TO BE MAINTAINED THROUGHOUT THE PROJECT CORRIDOR UNTIL NEW ROUTING IS ESTABLISHED BY PACE.
9. PAVEMENT MARKING TAPE, TYPE IV SHOWN ON THE PLANS FOR ANY CONSTRUCTION STAGE THAT THE CONTRACTOR PROPOSES TO EXTEND OVER THE WINTER PERIOD SHALL MEAN MODIFIED URETHANE PAVEMENT MARKING AND WILL BE PAID FOR THEIR RESPECTIVE CONTRACT UNIT PRICE.
10. TEMPORARY INFORMATION SIGNS ON TEMPORARY SUPPORTS SHALL BE PROVIDED FOR ALL COMMERCIAL DRIVEWAYS THAT ARE LOCATED WITHIN A WORK AREA. THIS WORK SHALL BE PAID FOR PER DISTRICT 1 DETAIL TC-26. THESE SIGNS SHALL BE RELOCATED AS REQUIRED FOR EACH CONSTRUCTION STAGE AND SHALL BE PLACED AS DIRECTED BY THE ENGINEER. THIS SIGN RELOCATION WORK WILL NOT BE PAID FOR SEPARATELY AND SHALL BE INCLUDED IN THE CONTRACT UNIT PRICE PER SQUARE FOOT FOR TEMPORARY INFORMATION SIGNING.
11. DROP-OFFS ADJACENT TO THE TRAVEL LANE SHALL BE KEPT TO A MINIMUM. PROTECTION OF THE DROP-OFF SHALL BE ACCORDING TO THE IDOT BUREAU OF SAFETY PROGRAMS AND ENGINEERING, SAFETY ENGINEERING POLICITY MEMORANDUM 4-21. TEMPORARY CONCRETE BARRIER WALL IS SHOWN ON THE PLANS WHERE THE DROP-OFF REQUIREMENTS FOR USING BARRICADES CANNOT BE MET. THE CONTRACTOR SHALL RESPONSIBLE FOR ENSURING THAT THE DROP-OFFS ALONG THE REMAINING AREAS MEET THE OFFSET, HEIGHT, AND DURATION REQUIREMENTS TO USE BARRICADES. THIS MAY REQUIRE THE CONTRACTOR TO REPLACE OR PLACE SUFFICIENT MATERIAL IN THE EXCAVATION TO REDUCE THE DROP-OFF TO BE COMPLIANT WITH THE REQUIREMENTS FOR USE OF BARRICADES. NO ADDITIONAL COMPENSATION SHALL BE ALLOWED TO COMPLY WITH THIS REQUIREMENT.
12. THE "ROAD CONSTRUCTION AHEAD" SIGN SHALL REMAIN INSTALLED UNTIL THE COMPLETION OF THE PROJECT OR WHEN NO ROADWAY HAZARDS REMAIN WITHIN THE WORK ZONE.
13. CHANGEABLE MESSAGE SIGNS SHALL BE INSTALLED TWO WEEKS PRIOR TO ALL ROAD CLOSURE, TRAFFIC STAGE CHANGES, AND NEW TRAFFIC SIGNAL TURN-ON EVENTS ON EACH APPROACH OF THE EFFECTED ROADWAY TO WARN MOTORISTS OF THE UPCOMING EVENT. THE SIGNS SHALL BE REMOVED TWO WEEKS THEREAFTER UNLESS THE SIGNS ARE NEEDED AGAIN FOR A SUBSEQUENT FUTURE EVENT THAT WILL OCCUR WITHIN 2 WEEKS ON THE SAME APPROACH OF THE EFFECTED ROADWAY. THE SIGN LOCATIONS SHALL BE (DETERMINED BY THE ENGINEER) PLACED AS DIRECTED BY THE ENGINEER.
14. TEMPORARY CONCRETE BARRIER SHALL BE INSTALLED IN ACCORDANCE WITH SECTION 704 OF THE IDOT STANDARD OF SPECIFICATIONS. ALL TEMPORARY CONCRETE BARRIER APPROACH AND DEPARTING END UNITS SHALL BE ANCHORED TO THE PAVEMENT USING SIX ANCHOR PINS AS SHOWN IN IDOT STANDARD 704001. PINNING OF ADDITIONAL BARRIER UNITS WITH THREE ANCHOR PINS ON THE TRAFFIC SIDE HOLES WITHIN THE INSTALLATION SHALL BE REQUIRED WHEN EQUIPMENT, VEHICLES, MATERIALS, FIXED OBJECTS, OR A DROP-OFF IS LOCATED WITHIN 24" BEHIND THE BARRIER. THE 24" OF CLEAR PAVEMENT MEASUREMENT SHALL BE FROM THE BASE OF THE NON-TRAFFIC SIDE OF THE BARRIER. TRAFFIC SIDE PINNED BARRIER SHALL HAVE A MINIMUM OF 6" OF CLEAR PAVEMENT BEHIND THE BARRIER. WHERE BOTH PINNED AND UNPINNED BARRIER UNITS ARE USED IN CONTINUOUS INSTALLATION, A TRANSITION SHALL BE PROVIDE BETWEEN THEM. THE TRANSITION FORM PINNED TO UNPINNED BARRIER SHALL CONSIST OF TWO ANCHOR PINS INSTALLED IN THE END HOLES ON THE TRAFFIC SIDE OF THE FIRST BARRIER BEYOND THE PINNED SECTION AND ONE ANCHOR PIN INSTALLED IN THE MIDDLE HOLE OF THE TRAFFIC SIDE OF THE SECOND BARRIER BEYOND THE PINNED SECTION. THE THIRD BARRIER BEYOND THE PINNED SECTION SHALL THEN BE UNPINNED.
15. ALL EXISTING LANE LINE PAVEMENT MARKINGS AND RAISED REFLECTIVE PAVEMENT MARKER REFLECTORS LOCATION WITHIN TEMPORARY LANE CLOSURE TAPERS, LANE SHIFT TAPERS OR IN LOCATIONS THAT CONFLICT WITH THE TEMPORARY PAVEMNET MARKING TAPE USED FOR STAGING USING SHALL BE REMOVED VIA WATER BLASTING WITH VACUUM RECOVERY IF THE STAGING WILL REMAIN IN PLACE FOR MORE THAN 14 DAYS. THE EXISTING PAVEMENT MARKINGS AND RAISE REFLECTIVE PAVEMENT MARKER REFLECTORS THAT WERE REMOVED SHALL BE RESTORED IN KIND AFTER THE COMPLETION OF THE STAGING.
16. CONTRACTOR SHALL IDENTIFY AND COMPLETELY COVER THE EXISTING SIGNS WHICH CONFLICT WITH MOT STAGE SIGNS

STAGES OF CONTRUCTION AND TRAFFIC CONTROL

MAINTENANCE OF TRAFFIC:

NO CONSTRUCTION ACTIVITY CAN BE PERFORMED WITHOUT INSTALLATION OF ADEUQATE AND APPLICABLE TRAFFIC CONTROL.

PERFORMANCE OF CERTAIN PORTIONS OF WORK WILL REQUIRE SUBSTAGING UTILIZING APPLICABLE IDOT STANDARDS, DRIVEWAYS AND SIDE ROAD INTERSECTIONS WILL BE SUBSTAGED FOR MILLING AND PAVING OPERATIONS AND SHALL REMAIN FULLY OPERATIONAL AT THE END OF EACH WORKING DAY.

ALL WORK NOT COVERED BY THE SEQUENCE WILL BE PERFORMED UTILIZING APPLICABLE IDOT STANDARDS AS NEEDED TO PERFORM THE WORK, AND BE APPROVED BY THE ENGINEER IN ADVANCE OF THE WORK.

ALL WORK WILL BE PERFORMED UTILIZING THE APPROVED SEQUENCE OF OPERATION,

- PRESTAGE
- 0.1 MOBILIZATION
- 0.2 LOCATE ALL UTILITIES IN THE PROJECT AREA.
- 0.3 DEPLOY DETOUR AND INSTALL TRAFFIC CONTROL AS REQUIRED FOR STAGE 1A.
- 0.4 DETOUR SOUTHBOUND TRAFFIC BETWEEN HARWOOD AVENUE AND CEDAR ROAD.
- 0.5 DEPLOY BIKE DETOUR NORTHBOUND AND SOUTHBOUND.
- 0.6 ADJUST TRAFFIC SIGNAL TIMING AT ALL INTERSECTIONS ALONG DETOUR.

- STAGE 1A
- 1.1 PERFORM REMOVAL AND CONSTRUCTION NORTHBOUND BETWEEN HARWOOD AVENUE AND CEDAR ROAD.
- 1.2 SITE CLEAN UP.
- 1.3 DEPLOY DETOUR AND INSTALL TRAFFIC CONTROL AS REQUIRED FOR STAGE 1B.
- 1.4 DETOUR SOUTHBOUND TRAFFIC BETWEEN HARWOOD AVENUE AND SPRUCE ROAD.
- 1.5 MAINTAIN BIKE DETOUR NORTHBOUND AND SOUTHBOUND.
- 1.6 ADJUST TRAFFIC SIGNAL TIMING AT ALL INTERSECTIONS ALONG DETOUR.

- STAGE 1B
- 1.1 PERFORM REMOVAL AND CONSTRUCTION SOUTHBOUND BETWEEN HARWOOD AVENUE AND CEDAR ROAD.
- 1.2 SITE CLEAN UP.
- 1.3 DEPLOY DETOUR AND INSTAL L TRAFFIC CONTROL AS REQUIRED FOR STAGE 2.
- 1.4 DETOUR NORTHBOUND TRAFFIC BETWEEN HARWOOD AVENUE AND SPRUCE ROAD.
- 1.5 MAINTAIN BIKE DETOUR NORTHBOUND AND SOUTHBOUND.
- 1.6 ADJUST TRAFFIC SIGNAL TIMING AT ALL INTERSECTIONS ALONG DETOUR.

- STAGE 2
- 2.1 REMOVE NORTHBOUND AND SOUTHBOUND BIKE DETOUR.
- 2.1 PERFORM REMOVAL AND CONSTRUCTION IN NORTHBOUND DIRECTION BETWEEN PARK AVENUE AND SPRUCE ROAD.
- 2.2 SITE CLEAN UP.
- 2.3 MAINTAIN SOUTHBOUND DETOUR AND INSTALL TRAFFIC CONTROL AS REQUIRED FOR STAGE 3.
- 2.4 SHIFT SOUTHBOUND TRAFFIC BETWEEN PARK AVENUE AND SPRUCE ROAD AS REQUIRED TO PERFORM WORK IN STAGE 3.

- STAGE 3
- 3.1 PERFORM REMOVAL AND CONSTRUCTION IN SOUTHBOUND DIRECTION BETWEEN CEDAR ROAD AND SPRUCE ROAD. WORK IS TO BE PERFORMED VIA DAILY LANE CLOSURES (STANDARD 701501). CONTRACTOR SHALL PROVIDE ACCESS TO ALL SIDE STREETS AND RESIDENCES DURING THE CONSTRUCTION.
- 3.2 SITE CLEAN UP.
- 3.3 INSTALL PROPOSED PAVEMENT MARKINGS AND SIGNS.




USER NAME = WilliamWlsniewski	DESIGNED - MB	REVISED -
	DRAWN - HN	REVISED -
PLOT SCALE = \$SCALE\$	CHECKED - RK	REVISED -
PLOT DATE = 8/25/2025	DATE - 4/24/2024	REVISED -


STATE OF ILLINOIS
DEPARTMENT OF TRANSPORTATION

DIXIE HIGHWAY
MAINTENANCE OF TRAFFIC NOTES AND SEQUENCE

SCALE: SHEET 1 OF 1 SHEETS STA. TO STA.

F.A.P RTE.	SECTION	COUNTY	TOTAL SHEETS	SHEET NO.
2843	2023-916-RS,SW,FL	COOK	110	35
CONTRACT NO. 62W33				
		ILLINOIS	FED. AID PROJECT	

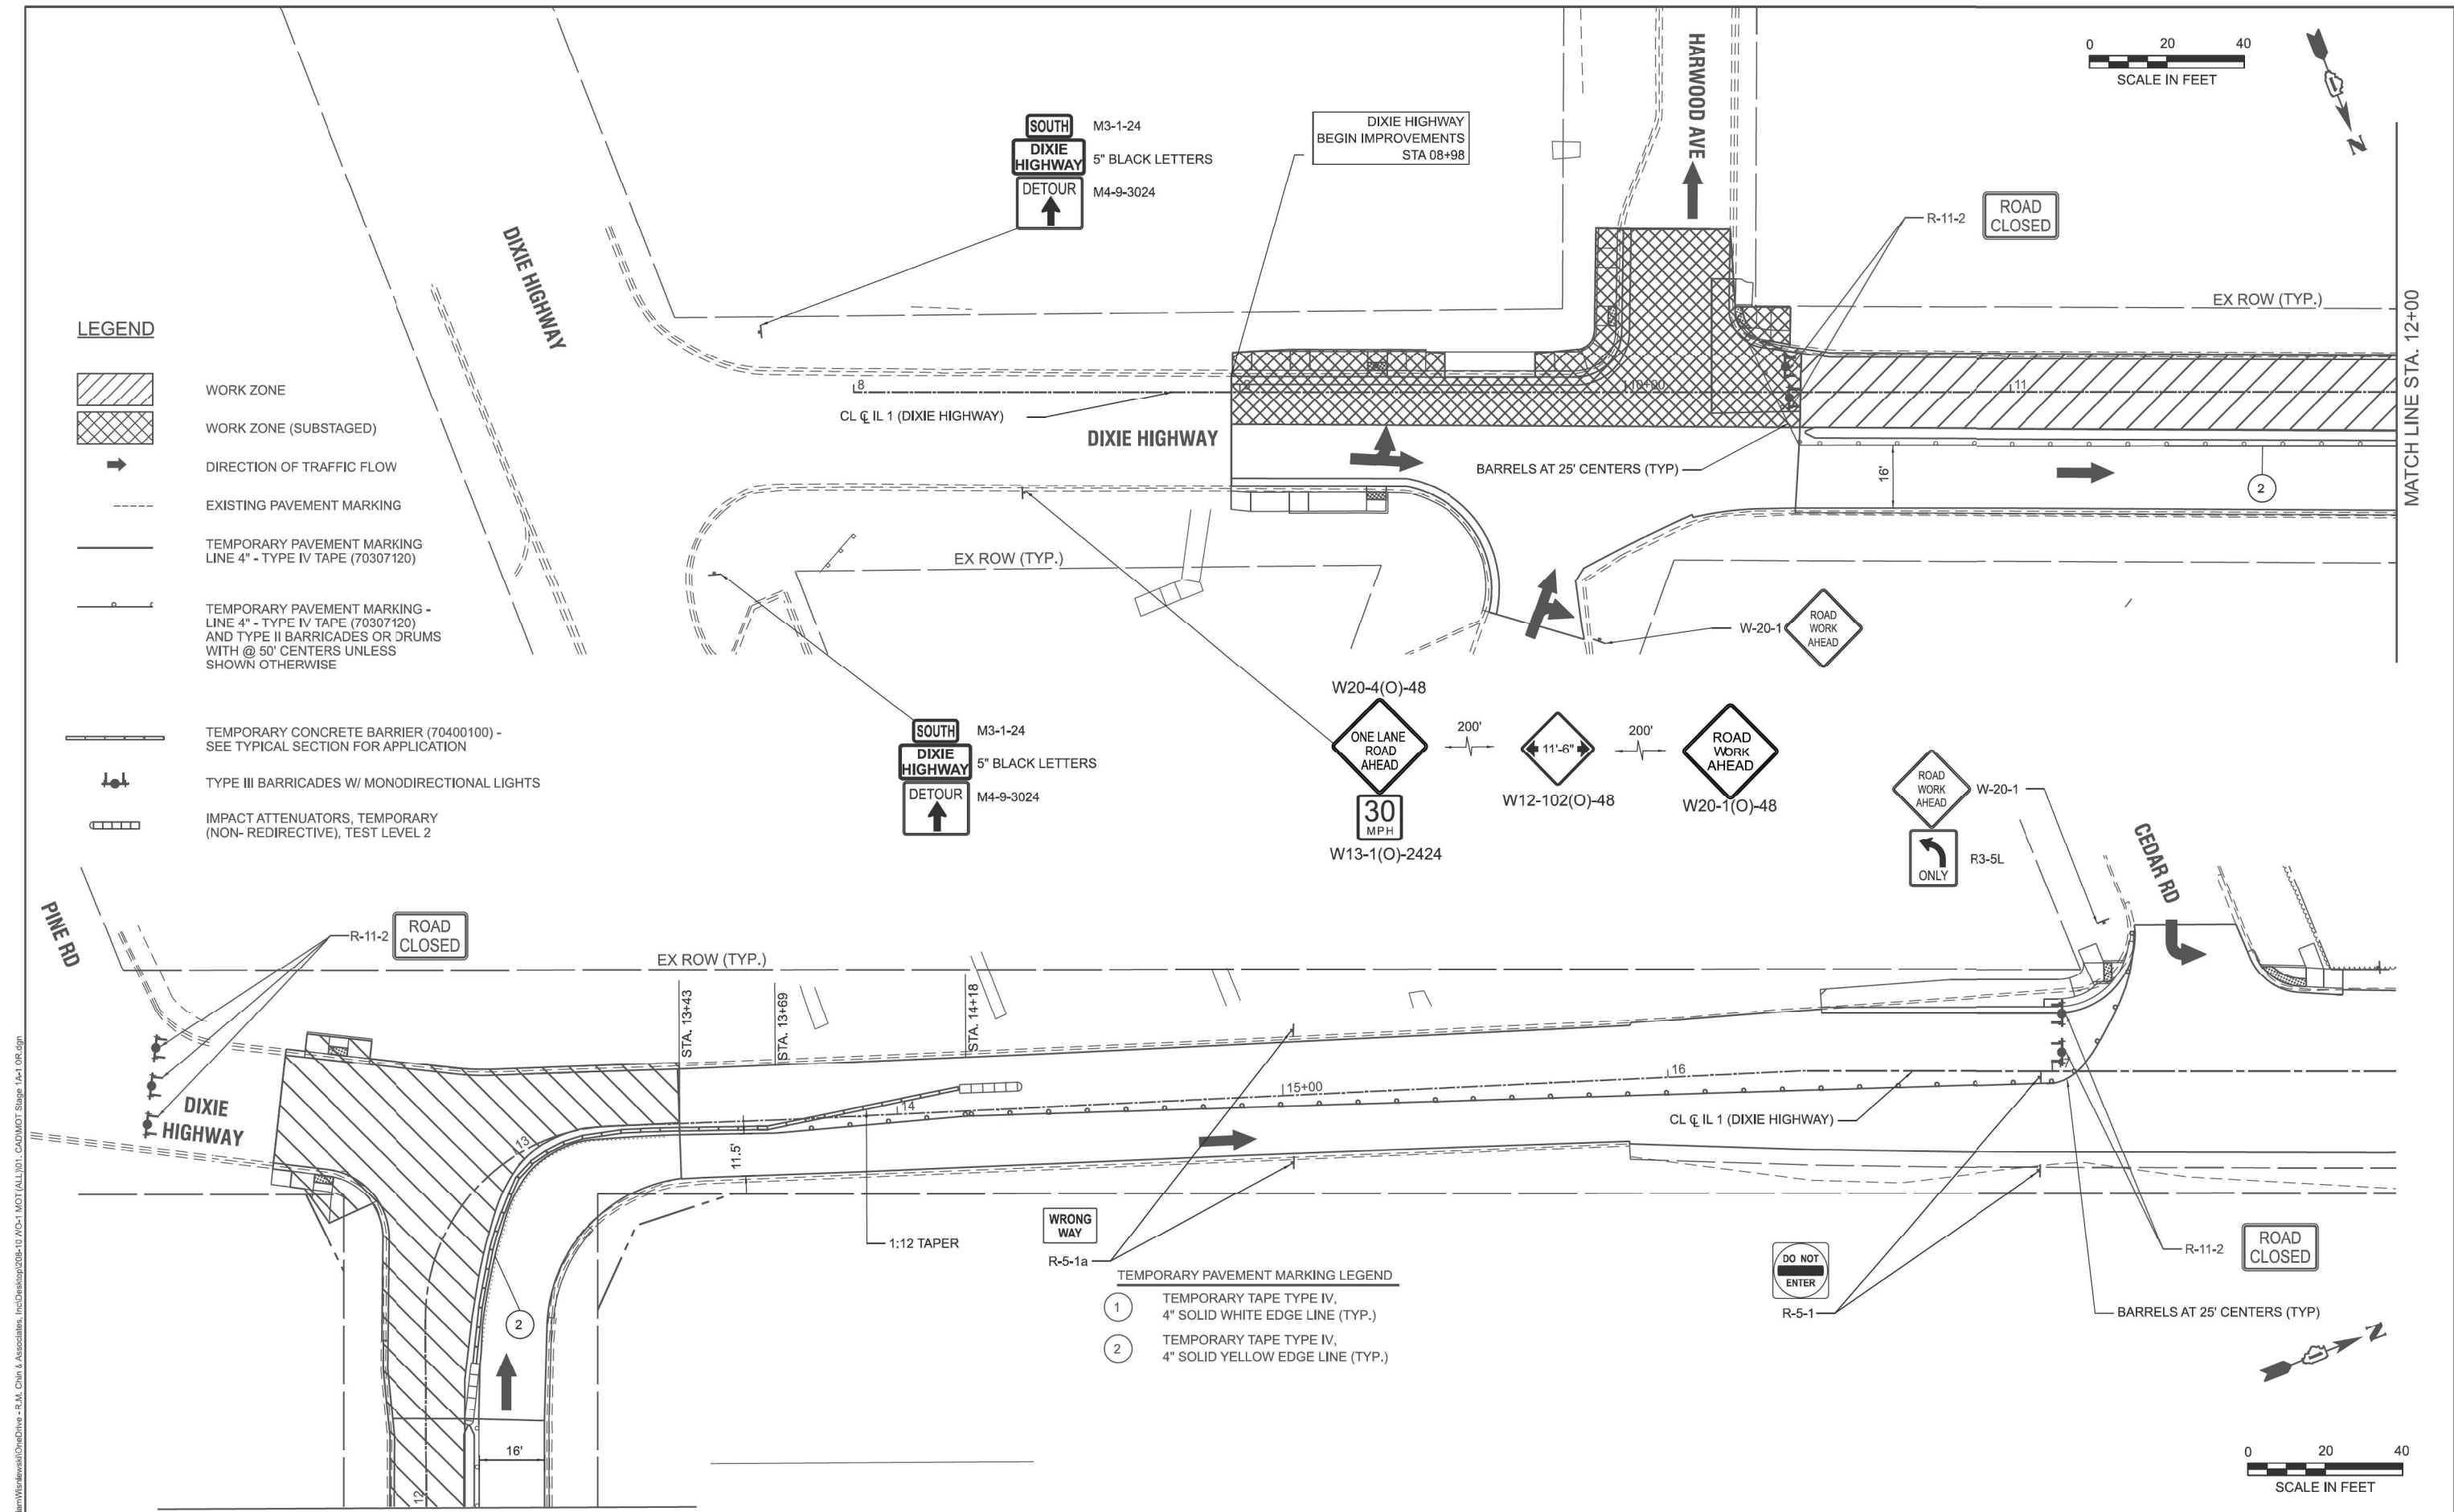

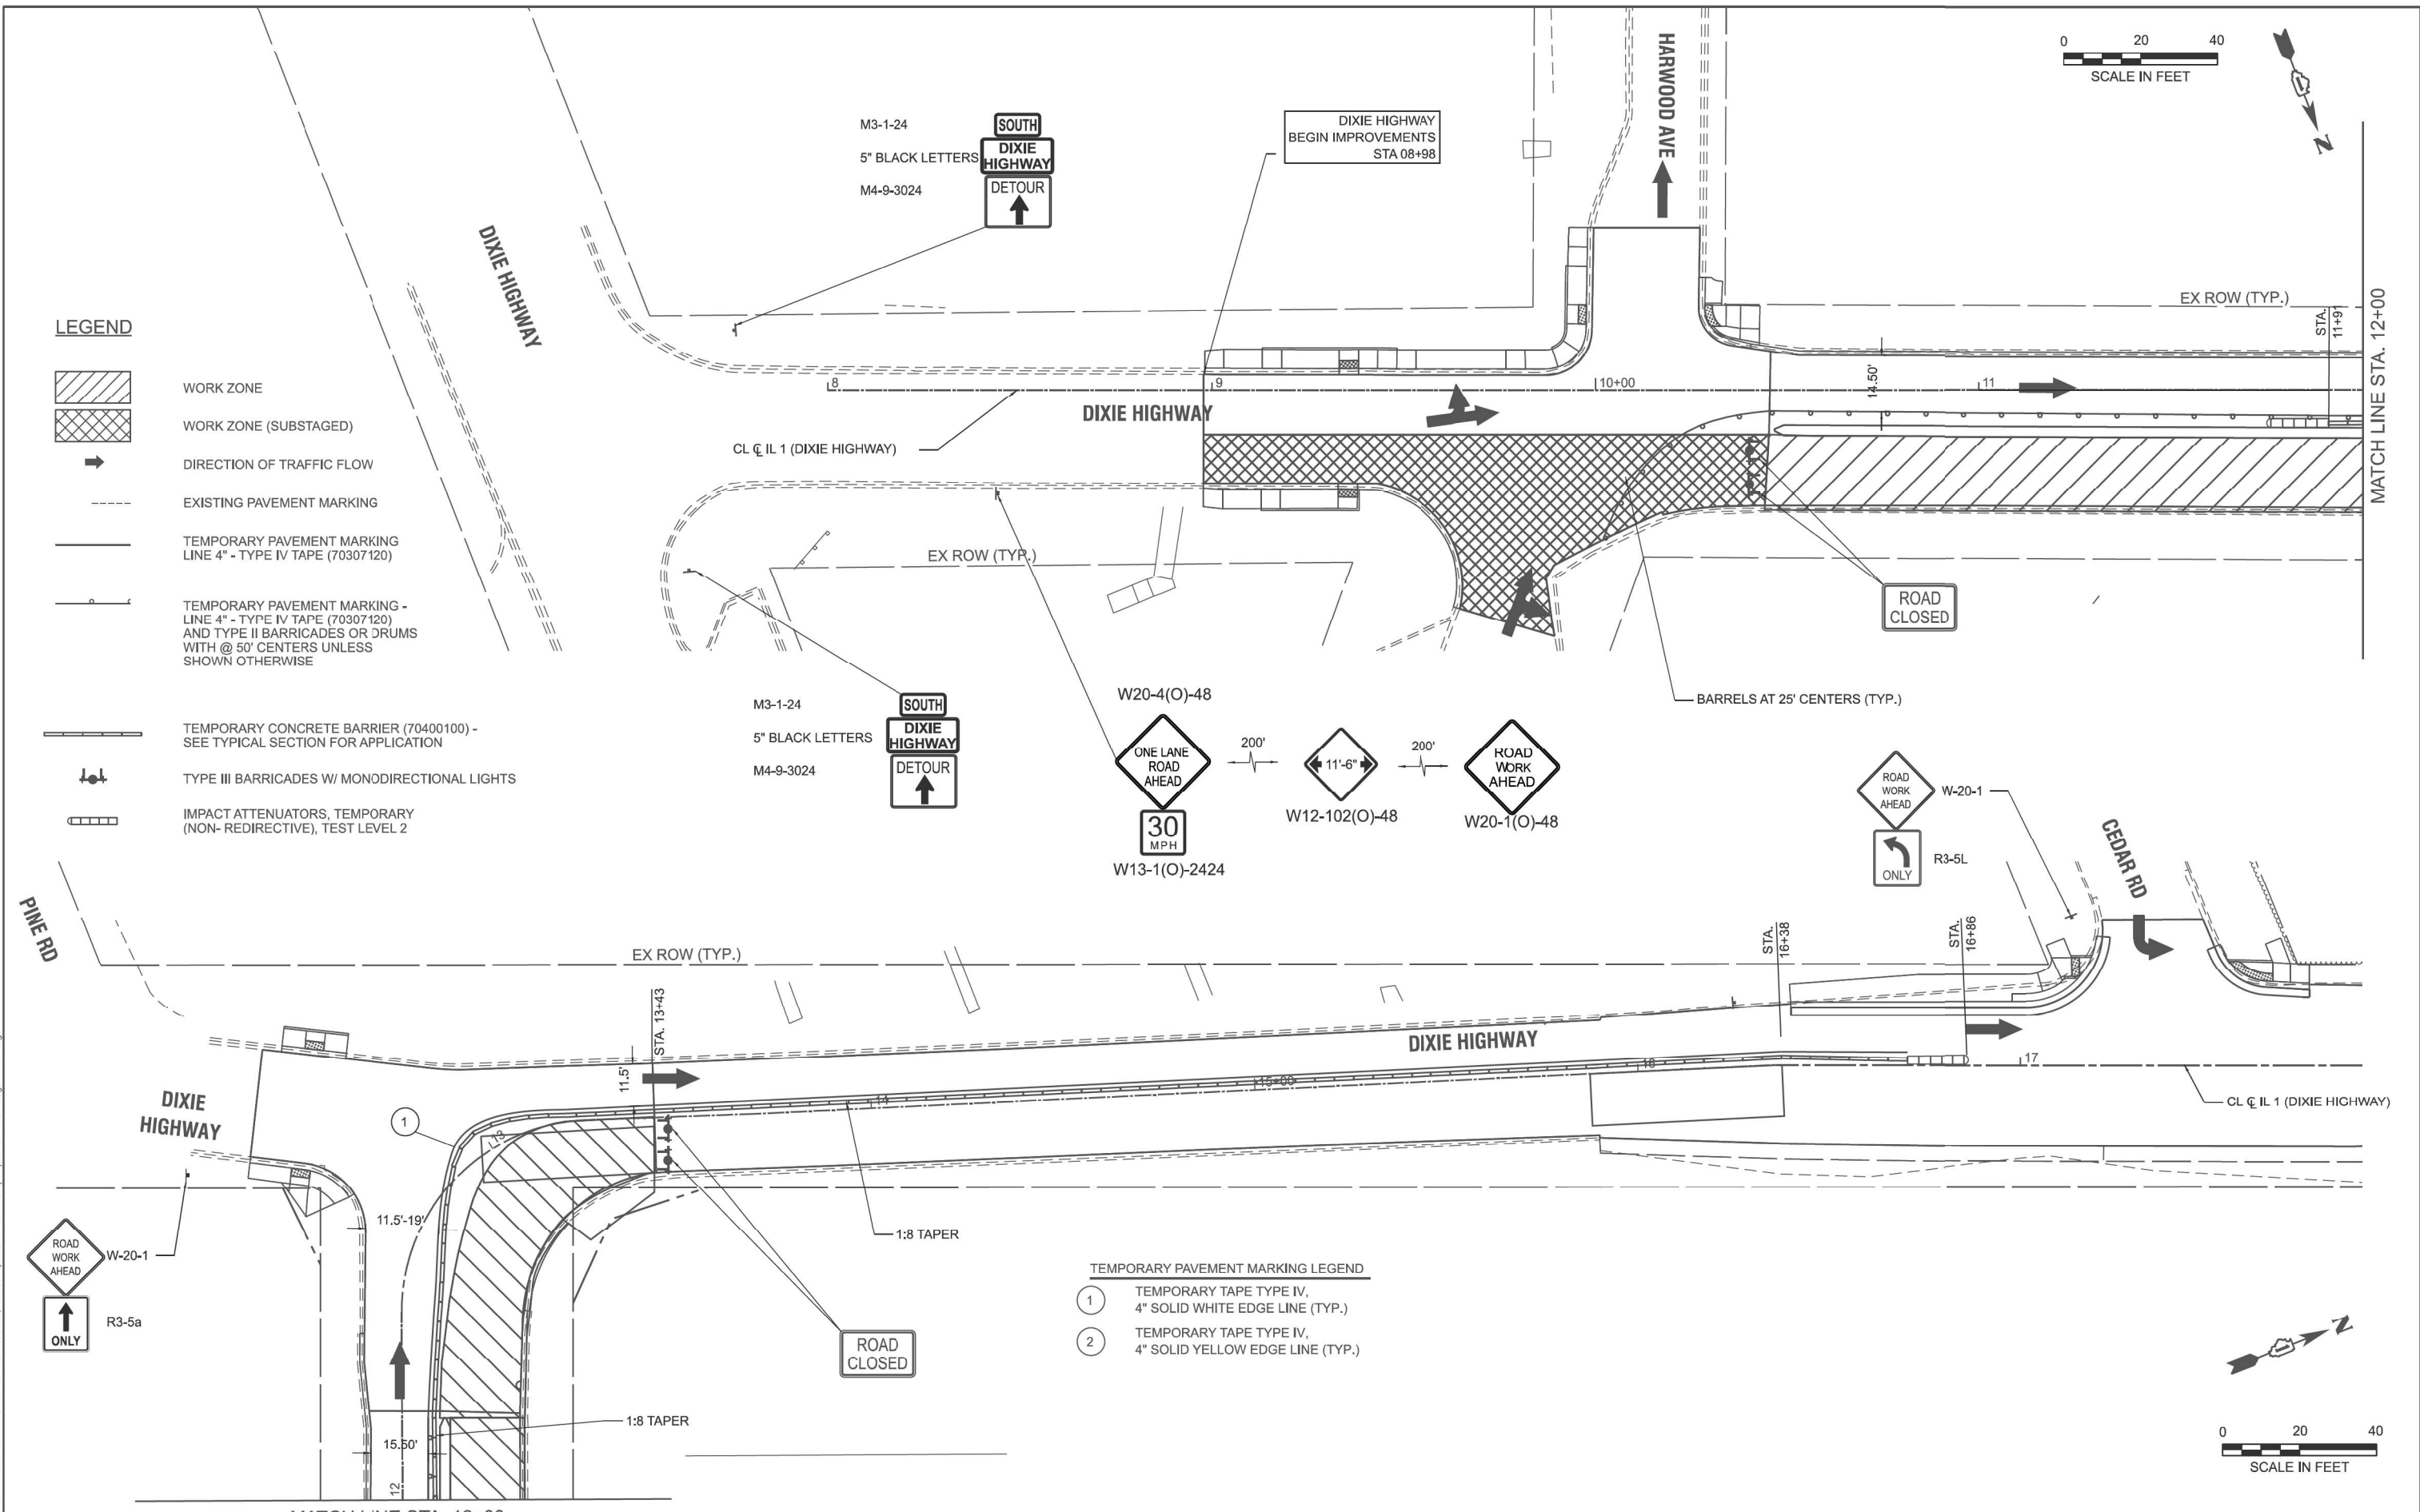

MODEL: Default
FILE NAME: C:\Users\William\OneDrive - R.M. Chin & Associates, Inc\Desktop\208-10-WO-1 NOT (ALL)\01_CADNOT Stage 1B-1 Or.dgn
DATE: 8/25/2025



USER NAME = William Wolski	DESIGNED - MB	REVISED -
	DRAWN - HN	REVISED -
PLOT SCALE = \$SCALE\$	CHECKED - RK	REVISED -
PLOT DATE = 8/25/2025	DATE - 4/24/2024	REVISED -

STATE OF ILLINOIS
DEPARTMENT OF TRANSPORTATION


DIXIE HIGHWAY MAINTENANCE OF TRAFFIC - STAGE 1B		
SCALE: 1"=20'	SHEET 1 OF 1 SHEETS	STA. 09+00 TO STA. 18+00

F&P RTE.	SECTION	COUNTY	TOTAL SHEETS	SHEET NO.
2843	2023-916-RS,SW,FL	COOK	110	37
CONTRACT NO. 62W33				
ILLINOIS FED. AID PROJECT				


MODE: Default
FILE NAME: C:\Users\William\OneDrive - R.M. Chin & Associates, Inc\Desktop\208-10_WO-1 NOT (ALL) V01_CADNOT Stage 2-1_C3.dgn

LEGEND

-  WORK ZONE
-  WORK ZONE (SUBSTAGED)
-  DIRECTION OF TRAFFIC FLOW
-  EXISTING PAVEMENT MARKING
-  TEMPORARY PAVEMENT MARKING
LINE 4" - TYPE IV TAPE (70307120)
-  TEMPORARY PAVEMENT MARKING -
LINE 4" - TYPE IV TAPE (70307120)
AND TYPE II BARRICADES OR DRUMS
WITH @ 50' CENTERS UNLESS
SHOWN OTHERWISE
-  TEMPORARY CONCRETE BARRIER (70400100) -
SEE TYPICAL SECTION FOR APPLICATION
-  TYPE III BARRICADES W/ MONODIRECTIONAL LIGHTS
-  IMPACT ATTENUATORS, TEMPORARY
(NON- REDIRECTIVE), TEST LEVEL 2

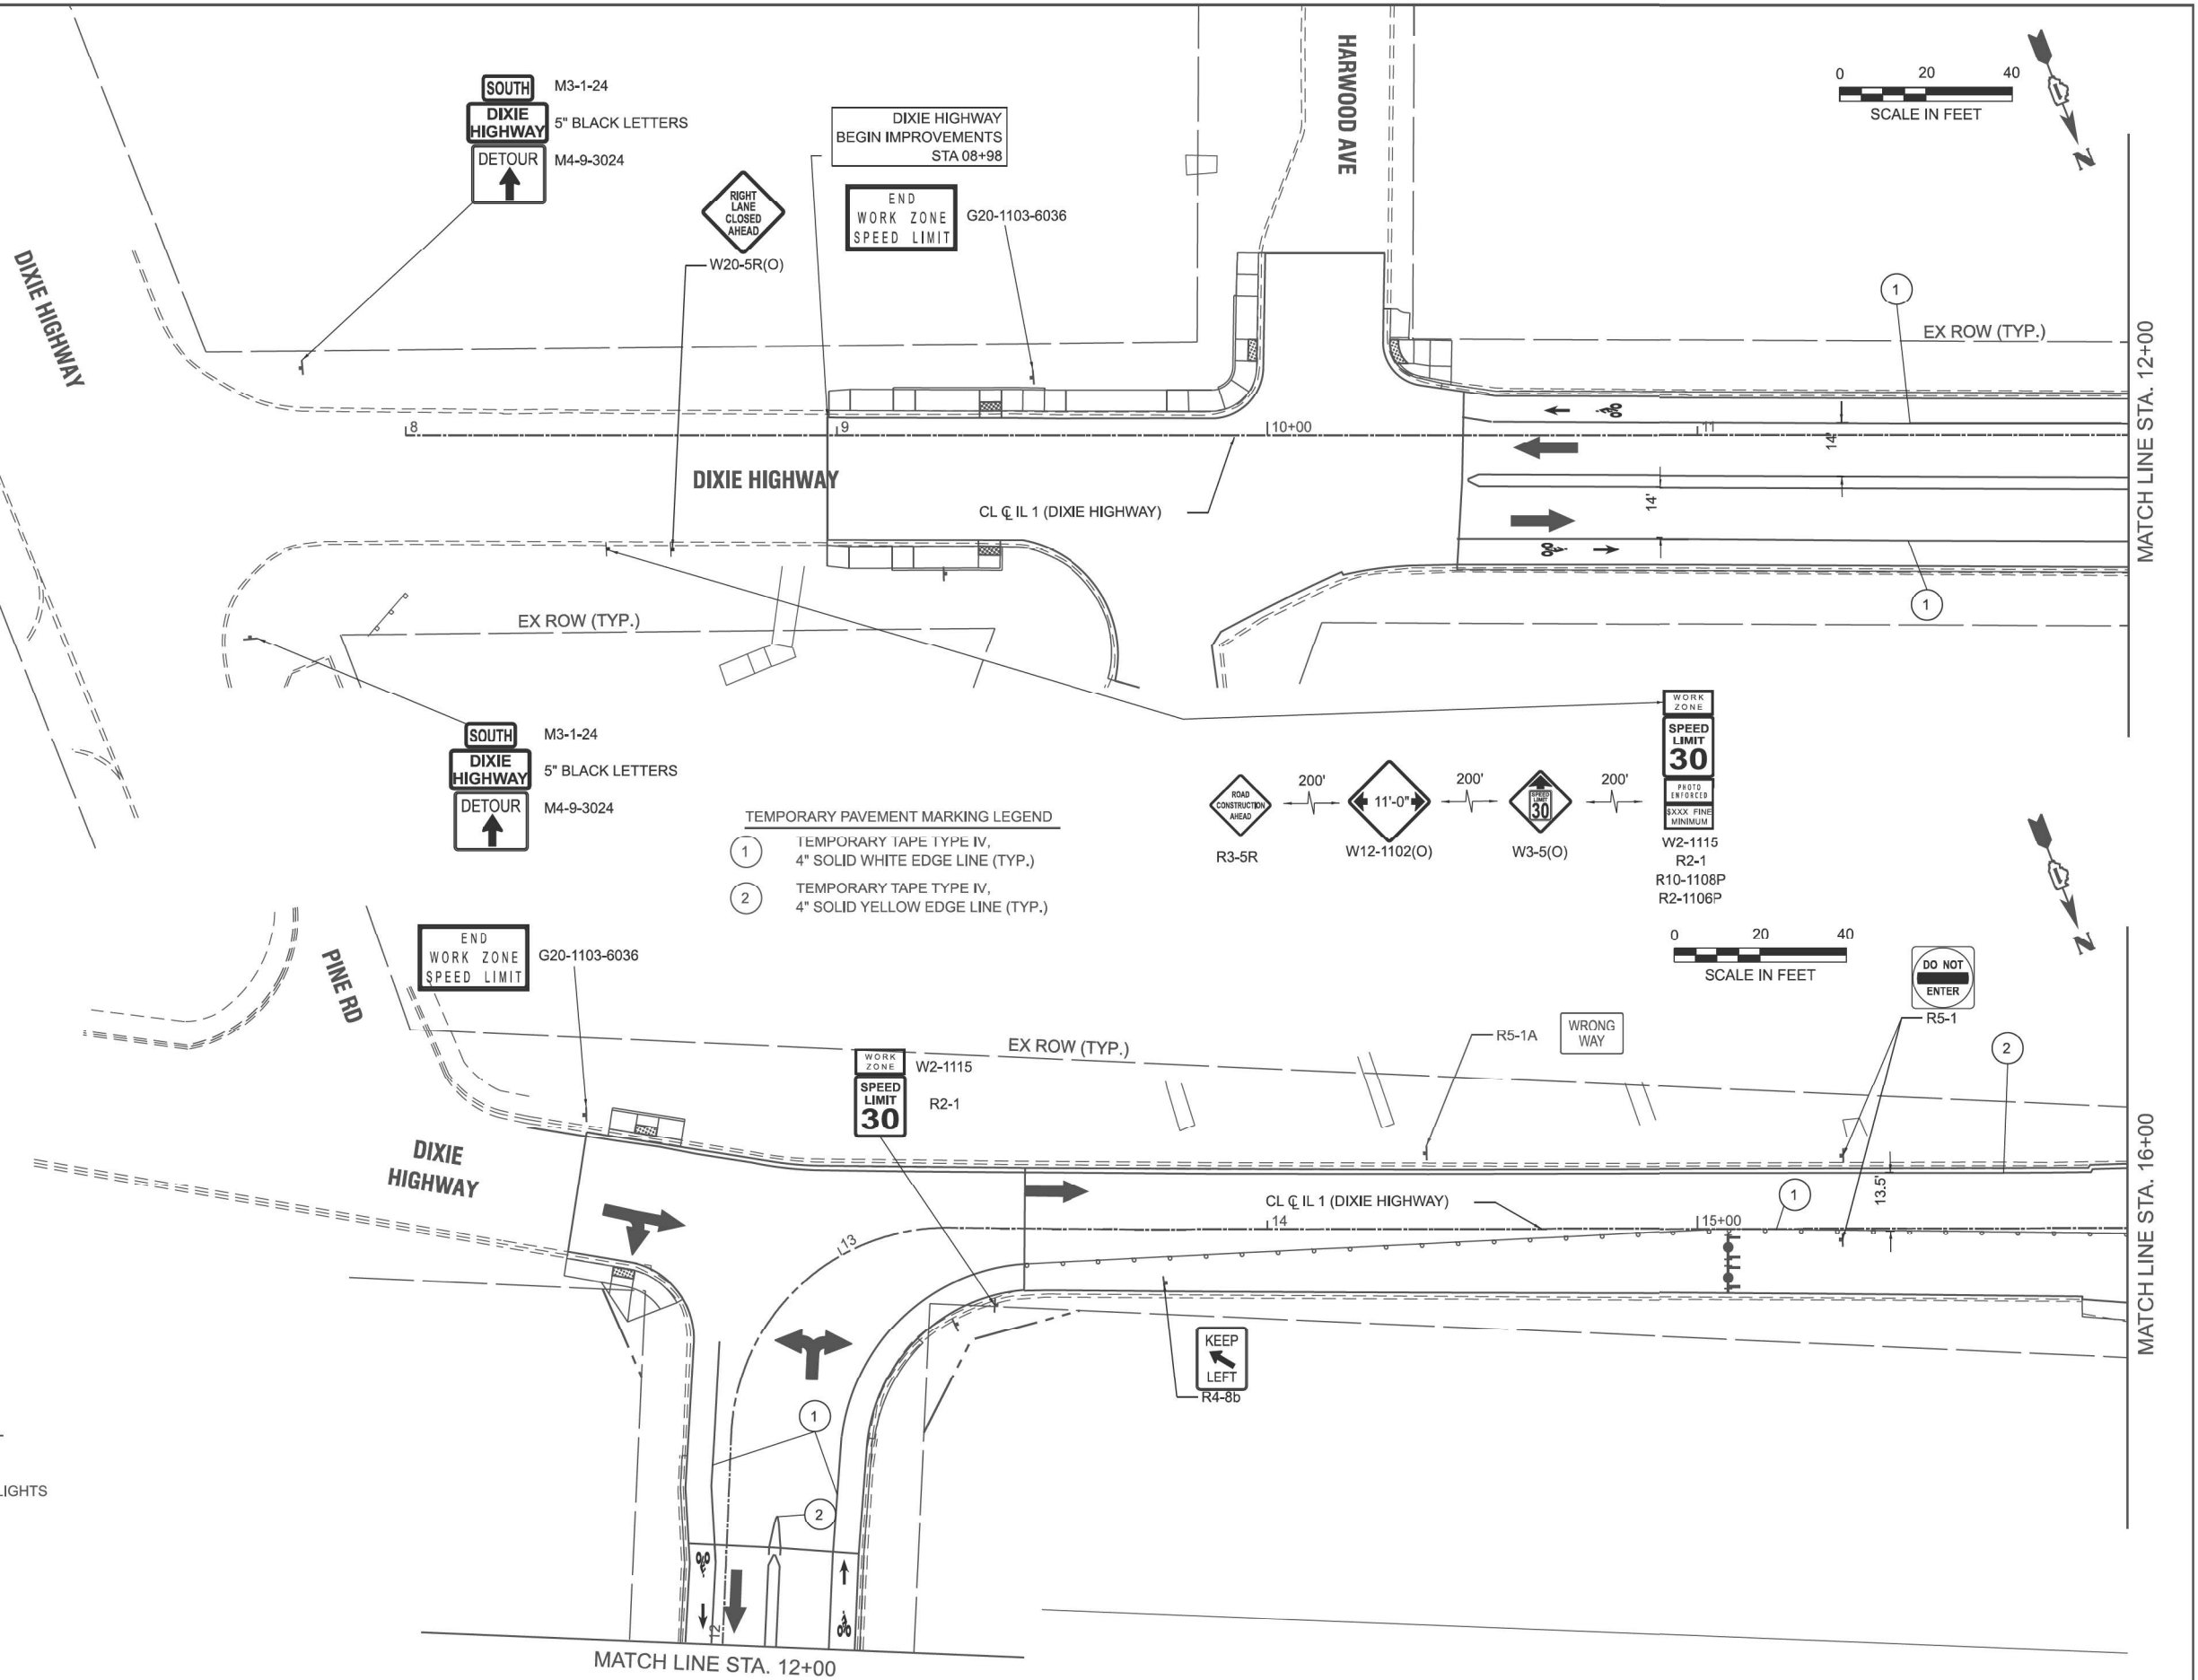

MODEL: Default
FILE NAME: C:\Users\William\OneDrive - R.M. Chin & Associates, Inc\Desktop\208-10-10-1 NOT (ALL)01 - CADNOT Stage 2-2 03.dgn

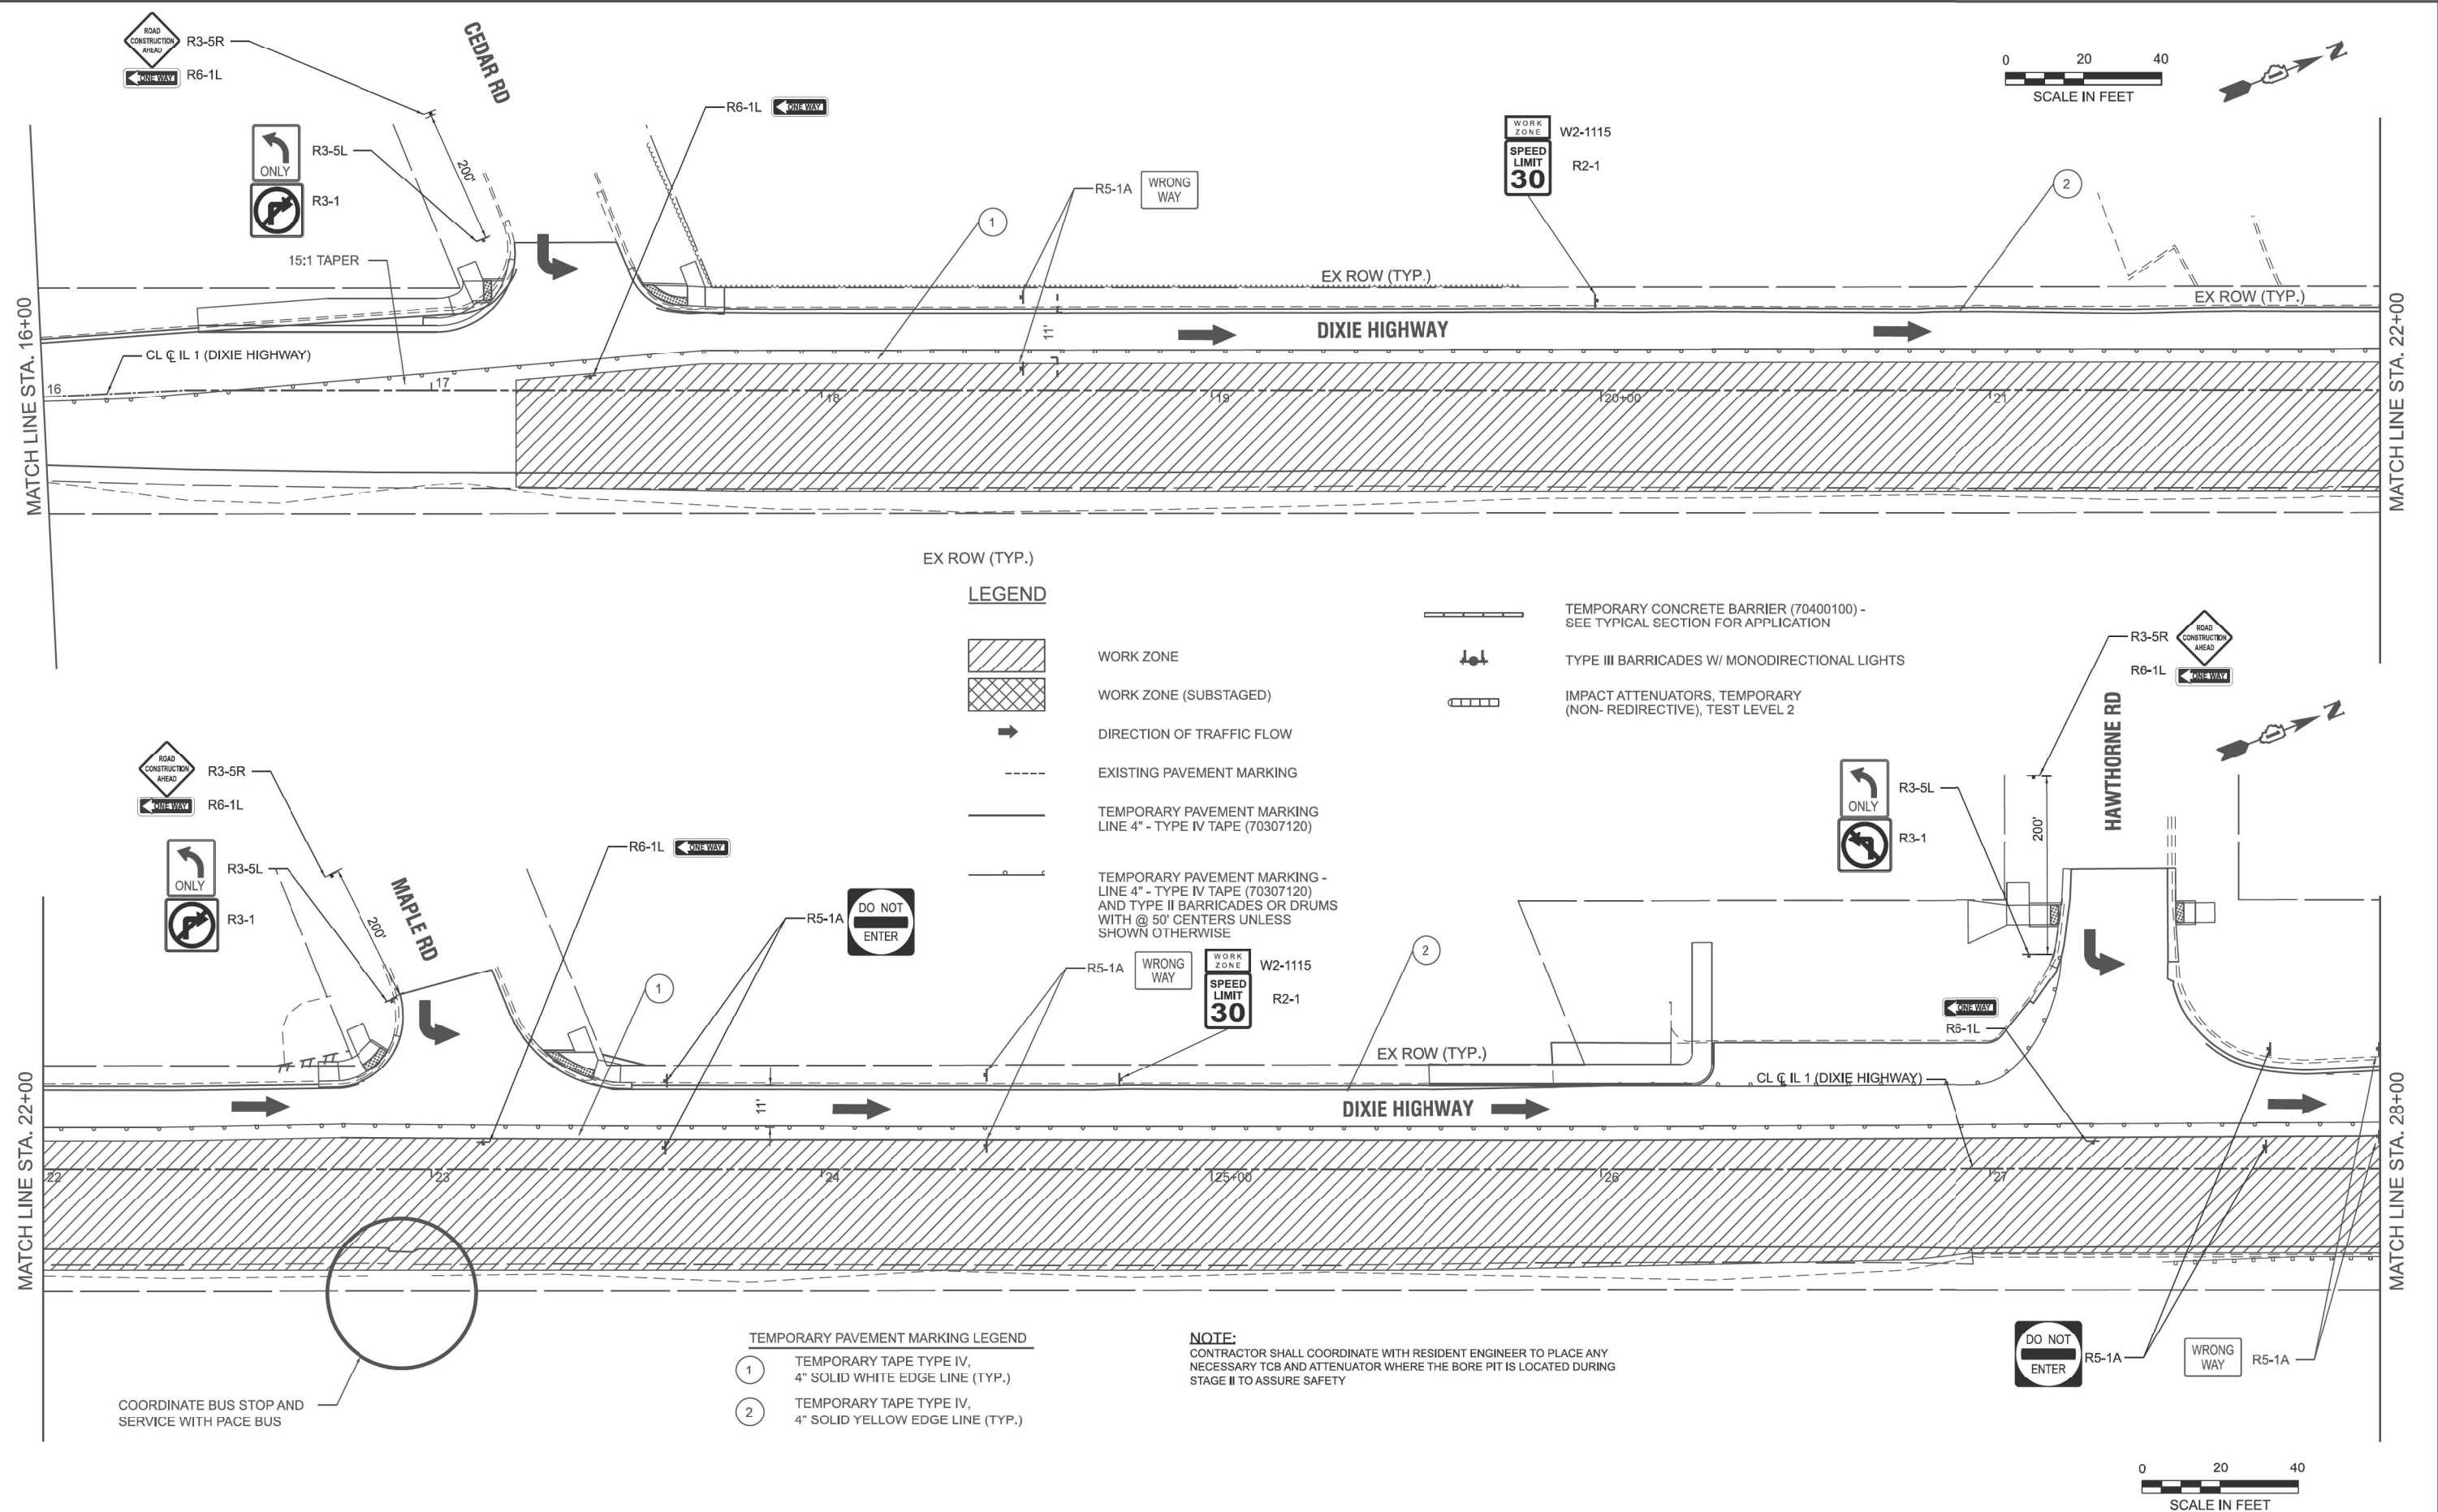

USER NAME	= WilliamWlsnlewski
DESIGNED	- MB
DRAWN	- HN
CHECKED	- RK
DATE	- 4/24/2024
PLOT SCALE	= \$SCALE\$
PLOT DATE	= 8/25/2025


DESIGNED	- MB
DRAWN	- HN
CHECKED	- RK
DATE	- 4/24/2024

STATE OF ILLINOIS
DEPARTMENT OF TRANSPORTATION

DIXIE HIGHWAY MAINTENANCE OF TRAFFIC - STAGE 2			
SCALE: 1"=20'	SHEET 2 OF 3 SHEETS	STA. 16+00 TO STA. 28+00	

F.A.P. RTE.	SECTION	COUNTY	TOTAL SHEETS	SHEET NO.
2843	2023-916-RS,SW,FL	COOK	110	39
CONTRACT NO. 62W33				
ILLINOIS FED. AID PROJECT				

MODEL: Default
FILE NAME: C:\Users\William\OneDrive\CHIN\CHIN & Associates, Inc\Drawings\2024-10\10-1 NOT (ALL)\01_CADNOT Stage 2-3 03.dgn

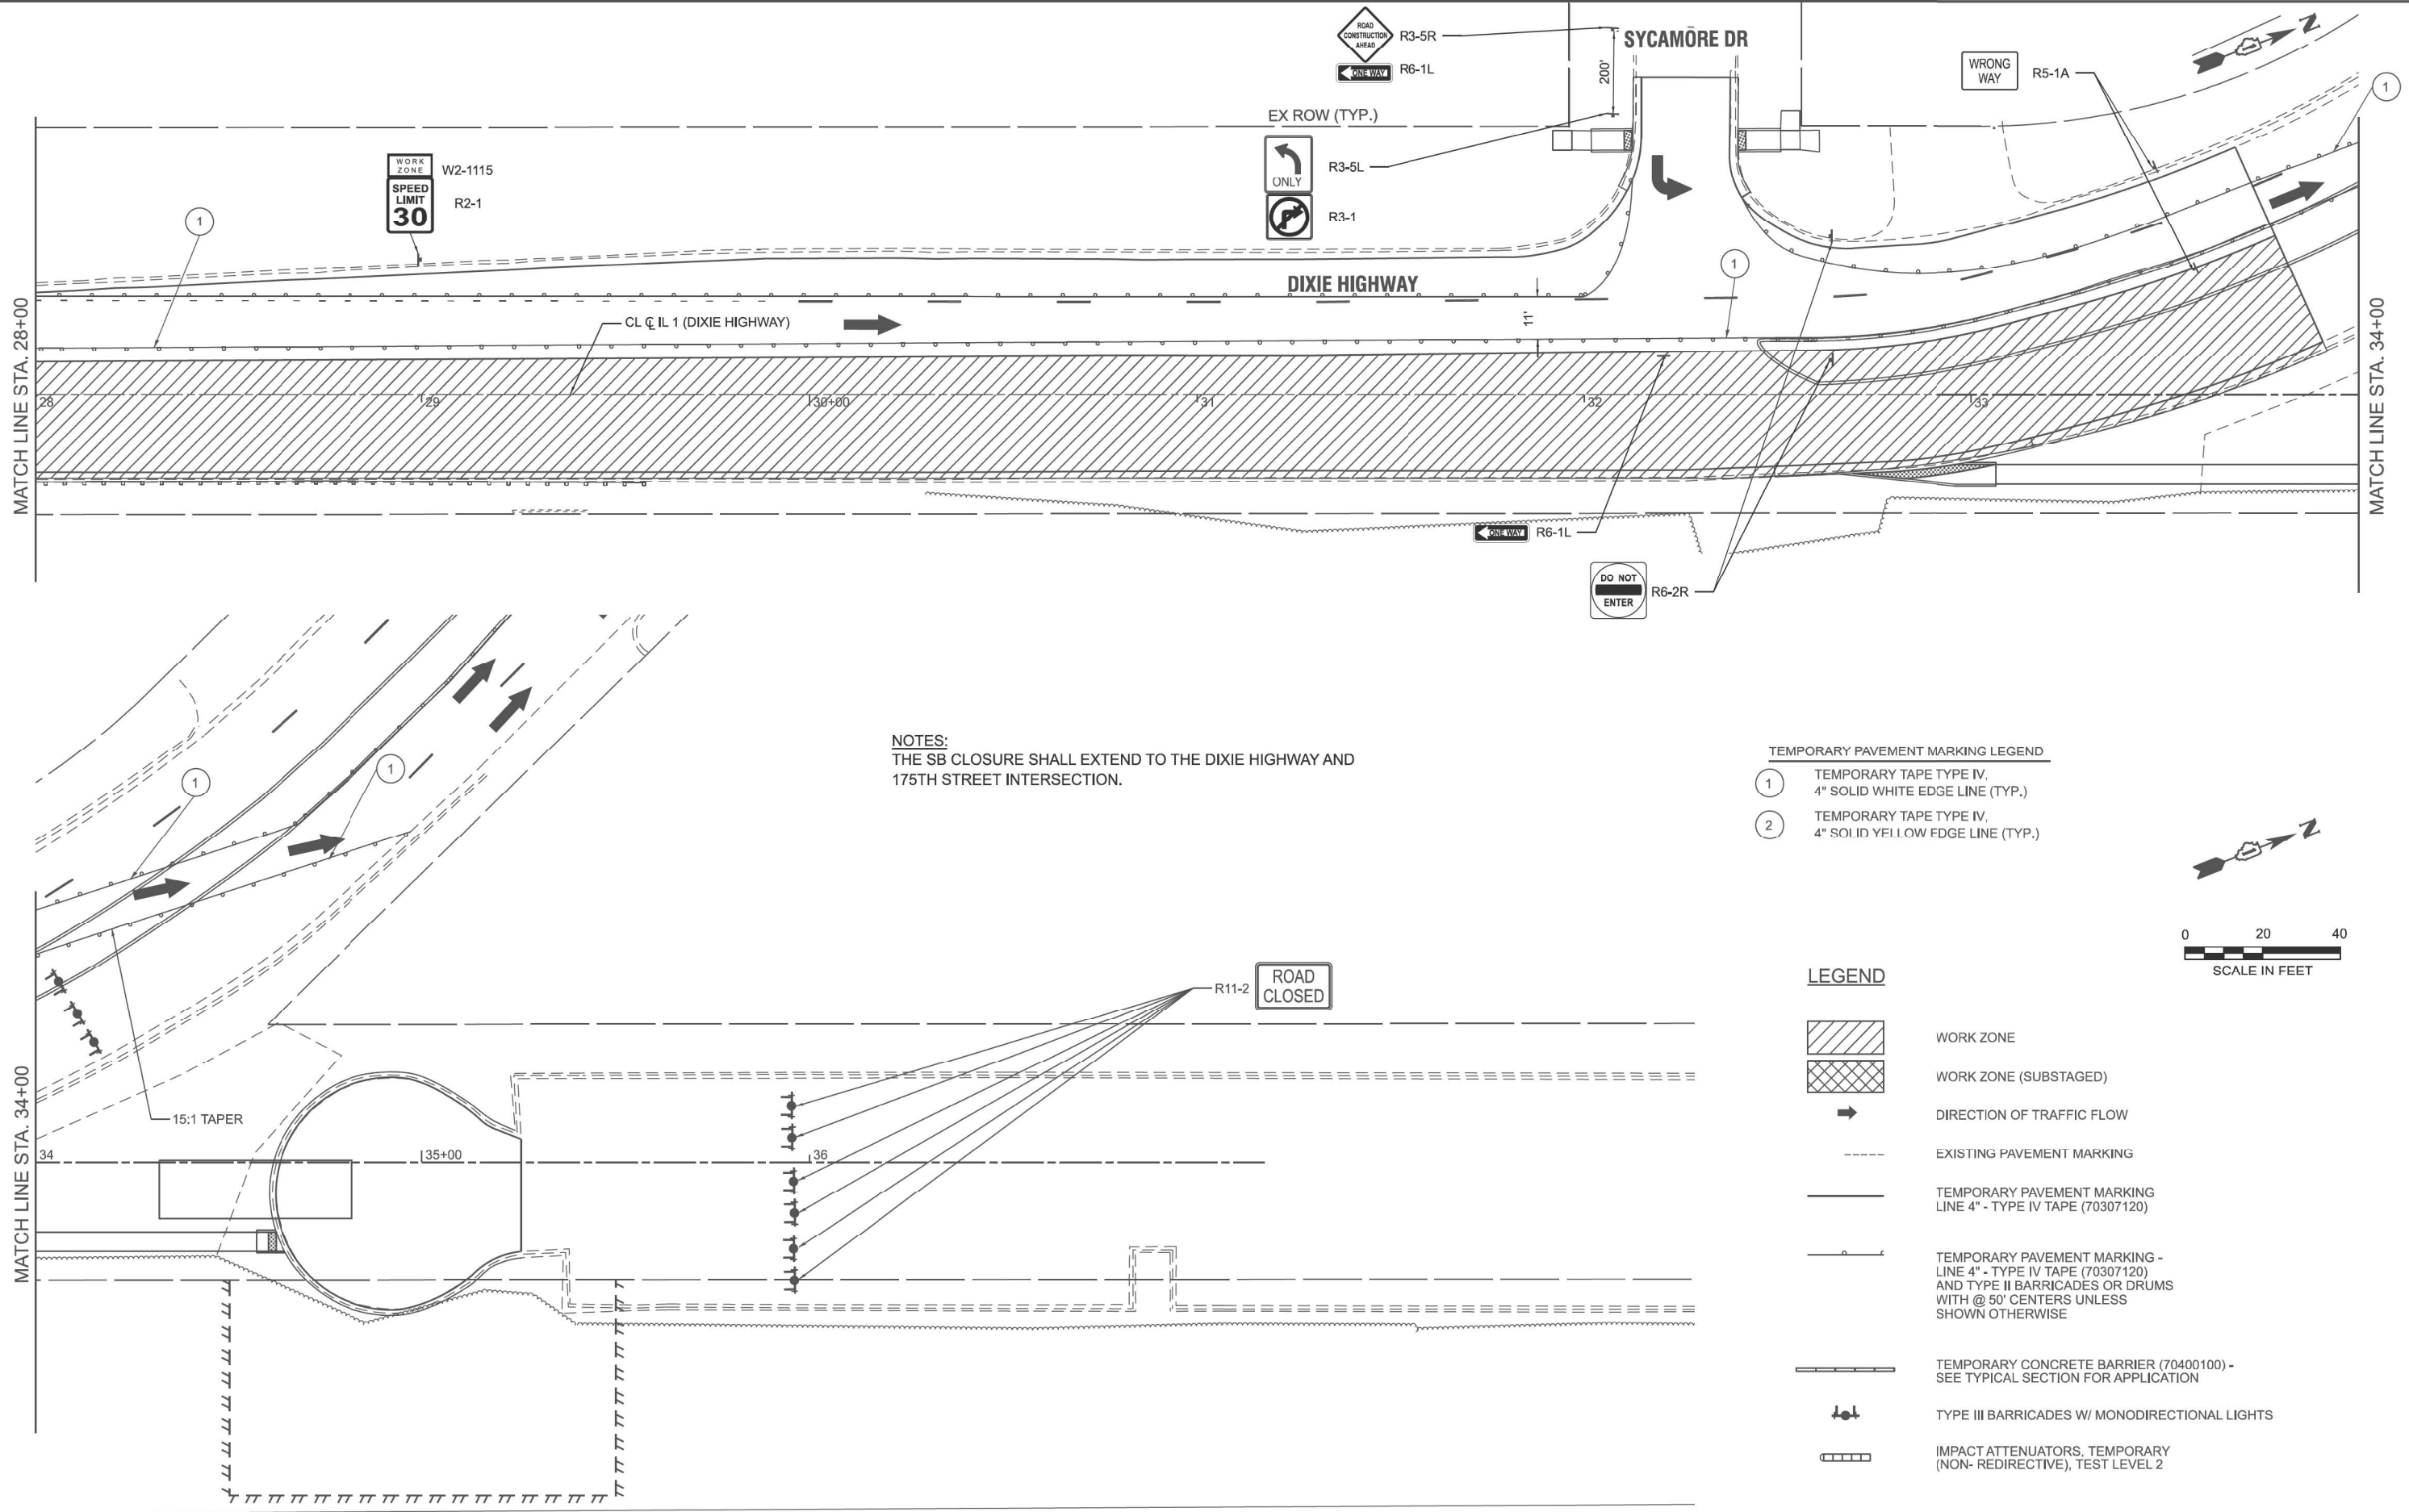

NOTES:
THE SB CLOSURE SHALL EXTEND TO THE DIXIE HIGHWAY AND
175TH STREET INTERSECTION.

TEMPORARY PAVEMENT MARKING LEGEND

- 1 TEMPORARY TAPE TYPE IV,
4" SOLID WHITE EDGE LINE (TYP.)
- 2 TEMPORARY TAPE TYPE IV,
4" SOLID YELLOW EDGE LINE (TYP.)

LEGEND

- WORK ZONE
- WORK ZONE (SUBSTAGED)
- DIRECTION OF TRAFFIC FLOW
- EXISTING PAVEMENT MARKING
- TEMPORARY PAVEMENT MARKING
LINE 4" - TYPE IV TAPE (70307120)
- TEMPORARY PAVEMENT MARKING -
LINE 4" - TYPE IV TAPE (70307120)
AND TYPE II BARRICADES OR DRUMS
WITH @ 50' CENTERS UNLESS
SHOWN OTHERWISE
- TEMPORARY CONCRETE BARRIER (70400100) -
SEE TYPICAL SECTION FOR APPLICATION
- TYPE III BARRICADES W/ MONODIRECTIONAL LIGHTS
- IMPACT ATTENUATORS, TEMPORARY
(NON- REDIRECTIVE), TEST LEVEL 2



USER NAME = William Wolski	DESIGNED - MB	REVISED -
DRAWN - HN	REVISED -	
PLOT SCALE = \$SCALE\$	CHECKED - RK	REVISED -
PLOT DATE = 8/25/2025	DATE - 4/24/2024	REVISED -


STATE OF ILLINOIS
DEPARTMENT OF TRANSPORTATION

DIXIE HIGHWAY
MAINTENANCE OF TRAFFIC - STAGE 2

SCALE: 1"=20' SHEET 3 OF 3 SHEETS STA. 28+00 TO STA. 36+67

F&P RTE.	SECTION	COUNTY	TOTAL SHEETS	SHEET NO.
2843	2023-916-RS,SW,FL	COOK	110	40
CONTRACT NO. 62W33				
ILLINOIS FED. AID PROJECT				


MODEL: Default
FILE NAME: Vol_01_182_IDOT_208010_TO1_Dixie_Highway_Storm_Sewer/CADD_Sheets/02W33_SHT_Erosion_Control_Plan_02.dgn

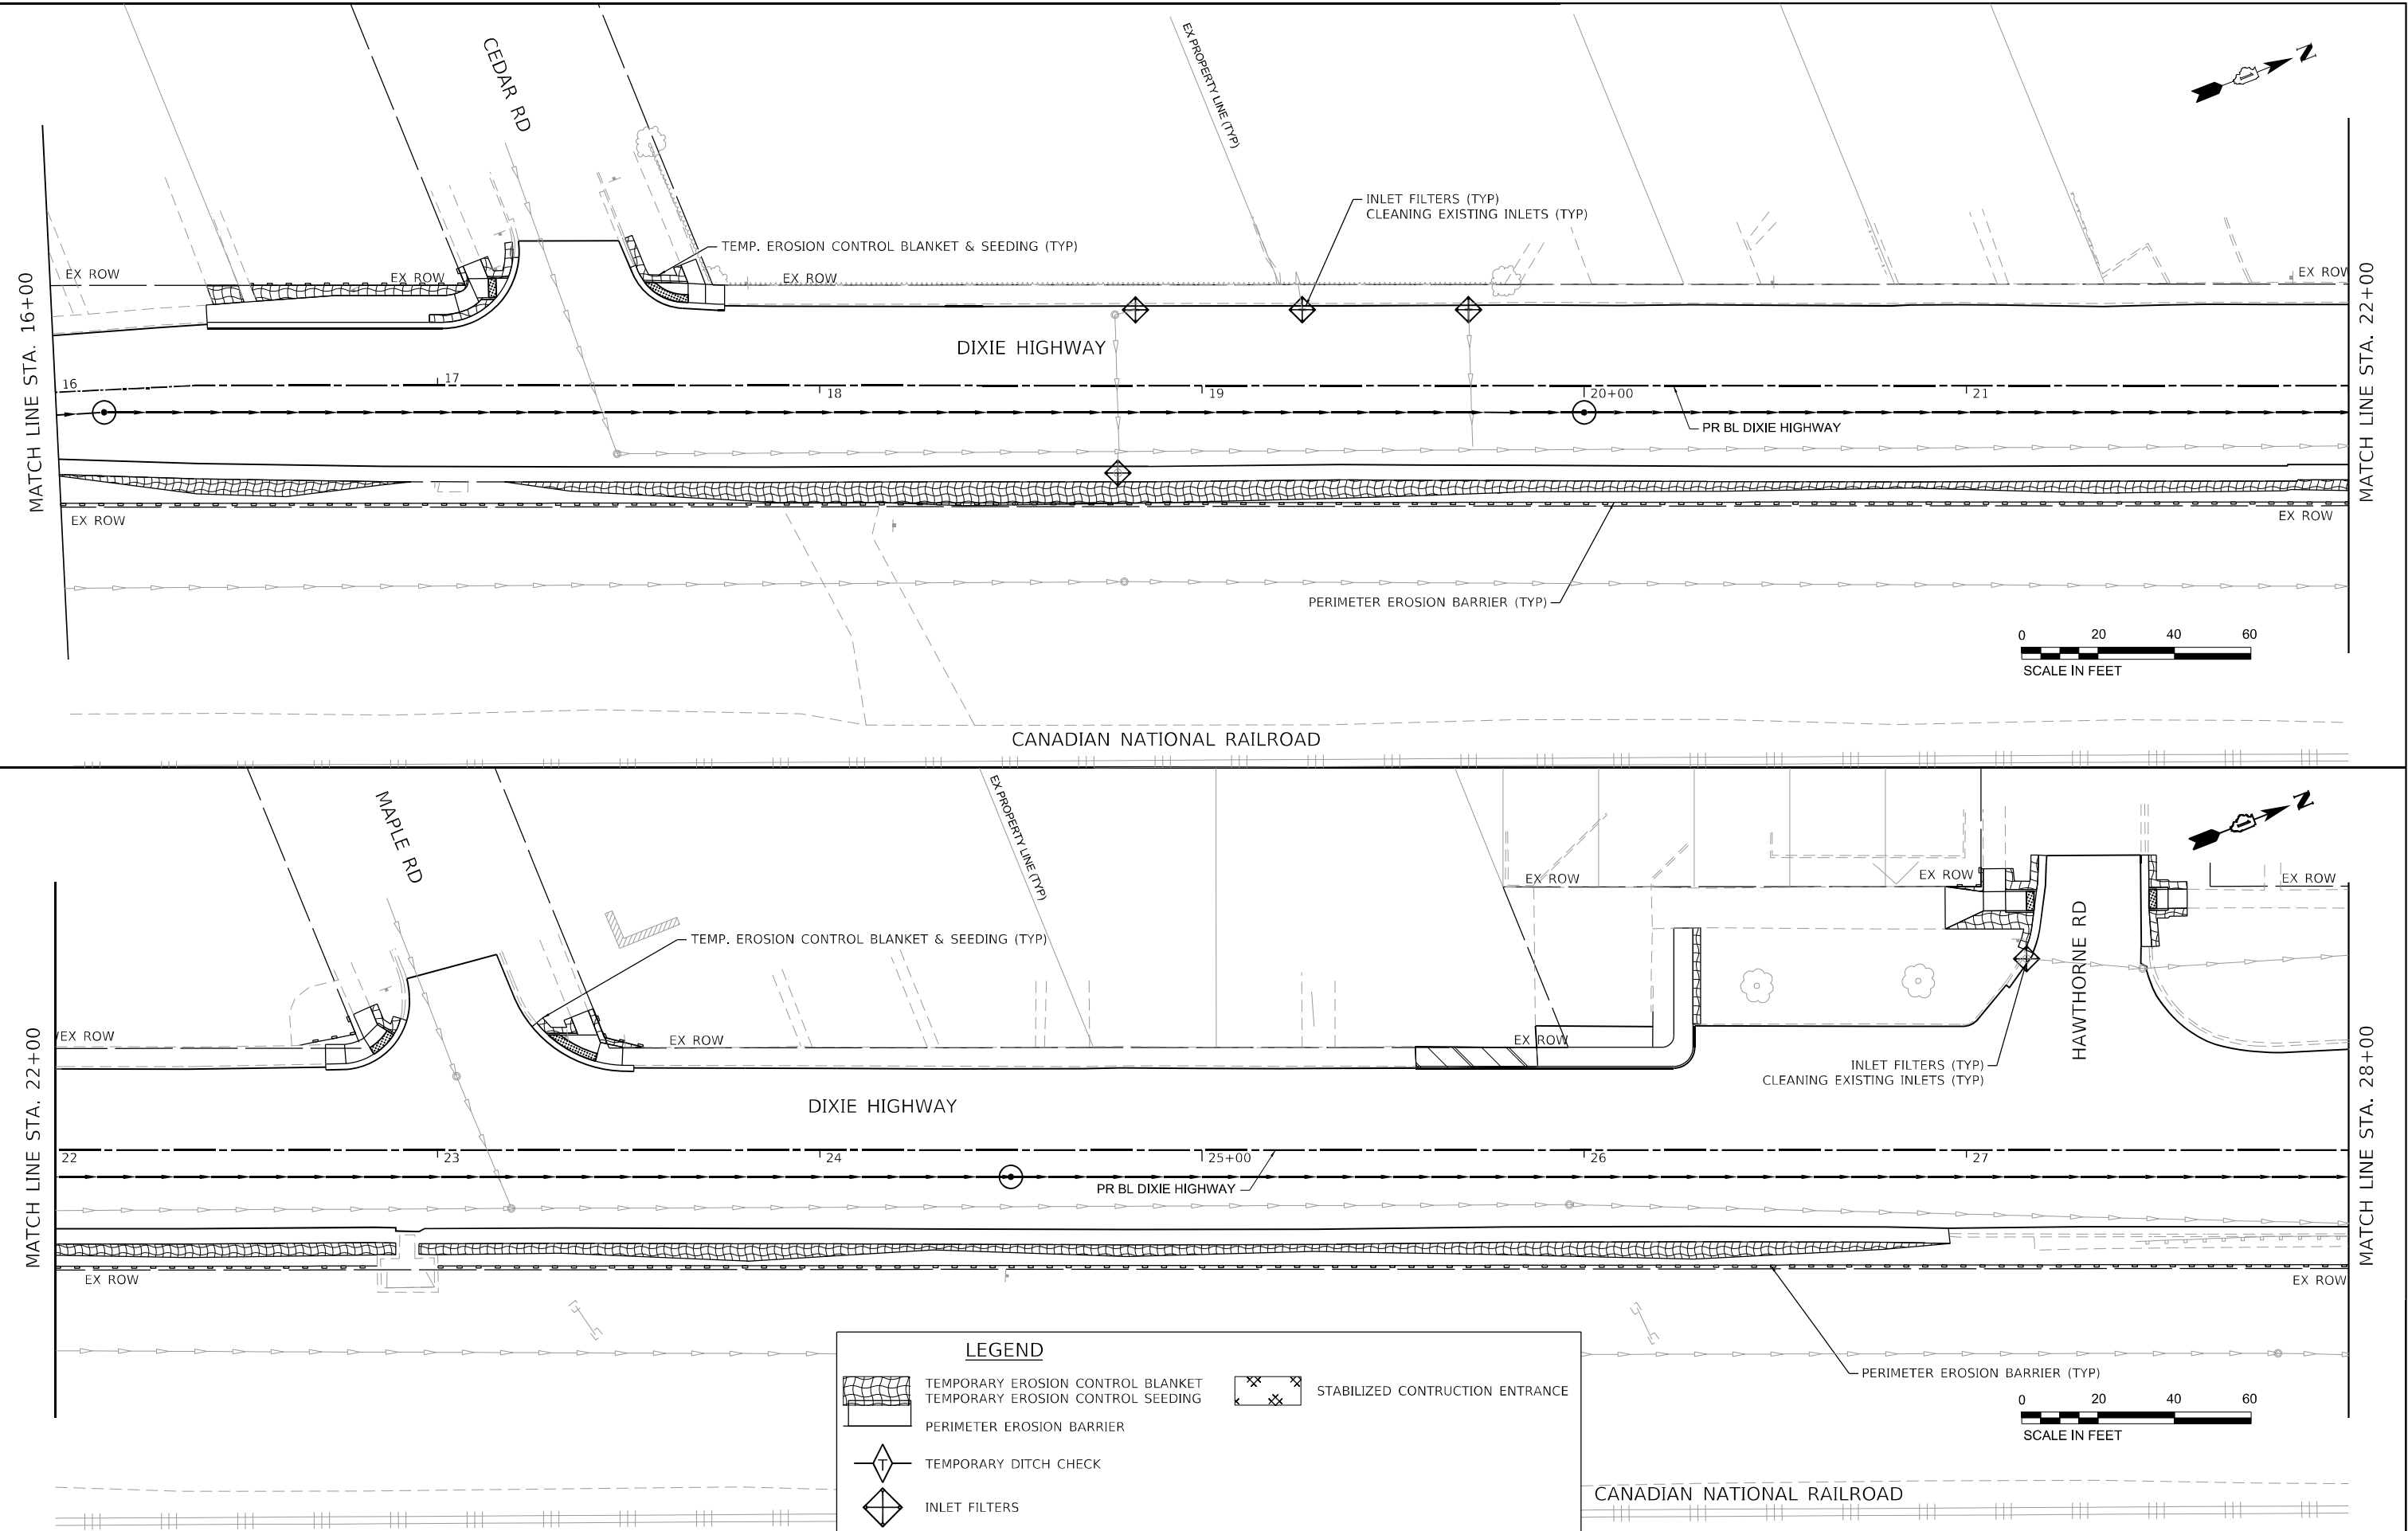


 BLA, Inc. ITASCA, ILLINOIS	USER NAME = jhesle		DESIGNED - JNH	REVISED -	STATE OF ILLINOIS DEPARTMENT OF TRANSPORTATION	DIXIE HIGHWAY EROSION CONTROL PLAN					F.A.U. RTE.	SECTION	COUNTY	TOTAL SHEETS	SHEET NO.
	PLOT SCALE = 40,0000' / in.		DRAWN - JNH	REVISED -							2843	2023-916-RS,SW,FL	COOK	110	42
	PLOT DATE = 8/28/2025		CHECKED - GJE	REVISED -		CONTRACT NO. 62W33									
			DATE - 8/28/2025	REVISED -		ILLINOIS FED. AID PROJECT									
SCALE: 1"=20'						SHEET	2 OF 6 SHEETS	STA.	16+00	TO STA.	28+00				

CONSTRUCTION ROAD STABILIZATION

(PAID AS : STABILIZED CONSTRUCTION ENTRANCE)

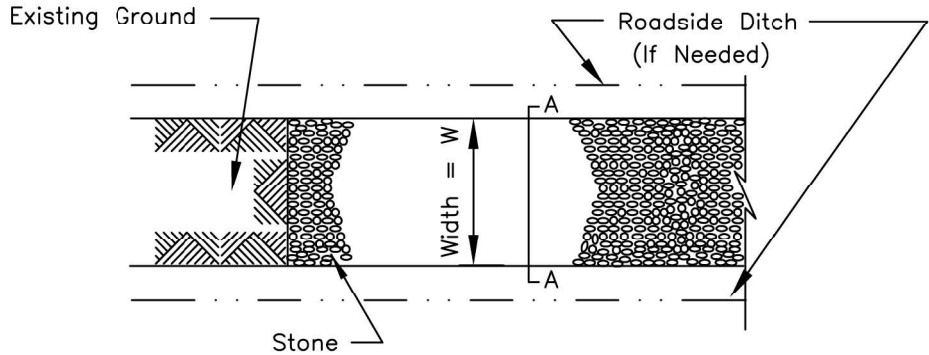

PLAN VIEW

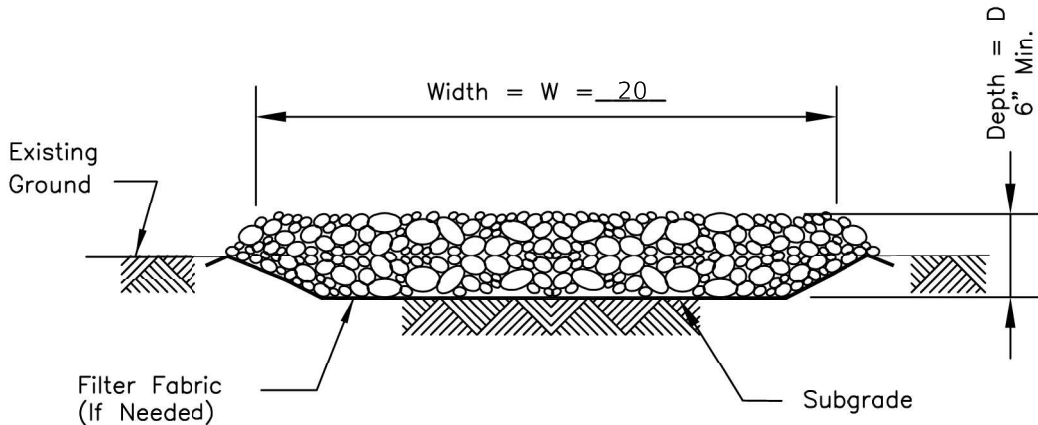

SECTION A-A

NOTES:

1. Filter fabric shall meet the requirements of material specification 592 GEOTEXTILE, Table 1 or 2, Class I, II or IV and shall be placed over the cleared area prior to the placing of rock.
2. Stone shall meet one of the following IDOT coarse aggregate gradations, CA-1, CA-2, CA-3, or CA-4 and be placed according to construction specification 25 ROCKFILL using placement Method 1 and Class III compaction.
3. See plans for construction road location, D and W dimensions.
4. Minimum width is 14 feet for one-way traffic and 20 feet for two-way traffic. Two-way traffic widths shall be increased a minimum of 4 feet for trailer traffic. Depending on the type of vehicle or equipment, speed, loads, climatic and other conditions under which vehicles and equipment operate an increase in the minimum widths may be required.
5. Roadway shall follow the contour of the natural terrain to the extent possible.

REFERENCE

Project _____
Designed _____ Date _____
Checked _____ Date _____
Approved _____ Date _____



NRCS
Natural Resources Conservation Service



STANDARD DWG. NO.

IL-506


SHEET 1 OF 1

DATE 1-29-99


AUTOCAD2006

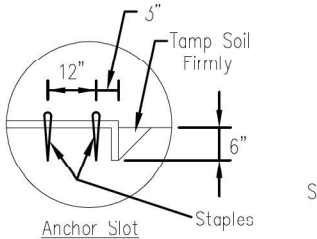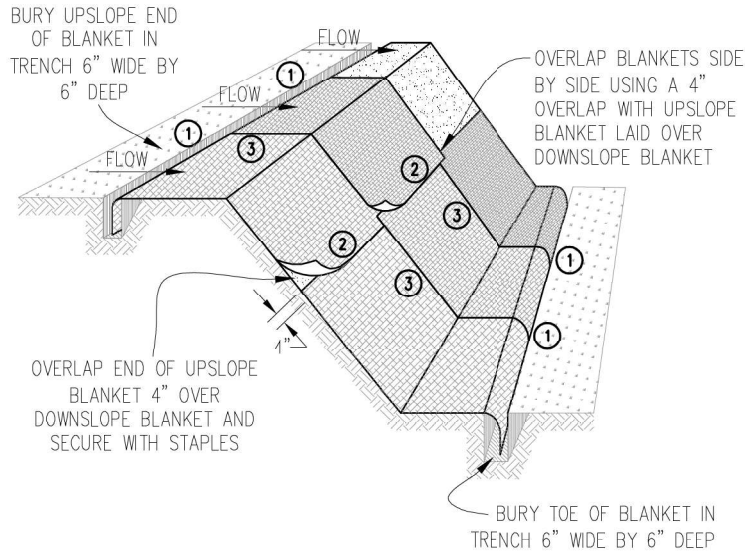


DETAIL 1

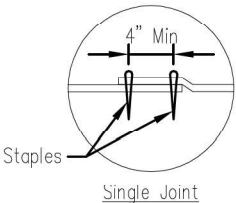


DETAIL 2

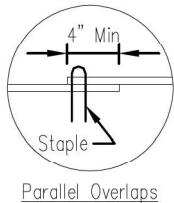

DETAIL 3

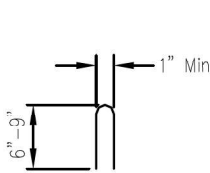

STAPLE DETAIL

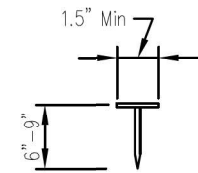

PUSH PIN DETAIL

NOTES:

1. Staples shall be placed in a diamond pattern at 2 per s.y. for stiched blankets. Non-stiched shall use 4 staples per s.y. of material. This equates to 200 staples with stiched blanket and 400 stapels with non-stiched blanket per 100 s.y. of material.
2. Staple or push pin lengths shall be selected based on soil type and conditions. (minimum staple length is 6")
3. Erosion control material shall be placed in contact with the soil over a prepared seedbed.
4. All anchor slots shall be stapled at approximately 12" intervals.

Sheet 1 of 1	File No. 030	Drawn by B. JOHNSON	Date 11/08
EROSION CONTROL BLANKET INSTALLATION DETAILS			
Designed _____			
Checked _____			
Approved _____			



USER NAME = jhesle	DESIGNED - JNH	REVISED -
	DRAWN - JNH	REVISED -
PLOT SCALE = 2,000' / in.	CHECKED - GJE	REVISED -
PLOT DATE = 8/28/2025	DATE - 8/28/2025	REVISED -


STATE OF ILLINOIS
DEPARTMENT OF TRANSPORTATION

DIXIE HIGHWAY
EROSION AND SEDIMENT CONTROL - DETAILS


SCALE: NTS SHEET 4 OF 6 SHEETS STA. N/A TO STA. N/A

F.A.U. RTE.	SECTION	COUNTY	TOTAL SHEETS	SHEET NO.
2843	2023-916-RS,SW,FL	COOK	110	44
CONTRACT NO. 62W33				
ILLINOIS FED. AID PROJECT				


INLET PROTECTION - PAVED AREAS
DROP-IN PROTECTION
(PAID AS : INLET FILTER)

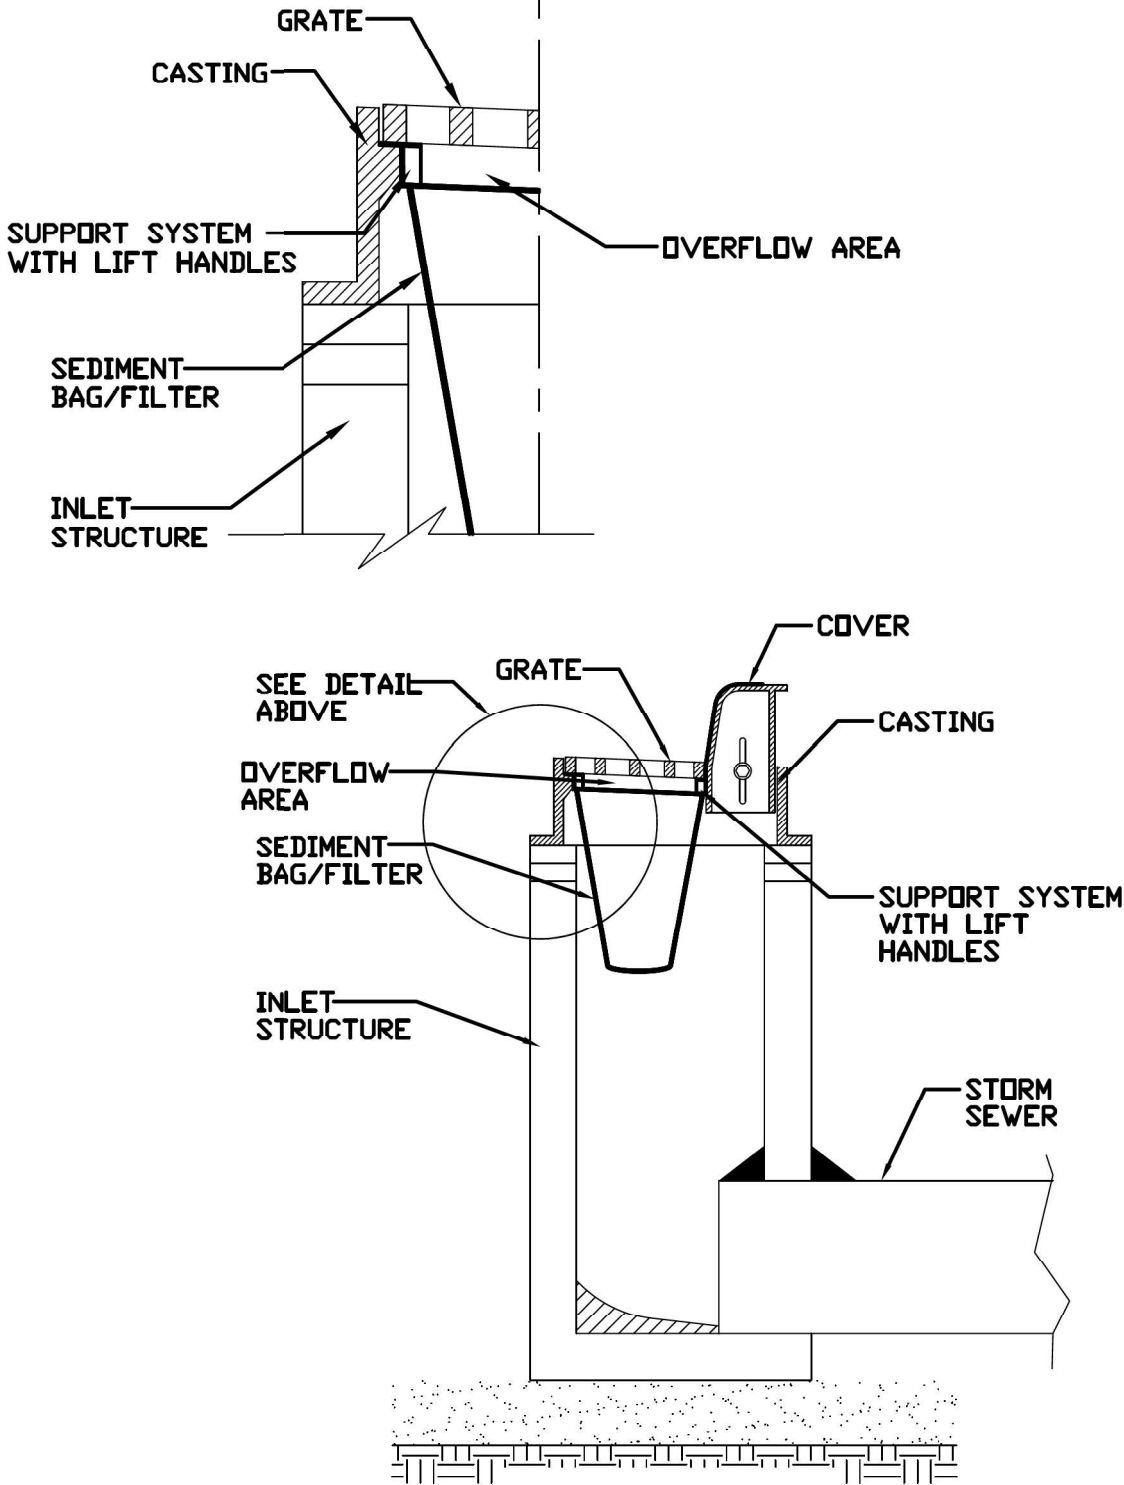

SILT FENCE PLAN

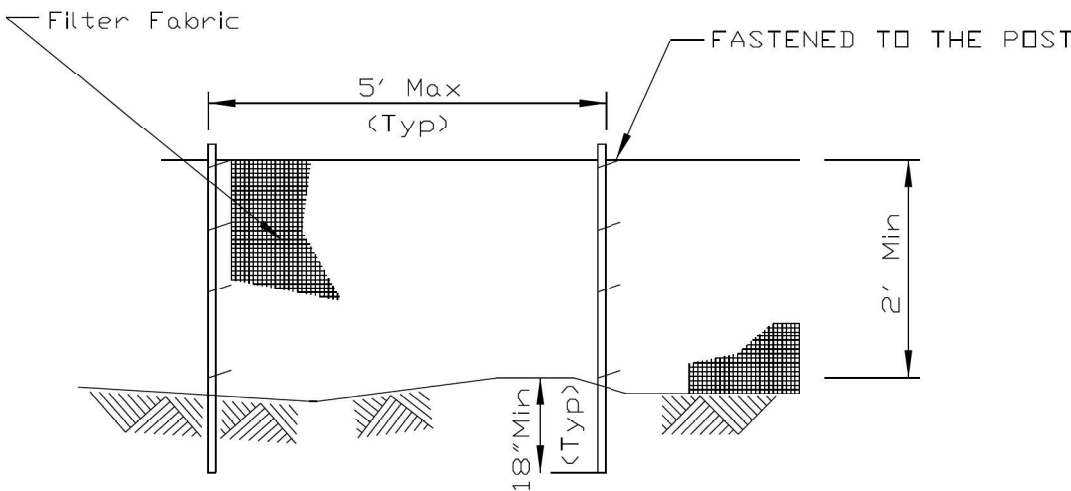

ELEVATION

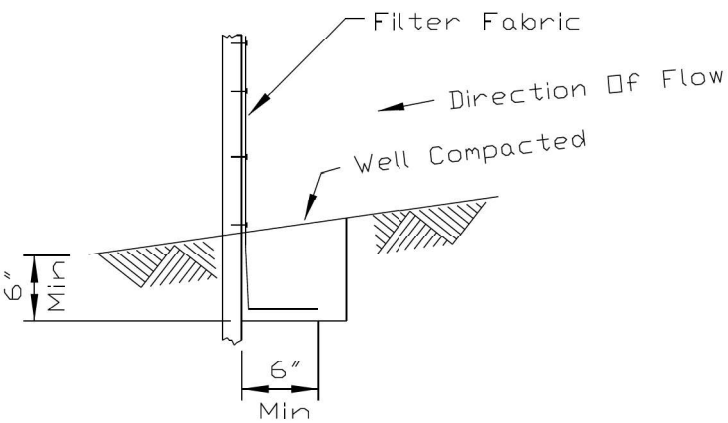

FABRIC ANCHOR DETAIL

- NOTES:
1. Temporary sediment fence shall be installed prior to any grading work in the area to be protected. They shall be maintained throughout the construction period and removed in conjunction with the final grading and site stabilization.
 2. Filter fabric shall meet the requirements of material specification 592 Geotextile Table 1, Class 2.
 3. Fence posts shall be either standard steel post or wood post 2" X 2" nominal.
 4. THIS SHALL BE PAID FOR AS "PERIMETER EROSION BARRIER".

REFERENCE	
Project	_____
Designed	_____ Date _____
Checked	_____ Date _____
Approved	_____ Date _____



STANDARD DWG. NO.
IUM-561D
SHEET 1 OF 1
DATE 01-11-11

REFERENCE	
Project	_____
Designed	_____ Date _____
Checked	_____ Date _____
Approved	_____ Date _____



STANDARD DWG. NO.
IUM-620A
SHEET 1 OF 2
DATE 04-15-2021




USER NAME = jhesle	DESIGNED - JNH	REVISED -
	DRAWN - JNH	REVISED -
PLOT SCALE = 2,0000' / in.	CHECKED - GJE	REVISED -
PLOT DATE = 8/28/2025	DATE - 8/28/2025	REVISED -

STATE OF ILLINOIS
DEPARTMENT OF TRANSPORTATION


DIXIE HIGHWAY
EROSION AND SEDIMENT CONTROL - DETAILS

SCALE: NTS SHEET 5 OF 6 SHEETS STA. N/A TO STA. N/A


F.A.U. RTE.	SECTION	COUNTY	TOTAL SHEETS	SHEET NO.
2843	2023-916-RS, SW, FL	COOK	110	45
CONTRACT NO. 62W33				
ILLINOIS FED. AID PROJECT				

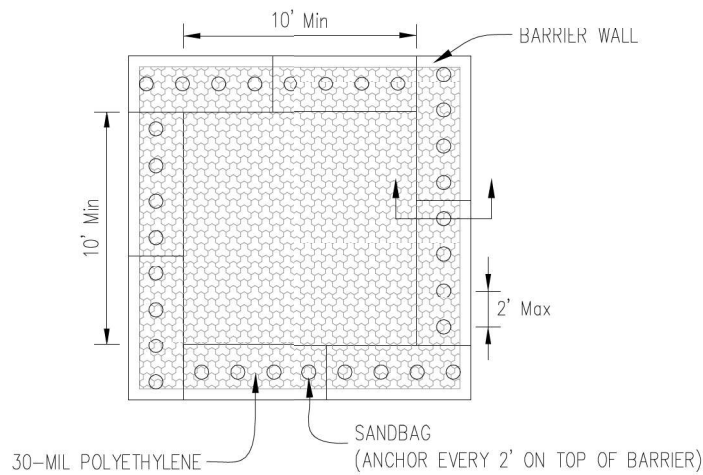

PLAN VIEW

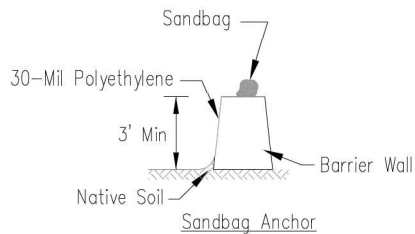

BARRIER WALL ANCHOR SECTION

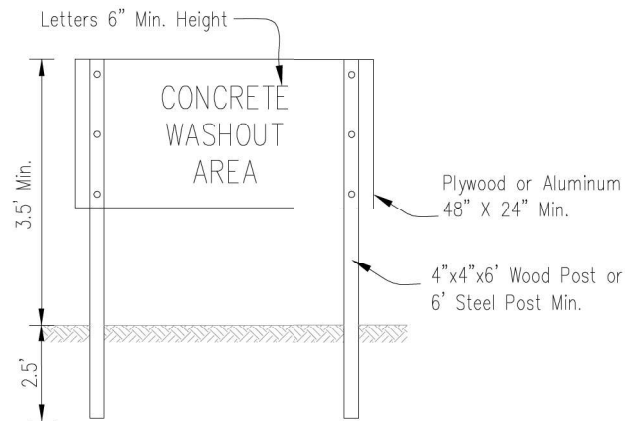

SIGN DETAIL

NOTES:

1. Maintaining temporary concrete washout facilities shall include removing and disposing of hardend concrete and/or slurry and returning the facilities to a functional condition.
2. Facility shall be cleaned or reconstructed in a new area once washout becomes two-thirds full.
3. LOCATION WITHIN THE PROJECT WILL VARY AND IS TO BE DETERMINED BY THE ENINEEER.


Sheet 3 of 3
Drawing No.
File No.

TEMPORARY CONCRETE
WASHOUT FACILITY – BARRIER WALL

Designed	Date
Drawn B. JOHNSON	6/08
Checked	
Approved	

ROLLED EROSION CONTROL PRODUCTS


STAKING PATTERN GUIDE

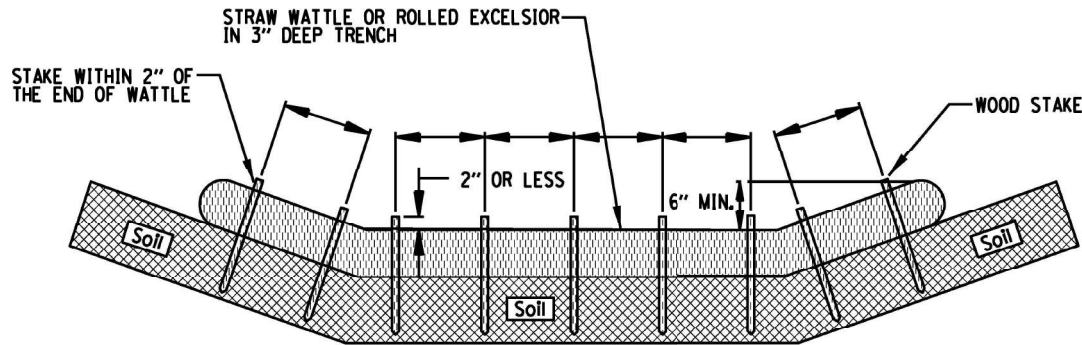

NOTES:

1. OVERLAP MINIMUM IS THE DIAMETER OF THE ROLL.
2. 4' SPACING FOR WATTLES.
3. 2' SPACING FOR ROLLED EXCELSIOR.
4. OR SPACE ACCORDING TO MANUFACTURER'S SPECIFICATIONS.

STAKE DETAIL

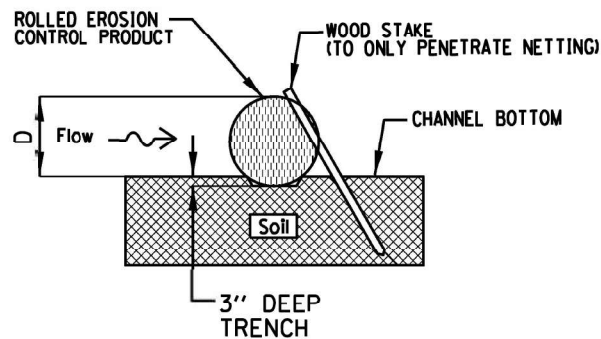

NOTES:

1. DRAWINGS ARE NOT TO SCALE.
2. ENDS OF WATTLES OR ROLLED EXCELSIOR SHALL BE TURNED AT LEAST 6" UPSLOPE.
3. RECOMMENDED STAKES ARE 1 1/8" WIDE x 1 1/8" THICK x 30" LONG.
4. STAKES SHALL NOT EXTEND ABOVE THE STRAW WATTLE MORE THAN 2".
5. SPACING: THE TOE OF THE UPSTREAM DITCH CHECK SHALL CREATE A HORIZONTAL LINE WITH THE TOP OF THE DOWNSTREAM DITCH CHECK.
6. TO BE PAID FOR AS TEMPORARY DITCH CHECK



REFERENCE	
Project	
Designed	Date
Checked	Date
Approved	Date



STANDARD DWG. NO.
IUM-514
SHEET 1 OF 1
DATE 08-2-2019

USER NAME = jhesle	DESIGNED - JNH	REVISED -
	DRAWN - JNH	REVISED -
PLOT SCALE = 2,0000 ' / in.	CHECKED - GJE	REVISED -
PLOT DATE = 8/28/2025	DATE - 8/28/2025	REVISED -

F.A.U. RTE.	SECTION	COUNTY	TOTAL SHEETS	SHEET NO.
2843	2023-916-RS,SW,FL	COOK	110	46
CONTRACT NO. 62W33				
ILLINOIS FED. AID PROJECT				

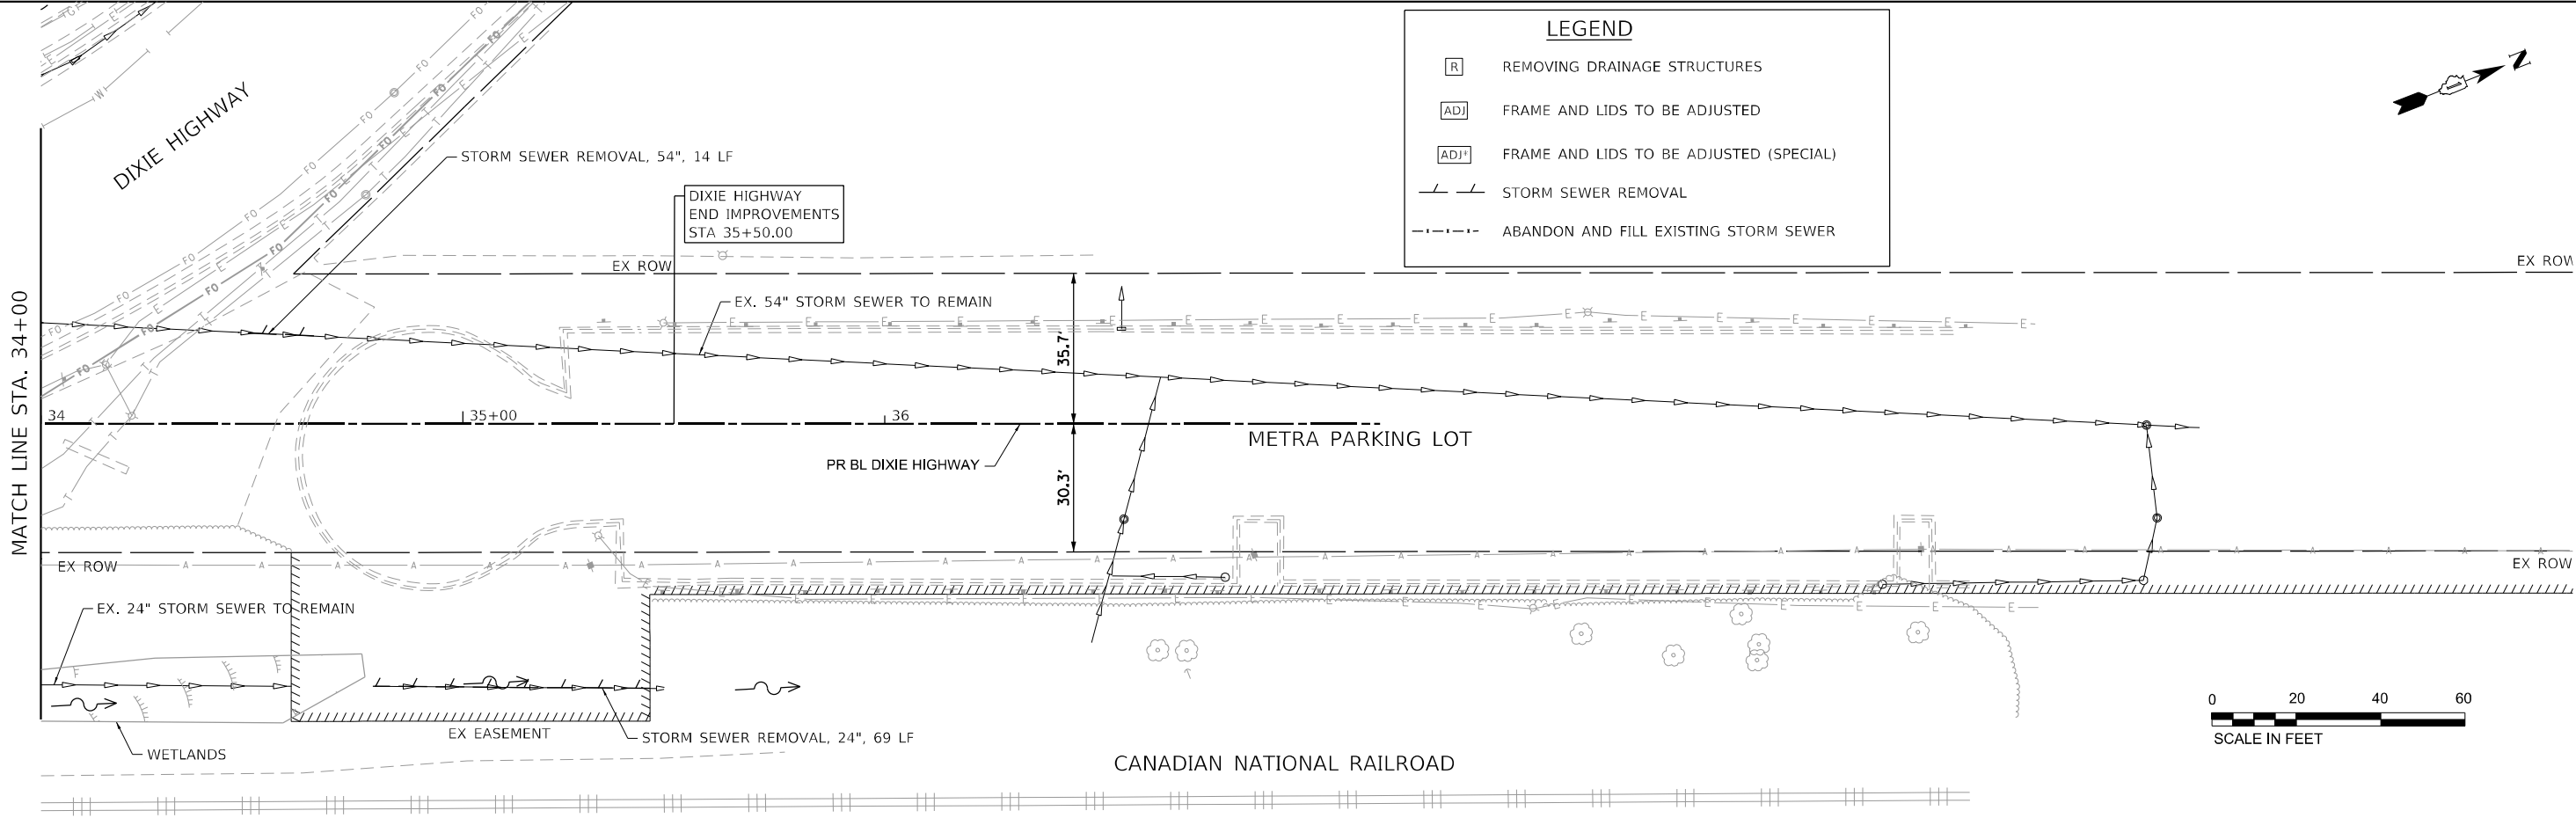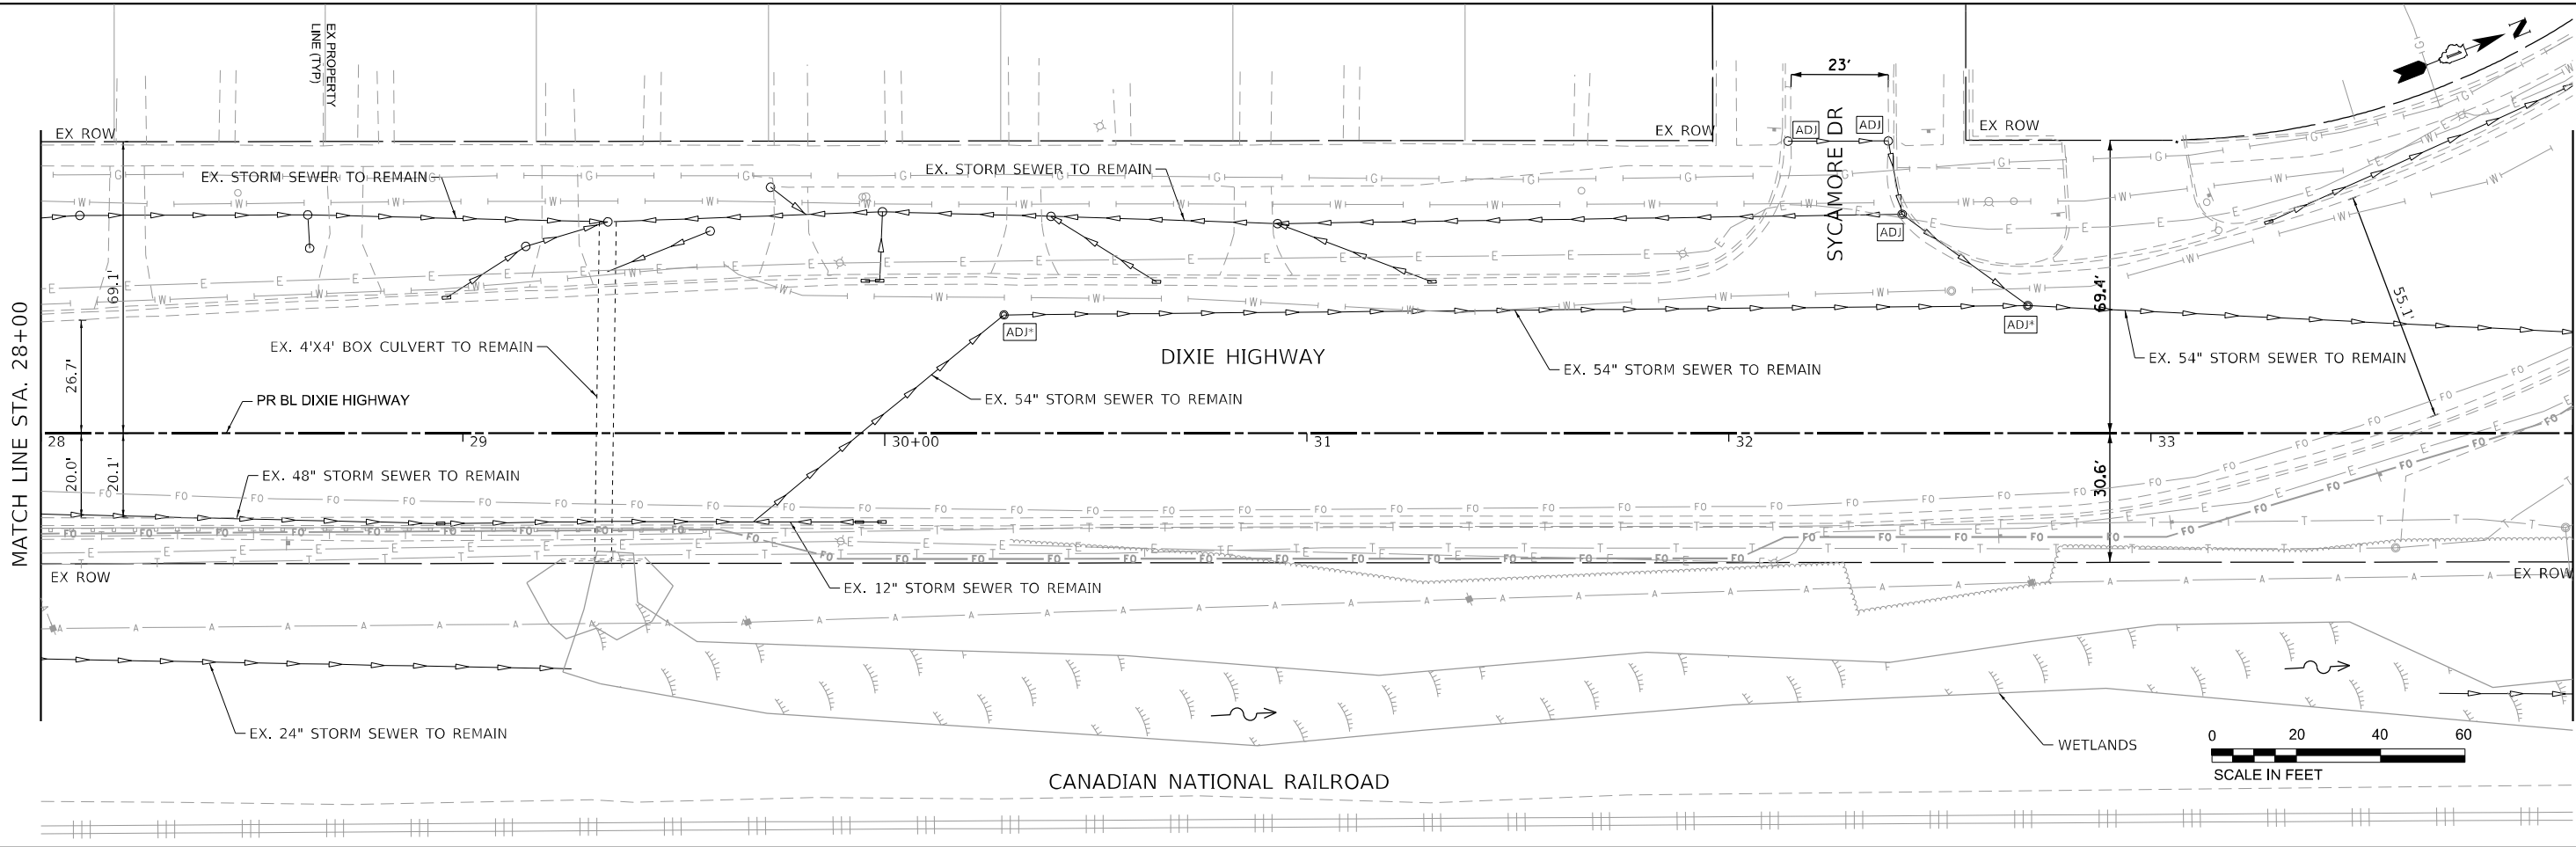

LEGEND

R

REMOVING DRAINAGE STRUCTURES

ADJ

FRAME AND LIDS TO BE ADJUSTED


ADJ*

FRAME AND LIDS TO BE ADJUSTED (SPECIAL)

STORM SEWER REMOVAL

ABANDON AND FILL EXISTING STORM SEWER


PLAN	SURVEYED	BY	DATE
	PLOTTED		
NOTE BOOK NO.	CHECKED		
	FILE NAME		

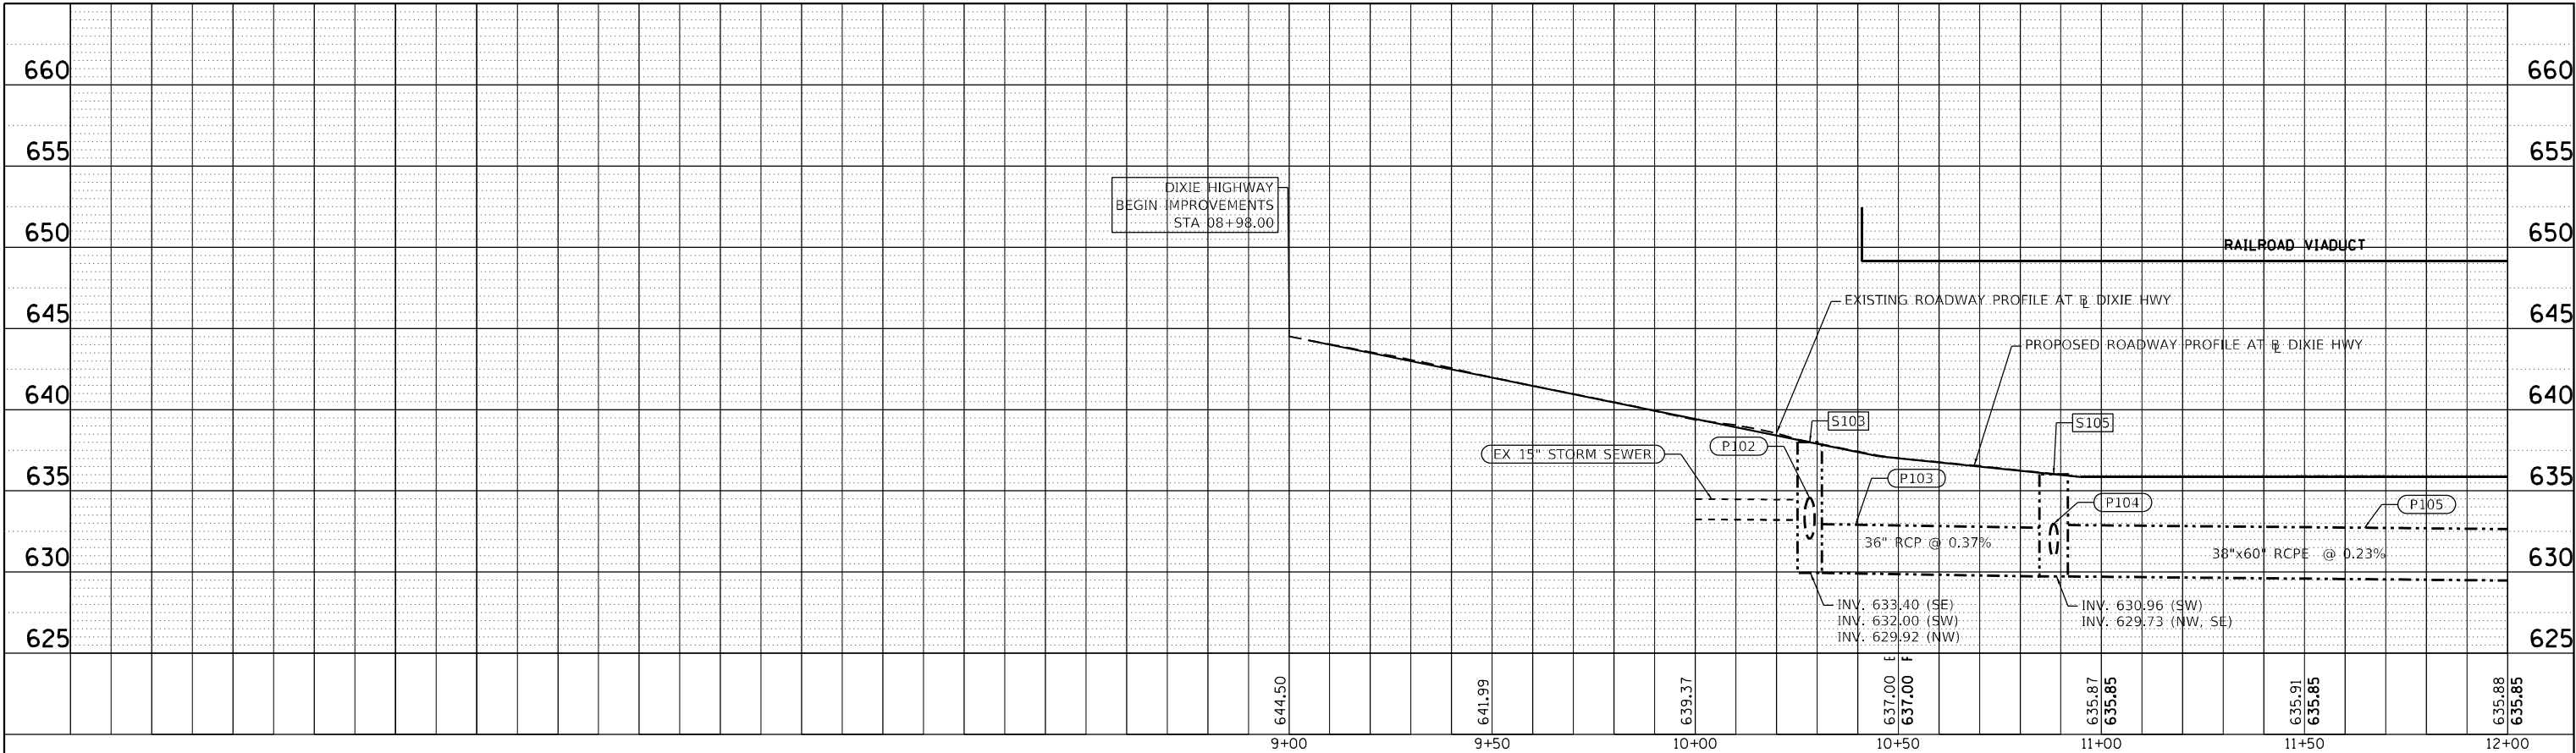


LEFT PROFILE OF DIXIE HIGHWAY

RIGHT PROFILE OF DIXIE HIGHWAY

PROFILE	SURVEYED	BY	DATE
	PLOTTED		
NOTE BOOK NO.	GRADES CHECKED		
	STRUCTURE NOTATIONS CHKD		

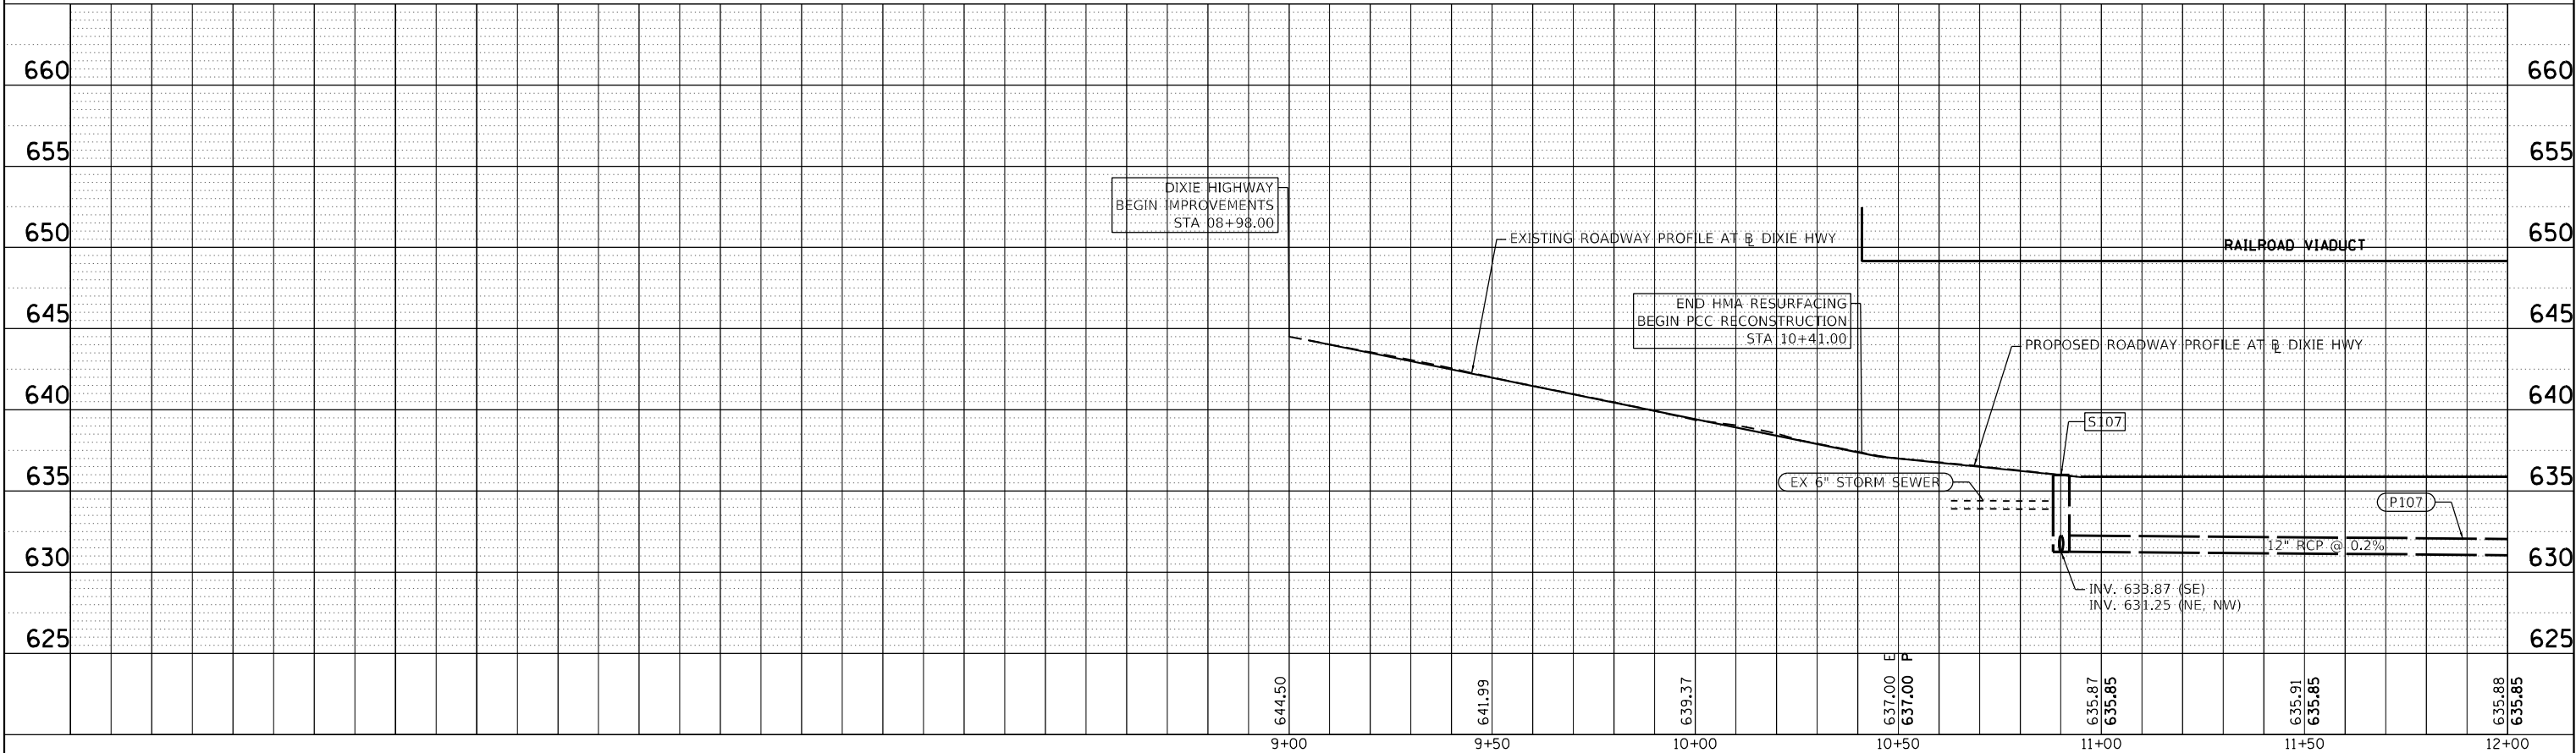


PLAN	SURVEYED	BY	DATE
	ALIGNED		
	NOTED		
NOTE BOOK NO.	CHECKED		
	FILE NAME		

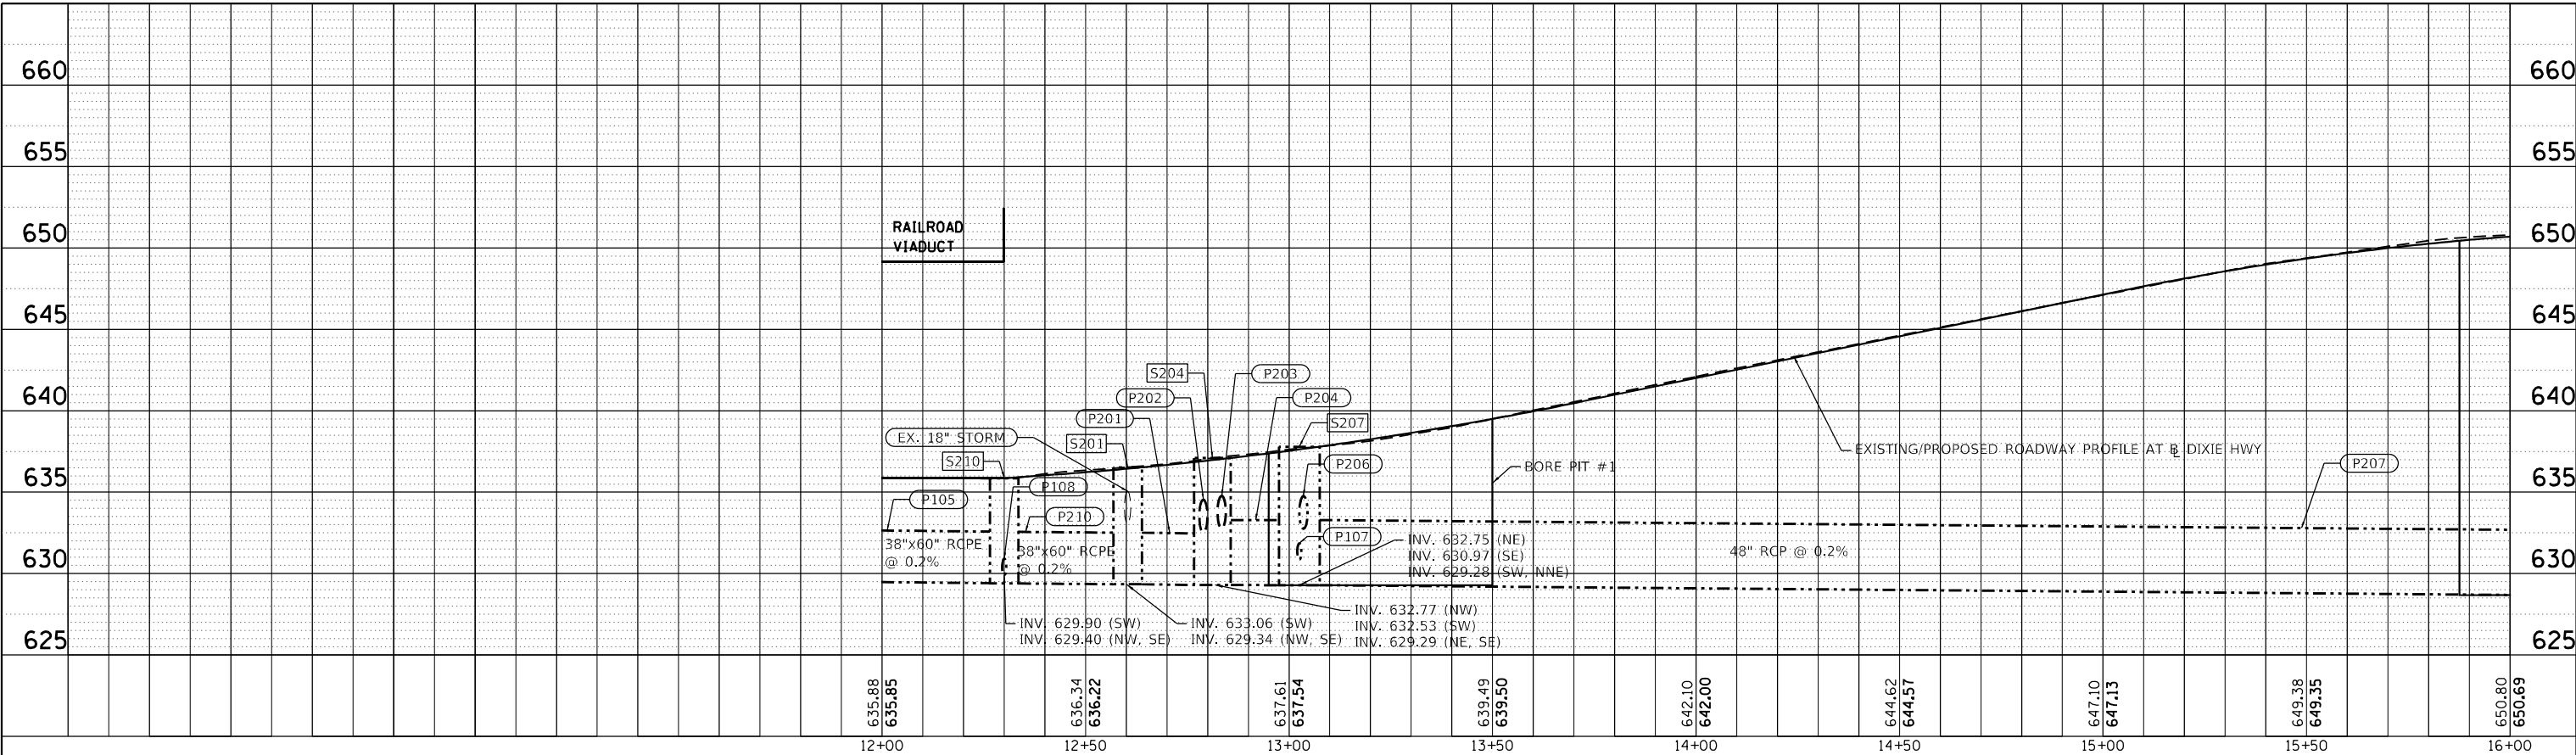

LEFT PROFILE OF DIXIE HIGHWAY

RIGHT PROFILE OF DIXIE HIGHWAY



PROFILE	SURVEYED	BY	DATE
	GRADES CHECKED		
	STRUCTURE NOTATIONS CHKD		
NOTE BOOK NO.	CHECKED		
	FILE NAME		

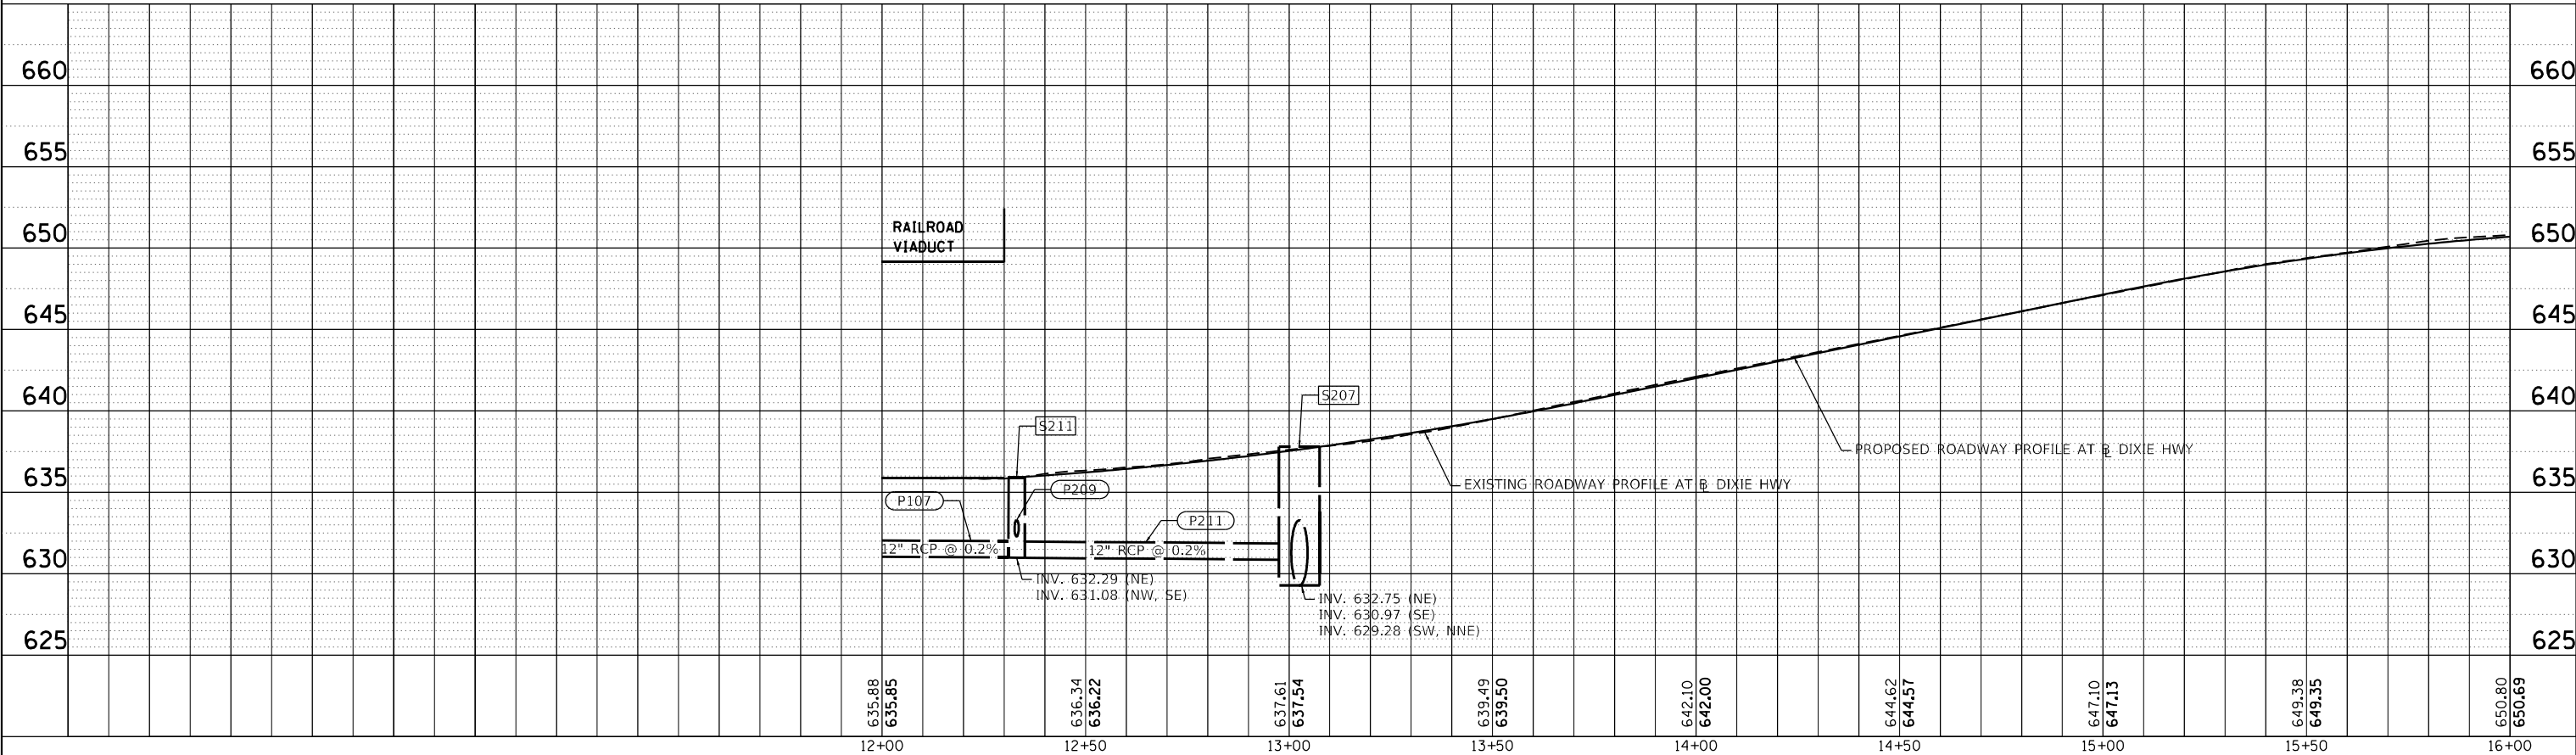

PLAN	SURVEYED	DATE
NOTE BOOK NO.	PLOTTED	BY
	ALIGNMENT CHECKED	
	STRUCTURE NOTED	
	CADD FILE NAME	

PROFILE	SURVEYED	DATE
NOTE BOOK NO.	PLOTTED	BY
	GRADES CHECKED	
	STRUCTURE NOTED	
	CADD FILE NAME	

MODEL: Default
FILE NAME: W:\191-182 IDOT_208010 TO 1 Dixie Highway Storm Sewer CADD Sheets\0152W33 SHT Drainage Plan & Profile 01.dgn

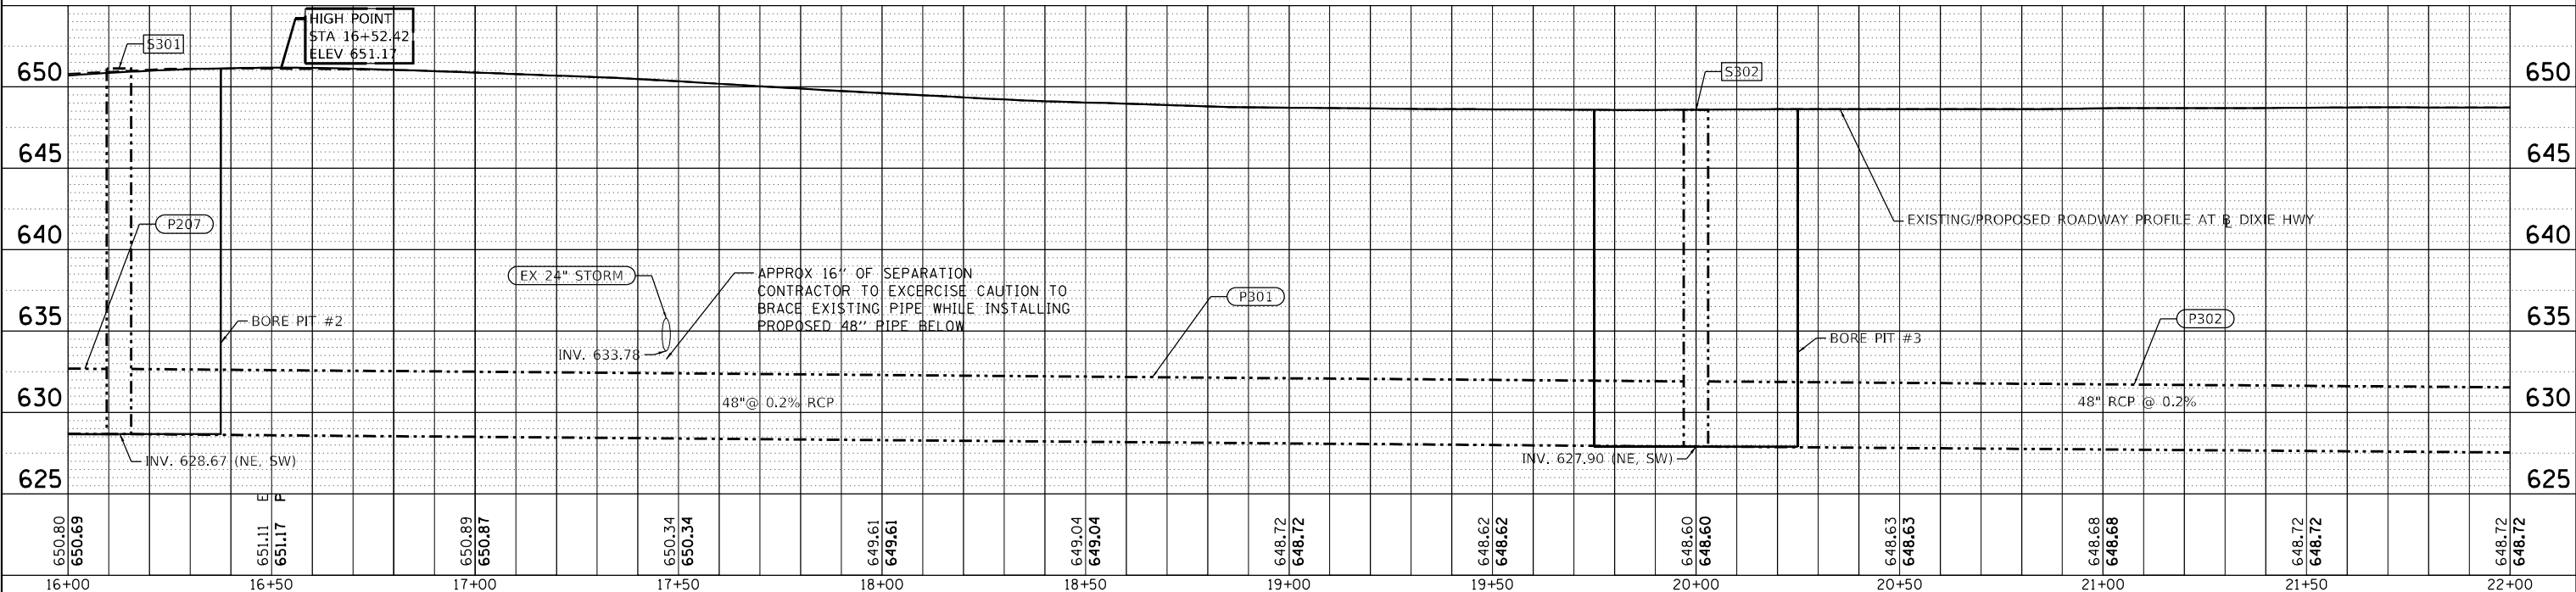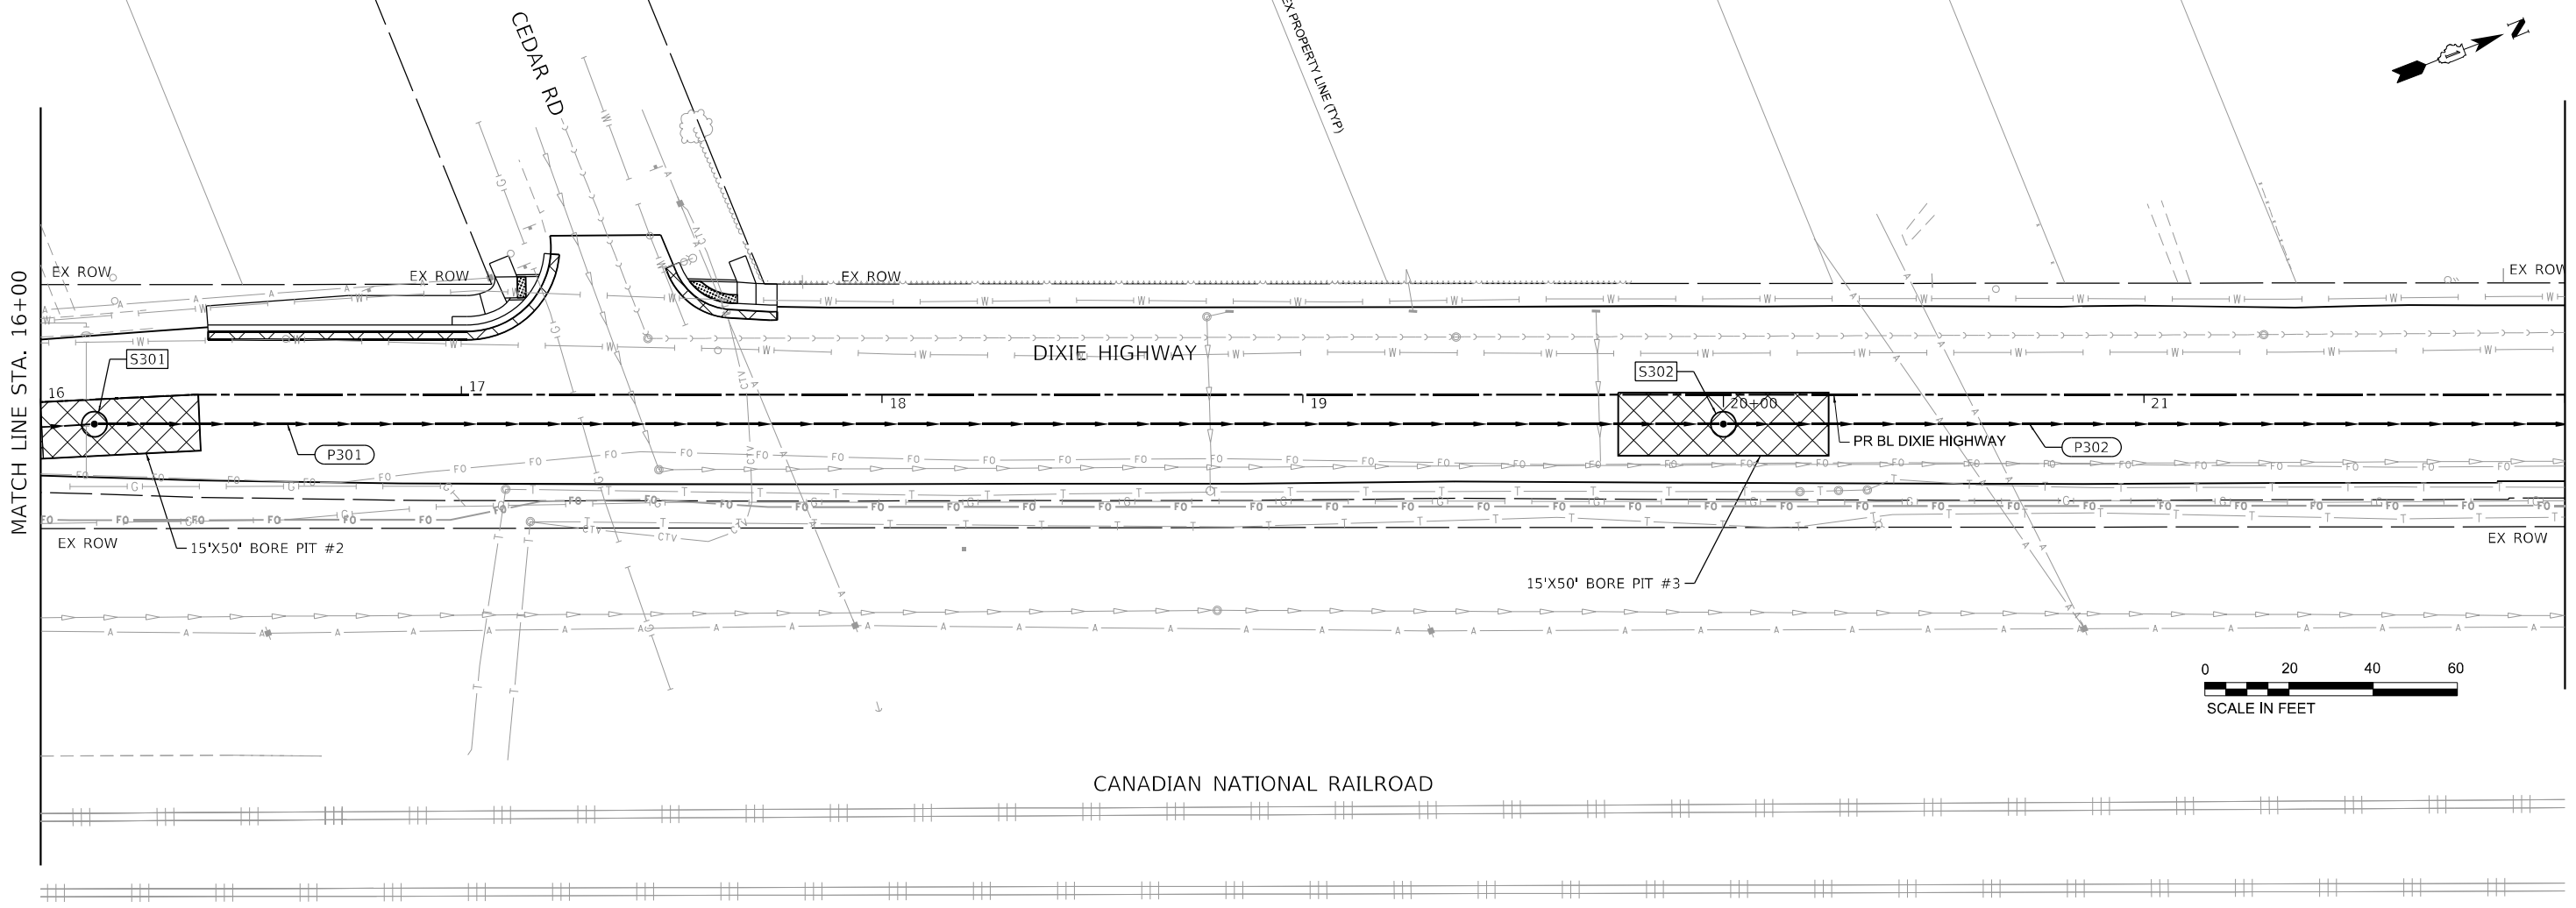

BLA, Inc. ITASCA, ILLINOIS	USER NAME = jhesle	DESIGNED - JNH	REVISED -	STATE OF ILLINOIS DEPARTMENT OF TRANSPORTATION	DIXIE HIGHWAY DRAINAGE PLAN & PROFILE				F.A.U. RTE. 2843	SECTION 2023-916-R5,SW,FL	COUNTY COOK	TOTAL SHEETS 110	SHEET NO. 53
	PLOT SCALE = 40,0000 ' / in.	CHECKED - GJE	REVISED -						CONTRACT NO. 62W33				
	PLOT DATE = 8/28/2025	DATE - 8/28/2025	REVISED -		SCALE: 1"=20'				SHEET 4 OF 7 SHEETS	STA. 16+00 TO STA. 22+00	ILLINOIS FED. AID PROJECT		

PROFILE	SURVEYED _____	BY _____	DATE _____
	PLOTTED _____		
NOTE BOOK _____	GRADES CHECKED _____		
NO. _____	B.M., NOTED _____		
	STRUCTURE NOTATIONS CHK'D _____		

MATCH LINE STA. 22+00





 BLA, Inc. ITASCA, ILLINOIS	USER NAME = jhesle	DESIGNED - JNH	REVISED -	STATE OF ILLINOIS DEPARTMENT OF TRANSPORTATION	DIXIE HIGHWAY DRAINAGE PLAN & PROFILE				F.A.U. RTE.	SECTION	COUNTY	TOTAL SHEETS	SHEET NO.
	PLOT SCALE = 40,000' = 1" = 1'	DRAWN - JNH	REVISED -						2843	2023-916-RS, SW, FL	COOK	110	54
	PLOT DATE = 8/28/2025	CHECKED - GJE	REVISED -		CONTRACT NO. 62W33								
	DATE = 8/28/2025	REVISED -	SCALE: 1"=20'							SHEET 5	OF 7 SHEETS	STA. 22+00	TO STA. 28+00

PLAN	SURVEYED	DATE
NO.	BY	
NOTE BOOK	PLOTTED	
NO.	ALIGNMENT CHECKED	
	STRUCTURE NOTATIONS CHWD	
	CADD FILE NAME	

PROFILE				BY	DATE
NOTE BOOK		SURVEYED			
		PLOTTED			
		GRADES CHECKED			
		B.M. NOTED			
NO.		STRUCTURE NOTATIONS CHKD			



MODEL: Default
FILE NAME: W:\191-182 IDOT-2080.0 TO 1 Dixie Highway Storm Sewer CADD Sheets\0152W33 SHT Drainage Plan & Profile 06.dgn

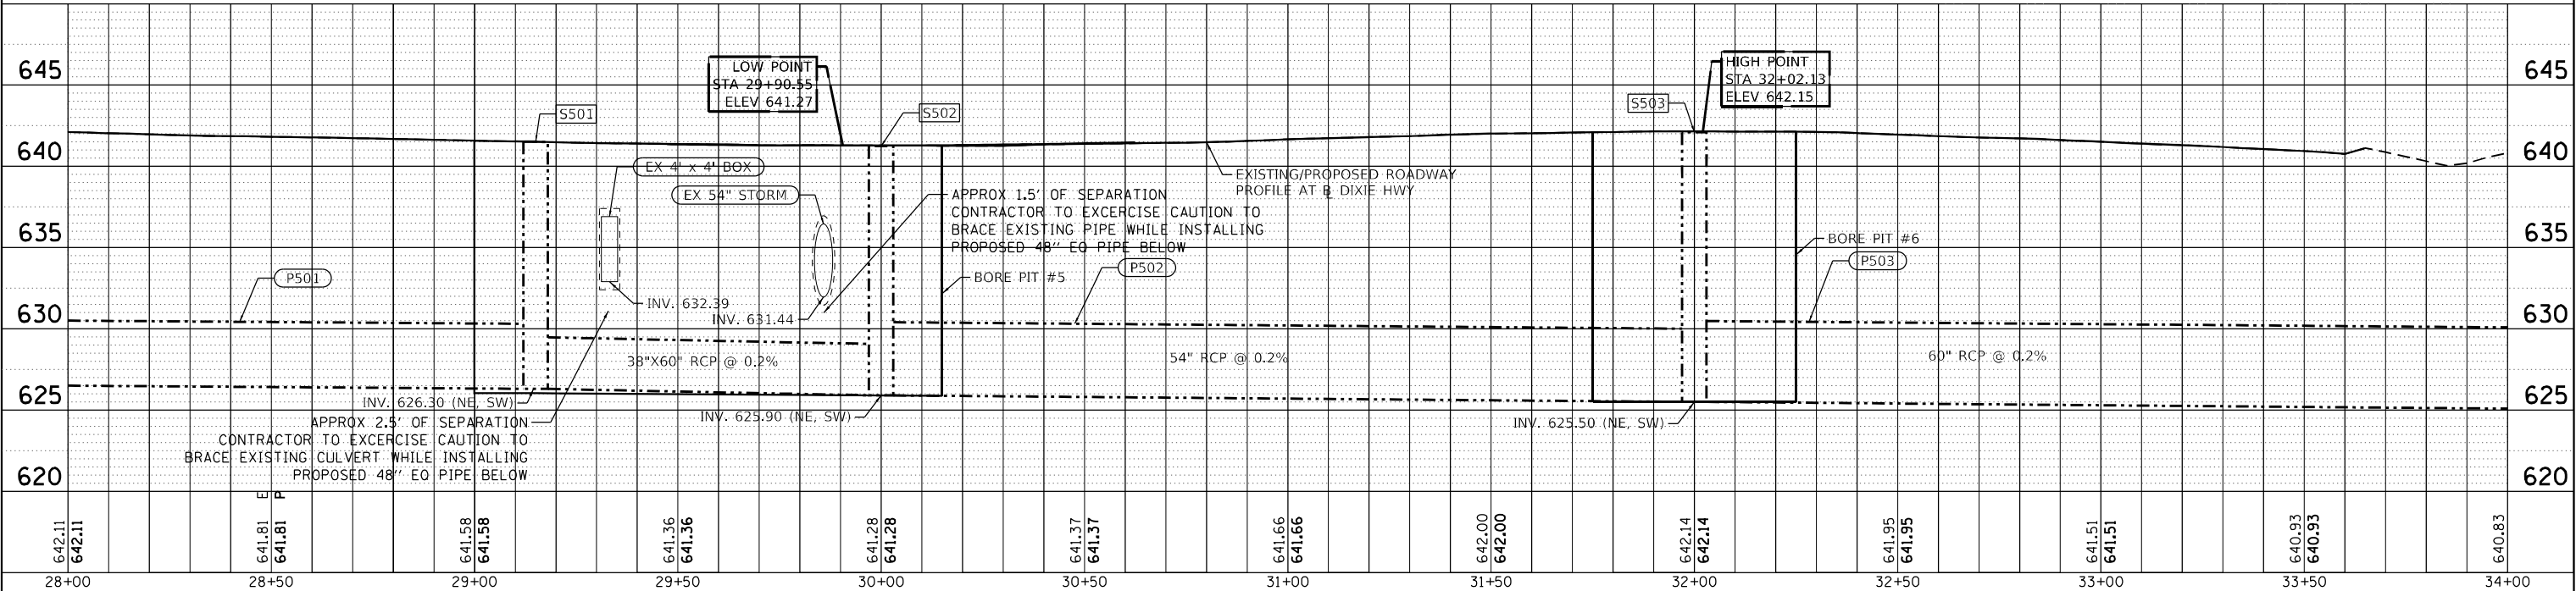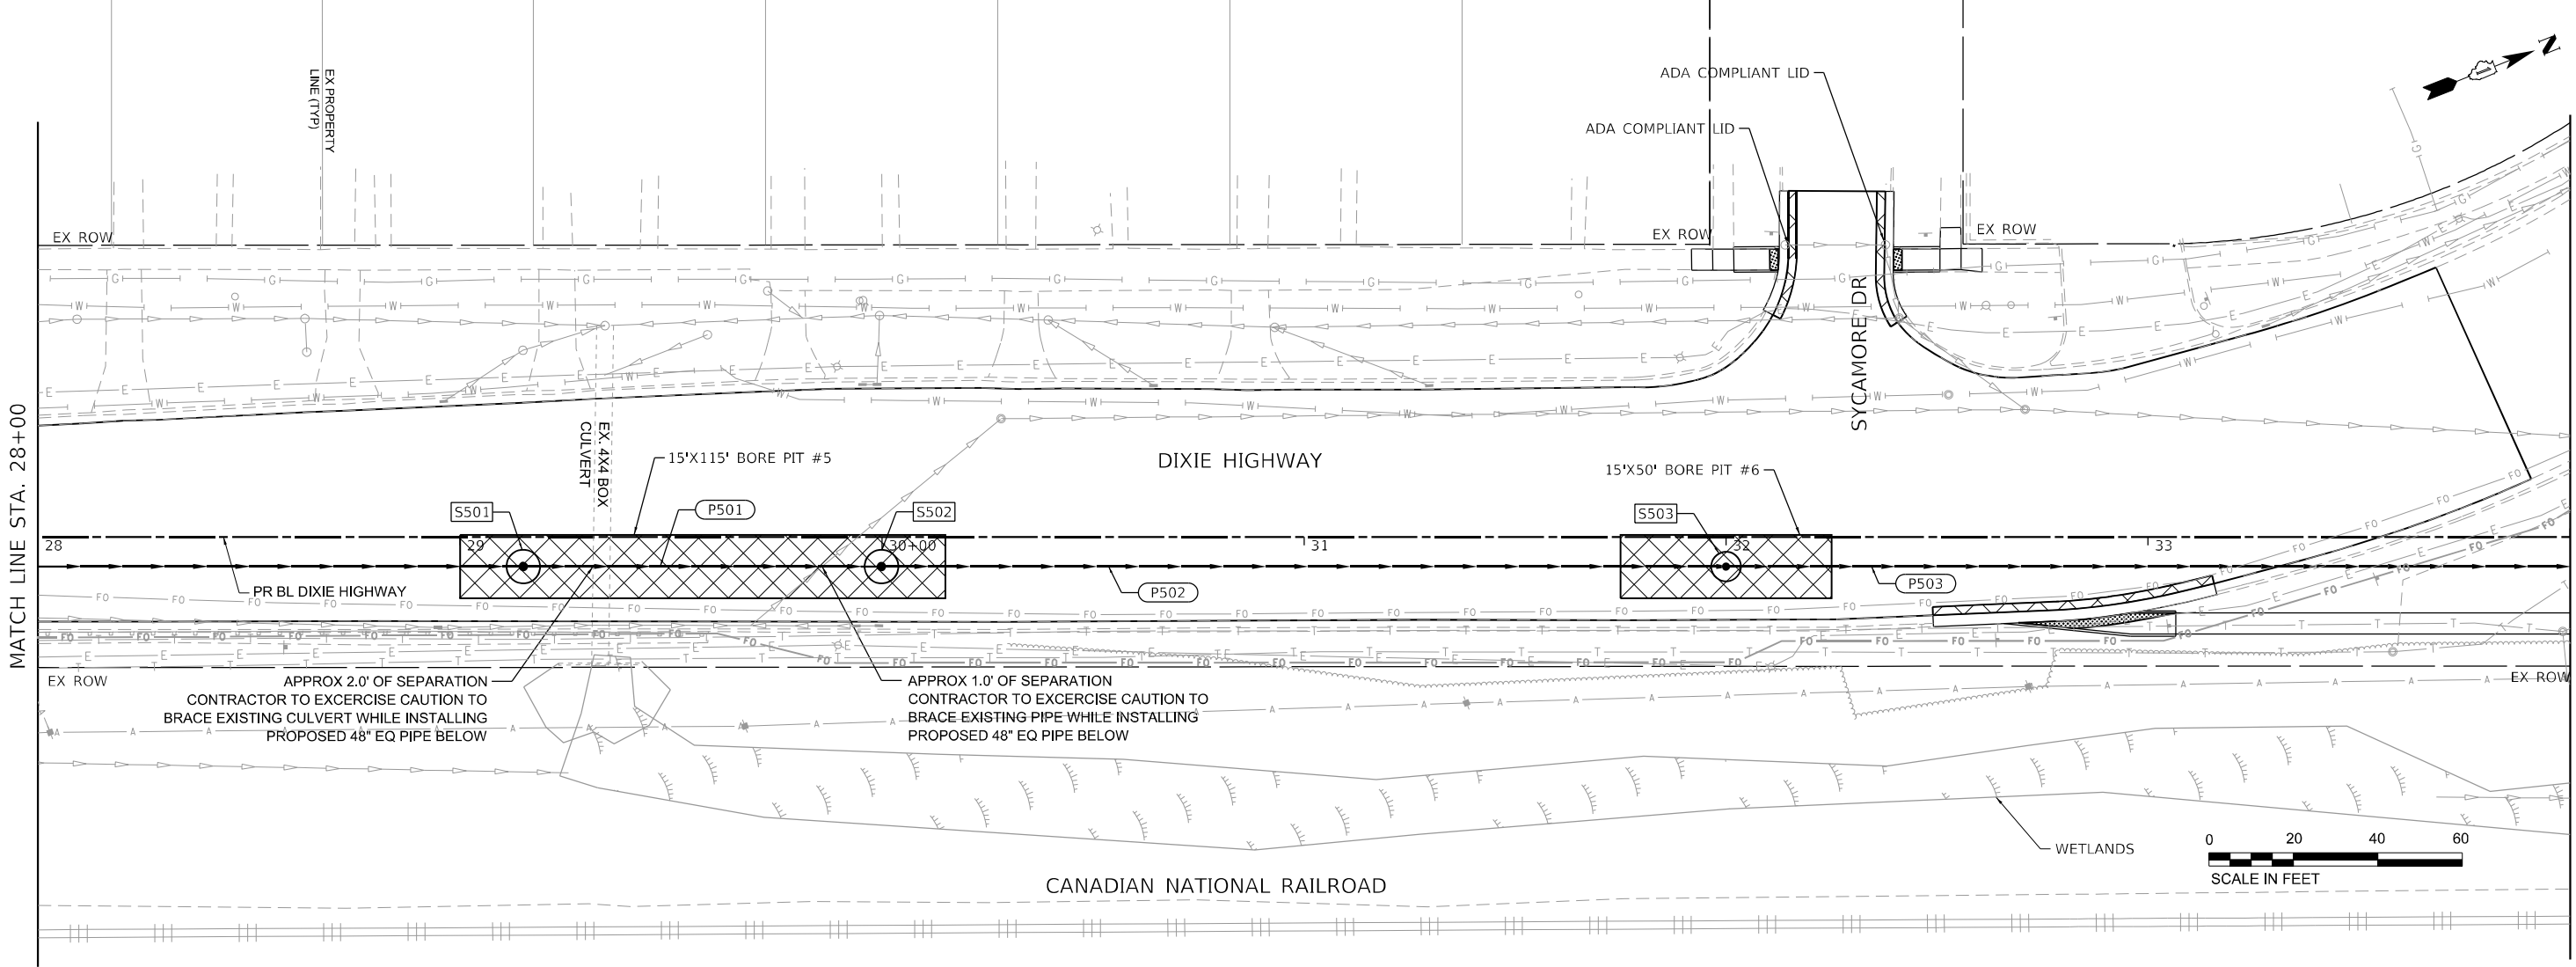

 BLA, Inc. ITASCA, ILLINOIS	USER NAME = jhesle	DESIGNED - JNH	REVISED -	STATE OF ILLINOIS DEPARTMENT OF TRANSPORTATION	DIXIE HIGHWAY DRAINAGE PLAN & PROFILE				F.A.U. RTE.	SECTION	COUNTY	TOTAL SHEETS	SHEET NO.
	PLOT SCALE = 40,0000 ' / in.	DRAWN - JNH	REVISED -						2843	2023-916-RS,SW,FL	COOK	110	55
	PLOT DATE = 8/28/2025	CHECKED - GJE	REVISED -		CONTRACT NO. 62W33								
	DATE - 8/28/2025	REVISED -	ILLINOIS FED. AID PROJECT										
SCALE: 1"=20'					SHEET 6	OF 7 SHEETS	STA. 28+00	TO STA. 34+00					

PLAN	SURVEYED	BY	DATE
NOTE BOOK	PLOTTED		
NO. _____	ALIGNMENT CHECKED		
	RT. OF WAY CHECKED		
	CADD FILE NAME		

PROFILE NOTE BOOK NO. _____	SURVEYED _____	BY _____	DATE _____
	PLOTTED _____		
	GRADES CHECKED _____		
	E.M. NOTED _____		
	STRUCTURE NOTATIONS CHK'D _____		

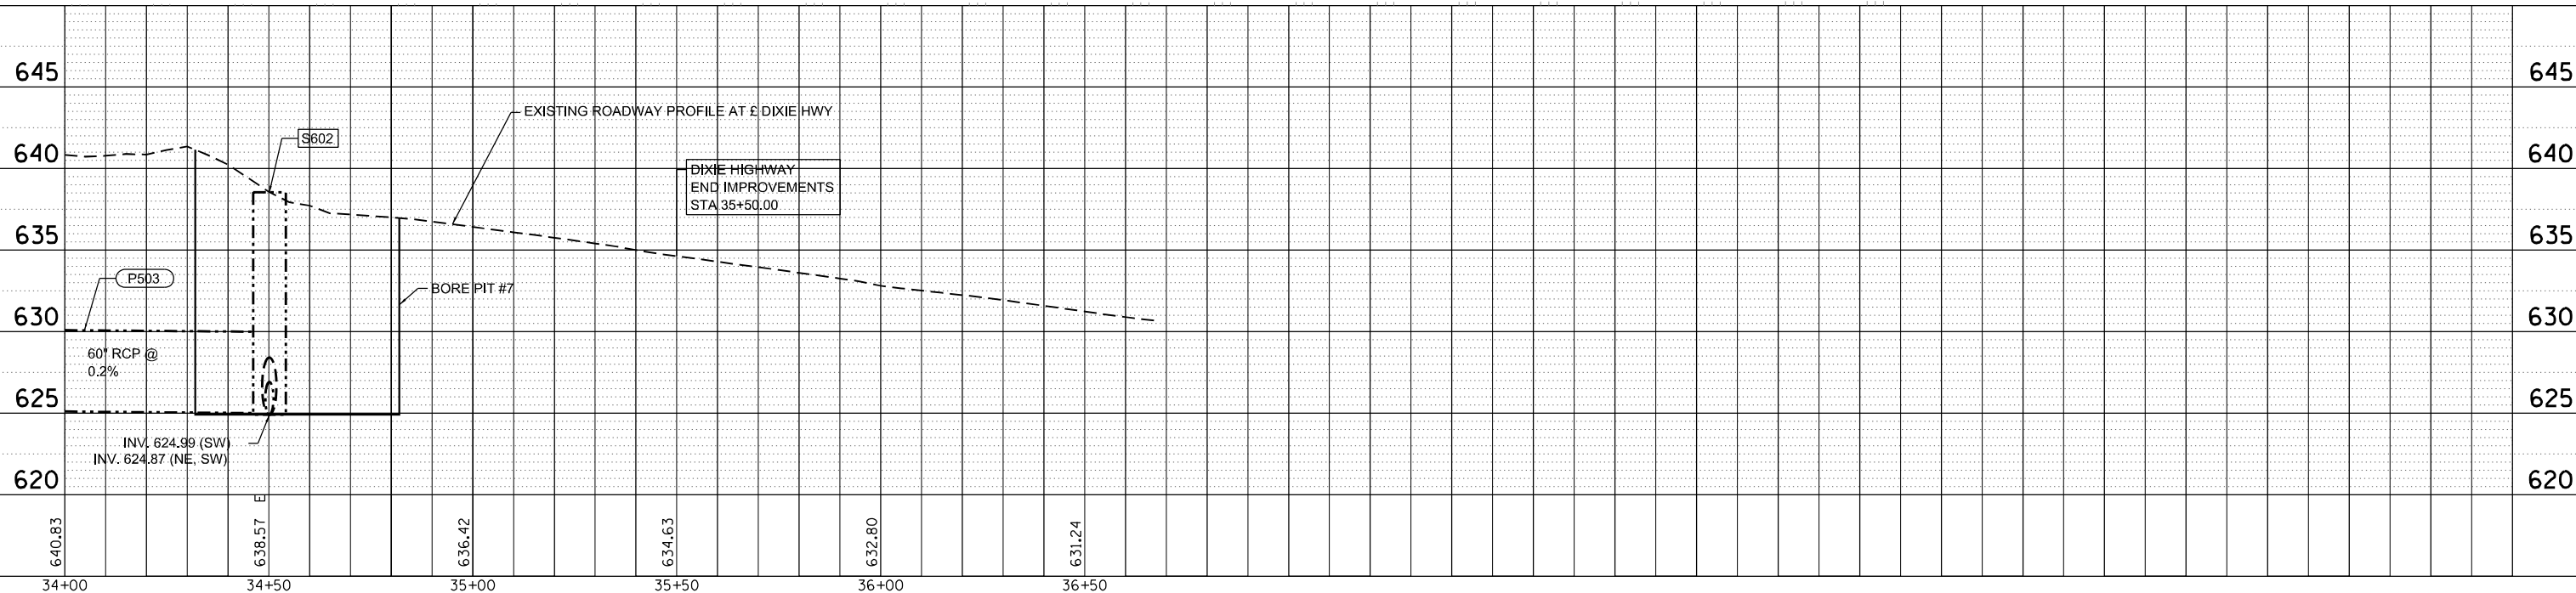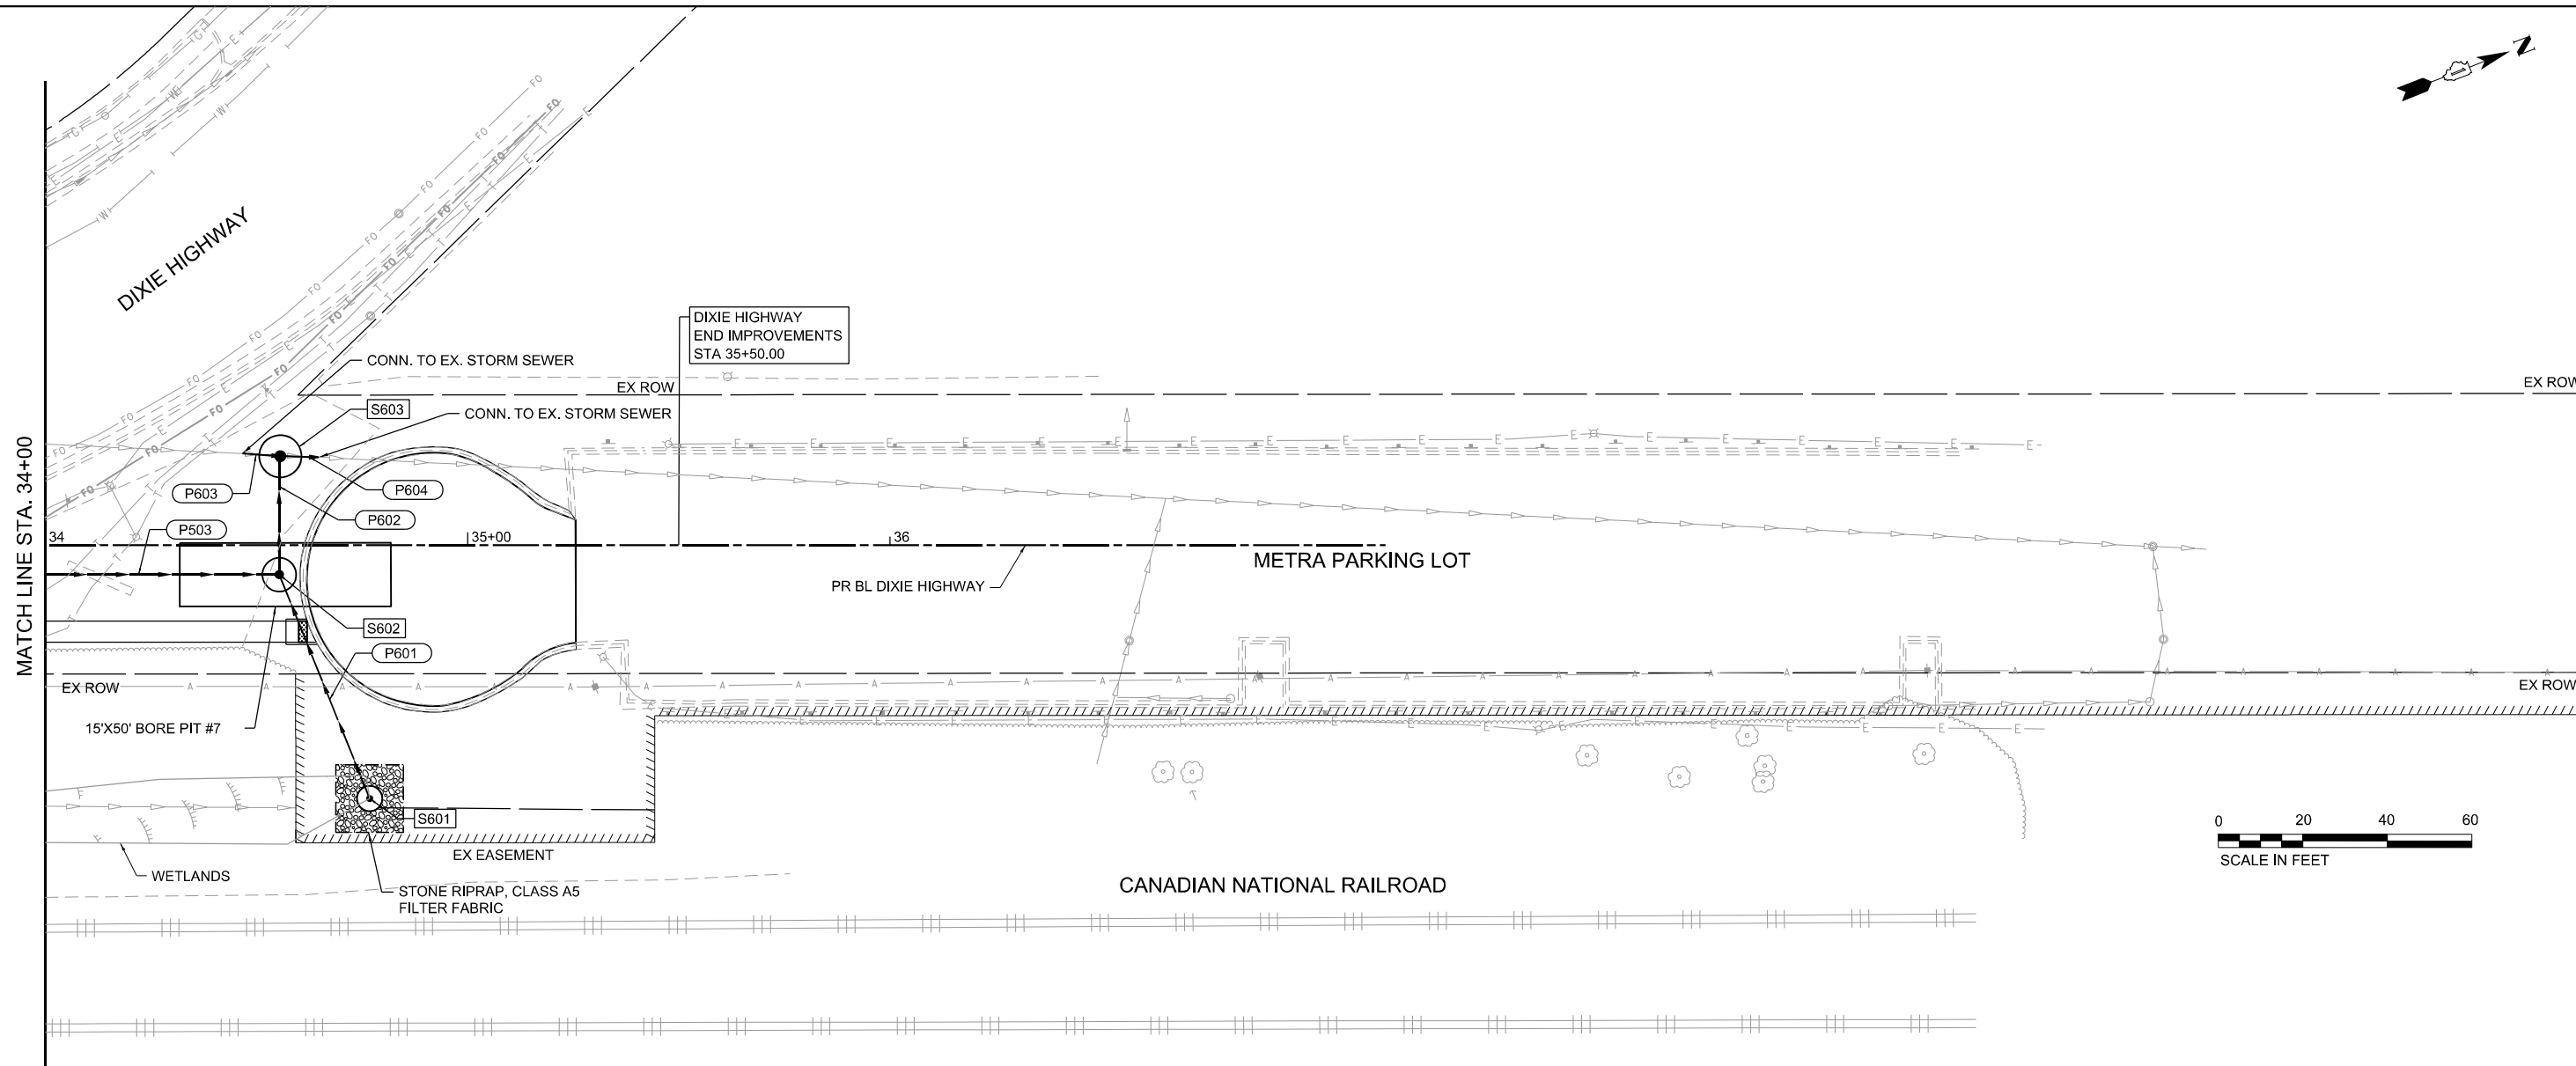



USER NAME = jresle	DESIGNED - JNH	REVISED -
	DRAWN - JNH	REVISED -
PLOT SCALE = 40,000' / in.	CHECKED - GJE	REVISED -
PLOT DATE = 11/12/2025	DATE - 8/28/2025	REVISED -

**STATE OF ILLINOIS
DEPARTMENT OF TRANSPORTATION**

DIXIE HIGHWAY DRAINAGE PLAN & PROFILE

SCALE: 1"=20'	SHEET 7	OF 7	SHEETS	STA. 34+00	TO STA. 36+67
---------------	---------	------	--------	------------	---------------

F.A.U. RTE.	SECTION	COUNTY	TOTAL SHEETS	SHEET NO.
2843	2023-916-RS,SW,FL	COOK	110	56
		CONTRACT NO. 62W33		
ILLINOIS		FED. AID PROJECT		

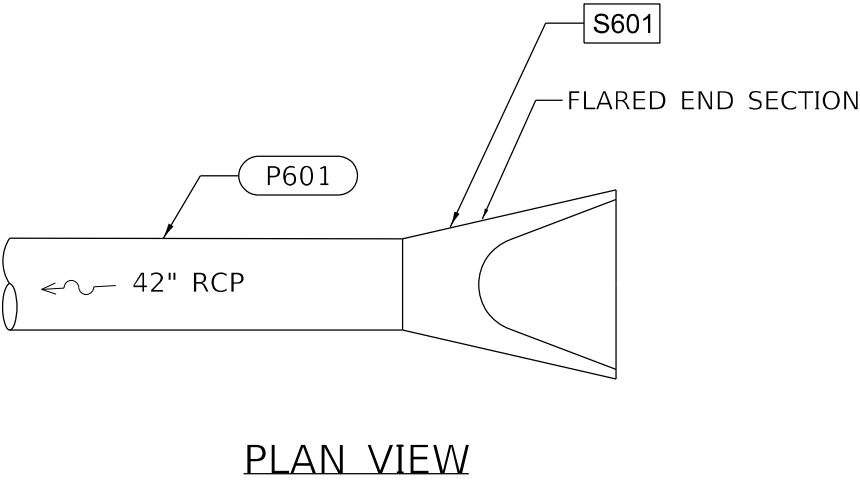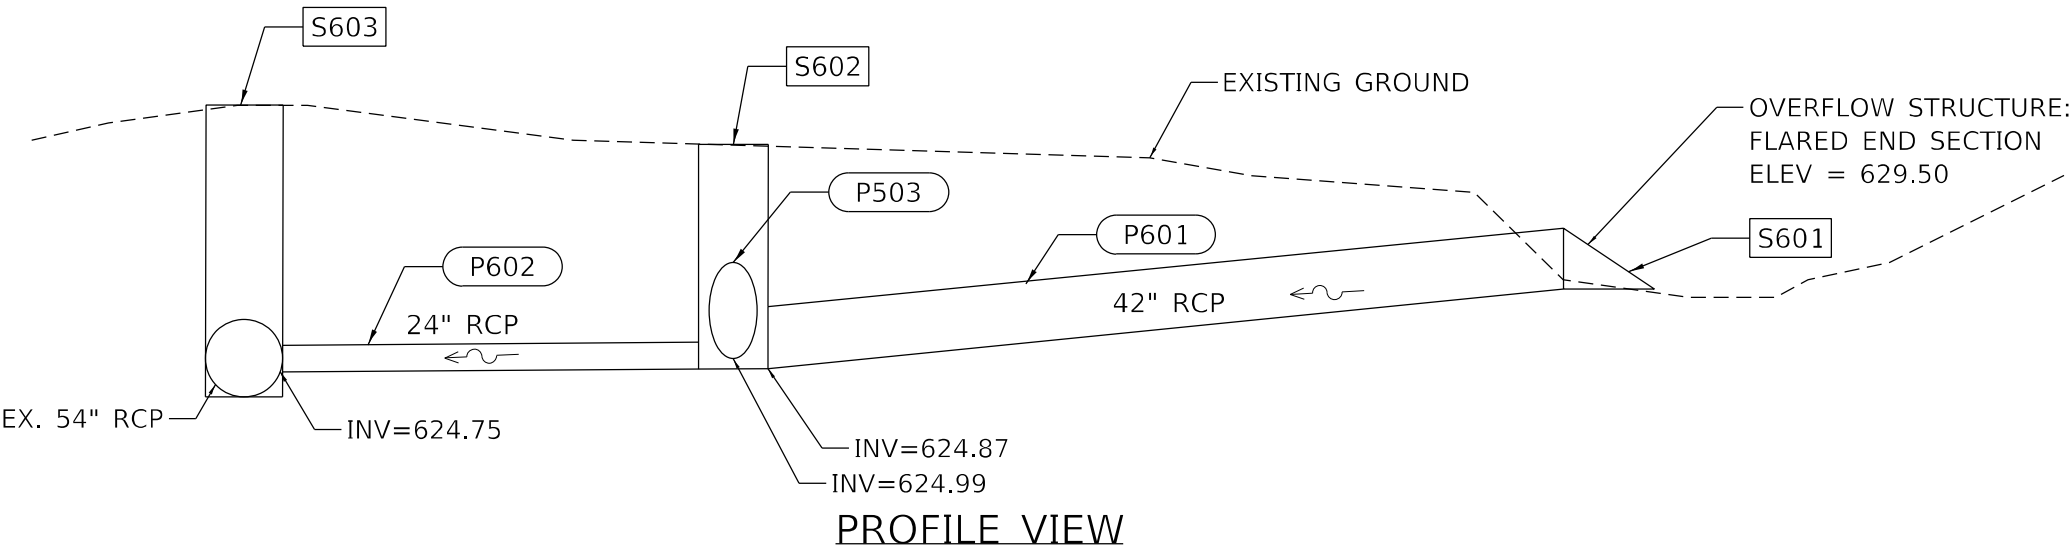

MODEL: Default
FILE NAME: V:\191182 IDOT_206010.T01 Dixie Highway Storm Sewer\CADD Sheets\0121W33_SW Drainage Detail.dgn



USER NAME = jhesle	DESIGNED - JNH	REVISED -
	DRAWN - JNH	REVISED -
PLOT SCALE = 20,0000' = 1"	CHECKED - GJE	REVISED -
PLOT DATE = 8/28/2025	DATE - 8/28/2025	REVISED -

STATE OF ILLINOIS
DEPARTMENT OF TRANSPORTATION

DIXIE HIGHWAY
DRAINAGE STRUCTURE DETAIL

SCALE: N/A SHEET 1 OF 1 SHEETS STA. N/A TO STA. N/A

F.A.U. RTE.	SECTION	COUNTY	TOTAL SHEETS	SHEET NO.
2843	2023-916-R5,SW,FL	COOK	110	57
CONTRACT NO. 62W33				
ILLINOIS FED. AID PROJECT				

MODEL: Default
FILE NAME: Vol_01_182_IDOT_206010_TO1_Dixie_Highway_Storm_Sewer/CADD_Sheets/D12W3_SJT_Drainage_Schedule.dgn

PROPOSED DRAINAGE STRUCTURE TABLE												
SHEET	STRUCT. NO.	ALIGN	STATION	OFFSET	TYPE	FRAME AND GRATE OR LID	RIM ELEV	INVERT ELEVATIONS				
								NORTHEAST	NORTHWEST	SOUTHEAST	SOUTHWEST	NNE
1	S102	DIXIE HWY	10+37.03	11.38' LT	INLET, TY A	TYPE 11 FRAME AND GRATE	637.61	632.06	-	-	-	-
1	S103	DIXIE HWY	10+37.03	00.81' LT	MANHOLE, 6'	TY 1 CLOSED LID	637.56	-	629.92	633.40	632.00	-
1	S104	DIXIE HWY	10+89.87	09.24' LT	INLET, TY A	TYPE 11 FRAME AND GRATE	635.72	630.98	-	-	-	-
1	S105	DIXIE HWY	10+88.24	01.92' LT	MANHOLE, 7'	TY 1 CLOSED LID	635.75	-	629.73	629.73	630.96	-
1	S106	DIXIE HWY	10+89.65	30.29' RT	INLET, TY A	TYPE 11 FRAME AND GRATE	635.87	-	-	-	631.26	-
1	S107	DIXIE HWY	10+90.07	27.54' RT	MANHOLE, 4'	TY 1 CLOSED LID	635.85	631.25	631.25	633.87	-	-
2	S201	DIXIE HWY	12+60.34	01.57' LT	MANHOLE, 7'	TY 1 CLOSED LID	636.53	-	629.34	629.34	633.06	-
2	S202	DIXIE HWY	12+71.80	20.20' LT	INLET, TY A	TYPE 11 FRAME AND GRATE	637.12	-	632.56	-	-	-
2	S203	DIXIE HWY	13+00.00	23.76' LT	INLET, TY A	TYPE 11 FRAME AND GRATE	637.32	-	-	632.82	-	-
2	S204	DIXIE HWY	12+81.19	14.05' LT	MANHOLE, 9'	TY 1 CLOSED LID	637.28	629.29	632.77	629.29	632.53	-
2	S206	DIXIE HWY	13+13.68	24.65' RT	INLET, TY A	TYPE 11 FRAME AND GRATE	637.27	-	-	-	632.79	-
2	S207	DIXIE HWY	13+02.55	04.43' RT	MANHOLE, 10'	TY 1 CLOSED LID	637.58	632.75	-	630.97	629.28	629.28
2	S208	DIXIE HWY	12+30.03	8.20' LT	INLET, TY A	TYPE 11 FRAME AND GRATE	635.64	629.92	-	-	-	-
2	S209	DIXIE HWY	12+29.90	30.74' RT	INLET, TY A	TYPE 11 FRAME AND GRATE	635.71	-	-	632.30	-	-
2	S210	DIXIE HWY	12+30.00	0.54' LT	MANHOLE, 7'	TY 1 CLOSED LID	635.82	-	629.40	629.40	629.90	-
2	S211	DIXIE HWY	12+33.07	28.01' RT	MANHOLE, 4'	TY 1 CLOSED LID	635.83	632.29	631.08	631.08	-	-
3	S301	DIXIE HWY	16+12.54	05.87' RT	MANHOLE, 6'	TY 1 CLOSED LID	650.88	628.67	-	-	628.67	-
3	S302	DIXIE HWY	20+00.00	07.00' RT	MANHOLE, 6'	TY 1 CLOSED LID	648.46	627.90	-	-	627.90	-
4	S401	DIXIE HWY	24+50.00	07.00' RT	MANHOLE, 6'	TY 1 CLOSED LID	646.10	627.10	-	-	627.10	-
5	S501	DIXIE HWY	29+15.00	07.00' RT	MANHOLE, 8'	TY 1 CLOSED LID	641.36	626.30	-	-	626.30	-
5	S502	DIXIE HWY	30+00.00	07.00' RT	MANHOLE, 8'	TY 1 CLOSED LID	641.15	625.90	-	-	625.90	-
5	S503	DIXIE HWY	32+00.00	07.00' RT	MANHOLE, 7'	TY 1 CLOSED LID	642.31	625.50	-	-	625.50	-
6	S601	DIXIE HWY	34+76.69	60.00' RT	FLARED END SECTION	GRATE	-	-	629.50	-	-	-
6	S602	DIXIE HWY	34+55.46	07.00' RT	MANHOLE, 8'	TY 1 CLOSED LID	637.87	-	624.87	624.87	624.99	-
6	S603	DIXIE HWY	34+55.70	21.05' RT	MANHOLE, 10'	TY 1 CLOSED LID	640.04	624.38	-	624.75	624.38	-

PROPOSED DRAINAGE PIPE TABLE										
SHEET	PIPE NO.	STRUCTURE		DESCRIPTION	CLASS	TYPE	DIA. (IN)	LENGTH (FT)	SLOPE (FT/FT)	TRENCH BACKFILL (CY)
		FROM	TO							
1	P102	S102	S103	STORM SEWERS - RCP (WMQ)	A	2	12	10	0.0061	8.6
1	P103	S103	S105	STORM SEWERS - RCP	A	2	36	50	0.0038	43.1
1	P104	S104	S105	STORM SEWERS - RCP	A	2	24	8	0.0025	1.6
1	P105	S105	S210	STORM SEWERS - RCP (EQUIVALENT ROUND-SIZE)	A	2	38x60	142	0.0023	79.0
1	P106	S106	S107	STORM SEWERS - RCP	A	2	12	3	0.0033	0.7
1	P107	S107	S211	STORM SEWERS - RCP	A	2	12	143	0.0012	67.9
2	P201	S201	S204	STORM SEWERS - RCP (EQUIVALENT ROUND-SIZE)	A	2	38x60	27	0.0019	19.0
2	P202	S202	S204	STORM SEWERS - RCP (WMQ)	A	2	24	14	0.0021	2.5
2	P203	S203	S204	STORM SEWERS - RCP	A	2	24	27	0.0019	3.9
2	P204	S204	S207	STORM SEWERS - RCP	A	2	48	30	0.0003	26.3
2	P206	S206	S207	STORM SEWERS - RCP	A	2	24	22	0.0018	3.9
2	P207	S207	S301	STORM SEWERS - RCP (JACKED IN PLACE)	A	4	48	306	0.0020	26.3
2	P208	S208	S210	STORM SEWERS - RCP	A	2	12	8	0.0025	2.7
2	P209	S209	S211	STORM SEWERS - RCP	A	2	12	4	0.0025	0.4
2	P210	S210	S201	STORM SEWERS - RCP (EQUIVALENT ROUND-SIZE)	A	2	38x60	31	0.0019	13.9
2	P211	S211	S207	STORM SEWERS - RCP	A	2	12	56	0.0020	17.9
3	P301	S301	S302	STORM SEWERS - RCP (JACKED IN PLACE)	A	4	48	387	0.0020	0.0
3	P302	S302	S401	STORM SEWERS - RCP (JACKED IN PLACE)	A	4	48	450	0.0018	0.0
4	P401	S401	S501	STORM SEWERS - RCP (JACKED IN PLACE)	A	3	48	465	0.0017	0.0
5	P501	S501	S502	STORM SEWERS - RCP (EQUIVALENT ROUND-SIZE)	A	2	38x60	85	0.0047	0.0
5	P502	S502	S503	STORM SEWERS - RCP (JACKED IN PLACE)	A	3	54	200	0.0020	0.0
5	P503	S503	S602	STORM SEWERS - RCP (JACKED IN PLACE)	A	2	60	255	0.0020	0.0
6	P601	S601	S602	STORM SEWERS - RCP	A	2	42	57	0.0111	0.0
6	P602	S602	S603	STORM SEWERS - RCP	A	2	24	27	0.0044	0.0
6	P603	EX CONN	S603	STORM SEWERS - RCP	A	2	54	4	0.0020	0.0
6	P604	S603	EX CONN	STORM SEWERS - RCP	A	2	54	4	0.0020	0.0

PROPOSED DRAINAGE PIPE UNDERDRAIN TABLE									
SHEET	PIPE NO.	FROM		TO		DESCRIPTION	TYPE	DIA. (IN)	LENGTH (FT)
		STA	OFF	STA	OFF				
1	U101	10+44.09	30.81' RT	10+89.73	30.65' RT	PIPE UNDERDRAINS	1	4	46
1	U102	10+45.52	10.67' LT	10+88.46	9.51' LT	PIPE UNDERDRAINS	1	4	82
1	U103	10+89.73	30.65' RT	12+59.90	30.74' RT	PIPE UNDERDRAINS	1	4	140
1	U104	10+88.46	9.51' LT	12+30.03	08.20' LT	PIPE UNDERDRAINS	1	4	82
2	U201	12+82.17	59.84' LT	13+00.73	24.28' LT	PIPE UNDERDRAINS	1	4	47
2	U202	13+43.48	113.12' LT	13+00.73	24.28' LT	PIPE UNDERDRAINS	1	4	52
2	U203	13+43.48	113.12' LT	12+29.90	30.74' RT	PIPE UNDERDRAINS	1	4	101

PROPOSED BORE PIT TABLE								
PIT NO.	STR NO	STATION	OFFSET	RIM ELEV	BOT ELEV	LENGTH (FT)	WIDTH (FT)	TBF (CU YD)
1	S207	13+02.55	04.43' RT	637.61	629.28	50.00	15.00	183.82
2	S301	16+12.54	05.87' RT	651.00	628.67	50.00	15.00	572.79
3	S302	20+00.00	07.00' RT	648.57	627.90	50.00	15.00	526.72
4	S401	24+50.00	07.00' RT	646.92	627.10	50.00	15.00	503.20
5	S501	29+15.00	07.00' RT	641.36	626.30	115.00	15.00	889.95
	S502	30+00.00	07.00' RT	642.12	625.90			
6	S503	30+00.00	07.00' RT	641.99	625.50	50.00	15.00	410.50
7	S602	34+50.15	07.00' RT	639.83	624.99	50.00	15.00	0.00



BLA, Inc.
ITASCA, ILLINOIS

USER NAME = jhesle
PLOT SCALE = 20,0000 * / in.
PLOT DATE = 8/28/2025

DESIGNED - JNH
DRAWN - JNH
CHECKED - GJE
DATE - 8/28/2025

REVISED -
REVISED -
REVISED -
REVISED -

STATE OF ILLINOIS
DEPARTMENT OF TRANSPORTATION

DIXIE HIGHWAY
DRAINAGE SCHEDULE

SCALE: N/A	SHEET 1	OF 1	SHEETS	STA. N/A	TO STA. N/A
------------	---------	------	--------	----------	-------------

F.A.U RTE.	SECTION	COUNTY	TOTAL SHEETS	SHEET NO.
2843	2023-916-R5,SW,FL	COOK	110	58
CONTRACT NO. 62W33				
ILLINOIS		FED. AID PROJECT		



Accurate
GROUP, INC.

WWW.ACCGI.COM
101 SCHELIER RD., SUITE B-200
LINCOLNSHIRE, ILLINOIS 60069
T (847) 613-1100 F (847) 613-1105
ILLINOIS PROFESSIONAL DESIGN FIRM NO. 184.002053


1

0 20 40 60
SCALE IN FEET

LEGEND


AERIAL	— A — A — A — A —
CABLE TV	— CTV — CTV — CTV — CTV —
ELECTRIC	— E — E — E — E —
FIBER OPTIC	— FO — FO — FO — FO —
GAS	— G — G — G — G —
TELEPHONE	— T — T — T — T —
WATER	— W — W — W — W —
GRAVITY MAIN	— G — G — G — G —
OIL PIPELINE	— O — O — O — O —
QUALITY LEVEL D	— — — — —
UNKNOWN	— UNK — UNK — UNK —

KEY MAP

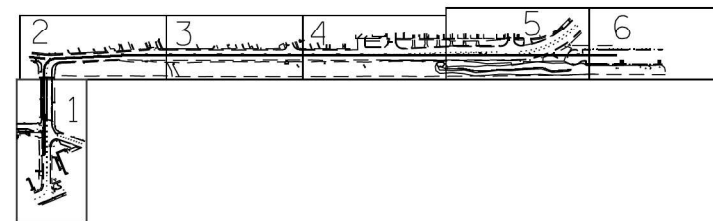

I, AHMED BEE, CERTIFY TO THE ILLINOIS DEPARTMENT OF TRANSPORTATION THAT TO THE BEST OF MY KNOWLEDGE, INFORMATION, AND BELIEF, THE UTILITY INFORMATION DEPICTED BY ACCURATE GROUP, INC. ON THIS PLAN SHEET WAS OBTAINED AND COMPILED UNDER MY DIRECT SUPERVISION USING ACCEPTED PRACTICES AND PROCEDURES.

DATE: 03/09/2022
AHMED BEE, PE
PROJECT ENGINEER, ACCURATE GROUP, INC.

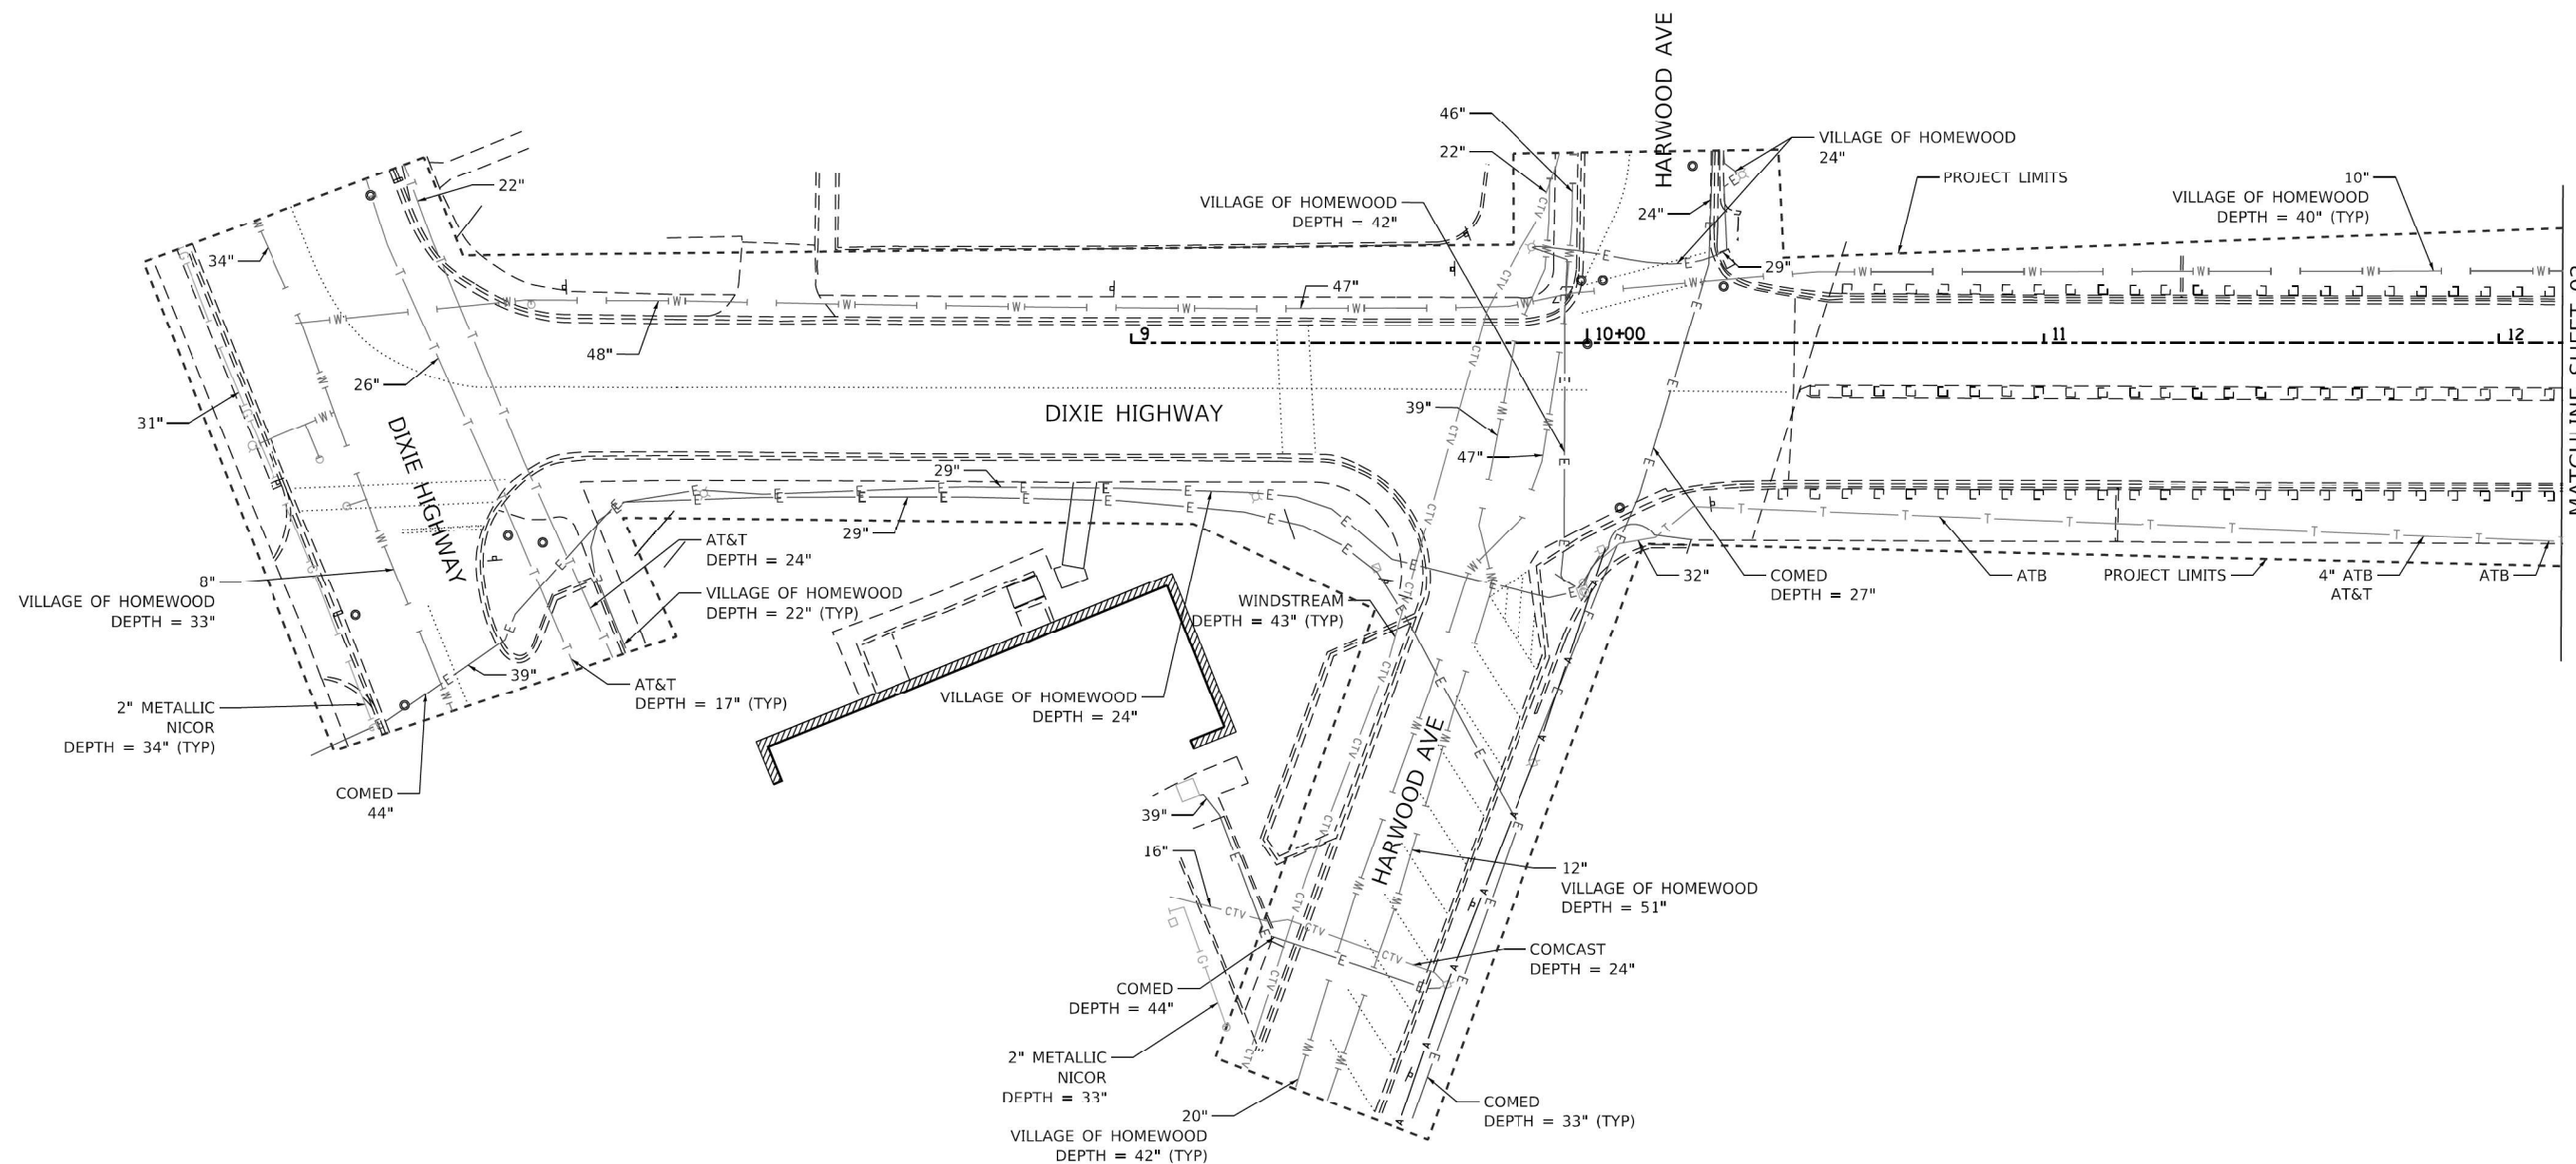

MATCHLINE SHEET 02

MODEL: Default
FILE: I:\Home G:\Engineering\Live\Projects\21010 IDOT SUBWO 506 Dixie Hwy\CADD\CADD Sheets\Civil\9-1-241-17-Sht-01.dgn



Accurate
GROUP, INC.

USER NAME = pvo	DESIGNATED - GM/LP	REVISED -
	DRAFTED - PHV	REVISED -
	CHECKED - AB	REVISED -
PLOT DATE = 3/11/2022	DATE - 03/11/2022	REVISED -

STATE OF ILLINOIS
DEPARTMENT OF TRANSPORTATION

DIXIE HIGHWAY
FROM HARWOOD AVENUE TO SPRUCE ROAD

SCALE: 1"=50' SHEET 1 OF 6 SHEETS

F.A.I. RTE.	SECTION	COUNTY	TOTAL SHEETS	SHEET NO.
2843		COOK	110	60
PROJECT NO. P-91-241-17				
ILLINOIS				




WWW.ACCGI.COM
101 SCHELIER RD., SUITE B-200
LINCOLNSHIRE, ILLINOIS 60069
T (847) 613-1100 F (847) 613-1105
ILLINOIS PROFESSIONAL DESIGN FIRM NO. 184.002053

2




AERIAL	—A—A—A—A—
CABLE TV	—CTV—CTV—CTV—CTV—
ELECTRIC	—E—E—E—E—
FIBER OPTIC	—FO—FO—FO—FO—FO—
GAS	—G—G—G—G—G—
TELEPHONE	—T—T—T—T—T—
WATER	—W—W—W—W—W—
GRAVITY MAIN	—>—>—>—>—>—>—>—>—
OIL PIPELINE	—O—O—O—O—O—
QUALITY LEVEL D	-----
UNKNOWN	—UNK—UNK—UNK—

REVISED SHEET- 2

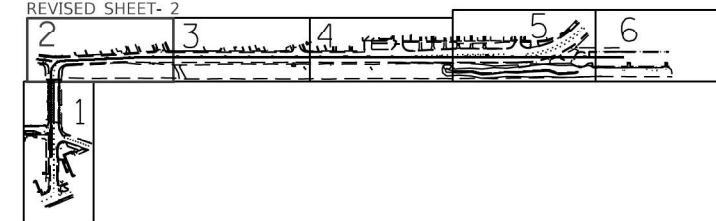

I, AHMED BEE, CERTIFY TO THE ILLINOIS DEPARTMENT OF TRANSPORTATION THAT TO THE BEST OF MY KNOWLEDGE, INFORMATION, AND BELIEF, THE UTILITY INFORMATION DEPICTED BY ACCURATE GROUP, INC. ON THIS PLAN SHEET WAS OBTAINED AND COMPILED UNDER MY DIRECT SUPERVISION USING ACCEPTED PRACTICES AND PROCEDURES.

AHMEDI DATE: 03/09/2022
AHMEDI BEE, PE REVISED: 02/23/2024
PROJECT ENGINEER; ACCURATE GROUP, INC.

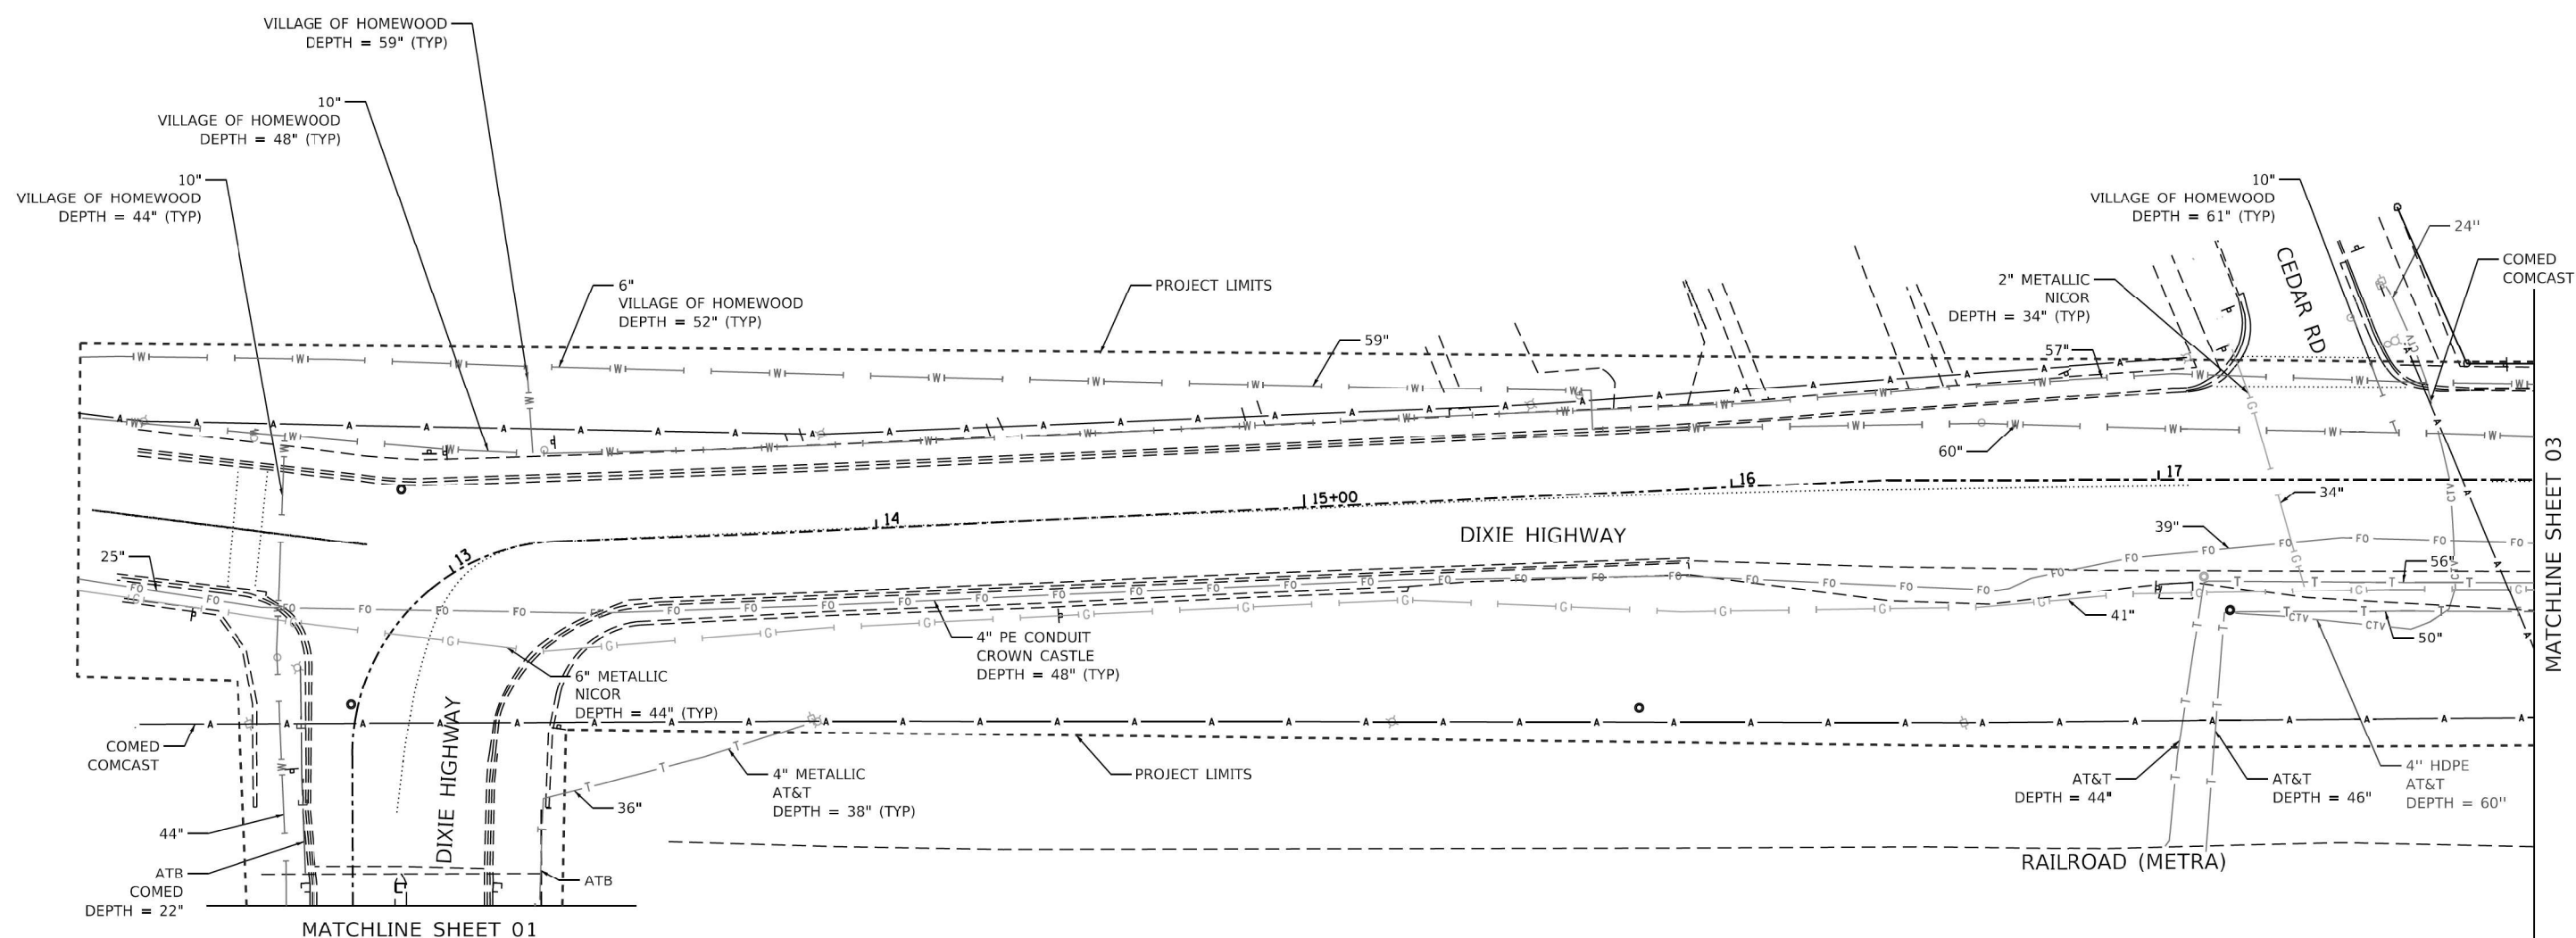

USER NAME = akoller	DESIGNATED = GM/LP	REVISED = 02/23/2024- AB
	DRAFTED = PHV	REVISED =
	CHECKED = AB	REVISED =
PLOT DATE = 2/23/2024	DATE = 03/11/2022	REVISED =

STATE OF ILLINOIS
DEPARTMENT OF TRANSPORTATION

**DIXIE HIGHWAY
FROM HARWOOD AVENUE TO SPRUCE ROAD**

SCALE: 1"=50'	SHEET 2	OF 6	SHEETS
---------------	---------	------	--------

F.A.I. RTE.	SECTION	COUNTY	TOTAL SHEETS	SHEET NO.
2843		COOK	110	61
		PROJECT NO. P-91-241-17		
ILLINOIS				

MODEL: Default
FILE NAME: O:\Engineering\LiveProjects\21010 IDOT SUEWO 506 Dixie Hwy\CADD\CADD Sheets\CivilP-91-241-17-Sht-02.dgn



WWW.ACCGI.COM
101 SCHELIER RD., SUITE B-200
LINCOLNSHIRE, ILLINOIS 60069
T (847) 613-1100 F (847) 613-1105
ILLINOIS PROFESSIONAL DESIGN FIRM NO. 184.002053

3

[illegible]


The diagram illustrates a drainage system with the following numbered components:

- 1:** A vertical pipe or manhole opening at the ground level.
- 2:** A horizontal pipe section connected to the vertical pipe.
- 3:** A horizontal pipe section continuing from the previous one.
- 4:** A horizontal pipe section with a series of small vertical lines, possibly representing a filter or a specific material.
- 5:** A horizontal pipe section with a dashed line, possibly representing a filter or a specific material.
- 6:** A horizontal pipe section ending in a vertical pipe that goes underground.



I, AHMED BEE, CERTIFY TO THE ILLINOIS DEPARTMENT OF TRANSPORTATION THAT TO THE BEST OF MY KNOWLEDGE, INFORMATION, AND BELIEF, THE UTILITY INFORMATION DEPICTED BY ACCURATE GROUP, INC. ON THIS PLAN SHEET WAS OBTAINED AND COMPILED UNDER MY DIRECT SUPERVISION USING ACCEPTED PRACTICES AND PROCEDURES.

DATE: 03/09/2011
AHMEDI BEE, PE
PROJECT ENGINEER: ACCURATE GROUP, INC.

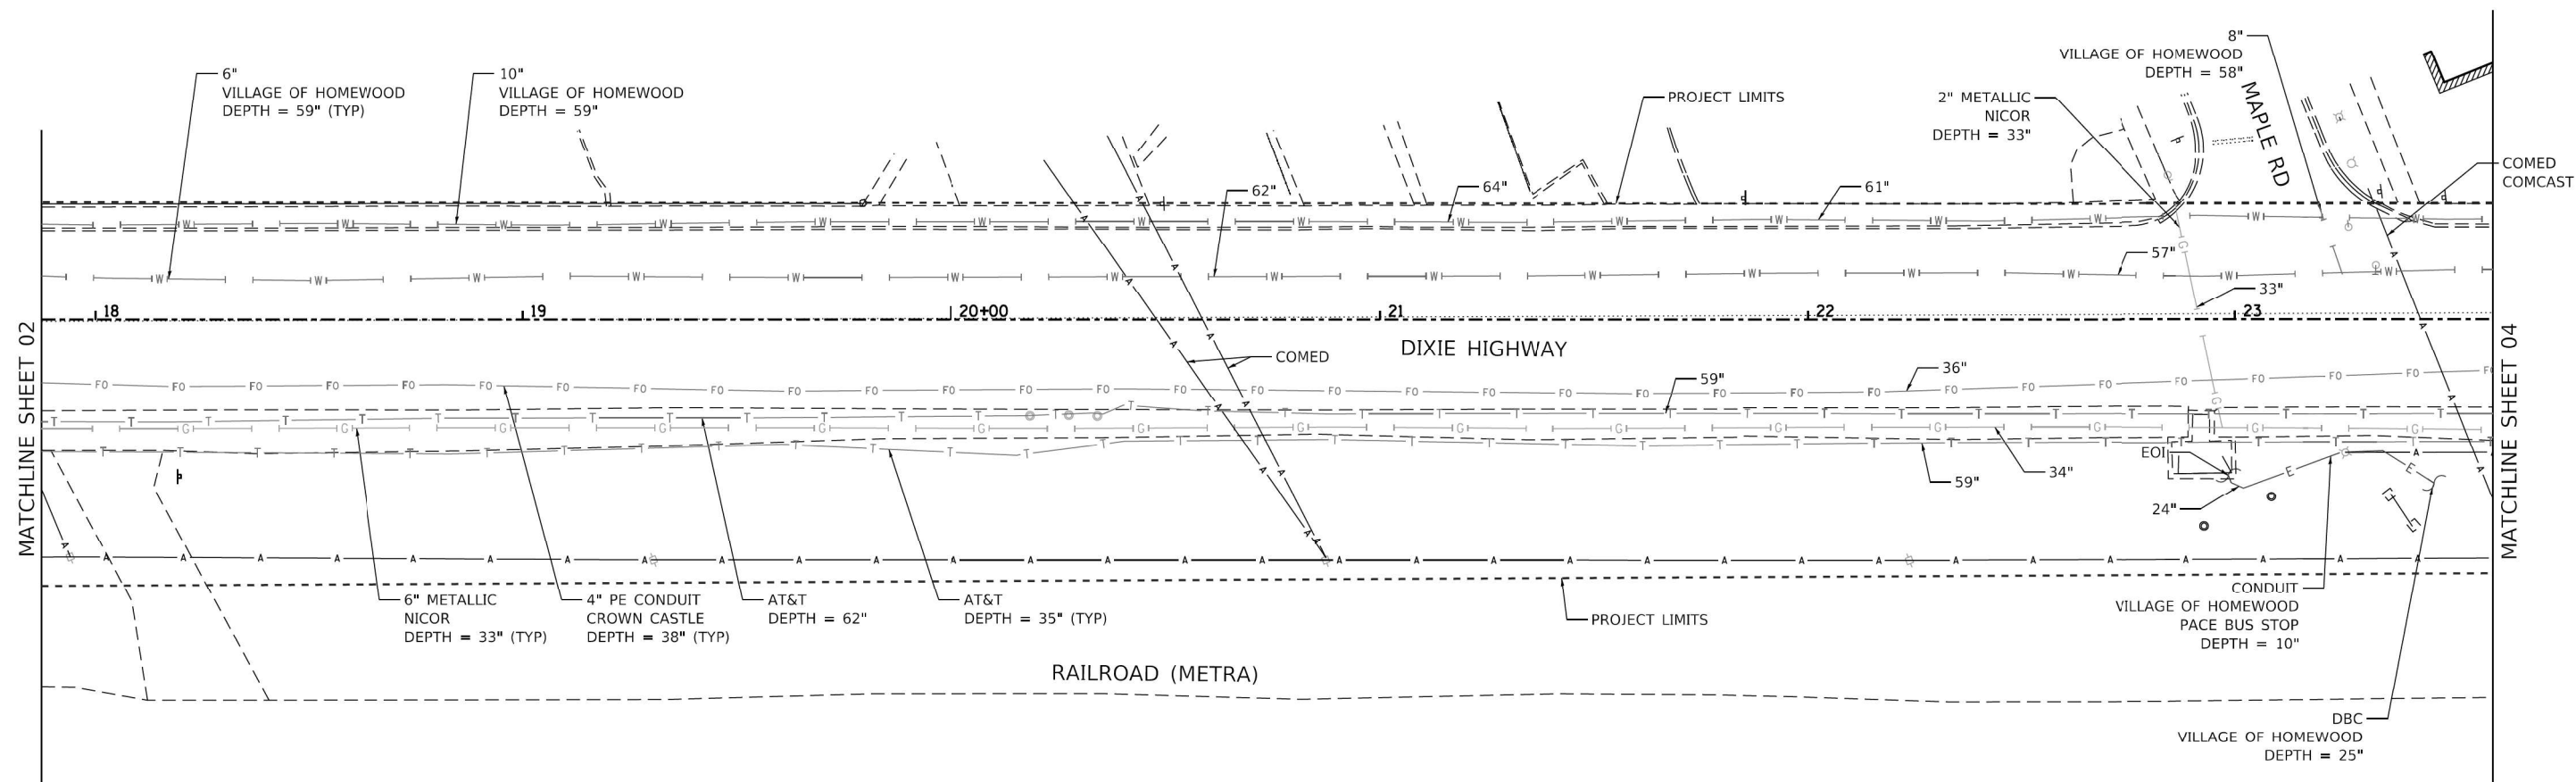

USER NAME	=	pvc
-----------	---	-----

--	--

PLOT DATE = 3/11/2022

DESIGNATED - GM/LP

DRAFTED - PHV

CHECKED	-	AB
---------	---	----

DATE	- 03/11/2022
------	--------------

REVISÉ -

REVISÉ -

REVISÉ -

REVISÉ -

**STATE OF ILLINOIS
DEPARTMENT OF TRANSPORTATION**

**DIXIE HIGHWAY
HARWOOD AVENUE TO SPRUCE ROAD**

SCALE: 1"=50'

SHEET 3 OF 6 SHEETS

F.A.I. RTE.	
2843	

SECTION

COUNTY

TOTAL SHEETS	SHEET NO.
110	62

ILLINOIS

COOK	110	92
PROJECT NO. P-91-241-17		



SHEET	NO.
	62



4



AERIAL	— A — A — A — A —
CABLE TV	—— CTV —— CTV —— CTV —— CTV ——
ELECTRIC	—— E —— E —— E —— E ——
FIBER OPTIC	—— FO —— FO —— FO —— FO ——
GAS	G G G G
TELEPHONE	—— T —— T —— T —— T ——
WATER	W W W W
GRAVITY MAIN	- - - - -> - - - - -> - - - - -> - - - - ->
OIL PIPELINE	O O O O
QUALITY LEVEL D	-----
UNKNOWN	—— UNK —— UNK —— UNK ——

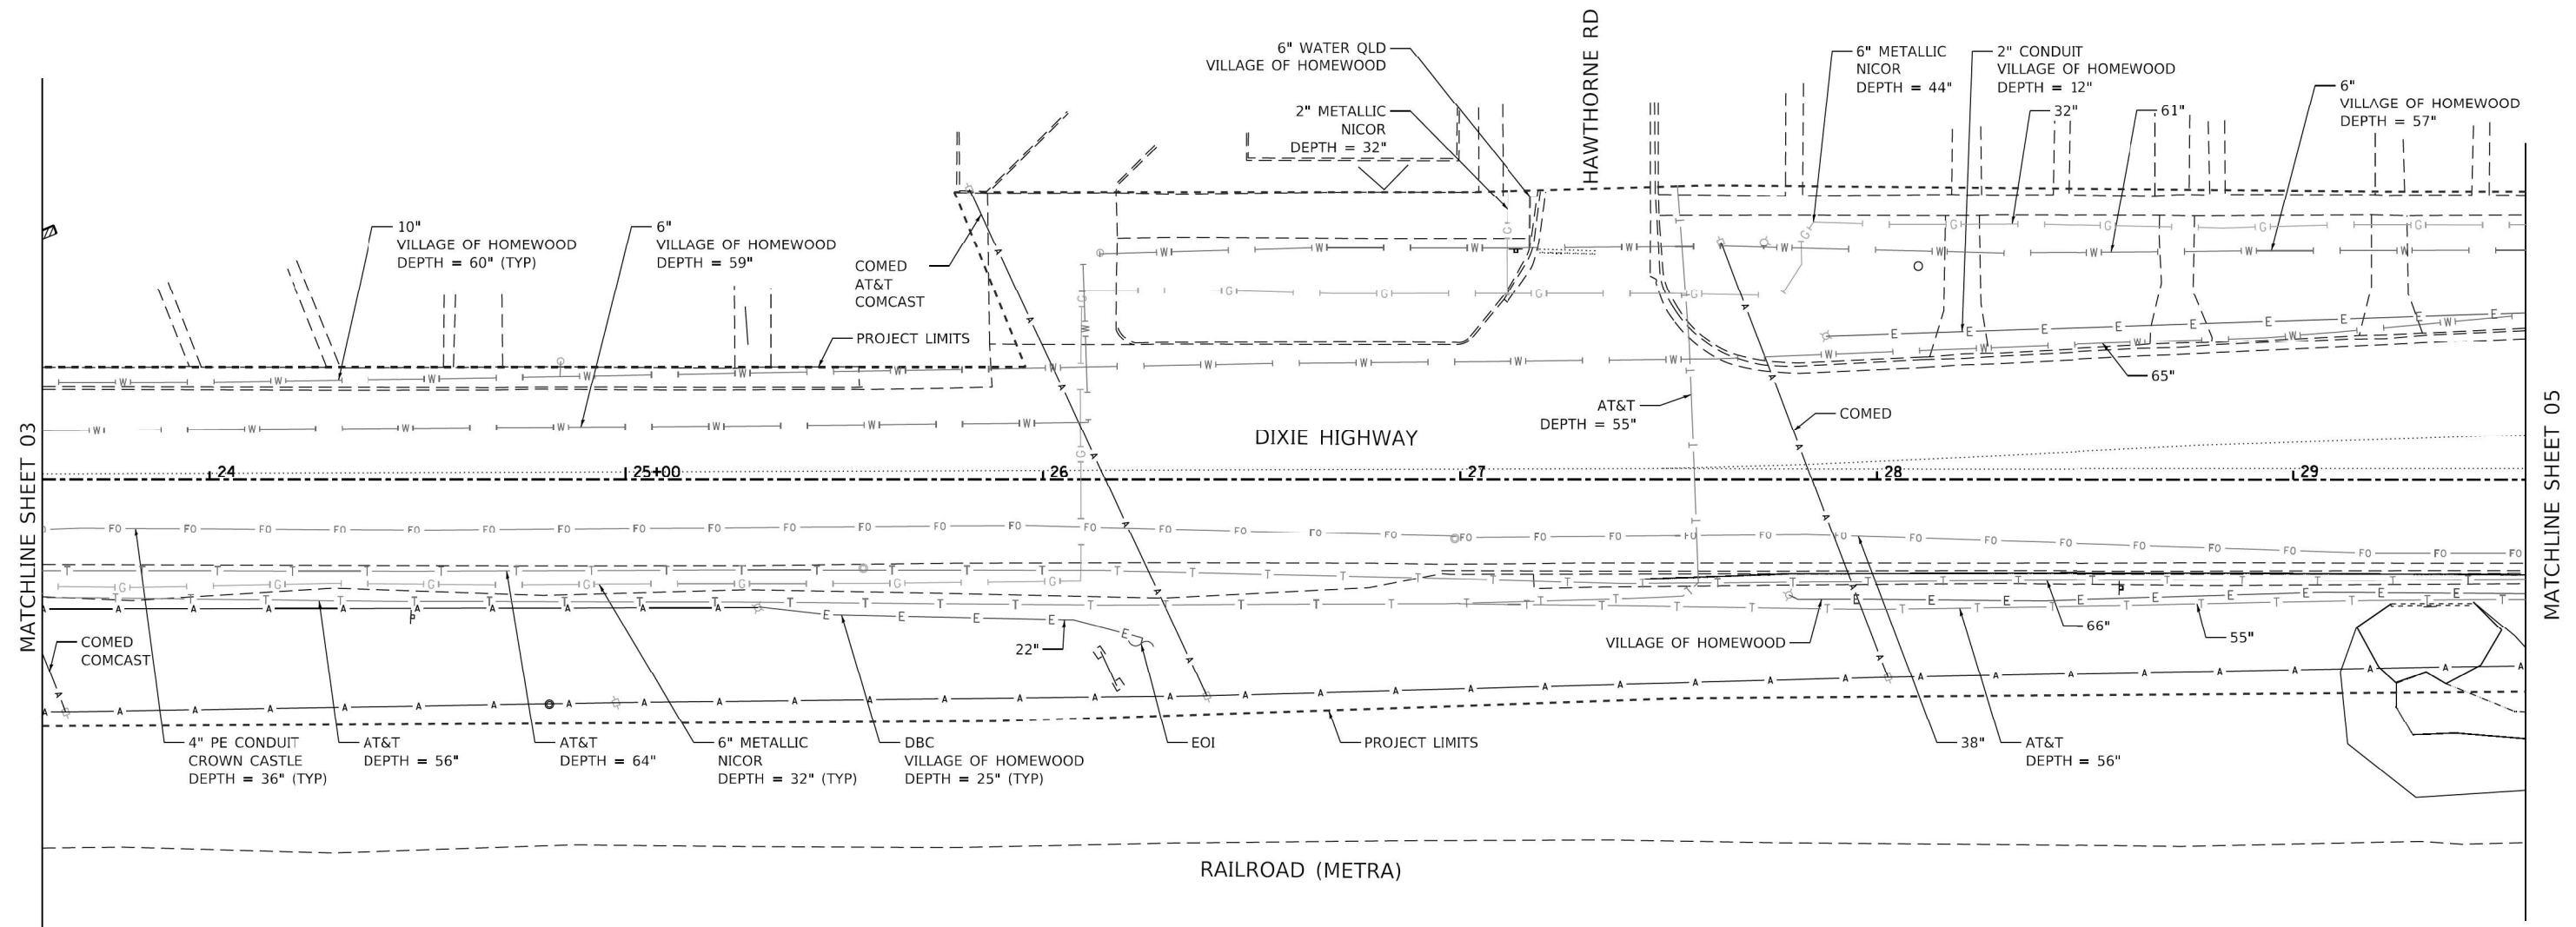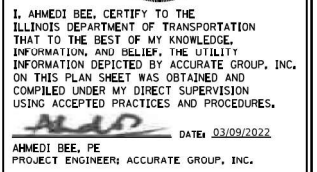

DESIGNATED -	GM/LP	REVISED -
DRAFTED -	PHV	REVISED -
CHECKED -	AB	REVISED -
DATE -	03/11/2022	REVISED -

REVISED	-
REVISED	-
REVISED	-
REVISED	-

**STATE OF ILLINOIS
DEPARTMENT OF TRANSPORTATION**

**DIXIE HIGHWAY
FROM HARWOOD AVENUE TO SPRUCE ROAD**

SCALE: 1"=50'	SHEET 4	OF 6	SHEETS
---------------	---------	------	--------

F.A.I. RTE.	SECTION	COUNTY	TOTAL SHEETS	SHEET NO.
2843		COOK	110	63
		PROJECT NO. P-91-241-17		
	ILLINOIS			



Accurate
GROUP, INC.

WWW.ACCGI.COM
101 SCHELIER RD., SUITE B-200
LINCOLNSHIRE, ILLINOIS 60069
T (847) 613-1100 F (847) 613-1105
ILLINOIS PROFESSIONAL DESIGN FIRM NO. 184.002053

5

0 20 40 60
SCALE IN FEET


LEGEND

AERIAL	—A—A—A—A—A—A—
CABLE TV	—CTV—CTV—CTV—CTV—
ELECTRIC	—E—E—E—E—E—E—
FIBER OPTIC	—FO—FO—FO—FO—FO—
GAS	—G—G—G—G—G—G—
TELEPHONE	—T—T—T—T—T—T—
WATER	—W—W—W—W—W—W—
GRAVITY MAIN	—G—G—G—G—G—G—
OIL PIPELINE	—O—O—O—O—O—O—
QUALITY LEVEL D	—D—D—D—D—D—D—
UNKNOWN	—UNK—UNK—UNK—UNK—

KEY MAP



I, AHMED BEE, CERTIFY TO THE ILLINOIS DEPARTMENT OF TRANSPORTATION THAT TO THE BEST OF MY KNOWLEDGE, INFORMATION, AND BELIEF, THE UTILITY INFORMATION DEPICTED BY ACCURATE GROUP, INC. ON THIS PLAN SHEET WAS OBTAINED AND COMPILED UNDER MY DIRECT SUPERVISION USING ACCEPTED PRACTICES AND PROCEDURES.
DATE: 03/09/2022
AHMED BEE, PE
PROJECT ENGINEER, ACCURATE GROUP, INC.

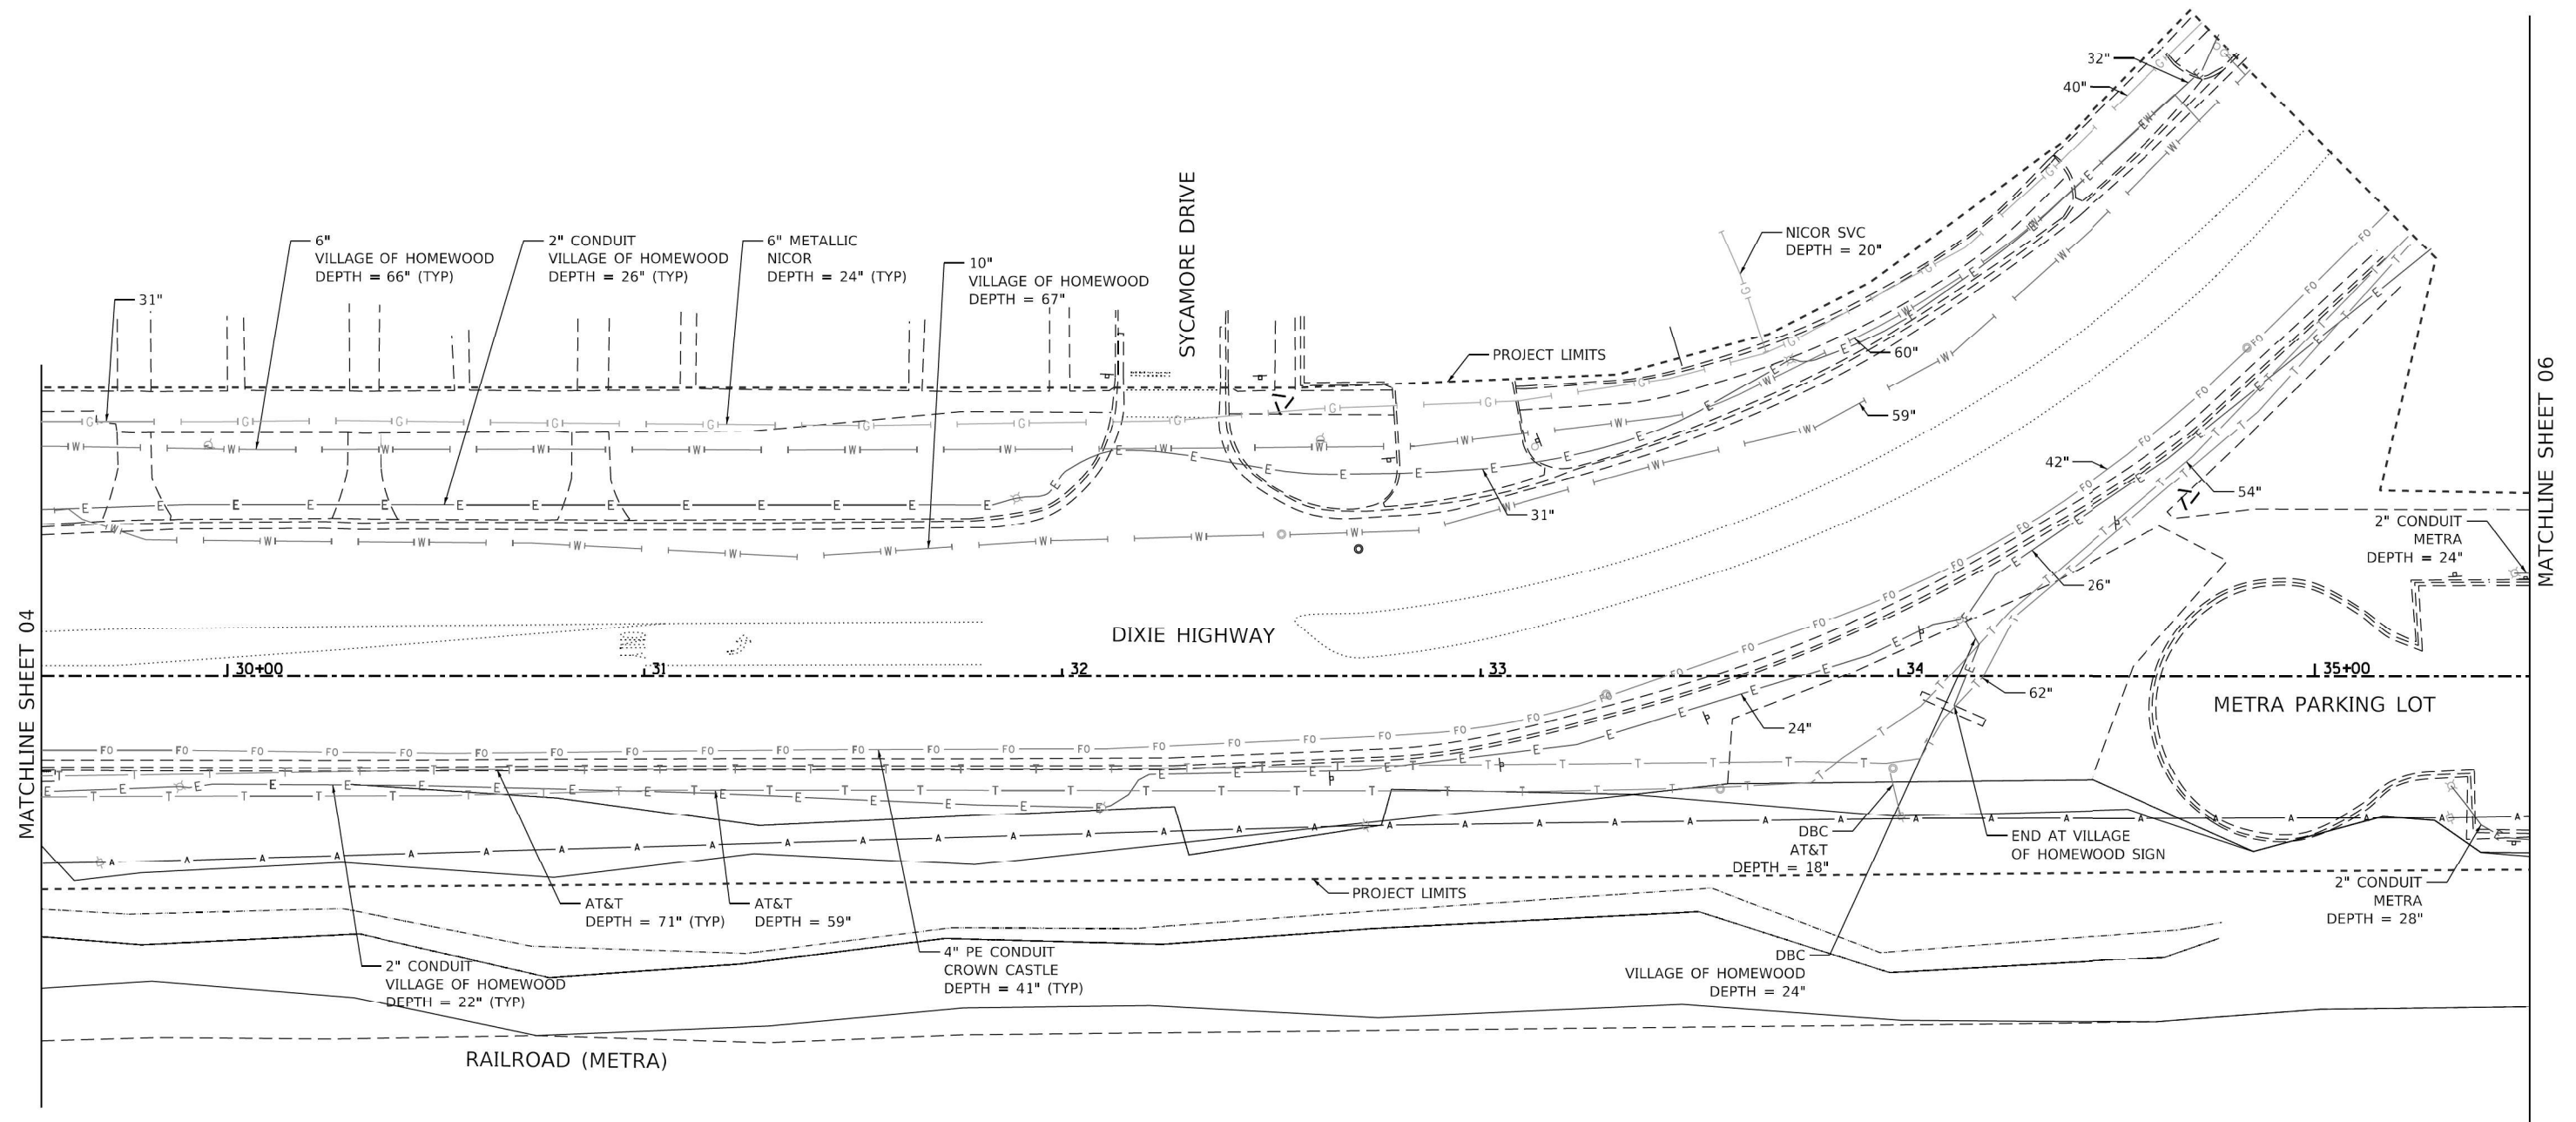

Accurate
GROUP, INC.

USER NAME = pvo	DESIGNATED - GM/LP	REVISED -
	DRAFTED - PHV	REVISED -
	CHECKED - AB	REVISED -
PLOT DATE = 3/11/2022	DATE - 03/11/2022	REVISED -

STATE OF ILLINOIS
DEPARTMENT OF TRANSPORTATION

DIXIE HIGHWAY
FROM HARWOOD AVENUE TO SPRUCE ROAD

SCALE: 1"=50' SHEET 5 OF 6 SHEETS

F.A.I. RTE. 2843	SECTION	COUNTY COOK	TOTAL SHEETS 110	SHEET NO. 64
PROJECT NO. P-91-241-17				
ILLINOIS				



WWW.ACCGI.COM
101 SCHELLER RD., SUITE B-200
LINCOLNSHIRE, ILLINOIS 60069
T (847) 613-1100 F (847) 613-1105
ILLINOIS PROFESSIONAL DESIGN FIRM NO. 184.002053

6

[illegible]

The diagram illustrates a drainage system with the following numbered components:

- 1:** A vertical pipe or downspout.
- 2:** A horizontal pipe or channel.
- 3:** A horizontal pipe or channel.
- 4:** A horizontal pipe or channel.
- 5:** A horizontal pipe or channel.
- 6:** A horizontal pipe or channel.



I, AHMED BEE, CERTIFY TO THE ILLINOIS DEPARTMENT OF TRANSPORTATION THAT TO THE BEST OF MY KNOWLEDGE, INFORMATION, AND BELIEF, THE UTILITY INFORMATION DEPICTED BY ACCURATE GROUP, INC. ON THIS PLAN SHEET WAS OBTAINED AND COMPILED UNDER MY DIRECT SUPERVISION USING ACCEPTED PRACTICES AND PROCEDURES.

DATE: 03/09/20
AHMEDI BEE, PE
PROJECT ENGINEER: ACCURATE GROUP, INC.

MATCHLINE SHEET 05

— 2" CONDUIT
METRA
DEPTH = 27" (TYP)

— PROJECT LIMITS

— 22 —

METRA PARKING LOT

— 2" CONDUIT
METRA
DEPTH = 24"

PROJECT LIMITS

28

RAILROAD (METRA)



Accurate
GROUP, INC.

USER NAME	=	DVG
-----------	---	-----

--	--

PLOT DATE = 3/11/2022

DESIGNATED - GM/LP

DRAFTED - PHV

CHECKED	-	AB
---------	---	----

DATE	-	03/11/2022
------	---	------------

REVISÉ -

REVISÉ -

REVISED	-
---------	---

REVISÉ -

**STATE OF ILLINOIS
DEPARTMENT OF TRANSPORTATION**

**DIXIE HIGHWAY
FROM HARWOOD AVENUE TO SPRUCE ROAD**

SCALE: 1"=50'

SHEET 6 OF 6 SHEETS

F.A.I. RTE.	
2843	

SECTION

COUNTY

TOTAL SHEETS	SHEET NO.
110	65

ILLINOIS

COOK	110	85
PROJECT NO. P-91-241-17		

MODEL: Default
FILE NAME: Q:\Engineering\Live\Projects\21010 IDOT SUEWO 506 Dixie Hwy\CADD\CADD Sheets\Civil\IP-91-241-17-5ht-06.dgn

MODEL: Default
FILE NAME: W:\191182 IDOT_208010.T01 Dixie Highway Storm Sewer\CADD Sheets\DI21W33_SWT Pavement Marking and Signage Plan 01.dgn



BLA, Inc.
ITASCA, ILLINOIS



USER NAME	= jhesle	DESIGNED	- JNH	REVISED	-
DRAWN	- JNH	REVISIONS	-	DATE	- 8/28/2025
CHECKED	- GJE	DATE	- 8/28/2025	REVISED	-
PLOT SCALE	= 40,0000 * / in.				
PLOT DATE	= 8/28/2025				

**STATE OF ILLINOIS
DEPARTMENT OF TRANSPORTATION**


**DIXIE HIGHWAY
PAVEMENT MARKING AND SIGNAGE PLAN**

SCALE: 1"=20' SHEET 1 OF 3 SHEETS STA. 08+98 TO STA. 16+00

F.A.U. RTE.	SECTION	COUNTY	TOTAL SHEETS	SHEET NO.
2843	2023-916-R5,SW,FL	COOK	110	66
CONTRACT NO. 62W33				
ILLINOIS FED. AID PROJECT				

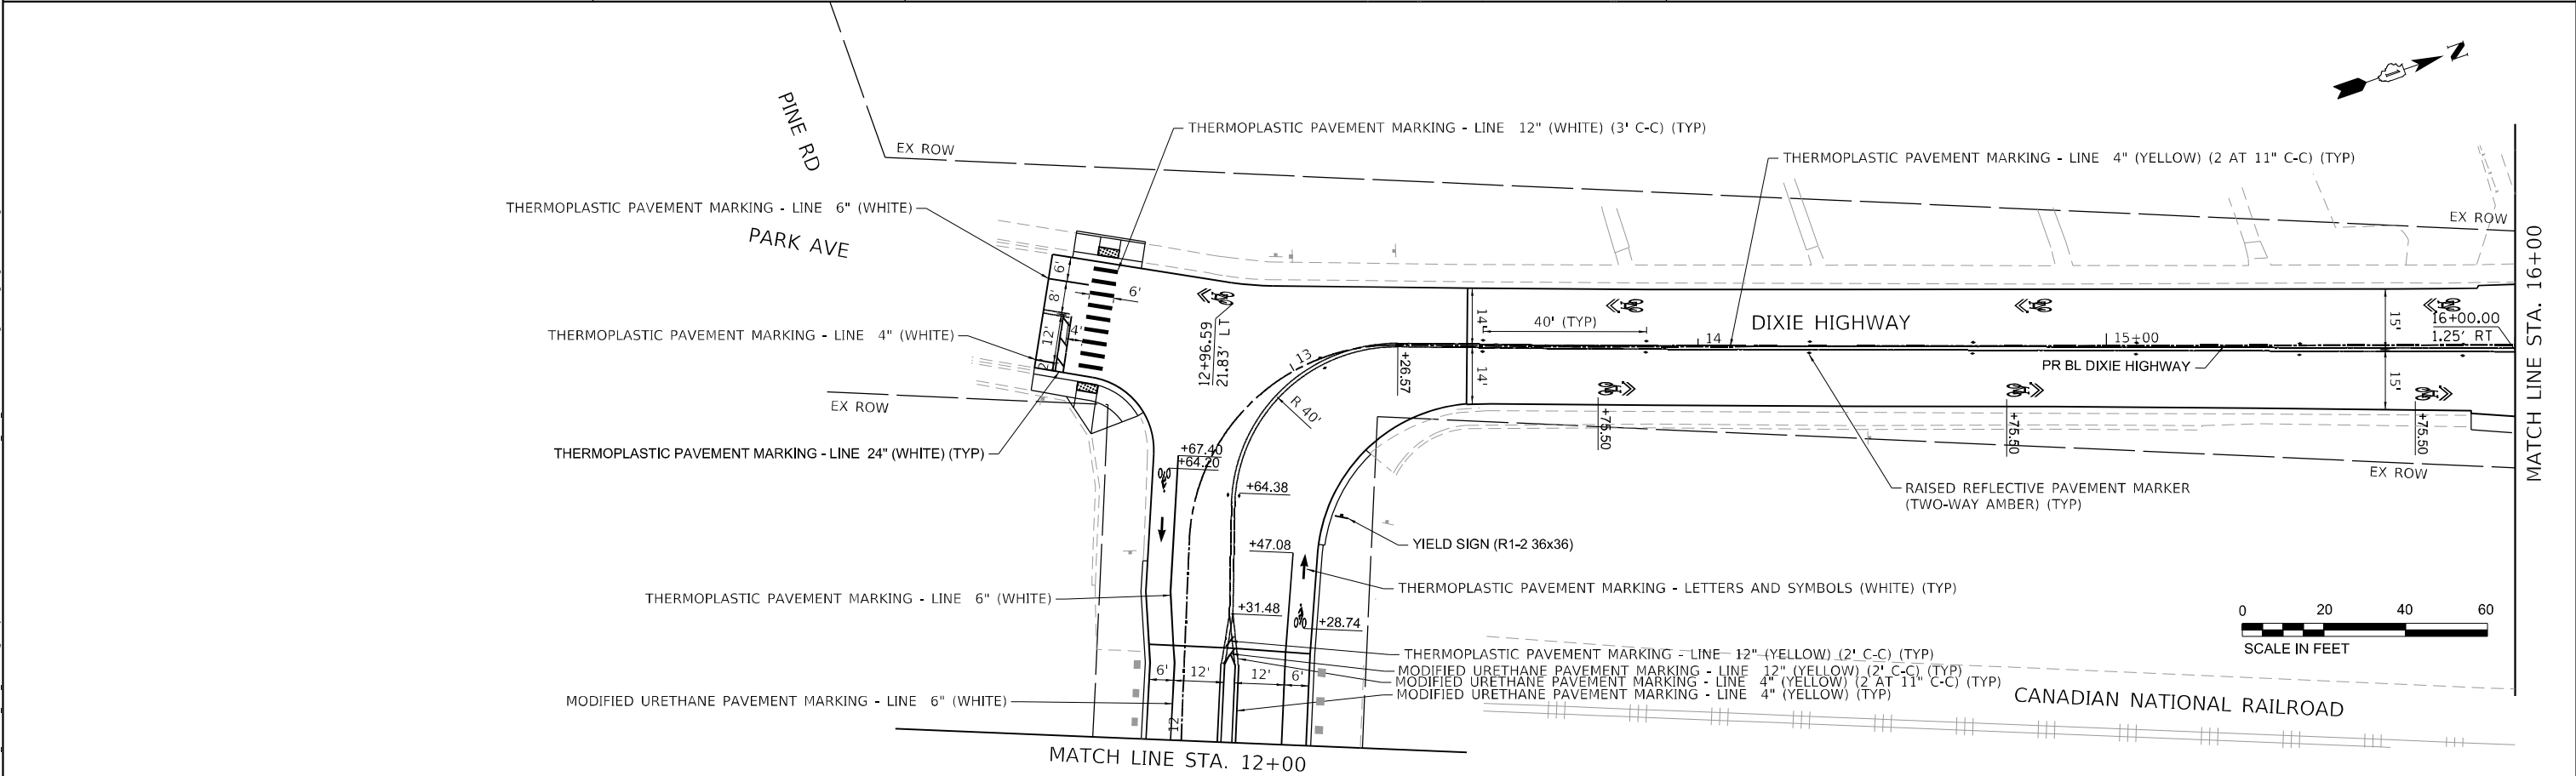
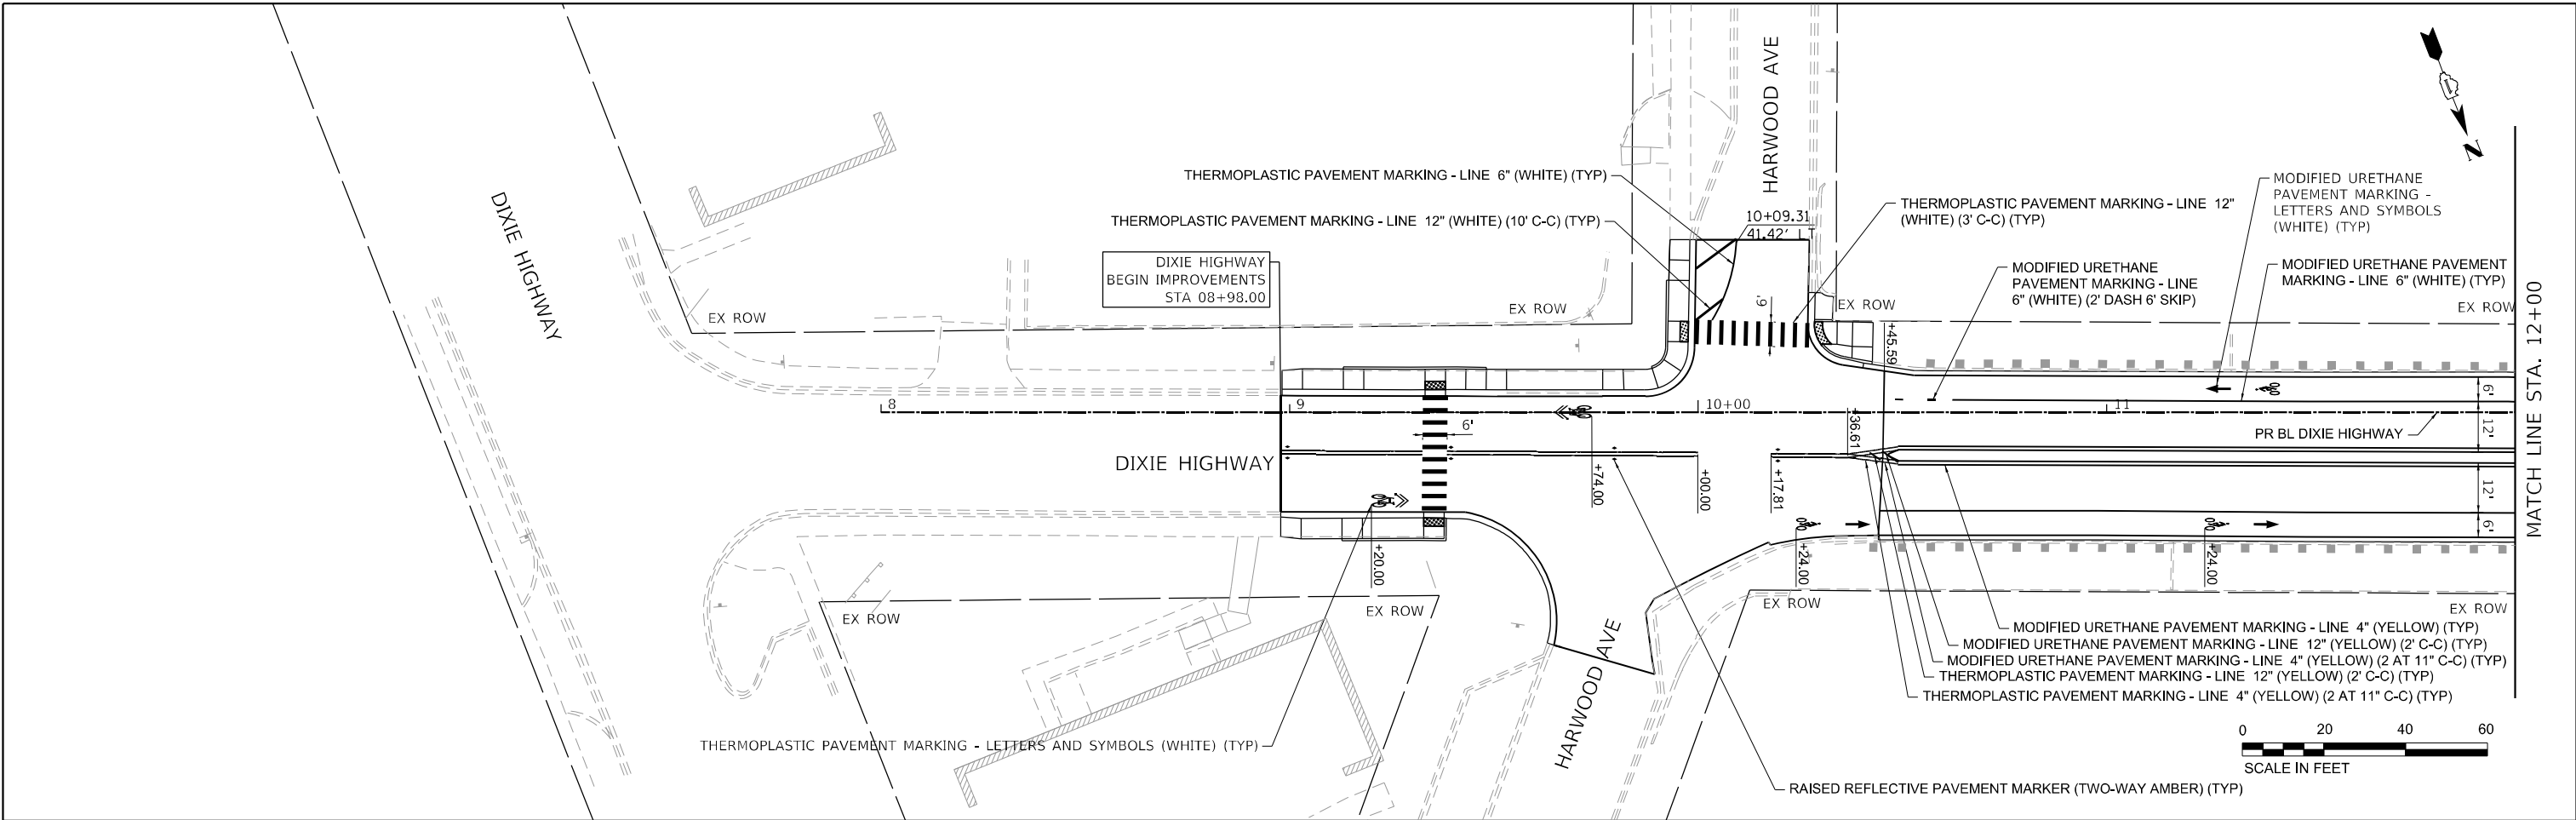


MODEL: Default
FILE NAME: \\01-182 IDOT_208010.T01 Dixie Highway Storm Sewer CADD Sheets\\02\\W33_SUT Pavement Marking and Signage Plan_02.dgn

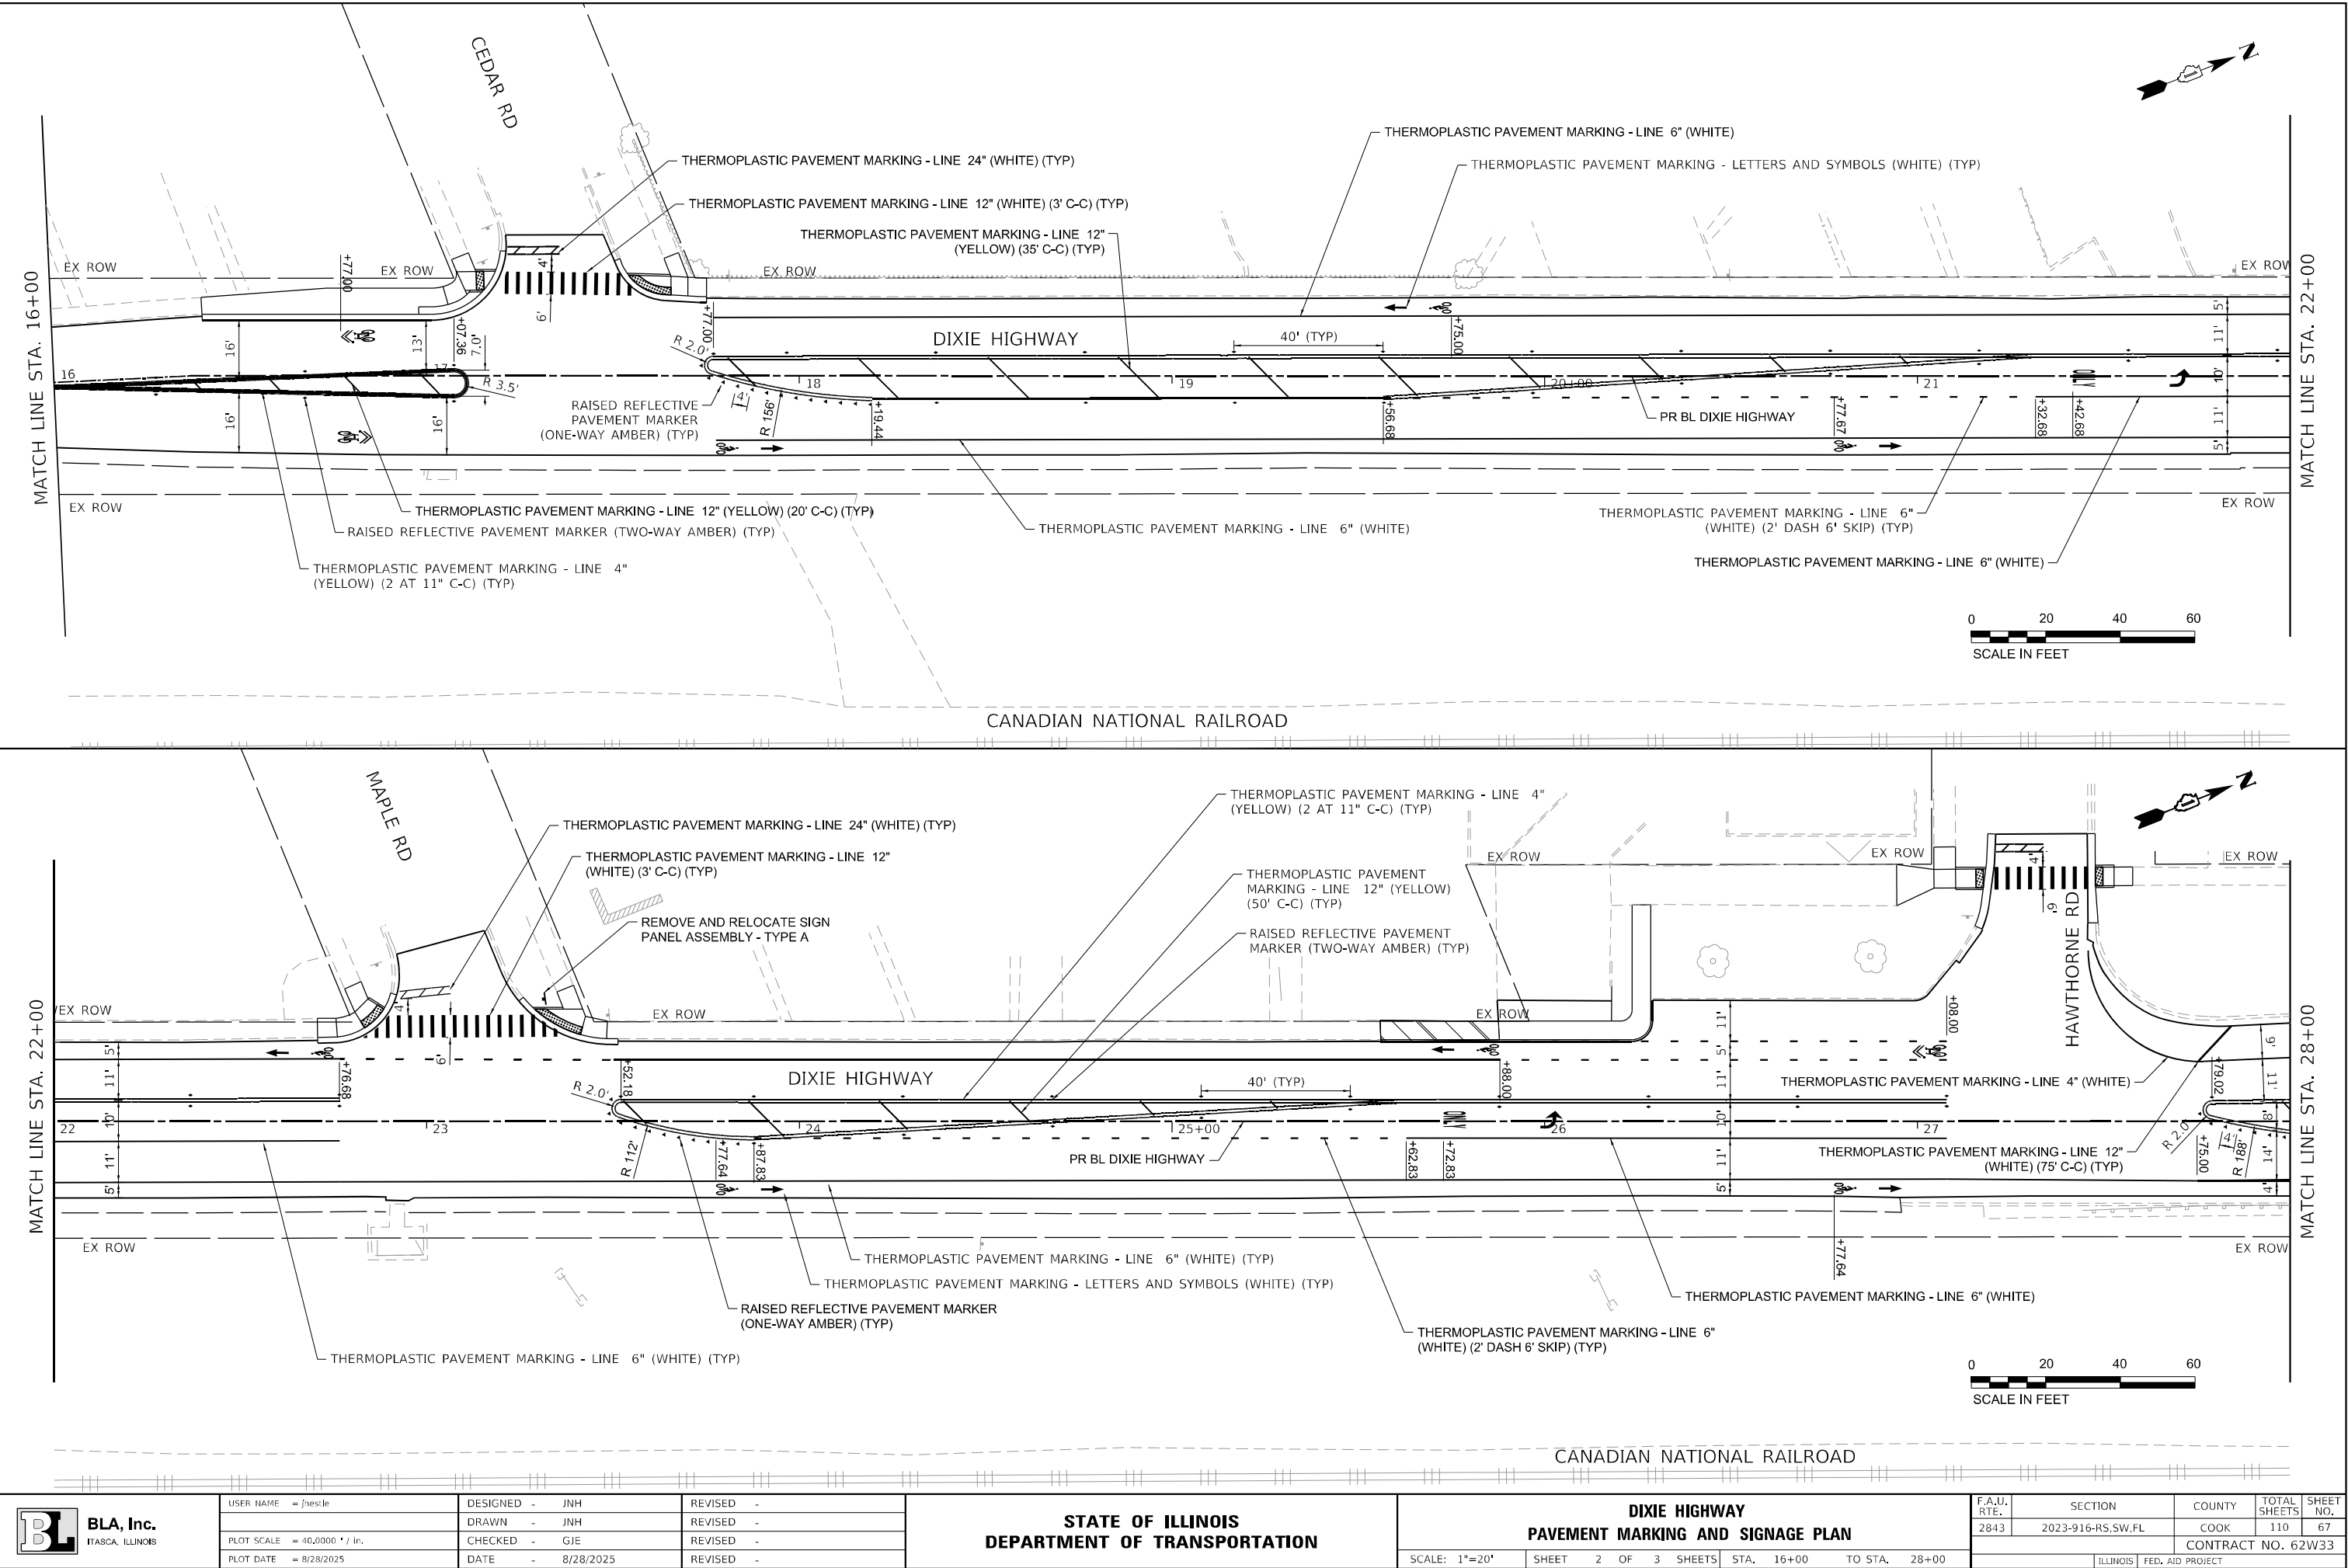

 BLA, Inc. ITASCA, ILLINOIS	USER NAME = jhesile	DESIGNED - JNH	REVISED -	STATE OF ILLINOIS DEPARTMENT OF TRANSPORTATION				DIXIE HIGHWAY PAVEMENT MARKING AND SIGNAGE PLAN				F.A.U. RTE.	SECTION	COUNTY	TOTAL SHEETS	SHEET NO.
	PLOT SCALE = 40,0000 * / in.	DRAWN - JNH	REVISED -									2843	2023-916-R5,SW,FL	COOK	110	67
	PLOT DATE = 8/28/2025	CHECKED - GJE	REVISED -									CONTRACT NO. 62W33				
		DATE - 8/28/2025	REVISED -									ILLINOIS FED. AID PROJECT				
				SCALE: 1"=20'				SHEET 2 OF 3 SHEETS				STA. 16+00 TO STA. 28+00				

MODEL: Default
FILE NAME: Vol_01_182_IDOT_208010_T01_Dixie Highway Storm Sewer CADD Sheets\012W33_SWT_Landscaping Plan_01.dgn

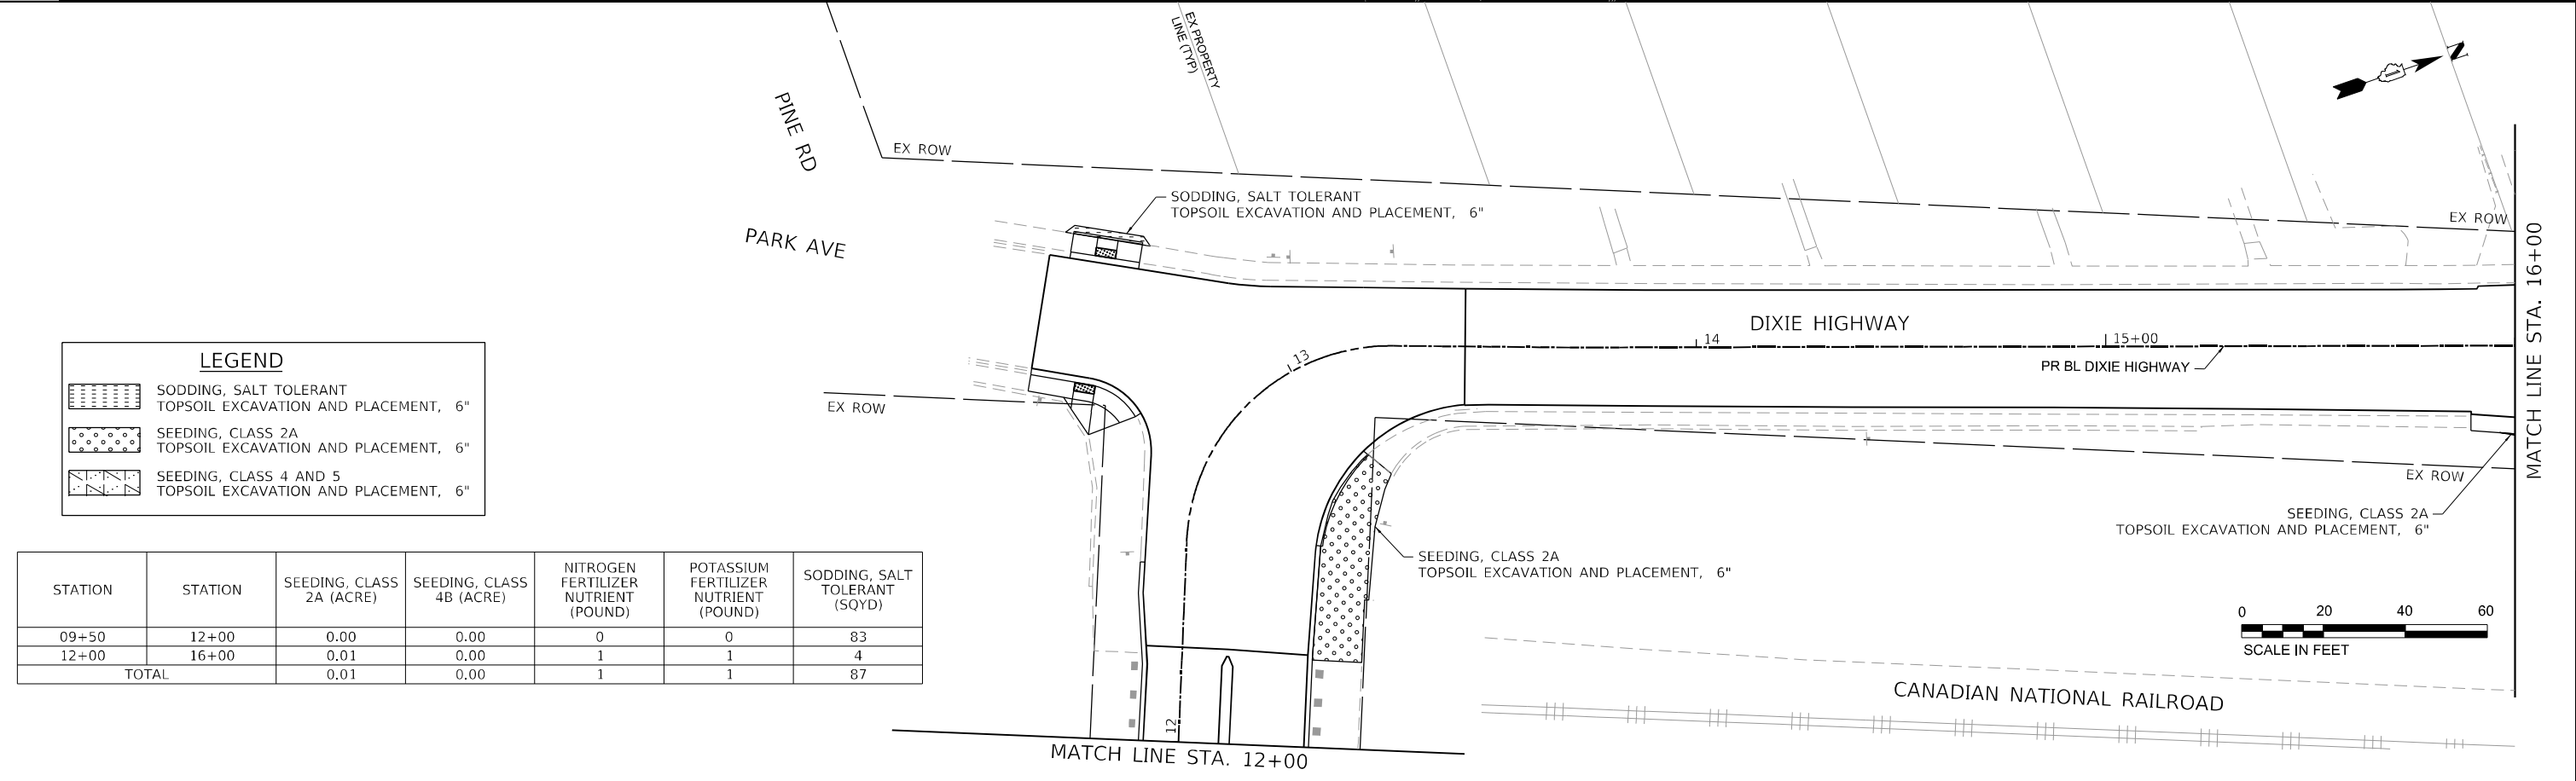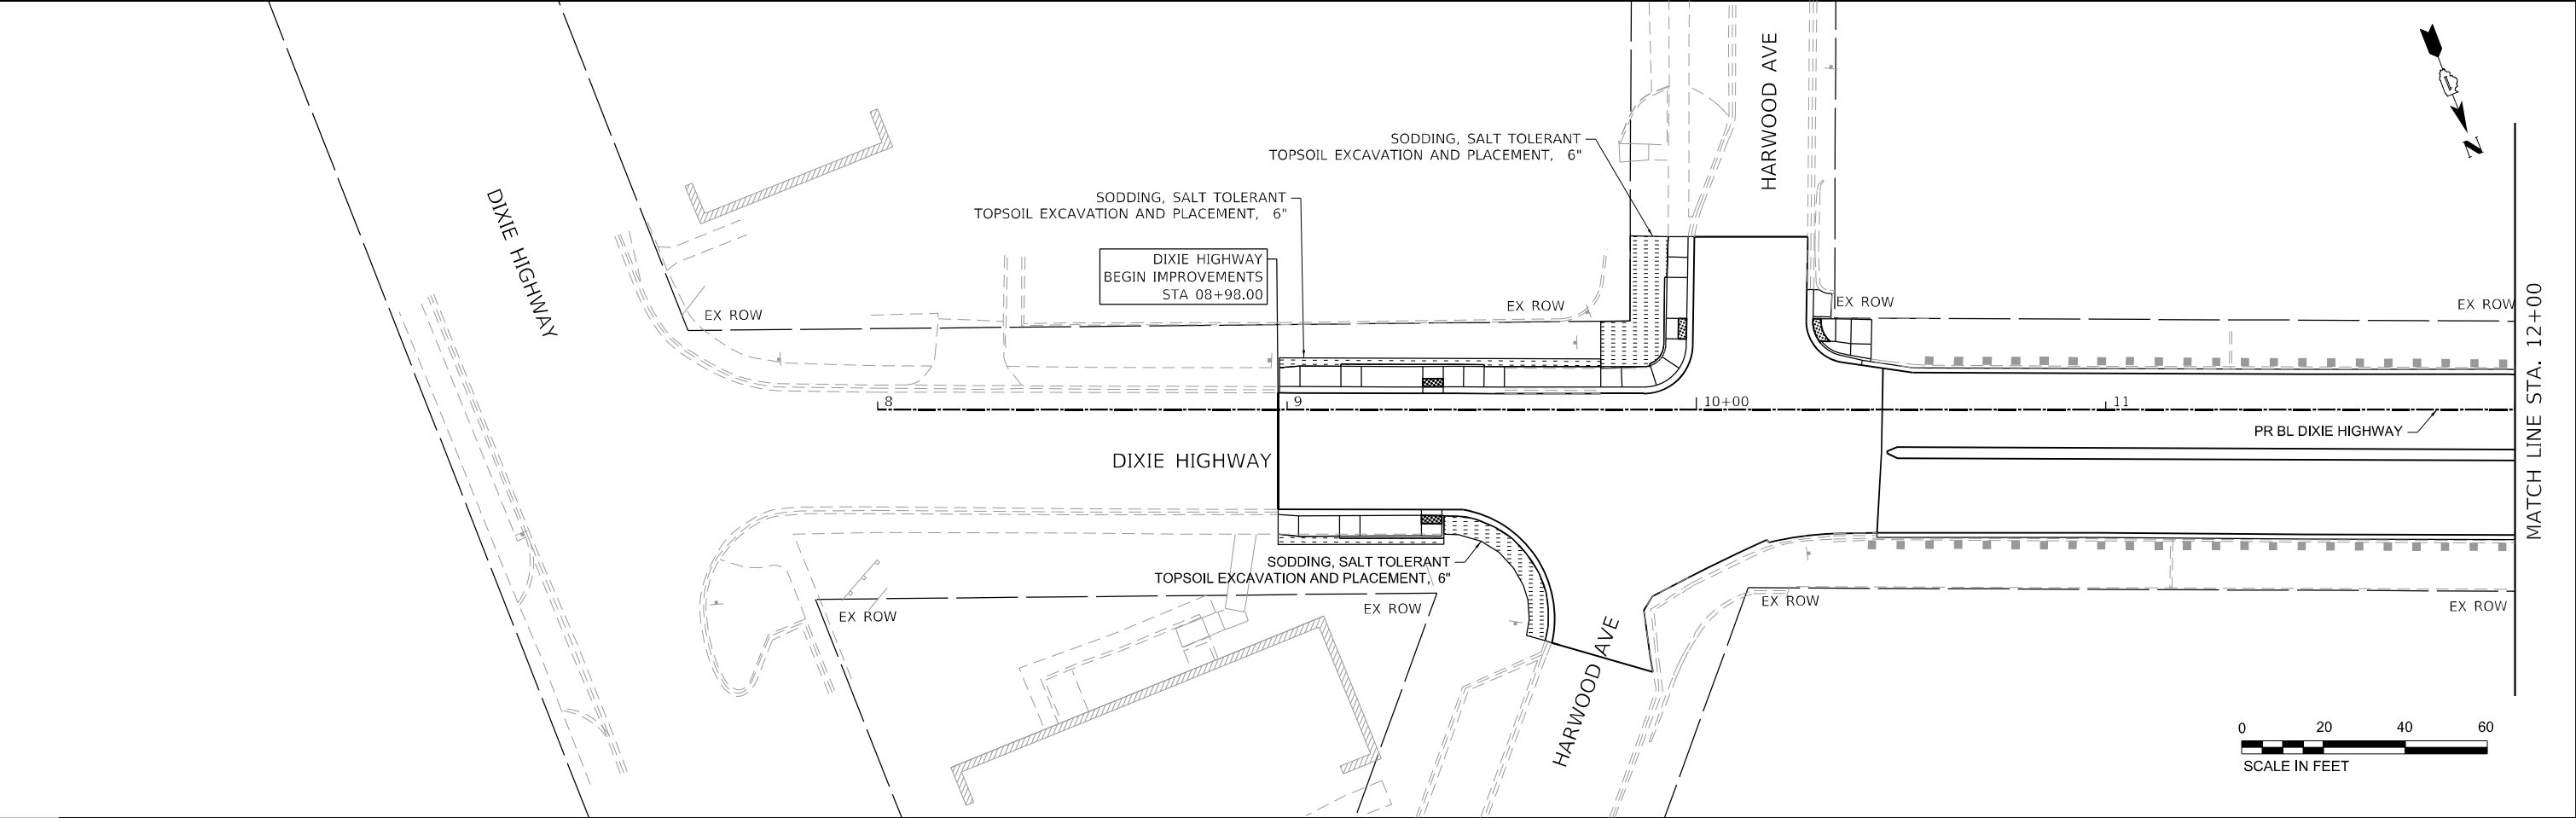

LEGEND



SODDING, SALT TOLERANT
TOPSOIL EXCAVATION AND PLACEMENT, 6"



SEEDING, CLASS 2A
TOPSOIL EXCAVATION AND PLACEMENT, 6"

SEEDING, CLASS 4 AND 5
TOPSOIL EXCAVATION AND PLACEMENT, 6"

STATION	STATION	SEEDING, CLASS 2A (ACRE)	SEEDING, CLASS 4B (ACRE)	NITROGEN FERTILIZER NUTRIENT (POUND)	POTASSIUM FERTILIZER NUTRIENT (POUND)	SODDING, SALT TOLERANT (SQYD)
09+50	12+00	0.00	0.00	0	0	83
12+00	16+00	0.01	0.00	1	1	4
TOTAL		0.01	0.00	1	1	87

MODEL: Default
FILE NAME: Vol_01_182_IDOT_208010_TO1_Dixie_Highway_Scsm_CADD_Sheets\012W33_SWL_Landscaping_Plan_02.dgn

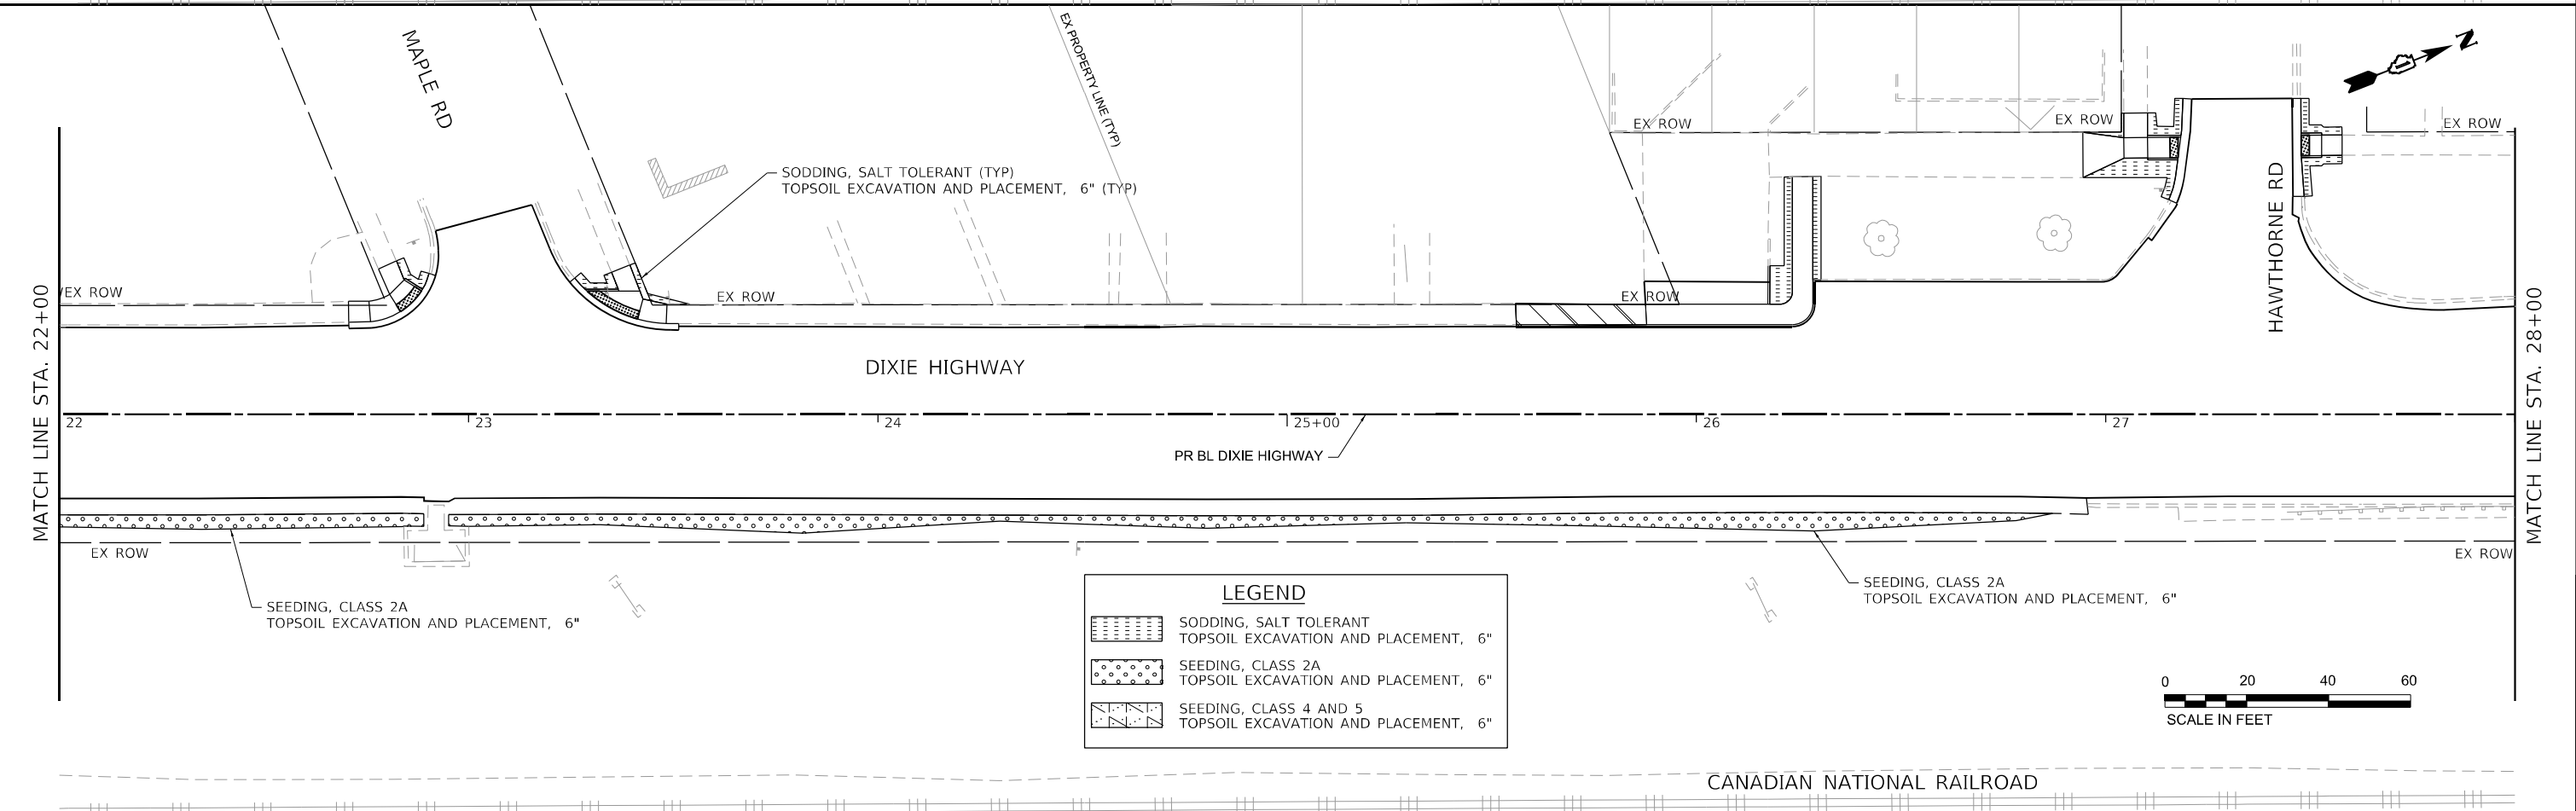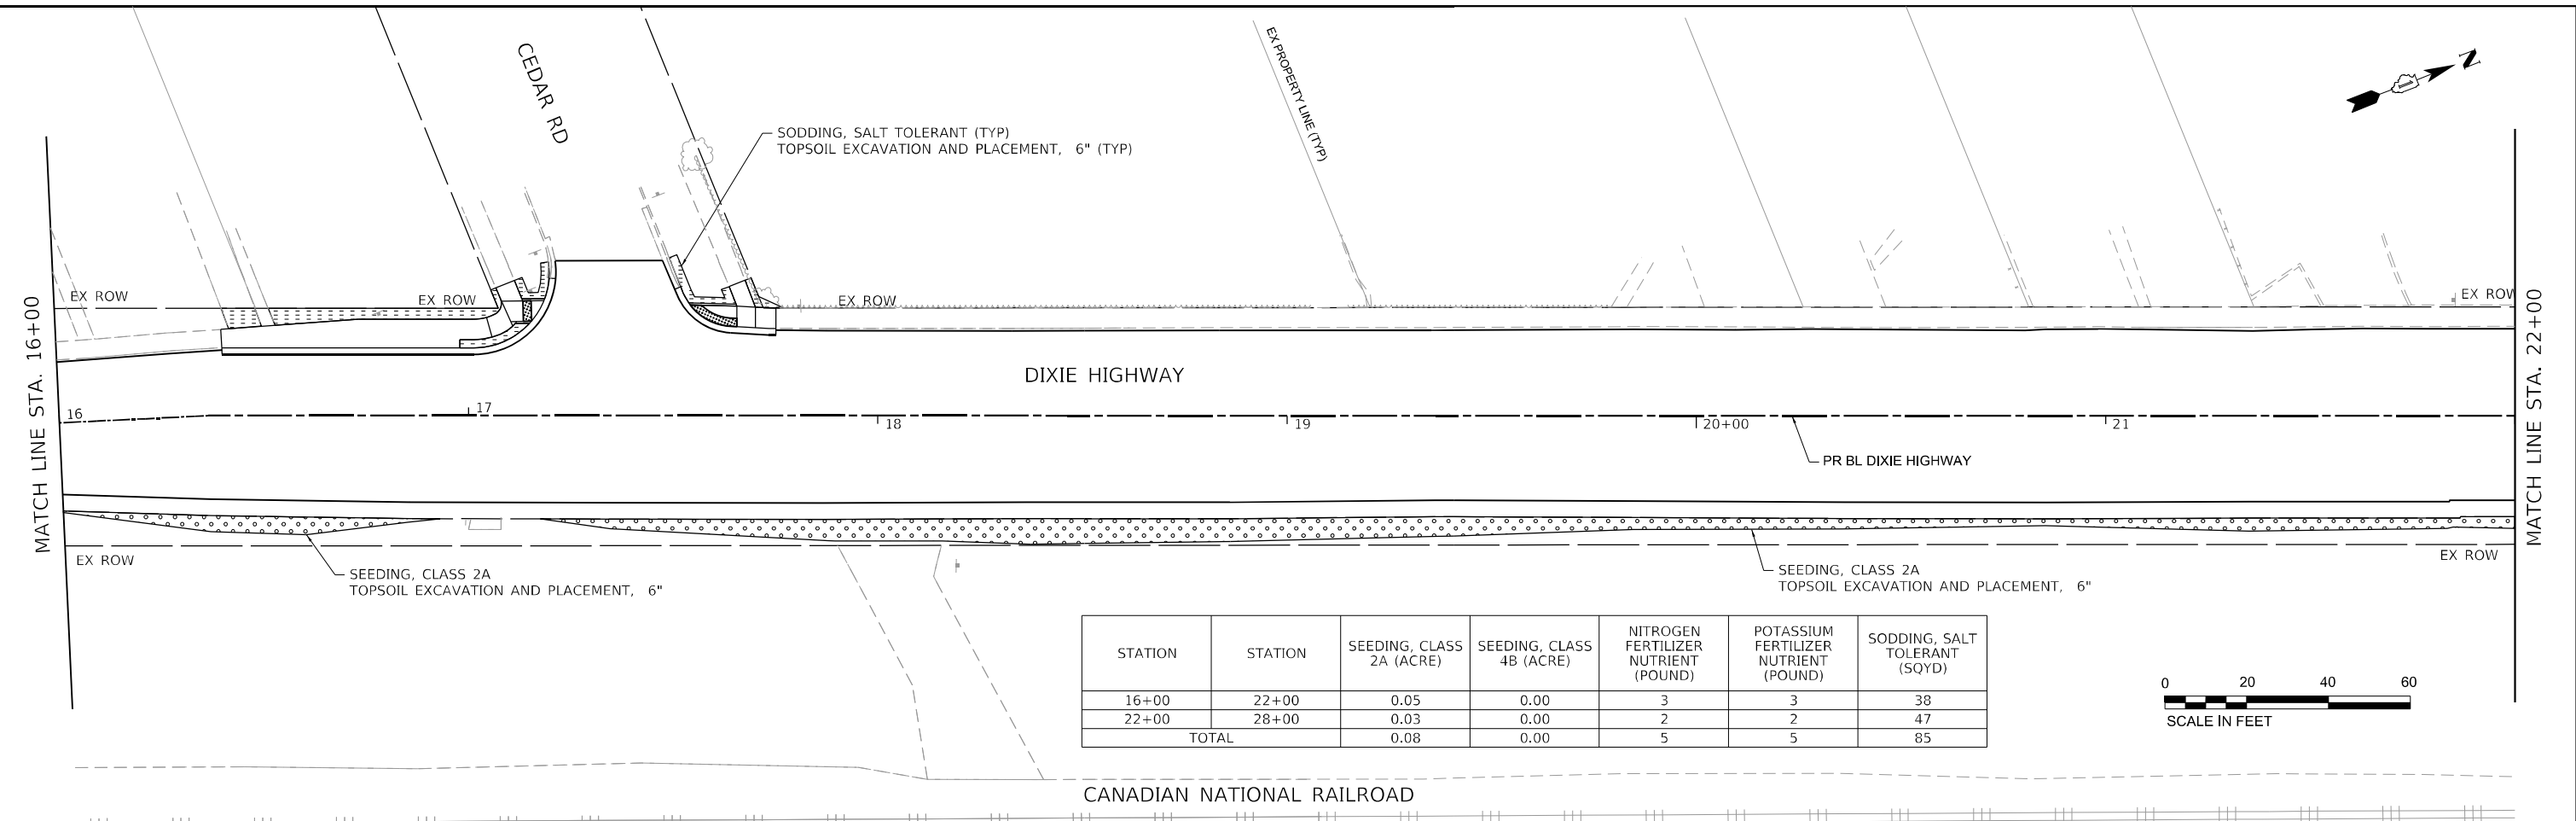


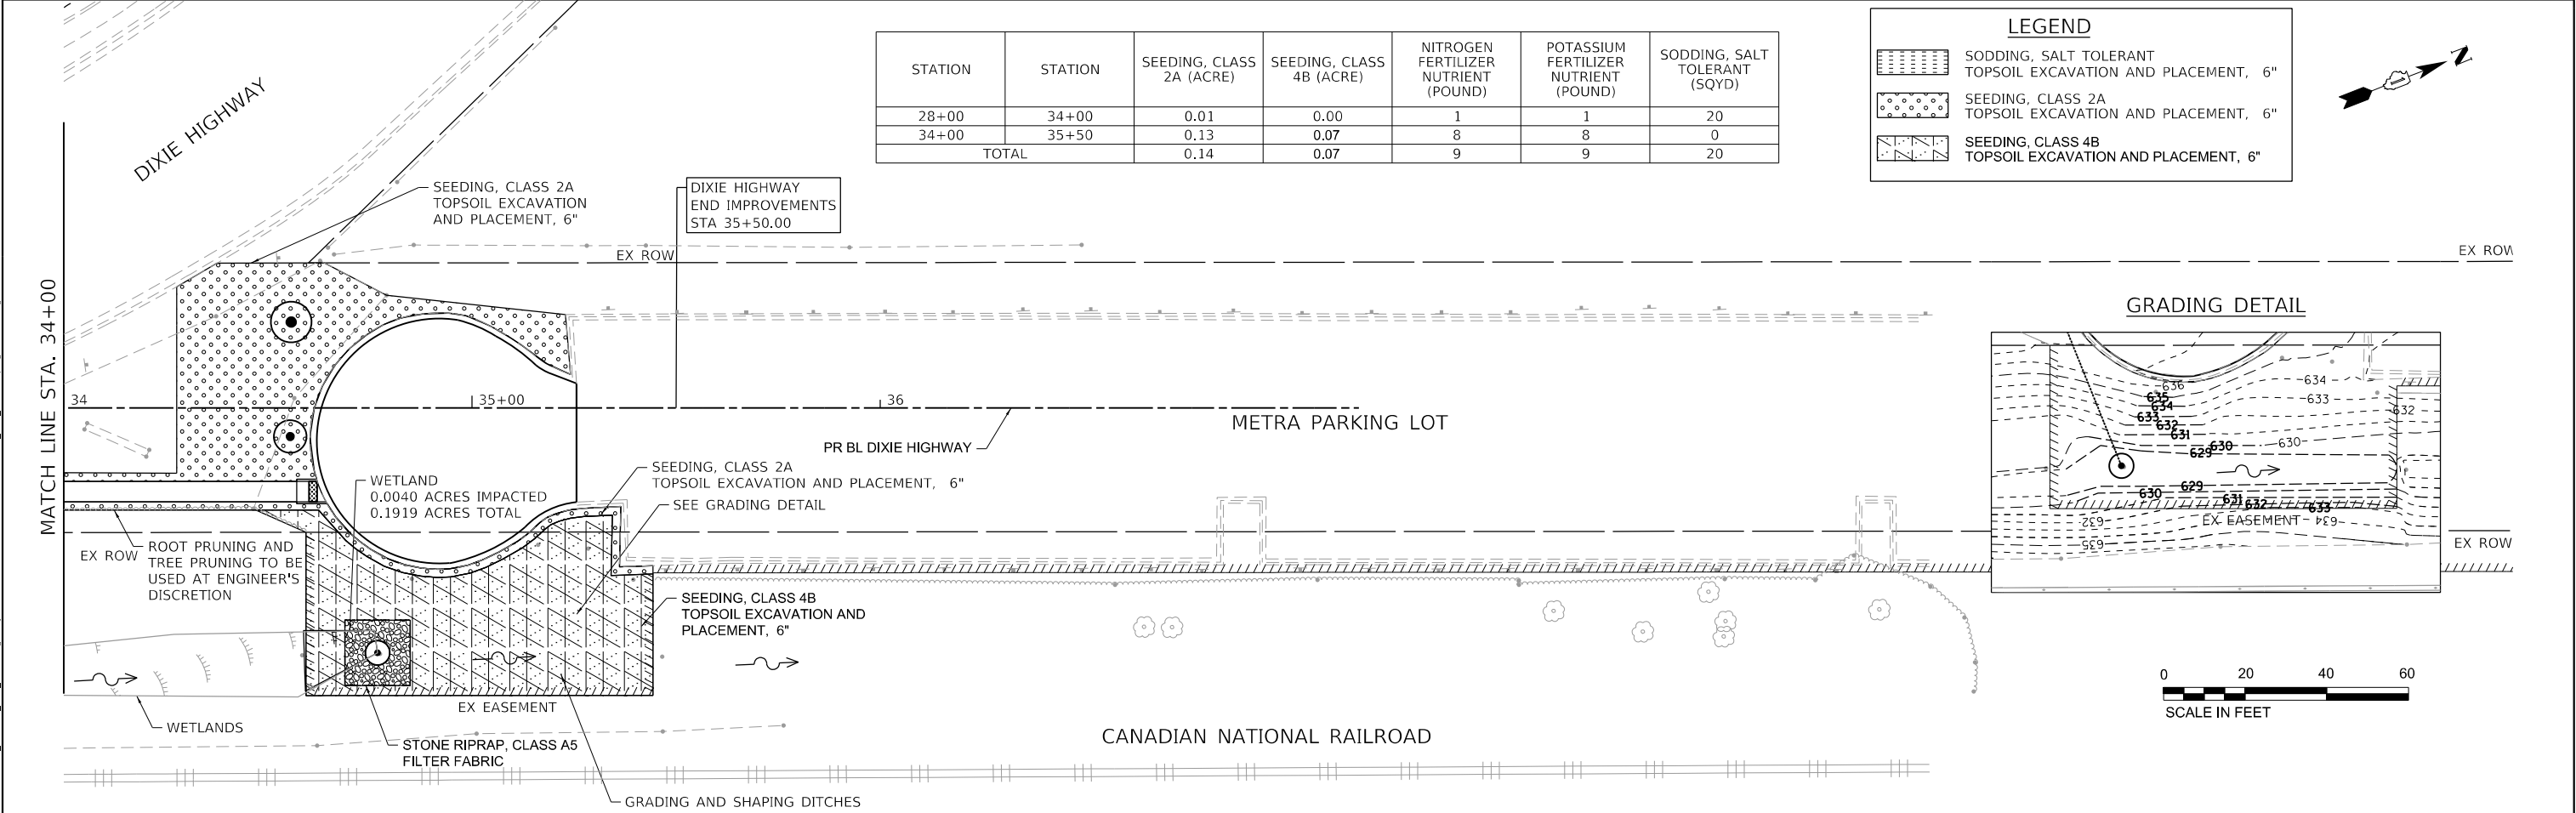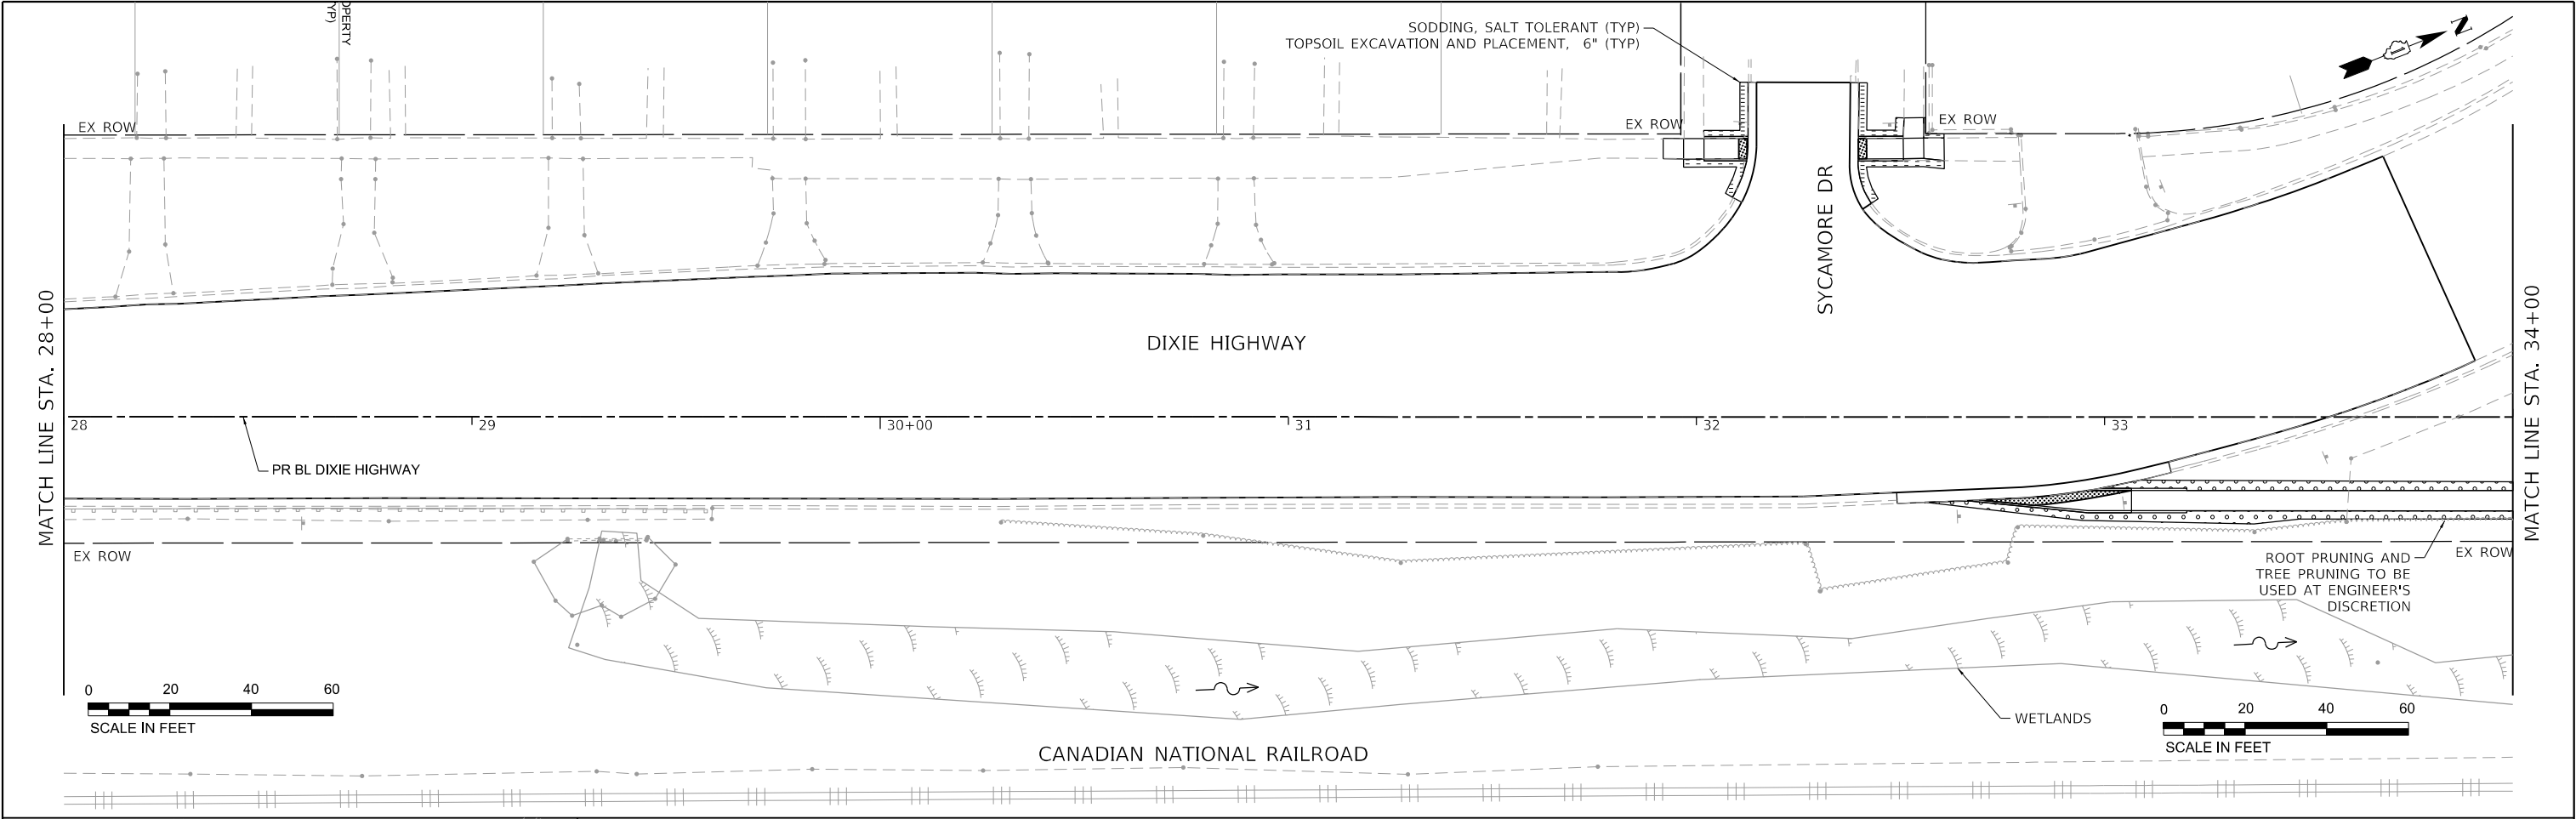

STATION	STATION	SEEDING, CLASS 2A (ACRE)	SEEDING, CLASS 4B (ACRE)	NITROGEN FERTILIZER NUTRIENT (POUND)	POTASSIUM FERTILIZER NUTRIENT (POUND)	SODDING, SALT TOLERANT (SQYD)
28+00	34+00	0.01	0.00	1	1	20
34+00	35+50	0.13	0.07	8	8	0
TOTAL		0.14	0.07	9	9	20

LEGEND

- SODDING, SALT TOLERANT TOPSOIL EXCAVATION AND PLACEMENT, 6"
- SEEDING, CLASS 2A TOPSOIL EXCAVATION AND PLACEMENT, 6"
- SEEDING, CLASS 4B TOPSOIL EXCAVATION AND PLACEMENT, 6"

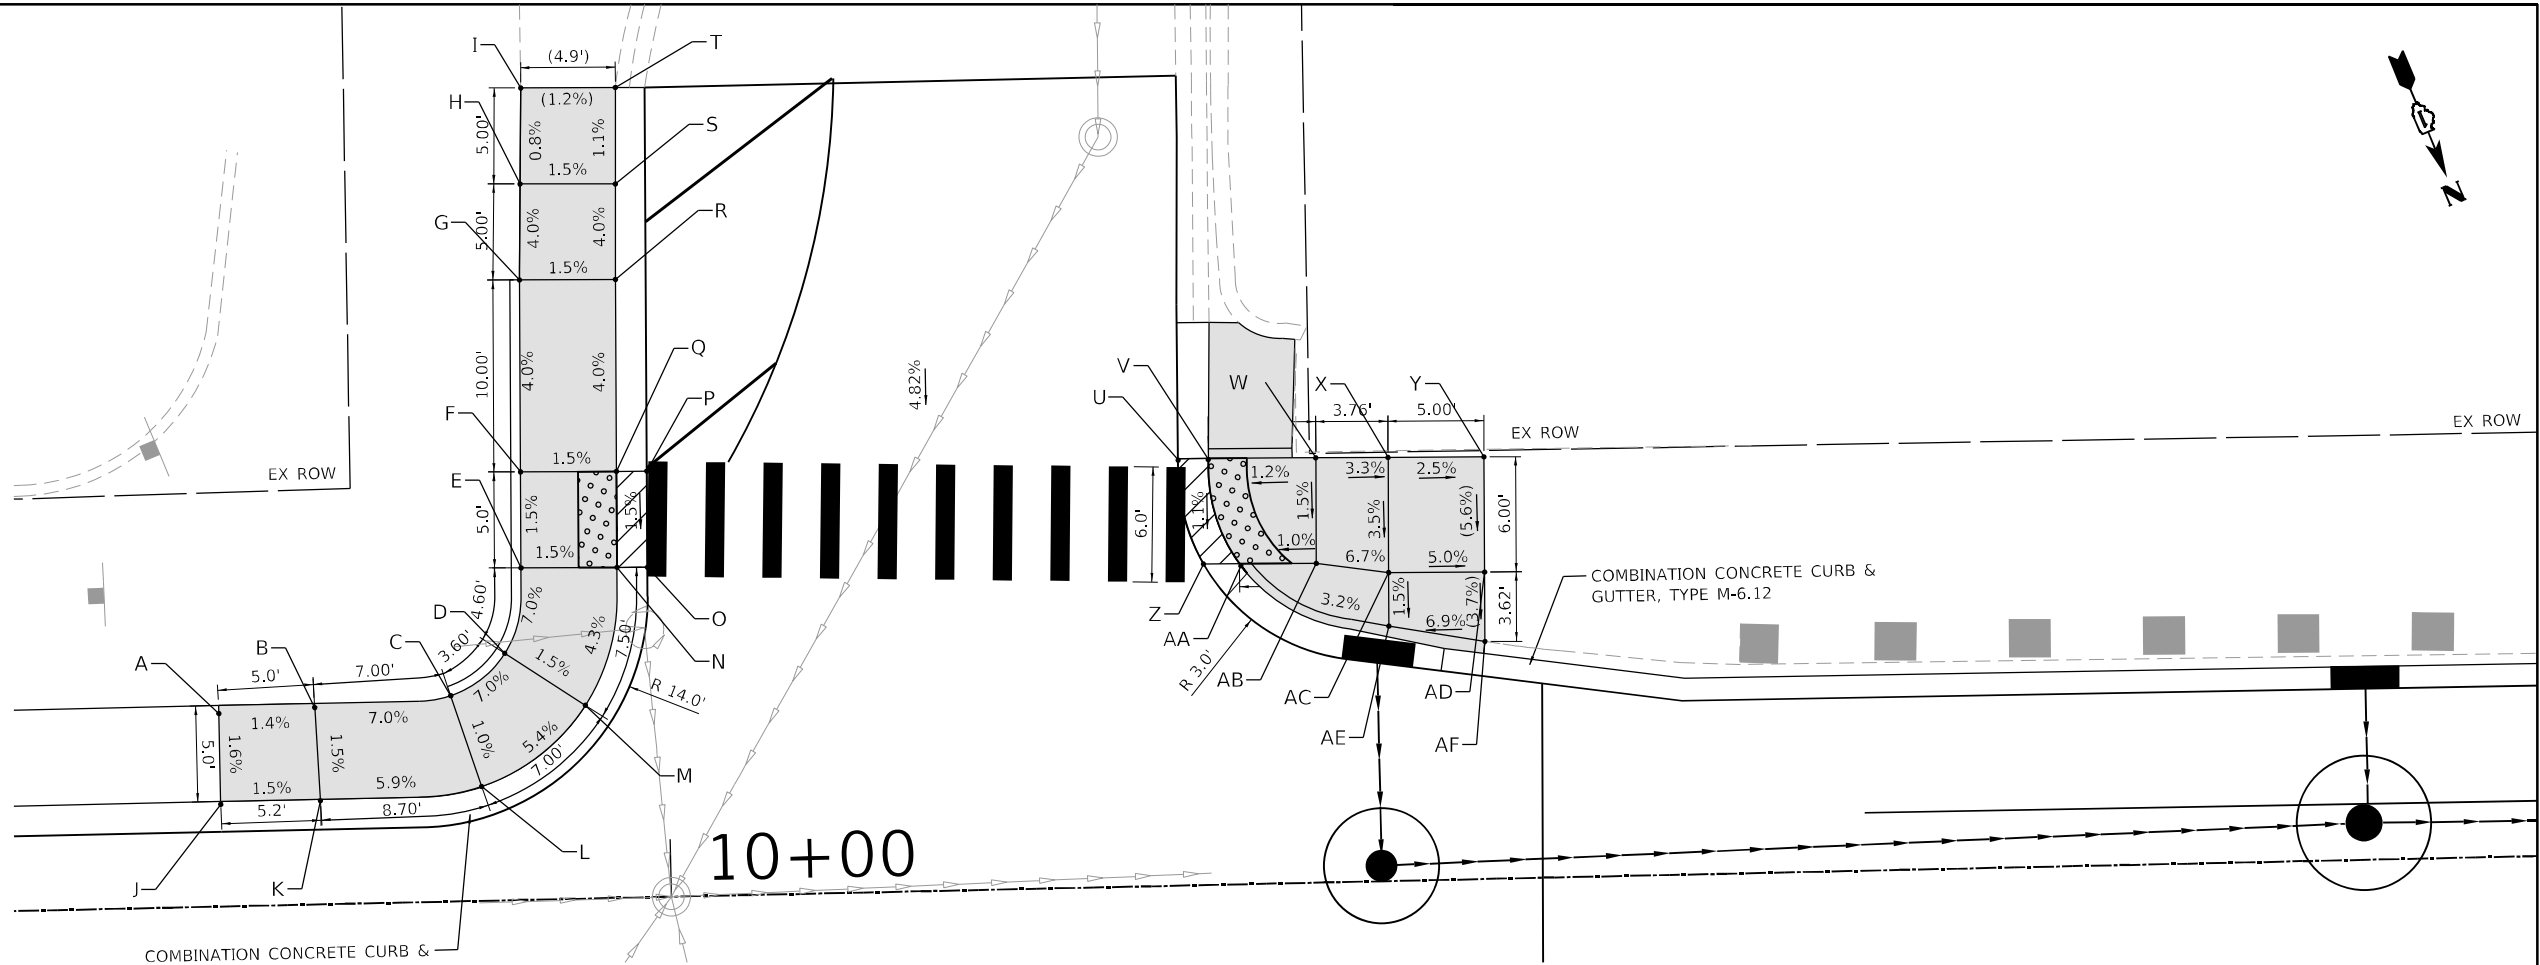

DIXIE HIGHWAY

ADA RAMP ELEVATION TABLE					
POINT	STATION	OFFSET	ELEV.	NORTHING	EASTING
A	09+76.63	10.48 LT	640.93	1784566.13	1166794.78
B	09+81.63	10.25 LT	640.86	1784567.76	1166790.05
C	09+88.73	10.72 LT	640.37	1784569.89	1166783.26
D	09+91.59	12.86 LT	640.12	1784568.93	1166779.82
E	09+92.54	17.30 LT	639.80	1784565.13	1166777.34
F	09+92.62	22.30 LT	639.87	1784560.50	1166775.45
G	09+92.78	32.30 LT	640.27	1784551.24	1166771.69
H	09+92.92	37.30 LT	640.47	1784546.63	1166769.75
I	09+93.06	42.29 LT	640.51	1784542.02	1166767.81
J	09+76.63	05.33 LT	641.01	1784570.54	1166796.50
K	09+81.82	5.40 LT	640.94	1781570.54	1166796.50
L	09+90.25	05.63 LT	640.42	1784574.88	1166783.58
M	09+95.74	10.07 LT	640.04	1784573.03	1166776.96
N	09+97.54	17.22 LT	639.72	1784567.02	1166772.71
O	09+99.12	17.19 LT	639.73	1784567.61	1166771.24
P	09+99.20	22.19 LT	639.81	1784562.98	1166769.36
Q	09+97.62	22.22 LT	639.80	1784562.39	1166770.82
R	09+97.78	32.22 LT	640.20	1784553.12	1166757.06
S	09+97.88	37.19 LT	640.40	1784548.52	1166765.16
T	09+97.99	42.21 LT	640.45	1784543.88	1166763.24

ADA RAMP ELEVATION TABLE					
POINT	STATION	OFFSET	ELEV.	NORTHING	EASTING
U	10+26.88	22.25 LT	638.83	1784572.94	11667143.53
V	10+28.46	22.22 LT	638.82	1784573.54	1166742.07
W	10+32.82	22.15 LT	638.88	1784575.18	1166738.03
X	10+37.82	22.07 LT	638.76	1784577.06	1166733.40
Y	10+42.82	21.99 LT	638.63	1784578.95	1166728.76
Z	10+28.09	16.73 LT	638.77	1784578.53	1166744.40
AA	10+29.97	16.69 LT	638.76	1784579.23	1166742.66
AB	10+32.73	16.65 LT	638.80	1784580.27	1166740.10
AC	10+37.72	16.07 LT	638.55	1784582.62	1166735.66
AD	10+42.72	15.99 LT	638.29	1784584.51	1166731.02
AE	10+37.68	13.28 LT	638.50	1784585.21	1166736.71
AF	10+42.66	12.37 LT	638.16	1784587.86	1166732.39

LEGEND

DETECTABLE WARNINGS

DEPRESSED CURB

PCC SIDEWALK 5" AGGREGATE BASE COURSE, TY B, 6"

1.5%

PROPOSED SLOPE

(1.5%)

EXISTING SLOPE



NOTE:
1. INTERCONNECTING PREFORMED CURVED PIECES MUST BE USED FOR CURVED DETECTABLE WARNINGS

CONTRACTOR TO UTILIZE "DEPRESSED CURB ADJACENT TO CURB RAMP ACCESSIBLE TO THE DISABLED" PORTION OF IDOT HWY STD. 606001-05 FOR ESTABLISHING THE EP-TOP OF DEPRESSED CURB REPLATIONSHIP ON ALL CURB RAMPS

RELATIONSHIPS AS FOLLOWS:
EP-TC (B-6.24) EP+0.38' = TC
EP-TC (B-6.12) EP+0.44' = TC
EP-TDC (B-6.24) EP-0.06' = TDC
EP-TDC (B-6.12) EP-0.01' = TDC



MODEL: Sheet 2
FILE NAME: W:\191182 IDOT_206010.T01 Dixie Highway 50cm Sewer/CADD Sheets\0162W33_SHT ADA Details.dgn

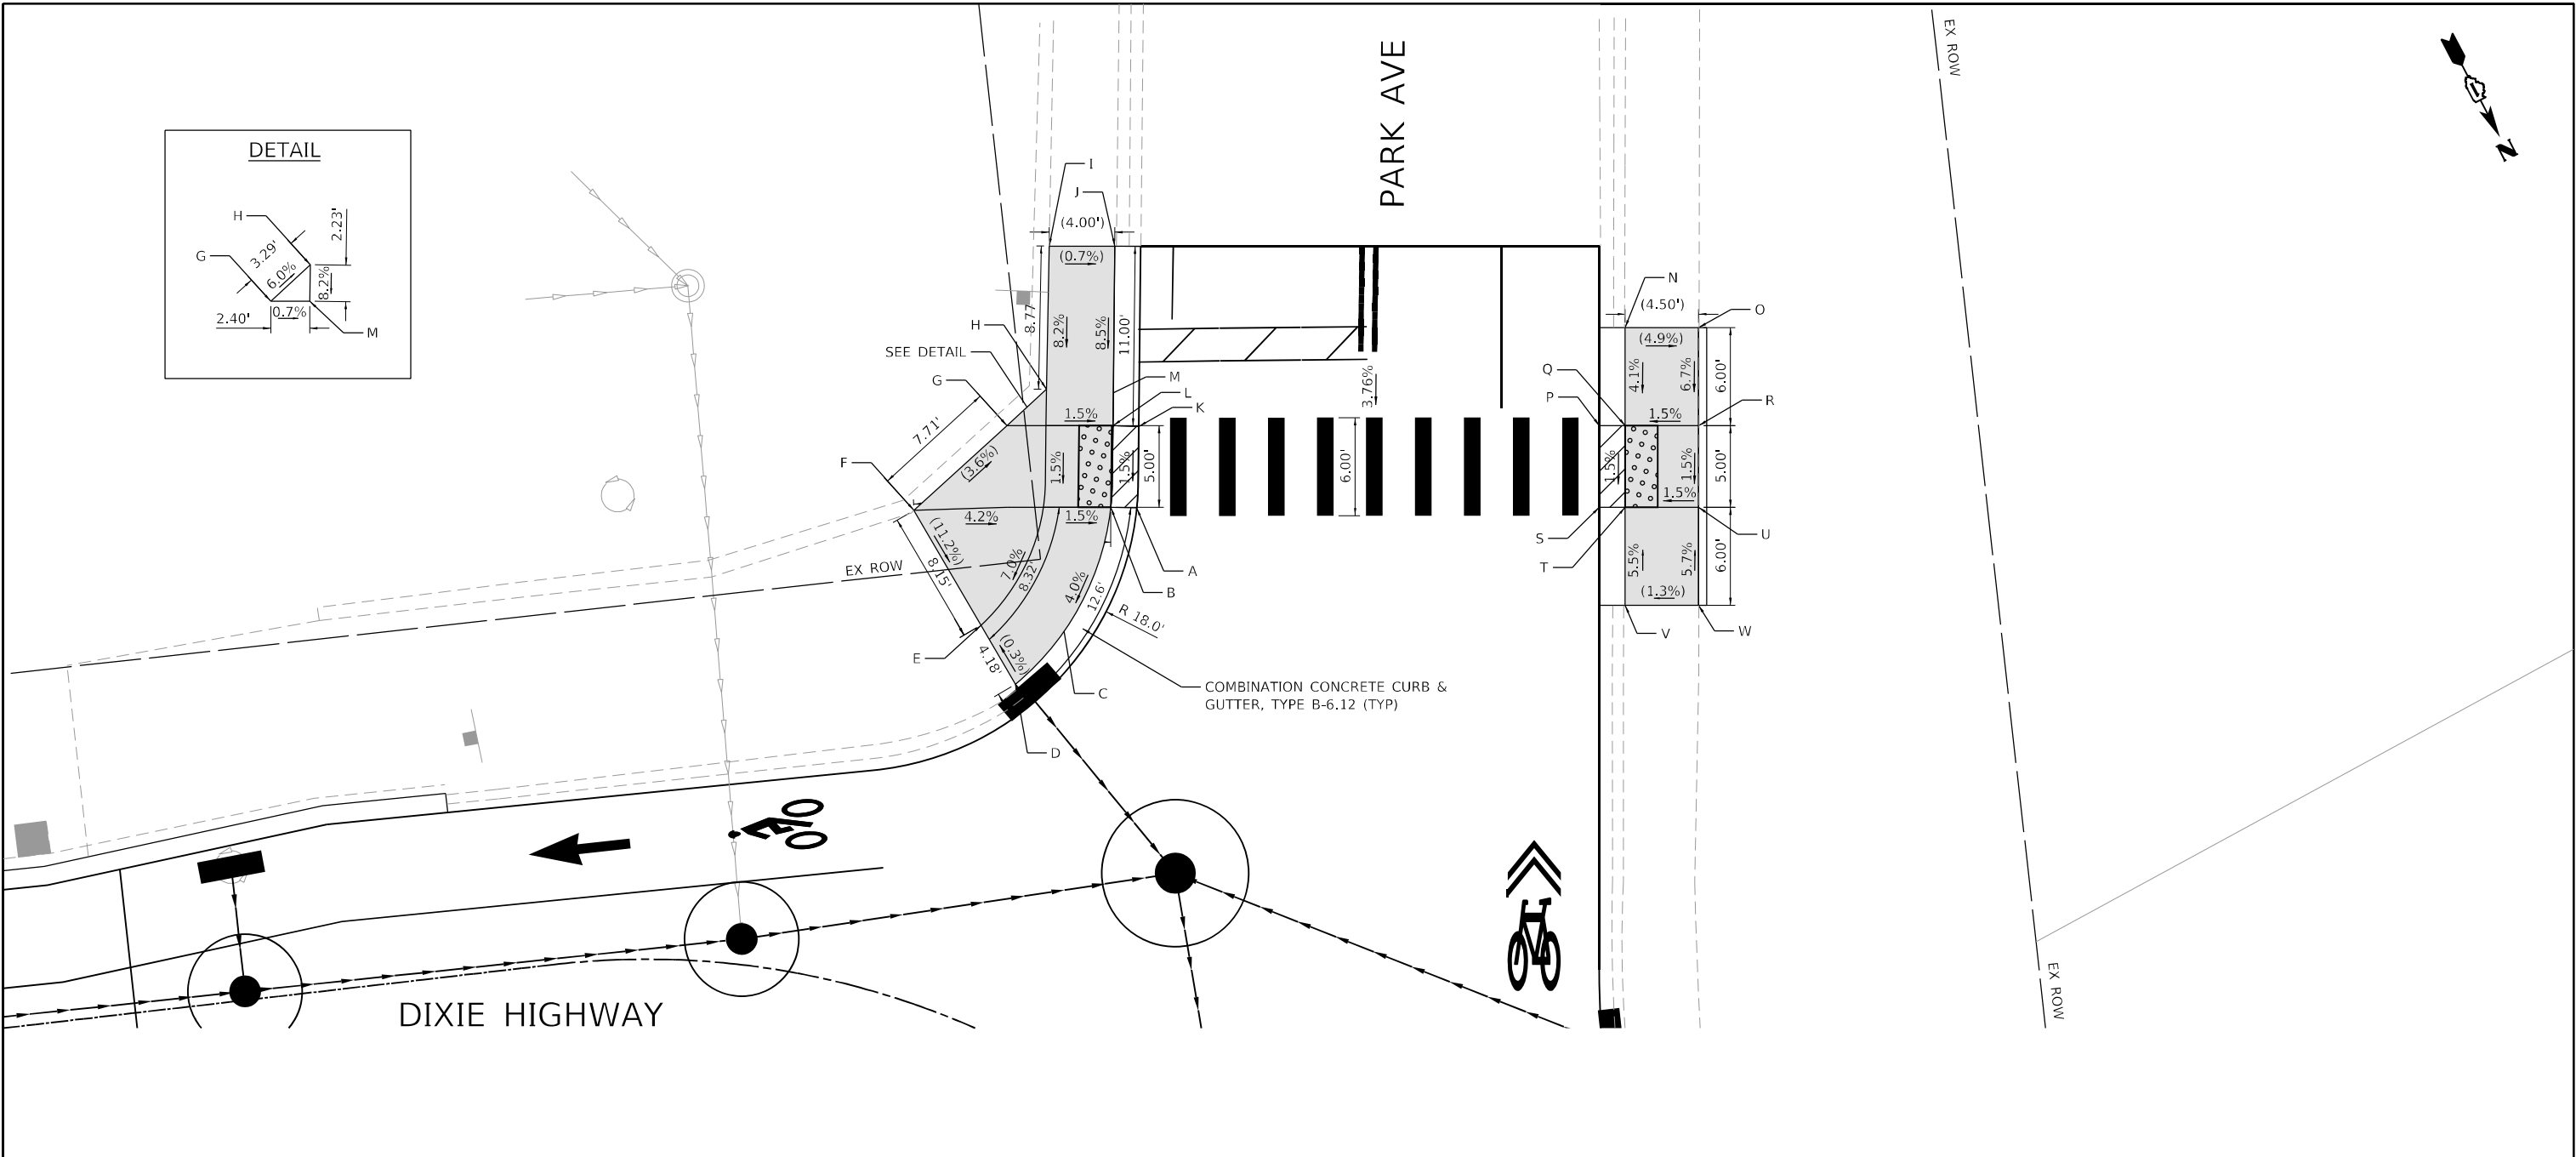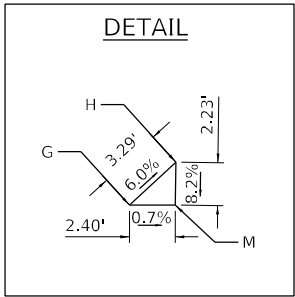

ADA RAMP ELEVATION TABLE					
POINT	STATION	OFFSET	ELEV.	NORTHING	EASTING
A	12+73.14	33.27 LT	638.13	1784665.88	1166499.86
B	12+72.24	32.69 LT	638.12	1784665.14	1166501.27
C	12+69.85	31.38 LT	638.18	1784663.21	1166504.93
D	12+70.99	20.60 LT	637.61	1784672.00	1166511.48
E	12+68.84	23.37 LT	637.59	1784667.82	1166511.66
F	12+65.10	29.19 LT	638.51	1784659.68	1166512.02
G	12+67.73	35.57 LT	638.24	1784657.75	1166504.57
H	12+68.73	38.36 LT	638.43	1784656.90	1166501.39
I	12+67.56	46.86 LT	639.15	1784649.22	1166497.15
J	12+69.55	47.96 LT	639.12	1784651.10	1166493.59
K	12+72.18	37.95 LT	638.20	1784661.52	1166497.42
L	12+71.29	37.47 LT	638.19	1784660.78	1166498.82
M	12+69.08	36.21 LT	638.25	1784658.86	1166502.45

ADA RAMP ELEVATION TABLE					
POINT	STATION	OFFSET	ELEV.	NORTHING	EASTING
N	12+84.42	57.03 LT	639.02	1784670.10	1166468.26
O	12+86.13	59.63 LT	639.25	1784672.19	1166464.28
P	12+85.43	51.19 LT	638.79	1784674.67	1166472.46
Q	12+86.04	52.11 LT	638.78	1784675.38	1166471.11
R	12+87.80	54.82 LT	638.84	1784677.50	1166467.07
S	12+86.92	47.15 LT	638.71	1784679.09	1166474.79
T	12+87.56	48.11 LT	638.70	1784679.83	1166473.39
U	12+89.33	50.92 LT	638.77	1784681.93	1166469.40
V	12+89.49	43.43 LT	638.37	1784685.14	1166476.18
W	12+91.31	46.38 LT	638.43	1784687.23	1166472.20

LEGEND

- DETECTABLE WARNINGS
- DEPRESSED CURB
- PCC SIDEWALK 5" AGGREGATE BASE COURSE, TY B, 6"
- 1.5% PROPOSED SLOPE
- (1.5%) EXISTING SLOPE

CONTRACTOR TO UTILIZE "DEPRESSED CURB ADJACENT TO CURB RAMP ACCESSIBLE TO THE DISABLED" PORTION OF IDOT HWY STD. 606001-05 FOR ESTABLISHING THE EP-TOP OF DEPRESSED CURB REPLATIONSHIP ON ALL CURB RAMPS

RELATIONSHIPS AS FOLLOWS:
EP-TC (B-6.24) EP+0.38' = TC
EP-TC (B-6.12) EP+0.44' = TC
EP-TDC (B-6.24) EP-0.06' = TDC
EP-TDC (B-6.12) EP-0.01' = TDC



MODEL: Sheet 3
FILE NAME: V:\191182 IDOT_208010.T01 Dixie Highway Storm Sewer/CADD Sheets\ID12W33_SJT ADA Details.dgn



USER NAME = jhesle	DESIGNED - JNH	REVISED -
	DRAWN - JNH	REVISED -
PLOT SCALE = 10,0000 m / in.	CHECKED - GJE	REVISED -
PLOT DATE = 8/28/2025	DATE - 8/28/2025	REVISED -


STATE OF ILLINOIS
DEPARTMENT OF TRANSPORTATION

DIXIE HIGHWAY
ADA RAMP DETAILS

SCALE: 1"=5'	SHEET 3 OF 8 SHEETS	STA. N/A TO STA. N/A
--------------	---------------------	----------------------

F.A.U. RTE.	SECTION	COUNTY	TOTAL SHEETS	SHEET NO.
2843	2023-916-R5,SW,FL	COOK	110	74
CONTRACT NO. 62W33				
ILLINOIS FED. AID PROJECT				

MODEL: Sheet 4
FILE: I:\Users\W191182\DOT_2080\DOT1 Dixie Highway 5csm Sewer\CADD Sheets\DOT12W33_SHT ADA Details.dgn

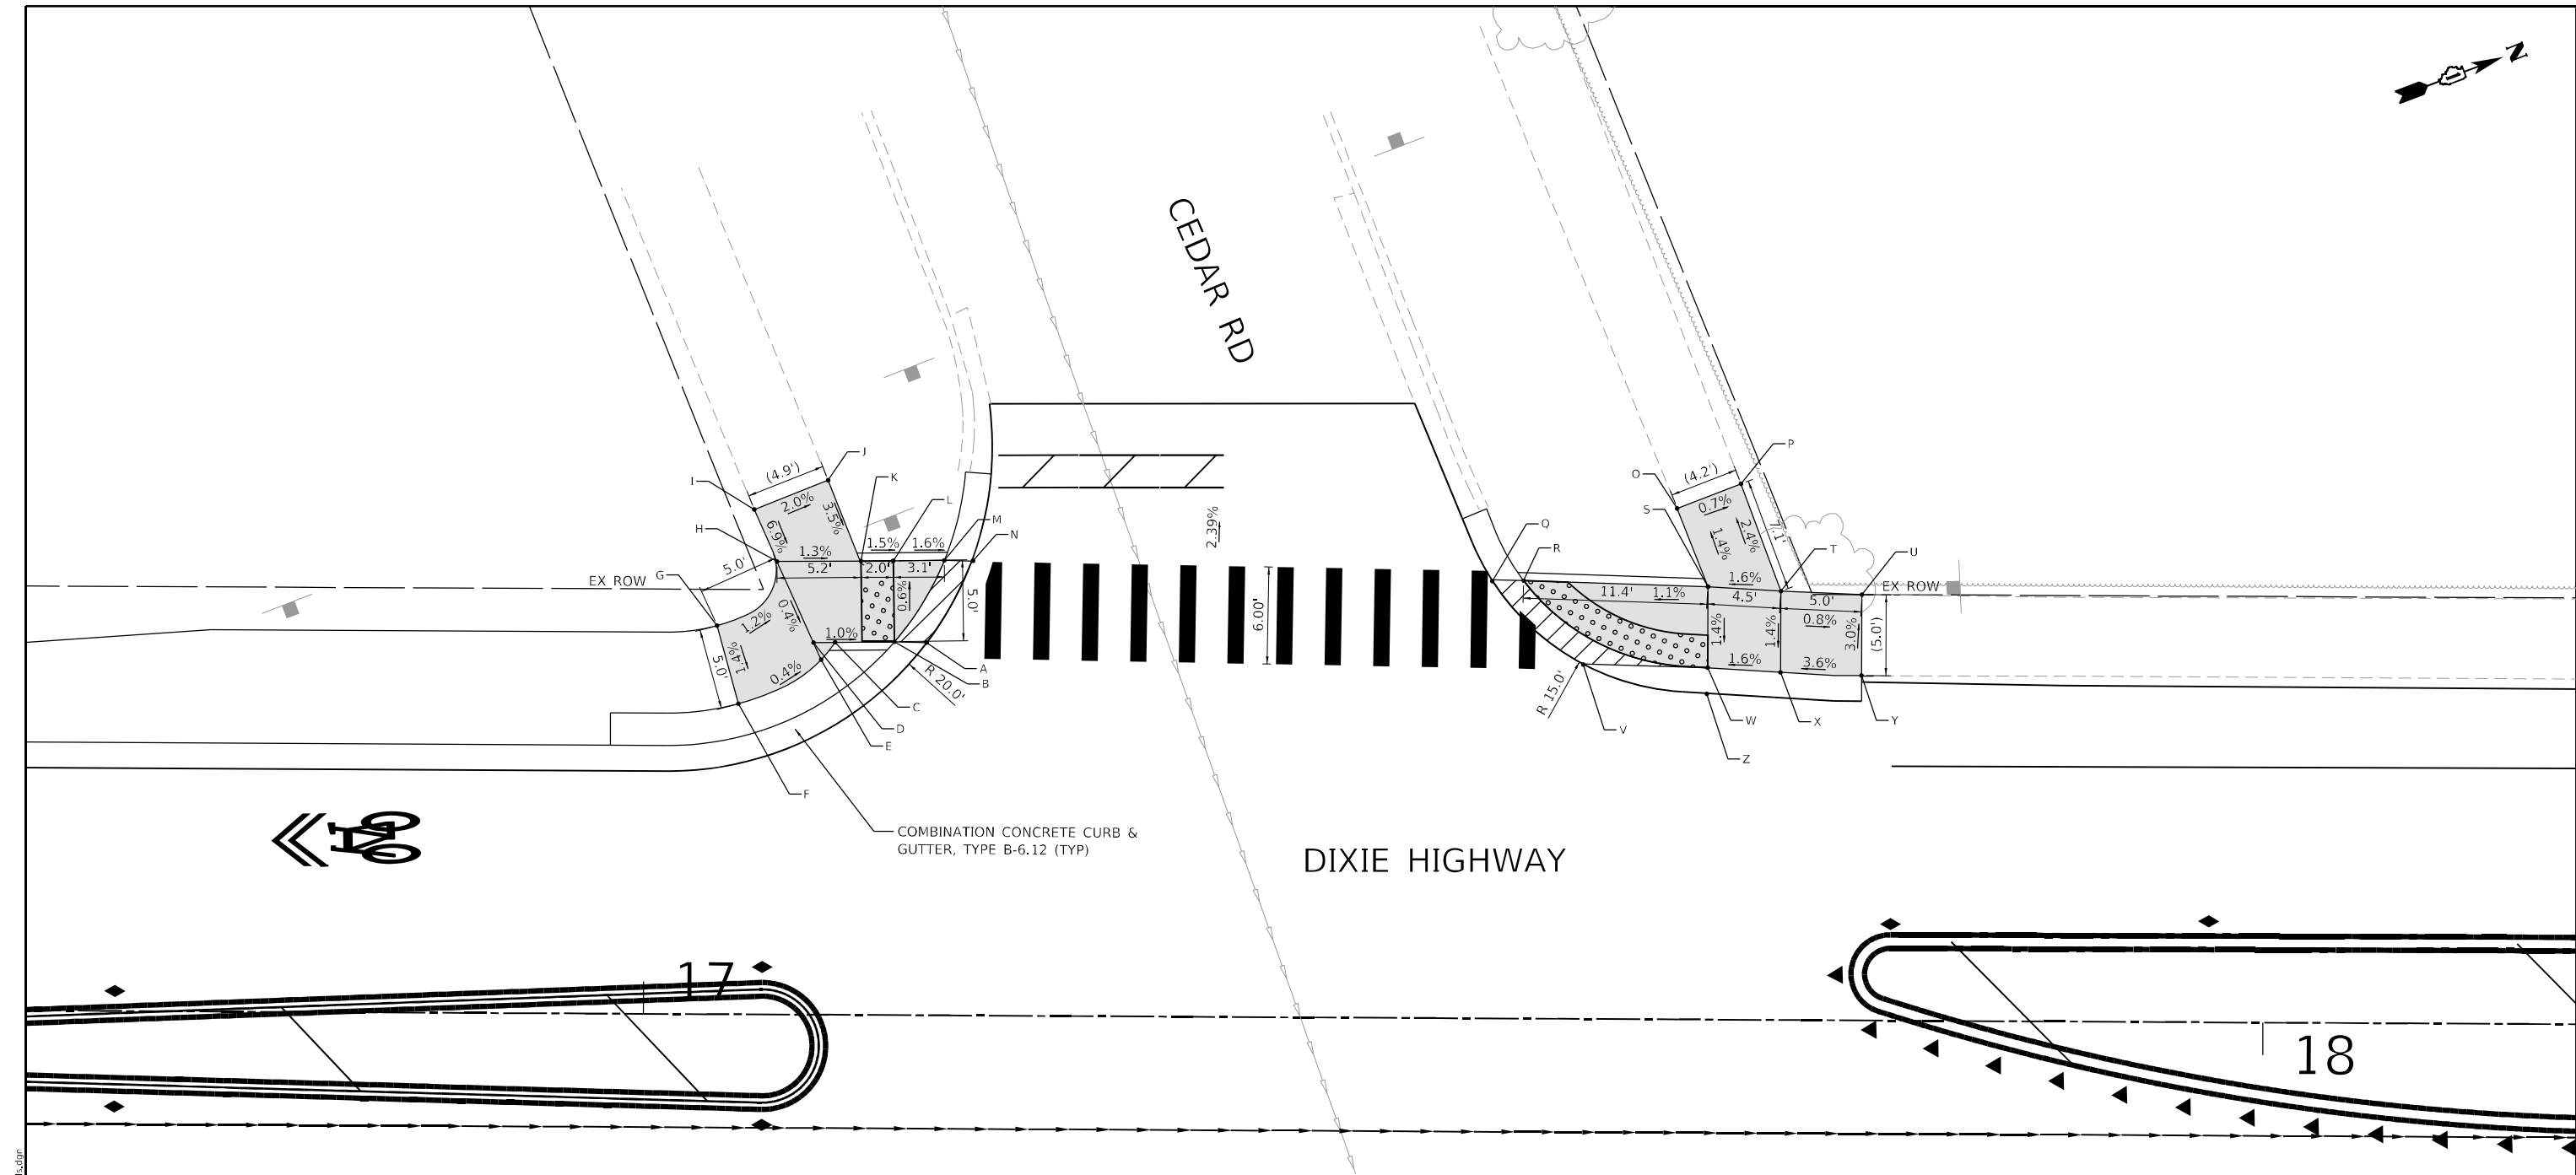

ADA RAMP ELEVATION TABLE					
POINT	STATION	OFFSET	ELEV.	NORTHING	EASTING
A	17+17.36	23.02 LT	649.74	1785114.88	1166623.77
B	17+15.38	23.07 LT	649.73	1785113.05	1166623.00
C	17+11.71	23.00 LT	649.77	1785109.62	1166621.71
D	17+10.38	22.98 LT	649.78	1785108.37	1166621.25
E	17+11.71	23.00 LT	649.78	1785109.62	1166621.71
F	17+05.76	19.19 LT	649.80	1785102.68	1166623.09
G	17+04.41	24.00 LT	649.87	1785103.19	1166618.12
H	17+08.09	27.98 LT	649.80	1785108.07	1166615.76
I	17+06.68	31.19 LT	650.04	1785107.92	1166612.26
J	17+11.22	33.01 LT	649.92	1785112.82	1166612.22
K	17+13.28	28.04 LT	649.73	1785112.92	1166617.60
L	17+15.28	28.07 LT	649.70	1785114.79	1166618.31
M	17+18.43	28.1 LT	649.65	1785117.73	1166619.42
N	17+20.09	28.01 LT	649.66	1785119.24	1166620.12

ADA RAMP ELEVATION TABLE					
POINT	STATION	OFFSET	ELEV.	NORTHING	EASTING
O	17+63.66	31.56 LT	649.47	1785161.10	1166632.75
P	17+67.59	33.1 LT	649.44	1785165.32	1166632.75
Q	17+52.23	27.1 LT	649.43	1785148.82	1166632.72
R	17+54.20	27.05 LT	649.42	1785150.64	1166633.49
S	17+65.59	26.74 LT	649.54	1785161.13	1166637.94
T	17+70.09	26.49 LT	649.61	1785165.22	1166639.82
U	17+75.09	26.3 LT	649.57	1785169.81	1166641.83
V	17+57.90	21.92 LT	649.43	1785152.21	1166639.61
W	17+65.60	21.74 LT	649.47	1785159.30	1166642.60
X	17+70.10	21.49 LT	649.54	1785163.40	1166644.48
Y	17+75.10	21.3 LT	649.72	1785167.99	1166646.48
Z	17+65.60	20.15 LT	649.48	1785158.73	1166644.08

LEGEND

DETECTABLE WARNINGS

DEPRESSED CURB

PCC SIDEWALK 5" AGGREGATE BASE COURSE, TY B, 6"


1.5% PROPOSED SLOPE

(1.5%) EXISTING SLOPE


CONTRACTOR TO UTILIZE "DEPRESSED CURB ADJACENT TO CURB RAMP ACCESSIBLE TO THE DISABLED" PORTION OF IDOT HWY STD. 606001-05 FOR ESTABLISHING THE EP-TOP OF DEPRESSED CURB REPLATIONSHIP ON ALL CURB RAMPS

RELATIONSHIPS AS FOLLOWS:
EP-TC (B-6.24) EP+0.38' = TC
EP-TC (B-6.12) EP+0.44' = TC
EP-TDC (B-6.24) EP-0.06' = TDC
EP-TDC (B-6.12) EP-0.01' = TDC

NOTE:
1. INTERCONNECTING PREFORMED CURVED PIECES MUST BE USED FOR CURVED DETECTABLE WARNINGS

 

MODEL: Sheet 6
FILE NAME: V:\091182 IDOT 206010.T01 Dixie Highway Storm Sewer/CDD Sheets\012W33_SJT ADA Details.dgn

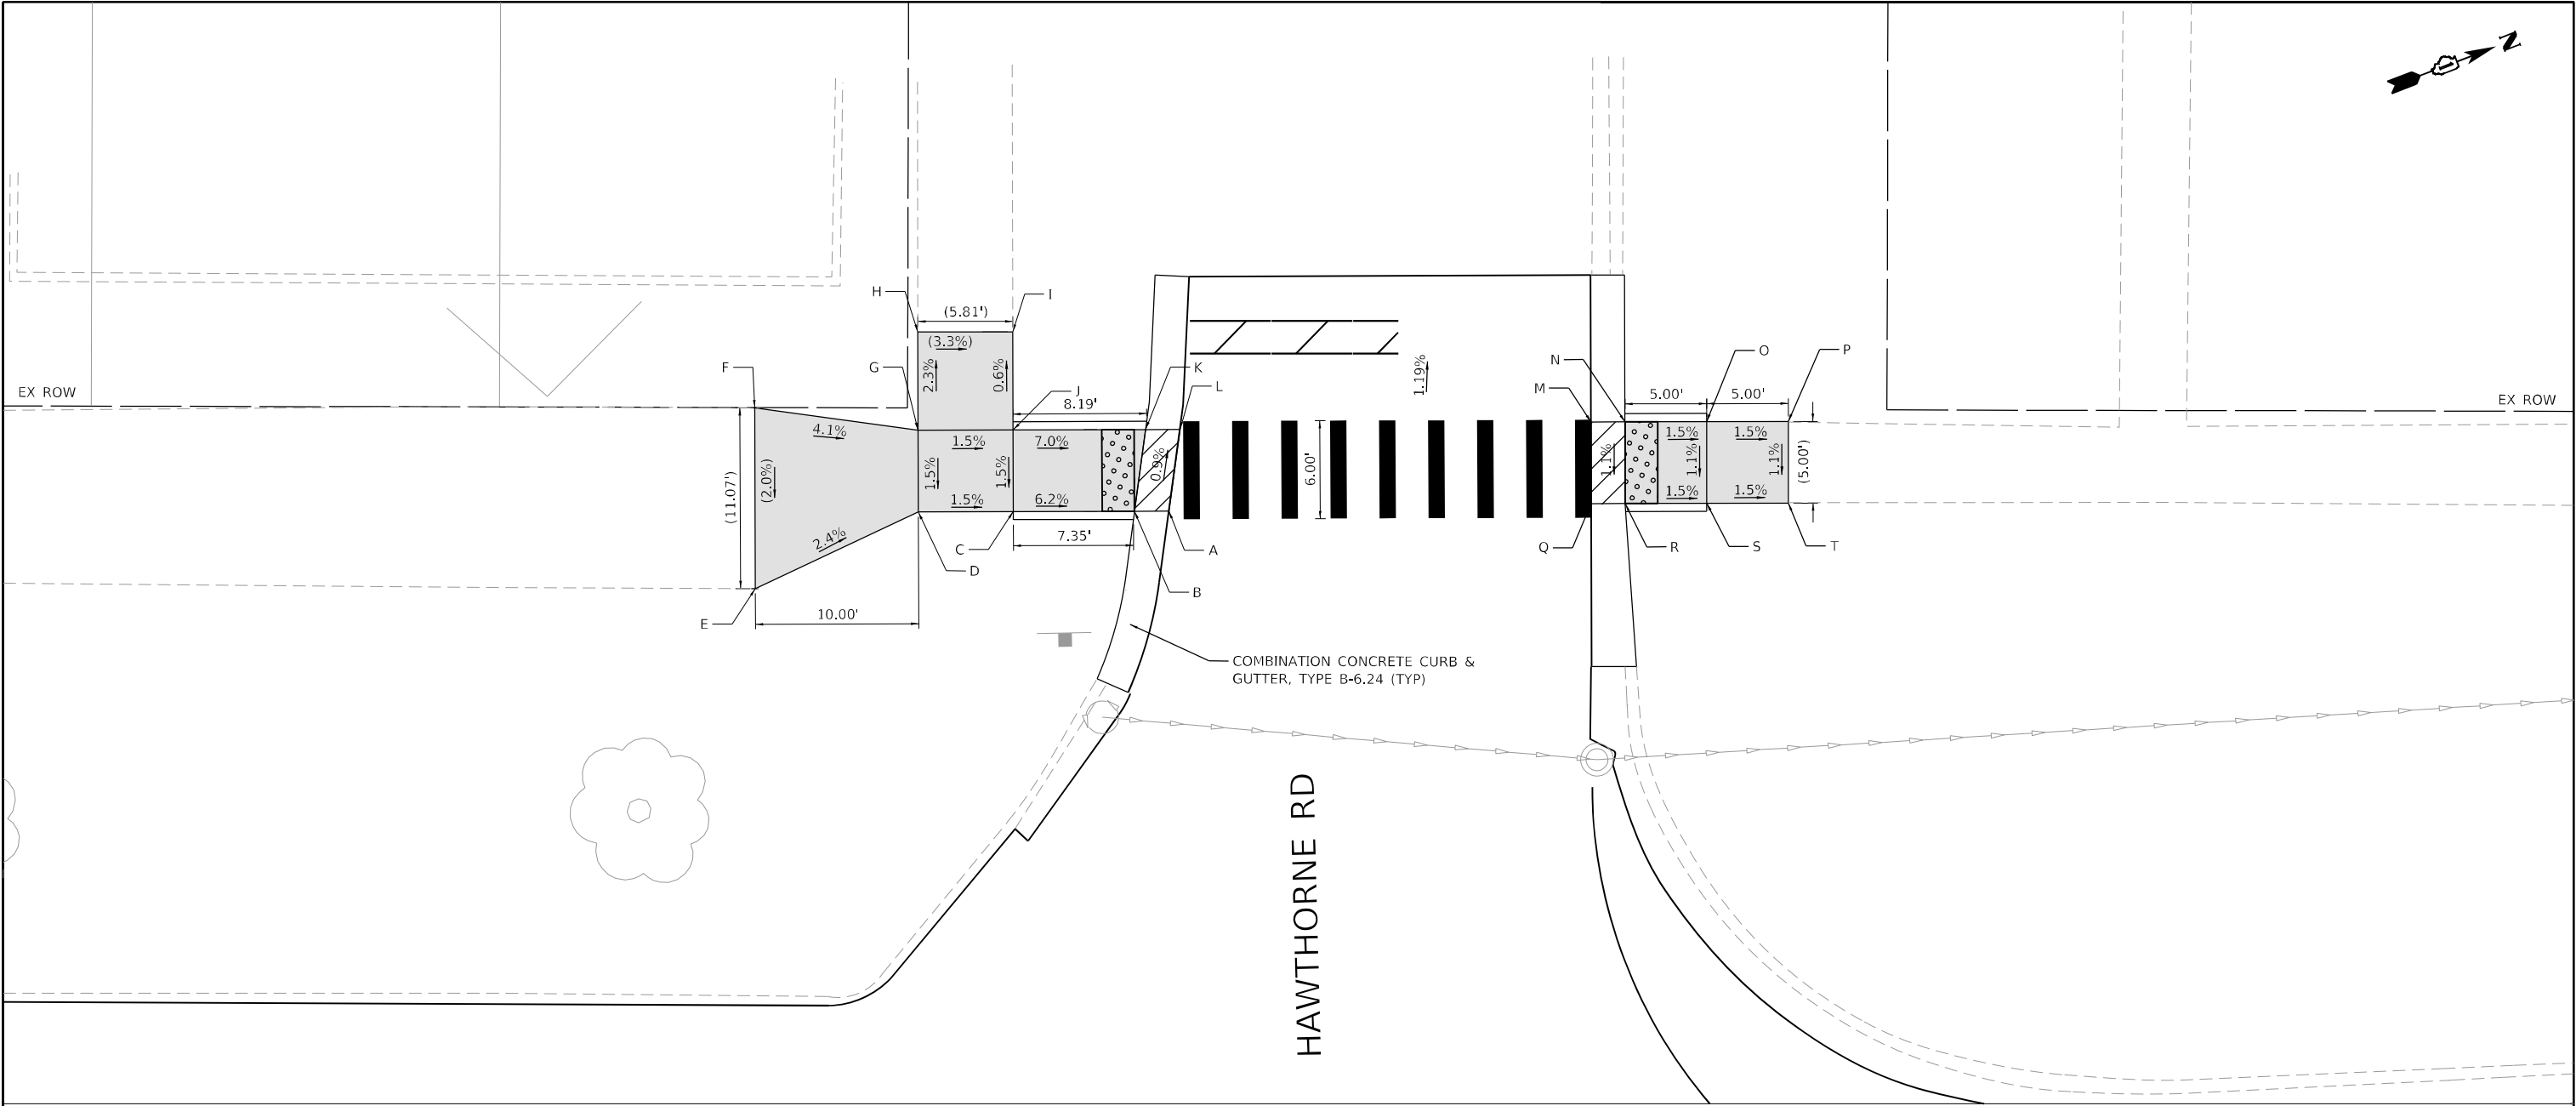

DIXIE HIGHWAY

LEGEND



DETECTABLE WARNINGS



DEPRESSED CURB



PCC SIDEWALK 5" AGGREGATE BASE COURSE, TY B, 6"



1.5% PROPOSED SLOPE



(1.5%) EXISTING SLOPE

ADA RAMP ELEVATION TABLE					
POINT	STATION	OFFSET	ELEV.	NORTHING	EASTING
A	27+19.73	62.81 LT	641.49	1786062.43	1166953.35
B	27+17.64	62.83 LT	641.43	1786060.48	1166952.56
C	27+10.71	62.89 LT	641.88	1786053.99	1166949.95
D	27+04.71	62.95 LT	641.97	1786048.43	1166947.70
E	26+99.68	60.41 LT	642.23	1786042.82	1166948.22
F	26+94.76	68.95 LT	642.46	1786041.36	1166938.48
G	27+04.75	67.95 LT	642.05	1786050.29	1166943.07
H	27+04.39	73.94 LT	642.18	1786052.15	1166937.36
I	27+10.20	73.87 LT	641.99	1786057.53	1166939.55
J	27+10.75	67.89 LT	641.96	1786055.86	1166945.31
K	27+18.37	67.83 LT	641.38	1786062.92	1166948.16
L	27+20.47	67.8 LT	641.44	1786064.87	1166948.95

ADA RAMP ELEVATION TABLE					
POINT	STATION	OFFSET	ELEV.	NORTHING	EASTING
M	27+45.63	68.26 LT	641.19	1786088.46	1166957.73
N	27+47.72	68.23 LT	641.13	1786090.39	1166958.51
O	27+52.72	68.26 LT	641.06	1786095.06	1166960.31
P	27+57.72	68.29 LT	641.13	1786099.72	1166962.11
Q	27+45.66	63.26 LT	641.24	1786086.66	1166962.39
R	27+47.75	63.23 LT	641.18	1786088.59	1166963.17
S	27+52.75	63.26 LT	641.11	1786093.25	1166964.98
T	27+57.75	63.29 LT	641.18	1786097.92	1166966.78

CONTRACTOR TO UTILIZE
"DEPRESSED CURB ADJACENT
TO CURB RAMP ACCESSIBLE
TO THE DISABLED" PORTION
OF IDOT HWY STD. 606001-05
FOR ESTABLISHING THE
EP-TOP OF DEPRESSED CURB
REPLATIONSHIP ON ALL CURB RAMPS

RELATIONSHIPS AS FOLLOWS:
EP-TC (B-6.24) EP+0.38' = TC
EP-TC (B-6.12) EP+0.44' = TC
EP-TDC (B-6.24) EP-0.06' = TDC
EP-TDC (B-6.12) EP-0.01' = TDC



MODEL: Sheet 7
FILE NAME: W:\191182 IDOT_206010.T01 Dixie Highway 50cm Sewer/CADD Sheets\012W33_SJT ADA Details.dgn

LEGEND



DETECTABLE WARNINGS



DEPRESSED CURB



PCC SIDEWALK 5" AGGREGATE BASE COURSE, TY B, 6"



PROPOSED SLOPE




EXISTING SLOPE

ADA RAMP ELEVATION TABLE					
POINT	STATION	OFFSET	ELEV.	NORTHING	EASTING
A	32+14.46	63.21 LT	641.54	1786522.96	1167133.89
B	32+12.36	63.23 LT	641.48	1786521.02	1167133.10
C	32+01.86	63.19 LT	641.84	1786511.23	1167129.30
D	31+96.86	63.21 LT	641.83	1786506.58	1167127.46
E	31+91.86	63.22 LT	641.64	1786501.93	1167125.62
F	31+91.85	68.22 LT	641.89	1786503.74	1167120.96
G	31+96.85	68.21 LT	641.91	1786508.39	1167122.80
H	32+01.85	68.19 LT	641.92	1786513.04	1167124.65
I	32+12.63	68.23 LT	641.55	1786523.09	1167128.55
J	32+14.71	68.2 LT	641.61	1786525.02	1167129.33


ADA RAMP ELEVATION TABLE					
POINT	STATION	OFFSET	ELEV.	NORTHING	EASTING
K	32+37.59	68.24 LT	641.43	1786546.32	1167137.67
L	32+39.67	68.21 LT	641.37	1786548.25	1167138.45
M	32+50.67	68.18 LT	641.96	1786558.51	1167142.42
N	32+50.83	73.28 LT	642.27	1786560.49	1167137.82
O	32+55.65	73.31 LT	642.30	1786564.99	1167139.56
P	32+55.67	68.3 LT	641.99	1786563.18	1167144.22
Q	32+60.67	68.33 LT	642.07	1786567.84	1167146.02
R	32+60.70	62.75 LT	641.57	1786565.83	1167151.23
S	32+55.70	63.31 LT	641.92	1786561.38	1167148.88
T	32+50.70	63.28 LT	641.89	1786556.71	1167147.08
U	32+39.61	63.21 LT	641.36	1786546.37	1167143.09
V	32+37.53	63.23 LT	641.42	1786544.44	1167142.30

CONTRACTOR TO UTILIZE
"DEPRESSED CURB ADJACENT
TO CURB RAMP ACCESSIBLE
TO THE DISABLED" PORTION
OF IDOT HWY STD. 606001-05
FOR ESTABLISHING THE
EP-TOP OF DEPRESSED CURB
REPLATIONSHIP ON ALL CURB RAMPs

RELATIONSHIPS AS FOLLOWS:
EP-TC (B-6.24) EP+0.38' = TC
EP-TC (B-6.12) EP+0.44' = TC
EP-TDC (B-6.24) EP-0.06' = TDC
EP-TDC (B-6.12) EP-0.01' = TDC

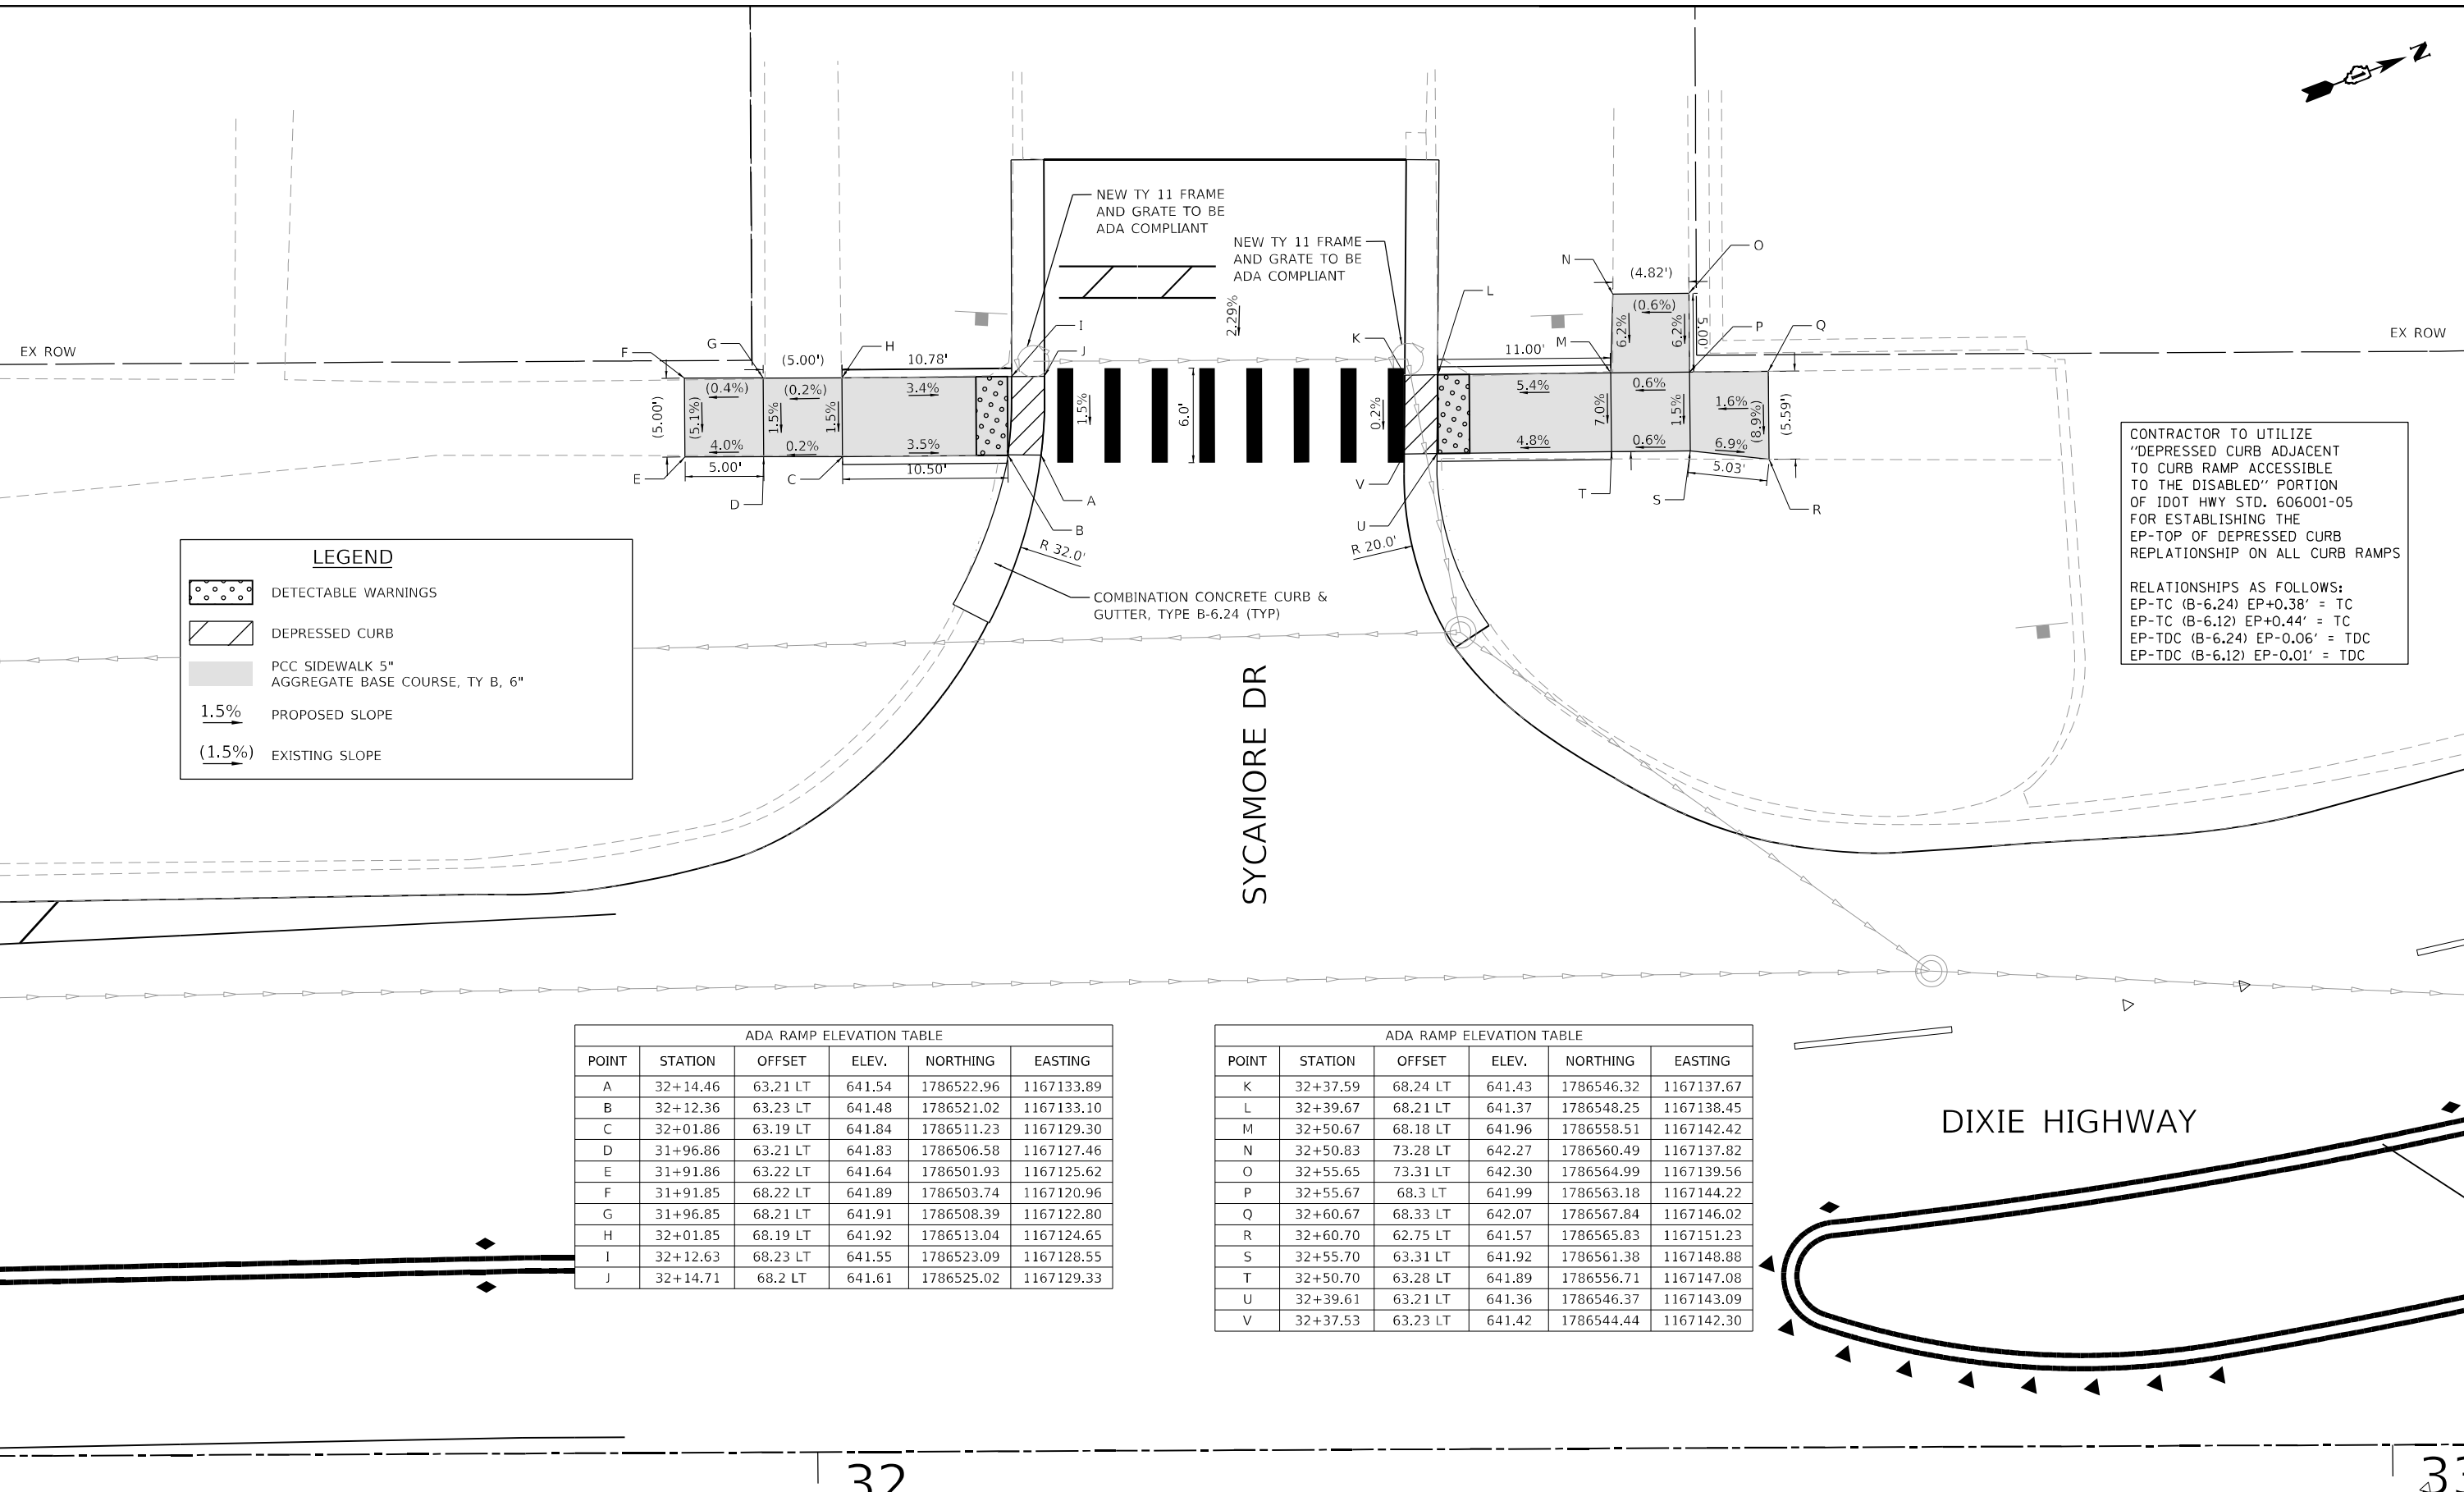

MODEL: Sheet 8
FILE NAME: 62W33_91.182 IDOT_2020.10.T01 Dixie Highway 50cm Sewer/CDD Sheets/ID21W33_SHT ADA Details.dgn

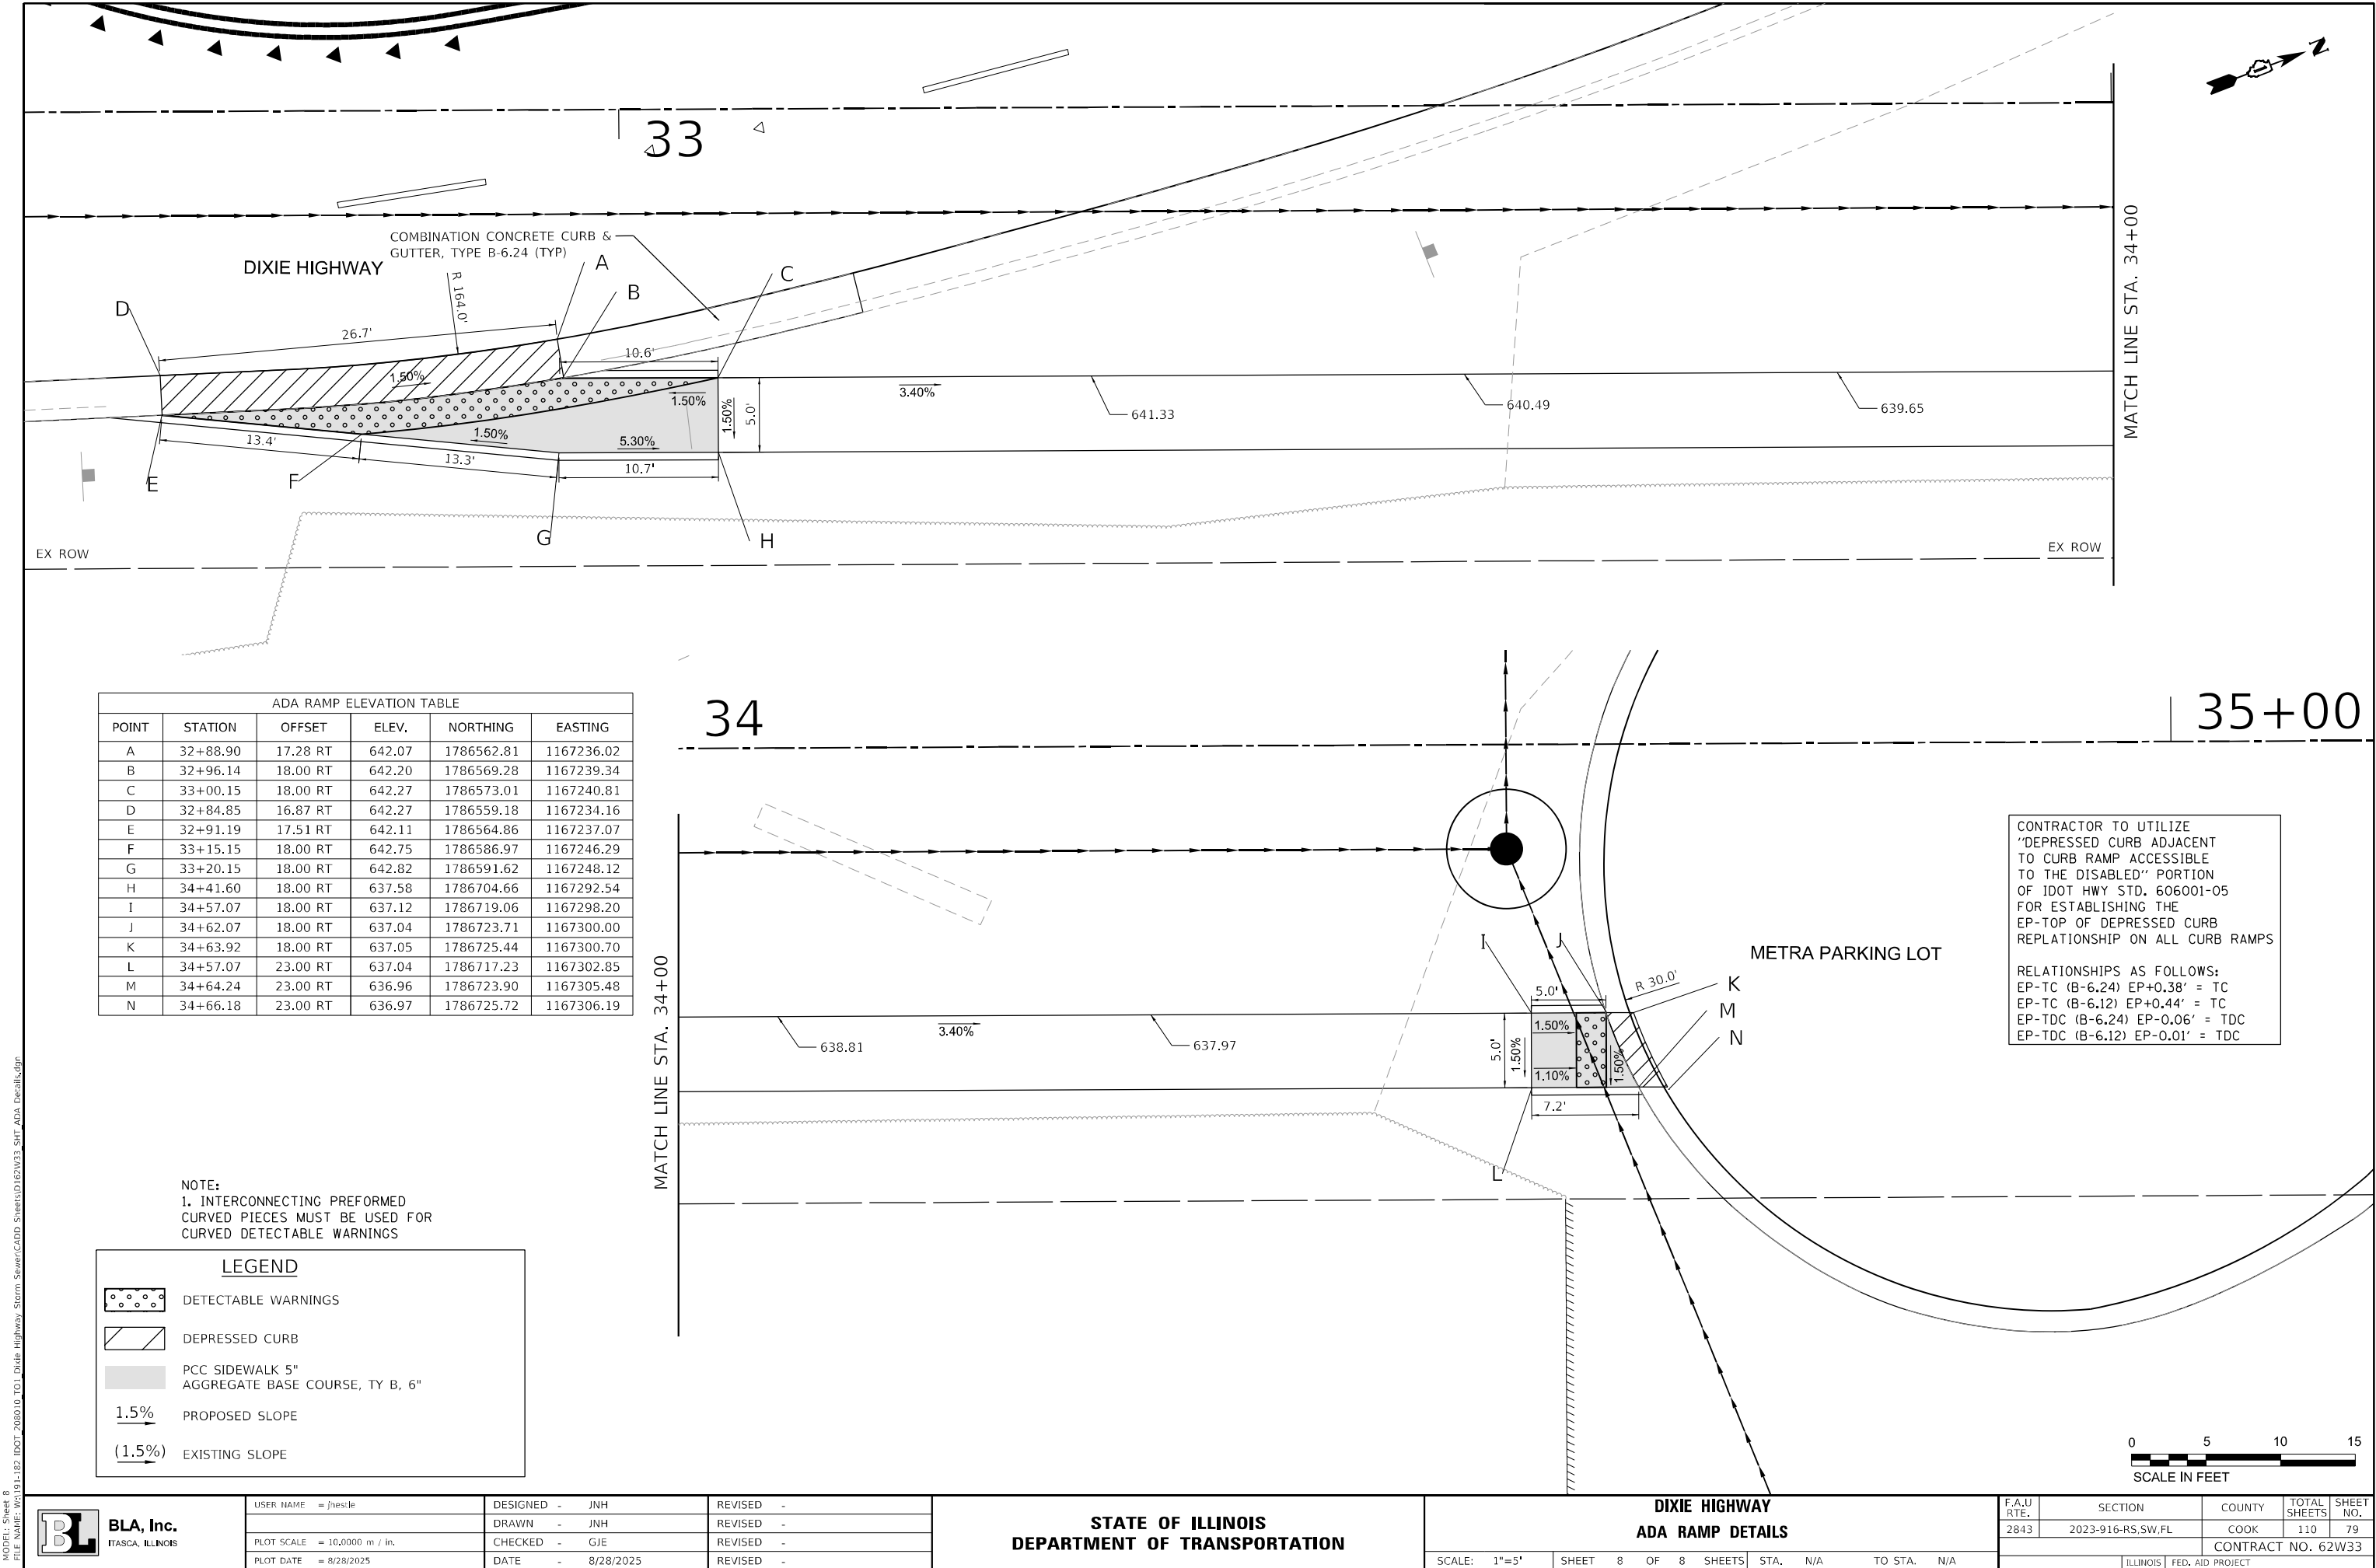


USER NAME	= jhesle	DESIGNED	- JNH	REVISED	-
DRAWN	- JNH	REVISED	-		
PLOT SCALE	= 10,0000 m / in.	CHECKED	- GJE	REVISED	-
PLOT DATE	= 8/28/2025	DATE	- 8/28/2025	REVISED	-

STATE OF ILLINOIS
DEPARTMENT OF TRANSPORTATION

DIXIE HIGHWAY
ADA RAMP DETAILS


SCALE: 1"=5' SHEET 8 OF 8 SHEETS STA. N/A TO STA. N/A

F.A.U. RTE.	SECTION	COUNTY	TOTAL SHEETS	SHEET NO.
2843	2023-916-R5,SW,FL	COOK	110	79
CONTRACT NO. 62W33				
ILLINOIS FED. AID PROJECT				

 

- PROPOSED LATERAL
CONNECTION TO EXISTING SEWER
OF 30" (750) OR LARGER

F.A.U. RTE.	SECTION	COUNTY	TOTAL SHEETS	SHEET NO.
2843	2023-916-RS,SW,FL	COOK	110	80
BD500-01 (BD-07)		CONTRACT NO. 62W33		
ILLINOIS		FED. AID PROJECT		

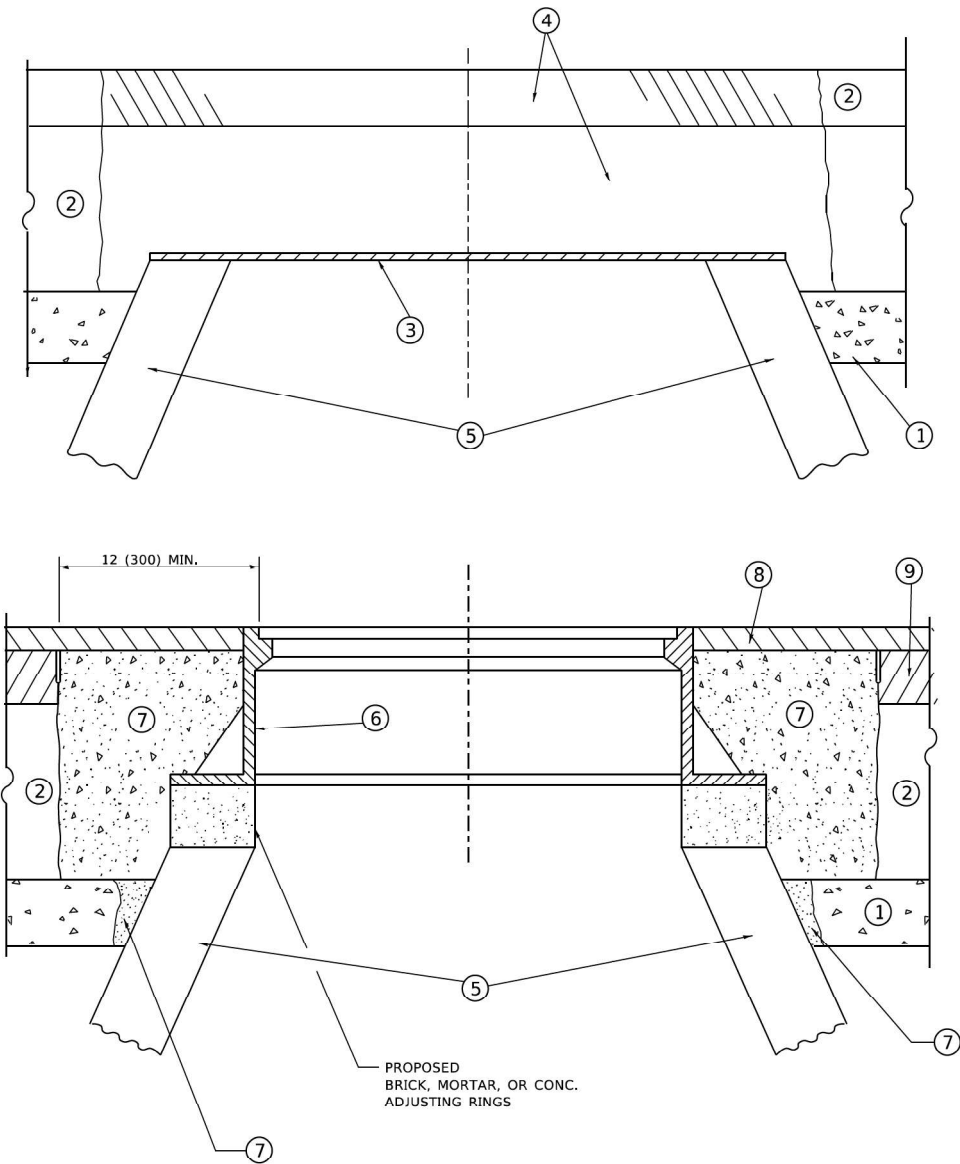

DETAILS FOR FRAMES AND LIDS ADJUSTMENT
WITH MILLING

NOTES

- EXISTING BROKEN FRAMES AND LIDS SHALL BE REMOVED AND DISPOSED OF BY THE CONTRACTOR AND SHALL BE REPLACED AS DIRECTED BY THE ENGINEER. REPLACEMENT FRAMES AND LIDS WILL BE PAID FOR IN ACCORDANCE WITH ARTICLE 109.04 OF THE STANDARD SPECIFICATIONS UNLESS A SEPARATE PAY ITEM HAS BEEN PROVIDED.
- IF THE EXISTING LIDS ARE OPEN, THE FRAME WILL BE ADJUSTED TO THE ELEVATION OF THE MILLED PAVEMENT SURFACE PRIOR TO THE MILLING OPERATION. THE FRAME WILL NOT BE REMOVED AND COVERED BY THE METAL PLATE.
- CITY OF CHICAGO CASTINGS ARE THE PROPERTY OF THE CITY AND THE CONTRACTOR SHALL NOTIFY THE CITY FOR REMOVAL AND DISPOSITION OF THE CASTINGS.
- THE METAL PLATE USED TO COVER THE STRUCTURE SHALL REMAIN THE PROPERTY OF THE CONTRACTOR.
- THE CONTRACTOR SHALL REMOVE ALL TRAFFIC CONTROL DEVICES BY THE END OF EACH WORK SHIFT.

CONSTRUCTION PROCEDURES

STAGE 1 (BEFORE PAVEMENT MILLING)

- REMOVE A MINIMUM OF 12 (300) OF THE PAVEMENT FROM AROUND THE STRUCTURE.
- REMOVE THE EXISTING FRAME AND LID FROM THE STRUCTURE.
- COVER THE STRUCTURE OPENING WITH A 36 (900) DIAMETER METAL PLATE.
- BACKFILL WITH CRUSHED STONE AND HMA SURFACE MIX APPROVED BY THE ENGINEER. (MIN. 3 (80) HMA TO REMAIN AFTER MILLING).

STAGE 2 (AFTER PAVEMENT MILLING)

- REMOVE THE HMA SURFACE MIX AND CRUSHED STONE.
- INSTALL THE FRAME AND LID; ADJUST THE FRAME TO ITS FINAL SURFACE ELEVATION.
- THE SURROUNDING SPACE SHALL BE FILLED WITH CLASS PP-2* CONCRETE TO THE ELEVATION OF THE SURFACE OF THE EXISTING BASE COURSE OR THE BINDER COURSE.

* UNLESS OTHERWISE SPECIFIED IN THE PLANS.

THE PROCEDURE EXPLAINED ABOVE SHALL CONFORM TO THE APPLICABLE PORTIONS OF SECTIONS 353, 406, 602, AND 603 OF THE STANDARD SPECIFICATIONS EXCEPT THAT "THE CONTRACTOR SHALL ADJUST THE STRUCTURES TO THE FINISHED PAVEMENT ELEVATION NO MORE THAN 5 CALENDAR DAYS PRIOR TO PLACEMENT OF THE FINAL LIFT OF SURFACE UNLESS APPROVED BY THE ENGINEER."

LEGEND

- | | |
|--|-------------------------------|
| ① SUB-BASE GRANULAR MATERIAL | ⑥ FRAME AND LID (SEE NOTES) |
| ② EXISTING PAVEMENT | ⑦ CLASS PP-2* CONCRETE |
| ③ 36 (900) DIAMETER METAL PLATE | ⑧ PROPOSED HMA SURFACE COURSE |
| ④ PROPOSED CRUSHED STONE AND HMA SURFACE MIX | ⑨ PROPOSED HMA BINDER COURSE |
| ⑤ EXISTING STRUCTURE | |

LOCATION OF STRUCTURES

THE CONTRACTOR WILL BE REQUIRED TO KEEP A RECORD OF THE LOCATIONS OF THE BURIED STRUCTURES ACCORDING TO THE STATION AND DISTANCE LEFT OR RIGHT OF THE CENTERLINE OF PAVEMENT. UPON COMPLETION OF THE WORK, THE CONTRACTOR WILL DELIVER THE RECORD TO THE ENGINEER.

BASIS OF PAYMENT

- REMOVING FRAMES AND LIDS ON DRAINAGE AND UTILITY STRUCTURES IN THE PAVEMENT PRIOR TO MILLING, AND ADJUSTING TO FINAL GRADE PRIOR TO PLACING THE SURFACE COURSE, WILL BE PAID FOR AT THE CONTRACT UNIT PRICE EACH FOR "FRAMES AND LIDS TO BE ADJUSTED (SPECIAL)."
- THIS WORK WILL NOT BE PAID FOR WHEN DRAINAGE AND UTILITY STRUCTURES ARE SPECIFIED FOR PAYMENT AS STRUCTURE RECONSTRUCTION.
- NEW FRAMES AND LIDS, WHEN SPECIFIED, WILL BE PAID FOR SEPARATELY.
- WHEN STRUCTURES ARE TO BE ADJUSTED OR RECONSTRUCTED, THE LOWERING AND RAISING OF THE FRAMES AND LIDS WILL NOT BE PAID FOR SEPARATELY BUT WILL BE INCLUDED IN THE COST OF THE CORRESPONDING PAY ITEM.

ALL DIMENSIONS ARE IN INCHES (MILLIMETERS) UNLESS OTHERWISE SHOWN

MODEL: Default
FILE: hmaies_wd01std022-341b08.dgn

USER NAME = Lawrence,DeManche	DESIGNED - R. SHAH	REVISED - R. BORO 03-09-11
	DRAWN -	REVISED - R. BORO 12-06-11
PLOT SCALE = 100.0000 ' / 1in.	CHECKED -	REVISED - K. SMITH 11-18-22
PLOT DATE = 9/15/2023	DATE - 10-25-94	REVISED - K. SMITH 09-15-23

STATE OF ILLINOIS
DEPARTMENT OF TRANSPORTATION

DETAILS FOR
FRAMES AND LIDS ADJUSTMENT WITH MILLING

SCALE: NONE SHEET 1 OF 1 SHEETS STA. TO STA.


F.A.U RTE.	SECTION	COUNTY	TOTAL SHEETS	SHEET NO.
2843	2023-916-RS,SW,FL	COOK	110	81
BD600-03 (BD-08)		CONTRACT NO. 62W33		
ILLINOIS		FED. AID PROJECT		

METHOD OF MEASUREMENT

REFER TO SECTION 442 OF THE STANDARD SPECIFICATIONS FOR ROAD AND BRIDGE CONSTRUCTION AND THE RECURRING SPECIAL PROVISION "PATCHING WITH HOT-MIX ASPHALT OVERLAY REMOVAL."

BASIS OF PAYMENT

- 1. REFER TO SECTION 442 OF THE STANDARD SPECIFICATIONS FOR ROAD AND BRIDGE CONSTRUCTION AND THE RECURRING SPECIAL PROVISION "PATCHING WITH HOT-MIX ASPHALT OVERLAY REMOVAL."
- 2. SAW CUT/SCORING OF EXISTING HMA OVERLAY IS INCLUDED IN THE COST OF PAVEMENT PATCHING.
- 3. SAW CUT/SCORING OF EXISTING PAVEMENT IS INCLUDED IN THE COST OF PAVEMENT PATCHING.

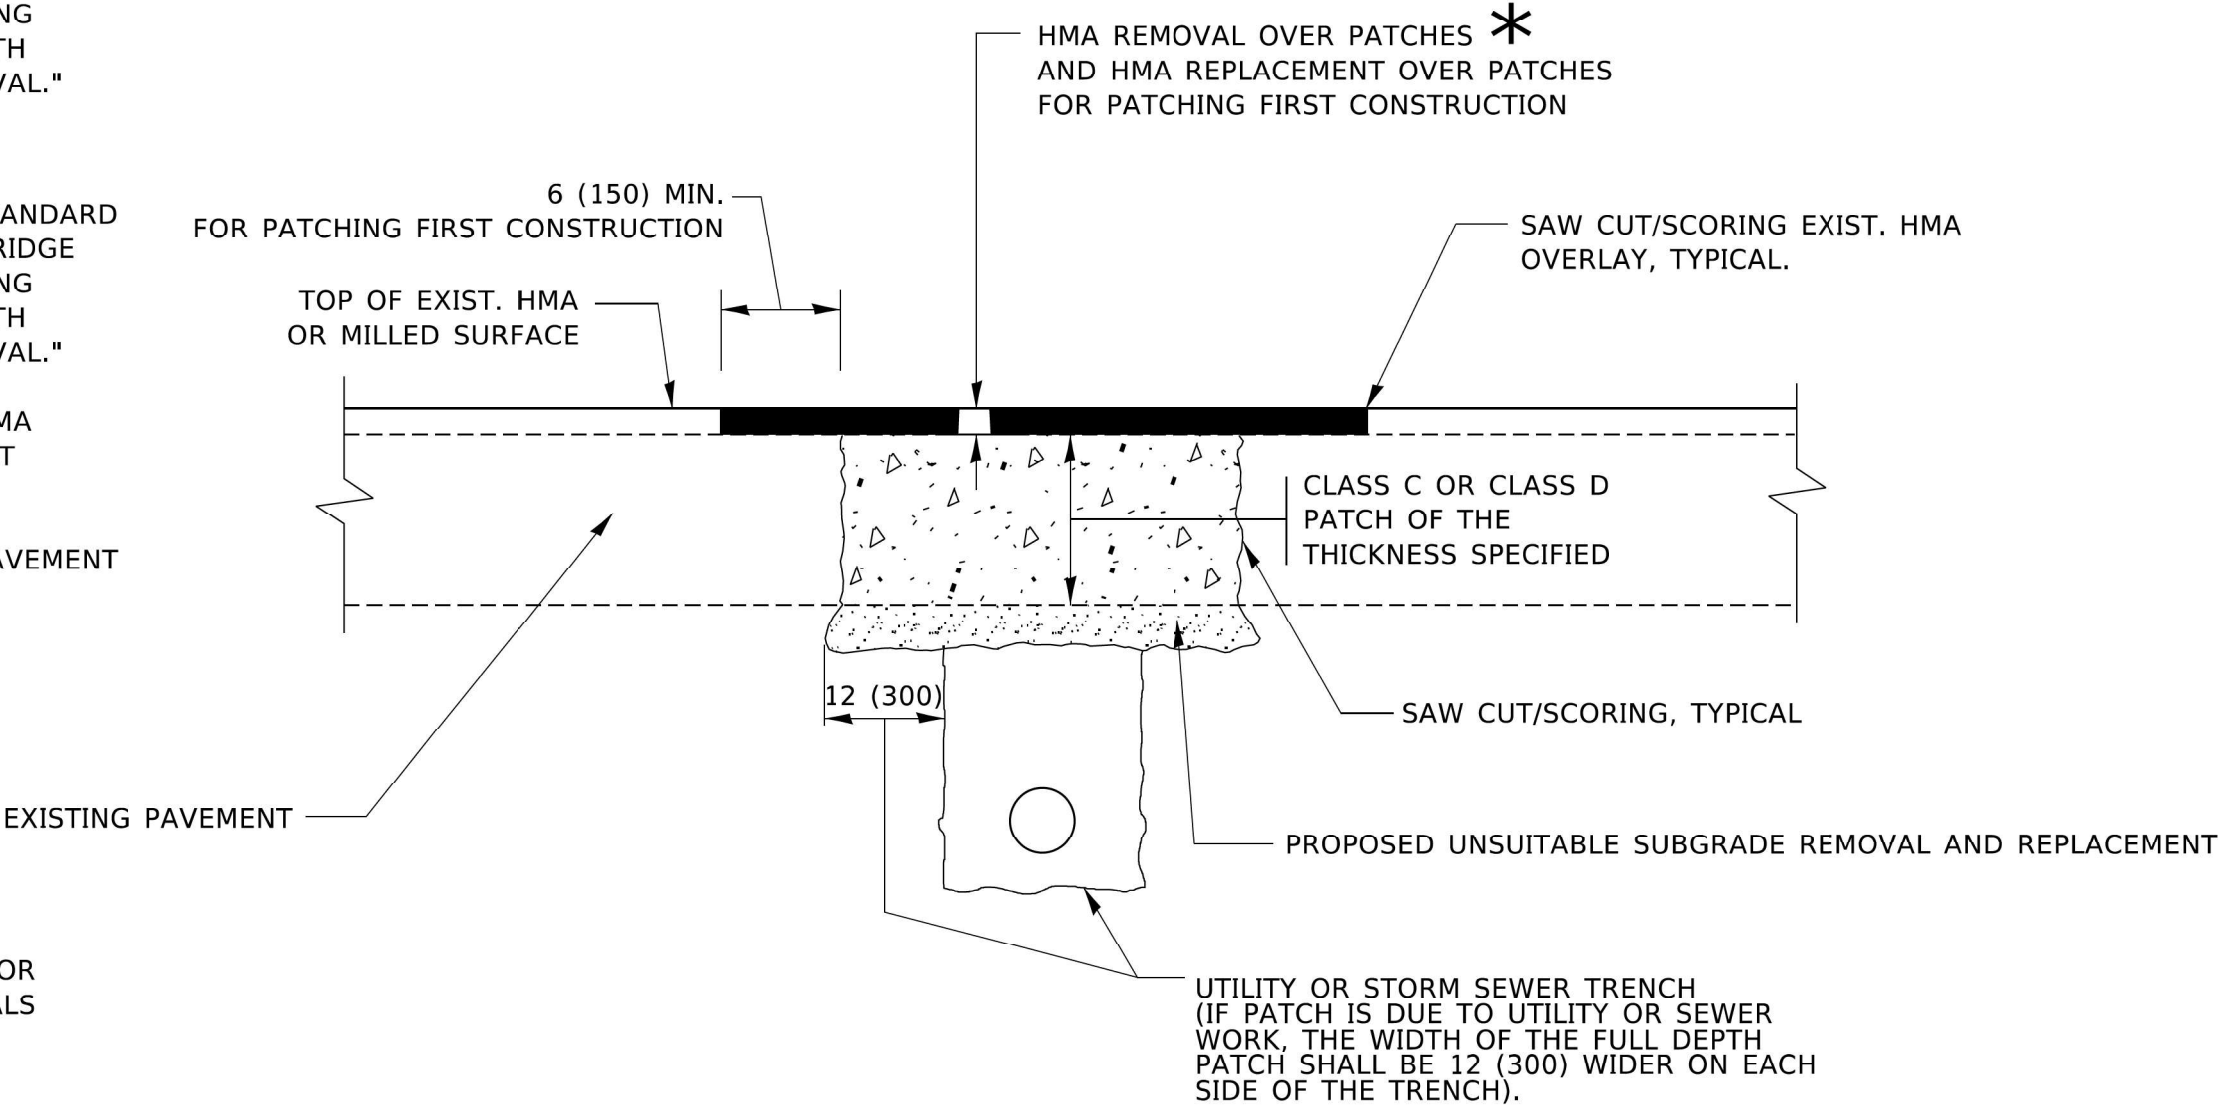

SEQUENCE OF CONSTRUCTION (PATCHING FIRST)

- 1. REMOVE THE EXISTING HMA MATERIAL OVER THE AREA TO BE PATCHED.
- 2. REMOVE AND REPLACE WITH CLASS C OR D PATCH.
- 3. REPLACE HMA MATERIAL OVER THE AREA TO BE PATCHED.


SEQUENCE OF CONSTRUCTION (MILLING FIRST)

- 1. MILL HMA FIRST IF THERE IS AT LEAST 4½ INCHES OR MORE OF HMA MATERIAL ON TOP OF THE EXISTING PAVEMENT OR IF THE PAVEMENT IS FULL DEPTH HMA. A MINIMUM OF 2 INCHES OF HMA MATERIAL SHALL BE IN PLACE AFTER MILLING.
- 2. REMOVE AND REPLACE WITH FULL DEPTH CLASS D PATCHES TO TOP OF MILLED SURFACE.

ALL DIMENSIONS ARE IN INCHES (MILLIMETERS) UNLESS OTHERWISE SHOWN.

MODEL: Default
FILE: h:\miller\pavement\sw_bentley.com\p\w\DOT\Documents\DOT_Offices\District_1\Projects\BIS\B22\3\A\CADData\CADsheets\B22.dgn


	USER NAME = Lawrence,DeManche	DESIGNED - R. SHAH	REVISED - R. BORO 01-01-07	STATE OF ILLINOIS DEPARTMENT OF TRANSPORTATION	PAVEMENT PATCHING FOR HMA SURFACED PAVEMENT				F.A.U RTE.	SECTION	COUNTY	TOTAL SHEETS	SHEET NO.
		DRAWN -	REVISED - R. BORO 09-04-07						2843	2023-916-RS,SW,FL	COOK	110	82
	PLOT SCALE = 100.0000' / in.	CHECKED -	REVISED - K. ENG 10-27-08		BD400-04 (BD-22)		CONTRACT NO. 62W33						
	PLOT DATE = 11/18/2022	DATE - 10-25-94	REVISED - K. SMITH 11-18-22		ILLINOIS FED. AID PROJECT								
				SCALE: NONE		SHEET 1	OF 1	SHEETS	STA.	TO STA.			

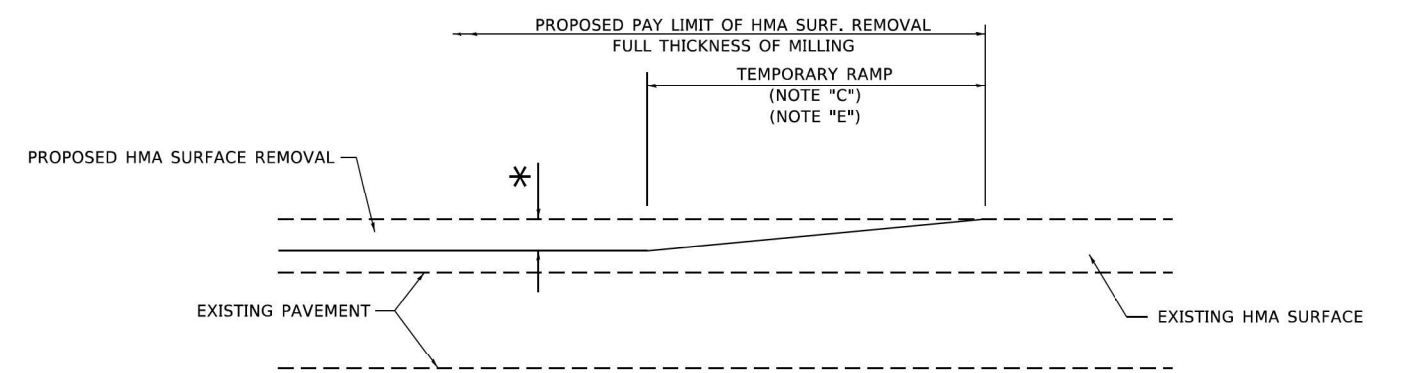

MILLED TEMPORARY RAMP

(FOR BUTT JOINT AND HMA TAPER SEE DETAIL BELOW)

OPTION 1

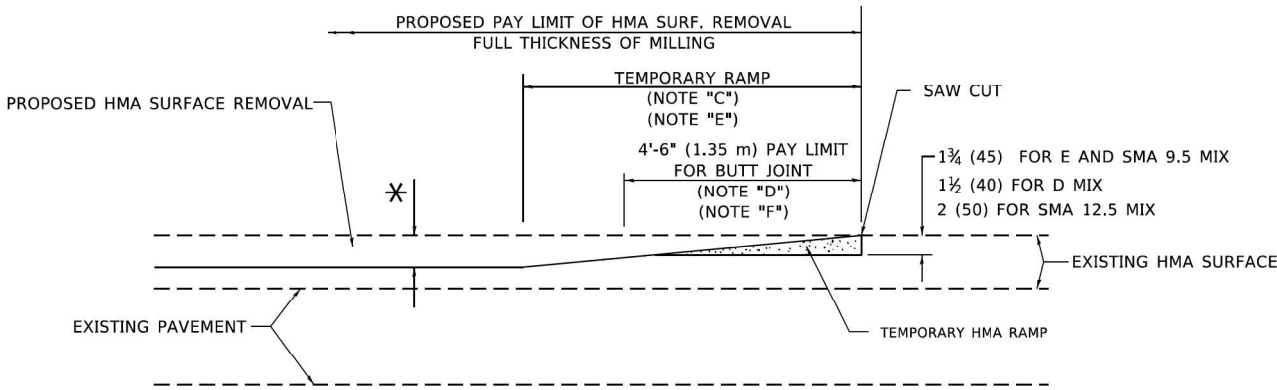


HMA CONSTRUCTED TEMPORARY RAMP

(FOR BUTT JOINT AND HMA TAPER SEE DETAIL BELOW)


OPTION 2

TYPICAL TEMPORARY RAMP

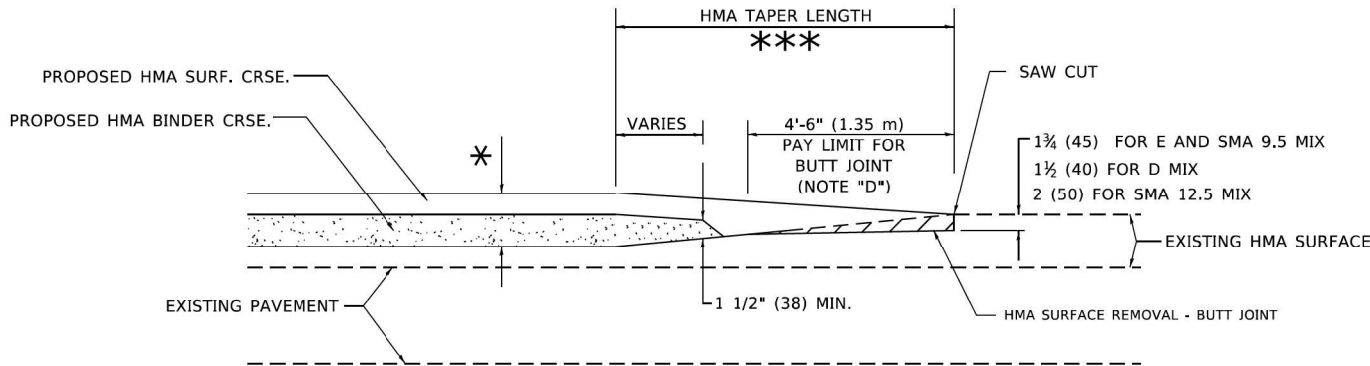


BUTT JOINT AND HMA TAPER

TYPICAL BUTT JOINT AND HMA TAPER FOR MILLING AND RESURFACING

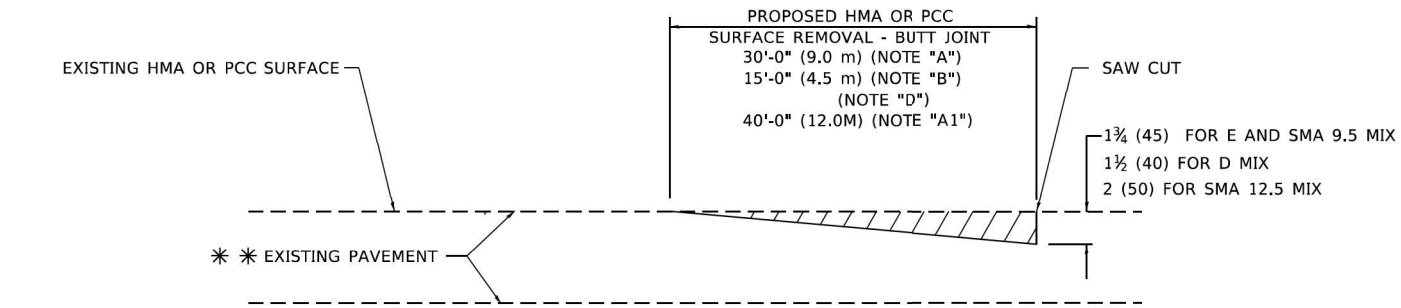

BUTT JOINT DETAIL

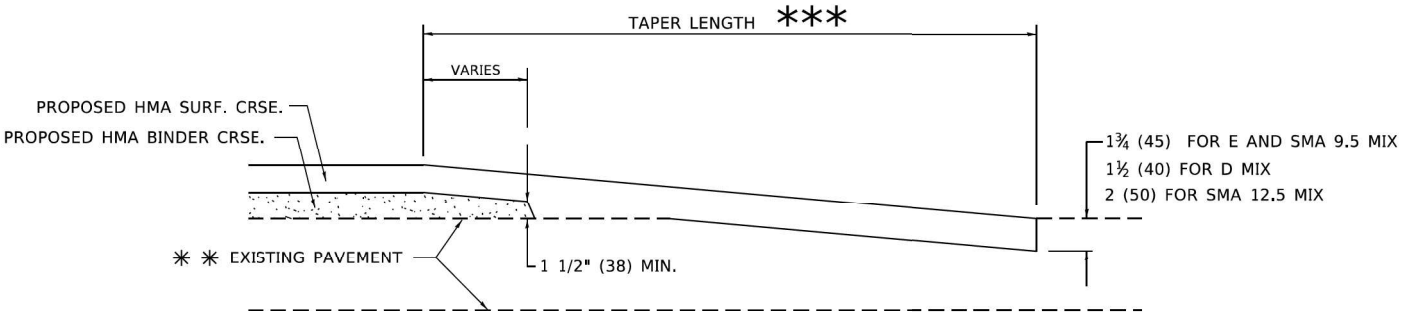

HMA TAPER DETAIL

TYPICAL BUTT JOINT AND HMA TAPER FOR RESURFACING ONLY

** PC CONCRETE, HMA OR HMA RESURFACED PAVEMENT.

GENERAL NOTES

- A. MAINLINE ARTERIAL ROADWAYS AND MAJOR SIDE ROADS.
- A1. INTERSTATES
- B. MINOR SIDE ROADS.
- C. THE TEMP. RAMP SHALL BE CONSTRUCTED IMMEDIATELY UPON REMOVAL OF THE EXISTING HMA SURFACE.
- D. THE BUTT JOINT SHALL BE CONSTRUCTED IMMEDIATELY PRIOR TO PLACING THE PROPOSED HMA COURSES.
- E. TAPER THE TEMP. RAMP AT A RATE OF 3' - 4" (1.02m) PER 1 INCH (25 mm) OF MILLING THICKNESS.
* SEE TYPICAL SECTIONS FOR MILLING THICKNESS.
- F. SEE ARTICLE 406.08 AND 406.14 OF THE STANDARD SPECIFICATIONS FOR "HMA AND/OR PCC SURFACE REMOVAL, BUTT JOINT".
*** 20'-0" (6.1 m) PER 1 (25) RESURFACING (NOTE "A")
10'-0" (3.0 m) PER 1 (25) RESURFACING (NOTE "B")

BASIS OF PAYMENT

- 1. THE BUTT JOINT WILL BE PAID FOR AT THE CONTRACT UNIT PRICE PER SQUARE YARD (SQUARE METER) FOR "HOT-MIX ASPHALT SURFACE REMOVAL - BUTT JOINT" OR FOR "PORTLAND CEMENT CONCRETE SURFACE REMOVAL- BUTT JOINT".
- 2. THE TEMPORARY RAMP AND SAW CUT SHALL BE INCLUDED IN THE UNIT COST FOR HMA OR PCC SURFACE REMOVAL-BUTT JOINT.

ALL DIMENSIONS ARE IN INCHES (MILLIMETERS) UNLESS OTHERWISE SHOWN.

MODEL: Default
FILE: hwy163-proj-163-sw-bentley.com-pw\DOT\Documents\DOT - Offices\District 1\Projects\Dist163\22123\163CADData\CADsheets\1632.dgn

USER NAME = Lawrence,DeManche	DESIGNED - M. DE YONG	REVISED - A. ABBAS 03-21-97
	DRAWN -	REVISED - M. GOMEZ 04-06-01
PLOT SCALE = 100.0000 ' / 1in.	CHECKED -	REVISED - R. BORO 01-01-07
PLOT DATE = 11/18/2022	DATE - 06-13-90	REVISED - K. SMITH 11-18-22

STATE OF ILLINOIS
DEPARTMENT OF TRANSPORTATION

BUTT JOINT AND
HMA TAPER DETAILS

SCALE: NONE SHEET 1 OF 1 SHEETS STA. TO STA.

F.A.U RTE.	SECTION	COUNTY	TOTAL SHEETS	SHEET NO.
2843	2023-916-RS,SW,FL	COOK	110	83
BD400-05 BD-32		CONTRACT NO. 62W33		
ILLINOIS		FED. AID PROJECT		


ALTERNATE MATERIAL FOR THE WALLS MAY BE CONCRETE MASONRY UNITS, PRECAST REINFORCED CONCRETE SECTIONS OR CAST-IN-PLACE CONCRETE. THE CAST IRON STEPS AS DETAILED HEREON ARE TYPICAL. STEPS OF OTHER DESIGN AND MATERIAL THAT CONFORM TO THE MINIMUM REQUIREMENTS OF THE STEPS SHOWN MAY BE USED WHEN APPROVED BY THE ENGINEER.

STEPS SHALL BE EMBEDDED INTO THE WALL A MINIMUM OF THREE (3) INCHES. STEPS SHALL NOT BE EXTENDED ON THE OUTSIDE.

IN ADDITION TO THE REQUIREMENTS OF ARTICLE 612.13 OF THE STANDARD SPECIFICATIONS, THE CONTRACT UNIT PRICE FOR MANHOLES, TYPE A, 7'-DIAMETER SHALL INCLUDE THE SAND CUSHION WHEN REQUIRED, FURNISHING AND INSTALLING STEPS WHEN REQUIRED, FURNISHING AND COMPACTING THE SPECIFIED BACKFILL MATERIAL, AND FURNISHING AND INSTALLING FLAT SLAB TOP.

BOTTOM SLAB SHALL BE REINFORCED BY EITHER REINFORCEMENT BARS OR WELDED WIRE FABRIC. THE MINIMUM REINFORCEMENT SHALL BE 0.46 SQUARE INCH PER LINEAR FOOT IN BOTH DIRECTIONS.

LIFTING DEVICES SHALL BE APPROVED BY THE ENGINEER.

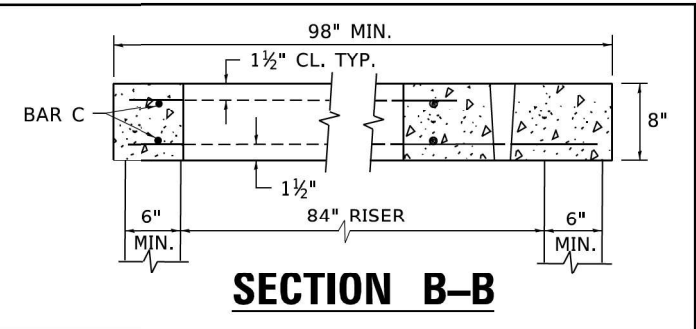

PREFABRICATED REINFORCED CONCRETE SLAB WHEN THE PRECAST REINFORCED CONCRETE SECTIONS ALTERNATE IS USED *

OR

REINFORCED CAST-IN-PLACE CLASS X CONCRETE *

OR

PRECAST REINFORCED CONCRETE SLAB WITH SAND CUSHION *

SAND CUSHION

8"

3"

2" MIN.

1½" CL. TYP.

8"

3"



SHOWING REBAR REINFORCEMENT



SHOWING WELDED WIRE FABRIC REINFORCEMENT

NOTE:
THIS STRUCTURE SHOULD BE USED WITH PIPES
SIZE 54" DIA. OR SMALLER.

DIAMETER OF OPENING	REINFORCEMENT "AS" WWF EACH DIRECTION	OR BAR SIZE	BAR C		
			SIZE	LENGTH	RADIUS
2'-0"	1.06 SQ.IN./LIN.FT.	#6	#4	6'-0"	38"
4'-0"	0.82 SQ.IN./LIN.FT.	#6	#4	9'-0"	38"

USER NAME = footemj	DESIGNED -	REVISED -
	DRAWN -	REVISED -
PLOT SCALE = 50.0000 ' / in.	CHECKED -	REVISED -
PLOT DATE = 3/27/2019	DATE = 10-18-02	REVISED -


**STATE OF ILLINOIS
DEPARTMENT OF TRANSPORTATION**

**MANHOLE TYPE A
7 FOOT DIAMETER**

SCALE: NONE	SHEET 1 OF 1 SHEETS	STA. TO STA.
-------------	---------------------	--------------

F.A.U. RTE.	SECTION	COUNTY	TOTAL SHEETS	SHEET NO.
2843	2023-916-RS,SW,FL	COOK	110	84
BD600-11 (BD-37)		CONTRACT NO. 62W33		
ILLINOIS		FED. AID PROJECT		

MODE: Default
FILE NAME: p:\u0084EB\DOT\Illinois\gov\PHWDOT\Documents\DOT Offices\District 1\Project\DH454232\ACADData\CADsheets\TC10.dgn

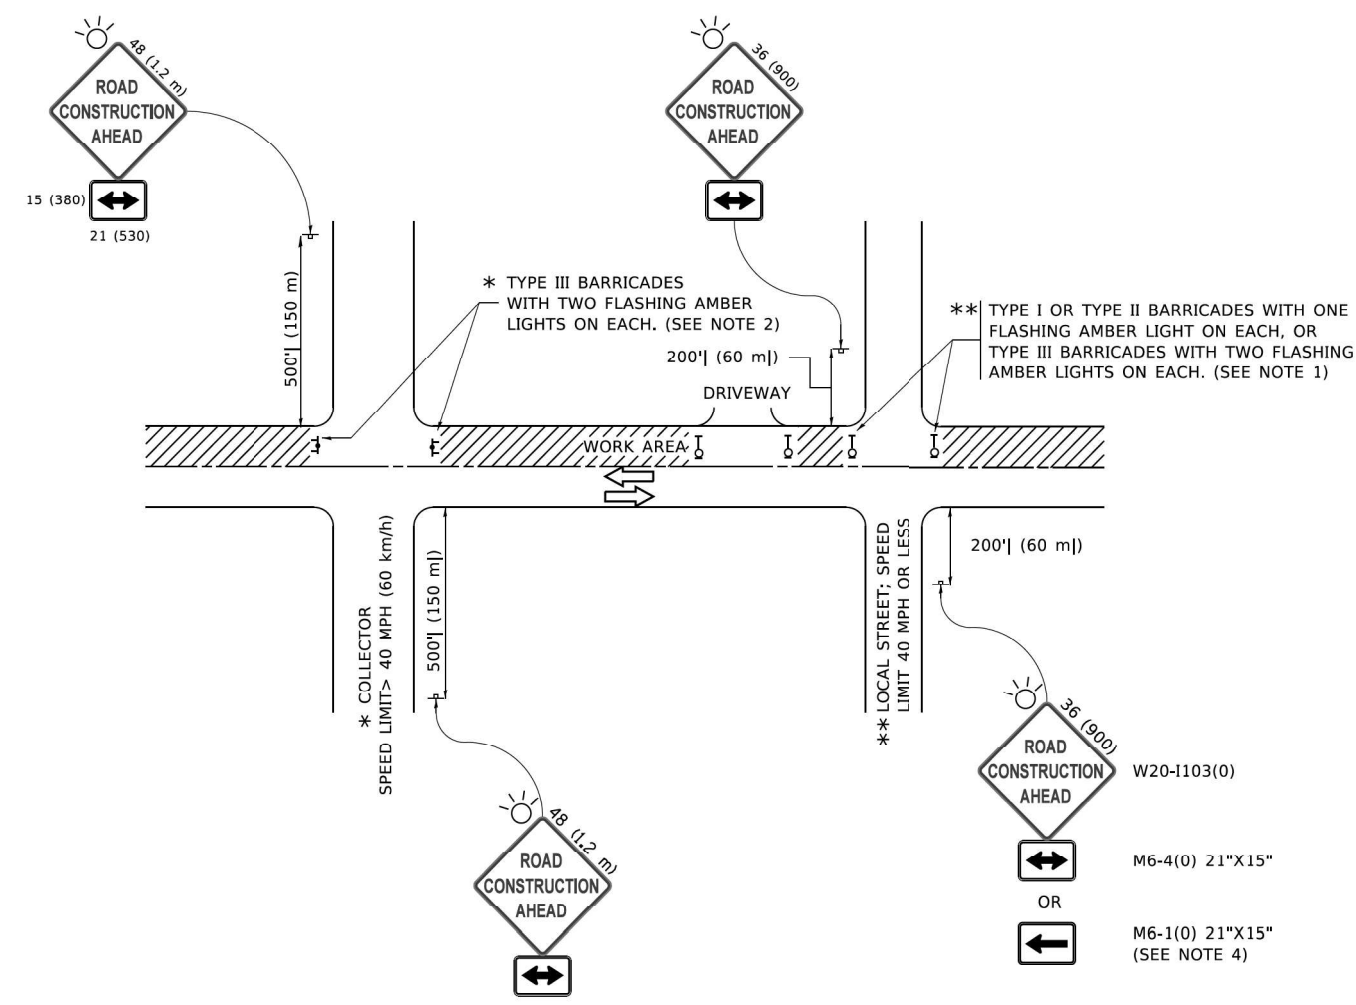


NOTES:

- SIDE ROAD WITH A SPEED LIMIT OF 40 MPH (60 km/h) OR LESS AS SHOWN ON THE DRAWING AND AS DIRECTED BY THE ENGINEER:
 - ONE "ROAD CONSTRUCTION AHEAD" SIGN 36 x 36 (900x900) WITH A FLASHER MOUNTED ON IT APPROXIMATELY 200' (60 m) IN ADVANCE OF THE MAIN ROUTE.
 - THE CLOSED PORTION OF THE MAIN ROUTE SHALL BE PROTECTED BY BLOCKING WITH TYPE I, TYPE II OR TYPE III BARRICADES, 1/3 OF THE CROSS SECTION OF THE CLOSED PORTION.
- SIDE ROAD WITH A SPEED LIMIT GREATER THAN 40 MPH (60 km/h) AS SHOWN ON THE DRAWING AND AS DIRECTED BY THE ENGINEER:
 - ONE "ROAD CONSTRUCTION AHEAD" SIGN 48 x 48 (1.2 m x 1.2 m) WITH A FLASHER MOUNTED ON IT APPROXIMATELY 500' (150 m) IN ADVANCE OF THE MAIN ROUTE.
 - THE CLOSED PORTION OF THE MAIN ROUTE SHALL BE PROTECTED BY BLOCKING WITH TYPE III BARRICADES, 1/2 OF THE CROSS SECTION OF THE CLOSED PORTION.
- CONES MAY BE SUBSTITUTED FOR BARRICADES OR DRUMS AT HALF THE SPACING DURING DAY OPERATIONS. CONES SHALL BE A MINIMUM OF 28 (710) IN HEIGHT.
- WHEN THE SIDE ROAD LIES BETWEEN THE BEGINNING OF THE MAINLINE
- SIGNING AND THE WORK ZONE, A SINGLE HEADED ARROW (M6-1) SHALL BE USED IN LIEU OF THE DOUBLE HEADED ARROW (M6-4).
- WHEN WORK IS BEING PERFORMED ON A SIDE ROAD OR DRIVEWAY, FOLLOW THE APPLICABLE STANDARD(S). THE DIRECTIONAL ARROW (M6-1 OR M6-4) SHALL BE COVERED OR REMOVED WHEN NO LONGER CONSISTENT WITH THE TRAFFIC CONTROL SET-UP.
- ADVANCE WARNING SIGNS ARE TO BE OMITTED ON DRIVEWAYS UNLESS OTHERWISE SPECIFIED IN THE PLANS OR BY THE ENGINEER.
- THE TRAFFIC CONTROL AND PROTECTION FOR SIDE ROADS, INTERSECTIONS, AND DRIVEWAYS SHALL BE INCLUDED IN THE COST OF SPECIFIED TRAFFIC CONTROL STANDARDS OR ITEMS.


All dimensions are in inches (millimeters)
unless otherwise shown.

	USER NAME = footemj	DESIGNED - L.H.A.	REVISED - A. HOUSEH 10-15-96	STATE OF ILLINOIS DEPARTMENT OF TRANSPORTATION	TRAFFIC CONTROL AND PROTECTION FOR SIDE ROADS, INTERSECTIONS, AND DRIVEWAYS	SCALE: NONE	SHEET 1 OF 1 SHEETS	STA. TO STA.	F.A.U. RTE.	SECTION	COUNTY	TOTAL SHEETS	SHEET NO.
		DRAWN -	REVISED - T. RAMMACHER 01-06-00						2843	2023-916-RS,SW,FL	COOK	110	85
	PLOT SCALE = 50,0000 ' / in.	CHECKED -	REVISED - A. SCHUETZE 07-01-13						TC-10		CONTRACT NO. 62W33		
	PLOT DATE = 3/4/2019	DATE - 06-89	REVISED - A. SCHUETZE 09-15-16						ILLINOIS FED. AID PROJECT				

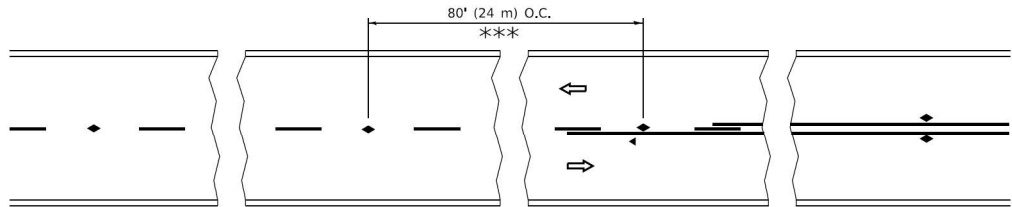


*** REDUCE TO 40' (12 m) O.C. ON CURVES WITH POSTED OR ADVISORY SPEED 45 M.P.H. (70 km/h) OR LESS.


TWO-LANE/TWO-WAY

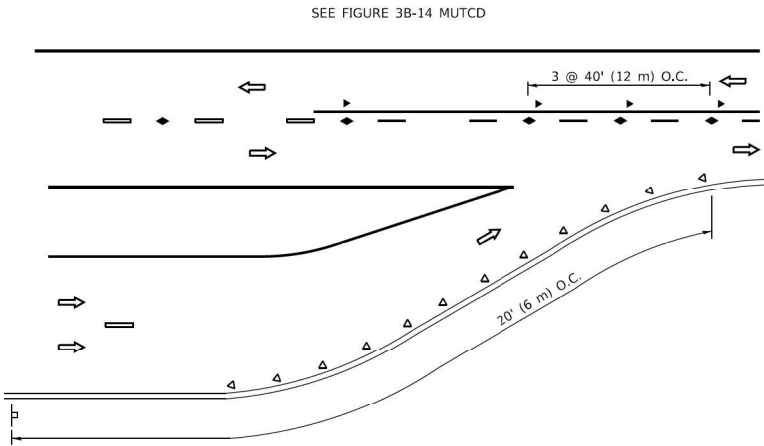


LANE REDUCTION TRANSITION

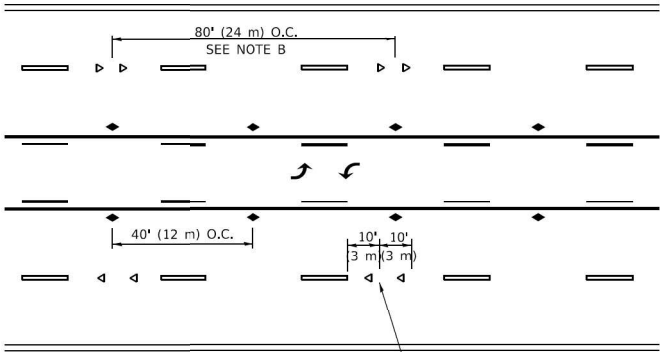

TWO-WAY LEFT TURN

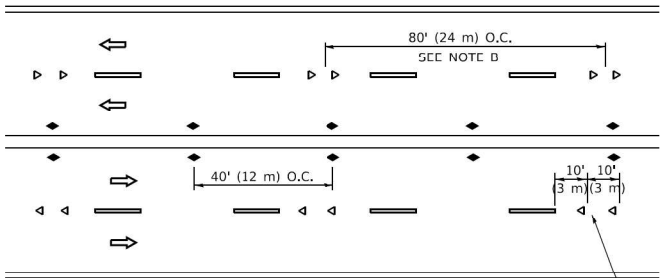

MULTI-LANE/UNDIVIDED

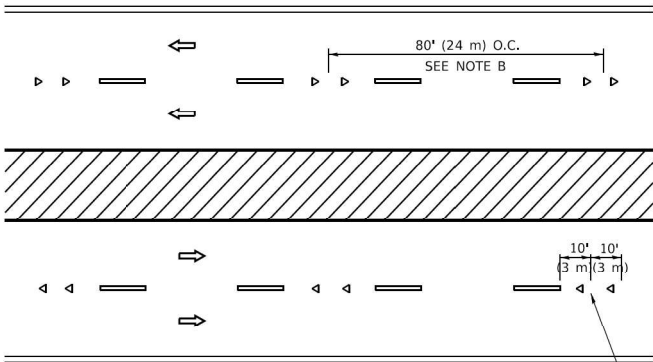

MULTI-LANE/DIVIDED

GENERAL NOTES

- MARKERS USED WITH DASHED LINES SHALL BE CENTERED IN THE GAP BETWEEN SEGMENTS.
- MARKERS USED ADJACENT TO SOLID LINES SHALL BE OFFSET 2 TO 3 (50 TO 75) TOWARD TRAFFIC AS SHOWN.
- MARKERS THROUGH TANGENTS LESS THAN 500' (150 m) IN LENGTH BETWEEN CURVES SHALL BE INSTALLED AT THE LESSER OF THE TWO CURVE SPACINGS.
- MARKERS ARE TO BE USED ADJACENT TO BOTH SOLID WHITE LINES IN DUAL LEFT TURN LANES

LANE MARKER NOTES



- A. USE DOUBLE LANE LINE MARKERS SPACED AS SHOWN.
- B. REDUCE TO 40' (12 m) O.C. ON CURVES WHERE ADVISORY SPEEDS ARE 10 M.P.H (20 km/h) LOWER THAN POSTED SPEEDS.

SYMBOLS

- YELLOW STRIPE
- WHITE STRIPE
- ONE-WAY AMBER MARKER
- ONE-WAY CRYSTAL MARKER (W/O)
- TWO-WAY AMBER MARKER

DESIGN NOTES

- DOUBLE LANE LINE MARKERS SHALL BE USED UNLESS SPECIFIED OTHERWISE.
- EXCEPT AS SHOWN ON THE LANE REDUCTION TRANSITION AND FREEWAY EXIT RAMP DETAIL, MARKERS ARE NOT TO BE SPECIFIED ON RIGHT EDGE LINES.
- THE EXACT MARKER LIMITS, SPACING, AND COLOR SHALL BE INCLUDED IN THE PLANS WHEN STANDARD SPECIFICATIONS ARE NOT BEING USED.
- MARKERS SHOULD NOT BE USED ALONGSIDE CURBS EXCEPT FOR EXTREMELY SHORT SECTIONS OF CURBS WHERE NOT MORE THAN TWO MARKERS WOULD BE INVOLVED.

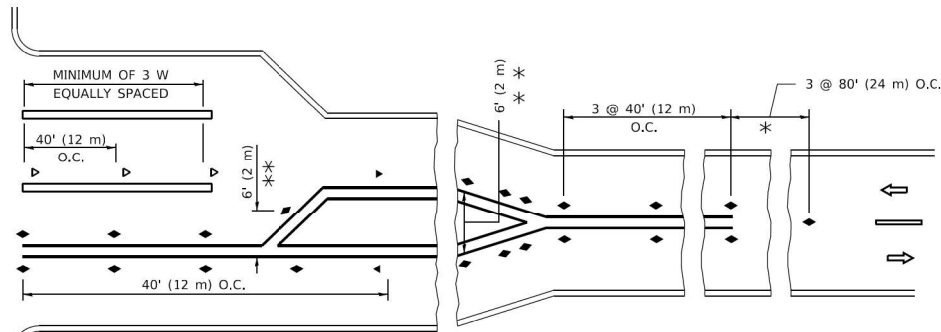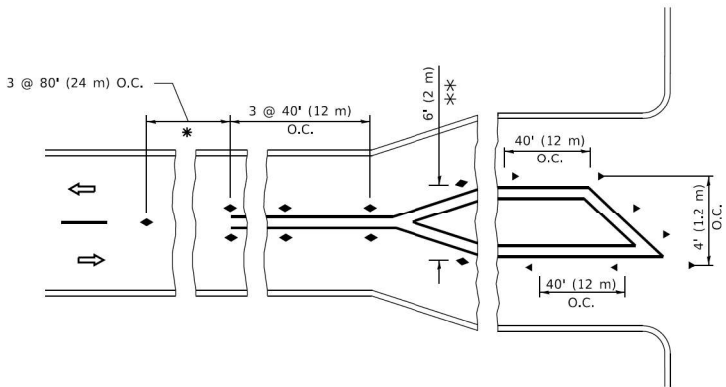

* SEE TWO-LANE/TWO-WAY WHERE MARKERS CONTINUE
** WHERE THE MEDIAN WIDTH IS 6' (2 m) OR LESS USE TWO-WAY MARKERS.

TURN LANES


All dimensions are in inches (millimeters) unless otherwise shown.

STATE OF ILLINOIS
DEPARTMENT OF TRANSPORTATION


TYPICAL APPLICATIONS
RAISED REFLECTIVE PAVEMENT MARKERS (SNOW-PLOW RESISTANT)

SCALE: NONE SHEET 1 OF 1 SHEETS STA. TO STA.


F.A.U. RTE.	SECTION	COUNTY	TOTAL SHEETS	SHEET NO.
2843	2023-916-RS, SW, FL	COOK	110	86
TC-11		CONTRACT NO. 62W33		
		ILLINOIS FED. AID PROJECT		

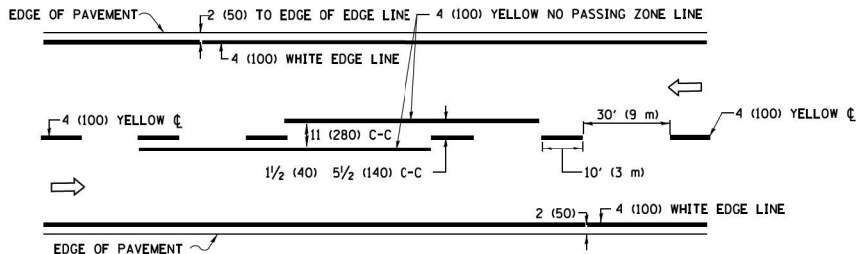

2-LANE ROADWAY

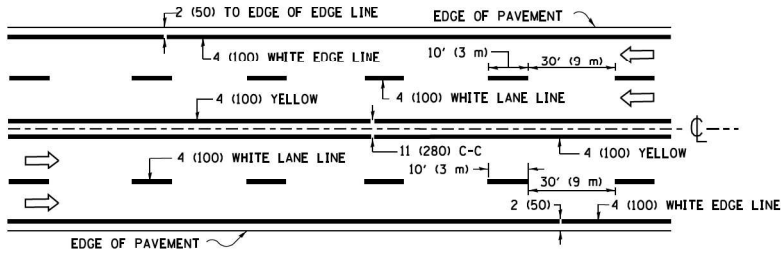


MULTI-LANE UNDIVIDED

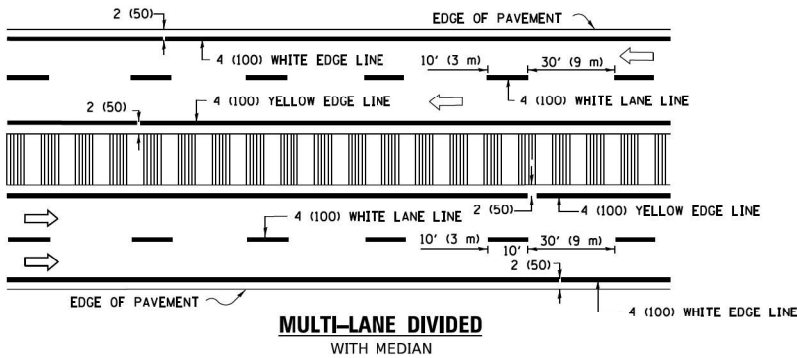

MULTI-LANE DIVIDED WITH MEDIAN

TYPICAL LANE AND EDGE LINE MARKING

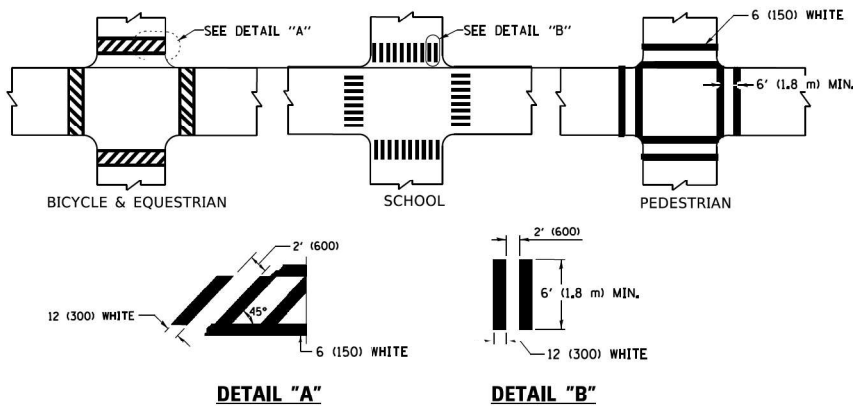


DETAIL "A"


DETAIL "B"

TYPICAL CROSSWALK MARKING

* MARKINGS SHALL BE INSTALLED PARALLEL TO THE CENTERLINE OF THE ROAD WHICH IT CROSSES

 


4' (1.2 m) WIDE MEDIANS ONLY

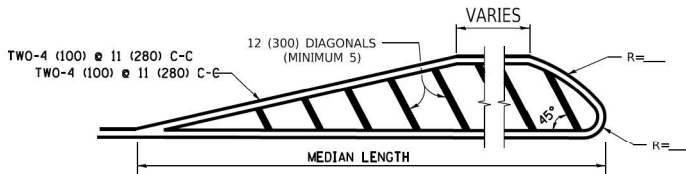


MEDIANS OVER 4' (1.2 m) WIDE

DIAGONAL LINE SPACING: 50' (15 m) C-C (LESS THAN 30MPH (50 km/h))
75' (25 m) C-C 30MPH (50 km/h) TO 45MPH (70 km/h))
150' (45 m) C-C (MORE THAN 45MPH (70 km/h))

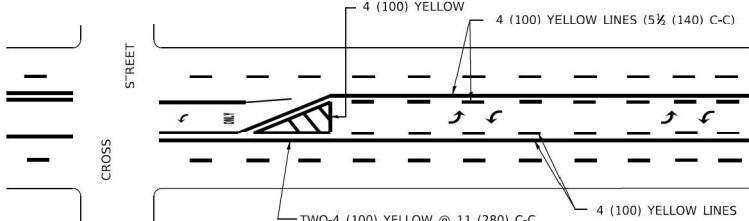


A MINIMUM OF TWO PAIRS OF TURN ARROWS SHALL BE USED, WHITE IN COLOR. ADDITIONAL PAIRS SHALL BE PLACED AT 200' (60 m) TO 300' (90 m) INTERVALS.

 

MEDIAN WITH TWO-WAY LEFT TURN LANE

TYPICAL PAINTED MEDIAN MARKING

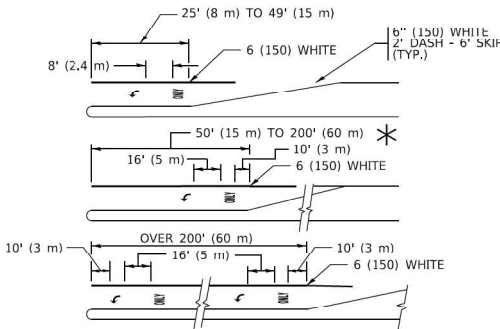


FULL SIZE LETTERS 8' (2.4 m) AND ARROWS SHALL BE USED.
AREA = 15.6 SQ. FT. (1.5 m²) ONLY AREA = 20.8 SQ. FT. (1.9 m²)


* TURN LANES IN EXCESS OF 400' (120 m) IN LENGTH MAY HAVE AN ADDITIONAL SET OF ARROW - "ONLY" INSTALLED MIDWAY BETWEEN THE OTHER TWO SETS OF ARROW - "ONLY".

TYPICAL LEFT (OR RIGHT) TURN LANE

TYPICAL TURN LANE MARKING

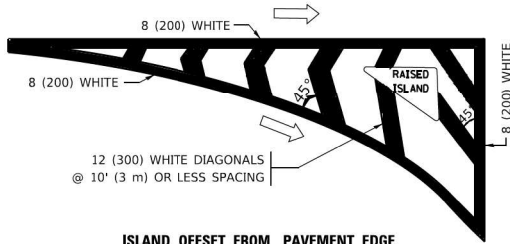


ISLAND OFFSET FROM PAVEMENT EDGE

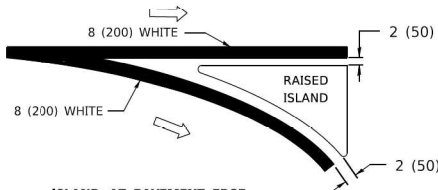


ISLAND AT PAVEMENT EDGE

TYPICAL ISLAND MARKING

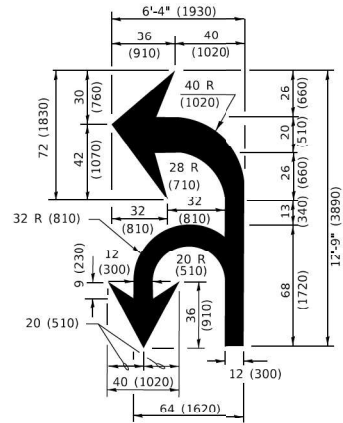

COMBINATION LEFT AND U-TURN

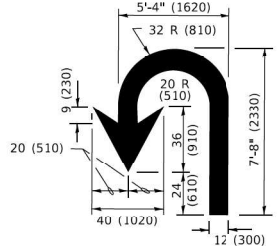

U-TURN

LANE REDUCTION TRANSITION

* LANE REDUCTION ARROWS REQUIRED AT SPEEDS OF 45 MPH OR GREATER OR WHEN SPECIFIED IN PLANS.

D(FT)	SPEED LIMIT
345	30
425	35
500	40
580	45
665	50
750	55

TYPE OF MARKING	WIDTH OF LINE	PATTERN	COLOR	SPACING / REMARKS
CENTERLINE ON 2 LANE PAVEMENT	4 (100)	SKIP-DASH	YELLOW	10' (3 m) LINE WITH 30' (9 m) SPACE
CENTERLINE ON MULTI-LANE UNDIVIDED PAVEMENT	2 @ 4 (100)	SOLID	YELLOW	11 (280) C-C
NO PASSING ZONE LINES: FOR ONE DIRECTION FOR BOTH DIRECTIONS	4 (100) 2 @ 4 (100)	SOLID SOLID	YELLOW YELLOW	5 1/2 (140) C-C FROM SKIP-DASH CENTERLINE 11 (280) C-C OMIT SKIP-DASH CENTERLINE BETWEEN
LANE LINES	4 (100) 5 (125) ON FREEWAYS	SKIP-DASH SKIP-DASH	WHITE WHITE	10' (3 m) LINE WITH 30' (9 m) SPACE
DOTTED LINES (EXTENSIONS OF CENTER, LANE OR TURN LANE MARKINGS)	SAME AS LINE BEING EXTENDED	SKIP-DASH	SAME AS LINE BEING EXTENDED	2' (600) LINE WITH 6' (1.8 m) SPACE
EDGE LINES	4 (100)	SOLID	YELLOW-LEFT WHITE-RIGHT	OUTLINE MEDIANS IN YELLOW
TURN LANE MARKINGS	6 (150) LINE: FULL SIZE LETTERS & SYMBOLS (8' (2.4m))	SOLID	WHITE	SEE TYPICAL TURN LANE MARKING DETAIL
TWO WAY LEFT TURN MARKING	7 @ 4 (100) EACH DIRECTION 8' (2.4m) LEFT ARROW	SKIP-DASH AND SOLID IN PAIRS	YELLOW WHITE	10' (3 m) LINE WITH 30' (9 m) SPACE FOR SKIP-DASH; 5 1/2 (140) C-C BETWEEN SOLID LINE AND SKIP-DASH LINE SEE TYPICAL TWO-WAY LEFT TURN MARKING DETAIL
CROSSWALK LINES (PEDESTRIAN) A. DIAGONALS (BIKE & EQUESTRIAN) B. LONGITUDINAL BARS (SCHOOL)	2 @ 6 (150) 2' (600) APART @ 45° 12 (300) @ 90°	SOLID SOLID SOLID	WHITE WHITE WHITE	NOT LESS THAN 6' (1.8 m) APART 2' (600) APART 2' (600) APART SEE TYPICAL CROSSWALK MARKING DETAILS.
STOP LINES	24 (600)	SOLID	WHITE	PLACE 4' (1.2 m) IN ADVANCE OF AND PARALLEL TO CROSSWALK, IF PRESENT. OTHERWISE, PLACE AT DESIRED STOPPING POINT. PARALLEL TO CROSSROAD CENTERLINE, WHERE POSSIBLE
PAINTED MEDIANS	2 @ 4 (100) WITH 12 (300) DIAGONALS @ 45° NO DIAGONALS USED FOR 4' (1.2 m) WIDE MEDIANS	SOLID	YELLOW: TWO WAY TRAFFIC WHITE: ONE WAY TRAFFIC	11 (280) C-C FOR THE DOUBLE LINE SEE TYPICAL PAINTED MEDIAN MARKING.
GORE MARKING AND CHANNELIZING LINES	8 (200) WITH 12 (300) DIAGONALS @ 45°	SOLID	WHITE	DIAGONALS: 15' (4.5 m) C-C (LESS THAN 30MPH (50 km/h)) 20' (6 m) C-C 30MPH (50 km/h) TO 45MPH (70 km/h)) 30' (9 m) C-C (OVER 45MPH (70 km/h))
RAILROAD CROSSING	24 (600) TRANSVERSE LINES: "RR" 15 6' (1.8 m) LETTERS; 16 (400) LINE FOR "X"	SOLID	WHITE	SEE STATE STANDARD 780001 AREA OF: *R*=3.6 SQ. FT. (0.33 m ²) EACH *X*=54.0 SQ. FT. (5.0 m ²)
SHOULDER DIAGONALS (REQUIRED FOR SHOULDERS ≥ 8')	12 (300) @ 45°	SOLID	WHITE - RIGHT YELLOW - LEFT	50' (15 m) C-C (LESS THAN 30MPH (50 km/h)) 75' (25 m) C-C (30 MPH (50 km/h) TO 45MPH (70 km/h)) 150' (45 m) C-C (OVER 45MPH (70 km/h))
U TURN ARROW	SEE DETAIL	SOLID	WHITE	16.3 SF
2 ARROW COMBINATION LEFT AND U TURN	SEE DETAIL	SOLID	WHITE	30.4 SF

FOR FURTHER DETAILS ON PAVEMENT MARKING REFER TO STANDARD SPECIFICATIONS FOR ROAD AND BRIDGE CONSTRUCTION AND STATE STANDARD 780001.

All dimensions are in inches (millimeters) unless otherwise shown.

MODE: Default
FILE NAME: p:\010848\BENTLEY\Illinois\gov\p\DOT\Documents\DOT Offices\District 1\Projects\Dist5\0232\ACAD\Drawings\CADsheets\c11.dgn
C:\Users\3462019.10.34.37 AM User\Documents

USER NAME = footemj	DESIGNED - EVERS	REVISED - C. JUCIUS 09-09-09
	DRAWN -	REVISED - C. JUCIUS 07-01-13
PLOT SCALE = 50.0000" / 1 in.	CHECKED -	REVISED - C. JUCIUS 12-21-15
PLOT DATE = 3/4/2019	DATE - 03-19-90	REVISED - C. JUCIUS 04-12-16

STATE OF ILLINOIS
DEPARTMENT OF TRANSPORTATION

DISTRICT ONE
TYPICAL PAVEMENT MARKINGS

SCALE: NONE SHEET 1 OF 2 SHEETS STA. TO STA.

F.A.U RTE.	SECTION	COUNTY	TOTAL SHEETS	SHEET NO.
2843	2023-916-RS,SW,FL	COOK	110	87
TC-13		CONTRACT NO. 62W33		
		ILLINOIS	FED. AID PROJECT	

TURN BAY ENTRANCE AT START
OF LANE CLOSURE TAPER

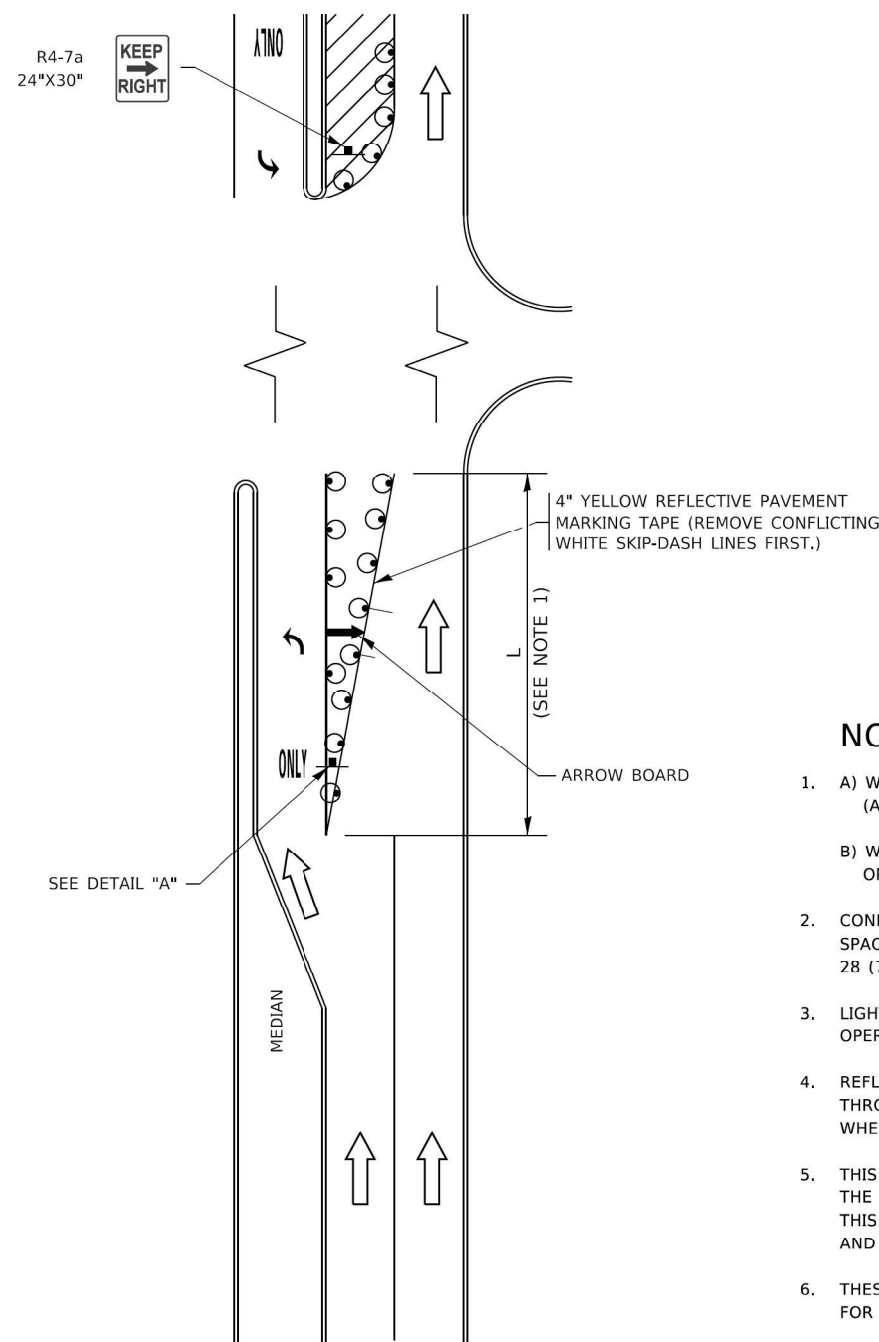


FIGURE 1

LEGEND

- WORK AREA
- LANE OPEN TO TRAFFIC
- ARROW BOARD
- TYPE I OR II BARRICADE OR DRUM WITH STEADY BURN LIGHT
- DRUM WITH STEADY BURN LIGHT
- SIGN ASSEMBLY
- TYPE I OR II CHECK BARRICADE WITH FLASHING LIGHT

NOTES:

- A) WHEN "L" IS $\leq$ THE STORAGE LENGTH OF THE TURN LANE (AS SHOWN IN FIG. 1), USE FIGURE 1.
B) WHEN "L" IS $>$ THE STORAGE LENGTH OF THE TURN LANE OR THE TURN LANE IS WITHIN THE LANE CLOSURE, USE FIGURE 2.
- CONES MAY BE SUBSTITUTED FOR BARRICADES OR DRUMS AT HALF THE SPACING DURING DAY OPERATIONS. CONES SHALL BE A MINIMUM OF 28 (710) IN HEIGHT.
- LIGHTS WILL NOT BE REQUIRED ON BARRICADES OR DRUMS FOR DAY OPERATIONS. ALL LIGHTS SHALL BE MONODIRECTIONAL.
- REFLECTIVE TEMPORARY PAVEMENT MARKINGS SHALL BE PLACED THROUGHOUT THE BARRICADED AREAS OF EACH TURN BAY AS SHOWN WHERE THE CLOSURE TIME IS GREATER THAN FOURTEEN (14) DAYS.
- THIS APPLICATION ALSO APPLIES WHEN WORK IS BEING PERFORMED IN THE RIGHT LANE(S) AND THE RIGHT TURN BAY IS TO REMAIN OPEN. UNDER THIS CONDITION, "RIGHT TURN LANE" R3-1100R 24 x 24 (600 x 600) AND M6-2R 21 x 15 (530 x 380) SHALL BE USED.
- THESE CONTROLS SHALL SUPPLEMENT MAINLINE TRAFFIC CONTROL FOR LANE CLOSURES.
- THE SIGNS SHALL BE MOUNTED ABOVE THE BARRICADES/DRUMS ON SEPARATE SIGN SUPPORTS THAT MEET NCHRP 350 OR MASH PRE REQUIREMENTS.
- TRAFFIC CONTROL AND PROTECTION AT TURN BAYS (TO REMAIN OPEN TO TRAFFIC) SHALL BE INCLUDED IN THE COST OF SPECIFIED TRAFFIC CONTROL STANDARDS OR ITEMS.

TURN BAY ENTRANCE
WITHIN A LANE CLOSURE


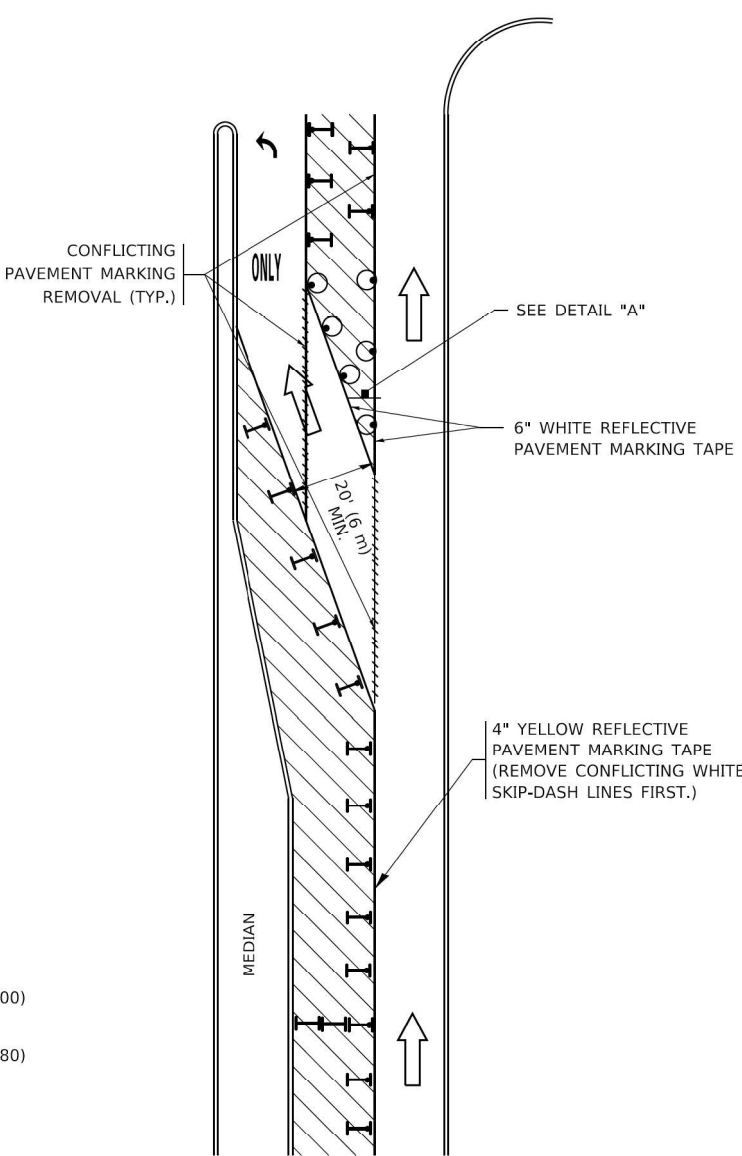


FIGURE 2

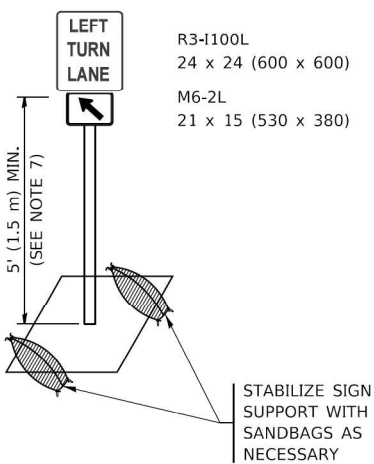

DETAIL A

All dimensions are in inches (millimeters) unless otherwise shown.

MODE: Default
FILE NAME: p:\u0084EID\NTEC\Illinois.gov\PHIDOT\Documents\DOT Offices\District 1\Projects\Dist5\232323\CADData\CADsheets\c14.dgn
c:\k\342019 10 36 01 AM User:foote

USER NAME	= footej
DESIGNED	- T. RAMMACHER 09-08-94
DRAWN	- A. HOUSEH 11-07-95
PLOT SCALE	= 50.0000 ' / in.
PLOT DATE	= 3/4/2019
CHECKED	- A. HOUSEH 10-12-96
DATE	- T. RAMMACHER 01-06-00


REVISED	- R. BORO 09-14-09
REVISED	- A. SCHUETZE 07-01-13
REVISED	- A. SCHUETZE 09-15-16
REVISED	-

STATE OF ILLINOIS
DEPARTMENT OF TRANSPORTATION

TRAFFIC CONTROL AND PROTECTION AT TURN BAYS
(TO REMAIN OPEN TO TRAFFIC)


SCALE: NONE SHEET 1 OF 1 SHEETS STA. TO STA.

F.A.U RTE.	SECTION	COUNTY	TOTAL SHEETS	SHEET NO.
2843	2023-916-RS,SW,FL	COOK	110	88
TC-14		CONTRACT NO. 62W33		
ILLINOIS		FED. AID PROJECT		

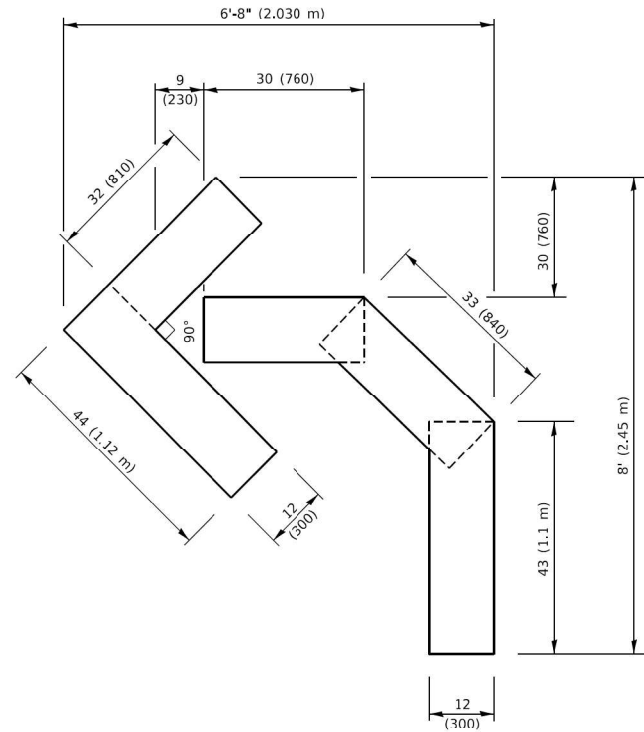


QUANTITY

4 (100) LINE = 45.5 ft. (13.9 m)
15.2 sq. ft. (1.41 sq. m)

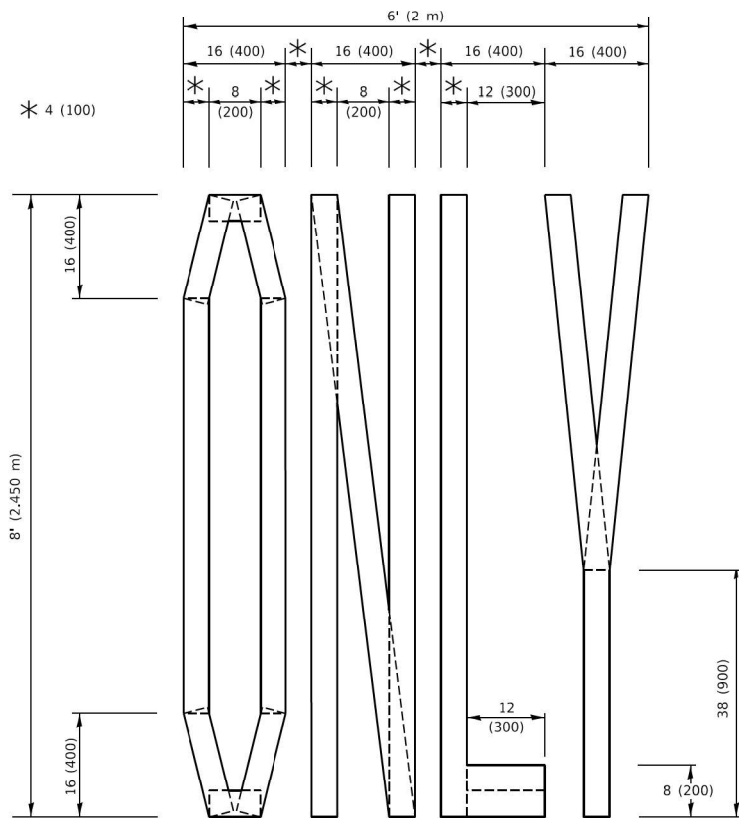

QUANTITY

4 (100) LINE = 64.1 ft. (19.5 m)
21.4 sq. ft. (1.99 sq. m)

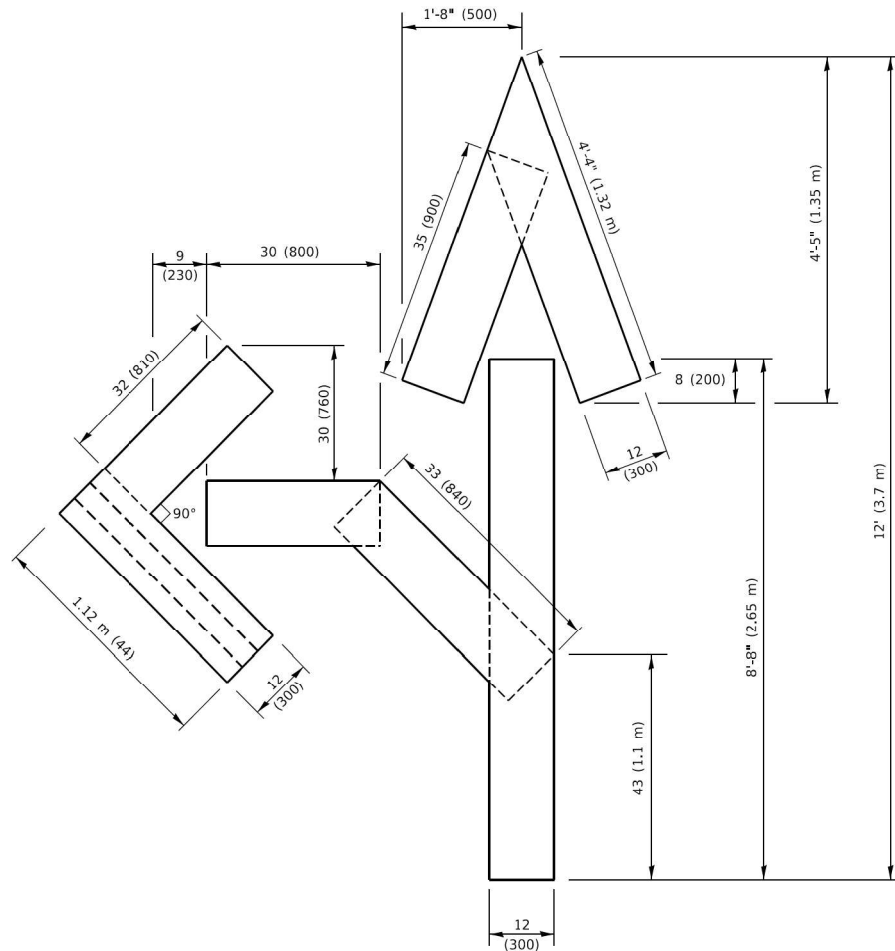


QUANTITY

4 (100) LINE = 82.5 ft. (25.1 m)
27.5 sq. ft. (2.53 sq. m)

NOTE:

ALL QUANTITIES OF PLACEMENT ARE REPRESENTED IN LINEAR FEET OF 4" LINES TO MATCH THE 4" TEMPORARY TAPE PAY ITEM AND REPRESENTS THE TOTAL QUANTITY OF 4" TAPE REQUIRED.

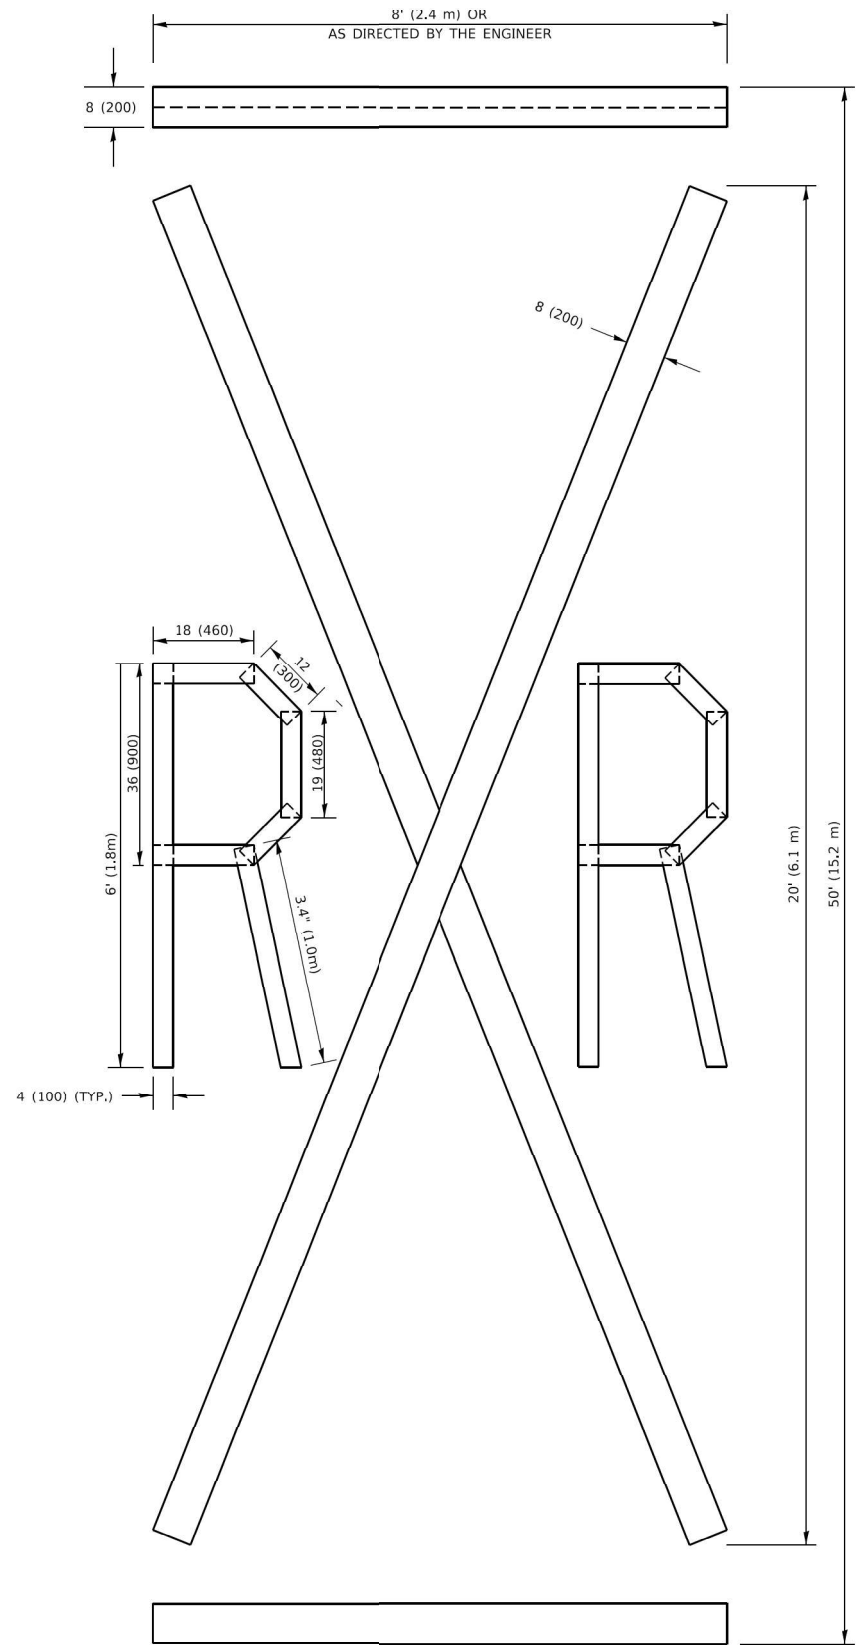

QUANTITY

4 (100) LINE = 225.9 ft. (68.9 m)
75.3 sq. ft. (6.99 sq. m)

All dimensions are in inches (millimeters) unless otherwise shown.

USER NAME = footemj	DESIGNED -	REVISED - T. RAMMACHER 03-02-98
	DRAWN -	REVISED - E. GOMEZ 08-28-00
PLOT SCALE = 50.0068 ' / in.	CHECKED -	REVISED - E. GOMEZ 08-28-00
PLOT DATE = 3/4/2019	DATE - 09-18-94	REVISED - A. SCHUETZE 09-15-16

**STATE OF ILLINOIS
DEPARTMENT OF TRANSPORTATION**

SHORT TERM PAVEMENT MARKING LETTERS AND SYMBOLS

SCALE: NONE SHEET 1 OF 1 SHEETS STA. TO STA.

F.A.U. RTE.	SECTION	COUNTY	TOTAL SHEETS	SHEET NO.
2843	2023-916-RS,SW,FL	COOK	110	89
TC-16		CONTRACT NO. 62W33		
		ILLINOIS	FED. AID PROJECT	

MODE: Default
FILE NAME: p:\work\0848\EDITION\TC-21\Illinois\DOT\Office\Bldg\1\Project\Bldg\502\2\2\1\CAD\Bldg\1\CAD\Sheet\TC21.dgn



FOR U.S. ROUTES
M1-40-2424



FOR ILLINOIS ROUTES
M1-50-2424



R.R. UNMARKED ROUTES
SPECIAL 24" x 18" VARIABLE
4" BLACK LETTERS ON WHITE
REFLECTIVE BACKGROUND



M5-1L-2115



M5-1R-2115



M6-1-2115



M6-1-2115



M6-3-2115



M3-1-2412



M3-2-2412



M3-3-2412



M3-4-2412



M4-8-2412



DETOUR
AHEAD



DETOUR
EAST
30



DETOUR
WEST
30



DETOUR
AHEAD



DETOUR
WEST
30



DETOUR
EAST
30



DETOUR
AHEAD



DETOUR
EAST
30



DETOUR
WEST
30



DETOUR
AHEAD



DETOUR
EAST
30



DETOUR
WEST
30



DETOUR
AHEAD



DETOUR
EAST
30



DETOUR
WEST
30



DETOUR
AHEAD



DETOUR
EAST
30



DETOUR
WEST
30



DETOUR
AHEAD



DETOUR
EAST
30



DETOUR
WEST
30



DETOUR
AHEAD



DETOUR
EAST
30



DETOUR
WEST
30



DETOUR
AHEAD



DETOUR
EAST
30



DETOUR
WEST
30



DETOUR
AHEAD



DETOUR
EAST
30



DETOUR
WEST
30



DETOUR
AHEAD



DETOUR
EAST
30



DETOUR
WEST
30



DETOUR
AHEAD



DETOUR
EAST
30



DETOUR
WEST
30



DETOUR
AHEAD



DETOUR
EAST
30



DETOUR
WEST
30



DETOUR
AHEAD



DETOUR
EAST
30



DETOUR
WEST
30



ROAD
CLOSED
500 FT



DETOUR
AHEAD



DETOUR
EAST
30



DETOUR
WEST
30



ROAD
CLOSED
500 FT



DETOUR
AHEAD



DETOUR
EAST
30



DETOUR
WEST
30



ROAD
CLOSED
500 FT



DETOUR
AHEAD



DETOUR
EAST
30



DETOUR
WEST
30



ROAD
CLOSED
500 FT



DETOUR
AHEAD



DETOUR
EAST
30



DETOUR
WEST
30



ROAD
CLOSED
500 FT



DETOUR
AHEAD



DETOUR
EAST
30



DETOUR
WEST
30



ROAD
CLOSED
500 FT



DETOUR
AHEAD



DETOUR
EAST
30



DETOUR
WEST
30



ROAD
CLOSED
500 FT



DETOUR
AHEAD



DETOUR
EAST
30



DETOUR
WEST
30



ROAD
CLOSED
500 FT



DETOUR
AHEAD



DETOUR
EAST
30



DETOUR
WEST
30



ROAD
CLOSED
500 FT




DETOUR
AHEAD



DETOUR
EAST
30



DETOUR
WEST
30

 

ROAD
CLOSED
500 FT



DETOUR
AHEAD



DETOUR
EAST
30



DETOUR
WEST
30



ROAD
CLOSED
500 FT



DETOUR
AHEAD



DETOUR
EAST
30



DETOUR
WEST
30



ROAD
CLOSED
500 FT



DETOUR
AHEAD



DETOUR
EAST
30



DETOUR
WEST
30



 

ROAD
CLOSED
500 FT



DETOUR
AHEAD



DETOUR
EAST
30



DETOUR
WEST
30



ROAD
CLOSED
500 FT



DETOUR
AHEAD



DETOUR
EAST
30



DETOUR
WEST
30



ROAD
CLOSED
500 FT



DETOUR
AHEAD



DETOUR
EAST
30



DETOUR
WEST
30

* IF A TYPE III BARRICADE WITH AN ATTACHED SIGN PANEL WHICH MEETS NCHRP 350 REQUIREMENTS IS NOT AVAILABLE, THE SIGNS SHALL BE MOUNTED, ABOVE THE BARRICADES, ON SEPARATE SIGNS SUPPORTS THAT MEET NCHRP 350 REQUIREMENTS.

STATE OF ILLINOIS
DEPARTMENT OF TRANSPORTATION

DETOUR SIGNING
FOR CLOSING STATE HIGHWAYS

SCALE: NONE SHEET 1 OF 1 SHEETS STA. TO STA.

F.A.U. RTE.	SECTION	COUNTY	TOTAL SHEETS	SHEET NO.
2843	2023-916-R5,SW,FL	COOK	110	90
TC-21		CONTRACT NO. 62W33		
ILLINOIS FED. AID PROJECT				

USER NAME = footemj	DESIGNED -	REVISED - 10-18-02
	DRAWN -	REVISED - R. BORO 09-14-09
PLOT SCALE = 50.0000' / in.	CHECKED -	REVISED -
PLOT DATE = 3/4/2019	DATE -	REVISED -


MODE: Default
FILE NAME: p:\u0084E\B\NTEG\Illinois.gov\PIWDOT\Documents\DOT Offices\District 1\Projects\Dist1\42321\CADData\CADsheets\K22.dgn

USER NAME = footemj	DESIGNED -	REVISED - R. MIRS 09-15-97
	DRAWN -	REVISED - R. MIRS 12-11-97
PLOT SCALE = 50.0000 ' / in.	CHECKED -	REVISED -T. RAMMACHER 02-02-99
PLOT DATE = 3/4/2019	DATE -	REVISED - C. JUCIUS 01-31-07

STATE OF ILLINOIS
DEPARTMENT OF TRANSPORTATION

ARTERIAL ROAD INFORMATION SIGN			
SCALE: NONE	SHEET 1	OF 1 SHEETS	STA. TO STA.


F.A.U RTE.	SECTION	COUNTY	TOTAL SHEETS	SHEET NO.
2843	2023-916-RS,SW,FL	COOK	110	91
TC-22		CONTRACT NO. 62W33		
ILLINOIS		FED. AID PROJECT		

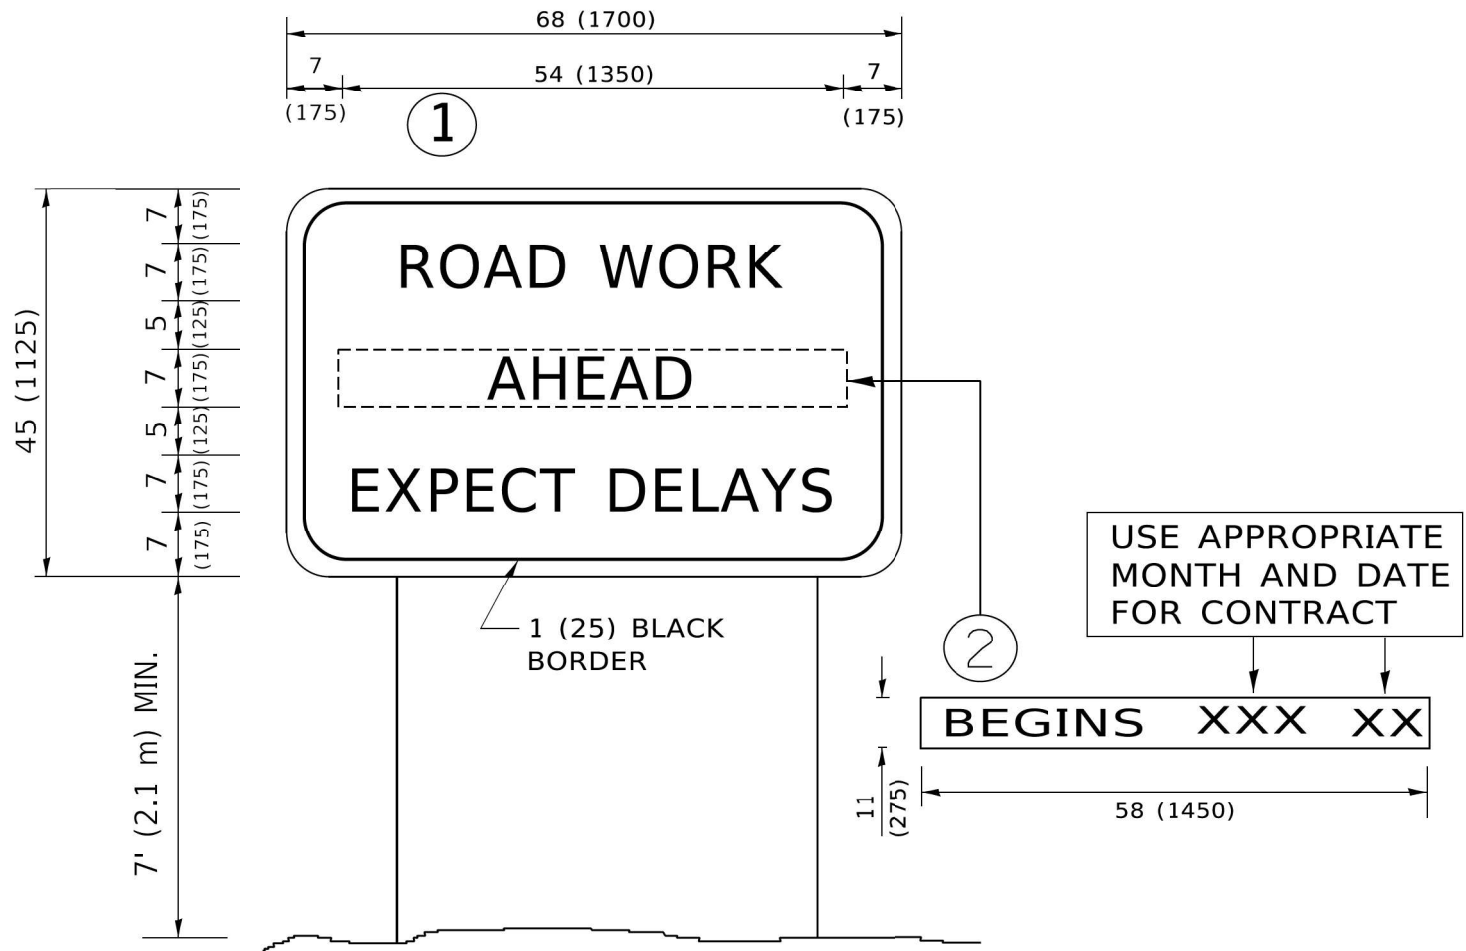

NOTES:

1. USE BLACK LETTERING ON ORANGE BACKGROUND.
2. ERECT SIGNS IN ADVANCE OF THE LOCATION FOR THE "ROAD CONSTRUCTION AHEAD" SIGN AT LOCATIONS AS DIRECTED BY THE ENGINEER.
3. ERECT SIGN ① WITH INSTALLED PANEL ② ONE WEEK PRIOR TO THE START OF CONSTRUCTION.
4. REMOVE PANEL ② SOON AFTER THE START OF CONSTRUCTION.
5. SEE SPECIAL PROVISION FOR "TEMPORARY INFORMATION SIGNING" FOR ADDITIONAL INFORMATION.
6. ONE SIGN ASSEMBLY EQUALS 25.70 SQ. FT. (2.3 SQ. M.)
7. SHALL BE PAID FOR AS TEMPORARY INFORMATION SIGNING.

ALL DIMENSIONS ARE IN INCHES (MILLIMETERS)
UNLESS OTHERWISE SHOWN.

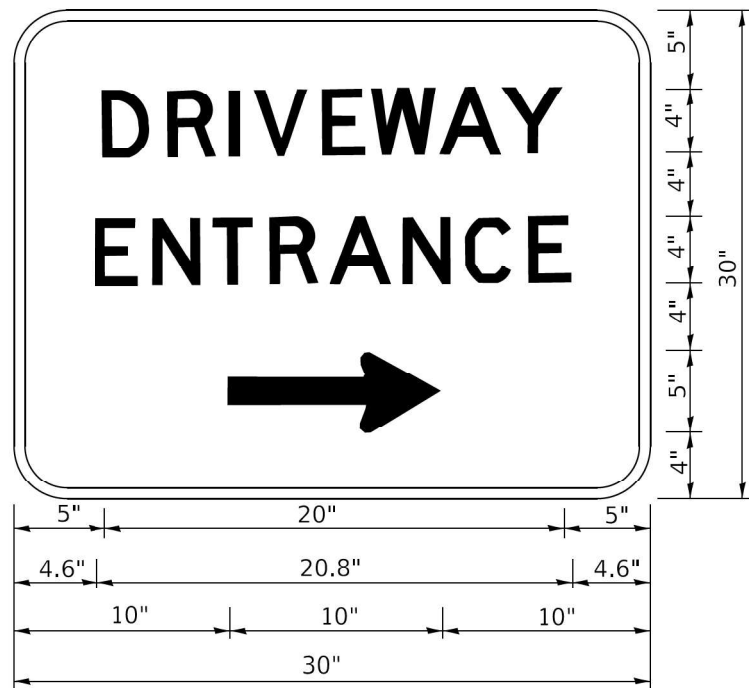

3.0" RADIUS, 0.5" BORDER, WHITE ON GREEN; REFLECTORIZED
"DRIVEWAY" D; "ENTRANCE" D; STANDARD ARROW CUSTOM 12.0" x 5.0"

- NOTES:
- 1. HALF OF THE SIGNS WILL REQUIRE A LEFT HAND FACING ARROW.
 - 2. TWO SIGNS SHALL BE USED AT EACH COMMERCIAL ENTRANCE
PLACED BACK-TO-BACK: ONE WITH A RIGHT HAND ARROW (SHOWN)
SHALL BE PLACED ON THE NEAR RIGHT SIDE THE DRIVEWAY
AND ONE WITH A LEFT HAND ARROW SHALL BE PLACED ON THE
FAR LEFT SIDE OF THE DRIVEWAY.
 - 3. SIGNS TO BE PAID FOR AS ITEM "TEMPORARY INFORMATION SIGNING".


MODE: Default
FILE NAME: p:\publancom.dat\illinois.gov\PWD\DOT\Documents\DOT_Offices\District_1\Projects\DUHS422\241\CADD\Bals\CAD\Sheet126.dgn

	USER NAME = leysa	DESIGNED -	REVISED - C. JUCIUS 02-15-07	STATE OF ILLINOIS DEPARTMENT OF TRANSPORTATION	DRIVEWAY ENTRANCE SIGNING				F.A.U. RTE.	SECTION	COUNTY	TOTAL SHEETS	SHEET NO.
		DRAWN -	REVISED -						2843	2023-916-RS,SW,FL	COOK	110	92
	PLOT SCALE = 50.0000 ' / in.	CHECKED -	REVISED -		TC-26				CONTRACT NO. 62W33				
	PLOT DATE = 8/6/2021	DATE -	REVISED -		SCALE: NONE SHEET 1 OF 1 SHEETS STA. TO STA.				ILLINOIS FED. AID PROJECT				

FINAL SURVEY	SURVEYED _____	BY _____	DATE _____
	PLOTTED _____		
NOTE BOOK	TEMPLATE _____		
NO. _____	AREAS _____		
	AREAS CHECKED _____		

ORIGINAL SURVEY	SURVEYED _____	BY _____	DATE _____
	PLOTTED _____		
NOTE BOOK	TEMPLATE _____	NO. _____	
	AREAS CHECKED _____		
	AREAS _____		

MODEL: Default
NO. AREAS CHECKED
FILE NAME: W:\191-182 IDOT 208010 TO1 Dixie Highway Storm Sewer\CADD Sheets\ID162W33 SHT Cross Sections.dgn

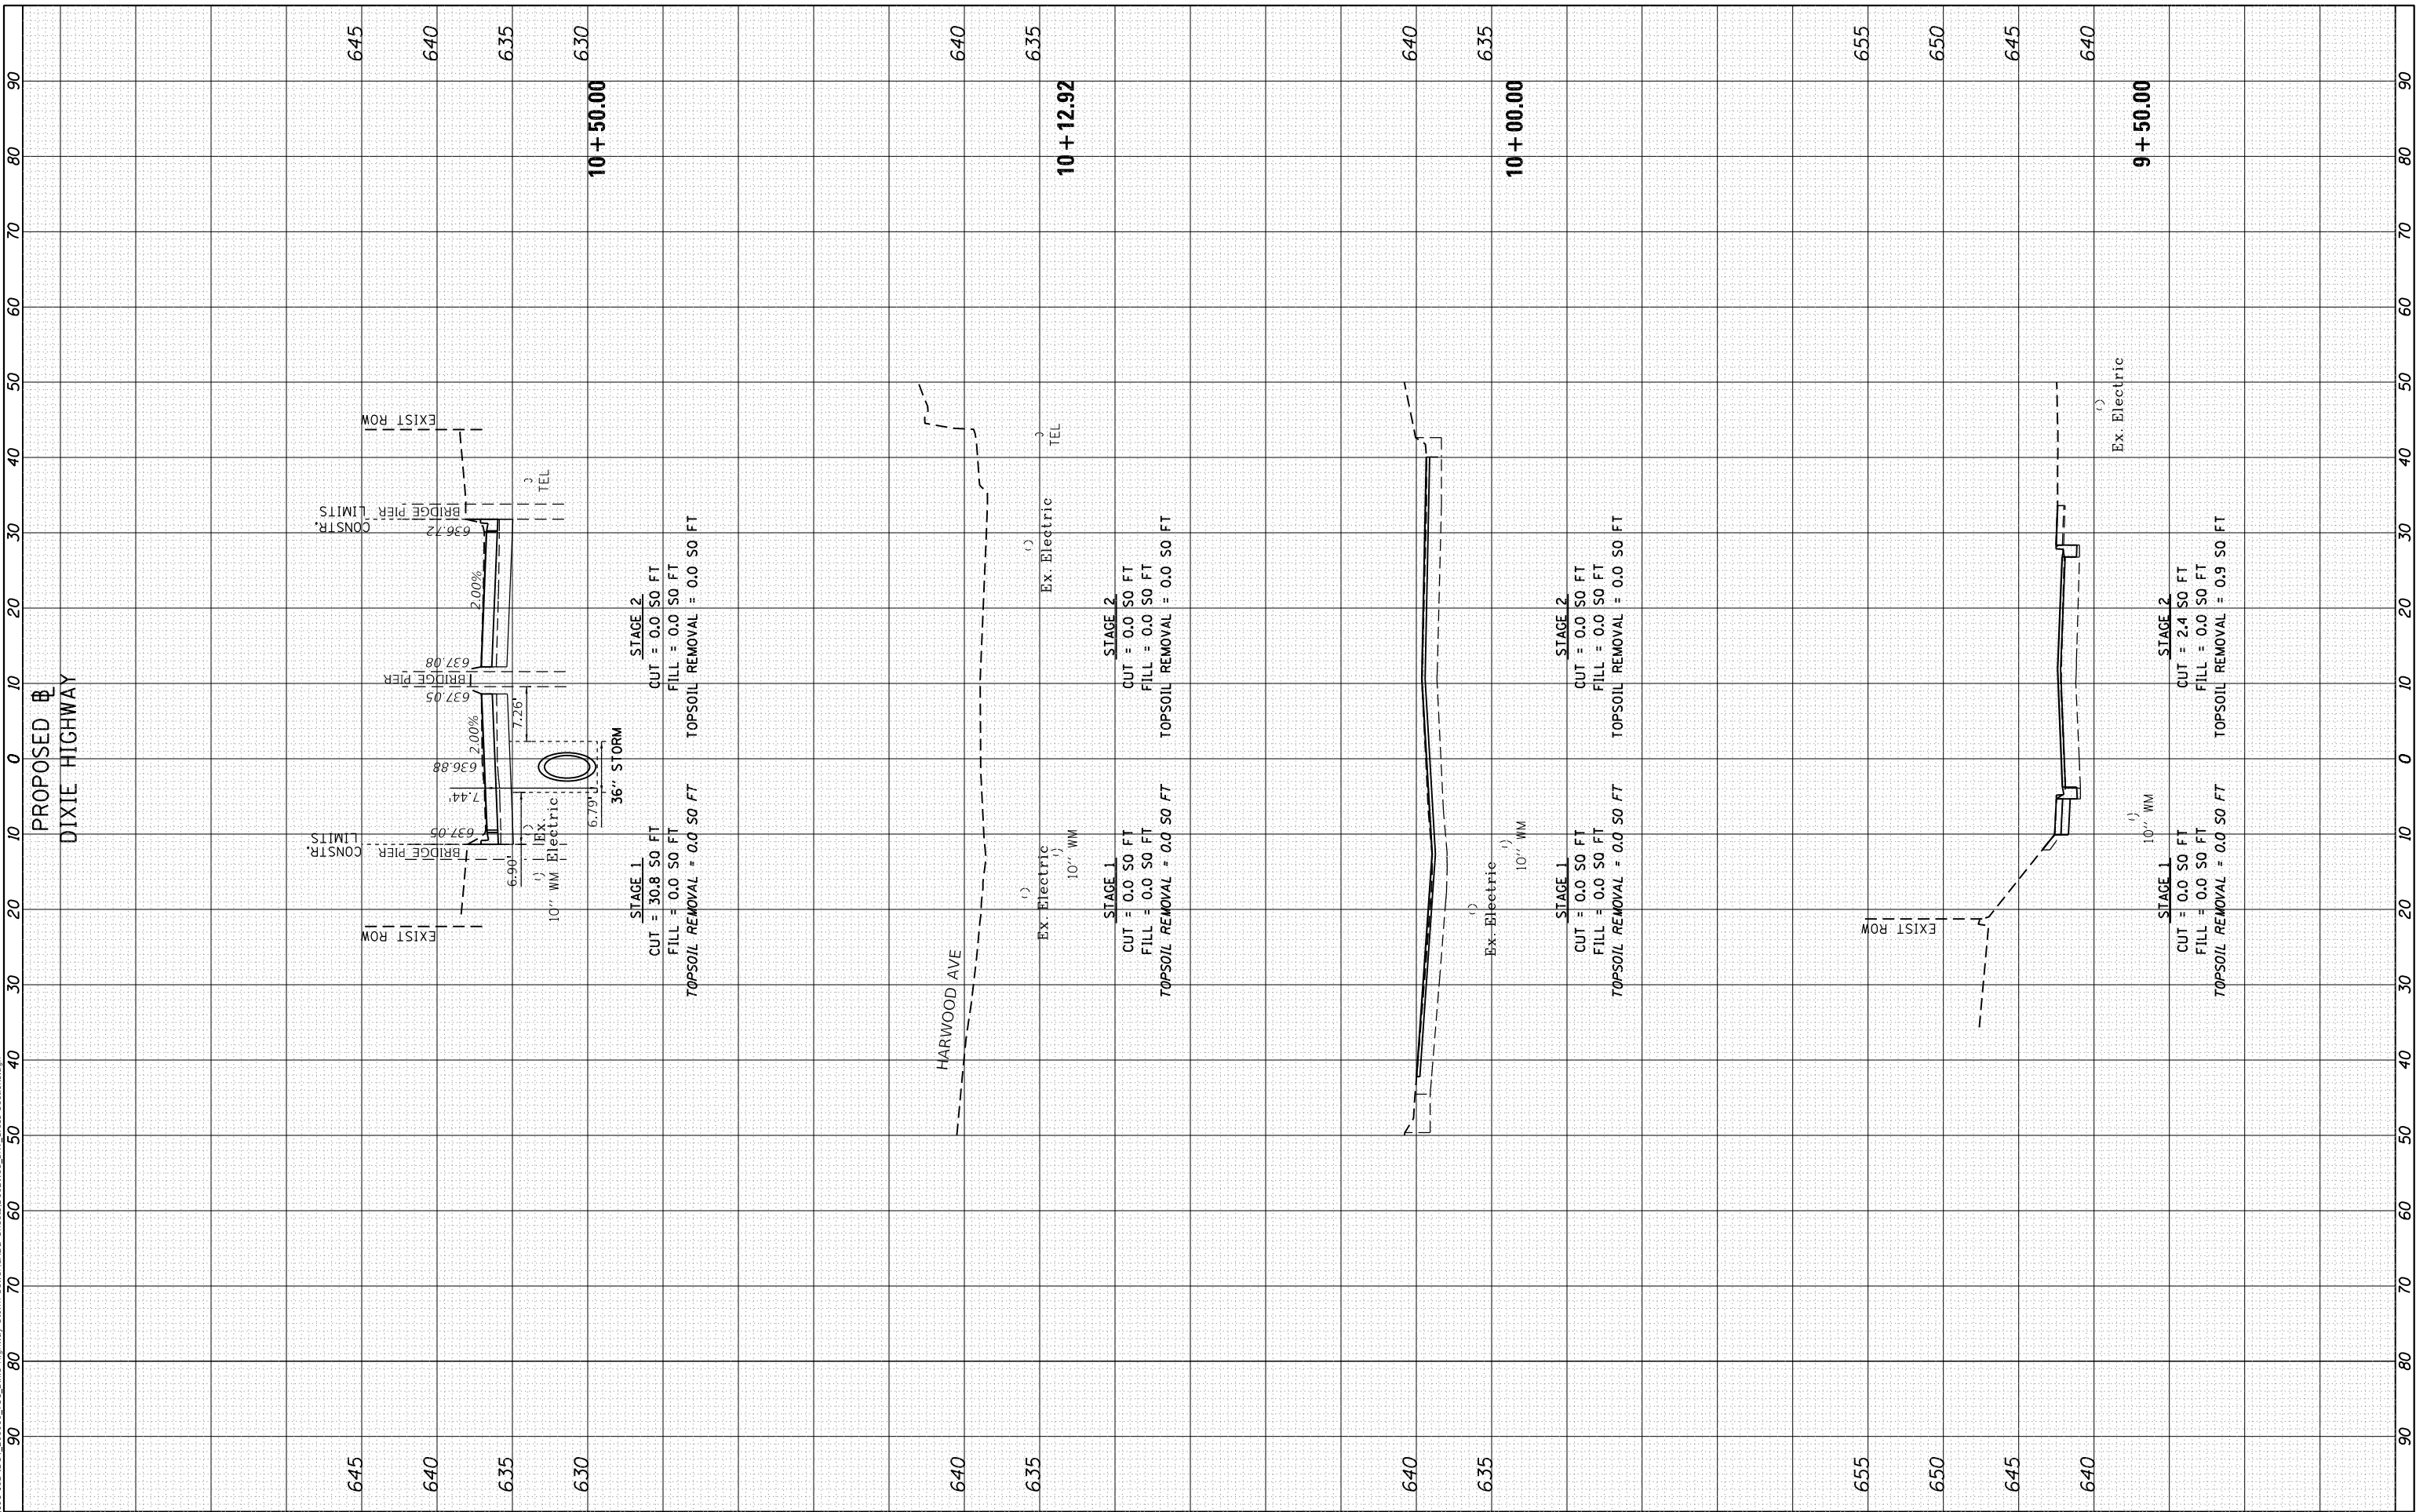

 BLA, Inc. ITASCA, ILLINOIS	USER NAME = gellwanger	DESIGNED - JNH	REVISED -	STATE OF ILLINOIS DEPARTMENT OF TRANSPORTATION	DIXIE HIGHWAY CROSS SECTIONS					F.A.U RTE.	SECTION	COUNTY	TOTAL SHEETS	SHEET NO.
	PLOT SCALE = 20,0000 ' / in.	DRAWN - JNH	REVISED -							2843	2023-916-RS,SW,FL	COOK	110	93
	PLOT DATE = 9/3/2025	CHECKED - GJE	REVISED -		1"=5' VER									
	PLOT DATE = 9/3/2025	DATE - 8/28/2025	REVISED -		SCALE: 1"=10' HOR	SHEET	OF 18 SHEETS	STA. 9+50.00	TO STA. 10+50.00	62W33				
					ILLINOIS FED. AID PROJECT									

FINAL SURVEY	SURVEYED PLOTTED	BY	DATE
NOTE BOOK	TEMPLATE		
NO.	AREAS CHECKED		

ORIGINAL SURVEY	SURVEYED PLOTTED	BY	DATE
NOTE BOOK	TEMPLATE		
NO.	AREAS CHECKED		

MODEL: Default
FILE NAME: W:\191-182-1DOT-2080-10-T01-Dixie-Highway-Storm-Sewer(CADD Sheets)\012W33_SWT_Cross Sections.dgn



USER NAME	= gellwanger
DESIGNED	- JNH
DRAWN	- JNH
PLOT SCALE	= 20.0000 ' / in.
PLOT DATE	= 9/3/2025

REVISD	-
REVISD	-
REVISD	-
REVISD	-


STATE OF ILLINOIS
DEPARTMENT OF TRANSPORTATION

1"=5' VER	
SCALE: 1"=10' HOR	SHEET
OF 18 SHEETS	TO STA. 11+00.00 TO STA. 12+50.00

DIXIE HIGHWAY
CROSS SECTIONS

F.A.U RTE.	SECTION	COUNTY	TOTAL SHEETS	SHEET NO.
2843	2023-916-R5,SW,FL	COOK	110	94
		62W33		
		ILLINOIS	FED. AID PROJECT	

PROPOSED
DIXIE HIGHWAY

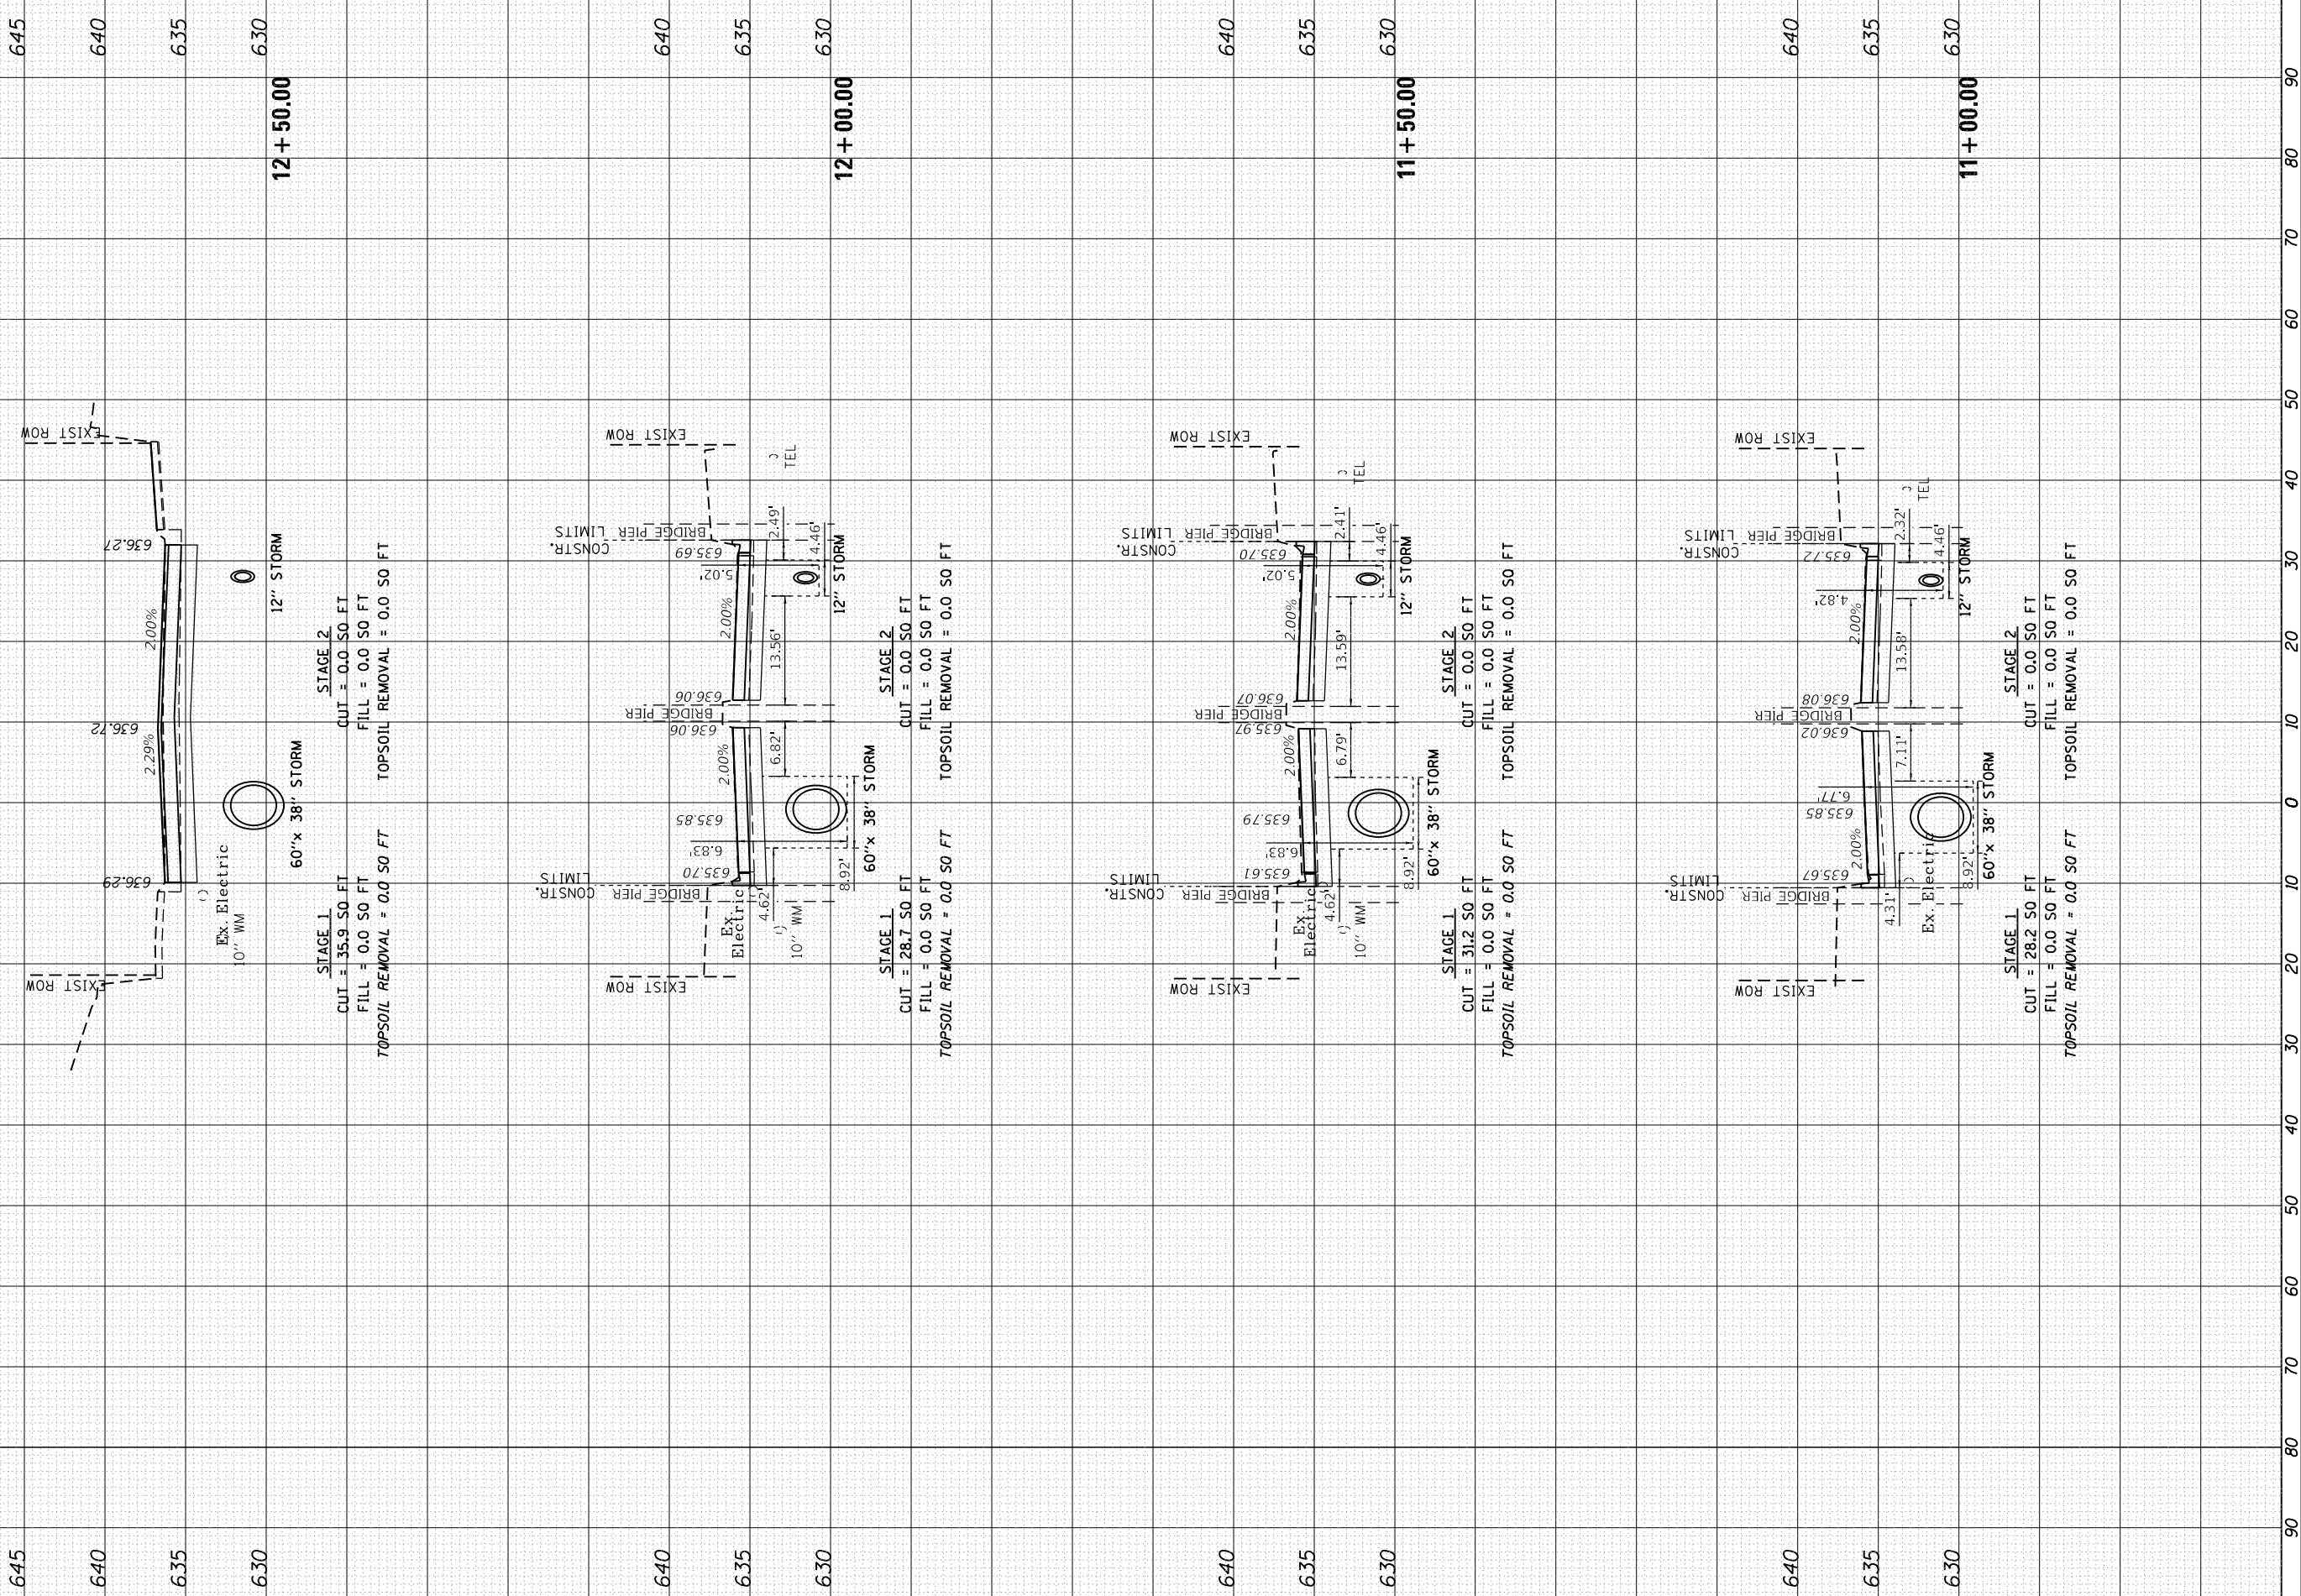

FINAL SURVEY NO.	SURVEYED PLOTTED AREAS CHECKED	BY	DATE

ORIGINAL SURVEY NO.	SURVEYED PLOTTED AREAS CHECKED	BY	DATE

MODEL: Default
FILE NAME: W:\91182 IDOT 208010.T01 Dixie Highway Storm Sewer\CAAD Sheets\012W33 SWT Cross Sections.dgn




USER NAME = jhesle	DESIGNED - JNH	REVISED -
	DRAWN - JNH	REVISED -
PLOT SCALE = 20,0000 * / in.	CHECKED - GJE	REVISED -
PLOT DATE = 8/28/2025	DATE - 8/28/2025	REVISED -

STATE OF ILLINOIS
DEPARTMENT OF TRANSPORTATION

DIXIE HIGHWAY CROSS SECTIONS			
1"=5' VER			
SCALE: 1"=10' HOR	SHEET	OF 18 SHEETS	STA. 13+00.00 TO STA. 13+50.00

F.A.U RTE.	SECTION	COUNTY	TOTAL SHEETS	SHEET NO.
2843	2023-916-R5,SW,FL	COOK	110	95
		62W33		
	ILLINOIS	FED. AID PROJECT		

PROPOSED
DIXIE HIGHWAY

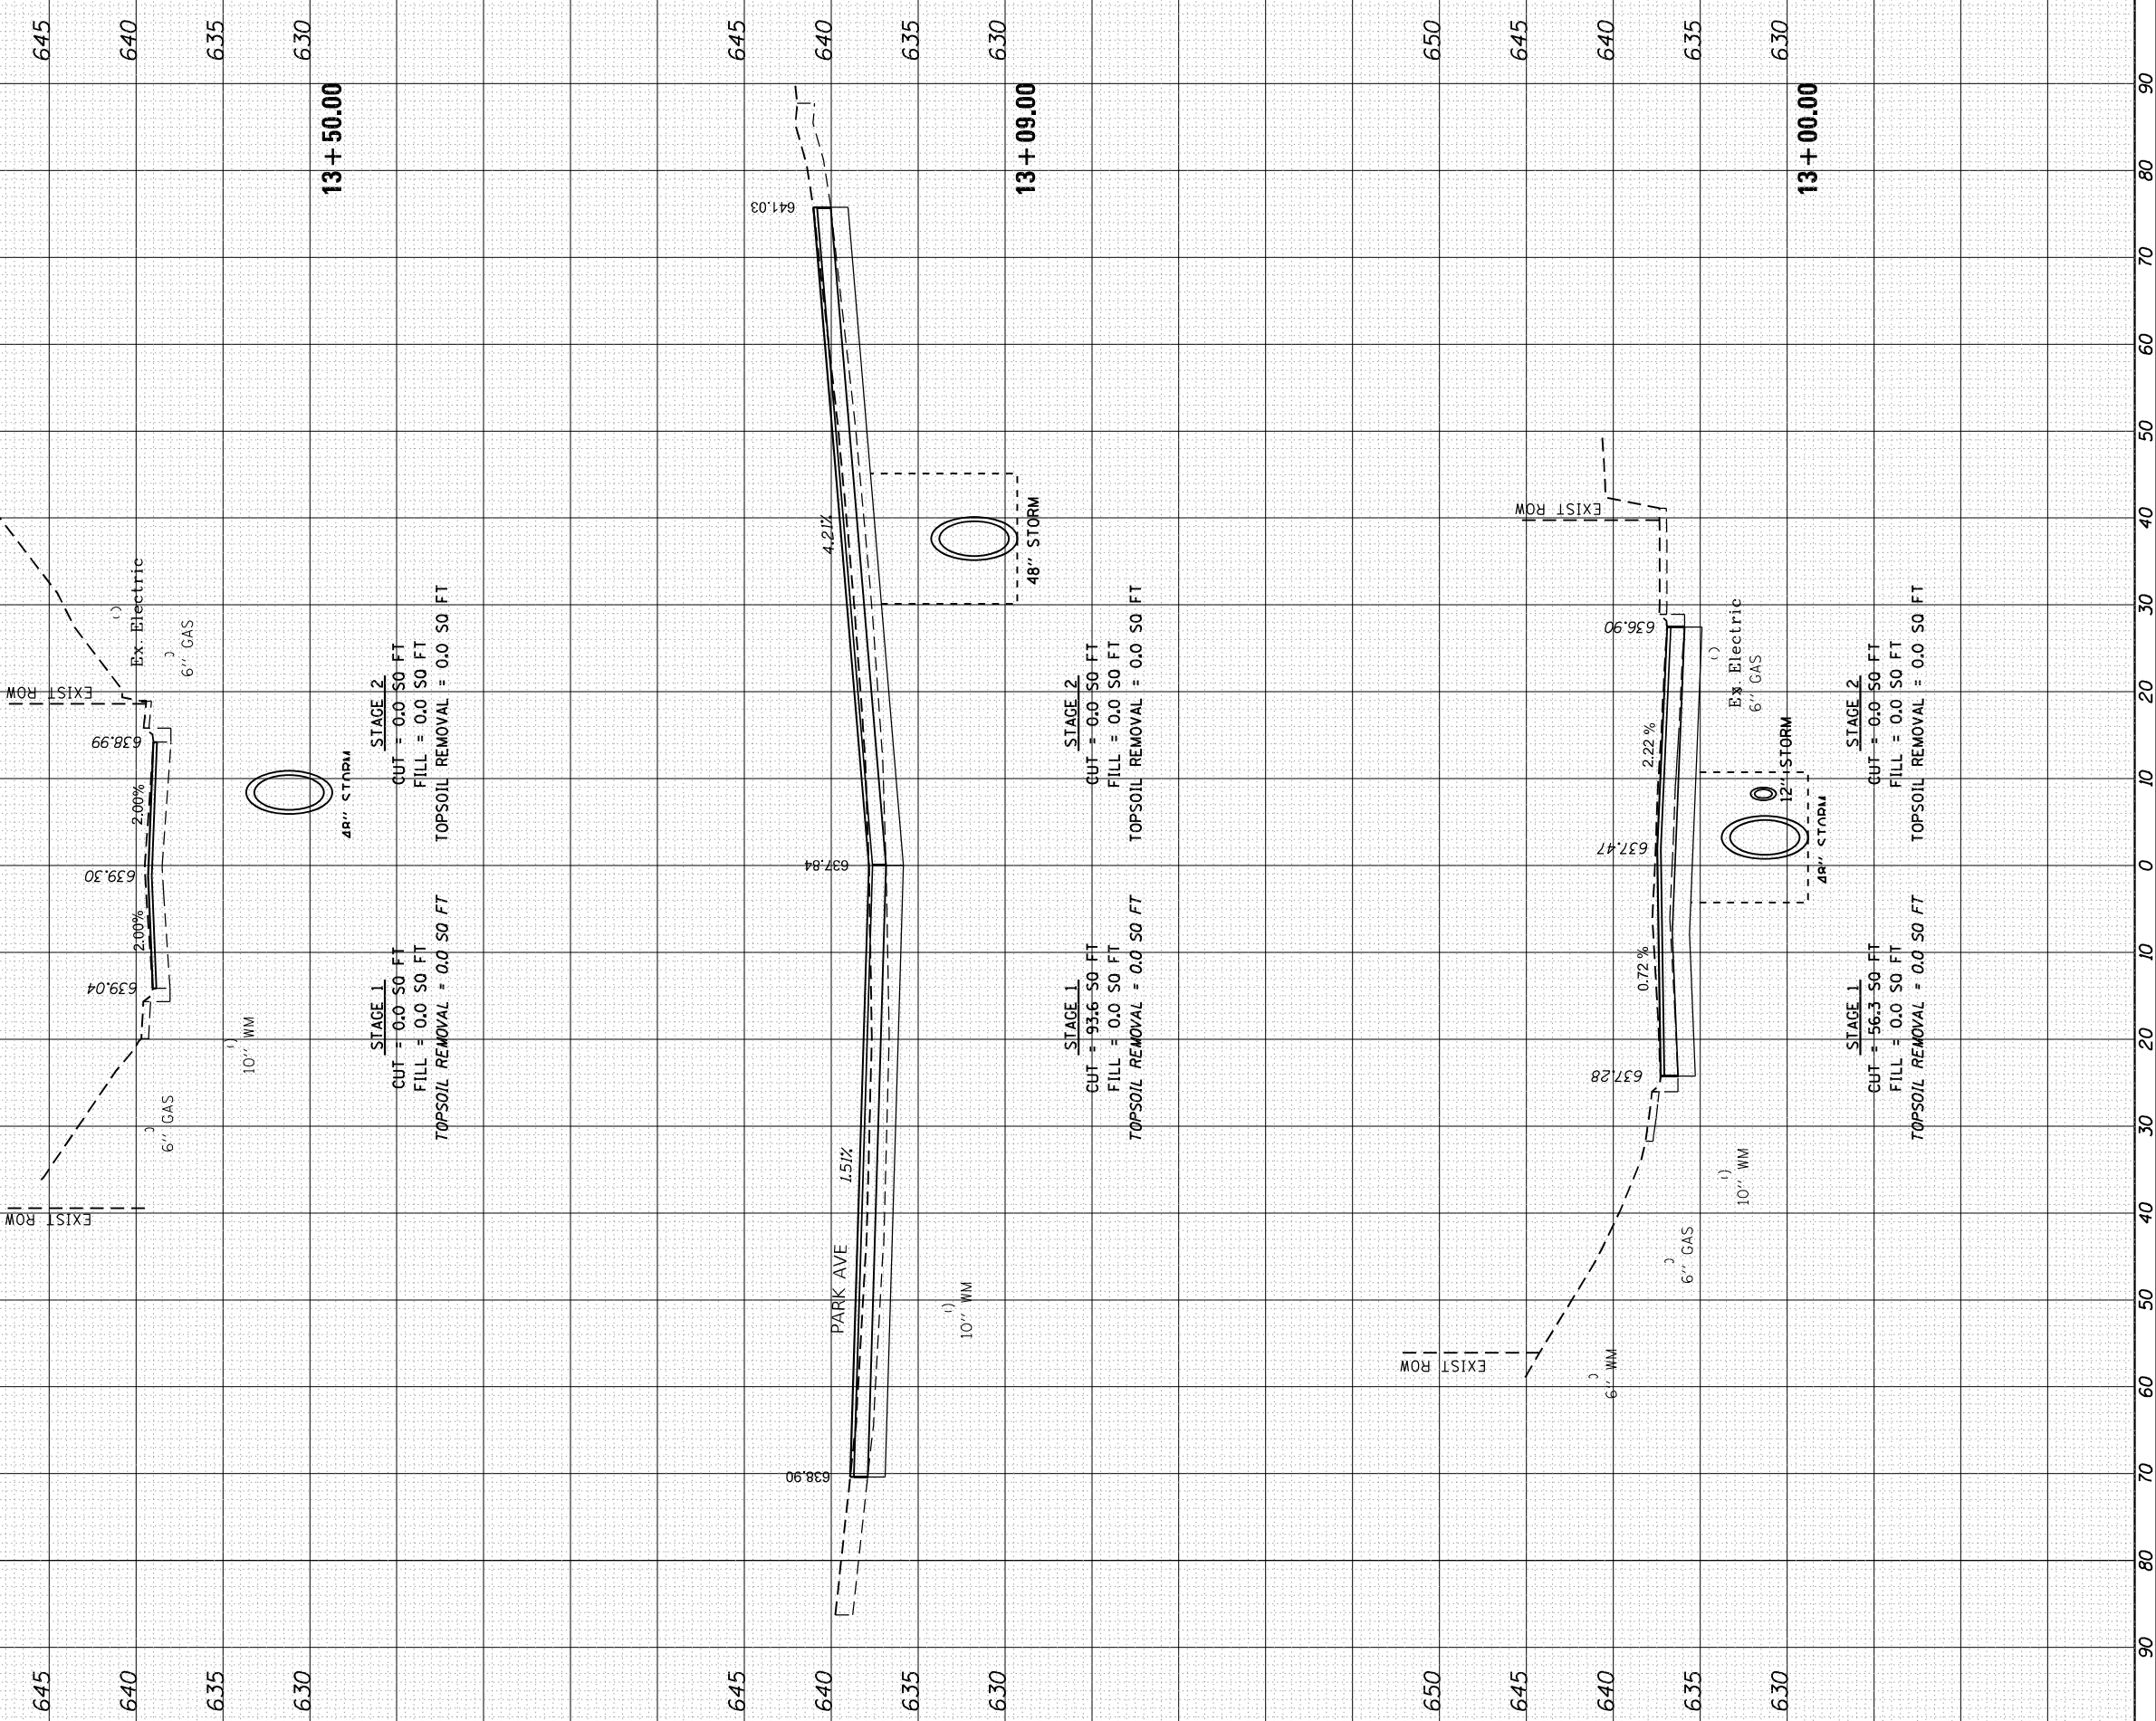

FINAL SURVEY NOTE BOOK NO.	SURVEYED PLOTTED TEMPLATE AREAS CHECKED	BY	DATE

ORIGINAL SURVEY NOTE BOOK NO.	SURVEYED PLOTTED TEMPLATE AREAS CHECKED	BY	DATE

MODEL Default
FILE NAME: W:\91182 1007 208010.T01 Dixie Highway Storm Sewer\CAUD Sheets\012W33 SWT Cross Sections.dgn




USER NAME	= jhes1e
DESIGNED	- JNH
DRAWN	- JNH
PLOT SCALE	= 20,0000 * / in.
CHECKED	- GJE
DATE	- 8/28/2025
REVIS	-

DESIGNED	- JNH
DRAWN	- JNH
PLOT SCALE	= 20,0000 * / in.
CHECKED	- GJE
DATE	- 8/28/2025
REVIS	-

STATE OF ILLINOIS
DEPARTMENT OF TRANSPORTATION

DIXIE HIGHWAY CROSS SECTIONS			
1"=5' VER			
SCALE: 1"=10' HOR	SHEET	OF 18 SHEETS	STA. 14+00.00 TO STA. 15+00.00

F.A.U RTE.	SECTION	COUNTY	TOTAL SHEETS	SHEET NO.
2843	2023-916-R5,SW,FL	COOK	110	96
		62W33		
		ILLINOIS	FED. AID PROJECT	

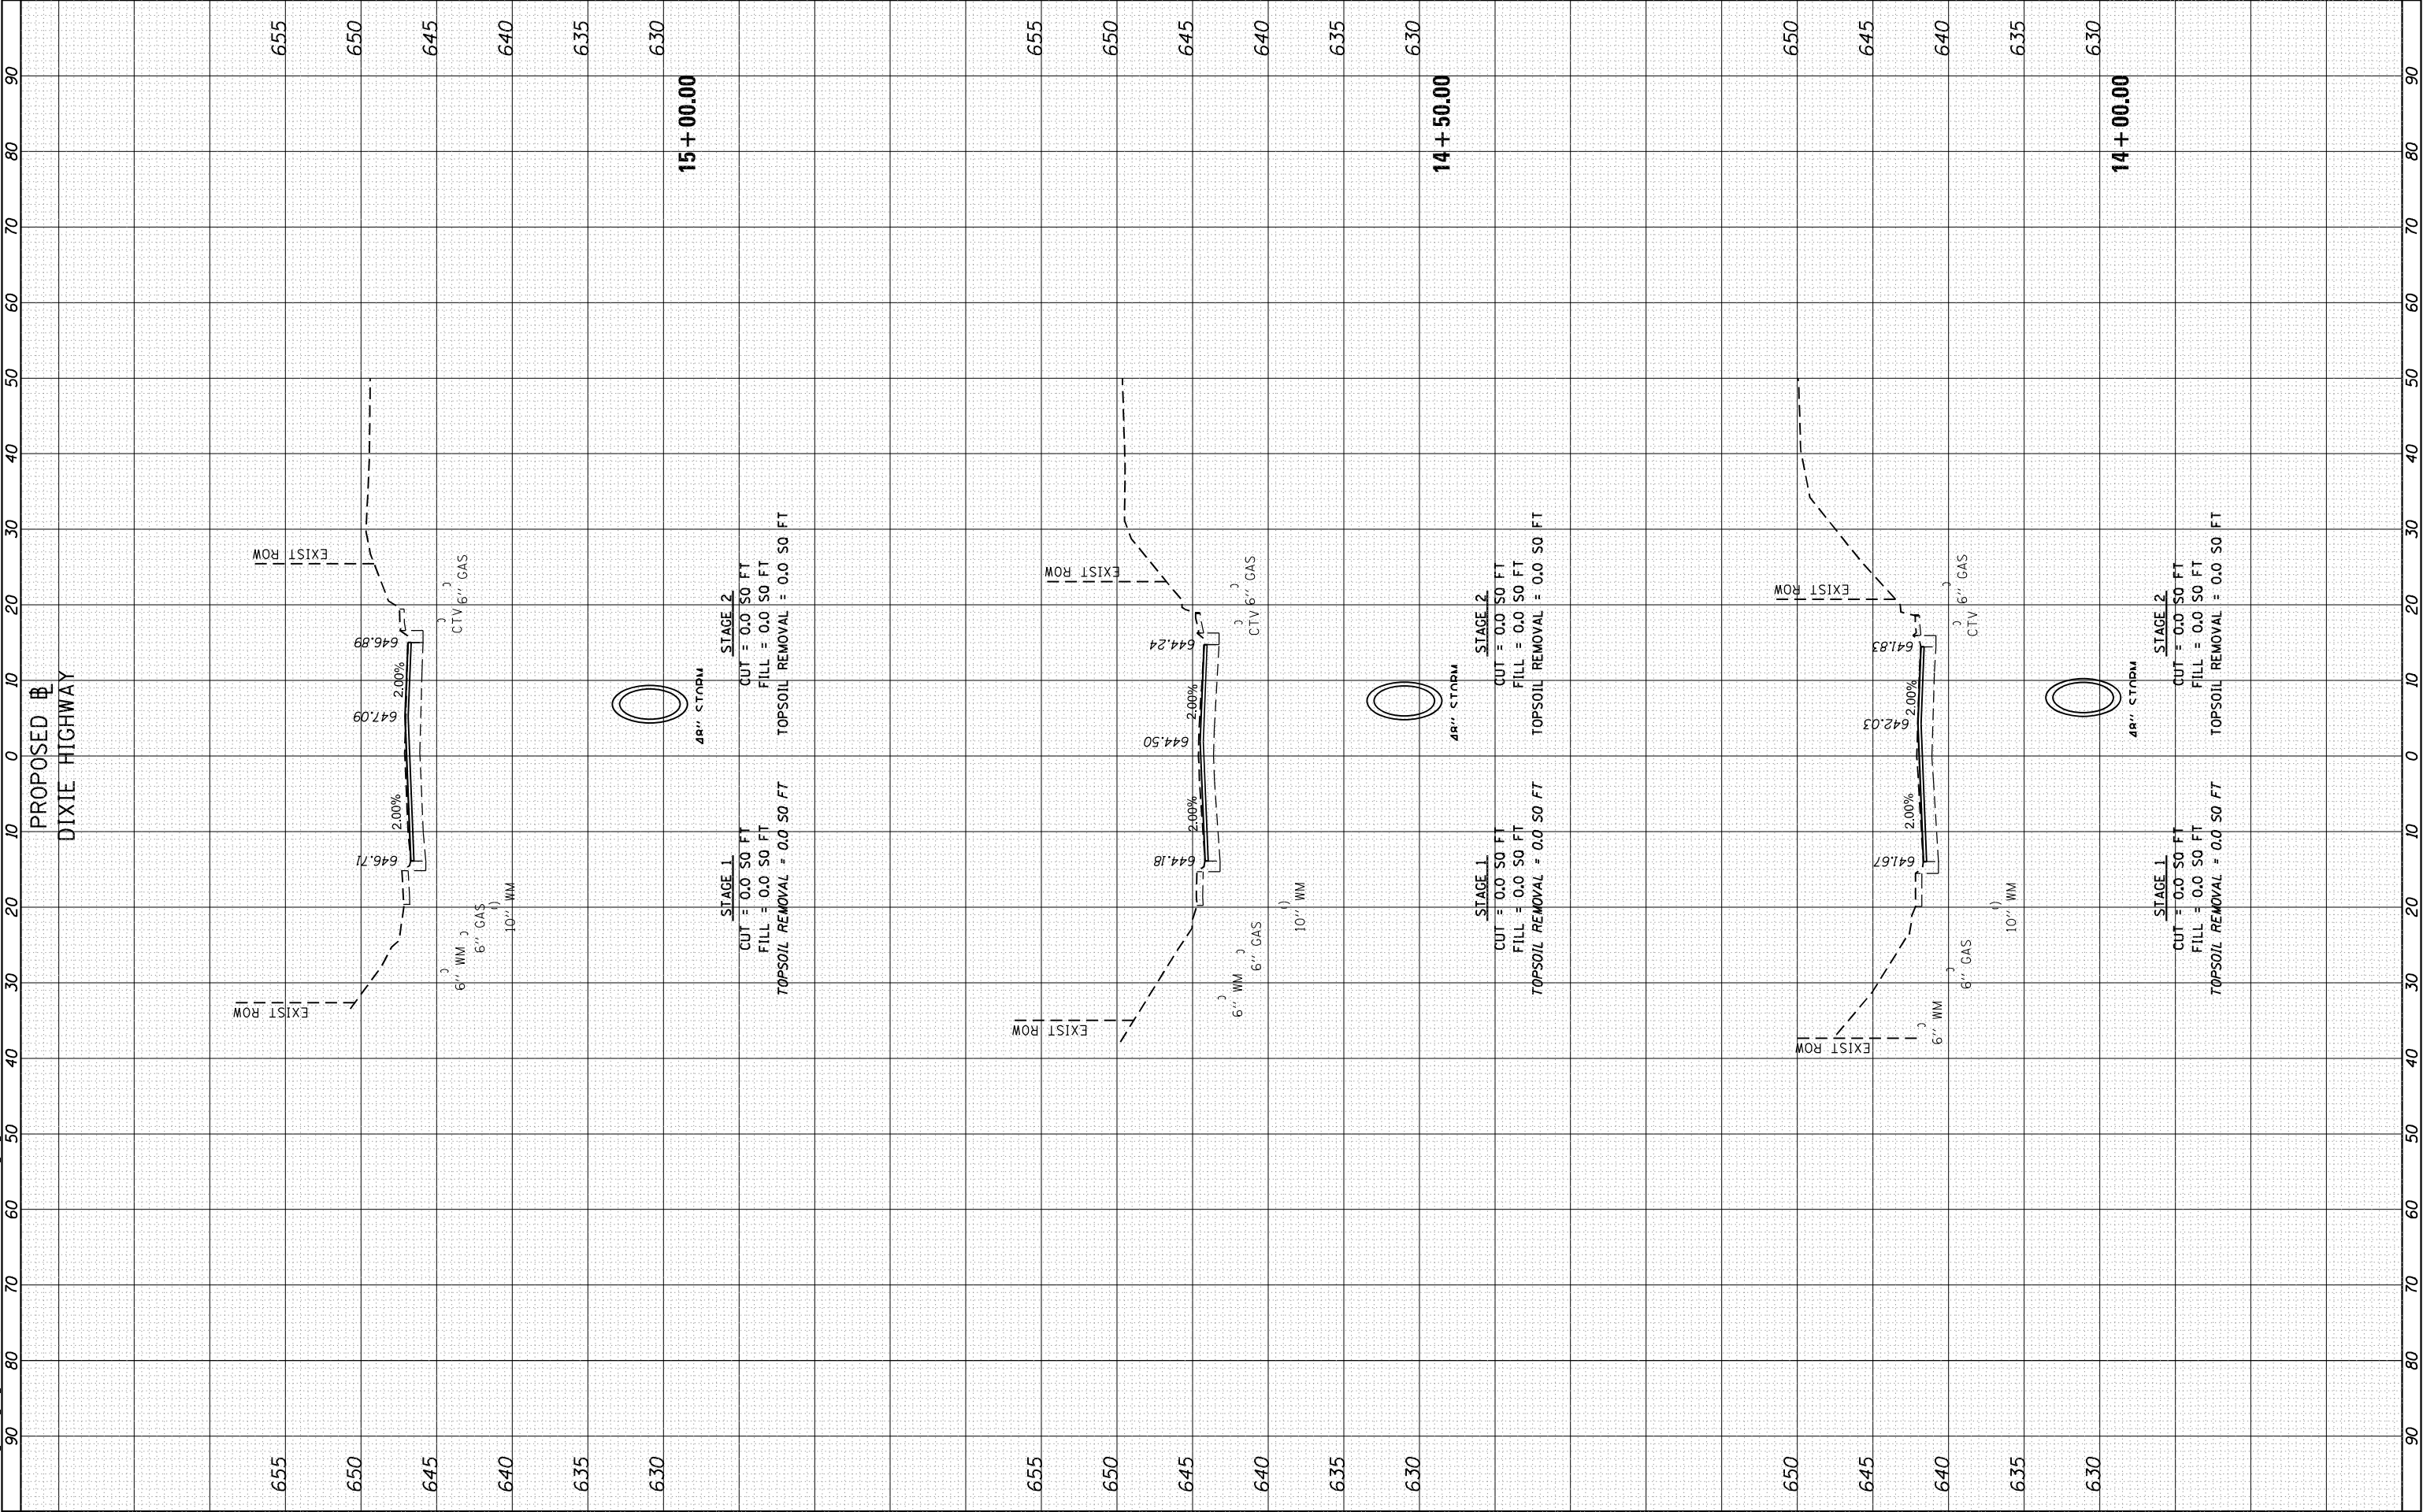

FINAL SURVEY	SURVEYED PLOTTED	BY	DATE
NO.	NO.		
NO.	NO.		
NO.	NO.		

ORIGINAL SURVEY	SURVEYED PLOTTED	BY	DATE
NO.	NO.		
NO.	NO.		
NO.	NO.		

MODEL Default
FILE NAME: W:\91182_102_1007_2025\10_101_Dixie Highway Storm Sewer\CAAD Sheets\162W33 SWT Cross Sections.dgn



USER NAME = jhesle	DESIGNED - JNH	REVISED -
	DRAWN - JNH	REVISED -
PLOT SCALE = 20,0000 * / in.	CHECKED - GJE	REVISED -
PLOT DATE = 8/28/2025	DATE - 8/28/2025	REVISED -


STATE OF ILLINOIS
DEPARTMENT OF TRANSPORTATION

1"=5' VER
SCALE: 1"=10' HOR SHEET OF 18 SHEETS STA. 15+50.00 TO STA. 16+50.00

DIXIE HIGHWAY
CROSS SECTIONS

F.A.U RTE.	SECTION	COUNTY	TOTAL SHEETS	SHEET NO.
2843	2023-916-R5,SW,FL	COOK	110	97
		62W33		
	ILLINOIS	FED. AID PROJECT		

PROPOSED
DIXIE HIGHWAY

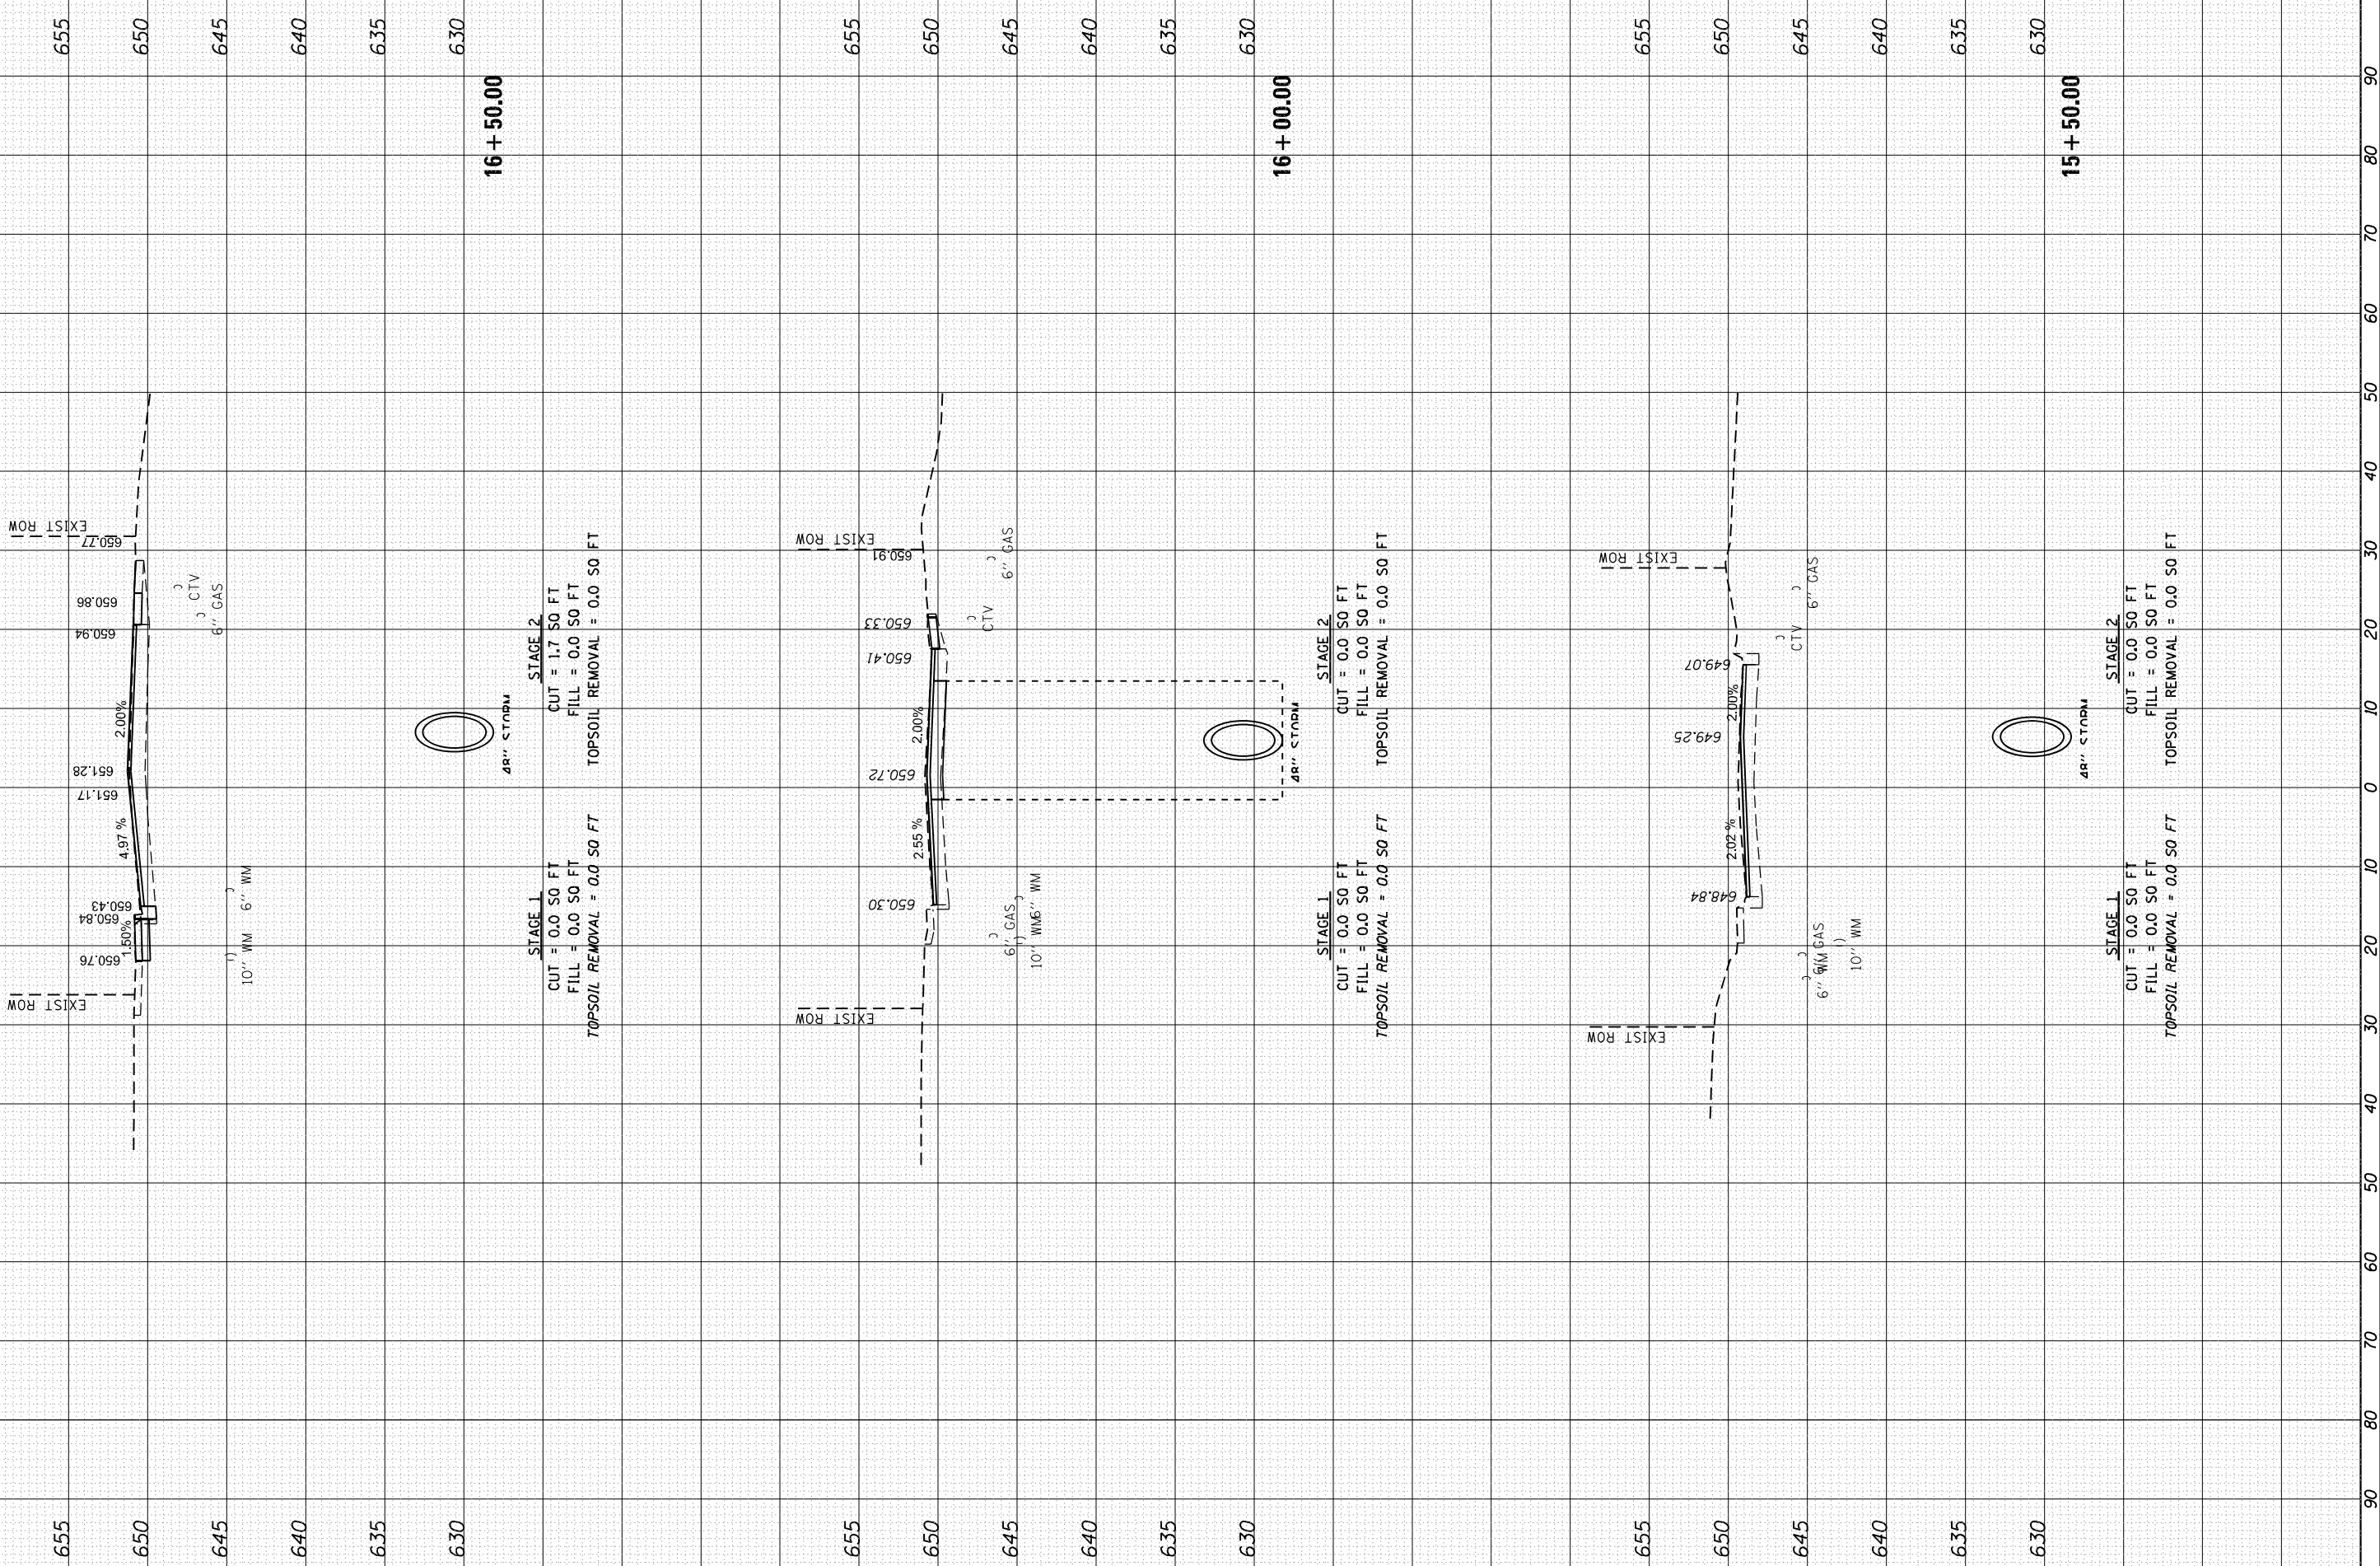

FINAL SURVEY	SURVEYED	BY	DATE
NOTE BOOK	PLOTTED		
NO.	TEMPLATE		
	AREAS		
	CHECKED		

ORIGINAL SURVEY	SURVEYED	BY	DATE
NOTE BOOK	PLOTTED		
NO.	TEMPLATE		
	AREAS		
	CHECKED		

MODEL: Default
FILE NAME: W:\91182 IDOT 208010.T01 Dixie Highway Storm Sewer\CAUD Streets\012012\3 SWT Cross Sections.dgn




BLA, Inc.
ITASCA, ILLINOIS

USER NAME	= jhesle	DESIGNED	- JNH	REVISED	-
		DRAWN	- JNH	REVISED	-
PLOT SCALE	= 20,0000 * / in.	CHECKED	- GJE	REVISED	-
PLOT DATE	= 8/28/2025	DATE	- 8/28/2025	REVISED	-

STATE OF ILLINOIS
DEPARTMENT OF TRANSPORTATION

1"=5' VER		DIXIE HIGHWAY CROSS SECTIONS	
SCALE: 1"=10' HOR	SHEET	OF 18 SHEETS	STA. 17+00.00 TO STA. 18+00.00

F.A.U. RTE.	SECTION	COUNTY	TOTAL SHEETS	SHEET NO.
2843	2023-916-R5,SW,FL	COOK	110	98
		62W33		
ILLINOIS		FED. AID PROJECT		

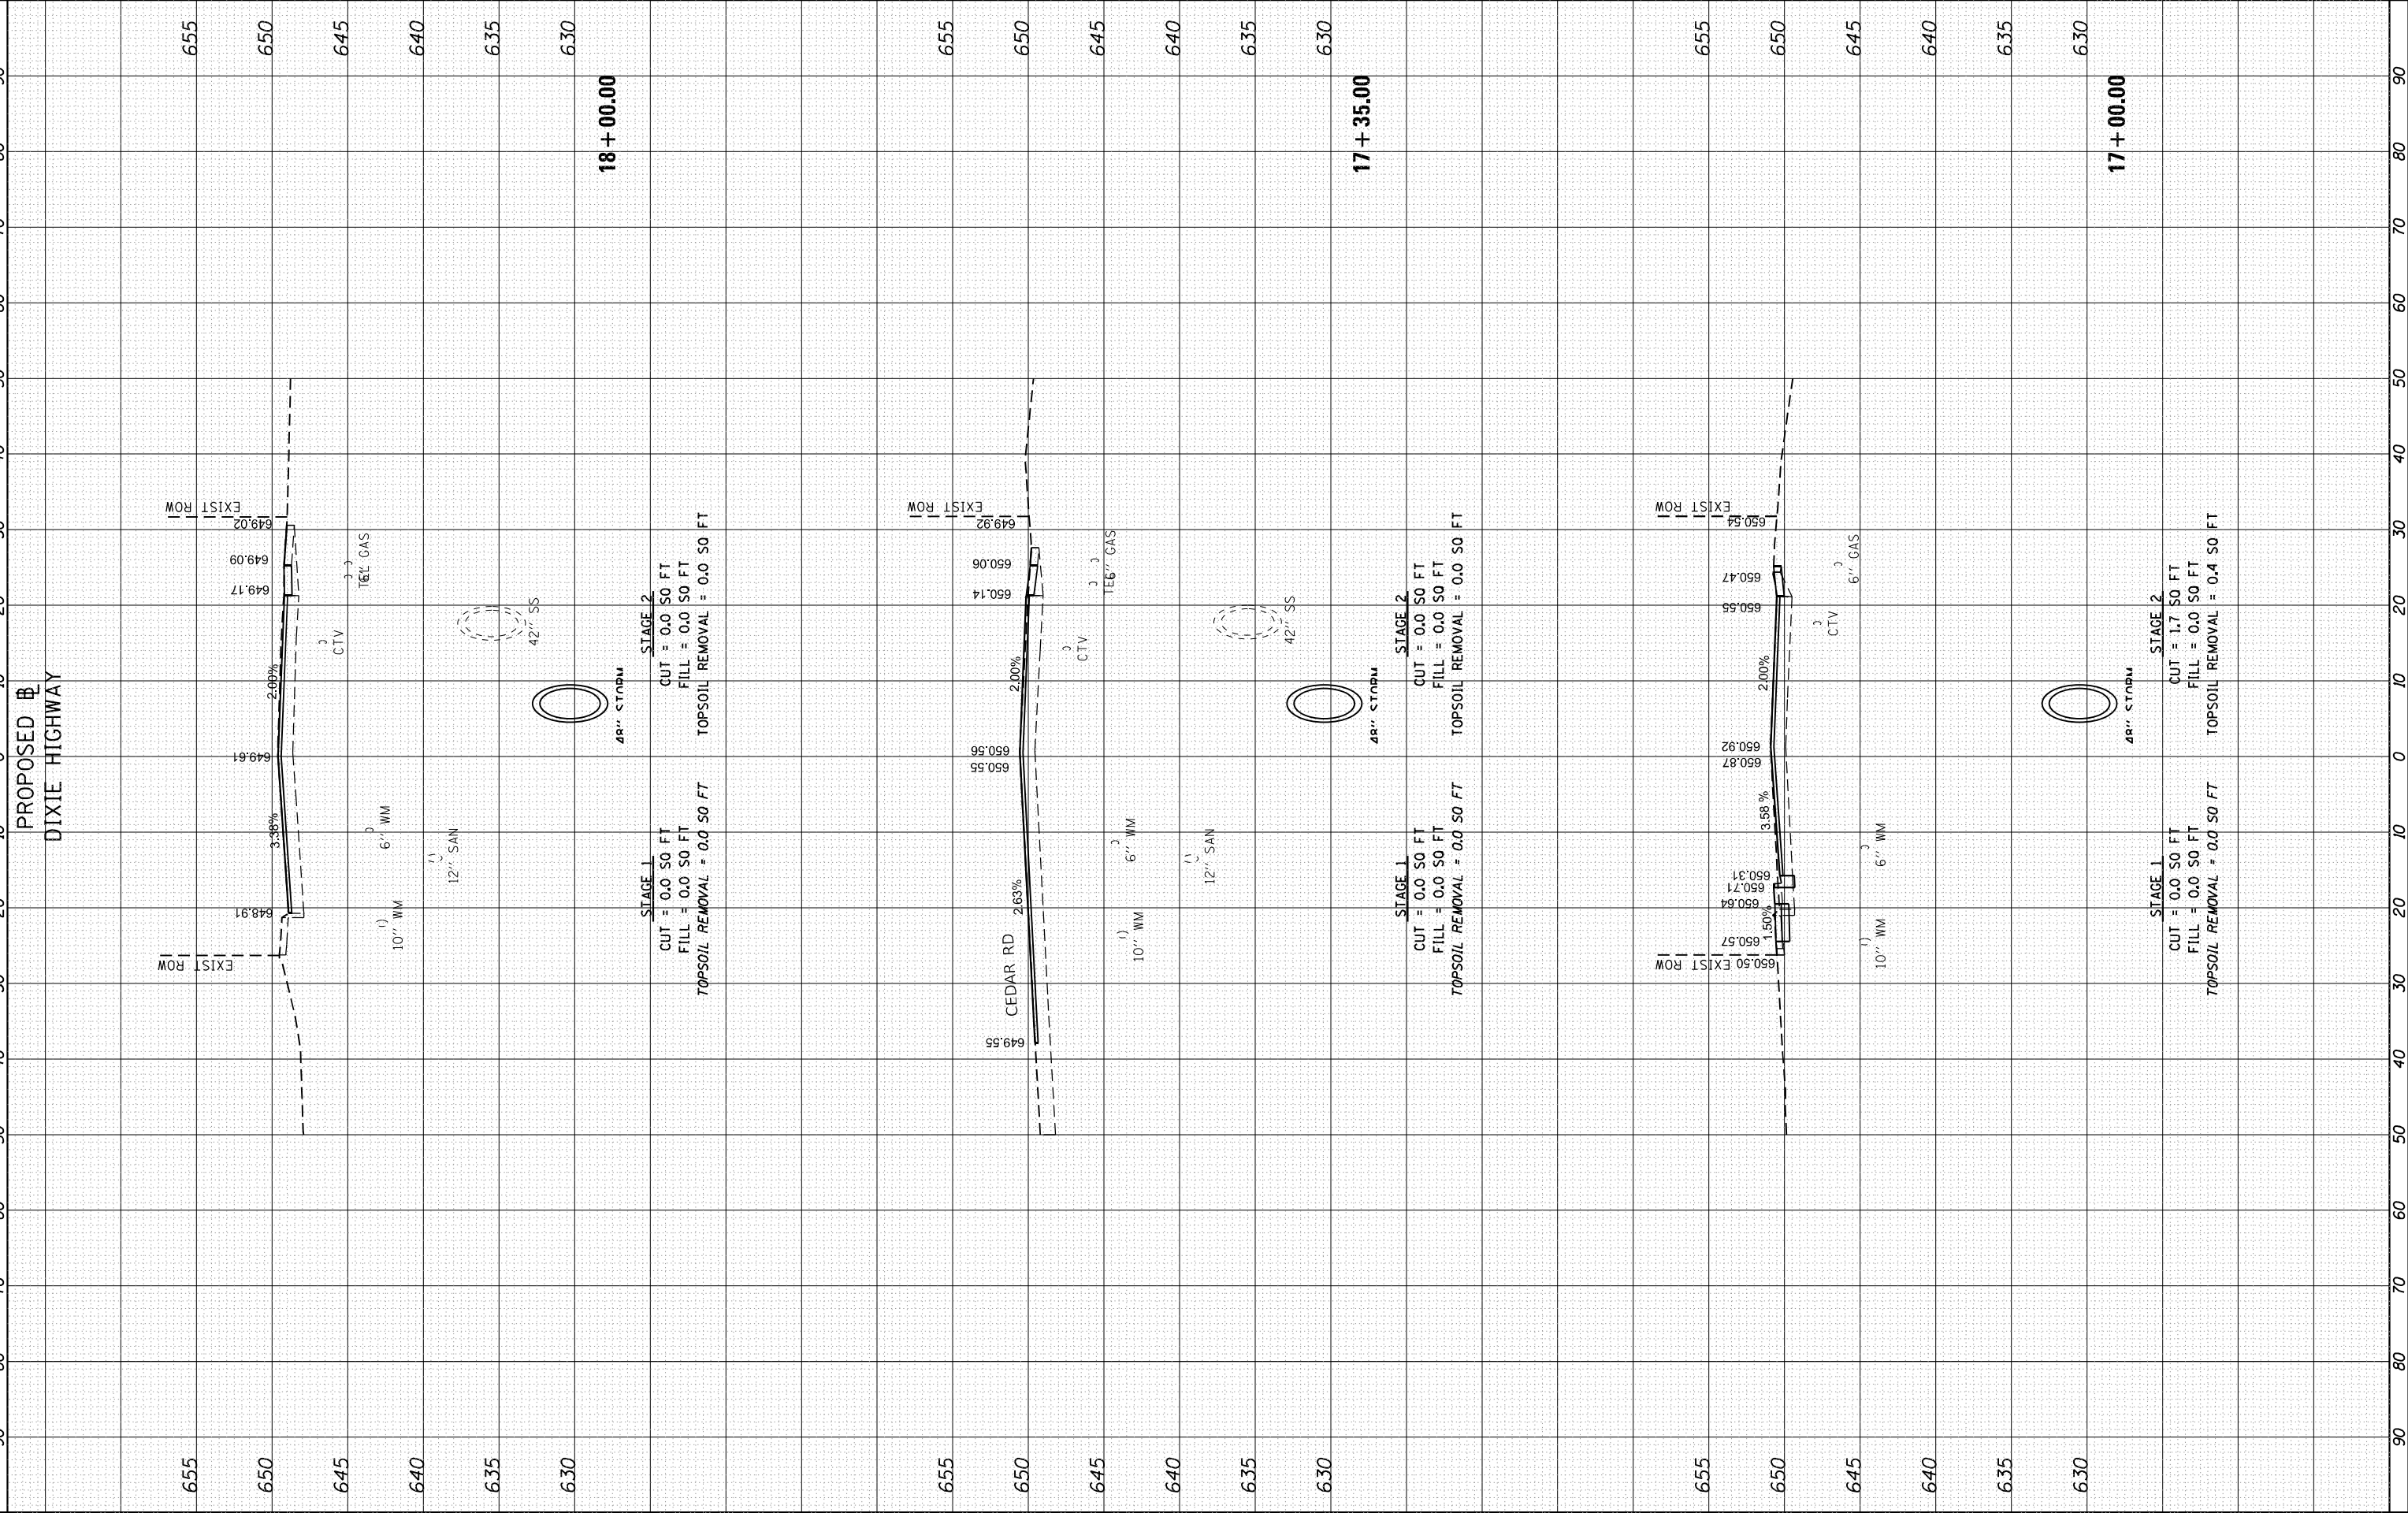

FINAL	SURVEYED	BY	DATE
SURVEY	PLOTTED		
NOTE BOOK	TEMPLATE		
NO.	AREAS CHECKED		

ORIGINAL	SURVEYED	BY	DATE
SURVEY	PLOTTED		
NOTE BOOK	TEMPLATE		
NO.	AREAS CHECKED		

MODEL: Default
FILE NAME: W:\91182 IDOT 2080.0 TO 1 Dixie Highway Storm Sewer\CAUD Sheets\62W33 SUT Cross Sections.dgn



USER NAME = jhes1e	DESIGNED - JNH	REVISED -
	DRAWN - JNH	REVISED -
PLOT SCALE = 20,0000 * / in.	CHECKED - GJE	REVISED -
PLOT DATE = 8/28/2025	DATE - 8/28/2025	REVISED -


STATE OF ILLINOIS
DEPARTMENT OF TRANSPORTATION

1"=5' VER
SCALE: 1"=10' HOR SHEET OF 18 SHEETS STA. 18+50.00 TO STA. 19+50.00

DIXIE HIGHWAY
CROSS SECTIONS

F.A.U. RTE.	SECTION	COUNTY	TOTAL SHEETS	SHEET NO.
2843	2023-916-R5,SW,FL	COOK	110	99
		62W33		
	ILLINOIS	FED. AID PROJECT		

PROPOSED
DIXIE HIGHWAY

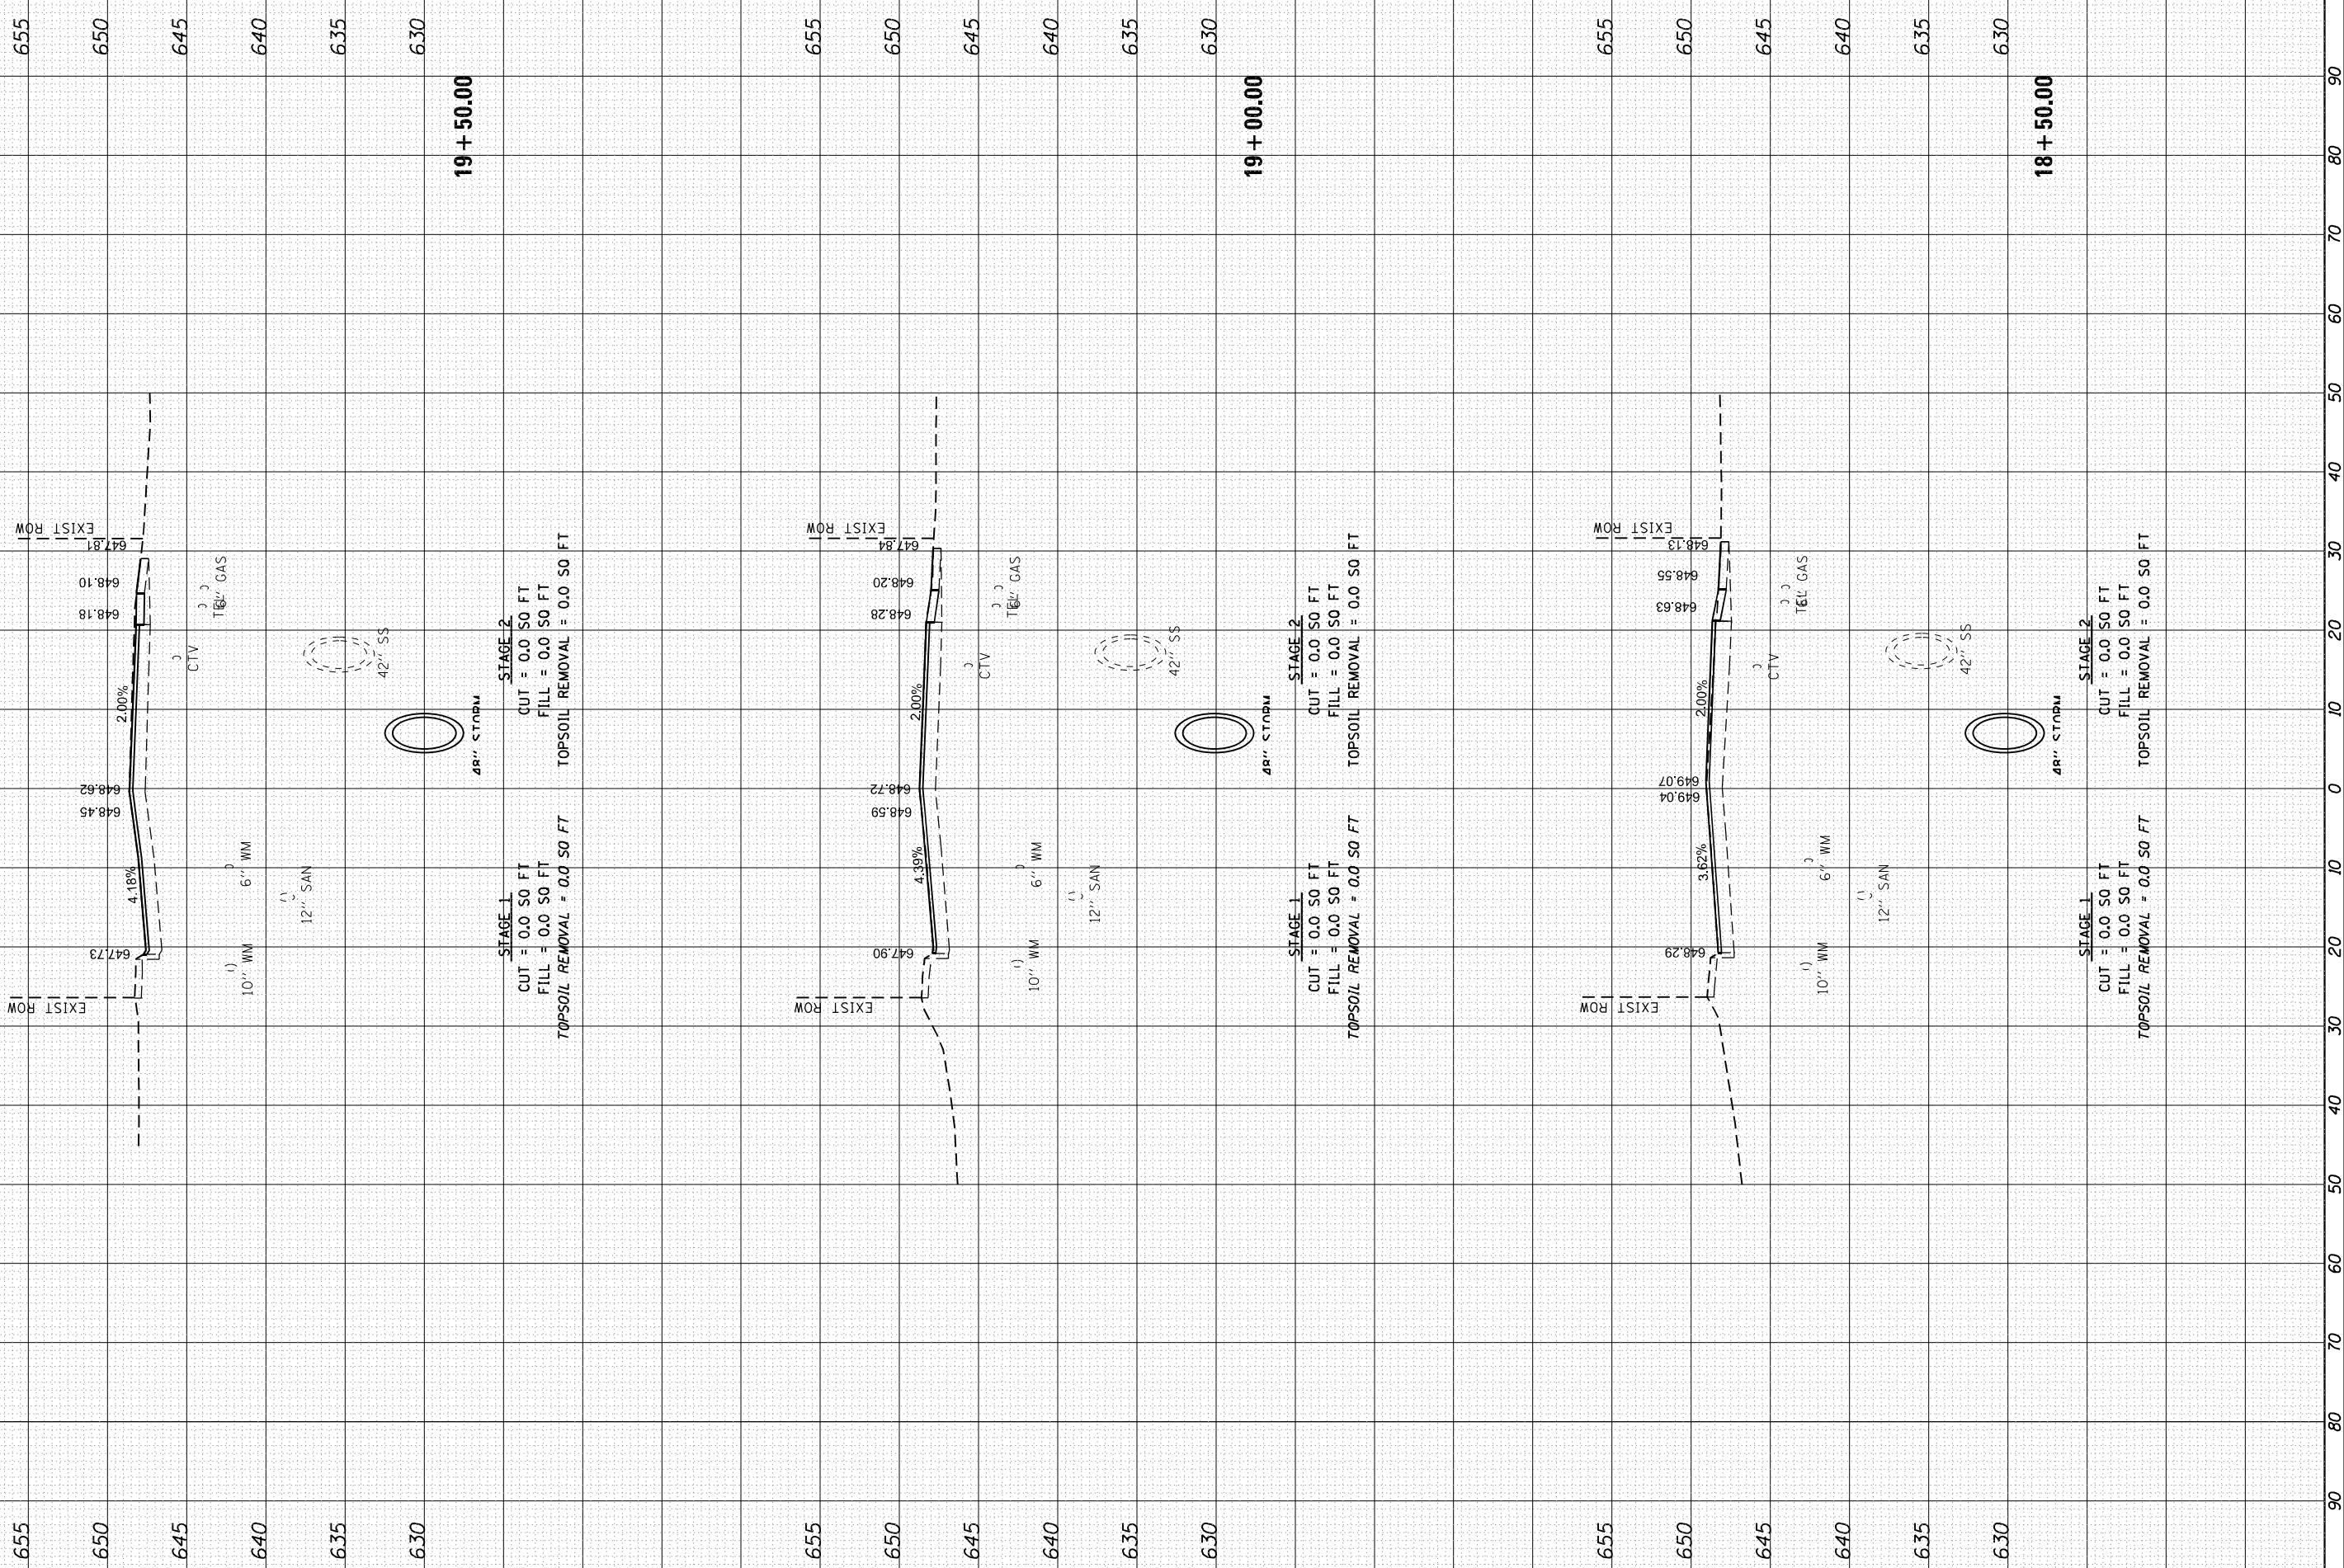

FINAL SURVEY	SURVEYED	BY	DATE
NOTE BOOK	PLOTTED		
NO.	TEMPLATE		
	AREAS		
	AREAS CHECKED		

ORIGINAL SURVEY	SURVEYED	BY	DATE
NOTE BOOK	PLOTTED		
NO.	TEMPLATE		
	AREAS		
	AREAS CHECKED		

MODEL: Default
FILE NAME: W:\91182 IDOT 2080.0.T01 Dixie Highway Storm Sewer\CAUD Sheets\0120W33 SWT Cross Sections.dgn




USER NAME = jhes1e	DESIGNED - JNH	REVISED -
	DRAWN - JNH	REVISED -
PLOT SCALE = 20,0000 * / in.	CHECKED - GJE	REVISED -
PLOT DATE = 8/28/2025	DATE - 8/28/2025	REVISED -

STATE OF ILLINOIS
DEPARTMENT OF TRANSPORTATION

1"=5' VER		DIXIE HIGHWAY CROSS SECTIONS	
SCALE: 1"=10' HOR	SHEET	OF 18 SHEETS	STA. 20+00.00 TO STA. 21+00.00

F.A.U RTE.	SECTION	COUNTY	TOTAL SHEETS	SHEET NO.
2843	2023-916-RS,SW,FL	COOK	110	100
		62W33		
ILLINOIS		FED. AID PROJECT		

PROPOSED
DIXIE HIGHWAY

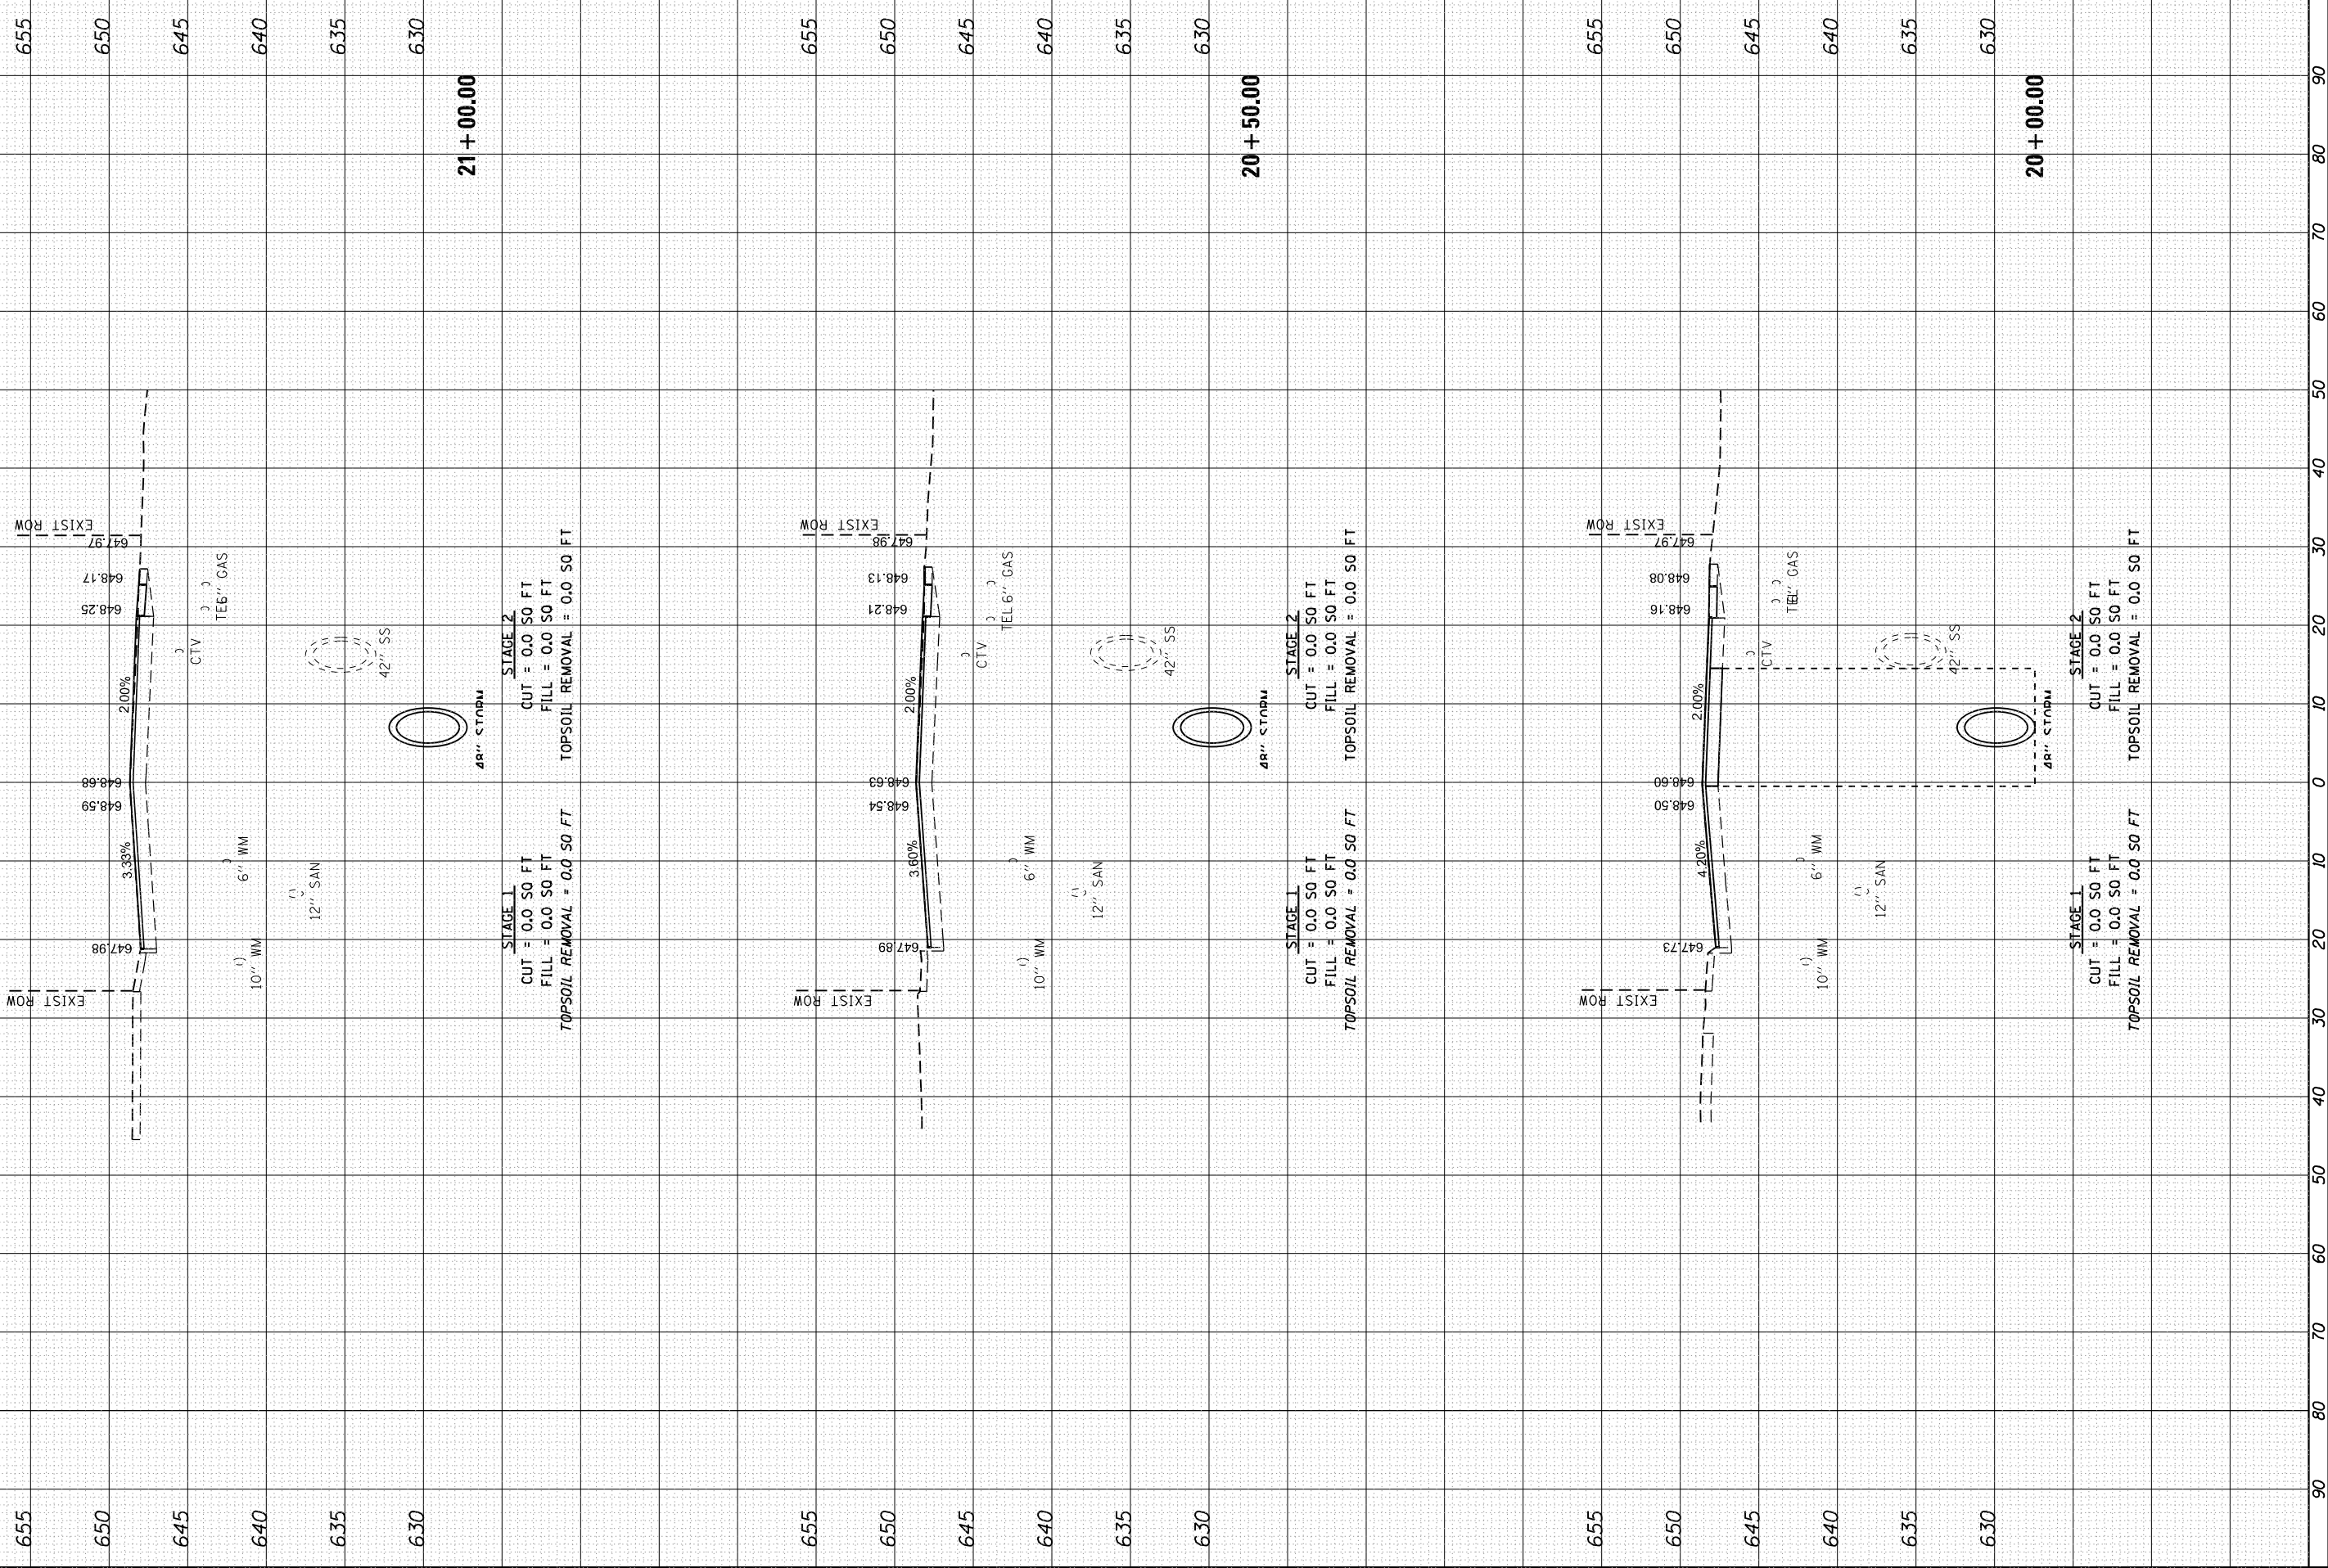

FINAL SURVEY	SURVEYED PLOTTED	BY	DATE
NOTE BOOK	TEMPLATE		
NO.	AREAS CHECKED		

ORIGINAL SURVEY	SURVEYED PLOTTED	BY	DATE
NOTE BOOK	TEMPLATE		
NO.	AREAS CHECKED		

MODEL: Default
FILE NAME: W:\91182 IDOT 208010.T01 Dixie Highway Storm Sewer\CAUD Sheets\0124W33 SWT Cross Sections.dgn



USER NAME = jhes1e	DESIGNED - JNH	REVISED -
	DRAWN - JNH	REVISED -
PLOT SCALE = 20,0000 * / in.	CHECKED - GJE	REVISED -
PLOT DATE = 8/28/2025	DATE - 8/28/2025	REVISED -


STATE OF ILLINOIS
DEPARTMENT OF TRANSPORTATION

DIXIE HIGHWAY
CROSS SECTIONS

1"=5' VER	SCALE: 1"=10' HOR	SHEET	OF 18 SHEETS	STA. 24+50.00	TO STA. 25+50.00
-----------	-------------------	-------	--------------	---------------	------------------


F.A.U RTE.	SECTION	COUNTY	TOTAL SHEETS	SHEET NO.
2843	2023-916-R5,SW,FL	COOK	110	103
		62W33		
	ILLINOIS	FED. AID PROJECT		

PROPOSED
DIXIE HIGHWAY

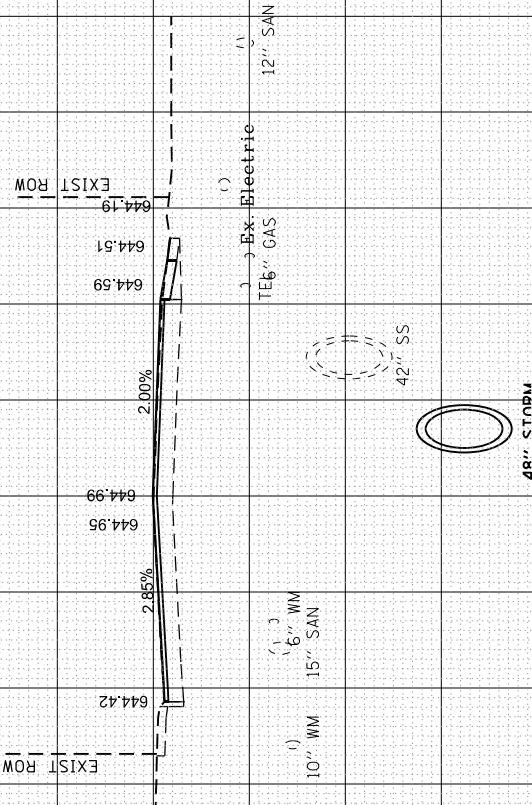


STAGE 1
CUT = 0.0 SO FT
FILL = 0.0 SO FT
TOPSOIL REMOVAL = 0.0 SO FT

STAGE 2
CUT = 0.0 SO FT
FILL = 0.0 SO FT
TOPSOIL REMOVAL = 0.0 SO FT

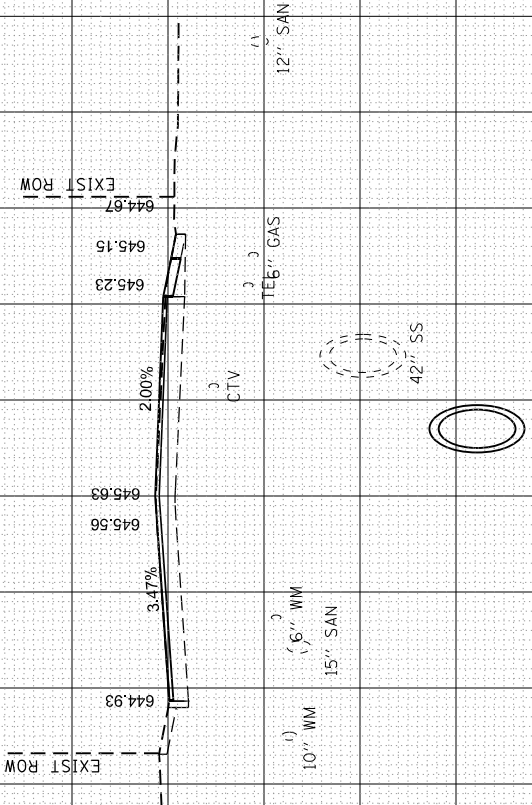

STAGE 1
CUT = 0.0 SO FT
FILL = 0.0 SO FT
TOPSOIL REMOVAL = 0.0 SO FT

STAGE 2
CUT = 0.0 SO FT
FILL = 0.0 SO FT
TOPSOIL REMOVAL = 0.0 SO FT

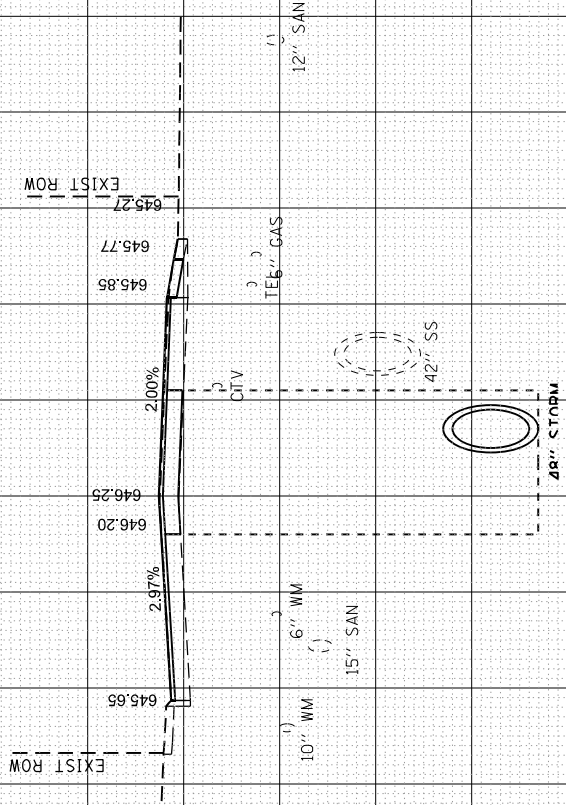

STAGE 1
CUT = 0.0 SO FT
FILL = 0.0 SO FT
TOPSOIL REMOVAL = 0.0 SO FT

STAGE 2
CUT = 0.0 SO FT
FILL = 0.0 SO FT
TOPSOIL REMOVAL = 0.0 SO FT

FINAL SURVEY	SURVEYED	BY	DATE
NO.	PLOTTED		
	NOTE BOOK		
	AREAS		
	AREAS CHECKED		

ORIGINAL SURVEY	SURVEYED	BY	DATE
NO.	PLOTTED		
	NOTE BOOK		
	AREAS		
	AREAS CHECKED		

MODEL: Default
FILE NAME: W:\91182 IDOT 268010.T01 Dixie Highway Storm Sewer\CAUD Sheets\0126W33 SWT Cross Sections.dgn



USER NAME	= jhesle
DESIGNED	- JNH
DRAWN	- JNH
PLOT SCALE	= 20,0000 * / in.
PLOT DATE	= 8/28/2025

REVIS	-
REVIS	-
REVIS	-
REVIS	-


REVIS	-
REVIS	-
REVIS	-
REVIS	-

STATE OF ILLINOIS
DEPARTMENT OF TRANSPORTATION

1"=5' VER	
SCALE: 1"=10' HOR	SHEET
OF 18 SHEETS	STA. 26+00.00 TO STA. 27+00.00

DIXIE HIGHWAY
CROSS SECTIONS

F.A.U. RTE.	SECTION	COUNTY	TOTAL SHEETS	SHEET NO.
2843	2023-916-R5,SW,FL	COOK	110	104
		62W33		
ILLINOIS		FED. AID PROJECT		

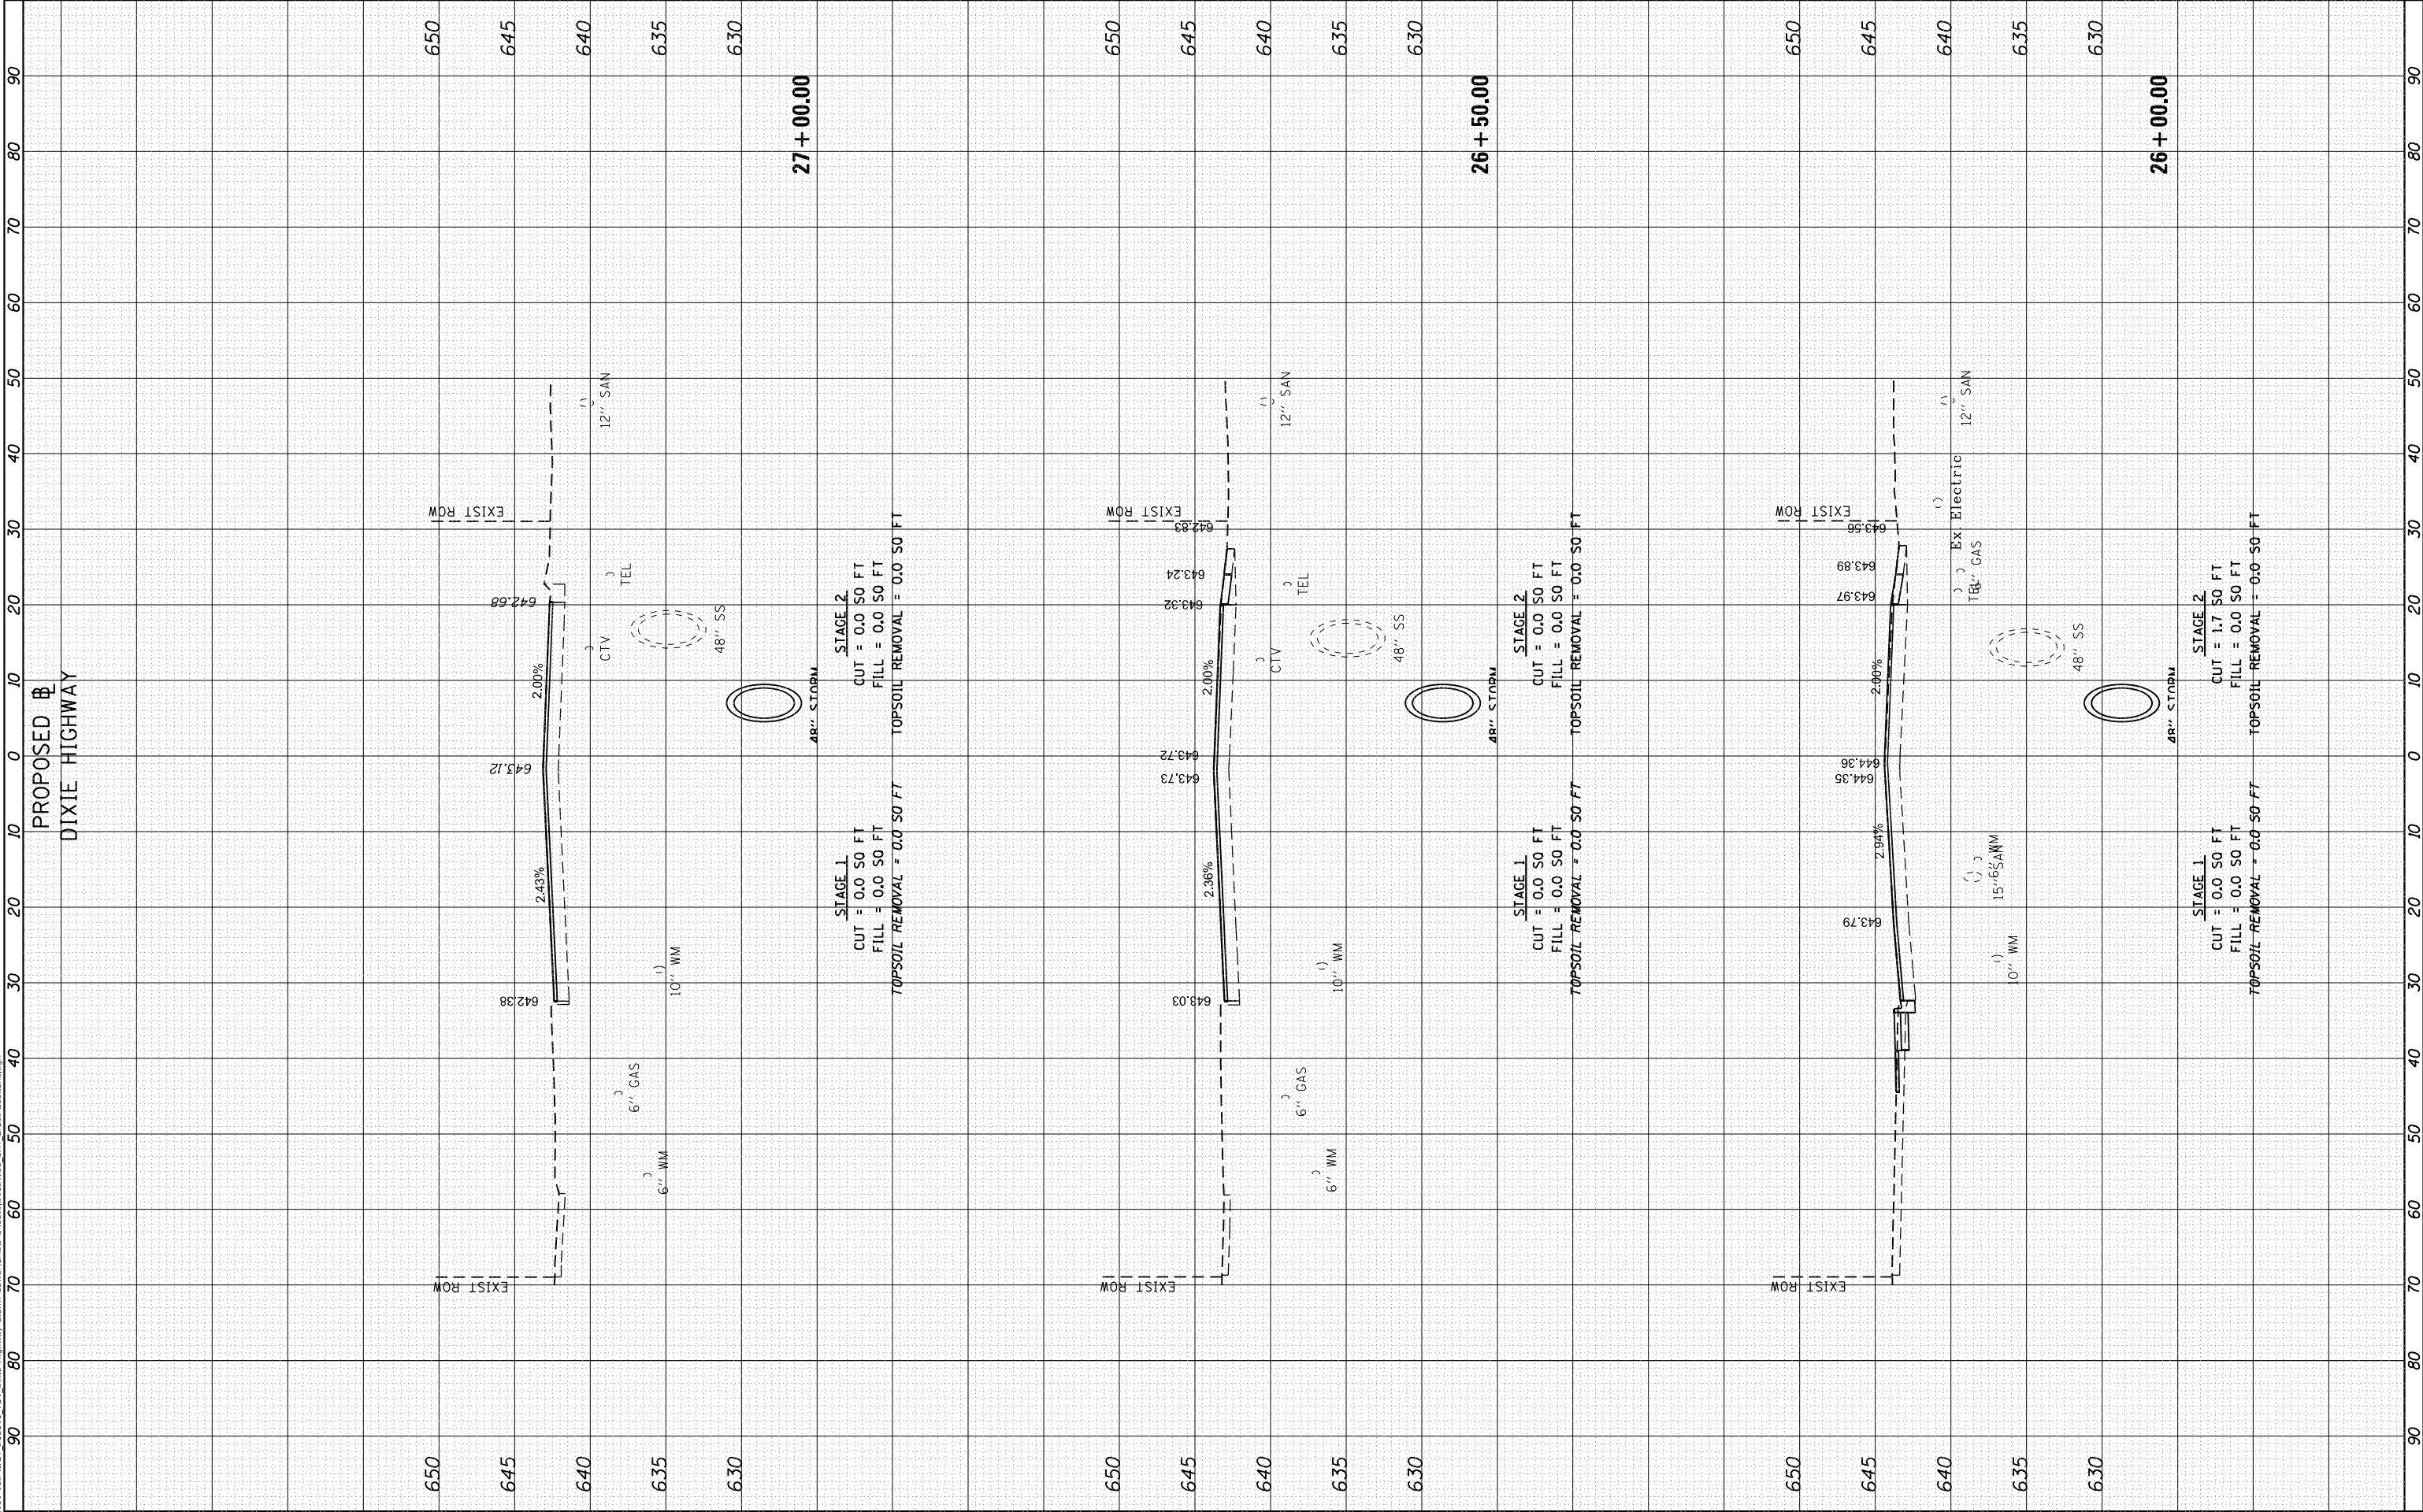

FINAL SURVEY NO.	SURVEYED PLOTTED AREAS CHECKED	BY	DATE

ORIGINAL SURVEY NO.	SURVEYED PLOTTED AREAS CHECKED	BY	DATE

MODEL: Default
FILE NAME: W:\91182 IDOT 208010.T01 Dixie Highway Storm Sewer\CAUD Sheets\012W33 SWT Cross Sections.dgn




USER NAME = jhesicle	DESIGNED - JNH	REVISED -
	DRAWN - JNH	REVISED -
PLOT SCALE = 20,0000 ' / in.	CHECKED - GJE	REVISED -
PLOT DATE = 8/28/2025	DATE - 8/28/2025	REVISED -

STATE OF ILLINOIS
DEPARTMENT OF TRANSPORTATION

DIXIE HIGHWAY CROSS SECTIONS			
1"=5' VER			
SCALE: 1"=10' HOR	SHEET	OF 18 SHEETS	STA. 27+35.00 TO STA. 28+50.00

F.A.U. RTE.	SECTION	COUNTY	TOTAL SHEETS	SHEET NO.
2843	2023-916-R5,SW,FL	COOK	110	105
		62W33		
ILLINOIS		FED. AID PROJECT		

PROPOSED
DIXIE HIGHWAY

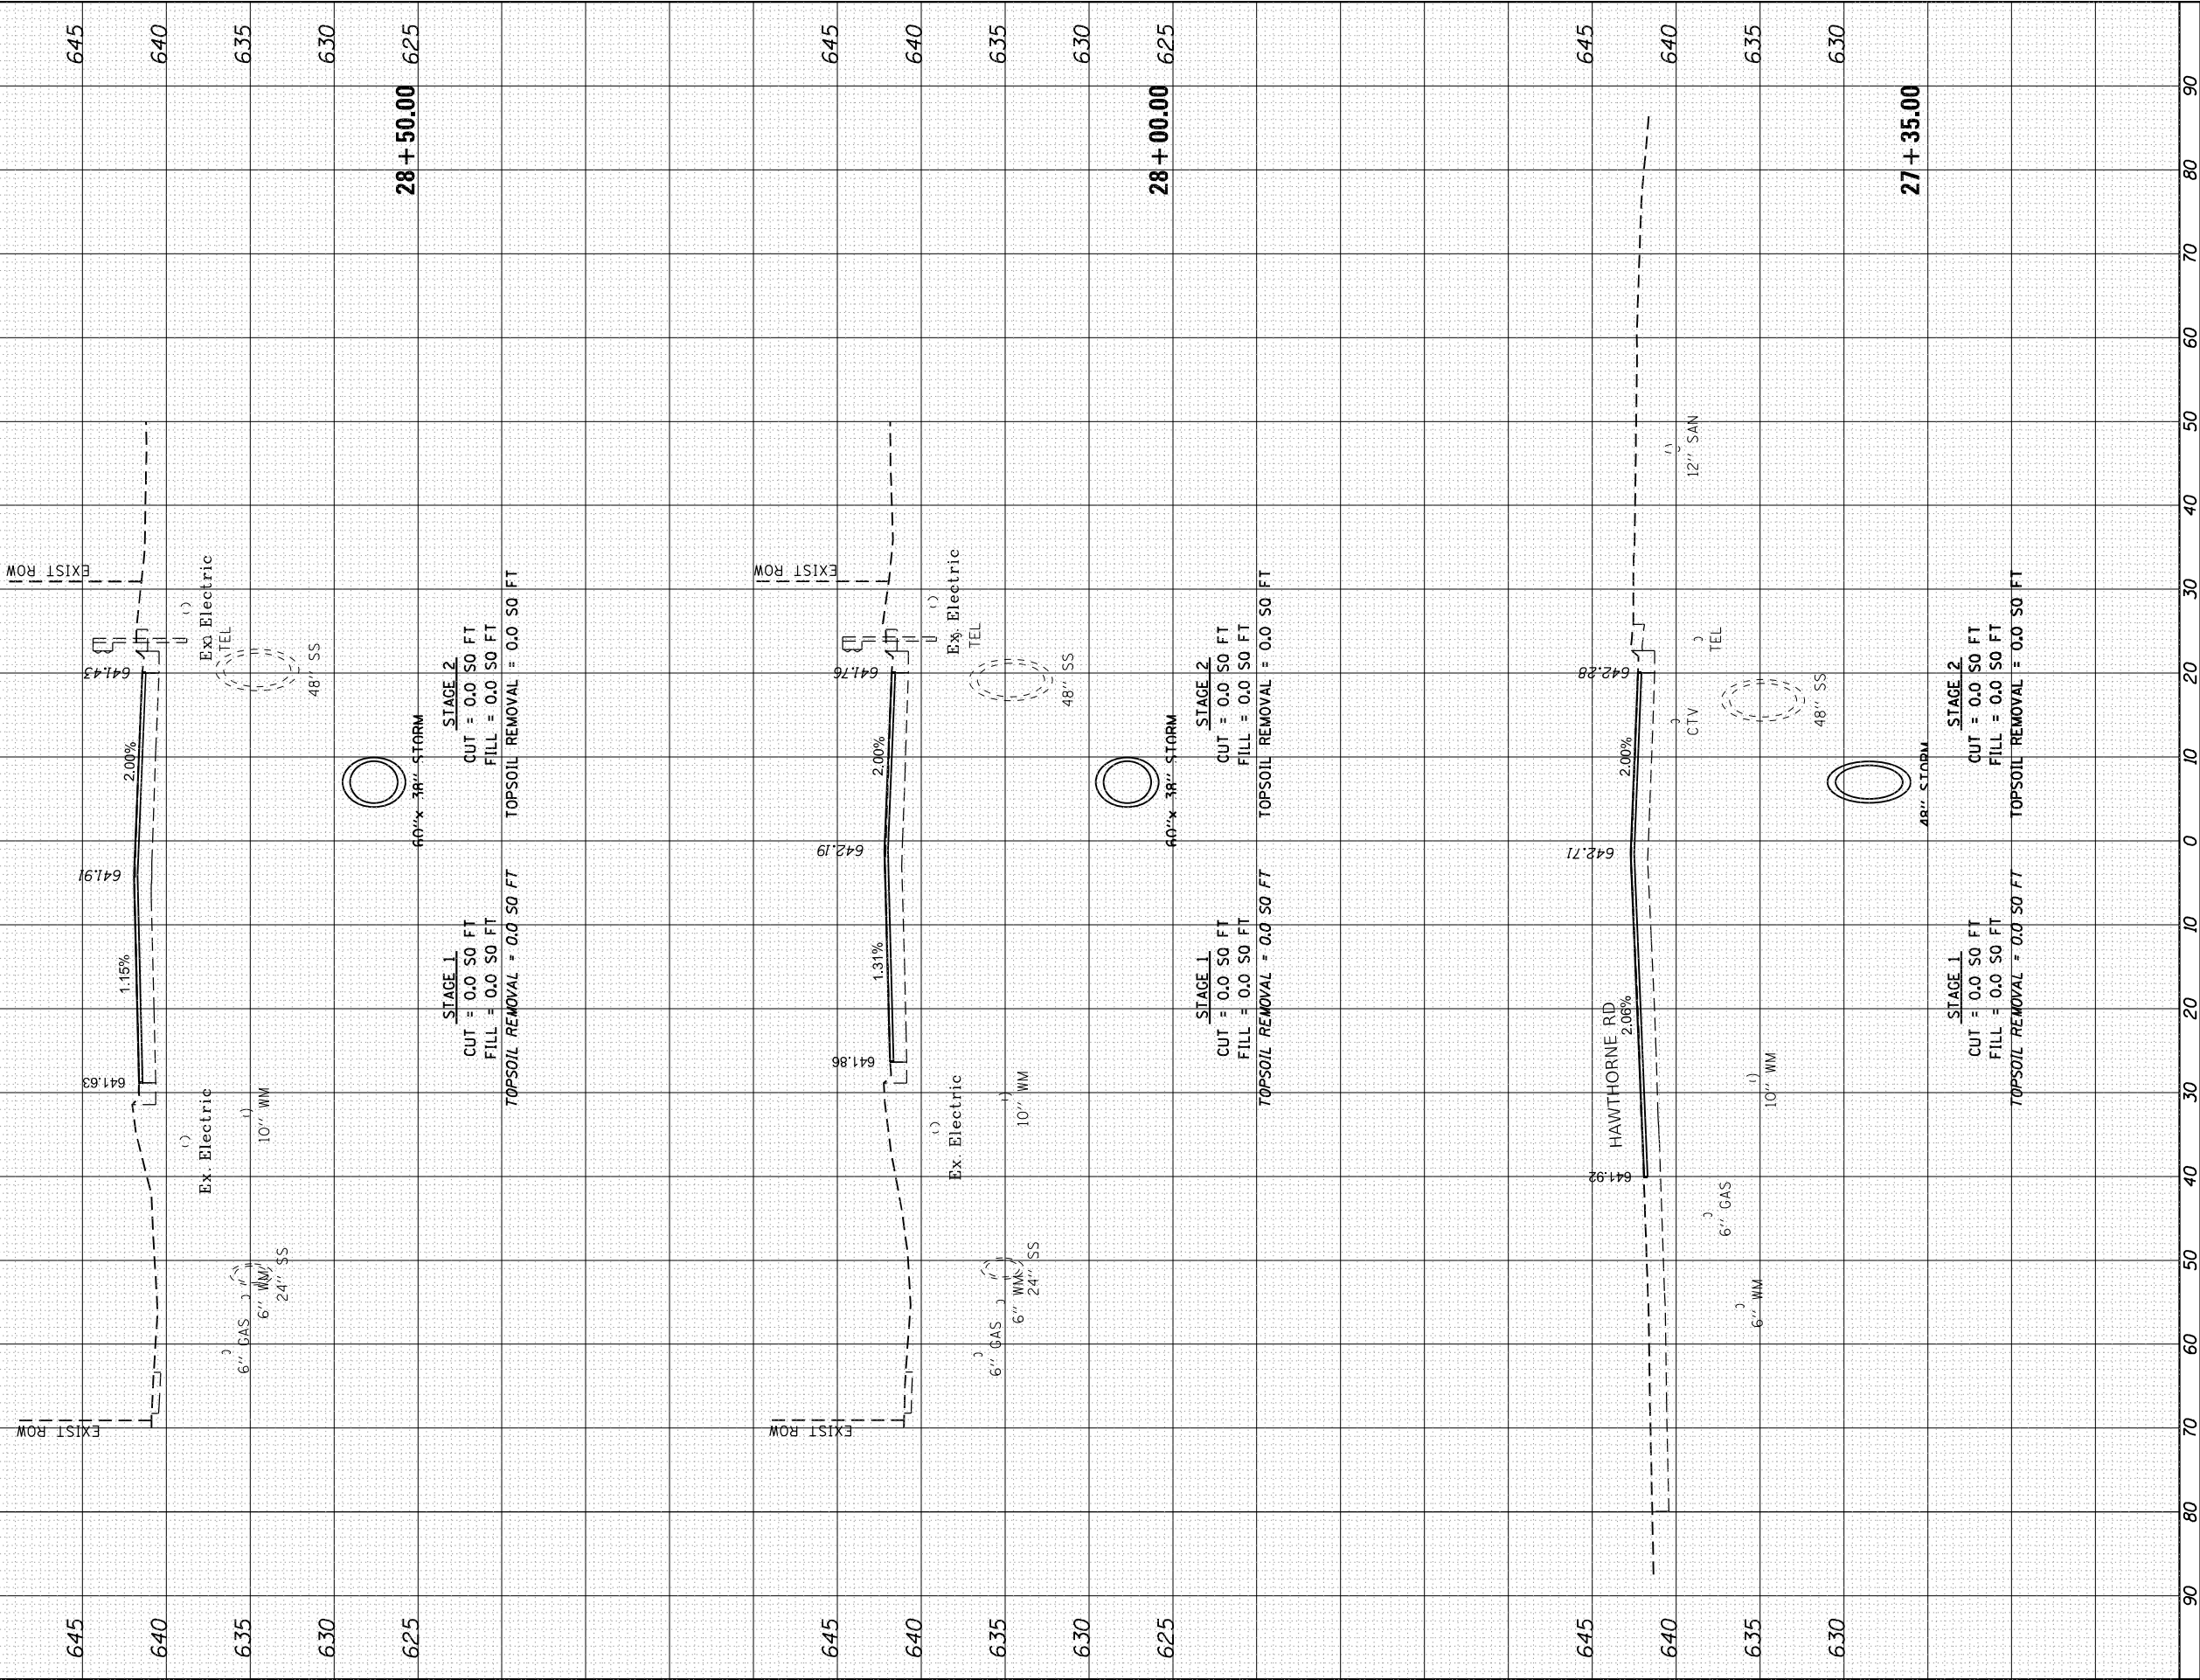

FINAL SURVEY NO.	SURVEYED PLOTTED NOTE BOOK AREAS CHECKED	BY	DATE

ORIGINAL SURVEY NO.	SURVEYED PLOTTED NOTE BOOK AREAS CHECKED	BY	DATE

MODEL: Default
FILE NAME: W:\91182 1007 208010.T01 Dixie Highway Storm Sewer\CAUD Streets\0129W3 SWT Cross Sections.dgn



USER NAME = jhes1e	DESIGNED - JNH	REVISED -
	DRAWN - JNH	REVISED -
PLOT SCALE = 20,0000 * / in.	CHECKED - GJE	REVISED -
PLOT DATE = 8/28/2025	DATE - 8/28/2025	REVISED -


STATE OF ILLINOIS
DEPARTMENT OF TRANSPORTATION

DIXIE HIGHWAY
CROSS SECTIONS

1"=5' VER
SCALE: 1"=10' HOR SHEET OF 18 SHEETS STA. 29+00.00 TO STA. 30+00.00

F.A.U RTE.	SECTION	COUNTY	TOTAL SHEETS	SHEET NO.
2843	2023-916-R5,SW,FL	COOK	110	106
		62W33		
	ILLINOIS	FED. AID PROJECT		

PROPOSED
DIXIE HIGHWAY

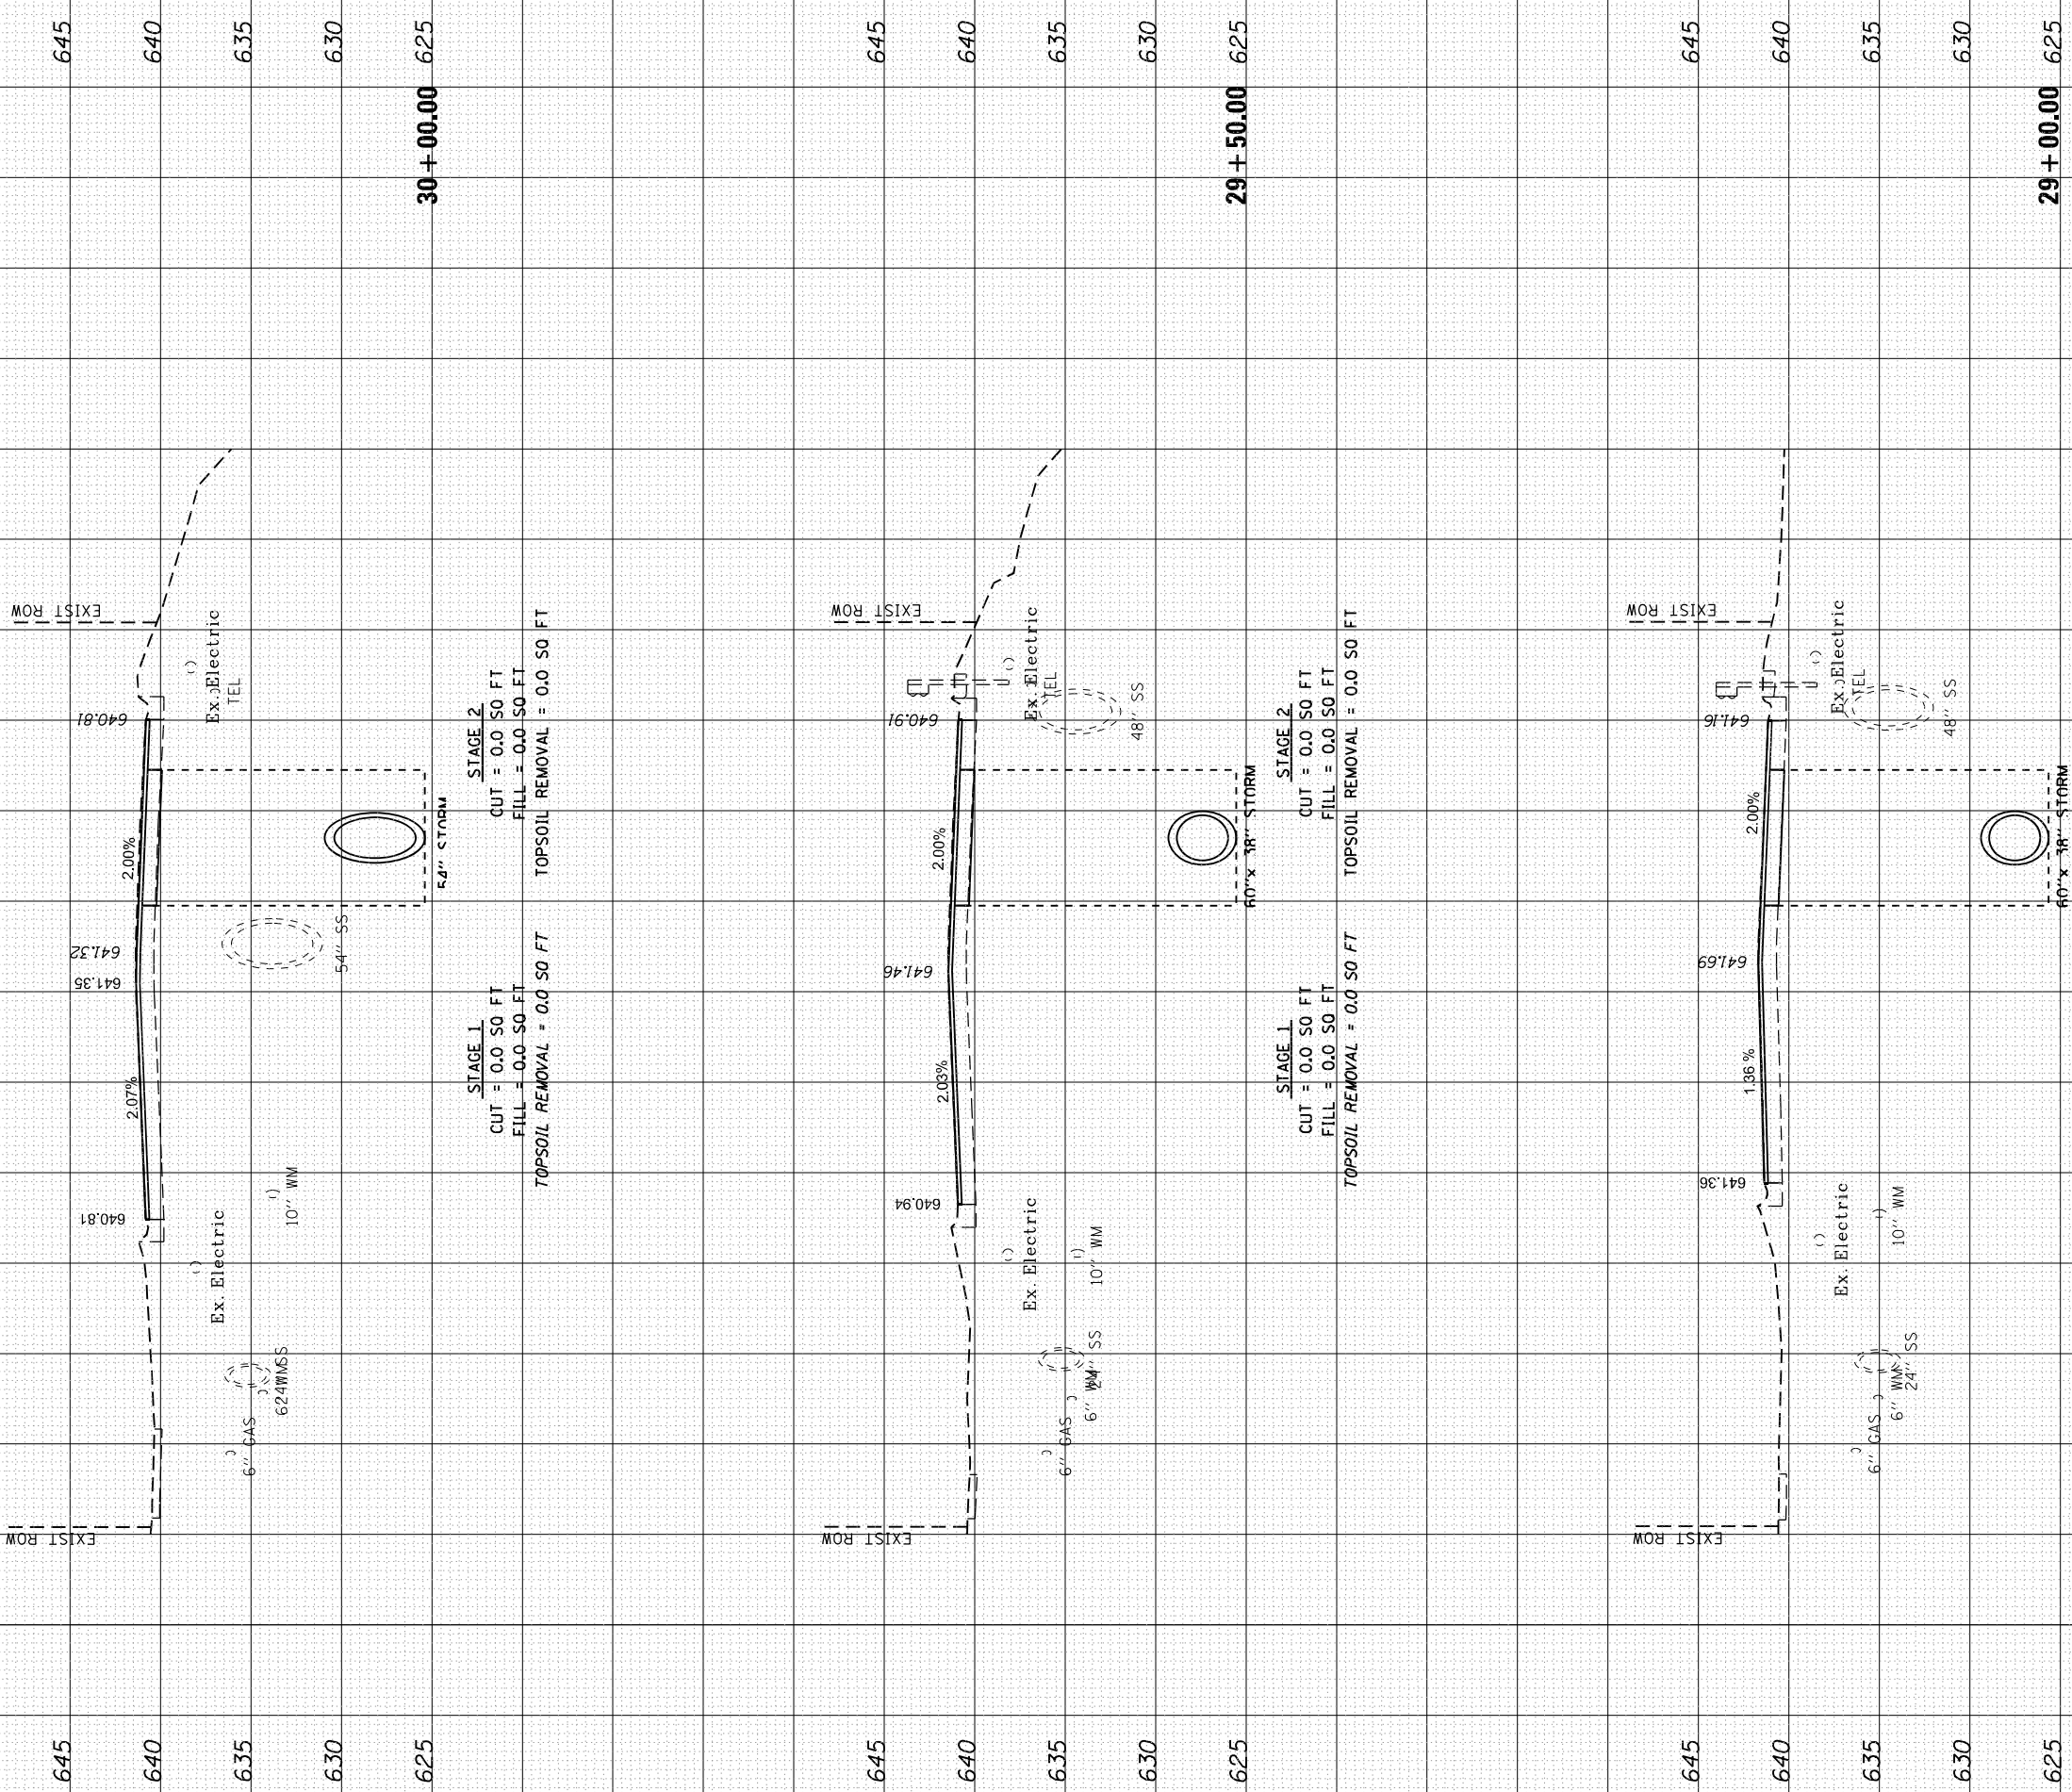

FINAL SURVEY	SURVEYED PLOTTED	BY	DATE
NOTE BOOK	TEMPLATE		
NO.	AREAS CHECKED		

ORIGINAL SURVEY	SURVEYED PLOTTED	BY	DATE
NOTE BOOK	TEMPLATE		
NO.	AREAS CHECKED		

MODEL Default
FILE NAME: W:\91182 IDOT 208010.T01 Dixie Highway Storm Sewer\CAUD Streets\012W33 SWT Cross Sections.dgn




USER NAME = jhesle	DESIGNED - JNH	REVISED -
	DRAWN - JNH	REVISED -
PLOT SCALE = 20,0000 * / in.	CHECKED - GJE	REVISED -
PLOT DATE = 8/28/2025	DATE - 8/28/2025	REVISED -

STATE OF ILLINOIS
DEPARTMENT OF TRANSPORTATION

DIXIE HIGHWAY
CROSS SECTIONS

1"=5' VER
SCALE: 1"=10' HOR SHEET OF 18 SHEETS STA. 30+50.00 TO STA. 31+50.00

F.A.U RTE.	SECTION	COUNTY	TOTAL SHEETS	SHEET NO.
2843	2023-916-R5,SW,FL	COOK	110	107
		62W33		
	ILLINOIS	FED. AID PROJECT		

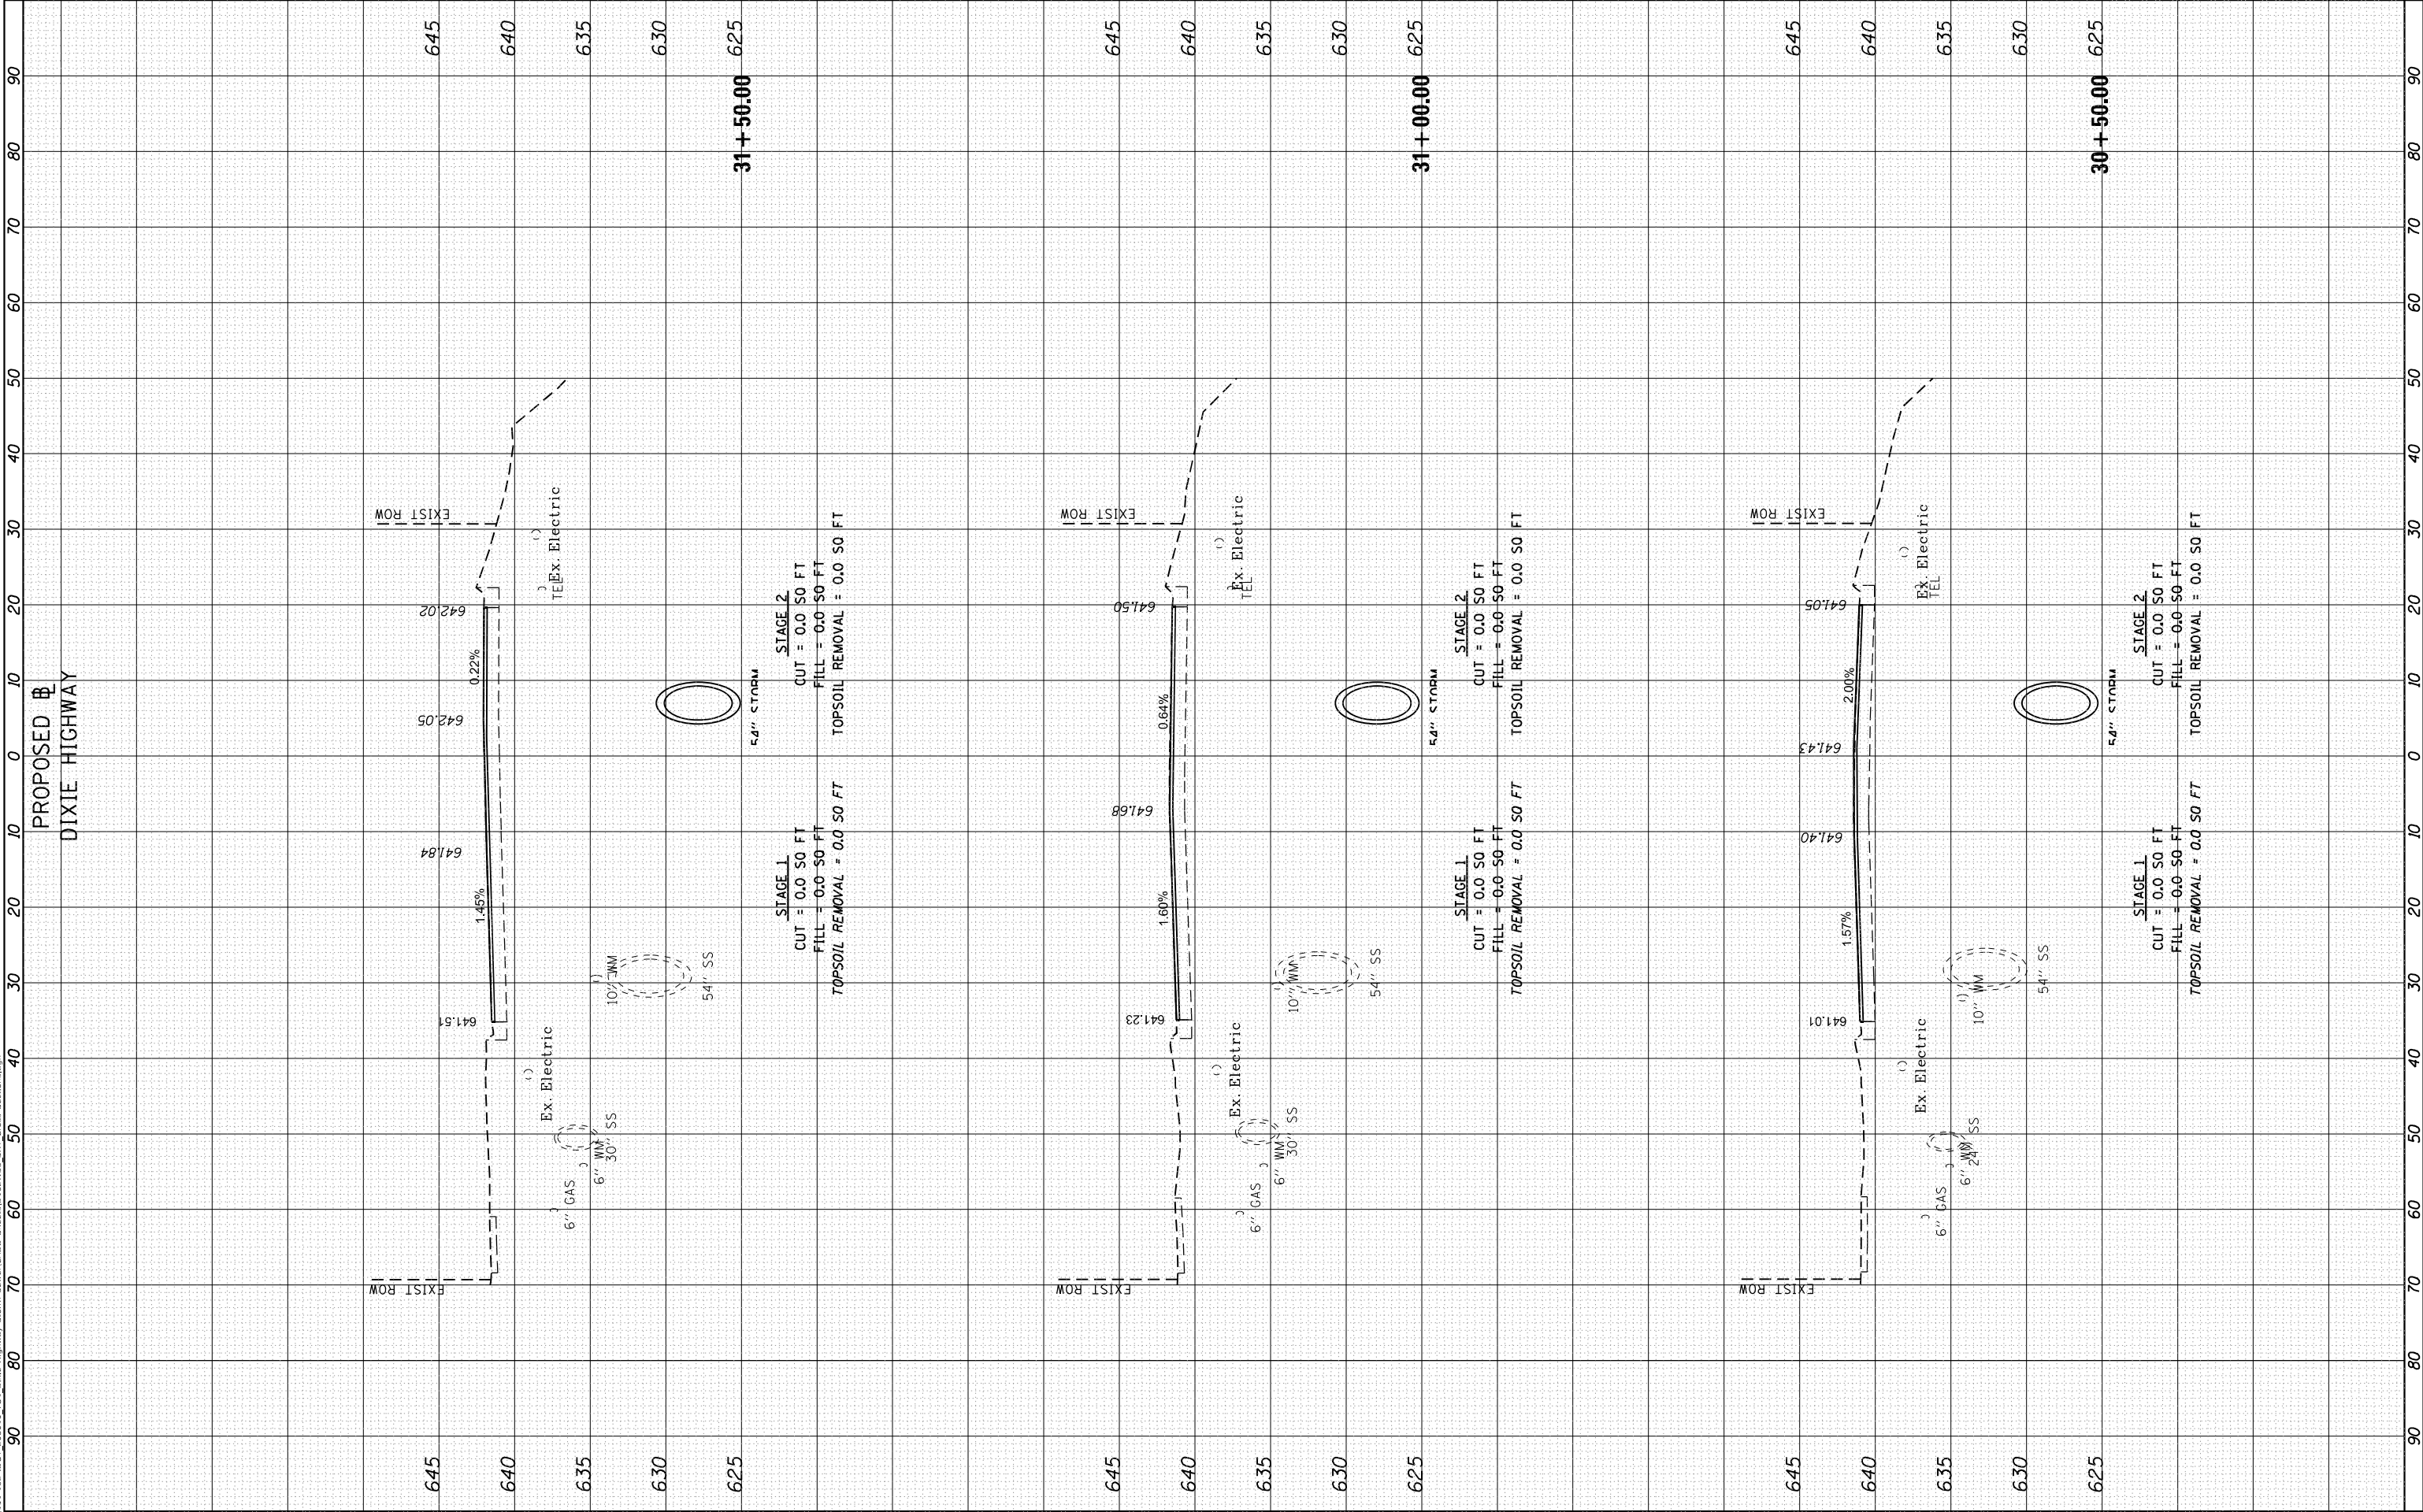

FINAL SURVEY	SURVEYED	BY	DATE
NOTE BOOK	PLOTTED		
NO.	AREAS CHECKED		

ORIGINAL SURVEY	SURVEYED	BY	DATE
NOTE BOOK	PLOTTED		
NO.	AREAS CHECKED		

MODEL: Default
FILE NAME: W:\91182 IDOT 208010.T01 Dixie Highway Storm Sewer\CAUD Streets\62W33 SWT Cross Sections.dgn




USER NAME = jhesle	DESIGNED - JNH	REVISED -
	DRAWN - JNH	REVISED -
PLOT SCALE = 20,0000 * / in.	CHECKED - GJE	REVISED -
PLOT DATE = 8/28/2025	DATE - 8/28/2025	REVISED -

STATE OF ILLINOIS
DEPARTMENT OF TRANSPORTATION

DIXIE HIGHWAY CROSS SECTIONS			
1"=5' VER			
SCALE: 1"=10' HOR	SHEET	OF 18 SHEETS	STA. 32+00.00 TO STA. 33+00.00


F.A.U. RTE.	SECTION	COUNTY	TOTAL SHEETS	SHEET NO.
2843	2023-916-R5,SW,FL	COOK	110	108
		62W33		
	ILLINOIS	FED. AID PROJECT		

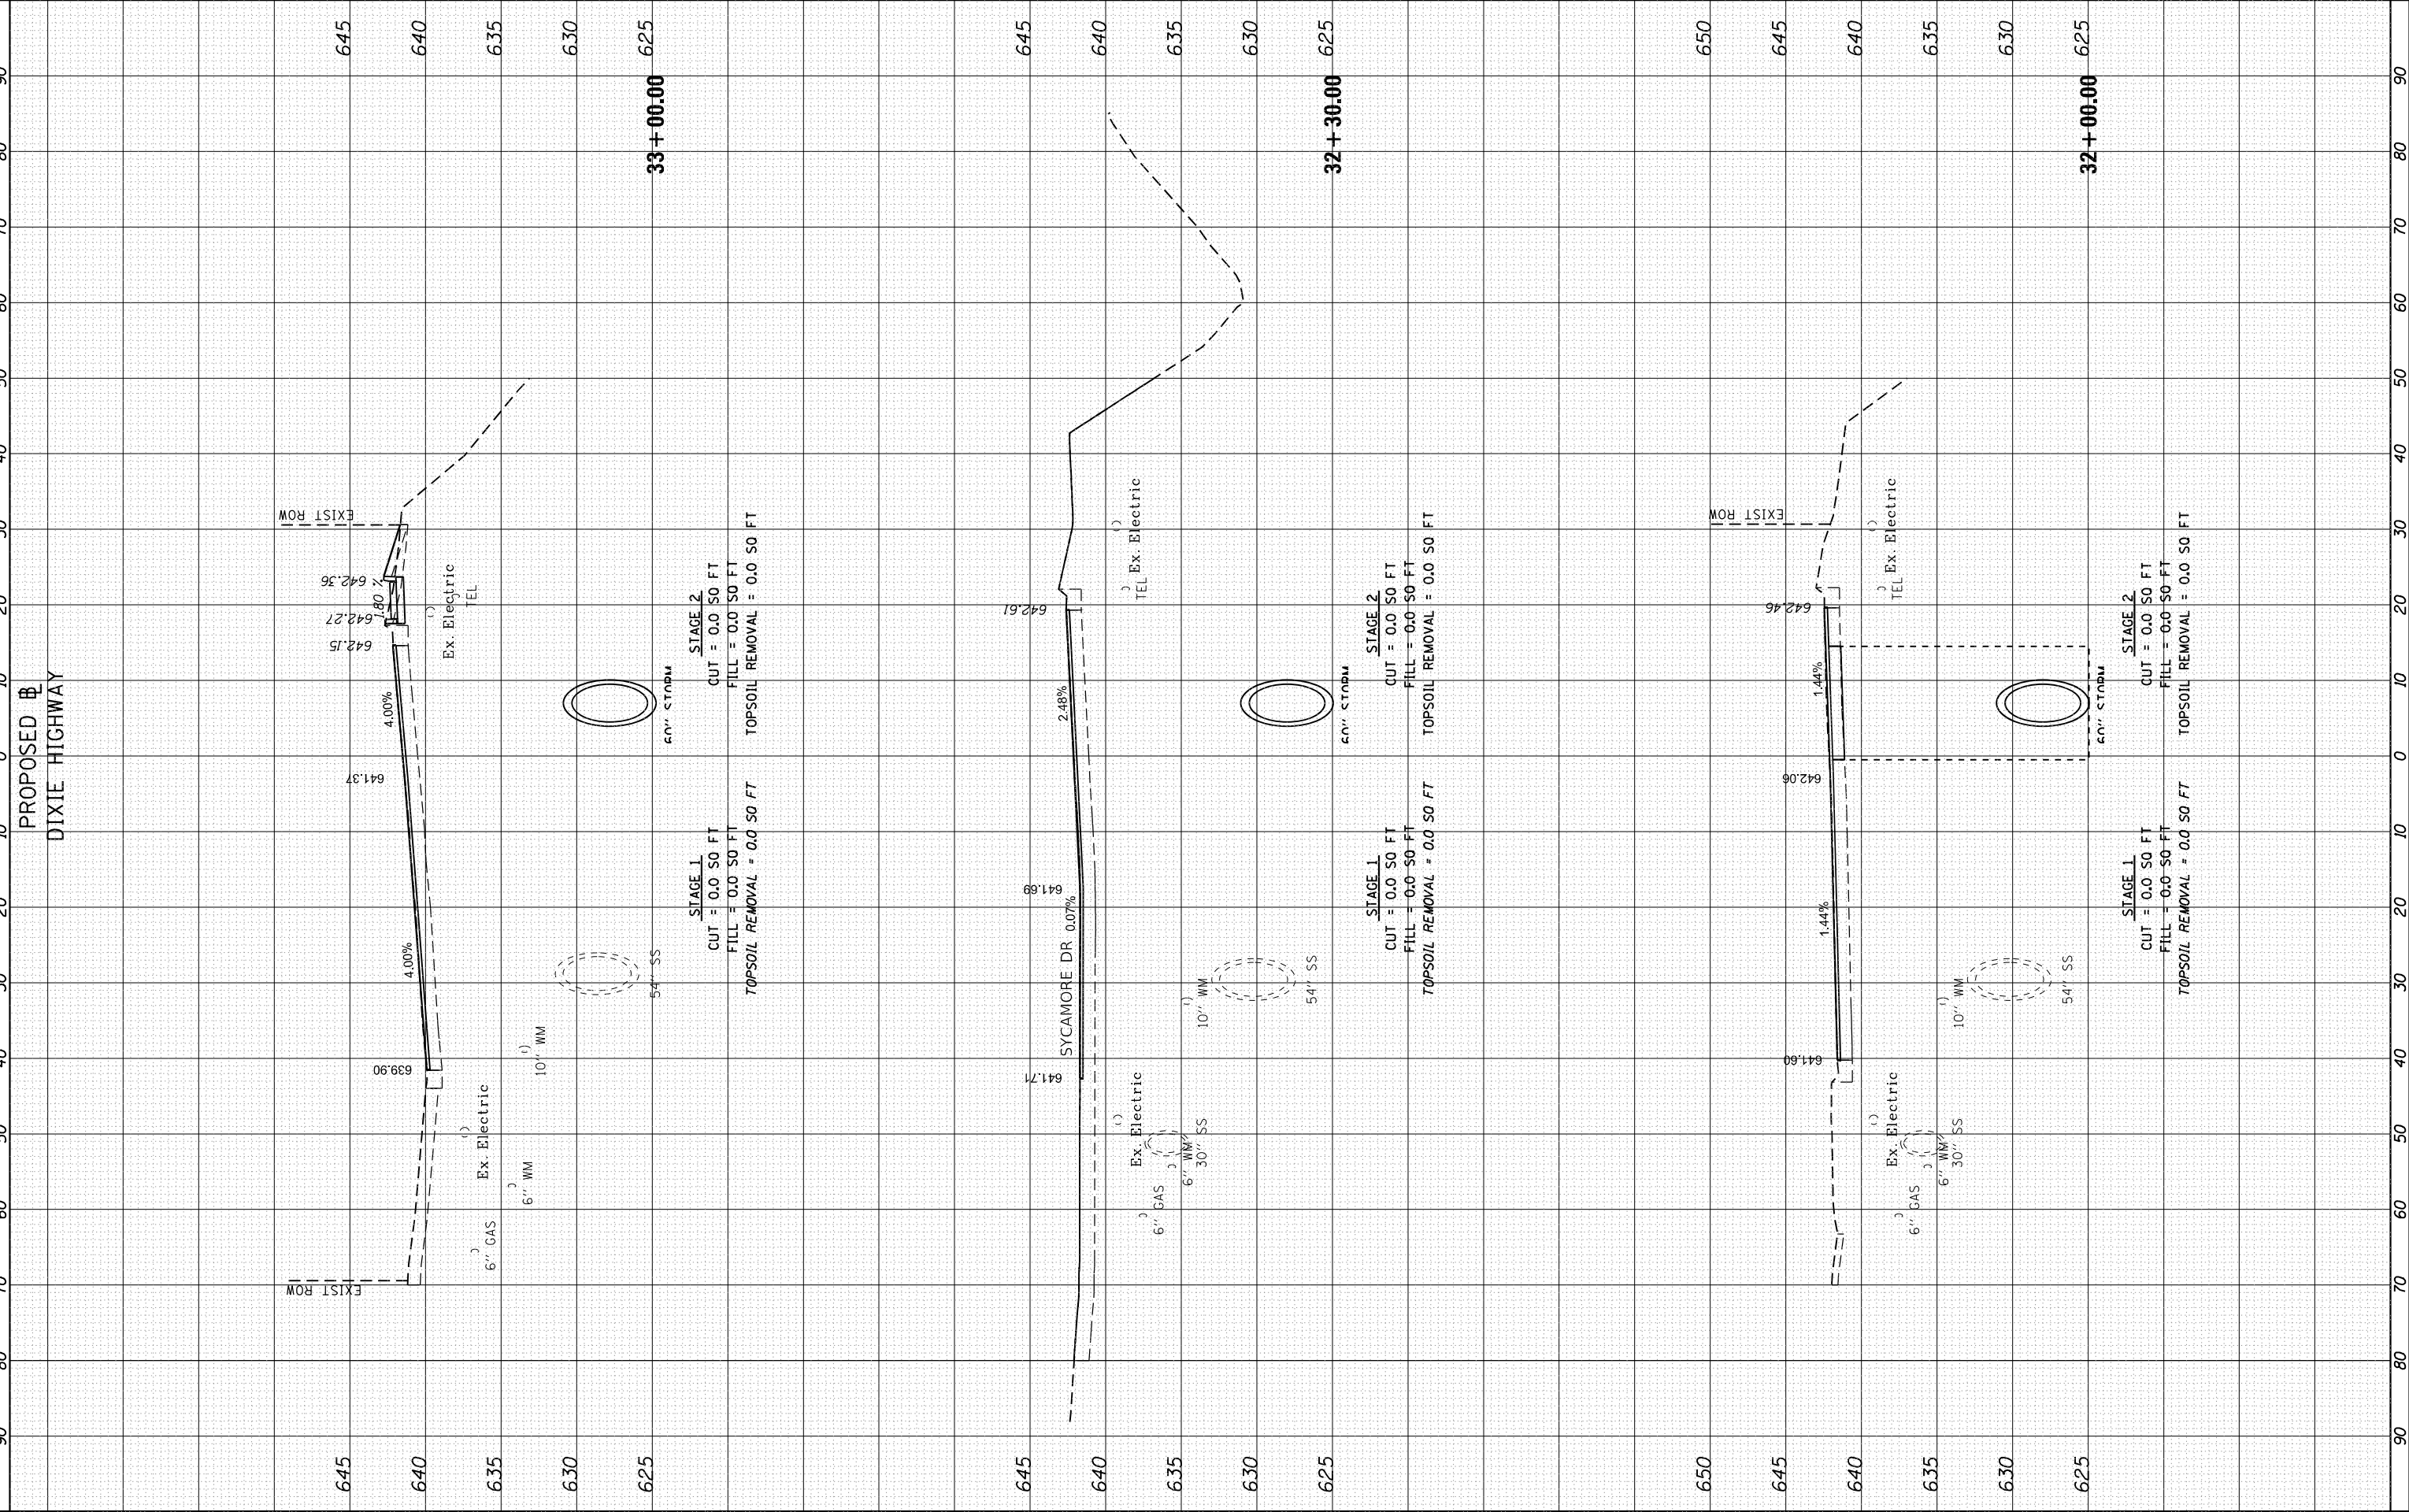

FINAL SURVEY	SURVEYED _____	BY _____	DATE _____
	PLOTTED _____		
NOTE BOOK	TEMPLATE _____		
	AREAS _____		
NO. _____	AREAS CHECKED _____		

ORIGINAL SURVEY		BY _____	DATE _____
NOTE BOOK	SURVEYED _____		
	PLOTTED _____		
	TEMPLATE _____		
	AREAS _____		
NO. _____	AREAS CHECKED _____		

MODEL: Default
FILE NAME: W:\191-182 IDOT 2080.10 T01 Dixie Highway Storm Sewer\CADD Sheets\ID162W33 SHT Cross Sections.dgn

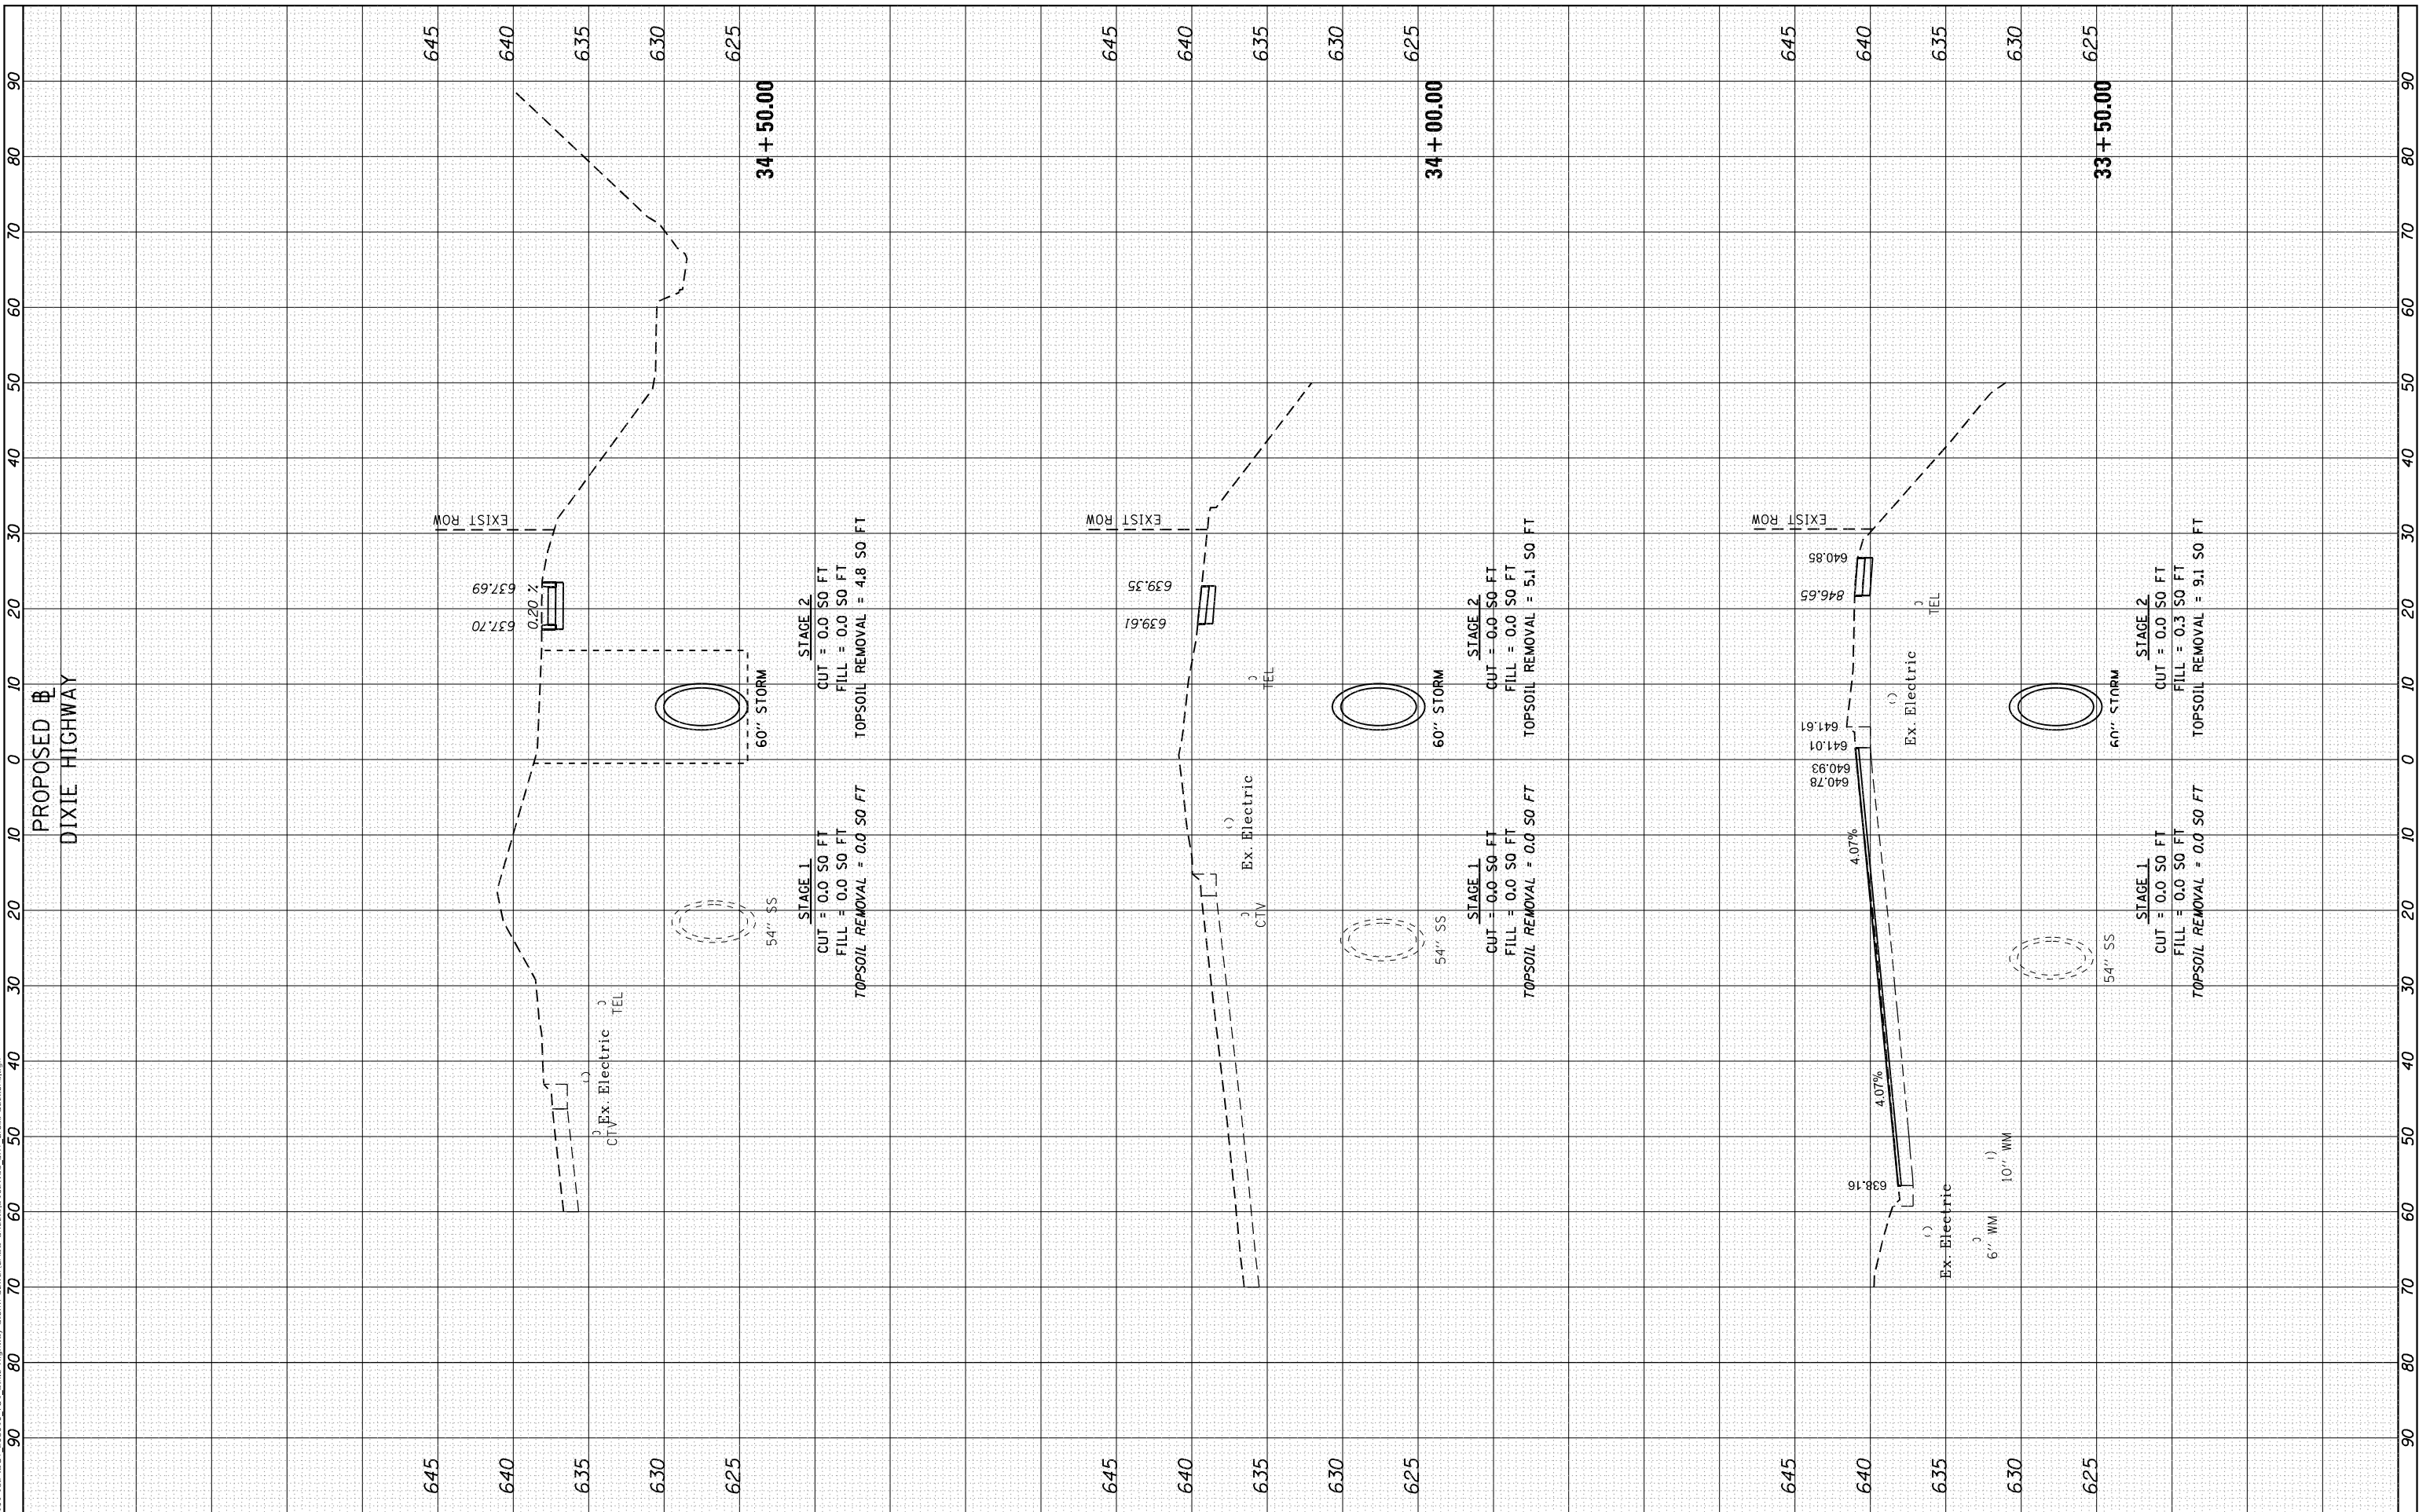


 BLA, Inc. ITASCA, ILLINOIS	USER NAME = jnesle	DESIGNED - JNH	REVISED -	STATE OF ILLINOIS DEPARTMENT OF TRANSPORTATION	DIXIE HIGHWAY CROSS SECTIONS				F.A.U. RTE.	SECTION	COUNTY	TOTAL SHEETS	SHEET NO.
	PLOT SCALE = 20,0000' / in.	DRAWN - JNH	REVISED -		1"=5' VER	2843	2023-916-RS,SW,FL	COOK	110	109			
	PLOT DATE = 8/28/2025	CHECKED - GJE	REVISED -		SCALE: 1"=10' HOR	62W33							
	DATE = 8/28/2025	REVISED -	SHEET OF 18 SHEETS		STA. 33+50.00 TO STA. 34+50.00	ILLINOIS FED. AID PROJECT							

FINAL SURVEY NOTE BOOK NO.	SURVEYED PLOTTED AREAS AREAS CHECKED	BY	DATE

ORIGINAL SURVEY NOTE BOOK NO.	SURVEYED PLOTTED AREAS AREAS CHECKED	BY	DATE

MODEL Default
FILE NAME: W:\91182 IDOT 208010.T01 Dixie Highway Storm Sewer\CAUD Sheets\0162W33 SUT Cross Sections.dgn

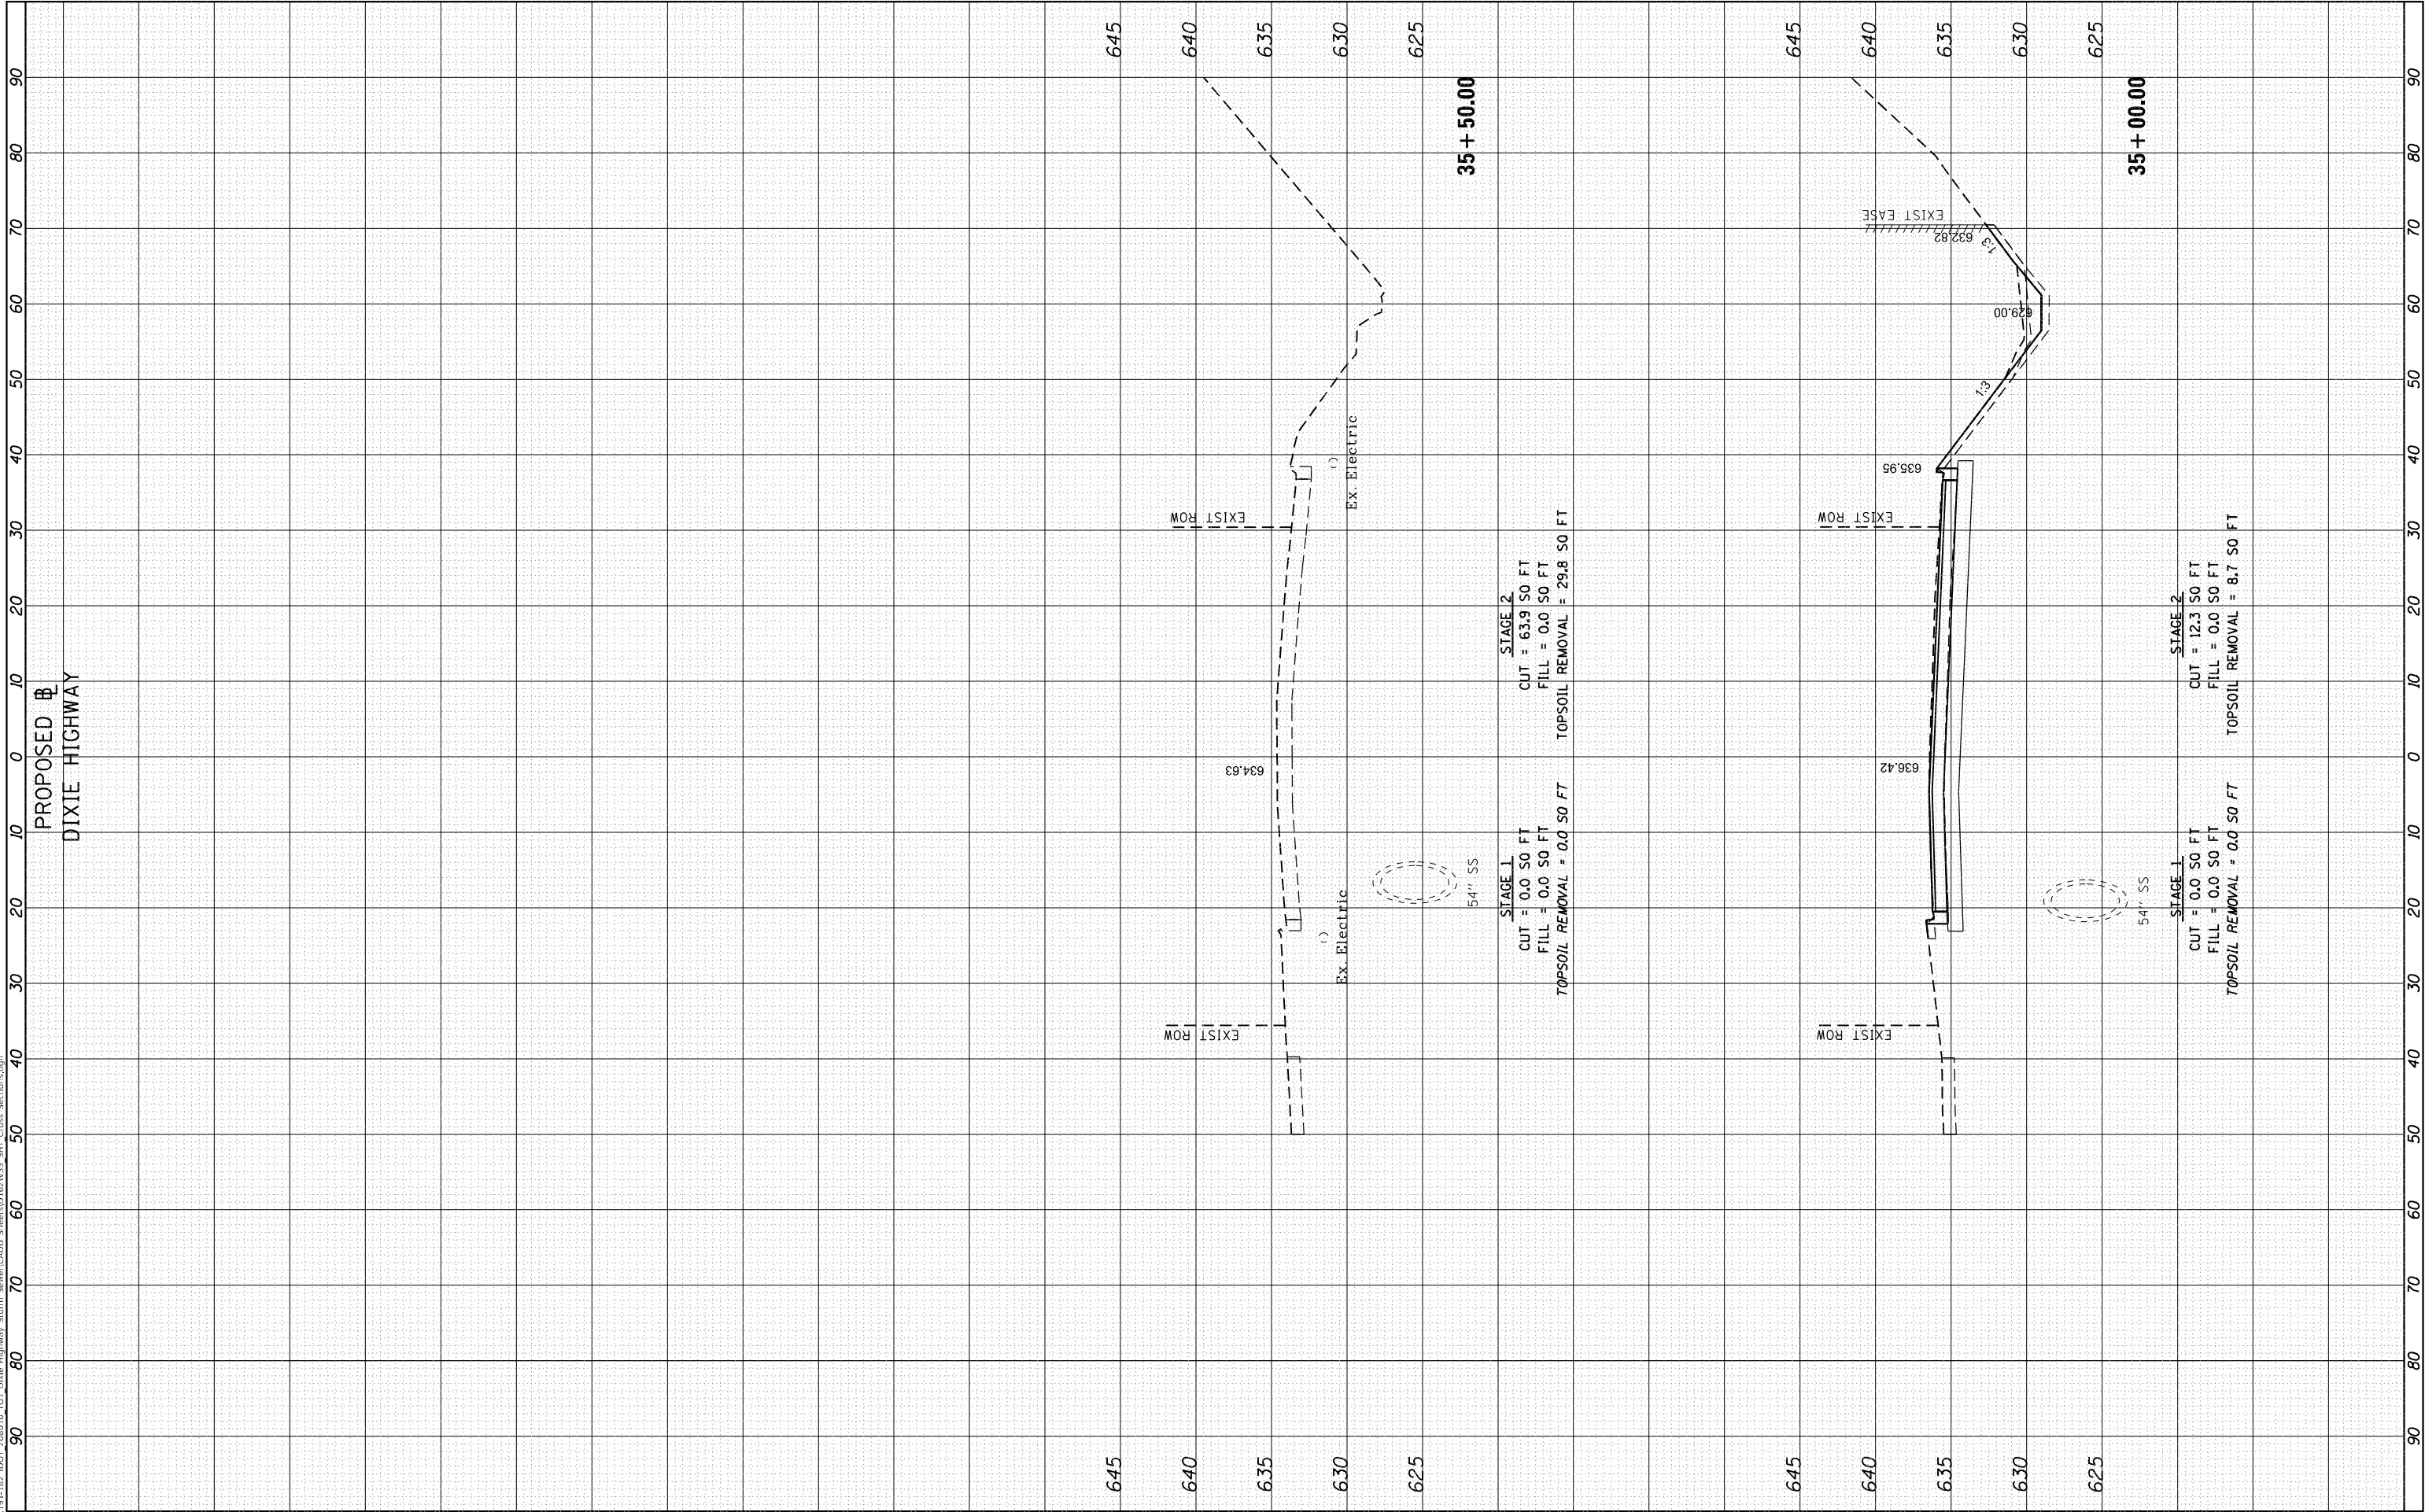



BLA, Inc.
ITASCA, ILLINOIS

USER NAME = jhes1e		DESIGNED - JNH	REVISED -
PLOT SCALE = 20,0000 * / in.		DRAWN - JNH	REVISED -
PLOT DATE = 8/28/2025		CHECKED - GJE	REVISED -
		DATE - 8/28/2025	REVISED -

STATE OF ILLINOIS
DEPARTMENT OF TRANSPORTATION

DIXIE HIGHWAY
CROSS SECTIONS

1"=5' VER
SCALE: 1"=10' HOR

SHEET

OF 18 SHEETS

STA. 35+00.00 TO STA. 35+50.00

F.A.U. RTE. 2843	SECTION 2023-916-R5,SW,FL	COUNTY COOK	TOTAL SHEETS 110	SHEET NO. 110
		ILLINOIS FED. AID PROJECT		