

INDEX OF SHEETS

- 1 COVER SHEET
- 2 GENERAL NOTES/COMMITMENTS/
SIGNATURE BLOCK
- 3 SUMMARY OF QUANTITIES
- 4-5 TYPICAL SECTIONS
- 6 SCHEDULE OF QUANTITIES
- 7 BENCHMARKS & TIE POINTS
- 8-10 TRAFFIC CONTROL & PROTECTION SPECIAL
- 11 EXISTING ACCESS ROAD PROFILE
- 12 TEMPORARY PAVEMENT MARKING
- 13 LOCATIONS OF TREE PLANTING
- 14-18 PROPOSED LIGHTING
- 19-146 STRUCTURE DETAILS (Sheet 20 Deleted)
- 147-151 CADD STANDARDS
- 152-157 PERMIT
- 158-168 CROSS SECTIONS
- 169-172 LIGHTING STANDARDS

LIST OF STANDARDS





STANDARD NO.

000001 542401 701001 702001
280001 630001 701006 720006
420101 631011 701301 667101
515001 631026 701311

SURVEY BOOK NOS.

2737

METRIC RATIOS

    

FULL SIZE PLANS HAVE BEEN PREPARED USING STANDARD
ENGINEERING SCALES, REDUCED SIZED PLANS WILL NOT
CONFORM TO STANDARD SCALES, IN MAKING MEASUREMENTS
ON REDUCED PLANS, THE ABOVE SCALES MAY BE USED.

JULIE
JOINT UTILITY LOCATION INFORMATION FOR EXCAVATION
1-800-392-0123

CONTRACT NO. 88216
CATALOG NO. 030003-01D

95%
8-22-98

STATE OF ILLINOIS DEPARTMENT OF TRANSPORTATION DIVISION OF HIGHWAYS

PLANS FOR PROPOSED FEDERAL AID HIGHWAY

F.A.P. ROUTE 315 (US 136)


SECTION 140B-1-4

PROJECT NO. ACBHF-315(18)

FULTON/MASON COUNTIES

BRIDGE REPAIR - IL RIVER BRIDGE

C-94-154-89

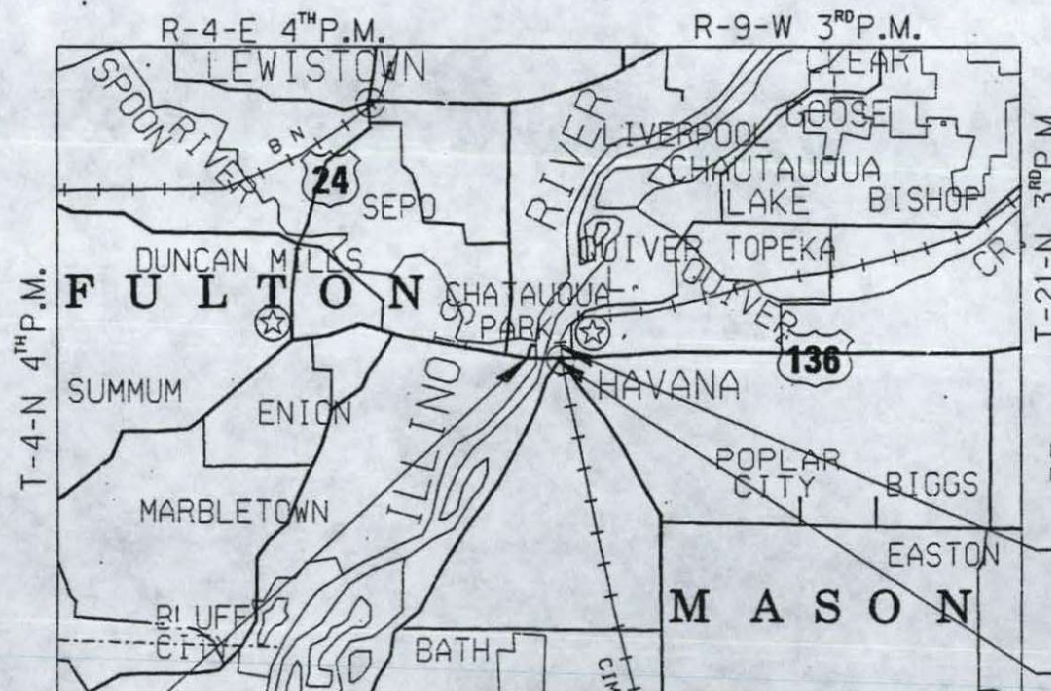

PROJECT BEGINS
STA 0+000.00
(FERRY ACCESS RD.) =
STA 38+010.43 (US 136)

LATITUDE 40°17'00"
LONGITUDE 90°05'45"



PROJECT INCLUDES WORK AT
RIVERFRONT PARK IN HAVANA.

PROJECT ENDS
AT STA 9+596
(SCHRADER ST.)

PROJECT ENDS
AT STA 10+832 (US 136)
SN = 003-0002

FOR UTILITY INFORMATION
CALL J.U.L.I.E.
PHONE 800 892 0123

CCQA CONCRETE

PRINTED BY THE AUTHORITY OF THE STATE OF ILLINOIS

F.A.P. RTE.	SECTION	COUNTY	TOTAL SHEETS	SHEET NO.
315	140B-1-4	MASON/FULTON	1	1
FED. ROAD DIST. NO.	ILLINOIS	FED. AID PROJECT		

D-94-143-89



LOCATION OF SECTION INDICATED THUS: -

4-209

STATE OF ILLINOIS
DEPARTMENT OF TRANSPORTATION
DIVISION OF HIGHWAYS

SUBMITTED 6-3-97
D.E. Bishop DISTRICT ENGINEER

ENGINEER OF PROJECT DEVELOPMENT AND IMPLEMENTATION
June 27, 1997
Bill Penney ENGINEER OF DESIGN AND ENVIRONMENT

June 27, 1997
James P. St. John DIRECTOR, DIVISION OF HIGHWAYS

ADT = 5,600 (1995)
MUZ = 13.4

STA EQUATION 38+077.000 (BK) GROSS LENGTH OF IMPROVEMENT = 630.57m = 0.63km
= 10+268.000 (AHD) NET LENGTH OF IMPROVEMENT = 630.57m = 0.63km

063-0002

PROJECT ENGINEER: GARY McCONKEY PHONE: (309) 671-3455

DESIGN BY: GEORGE MERKLE PHONE # (309) 671-3451




/usr/project/havabr1/plm%01.dgn

063-0002

Bench Mark: B.M. #62 - S. & W. vertical in 457 mm Elm - 30.48 m Lt. of Sta. 10+855.47 Elev. 142.366
 U.S.G.S. (1929) Datum.
 B.M. #61 - S. & N. Horiz. in power pole #4 - 30.48 m Lt. of Sta. 10+500.38 Elev. 134.844 - U.S.G.S. (1929) Datum.
 Existing Structure: S.N. 063-0002. The 3 span continuous truss with a single span truss and a 4 span continuous wide flange beam approach was built in 1935 as S.B.I. Route 78, Section 140B. It was rehabilitated in 1962 and 1970. The existing bridge width is ±8.4 m face to face of a curb and a sidewalk and length is ±526.3 m back to back of abutments.
 The truss floor system and approach superstructures shall be removed and replaced along with other substructure repairs. The structure shall be closed during construction using ferry service for traffic.
 No salvage.
 Note: All dimensions are in millimeters (mm) except as noted.

STATE OF ILLINOIS DEPARTMENT OF TRANSPORTATION

DESIGNED BY	DATE	PROJECT	SHEET NO.
F.A.P. 315	1008-1-4	FULTON & MASON	19
DESIGNED BY	DATE	PROJECT	SHEET NO.
			123 SHEETS

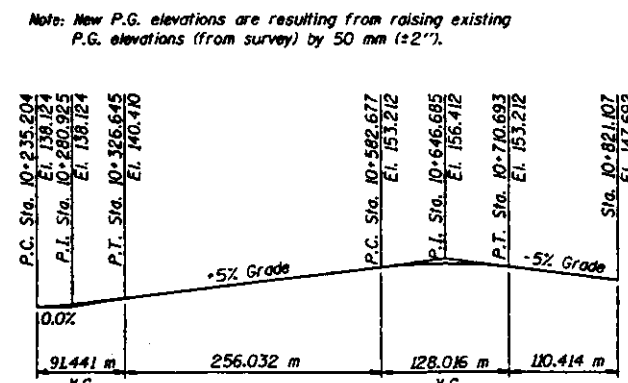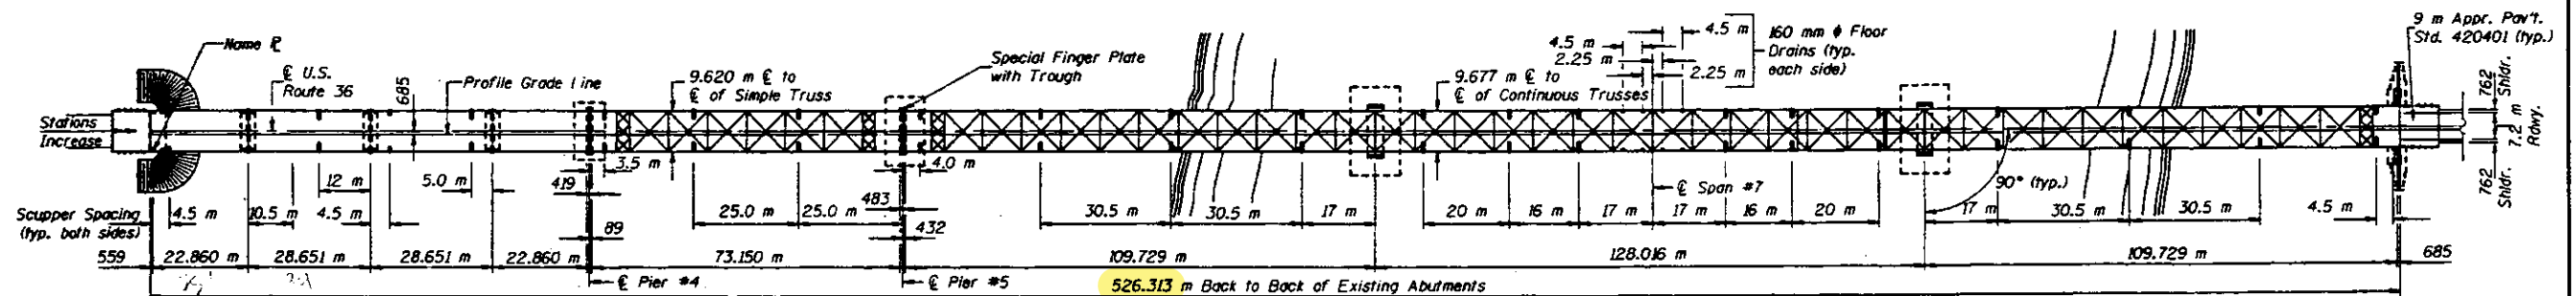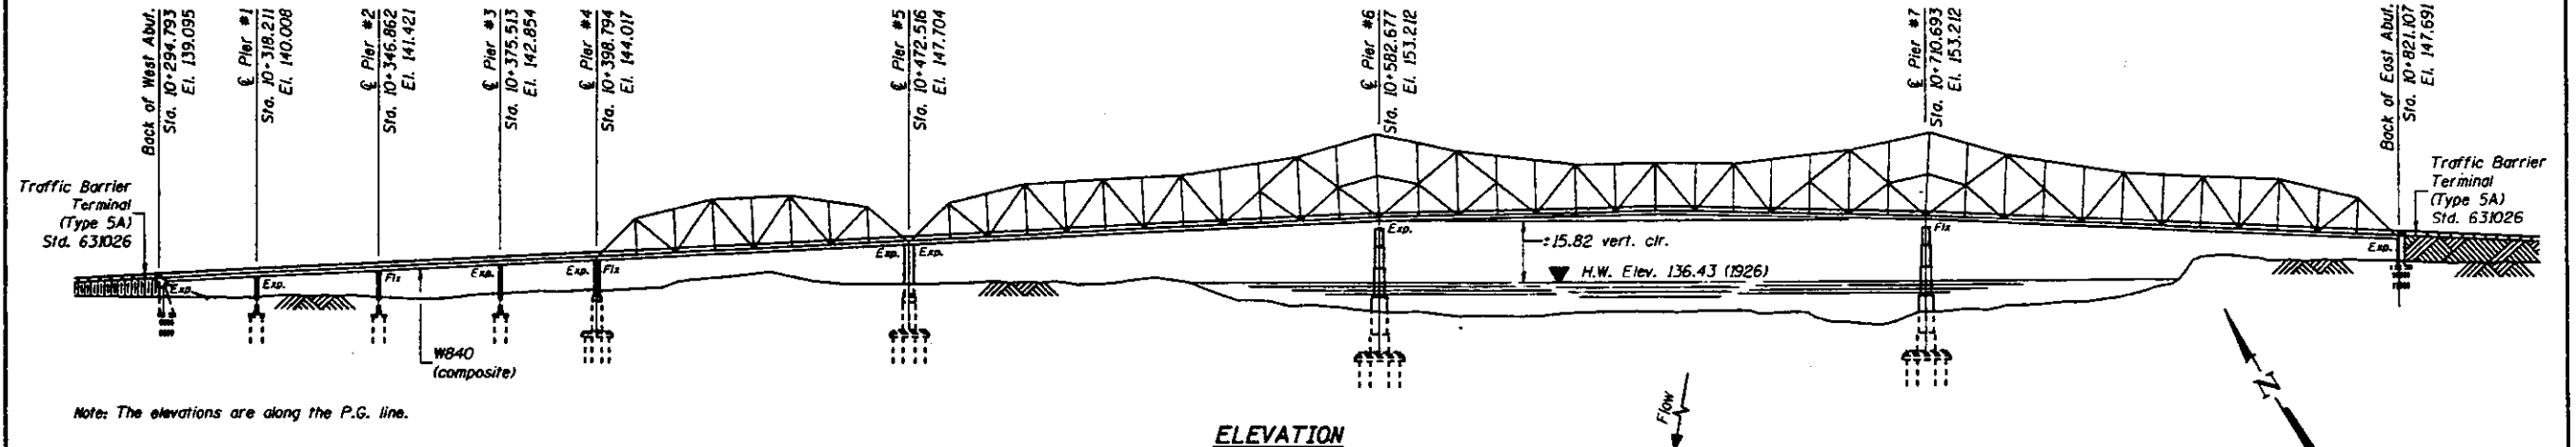

DESIGNED BY	DATE
Checked by	10/18/96 TMM
DRWN	R. Doty
Checked by	1/11/97 TMM/TSC

June 26, 1997

EXAMINED

PAIRED



EXPIRES 11-30-98

LOADING MS18 (New Construction)

No future wearing surface allowed.

DESIGN SPECIFICATIONS

1992 A.A.S.H.T.O., 1993, 1994 and 1995 Interims and 1995 Seismic Retrofitting Manual for Highway Bridges (FHWA-RD-94-052)


DESIGN STRESSES

FIELD UNITS (New Construction)

$f_c = 24$ MPa
 $f_y = 400$ MPa (reinforcement)
 $f_y = 250$ MPa (structural steel M270, Gr. 250)
 $f_y = 345$ MPa (structural steel M270, Gr. 345)
 $f_y = 485$ MPa (structural steel M270, Gr. 485)

EXISTING STRUCTURE

$f_c = 8$ MPa
 $f_s = 125$ MPa (structural steel truss)
 $f_s = 140$ MPa (reinforcement)

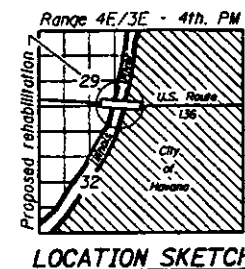

U.S. 136 OVER THE
 ILLINOIS RIVER
 AT HAVANA
 F.A.P. ROUTE 315 - SEC. 140B-1-4
 FULTON AND MASON COUNTIES
 STA. 10+646.69
 STRUCTURE NO. 063-0002

STATE OF ILLINOIS
DEPARTMENT OF TRANSPORTATION

PROJECT NO.	SECTION	COUNTY	SHEET NO.
F.A.P. 315	1408-I-4	FULTON & MASON	21
SHEET NO. 2			123 SHEETS

GENERAL NOTES

The Inorganic zinc rich primer / Acrylic / Acrylic Paint System shall be used for shop and field painting of new structural steel except where otherwise noted. The color of the acrylic finish coat shall be Blue, Munsell No. 10B 3/6. See Special Provision "Cleaning and Painting New Metal Structures".

Cleaning and painting of the existing structural steel shall be as specified in the Special Provision "Cleaning and Painting Existing Steel Structures." All existing structural steel between the bottom of the bottom chord to a point 3m above the deck shall be cleaned by Method 1. The remaining portions of existing structural steel do not require any cleaning or painting. The Aluminum Epoxy Mastic / Acrylic Paint System shall be used for painting of existing structural steel. The prime and intermediate coats shall be applied as specified in the special provision, followed by a full final finish coat over all designated steel surfaces. The color of the final finish coat shall be Blue, Munsell No. 10B 3/6.

All exposed contact surface areas of existing structural steel shall be free of paint or lacquer prior to attaching new structural steel except where otherwise noted. Fasteners shall be high strength bolts. Bolts M22, open holes 24 mm ϕ , unless otherwise noted.

Calculated mass of AASHTO M 270M, Grade 345 Structural Steel = 352400 kg.
Calculated mass of AASHTO M 270M, Grade 250 Structural Steel = 138140 kg.
Calculated mass of AASHTO M 270M, Grade 485 Structural Steel = 85750 kg.

Roadway expansion guards shall be assembled in the proper position with the ends in place and shall be left assembled for shop inspection.

The approach span beams and corresponding splice plates, floor beam connection angles, stringers and stringer connection angles shall be AASHTO M 270M, Grade 345 Structural Steel. The floor beams shall be AASHTO M 270M, Grade 485 Structural Steel.

Field welding of construction accessories will not be permitted to the bottom flange of beams nor to the top flange for a distance equal to one-fourth the span length each way from the pier supports for the approach spans. Field welding of construction accessories will not be permitted to the bottom flange of stringers nor floor beams for the truss spans. Field welding in other areas will be permitted only when approved by the Engineer.

Anchor bolts shall be set before bolting diaphragms over supports.

The main load carrying member components subject to tensile stress shall conform to the Supplemental Requirements for Notch Toughness Zone 2. These Components are the truss floor beams, floor beam connection angles, stringers, stringer connection angles, all approach span beams and corresponding splice plates.

Reinforcement bars shall conform to the requirements of AASHTO M-31M, M-42M or M-53M Grade 400.

Plan dimensions and details relative to existing structure have been taken from existing plans and are subject to nominal construction variations.

The Contractor shall verify dimensions and details in the field according to the Special Provisions for "Field Measurements".

Bridge Seat Sealer shall be applied to the seat area of the abutments and Piers 4 & 5. Burning of rivet heads in removing existing rivets is not permitted, except as specified in the Special Provision.

All dimensions given along the horizontal except for stringer dimensions. The Contractor shall take care not to damage truss members during removal of existing handrail.

The Contractor shall take care not to damage gusset plates and lateral bracing during removal of existing floor beams and stringers.

Bearing seat surfaces shall be constructed or adjusted to the designated elevations within a tolerance of 3 mm. Adjustment shall be made either by grinding the surface or by shimming the bearing. Two 3 mm adjusting shims, of the dimensions of the bottom bearing plate, shall be provided for each bearing in addition to all other plates or shims. For Type I Elastomeric Bearings, shims of the dimensions of the top plate shall be placed as detailed.

TOTAL BILL OF MATERIAL

ITEM	UNIT	SUPER	SUB	TOTAL
Removal of Existing Superstructures	Each	1		1
Concrete Removal	m ³		136.3	136.3
Removal of Existing Concrete Deck	L.S.	1		1
Structure Excavation	m ³		78.9	78.9
Floor Drains	Each	8		8
Neoprene Expansion Joint 65 mm (Special)	m	17.9		17.9
Concrete Superstructure	m ³	629.1		629.1
Elastomeric Brg. Assembly, Type I	Each	12		12
Elastomeric Brg. Assembly, Type II	Each	12		12
Elastomeric Brg. Assembly, Type II (Modified)	Each	84		84
Concrete Structures	m ³		165.6	165.6
Furnishing & Erecting Structural Steel	L.S.	1		1
Stud Shear Connectors	Each	22704		22704
Structural Steel Removal	kg	441900		441900
Steel Bridge Rail, Type SM (Modified)	m	1052.6		1052.6
Handrail Removal	m	844.6		844.6
Cleaning & Painting Steel Bridge	L.S.	1		1
Reinforcement Bars, Epoxy Coated	kg	80070	14110	94180
Name Plates	Each	1		1
Bridge Seat Sealer	m ²		35.5	35.5
Epoxy Crack Sealing	m		39.6	39.6
Jacking and Cribbing	Each		12	12
Drainage Scuppers, Modified	Each	8		8
Drainage Scuppers, Special	Each	34		34
Rivet Removal and Replacement	Each	537		537
Reinforced Neoprene Expansion Joint Treatment	m	17.9		17.9
Temporary Support System	Each		5	5
Bridge Deck Grooving	m ²	4356.4		4356.4
Composite Grid Deck System	m ²	3688.1		3688.1
Floating Bearing, Fixed 1750kN	Each	2		2
Floating Bearing, Guided Exp. 1750kN	Each	2		2
Floating Bearing, Guided Exp. 2000kN	Each	4		4
Floating Bearing, Guided Exp. 6000kN	Each	2		2
Floating Bearing, Fixed 6000kN	Each	2		2
Formed Concrete Repair (Depth Less Than or Equal to 125)	m ²		21.0	21.0
Formed Concrete Repair (Depth Greater Than 125)	m ²		6.7	6.7
Blasting Residue Containment & Disposal	L.S.	1		1
Protective Coat	m ²	4670.4		4670.4
Field Measurements	L.S.	1		1
Preformed Joint Seal 45 mm	m	142.8		142.8

- * All Approach Spans
- ** All Truss Spans

STATION 10+646.69
REBUILT BY
STATE OF ILLINOIS
F.A.P. RT. 315 SEC. 1408-I-4
PROJECT:
LOADING MS18
STR. NO. 063-0002

NAME PLATE

See Std. 515001

For location, see sheet #1 of 123.
Existing Name Plate shall be cleaned and relocated next to New Name Plate. Cost included with "Name Plates."

DESIGNED	L.S.H.
CHECKED	T.P.B.
DRAWN	R. Dady
CHECKED	T.P.B. AJS

June 26, 1997

ENGINEER
R. Dady
F.A.P. RT. 315 SEC. 1408-I-4
FULTON AND MASON COUNTIES
STATION 10+646.69

GENERAL DATA

F.A.P. RT. 315 SECTION 1408-I-4
FULTON AND MASON COUNTIES
STATION 10+646.69

STATE OF ILLINOIS
DEPARTMENT OF TRANSPORTATION

ROUTE NO.	SECTION	COUNTY	PROJECT	SHEET NO. 2A
F.A.P. 315	140B-1-4	FULTON & MASON		123 SHEETS
DESIGNED BY	DRAWN BY	CHECKED BY	DATE	

SEQUENCE OF CONSTRUCTION

- I. Approach Units (Spans 1-4)
 1. Remove Existing Concrete Deck
 2. Remove Steel Girders
 3. Concrete Removal, Repair and Placement Of New Concrete. Approach Step Placement Coordinated With Truss Work At Pier 4.
 4. Erect New bearings and Structural Steel
 5. Pour Concrete Superstructure
- II. Truss Units (Spans 5-8)
 1. Preliminary Truss Work
 - A. Remove Existing Concrete Deck
 - B. Perform Rivet Removal and Replacement
 2. Floor Beam and Stringer Replacement To Be Performed According To The Special Provisions
 3. Bottom Lateral Bracing Replacement May Be Performed During Stringer Replacement
 4. Piers 4 and 7
 - A. Install Temporary Support System and Jacking and Cribbing
 - B. Replace Three Floor Beams (FB-1,2,3) and Two Bays Of Stringers At Pier 4 In Span 5
 - C. Jack Trusses 3 mm (1/8 Inch)
 - D. Remove Bearings
 - E. Perform Pier Repairs and New Construction. Approach Steps At Pier 4 To Be Placed After Temporary Support System Is Removed
 - F. Install Bearings
 - G. Lower Trusses Onto New Bearings
 - H. Remove Temporary Support System and Jacking and Cribbing
 - I. Pour Approach Steps At Pier 4
 5. Pier 5 and East Abutment
 - A. Remove The Backwall Of The East Abutment
 - B. Install Temporary Support System and Jacking and Cribbing
 - C. Replace Three Floor Beams (FB-45,47,48) and Two Bays Of Stringers At East Abutment In Span 8
 - D. Jack Trusses 3 mm (1/8 Inch)
 - E. Remove Bearings
 - F. Perform Pier and Abutment Repairs and New Construction. Back Wall At East Abutment To Be Placed After Temporary Support System Is Removed
 - G. Install Bearings
 - H. Lower Trusses Onto New Bearings
 - I. Remove Temporary Support System and Jacking and Cribbing
 - J. Pour Back Wall At East Abutment
 6. Pier 6
 - A. Install Temporary Support System and Jacking and Cribbing
 - B. Jack Trusses 3 mm (1/8 Inch)
 - C. Remove Bearings
 - D. Perform Pier Repairs and New Construction
 - E. Install Bearings At Pier
 - F. Lower Trusses Onto New Bearings
 - G. Remove Temporary Support System and Jacking and Cribbing
 7. Deck Replacement
 - A. Install Grid Deck System
 - B. Pour Concrete For The Deck

Note: Items I and II May Be Worked Independently of Each Other.

INDEX OF SHEETS

1. General Plan & Elevation.
2. General Notes & Bill of Material.
- 2A. Index of Sheets & Construction Sequence.
- 3 & 4. Top of Slab Elevations (Spans 1 - 4).
- 5 & 6. Top of Slab Elevations (Truss Span 5).
- 7 - 11. Top of Slab Elevations (Truss Spans 6 - 8).
- Superstructure:
 12. Cross Section & Deck Plan View (Spans 1 - 4).
 13. Superstructure Details (Spans 1 - 4).
 - 14 & 15. Drainage Scuppers (Modified) (Spans 1 - 4).
 16. Cross Section (Spans 5 - 8) & Deck Plan View (Span 5).
 - 17 - 19. Deck Plan Views (Spans 6 - 8).
 - 20 - 23. Superstructure Details (Spans 5 - 8).
 24. Drainage Scupper (Special) (Spans 5 - 8).
 25. Neoprene Expansion Joint (Special) (Spans 1 - 4).
 - 26 - 29. Expansion Joint (Pier #5).
 - 30 - 33. Expansion Joint (E. Abut.).
- Structural Steel:
 34. Framing Plan (Spans 1 - 4).
 35. Structural Steel Details (Spans 1 - 4).
 36. Framing Plan (Truss Span 5).
 - 37 - 39. Framing Plan (Truss Spans 6 - 8).
 - 40 - 56. Floor Beam Details (Truss Spans 5 - 8).
 - 57 - 69. Stringer Details (Truss Spans 5 - 8).
 70. Diaphragm Details (Truss Spans 5 - 8).
 71. Light Pole Support Details (Spans 1 - 4).
 - 72 & 73. Not Used.
- Steel Bridge Rail:
 - 74 & 75. Rail Post Spacing (Spans 1 - 8).
 - 76 - 77A. Type SM (Modified) Steel Bridge Rail Side Mounted.
 - 78 - 81. Railing Details (Span 5).
 82. End Rail Post Details (Span 5).
 - 83 - 90. Railing Details (Spans 6-8).
 91. End Rail Post Details (Spans 6 - 8).
- Bearings:
 92. Bearing Details at Relief Joints (Spans 5 - 8).
 - 93 & 94. Bearing Details (Spans 1 - 4).
 - 95 & 96. Bearing Removal (Spans 5 - 8).
 - 97 - 102. Bearing Details (Spans 5 - 8).
- 103 - 106. Temporary Support and Jacking & Cribbing Details.
- 107 - 112. Concrete Removal & Repair.
- 113 - 122. New Construction.
123. Anchor Bolt Details.

SIGNED	TTBB
CHECKED	LSH
DRAWN	jrs
CHECKED	TTBB

June 26, 1997

EXAMINED
DESIGNED BY
PASSED
DESIGNER OF BRIDGES AND STRUCTURES

GENERAL DATA
F.A.P. RT. 315 SECTION 140B-1-4
FULTON AND MASON COUNTIES
STATION 10+646.69

STATE OF ILLINOIS
DEPARTMENT OF TRANSPORTATION

PROJECT NO.	SECTION	DATE	SHEET NO. 3
F.A.P. 315	140B-I-4	FULTON & MASON	23
123 SHEETS			

BEAMS #1 & #6

Location	Station	Offset	Theoretical Grade Elevations	Theoretical Grade Elevations Adjusted For Dead Load Deflection
Bk. W. Abut.	10294.793	4.075	139.044	139.044
E Brg. W. Abut.	10295.352	4.075	139.062	139.062
A	10298.352	4.075	139.163	139.170
B	10301.352	4.075	139.269	139.282
C	10304.352	4.075	139.380	139.394
D	10307.352	4.075	139.496	139.510
E	10310.352	4.075	139.617	139.627
F	10313.352	4.075	139.743	139.749
G	10316.352	4.075	139.873	139.876
E Brg. Pier #1	10318.212	4.075	139.957	139.957
H	10321.212	4.075	140.095	140.100
I	10324.212	4.075	140.239	140.248
J	10327.212	4.075	140.387	140.400
K	10330.212	4.075	140.537	140.553
L	10333.212	4.075	140.687	140.705
M	10336.212	4.075	140.837	140.851
N	10339.212	4.075	140.987	140.998
O	10342.212	4.075	141.137	141.144
P	10345.212	4.075	141.287	141.290
E Brg. Pier #2	10346.863	4.075	141.370	141.370
Q	10349.863	4.075	141.520	141.524
R	10352.863	4.075	141.670	141.678
S	10355.863	4.075	141.820	141.832
T	10358.863	4.075	141.970	141.985
U	10361.863	4.075	142.120	142.137
V	10364.863	4.075	142.270	142.284
W	10367.863	4.075	142.420	142.431
X	10370.863	4.075	142.570	142.577
Y	10373.863	4.075	142.720	142.722
E Brg. Pier #3	10375.514	4.075	142.802	142.802
Z	10378.514	4.075	142.952	142.956
AI	10381.514	4.075	143.102	143.110
BI	10384.514	4.075	143.252	143.264
CI	10387.514	4.075	143.402	143.417
DI	10390.514	4.075	143.552	143.566
EI	10393.514	4.075	143.702	143.713
FI	10396.514	4.075	143.852	143.856
E W. Brg. Pier #4	10398.374	4.075	143.945	143.945
E Pier #4	10398.793	4.075	143.966	143.966

BEAMS #2 & #5

Location	Station	Offset	Theoretical Grade Elevations	Theoretical Grade Elevations Adjusted For Dead Load Deflection
Bk. W. Abut.	10294.793	-2.445	139.068	139.068
E Brg. W. Abut.	10295.352	-2.445	139.086	139.086
A	10298.352	-2.445	139.188	139.196
B	10301.352	-2.445	139.294	139.310
C	10304.352	-2.445	139.405	139.423
D	10307.352	-2.445	139.520	139.539
E	10310.352	-2.445	139.641	139.654
F	10313.352	-2.445	139.767	139.775
G	10316.352	-2.445	139.898	139.901
E Brg. Pier #1	10318.212	-2.445	139.981	139.981
H	10321.212	-2.445	140.120	140.125
I	10324.212	-2.445	140.263	140.275
J	10327.212	-2.445	140.412	140.428
K	10330.212	-2.445	140.562	140.582
L	10333.212	-2.445	140.712	140.734
M	10336.212	-2.445	140.862	140.880
N	10339.212	-2.445	141.012	141.025
O	10342.212	-2.445	141.162	141.170
P	10345.212	-2.445	141.312	141.315
E Brg. Pier #2	10346.863	-2.445	141.394	141.394
Q	10349.863	-2.445	141.544	141.550
R	10352.863	-2.445	141.694	141.705
S	10355.863	-2.445	141.844	141.860
T	10358.863	-2.445	141.994	142.014
U	10361.863	-2.445	142.144	142.167
V	10364.863	-2.445	142.294	142.312
W	10367.863	-2.445	142.444	142.458
X	10370.863	-2.445	142.594	142.603
Y	10373.863	-2.445	142.744	142.747
E Brg. Pier #3	10375.514	-2.445	142.827	142.827
Z	10378.514	-2.445	142.977	142.982
AI	10381.514	-2.445	143.127	143.136
BI	10384.514	-2.445	143.277	143.292
CI	10387.514	-2.445	143.427	143.446
DI	10390.514	-2.445	143.577	143.594
EI	10393.514	-2.445	143.727	143.741
FI	10396.514	-2.445	143.877	143.882
E W. Brg. Pier #4	10398.374	-2.445	143.970	143.970
E Pier #4	10398.793	-2.445	143.991	143.991

BEAMS #3 & #4

Location	Station	Offset	Theoretical Grade Elevations	Theoretical Grade Elevations Adjusted For Dead Load Deflection
Bk. W. Abut.	10294.793	-.815	139.093	139.093
E Brg. W. Abut.	10295.352	-.815	139.111	139.111
A	10298.352	-.815	139.212	139.221
B	10301.352	-.815	139.318	139.334
C	10304.352	-.815	139.429	139.447
D	10307.352	-.815	139.545	139.563
E	10310.352	-.815	139.666	139.679
F	10313.352	-.815	139.791	139.799
G	10316.352	-.815	139.922	139.925
E Brg. Pier #1	10318.212	-.815	140.006	140.006
H	10321.212	-.815	140.144	140.150
I	10324.212	-.815	140.288	140.299
J	10327.212	-.815	140.436	140.452
K	10330.212	-.815	140.586	140.606
L	10333.212	-.815	140.736	140.758
M	10336.212	-.815	140.886	140.904
N	10339.212	-.815	141.036	141.050
O	10342.212	-.815	141.186	141.195
P	10345.212	-.815	141.336	141.339
E Brg. Pier #2	10346.863	-.815	141.419	141.419
Q	10349.863	-.815	141.569	141.574
R	10352.863	-.815	141.719	141.729
S	10355.863	-.815	141.869	141.884
T	10358.863	-.815	142.019	142.039
U	10361.863	-.815	142.169	142.191
V	10364.863	-.815	142.319	142.337
W	10367.863	-.815	142.469	142.483
X	10370.863	-.815	142.619	142.627
Y	10373.863	-.815	142.769	142.772
E Brg. Pier #3	10375.514	-.815	142.851	142.851
Z	10378.514	-.815	143.001	143.006
AI	10381.514	-.815	143.151	143.161
BI	10384.514	-.815	143.301	143.316
CI	10387.514	-.815	143.451	143.470
DI	10390.514	-.815	143.601	143.619
EI	10393.514	-.815	143.751	143.765
FI	10396.514	-.815	143.901	143.907
E W. Brg. Pier #4	10398.374	-.815	143.994	143.994
E Pier #4	10398.793	-.815	144.015	144.015

E ROADWAY



Location	Station	Offset	Theoretical Grade Elevations	Theoretical Grade Elevations Adjusted For Dead Load Deflection
Bk. W. Abut.	10294.793	-.000	139.105	139.105
E Brg. W. Abut.	10295.352	-.000	139.123	139.123
A	10298.352	-.000	139.224	139.233
B	10301.352	-.000	139.330	139.347
C	10304.352	-.000	139.441	139.459
D	10307.352	-.000	139.557	139.576
E	10310.352	-.000	139.678	139.691
F	10313.352	-.000	139.804	139.811
G	10316.352	-.000	139.934	139.937
E Brg. Pier #1	10318.212	-.000	140.018	140.018
H	10321.212	-.000	140.156	140.162
I	10324.212	-.000	140.299	140.311
J	10327.212	-.000	140.448	140.464
K	10330.212	-.000	140.598	140.618
L	10333.212	-.000	140.748	140.771
M	10336.212	-.000	140.898	140.916
N	10339.212	-.000	141.048	141.062
O	10342.212	-.000	141.198	141.207
P	10345.212	-.000	141.348	141.351
E Brg. Pier #2	10346.863	-.000	141.431	141.431
Q	10349.863	-.000	141.581	141.586
R	10352.863	-.000	141.731	141.742
S	10355.863	-.000	141.881	141.896
T	10358.863	-.000	142.031	142.051
U	10361.863	-.000	142.181	142.203
V	10364.863	-.000	142.331	142.349
W	10367.863	-.000	142.481	142.495
X	10370.863	-.000	142.631	142.640
Y	10373.863	-.000	142.781	142.784
E Brg. Pier #3	10375.514	-.000	142.863	142.863
Z	10378.514	-.000	143.013	143.018
AI	10381.514	-.000	143.163	143.173
BI	10384.514	-.000	143.313	143.329
CI	10387.514	-.000	143.463	143.483
DI	10390.514	-.000	143.613	143.631
EI	10393.514	-.000	143.763	143.777
FI	10396.514	-.000	143.913	143.919
E W. Brg. Pier #4	10398.374	-.000	144.006	144.006
E Pier #4	10398.793	-.000	144.027	144.027

PROFILE GRADE LINE

Location	Station	Offset	Theoretical Grade Elevations	Theoretical Grade Elevations Adjusted For Dead Load Deflection
Bk. W. Abut.	10294.793	-.685	139.095	139.095
E Brg. W. Abut.	10295.352	-.685	139.113	139.113
A	10298.352	-.685	139.214	139.222
B	10301.352	-.685	139.320	139.336
C	10304.352	-.685	139.431	139.449
D	10307.352	-.685	139.547	139.565
E	10310.352	-.685	139.668	139.681
F	10313.352	-.685	139.793	139.801
G	10316.352	-.685	139.924	139.927
E Brg. Pier #1	10318.212	-.685	140.008	140.008
H	10321.212	-.685	140.146	140.152
I	10324.212	-.685	140.290	140.301
J	10327.212	-.685	140.438	140.454
K	10330.212	-.685	140.588	140.608
L	10333.212	-.685	140.738	140.760
M	10336.212	-.685	140.888	140.906
N	10339.212	-.685	141.038	141.052
O	10342.212	-.685	141.188	141.196
P	10345.212	-.685	141.338	141.341
E Brg. Pier #2	10346.863	-.685	141.421	141.421
Q	10349.863	-.685	141.571	141.576
R	10352.863	-.685	141.721	141.731
S	10355.863	-.685	141.871	141.886
T	10358.863	-.685	142.021	142.041
U	10361.863	-.685	142.171	142.193
V	10364.863	-.685	142.321	142.339
W	10367.863	-.685	142.471	142.485
X	10370.863	-.685	142.621	142.629
Y	10373.863	-.685	142.771	142.774
E Brg. Pier #3	10375.514	-.685	142.853	142.853
Z	10378.514	-.685	143.003	143.008
AI	10381.514	-.685	143.153	143.163
BI	10384.514	-.685	143.303	143.318
CI	10387.514	-.685	143.453	143.472
DI	10390.514	-.685	143.603	143.621
EI	10393.514	-.685	143.753	143.767
FI	10396.514	-.685	143.903	14


STATE OF ILLINOIS
DEPARTMENT OF TRANSPORTATION

PROJECT NO.	SECTION	DATE	SHEET NO.	TOTAL SHEETS
F.A.P. 315	140B-I-4	FULTON & MASON	24	125 SHEETS

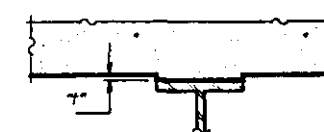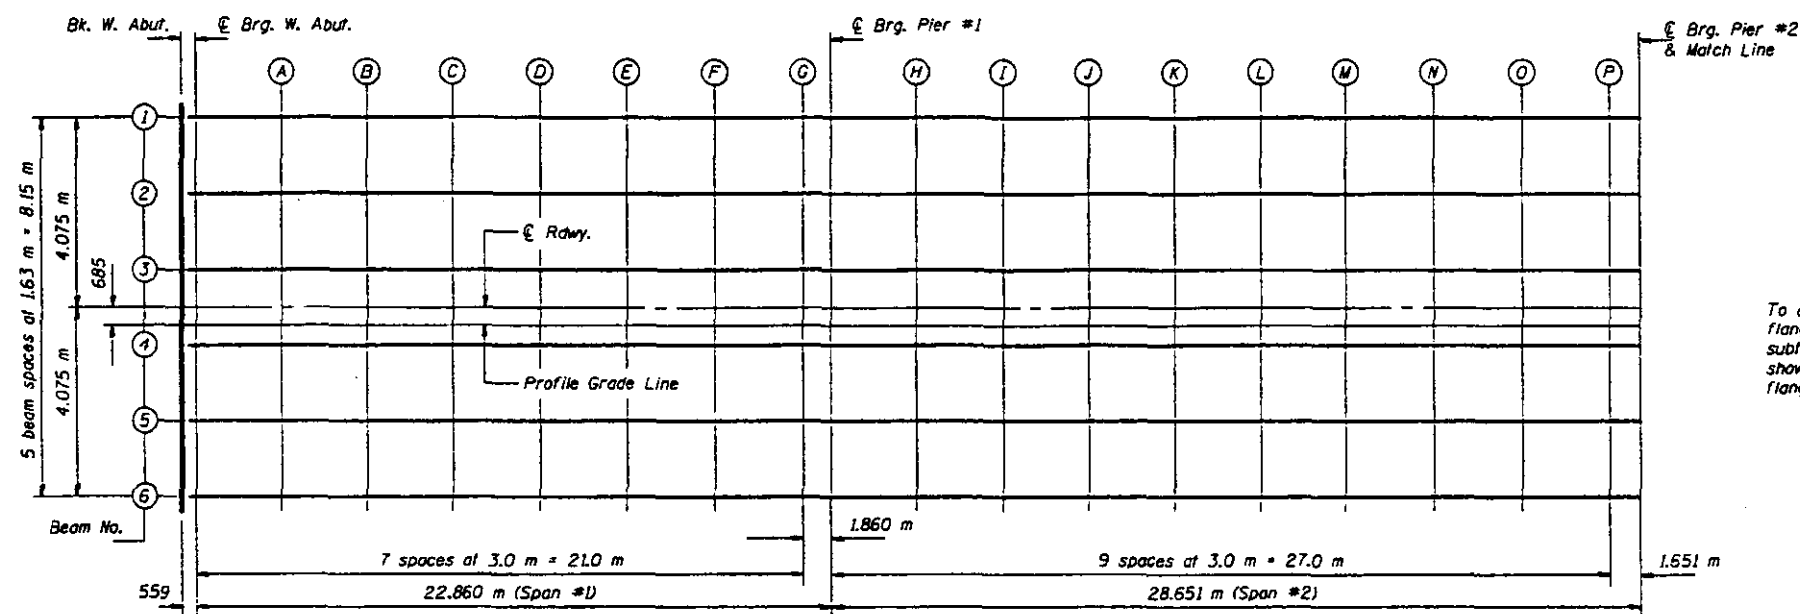

To determine "t": After all structural steel has been erected, elevations of the top flanges of the beams shall be taken at intervals shown on sheet #3 of 123. These elevations subtracted from the "Theoretical Grade Elevations Adjusted for Dead Load Deflections" shown on sheet #3 of 123, minus slab thickness, equals the fillet heights "t" above top flange of beams.

FILLET HEIGHTS

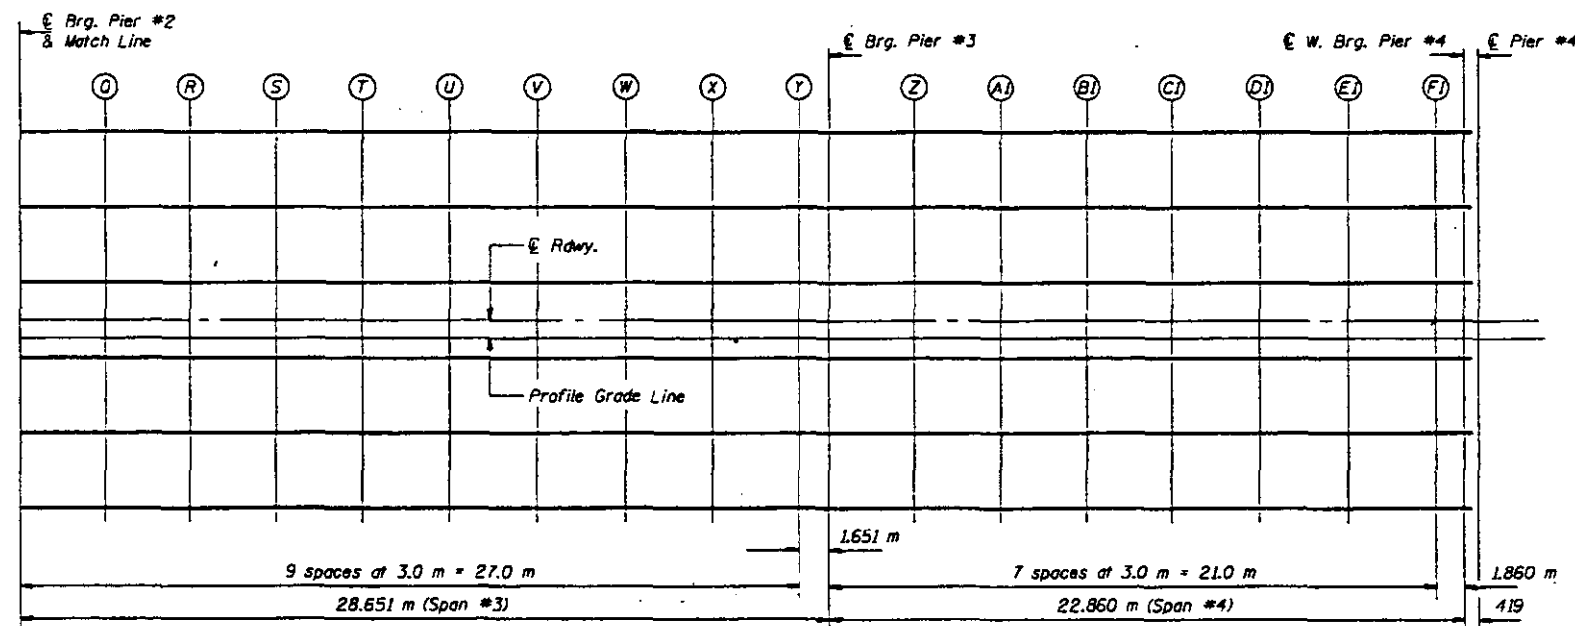

Note: Work this sheet with sheet #3 of 123.

PLAN-SPANS #1 THRU #4

DESIGNED	JLC
CHECKED	TTB
DRAWN	R. Dory
CHECKED	JLC TTB

June 26, 1997
 ENGINEER *[Signature]*
 PROFESSIONAL ENGINEER
 STATE OF ILLINOIS
 OFFICE OF PUBLIC DESIGN
 CHIEF OF BRIDGES AND STRUCTURES

TOP OF SLAB ELEVATIONS
SPANS #1 THRU #4
F.A.P. RT. 315 SECTION 140B-I-4
FULTON AND MASON COUNTIES
STATION 10+646.69

STATE OF ILLINOIS
DEPARTMENT OF TRANSPORTATION

ROUTE NO.	SECTION	COUNTY	SHEET NO.	SHEET TOTAL
F.A.P. 315	140B-I-4	FULTON & MASON	25	123 SHEETS
FILL ROAD DIST. NO. 1				

STRINGERS #1 & #6

Location	Station	Offset	Theoretical Grade Elevations	Theoretical Grade Elevations Adjusted For Dead Load Deflection
E Pier #4	10398.794	4.075	143.966	143.966
E E. Brg. Pier #4	10398.883	4.075	143.971	143.971
G1	10399.183	4.075	143.986	143.986
H1	10403.455	4.075	144.199	144.205
I1	10407.727	4.075	144.413	144.424
E FB2	10408.027	4.075	144.428	144.440
J1	10408.327	4.075	144.443	144.455
K1	10412.599	4.075	144.657	144.674
L1	10416.871	4.075	144.870	144.893
E FB3	10417.171	4.075	144.885	144.908
M1	10417.471	4.075	144.900	144.923
N1	10421.743	4.075	145.114	145.139
O1	10426.015	4.075	145.327	145.353
E FB4	10426.315	4.075	145.342	145.369
P1	10426.615	4.075	145.357	145.384
Q1	10430.887	4.075	145.571	145.599
R1	10435.159	4.075	145.785	145.815
E FB5	10435.459	4.075	145.800	145.824
S1	10435.759	4.075	145.815	145.845
T1	10440.031	4.075	146.028	146.056
U1	10444.303	4.075	146.242	146.269
E FB6	10444.603	4.075	146.257	146.283
V1	10444.903	4.075	146.272	146.298
W1	10449.175	4.075	146.485	146.510
X1	10453.447	4.075	146.699	146.722
E FB7	10453.747	4.075	146.714	146.737
Y1	10454.047	4.075	146.729	146.752
Z1	10458.319	4.075	146.943	146.960
A2	10462.591	4.075	147.156	147.168
E FB8	10462.891	4.075	147.171	147.183
B2	10463.191	4.075	147.186	147.197
C2	10467.463	4.075	147.400	147.406
D2	10471.735	4.075	147.613	147.613
E W. Brg. Pier #5	10472.035	4.075	147.628	147.628
E Pier #5	10472.518	4.075	147.653	147.653

STRINGERS #2 & #5

Location	Station	Offset	Theoretical Grade Elevations	Theoretical Grade Elevations Adjusted For Dead Load Deflection
E Pier #4	10398.794	-2.445	143.991	143.991
E E. Brg. Pier #4	10398.883	-2.445	143.995	143.995
G1	10399.183	-2.445	144.010	144.010
H1	10403.455	-2.445	144.224	144.230
I1	10407.727	-2.445	144.437	144.448
E FB2	10408.027	-2.445	144.452	144.464
J1	10408.327	-2.445	144.467	144.479
K1	10412.599	-2.445	144.681	144.698
L1	10416.871	-2.445	144.895	144.918
E FB3	10417.171	-2.445	144.910	144.933
M1	10417.471	-2.445	144.925	144.948
N1	10421.743	-2.445	145.138	145.163
O1	10426.015	-2.445	145.352	145.378
E FB4	10426.315	-2.445	145.367	145.394
P1	10426.615	-2.445	145.382	145.409
Q1	10430.887	-2.445	145.595	145.623
R1	10435.159	-2.445	145.809	145.839
E FB5	10435.459	-2.445	145.824	145.854
S1	10435.759	-2.445	145.839	145.869
T1	10440.031	-2.445	146.053	146.081
U1	10444.303	-2.445	146.266	146.293
E FB6	10444.603	-2.445	146.281	146.307
V1	10444.903	-2.445	146.296	146.322
W1	10449.175	-2.445	146.510	146.535
X1	10453.447	-2.445	146.723	146.746
E FB7	10453.747	-2.445	146.738	146.761
Y1	10454.047	-2.445	146.753	146.776
Z1	10458.319	-2.445	146.967	146.984
A2	10462.591	-2.445	147.181	147.193
E FB8	10462.891	-2.445	147.196	147.208
B2	10463.191	-2.445	147.211	147.222
C2	10467.463	-2.445	147.424	147.430
D2	10471.735	-2.445	147.638	147.638
E W. Brg. Pier #5	10472.035	-2.445	147.653	147.653
E Pier #5	10472.518	-2.445	147.677	147.677

STRINGERS #3 & #4

Location	Station	Offset	Theoretical Grade Elevations	Theoretical Grade Elevations Adjusted For Dead Load Deflection
E Pier #4	10398.794	-0.815	144.015	144.015
E E. Brg. Pier #4	10398.883	-0.815	144.020	144.020
G1	10399.183	-0.815	144.035	144.035
H1	10403.455	-0.815	144.248	144.254
I1	10407.727	-0.815	144.462	144.473
E FB2	10408.027	-0.815	144.477	144.489
J1	10408.327	-0.815	144.492	144.504
K1	10412.599	-0.815	144.705	144.722
L1	10416.871	-0.815	144.919	144.942
E FB3	10417.171	-0.815	144.934	144.957
M1	10417.471	-0.815	144.949	144.972
N1	10421.743	-0.815	145.163	145.188
O1	10426.015	-0.815	145.376	145.402
E FB4	10426.315	-0.815	145.391	145.418
P1	10426.615	-0.815	145.406	145.433
Q1	10430.887	-0.815	145.620	145.648
R1	10435.159	-0.815	145.833	145.863
E FB5	10435.459	-0.815	145.848	145.878
S1	10435.759	-0.815	145.863	145.893
T1	10440.031	-0.815	146.077	146.105
U1	10444.303	-0.815	146.291	146.318
E FB6	10444.603	-0.815	146.306	146.332
V1	10444.903	-0.815	146.321	146.347
W1	10449.175	-0.815	146.534	146.559
X1	10453.447	-0.815	146.748	146.771
E FB7	10453.747	-0.815	146.763	146.786
Y1	10454.047	-0.815	146.778	146.801
Z1	10458.319	-0.815	146.991	147.008
A2	10462.591	-0.815	147.205	147.217
E FB8	10462.891	-0.815	147.220	147.232
B2	10463.191	-0.815	147.235	147.246
C2	10467.463	-0.815	147.449	147.455
D2	10471.735	-0.815	147.662	147.662
E W. Brg. Pier #5	10472.035	-0.815	147.677	147.677
E Pier #5	10472.518	-0.815	147.701	147.701


E ROADWAY

Location	Station	Offset	Theoretical Grade Elevations	Theoretical Grade Elevations Adjusted For Dead Load Deflection
E Pier #4	10398.794	.000	144.027	144.027
E E. Brg. Pier #4	10398.883	.000	144.032	144.032
G1	10399.183	.000	144.047	144.047
H1	10403.455	.000	144.261	144.267
I1	10407.727	.000	144.474	144.485
E FB2	10408.027	.000	144.489	144.501
J1	10408.327	.000	144.504	144.516
K1	10412.599	.000	144.718	144.735
L1	10416.871	.000	144.931	144.954
E FB3	10417.171	.000	144.946	144.969
M1	10417.471	.000	144.961	144.984
N1	10421.743	.000	145.175	145.200
O1	10426.015	.000	145.389	145.415
E FB4	10426.315	.000	145.404	145.431
P1	10426.615	.000	145.419	145.446
Q1	10430.887	.000	145.632	145.660
R1	10435.159	.000	145.846	145.876
E FB5	10435.459	.000	145.861	145.891
S1	10435.759	.000	145.876	145.906
T1	10440.031	.000	146.089	146.117
U1	10444.303	.000	146.303	146.330
E FB6	10444.603	.000	146.318	146.344
V1	10444.903	.000	146.333	146.359
W1	10449.175	.000	146.547	146.572
X1	10453.447	.000	146.760	146.783
E FB7	10453.747	.000	146.775	146.798
Y1	10454.047	.000	146.790	146.813
Z1	10458.319	.000	147.004	147.021
A2	10462.591	.000	147.217	147.229
E FB8	10462.891	.000	147.232	147.244
B2	10463.191	.000	147.247	147.258
C2	10467.463	.000	147.461	147.467
D2	10471.735	.000	147.675	147.675
E W. Brg. Pier #5	10472.035	.000	147.690	147.690
E Pier #5	10472.518	.000	147.714	147.714

PROFILE GRADE LINE

Location	Station	Offset	Theoretical Grade Elevations	Theoretical Grade Elevations Adjusted For Dead Load Deflection
E Pier #4	10398.794	.685	144.011	144.011
E E. Brg. Pier #4	10398.883	.685	144.022	144.022
G1	10399.183	.685	144.037	144.037
H1	10403.455	.685	144.250	144.256
I1	10407.727	.685	144.464	144.475
E FB2	10408.027	.685	144.479	144.491
J1	10408.327	.685	144.494	144.506
K1	10412.599	.685	144.707	144.724
L1	10416.871	.685	144.921	144.944
E FB3	10417.171	.685	144.936	144.959
M1	10417.471	.685	144.951	144.974
N1	10421.743	.685	145.165	145.190
O1	10426.015	.685	145.378	145.404
E FB4	10426.315	.685	145.393	145.420
P1	10426.615	.685	145.408	145.435
Q1	10430.887	.685	145.622	145.650
R1	10435.159	.685	145.835	145.865
E FB5	10435.459	.685	145.850	145.880
S1	10435.759	.685	145.865	145.895
T1	10440.031	.685	146.079	146.107
U1	10444.303	.685	146.293	146.320
E FB6	10444.603	.685	146.308	146.334
V1	10444.903	.685	146.323	146.349
W1	10449.175	.685	146.536	146.561
X1	10453.447	.685	146.750	146.773
E FB7	10453.747	.685	146.765	146.788
Y1	10454.047	.685	146.780	146.803
Z1	10458.319	.685	146.993	147.010
A2	10462.591	.685	147.207	147.219
E FB8	10462.891	.685	147.222	147.234
B2	10463.191	.685	147.237	147.248
C2	10467.463	.685	147.451	147.457
D2	10471.735	.685	147.664	147.664
E W. Brg. Pier #5	10472.035	.685	147.679	147.679
E Pier #5	10472.518	.685	147.703	147.703

Note: For Elevations Location Plan see sheet #6 of 123.

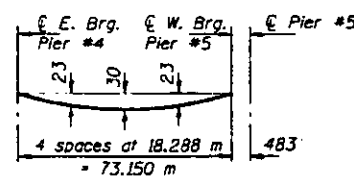

DEAD LOAD DEFLECTION DIAGRAM

(Includes weight of concrete only)

Note: The above deflections are not to be used in the field if the engineer is working from the grade elevations adjusted for dead load deflections as shown.

DESIGNED	LSH
CHECKED	TPB JLC
DRAWN	R. Doty
CHECKED	TPB LSH


June 26, 1997

APPROVED
R. E. Anderson
CHIEF ENGINEER

TOP OF SLAB ELEVATIONS
TRUSS SPAN #5
F.A.P. RT. 315 SECTION 140B-I-4
FULTON AND MASON COUNTIES
STATION 10+646.69

STATE OF ILLINOIS
DEPARTMENT OF TRANSPORTATION


PROJECT NO.	SHEET NO.	DATE	BY	CHECKED	APPROVED
F.A.P. 315	MOB-1-4	FULTON & MASON	26	123 SHEETS	

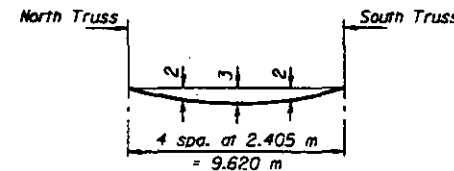

DEAD LOAD DEFLECTION DIAGRAM (FLOOR BEAM ONLY)
(Includes weight of concrete only)

Deflections for floor beams are shown above. These deflections are not included in the "Theoretical Grade Elevations Adjusted For Dead Load Deflection" listed in the Table of Deck Elevations.

Deflections for stringers are small enough to be neglected.

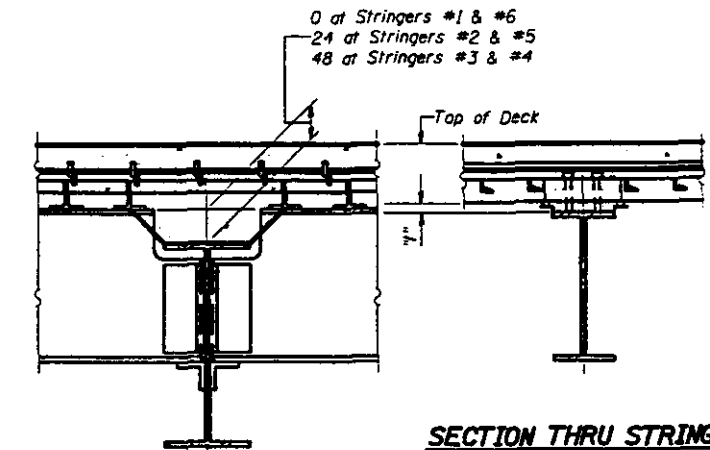


SECTION THRU STRINGER

SECTION THRU FLOOR BEAM

To determine "f". After all structural steel has been erected, elevations of the top flanges of the stringers shall be taken at intervals shown below. These elevations subtracted from the "Theoretical Grade Elevations Adjusted for Dead Load Deflection" minus slab thickness, equals the fillet heights "f" above top flange of stringer.

FILLET HEIGHTS

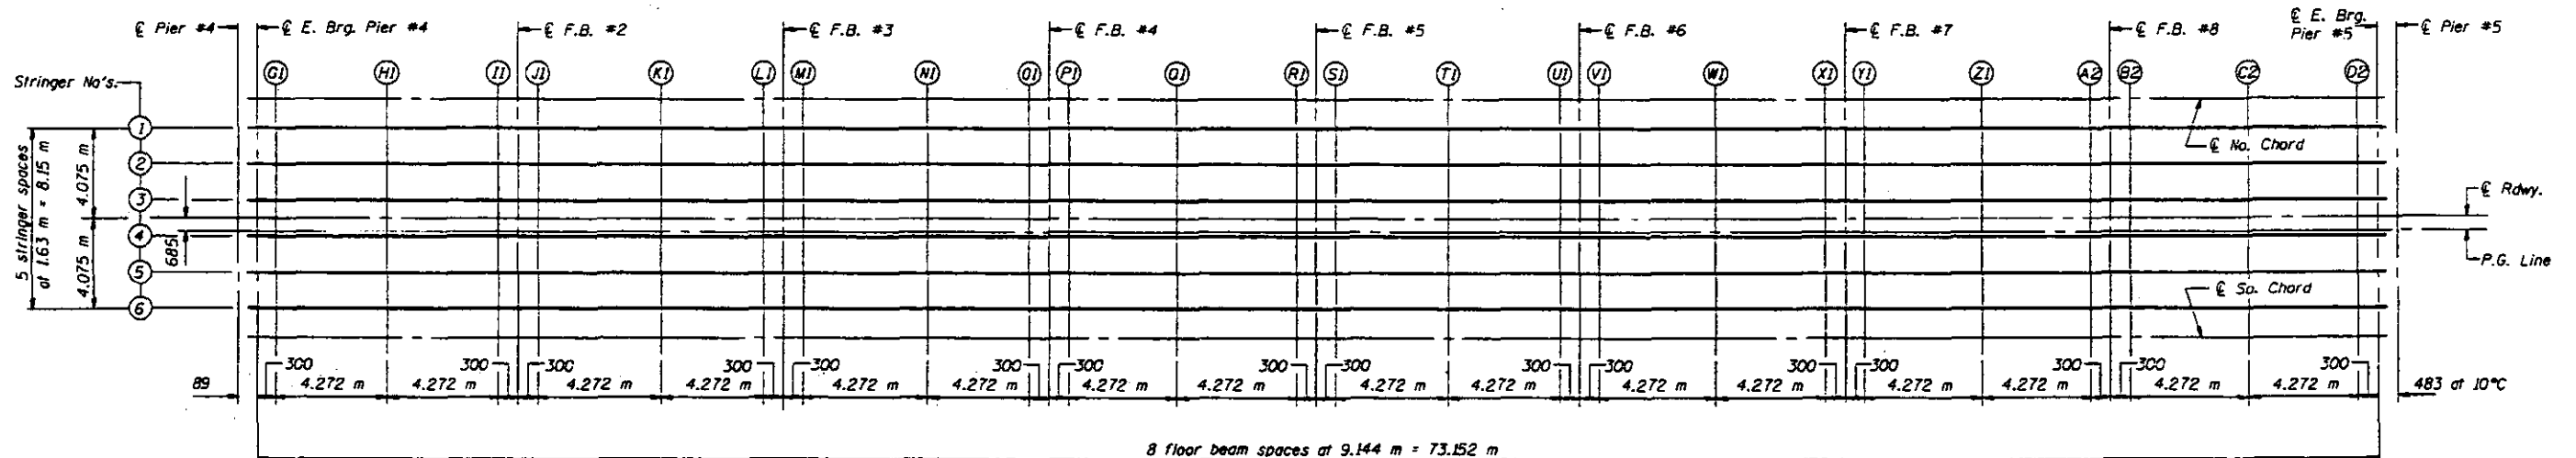

DESIGNED	L.S.M.
CHECKED	T.B.B. J.L.C.
DRAWN	R. Dory
CHECKED	T.B.B. L.S.M.

June 26, 1997

DESIGNED *David J. Kline*
DESIGNER OF CIVIL DESIGN

DRAWN *R. Dory*
DESIGNER OF BRIDGES AND STRUCTURES

TOP OF SLAB ELEVATIONS
TRUSS SPAN #5
F.A.P. RT. 315 SECTION 140B-1-4
FULTON AND MASON COUNTIES
STATION 10+646.69

STATE OF ILLINOIS
DEPARTMENT OF TRANSPORTATION

ROUTE NO.	SECTION	PROJECT	SHEET NO.	123 SHEETS
F.A.P. 315	140B-1-4	FULTON & MASON	27	
FILE NO. 100-1-1	140B-1-4	140B-1-4		

STRINGERS #1 & #6

Location	Station	Offset	Theoretical Grade Elevations	Theoretical Grade Elevations Adjusted For Dead Load Deflection
E. Brg. Pier #5	10472.518	4.075	147.653	147.653
E. Brg. Pier #5	10472.950	4.075	147.674	147.674
E. Brg. Pier #5	10473.250	4.075	147.689	147.689
E. Brg. Pier #5	10477.522	4.075	147.903	147.907
E. Brg. Pier #5	10481.794	4.075	148.116	148.124
E. Brg. Pier #5	10482.094	4.075	148.131	148.140
E. Brg. Pier #5	10482.394	4.075	148.146	148.155
E. Brg. Pier #5	10486.666	4.075	148.360	148.373
E. Brg. Pier #5	10490.938	4.075	148.574	148.591
E. Brg. Pier #5	10491.238	4.075	148.589	148.606
E. Brg. Pier #5	10491.538	4.075	148.604	148.622
E. Brg. Pier #5	10495.810	4.075	148.817	148.835
E. Brg. Pier #5	10500.082	4.075	149.031	149.057
E. Brg. Pier #5	10500.382	4.075	149.046	149.072
E. Brg. Pier #5	10500.682	4.075	149.061	149.087
E. Brg. Pier #5	10504.954	4.075	149.274	149.301
E. Brg. Pier #5	10509.226	4.075	149.488	149.516
E. Brg. Pier #5	10509.526	4.075	149.503	149.531
E. Brg. Pier #5	10509.826	4.075	149.518	149.546
E. Brg. Pier #5	10514.098	4.075	149.732	149.762
E. Brg. Pier #5	10518.370	4.075	149.945	149.976
E. Brg. Pier #5	10518.670	4.075	149.960	149.991
E. Brg. Pier #5	10518.970	4.075	149.975	150.006
E. Brg. Pier #5	10523.242	4.075	150.189	150.221
E. Brg. Pier #5	10527.514	4.075	150.402	150.435
E. Brg. Pier #5	10527.814	4.075	150.417	150.450
E. Brg. Pier #5	10528.114	4.075	150.432	150.465
E. Brg. Pier #5	10532.386	4.075	150.646	150.676
E. Brg. Pier #5	10536.658	4.075	150.860	150.888
E. Brg. Pier #5	10536.958	4.075	150.875	150.902
E. Brg. Pier #5	10537.258	4.075	150.890	150.917
E. Brg. Pier #5	10541.530	4.075	151.103	151.128
E. Brg. Pier #5	10545.802	4.075	151.317	151.339
E. Brg. Pier #5	10546.102	4.075	151.332	151.354
E. Brg. Pier #5	10546.402	4.075	151.347	151.368
E. Brg. Pier #5	10550.674	4.075	151.560	151.579
E. Brg. Pier #5	10554.946	4.075	151.774	151.794
E. Brg. Pier #5	10555.246	4.075	151.789	151.805
E. Brg. Pier #5	10555.546	4.075	151.804	151.820
E. Brg. Pier #5	10559.818	4.075	152.018	152.031
E. Brg. Pier #5	10564.090	4.075	152.231	152.242
E. Brg. Pier #5	10564.390	4.075	152.246	152.257
E. Brg. Pier #5	10564.690	4.075	152.261	152.271
E. Brg. Pier #5	10568.962	4.075	152.475	152.483
E. Brg. Pier #5	10573.234	4.075	152.688	152.694
E. Brg. Pier #5	10573.534	4.075	152.703	152.708
E. Brg. Pier #5	10573.834	4.075	152.718	152.723
E. Brg. Pier #5	10578.106	4.075	152.932	152.935
E. Brg. Pier #5	10582.378	4.075	153.146	153.146
E. Brg. Pier #5	10582.678	4.075	153.161	153.161
E. Brg. Pier #5	10582.978	4.075	153.176	153.176
E. Brg. Pier #5	10587.250	4.075	153.381	153.383
E. Brg. Pier #5	10591.522	4.075	153.595	153.596
E. Brg. Pier #5	10591.822	4.075	153.610	153.602
E. Brg. Pier #5	10592.122	4.075	153.625	153.622
E. Brg. Pier #5	10596.394	4.075	153.839	153.843
E. Brg. Pier #5	10600.666	4.075	154.053	154.053
E. Brg. Pier #5	10600.966	4.075	154.068	154.068
E. Brg. Pier #5	10601.266	4.075	154.083	154.083
E. Brg. Pier #5	10605.538	4.075	154.297	154.297
E. Brg. Pier #5	10609.810	4.075	154.511	154.511
E. Brg. Pier #5	10610.110	4.075	154.526	154.526
E. Brg. Pier #5	10610.410	4.075	154.541	154.541
E. Brg. Pier #5	10614.682	4.075	154.755	154.755
E. Brg. Pier #5	10618.954	4.075	154.969	154.969
E. Brg. Pier #5	10619.254	4.075	154.984	154.984
E. Brg. Pier #5	10619.554	4.075	154.999	154.999
E. Brg. Pier #5	10623.826	4.075	155.213	155.213
E. Brg. Pier #5	10628.098	4.075	155.427	155.427
E. Brg. Pier #5	10632.370	4.075	155.641	155.641
E. Brg. Pier #5	10637.642	4.075	155.855	155.855
E. Brg. Pier #5	10641.914	4.075	156.069	156.069
E. Brg. Pier #5	10646.186	4.075	156.283	156.283
E. Brg. Pier #5	10646.486	4.075	156.298	156.298

STRINGERS #1 & #6 CONTINUED

Location	Station	Offset	Theoretical Grade Elevations	Theoretical Grade Elevations Adjusted For Dead Load Deflection
J4	10646.986	4.075	154.761	154.791
K4	10651.258	4.075	154.753	154.781
L4	10655.530	4.075	154.730	154.756
E. Brg. Pier #5	10655.830	4.075	154.728	154.754
E. Brg. Pier #5	10656.130	4.075	154.726	154.752
E. Brg. Pier #5	10660.402	4.075	154.687	154.711
E. Brg. Pier #5	10664.674	4.075	154.634	154.656
E. Brg. Pier #5	10664.974	4.075	154.630	154.651
E. Brg. Pier #5	10665.274	4.075	154.626	154.647
E. Brg. Pier #5	10669.546	4.075	154.557	154.576
E. Brg. Pier #5	10673.818	4.075	154.473	154.490
E. Brg. Pier #5	10674.118	4.075	154.467	154.484
E. Brg. Pier #5	10674.418	4.075	154.460	154.477
E. Brg. Pier #5	10678.690	4.075	154.361	154.376
E. Brg. Pier #5	10682.962	4.075	154.260	154.275
E. Brg. Pier #5	10683.262	4.075	154.238	154.251
E. Brg. Pier #5	10683.562	4.075	154.230	154.243
E. Brg. Pier #5	10687.834	4.075	154.099	154.110
E. Brg. Pier #5	10692.106	4.075	153.955	153.964
E. Brg. Pier #5	10692.406	4.075	153.941	153.950
E. Brg. Pier #5	10692.706	4.075	153.933	153.941
E. Brg. Pier #5	10696.978	4.075	153.773	153.779
E. Brg. Pier #5	10701.250	4.075	153.598	153.602
E. Brg. Pier #5	10701.550	4.075	153.585	153.589
E. Brg. Pier #5	10701.850	4.075	153.572	153.576
E. Brg. Pier #5	10706.122	4.075	153.361	153.362
E. Brg. Pier #5	10710.394	4.075	153.145	153.145
E. Brg. Pier #5	10710.694	4.075	153.130	153.130
E. Brg. Pier #5	10710.994	4.075	153.115	153.115
E. Brg. Pier #5	10715.266	4.075	152.932	152.932
E. Brg. Pier #5	10719.538	4.075	152.718	152.723
E. Brg. Pier #5	10719.838	4.075	152.703	152.703
E. Brg. Pier #5	10720.138	4.075	152.688	152.688
E. Brg. Pier #5	10724.410	4.075	152.475	152.475
E. Brg. Pier #5	10728.682	4.075	152.261	152.271
E. Brg. Pier #5	10728.982	4.075	152.246	152.257
E. Brg. Pier #5	10733.254	4.075	152.031	152.031
E. Brg. Pier #5	10737.526	4.075	151.804	151.804
E. Brg. Pier #5	10737.826	4.075	151.789	151.789
E. Brg. Pier #5	10738.126	4.075	151.774	151.774
E. Brg. Pier #5	10742.398	4.075	151.560	151.560
E. Brg. Pier #5	10746.670	4.075	151.347	151.347
E. Brg. Pier #5	10746.970	4.075	151.332	151.332
E. Brg. Pier #5	10747.270	4.075	151.317	151.317
E. Brg. Pier #5	10751.542	4.075	151.103	151.103
E. Brg. Pier #5	10755.814	4.075	150.889	150.889
E. Brg. Pier #5	10756.114	4.075	150.874	150.874
E. Brg. Pier #5	10756.414	4.075	150.859	150.859
E. Brg. Pier #5	10760.686	4.075	150.646	150.646
E. Brg. Pier #5	10765.958	4.075	150.432	150.432
E. Brg. Pier #5	10766.258	4.075	150.417	150.417
E. Brg. Pier #5	10766.558	4.075	150.402	150.402
E. Brg. Pier #5	10770.830	4.075	150.189	150.189
E. Brg. Pier #5	10774.102	4.075	149.975	149.975
E. Brg. Pier #5	10774.402	4.075	149.960	149.960
E. Brg. Pier #5	10778.674	4.075	149.746	149.746
E. Brg. Pier #5	10782.946	4.075	149.531	149.531
E. Brg. Pier #5	10783.246	4.075	149.516	149.516
E. Brg. Pier #5	10787.518	4.075	149.301	149.301
E. Brg. Pier #5	10791.790	4.075	149.087	149.087
E. Brg. Pier #5	10792.090	4.075	149.072	149.072
E. Brg. Pier #5	10796.362	4.075	148.857	148.857
E. Brg. Pier #5	10800.634	4.075	148.642	148.642
E. Brg. Pier #5	10800.934	4.075	148.627	148.627
E. Brg. Pier #5	10805.206	4.075	148.412	148.412
E. Brg. Pier #5	10805.506	4.075	148.397	148.397
E. Brg. Pier #5	10809.778	4.075	148.182	148.182
E. Brg. Pier #5	10814.050	4.075	147.967	147.967
E. Brg. Pier #5	10814.350	4.075	147.952	147.952
E. Brg. Pier #5	10818.622	4.075	147.737	147.737
E. Brg. Pier #5	10822.894	4.075	147.522	147.522
E. Brg. Pier #5	10823.194	4.075	147.507	147.507
E. Brg. Pier #5	10827.466	4.075	147.292	147.292
E. Brg. Pier #5	10831.738	4.075	147.077	147.077
E. Brg. Pier #5	10836.010	4.075	146.862	146.862
E. Brg. Pier #5	10840.282	4.075	146.647	146.647
E. Brg. Pier #5	10844.554	4.075	146.432	146.432
E. Brg. Pier #5	10848.826	4.075	146.217	146.217
E. Brg. Pier #5	10853.098	4.075	145.999	145.999
E. Brg. Pier #5	10857.370	4.075	145.784	145.784
E. Brg. Pier #5	10861.642	4.075	145.569	145.569
E. Brg. Pier #5	10865.914	4.075	145.354	145.354
E. Brg. Pier #5	10870.186	4.075	145.139	145.139
E. Brg. Pier #5	10874.458	4.075	144.924	144.924
E. Brg. Pier #5	10878.730	4.075	144.709	144.709
E. Brg. Pier #5	10883.002	4.075	144.494	144.494
E. Brg. Pier #5	10887.274	4.075	144.279	144.279
E. Brg. Pier #5	10891.546	4.075	144.064	144.064
E. Brg. Pier #5	10895.818	4.075	143.849	143.849
E. Brg. Pier #5	10900.090	4.075	143.634	143.634
E. Brg. Pier #5	10904.362	4.075	143.419	143.419
E. Brg. Pier #5	10908.634	4.075	143.204	143.204
E. Brg. Pier #5	10912.906	4.075	142.989	142.989
E. Brg. Pier #5	10917.178	4.075	142.774	142.774
E. Brg. Pier #5	10921.450	4.075	142.559	142.559
E. Brg. Pier #5	10925.722	4.075	142.344	142.344
E. Brg. Pier #5	10930.000	4.075	142.129	142.129
E. Brg. Pier #5	10934.272	4.075	141.914	141.914
E. Brg. Pier #5	10938.544	4.075	141.699	141.699
E. Brg. Pier #5	10942.816	4.075	141.484	141.484
E. Brg. Pier #5	10947.088	4.075	141.269	141.269
E. Brg. Pier #5	10951.360	4.075	141.054	141.054
E. Brg. Pier #5	10955.632	4.075	140.839	140.839
E. Brg. Pier #5	10959.904	4.075	140.624	140.624
E. Brg. Pier #5	10964.176	4.075	140.409	140.409
E. Brg. Pier #5	10968.448	4.075	140.194	140.194
E. Brg. Pier #5	10972.720	4.075	140.000	140.000
E. Brg. Pier #5	10977.000	4.075	139.806	139.806
E. Brg. Pier #5	10981.272	4.075	139.621	139.621

STATE OF ILLINOIS
DEPARTMENT OF TRANSPORTATION

PROJECT NO.	SECTION	DATE	SHEET NO.	TOTAL SHEETS
F.A.P. 315	140B-1-4	FULTON & MASON	28	123 SHEETS

STRINGERS #3 & #4

Location	Station	Offset	Theoretical Grade Elevations	Theoretical Grade Elevations Adjusted For Dead Load Deflection
E. Pier #5	10472.518	.815	147.701	147.701
E. Brg. Pier #5	10472.950	.815	147.723	147.723
E2	10473.250	.815	147.738	147.738
E2	10477.522	.815	147.952	147.952
E2	10481.794	.815	148.165	148.165
E FB11	10482.094	.815	148.180	148.189
H2	10482.394	.815	148.195	148.204
H2	10486.666	.815	148.409	148.422
H2	10490.938	.815	148.622	148.639
E FB12	10491.238	.815	148.637	148.654
H2	10491.538	.815	148.652	148.670
H2	10495.810	.815	148.866	148.888
H2	10500.082	.815	149.080	149.106
E FB13	10500.382	.815	149.095	149.121
H2	10500.682	.815	149.110	149.136
H2	10504.954	.815	149.323	149.350
H2	10509.226	.815	149.537	149.565
E FB14	10509.526	.815	149.552	149.580
H2	10509.826	.815	149.567	149.595
H2	10514.098	.815	149.780	149.810
H2	10518.370	.815	149.994	150.025
E FB15	10518.670	.815	150.009	150.036
H2	10518.970	.815	150.024	150.055
H2	10523.242	.815	150.238	150.270
H2	10527.514	.815	150.451	150.484
E FB16	10527.814	.815	150.466	150.499
H2	10532.086	.815	150.680	150.715
H2	10536.358	.815	150.894	150.936
E FB17	10536.658	.815	150.909	150.950
H2	10540.930	.815	151.123	151.157
H2	10545.202	.815	151.337	151.371
E FB18	10545.502	.815	151.352	151.386
H2	10549.774	.815	151.566	151.600
H2	10554.046	.815	151.780	151.814
E FB19	10554.346	.815	151.795	151.829
H2	10558.618	.815	152.009	152.043
H2	10562.890	.815	152.223	152.257
E FB20	10563.190	.815	152.238	152.272
H2	10567.462	.815	152.452	152.486
H2	10571.734	.815	152.666	152.700
E FB21	10572.034	.815	152.681	152.715
H2	10576.306	.815	152.895	152.929
H2	10580.578	.815	153.109	153.143
E Pier #6	10580.878	.815	153.124	153.158
H2	10585.150	.815	153.338	153.372
H2	10589.422	.815	153.552	153.586
E FB23	10589.722	.815	153.567	153.601
H2	10594.000	.815	153.781	153.815
H2	10598.272	.815	154.000	154.034
E FB24	10598.572	.815	154.015	154.049
H2	10602.844	.815	154.229	154.263
H2	10607.116	.815	154.443	154.477
E FB25	10607.416	.815	154.458	154.492
H2	10611.688	.815	154.672	154.706
H2	10615.960	.815	154.886	154.920
E FB26	10616.260	.815	154.901	154.935
H2	10620.532	.815	155.115	155.149
H2	10624.804	.815	155.329	155.363
E FB27	10625.104	.815	155.344	155.378
H2	10629.376	.815	155.558	155.592
H2	10633.648	.815	155.772	155.806
E FB28	10633.948	.815	155.787	155.821
H2	10638.220	.815	156.001	156.035
H2	10642.492	.815	156.215	156.249
E FB29	10642.792	.815	156.230	156.264

STRINGERS #3 & #4 CONTINUED

Location	Station	Offset	Theoretical Grade Elevations	Theoretical Grade Elevations Adjusted For Dead Load Deflection
J4	10646.986	.815	154.810	154.840
K4	10651.258	.815	154.801	154.829
L4	10655.530	.815	154.779	154.805
E FB30	10655.830	.815	154.777	154.803
H4	10656.130	.815	154.775	154.801
H4	10660.402	.815	154.736	154.760
H4	10664.674	.815	154.683	154.705
E FB31	10664.974	.815	154.679	154.700
H4	10665.274	.815	154.675	154.696
H4	10669.546	.815	154.605	154.624
H4	10673.818	.815	154.522	154.539
E FB32	10674.118	.815	154.516	154.533
H4	10674.418	.815	154.509	154.526
H4	10678.690	.815	154.410	154.425
H4	10682.962	.815	154.296	154.309
E FB33	10683.262	.815	154.287	154.300
H4	10683.562	.815	154.278	154.291
H4	10687.834	.815	154.148	154.159
H4	10692.106	.815	154.004	154.013
E FB34	10692.406	.815	153.993	154.002
H4	10692.706	.815	153.982	153.990
H4	10696.978	.815	153.823	153.829
H4	10701.250	.815	153.647	153.651
E FB35	10701.550	.815	153.634	153.638
H4	10701.850	.815	153.621	153.625
H4	10706.122	.815	153.430	153.432
H4	10710.394	.815	153.224	153.224
E Pier #7	10710.694	.815	153.209	153.209
H4	10710.994	.815	153.194	153.194
H4	10715.266	.815	152.981	152.984
H4	10719.538	.815	152.767	152.772
E FB37	10719.838	.815	152.752	152.757
H4	10724.110	.815	152.524	152.532
H4	10728.382	.815	152.310	152.320
E FB38	10728.682	.815	152.295	152.306
H4	10729.982	.815	152.280	152.291
H4	10734.254	.815	152.066	152.079
H4	10738.526	.815	151.851	151.854
E FB39	10738.826	.815	151.838	151.839
H4	10743.098	.815	151.609	151.620
H4	10747.370	.815	151.381	151.417
E FB40	10747.670	.815	151.366	151.403
H4	10751.942	.815	151.152	151.177
H4	10756.214	.815	150.938	150.965
E FB41	10756.514	.815	150.923	150.950
H4	10760.786	.815	150.695	150.725
H4	10765.058	.815	150.466	150.499
E FB42	10765.358	.815	150.451	150.484
H4	10769.630	.815	150.230	150.270
H4	10773.902	.815	150.024	150.055
E FB43	10774.202	.815	150.009	150.040
H4	10778.474	.815	149.780	149.810
H4	10782.746	.815	149.552	149.580
E FB44	10783.046	.815	149.537	149.565
H4	10787.318	.815	149.323	149.350
H4	10791.590	.815	149.110	149.136
E FB45	10791.890	.815	149.095	149.121
H4	10796.162	.815	148.886	148.916
E FB46	10796.462	.815	148.866	148.888
H4	10800.734	.815	148.652	148.670
H4	10805.006	.815	148.437	148.459
E FB47	10805.306	.815	148.422	148.442
H4	10809.578	.815	148.206	148.229
H4	10813.850	.815	147.990	148.013
E FB48	10814.150	.815	147.975	147.995
H4	10818.422	.815	147.759	147.780
H4	10822.694	.815	147.543	147.564
E FB49	10823.000	.815	147.528	147.548
H4	10827.272	.815	147.312	147.332
H4	10831.544	.815	147.096	147.116
E FB50	10831.844	.815	147.081	147.101
H4	10836.116	.815	146.865	146.885
H4	10840.388	.815	146.649	146.669
E FB51	10840.688	.815	146.634	146.654
H4	10844.960	.815	146.418	146.438
H4	10849.232	.815	146.202	146.222
E FB52	10849.532	.815	146.187	146.207
H4	10853.804	.815	145.971	145.991
H4	10858.076	.815	145.755	145.775
E FB53	10858.376	.815	145.740	145.760
H4	10862.648	.815	145.524	145.544
H4	10866.920	.815	145.308	145.328
E FB54	10867.220	.815	145.293	145.313
H4	10871.492	.815	145.077	145.097
H4	10875.764	.815	144.861	144.881
E FB55	10876.064	.815	144.846	144.866
H4	10880.336	.815	144.630	144.650
H4	10884.608	.815	144.414	144.434
E FB56	10884.908	.815	144.399	144.419
H4	10889.180	.815	144.183	144.203
H4	10893.452	.815	143.967	143.987
E FB57	10893.752	.815	143.952	143.972
H4	10898.024	.815	143.736	143.756
H4	10902.296	.815	143.520	143.540
E FB58	10902.596	.815	143.505	143.525
H4	10906.868	.815	143.289	143.309
H4	10911.140	.815	143.073	143.093
E FB59	10911.440	.815	143.058	143.078
H4	10915.712	.815	142.842	142.862
H4	10920.000	.815	142.626	142.646
E FB60	10920.300	.815	142.611	142.631
H4	10924.572	.815	142.395	142.415
H4	10928.844	.815	142.179	142.199
E FB61	10929.144	.815	142.164	142.184
H4	10933.416	.815	141.948	141.968
H4	10937.688	.815	141.732	141.752
E FB62	10938.000	.815	141.717	141.737
H4	10942.272	.815	141.501	141.521
H4	10946.544	.815	141.285	141.305
E FB63	10946.844	.815	141.270	141.290
H4	10951.116	.815	141.054	141.074
H4	10955.388	.815	140.838	140.858
E FB64	10955.688	.815	140.823	140.843
H4	10959.960	.815	140.607	140.627
H4	10964.232	.815	140.391	140.411
E FB65	10964.532	.815	140.376	140.396
H4	10968.804	.815	140.160	140.180
H4	10973.076	.815	139.944	139.964
E FB66	10973.376	.815	139.929	139.949
H4	10977.648	.815	139.713	139.733
H4	10981.920	.815	139.497	139.517
E FB67	10982.220	.815	139.482	139.502
H4	10986.492	.815	139.266	139.286
H4	10990.764	.815	139.050	139.070
E FB68	10991.064	.815	139.035	139.055
H4	10995.336	.815	138.819	138.839
H4	11000.000	.815	138.603	138.623
E FB69	11000.300	.815	138.588	138.608
H4	11004.572	.815	138.372	138.392
H4	11008.844	.815	138.156	138.176
E FB70	11009.144	.815	138.141	138.161
H4	11013.416	.815	137.925	137.945
H4	11017.688	.815	137.709	137.729
E FB71	11018.000	.815	137.694	137.714
H4	11022.272	.815	137.478	137.498
H4	11026.544	.815	137.262	137.282
E FB72	11026.844	.815	137.247	137.267
H4	11031.116	.815	137.031	137.051
H4	11035.388	.815	136.815	136.835
E FB73	11035.688	.815	136.800	136.820
H4	11039.960	.815	136.584	136.604
H4	11044.232	.815	136.368	136.388

STATE OF ILLINOIS
DEPARTMENT OF TRANSPORTATION

PROJECT NO.	SECTION	SHEET NO.	29	SHEET NO. 9
F.A.P. 315	MOB-1-4	FULTON & MASON		123 SHEETS
DESIGNED BY	DRAWN BY	CHECKED BY	DATE	

PROFILE GRADE LINE


Location	Station	Offset	Theoretical Grade Elevations	Theoretical Grade Elevations Adjusted For Dead Load Deflection
E Pier #5	10472.518	.685	147.705	147.705
E E. Brg. Pier #5	10472.950	.685	147.725	147.725
F2	10473.250	.685	147.740	147.740
F2	10477.522	.685	147.954	147.954
G2	10481.794	.685	148.167	148.175
E FB11	10482.094	.685	148.182	148.191
H2	10482.394	.685	148.197	148.206
J2	10486.666	.685	148.411	148.424
K2	10490.918	.685	148.624	148.641
E FB12	10491.238	.685	148.639	148.656
L2	10491.538	.685	148.654	148.672
M2	10495.810	.685	148.868	148.890
N2	10500.082	.685	149.108	149.108
E FB13	10500.382	.685	149.097	149.123
O2	10500.682	.685	149.112	149.138
P2	10504.954	.685	149.352	149.352
Q2	10509.226	.685	149.539	149.567
E FB14	10509.526	.685	149.554	149.582
R2	10509.826	.685	149.569	149.597
S2	10514.098	.685	149.782	149.812
T2	10518.370	.685	149.996	150.027
E FB15	10518.670	.685	150.011	150.042
U2	10518.970	.685	150.026	150.057
V2	10523.242	.685	150.240	150.272
W2	10527.514	.685	150.453	150.486
E FB16	10527.814	.685	150.468	150.501
X2	10532.086	.685	150.681	150.717
Y2	10536.358	.685	150.895	150.938
E FB17	10536.658	.685	150.910	150.952
Z2	10537.238	.685	150.925	150.967
AA	10541.510	.685	151.139	151.179
BB	10545.802	.685	151.353	151.390
E FB18	10546.102	.685	151.368	151.405
CC	10546.402	.685	151.383	151.419
DD	10550.674	.685	151.598	151.630
EE	10554.946	.685	151.811	151.841
E FB19	10555.246	.685	151.825	151.856
FF	10559.518	.685	152.039	152.071
GG	10564.090	.685	152.253	152.293
E FB20	10564.390	.685	152.268	152.308
HH	10568.662	.685	152.482	152.522
II	10573.234	.685	152.696	152.739
E FB21	10573.534	.685	152.711	152.759
JJ	10577.806	.685	152.925	152.966
KK	10582.078	.685	153.139	153.179
E Pier #6	10582.378	.685	153.154	153.191
LL	10587.250	.685	153.368	153.405
MM	10591.522	.685	153.582	153.627
E FB22	10591.822	.685	153.597	153.640
NN	10596.094	.685	153.811	153.851
OO	10600.366	.685	154.025	154.062
E FB23	10600.666	.685	154.040	154.077
PP	10604.938	.685	154.254	154.293
QQ	10609.210	.685	154.468	154.502
E FB24	10610.110	.685	154.483	154.511
RR	10614.382	.685	154.697	154.727
SS	10618.654	.685	154.911	154.941
E FB25	10619.254	.685	154.926	154.954
TT	10623.526	.685	155.140	155.170
UU	10627.798	.685	155.354	155.384
E FB26	10628.098	.685	155.369	155.402
VV	10632.370	.685	155.583	155.613
WW	10637.242	.685	155.797	155.827
E FB27	10637.542	.685	155.812	155.840
XX	10642.114	.685	156.026	156.056
YY	10646.386	.685	156.240	156.270
E FB28	10646.686	.685	156.255	156.282

PROFILE GRADE LINE

Location	Station	Offset	Theoretical Grade Elevations	Theoretical Grade Elevations Adjusted For Dead Load Deflection
J4	10646.986	.685	154.811	154.841
K4	10651.258	.685	154.803	154.831
L4	10655.530	.685	154.807	154.837
E FB30	10655.830	.685	154.779	154.805
M4	10656.130	.685	154.777	154.803
N4	10660.409	.685	154.738	154.762
O4	10664.674	.685	154.685	154.707
E FB31	10664.974	.685	154.681	154.702
P4	10668.974	.685	154.617	154.639
Q4	10669.546	.685	154.607	154.626
R4	10673.818	.685	154.524	154.541
E FB32	10674.118	.685	154.518	154.535
S4	10674.418	.685	154.511	154.528
T4	10678.690	.685	154.411	154.426
U4	10682.962	.685	154.384	154.371
E FB33	10683.262	.685	154.289	154.302
V4	10683.562	.685	154.280	154.293
W4	10687.834	.685	154.150	154.161
X4	10692.106	.685	154.006	154.015
E FB34	10692.406	.685	153.995	154.000
Y4	10696.706	.685	153.984	153.992
Z4	10696.978	.685	153.824	153.830
AS	10701.250	.685	153.649	153.653
E FB35	10701.550	.685	153.636	153.640
BS	10701.850	.685	153.623	153.627
CS	10706.122	.685	153.432	153.434
DS	10710.394	.685	153.256	153.256
E Pier #7	10710.694	.685	153.211	153.211
ES	10710.994	.685	153.196	153.196
FS	10715.266	.685	152.983	152.986
GS	10719.538	.685	152.769	152.774
E FB37	10719.408	.685	152.758	152.759
HS	10720.138	.685	152.739	152.745
IS	10724.410	.685	152.525	152.533
JS	10728.682	.685	152.312	152.322
E FB38	10728.982	.685	152.297	152.308
KS	10729.282	.685	152.282	152.293
LS	10733.554	.685	152.068	152.068
MS	10737.826	.685	151.855	151.871
E FB39	10738.126	.685	151.840	151.856
NS	10738.426	.685	151.825	151.841
OS	10742.698	.685	151.611	151.630
PS	10746.970	.685	151.397	151.418
E FB40	10747.270	.685	151.382	151.404
QS	10747.570	.685	151.367	151.389
RS	10751.842	.685	151.154	151.179
SS	10756.114	.685	150.940	151.967
E FB41	10756.414	.685	150.925	151.952
TS	10760.686	.685	150.711	150.934
US	10760.986	.685	150.697	150.727
V5	10765.258	.685	150.483	150.516
E FB42	10765.558	.685	150.468	150.501
WS	10765.858	.685	150.453	150.486
XS	10770.130	.685	150.239	150.271
YS	10774.402	.685	150.026	150.052
E FB43	10774.702	.685	150.011	150.042
ZS	10775.002	.685	149.996	150.027
AS	10779.274	.685	149.782	149.812
BS	10783.546	.685	149.569	149.597
E FB44	10783.846	.685	149.554	149.582
CS	10788.118	.685	149.339	149.567
DS	10788.418	.685	149.325	149.352
ES	10792.690	.685	149.111	149.137
E FB45	10792.990	.685	149.096	149.122
FS	10793.290	.685	149.081	149.107
GS	10797.562	.685	148.868	148.890
HS	10801.834	.685	148.654	148.672
E FB46	10802.134	.685	148.639	148.656
IS	10802.434	.685	148.624	148.641
JS	10806.706	.685	148.411	148.424
KS	10810.978	.685	148.197	148.206
E FB47	10811.278	.685	148.182	148.194
LS	10815.550	.685	148.167	148.175
MS	10815.850	.685	147.953	147.957
NS	10820.122	.685	147.740	147.740
E Brg. E. Abut.	10820.422	.685	147.725	147.725
Br. E. Abut.	10821.107	.685	147.691	147.691

STATE OF ILLINOIS
DEPARTMENT OF TRANSPORTATION

PROJECT NO.	SHEET NO.	SECTION	DATE	BY	CHECKED
F.A.P. 315	MOB-1-4	FULTON & MASON			30
SHEET NO. 10					123 SHEETS

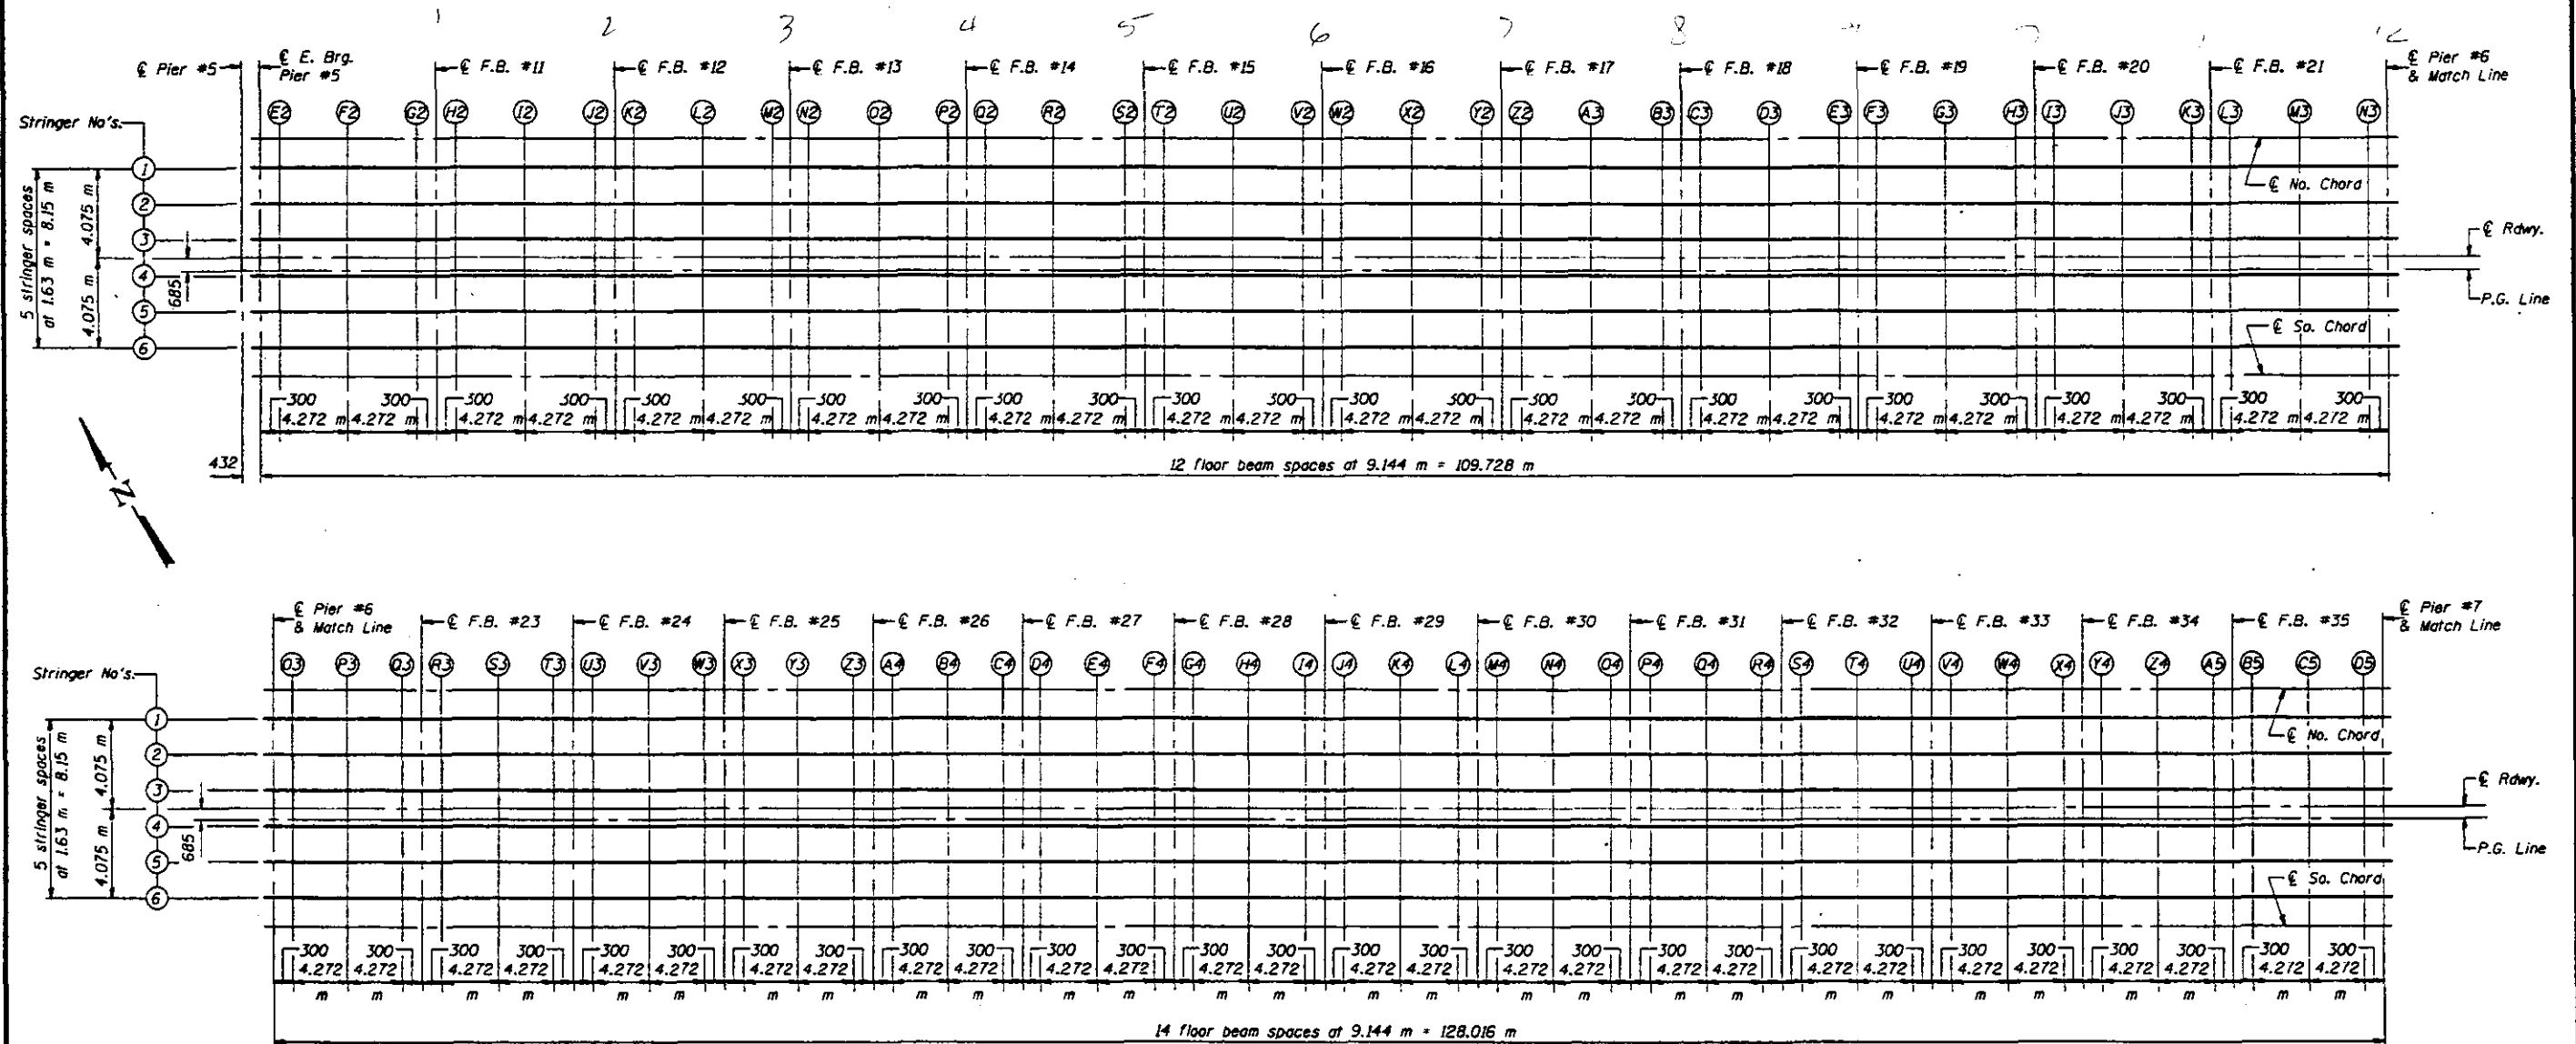

ELEVATIONS LOCATION PLAN

DESIGNED	LSH
CHECKED	TTB JLC
DRAWN	R. Daly
CHECKED	TTB LSH


June 26, 1997

APPROVED
Ralph E. Anderson
DIRECTOR OF PUBLIC WORKS
PASSED
Ralph E. Anderson
DIRECTOR OF BRIDGES AND STRUCTURES

**TOP OF SLAB ELEVATIONS
TRUSS SPANS #6 AND #7
F.A.P. RT. 315 SECTION 140B-1-4
FULTON AND MASON COUNTIES
STATION 10+646.69**

STATE OF ILLINOIS
DEPARTMENT OF TRANSPORTATION

ROUTE NO.	SECTION	COUNTY	POST	SHEET NO.
F.A.P. 315	140B-I-4	FULTON & MASON		123 SHEETS
FULL. ROAD DIST. NO. 7	BLADDER	FULL. ROAD PROJECT		

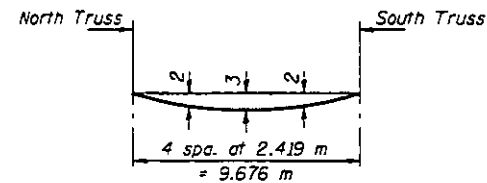


DEAD LOAD DEFLECTION DIAGRAM (FLOOR BEAM ONLY)

(Includes weight of concrete only)

Deflections for floor beams are shown above. These deflections are not included in the "Theoretical Grade Elevations Adjusted For Dead Load Deflection" listed in the Table of Deck Elevations.

Deflections for stringers are small enough to be neglected.

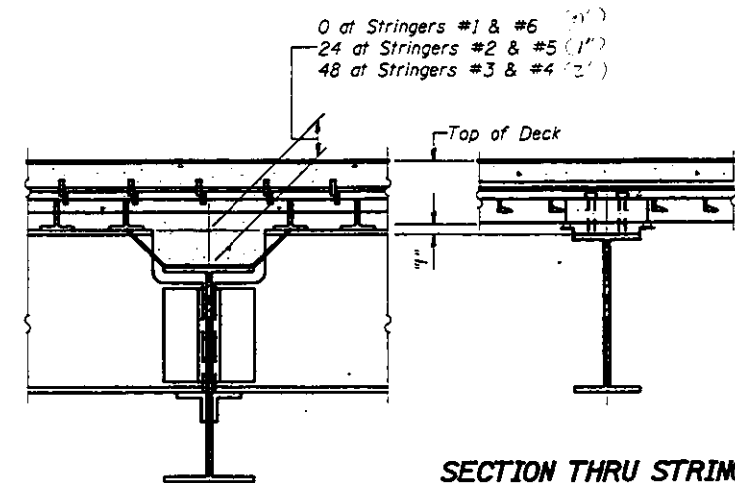


SECTION THRU STRINGER


SECTION THRU FLOOR BEAM

To determine "t": After all structural steel has been erected, elevations of the top flanges of the stringers shall be taken at intervals shown below. These elevations subtracted from the "Theoretical Grade Elevations Adjusted for Dead Load Deflection" minus slab thickness, equals the fillet heights "t" above top flange of stringer.

FILLET HEIGHTS

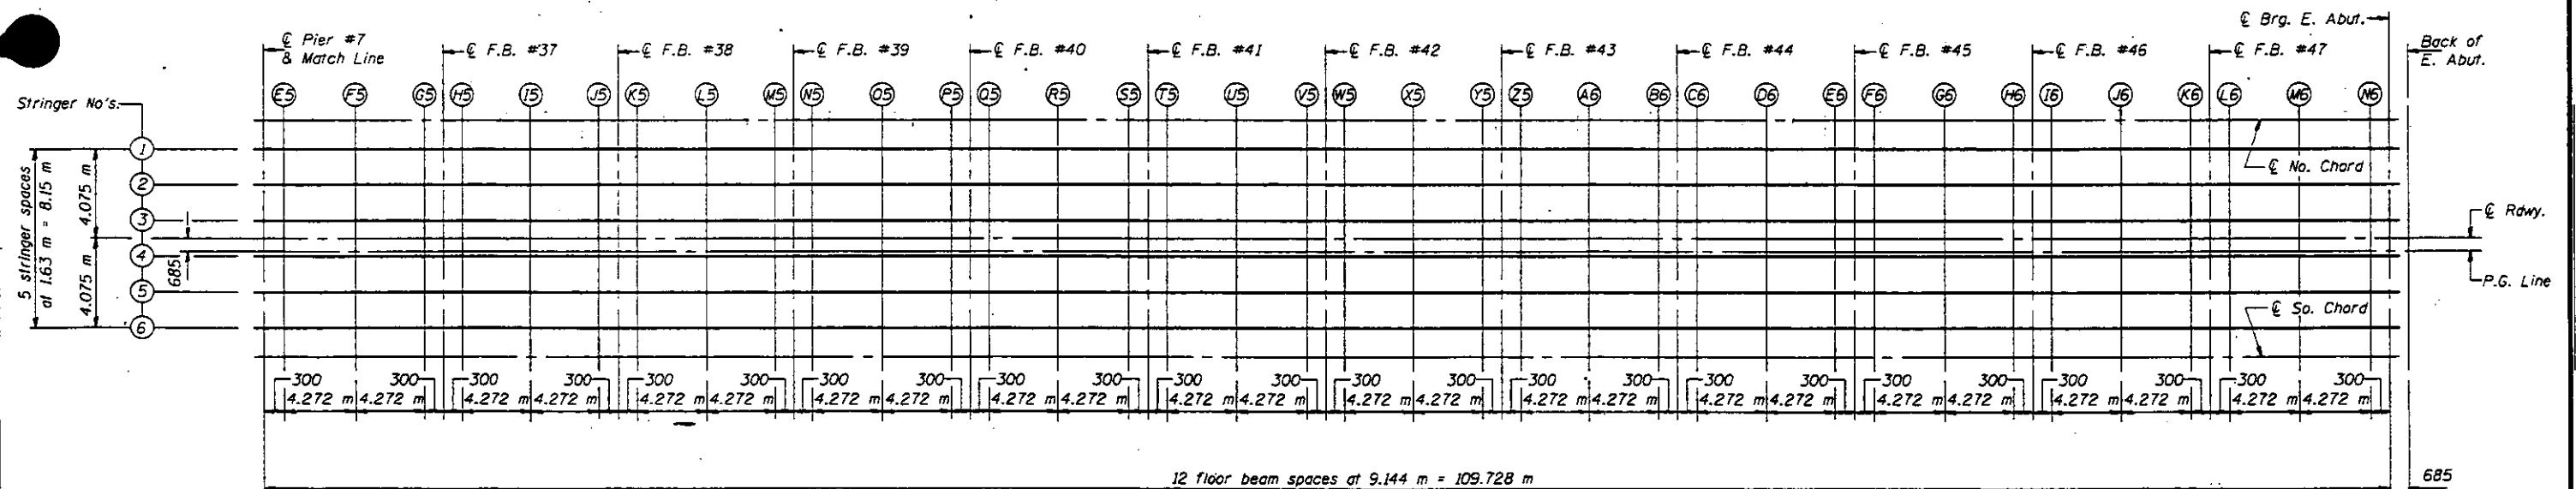

ELEVATIONS LOCATION PLAN

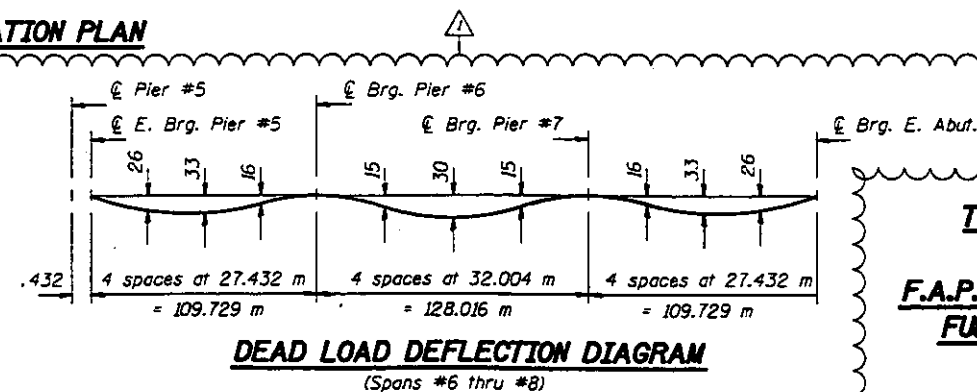

DEAD LOAD DEFLECTION DIAGRAM

(Spans #6 thru #8)

TOP OF SLAB ELEVATIONS

TRUSS SPAN #8

F.A.P. RT. 315 SECTION 140B-I-4

FULTON AND MASON COUNTIES

STATION 10+646.69


DESIGNED LSH
CHECKED TTBB JLC
DRAWN R. Doty
CHECKED TTBB LSH

June 26, 1997

EXAMINED *David O. Hagan*
PASSED *Ralph E. Anderson*
DESIGNER OF BRIDGES AND STRUCTURES

ROUTE NO.	DISTRICT	COUNTY	TOTAL SHEETS	SHEET NO.
F.A.P. 315	140B-I-4	FULTON & MASON		
PER. ROAD DIST. NO. 1 D.L. 10000 PER. ROAD PROJECT				

SHEET NO. 12
123 SHEETS

 


Notes: See sheet #13 of 123 for superstructure details,
Section A-A, Section B-B and Bill of Material.
Reinforcement bars designated (E) shall be epoxy
coated.
Bars indicated thus 20 x 3-#15 etc. indicates 20
lines of bars with 3 lengths per line.
Cut reinforcement bars to miss drainage scuppers.
For spacing of drainage scuppers see sheet #1 of 123.


SUPERSTRUCTURE
SPANS #1 THRU #4
F.A.P. RT. 315 SECTION 140B-I-4
FULTON AND MASON COUNTIES
STATION 10+646.69

STATE OF ILLINOIS
DEPARTMENT OF TRANSPORTATION


PROJECT NO.	SECTION	DATE	BY	CHECKED	SHEET NO. 13
F.A.P. 315	MOB-I-4	FULTON & MASON		33	123 SHEETS
DESIGNED BY	DRAWN BY	CHECKED BY	APPROVED BY		

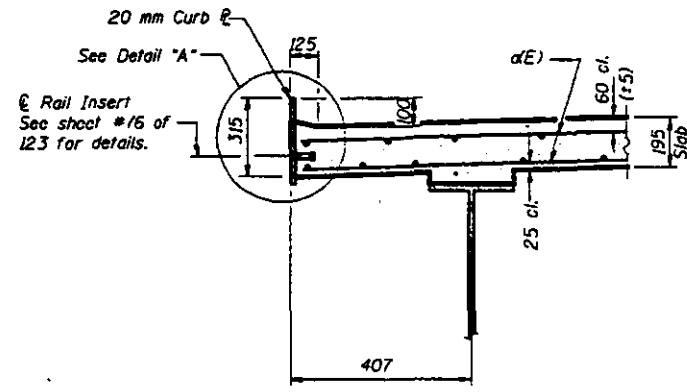


SECTION THRU CURB PLATE
(Appr. Spans)

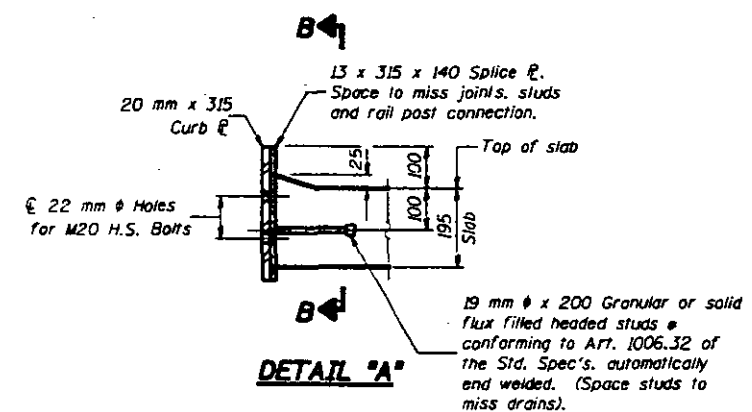


DETAIL 'A'

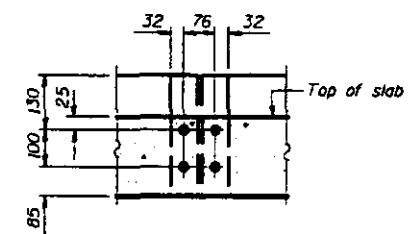


SECTION B-B

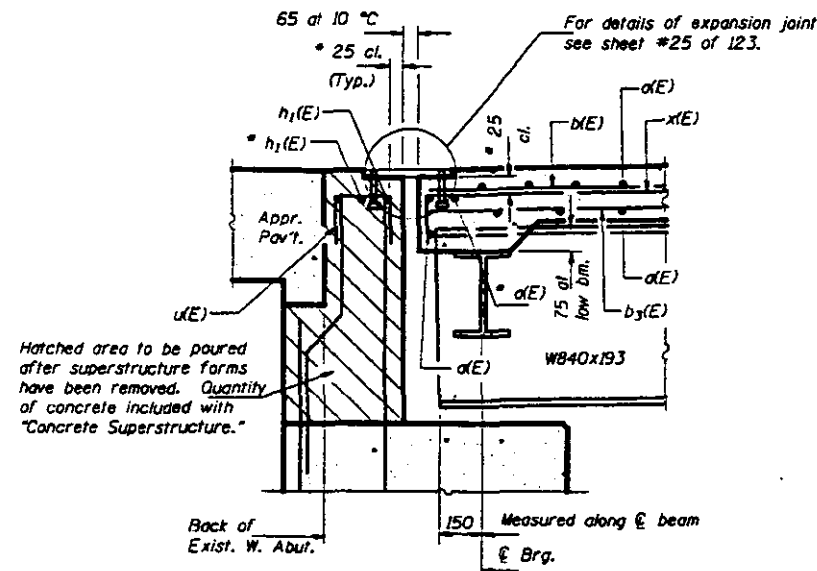


SECTION A-A
(Applies to D Diaphragms only)

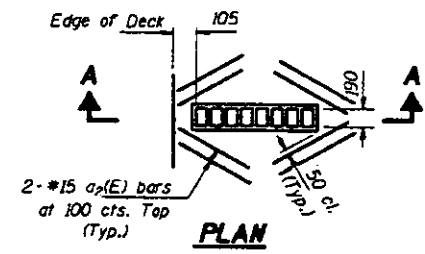

PLAN

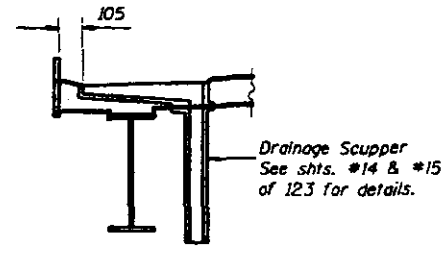

SECTION A-A

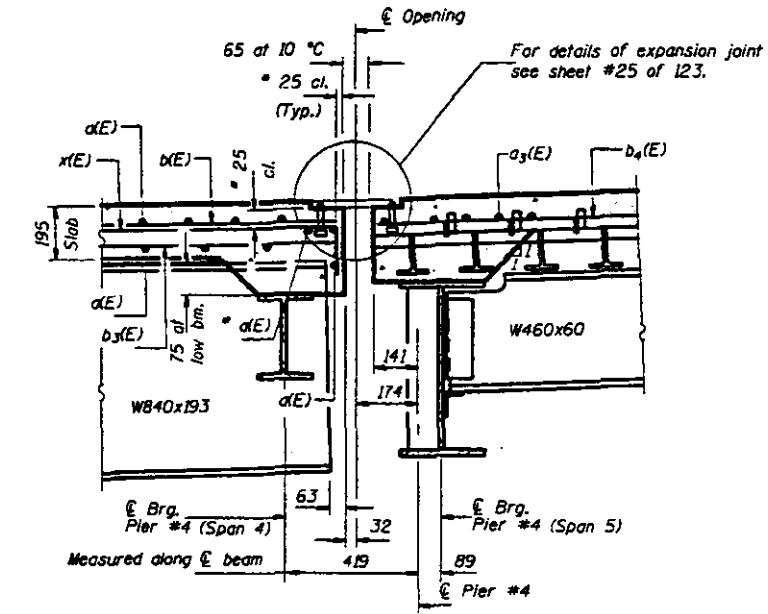

SECTION B-B
(Applies to D Diaphragms only in Span 4)

* Place d(E) and h1(E) bars in back of anchor bolt as shown if required to maintain 25 mm cl. (+0-3 mm). Anchor bolts should be tied to these bars.

Notes: Curb Plates including curb splice plates and attached studs shall be included in the cost of "Furnishing & Erecting Structural Steel." All surfaces of the curb plates and curb splice plates shall be galvanized in accordance with AASHTO M111 and ASTM A123. Shear studs shall be welded to curb plate before galvanizing. Curb plates shall not be painted. Reinforcement bars designated (E) shall be epoxy coated.

APPROACH SPANS
BILL OF MATERIAL

Bar	No.	Size	Length (m)	Shape
d(E)	839	#15	8.88	—
a1(E)	462	#20	1.20	—
a2(E)	64	#15	0.61	—
b(E)	310	#15	10.82	—
b1(E)	60	#20	13.20	—
b2(E)	30	#20	13.90	—
b3(E)	286	#15	9.88	—
x(E)	62	#15	1.28	—
Reinforcement Bars, Epoxy Coated			kg	25740
Concrete Superstructure			m ³	186.1



SUPERSTRUCTURE DETAILS

SPANS #1 THRU #4
F.A.P. RT. 315 SECTION 140B-I-4
FULTON AND MASON COUNTIES
STATION 10+646.69









DESIGNED	JLC	June 26, 1997
CHECKED	TPB	
DRAWN	R. Dory	
CHECKED	JLC	TPB

STATE OF ILLINOIS
DEPARTMENT OF TRANSPORTATION

PROJECT NO.	SHEET NO.	DATE	BY	CHECKED	APPROVED
F.A.P. 315	1408-1-4	FULTON & MASON	34	123 SHEETS	

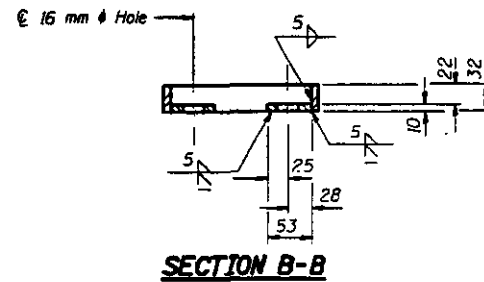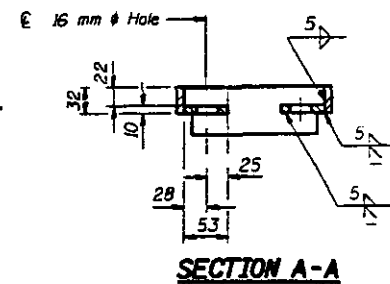

*Cut to 38 mm as shown in Section F-F.

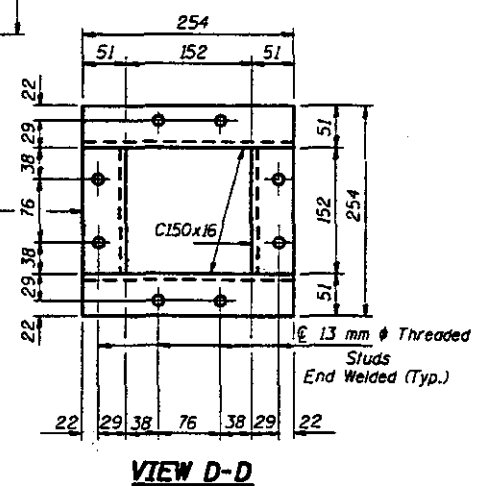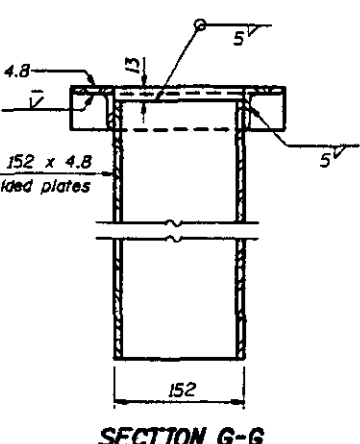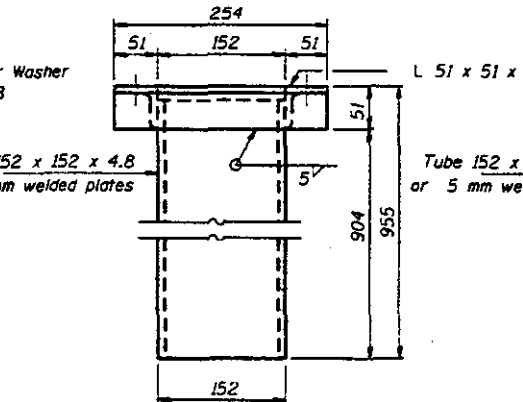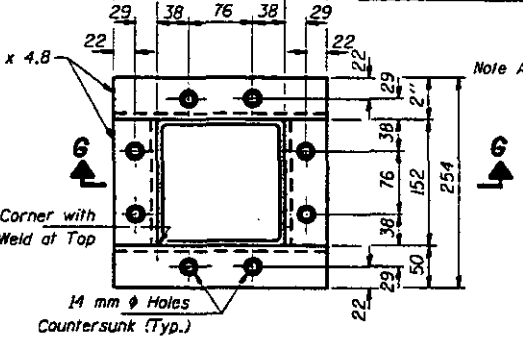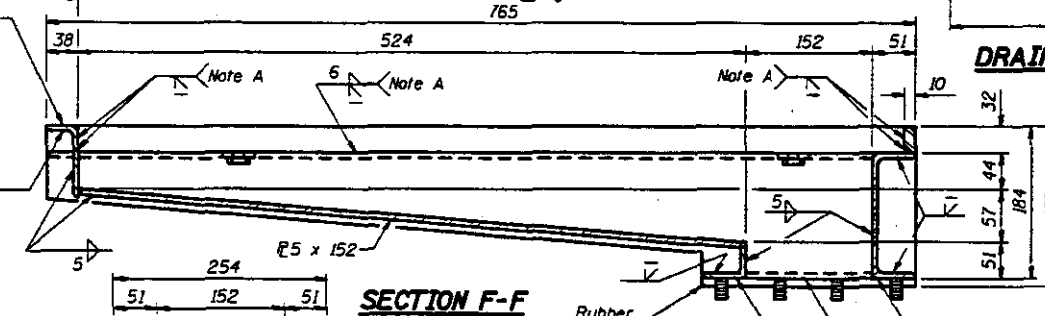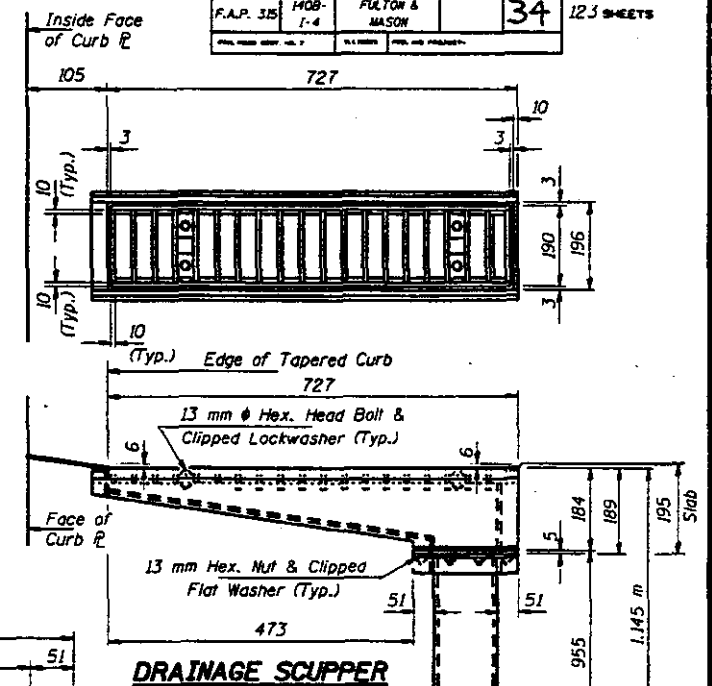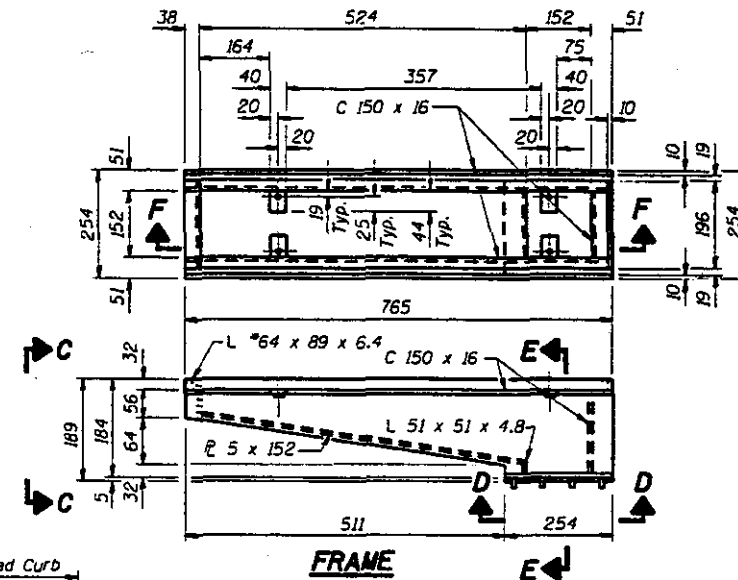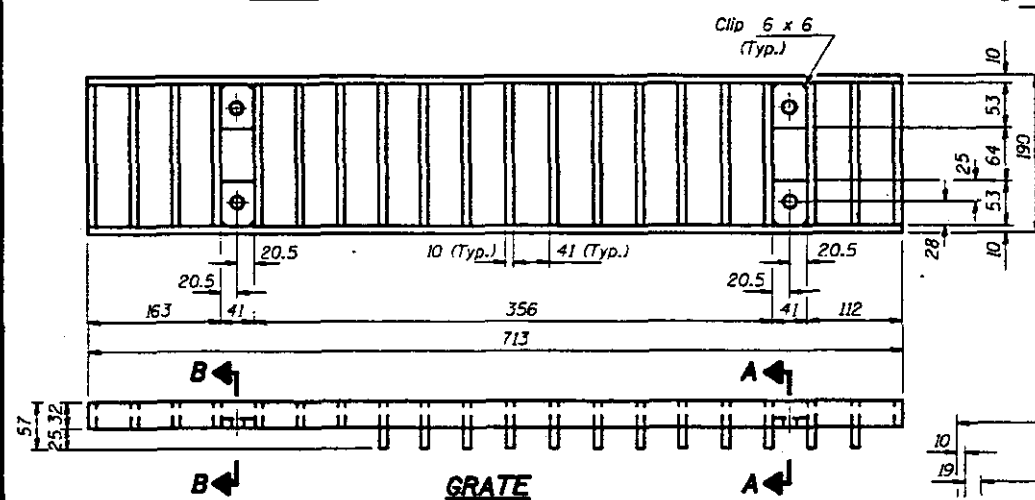

Notes: Hollow structural steel tubing shall conform to the requirements of ASTM designation A500 Grade B, or A501 Structural Steel Tubing.
All other shapes, plates and bars shall conform to the requirements of AASHTO M 270M, Grade 250.
Bolts, studs, washers and nuts shall conform to the requirements of ASTM A307.
The Grate, Frame and Downspout shall be galvanized after shop fabrication in accordance with AASHTO M111 & ASTM A385.
All bolts, washers and nuts shall be galvanized in accordance with AASHTO M232.
Cost of the Grate, Frame, Downspout, Bolts, Washers and Nuts including complete installation of Scupper will be paid for at the unit bid price each for "DRAINAGE SCUPPERS, MODIFIED."
All dimensions are in millimeters (mm) except as noted.

DESIGNED	JLC
CHECKED	TPB
DRAWN	R. Doty
CHECKED	JLC TPB

June 26, 1997

APPROVED
R. Doty
ENGINEER OF PUBLIC WORKS

DS-3 (M) 7-1-94 (N.T. to inside of exterior stringer flange shall not be > 1.2 m)

BILL OF MATERIAL


ITEM	UNIT	QUANTITY
Drainage Scupper, Modified	Each	5

(Sheet 1 of 2)

STEEL DRAINAGE SCUPPER
F.A.P. RT. 315 SECTION 1408-1-4
FULTON AND MASON COUNTIES
STATION 10+646.69

DATE	SECTION	SHEET	TOTAL SHEETS	SHEET NO.
F.A.P. 315	140B-1-4	FULTON & MASON		35
FOLDER NO. 1		NAME	FOLDER NO.	

SHEET NO. 15
123 SHEETS

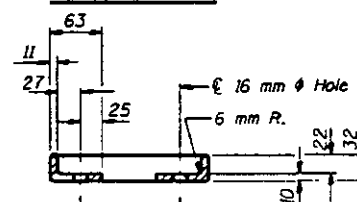

SECTION A-A


SECTION B-B




GRATE



SECTION E-E

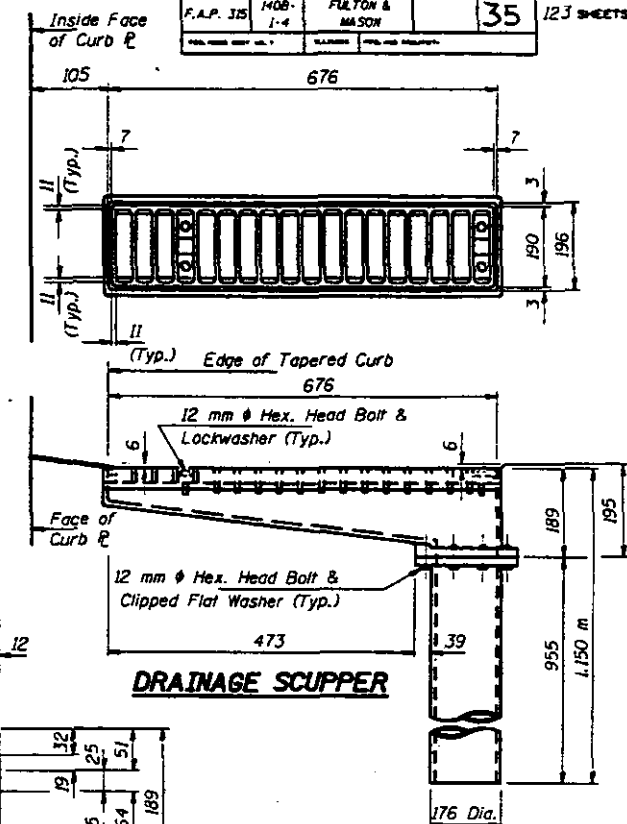

VIEW D-D

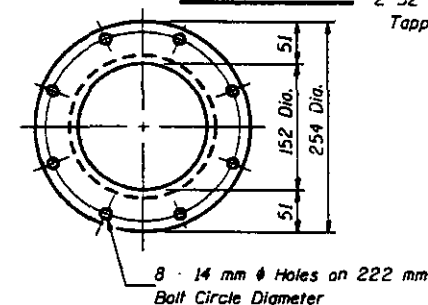

SECTION F-F



DESIGNED	JLC
CHECKED	TTX
DRAWN	R. Doly
CHECKED	JLC TTX

June 26, 1997


EXAMINED Original [Signature]
 PASSED Ralph E. Anderson

DS-4 00 7-1-94 (W.T. to inside of exterior stringer flange shall not be > 1.2 in)

(Sheet 2 of 2)
ALTERNATE - CAST IRON
DRAINAGE SCUPPER
F.A.P. RT. 315 SECTION 140B-I-4
FULTON AND MASON COUNTIES
STATION 10+646.69

STATE OF ILLINOIS
DEPARTMENT OF TRANSPORTATION


ROUTE NO.	SECTION	COUNTY	SHEET NO.	SHEET NO. OF SHEETS
F.A.P. 315	140B-I-4	FULTON & MASON	36	123 SHEETS
FULTON AND MASON COUNTIES				

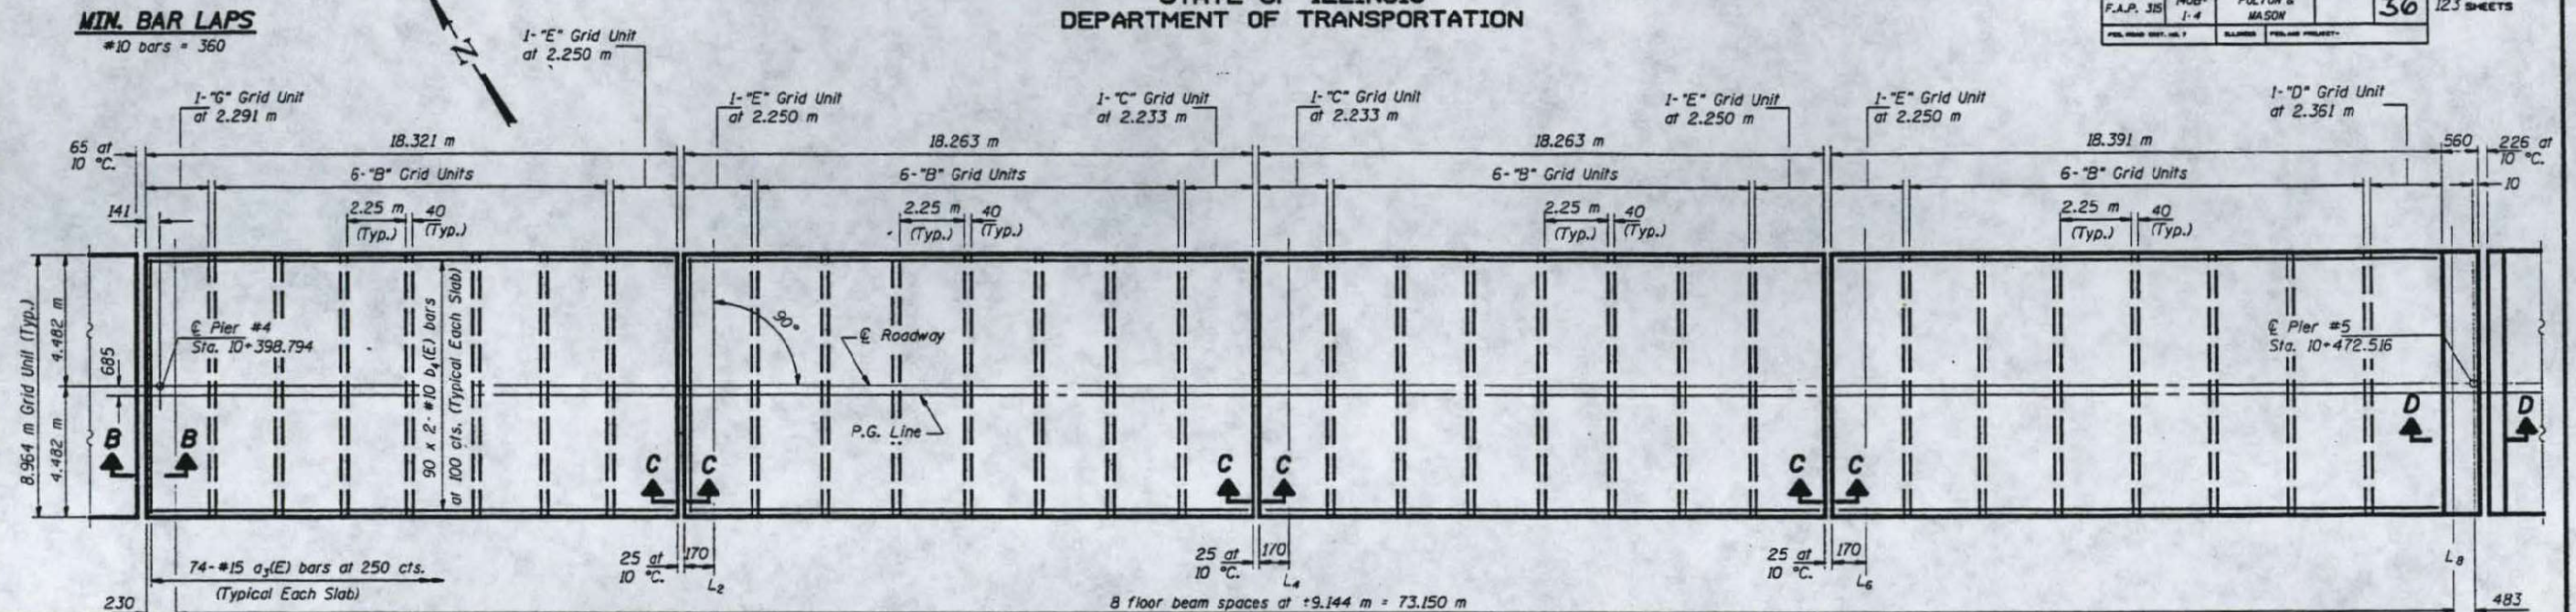

PLAN - SPAN 5

Notes: For Sections C-C, D-D and Bill of Material see sheet #22 of 123.
See sheet #24 of 123 for Drainage Scuppers, Special Details. For location see sheet #1 of 123.
For Section B-B see sheet #13 of 123.
Bars indicated thus 90 x 2-#15 etc. indicates 90 lines of bars with 2 lengths per line.
For Grid Units see sheet #21 of 123.
Reinforcement bars designated (E) shall be epoxy coated.

MIN. BAR LAPS
#10 bars = 360

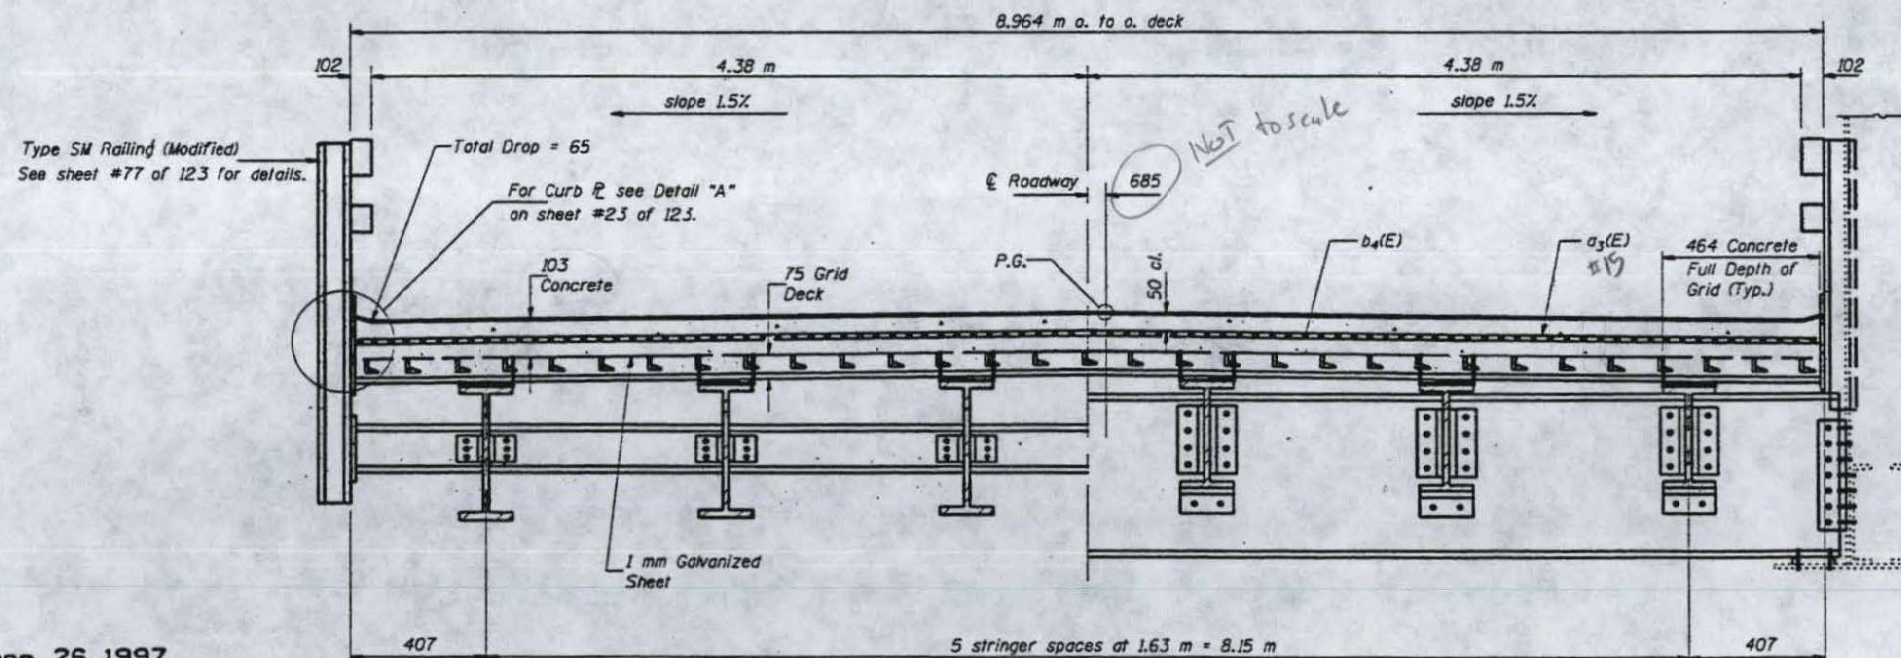

CROSS SECTION - SPANS 5 THRU 8
(Looking East)

DESIGNED	LSH
CHECKED	TPB JLC
DRAWN	R. Doty
CHECKED	LSH TPB

June 26, 1997

EXAMINED *Ralph E. Anderson*
ENGINEER OF BRIDGES AND STRUCTURES


NEAR MIDPOINT
OF PANEL

NEAR FLOOR BEAM


SUPERSTRUCTURE
SPAN 5
F.A.P. RT. 315 SECTION 140B-I-4
FULTON AND MASON COUNTIES
STATION 10+646.69

STATE OF ILLINOIS
DEPARTMENT OF TRANSPORTATION

PROJECT NO.	SHEET NO.	DATE	BY	CHECKED	APPROVED	SHEET NO. 17
F.A.P. 315	140B-I-4		FULTON & MASON	37	123 SHEETS	

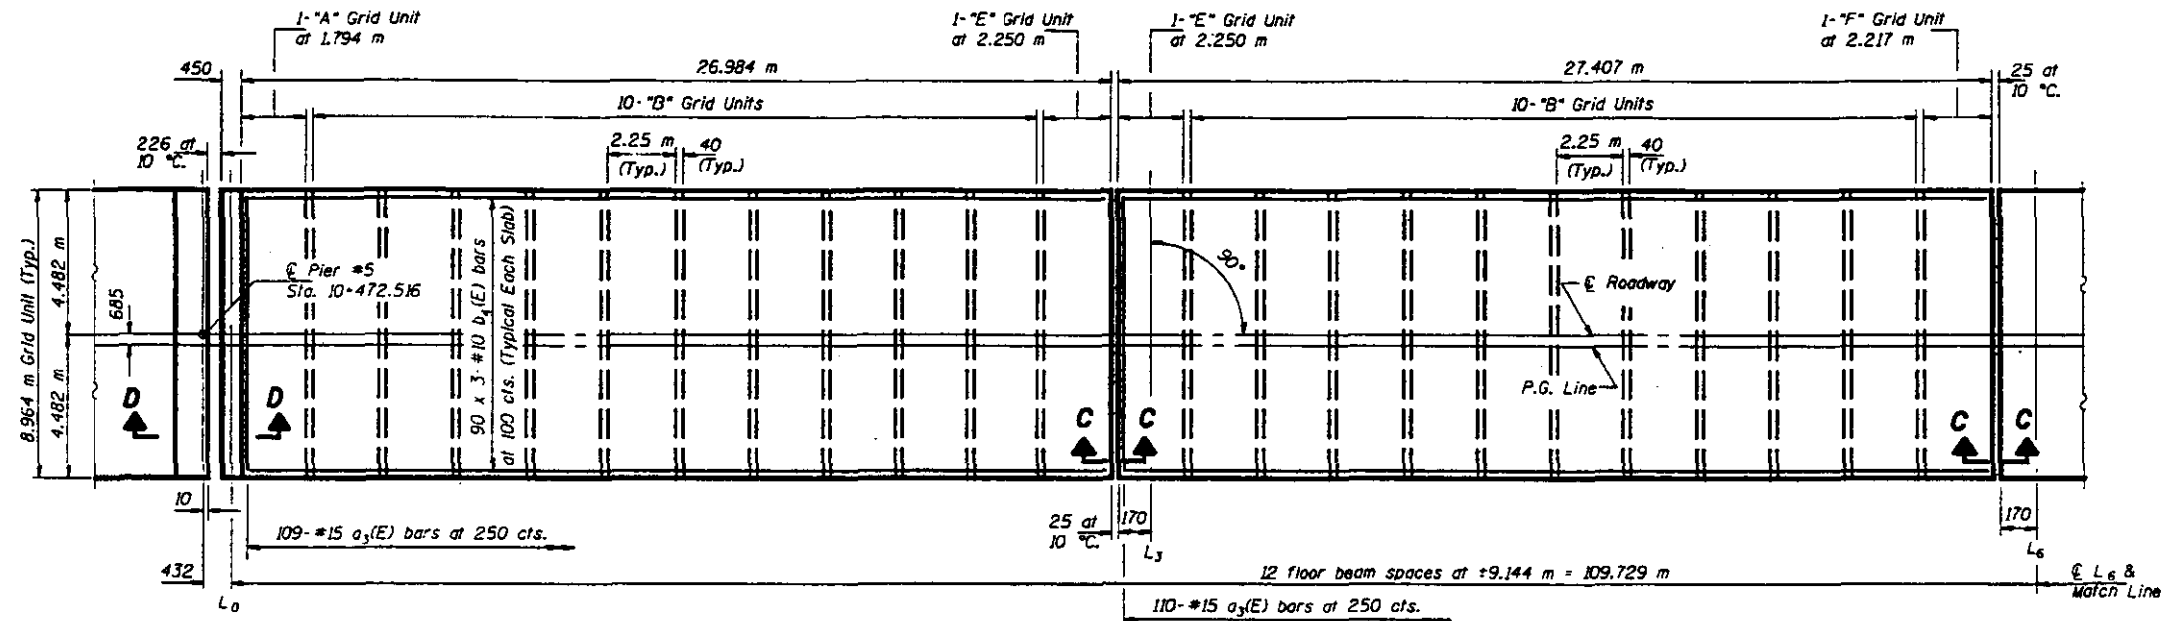

MIN. BAR LAPS
#10 bars = 360

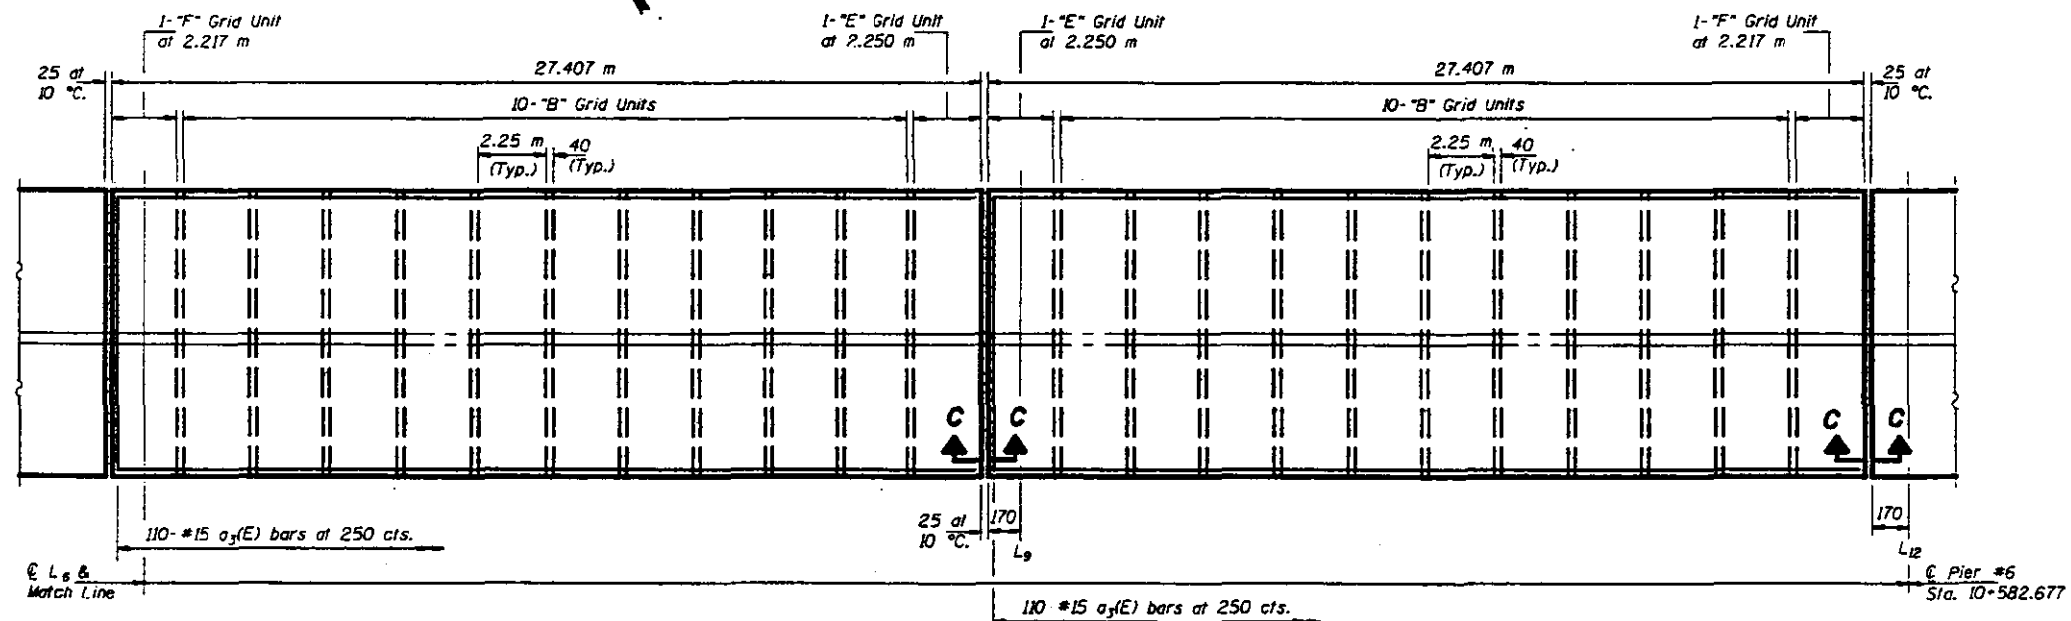

PLAN - SPAN 6

DESIGNED	LSH
CHECKED	TRB JLC
DRAWN	R. Dory
CHECKED	LSH TRB

June 26, 1997



APPROVED
Robert E. Anderson
CHIEF ENGINEER
ILLINOIS DEPARTMENT OF TRANSPORTATION

Notes: For Cross Section see sheet #16 of 123.
For Section C-C, Section D-D and Bill of Material see sheet #22 of 123.
See sheet #24 of 123 for Drainage Scuppers, Special Details. For location see sheet #1 of 123.
Bars indicated thus 90 x 3-#15 etc. indicates 90 lines of bars with 3 lengths per line.
For Grid Units see sheet #21 of 123.
Reinforcement bars designated (E) shall be epoxy coated.

SUPERSTRUCTURE
SPAN 6
F.A.P. RT. 315 SECTION 140B-I-4
FULTON AND MASON COUNTIES
STATION 10+646.69

STATE OF ILLINOIS
DEPARTMENT OF TRANSPORTATION

PROJECT NO.	SECTION	COUNTY	DATE	SHEET NO.
F.A.P. 315	140B-I-4	FULTON & MASON		38
123 SHEETS				

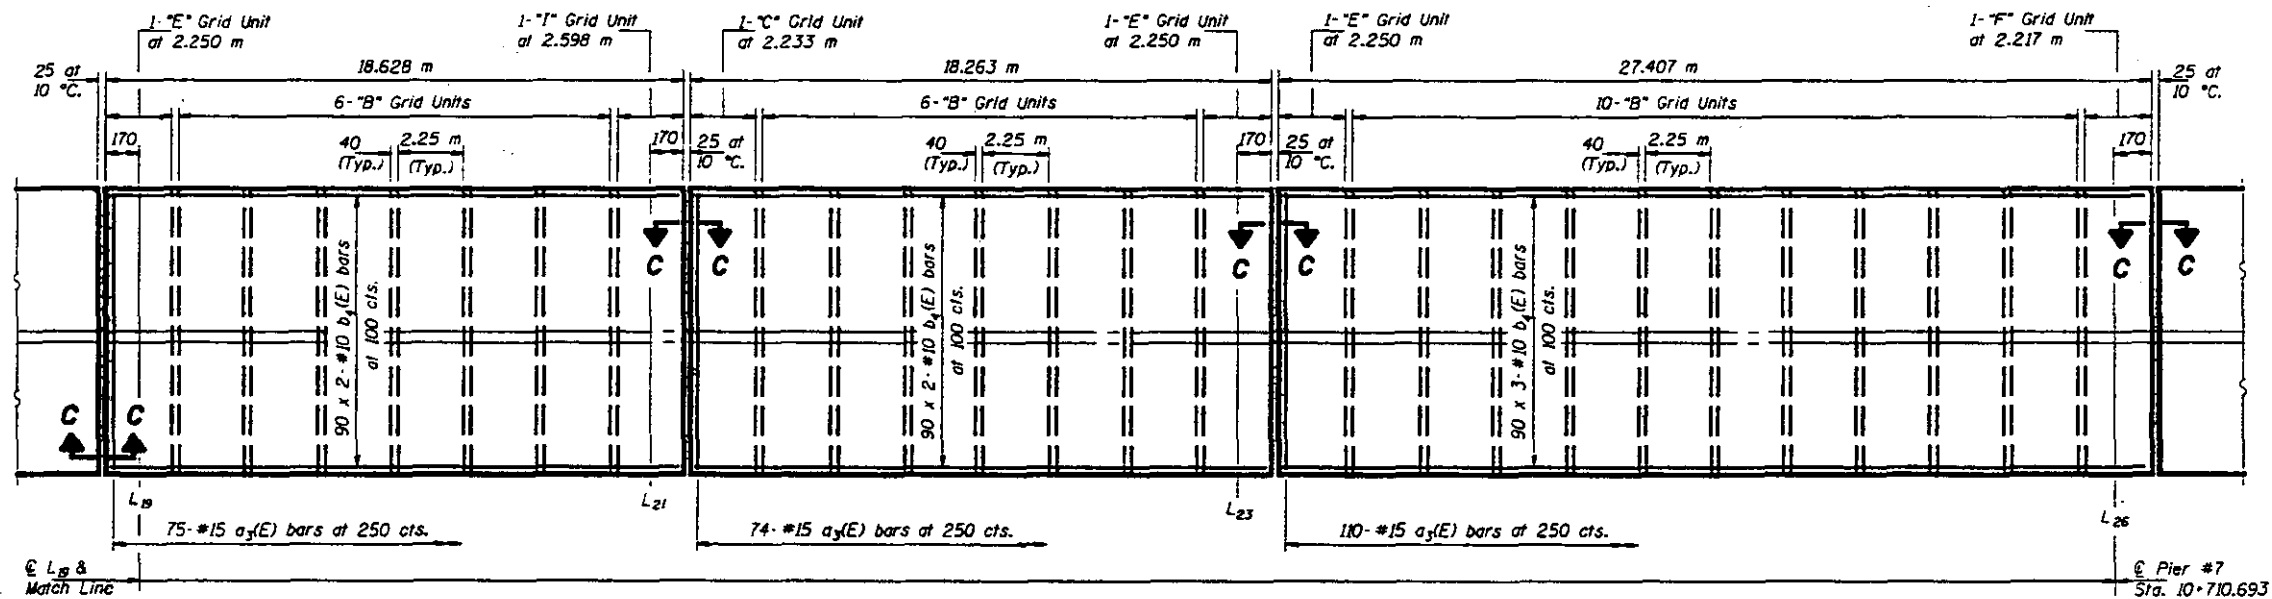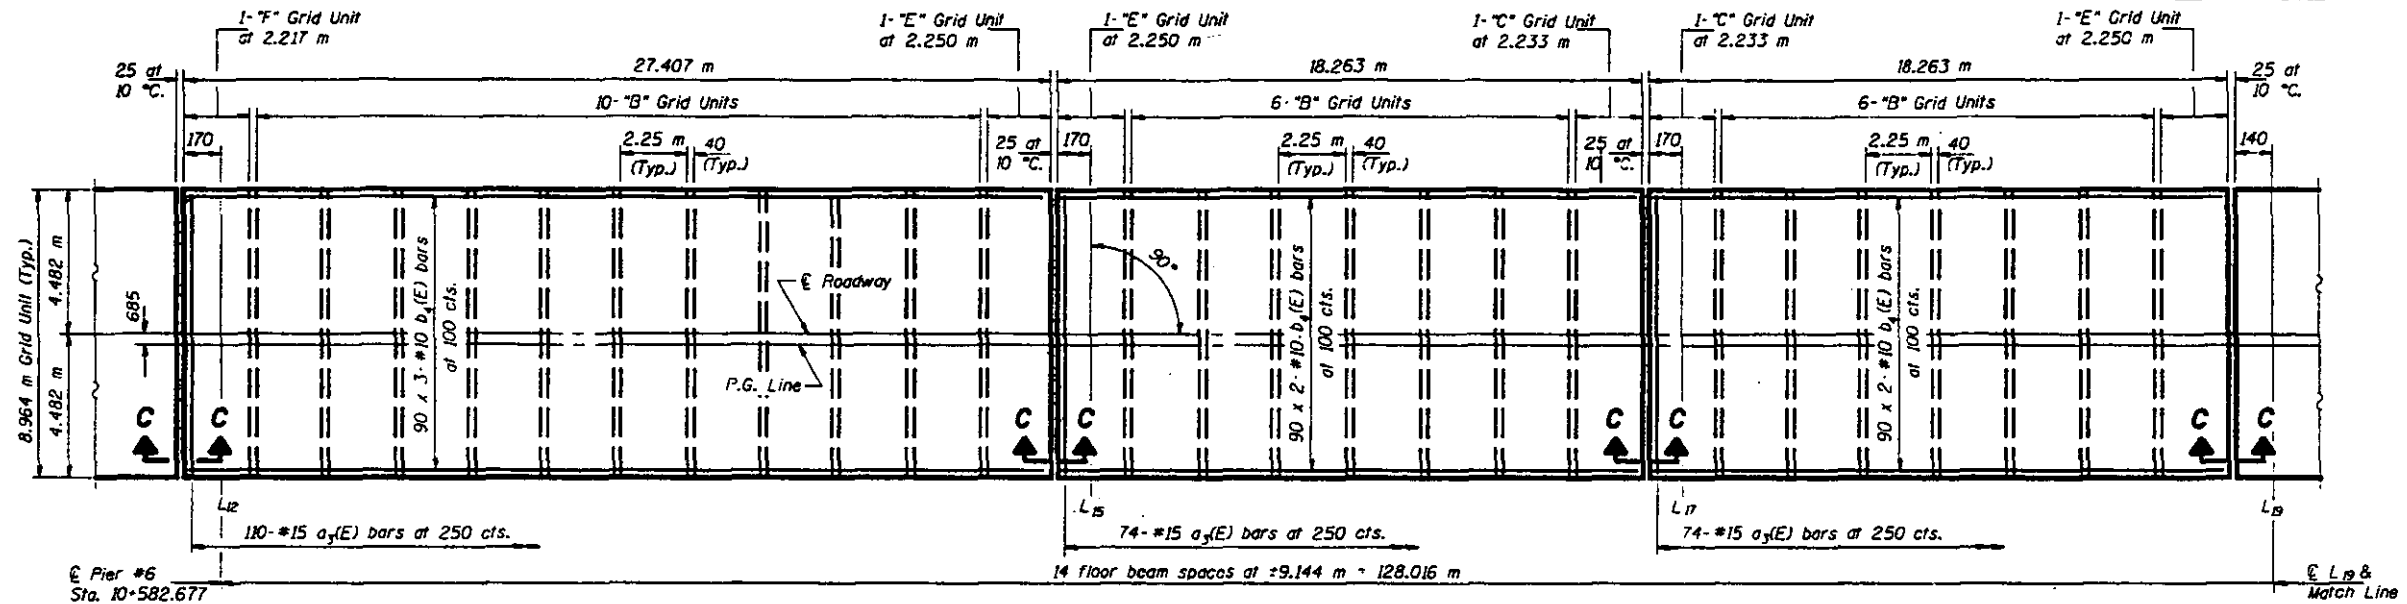

PLAN - SPAN 7

DESIGNED	LSH
CHECKED	TTB JLC
DRAWN	R. Doty
CHECKED	LSH TTB

June 26, 1997

DESIGNED *Robert E. Anderson*
CHECKED *Robert E. Anderson*
DRAFTER *Robert E. Anderson*

MIN. BAR LAPS
#10 bars = 360

Notes: For Cross Section see sheet #16 of 123.
For Section C-C and Bill of Material see sheet #22 of 123.
See sheet #24 of 123 for Drainage Scuppers, Special Details. For location see sheet #1 of 123.
Bars indicated thus 90 x 3-#15 etc. indicates 90 lines of bars with 3 lengths per line.
For Grid Units see sheet #21 of 123.
Reinforcement bars designated (E) shall be epoxy coated.

SUPERSTRUCTURE
SPAN 7
F.A.P. RT. 315 SECTION 140B-I-4
FULTON AND MASON COUNTIES
STATION 10+646.69

FORM NO.	SECTION	COUNTY	DATE	SHEET NO.
F.A.P. 315	1408-1-4	FULTON & MASON		39
FILL TYPE: GGP, NO. 7		SLAB: 8	FILL AND FINISH: 1"	

SHEET NO. 19
123 SHEETS



June 26, 1997

EXAMINED *Original Design*
ENGINEER OF BUILDING DESIGN


PREPARED *Ralph E. Anderson*
ENGINEER OF BUILDINGS AND STRUCTURES

Notes: For Cross Section see sheet #16 of 123.
For Sections C-C, F-F and Bill of Material see sheet #22 of 123.
See sheet #24 of 123 for Drainage Scuppers, Special Details. For location see sheet #1 of 123.
Bars indicated thus 90 x 3-#15 etc., indicates 90° lines of bars with 3 lengths per line.
For Grid Units see sheet #21 of 123.
Reinforcement bars designated (E) shall be epoxy coated.

SUPERSTRUCTURE
SPAN 8
F.A.P. RT. 315 SECTION 140B-I-4
FULTON AND MASON COUNTIES
STATION 10+646.69

STATE OF ILLINOIS
DEPARTMENT OF TRANSPORTATION

PROJECT NO.	SECTION	SHEET	DATE	BY
F.A.P. 315	MOB-1-4	FULTON & MASON	40	123 SHEETS
DESIGNED BY	APPROVED	FOR THE PROJECT		

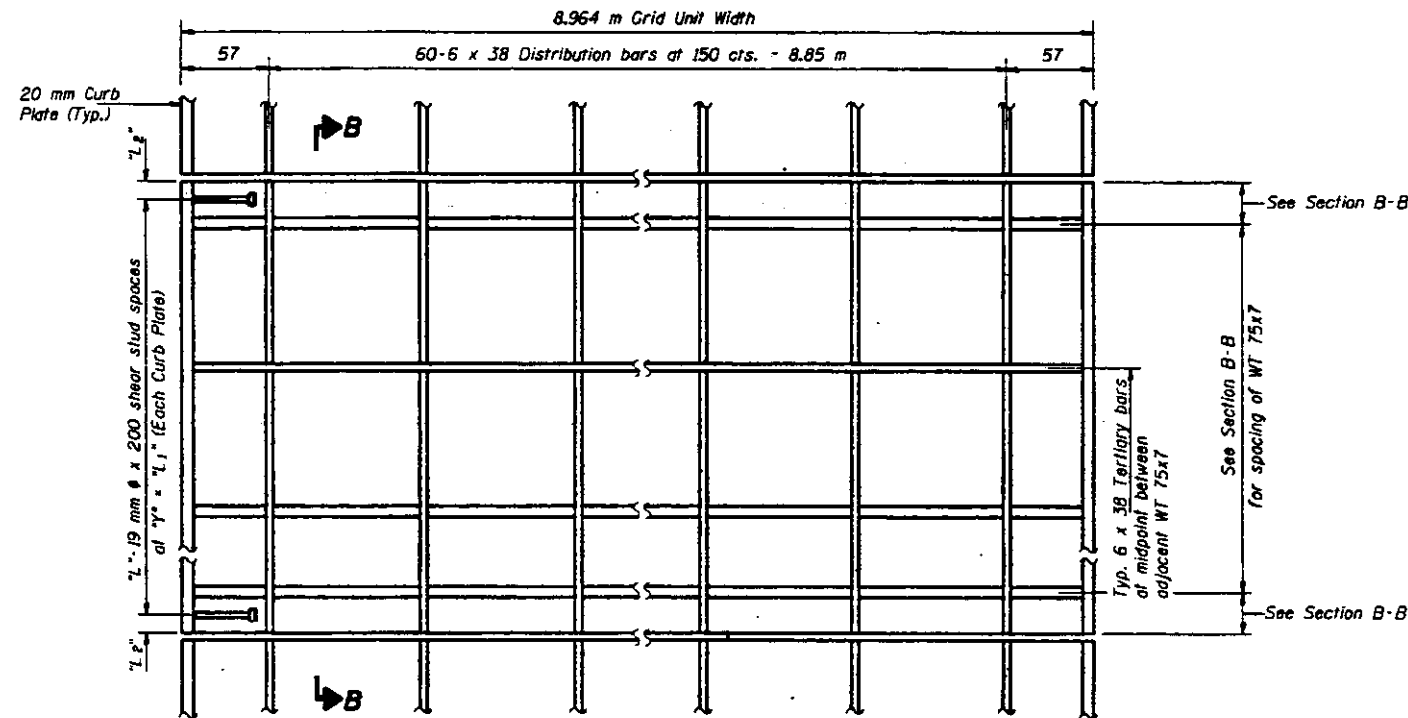


TYPICAL GRID UNIT PLAN


(Grid Unit "B" shown - other units similar)
(Fabricate Grid Units to crown)

TABLE OF "L" DIMENSIONS

UNIT	"L"	"L1"	"L2"	"Y"
"A"	5	1.50 m ±147	300	
"B"	7	2.03 m ±110	290	
"C"	7	2.10 m ±67	300	
"D"	7	2.10 m ±131	300	
"E"	7	2.03 m ±110	290	
"F"	7	2.10 m ±59	300	
"G"	7	2.10 m ±96	300	
"H"	5	1.50 m ±168	300	
"I"	8	2.40 m ±99	300	

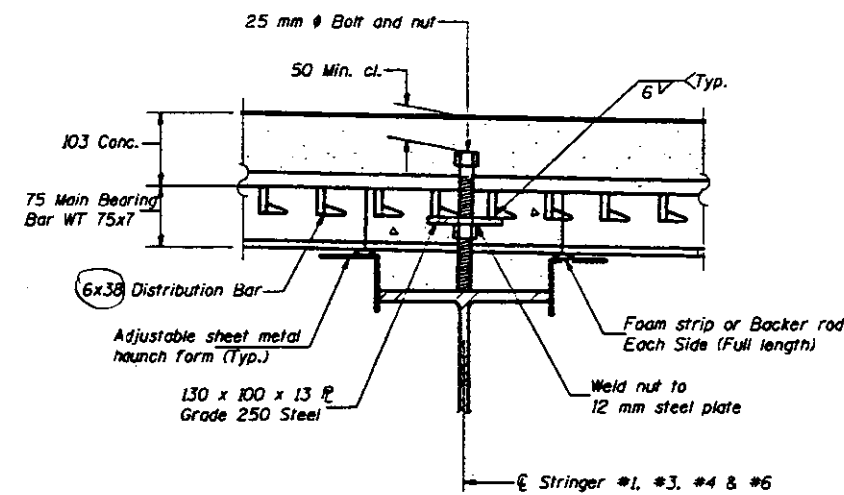


SECTION A-A

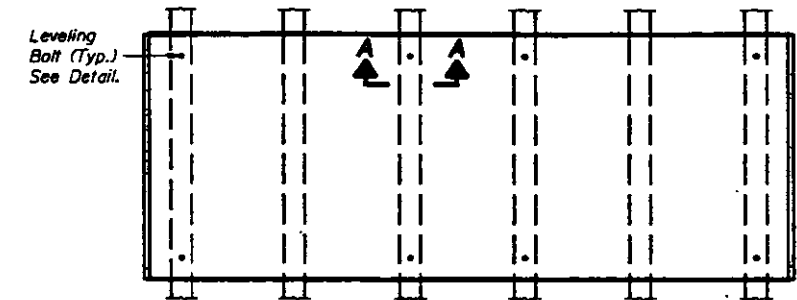

LEVELING BOLT LOCATION PLAN

(8 Required per grid unit)
(Place leveling bolts to miss shear studs)

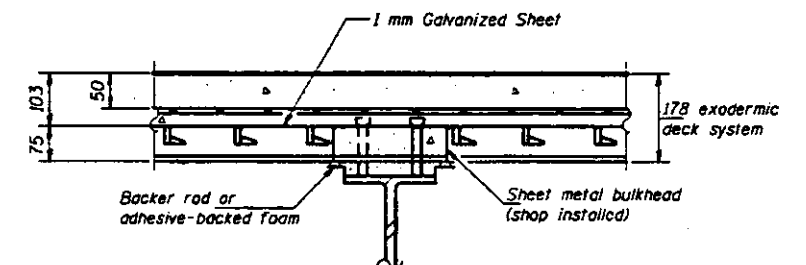

SECTION AT STRINGER

Note: For Section B-B see sheet # 21 of 123.


DESIGNED	LSH
CHECKED	TTB JLC
DRAWN	R. Doty
CHECKED	LSH TTB

June 26, 1997
DESIGNED *Ralph E. Anderson*
CHECKED *Ralph E. Anderson*
FOR THE PROJECT


SUPERSTRUCTURE DETAILS
F.A.P. RT. 315 SEC. 140B-I-4
FULTON AND MASON COUNTIES
STA. 10+646.69

STATE OF ILLINOIS
DEPARTMENT OF TRANSPORTATION


PROJECT NO.	SECTION	DATE	BY	CHECKED	SHEET NO. 21
F.A.P. 315	MOB-1-4	FULTON & MASON		41	123 SHEETS
DESIGNED BY	DRAWN BY	CHECKED BY	APPROVED BY		

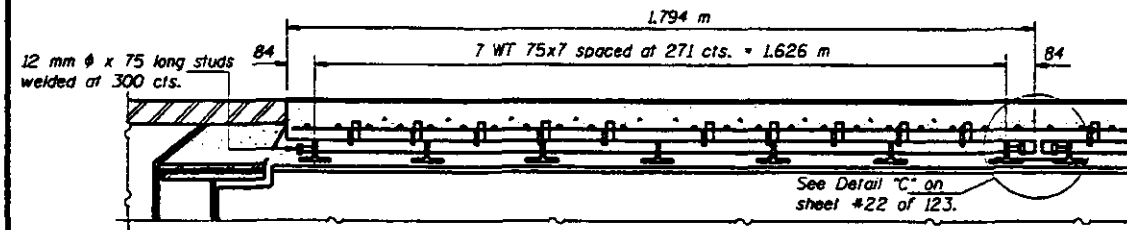


SECTION B-B - "A" GRID UNIT
No. Units Required = 1

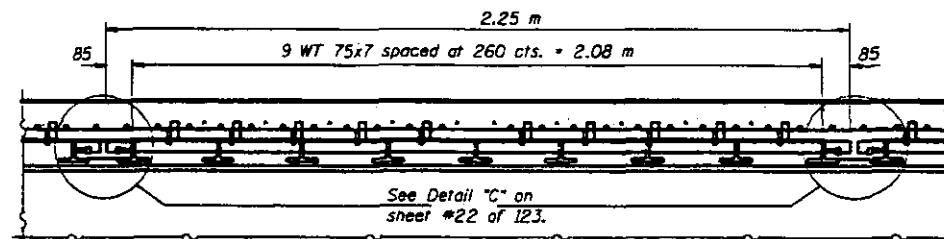


SECTION B-B - "B" GRID UNIT
No. Units Required = 148

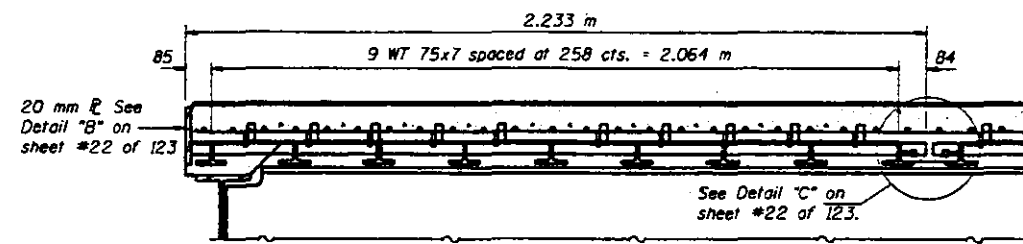


SECTION B-B - "C" GRID UNIT
No. Units Required = 5
2-"C" Grid Units with floor beam along edge are shown. 3-"C" Grid Units with diaphragm along edge are similar.

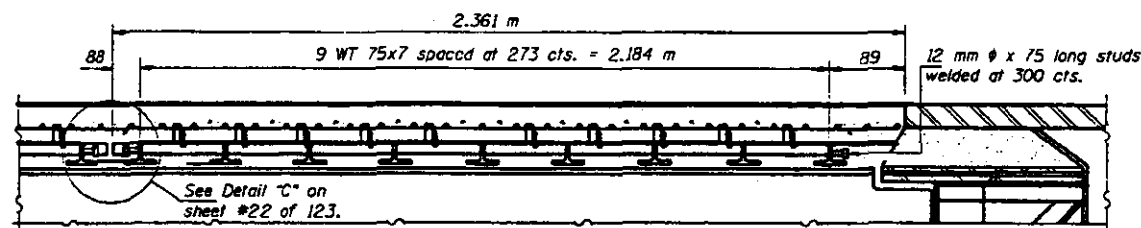


SECTION B-B - "D" GRID UNIT
No. Units Required = 1

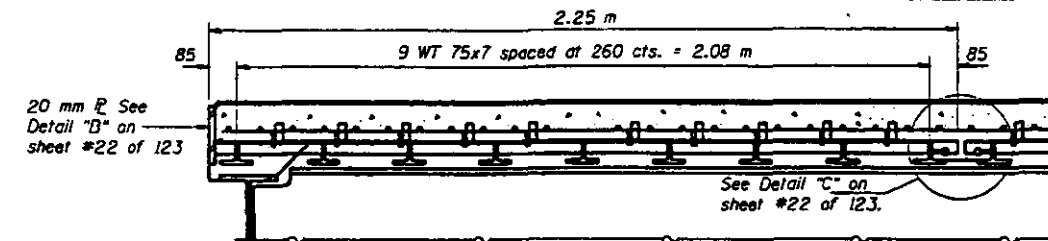


SECTION B-B - "E" GRID UNIT
No. Units Required = 18
9-"E" Grid Units with floor beam along edge are shown. 9-"E" Grid Units with diaphragm along edge are similar.

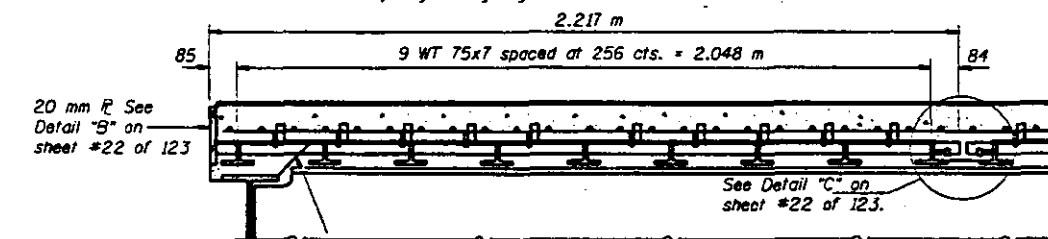


SECTION B-B - "F" GRID UNIT
No. Units Required = 8
4-"F" Grid Units with floor beam along edge are shown. 4-"F" Grid Units with diaphragm along edge are similar.

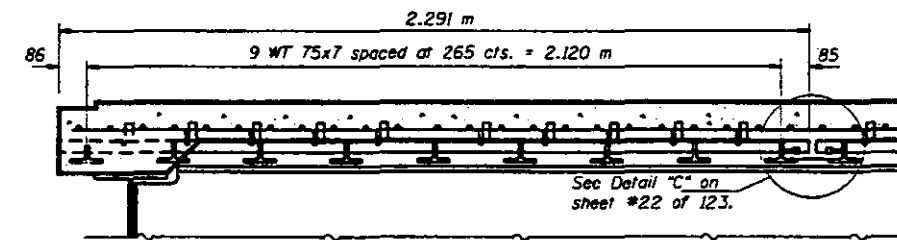

SECTION B-B - "G" GRID UNIT
No. Units Required = 1

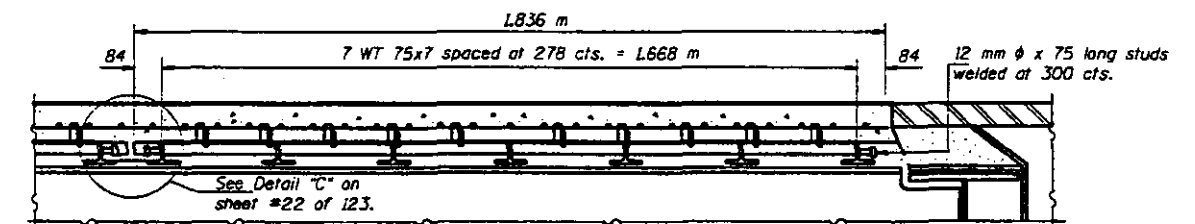

SECTION B-B - "H" GRID UNIT
No. Units Required = 1

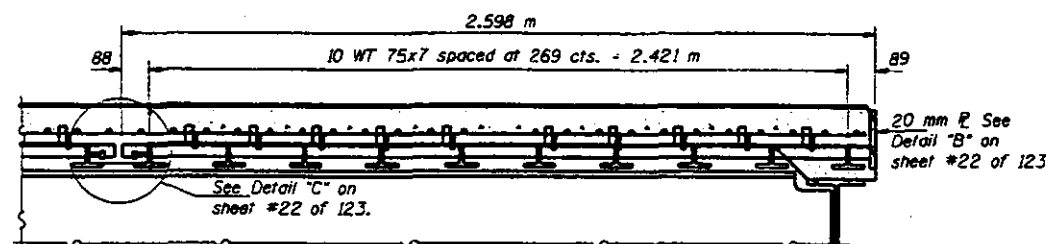

SECTION B-B - "I" GRID UNIT
No. Units Required = 1

Note: For Grid Units "A" and "D" see sheet #27 of 123 for limit of curb plates at Pier 5.
For Grid Unit "H" see sheet #20 of 123 for limit of curb plates at East Abutment.

DESIGNED	LSH
CHECKED	TT&S JLC
DRAWN	R. Doty
CHECKED	LSH TT&S


June 26, 1997
DESIGNED *David J. O'Leary*
CHECKED *Robert E. Anderson*
APPROVED *Robert E. Anderson*
ENGINEER OF HIGHWAY AND STRUCTURES

SUPERSTRUCTURE DETAILS
F.A.P. RT. 315 SEC. 140B-1-4
FULTON AND MASON COUNTIES
STA. 10+646.69


STATE OF ILLINOIS
DEPARTMENT OF TRANSPORTATION

PROJECT NO.	SECTION	SHEET	DATE	BY	REVISION
F.A.P. 315	140B-I-4	42			
FULTON & MASON					



SHEET NO. 22
123 SHEETS

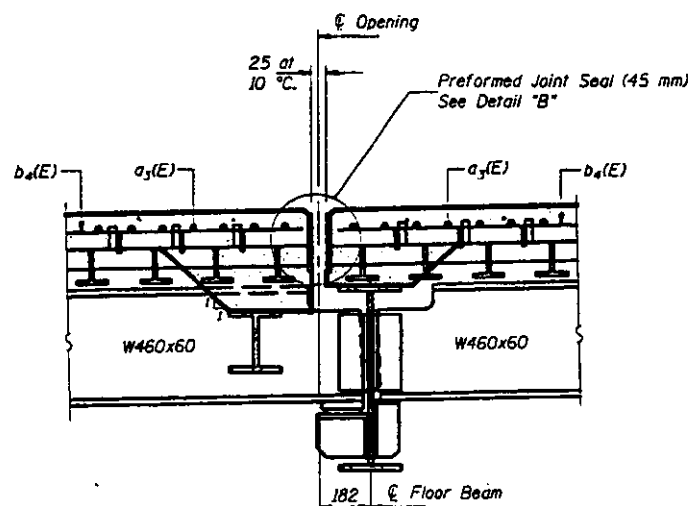


SECTION C-C

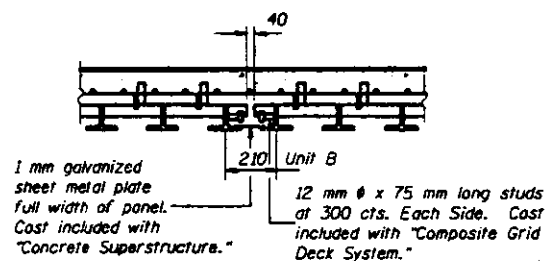


DETAIL 'C'

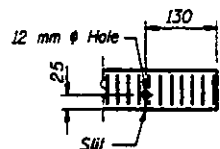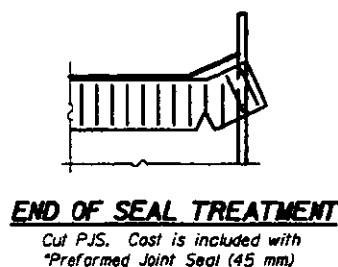

SEAL CUT-OUT

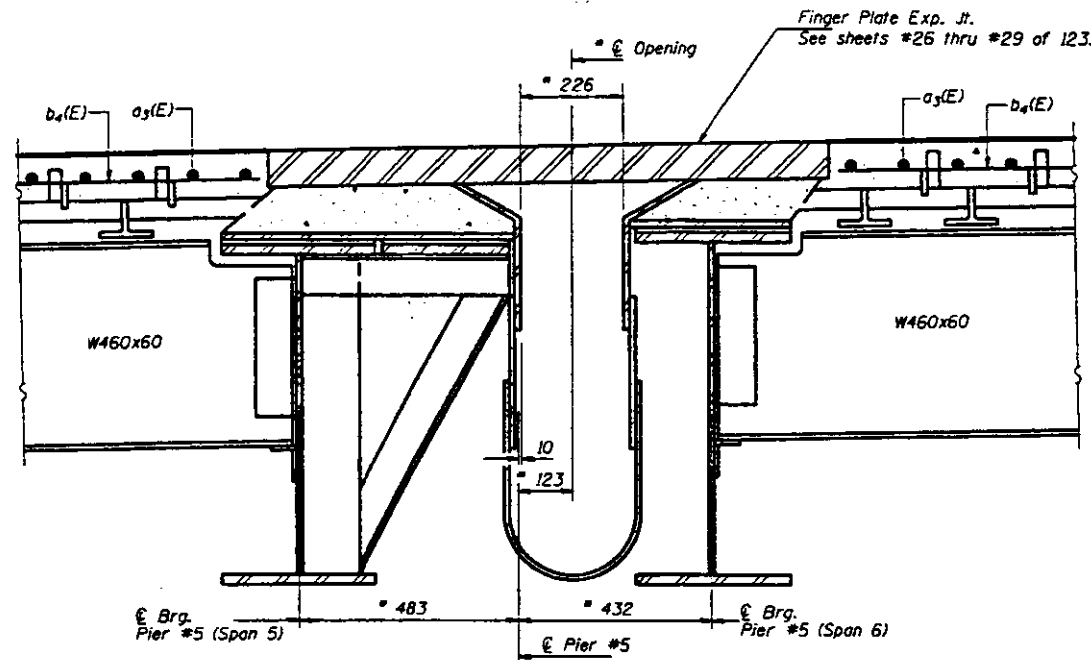


SECTION D-D

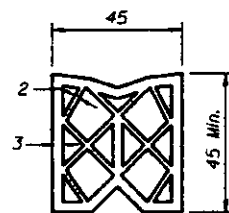

PREFORMED JOINT SEAL (45 mm)

** Furnish in segments of 6 m maximum length. Maximum space between installed segments shall be 5 mm. Seal space with Silicone Sealant suitable for Structural Steel.

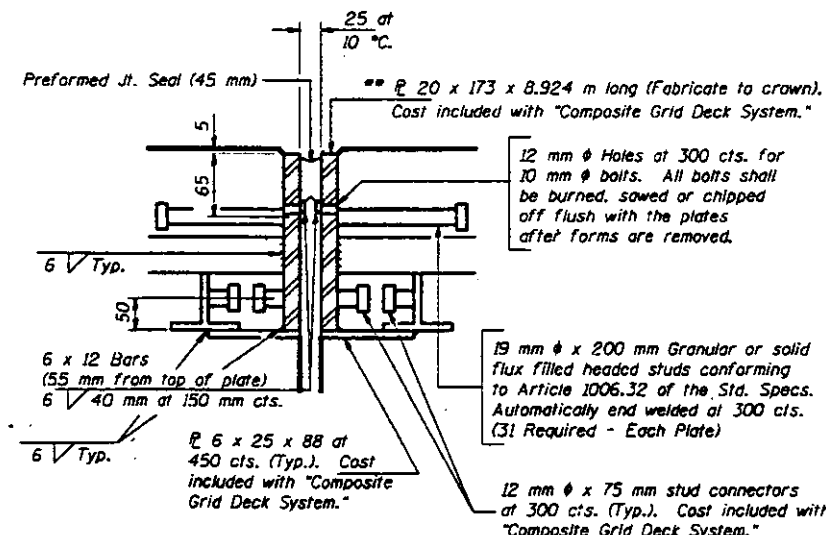

DETAIL 'B'

Notes: All surfaces of the steel plates for relief joints shall be galvanized in accordance with AASHTO M11 and ASTM A123. Shear studs shall be welded to plates before galvanizing. Reinforcement bars designated (E) shall be epoxy coated.

TRUSS SPANS
BILL OF MATERIAL

Bar	No.	Size	Length (m)	Shape
a2(E)	136	#15	0.61	—
a3(E)	1691	#15	8.84	—
a4(E)	34	#15	1.00	—
b4(E)	4140	#10	9.44	—
Reinforcement Bars, Epoxy Coated				kg
Concrete Superstructure				m ³
Preformed Joint Seal 45 mm				m
				54330
				443.0
				142.8

SUPERSTRUCTURE DETAILS

SPANS #5 THRU #8

F.A.P. RT. 315 SECTION 140B-I-4

FULTON AND MASON COUNTIES

STATION 10+646.69


DESIGNED	LSH
CHECKED	TPB
DRAWN	R. Doty
CHECKED	LSH TPB

June 26, 1997



DESIGNED *Original*
CHECKED *Original*
DRAWN *Original*
CHECKED *Original*

STATE OF ILLINOIS
DEPARTMENT OF TRANSPORTATION


PROJECT NO.	SECTION	DRAWN BY	CHECKED BY	DATE	SHEET NO. 23
F.A.P. 315	MOB-1-4	FULTON & MASON		43	123 SHEETS
DESIGNED BY	DESIGNED DATE	DESIGNED BY	DESIGNED DATE		

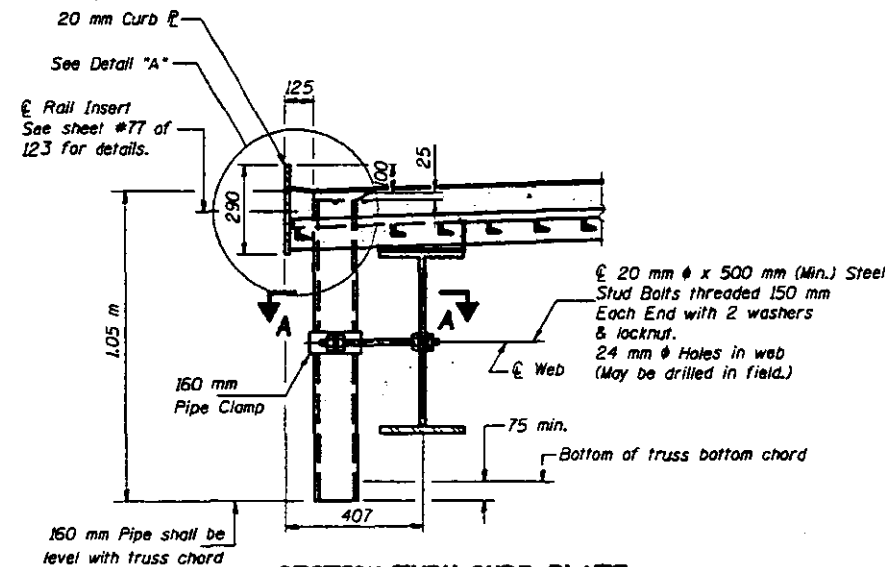




SECTION THRU CURB PLATE
(Span 7)

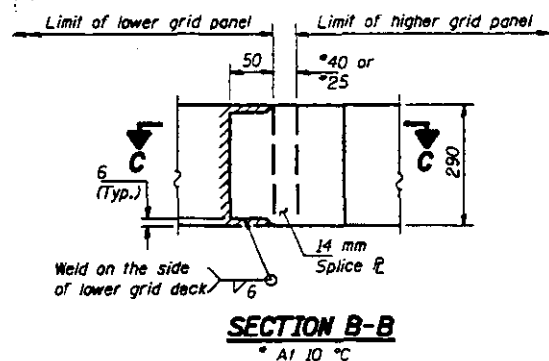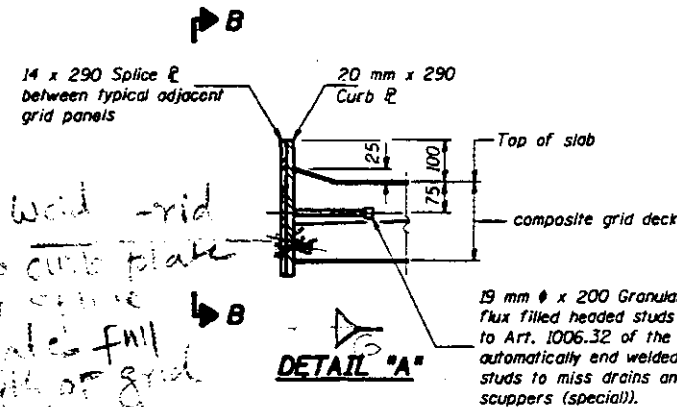

Notes: At location where rail post anchors may interfere with the 14 x 290 splice plate, place the splice plate inside of the 20 x 290 curb plate instead of on the outside as shown.

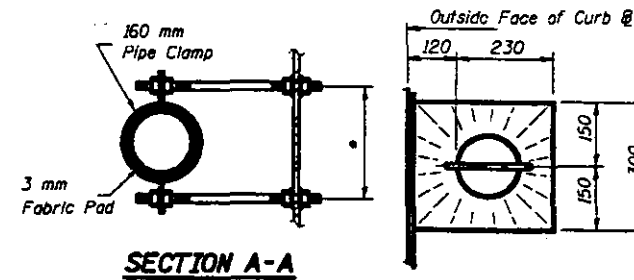

* Dimension as required by Pipe Clamp

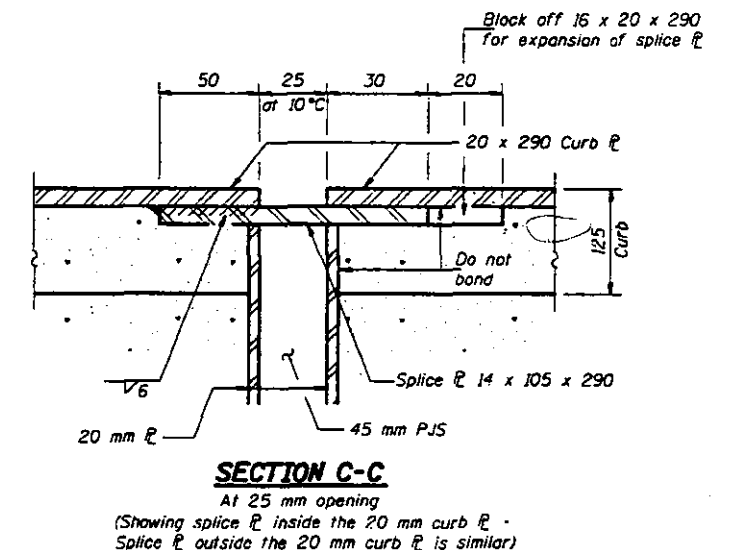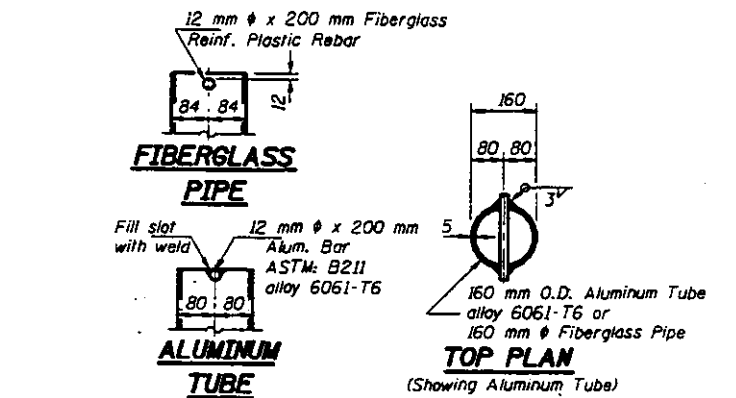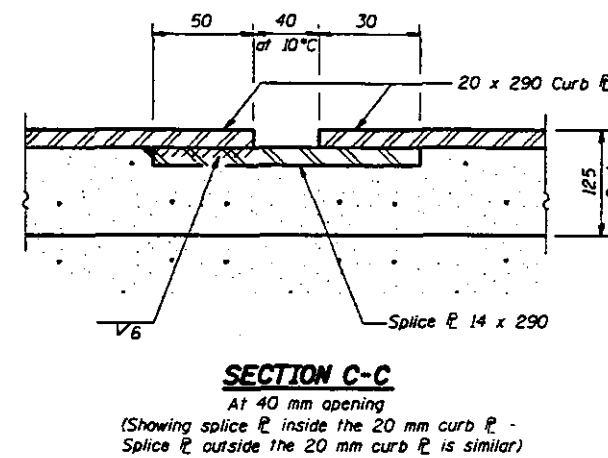

Curb plates including curb splice plates shall be galvanized in accordance with AASHTO M 111 and ASTM A123. Cost is included with "Composite Grid Deck System". Shear studs shall be welded to curb plate before galvanizing.

Notes:
The exterior surfaces of the Floor Drains and Drainage Scuppers, Special shall be painted with the final coat of the paint system specified for Structural Steel. The exterior surface of the drain shall be cleaned and given a washcoat pretreatment in accordance with Steel Structural Painting Council's Spec. SSPC-SP1 & SSPC-Paint 27 prior to painting. Fiberglass to have a prewash as per MIL-P-15328 prior to painting.
Fiberglass pipe shall conform to ASTM: D2996, with short-time rupture strength hoop tensile stress of 200 Mpa minimum. The surface of the Fiberglass pipe shall be free of bond inhibiting agents.


DESIGNED	LSM
CHECKED	TTB
DRAWN	R. Doty
CHECKED	LSH TTB

June 26, 1997


EXAMINED
DESIGNED BY
PASSED
VERIFIED BY

SUPERSTRUCTURE DETAILS
SPANS #5 THRU #8
F.A.P. RT. 315 SECTION 140B-1-4
FULTON AND MASON COUNTIES
STATION 10+646.69

ROUTE NO.	EDITION	CLASS	TYPE	SHEET NO.	SHEET NO. 24 123 SHEETS
F.A.P. 315	1408 1-4	FULTON & MASON		44	
FED. ROAD DIST. NO. 2		SHEET NO. PROJECT			

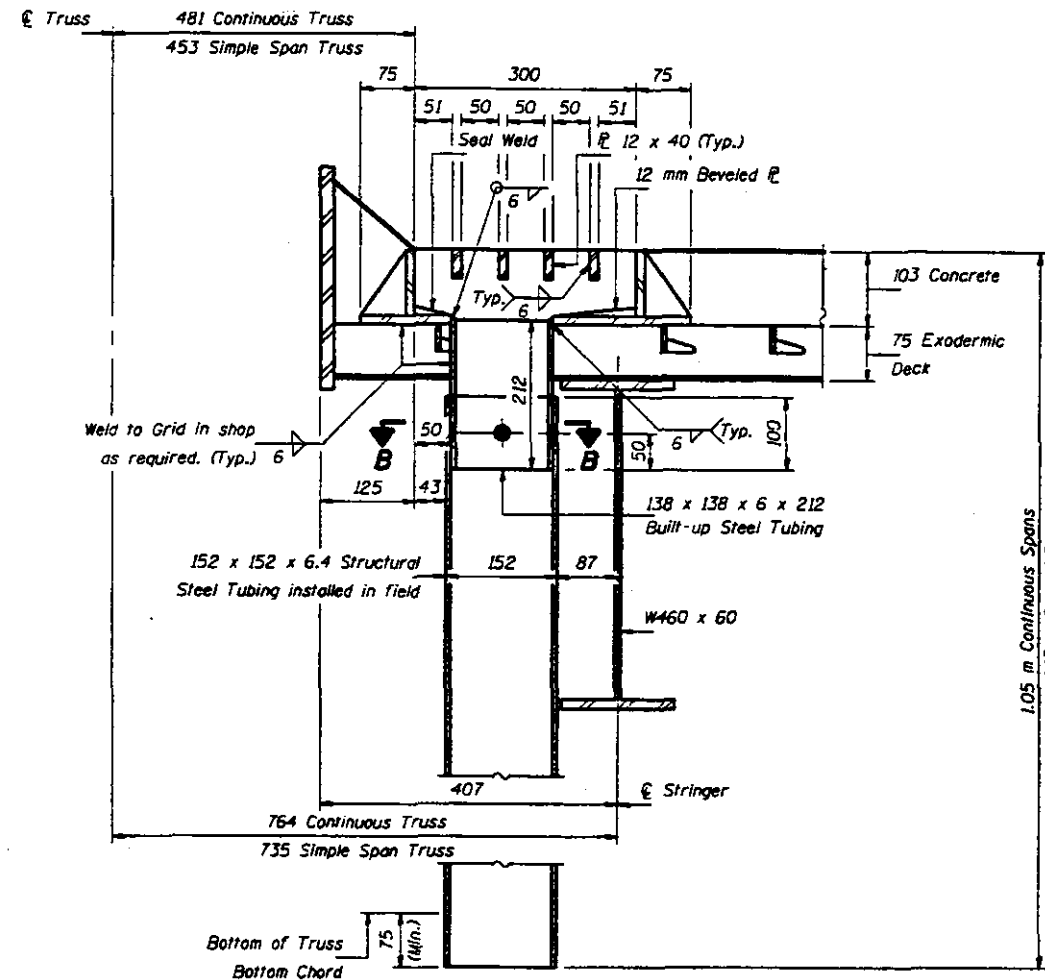

SECTION A-A

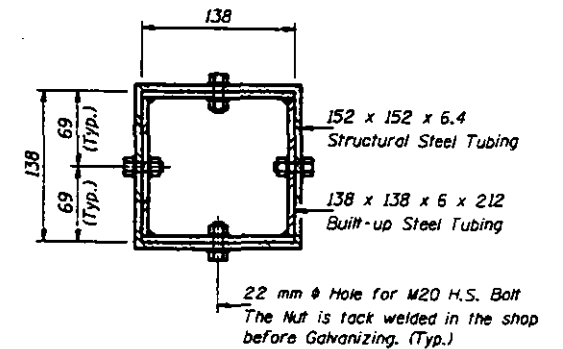

BAR $\alpha_4(E)$

BILL OF MATERIAL

Item	Unit	Total
Drainage Scupper (Special)	Each	34

DRAINAGE SCUPPER (SPECIAL)
F.A.P. RT. 315 SEC. 140B-I-4
FULTON AND MASON COUNTIES
STA. 10+646.69

June 26, 1997

EXAMINED *Orin J. Kuper*
EXAMINER OF PATENT DESIGN

PASSED *Ralph E. Anderson*
REGISTERED PATENT EXAMINER

STATE OF ILLINOIS
DEPARTMENT OF TRANSPORTATION


PROJECT NO.	SECTION	SHEET NO.	SHEET TOTAL
F.A.P. RT. 315	MOB-I-4	45	123 SHEETS
FULTON & MASON			

Joint Size	"C" at 10 °C	"D" at 10 °C
50	50	40 Min.
65	65	45 Min.
100	75	65 Min.

INSTALLATION NOTES


- 1 Apply adhesive to metal surfaces prior to installation of seal.
- 2 Install continuous seal in roadway and curb plate.
- 3 Install anchor blocks as indicated.
- 4 16 mm ϕ stainless steel bolts with washers and nuts. Provide brass grammet in elastomeric membrane.

NOTE A: Maximum spacing of anchor bolts shall be 300 centers.

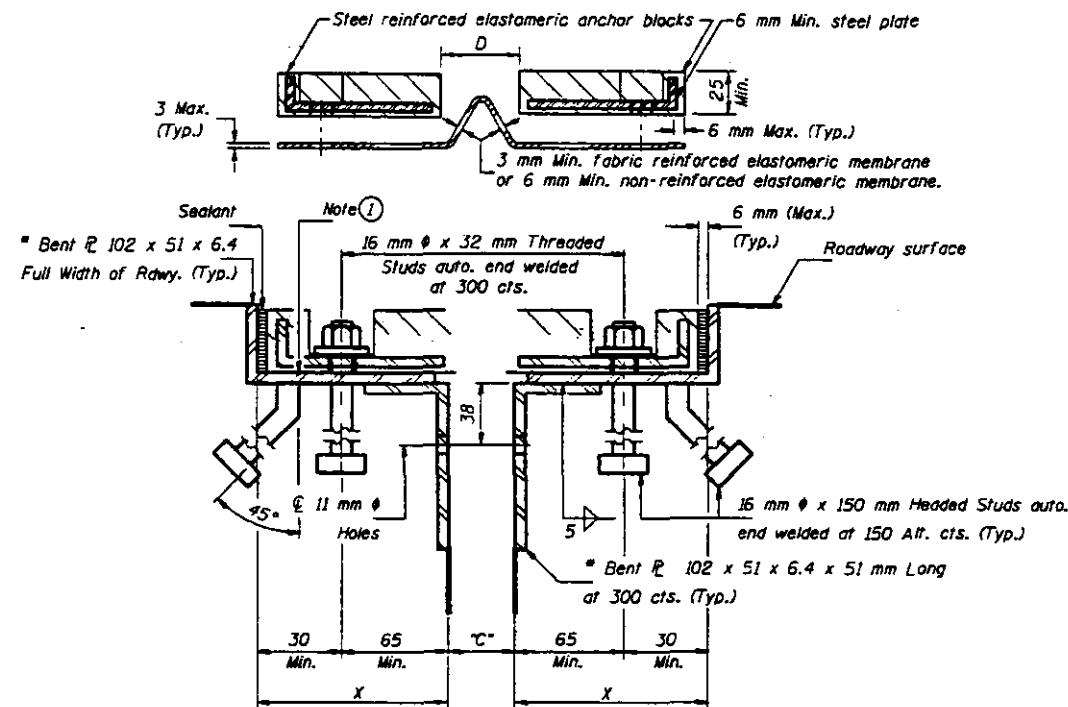


CROSS SECTION


* Equivalent clipped angle will be allowed in lieu of Bent P.

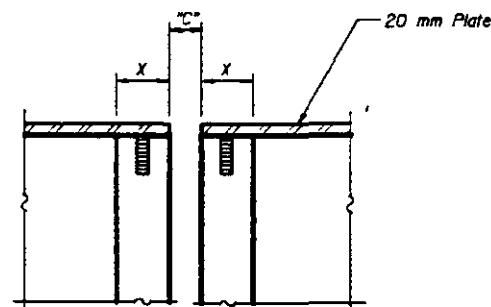

**FORMING BLOCKOUT
SKETCH**

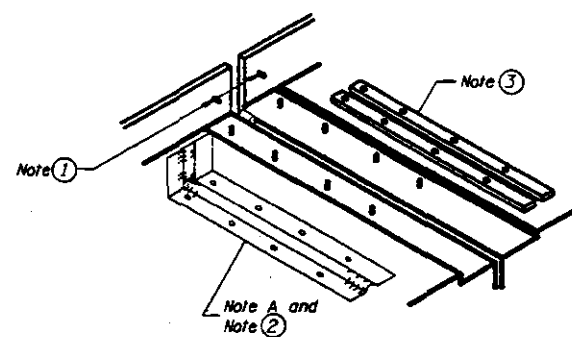

AT END OF SLAB

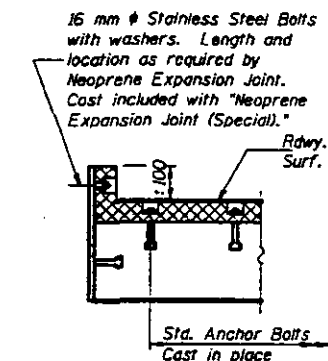

AT END OF SLAB

GENERAL NOTES

Continuous Seal Neoprene Expansion Joint shall consist of molded anchor blocks of elastomer and steel, field assembled over continuous lengths of elastomeric membrane.

The elastomeric membrane shall be premolded with a single or a double upward convolution that will have a "memory" to return to its molded position upon joint closure.

The convolution length shall be such that the extended length will not be greater than the manufactured length when the joint is fully expanded in its design range and will not protrude above the anchor blocks when the joint is fully compressed.

Joint openings shall be adjusted in accordance with Article 503.10(c) of the Standard Specifications when the deck is poured at an ambient temperature other than 10 °C.

The parapet and roadway membrane shall be made continuous by an approved vulcanizing process. Lapping will not be permitted.

This work shall consist of furnishing and installing the neoprene expansion joint and anchorage devices according to the details shown on the plans, Sections 503 and 505 of the Standard Specifications and as modified below.

Included in this work is the furnishing and installation of the structural steel anchorage devices shown. This structural steel shall be shop painted with the inorganic zinc rich primer per AASHTO M300, type 1.

METHOD OF MEASUREMENT. The neoprene expansion joint (special) will be measured for payment in meters, in place, along the centerline of the joint. The structural steel anchorage devices will not be measured for payment.

BASIS OF PAYMENT. Neoprene expansion joints (special) will be paid for at the contract unit price per meter for NEOPRENE EXPANSION JOINT (SPECIAL), of the expansion range size specified. This price will be payment in full for the threaded studs, anchorage devices, installing hardware, sealant and adhesive, seal preparation and installation. No additional compensation will be allowed the Contractor for correction of the anchorage devices necessary to properly install the expansion device.

All dimensions are in millimeters (mm) except as noted.
All structural steel shall be galvanized in accordance with AASHTO M 111 and ASTM A123. Studs shall be welded to bent plates before galvanizing.
The estimated mass of structural steel is 458 kg. and is included for payment in the item NEOPRENE EXPANSION JOINT (SPECIAL), of the expansion range size specified.





**CONTINUOUS SEAL TYPE
NEOPRENE EXPANSION JOINTS(SPECIAL)**
For 50, 65 and 100 Movement

**F.A.P. RT. 315 SECTION MOB-I-4
FULTON AND MASON COUNTIES
STATION 10+646.69**

DESIGNED JLC	June 26, 1997
CHECKED TTB	EXAMINED [Signature]
DRAWN R. Doty	PASSED [Signature]
CHECKED JLC TTB	
EJ-CS 00 7-1-94	

STATE OF ILLINOIS
DEPARTMENT OF TRANSPORTATION

DESIGNED	CHECKED	DATE	SHEET NO.	123 SHEETS
F.A.P. 315	1408-1-4	FULTON & MASON	46	

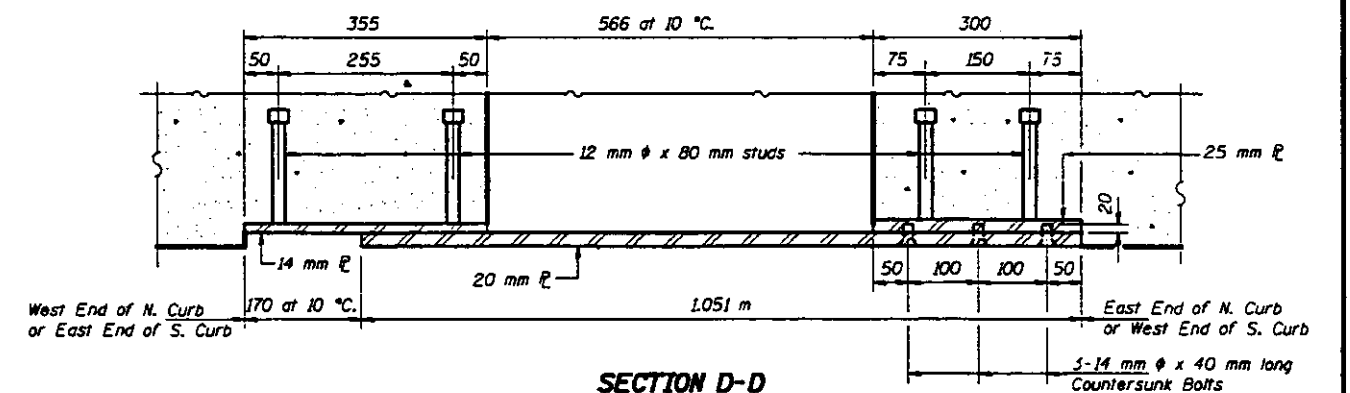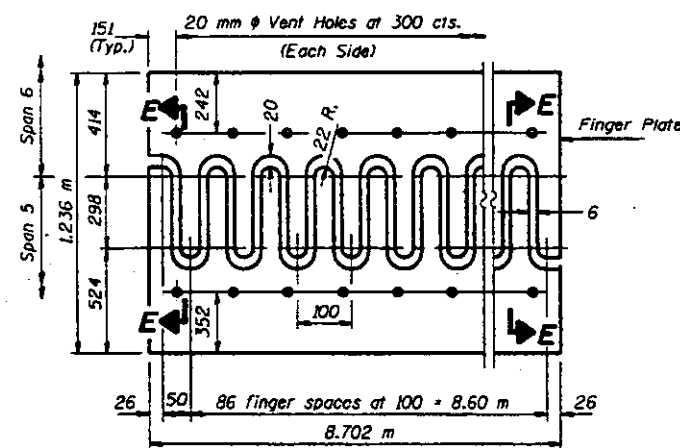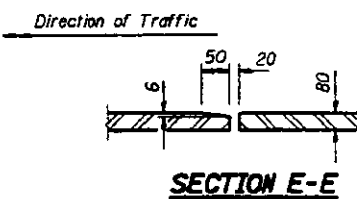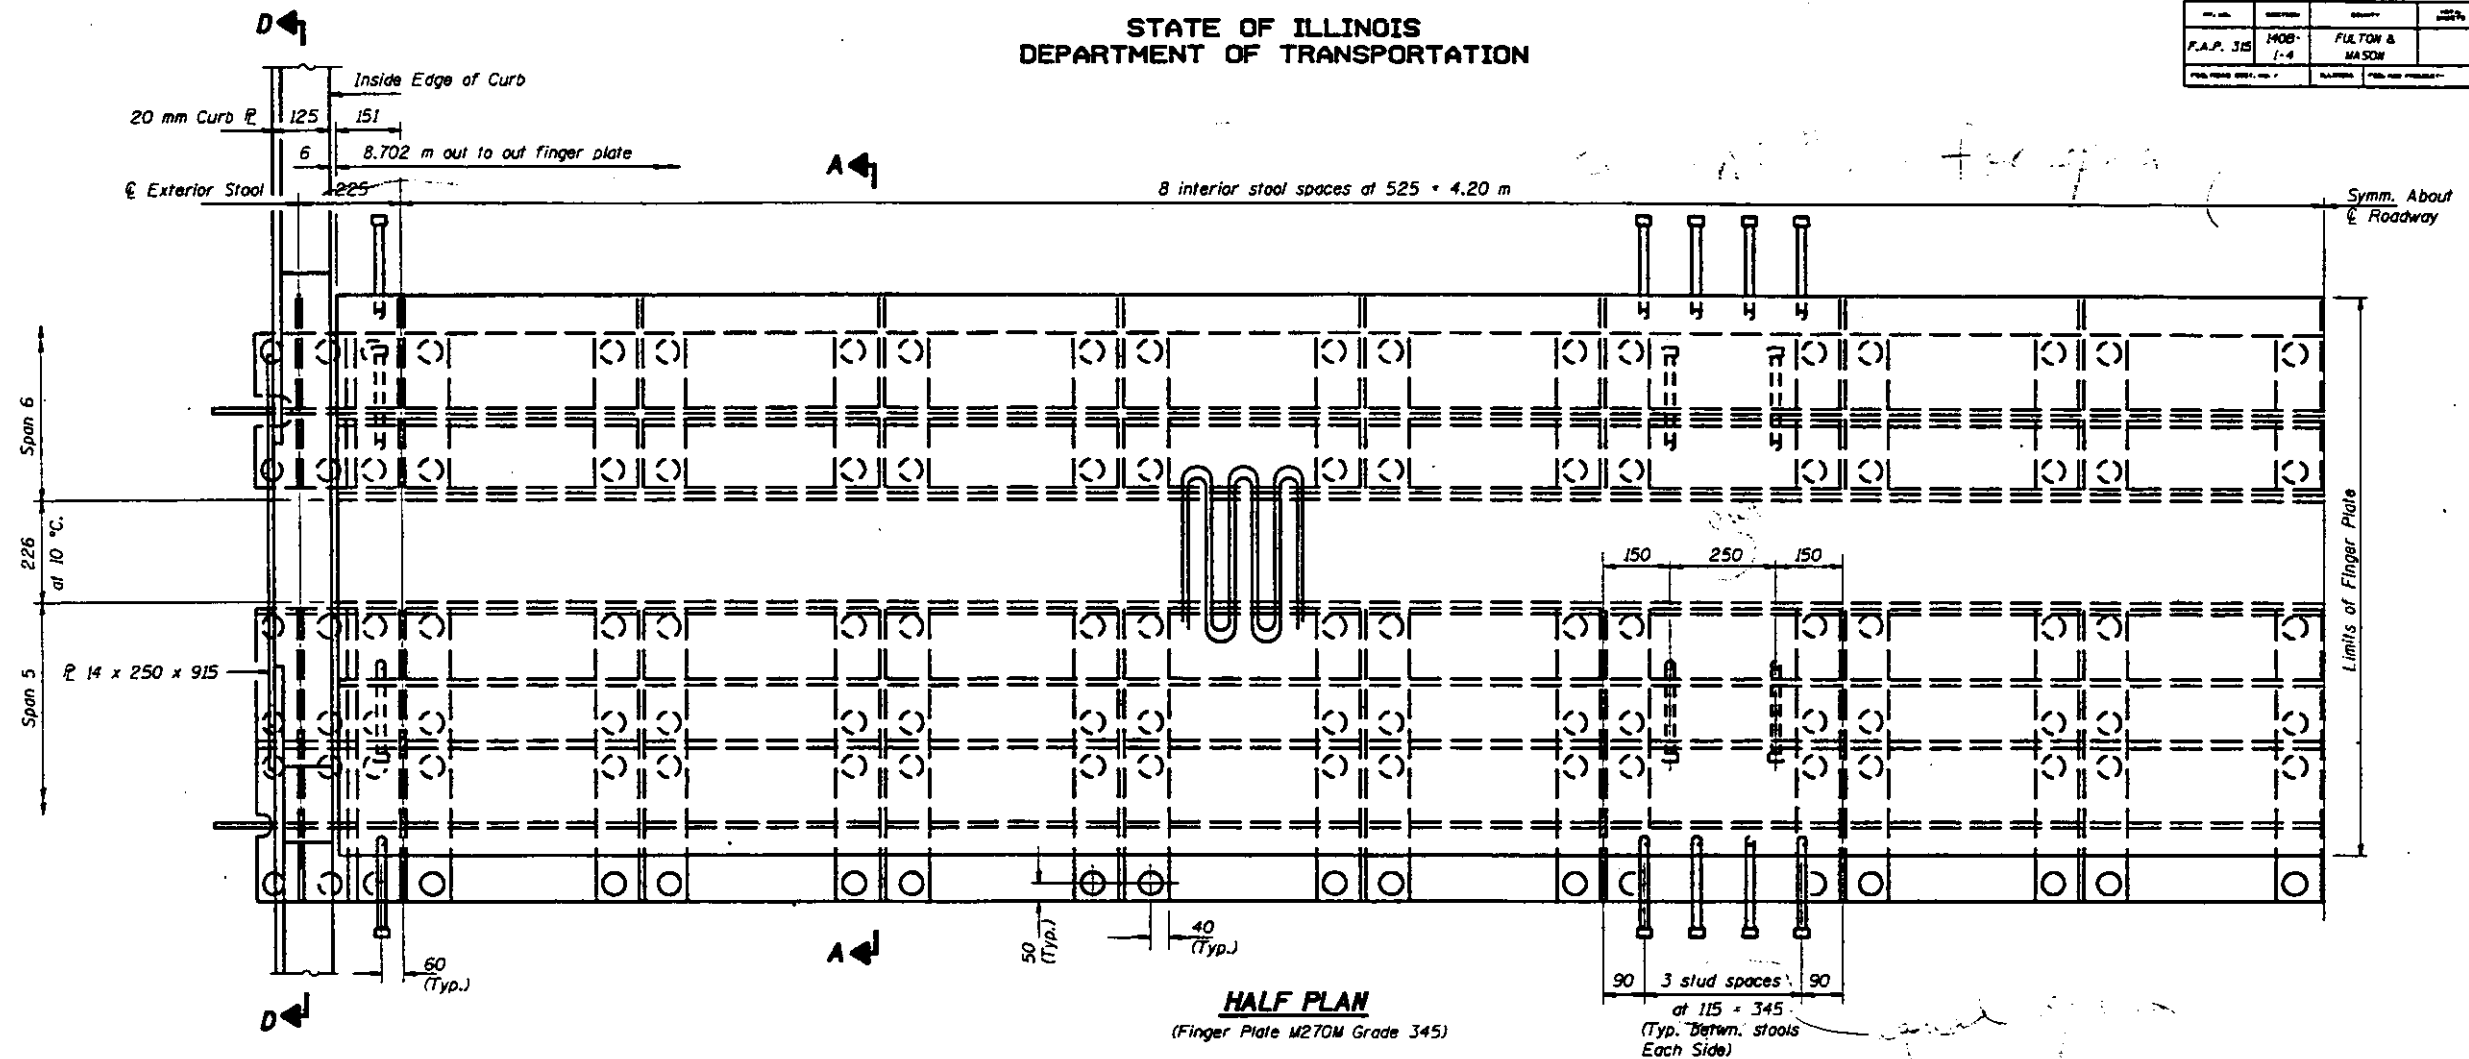

DESIGNED	L.S.H.
CHECKED	AJS
DRAWN	R. Doty
CHECKED	L.S.H. AJS

June 26, 1997
DESIGNED *Original Design*
CHECKED *Original Design*
DRAWN *Original Design*
CHECKED *Original Design*


FLAME CUTTING DIAGRAM

Note: Work this sheet with sheets #27, #28 and #29 of 123.

EXP. JOINT AT PIER #5
F.A.P. RT. 315 SECTION 1408-1-4
FULTON AND MASON COUNTIES
STATION 10+646.69




OFF. NO.	SECTION	CLASS	DATE	PAGE NO.
F.A.P. 351	MOB-1-4	FULTON & MASON		47
FUEL OILER QEST. NO. 7		ALLIANCE FUEL OILER PROPERTIES		

SHEET NO. 27
123 SHEETS

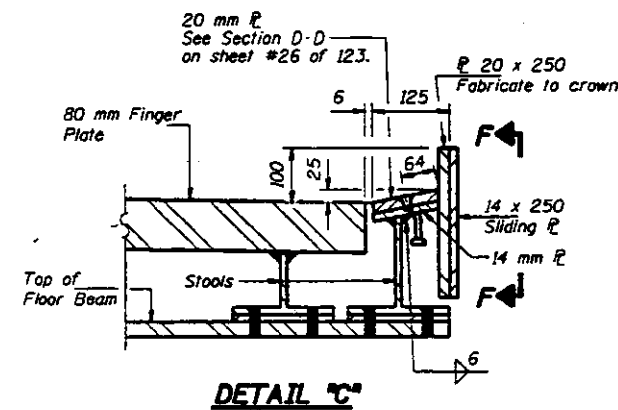

Dimension (mm)	Stool No.									
	1	2	3	4	5	6	7	8	9	10
a	155	101	109	117	125	132	140	148	156	163
b	175	122	130	137	145	153	160	168	176	184
c	157	104	111	119	127	135	142	150	158	165
d	172	118	126	134	141	149	157	165	172	180
e	159	105	113	121	128	136	144	152	159	167

Note: Work this sheet with sheets #26, #28 and #29 of 123.

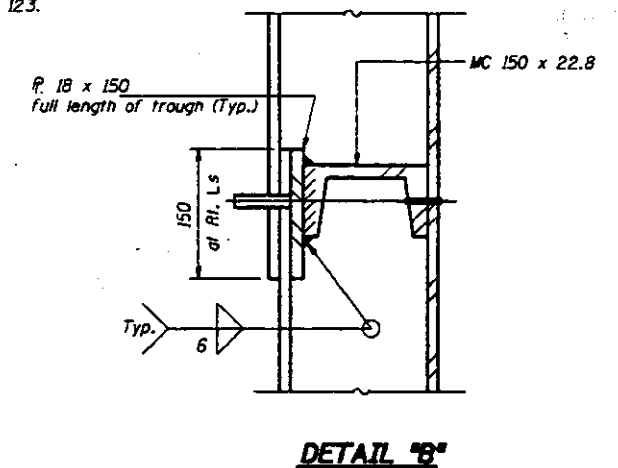
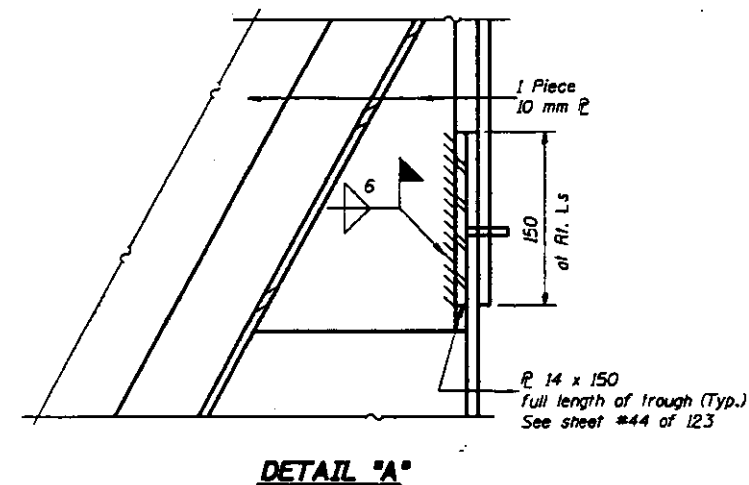
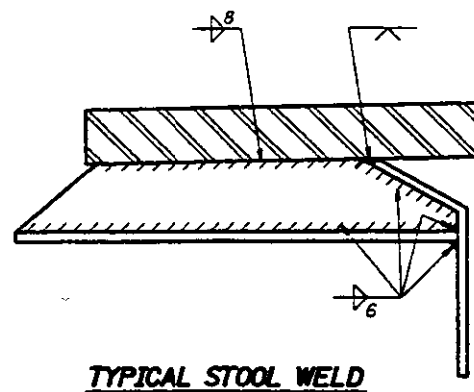


DESIGNED <u>LSH</u>	DATE <u>June 26, 1997</u>
CHECKED <u>DJB</u>	DRAWN BY <u>David J. Kagan</u> (Seal of David J. Kagan)
CORRECTIONS <u>R. Doty</u>	PROJECT <u>Robert E. Johnson</u> (Seal of Robert E. Johnson)
NOTED <u>LSH DJB</u>	REVISIONS <u>None</u>



EXP. JOINT AT PIER #5
F.A.P. RT. 315 SECTION 140B-1-4
FULTON AND MASON COUNTIES
STATION 10+646.69

STATE OF ILLINOIS
DEPARTMENT OF TRANSPORTATION

SP. NO.	SECTION	SHEET	NO.	DATE
F.A.P. 315	1408-I-4	FULTON & MASON	48	123 SHEETS

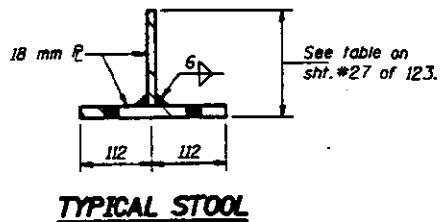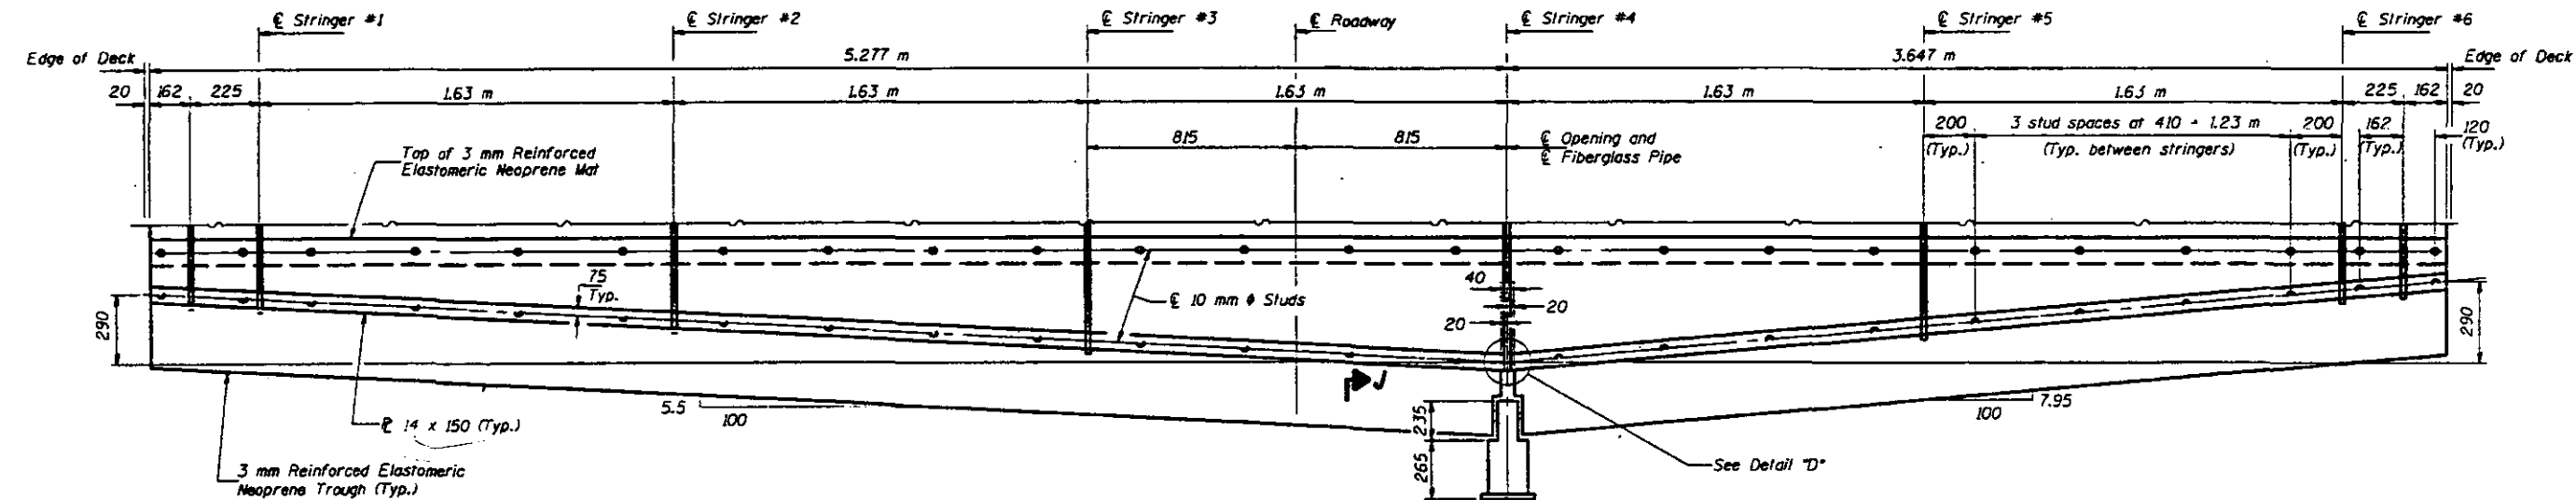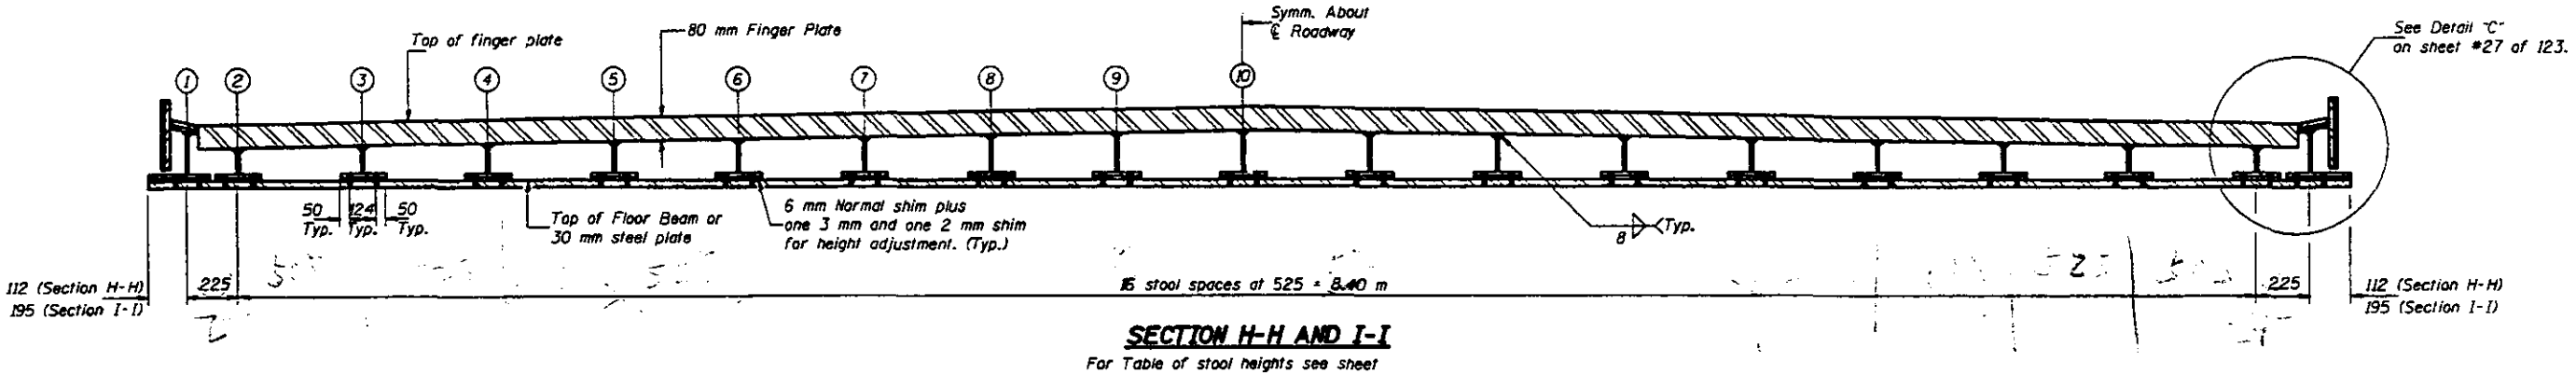

Notes: Work this sheet with sheets #26, #27 and #29 of 123.

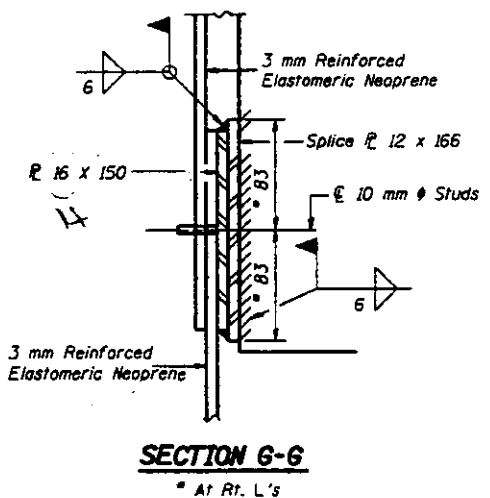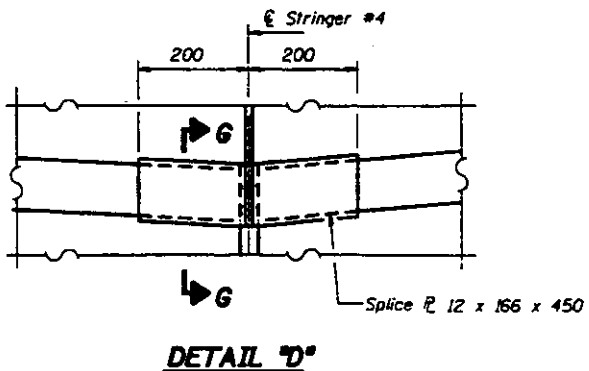

DESIGNED	LSH
CHECKED	DS
DRAWN	R. Doty
CHECKED	LSH DS


June 26, 1997

DESIGNED *David J. Kasper*
CHECKED *Robert E. Anderson*
DRAWN *Robert E. Anderson*
CITY OF CHICAGO DEPARTMENT OF TRANSPORTATION


EXP. JOINT AT PIER #5
F.A.P. RT. 315 SECTION 1408-I-4
FULTON AND MASON COUNTIES
STATION 10+646.69

STATE OF ILLINOIS
DEPARTMENT OF TRANSPORTATION


NO.	SECTION	DATE	BY	CHECKED	NO.
F.A.P. 315	1408-1-4	FULTON & MASON		49	123 SHEETS
NO. 1000	NO. 1000	NO. 1000	NO. 1000	NO. 1000	NO. 1000

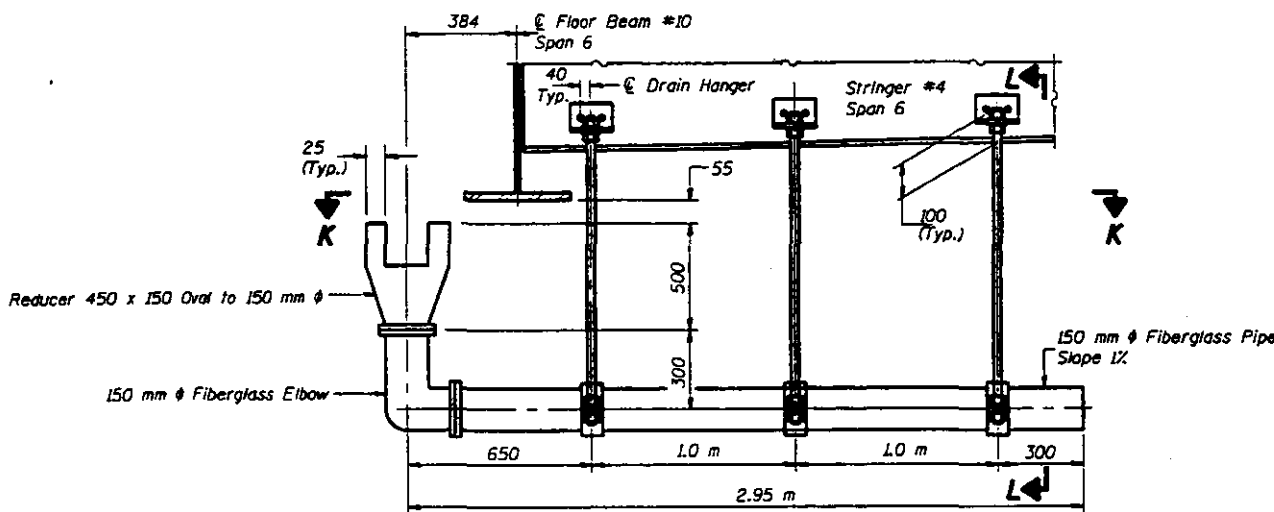

VIEW J-J

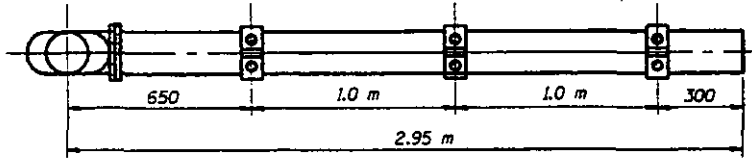


VIEW K-K

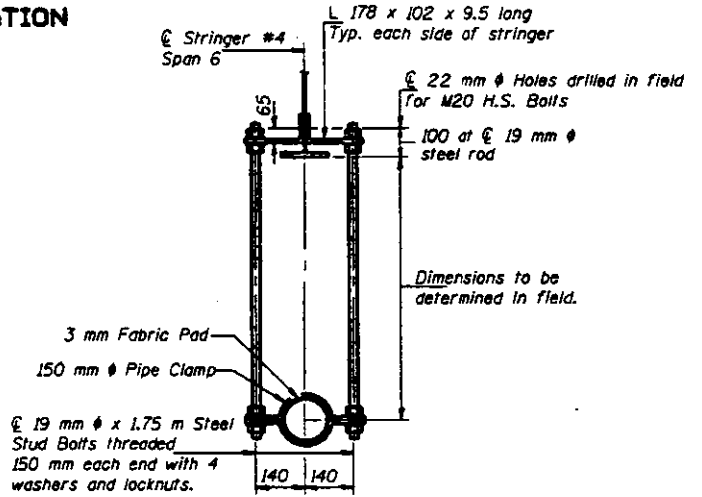

SECTION L-L

Notes: The exterior surfaces of the finger plate drain and attachments shall be painted in accordance with the paint system specified for Structural Steel.
Fiberglass pipe shall conform to ASTM: D2996, with short-time rupture strength hoop tensile stress of 200 MPa minimum.
Cost of 150 mm fiberglass pipe, elbow, reducer and hangers is included with "Reinforced Neoprene Expansion Joint Treatment".
Cost of field drilled holes is included with "Structural Steel".
Cost of the finger plate drain and attachments is included with "Reinforced Neoprene Expansion Joint Treatment".
Work this sheet with sheets #26, #27 and #28 of 123.

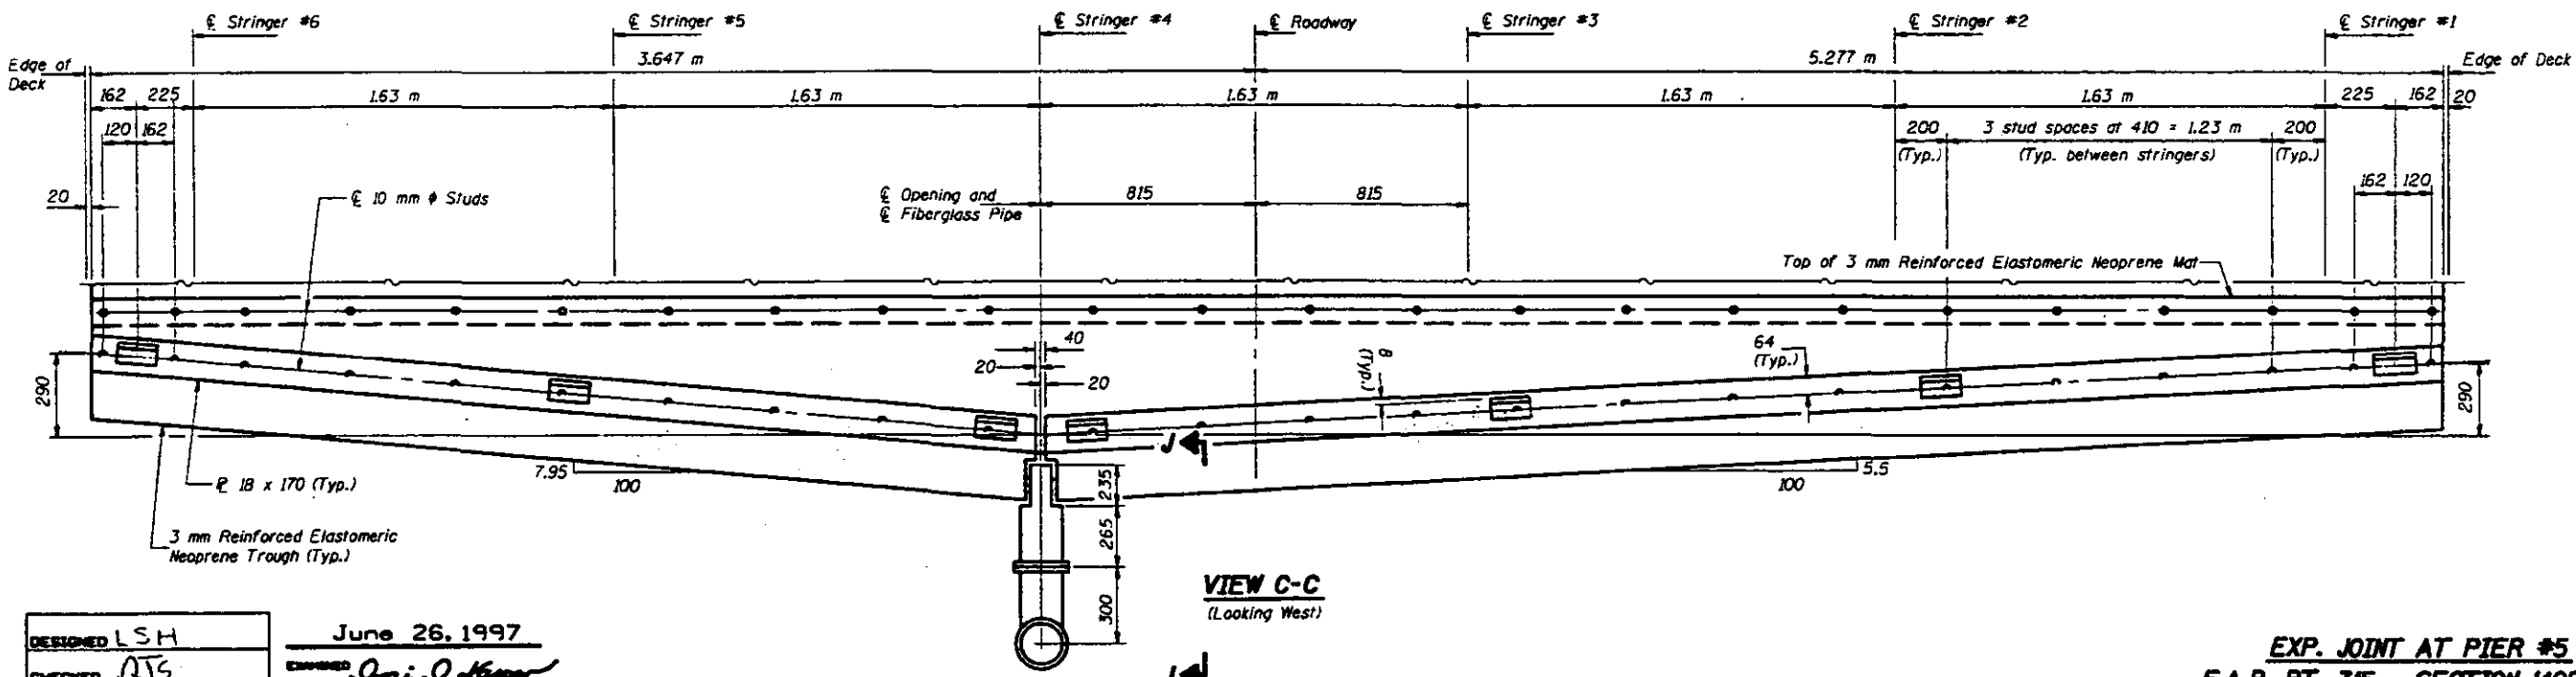

VIEW C-C
(Looking West)

DESIGNED	LSH
CHECKED	QJS
DRAWN	R. Doty
DEVELOPED	LSH QJS


June 26, 1997
APPROVED: *[Signature]*
FULTON & MASON COUNTIES
STATION 10+646.69

EXP. JOINT AT PIER #5
F.A.P. RT. 315 SECTION 1408-1-4
FULTON AND MASON COUNTIES
STATION 10+646.69


STATE OF ILLINOIS
DEPARTMENT OF TRANSPORTATION

BY	SECTION	COUNTY	DATE	SHEET
F.A.P. 315	140B-1-4	FULTON & MASON		
FULL SCALE	NO. 7	FULL SCALE	NO. 7	NO. 7


SHEET NO. 30
123 SHEETS

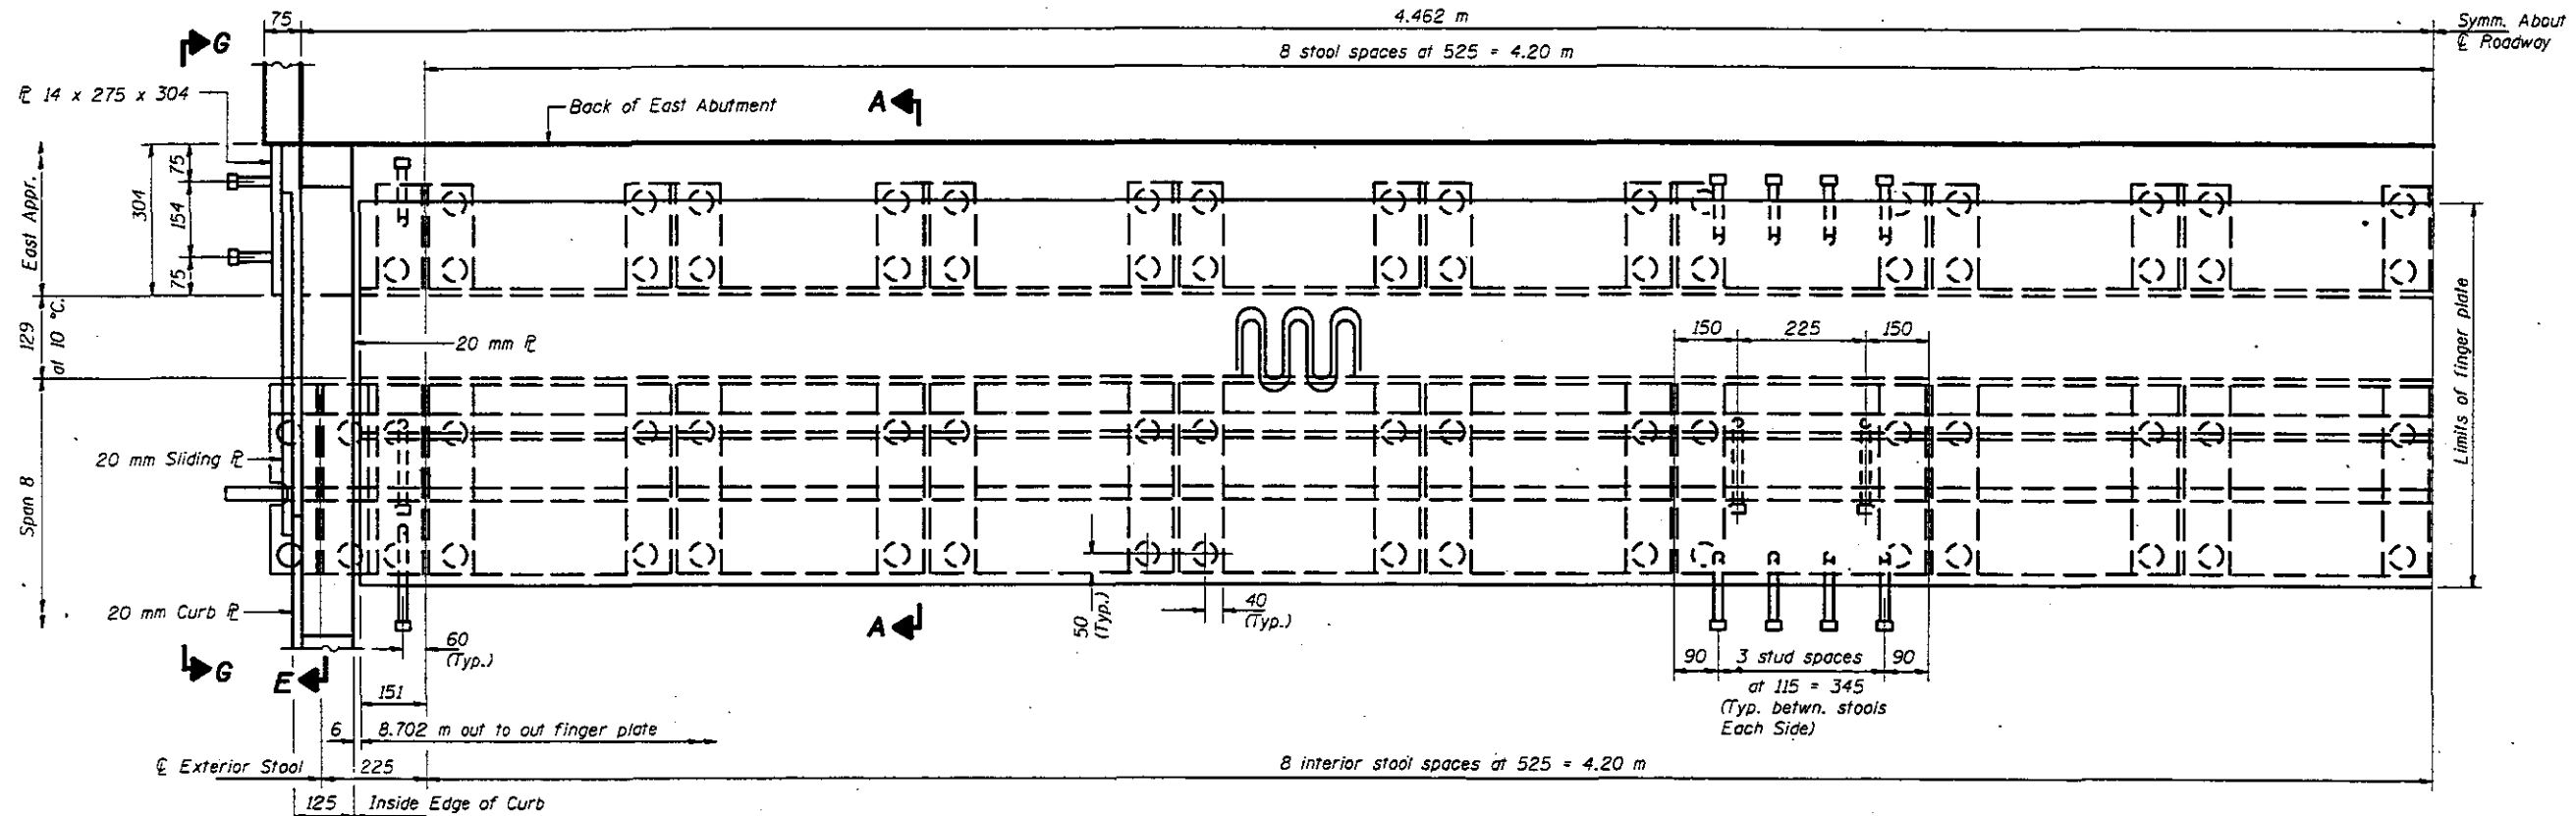


HALF PLAN
Finger Plate M270M Grade 345

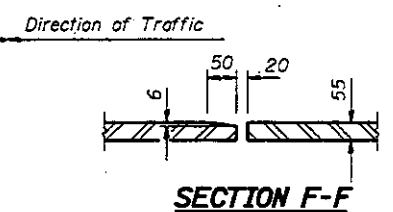


SECTION F-F

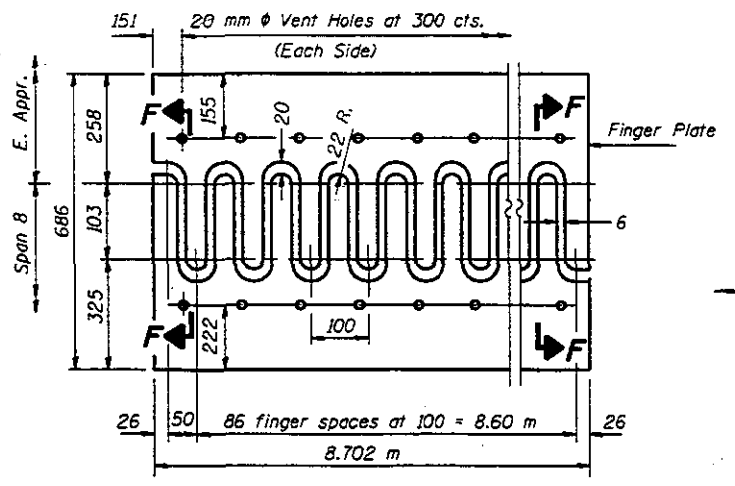

FLAME CUTTING DIAGRAM

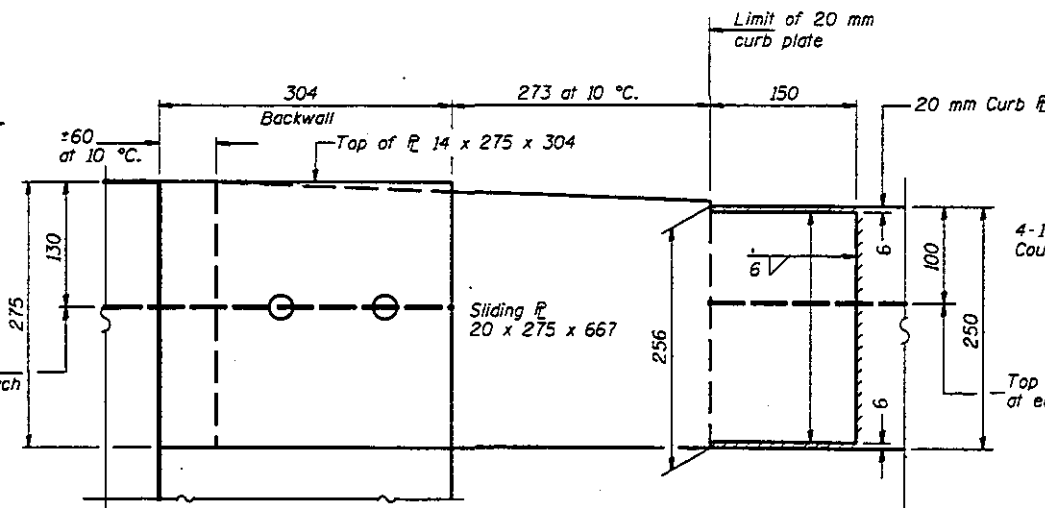

VIEW G-G

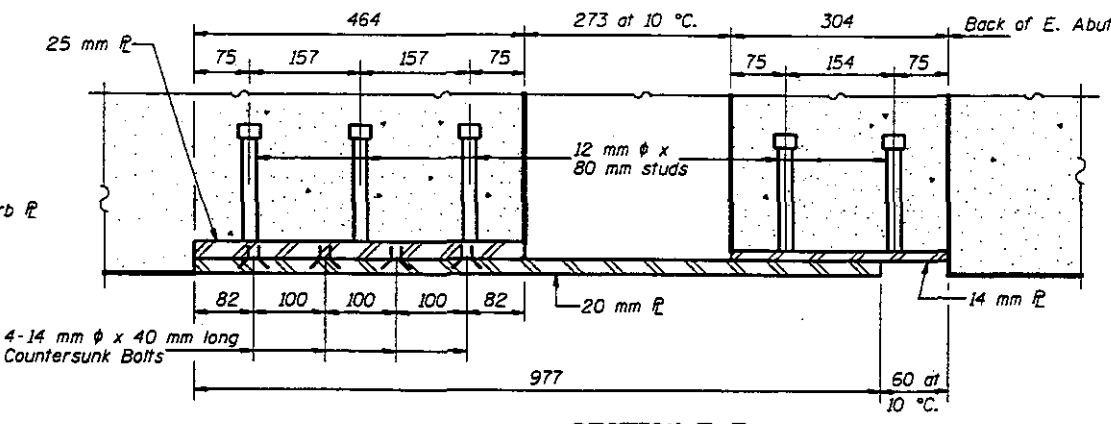

SECTION E-E

**EXPANSION JOINT
AT EAST ABUTMENT
F.A.P. RT. 315 SECTION 140B-1-4
FULTON AND MASON COUNTIES
STATION 10+646.69**

Work this sheet with sheets #31, #32 and #33 of 123.



Revised 7-16-97 STD

SIGNED	LSH
CHECKED	DS
DRAWN	R. Doty
CHECKED	DS LSH

June 26, 1997
EXAMINED *David J. Kasper*
PASSED *Robert E. Anderson*
ENGINEER OF BRIDGES AND STRUCTURES

STATE OF ILLINOIS
DEPARTMENT OF TRANSPORTATION

NO.	SECTION	DESIGNER	CHECKER	SHEET NO.	TOTAL SHEETS
F.A.P. 315	140B-I-4	FULTON & MASON		51	123
FULTON COUNTY, ILL.					

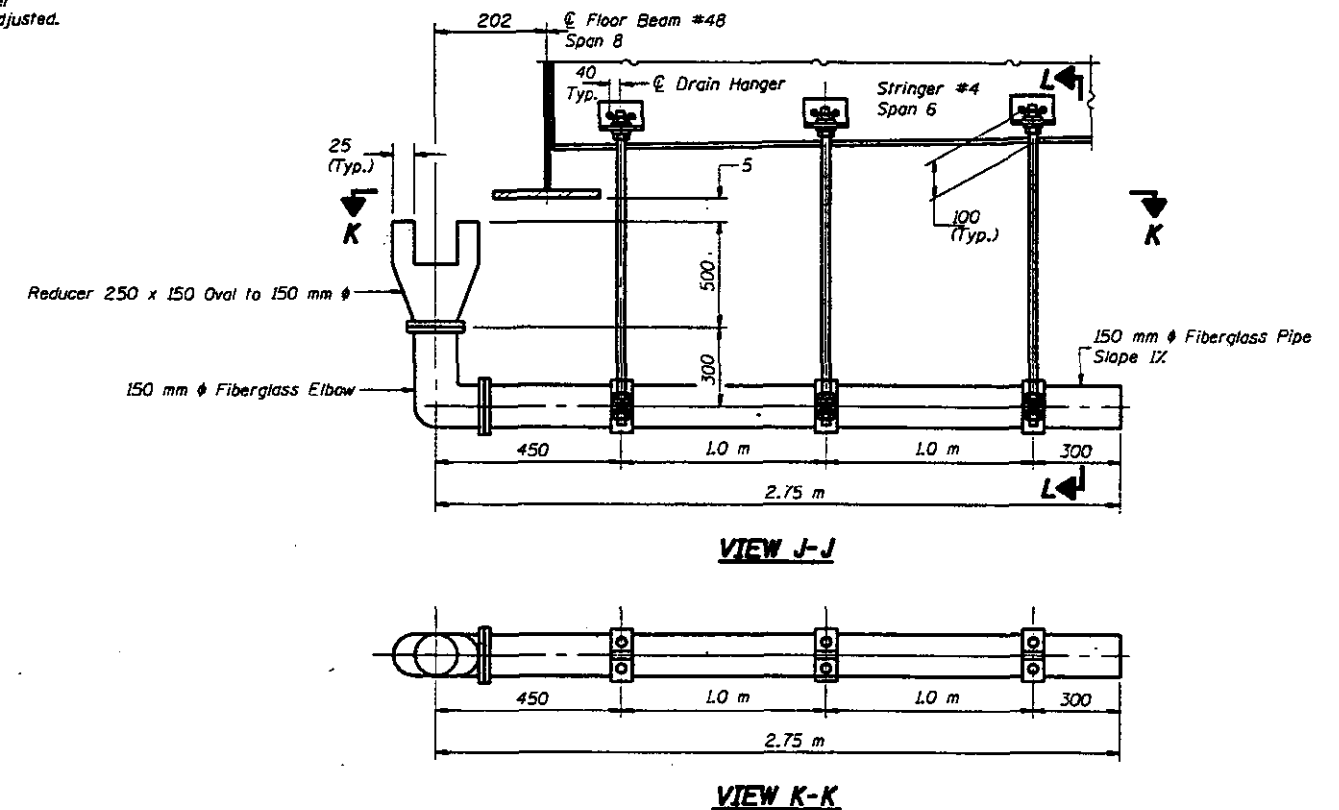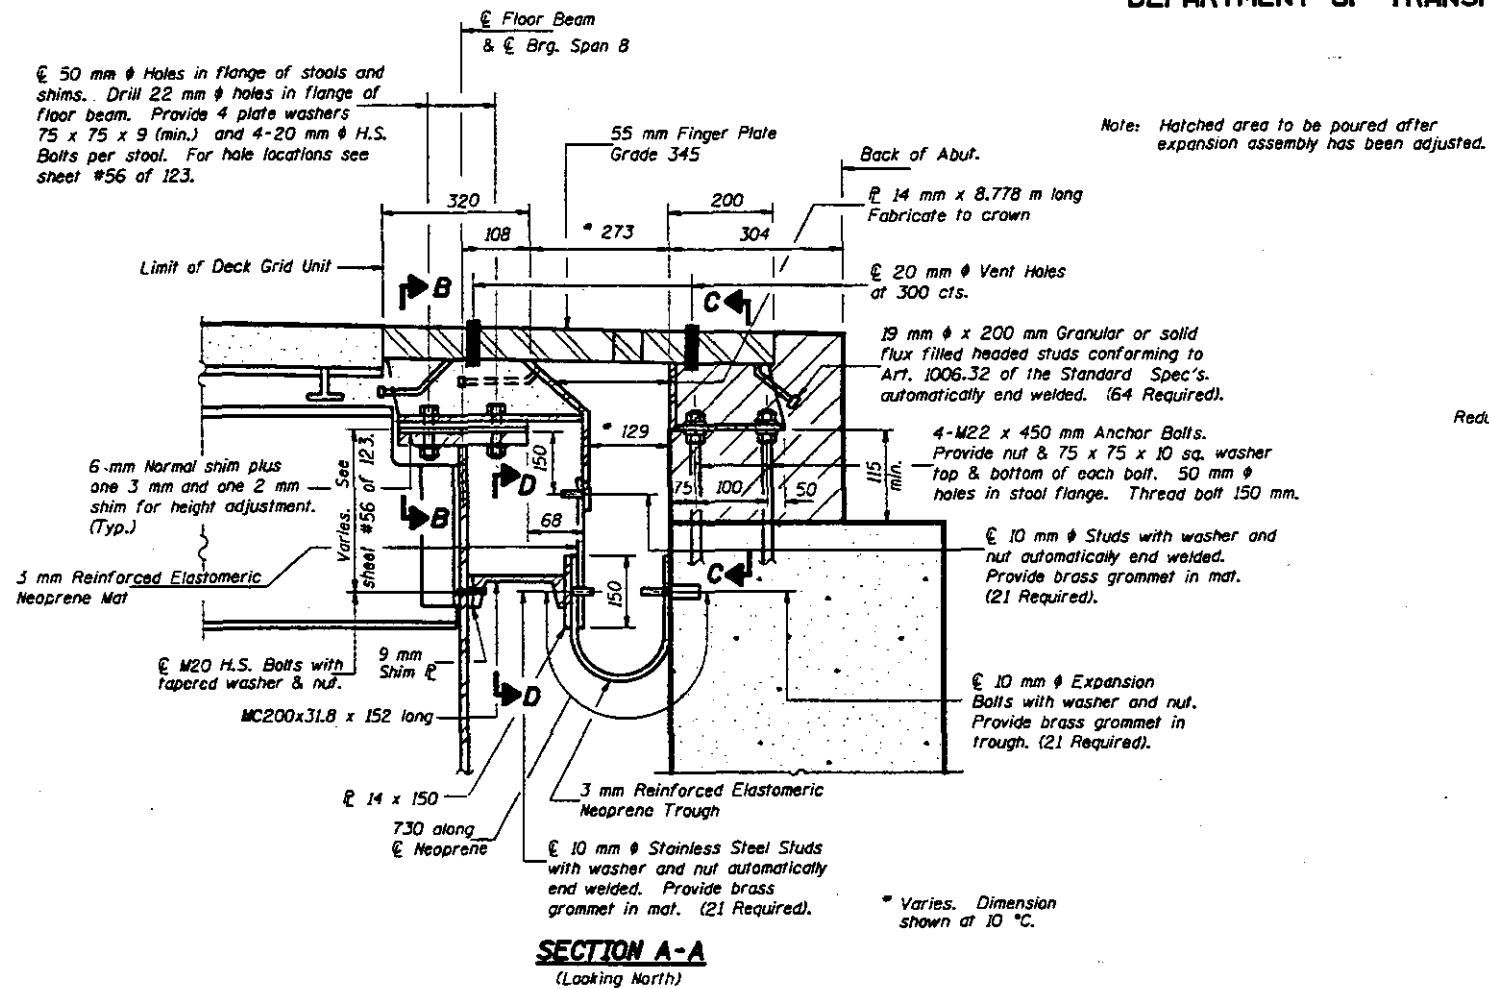

Notes: The exterior surfaces of the finger plate drain and attachments shall be painted in accordance with the paint system specified for Structural Steel.



Fiberglass pipe shall conform to ASTM D2996, with short-time rupture strength hoop tensile stress of 200 MPa minimum.

Cost of 150 mm ϕ fiberglass pipe, elbow, reducer and hangers is included with "Reinforced Neoprene Expansion Joint Treatment".

Cost of the finger plate drain and attachments is included with "Reinforced Neoprene Expansion Joint Treatment".

Work this sheet with sheets #30, #32 and #33 of 123.

See sheet #27 of 123 for "Typical Stool Weld" detail.

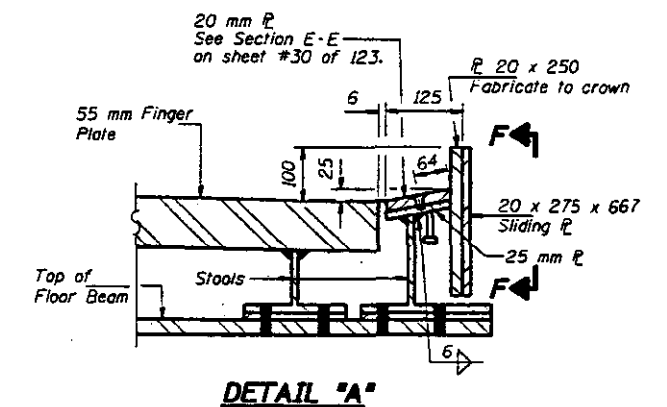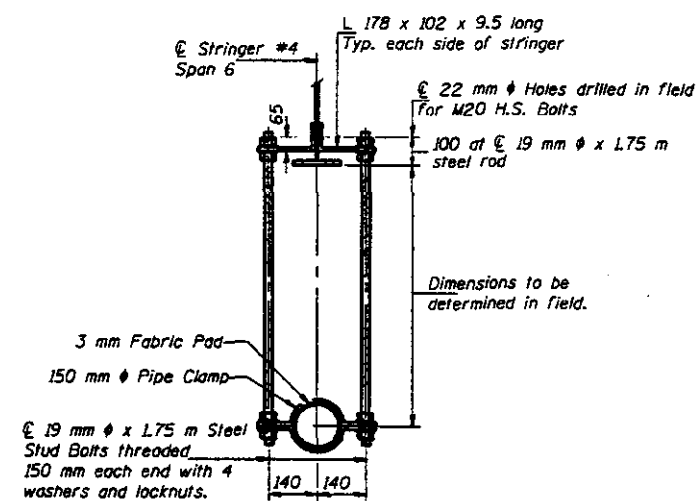

DESIGNED	LSH
CHECKED	JS
DRAWN	R. Doty
CHECKED	LSH JS

June 26, 1997


ENGINEER OF BRIDGE DESIGN

SUPERVISOR OF BRIDGE AND STRUCTURES

EXPANSION JOINT
AT EAST ABUTMENT
F.A.P. RT. 315 SECTION 140B-I-4
FULTON AND MASON COUNTIES
STATION 10+646.69


STATE OF ILLINOIS
DEPARTMENT OF TRANSPORTATION

NO.	SECTION	DATE	SHEET NO.
F.A.P. 315	140B-1-4	FULTON & MASON	52
123 SHEETS			

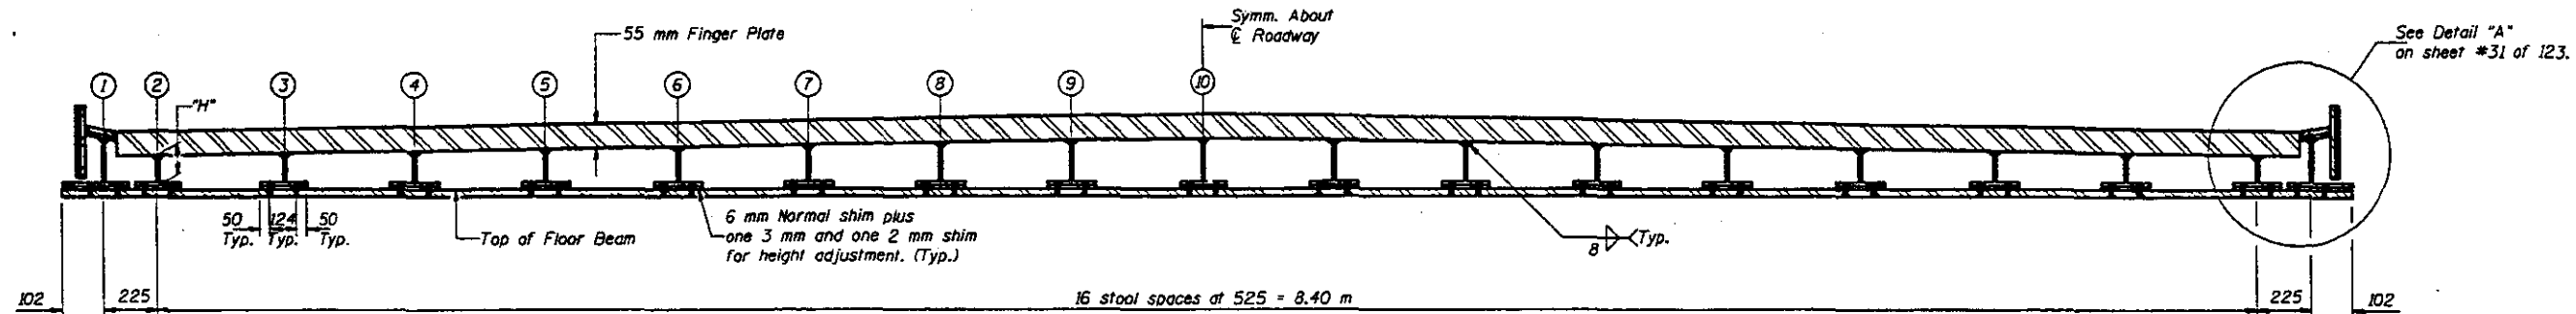

SECTION B-B

Vertical dimensions for stools varies. Dimensions in the table below are at $\bar{C}$ of floor beam web and do not include any shim plates or normal shims.

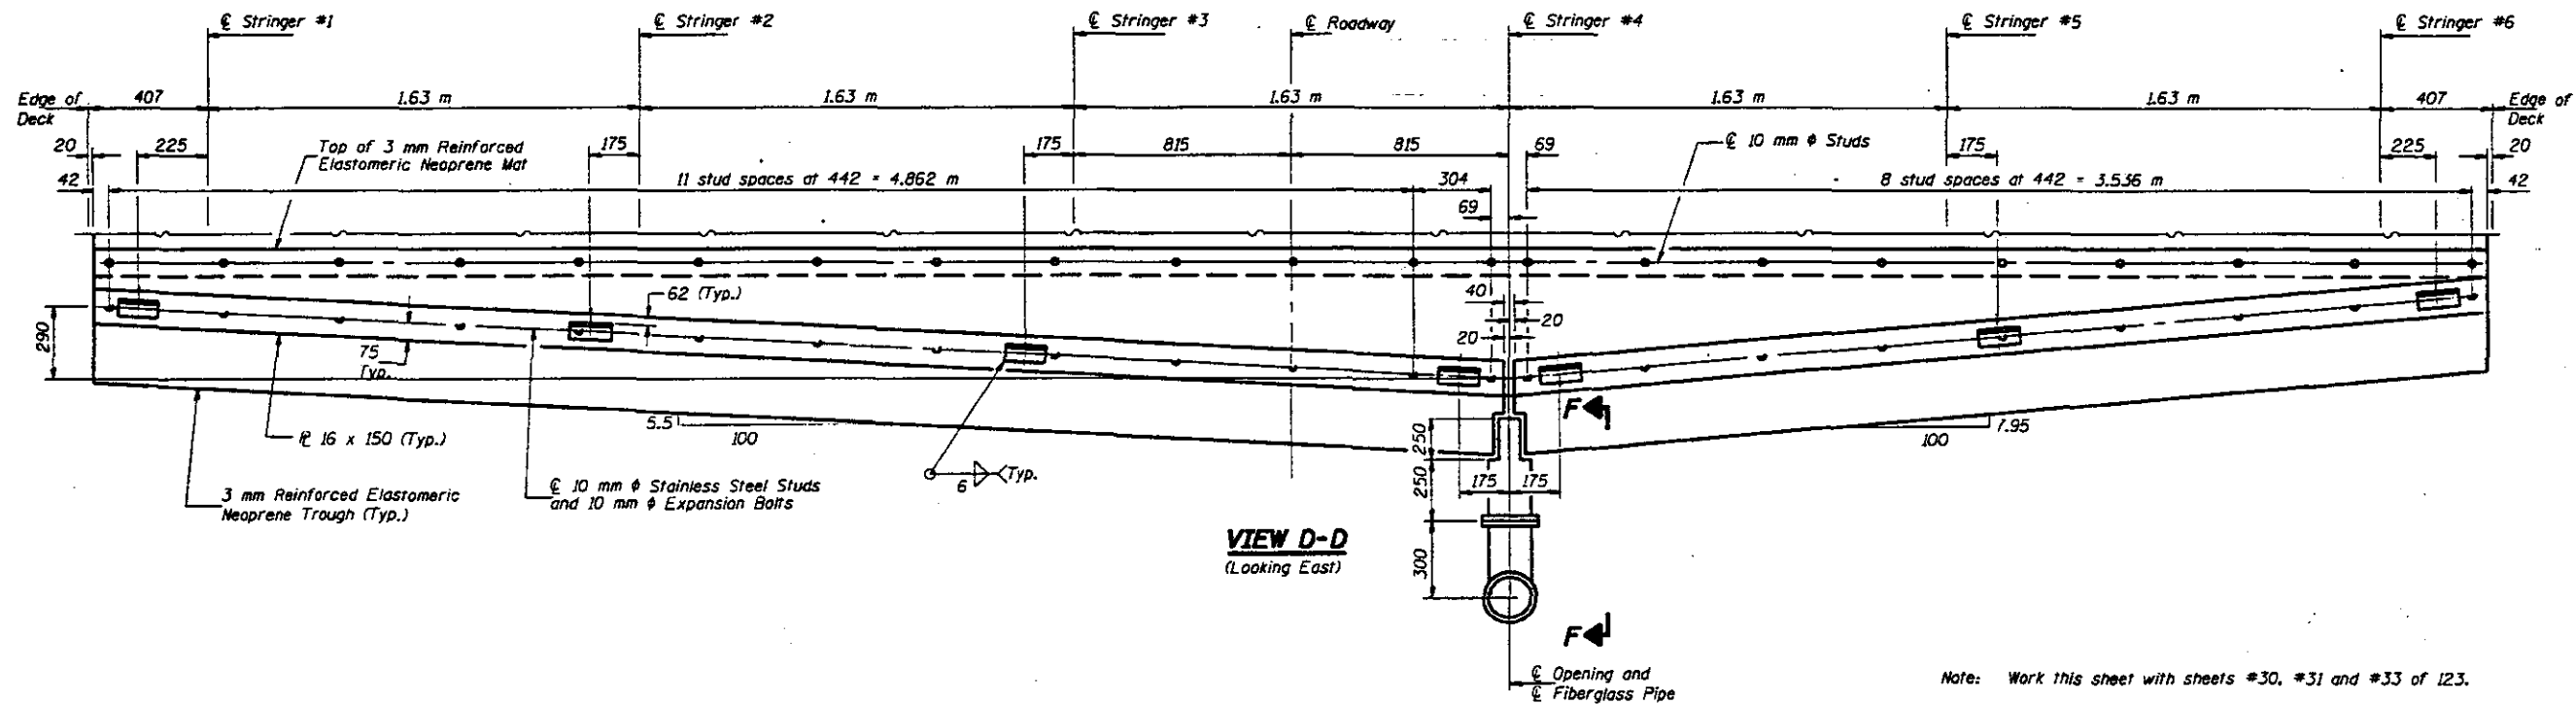


VIEW D-D
(Looking East)

TABLE OF STOOL HEIGHTS "H"

(Dimensions are given at $\bar{C}$ stool webs)

Location	Stool No.									
"H" (mm)	1	2	3	4	5	6	7	8	9	10
	153	130	138	146	153	161	169	177	184	192

* Dimensions shown do not include any shim plates or normal shims.

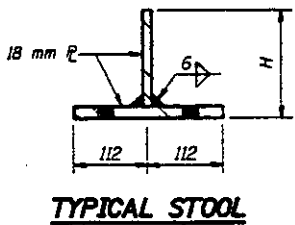

Note: Work this sheet with sheets #30, #31 and #33 of 123.


DESIGNED	LSM
CHECKED	DJS
DRAWN	R. Doty
CHECKED	LSM

June 26, 1997
EXAMINED *Original*
DESIGNED BY *Original*
DESIGNED BY *Original*

EXPANSION JOINT
AT EAST ABUTMENT
F.A.P. RT. 315 SECTION 140B-1-4
FULTON AND MASON COUNTIES
STATION 10+646.69


STATE OF ILLINOIS
DEPARTMENT OF TRANSPORTATION

NO. 33	SECTION	NO. 33	NO. 33	NO. 33	SHEET NO. 33
F.A.P. 315	MOB-1-4	FULTON & MASON	53	123 SHEETS	
NO. 33	NO. 33	NO. 33	NO. 33	NO. 33	

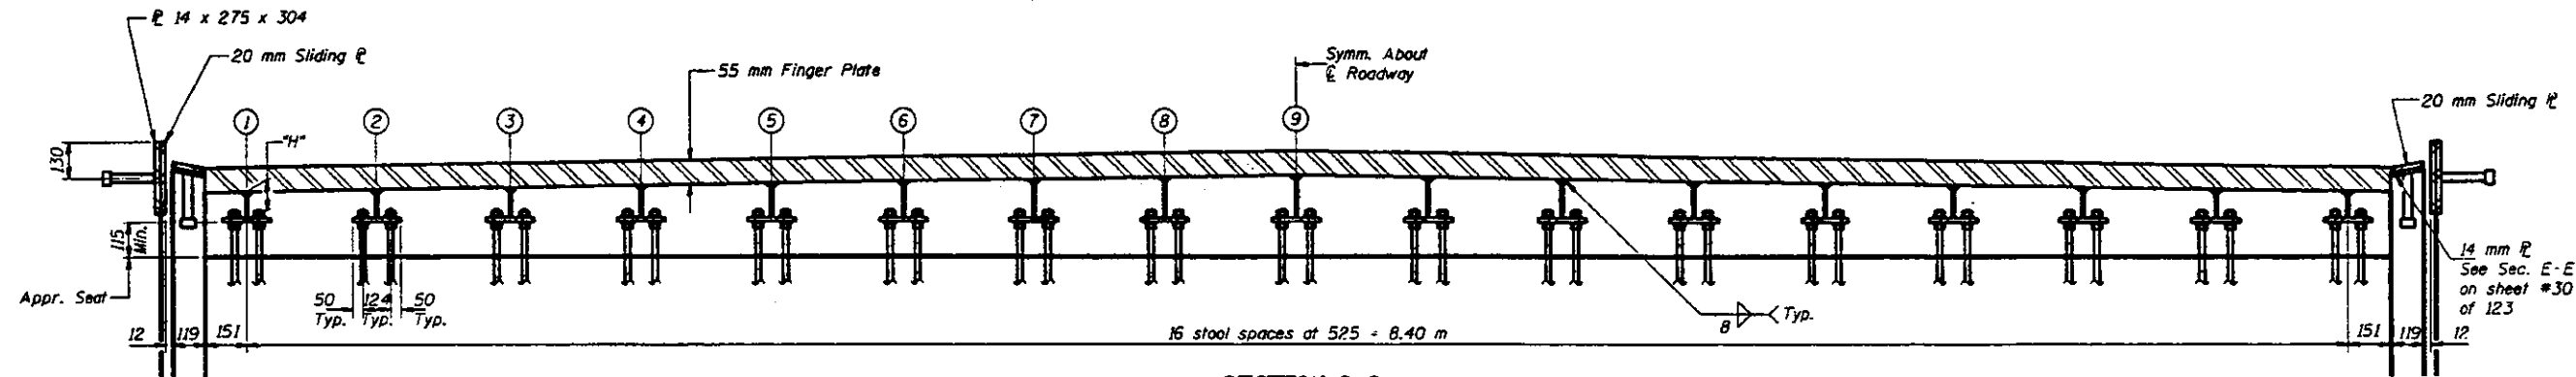

SECTION C-C

Vertical dimensions for stools varies. Dimensions shown are at front face of East Abut. backwall.

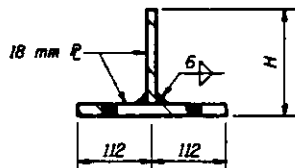

TYPICAL STOOL

*** TABLE OF STOOL HEIGHTS "H"**

(Dimensions are given at stool webs)

Location	Stool No.								
"H" (mm)	1	2	3	4	5	6	7	8	9
	110	118	126	133	141	149	157	164	172

* Dimensions shown do not include any shim plates or normal shims.

DESIGNED	LSH
CHECKED	DJS
DRAWN	R. Doty
CHECKED	LSH DJS

June 26, 1997



EXAMINED *Original Design*
DESIGNED *Original Design*
CHECKED *Original Design*

Note: Work this sheet with sheets #30, #31 and #32 of 123.

EXPANSION JOINT
AT EAST ABUTMENT
F.A.P. RT. 315 SECTION 1408-1-4
FULTON AND MASON COUNTIES
STATION 10+646.69

STATE OF ILLINOIS
DEPARTMENT OF TRANSPORTATION

PROJECT NO.	SECTION	DATE	SHEET NO.	SHEET
F.A.P. 315	140B-I-4	FULTON & MASON	123	34
FULL-SCALE BRIDGE, NO. 1	BRIDGE	FULL-SCALE BRIDGE		

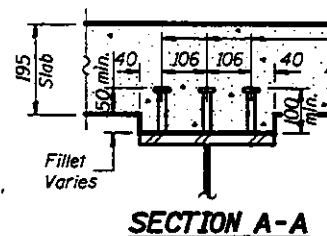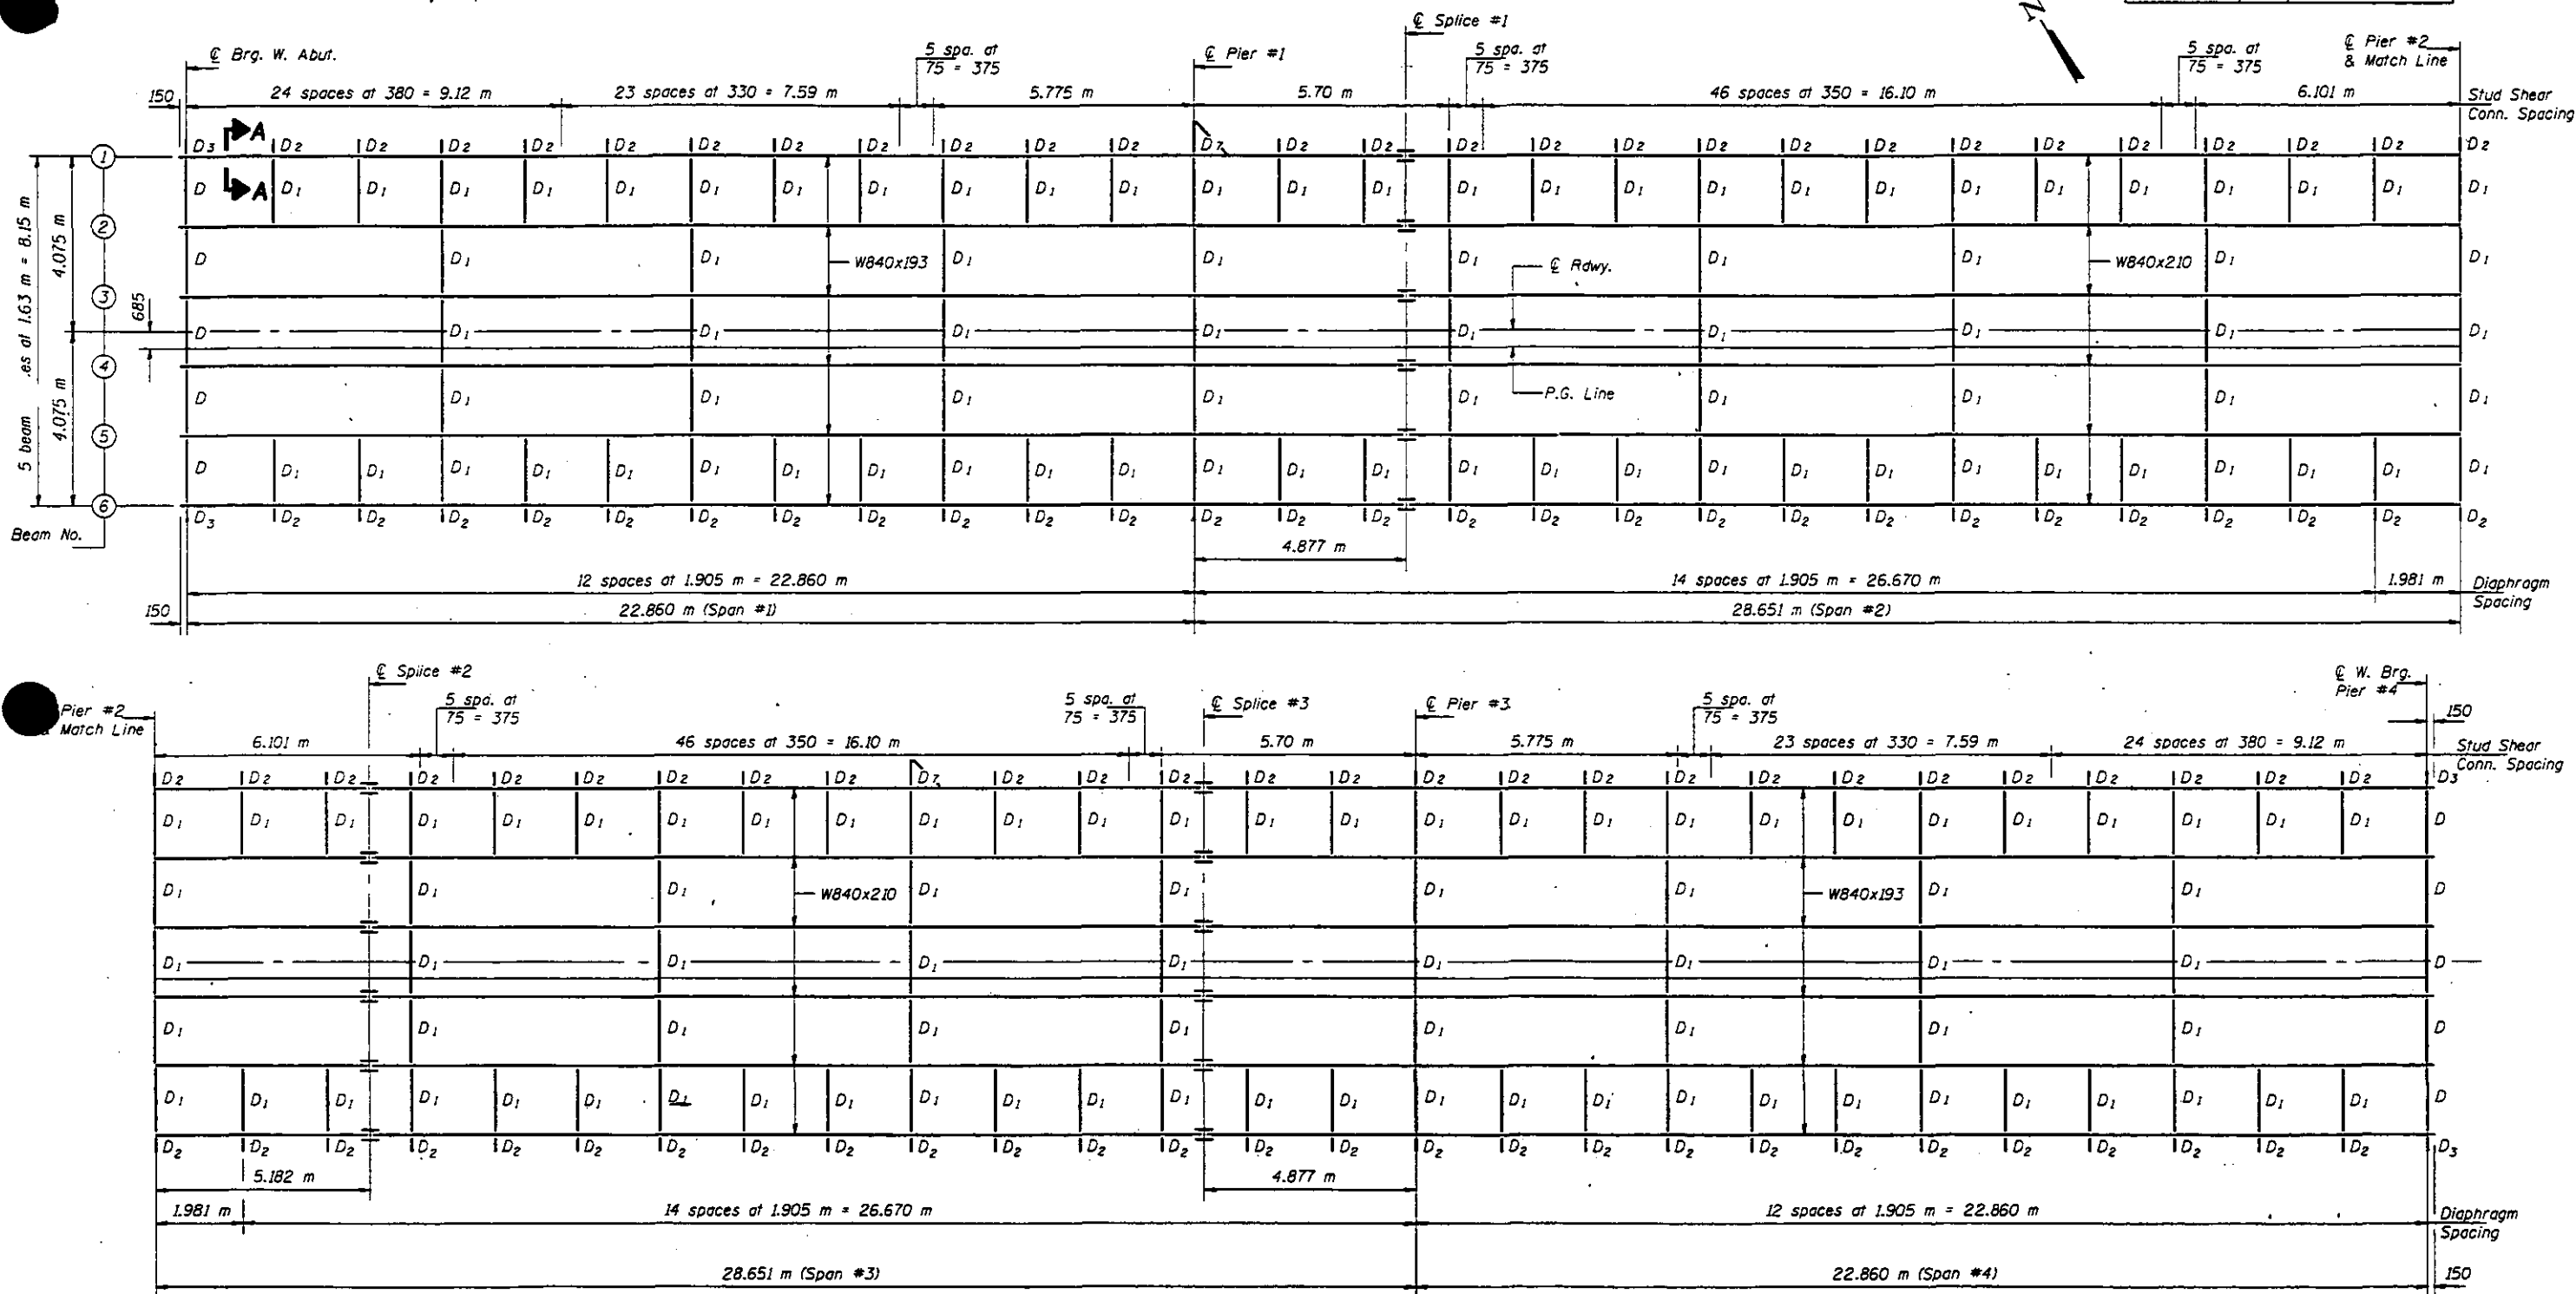

19 mm ϕ Granular or solid flux
filled headed studs automatically
end welded to flange.
(3960 Required - Spans 1 thru 4)

FRAMING PLAN

Notes: All beams are AASHTO M 270M Grade 345 and shall
meet Notch Toughness Requirements.
For remainder of structural steel details see sheet #35 of 123.
For Diaphragm D₇ see sheet #71 of 123.
Clip end of beams vertical at West Abutment.

STRUCTURAL STEEL
SPANS #1 THRU #4
F.A.P. RT. 315 SECTION 140B-I-4
FULTON AND MASON COUNTIES
STATION 10+646.69

STATE OF ILLINOIS
DEPARTMENT OF TRANSPORTATION

REV.	BY	DATE	DESCRIPTION	SHEET NO.
1	JLC	6/26/97	DESIGN	35
2	JLC	6/26/97	REVISION	35
3	JLC	6/26/97	REVISION	35
4	JLC	6/26/97	REVISION	35
5	JLC	6/26/97	REVISION	35
6	JLC	6/26/97	REVISION	35
7	JLC	6/26/97	REVISION	35
8	JLC	6/26/97	REVISION	35
9	JLC	6/26/97	REVISION	35
10	JLC	6/26/97	REVISION	35

INTERIOR BEAM MOMENT TABLE							
	0.4 Sp. 1	Pier #1	0.5 Sp. 2	Pier #2	0.5 Sp. 3	Pier #3	0.6 Sp. 4
Is (10 ⁶ mm ⁴)	2780	2780	3110	3110	3110	2780	2780
Ic (n) (10 ⁶ mm ⁴)	6780		7350		7350		6780
Ic (3n) (10 ⁶ mm ⁴)	4950		5360		5360		4950
Ss (10 ³ mm ³)	6620	6620	7350	7350	7350	6620	6620
Sc (n) (10 ³ mm ³)	9360		10200		10200		9360
Sc (3n) (10 ³ mm ³)	8440		9220		9220		8440
Z (10 ³ mm ³)							
W (kN/m)	9.91	12.26	10.07	12.42	10.07	12.26	9.91
M _l (kN-m)	359	778	353	842	353	778	359
S _l (kN/m)	2.35		2.35		2.35		2.35
M _s (kN-m)	98		111		111		98
M _t (kN-m)	608	400	679	454	679	400	608
M (Imp) (kN-m)	152	95	155	104	155	95	152
S _l (M _l +M _s)(kN-m)	1267	825	1390	930	1390	825	1267
M _a (kN-m)	2241	2084	2410	2304	2410	2084	2241
M _u (kN-m)							
f _s non-comp (MPa)	54	118	48	115	48	118	54
f _s comp (MPa)	12		12		12		12
f _s (4+Imp) (MPa)	135	125	136	127	136	125	135
f _s (Overload) (MPa)	201	242	196	241	196	242	201
f _s (Total) (MPa)	262	315	255	313	255	315	262
VR (kN)	182		190		190		182


INTERIOR BEAM REACTION TABLE					
	W. Abut.	Pier #1	Pier #2	Pier #3	Pier #4
R _l (kN)	106	350	360	350	106
R _t (kN)	134	190	200	190	134
Imp. (kN)	33	46	45	46	33
R (Total) (kN)	273	586	605	586	273

Is and Ss are the moment of inertia and section modulus of the steel section used in computing fs (Total & Overload).
Icn and Scn are the moment of inertia and section modulus of the composite section used in computing stresses due to Live Load.
Ic3n and Sc3n are the moment of inertia and section modulus of the composite section used in computing stresses due to superimposed dead loads. (see AASHTO 10.38)
VR is the maximum Live Load + Impact shear range in span.
Ma (Applied Moment)=1.3[M_l + M_s + 5₃(M_t + M_{Imp})].
fs (Overload) is the sum of the stresses due to M_l + M_s + 5₃(M_t + M_{Imp}).
fs (Total) (Non-compact section) is the sum of the stresses due to 1.3[M_l + M_s + 5₃(M_t + M_{Imp})].


TOP OF BEAM ELEVATIONS

LOCATION	Beam #1	Beam #2	Beam #3	Beam #4	Beam #5	Beam #6
Br. W. Abut.	138.852	138.876	138.901	138.901	138.876	138.852
Br. Pier #1	139.747	139.771	139.796	139.796	139.771	139.747
Splice #1	139.938	139.962	139.987	139.987	139.962	139.938
Br. Pier #2	141.133	141.157	141.182	141.182	141.157	141.133
Splice #2	141.393	141.417	141.442	141.442	141.417	141.393
Splice #3	142.323	142.348	142.372	142.372	142.348	142.323
Br. Pier #3	142.571	142.596	142.620	142.620	142.596	142.571
W. Br. Pier #4	143.735	143.760	143.784	143.784	143.760	143.735


Top of Beam Elevations are given for fabrication only.
** Top of W840x193.

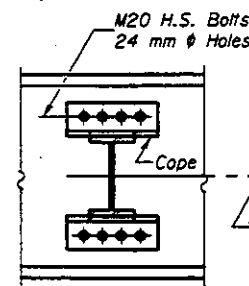


DIAPHRAGM D1
(157 Required)

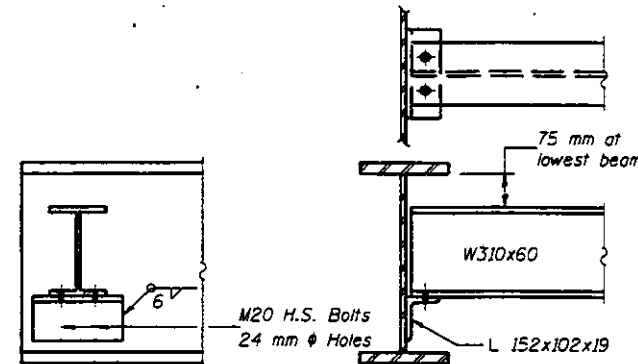


DIAPHRAGM D
(10 Required)

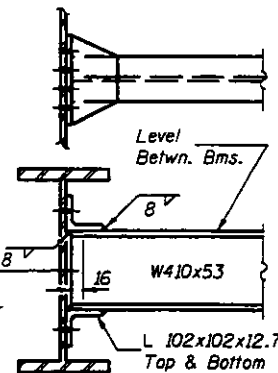

SECTION C-C

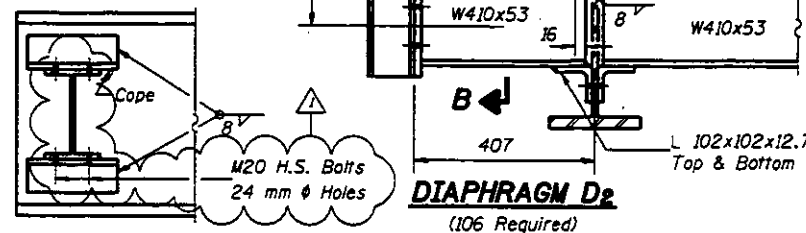


DIAPHRAGM D2
(106 Required)

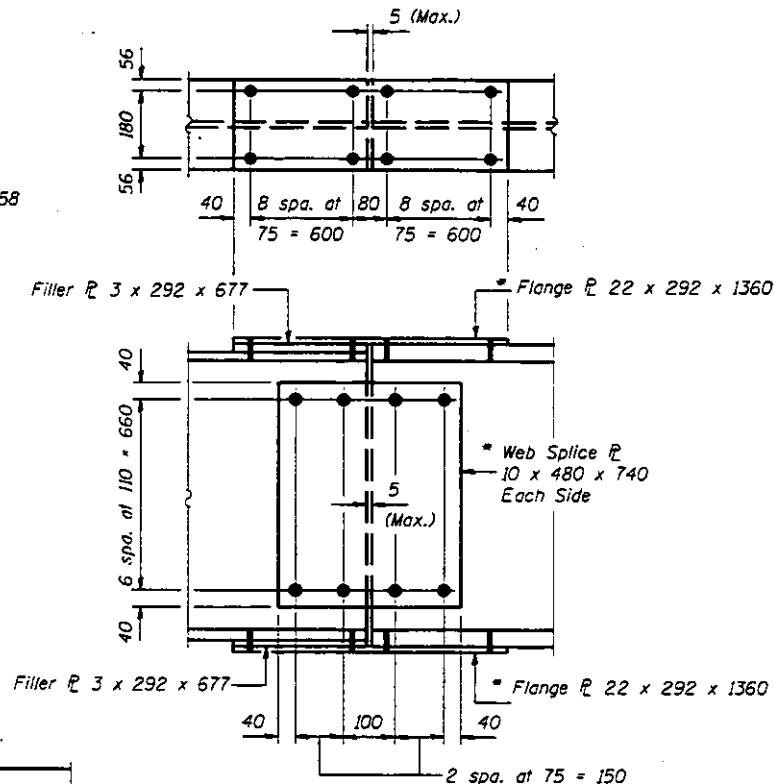


SPLICE #1 AND #3

(Use M22 H.S. Bolts)
* Indicates splice plates M 270M Grade 345 and plates to which Notch Toughness Requirements are applicable.

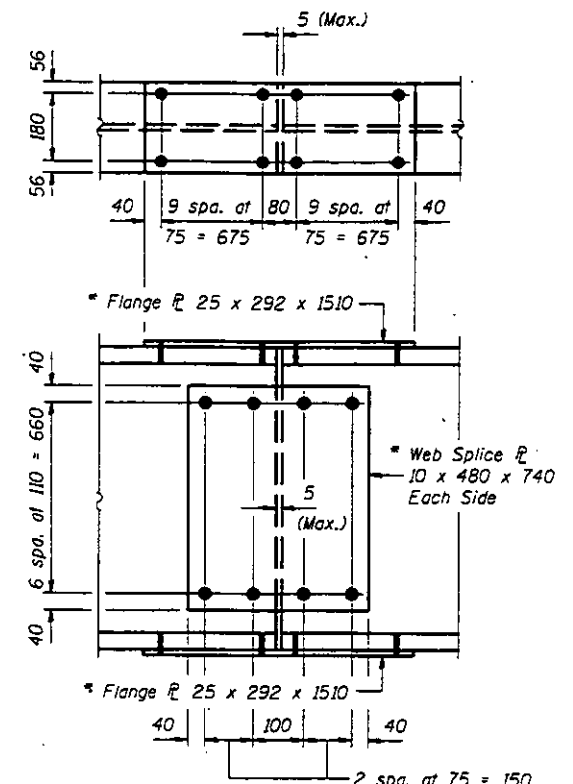

SPLICE #2

(Use M22 H.S. Bolts)
* Indicates splice plates M 270M Grade 345 and plates to which Notch Toughness Requirements are applicable.

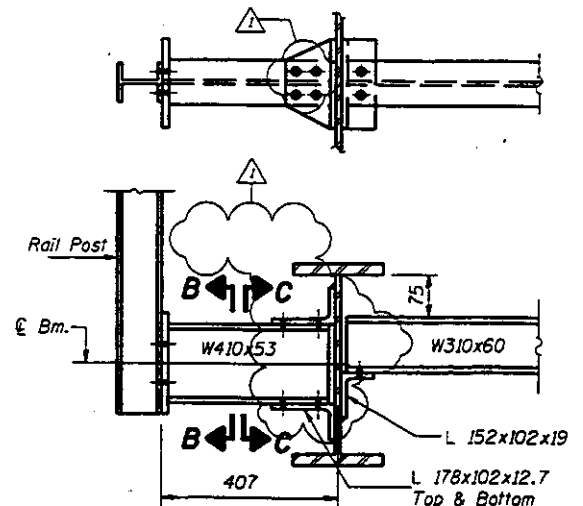


DIAPHRAGM D3
(4 Required)

STRUCTURAL STEEL DETAILS
SPANS #1 THRU #4
F.A.P. RT. 315 SECTION 140B-I-4
FULTON AND MASON COUNTIES
STATION 10+646.69

Note: Two hardened washers shall be required over all oversized holes.

STATE OF ILLINOIS
DEPARTMENT OF TRANSPORTATION

DESIGNED	CHECKED	DRAWN	DATE	SHEET NO. 36
F.A.P. 315	1408-1-4	FULTON & MASON	56	123 SHEETS

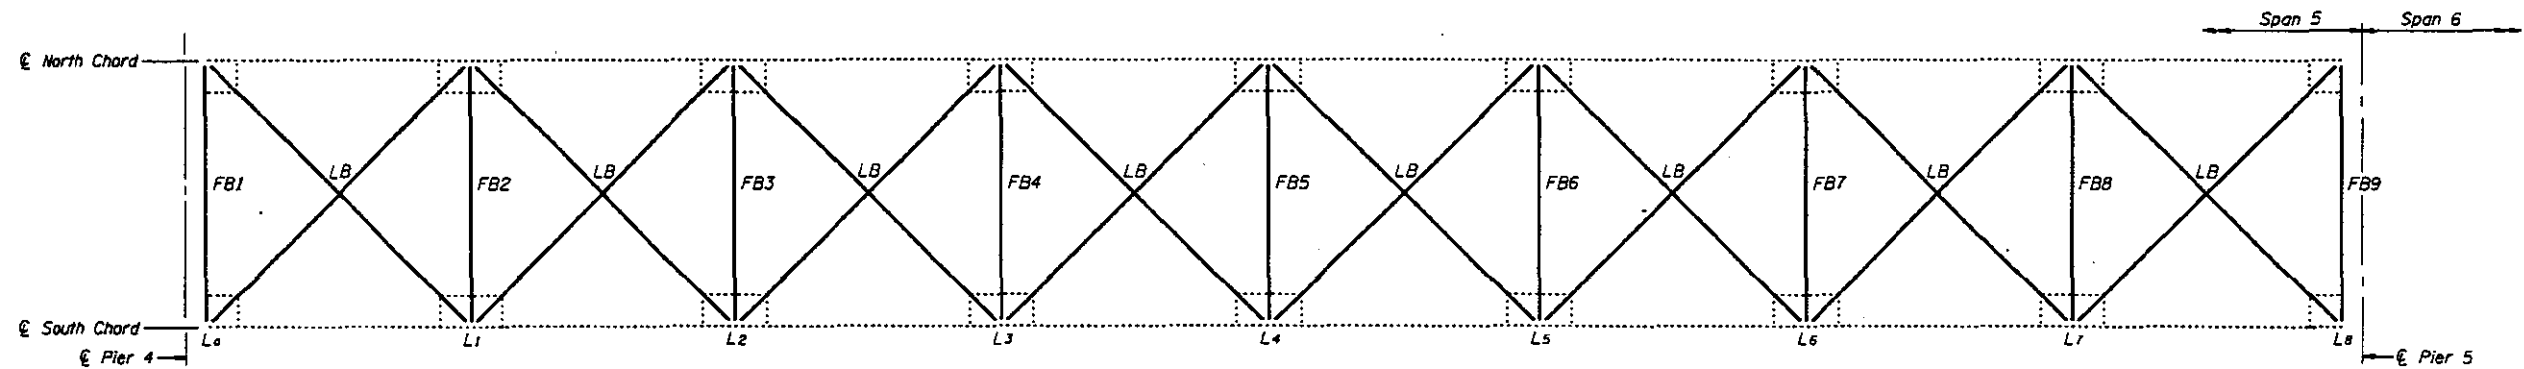

Stringer No.	L ₀										L ₁										L ₂										L ₃										L ₄										L ₅										L ₆										L ₇	
1	S5	D5	D5	D5	D5	S2	D5	D5	D5	D5	D5	S1	D5	D5	D5	D5	D5	S2	D5	D5	D5	D5	D5	S1	D5	D5	D5	D5	D5	S2	D5	D5	D5	D5	D5	S1	D5	D5	SPAN 5

Notes: FB indicates Floor Beam. See sheets #40 thru #44 of 123.
S indicates Stringer. See sheets #57 and #58 of 123.
D indicates Diaphragm. See sheet #70 of 123.
LB indicates Lateral Bracing. See sheet #69 of 123.
For diaphragm spacing see sheets #57 and #58 of 123.

DESIGNED	LSH
CHECKED	TTB
DRAWN	R. Doty
CHECKED	LSH TTB



June 26, 1997

EXAMINED *David J. Kasper*
ENGINEER OF STRUCTURAL DESIGN
PASSED *Ralph E. Anderson*
ENGINEER OF BRIDGES AND STRUCTURES

FRAMING PLAN LOCATIONS
SPAN 5
F.A.P. RT. 315 SECTION 1408-1-4
FULTON AND MASON COUNTIES
STATION 10+646.69

STATE OF ILLINOIS
DEPARTMENT OF TRANSPORTATION

PROJECT	SHEET	DATE	BY	CHECKED	NO.
F.A.P. 315	140B-1-4		FULTON & MASON		57
					123 SHEETS

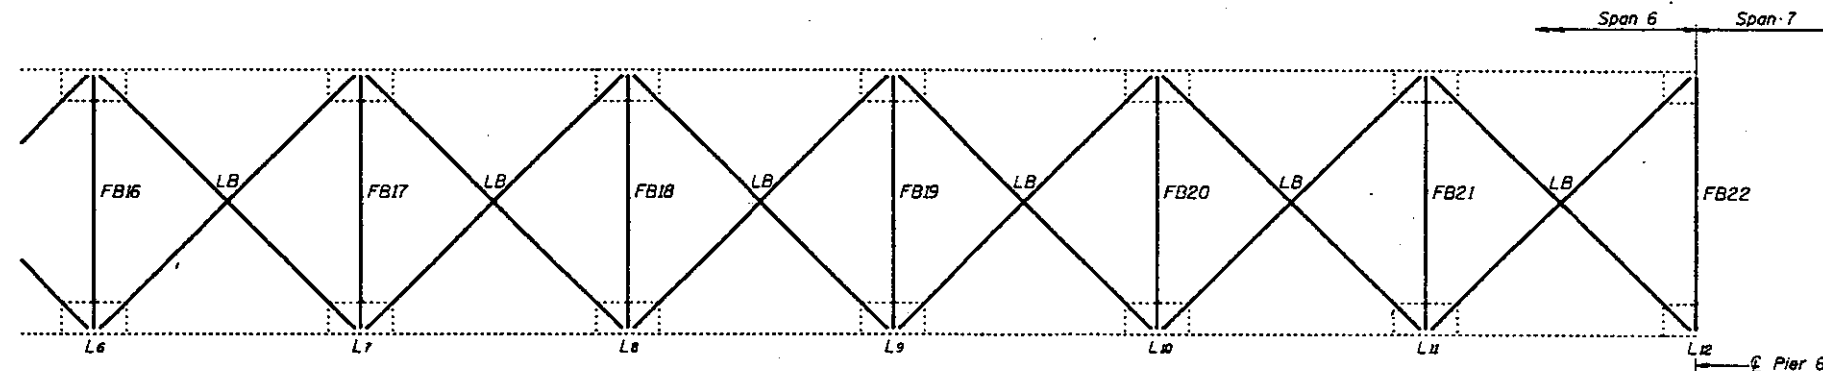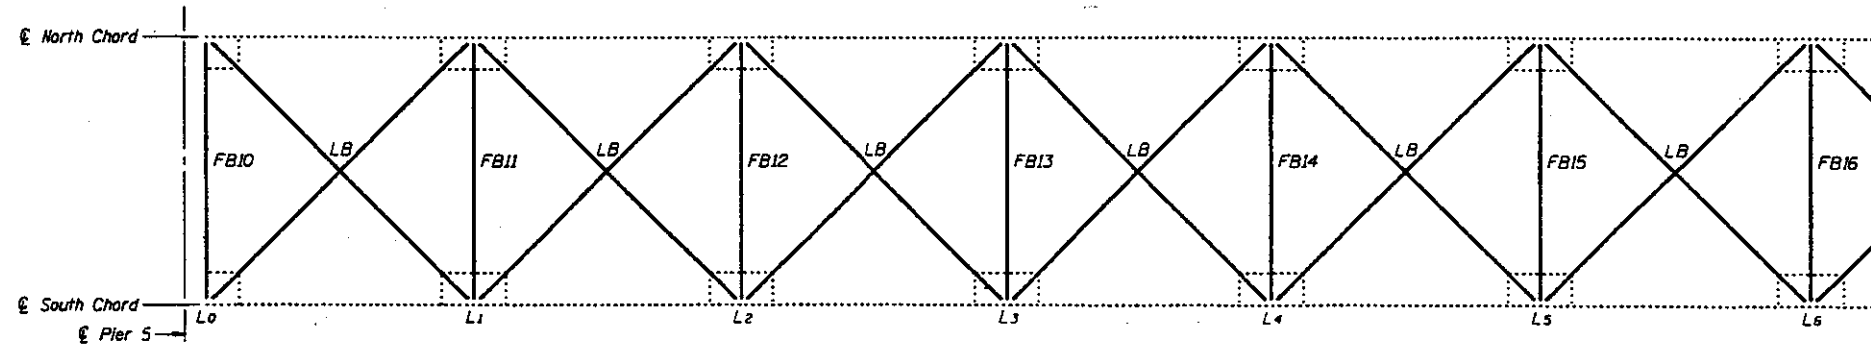

S29	D5	D5	D5	D5	S30	D5	D5	D5	S44	D5	D5	D5	S31	D5	D5	D5	D5	S32	D5	D5	D5	D5	S37	D5	D5	D5	D5
D4	D4	D4	D4		D4	D4	D4		S44A	D4	D4	D4	D4	D4	D4	D4	D4	D4	D4	D4	D4	D4	S37A	D4	D4	D4	D4
S12	S29A				S13	S30A			S20		D6 (Typ.)		S14	S31A				S15	S32A				S21		D6 (Typ.)		
S12		D4A (Typ.)			S13		D4A (Typ.)		S20		D4A (Typ.)		S14		D4A (Typ.)			S15		D4A (Typ.)			S21		D4A (Typ.)		
S29A					S30A				S44A				S31A					S32A					S37A				
S29	D4	D4	D4	D4	S30	D4	D4	D4	S44	D4	D4	D4	S31	D4	D4	D4	D4	S32	D4	D4	D4	D4	S37	D4	D4	D4	D4
D5	D5	D5	D5	D5	D5	D5	D5	D5	D5	D5	D5	D5	D5	D5	D5	D5	D5	D5	D5	D5	D5	D5	D5	D5	D5	D5	

SPAN 6

DESIGNED	L. S. H.
CHECKED	T. B. C.
DRAWN	R. Doty
CHECKED	L. S. H. T. B. C.

June 26, 1997


EXAMINED *Robert E. Anderson*
IN CHARGE OF BRIDGE DESIGN
PASSED *Robert E. Anderson*
IN CHARGE OF BRIDGE AND STRUCTURES

Notes: FB indicates Floor Beam. See sheets #45 thru #48 of 123.
S indicates Stringer. See sheets #59 thru #68 of 123.
D indicates Diaphragm. See sheet #70 of 123.
LB indicates Lateral Bracing. See sheet #69 of 123.
For diaphragm spacing see sheets #59 thru #68 of 123.


FRAMING PLAN LOCATIONS
SPAN 6
F.A.P. RT. 315 SECTION 140B-1-4
FULTON AND MASON COUNTIES
STATION 10+646.69

STATE OF ILLINOIS
DEPARTMENT OF TRANSPORTATION

PROJECT NO.	SECTION	SHEET NO.	58
F.A.P. 315	140B-I-4	FULTON & MASON	123 SHEETS

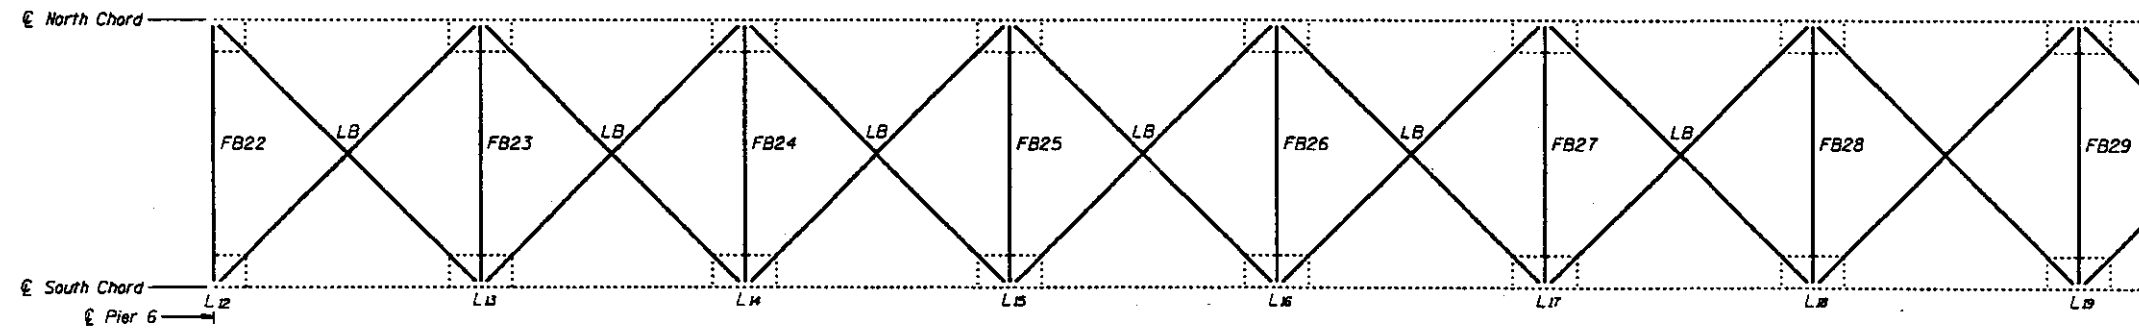

Stringer No.	1	2	3	4	5	6
1	S33	D5	D5	D5	D5	D5
2	S33A	D4	D4	D4	D4	D4
3	S16					
4	S16	D4A (Typ.)				
5	S33A					
6	S33	D4	D4	D4	D4	D4

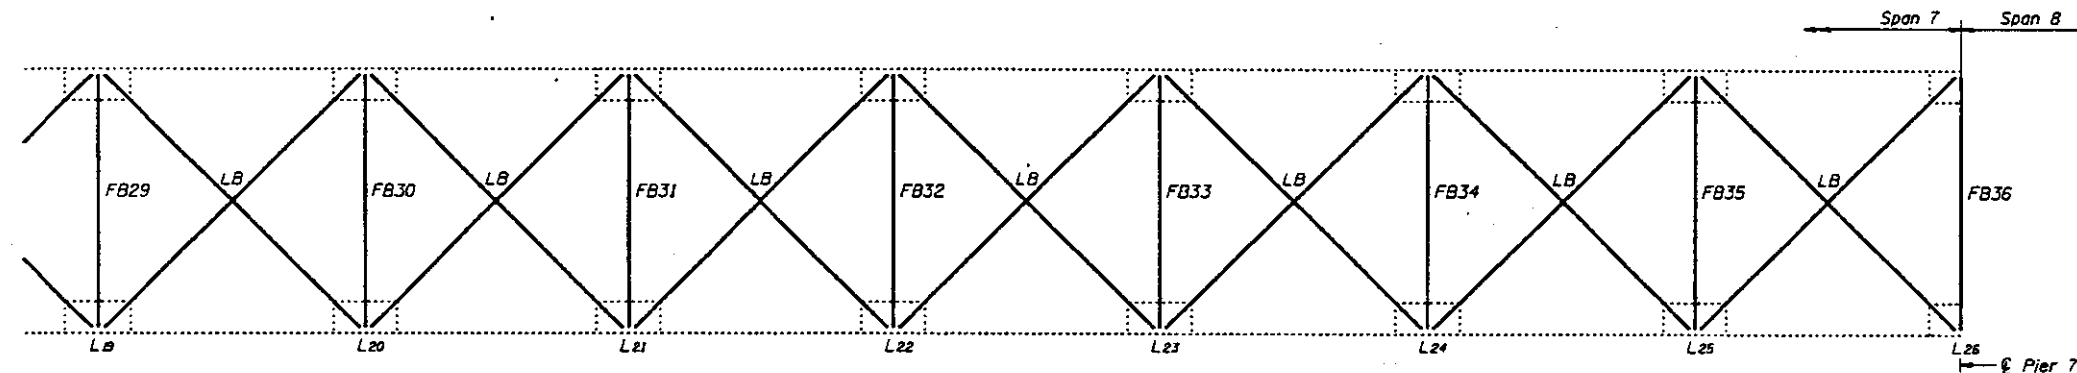

Stringer No.	1	2	3	4	5	6
1	S35	D5	D5	D5	D5	D5
2	S35A	D4	D4	D4	D4	D4
3	S18					
4	S18	D4A (Typ.)				
5	S35A					
6	S35	D4	D4	D4	D4	D4

SPAN 7

DESIGNED	LSH
CHECKED	TTB
DRAWN	R. Daly
CHECKED	LSH TTB

June 26, 1997


EXAMINED
FULTON & MASON
DESIGNER OF BRIDGES AND STRUCTURES

Notes: FB indicates Floor Beam. See sheets #48 thru #55 of 123.
S indicates Stringer. See sheets #59 thru #68 of 123.
D indicates Diaphragm. See sheet #70 of 123.
LB indicates Lateral Bracing. See sheet #69 of 123.
For diaphragm spacing see sheets #59 thru #68 of 123.


FRAMING PLAN LOCATIONS
SPAN 7
F.A.P. RT. 315 SECTION 140B-I-4
FULTON AND MASON COUNTIES
STATION 10+646.69

STATE OF ILLINOIS
DEPARTMENT OF TRANSPORTATION

PROJECT	SHEET	COUNTY	SECTION	SHEET	SHEET NO.
F.A.P. 315	1408-1-4	FULTON & MASON		59	123 SHEETS
DESIGNED	CHECKED	DRAWN	IN CHARGE	DATE	
LSH	TTB	R. Daly	LSH	6/26/97	

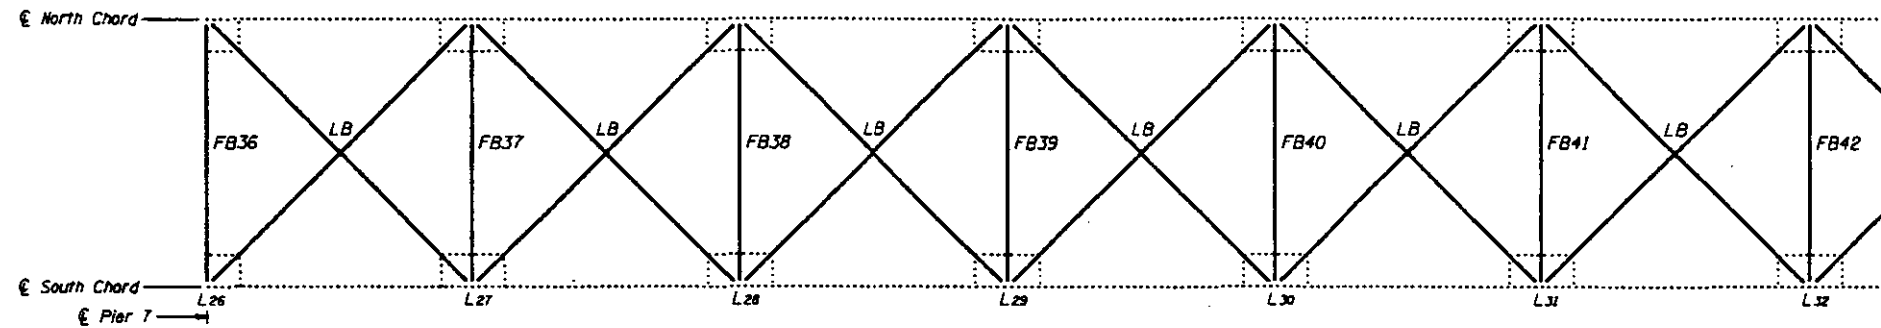

Stringer No.	1	2	3	4	5	6
	S37	S32	S31	S44	S30	S29
	D5	D5	D5	D5	D5	D5
	D4	D4	D4	D4	D4	D4
	S37A	S32A	S31A	S44A	S30A	S29A
	D6 (Typ.)	D6 (Typ.)	D6 (Typ.)	D6 (Typ.)	D6 (Typ.)	D6 (Typ.)
	S21	S15	S14	S20	S13	S12
	D4A (Typ.)	D4A (Typ.)	D4A (Typ.)	D4A (Typ.)	D4A (Typ.)	D4A (Typ.)
	S37A	S32A	S31A	S44A	S30A	S29A
	S37	S32	S31	S44	S30	S29
	D5	D5	D5	D5	D5	D5
	D4	D4	D4	D4	D4	D4
	L26	L27	L28	L29	L30	L31

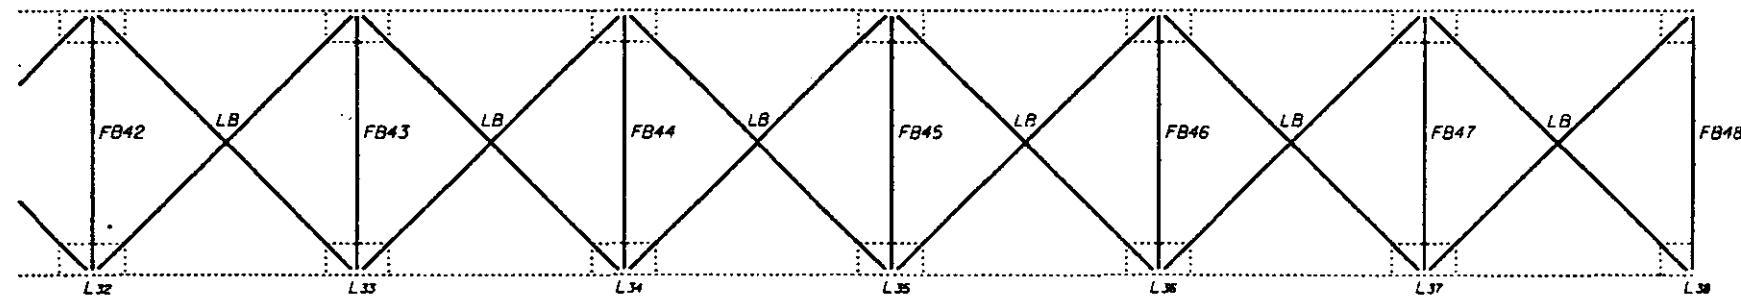

Stringer No.	1	2	3	4	5	6
	S36	S28	S27	S43	S26	S25
	D5	D5	D5	D5	D5	D5
	D4	D4	D4	D4	D4	D4
	S36A	S28A	S27A	S43A	S26A	S25A
	D6 (Typ.)	D6 (Typ.)	D6 (Typ.)	D6 (Typ.)	D6 (Typ.)	D6 (Typ.)
	S19	S11	S10	S24	S9	S8
	D4A (Typ.)	D4A (Typ.)	D4A (Typ.)	D4A (Typ.)	D4A (Typ.)	D4A (Typ.)
	S36A	S28A	S27A	S43A	S26A	S25A
	S36	S28	S27	S43	S26	S25
	D5	D5	D5	D5	D5	D5
	D4	D4	D4	D4	D4	D4
	L32	L33	L34	L35	L36	L37

SPAN 8

Notes: FB indicates Floor Beam. See sheets #46 thru #48 and #56 of 123.
S indicates Stringer. See sheets #59 thru #68 of 123.
D indicates Diaphragm. See sheet #70 of 123.
LB indicates Lateral Bracing. See sheet #69 of 123.
For diaphragm spacing see sheets #59 thru #68 of 123.


DESIGNED	LSH
CHECKED	TTB
DRAWN	R. Daly
IN CHARGE	LSH
DATE	6/26/97

June 26, 1997
DESIGNED: *LSH*
CHECKED: *TTB*
DRAWN: *R. Daly*
IN CHARGE: *LSH*

FRAMING PLAN LOCATIONS
SPAN 8
F.A.P. RT. 315 SECTION 1408-1-4
FULTON AND MASON COUNTIES
STATION 10+646.69

4:27 7.135 SF/ft

④ Holes to be filled with bolts after removal of existing floor beam. Cost included with "Furnishing & Erecting Structural Steel."

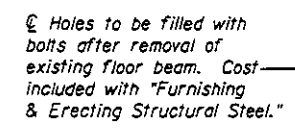

END VIEW

Holes shall be subpunched or subdrilled 26 mm ϕ in the connection L's and shall be used as a template to drill in the field to 30 mm ϕ for M27 H.S. Bolts (Threads excluded in the shear plane) after new structural steel sections are properly fitted into position.

④ 24 mm ϕ Holes for M22 H.S. Bolts. Use existing gusset plate as a template to field drill holes.



F.A.P. RT. 315 SECTION 140B-I-4
FULTON AND MASON COUNTIES
STATION 10+646.69


June 26, 1997

EXAMINED *Eng. J. Lopez*
ENGINEER OF DESIGN


PASSED *Rafael E. Arduena*
ENGINEER OF MECHANICAL AND STRUCTURES

STATE OF ILLINOIS
DEPARTMENT OF TRANSPORTATION

ROUTE NO.	SECTION	DESIGN	DATE	SHEET
F.A.P. 315	140B-1-4	FULTON & MASON		123 SHEETS
FULTON & MASON COUNTIES				

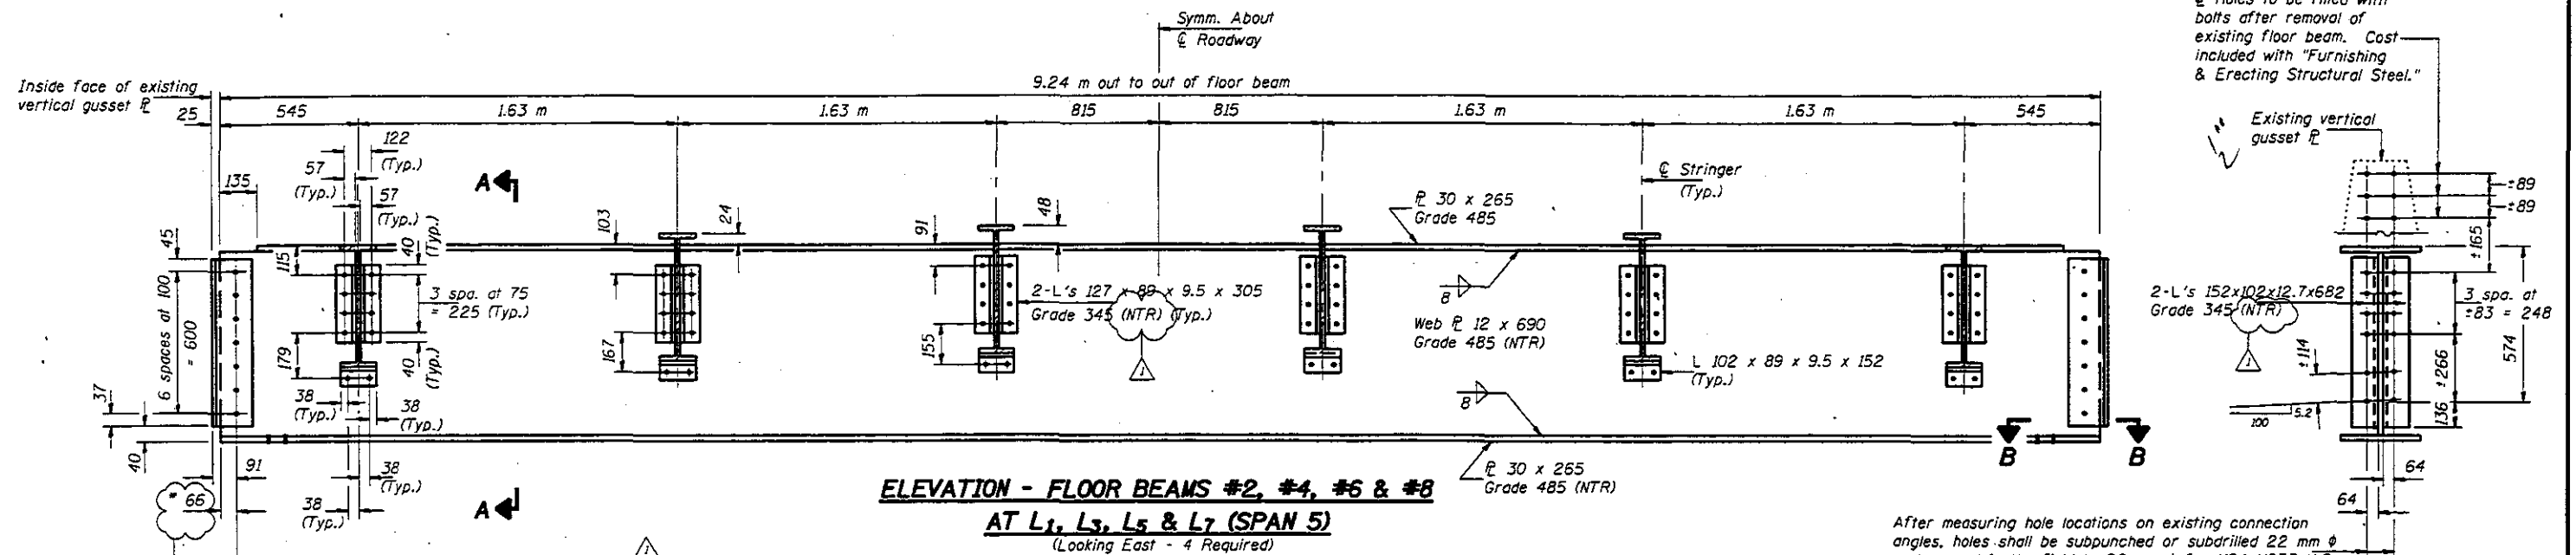




⊙ Holes to be filled with bolts after removal of existing floor beam. Cost included with "Furnishing & Erecting Structural Steel."

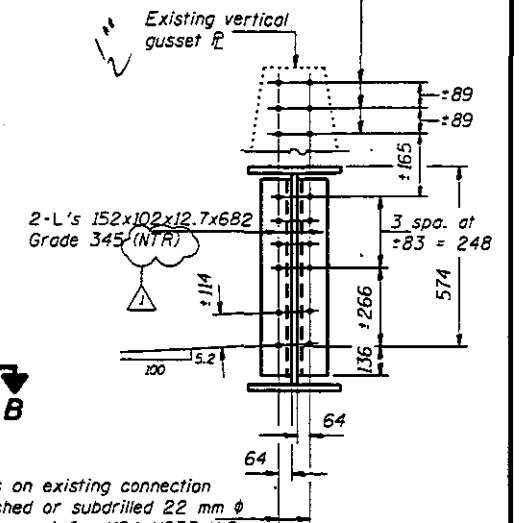

After measuring hole locations on existing connection angles, holes shall be subpunched or subdrilled 22 mm ⌀ and reamed in the field to 26 mm ⌀ for M24 M253 H.S. Bolts after new structural steel sections are properly fitted into position.

Notes: "NTR" denotes material to which Notch Toughness Requirements are applicable. To facilitate field erection, floor beam lengths are 50 (25 each end) shorter than those taken from existing fabrication plans. Work this sheet with sheet #36 of 123.

⊙ 24 mm ⌀ Holes for M22 H.S. Bolts. Use existing gusset plate as a template to field drill holes.

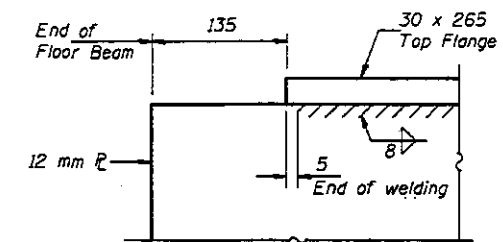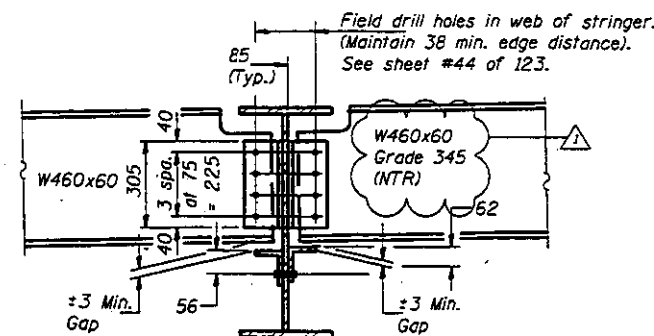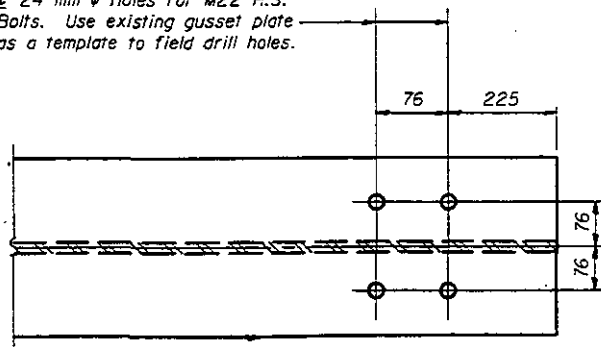

FLOOR BEAM DETAILS



SPAN 5

F.A.P. RT. 315 SECTION 140B-1-4
FULTON AND MASON COUNTIES
STATION 10+646.69



SIGNED LSH
CHECKED JLC TTBB
DRAWN R. Doty
CHECKED LSH TTBB

JUNE 26, 1997
EXAMINED [Signature]
PASSED [Signature]
DESIGNER OF BRIDGES AND STRUCTURES

ROUTE NO.	SECTION	COUNTY	TOTAL SHEETS	SHEET NO.
F.A.P. 315	MOB-1-4	FULTON & MASON		123 SHEETS
FED. ROAD DIST. NO. 7		DRAWING	FED. AID PROJECT	

  

Notes: "NTR" denotes material to which Notch Toughness Requirements are applicable.
To facilitate field erection, floor beam lengths are 50 (25 each end) shorter
than those taken from existing fabrication plans.
Work this sheet with sheet #36 of 123.

 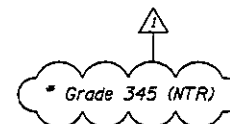

June 26, 1997

EXAMINED *Angi D. Kiser*
ENGINEER OF BRIDGE DESIGN

PASSED *Ralph E. Anderson*
ENGINEER OF BRIDGES AND STRUCTURES

△ Revised 7-16-97 STD

REPORT NO.	SECTION	SUBJECT	DATE	FILE NO.	SHEET NO. 42
F.A.P. 35	100-1-4	FULTON & MASON		62	123 SHEETS
FOL. PAGE CONT. NO. 7		SUBTITLE	FOL. AND PAGE TOTALS		



Use 2" heavy plates for met. fls.
Bolts. Use existing gusset plate
as a template to field drill holes.

76 140 76 76

B5
 Field drill holes in web of stringer.
 (Maintain 38 min. edge distance).
 See sheet #44 of 123.

W460x60
 40
 305
 225
 40
 W460x60

Brg. Assembly
 For details see
 sheet #92 of 123.

C
 D
 C
 D

Clip 13 x 13
 Clip 25 x 25
 Clip 50 x 50

R 16 x 300 x 330
 R 16 x 75 x 330
 R 16 x 184 x 284
 R 16 x 184 x 330
 R 16 x 240 x 59
 R 16 x 240 x 330

SECTION A-A
 (Looking North)

Diagram illustrating the connection details for a beam-to-column joint. The diagram shows a cross-section of a beam (labeled "End of Floor Beam") and a column. The beam has a top flange labeled "30 x 265 Top Flange". The connection is secured by a weld, with the "End of welding" indicated. The distance from the "End of Floor Beam" to the "End of welding" is 135. The weld thickness is 12 mm. The distance from the "End of welding" to the centerline of the column is 5. The angle of the weld is θ .

VIEW D-D
(6 Required Each Floor Beam)

DESIGNED	LSM
CHECKED	JLC TTB
DRAWN	R. Doty
CHECKED	LSM TTB

June 26, 1997





EXAMINED *Ami L. K...*
CHIEF OF BUREAU OF DESIGN

PREPARED *Ralph E. ...*
CHIEF OF BUREAU OF DESIGN

~~FLOOR BEAM DETAILS~~
~~SPAN 5~~
~~F.A.P. RT. 315 SECTION 140B-I-4~~
~~FULTON AND MASON COUNTIES~~
~~STATION 10+646.69~~

STATE OF ILLINOIS
DEPARTMENT OF TRANSPORTATION

ROUTE NO.	SECTION	DRAWN	CHECKED	DATE	SHEET NO. 43
F.A.P. 315	140B-I-4	FULTON & MASON			123 SHEETS
DESIGNED	ENGINEER	DATE			

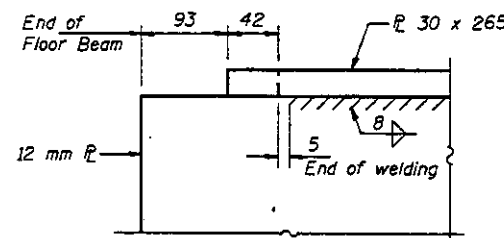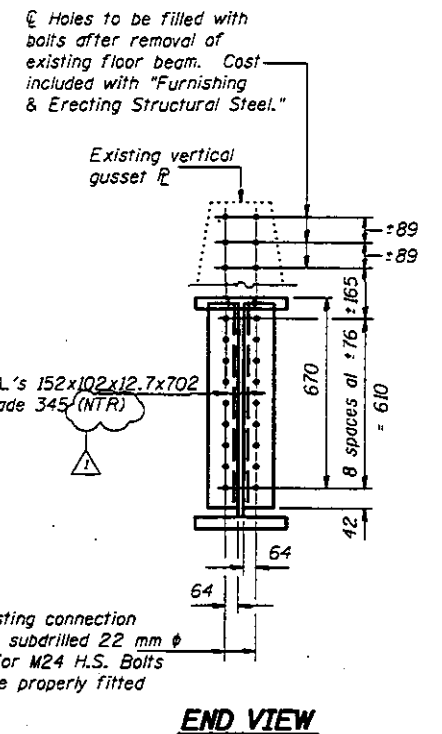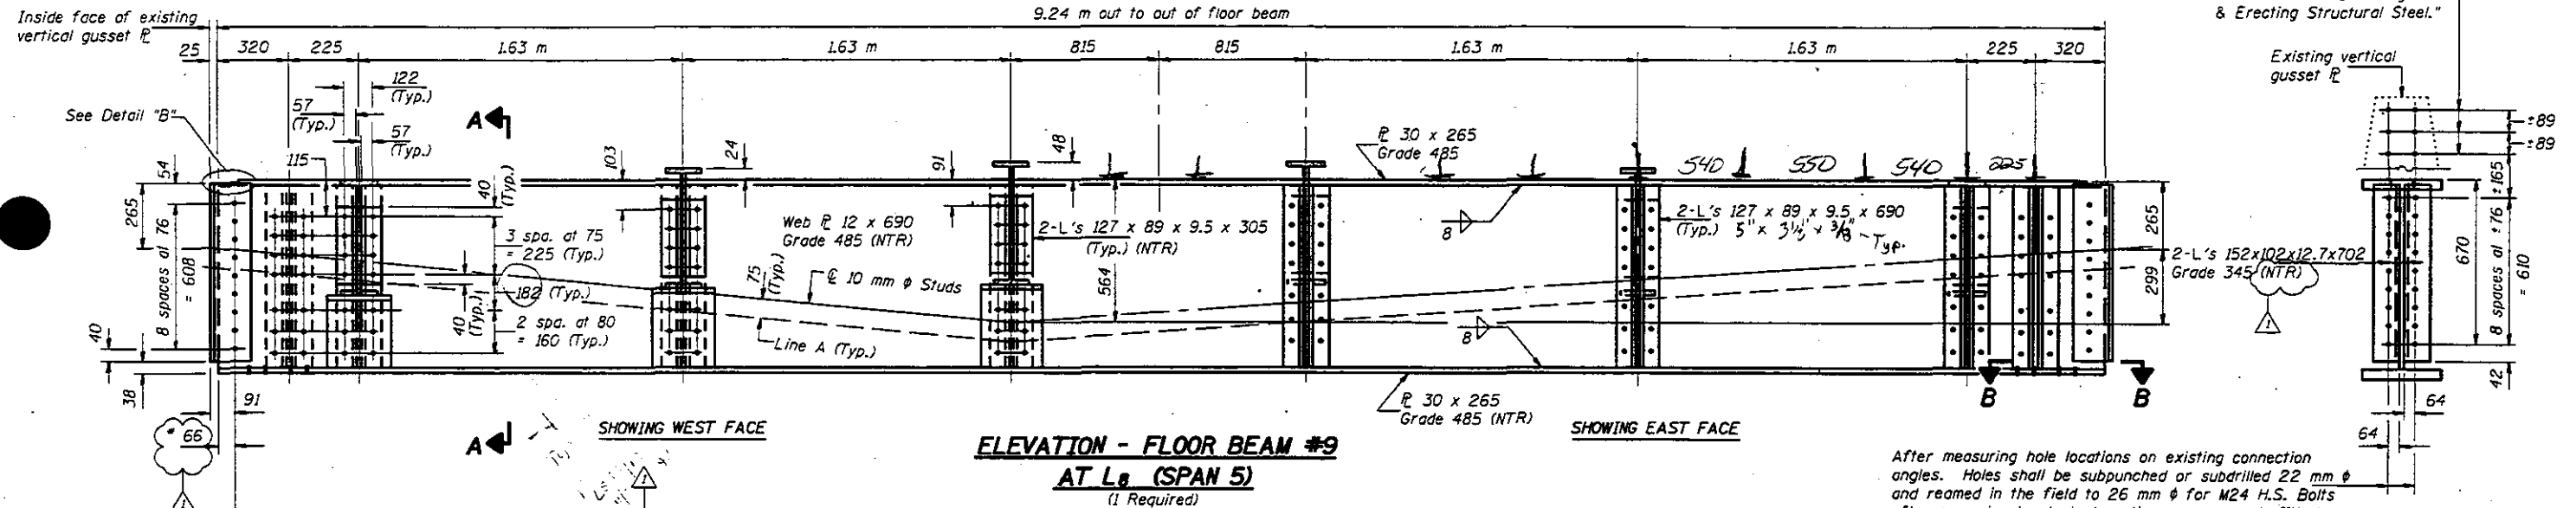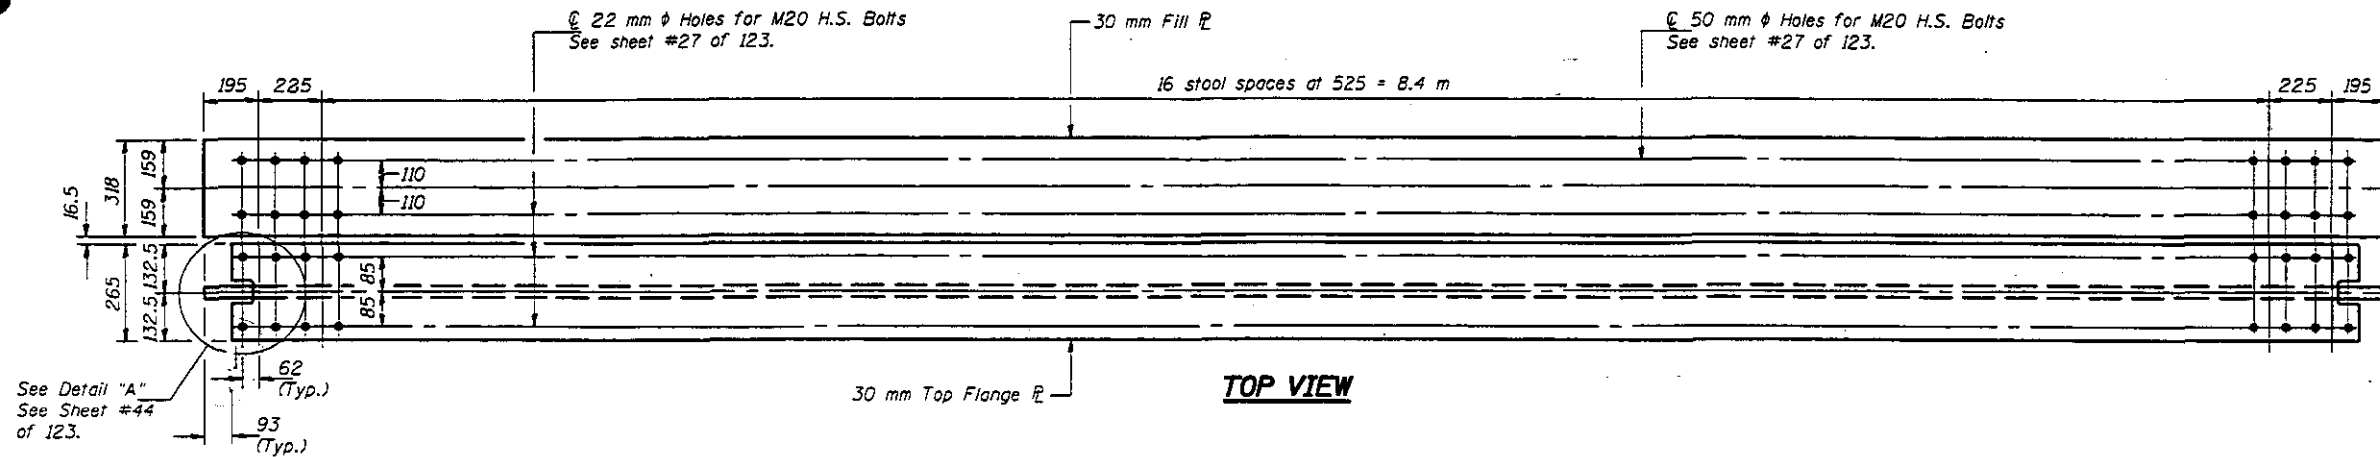


Notes: "NTR" denotes material to which Notch Toughness Requirements are applicable. To facilitate field erection, floor beam lengths are 50 (25 each end) shorter than those taken from existing fabrication plans. Work this sheet with sheets #36 and #44 of 123. For Detail "A" see sheet #44 of 123.

FLOOR BEAM DETAILS
SPAN 5
F.A.P. RT. 315 SECTION 140B-I-4
FULTON AND MASON COUNTIES
STATION 10+646.69


DESIGNED	LSH	June 26, 1997
CHECKED	JLC TTB	
DRAWN	R. Doty	
CHECKED	LSH TTB	

ROUTE NO.	DISTRICT	SUBJECT	TOTAL SHEETS	SHEET NO.
F.A.P. 315	1408-1-4	FULTON & MASON		
FED. ROAD DIST. NO. 2		ALLIANCE		

SHEET NO. 44
123 SHEETS

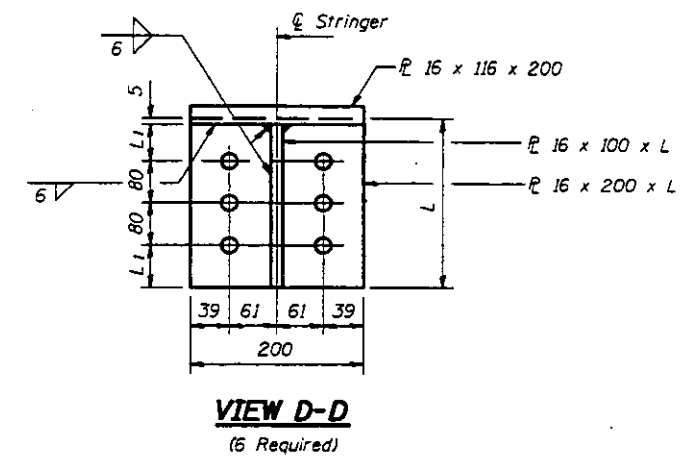

Location	L (mm)	L ₁ (mm)
Exterior Stringer	249	42
1st Interior Stringer	273	54
Interior Stringer	297	66

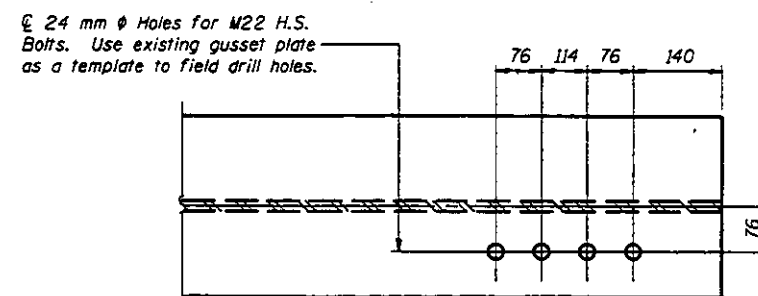

FLOOR BEAM #9 DETAILS
SPAN 5
F.A.P. RT. 315 SECTION 140B-I-4
FULTON AND MASON COUNTIES
STATION 10+646.69

STATE OF ILLINOIS
DEPARTMENT OF TRANSPORTATION


PROJECT NO.	SECTION	SHEET	DATE	BY
F.A.P. 315	140B-I-4	FULTON & MASON		
FULL-SCALE DETAIL, NO. 1	ILLINOIS	PRELIMINARY		

SHEET NO. 45
123 SHEETS


22 mm ϕ Holes for M20 H.S. Bolts
See sheet #27 of 123.

50 mm ϕ Holes for M20 H.S. Bolts
See sheet #27 of 123.

16 stool spaces at 525 = 8.4 m

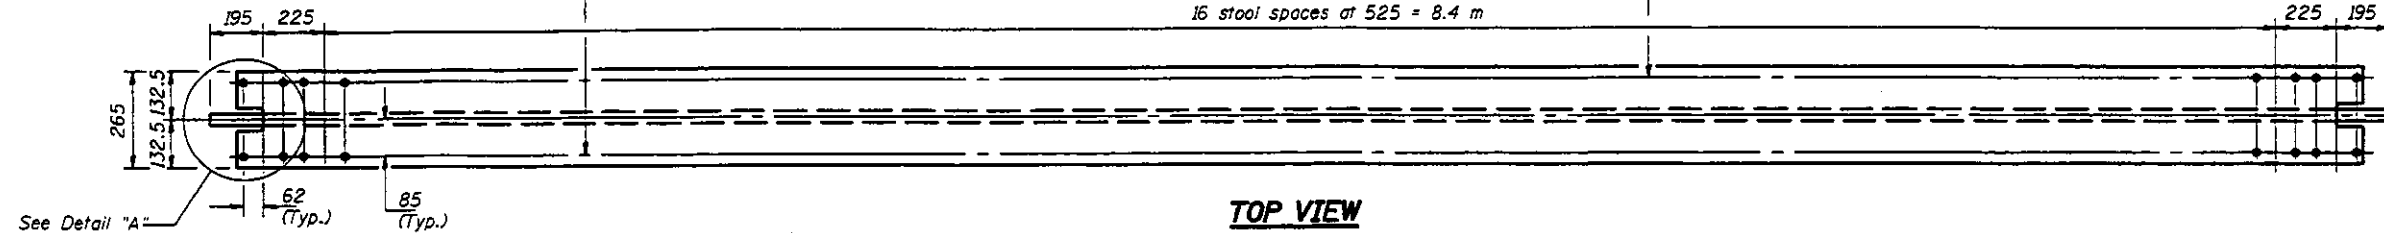


TOP VIEW

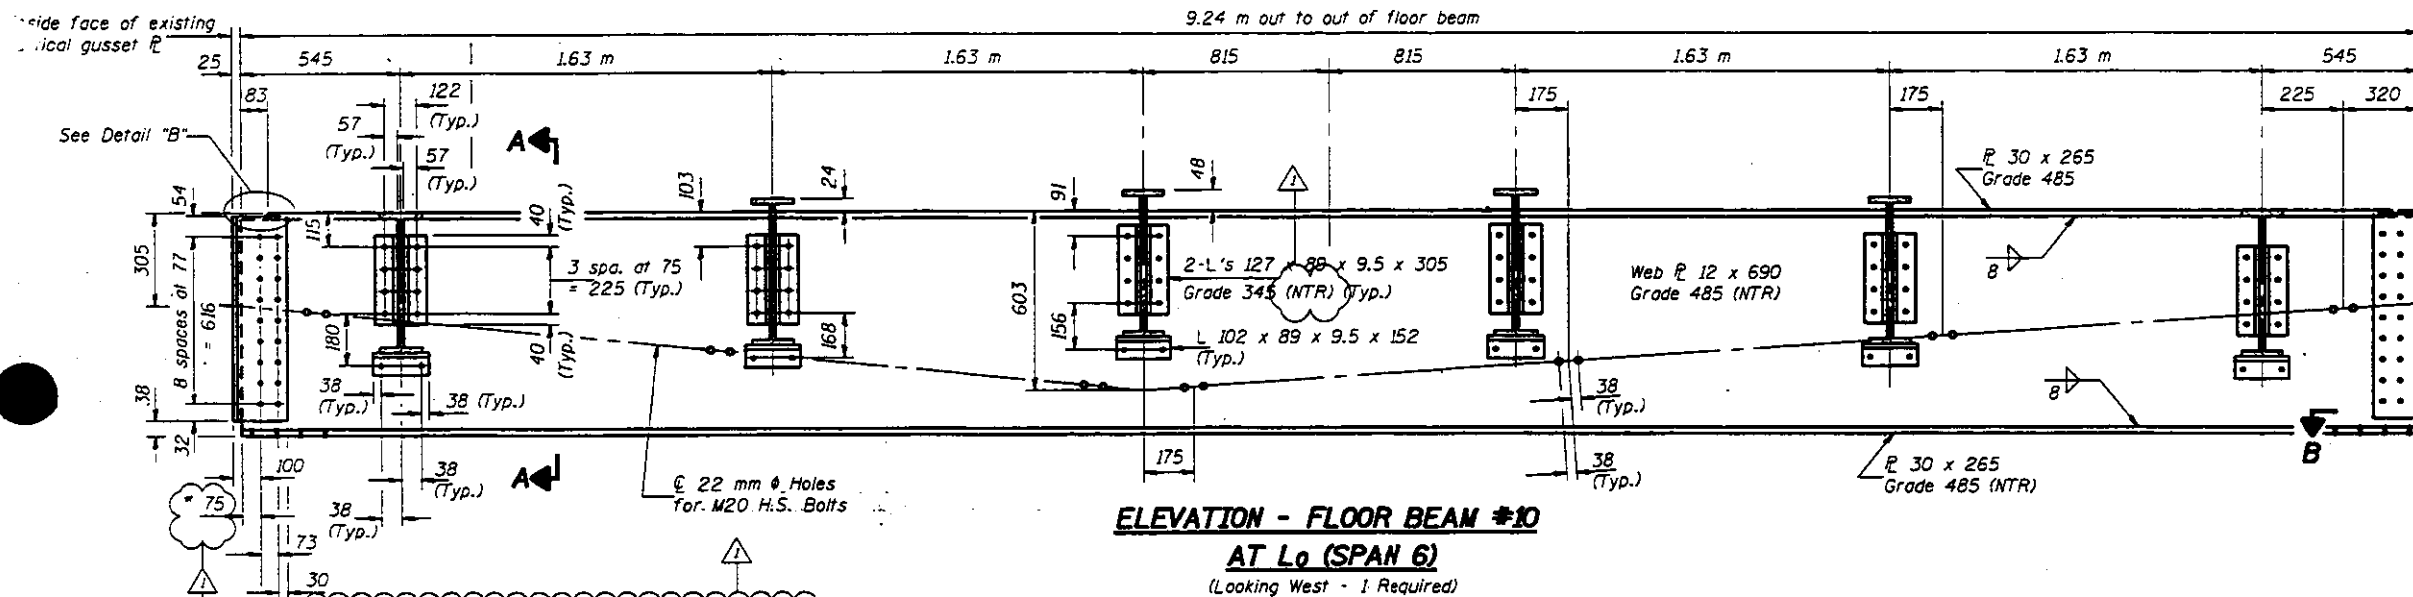

ELEVATION - FLOOR BEAM #10
AT L0 (SPAN 6)
(Looking West - 1 Required)


Holes to be filled with bolts after removal of existing floor beam. Cost included with "Furnishing & Erecting Structural Steel."

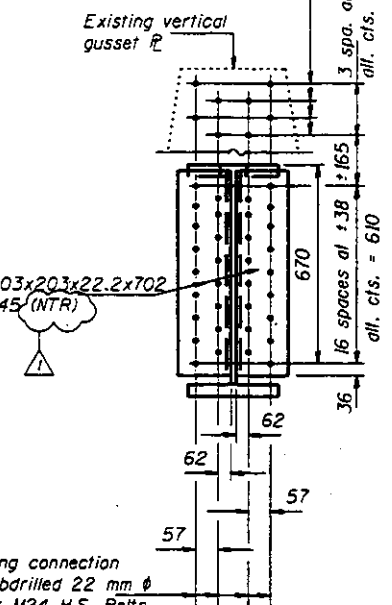


END VIEW

After measuring hole locations on existing connection angles, holes shall be subpunched or subdrilled 22 mm ϕ and reamed in the field to 26 mm ϕ for M24 H.S. Bolts after new structural steel sections are properly fitted into position.

24 mm ϕ Holes for M22 H.S. Bolts. Use existing gusset plate as a template to field drill holes.

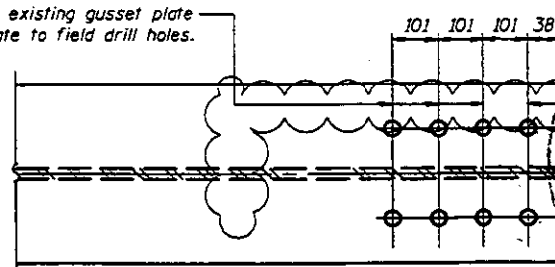


SECTION B-B
(Typical Each End)

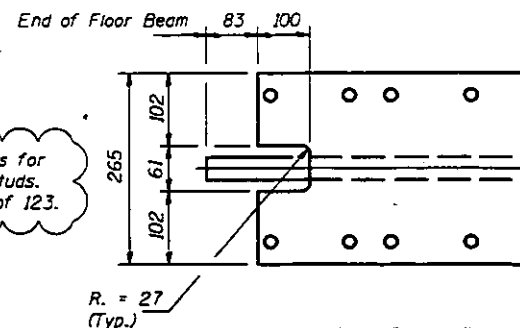


DETAIL "A"

Field drill holes in web of stringer. (Maintain 38 min. edge distance). See sheet #44 of 123.

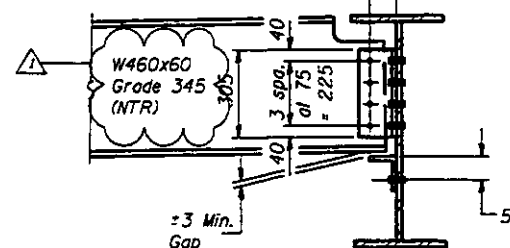

SECTION A-A

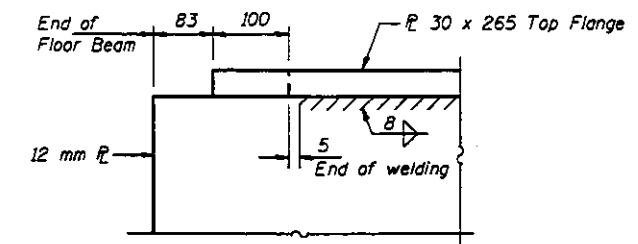

DETAIL "B"

FLOOR BEAM DETAILS
SPAN 6
F.A.P. RT. 315 SECTION 140B-I-4
FULTON AND MASON COUNTIES
STATION 10+646.69


Notes: "NTR" denotes material to which Notch Toughness Requirements are applicable. To facilitate field erection, floor beam lengths are 50 (25 each end) shorter than those taken from existing fabrication plans. Work this sheet with sheet #37 of 123.

DESIGNED LSH
CHECKED JLC TTP
DRAWN R. Doty
CHECKED LSH TTP

June 26, 1997
EXAMINED [Signature]
PASSED [Signature]
DESIGNER OF BRIDGES AND STRUCTURES

PLATE NO.	SECTION	COUNTY	TOTAL SHEETS	SHEET NO.
F.A.P. 315	MOB-1-4	FULTON & MASON		
FED. ROAD DIST. NO. 7		ALLIANCE	FED. AID PROJECT-	

SHEET NO. 46
123 SHEETS

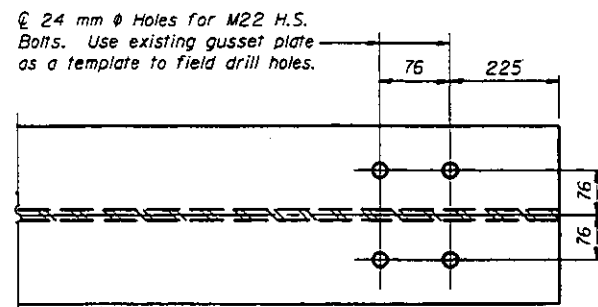


Technical drawing of a stringer connection. The drawing shows a cross-section of a stringer with a central vertical reinforcement bar. Dimensions include: 85 (Typ.) for the top flange width, 40 for the top flange thickness, 305 for the total height of the stringer, 40 for the bottom flange thickness, 63 for the bottom flange width, and 56 for the bottom flange offset. The central reinforcement bar is labeled "3 sgs. at 15" = 225". The stringer is labeled "W460x60". Notes include: "Field drill holes in web of stringer. (Maintain 38 min. edge distance). See sheet #44 of 123." and "± 3 Min. Gap" for the bottom flange.



FLOOR BEAM DETAILS
SPANS 6 AND 8
F.A.P. RT. 315 SECTION 140B-I-4
FULTON AND MASON COUNTIES
STATION 10+646.69


PLATE NO.	SECTION	ENTITY	TOTAL SHEETS	SHEET NO.
F.A.P. 315	1408- 1-4	FULTON & MASON		123 SHEETS
FED. ARCH. DIV. NO. 7		DRAWING TITLE AND PROJECT		

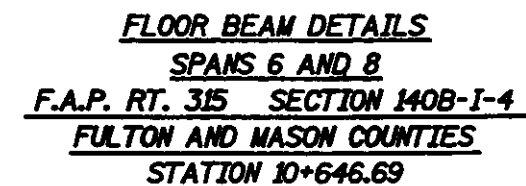


Revised 7-16-97 STD

STATE OF ILLINOIS
DEPARTMENT OF TRANSPORTATION

ROUTE NO.	SHEET	DATE	BY	CHECKED	REVISION
F.A.P. 315	140B-I-4	FULTON & MASON			
SHEET NO. 48					123 SHEETS

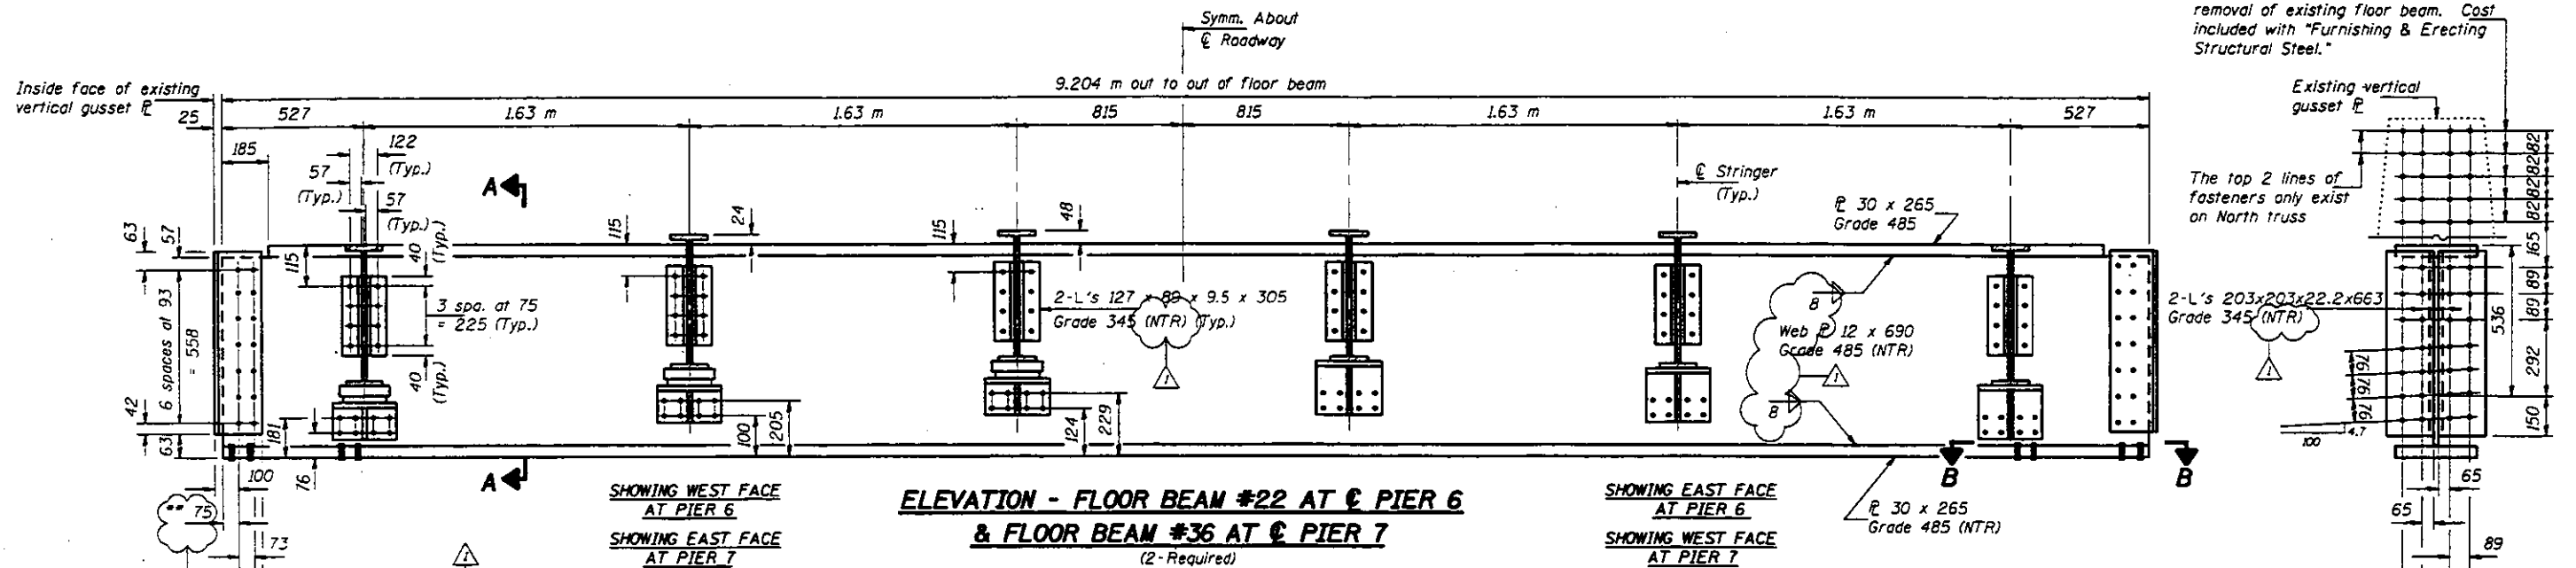

Holes to be filled with bolts after removal of existing floor beam. Cost included with "Furnishing & Erecting Structural Steel."

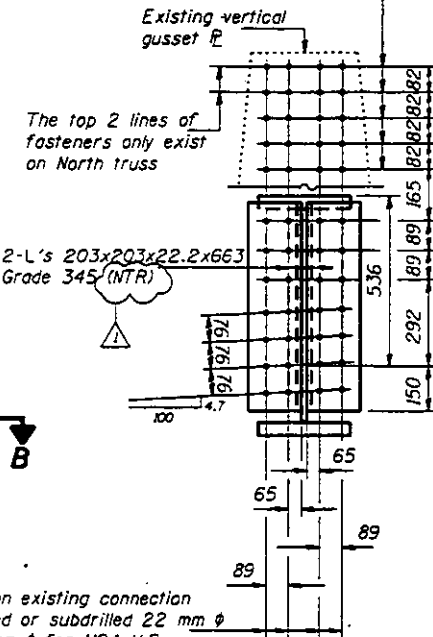

SOUTH END VIEW

at Pier 6
North End View Opposite Hand

NORTH END VIEW

at Pier 7
South End View Opposite Hand

Holes shall be subpunched or subdrilled 22 mm ϕ in the connection L's and shall be used as a template to drill in the field to 26 mm ϕ for M24 H.S. Bolts after new structural steel sections are properly fitted into position.

24 mm ϕ Holes for M22 H.S. Bolts. Use existing gusset plate as a template to field drill holes.
30 mm ϕ Holes for M24 Threaded Studs at Pier #6
38 mm ϕ Holes for M30 Threaded Studs at Pier #7
See sheets #101 & #102 of 123.

Brg. Assembly
For details see sheet #92 of 123.


Field drill holes in web of stringer.
(Maintain 38 min. edge distance).
See sheet #44 of 123.

Notes: "NTR" denotes material to which Notch Toughness Requirements are applicable. To facilitate field erection, floor beam lengths are 50 (25 each end) shorter than those taken from existing fabrication plans. Work this sheet with sheet #38 of 123.


Grade 345 (NTR)

SECTION B-B
(Typical Each End)

SECTION A-A
Looking North at Pier 6
Looking South at Pier 7

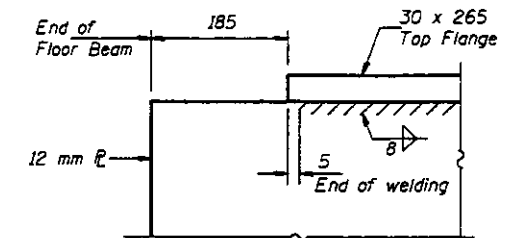


DETAIL "A"

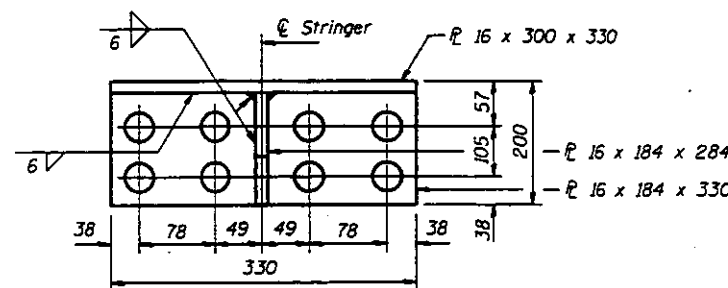

VIEW C-C

(6 Required Each Floor Beam)

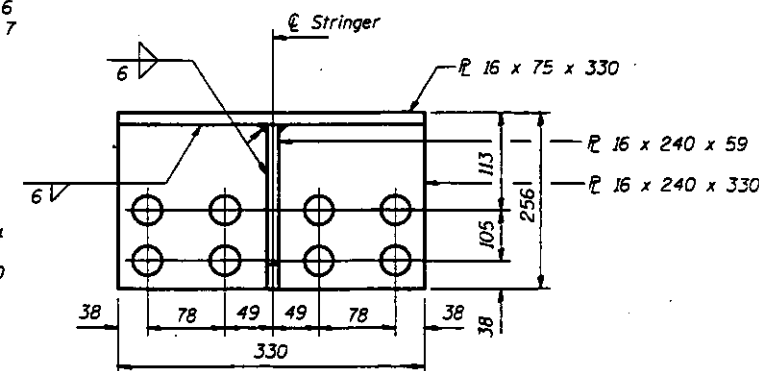

VIEW D-D

(6 Required Each Floor Beam)


FLOOR BEAM DETAILS
AT PIER 6 AND 7
F.A.P. RT. 315 SECTION 140B-I-4
FULTON AND MASON COUNTIES
STATION 10+646.69

DESIGNED LSH
CHECKED JLC TTBB
DRAWN R. Doty
CHECKED LSH TTBB

June 26, 1997
DESIGNED [Signature]
CHECKED [Signature]
PASSED [Signature]
ENGINEER OF BRIDGES AND STRUCTURES

STATE OF ILLINOIS
DEPARTMENT OF TRANSPORTATION

PROJECT NO.	SECTION	DATE	BY	CHECKED	APPROVED
F.A.P. 315	140B-1-4	FULTON & MASON			
SHEET NO. 49					
123 SHEETS					

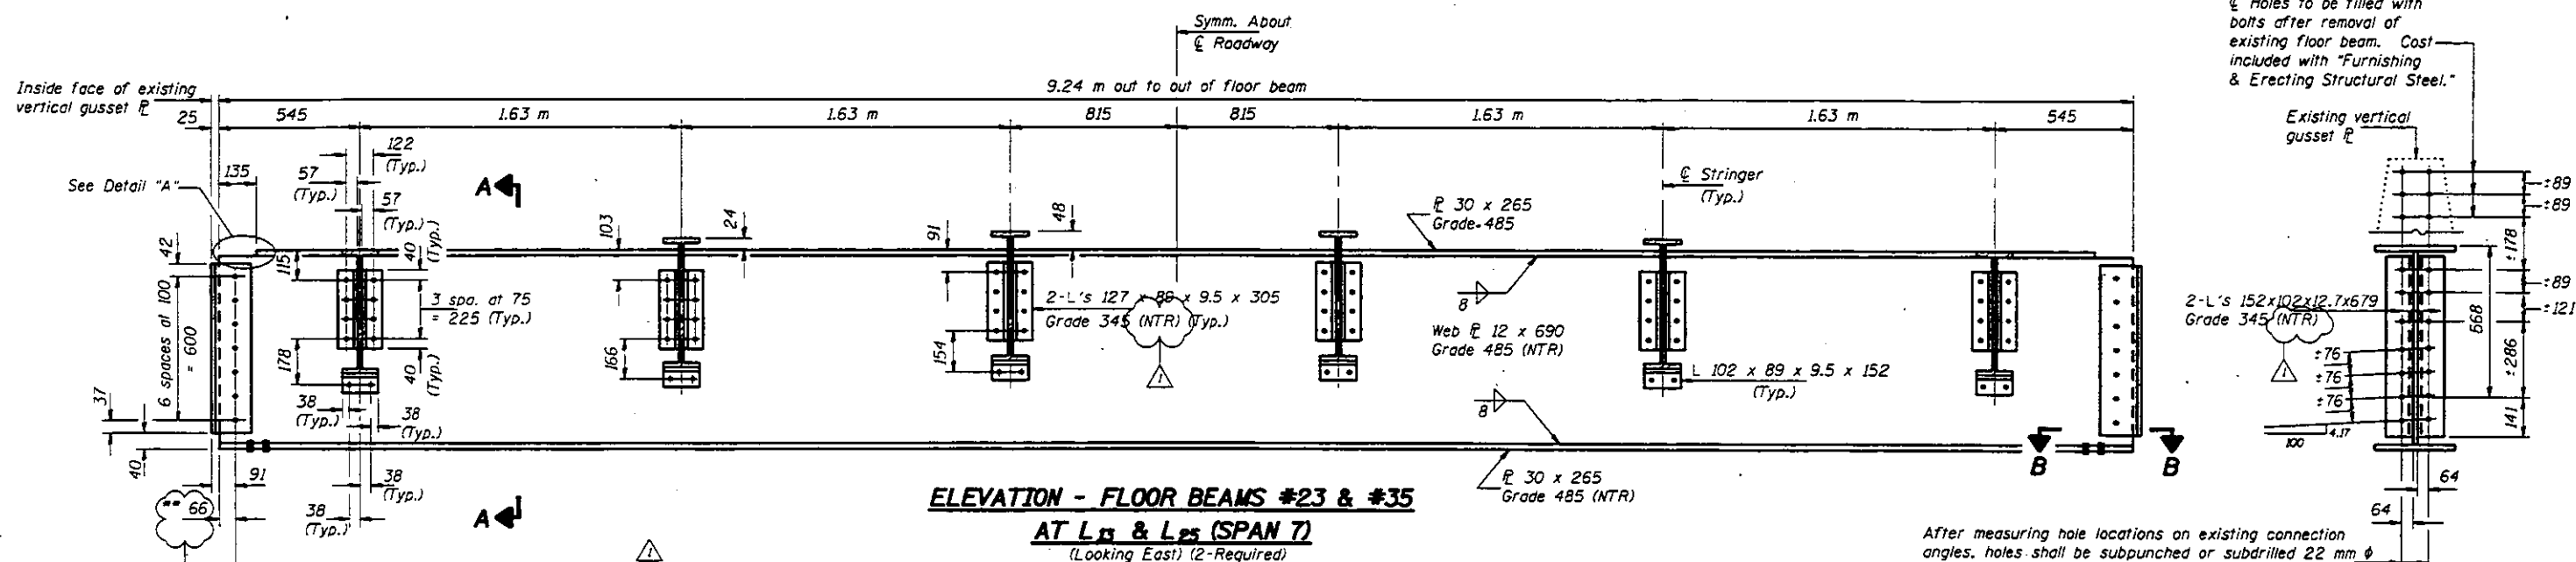


ELEVATION - FLOOR BEAMS #23 & #35
AT L₁₃ & L₂₅ (SPAN 7)
(Looking East) (2-Required)


After measuring hole locations on existing connection angles, holes shall be subpunched or subdrilled 22 mm ϕ and reamed in the field to 26 mm ϕ for M24 H.S. Bolts after new structural steel sections are properly fitted into position.

SOUTH END VIEW - L₁₃
North End View Opposite Hand
NORTH END VIEW - L₂₅
South End View Opposite Hand

ϕ 24 mm ϕ Holes for M22 H.S. Bolts. Use existing gusset plate as a template to field drill holes.

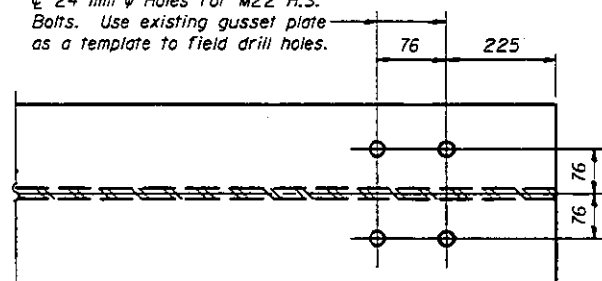


SECTION B-B
(Typical Each End)

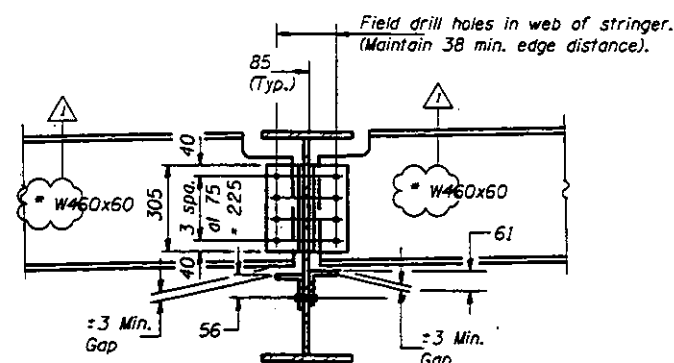

SECTION A-A
Looking North - L₁₃
Looking South - L₂₅

Notes: "NTR" denotes material to which Notch Toughness Requirements are applicable. To facilitate field erection, floor beam lengths are 50 (25 each end) shorter than those taken from existing fabrication plans. Work this sheet with sheet #38 of 123.

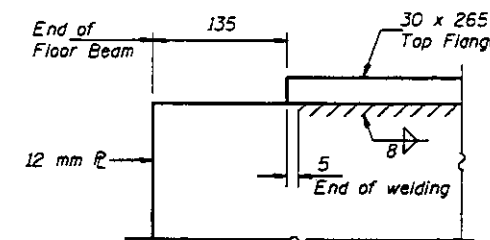

DETAIL "A"


FLOOR BEAM DETAILS
SPAN 7
F.A.P. RT. 315 SECTION 140B-1-4
FULTON AND MASON COUNTIES
STATION 10+646.69

SIGNED LSH
CHECKED JLC TTBB
DRAWN R. Doty
CHECKED LSH TTBB
June 26, 1997
DESIGNED BY [Signature]
CHECKED BY [Signature]
DESIGNED BY [Signature]
CHECKED BY [Signature]

STATE OF ILLINOIS
DEPARTMENT OF TRANSPORTATION

PROJECT NO.	SHEET NO.	SECTION	DATE	BY
F.A.P. 315	123	MOB-1-4	FULTON & MASON	
P.O. BOX 1000, ST. LOUIS, MO 63103				

SHEET NO. 50
123 SHEETS

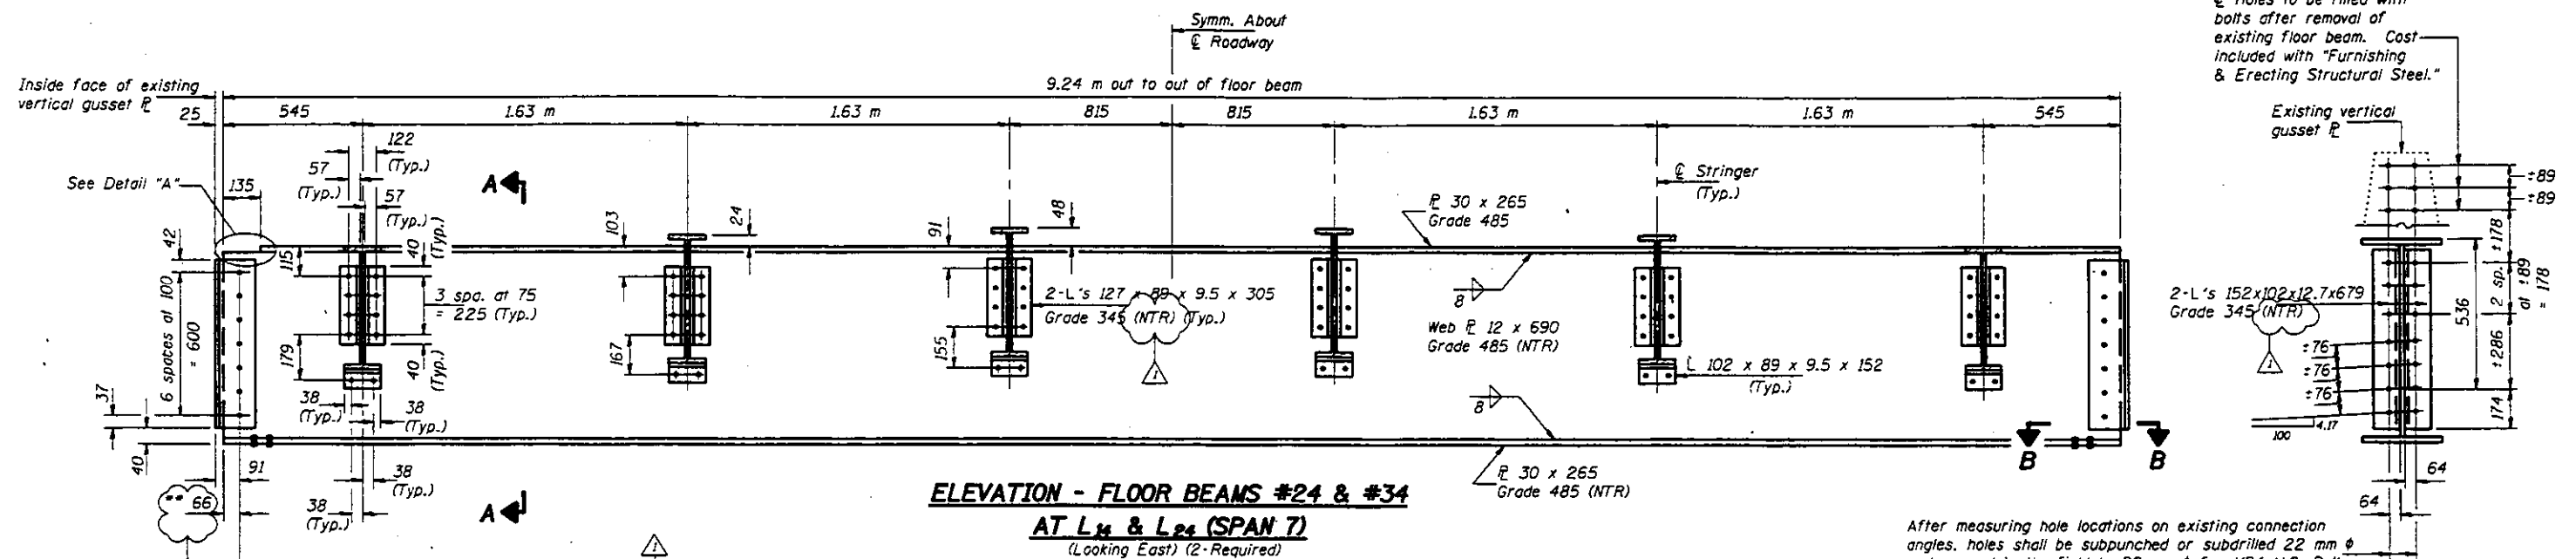



Holes shall be subpunched or subdrilled 22 mm ϕ in the connection L's and shall be used as a template to drill in the field to 26 mm ϕ for M24 H.S. Bolts after new structural steel sections are properly fitted into position.

After measuring hole locations on existing connection angles, holes shall be subpunched or subdrilled 22 mm ϕ and reamed in the field to 26 mm ϕ for M24 H.S. Bolts after new structural steel sections are properly fitted into position.


SOUTH END VIEW - L₂₄
North End View Opposite Hand

NORTH END VIEW - L₂₄
South End View Opposite Hand

24 mm ϕ Holes for M22 H.S. Bolts. Use existing gusset plate as a template to field drill holes.

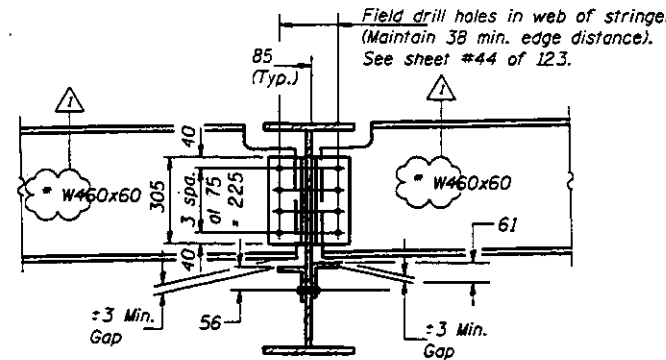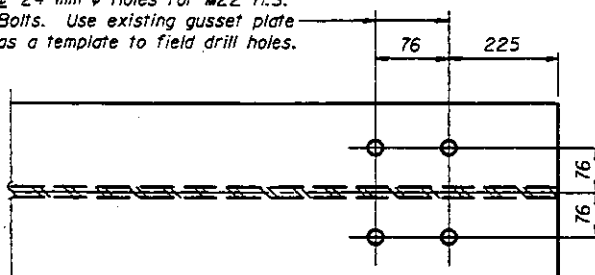

Notes: "NTR" denotes material to which Notch Toughness Requirements are applicable. To facilitate field erection, floor beam lengths are 50 (25 each end) shorter than those taken from existing fabrication plans. Work this sheet with sheet #38 of 123.

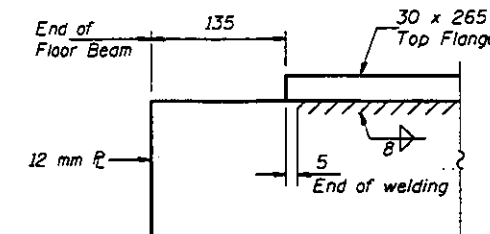

FLOOR BEAM DETAILS
SPAN 7
F.A.P. RT. 315 SECTION 140B-I-4
FULTON AND MASON COUNTIES
STATION 10+646.69




SIGNED LSH
CHECKED JLC TTB
DRAWN R. Doty
CHECKED LSH TTB

JUNE 26, 1997
EXAMINED [Signature]
PASSED [Signature]
DESIGNER OF BRIDGES AND STRUCTURES


STATE OF ILLINOIS
DEPARTMENT OF TRANSPORTATION

PROJECT NO.	SHEET NO.	SECTION	DATE	BY
F.A.P. 315	140B-I-4	FULTON & MASON		
FULL ROAD DIST. NO. 7	140B-I-4	FULTON & MASON		

SHEET NO. 51
123 SHEETS

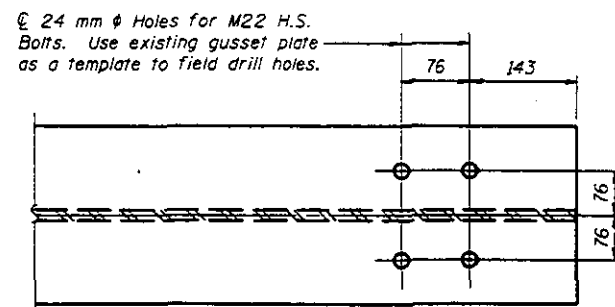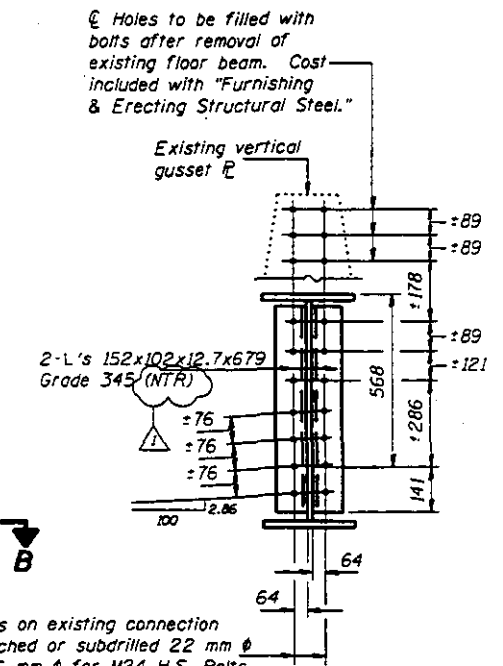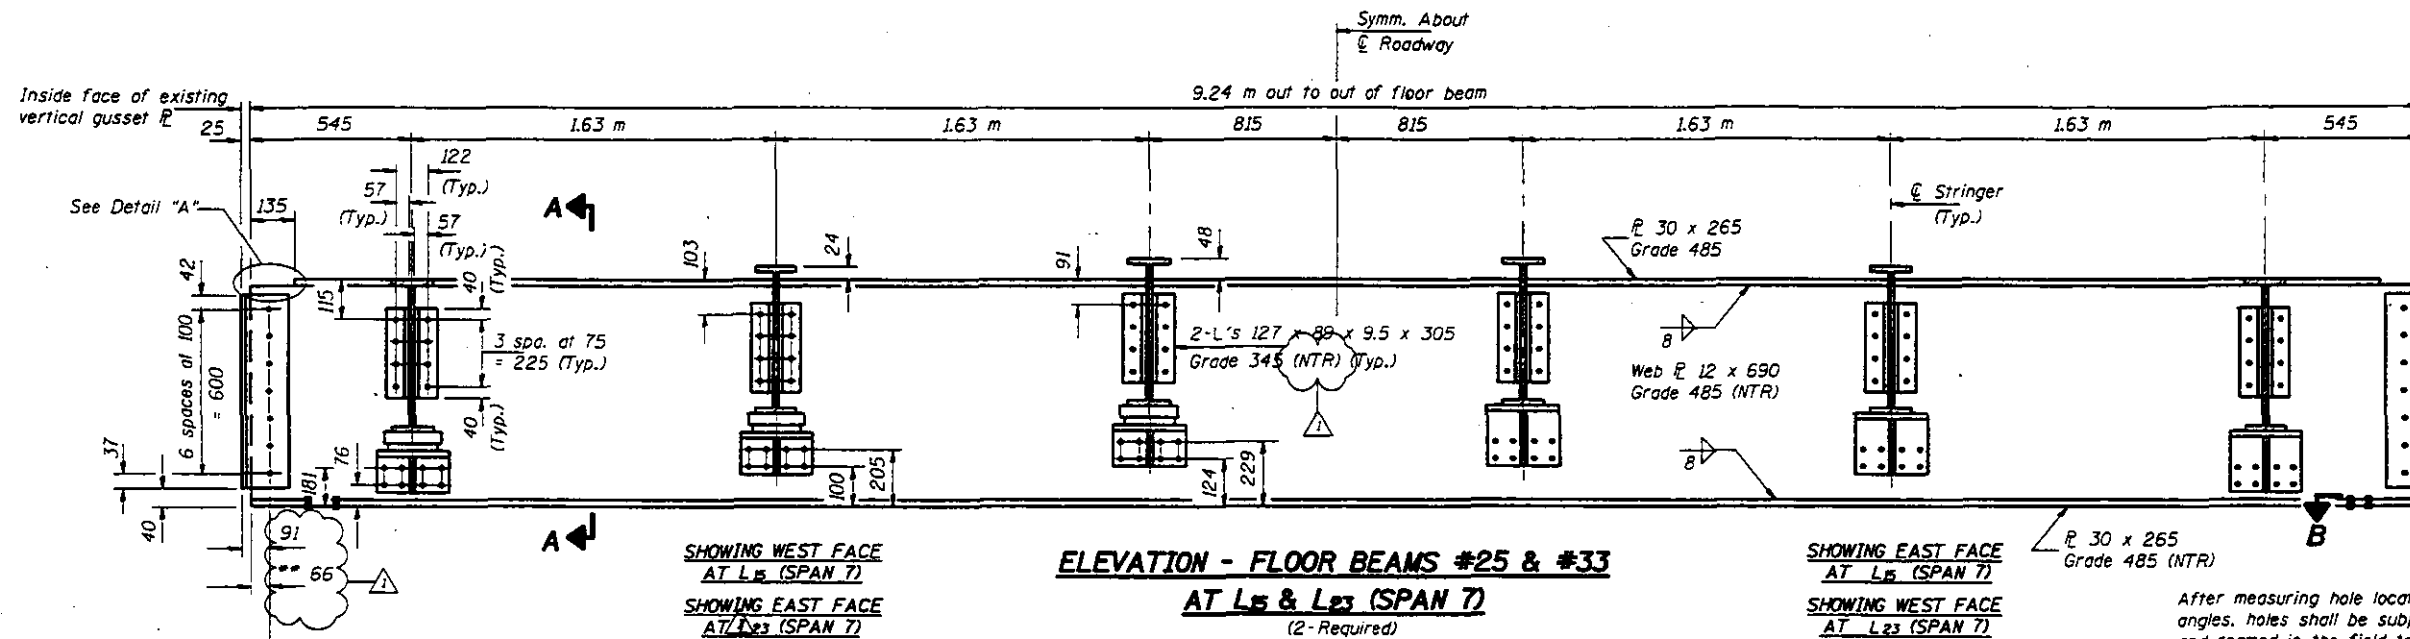


SECTION B-B
(Typical Each End)

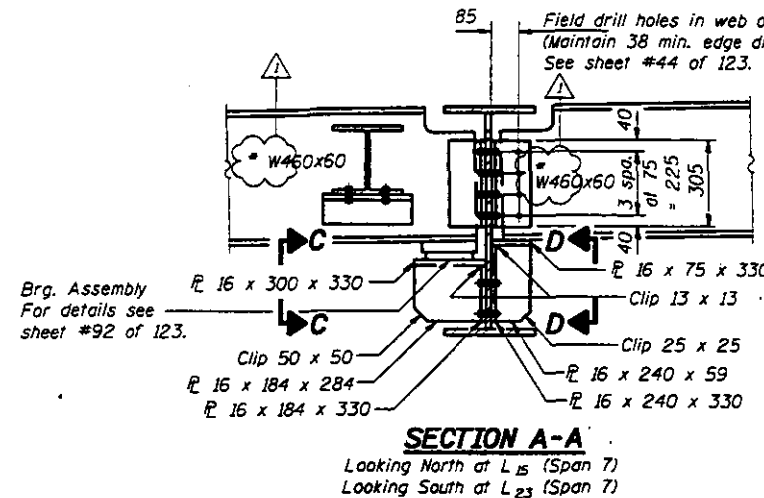


SECTION A-A

Looking North at L5 (Span 7)
Looking South at L23 (Span 7)

Notes: "NTR" denotes material to which Notch Toughness Requirements are applicable. To facilitate field erection, floor beam lengths are 50 (25 each end) shorter than those taken from existing fabrication plans. Work this sheet with sheet #38 of 123.

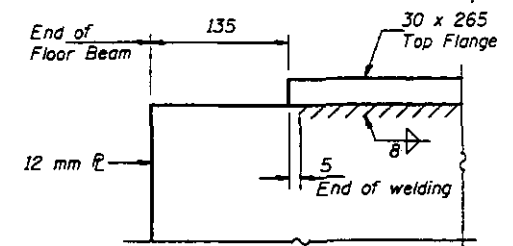


DETAIL "A"

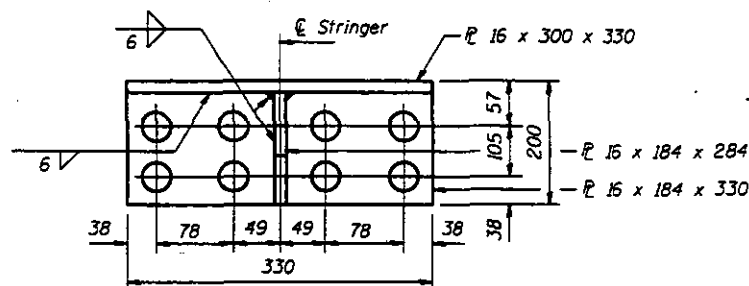

VIEW C-C

(6 Required Each Floor Beam)

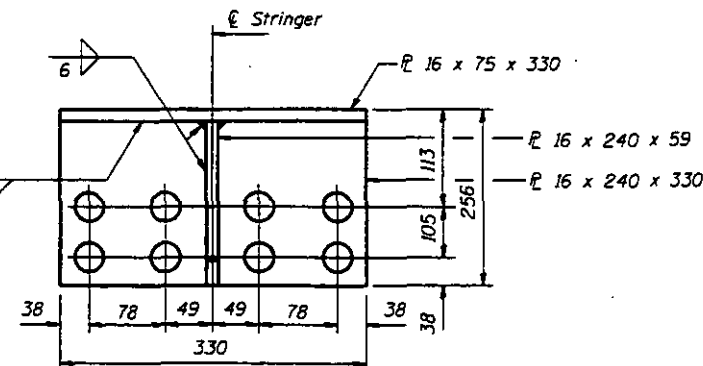


VIEW D-D

(6 Required Each Floor Beam)

FLOOR BEAM DETAILS
SPAN 7
F.A.P. RT. 315 SECTION 140B-I-4
FULTON AND MASON COUNTIES
STATION 10+646.69

PLATE NO.	SECTION	COUNTY	TOTAL SHEETS	SHEET NO.
F.A.P. 315	MOB-1-4	FULTON & MASON		
FILLING		FILLING PROJECT		

SHEET NO. 52
123 SHEETS

 

Existing vertical gusset p.

102 x 12.7 x 679 (NTR)

76

76

76

2.86

100

536

174

286

178

89

64

64

22 mm ϕ


connection

SOUTH END VIEW - L₁₅
North End View Opposite Hand

NORTH END VIEW - L₂₂
South End View Opposite Hand

Holes shall be subpunched or subdrilled 22 mm ϕ in the connection L's and shall be used as a template to drill in the field to 26 mm ϕ for M24 H.S. Bolts after new structural steel sections are properly fitted into position.

Bolts. Use existing gusset plate as a template to field drill holes.

 

76 225

76 76

Field drill holes in web of stringer.
(Maintain 38 min. edge distance).
See sheet #44 of 123.

85
(Typ.)

40

305

3 sqd. at 75
225

W460x60

59

56

± 3 Min.
Gap

± 3 Min.
Gap

Grade 345 (NTR)



SPAN 7
F.A.P. RT. 315 SECTION 140B-I-4
FULTON AND MASON COUNTIES
STATION 10+646.69







June 26, 1997

EXAMINED *Ami J. Kagan*
ENGINEER OF PUBLIC DESIGN

PASSED *Ralph E. Anderson*
ENGINEER OF ROADS AND STRUCTURES

STATE OF ILLINOIS
DEPARTMENT OF TRANSPORTATION

PROJECT NO.	SECTION	DATE	BY	CHKD	SHEET NO. 53
F.A.P. 315	140B-I-4	FULTON & MASON			123 SHEETS
FULL SCALE SHOP, VOL. 7					

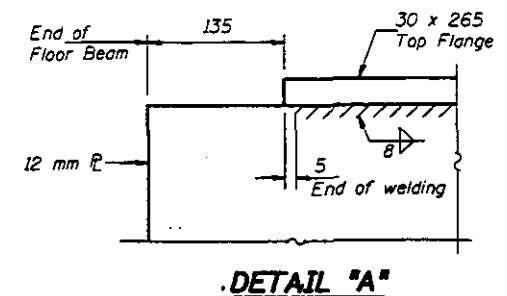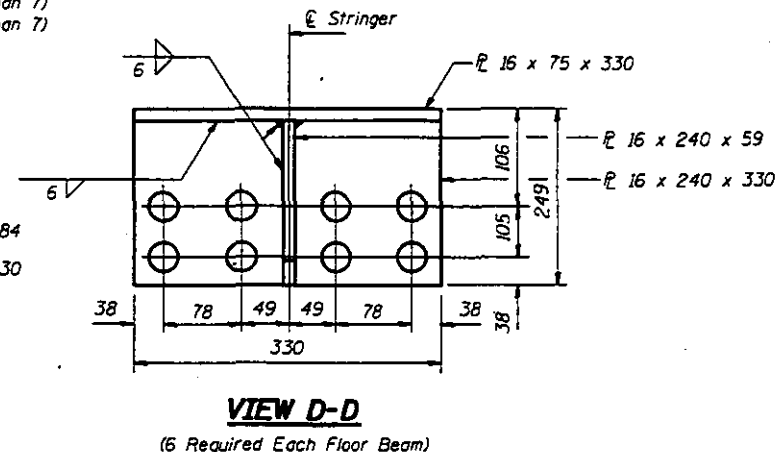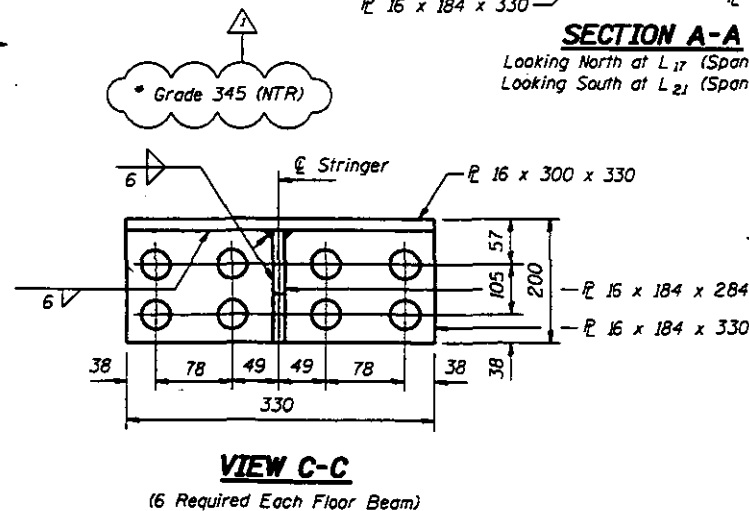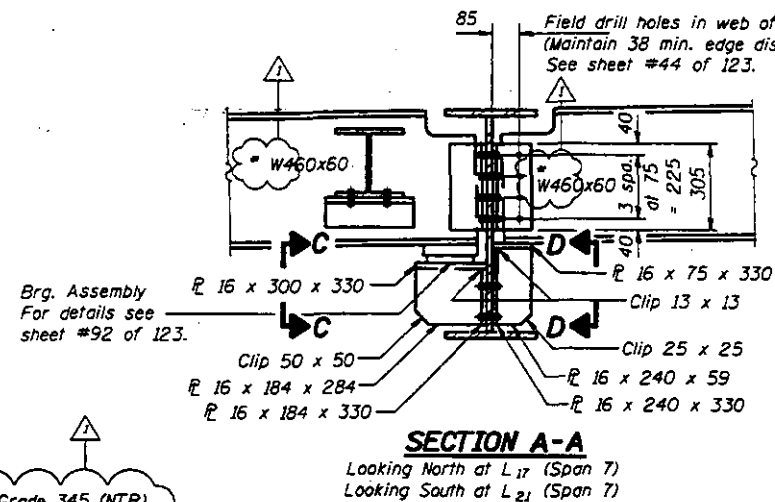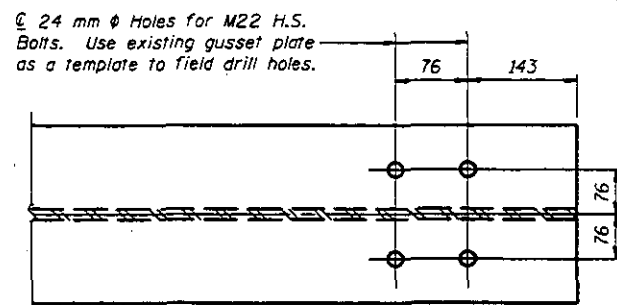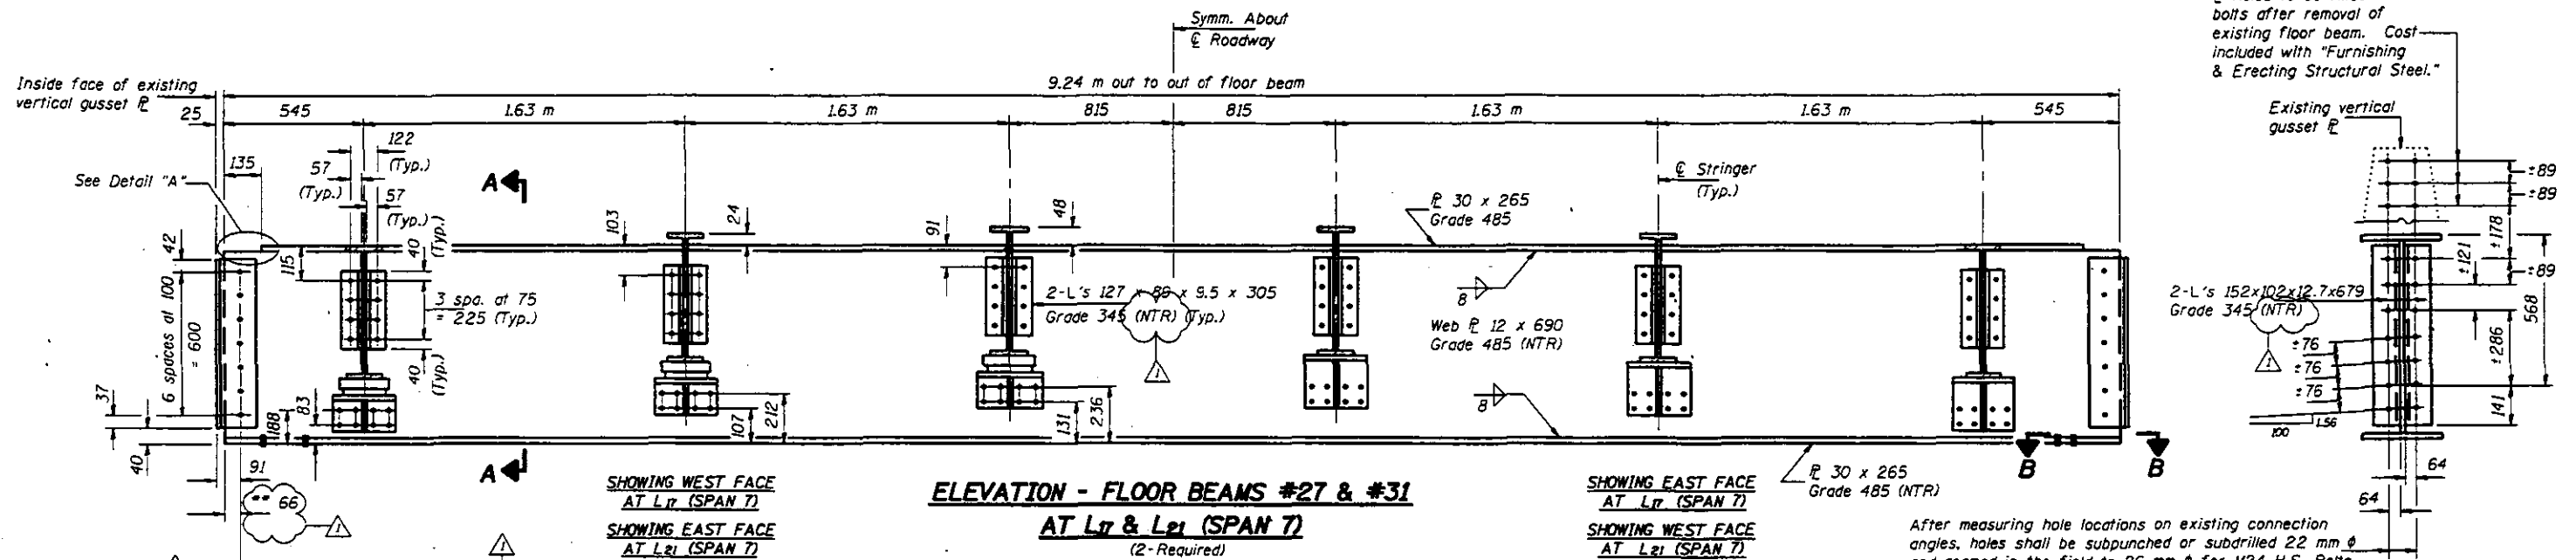


FLOOR BEAM DETAILS
SPAN 7
F.A.P. RT. 315 SECTION 140B-I-4
FULTON AND MASON COUNTIES
STATION 10+646.69

SIGNED LSH
CHECKED JLC TTBB
DRAWN R. Doty
CHECKED LSH TTBB

June 26, 1997
EXAMINED [Signature]
PASSED [Signature]
DESIGNED BY [Signature]
CHECKED BY [Signature]



STATE OF ILLINOIS
DEPARTMENT OF TRANSPORTATION

ROUTE NO.	SECTION	BRIDGE	SPAN	POST	SHEET NO. 54
F.A.P. 315	140B-1-4	FULTON & MASON			123 SHEETS
FULLY DESIGNED BY NO. 7	DESIGNED BY	DESIGNED BY			

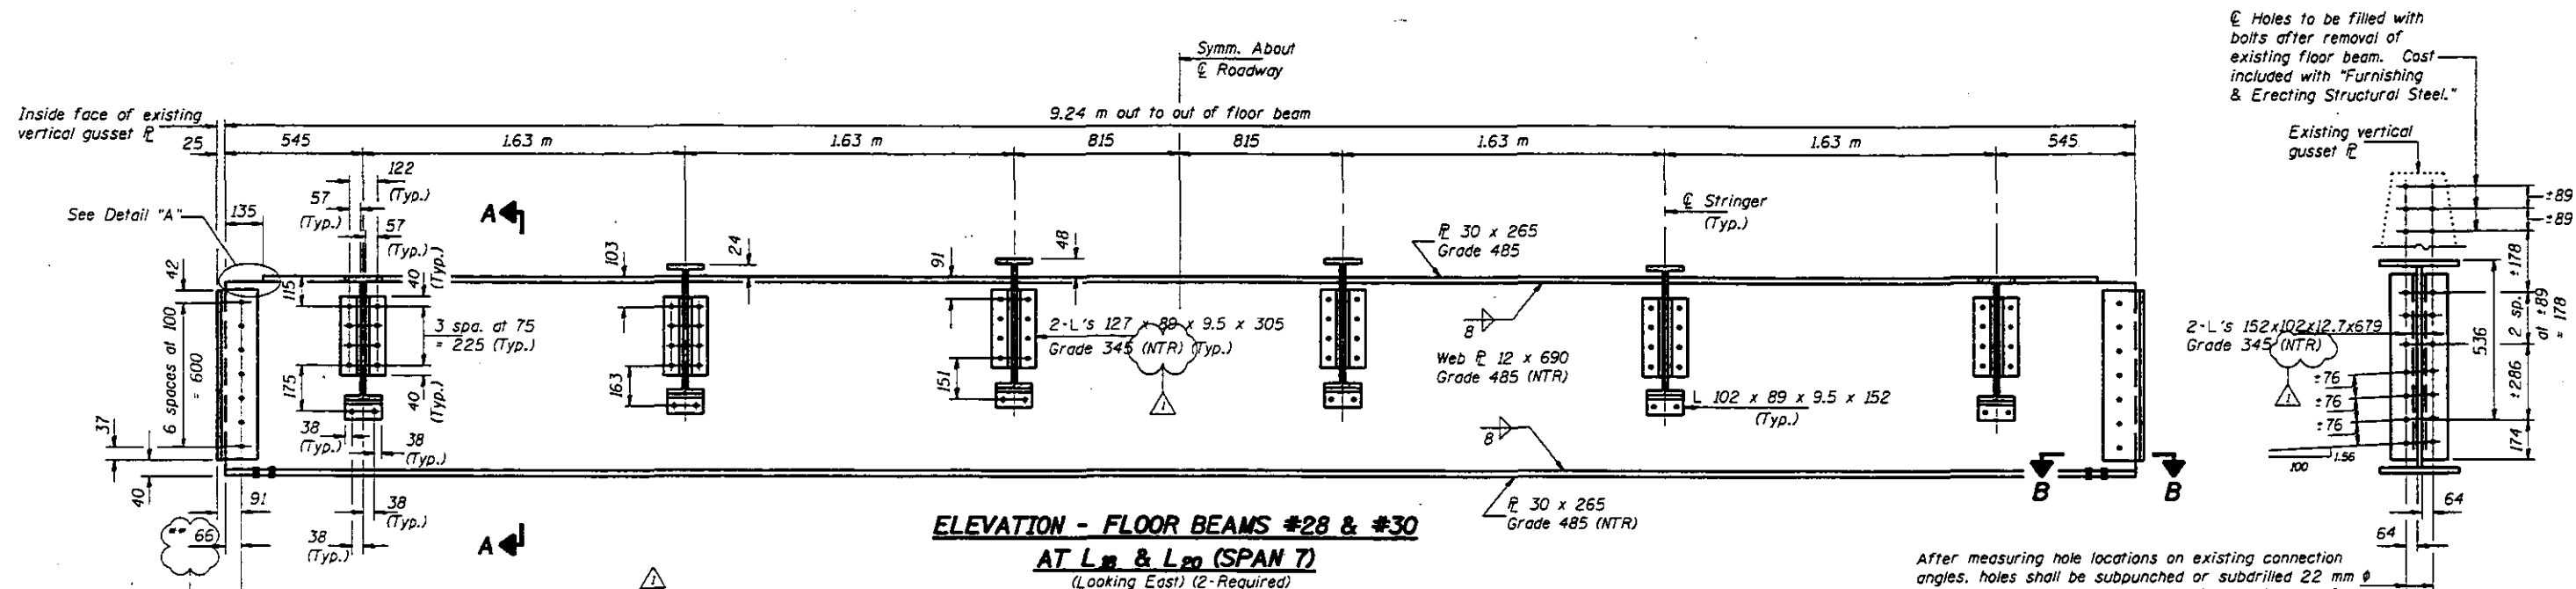


Holes shall be subpunched or subdrilled 22 mm ϕ in the connection L's and shall be used as a template to drill in the field to 26 mm ϕ for M24 H.S. Bolts after new structural steel sections are properly fitted into position.

ϕ 24 mm ϕ Holes for M22 H.S. Bolts. Use existing gusset plate as a template to field drill holes.

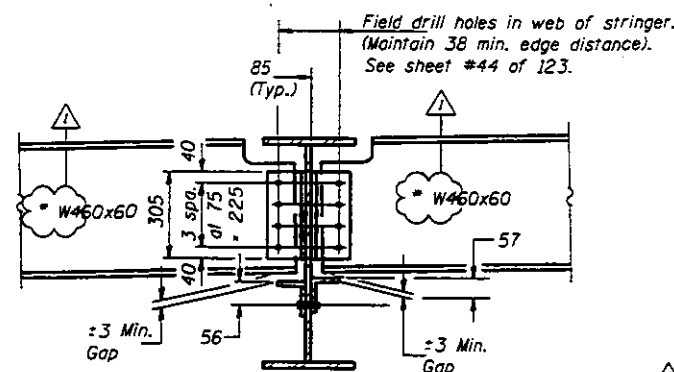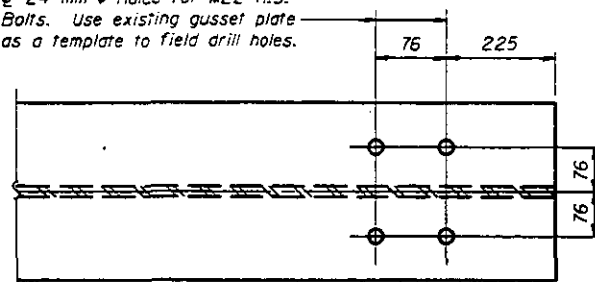

Notes: "NTR" denotes material to which Notch Toughness Requirements are applicable. To facilitate field erection, floor beam lengths are 50 (25 each end) shorter than those taken from existing fabrication plans. Work this sheet with sheet #38 of 123.

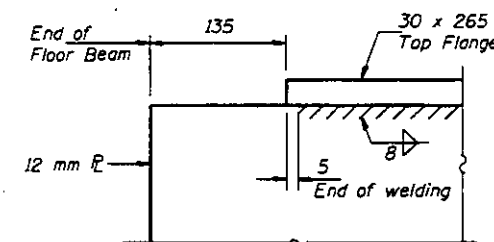

FLOOR BEAM DETAILS

SPAN 7

F.A.P. RT. 315 SECTION 140B-1-4
FULTON AND MASON COUNTIES
STATION 10+646.69


DESIGNED	LSH
CHECKED	JLC TTBB
DRAWN	R. Doty
CHECKED	LSH TTBB

June 26, 1997



EXAMINED *[Signature]*
PASSED *[Signature]*
DESIGNED BY
ENGINEER OF BRIDGES AND STRUCTURES

STATE OF ILLINOIS
DEPARTMENT OF TRANSPORTATION




ROUTE NO.	SECTION	COUNTY	SHEET NO.	SHEET
F.A.P. 315	140B-I-4	FULTON & MASON	123	55
123 SHEETS				

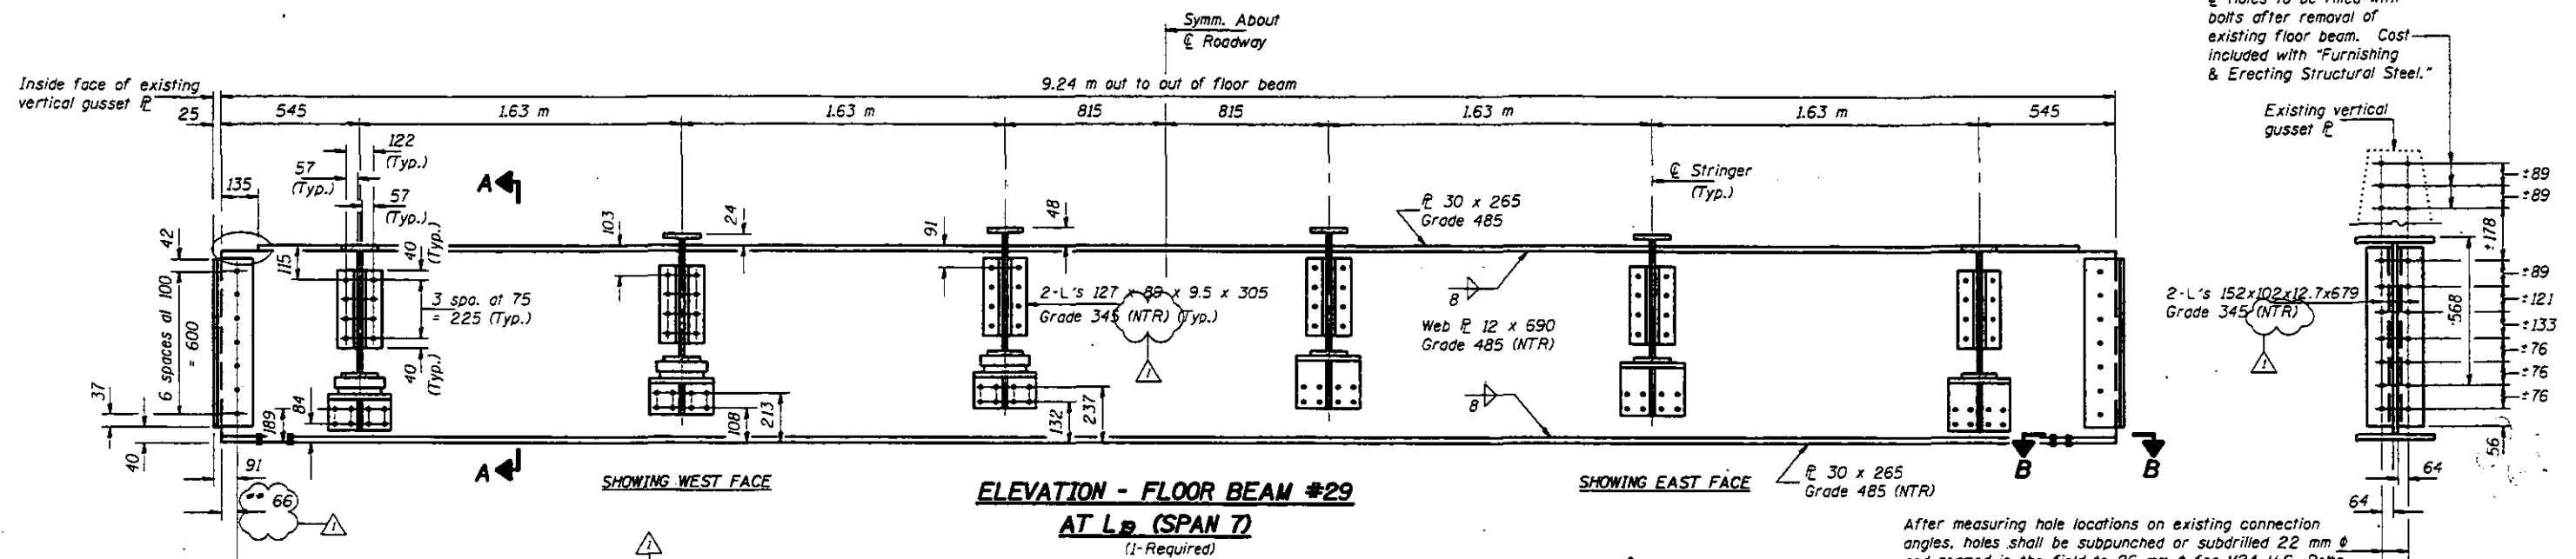

Holes shall be subpunched or subdrilled 22 mm φ in the connection L's and shall be used as a template to drill in the field to 26 mm φ for M24 H.S. Bolts after new structural steel sections are properly fitted into position.

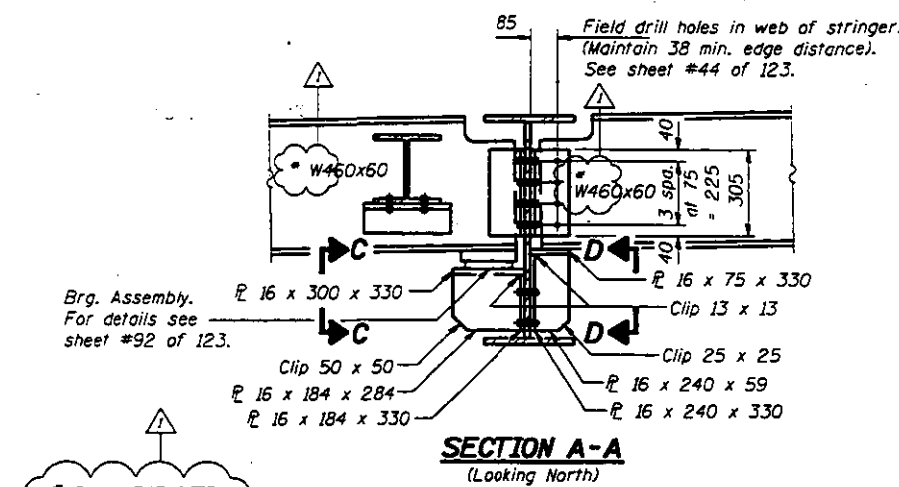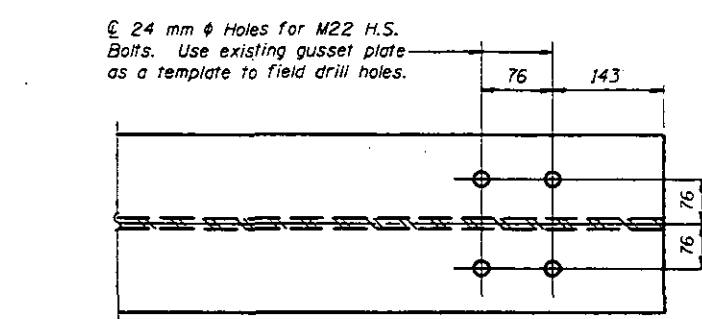

Notes: "NTR" denotes material to which Notch Toughness Requirements are applicable. To facilitate field erection, floor beam lengths are 50 (25 each end) shorter than those taken from existing fabrication plans. Work this sheet with sheet #38 of 123.

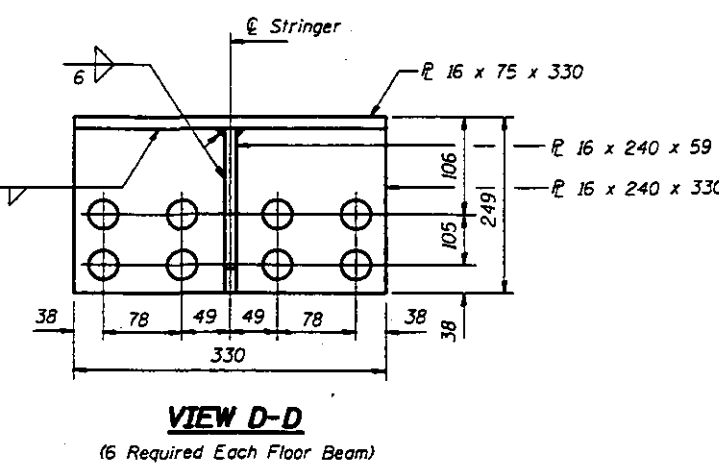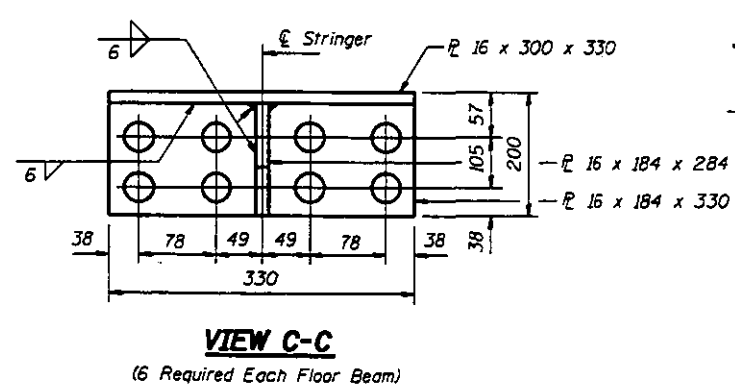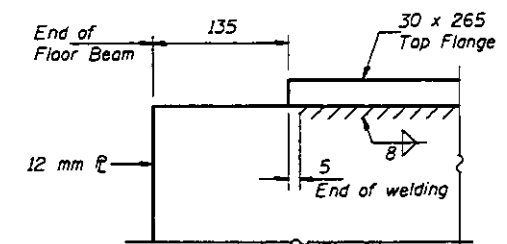






FLOOR BEAM DETAILS
SPAN 7
F.A.P. RT. 315 SECTION 140B-I-4
FULTON AND MASON COUNTIES
STATION 10+646.69

SIGNED LSH
CHECKED JLC TTB
DRAWN R. Doty
CHECKED LSH TTB

June 26, 1997
EXAMINED [Signature]
PASSED [Signature]
DESIGNED OF BRIDGES AND STRUCTURES

PLAT NO.	SECTION	COUNTY	TOTAL SHEETS	SHEET NO.
F.A.P. 315	140B-1-4	FULTON & MASON		
FILL HERE SHEET NO. 1		OWNER	FILL HERE PROJECT	


SHEET NO. 56
123 SHEETS

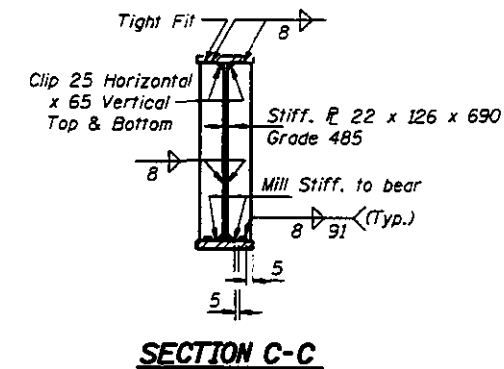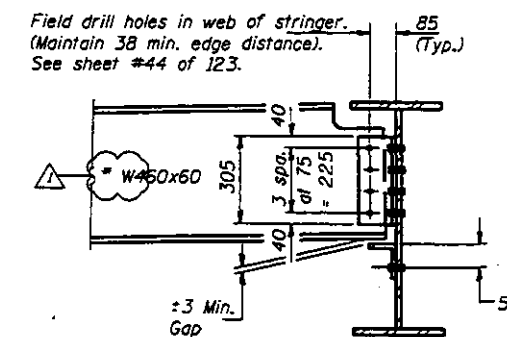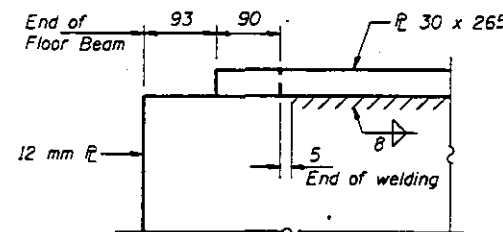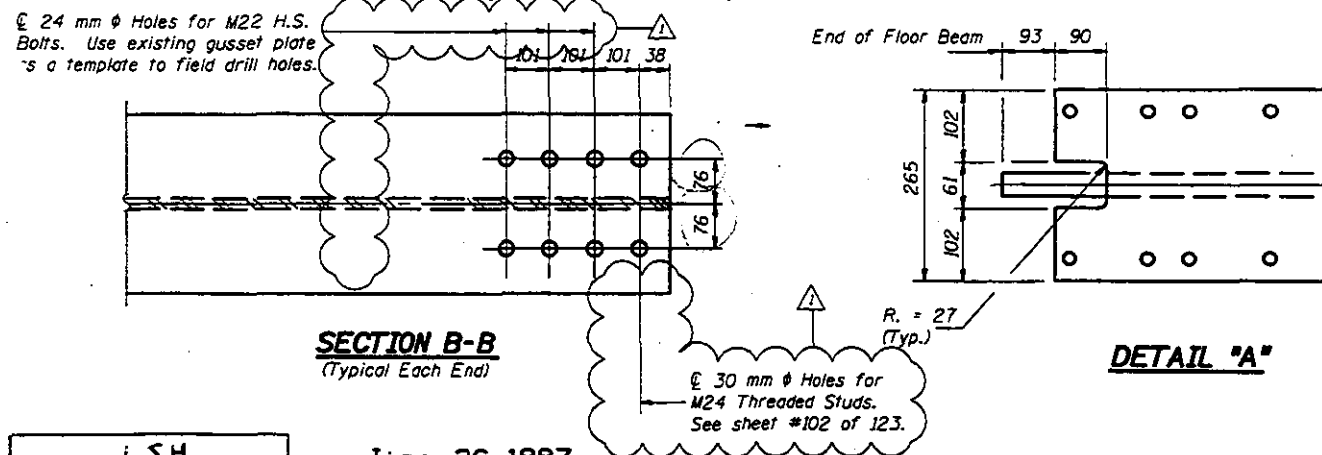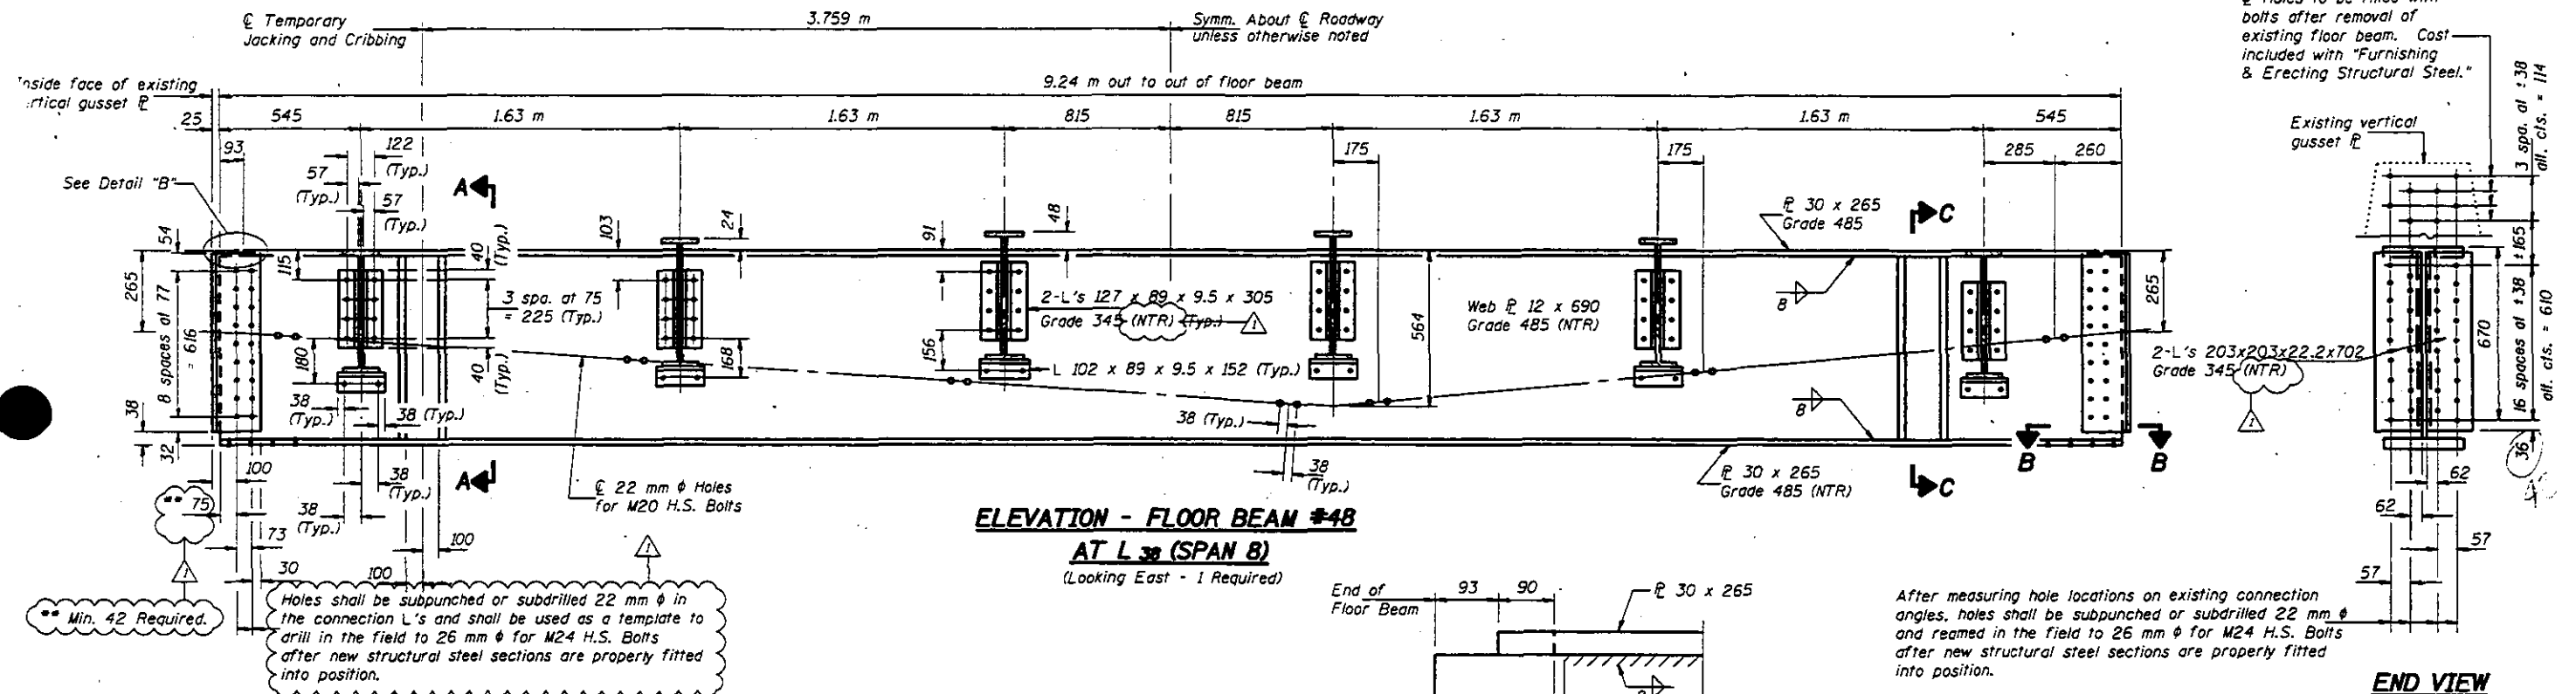

Notes: "NTR" denotes material to which Notch Toughness Requirements are applicable.
To facilitate field erection, floor beam lengths are 50 (25 each end) shorter
than those taken from existing fabrication plans.
Work this sheet with sheet #39 of 123.


FLOOR BEAM DETAILS
SPAN 8
F.A.P. RT. 315 SECTION 140B-I-4
FULTON AND MASON COUNTIES
STATION 10+646.69

DATE NO.	SECTION	DRAWING	TOTAL SHEETS	SHEET NO.
F.A.P. 315	140B-1-4	FULTON & MASON		123 SHEETS
FED. ROAD DIST. NO. 7		S.D. 11888		

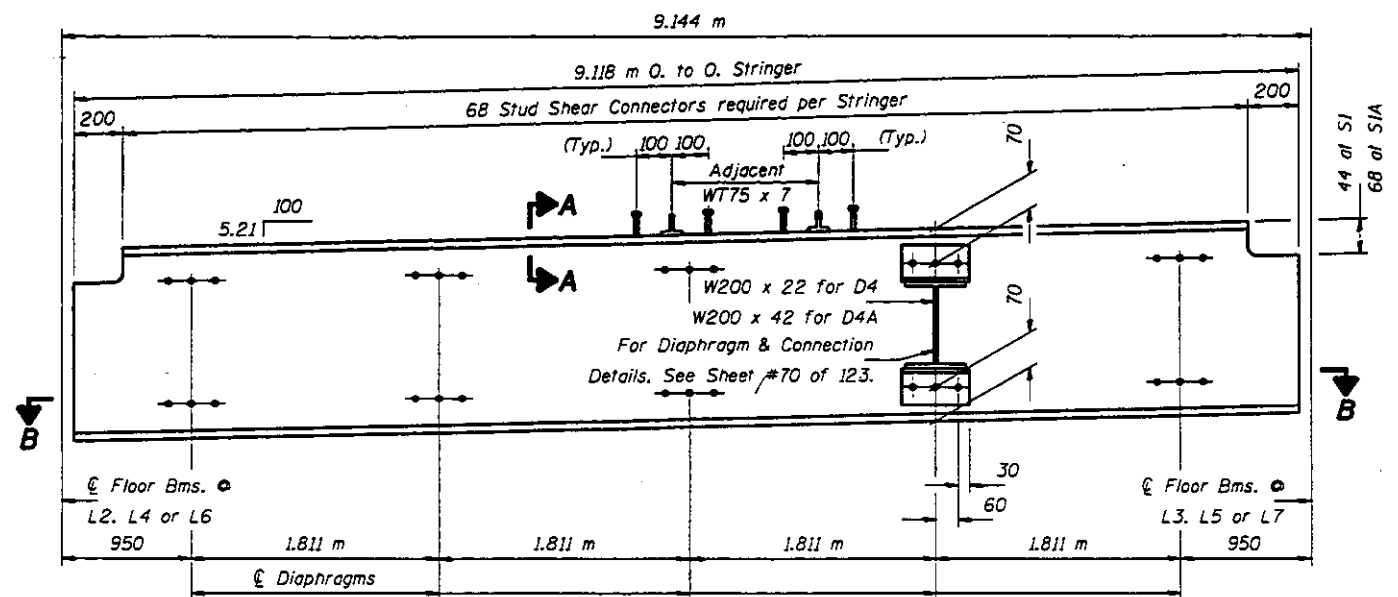

STRINGER S1 & S1A - SPAN #5

W460 x 60 (NTR)
(No. Required = 6 for SI & 6 for SIA)

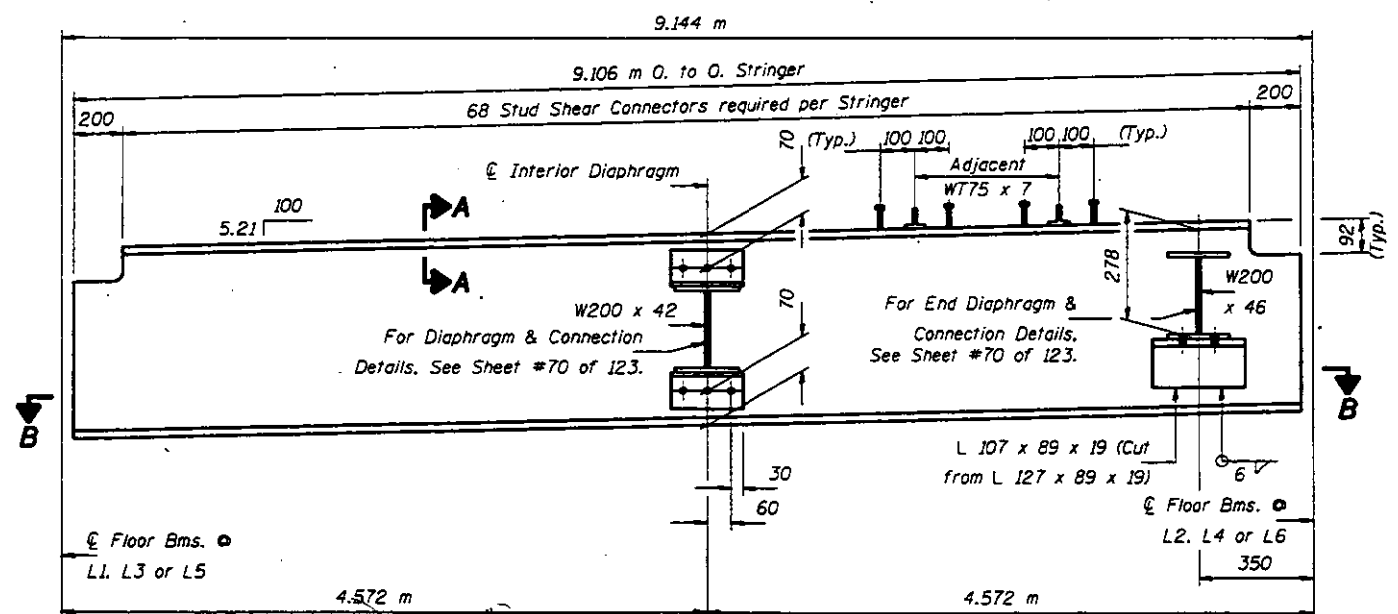

STRINGER S3 - SPAN #5

W460 x 60 (NTR)
(No. Required = 6)

STRINGER DETAILS
F.A.P. RT. 315 SEC. 140B-I-4
FULTON AND MASON COUNTIES
STA. 10+646.69





June 26, 1997

EXAMINED *Erin J. Hagan*
ENGINEER OF GEOTECHNICAL DESIGN

PASSED *Rafael E. Arduini*
ENGINEER OF GEOTECHNICAL DESIGN

SHEET NO.	SECTION	COUNTY	TOWN	SHEET NO.
F.A.P. 315	MOB-1-4	FULTON & MASON		
FILLING DIST. NO. 1		FILLING DIST. NO. 2		

SHEET NO. 58
123 SHEETS

    


STRINGER DETAILS
F.A.P. RT. 315 SEC. 140B-I-4
FULTON AND MASON COUNTIES
STA. 10+646.69

```

\projects\jfs00004\0630002e.dgn  Jul. 21. 1997  12:46:17


```

ROUTE NO.	SECTION	SUBJECT	TYPE SHEETS	SHEET NO.
F.A.P. 315	1408-1-4	FULTON & MASON		123 SHEETS
FED. ROAD DIST. NO. 1		ILLUSTR.	FED. AID PROJECT	

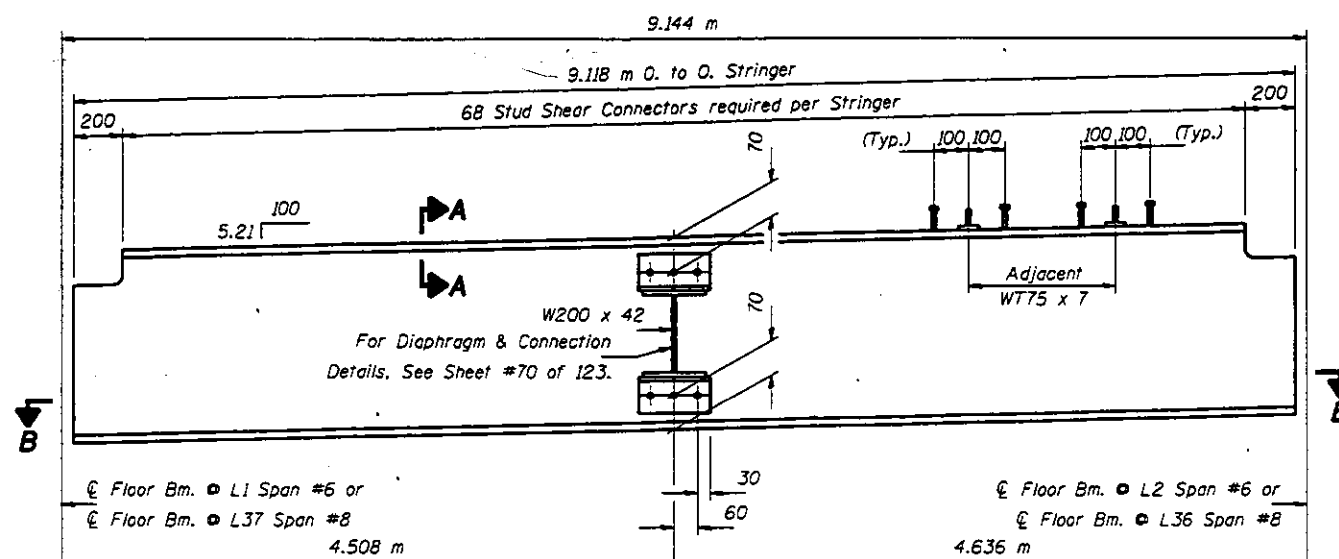

STRINGER S9 - SPAN #6 & #8

W460 x 60 (NTR)
(No. Required = 4)

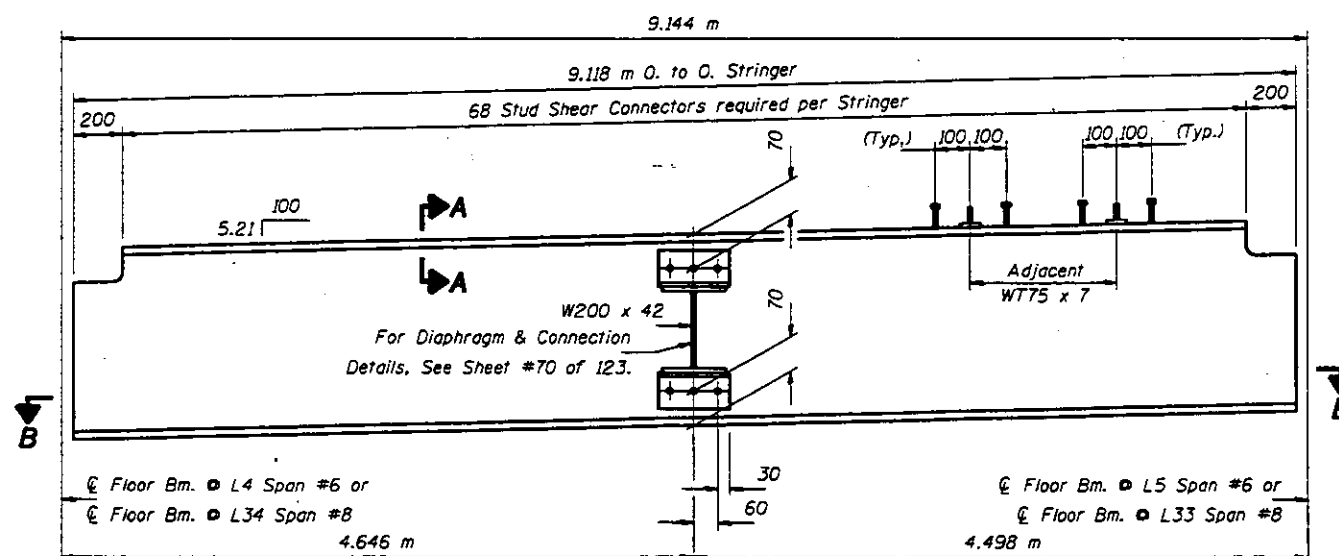

STRINGER S11 - SPAN #6 & #8

W460 x 60 (NTR)
(No. Required = 4)

STRINGER DETAILS
F.A.P. RT. 315 SEC. 140B-I-4
FULTON AND MASON COUNTIES
STA. 10+646.69

June 26, 1997


EXAMINED *Greg J. Kiser*
ENGINEER OF BRIDGE DESIGN

PREPARED *Ralph E. Anderson*
ENGINEER OF BRIDGES AND STRUCTURES


STATE OF ILLINOIS
DEPARTMENT OF TRANSPORTATION

PROJECT NO.	SHEET NO.	SECTION	DATE	BY	CHECKED
F.A.P. 315	140B-I-4	FULTON & MASON			


SHEET NO. 60
123 SHEETS

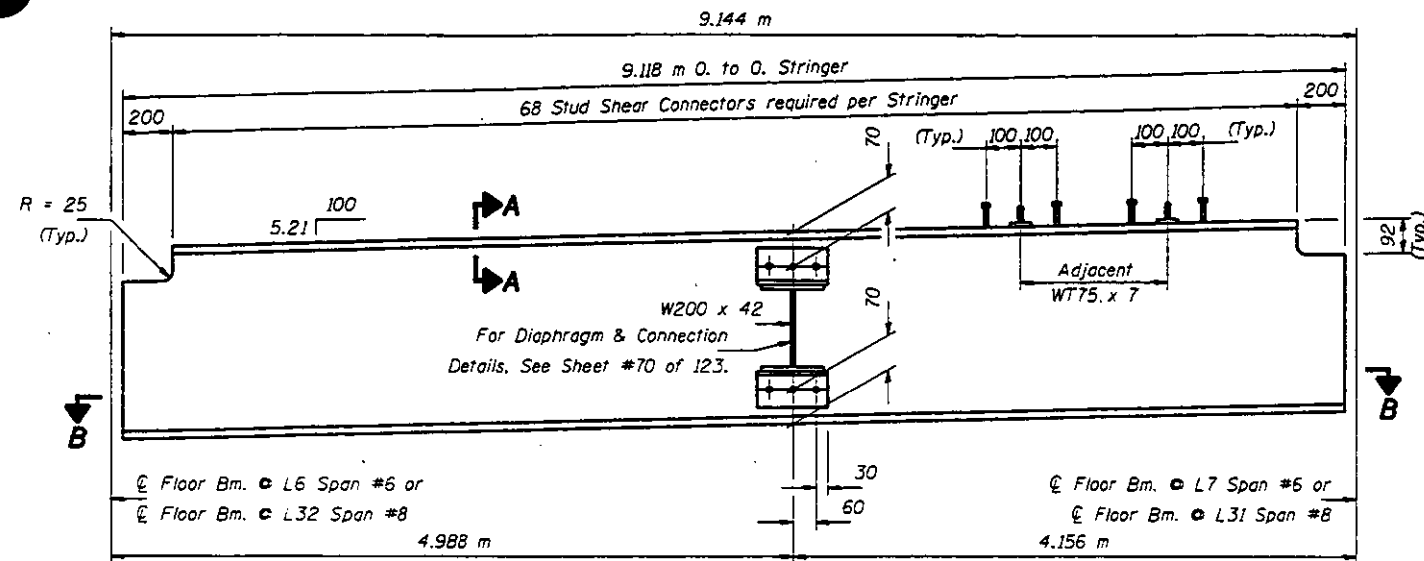


STRINGER S12 - SPAN #6 & #8
W460 x 60 (NTR)
(No. Required = 4)

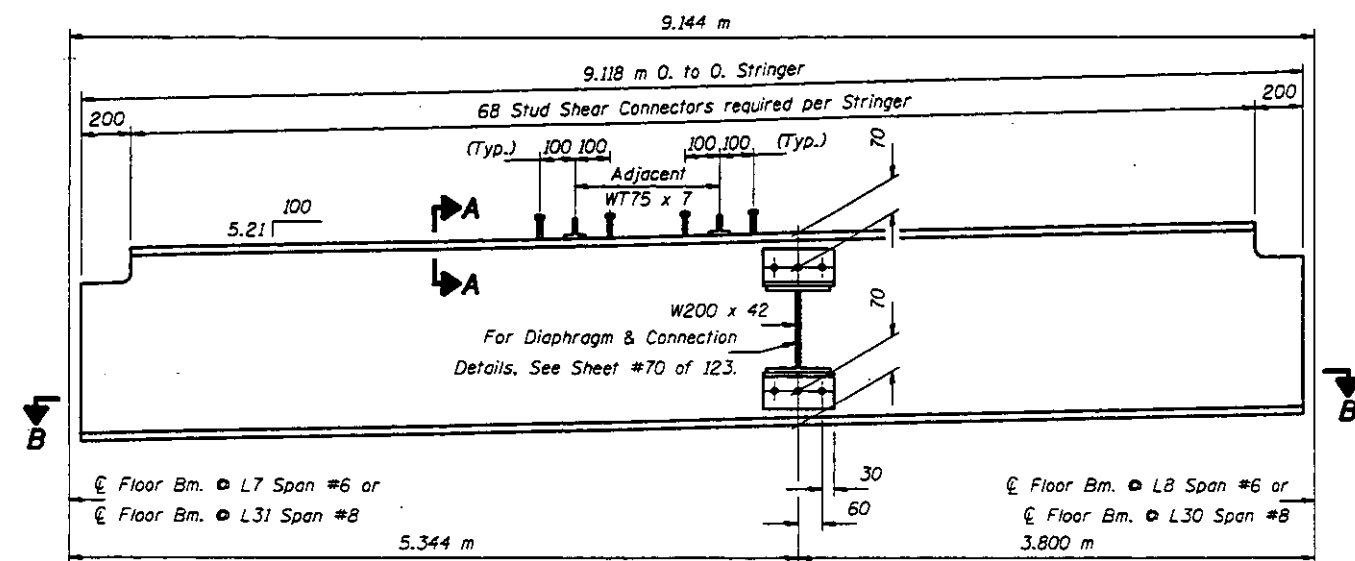

STRINGER S13 - SPAN #6 & #8
W460 x 60 (NTR)
(No. Required = 4)

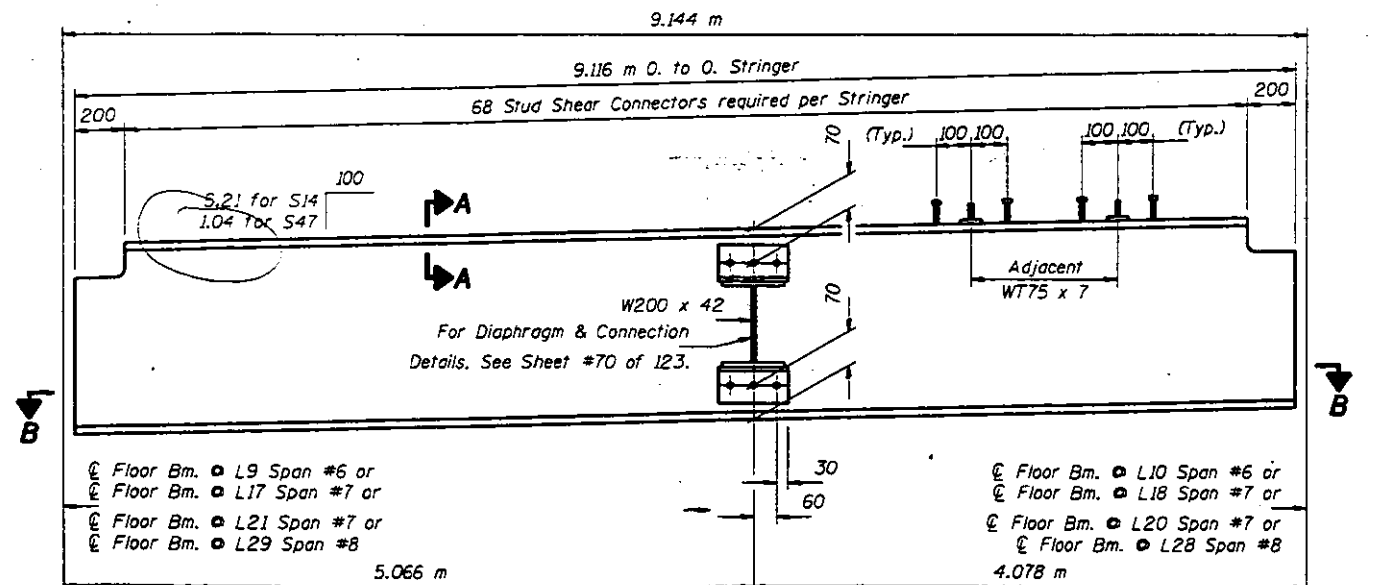

STRINGER S14 & S47 - SPAN #6, #7 & #8
W460 x 60 (NTR)
(No. Required = 4 for S14 & 4 for S47)

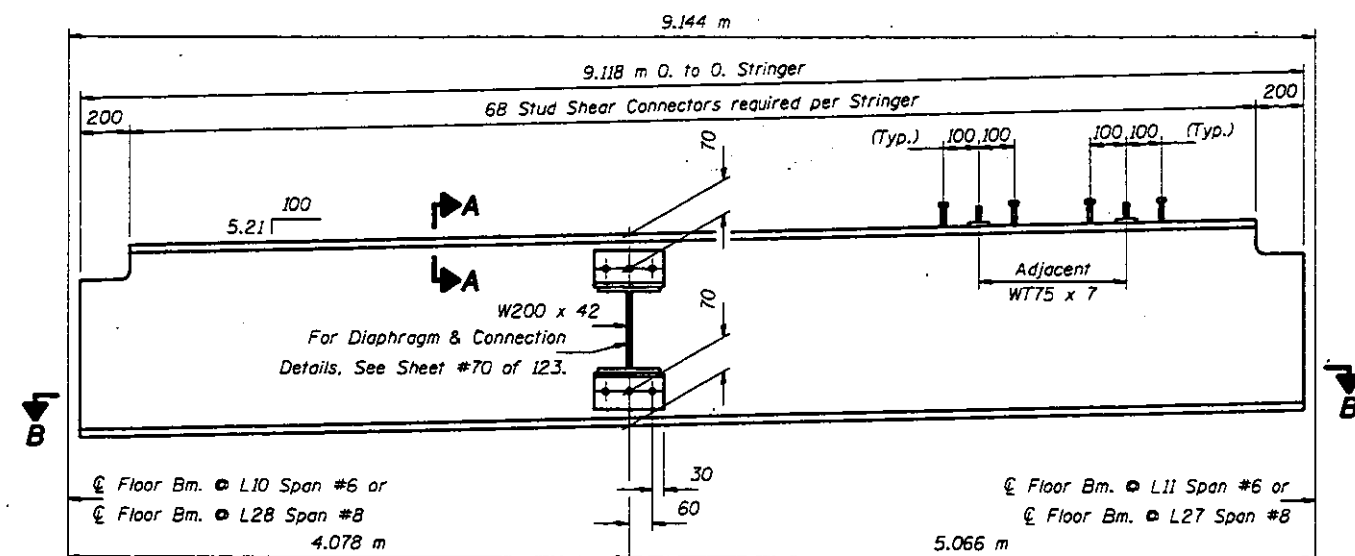

STRINGER S15 - SPAN #6 & #8
W460 x 60 (NTR)
(No. Required = 4)


Notes: For Sections A-A & B-B see sheet #69 of 123.
To facilitate field erection, stringer lengths are shorter than those taken from existing Fabrication Plans.
"NTR" denotes members to which Notch Toughness Requirements are applicable.
Hardened washers shall be required over all 24 mm ϕ holes.
All holes in the ends of the Stringer Webs shall be field drilled for end connections. See Floor Beam sheets #45 thru #55 of 123 for details. All other holes are shop drilled.
For Stringer locations see sheets #37 thru #39 of 123.
Position Stringers S12, S13, S14, S15 & S47 to maintain equal clearances from faces of floor beam webs at both ends.
After grid deck is installed on the Stringer, install stud shear connectors as shown. Place adjacent Stud Shear Connectors alternately as shown on Section A-A, see sheet #69 of 123.
Stringers shall be AASHTO M270M Grade 345.

STRINGER DETAILS
F.A.P. RT. 315 SEC. 140B-I-4
FULTON AND MASON COUNTIES
STA. 10+646.69

SIGNED LSH
CHECKED JLC TTBB
DRAWN John F. Scheller Jr.
CHECKED LSH TTBB
June 26, 1997
EXAMINED [Signature]
PASSED [Signature]
DESIGNER OF BRIDGES AND STRUCTURES


STATE OF ILLINOIS
DEPARTMENT OF TRANSPORTATION

PROJECT NO.	SECTION	COUNTY	DATE	SHEET NO.
F.A.P. 315	MOB-1-4	FULTON & MASON		123 SHEETS
DESIGNER	ENGINEER	APPROVER	DATE	

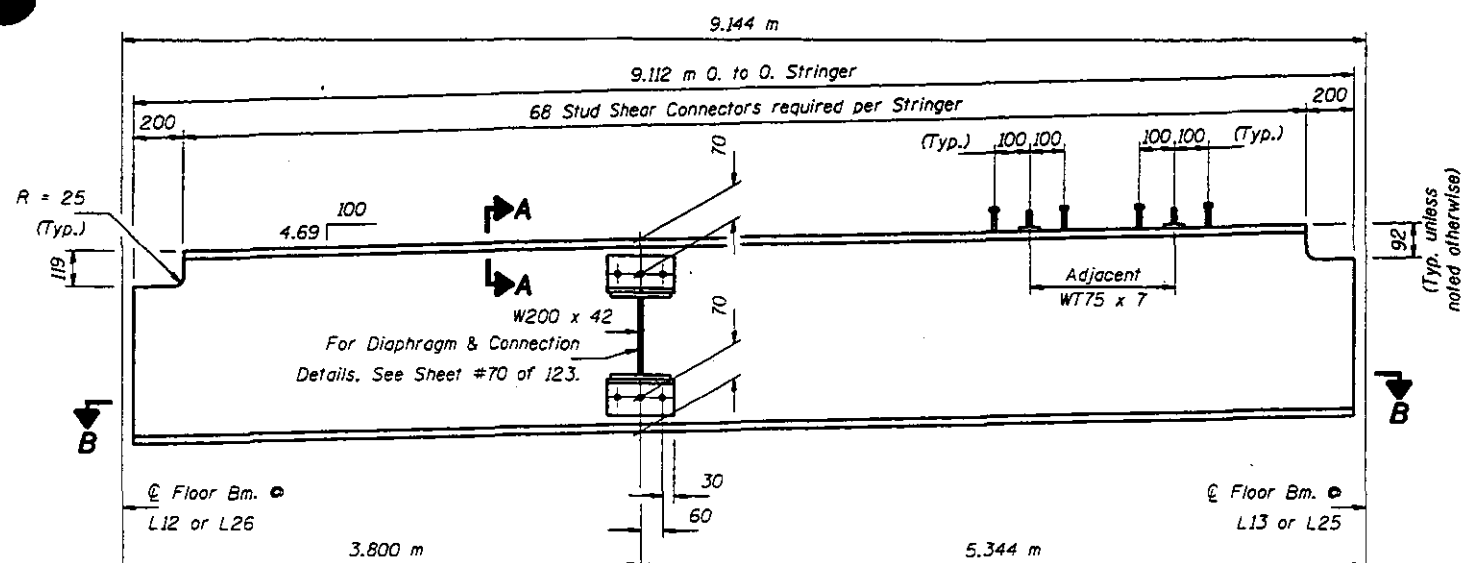


STRINGER S16 - SPAN #7

W460 x 60 (NTR)
(No. Required = 4)

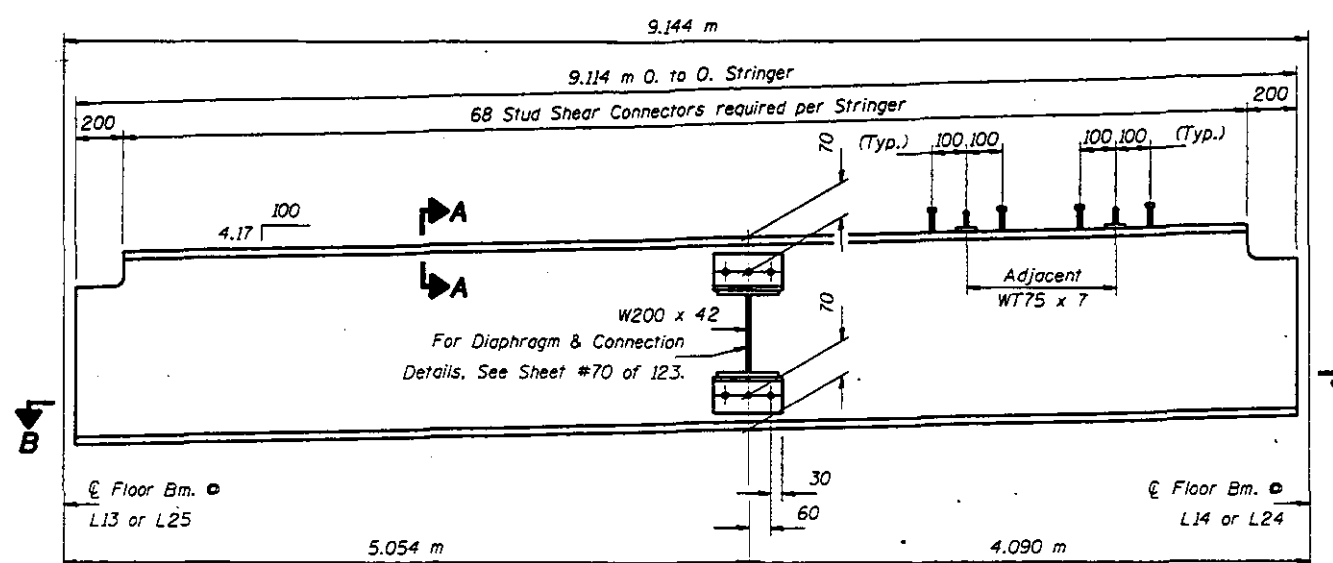


STRINGER S17 - SPAN #7

W460 x 60 (NTR)
(No. Required = 4)

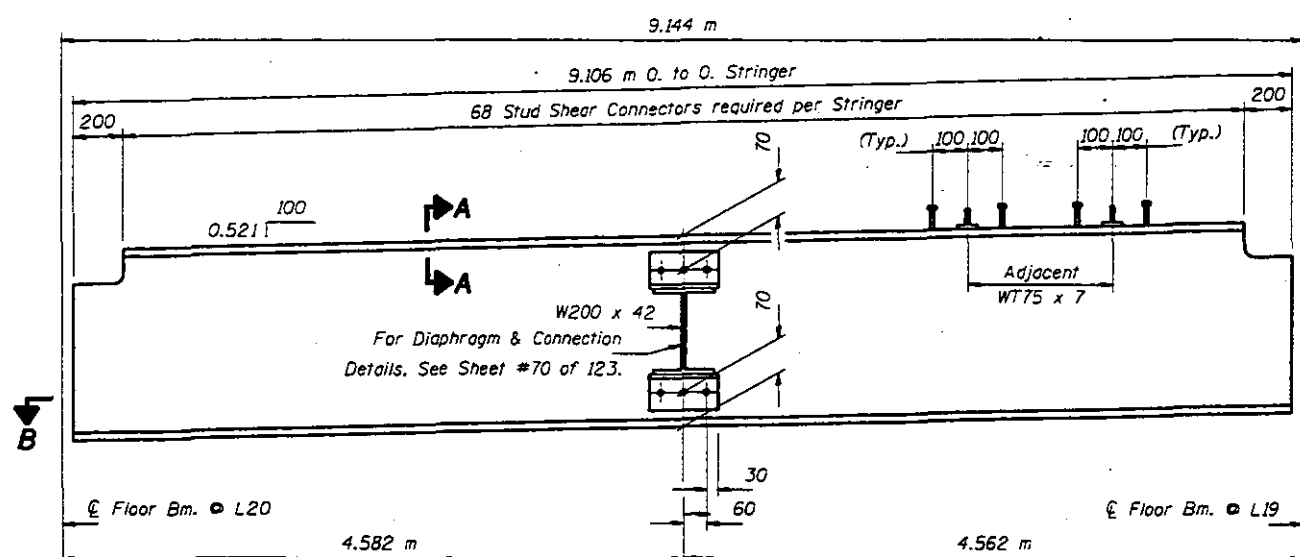

STRINGER S18 - SPAN #7

W460 x 60 (NTR)
(No. Required = 2)

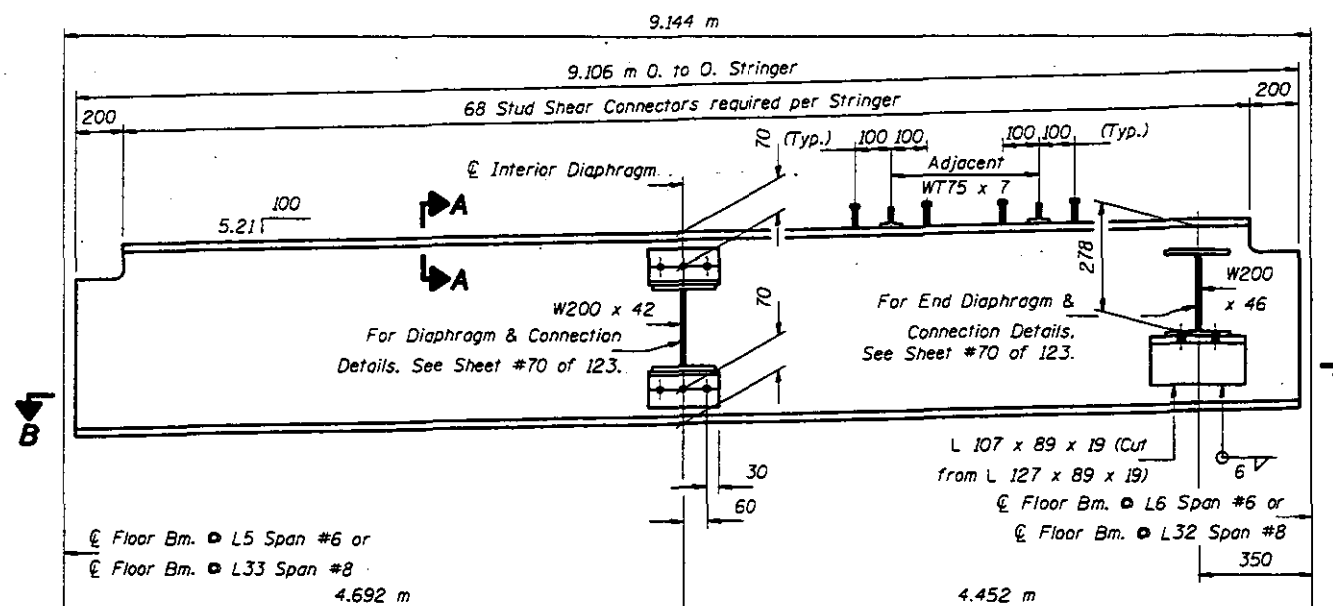

STRINGER S19 - SPAN #6 & #8

W460 x 60 (NTR)
(No. Required = 4)

Notes: For Sections A-A & B-B see sheet #69 of 123.
To facilitate field erection, stringer lengths are shorter than those taken from existing Fabrication Plans.
"NTR" denotes members to which Notch Toughness Requirements are applicable.
Hardened washers shall be required over all 24 mm ϕ holes.
All holes in the ends of the Stringer Webs shall be field drilled for end connections. See Floor Beam sheets #45 thru #55 of 123 for details. All other holes are shop drilled.
For Stringer locations see sheets #37 thru #39 of 123.
Position Stringers S16, S17 & S18 to maintain equal clearances from faces of floor beam webs at both ends.
Position Stringers S19 by placing Stringer end (end which is to have field drilled holes on Stringer Web) to maintain 12 mm clearance from face of Floor Beam Web.
After grid deck is installed on the Stringer, install stud shear connectors as shown. Place adjacent Stud Shear Connectors alternately as shown on Section A-A, see sheet #69 of 123.
Stringers shall be AASHTO M270M Grade 345.


STRINGER DETAILS
F.A.P. RT. 315 SEC. 140B-I-4
FULTON AND MASON COUNTIES
STA. 10+646.69

DESIGNED LSH
CHECKED JLC TTB
DRAWN John F. Schaeffer Jr.
CHECKED LSH TTB

June 26, 1997
EXAMINED [Signature]
PASSED [Signature]
DESIGNER OF BRIDGES AND STRUCTURES


STATE OF ILLINOIS
DEPARTMENT OF TRANSPORTATION

ROUTE NO.	SECTION	COUNTY	SHEET NO.	TOTAL SHEETS
F.A.P. 315	140B-1-4	FULTON & MASON	123	123
SHEET NO. 62				

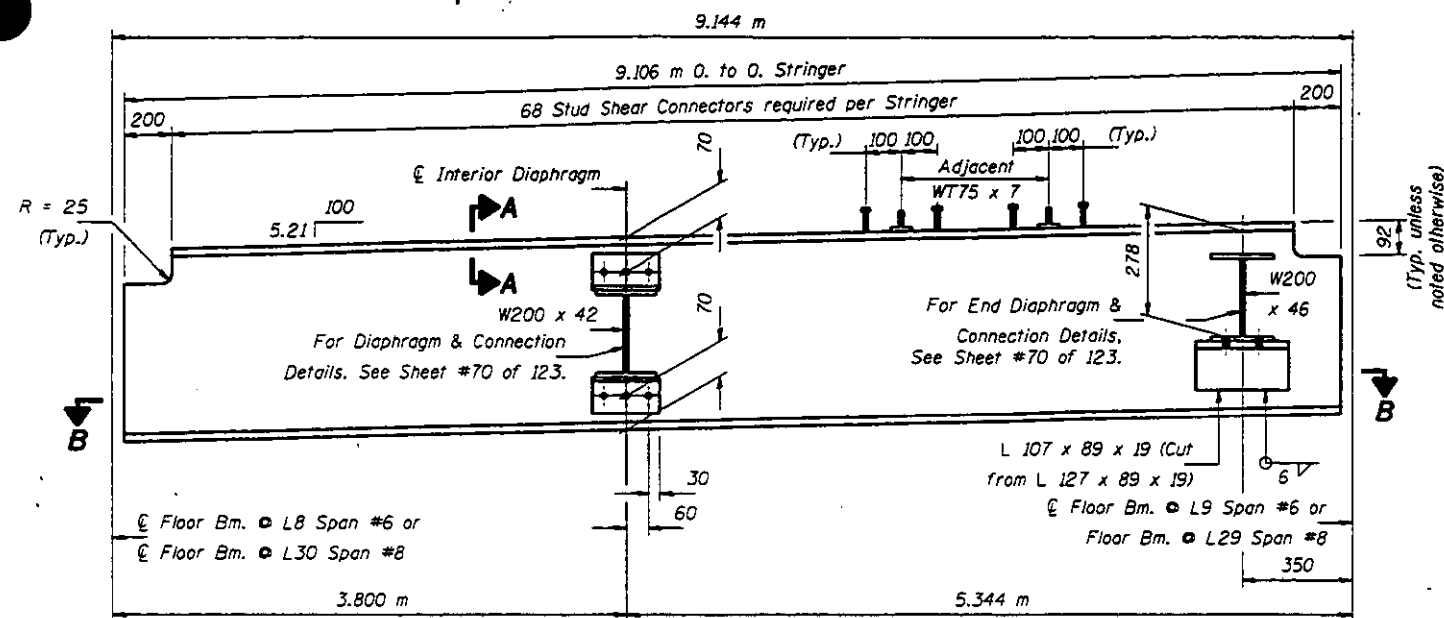


STRINGER S20 - SPAN #6 & #8

W460 x 60 (NTR)
(No. Required = 4)

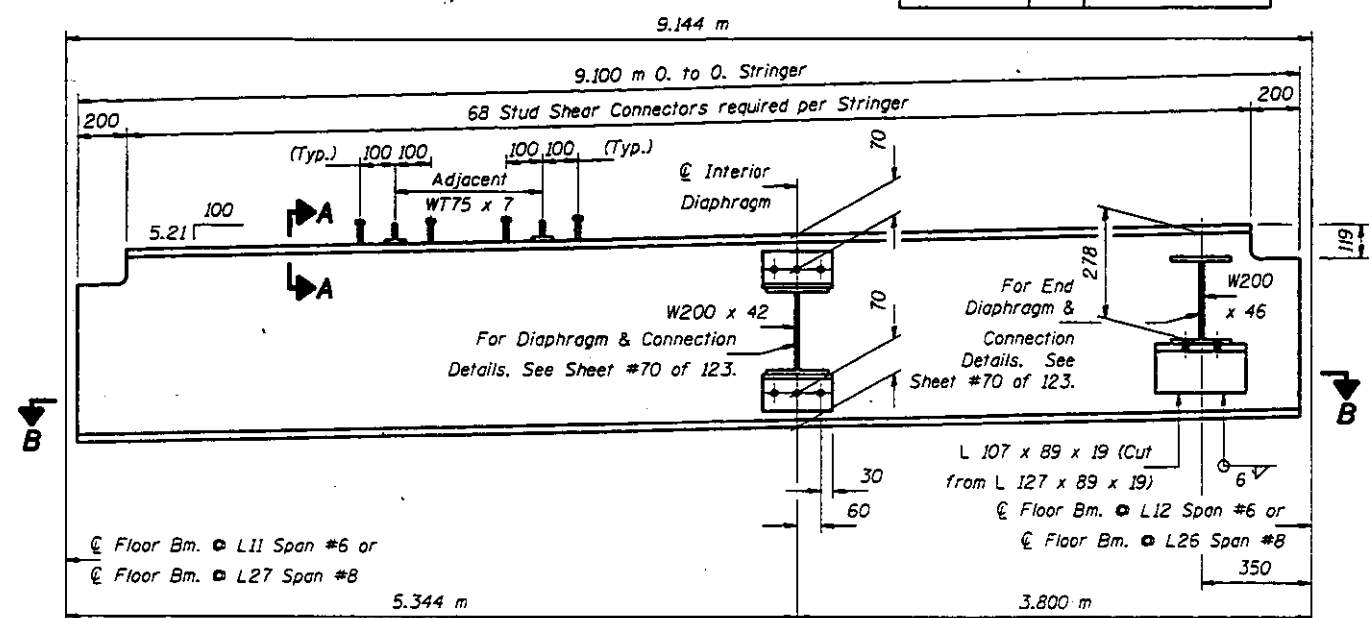


STRINGER S21 - SPAN #6 & #8

W460 x 60 (NTR)
(No. Required = 4)

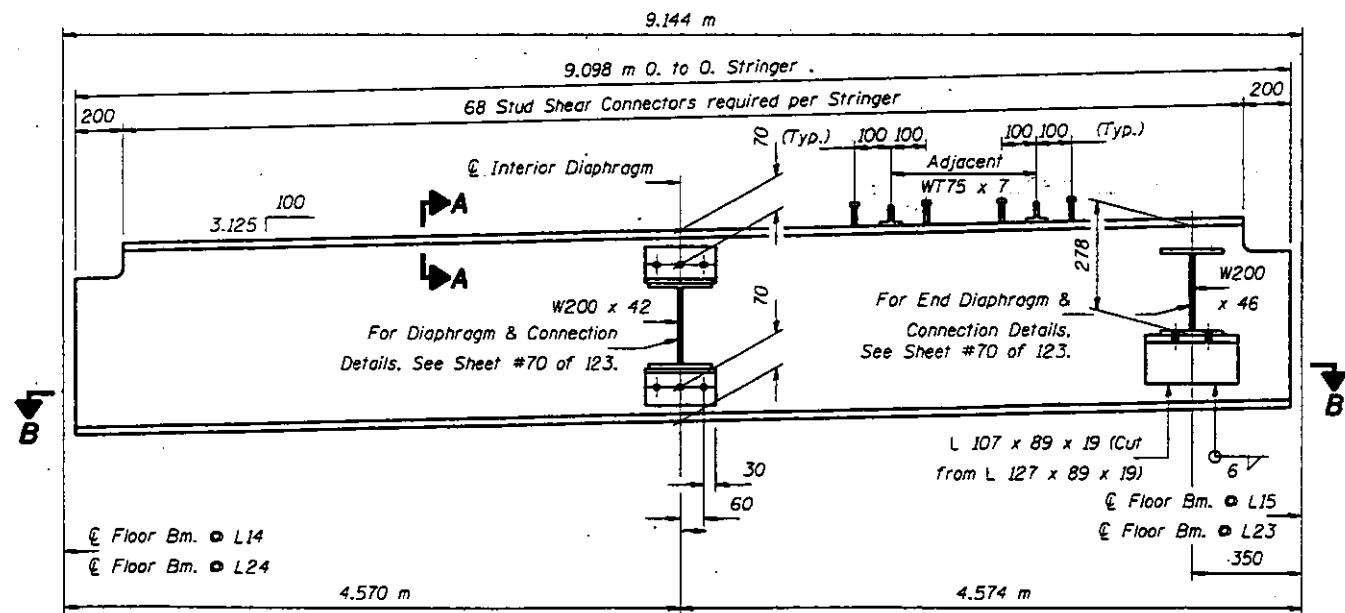

STRINGER S22 - SPAN #7

W460 x 60 (NTR)
(No. Required = 4)

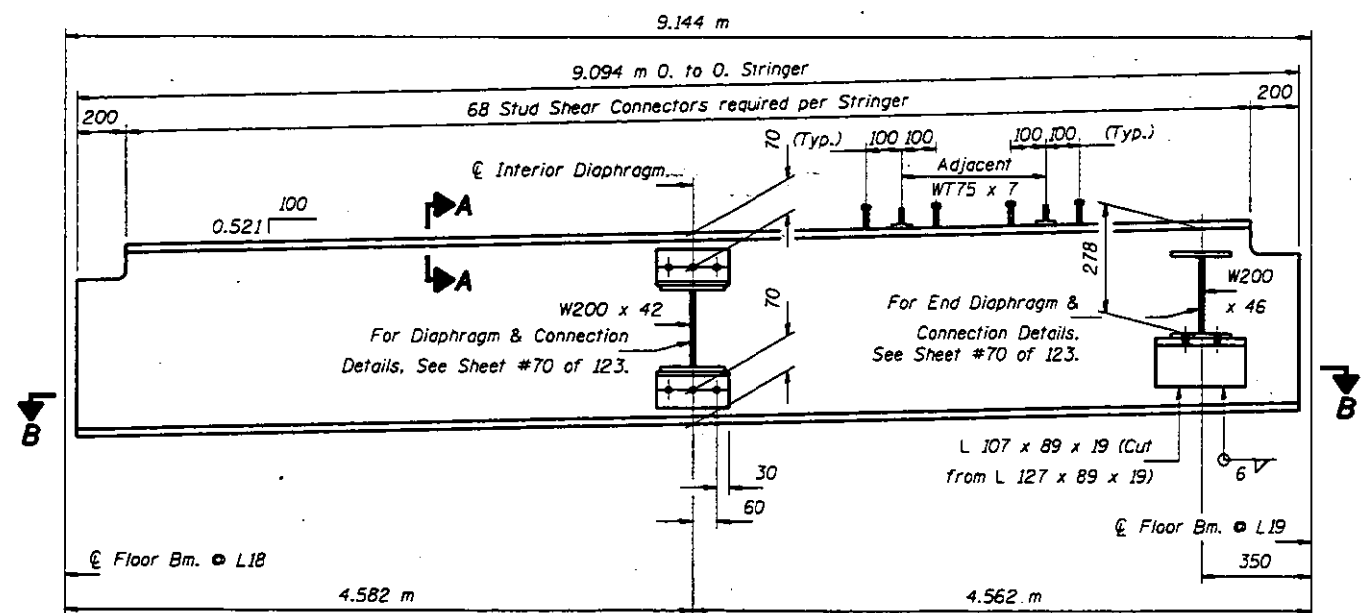

STRINGER S23 - SPAN #7

W460 x 60 (NTR)
(No. Required = 2)


Notes: For Sections A-A & B-B see sheet #69 of 123.
To facilitate field erection, stringer lengths are shorter than those taken from existing Fabrication Plans.
"NTR" denotes members to which Notch Toughness Requirements are applicable.
Hardened washers shall be required over all 24 mm ϕ holes.
All holes in the ends of the Stringer Webs shall be field drilled for end connections. See Floor Beam sheets #45 thru #55 of 123 for details. All other holes are shop drilled.
For Stringer locations see sheets #37 thru #39 of 123.
Position Stringers S20, S21, S22 & S23 by placing Stringer end (end which is to have field drilled holes on Stringer Web) to maintain 12 mm clearance from face of Floor Beam Web.
After grid deck is installed on the Stringer, install stud shear connectors as shown. Place adjacent Stud Shear Connectors alternately as shown on Section A-A, see sheet #69 of 123.
Stringers shall be AASHTO M270M Grade 345.

STRINGER DETAILS
F.A.P. RT. 315 SEC. 140B-1-4
FULTON AND MASON COUNTIES
STA. 10+646.69

SIGNED LSH
CHECKED JLC TTBB
DRAWN John F. Schneller Jr.
CHECKED LSH TTBB


JUNE 26, 1997
DESIGNED By: J. F. Schneller
CHECKED By: J. F. Schneller
DESIGNED BY: J. F. Schneller
CHECKED BY: J. F. Schneller

DATE NO.	SECTION	ENTRY	TOTAL SHEETS	SHEET NO.	SHEET NO. 63 123 SHEETS
F.A.P. 315	MOB-1-4	FULTON & MASON			
FILLING OUT SHEET NO. 1		ALL SHEETS FOR THE PROJECT			

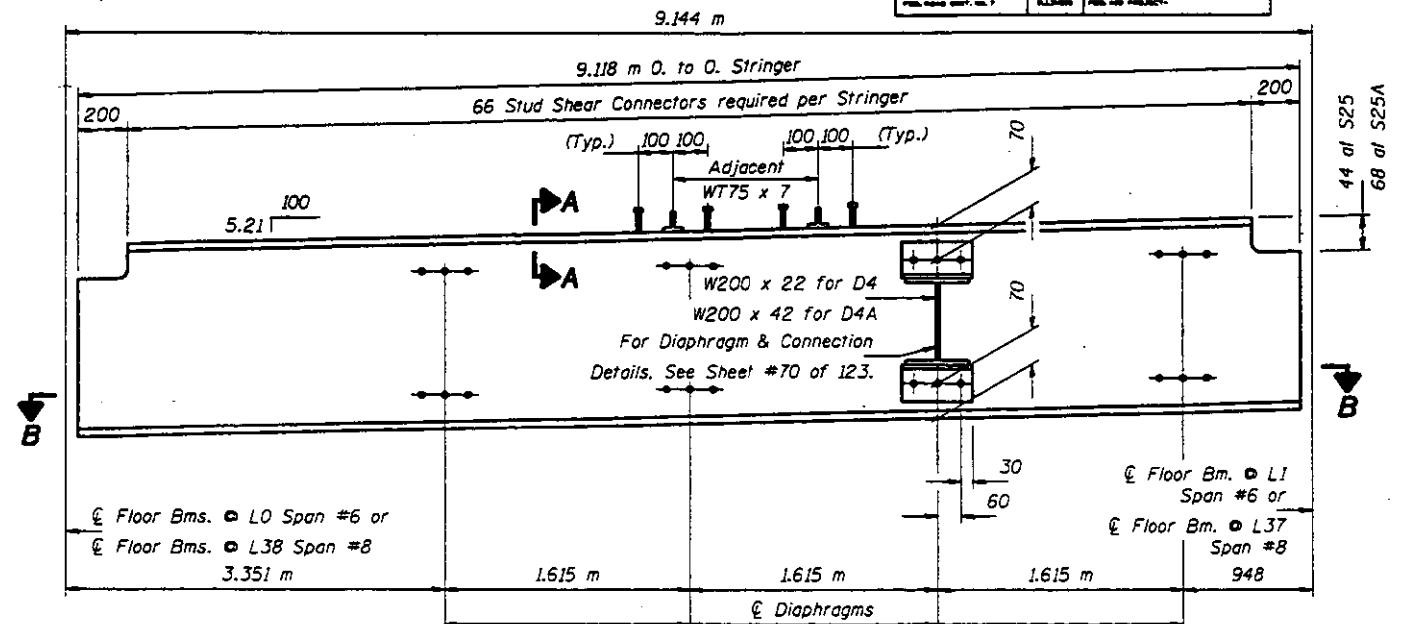

STRINGER S25 & S25A - SPAN #6 & #8

W460 x 60 (NTR)
(No. Required = 4 for S25 & 4 for S25A)

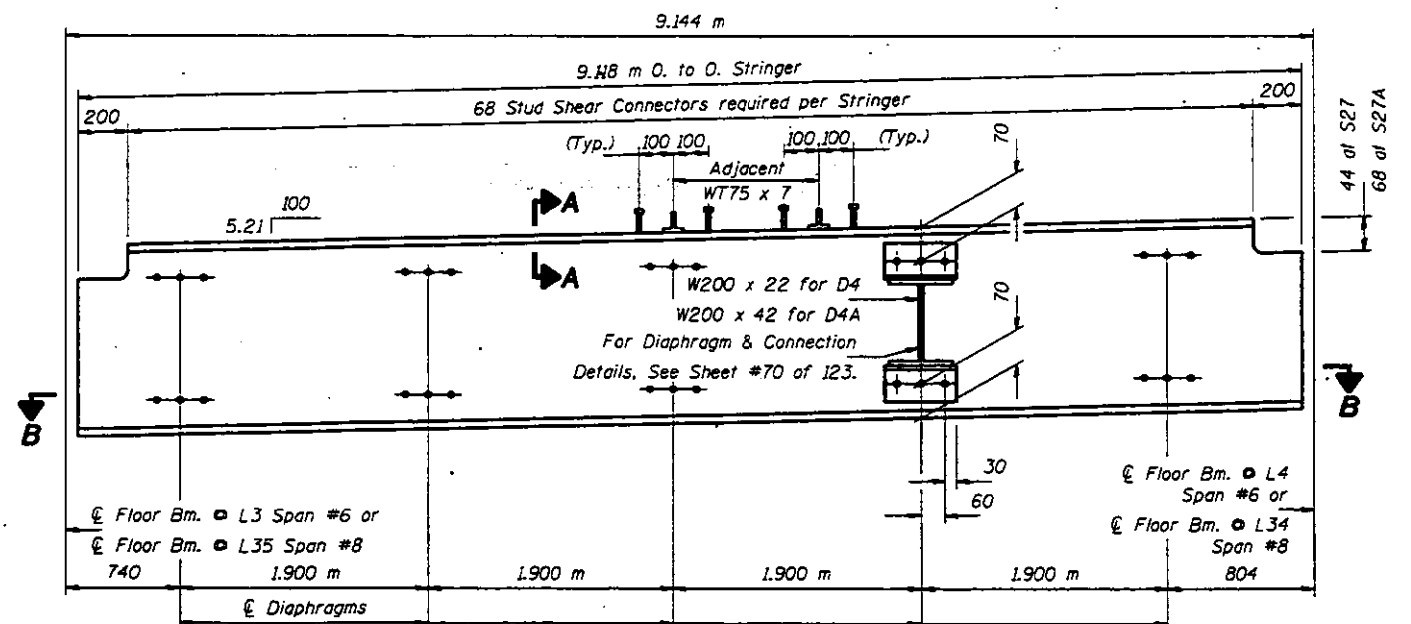

STRINGER S27 & S27A - SPAN #6 & #8

W460 x 60 (NTR)
(No. Required = 4 for S27 & 4 for S27A)

STRINGER DETAILS
F.A.P. RT. 315 SEC. 140B-I-4
FULTON AND MASON COUNTIES
STA. 10+646.69


June 26, 1997

EXAMINED *Gregory J. Kuper*
ENGINEER OF GEOTECHNICAL DESIGN

PASSED *Rafael E. Anderson*
ENGINEER OF ROADS AND STRUCTURES


ROUTE NO.	SHEET	QUANTITY	TOTAL SHEETS	SHEET NO.
F.A.P. 315	MOB-1-4	FULTON & MASON		
PUB. ROAD DIST. NO. 7		ALLIED	PUB. AND PROJECT-	

SHEET NO. 64
123 SHEETS

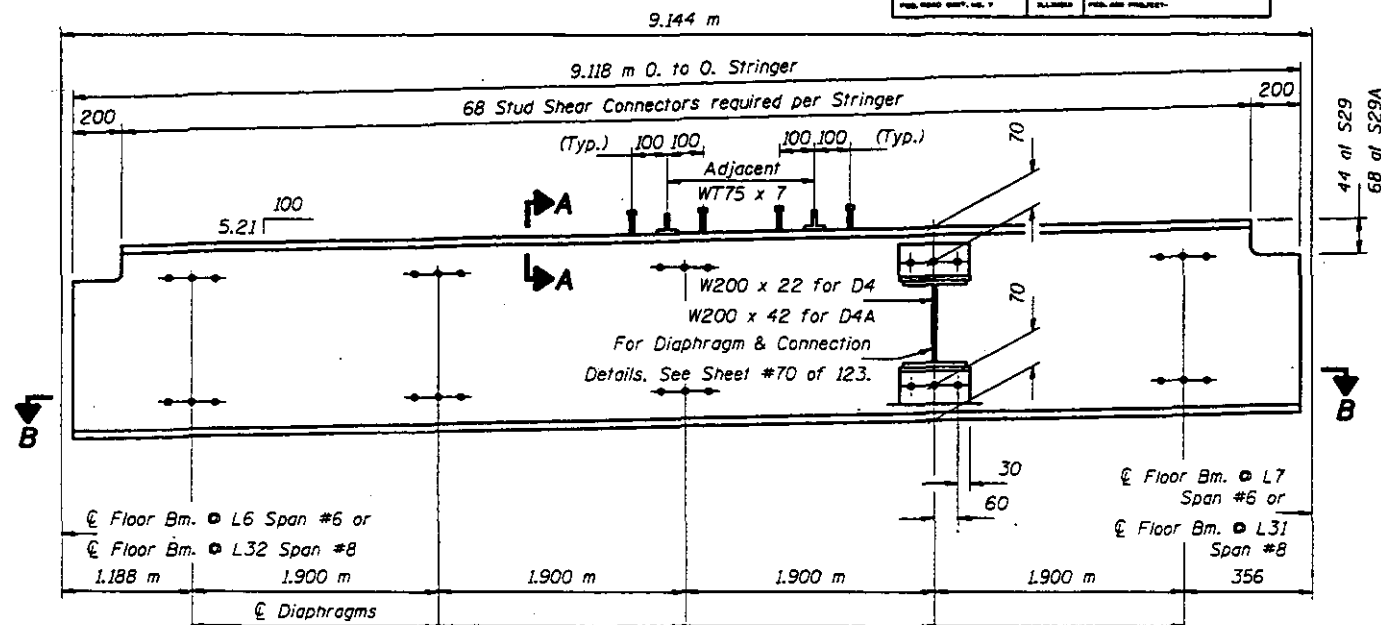

STRINGER S29 & S29A - SPAN #6 & #8

W460 x 60 (NTR)
(No. Required = 4 for S29 & 4 for S29A)

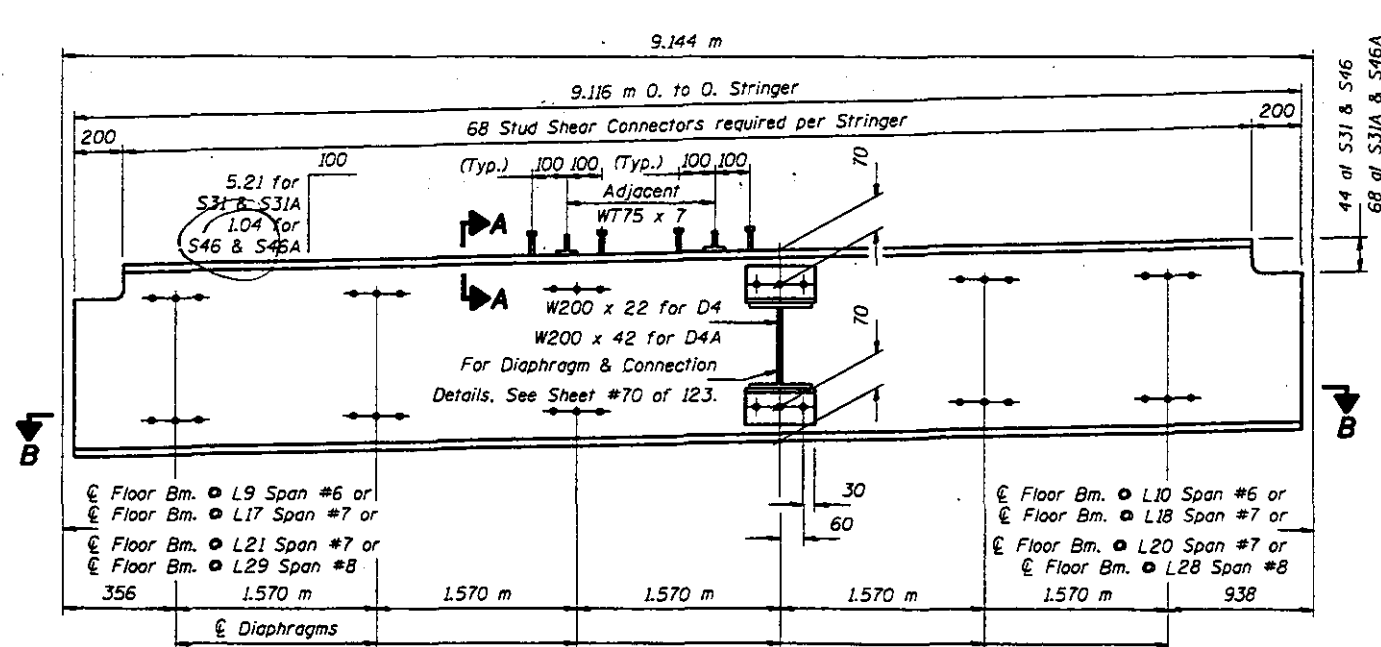

STRINGER S31, S31A, S46 & S46A - SPAN #6, #7 & #8


W460 x 60 (NTR)
(No. Required = 4 for S3I & 4 for S3IA)
(No. Required = 4 for S46 & 4 for S46A)

STRINGER DETAILS
F.A.P. RT. 315 SEC. 140B-I-4
FULTON AND MASON COUNTIES
STA. 10+646.69

△ Revised 7-16-97 STD


STATE OF ILLINOIS
DEPARTMENT OF TRANSPORTATION

ROUTE NO.	SECTION	DISTRICT	SHEET NO.	SHEET
F.A.P. 315	140B-1-4	FULTON & MASON	123	65
DESIGNED BY	DRAWN BY	CHECKED BY	APPROVED BY	DATE

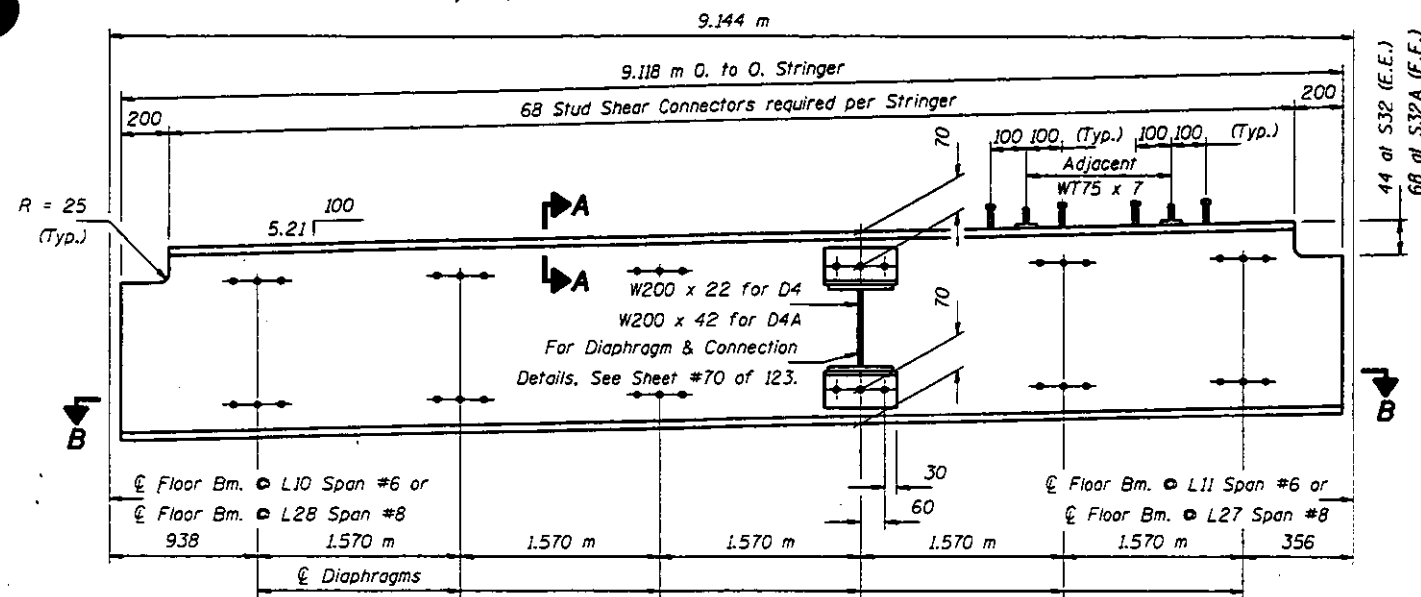


STRINGER S32 & S32A - SPAN #6 & #8

W460 x 60 (NTR)
(No. Required = 4 for S32 & 4 for S32A)

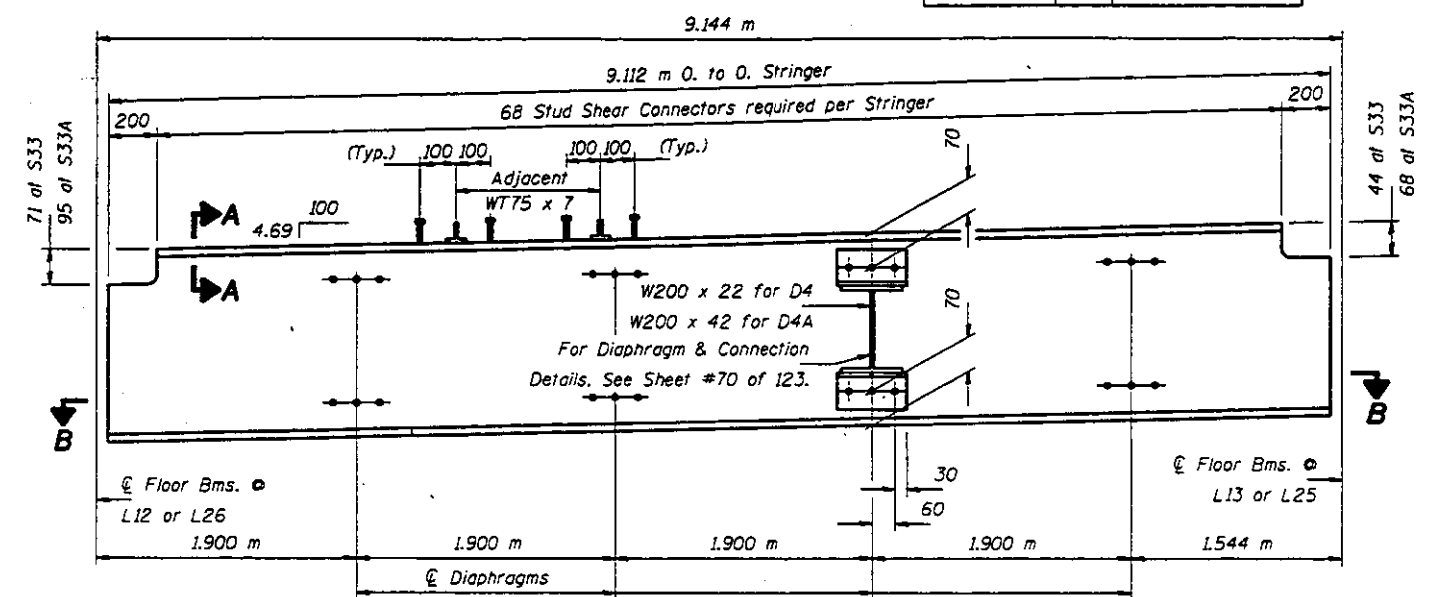


STRINGER S33 & S33A - SPAN #7

W460 x 60 (NTR)
(No. Required = 4 for S33 & 4 for S33A)

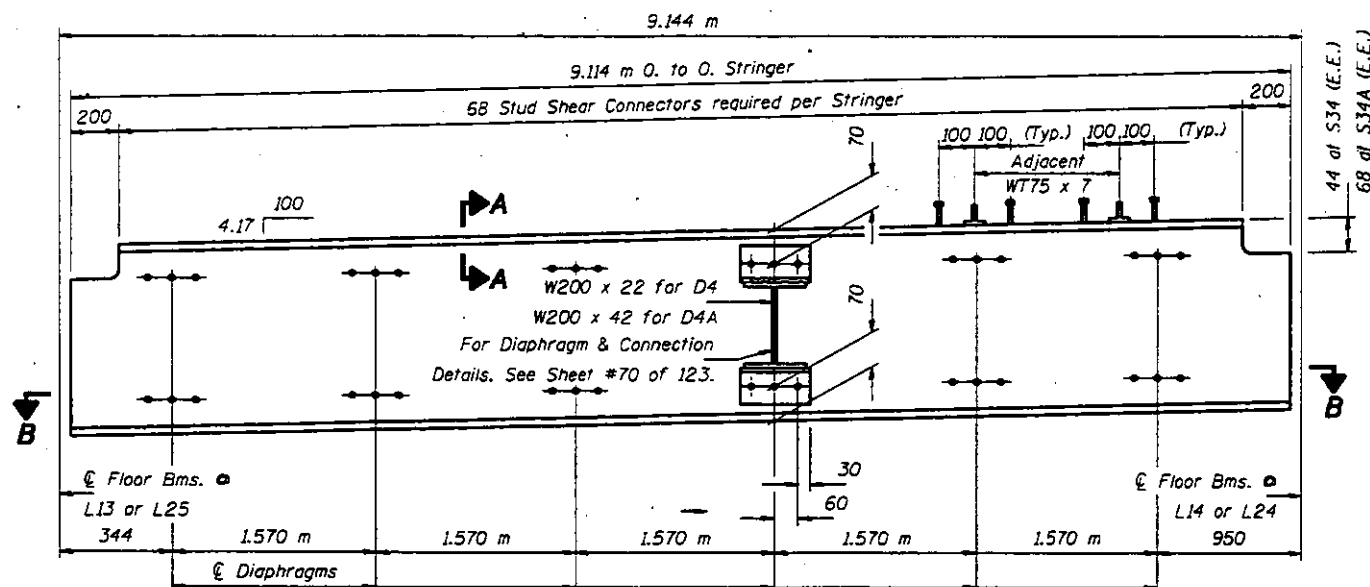

STRINGER S34 & S34A - SPAN #7

W460 x 60 (NTR)
(No. Required = 4 for S34 & 4 for S34A)

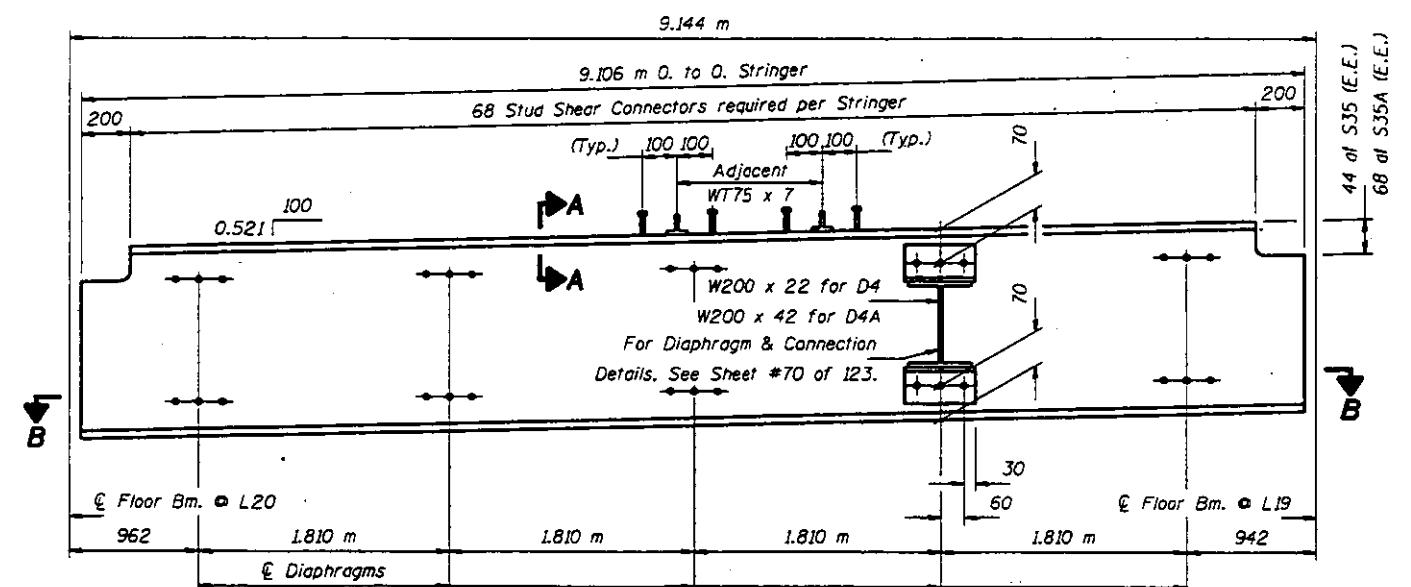

STRINGER S35 & S35A - SPAN #7

W460 x 60 (NTR)
(No. Required = 2 for S35 & 2 for S35A)

Notes: For Sections A-A & B-B see sheet #69 of 123.
To facilitate field erection, stringer lengths are shorter than those taken from existing Fabrication Plans.
"NTR" denotes members to which Notch Toughness Requirements are applicable.
Hardered washers shall be required over all 24 mm ϕ holes.
All holes in the ends of the Stringer Webs shall be field drilled for end connections. See Floor Beam sheets #45 thru #55 of 123 for details. All other holes are shop drilled.
For Stringer locations see sheets #37 thru #39 of 123.
Position Stringers S32, S33, S34 & S35 to maintain equal clearances from faces of floor beam webs at both ends.
After grid deck is installed on the Stringer, install stud shear connectors as shown. Place adjacent Stud Shear Connectors alternately as shown on Section A-A, see sheet #69 of 123.
Stringers shall be AASHTO M270M Grade 345.


DESIGNED LSH
CHECKED JLC TTBB
DRAWN John F. Schneller Jr.
CHECKED LSH TTBB

June 26, 1997
EXAMINED [Signature]
PASSED [Signature]
DESIGNER OF BRIDGES AND STRUCTURES

STRINGER DETAILS
F.A.P. RT. 315 SEC. 140B-1-4
FULTON AND MASON COUNTIES
STA. 10+646.69


ROUTE NO.	SECTION	SUBVY	TOTAL SHEETS	SHEET NO.
F.A.P. 315	MOB-1-4	FULTON & MASON		
FED. ROAD DIST. NO. 7		NAME	FED. AID PROJECT-	

SHEET NO. 66
123 SHEETS

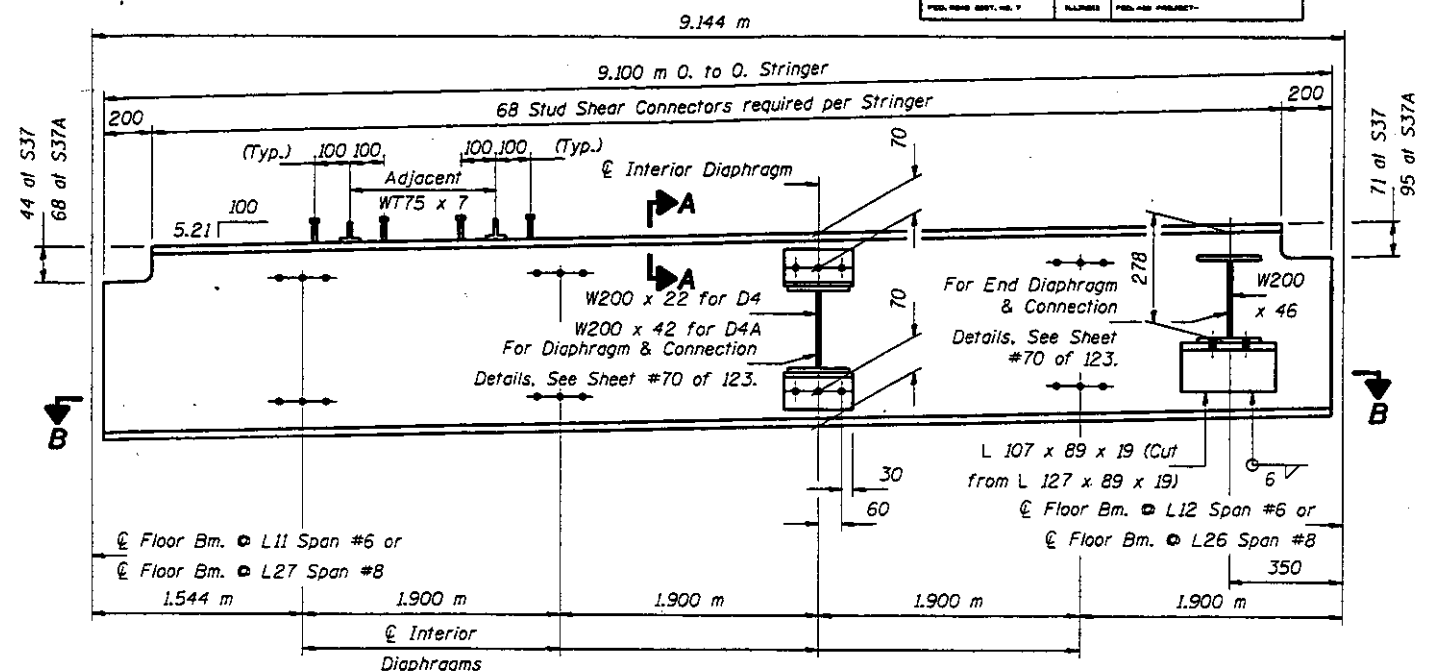

STRINGER S37 & S37A - SPAN #6 & #8

W460 x 60 (NTR)
(No. Required = 4 for S37 & 4 for S37A)

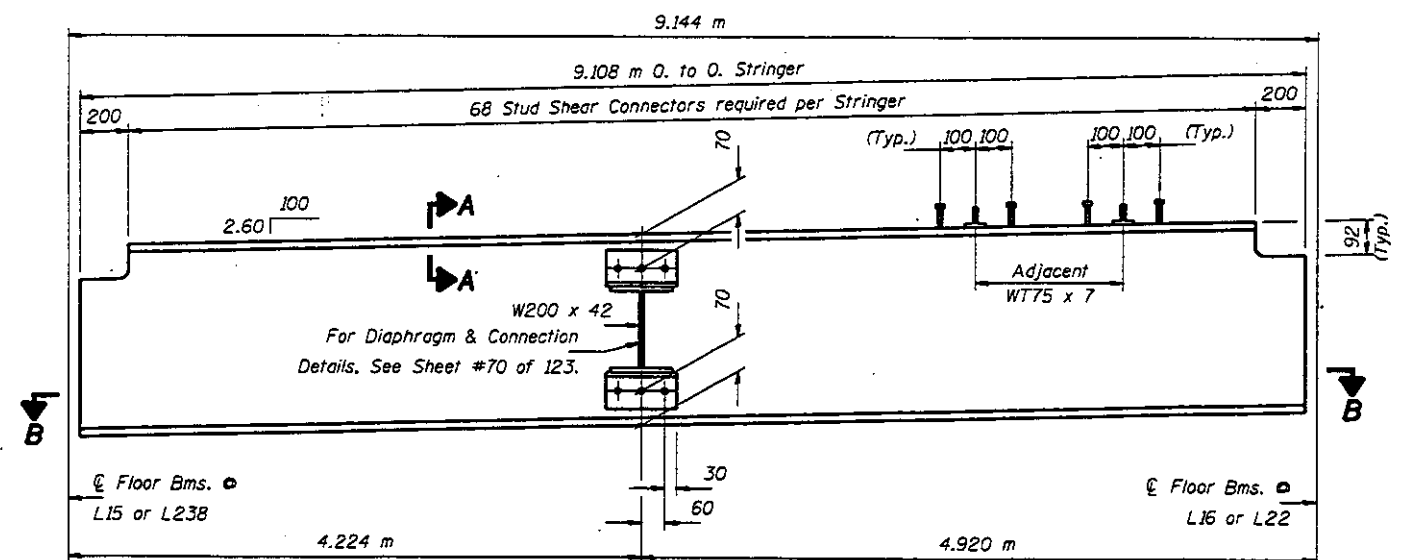

STRINGER S39 - SPAN #7

W450 x 60 (NTR)
(No. Required = 4)


STRINGER DETAILS
F.A.P. RT. 315 SEC. 140B-I-4
FULTON AND MASON COUNTIES
STA. 10+646.69

June 26, 1997

EXAMINED *Ami J. Kasper*
ENGINEER OF BRIDGE DESIGN


PASSED *Ralph E. Anderson*
ENGINEER OF BRIDGES AND STRUCTURES

ROUTE NO.	SECTION	SUBJECT	TOTAL SHEETS	SHEET NO.
F.A.P. 315	MOB-1-4	FULTON & MASON		123 SHEETS
FED. ROAD DIST. NO. 7		PLANNED FEDERAL PROJECTS		

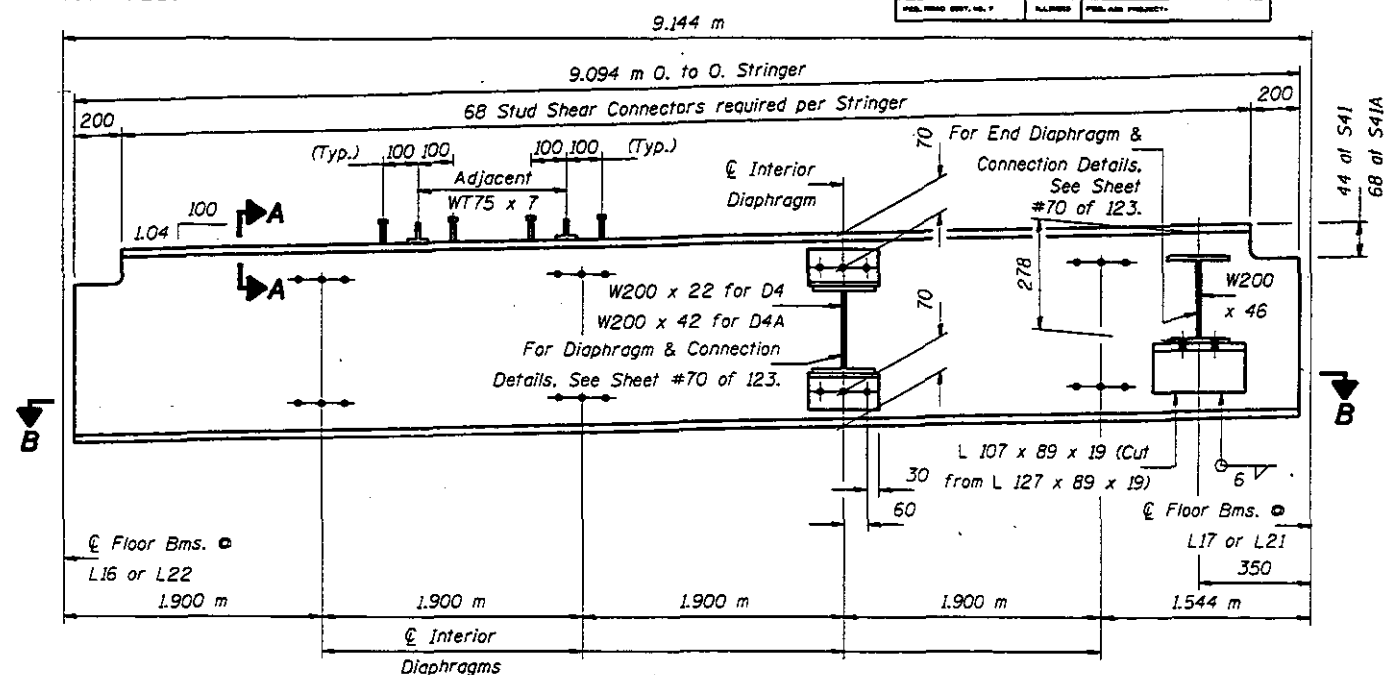

STRINGER S41 & S41A - SPAN #7

W460 x 60 (NTR)
(No. Required = 4 for S41 & 4 for S41A)

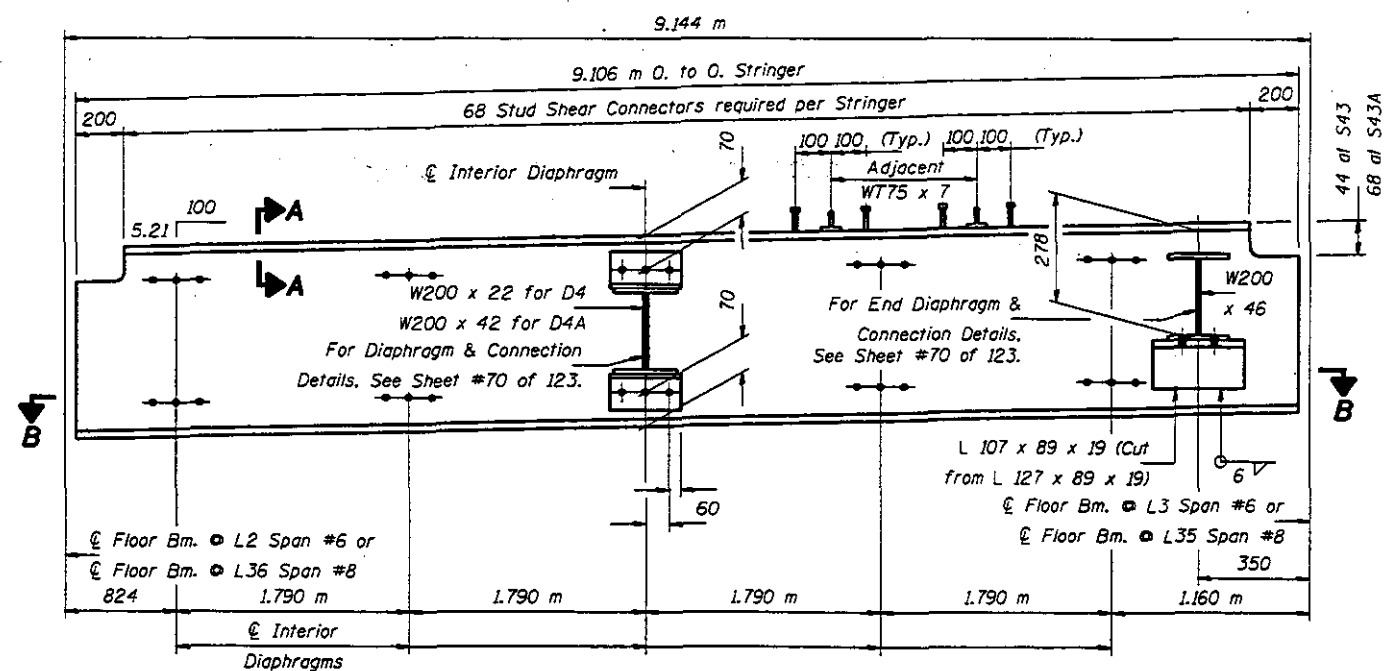

STRINGER S43 & S43A - SPAN #6 & #8

W460 x 60 (NTR)
(No. Required = 4 for S43 & 4 for S43A)

STRINGER DETAILS
F.A.P. RT. 315 SEC. 140B-I-4
FULTON AND MASON COUNTIES
STA. 10+646.69


June 26, 1997

EXAMINED *Eng. J. K. Kwan*
ENGINEER OF BRIDGE DESIGN


PASSED *Rafael E. Amador*
ENGINEER OF BRIDGE AND STRUCTURES

STATE OF ILLINOIS
DEPARTMENT OF TRANSPORTATION

PROJECT NO.	SECTION	DISTRICT	SHEET NO.	123 SHEETS
F.A.P. 315	140B-I-4	FULTON & MASON		
DESIGNED BY	DRAWN BY	CHECKED BY	DATE	

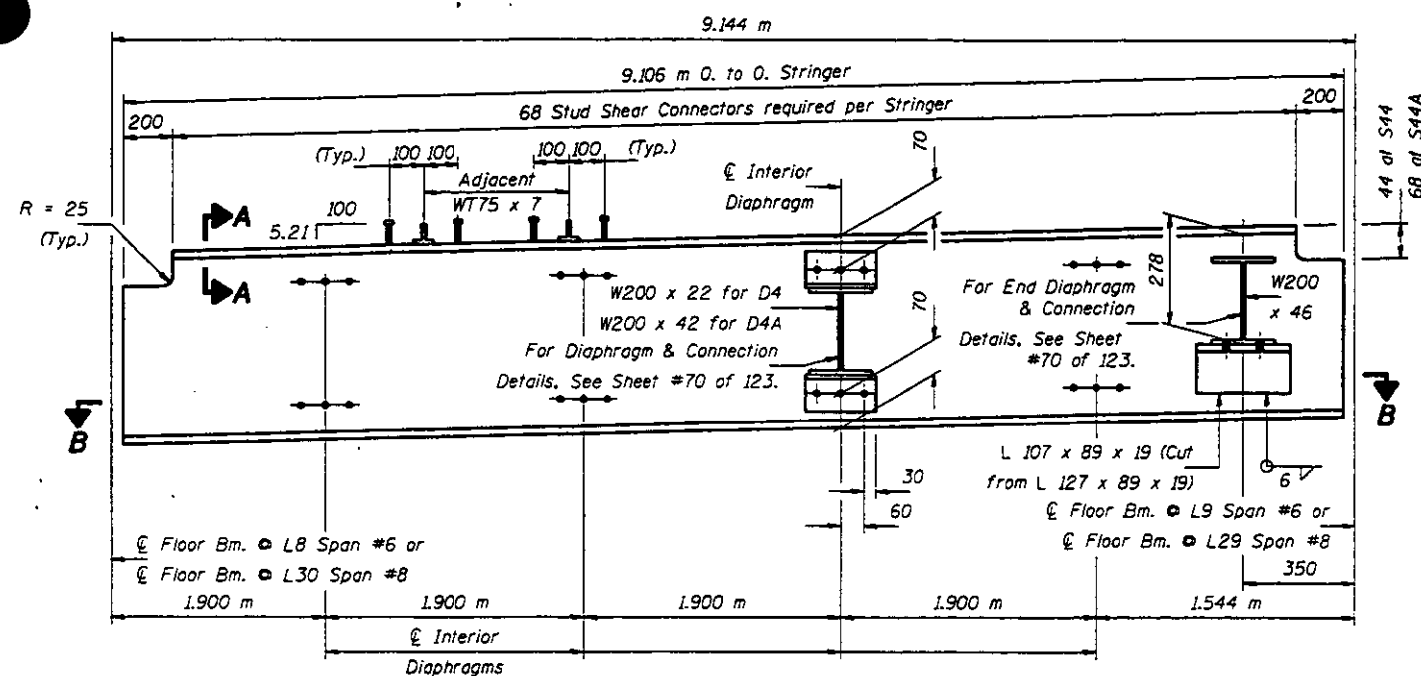

STRINGER S44 & S44A - SPAN #6 & #8
W460 x 60 (NTR)
(No. Required = 4 for S44 & 4 for S44A)

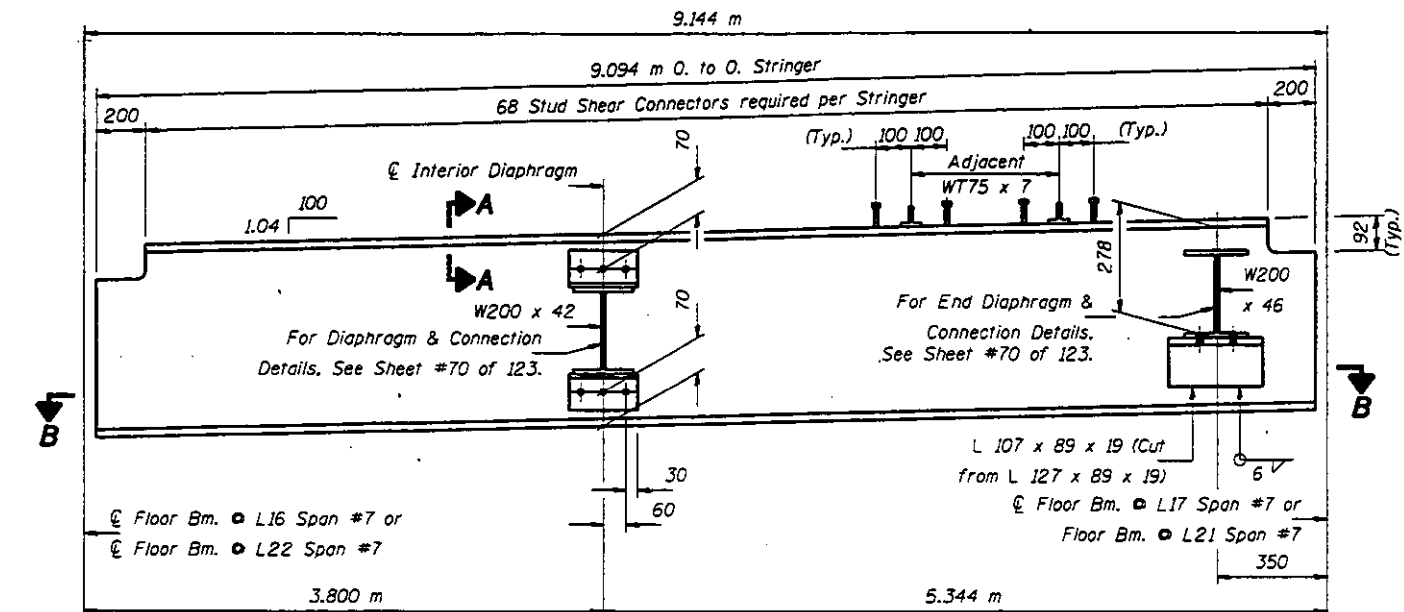

STRINGER S45 - SPAN #7
W460 x 60 (NTR)
(No. Required = 4)

Notes: For Sections A-A & B-B see sheet #69 of 123.
To facilitate field erection, stringer lengths are shorter than those taken from existing Fabrication Plans.
"NTR" denotes members to which Notch Toughness Requirements are applicable.
Hardened washers shall be required over all 24 mm ϕ holes.
All holes in the ends of the Stringer Webs shall be field drilled for end connections. See Floor Beam sheets #45 thru #55 of 123 for details. All other holes are shop drilled.
For Stringer locations see sheets #37 thru #39 of 123.
Position Stringers S44 & S45 by placing Stringer end (end which is to have field drilled holes on Stringer Web) to maintain 12 mm clearance from face of Floor Beam Web.
After grid deck is installed on the Stringer, install stud shear connectors as shown. Place adjacent Stud Shear Connectors alternately as shown on Section A-A, see sheet #69 of 123.
Stringers shall be AASHTO M270M Grade 345.


DESIGNED LSH
CHECKED JLC TTB
DRAWN John F. Schaeffer Jr.
CHECKED LSH TTB

June 26, 1997
EXAMINED [Signature]
PASSED [Signature]
ENGINEER OF BRIDGES AND STRUCTURES

STRINGER DETAILS
F.A.P. RT. 315 SEC. 140B-I-4
FULTON AND MASON COUNTIES
STA. 10+646.69

STATE OF ILLINOIS
DEPARTMENT OF TRANSPORTATION


PROJECT NO.	SECTION	SHEET	DATE	SHEET NO.
F.A.P. 315	140B-1-4	FULTON & MASON	89	123 SHEETS
DESIGNED BY	CHECKED BY	APPROVED BY		

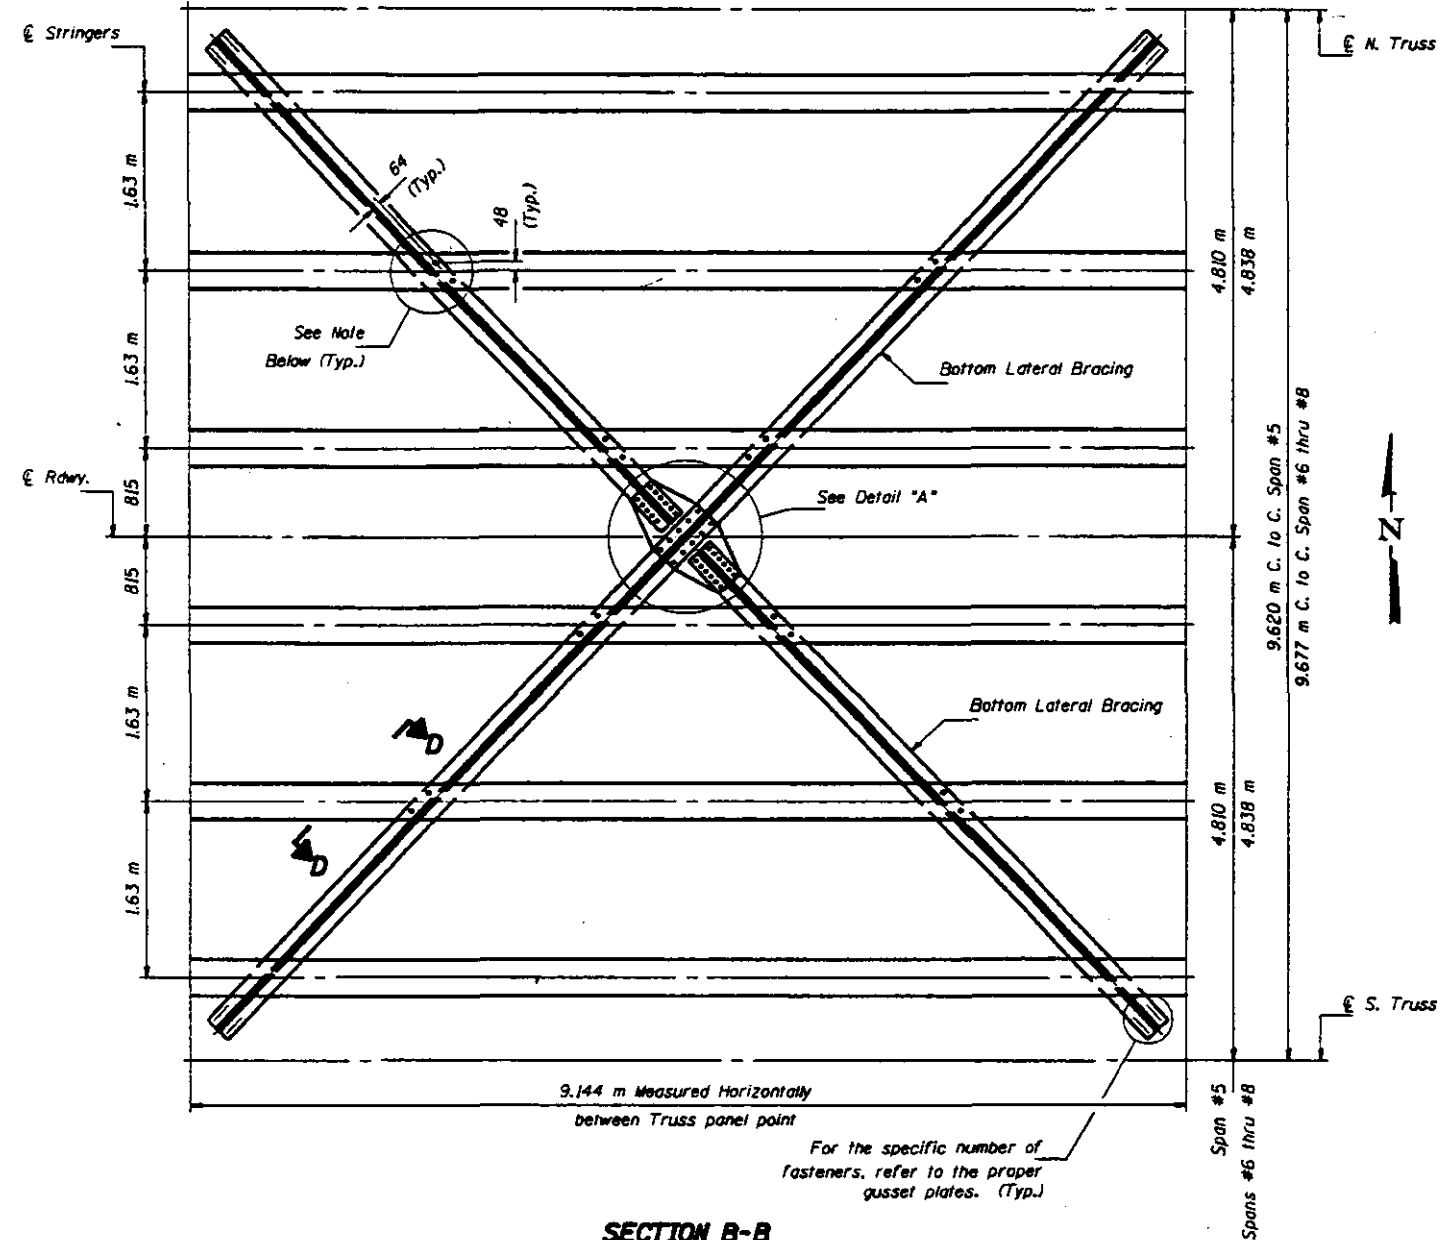


SECTION B-B
WT100 x 43

Notes: Field drill 24 mm ϕ Holes on Lateral Bracing. 24 mm ϕ Holes on Bottom of Stringers may be field drilled.


Notes: All existing Bottom Lateral Bracing shall be replaced with AASHTO M270M Grade 345 Steel. All connections to gusset plates shall be field drilled using existing gusset plates as a template. The Contractor shall take care not to damage the existing bottom gusset plates when replacing bottom lateral bracing. Bottom Lateral Bracing must be supported during Stringer Replacement. Cost is included with "Furnishing & Erecting Structural Steel".

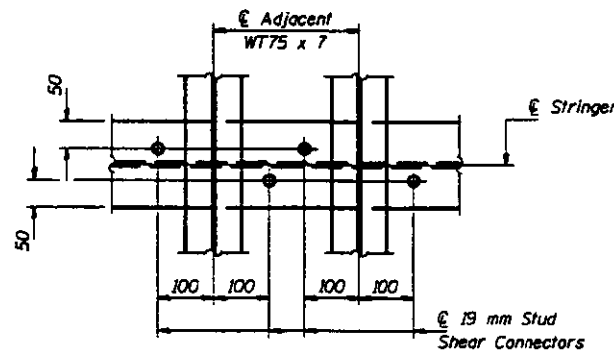


TOP VIEW OF STRINGER

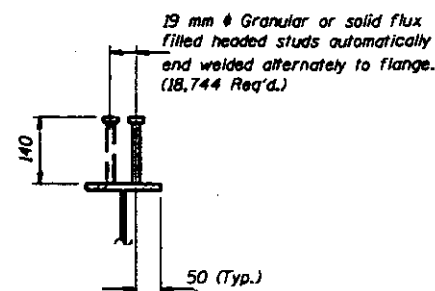

SECTION A-A

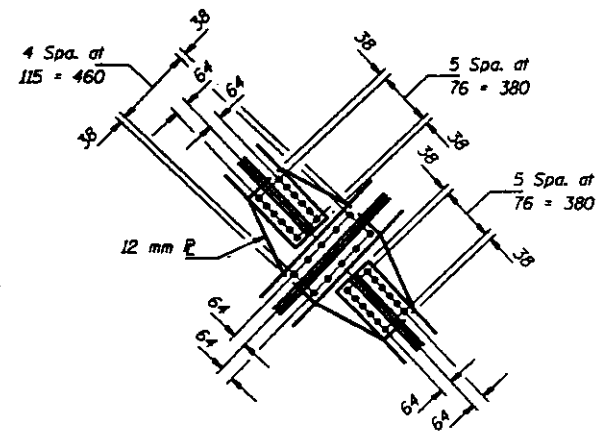

DETAIL A

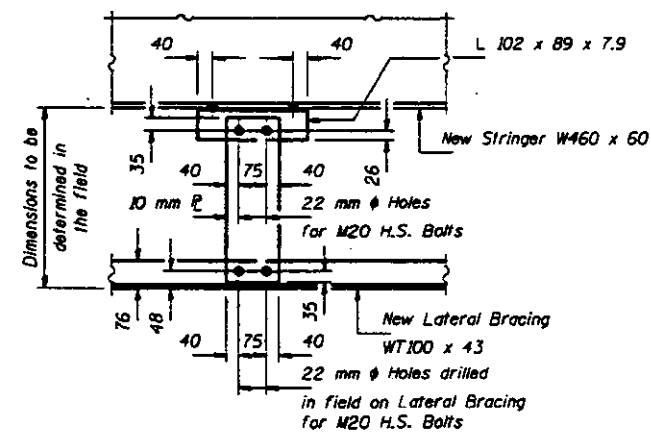

VIEW D-D

DESIGNED	LSH
CHECKED	TPB
APPROVED	John F. Schaeffer Jr.
DESIGNED	LSH TPB





June 26, 1997

APPROVED
Robert E. Schaeffer
CHIEF OF BRIDGES AND STRUCTURES

**STRINGER DETAILS &
BOTTOM LATERAL BRACING**
F.A.P. RT. 315 SEC. 140B-1-4
FULTON AND MASON COUNTIES
STA. 10+646.69

STATE OF ILLINOIS
DEPARTMENT OF TRANSPORTATION

PROJECT NO.	SECTION	DATE	SHEET NO.
F.A.P. 315	MOB-I-4	FULTON & MASON	90
123 SHEETS			

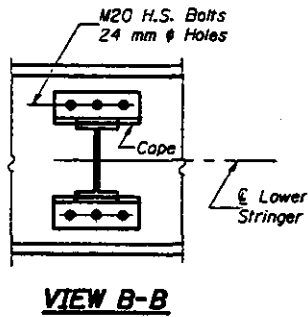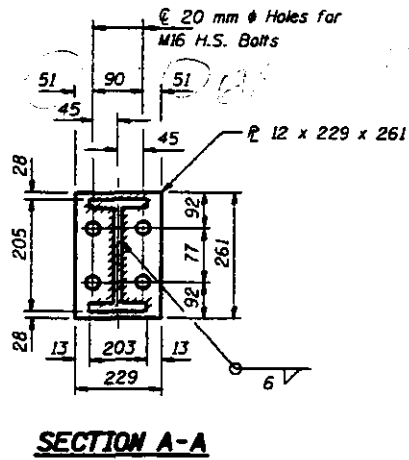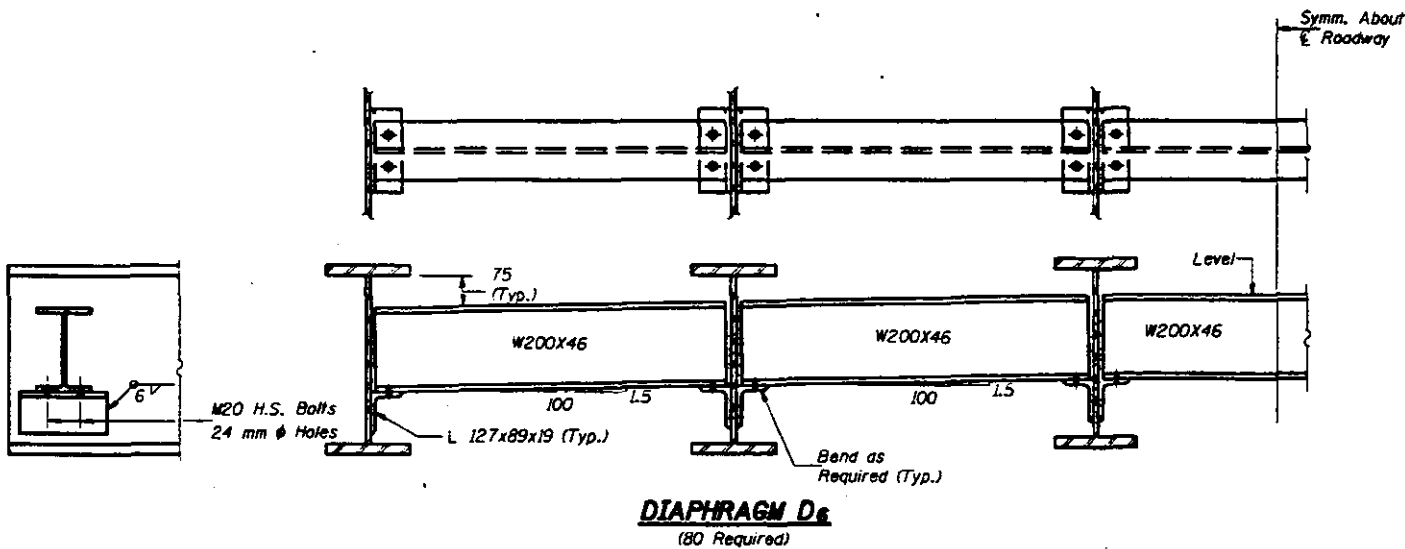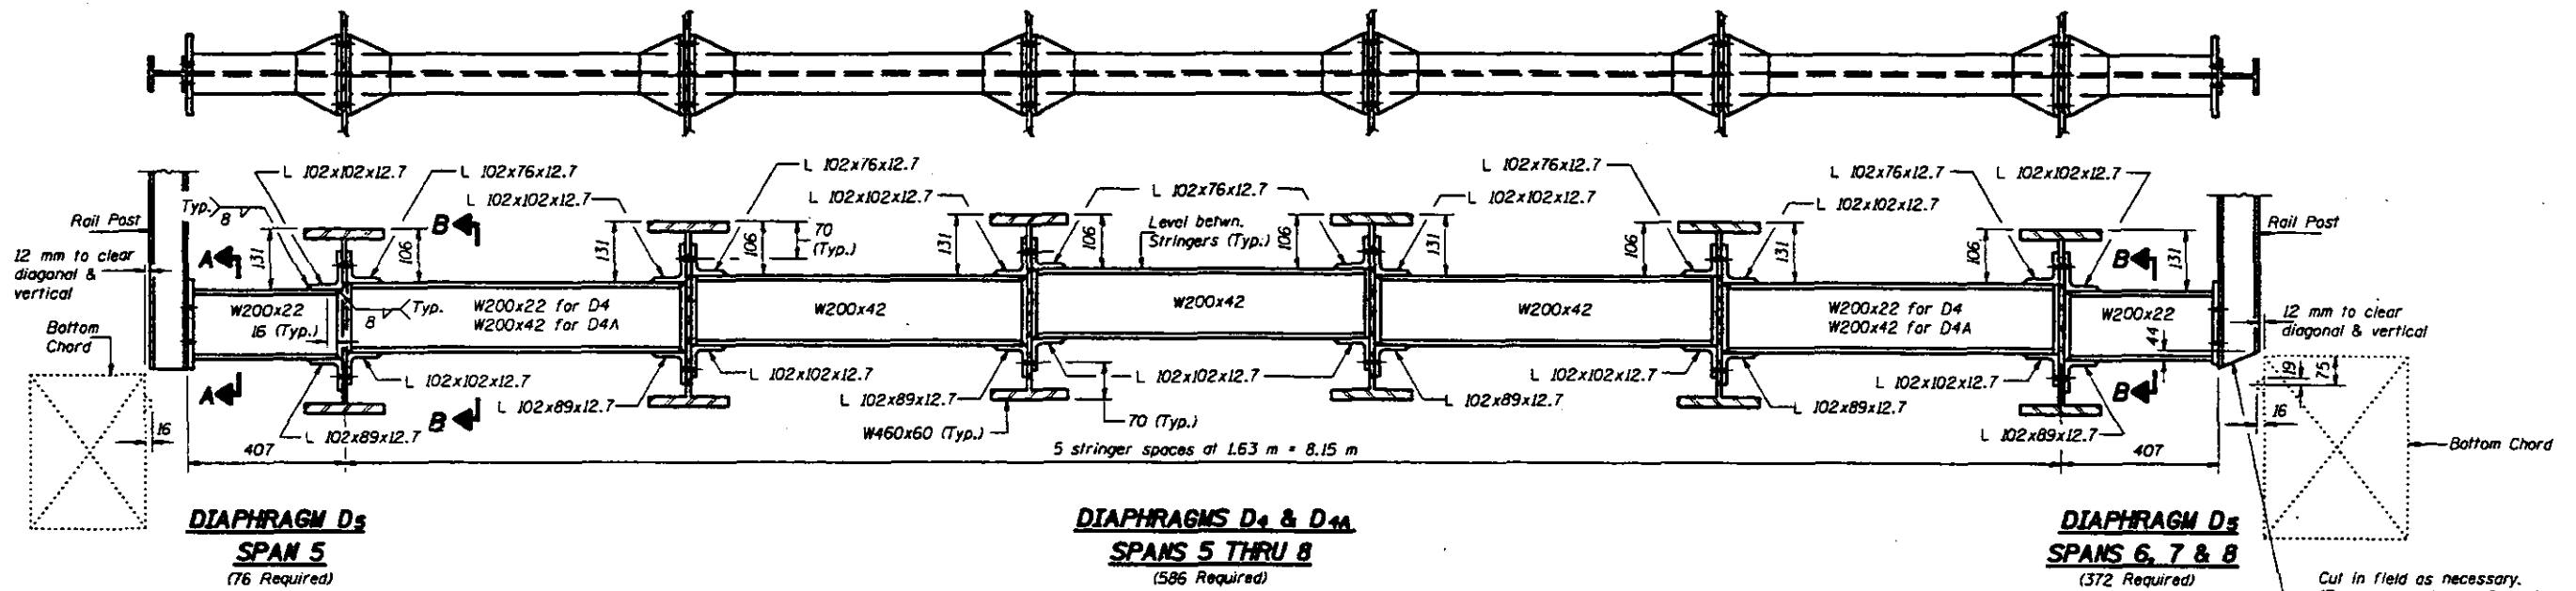

DESIGNED	LSH
CHECKED	JLC TTB
DRAWN	R. Dory
CHECKED	LSH TTB

June 26, 1997

EXAMINED *David J. Homan*
ENGINEER OF STRUCTURES







PREPARED *Robert E. Anderson*
ENGINEER OF BRIDGES AND STRUCTURES

Note: Two hardened washers shall be required over all oversized holes.

TRUSS SPANS
DIAPHRAGM DETAILS
F.A.P. RT. 315 SECTION MOB-I-4
FULTON AND MASON COUNTIES
STATION 10+646.69

STATE OF ILLINOIS
DEPARTMENT OF TRANSPORTATION

PROJECT NO.	SECTION	COUNTY	DATE	SHEET NO.
F.A.P. 315	140B-1-4	FULTON & MASON		71
123 SHEETS				

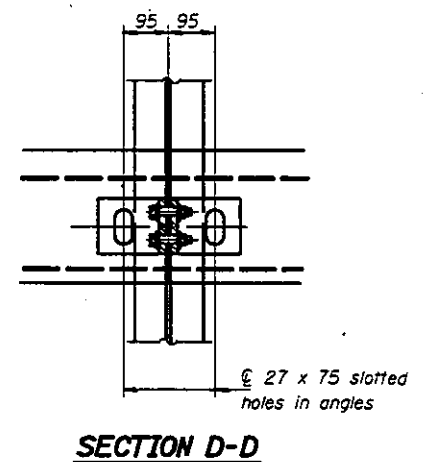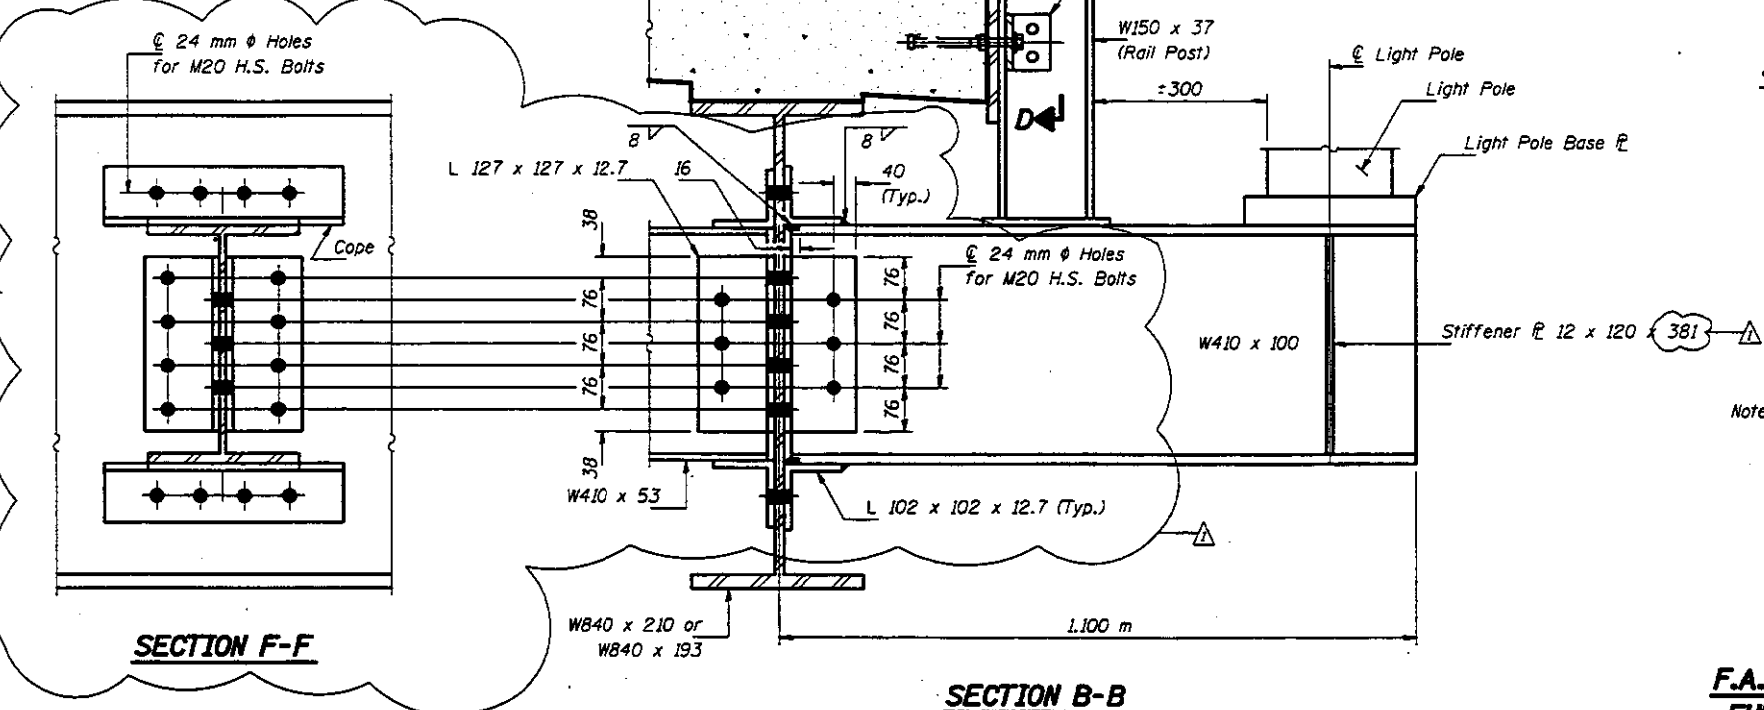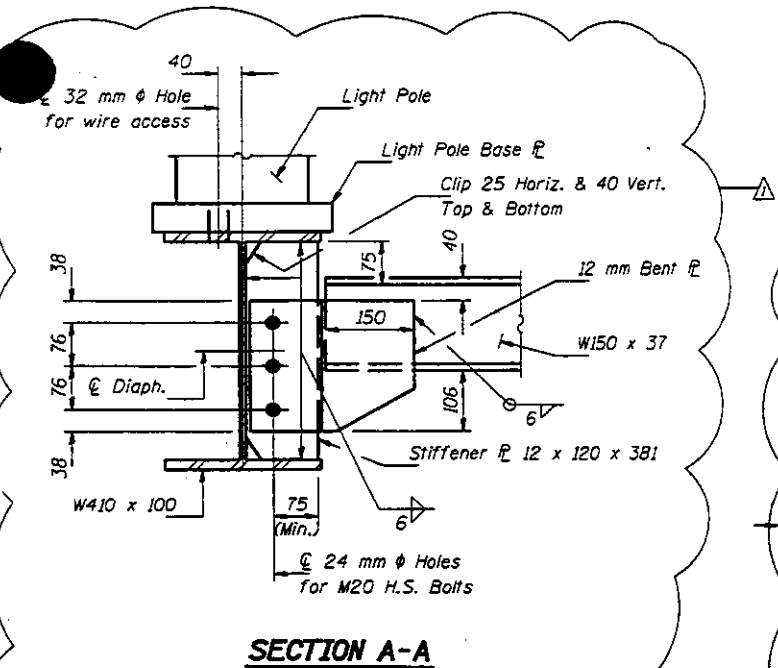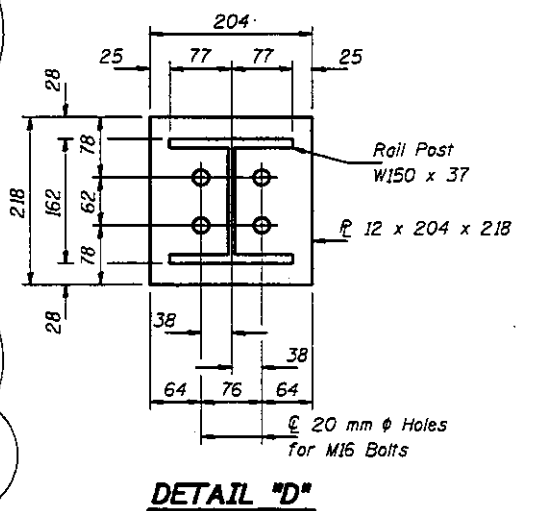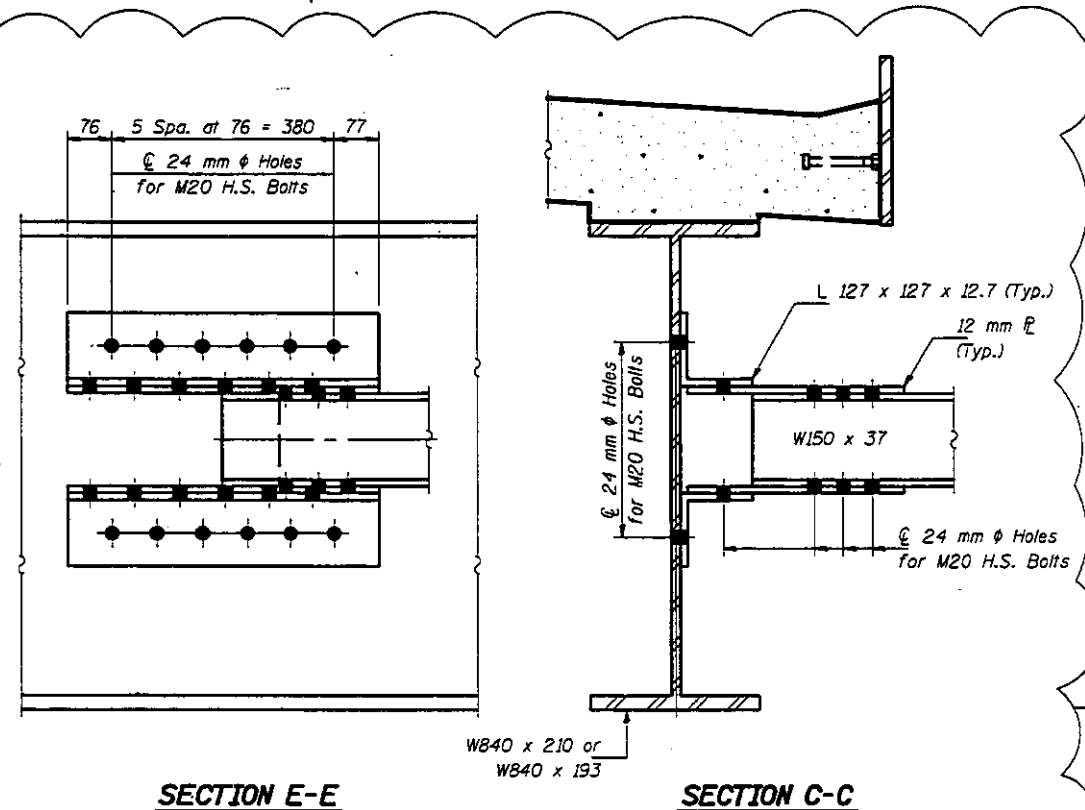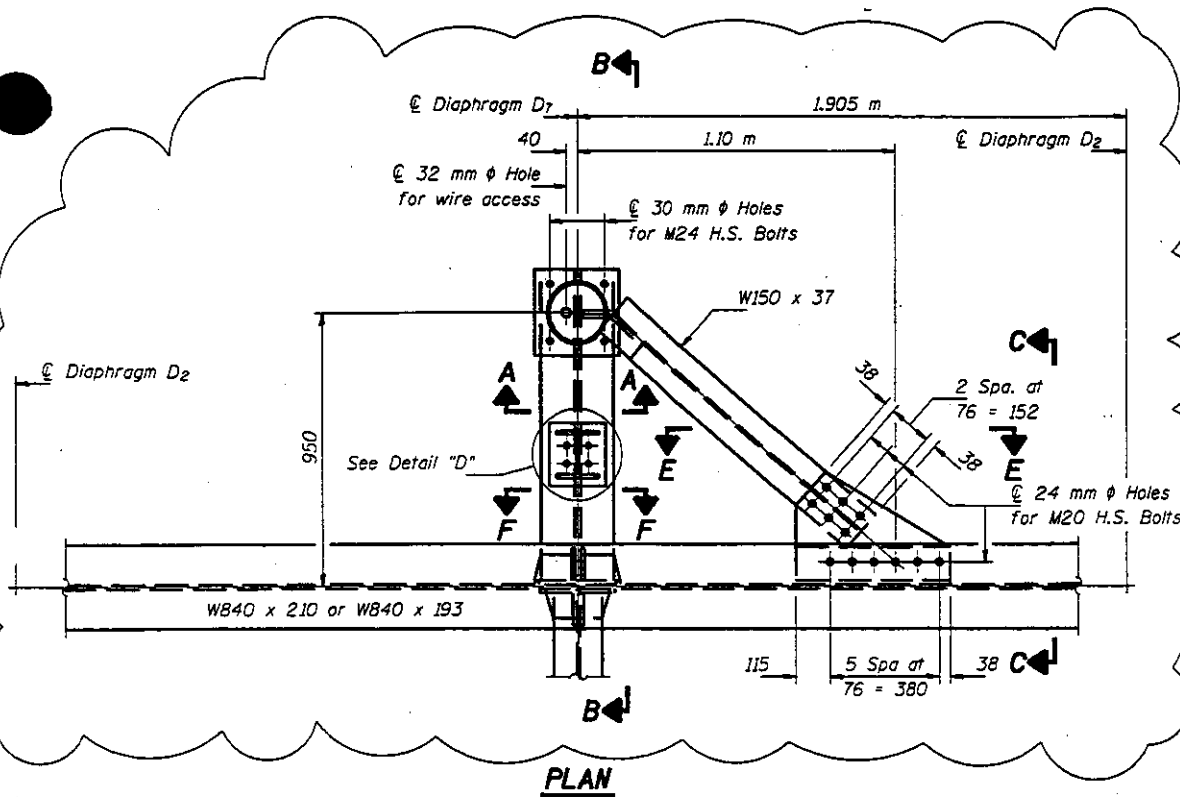


Notes: For remainder of Bridge Rail Details
see sheet #76 of 123.

LIGHT POST SUPPORT
DIAPHRAGM D7
F.A.P. RT. 315 SEC. 140B-1-4
FULTON AND MASON COUNTIES
STA. 10+646.69


DESIGNED **JLC**
CHECKED **TTBB**
DRAWN **John F. Schneller Jr.**
CHECKED **JLC TTBB**
June 26, 1997
EXAMINED **Ralph E. Anderson**
PASSED **Ralph E. Anderson**
ENGINEER OF BRIDGES AND STRUCTURES

STATE OF ILLINOIS
DEPARTMENT OF TRANSPORTATION


NO.	SECTION	DATE	BY	CHKD.	SHEET NO.
F.A.P. 315	140B-1-4		FULTON & MASON		92
					123 SHEETS

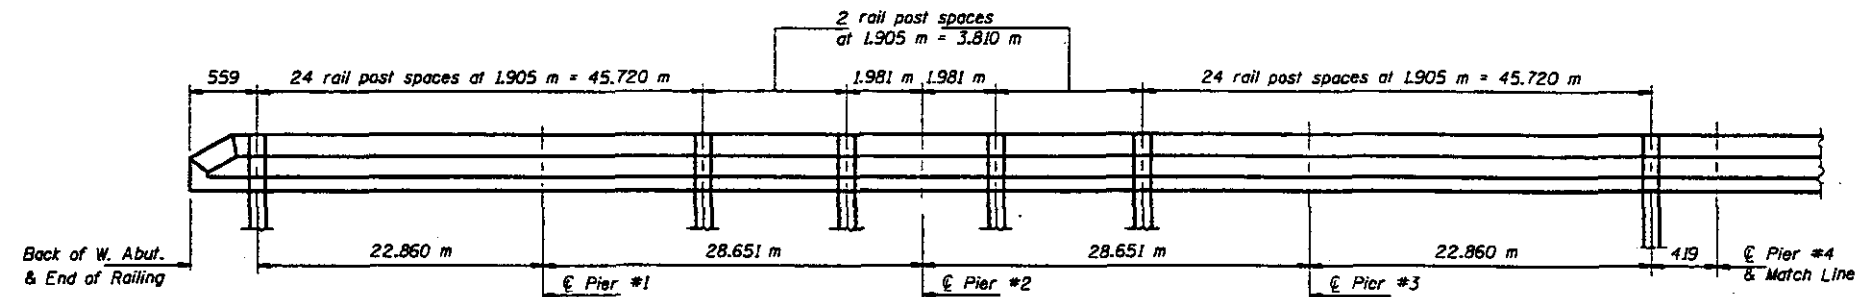

ELEVATION - SPANS 1 THRU 4
(Looking North)

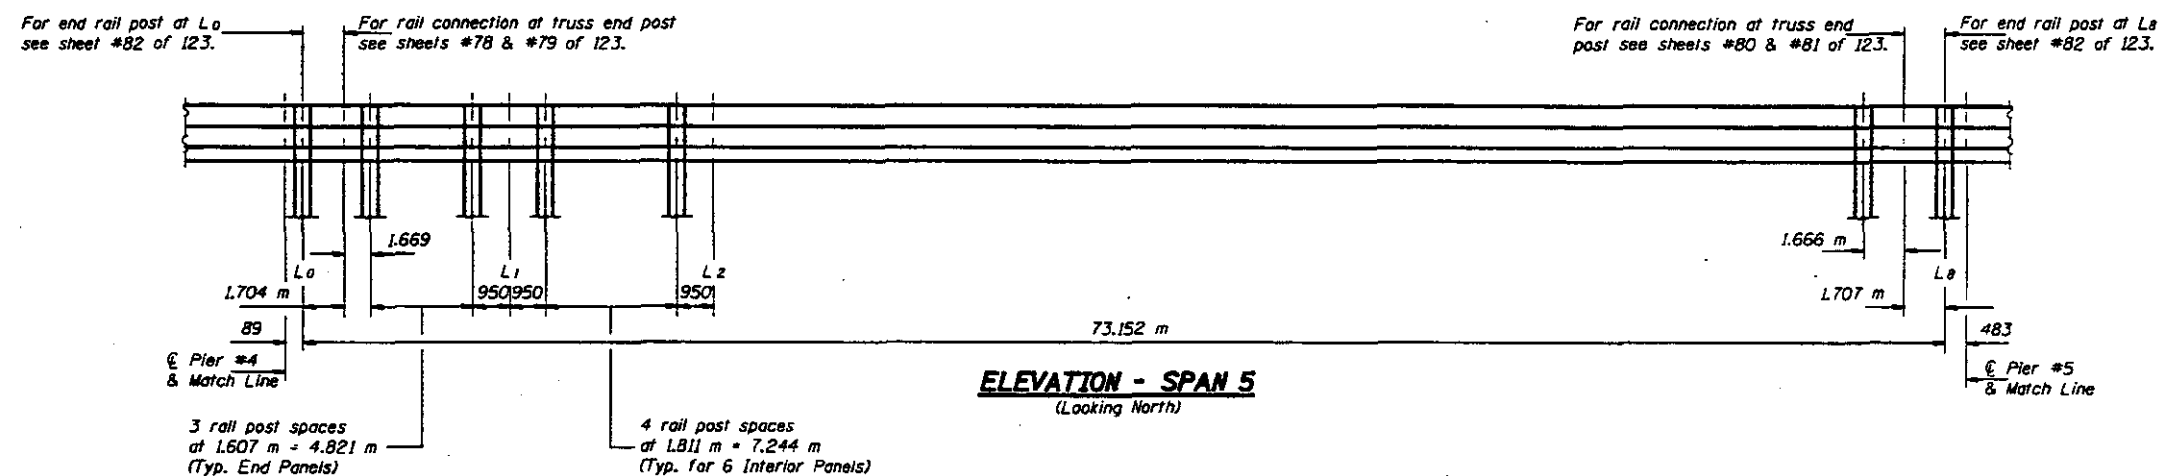

ELEVATION - SPAN 5
(Looking North)

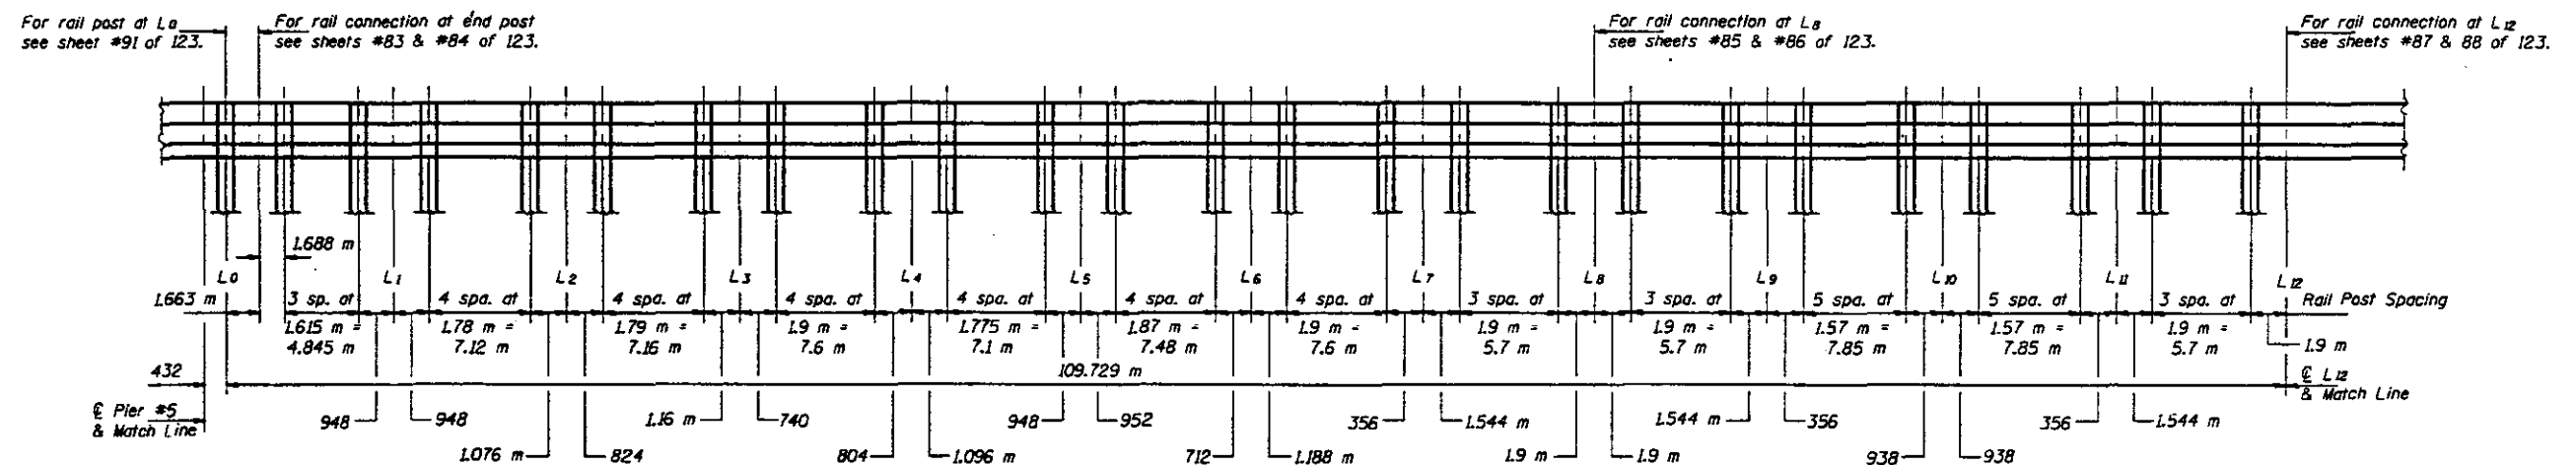

ELEVATION - SPAN 6
(Looking North)

DESIGNED	JLC LSH
CHECKED	JLC TTB
DRAWN	R. Doty
CHECKED	JLC TTB LSH

June 26, 1997
 ENGINEER OF BRIDGE DESIGN
 ENGINEER OF BRIDGE AND STRUCTURES



Note: For rail post details see sheets #76 & #77 of 123.

TYPE SM (MODIFIED)
RAIL POST SPACING
F.A.P. RT. 315 SECTION 140B-1-4
FULTON AND MASON COUNTIES
STATION 10+646.69

STATE OF ILLINOIS
DEPARTMENT OF TRANSPORTATION

DESIGNED	REVIEWED	DATE	SHEET NO.
F.A.P. 315	MOB-1-4	FULTON & MASON	93
100-100-100-100	100-100-100-100	100-100-100-100	100-100-100-100

123 SHEETS

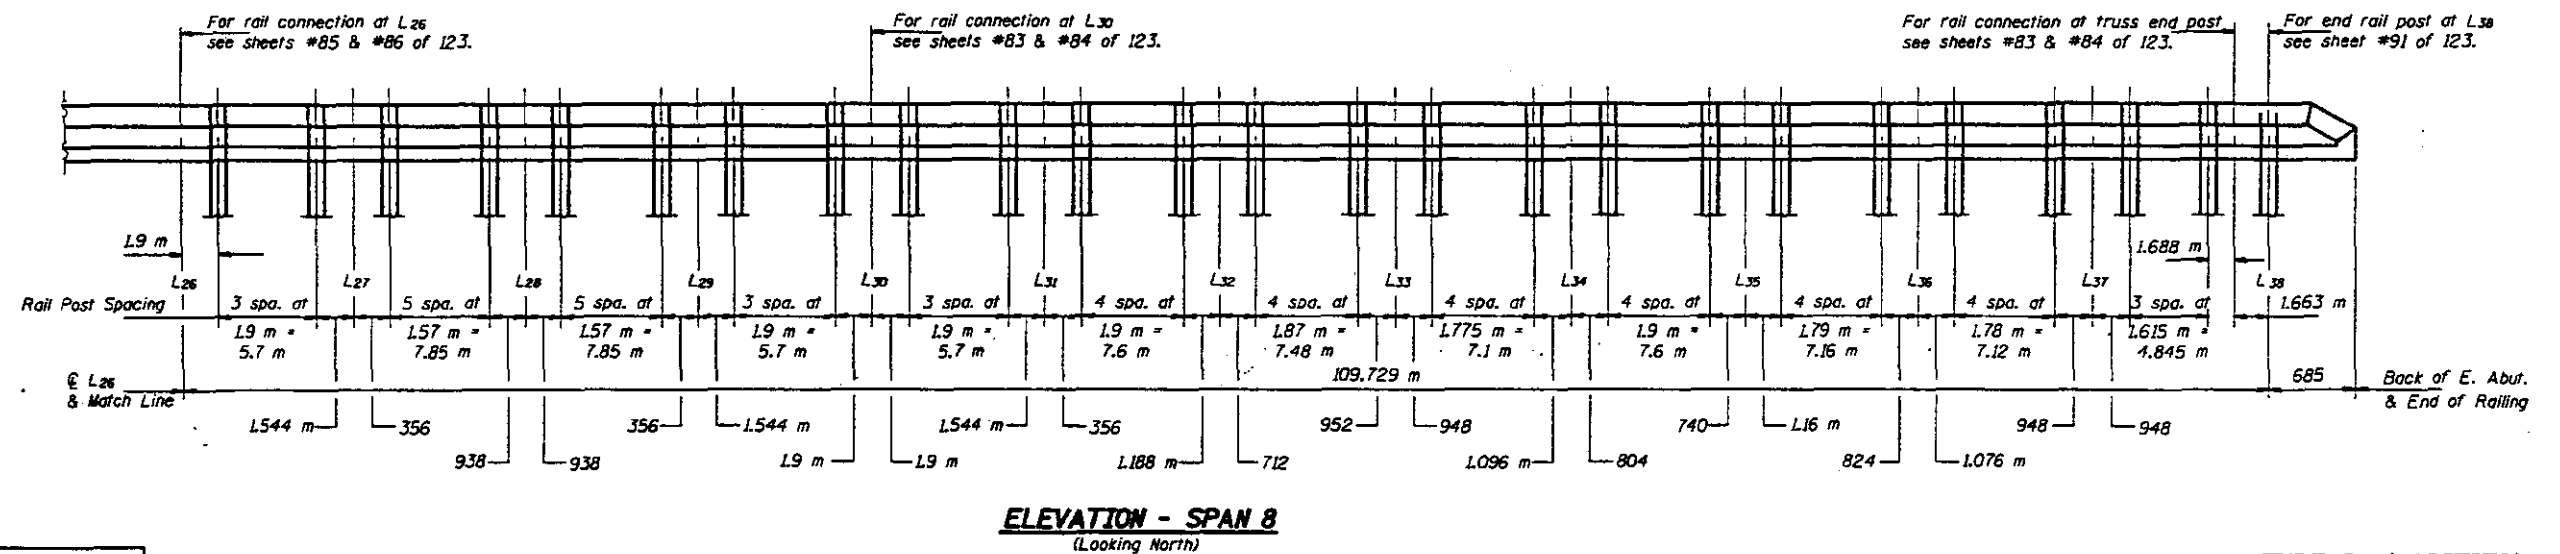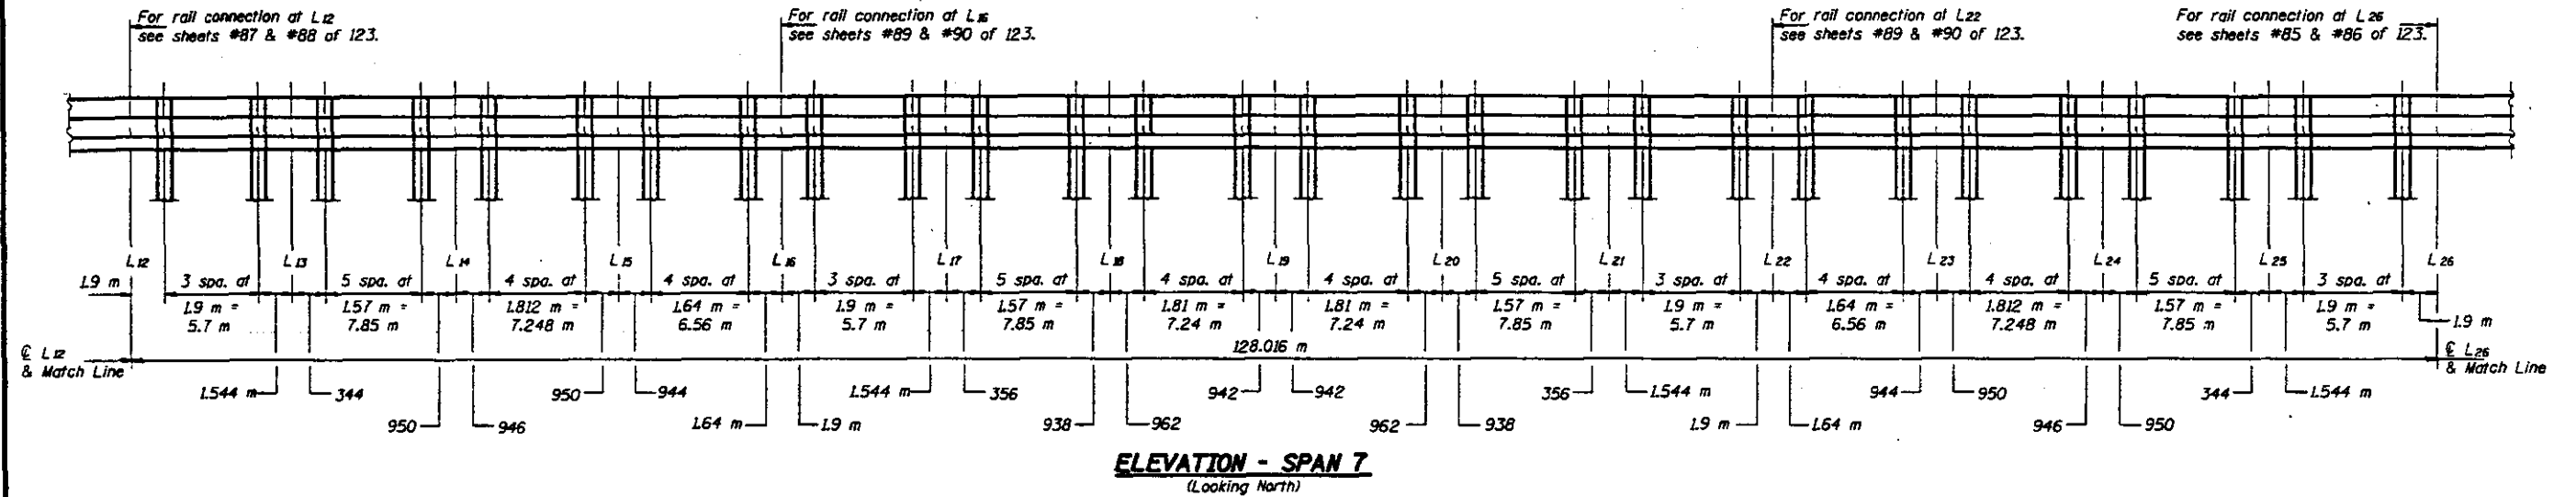


DESIGNED	LSH
CHECKED	TTB
DRAWN	R. Doty
CHECKED	LSH TTB

June 26, 1997

ENGINEER OF BRIDGE DESIGN
Ralph E. Anderson
CHIEF OF BRIDGES AND STRUCTURES

Note: For rail post details see sheets #76 & #77 of 123.

TYPE SM (MODIFIED)
RAIL POST SPACING
F.A.P. RT. 315 SECTION 140B-I-4
FULTON AND MASON COUNTIES
STATION 10+646.69

 

27 mm ϕ Holes for 24 mm ϕ x 100 mm
Round Head Bolts. Provide 2 flat washers
& locknuts for guard rail connection shown
on Standard 631026.



Allow structural steel tubing shall conform to the requirements of ASTM designation A-500 Grade B Structural Steel Tubing and shall meet the longitudinal CVN requirements of 20 N·m at -18 °C.

All other steel shapes and plates shall conform to the requirements of AASHTO M-270M Grade 250 except posts and angles shall conform to AASHTO M-270M, Grade 345.

Bolts, cap screws, and nuts shall conform to the requirements of ASTM designation A-307 except for high strength bolts, nuts and washers noted which shall conform to AASHTO M-164M.

All bolts, nuts, cap screws, washers and lock washers shall be galvanized in accordance with AASHTO M-232.

All posts, railing, rail splices, anchor devices and angles shall be galvanized after shop fabrication in accordance with AASHTO M-111 and ASTM A-385. Galvanized rail shall not be painted.

Railing shall be in accordance with Section 509 of the Standard Specifications, except as noted, and will be paid for at the contract unit price per meter for STEEL BRIDGE RAIL, TYPE SM (MODIFIED).

All field drilled holes shall be coated with an approved zinc rich paint before erection.

Bolts located at expansion joint shall be provided with locknuts and shall be tightened only to a point that will allow railing movement.

The M20 high strength bolts used to connect the 152 x 102 x 19 angle to the post shall be tightened in accordance with Article 505.04(f)(3) of the Standard Specifications. The M24 high strength bolts connecting the angles to the concrete shall be tightened to a snug fit and given an additional $\frac{1}{8}$ turn. The 16 mm ϕ bolts in bottom of posts shall be tightened to a snug fit only.

For rail treatment at the expansion joint at Pier #4, see sheet #77A of 123.



- * Threaded areas shall be plugged or blocked off during pouring of slab.


TYPE SM (MODIFIED)
SPANS 1 THRU 4
STEEL BRIDGE RAIL SIDE MOUNTED
F.A.P. RT. 315 SECTION 140B-I-4
FULTON AND MASON COUNTIES
STATION 10+646.69

DESIGNED	JLC	June 26, 1997
CHECKED	TTBB	EXAMINED <i>Orji. I. Kpema</i> ENGINEER OF BRIDGE DESIGN
DRAWN	R. Doty	PASSED <i>Ralph E. Anderson</i> ENGINEER OF BRIDGES AND STRUCTURES
CHECKED	JLC TTBB	


R-34 (W) 7-1-94 (1.9 m Maximum Post Spacing)

STATE OF ILLINOIS DEPARTMENT OF TRANSPORTATION


SY. NO.	SECTION	PROJECT	DATE	SHEET NO. 77
F.A.P. 315	140B-1-4	FULTON & MASON		123 SHEETS
FILE NO. 100-1-4	140B-1-4	140B-1-4		

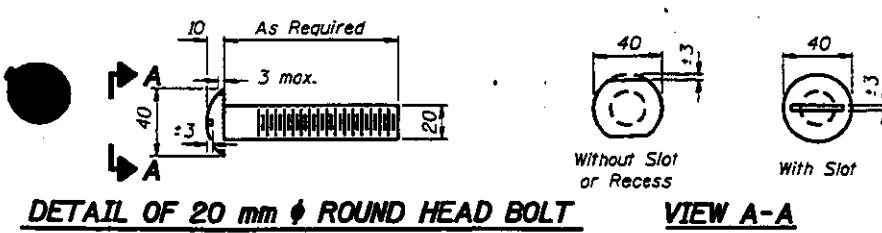

DETAIL OF 20 mm ϕ ROUND HEAD BOLT VIEW A-A

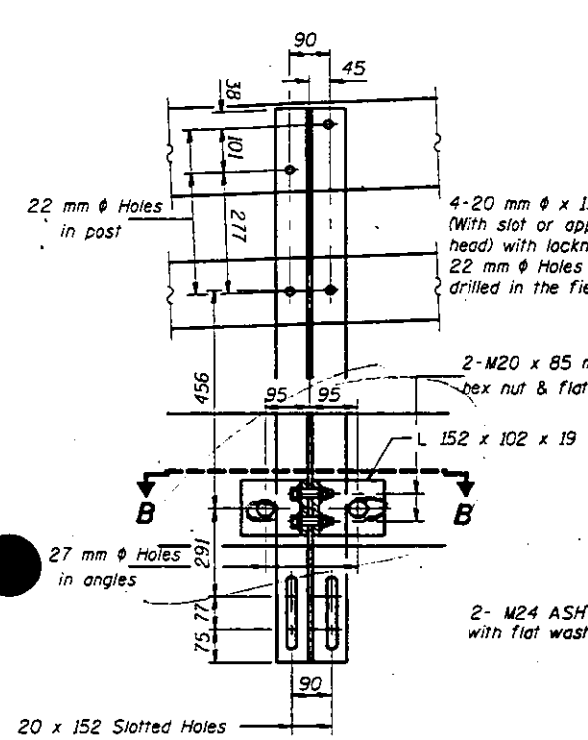


SECTION A-A

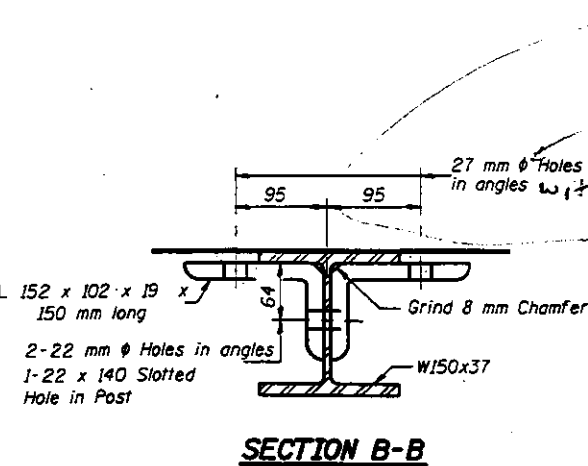


SECTION B-B

DESIGNED LSH
CHECKED TTBB
DRAWN R. Doty
CHECKED LSH TTBB
R-34 00 7-1-94
June 26, 1997
EXAMINED [Signature]
PASSED [Signature]
DESIGNER OF BRIDGES AND STRUCTURES

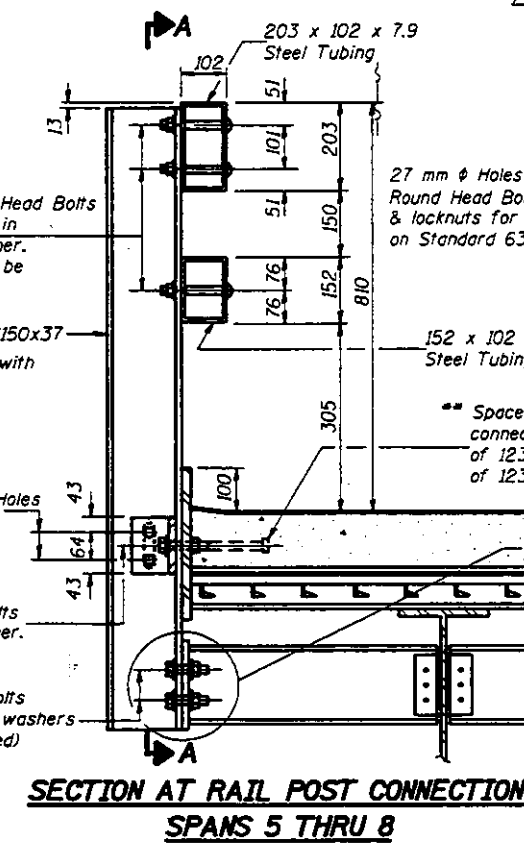


SECTION AT RAIL POST CONNECTION
SPANS 5 THRU 8

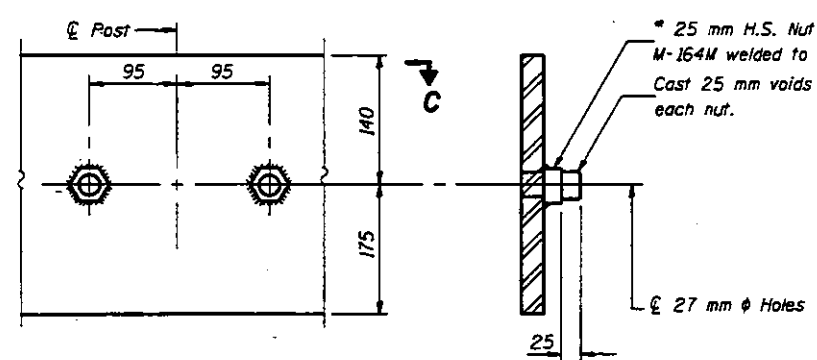


TOP ANCHOR DEVICE


* Threaded areas shall be plugged or blocked off during pouring of slab.

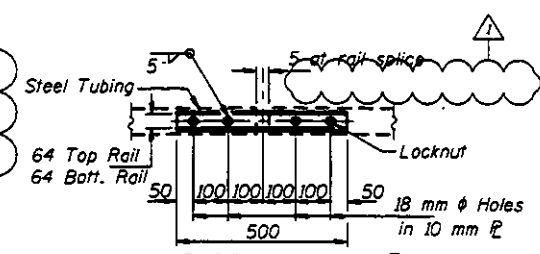


PLAN-BOTT. SPLICE R
TYPICAL

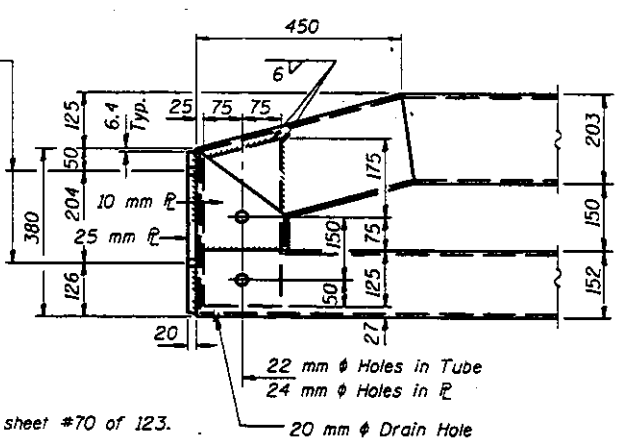

END OF RAIL DETAILS

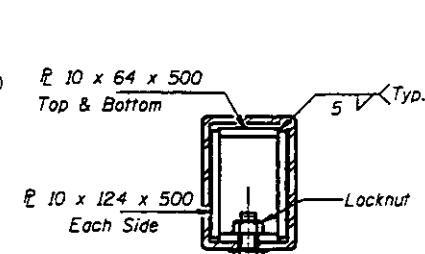

BOTTOM RAIL

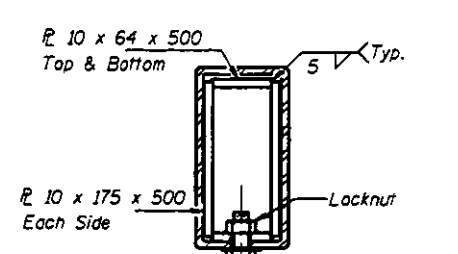

TOP RAIL

SECTIONS AT RAIL SPLICE

NOTES

Hollow structural steel tubing shall conform to the requirements of ASTM designation A-500 Grade B Structural Steel Tubing and shall meet the longitudinal CVN requirements of 20 N-m at -18 °C.

All other steel shapes and plates shall conform to the requirements of AASHTO M-270M Grade 250 except posts and angles shall conform to AASHTO M-270M, Grade 345.

Bolts, cap screws, and nuts shall conform to the requirements of ASTM designation A-307 except for high strength bolts, nuts and washers noted which shall conform to AASHTO M-164M.

All bolts, nuts, cap screws, washers and lock washers shall be galvanized in accordance with AASHTO M-232.

All posts, railing, rail splices, anchor devices and angles shall be galvanized after shop fabrication in accordance with AASHTO M-111 and ASTM A-385. Galvanized rail shall not be painted.

Railing shall be in accordance with Section 509 of the Standard Specifications, except as noted, and will be paid for at the contract unit price per meter for STEEL BRIDGE RAIL, TYPE SM (MODIFIED).

All field drilled holes shall be coated with an approved zinc rich paint before erection.

Bolts located at expansion joint shall be provided with locknuts and shall be tightened only to a point that will allow railing movement.


The M20 high strength bolts used to connect the 152 x 102 x 19 angles to the post shall be tightened in accordance with Article 505.04(f)(3) of the Standard Specifications. The M24 high strength bolts connecting the angles to the concrete shall be tightened to a snug fit and given an additional 1/2 turn. The 16 mm ϕ bolts in bottom of posts shall be tightened to a snug fit only.

For rail treatment at the expansion joint at Pier #5, see sheet #77A of 123.

BILL OF MATERIAL

Item	Quantity
Steel Bridge Rail, Type SM (Modified)	m 844.6

TYPE SM (MODIFIED)
SPANS 5 THRU 8
STEEL BRIDGE RAIL SIDE MOUNTED
F.A.P. RT. 315 SECTION 140B-1-4
FULTON AND MASON COUNTIES
STATION 10+646.69

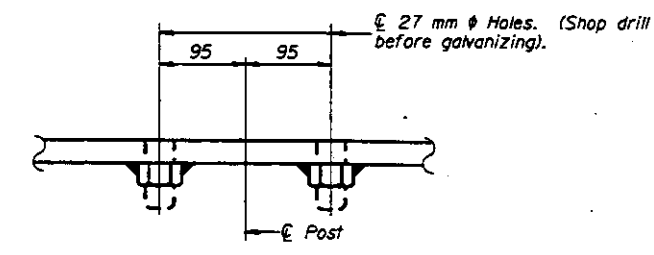


VIEW C-C


STATE OF ILLINOIS
DEPARTMENT OF TRANSPORTATION

BY	SECTION	COUNTY	DATE	NO.
F.A.P. 315	140B-I-4	FULTON & MASON		
FULTON AND MASON COUNTIES				


SHEET NO. 77A
123 SHEETS

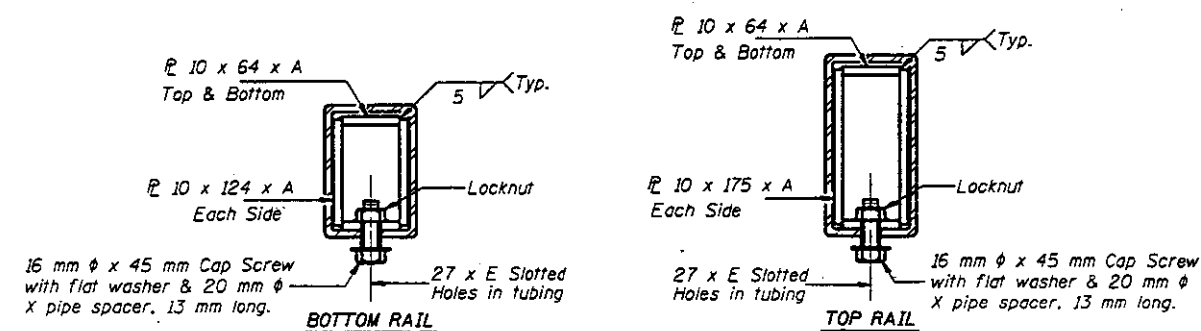

SECTION - RAIL SPLICE CONNECTION
AT EXPANSION JT.

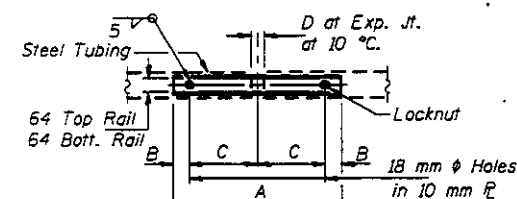

PLAN-BOTT. SPLICE R
TYPICAL

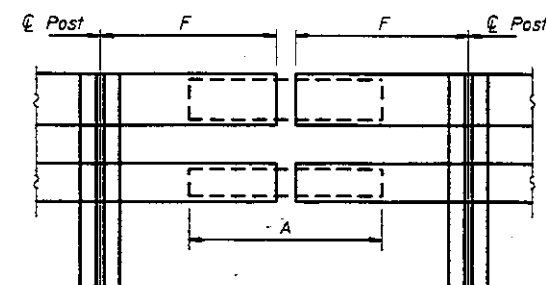

ELEVATION - RAIL SPLICE CONNECTION
AT EXPANSION JT.

This Entire Sheet
Has Been Added.

TABLE OF "A" THRU "F" DIMENSIONS

	A	B	C	D	E	F
65 mm Neoprene Jt. at Pier #4	300	50	100	50	50	229
Finger Joint at Pier #5	588	64	230	179	180	368


DESIGNED JLC
CHECKED TTBB
DRAWN R. Doty
CHECKED JLC TTBB

June 26, 1997
EXAMINED [Signature]
PASSED [Signature]
ENGINEER OF BRIDGE DESIGN
ENGINEER OF BRIDGES AND STRUCTURES

TYPE SM (MODIFIED)
EXPANSION JOINT DETAILS
STEEL BRIDGE RAIL SIDE MOUNTED
F.A.P. RT. 315 SECTION 140B-I-4
FULTON AND MASON COUNTIES
STATION 10+646.69

STATE OF ILLINOIS
DEPARTMENT OF TRANSPORTATION

PROJECT NO.	SECTION	DATE	BY	CHECKED	SHEET NO. 78
F.A.P. 315	140B-1-4	FULTON & MASON		96	123 SHEETS
DESIGNED BY	DRAWN BY	CHECKED BY	APPROVED BY		

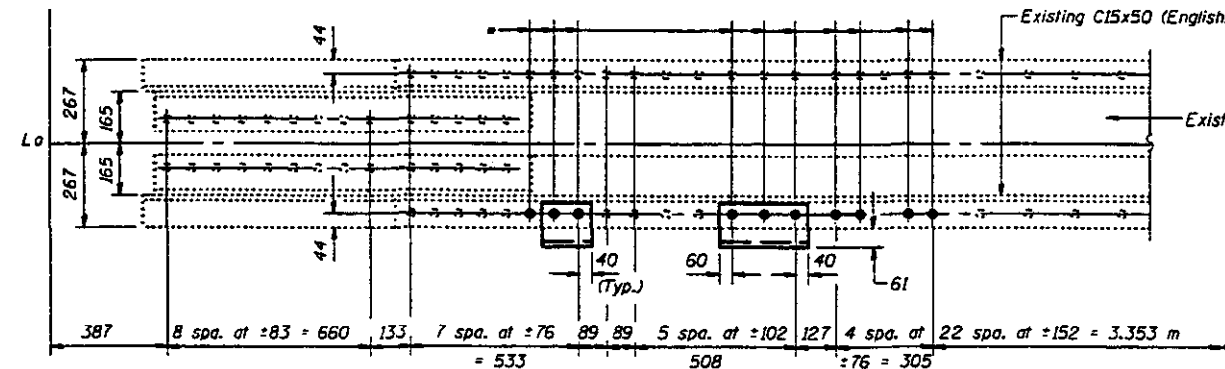


VIEW C-C

* Existing rivets to be removed and replaced with M22 H.S. Bolts. Cost is included with "Steel Bridge Rail, Type SM (Modified)."


** Cost included with "Steel Bridge Rail, Type SM (Modified)."

*** Shop drill 24 mm ϕ Holes in L 152 x 152 x 12.7 which will be used to drill 24 mm ϕ Hole for M22 H.S. Bolts in truss end post. Cost included with "Steel Bridge Rail, Type SM (Modified)."

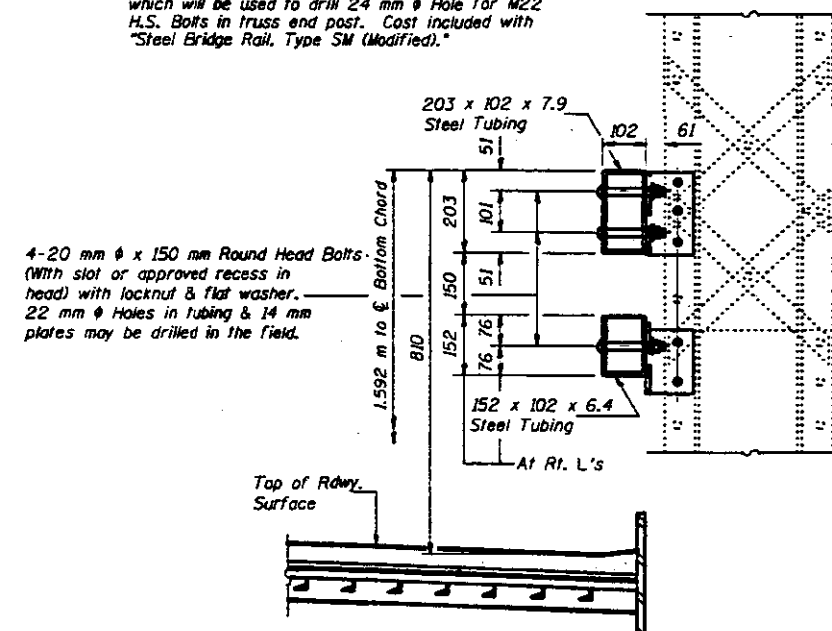


VIEW A-A

4-20 mm ϕ x 150 mm Round Head Bolts (With slot or approved recess in head) with locknut & flat washer. 22 mm ϕ Holes in tubing & 14 mm plates may be drilled in the field.

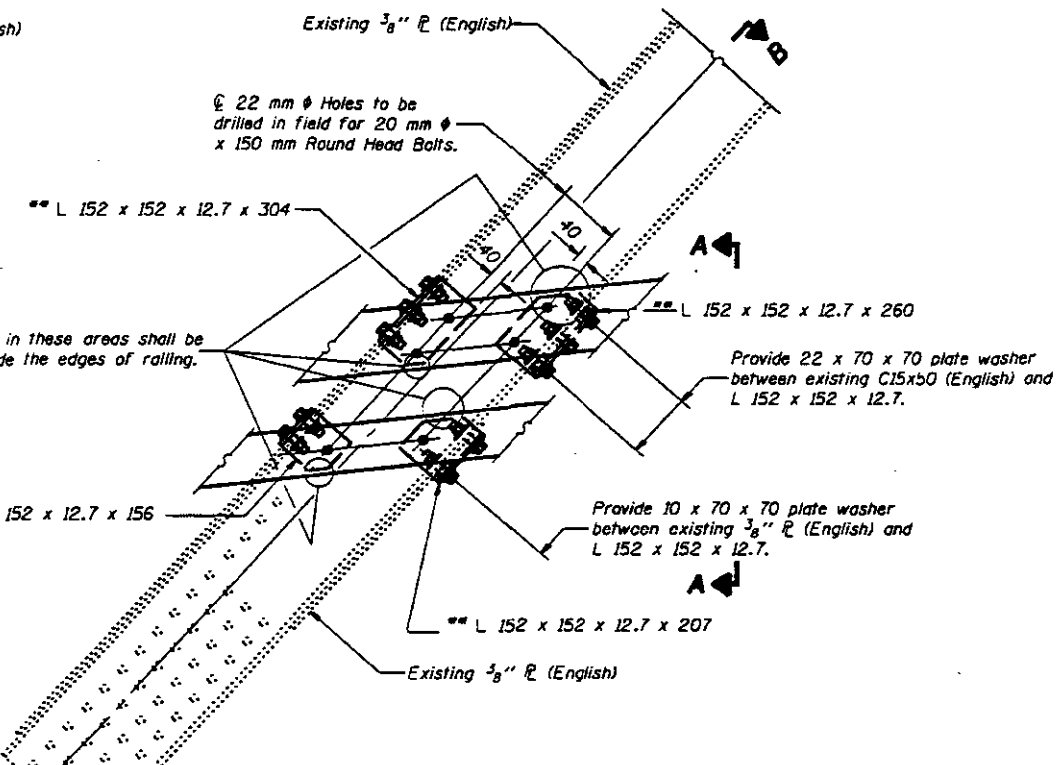

ELEVATION AT L0 U1 - SPAN 5
(North Truss - Looking North)

Notes: The cost of removal of existing handrail support elements is included with "Handrail Removal." Tapered washers shall be provided for all attachments inside existing C15x50 (English). Cost of field drilling holes is included with "Steel Bridge Rail, Type SM (Modified)."

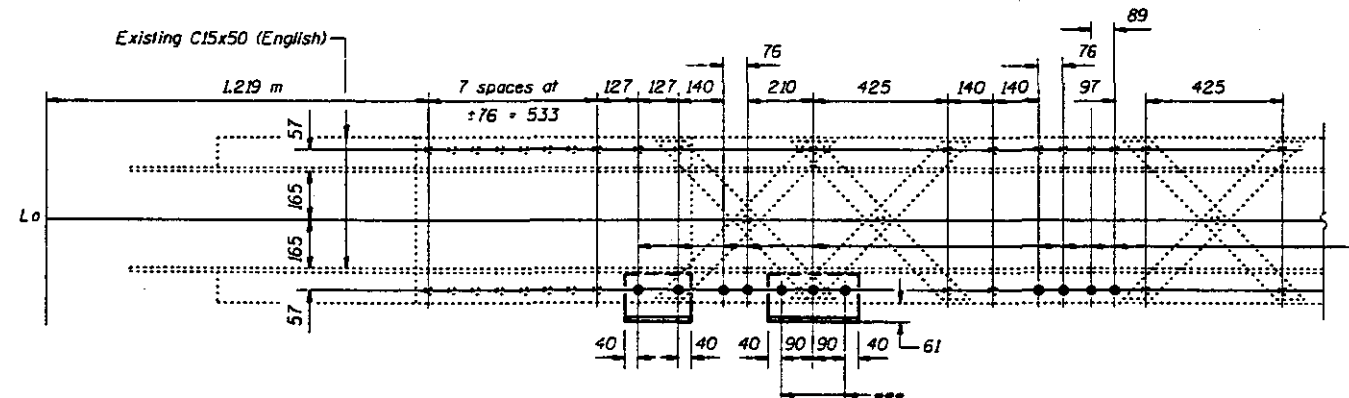

VIEW B-B

DESIGNED	LSH
CHECKED	MSB
DRAWN	R. Doty
CHECKED	LSH MSB

June 26, 1997

APPROVED
Ralph E. Anderson
DIRECTOR OF BRIDGES AND STRUCTURES

RAILING DETAILS
AT L0 - U1 - NORTH TRUSS - SPAN 5
F.A.P. RT. 315 SECTION 140B-1-4
FULTON AND MASON COUNTIES
STATION 10+646.69

47. 11.	SECTION	CONTRACT	TOTAL SHEETS	SHEET NO.
F.A.P. 315	MOB-1-4	FULTON & MASON		97
MOB. ROAD DIST. NO. ?		SHEET NO. 79		
		123 SHEETS		



Type SM (Modified)."




DESIGNED	LSH
CHECKED	TPB
DRAWN	R. Doty
CHECKED	LSH TPB

June 26, 1997

DESIGNED *Wm. L. Kegan*
ENGINEER OF BRIDGE DESIGN
PAIRED BY *Ralph E. Anderson*
ENGINEER OF BRIDGES AND STRUCTURES

RAILING DETAILS
AT L₀ - U₁ - SOUTH TRUSS - SPAN 5
F.A.P. RT. 315 SECTION 140B-I-4
FULTON AND MASON COUNTIES
STATION 10+646.69

WT. NO.	DATE	DRIFT	DEPTH DOWN IN	DRIFT NO.	SHEET NO. 80
F.A.P. 375	MOB- 1-4	FULTON & MASON		98	123 SHEETS
FULTON & MASON, INC. P.		FULTON & MASON, INC.			

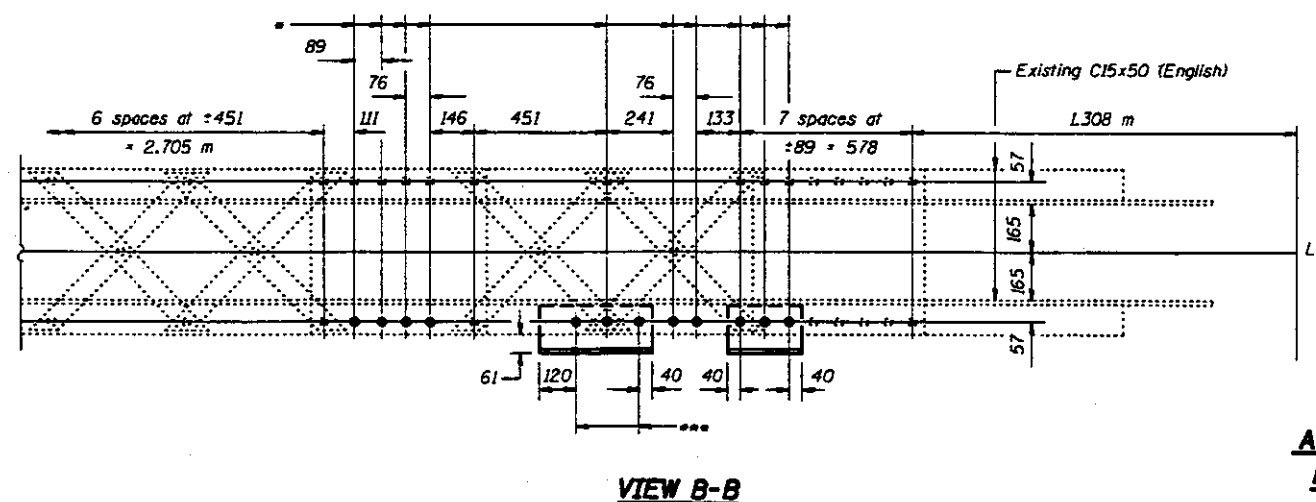

June 26, 1997

EXAMINED *Erin J. Hager*
CHIEF OF BUREAU DESIGN

PREPARED *Robert E. Anderson*
CHIEF OF BRIDGES AND STRUCTURES

RAILING DETAILS
AT L₈ - U₇ - NORTH TRUSS - SPAN 5
F.A.P. RT. 315 SECTION 140B-I-4
FULTON AND MASON COUNTIES
STATION 10+646.69

OFF. NO.	DISTRICT	COUNTY	TOWNSHIP	SHEET NO.
F.A.P. 315	MOB-1-4	FULTON & MASON		99
FED. ROAD DIST. NO. 1		LAUREL	FED. ROAD DISTRICT NO.	

SHEET NO. 81
123 SHEETS



*** Cost included with "Steel Bridge Rail,
Type SM (Modified)."



Notes: The cost of removal of existing handrail support elements is included with "Handrail Removal."
Tapered washers shall be provided for all attachments inside existing C15x50 (English).
The cost of field drilling holes is included with "Steel Bridge Rail, Type SM (Modified)."



DESIGNED	LSH
CHECKED	TTB
DRAWN	R. Doty
CHECKED	LSH TTB


June 26, 1997

EXAMINED Ernie O. Kegan
ENGINEER OF BRIDGE DESIGN
PASSED Ralph E. Amberson
ENGINEER OF BRIDGE AND STRUCTURES

RAILING DETAILS
AT L₈ - U₇ - SOUTH TRUSS - SPAN 5
F.A.P. RT. 315 SECTION 140B-I-4
FULTON AND MASON COUNTIES
STATION 10+646.69

STATE OF ILLINOIS
DEPARTMENT OF TRANSPORTATION


DATE	REVISION	BY	CHK	APP	SHEET NO.
F.A.P. 315	1408-1-4	FULTON & MASON			100
					123 SHEETS

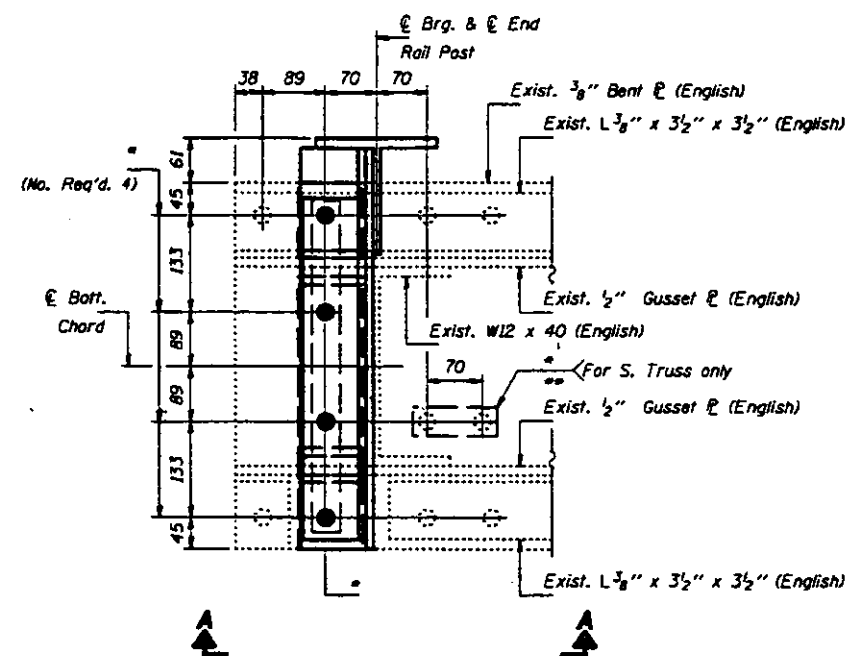


TOP VIEW
(South Truss shown)
(North Truss opposite hand)

* Replace 22 mm ϕ Rivets with M22 H.S. Bolts. Cost is included with "Steel Bridge Rail, Type SM (Modified)".
** The cost of removal of Existing L 6" x 3" x 1/2" x 6 1/2" (English) is included with "Handrail Removal".


Notes: The cost of all new Structural Steel and H.S. Bolts shown on this sheet is included in "Steel Bridge Rail, Type SM (Modified)".
The cost to remove Existing End Rail Post is included with "Handrail Removal".
For Railing Details see sheet #77 of 123.

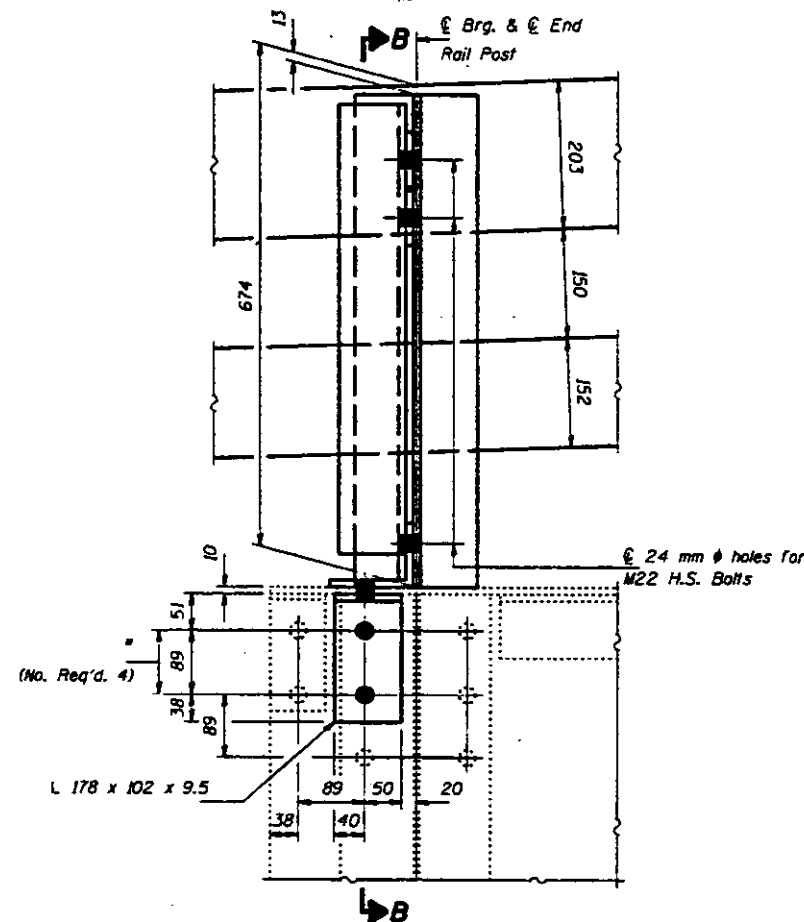

VIEW A-A

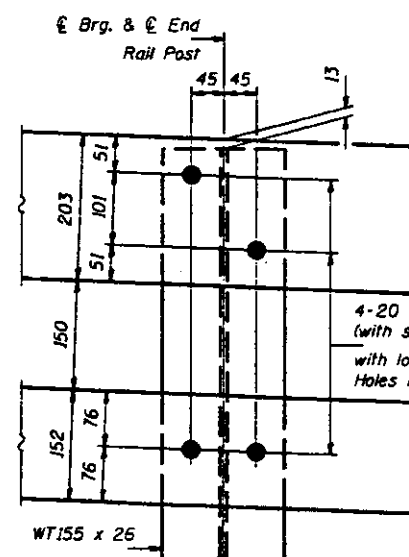

VIEW C-C

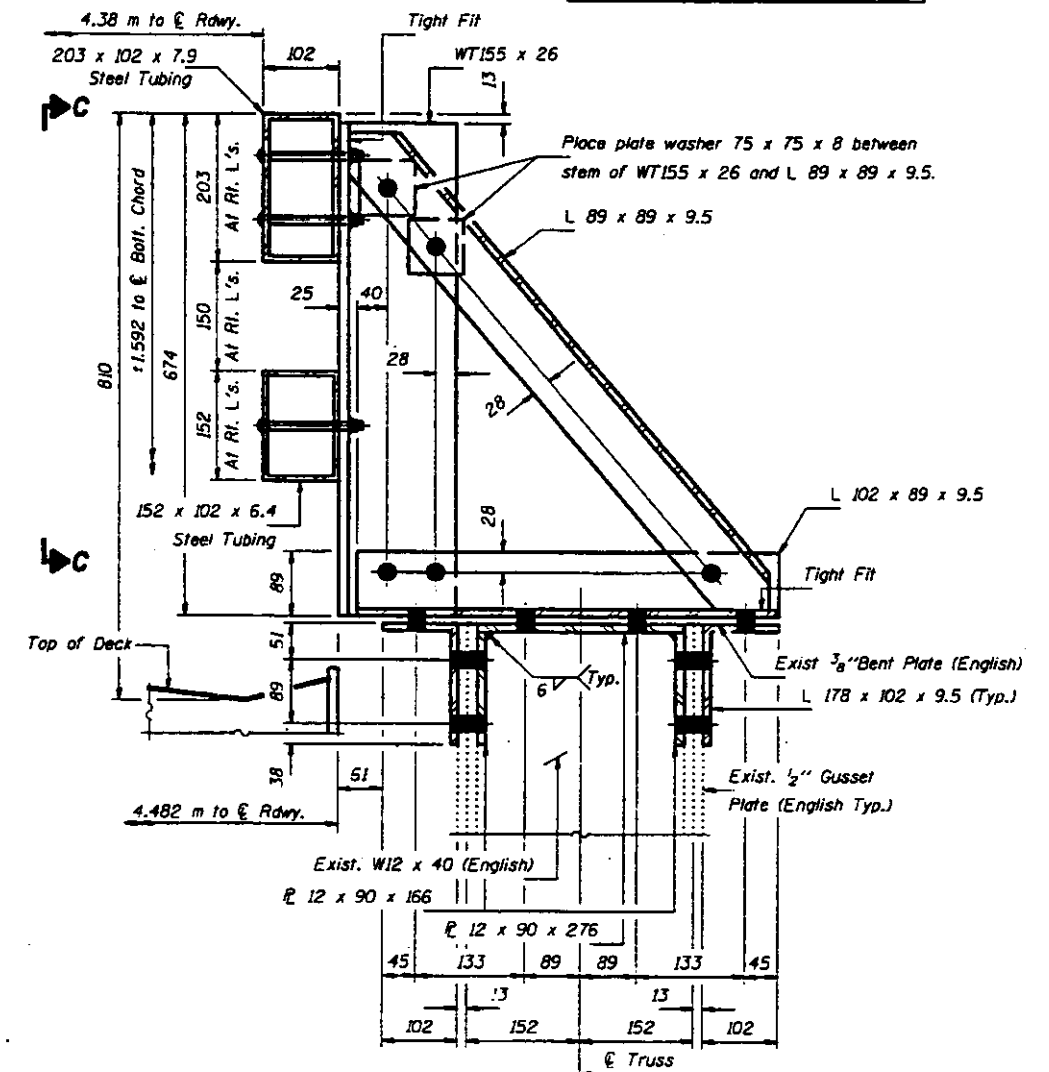

SECTION B-B

DESIGNED	LSH
CHECKED	TTB
DRAWN	John F. Scheller Jr.
CHECKED	LSH TTB



June 26, 1997

APPROVED
FULTON & MASON
DESIGNER OF RECORD



END RAIL POST DETAILS
SPAN #5
F.A.P. RT. 315 SEC. 1408-1-4
FULTON AND MASON COUNTIES
STA. 10+646.69

STATE OF ILLINOIS
DEPARTMENT OF TRANSPORTATION

PROJECT NO.	SECTION	DATE	BY	CHECKED	DATE	SHEET NO.
F.A.P. 315	140B-1-4	FULTON & MASON		101		123 SHEETS

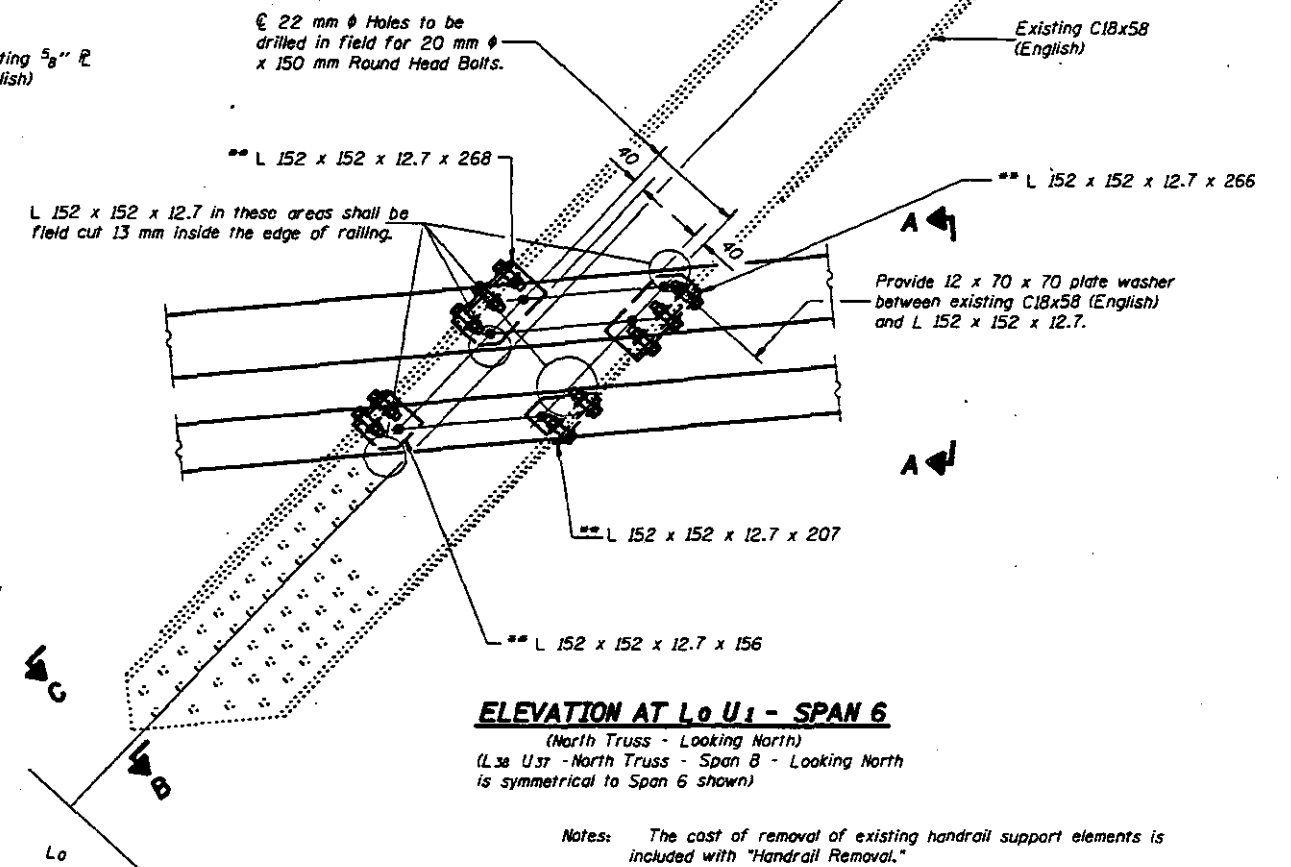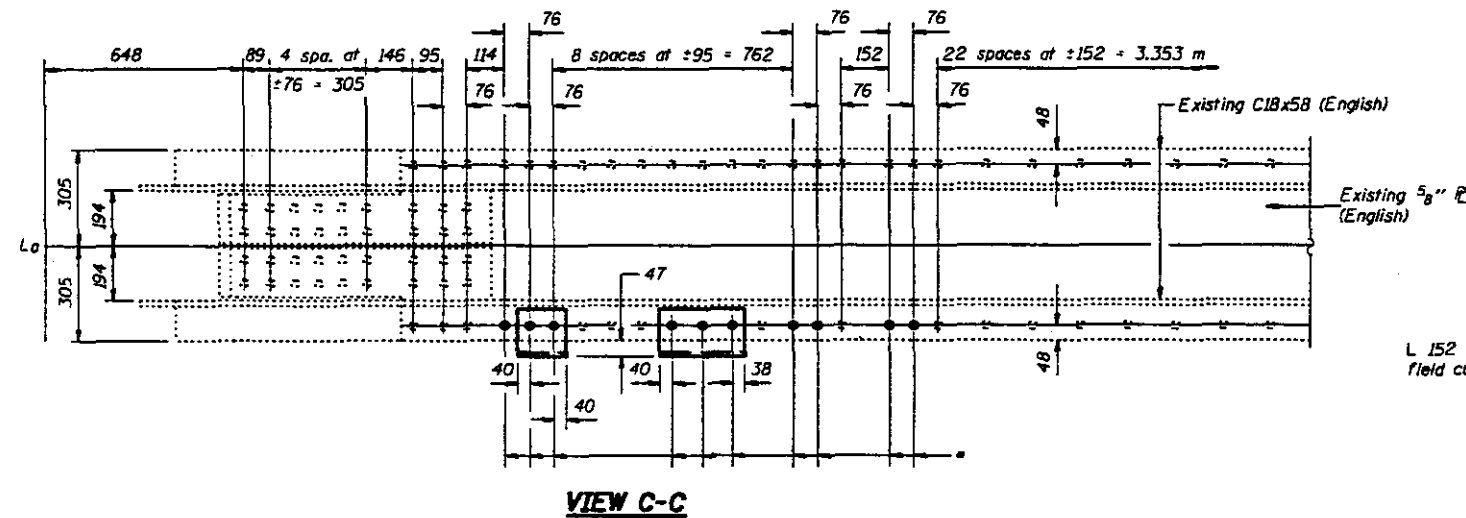

4-20 mm ϕ x 150 mm Round Head Bolts
(With slot or approved recess in head) with locknut & flat washer.
22 mm ϕ Holes in tubing & 14 mm plates may be drilled in the field.

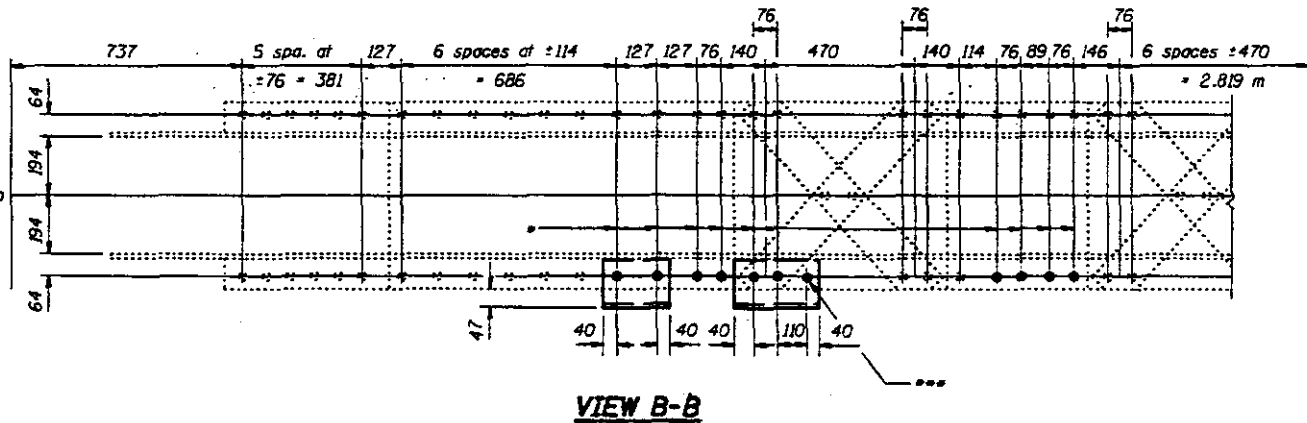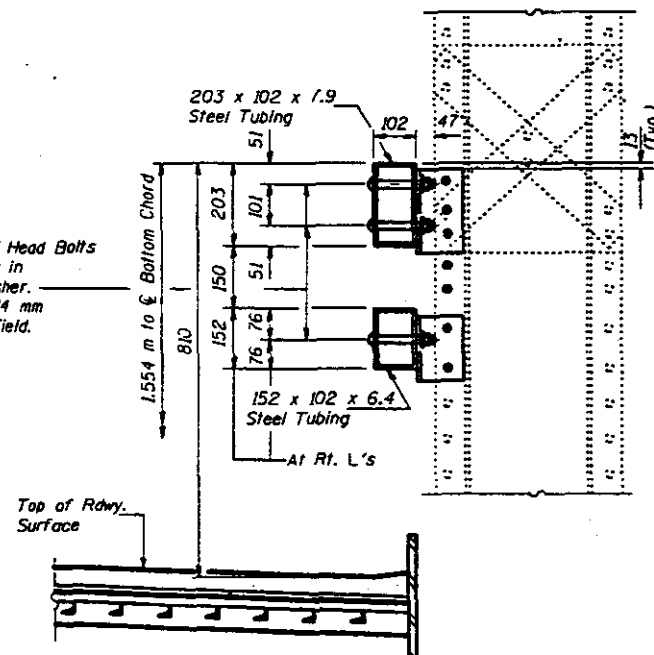

Notes: The cost of removal of existing handrail support elements is included with "Handrail Removal."
Tapered washers shall be provided for all attachments inside existing C18x58 (English).
The cost of field drilling holes is included with "Steel Bridge Rail, Type SM (Modified)."

DESIGNED	LSH
CHECKED	TBE
DRAWN	R. Doty
CHECKED	LSH TBE


June 26, 1997
DESIGNED: *David J. Hagan*
CHECKED: *Robert E. Anderson*
DRAWN: *R. Doty*
CHECKED: *LSH TBE*

RAILING DETAILS
AT L0 - U1 - NORTH TRUSS - SPAN 6
& AT L38 - U37 - NORTH TRUSS - SPAN 8
F.A.P. RT. 315 SECTION 140B-1-4
FULTON AND MASON COUNTIES
STATION 10+646.69

STATE OF ILLINOIS
DEPARTMENT OF TRANSPORTATION

PROJECT	SECTION	SHEET NO.	DATE	BY
F.A.P. 315	140B-I-4	102	10/23/97	LSH
FULTON & MASON				


SHEET NO. 84
123 SHEETS

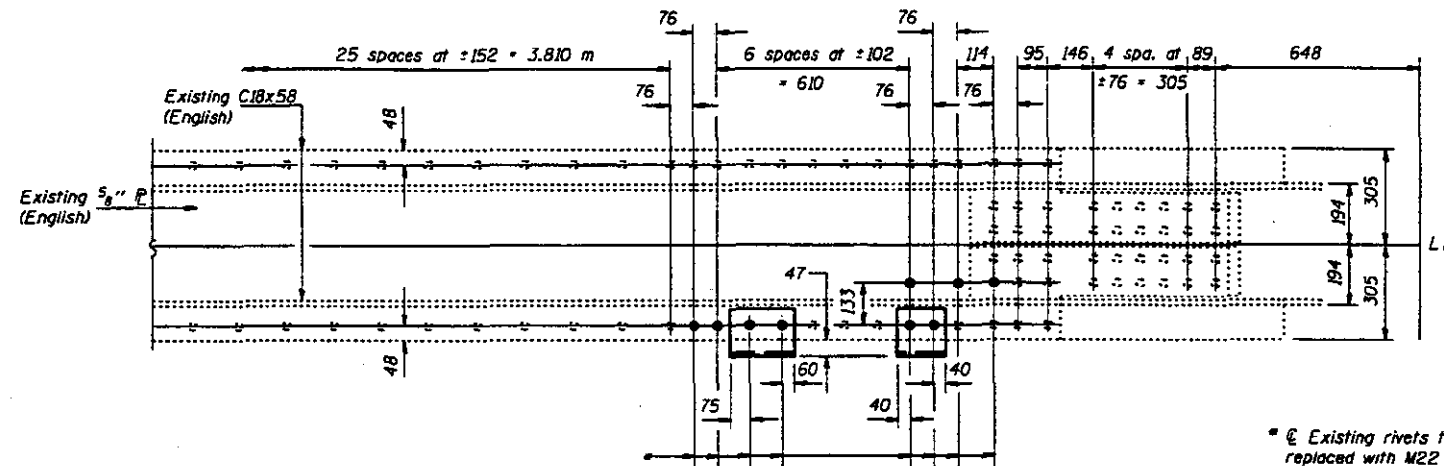

VIEW C-C


* Existing rivets to be removed and replaced with M22 H.S. Bolts. Cost is included with "Steel Bridge Rail, Type SM (Modified)."

** Cost included with "Steel Bridge Rail, Type SM (Modified)."

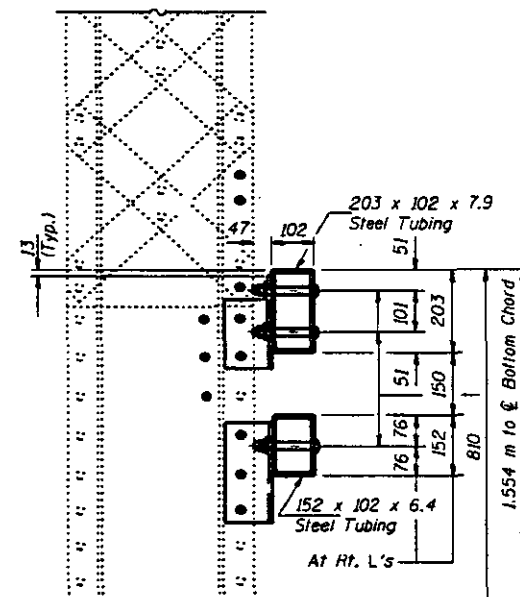

VIEW A-A


4-20 mm ϕ x 150 mm Round Head Bolts (With slot or approved recess in head) with locknut & flat washer. 22 mm ϕ Holes in tubing & 14 mm plates may be drilled in the field.

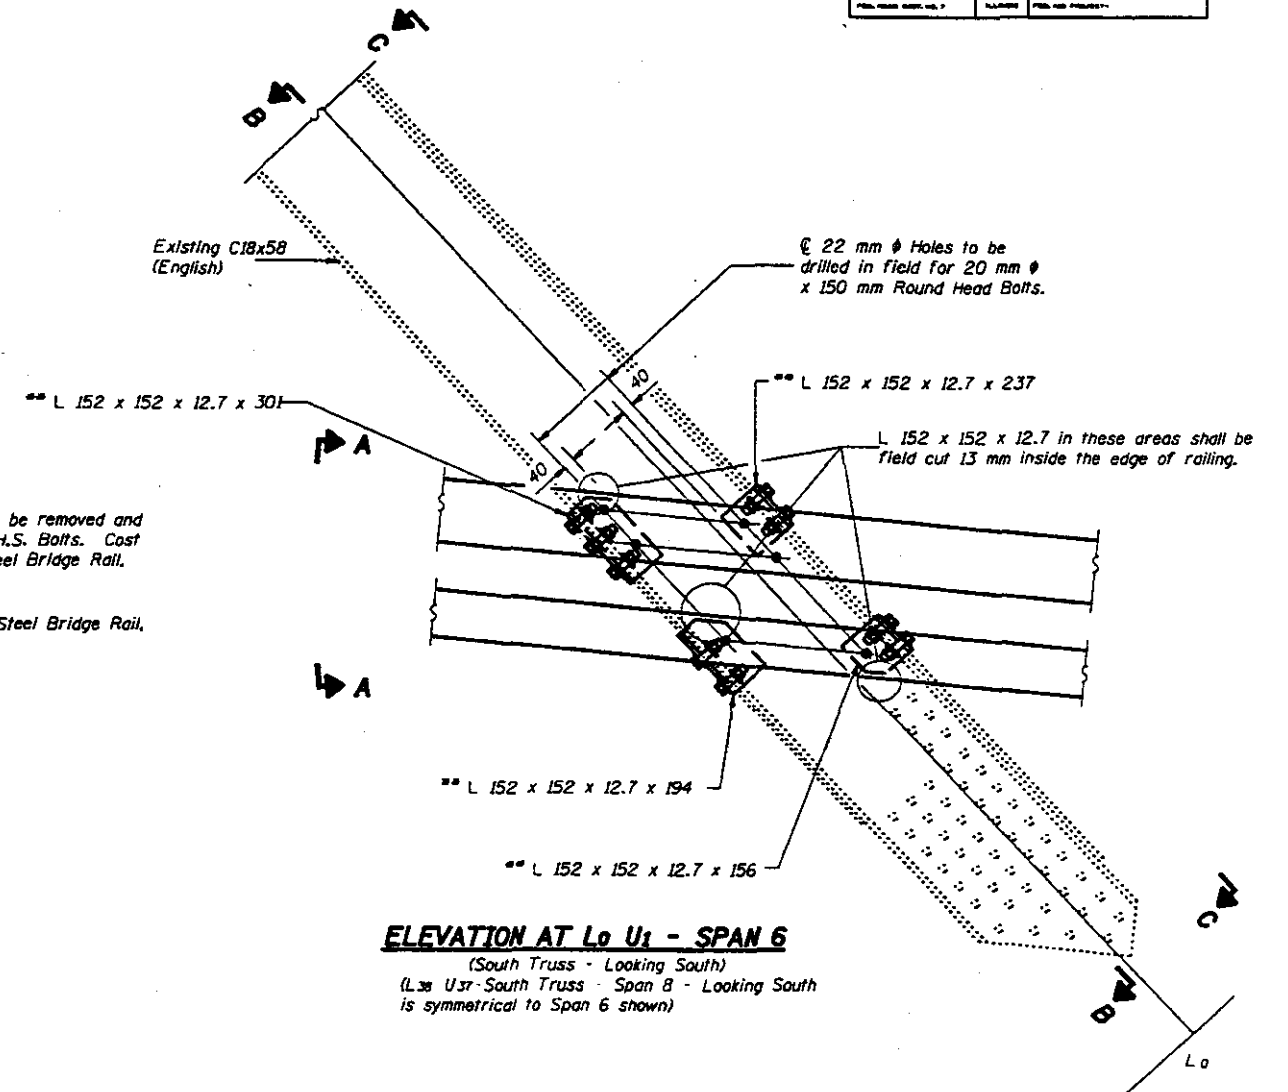

ELEVATION AT L0 U1 - SPAN 6

(South Truss - Looking South)
(L38 U37 - South Truss - Span 8 - Looking South is symmetrical to Span 6 shown)

Notes: The cost of removal of existing handrail support elements is included with "Handrail Removal."
Tapered washers shall be provided for all attachments inside existing C18x58 (English).
The cost of field drilling holes is included with "Steel Bridge Rail, Type SM (Modified)."

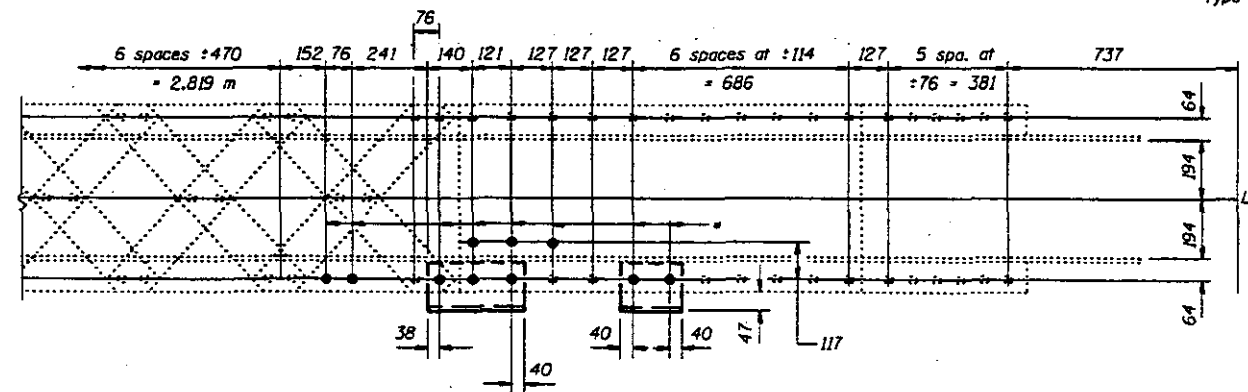

VIEW B-B


DESIGNED	LSH
CHECKED	TTB
DRAWN	R. Doty
CHECKED	LSH TTB

June 26, 1997
DESIGNED: *Robert E. Anderson*
CHECKED: *Robert E. Anderson*
DRAWN: *Robert E. Anderson*
CHECKED: *Robert E. Anderson*

RAILING DETAILS
AT L0- U1 - SOUTH TRUSS - SPAN 6
& AT L38- U37 - SOUTH TRUSS - SPAN 8
F.A.P. RT. 315 SECTION 140B-I-4
FULTON AND MASON COUNTIES
STATION 10+646.69

STATE OF ILLINOIS
DEPARTMENT OF TRANSPORTATION

ST. NO.	SECTION	DESIGN	DATE	SHEET
P.A.P. 315	140B-1-4	FULTON & MASON		103
SHEET NO. 85				123 SHEETS

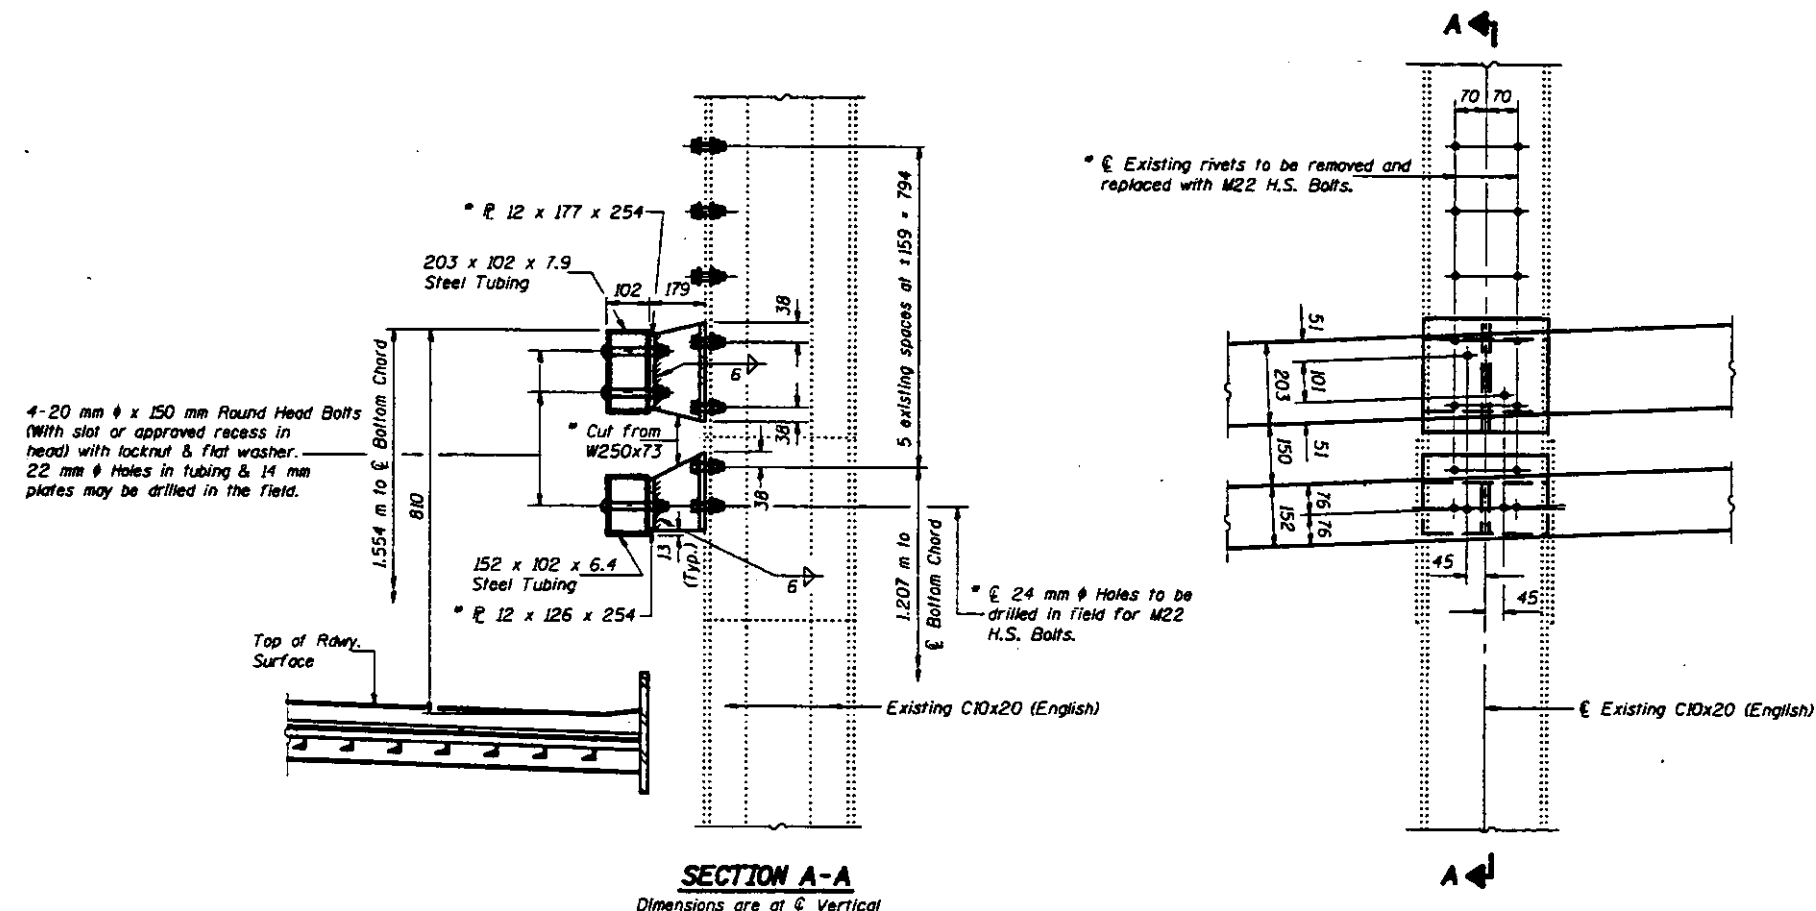

Note: The cost of removal of existing handrail support elements is included with "Handrail Removal."

* Cost is included with "Steel Bridge Rail, Type SM (Modified)."

RAIL CONNECTION AT L8 AND L30
(L8 - North Truss - Looking North) (L30 - Opposite Hand)

DESIGNED	LSH
CHECKED	TTB
DRAWN	R. Doty
DESIGNED	LSH TTB

June 26, 1997

DESIGNED BY: *Original Design*


DESIGNED BY: *Original Design*

DESIGNED BY: *Original Design*

RAILING DETAILS
AT L8 AND L30 - NORTH TRUSS
F.A.P. RT. 315 SECTION 140B-1-4
FULTON AND MASON COUNTIES
STATION 10+646.69

STATE OF ILLINOIS
DEPARTMENT OF TRANSPORTATION

DATE	BY	REVISION	DATE	BY
F.A.P. 315	MOB	FULTON & MASON	104	123 SHEETS

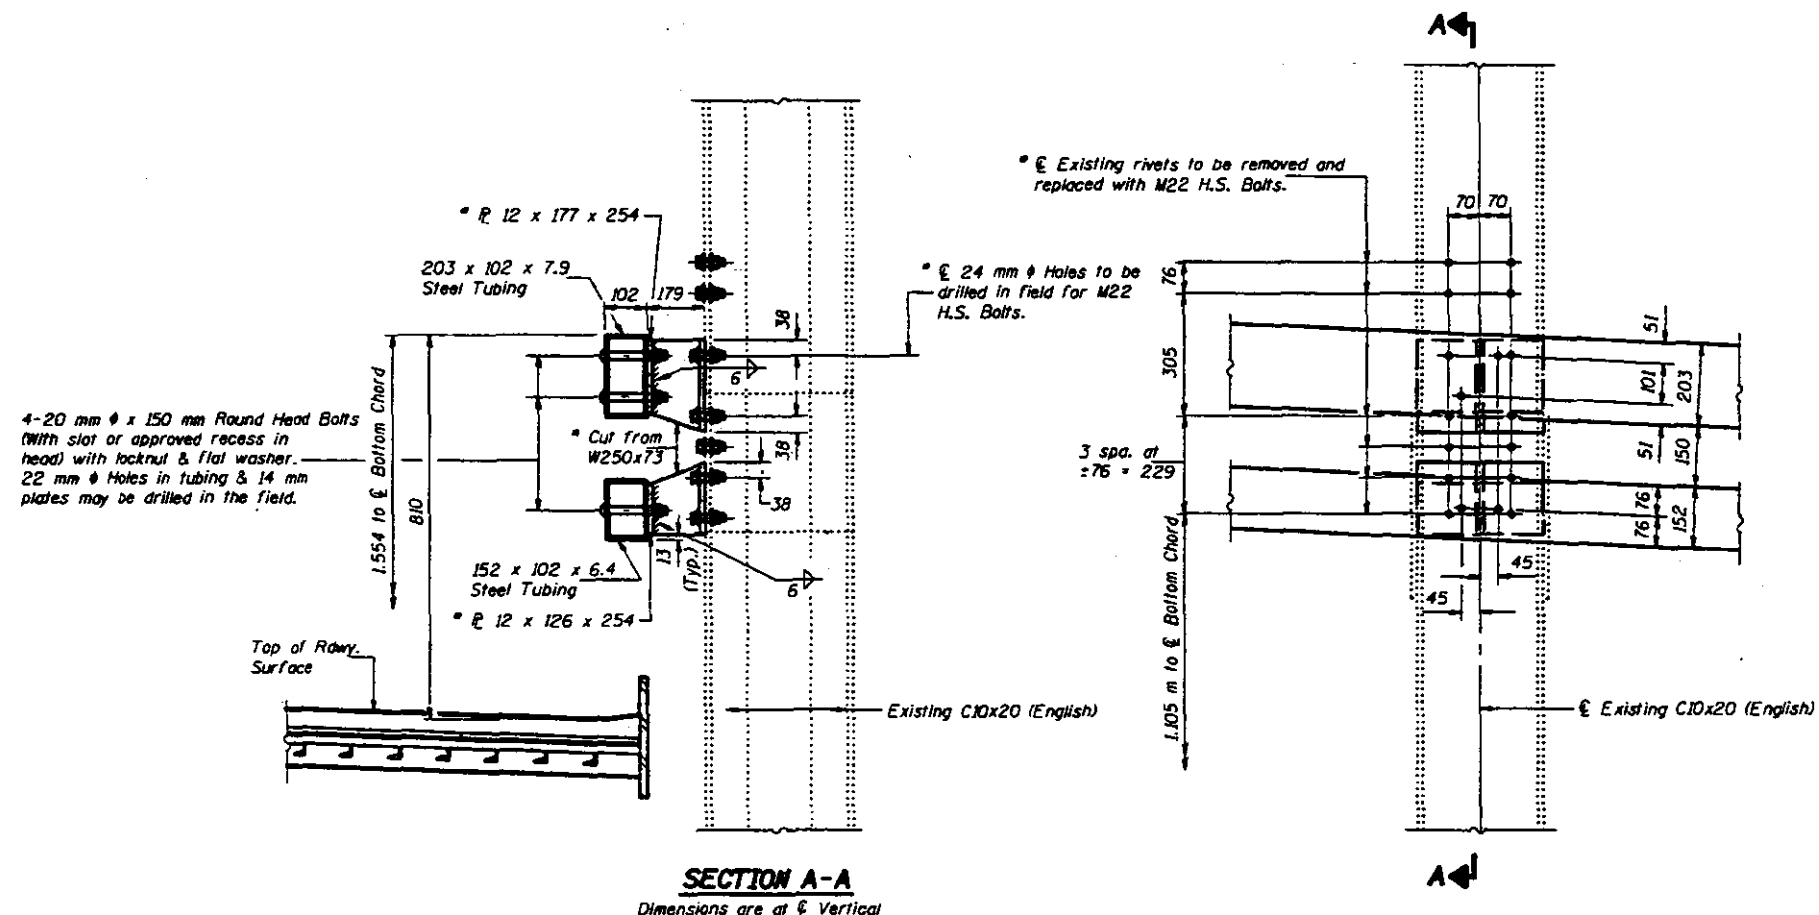

Note: The cost of removal of existing handrail support elements is included with "Handrail Removal."

* Cost is included with "Steel Bridge Rail, Type SM (Modified)."

RAIL CONNECTION AT L8 AND L30
(L8 - South Truss - Looking South) (L30 - Opposite Hand)

DESIGNED	LSH
CHECKED	TTBB
DRAWN	R. Doty
CHECKED	LSH TTBB

June 26, 1997

EXAMINED *David J. Kiser*

DESIGNED BY *Robert E. Anderson*


DESIGNER OF BRIDGES AND STRUCTURES

RAILING DETAILS
AT L8 AND L30 - SOUTH TRUSS
F.A.P. RT. 315 SECTION 140B-I-4
FULTON AND MASON COUNTIES
STATION 10+646.69

STATE OF ILLINOIS
DEPARTMENT OF TRANSPORTATION

ST. NO.	SECTION	BRIDGE	SPAN	NO.	SHEET NO.
F.A.P. 315	140B-1-4	FULTON & MASON		105	123 SHEETS
FULL BRIDGE NO. 7	BRIDGE	FULL BRIDGE NO.			


4-20 mm ϕ x 150 mm Round Head Bolts
(With slot or approved recess in
head) with locknut & flat washer.
22 mm ϕ Holes in tubing & 14 mm
plates may be drilled in the field.

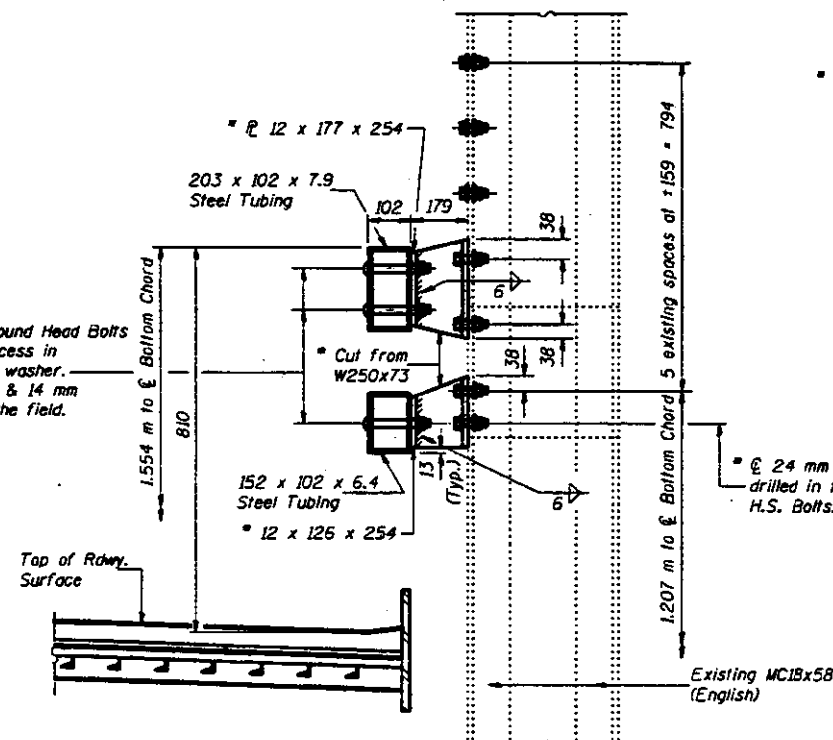

SECTION A-A
Dimensions are at ϕ Vertical

* ϕ Existing rivets to be removed and
replaced with M22 H.S. Bolts.

* ϕ 24 mm ϕ Holes to be
drilled in field for M22
H.S. Bolts.

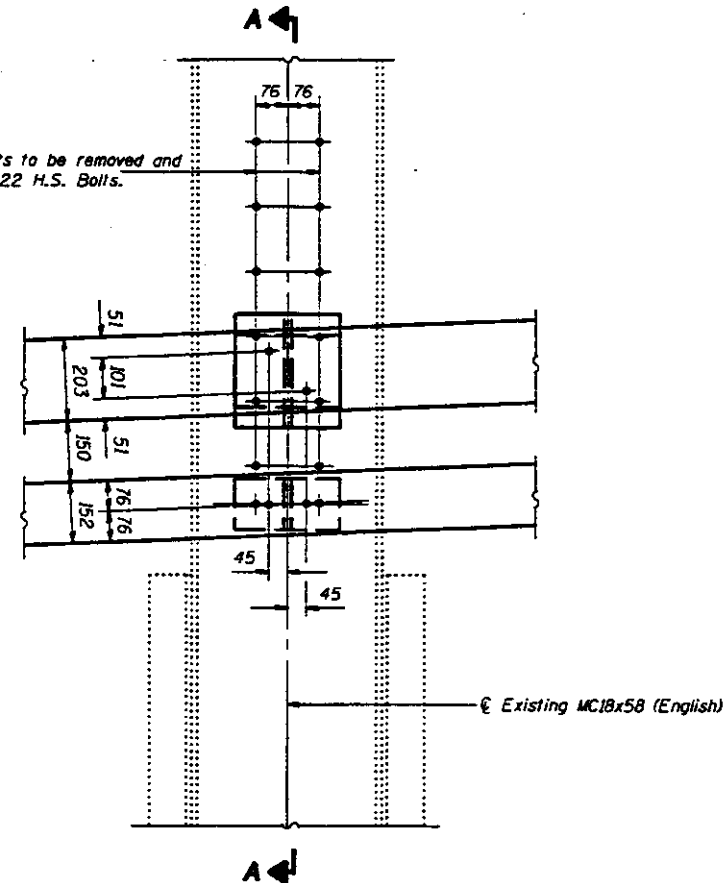

Note: The cost of removal of existing handrail support elements is
included with "Handrail Removal."

* Cost included with "Steel Bridge Rail, Type SM (Modified)."

RAIL CONNECTION AT L₁₂ AND L₂₆
(L₁₂ - North Truss - Looking North) (L₂₆ - Opposite Hand)


DESIGNED	LSH
CHECKED	TTB
DRAWN	R. Doty
CHECKED	LSH, TTB

June 26, 1997
DESIGNED *Original Design*
CHECKED *Original Design*
DRAWN *Original Design*
CHECKED *Original Design*

RAILING DETAILS
AT L₁₂ & L₂₆ - NORTH TRUSS
F.A.P. RT. 315 SECTION 140B-1-4
FULTON AND MASON COUNTIES
STATION 10+646.69

STATE OF ILLINOIS
DEPARTMENT OF TRANSPORTATION

NO.	SECTION	PROJECT	DATE	SHEET NO.
F.A.P. 315	MOB-1-4	FULTON & MASON	106	123 SHEETS

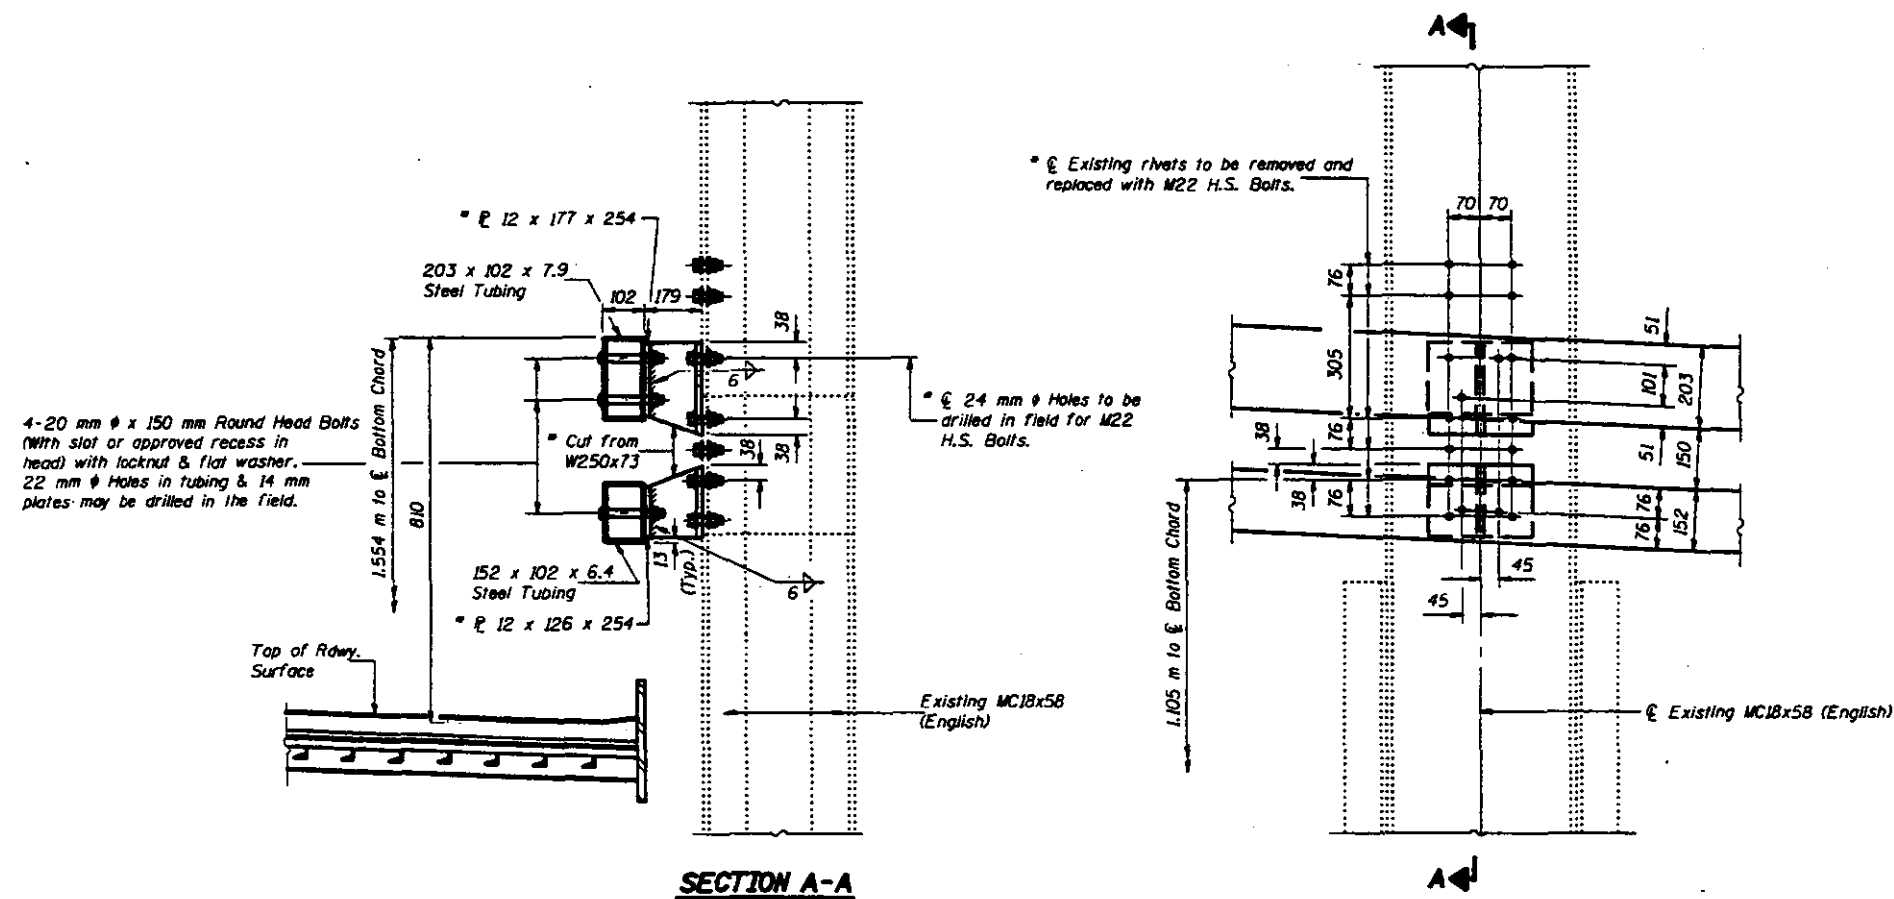

Note: The cost of removal of existing handrail support elements is included with "Handrail Removal."

* Cost included with "Steel Bridge Rail, Type SM (Modified)."

RAIL CONNECTION AT L₂ AND L₂₅
(L₂ - South Truss - Looking South) (L₂₅ - Opposite Hand)

DESIGNED	LSH
CHECKED	TTB
DRAWN	R. Doty
CHECKED	LSH TTB

June 26, 1997

DESIGNED *David J. Hagan*
CHIEF ENGINEER


APPROVED *Robert E. Anderson*
DIRECTOR OF HIGHWAYS AND STRUCTURES

RAILING DETAILS
AT L₂ & L₂₅ - SOUTH TRUSS
F.A.P. RT. 315 SECTION 140B-1-4
FULTON AND MASON COUNTIES
STATION 10+646.69

STATE OF ILLINOIS
DEPARTMENT OF TRANSPORTATION

NO. 101	SECTION	PROJECT	DATE	SHEET NO. 89
F.A.P. 315	140B-I-4	FULTON & MASON	107	123 SHEETS
FULL TIME DESIG. NO. 7	DESIGNED	BY	DATE	

4-20 mm ϕ x 150 mm Round Head Bolts
(With slot or approved recess in
head) with locknut & flat washer.
22 mm ϕ Holes in tubing & 14 mm
plates may be drilled in the field.

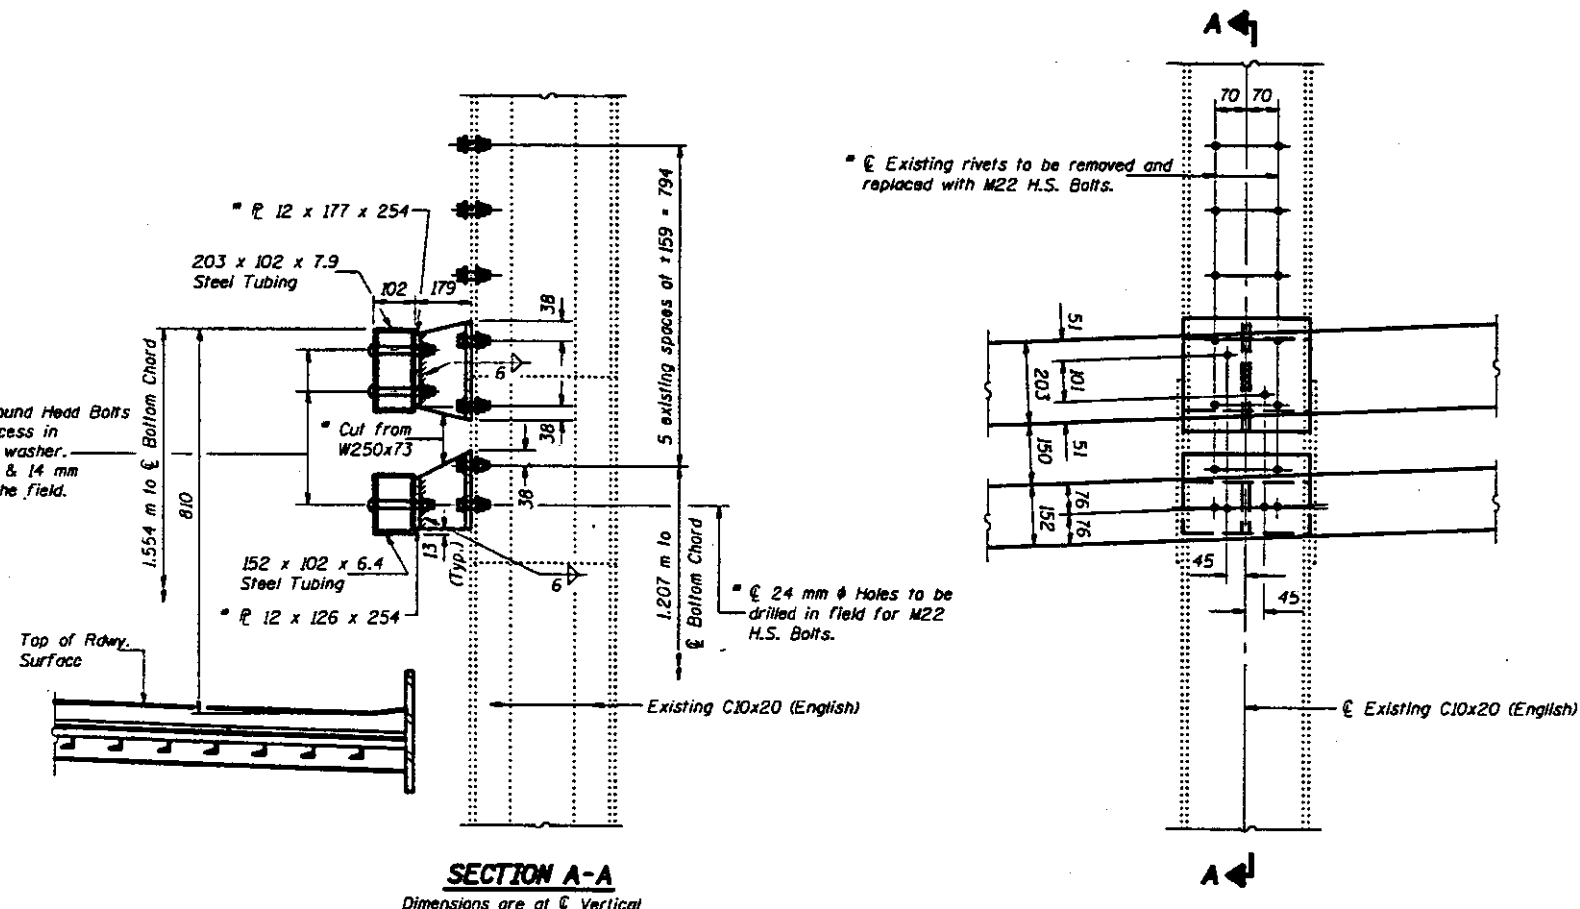

Note: The cost of removal of existing handrail support elements is included with "Handrail Removal."

* Cost is included with "Steel Bridge Rail, Type SM (Modified)."


DESIGNED	LSH
CHECKED	TTB
DRAWN	R. Doty
CHECKED	LSH TTB

June 26, 1997
DESIGNED *David J. Hagan*
CHECKED *Ralph E. Anderson*
DISEIGNER OF BRIDGE DESIGN
ENGINEER OF BRIDGES AND STRUCTURES

RAILING DETAILS
AT L₁₅ AND L₂₂ - NORTH TRUSS
F.A.P. RT. 315 SECTION 140B-I-4
FULTON AND MASON COUNTIES
STATION 10+646.69

STATE OF ILLINOIS
DEPARTMENT OF TRANSPORTATION

REV.	DATE	BY	CHKD.	APP.	SHEET NO.
F.A.P. 315	1408-1-4	FULTON & MASON			108
					123 SHEETS

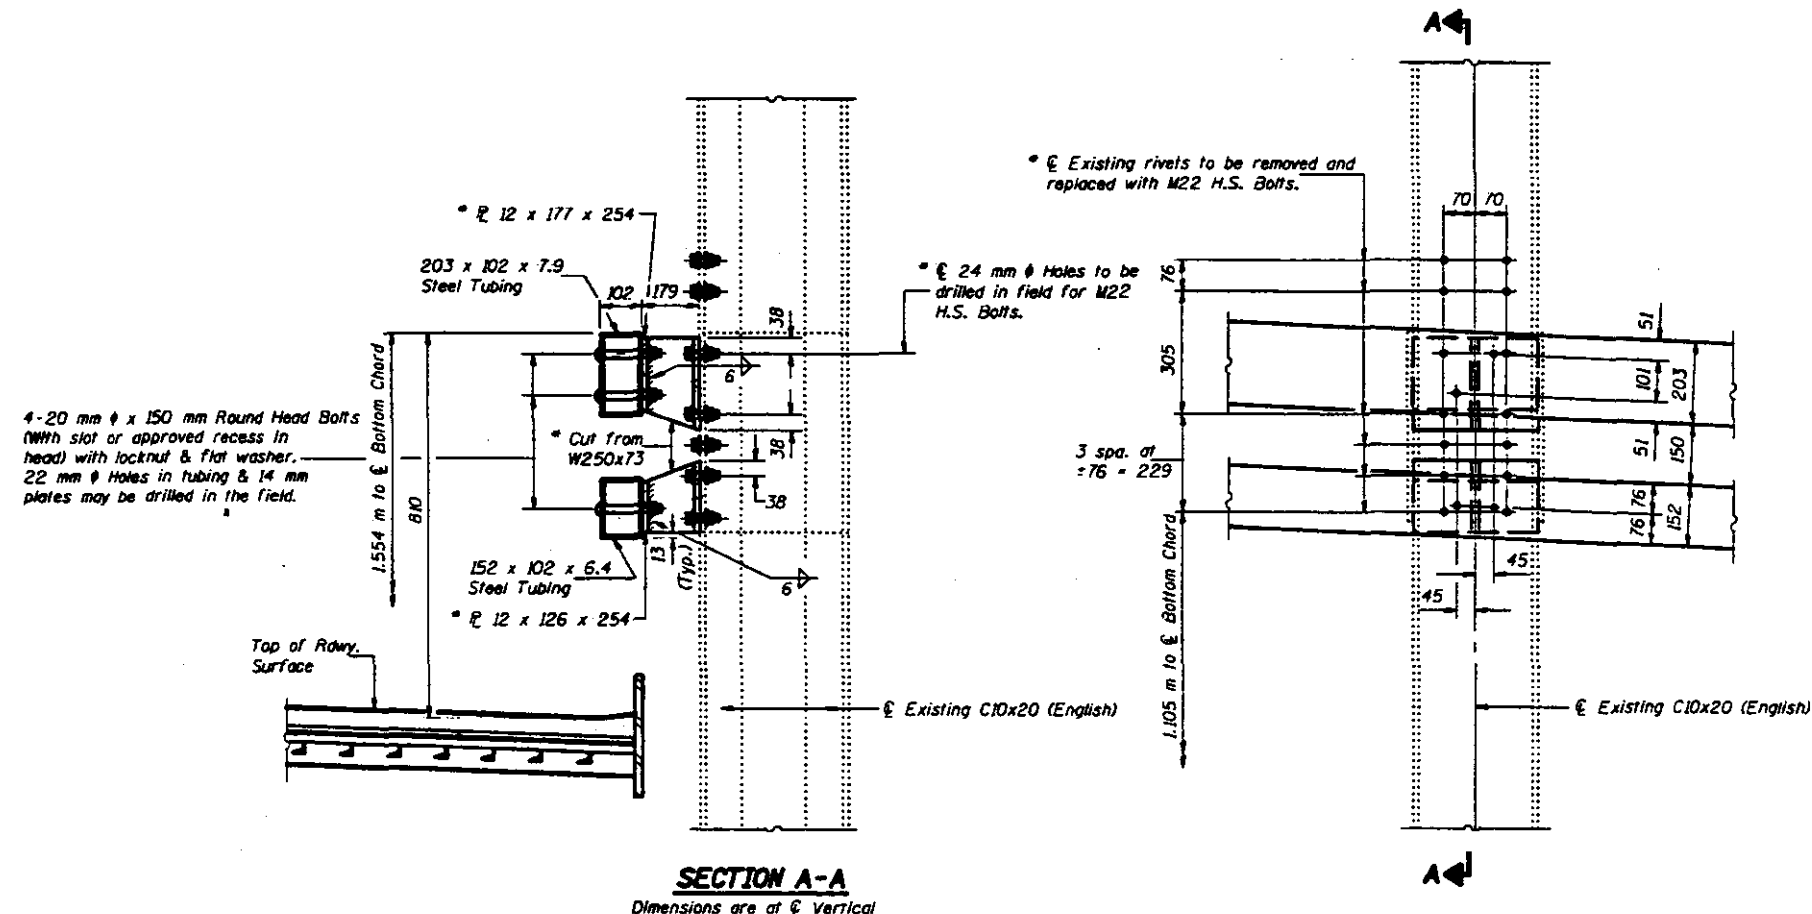

Note: The cost of removal of existing handrail support elements is included with "Handrail Removal."

* Cost is included with "Steel Bridge Rail, Type SM (Modified)."

RAIL CONNECTION AT L₁₅ AND L₂₂
(L₁₅ - South Truss - Looking South) (L₂₂ - Opposite Hand)

DESIGNED	LSH
CHECKED	TPB
DRAWN	R. Daly
CHECKED	LSH TPB


June 26, 1997

EXAMINED *Ralph E. Anderson*
APPROVED *Ralph E. Anderson*
DEPARTMENT OF BRIDGES AND STRUCTURES


RAILING DETAILS
AT L₁₅ AND L₂₂ - SOUTH TRUSS
F.A.P. RT. 315 SECTION 1408-1-4
FULTON AND MASON COUNTIES
STATION 10+646.69

STATE OF ILLINOIS
DEPARTMENT OF TRANSPORTATION


PROJECT NO.	SHEET NO.	DATE	BY	CHECKED	APPROVED
F.A.P. 315	140B-I-4	FULTON & MASON	109	123 SHEETS	

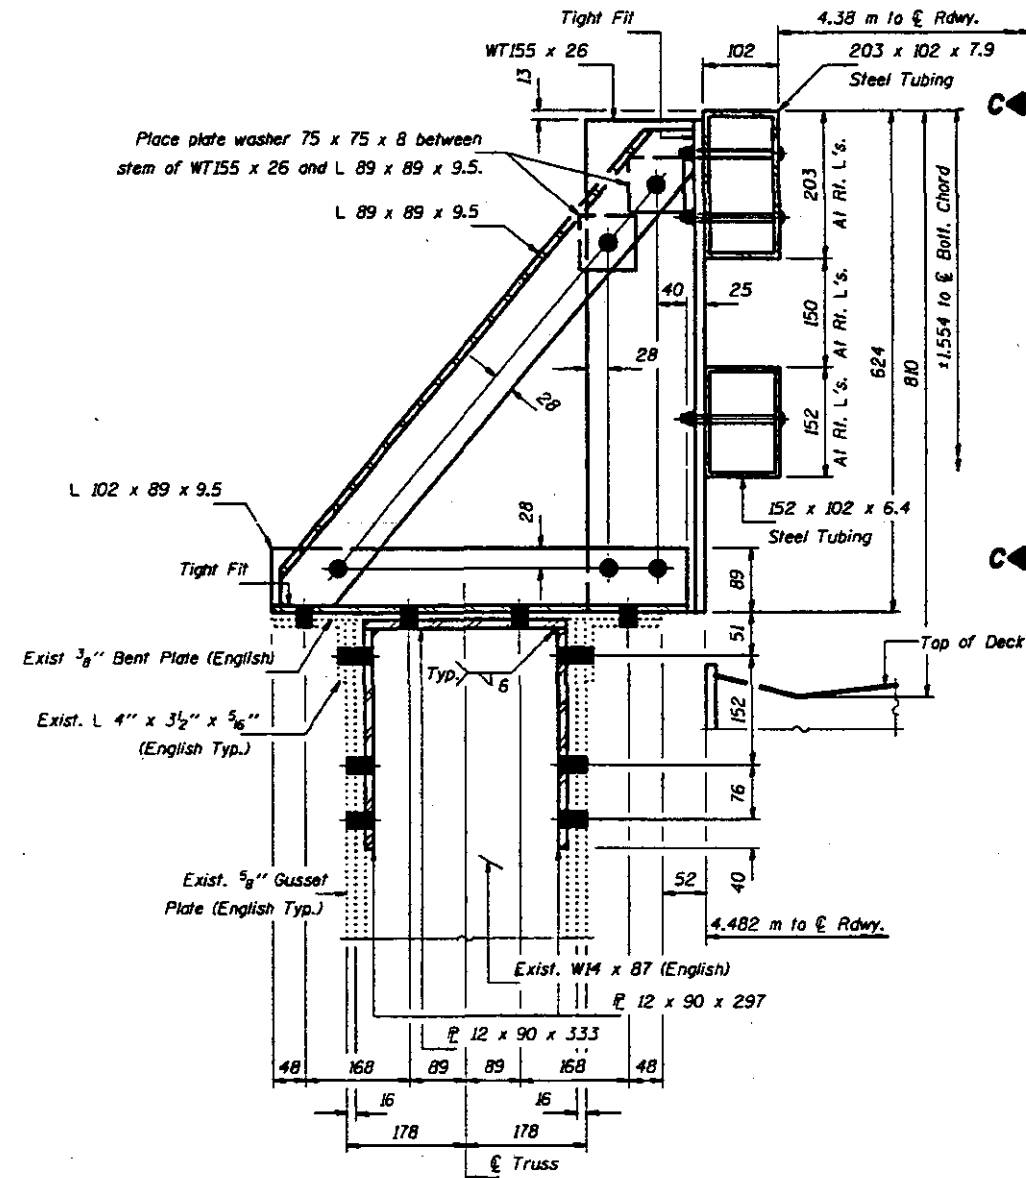

SECTION B-B

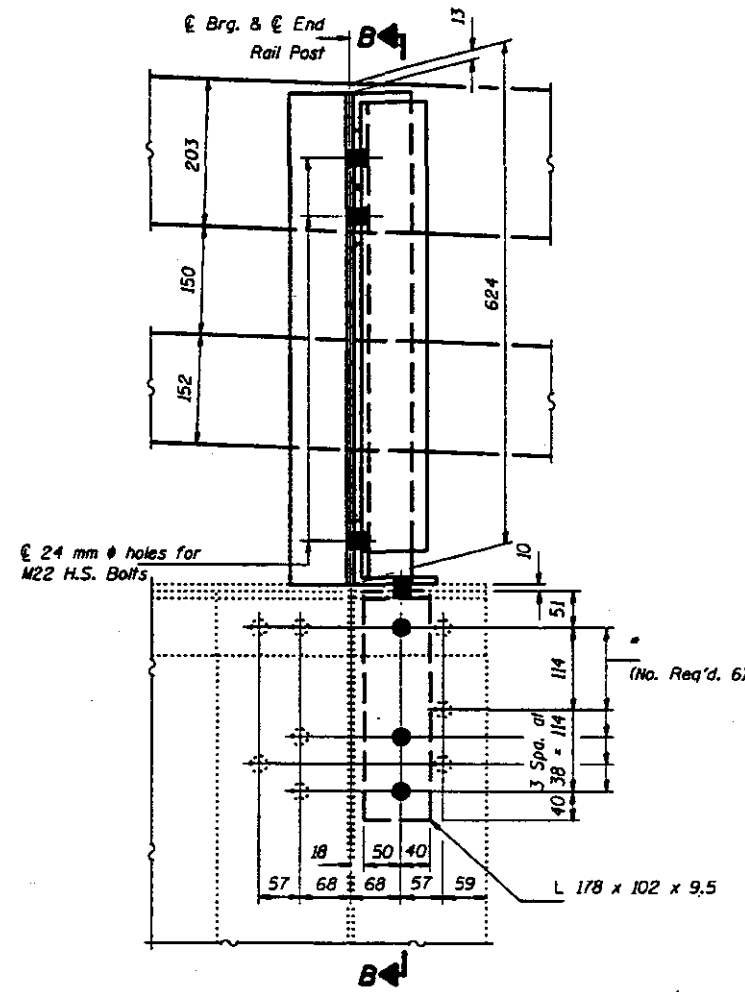

VIEW A-A

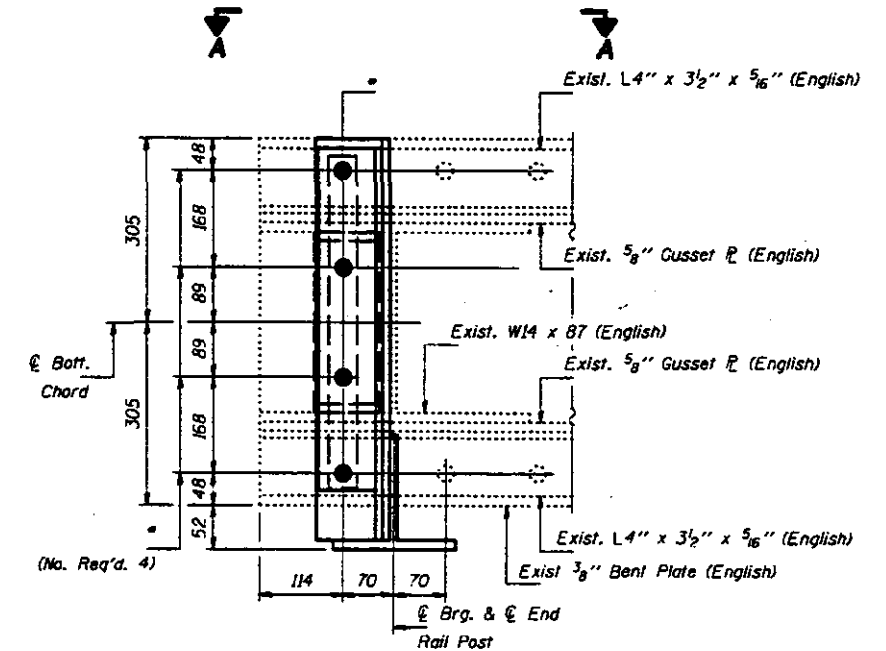


TOP VIEW

(Span #6, East Brg. at Pier #5, North Truss shown)
(E. Abut., Span #8, North Truss opposite hand)

* Replace 22 mm ϕ Rivets with M22 H.S. Bolts. Cost is included with "Steel Bridge Rail, Type SM (Modified)".

4-20 mm ϕ x 150 mm Round Head Bolts
(with slot or approved recess in head)
with locknut & flat washer. 22 mm ϕ
Holes in Tubing may be drilled in field.

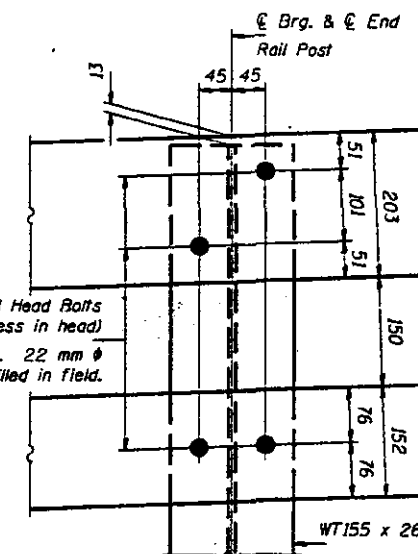

VIEW C-C

Notes: The cost of all new Structural Steel and H.S. Bolts shown on this sheet is included in "Steel Bridge Rail, Type SM (Modified)". The cost to remove Existing End Rail Post is included with "Handrail Removal". For Railing Details see sheet #77 of 123.

DESIGNED	LSH
CHECKED	TTB
DRAWN	John F. Schneller Jr.
CHECKED	LSH TTB

June 26, 1997


APPROVED
CHIEF OF BRIDGE DESIGN
APPROVED
CHIEF OF BRIDGE AND STRUCTURE

END RAIL POST DETAILS
SPAN #6 AT PIER #5
SPAN #8 AT EAST ABUTMENT
F.A.P. RT. 315 SEC. 140B-I-4
FULTON AND MASON COUNTIES
STA. 10+646.69


STATE OF ILLINOIS
DEPARTMENT OF TRANSPORTATION

DESIGN	SECTION	SHEET	DATE	NO.	SHEET NO.
F.A.P. 315	140B-I-4	FULTON & MASON		110	123 SHEETS

** Plates shall be AASHTO M270, Grade 345.

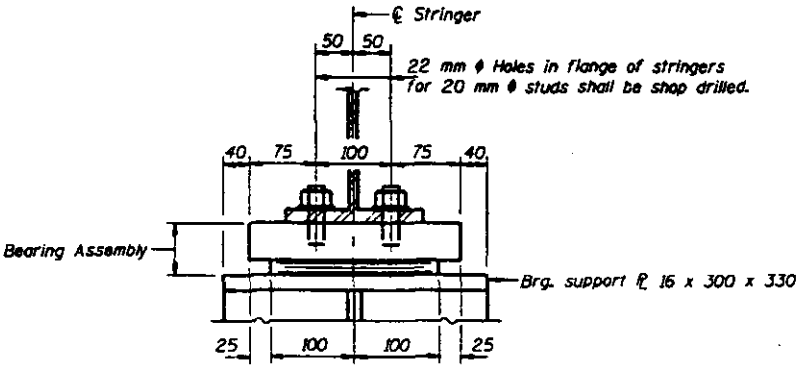


ELEVATION OF RELIEF JOINT BEARING
(Typical for all relief joints)
(Looking East at locations on West side of Span 7)
(Looking West at locations on East side of Span 7)

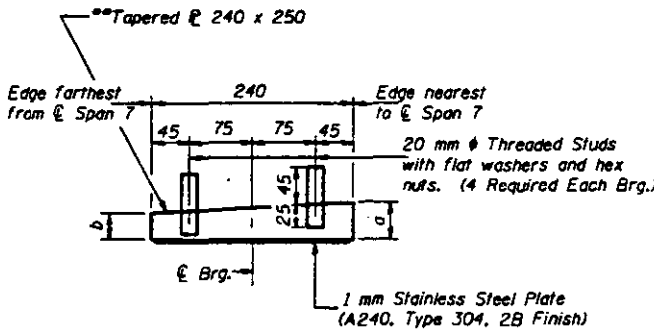

TOP BEARING ASSEMBLY

TABLE OF a & b DIMENSIONS

Location	a (mm)	b (mm)	No. Brgs. Req'd.
Spans 5, 6 & 8	36	24	54
S L15 & L23	34	26	12
a L17 & L21	31	30	12
n L19	31	29	6

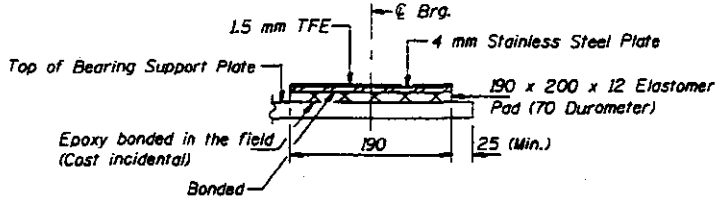

BOTTOM BEARING ASSEMBLY

(Typical for all relief joints)
(Looking North at locations on West side of Span 7)
(Looking South at locations on East side of Span 7)

Notes: The 1.5 mm TFE sheet shall be bonded directly to the 4 mm stainless steel plate with a two-component, medium viscosity epoxy resin, conforming to the requirements of the Federal Specification MMM-A-134, Type I. The bond agent shall be applied on the full area of the contact surfaces.


BILL OF MATERIAL

Item	Unit	Total
Elastomeric Bearing Assembly, Type II (Modified)	Each	84

DESIGNED LSH
CHECKED JLC
DRAWN R. Doty
CHECKED LSH TTR

June 26, 1997
EXAMINED [Signature]
PASSED [Signature]
DIRECTOR OF BRIDGES AND STRUCTURES

BEARING DETAILS AT RELIEF JOINTS
F.A.P. RT. 315 SECTION 140B-I-4
FULTON AND MASON COUNTIES
STATION 10+646.69

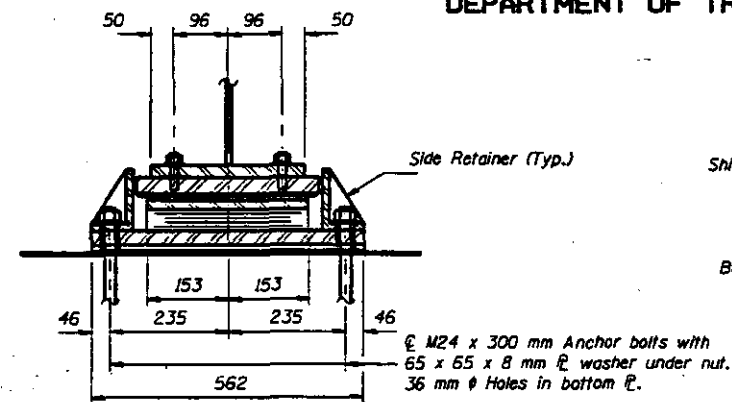

SECTION A-A

Diagram illustrating a bearing assembly with dimensions and labels:

- Labels:**
 - Brg.
 - 22 mm ϕ Hole in Bott. Flange
 - Shim ϕ (If Req'd.)
 - Bearing Assembly
- Dimensions:**
 - 50 (Horizontal distance from centerline to hole center)
 - 40 (Vertical distance from bearing assembly to bottom flange)
 - 140 (Horizontal distance from centerline to bearing assembly edge)

B ←

50 96 96 50

Side Retainer (Typ.)

203 203 291 582

M30 x 380 mm Anchor bolts with
70 x 70 x 8 mm washer under nut

SECTION B-B

250

50 150 50

20 mm ϕ Threaded Stud
with flat washer &
hex nut. (4-Reqd.)

Tapered R. 50 x 250 x 356

50


25

40


2 mm Stainless Steel
(A240, Type 304, 2B Finish)

c.f.w.


TOP BEARING ASSEMBLY

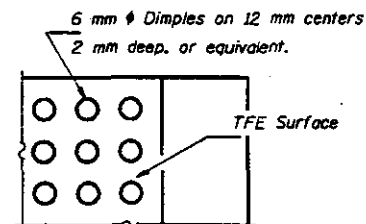


PLAN-TFE SURFACE

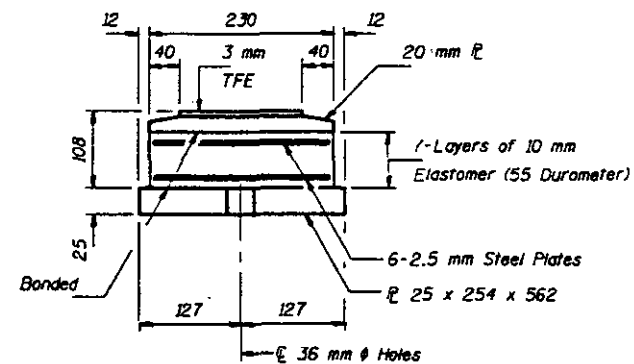

BOTTOM BEARING ASSEMBLY

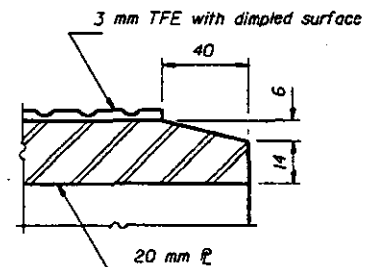


SECTION THRU TFE

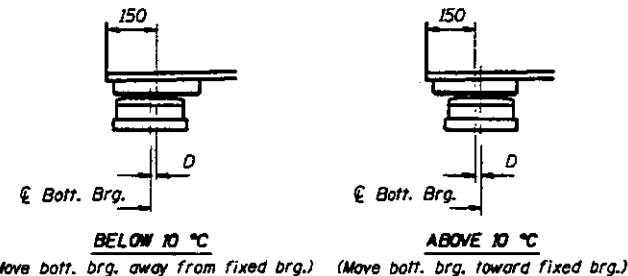


SETTING ANCHOR BOLTS AT EXP. BRG.

D = 1 mm per each 10 m of expansion for every 8 °C temp. change from the normal temp. of 10 °C.

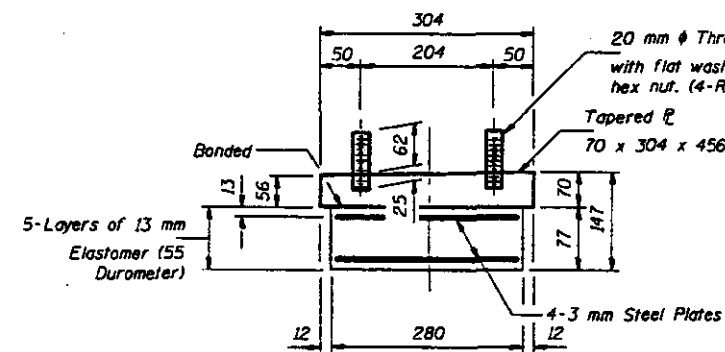

BEARING ASSEMBLY

Note: Shim plates shall not be placed under Bearing Assembly.

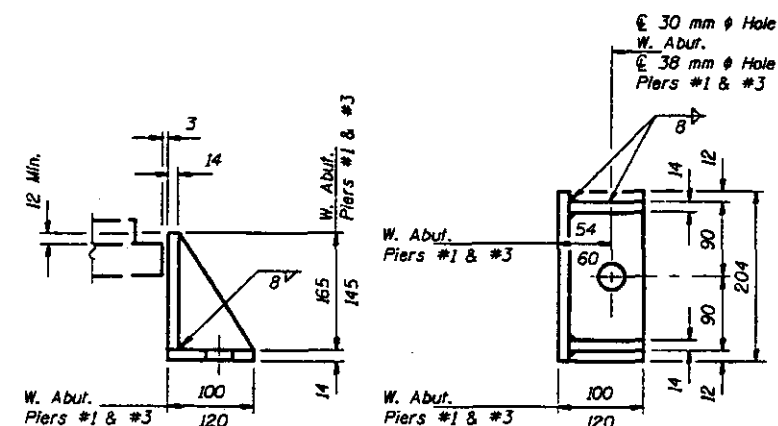

SIDE RETAINER

*Equivalent rolled angle with stiffeners
will be allowed in lieu of welded plates.
Weight included with Structural Steel.*

BILL OF MATERIAL

Item	Unit	Total
Elastomeric Bearing Assembly Type I	Each	12
Elastomeric Bearing Assembly Type II	Each	6

BEARING DETAILS

SPANS #1 THRU #4
F.A.P. RT. 315 SECTION 140B-I-4
FULTON AND MASON COUNTIES
STATION 10+646.69

Note: The 3 mm TFE sheet shall be bonded directly to the top steel plate with a two-component, medium viscosity epoxy resin, conforming to the requirements of the Federal Specification MMM-A-134, Type 1. The bond agent shall be applied on the full area of the contact surfaces. Bonding of 3 mm TFE sheet during vulcanizing process will be permitted provided the process and method of adjusting assembly height is approved by the Engineer.

DESIGNED	JLC
CHECKED	TTB
DRAWN	R. Doty
CHECKED	JLC TTB

I-2-E2 (M) 5-31-95


June 26, 1997

EXAMINED *Imji O. Kwon*
ENGINEER OF BRIDGE DESIGN

PAID BY *Ralph E. Anderson*
MEMBER OF AMERICAN SOCIETY OF CIVIL ENGINEERS

REPORT NO.	DATE	CITY	STATE	SHEET NO.
F.A.P. 315	MOB-1-4	FULTON & MASON		112
FILL, ROAD DIST. NO. 1		PLAN NO.	FILL, ROAD DIST. NO. 1	

SHEET NO. 94
123 SHEETS

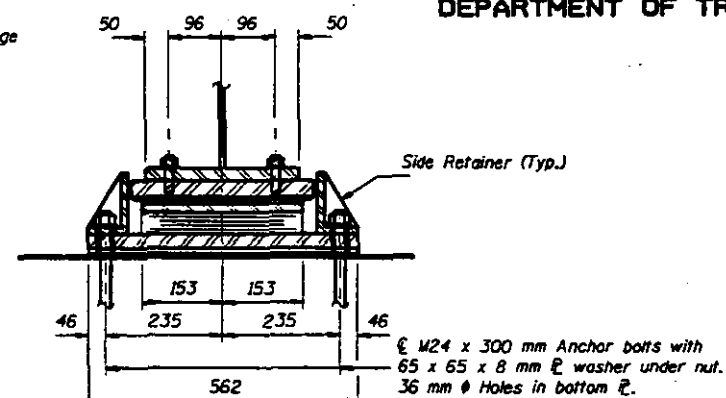

SECTION A-A

Technical drawing of a tapered roller bearing assembly. The drawing shows a cross-section of the bearing mounted on a shaft. Key dimensions and labels include:

- Shaft:** $\phi 40 \times 270 \times 546$
- Bearing Housing:** $50 \times 230 \times 320$ (Tapered ϕ)
- Lead ϕ :** 150
- Lead ϕ (If Req'd.):** 135
- Lead ϕ (If Req'd.):** 135
- Lead ϕ (If Req'd.):** 60
- Lead ϕ (If Req'd.):** 60
- Lead ϕ (If Req'd.):** 3 mm
- Lead ϕ (If Req'd.):** 12°
- Lead ϕ (If Req'd.):** 600 R
- Lead ϕ (If Req'd.):** $\phi \text{ Brg.}$


SECTION A-A

Technical drawing of a 2 mm stainless steel plate. The plate has a total width of 250 mm and a thickness of 2 mm. It features two vertical slots, each 50 mm wide and 150 mm apart. The distance from the center of each slot to the nearest edge is 50 mm. The plate is secured with 20 mm diameter threaded studs, each with a flat washer and hex nut (4 required). The plate is tapered from 55 x 250 x 356. The plate is made of 2 mm stainless steel (A240, Type 304, 2B Finish). The plate is labeled G.F.W.


6 mm Ø Dimples on 12 mm centers
2 mm deep, or equivalent.

TFE Surface

PLAN-TFE SURFACE

 


TAPERED PLATE DETAIL

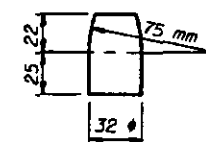


PINTLE

Notes: Anchor bolts at fixed bearings may be built into the masonry.
See sheet #123 of 123 for Anchor Bolt installation.
The pintles and all bearing plates except shim plates and side retainers shall be AASHTO M270M Grade 345.

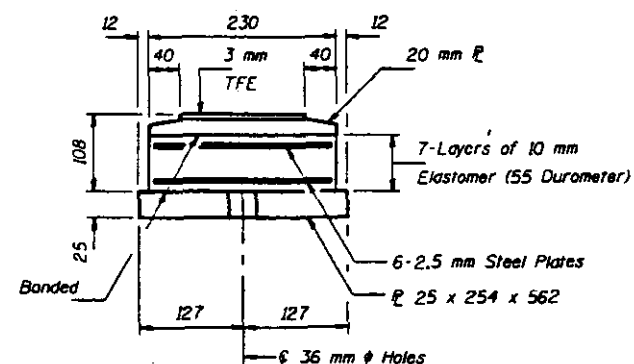


BOTTOM BEARING ASSEMBLY

Note: The 3 mm TFE sheet shall be bonded directly to the top steel plate with a two-component, medium viscosity epoxy resin, conforming to the requirements of the Federal Specification MMM-A-134, Type I. The bond agent shall be applied on the full area of the contact surfaces. Bonding of 3 mm TFE sheet during vulcanizing process will be permitted provided the process and method of adjusting assembly height is approved by the Engineer.

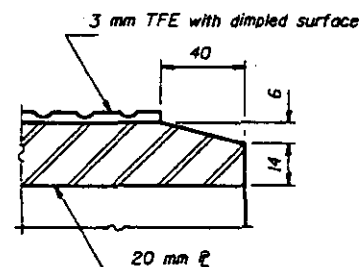

SECTION THRU TFE

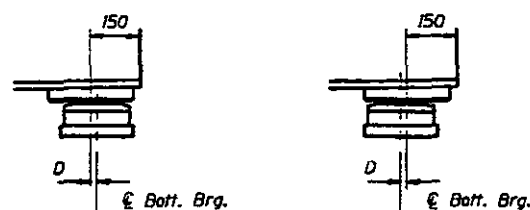


BELOW 10 °C

ABOVE 10 °C

(Move batt. brq. away from fixed brq.) (Move batt. brq. toward fixed brq.)


SETTING ANCHOR BOLTS AT EXP. BRG.

D = 1 mm per each 10 m of expansion for every 8 °C temp. change from the normal temp. of 10 °C.

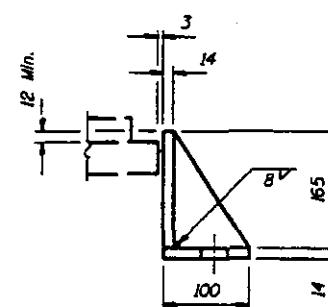

SIDE RETAINER

Equivalent rolled angle with stiffeners
will be allowed in lieu of welded plates.
Weight included with Structural Steel.

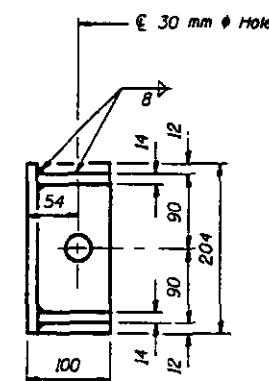

BILL OF MATERIAL

Item	Unit	Total
Elastomeric Bearing Assembly Type II	Each	6

BEARING DETAILS

SPANS #1 THRU #4
F.A.P. RT. 315 SECTION 140B-I-4
FULTON AND MASON COUNTIES
STATION 10+646.69


DESIGNED	JLC
CHECKED	TPB
DRAWN	R. Doly
CHECKED	JLC TPB

June 26, 1997

EXAMINED Erin J. Hagan
UNITED STATES MARSHAL
FILED Ralph E. Anderson
UNITED STATES MARSHAL


STATE OF ILLINOIS
DEPARTMENT OF TRANSPORTATION

PROJECT NO.	SHEET NO.	DATE	BY	CHECKED	APPROVED	SHEET NO.
F.A.P. 315	140B-1-4	FULTON & MASON	113	123 SHEETS		95

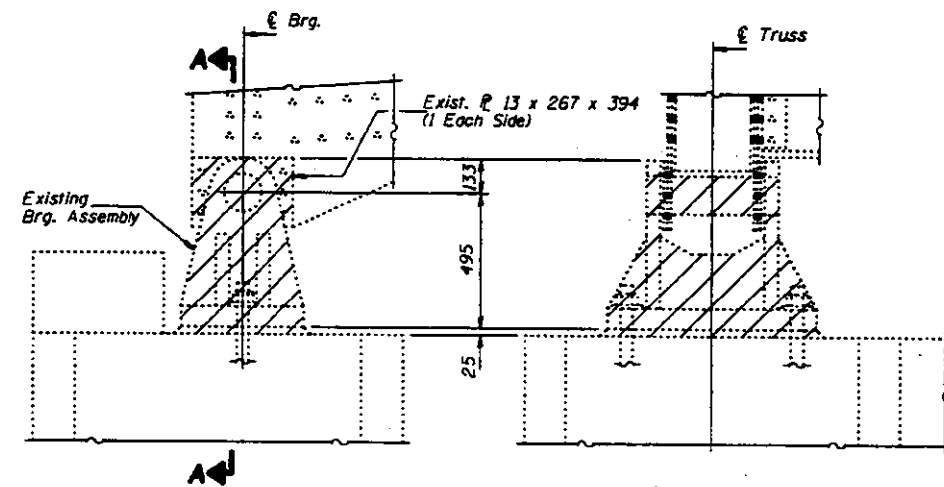

EXISTING ELEVATION AT PIER #4
(Looking North)


SECTION A-A

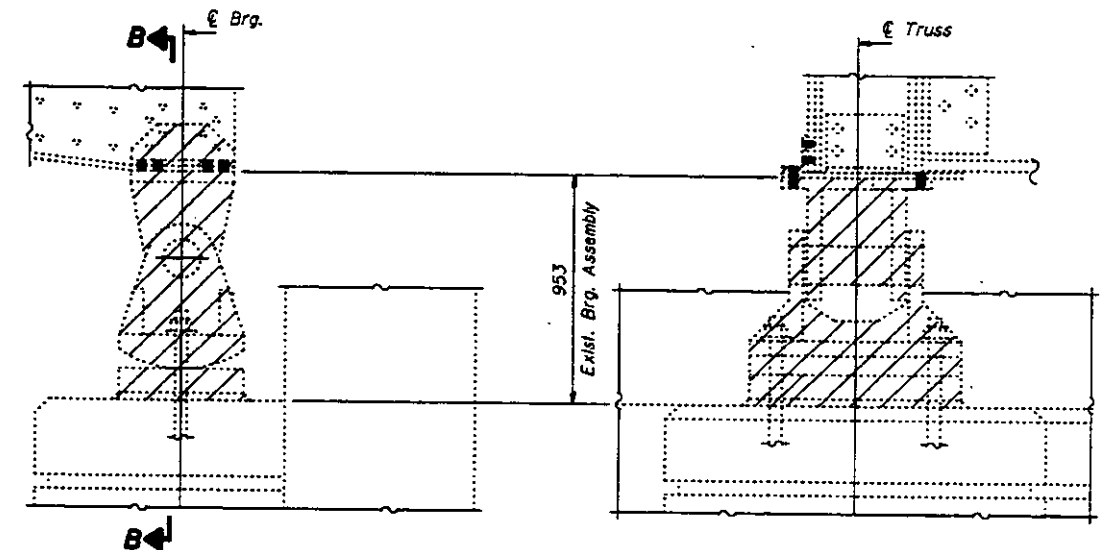


EXISTING ELEVATION AT EAST ABUTMENT
(Looking North)

SECTION B-B

Notes: Hatched areas indicate the limits of existing removal. Cost included with the cost of "Jacking & Cribbing".
Dimensions from bottom edge of gusset plates or remaining top plate to the top of final bearing seat shall be verified and shim plates provided to achieve proper final positioning.
Cost of any additional shim plates, not in these plans shall be included with "Structural Steel".
For "Jacking and Cribbing" Details see sheet #103, #104 & #106 of 123.

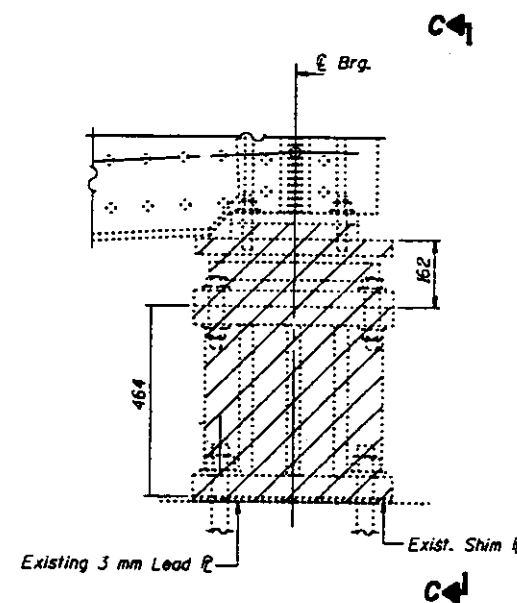

EXISTING ELEVATION AT PIER #5
SPAN 5
(Looking North)

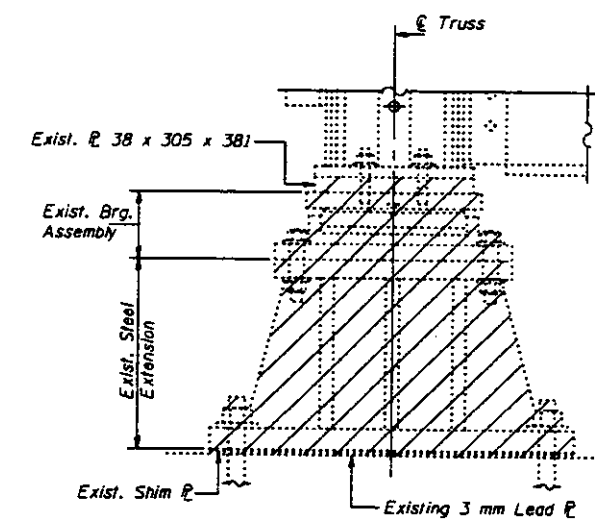

VIEW C-C


DESIGNED JLC
CHECKED TTBB
DRAWN John F. Schneller Jr.
DECIDED TTBB JLC JAM

June 26, 1997
APPROVED *[Signature]*
FULTON & MASON
COUNTIES
STA. 10+646.69

BEARING REMOVAL
F.A.P. RT. 315 SEC. 140B-1-4
FULTON AND MASON COUNTIES
STA. 10+646.69


STATE OF ILLINOIS
DEPARTMENT OF TRANSPORTATION

PROJECT NO.	SECTION	DESIGN	DATE	SHEET NO.
F.A.P. 315	MOB-1-4	FULTON & MASON	11/4	123 SHEETS
DESIGNED BY	CHECKED BY	APPROVED BY		

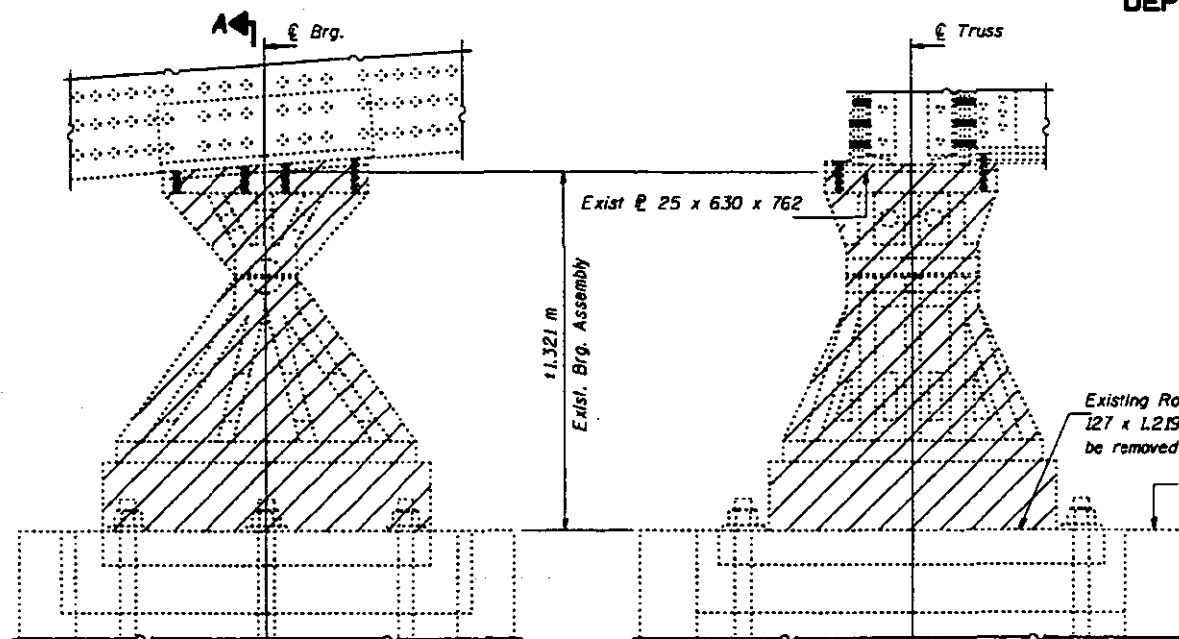


EXISTING ELEVATION AT PIER #6
(Looking North)

SECTION A-A

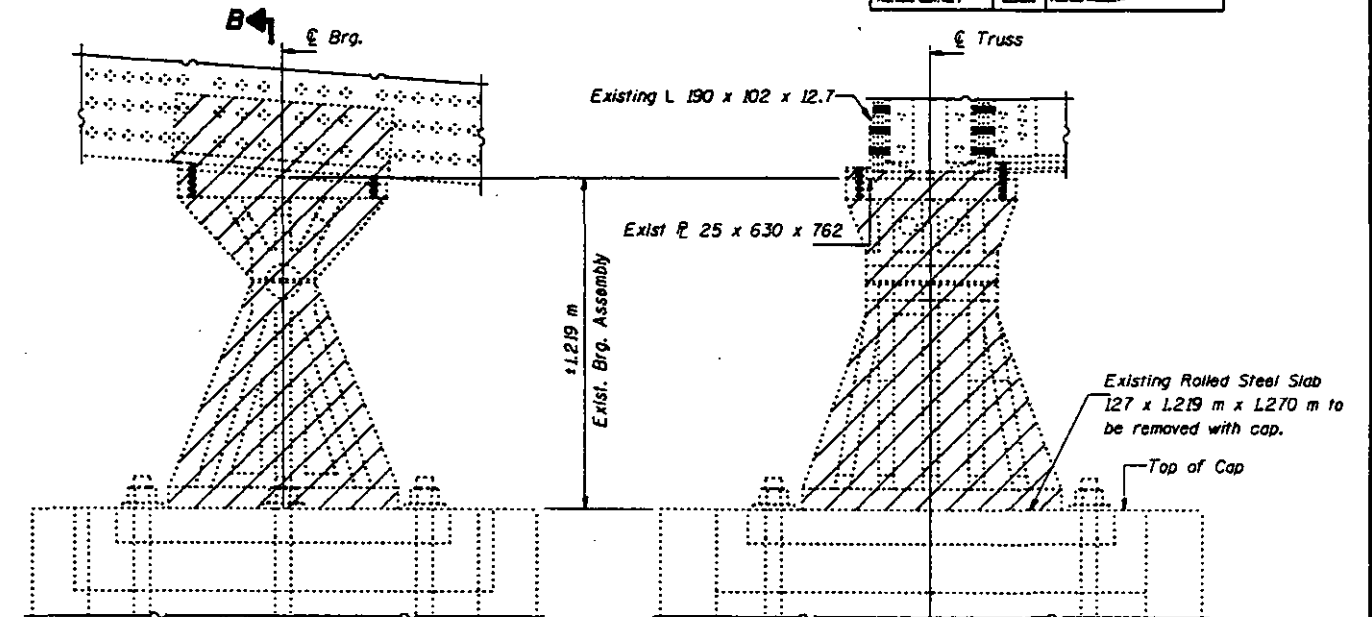


EXISTING ELEVATION AT PIER #7
(Looking North)

SECTION B-B

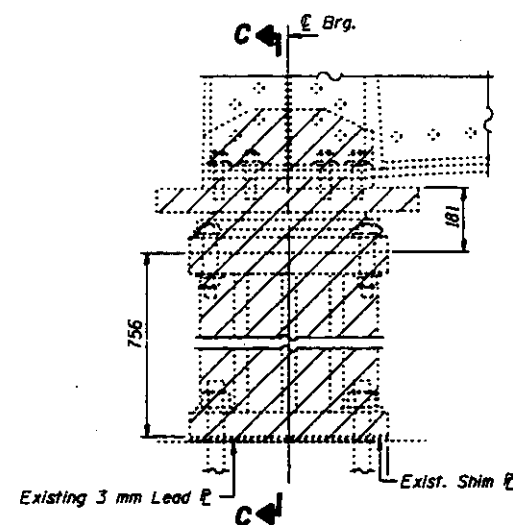

EXISTING ELEVATION AT PIER #5
SPAN 6
(Looking North)

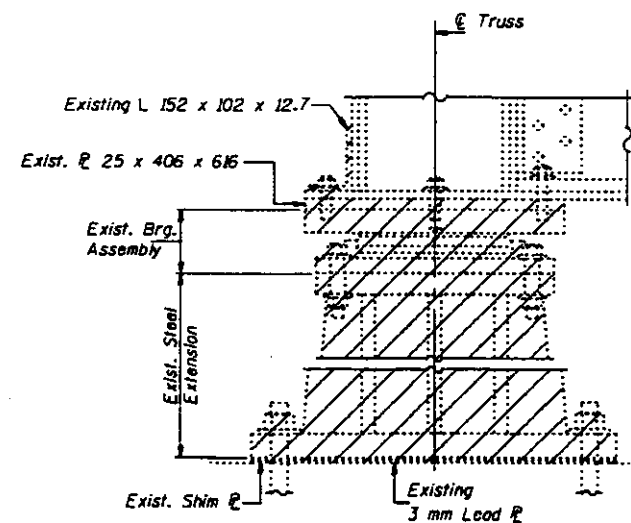

SECTION C-C

Notes: Hatched areas indicate the limit of existing removal. Cost included with the cost of "Jacking & Cribbing".
Dimensions from bottom edge of gusset plates or remaining top plate to the top of final bearing seat shall be verified and shim plates provided to achieve proper final positioning.
Cost of any additional shim plates, not in these plans shall be included with "Structural Steel".
For "Jacking and Cribbing" Details see sheet #104, #105 & #106 of 123.
Cost of removing existing rolled steel slab is included with the cost of "Concrete Removal". For quantities see sheets #111 & #112 of 123.


DESIGNED JLC
CHECKED TTE
DRAWN John F. Schneller Jr.
CHECKED TTB JLC TWM

June 26, 1997
DESIGNED *John F. Schneller Jr.*
CHECKED *John F. Schneller Jr.*
APPROVED *John F. Schneller Jr.*
DESIGNER OF BRIDGES AND STRUCTURES

BEARING REMOVAL
F.A.P. RT. 315 SEC. 1408-1-4
FULTON AND MASON COUNTIES
STA. 10+646.69

STATE OF ILLINOIS
DEPARTMENT OF TRANSPORTATION

HT. NO.	SECTION	COUNTY	DATE	SHEET
F.A.P. 315	140B-I-4	FULTON & MASON		123 SHEETS
FILE NO. DIST. NO. 7	ALLIANCE	FILE NO. PROJECT		

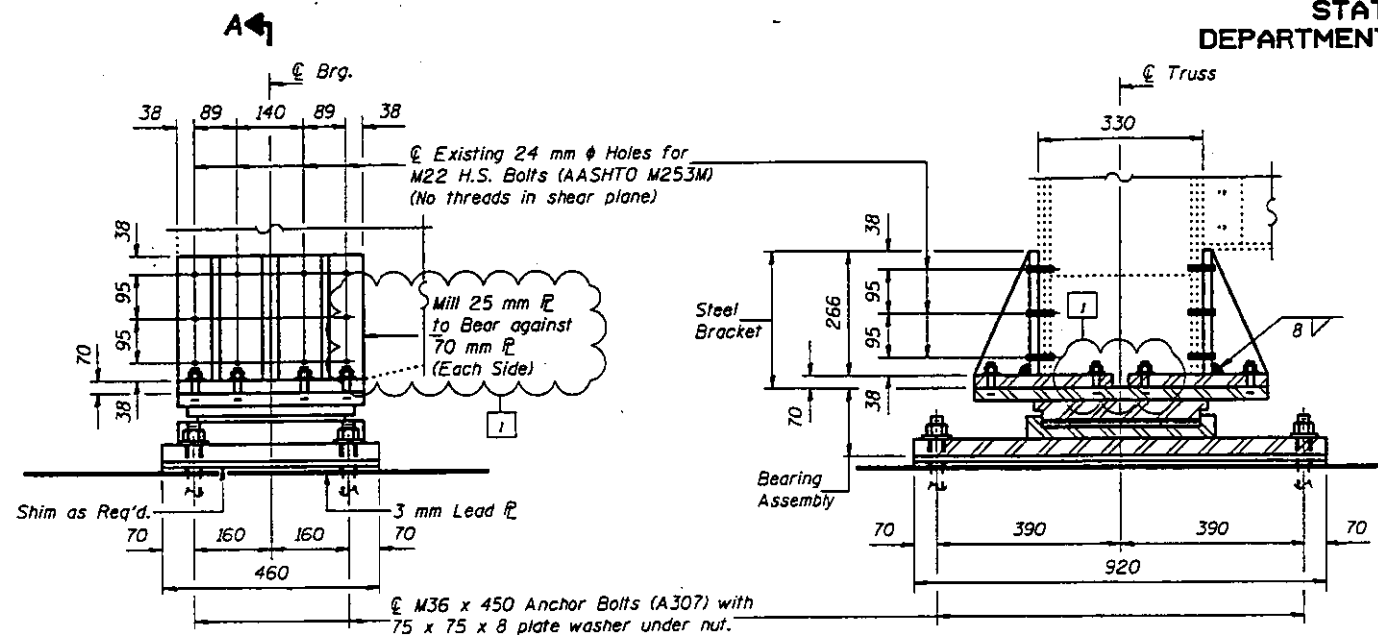


ELEVATION AT PIER #4 - SPAN 5


(Looking North)

FIXED FLOATING BEARING


(2 Required)

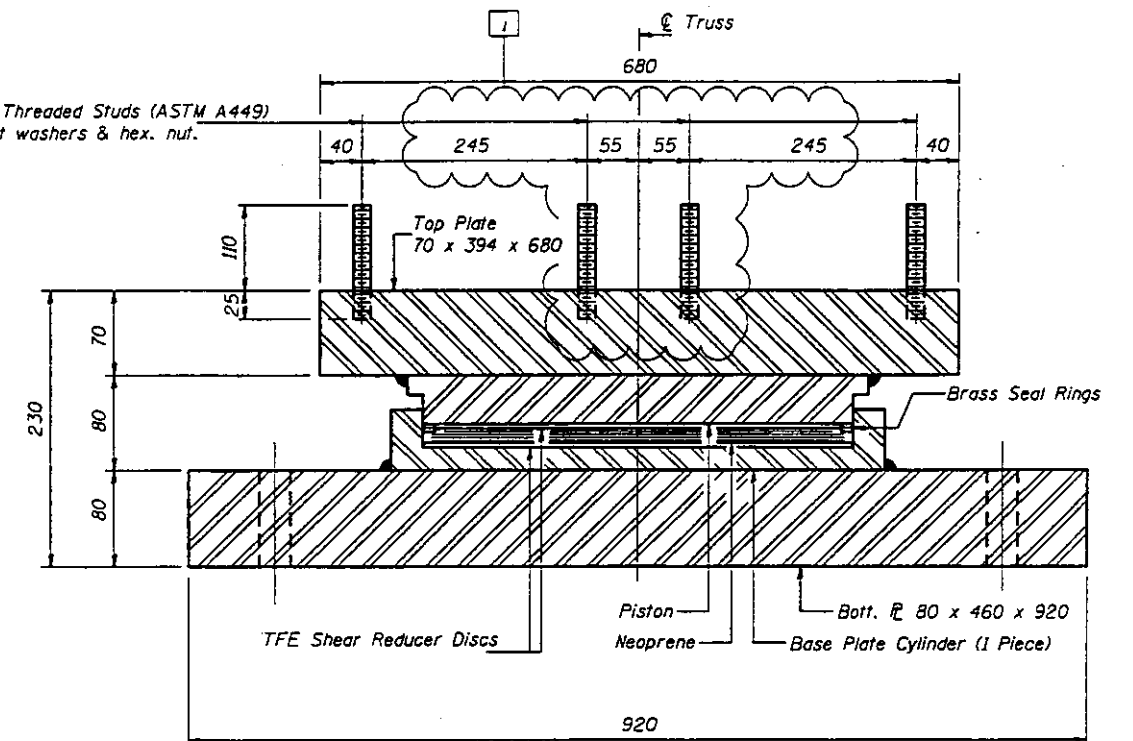

BEARING ASSEMBLY

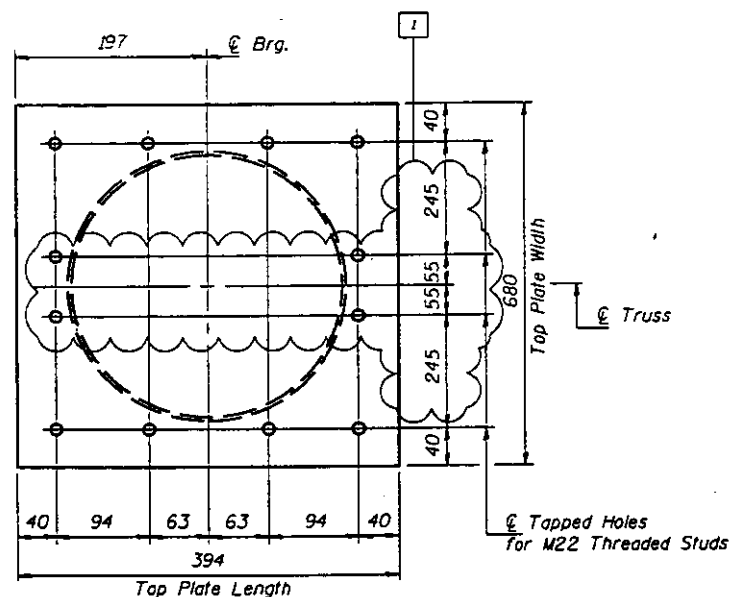


TOP BRG. PLAN

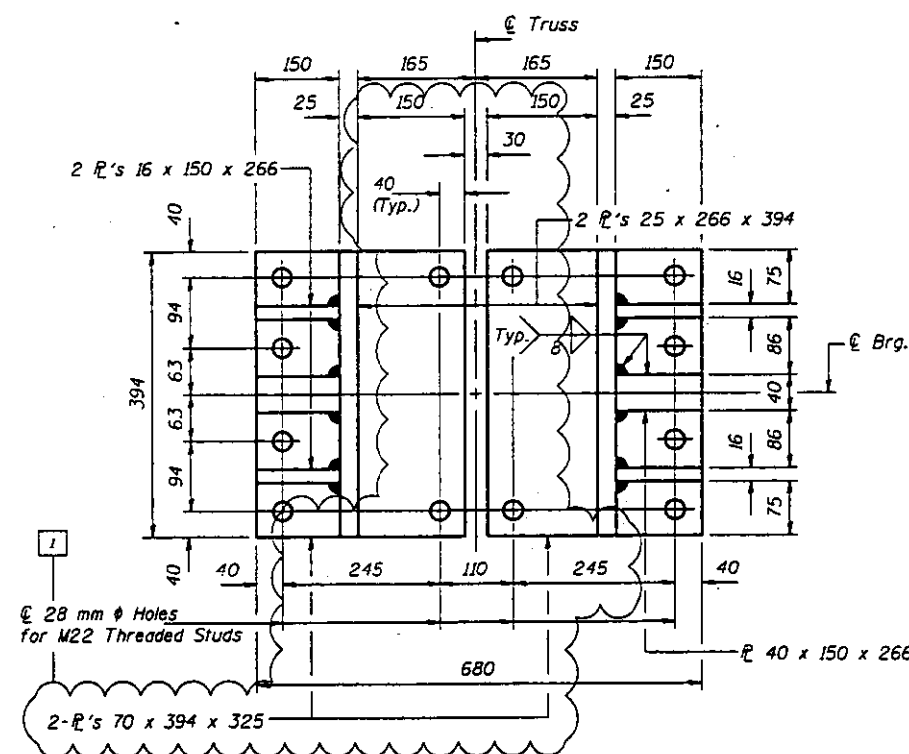

STEEL BRACKET PLAN

Notes: All plates of the Bearing Assembly and Steel Bracket shall be AASHTO M270M, Grade 345. For anchor bolt installation details see sheet #123 of 123. Provide 2-3 x 460 x 920 adjusting shims per bearing. Quantity included with "Furnishing & Erecting Structural Steel." Anchor Bolts may be built into the masonry. Base plate thickness was determined by using a pot diameter of 368 mm.

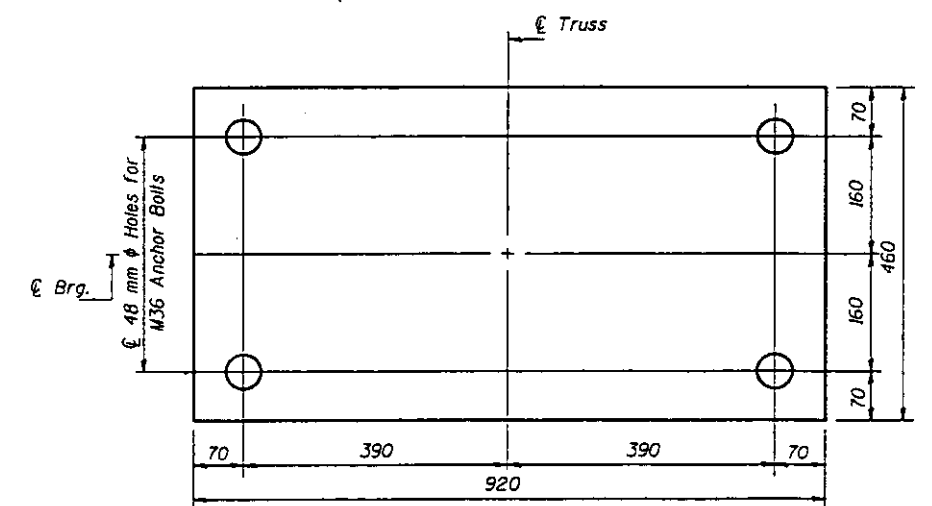

BOTTOM BRG. PLAN

BILL OF MATERIAL

Item	Unit	Total
Floating Bearings, Fixed 1750 kN	Each	2

BEARING DATA	
R TOTAL (kN)	1441
Lateral Load (kN)	373

BEARING DETAILS - PIER #4 (SPAN 5)
F.A.P. RT. 315 SECTION 140B-I-4
FULTON AND MASON COUNTIES
STATION 10+646.69


DESIGNED	
CHECKED	
DRAWN	R. Doty
CHECKED	

June 26, 1997
EXAMINED *[Signature]*
PASSED *[Signature]*
ENGINEER OF BRIDGES AND STRUCTURES

STATE OF ILLINOIS
DEPARTMENT OF TRANSPORTATION

PROJECT NO.	SECTION	SHEET	DATE	BY
F.A.P. 315	140B-I-4	116		
FULTON & MASON				


SHEET NO. 98
123 SHEETS

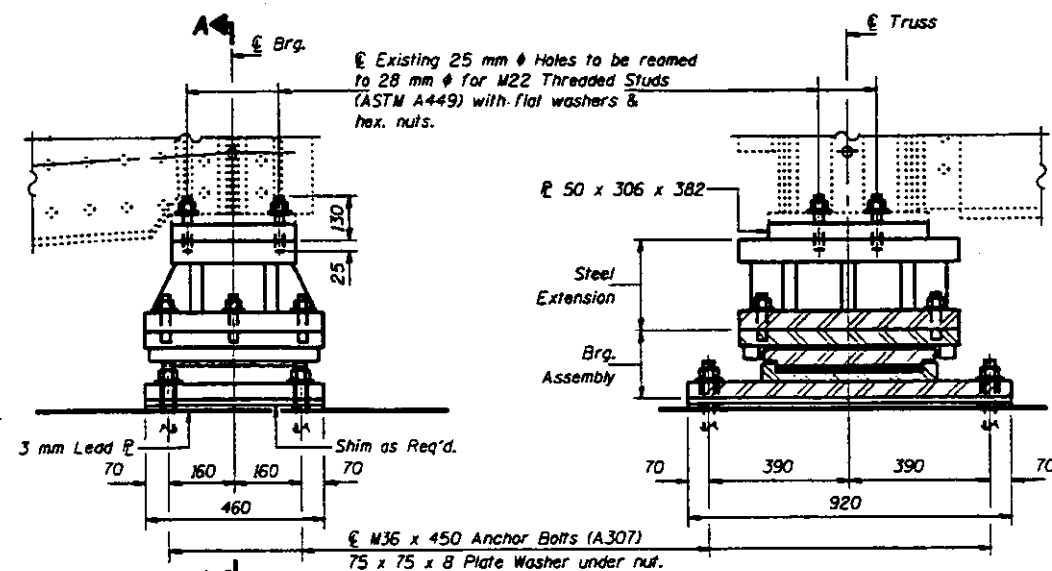


ELEVATION AT PIER 5 (SPAN 5)
(Looking North)

EXPANSION FLOATING BEARING
(2 Required)


SECTION A-A

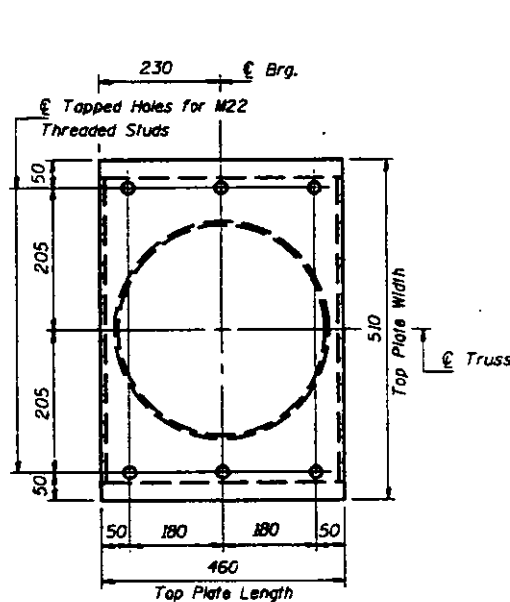


TOP BRG. ϕ PLAN

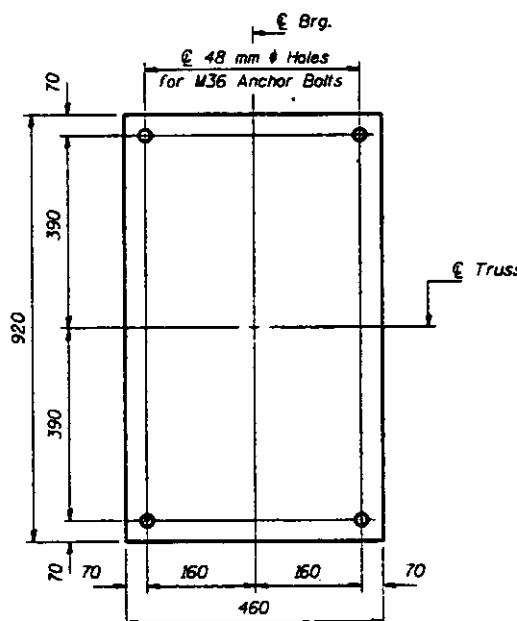


BOTT. BRG. ϕ PLAN

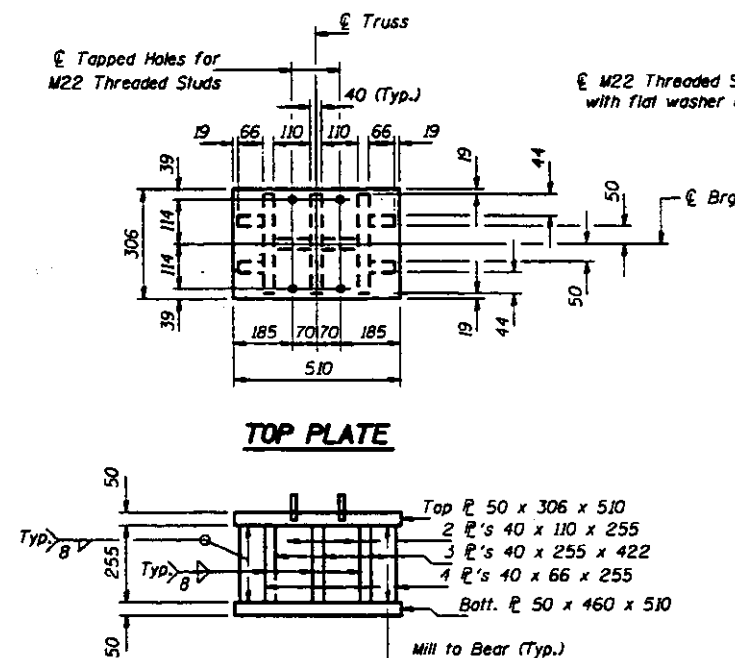

ELEVATION

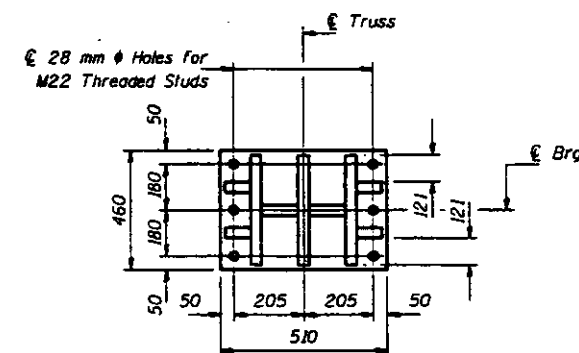

BOTTOM PLATE
STEEL EXTENSION

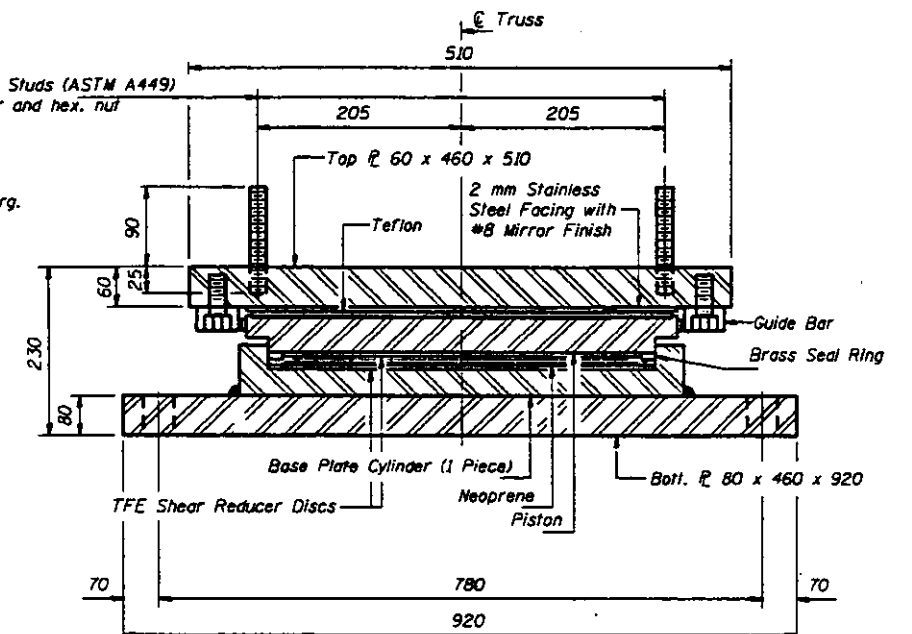

BEARING ASSEMBLY

BEARING DATA	
Total Load (kN)	1441
Lateral Load (kN)	186
Expansion Length	73.2 m


BILL OF MATERIAL

Item	Unit	Total
Floating Bearings, Guided Expansion 1/50 kN	Each	2

BEARING DETAILS - PIER #5 (SPAN 5)
F.A.P. RT. 315 SECTION 140B-I-4
FULTON AND MASON COUNTIES
STATION 10+646.69

DESIGNED	JLC
CHECKED	TWM
GRAPH	R. Daly
CHECKED	JLC TWM

June 26, 1997
DESIGNED: *John J. Kasper*
CHECKED: *Robert E. Anderson*
FULTON AND MASON COUNTIES

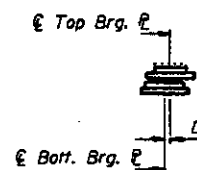

BELOW 10 $^{\circ}$ C.
(Move bott. brg. away from fixed brg.)


ABOVE 10 $^{\circ}$ C.
(Move bott. brg. toward fixed brg.)

SETTING ANCHOR BOLTS AT EXP. BRG.



$D = 1$ mm per each 10 m of expansion for every 8 $^{\circ}$ C temp. change from the normal temp. of 10 $^{\circ}$ C.

Notes: All plates of the Bearing Assembly and Steel Extension shall be AASHTO M270M, Grade 345. For anchor bolt installation details see sheet #123 of 123. Provide 2-3 x 460 x 920 adjusting shims per bearing. Quantity included with "Furnishing and Erecting Structural Steel." Cost of reaming existing holes is included with "Furnishing & Erecting Structural Steel." Base plate thickness was determined by using a pot diameter of 368 mm.

OFF. NO.	SECTION	SUBJECT	DATE	PAGE	SHEET NO. 99 123 SHEETS
F.A.P. 315	MOB-1-4	FULTON & MASON		117	
FILL IN THIS SPACE, NO. 7		INITIALS	FILL IN THIS SPACE		

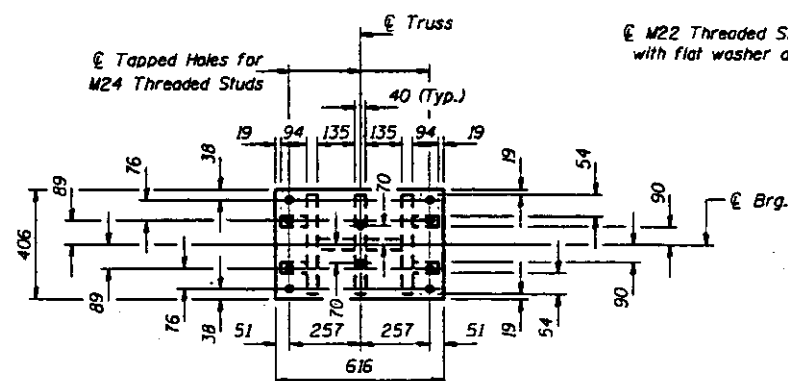


TOP PLATE

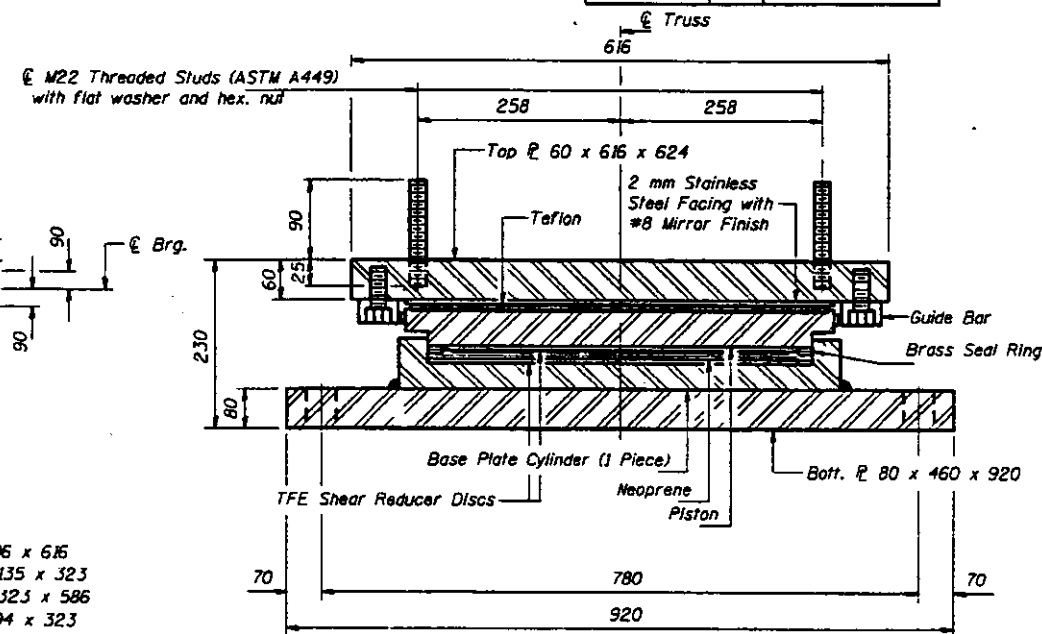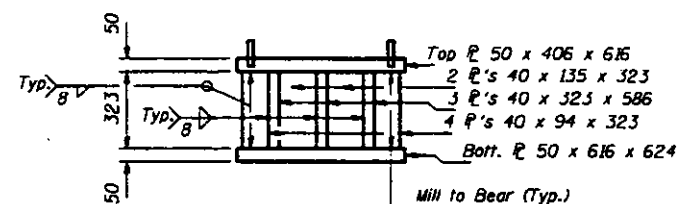


BEARING ASSEMBLY

ELEVATION AT PIER 5 (SPAN 6) Panel B₁ + L₀
(Looking North)


EXPANSION FLOATING BEARING
(2 Required)

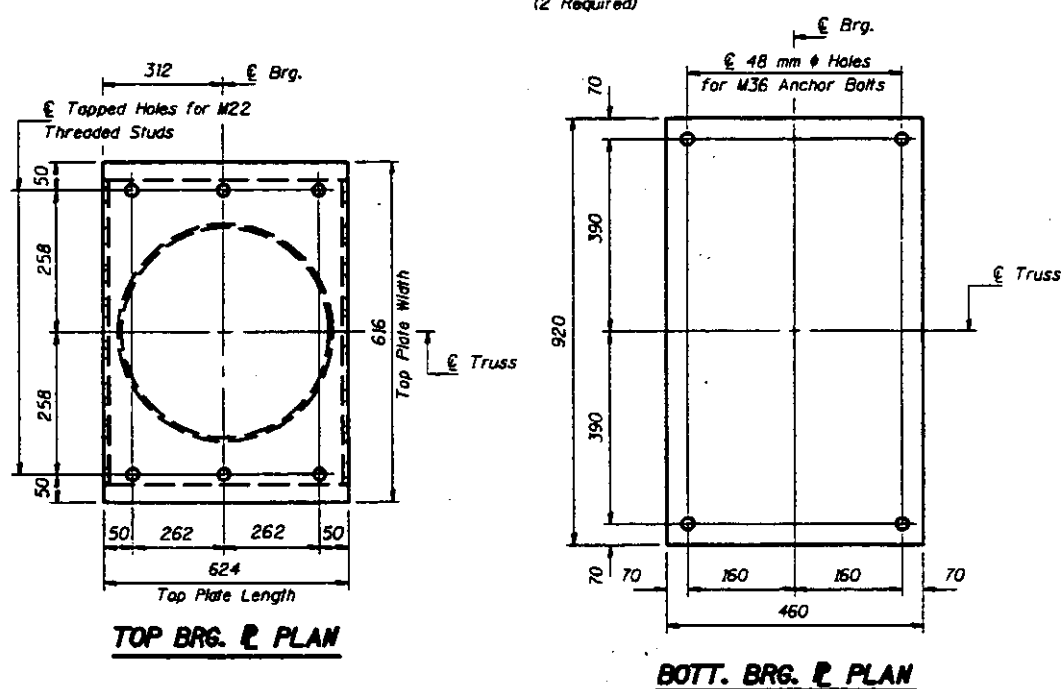


ELEVATION

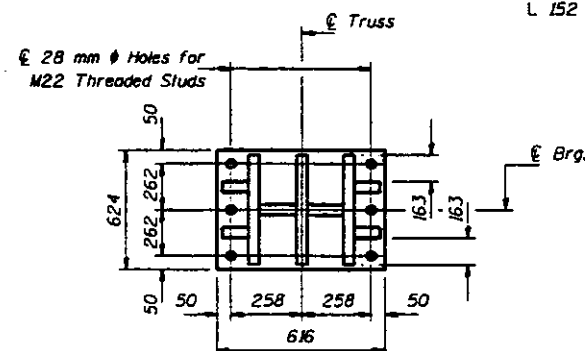

BOTTOM PLATE
STEEL EXTENSION

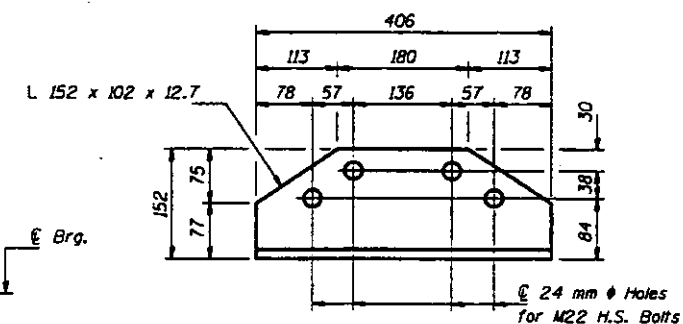

VIEW C-C

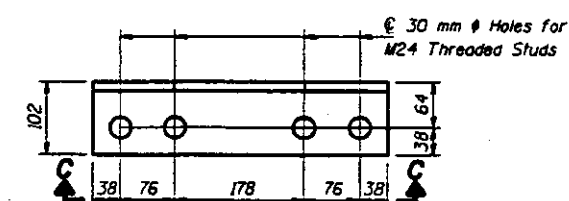

VIEW B-B

BEARING DATA	
R_{TOTAL} (kN)	1795
Lateral Load (kN)	229
Expansion Length	237.7 m

BILL OF MATERIAL

Item	Unit	Total
Floating Bearings, Guided Expansion 2000 kN	Each	2

Notes: All plates of the Bearing Assembly and Steel Extension shall be AASHTO M270M, Grade 345. For anchor bolt installation details see sheet #123 of 123.

Provide 2-3 x 460 x 920 adjusting shims per bearing. Quantity included with "Furnishing and Erecting Structural Steel."

Cost of reaming existing holes is included with "Furnishing & Erecting Structural Steel."

Base plate thickness was determined by using a pot diameter of 394 mm.


BEARING DETAILS - PIER #5 (SPAN 6)
F.A.P. RT. 315 SECTION 140B-I-4
FULTON AND MASON COUNTIES
STATION 10+646.69

DESIGNED	JLC
CHECKED	TWM
DRAWN	R. Dary
CHECKED	JLC TWM

June 26, 1997

EXAMINED *Ami D. Kwan*
MEMBER OF THE DESIGN

PASSED *Ralph E. Anderson*
CHIEF OF BUREAU OF STRUCTURES

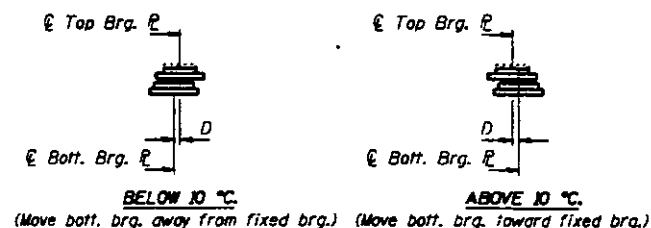


SETTING ANCHOR BOLTS AT EXP. BRG.






$D = 1 \text{ mm}$ per each 10°C of expansion for every 8°C temp. change from the normal temp. of 10°C .

STATE OF ILLINOIS
DEPARTMENT OF TRANSPORTATION

DESIGNED	MOB-1-4	FULTON & MASON	118	SHEET NO. 100
CHECKED				123 SHEETS

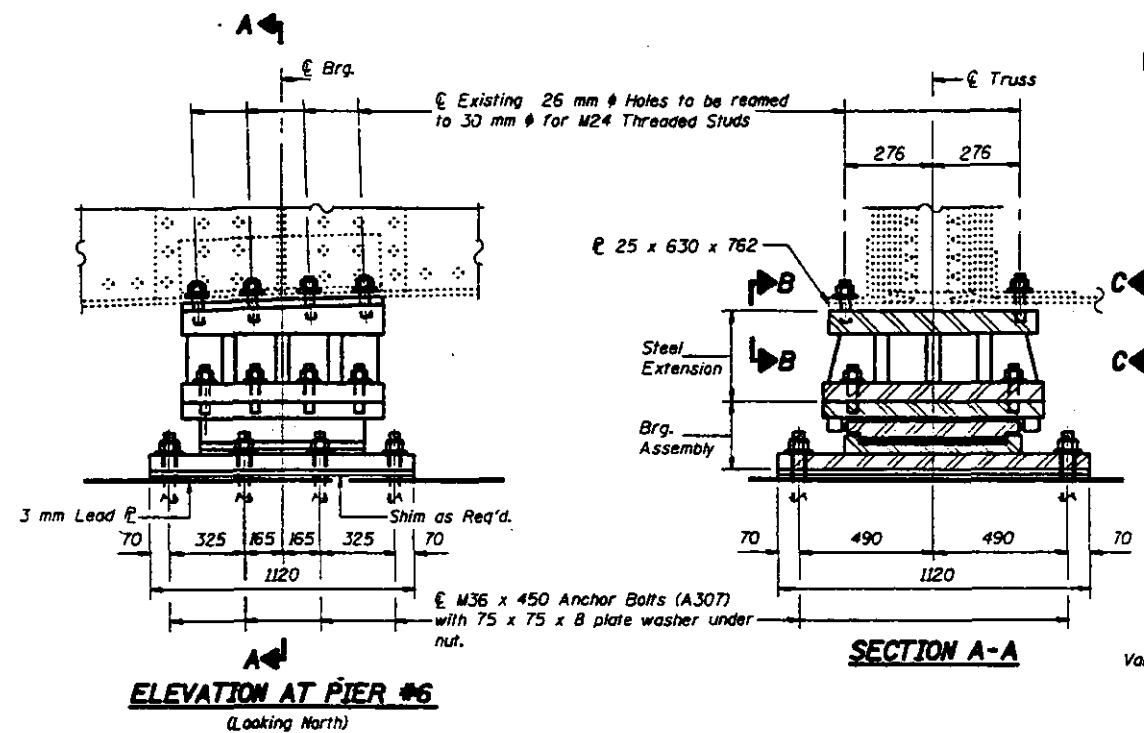

EXPANSION FLOATING BEARING
(2 Required)

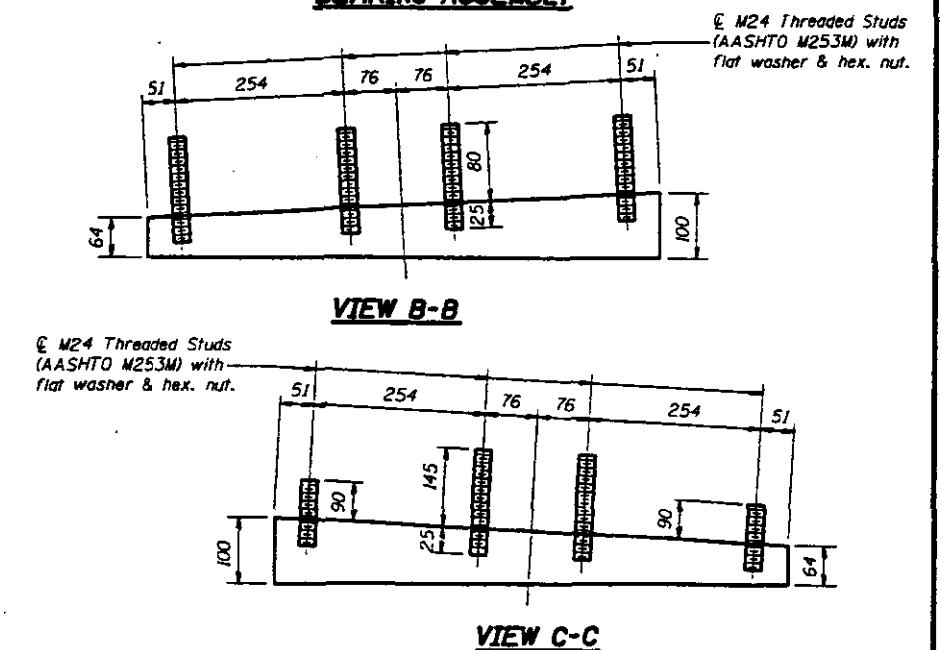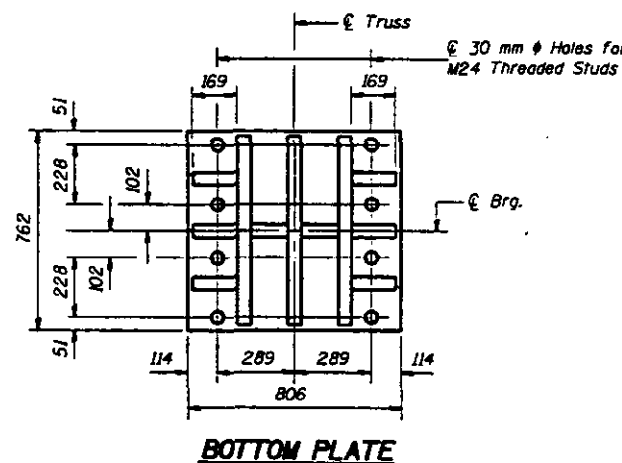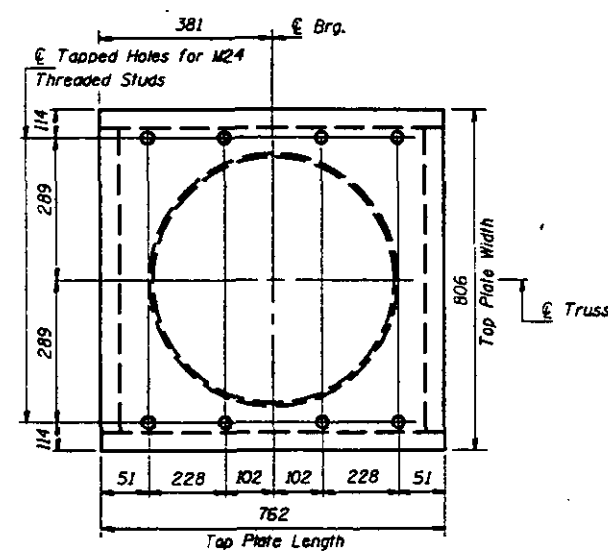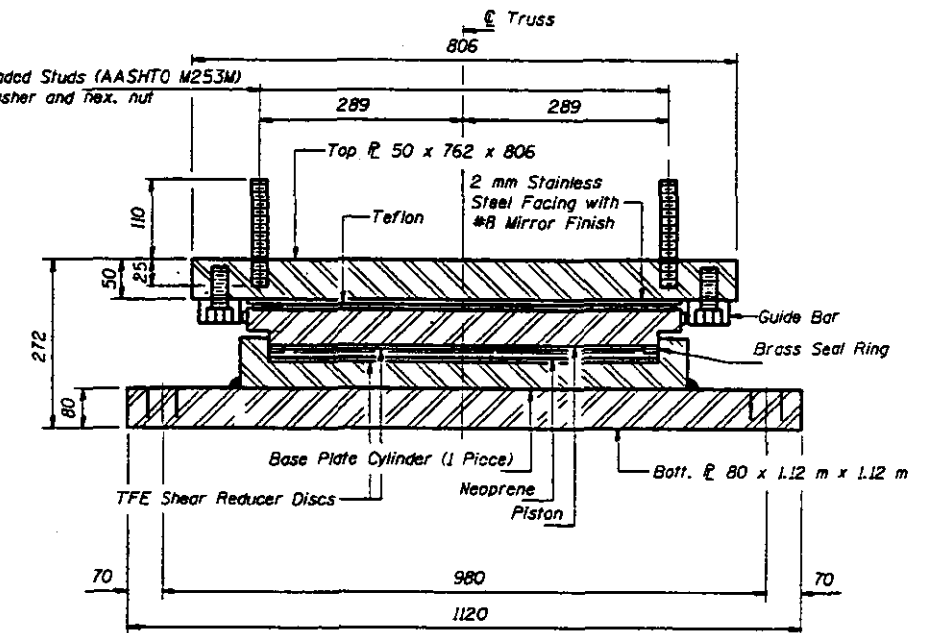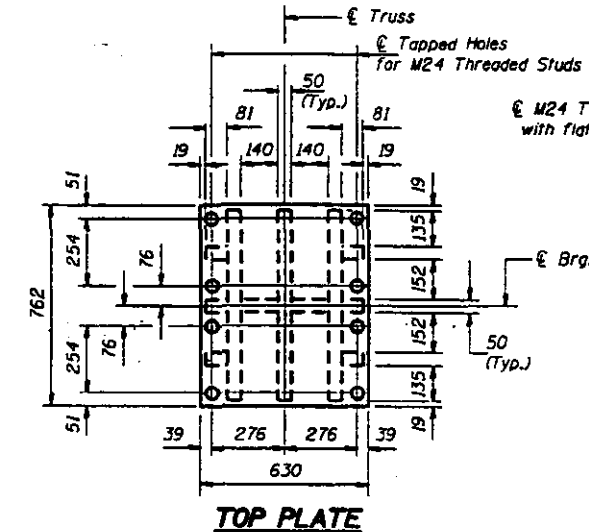


BILL OF MATERIAL

Item	Unit	Total
Floating Bearings, Guided Expansion 6000 kN	Each	2

BEARING DETAILS - PIER #6
F.A.P. RT. 315 SECTION MOB-1-4
FULTON AND MASON COUNTIES
STATION 10+646.69

DESIGNED	JLC
CHECKED	TWM
DRAWN	R. Daly
CHECKED	JLC TWM

June 26, 1997
EXAMINED *[Signature]*
PREPARED *[Signature]*

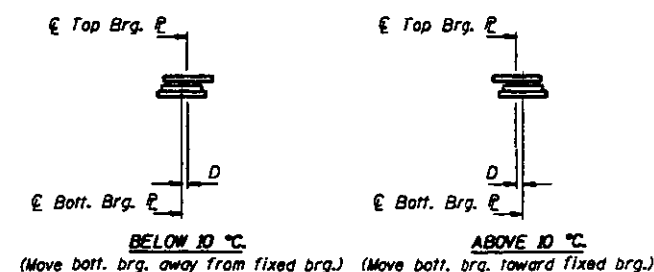


D=1 mm per each 10 m of expansion for every 8 °C temp. change from the normal temp. of 10 °C.

Notes: All plates of the Bearing Assembly and Steel Extension shall be AASHTO M270M, Grade 345. For anchor bolt installation details see sheet #123 of 123. Provide 2-3 x 1120 x 1120 adjusting shims per bearing. Quantity included with "Furnishing and Erecting Structural Steel." Cost of reaming existing holes is included with "Furnishing & Erecting Structural Steel." Base plate thickness was determined by using a pot diameter of 667 mm.


BEARING DATA	
R TOTAL (KN)	5638
Lateral Load (KN)	807
Expansion Length	128.0 m

BEARING DATA		
R TOTAL	(kN)	5638
Lateral Load	(kN)	2073


SP. NO.	ENTERED	IDENTITY	DATE	PAGE NO.	SHEET NO. 101
F.A.P. 315	MOB-1-4	FILTON & MASON		119	123 SHEETS
FOL. NAME DATE, VOL. 7		PLANNED	FOL. AND PROJECT		

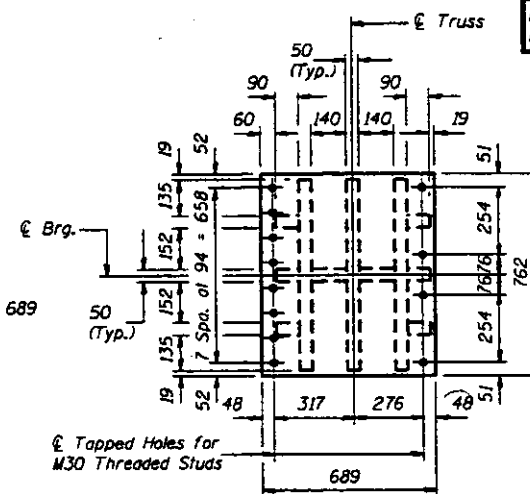


TOP PLATE

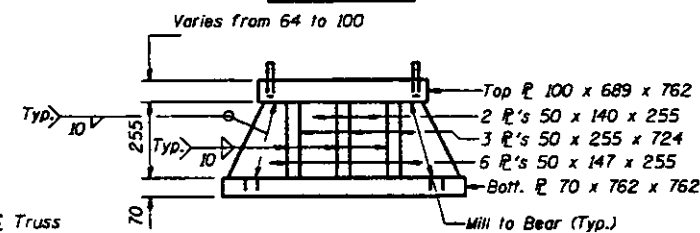


ELEVATION

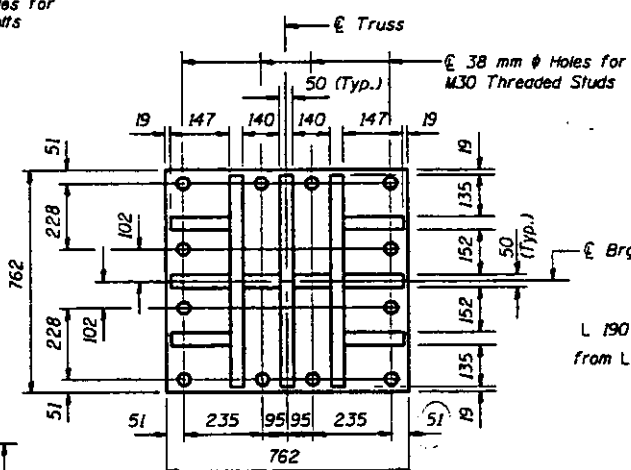


BOTTOM PLATE

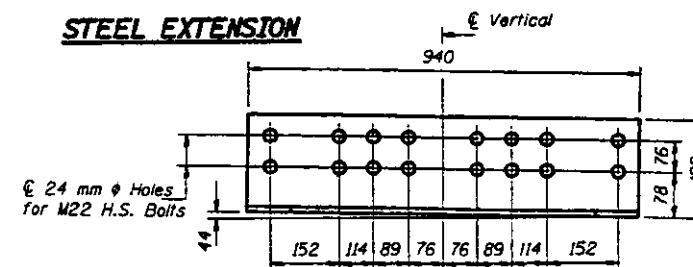

VIEW C-C

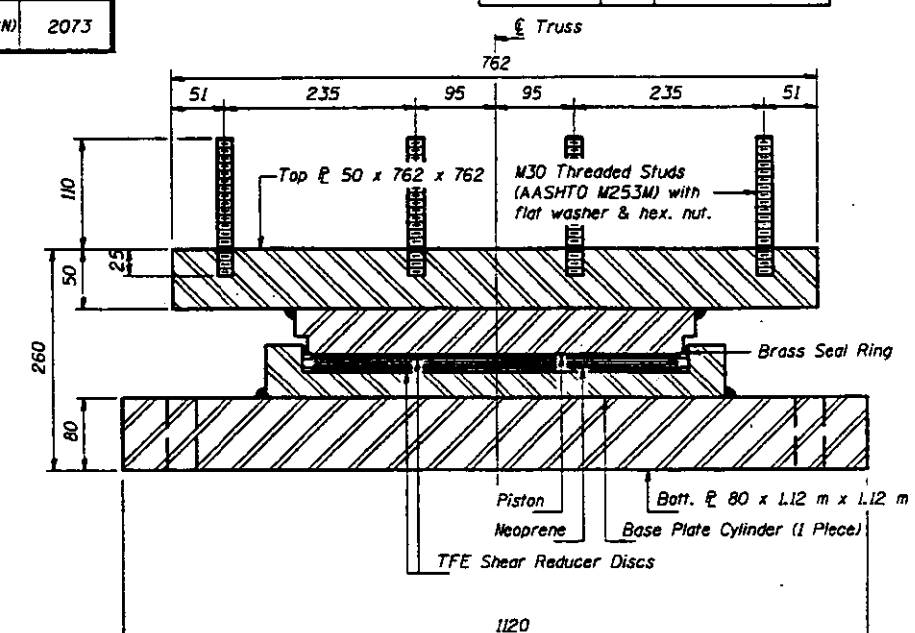

BEARING ASSEMBLY

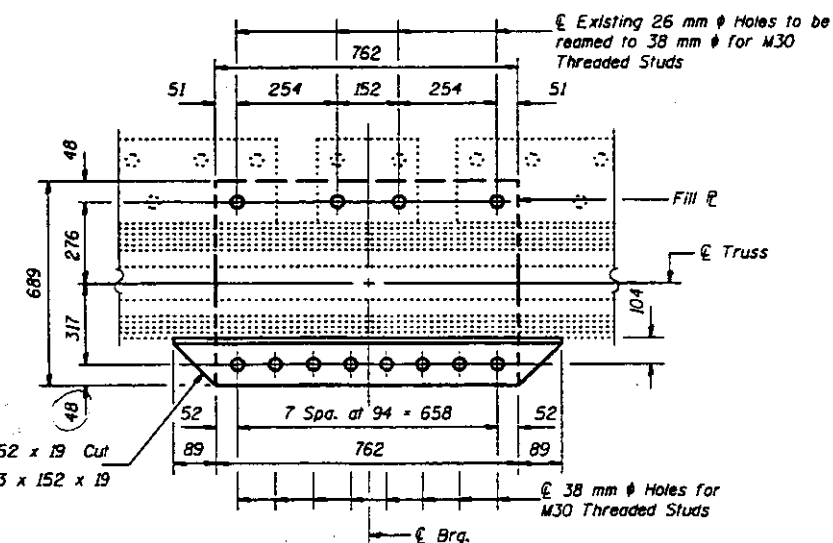

VIEW B-B


BILL OF MATERIAL

item	Unit	Total
Floating Bearings, Fixed 6000 kN	Each	2


BEARING DETAILS - PIER #7
F.A.P. RT. 315 SECTION 140B-I-4
FULTON AND MASON COUNTIES
STATION 10+646.69

ELEVATION AT PIER #7
(Looking North)


FIXED FLOATING BEARING
(2 Required)

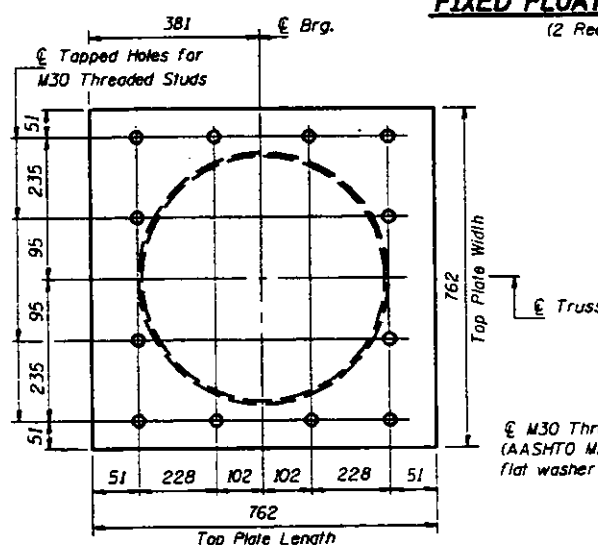


TOP BRG. & PLAN

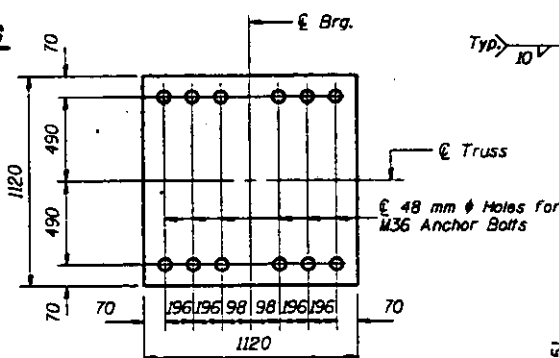

~~MASONRY~~
BOTT. BRG. & PLAN

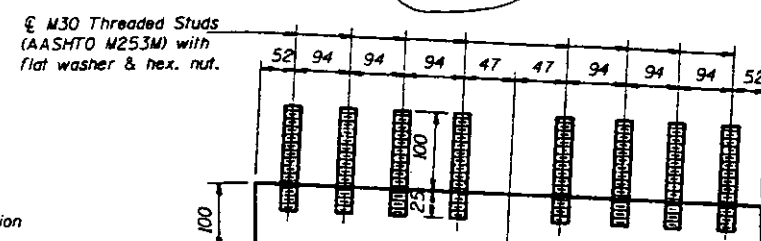

VIEW D-D

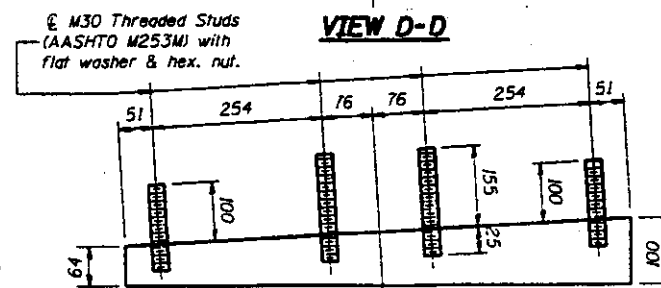

VIEW E-E


Notes:
All plates of the Bearing Assembly and Steel Extension shall be AASHTO M270M, Grade 345.
For anchor bolt installation details see sheet #123 of 123.
Provide 2-3 x 1120 x 1120 adjusting shims per bearing.
Quantity included with "Furnishing & Erecting Structural Steel."
Cost of reaming existing holes is included with "Furnishing & Erecting Structural Steel".
Anchor Bolts may be built into the masonry.
Base plate thickness was determined by using a pot diameter of 667 mm.

DESIGNED	JLC
CHECKED	TWM
DRAWN	R. Doty
CHECKED	JLC TWM

June 26, 1997

EXAMINED *Ami J. Kiser*
ENGINEER OF BRIDGE DESIGN

PREPARED *Ronald E. Anderson*
ENGINEER OF BRIDGES AND STRUCTURES

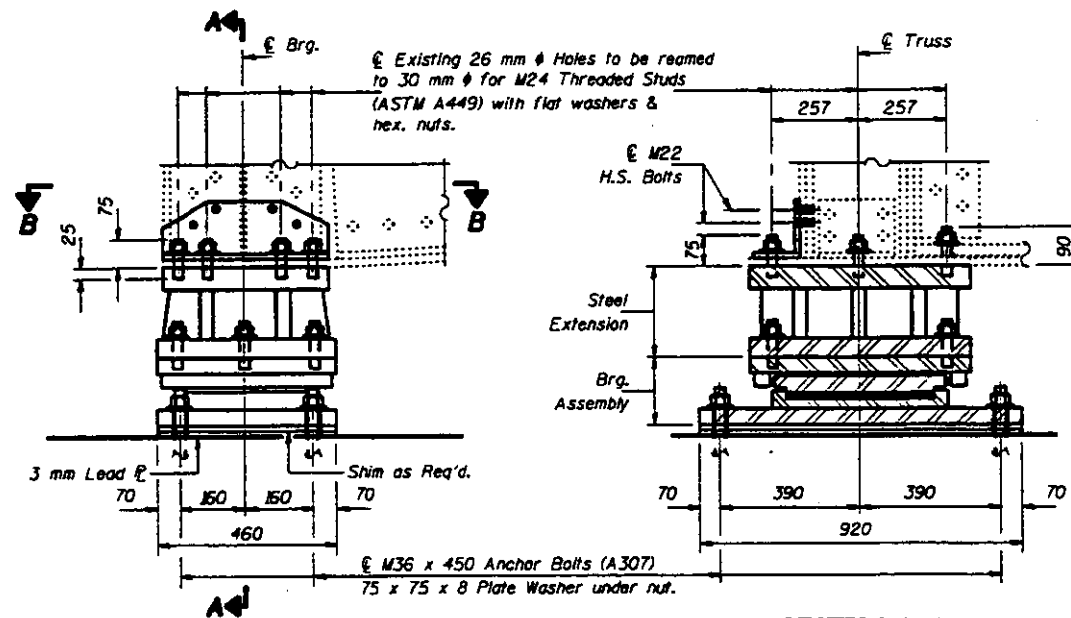


ELEVATION AT EAST ABUT.
(Looking South)


SECTION A-A

EXPANSION FLOATING BEARING


(2 Required)

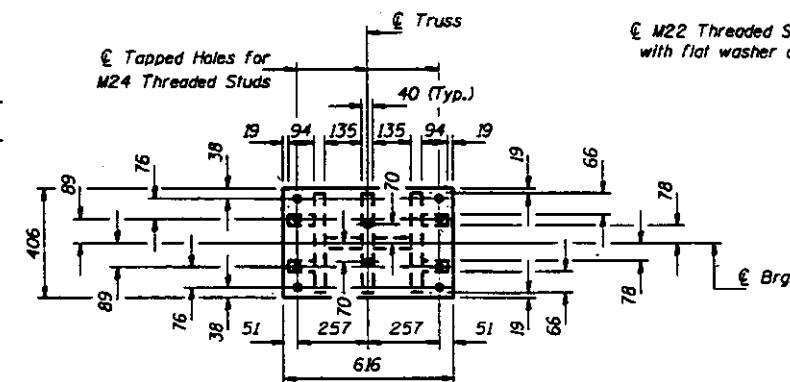


TOP PLATE

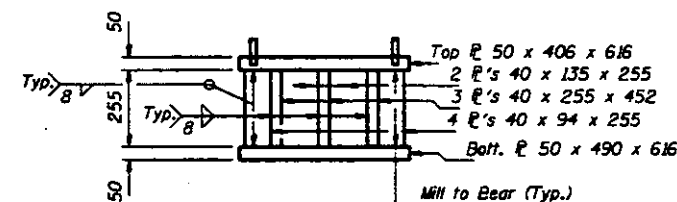


ELEVATION

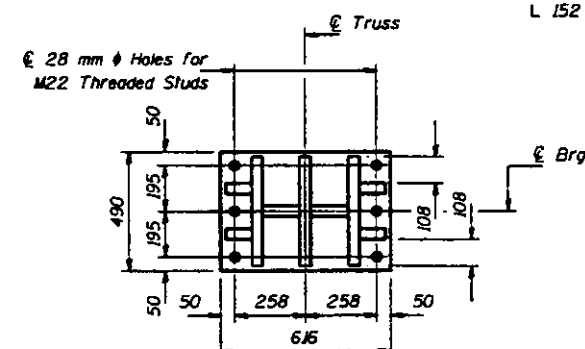


BOTTOM PLATE
STEEL EXTENSION

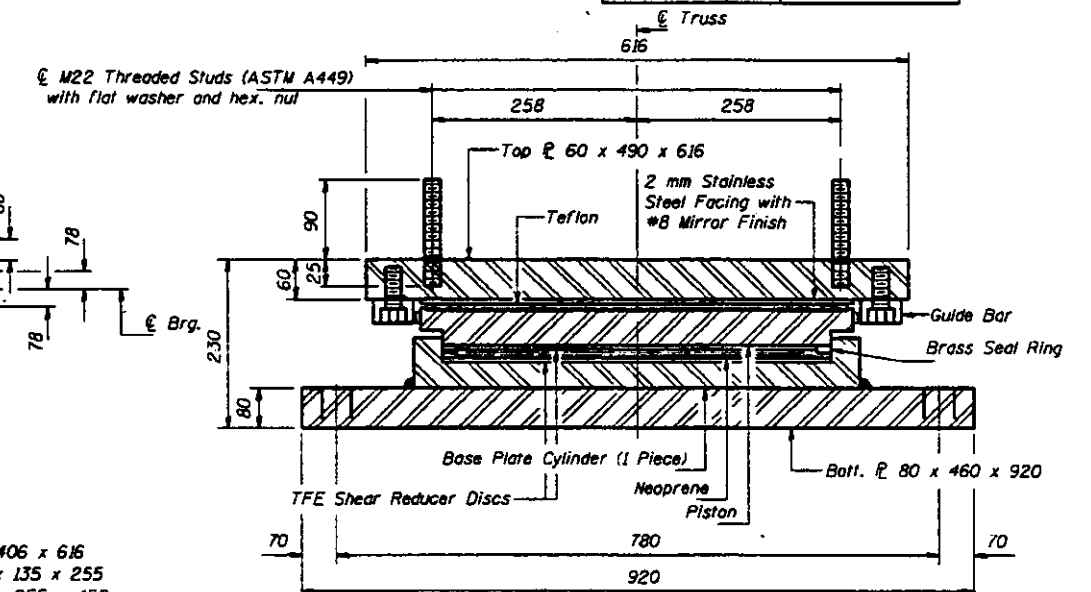


BEARING ASSEMBLY

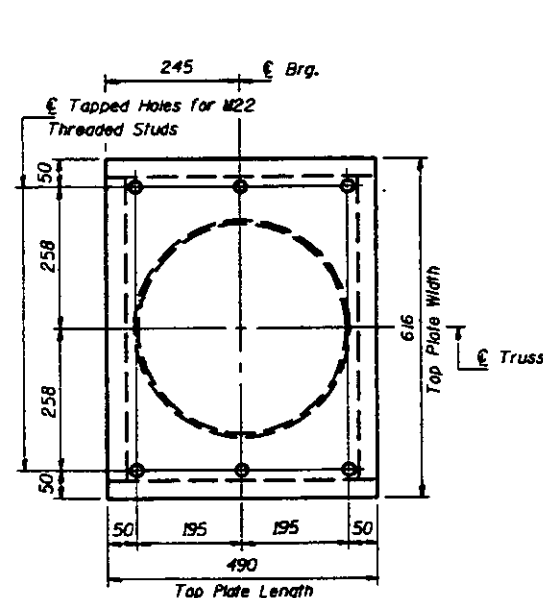


TOP BRG. & PLAN

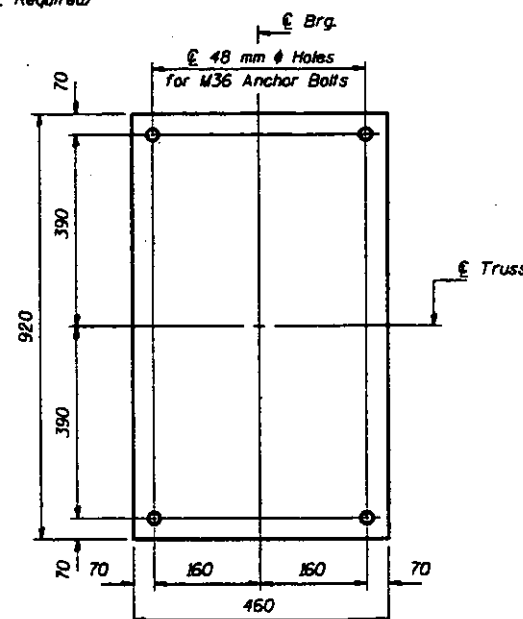

BOTT. BRG. & PLAN

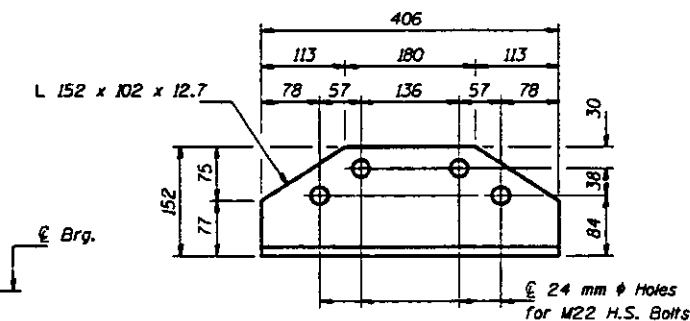

VIEW C-C

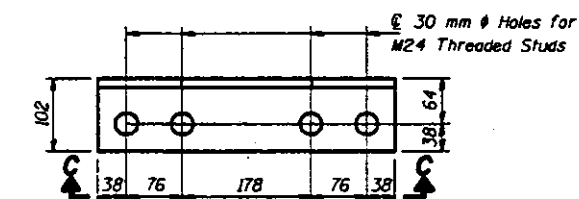

VIEW B-B

BEARING DATA	
<i>R</i> TOTAL (kN)	1795
Lateral Load (kN)	229
Expansion Length	109.7 m

BILL OF MATERIAL

Item	Unit	Total
Floating Bearings, Guided Expansion 2000 kN	Each	2

BEARING DETAILS - EAST ABUTMENT

F.A.P. RT. 315 SECTION 140B-I-4


FULTON AND MASON COUNTIES

STATION 10+646.69

DESIGNED	JLC
CHECKED	THM
DRAWN	R. Dory
CHECKED	JLC THM


June 26, 1997

DESIGNED BY Original J. Kiser
ENGINEER OF BRIDGE DESIGN
PREPARED BY Robert E. Anderson
ENGINEER OF BRIDGES AND STRUCTURES

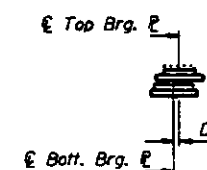

BELOW 10 °C.

(Move bott. brg. away from fixed brg.) (Move bott. brg. toward fixed brg.)

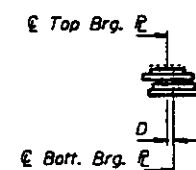

ABOVE 10 °C

(Move bott. brg. toward fixed brg.)

SETTING ANCHOR BOLTS AT EXP. BRG.

$D = 1$ mm per each 10 m of expansion for every 8 °C temp. change from the normal temp. of 10 °C.

Notes: All plates of the Bearing Assembly and Steel Extension shall be AASHTO M270M, Grade 345. For anchor bolt installation details see sheet #123 of 123.


Provide 2-3 x 460 x 920 adjusting shims per bearing. Quantity included with "Furnishing and Erecting Structural Steel."

Cost of reaming existing holes is included with "Furnishing & Erecting Structural Steel."


Base Plate thickness was determined using a pot diameter of 394 mm.

STATE OF ILLINOIS
DEPARTMENT OF TRANSPORTATION

PROJECT NO.	140B-I-4	DESIGN	JSA	121	SHEET NO. 103
F.A.P. 315	1-4	FULTON & MASON			123 SHEETS
DATE: 1997-06-26	1-4	DESIGNED	121		

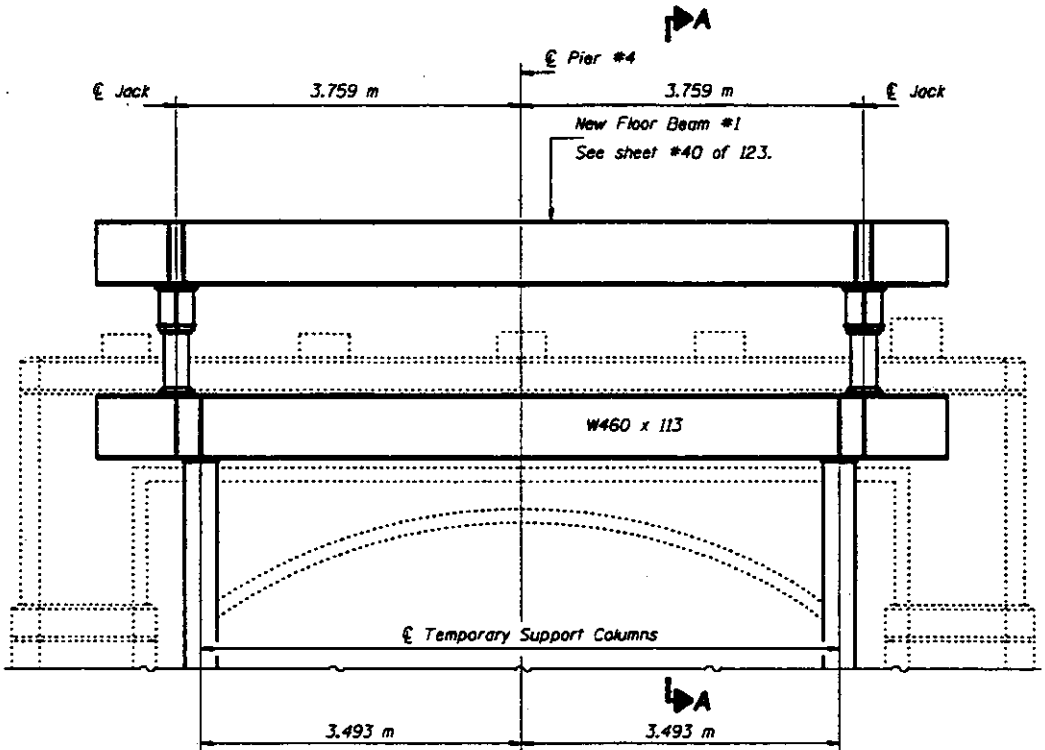

ELEVATION AT PIER #4
(Looking East)

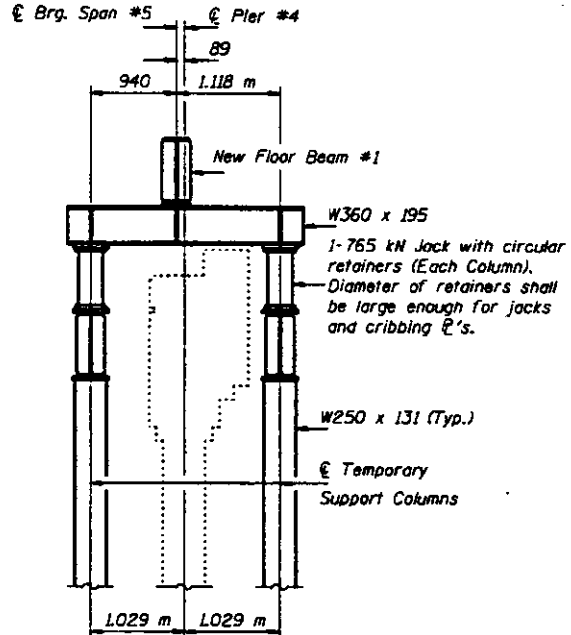

SECTION A-A

**HORIZONTAL & VERTICAL LOADS
AT EACH BEARING**

DL Steel	493 kN
Wind Load Vertical	± 190 kN
Wind Load Transverse	159 kN
Wind Load Longitudinal	212 kN

- NOTES:
- Existing superstructure from spans 1, 2, 3, & 4 and existing concrete deck from span 5 shall be removed before beginning jacking and cribbing.
 - Existing floor beams 1, 2, & 3 and the existing stringers between them shall be removed and replaced before jacking the truss.
 - The temporary support system, jacks, and cribbing is conceptually shown for bidding purposes only, additional members not shown may be required. A complete design, signed and sealed by a Illinois Licensed Structural Engineer shall be submitted to the Department by the Contractor for approval.
 - The temporary support system, jacks, and cribbing shall be designed to transfer the vertical and horizontal loads shown in the table to the pier.
 - The members selected for the temporary support system, jacks, and cribbing shall provide adequate clearance to perform the work on the pier.
 - Piers 4 and 7 may be worked on simultaneously as laid out in the sequence of construction.
 - The truss shall be raised a maximum of 3 mm. All jacks shall be raised and lowered simultaneously.
 - Concrete steps for approach shall be poured after removal of temporary support system.

BILL OF MATERIAL

Item	Unit	Total
Temporary Support System	Each	1
Jacking & Cribbing	Each	2



DESIGNED JLC
CHECKED LSH
DRAWN John F. Schneller Jr.
CHECKED JLC

June 26, 1997
DESIGNED *John F. Schneller Jr.*
CHECKED *John F. Schneller Jr.*
DRAWN *John F. Schneller Jr.*
CHECKED *John F. Schneller Jr.*


**TEMPORARY SUPPORT SYSTEM
AT PIER #4**
F.A.P. RT. 315 SEC. 140B-I-4
FULTON AND MASON COUNTIES
STA. 10+646.69

STATE OF ILLINOIS
DEPARTMENT OF TRANSPORTATION

PROJECT NO.	SHEET NO.	DATE	BY	CHECKED	DATE
F.A.P. 315	122	1-4	FULTON & MASON		
SHEET NO. 104					
123 SHEETS					

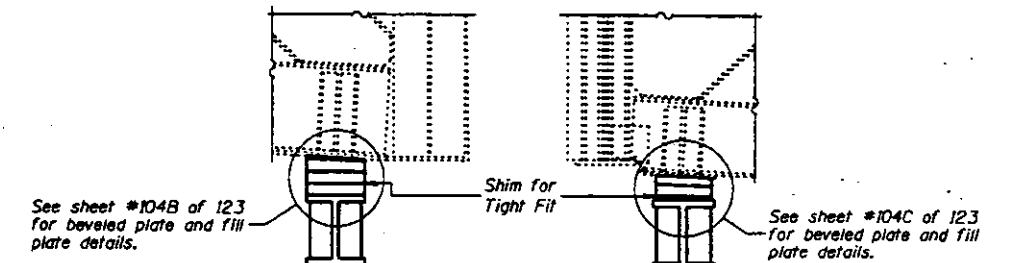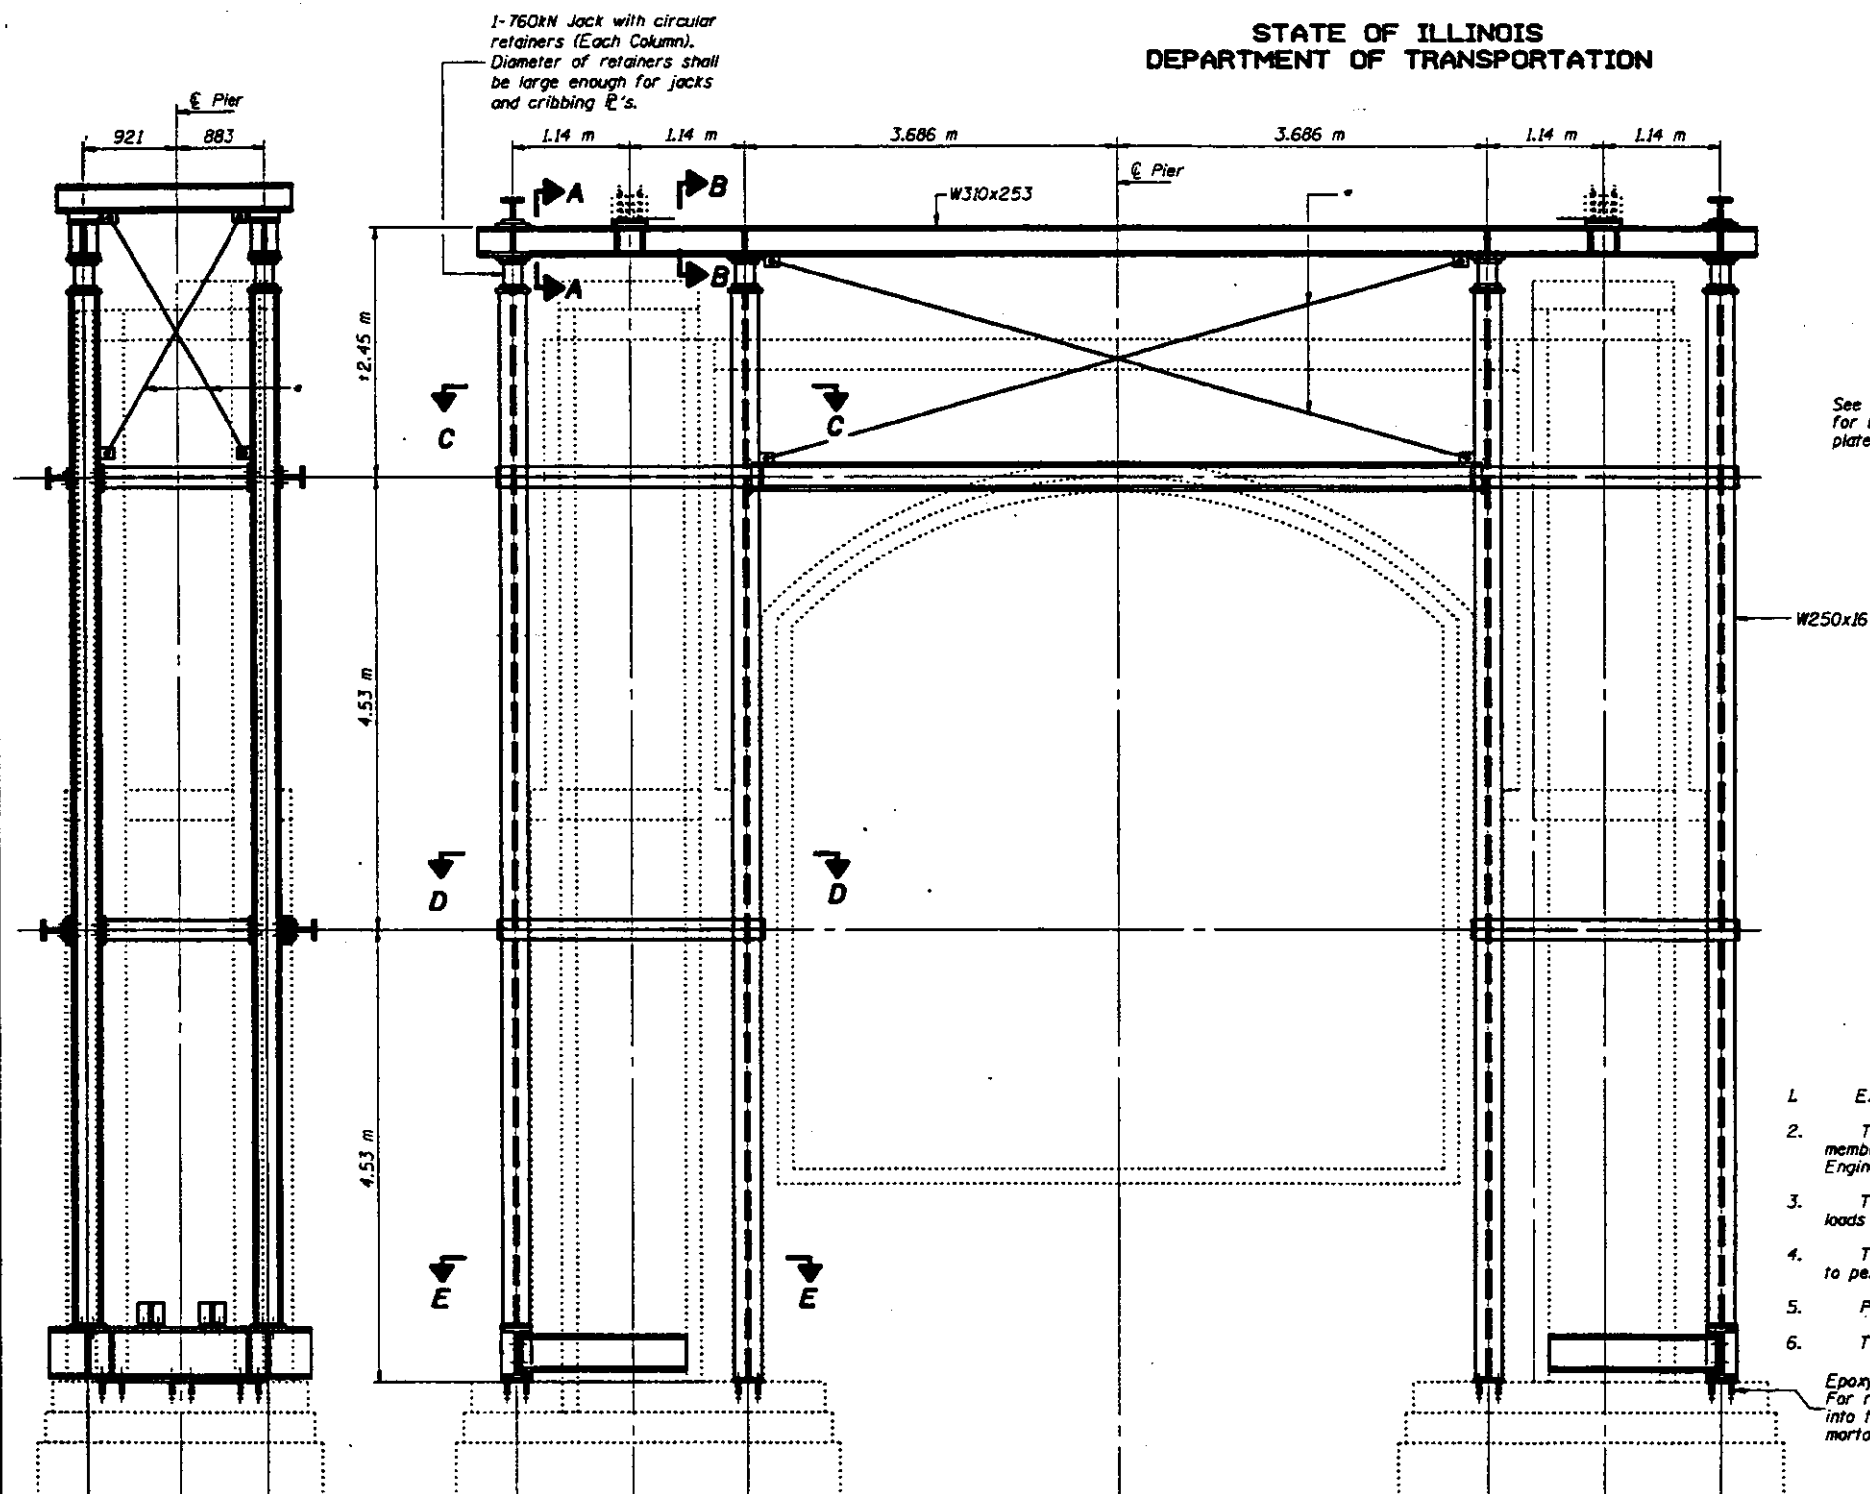

SECTION A-A

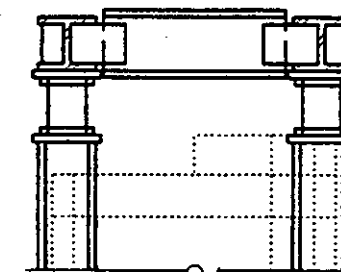

SECTION B-B

NOTES

- Existing concrete deck from Spans 5, 6, 7 and 8 shall be removed before beginning jacking and cribbing.
- The temporary support system, jacks and cribbing is conceptually shown for bidding purposes only. Additional members not shown may be required. A complete design, signed and sealed by an Illinois Licensed Structural Engineer shall be submitted to the Department by the Contractor for approval.
- The temporary support system, jacks and cribbing shall be designed to transfer the vertical and horizontal loads shown in the table to the pier. Cribbing must provide for thermal effects from respective spans.
- The members selected for the temporary support system, jacks and cribbing shall provide adequate clearance to perform the work on the pier.
- Pier 5 and the East Abutment may be worked on simultaneously as laid out in the sequence of construction.
- The truss shall be raised a maximum of 3 mm. All jacks shall be raised and lowered simultaneously.

Epoxy grouted galvanized threaded rods
For removal burn or chip rods 40 mm
into the concrete and patch with epoxy
mortar. (Typ.)

END VIEW

DESIGNED	JLC
CHECKED	LSH
DRAWN	R. Doty
CHECKED	JLC

June 26, 1997

DESIGNED *Original Design*
CHECKED *Original Design*
DRAWN *Original Design*
CHECKED *Original Design*

ELEVATION - PIER #5

(Looking East)


* Diagonal braces shall be installed
with a loose fit and then fully tightened
after jacks are raised and cribbed.

Note: For Sections C-C, D-D and E-E see sheet #104A of 123.

TEMPORARY SUPPORT SYSTEM
AT PIER #5
F.A.P. RT. 315 SEC. 140B-1-4
FULTON AND MASON COUNTIES
STA. 10+646.69

STATE OF ILLINOIS
DEPARTMENT OF TRANSPORTATION


PROJECT NO.	MOB-1-4	DESIGN	FULTON & MASON	DATE	12/3	SHEET NO. 104A	
F.A.P. 315	1-4				123	123 SHEETS	
DESIGNED BY	JLC	CHECKED BY	LSH	DRAWN BY	R. Doty	CHECKED BY	JLC

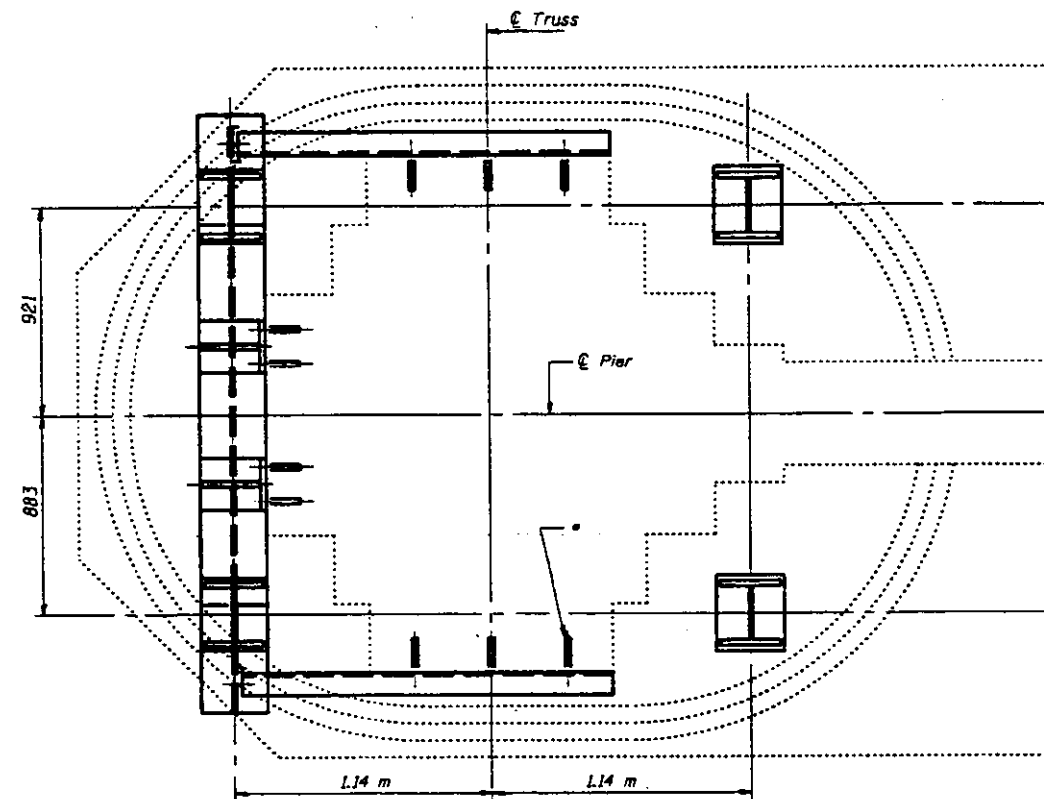


SECTION E-E

HORIZONTAL & VERTICAL LOADS
AT EACH BEARING

	Span 5	Span 6
DL Steel	493kN	610kN
Wind Load Vertical	-190kN	-323kN
Wind Load Transverse	159kN	270kN

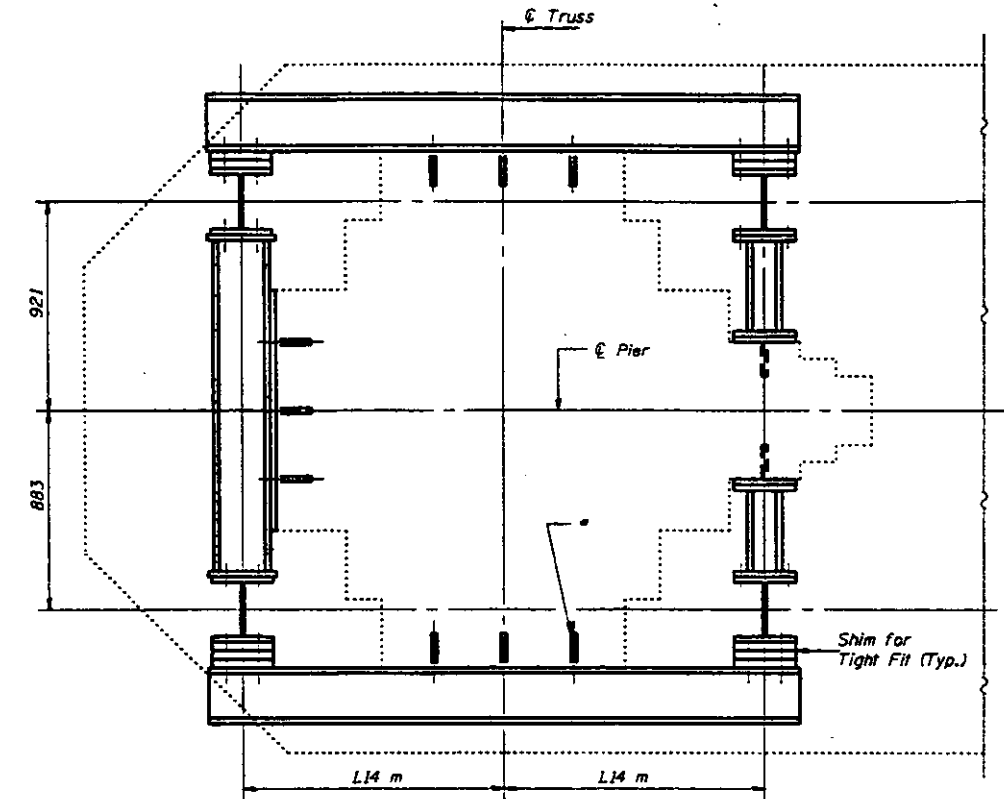

SECTION D-D

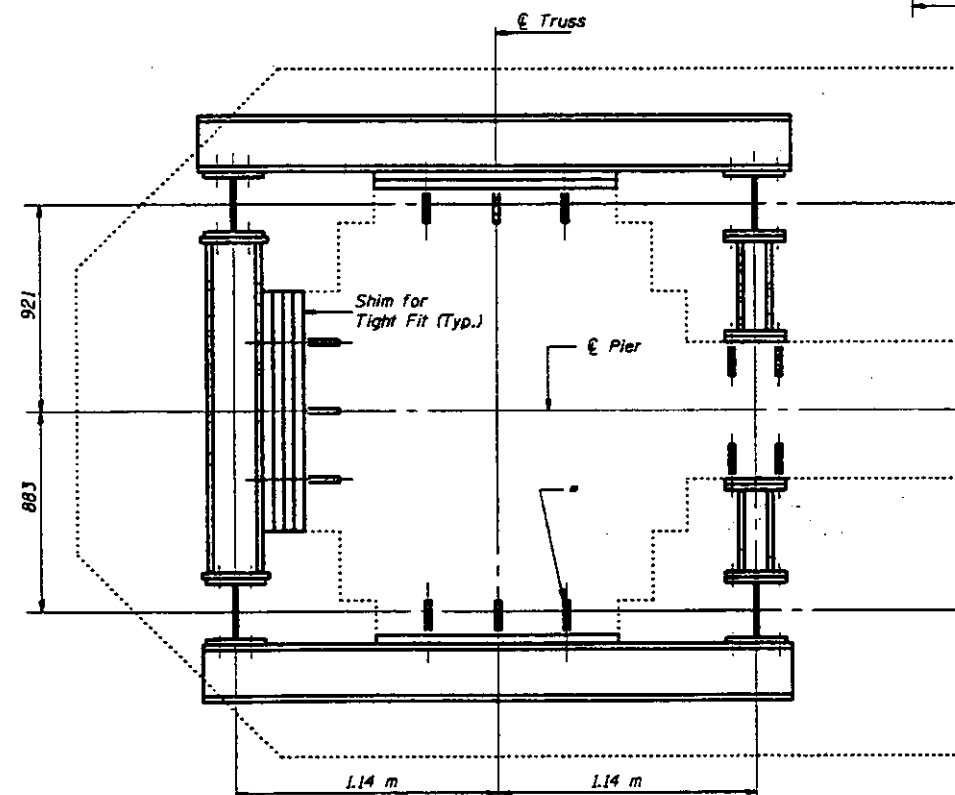

SECTION C-C

* Epoxy grouted galvanized threaded rods
For removal burn or chip rods 40 mm
into the concrete and patch with epoxy
mortar. (Typ.)


DESIGNED	JLC
CHECKED	LSH
DRAWN	R. Doty
CHECKED	JLC

June 26, 1997
DESIGNED *Original Design*
CHECKED *Ralph E. Anderson*
ENGINEER OF BRIDGE DESIGN
CHIEF OF BRIDGE AND STRUCTURES

TEMPORARY SUPPORT SYSTEM
AT PIER #5
F.A.P. RT. 315 SEC. 140B-1-4
FULTON AND MASON COUNTIES
STA. 10+646.69


STATE OF ILLINOIS
DEPARTMENT OF TRANSPORTATION

PROJECT NO.	SHEET NO.	DATE	BY	CHECKED	APPROVED
F.A.P. 315	MOB-1-4	FULTON & MASON	124	123 SHEETS	

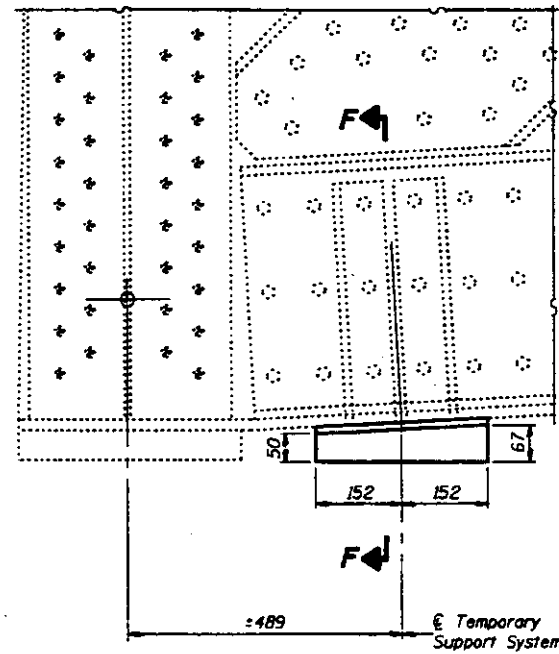


ELEVATION EXISTING SPAN 6 BRG.


Note: Cost of fill plates and tapered plates is included with "Jacking and Cribbing."

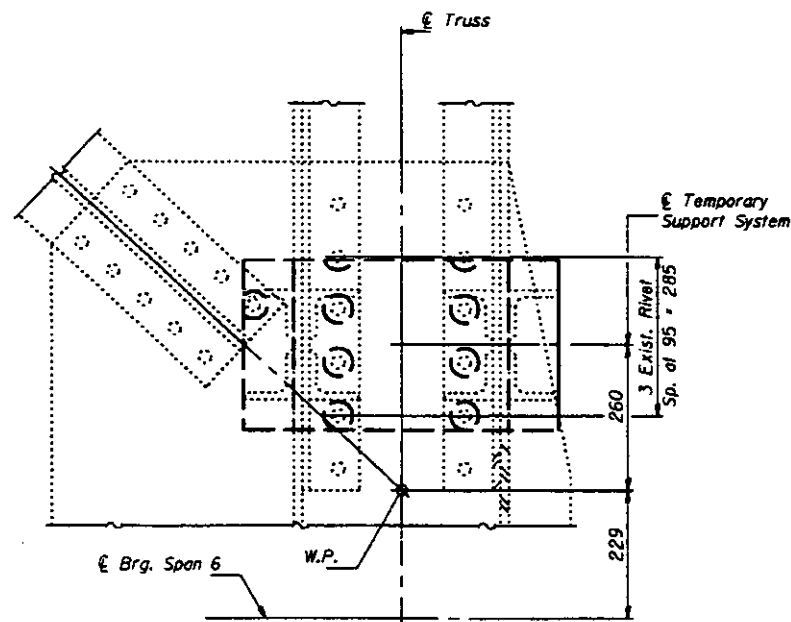

SECTION G-G

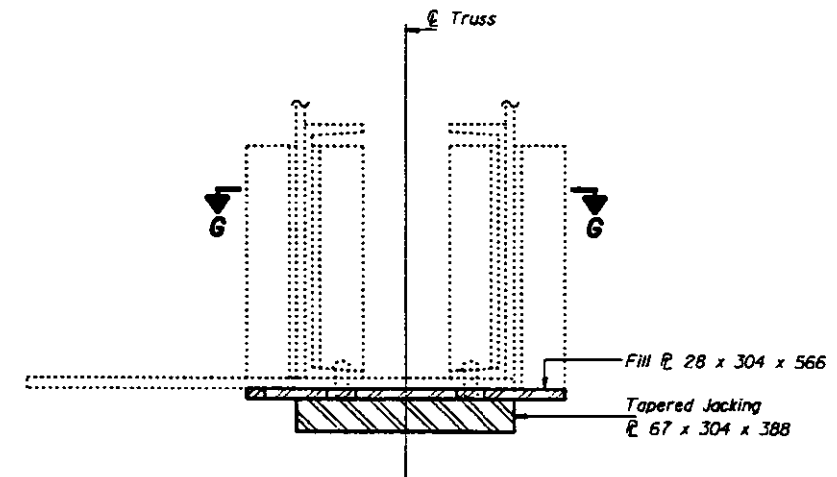

SECTION F-F

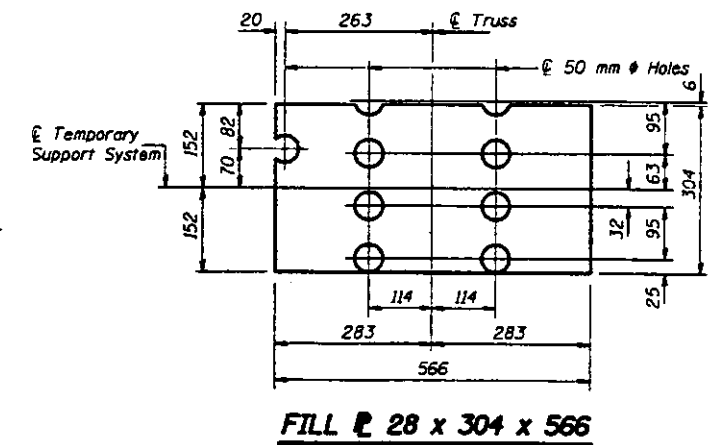

FILL 28 x 304 x 566

DESIGNED	JLC
CHECKED	LSM
DRAWN	R. Doty
CHECKED	JLC


June 26, 1997

ENGINEERED *David J. Hagan*
ENGINEER OF DESIGN
DESIGNED *Robert E. Anderson*
ENGINEER OF BRIDGES AND STRUCTURES


**TEMPORARY SUPPORT SYSTEM
AT PIER #5
F.A.P. RT. 315 SEC. MOB-1-4
FULTON AND MASON COUNTIES
STA. 10+646.69**

STATE OF ILLINOIS
DEPARTMENT OF TRANSPORTATION


PROJECT NO.	SECTION	DATE	SHEET NO.	TOTAL SHEETS
F.A.P. 315	MOB-1-4	FULTON & MASON	125	123 SHEETS
DESIGNED BY	CHECKED BY	DATE		

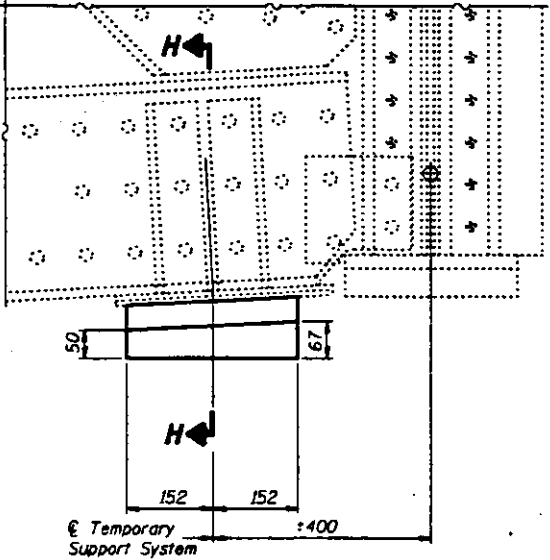


ELEVATION EXISTING SPAN 5 BRG.

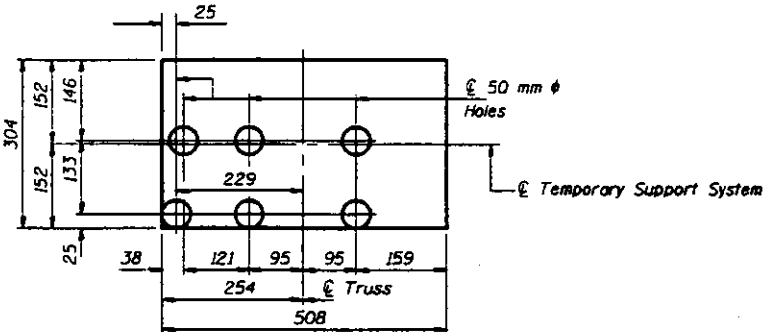

FILL PLATE 45 x 304 x 508

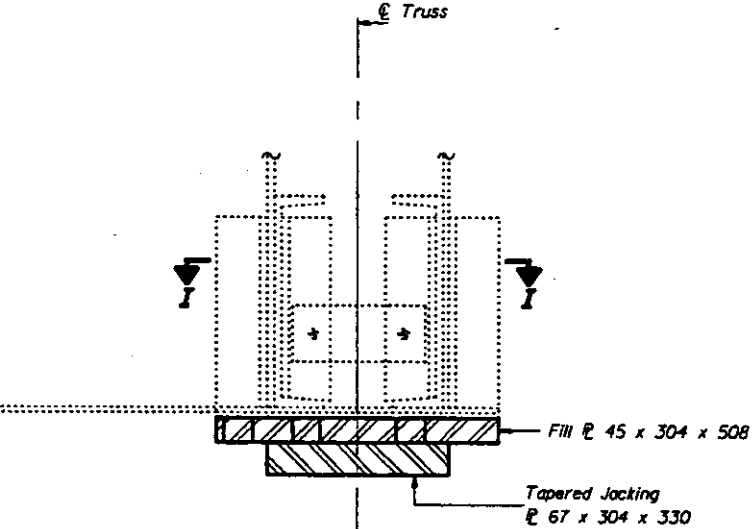

SECTION H-H

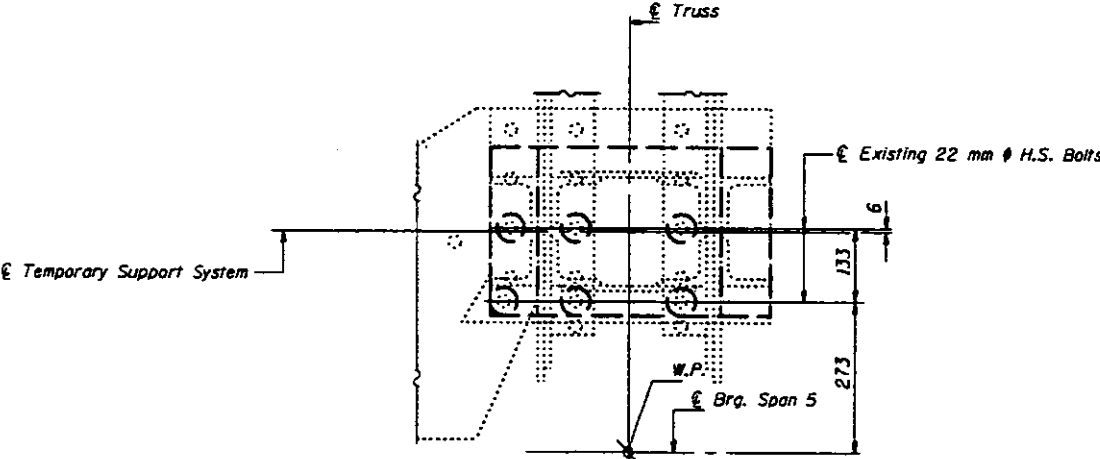

SECTION I-I

BILL OF MATERIAL

Item	Unit	Total
Temporary Support System	Each	1
Jacking and Cribbing	Each	4

DESIGNED	JLC
CHECKED	LSH
DRAWN	R. Doty
CHECKED	JLC


June 26, 1997
 DESIGNED *David J. Hagan*
 CHECKED *Ralph E. Anderson*
 ENGINEER OF BRIDGES AND STRUCTURES

Note: Cost of fill plates and tapered plates is included with "Jacking and Cribbing."


**TEMPORARY SUPPORT SYSTEM
AT PIER #5
F.A.P. RT. 315 SEC. 140B-1-4
FULTON AND MASON COUNTIES
STA. 10+646.69**

STATE OF ILLINOIS
DEPARTMENT OF TRANSPORTATION


PROJECT NO.	SECTION	DATE	SHEET NO.
F.A.P. 315	MOB-1-4	FULTON & MASON	126
TOTAL SHEETS 123			123 SHEETS

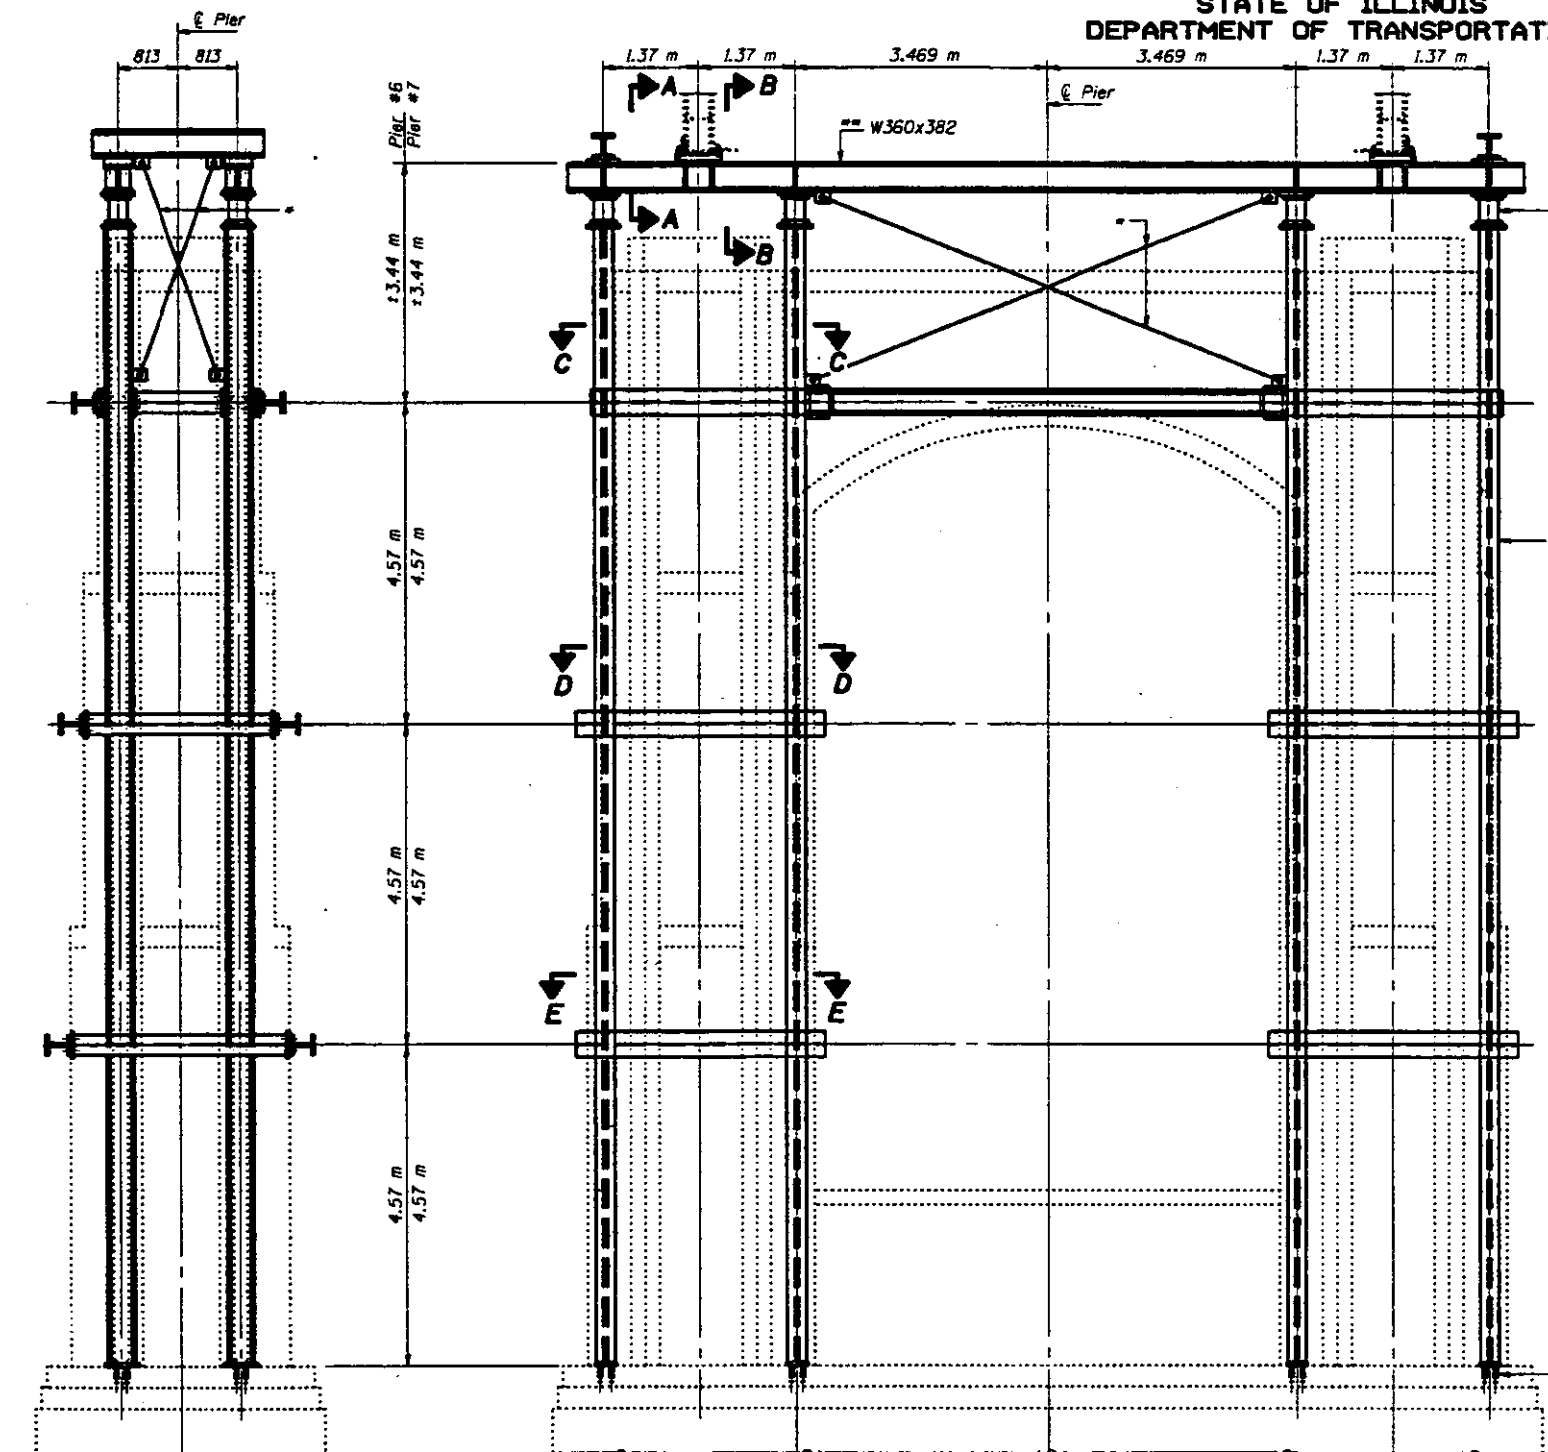

1-1420kN Jack with circular retainers (Each Column). Diameter of retainers shall be large enough for jacks and cribbing E's.

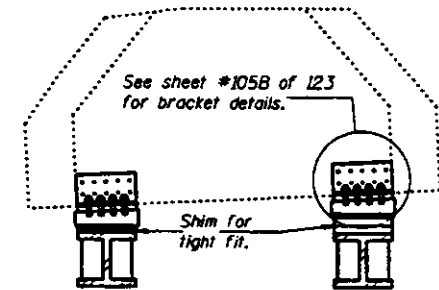

SECTION A-A

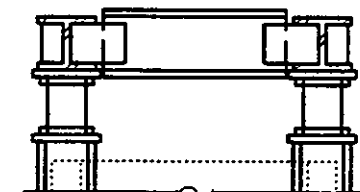

SECTION B-B

NOTES

- Existing concrete deck from Spans 6, 7 and 8 shall be removed before beginning jacking and cribbing.
- Jacking plates shall be installed before jacking the truss.
- The temporary support system, jacks and cribbing are conceptually shown for bidding purposes only. Additional members not shown may be required. A complete design, signed and sealed by an Illinois Licensed Structural Engineer shall be submitted to the Department by the Contractor for approval.
- The temporary support system, jacks and cribbing shall be designed to transfer the vertical and horizontal loads shown in the table to the pier. Cribbing must provide for thermal effects from respective spans at Pier 6 only.
- The members selected for the temporary support system, jacks and cribbing shall provide adequate clearance to perform the work on the pier.
- Piers 4 and 7 may be worked on simultaneously and Pier 6 shall follow as laid out in the sequence of construction.
- The truss shall be raised a maximum of 3 mm. All jacks shall be raised and lowered simultaneously.

Epoxy grouted galvanized threaded rods
For removal burn or chip rods 40 mm
into the concrete and patch with epoxy
mortar. (Typ.)

END VIEW

ELEVATION - PIERS #6 AND #7

DESIGNED	JLC
CHECKED	LSH
DRAWN	R. Doty
CHECKED	JLC

June 26, 1997
DESIGNED *Robert L. Anderson*
CHECKED *Robert L. Anderson*
PASSED *Robert L. Anderson*
ILLINOIS LICENSED STRUCTURAL ENGINEER


** AASHTO M270M Grade 345.

Note: For Sections C-C, D-D and E-E see sheet #105A of 123.


TEMPORARY SUPPORT SYSTEM
AT PIERS #6 AND #7
F.A.P. RT. 315 SEC. 140B-1-4
FULTON AND MASON COUNTIES
STA. 10+646.69

STATE OF ILLINOIS
DEPARTMENT OF TRANSPORTATION

ROUTE NO.	SECTION	COUNTY	DATE	SHEET NO.
F.A.P. 315	MOB-1-4	FULTON & MASON	127	123 SHEETS
NO. 1000	NO. 1000	NO. 1000	NO. 1000	NO. 1000

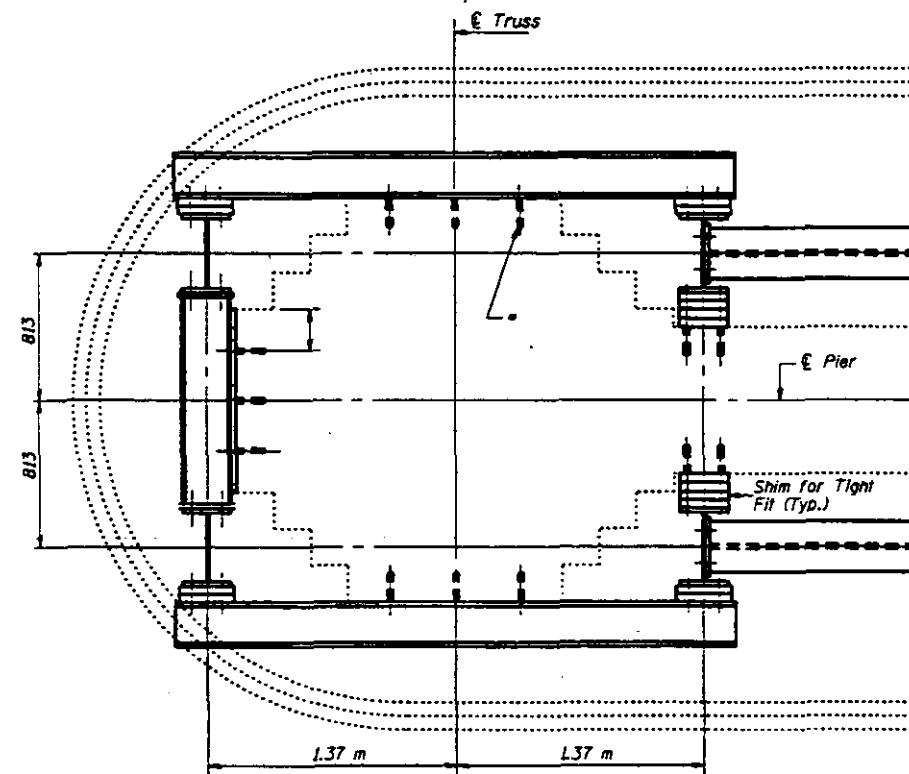

SECTION C-C

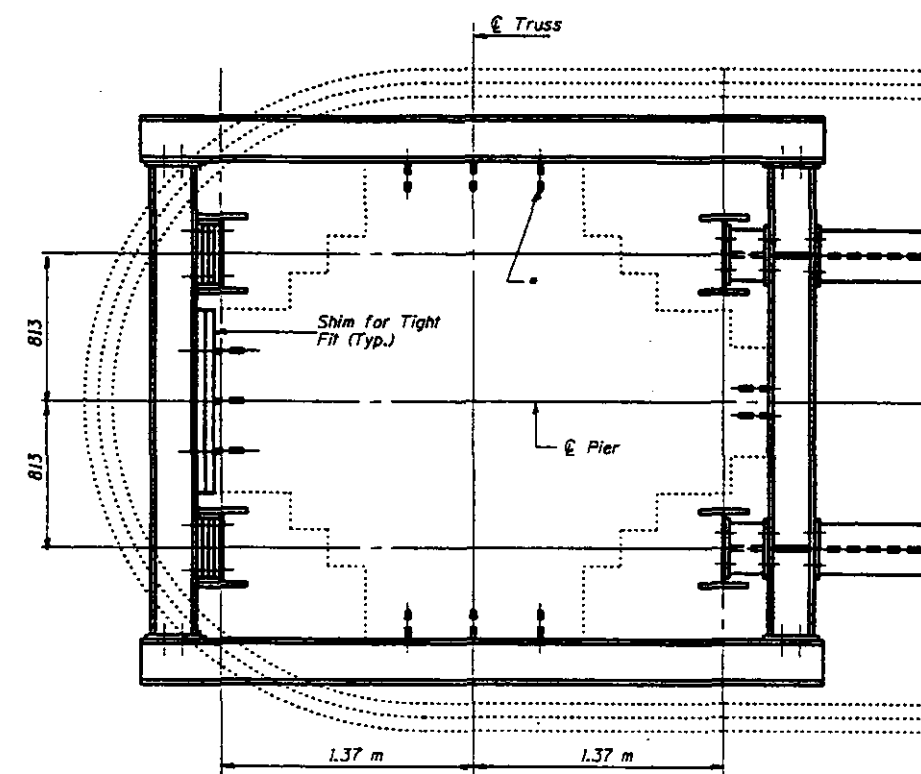


SECTION D-D

**HORIZONTAL & VERTICAL LOADS
AT EACH BEARING**

DL Steel	2270kN
Wind Load Vertical	+1100kN -1100kN
Wind Load Transverse	860kN
** Wind Load Longitudinal	1085kN

** Apply at fixed bearings at Pier #7 only.

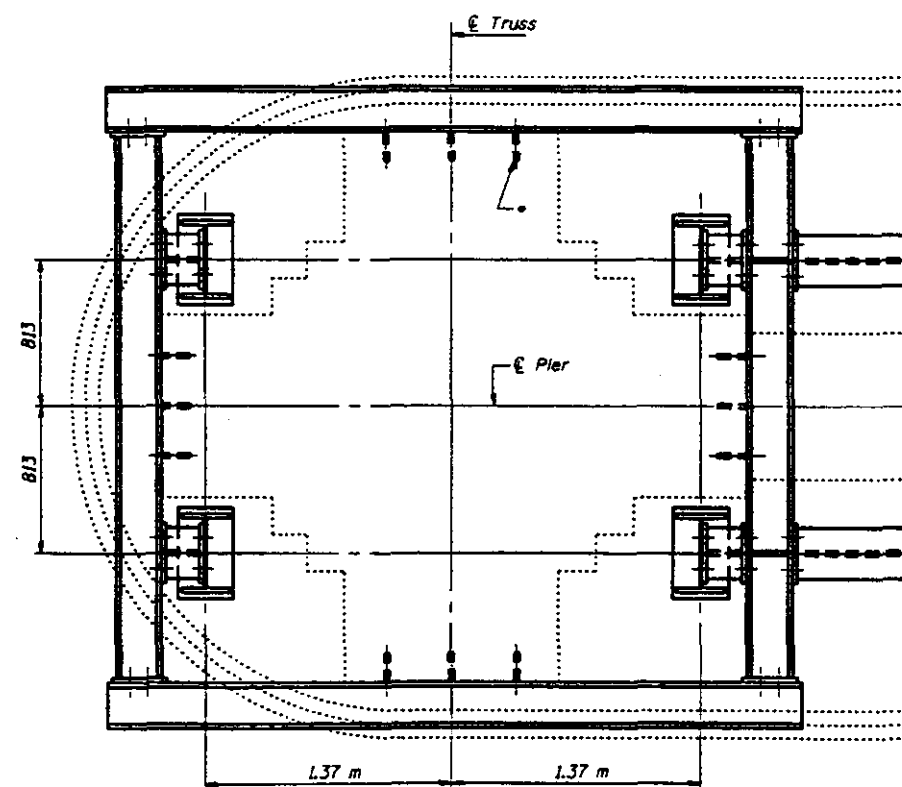

SECTION E-E

* Epoxy grouted galvanized threaded rods
For removal burn or chip rods 40 mm
into the concrete and patch with epoxy
mortar. (Typ.)

DESIGNED	JLC
CHECKED	LSH
DRAWN	R. Doty
CHECKED	JLC


June 26, 1997
DESIGNED *Ralph E. Anderson*
CHECKED *Ralph E. Anderson*
DRAWN *Ralph E. Anderson*
CHECKED *Ralph E. Anderson*

**TEMPORARY SUPPORT SYSTEM
AT PIERS #6 AND #7
F.A.P. RT. 315 SEC. 1408-1-4
FULTON AND MASON COUNTIES
STA. 10+646.69**

STATE OF ILLINOIS
DEPARTMENT OF TRANSPORTATION


PROJECT NO.	SHEET NO.	DATE	BY	CHECKED	REVISION
F.A.P. 315	1058	1-14-98	FULTON & MASON	123	123 SHEETS

STD
1-14-98

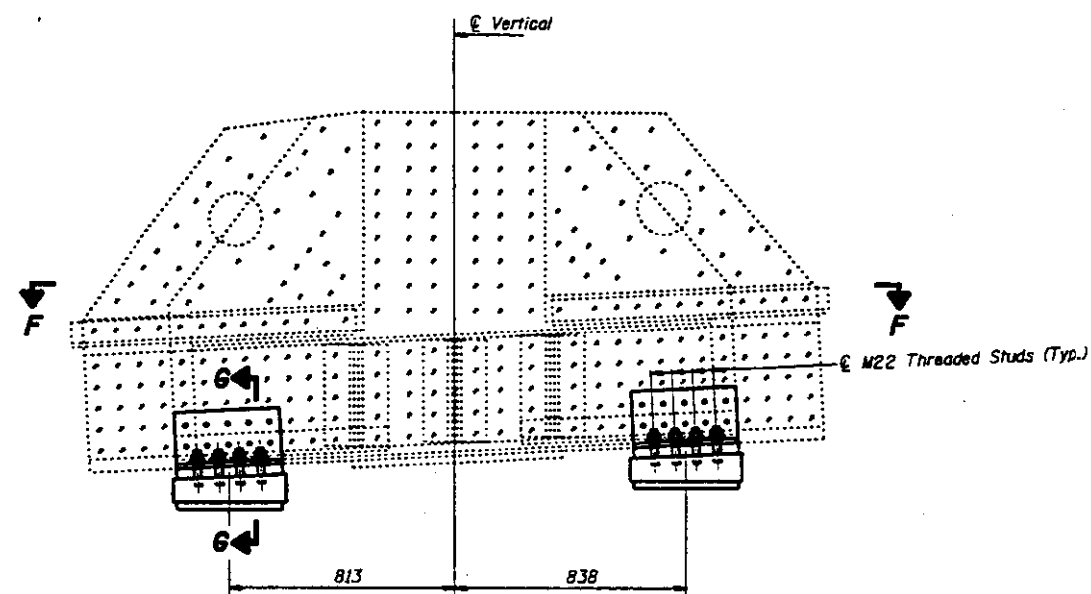


ELEVATION AT PIER #6


(Looking North)
(Elevation at Pier #7 is similar by rotation of 180°)

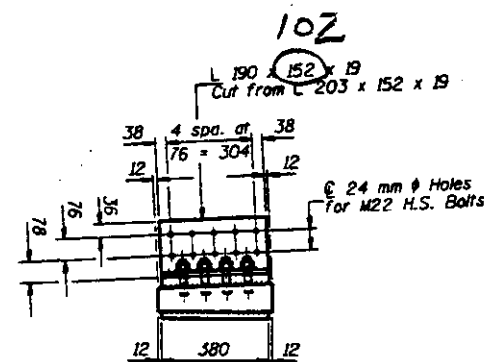


VIEW H-H

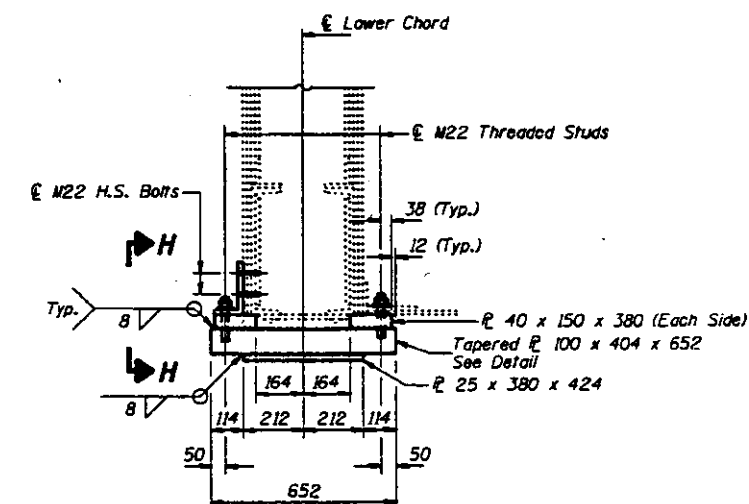


SECTION G-G

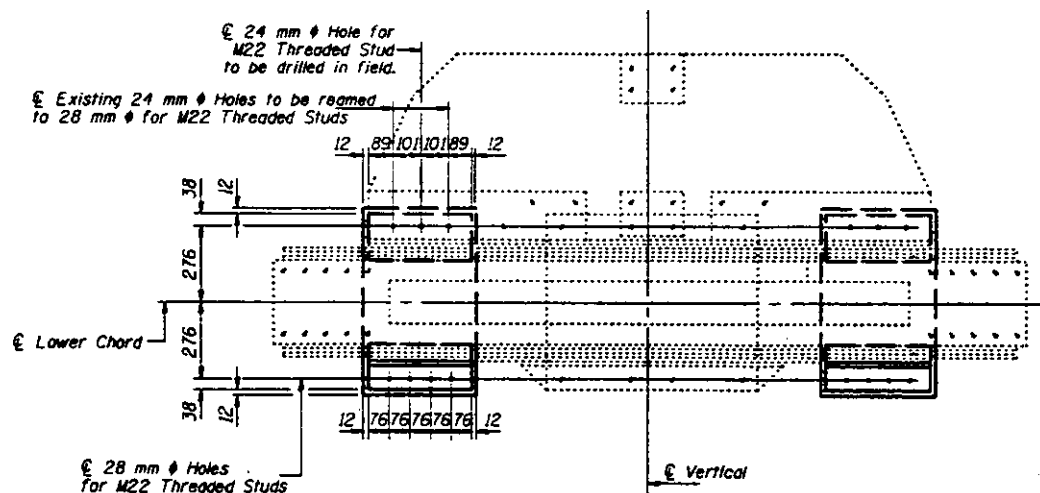

SECTION F-F

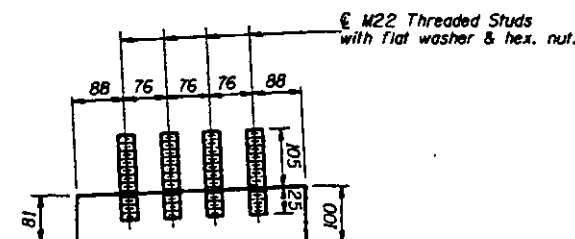

TAPERED P DETAIL
(Looking North)

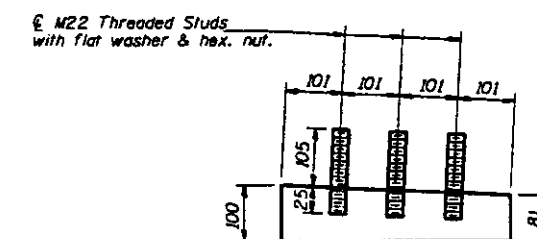

TAPERED P DETAIL
(Looking South)

Notes: All plates shall be AASHTO M270M Grade 345. Quantity of Structural Steel is included with "Furnishing and Erecting Structural Steel." Cost of reaming existing holes and field drilling holes is included with "Furnishing and Erecting Structural Steel." Brackets and plates are to remain in place after Temporary Support System is removed.

**TWO PIERS
BILL OF MATERIAL**

Item	Unit	Total
Temporary Support System	Each	2
Jacking and Cribbing	Each	4

**TEMPORARY SUPPORT SYSTEM
AT PIERS #6 AND #7
F.A.P. RT. 315 SEC. 140B-I-4
FULTON AND MASON COUNTIES
STA. 10+646.69**


DESIGNED	JLC
CHECKED	LSH
DRAWN	R. Doty
CHECKED	JLC

June 26, 1997
ENGINEER OF BRIDGES AND STRUCTURES
R. Doty

STATE OF ILLINOIS
DEPARTMENT OF TRANSPORTATION


ROUTE NO.	SHEET	PROJECT	DATE	SHEET NO.
F.A.P. 315	MOB-1-4	FULTON & MASON		106
FULL ROAD DIST. NO. 1	DISTRICT	FULL ROAD DISTRICT		

123 SHEETS

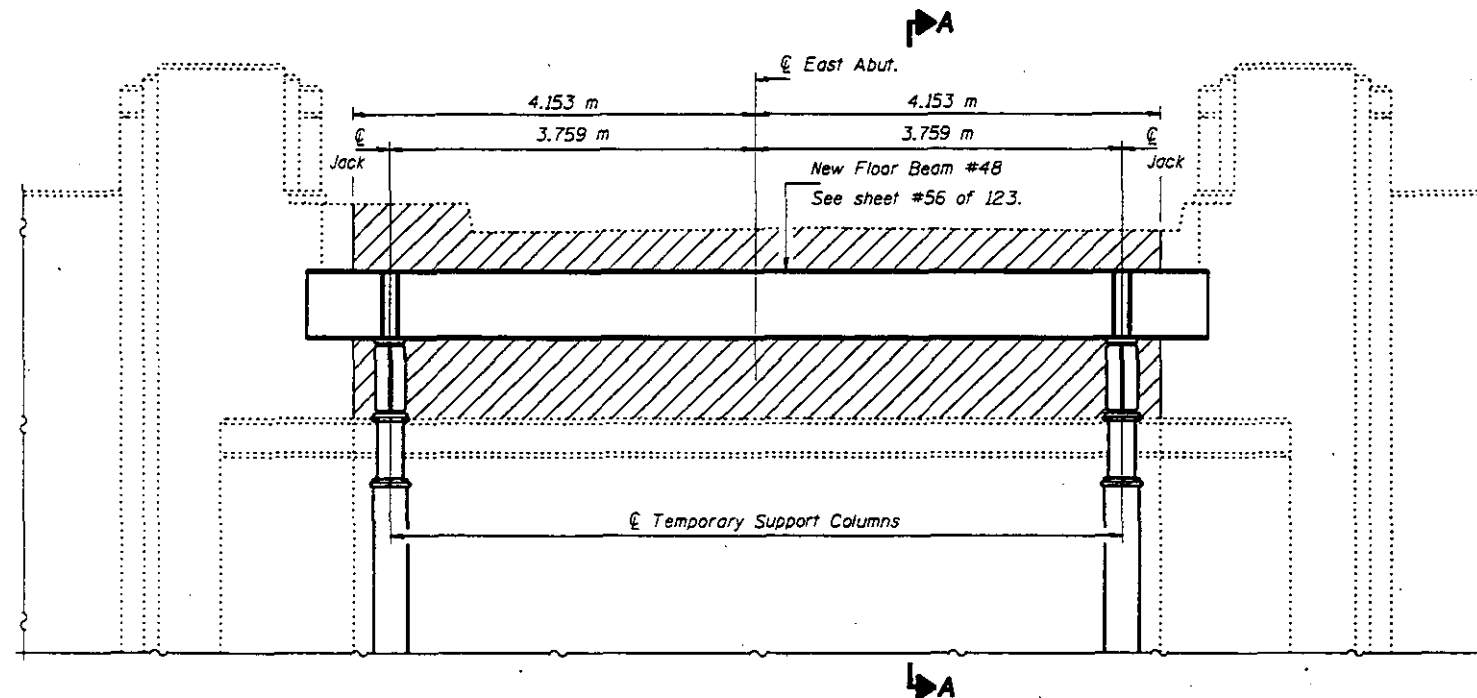

ELEVATION AT EAST ABUTMENT
(Looking East)

Notes: Hatched area indicates "Concrete Removal".
For quantity see sheet #107 of 123.

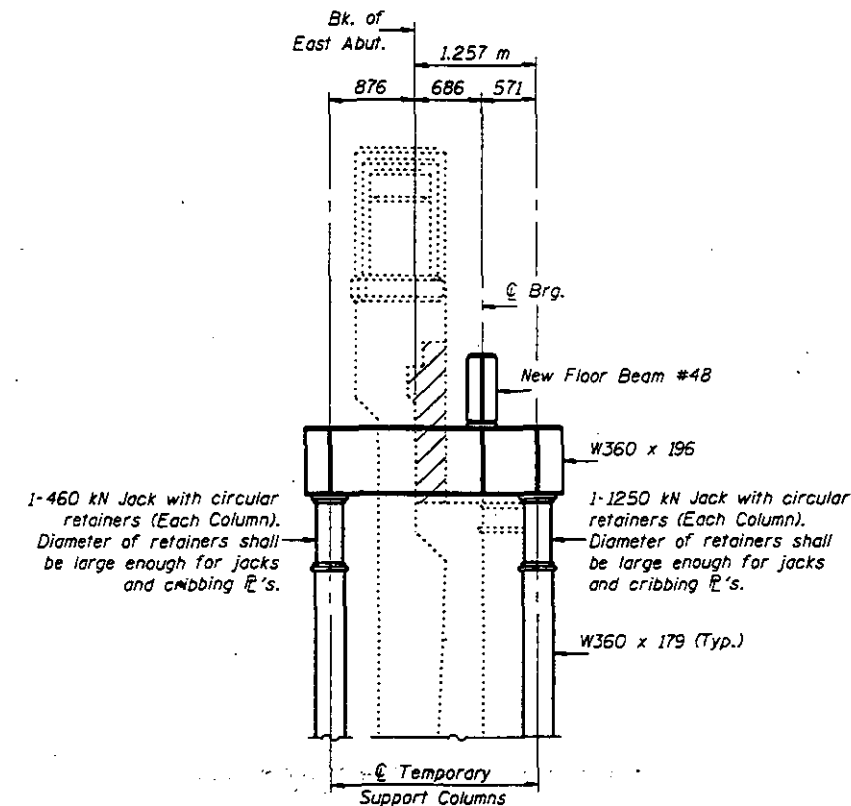

SECTION A-A

**HORIZONTAL & VERTICAL LOADS
AT EACH BEARING**

DL Steel	610 kN
Wind Load Vertical	±323 kN
Wind Load Transverse	270 kN

NOTES:

- Existing concrete deck from spans 6, 7, and 8 shall be removed before beginning jacking and cribbing.
- Existing floor beams 46, 47, & 48 and the existing stringers between them shall be removed and replaced before jacking the truss.
- Existing approach pavement and existing backwall as shown shall be removed for installation of temporary support system.
- The temporary support system, jacks, and cribbing is conceptually shown for bidding purposes only. Additional members not shown may be required. A complete design, signed and sealed by a Illinois Licensed Structural Engineer shall be submitted to the Department by the Contractor for approval.
- The temporary support system, jacks, and cribbing shall be designed to transfer the vertical and horizontal loads shown in the table to the abutment. Cribbing must provide for thermal effects from respective spans.
- The members selected for the temporary support system, jacks, and cribbing shall provide adequate clearance to perform the work on the abutment.
- New concrete shall be poured to elevation 146.102. The remainder shall be poured after the temporary support system is removed.
- Pier 5 and the east abutment may be worked on simultaneously as laid out in the sequence of construction.
- The truss shall be raised a maximum of 3 mm. All jacks shall be raised and lowered simultaneously.

BILL OF MATERIAL

Item	Unit	Total
Temporary Support System	Each	1
Jacking & Cribbing	Each	2


**TEMPORARY SUPPORT SYSTEM
AT EAST ABUTMENT**
F.A.P. RT. 315 SEC. 140B-1-4
FULTON AND MASON COUNTIES
STA. 10+646.69

SIGNED JLC
CHECKED LSH
DRAWN John F. Schneller Jr.
CHECKED JLC


June 26, 1997
EXAMINED [Signature]
PASSED [Signature]
ENGINEER OF DESIGN
ENGINEER OF BRIDGES AND STRUCTURES

STATE OF ILLINOIS
DEPARTMENT OF TRANSPORTATION


PROJECT NO.	SECTION	DATE	SHEET NO.
F.A.P. 315	MOB-1-4	FULTON & MASON	130
SHEET NO. 107			123 SHEETS

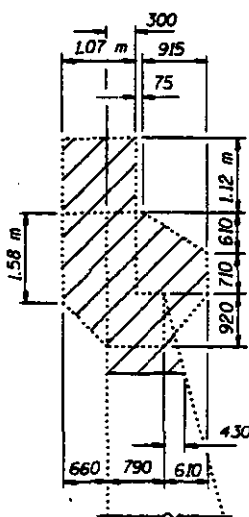


SOUTH END VIEW

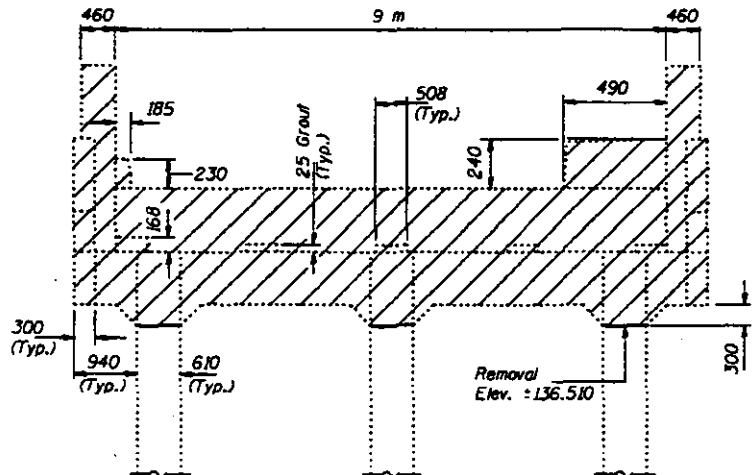


ELEVATION - WEST ABUTMENT
(Looking West)

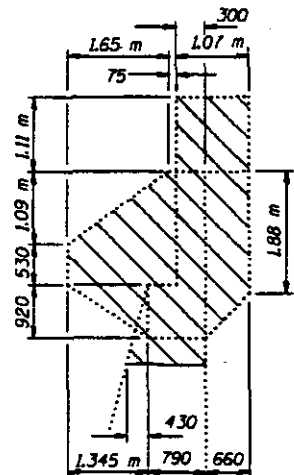

NORTH END VIEW

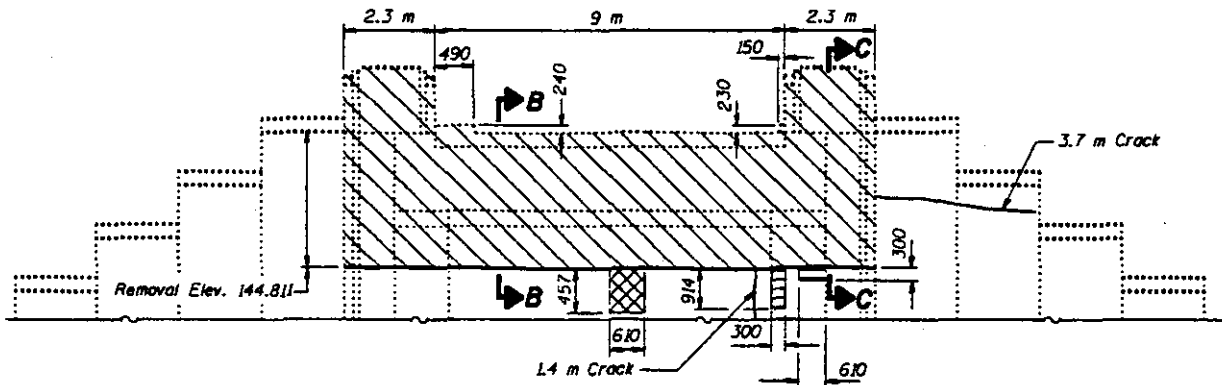


ELEVATION - EAST ABUTMENT
(Looking East)

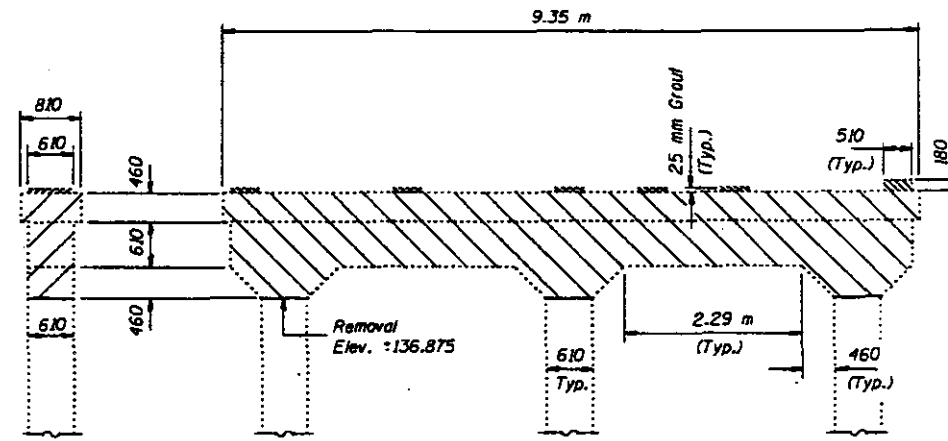


END VIEW

ELEVATION - PIER #1
(Looking East)

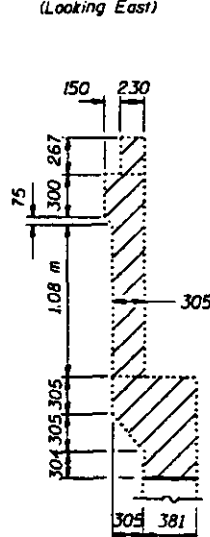

SECTION B-B

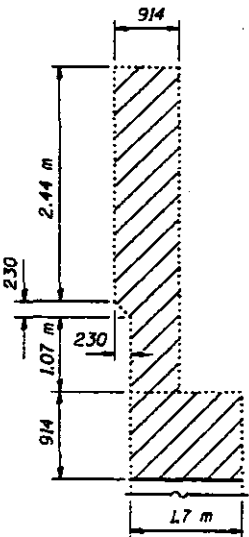

SECTION C-C

BILL OF MATERIAL

Item	Unit	E. Abut.	W. Abut.	Pier #1
Concrete Removal	m ³	28.5	15.4	7.9
Formed Concrete Repair (Greater than 125 mm)	m ²	0.5		
Formed Concrete Repair (Less than or Equal to 125 mm)	m ²	0.3		
Epoxy Crack Sealing	m	5.1		

Legend: indicates "Concrete Removal."
 indicates "Formed Concrete Repair (Greater than 125 mm)."
 indicates "Formed Concrete Repair (Less than or Equal to 125 mm)."

Note: Existing Reinforcement Bars extending into removed areas shall be cleaned, straightened and incorporated into new construction. Cost included with "Concrete Removal".



DESIGNED	JLC
CHECKED	TBL
GRAPH	R. Doty
CHECKED	TBB JLC

June 26, 1997
 ENGINEER: *Robert E. Anderson*
 LICENSED PROFESSIONAL ENGINEER
 LICENSE NO. 001-000000000
 OFFICE OF BRIDGES AND STRUCTURES

**CONCRETE REMOVAL
AND REPAIR DETAILS**
 F.A.P. RT. 315 SEC. 140B-1-4
 FULTON AND MASON COUNTIES
 STA. 10+646.69

STATE OF ILLINOIS
DEPARTMENT OF TRANSPORTATION

PROJECT NO.	SECTION	DATE	SHEET NO.
F.A.P. 315	140B-I-4	FULTON & MASON	131
123 SHEETS			

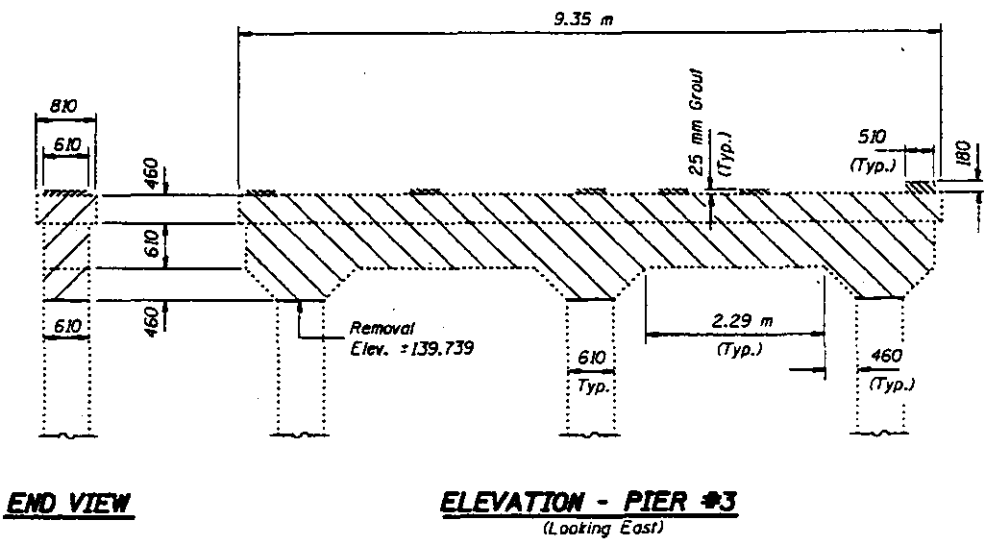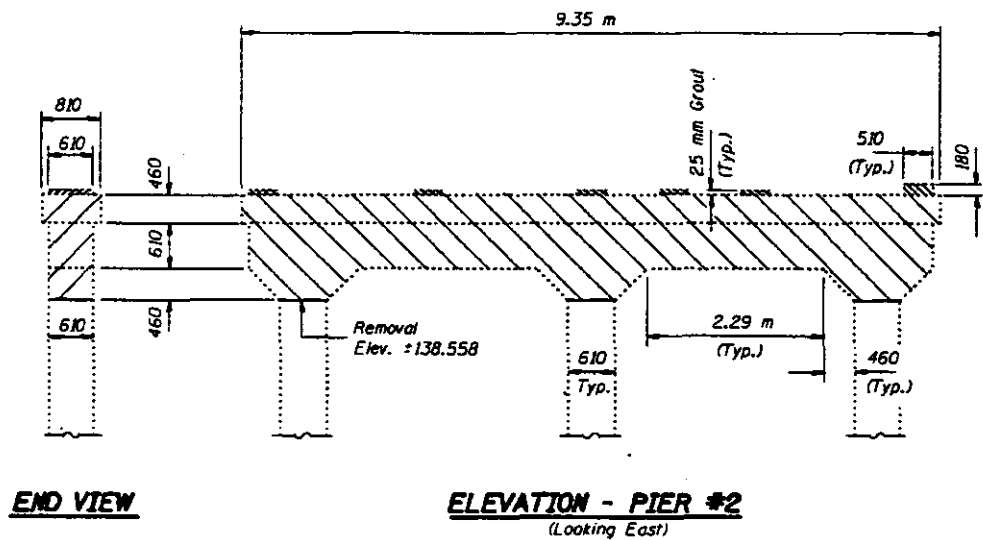

BILL OF MATERIAL

Item	Unit	Pier #2	Pier #3
Concrete Removal	m ³	7.9	7.9

Legend: indicates "Concrete Removal."





Note: Existing Reinforcement Bars extending into removed areas shall be cleaned, straightened and incorporated into new construction. Cost included with "Concrete Removal".

DESIGNED	JLC
CHECKED	TTB
DRAWN	R. Dohy
CHECKED	TTB JLC

June 26, 1997
 EXAMINED
 PREPARED
 CHIEF OF BRIDGES AND STRUCTURES

CONCRETE REMOVAL
 F.A.P. RT. 315 SEC. 140B-I-4
 FULTON AND MASON COUNTIES
 STA. 10+646.69

REPORT NO.	DATE	PROJECT	DATE	SHEET NO. 109
F.A.P. 125	MOB-1-4	FULTON & MASON		123 SHEETS
FULTON & MASON				

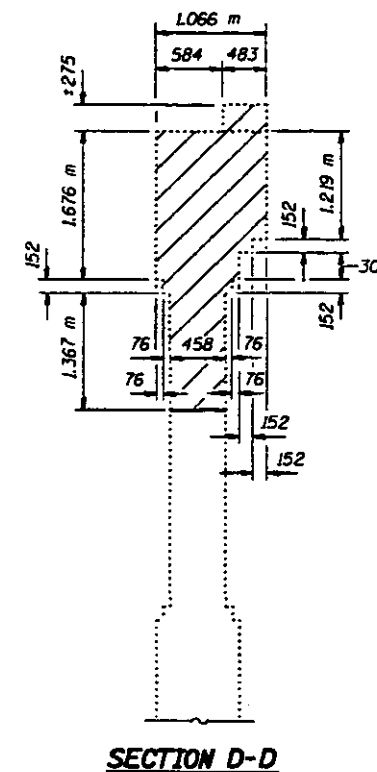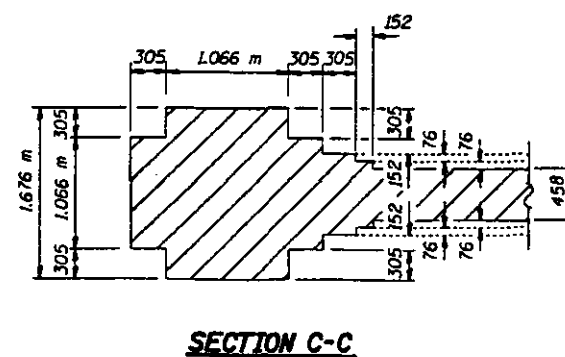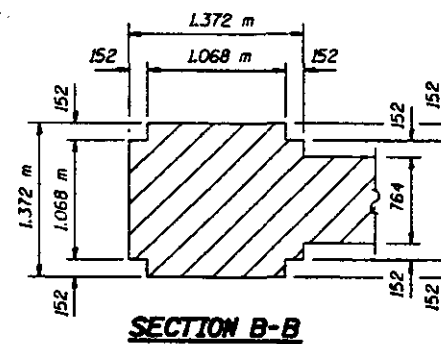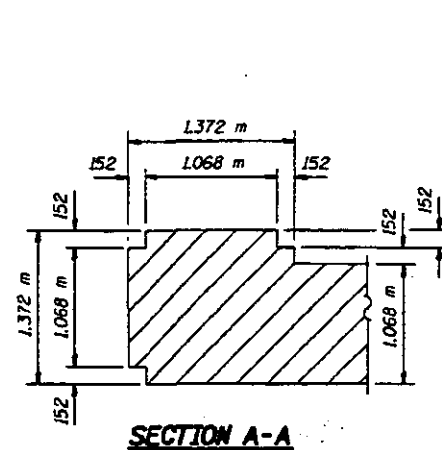

Legend:  indicates "Concrete Removal."
 indicates "Formed Concrete Repair (Less Than or Equal to 125 mm)."
 indicates "Formed Concrete Repair (Greater Than 125 mm)."

BILL OF MATERIAL


Item	Unit	Total
Concrete Removal	m ³	29.2
Formed Concrete Repair (Less Than or Equal to 125 mm)	m ²	2.6
Formed Concrete Repair (Greater Than 125 mm)	m ²	3.8
Epoxy Crack Sealing	m	4.7

CONCRETE REMOVAL
AND REPAIR DETAILS
F.A.P. RT. 315 SEC. 140B-I-4
FULTON AND MASON COUNTIES
STA. 10+646.69

DESIGNED <i>TWM</i>	DATE <i>June 26, 1997</i>
CHECKED <i>TTBS</i>	DRAWN BY <i>James J. Hagan</i> MEMBER OF AMERICAN INSTITUTE OF STEEL CONSTRUCTION
CALCULATED <i>R. Doty</i>	PREPARED BY <i>Robert E. Johnson</i> MEMBER OF BRIDGES AND STRUCTURES
ENGINEERED <i>TWM TTBS</i>	


STATE OF ILLINOIS
DEPARTMENT OF TRANSPORTATION

PROJECT NO.	1408-1-4	DESIGNER	FULTON & MASON	SHEET NO.	110
F.A.P. 315	1-4	DATE	1997	133	123 SHEETS
CONTRACT NO.	10-646.69	CONTRACTOR	FULTON & MASON		

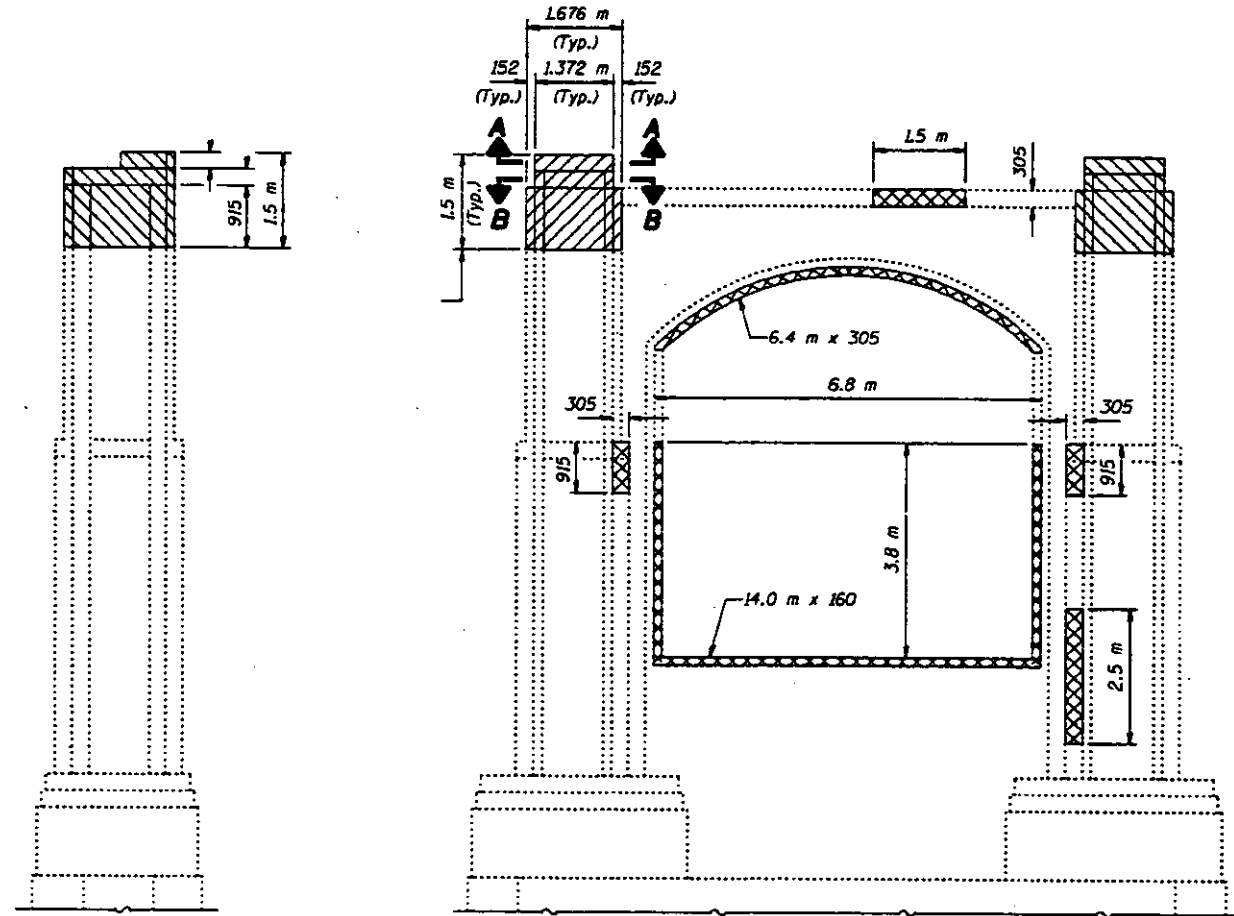


**NORTH
END VIEW**

ELEVATION - PIER #5

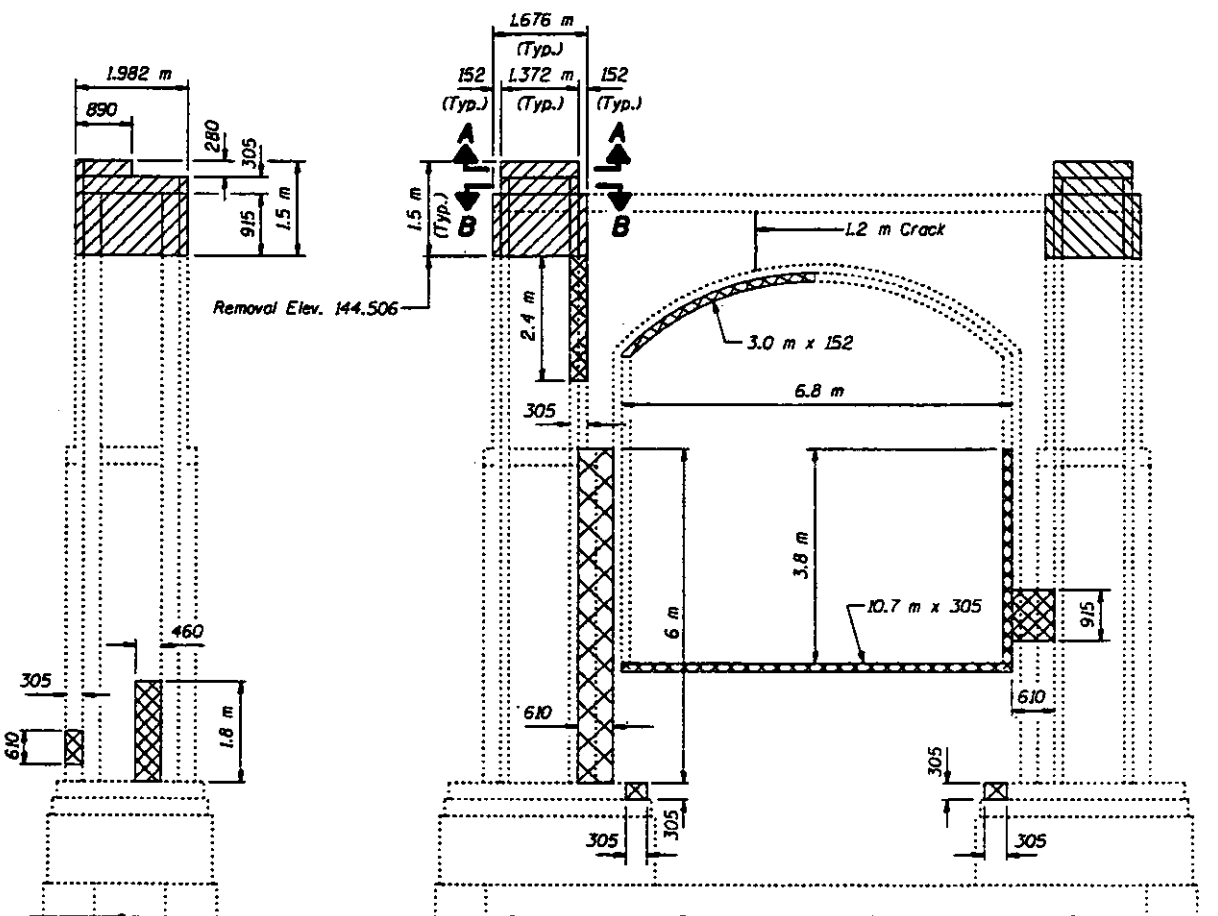


**SOUTH
END VIEW**

**ELEVATION - PIER #5
(Looking West)**

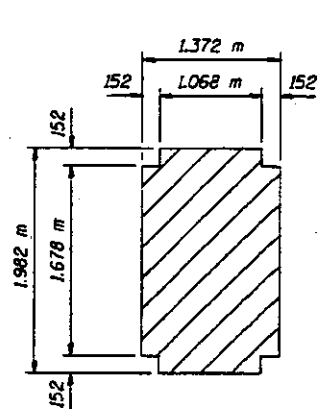

SECTION A-A

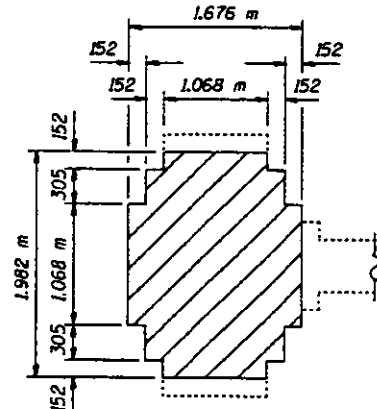

SECTION B-B

BILL OF MATERIAL

Item	Unit	Total
Concrete Removal	m ³	7.7
Formed Concrete Repair (Less Than or Equal to 125 mm)	m ²	15.8
Epoxy Crack Sealing	m	1.2

Notes: Existing reinforcement bars extending into removed areas shall be cleaned, straightened and incorporated into the new construction. Cost included with "Concrete Removal."

Legend: indicates "Concrete Removal." indicates "Formed Concrete Repair (Less Than or Equal to 125 mm)."


**CONCRETE REMOVAL
AND REPAIR DETAILS**
F.A.P. RT. 315 SEC. 1408-1-4
FULTON AND MASON COUNTIES
STA. 10+646.69

DESIGNED	TWM
CHECKED	TBE
DRAWN	R. Dohy
CHECKED	TWM TBE

June 26, 1997
APPROVED:
ROBERT E. ANDERSON
CHIEF OF BUREAU OF BRIDGES

STATE OF ILLINOIS
DEPARTMENT OF TRANSPORTATION

PROJECT NO.	REVISION	DATE	SHEET NO.
F.A.P. 315	MOD-1-4	FULTON & MASON	139
123 SHEETS			

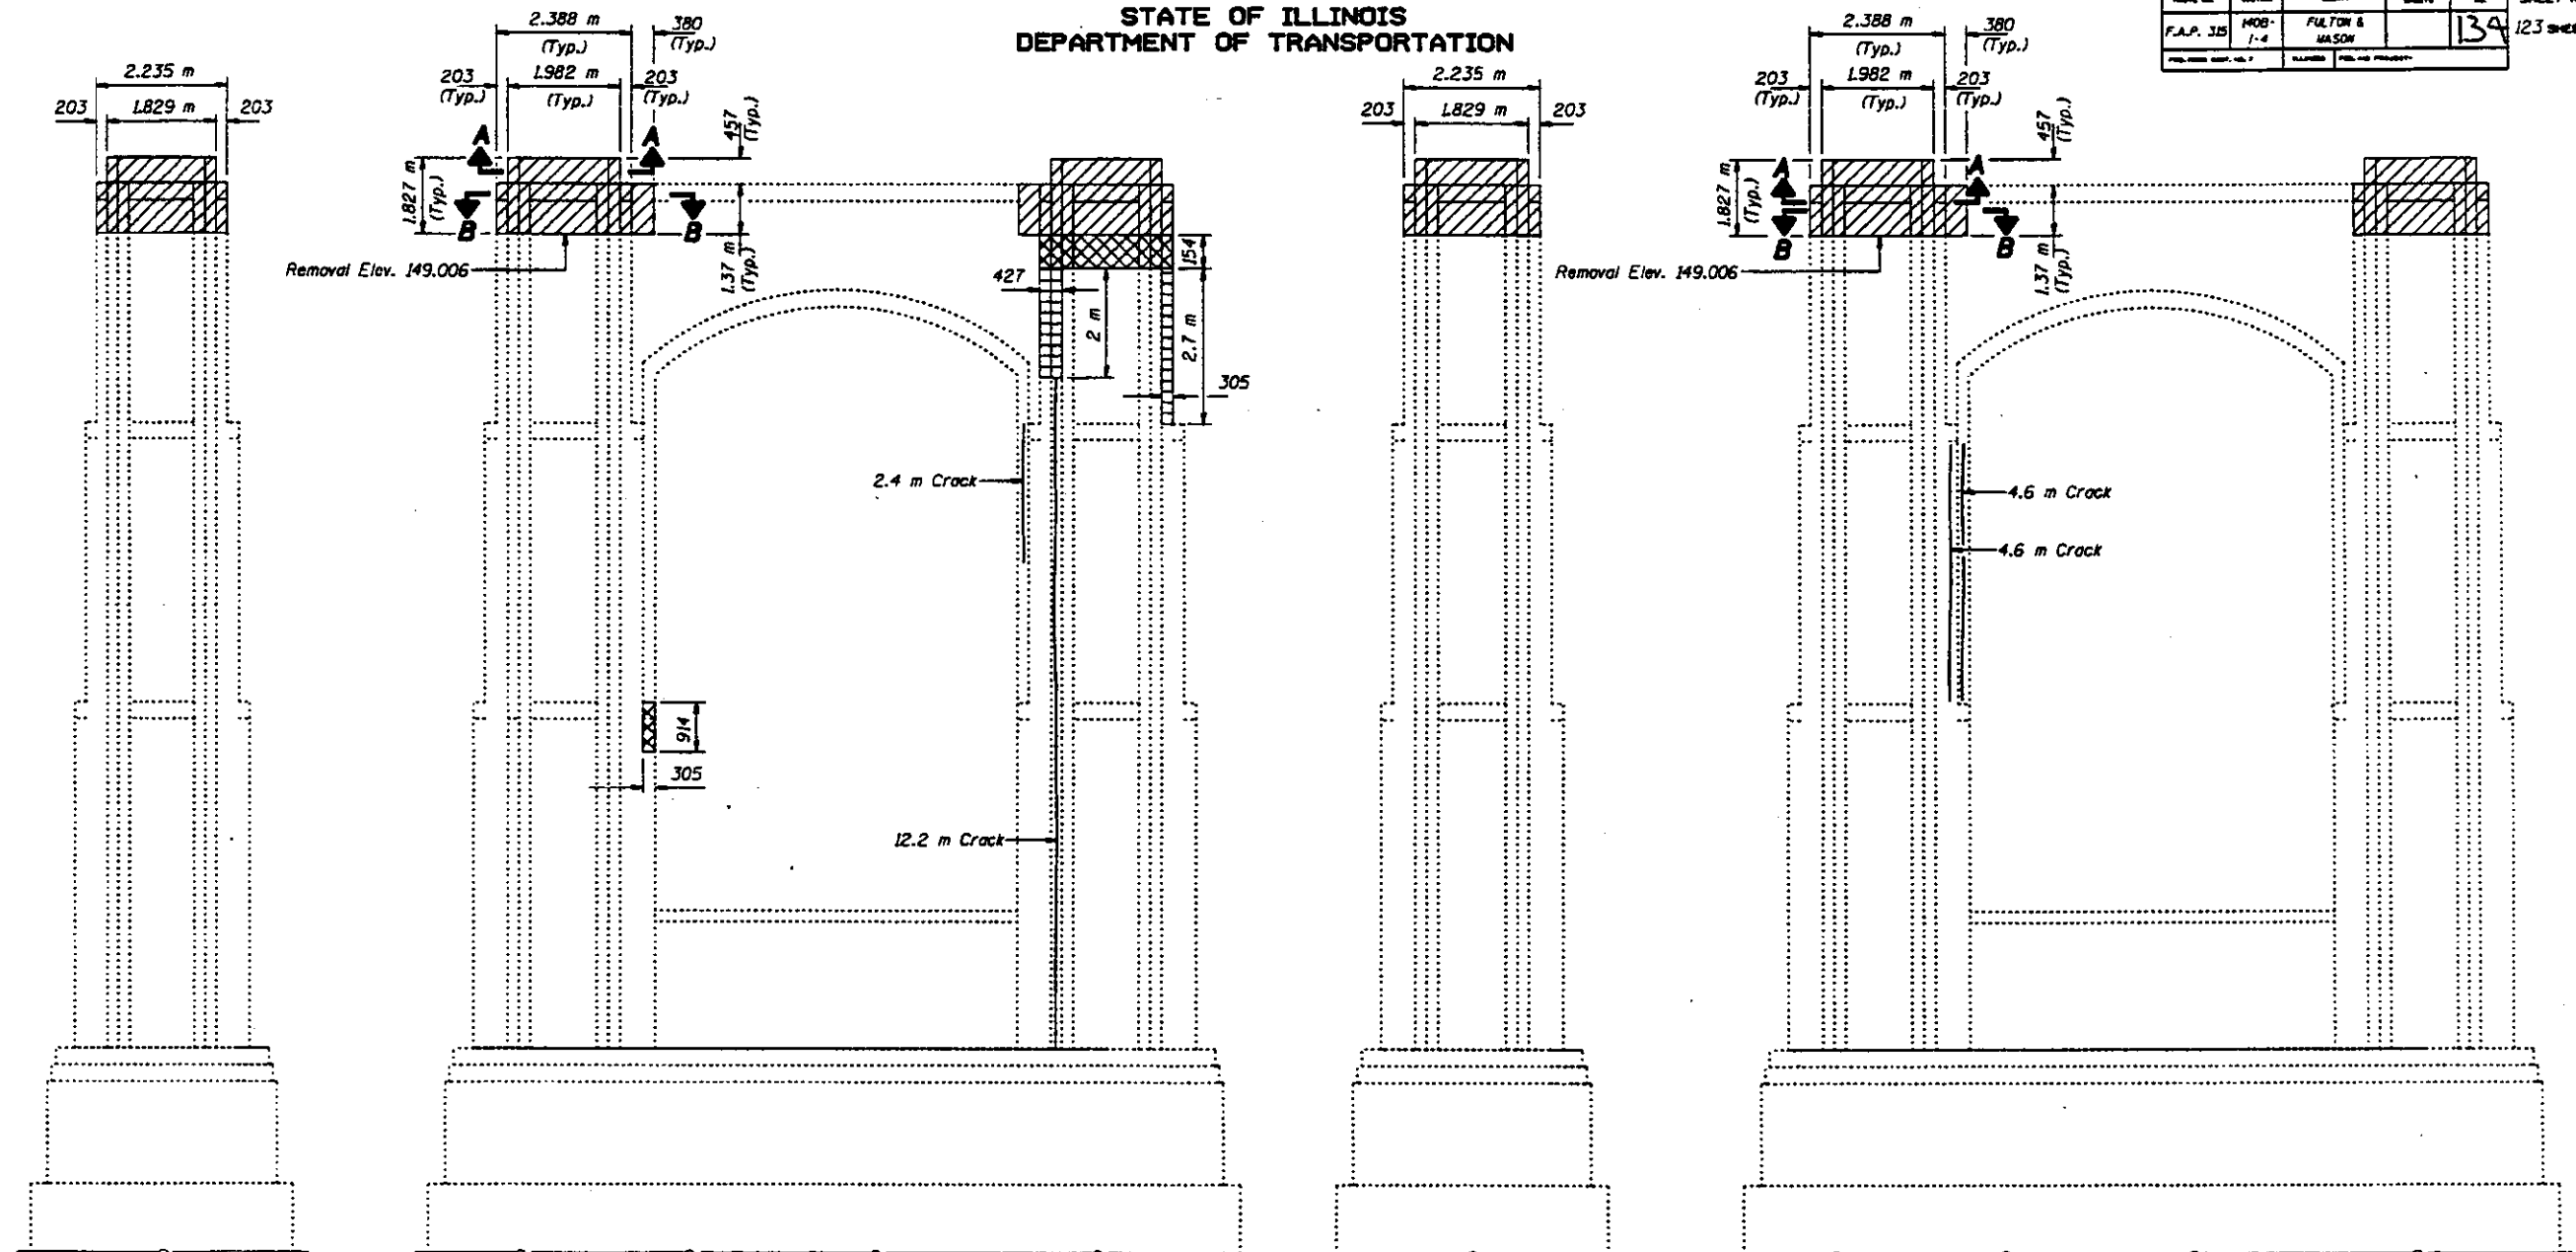

**NORTH
END VIEW**

**ELEVATION - PIER #6
(Looking East)**

**SOUTH
END VIEW**


**ELEVATION - PIER #6
(Looking West)**

BILL OF MATERIAL


Item	Unit	Total
Concrete Removal	m ³	15.9
Formed Concrete Repair (Less Than or Equal to 125 mm)	m ²	0.6
Formed Concrete Repair (Greater Than 125 mm)	m ²	1.7
Epoxy Crack Sealing	m	23.8

DESIGNED	TWM
CHECKED	TTB
DRAWN	R. Doty
CHECKED	TWM TTB

June 26, 1997
 DESIGNED *Logi J. Korman*
 CHECKED *Ralph E. Anthony*
 ENGINEER OF BRIDGE AND STRUCTURES

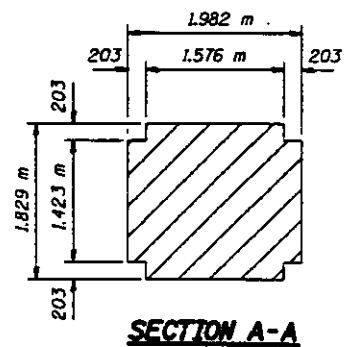

SECTION A-A

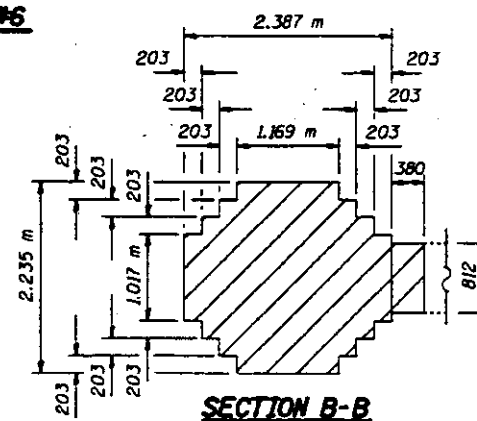

SECTION B-B


Notes: Existing reinforcement bars extending into removed areas shall be cleaned, straightened and incorporated into the new construction. Cost included with "Concrete Removal."

Legend: indicates "Concrete Removal." indicates "Formed Concrete Repair (Less Than or Equal to 125 mm)." indicates "Formed Concrete Repair (Greater Than 125 mm)."

**CONCRETE REMOVAL
AND REPAIR DETAILS**
 F.A.P. RT. 315 SEC. 1408-I-4
 FULTON AND MASON COUNTIES
 STA. 10+646.69

STATE OF ILLINOIS
DEPARTMENT OF TRANSPORTATION

PROJECT NO.	1408-1-4	SHEET NO.	112
F.A.P. 315	1408-1-4	FULTON & MASON	135
DATE: 06/26/97	DESIGNED: TWA	DRAWN: R. Doty	CHECKED: TWM

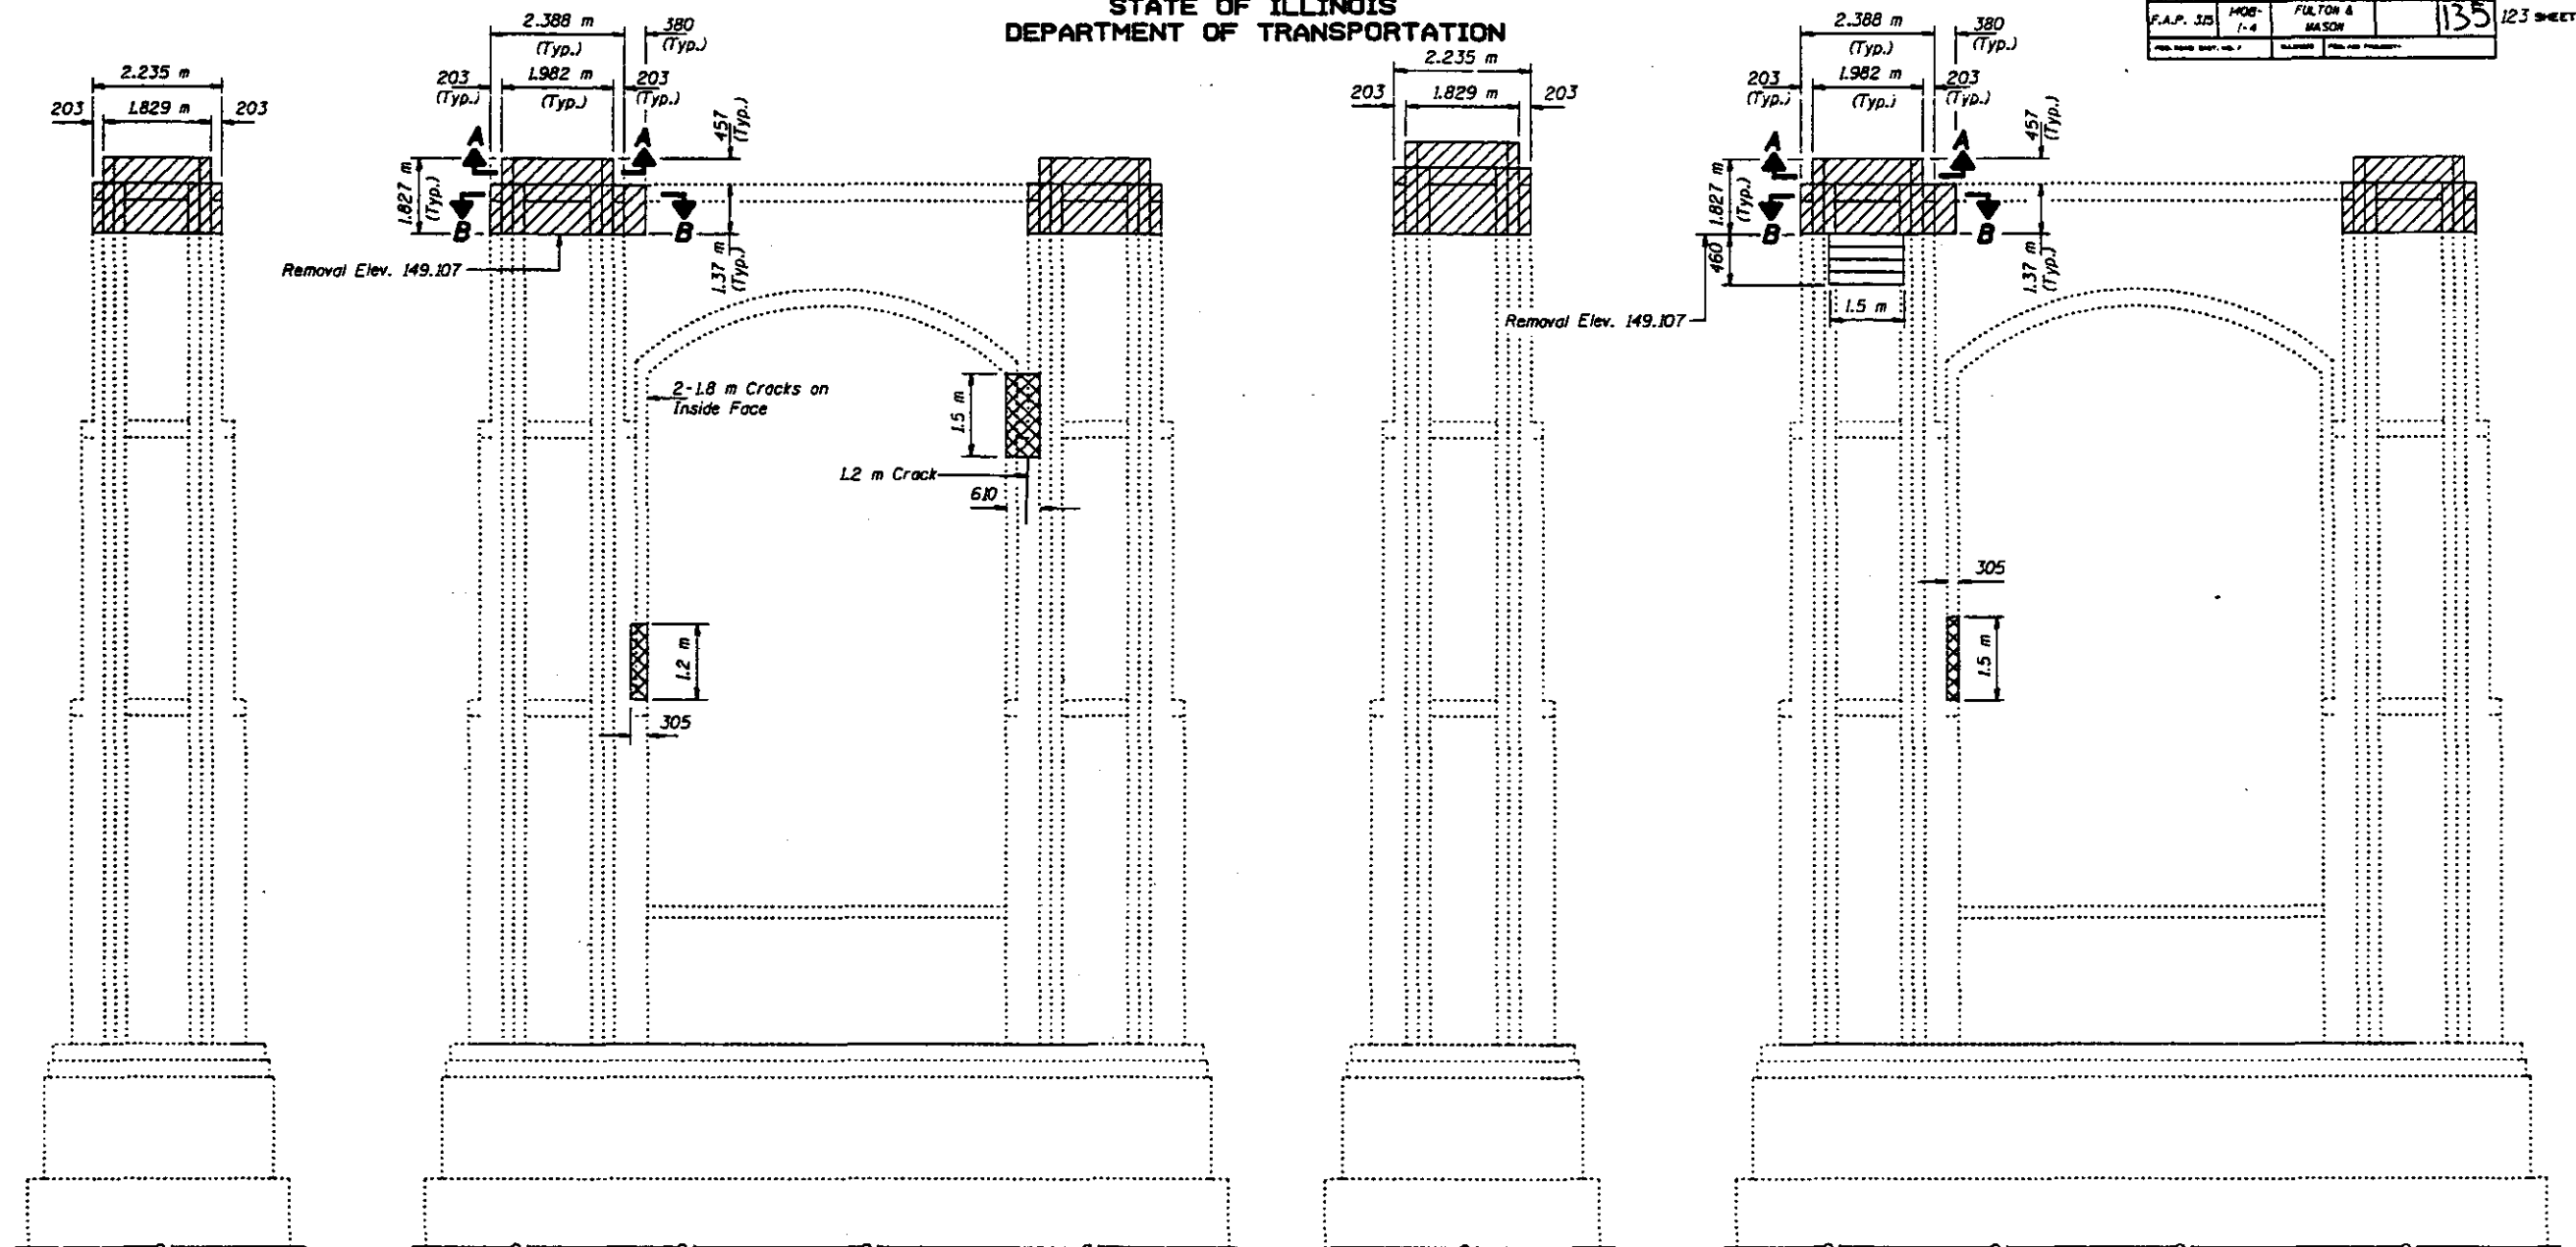

**NORTH
END VIEW**

**ELEVATION - PIER #7
(Looking East)**

**SOUTH
END VIEW**


**ELEVATION - PIER #7
(Looking West)**

BILL OF MATERIAL


Item	Unit	Total
Concrete Removal	m ³	15.9
Formed Concrete Repair (Less Than or Equal to 125 mm)	m ²	1.7
Formed Concrete Repair (Greater Than 125 mm)	m ²	0.7
Epoxy Crack Sealing	m	2.0

DESIGNED	TWA
CHECKED	TWB
DRAWN	R. Doty
CHECKED	TWM

June 26, 1997
ENGINEER: *Ralph E. Anderson*
SUPERVISOR OF BRIDGE AND STRUCTURES

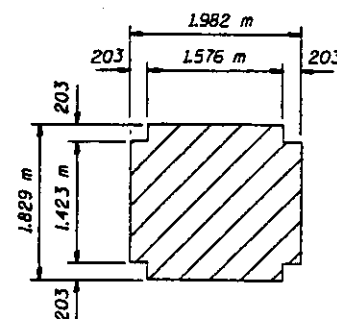

SECTION A-A

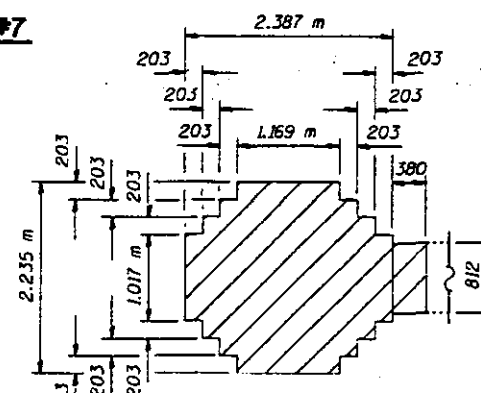

SECTION B-B

Notes: Existing reinforcement bars extending into removed areas shall be cleaned, straightened and incorporated into the new construction. Cost included with "Concrete Removal."


Legend: indicates "Concrete Removal." indicates "Formed Concrete Repair (Less Than or Equal to 125 mm)." indicates "Formed Concrete Repair (Greater Than 125 mm)."

**CONCRETE REMOVAL
AND REPAIR DETAILS**
F.A.P. RT. 315 SEC. 1408-1-4
FULTON AND MASON COUNTIES
STA. 10+646.69


STATE OF ILLINOIS
DEPARTMENT OF TRANSPORTATION

REPORT NO.	SECTION	SUBJECT	DATE	SHEET NO.
F.P. 35	MOB-1-A	FULTON & MASON		136
FUEL TANK DETAIL, V. 2		DATE	FUEL TANK DETAIL	

SHEET NO. 136
123 SHEETS

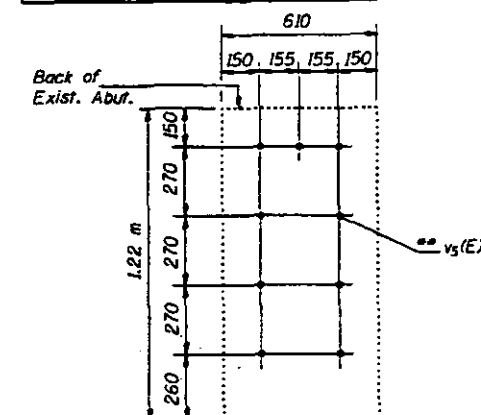


SECTION B-B

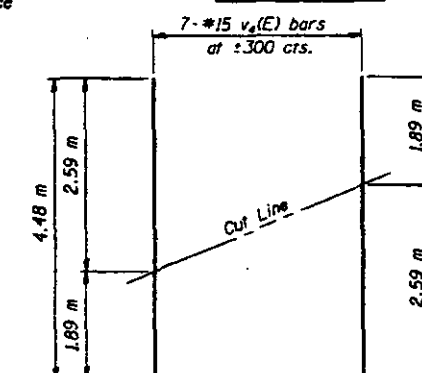


• **FIELD CUTTING DIAGRAM**


Order $v_2(E)$ bars full length. Cut to fit and use remainder of bars in opposite face.

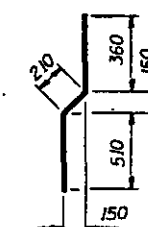


BAR vs(E)

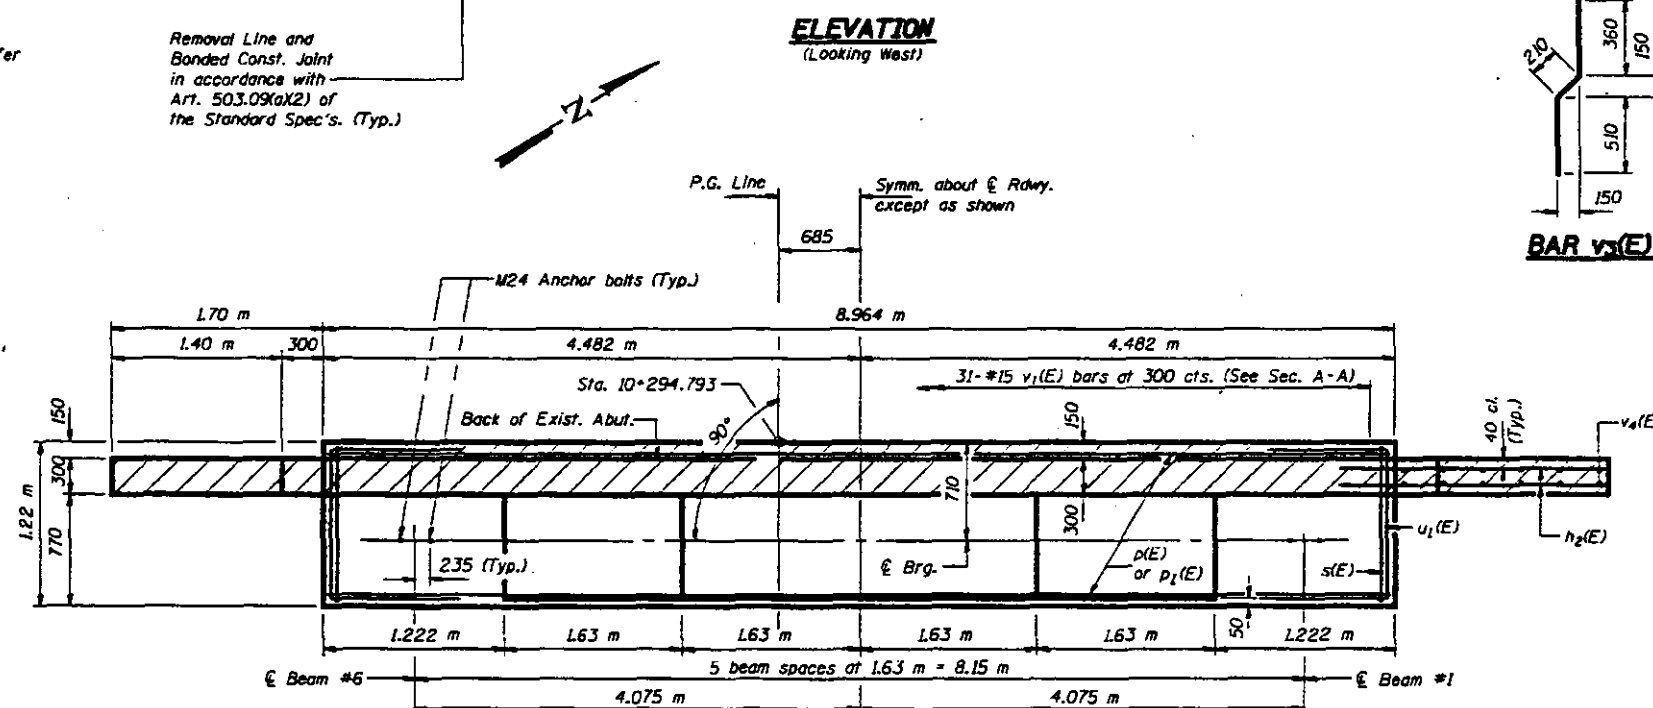

PLAN

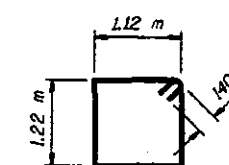

BAR $s(E)$

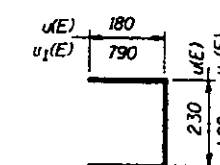

BARS $u(E)$ & $u_1(E)$

BILL OF MATERIAL

Bar	No.	Size	Length (m)	Shape
(#E)	3	#20	8.88	—
n ₁ (E)	7	#15	8.88	—
n ₂ (E)	40	#15	2.50	—
p ₂ (E)	8	#25	8.88	—
p ₁ (E)	10	#15	8.88	—
s(E)	31	#15	4.96	□
u(E)	31	#15	0.59	C
u ₁ (E)	10	#20	2.67	C
v(E)	31	#15	1.64	—
v ₁ (E)	31	#15	1.44	—
v ₂ (E)	31	#15	0.81	—
v ₃ (E)	31	#15	1.08	—
v ₄ (E)	14	#15	4.48	—
v ₅ (E)	30	#20	0.87	—
Concrete Structures			m ³	15.9
Reinforcement Bars, Epoxy Coated			kg	1470
Structure Excavation			m ³	40.1

WEST ABUTMENT

F.A.P. RT. 315 SECTION 140B-I-4
FULTON AND MASON COUNTIES
STATION 10+646.69

DESIGNED	JLC
CHECKED	TTB
DRAWN	R. Doty
CHECKED	JLC TTB

June 26, 1997

EXAMINED *Erin J. Hagan*
ENGINEER OF ENGINE DESIGN
PASSED *Ralph E. Anderson*
OWNER OF BUSINESS AND STRUCTURES


** Epoxy grout v₃(E) bars in 230 mm Min. drilled holes according to Section 584 of the Standard Specifications.

STATE OF ILLINOIS
DEPARTMENT OF TRANSPORTATION


PROJECT NO.	SECTION	SHEET	114
F.A.P. 315	MOB-1-4	FULTON & MASON	137
PIER 1	PIER 1	PIER 1	PIER 1

123 SHEETS


Notes: Space reinforcement in cap to miss anchor bolts.
Pour steps monolithically with cap.
For concrete removal details see sheet #107 of 123.
For anchor bolt installation details see sheet #123 of 123.
Reinforcement bars designated (E) shall be epoxy coated.
Existing reinforcement bars extending into removed areas shall be cleaned, straightened and incorporated into the new construction.
Cast included with "Concrete Removal."
All edges shall have standard 20 mm chamfers.

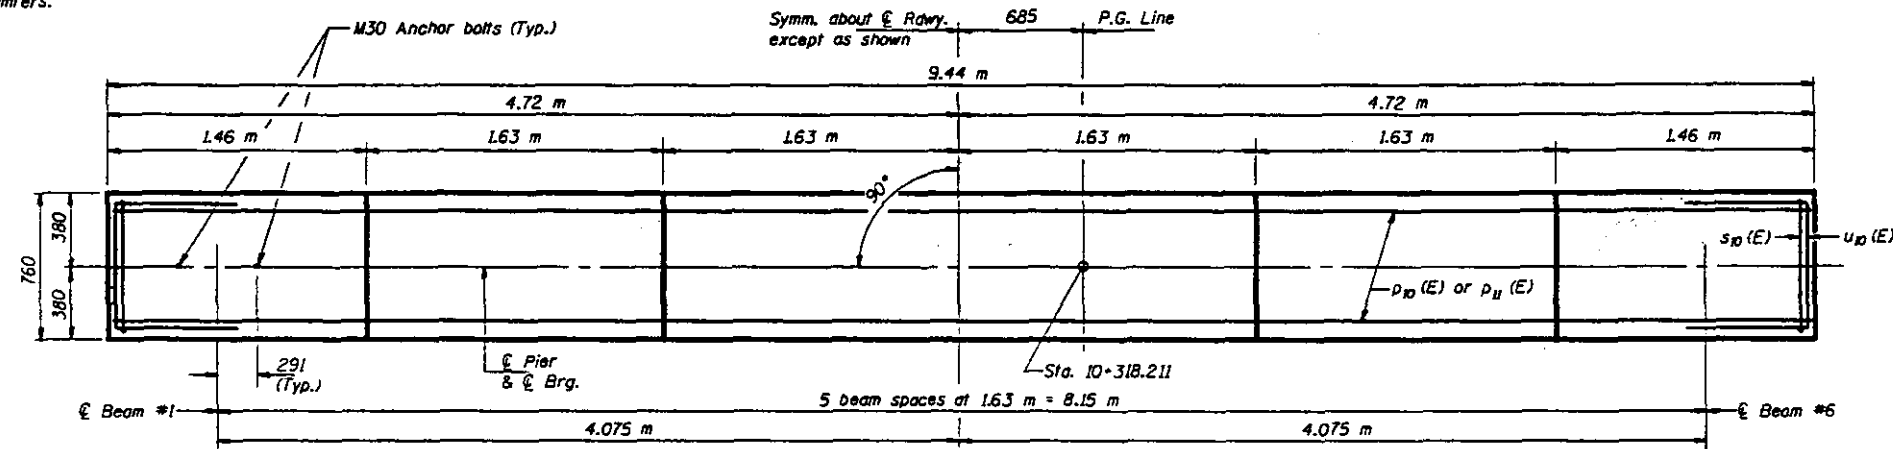

PLAN

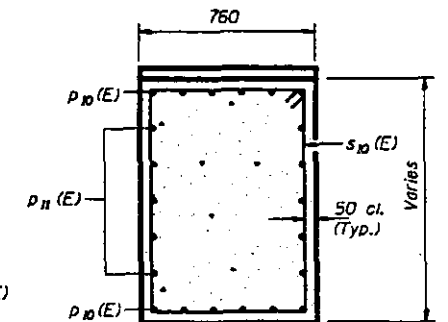

SECTION A-A

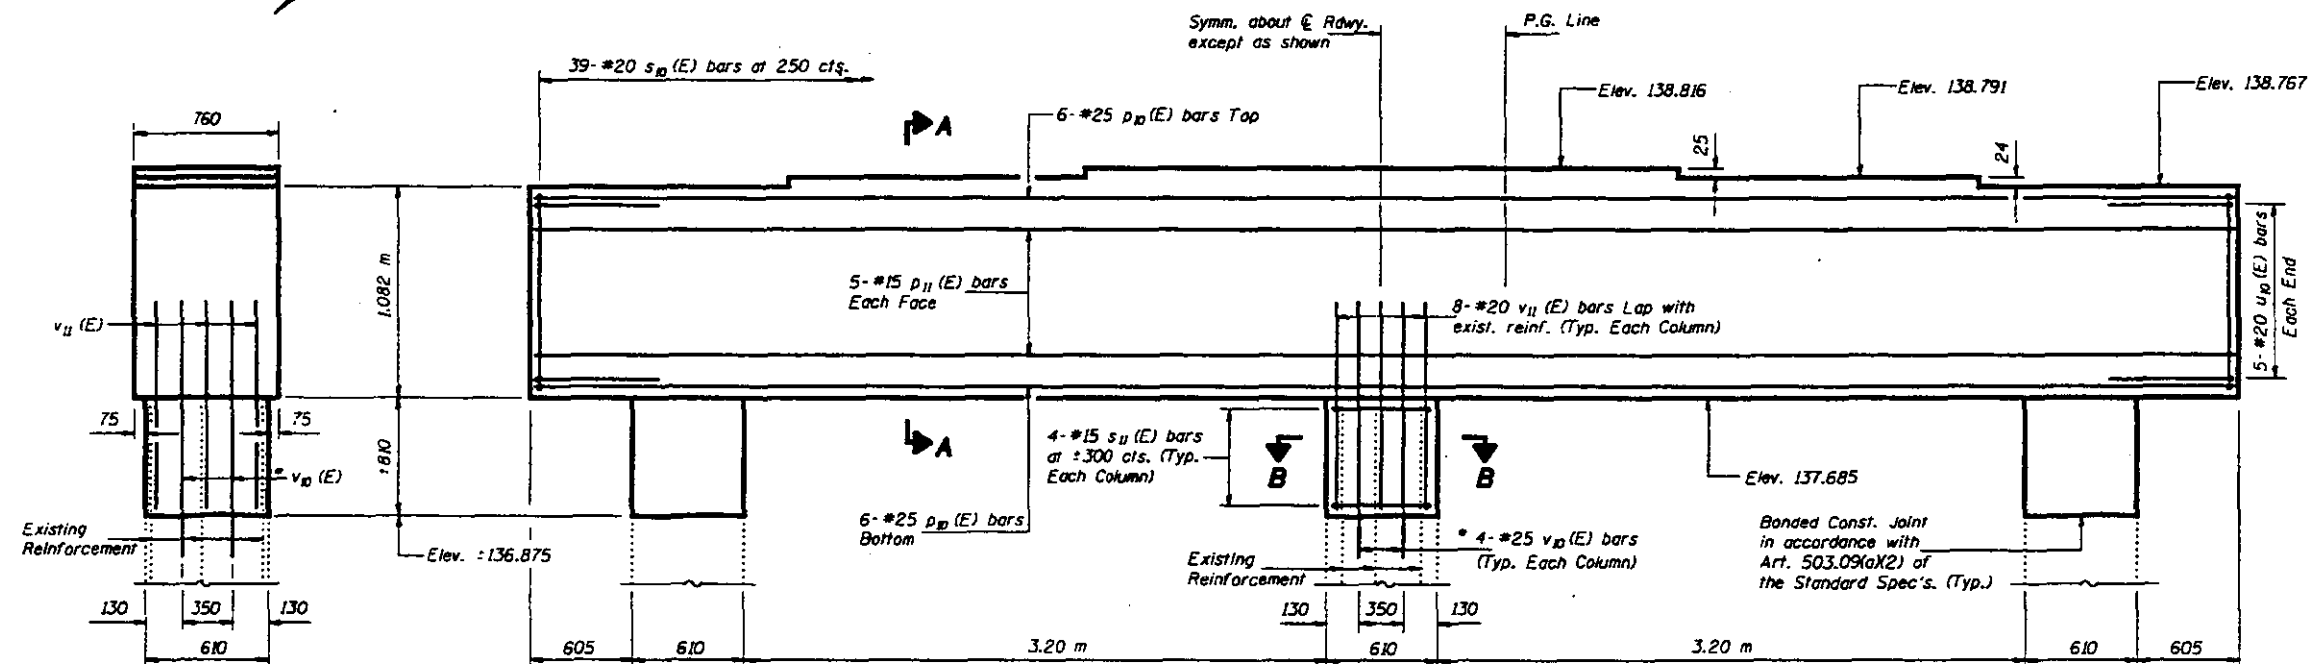

ELEVATION
(Looking East)


BILL OF MATERIAL

Bar	No.	Size	Length(m)	Shape
$p_{II}(E)$	12	#25	9.36	—
$p_{II}(E)$	10	#15	9.36	—
$s_{II}(E)$	39	#20	3.68	□
$s_{II}(E)$	12	#15	2.32	□
$u_{II}(E)$	10	#20	2.30	3
$v_{II}(E)$	12	#25	1.85	—
$v_{II}(E)$	24	#20	1.28	—
Reinforcement Bars			kg	1180
Epoxy Coated				
Concrete Structures			m ³	8.8


DESIGNED	JLC
CHECKED	JLC
DRAWN	R. Doty
QC'D	JLC TTPB

June 26, 1997
DRAWN: *Robert E. Anderson*
CHECKED: *Robert E. Anderson*
DESIGNED: *Robert E. Anderson*

** Epoxy grout $v_{II}(E)$ bars in 230 mm Min. drilled holes according to Section 584 of the Standard Specifications.

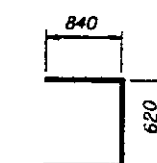

BAR $u_{II}(E)$

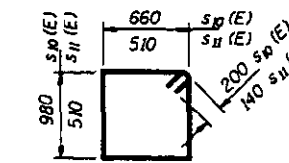


BARS $s_{II}(E)$ & $s_{II}(E)$

PIER 1
F.A.P. RT. 315 SEC. 140B-I-4
FULTON AND MASON COUNTIES
STA. 10+646.69


STATE OF ILLINOIS
DEPARTMENT OF TRANSPORTATION

PROJECT NO.	SECTION	SUBSECTION	SHEET NO.	115
F.A.P. 315	MOB-I-4	FULTON & MASON	138	123 SHEETS


Notes: Space reinforcement in cap to miss anchor bolts.
Pour steps monolithically with cap.
For concrete removal details see sheet #108 of 123.
For anchor bolt installation details see sheet #123 of 123.
Reinforcement bars designated (E) shall be epoxy coated.
Existing reinforcement bars extending into removed areas shall be cleaned, straightened and incorporated into the new construction.
Cast included with "Concrete Removal."
All edges shall have standard 20 mm chamfers.

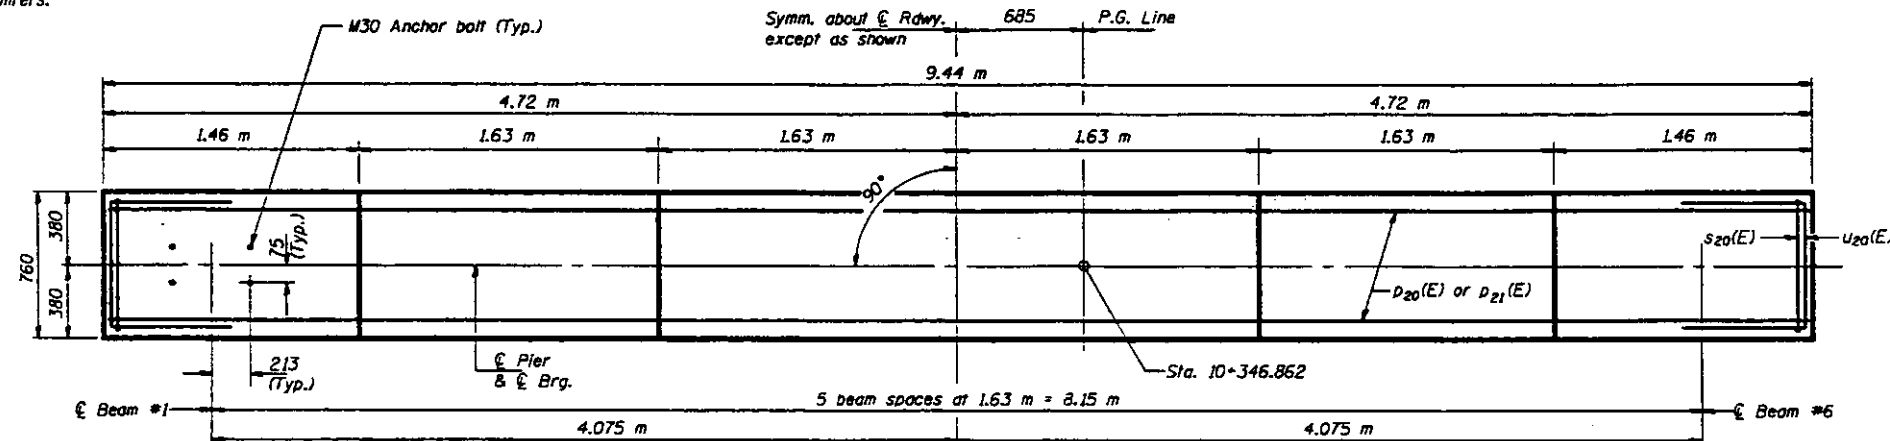

PLAN

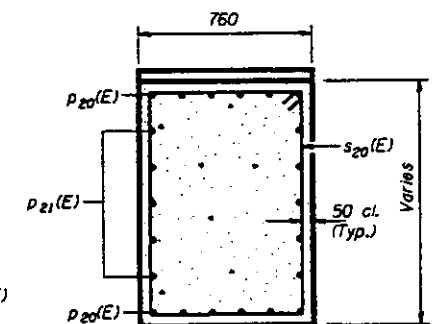

SECTION A-A

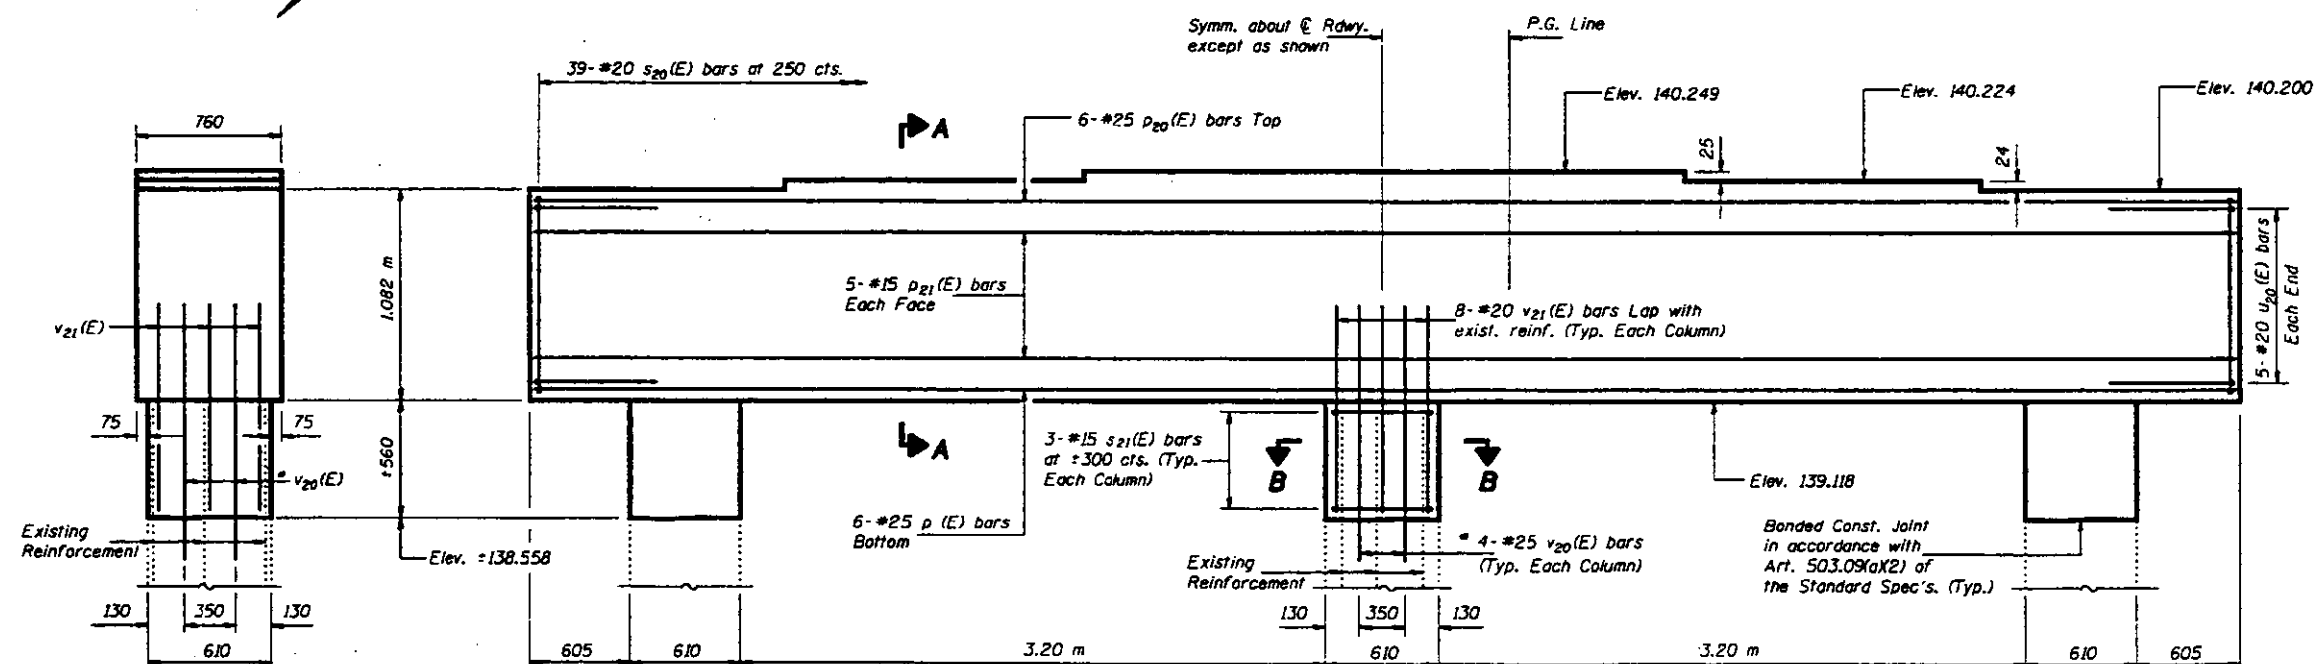

ELEVATION
(Looking East)


BILL OF MATERIAL

Bar	No.	Size	Length (m)	Shape
p ₂₀ (E)	12	#25	9.36	—
p ₂₁ (E)	10	#15	9.36	—
s ₂₀ (E)	39	#20	3.68	□
s ₂₁ (E)	9	#15	2.32	□
u ₂₀ (E)	10	#20	2.30	—
v ₂₀ (E)	12	#25	1.60	—
v ₂₁ (E)	24	#20	1.03	—
Reinforcement Bars, Epoxy Coated		kg	1150	
Concrete Structures		m ³	8.5	


DESIGNED	JLC
CHECKED	TTB
DRAWN	R. Doty
CHECKED	JLC TTB

June 26, 1997
APPROVED
Ralph E. Anderson
CHIEF OF BUREAU OF STRUCTURES

** Epoxy grout v₂₀(E) bars in 230 mm Min. drilled holes according to Section 584 of the Standard Specifications.

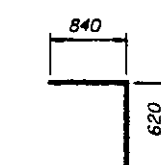

BAR U₂₀(E)

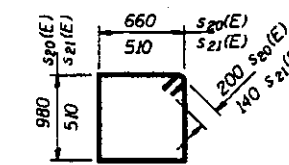


BARS s₂₀(E) & s₂₁(E)


PIER 2
F.A.P. RT. 315 SEC. MOB-I-4
FULTON AND MASON COUNTIES
STA. 10+646.69

STATE OF ILLINOIS
DEPARTMENT OF TRANSPORTATION


REPORT NO.	SECTION	COUNTY	DEPT.	POST	SHEET NO. 116
F.A.P. 315	MOB-1-4	FULTON & MASON		139	123 SHEETS
FILLING DIST. NO. 1		DATE	FILLING PROJECT		

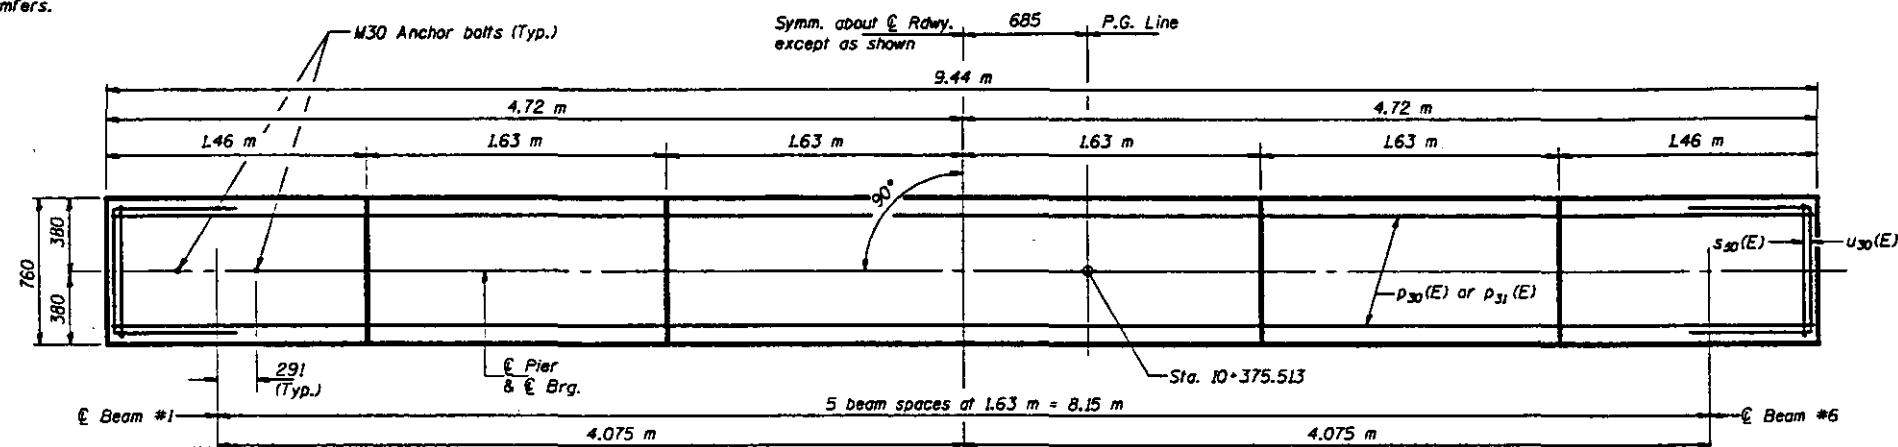

PLAN

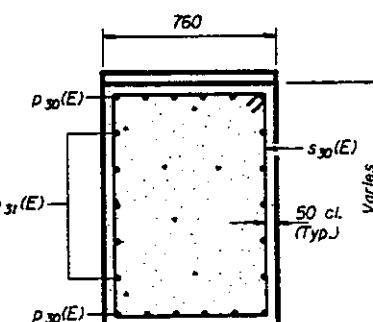


SECTION A-A

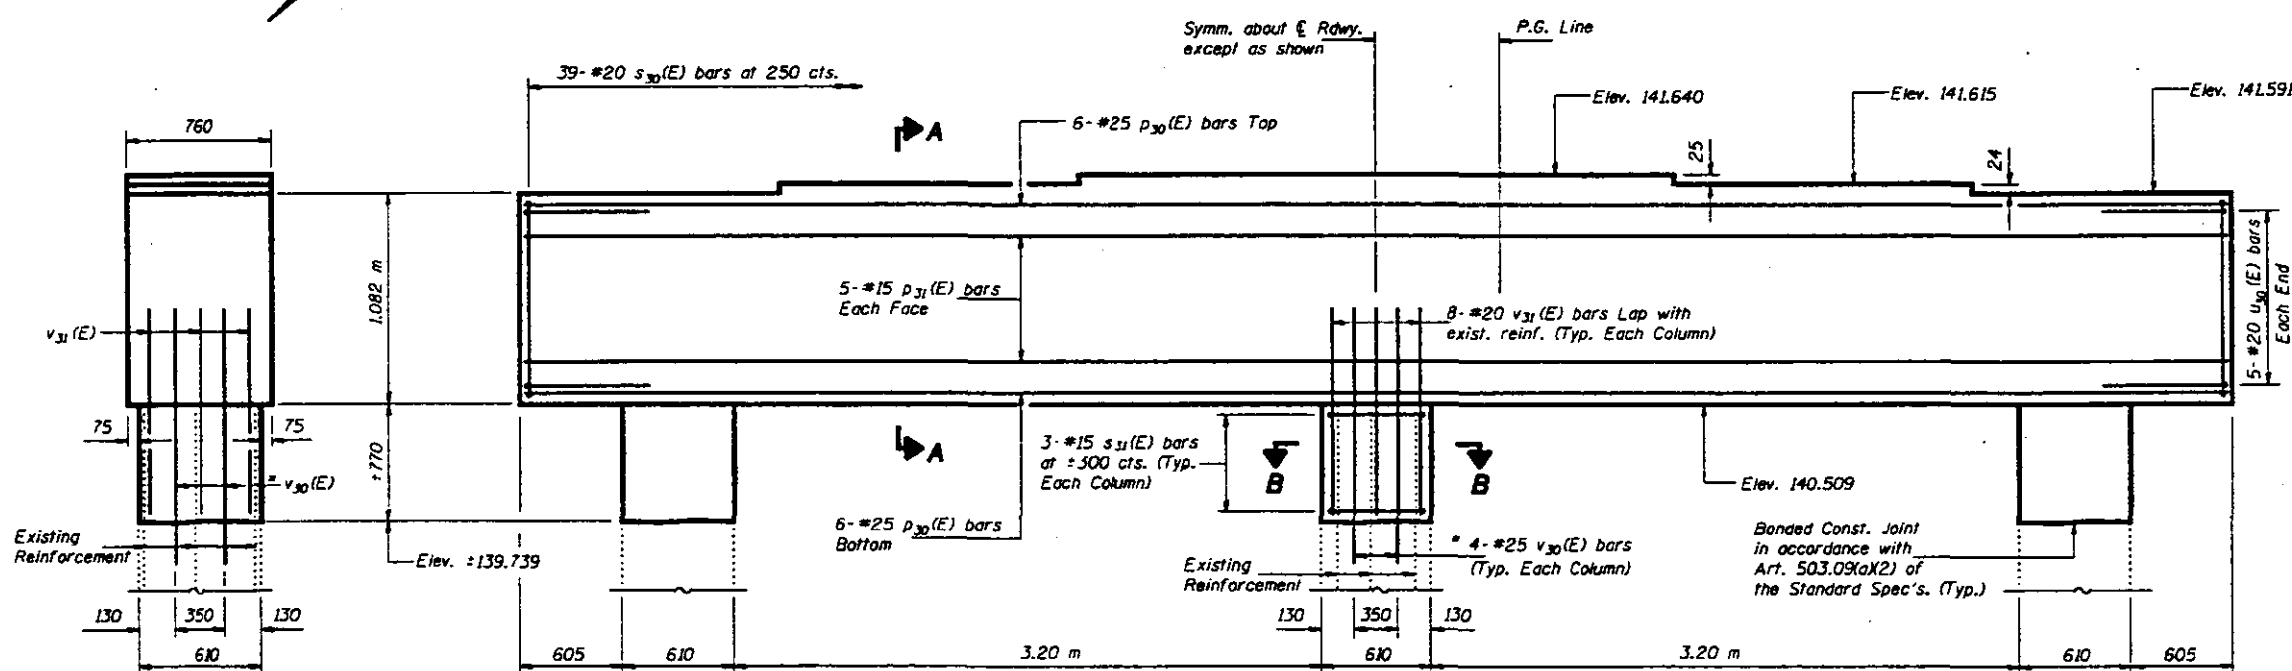

END VIEW

ELEVATION
(Looking East)

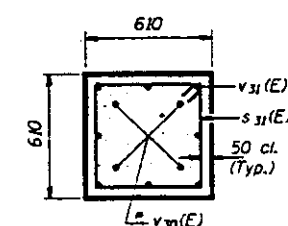

SECTION B-B

BILL OF MATERIAL


Bar	No.	Size	Length(m)	Shape
$\phi_{30}(E)$	12	#25	9.36	—
$\phi_{31}(E)$	10	#15	9.36	—
$s_{30}(E)$	39	#20	3.68	□
$s_{31}(E)$	9	#15	2.32	□
$u_{30}(E)$	10	#20	2.30	J
$v_{30}(E)$	12	#25	1.81	—
$v_{31}(E)$	24	#20	1.24	—
Reinforcement Bars, Epoxy Coated			kg	1170
Concrete Structures			m ³	2.7

DESIGNED	JLC
CHECKED	TPB
DRAWN	R. Doty
CHECKED	JLC TPB


June 26, 1997

DESIGNED Eng. J. Kagan
CHECKED Ralph E. Anderson
INCHES OF BORE DESIGN

** Epoxy grout v₃₀(E) bars in 230 mm Min. drilled holes according to Section 584 of the Standard Specifications.

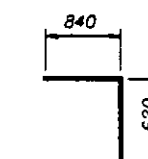

BAR 430(E)

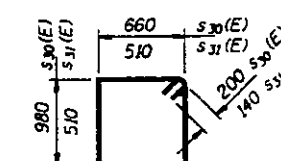



BARS $\delta_{30}(E)$ & $\delta_{31}(E)$

PIER 3
F.A.P. RT. 315 SEC. 140B-I-4
FULTON AND MASON COUNTIES
STA. 10+646.69


Notes: Space reinforcement in steps and cap to miss anchor bolts.
For anchor bolt installation details see sheet #123 of 123.
Existing reinforcement bars extending into the new construction shall be cleaned, straightened and incorporated into the new construction. Cast included with "Concrete Removal."
For concrete removal and pier repair details see sheet #109 of 123.
For truss jacking details see sheet #103 of 123.
Reinforcement bars designated (E) shall be epoxy coated.
All edges shall have standard 20 mm chamfers.

STATE OF ILLINOIS DEPARTMENT OF TRANSPORTATION


PROJECT NO.	SHEET NO.	COUNTY	DATE	SHEET NO. 117
F.A.P. 315	140B-1-4	FULTON & MASON	1-4	140
				123 SHEETS

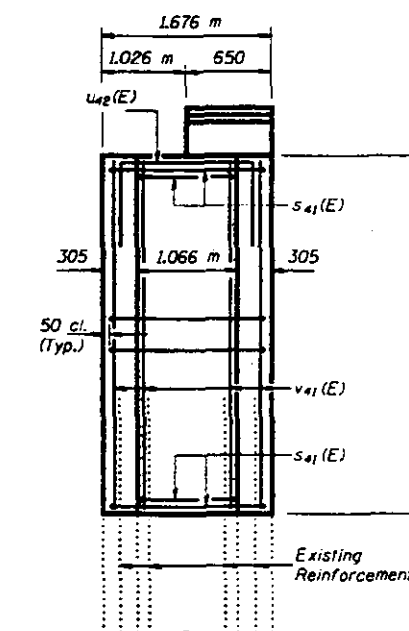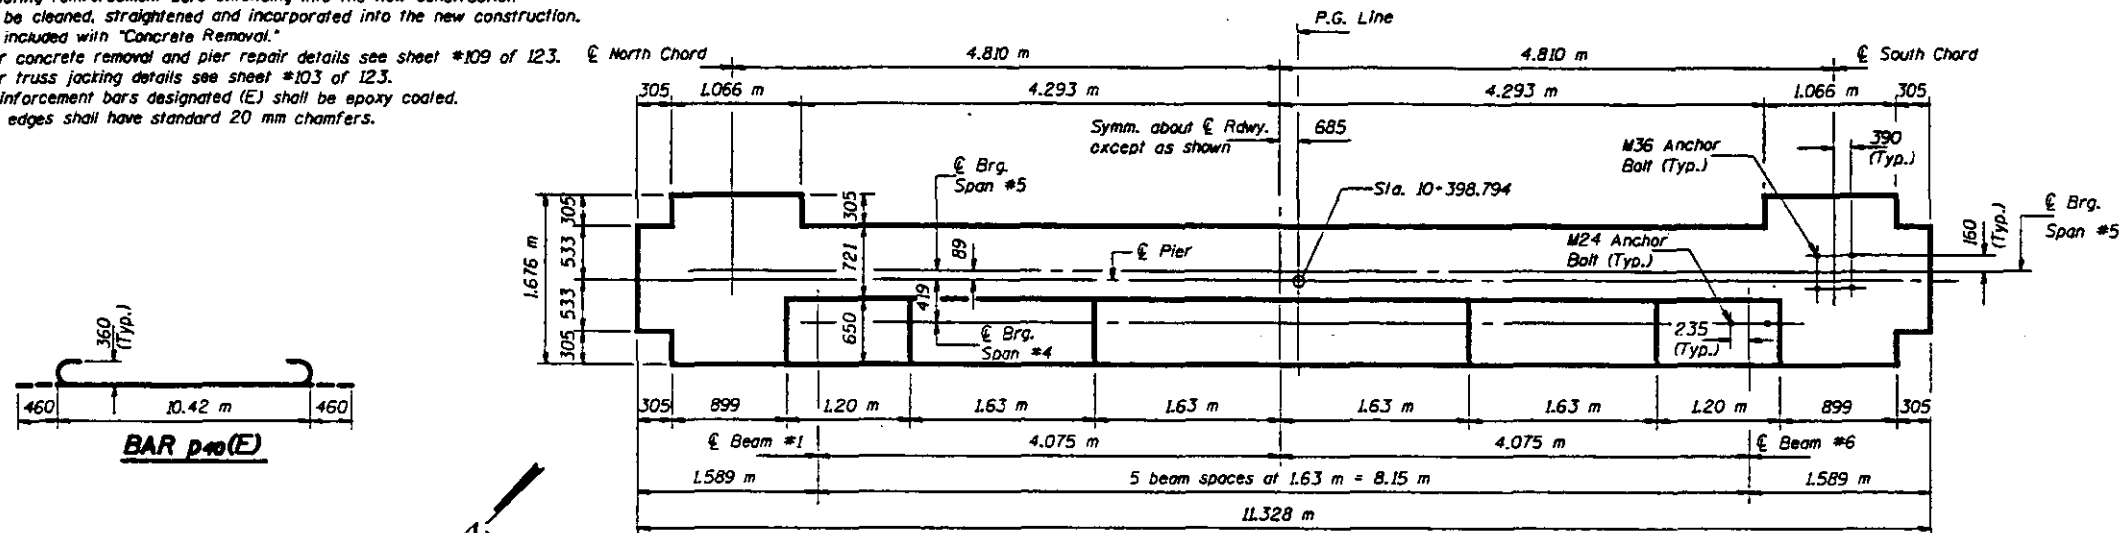


END VIEW

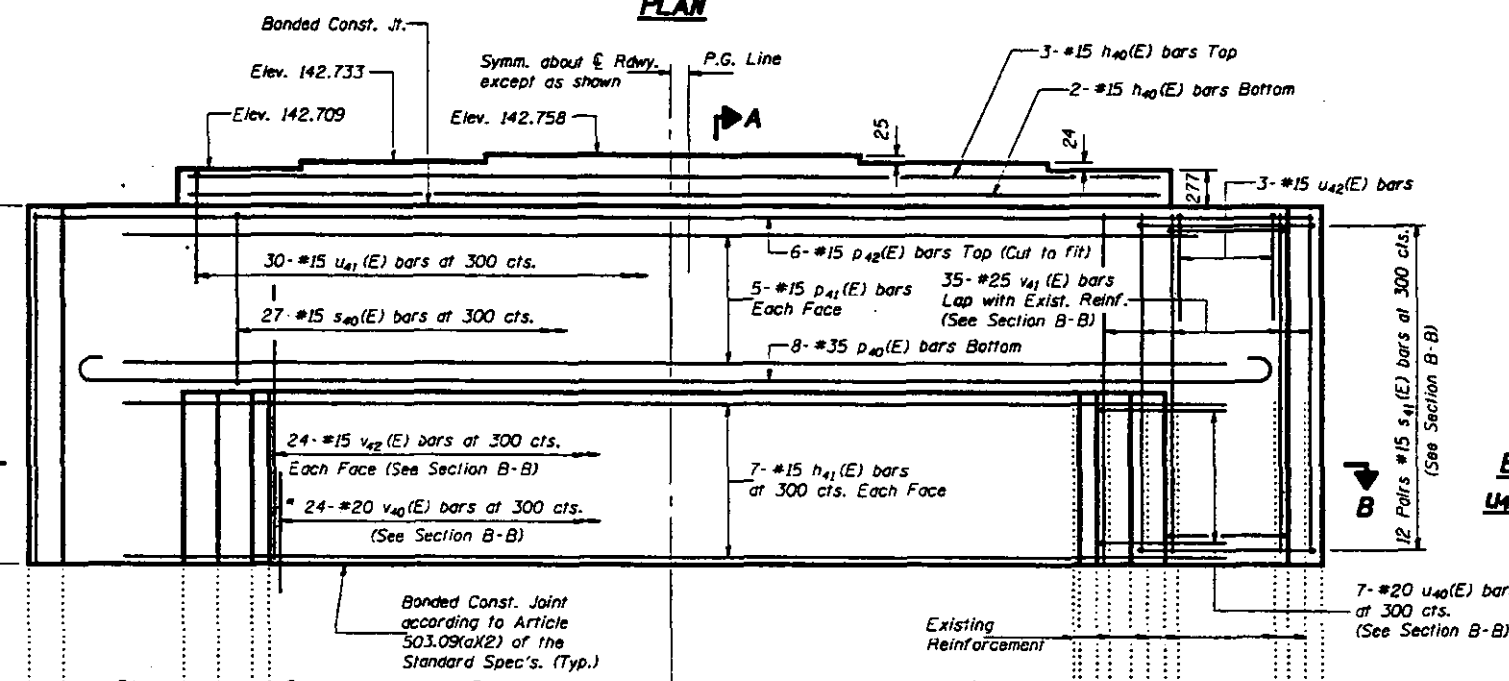

ELEVATION
(Looking East)

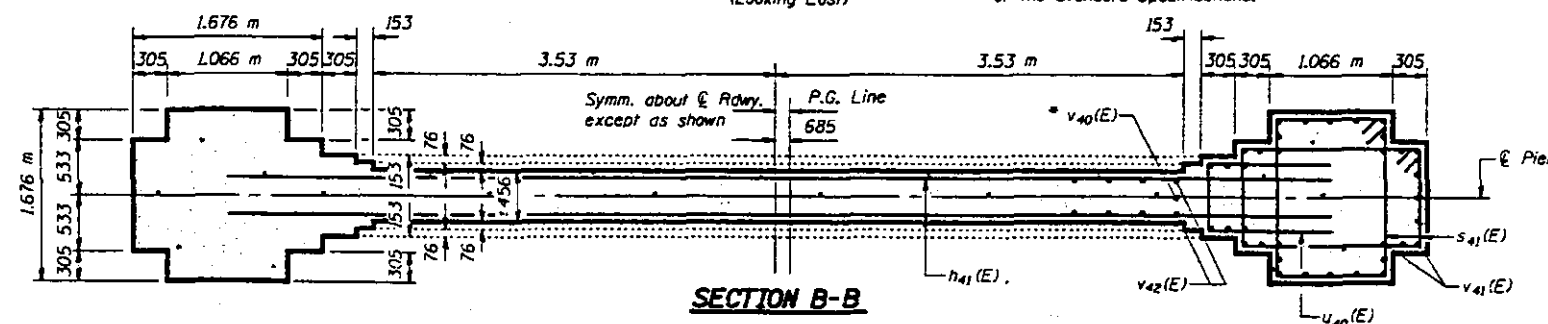

SECTION B-B

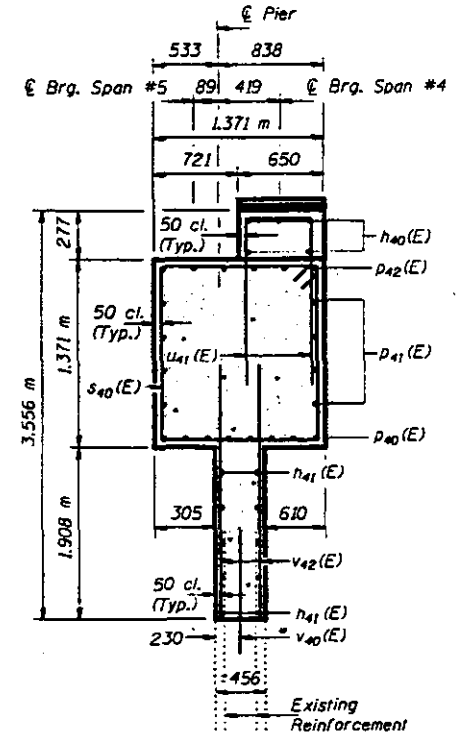

SECTION A-A

BARS $u_{40}(E)$,
 $u_{41}(E)$ & $u_{42}(E)$

BARS $s_{40}(E)$ & $s_{41}(E)$

BILL OF MATERIAL

Bar	No.	Size	Length (m)	Shape
$h_{40}(E)$	5	#15	8.80	—
$h_{41}(E)$	14	#15	8.30	—
$p_{40}(E)$	8	#35	11.34	—
$p_{41}(E)$	10	#15	9.50	—
$p_{42}(E)$	6	#15	11.20	—
$s_{40}(E)$	27	#15	5.30	□
$s_{41}(E)$	48	#15	5.34	□
$u_{40}(E)$	14	#20	2.26	□
$u_{41}(E)$	30	#15	2.38	□
$u_{42}(E)$	6	#15	2.84	□
$v_{40}(E)$	24	#15	0.65	—
$v_{41}(E)$	70	#25	3.17	—
$v_{42}(E)$	48	#15	2.40	—
Concrete Structures		m ³	40.4	
Reinforcement Bars, Epoxy Coated		kg	3140	

PIER 4
F.A.P. RT. 315 SEC. 140B-1-4
FULTON AND MASON COUNTIES
STA. 10+646.69



DESIGNED JLC
CHECKED TTB
DRAWN R. Doty
CHECKED JLC TTB

June 26, 1997
R. Doty
R. Doty
R. Doty


STATE OF ILLINOIS
DEPARTMENT OF TRANSPORTATION

Notes: Space reinforcement in caps to miss anchor bolts.
All edges shall have standard 20 mm chamfers.
For anchor bolt installation details see sheet #123 of 123.
Existing reinforcement bars extending into the new construction shall be cleaned, straightened and incorporated into the construction. Cost included with "Concrete Removal."
For concrete removal and pier repair details see sheet #110 of 123.
For truss jacking details see sheet #104 of 123.
Reinforcement bars designated (E) shall be epoxy coated.


PROJECT NO.	SECTION	DATE	SHEET NO.
F.A.P. 315	140B-I-4	FULTON & MASON	123 SHEETS
DESIGNED BY	CHECKED BY	DATE	
JLC	TWM	June 26, 1997	

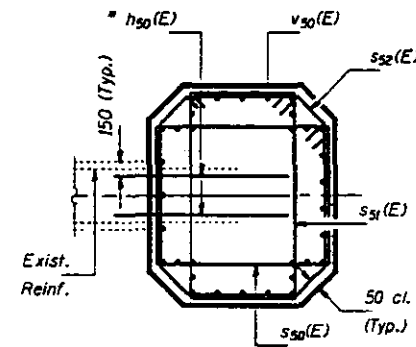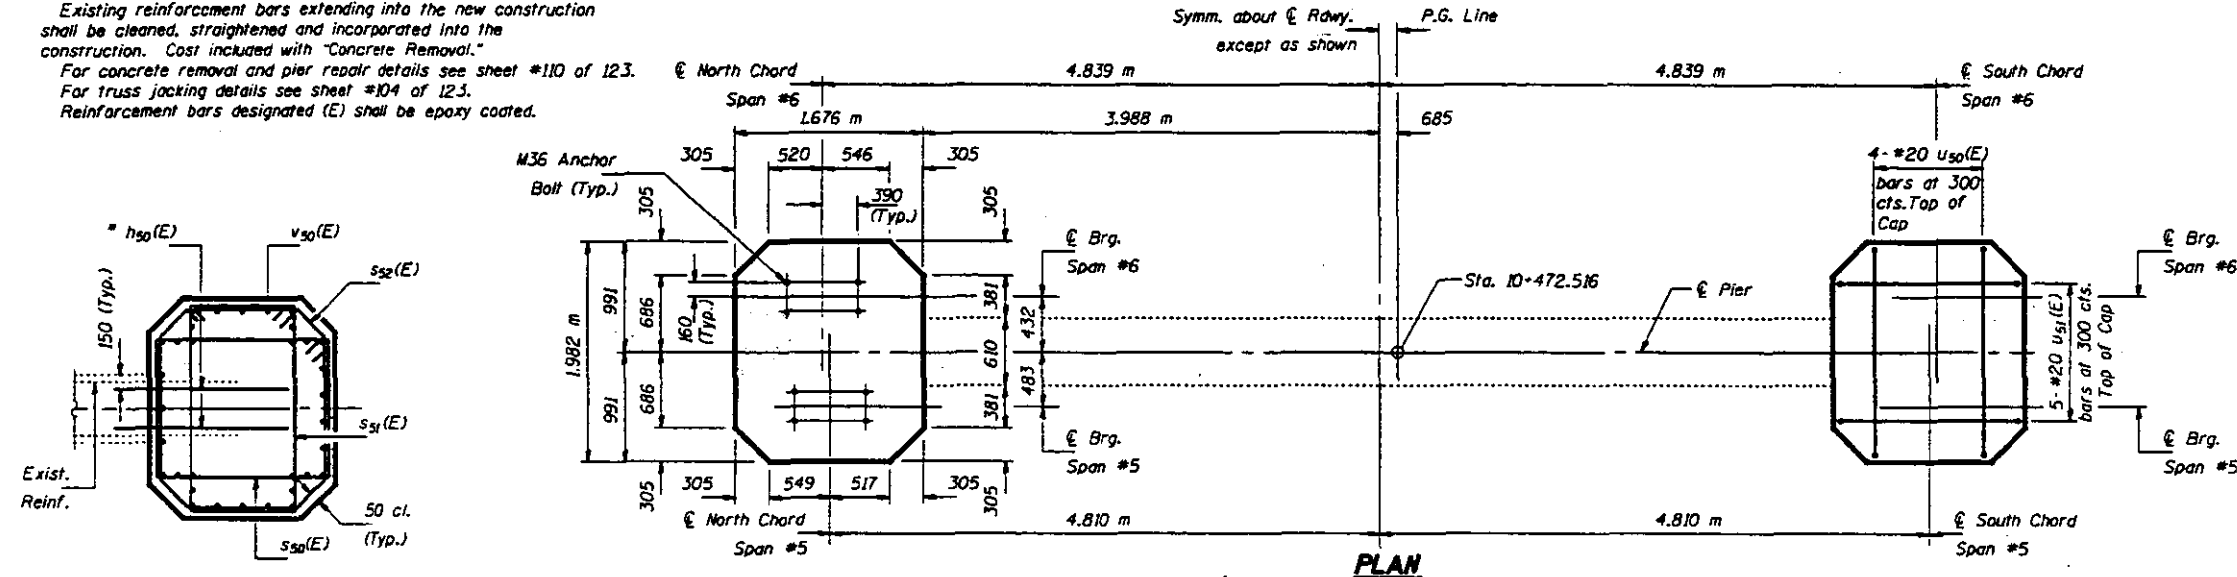


SECTION A-A

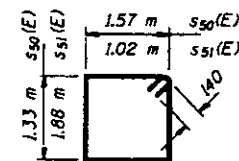

BARS s50(E) & s51(E)

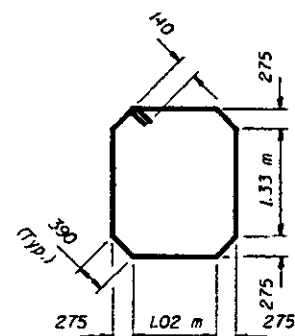


BAR s52(E)

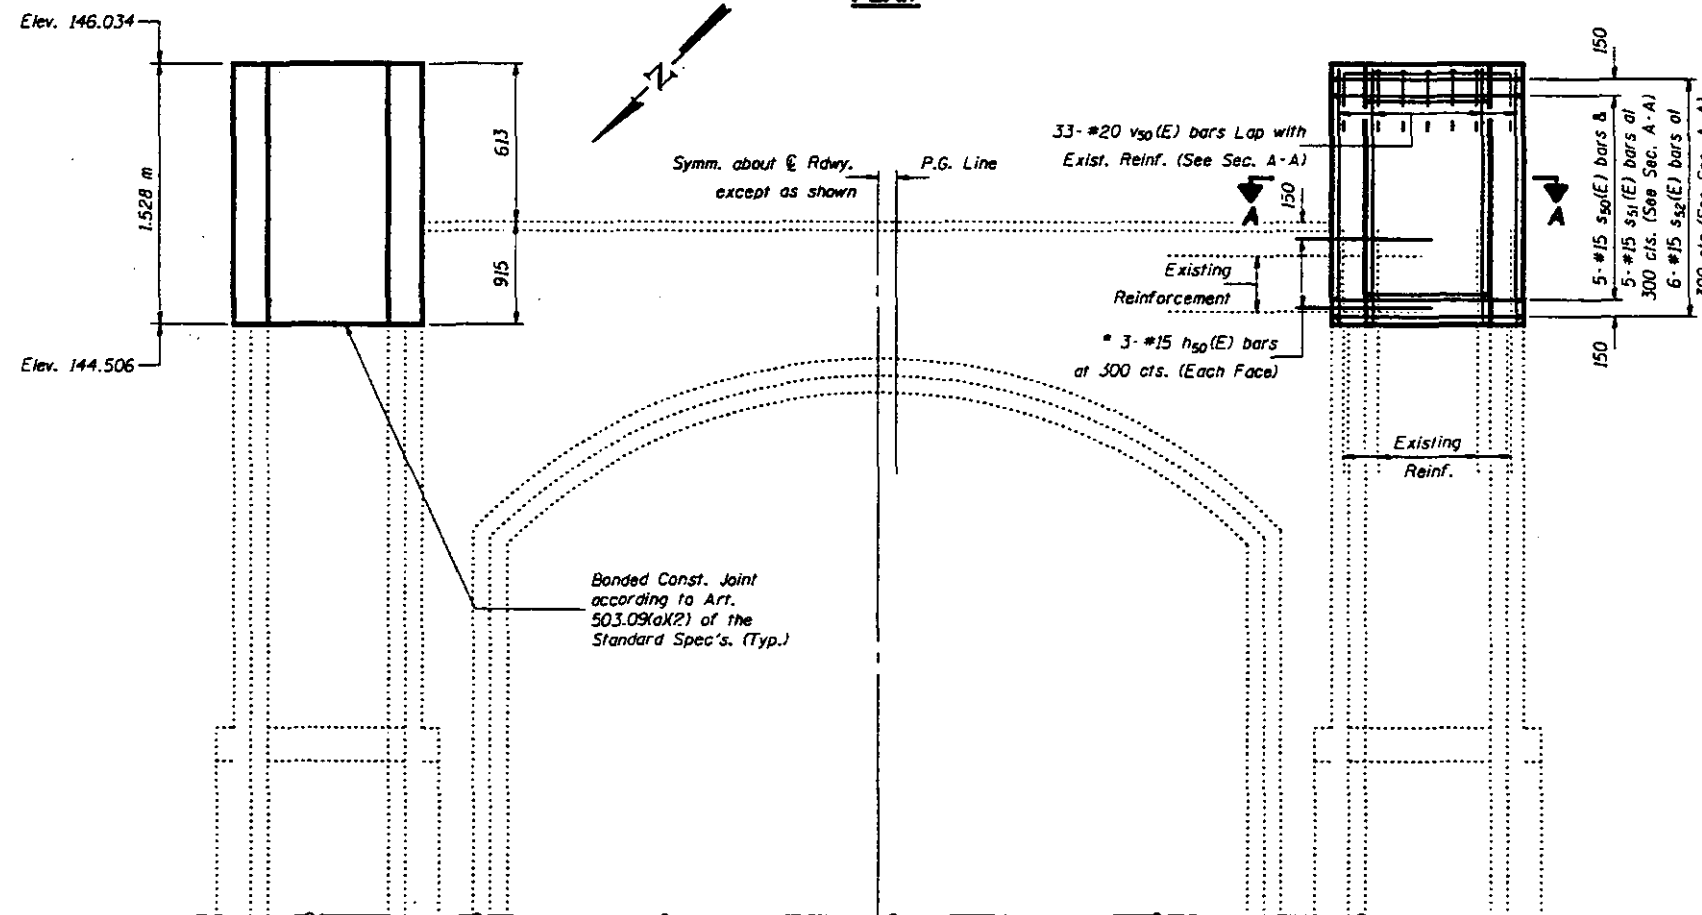


ELEVATION
(Looking East)

* Epoxy grout h50(E) bars in 230 mm (Min.) drilled holes according to Section 584 of the Standard Specifications.

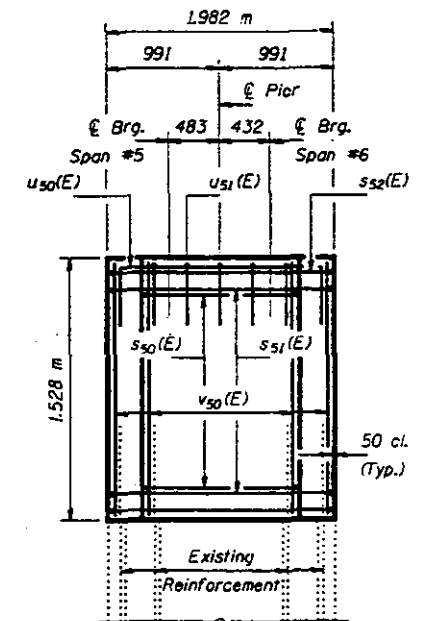

END VIEW

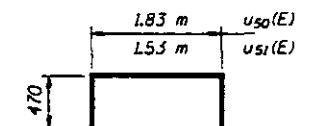

BARS u50(E) & u51(E)

BILL OF MATERIAL

Bar	No.	Size	Length(m)	Shape
h50(E)	12	#15	1.0	—
s50(E)	10	#15	6.08	□
s51(E)	10	#15	6.08	□
s52(E)	12	#15	6.54	□
u50(E)	8	#20	2.77	□
u51(E)	10	#20	2.47	□
v50(E)	66	#20	1.12	—
Concrete Structures			m ³	7.0
Reinforcement Bars, Epoxy Coated			kg	660

DESIGNED	JLC
CHECKED	TWM
DRAWN	R. Doty
CHECKED	JLC TWM

June 26, 1997
DESIGNED BY: JLC
CHECKED BY: TWM
DRAWN BY: R. Doty
CHECKED BY: JLC TWM

PIER 5
F.A.P. RT. 315 SEC. 140B-I-4
FULTON AND MASON COUNTIES
STA. 10+646.69

Notes: Space reinforcement in caps to miss anchor bolts.
All edges shall have standard 20 mm chamfers.
For anchor bolt installation details see sheet #123 of 123.
Existing reinforcement bars extending into the new construction shall be cleaned, straightened and incorporated into the construction. Cost included with "Concrete Removal."
For concrete removal and pier repair details see sheet #111 of 123.
For truss jacking details see sheet #105 of 123.
Reinforcement bars designated (E) shall be epoxy coated.


STATE OF ILLINOIS
DEPARTMENT OF TRANSPORTATION

Symm. about & Rdwy.
except as shown

685

P.G. Line

PROJECT NO.	SECTION	DATE	BY	CHECKED	SHEET NO. 119
F.A.P. 315	MOB-1-4	FULTON & MASON			123 SHEETS
FULTON & MASON					142

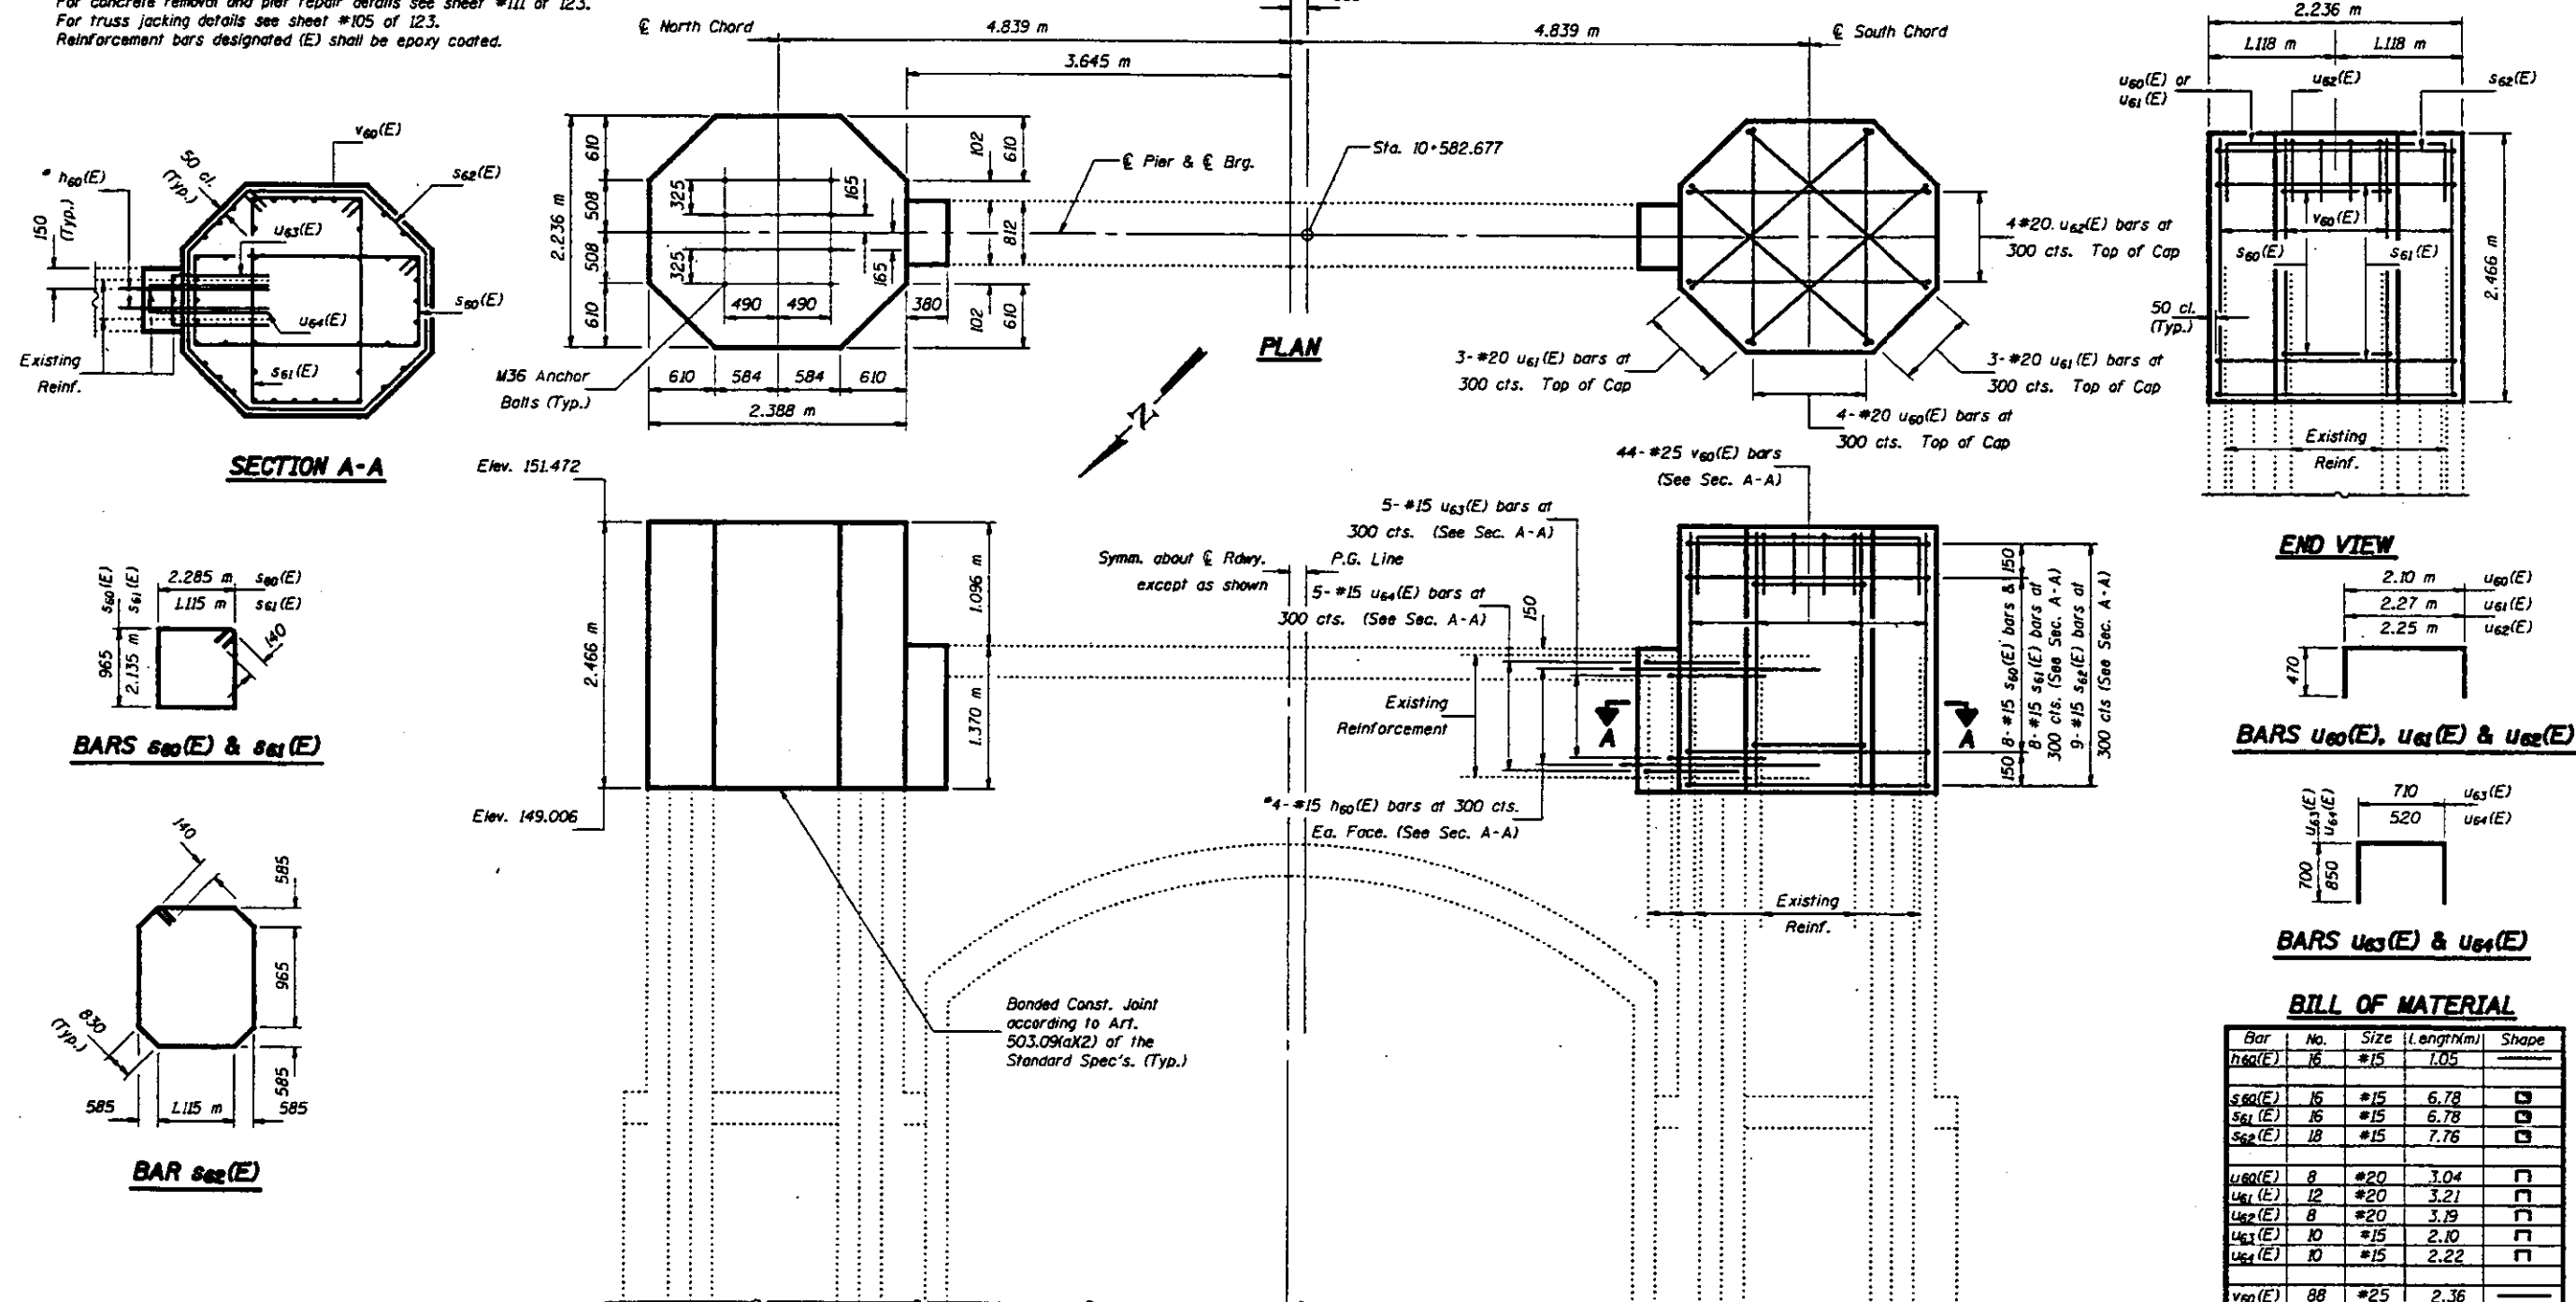

DESIGNED JLC
CHECKED TWM
DRAWN R. Dory
CHECKED JLC TWM

June 26, 1997
APPROVED [Signature]
[Signature]
[Signature]

ELEVATION
(Looking East)


* Epoxy grout $h_{60}(E)$ bars in 230 mm (Min.) drilled holes according to Section 584 of the Standard Specifications.

PIER 6
F.A.P. RT. 315 SEC. 140B-1-4
FULTON AND MASON COUNTIES
STA. 10+646.69

Notes: Space reinforcement in caps to miss anchor bolts.
All edges shall have standard 20 mm chamfers.
For anchor bolt installation details see sheet #123 of 123.
Existing reinforcement bars extending into the new construction shall be cleaned, straightened and incorporated into the construction. Cost included with "Concrete Removal."
For concrete removal and pier repair details see sheet #112 of 123.
For truss jacking details see sheet #105 of 123.
Reinforcement bars designated (E) shall be epoxy coated.

STATE OF ILLINOIS
DEPARTMENT OF TRANSPORTATION

PROJECT NO.	SECTION	DATE	SHEET NO.
F.A.P. 315	1408-I-4	FULTON & MASON	143
SHEET NO. 120			123 SHEETS

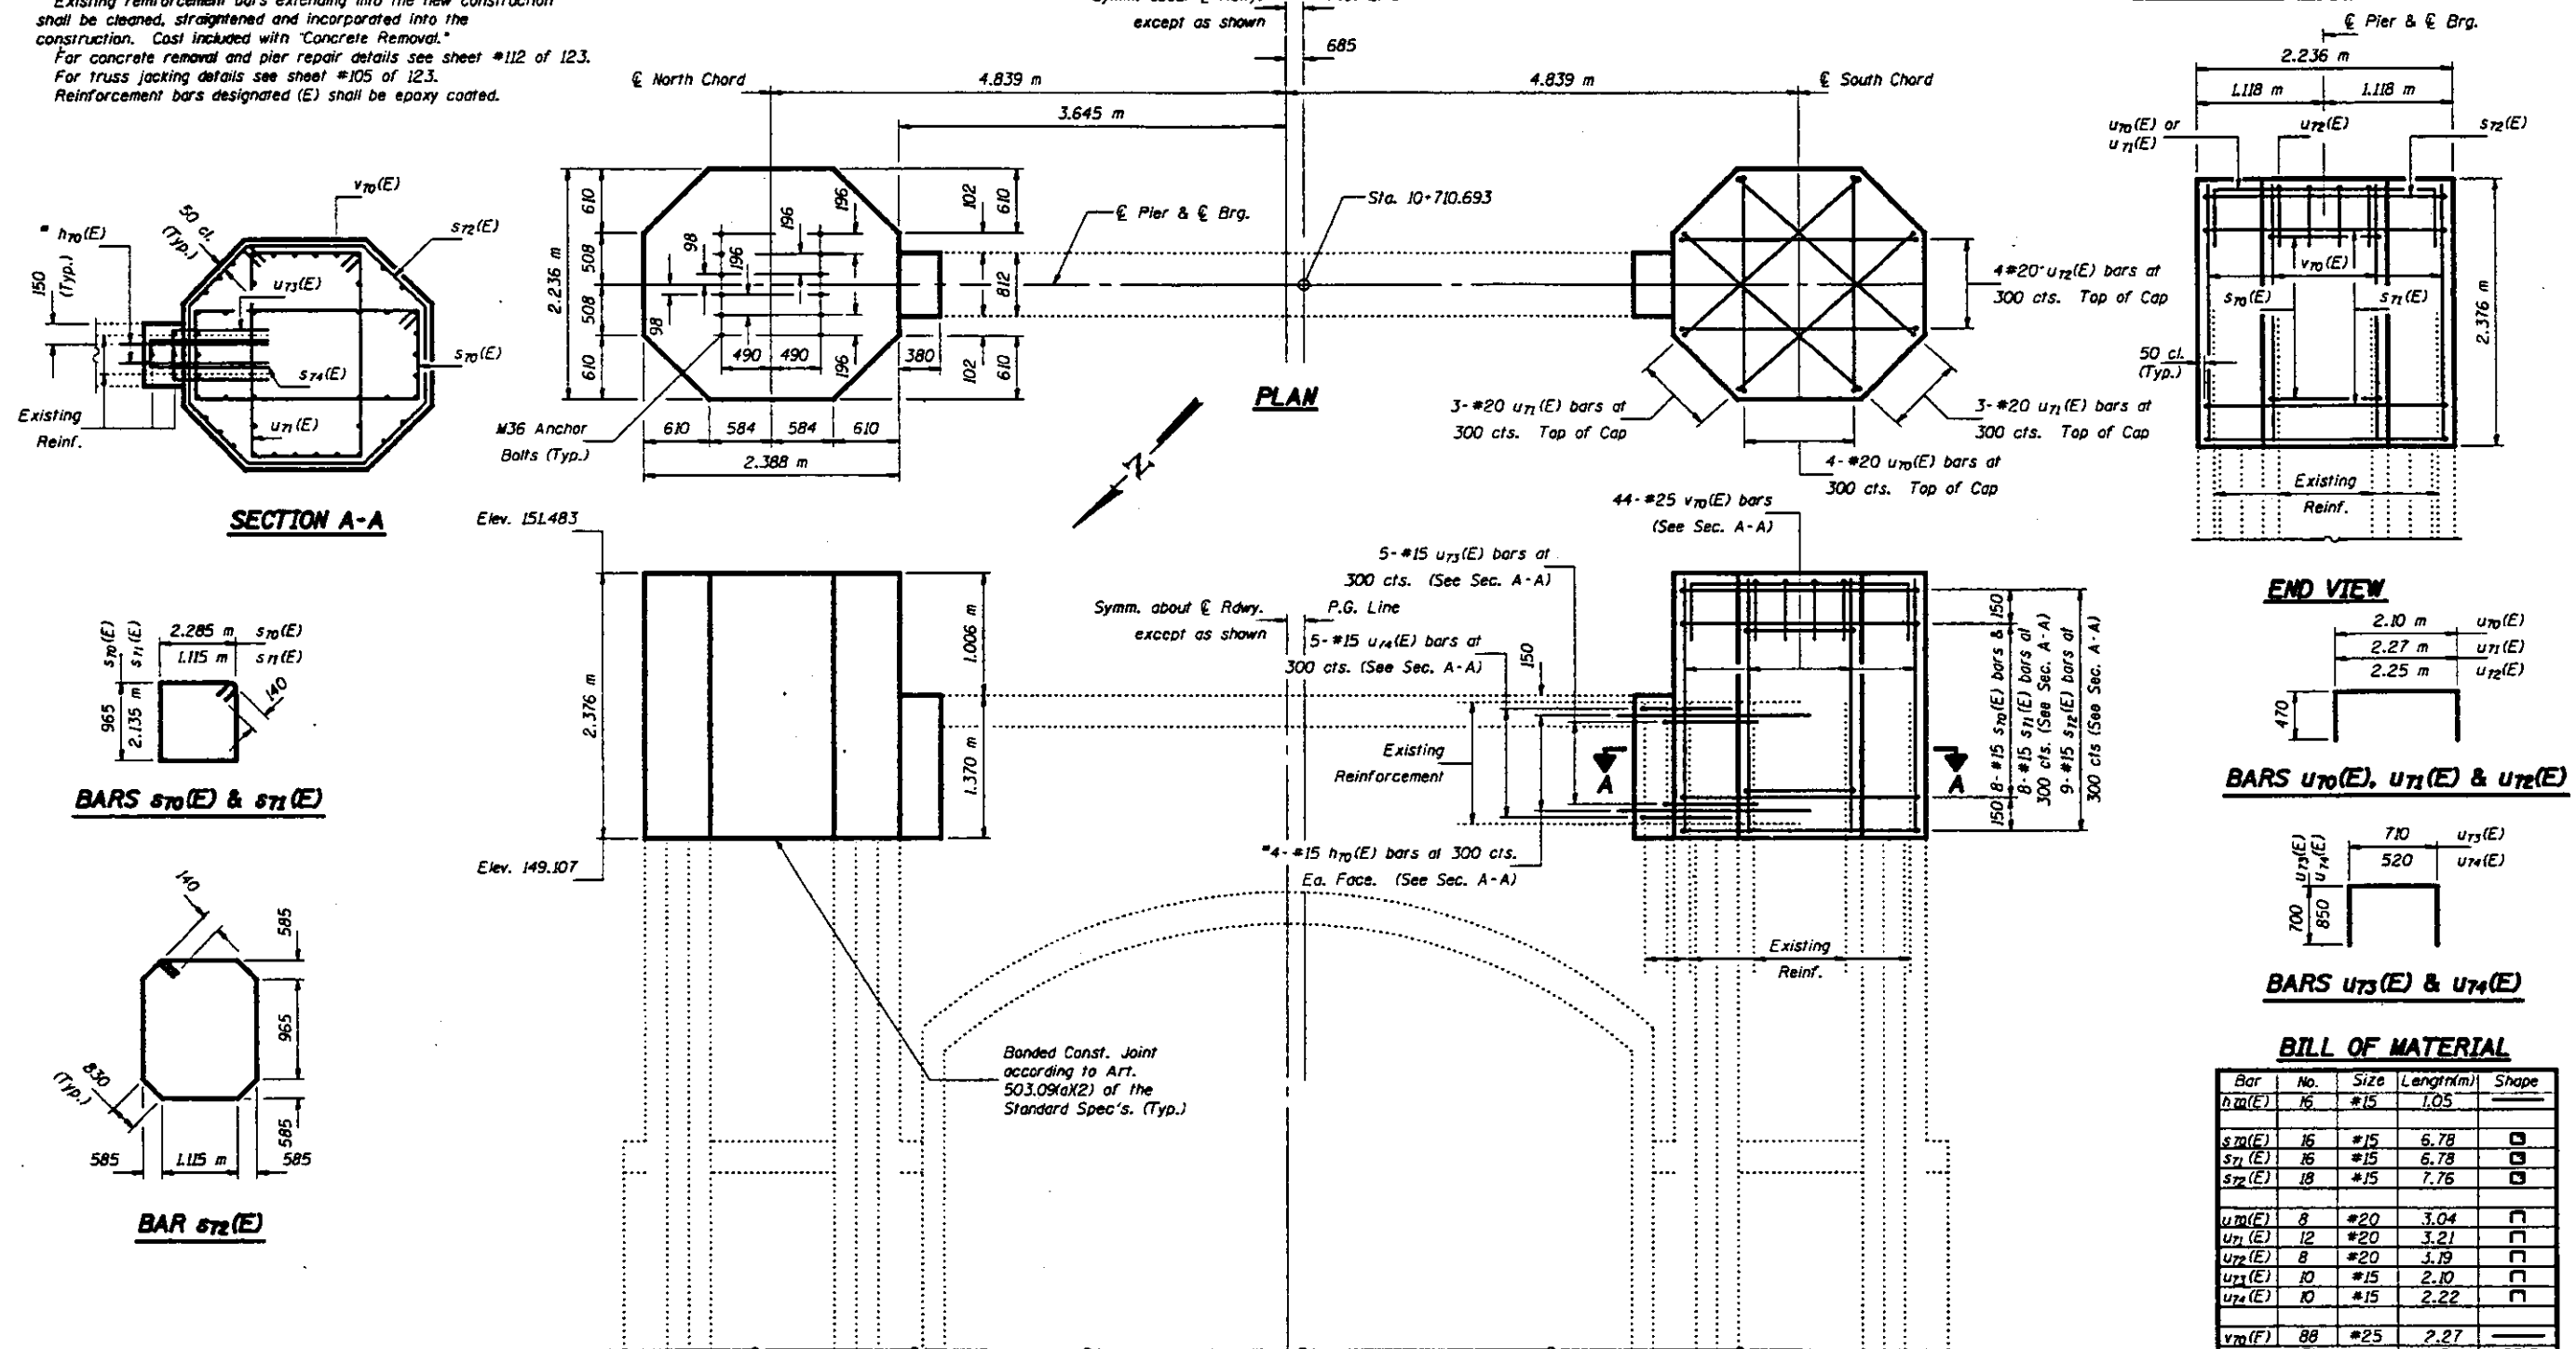

BILL OF MATERIAL

Bar	No.	Size	Length(m)	Shape
h ₇₀ (E)	16	#15	1.05	—
s ₇₀ (E)	16	#15	6.78	□
s ₇₁ (E)	16	#15	6.78	□
s ₇₂ (E)	18	#15	7.76	□
u ₇₀ (E)	8	#20	3.04	□
u ₇₁ (E)	12	#20	3.21	□
u ₇₂ (E)	8	#20	3.19	□
u ₇₃ (E)	10	#15	2.10	□
u ₇₄ (E)	10	#15	2.22	□
v ₇₀ (F)	88	#25	2.27	—
Concrete Structures		m ³	22.7	
Reinforcement Bars, Epoxy Coated		kg	1650	

PIER 7

F.A.P. RT. 315 SEC. 1408-I-4
FULTON AND MASON COUNTIES
STA. 10+646.69


DESIGNED	JLC
CHECKED	TWM
DRAWN	R. Dohy
CHECKED	JLC TWM

June 26, 1997
DESIGNED: *David J. O'Keefe*
CHECKED: *Ralph E. Anderson*
DRAWN: *R. Dohy*


ELEVATION
(Looking East)

* Epoxy grout h₇₀(E) bars in 230 mm (Min.) drilled holes according to Section 584 of the Standard Specifications.

DATE OF FILE	DATE FILED	REPORT	REPORT MADE BY	SHEET NO.
F.A.P. 315	MOB-1-4	FULTON & MASON		144
FULTON & MASON, INC.		123 SHEETS		

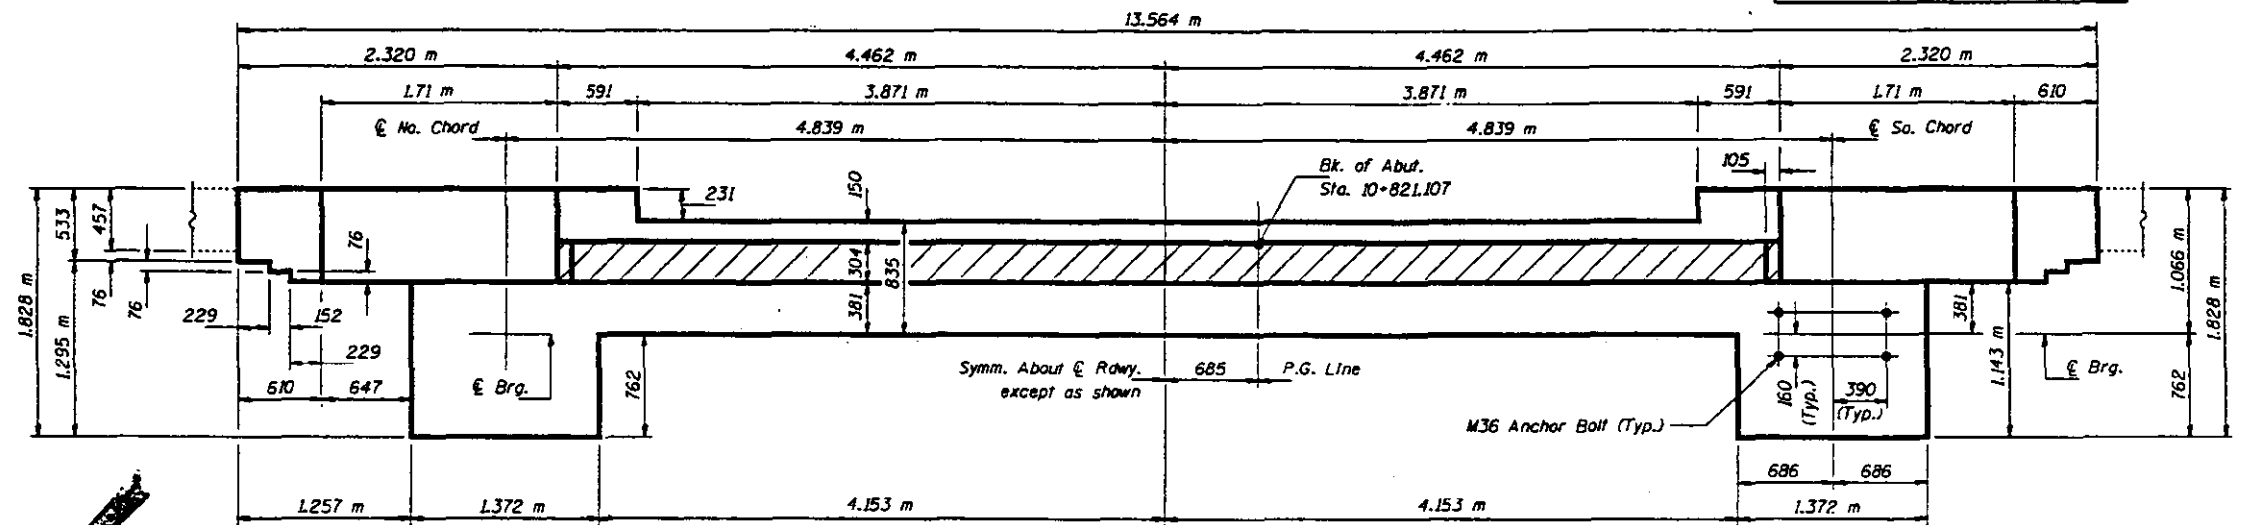

SECTION A-A

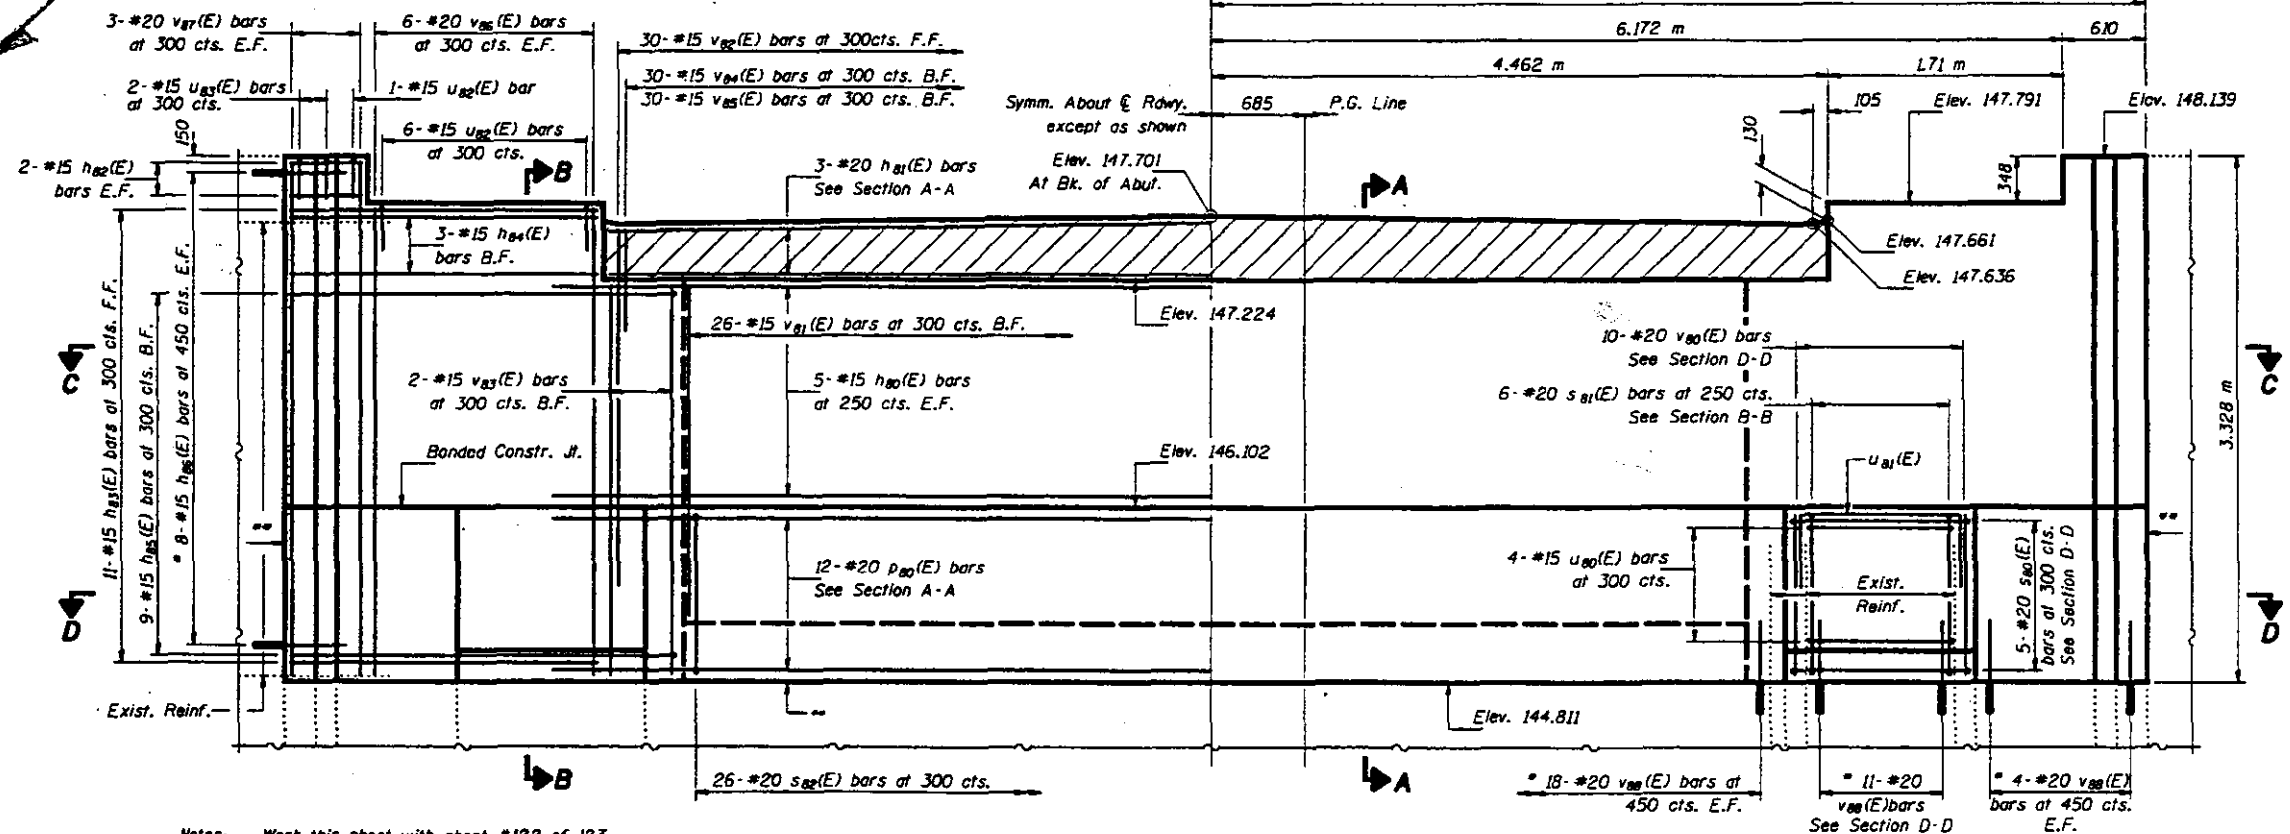

SECTION B-B

June 26, 1997

EXAMINED *Ing. J. K. K.*
ENGINEER OF INTERIOR DESIGN

PASSED *Rachel E. Anderson*
ENGINEER OF BRIDGES AND STRUCTURES

ELEVATION
(Looking East)


* Epoxy grout $h_{eg}(E)$ & $v_{eg}(E)$ bars in 230 mm (Min.) drilled holes according to Section 584 of the Standard Specifications.

** Bonded Const. Joint in accordance with Art. 503.09(a)(2) of the Standard Specifications.


EAST ABUTMENT
F.A.P. RT. 315 SECTION 140B-I-4
FULTON AND MASON COUNTIES
STATION 10+646.69

STATE OF ILLINOIS
DEPARTMENT OF TRANSPORTATION

DATE	REVISION	BY	CHKD	APPD	SHEET NO.
F.A.P. 315	140B-1-4	FULTON & MASON			122
					123 SHEETS

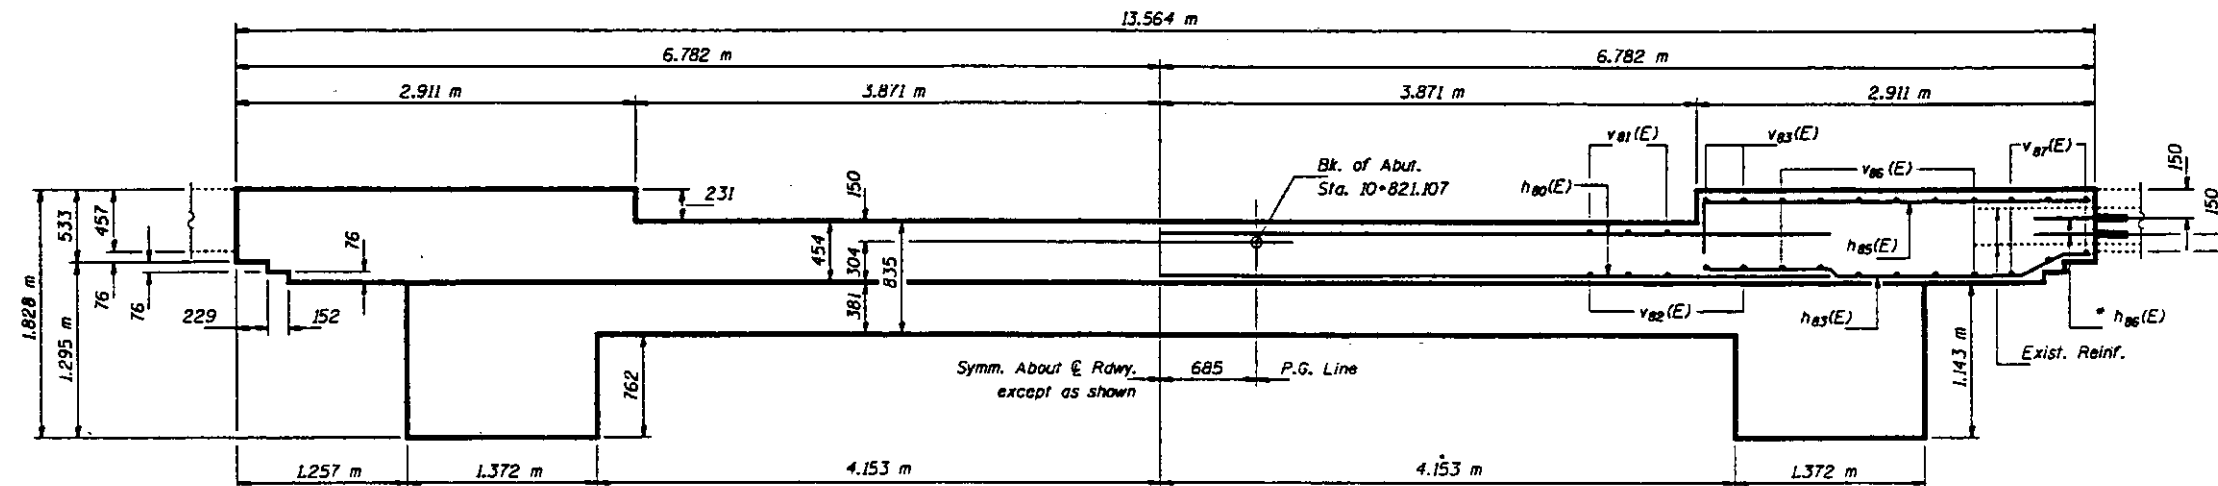


SECTION C-C

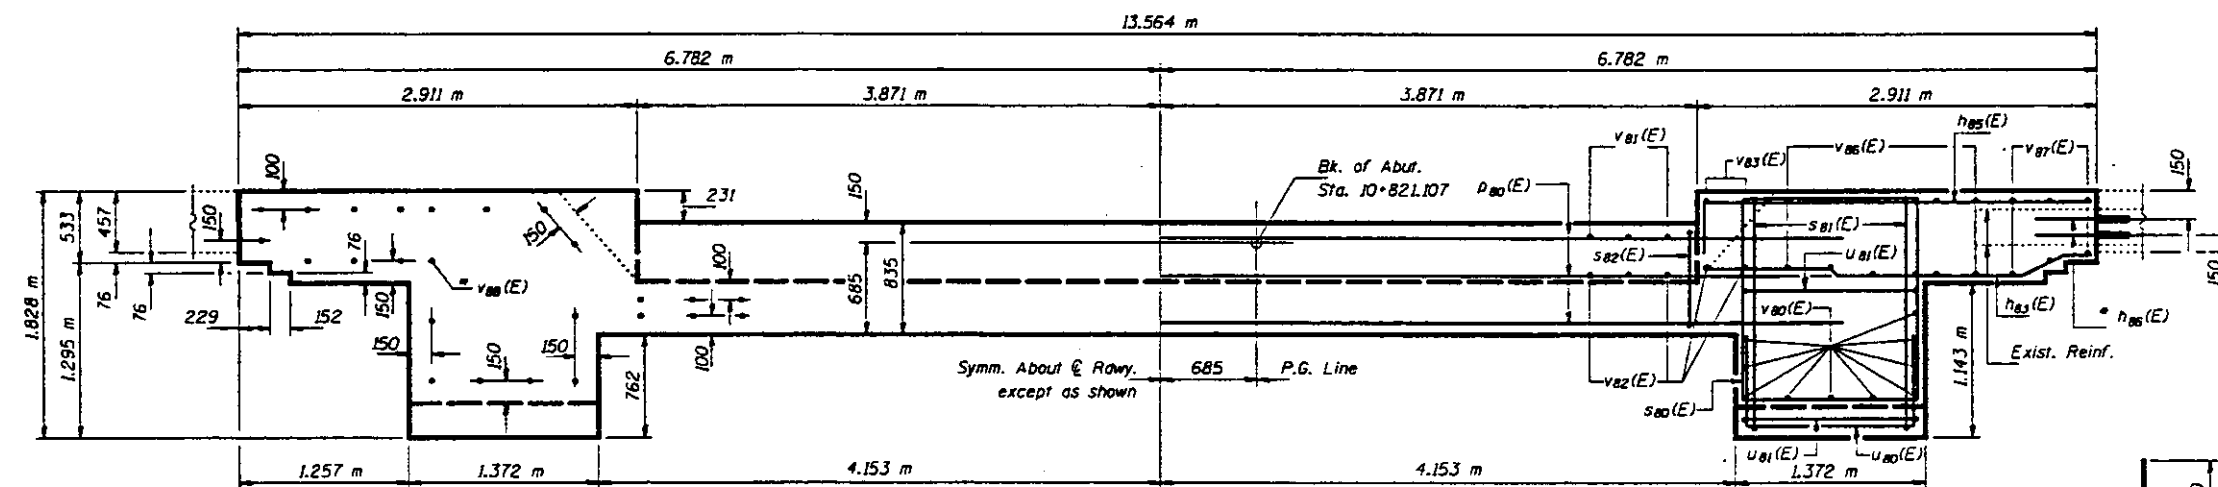


SECTION D-D


Notes: Work this sheet with sheet #121 of 123.

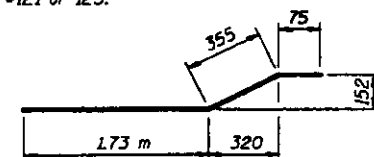


BAR $h_{85}(E)$

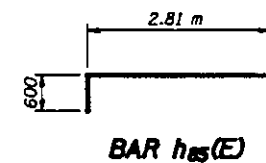


BAR $h_{85}(E)$

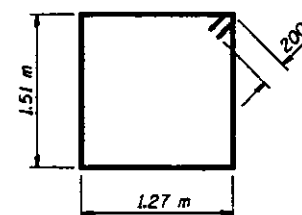


BAR $s_{80}(E)$

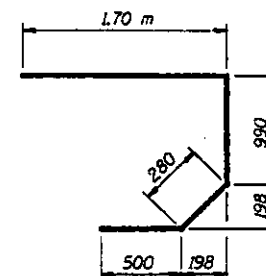


BAR $s_{81}(E)$

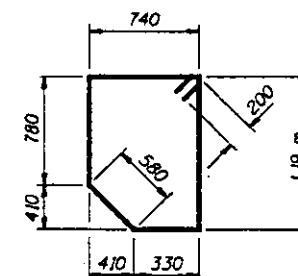


BAR $s_{82}(E)$

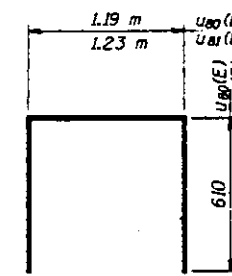

BARS $u_{80}(E)$ & $u_{81}(E)$

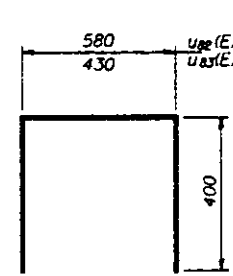

BARS $u_{82}(E)$ & $u_{83}(E)$

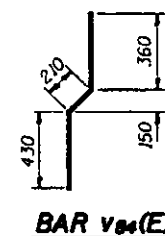

BAR $v_{84}(E)$

BILL OF MATERIAL

Bar	No.	Size	Length (m)	Shape
$h_{80}(E)$	10	#15	10.30	—
$h_{81}(E)$	3	#20	8.82	—
$h_{82}(E)$	8	#15	.51	—
$h_{83}(E)$	22	#15	2.26	—
$h_{84}(E)$	6	#15	2.22	—
$h_{85}(E)$	18	#15	3.41	—
$h_{86}(E)$	32	#15	.61	—
$p_{80}(E)$	12	#20	9.35	—
$s_{80}(E)$	10	#20	5.96	□
$s_{81}(E)$	12	#20	3.47	□
$s_{82}(E)$	26	#20	4.02	□
$u_{80}(E)$	8	#15	2.41	—
$u_{81}(E)$	10	#15	2.03	—
$u_{82}(E)$	14	#15	1.38	—
$u_{83}(E)$	4	#15	1.23	—
$v_{80}(E)$	20	#20	1.19	—
$v_{81}(E)$	26	#15	1.88	—
$v_{82}(E)$	30	#15	2.00	—
$v_{83}(E)$	4	#15	2.31	—
$v_{84}(E)$	30	#15	1.00	—
$v_{85}(E)$	30	#15	.76	—
$v_{86}(E)$	24	#20	2.88	—
$v_{87}(E)$	12	#20	3.22	—
$v_{88}(E)$	74	#20	.70	—
Concrete Structures		m ³	26.4	
Reinforcement Bars, Epoxy Coated		kg	2010	
Structure Excavation		m ³	38.8	



DESIGNED	JLC
CHECKED	TWM
DRAWN	John F. Schaeffer Jr.
CHECKED	JLC TWM

June 26, 1997
Robert C. Schaeffer
 LICENSED PROFESSIONAL ENGINEER
 STATE OF ILLINOIS
 LICENSE NO. 001-000000000

EAST ABUTMENT DETAILS
 F.A.P. RT. 315 SECTION 140B-1-4
 FULTON AND MASON COUNTIES
 STATION 10+646.69

The Illinois Coil-Lock Anchor Bolt is a proprietary item which is the property of the Illinois Department of Transportation. Use, reproduction or disclosure without express written permission is prohibited and protected under Federal copyright laws. The production and the fabrication of this bolt for use on highway projects in the State of Illinois shall be permitted and there shall be no incurred charges or fees to the manufacturer or the fabricator for producing or fabricating this bolt.

D	E	H	K	"d"
24	27	20	44	6
30	33	26	51	10
36	39	32	54	13
48	51	44	73	15
64	67	60	86	25

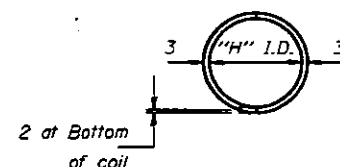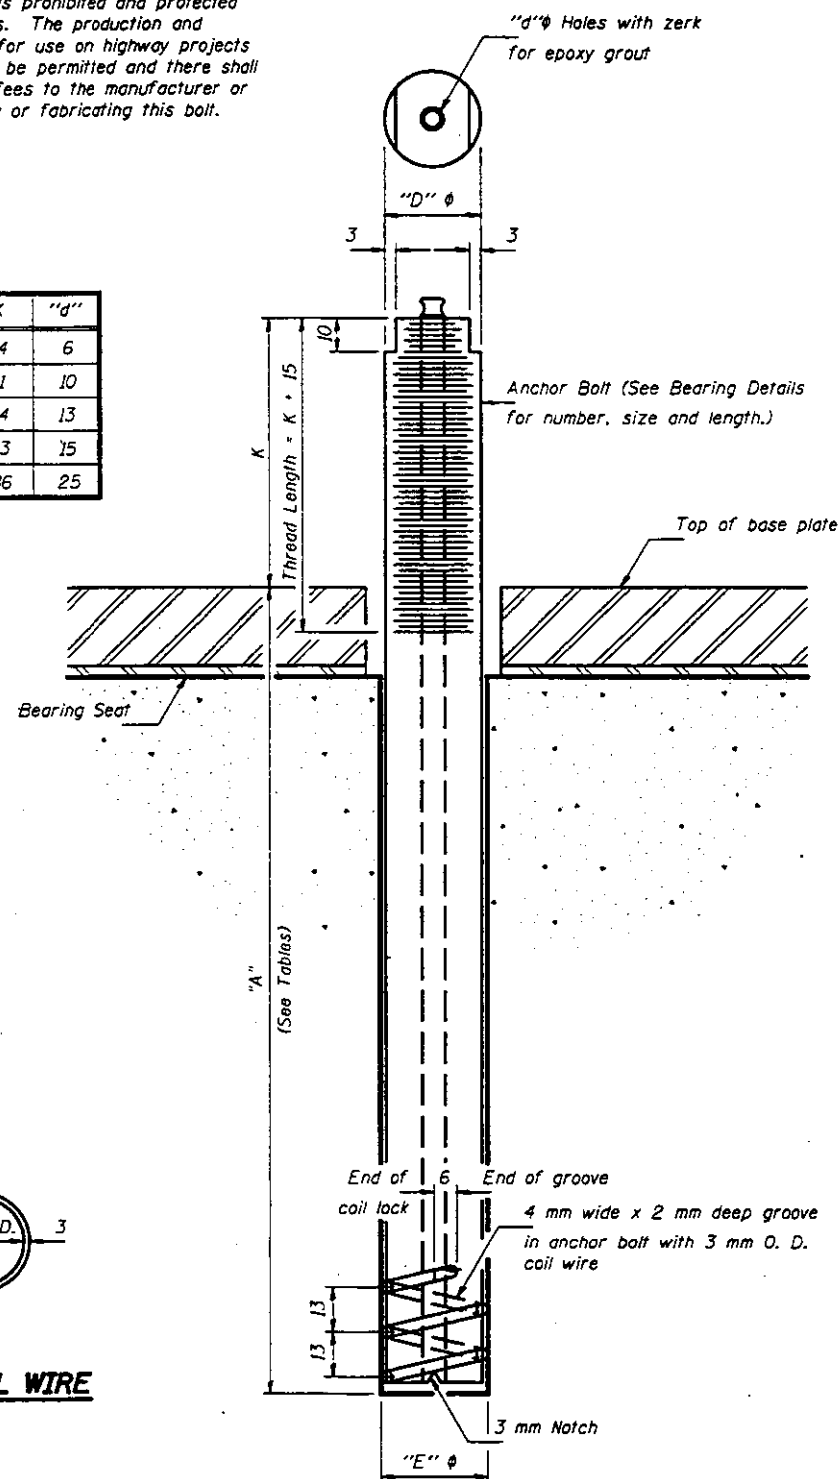

PLAN-COIL WIRE

ILLINOIS COIL-LOCK ANCHOR BOLT

STATE OF ILLINOIS DEPARTMENT OF TRANSPORTATION

MATERIALS FOR ILLINOIS COIL-LOCK ANCHOR BOLT

The anchor bolt shall be fabricated from cold drawn or hot finished seamless carbon steel mechanical tubing conforming to ASTM A 519, Grade 1026, CW and supplied with hexagonal nuts and cut washers.

The coil wire shall be made of any suitable soft steel wire.

The finished anchor bolt shall be cleaned of rust and other foreign materials and wrapped or packaged to prevent contamination until they are installed.

The epoxy grout shall be a two-component, epoxy resin bonding system conforming to ASTM C881, Type I, Grade 1 and of a Class suitable for the temperature at installation.

INSTALLATION PROCEDURE for the ILLINOIS COIL-LOCK ANCHOR BOLT

1. With the coil wire in place, the bolt shall be inserted into the hole and turned clockwise to a snug fit in the hole. Nut and washer shall be placed on the bolt. The nut shall be tensioned until the steel base plates are held securely to the concrete bearing seat.
2. Epoxy grout shall be pumped through the zerk fitting with a pressure gun. Pumping shall continue until the epoxy overflows the hole around the bolt shank. After pumping is discontinued, excess epoxy shall be immediately wiped off.

ALTERNATE ANCHOR BOLTS

The Contractor may use, at his option, the capsule or the adhesive cartridge type anchor rods that have been previously tested and given a prior approval by the Department. The Contractor shall install these anchor rods in pre-drilled holes in accordance with the manufacturer's recommendations and procedures.

The capsule or the adhesive cartridge type anchor rods shall be a two part system composed of:

1. A threaded rod stud with nut and washer conforming to ASTM A307 except where otherwise specified.
2. A sealed glass capsule or a sealed glass adhesive cartridge containing premeasured amounts of the adhesive chemical.

DIMENSION "A" APPROACHES

Location	"A"
W. Abut. & Pier #4	256
Piers #1 & #3	329
Pier #2	329

DIMENSION "A" TRUSSES

Location	"A"
Pier #4	396
Pier #5	396
Pier #6	396
Pier #7	396
E. Abut.	396

GENERAL NOTES

Holes in the masonry for anchor bolts shall be drilled through the base plates to the diameter and depth shown or in accordance with the manufacturer's recommendation after beams or girders have been erected and adjusted.

Prior to setting the bolts, the holes shall be dry and all dust and loose particles shall be removed by the use of compressed air or vacuuming.

The anchor bolts, furnished and installed and including the epoxy grout or capsules shall not be paid for separately but shall be included in the unit bid price for "Furnishing and Erecting Structural Steel".

All dimensions are in millimeters (mm) except as noted.

ANCHOR BOLT DETAILS
FOR BEARINGS
F.A.P. RT. 315 SECTION 140B-I-4
FULTON AND MASON COUNTIES
STATION 10+646.69

DESIGNED JLC
CHECKED TTB TWM
DRAWN R. Doty
CHECKED TTB TWM
ABB-1 (0) 7-1-94

June 26, 1997
EXAMINED [Signature]
PASSED [Signature]
DIRECTOR OF HIGHWAY DESIGN
DIRECTOR OF BRIDGES AND STRUCTURES