

STA. A 339+53.74 FAI-55 70
EXISTING GUIDE SIGN ON STRUCTURAL STEEL SIGN SUPPORT
PROPOSED GUIDE SIGN ON STRUCTURAL STEEL SIGN SUPPORT AT STA. A 339+53.74 OFFSET 100 FT

STRUCTURAL STEEL SIGN SUPPORT - BREAKAWAY						CONCRETE FOUNDATIONS	SIGN PANEL - TYPE 3	SIGN PANEL REMOVAL - TYPE 3
SIZE	NEAR POST		FAR POST		STUB POST (FT)			
	OFFSET (FT)	LENGTH (FT)	OFFSET (FT)	LENGTH (FT)		CU YD	SF	SF
W12X26	94.45	21.58	103.66	21.42	6	1274	2.54	112
							112	112




PHOTO COURTESY OF GOOGLE MAPS

SIGN DETAIL

1:60

WIDTH x HGHT.	14'-0" x 8'-0"
BORDER WIDTH	2"
CORNER RADIUS	12"
MOUNTING	Overhead
BACKGROUND	TYPE: Reflective – ZZ
	COLOR: Green
LEGEND/BORDER	TYPE: Reflective – ZZ
	COLOR: White

SYMBOL	ROT	X	Y	WID	HT

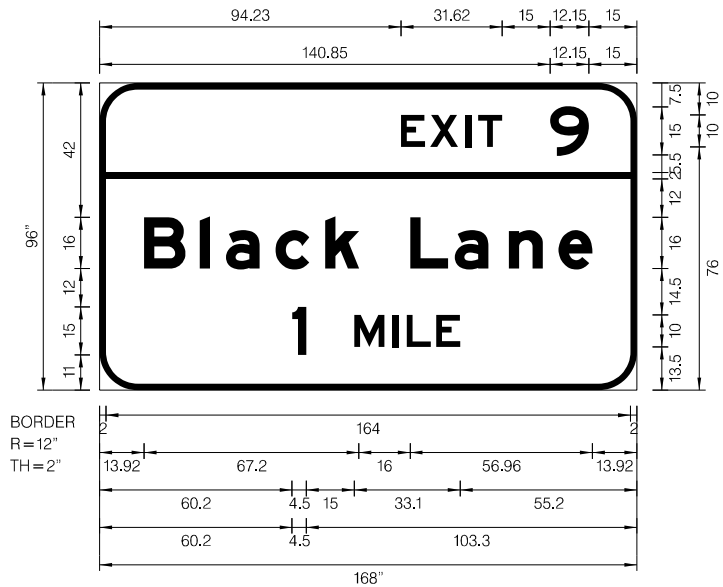

Dimensions are in inches,tenths

Letter locations are panel edge to lower left corner

LETTER POSITIONS (X)																	LENGTH	SERIESSIZE
E	X	I	T	9													31.6,12,2	E 2000
94.2	103.4	114.5	118.4	140.9														10,15
B	I	a	c	k	L	a	n	e									140.2	EM 2000
13.9	31.4	39.5	55	70.6	97.1	111	128	143.5										1612
1	M	I	L	E													52.6	E 2000
60.2	79.7	91.7	96.1	105.3														15,10

MODEL: SMODEL.NAMES
FILE NAME: D876E84-1557-0-shc-SgnDtl-46.dgn

STRUCTURE NO. 8C060I055R007.6 (TO BE REMOVED)
STA. A 347+18.40 FAI-55 70
EXISTING GUIDE SIGN ON STRUCTURE (TO BE REMOVED)
PROPOSED GUIDE SIGN TO BE GROUND MOUNTED AT STA 347+38.23 OFFSET 81.6' RT

STRUCTURAL STEEL SIGN SUPPORT - BREAKAWAY									CONCRETE FOUNDATIONS	SIGN PANEL - TYPE 3	SIGN PANEL REMOVAL - TYPE 3
SIZE	NEAR POST		MIDDLE POST		FAR POST		STUB POST (FT)	WEIGHT (POUND)			
	OFFSET (FT)	LENGTH (FT)	OFFSET (FT)	LENGTH (FT)	OFFSET (FT)	LENGTH (FT)			CU YD	SF	SF
W14X38	73.83	24.75	81.77	25.25	88.98	25.75	10.5	3277.5	6.27	365.5	365.5



PHOTO COURTESY OF GOOGLE MAPS

SIGN DETAIL

1:60

WIDTH x HGHT.	21'-6" x 17'-0"
BORDER WIDTH	2"
CORNER RADIUS	12"
MOUNTING	Ground
BACKGROUND	TYPE: Reflective - ZZ
	COLOR: Green
LEGEND/BORDER	TYPE: Reflective - ZZ
	COLOR: White

SYMBOL	ROT	X	Y	WID	HT
M1_1	360	99	112	60	48



Dimensions are in inches,tenths

Letter locations are panel edge to lower left corner

LETTER POSITIONS (X)																	LENGTH	SERIESSIZE
E	X	I	T	1	0												31.6,20.6	E 2000 10,15
175.8	185	196.1	199.9	222.5	230.4													
I	n	t	e	r	s	t	a	t	e		2	7	0				233.4	EM 2000 20/15
12.3	23.1	42.3	57.3	76.7	89.3	106.7	121.7	140.9	155.9	169.1	189.1	208.7	228.9					
M	e	m	p	h	i	s											136.6	EM 2000 20/15
60.7	84.3	103.7	133.7	153.1	174.3	184.1												
1	M	I	L	E													69.1	E 2000 18,12
94.4	123.8	138.2	143.5	154.6														

MODEL: SMODELNAMES
FILE NAME: D878E84J5570shcSgnDtl+47.dgn



USER NAME = jacobspw18lcs04\$	DESIGNED -	REVISED -
	DRAWN -	REVISED -
PLOT SCALE = 0.16666667' / in.	CHECKED -	REVISED -
PLOT DATE = 10/2/2025	DATE - 2025/10/03	REVISED -

STATE OF ILLINOIS
DEPARTMENT OF TRANSPORTATION

SIGN DETAILS

SCALE: NTS SHEET 47 OF 73 SHEETS STA. TO STA.

F.A.I. RTE.	SECTION	COUNTY	TOTAL SHEETS	SHEET NO.
70	Section82-(5,6)RS-2, 60-6RS-2	MADISON & ST. CLAIR	678	302
CONTRACT NO. 76E84				
ILLINOIS FED. AID PROJECT				

STA. A 356+57.62 FAI-55 70
EXISTING GUIDE SIGN ON STRUCTURAL STEEL SIGN SUPPORT
PROPOSED GUIDE SIGN ON STRUCTURAL STEEL SIGN SUPPORT AT STA. A 356+57.62 OFFSET 100 FT

STRUCTURAL STEEL SIGN SUPPORT - BREAKAWAY							CONCRETE FOUNDATIONS	SIGN PANEL - TYPE 3	SIGN PANEL REMOVAL - TYPE 3
SIZE	NEAR POST		FAR POST		STUB POST (FT)	WEIGHT (POUND)			
	OFFSET (FT)	LENGTH (FT)	OFFSET (FT)	LENGTH (FT)					
							CU YD	SF	SF
W14X38	94.48	26.6	104.24	26.64	7	2289.12	4.18	216	216



PHOTO COURTESY OF GOOGLE MAPS

SIGN DETAIL

1:60

WIDTH x HGHT.	16'-0" x 13'-6"
BORDER WIDTH	2"
CORNER RADIUS	12"
MOUNTING	Ground
BACKGROUND	TYPE: Reflective – ZZ
	COLOR: Brown
LEGEND/BORDER	TYPE: Reflective – ZZ
	COLOR: White

SYMBOL	ROT	X	Y	WD	HT
M1_1	360	73.5	10.7	45	36



Dimensions are in inches,tenths

Letter locations are panel edge to lower left corner

LETTER POSITIONS (X)																	LENGTH	SERIES	SIZE
C	a	h	o	k	i	a	M	o	u	n	d	s						EM	2000
9.6	22.9	37	49.9	63.1	76.1	82.9	105	120.7	133.9	148.1	161	173.6					172.9		13,310
H	i	s	t	o	r	i	c	S	i	t	e							EM	2000
28.1	43.4	49.9	61.5	71.5	84.7	94.6	101.4	123.5	138.5	145.1	155.1						135.8		13,310
O	u	r	L	a	d	y	o	f										EM	2000
31.7	46.9	61	81	92.6	105.5	118.2	142.9	154.7									128.6		13,310
S	n	o	w	s	S	h	r	i	n	e								EM	2000
22.8	37.7	50.7	62.4	78.4	100.5	115.5	129.6	139.5	147.5	160.4							146.4		13,310
E	X	I	T	S	O	U	T	H										E	2000
27.5	36.4	47.1	50.6	133.5	143.3	154	163.8	173									30.6,47.6		10

MODEL: S\MODEL\NAMES
FILE NAME: D876E64-1557\esh-SgnDtl-48.dgn

STA. A 359+08.81 FAI-55 70
EXISTING GUIDE SIGN ON STRUCTURAL STEEL SIGN SUPPORT
PROPOSED GUIDE SIGN ON STRUCTURAL STEEL SIGN SUPPORT AT STA. A 359+03.81 OFFSET -100 FT

STRUCTURAL STEEL SIGN SUPPORT - BREAKAWAY						CONCRETE FOUNDATIONS	SIGN PANEL - TYPE 3	SIGN PANEL REMOVAL - TYPE 3
SIZE	NEAR POST		FAR POST		STUB POST (FT)			
	OFFSET (FT)	LENGTH (FT)	OFFSET (FT)	LENGTH (FT)		CU YD	SF	SF
W10X12	94.18	16.99	104.83	23.29	6	1018.16	55	55




PHOTO COURTESY OF GOOGLE MAPS

SIGN DETAIL

1:60

WIDTH x HGHT.	11'-0" x 5'-0"
BORDER WIDTH	1.75"
CORNER RADIUS	6"
MOUNTING	Ground
BACKGROUND	TYPE: Reflective – ZZ
	COLOR: Green
LEGEND/BORDER	TYPE: Reflective – ZZ
	COLOR: White

SYMBOL	ROT	X	Y	WID	HT
M1-100 -2	0	9.8	35	22.5	18

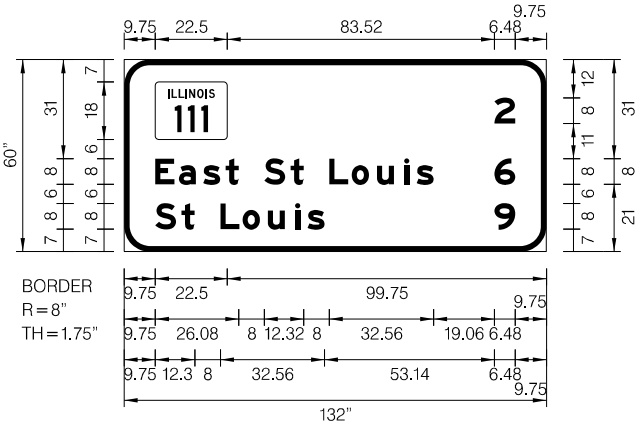

Dimensions are in inches,tenths

Letter locations are panel edge to lower left corner

LETTER POSITIONS (X)																	LENGTH	SERIES/SIZE
2																		EM 2000 8
115.8																	6.5	
E	a	s	t	S	t	L	o	u	i	s	6							EM 2000 8/6
9.8	17.1	24.7	31.7	43.8	52	64.2	71.1	79	87.5	91.4	115.8						112.5	
S	t	L	o	u	i	s	9											EM 2000 8/6
9.8	17.9	30.1	37	45	53.4	57.4	115.8										112.5	

MODEL: S\MODEL\NAMES
FILE NAME: D878E84-1557\ssht-SgnDtl-49.dgn

PROPOSED GUIDE SIGN ON STRUCTURAL STEEL SIGN SUPPORT AT STA. A 369+46.71 OFFSET 97 FT

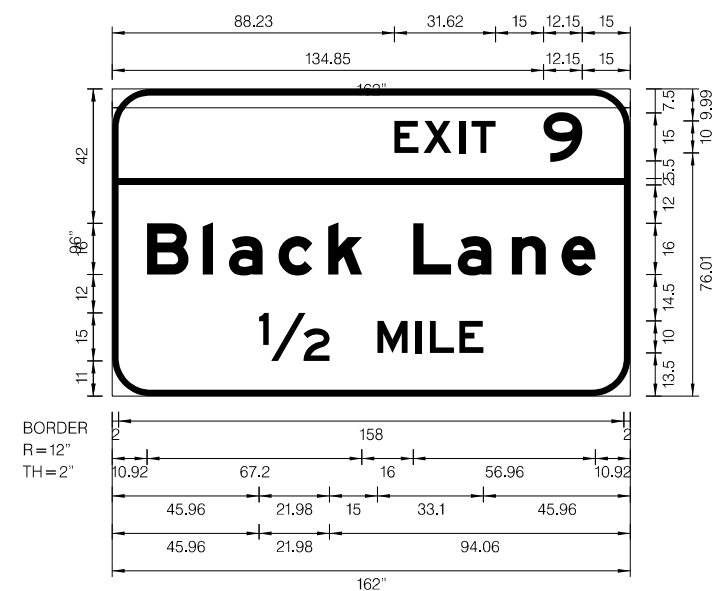
STRUCTURAL STEEL SIGN SUPPORT - BREAKAWAY							CONCRETE FOUNDATIONS	SIGN PANEL - TYPE 3	SIGN PANEL REMOVAL - TYPE 3
SIZE	NEAR POST		FAR POST		STUB POST (FT)	WEIGHT (POUND)			
	OFFSET (FT)	LENGTH (FT)	OFFSET (FT)	LENGTH (FT)			CU YD	SF	SF
W10X22	94.35	18.74	103.32	18.58	6	953.04	2.36	108	108



PHOTO COURTESY OF GOOGLE MAPS

1:60

WIDTH x HGHT.	13'-6" x 8'-0"
BORDER WIDTH	2"
CORNER RADIUS	12"
MOUNTING	Ground
BACKGROUND	TYPE: Reflective - ZZ
	COLOR: Green
LEGEND/BORDER	TYPE: Reflective - ZZ
	COLOR: White

[illegible]

Dimensions are in inches,tenths

Letter locations are panel edge to lower left corner

[illegible]


PROPOSED GUIDE SIGN ON STRUCTURAL STEEL SIGN SUPPORT AT STA. A 183+98.65 OFFSET 97 FT

STRUCTURAL STEEL SIGN SUPPORT - BREAKAWAY							CONCRETE FOUNDATIONS	SIGN PANEL - TYPE 3	SIGN PANEL REMOVAL - TYPE 3
SIZE	NEAR POST		FAR POST		STUB POST (FT)	WEIGHT (POUND)			
	OFFSET (FT)	LENGTH (FT)	OFFSET (FT)	LENGTH (FT)			CU YD	SF	SF
W8X18	91.52	20.83	100.81	19.27	5	811.8	1.4	57.5	57.5



1:60

WIDTH x HGHT.	11'-6" x 5'-0"
BORDER WIDTH	1.75"
CORNER RADIUS	8"
MOUNTING	Ground
BACKGROUND	TYPE: Reflective – ZZ
	COLOR: Green
LEGEND/BORDER	TYPE: Reflective – ZZ
	COLOR: White

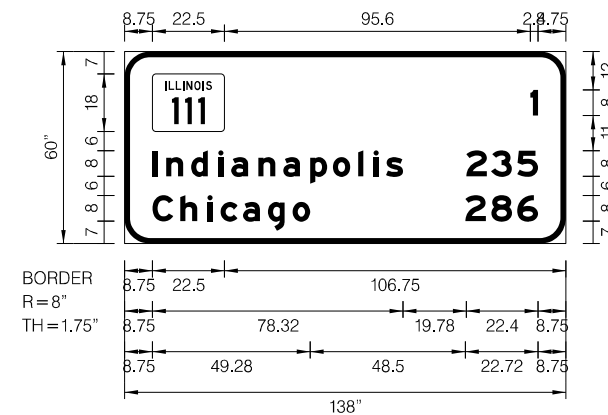[illegible]

Letter locations are panel edge to lower left corner

[illegible]

STA. A 186+48.00 FAI-55 70
EXISTING GUIDE SIGN ON STRUCTURAL STEEL SIGN SUPPORT
PROPOSED GUIDE SIGN ON STRUCTURAL STEEL SIGN SUPPORT AT STA. A 186+48.00 OFFSET -95 FT

STRUCTURAL STEEL SIGN SUPPORT - BREAKAWAY						CONCRETE FOUNDATIONS	SIGN PANEL - TYPE 3	SIGN PANEL REMOVAL - TYPE 3
SIZE	NEAR POST		FAR POST		STUB POST			
	OFFSET (FT)	LENGTH (FT)	OFFSET (FT)	LENGTH (FT)	POST (FT)	WEIGHT (POUND)	CU YD	SF
W12X26	89.32	22.67	98.60	24.82	6	1390.74	2.82	108




PHOTO COURTESY OF GOOGLE MAPS

SIGN DETAIL

1:60

WIDTH x HGHT.	12'-0" x 9'-0"
BORDER WIDTH	2"
CORNER RADIUS	12"
MOUNTING	Ground
BACKGROUND	TYPE: Reflective – ZZ
	COLOR: Brown
LEGEND/BORDER	TYPE: Reflective – ZZ
	COLOR: White

SYMBOL	ROT	X	Y	WID	HT

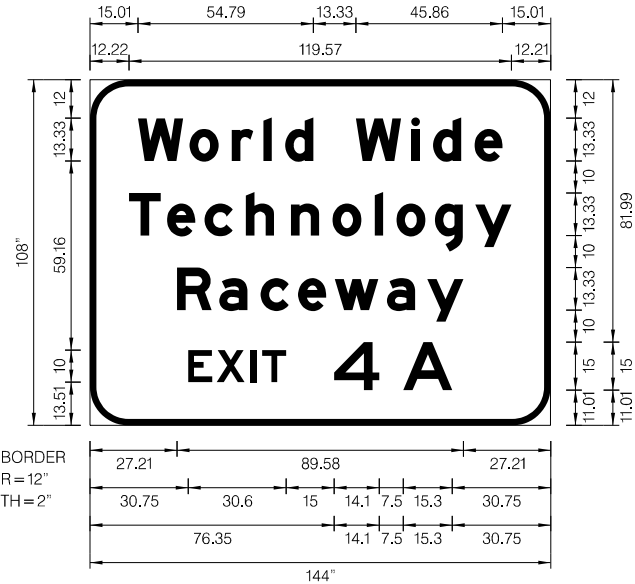

Dimensions are in inches,tenths

Letter locations are panel edge to lower left corner

LETTER POSITIONS (X)																	LENGTH	SERIES	SIZE
W	o	r	l	d	W	i	d	e										EM	2000
15	31,1	44,3	54,2	61	83,1	100,5	107,3	120,2									114		13,310
T	e	c	h	n	o	l	o	g	y									EM	2000
12,2	24,1	35,8	48,7	62,9	75,8	89	95,8	107,8	120,5								119,6		13,310
R	a	c	e	w	a	y												EM	2000
27,2	40,4	53,3	65,1	76,5	92,8	105,5											89,6		13,310
E	X	I	T	4	A													E	2000
30,8	39,7	50,4	53,9	76,4	98												82,5		10,15

MODEL: S\MODEL\NAMES
FILE NAME: D876E84-1557\ssht-SgnDtl-52.dgn



USER NAME = jacobspw18lcs01\$	DESIGNED -	REVISED -
	DRAWN -	REVISED -
PLOT SCALE = 0,16666667' / in.	CHECKED -	REVISED -
PLOT DATE = 10/2/2025	DATE - 2025/10/03	REVISED -

STATE OF ILLINOIS
DEPARTMENT OF TRANSPORTATION

SIGN DETAILS

SCALE: NTS SHEET 52 OF 73 SHEETS STA. TO STA.

F.A.I. RTE.	SECTION	COUNTY	TOTAL SHEETS	SHEET NO.
70	Section82-(5,6)RS-2, 60-6RS-2	MADISON & ST. CLAIR	678	307
CONTRACT NO. 76E84				
ILLINOIS		FED. AID PROJECT		

STRUCTURE NO. 8S082I055L005.0
STA. A 195+92.37 FAI-55 70
EXISTING GUIDE SIGN ON STRUCTURE
PROPOSED GUIDE SIGN ON STRUCTURE

SIGN PANEL REMOVAL - TYPE 3, 175.00 SF
SIGN PANEL - TYPE 3, 206.25 SF




PHOTO COURTESY OF GOOGLE MAPS

SIGN DETAIL

1:60

WIDTH x HGHT.	12'-6" x 16'-6"
BORDER WIDTH	2"
CORNER RADIUS	12"
MOUNTING	Overhead
BACKGROUND	TYPE: Reflective – ZZ
	COLOR: Green /Yellow
LEGEND/BORDER	TYPE: Reflective – ZZ
	COLOR: White /Black

SYMBOL	ROT	X	Y	WID	HT
M1_1	0	23	69	36	36
M1-I100 -1	360	91	69	36	36

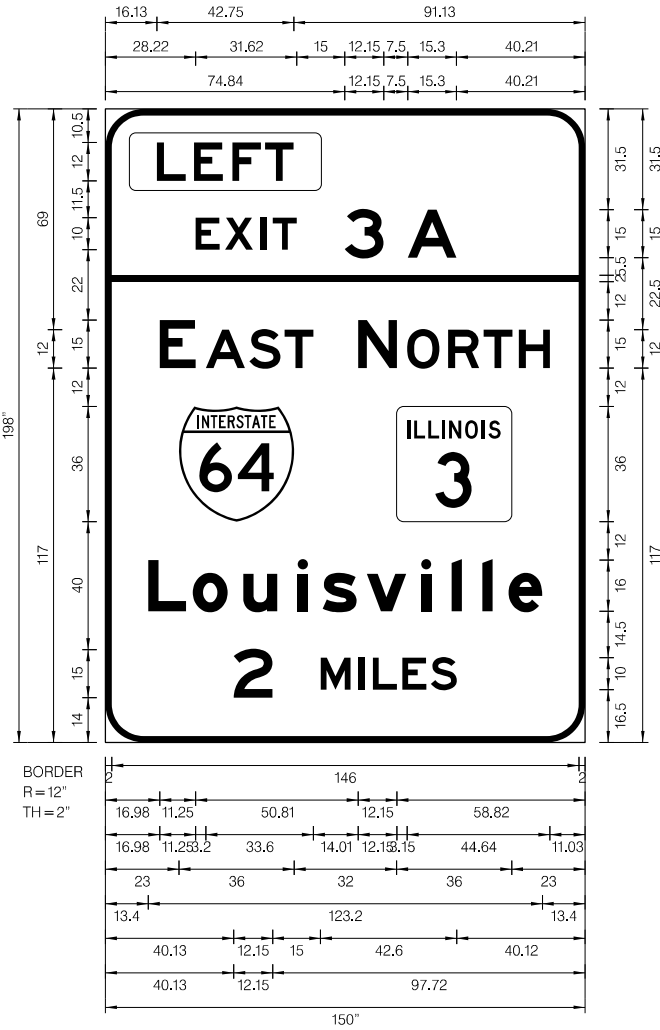

Dimensions are in inches,tenths

Letter locations are panel edge to lower left corner

LETTER POSITIONS (X)															LENGTH	SERIESSIZE
L	E	F	T												42.8	E 2000
16.1	27.7	39.7	49.9													12
E	X	I	T	3	A										31.6, 35	E 2000
28.2	37.4	48.5	52.3	74.8	94.5											10, 15
E	A	S	T												48.1	E 2000
17	31.4	45	56													15,12
N	O	R	T	H											59.9	E 2000
79	94.3	107.2	118.2	129.3												15,12
L	o	u	i	s	v	i	I	I	e						123.2	EM 2000
13.4	27.3	43.2	60.1	68	81.7	98.7	108.3	117.9	126							16/12
2	M	I	L	E	S										69.8	E 2000
40.1	67.3	79.3	83.7	92.9	101.8											15,10

MODEL: S\MODEL\NAMES
FILE NAME: D878E84-I557\esh-SgnDtl-I53.dgn



USER NAME = jacobspw18lcs04\$	DESIGNED -	REVISED -
	DRAWN -	REVISED -
PLOT SCALE = 0.16666667' / in.	CHECKED -	REVISED -
PLOT DATE = 10/2/2025	DATE - 2025/10/03	REVISED -

STATE OF ILLINOIS
DEPARTMENT OF TRANSPORTATION

SIGN DETAILS

SCALE: NTS SHEET 53 OF 73 SHEETS STA. TO STA.

F.A.I. RTE.	SECTION	COUNTY	TOTAL SHEETS	SHEET NO.
70	Section82-(5,6)RS-2, 60-6RS-2	MADISON & ST. CLAIR	678	308
CONTRACT NO. 76E84				
ILLINOIS FED. AID PROJECT				

STRUCTURE NO. 8S082I055L005.0
STA. A 195+92.37 FAI-55 70
EXISTING GUIDE SIGN ON STRUCTURE
PROPOSED GUIDE SIGN ON STRUCTURE

SIGN PANEL REMOVAL - TYPE 3, 311.75 SF
SIGN PANEL - TYPE 3, 288.75 SF



PHOTO COURTESY OF GOOGLE MAPS

SIGN DETAIL

1:60

WIDTH x HGHT.	17'-6" x 16'-6"
BORDER WIDTH	2"
CORNER RADIUS	12"
MOUNTING	Overhead
BACKGROUND	TYPE: Reflective – ZZ
	COLOR: Green
LEGEND/BORDER	TYPE: Reflective – ZZ
	COLOR: White

SYMBOL	ROT	X	Y	WD	HT
M1_1	0	54.6	120	36	36



Dimensions are in inches,tenths

Letter locations are panel edge to lower left corner

LETTER POSITIONS (X)															LENGTH	SERIESSIZE
E	X	I	T	3	C	-	B									E 2000
86.7	95.9	107	110.8	133.3	153	170.1	182.9								31.6, 61.7	10, 15
W	E	S	T													E 2000
105.6	124.7	135.4	146.4												49.8	15,12
E	x	c	h	a	n	g	e	A	v	e						EM 2000
14.5	29.2	45.6	61.1	76.6	93.6	109.1	124.6	151.2	169.4	184.9					181	16'12
S	T	L	A	i	r	p	o	r	t							EM 2000
31.1	46.4	61.2	89	109	118.6	130.4	144.5	160.4	170.6						147.8	16,16'12
K	a	n	s	a	s	C	i	t	y							EM 2000
28	43.2	60.2	75.4	89.5	104.7	131.2	148.7	156.7	168.4						153.9	16'12
2	M	I	L	E	S											E 2000
74.9	102	114	118.4	127.6	136.5										69.8	15,10

MODEL: S\MODEL\NAMES
FILE NAME: D876E84-1557\asht-SgnDtl-F54.dgn



USER NAME = jacobspw18lcs01\$	DESIGNED -	REVISED -
DRAWN -	REVISED -	
PLOT SCALE = 0.16666667' / in.	CHECKED -	REVISED -
PLOT DATE = 10/2/2025	DATE - 2025/10/03	REVISED -

STATE OF ILLINOIS
DEPARTMENT OF TRANSPORTATION

SIGN DETAILS

SCALE: NTS SHEET 54 OF 73 SHEETS STA. TO STA.

F.A.I. RTE.	SECTION	COUNTY	TOTAL SHEETS	SHEET NO.
70	Section82-(5,6)RS-2, 60-6RS-2	MADISON & ST. CLAIR	678	309
CONTRACT NO. 76E84				
ILLINOIS FED. AID PROJECT				

STA. A 209+48.78 FAI-55 70
EXISTING GUIDE SIGN ON STRUCTURAL STEEL SIGN SUPPORT
PROPOSED GUIDE SIGN ON STRUCTURAL STEEL SIGN SUPPORT AT STA. A 209+48.78 OFFSET -102 FT

STRUCTURAL STEEL SIGN SUPPORT - BREAKAWAY						CONCRETE FOUNDATIONS	SIGN PANEL - TYPE 3	SIGN PANEL REMOVAL - TYPE 3
SIZE	NEAR POST		FAR POST		STUB POST (FT)	WEIGHT (POUND)	CU YD	SF
	OFFSET (FT)	LENGTH (FT)	OFFSET (FT)	LENGTH (FT)				
W16X45	95.89	28.82	107.00	29.92	7	2958.3	4.46	253.75




PHOTO COURTESY OF GOOGLE MAPS

SIGN DETAIL

1:60

WIDTH x HGHT.	17'-6" x 14'-6"
BORDER WIDTH	2"
CORNER RADIUS	12"
MOUNTING	Ground
BACKGROUND	TYPE: Reflective – ZZ
	COLOR: Green
LEGEND/BORDER	TYPE: Reflective – ZZ
	COLOR: White

SYMBOL	ROT	X	Y	WID	HT
M1-100 -2	0	82.5	96	45	36

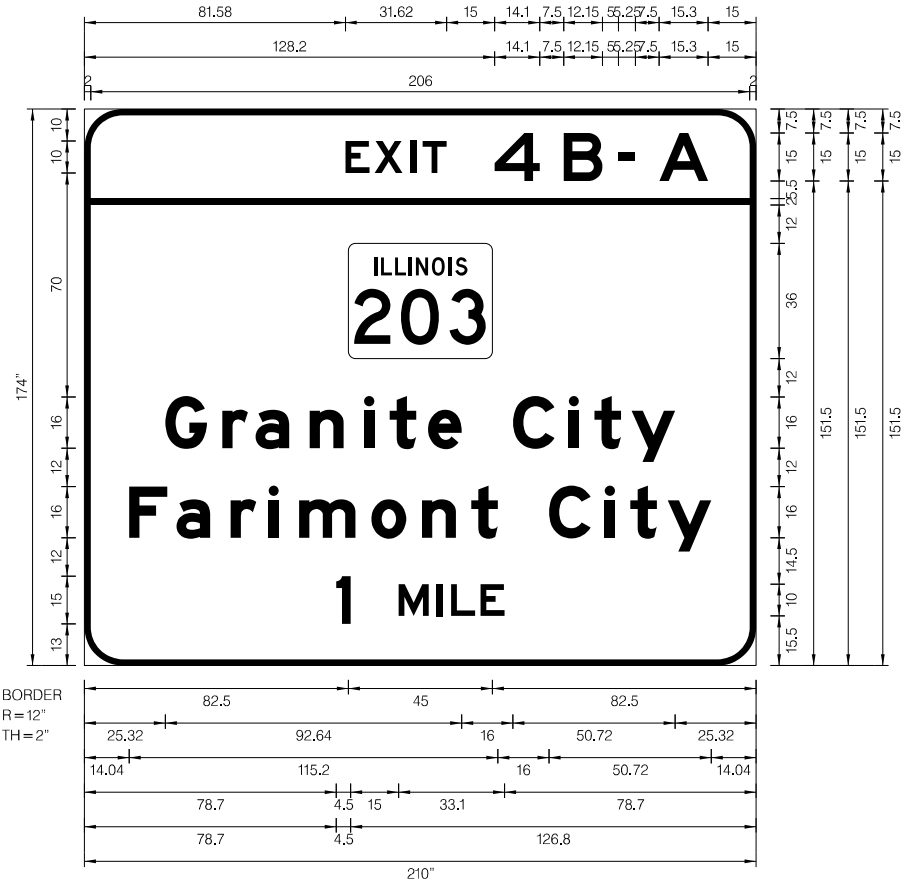

Dimensions are in inches,tenths

Letter locations are panel edge to lower left corner

LETTER POSITIONS (X)																LENGTH	SERIESSIZE
E	X	I	T														E 2000
81.6	90.8	101.9	105.7													31.6	10
4	B	-	A														E 2000
128.2	149.8	167	179.7													66.8	15
G	r	a	n	i	t	e	C	i	t	y							EM 2000
25.3	43.1	53.5	70.4	87.4	95.4	107.4	134	151.4	159.4	171.1						159.4	16/12
F	a	r	i	m	o	n	t	C	i	t	y						EM 2000
14	28.8	45.7	57.6	67.2	89.7	105.6	120.9	145.2	162.7	170.7	182.4					181.9	16/12
1	M	I	L	E													E 2000
78.7	98.2	110.2	114.6	123.8												52.6	15,10

MODEL: S\MODEL\NAMES
FILE NAME: D876E84-1557\asht-SgnDtl-55.dgn



USER NAME = jacobspw18lcs04\$	DESIGNED -	REVISED -
	DRAWN -	REVISED -
PLOT SCALE = 0.16666667' / in.	CHECKED -	REVISED -
PLOT DATE = 10/2/2025	DATE - 2025/10/03	REVISED -

STATE OF ILLINOIS
DEPARTMENT OF TRANSPORTATION

SIGN DETAILS

SCALE: NTS SHEET 55 OF 73 SHEETS STA. TO STA.

F.A.I. RTE.	SECTION	COUNTY	TOTAL SHEETS	SHEET NO.
70	Section82-(5,6)RS-2, 60-6RS-2	MADISON & ST. CLAIR	678	310
CONTRACT NO. 76E84				
ILLINOIS FED. AID PROJECT				

PROPOSED GUIDE SIGN ON STRUCTURAL STEEL SIGN SUPPORT AT STA. A 211+64.49 OFFSET 94 FT

Horseshoe Lake
State Park

Cahokia Mounds
Historic Site
EXIT 6

1:60

[illegible]

SIGN DETAILS

F.A.I. RTE.	SECTION	COUNTY	TOTAL SHEETS	SH M
70	Section82-(5,6)RS-2, 60-6RS-2	MADISON & ST. CLAIR	678	3
		CONTRACT NO. 76E8		
		ILLINOIS	FED. AID PROJECT	

SCALE: NTS	SHEET 56 OF 73 SHEETS	STA.	TO STA.
------------	-----------------------	------	---------

PROPOSED GUIDE SIGN ON TUBULAR STEEL SIGN SUPPORT AT STA. A 220+64.41 OFFSET 87' LT

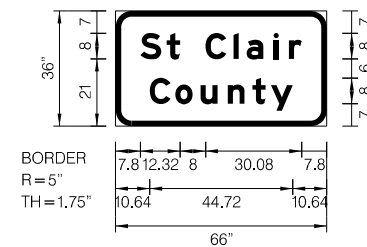
TUBULAR STEEL SIGN SUPPORT - BREAKAWAY					CONCRETE FOUNDATIONS	SIGN PANEL - TYPE 2	SIGN PANEL REMOVAL - TYPE 2
SIZE	POST		STUB POST (FT)	WEIGHT (POUND)			
	OFFSET (FT)	LENGTH (FT)					
HSS4X3X1/4	-87.0	14.32	2.5	176.8	0.7	16.5	16.5



PHOTO COURTESY OF GOOGLE MAPS

1:60

WIDTH x HGHT.	5'-6" x 3'-0"
BORDER WIDTH	1.75"
CORNER RADIUS	5"
MOUNTING	Ground
BACKGROUND	TYPE: Reflective – ZZ
	COLOR: Green
LEGEND/BORDER	TYPE: Reflective – ZZ
	COLOR: White

[illegible]

Letter locations are panel edge to lower left corner

[illegible]

PROPOSED GUIDE SIGN ON TUBULAR STEEL SIGN SUPPORT AT STA. A 222+84.17 OFFSET 86.8' RT

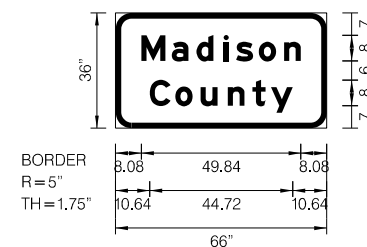
TUBULAR STEEL SIGN SUPPORT - BREAKAWAY					CONCRETE FOUNDATIONS	SIGN PANEL - TYPE 2	SIGN PANEL REMOVAL - TYPE 2
SIZE	POST		STUB POST (FT)	WEIGHT (POUND)			
	OFFSET (FT)	LENGTH (FT)					
HSS4X3X1/4	86.8	14.6	2.5	179.8	0.7	16.5	16.5



PHOTO COURTESY OF GOOGLE MAPS

1:60

WIDTH x HGHT.	5'-6" x 3'-0"
BORDER WIDTH	1.75"
CORNER RADIUS	5"
MOUNTING	Ground
BACKGROUND	TYPE: Reflective – ZZ
	COLOR: Green
LEGEND/BORDER	TYPE: Reflective – ZZ
	COLOR: White

[illegible]

Letter locations are panel edge to lower left corner

[illegible]


STA. A 239+36.82 FAI-55 70
EXISTING GUIDE SIGN ON STRUCTURAL STEEL SIGN SUPPORT
PROPOSED GUIDE SIGN ON STRUCTURAL STEEL SIGN SUPPORT AT STA. A 239+36.82 OFFSET 99 FT

STRUCTURAL STEEL SIGN SUPPORT - BREAKAWAY						CONCRETE FOUNDATIONS	SIGN PANEL - TYPE 3	SIGN PANEL REMOVAL - TYPE 3
SIZE	NEAR POST		FAR POST		STUB POST (FT)			
	OFFSET (FT)	LENGTH (FT)	OFFSET (FT)	LENGTH (FT)		CU YD	SF	SF
W14X30	94.18	24.28	102.24	24.55	6	1644.9	114	114



PHOTO COURTESY OF GOOGLE MAPS

ILLINOIS STANDARD
XM-2

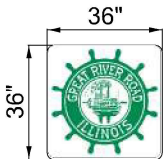


SIGN DETAIL

1:60

WIDTH x HGHT.	12'-0" x 9'-6"
BORDER WIDTH	2"
CORNER RADIUS	12"
MOUNTING	Ground
BACKGROUND	TYPE: Reflective – ZZ
	COLOR: Green
LEGEND/BORDER	TYPE: Reflective – ZZ
	COLOR: White

SYMBOL	ROT	X	Y	WID	HT
IL STANDARD XM-2	0	31.2	80	24	24

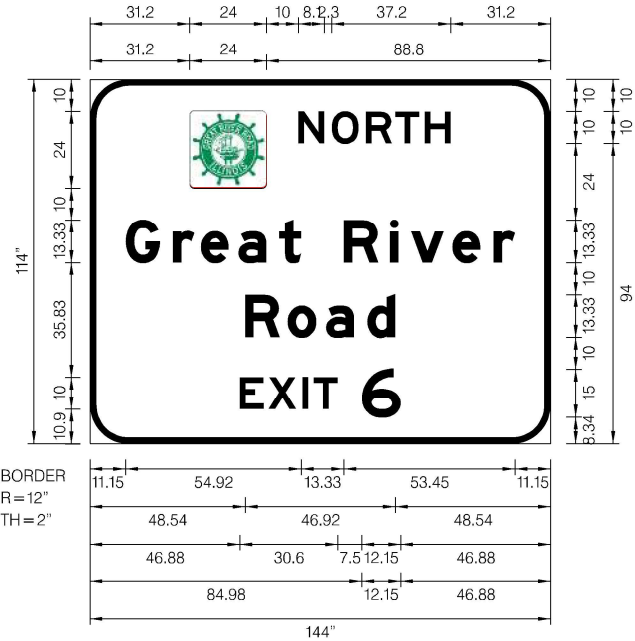

Dimensions are in inches.tenths

Letter locations are panel edge to lower left corner

LETTER POSITIONS (X)																	LENGTH	SERIES/SIZE
N	O	R	T	H														E 2000 10
65.2	75.6	86.3	95.5	104.7													47.6	
G	r	e	a	t	R	i	v	e	r									EM 2000 13.310
11.1	25.9	34.6	46.3	59.1	79.4	93.8	100.3	113.3	126.2								121.7	
R	o	a	d															EM 2000 13.310
48.5	61.7	73.7	86.7														46.9	
E	X	I	T	6														E 2000 10,15
46.9	55.8	66.5	70	85													50.3	

MODEL: \$MODEL\$
FILE NAME: D876584-15570-sht-SgnDtl-59.dgn



USER NAME = jacobspw18lcs04\$	DESIGNED -	REVISED -
	DRAWN -	REVISED -
PLOT SCALE = 0.16666667' / in.	CHECKED -	REVISED -
PLOT DATE = 10/2/2025	DATE - 2025/10/03	REVISED -

STATE OF ILLINOIS
DEPARTMENT OF TRANSPORTATION

SIGN DETAILS

SCALE: NTS SHEET 59 OF 73 SHEETS STA. TO STA.

F.A.I. RTE.	SECTION	COUNTY	TOTAL SHEETS	SHEET NO.
70	Section82-(5,6)RS-2, 60-6RS-2	MADISON & ST. CLAIR	678	314
CONTRACT NO. 76E84				
ILLINOIS FED. AID PROJECT				

SIGN PANEL REMOVAL - TYPE 2, 12.5 SF
SIGN PANEL - TYPE 2, 12.5 SF




PHOTO COURTESY OF GOOGLE MAPS

ILLINOIS STANDARD
XM-9



1:40

WIDTH x HGHT.	2'-6" x 5'-0"
BORDER WIDTH	1"
CORNER RADIUS	4"
MOUNTING	Ground
BACKGROUND	TYPE: Reflective – ZZ
	COLOR: Green
LEGEND/BORDER	TYPE: Reflective – ZZ
	COLOR: White

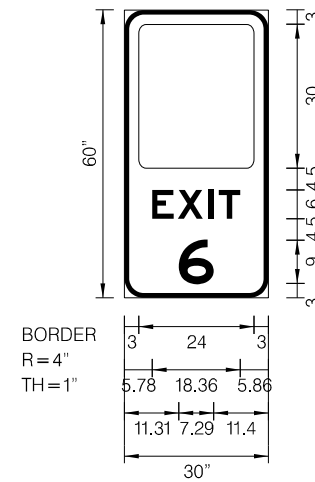[illegible]

Dimensions are in inches,tenths

Letter locations are panel edge to lower left corner

[illegible]


STA. 8+97.04 RAMP 4 (IL 101 INTERCHANGE)
EXISTING GUIDE SIGN ON STRUCTURAL STEEL SIGN SUPPORT
PROPOSED GUIDE SIGN ON STRUCTURAL STEEL SIGN SUPPORT AT STA. 8+97.04 OFFSET 37 FT

STRUCTURAL STEEL SIGN SUPPORT - BREAKAWAY							CONCRETE FOUNDATIONS	SIGN PANEL - TYPE 3	SIGN PANEL REMOVAL - TYPE 3
SIZE	NEAR POST		FAR POST		STUB POST (FT)	WEIGHT (POUND)	CU YD	SF	SF
	OFFSET (FT)	LENGTH (FT)	OFFSET (FT)	LENGTH (FT)					
W6X15	32.47	12.12	41.41	13.92	5	465.6	1.4	112	112



PHOTO COURTESY OF GOOGLE MAPS

ILLINOIS STANDARD
XM-2

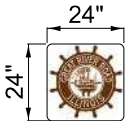


SIGN DETAIL

1:60

WIDTH x HGHT.	16'-0" x 7'-0"
BORDER WIDTH	1.75"
CORNER RADIUS	11"
MOUNTING	Ground
BACKGROUND	TYPE: Reflective – ZZ
	COLOR: Brown
LEGEND/BORDER	TYPE: Reflective – ZZ
	COLOR: White

SYMBOL	ROT	X	Y	WID	HT
AR_Type D	90	31.6	58	10	15
AR_Type D	270	161.6	16.9	10	15
IL STANDARD XM-2	0	10	9.8	24	24

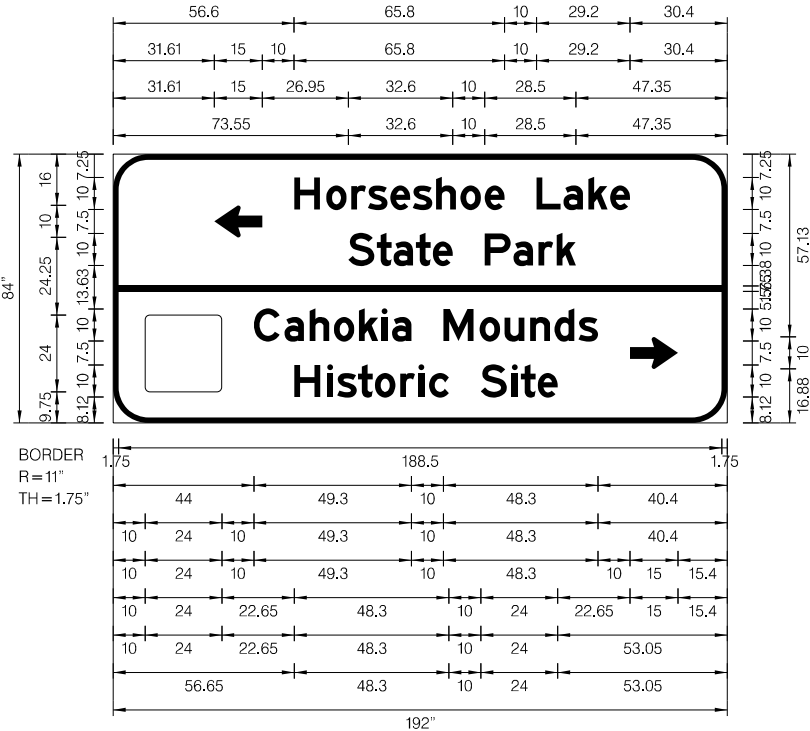

Dimensions are in inches,tenths

Letter locations are panel edge to lower left corner

LETTER POSITIONS (X)																	LENGTH	SERIESSIZE
H	o	r	s	e	s	h	o	e	L	a	k	e						E 2000
56.6	66.6	74.5	79.7	86.7	93.7	101	108.6	116.2	132.4	140.8	148.6	155.4					105	10/7.5
S	t	a	t	e	P	a	r	k										E 2000
73.6	82.5	87.7	94.7	100	116.2	125.2	133	138.7									71.1	10/7.5
C	a	h	o	k	i	a	M	o	u	n	d	s						E 2000
44	53.6	61.4	69	76.9	84	87.2	103.3	114.6	122.4	130.4	138	145.5					107.6	10/7.5
H	i	s	t	o	r	i	c	S	i	t	e							E 2000
56.7	67	70.1	76.6	81.9	89.8	95.5	98.8	115	124.7	127.5	132.8						82.3	10/7.5

MODEL: S\MODEL\NAMES
FILE NAME: D878E84-1557\ssht-SgnDtl-62.dgn



USER NAME = jacobspw18lcs04\$	DESIGNED -	REVISED -
	DRAWN -	REVISED -
PLOT SCALE = 0.16666667' / in.	CHECKED -	REVISED -
PLOT DATE = 10/2/2025	DATE - 2025/10/03	REVISED -

STATE OF ILLINOIS
DEPARTMENT OF TRANSPORTATION

SIGN DETAILS

SCALE: NTS SHEET 62 OF 73 SHEETS STA. TO STA.

F.A.I. RTE.	SECTION	COUNTY	TOTAL SHEETS	SHEET NO.
70	Section82-(5,6)RS-2, 60-6RS-2	MADISON & ST. CLAIR	678	317
CONTRACT NO. 76E84				
ILLINOIS FED. AID PROJECT				

STA. 11+45.71 RAMP 4 (IL 101 INTERCHANGE)
EXISTING GUIDE SIGN ON STRUCTURAL STEEL SIGN SUPPORT
PROPOSED GUIDE SIGN ON STRUCTURAL STEEL SIGN SUPPORT AT STA. 11+45.71 OFFSET 29 FT

STRUCTURAL STEEL SIGN SUPPORT - BREAKAWAY						CONCRETE FOUNDATIONS	SIGN PANEL - TYPE 3	SIGN PANEL REMOVAL - TYPE 3
SIZE	NEAR POST		FAR POST		STUB POST (FT)	WEIGHT (POUND)		
	OFFSET (FT)	LENGTH (FT)	OFFSET (FT)	LENGTH (FT)			CU YD	SF
W10X26	24.48	18.62	32.62	20.92	6	1184.04	2.54	108.75




PHOTO COURTESY OF GOOGLE MAPS

SIGN DETAIL

1:60

WIDTH x HGHT.	14'-6" x 7'-6"
BORDER WIDTH	2"
CORNER RADIUS	12"
MOUNTING	Ground
BACKGROUND	TYPE: Reflective – ZZ
	COLOR: Green
LEGEND/BORDER	TYPE: Reflective – ZZ
	COLOR: White

SYMBOL	ROT	X	Y	WID	HT
AR_Type B	90	15.5	59.6	13.3	15.2
AR_Type B	270	152.1	17.1	13.3	15.2

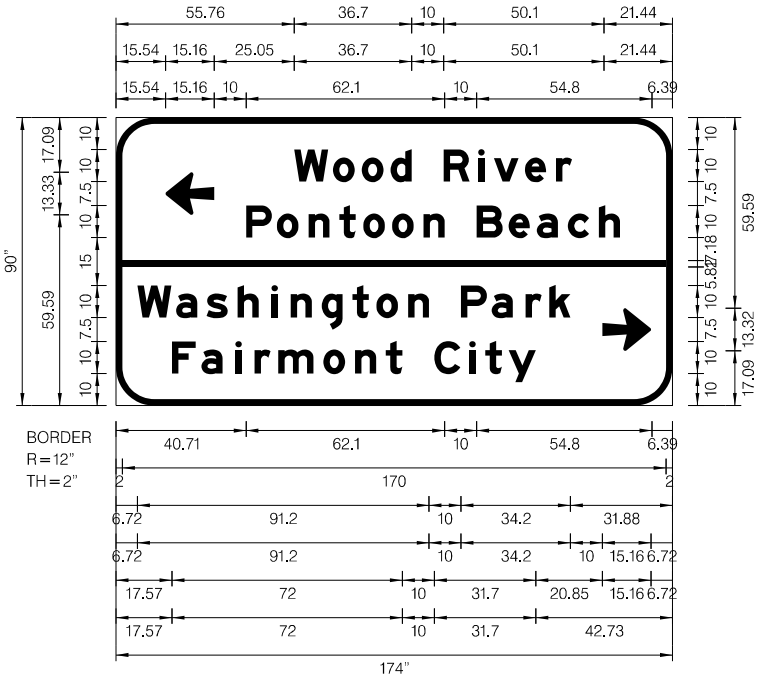

Dimensions are in inches,tenths

Letter locations are panel edge to lower left corner

LETTER POSITIONS (X)																LENGTH	SERIES	SIZE
W	o	o	d	R	i	v	e	r									EM	2000
55.8	67.9	76.9	85.9	102.5	113.3	118.2	127.9	137.6	142.6							96.8		10/7.5
P	o	n	t	o	o	n	B	e	a	c	h						EM	2000
40.7	50.3	60.2	69.8	77.3	86.3	96.2	112.8	122.8	131.6	141.3	151	157.6				126.9		10/7.5
W	a	s	h	i	n	g	t	o	n	P	a	r	k				EM	2000
6.7	18.8	28.3	38	48.6	54.6	64.3	73.9	81.4	91.3	107.9	117.5	128.1	135.5			135.4		10/7.5
F	a	i	r	m	o	n	t	C	i	t	y						EM	2000
17.6	26.8	37.4	43.4	50.8	64.9	74.8	84.4	99.6	110.5	115.5	122.8					113.7		10/7.5

MODEL: S\MODEL\NAMES
FILE NAME: D878E84-1557\csh-SgnDtl-63.dgn



USER NAME = jacobspw18ics01\$	DESIGNED -	REVISED -
	DRAWN -	REVISED -
PLOT SCALE = 0.16666667' / in.	CHECKED -	REVISED -
PLOT DATE = 10/2/2025	DATE - 2025/10/03	REVISED -

STATE OF ILLINOIS
DEPARTMENT OF TRANSPORTATION

SIGN DETAILS

SCALE: NTS SHEET 63 OF 73 SHEETS STA. TO STA.

F.A.I. RTE.	SECTION	COUNTY	TOTAL SHEETS	SHEET NO.
70	Section82-(5,6)RS-2, 60-6RS-2	MADISON & ST. CLAIR	678	318
CONTRACT NO. 76E84				
ILLINOIS		FED. AID PROJECT		

STA. 13+96.25 RAMP 4 (IL 101 INTERCHANGE)
EXISTING GUIDE SIGN ON STRUCTURAL STEEL SIGN SUPPORT
PROPOSED GUIDE SIGN ON STRUCTURAL STEEL SIGN SUPPORT AT STA. 13+96.25 OFFSET 46 FT

STRUCTURAL STEEL SIGN SUPPORT - BREAKAWAY						CONCRETE FOUNDATIONS	SIGN PANEL - TYPE 3	SIGN PANEL REMOVAL - TYPE 3
SIZE	NEAR POST		FAR POST		STUB POST			
	OFFSET (FT)	LENGTH (FT)	OFFSET (FT)	LENGTH (FT)	POST (FT)	WEIGHT (POUND)	CU YD	SF
W10X22	42.98	18.31	49.06	19.79	6	970.2	2.36	120




PHOTO COURTESY OF GOOGLE MAPS

SIGN DETAIL

1:60

WIDTH x HGHT.	20'-0" x 6'-0"
BORDER WIDTH	2"
CORNER RADIUS	9"
MOUNTING	Ground
BACKGROUND	TYPE: Reflective – ZZ
	COLOR: Blue
LEGEND/BORDER	TYPE: Reflective – ZZ
	COLOR: White

SYMBOL	ROT	X	Y	WID	HT
AR_Type D	270	204	19	16	24
LOGO36X48	360	16	9	48	36
LOGO36X48	360	80	9	48	36
LOGO36X48	360	144	9	48	36

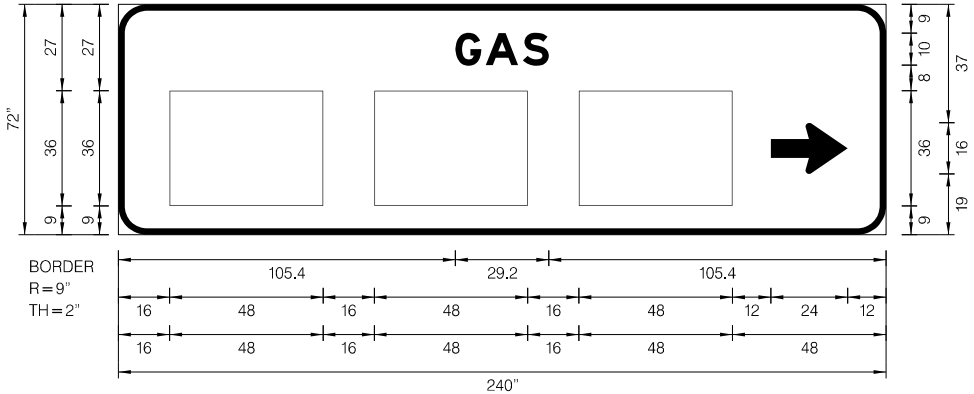

Dimensions are in inches,tenths

Letter locations are panel edge to lower left corner

LETTER POSITIONS (X)																	LENGTH	SERIESSIZE
G	A	S															29,2	EM 2000
105,4	114,9	126,5																10

MODEL: S\MODEL\NAMES
FILE NAME: D876E84-1557\asht-SgnDtl-64.dgn

	USER NAME = jacobspw18lcs04\$	DESIGNED -	REVISED -
		DRAWN -	REVISED -
	PLOT SCALE = 0,16666667' / in.	CHECKED -	REVISED -
	PLOT DATE = 10/2/2025	DATE - 2025/10/03	REVISED -

STATE OF ILLINOIS
DEPARTMENT OF TRANSPORTATION

SIGN DETAILS

SCALE: NTS SHEET 64 OF 73 SHEETS STA. TO STA.

F.A.I. RTE.	SECTION	COUNTY	TOTAL SHEETS	SHEET NO.
70	Section82-(5,6)RS-2, 60-6RS-2	MADISON & ST. CLAIR	678	319
CONTRACT NO. 76E84				
		ILLINOIS	FED. AID PROJECT	

STA. 15+90.00 RAMP 4 (IL 101 INTERCHANGE)
EXISTING GUIDE SIGN ON STRUCTURAL STEEL SIGN SUPPORT
PROPOSED GUIDE SIGN ON STRUCTURAL STEEL SIGN SUPPORT AT STA. 15+89.50 OFFSET -49.8 FT

STRUCTURAL STEEL SIGN SUPPORT - BREAKAWAY							CONCRETE FOUNDATIONS	SIGN PANEL - TYPE 3	SIGN PANEL REMOVAL - TYPE 3
SIZE	NEAR POST		FAR POST		STUB POST (FT)	WEIGHT (POUND)			
	OFFSET (FT)	LENGTH (FT)	OFFSET (FT)	LENGTH (FT)			CU YD	SF	SF
W12X26	-49.8	16.97	-49.8	17.43	6	888.8	2.36	142.5	95



PHOTO COURTESY OF GOOGLE MAPS

SIGN DETAIL

1:60

WIDTH x HGHT.	15'-0" x 9'-6"
BORDER WIDTH	2"
CORNER RADIUS	12"
MOUNTING	Ground
BACKGROUND	TYPE: Reflective – ZZ
	COLOR: Green
LEGEND/BORDER	TYPE: Reflective – ZZ
	COLOR: White

SYMBOL	ROT	X	Y	WID	HT
M1_1	0	50.7	58	24	24
M1_1	0	104.7	58	24	24
M1_4	0	140.7	58	24	24
AR_Type B	90	10.9	36.7	20	22.8



Dimensions are in inches,tenths

Letter locations are panel edge to lower left corner

LETTER POSITIONS (X)																LENGTH	SERIESSIZE
N	O	R	T	H													EM 2000
37.6	50.6	61.4	70.6	79.8												50.2	12,10
E	A	S	T														EM 2000
114.4	126.5	138.1	147.7													40.7	12,10
C	h	i	c	a	g	o											EM 2000
60.7	75.2	89.4	96.2	107.9	120.8	133.7										82.1	13,310
l	n	d	i	a	n	a	p	o	l	i	s						EM 2000
36.5	43.7	56.6	70.8	77.6	91.7	104.6	118.7	130.5	143.7	151.7	158.2					130.5	13,310

MODEL: S\MODEL\NAMES
FILE NAME: D876E84-1557\csh-SgnDtl-65.dgn

STA. 0+66.63 RAMP 3 (IL 101 INTERCHANGE)
EXISTING GUIDE SIGN ON STRUCTURAL STEEL SIGN SUPPORT
PROPOSED GUIDE SIGN ON STRUCTURAL STEEL SIGN SUPPORT AT STA. 0+62.63 OFFSET 97 FT

STRUCTURAL STEEL SIGN SUPPORT - BREAKAWAY						CONCRETE FOUNDATIONS	SIGN PANEL - TYPE 3	SIGN PANEL REMOVAL - TYPE 3
SIZE	NEAR POST		FAR POST		STUB POST			
	OFFSET (FT)	LENGTH (FT)	OFFSET (FT)	LENGTH (FT)	(FT)	WEIGHT (POUND)	CU YD	SF
W16X45	97.5	25.27	97.8	27.58	7	2693.25	4.46	280.5
								195

ILLINOIS STANDARD
XM-2

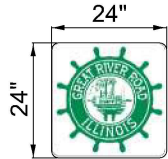


PHOTO COURTESY OF GOOGLE MAPS

SIGN DETAIL

1:60



SYMBOL	ROT	X	Y	WID	HT
M1_1	0	42	148	24	24
IL STANDARD XM-2	0	78	148	24	24
M1_1	0	126	148	24	24
M1_4	0	162	148	24	24
AR_Type A	0	12.1	134.3	17.8	28
M1_1	0	29.3	58	24	24
M1_1	0	83.3	58	24	24
M1_4	0	119.3	58	24	24
AR_Type B	270	160.4	36.7	20	22.8

WIDTH x HGHT.	16'-6" x 17'-0"
BORDER WIDTH	2"
CORNER RADIUS	12"
MOUNTING	Ground
BACKGROUND	TYPE: Reflective - ZZ COLOR: Green
LEGEND/BORDER	TYPE: Reflective - ZZ COLOR: White

Dimensions are in inches.tenths

Letter locations are panel edge to lower left corner

LETTER POSITIONS (X)															LENGTH	SERIESSIZE
S	O	U	T	H		W	E	S	T							EM 2000
46.5	59.5	70.3	80.2	89.4		134.9	150.9	160.1	169.7						50.9, 42.1	12,10
S	t	L	o	u	i	s										EM 2000
69.9	83.5	103.8	115.4	128.6	142.8	149.3									88.2	13.310
N	O	R	T	H												EM 2000
16.1	29.1	39.9	49.1	58.3											50.2	12,10
E	A	S	T													EM 2000
92.9	105	116.6	126.2												40.7	12,10
C	h	i	c	a	g	o										EM 2000
39.2	53.7	67.9	74.7	86.4	99.3	112.2									82.1	13.310
I	n	d	i	a	n	a	p	o	l	i	s					EM 2000
15	22.2	35.1	49.3	56.1	70.2	83.1	97.2	109	122.2	130.2	136.7				130.5	13.310

MODEL: \$MODEL NAMES
FILE NAME: D876E84-45570-sh-SgnDtl-66.dgn



USER NAME = jacobspw18lcs01\$	DESIGNED -	REVISED -
	DRAWN -	REVISED -
PLOT SCALE = 0.16666667' / in.	CHECKED -	REVISED -
PLOT DATE = 10/2/2025	DATE - 2025/10/03	REVISED -

STATE OF ILLINOIS
DEPARTMENT OF TRANSPORTATION

SIGN DETAILS

SCALE: NTS SHEET 66 OF 73 SHEETS STA. TO STA.

F.A.I. RTE.	SECTION	COUNTY	TOTAL SHEETS	SHEET NO.
70	Section82-(5,6)RS-2, 60-6RS-2	MADISON & ST. CLAIR	678	321
CONTRACT NO. 76E84				
ILLINOIS FED. AID PROJECT				

STA. 0+39.61 RAMP 1 (IL 101 INTERCHANGE)
EXISTING GUIDE SIGN ON STRUCTURAL STEEL SIGN SUPPORT
PROPOSED GUIDE SIGN ON STRUCTURAL STEEL SIGN SUPPORT AT STA. 0+40.0 OFFSET 96 FT

STRUCTURAL STEEL SIGN SUPPORT - BREAKAWAY						CONCRETE FOUNDATIONS	SIGN PANEL - TYPE 3	SIGN PANEL REMOVAL - TYPE 3
SIZE	NEAR POST		FAR POST		STUB POST (FT)			
	OFFSET (FT)	LENGTH (FT)	OFFSET (FT)	LENGTH (FT)		CU YD	SF	SF
W16X45	95.27	25.64	98.8	27.94	7	2726.1	4.46	202.5

ILLINOIS STANDARD
XM-2


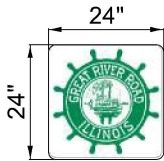


PHOTO COURTESY OF GOOGLE MAPS

SIGN DETAIL

1:60

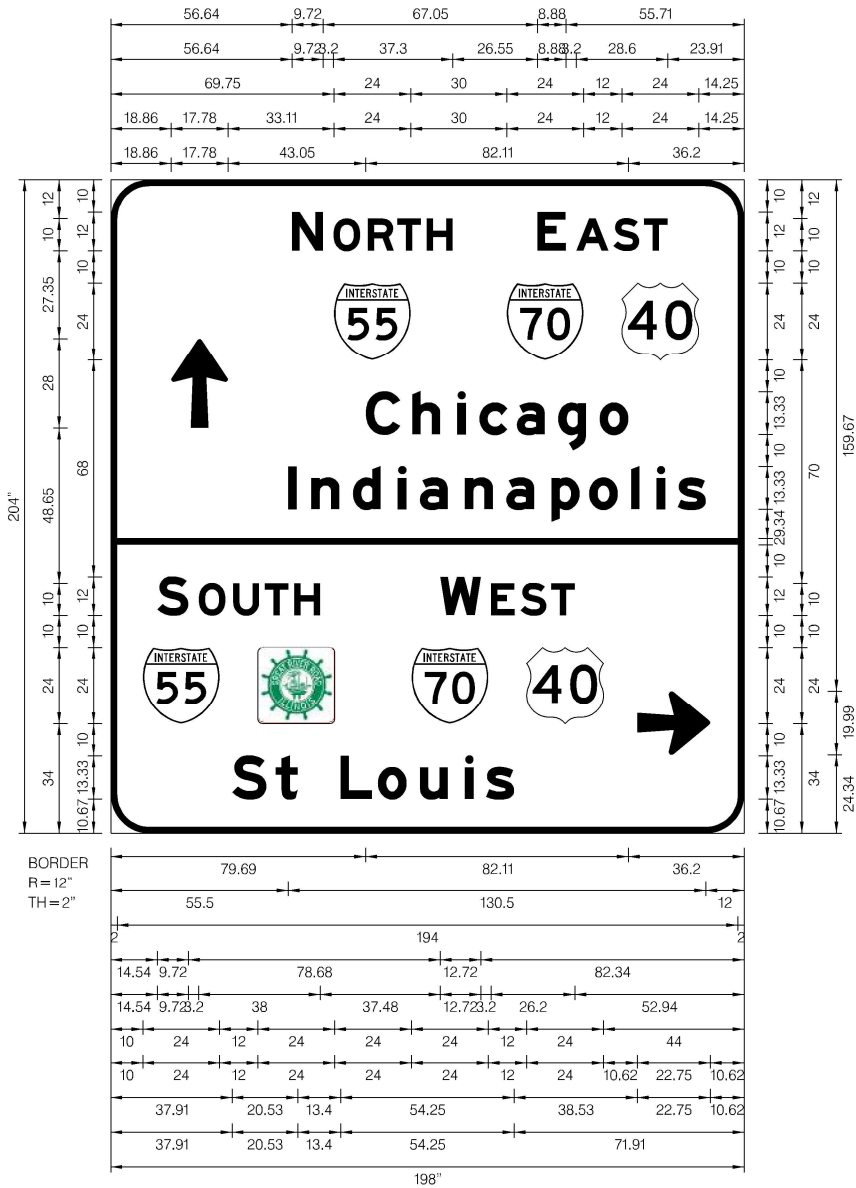

Dimensions are in inches.tenths

Letter locations are panel edge to lower left corner

LETTER POSITIONS (X)																LENGTH	SERIESSIZE
N	O	R	T	H		E	A	S	T								EM 2000
56.6	69.6	80.4	89.6	98.8		133.4	145.5	157.1	166.7							50.2, 40.7	12,10
C	h	i	c	a	g	o											EM 2000
79.7	94.2	108.4	115.2	126.9	139.8	152.7										82.1	13.3/10
l	n	d	i	a	n	a	p	o	l	i	s						EM 2000
55.5	62.7	75.6	89.8	96.6	110.7	123.6	137.7	149.5	162.7	170.7	177.2					130.5	13.3/10
S	O	U	T	H													EM 2000
14.5	27.5	38.3	48.2	57.4												50.9	12,10
W	E	S	T														EM 2000
102.9	118.9	128.1	137.7													42.1	12,10
S	t	L	o	u	i	s											EM 2000
37.9	51.5	71.8	83.4	96.6	110.8	117.3										88.2	13.3/10

SYMBOL	ROT	X	Y	WID	HT
M1_1	0	69.8	148	24	24
M1_1	0	123.8	148	24	24
M1_4	0	159.8	148	24	24
AR_Type A	0	18.9	126.7	17.8	28
M1_1	0	10	34	24	24
IL STANDARD XM-2	0	46	34	24	24
M1_1	0	94	34	24	24
M1_4	0	130	34	24	24
AR_Type B	270	164.6	24.3	20	22.8

WIDTH x HGHT.	16'-6" x 17'-0"	
BORDER WIDTH	2"	
CORNER RADIUS	12"	
MOUNTING	Ground	
BACKGROUND	TYPE:	Reflective - ZZ
	COLOR:	Green
LEGEND/BORDER	TYPE:	Reflective - ZZ
	COLOR:	White

MODEL: \$MODEL NAMES
FILE NAME: D876E84-15570-sh-SgnDtl-67.dgn



USER NAME = jacobspw18lcs01\$	DESIGNED -	REVISED -
	DRAWN -	REVISED -
PLOT SCALE = 0.16666667' / in.	CHECKED -	REVISED -
PLOT DATE = 10/2/2025	DATE - 2025/10/03	REVISED -

STATE OF ILLINOIS
DEPARTMENT OF TRANSPORTATION

SIGN DETAILS

SCALE: NTS SHEET 67 OF 73 SHEETS STA. TO STA.

F.A.I. RTE.	SECTION	COUNTY	TOTAL SHEETS	SHEET NO.
70	Section82-(5,6)RS-2, 60-6RS-2	MADISON & ST. CLAIR	678	322
CONTRACT NO. 76E84				
ILLINOIS FED. AID PROJECT				

STA. 12+47.93 RAMP 2 (IL 101 INTERCHANGE)
EXISTING GUIDE SIGN ON STRUCTURAL STEEL SIGN SUPPORT
PROPOSED GUIDE SIGN ON STRUCTURAL STEEL SIGN SUPPORT AT STA. 12+48.00 OFFSET -35.9 FT

STRUCTURAL STEEL SIGN SUPPORT - BREAKAWAY							CONCRETE FOUNDATIONS	SIGN PANEL - TYPE 3	SIGN PANEL REMOVAL - TYPE 3
SIZE	NEAR POST		FAR POST		STUB POST (FT)	WEIGHT (POUND)			
	OFFSET (FT)	LENGTH (FT)	OFFSET (FT)	LENGTH (FT)			CU YD	SF	SF
W8X18	-35.9	16.16	-35.8	16.21	5	672.66	1.4	120	93.75

ILLINOIS STANDARD
XM-2

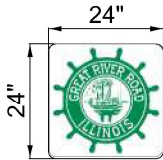



PHOTO COURTESY OF GOOGLE MAPS

SIGN DETAIL

1:60

WIDTH x HGHT.	16'-0" x 7'-6"
BORDER WIDTH	2"
CORNER RADIUS	12"
MOUNTING	Ground
BACKGROUND	TYPE: Reflective – ZZ
	COLOR: Green
LEGEND/BORDER	TYPE: Reflective – ZZ
	COLOR: White

SYMBOL	ROT	X	Y	WID	HT
M1_1	0	38.1	34	24	24
IL STANDARD XM-2	0	74.1	34	24	24
M1_1	0	122.1	34	24	24
M1_4	0	158.1	34	24	24
AR_Type B	90	9.9	11.9	20	22.8

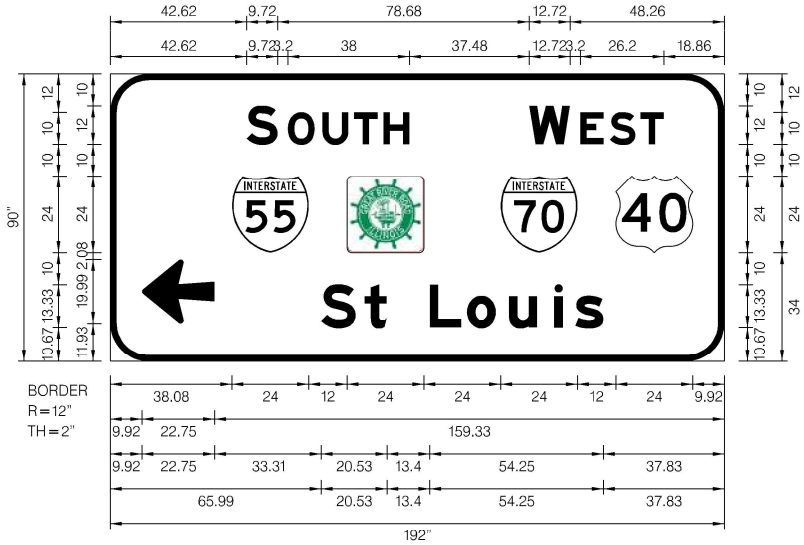

Dimensions are in inches.tenths

Letter locations are panel edge to lower left corner

LETTER POSITIONS (X)																	LENGTH	SERIESSIZE
S	O	U	T	H													50.9	EM 2000
42.6	55.5	66.3	76.2	85.4														12,10
W	E	S	T														42.1	EM 2000
131	146.9	156.1	165.7															12,10
S	t	L	o	u	i	s											88.2	EM 2000
66	79.6	99.9	111.5	124.7	138.8	145.4												13.3/10

MODEL: \$MODEL.NAMES
FILE NAME: D876E84-15570-shd-SgnDtl-e68.dgn



USER NAME = jacobspw18lcs01\$	DESIGNED -	REVISED -
	DRAWN -	REVISED -
PLOT SCALE = 0.16666667' / in.	CHECKED -	REVISED -
PLOT DATE = 10/2/2025	DATE - 2025/10/03	REVISED -

STATE OF ILLINOIS
DEPARTMENT OF TRANSPORTATION


SIGN DETAILS

SCALE: NTS SHEET 68 OF 73 SHEETS STA. TO STA.

F.A.I. RTE.	SECTION	COUNTY	TOTAL SHEETS	SHEET NO.
70	Section82-(5,6)RS-2, 60-6RS-2	MADISON & ST. CLAIR	678	323
CONTRACT NO. 76E84				
ILLINOIS FED. AID PROJECT				

MUTCD (2023) TABLE 2E-1 SIZE OF STANDARD SIGN E5-1a (EXIT GORE)

Sign or Plaque	Sign Designation	Section	Minimum Size
Exit Gore (with exit number)			
1-, 2-Digit Exit Number	E5-1a	2E.26	78 x 60
3-Digit Exit Number	E5-1a	2E.26	96 x 60
1-Digit Exit Number (with single-letter suffix)	E5-1a	2E.26	90 x 60
2-Digit Exit Number (with single-letter suffix)	E5-1a	2E.26	108 x 60
3-Digit Exit Number (with single-letter suffix)	E5-1a	2E.26	126 x 60
1-Digit Exit Number (with dual-letter suffix)	E5-1a	2E.26	120 x 60
2-Digit Exit Number (with dual-letter suffix)	E5-1a	2E.26	138 x 60
3-Digit Exit Number (with dual-letter suffix)	E5-1a	2E.26	156 x 60

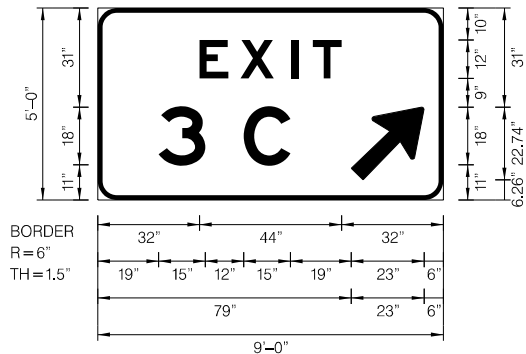

STA. 66+64.34 FAI-55 70
EXISTING STANDARD SIGN ON
WOOD SIGN SUPPORT
PROPOSED STANDARD SIGN E5-1a
ON WOOD SIGN SUPPORT AT
STA 66+64.34 OFFSET -103 FT
SIGN PANEL REMOVAL - TYPE 3, 45 SF
SIGN PANEL - TYPE 3, 45 SF


STA 66+64.34



STA. A 256+14.66 FAI-55 70
EXISTING GUIDE SIGN ON
STRUCTURAL WOOD SIGN SUPPORT
PROPOSED GUIDE SIGN E5-1a ON
STRUCTURAL WOOD SIGN SUPPORT
AT STA. A 256+14.66 OFFSET 74 FT
SIGN PANEL REMOVAL - TYPE 3, 32.50 SF
SIGN PANEL - TYPE 3, 32.50 SF




STA. 6+46.39 RAMP 2
(IL 101 INTERCHANGE)
EXISTING GUIDE SIGN ON
WOOD SIGN SUPPORT
PROPOSED GUIDE SIGN ON
WOOD SUPPORT AT
STA 6+46.39 OFFSET -26 FT
SIGN PANEL REMOVAL - TYPE 3, 32.5 SF
SIGN PANEL - TYPE 3, 32.5 SF

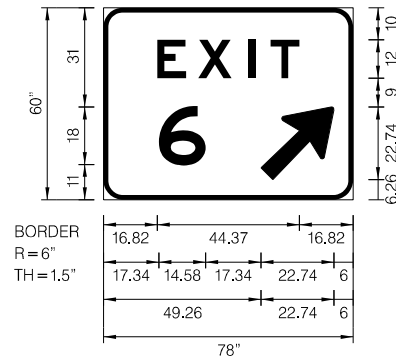

STA 6+46.39 &
STA. A 256+14.66

PROPOSED STANDARD SIGN E5-1a ON WOOD SIGN
SUPPORT AT STA 94+92.14 OFFSET 56 FT


SIGN PANEL REMOVAL - TYPE 3, 32.5 SF
SIGN PANEL - TYPE 3, 32.5 SF

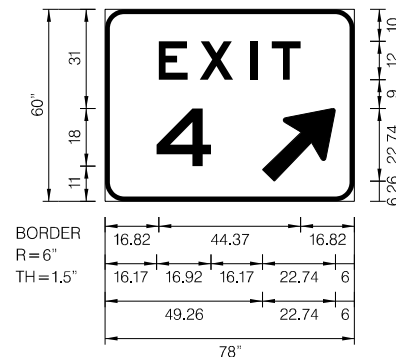


STA 94+92.14

PROPOSED STANDARD SIGN E5-1a ON WOOD
SIGN SUPPORT AT STA 111+86.76 OFFSET -35 FT

SIGN PANEL REMOVAL - TYPE 3, 45 SF
SIGN PANEL - TYPE 3, 45 SF

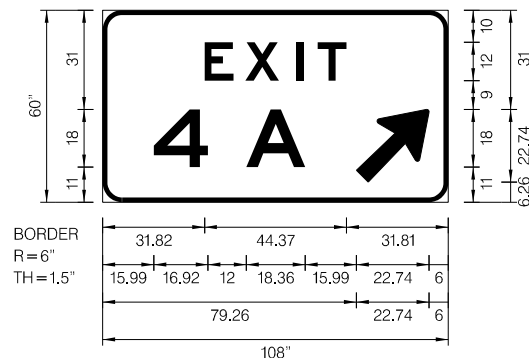

STA 111+86.76

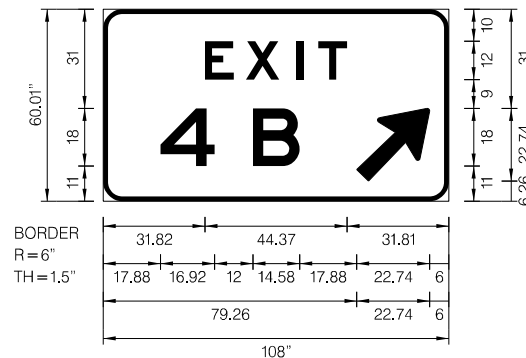

STA 128+04.78

PROPOSED STANDARD SIGN E5-1a ON WOOD SIGN
SUPPORT AT STA 128+04.78 OFFSET -72 FT

SIGN PANEL REMOVAL - TYPE 3, 45 SF
SIGN PANEL - TYPE 3, 45 SF

MODEL: S:\MODEL\NAMES
FILE NAME: D878E64-1557\csh-SgnDtl-69.dgn




USER NAME = jacobspw18ics01\$	DESIGNED -	REVISED -
PLOT SCALE = 0.16666667' / in.	DRAWN -	REVISED -
PLOT DATE = 10/2/2025	CHECKED -	REVISED -
DATE = 2025/10/03	DATE -	REVISED -

STATE OF ILLINOIS
DEPARTMENT OF TRANSPORTATION

SIGN DETAILS

SCALE: NTS SHEET 69 OF 73 SHEETS STA. TO STA.


F.A.I. RTE.	SECTION	COUNTY	TOTAL SHEETS	SHEET NO.
70	Section 82-(5,6)RS-2, 60-6RS-2	MADISON & ST. CLAIR	678	324
CONTRACT NO. 76E84				
ILLINOIS FED. AID PROJECT				

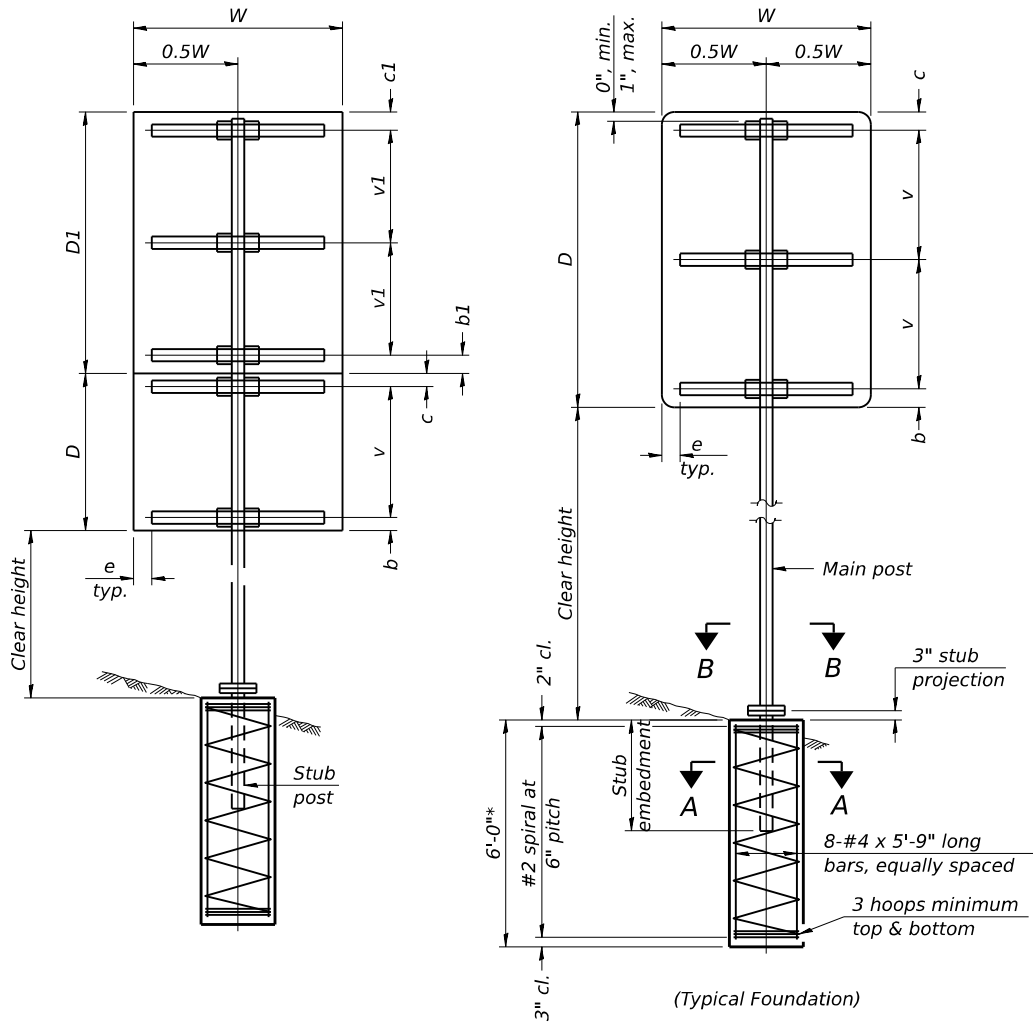

SINGLE POST ASSEMBLY EXAMPLES

* Dimensional changes required for varying site conditions shall be approved by the Engineer.

a or $a1 = 6"$ min. to $2'-0"$ max. (Approximately $0.2W$ or $0.2W_1$)
 b or $b1 = 3"$ min. to $4"$ max
 c or $c1 = 3"$ min. to $4"$ max
 $e = 0"$ min. to $6"$ max
 $s = 3'-0"$ min. to $6'-0"$ max. (Approximately $0.6W$ or $0.6W_1$)
 v or $v1 = 2'-0"$ min. to $2'-11"$ max.

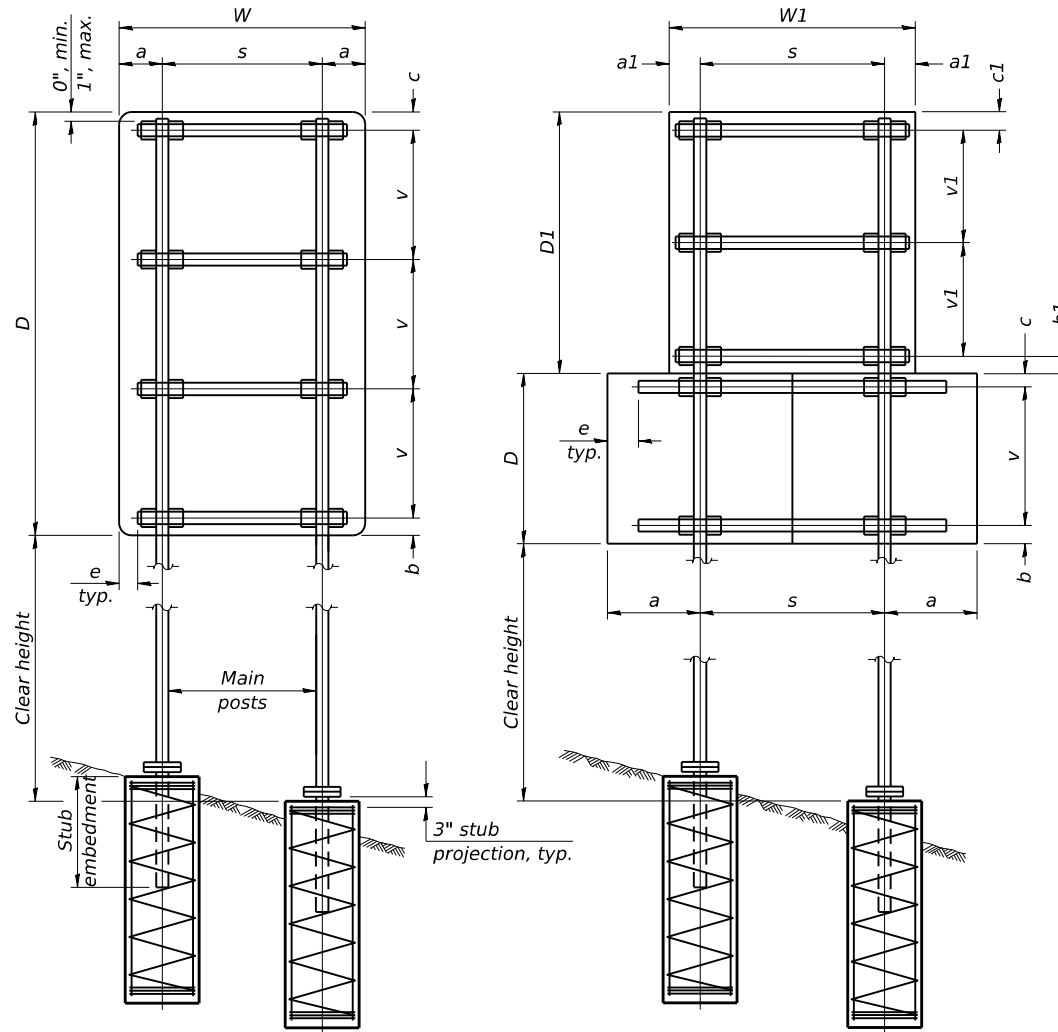

DUAL POST ASSEMBLY EXAMPLES

MAIN POST STEEL TUBING	WEIGHT PER FOOT (POUND)	STUB POST TABLE		MAIN POST TABLE				
		Stub Embedment	Stub Post Length	Bolt Size	A	t	R	Bolt Circle
3" x 2" x 1/4"	7.11	2'-0"	2'-3"	1/2" x 2 3/4"	8 1/4"	5/8"	9/32"	6 1/2"
4" x 2" x 1/4"	8.81	2'-0"	2'-3"	1/2" x 2 3/4"	8 1/4"	5/8"	9/32"	6 1/2"
4" x 3" x 1/4"	10.51	2'-3"	2'-6"	5/8" x 3 1/4"	10"	3/4"	11/32"	8"
5" x 3" x 1/4"	12.21	2'-3"	2'-6"	5/8" x 3 1/4"	10"	3/4"	11/32"	8"
6" x 3" x 1/4"	13.91	2'-3"	2'-6"	5/8" x 3 1/4"	11 1/2"	3/4"	11/32"	9 1/2"
6" x 4" x 1/4"	15.62	2'-3"	2'-6"	3/4" x 3 1/2"	11 1/2"	3/4"	13/32"	9 1/2"
6" x 4" x 5/16"	19.08	2'-3"	2'-6"	3/4" x 3 1/2"	11 1/2"	3/4"	13/32"	9 1/2"
7" x 5" x 1/4"	19.02	2'-6"	2'-9"	3/4" x 3 1/2"	1'-2"	3/4"	13/32"	1'-0"
8" x 4" x 1/4"	19.02	2'-6"	2'-9"	3/4" x 3 1/2"	1'-2"	3/4"	13/32"	1'-0"
8" x 6" x 1/4"	22.42	2'-6"	2'-9"	7/8" x 3 1/2"	1'-2"	3/4"	15/32"	1'-0"

GENERAL NOTES

Posts shall be plumbed by using shims with post-to-stub post connection bolts snug tight only. Final tightening of all High Strength Bolts shall be in accordance with Article 727.05 and threads at the junction of the bolt and nut shall be burred or center punched to prevent the nut from loosening.

One foundation requires 0.7 cubic yards of concrete and 46 pounds of reinforcement bars and spiral hoops.

LOADING: 80 mph wind with 30% gust factor, normal to sign.

DESIGN STRESSES:
 Structural steel - 20,000 psi
 Reinforcing steel - 20,000 psi
 Concrete - 1,400 psi
 Footing soil pressure - 2,000 psf

After fabrication, the post, fuse plate, base plate and upper 6", min. of the stub post shall be hot-dip galvanized in accordance with AASHTO M111. All bolts, nuts and washers shall be hot-dip galvanized in accordance with AASHTO M232.

For Sections A-A and B-B, see Base Sheet BAT-A-2.

FOUNDATIONS:
 All necessary excavation or drilling (except in rock); backfilling with excavated material; disposal of unsuitable or surplus material; formwork; and furnishing and placing the Class SI Concrete and reinforcement bars, shall be included in the pay item used for foundations.

The measurement of the tubular steel shall be computed on the basis of the weight per foot of the support, multiplied by the combined length of the main posts and stub posts.

BAT-A-1

5-15-2023



USER NAME = jacobspw18ics01\$	DESIGNED -	REVISED -
PLOT SCALE = 0.16666667' / in.	DRAWN -	REVISED -
PLOT DATE = 10/2/2025	CHECKED -	REVISED -
	DATE - 2025/10/03	REVISED -

STATE OF ILLINOIS
DEPARTMENT OF TRANSPORTATION







BREAK-AWAY TUBULAR STEEL
SIGN POSTS AND FOUNDATIONS
(Sheet 1 of 2)

SIGN DETAILS

SCALE: NTS SHEET 70 OF 73 SHEETS STA. TO STA.

F.A.I. RTE.	SECTION	COUNTY	TOTAL SHEETS	SHEET NO.
70	Section82-(5,6)RS-2, 60-6RS-2	MADISON & ST. CLAIR	678	325
CONTRACT NO. 76E84				
ILLINOIS FED. AID PROJECT				

MODEL: S\MODEL\NAMES
FILE NAME: D878E84-15570-shl-SgnDtl-70.dgn

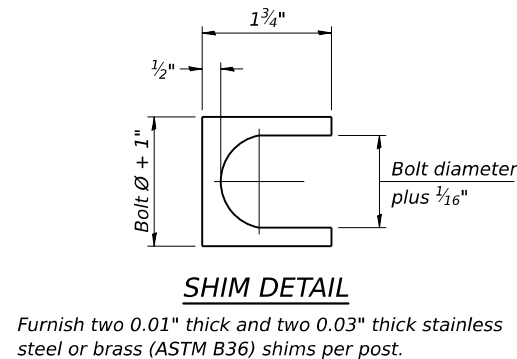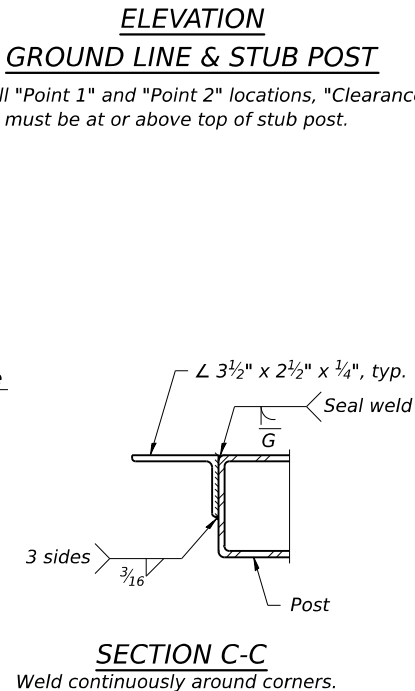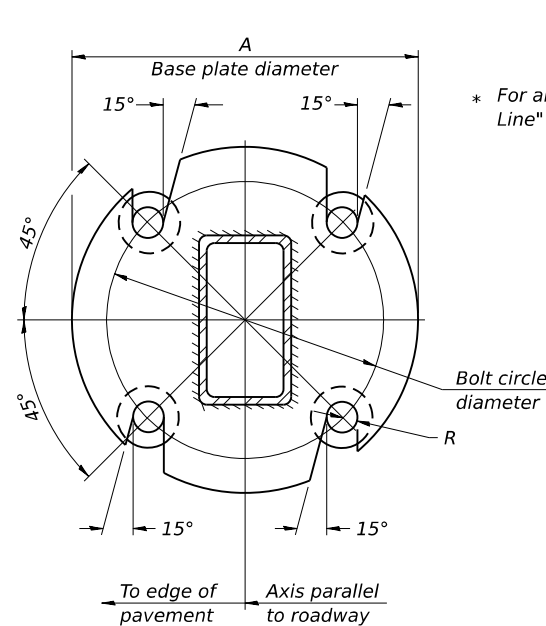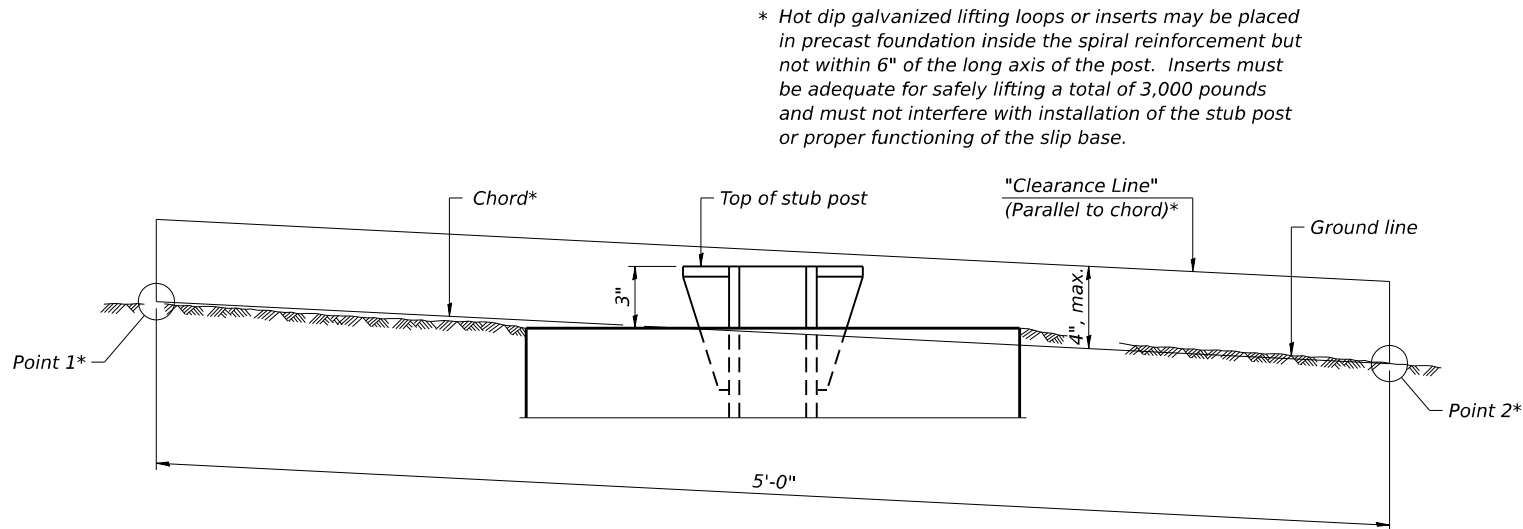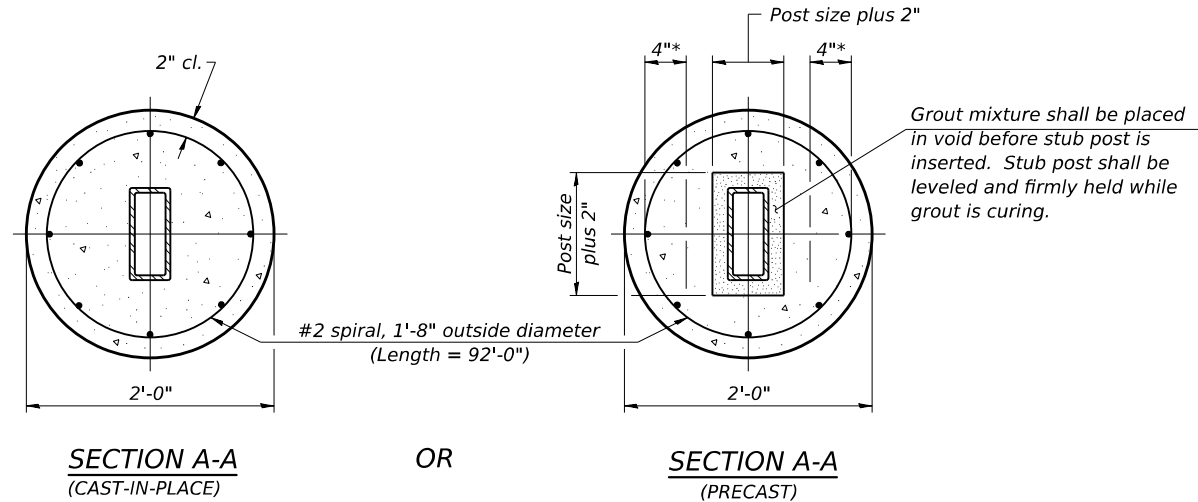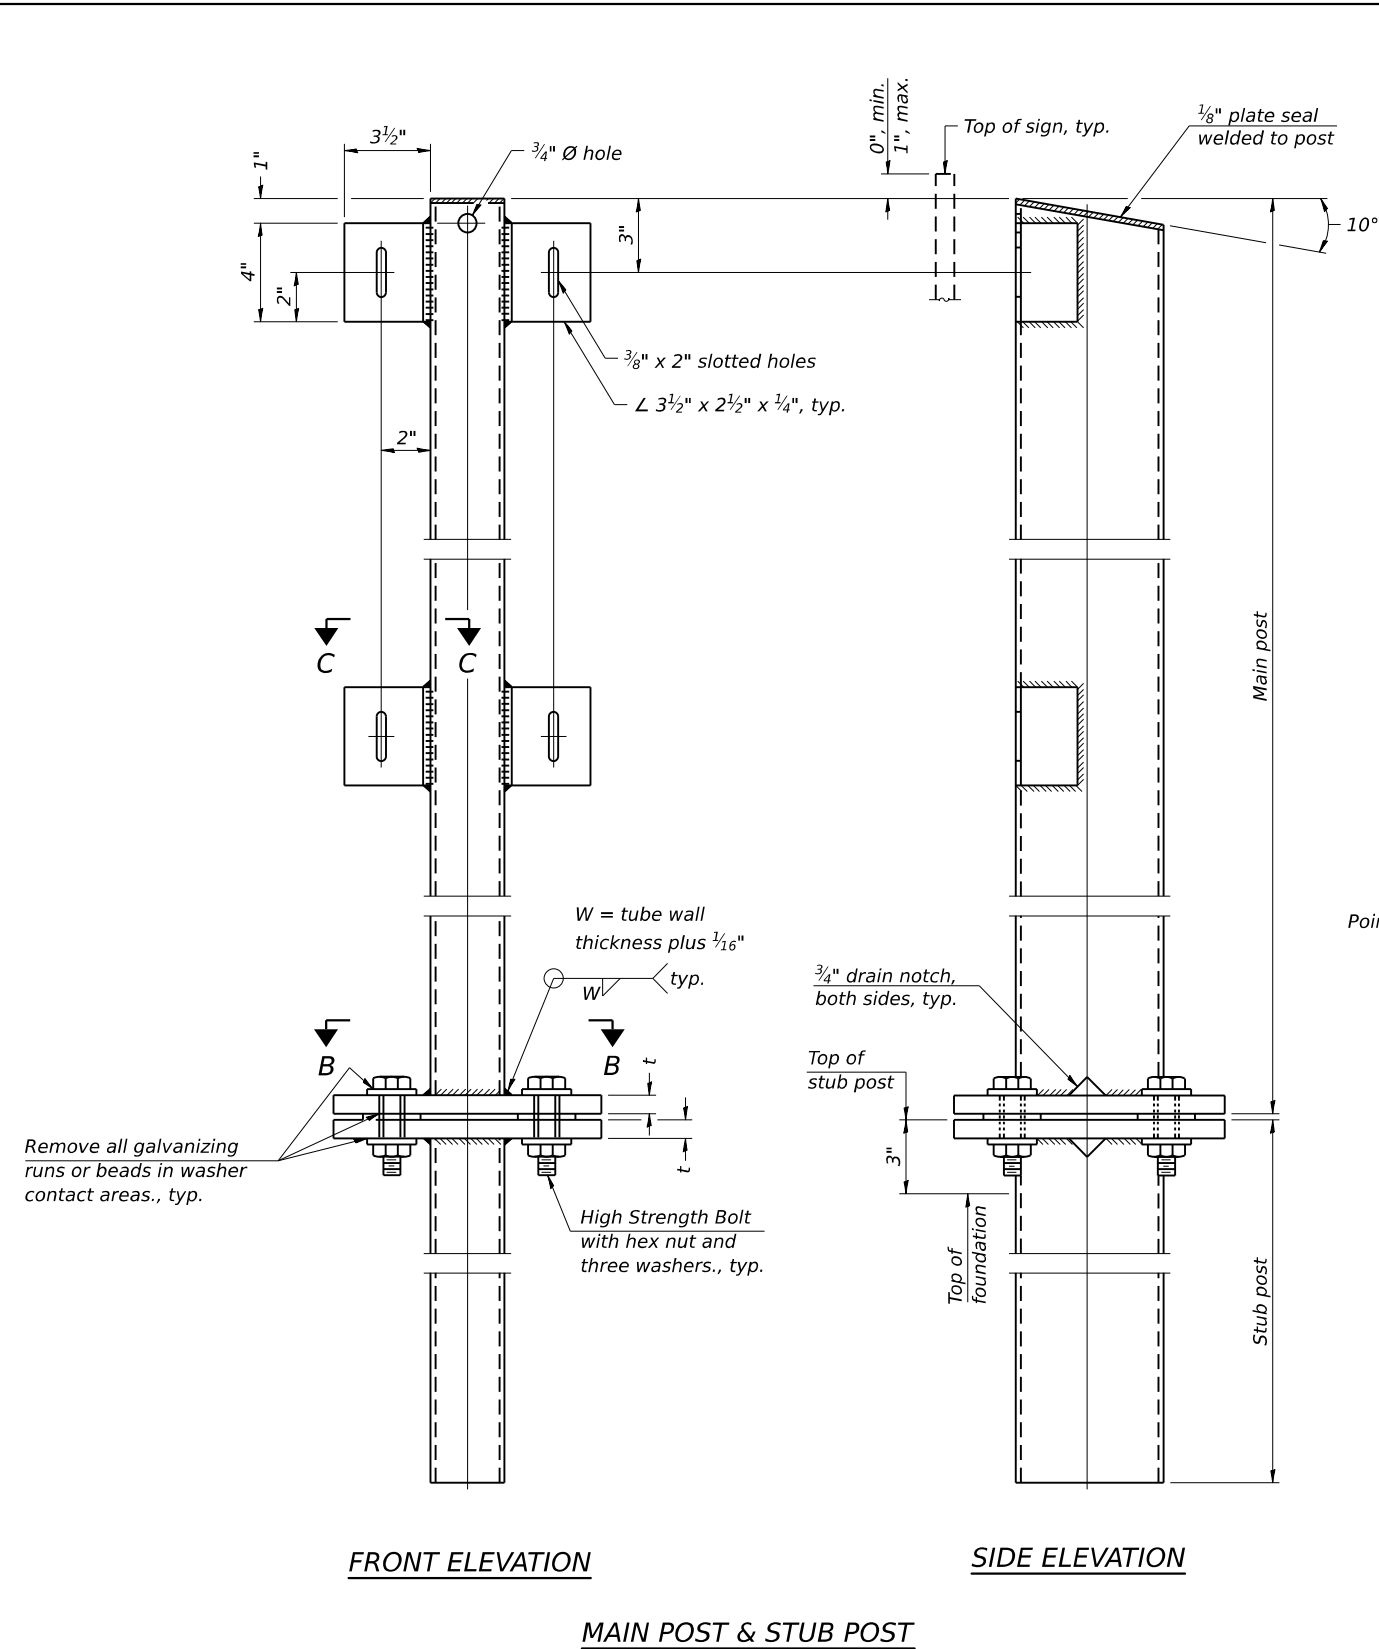

BAT-A-2

5-15-2023



USER NAME = jacobspw18ics04\$	DESIGNED -	REVISED -
PLOT SCALE = 0.16666667' / in.	DRAWN -	REVISED -
PLOT DATE = 10/2/2025	CHECKED -	REVISED -
	DATE - 2025/10/03	REVISED -


STATE OF ILLINOIS
DEPARTMENT OF TRANSPORTATION

BREAK-AWAY TUBULAR STEEL
SIGN POSTS AND FOUNDATIONS
(Sheet 2 of 2)


SIGN DETAILS

SCALE: NTS SHEET 71 OF 73 SHEETS STA. TO STA.


F.A.I. RTE.	SECTION	COUNTY	TOTAL SHEETS	SHEET NO.
70	Section82-(5,6)RS-2, 60-6RS-2	MADISON & ST. CLAIR	678	326
CONTRACT NO. 76E84				
ILLINOIS FED. AID PROJECT				

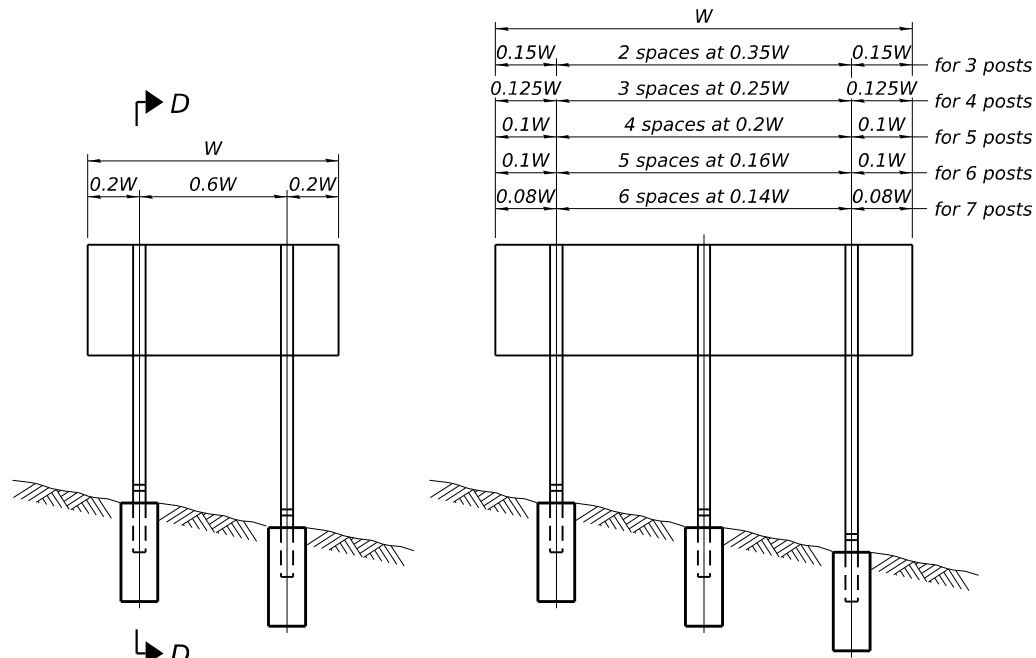


ELEVATION

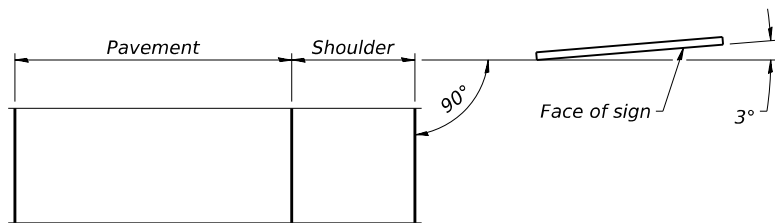

LOCATION SKETCH

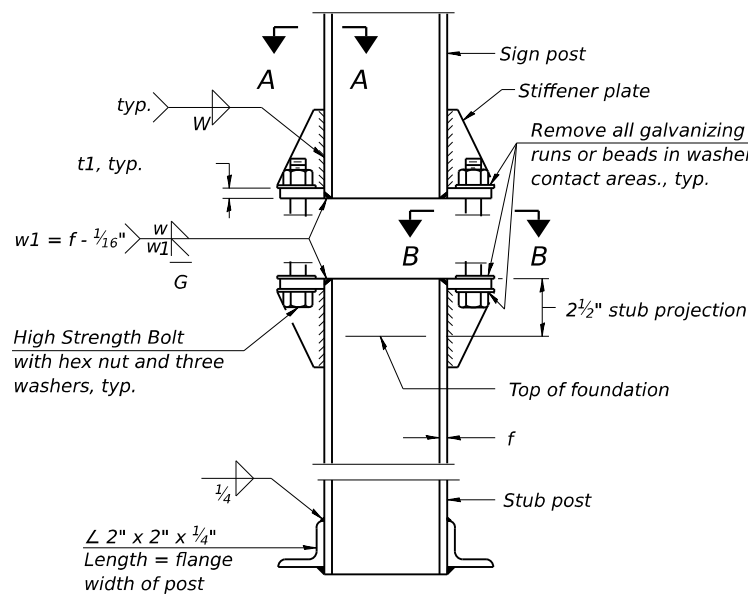


ELEVATION
SIGN POST & STUB POST

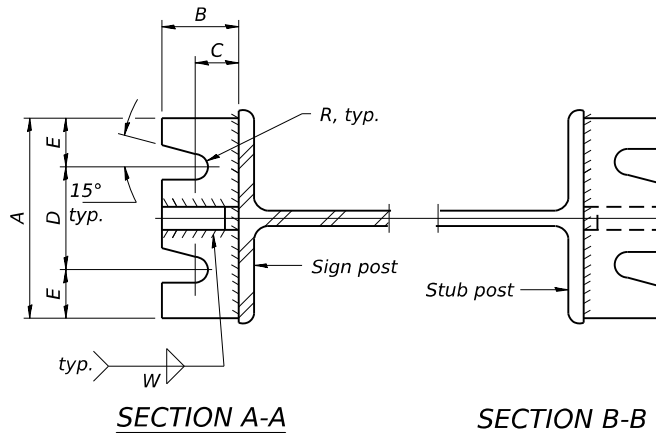

POST	CONCRETE FOUNDATION TABLE								POST TO STUB POST CONNECTION DATA										FUSE PLATE DATA			
	Foundation			Reinforcement				Stub Post Length	Bolt Size	A	B	C	D	E	t1	t2	R	W	J	K	L	t3
	Diameter	*Minimum Depth	Concrete① cu. yds.)	Vertical Bars Length	Bar Spirals		lbs. ②															
					Diameter	Length																
W6x9	2'-0"	6'-0"	0.70	5'-9"	1'-8½"	79'-0"	78	2'-3"	5⁄8" x 3 3⁄4"	6"	2 1⁄4"	1 1⁄4"	3 1⁄2"	1 1⁄4"	3⁄4"	1⁄2"	1 1⁄32"	1⁄4"	4"	2 1⁄4"	7⁄8"	1⁄4"
W6x15	2'-0"	6'-0"	0.70	5'-9"	1'-8½"	79'-0"	78	2'-6"	5⁄8" x 3 3⁄4"	6"	2 1⁄4"	1 1⁄4"	3 1⁄2"	1 1⁄4"	3⁄4"	1⁄2"	1 1⁄32"	1⁄4"	6"	3 1⁄2"	1 1⁄4"	3⁄8"
W8x18	2'-0"	6'-0"	0.70	5'-9"	1'-8½"	79'-0"	78	2'-6"	3⁄4" x 3 3⁄4"	6"	2 1⁄2"	1 3⁄8"	3 1⁄4"	1 3⁄8"	1"	1⁄2"	1 3⁄32"	5⁄16"	5 1⁄4"	2 3⁄4"	1 1⁄4"	3⁄8"
W10x22	2'-6"	6'-6"	1.18	6'-3"	2'-2 1⁄2"	105'-0"	92	3'-0"	3⁄4" x 3 3⁄4"	6"	2 1⁄2"	1 3⁄8"	3 1⁄4"	1 3⁄8"	1"	1⁄2"	1 3⁄32"	5⁄16"	5 3⁄4"	2 3⁄4"	1 1⁄2"	1⁄2"
W10x26	2'-6"	7'-0"	1.27	6'-9"	2'-2 1⁄2"	112'-0"	98	3'-0"	7⁄8" x 4"	7"	2 3⁄4"	1 1⁄2"	4"	1 1⁄2"	1"	3⁄4"	1 5⁄32"	3⁄8"	5 3⁄4"	2 3⁄4"	1 1⁄2"	5⁄8"
W12x26	2'-6"	7'-9"	1.41	7'-6"	2'-2 1⁄2"	119'-0"	107	3'-0"	7⁄8" x 4"	7"	2 3⁄4"	1 1⁄2"	4"	1 1⁄2"	1"	3⁄4"	1 5⁄32"	3⁄8"	6 1⁄2"	3 1⁄2"	1 1⁄2"	5⁄8"
W14x30	3'-0"	7'-3"	1.90	7'-0"	2'-8 1⁄2"	145'-0"	113	3'-0"	7⁄8" x 4"	7"	2 3⁄4"	1 1⁄2"	4"	1 1⁄2"	1"	3⁄4"	1 5⁄32"	3⁄8"	6 3⁄4"	3 1⁄2"	1 5⁄8"	1⁄2"
W14x38	3'-0"	8'-0"	2.09	7'-9"	2'-8 1⁄2"	153'-0"	122	3'-6"	1" x 4 1⁄2"	7 1⁄2"	3"	1 3⁄4"	4"	1 3⁄4"	1 1⁄4"	3⁄4"	1 7⁄32"	3⁄8"	6 3⁄4"	3 1⁄2"	1 5⁄8"	1⁄2"
W16x45	3'-0"	8'-6"	2.23	8'-3"	2'-8 1⁄2"	162'-0"	130	3'-6"	1" x 4 1⁄2"	7 1⁄2"	3"	1 3⁄4"	4"	1 3⁄4"	1 1⁄4"	3⁄4"	1 7⁄32"	3⁄8"	7"	3 1⁄2"	1 3⁄4"	1⁄2"

*Dimensional changes required for varying site conditions shall be approved by the Engineer.

POST	FUSE PLATE BOLT SIZE																					
	Sign Height																					
	4'-0"	5'-0"	6'-0"	7'-0"	8'-0"	9'-0"	10'-0"	11'-0"	12'-0"	13'-0"	14'-0"	15'-0"	16'-0"	17'-0"	18'-0"	19'-0"	20'-0"	21'-0"	22'-0"	23'-0"	24'-0"	
W6x9	$\frac{1}{2}" \times 1\frac{1}{2}"$	$\frac{1}{2}" \times 1\frac{1}{2}"$	$\frac{1}{2}" \times 1\frac{1}{2}"$	$\frac{1}{2}" \times 1\frac{1}{2}"$	—	—	—	—	—	—	—	—	—	—	—	—	—	—	—	—	—	
W6x15	$\frac{1}{2}" \times 1\frac{3}{4}"$	$\frac{1}{2}" \times 1\frac{3}{4}"$	$\frac{1}{2}" \times 1\frac{3}{4}"$	$\frac{5}{8}" \times 2"$	$\frac{5}{8}" \times 2"$	$\frac{3}{4}" \times 2"$	$\frac{3}{4}" \times 2"$	$\frac{3}{4}" \times 2"$	$\frac{3}{4}" \times 2"$	$\frac{3}{4}" \times 2"$	—	—	—	—	—	—	—	—	—	—	—	
W8x18	$\frac{1}{2}" \times 1\frac{3}{4}"$	$\frac{1}{2}" \times 1\frac{3}{4}"$	$\frac{1}{2}" \times 1\frac{3}{4}"$	$\frac{1}{2}" \times 1\frac{3}{4}"$	$\frac{5}{8}" \times 2"$	$\frac{5}{8}" \times 2"$	$\frac{3}{4}" \times 2"$	$\frac{3}{4}" \times 2"$	$\frac{3}{4}" \times 2"$	$\frac{3}{4}" \times 2"$	—	—	—	—	—	—	—	—	—	—	—	
W10x22	$\frac{1}{2}" \times 2"$	$\frac{1}{2}" \times 2"$	$\frac{1}{2}" \times 2"$	$\frac{1}{2}" \times 2"$	$\frac{1}{2}" \times 2"$	$\frac{5}{8}" \times 2"$	$\frac{5}{8}" \times 2"$	$\frac{3}{4}" \times 2\frac{1}{4}"$	$\frac{3}{4}" \times 2\frac{1}{4}"$	$\frac{3}{4}" \times 2\frac{1}{4}"$	$\frac{3}{4}" \times 2\frac{1}{4}"$	$\frac{3}{4}" \times 2\frac{1}{4}"$	$\frac{3}{4}" \times 2\frac{1}{4}"$	—	—	—	—	—	—	—	—	
W10x26	$\frac{1}{2}" \times 2"$	$\frac{1}{2}" \times 2"$	$\frac{1}{2}" \times 2"$	$\frac{1}{2}" \times 2"$	$\frac{1}{2}" \times 2"$	$\frac{5}{8}" \times 2\frac{1}{4}"$	$\frac{5}{8}" \times 2\frac{1}{4}"$	$\frac{3}{4}" \times 2\frac{1}{2}"$	$\frac{3}{4}" \times 2\frac{1}{2}"$	$\frac{3}{4}" \times 2\frac{1}{2}"$	$\frac{3}{4}" \times 2\frac{1}{2}"$	$\frac{3}{4}" \times 2\frac{1}{2}"$	$\frac{3}{4}" \times 2\frac{1}{2}"$	$\frac{3}{4}" \times 2\frac{1}{2}"$	—	—	—	—	—	—	—	
W12x26	$\frac{1}{2}" \times 2"$	$\frac{1}{2}" \times 2"$	$\frac{1}{2}" \times 2"$	$\frac{1}{2}" \times 2"$	$\frac{1}{2}" \times 2"$	$\frac{5}{8}" \times 2\frac{1}{4}"$	$\frac{5}{8}" \times 2\frac{1}{4}"$	$\frac{3}{4}" \times 2\frac{1}{2}"$	$\frac{3}{4}" \times 2\frac{1}{2}"$	$\frac{3}{4}" \times 2\frac{1}{2}"$	$\frac{3}{4}" \times 2\frac{1}{2}"$	$\frac{3}{4}" \times 2\frac{1}{2}"$	$\frac{3}{4}" \times 2\frac{1}{2}"$	$\frac{3}{4}" \times 2\frac{1}{2}"$	$\frac{3}{4}" \times 2\frac{1}{2}"$	—	—	—	—	—	—	
W14x30	$\frac{1}{2}" \times 2"$	$\frac{1}{2}" \times 2"$	$\frac{1}{2}" \times 2"$	$\frac{1}{2}" \times 2"$	$\frac{1}{2}" \times 2"$	$\frac{5}{8}" \times 2"$	$\frac{5}{8}" \times 2"$	$\frac{3}{4}" \times 2\frac{1}{4}"$	$\frac{3}{4}" \times 2\frac{1}{4}"$	$\frac{3}{4}" \times 2\frac{1}{4}"$	$\frac{3}{4}" \times 2\frac{1}{4}"$	$\frac{3}{4}" \times 2\frac{1}{4}"$	$\frac{3}{4}" \times 2\frac{1}{4}"$	$\frac{3}{4}" \times 2\frac{1}{4}"$	$\frac{3}{4}" \times 2\frac{1}{4}"$	$\frac{3}{4}" \times 2\frac{1}{4}"$	$\frac{3}{4}" \times 2\frac{1}{4}"$	—	—	—	—	
W14x38	$\frac{1}{2}" \times 2"$	$\frac{1}{2}" \times 2"$	$\frac{1}{2}" \times 2"$	$\frac{1}{2}" \times 2"$	$\frac{1}{2}" \times 2"$	$\frac{5}{8}" \times 2\frac{1}{4}"$	$\frac{5}{8}" \times 2\frac{1}{4}"$	$\frac{3}{4}" \times 2\frac{1}{2}"$	$\frac{3}{4}" \times 2\frac{1}{2}"$	$\frac{3}{4}" \times 2\frac{1}{2}"$	$\frac{3}{4}" \times 2\frac{1}{2}"$	$\frac{7}{8}" \times 2\frac{1}{2}"$	$\frac{7}{8}" \times 2\frac{1}{2}"$	$1" \times 2\frac{3}{4}"$	$1" \times 2\frac{3}{4}"$	$1" \times 2\frac{3}{4}"$	$1" \times 2\frac{3}{4}"$	$1" \times 2\frac{3}{4}"$	$1" \times 2\frac{3}{4}"$	$1" \times 2\frac{3}{4}"$	$1" \times 2\frac{3}{4}"$	
W16x45	—	$\frac{1}{2}" \times 2"$	$\frac{1}{2}" \times 2"$	$\frac{1}{2}" \times 2"$	$\frac{1}{2}" \times 2"$	$\frac{1}{2}" \times 2"$	$\frac{1}{2}" \times 2"$	$\frac{5}{8}" \times 2\frac{1}{4}"$	$\frac{5}{8}" \times 2\frac{1}{4}"$	$\frac{5}{8}" \times 2\frac{1}{4}"$	$\frac{3}{4}" \times 2\frac{1}{2}"$	$\frac{3}{4}" \times 2\frac{1}{2}"$	$\frac{7}{8}" \times 2\frac{1}{2}"$	$\frac{7}{8}" \times 2\frac{1}{2}"$	$\frac{7}{8}" \times 2\frac{1}{2}"$	$1" \times 2\frac{3}{4}"$	$1" \times 2\frac{3}{4}"$	$1" \times 2\frac{3}{4}"$	$1" \times 2\frac{3}{4}"$	$1" \times 2\frac{3}{4}"$	$1" \times 2\frac{3}{4}"$	

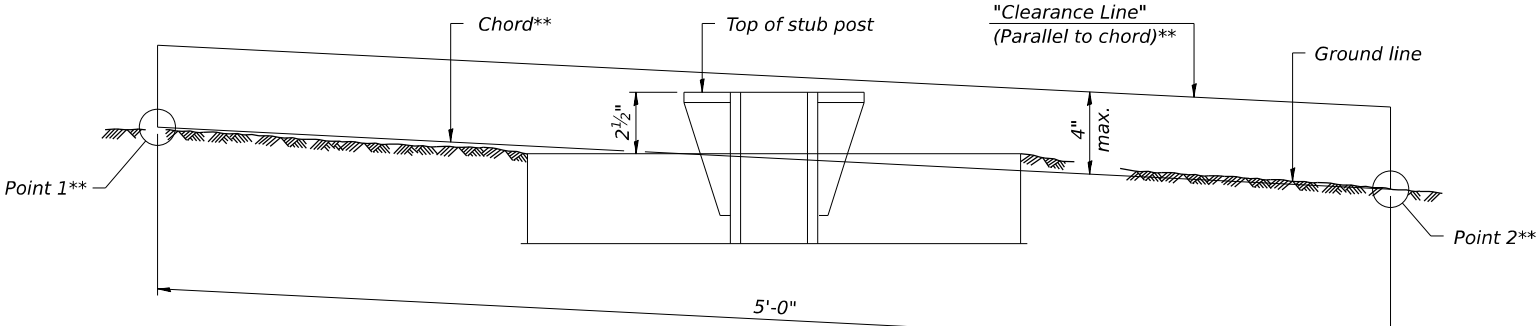

ELEVATION
GROUND LINE & STUB POST

** For all "Point 1" and "Point 2" locations, "Clearance Line" must be at or above top of stub post.

- ① Quantity includes all concrete necessary for one foundation.
- ② Includes reinforcement bars and spiral hooping for one foundation.

BAW-A-2

5-15-2023




USER NAME = jacobspw18ics03\$	DESIGNED -	REVISED -
	DRAWN -	REVISED -
PLOT SCALE = 0.16666667' / in.	CHECKED -	REVISED -
PLOT DATE = 10/2/2025	DATE - 2025/10/03	REVISED -

STATE OF ILLINOIS
DEPARTMENT OF TRANSPORTATION


BREAK-AWAY WIDE FLANGE
STEEL SIGN POST TABLES
(Sheet 2 of 2)


SIGN DETAILS			
SCALE: NTS	SHEET 73 OF 73 SHEETS	STA.	TO STA.

F.A.I. RTE.	SECTION	COUNTY	TOTAL SHEETS	SHEET NO.
70	Section82-(5,6)RS-2, 60-6RS-2	MADISON & ST. CLAIR	678	328
CONTRACT NO. 76E84				
ILLINOIS FED. AID PROJECT				

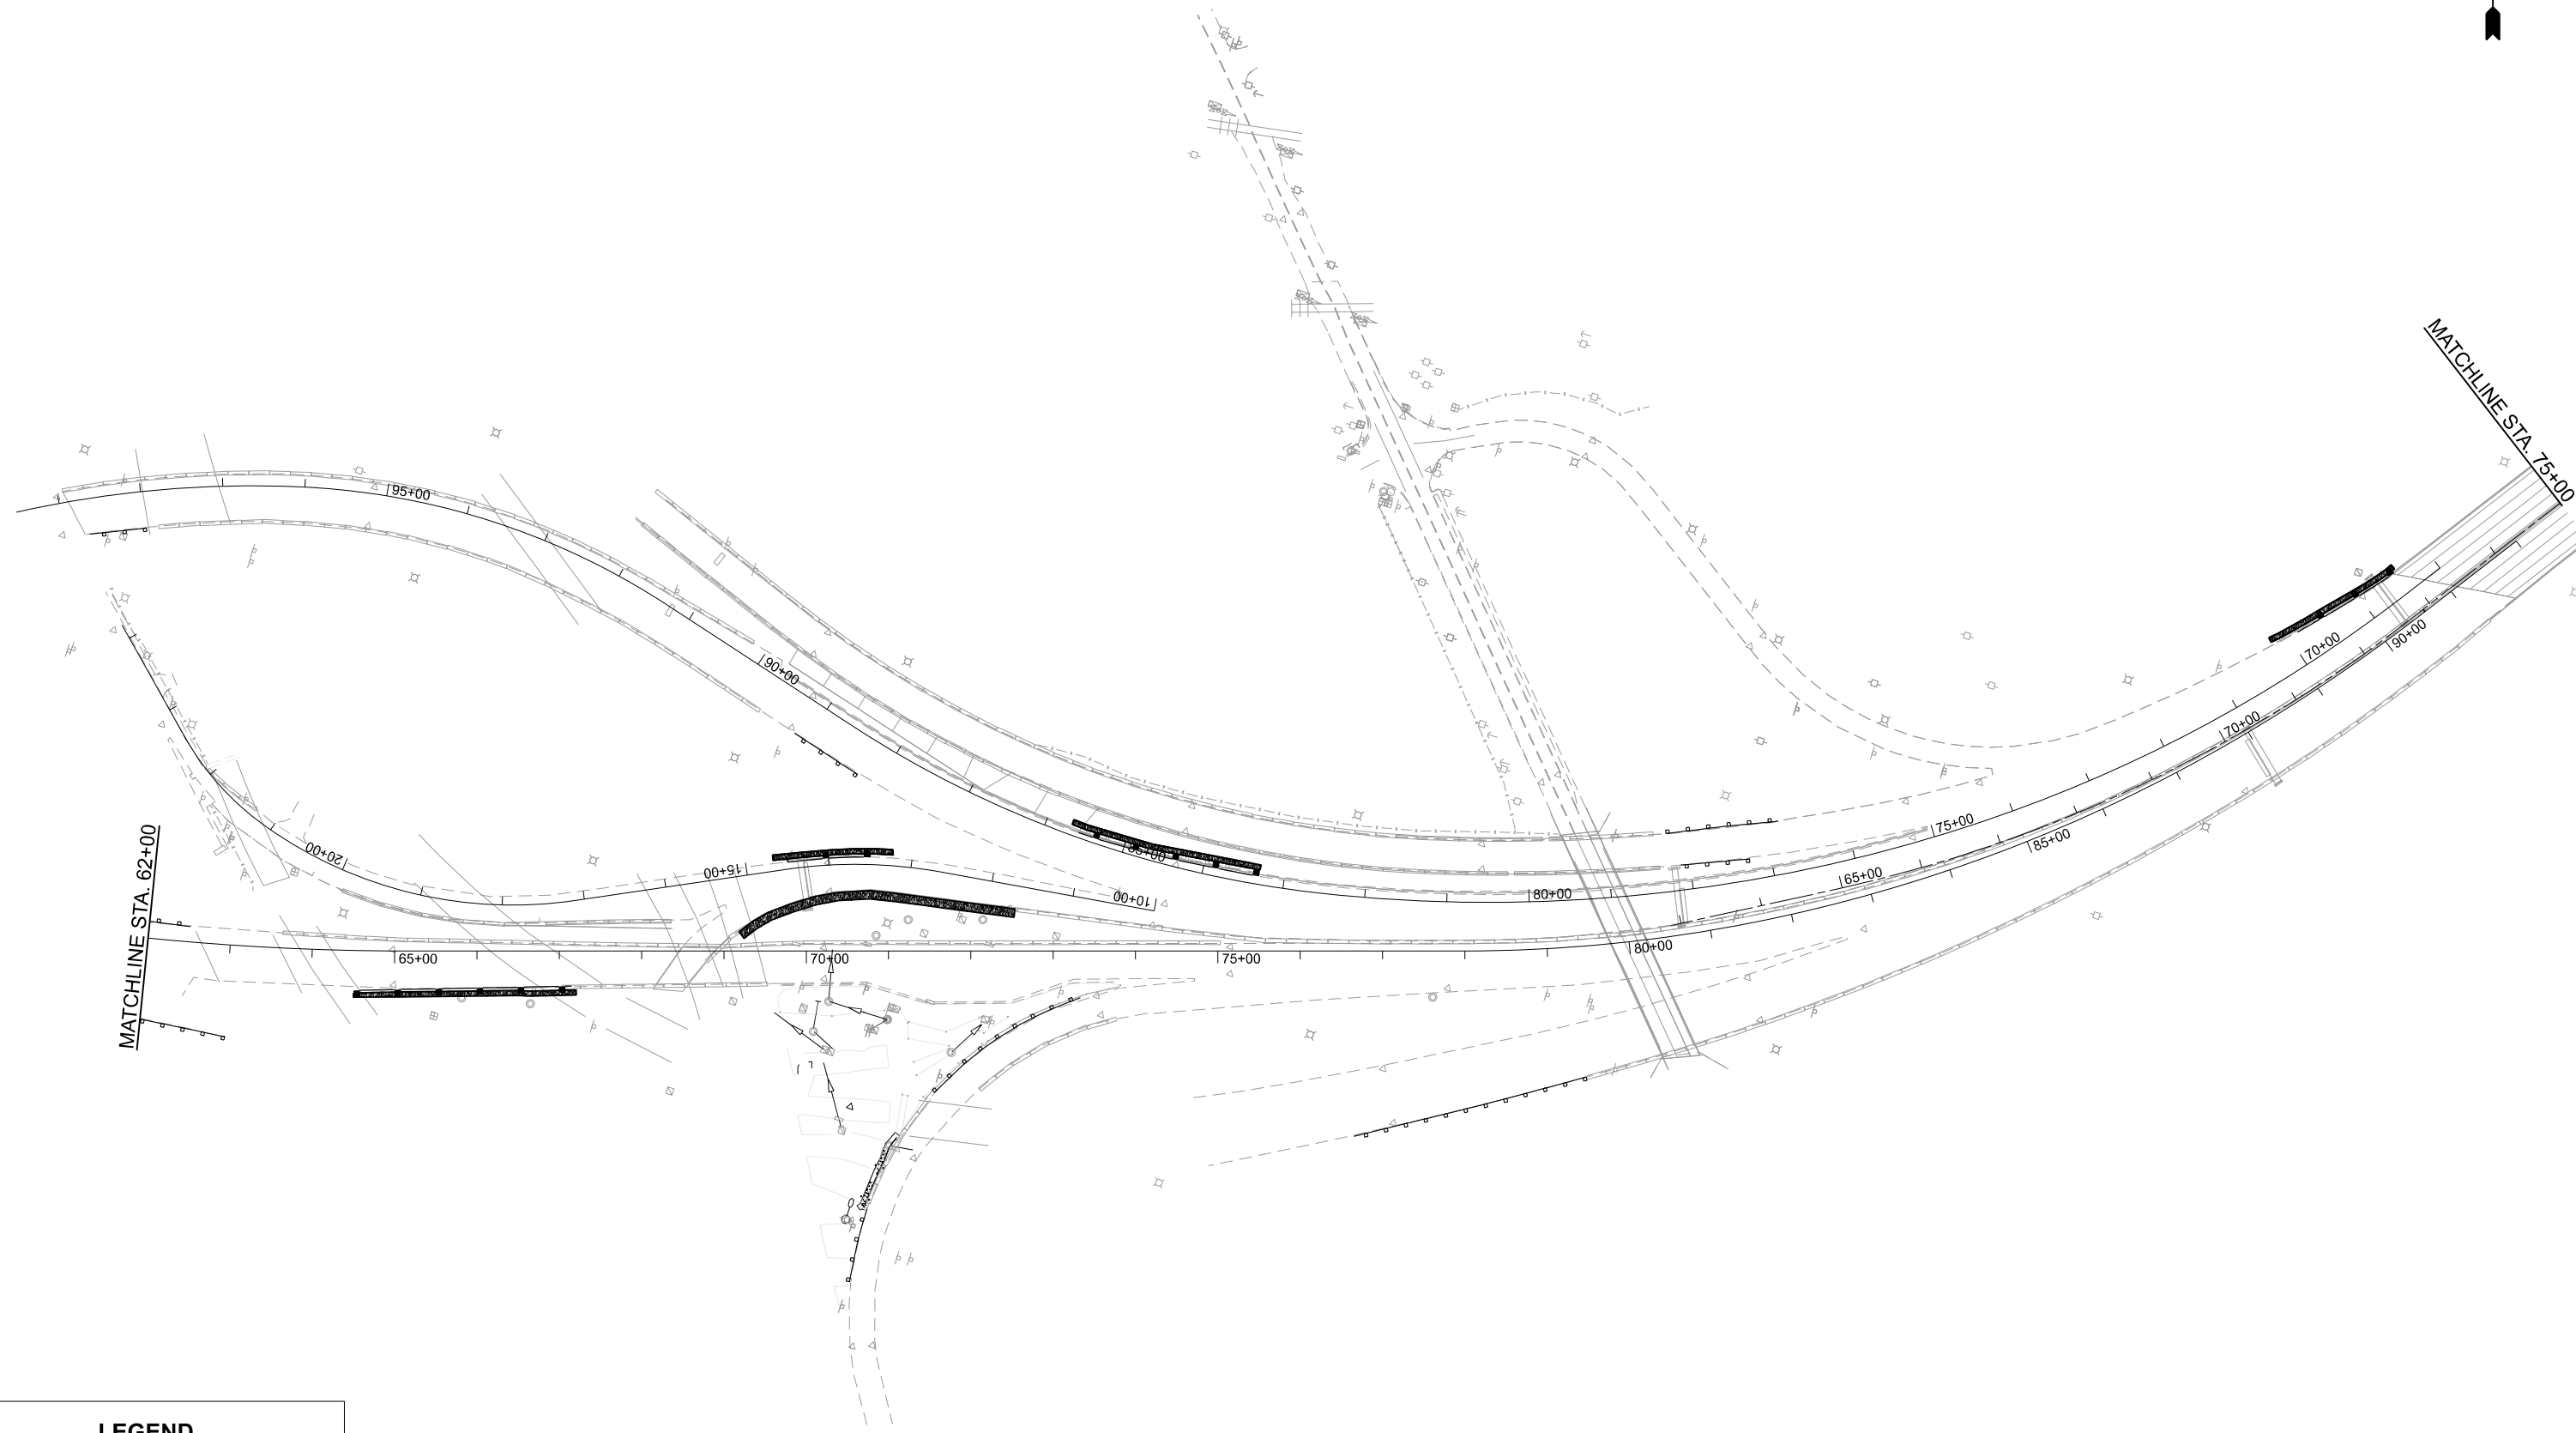

LEGEND

 -  SEEDING CLASS 2
-  MULCH, METHOD 1

 

Jacobs
525 West Monroe
Suite 1600
Chicago, IL 60661
(312) 251-3000



USER NAME	= jacobspr18ics03\$	DESIGNED	-	REVISED	-
		DRAWN	-	REVISED	-
PLOT SCALE	= 0.16666667' / in.	CHECKED	-	REVISED	-
PLOT DATE	= 10/2/2025	DATE	- 2025/10/03	REVISED	-

**STATE OF ILLINOIS
DEPARTMENT OF TRANSPORTATION**

**LANDSCAPING PLANS
I-55 /I-70**

SCALE: 1"=100' SHEET 1 OF 12 SHEETS STA. TO STA.

F.A.I. RTE.	SECTION	COUNTY	TOTAL SHEETS	SHEET NO.
70	Section82-(5,6)RS-2, 60-6RS-2	MADISON & ST. CLAIR	678	329
CONTRACT NO. 76E84				
ILLINOIS FED. AID PROJECT				

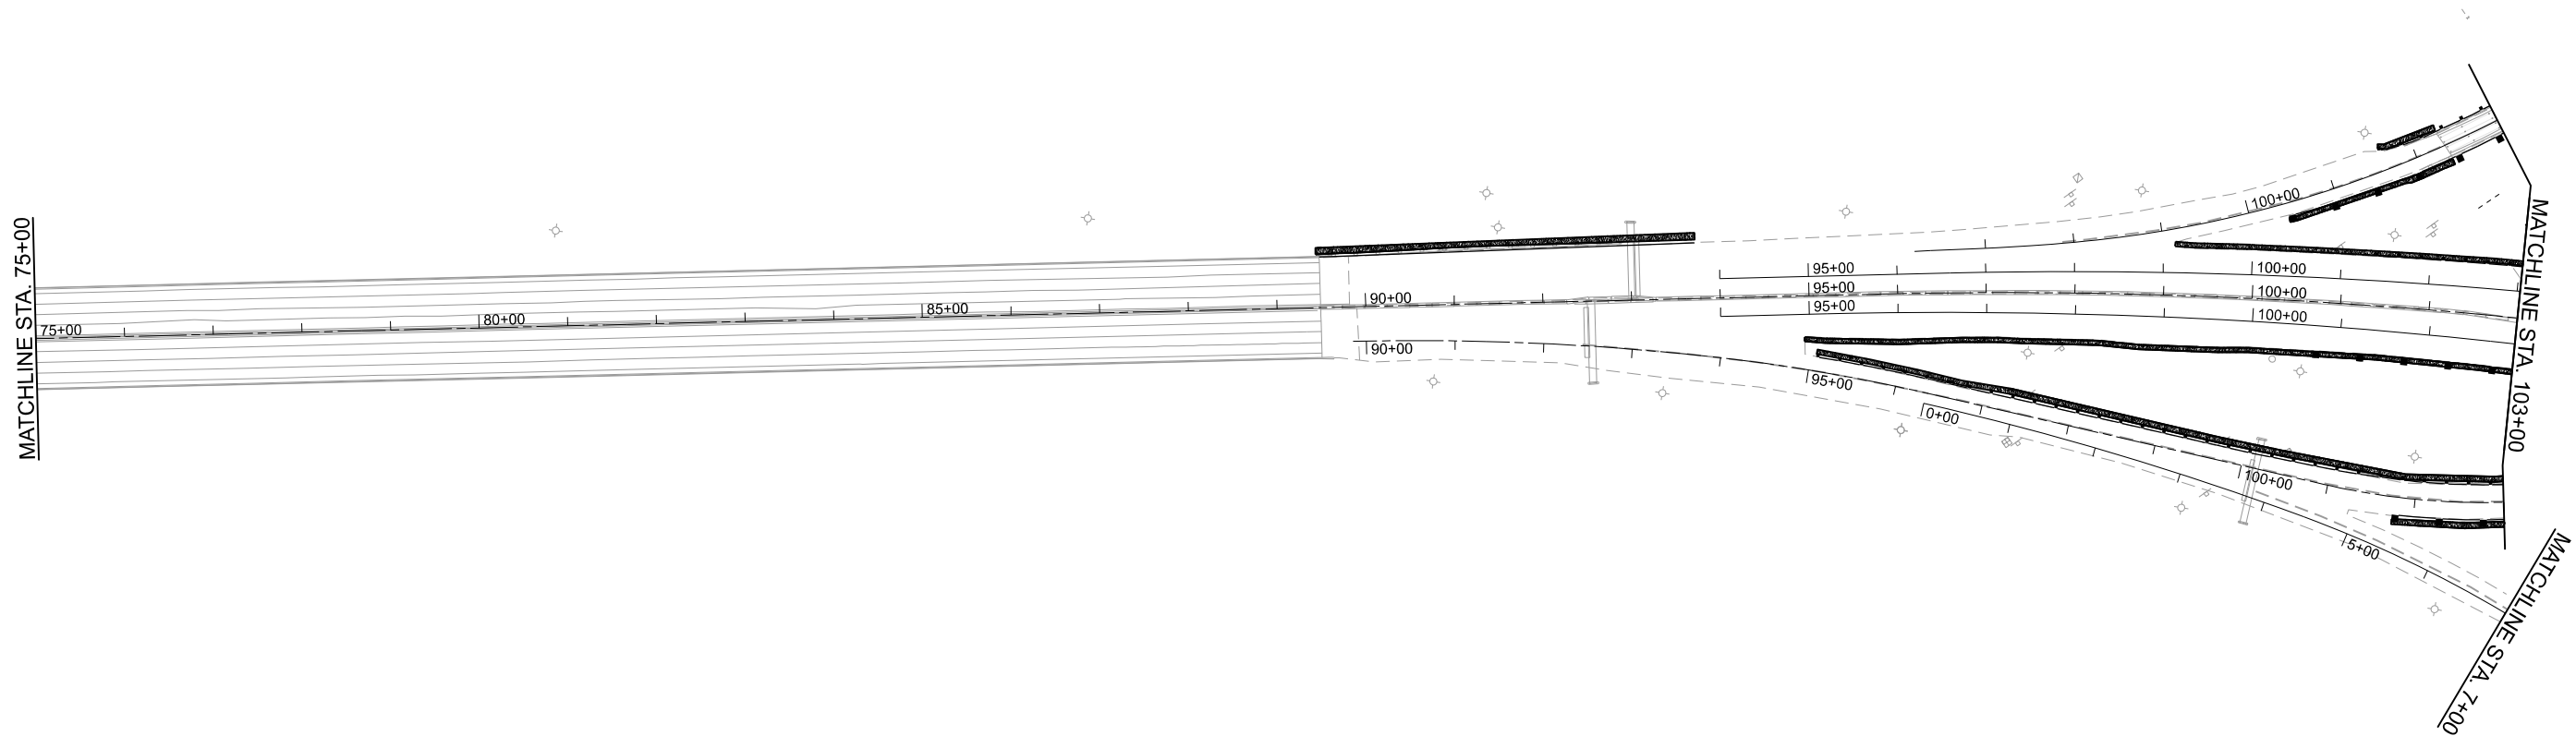 

LEGEND



SEEDING CLASS 2
MULCH, METHOD 1



MODEL: S\MODEL\NAMES
FILE NAME: D876E84-1557\csht-landscp-02.dgn

Jacobs
525 West Monroe
Suite 1600
Chicago, IL 60661
(312) 251-3000

USER NAME	= jacobs\pw18\cs03\$	DESIGNED	-	REVISED	-
DRAWN	-	REVISION	-	REVISION	-
PLOT SCALE	= 0.16666667' / in.	CHECKED	-	REVISED	-
PLOT DATE	= 10/2/2025	DATE	= 2025/10/03	REVISED	-

STATE OF ILLINOIS
DEPARTMENT OF TRANSPORTATION

LANDSCAPING PLANS			
I-55 /I-70			
SCALE: 1"=100'	SHEET 2	OF 12 SHEETS	STA. TO STA.

F.A.I. RTE.	SECTION	COUNTY	TOTAL SHEETS	SHEET NO.
70	Section 82-(5,6)RS-2, 60-6RS-2	MADISON & ST. CLAIR	678	330
CONTRACT NO. 76E84				
ILLINOIS FED. AID PROJECT				

MODEL: S\MODEL\NAMES
FILE NAME: D878E84\J57\ssht-landscp-03.dgn



525 West Monroe
Suite 1600
Chicago, IL 60661
(312) 251-3000

USER NAME	= jacobs\pw18\cs03\$
PLOT SCALE	= 0.16666667 ' / in.
PLOT DATE	= 10/2/2025

DESIGNED	-	REVISED	-
DRAWN	-	REVISED	-
CHECKED	-	REVISED	-
DATE	- 2025/10/03	REVISED	-

STATE OF ILLINOIS
DEPARTMENT OF TRANSPORTATION

LANDSCAPING PLANS
I-55 /I-70

SCALE: 1"=100' SHEET 3 OF 12 SHEETS STA. TO STA.



F.A.I. RTE.	SECTION	COUNTY	TOTAL SHEETS	SHEET NO.
70	Section82-(5,6)RS-2, 60-6RS-2	MADISON & ST. CLAIR	678	331
CONTRACT NO. 76E84				
ILLINOIS		FED. AID PROJECT		



LEGEND



SEEDING CLASS 2

MULCH, METHOD 1

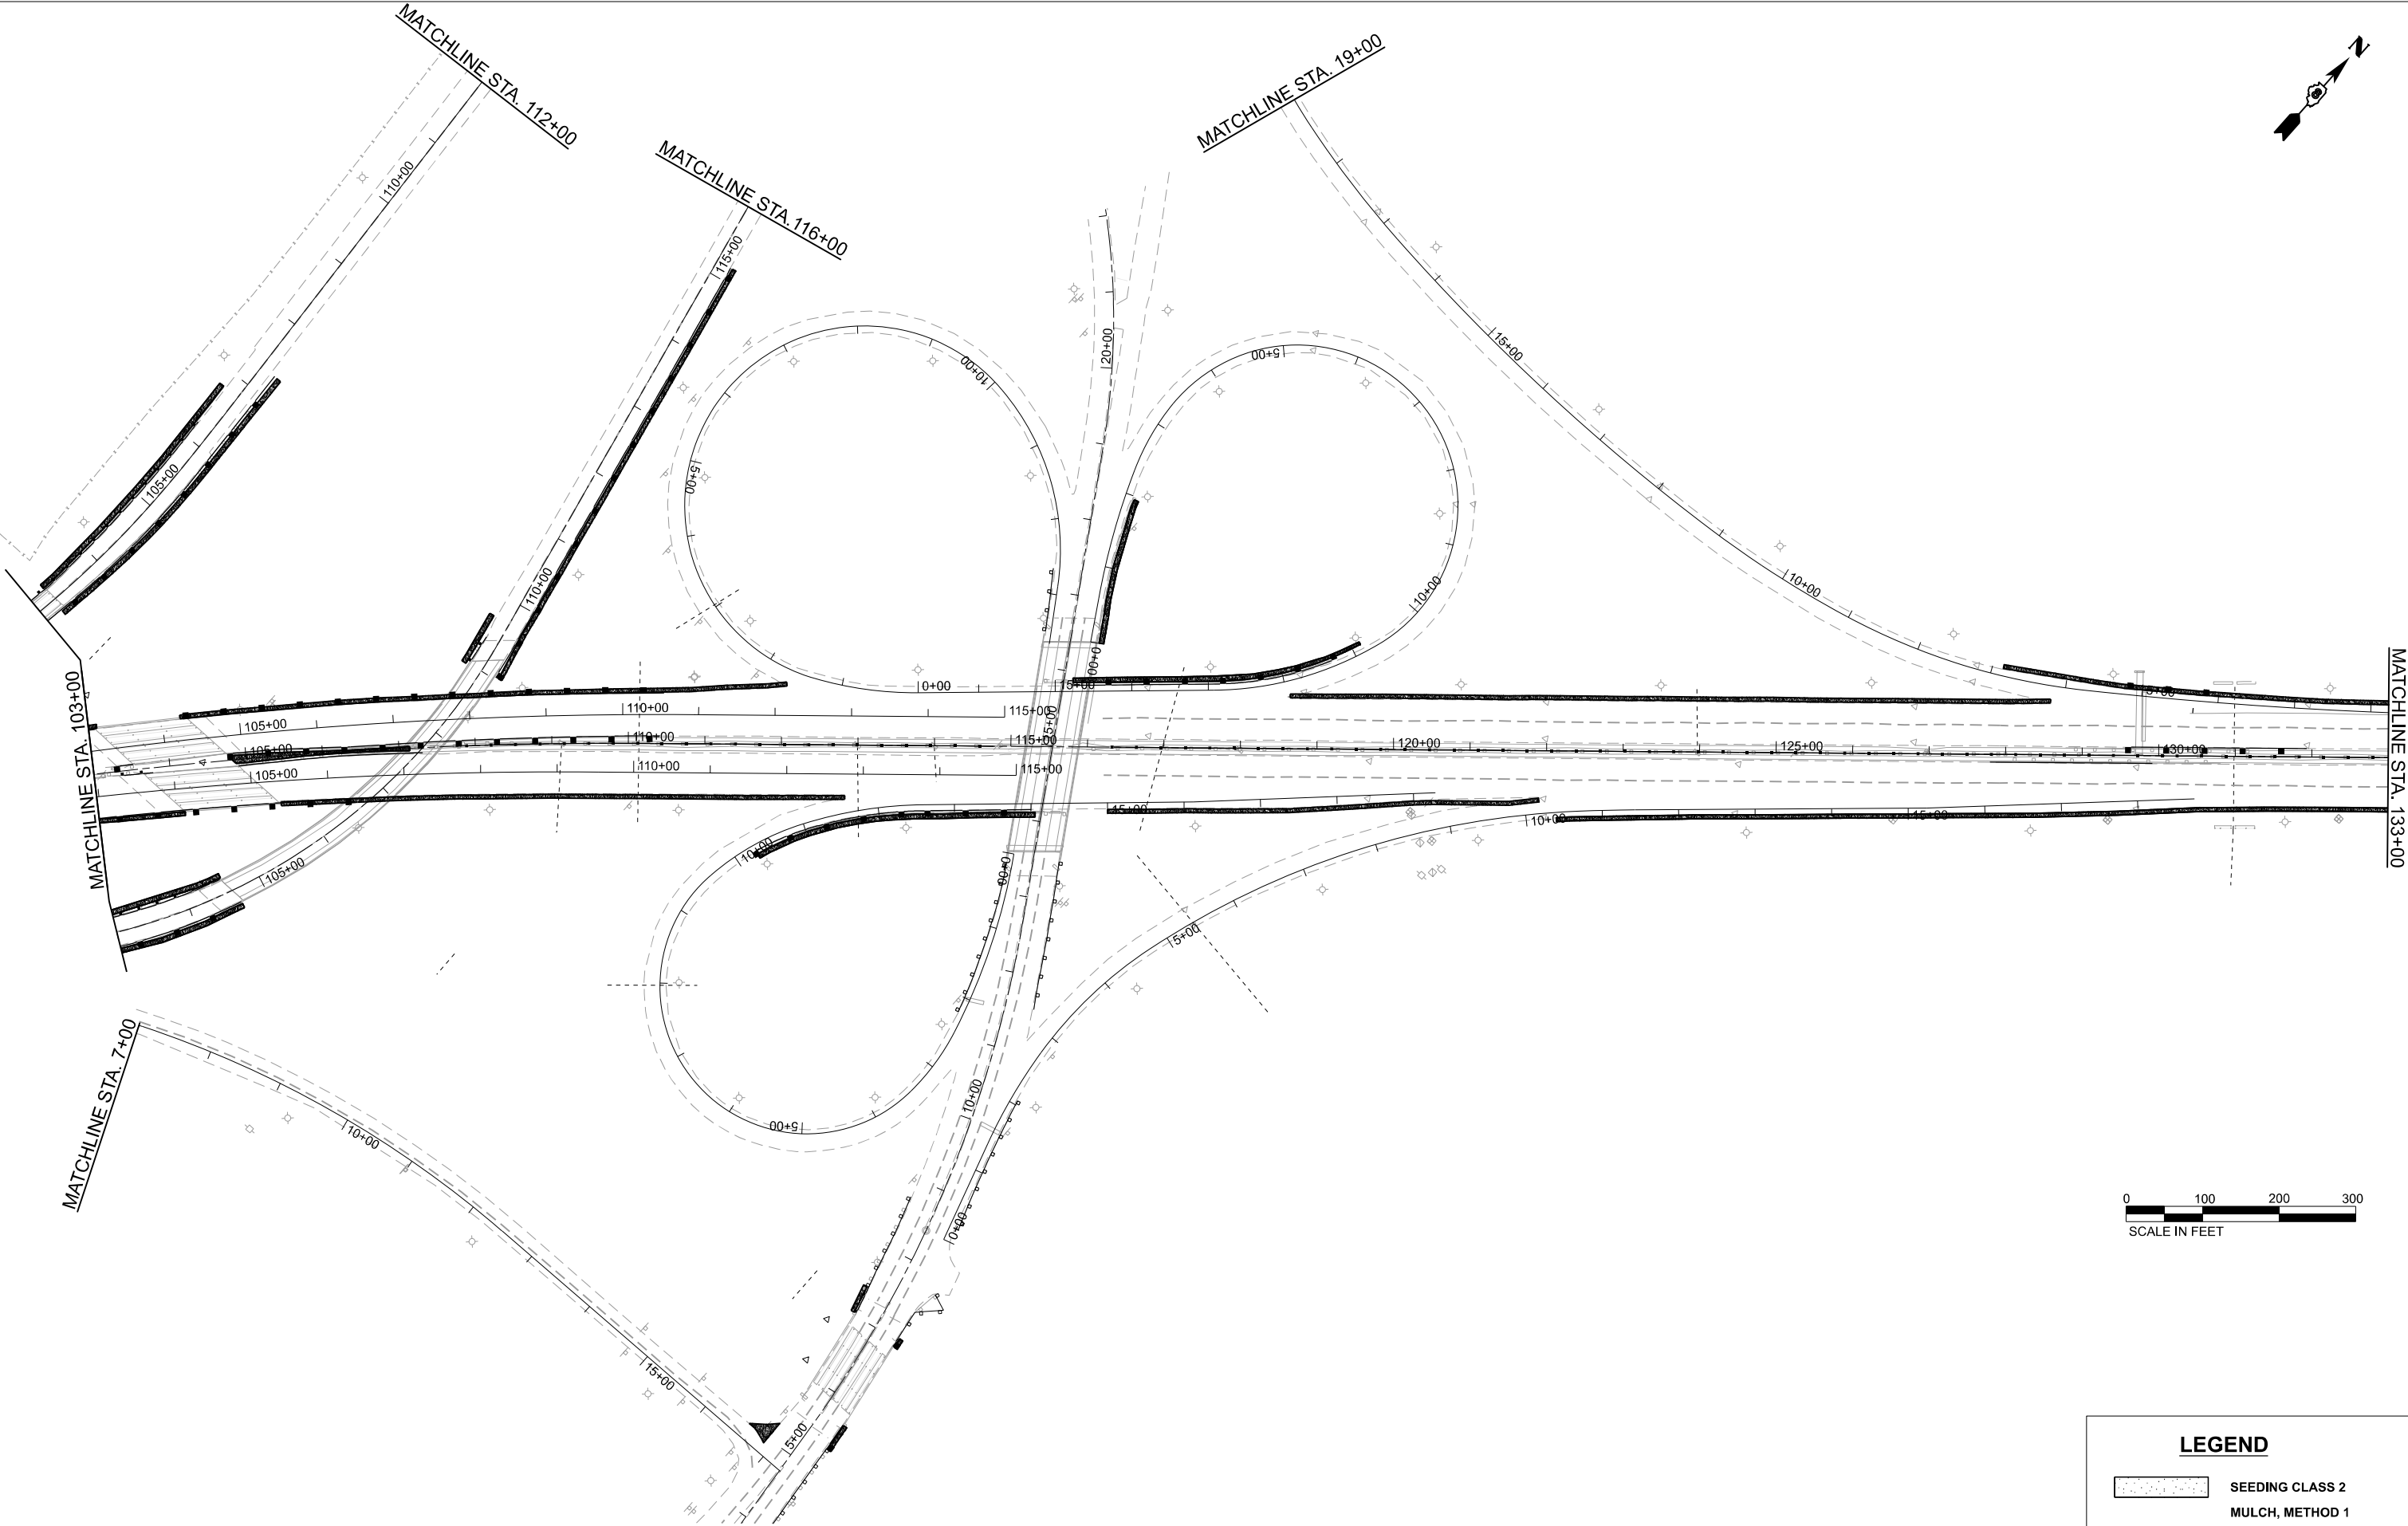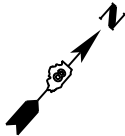

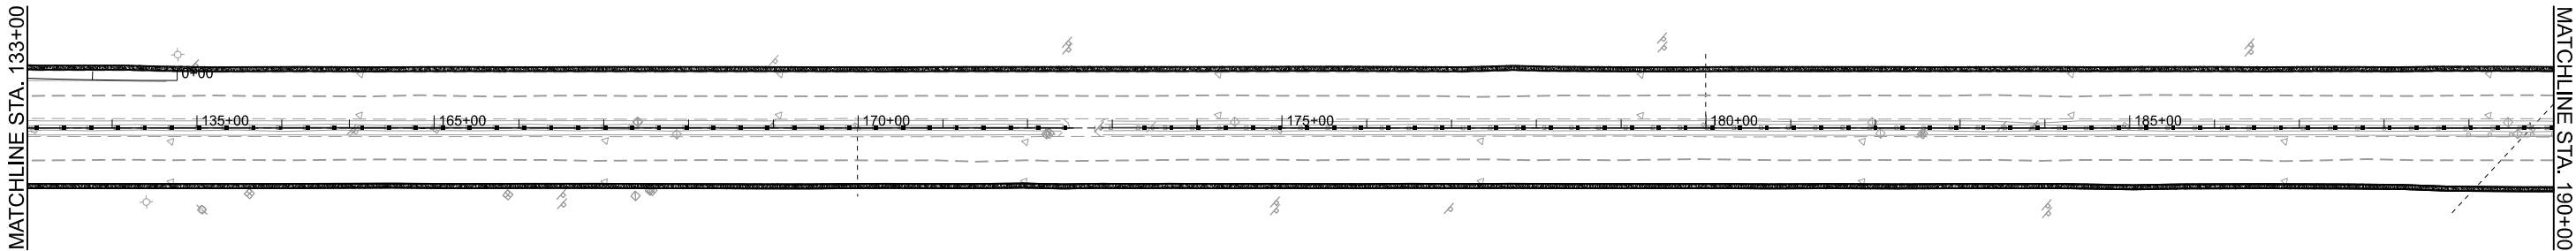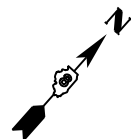

LEGEND



SEEDING CLASS 2
MULCH, METHOD 1

Jacobs
525 West Monroe
Suite 1600
Chicago, IL 60661
(312) 251-3000

USER NAME	= jacobspr18ics03\$
PLOT SCALE	= 0.16666667' / in.
PLOT DATE	= 10/2/2025

DESIGNED	-
DRAWN	-
CHECKED	-
DATE	- 2025/10/03

REVISED	-
REVISED	-
REVISED	-
REVISED	-



STATE OF ILLINOIS
DEPARTMENT OF TRANSPORTATION

LANDSCAPING PLANS
I-55 /I-70

SCALE: 1"=100' SHEET 4 OF 12 SHEETS STA. TO STA.



F.A.I. RTE.	SECTION	COUNTY	TOTAL SHEETS	SHEET NO.
70	Section82-(5,6)RS-2, 60-6RS-2	MADISON & ST. CLAIR	678	332
CONTRACT NO. 76E84				
		ILLINOIS	FED. AID PROJECT	

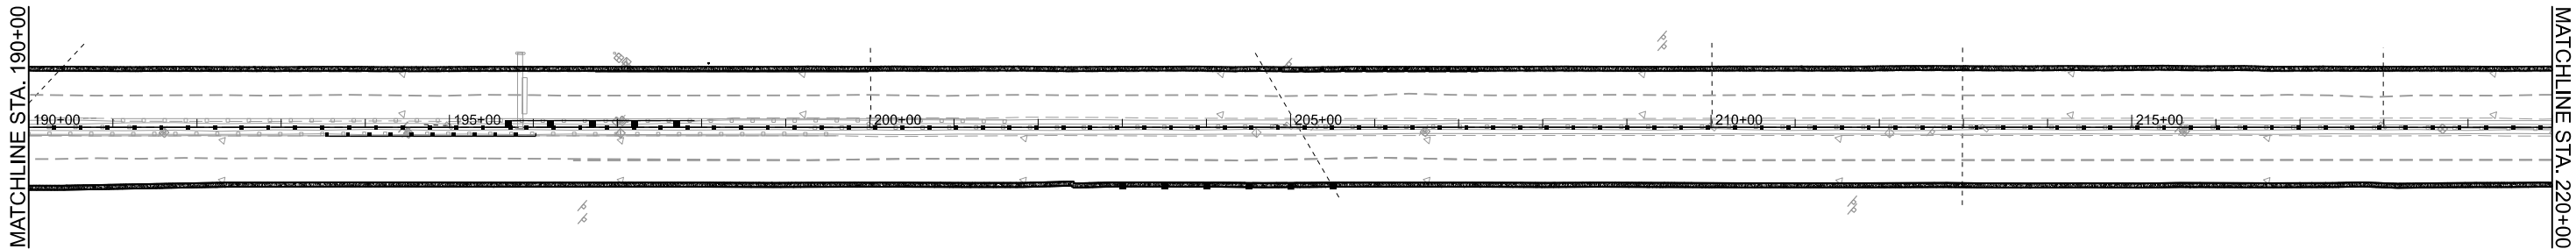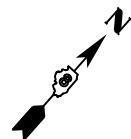

LEGEND



SEEDING CLASS 2
MULCH, METHOD 1

Jacobs
525 West Monroe
Suite 1600
Chicago, IL 60661
(312) 251-3000

USER NAME	= jacobspr18ics03\$
PLOT SCALE	= 0.16666667' / in.
PLOT DATE	= 10/2/2025

DESIGNED	-
DRAWN	-
CHECKED	-
DATE	= 2025/10/03

REVISED	-
REVISED	-
REVISED	-
REVISED	-


STATE OF ILLINOIS
DEPARTMENT OF TRANSPORTATION

LANDSCAPING PLANS
I-55 /I-70

SCALE: 1"=100' SHEET 5 OF 12 SHEETS STA. TO STA.



F.A.I. RTE.	SECTION	COUNTY	TOTAL SHEETS	SHEET NO.
70	Section82-(5,6)RS-2, 60-6RS-2	MADISON & ST. CLAIR	678	333
CONTRACT NO. 76E84				
		ILLINOIS	FED. AID PROJECT	

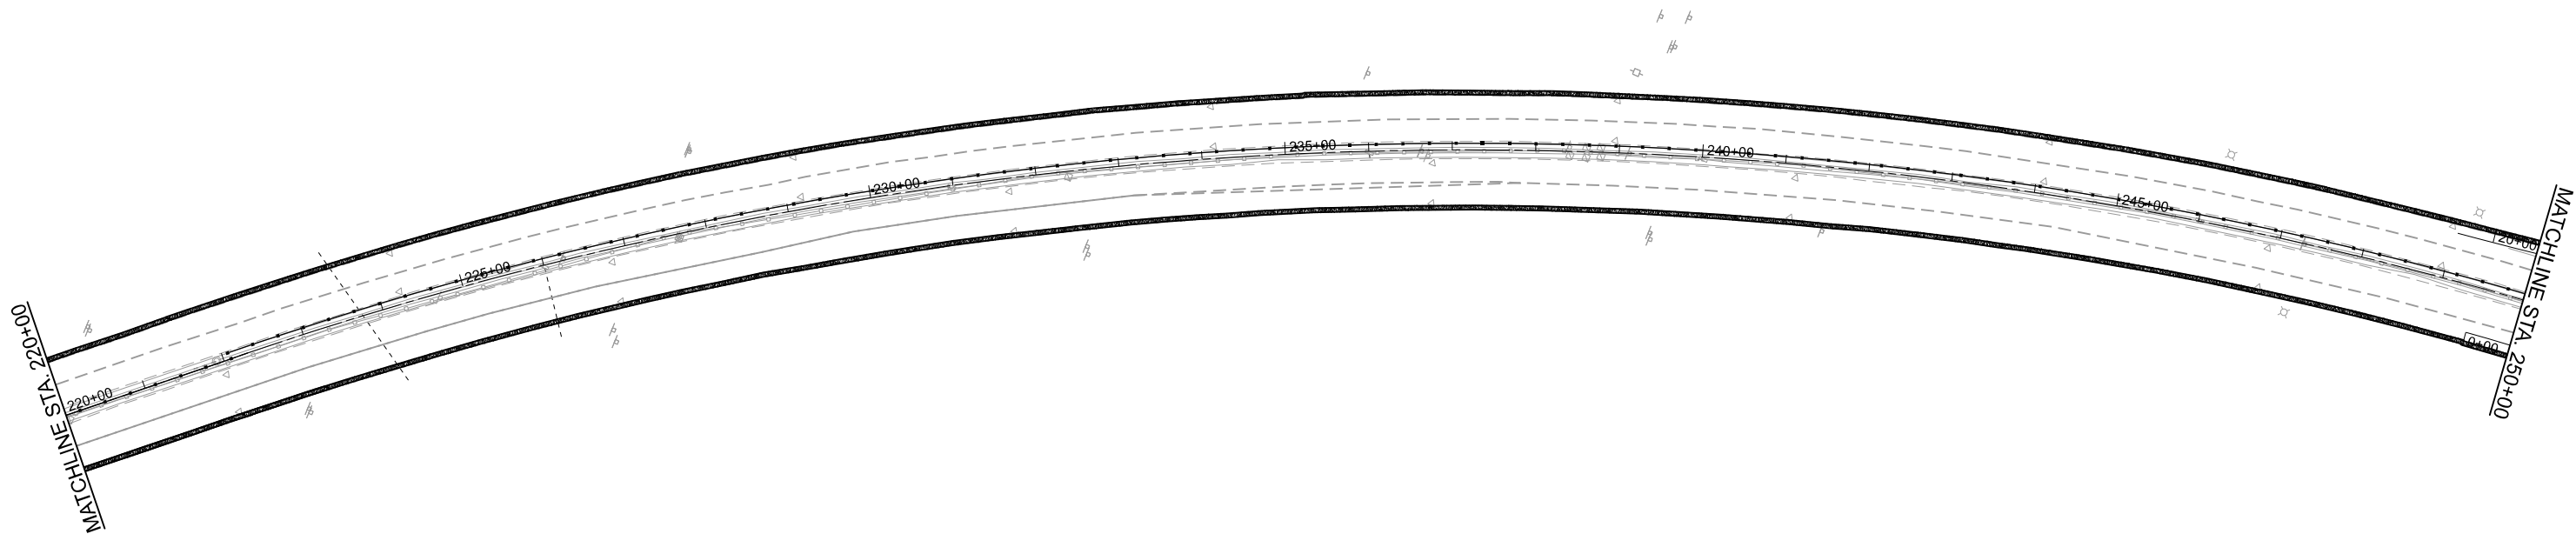

LEGEND



SEEDING CLASS 2
MULCH, METHOD 1

Jacobs
525 West Monroe
Suite 1600
Chicago, IL 60661
(312) 251-3000

USER NAME	= jacobspr18lcs01\$
PLOT SCALE	= 0.16666667' / in.
PLOT DATE	= 10/2/2025

DESIGNED	-
DRAWN	-
CHECKED	-
DATE	= 2025/10/03

REVISED	-
REVISED	-
REVISED	-
REVISED	-


STATE OF ILLINOIS
DEPARTMENT OF TRANSPORTATION

LANDSCAPING PLANS
I-55 /I-70

SCALE: 1"=100'	SHEET 6 OF 12 SHEETS	STA.	TO STA.
----------------	----------------------	------	---------



F.A.I. RTE.	SECTION	COUNTY	TOTAL SHEETS	SHEET NO.
70	Section82-(5,6)RS-2, 60-6RS-2	MADISON & ST. CLAIR	678	334
CONTRACT NO. 76E84				
		ILLINOIS	FED. AID PROJECT	

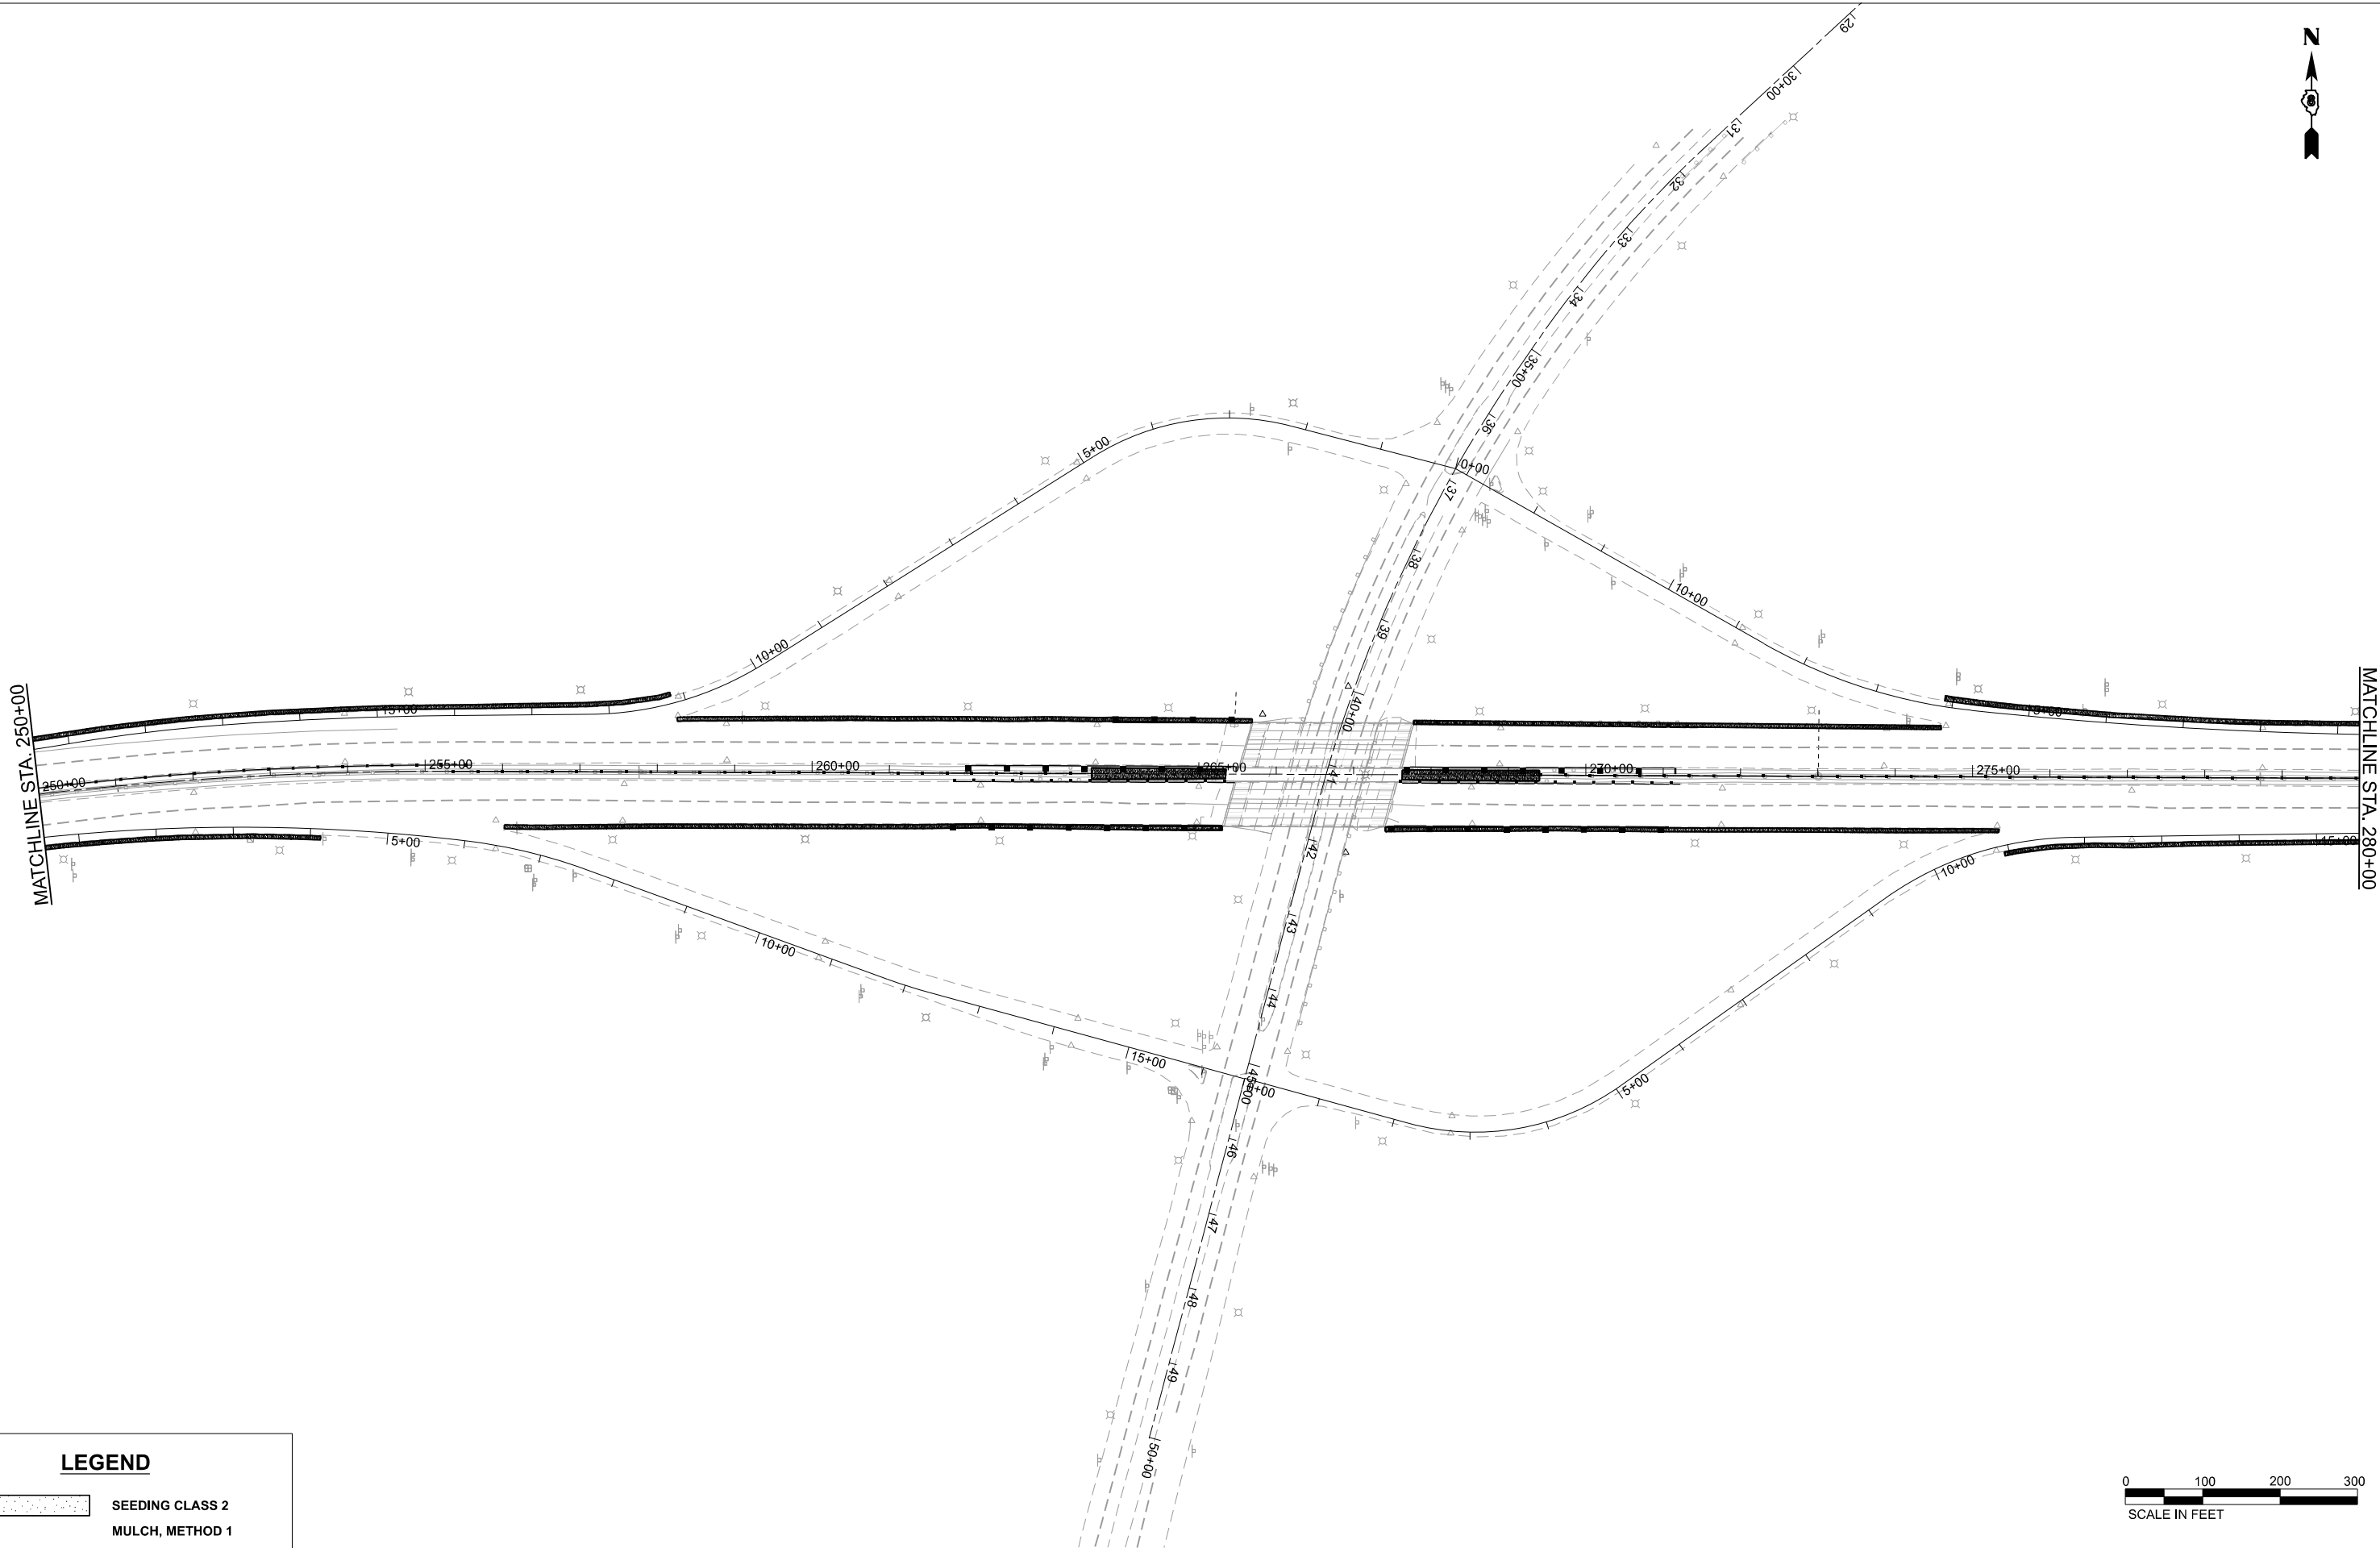

LEGEND



SEEDING CLASS 2
MULCH, METHOD 1

Jacobs
525 West Monroe
Suite 1600
Chicago, IL 60661
(312) 251-3000

USER NAME	= jacobspr18ics03\$
PLOT SCALE	= 0.16666667 ' / in.
PLOT DATE	= 10/2/2025

DESIGNED	-
DRAWN	-
CHECKED	-
DATE	- 2025/10/03


REVISED	-
REVISED	-
REVISED	-
REVISED	-

**STATE OF ILLINOIS
DEPARTMENT OF TRANSPORTATION**


**LANDSCAPING PLANS
I-55 /I-70**

SCALE: 1"=100' SHEET 7 OF 12 SHEETS STA. TO STA.

F.A.I. RTE.	SECTION	COUNTY	TOTAL SHEETS	SHEET NO.
70	Section82-(5,6)RS-2, 60-6RS-2	MADISON & ST. CLAIR	678	335
CONTRACT NO. 76E84				
ILLINOIS		FED. AID PROJECT		

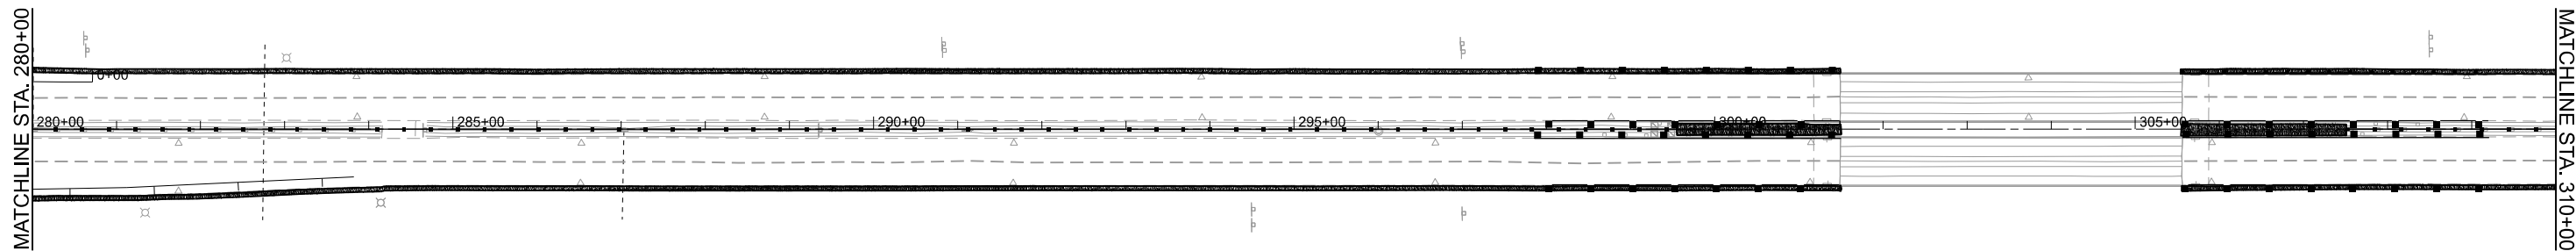

LEGEND

 -  SEEDING CLASS 2
-  MULCH, METHOD 1


Jacobs
525 West Monroe
Suite 1600
Chicago, IL 60661
(312) 251-3000

USER NAME	= jacobs\pw18\cs03\$	DESIGNED	-	REVISED	-
		DRAWN	-	REVISED	-
PLOT SCALE	= 0.16666667' / in.	CHECKED	-	REVISED	-
PLOT DATE	= 10/2/2025	DATE	- 2025/10/03	REVISED	-


**STATE OF ILLINOIS
DEPARTMENT OF TRANSPORTATION**

**LANDSCAPING PLANS
I-55 /I-70**

SCALE: 1"=100' SHEET 8 OF 12 SHEETS STA. TO STA.

 

F.A.I. RTE.	SECTION	COUNTY	TOTAL SHEETS	SHEET NO.
70	Section82-(5,6)RS-2, 60-6RS-2	MADISON & ST. CLAIR	678	336
CONTRACT NO. 76E84				
ILLINOIS FED. AID PROJECT				

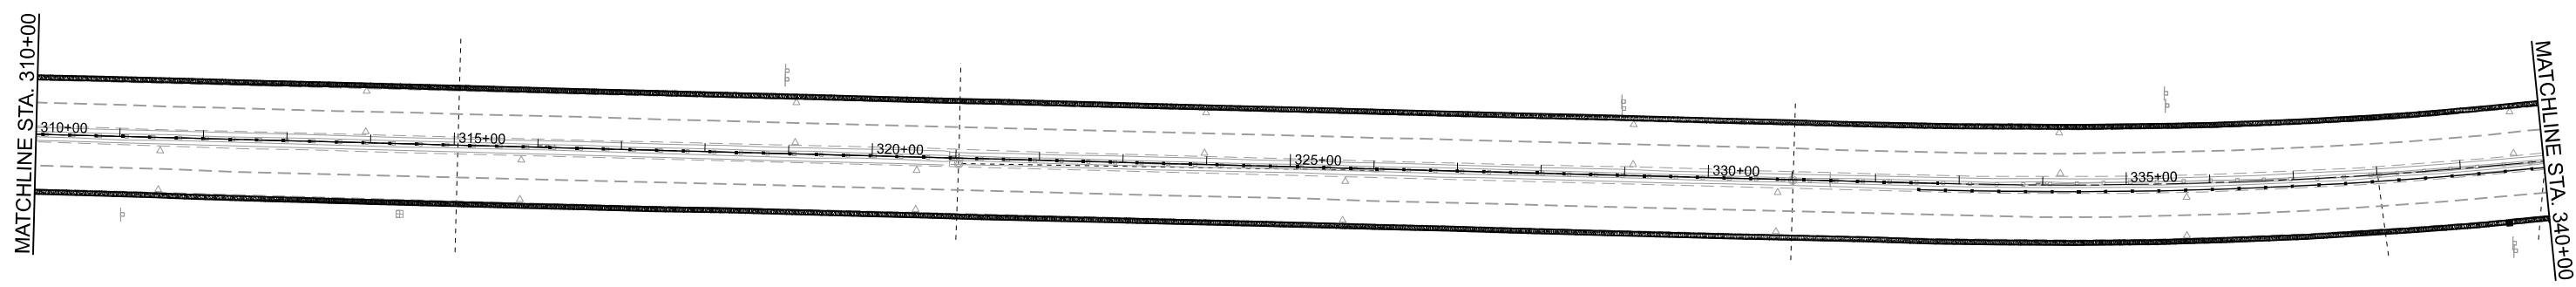

LEGEND

- SEEDING CLASS 2
- MULCH, METHOD 1


Jacobs
525 West Monroe
Suite 1600
Chicago, IL 60661
(312) 251-3000

USER NAME	= jacobspr18ics03\$	DESIGNED	-	REVISED	-
		DRAWN	-	REVISED	-
PLOT SCALE	= 0.16666667' / in.	CHECKED	-	REVISED	-
PLOT DATE	= 10/2/2025	DATE	- 2025/10/03	REVISED	-


STATE OF ILLINOIS
DEPARTMENT OF TRANSPORTATION

LANDSCAPING PLANS
I-55 /I-70

SCALE: 1"=100' SHEET 9 OF 12 SHEETS STA. TO STA.

 

F.A.I. RTE.	SECTION	COUNTY	TOTAL SHEETS	SHEET NO.
70	Section82-(5,6)RS-2, 60-6RS-2	MADISON & ST. CLAIR	678	337
CONTRACT NO. 76E84				
		ILLINOIS	FED. AID PROJECT	

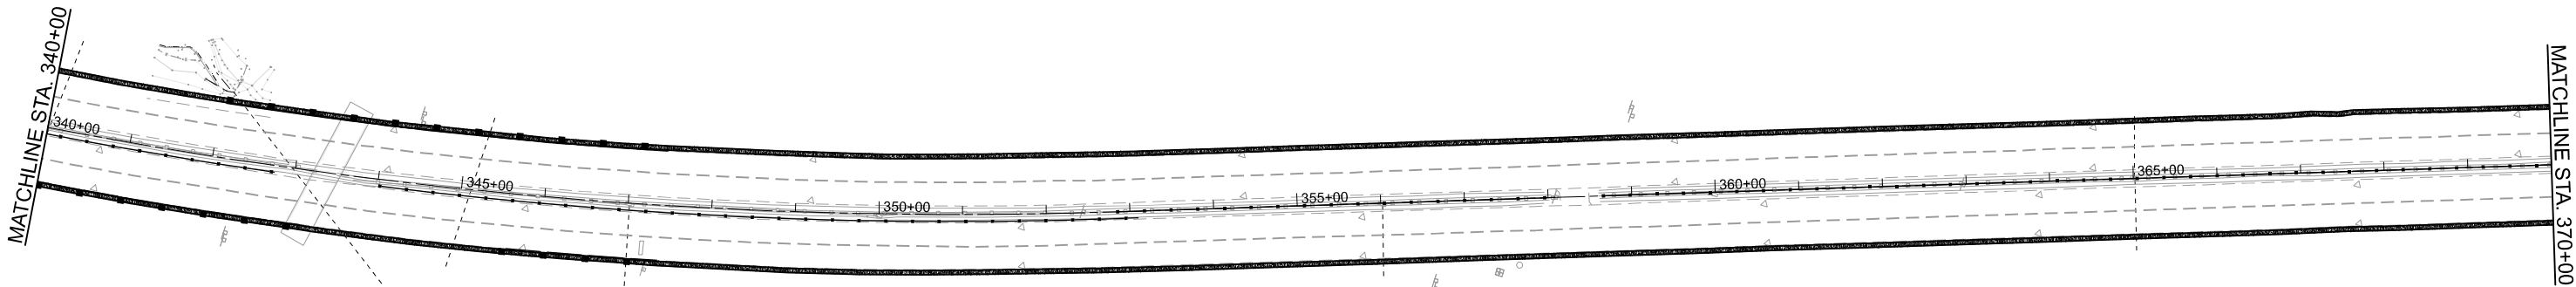

LEGEND



SEEDING CLASS 2
MULCH, METHOD 1

Jacobs
525 West Monroe
Suite 1600
Chicago, IL 60661
(312) 251-3000

USER NAME	= jacobspr18ics03\$	DESIGNED	-	REVISED	-
		DRAWN	-	REVISED	-
PLOT SCALE	= 0.16666667' / in.	CHECKED	-	REVISED	-
PLOT DATE	= 10/2/2025	DATE	- 2025/10/03	REVISED	-


STATE OF ILLINOIS
DEPARTMENT OF TRANSPORTATION

LANDSCAPING PLANS
I-55 /I-70

SCALE: 1"=100' SHEET 10 OF 12 SHEETS STA. TO STA.



F.A.I. RTE.	SECTION	COUNTY	TOTAL SHEETS	SHEET NO.
70	Section82-(5,6)RS-2, 60-6RS-2	MADISON & ST. CLAIR	678	338
CONTRACT NO. 76E84				
ILLINOIS			FED. AID PROJECT	

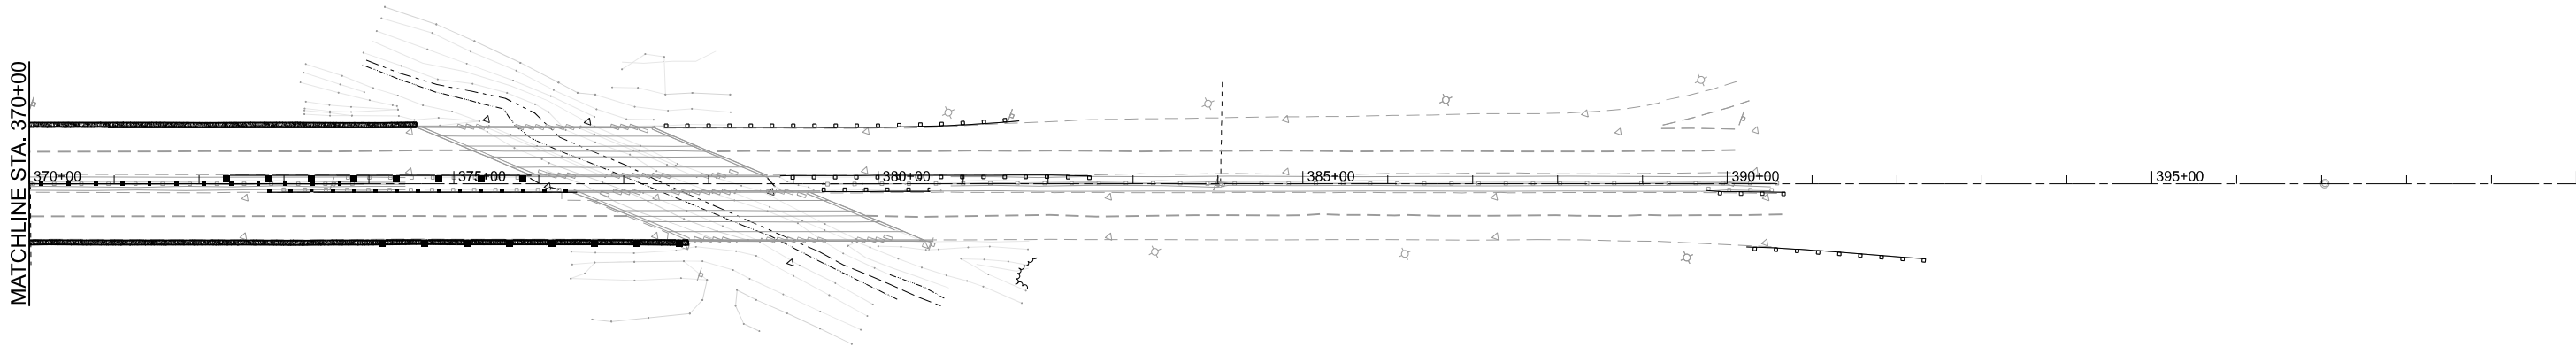

LEGEND



SEEDING CLASS 2
MULCH, METHOD 1

Jacobs
525 West Monroe
Suite 1600
Chicago, IL 60661
(312) 251-3000

USER NAME	= jacobspr18ics01\$
PLOT SCALE	= 0.16666667' / in.
PLOT DATE	= 10/2/2025

DESIGNED	-
DRAWN	-
CHECKED	-
DATE	= 2025/10/03

REVISED	-
REVISED	-
REVISED	-
REVISED	-


STATE OF ILLINOIS
DEPARTMENT OF TRANSPORTATION

LANDSCAPING PLANS
IL 203 AND RAMP F

SCALE: 1"=100' SHEET 11 OF 12 SHEETS STA. TO STA.



F.A.I. RTE.	SECTION	COUNTY	TOTAL SHEETS	SHEET NO.
70	Section82-(5,6)RS-2, 60-6RS-2	MADISON & ST. CLAIR	678	339
CONTRACT NO. 76E84				
ILLINOIS		FED. AID PROJECT		

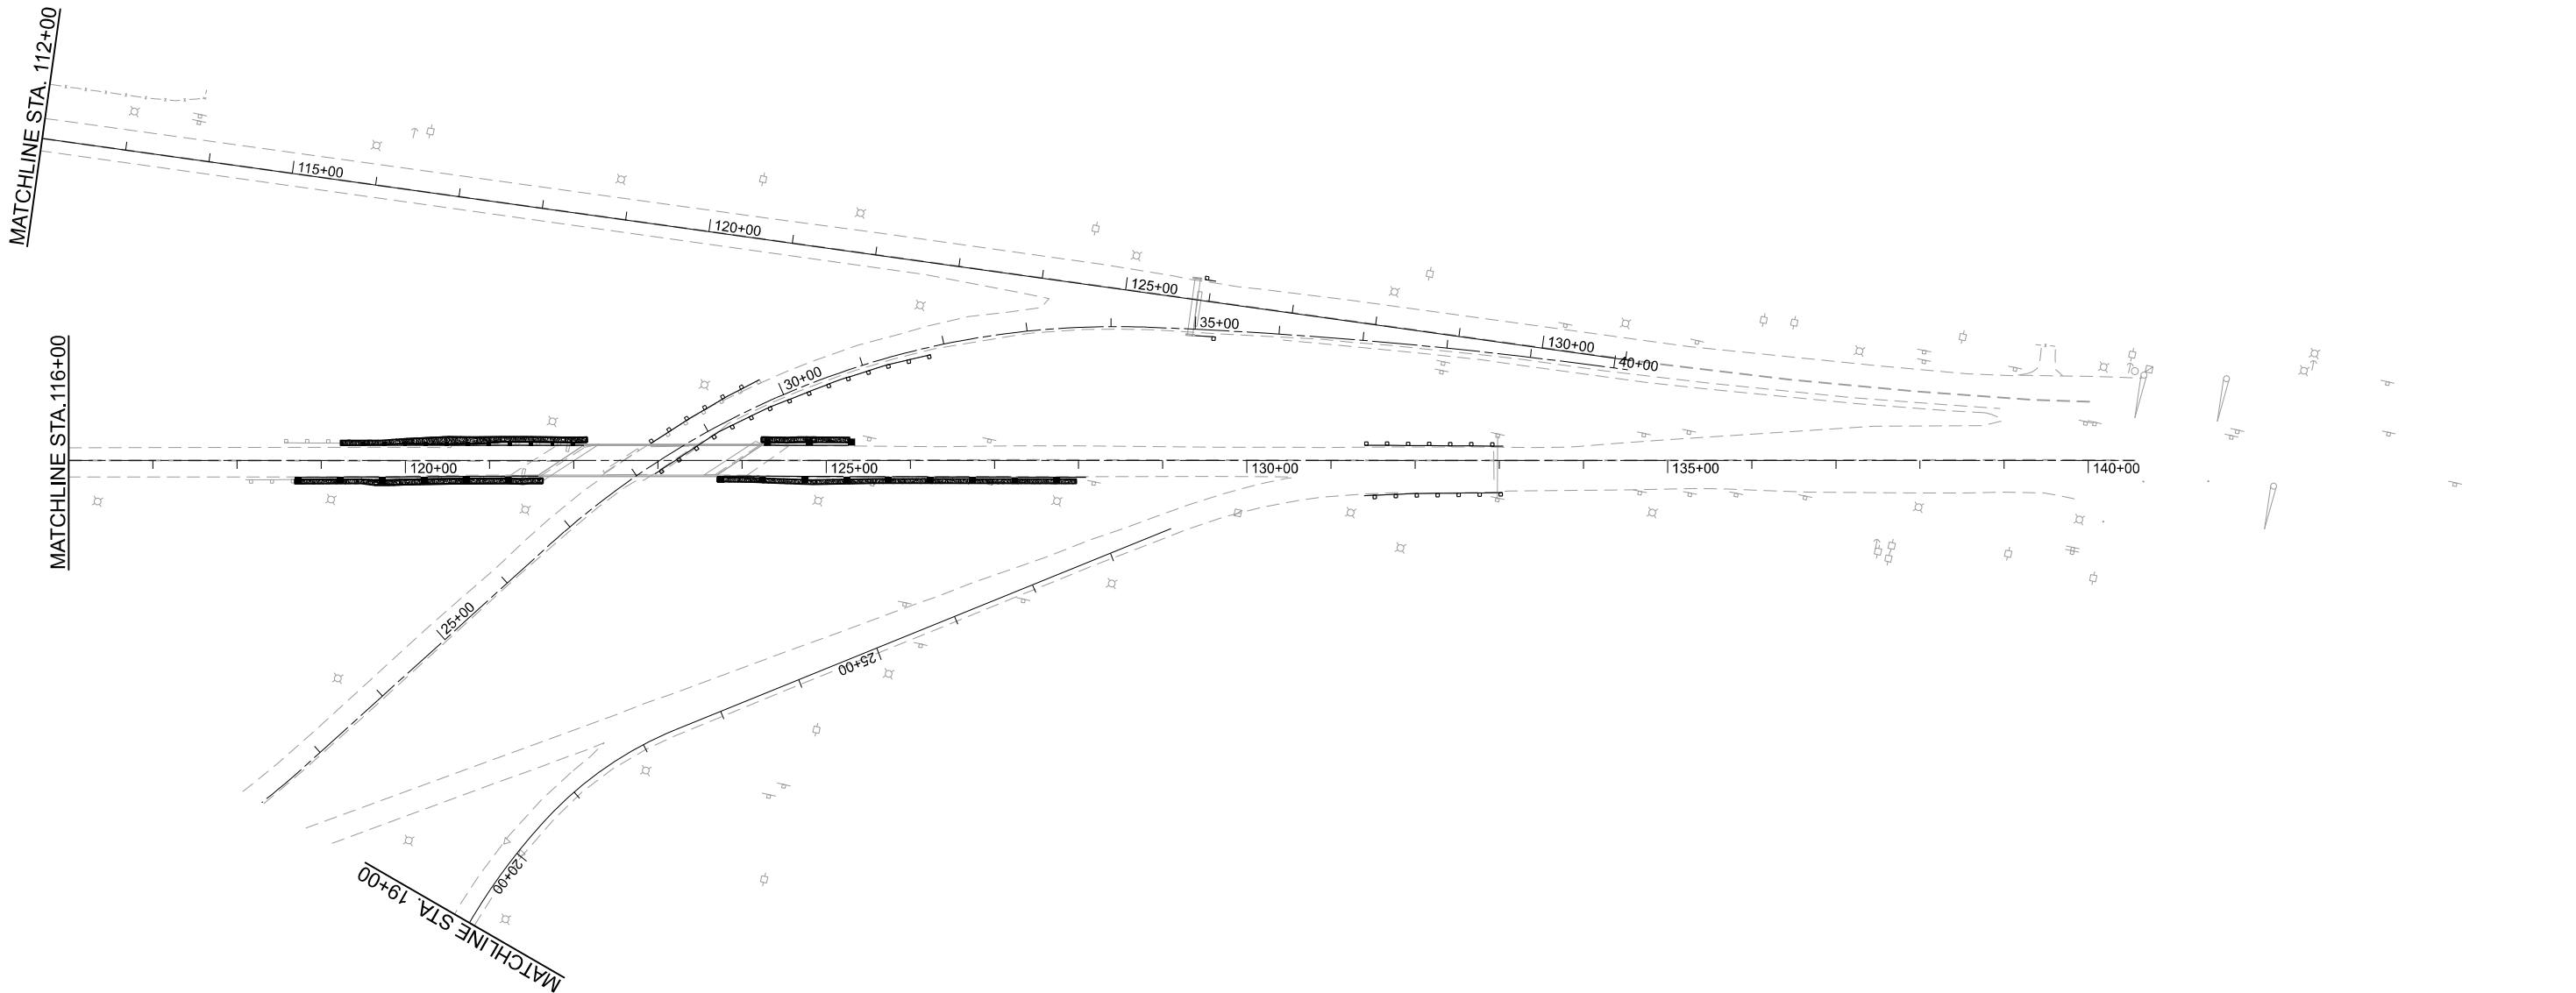

LEGEND



SEEDING CLASS 2
MULCH, METHOD 1

Jacobs
525 West Monroe
Suite 1600
Chicago, IL 60661
(312) 251-3000

USER NAME	= jacobspr18ics03\$	DESIGNED	-	REVISED	-
		DRAWN	-	REVISED	-
PLOT SCALE	= 0.16666667' / in.	CHECKED	-	REVISED	-
PLOT DATE	= 10/2/2025	DATE	- 2025/10/03	REVISED	-

**STATE OF ILLINOIS
DEPARTMENT OF TRANSPORTATION**

**LANDSCAPING PLANS
I-55 /I-70**

SCALE: 1"=100' SHEET 12 OF 12 SHEETS STA. TO STA.



F.A.I. RTE.	SECTION	COUNTY	TOTAL SHEETS	SHEET NO.
70	Section82-(5,6)RS-2, 60-6RS-2	MADISON & ST. CLAIR	678	340
CONTRACT NO. 76E84				
ILLINOIS			FED. AID PROJECT	

LIGHTING AND ELECTRICAL LEGEND

SYMBOL	DESCRIPTION
	EXISTING HIGH MAST LIGHTING TO BE REMOVED
	PROPOSED HIGH MAST LIGHTING WITH NEW FOUNDATION (NUMBER OF LUMINAIRES AS INDICATED)
	PROPOSED LIGHTING UNIT, 50' MH, 15' MAST ARM ALUMINUM POLE, OUTPUT DESIGNATION (H) ON NEW FOUNDATION
	PROPOSED LIGHTING UNIT, OUTPUT DESIGNATION H BRIDGE MOUNTED
	EXISTING LIGHTING UNIT TO REMAIN
	EXISTING LIGHTING UNIT TO BE REMOVED AND RELOCATED
	RELOCATED LIGHTING UNIT ON NEW FOUNDATION
	EXISTING LIGHTING UNIT TO BE REMOVED
	PROPOSED UNDERPASS LIGHTING LUMINAIRE OUTPUT DESIGNATION D
	PROPOSED LIGHTING CONTROLLER
	EXISTING LIGHTING CONTROLLER TO BE REMOVED
	PROPOSED LIGHTING HANDHOLE
	PROPOSED LIGHTING JUNCTION BOX
	PROPOSED LIGHTING ELECTRICAL GROUND
	PROPOSED UNIT DUCT, 600V, 2-1C NO.8, 1/C NO.8 GROUND, (XLP-TYPE USE), 3/4" DIA. POLYETHYLENE UNLESS OTHERWISE SPECIFIED
	PROPOSED UNDERGROUND CONDUIT, GALVANIZED STEEL, 2" DIA. OR AS NOTED OTHERWISE
	PROPOSED ELECTRIC CABLE IN CONDUIT
	EXISTING UNIT DUCT IN TRENCH
	EXISTING UNIT DUCT IN CONDUIT

AMEREN COORDINATION - (REFERENCE ONLY)

IDOT Contact: Robert Harbaugh

IDOT Phone NO: (618)346-3100


ABBREVIATIONS

ABBREVIATION	DESCRIPTION
DIA.	DIAMETER
E.O.P.	EDGE OF PAVEMENT
I	INSTALL
PROP	PROPOSED
REL	RELOCATED
STA	STATION

INDEX OF SHEETS

DRAWING NUMBER	DESCRIPTION
LT-01	LIGHTING LEGEND, GENERAL NOTES, HIGHWAY STANDARDS, INDEX OF SHEETS
LT-02	LOCATION MAPS
EX LT-03 TO LT-13	EXISTING LIGHTING REMOVAL PLAN
PR LT-14 TO LT-24	PROPOSED LIGHTING PLAN
LT-25 to LT-28	PROPOSED UNDERPASS LIGHTING PLAN
LT-29 TO LT-30	SINGLE LINE DIAGRAM
LT-31	LUMINAIRE PERFORMANCE TABLES

LIGHT POLE DESIGNATION

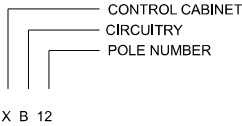

CABLE/CONDUIT LEGEND

- (A) UNIT DUCT, 600V, 2-1C NO.8, 1/C NO.8 GROUND, (XLP-TYPE USE), 3/4" DIA. POLYETHYLENE
- (B) UNIT DUCT, 600V, 2-1C NO.8, 1/C NO.8 GROUND, (XLP-TYPE USE), 3/4" DIA. POLYETHYLENE IN UNDERGROUND CONDUIT, PVC, 2" DIA.
- (C) UNIT DUCT, 600V, 4-1C NO.8, 2/C NO.8 GROUND, (XLP-TYPE USE), 3/4" DIA. POLYETHYLENE IN UNDERGROUND CONDUIT, PVC, 3" DIA.
- (D) CONDUIT ATTACHED TO STRUCTURE, 2" DIA., GALVANIZED STEEL 600V (XLP-TYPE USE) 2-1/C NO. 8, 1/C NO. 8 GROUND
- (E) CONDUIT ATTACHED TO STRUCTURE, 3" DIA., GALVANIZED STEEL 600V (XLP-TYPE USE) 4-1/C NO. 8, 2/C NO. 8 GROUND
- (F) CABLE IN EXISTING CONDUIT EMBEDDED IN STRUCTURE 600V (XLP-TYPE USE) 2-1/C NO. 8, 1/C NO. 8 GROUND
- (G) 3-1/C NO. 2/0 600V (XLP-TYPE USE) IN 2" DIA. RIGID GALVANIZED STEEL
- (H) UNIT DUCT, 600V, 2-1C NO.4,1/C NO.6 GROUND, (XLP-TYPE USE), 1¼DIA. POLYETHYLENE (TYP)

IDOT LIGHTING BILL OF MATERIALS

PAY ITEM DESCRIPTION	UNITS	QUAN.
ELECTRIC SERVICE INSTALLATION	EACH	2
UNDERGROUND CONDUIT, GALVANIZED STEEL, 2" DIA	FOOT	1200
UNDERGROUND CONDUIT, PVC, 2" DIA.	FOOT	840
UNDERGROUND CONDUIT, PVC, 3" DIA.	FOOT	781
UNDERGROUND CONDUIT, PVC, 4" DIA.	FOOT	200
CONDUIT ATTACHED TO STRUCTURE, 1" DIA., GALVANIZED STEEL	FOOT	1077
CONDUIT ATTACHED TO STRUCTURE, 2" DIA., GALVANIZED STEEL	FOOT	1400
CONDUIT ATTACHED TO STRUCTURE, 3" DIA., GALVANIZED STEEL	FOOT	304
JUNCTION BOX, STAINLESS STEEL, ATTACHED TO STRUCTURE, 6" X 6" X 4"	FOOT	28
JUNCTION BOX, STAINLESS STEEL, ATTACHED TO STRUCTURE, 12" X 10" X 6"	EACH	17
JUNCTION BOX, STAINLESS STEEL, ATTACHED TO STRUCTURE, 18" X 18" X 8"	EACH	10
UNIT DUCT, 600V, 2-1C NO.8, 1/C NO.8 GROUND, (XLP-TYPE USE), 3/4" DIA. POLYETHYLENE	EACH	56410
UNIT DUCT, 600V, 2-1C NO.4, 1/C NO.6 GROUND, (XLP-TYPE USE), 1 1/4" DIA. POLYETHYLENE	FOOT	917
ELECTRIC CABLE IN CONDUIT, 600V (XLP-TYPE USE) 1/C NO. 10	FOOT	3231
ELECTRIC CABLE IN CONDUIT, 600V (XLP-TYPE USE) 1/C NO. 8	FOOT	1515
ELECTRIC CABLE IN CONDUIT, 600V (XLP-TYPE USE) 1/C NO. 2/0	FOOT	3600
LUMINAIRE, LED, ROADWAY, OUTPUT DESIGNATION H	FOOT	137
LUMINAIRE, LED, UNDERPASS, WALLMOUNT, OUTPUT DESIGNATION D	EACH	28
LIGHTING CONTROLLER, BASE MOUNTED, 480VOLT, 200AMP	EACH	4
LIGHT POLE, ALUMINUM, 50 FT. M.H., 15 FT. MAST ARM	EACH	137
LIGHT TOWER, 100 FT. MOUNTING HEIGHT, LUMINAIRE MT. - 6	EACH	3
LIGHT POLE FOUNDATION, METAL, 15" BOLT CIRCLE, 8 5/8" X 8"	EACH	170
LIGHT TOWER FOUNDATION, 48" DIAMETER	EACH	68
BREAKAWAY DEVICE, COUPLING WITH ALUMINUM SKIRT OVER STAINLESS STEEL SCREEN	FOOT	680
REMOVAL OF LIGHTING UNIT, NO SALVAGE	EACH	80
REMOVAL OF POLE FOUNDATION	EACH	110
RELOCATE EXISTING LIGHTING UNIT	EACH	31
REMOVAL OF LIGHTING CONTROLLER	EACH	3
REMOVAL OF LIGHTING CONTROLLER FOUNDATION	EACH	3
REMOVE AND REPLACE FUSE KIT	EACH	33
REMOVE EXISTING JUNCTION BOX	EACH	7
REMOVAL OF LIGHT TOWER, NO SALVAGE	EACH	2
REMOVAL OF TOWER FOUNDATION	EACH	2
MAINTAIN EXISTING LIGHTING SYSTEM	L SUM	1

GENERAL NOTES

- THIS PROJECT INCLUDES THE INSTALLATION OF A NEW LIGHTING SYSTEM TO REPLACE SEVERAL LEGACY LIGHTING SYSTEMS, ALONG FAI (I-55/70) BRIDGE OVER RACEWAY BLVD. THE PROJECT SHALL UPGRADE THE EXISTING HIGHMAST LIGHTING SYSTEM IN KIND. THE PROJECT SHALL ALSO UPGRADE THE EXISTING LIGHTING SYSTEMS AT INTERCHANGES FAI ROUTE 70 (I-55/70) @ IL ROUTE 111, AND FAI ROUTE 70 (I-55/70) @ IL ROUTE 203. IDOT-D8 WILL DETERMINE IF THE EXISTING LIGHTING EQUIPMENT TO BE REMOVED WILL BE SALVAGED. PROPOSED LIGHTING SHALL BE OWNED AND MAINTAINED BY THE STATE OF ILLINOIS.
- THE CONTRACTOR SHALL CONTACT THE ELECTRIC UTILITY COMPANY AND IDOT TO COORDINATE THE ELECTRIC SERVICE WORK.
- THE QUANTITIES OF RACEWAY WHERE INDICATED ON THESE PLANS ARE APPROXIMATIONS ONLY. THE CONTRACTOR SHALL FIELD VERIFY ALL LENGTHS AND SHALL INSTALL RACEWAYS IN COMPLETE COMPLIANCE WITH THE SPECIFIED REQUIREMENTS.
- THE CONTRACTOR SHALL NOTIFY J.U.L.I.E. TO LOCATE AND MARK/STAKE ALL UNDERGROUND UTILITIES.
- THE CONTRACTOR SHALL VERIFY LOCATIONS OF UNDERGROUND/OVERHEAD UTILITIES PRIOR TO INSTALLATION OF LIGHT POLES AND CONDUITS. IF THERE IS A CONFLICT WITH THE LIGHT POLES/CONDUITS AS SHOWN ON PLANS, THE CONTRACTOR SHALL SUGGEST ALTERNATIVE LOCATIONS AND COORDINATE WITH THE ENGINEER PRIOR TO PERFORMING ANY CONSTRUCTION WORK.
- TRENCHES FOR LIGHTING RACEWAYS SHALL HAVE A MINIMUM DEPTH OF 30".
- LIGHTING SYSTEM INSTALLATION SHALL CONFORM TO THE LATEST IDOT STANDARDS, NEC AND LOCAL CODES.
- ALL ELECTRICAL EQUIPMENT AND PRODUCTS SHALL BE UL LISTED AND LABELED.
- THE CONTRACTOR SHALL TAKE CARE WHEN INSTALLING UNIT DUCT TO AVOID CONFLICTS WITH EXISTING UNDERGROUND UTILITIES AND TREES ROOTS. THE CONTRACTOR SHALL BE RESPONSIBLE FOR ANY DAMAGE AS DETERMINED BY THE ENGINEER.
- THE CONTRACTOR SHALL TAKE CARE WHEN INSTALLING LIGHT POLE FOUNDATIONS TO AVOID CONFLICTS WITH UNDERGROUND UTILITIES. WHEN CONFLICTS ARE ENCOUNTERED, THE CONTRACTOR SHALL REQUEST TO RELOCATE THE FOUNDATION. THE NEW LOCATION SHALL BE APPROVED BY THE ENGINEER PRIOR TO INSTALLATION.
- GROUND RODS SHALL BE INSTALLED AT EACH PROPOSED HIGH MAST LIGHT TOWER.
- EXISTING CONDUIT AND WIRING NOT IN USE SHALL BE ABANDONED UNLESS OTHERWISE CALLED OUT ON THE PLANS.
- THERE ARE LOCATIONS WITHIN THE CONTRACT WHERE LIGHT POLES ARE BEING RELOCATED AND INSTALLED IN NEW LOCATIONS. CONTRACTOR SHALL INSTALL POLES PER IDOT STANDARD DETAIL AND INSTALL NEW FUSES. COST OF FUSES SHALL BE INCLUDED IN THE MAINTENANCE OF PROPOSED LIGHTING SYSTEM

STATE OF ILLINOIS
DEPARTMENT OF TRANSPORTATION

LIGHTING PLANS LEGEND

SCALE: NTS SHEET 1 OF 31 SHEETS STA. TO STA.



F.A.I. RTE.	SECTION	COUNTY	TOTAL SHEETS	SHEET NO.
70	Section82-(5,6)RS-2, 60-6RS-2	MADISON & ST. CLAIR	678	341
CONTRACT NO. 76E84				
		ILLINOIS	FED. AID PROJECT	

Jacobs

525 West Monroe
Suite 1600
Chicago, IL 60661
(312) 251-3000

USER NAME = jacobspr18ics03\$	DESIGNED -	REVISED -
	DRAWN -	REVISED -
PLOT SCALE = 0.16666667' / in.	CHECKED -	REVISED -
PLOT DATE = 10/2/2025	DATE - 2025/10/03	REVISED -

MODEL: S\MODEL\NAMES
FILE NAME: D876E84-1557\csht-Rd\LgtPln-01_Legend.dgn

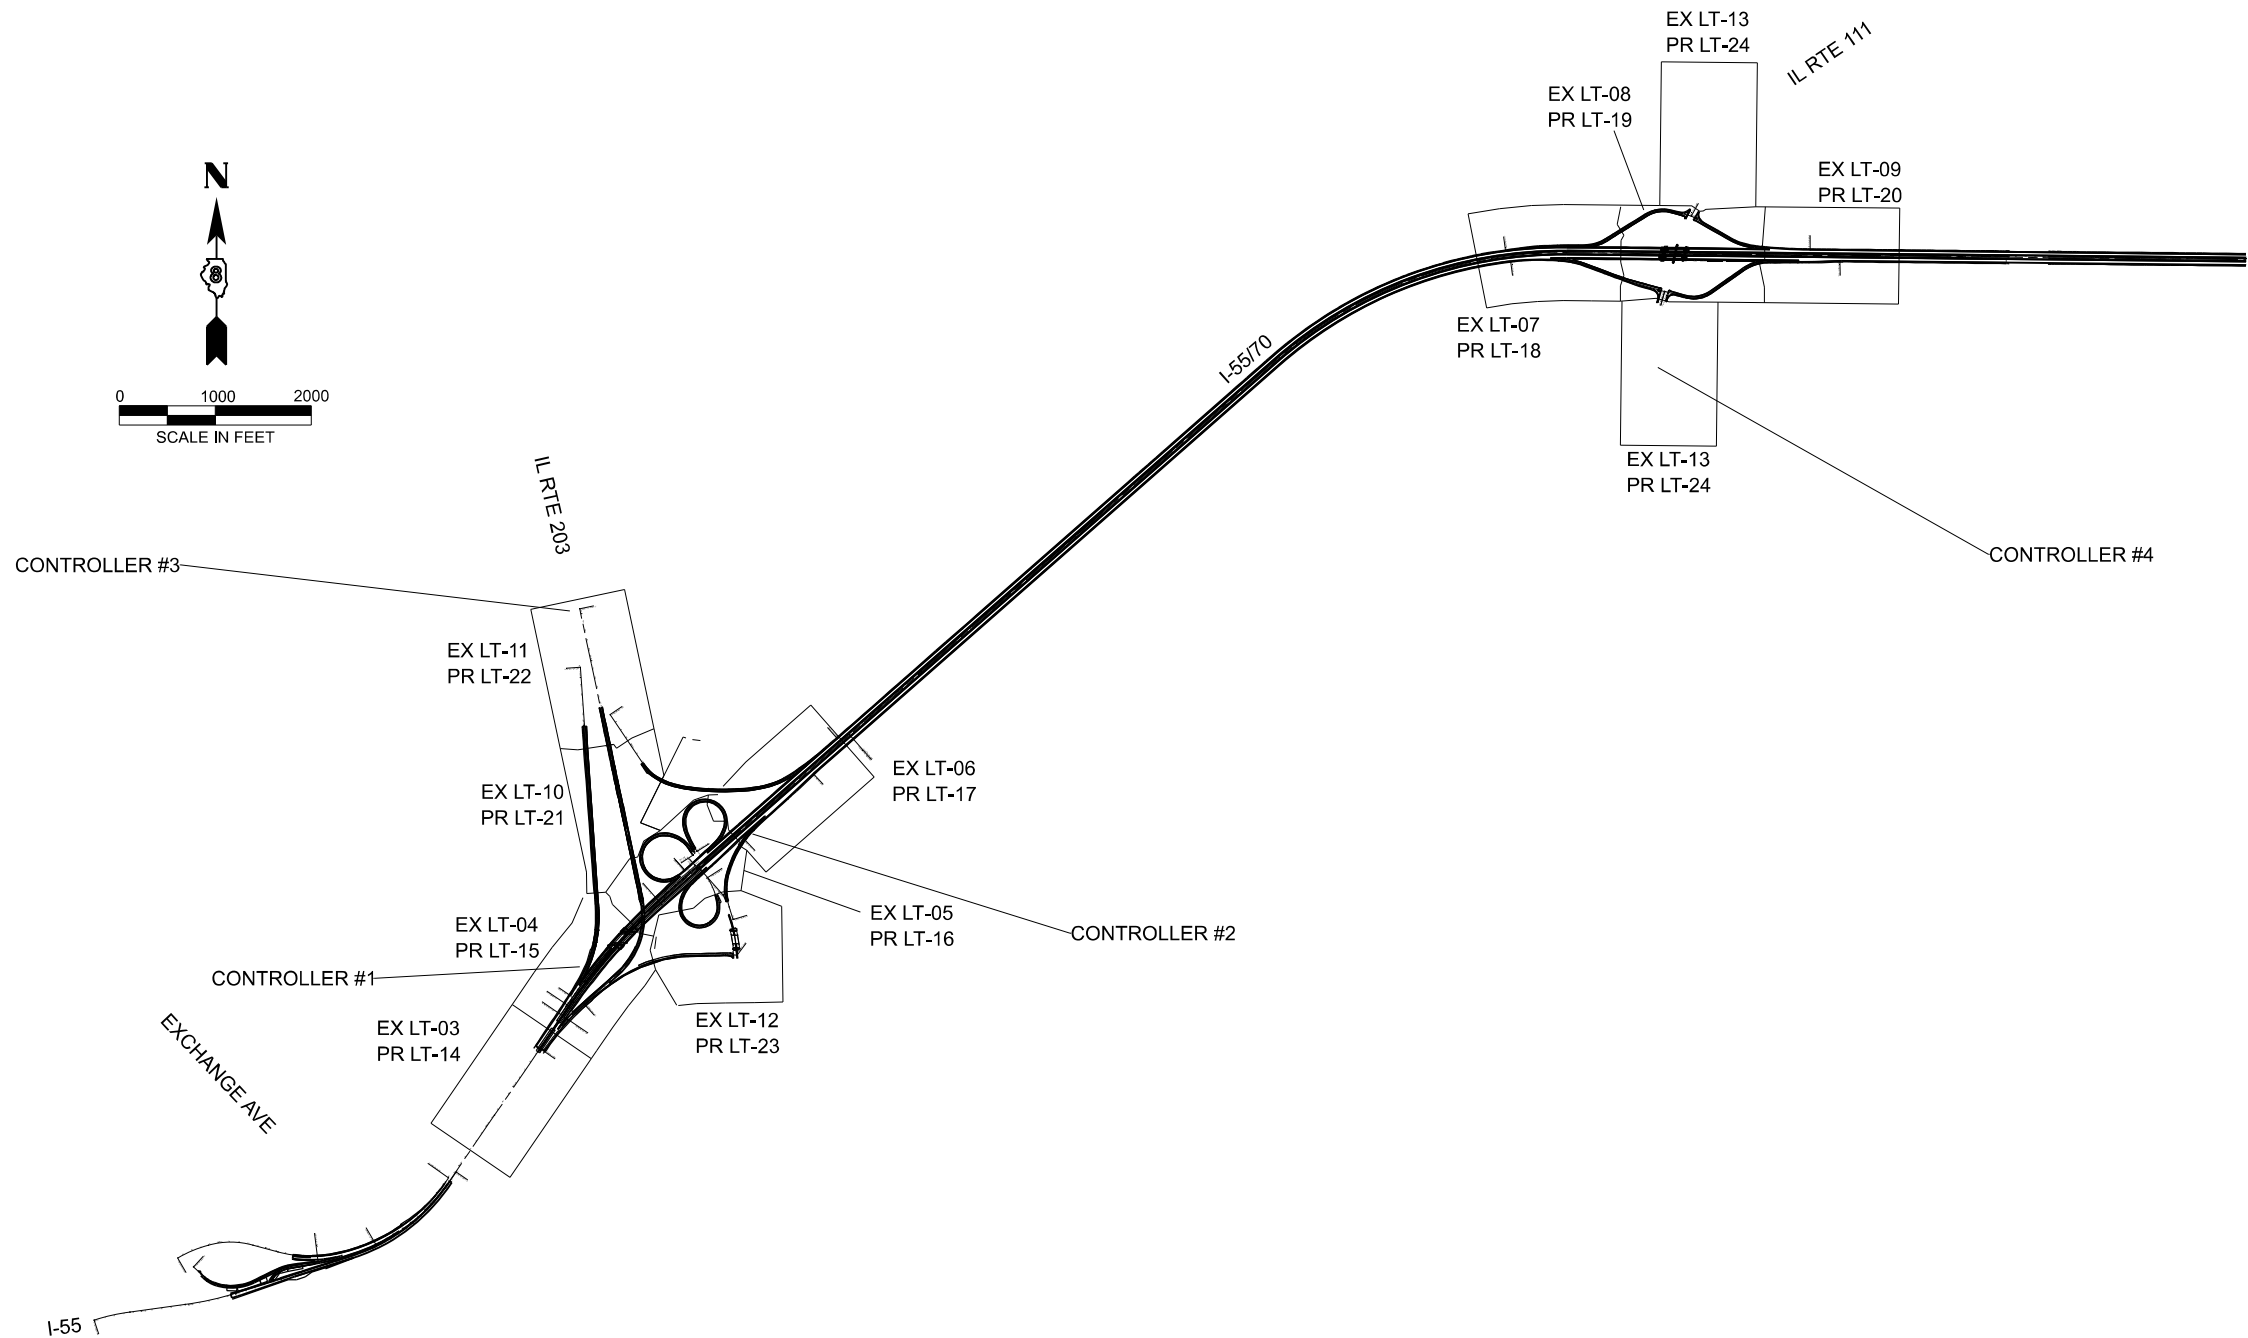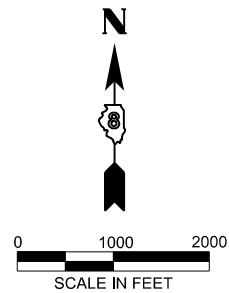

MODEL: S:\MODEL\NAMES
FILE NAME: D:\87E84-1557\Lighting\Map.dgn



USER NAME = jacobspw18lcs04\$	DESIGNED -	REVISED -
	DRAWN -	REVISED -
PLOT SCALE = 0.16666667' / in.	CHECKED -	REVISED -
PLOT DATE = 10/2/2025	DATE - 2025/10/03	REVISED -

STATE OF ILLINOIS
DEPARTMENT OF TRANSPORTATION



LIGHTING KEY MAP

SCALE: 1"=100' SHEET 2 OF 31 SHEETS STA. TO STA.

F.A.I. RTE.	SECTION	COUNTY	TOTAL SHEETS	SHEET NO.
70	Section 82-(5,6)RS-2, 60-6RS-2	MADISON & ST. CLAIR	678	342
CONTRACT NO. 76E84				
ILLINOIS FED. AID PROJECT				

NOTES

1. EXISTING LIGHTING CABLES (NOT SHOWN) SHALL BE REMOVED. CONDUITS CAN BE ABANDONED.
2. POLES TO BE RELOCATED SHALL BE REMOVED, AND SAFELY STORED BY CONTRACTOR. PROPOSED LIGHTING PLANS ILLUSTRATE LOCATIONS WHERE LIGHTING UNITS TO BE RELOCATED ARE TO BE PLACED.

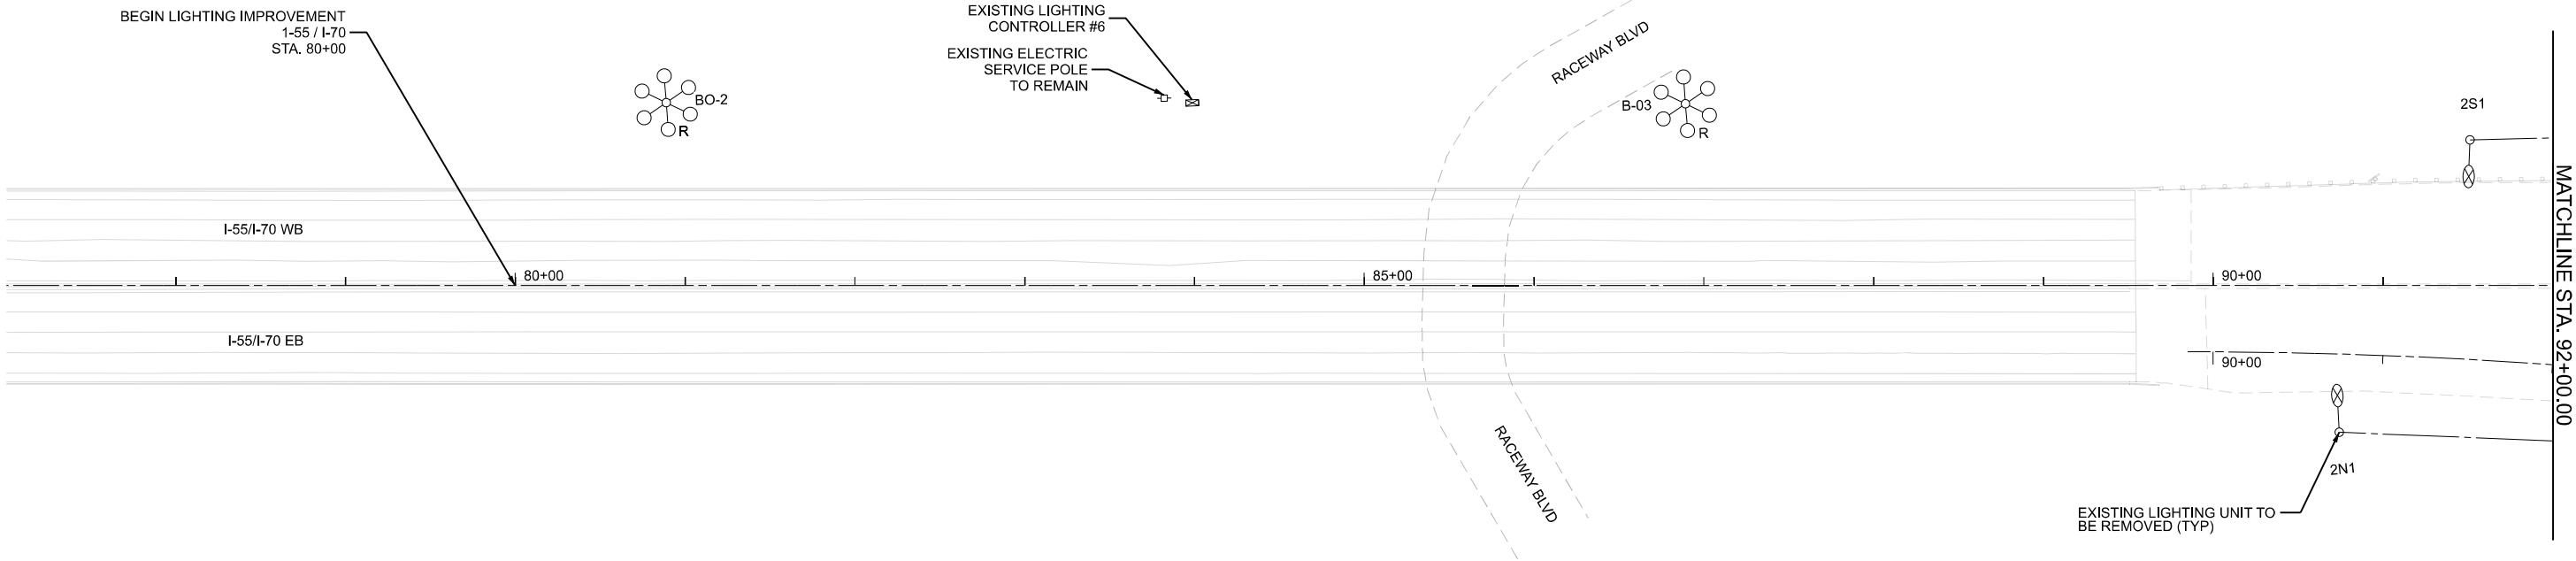 

MODEL: S\MODEL\NAMES
FILE NAME: D876E84-1557\cshc-Rdy\Lighting-03.dgn



USER NAME = jacobspw18lcs04\$	DESIGNED -	REVISED -
	DRAWN -	REVISED -
PLOT SCALE = 0.16666667' / in.	CHECKED -	REVISED -
PLOT DATE = 10/2/2025	DATE - 2025/10/03	REVISED -

STATE OF ILLINOIS
DEPARTMENT OF TRANSPORTATION


LIGHTING REMOVAL PLANS
I-55 / I-70 AT IL 203

SCALE: 1" = 50' SHEET 3 OF 31 SHEETS STA. TO STA.

F.A.I. RTE.	SECTION	COUNTY	TOTAL SHEETS	SHEET NO.
70	Section82-(5,6)RS-2, 60-6RS-2	MADISON & ST. CLAIR	678	343
CONTRACT NO. 76E84				
ILLINOIS		FED. AID PROJECT		

NOTES

1. EXISTING LIGHTING CABLES (NOT SHOWN) SHALL BE REMOVED. CONDUITS CAN BE ABANDONED.
2. POLES TO BE RELOCATED SHALL BE REMOVED, AND SAFELY STORED BY CONTRACTOR. PROPOSED LIGHTING PLANS ILLUSTRATE LOCATIONS WHERE LIGHTING UNITS TO BE RELOCATED ARE TO BE PLACED.

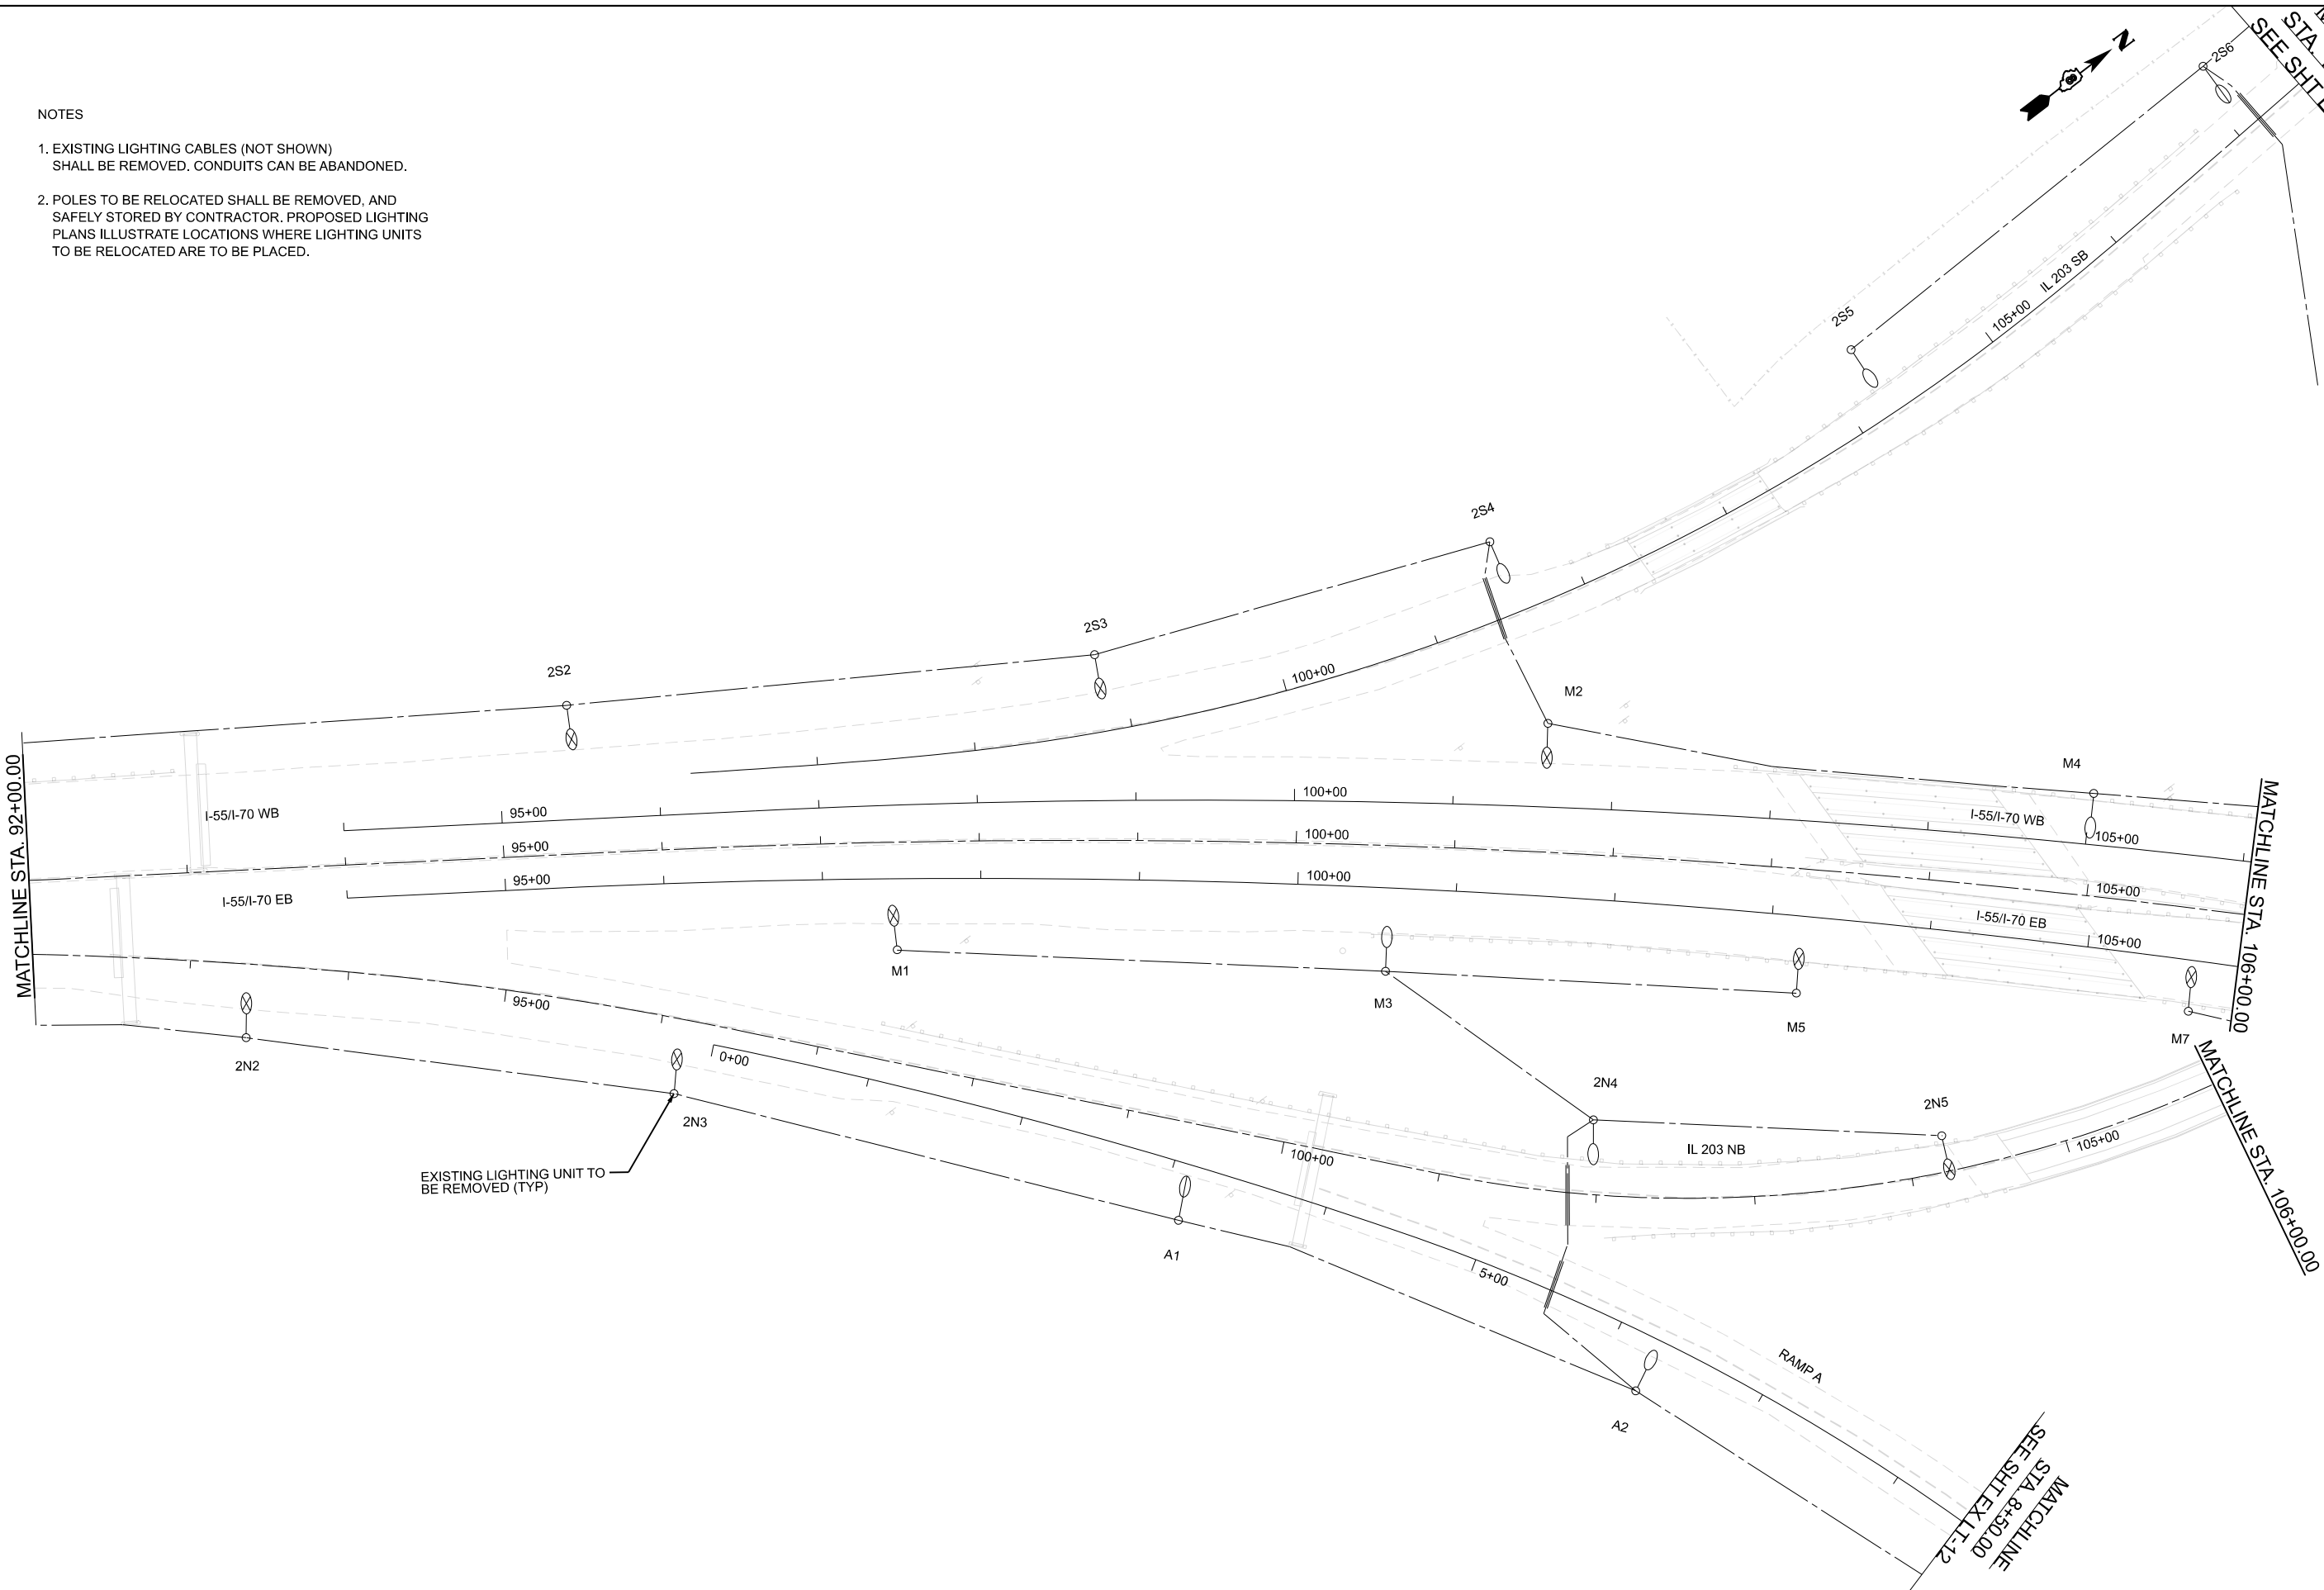

USER NAME	= jacobspw18lcs01\$	DESIGNED	-
DRAWN	-	REVISED	-
PLOT SCALE	= 0.16666667' / in.	CHECKED	-
DATE	= 2025/10/03	REVISED	-


STATE OF ILLINOIS
DEPARTMENT OF TRANSPORTATION

LIGHTING REMOVAL PLANS
I-55 / I-70 AT IL 203


SCALE: 1" = 50' SHEET 4 OF 31 SHEETS STA. TO STA.

F.A.I. RTE.	SECTION	COUNTY	TOTAL SHEETS	SHEET NO.
70	Section82-(5,6)RS-2, 60-6RS-2	MADISON & ST. CLAIR	678	344
CONTRACT NO. 76E84				
ILLINOIS FED. AID PROJECT				

1. EXISTING LIGHTING CABLES (NOT SHOWN) SHALL BE REMOVED. CONDUITS CAN BE ABANDONED.
2. POLES TO BE RELOCATED SHALL BE REMOVED, AND SAFELY STORED BY CONTRACTOR. PROPOSED LIGHTING PLANS ILLUSTRATE LOCATIONS WHERE LIGHTING UNITS TO BE RELOCATED ARE TO BE PLACED.

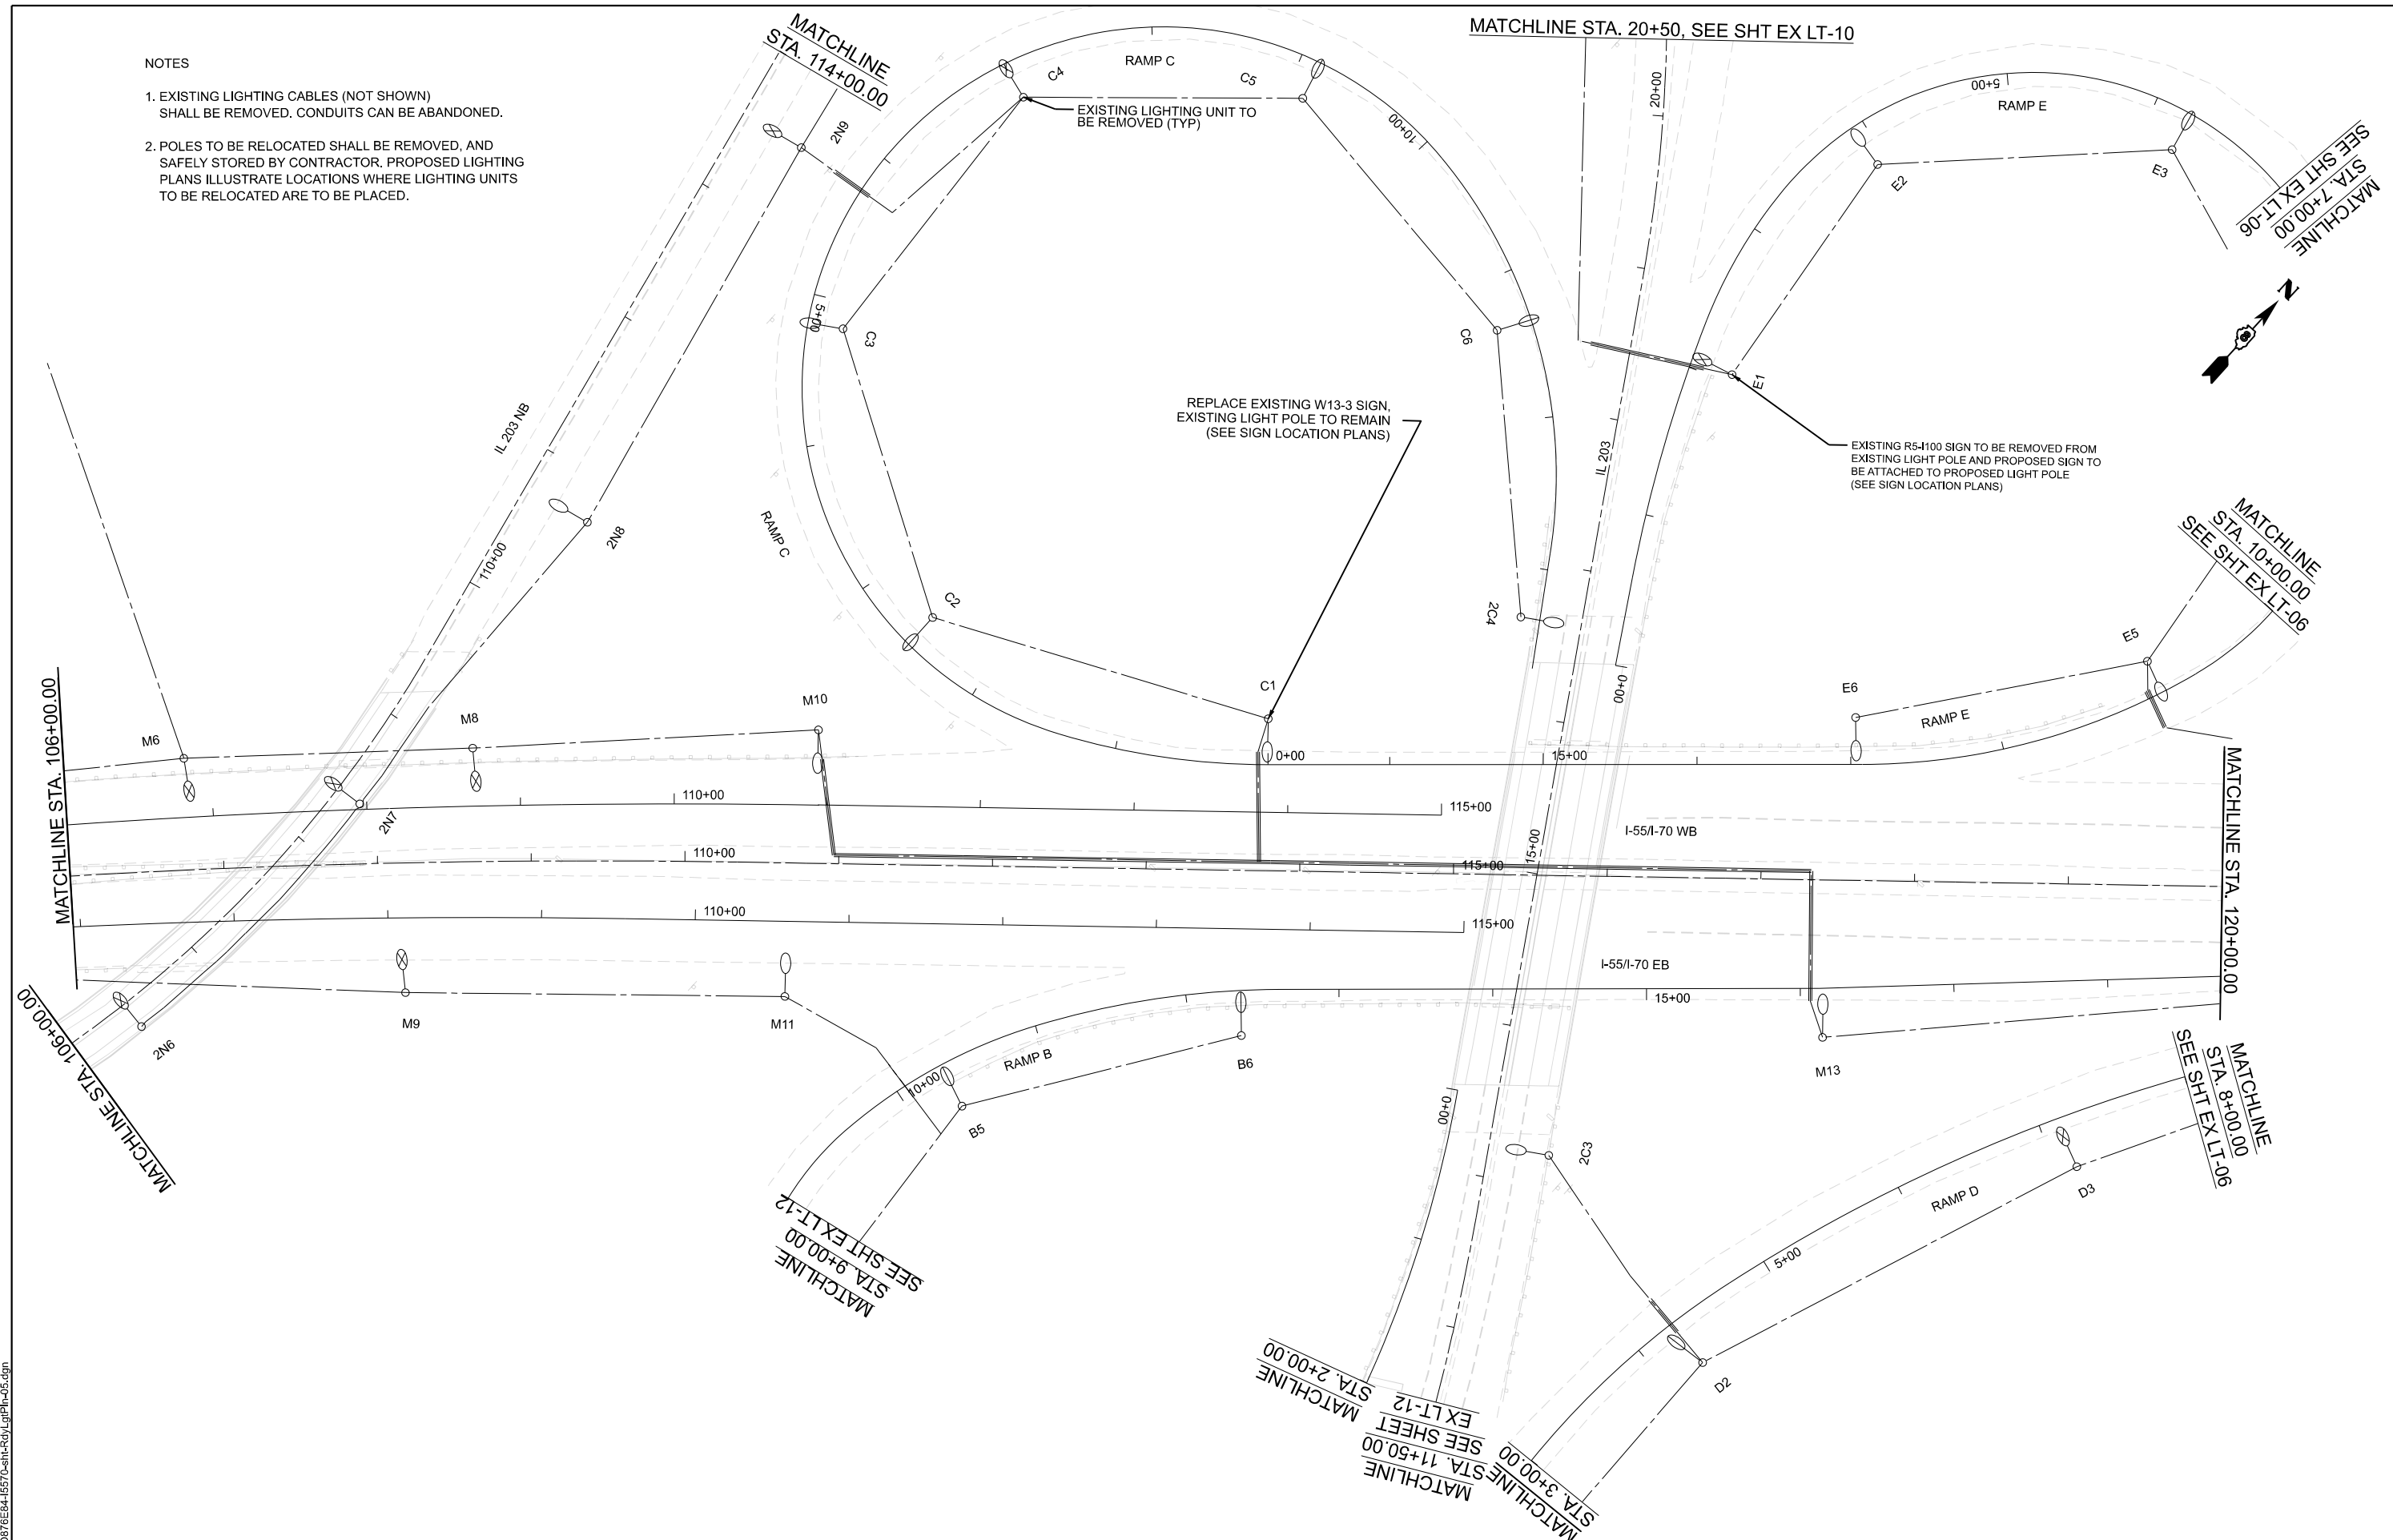

1. EXISTING LIGHTING CABLES (NOT SHOWN) SHALL BE REMOVED. CONDUITS CAN BE ABANDONED.
2. POLES TO BE RELOCATED SHALL BE REMOVED, AND SAFELY STORED BY CONTRACTOR. PROPOSED LIGHTING PLANS ILLUSTRATE LOCATIONS WHERE LIGHTING UNITS TO BE RELOCATED ARE TO BE PLACED.

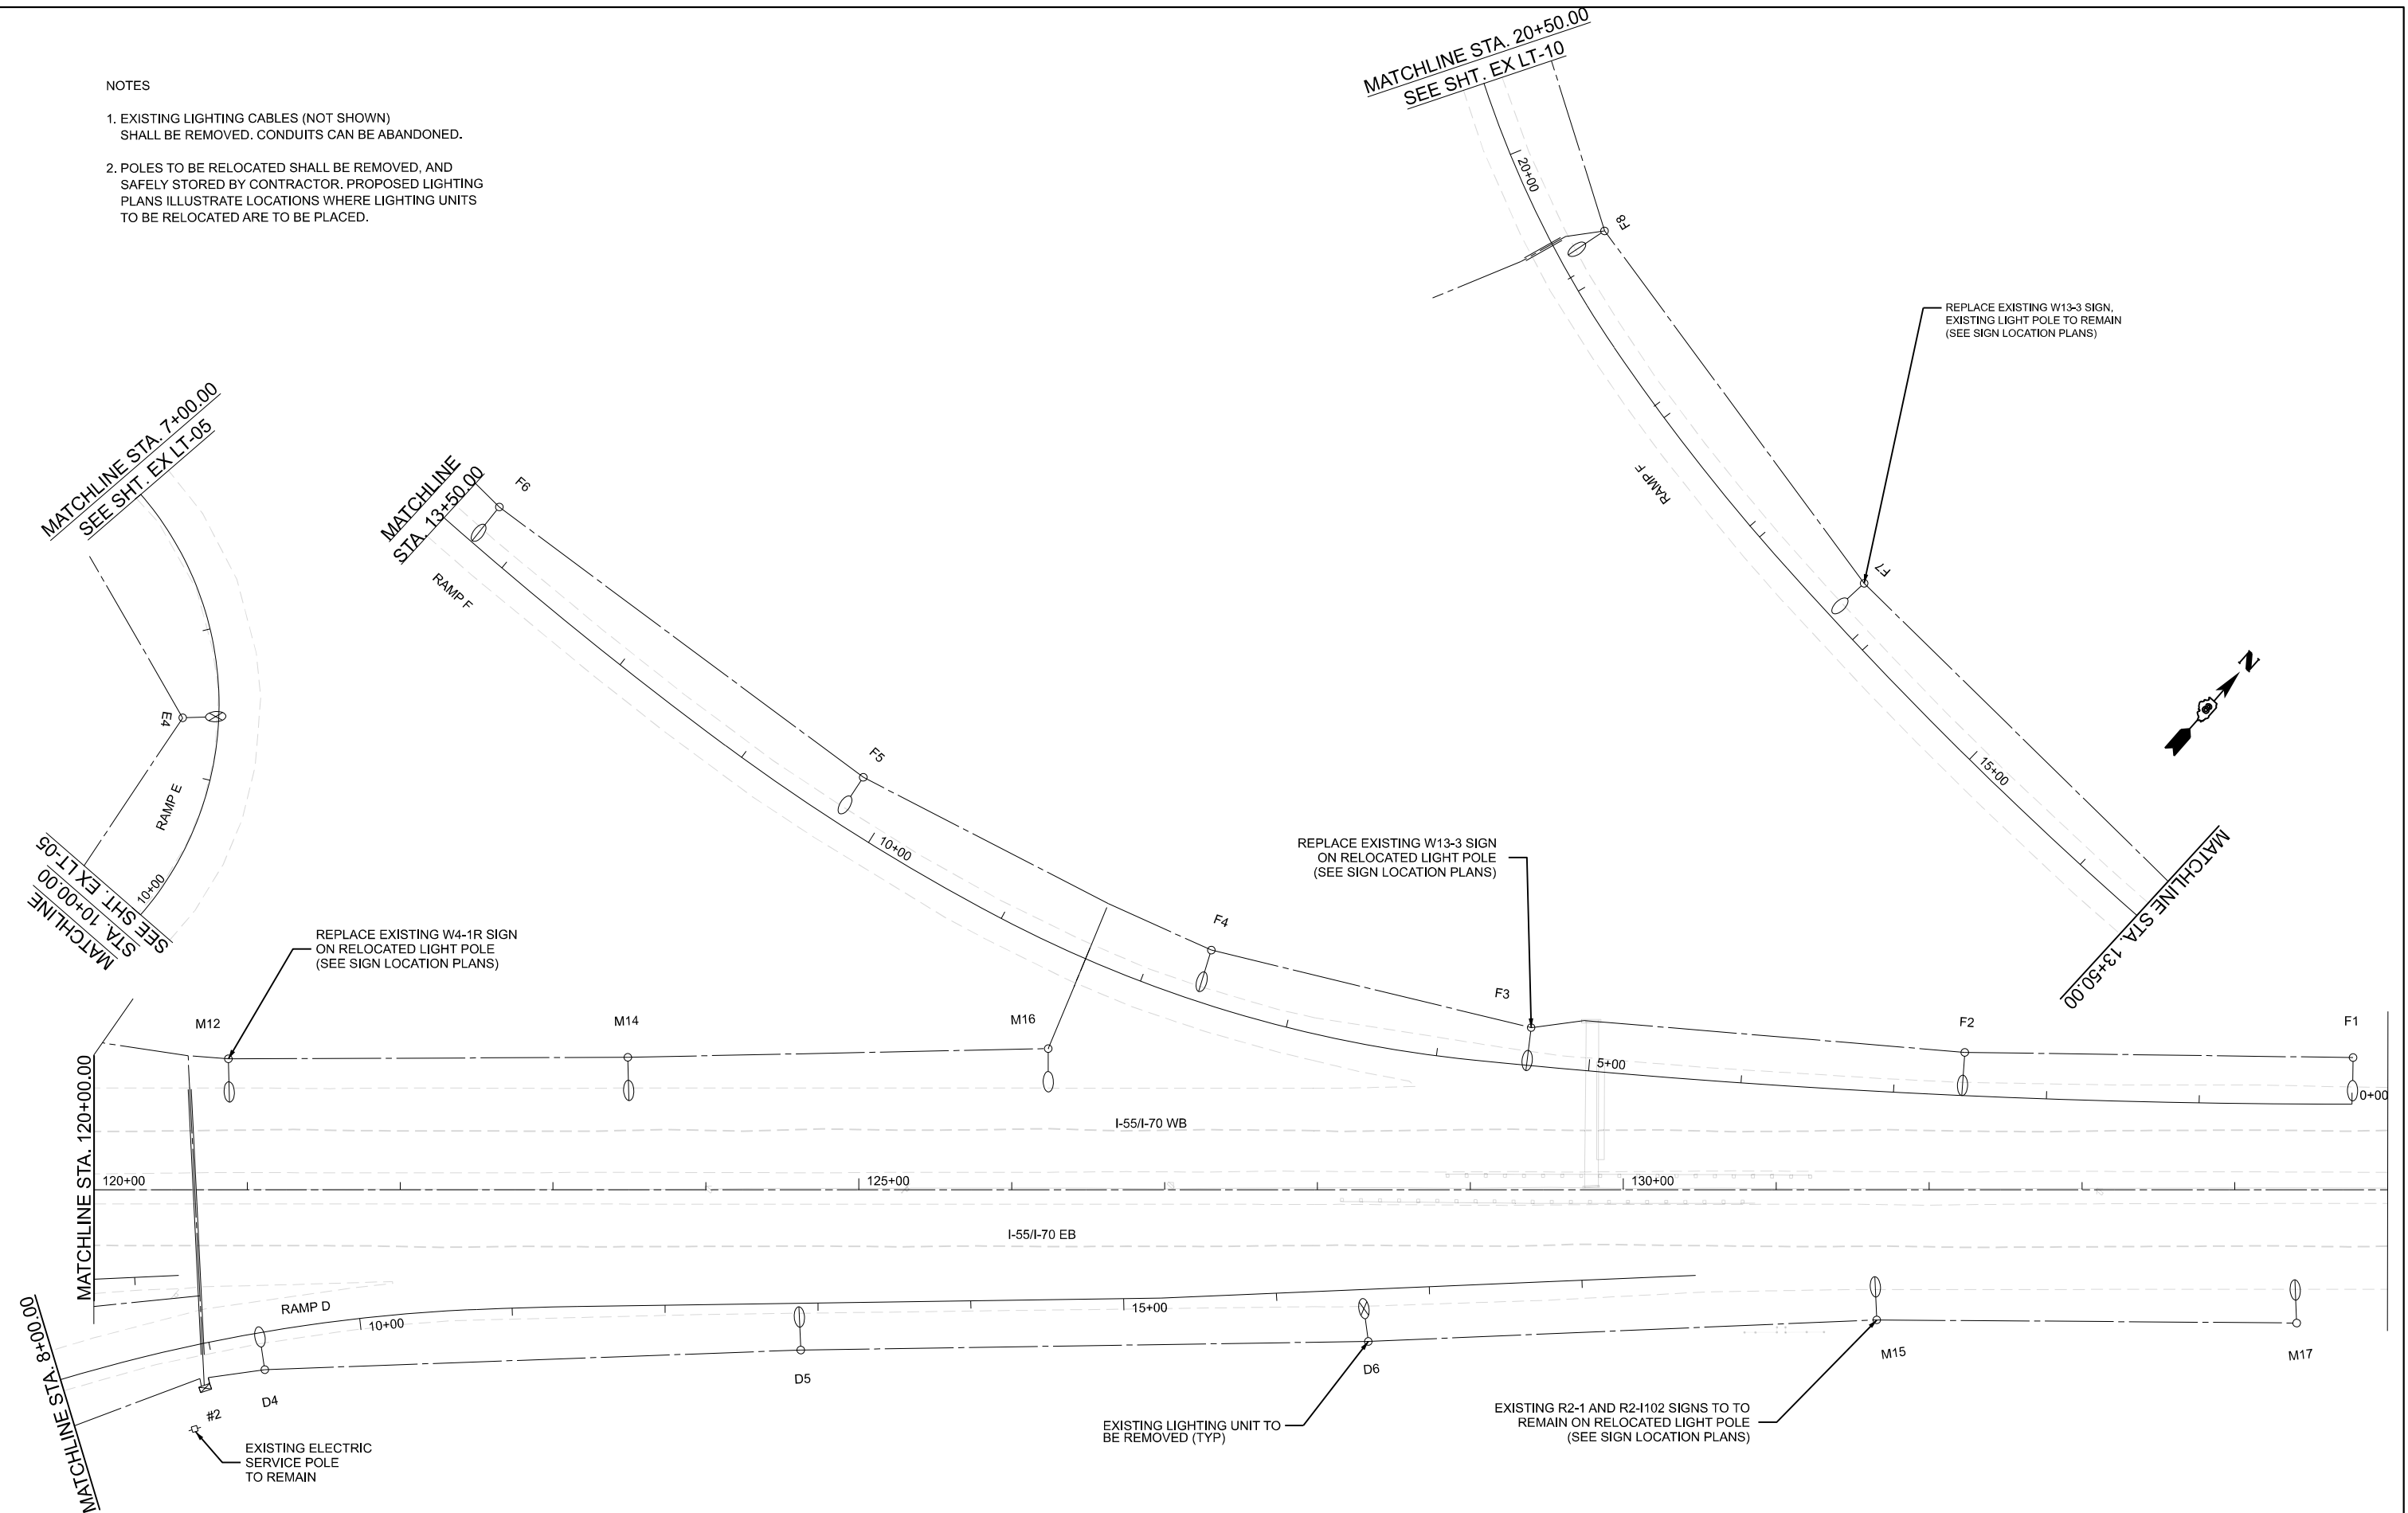

MODEL: \$MODELNAME\$
FILE NAME: D876E84-I5570-sht-RdyLgtPln-06.dgn



USER NAME = jacobspw18lcs04\$	DESIGNED -	REVISED -
	DRAWN -	REVISED -
PLOT SCALE = 0,16666667" / in.	CHECKED -	REVISED -
PLOT DATE = 10/2/2025	DATE - 2025/10/03	REVISED -

STATE OF ILLINOIS
DEPARTMENT OF TRANSPORTATION

LIGHTING REMOVAL PLANS


I-55 / I-70 AT IL 203

SCALE: 1" = 50'	SHEET 6 OF 31 SHEETS	STA. _____ TO STA. _____
-----------------	----------------------	--------------------------

F.A.I. RTE.	SECTION	COUNTY	TOTAL SHEETS	SHEET NO.
70	Section82-(5,6)RS-2, 60-6RS-2	MADISON & ST. CLAIR	678	346
CONTRACT NO. 76E84				
ILLINOIS		FED. AID PROJECT		

NOTES

1. EXISTING LIGHTING CABLES (NOT SHOWN) SHALL BE REMOVED. CONDUITS CAN BE ABANDONED.
2. POLES TO BE RELOCATED SHALL BE REMOVED, AND SAFELY STORED BY CONTRACTOR. PROPOSED LIGHTING PLANS ILLUSTRATE LOCATIONS WHERE LIGHTING UNITS TO BE RELOCATED ARE TO BE PLACED.

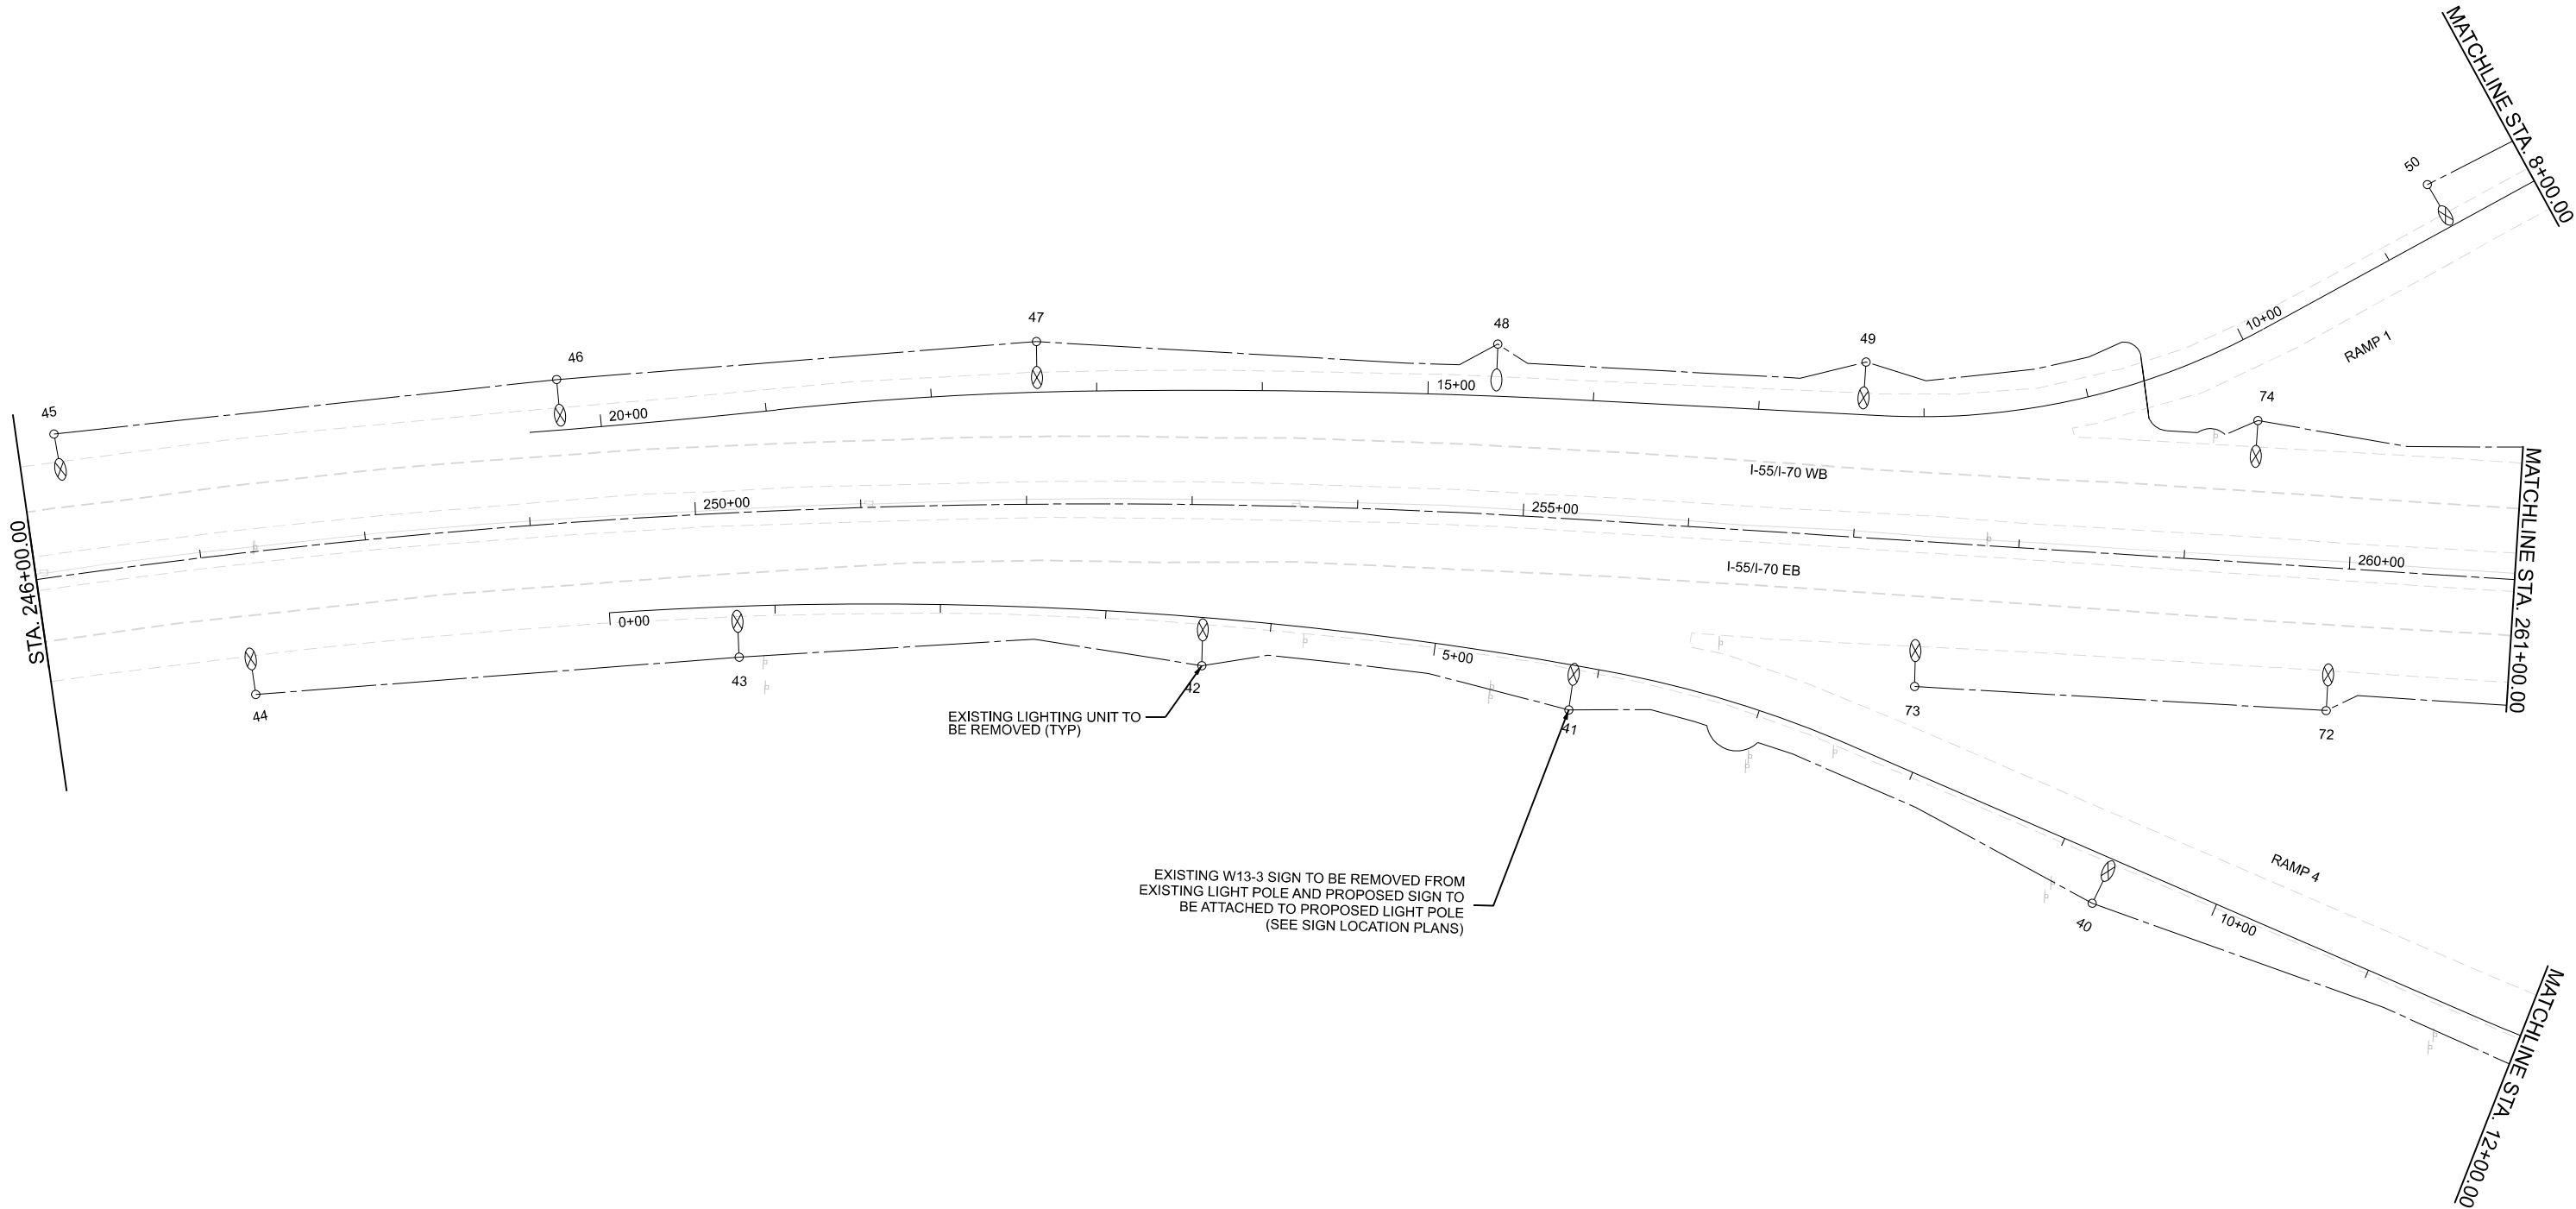

MODEL: S\MODEL\NAMES
FILE NAME: D878E84-1557\cshtc-Rdy\Lighting-07.dgn




USER NAME	= jacobspr18lcs04\$	DESIGNED	-	REVISED	-
		DRAWN	-	REVISED	-
PLOT SCALE	= 0.16666667' / in.	CHECKED	-	REVISED	-
PLOT DATE	= 10/2/2025	DATE	- 2025/10/03	REVISED	-

STATE OF ILLINOIS
DEPARTMENT OF TRANSPORTATION

LIGHTING REMOVAL PLANS
I-55 / I-70 AT IL 203

SCALE: 1" = 50' SHEET 7 OF 31 SHEETS STA. TO STA.

F.A.I. RTE.	SECTION	COUNTY	TOTAL SHEETS	SHEET NO.
70	Section82-(5,6)RS-2, 60-6RS-2	MADISON & ST. CLAIR	678	347
CONTRACT NO. 76E84				
ILLINOIS FED. AID PROJECT				

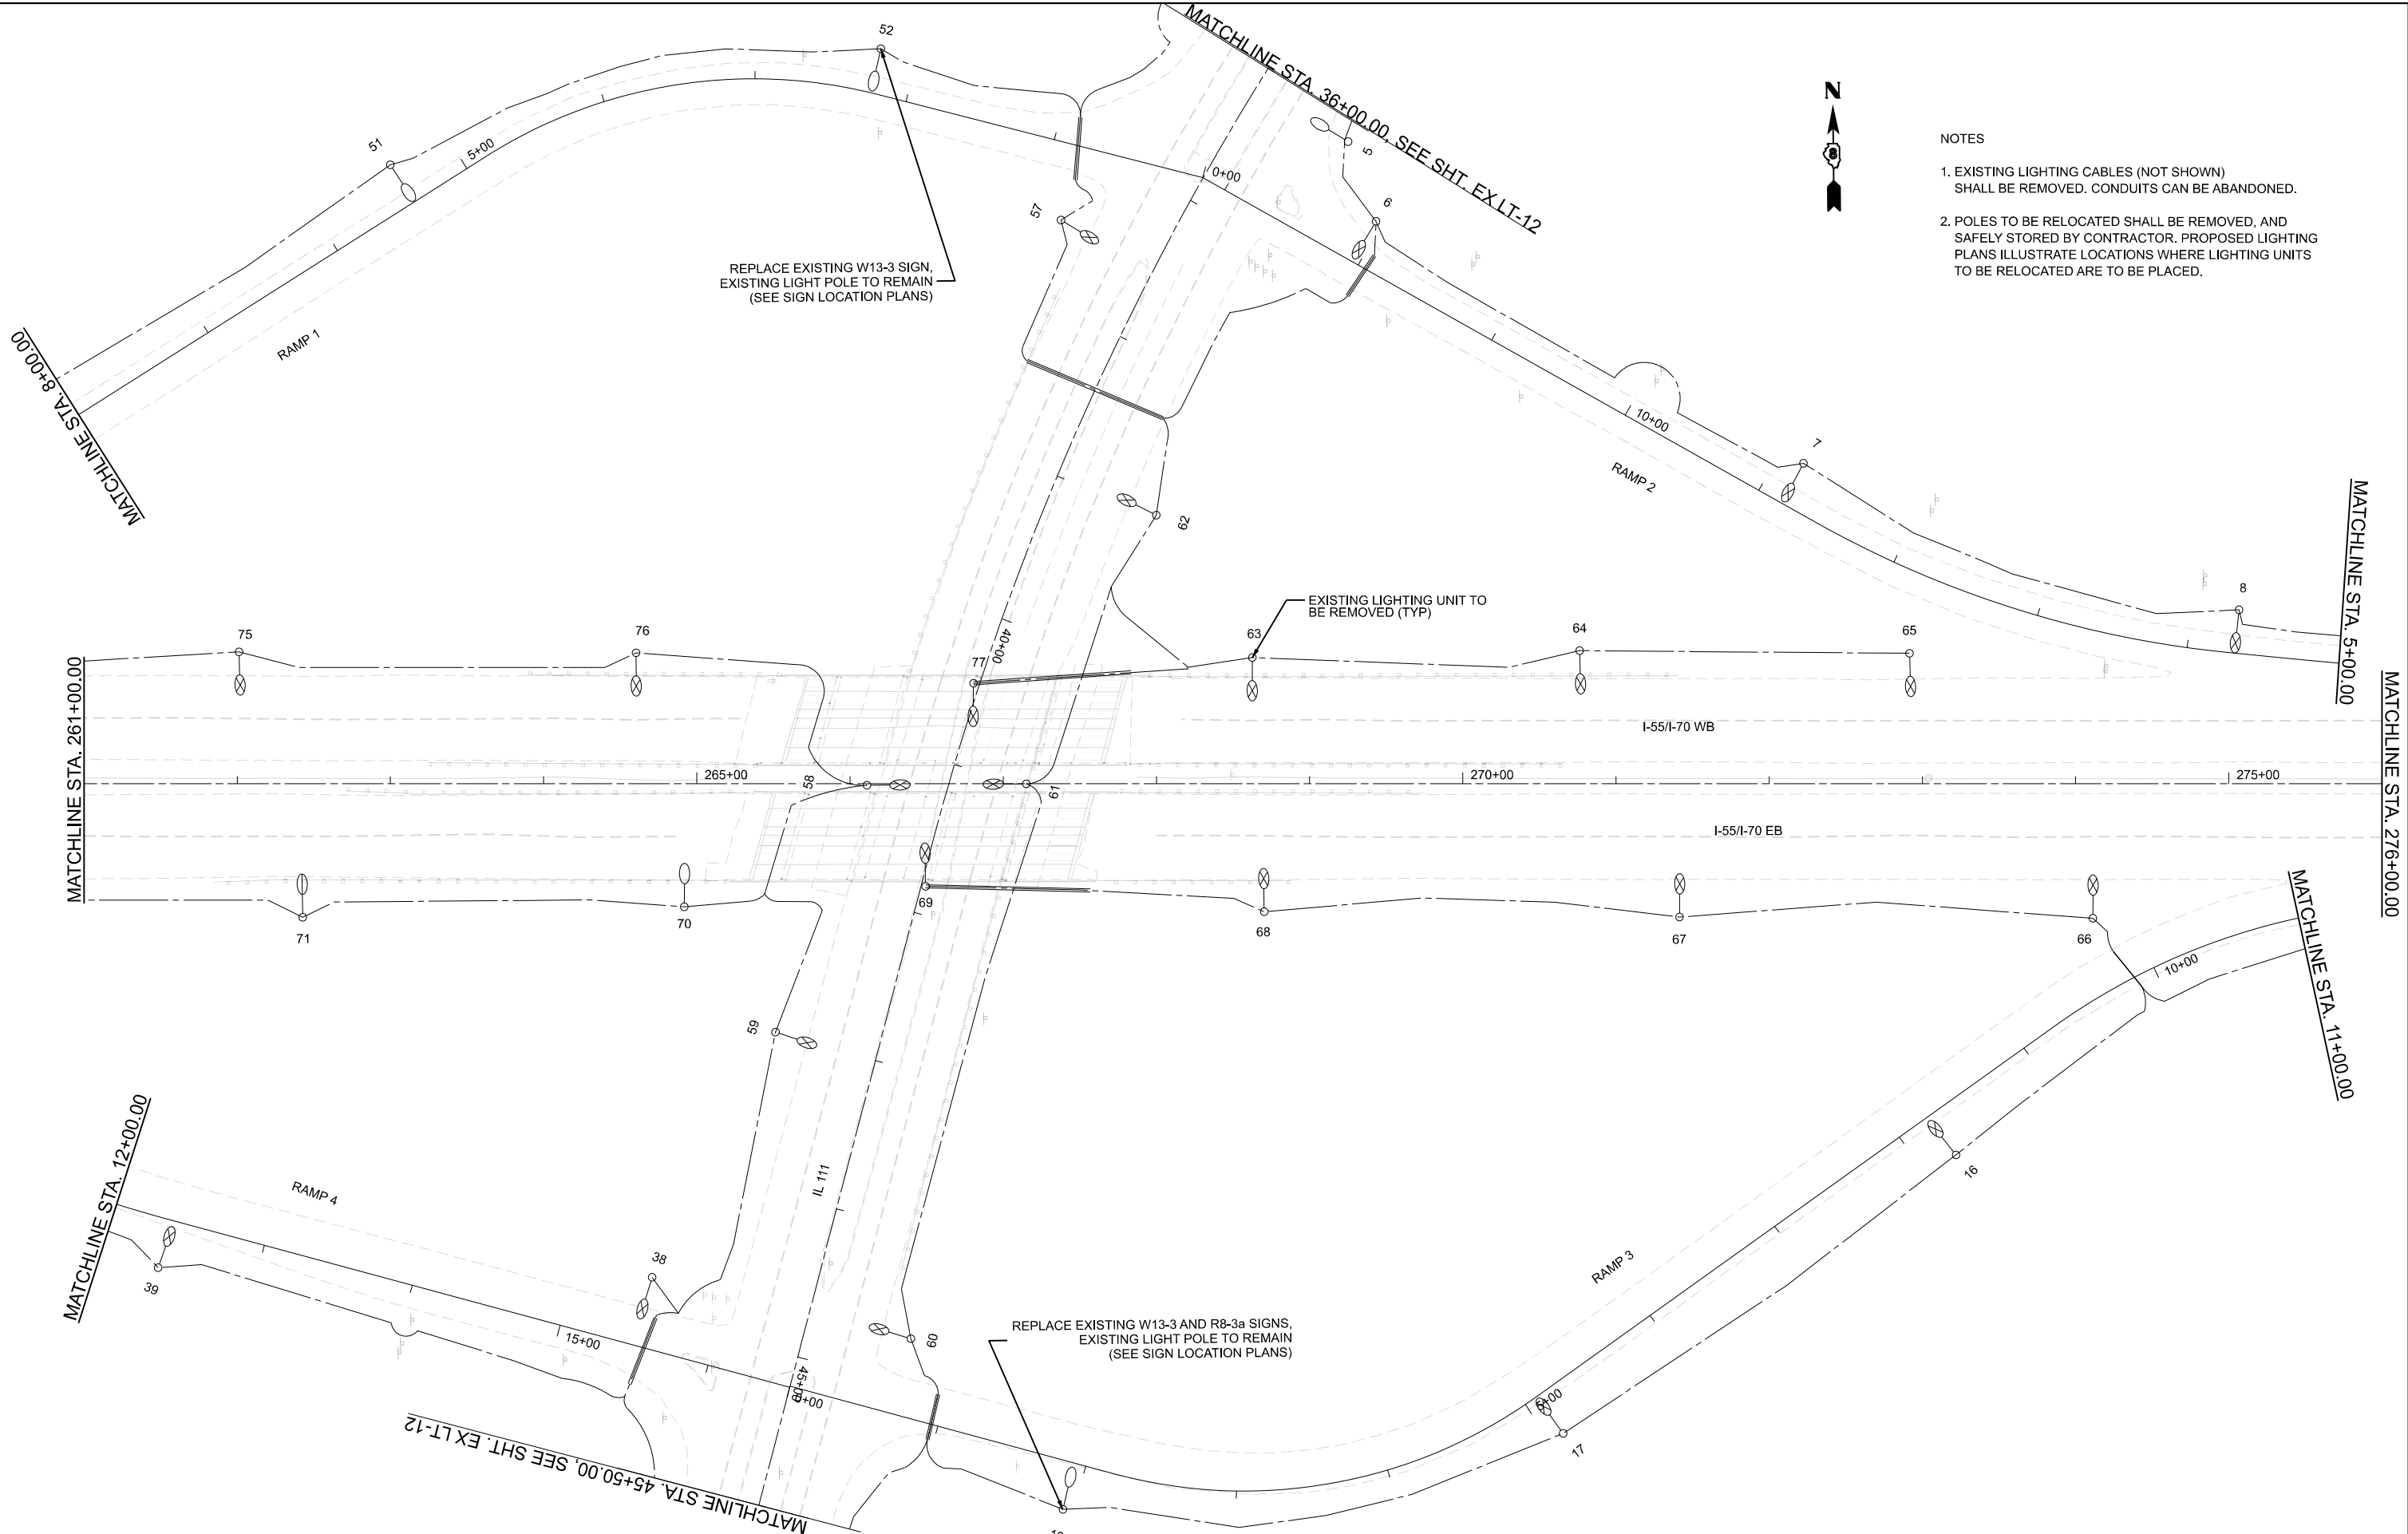

- NOTES
1. EXISTING LIGHTING CABLES (NOT SHOWN) SHALL BE REMOVED. CONDUITS CAN BE ABANDONED.
 2. POLES TO BE RELOCATED SHALL BE REMOVED, AND SAFELY STORED BY CONTRACTOR. PROPOSED LIGHTING PLANS ILLUSTRATE LOCATIONS WHERE LIGHTING UNITS TO BE RELOCATED ARE TO BE PLACED.

MODEL: S:\MODEL\NAMES
FILE NAME: D:\876E84\557\cshtc-53\Lighting-48.dgn

Jacobs
525 West Monroe
Suite 1600
Chicago, IL 60661
(312) 251-3000

USER NAME	= jacobs\pw18\cs03\$
DESIGNED	-
DRAWN	-
PLOT SCALE	= 0.16666667 ' / in.
PLOT DATE	= 10/2/2025

REVISED	-
REVISED	-
REVISED	-
REVISED	-

STATE OF ILLINOIS
DEPARTMENT OF TRANSPORTATION


LIGHTING REMOVAL PLANS
I-55 / I-70 AT IL 203

SCALE: 1" = 50' SHEET 8 OF 31 SHEETS STA. TO STA.

F.A.I. RTE.	SECTION	COUNTY	TOTAL SHEETS	SHEET NO.
70	Section82-(5,6)RS-2, 60-6RS-2	MADISON & ST. CLAIR	678	348
CONTRACT NO. 76E84				
ILLINOIS FED. AID PROJECT				

NOTES

1. EXISTING LIGHTING CABLES (NOT SHOWN)
SHALL BE REMOVED. CONDUITS CAN BE ABANDONED.
2. POLES TO BE RELOCATED SHALL BE REMOVED, AND
SAFELY STORED BY CONTRACTOR. PROPOSED LIGHTING
PLANS ILLUSTRATE LOCATIONS WHERE LIGHTING UNITS
TO BE RELOCATED ARE TO BE PLACED.

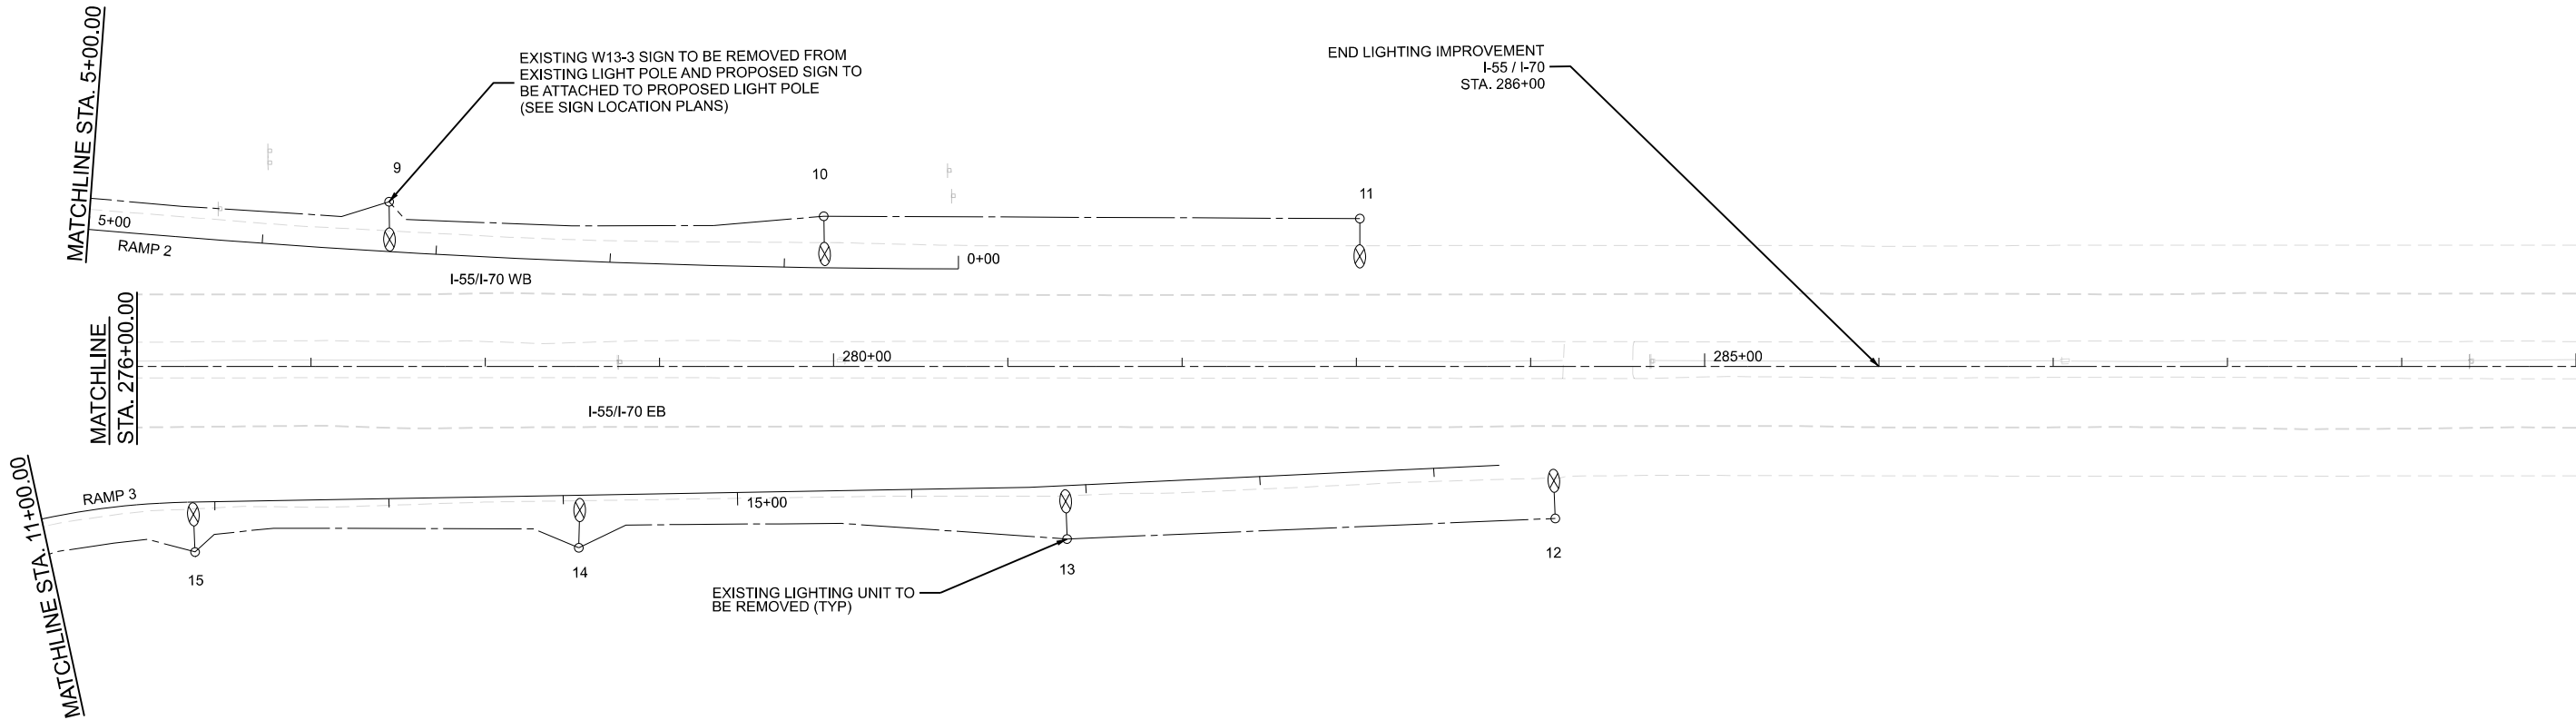

MODEL: S\MODEL\NAMES
FILE NAME: D878E84-1557\cshc-Rd\Lighting.dgn



USER NAME = jacobspw18lcs01\$	DESIGNED -	REVISED -
	DRAWN -	REVISED -
PLOT SCALE = 0.16666667' / in.	CHECKED -	REVISED -
PLOT DATE = 10/2/2025	DATE - 2025/10/03	REVISED -

STATE OF ILLINOIS
DEPARTMENT OF TRANSPORTATION

LIGHTING REMOVAL PLANS
I-55 / I-70 AT IL 203

SCALE: 1" = 50' SHEET 9 OF 31 SHEETS STA. TO STA.

F.A.I. RTE.	SECTION	COUNTY	TOTAL SHEETS	SHEET NO.
70	Section82-(5,6)RS-2, 60-6RS-2	MADISON & ST. CLAIR	678	349
CONTRACT NO. 76E84				
		ILLINOIS	FED. AID PROJECT	

MODEL: S\MODEL\NAMES
FILE NAME: D878E84-1557\ssht-53d\Lighting-10.dgn

Jacobs
525 West Monroe
Suite 1600
Chicago, IL 60661
(312) 251-3000

USER NAME	= jacobs\pw18\cs01\$	DESIGNED	-
		DRAWN	-
PLOT SCALE	= 0.16666667 ' / in.	CHECKED	-
PLOT DATE	= 10/3/2025	DATE	- 2025/10/03


STATE OF ILLINOIS
DEPARTMENT OF TRANSPORTATION

LIGHTING REMOVAL PLANS
I-55 / I-70 AT IL 203

SCALE: 1" = 50' SHEET 10 OF 31 SHEETS STA. TO STA.

F.A.I. RTE.	SECTION	COUNTY	TOTAL SHEETS	SHEET NO.
70	Section 82+(5,6)RS-2, 60+6RS-2	MADISON & ST. CLAIR	678	350
CONTRACT NO. 76E84				
ILLINOIS FED. AID PROJECT				

MATCHLINE STA. 107+50.00
SEE SHT. EX LT-04

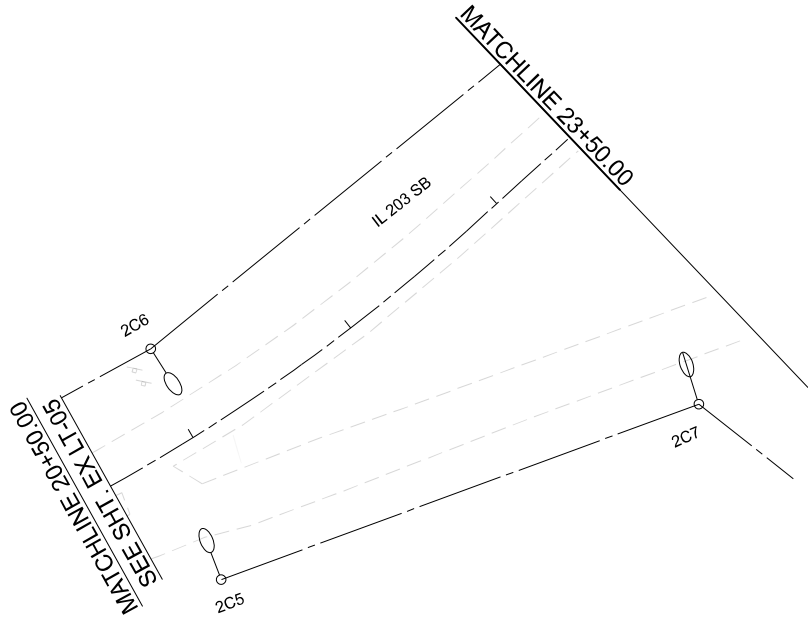

MATCHLINE
STA. 114+00.00

IL 203 SB

2S7

110+00

2S8

115+00

2S9

2S10

IL 203 SB

120+00

2S11

MATCHLINE
STA. 122+50.00

MATCHLINE
STA. 31+50.00

IL 203 NB

2N10

2N11

2C10

2N12

2C12

30+00

2N13

MATCHLINE
STA. 126+00.00

MATCHLINE
STA. 23+50.00

2C8

23+00

IL 203

IL 203 NB

IL 203 NB

SEE SHT. EX LT-06

MATCHLINE
STA. 20+50.00

F9

RAMP F

25+00

2C9

MATCHLINE
STA. 25+50.00



EXISTING LIGHTING UNIT TO
BE REMOVED (TYP)

NOTES

- EXISTING LIGHTING CABLES (NOT SHOWN)
SHALL BE REMOVED. CONDUITS CAN BE ABANDONED.
- POLES TO BE RELOCATED SHALL BE REMOVED, AND
SAFELY STORED BY CONTRACTOR. PROPOSED LIGHTING
PLANS ILLUSTRATE LOCATIONS WHERE LIGHTING UNITS
TO BE RELOCATED ARE TO BE PLACED.

NOTES

1. EXISTING LIGHTING CABLES (NOT SHOWN) SHALL BE REMOVED. CONDUITS CAN BE ABANDONED.
2. POLES TO BE RELOCATED SHALL BE REMOVED, AND SAFELY STORED BY CONTRACTOR. PROPOSED LIGHTING PLANS ILLUSTRATE LOCATIONS WHERE LIGHTING UNITS TO BE RELOCATED ARE TO BE PLACED.

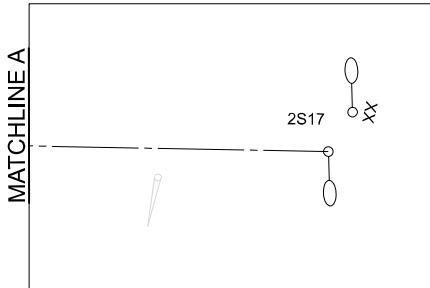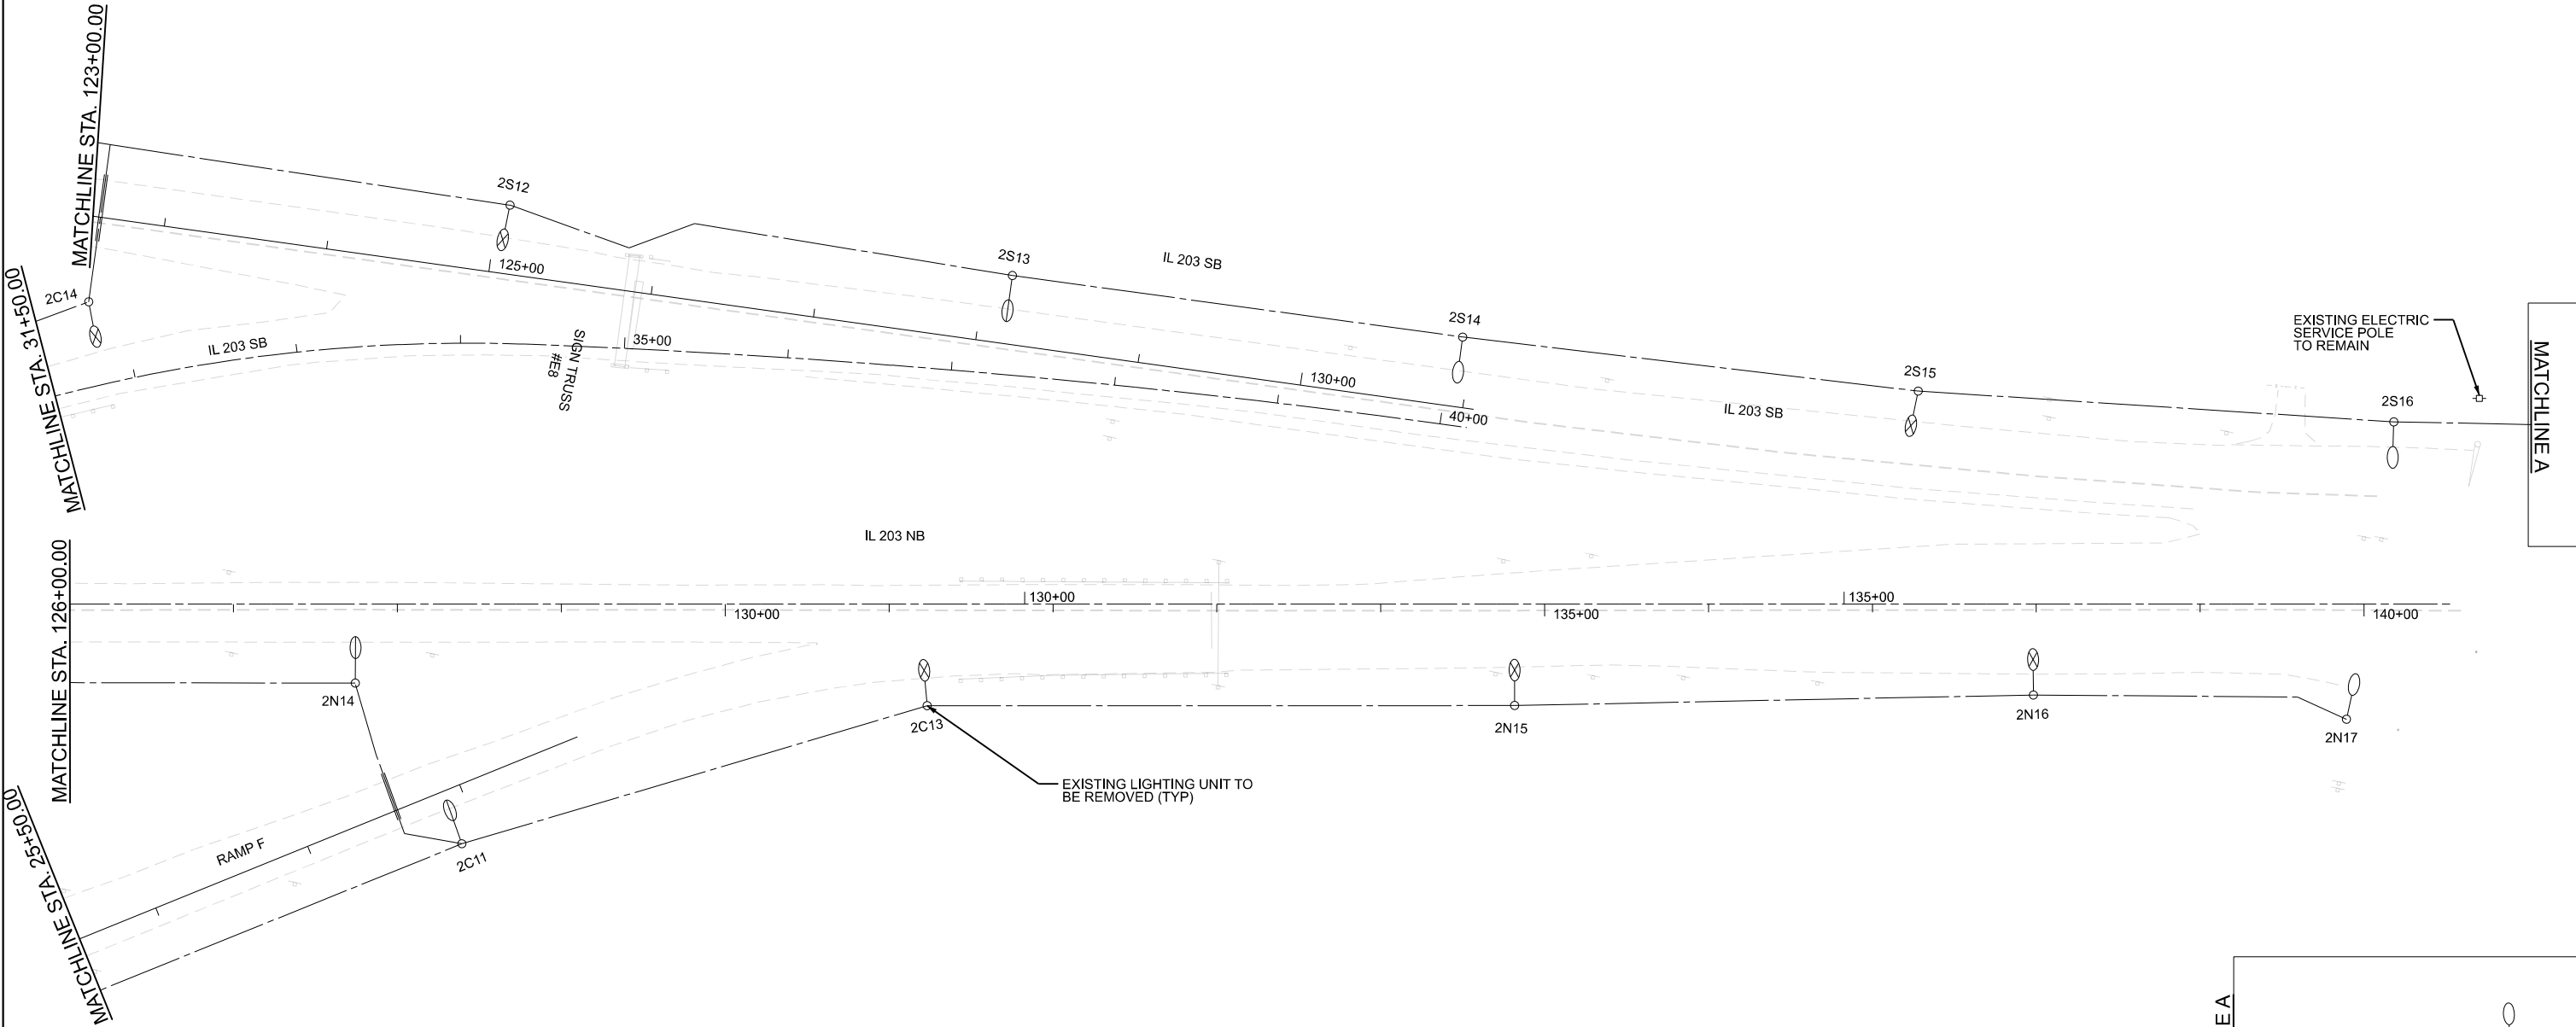

MODEL: S:\MODEL\NAMES
FILE NAME: D876E84-1557\cshc-Rd\Lighting-11.dgn



USER NAME = jacobspw18lcs01\$	DESIGNED -	REVISED -
	DRAWN -	REVISED -
PLOT SCALE = 0.16666667' / in.	CHECKED -	REVISED -
PLOT DATE = 10/2/2025	DATE - 2025/10/03	REVISED -

STATE OF ILLINOIS
DEPARTMENT OF TRANSPORTATION


LIGHTING REMOVAL PLANS
I-55 / I-70 AT IL 203

SCALE: 1" = 50' SHEET 11 OF 31 SHEETS STA. TO STA.

F.A.I. RTE.	SECTION	COUNTY	TOTAL SHEETS	SHEET NO.
70	Section 82-(5,6)RS-2, 60-6RS-2	MADISON & ST. CLAIR	678	351
CONTRACT NO. 76E84				
ILLINOIS FED. AID PROJECT				

NOTES

1. EXISTING LIGHTING CABLES (NOT SHOWN) SHALL BE REMOVED. CONDUITS CAN BE ABANDONED.
2. POLES TO BE RELOCATED SHALL BE REMOVED, AND SAFELY STORED BY CONTRACTOR. PROPOSED LIGHTING PLANS ILLUSTRATE LOCATIONS WHERE LIGHTING UNITS TO BE RELOCATED ARE TO BE PLACED.

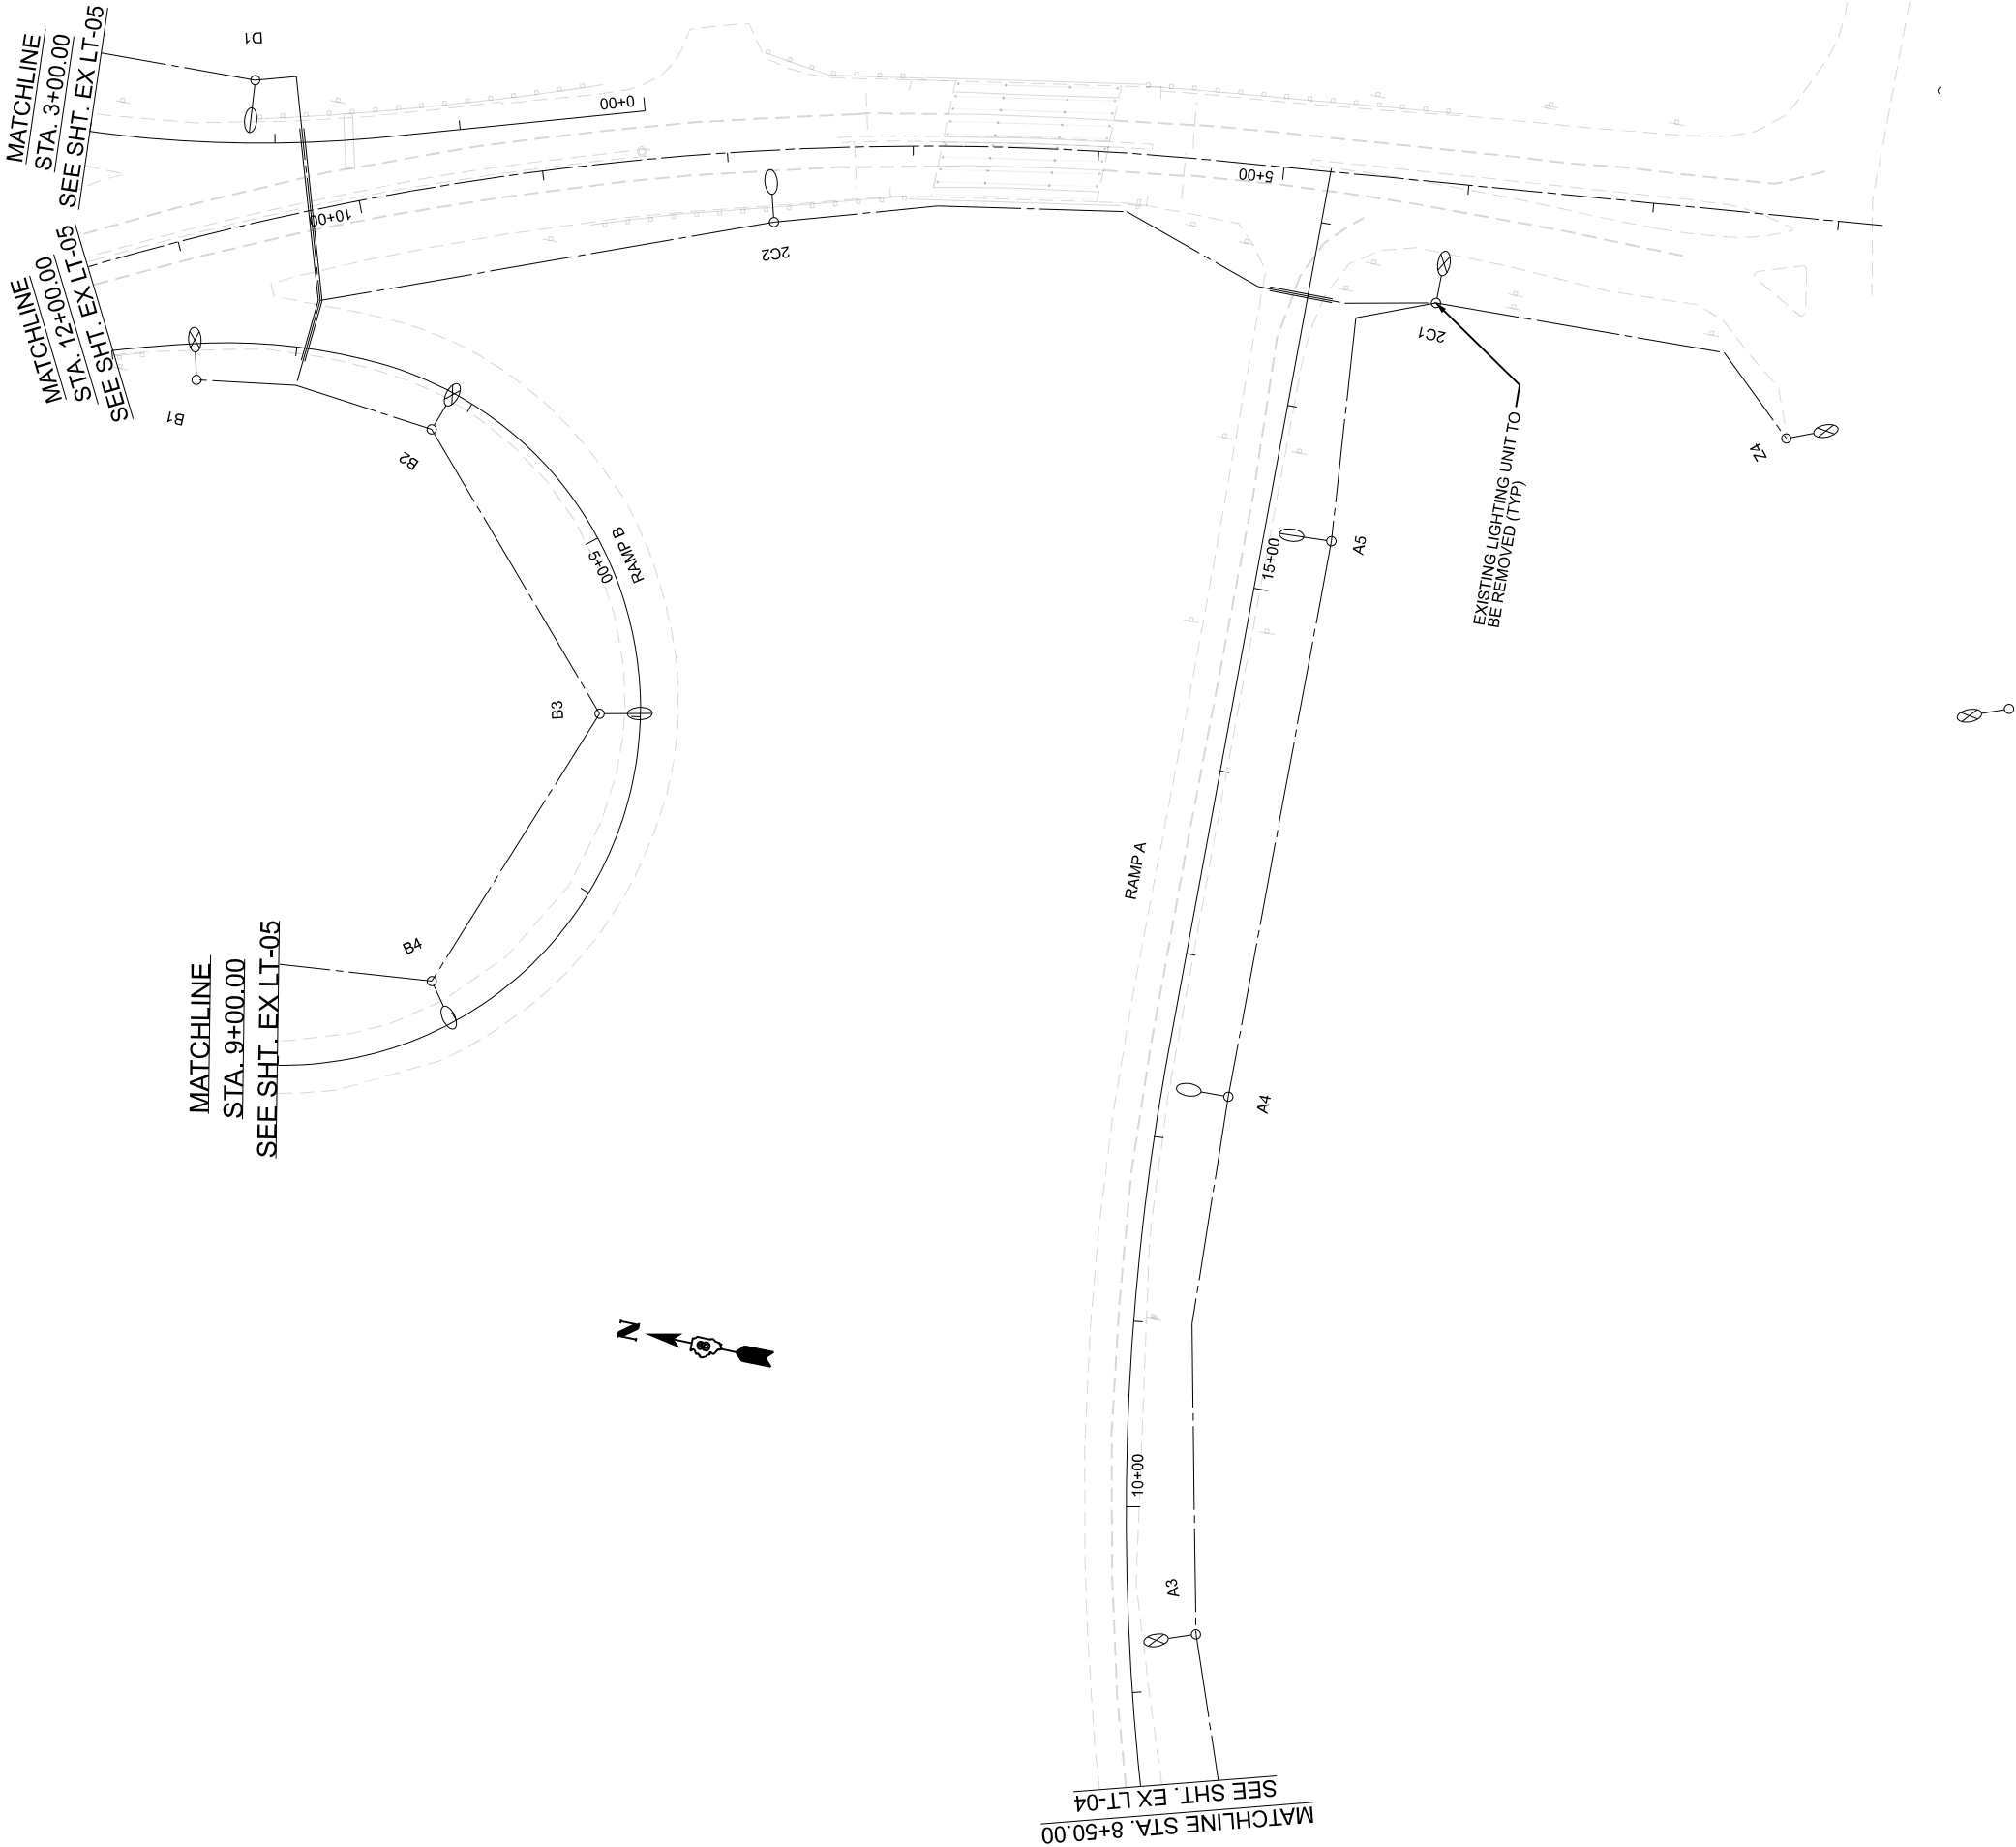

MODEL: S\MODEL\NAMES
FILE NAME: D876E84-1557\c-shc-Rdy\Light-12.dgn



525 West Monroe
Suite 1600
Chicago, IL 60661
(312) 251-3000

USER NAME	= jacobspr18\cs03\$	DESIGNED	-	REVISED	-
		DRAWN	-	REVISED	-
PLOT SCALE	= 0.16666667 ' / in.	CHECKED	-	REVISED	-
PLOT DATE	= 10/2/2025	DATE	- 2025/10/03	REVISED	-

STATE OF ILLINOIS
DEPARTMENT OF TRANSPORTATION

LIGHTING REMOVAL PLANS
I-55 / I-70 AT IL 203

SCALE: 1" = 50' SHEET 12 OF 31 SHEETS STA. TO STA.

F.A.I. RTE.	SECTION	COUNTY	TOTAL SHEETS	SHEET NO.
70	Section 82-(5,6)RS-2, 60-6RS-2	MADISON & ST. CLAIR	678	352
CONTRACT NO. 76E84				
ILLINOIS FED. AID PROJECT				

MODEL: S:\MODEL\NAMES
FILE NAME: D876E84-1557\cshc-Rdy\Light-13.dgn

Jacobs
525 West Monroe
Suite 1600
Chicago, IL 60661
(312) 251-3000

USER NAME	= jacobs\pw18lcs04\$
PLOT SCALE	= 0.16666667 ' / in.
PLOT DATE	= 10/2/2025

DESIGNED	-
DRAWN	-
CHECKED	-
DATE	= 2025/10/03

REVISED	-
REVISED	-
REVISED	-
REVISED	-

STATE OF ILLINOIS
DEPARTMENT OF TRANSPORTATION


LIGHTING REMOVAL PLANS
I-55 / I-70 AT IL 203

SCALE: 1" = 50' SHEET 13 OF 31 SHEETS STA. TO STA.

F.A.I. RTE.	SECTION	COUNTY	TOTAL SHEETS	SHEET NO.
70	Section 82-(5,6)RS-2, 60-6RS-2	MADISON & ST. CLAIR	678	353
CONTRACT NO. 76E84				
ILLINOIS FED. AID PROJECT				



NOTES

- EXISTING LIGHTING CABLES (NOT SHOWN) SHALL BE REMOVED. CONDUITS CAN BE ABANDONED.
- POLES TO BE RELOCATED SHALL BE REMOVED, AND SAFELY STORED BY CONTRACTOR. PROPOSED LIGHTING PLANS ILLUSTRATE LOCATIONS WHERE LIGHTING UNITS TO BE RELOCATED ARE TO BE PLACED.
- EXISTING CIRCUIT TO REMAIN IS CONNECTED TO EXISTING LIGHTING CONTROLLER

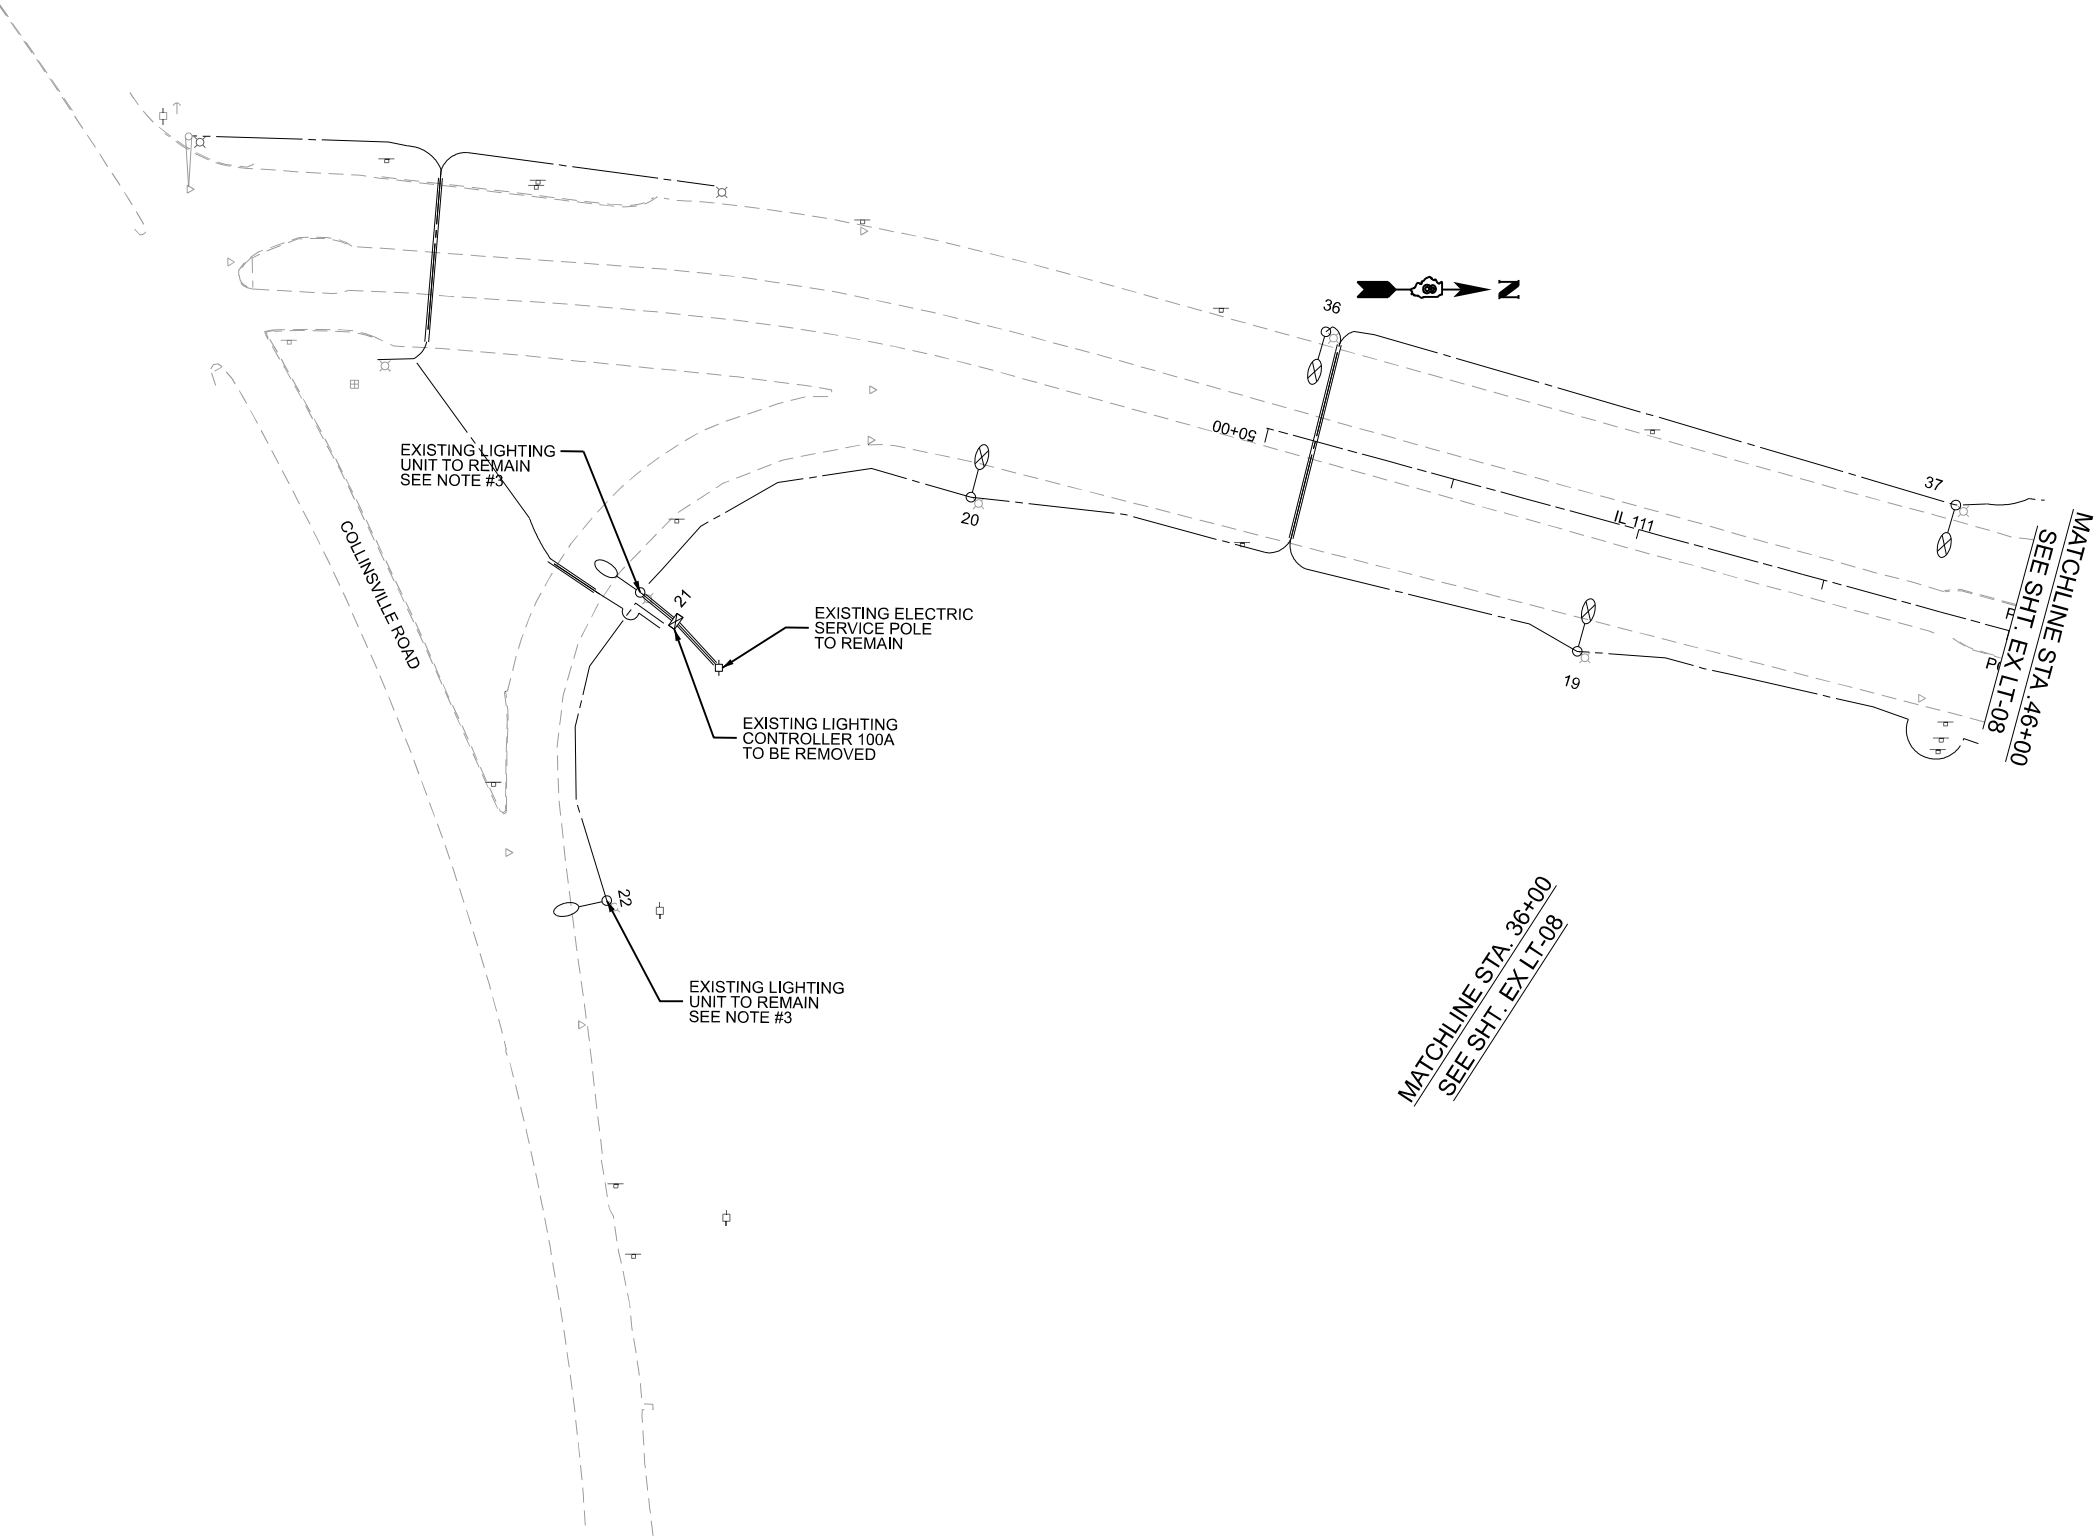

NOTES

1. FOR GENERAL NOTES AND LEGENDS, SEE SHEET LT-01.
2. SETBACK IS 18 FT. FROM EDGE OF PAVEMENT TO CENTER OF LIGHT POLE, UNLESS NOTED OTHERWISE.
3. LOCATION OF PROPOSED UTILITY SERVICE POLE TO BE VERIFIED BY IDOT ENGINEER. CONTRACTOR SHALL ASSUME 300' TO SERVICE POLE LOCATIONS.

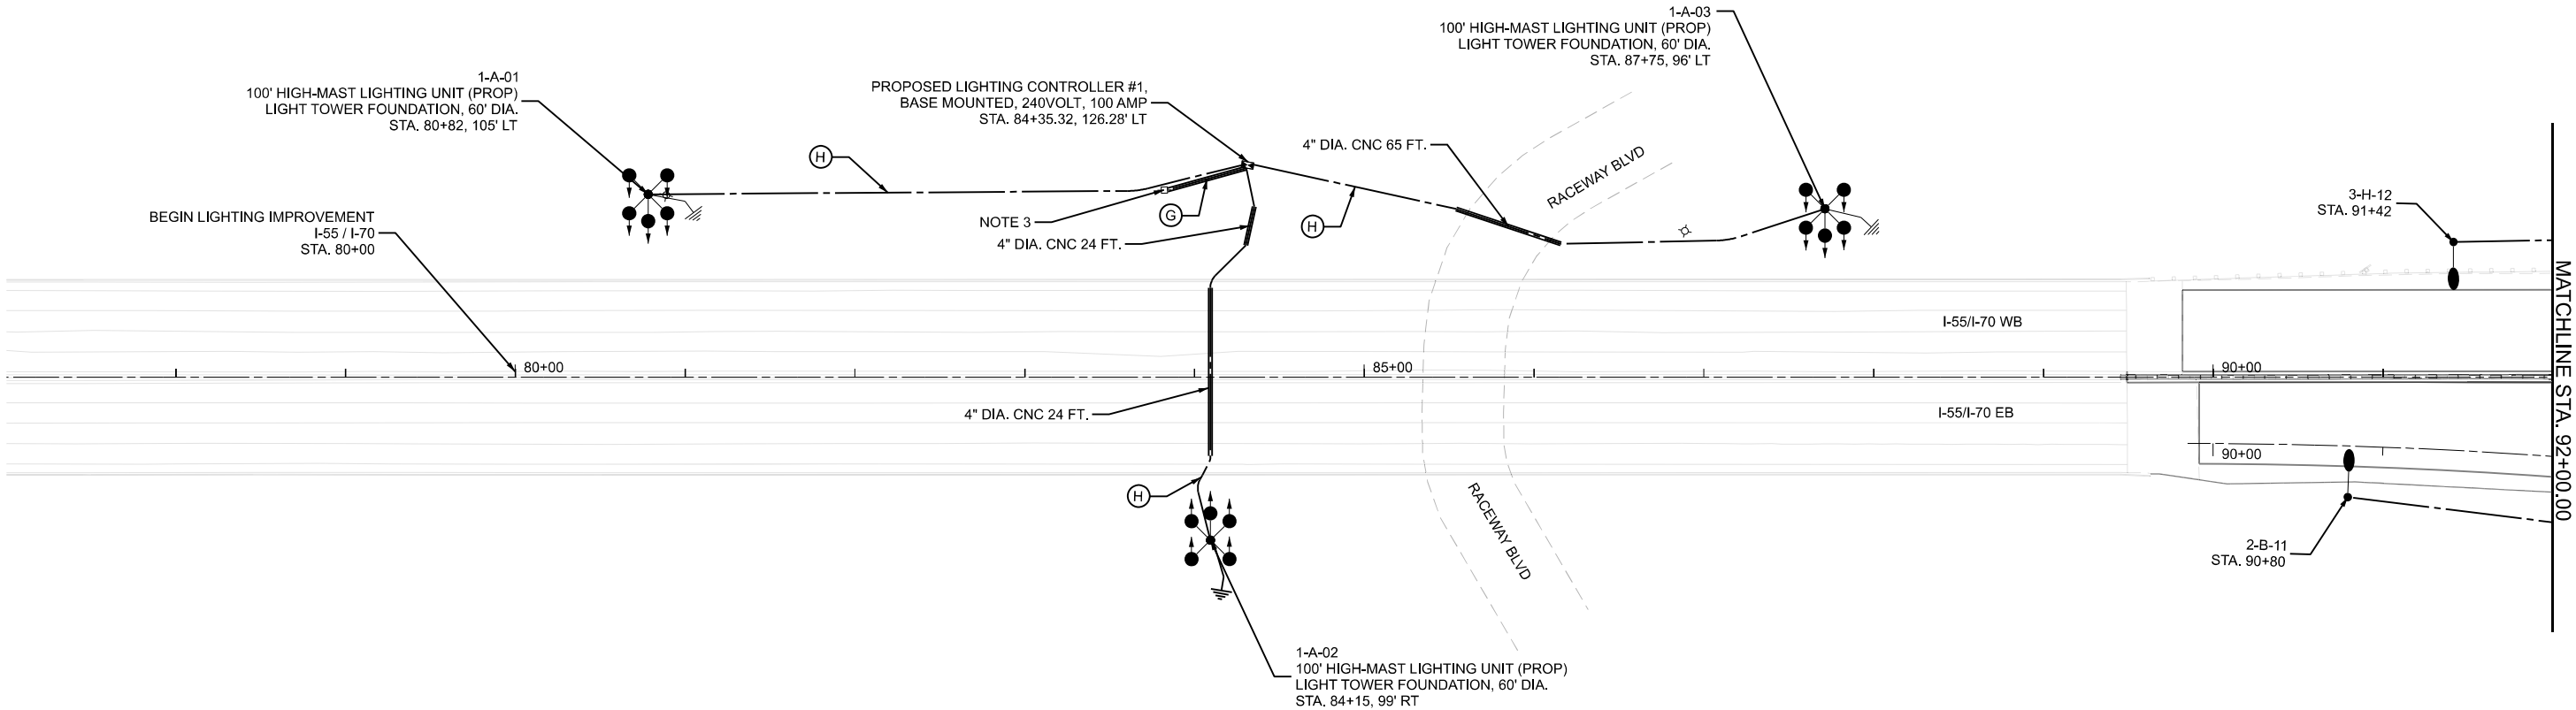 

MODEL: S\MODEL\NAMES
FILE NAME: D876E64-1557\cshc-Rdy\Light-14.dgn



USER NAME = jacobspw18lcs04\$	DESIGNED -	REVISED -
	DRAWN -	REVISED -
PLOT SCALE = 0.16666667' / in.	CHECKED -	REVISED -
PLOT DATE = 10/2/2025	DATE - 2025/10/03	REVISED -

STATE OF ILLINOIS
DEPARTMENT OF TRANSPORTATION


PROPOSED LIGHTING PLANS
I-55 / I-70 AT IL 203

SCALE: 1" = 50' SHEET 14 OF 31 SHEETS STA. TO STA.

F.A.I. RTE.	SECTION	COUNTY	TOTAL SHEETS	SHEET NO.
70	Section82-(5,6)RS-2, 60-6RS-2	MADISON & ST. CLAIR	678	354
CONTRACT NO. 76E84				
ILLINOIS FED. AID PROJECT				

NOTES

1. FOR GENERAL NOTES AND LEGENDS, SEE SHEET LT-01.
2. SETBACK IS 18 FT. FROM EDGE OF PAVEMENT TO CENTER OF LIGHT POLE, UNLESS NOTED OTHERWISE.
3. JUNCTION BOXES SHALL BE INSTALLED AT EACH END OF THE BRIDGE STRUCTURE TO TRANSITION FROM UNIT DUCT TO ELECTRIC CABLE IN CONDUIT
4. REMOVE EXISTING JUNCTION BOX

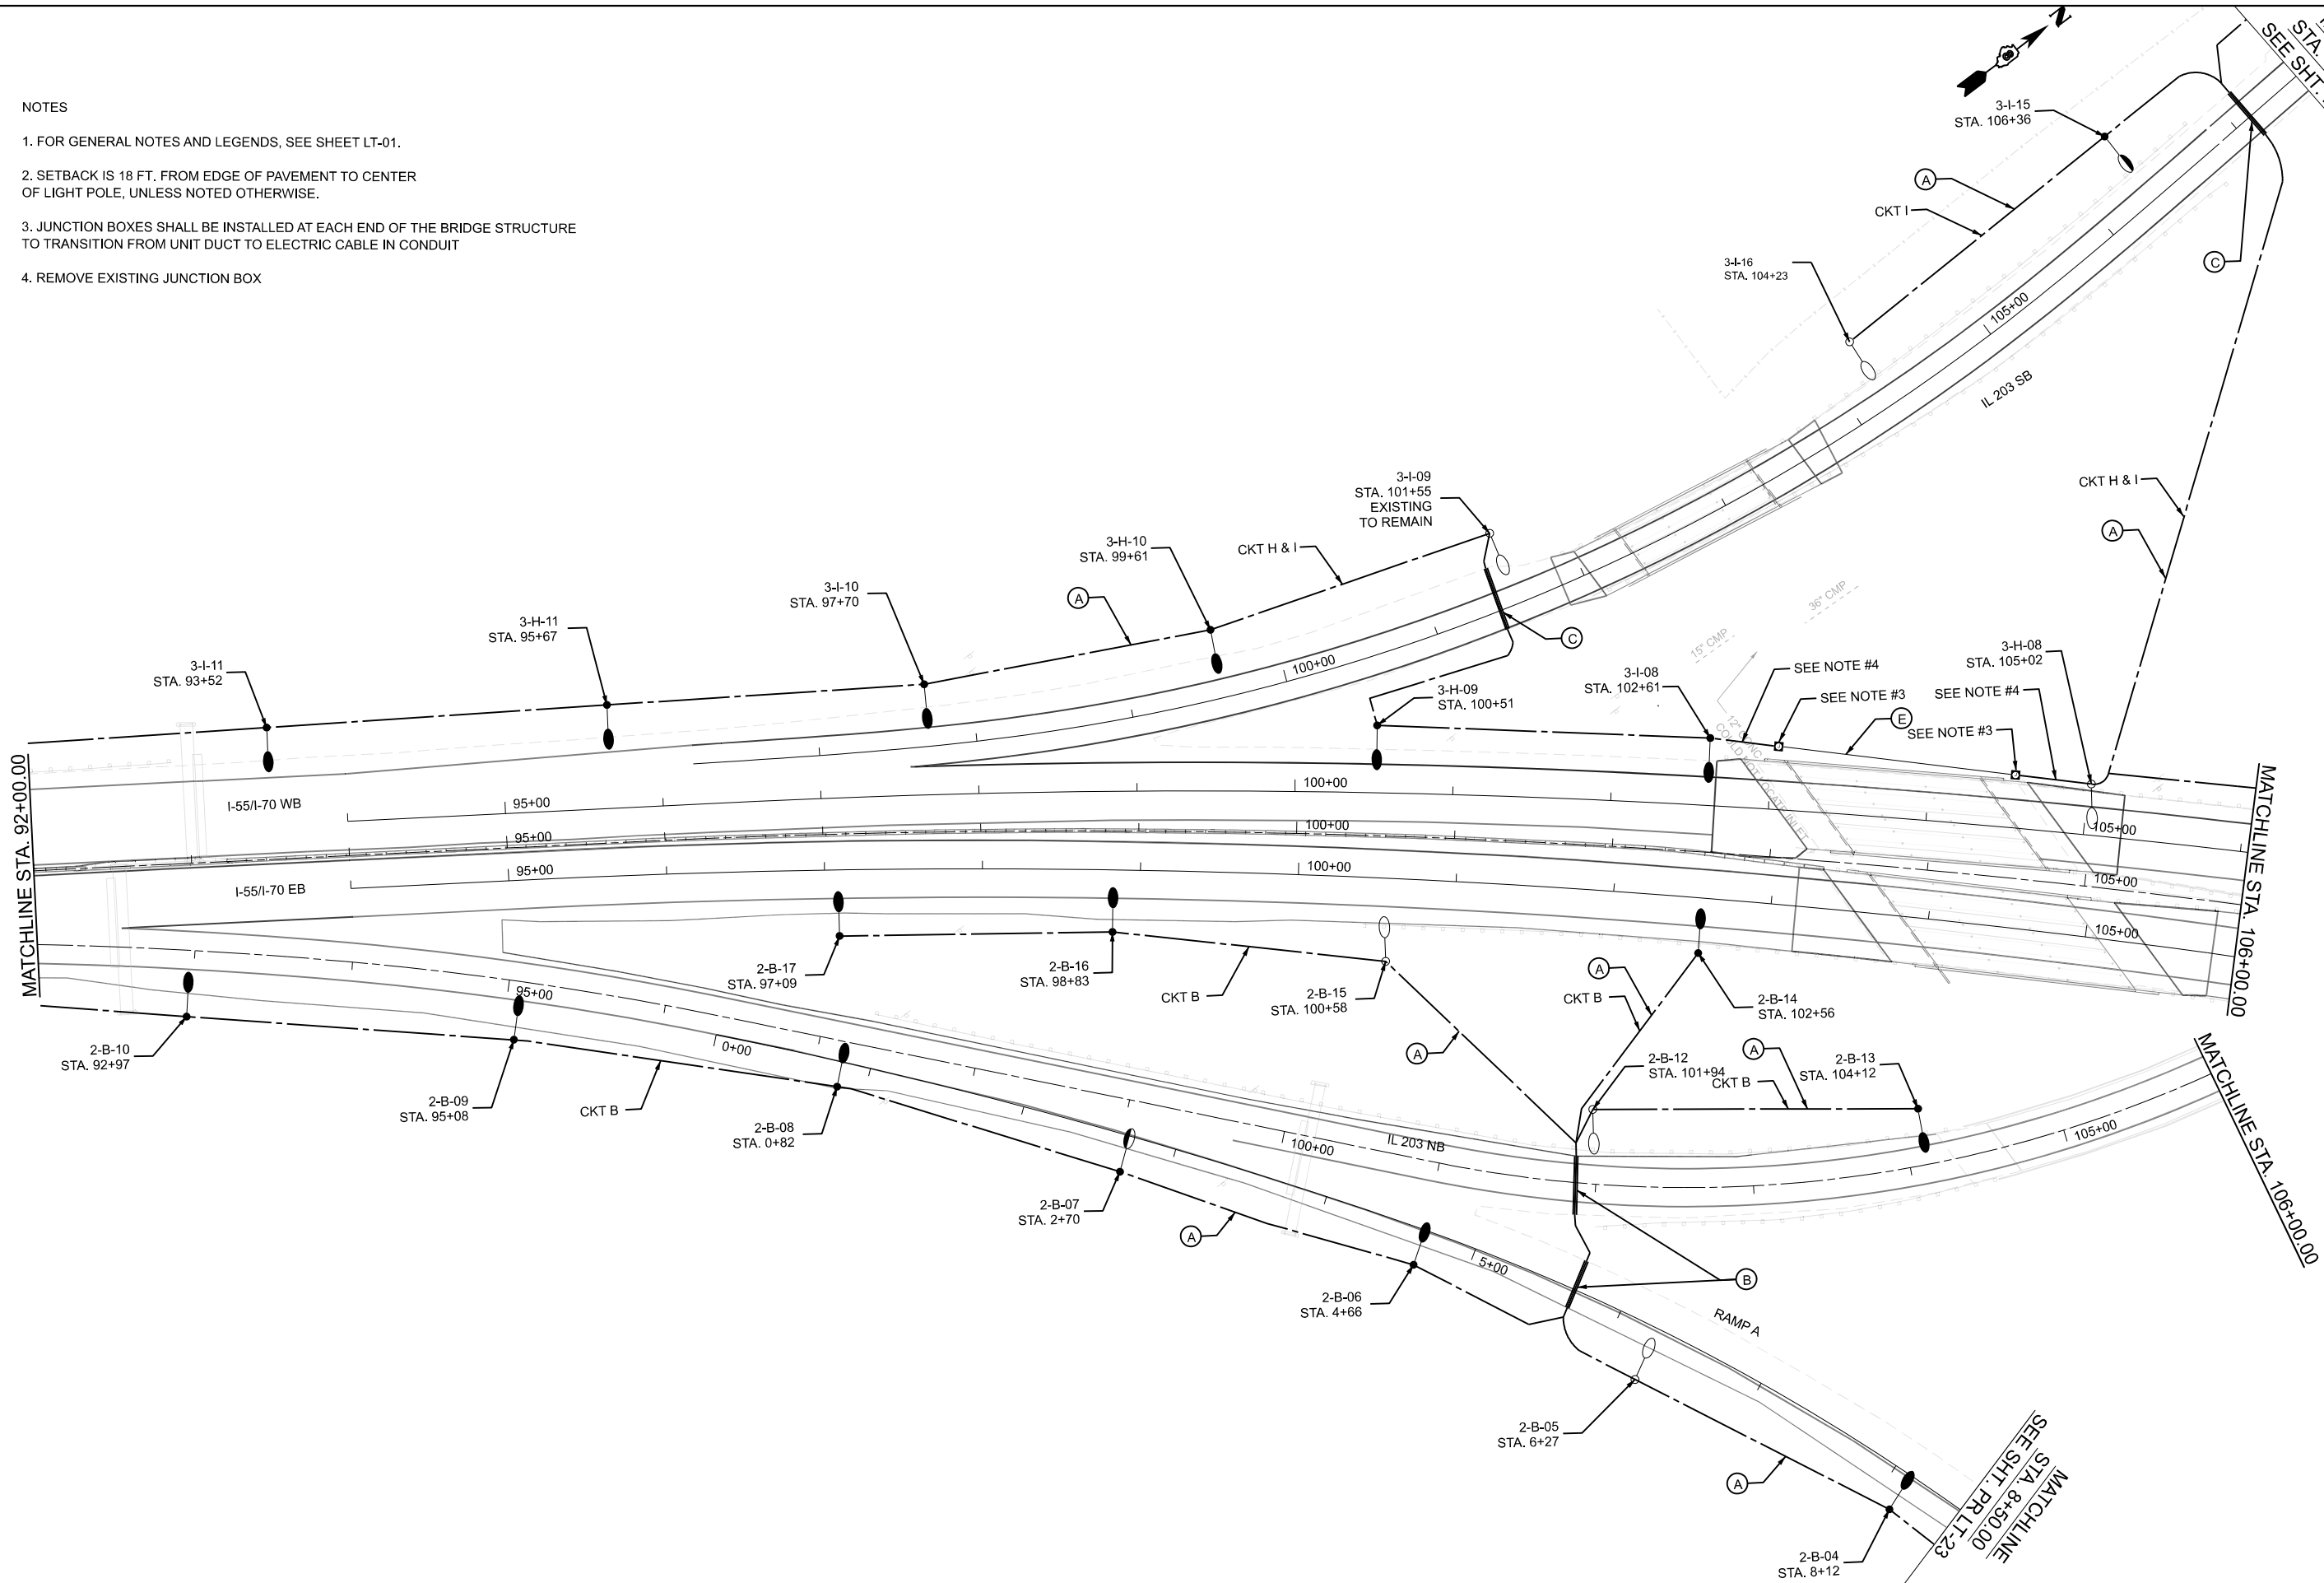

MODEL: S:\MODEL\NAMES
FILE NAME: D878E84-15570-shl-r3d\Lighting-15.dgn



USER NAME = jacobspw18lcs01\$	DESIGNED -	REVISED -
	DRAWN -	REVISED -
PLOT SCALE = 0.16666667' / in.	CHECKED -	REVISED -
PLOT DATE = 10/3/2025	DATE - 2025/10/03	REVISED -


STATE OF ILLINOIS
DEPARTMENT OF TRANSPORTATION

PROPOSED LIGHTING PLANS			
I-55 / I-70 AT IL 203			
SCALE: 1" = 50'	SHEET 15	OF 31 SHEETS	STA. TO STA.

F.A.I. RTE.	SECTION	COUNTY	TOTAL SHEETS	SHEET NO.
70	Section 82-(5,6)RS-2, 60-6RS-2	MADISON & ST. CLAIR	678	355
CONTRACT NO. 76E84				
ILLINOIS FED. AID PROJECT				

NOTES

1. FOR GENERAL NOTES AND LEGENDS, SEE SHEET LT-01.
2. SETBACK IS 18 FT. FROM EDGE OF PAVEMENT TO CENTER OF LIGHT POLE, UNLESS NOTED OTHERWISE.
3. JUNCTION BOX SHALL BE INSTALLED AT END OF THE BRIDGE STRUCTURE TO TRANSITION FROM UNIT DUCT TO ELECTRIC CABLE IN CONDUIT
4. REMOVE EXISTING JUNCTION BOX
5. PULL NEW CABLE THROUGH EXISTING CONDUIT THAT IS EMBEDDED IN WALL

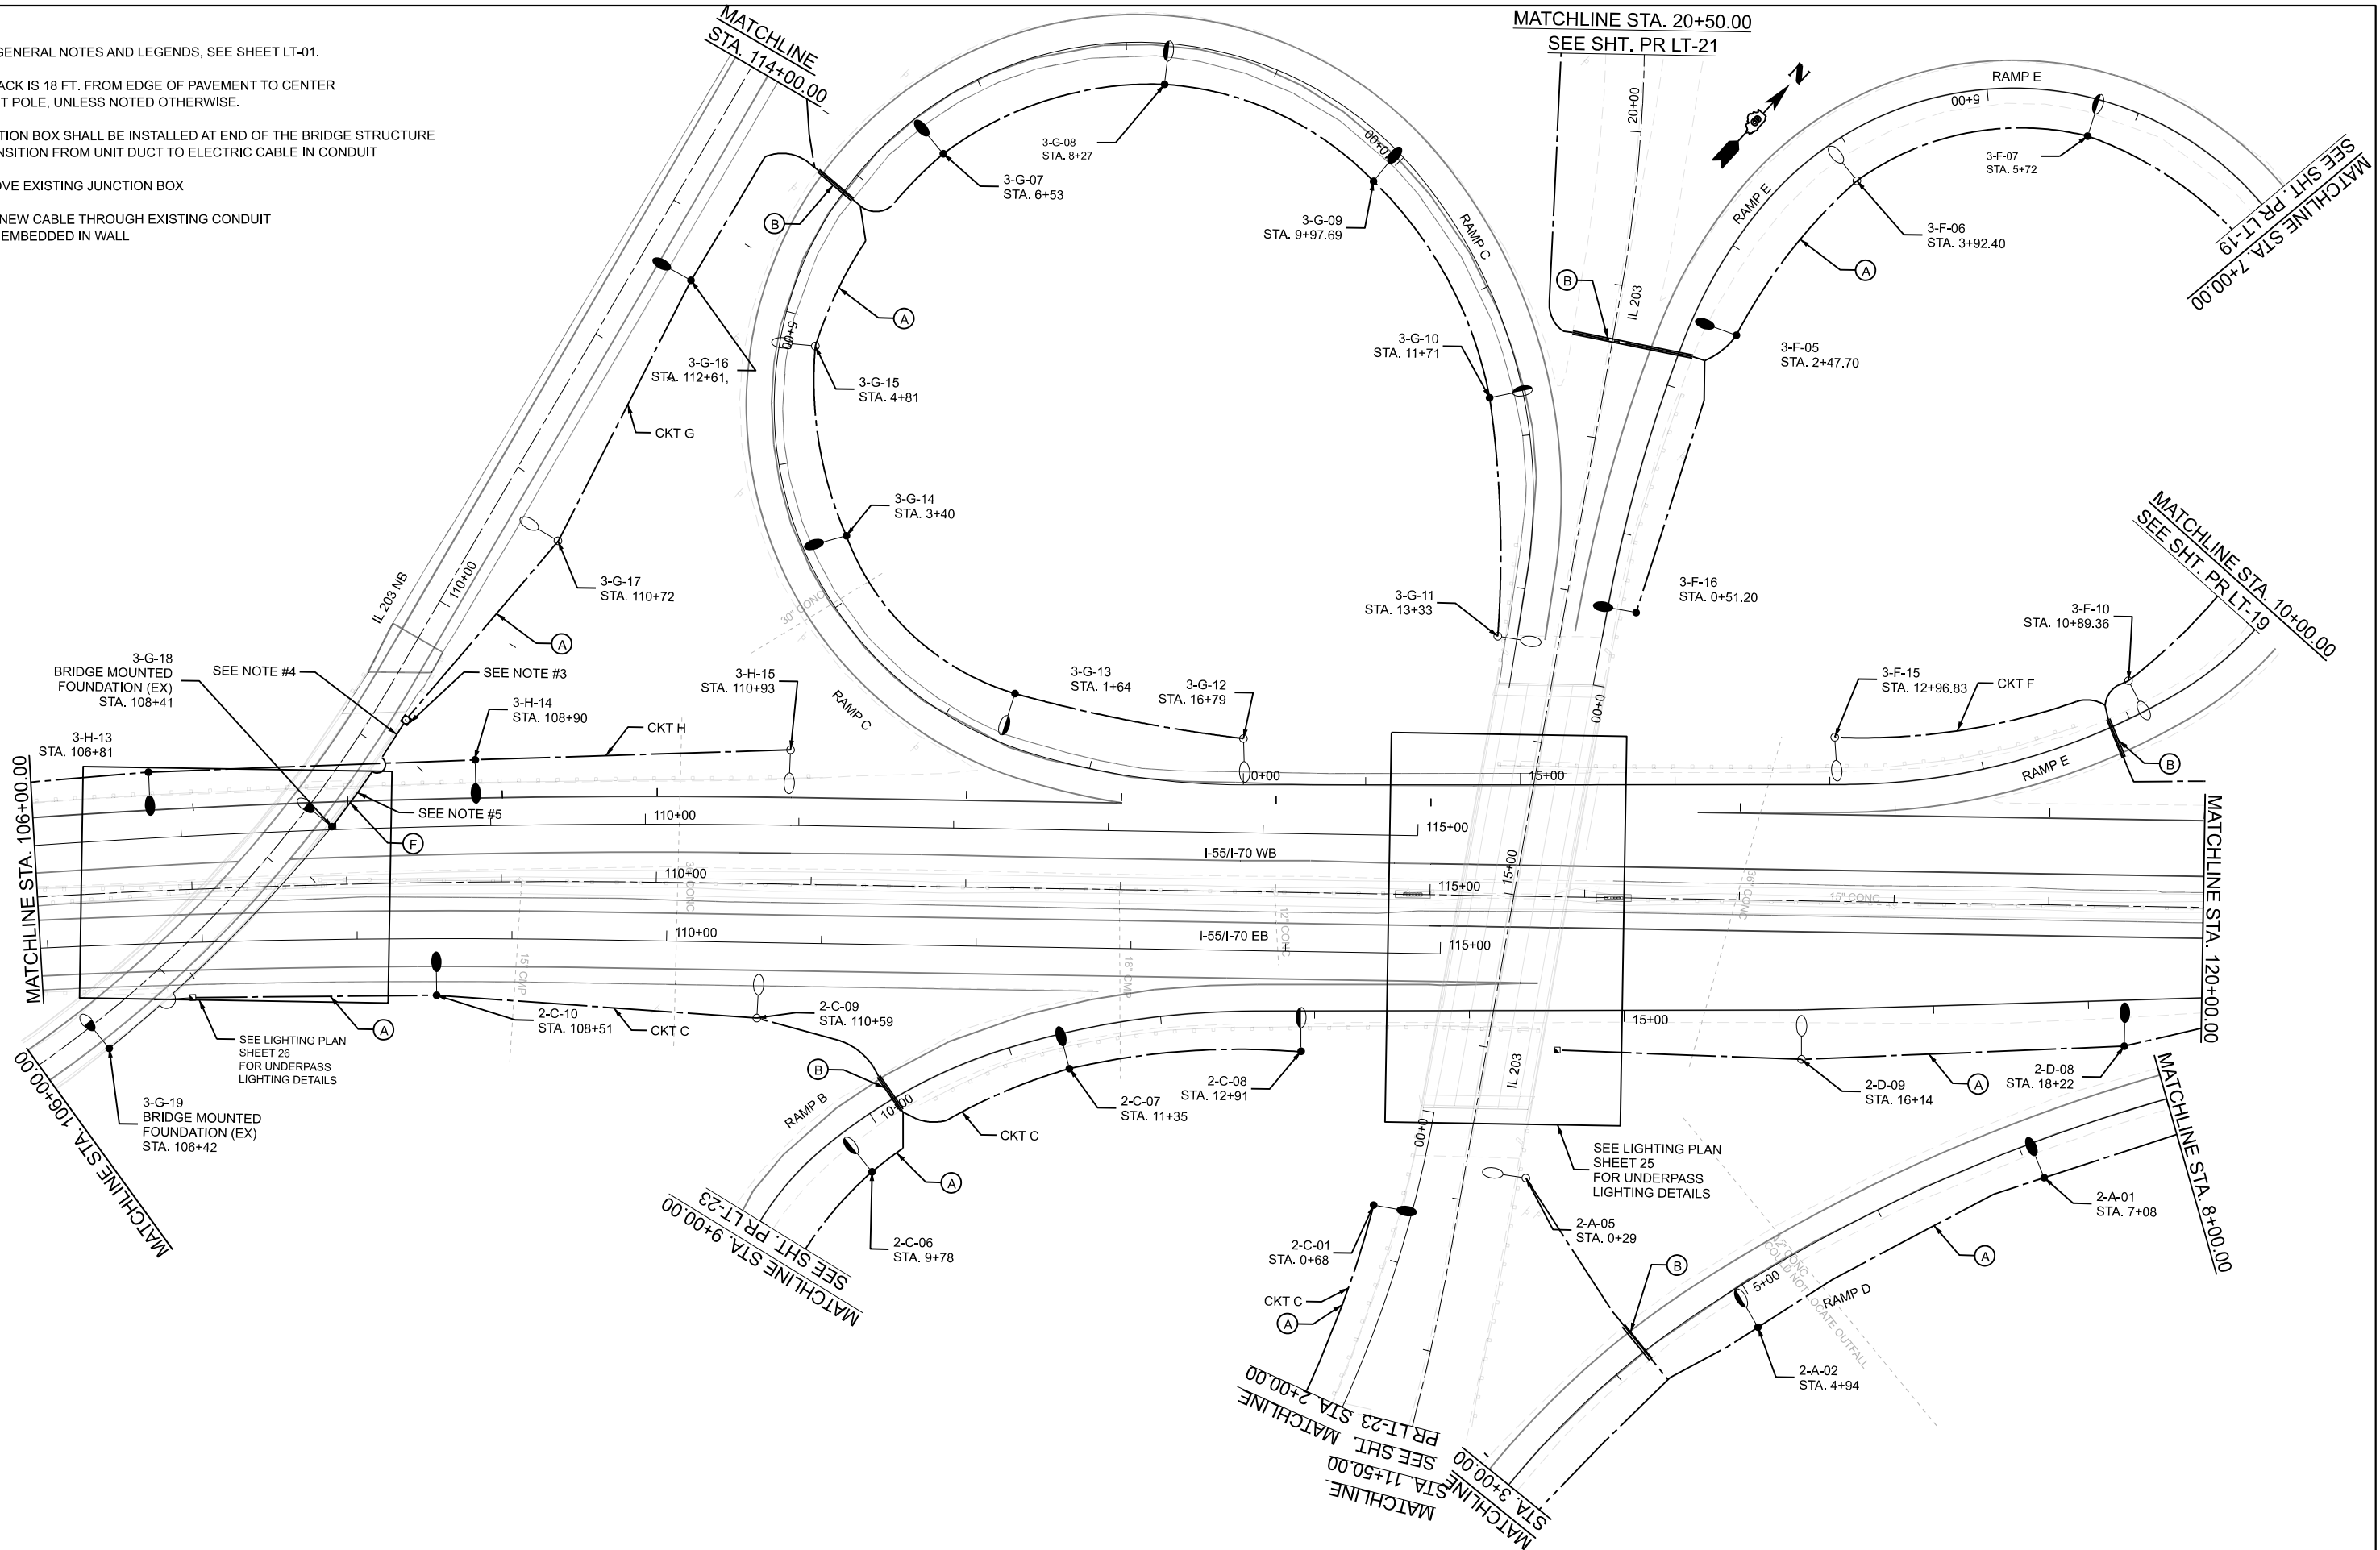

MODEL: S:\MODEL\NAMES
FILE NAME: D:\878684\557\05shc-Rd\Lighting-16.dgn

Jacobs
525 West Monroe
Suite 1600
Chicago, IL 60661
(312) 251-3000

USER NAME = jacobsprw18ics03\$	DESIGNED -
	DRAWN -
PLOT SCALE = 0.16666667" / in.	CHECKED -
PLOT DATE = 10/2/2025	DATE - 2025/10/03

STATE OF ILLINOIS
DEPARTMENT OF TRANSPORTATION


PROPOSED LIGHTING PLANS
I-55 / I-70 AT IL 203

SCALE: 1" = 50' SHEET 16 OF 31 SHEETS STA. TO STA.

F.A.I. RTE.	SECTION	COUNTY	TOTAL SHEETS	SHEET NO.
70	Section 82-(5,6)RS-2, 60-6RS-2	MADISON & ST. CLAIR	678	356
CONTRACT NO. 76E84				
ILLINOIS FED. AID PROJECT				

NOTES

1. FOR GENERAL NOTES AND LEGENDS, SEE SHEET LT-01.
2. SETBACK IS 18 FT. FROM EDGE OF PAVEMENT TO CENTER OF LIGHT POLE, UNLESS NOTED OTHERWISE.
3. CONTRACTOR SHALL LOCATE LIGHT UNITS OUTSIDE OF THE DITCH AT A HIGHER ELEVATION TO AVOID FLOODING
4. CONTRACTOR SHALL PLACE NEW LIGHTING CONTROLLER CLOSER TO THE ROADWAY AT A HIGHER ELEVATION TO AVOID FLOODING
5. LOCATION OF PROPOSED UTILITY SERVICE POLE TO BE VERIFIED BY IDOT ENGINEER. CONTRACTOR SHALL ASSUME 300' TO SERVICE POLE LOCATION.

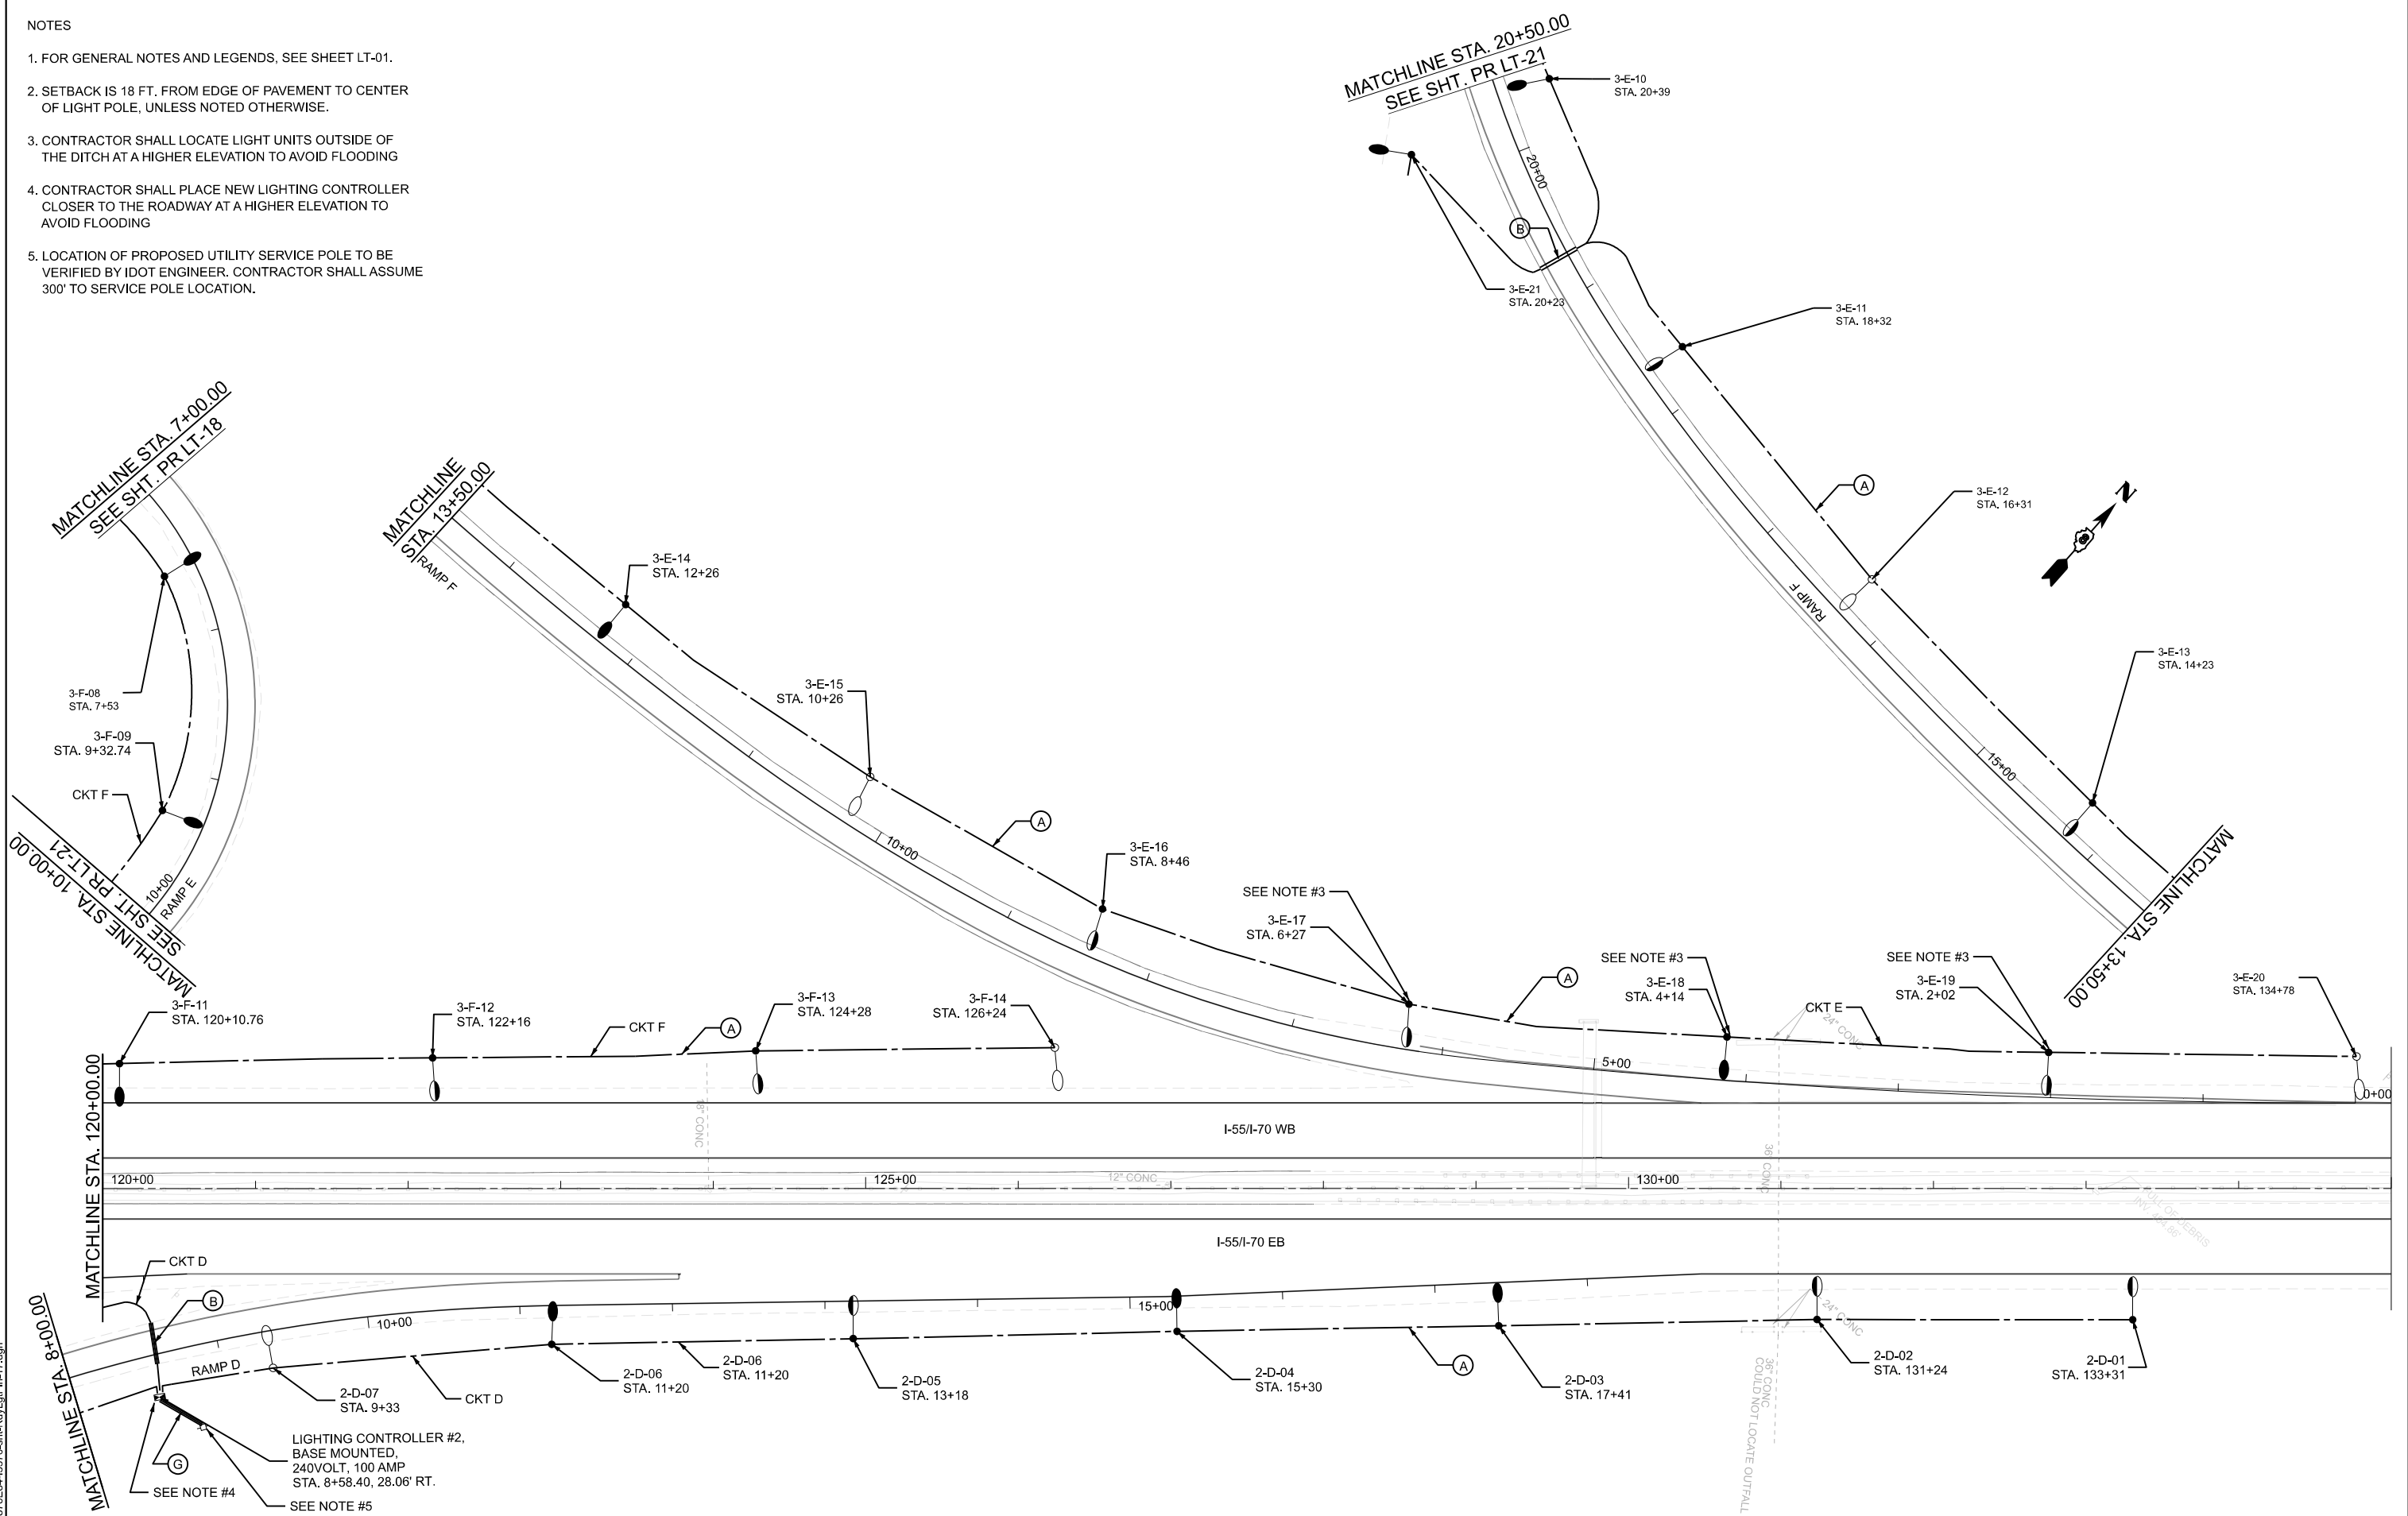

MODEL: S:\MODEL\NAMES
FILE NAME: D:\876E84-1557\sshtc\3d\Lighting-17.dgn

Jacobs
525 West Monroe
Suite 1600
Chicago, IL 60661
(312) 251-3000

USER NAME	= jacobspr18ics03\$
DESIGNED	-
DRAWN	-
PLOT SCALE	= 0.16666667 ' / in.
CHECKED	-
DATE	- 2025/10/03
REVIS	-
REVIS	-
REVIS	-
REVIS	-

STATE OF ILLINOIS
DEPARTMENT OF TRANSPORTATION


PROPOSED LIGHTING PLANS
I-55 / I-70 AT IL 203

SCALE: 1" = 50' SHEET 17 OF 31 SHEETS STA. TO STA.

F.A.I. RTE.	SECTION	COUNTY	TOTAL SHEETS	SHEET NO.
70	Section 82-(5,6)RS-2, 60-6RS-2	MADISON & ST. CLAIR	678	357
CONTRACT NO. 76E84				
ILLINOIS FED. AID PROJECT				

NOTES

1. FOR GENERAL NOTES AND LEGENDS, SEE SHEET LT-01.
2. SETBACK IS 18 FT. FROM EDGE OF PAVEMENT TO CENTER OF LIGHT POLE, UNLESS NOTED OTHERWISE.

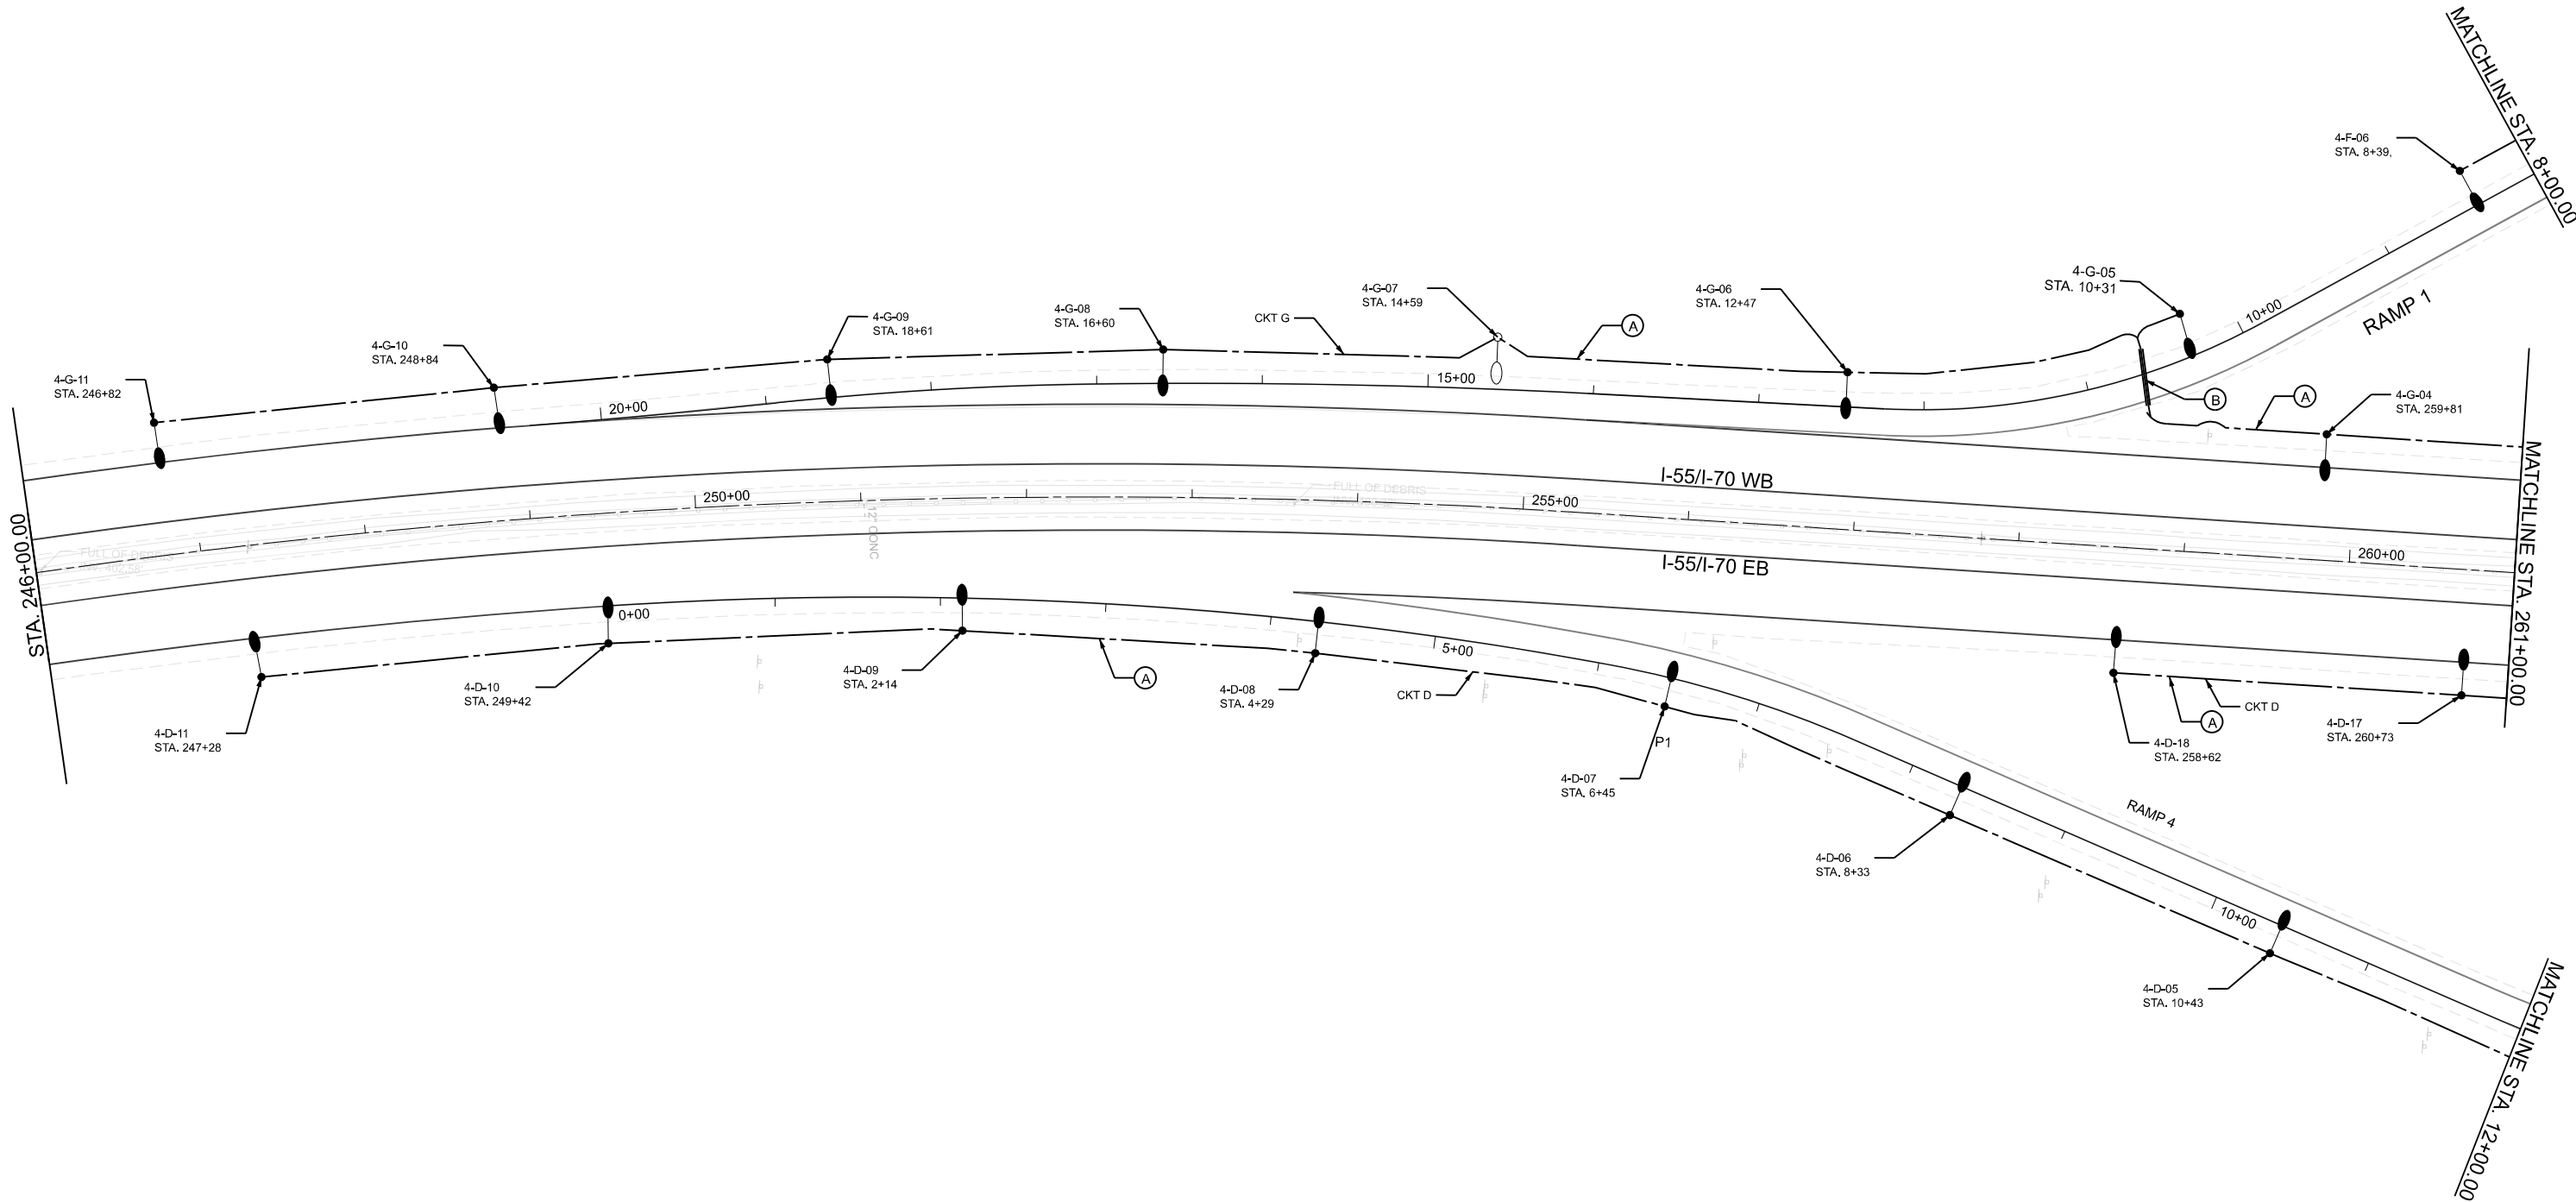

MODEL: S:\MODEL\NAMES
FILE NAME: D878E84-1557-0-shc-Rd\Light-18.dgn



USER NAME	= jacobspr18ics03\$	DESIGNED	-
		DRAWN	-
PLOT SCALE	= 0.16666667 ' / in.	CHECKED	-
PLOT DATE	= 10/2/2025	DATE	- 2025/10/03


REVISED	-
REVISED	-
REVISED	-
REVISED	-

STATE OF ILLINOIS
DEPARTMENT OF TRANSPORTATION

PROPOSED LIGHTING PLANS
I-55 / I-70 AT IL 203

SCALE: 1" = 50' SHEET 18 OF 31 SHEETS STA. TO STA.

F.A.I. RTE.	SECTION	COUNTY	TOTAL SHEETS	SHEET NO.
70	Section82-(5,6)RS-2, 60-6RS-2	MADISON & ST. CLAIR	678	358
CONTRACT NO. 76E84				
		ILLINOIS	FED. AID PROJECT	

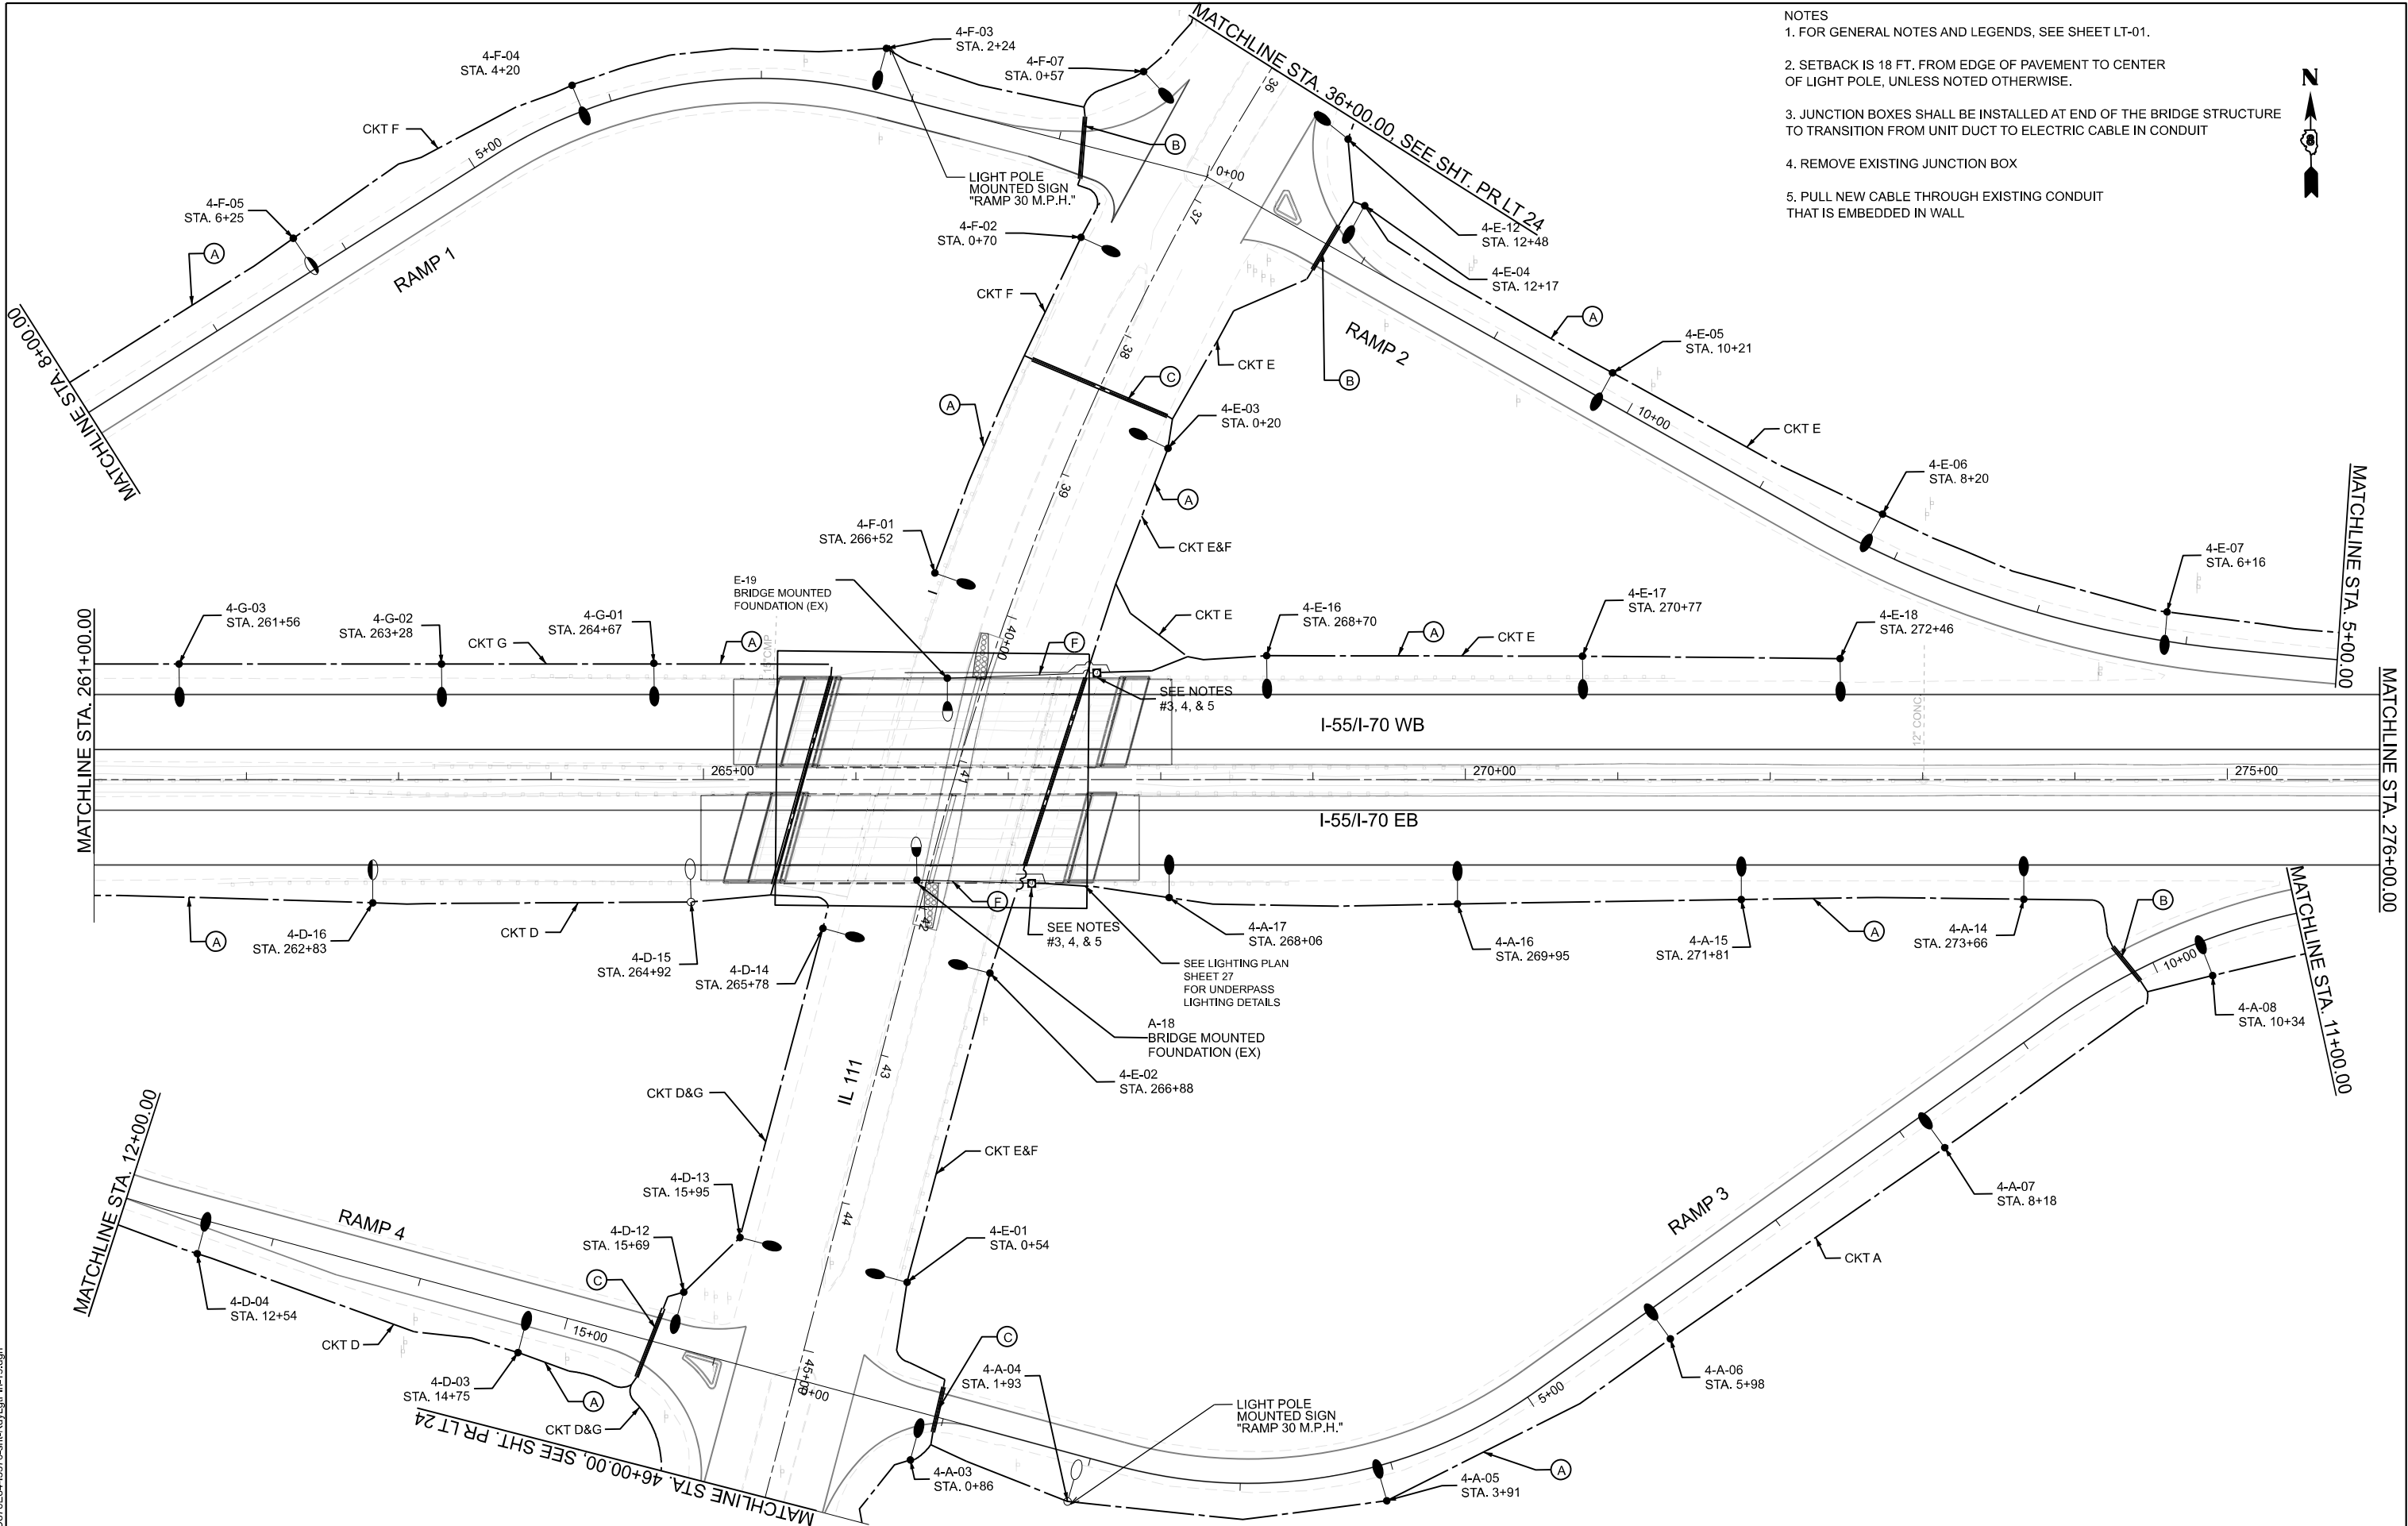

- NOTES
1. FOR GENERAL NOTES AND LEGENDS, SEE SHEET LT-01.
 2. SETBACK IS 18 FT. FROM EDGE OF PAVEMENT TO CENTER OF LIGHT POLE, UNLESS NOTED OTHERWISE.
 3. JUNCTION BOXES SHALL BE INSTALLED AT END OF THE BRIDGE STRUCTURE TO TRANSITION FROM UNIT DUCT TO ELECTRIC CABLE IN CONDUIT
 4. REMOVE EXISTING JUNCTION BOX
 5. PULL NEW CABLE THROUGH EXISTING CONDUIT THAT IS EMBEDDED IN WALL



MODEL: S:\MODEL\NAMES
FILE NAME: D878E84-15570-shl-r3d\Lighting-19.dgn

Jacobs
525 West Monroe
Suite 1600
Chicago, IL 60661
(312) 251-3000

USER NAME	= jacobspw18lcs01\$
DESIGNED	-
DRAWN	-
CHECKED	-
DATE	- 2025/10/03
PLOT SCALE	= 0.16666667 ' / in.
PLOT DATE	= 10/2/2025

REVISED	-
REVISED	-
REVISED	-
REVISED	-

STATE OF ILLINOIS
DEPARTMENT OF TRANSPORTATION


PROPOSED LIGHTING PLANS
I-55 / I-70 AT IL 203

SCALE: 1" = 50' SHEET 19 OF 31 SHEETS STA. TO STA.

F.A.I. RTE.	SECTION	COUNTY	TOTAL SHEETS	SHEET NO.
70	Section82-(5,6)RS-2, 60-6RS-2	MADISON & ST. CLAIR	678	359
CONTRACT NO. 76E84				
ILLINOIS FED. AID PROJECT				

NOTES

1. FOR GENERAL NOTES AND LEGENDS, SEE SHEET LT-01.
2. SETBACK IS 18 FT. FROM EDGE OF PAVEMENT TO CENTER OF LIGHT POLE, UNLESS NOTED OTHERWISE.

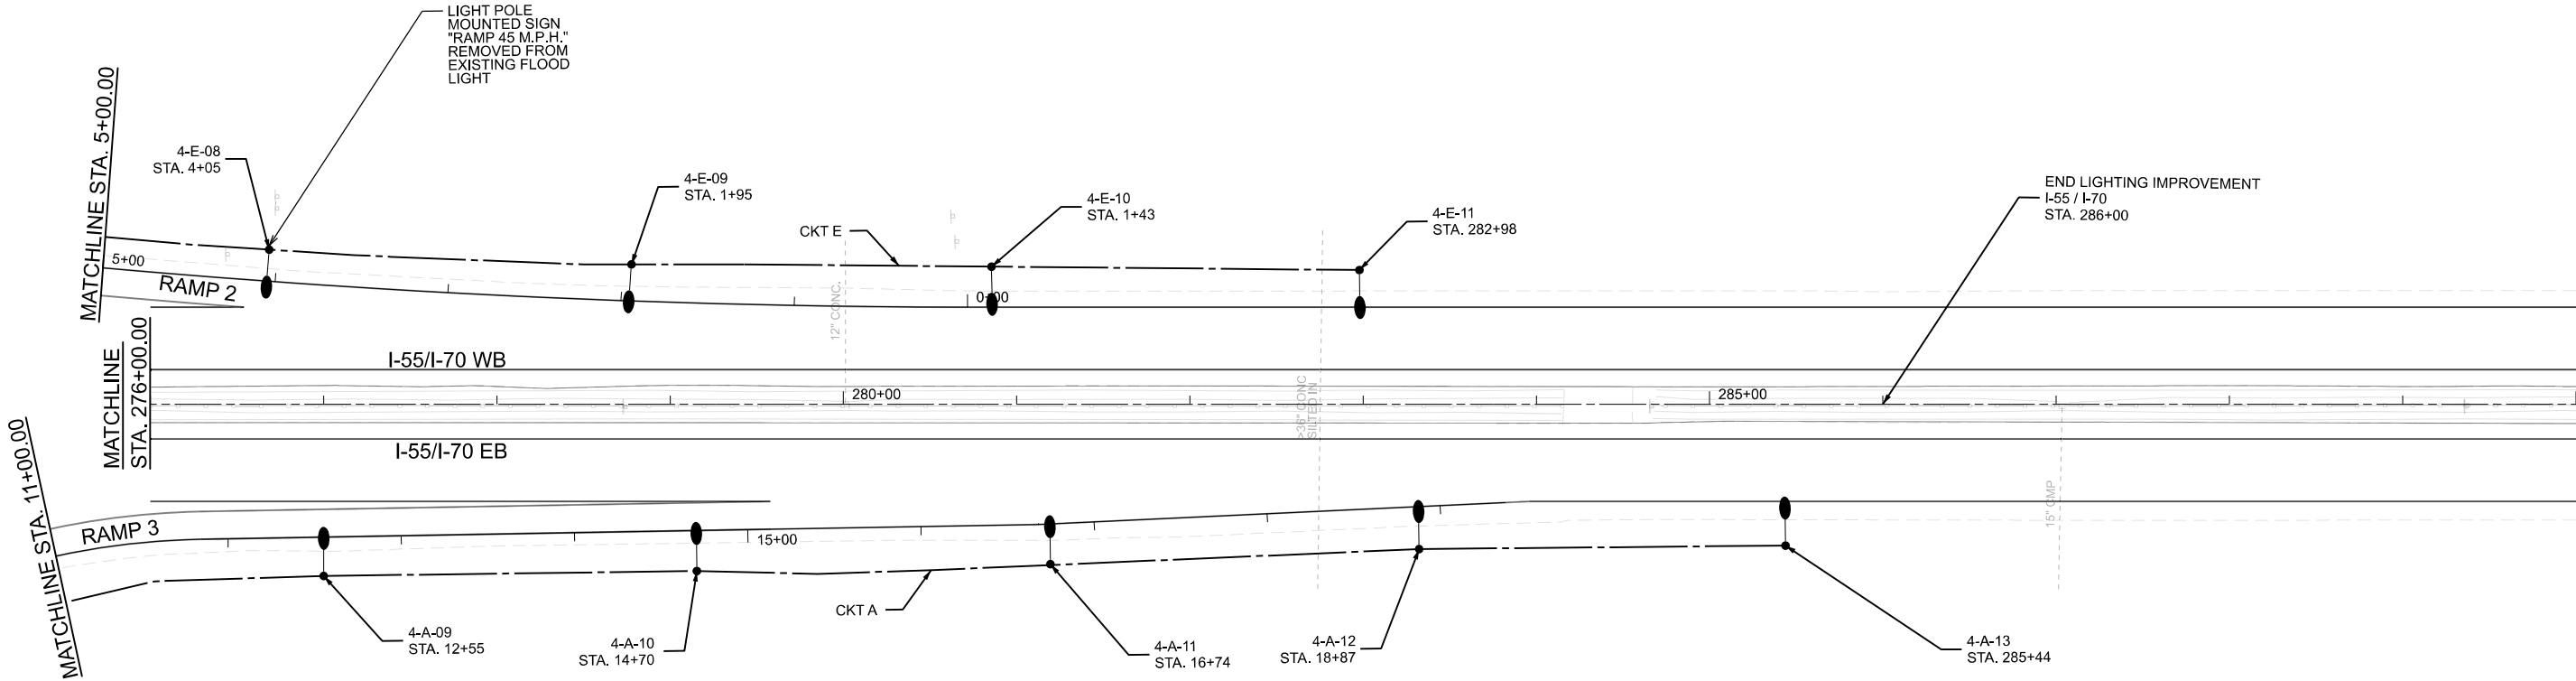

MODEL: S\MODEL\NAMES
FILE NAME: D876E84-I5570-shl-rd\Light-20.dgn




USER NAME = jacobspw18lcs03\$	DESIGNED -	REVISED -
	DRAWN -	REVISED -
PLOT SCALE = 0.16666667' / in.	CHECKED -	REVISED -
PLOT DATE = 10/2/2025	DATE - 2025/10/03	REVISED -

STATE OF ILLINOIS
DEPARTMENT OF TRANSPORTATION

PROPOSED LIGHTING PLANS
I-55 / I-70 AT IL 203

SCALE: 1" = 50' SHEET 20 OF 31 SHEETS STA. TO STA.

F.A.I. RTE.	SECTION	COUNTY	TOTAL SHEETS	SHEET NO.
70	Section82-(5,6)RS-2, 60-6RS-2	MADISON & ST. CLAIR	678	360
CONTRACT NO. 76E84				
		ILLINOIS	FED. AID PROJECT	

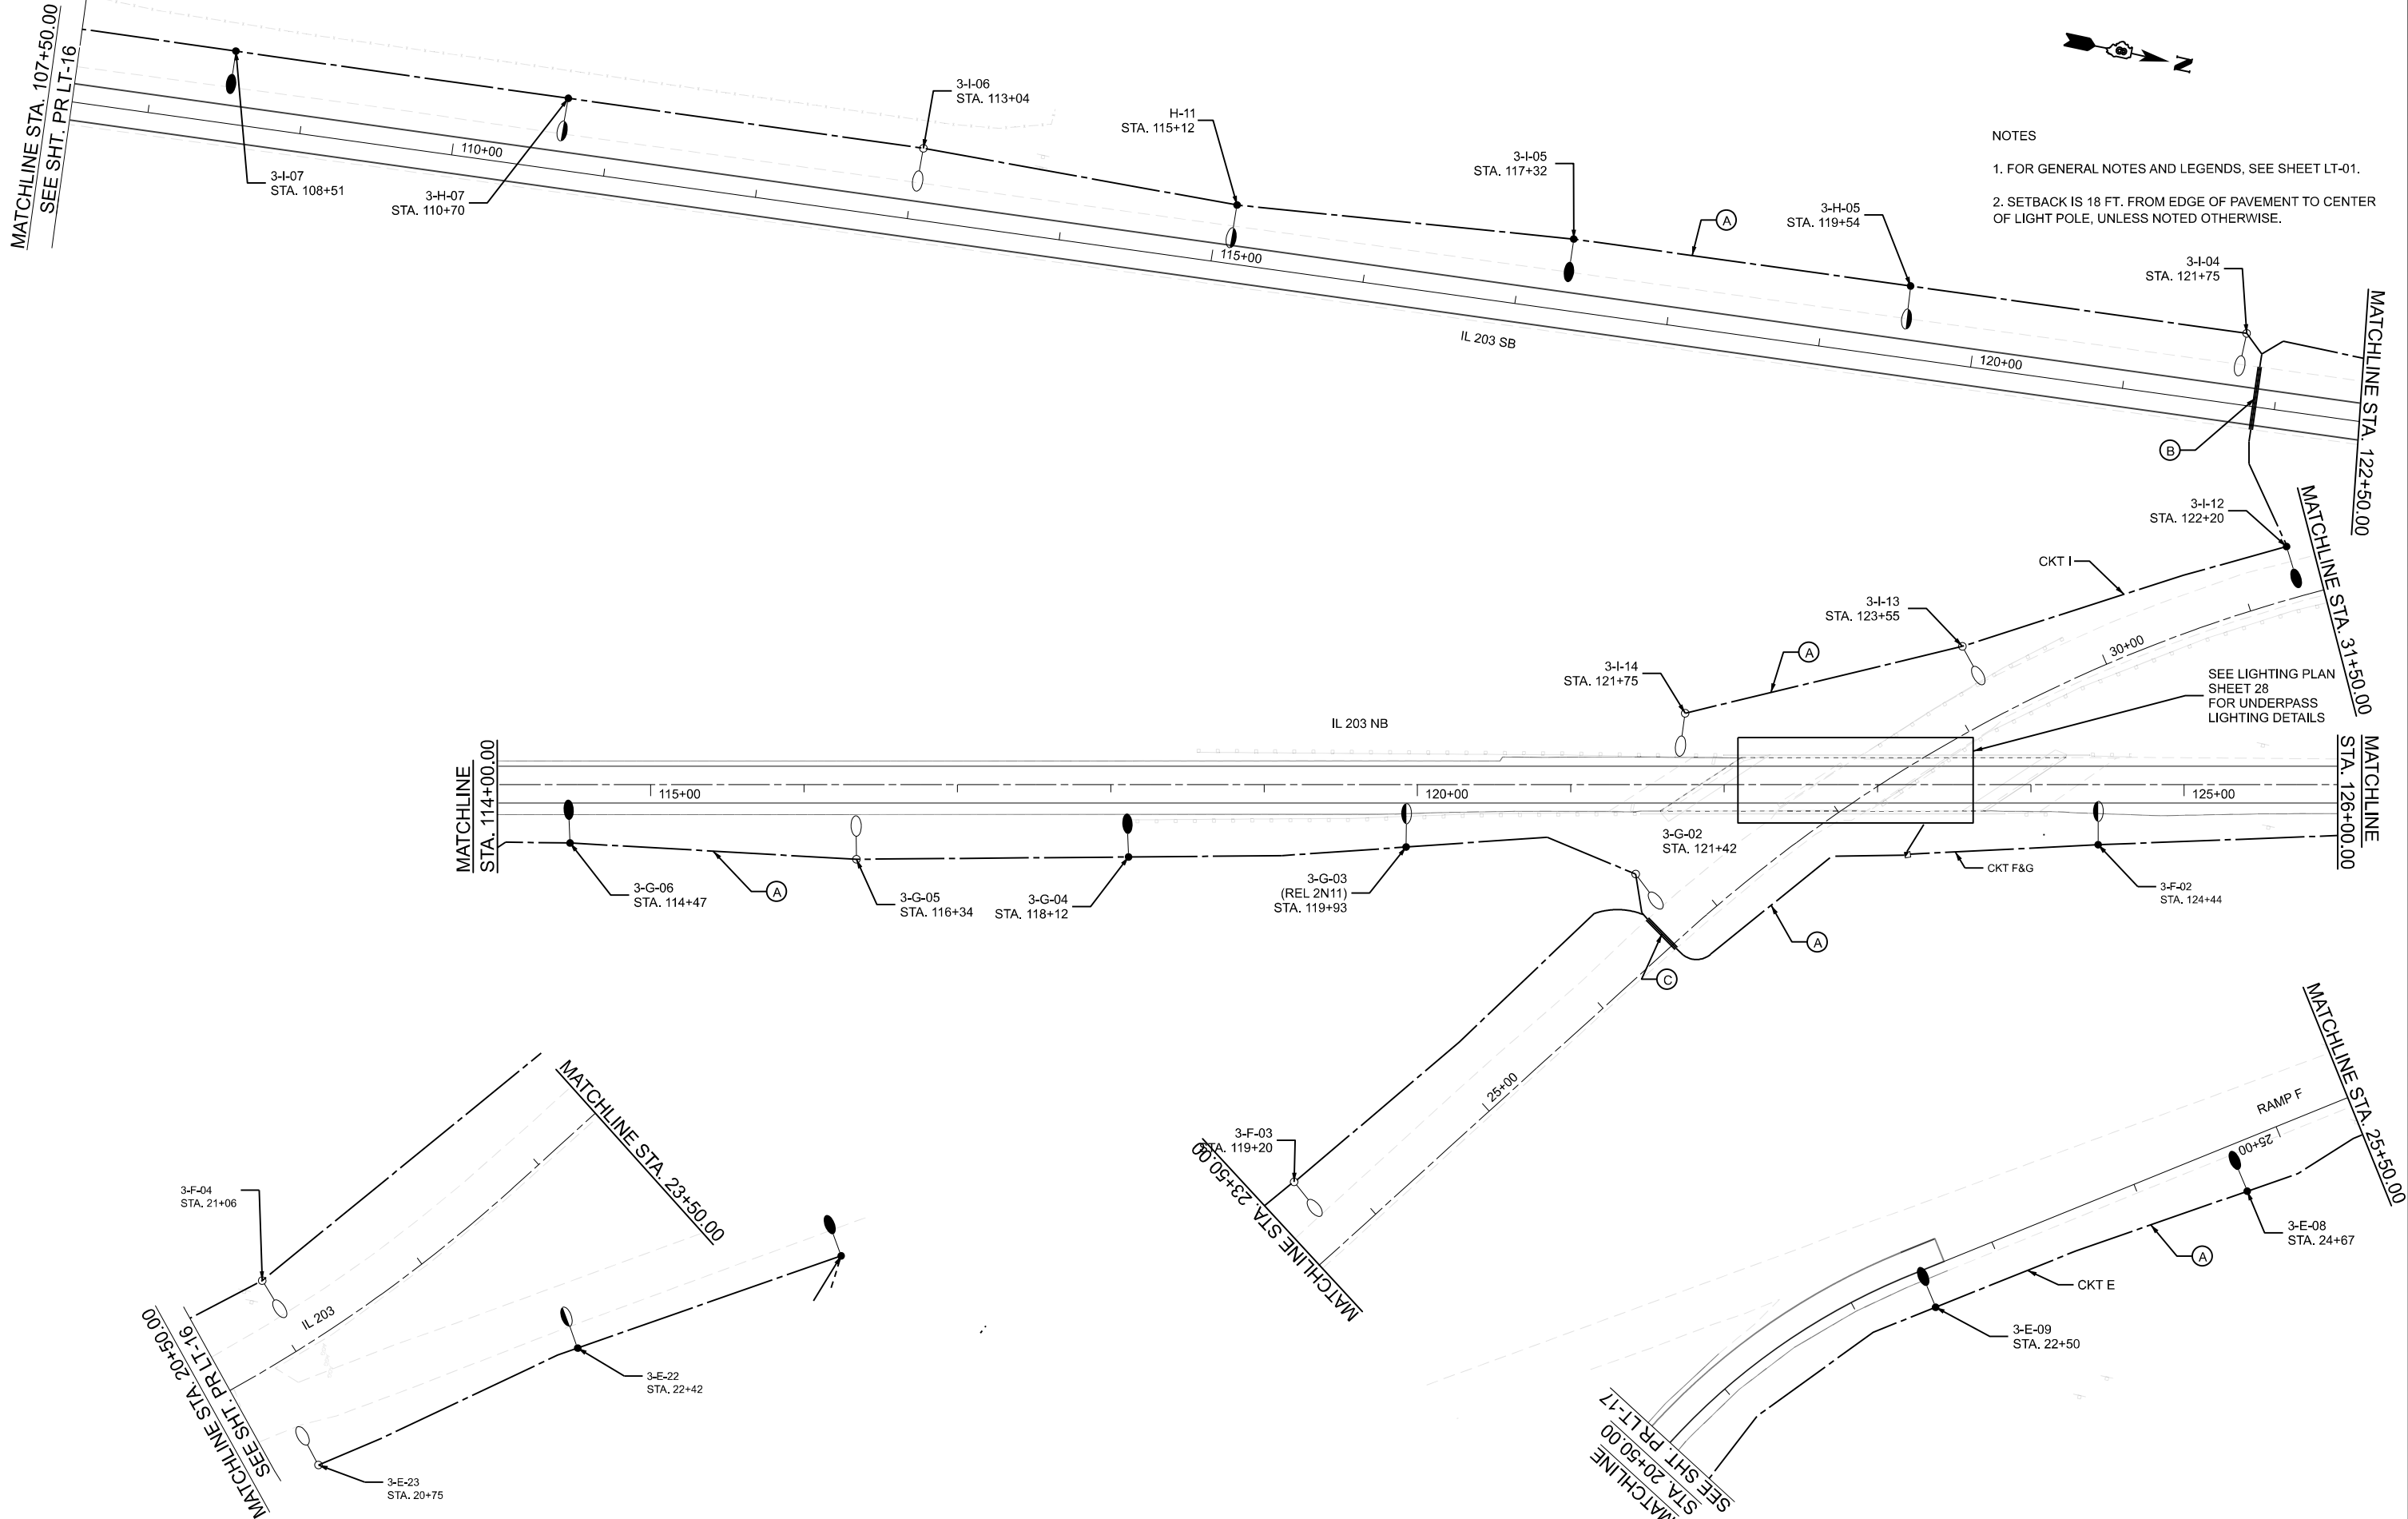

- NOTES
1. FOR GENERAL NOTES AND LEGENDS, SEE SHEET LT-01.
 2. SETBACK IS 18 FT. FROM EDGE OF PAVEMENT TO CENTER OF LIGHT POLE, UNLESS NOTED OTHERWISE.



MODEL: S:\MODEL\NAMES
FILE NAME: D:\87E84\557\sheet\3d\LgtPlan-21.dgn



USER NAME	= jacobs\pw18lcs01\$	DESIGNED	-	REVISED	-
		DRAWN	-	REVISED	-
PLOT SCALE	= 0.16666667" / in.	CHECKED	-	REVISED	-
PLOT DATE	= 10/3/2025	DATE	= 2025/10/03	REVISED	-



STATE OF ILLINOIS
DEPARTMENT OF TRANSPORTATION

PROPOSED LIGHTING PLANS			
I-55 / I-70 AT IL 203			
SCALE: 1" = 50'	SHEET 21	OF 31 SHEETS	STA. TO STA.

F.A.I. RTE.	SECTION	COUNTY	TOTAL SHEETS	SHEET NO.
70	Section 82-(5,6)RS-2, 60-6RS-2	MADISON & ST. CLAIR	678	361
CONTRACT NO. 76E84				
ILLINOIS		FED. AID PROJECT		

NOTES

1. FOR GENERAL NOTES AND LEGENDS, SEE SHEET LT-01.
2. SETBACK IS 18 FT. FROM EDGE OF PAVEMENT TO CENTER OF LIGHT POLE, UNLESS NOTED OTHERWISE.
3. LOCATION OF PROPOSED UTILITY SERVICE POLE TO BE VERIFIED BY IDOT ENGINEER. CONTRACTOR SHALL ASSUME 300' TO SERVICE POLE LOCATIONS.

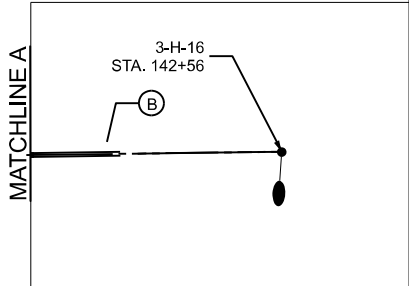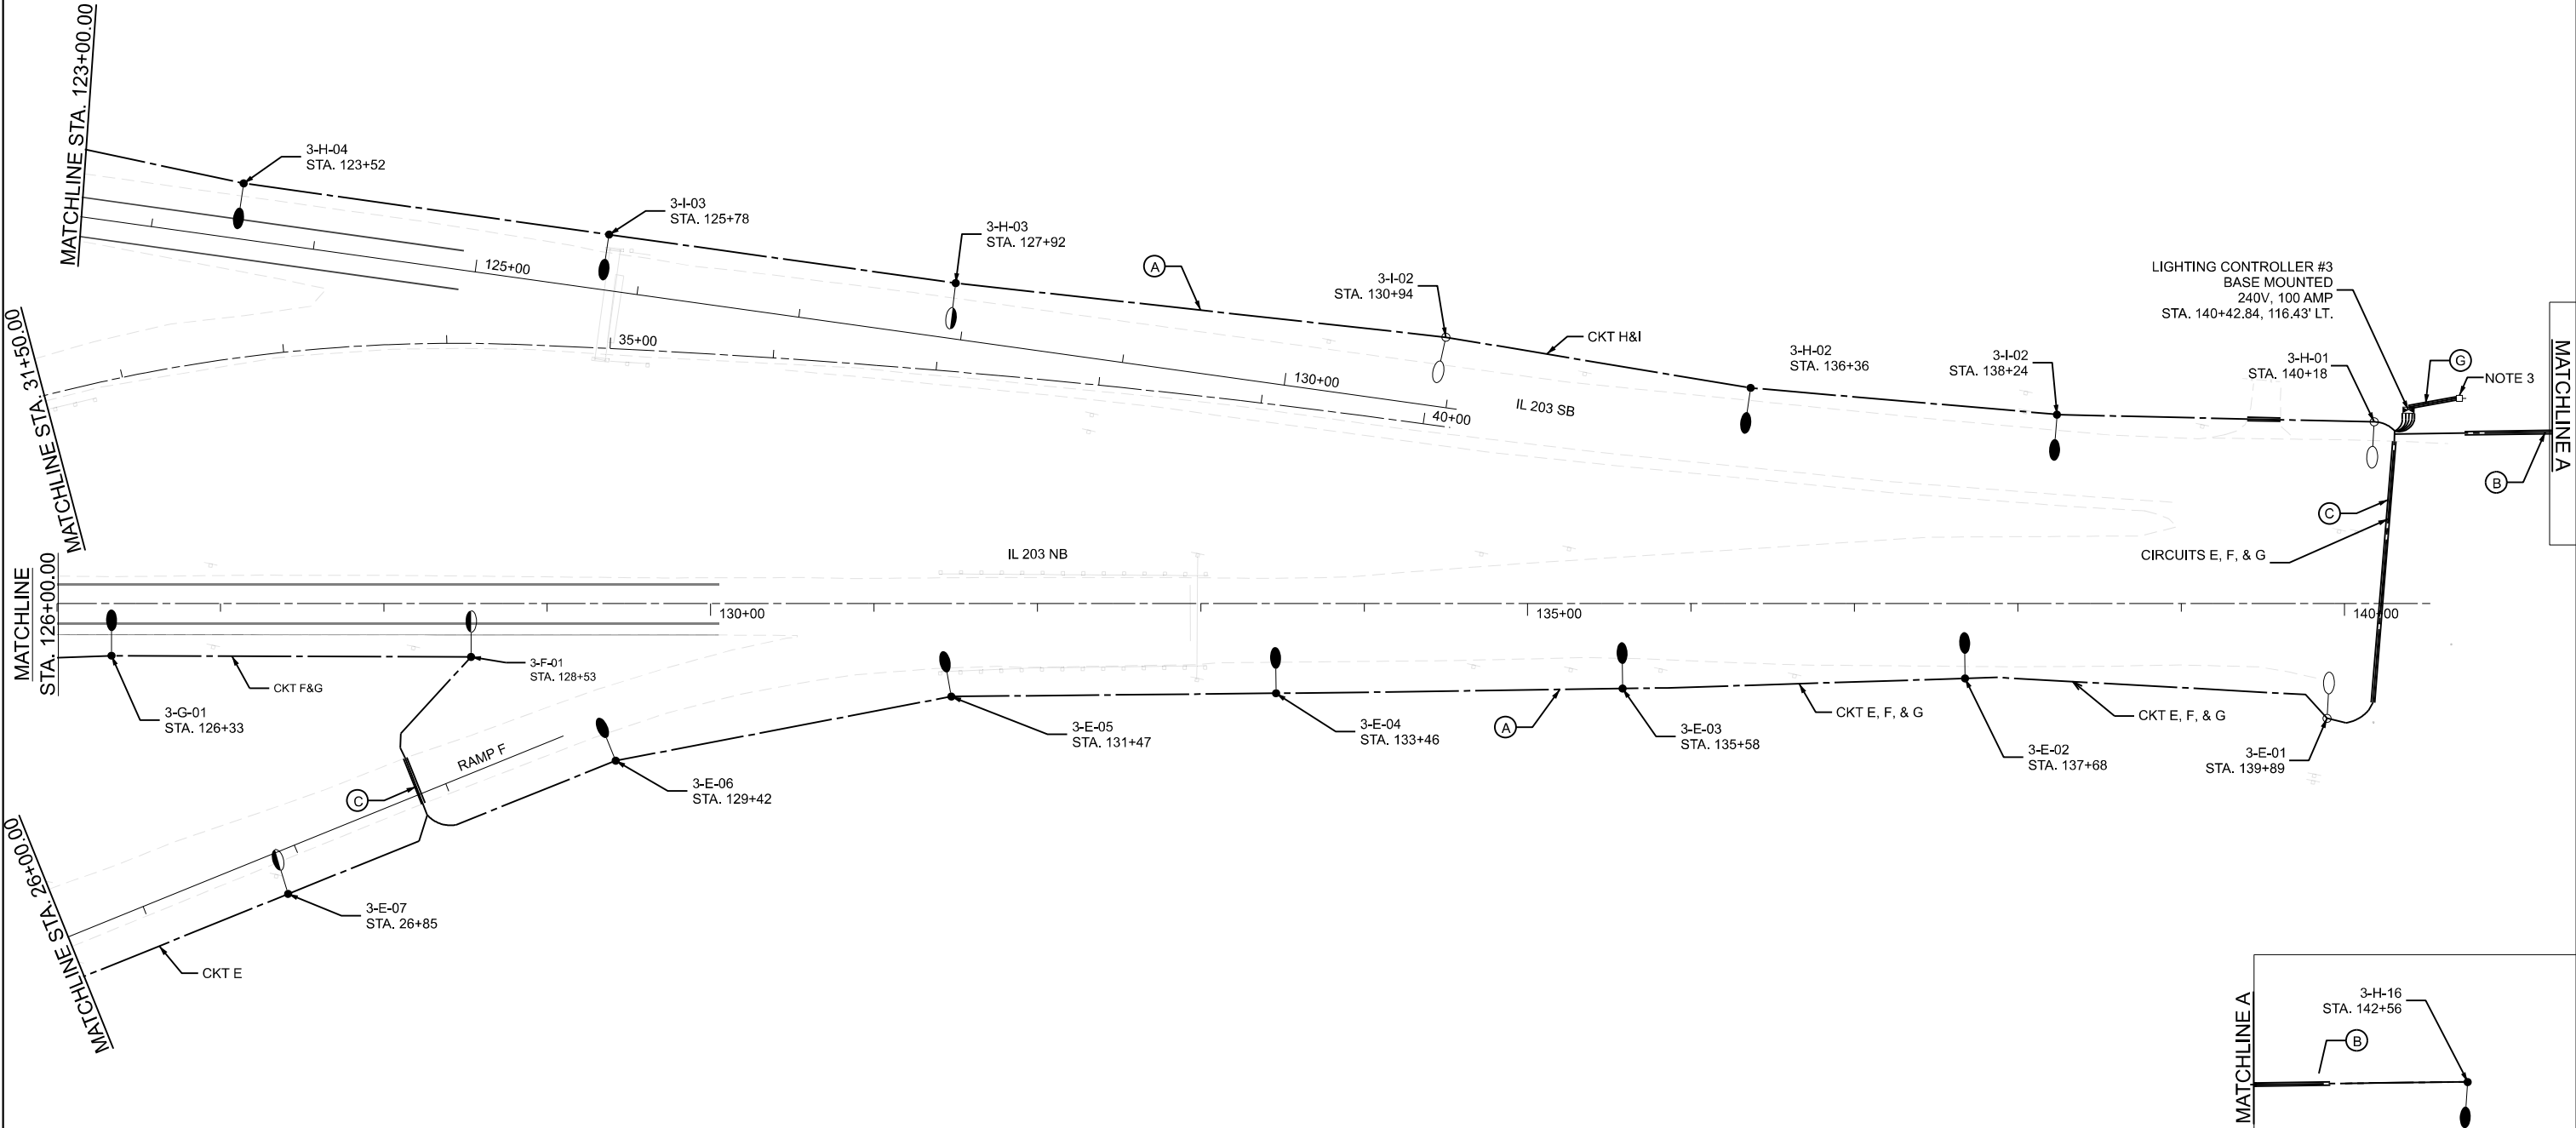

MODEL: S:\MODEL\NAMES
FILE NAME: D:\876E84\J557\cshc-Rd\Lighting-22.dgn



USER NAME	= jacobs\pw18lcs01\$	DESIGNED	-	REVISED	-
		DRAWN	-	REVISED	-
PLOT SCALE	= 0.16666667' / in.	CHECKED	-	REVISED	-
PLOT DATE	= 10/2/2025	DATE	= 2025/10/03	REVISED	-

STATE OF ILLINOIS
DEPARTMENT OF TRANSPORTATION


PROPOSED LIGHTING PLANS
I-55 / I-70 AT IL 203

SCALE: 1" = 50' SHEET 22 OF 31 SHEETS STA. TO STA.

F.A.I. RTE.	SECTION	COUNTY	TOTAL SHEETS	SHEET NO.
70	Section 82-(5,6)RS-2, 60-6RS-2	MADISON & ST. CLAIR	678	362
CONTRACT NO. 76E84				
ILLINOIS FED. AID PROJECT				

NOTES

1. FOR GENERAL NOTES AND LEGENDS, SEE SHEET LT-01.
2. SETBACK IS 18 FT. FROM EDGE OF PAVEMENT TO CENTER OF LIGHT POLE, UNLESS NOTED OTHERWISE.
3. JUNCTION BOXES SHALL BE INSTALLED AT END OF THE BRIDGE STRUCTURE TO TRANSITION FROM UNIT DUCT TO ELECTRIC CABLE IN CONDUIT
4. REMOVE EXISTING JUNCTION BOX
5. CONNECT EXISTING CIRCUIT TO NEW LIGHTING CONTROLLER #2

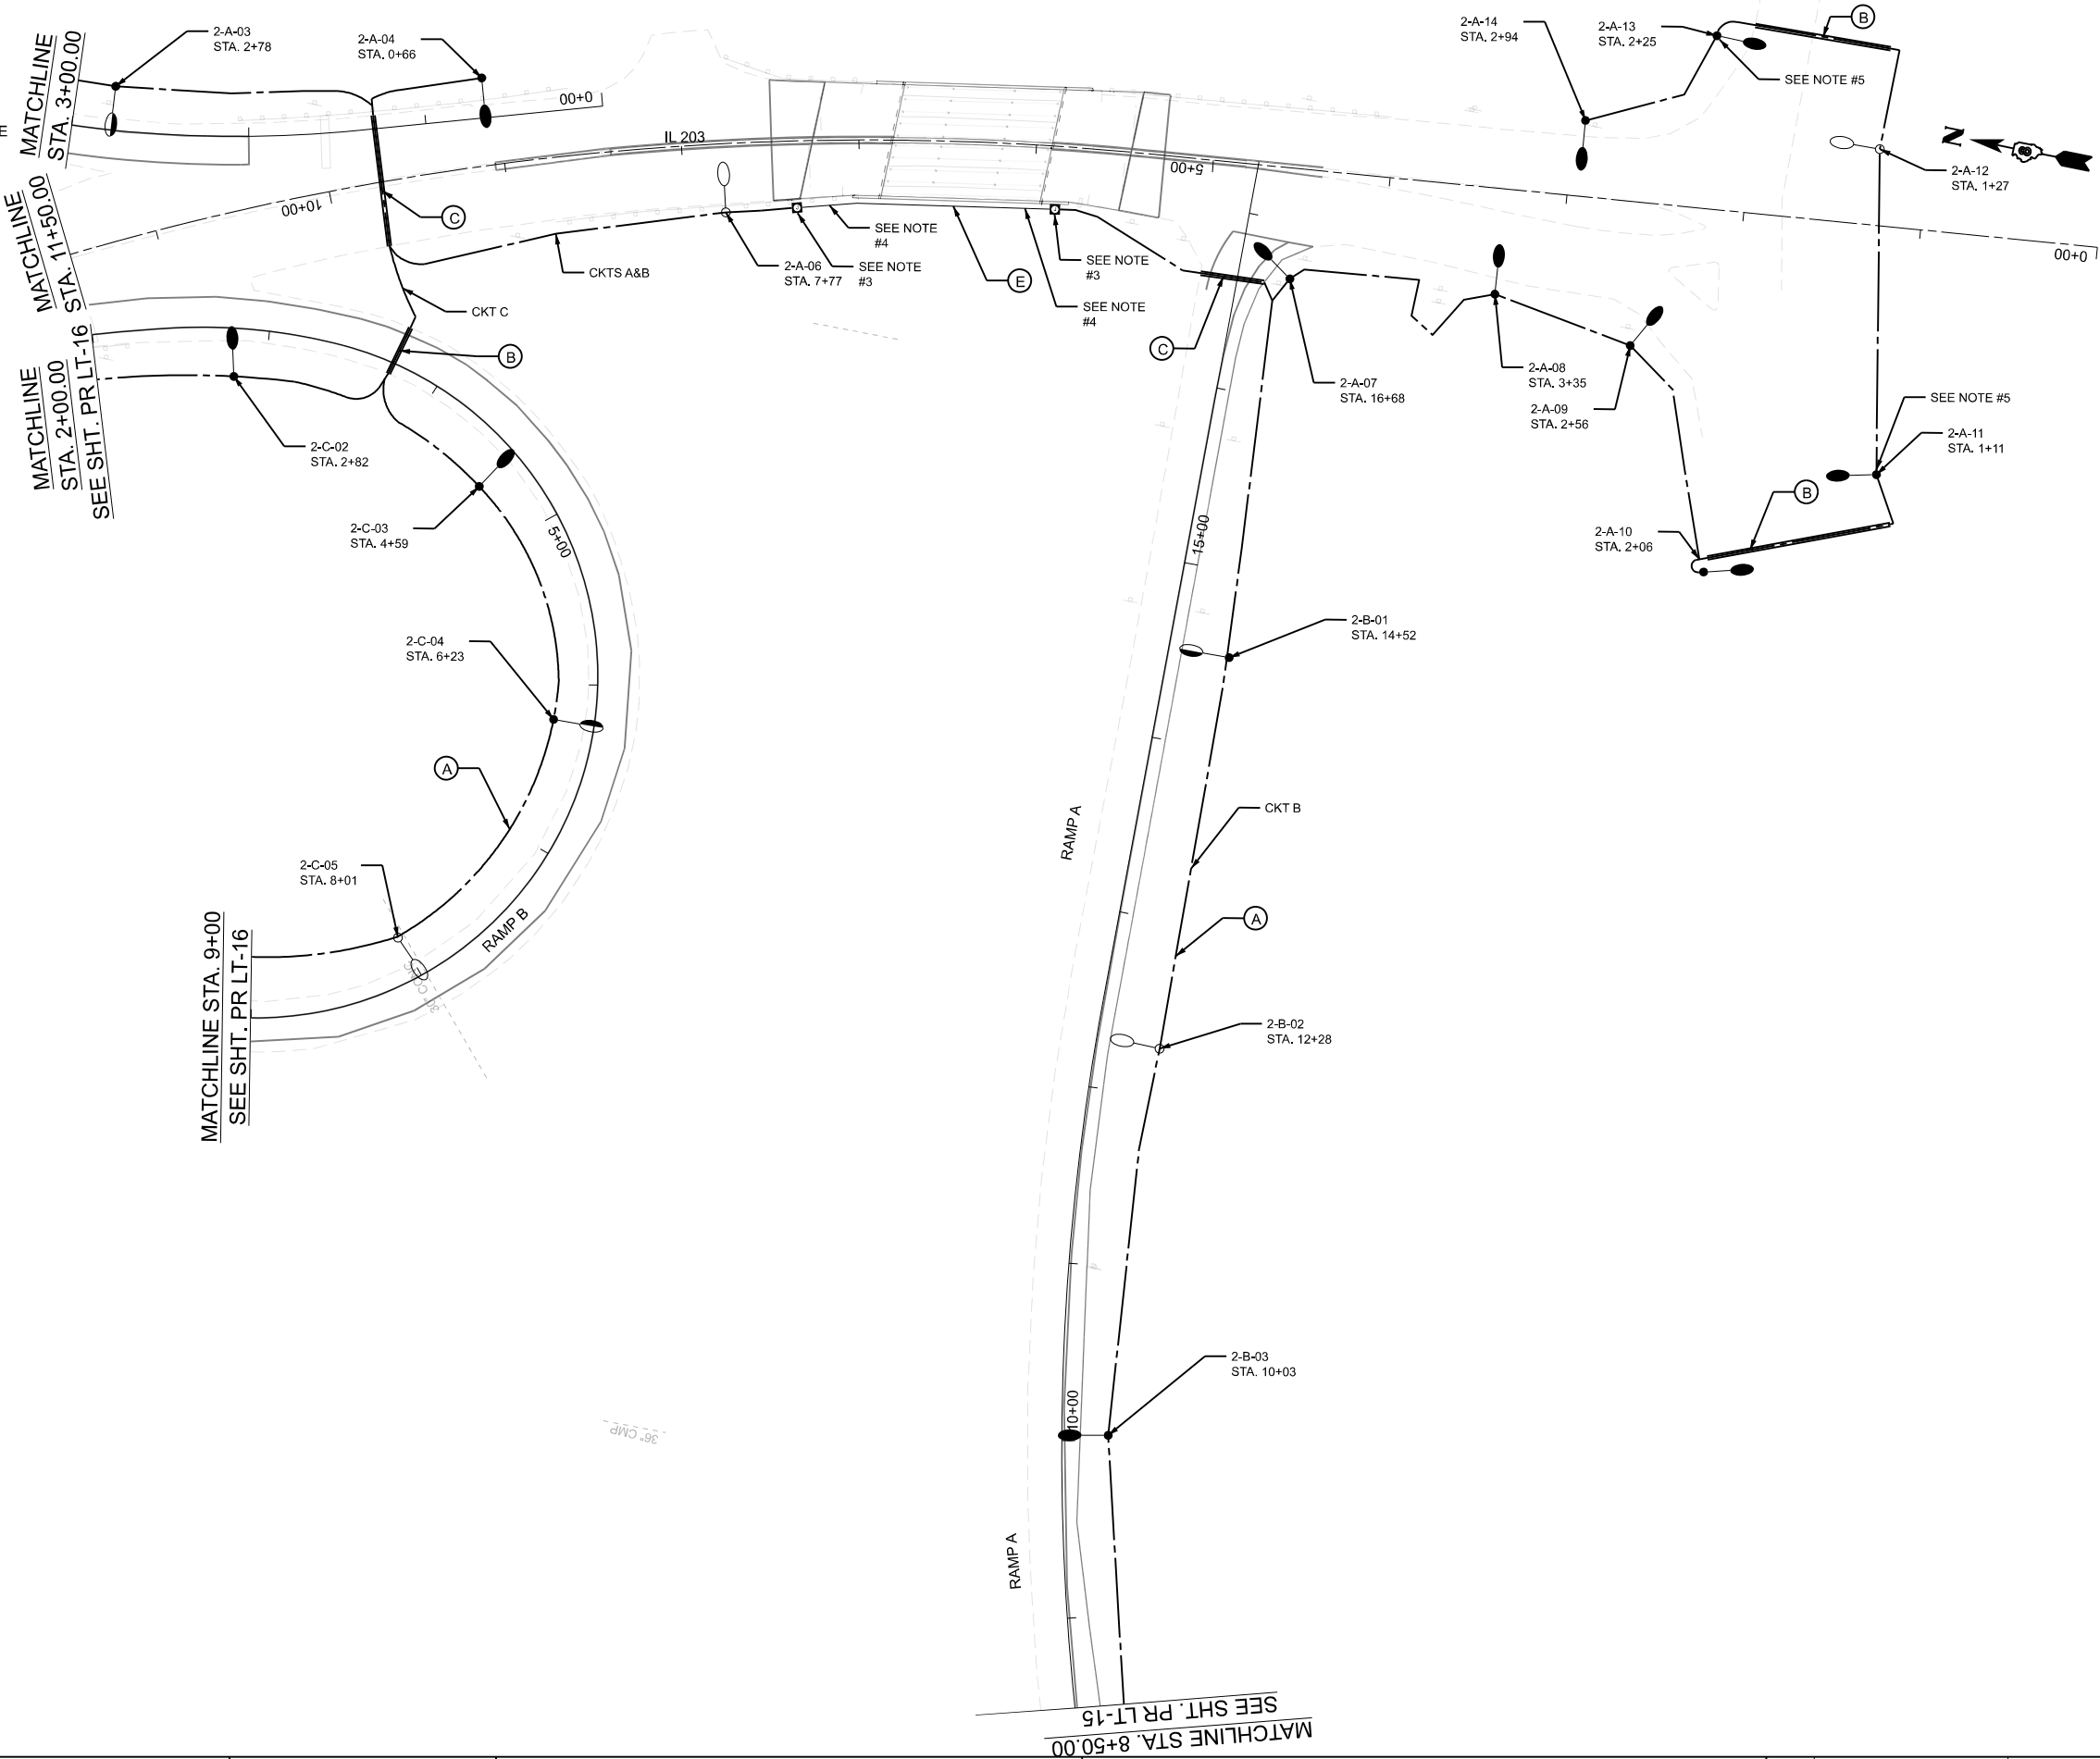

MODEL: S\MODEL\NAMES
FILE NAME: D876E84-15570-sht-53d\Lighting-23.dgn



USER NAME	= jacobspr18ics03\$	DESIGNED	-
		DRAWN	-
PLOT SCALE	= 0.16666667' / in.	CHECKED	-
PLOT DATE	= 10/2/2025	DATE	- 2025/10/03


STATE OF ILLINOIS
DEPARTMENT OF TRANSPORTATION

PROPOSED LIGHTING PLANS
I-55 / I-70 AT IL 203

SCALE: 1" = 50' SHEET 23 OF 31 SHEETS STA. TO STA.

F.A.I. RTE.	SECTION	COUNTY	TOTAL SHEETS	SHEET NO.
70	Section 82-(5,6)RS-2, 60-6RS-2	MADISON & ST. CLAIR	678	363
CONTRACT NO. 76E84				
ILLINOIS FED. AID PROJECT				

- NOTES
1. FOR GENERAL NOTES AND LEGENDS, SEE SHEET LT-01.
 2. SETBACK IS 18 FT. FROM EDGE OF PAVEMENT TO CENTER OF LIGHT POLE, UNLESS NOTED OTHERWISE.
 3. CONNECT EXISTING CIRCUIT TO NEW LIGHTING CONTROLLER #4
 4. LOCATION OF PROPOSED UTILITY SERVICE POLE TO BE VERIFIED BY IDOT ENG. ASSUME 300' TO SERVICE POLE LOCATION.

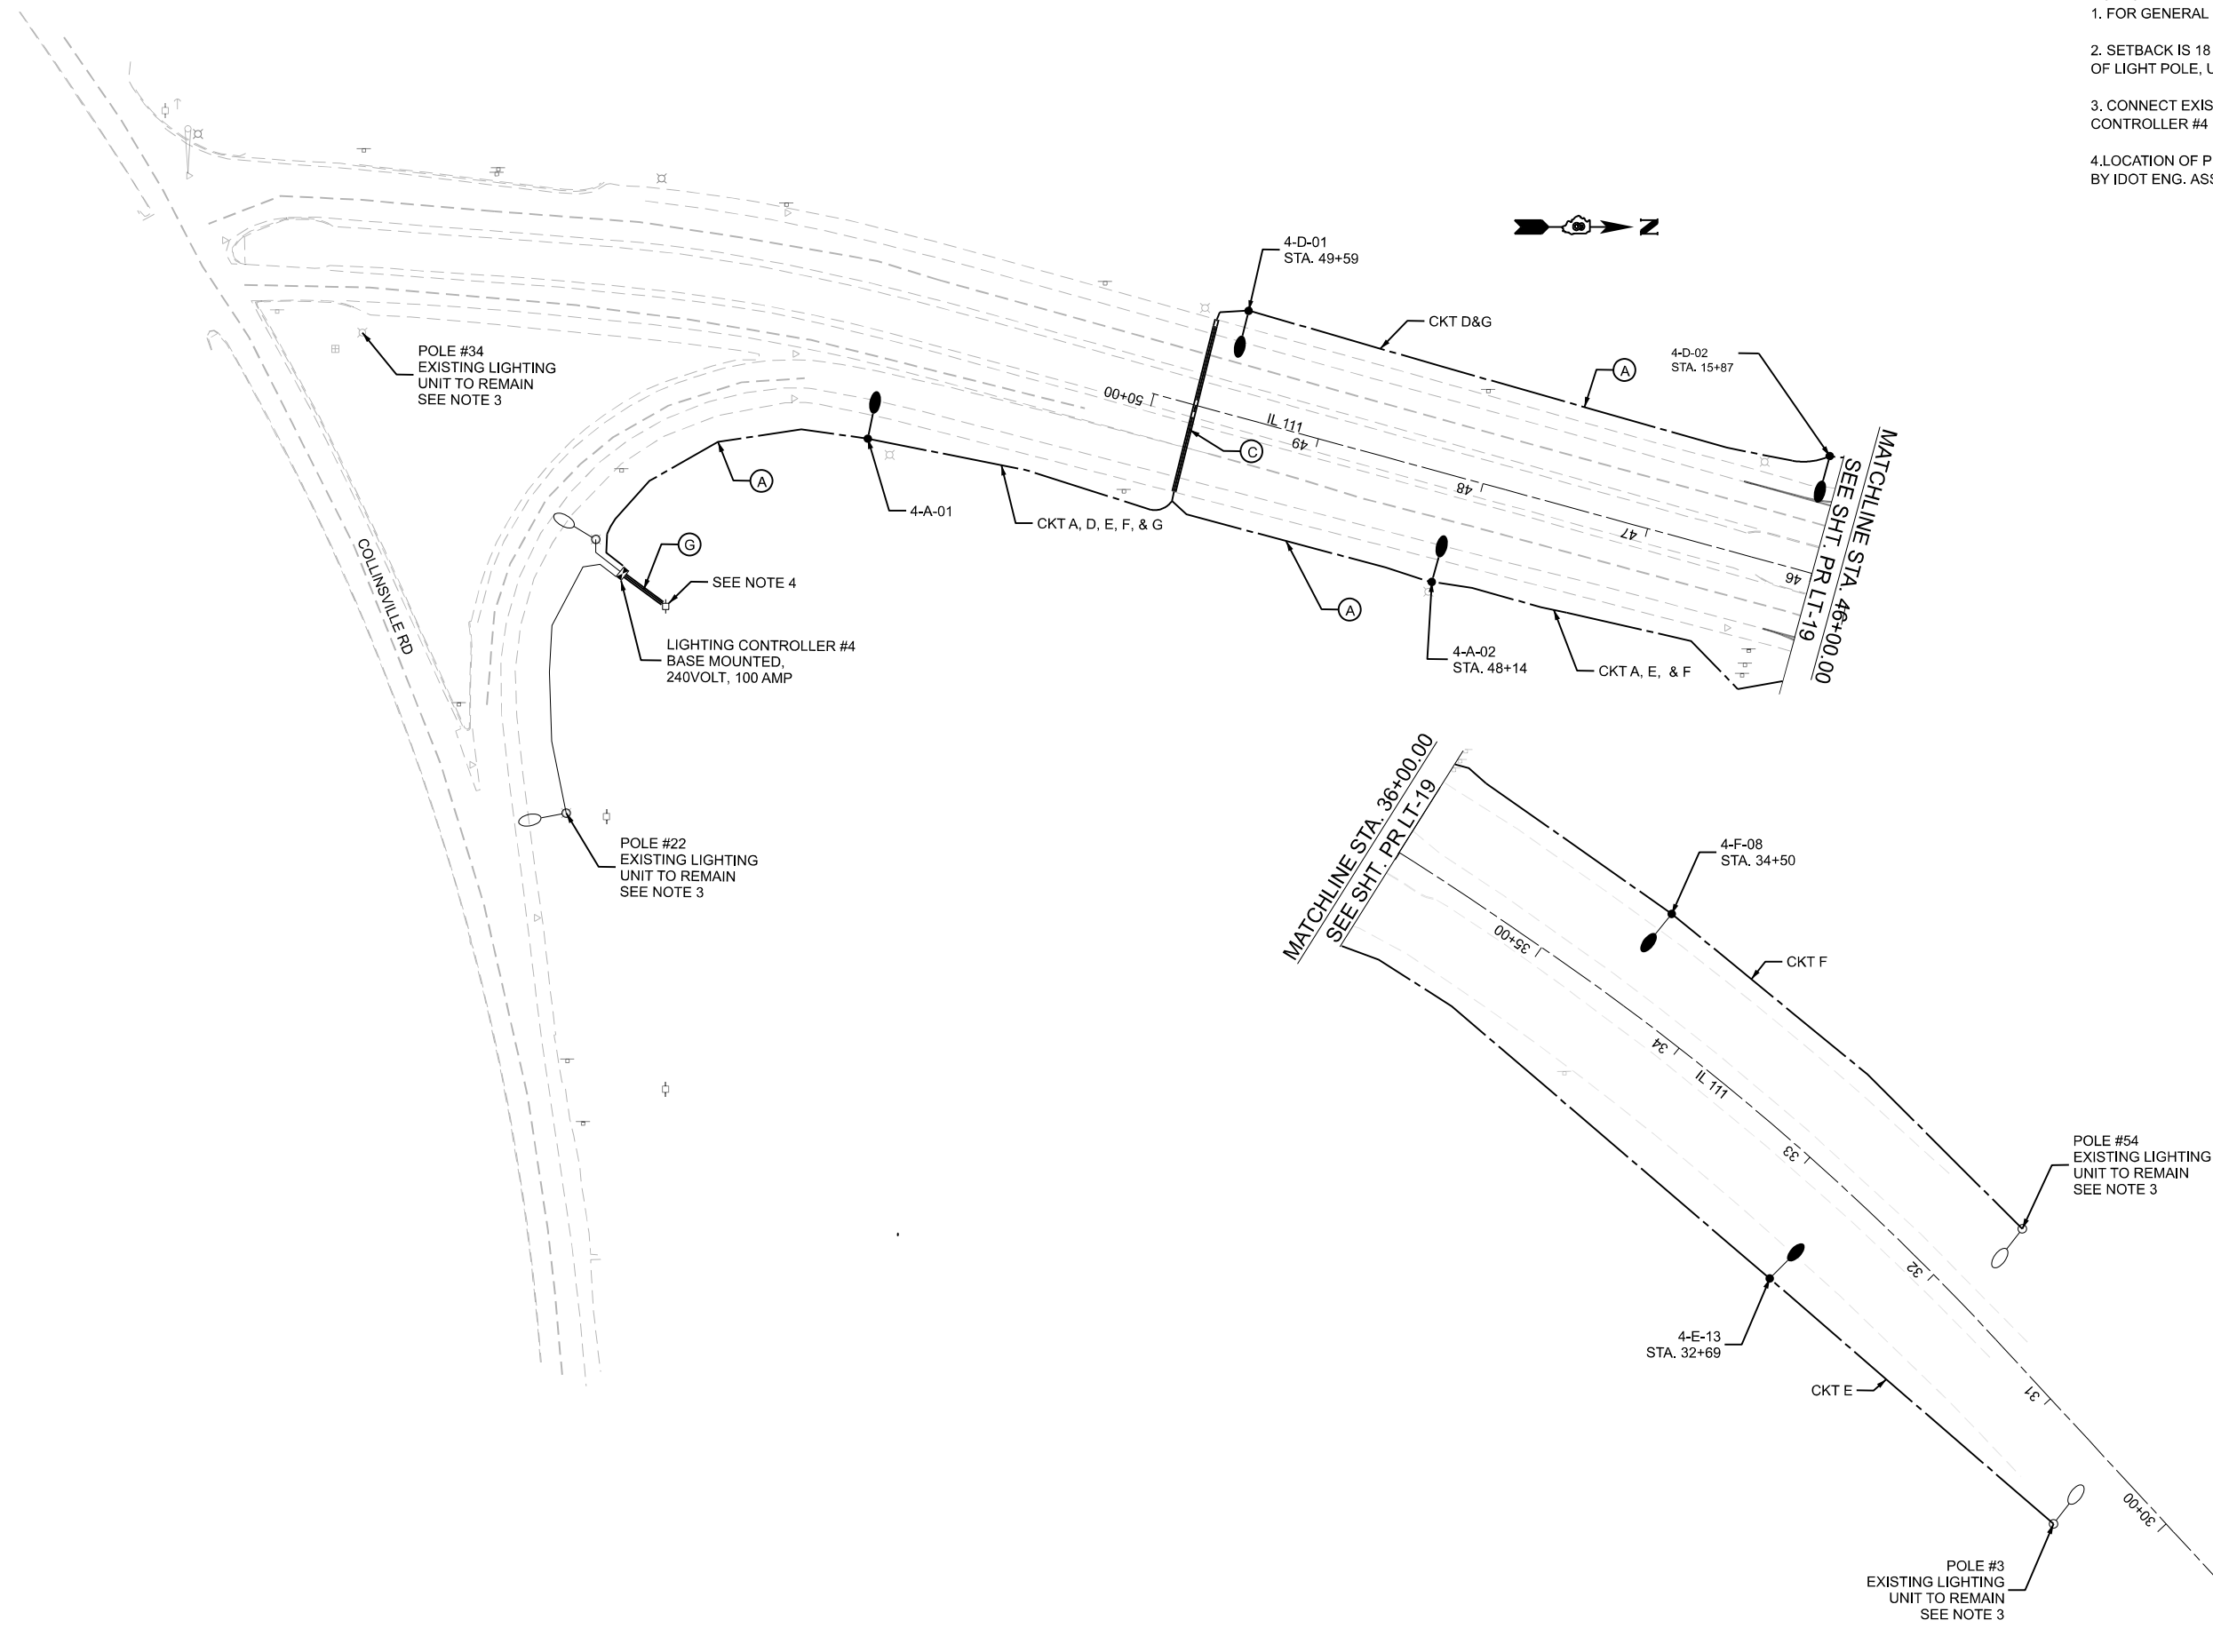

MODEL: S:\MODEL\NAMES
FILE NAME: D878E84-15570-sht-53d\Light-24.dgn

Jacobs
525 West Monroe
Suite 1600
Chicago, IL 60661
(312) 251-3000

USER NAME	= jacobspr18ics04\$	DESIGNED	-	REVISED	-
DRAWN	-	REVISION	-	REVISION	-
PLOT SCALE	= 0.16666667' / in.	CHECKED	-	REVISION	-
PLOT DATE	= 10/2/2025	DATE	-	REVISION	-

STATE OF ILLINOIS
DEPARTMENT OF TRANSPORTATION

PROPOSED LIGHTING PLANS
I-55 / I-70 AT IL 203

SCALE: 1" = 50' SHEET 24 OF 31 SHEETS STA. TO STA.


F.A.I. RTE.	SECTION	COUNTY	TOTAL SHEETS	SHEET NO.
70	Section82-(5,6)RS-2, 60-6RS-2	MADISON & ST. CLAIR	678	364
CONTRACT NO. 76E84				
ILLINOIS FED. AID PROJECT				

UNDERPASS LEGEND

- 1
- PROPOSED STAINLESS STEEL JUNCTION BOX 6x6x4
- 2
- PROPOSED STAINLESS STEEL JUNCTION BOX 12x10x6
- 3
- PROPOSED STAINLESS STEEL JUNCTION BOX 18x18x8
- 
- PROPOSED UNDERPASS LUMINAIRE, LED,
OUTPUT DESIGNATION D, IES TYPE II, 240V

CALLOUT	DESCRIPTION
(A)	UNIT DUCT, 600V, 2-1C NO.8, 1/C NO.8 GROUND
(B)	UNIT DUCT, 600V, 2-1C NO.8, 1/C NO.8 GROUND, IN 2" STAINLESS STEEL CONDUIT
(C)	2-1C NO.10, 1/C NO.10 GROUND, IN 1" CONDUIT

NOTE: ROADWAY LIGHTING OMITTED FOR CLARITY
SEE PROPOSED LIGHTING PLAN SHEET #16

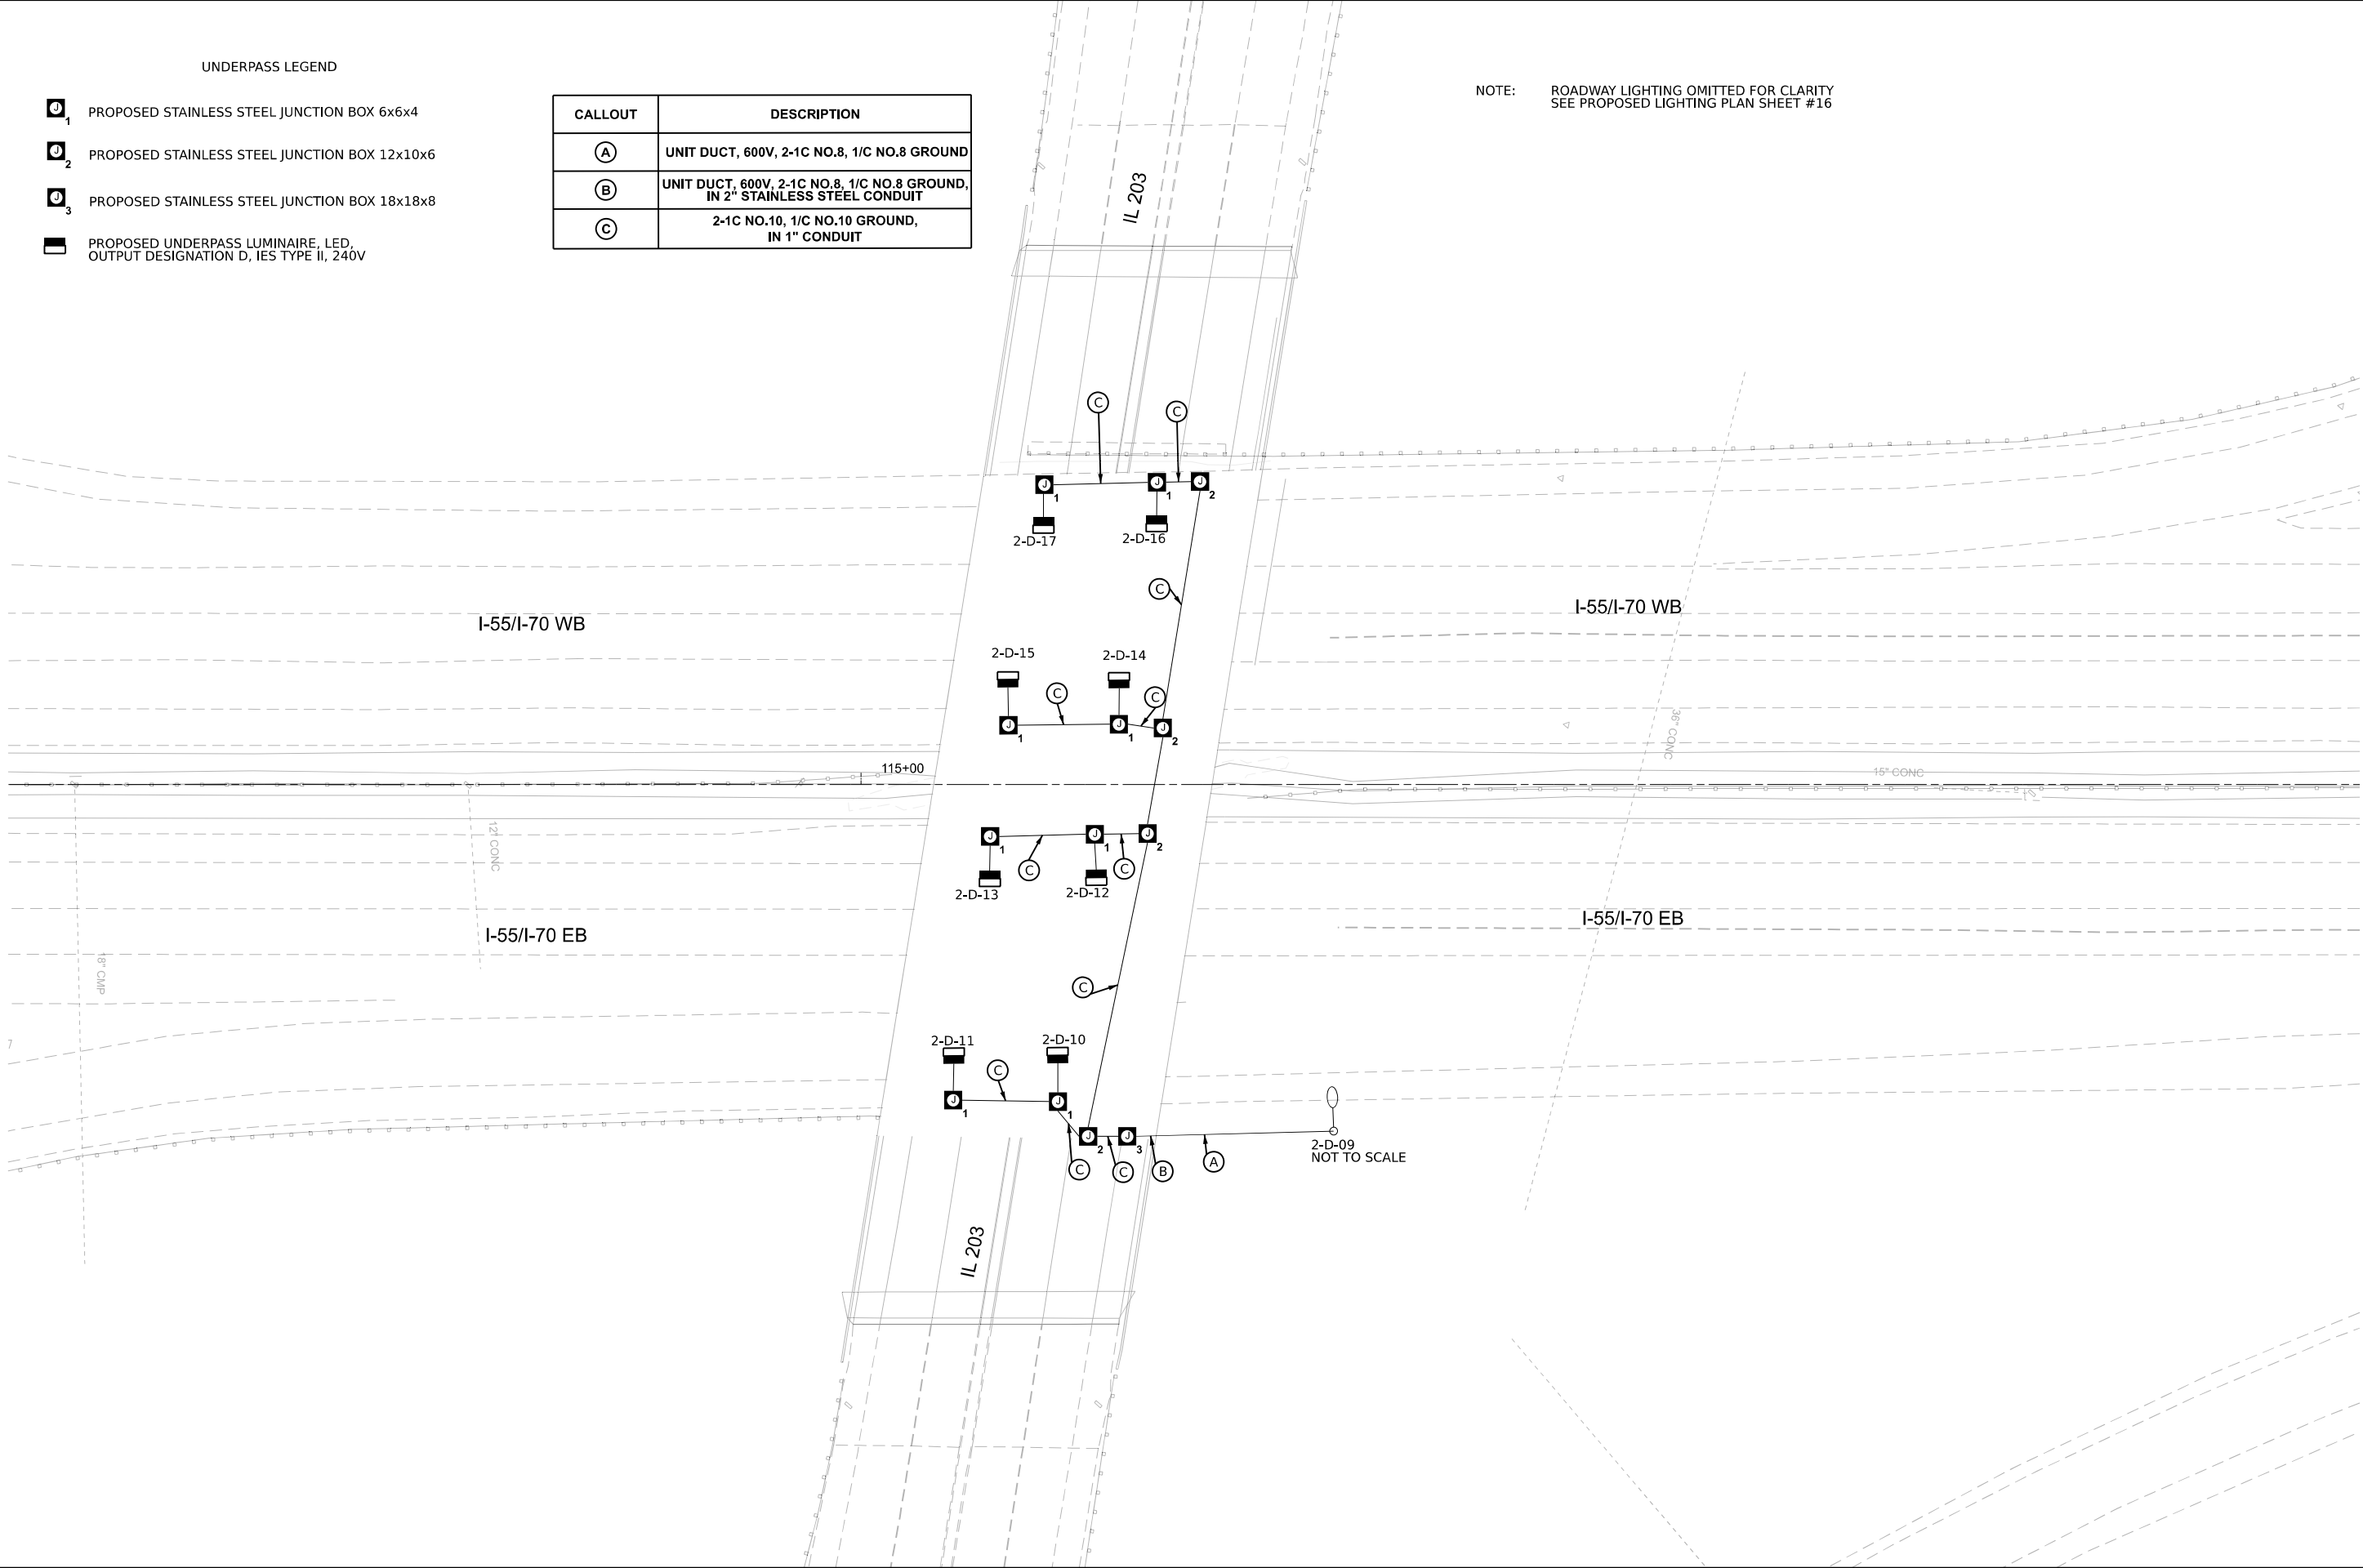

MODEL: S\MODEL\NAMES
FILE NAME: D878E84-1557-0-shc-Rd\Light-25_20_Scale.dgn

Jacobs
525 West Monroe
Suite 1600
Chicago, IL 60661
(312) 251-3000

USER NAME	= jacobs\pw18\cs03\$	DESIGNED	-
DRAWN	-	REVISIONS	-
PLOT SCALE	= 0.16666667' / in.	CHECKED	-
PLOT DATE	= 10/2/2025	DATE	= 2025/10/03

REVISED	-
REVISED	-
REVISED	-
REVISED	-

STATE OF ILLINOIS
DEPARTMENT OF TRANSPORTATION

PROPOSED UNDERPASS LIGHTING PLANS
I-55 / I-70 AT IL 203


SCALE: 1" = 20' SHEET 25 OF 31 SHEETS STA. TO STA.

F.A.I. RTE.	SECTION	COUNTY	TOTAL SHEETS	SHEET NO.
70	Section82-(5,6)RS-2, 60-6RS-2	MADISON & ST. CLAIR	678	365
CONTRACT NO. 76E84				
ILLINOIS FED. AID PROJECT				

- UNDERPASS LEGEND
-  1 PROPOSED STAINLESS STEEL JUNCTION BOX 6x6x4
 -  2 PROPOSED STAINLESS STEEL JUNCTION BOX 12x10x6
 -  3 PROPOSED STAINLESS STEEL JUNCTION BOX 18x18x8
 -  PROPOSED UNDERPASS LUMINAIRE, LED, OUTPUT DESIGNATION D, IES TYPE II, 240V

CALLOUT	DESCRIPTION
(A)	UNIT DUCT, 600V, 2-1C NO.8, 1/C NO.8 GROUND
(B)	UNIT DUCT, 600V, 2-1C NO.8, 1/C NO.8 GROUND, IN 2" STAINLESS STEEL CONDUIT
(C)	2-1C NO.10, 1/C NO.10 GROUND, IN 1" CONDUIT

NOTE: ROADWAY LIGHTING OMITTED FOR CLARITY
SEE PROPOSED LIGHTING PLAN SHEET #16

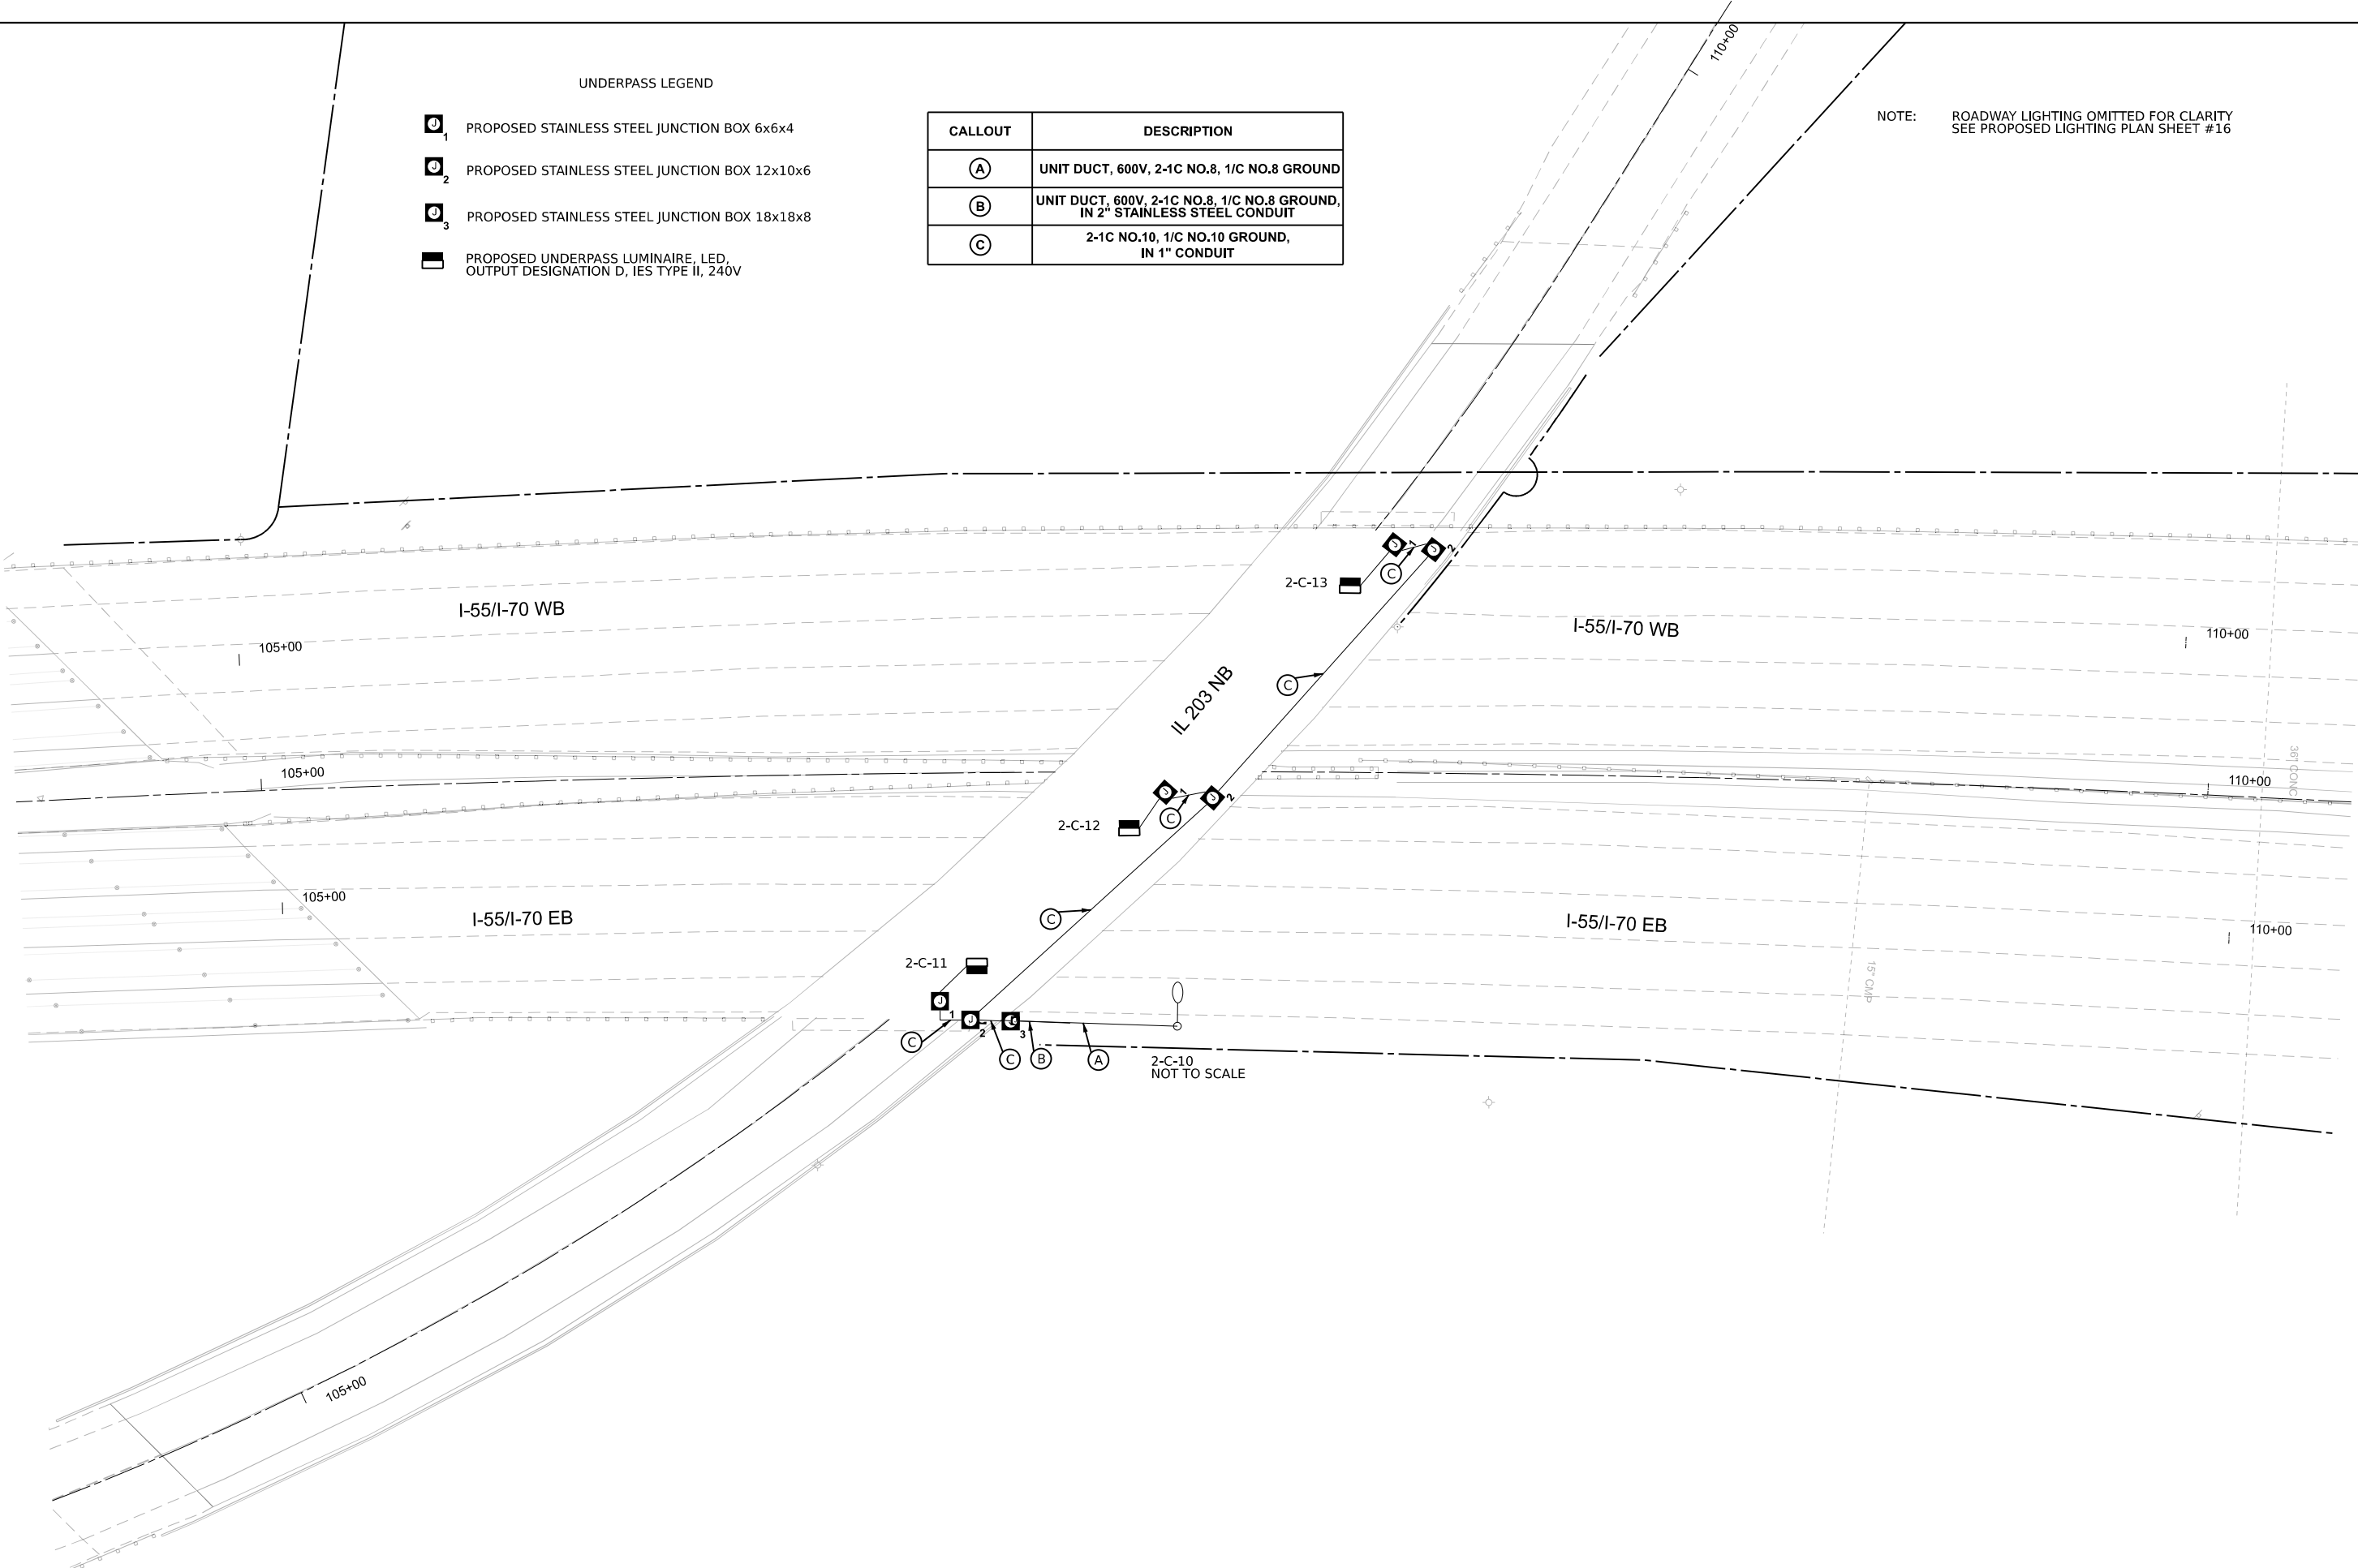

MODEL: S\MODEL\NAMES
FILE NAME: D878E84-I5570-shl-rd\Light-26_20_Scale.dgn



USER NAME	= jacobspw18lcs03\$	DESIGNED	-
		DRAWN	-
PLOT SCALE	= 0.16666667' / in.	CHECKED	-
PLOT DATE	= 10/2/2025	DATE	- 2025/10/03

STATE OF ILLINOIS
DEPARTMENT OF TRANSPORTATION

PROPOSED UNDERPASS LIGHTING PLANS
I-55 / I-70 AT IL 203

SCALE: 1" = 20' SHEET 26 OF 31 SHEETS STA. TO STA.


F.A.I. RTE.	SECTION	COUNTY	TOTAL SHEETS	SHEET NO.
70	Section82-(5,6)RS-2, 60-6RS-2	MADISON & ST. CLAIR	678	366
CONTRACT NO. 76E84				
ILLINOIS FED. AID PROJECT				

UNDERPASS LEGEND

-  1 PROPOSED STAINLESS STEEL JUNCTION BOX 6x6x4
-  2 PROPOSED STAINLESS STEEL JUNCTION BOX 12x10x6
-  3 PROPOSED STAINLESS STEEL JUNCTION BOX 18x18x8
-  PROPOSED UNDERPASS LUMINAIRE, LED,
OUTPUT DESIGNATION D, IES TYPE II, 240V

CALLOUT	DESCRIPTION
(A)	UNIT DUCT, 600V, 2-1C NO.8, 1/C NO.8 GROUND
(B)	UNIT DUCT, 600V, 2-1C NO.8, 1/C NO.8 GROUND, IN 2" STAINLESS STEEL CONDUIT
(C)	2-1C NO.10, 1/C NO.10 GROUND, IN 1" CONDUIT

NOTE: ROADWAY LIGHTING OMITTED FOR CLARITY
SEE PROPOSED LIGHTING PLAN SHEET #19

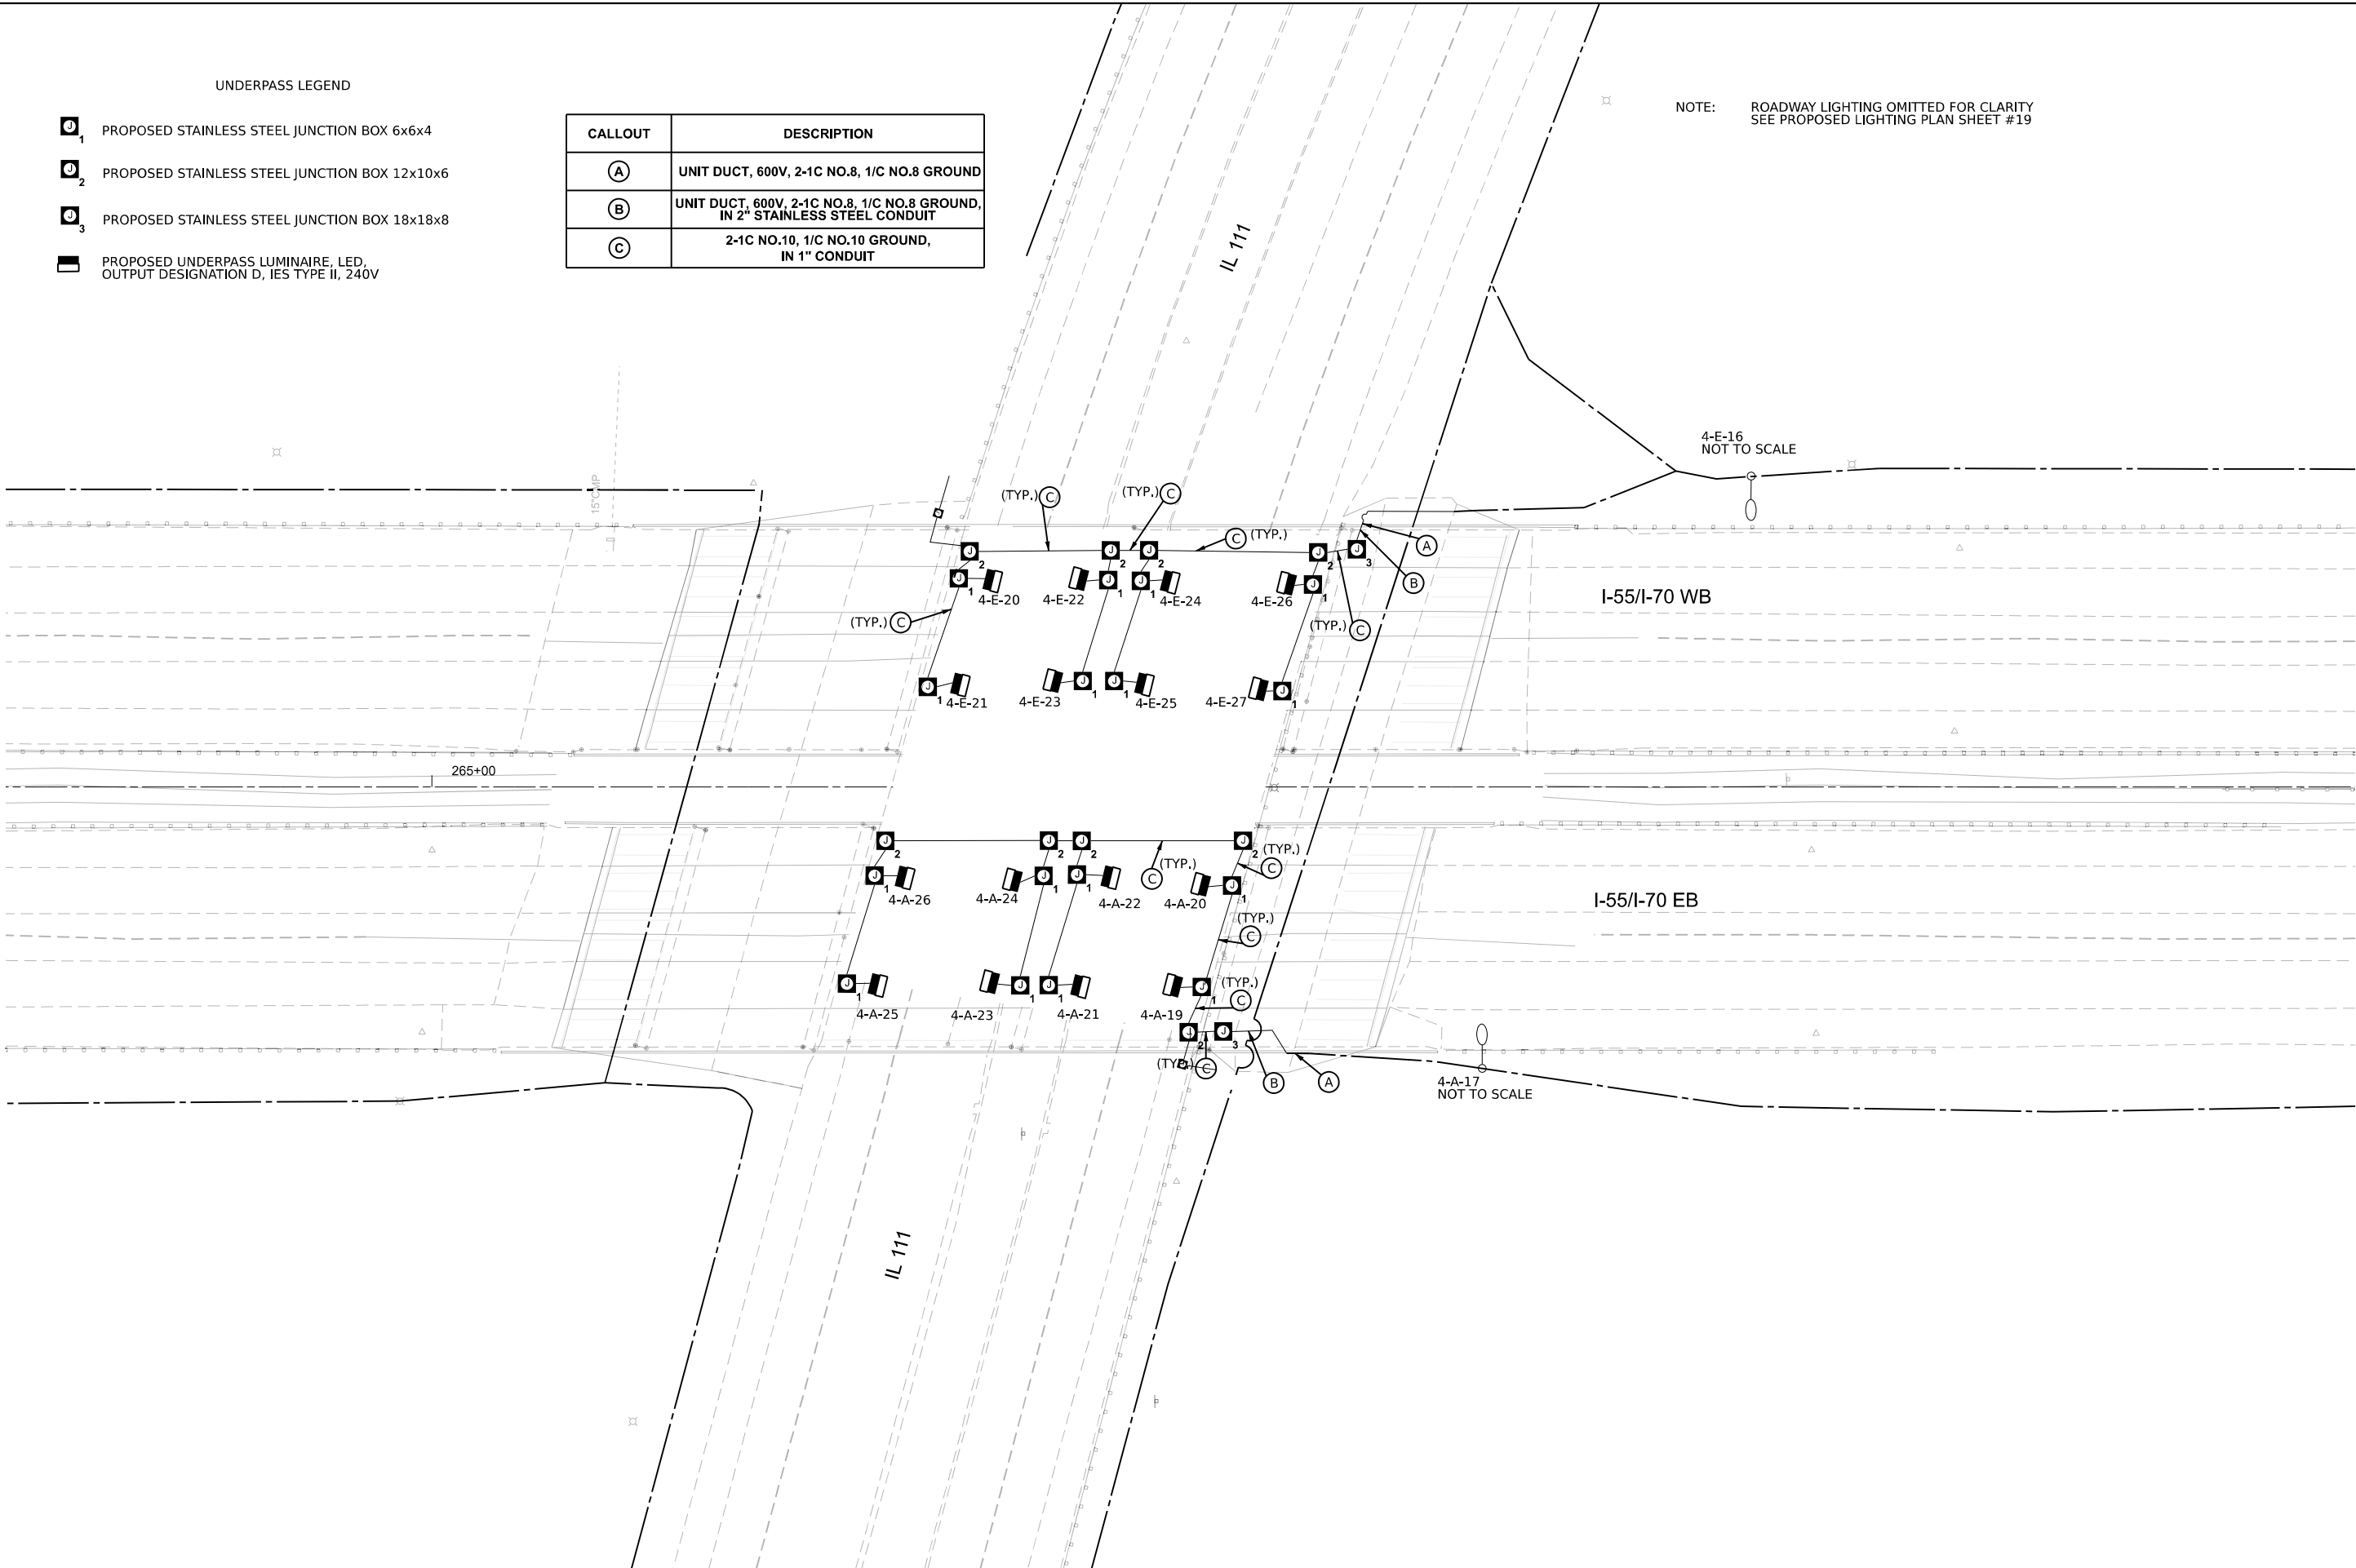

MODEL: S\MODEL\NAMES
FILE NAME: D878E84-1557-0-shc-Rd\Light-27_20_Scale.dgn



525 West Monroe
Suite 1600
Chicago, IL 60661
(312) 251-3000

USER NAME	= jacobs\pw18\cs04\$	DESIGNED	-
		DRAWN	-
PLOT SCALE	= 0.16666667' / in.	CHECKED	-
PLOT DATE	= 10/2/2025	DATE	= 2025/10/03

REVISED	-
REVISED	-
REVISED	-
REVISED	-

STATE OF ILLINOIS
DEPARTMENT OF TRANSPORTATION

PROPOSED UNDERPASS LIGHTING PLANS
I-55 / I-70 AT IL 203

SCALE: 1" = 20' SHEET 27 OF 31 SHEETS STA. TO STA.


F.A.I. RTE.	SECTION	COUNTY	TOTAL SHEETS	SHEET NO.
70	Section82-(5,6)RS-2, 60-6RS-2	MADISON & ST. CLAIR	678	367
CONTRACT NO. 76E84				
ILLINOIS FED. AID PROJECT				

UNDERPASS LEGEND

- 1
- PROPOSED STAINLESS STEEL JUNCTION BOX 6x6x4
- 2
- PROPOSED STAINLESS STEEL JUNCTION BOX 12x10x6
- 3
- PROPOSED STAINLESS STEEL JUNCTION BOX 18x18x8
- 
- PROPOSED UNDERPASS LUMINAIRE, LED,
OUTPUT DESIGNATION D, IES TYPE II, 240V

CALLOUT	DESCRIPTION
(A)	UNIT DUCT, 600V, 2-1C NO.8, 1/C NO.8 GROUND
(B)	UNIT DUCT, 600V, 2-1C NO.8, 1/C NO.8 GROUND, IN 2" STAINLESS STEEL CONDUIT
(C)	2-1C NO.10, 1/C NO.10 GROUND, IN 1" CONDUIT

NOTE: ROADWAY LIGHTING OMITTED FOR CLARITY
SEE PROPOSED LIGHTING SHEET 21

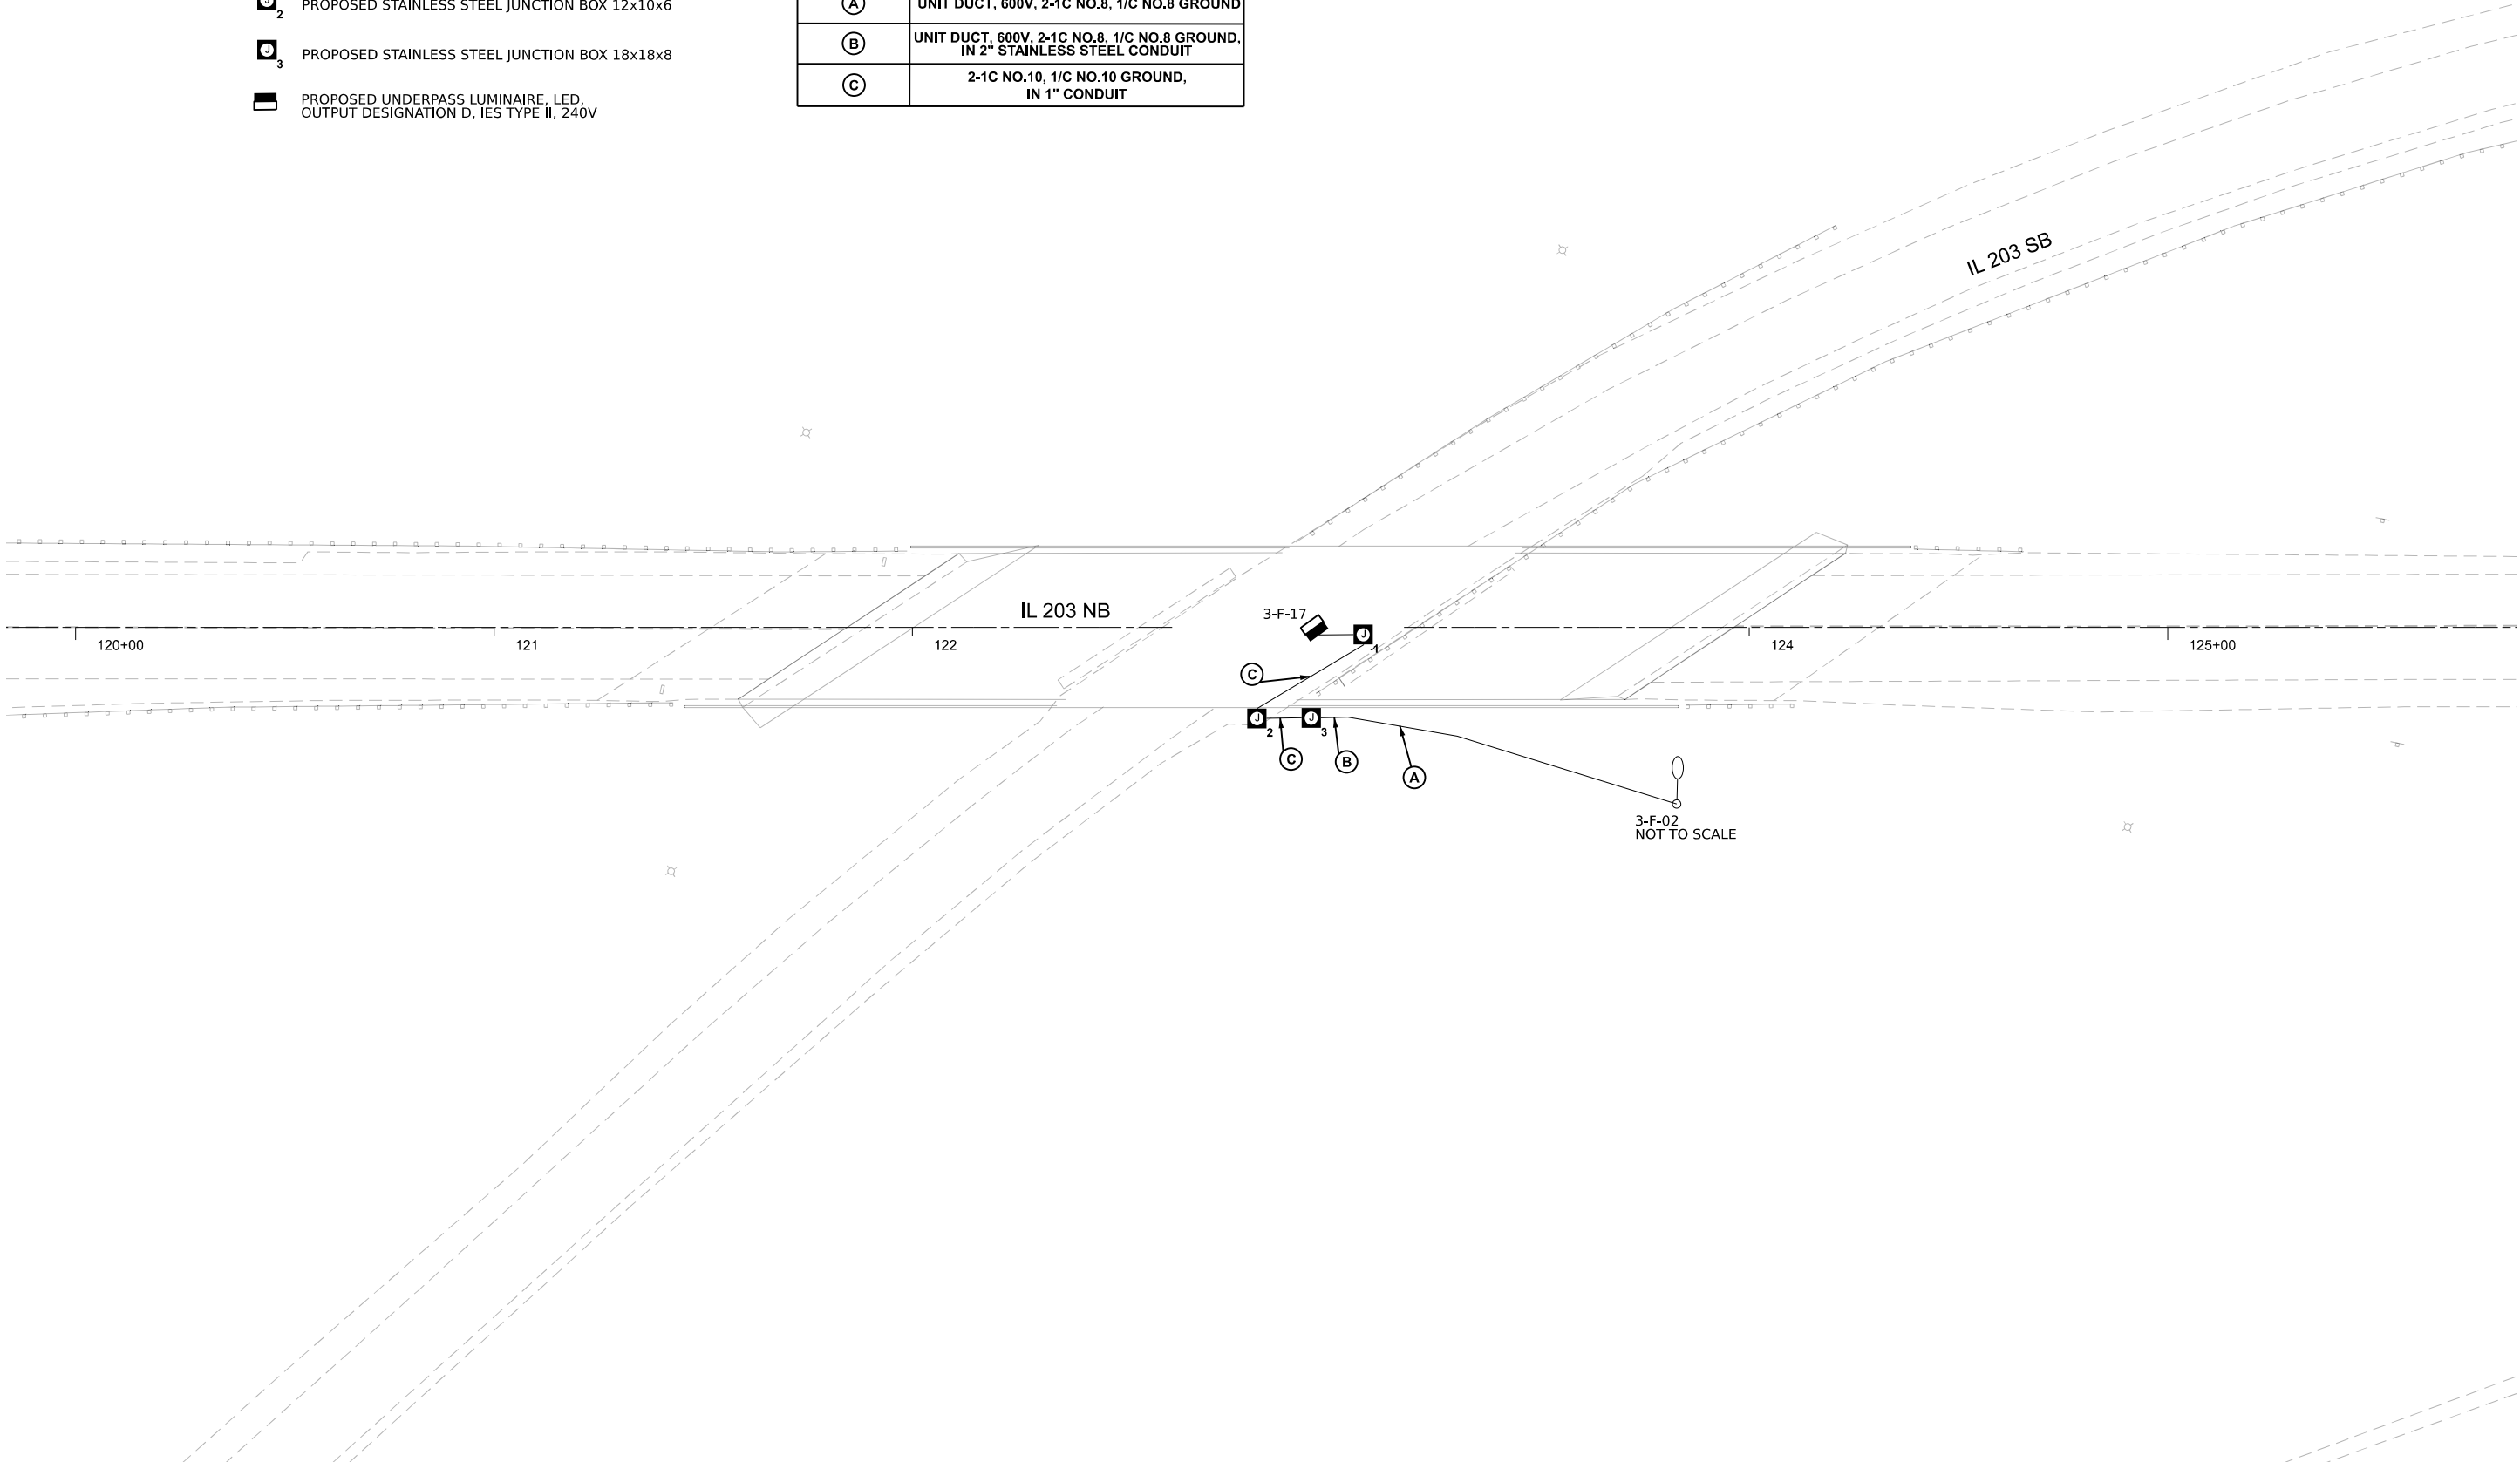

MODEL: S\MODEL\NAMES
FILE NAME: D878E64-15570-sht-rdy\Light-28_20_Scale.dgn

Jacobs
525 West Monroe
Suite 1600
Chicago, IL 60661
(312) 251-3000


USER NAME = jacobspw18lcs01\$	DESIGNED -	REVISED -
	DRAWN -	REVISED -
PLOT SCALE = 0,16666667' / in.	CHECKED -	REVISED -
PLOT DATE = 10/2/2025	DATE - 2025/10/03	REVISED -

STATE OF ILLINOIS
DEPARTMENT OF TRANSPORTATION

PROPOSED UNDERPASS LIGHTING PLANS
I-55 / I-70 AT IL 203

SCALE: 1" = 20' SHEET 28 OF 31 SHEETS STA. TO STA.

F.A.I. RTE.	SECTION	COUNTY	TOTAL SHEETS	SHEET NO.
70	Section82-(5,6)RS-2, 60-6RS-2	MADISON & ST. CLAIR	678	368
CONTRACT NO. 76E84				
ILLINOIS FED. AID PROJECT				

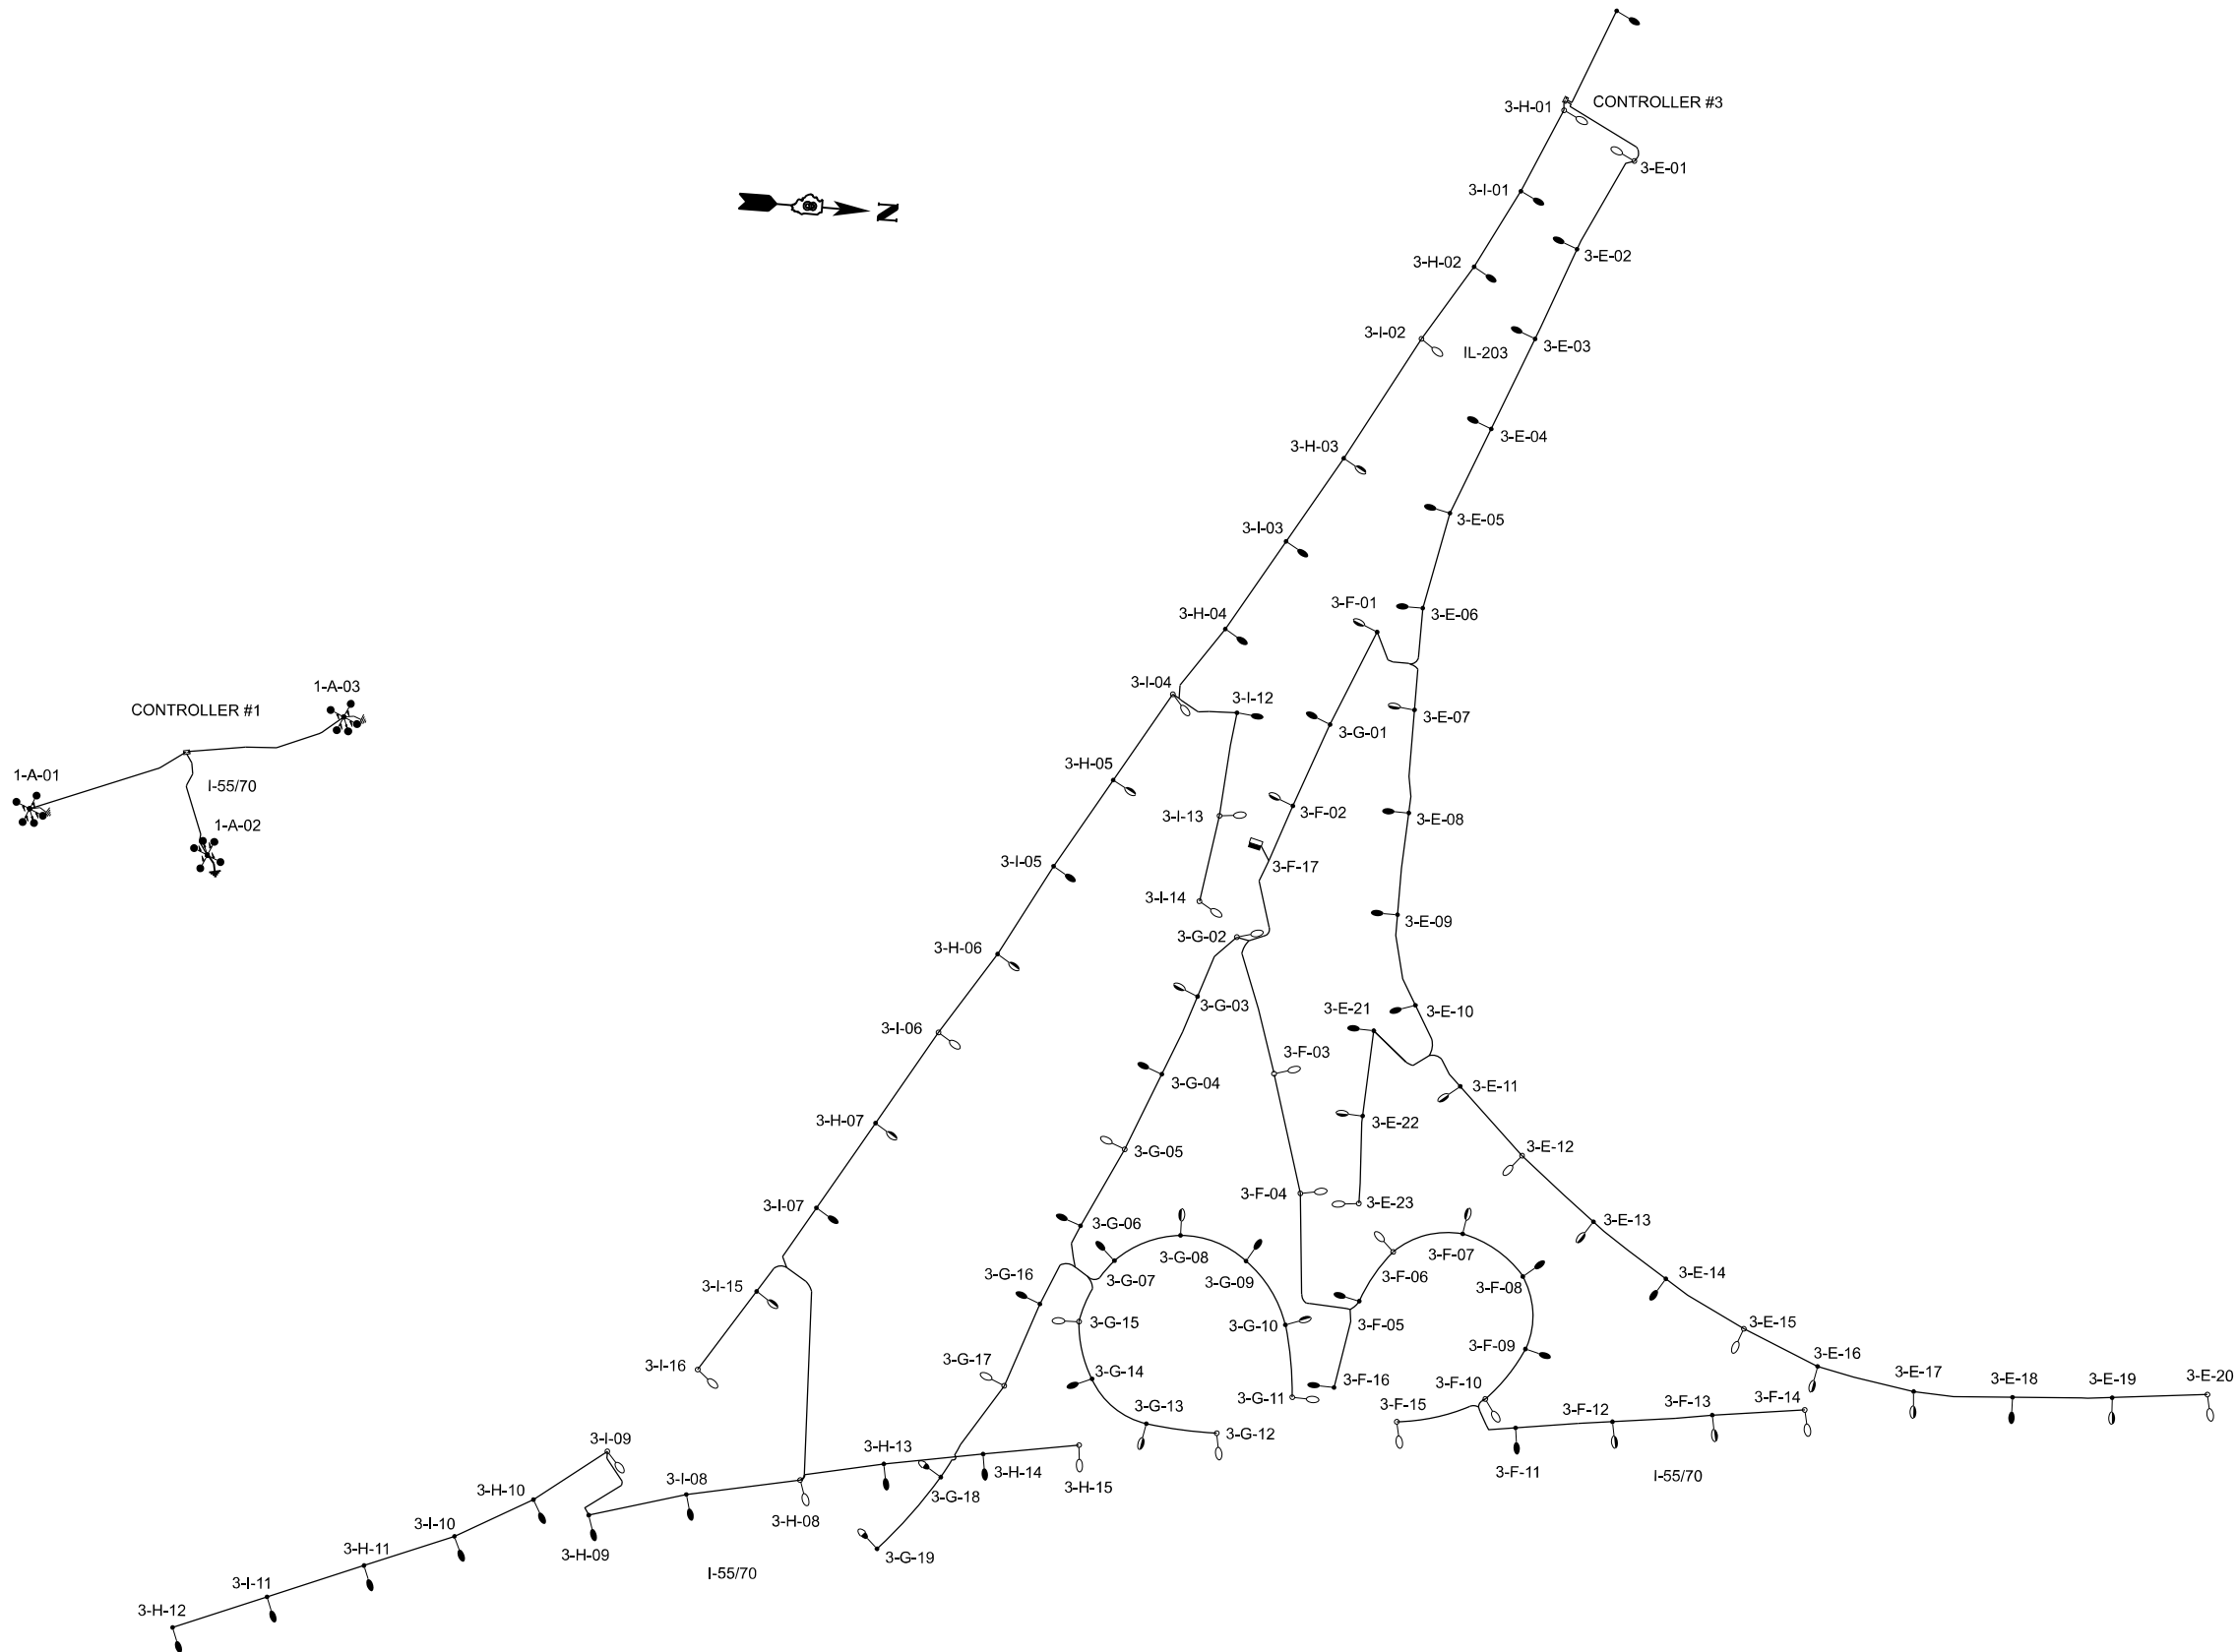

MODEL: S:\MODEL\NAMES
FILE NAME: D878E84-15570-sht-LgWfDg-01.dgn

Jacobs
525 West Monroe
Suite 1600
Chicago, IL 60661
(312) 251-3000

USER NAME = jacobspw18lcs01\$	DESIGNED -	REVISED -
	DRAWN -	REVISED -
PLOT SCALE = 0.16666667" / in.	CHECKED -	REVISED -
PLOT DATE = 10/2/2025	DATE - 2025/10/03	REVISED -

STATE OF ILLINOIS
DEPARTMENT OF TRANSPORTATION

SINGLE LINE DIAGRAM
CONTROLLER 1 & 3

SCALE: NTS SHEET 29 OF 31 SHEETS STA. TO STA.

F.A.I. RTE.	SECTION	COUNTY	TOTAL SHEETS	SHEET NO.
70	Section82-(5,6)RS-2, 60-6RS-2	MADISON & ST. CLAIR	678	369
CONTRACT NO. 76E84				
ILLINOIS FED. AID PROJECT				

MODEL: S\MODEL\NAMES
FILE NAME: D878E84-I5570-shd-LgWfDg-02.dgn




USER NAME	= jacobs\pw18lcs04\$	DESIGNED	-	REVISED	-
		DRAWN	-	REVISED	-
PLOT SCALE	= 0.16666667" / in.	CHECKED	-	REVISED	-
PLOT DATE	= 10/2/2025	DATE	- 2025/10/03	REVISED	-

STATE OF ILLINOIS
DEPARTMENT OF TRANSPORTATION

SINGLE LINE DIAGRAM
CONTROLLER 2 & 4

SCALE: NTS SHEET 30 OF 31 SHEETS STA. TO STA.

F.A.I. RTE.	SECTION	COUNTY	TOTAL SHEETS	SHEET NO.
70	Section82-(5,6)RS-2, 60-6RS-2	MADISON & ST. CLAIR	678	370
CONTRACT NO. 76E84				
		ILLINOIS	FED. AID PROJECT	

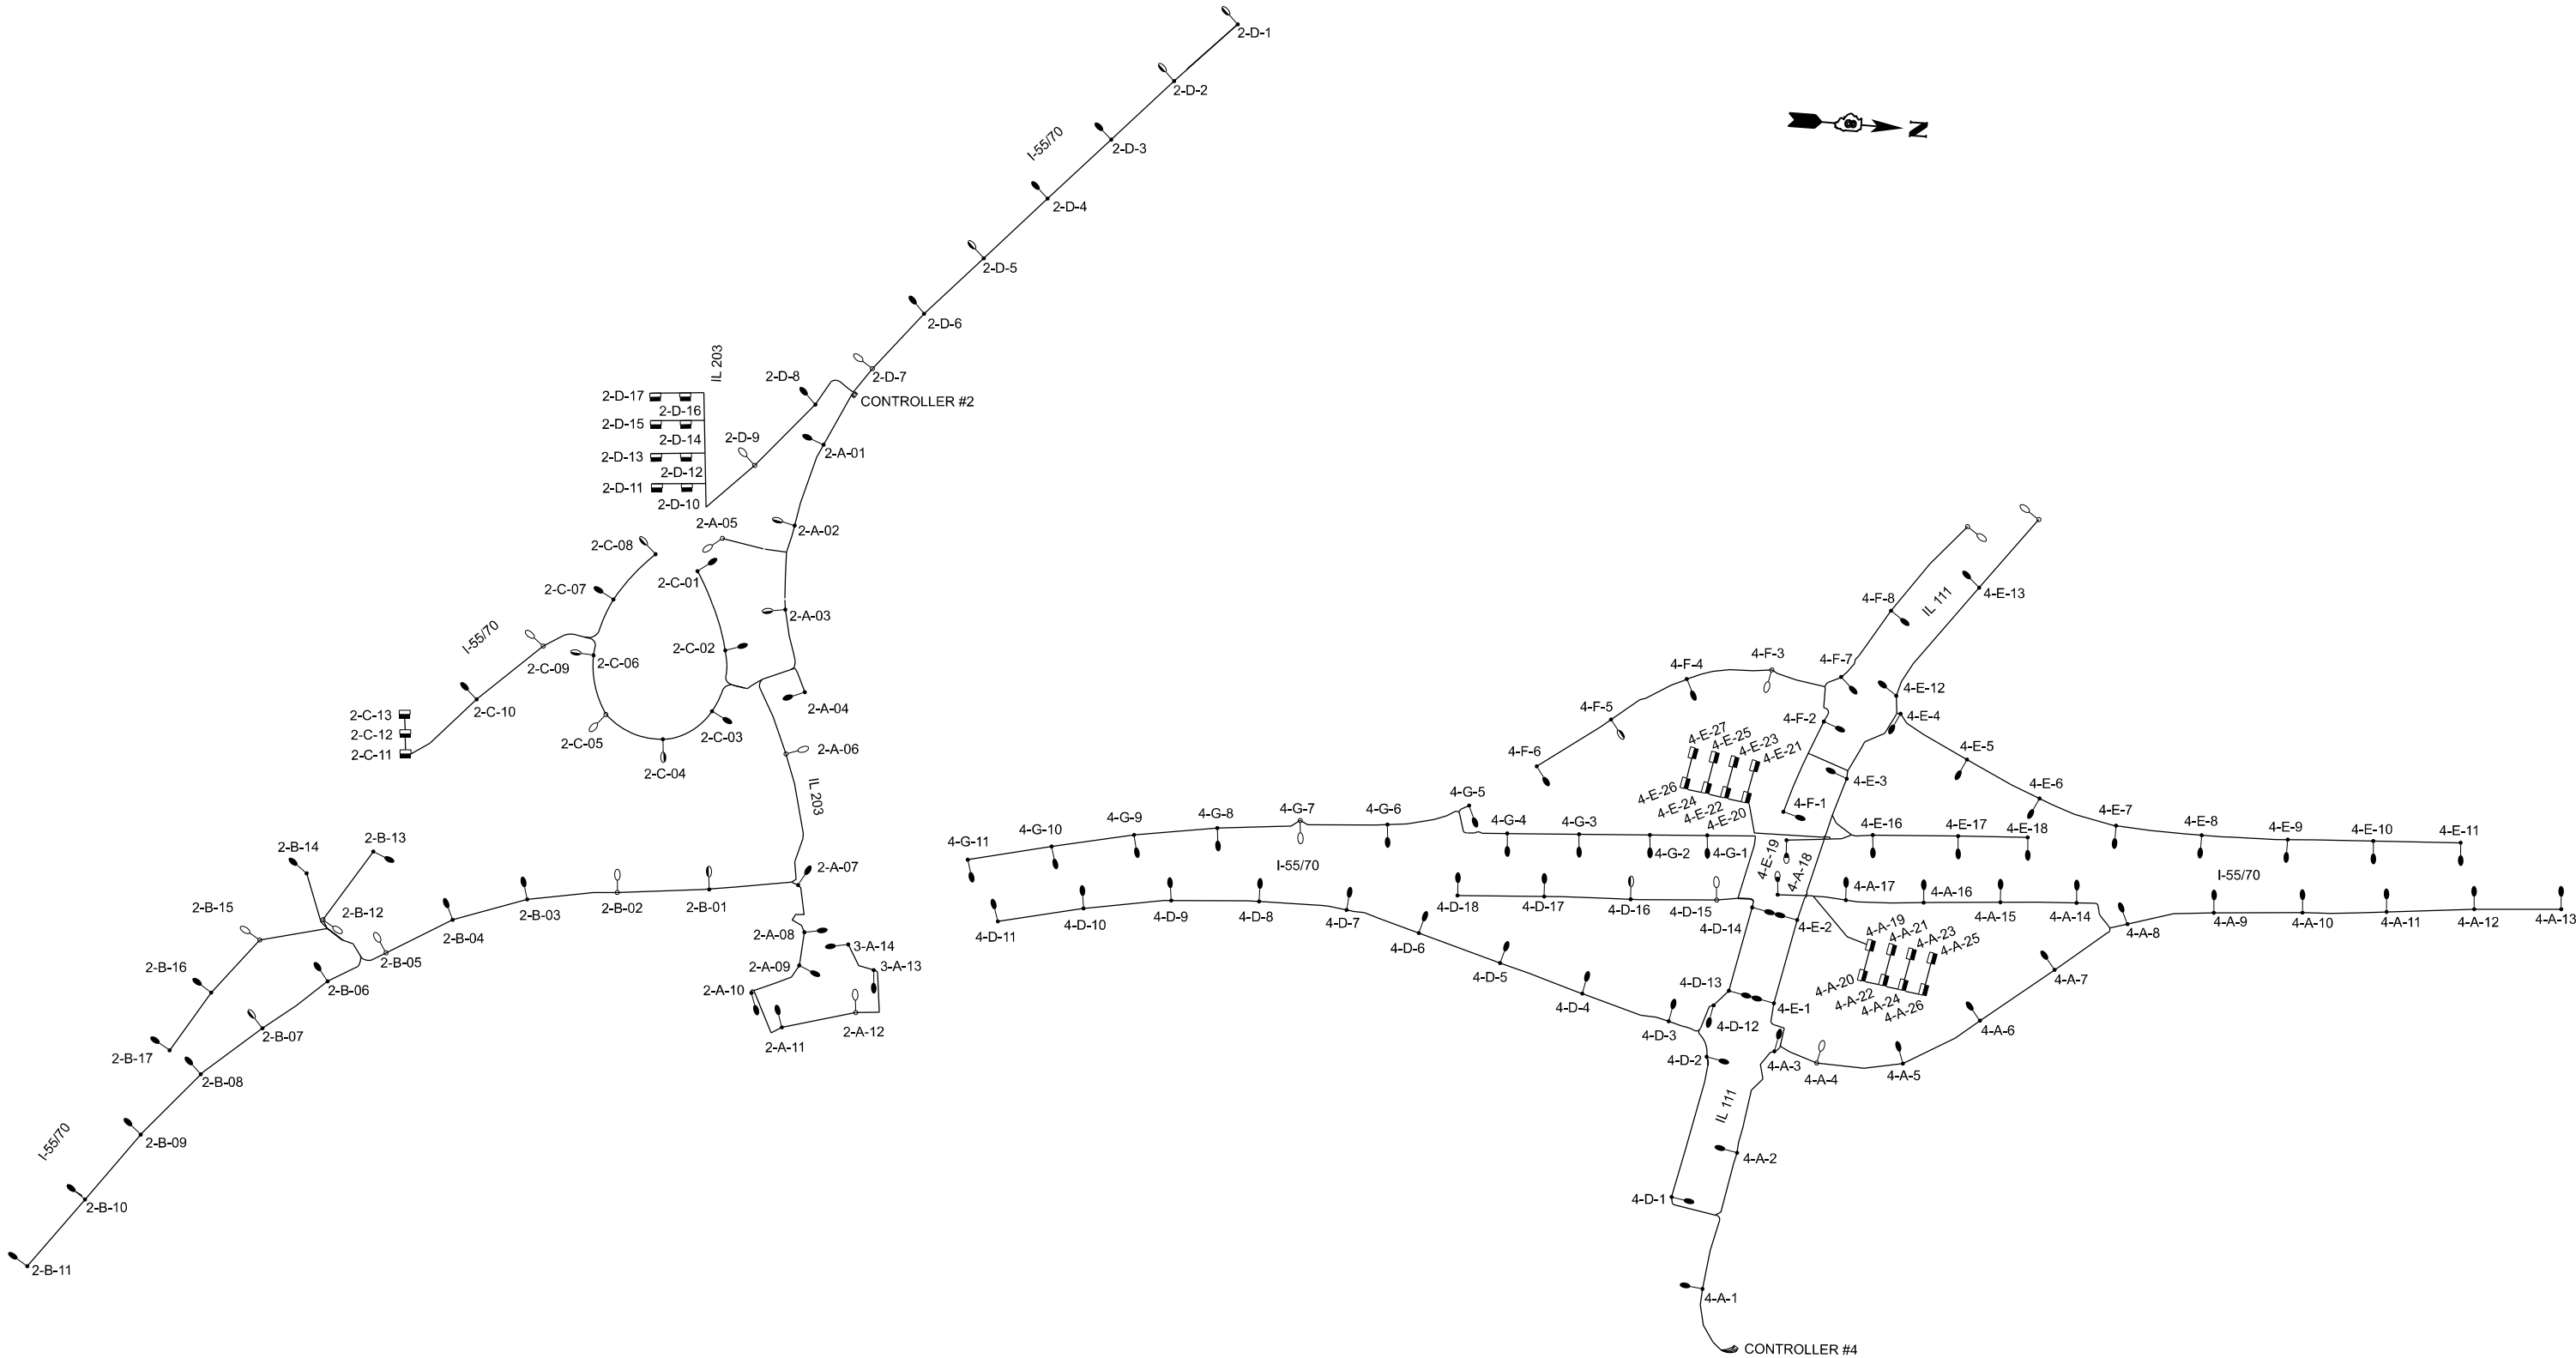



Luminaire Performance Table



Project

Date	Contract Number	Section Number	County
06/20/25	76E84	82-(5,6)RS-2, 60-6RS-2	Madison
Marked Route Number		Municipality	
I55/70		IDOT	

Roadway

Lane Width	# of Lanes	Median Width	I.E.S. Surface Classification	Q-Zero Value
12	3	N/A	R3	0.07

Structure

Mounting Height	Arm Length	Set-Back	Number of Luminaires (Highmast & Sign Lighting Only)
50	15	18	

Luminaire

Description	I.E.S. Lateral Distribution	I.E.S. Vertical Distribution	
OUTPUT DESIGNATION H	TYPE III	MEDIUM	
Total Light Loss Factor (LLF)	B-U-G Rating	Shields	Dimming Protocol
0.7	B4-U0-G4	N/A	0-10V

Layout

Spacing (to Nearest 5 ft)	Configuration (Opposite, Staggered, 1 Sided, or Median)
210	1 SIDED

Performance

Average Illuminance, E_{AVE} (fc)	Uniformity Ratio, E_{AVE}/E_{MIN}		
N/A	N/A		
Average Luminance, L_{AVE} (cd/m ²)	Uniformity Ratio, L_{AVE}/L_{MIN}	Uniformity Ratio, L_{MAX}/L_{MIN}	Veiling Luminance Ratio, L_v/L_{AVE}
0.9	1.7	2.6	Less than or equal to 0.3:1

Light Tresspass

Distance to ROW (behind pole)	Max. Horizontal Illuminance at ROW, E_H	Max. Vertical Illuminance at ROW, E_v
N/A	N/A	N/A

Notes

- Set-Back is from Edge of Pavement (white line) except for sign luminaires when it is vertical and horizontal distance from the sign to the luminaire.
- Lighting calculations shall be performed with all luminaires oriented toward and perpendicular to the roadway.
- Total Light Loss Factor (LLF) = the product of "Lumen Maintenance" (LLD) = 0.9, "Dirt Depreciation" (LDD) = 0.8, and "Equipment Factors" (EF) = 0.95.
- Performance requirements shall be the minimum acceptable standards of photometric performance for the luminaire, based on the given conditions listed above.

Printed 06/24/25

BDE 5630 (04/10/19)

MODEL: S\MODEL\NAMES
FILE NAME: D876E84-15570-sht-LT-Q1.dgn



USER NAME = jacobspw18ics03\$	DESIGNED -	REVISED -
	DRAWN -	REVISED -
PLOT SCALE = 0.16666667" / in.	CHECKED -	REVISED -
PLOT DATE = 10/2/2025	DATE - 2025/10/03	REVISED -


STATE OF ILLINOIS
DEPARTMENT OF TRANSPORTATION

PROPOSED LUMINAIRE PERFORMANCE TABLES

SCALE: NTS SHEET 31 OF 31 SHEETS STA. TO STA.

F.A.I. RTE.	SECTION	COUNTY	TOTAL SHEETS	SHEET NO.
70	Section82-(5,6)RS-2, 60-6RS-2	MADISON & ST. CLAIR	678	371
CONTRACT NO. 76E84				
		ILLINOIS	FED. AID PROJECT	

No Salvage.

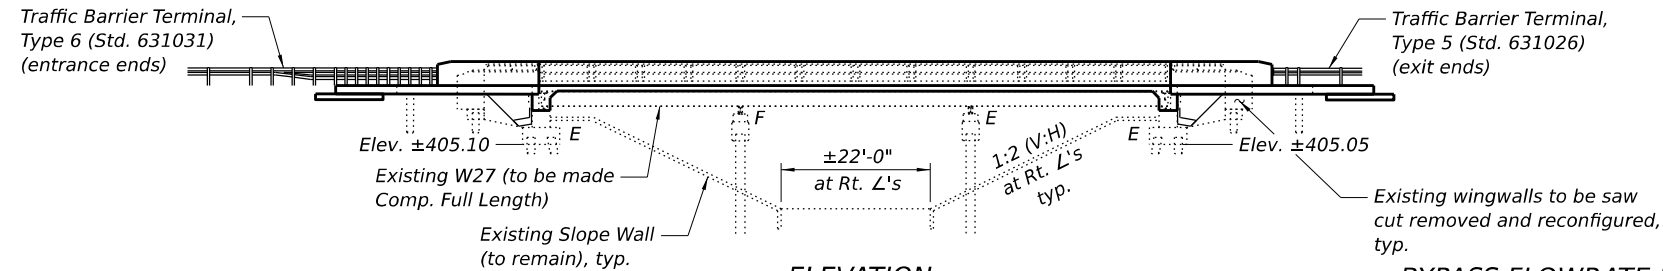

BYPASS FLOWRATE FROM BRIDGE LIMITS
(END OF APPROACH SLAB) TO ROADWAY

	NW Curbline	SW Curbline	NE Curbline	SE Curbline
Q (C.F.S.) SN 082-0018	0	0	0.24	0.24
Q (C.F.S.) SN 082-0019	0	0	0.99	0.04

SCOPE OF WORK


1. Remove and replace bridge decks and add shear studs to existing beams to make them composite.
2. Remove approach pavements including removal of buried pile bent caps and replace with bridge approach slabs.
3. Remove abutment backwalls and convert to semi-integral abutments, while providing new drainage system behind abutments.
4. Remove and reconfigure wingwalls for construction of new approach slabs. Rebuild concrete slope walls around newly configured wingwalls.
5. Formed concrete repair on EB and WB Pier Cap.
6. Remove end diaphragms and supporting clip angles.
7. Remove and replace existing approach guardrail terminals.
8. Remove and replace guardrail end terminals.
9. Remove existing floor drains and connections to beams. Install new floor drains and drainage scuppers.
10. Clean and paint fascia beams and beam ends and abutment bearings.
11. Remove attached abandoned utilities.

LOADING HL-93

Allow 25#/sq. ft. for future wearing surface.

SEISMIC DATA

Seismic Retrofit Category (SRC) = B
Design Spectral Acceleration at 1.0 sec. (SD1) = 0.241g
Design Spectral Acceleration at 0.2 sec. (SDS) = 0.494g
Soil Site Class = D
Performance Level (PL) = PL 1

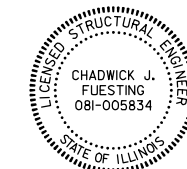


DESIGN SPECIFICATIONS

(New Construction)
2024 AASHTO LRFD Bridge Design
Specifications, 10th Edition

(Existing Construction)
2002 AASHTO Standard Specifications
for Highway Bridges, 17th Edition

2006 Seismic Retrofitting Manual
for Highway Structures:
Part 1 - Bridges (FHWA-HRT-06-032)

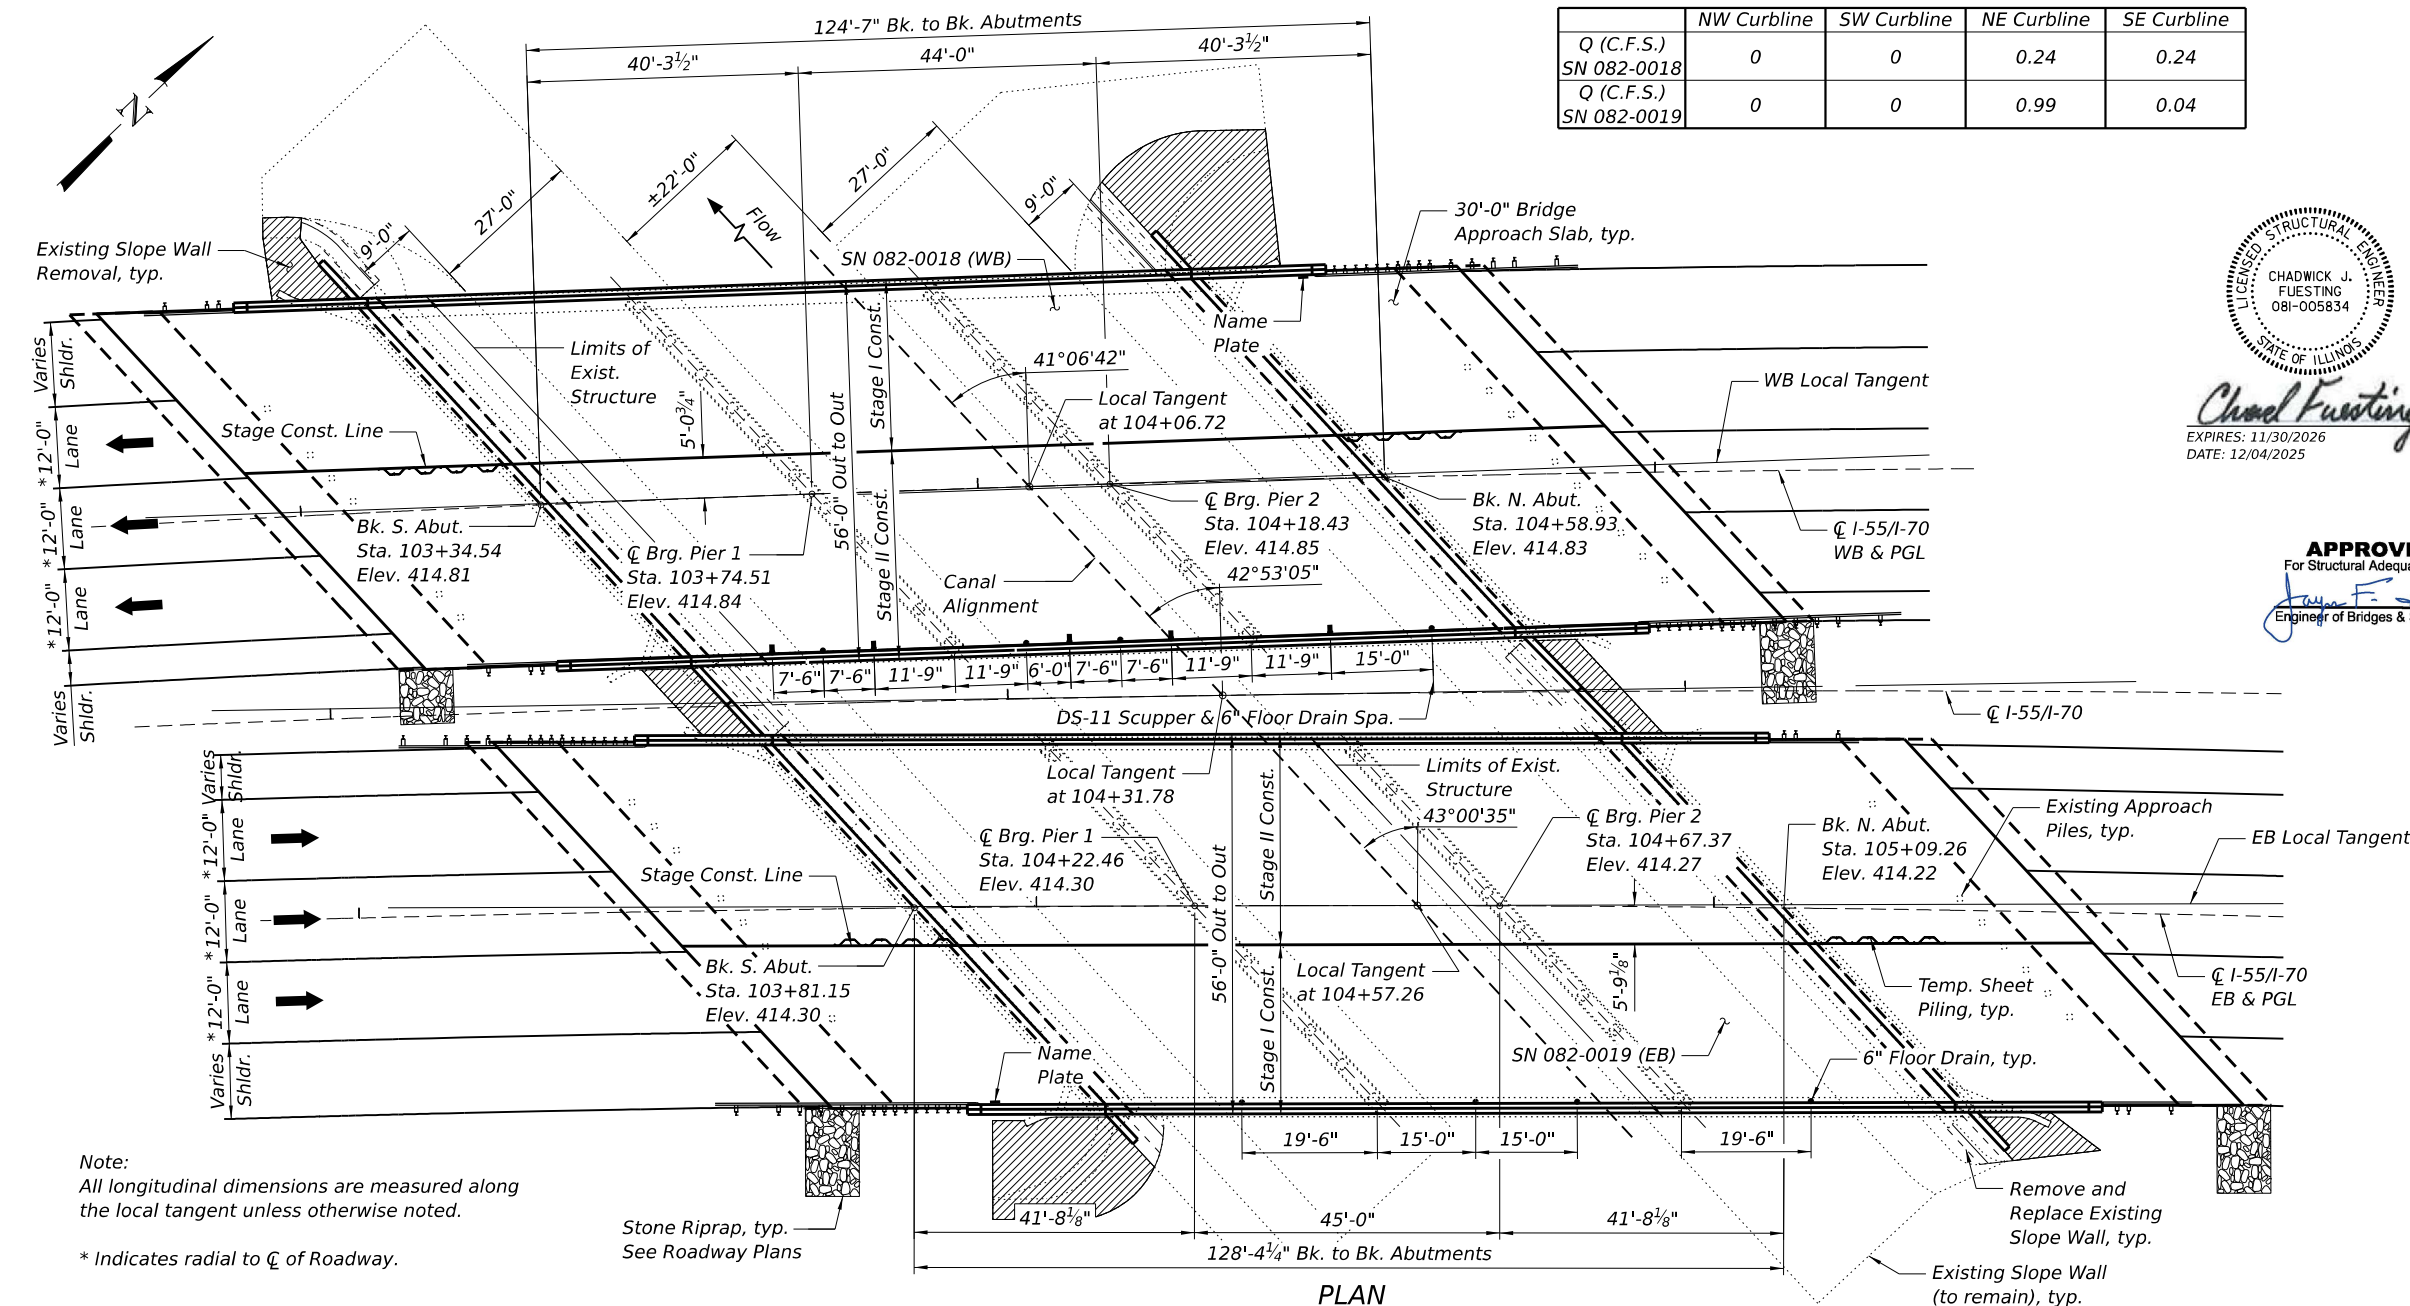


Note:
All longitudinal dimensions are measured along
the local tangent unless otherwise noted.

* Indicates radial to C of Roadway.

STATE OF ILLINOIS
DEPARTMENT OF TRANSPORTATION

GENERAL PLAN & ELEVATION
STRUCTURE NO. 082-0018 (WB) & 082-0019 (EB)

GENERAL PLAN AND ELEVATION
I-55 / I-70 & US 40
OVER DRAINAGE TO CAHOKIA CANAL
F.A.I. 70 - SEC. 82-(5,6)RS-2
MADISON & ST. CLAIR COUNTY
STATION 104+31.78
STRUCTURE NO. 082-0018 (WB)
STRUCTURE NO. 082-0019 (EB)

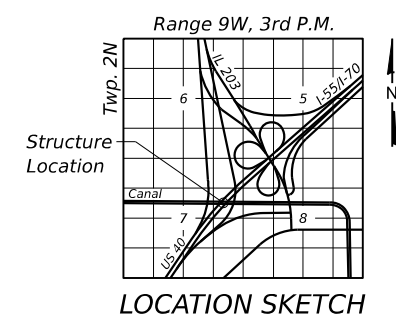MODEL: \$MODELNAME\$
FILE NAME: D876F84-001-0018-0019.GPF.dgn

Jacobs
525 West Monroe
Suite 1600
Chicago, IL 60661
(312) 251-3000

USER NAME = jacobspw18cs09\$	DESIGNED - CJF	REVISED -
	DRAWN - EAK	REVISED -
PLOT SCALE = 0,16666667' / in.	CHECKED - ED	REVISED -
PLOT DATE = 12/4/2025	DATE - 2025/10/03	REVISED -

GENERAL PLAN & ELEVATION STRUCTURE NO.082-0018 (WB) & 082-0019 (EB)					F.A.I. RTE.	SECTION	COUNTY	TOTAL SHEETS	SHEET NO.
					70	Section82-(5,6)RS-2, 60-6RS-2	MADISON & ST. CLAIR	678	372
					CONTRACT NO. 76E84				
SCALE: NTS	SHEET	1	OF	39	SHEETS	STA.	TO STA.		

GENERAL NOTES

No field welding is permitted except as specified in the contract documents.
Reinforcement bars designated (E) shall be epoxy coated.
The finishing machine rails shall be placed on the top of the top flange of the exterior beams within the deck pour. Beam blocks shall be placed between beams at all tie locations in each bay for the full width of the deck pour.
Prior to pouring the new concrete deck, all heavy or loose rust, loose mill scale, and other loose detrimental foreign material shall be removed from the surfaces in contact with concrete (SSPC - SP3 standards). Tightly adhered paint may remain unless otherwise noted. Removal shall be accomplished by methods that will not damage the steel and the cost will be paid for according to Article 109.04 of the Standard Specifications.
As directed by the Engineer, existing construction accessories welded to the top flange of beams and girders shall be removed. The weld areas shall be ground flush and inspected for cracks using magnetic particle testing (MT) or dye penetrant testing (PT) by qualified personnel approved by the Engineer. Any cracks that cannot be removed by grinding ¼ in. deep shall be identified and reported to the Bureau of Bridges & Structures for further disposition. The cost of removing welded accessories, grinding and inspecting weld areas and grinding cracks will be paid for according to Article 109.04 of the Standard Specifications.
Plan dimensions and details relative to the existing structure have been taken from existing plans are subject to nominal construction variations. The Contactor shall field verify existing dimensions and details affecting new construction and make necessary approved adjustments prior to construction or ordering of materials. Such variations shall not be cause for additional compensation for a change in scope of the work, however, the Contractor will be paid for the quantity actually furnished at the unit price bid for the work.
Layout of the slope protection system may be varied to suit ground conditions in the field as directed by the Engineer.
Cleaning and painting of the existing structural steel shall be as specified in the special provision for "Cleaning and Painting Existing Steel Structures". All beams, bearings and other structural steel within 7 ft of the beam ends and the fascia beams shall be cleaned per Near White Blast Cleaning - SSPC-SP10.
The designated areas cleaned per near White Blast Cleaning shall be painted according to the requirements of the Organic Zinc-Rich Primer/Epoxy Intermediate Coat/Urethane Topcoat (OZ/E/U). The color of the final finish coat for all interior steel surfaces shall be Gray, Munsell No 5B 7/1. The color of the final finish coat for the exterior and bottom flange of the fascia beams shall be Gray (Munsell No. 5B 7/1).
Containment of cleaning residue is required to control nuisance dust. See special provisions.
SSPC QP1 Contractor Certification is required for this Contract.

INDEX OF SHEETS

- 1 General Plan & Elevation
- 2 General Data
- 3 Section Thru Abut., Temp. Sheet Piling & Appr. Slab Removal
- 4 Stage Construction Details
- 5 Temporary Concrete Barrier
- 6 Top of Slab Elevations Layout
- 7-9 Top of Slab Elevations
- 10 Westbound Top of Approach Slab Elevations
- 11 Eastbound Top of Approach Slab Elevations
- 12 Westbound Superstructure
- 13 Westbound Superstructure Details
- 14 Eastbound Superstructure
- 15 Eastbound Superstructure Details
- 16 Westbound South Diaphragm Details
- 17 Westbound North Diaphragm Details
- 18 Eastbound South Diaphragm Details
- 19 Eastbound North Diaphragm Details
- 20 Westbound Bridge Approach Slab Details
- 21 Eastbound Bridge Approach Slab Details
- 22 Bridge Approach Slab Details
- 23 Westbound Structural Steel
- 24 Eastbound Structural Steel
- 25 Structural Steel Details
- 26 Westbound North Abutment Removal Details
- 27 Westbound South Abutment Removal Details
- 28 Eastbound North Abutment Removal Details
- 29 Eastbound South Abutment Removal Details
- 30 Westbound South Abutment
- 31 Eastbound South Abutment
- 32 Westbound North Abutment
- 33 Eastbound North Abutment
- 34 Existing Slope Wall Removal
- 35 Slope Wall Replacement
- 36 Pier Repair Details
- 37 Bar Splicer Assembly and Mechanical Splicer Details
- 38 Concrete Parapet Slipforming Option
- 39 Drainage Scuppers, DS-11

TOTAL BILL OF MATERIAL

ITEM	UNIT	SUPER 082-0018 (WB)	SUPER 082-0019 (EB)	SUB 082-0018 (WB)	SUB 082-0019 (EB)	TOTAL
Concrete Removal	Cu. Yd.	-	-	44.8	49.5	94.3
Slope Wall Removal	Sq. Yd.	-	-	193	129	322
Removal of Existing Concrete Deck No. 1	Each	1	-	-	-	1
Removal of Existing Concrete Deck No. 2	Each	-	1	-	-	1
Structure Excavation	Cu. Yd.	-	-	348	321	669
Floor Drains	Each	4	4	-	-	8
Concrete Structures	Cu. Yd.	-	-	60.2	61.0	121.2
Concrete Superstructure	Cu. Yd.	281.0	289.2	-	-	570.2
Bridge Deck Grooving	Sq. Yd.	1,049	1,071	-	-	2,120
Protective Coat	Sq. Yd.	1,242	1,268	-	-	2,510
Concrete Superstructure (Approach Slab)	Cu. Yd.	153.4	153.4	-	-	306.8
Stud Shear Connectors	Each	6,264	6,480	-	-	12,744
Reinforcement Bars, Epoxy Coated	Pound	124,710	127,000	3,720	3,350	258,780
Bar Splicers	Each	627	644	-	-	1271
Slope Wall 6 Inch	Sq. Yd.	-	-	119	96	215
Name Plates	Each	1	1	-	-	2
Temporary Sheet Piling	Sq. Ft.	-	-	517	505	1022
Granular Backfill for Structures	Cu. Yd.	-	-	240	233	473
Geocomposite Wall Drain	Sq. Yd.	-	-	127	124	251
Pipe Underdrains for Structures 4"	Foot	-	-	185	189	374
Concrete Removal (Special)	Cu. Yd.	-	-	7.6	7.6	15.2
Structural Steel Removal	Pound	5,760	5,920	-	-	11,680
Containment and Disposal of Non-Lead Paint Cleaning Residues No. 1	L. Sum	1	-	-	-	1
Containment and Disposal of Non-Lead Paint Cleaning Residues No. 2	L. Sum	-	1	-	-	1
Bar Terminators	Each	114	114	-	-	228
Drainage Scuppers, DS-11	Each	5	-	-	-	5
Cleaning and Painting Steel Bridge No. 1	L. Sum	1	-	-	-	1
Cleaning and Painting Steel Bridge No. 2	L. Sum	-	1	-	-	1
Structural Repair of Concrete (Depth Equal to or Less Than 5 inches)	Sq. Ft.	-	-	3	8	11
Approach Slab Removal	Sq. Yd.	-	-	374	374	748

STA. 104+31.78
RE-BUILT 202_BY
STATE OF ILLINOIS
F.A.I. RT. 70 SEC.
82-(5,6)RS-2
LOADING HL-93
STR. NO. 082-0018

STA. 104+31.78
RE-BUILT 202_BY
STATE OF ILLINOIS
F.A.I. RT. 70 SEC.
82-(5,6)RS-2
LOADING HL-93
STR. NO. 082-0019


NAME PLATE

See Std. 515001


Existing Name Plates shall be cleaned and relocated next to new Name Plate. Cost included with Name Plates.

CURVE DATA


CL I-55/I-70	CL I-55/I-70 WB	CL I-55/I-70 EB
P.I. Sta. = 103+12.57 Δ = 14°20'45" (RT) D = 00°59'20" R = 5,793.36' T = 729.09' L = 1450.55' E = 45.70' SE = 1.56% P.C. Sta. = 95+83.48 P.T. Sta. = 110+34.04	P.I. Sta. = 103+80.88 Δ = 14°20'45" (RT) D = 01°00'00" R = 5,729.58' T = 721.06' L = 1434.58' E = 45.19' SE = 1.56% P.C. Sta. = 96+59.82 P.T. Sta. = 110+94.40	P.I. Sta. = 102+40.86 Δ = 14°20'45" (RT) D = 01°00'00" R = 5,729.58' T = 721.06' L = 1434.58' E = 45.19' SE = 1.56% P.C. Sta. = 95+19.80 P.T. Sta. = 109+54.38

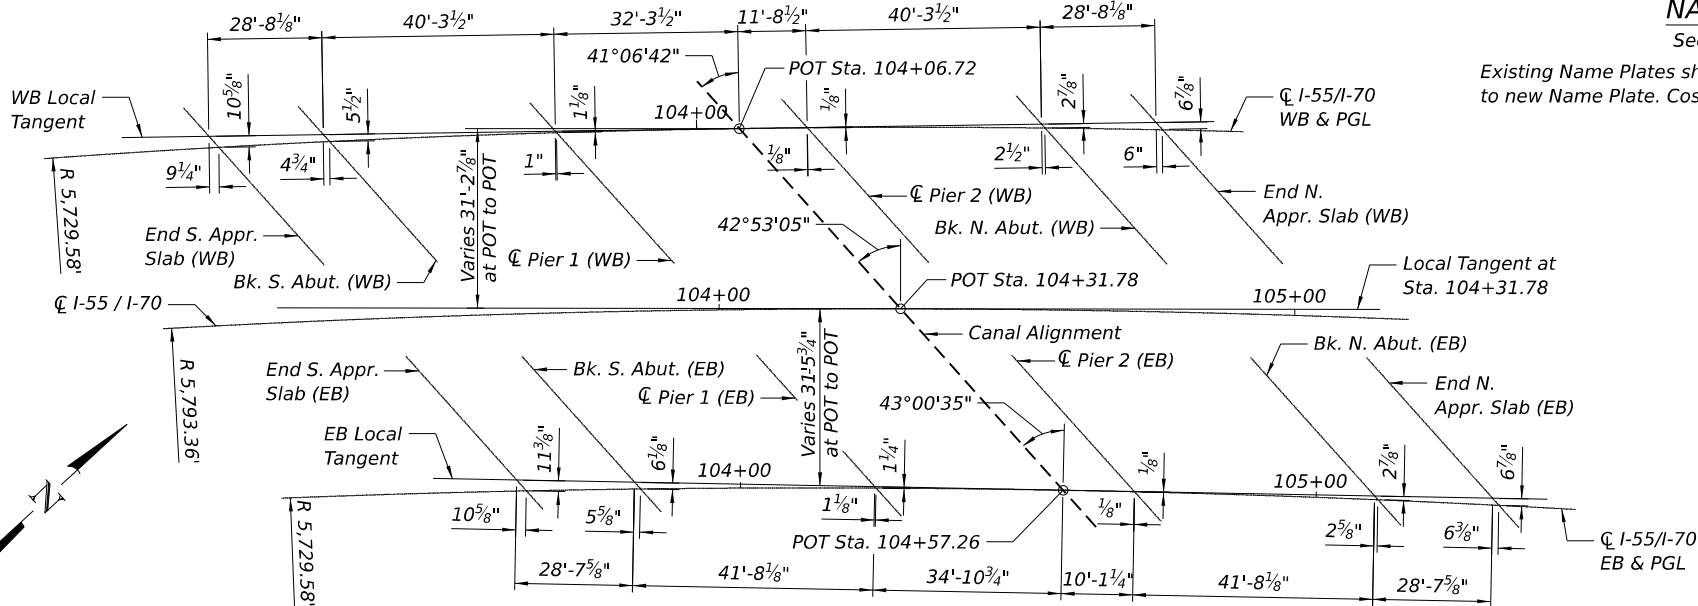

OFFSET SKETCH

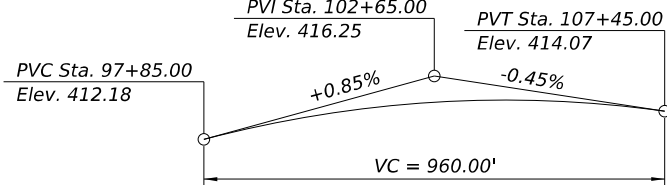

PROFILE GRADE
(Along CL I-55/I-70 WB)

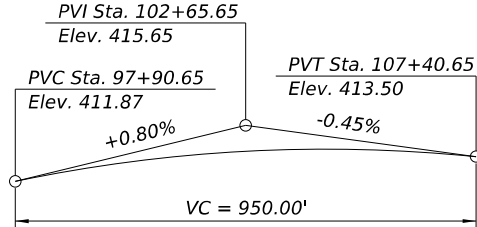

PROFILE GRADE
(Along CL I-55/I-70 EB)

MODEL: S\MODEL\NAMES
FILE NAME: D87BE84-002-0018-0019-GENERAL.dgn




USER NAME = jacobspw18ics108	DESIGNED - CJF	REVISED -
	DRAWN - EAK	REVISED -
PLOT SCALE = 0.16666667" / in.	CHECKED - ED	REVISED -
PLOT DATE = 12/4/2025	DATE - 2025/10/03	REVISED -

STATE OF ILLINOIS
DEPARTMENT OF TRANSPORTATION


GENERAL DATA
STRUCTURE NO. 082-0018 (WB) & 082-0019 (EB)

SCALE: NTS SHEET 2 OF 39 SHEETS STA. TO STA.


F.A.I. RTE.	SECTION	COUNTY	TOTAL SHEETS	SHEET NO.
70	Section82-(5,6)RS-2, 60-6RS-2	MADISON & ST. CLAIR	678	373
CONTRACT NO. 76E84				
ILLINOIS FED. AID PROJECT				

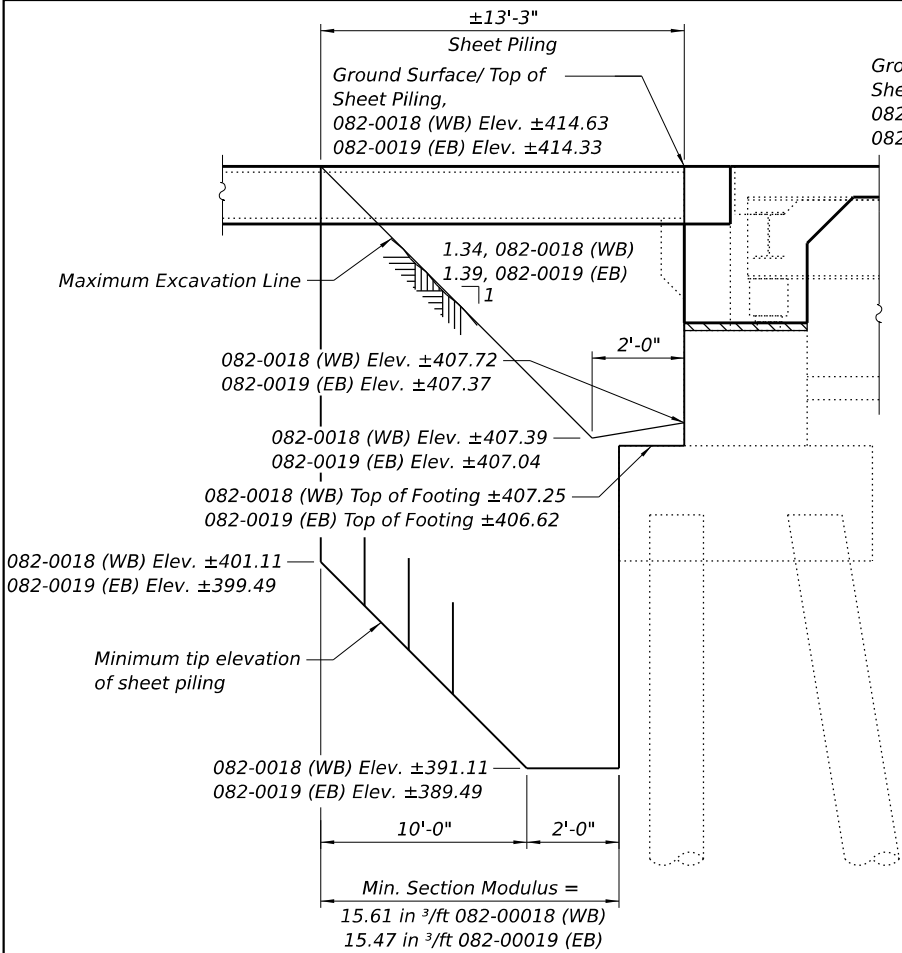

**SOUTH ABUTMENT
TEMPORARY SHEET PILING**
(Looking West)

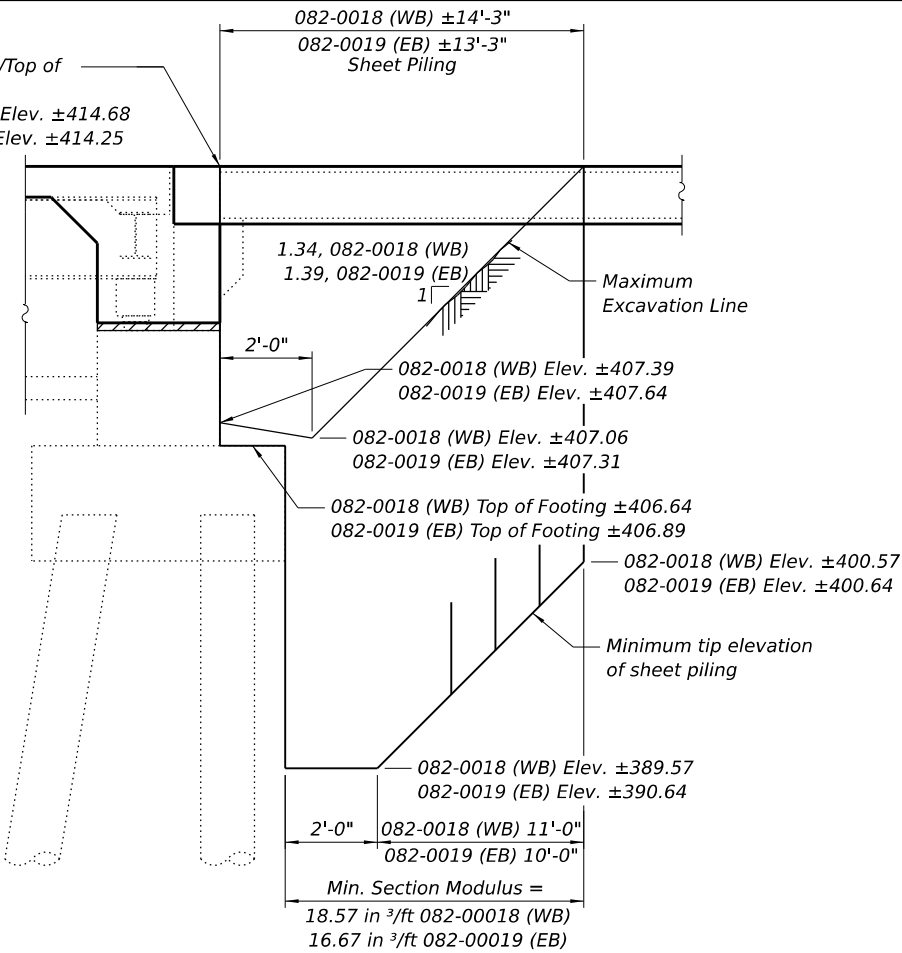


**NORTH ABUTMENT
TEMPORARY SHEET PILING**
(Looking West)

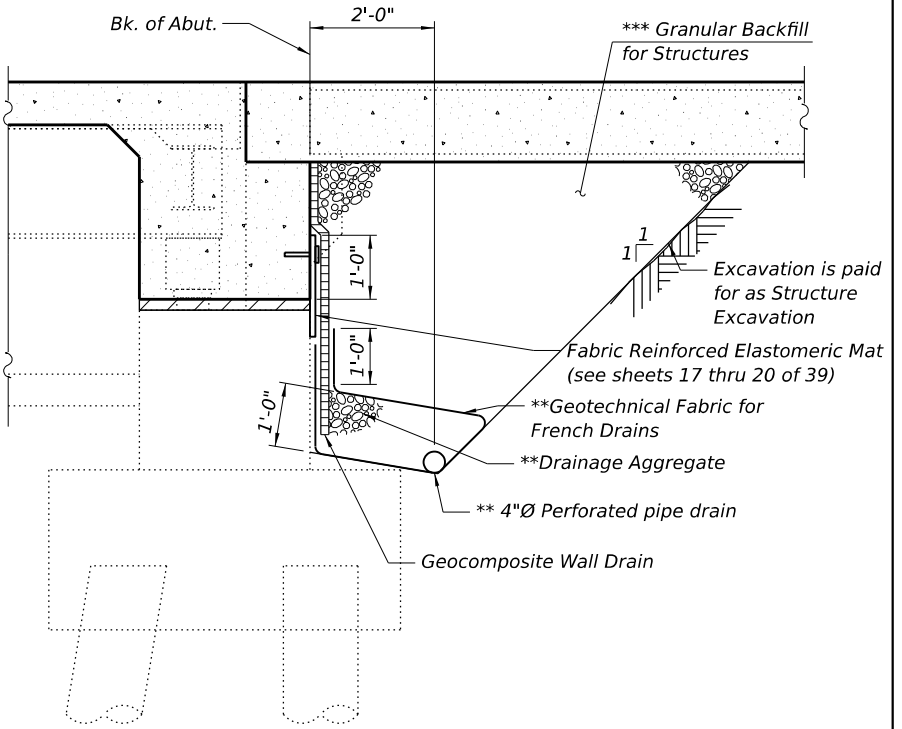

SECTION THRU SEMI-INTEGRAL ABUTMENT
(Horizontal dimensions at right angles)
(North Abutments shown; South Abutments similar)

** Included in the cost of Pipe Underdrains for Structures.
*** Granular Backfill behind abutments shall be compacted according to Article 205.06 of the Standard Specifications.
No compaction is allowed 2'-0" behind the Back of Abutment.

Note:
All drainage system components shall extend to 2'-0" from end of each wingwall except an outlet pipe shall extend until intersecting with the side slopes. The pipes shall drain into concrete headwalls. (See Article 601.05 of the Standard Specifications and Highway Standard 601101).

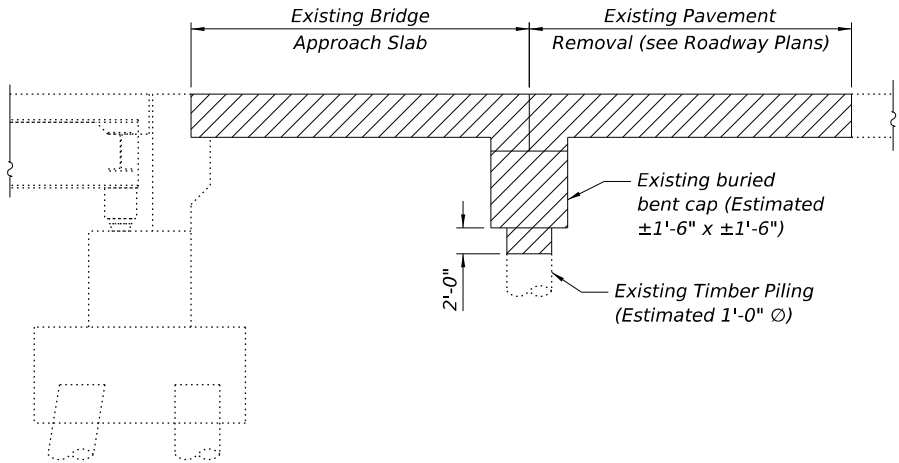

APPROACH SLAB REMOVAL
Removal of the existing approach slab shall be paid for as Approach Slab Removal. The removal of the existing buried bent cap shall include removal of the top 2'-0" of existing piling and shall be paid for as Concrete Removal (Special). (See Sheets 26 thru 29 of 39 for additional removal details.)

Notes:
If the Contractor chooses to alter the temporary cantilevered sheet piling design requirements shown on the plans, a design submittal including plan details and calculations will be required for review and acceptance by the Engineer.

The Contractor shall connect the first sheet to the existing abutment wall to ensure stability of sheets driven to the top of the existing footing. This connection shall be reviewed and accepted by the Engineer and included in the cost for Temporary Sheet Piling.

BILL OF MATERIAL (WB)

ITEM	UNIT	TOTAL
Temporary Sheet Piling	Sq. Ft.	517
Granular Backfill for Structures	Cu. Yd.	240
Geocomposite Wall Drain	Sq. Yd.	127
Pipe Underdrains for Structures 4"	Foot	185
Approach Slab Removal	Sq. Yd.	374

BILL OF MATERIAL (EB)

ITEM	UNIT	TOTAL
Temporary Sheet Piling	Sq. Ft.	505
Granular Backfill for Structures	Cu. Yd.	233
Geocomposite Wall Drain	Sq. Yd.	124
Pipe Underdrains for Structures 4"	Foot	189
Approach Slab Removal	Sq. Yd.	374

MODEL: S:\MODEL\NAMES
FILE NAME: D87BEB4-003-0018-0019-TEMP SHEET PILING.dgn

Jacobs
525 West Monroe
Suite 1600
Chicago, IL 60661
(312) 251-3000


USER NAME = jacobspw18ics09\$	DESIGNED - CJF	REVISED -
	DRAWN - EAK	REVISED -
PLOT SCALE = 0.16666667' / in.	CHECKED - ED	REVISED -
PLOT DATE = 12/4/2025	DATE - 2025/10/03	REVISED -

**STATE OF ILLINOIS
DEPARTMENT OF TRANSPORTATION**

**SECTION THRU ABUT., TEMP SHEET PILING, & APPR. SLAB REMOVAL
STRUCTURE NO. 082-0018 (WB) & 082-0019 (EB)**


SCALE: NTS SHEET 3 OF 39 SHEETS STA. TO STA.

F.A.I. RTE.	SECTION	COUNTY	TOTAL SHEETS	SHEET NO.
70	Section82-(5,6)RS-2, 60-6RS-2	MADISON & ST. CLAIR	678	374
CONTRACT NO. 76E84				
ILLINOIS FED. AID PROJECT				

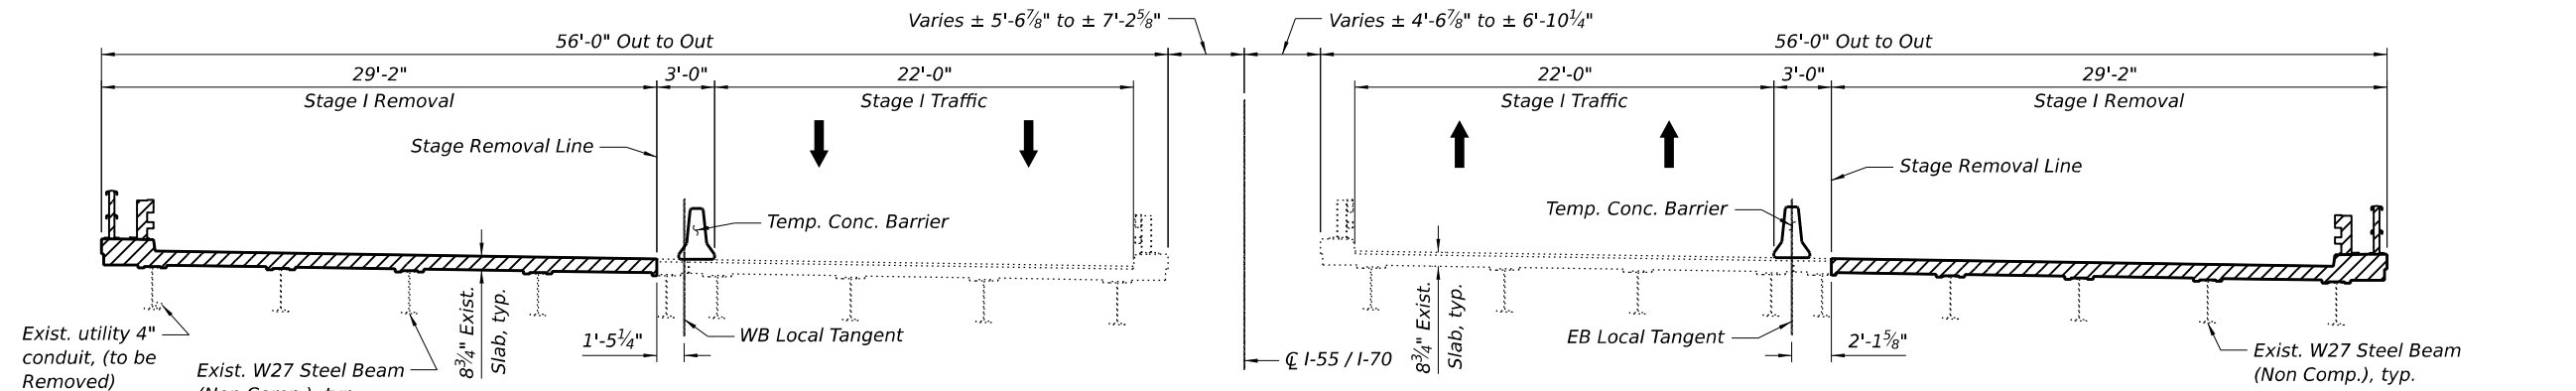


STAGE I TRAFFIC AND REMOVAL WB
(SN 082-0018)

STAGE I TRAFFIC AND REMOVAL EB
(SN 082-0019)

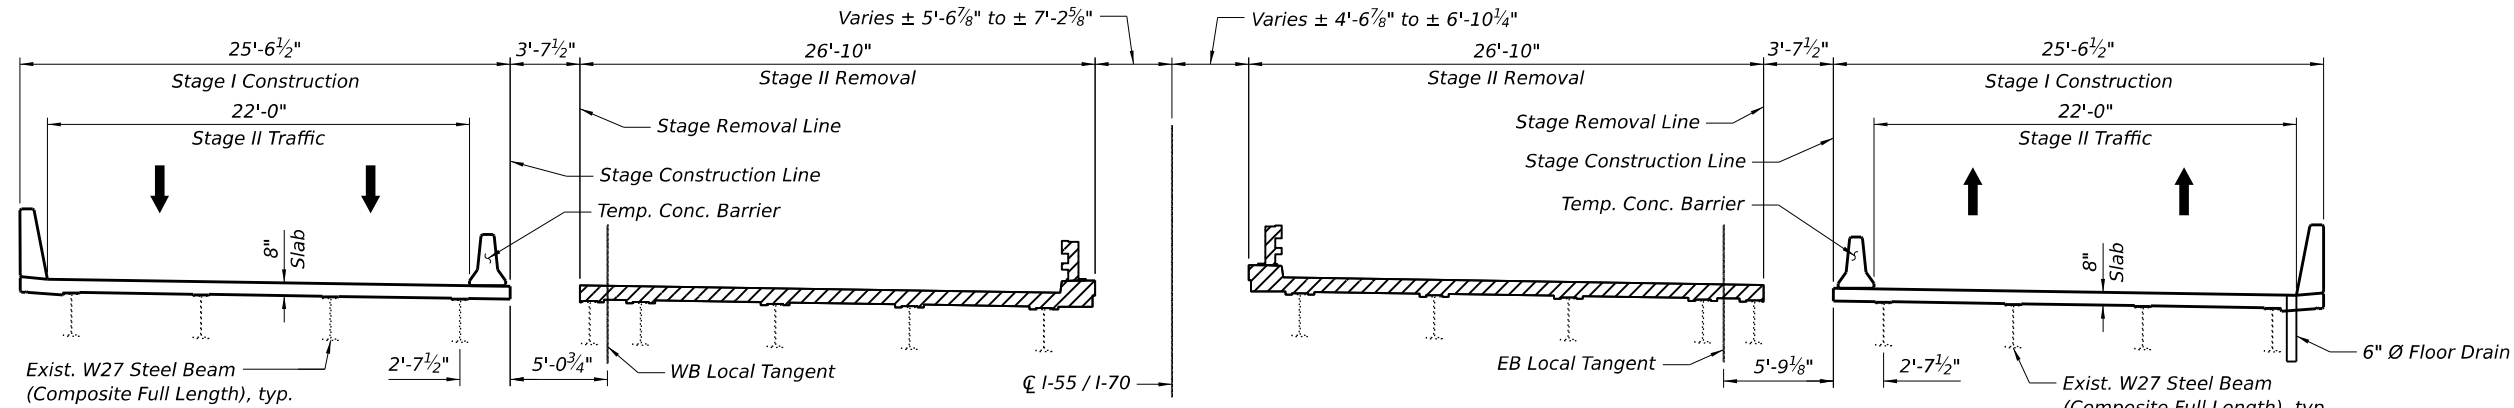

**STAGE I CONSTRUCTION
STAGE II TRAFFIC AND REMOVAL WB**
(SN 082-0018)

**STAGE I CONSTRUCTION
STAGE II TRAFFIC AND REMOVAL EB**
(SN 082-0019)

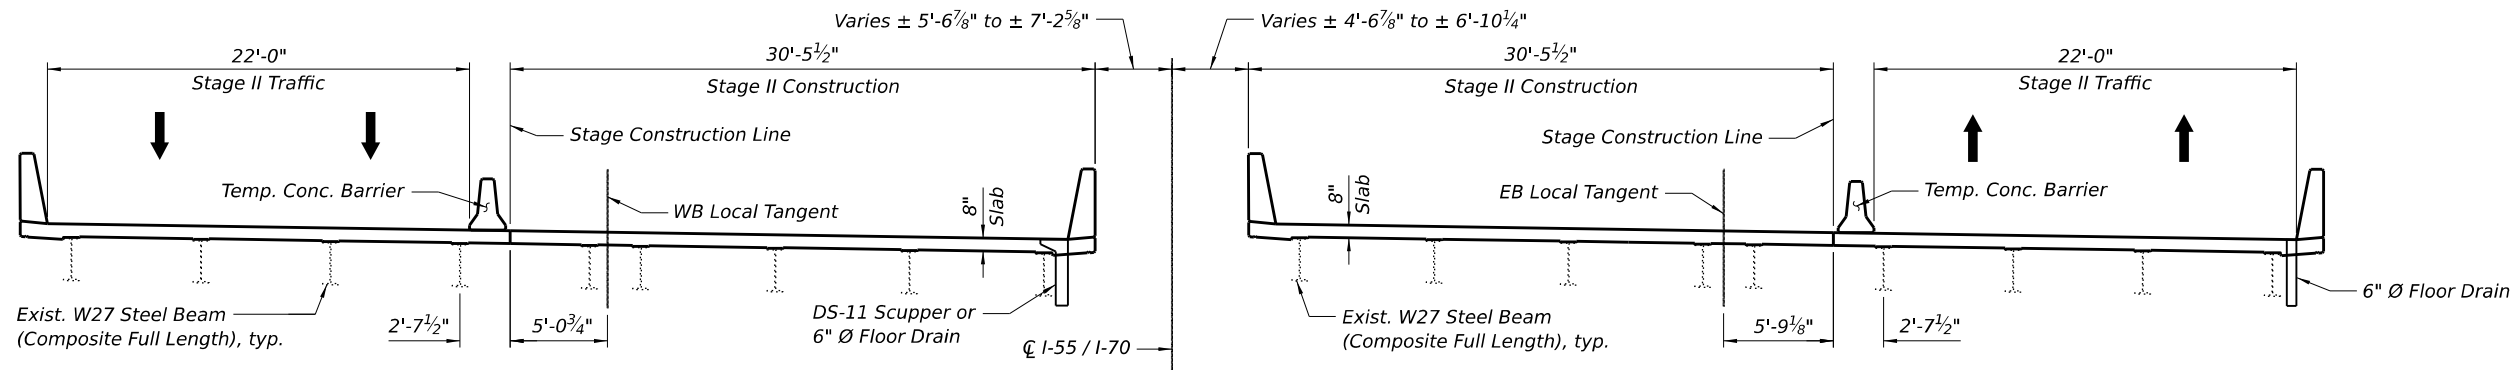

STAGE II CONSTRUCTION AND TRAFFIC WB
(SN 082-0018)

STAGE II CONSTRUCTION AND TRAFFIC EB
(SN 082-0019)

Notes:
Hatch represents limits of Removal.
All sections are looking north.
All transverse dimensions are at right angles to the local tangent, unless noted otherwise.
See Offset Sketch on Sheet 2 of 39 for offsets between tangent lines and $\mathcal{C}$ or PGL's.

MODEL: S:\MODEL\NAMES
FILE NAME: D87E84-004-0018-0019-STAGE.dgn

Jacobs
525 West Monroe
Suite 1600
Chicago, IL 60661
(312) 251-3000


USER NAME = jacobspw18ics105	DESIGNED - CJF	REVISED -
	DRAWN - EAK	REVISED -
PLOT SCALE = 0.16666667' / in.	CHECKED - ED	REVISED -
PLOT DATE = 12/4/2025	DATE - 2025/10/03	REVISED -

**STATE OF ILLINOIS
DEPARTMENT OF TRANSPORTATION**

**STAGE CONSTRUCTION DETAILS
STRUCTURE NO. 082-0018 (WB) & 082-0019 (EB)**


SCALE: NTS SHEET 4 OF 39 SHEETS STA. TO STA.

F.A.I. RTE.	SECTION	COUNTY	TOTAL SHEETS	SHEET NO.
70	Section82-(5,6)RS-2, 60-6RS-2	MADISON & ST. CLAIR	678	375
CONTRACT NO. 76E84				
ILLINOIS FED. AID PROJECT				

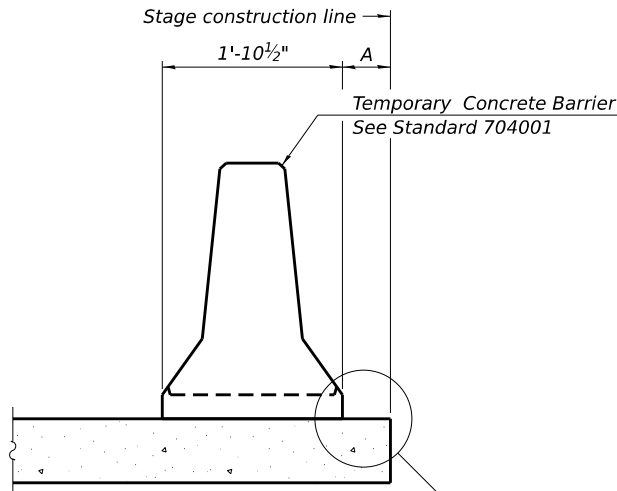


When "A" is 3'-1" or less, the temporary concrete barrier shall be restrained to the new slab according to Detail I, II or III. No restraint is required when "A" is greater than 3'-1".

NEW SLAB OR NEW DECK BEAM

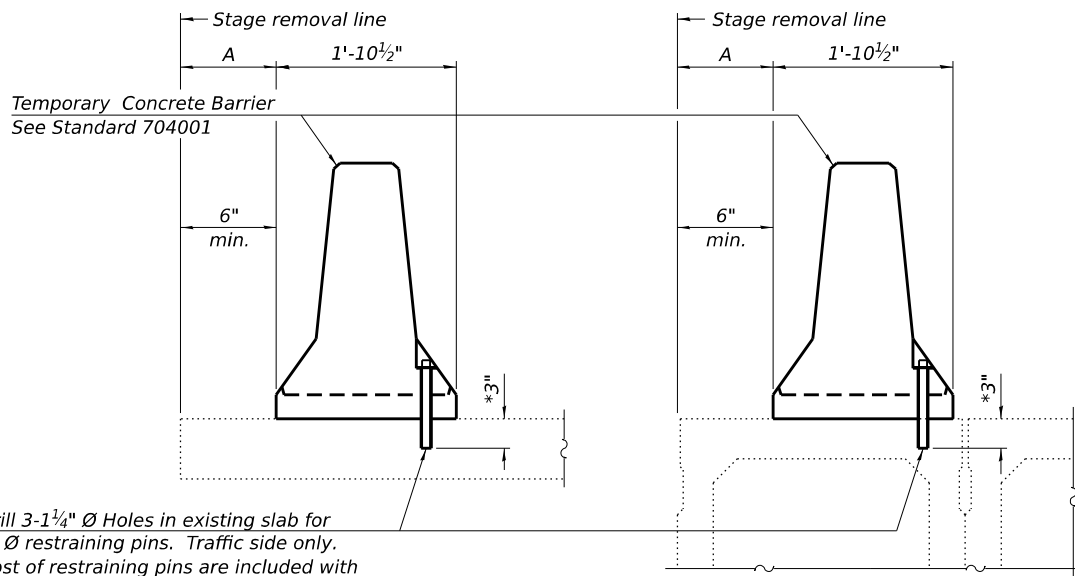


Drill 3-1 1/4" Ø Holes in existing slab for 1" Ø restraining pins. Traffic side only. Cost of restraining pins are included with Temporary Concrete Barrier. No restraint is required when "A" is greater than 3'-1".

EXISTING SLAB

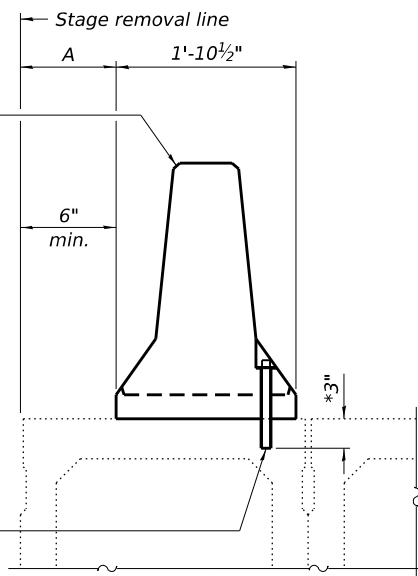


* When hot-mix asphalt wearing surface is present, embedment shall be 3" plus the wearing surface depth.

EXISTING DECK BEAM

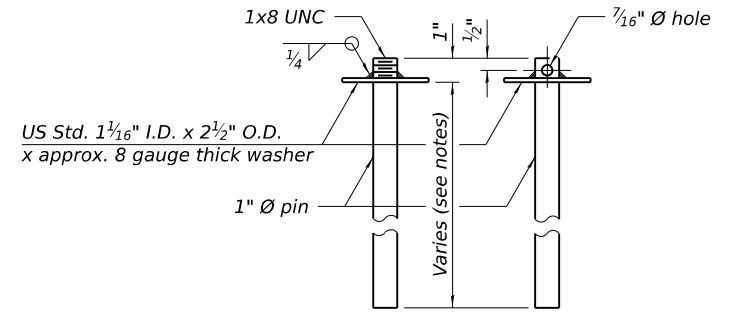


RESTRAINING PIN


SECTIONS THRU SLAB OR DECK BEAM

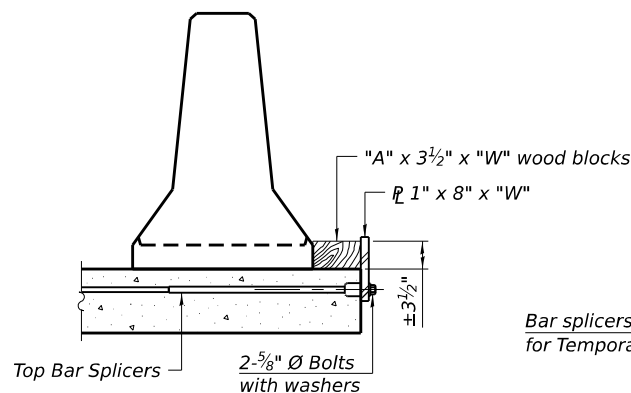


DETAIL I

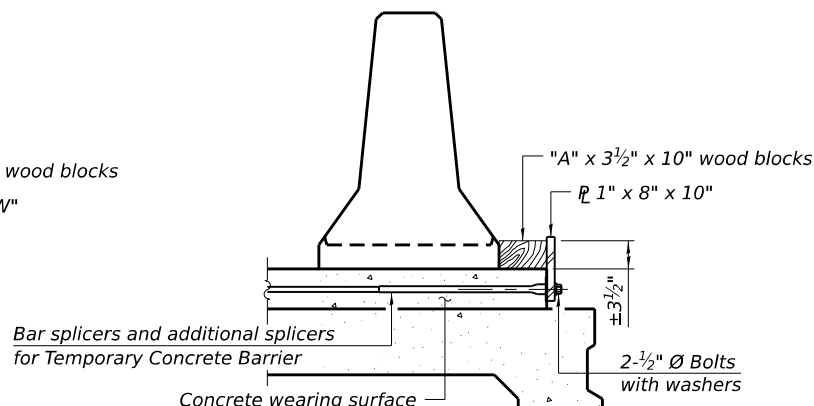

DETAIL II

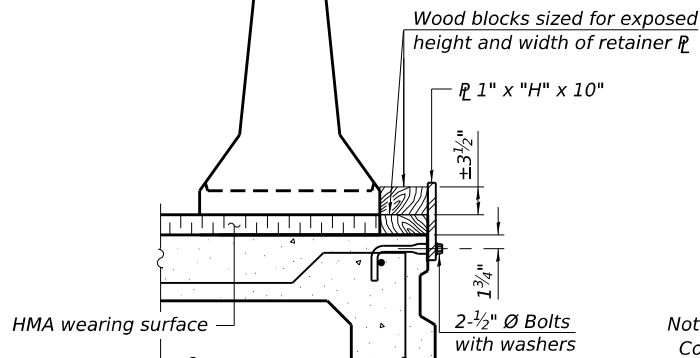

DETAIL III

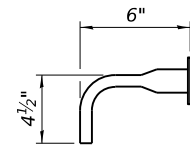


BAR SPLICER FOR #4 BAR - DETAIL III

Notes:
Cost of retainer assembly is included with Temporary Concrete Barrier. A retainer assembly shall be located at the approximate $\bar{C}$ of each temporary concrete barrier.
The retainer plate shall not be removed until the concrete on the adjacent stage is ready to be poured. For Detail III applications the retainer plate shall not be removed until just prior to placing the adjacent beam.
When the 'A' dimension is less than 1 1/2", the wood block shall be omitted and the barrier shall be placed in direct contact with the steel retainer plate. For deck beam applications the minimum required 'A' distance is 6" to accommodate the shear key clamping device.


Detail I - Installation for a new bridge deck or bridge slab.

Detail II - Installation for a new deck beam with an initial concrete wearing surface. Additional bar splicers shall be provided at 6'-0" centers and paired with the bar splicers of the concrete wearing surface reinforcement to accommodate the installation of the retainer assemblies. The cost of the additional bar splicers is included with the concrete wearing surface.

Detail III - Installation for a new deck beam with no initial wearing surface or with an initial hot-mix asphalt (HMA) wearing surface present. The deck beam directly beneath the temporary concrete barrier shall be fabricated with bar splicer inserts in the side of the beam, as detailed, to accommodate the installation of the retainer assemblies. A pair of bar splicers, 6" apart, shall be placed at 6'-0" centers along the length of the beam. The cost of the bar splicers is included with the deck beam.

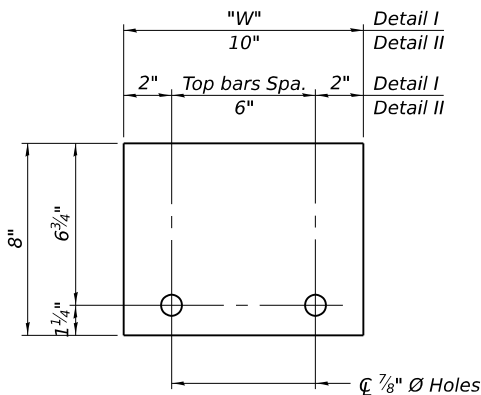

STEEL RETAINER $\bar{P}$ 1" x 8" x "W"
(Detail I and II)

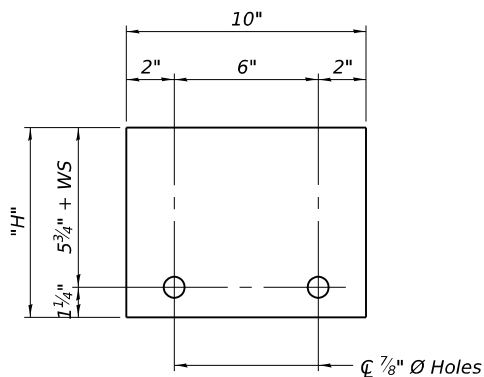

STEEL RETAINER $\bar{P}$ 1" x "H" x 10"
(Detail III)

RAILING CRITERIA

NCHRP 350 Test Level	3
Railing Weight (plf)	440

R-27

5-15-2023

Jacobs

525 West Monroe
Suite 1600
Chicago, IL 60661
(312) 251-3000




USER NAME = jacobspr18ics09\$	DESIGNED - CJF	REVISED -
	DRAWN - EAK	REVISED -
PLOT SCALE = 0.16666667" / in.	CHECKED - ED	REVISED -
PLOT DATE = 12/4/2025	DATE - 2025/10/03	REVISED -

STATE OF ILLINOIS
DEPARTMENT OF TRANSPORTATION

TEMPORARY CONCRETE BARRIER
STRUCTURE NO. 082-0018 (WB) & 082-0019 (EB)



SCALE: NTS SHEET 5 OF 39 SHEETS STA. TO STA.

F.A.I. RTE.	SECTION	COUNTY	TOTAL SHEETS	SHEET NO.
70	Section82-(5,6)RS-2, 60-6RS-2	MADISON & ST. CLAIR	678	376
CONTRACT NO. 76E84				
ILLINOIS FED. AID PROJECT				

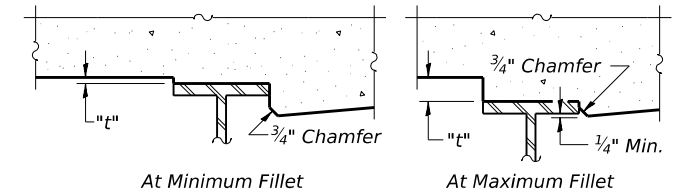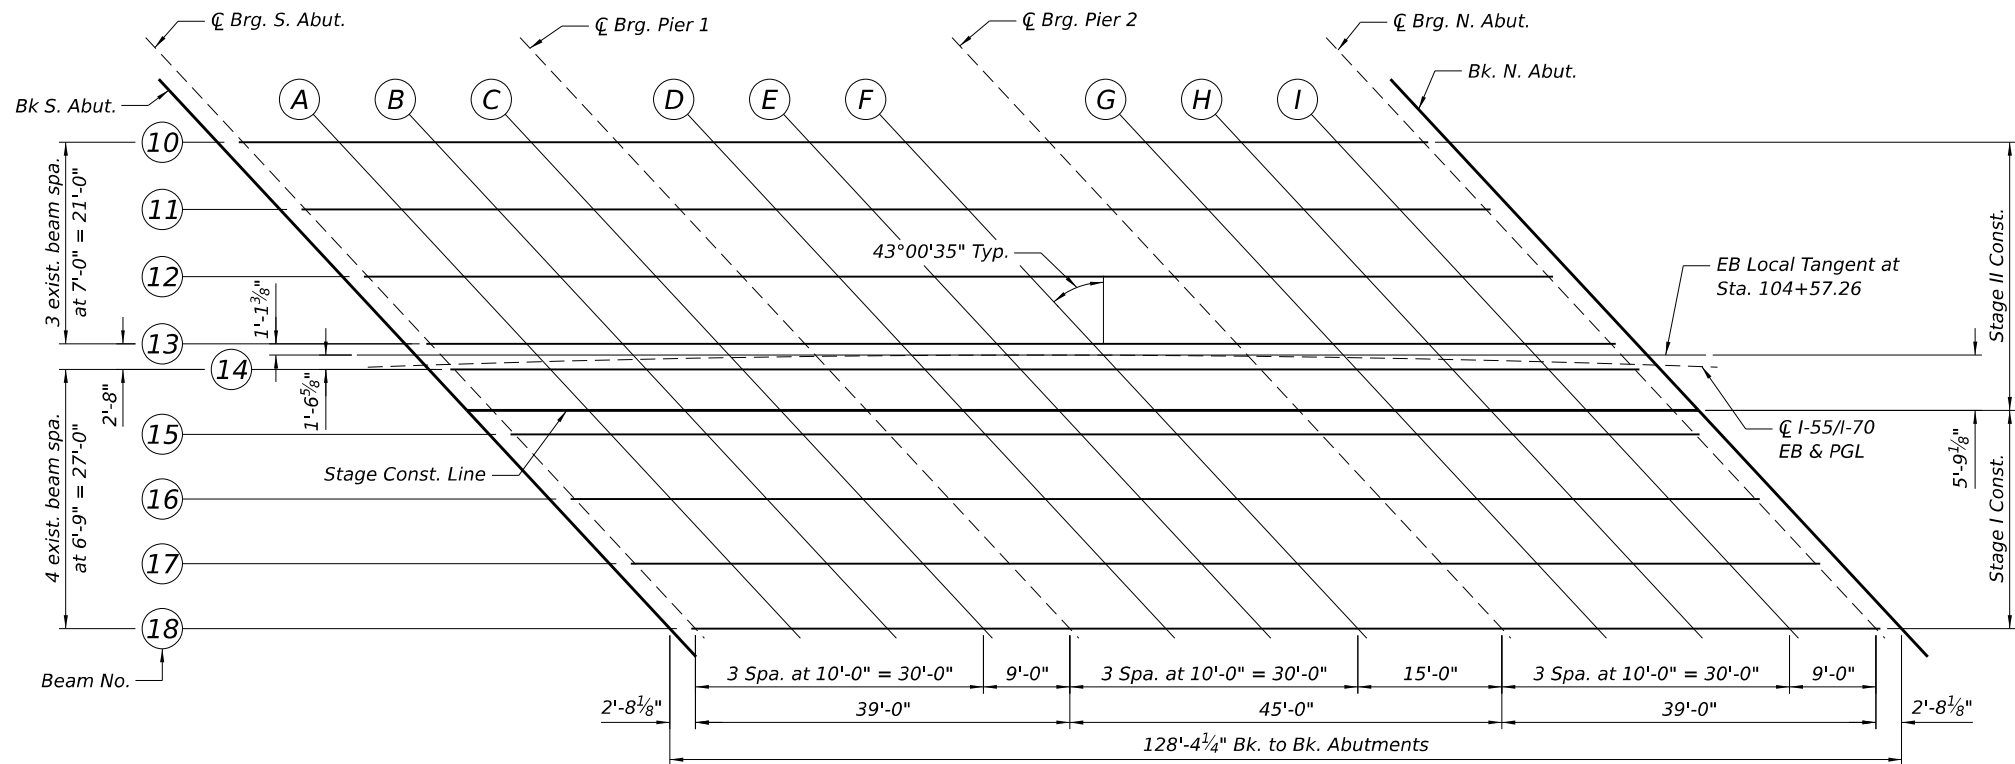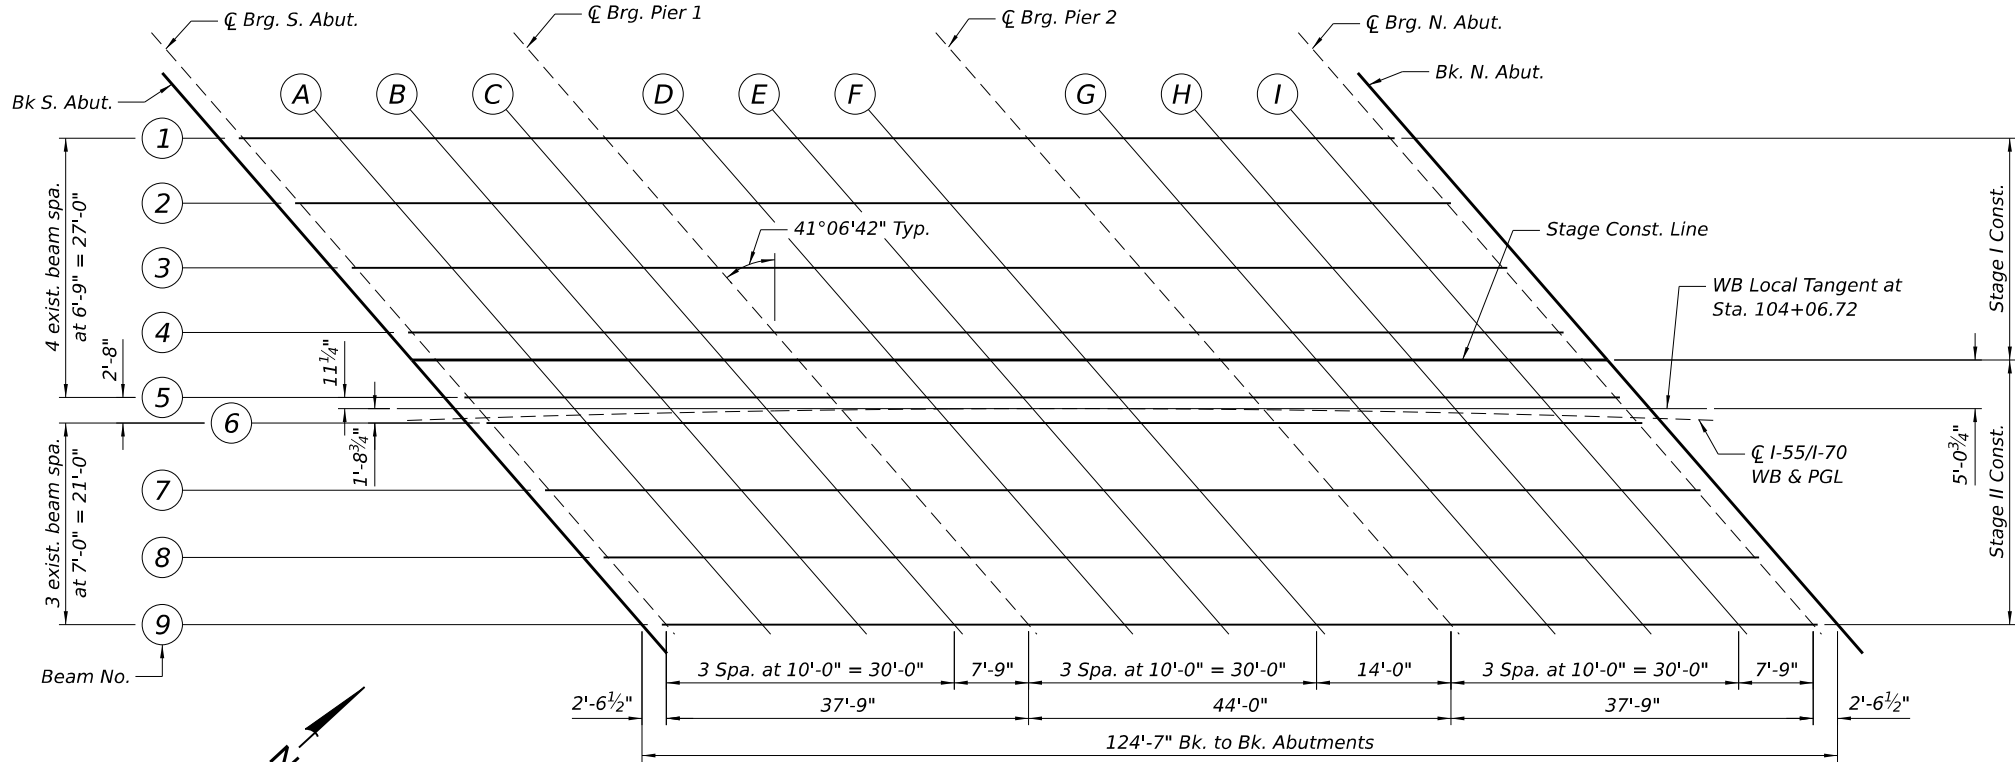

To determine "t": After all structural steel has been erected, elevations of the top flanges of the beams shall be taken at intervals shown to the left. These elevations subtracted from the "Theoretical Grade Elevations Adjusted for Dead Load Deflection" shown on sheets 7 thru 9 of 39, minus slab thickness, equals the fillet heights "t" above top flange of beams.

FILLET HEIGHTS

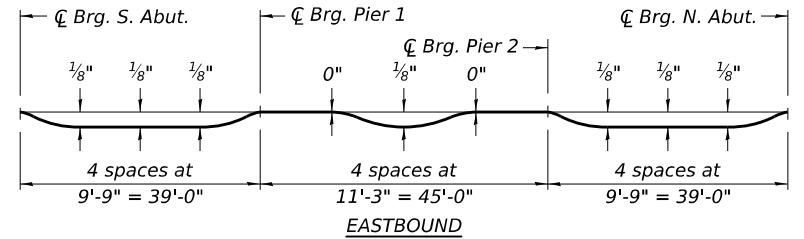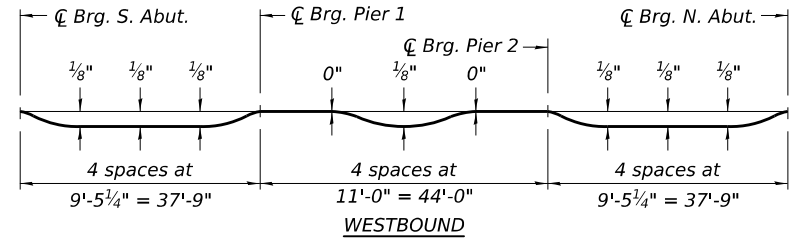

DEAD LOAD DEFLECTION DIAGRAM

(Includes weight of concrete only.)

Note:

The above deflections are not to be used in the field if the engineer is working from the grade elevations adjusted for dead load deflections as shown on sheets 7 thru 9 of 39.

MODEL: S:\MODEL\NAMES
FILE NAME: D87BE84-005-0018-0019-TOS PLAN.dgn

Jacobs
525 West Monroe
Suite 1600
Chicago, IL 60661
(312) 251-3000

USER NAME	= jacobspw18ics09\$
DESIGNED	- CJF
DRAWN	- EAK
CHECKED	- ED
DATE	- 2025/10/03
PLOT SCALE	= 0.16666667" / in.
PLOT DATE	= 12/4/2025

REVISED	-
REVISED	-
REVISED	-
REVISED	-

STATE OF ILLINOIS
DEPARTMENT OF TRANSPORTATION

TOP OF SLAB ELEVATIONS LAYOUT
STRUCTURE NO. 082-0018 (WB) & 082-0019 (EB)

SCALE: NTS SHEET 6 OF 39 SHEETS STA. TO STA.

F.A.I. RTE.	SECTION	COUNTY	TOTAL SHEETS	SHEET NO.
70	Section82-(5,6)RS-2, 60-6RS-2	MADISON & ST. CLAIR	678	377
CONTRACT NO. 76E84				
ILLINOIS FED. AID PROJECT				

MODEL: S\MODEL\NAMES
FILE NAME: D87BE64-007-0019-TOS ELEV 01.dgn

BEAM 1

Location	Station	Offset	Theoretical Grade Elevations	Theoretical Grade Elevations Adjusted For Dead Load Deflection
Bk. S. Abut	103+10.24	-28.76	415.23	415.23
☒ Brg. S. Abut.	103+12.77	-28.71	415.23	415.23
A	103+22.72	-28.56	415.24	415.25
B	103+32.67	-28.42	415.25	415.26
C	103+42.62	-28.30	415.26	415.26
☒ Brg. Pier 1	103+50.33	-28.22	415.26	415.26
D	103+60.28	-28.13	415.27	415.27
E	103+70.23	-28.06	415.27	415.28
F	103+80.18	-28.00	415.28	415.28
☒ Brg. Pier 2	103+94.10	-27.95	415.28	415.28
G	104+04.05	-27.94	415.28	415.29
H	104+14.00	-27.94	415.28	415.30
I	104+23.96	-27.97	415.28	415.29
☒ Brg. N. Abut.	104+31.66	-27.99	415.28	415.28
Bk. N. Abut	104+34.21	-28.01	415.28	415.28

BEAM 2

Location	Station	Offset	Theoretical Grade Elevations	Theoretical Grade Elevations Adjusted For Dead Load Deflection
Bk. S. Abut	103+15.99	-21.91	415.13	415.13
☒ Brg. S. Abut.	103+18.52	-21.87	415.13	415.13
A	103+28.49	-21.73	415.14	415.15
B	103+38.45	-21.60	415.15	415.16
C	103+48.41	-21.49	415.15	415.16
☒ Brg. Pier 1	103+56.13	-21.41	415.16	415.16
D	103+66.09	-21.33	415.17	415.17
E	103+76.06	-21.27	415.17	415.18
F	103+86.02	-21.23	415.17	415.18
☒ Brg. Pier 2	103+99.96	-21.19	415.18	415.18
G	104+09.92	-21.19	415.18	415.19
H	104+19.88	-21.20	415.18	415.19
I	104+29.85	-21.24	415.18	415.19
☒ Brg. N. Abut.	104+37.56	-21.27	415.18	415.18
Bk. N. Abut	104+40.11	-21.29	415.17	415.17

BEAM 3

Location	Station	Offset	Theoretical Grade Elevations	Theoretical Grade Elevations Adjusted For Dead Load Deflection
Bk. S. Abut	103+21.76	-15.07	415.03	415.03
☒ Brg. S. Abut.	103+24.30	-15.03	415.03	415.03
A	103+34.27	-14.90	415.04	415.05
B	103+44.24	-14.78	415.05	415.06
C	103+54.22	-14.68	415.05	415.06
☒ Brg. Pier 1	103+61.95	-14.61	415.06	415.06
D	103+71.92	-14.55	415.06	415.07
E	103+81.90	-14.49	415.07	415.08
F	103+91.87	-14.46	415.07	415.08
☒ Brg. Pier 2	104+05.82	-14.44	415.07	415.07
G	104+15.80	-14.45	415.07	415.08
H	104+25.77	-14.47	415.07	415.09
I	104+35.75	-14.51	415.07	415.08
☒ Brg. N. Abut.	104+43.47	-14.56	415.07	415.07
Bk. N. Abut	104+46.02	-14.57	415.07	415.07

BEAM 4

Location	Station	Offset	Theoretical Grade Elevations	Theoretical Grade Elevations Adjusted For Dead Load Deflection
Bk. S. Abut	103+27.54	-8.24	414.93	414.93
☒ Brg. S. Abut.	103+30.08	-8.20	414.93	414.93
A	103+40.07	-8.08	414.94	414.95
B	103+50.05	-7.97	414.95	414.96
C	103+60.04	-7.88	414.95	414.96
☒ Brg. Pier 1	103+67.78	-7.82	414.96	414.96
D	103+77.79	-7.76	414.96	414.96
E	103+87.75	-7.72	414.96	414.97
F	103+97.74	-7.70	414.97	414.97
☒ Brg. Pier 2	104+11.71	-7.69	414.97	414.97
G	104+21.69	-7.71	414.97	414.97
H	104+31.68	-7.74	414.97	414.98
I	104+41.67	-7.80	414.96	414.97
☒ Brg. N. Abut.	104+49.40	-7.85	414.96	414.96
Bk. N. Abut	104+51.95	-7.87	414.96	414.96

STAGE CONST. LINE

Location	Station	Offset	Theoretical Grade Elevations	Theoretical Grade Elevations Adjusted For Dead Load Deflection
Bk. S. Abut	103+29.80	-5.58	414.89	414.89
☒ Brg. S. Abut.	103+32.34	-5.55	414.89	414.89
A	103+42.33	-5.42	414.90	414.91
B	103+52.32	-5.32	414.91	414.92
C	103+62.31	-5.23	414.91	414.92
☒ Brg. Pier 1	103+70.05	-5.18	414.92	414.92
D	103+80.04	-5.12	414.92	414.92
E	103+90.03	-5.09	414.92	414.93
F	104+00.02	-5.07	414.93	414.93
☒ Brg. Pier 2	104+14.00	-5.07	414.93	414.93
G	104+23.99	-5.09	414.93	414.93
H	104+33.98	-5.13	414.92	414.94
I	104+43.97	-5.18	414.92	414.93
☒ Brg. N. Abut.	104+51.71	-5.24	414.92	414.92
Bk. N. Abut	104+54.27	-5.26	414.92	414.92

BEAM 5

Location	Station	Offset	Theoretical Grade Elevations	Theoretical Grade Elevations Adjusted For Dead Load Deflection
Bk. S. Abut	103+33.34	-1.41	414.83	414.83
☒ Brg. S. Abut.	103+35.88	-1.38	414.83	414.83
A	103+45.88	-1.26	414.84	414.85
B	103+55.87	-1.17	414.84	414.86
C	103+65.87	-1.09	414.85	414.86
☒ Brg. Pier 1	103+73.62	-1.04	414.85	414.85
D	103+83.62	-0.99	414.86	414.86
E	103+93.62	-0.95	414.86	414.87
F	104+03.61	-0.94	414.86	414.87
☒ Brg. Pier 2	104+17.60	-0.95	414.86	414.86
G	104+27.60	-0.98	414.86	414.87
H	104+37.60	-1.02	414.86	414.87
I	104+47.60	-1.09	414.86	414.87
☒ Brg. N. Abut.	104+55.34	-1.15	414.85	414.85
Bk. N. Abut	104+57.90	-1.17	414.85	414.85

☒ I-55/I-70 WB & PGL

Location	Station	Offset	Theoretical Grade Elevations	Theoretical Grade Elevations Adjusted For Dead Load Deflection
Bk. S. Abut	103+34.54	0.00	414.81	414.81
☒ Brg. S. Abut.	103+37.05	0.00	414.81	414.81
A	103+46.95	0.00	414.82	414.83
B	103+56.87	0.00	414.83	414.84
C	103+66.80	0.00	414.83	414.84
☒ Brg. Pier 1	103+74.51	0.00	414.84	414.84
D	103+84.47	0.00	414.84	414.85
E	103+94.43	0.00	414.85	414.85
F	104+04.43	0.00	414.85	414.85
☒ Brg. Pier 2	104+18.43	0.00	414.85	414.85
G	104+28.46	0.00	414.85	414.85
H	104+38.50	0.00	414.84	414.86
I	104+48.56	0.00	414.84	414.85
☒ Brg. N. Abut.	104+56.35	0.00	414.83	414.83
Bk. N. Abut	104+58.93	0.00	414.83	414.83

BEAM 6

Location	Station	Offset	Theoretical Grade Elevations	Theoretical Grade Elevations Adjusted For Dead Load Deflection
Bk. S. Abut	103+35.63	1.29	414.79	414.79
☒ Brg. S. Abut.	103+38.17	1.32	414.79	414.79
A	103+48.18	1.43	414.80	414.81
B	103+58.18	1.52	414.80	414.82
C	103+68.18	1.60	414.81	414.82
☒ Brg. Pier 1	103+75.93	1.64	414.81	414.81
D	103+85.94	1.69	414.82	414.82
E	103+95.94	1.72	414.82	414.83
F	104+05.94	1.73	414.82	414.83
☒ Brg. Pier 2	104+19.93	1.71	414.82	414.82
G	104+29.94	1.68	414.82	414.83
H	104+39.94	1.63	414.82	414.83
I	104+49.94	1.56	414.81	414.82
☒ Brg. N. Abut.	104+57.69	1.50	414.81	414.81
Bk. N. Abut	104+60.25	1.48	414.81	414.81

BEAM 7

Location	Station	Offset	Theoretical Grade Elevations	Theoretical Grade Elevations Adjusted For Dead Load Deflection
Bk. S. Abut	103+41.66	8.36	414.68	414.68
☒ Brg. S. Abut.	103+44.21	8.39	414.69	414.69
A	103+54.22	8.49	414.69	414.70
B	103+64.24	8.57	414.70	414.71
C	103+74.25	8.64	414.70	414.71
☒ Brg. Pier 1	103+82.01	8.67	414.71	414.71
D	103+92.03	8.71	414.71	414.71
E	104+02.04	8.73	414.71	414.72
F	104+12.06	8.72	414.71	414.72
☒ Brg. Pier 2	104+26.07	8.69	414.71	414.71
G	104+36.08	8.65	414.71	414.72
H	104+46.10	8.59	414.71	414.72
I	104+56.11	8.51	414.70	414.71
☒ Brg. N. Abut.	104+63.87	8.44	414.70	414.70
Bk. N. Abut	104+66.43	8.42	414.70	414.70



USER NAME	= jacobspr18ics09\$
PLOT SCALE	= 0.16666667' / in.
PLOT DATE	= 12/4/2025

DESIGNED	-	CJF	REVISED	-
DRAWN	-	EAK	REVISED	-
CHECKED	-	ED	REVISED	-
DATE	-	2025/10/03	REVISED	-

STATE OF ILLINOIS
DEPARTMENT OF TRANSPORTATION

TOP OF SLAB ELEVATIONS
STRUCTURE NO. 082-0018 (WB) & 082-0019 (EB)

SCALE: NTS	SHEET 7 OF 39 SHEETS	STA.	TO STA.
------------	----------------------	------	---------

F.A.I. RTE.	SECTION	COUNTY	TOTAL SHEETS	SHEET NO.
70	Section82-(5,6)RS-2, 60-6RS-2	MADISON & ST. CLAIR	678	378
CONTRACT NO. 76E84				
ILLINOIS		FED. AID PROJECT		

MODEL: S\MODEL\NAMES
FILE NAME: D87BE84-008-0019-TOS ELEV 02.dgn

BEAM 8

Location	Station	Offset	Theoretical Grade Elevations	Theoretical Grade Elevations Adjusted For Dead Load Deflection
Bk. S. Abut	103+47.71	15.43	414.58	414.58
☐ Brg. S. Abut.	103+50.26	15.45	414.58	414.58
A	103+60.28	15.54	414.59	414.60
B	103+70.31	15.61	414.59	414.61
C	103+80.34	15.67	414.60	414.60
☐ Brg. Pier 1	103+88.11	15.70	414.60	414.60
D	103+98.14	15.72	414.60	414.61
E	104+08.16	15.73	414.60	414.61
F	104+18.19	15.72	414.60	414.61
☐ Brg. Pier 2	104+32.22	15.67	414.60	414.60
G	104+42.25	15.62	414.60	414.61
H	104+52.27	15.55	414.59	414.61
I	104+62.30	15.46	414.59	414.60
☐ Brg. N. Abut.	104+70.06	15.38	414.59	414.59
Bk. N. Abut	104+72.63	15.35	414.58	414.58

BEAM 9

Location	Station	Offset	Theoretical Grade Elevations	Theoretical Grade Elevations Adjusted For Dead Load Deflection
Bk. S. Abut	103+53.77	22.48	414.47	414.47
☐ Brg. S. Abut.	103+56.32	22.51	414.48	414.48
A	103+66.36	22.59	414.48	414.49
B	103+76.40	22.65	414.49	414.50
C	103+86.44	22.69	414.49	414.50
☐ Brg. Pier 1	103+94.22	22.71	414.49	414.49
D	104+04.26	22.73	414.49	414.50
E	104+14.30	22.72	414.49	414.50
F	104+24.34	22.70	414.49	414.50
☐ Brg. Pier 2	104+38.38	22.64	414.49	414.49
G	104+48.42	22.58	414.49	414.49
H	104+58.46	22.49	414.48	414.50
I	104+68.50	22.40	414.48	414.49
☐ Brg. N. Abut.	104+76.27	22.31	414.47	414.47
Bk. N. Abut	104+78.84	22.28	414.47	414.47

BEAM 10

Location	Station	Offset	Theoretical Grade Elevations	Theoretical Grade Elevations Adjusted For Dead Load Deflection
Bk. S. Abut	103+60.44	-22.93	414.65	414.65
☐ Brg. S. Abut.	103+63.10	-22.89	414.65	414.65
A	103+73.06	-22.73	414.65	414.66
B	103+83.02	-22.60	414.65	414.67
C	103+92.98	-22.47	414.65	414.66
☐ Brg. Pier 1	104+01.95	-22.38	414.65	414.65
D	104+11.91	-22.29	414.65	414.65
E	104+21.87	-22.22	414.65	414.65
F	104+31.83	-22.17	414.64	414.65
☐ Brg. Pier 2	104+46.77	-22.12	414.63	414.63
G	104+56.73	-22.11	414.62	414.63
H	104+66.69	-22.12	414.62	414.63
I	104+76.66	-22.15	414.61	414.62
☐ Brg. N. Abut.	104+85.62	-22.18	414.60	414.60
Bk. N. Abut	104+88.29	-22.20	414.60	414.60

BEAM 11

Location	Station	Offset	Theoretical Grade Elevations	Theoretical Grade Elevations Adjusted For Dead Load Deflection
Bk. S. Abut	103+66.83	-15.83	414.54	414.54
☐ Brg. S. Abut.	103+69.50	-15.79	414.54	414.54
A	103+79.47	-15.64	414.54	414.56
B	103+89.44	-15.51	414.54	414.56
C	103+99.42	-15.41	414.54	414.55
☐ Brg. Pier 1	104+08.39	-15.32	414.54	414.54
D	104+18.36	-15.24	414.54	414.54
E	104+28.34	-15.19	414.53	414.54
F	104+38.31	-15.14	414.53	414.53
☐ Brg. Pier 2	104+53.27	-15.11	414.52	414.52
G	104+63.24	-15.12	414.51	414.52
H	104+73.22	-15.13	414.50	414.52
I	104+83.19	-15.17	414.49	414.50
☐ Brg. N. Abut.	104+92.17	-15.22	414.48	414.48
Bk. N. Abut	104+94.84	-15.24	414.48	414.48

BEAM 12

Location	Station	Offset	Theoretical Grade Elevations	Theoretical Grade Elevations Adjusted For Dead Load Deflection
Bk. S. Abut	103+73.24	-8.73	414.43	414.43
☐ Brg. S. Abut.	103+75.91	-8.69	414.43	414.43
A	103+85.90	-8.56	414.43	414.45
B	103+95.88	-8.44	414.43	414.45
C	104+05.86	-8.34	414.43	414.44
☐ Brg. Pier 1	104+14.85	-8.27	414.43	414.43
D	104+24.84	-8.20	414.43	414.43
E	104+34.82	-8.16	414.42	414.43
F	104+44.81	-8.13	414.41	414.42
☐ Brg. Pier 2	104+59.79	-8.11	414.40	414.40
G	104+69.77	-8.13	414.40	414.40
H	104+79.76	-8.16	414.39	414.40
I	104+89.74	-8.20	414.38	414.39
☐ Brg. N. Abut.	104+98.73	-8.26	414.36	414.36
Bk. N. Abut	105+01.40	-8.26	414.36	414.36

BEAM 13

Location	Station	Offset	Theoretical Grade Elevations	Theoretical Grade Elevations Adjusted For Dead Load Deflection
Bk. S. Abut	103+79.66	-1.64	414.33	414.33
☐ Brg. S. Abut.	103+82.34	-1.60	414.33	414.33
A	103+92.34	-1.48	414.32	414.34
B	104+02.33	-1.38	414.32	414.34
C	104+12.33	-1.29	414.32	414.33
☐ Brg. Pier 1	104+21.33	-1.23	414.32	414.32
D	104+31.33	-1.17	414.31	414.32
E	104+41.32	-1.13	414.31	414.32
F	104+51.32	-1.12	414.30	414.31
☐ Brg. Pier 2	104+66.32	-1.12	414.29	414.29
G	104+76.32	-1.14	414.28	414.29
H	104+86.31	-1.19	414.27	414.28
I	104+96.31	-1.25	414.26	414.27
☐ Brg. N. Abut.	105+05.31	-1.31	414.25	414.25
Bk. N. Abut	105+07.99	-1.34	414.24	414.24

☐ I-55/I-70 EB & PGL

Location	Station	Offset	Theoretical Grade Elevations	Theoretical Grade Elevations Adjusted For Dead Load Deflection
Bk. S. Abut	103+81.15	0.00	414.30	414.30
☐ Brg. S. Abut.	103+83.80	0.00	414.30	414.30
A	103+93.69	0.00	414.30	414.31
B	104+03.59	0.00	414.30	414.32
C	104+13.51	0.00	414.30	414.31
☐ Brg. Pier 1	104+22.46	0.00	414.30	414.30
D	104+32.41	0.00	414.29	414.30
E	104+42.38	0.00	414.29	414.30
F	104+52.36	0.00	414.28	414.29
☐ Brg. Pier 2	104+67.37	0.00	414.27	414.27
G	104+77.39	0.00	414.26	414.27
H	104+87.43	0.00	414.25	414.26
I	104+97.49	0.00	414.24	414.25
☐ Brg. N. Abut.	105+06.56	0.00	414.23	414.23
Bk. N. Abut	105+09.26	0.00	414.22	414.22

BEAM 14

Location	Station	Offset	Theoretical Grade Elevations	Theoretical Grade Elevations Adjusted For Dead Load Deflection
Bk. S. Abut	103+82.12	1.06	414.28	414.28
☐ Brg. S. Abut.	103+84.79	1.10	414.28	414.28
A	103+94.79	1.21	414.28	414.29
B	104+04.80	1.31	414.28	414.30
C	104+14.80	1.40	414.28	414.28
☐ Brg. Pier 1	104+23.80	1.46	414.28	414.28
D	104+33.80	1.51	414.27	414.27
E	104+43.80	1.54	414.26	414.27
F	104+53.81	1.55	414.26	414.26
☐ Brg. Pier 2	104+68.81	1.54	414.25	414.25
G	104+78.81	1.51	414.24	414.24
H	104+88.82	1.47	414.23	414.24
I	104+98.82	1.40	414.21	414.23
☐ Brg. N. Abut.	105+07.82	1.33	414.20	414.20
Bk. N. Abut	105+10.50	1.31	414.20	414.20

STAGE CONST. LINE

Location	Station	Offset	Theoretical Grade Elevations	Theoretical Grade Elevations Adjusted For Dead Load Deflection
Bk. S. Abut	103+85.99	5.32	414.22	414.22
☐ Brg. S. Abut.	103+88.67	5.35	414.22	414.22
A	103+89.67	5.46	414.22	414.23
B	104+08.68	5.55	414.21	414.23
C	104+18.69	5.63	414.21	414.22
☐ Brg. Pier 1	104+27.70	5.68	414.21	414.21
D	104+37.71	5.73	414.20	414.21
E	104+47.72	5.75	414.20	414.21
F	104+57.73	5.76	414.19	414.20
☐ Brg. Pier 2	104+72.75	5.74	414.18	414.18
G	104+82.76	5.70	414.17	414.17
H	104+92.77	5.65	414.16	414.17
I	105+02.78	5.58	414.14	414.15
☐ Brg. N. Abut.	105+11.78	5.50	414.13	414.13
Bk. N. Abut	105+14.46	5.47	414.13	414.13



USER NAME	= jacobspr18ics10\$
PLOT SCALE	= 0.16666667' / in.
PLOT DATE	= 12/4/2025

DESIGNED	-	CJF	REVISED	-
DRAWN	-	EAK	REVISED	-
CHECKED	-	ED	REVISED	-
DATE	-	2025/10/03	REVISED	-

STATE OF ILLINOIS
DEPARTMENT OF TRANSPORTATION

TOP OF SLAB ELEVATIONS
STRUCTURE NO. 082-0018 (WB) & 082-0019 (EB)

SCALE: NTS	SHEET 8 OF 39 SHEETS	STA. TO STA.
------------	----------------------	--------------

F.A.I. RTE.	SECTION	COUNTY	TOTAL SHEETS	SHEET NO.
70	Section82-(5,6)RS-2, 60-6RS-2	MADISON & ST. CLAIR	678	379
CONTRACT NO. 76E84				
ILLINOIS		FED. AID PROJECT		

BEAM 15

Location	Station	Offset	Theoretical Grade Elevations	Theoretical Grade Elevations Adjusted For Dead Load Deflection
Bk. S. Abut	103+88.33	7.89	414.18	414.18
☐ Brg. S. Abut.	103+91.01	7.92	414.18	414.18
A	104+01.03	8.03	414.18	414.19
B	104+11.04	8.12	414.17	414.19
C	104+21.05	8.19	414.17	414.18
☐ Brg. Pier 1	104+30.07	8.24	414.17	414.17
D	104+40.08	8.28	414.16	414.17
E	104+50.09	8.30	414.16	414.16
F	104+60.11	8.30	414.15	414.15
☐ Brg. Pier 2	104+75.13	8.28	414.13	414.13
G	104+85.14	8.24	414.12	414.13
H	104+95.16	8.18	414.11	414.13
I	105+05.17	8.10	414.10	414.11
☐ Brg. N. Abut.	105+14.19	8.02	414.09	414.09
Bk. N. Abut	105+16.87	8.00	414.09	414.09

BEAM 16

Location	Station	Offset	Theoretical Grade Elevations	Theoretical Grade Elevations Adjusted For Dead Load Deflection
Bk. S. Abut	103+94.56	14.71	414.07	414.07
☐ Brg. S. Abut.	103+97.25	14.74	414.07	414.07
A	104+07.27	14.84	414.07	414.08
B	104+17.30	14.92	414.07	414.08
C	104+27.32	14.98	414.06	414.07
☐ Brg. Pier 1	104+36.35	15.02	414.06	414.06
D	104+46.37	15.04	414.05	414.06
E	104+56.40	15.05	414.05	414.05
F	104+66.43	15.05	414.04	414.04
☐ Brg. Pier 2	104+81.46	15.00	414.02	414.02
G	104+91.49	14.95	414.01	414.02
H	105+01.52	14.88	414.00	414.01
I	105+11.54	14.80	413.99	414.00
☐ Brg. N. Abut.	105+20.57	14.71	413.97	413.97
Bk. N. Abut	105+23.25	14.68	413.97	413.97

BEAM 17

Location	Station	Offset	Theoretical Grade Elevations	Theoretical Grade Elevations Adjusted For Dead Load Deflection
Bk. S. Abut	104+00.81	21.53	413.97	413.97
☐ Brg. S. Abut.	104+03.49	21.55	413.97	413.97
A	104+13.53	21.64	413.96	413.97
B	104+23.57	21.71	413.96	413.97
C	104+33.61	21.76	413.95	413.96
☐ Brg. Pier 1	104+42.64	21.79	413.95	413.95
D	104+52.68	21.80	413.94	413.95
E	104+62.72	21.80	413.93	413.94
F	104+72.76	21.78	413.93	413.93
☐ Brg. Pier 2	104+87.81	21.72	413.91	413.91
G	104+97.85	21.66	413.90	413.91
H	105+07.89	21.58	413.89	413.90
I	105+17.93	21.48	413.87	413.88
☐ Brg. N. Abut.	105+26.96	21.38	413.86	413.86
Bk. N. Abut	105+29.65	21.35	413.86	413.86

BEAM 18

Location	Station	Offset	Theoretical Grade Elevations	Theoretical Grade Elevations Adjusted For Dead Load Deflection
Bk. S. Abut	104+07.07	28.34	413.86	413.86
☐ Brg. S. Abut.	104+09.76	28.36	413.86	413.86
A	104+19.81	28.43	413.86	413.87
B	104+29.86	28.49	413.85	413.87
C	104+39.91	28.53	413.85	413.85
☐ Brg. Pier 1	104+48.95	28.55	413.84	413.84
D	104+59.00	28.55	413.83	413.84
E	104+69.05	28.54	413.82	413.83
F	104+79.10	28.51	413.81	413.82
☐ Brg. Pier 2	104+94.18	28.44	413.80	413.80
G	105+04.23	28.36	413.79	413.79
H	105+14.28	28.27	413.77	413.79
I	105+24.33	28.16	413.76	413.77
☐ Brg. N. Abut.	105+33.37	28.05	413.75	413.75
Bk. N. Abut	105+35.75	29.14	413.72	413.72

MODEL: S\MODEL\NAMES
FILE NAME: D876E84-009-0018-0019-TOS ELEV 03.dgn





USER NAME = jacobspw18lcs09\$	DESIGNED - CJF	REVISED -
	DRAWN - EAK	REVISED -
PLOT SCALE = 0.16666667' / in.	CHECKED - ED	REVISED -
PLOT DATE = 12/4/2025	DATE - 2025/10/03	REVISED -

STATE OF ILLINOIS
DEPARTMENT OF TRANSPORTATION


TOP OF SLAB ELEVATIONS
STRUCTURE NO. 082-0018 (WB) & 082-0019 (EB)

SCALE: NTS SHEET 9 OF 39 SHEETS STA. TO STA.

F.A.I. RTE.	SECTION	COUNTY	TOTAL SHEETS	SHEET NO.
70	Section82-(5,6)RS-2, 60-6RS-2	MADISON & ST. CLAIR	678	380
CONTRACT NO. 76E84				
		ILLINOIS	FED. AID PROJECT	

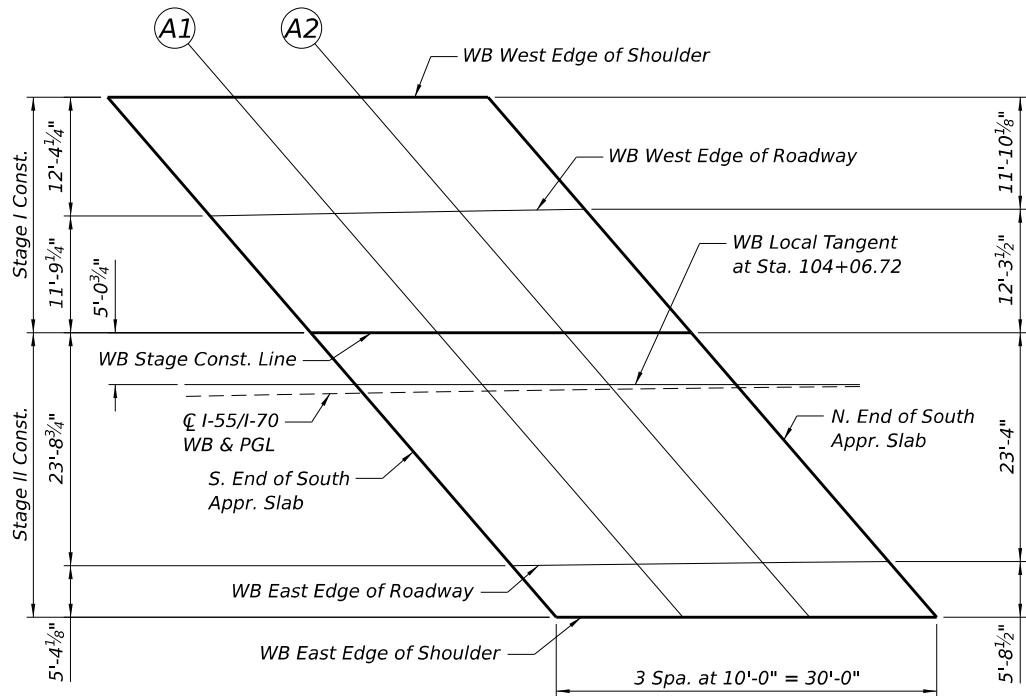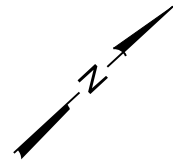

WESTBOUND SOUTH APPROACH SLAB PLAN

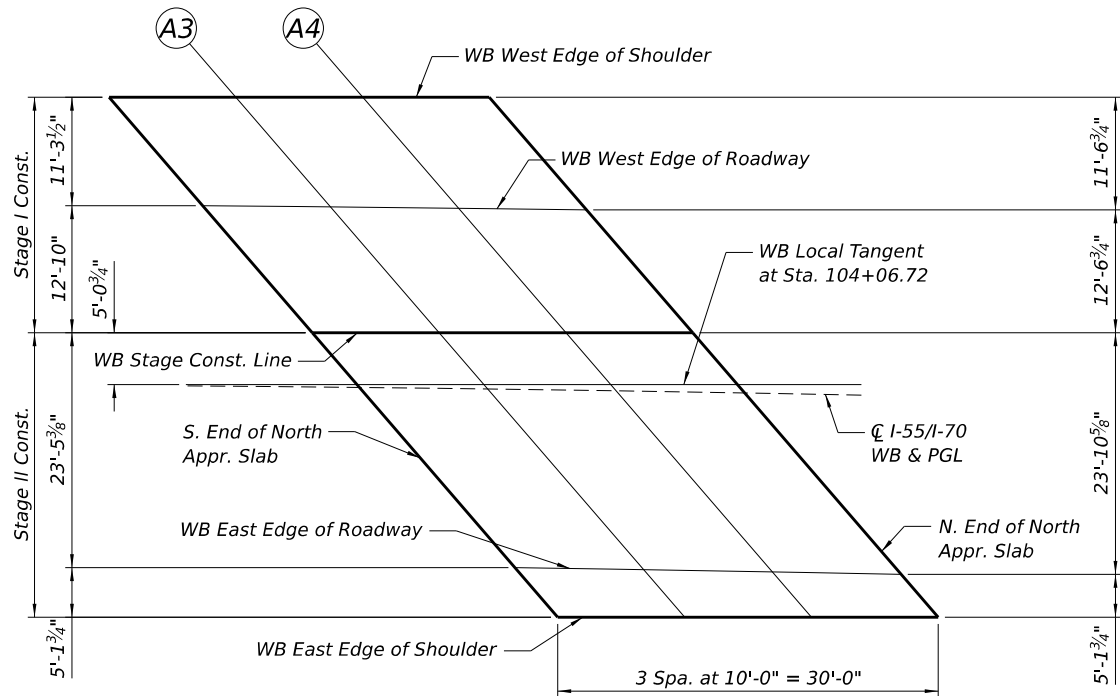

WESTBOUND NORTH APPROACH SLAB PLAN

WB WEST EDGE OF SHOULDER

Location	Station	Offset	Theoretical Grade Elevations
S. End of South Appr. Slab	102+80.66	-30.58	415.21
A1	102+90.60	-30.37	415.22
A2	103+00.55	-30.18	415.23
N. End of South Appr. Slab	103+10.49	-30.00	415.24
S. End of North Appr. Slab	104+31.80	-29.24	415.30
A3	104+41.75	-29.30	415.30
A4	104+51.69	-29.37	415.30
N. End of North Appr. Slab	104+61.64	-29.45	415.29

WB WEST EDGE OF ROADWAY

Location	Station	Offset	Theoretical Grade Elevations
S. End of South Appr. Slab	102+91.14	-18.00	415.03
A1	103+00.89	-18.00	415.04
A2	103+10.76	-18.00	415.06
N. End of South Appr. Slab	103+20.59	-18.00	415.07
S. End of North Appr. Slab	104+41.67	-18.00	415.12
A3	104+51.70	-18.00	415.12
A4	104+61.75	-18.00	415.11
N. End of North Appr. Slab	104+71.81	-18.00	415.10

WB STAGE CONSTRUCTION LINE

Location	Station	Offset	Theoretical Grade Elevations
S. End of South Appr. Slab	103+01.16	-6.04	414.86
A1	103+11.14	-5.86	414.87
A2	103+21.13	-5.70	414.88
N. End of South Appr. Slab	103+31.12	-5.56	414.89
S. End of North Appr. Slab	104+52.94	-5.25	414.92
A3	104+62.93	-5.34	414.91
A4	104+72.92	-5.44	414.91
N. End of North Appr. Slab	104+82.91	-5.57	414.90

CL I-55/I-70 WB & PGL

Location	Station	Offset	Theoretical Grade Elevations
S. End of South Appr. Slab	103+06.23	0.00	414.77
A1	103+16.09	0.00	414.78
A2	103+25.96	0.00	414.80
N. End of South Appr. Slab	103+35.85	0.00	414.81
S. End of North Appr. Slab	104+58.93	0.00	414.83
A3	104+67.68	0.00	414.83
A4	104+77.79	0.00	414.82
N. End of North Appr. Slab	104+87.90	0.00	414.81

WB EAST EDGE OF ROADWAY

Location	Station	Offset	Theoretical Grade Elevations
S. End of South Appr. Slab	103+21.46	18.00	414.51
A1	103+31.37	18.00	414.52
A2	103+41.30	18.00	414.53
N. End of South Appr. Slab	103+51.24	18.00	414.54
S. End of North Appr. Slab	104+73.66	18.00	414.54
A3	104+83.80	18.00	414.53
A4	104+93.96	18.00	414.52
N. End of North Appr. Slab	105+04.14	18.00	414.51

WB EAST EDGE OF SHOULDER

Location	Station	Offset	Theoretical Grade Elevations
S. End of South Appr. Slab	103+26.06	23.41	414.43
A1	103+36.10	23.54	414.44
A2	103+46.14	23.66	414.45
N. End of South Appr. Slab	103+56.18	23.75	414.46
S. End of North Appr. Slab	104+78.62	23.53	414.45
A3	104+88.66	23.39	414.44
A4	104+98.70	23.24	414.44
N. End of North Appr. Slab	105+08.74	23.07	414.43

MODEL: S\MODEL\NAMES
FILE NAME: D87BE64-010-0019-TOS APP PLAN.dgn




USER NAME = jacobspw18lcs10\$	DESIGNED - CJF	REVISED -
	DRAWN - EAK	REVISED -
PLOT SCALE = 0.16666667' / in.	CHECKED - ED	REVISED -
PLOT DATE = 12/4/2025	DATE - 2025/10/03	REVISED -

STATE OF ILLINOIS
DEPARTMENT OF TRANSPORTATION


WESTBOUND TOP OF APPROACH SLAB ELEVATIONS
STRUCTURE NO. 082-0018 (WB) & 082-0019 (EB)

SCALE: NTS SHEET 10 OF 39 SHEETS STA. TO STA.

F.A.I. RTE.	SECTION	COUNTY	TOTAL SHEETS	SHEET NO.
70	Section82-(5,6)RS-2, 60-6RS-2	MADISON & ST. CLAIR	678	381
CONTRACT NO. 76E84				
ILLINOIS FED. AID PROJECT				

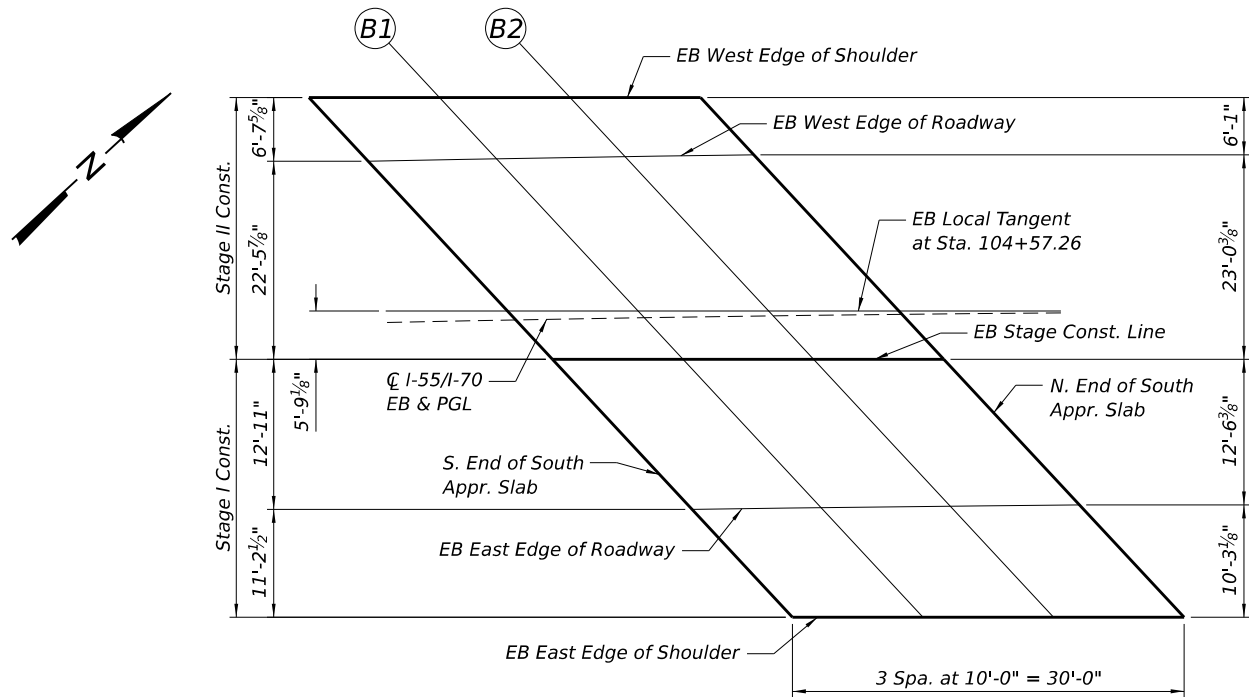

EASTBOUND SOUTH APPROACH SLAB PLAN

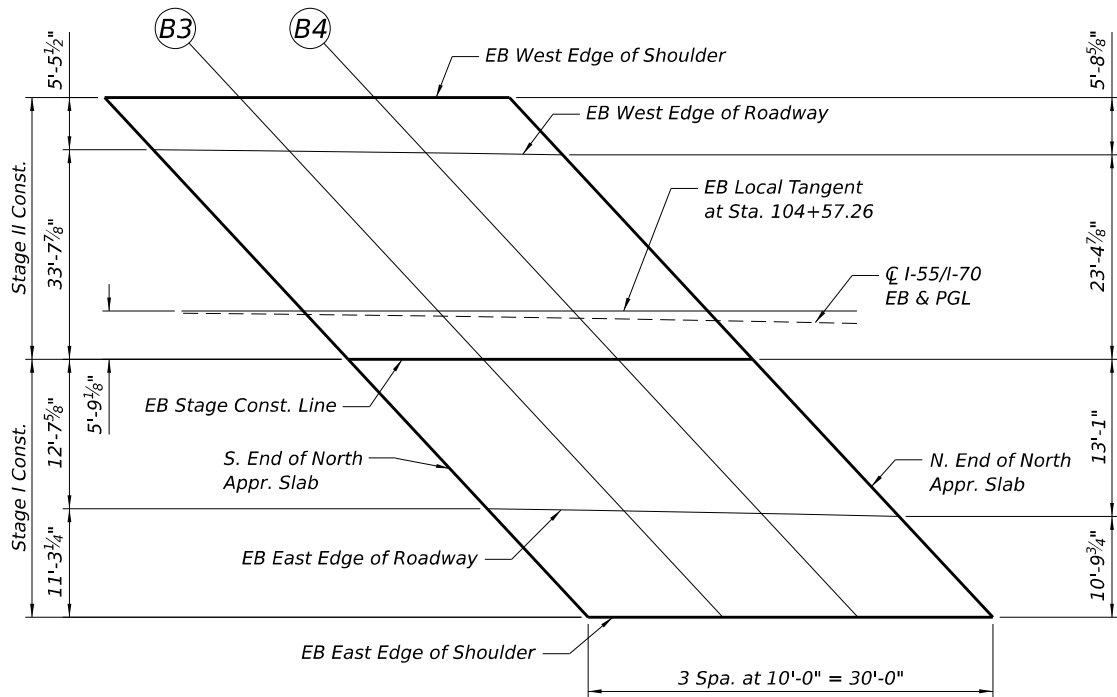

EASTBOUND NORTH APPROACH SLAB PLAN

EB WEST EDGE OF SHOULDER

Location	Station	Offset	Theoretical Grade Elevations
S. End of South Appr. Slab	103+30.79	-24.76	414.66
B1	103+40.75	-24.55	414.66
B2	103+50.70	-24.36	414.67
N. End of South Appr. Slab	103+60.66	-24.18	414.67
S. End of North Appr. Slab	104+87.12	-23.44	414.62
B3	104+95.72	-23.49	414.61
B4	105+05.68	-23.57	414.59
N. End of North Appr. Slab	105+15.63	-23.66	414.58

EB WEST EDGE OF ROADWAY

Location	Station	Offset	Theoretical Grade Elevations
S. End of South Appr. Slab	103+36.81	-18.00	414.56
B1	103+46.62	-18.00	414.56
B2	103+56.40	-18.00	414.57
N. End of South Appr. Slab	103+66.22	-18.00	414.58
S. End of North Appr. Slab	104+90.86	-18.00	414.53
B3	105+00.90	-18.00	414.51
B4	105+10.94	-18.00	414.50
N. End of North Appr. Slab	105+21.01	-18.00	414.48

CL I-55/I-70 EB & PGL

Location	Station	Offset	Theoretical Grade Elevations
S. End of South Appr. Slab	103+52.93	0.00	414.29
B1	103+62.77	0.00	414.29
B2	103+72.63	0.00	414.30
N. End of South Appr. Slab	103+82.50	0.00	414.30
S. End of North Appr. Slab	105+07.88	0.00	414.22
B3	105+17.97	0.00	414.21
B4	105+28.08	0.00	414.19
N. End of North Appr. Slab	105+38.20	0.00	414.17

EB STAGE CONSTRUCTION LINE

Location	Station	Offset	Theoretical Grade Elevations
S. End of South Appr. Slab	103+57.33	4.89	414.21
B1	103+67.34	5.06	414.22
B2	103+77.35	5.20	414.22
N. End of South Appr. Slab	103+87.35	5.33	414.22
S. End of North Appr. Slab	105+13.00	5.39	414.13
B3	105+23.10	5.38	414.12
B4	105+33.11	5.26	414.10
N. End of North Appr. Slab	105+43.12	5.12	414.08

EB EAST EDGE OF ROADWAY

Location	Station	Offset	Theoretical Grade Elevations
S. End of South Appr. Slab	103+69.19	18.00	414.02
B1	103+79.09	18.00	414.02
B2	103+89.00	18.00	414.02
N. End of South Appr. Slab	103+98.93	18.00	414.02
S. End of North Appr. Slab	105+25.05	18.00	413.92
B3	105+35.20	18.00	413.90
B4	105+45.37	18.00	413.88
N. End of North Appr. Slab	105+55.56	18.00	413.86

EB EAST EDGE OF SHOULDER

Location	Station	Offset	Theoretical Grade Elevations
S. End of South Appr. Slab	103+79.52	29.36	413.84
B1	103+89.57	29.48	413.84
B2	103+99.61	29.58	413.84
N. End of South Appr. Slab	104+09.66	29.66	413.84
S. End of North Appr. Slab	105+35.75	29.14	413.72
B3	105+45.79	28.99	413.71
B4	105+55.84	28.82	413.69
N. End of North Appr. Slab	105+65.88	28.63	413.67

MODEL: S:\MODEL\NAMES
FILE NAME: D878E64-011-0018-0019-TOS-APP ELEV 01.dgn





USER NAME = jacobspw18ics10\$	DESIGNED - CJF	REVISED -
	DRAWN - EAK	REVISED -
PLOT SCALE = 0.16666667' / in.	CHECKED - ED	REVISED -
PLOT DATE = 12/4/2025	DATE - 2025/10/03	REVISED -

STATE OF ILLINOIS
DEPARTMENT OF TRANSPORTATION

EASTBOUND TOP OF APPROACH SLAB ELEVATIONS
STRUCTURE NO. 082-0018 (WB) & 082-0019 (EB)

SCALE: NTS SHEET 11 OF 39 SHEETS STA. TO STA.

F.A.I. RTE.	SECTION	COUNTY	TOTAL SHEETS	SHEET NO.
70	Section82-(5,6)RS-2, 60-6RS-2	MADISON & ST. CLAIR	678	382
CONTRACT NO. 76E84				
ILLINOIS FED. AID PROJECT				

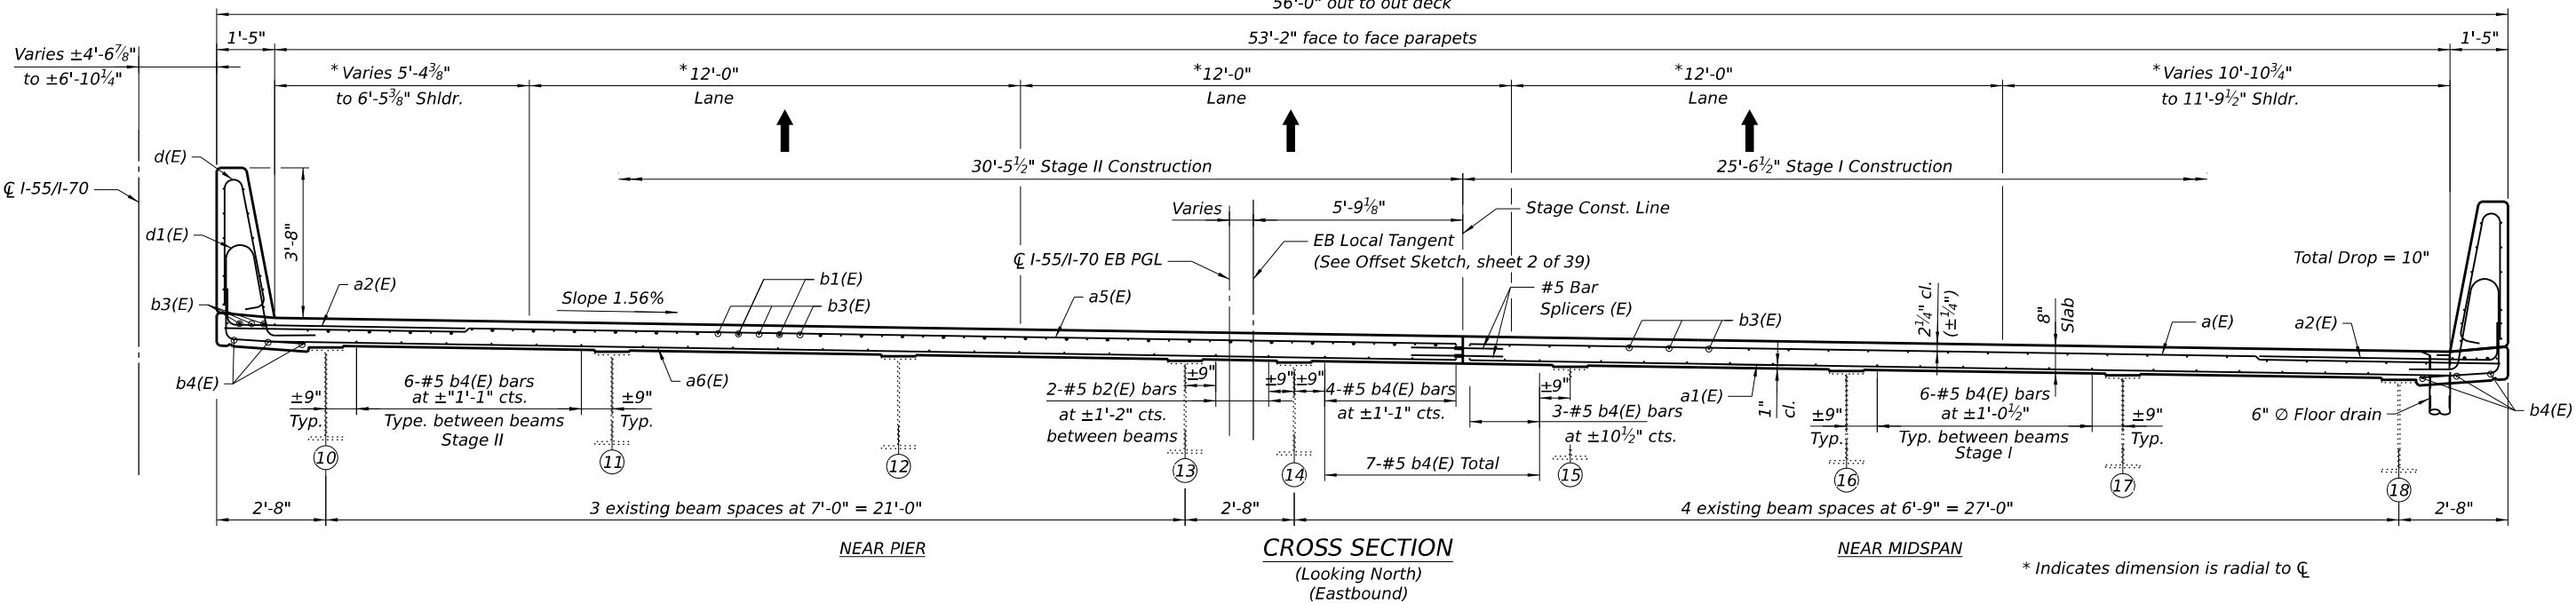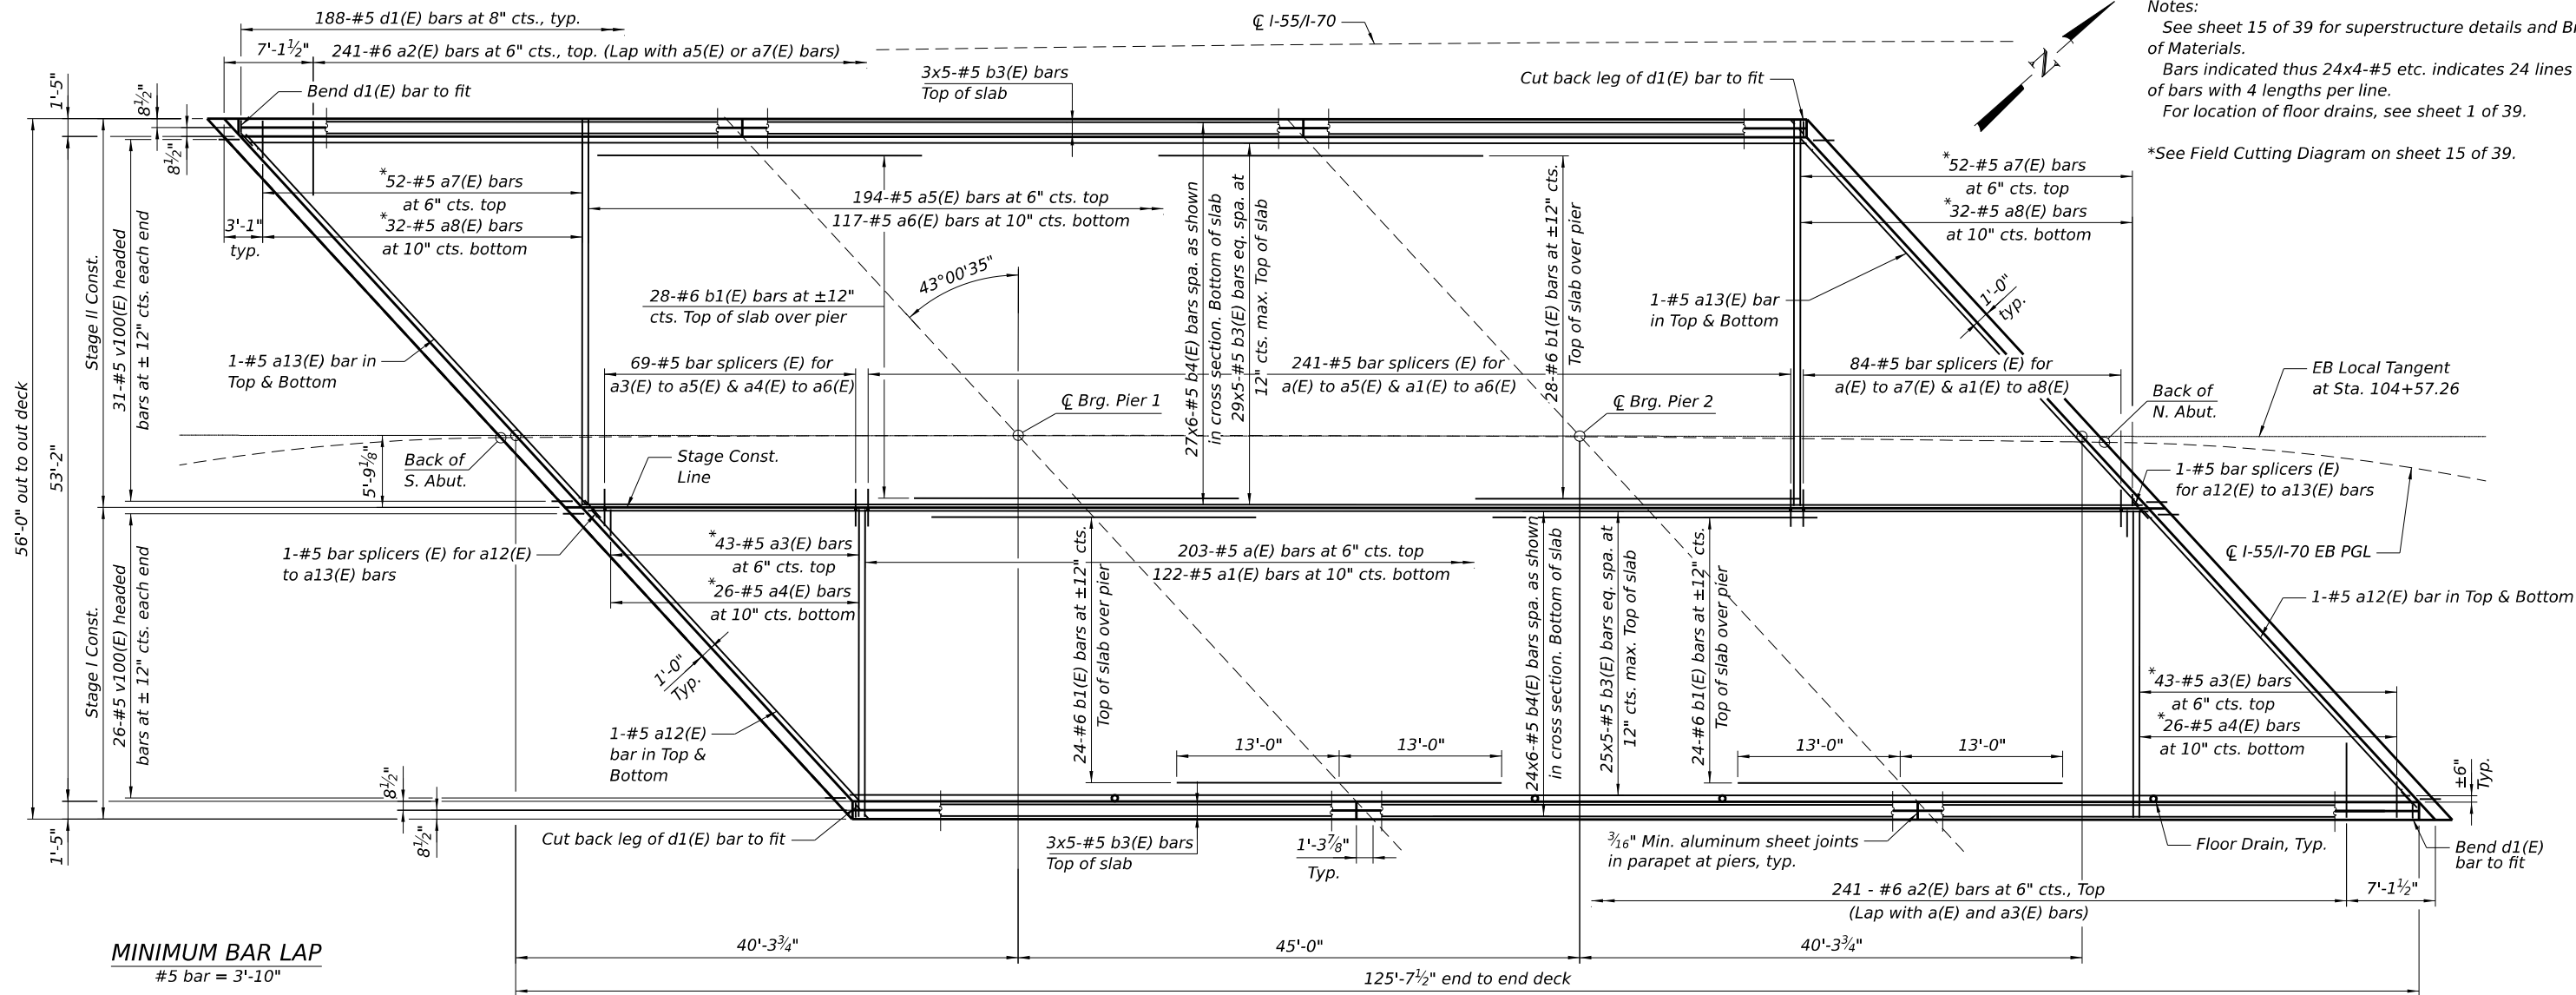

MODEL: S:\MODEL\NAMES
FILE NAME: D:\76E84-015-0019-EB SUPERSTRUC.dgn

Jacobs
525 West Monroe
Suite 1600
Chicago, IL 60661
(312) 251-3000

USER NAME	= jacobspw18ics09\$
DESIGNED	- CJF
DRAWN	- EAK
CHECKED	- ED
DATE	- 2025/10/03
PLOT SCALE	= 0.16666667' / in.
PLOT DATE	= 12/9/2025

REVISED	-
REVISED	-
REVISED	-
REVISED	-


STATE OF ILLINOIS
DEPARTMENT OF TRANSPORTATION

EASTBOUND SUPERSTRUCTURE
STRUCTURE NO. 082-0018 (WB) & 082-0019 (EB)


SCALE: NTS SHEET 14 OF 39 SHEETS STA. TO STA.

F.A.I. RTE.	SECTION	COUNTY	TOTAL SHEETS	SHEET NO.
70	Section82-(5,6)RS-2, 60-6RS-2	MADISON & ST. CLAIR	678	385
CONTRACT NO. 76E84				
ILLINOIS FED. AID PROJECT				


MODEL: S:\MODEL\NAMES
FILE NAME: D:\876E84-017-0018-0019-DIAPH SO WEB.dgn

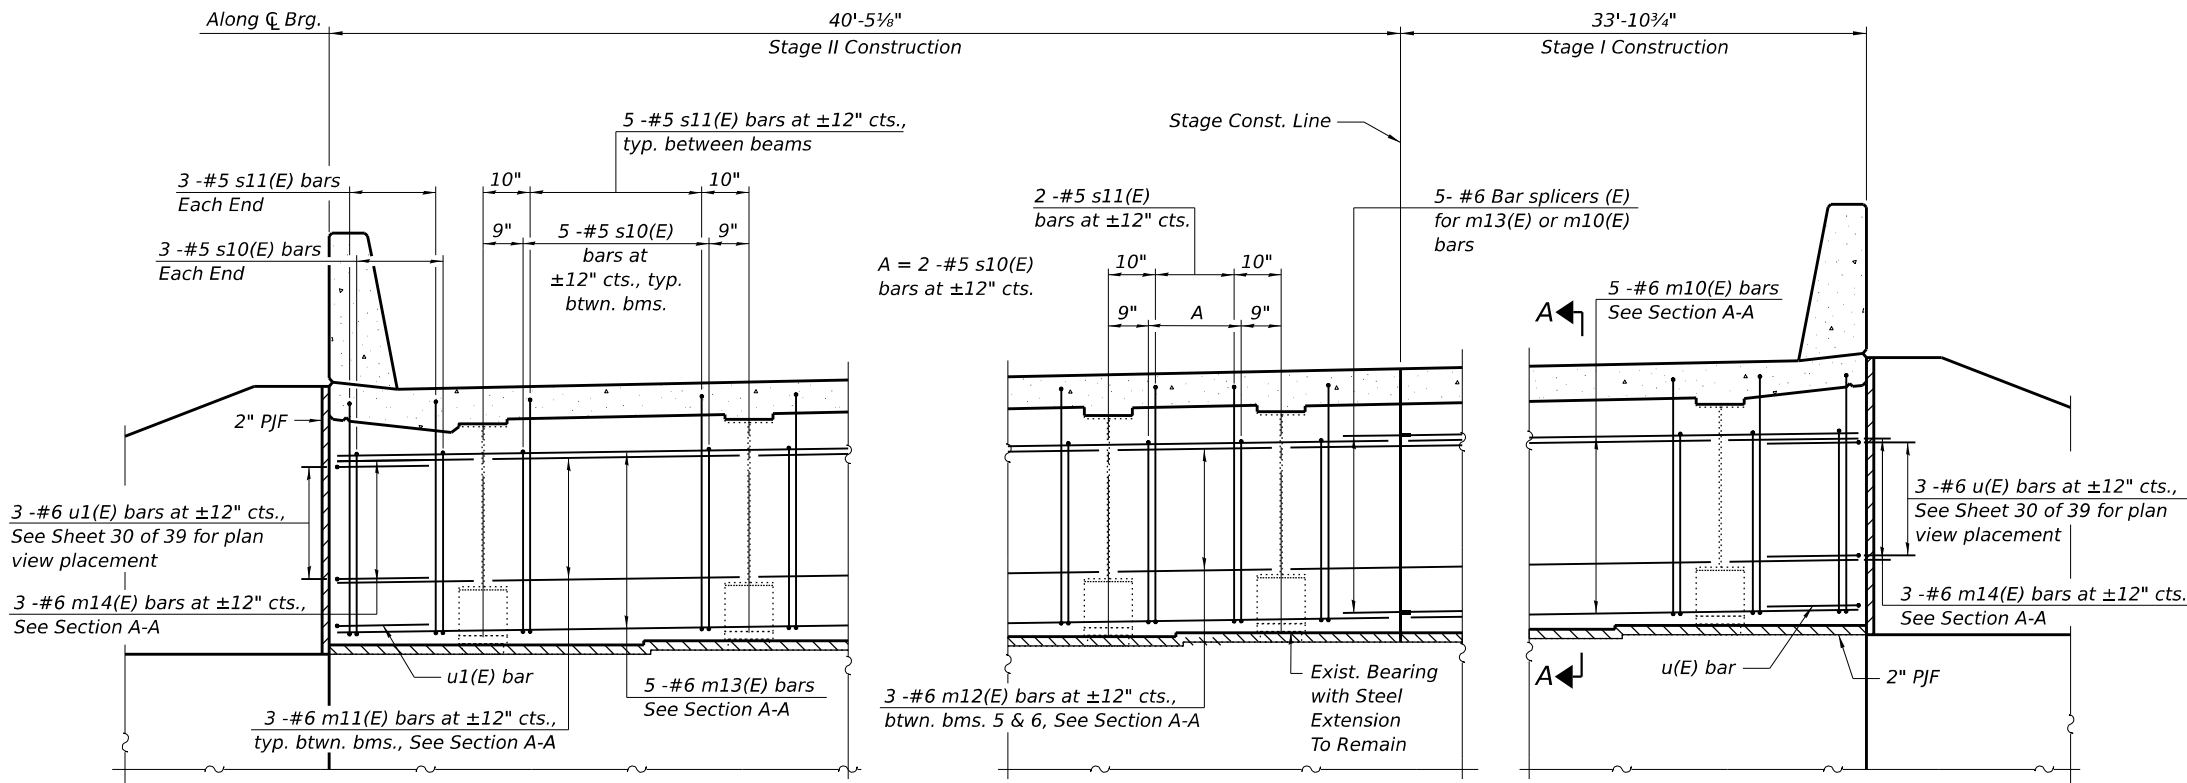

DIAPHRAGM AT SOUTH ABUTMENT
(Looking South)

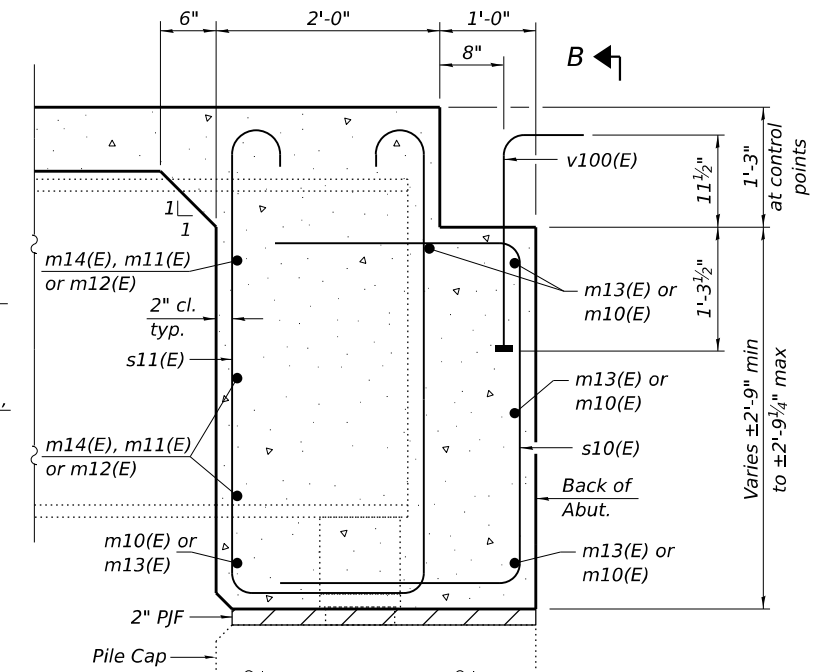

SECTION A-A
(at Rt. L's)

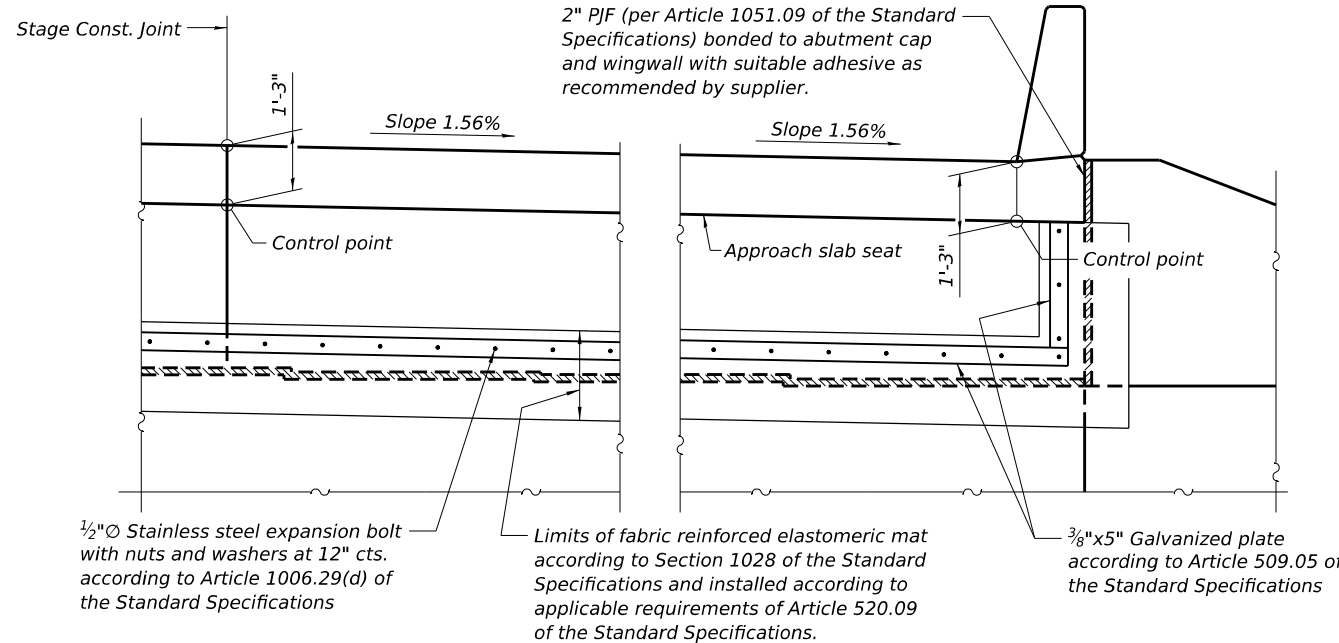


VIEW B-B


Notes:

Cost of fabric reinforced elastomeric mat, galvanized plate, stainless steel expansion bolts with nuts and washers and installation are included in the cost of Concrete Superstructure.

All spalls of pile cap corners that may have occurred prior to or during concrete removal shall be repaired by the direction of the engineer prior to placing the 2" P/JF on the pile cap.

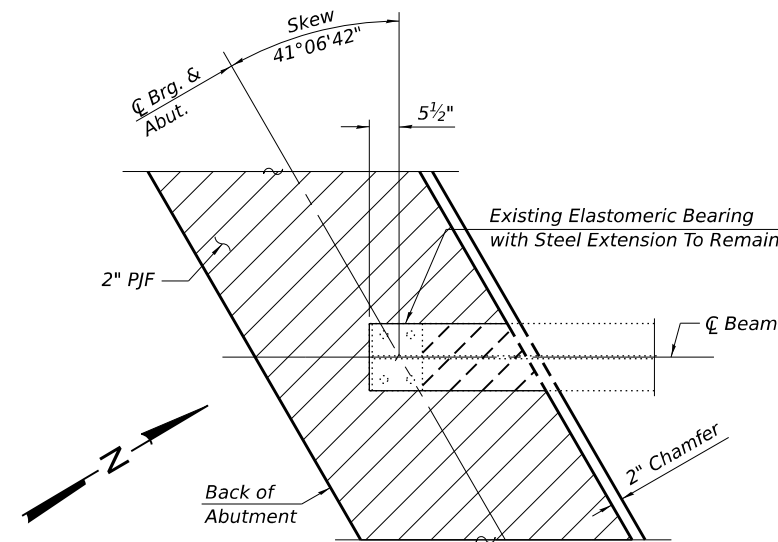

TYPICAL PILE CAP PLAN
(Showing bottom flange of beam, steel extension & P/JF)

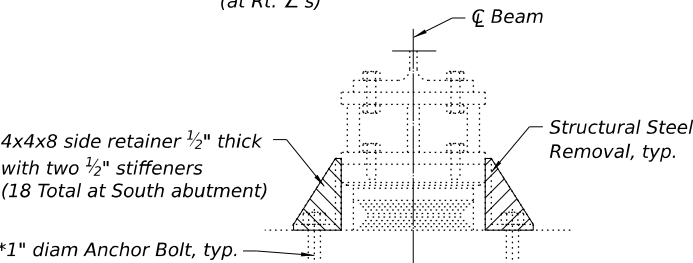

SOUTH ABUT. BEARING DETAIL

Notes:

For additional structural steel removal details and quantities, see sheet 23 of 39.

* The anchor bolts shall be cut flush with the top of abutment cap. Bolts shall be ground smooth and coated with epoxy paint. Cost included with Structural Steel Removal.

BILL OF MATERIAL

ITEM	UNIT	TOTAL
Structural Steel Removal	Pound	190

Notes:

See sheet 13 of 39 for superstructure details and Bill of Material.

The s10(E) and s11(E) bars shall be placed parallel to the beams. Spacing for these bars shall be at right angles to the beams.

The approach slab seat shall have a constant slope determined from the control points shown.

Jacobs

525 West Monroe
Suite 1600
Chicago, IL 60661
(312) 251-3000


USER NAME = jacobspw18ics09\$	DESIGNED - CJF	REVISED -
	DRAWN - EAK	REVISED -
PLOT SCALE = 0.16666667' / in.	CHECKED - ED	REVISED -
PLOT DATE = 12/4/2025	DATE - 2025/10/03	REVISED -

STATE OF ILLINOIS
DEPARTMENT OF TRANSPORTATION


WESTBOUND SOUTH DIAPHRAGM DETAILS
STRUCTURE NO. 082-0018 (WB) & 082-0019 (EB)

SCALE: NTS SHEET 16 OF 39 SHEETS STA. TO STA.


F.A.I. RTE.	SECTION	COUNTY	TOTAL SHEETS	SHEET NO.
70	Section82-(5,6)RS-2, 60-6RS-2	MADISON & ST. CLAIR	678	387
CONTRACT NO. 76E84				
ILLINOIS FED. AID PROJECT				

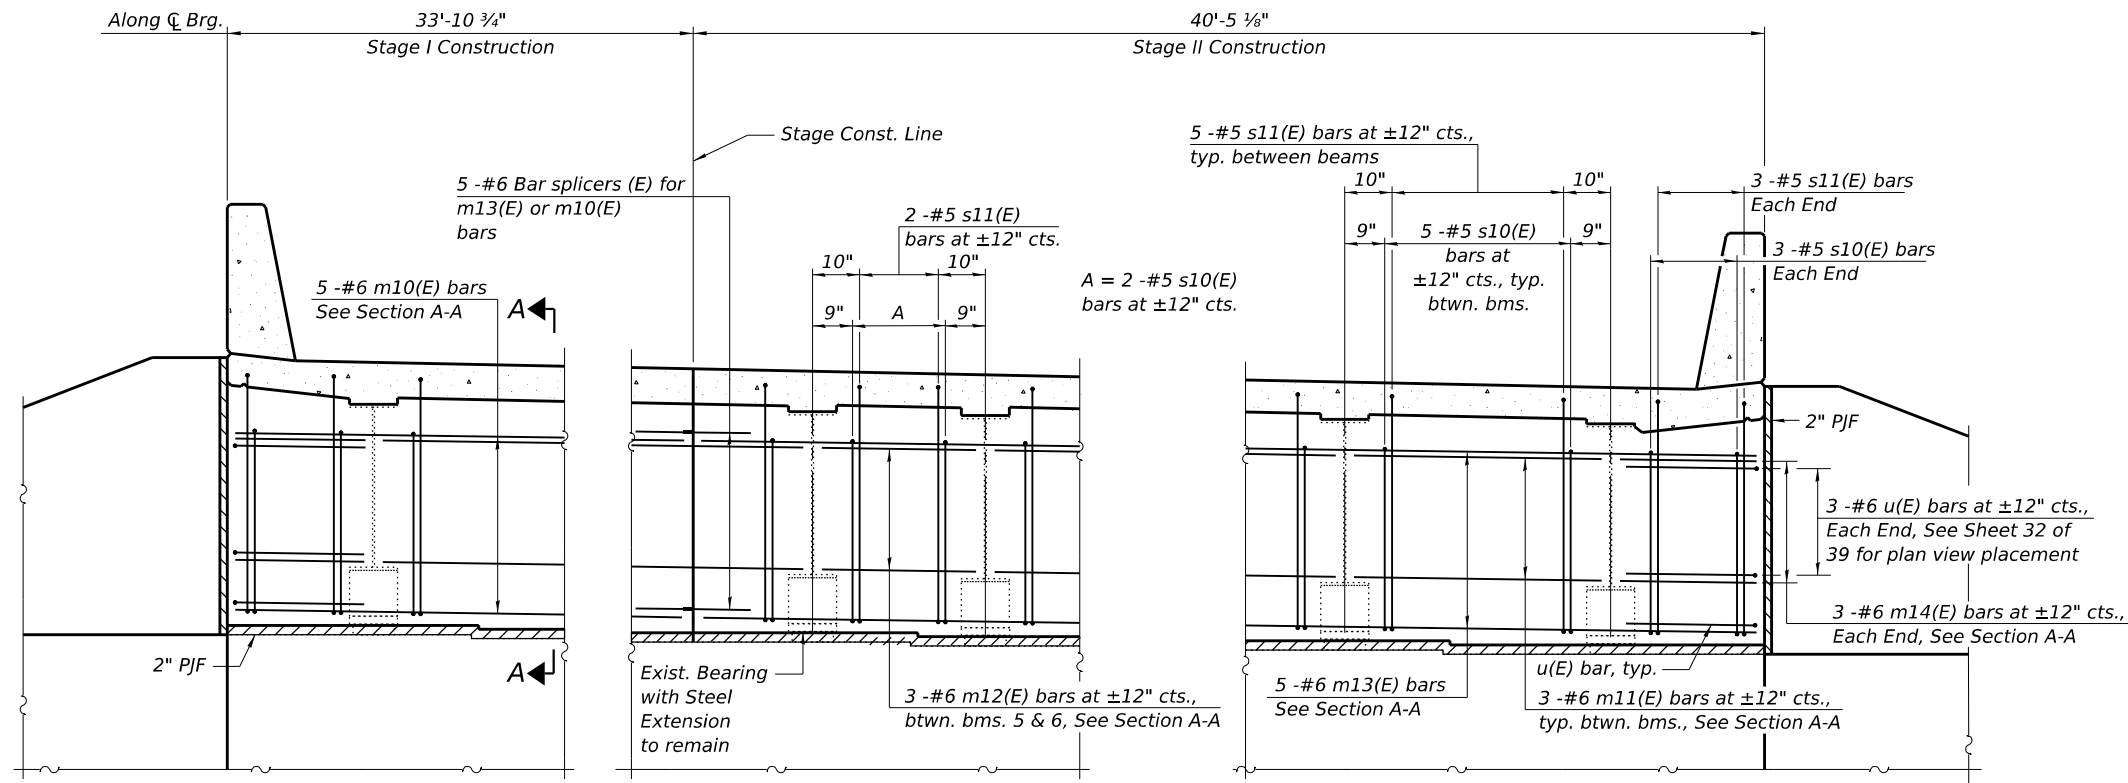


DIAPHRAGM AT NORTH ABUTMENT
(Looking North)

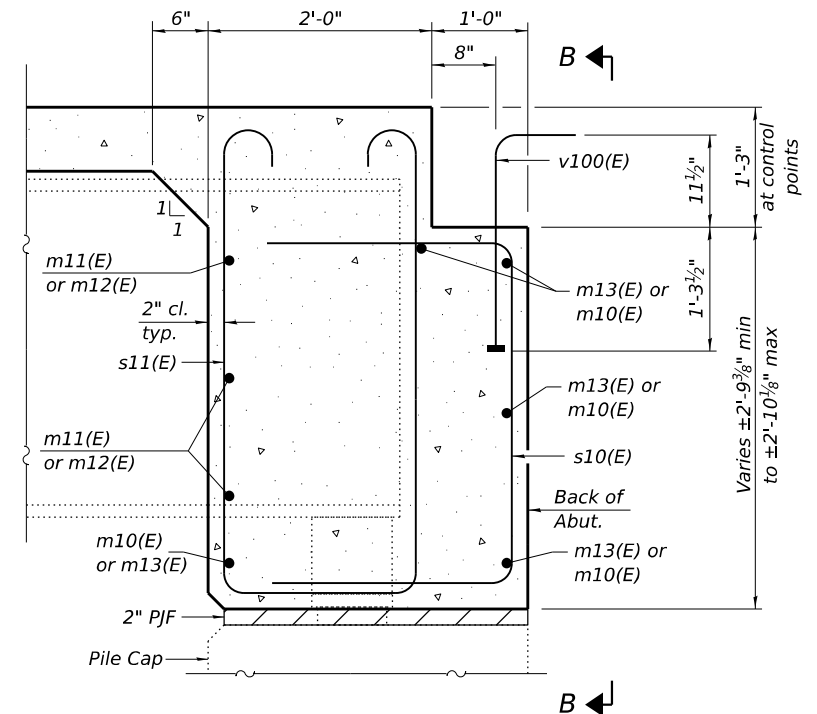


SECTION A-A
(at Rt. L's)

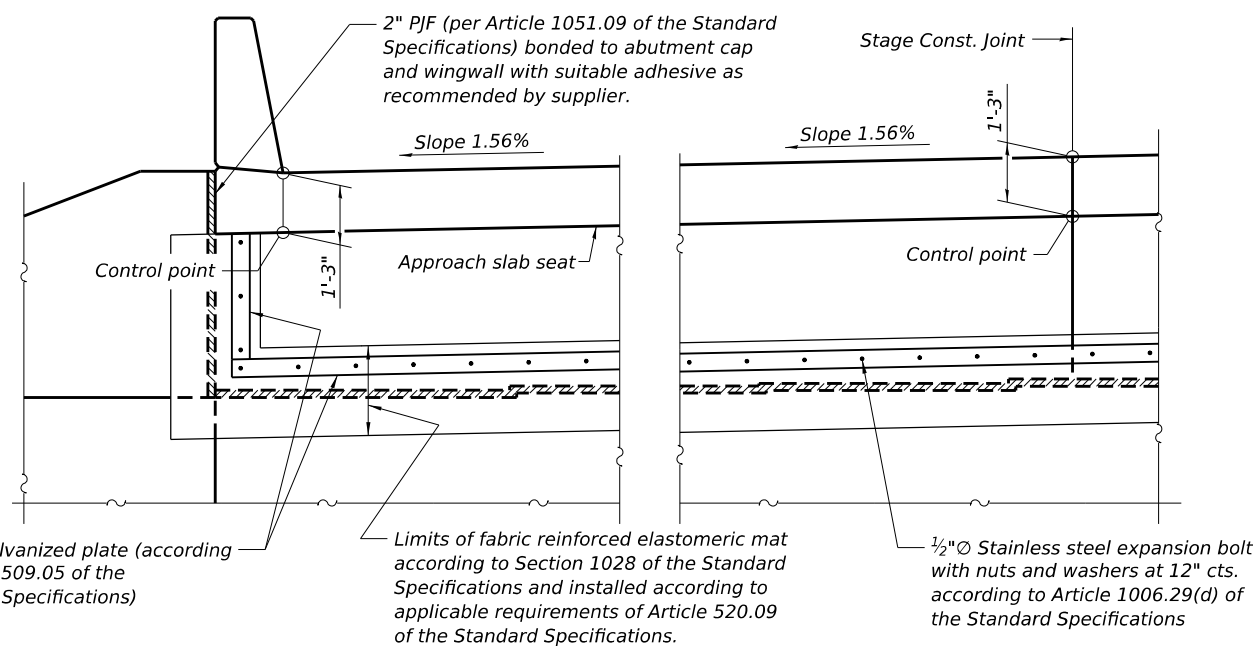

VIEW B-B

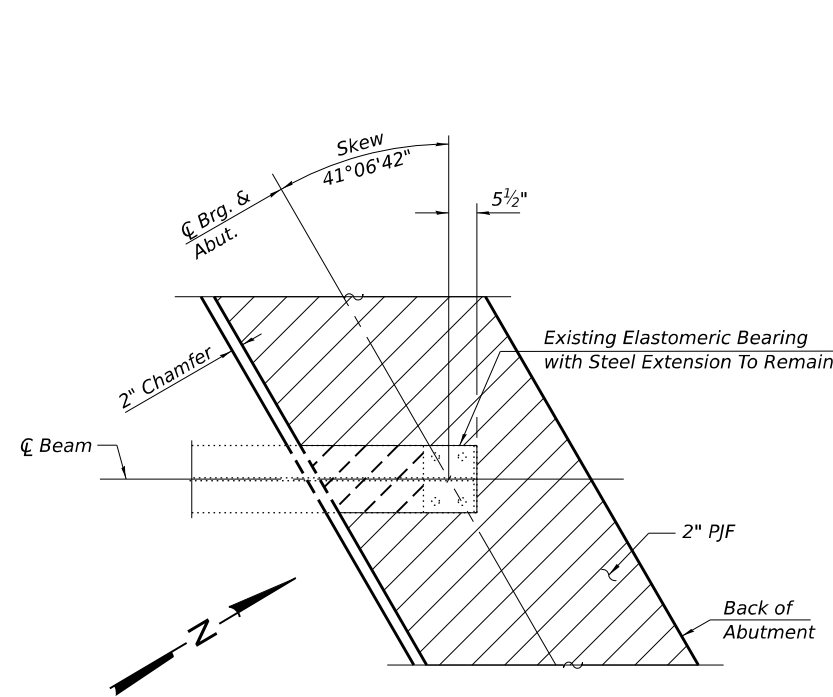

TYPICAL PILE CAP PLAN
(Showing bottom flange of beam,
steel extension & P/JF)

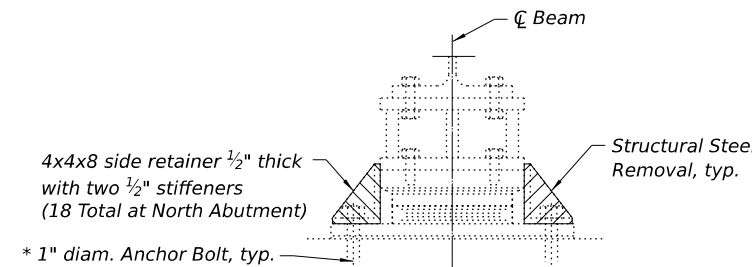

NORTH ABUT. BEARING DETAIL

Note:
For additional structural steel removal details and quantities, see sheet 23 of 39.

* The anchor bolts shall be cut flush with the top of the bottom bearing plate. Bolts shall be ground smooth and coated with epoxy paint. Cost included with Structural Steel Removal.

BILL OF MATERIAL

ITEM	UNIT	TOTAL
Structural Steel Removal	Pound	190

Notes:
See sheet 13 of 39 for superstructure details and Bill of Material. The s10(E) and s11(E) bars shall be placed parallel to the beams. Spacing for these bars shall be at right angles to the beams. The approach slab seat shall have a constant slope determined from the control points shown.

Jacobs
525 West Monroe
Suite 1600
Chicago, IL 60661
(312) 251-3000

USER NAME = jacobspw18ics09\$	DESIGNED - CJF	REVISED -
	DRAWN - EAK	REVISED -
PLOT SCALE = 0.16666667' / in.	CHECKED - ED	REVISED -
PLOT DATE = 12/4/2025	DATE - 2025/10/03	REVISED -


STATE OF ILLINOIS
DEPARTMENT OF TRANSPORTATION

WESTBOUND NORTH DIAPHRAGM DETAILS
STRUCTURE NO. 082-0018 (WB) & 082-0019 (EB)



SCALE: NTS SHEET 17 OF 39 SHEETS STA. TO STA.

F.A.I. RTE.	SECTION	COUNTY	TOTAL SHEETS	SHEET NO.
70	Section82-(5,6)RS-2, 60-6RS-2	MADISON & ST. CLAIR	678	388
CONTRACT NO. 76E84				
ILLINOIS FED. AID PROJECT				


MODEL: SMODEL.NAMES
FILE NAME: D87BEE64-019-0019-DIAPH NO WEB.dgn

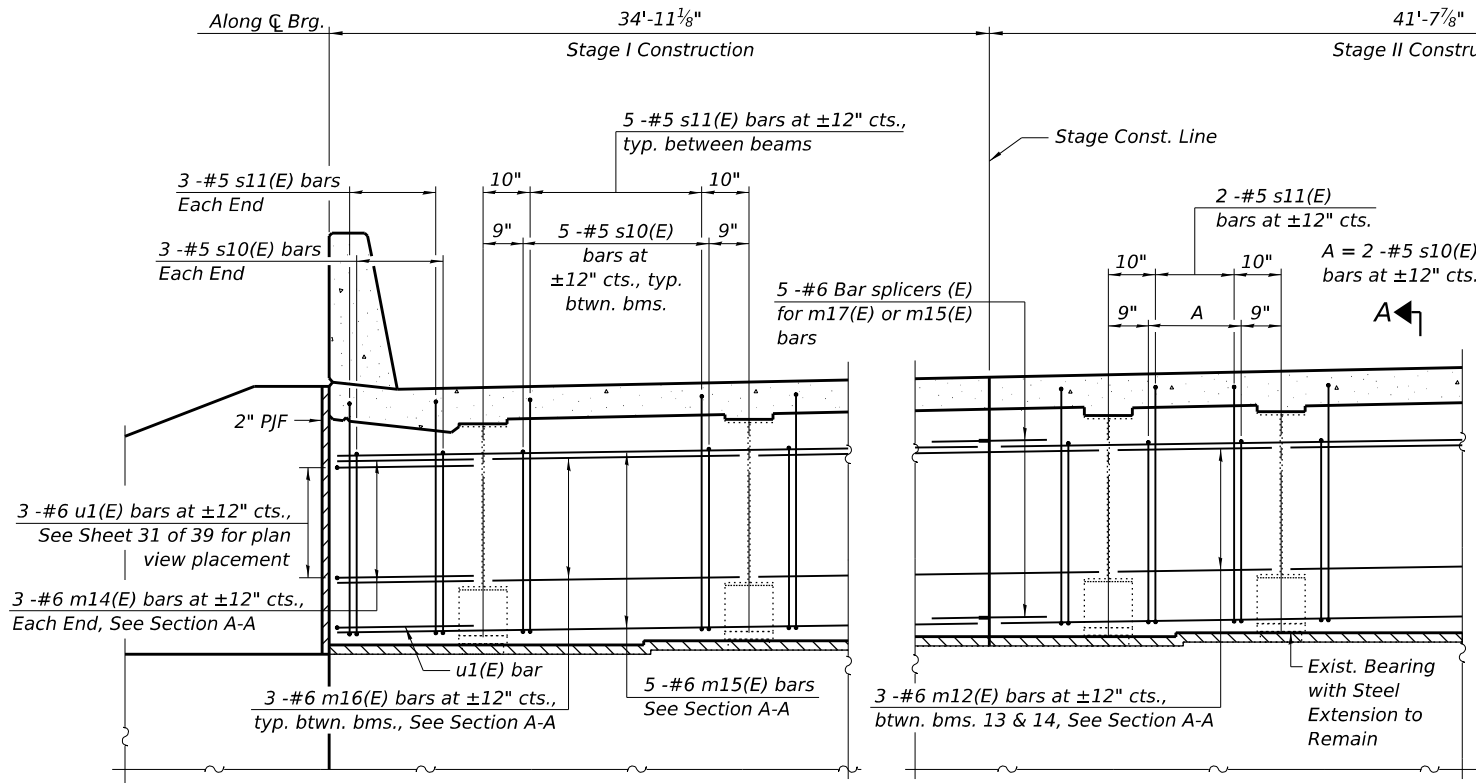


DIAPHRAGM AT SOUTH ABUTMENT
(Looking South)

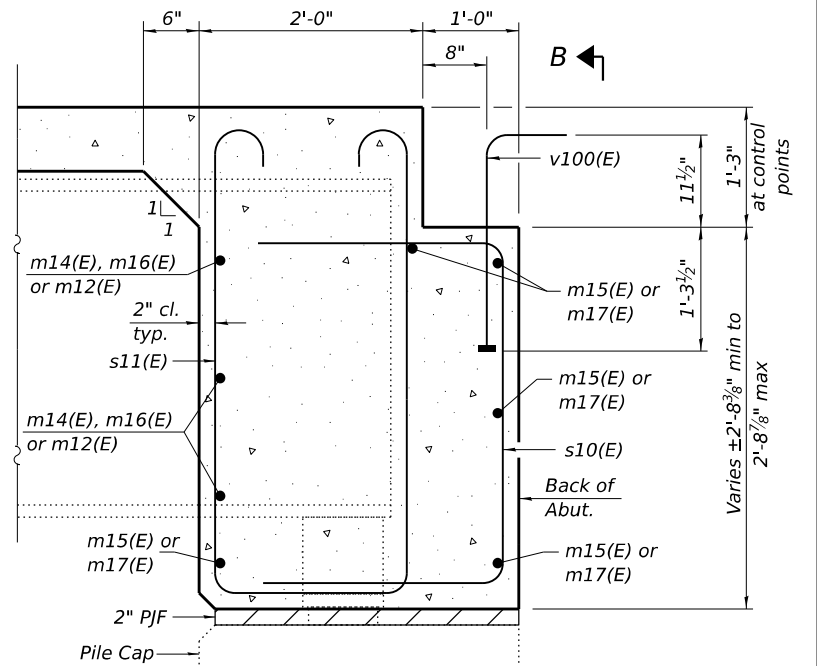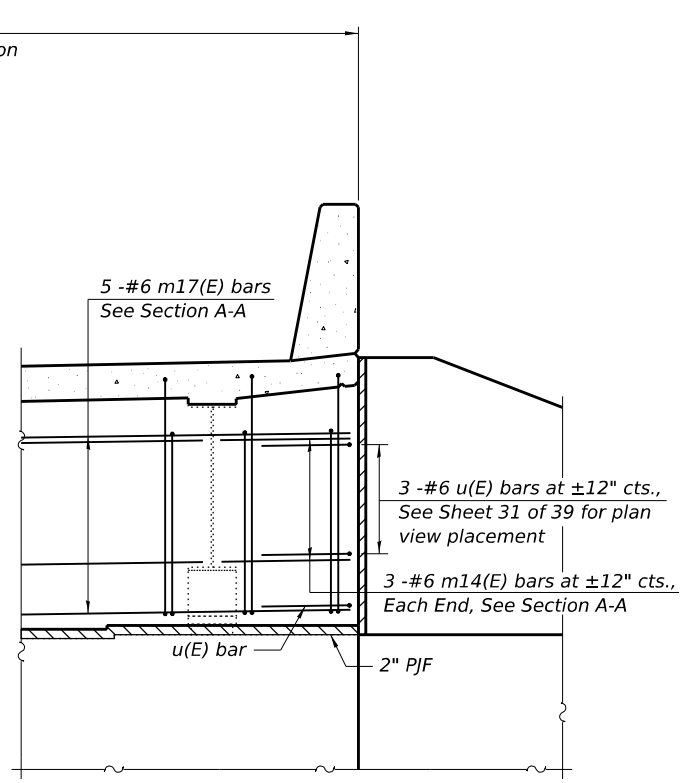


SECTION A-A
(at Rt. L's)

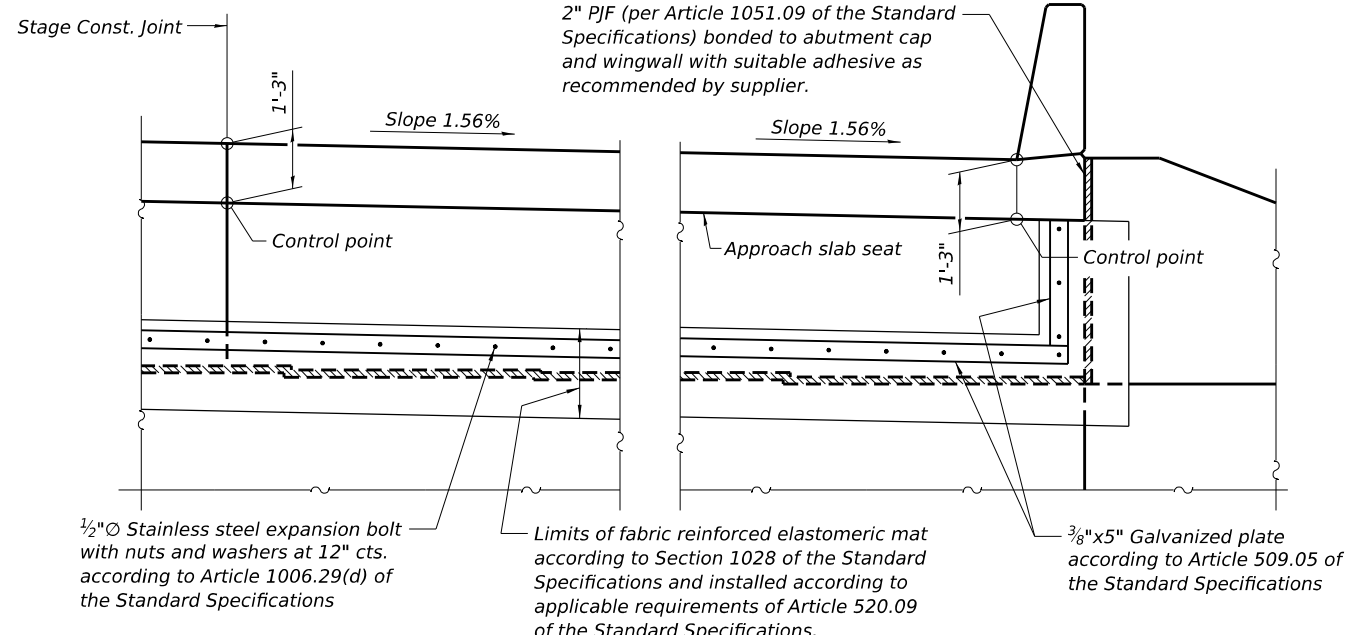

VIEW B-B

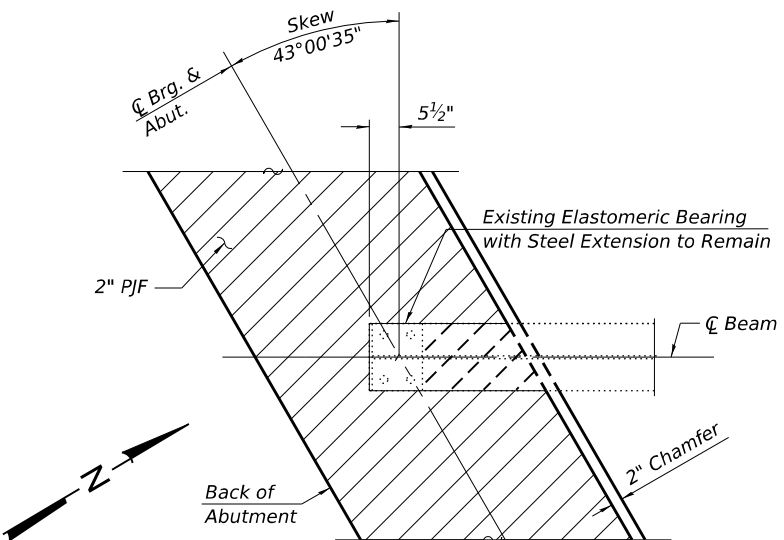

TYPICAL PILE CAP PLAN
(Showing bottom flange of beam, steel extension & P/JF)

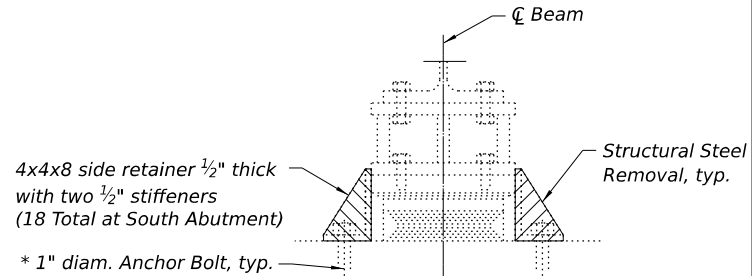

SOUTH ABUT. BEARING DETAIL

Note:
For additional structural steel removal details and quantities, see sheet 24 of 39.

* The anchor bolts shall be cut flush with the top of abutment cap. Bolts shall be ground smooth and coated with epoxy paint. Cost included with Structural Steel Removal.

BILL OF MATERIAL

ITEM	UNIT	TOTAL
Structural Steel Removal	Pound	190

Notes:
See sheet 15 of 39 for superstructure details and Bill of Material.
The s10(E) and s11(E) bars shall be placed parallel to the beams. Spacing for these bars shall be at right angles to the beams.
The approach slab seat shall have a constant slope determined from the control points shown.

Notes:
Cost of fabric reinforced elastomeric mat, galvanized plate, stainless steel expansion bolts with nuts and washers and installation are included in the cost of Concrete Superstructure.
All spalls of pile cap corners that may have occurred prior to or during concrete removal shall be repaired by the direction of the engineer prior to placing the 2" P/JF on the pile cap.



USER NAME = jacobspw18ics09\$	DESIGNED - CJF	REVISED -
PLOT SCALE = 0.16666667" / in.	DRAWN - EAK	REVISED -
PLOT DATE = 12/4/2025	CHECKED - ED	REVISED -
	DATE - 2025/10/03	REVISED -


STATE OF ILLINOIS
DEPARTMENT OF TRANSPORTATION

EASTBOUND SOUTH DIAPHRAGM DETAILS
STRUCTURE NO. 082-0018 (WB) & 082-0019 (EB)


SCALE: NTS SHEET 18 OF 39 SHEETS STA. TO STA.

F.A.I. RTE.	SECTION	COUNTY	TOTAL SHEETS	SHEET NO.
70	Section82-(5,6)RS-2, 60-6RS-2	MADISON & ST. CLAIR	678	389
CONTRACT NO. 76E84				
ILLINOIS FED. AID PROJECT				


MODEL: S:\MODEL\NAMES
FILE NAME: D876E84-019-0018-0019-DIAPH SO EB.dgn

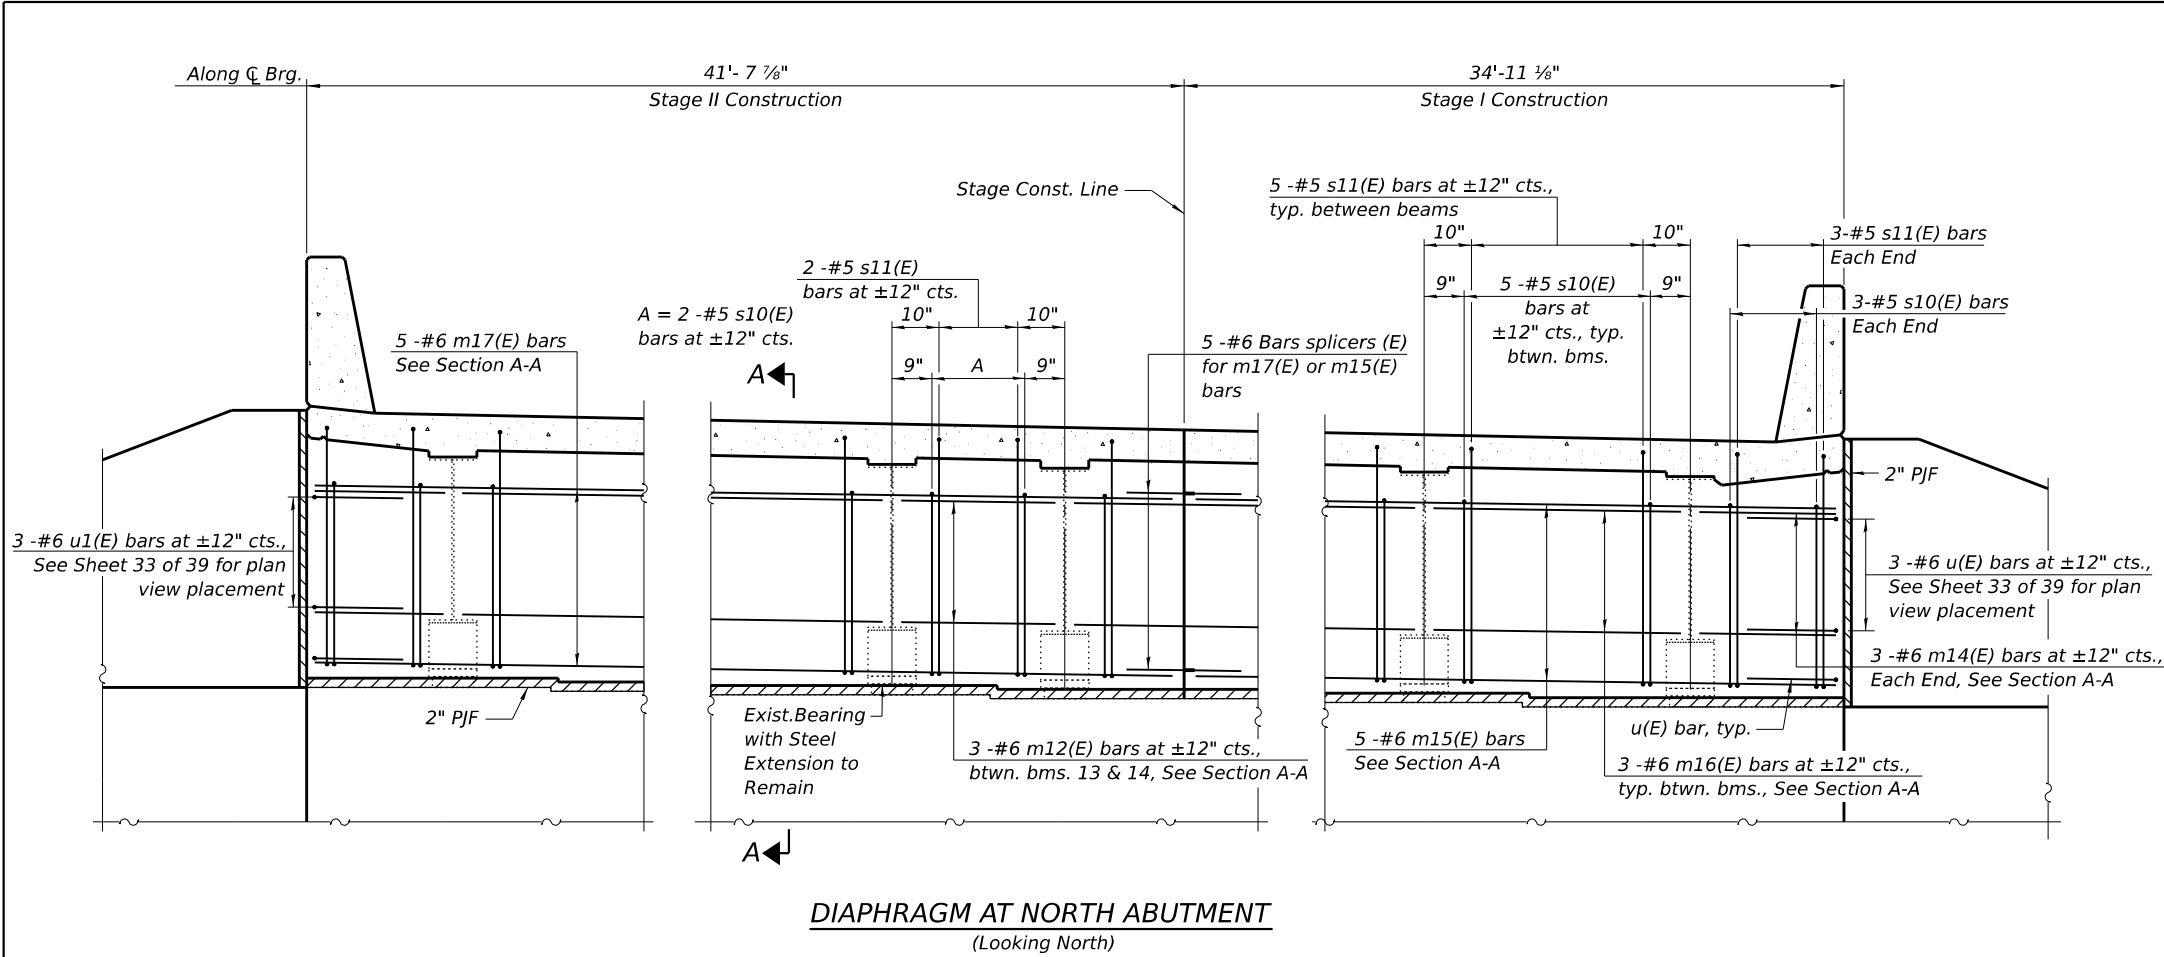


DIAPHRAGM AT NORTH ABUTMENT
(Looking North)

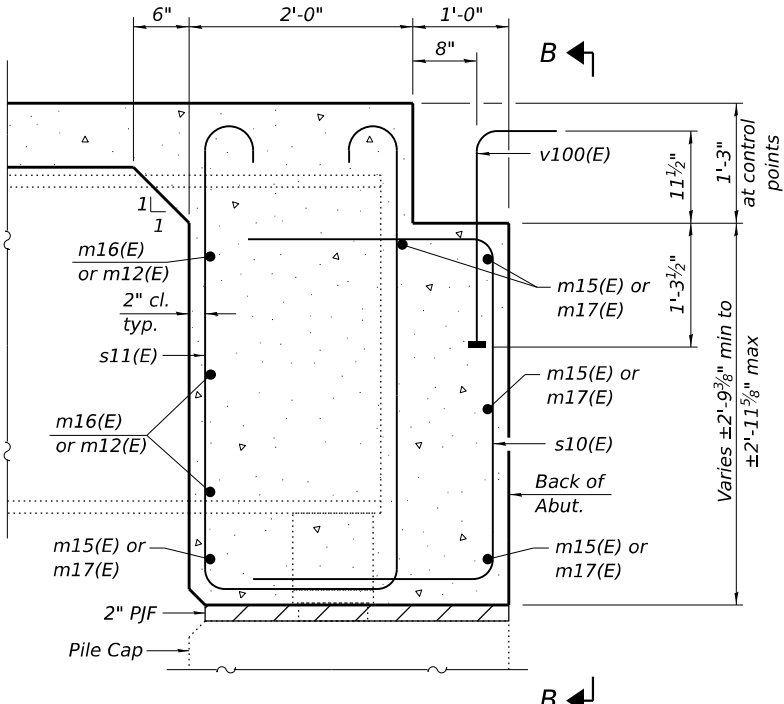


SECTION A-A
(at Rt. L's)

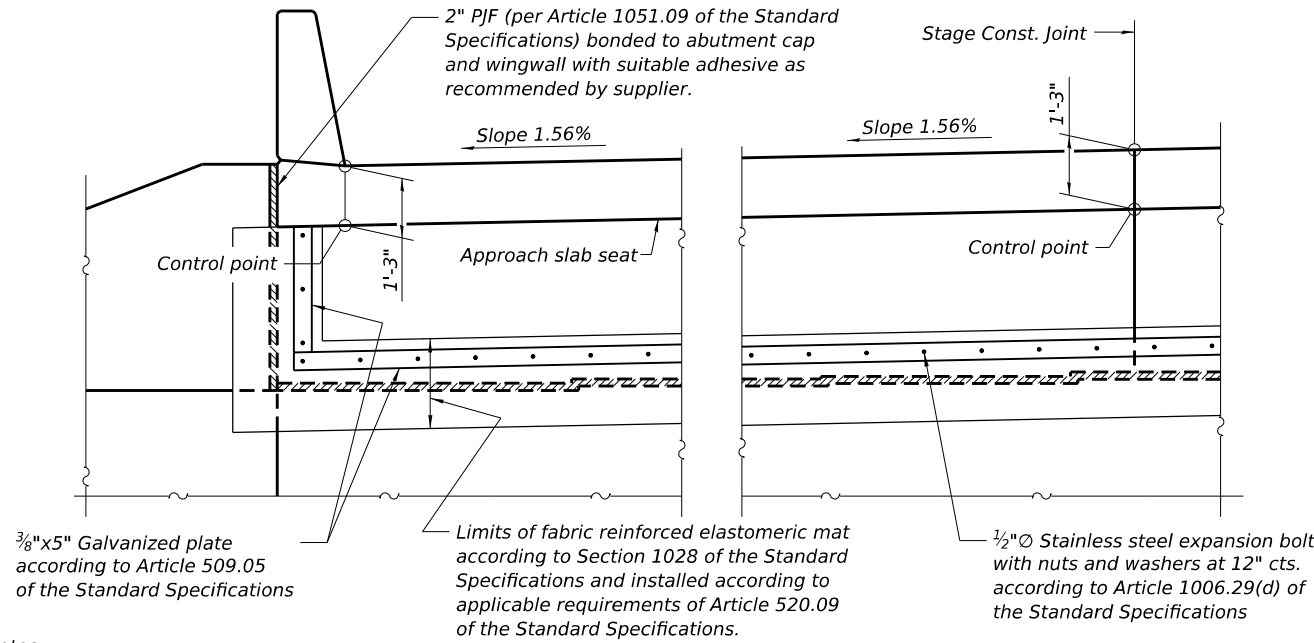

VIEW B-B

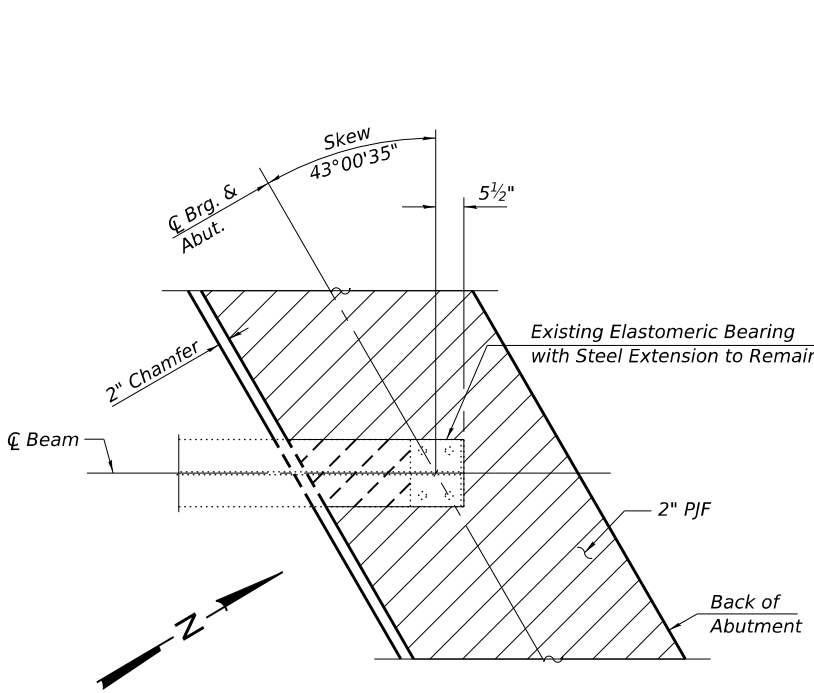

TYPICAL PILE CAP PLAN
(Showing bottom flange of beam, steel extension & P/JF)

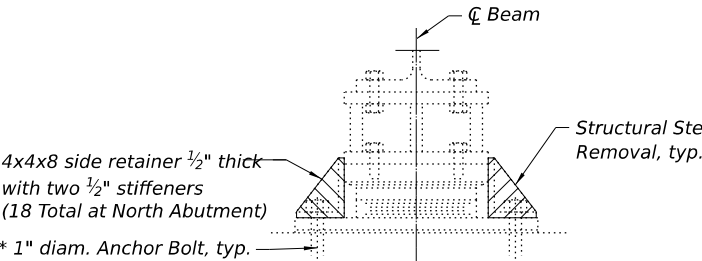

NORTH ABUT. BEARING DETAIL

Note:
For additional structural steel removal details and quantities, see sheet 24 of 39.

* The anchor bolts shall be cut flush with top of the bottom bearing plate. Bolts shall be ground smooth and coated with epoxy paint. Cost included with Structural Steel Removal.

BILL OF MATERIAL

ITEM	UNIT	TOTAL
Structural Steel Removal	Pound	190

Notes:
See sheet 15 of 39 for superstructure details and Bill of Material.
The s10(E) and s11(E) bars shall be placed parallel to the beams.
Spacing for these bars shall be at right angles to the beams.
The approach slab seat shall have a constant slope determined from the control points shown.

MODEL: S:\MODEL\NAMES
FILE NAME: D87BE84-20-0018-0019-DIAPH NO EB.dgn

Jacobs
525 West Monroe
Suite 1600
Chicago, IL 60661
(312) 251-3000


USER NAME = jacobspw18ics09\$	DESIGNED - CJF	REVISED -
	DRAWN - EAK	REVISED -
PLOT SCALE = 0.16666667' / in.	CHECKED - ED	REVISED -
PLOT DATE = 12/4/2025	DATE - 2025/10/03	REVISED -

STATE OF ILLINOIS
DEPARTMENT OF TRANSPORTATION


EASTBOUND NORTH DIAPHRAGM DETAILS
STRUCTURE NO. 082-0018 (WB) & 082-0019 (EB)

SCALE: NTS SHEET 19 OF 39 SHEETS STA. TO STA.


F.A.I. RTE.	SECTION	COUNTY	TOTAL SHEETS	SHEET NO.
70	Section82-(5,6)RS-2, 60-6RS-2	MADISON & ST. CLAIR	678	390
CONTRACT NO. 76E84				
ILLINOIS FED. AID PROJECT				

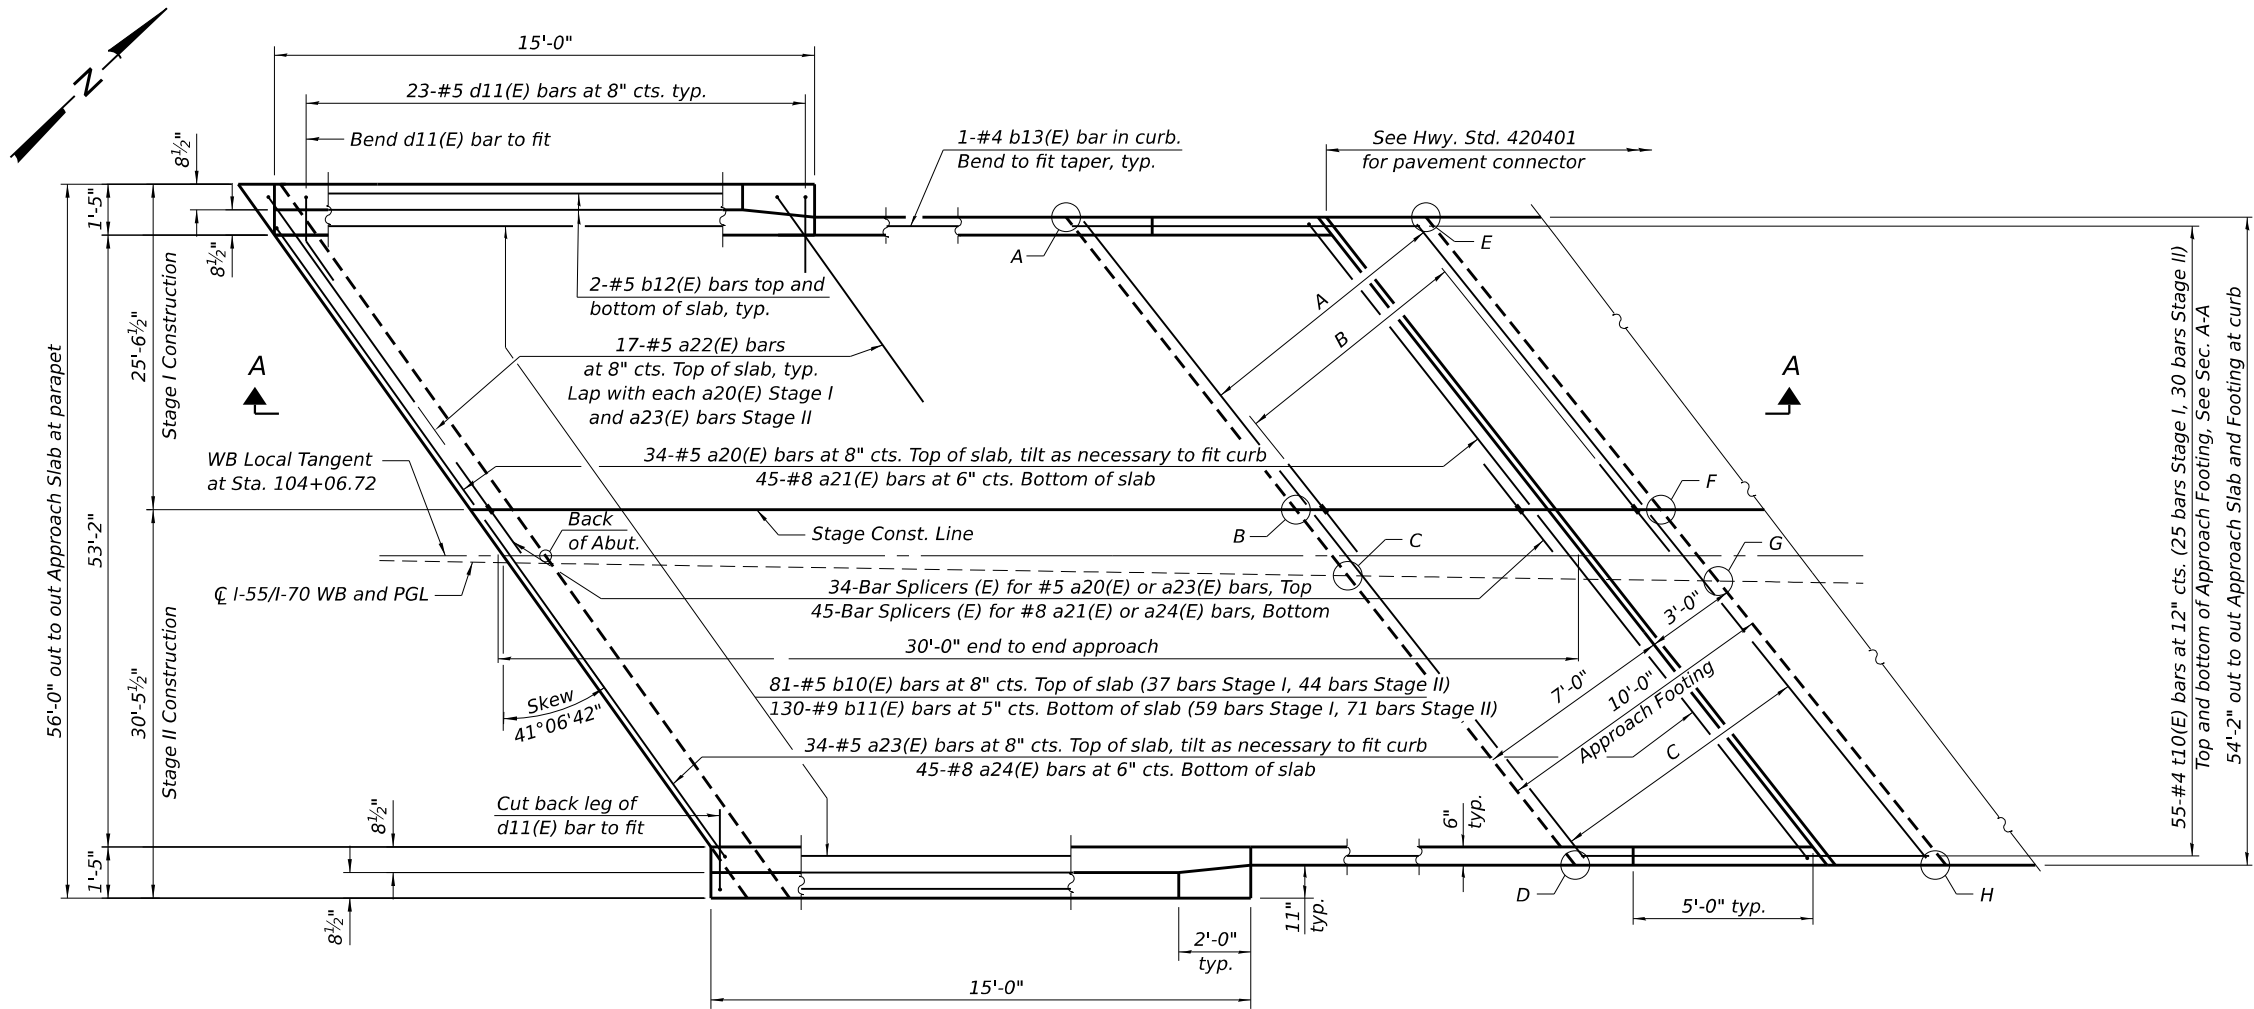

PLAN
(N. approach slab shown; S. approach slab similar)

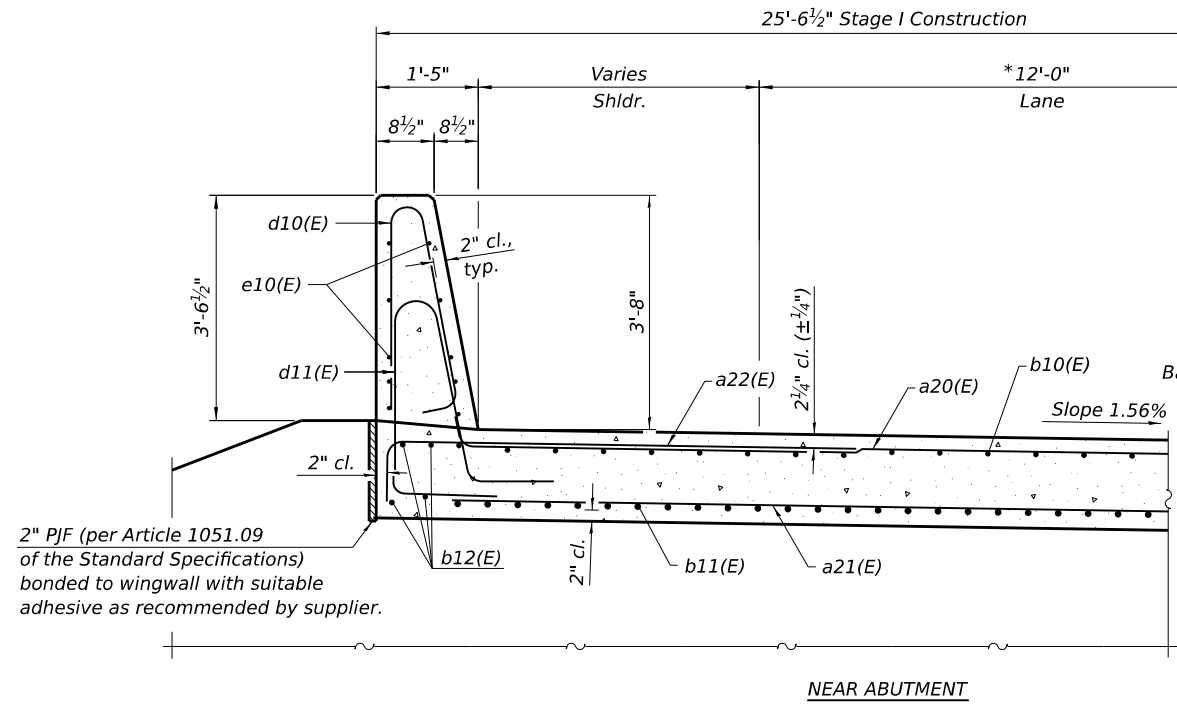


NEAR ABUTMENT

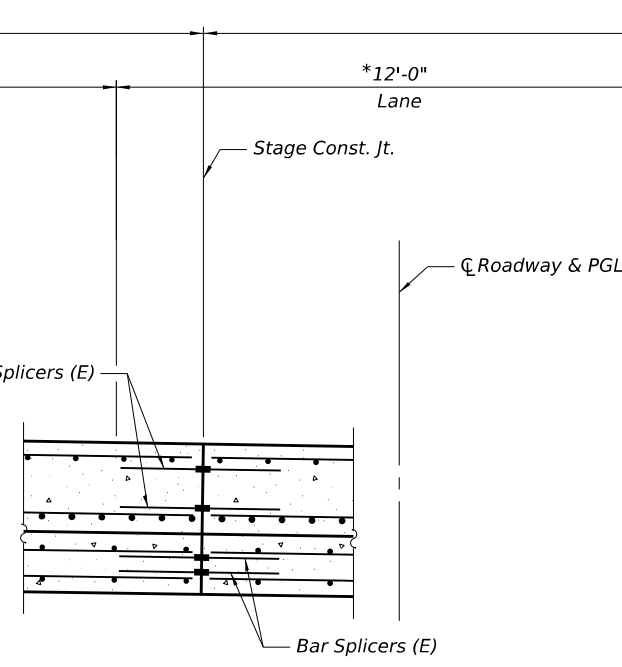

CROSS SECTION
(Looking North)

* Indicates dimension is radial to C

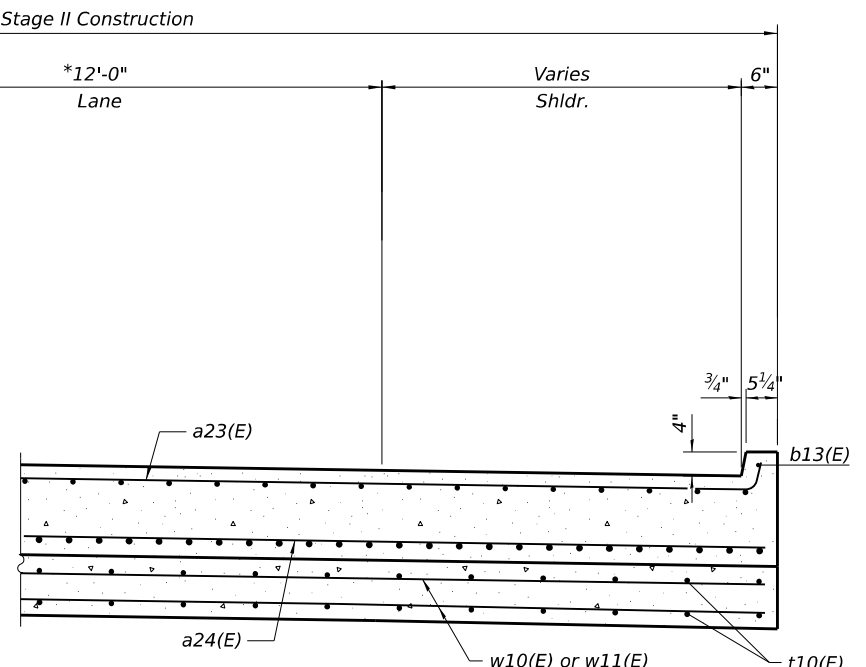

AT APPROACH FOOTING

A = 20-#5 w10(E) bars at 6" cts.
Top and bottom of Approach Footing. See Sec A-A
B = 20-Bar Splicers (E) for #5 w10(E) or w11(E) bars,
Top and bottom
C = 20-#5 w11(E) bars at 6" cts.
Top and bottom of Approach Footing. See Sec A-A

Note:
For section A-A see Sheet 22 of 39

TOP AND BOTTOM ELEVATIONS
FOR APPROACH FOOTING

South Approach			North Approach		
Point/ Location	Top	Bottom	Point/ Location	Top	Bottom
A	413.98	413.14	A	414.05	413.22
B	413.62	412.79	B	413.66	412.82
C	413.53	412.70	C	413.57	412.74
D	413.18	412.35	D	413.18	412.34
E	413.96	413.12	E	414.05	413.21
F	413.60	412.77	F	413.65	412.81
G	413.52	412.68	G	413.56	412.72
H	413.17	412.34	H	413.16	412.33

MODEL: S:\MODEL\NAMES
FILE NAME: D878E84-021-0018-0019-APP SLAB LAYOUT WB.dgn

Jacobs
525 West Monroe
Suite 1600
Chicago, IL 60661
(312) 251-3000


USER NAME = jacobspw18ics09\$	DESIGNED - CJF	REVISED -
DRAWN - EAK	REVISED -	
PLOT SCALE = 0.16666667' / in.	CHECKED - ED	REVISED -
PLOT DATE = 12/4/2025	DATE - 2025/10/03	REVISED -

STATE OF ILLINOIS
DEPARTMENT OF TRANSPORTATION

WESTBOUND BRIDGE APPROACH SLAB DETAILS
STRUCTURE NO. 082-0018 (WB) & 082-0019 (EB)

SCALE: NTS SHEET 20 OF 39 SHEETS STA. TO STA.

F.A.I. RTE.	SECTION	COUNTY	TOTAL SHEETS	SHEET NO.
70	Section82-(5,6)RS-2, 60-6RS-2	MADISON & ST. CLAIR	678	391
CONTRACT NO. 76E84				
ILLINOIS FED. AID PROJECT				

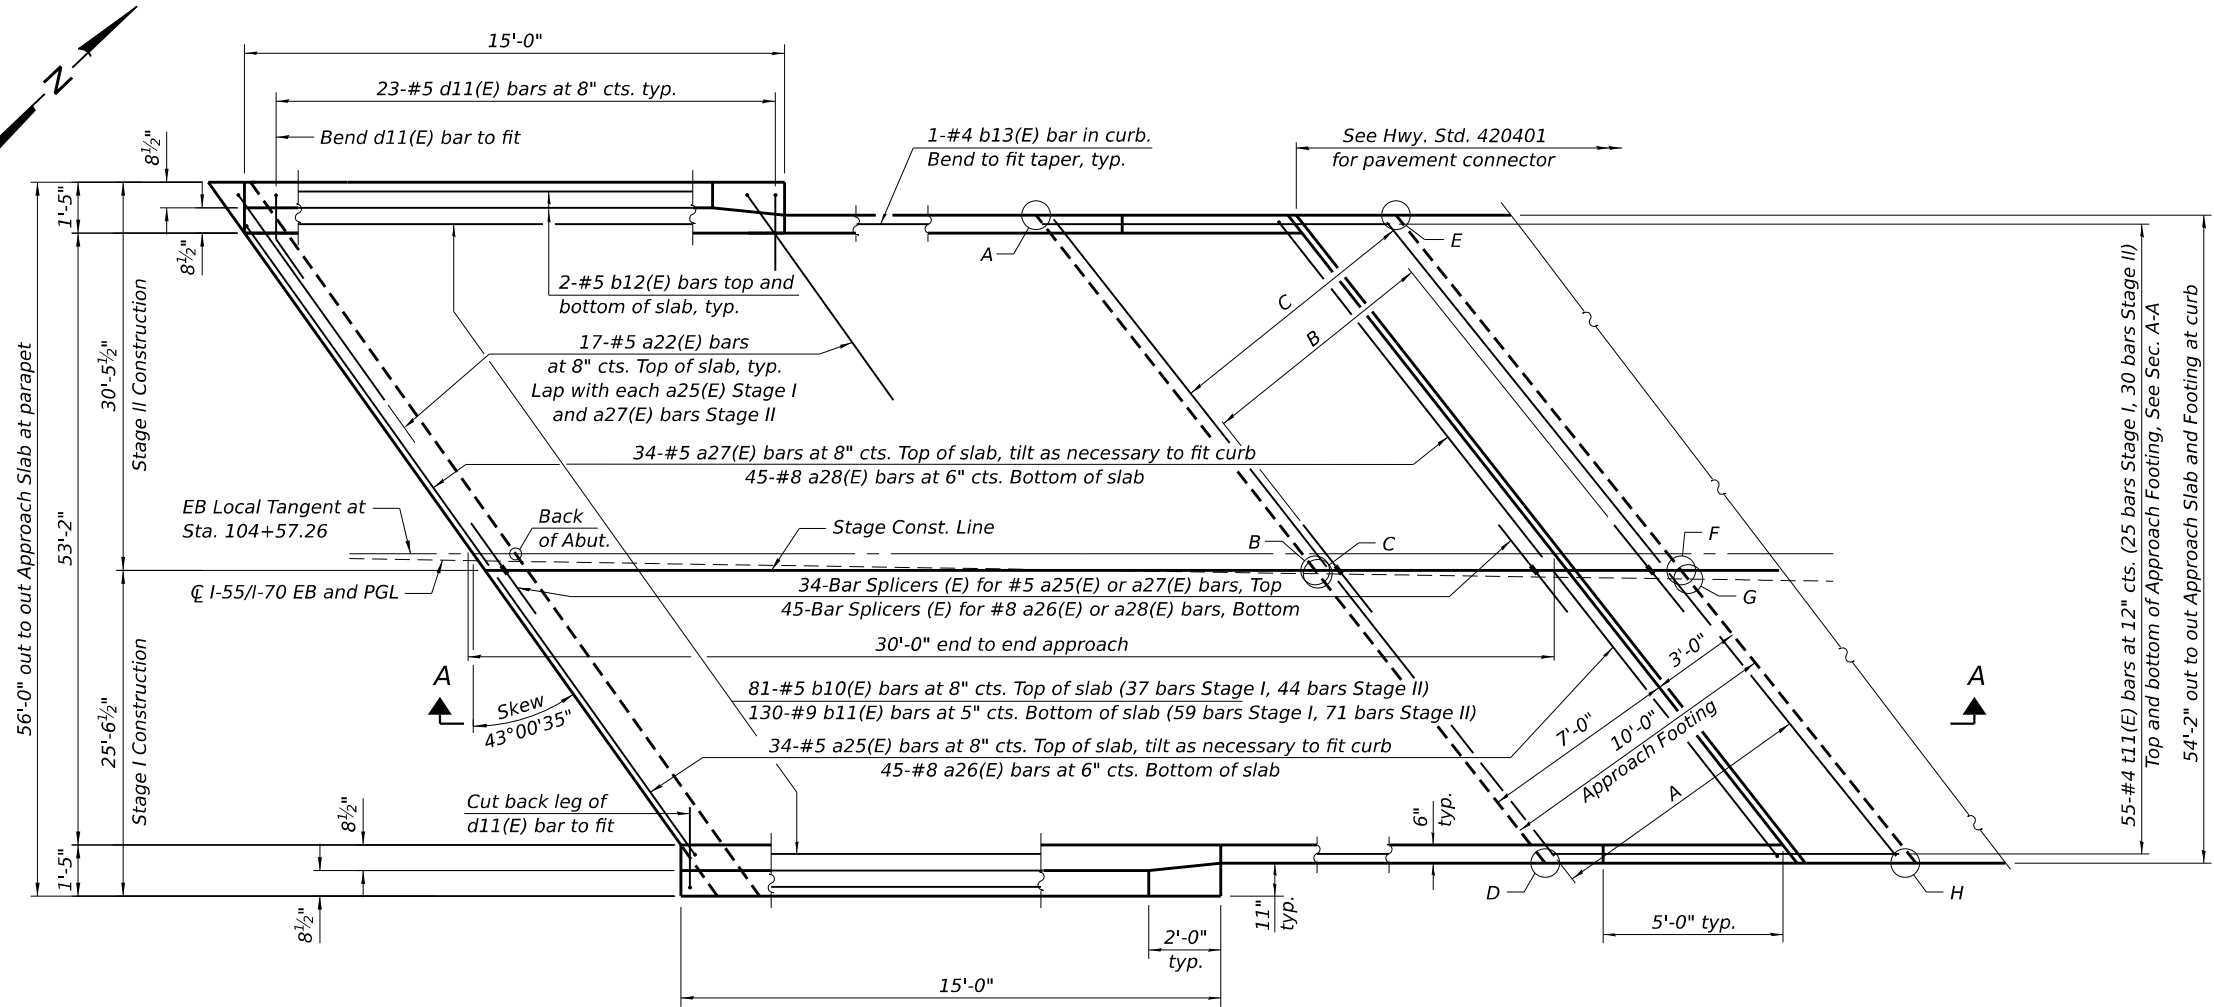


PLAN
(N. approach slab shown; S. approach slab similar)

A = 20-#5 w12(E) bars at 6" cts.
Top and bottom of Approach Footing. See Sec A-A
B = 20-Bar Splicers (E) for #5 w12(E) or w13(E) bars
Top and bottom
C = 20-#5 w13(E) bars at 6" cts.
Top and bottom of Approach Footing. See Sec A-A


Note:
For Sec A-A see sheet 22 of 39

**TOP AND BOTTOM ELEVATIONS
FOR APPROACH FOOTING**

South Approach			North Approach		
Point/ Location	Top	Bottom	Point/ Location	Top	Bottom
A	413.42	412.59	A	413.35	412.52
B	413.04	412.21	B	412.94	412.11
C	413.97	412.13	C	412.85	412.02
D	412.58	411.75	D	412.43	411.60
E	413.41	412.58	E	413.33	412.50
F	413.04	412.20	F	412.92	412.08
G	412.96	412.13	G	412.83	411.99
H	412.58	411.75	H	412.40	411.57

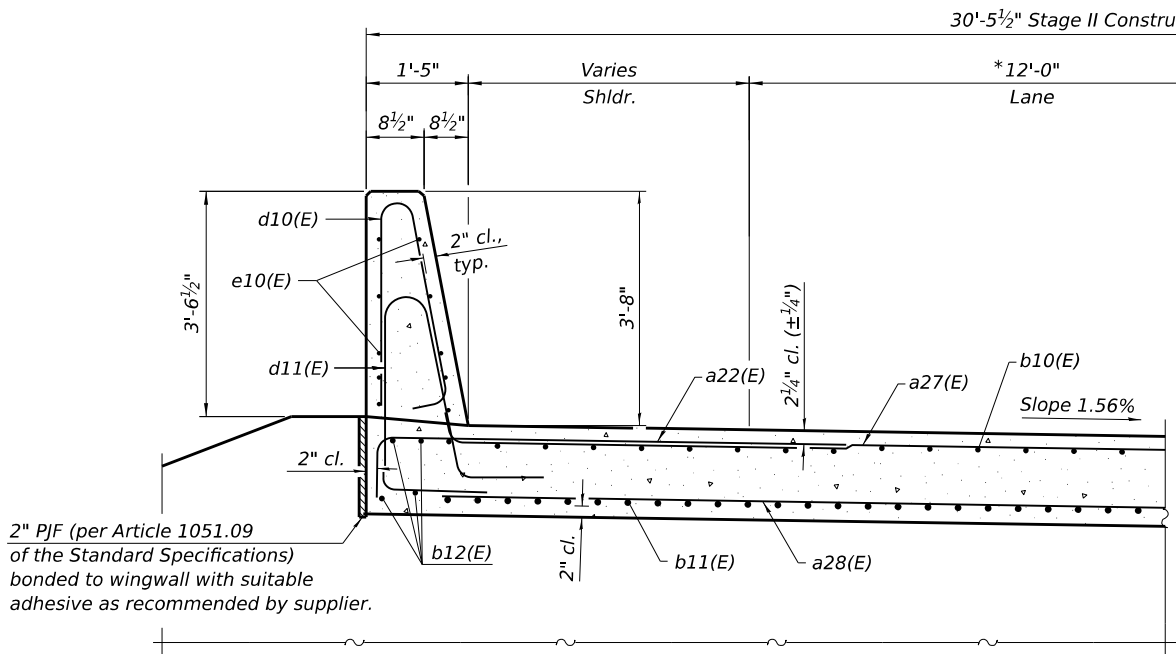

NEAR ABUTMENT

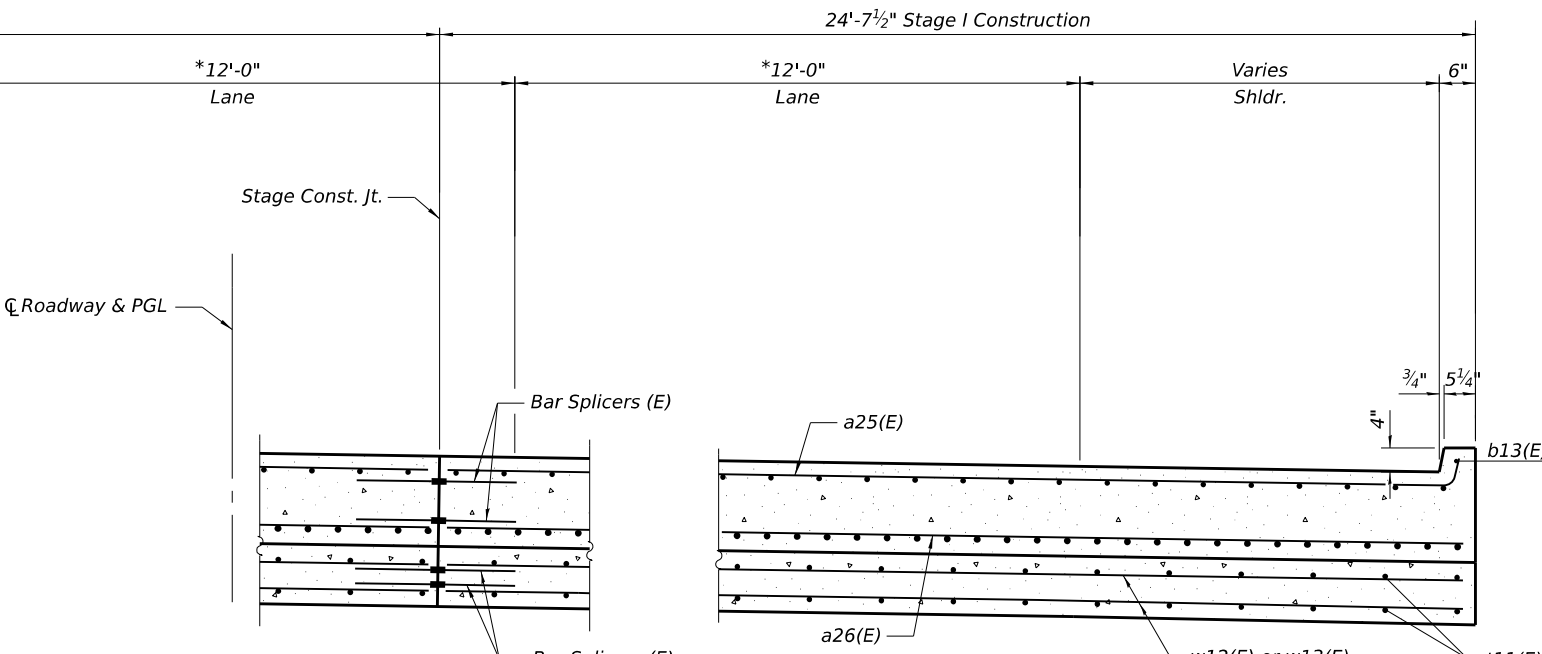

CROSS SECTION
(Looking North)

* Indicates dimension is radial to CL

AT APPROACH FOOTING

Jacobs
525 West Monroe
Suite 1600
Chicago, IL 60661
(312) 251-3000


USER NAME = jacobspr18ics115	DESIGNED - CJF	REVISED -
DRAWN - EAK	REVISED -	
PLOT SCALE = 0.16666667' / in.	CHECKED - ED	REVISED -
PLOT DATE = 12/4/2025	DATE - 2025/10/03	REVISED -

**STATE OF ILLINOIS
DEPARTMENT OF TRANSPORTATION**


**EASTBOUND BRIDGE APPROACH SLAB DETAILS
STRUCTURE NO. 082-0018 (WB) & 082-0019 (EB)**

SCALE: NTS SHEET 21 OF 39 SHEETS STA. TO STA.


F.A.I. RTE.	SECTION	COUNTY	TOTAL SHEETS	SHEET NO.
70	Section82-(5,6)RS-2, 60-6RS-2	MADISON & ST. CLAIR	678	392
CONTRACT NO. 76E84				
ILLINOIS FED. AID PROJECT				

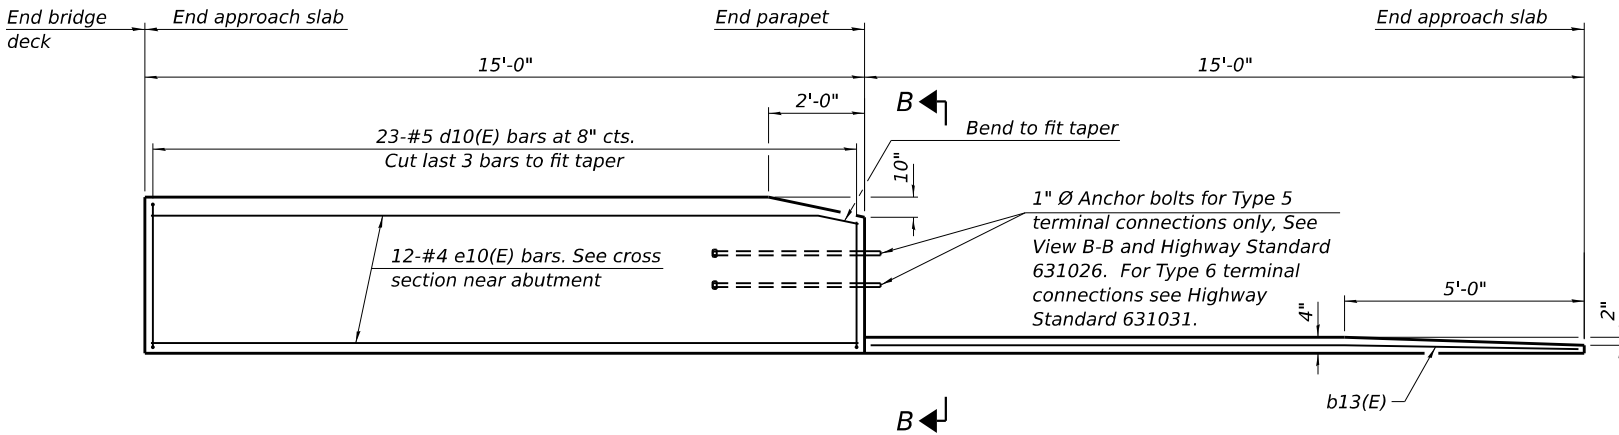


INSIDE ELEVATION OF PARAPET AND CURB

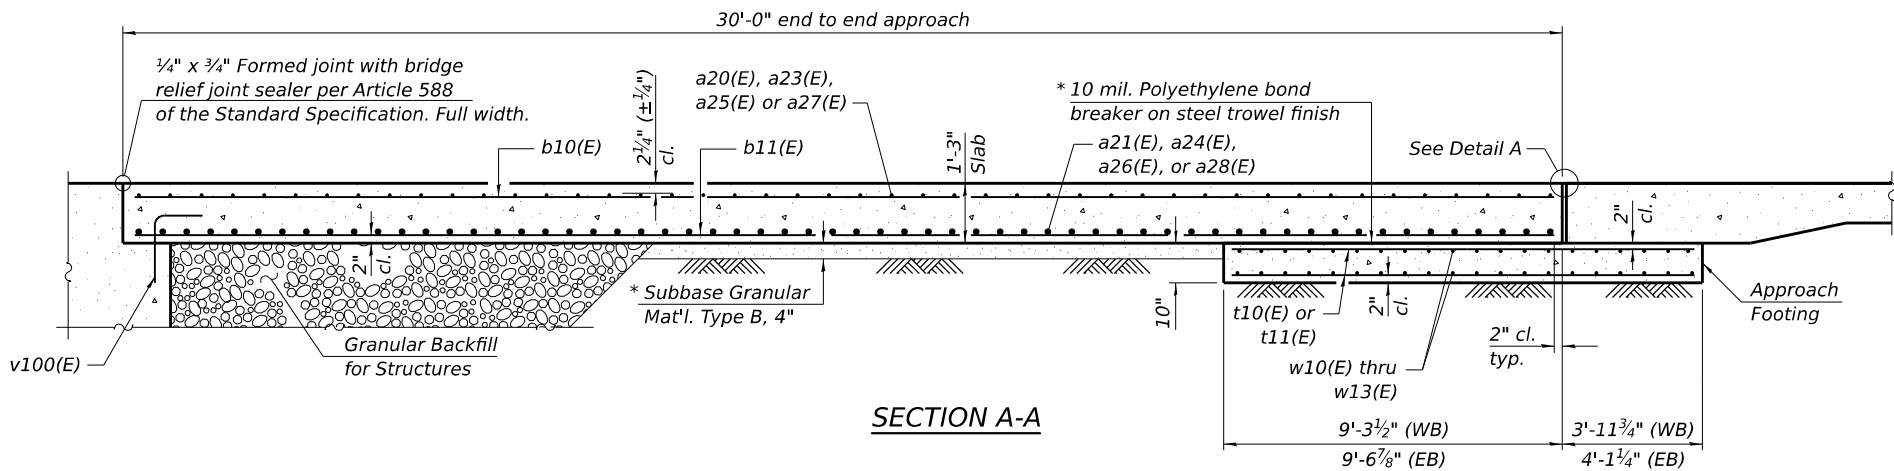

SECTION A-A

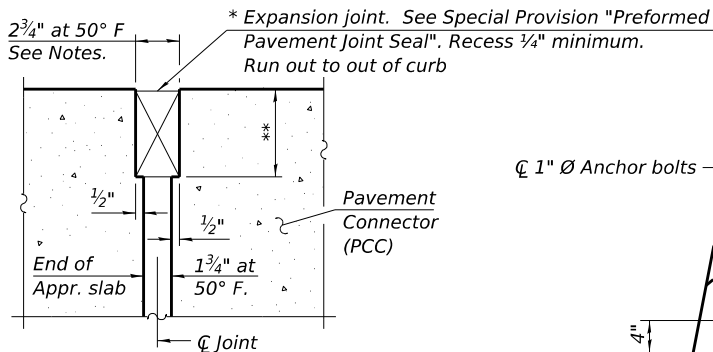

DETAIL A
(at Rt. L's)

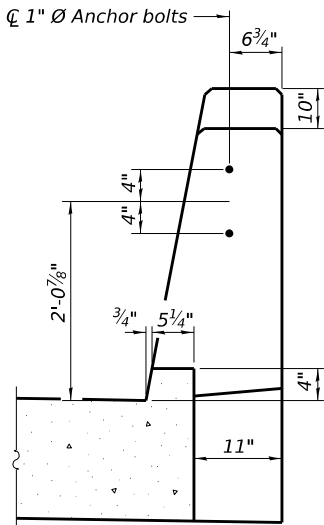

VIEW B-B

Notes:

The joint opening shall be adjusted for temperature per Article 520.04 of the Standard Specifications. However, since this detail is for jointless structures, the length of bridge used to calculate the adjustment shall be equal to half the total bridge length plus the length of the bridge approach slab.

Parapet concrete shall be paid for as Concrete Superstructure.


Approach slab shall be paid for as Concrete Superstructure (Approach Slab).

Approach footing concrete shall be paid for as Concrete Structures.


The approach footing maximum applied service bearing pressure (Qmax) = 2.0 ksf.

Cost of excavation for approach footing included with Concrete Structures.

For Granular Backfill for Structures and drainage treatment details, see sheet 3 of 39.

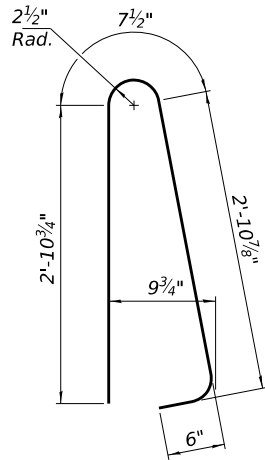

BAR d10(E)

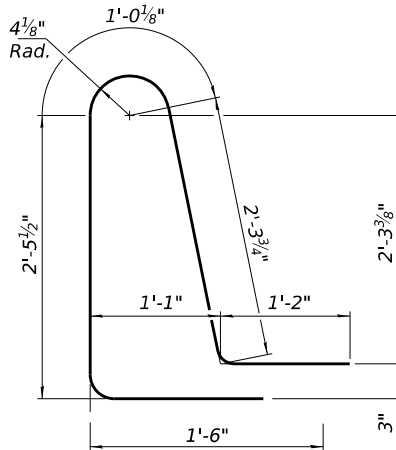

BAR d11(E)

TWO APPROACHES


BILL OF MATERIAL (WB)

Bar	No.	Size	Length	Shape
a20(E)	68	#5	32'-9"	
a21(E)	90	#8	32'-3"	
a22(E)	68	#5	7'-4"	
a23(E)	68	#5	39'-3"	
a24(E)	90	#8	38'-9"	
b10(E)	162	#5	29'-8"	
b11(E)	260	#9	29'-8"	
b12(E)	16	#5	14'-8"	
b13(E)	4	#4	14'-8"	
d10(E)	92	#5	7'-0"	
d11(E)	92	#5	8'-6"	
e10(E)	48	#4	14'-8"	
t10(E)	220	#4	12'-11"	
w10(E)	80	#5	32'-3"	
w11(E)	80	#5	38'-10"	
Concrete Superstructure			Cu. Yd.	8.4
Concrete Superstructure (Approach Slab)			Cu. Yd.	153.4
Concrete Structures			Cu. Yd.	44.4
Reinforcement Bars, Epoxy Coated			Pound	64,000


TWO APPROACHES

BILL OF MATERIAL (EB)


Bar	No.	Size	Length	Shape
a22(E)	68	#5	7'-4"	
a25(E)	68	#5	33'-9"	
a26(E)	90	#8	33'-3"	
a27(E)	68	#5	40'-5"	
a28(E)	90	#8	39'-11"	
b10(E)	162	#5	29'-8"	
b11(E)	260	#9	29'-8"	
b12(E)	16	#5	14'-8"	
b13(E)	4	#4	14'-8"	
d10(E)	92	#5	7'-0"	
d11(E)	92	#5	8'-6"	
e10(E)	48	#4	14'-8"	
t11(E)	220	#4	13'-6"	
w12(E)	80	#5	33'-3"	
w13(E)	80	#5	40'-0"	
Concrete Superstructure			Cu. Yd.	8.4
Concrete Superstructure (Approach Slab)			Cu. Yd.	153.4
Concrete Structures			Cu. Yd.	45.7
Reinforcement Bars, Epoxy Coated			Pound	64,940

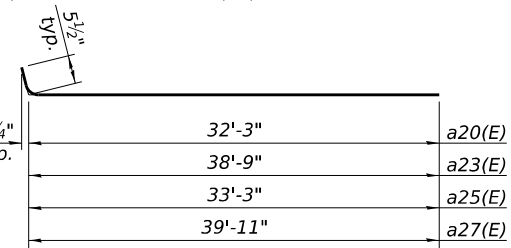

BAR a20(E), a23(E), a25(E) & a27(E)

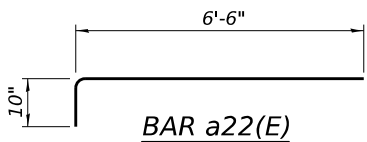


BAR a22(E)

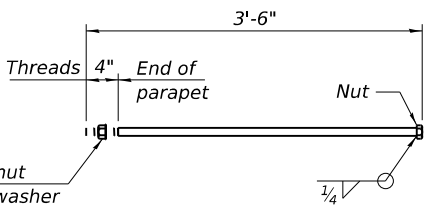

* 1" Ø ANCHOR BOLT

(Anchor bolt assemblies shall be galvanized according to Article 1006.09 of the Standard Specifications)



MODEL: S:\MODEL\NAMES
FILE NAME: D:\87E84\2024-0018-0019-WB STRUCT STEEL.dgn

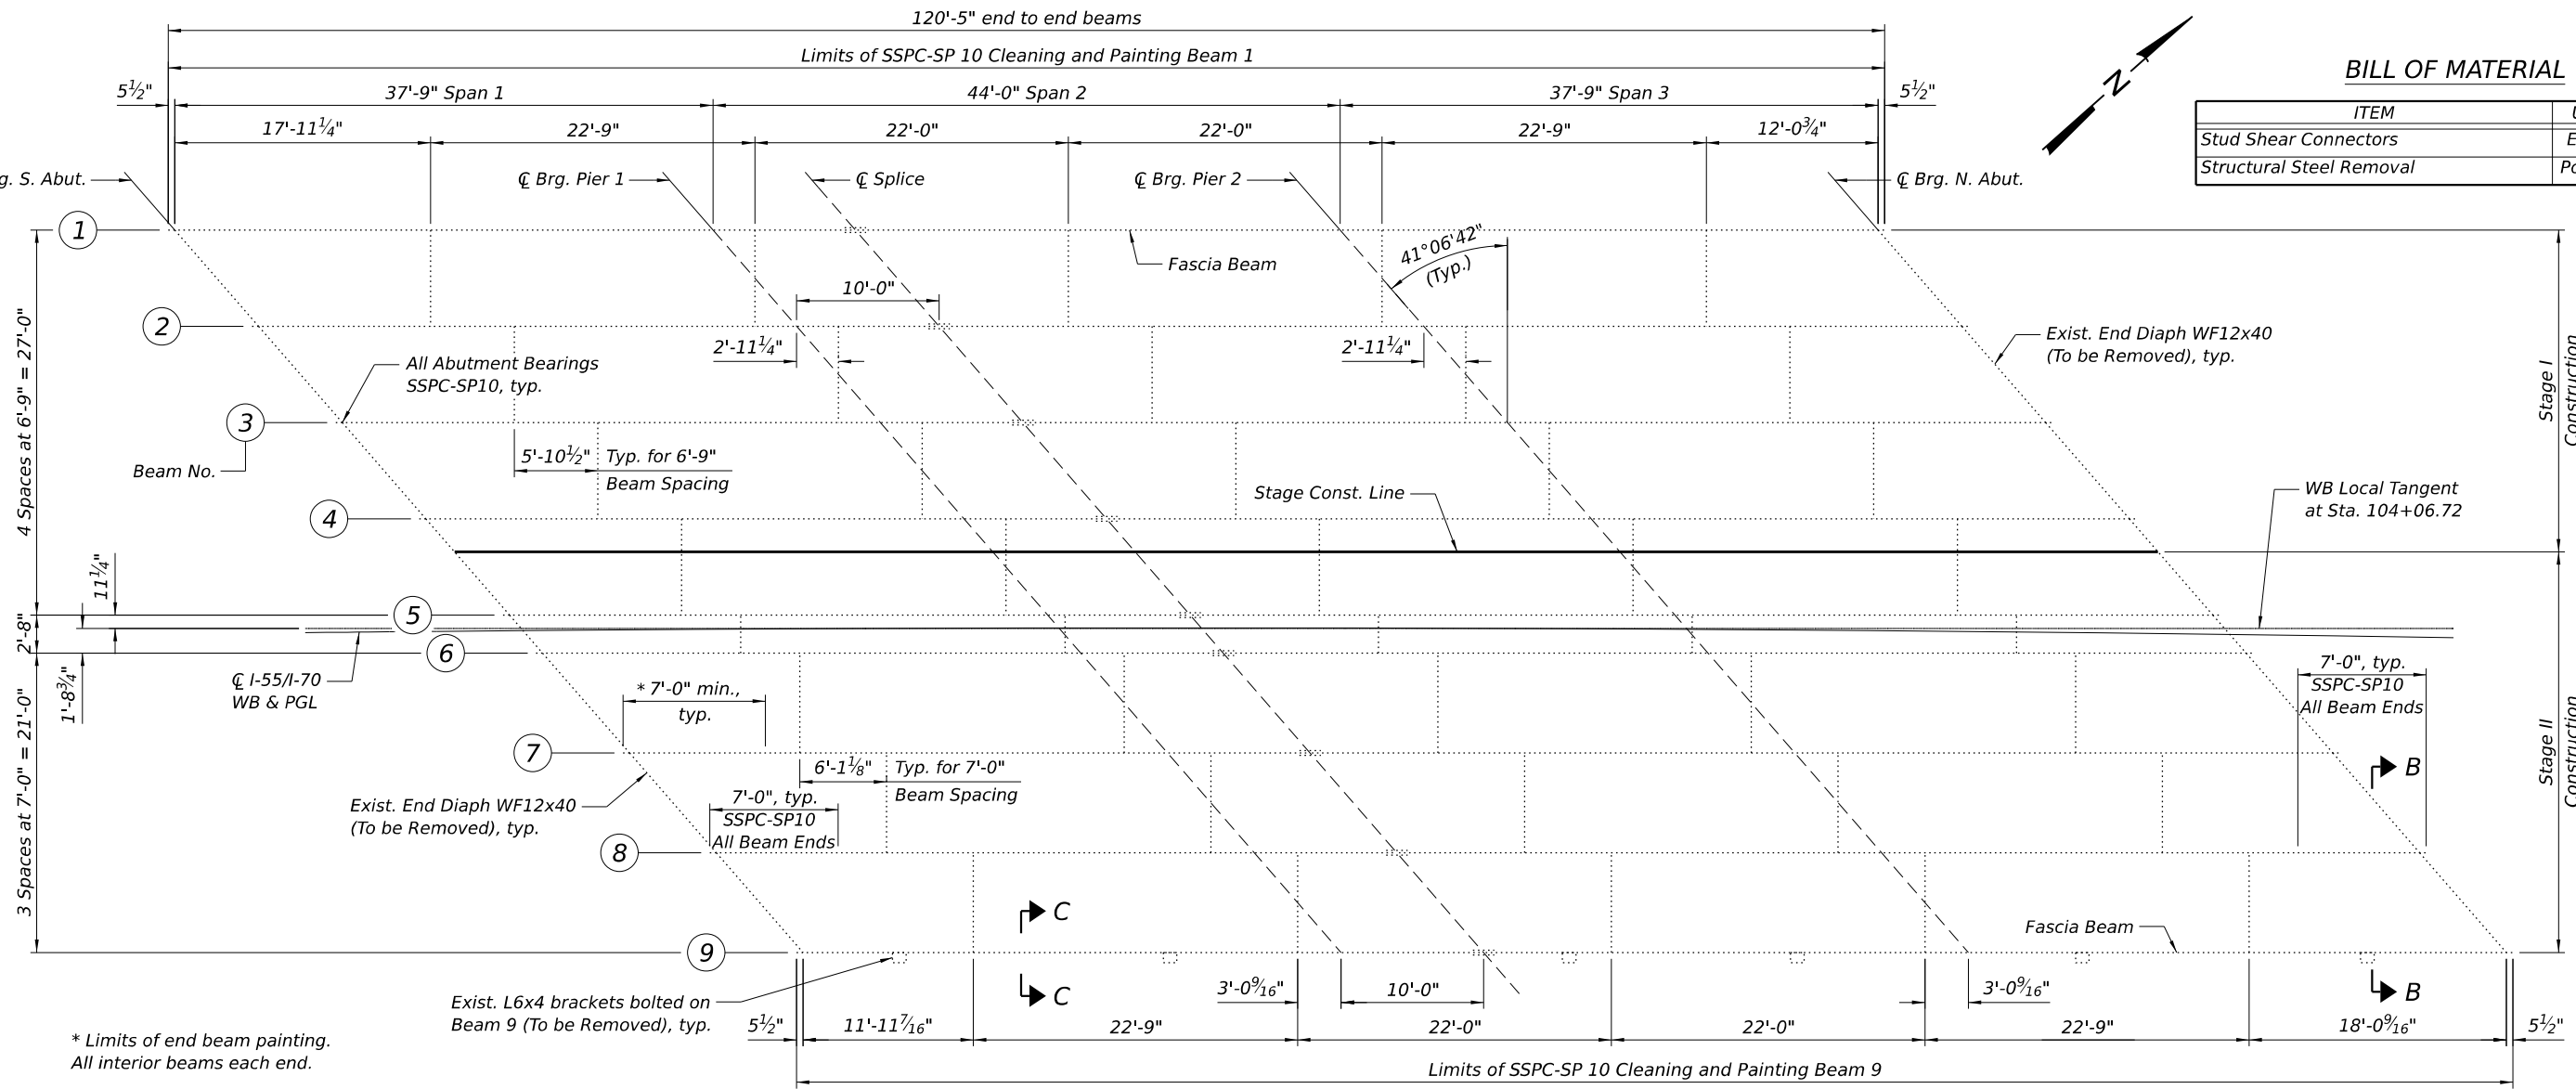

BILL OF MATERIAL

ITEM	UNIT	TOTAL
Stud Shear Connectors	Each	6,264
Structural Steel Removal	Pound	5,380

FRAMING PLAN

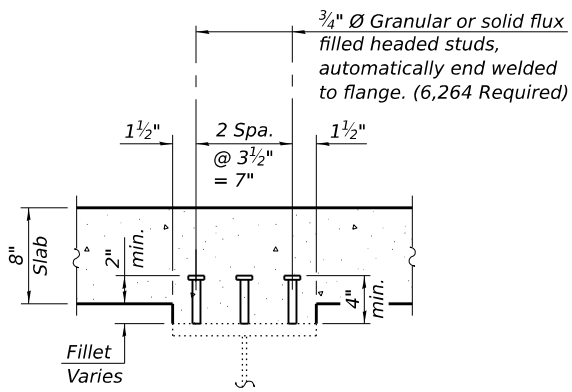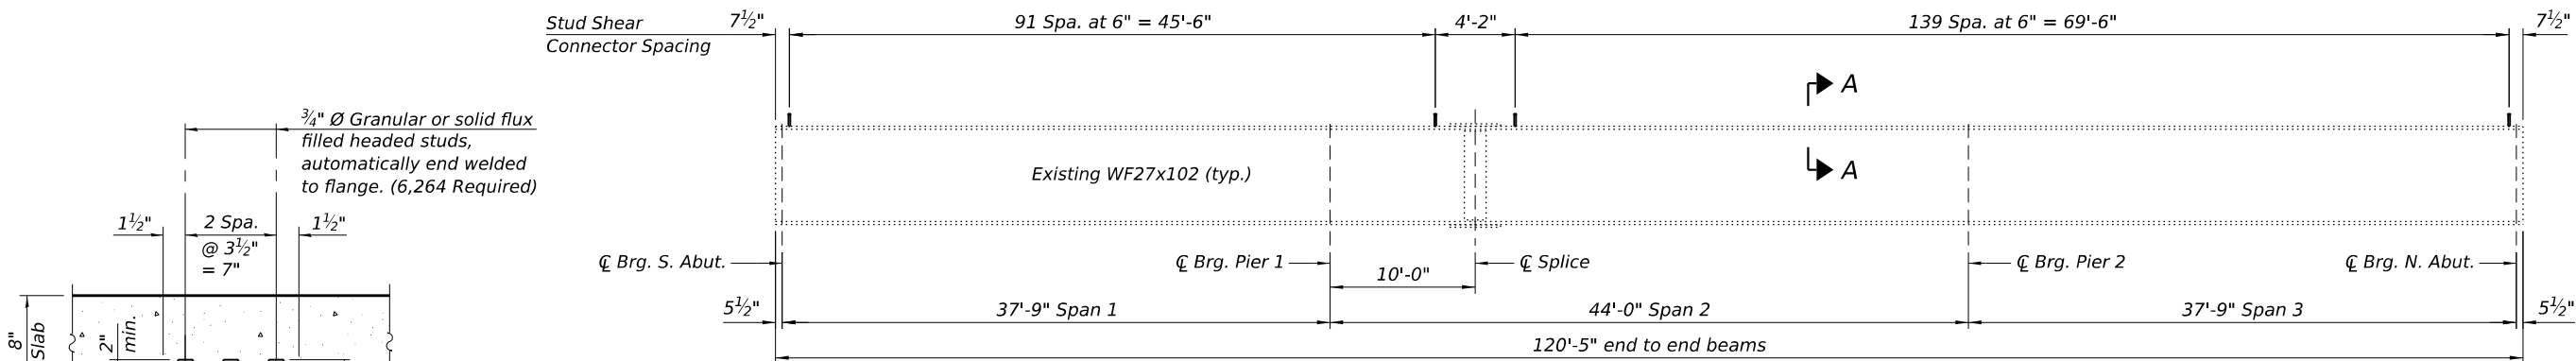

SECTION A-A

Note:
For Sections B-B & C-C, see Sheet 25 of 39.



USER NAME = jacobspw18ics09\$	DESIGNED - CJF	REVISED -
	DRAWN - EAK	REVISED -
PLOT SCALE = 0.16666667' / in.	CHECKED - ED	REVISED -
PLOT DATE = 12/4/2025	DATE - 2025/10/03	REVISED -

STATE OF ILLINOIS
DEPARTMENT OF TRANSPORTATION

WESTBOUND STRUCTURAL STEEL
STRUCTURE NO. 082-0018 (WB) & 082-0019 (EB)

SCALE: NTS SHEET 23 OF 39 SHEETS STA. TO STA.

F.A.I. RTE.	SECTION	COUNTY	TOTAL SHEETS	SHEET NO.
70	Section82-(5,6)RS-2, 60-6RS-2	MADISON & ST. CLAIR	678	394
CONTRACT NO. 76E84				
ILLINOIS FED. AID PROJECT				

MODEL: SMODEL.NAMES
FILE NAME: D87BE84-025-0019-EB STRUCT STEEL.dgn



USER NAME = jacobspw18ics10\$
DRAWN - EAK
PLOT SCALE = 0.16666667' / in.
PLOT DATE = 12/4/2025

DESIGNED - CJF
CHECKED - ED
DATE - 2025/10/03


REVISED -
REVISED -
REVISED -
REVISED -

STATE OF ILLINOIS
DEPARTMENT OF TRANSPORTATION


EASTBOUND STRUCTURAL STEEL
STRUCTURE NO. 082-0018 (WB) & 082-0019 (EB)

SCALE: NTS SHEET 24 OF 39 SHEETS STA. TO STA.

F.A.I. RTE.	SECTION	COUNTY	TOTAL SHEETS	SHEET NO.
70	Section82-(5,6)RS-2, 60-6RS-2	MADISON & ST. CLAIR	678	395
CONTRACT NO. 76E84				
ILLINOIS FED. AID PROJECT				

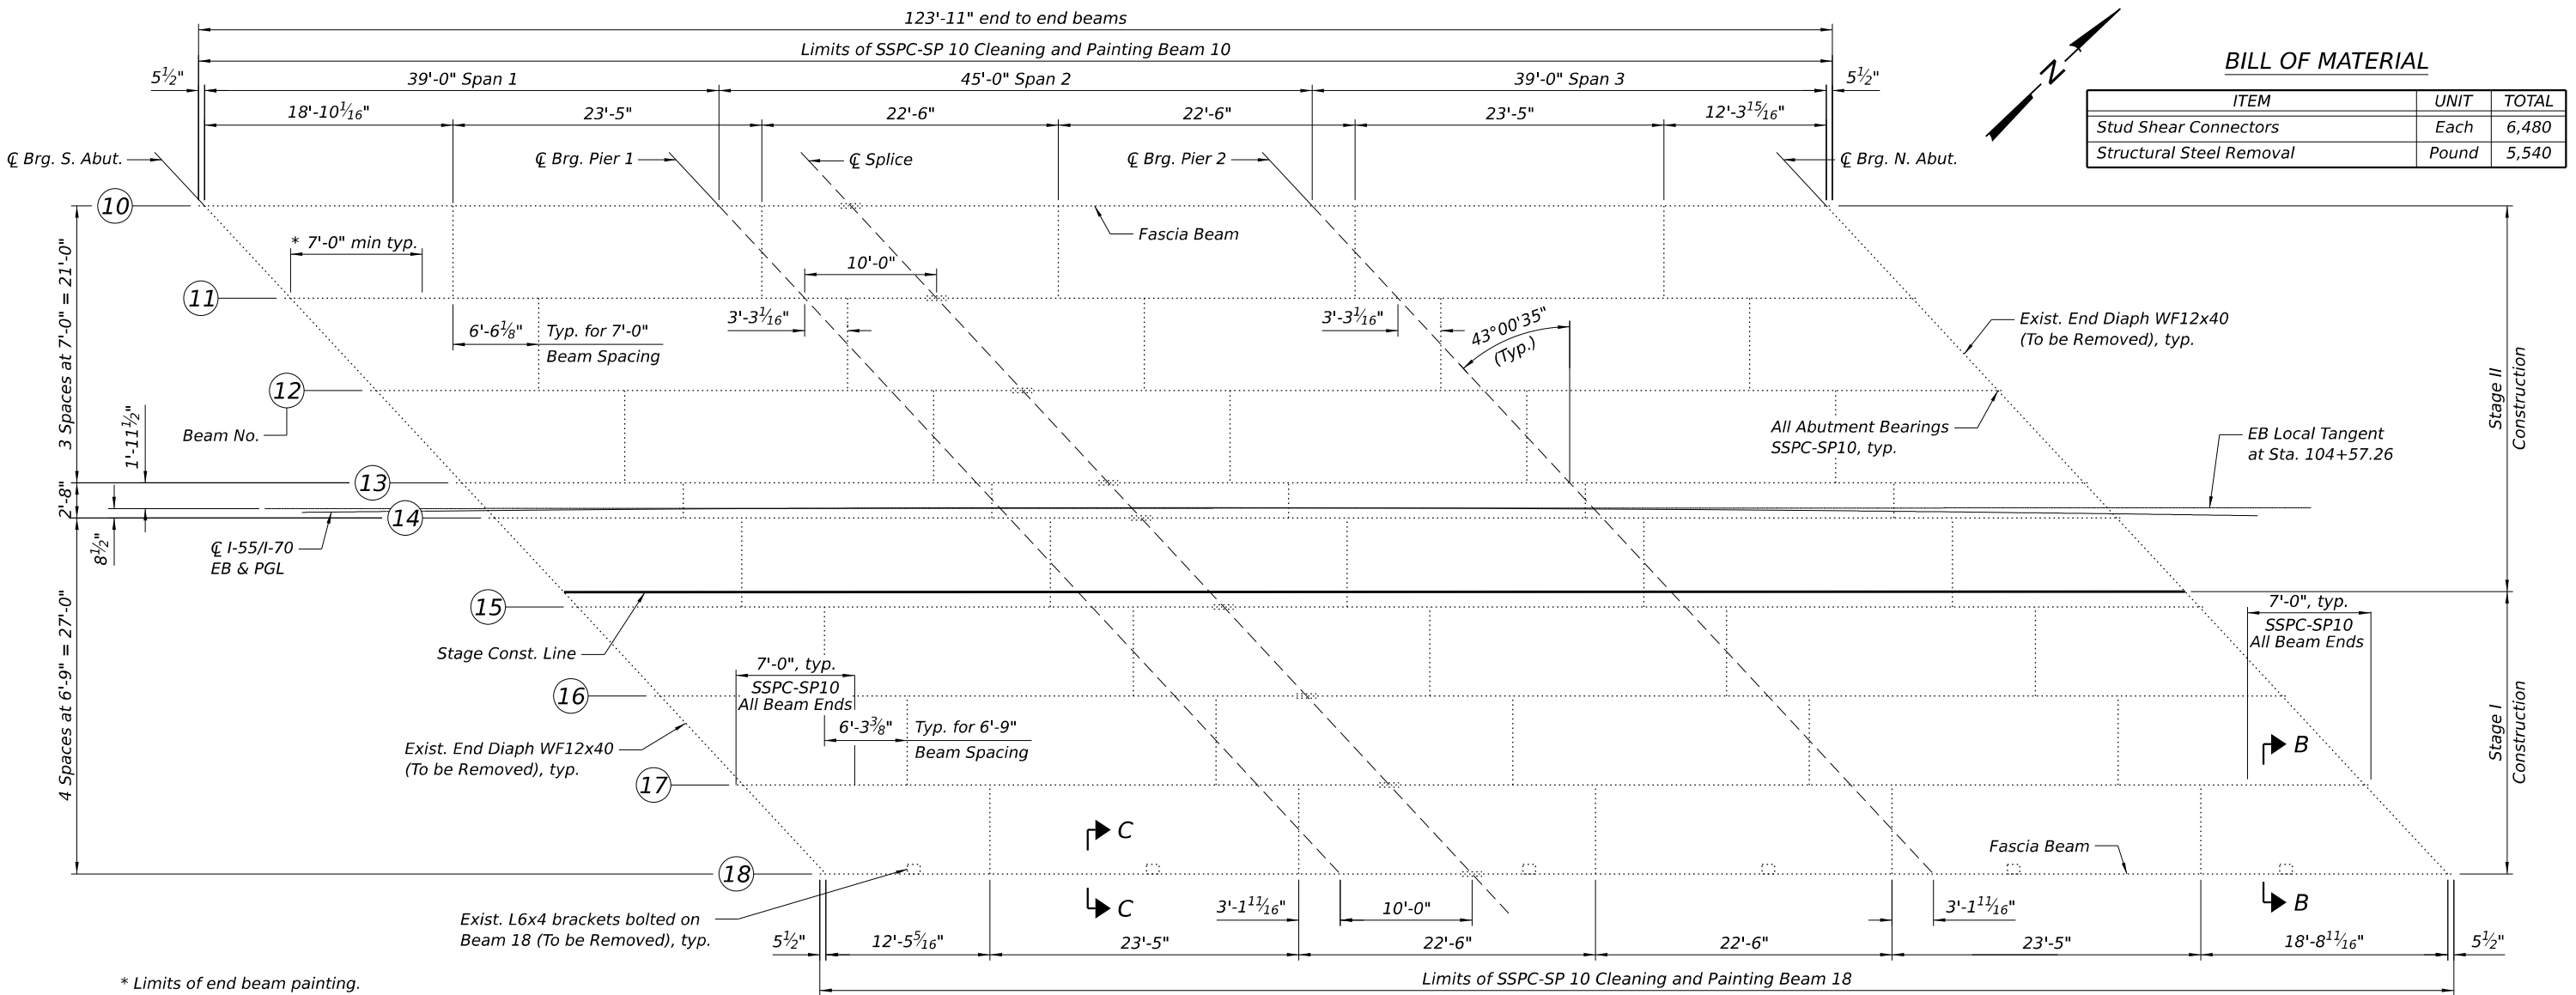

FRAMING PLAN

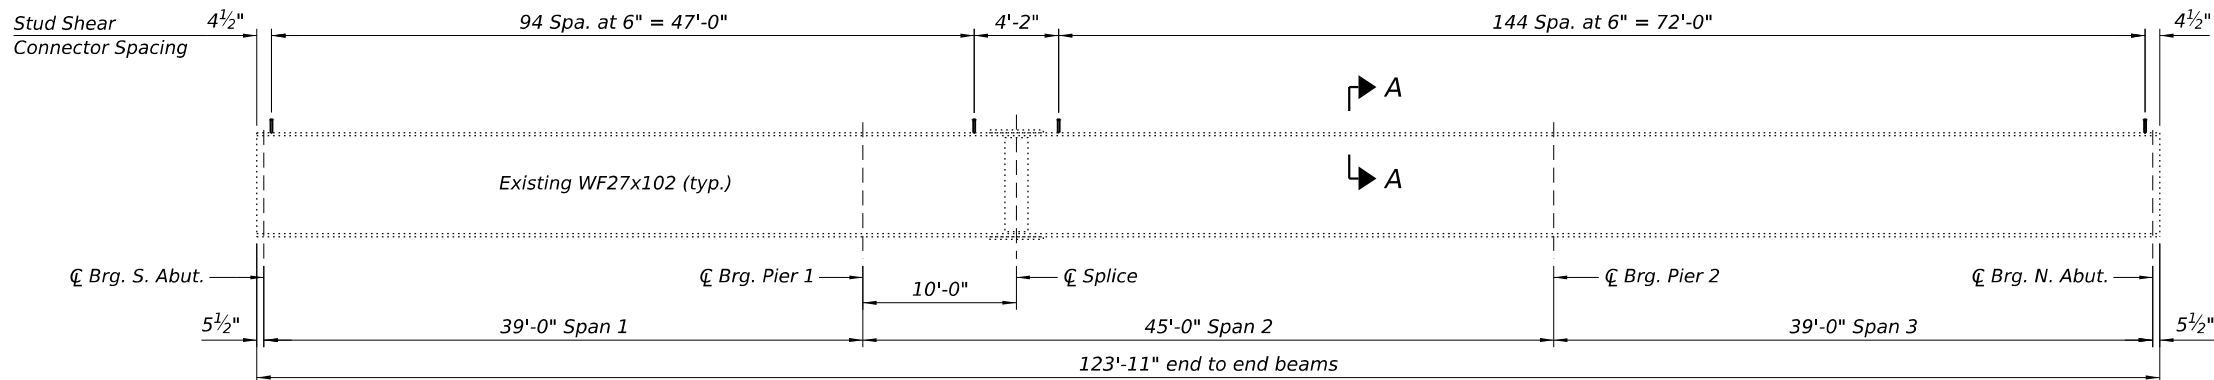

BEAM ELEVATION


SECTION A-A

Note:
For Sections B-B & C-C see Sheet 25 of 39.

MODEL: S\MODEL\NAMES
FILE NAME: D87BE84-026-0019-STRUCT STEEL DET.dgn


Symmetrical 3 span				
INTERIOR BEAM MOMENT TABLE				
		0.4 Sp. 1 or 0.6 Sp. 3	Piers	0.5 Sp. 2
I_s	(in ⁴)	3620	3620	3620
$I_c(n)$	(in ⁴)	12593	—	12593
$I_c(3n)$	(in ⁴)	9395	—	9395
$I_c(cr)$	(in ⁴)	—	5771	—
S_s	(in ³)	267	267	267
$S_c(n)$	(in ³)	448	—	448
$S_c(3n)$	(in ³)	406	—	406
$S_c(cr)$	(in ³)	—	337	—
S_x	(in ³)	—	—	—
DC1	(k')	0.957	0.957	0.957
M_{DC1}	('k)	94	147	66
DC2	(k')	0.127	0.127	0.127
M_{DC2}	('k)	14	22	10
DW	(k')	0.148	0.148	0.148
M_{DW}	('k)	17	26	11
LLDF		0.629	0.617	0.606
$M_{\ell} + IM$	('k)	362	293	329
f_t (Strength I)	(ksi)	0	0	0
$M_u + \frac{1}{3} f_t S_x$	('k)	794	763	687
$\Phi_f M_n$	('k)	—	—	—
f_s DC1	(ksi)	4.23	6.60	2.96
f_s DC2	(ksi)	0.37	0.78	0.27
f_s DW	(ksi)	0.45	0.93	0.29
$f_s (\ell + IM)$	(ksi)	9.69	10.44	8.80
f_t (Service II)	(ksi)	0	0	0
$f_s + \frac{1}{2} f_t$ (Service II)	(ksi)	17.65	21.88	14.97
Service II Resistance	(ksi)	31.35	26.40	31.35
$f_s + \frac{1}{3} f_t$ (Strength I)	(ksi)	23.38	28.89	19.87
$\Phi_f F_n$	(ksi)	33	33	33
V_f	(k)	41	134	41

INTERIOR BEAM REACTION TABLE		
	Abut.	Pier
	Interior	Interior
LLDF	0.911	0.911
OCF	1.226	1.226
R_{DC1}	(k) 13.4	39.0
R_{DC2}	(k) 1.9	5.9
R_{DW}	(k) 2.2	6.9
R_{ℓ}	(k) 57.3	89.5
R_{IM}	(k) 15.5	19.9
R_{Total} (Strength I)(Impact)	(k) 149.8	257.9
R_{Total} (Strength I)(No Impact)	(k) 122.7	223.0

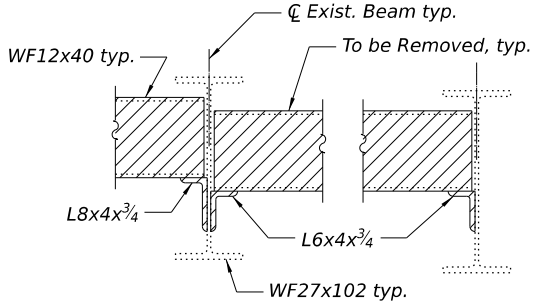

SECTION B-B

Exist. L6x4x¹/₂ & Bolt (To be Removed) prior to painting, Beam 18 only. Interior cleaning and painting full length Beam 18 only.

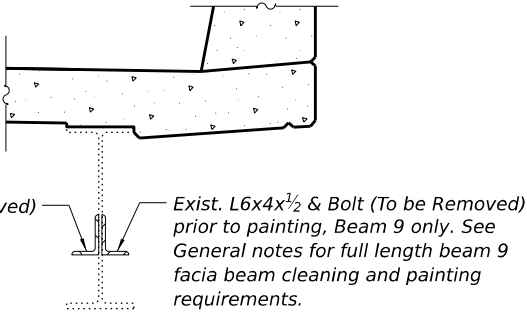

SECTION C-C

I_s, S_s : Non-composite moment of inertia and section modulus of the steel section used for computing f_s (Total-Strength I, and Service II) due to non-composite dead loads (in.⁴ and in.³).

$I_c(n), S_c(n)$: Composite moment of inertia and section modulus of the steel and deck based upon the modular ratio, "n", used for computing f_s (Total-Strength I, and Service II) in uncracked sections due to short-term composite live loads (in.⁴ and in.³).

$I_c(3n), S_c(3n)$: Composite moment of inertia and section modulus of the steel and deck based upon 3 times the modular ratio, "3n", used for computing f_s (Total-Strength I, and Service II) in uncracked sections, due to long-term composite (superimposed) dead loads (in.⁴ and in.³).

$I_c(cr), S_c(cr)$: Composite moment of inertia and section modulus of the steel and longitudinal deck reinforcement, used for computing f_s (Total-Strength I and Service II) in cracked sections, due to both short-term composite live loads and long-term composite (superimposed) dead loads (in.⁴ and in.³).

S_x : Section modulus about the major axis of a section to the controlling flange, tension or compression, taken as yield moment with respect to the controlling flange over the yield strength of the controlling flange (in.³).

DC1: Un-factored non-composite dead load (kips/ft.).

M_{DC1} : Un-factored moment due to non-composite dead load (kip-ft.).

DC2: Un-factored long-term composite (superimposed excluding future wearing surface) dead load (kips/ft.).

M_{DC2} : Un-factored moment due to long-term composite (superimposed excluding future wearing surface) dead load (kip-ft.).

DW: Un-factored long-term composite (superimposed future wearing surface only) dead load (kips/ft.).

M_{DW} : Un-factored moment due to long-term composite (superimposed future wearing surface only) dead load (kip-ft.).

LLDF: Live Load Distribution Factor for moment and shear computed according to Article 4.6.2.2 and further IDOT provisions.

$M_{\ell} + IM$: Un-factored live load moment plus dynamic load allowance (impact) (kip-ft.).

M_u : Strength I load combination of factored design moments (kip-ft.).
1.25 ($M_{DC1} + M_{DC2}$) + 1.5 M_{DW} + 1.75 $M_{\ell} + IM$

f_t : Factored calculated flange lateral bending stress as calculated using Article 6.10.1.6 and as further simplified by IDOT provisions (ksi).

$\Phi_f M_n$: Factored nominal flexural resistance of the section determined as specified in Article 6.10.7.1 or A6 as applicable (kip-ft.).

f_s DC1: Un-factored stress at edge of flange for controlling steel flange due to vertical non-composite dead loads as calculated below (ksi).
 M_{DC1} / S_s

f_s DC2: Un-factored stress at edge of flange for controlling steel flange due to vertical composite dead loads as calculated below (ksi).
 $M_{DC2} / S_c(3n)$ or $M_{DC2} / S_c(cr)$ as applicable.

f_s DW: Un-factored stress at edge of flange for controlling steel flange due to vertical composite future wearing surface loads as calculated below (ksi).
 $M_{DW} / S_c(3n)$ or $M_{DW} / S_c(cr)$ as applicable.

$f_s (\ell + IM)$: Un-factored stress at edge of flange for controlling steel flange due to vertical composite live load plus impact loads as calculated below (ksi).
 $M_{\ell} + IM / S_c(n)$ or $M_{\ell} + IM / S_c(cr)$ as applicable.

$f_s + f_t / 2$ (Service II): Sum of stresses as computed below (ksi).
 f_s DC1 + f_s DC2 + f_s DW + 1.3 $f_s (\ell + IM)$ + $f_t / 2$

Service II Resistance: Composite (0.95 $R_h F_{yI}$) or noncomposite (0.80 $R_h F_{yI}$) stress capacity according to Article 6.10.4.2 (ksi).

$f_s + f_t / 3$ (Strength I): Sum of stresses as computed below on non-compact sections (ksi).
1.25 (f_s DC1 + f_s DC2) + 1.5 f_s DW + 1.75 $f_s (\ell + IM)$ + $f_t / 3$

$\Phi_f F_n$: Factored nominal flexural resistance of the section as specified in Article 6.10.7.2 or 6.10.8 as applicable (ksi).

V_f : Maximum factored shear range in span computed according to Article 6.10.10.

OCF: Obtuse Correction Factor according to Article 4.6.2.2.3c or as further simplified by IDOT provisions.

R_{DC1} : Un-factored reaction due to non-composite dead load (kip).

R_{DC2} : Un-factored reaction due to long-term composite (superimposed excluding future wearing surface) dead load (kip).

R_{DW} : Un-factored reaction due to long-term composite (superimposed future wearing surface only) dead load (kip).

R_{ℓ} : Un-factored live load reaction (kip).

R_{IM} : Un-factored dynamic load allowance (impact) (kip).

R_{Total} (Strength I)(Impact): Strength I load combination of factored design reactions (kip).
1.25 ($R_{DC1} + R_{DC2}$) + 1.5 R_{DW} + 1.75 ($R_{\ell} + R_{IM}$)

R_{Total} (Strength I)(No Impact): Strength I load combination of factored design reactions, not including dynamic load allowance (Impact) (kip).
1.25 ($R_{DC1} + R_{DC2}$) + 1.5 R_{DW} + 1.75 (R_{ℓ})

Note:
 M_{ℓ} and R_{ℓ} include the effects of centrifugal force and superelevation.




USER NAME = jacobspw18lcs115	DESIGNED - CJF	REVISED -
	DRAWN - EAK	REVISED -
PLOT SCALE = 0.16666667' / in.	CHECKED - ED	REVISED -
PLOT DATE = 12/4/2025	DATE - 2025/10/03	REVISED -

STATE OF ILLINOIS
DEPARTMENT OF TRANSPORTATION


STRUCTURAL STEEL DETAILS
STRUCTURE NO. 082-0018 (WB) & 082-0019 (EB)

SCALE: NTS SHEET 25 OF 39 SHEETS STA. TO STA.

F.A.I. RTE.	SECTION	COUNTY	TOTAL SHEETS	SHEET NO.
70	Section82-(5,6)RS-2, 60-6RS-2	MADISON & ST. CLAIR	678	396
CONTRACT NO. 76E84				
ILLINOIS			FED. AID PROJECT	

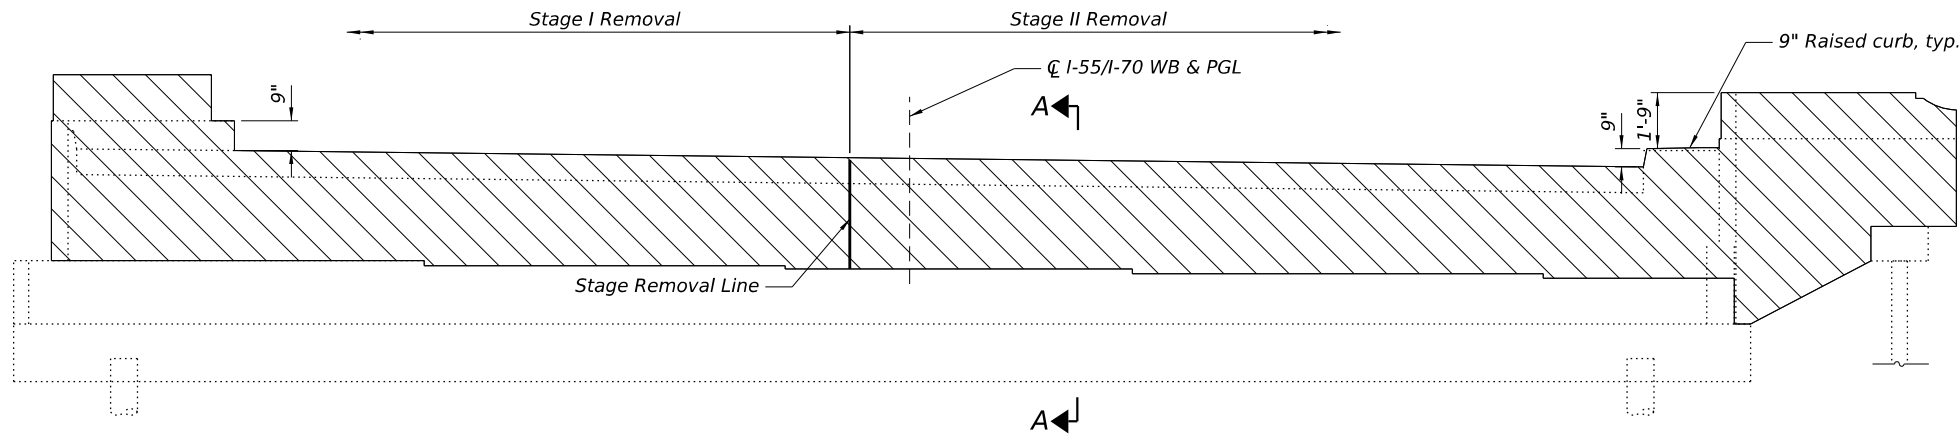


ELEVATION
(Looking North)

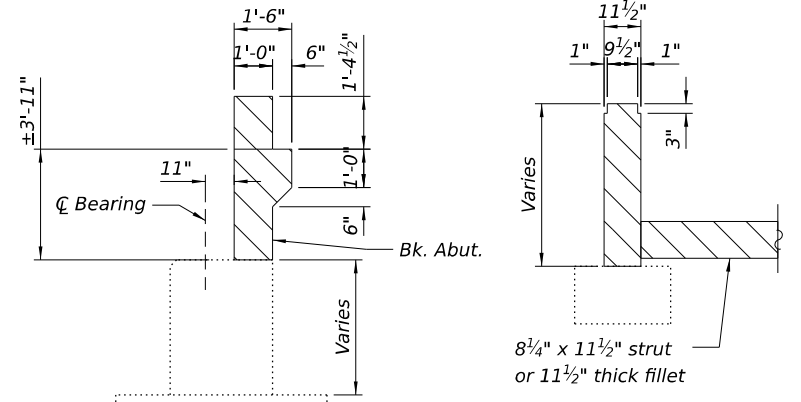


SECTION A-A
(Dimensions in A-A at Rt. L's to Bk. Wall)


SECTION B-B

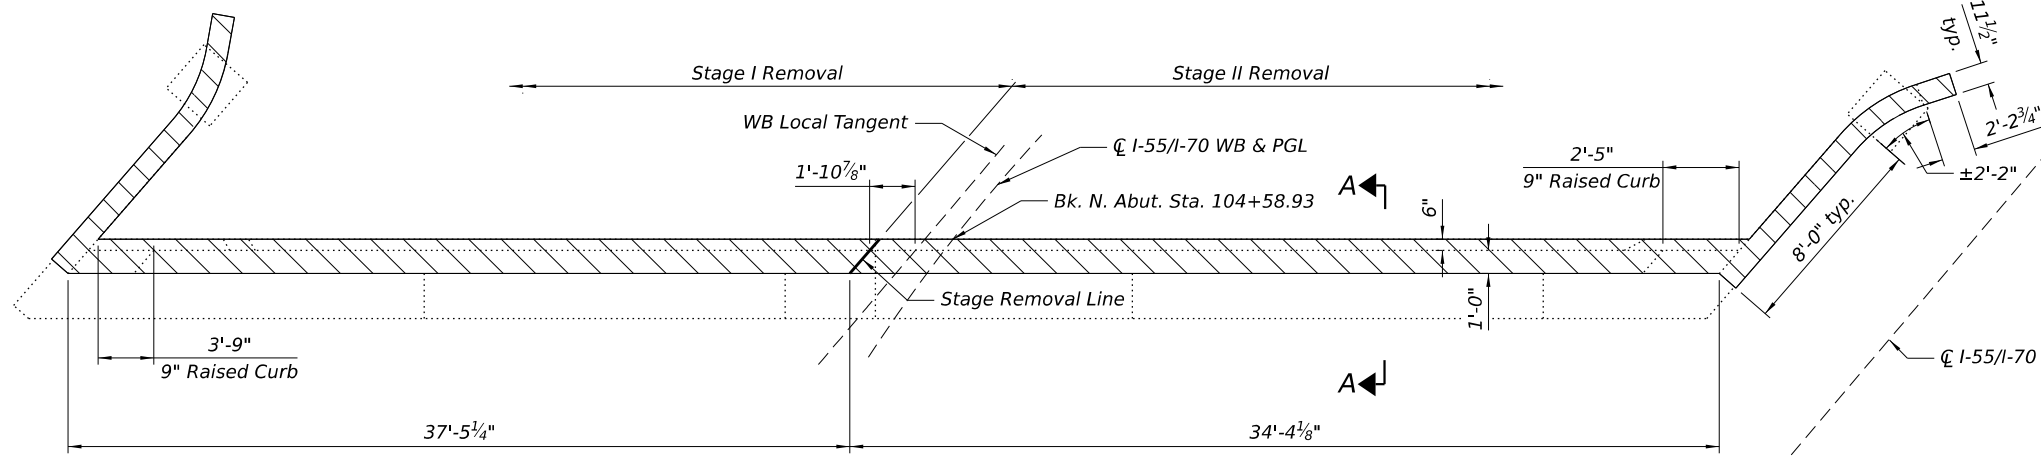

TOP PLAN

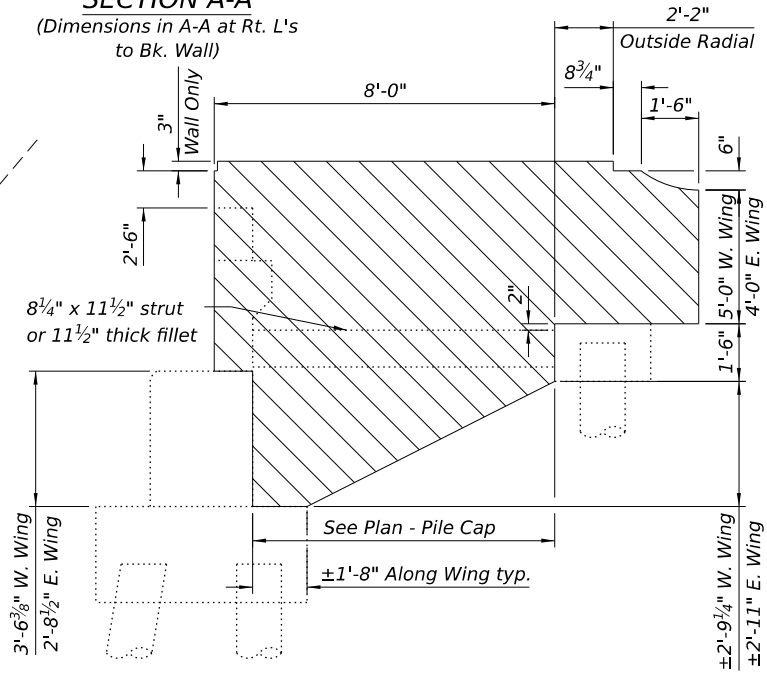

ELEVATION - WINGWALL REMOVAL

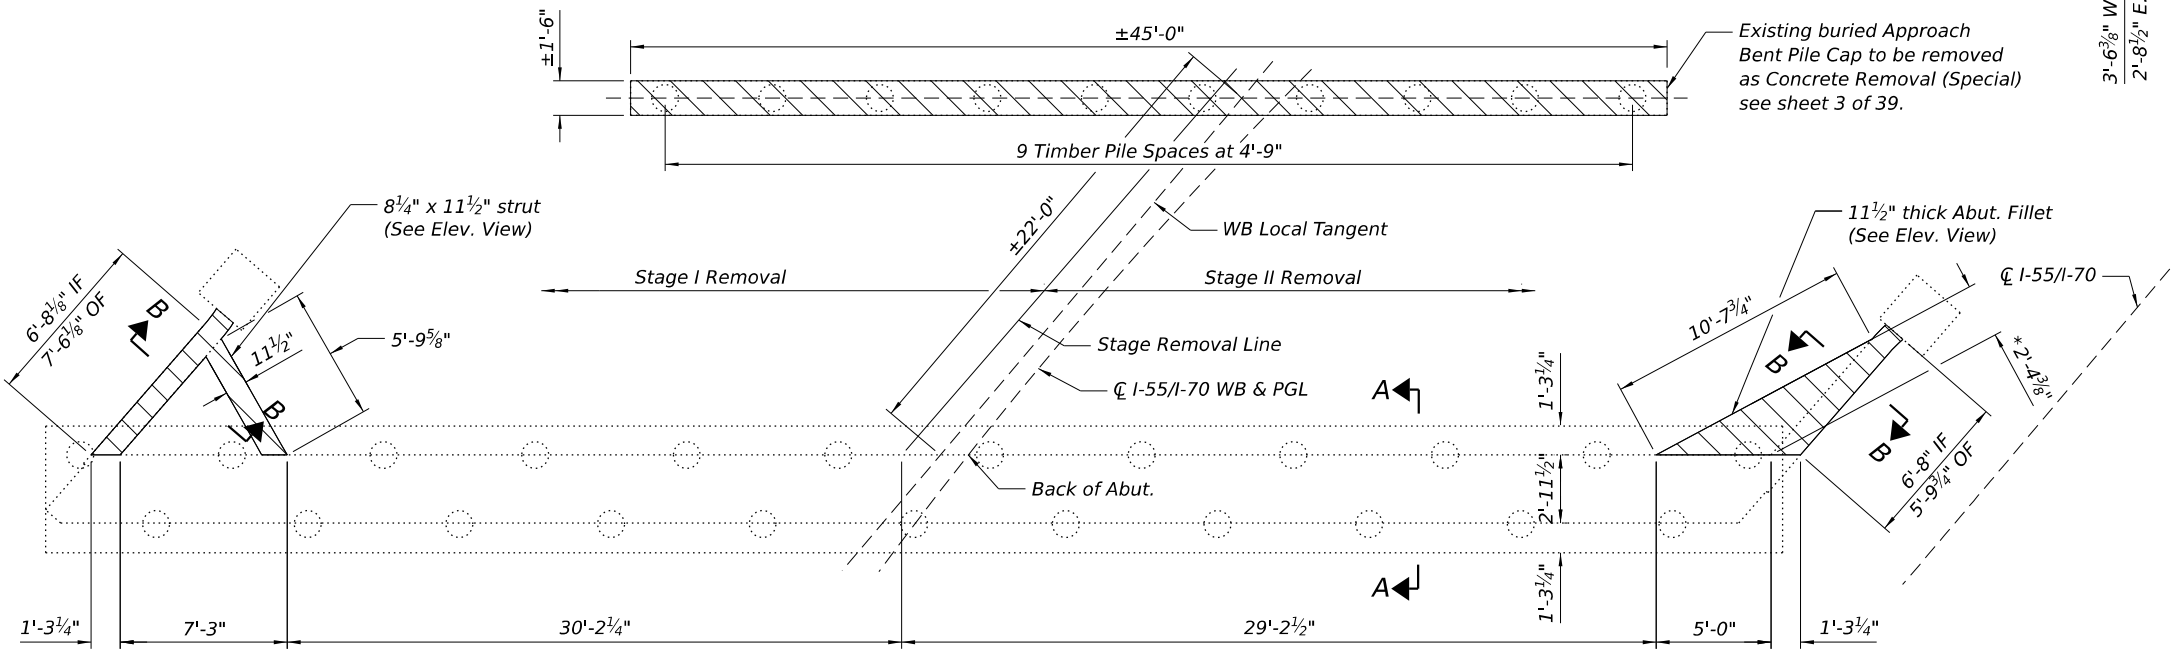

PLAN - PILE CAP

Notes:
Reinforcement bars exposed at the surface after concrete removal is complete shall be cut flush with the remaining concrete surface. Grind existing exposed steel smooth and seal with epoxy. Cost included with Concrete Removal.
Hatched areas indicate Concrete Removal.
Any reinforcement bars that are damaged during concrete removal operation shall be repaired or replaced using an approved bar splicer or anchorage system. Cost included with Concrete Removal.
IF indicates inside face.
OF indicates outside face.

BILL OF MATERIAL

ITEM	UNIT	TOTAL
Concrete Removal	Cu. Yd.	24.2
Concrete Removal (Special)	Cu. Yd.	3.8




USER NAME = jacobspw18ics09\$	DESIGNED - CJF	REVISED -
	DRAWN - EAK	REVISED -
PLOT SCALE = 0.16666667' / in.	CHECKED - ED	REVISED -
PLOT DATE = 12/4/2025	DATE - 2025/10/03	REVISED -

STATE OF ILLINOIS
DEPARTMENT OF TRANSPORTATION


WESTBOUND NORTH ABUTMENT REMOVAL DETAILS
STRUCTURE NO. 082-0018 (WB) & 082-0019 (EB)

SCALE: NTS SHEET 26 OF 39 SHEETS STA. TO STA.


F.A.I. RTE.	SECTION	COUNTY	TOTAL SHEETS	SHEET NO.
70	Section82-(5,6)RS-2, 60-6RS-2	MADISON & ST. CLAIR	678	397
CONTRACT NO. 76E84				
ILLINOIS FED. AID PROJECT				

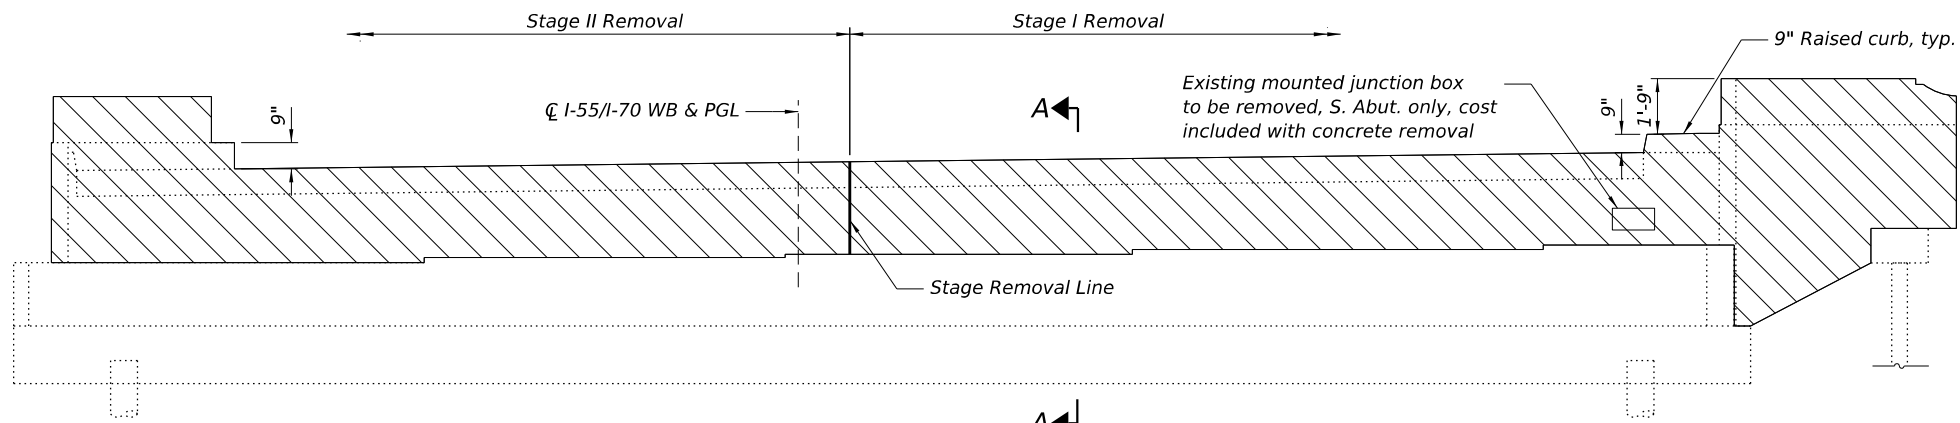


ELEVATION
(Looking South)

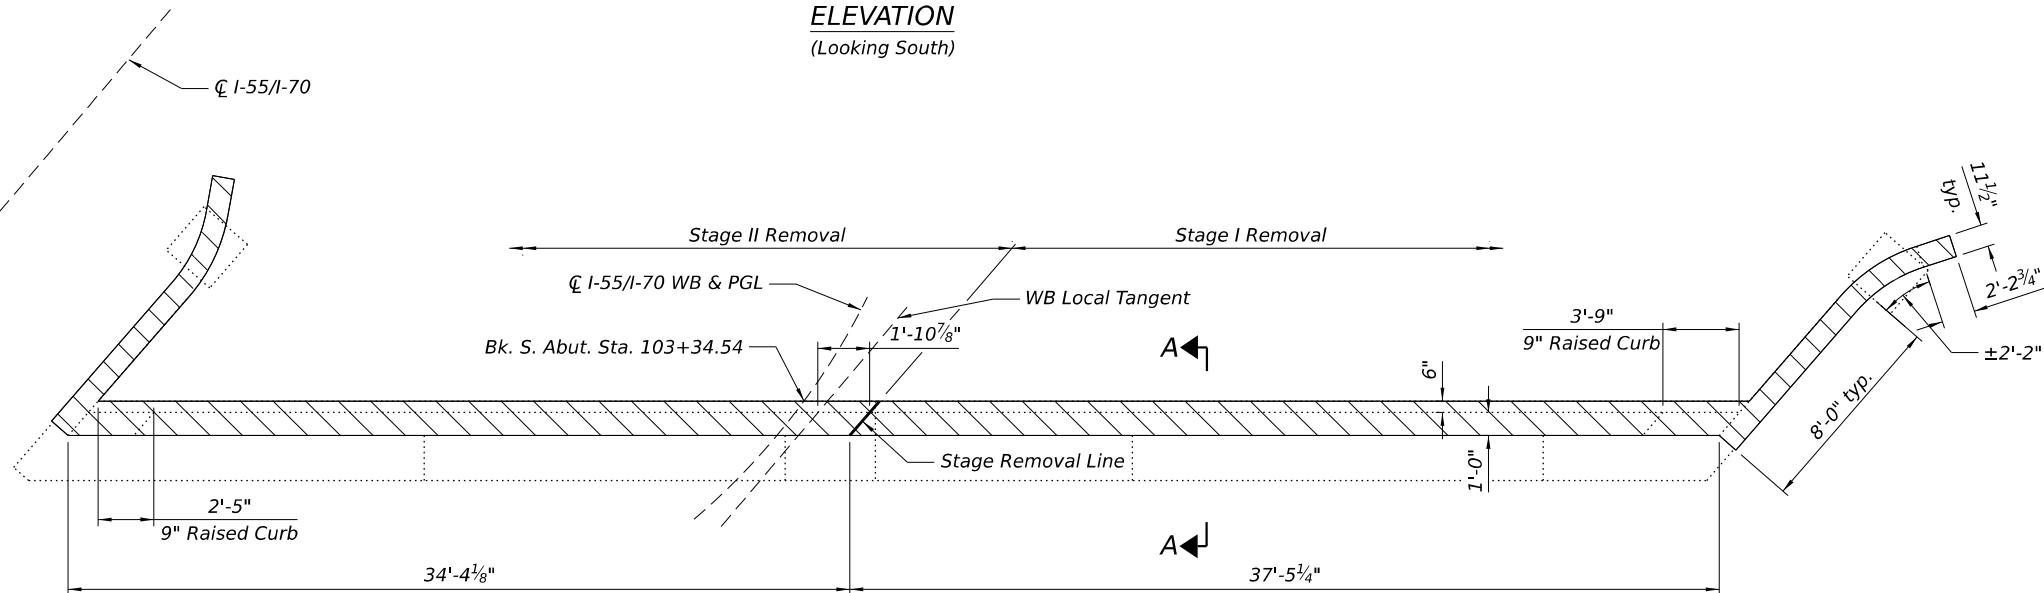

TOP PLAN

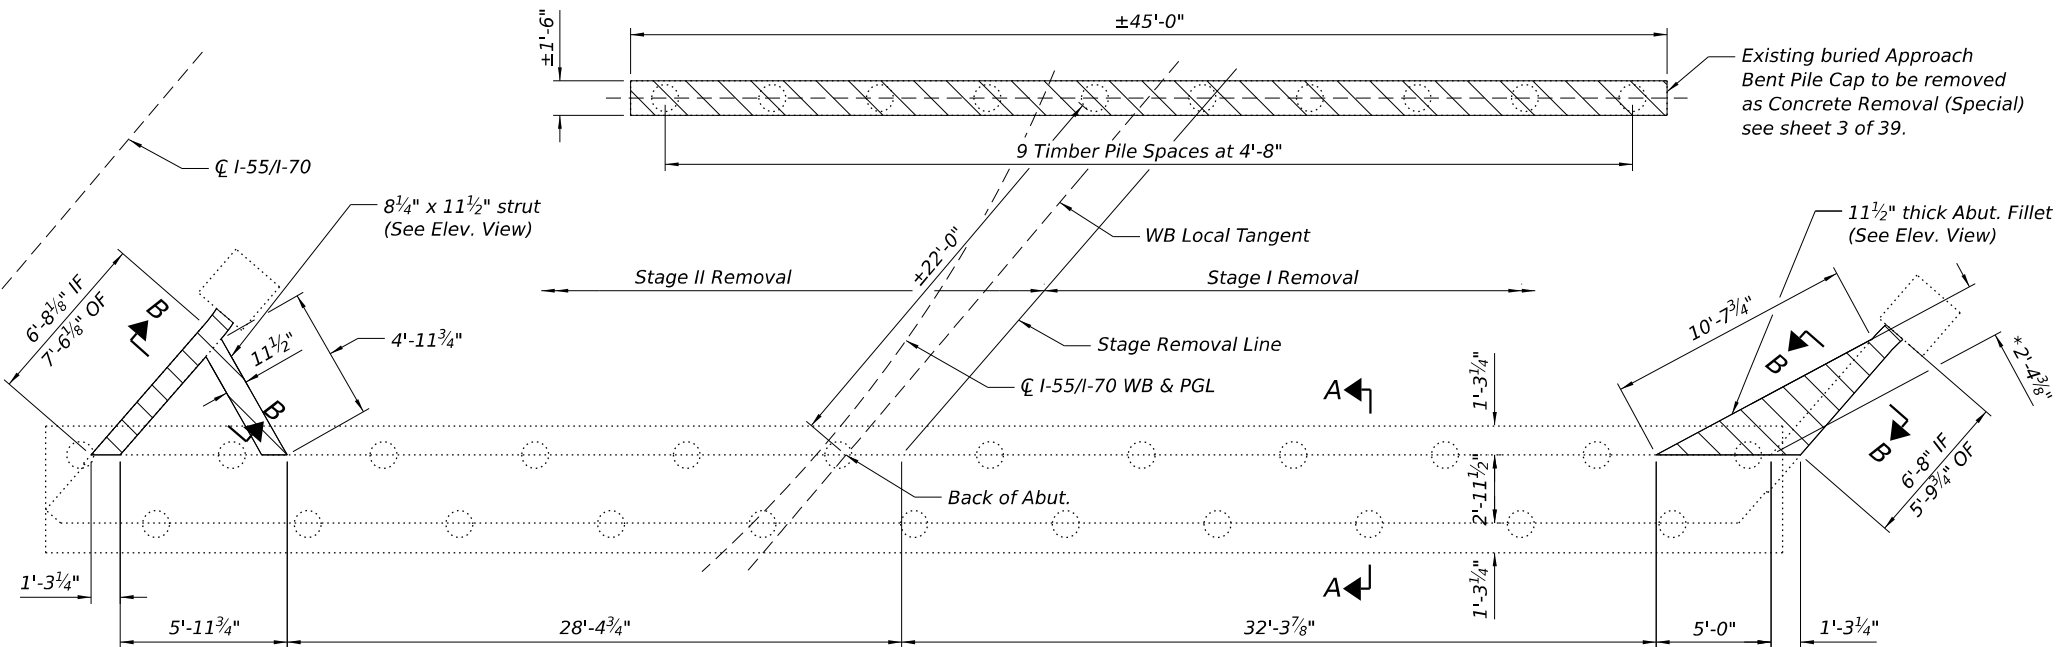


PLAN - PILE CAP

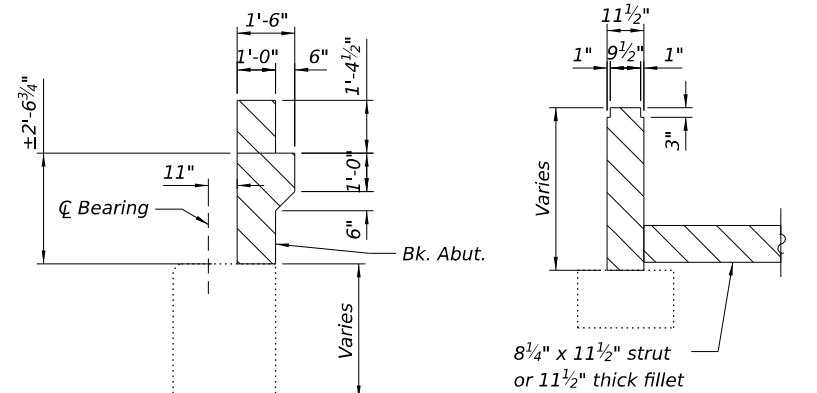

SECTION A-A

(Dimensions in A-A at Rt. L's to Bk. Wall)

SECTION B-B

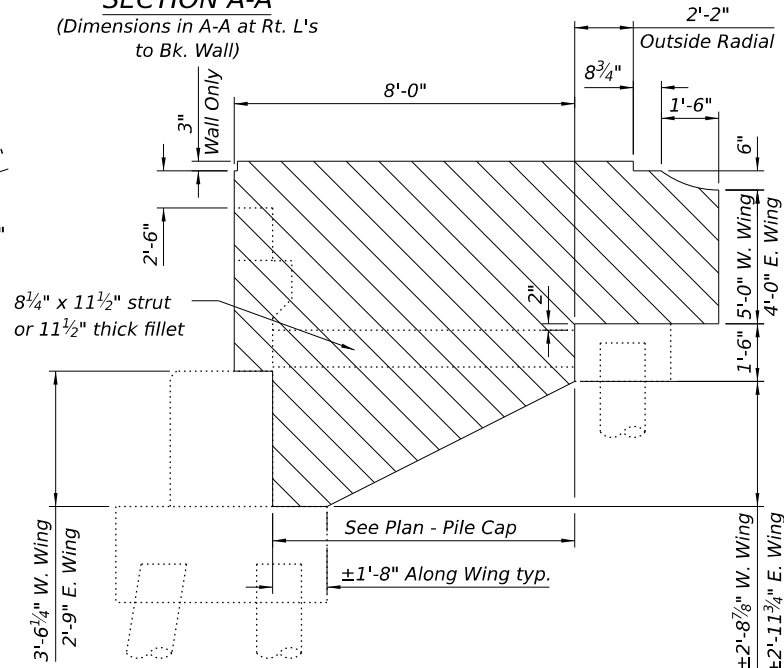


ELEVATION - WINGWALL REMOVAL

* at Rt. L's to abut. fillet


Notes:
Reinforcement bars exposed at the surface after concrete removal is complete shall be cut flush with the remaining concrete surface. Grind existing exposed steel smooth and seal with epoxy. Cost included with Concrete Removal.
Hatched areas indicate Concrete Removal.
Any reinforcement bars that are damaged during concrete removal operation shall be repaired or replaced using an approved bar splicer or anchorage system. Cost included with Concrete Removal.
IF indicates inside face.
OF indicates outside face.

BILL OF MATERIAL

ITEM	UNIT	TOTAL
Concrete Removal	Cu. Yd.	20.6
Concrete Removal (Special)	Cu. Yd.	3.8

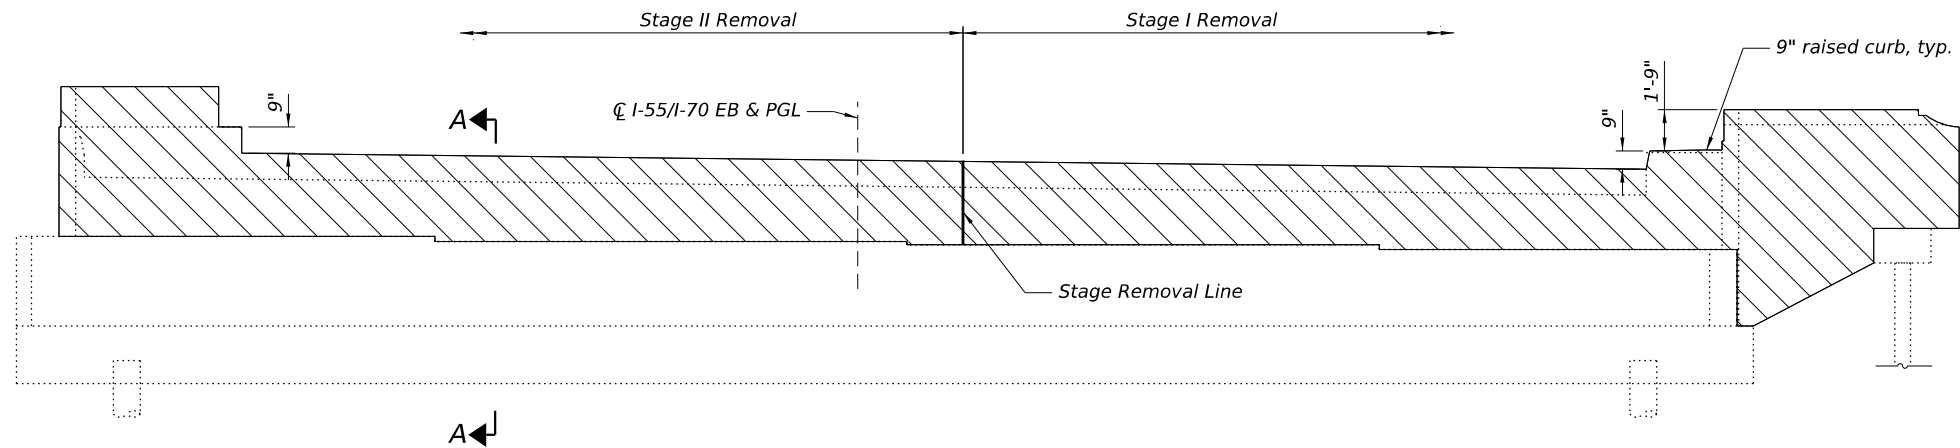


ELEVATION
(Looking North)

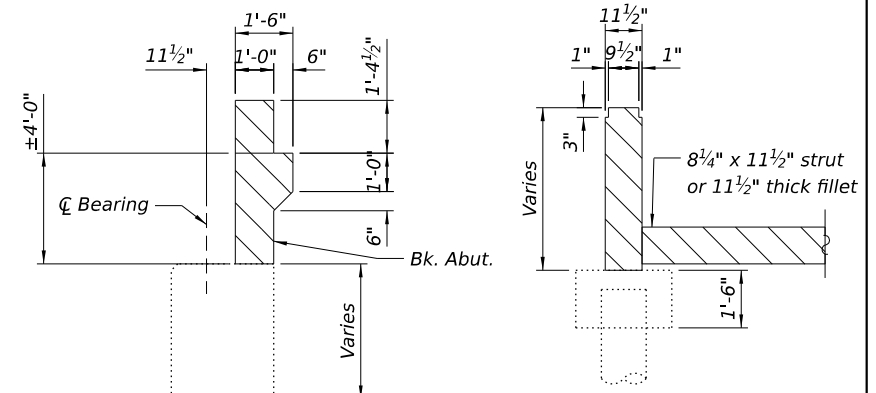


SECTION B-B

SECTION A-A


(Dimensions in A-A at Rt. L's to Bk. Wall)

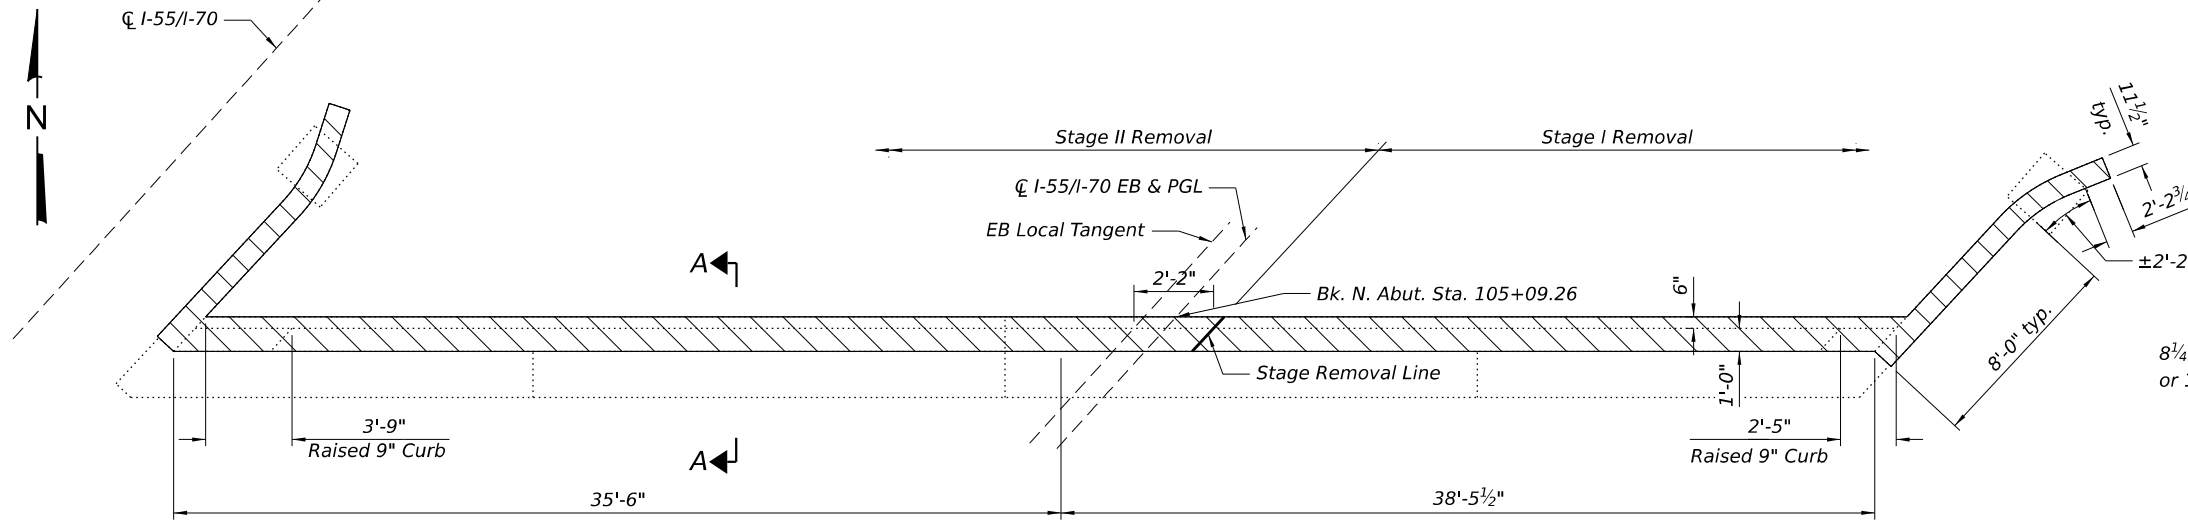

TOP PLAN

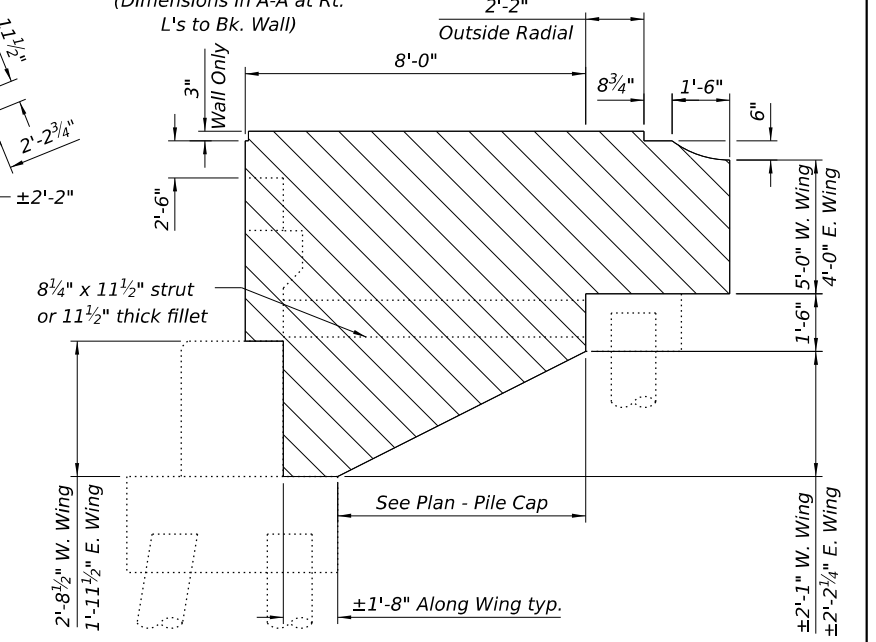

ELEVATION - WINGWALL REMOVAL

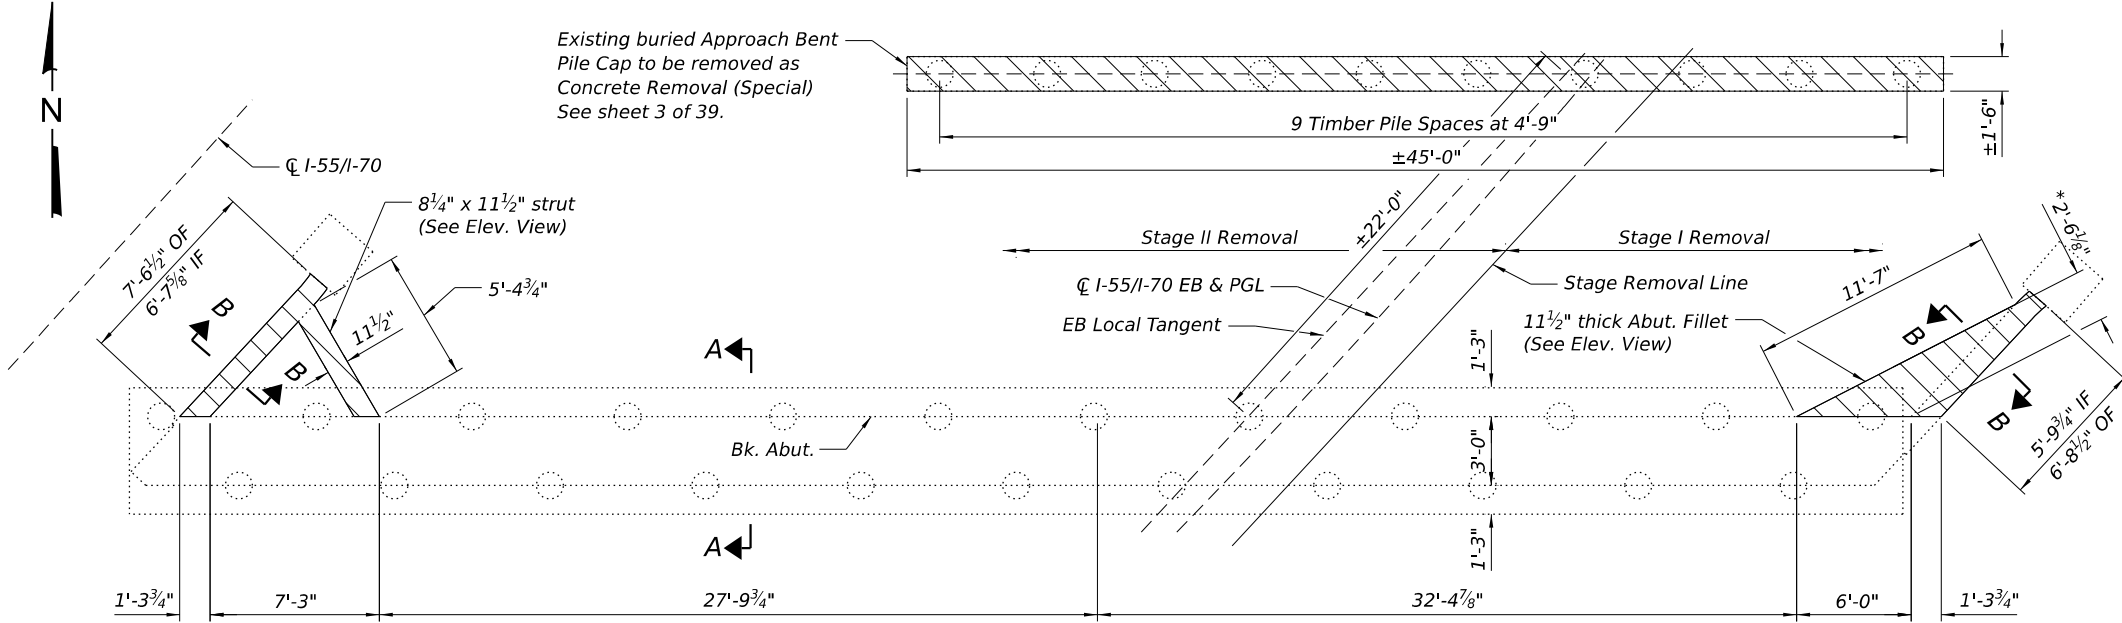

PLAN - PILE CAP

Notes:
Reinforcement bars exposed at the surface after concrete removal is complete shall be cut flush with the remaining concrete surface. Grind existing exposed steel smooth and seal with epoxy. Cost included with Concrete Removal.
Hatched areas indicate Concrete Removal.
Any reinforcement bars that are damaged during concrete removal operation shall be repaired or replaced using an approved bar splicer or anchorage system. Cost included with Concrete Removal.
IF indicates inside face.
OF indicates outside face.

BILL OF MATERIAL

ITEM	UNIT	TOTAL
Concrete Removal	Cu. Yd.	24.7
Concrete Removal (Special)	Cu. Yd.	3.8

MODEL: SMODEL.NAMES
FILE NAME: D878E84-028A-0018-0019-ABUT DEMO EB-N ABUT.dgn

Jacobs
525 West Monroe
Suite 1600
Chicago, IL 60661
(312) 251-3000


USER NAME = jacobspw18ics105	DESIGNED - CJF	REVISED -
	DRAWN - EAK	REVISED -
PLOT SCALE = 0.16666667' / in.	CHECKED - ED	REVISED -
PLOT DATE = 12/4/2025	DATE - 2025/10/03	REVISED -

STATE OF ILLINOIS
DEPARTMENT OF TRANSPORTATION


EASTBOUND NORTH ABUTMENT REMOVAL DETAILS
STRUCTURE NO. 082-0018 (WB) & 082-0019 (EB)

SCALE: NTS SHEET 28 OF 39 SHEETS STA. TO STA.

F.A.I. RTE.	SECTION	COUNTY	TOTAL SHEETS	SHEET NO.
70	Section82-(5,6)RS-2, 60-6RS-2	MADISON & ST. CLAIR	678	399
CONTRACT NO. 76E84				
ILLINOIS FED. AID PROJECT				

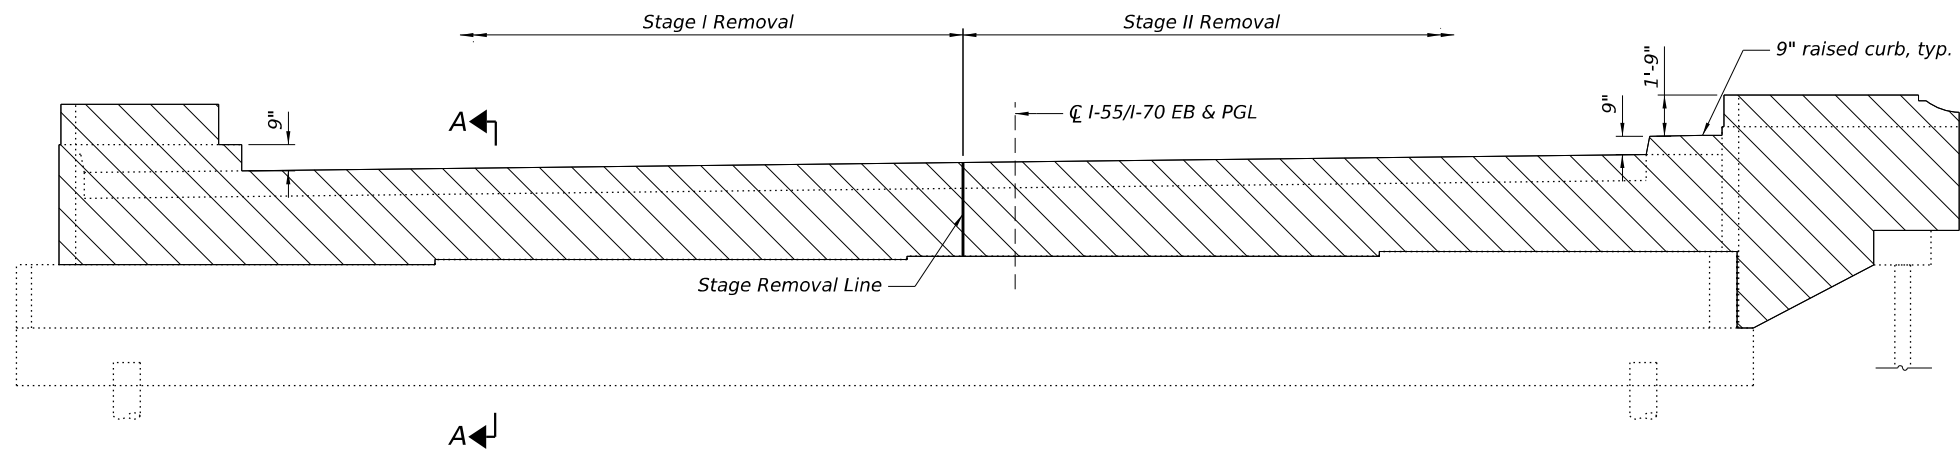


ELEVATION
(Looking South)

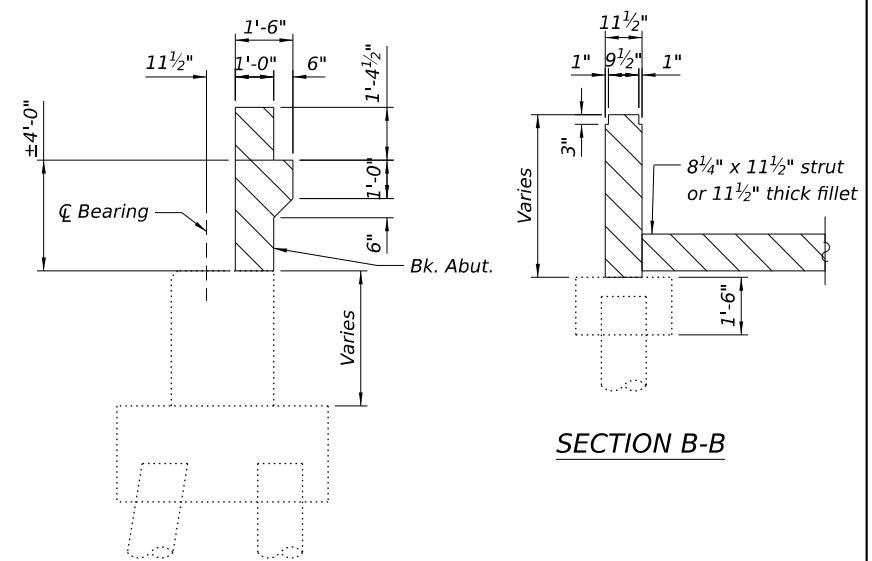


SECTION A-A
(Dimensions in A-A at Rt. L's to Bk. Wall)


SECTION B-B

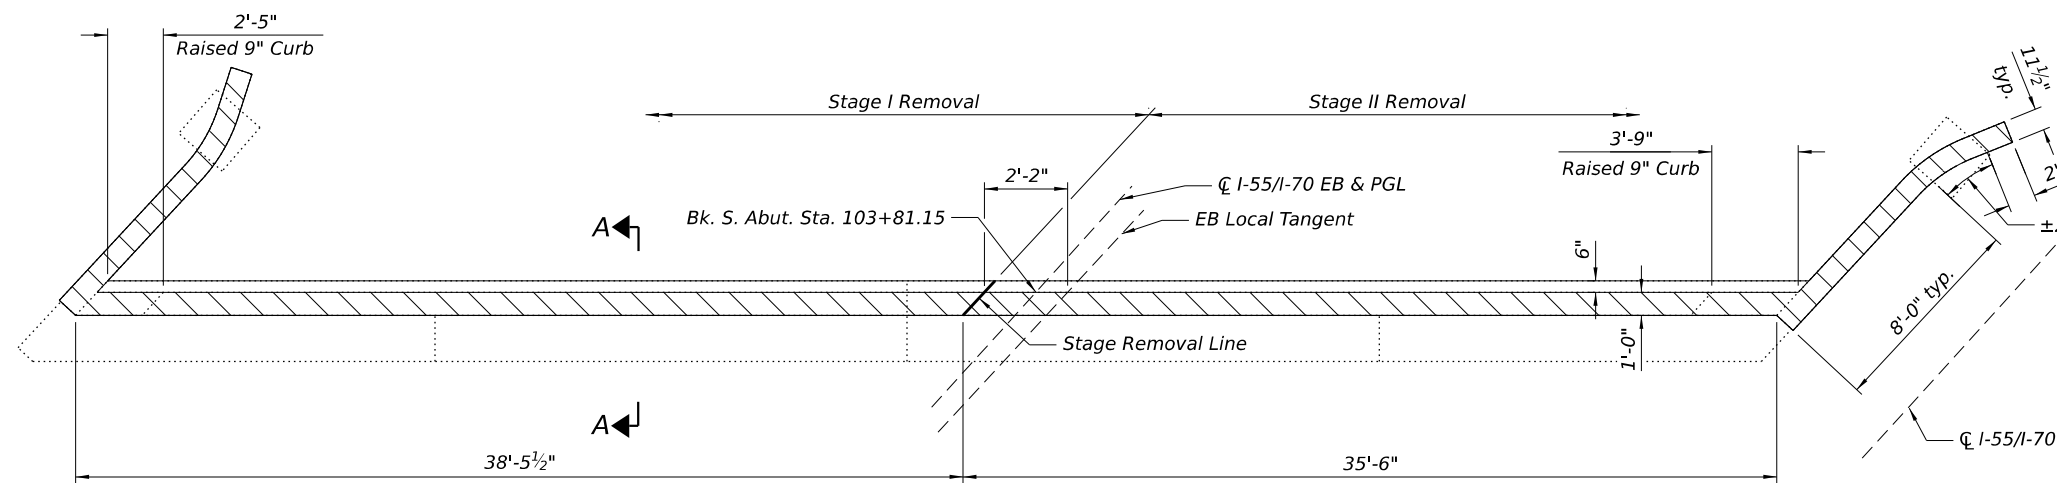

TOP PLAN

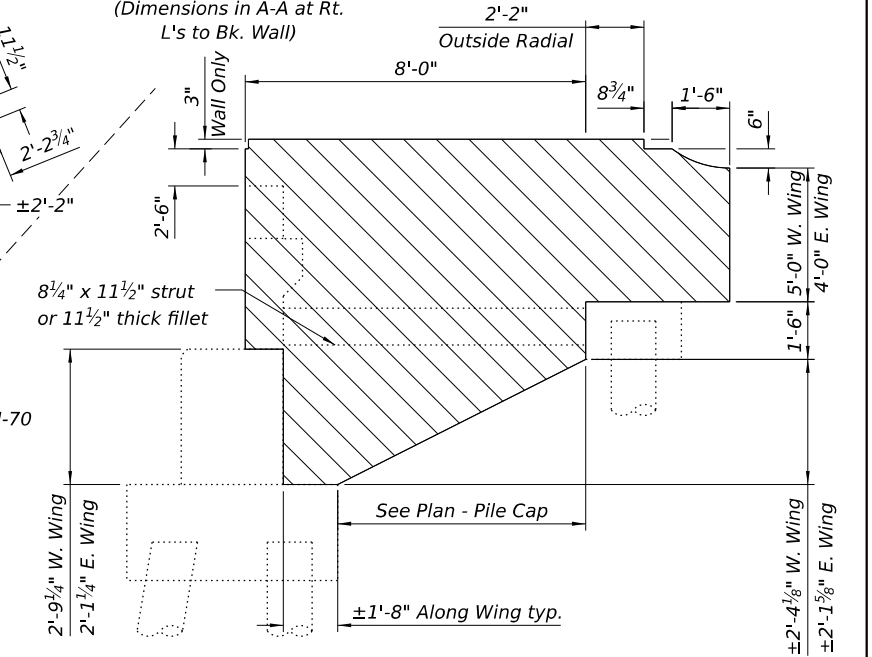

ELEVATION - WINGWALL REMOVAL

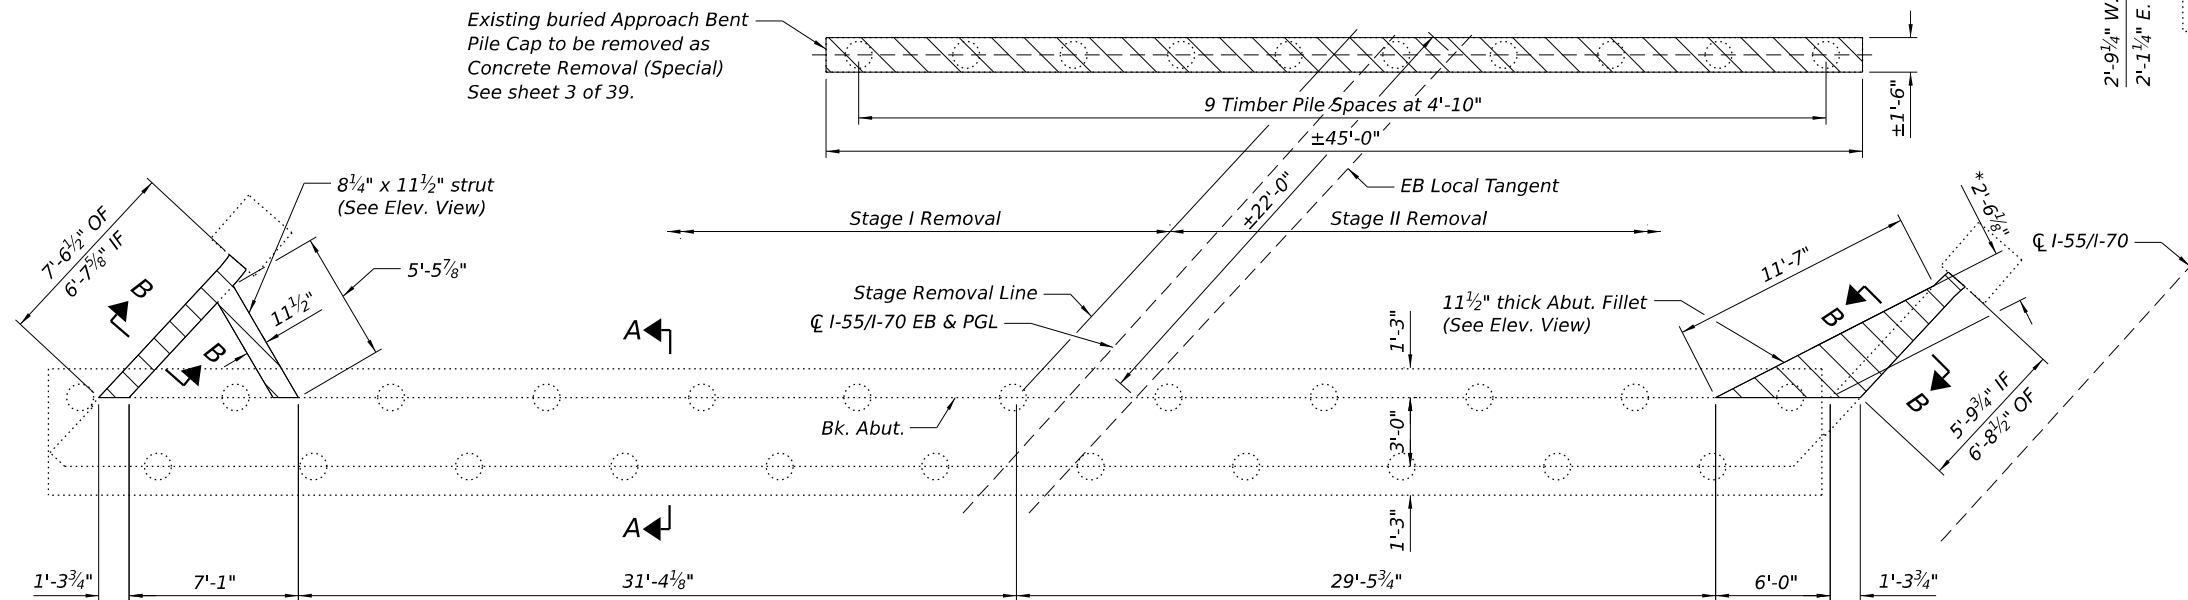

PLAN - PILE CAP

Notes:
Reinforcement bars exposed at the surface after concrete removal is complete shall be cut flush with the remaining concrete surface. Grind existing exposed steel smooth and seal with epoxy. Cost included with Concrete Removal.
Hatched areas indicate Concrete Removal.
Any reinforcement bars that are damaged during concrete removal operation shall be repaired or replaced using an approved bar splicer or anchorage system. Cost included with Concrete Removal.
IF indicates inside face.
OF indicates outside face.

BILL OF MATERIAL

ITEM	UNIT	TOTAL
Concrete Removal	Cu. Yd.	24.8
Concrete Removal (Special)	Cu. Yd.	3.8