



Z:\5201 - Downtown Reconstruction - PH I-II (CMT - East Moline)\Design\CADD\CADD Sheets\5201 - sht_Intersection Detail.dwg

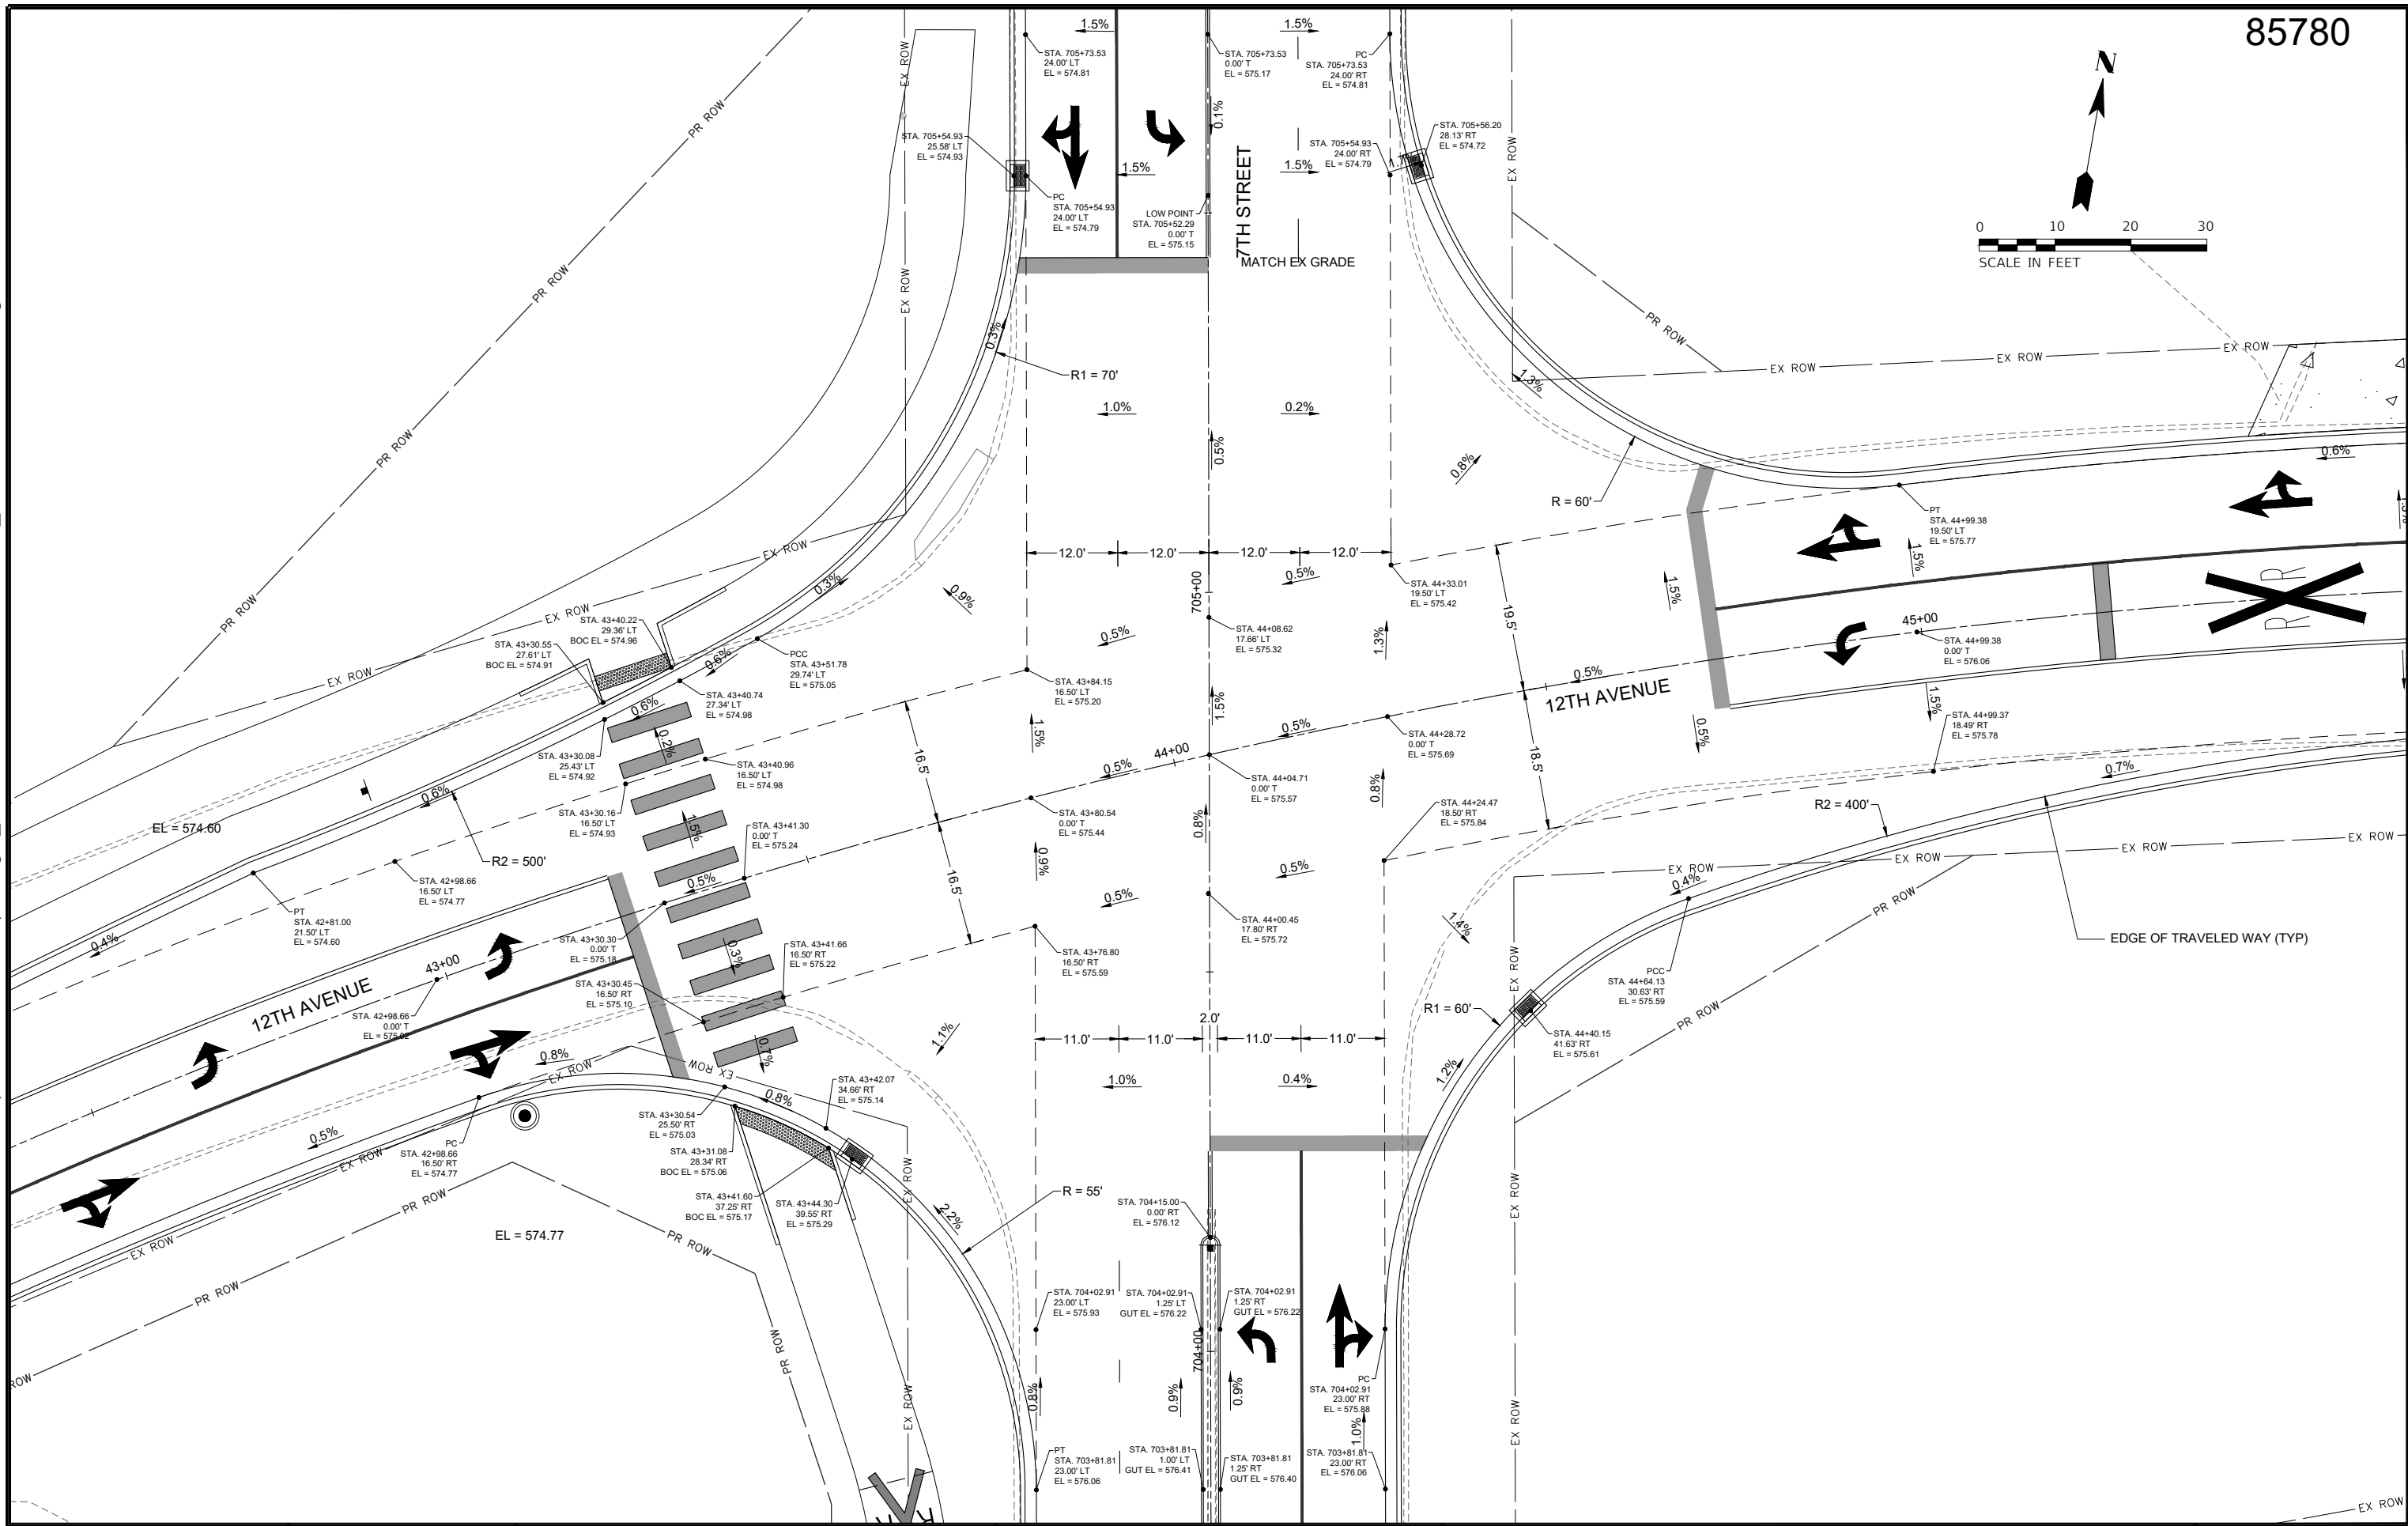

85780

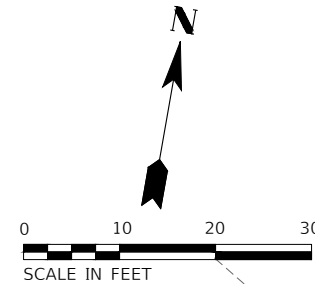



DESIGNED	BMP	DATE-	10-27-25
DRAWN	BMP		
CHECKED	DJD		
PROJECT #:	5201		

12TH AVENUE RECONSTRUCTION



INTERSECTION DETAIL (12TH AVE. & 7TH ST.)



SHEET
101 OF 214

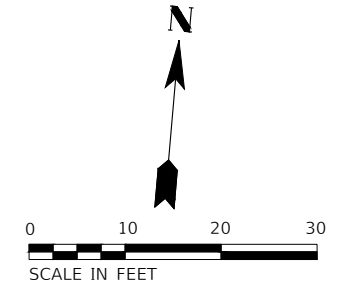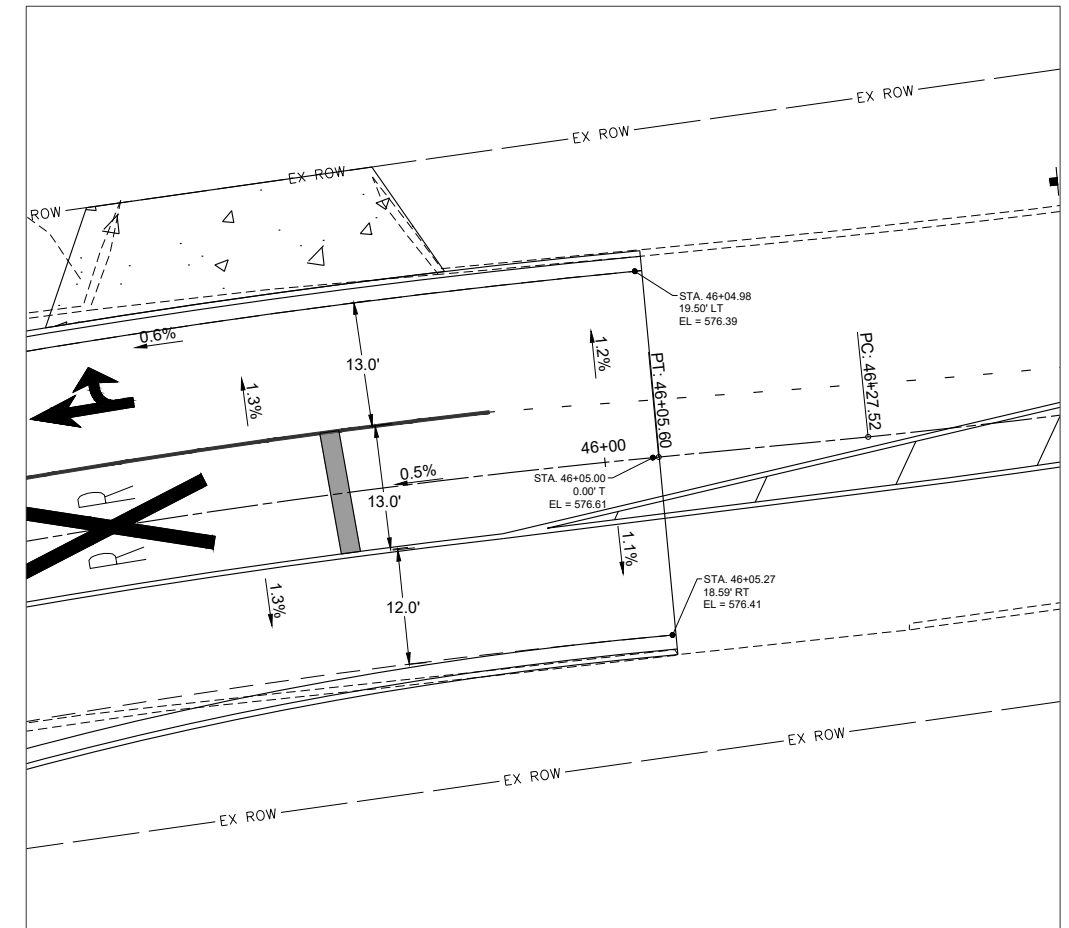[illegible]

7TH STREET TIE-IN END DETAIL

Z:\5201 - Downtown Reconstruction - PH I-II (CMT - East Moline)\Design\CADD\CADD Sheets\5201 - sht_ADA Detail.dwg

85780

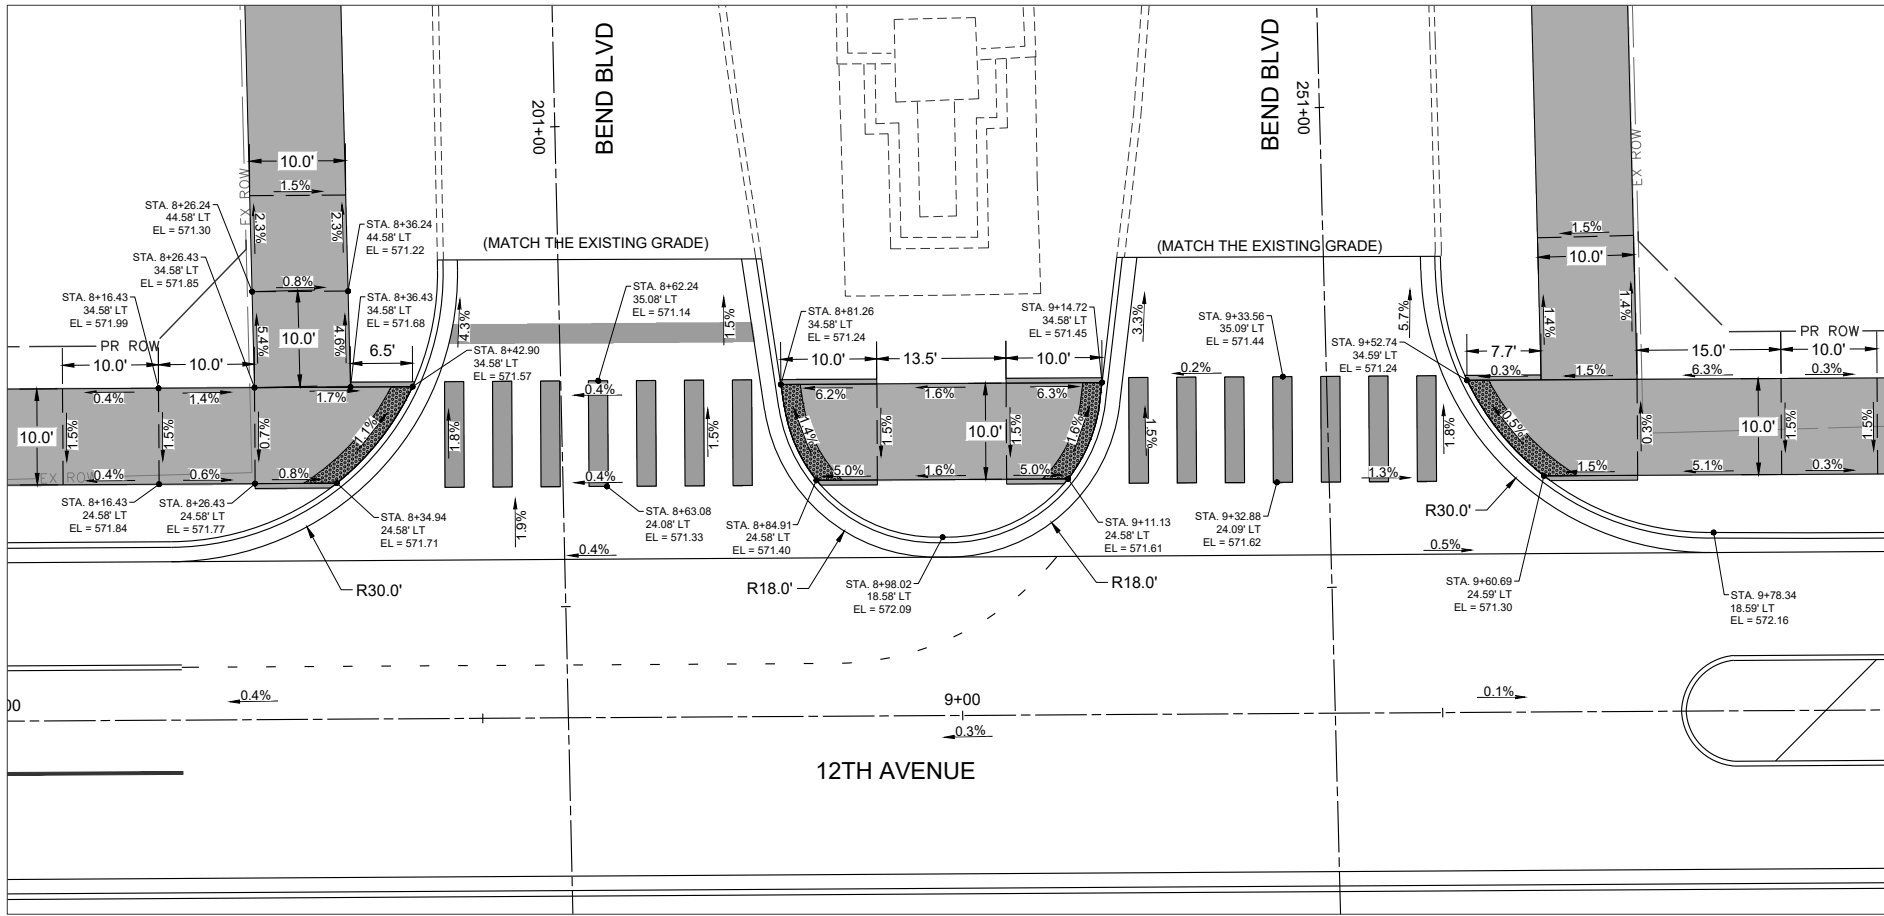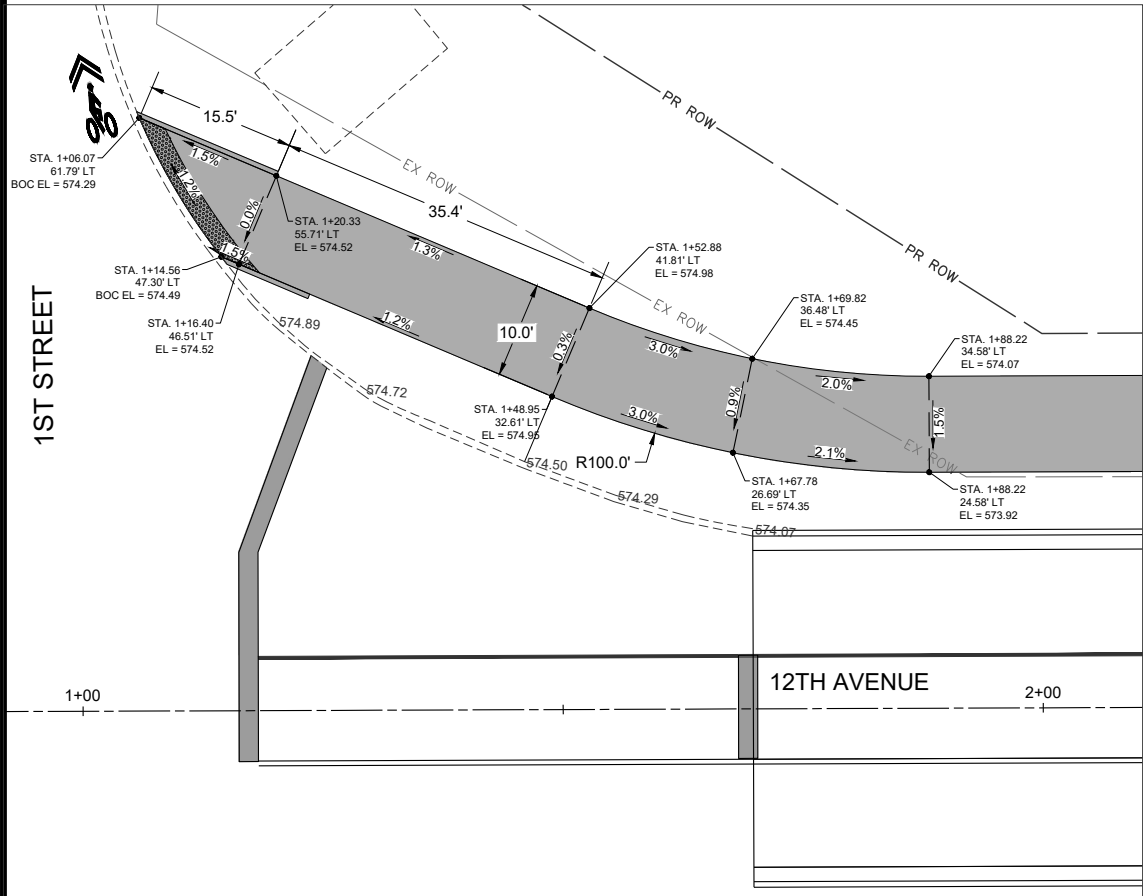

DESIGNED	BMP	DATE	10-29-25
DRAWN	BMP		
CHECKED	DJD		
PROJECT #	5201		


12TH AVENUE RECONSTRUCTION




ADA DETAILS

SHEET
103 OF 214

Z:\5201 - Downtown Reconstruction - PH I-II (CMT - East Moline)\Design\CADD\CADD Sheets\5201 - sht_ADA Detail.dwg

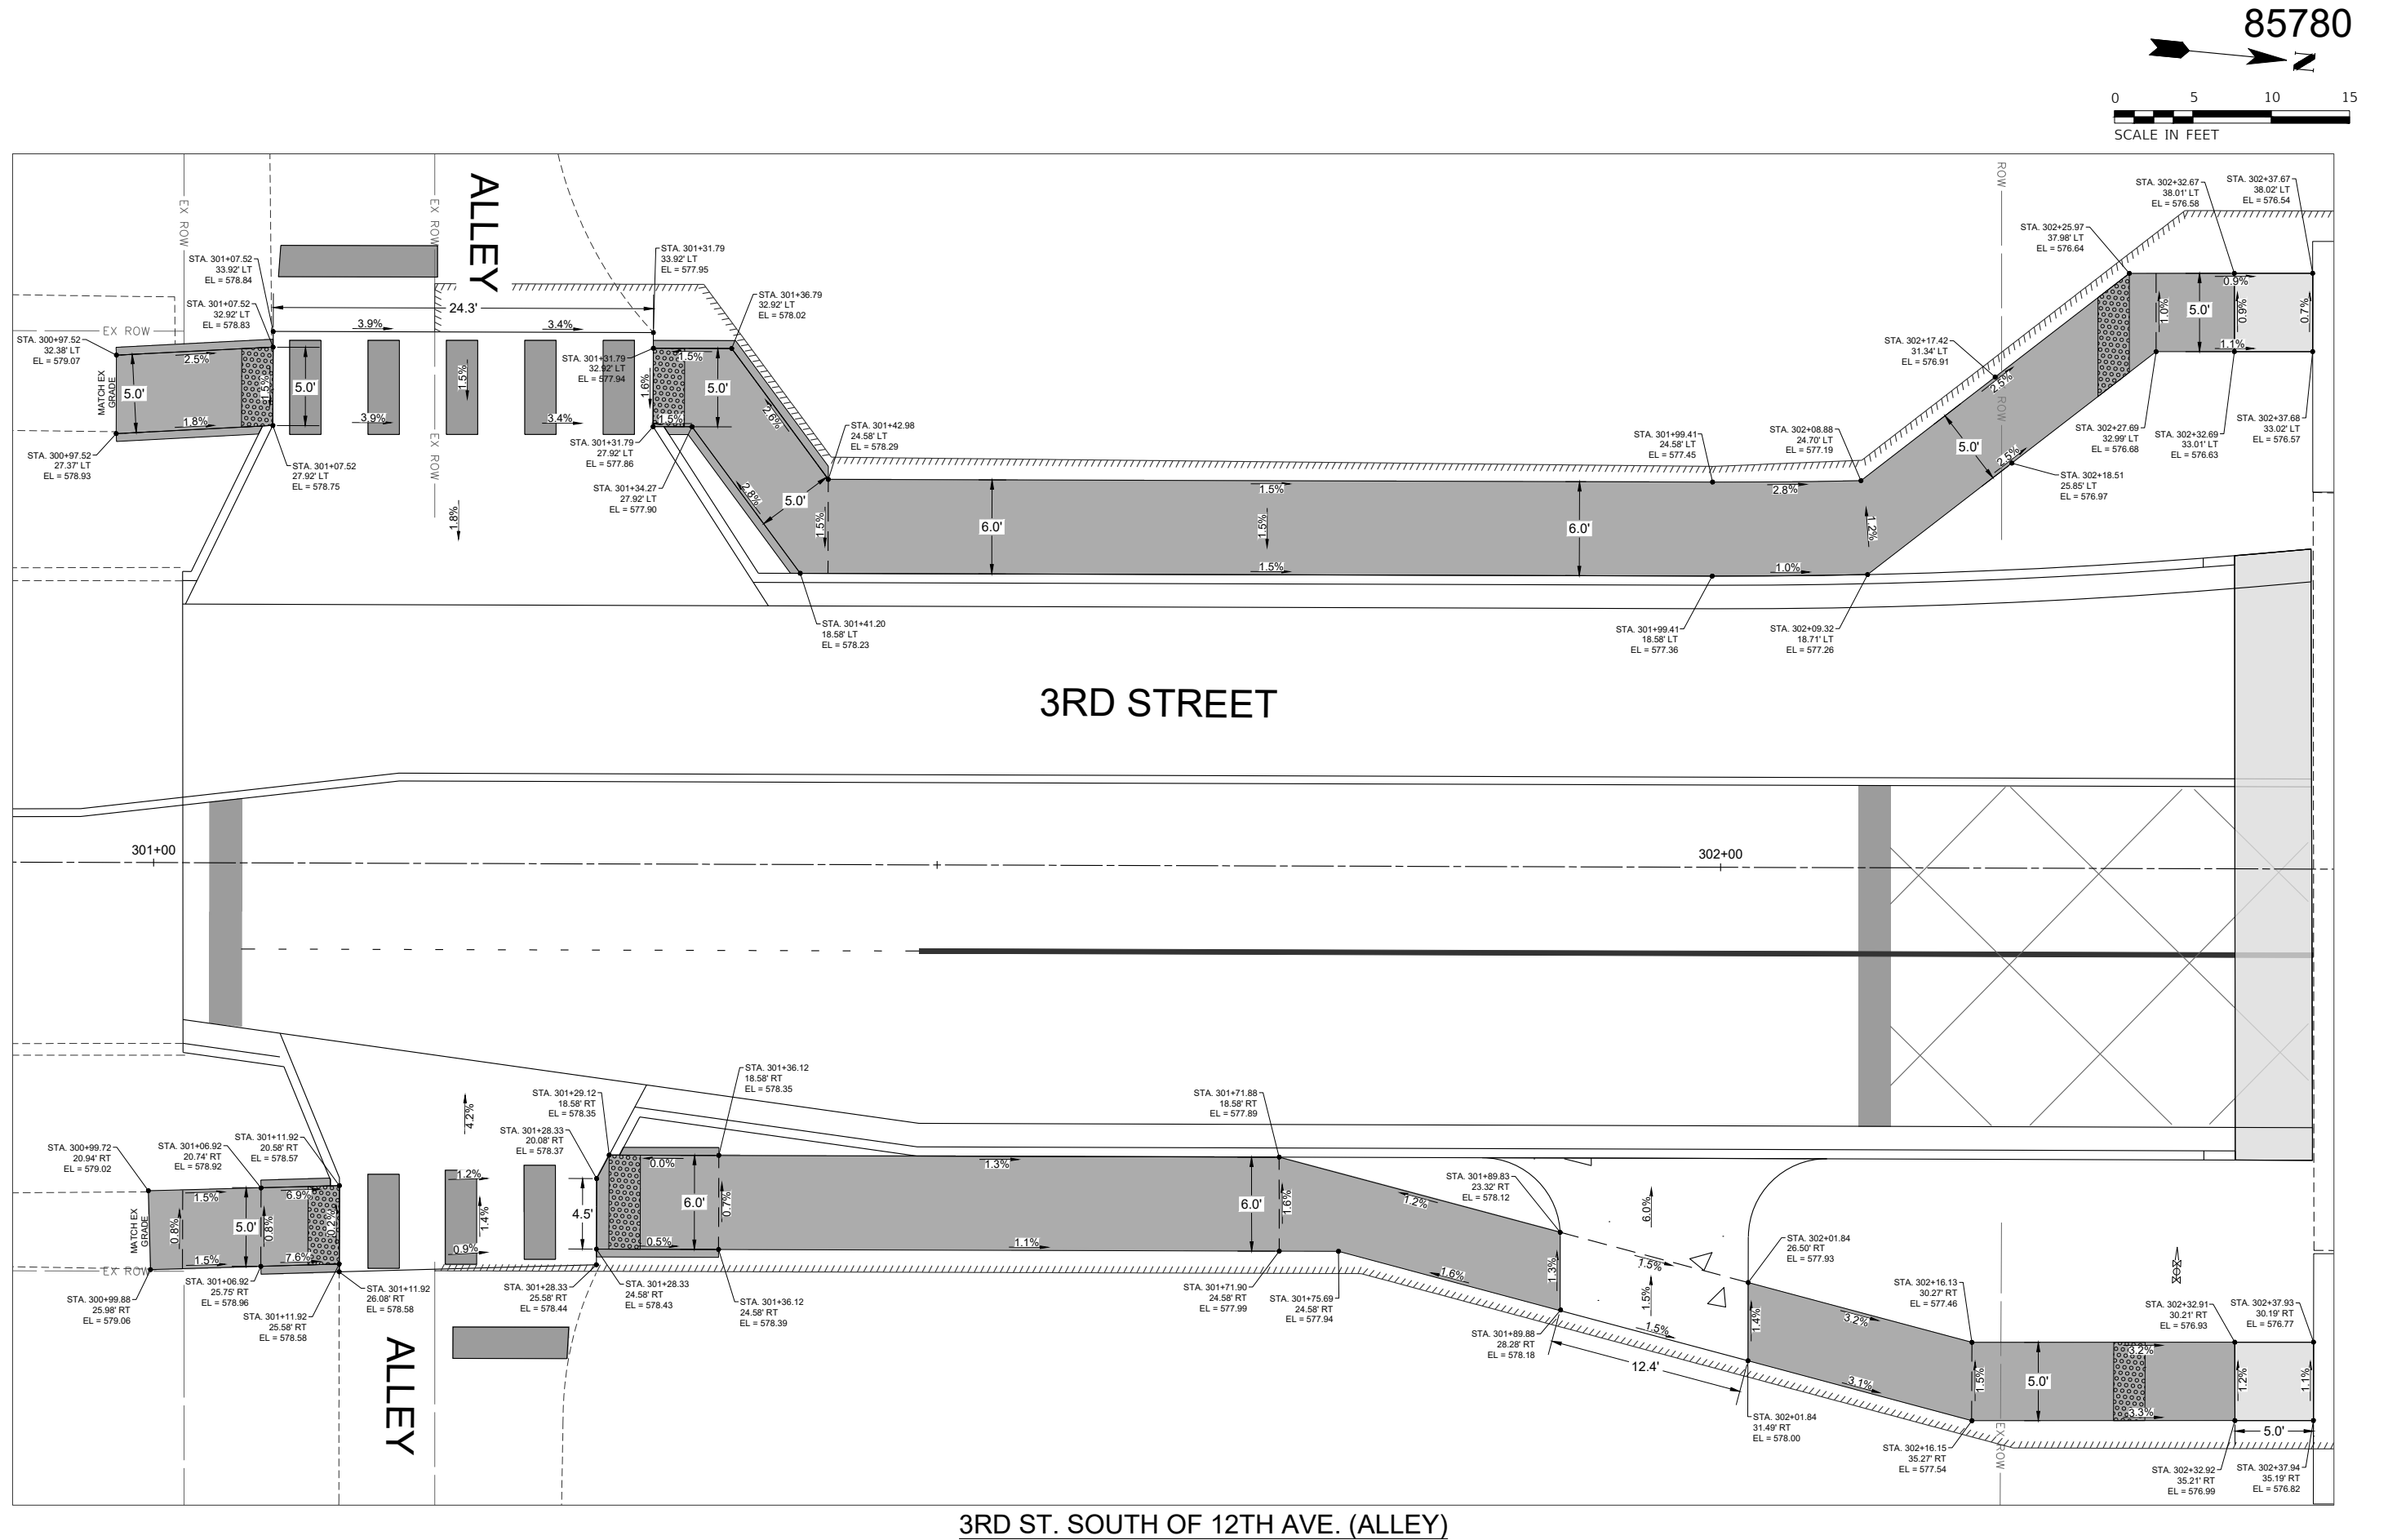




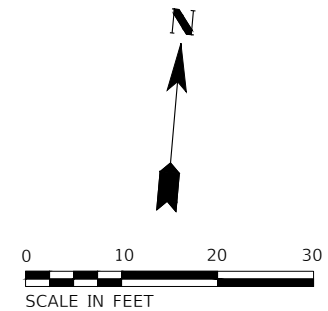


12TH AVE. & 3RD ST. INTERSECTION

Z:\5201 - Downtown Reconstruction - PH I-II (CMT - East Moline)\Design\CADD Sheets\5201 - sht_ADA Detail.dwg

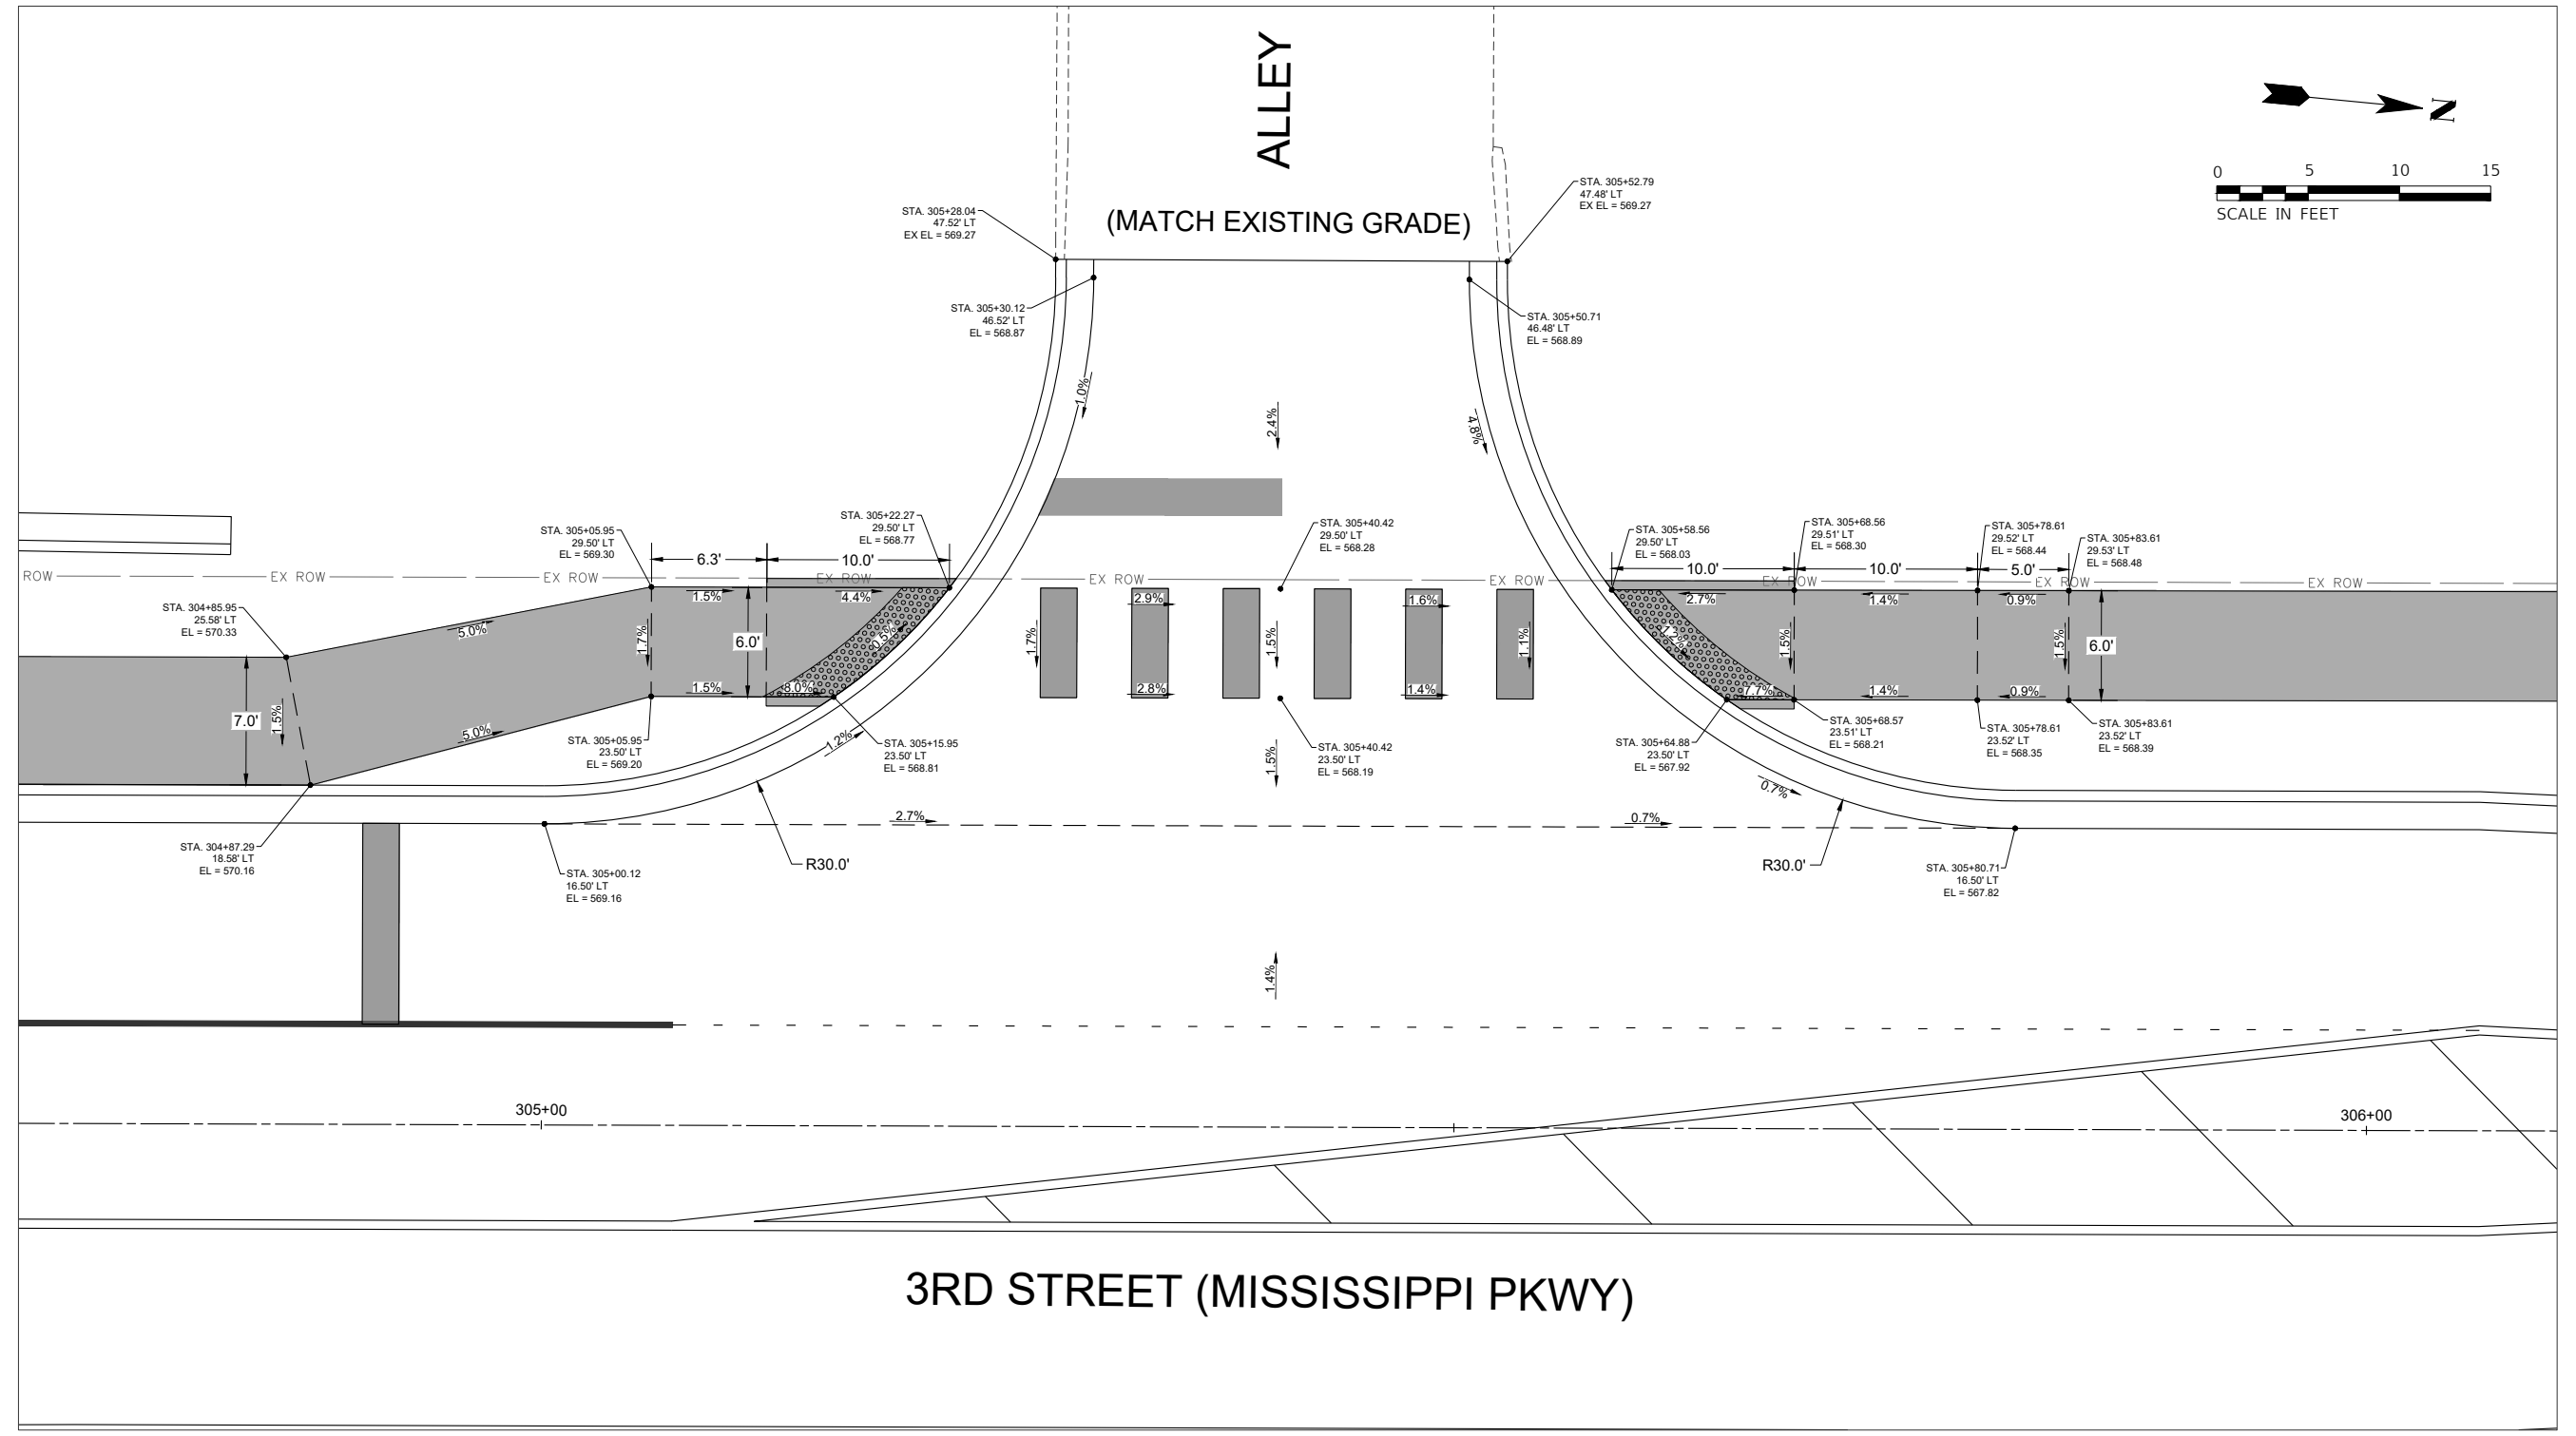

3RD STREET (MISSISSIPPI PKWY) - ALLEY NORTH OF 12TH AVE.

Z:\5201 - Downtown Reconstruction - PH I-II (CMT - East Moline)\Design\CADD\CADD Sheets\5201 - sht_ADA Detail.dwg

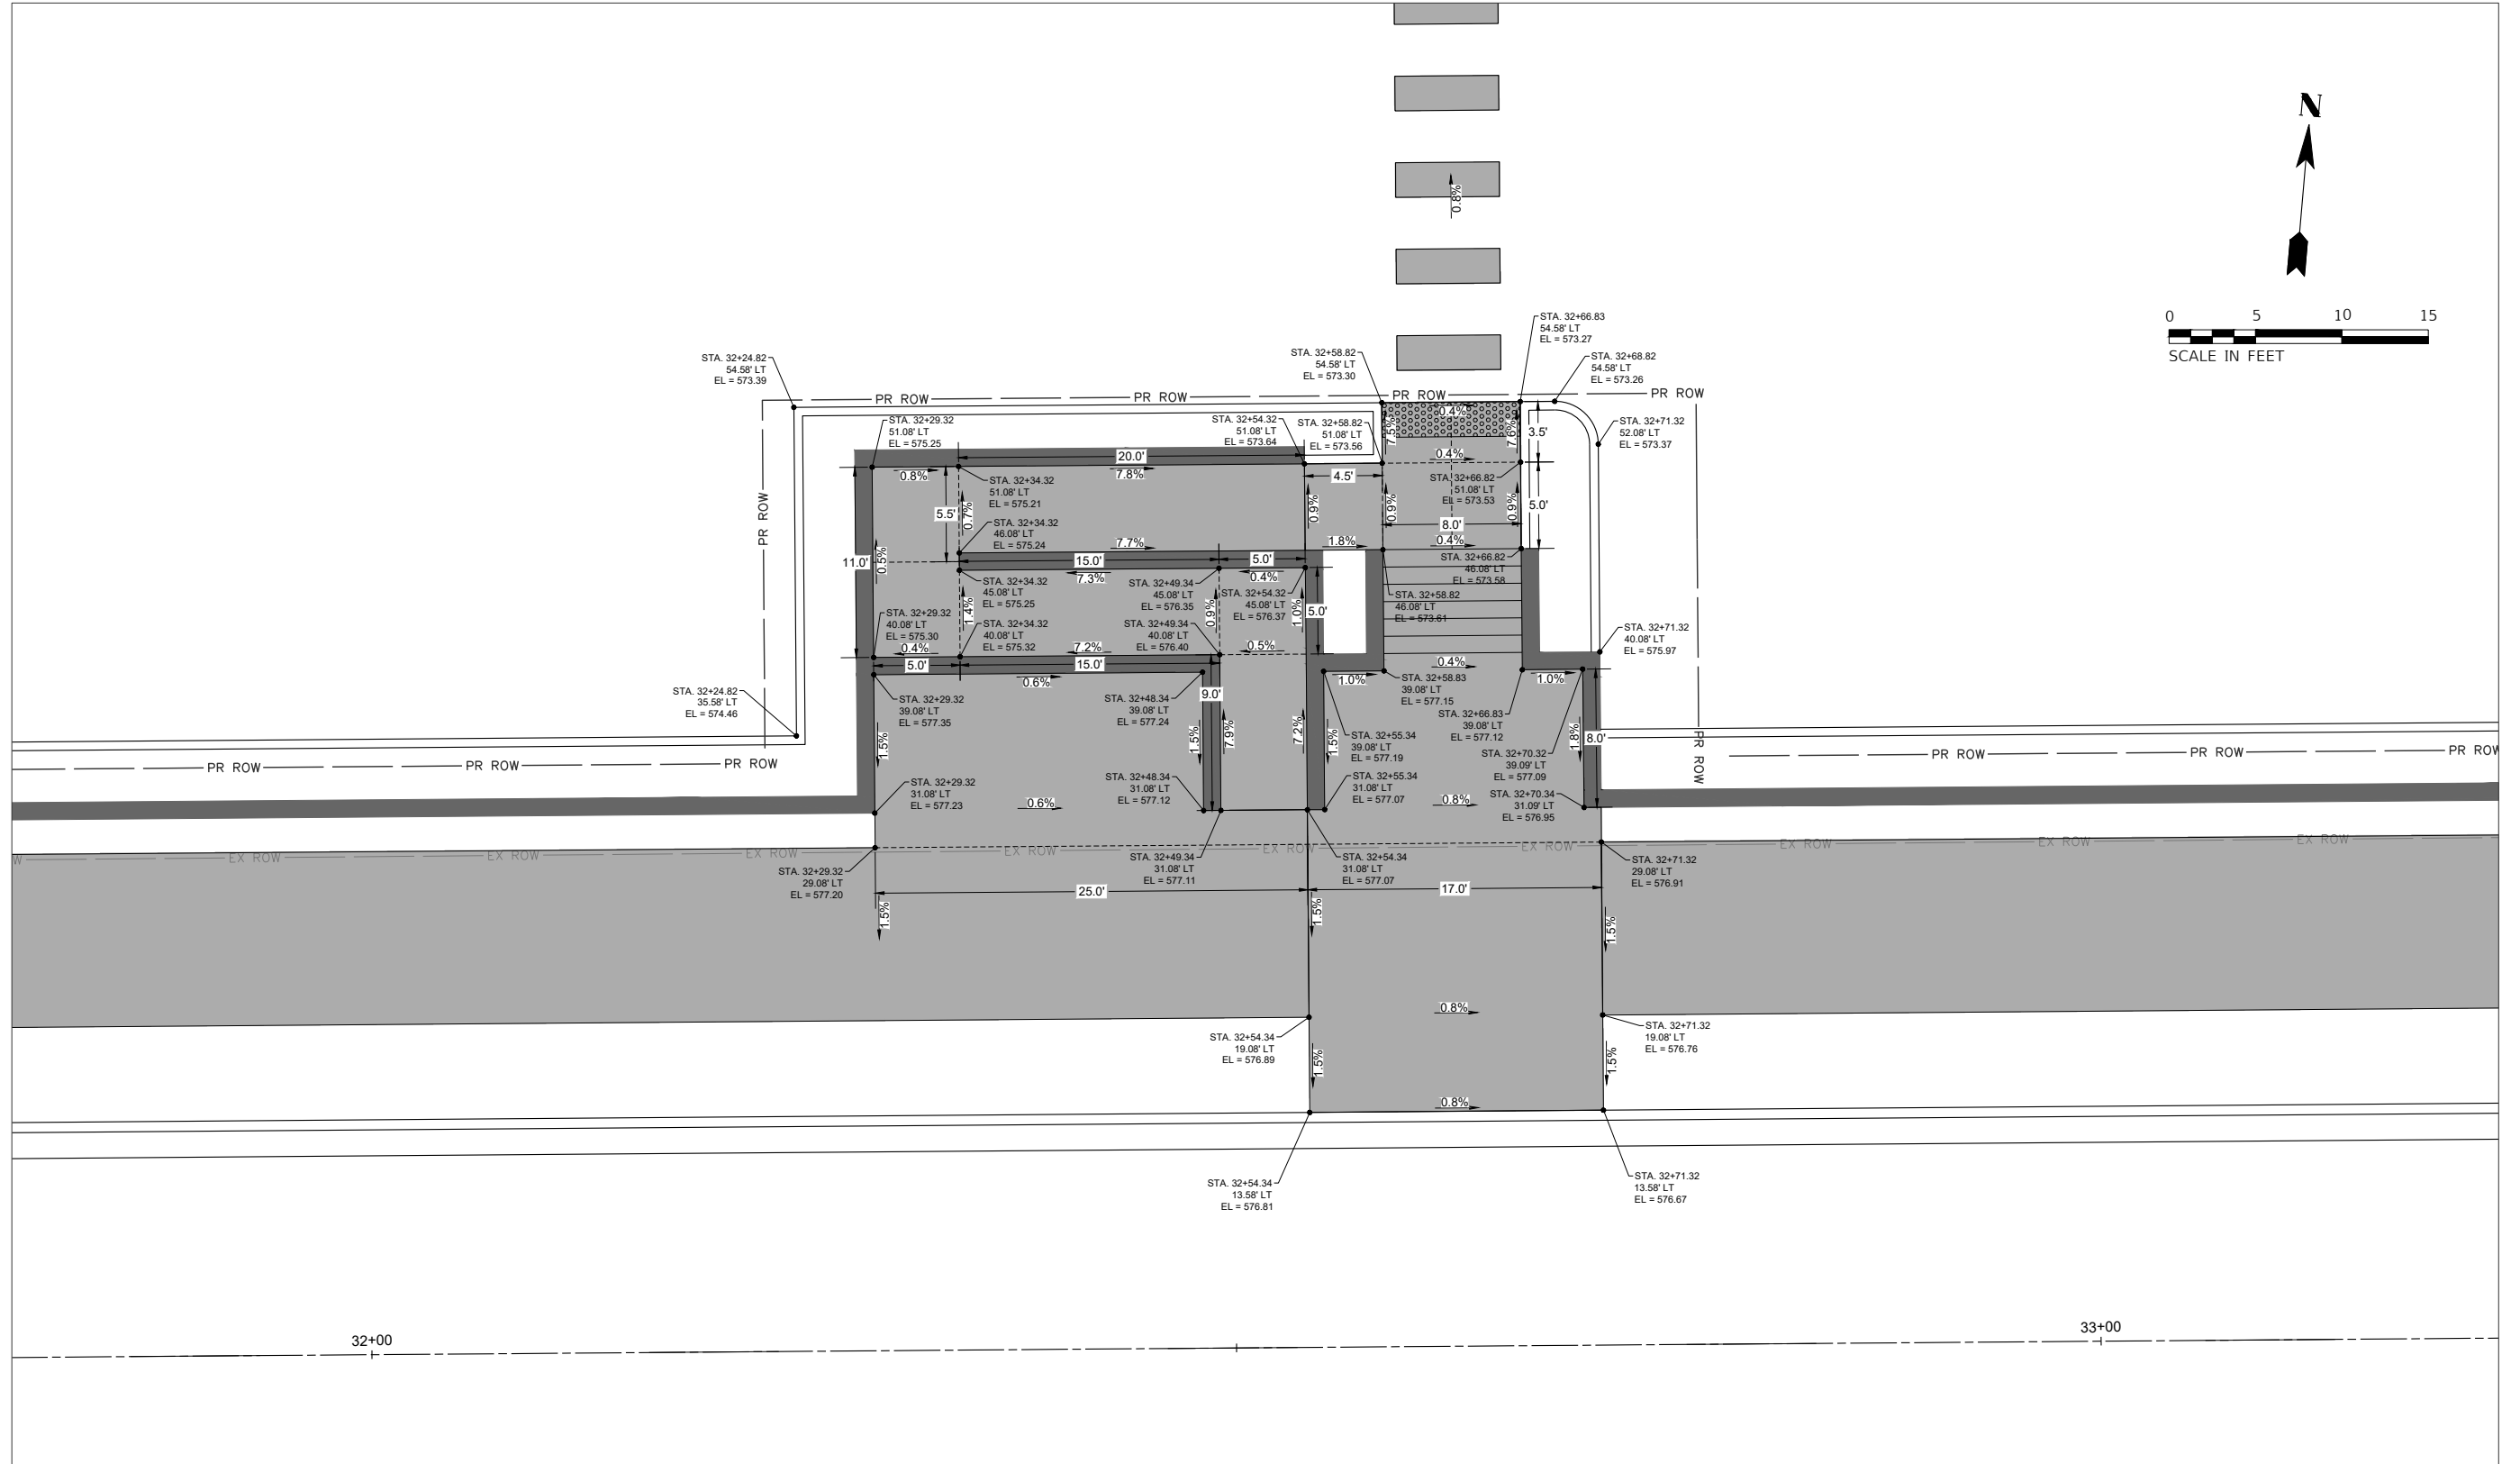

THE RUST BELT ADA NODE




DESIGNED	BMP	DATE	10-29-25
DRAWN	BMP		
CHECKED	DJD		
PROJECT #	5201		

12TH AVENUE RECONSTRUCTION




ADA DETAILS

SHEET
108 OF 214

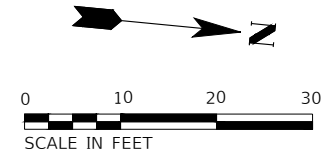

NOTE: ELEVATIONS AND SLOPES NEAR THE RAILROAD CROSSING MAY DIFFER FROM THOSE SHOWN BELOW.

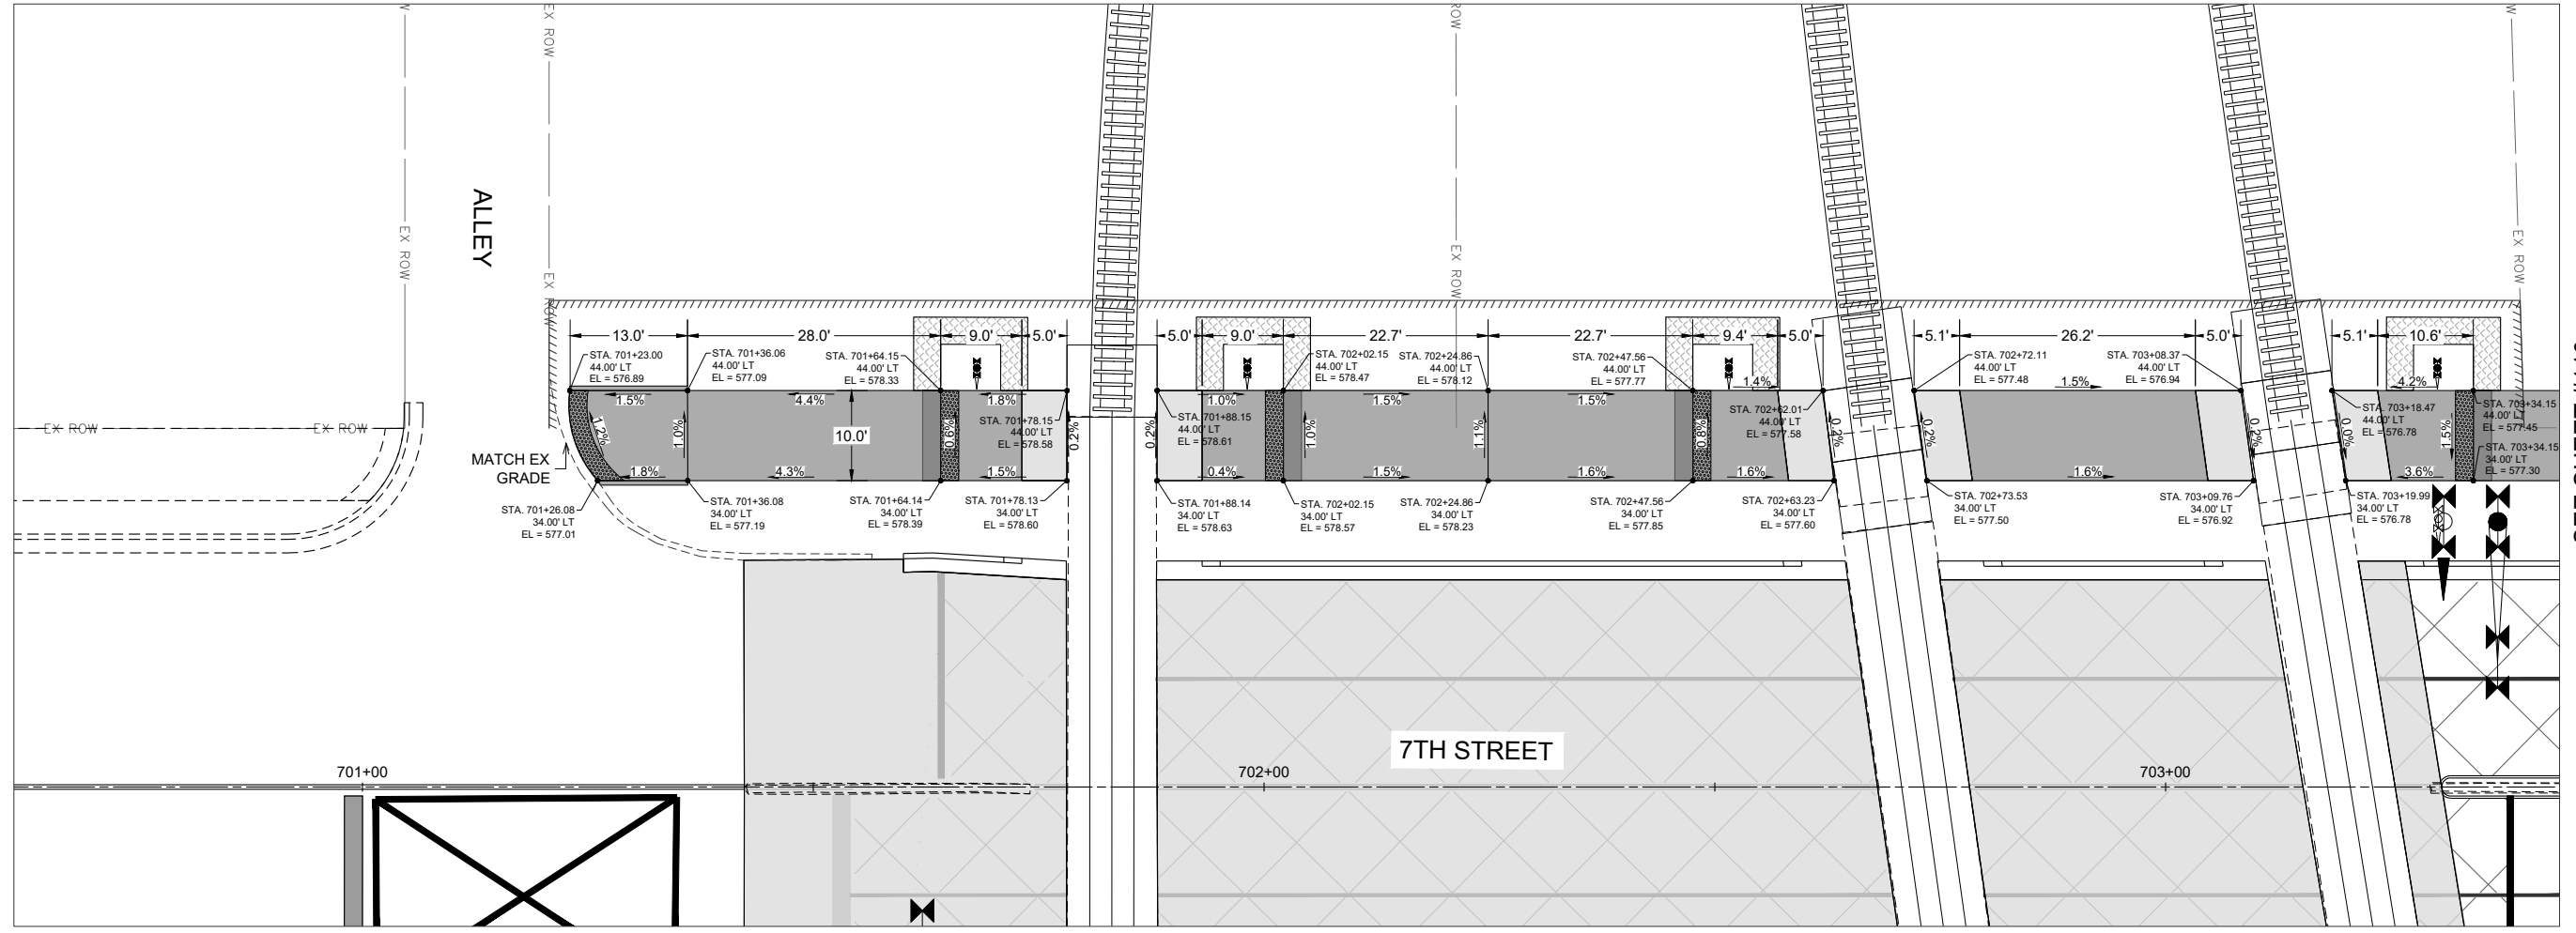

SEE SHEET #110

SHARED USE PATH (ADA) DETAIL: WEST OF 7TH STREET

Z:\5201 - Downtown Reconstruction - PH I-II (CMT - East Moline)\Design\CADD\CADD Sheets\5201 - sht_ADA Detail.dwg



DESIGNED	BMP	DATE-	10-29-25
DRAWN	BMP		
CHECKED	DJD		
PROJECT #:	5201		


12TH AVENUE RECONSTRUCTION



ADA DETAILS

Z:\5201 - Downtown Reconstruction - PH I-II (CMT - East Moline)\Design\CADD\CADD Sheets\5201 - sht_ADA Detail.dwg

SEE SHEET #109

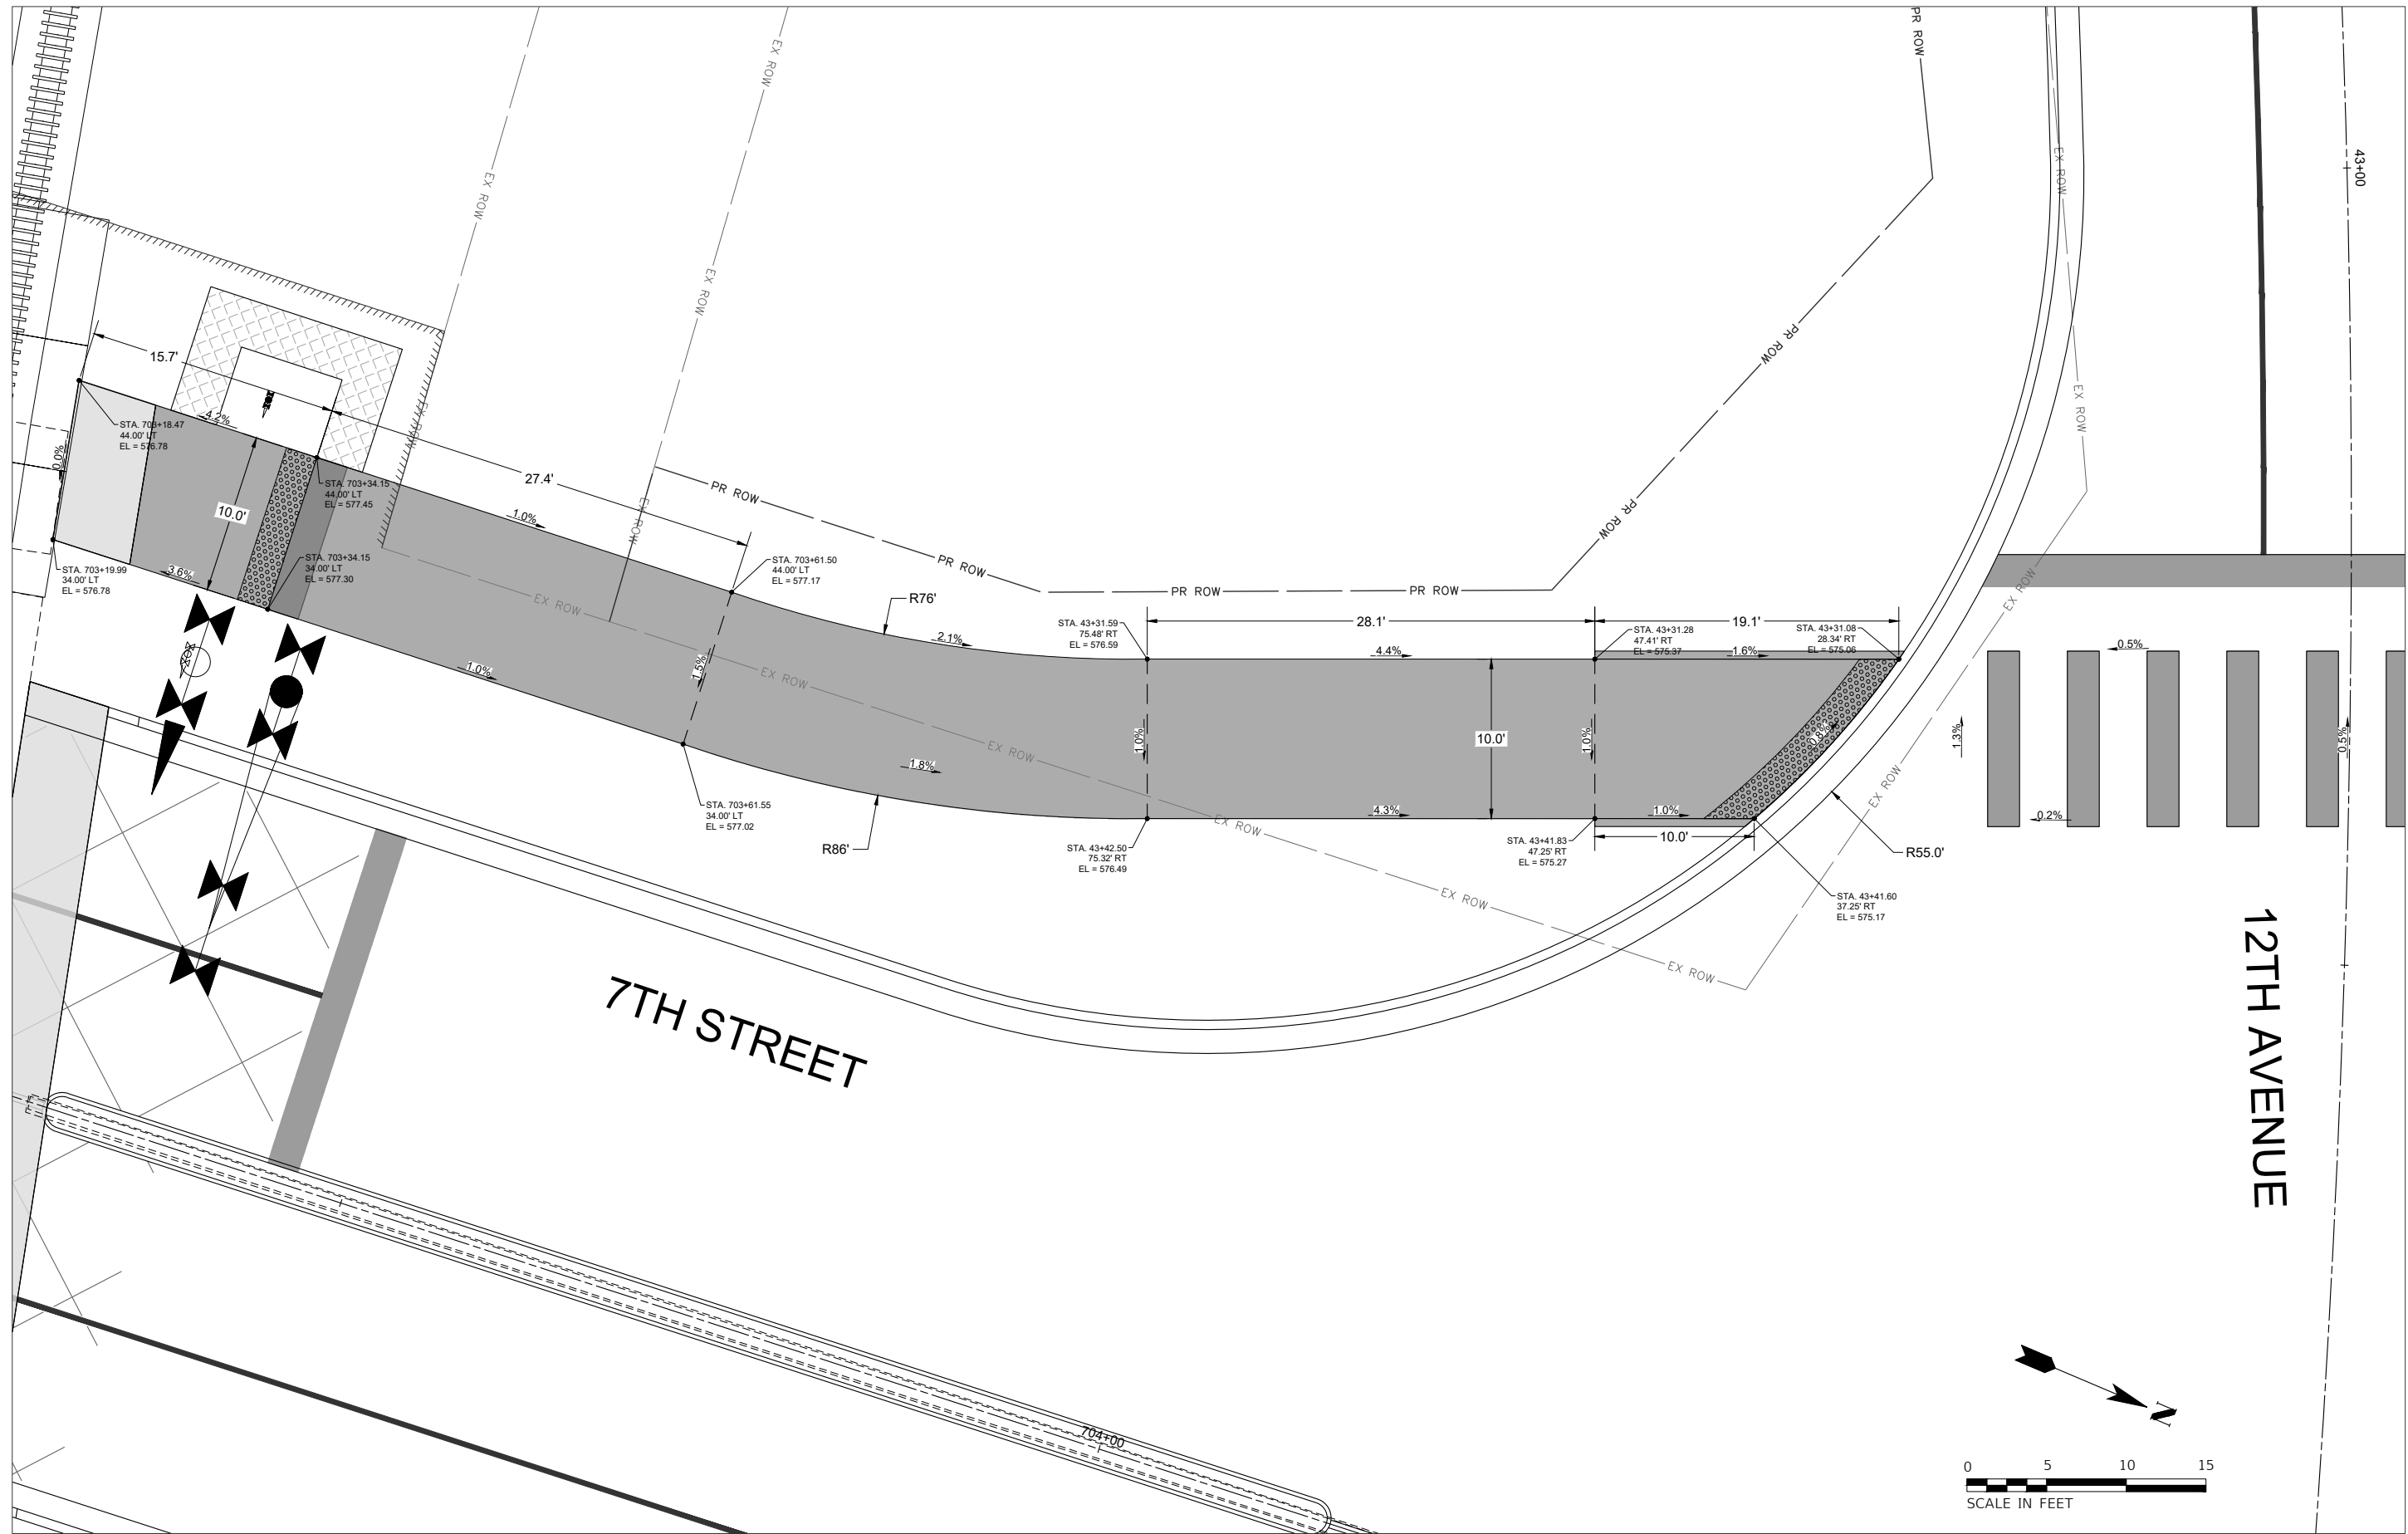

ADA CROSSWALK: SW CORNER OF 12TH AVENUE & 7TH STREET INTERSECTION



DESIGNED	BMP	DATE-	10-29-25
DRAWN	BMP		
CHECKED	DJD		
PROJECT #:	5201		


12TH AVENUE RECONSTRUCTION



ADA DETAILS

SHEET
110 OF 214

Z:\5201 - Downtown Reconstruction - PH I-II (CMT - East Moline)\Design\CADD\CADD Sheets\5201 - sht_ADA Detail.dwg

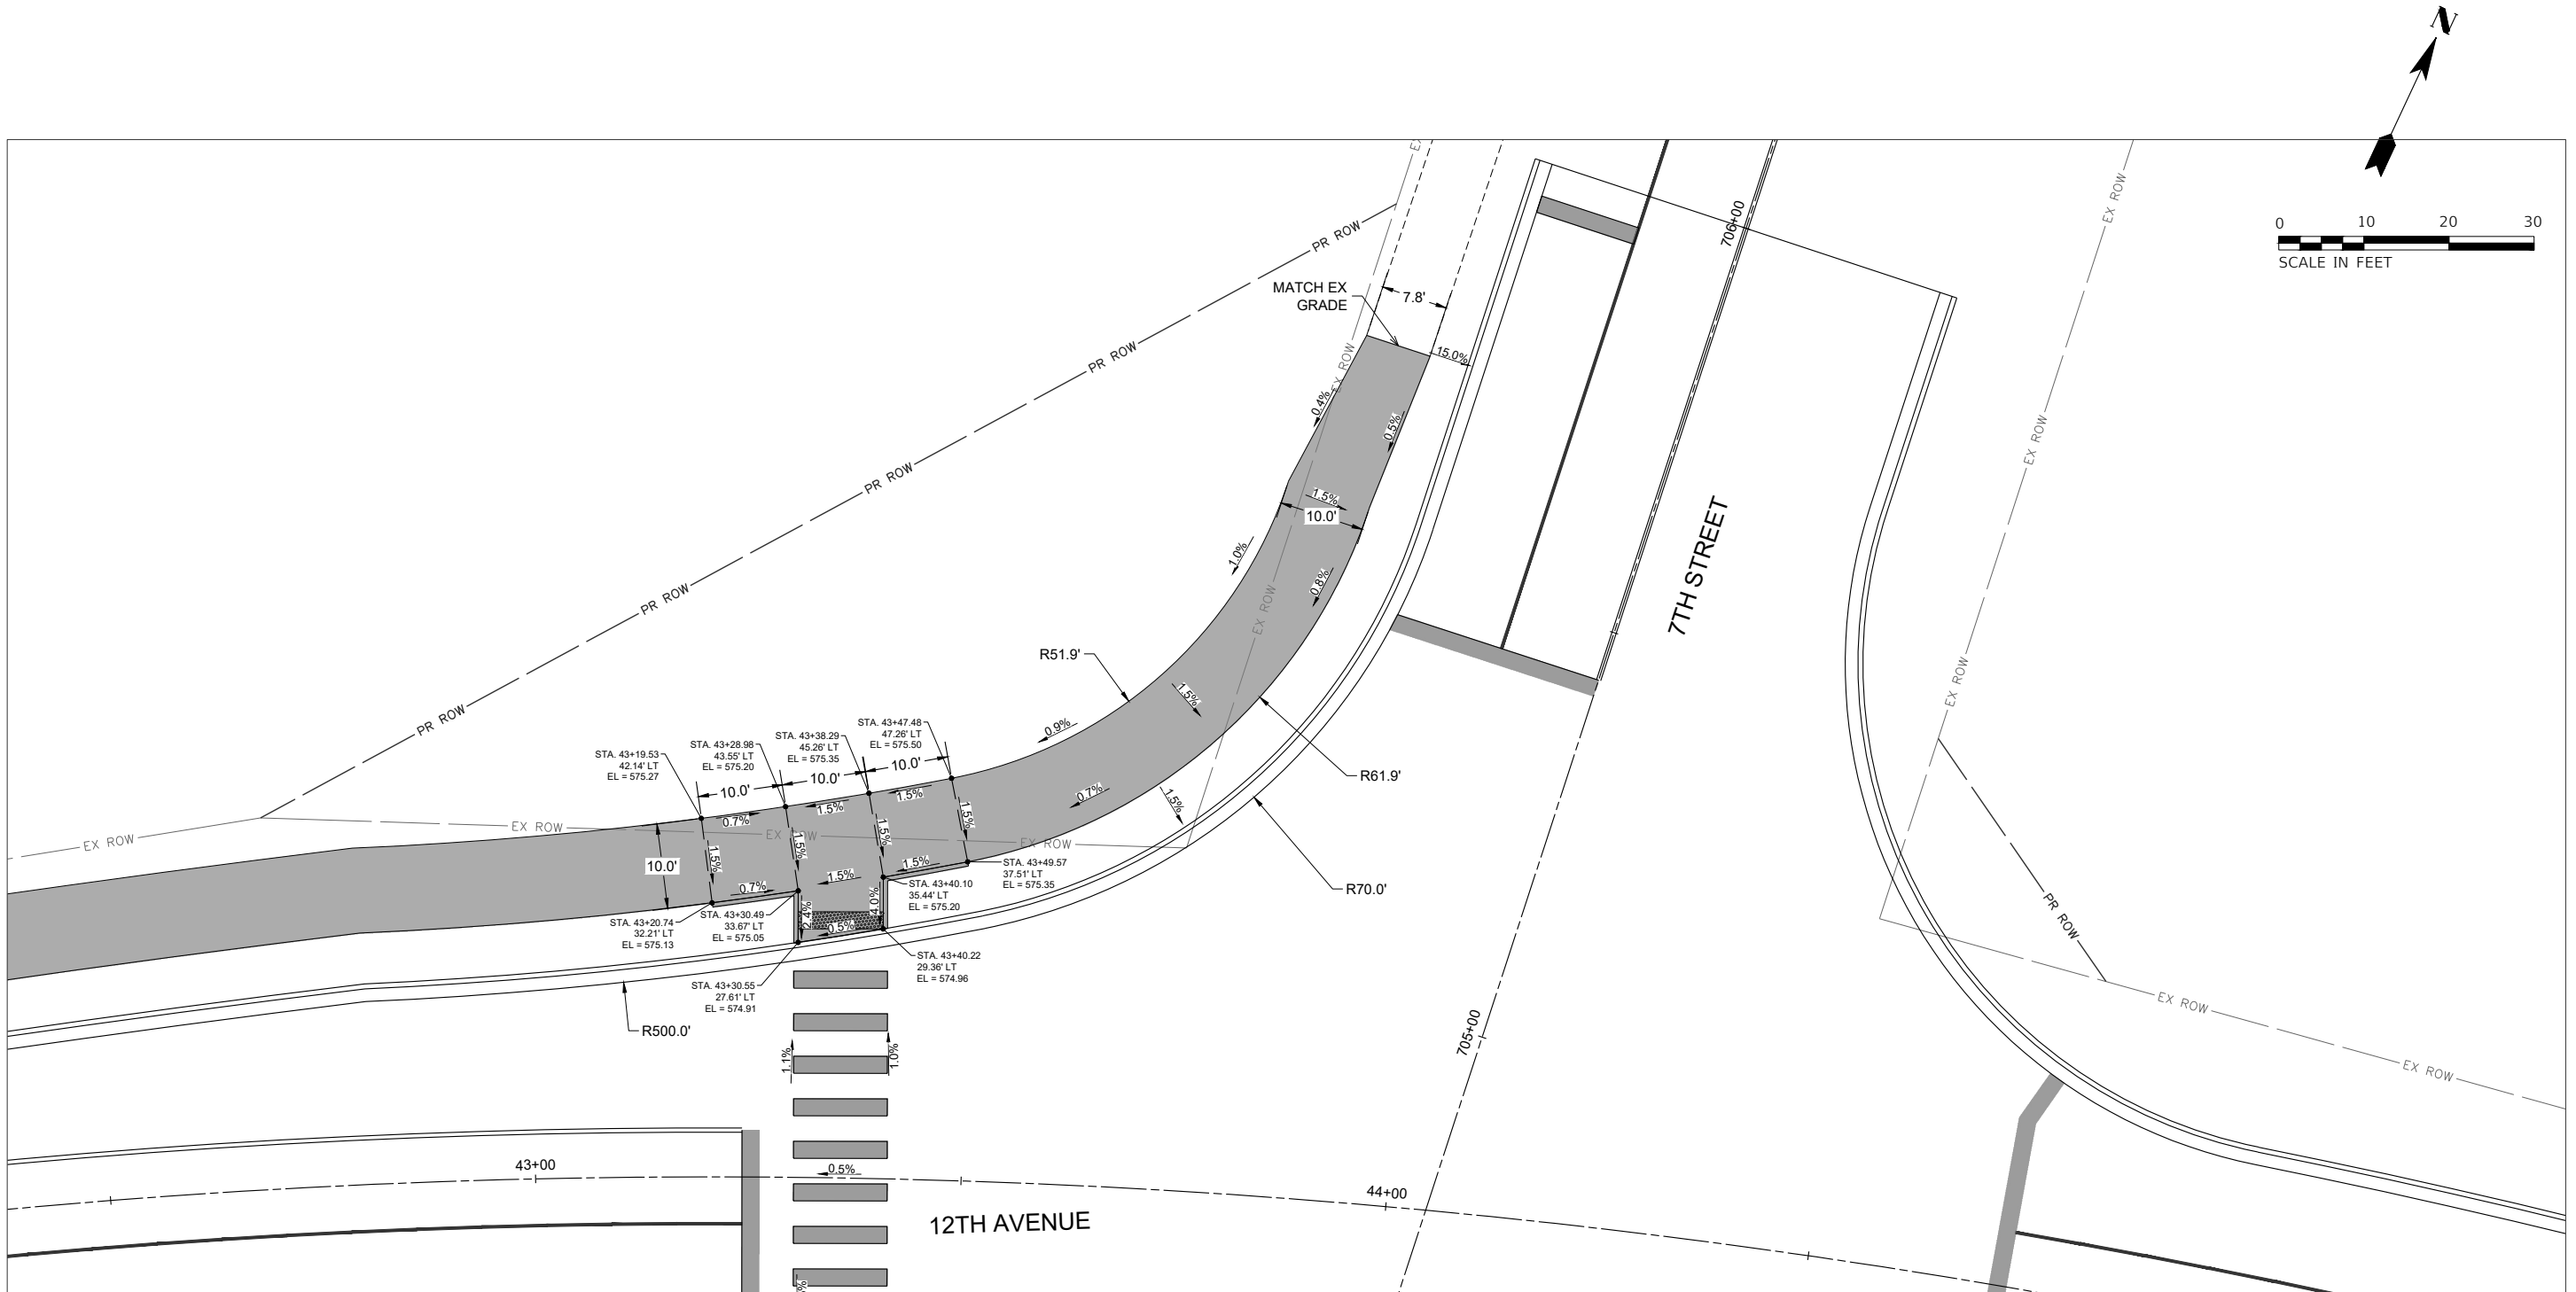

ADA CROSSWALK: NW CORNER OF 12TH AVENUE & 7TH STREET INTERSECTION



DESIGNED	BMP	DATE-	10-29-25
DRAWN	BMP		
CHECKED	DJD		
PROJECT #:	5201		



12TH AVENUE RECONSTRUCTION



ADA DETAILS

SHEET
111 OF 214

Z:\5201 - Downtown Reconstruction - PH I-II (CMT - East Moline)\Design\CADD\CADD Sheets\5201 - sht_Joint Plan.dwg

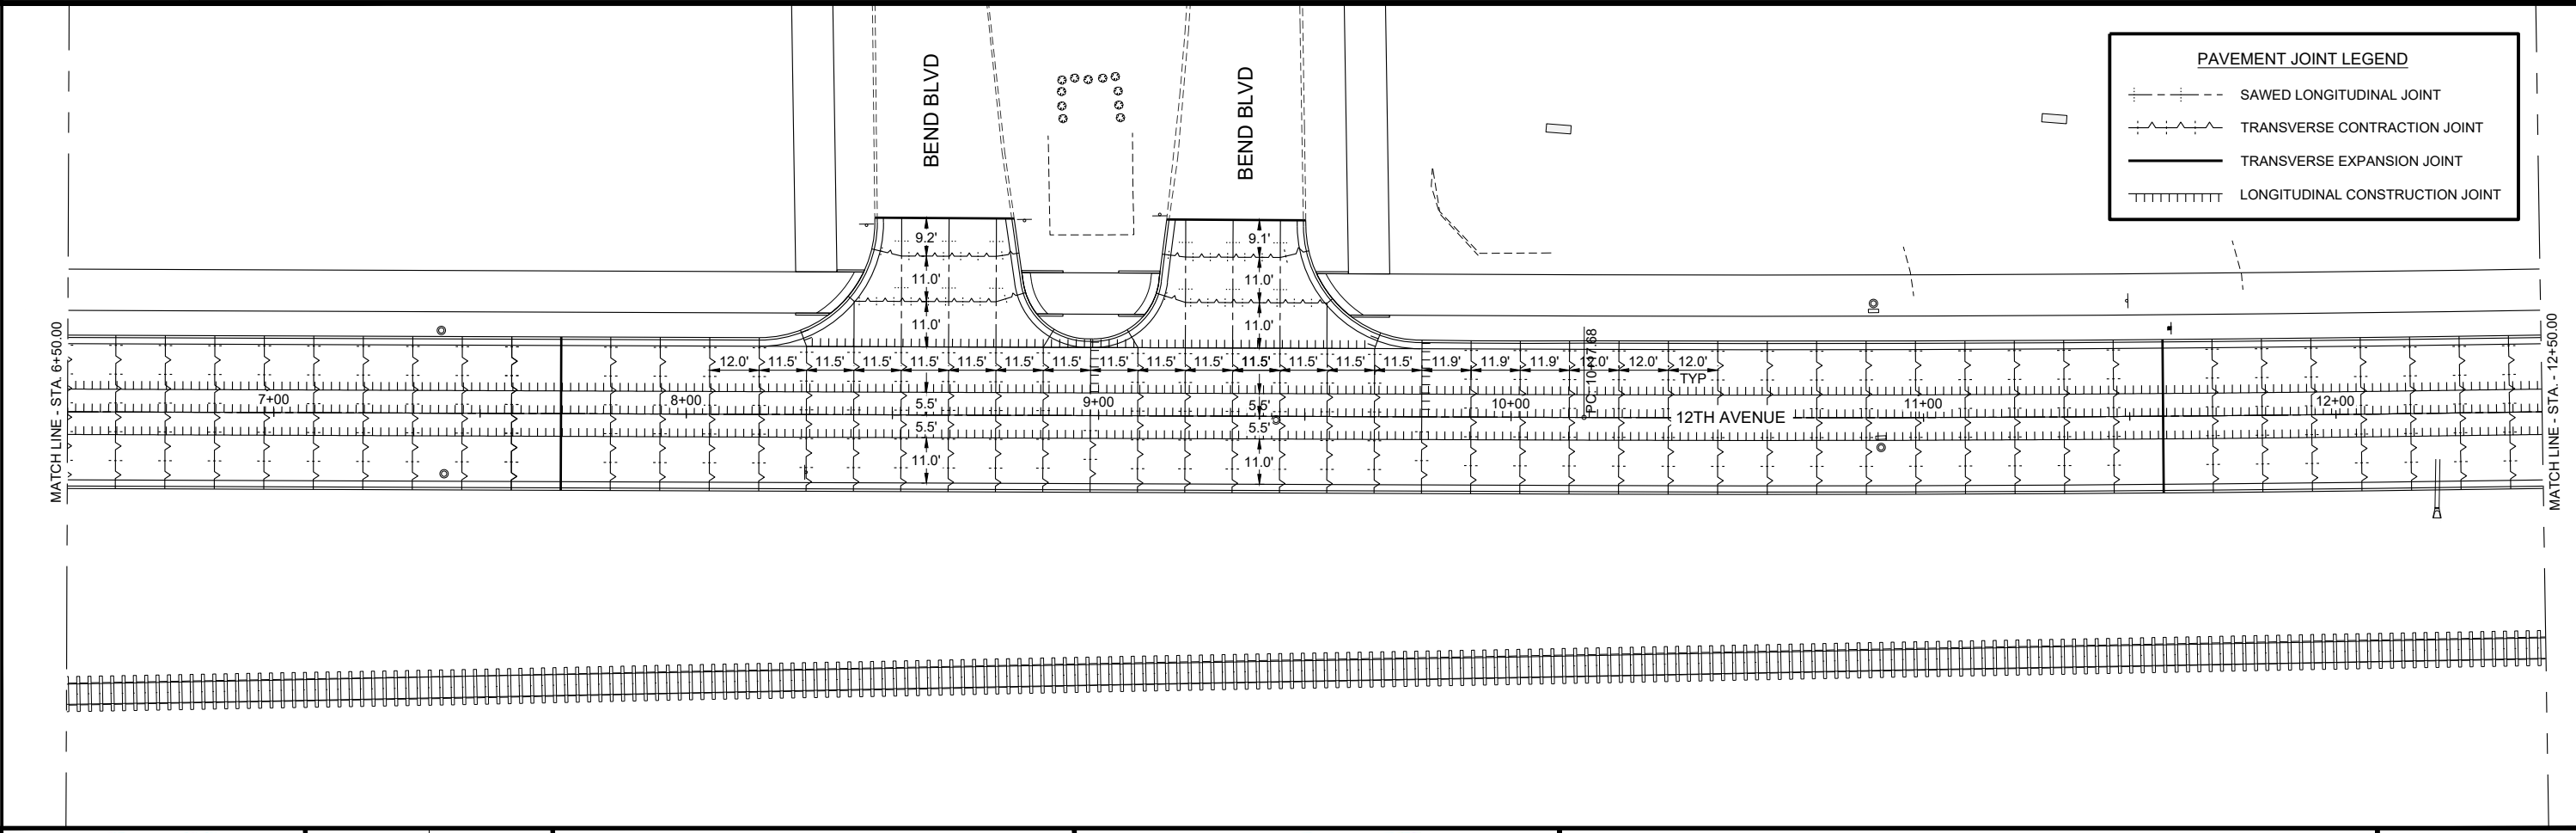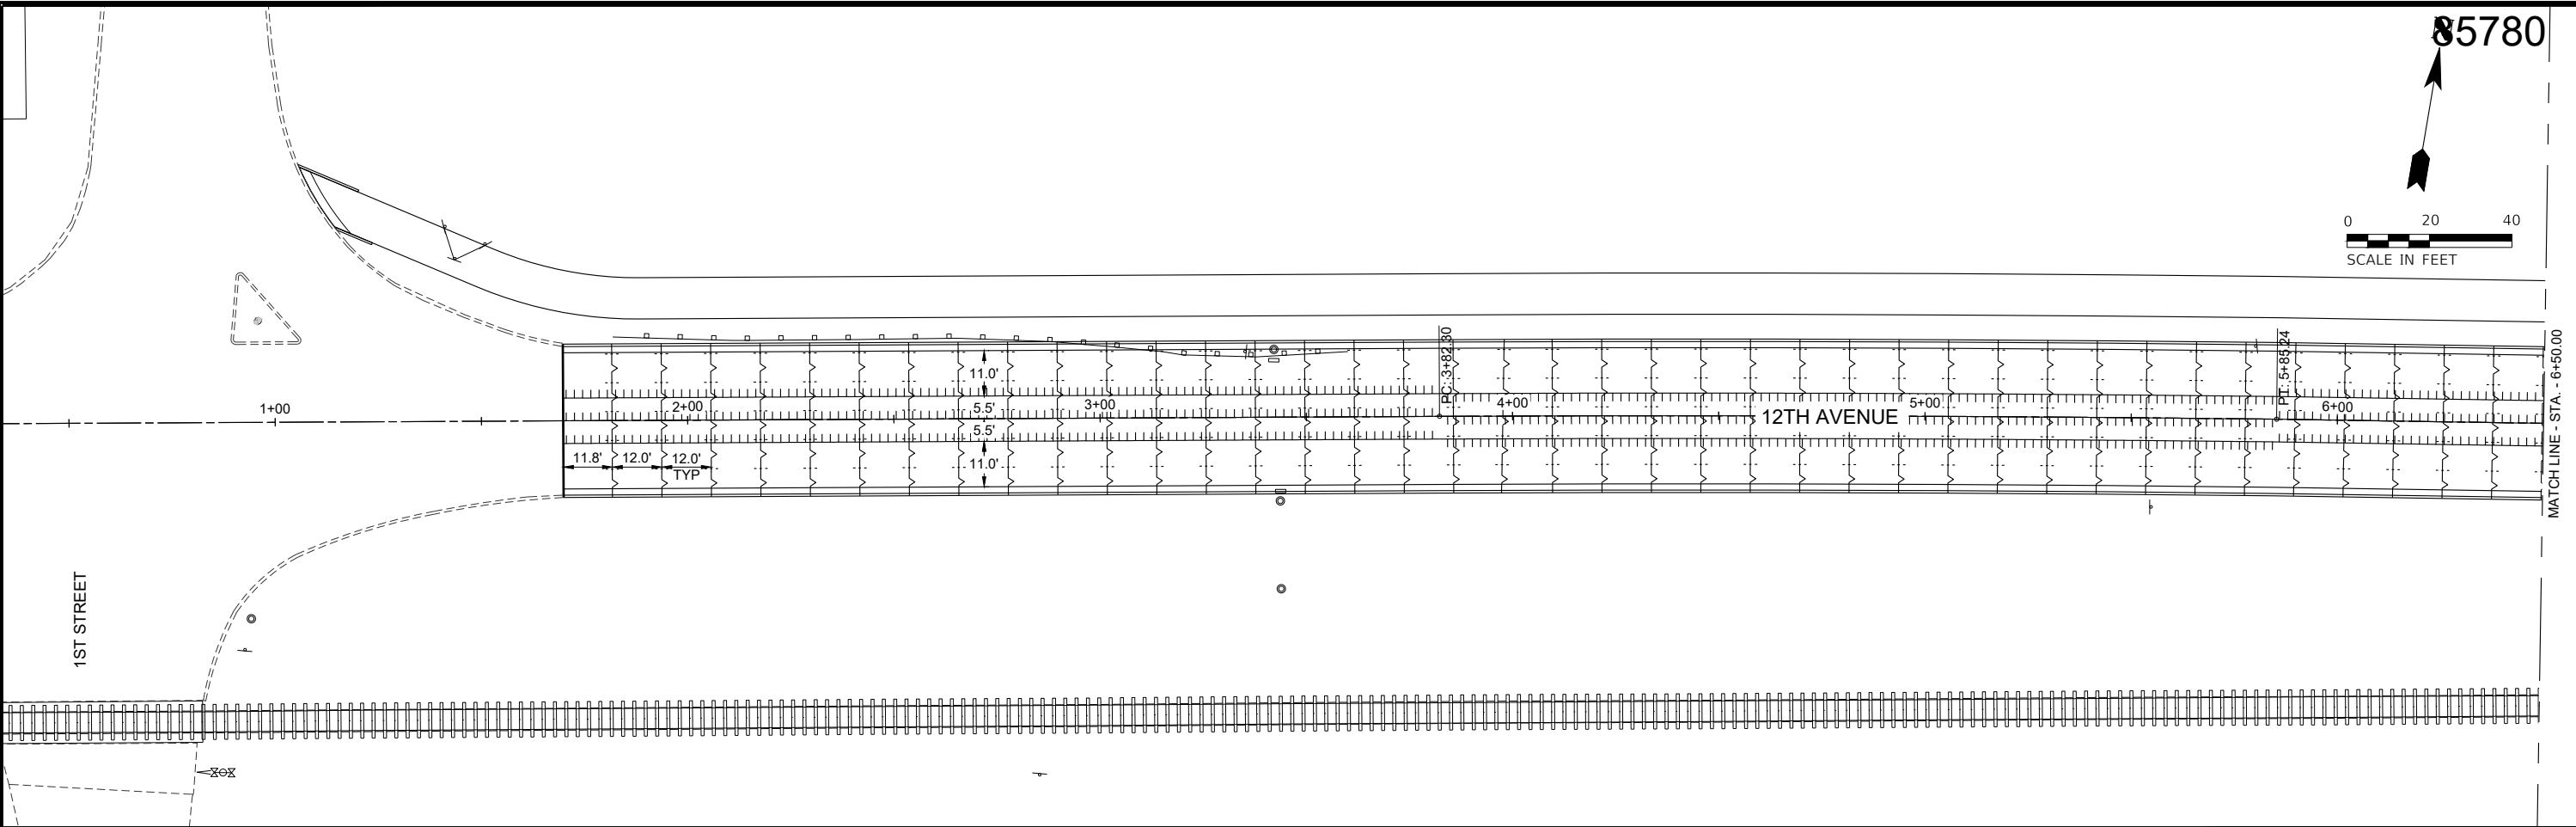

PAVEMENT JOINT LEGEND

- SAWED LONGITUDINAL JOINT
- - - TRANSVERSE CONTRACTION JOINT
- TRANSVERSE EXPANSION JOINT
- ||||| LONGITUDINAL CONSTRUCTION JOINT



DESIGNED	AS	DATE-	10-29-25
DRAWN	AS		
CHECKED	DJD		
PROJECT #:	5201		


12TH AVENUE RECONSTRUCTION



JOINTING PLANS

SHEET
112 OF 214

Z:\5201 - Downtown Reconstruction - PH I-II (CMT - East Moline)\Design\CADD\CADD Sheets\5201 - sht_Joint Plan.dwg

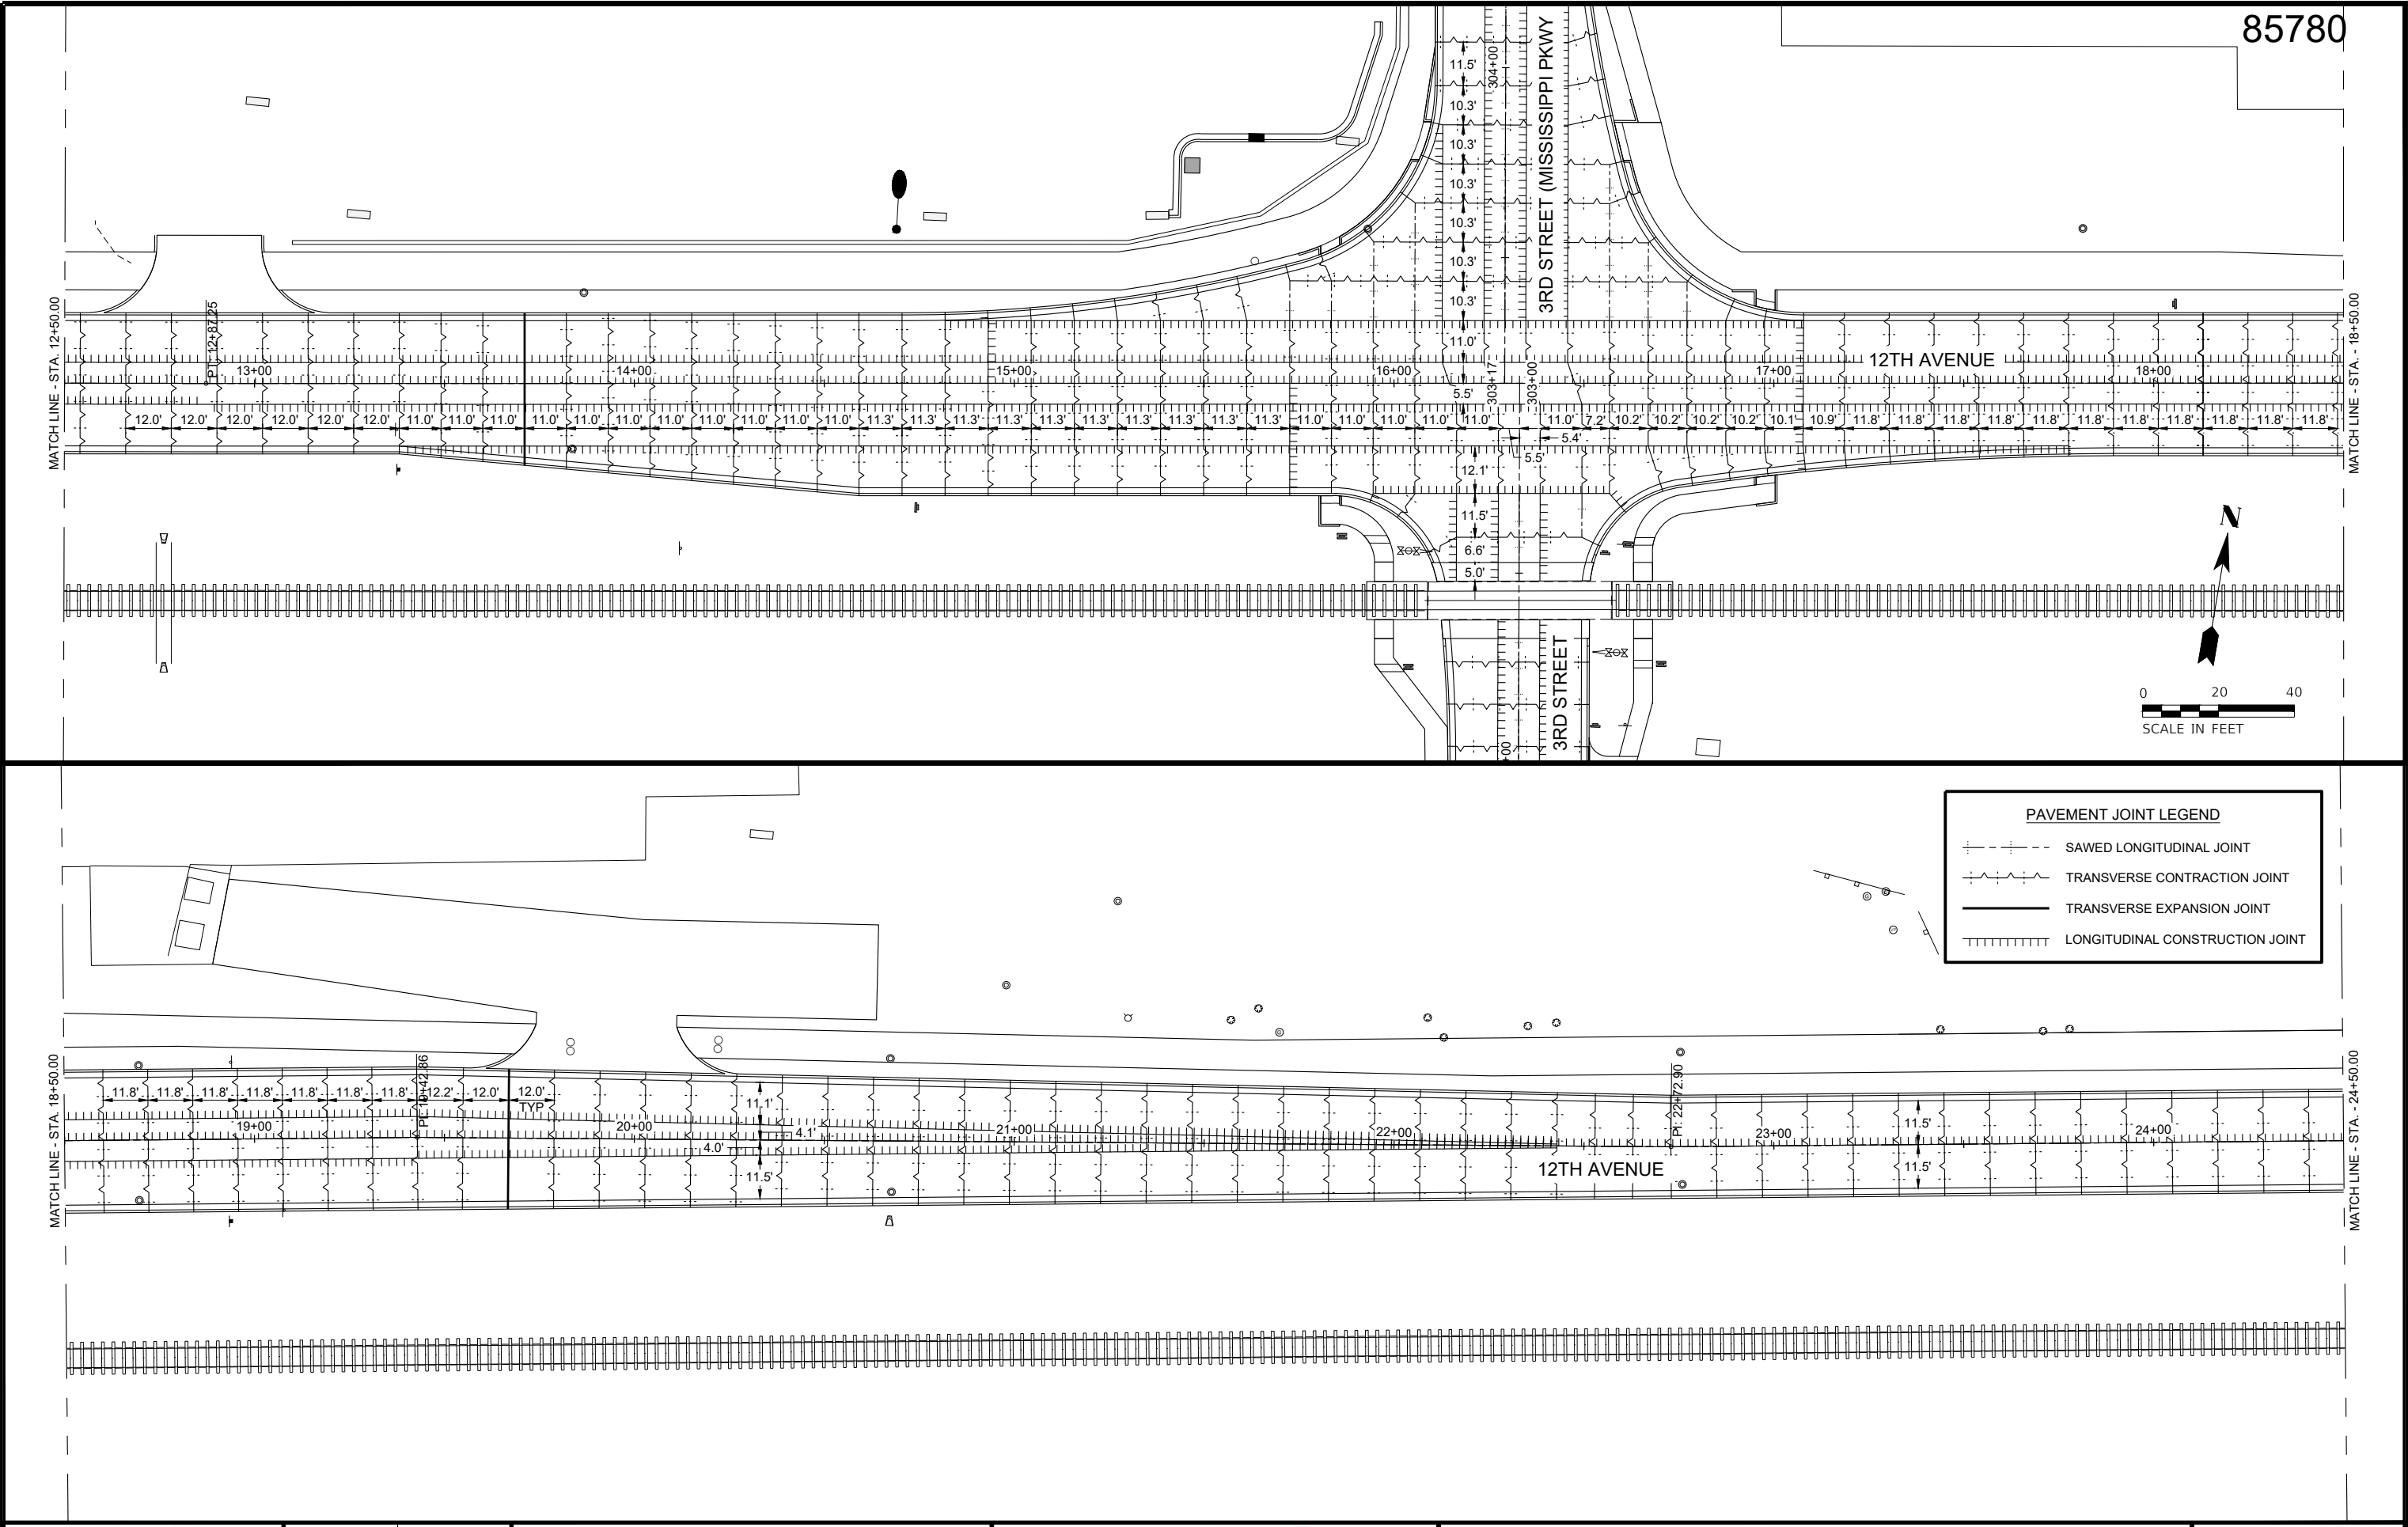

DESIGNED	AS	DATE	10-29-25
DRAWN	AS		
CHECKED	DJD		
PROJECT #	5201		

12TH AVENUE RECONSTRUCTION





JOINTING PLANS

SHEET
113 OF 214

Z:\5201 - Downtown Reconstruction - PH I-II (CMT - East Moline)\Design\CADD\CADD Sheets\5201 - sht_Joint Plan.dwg

85780

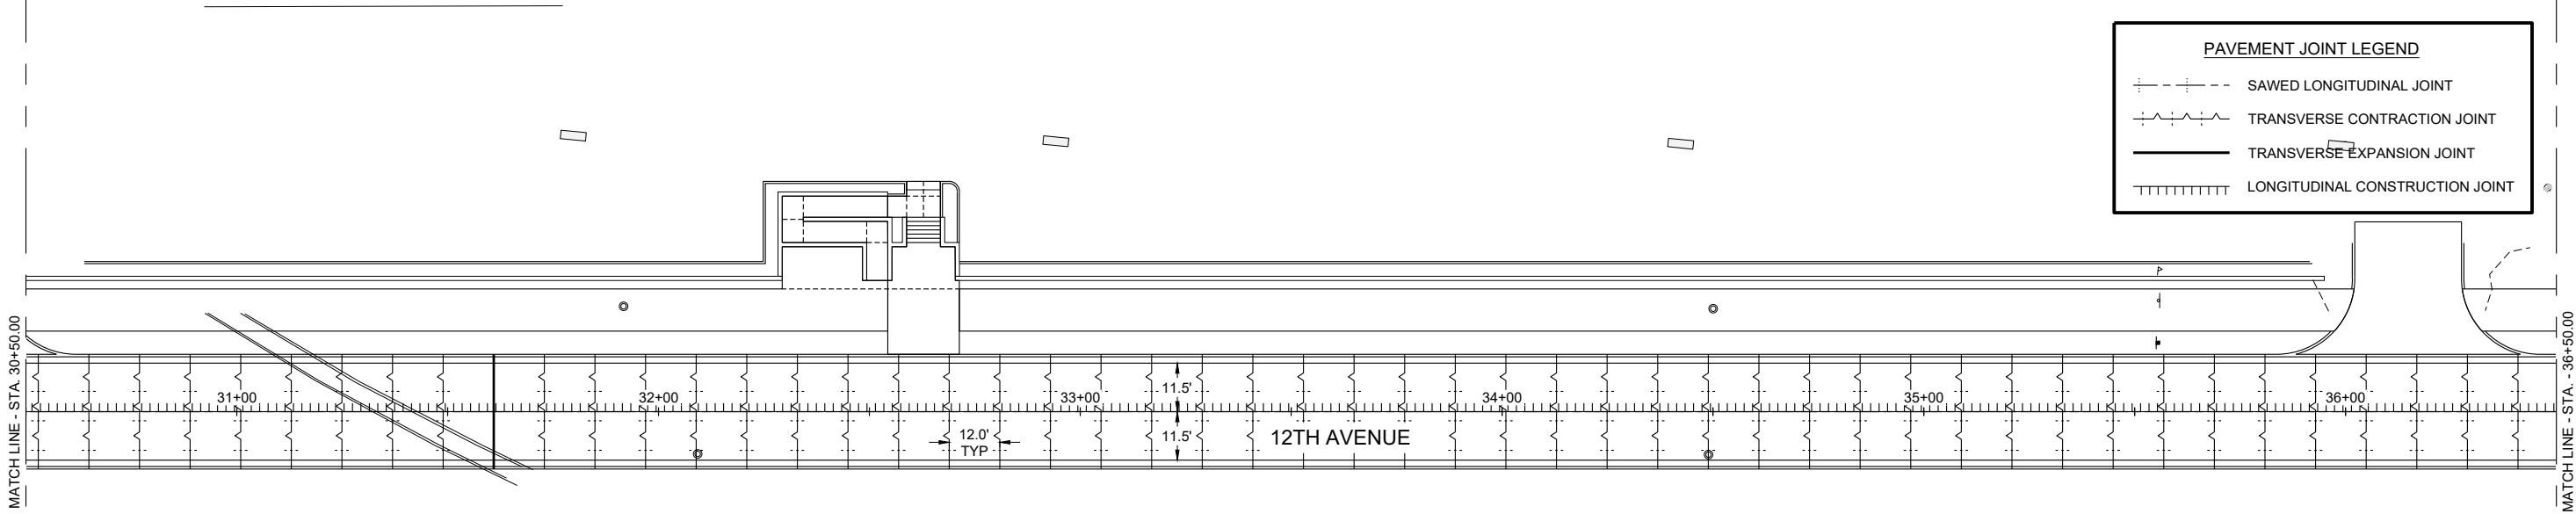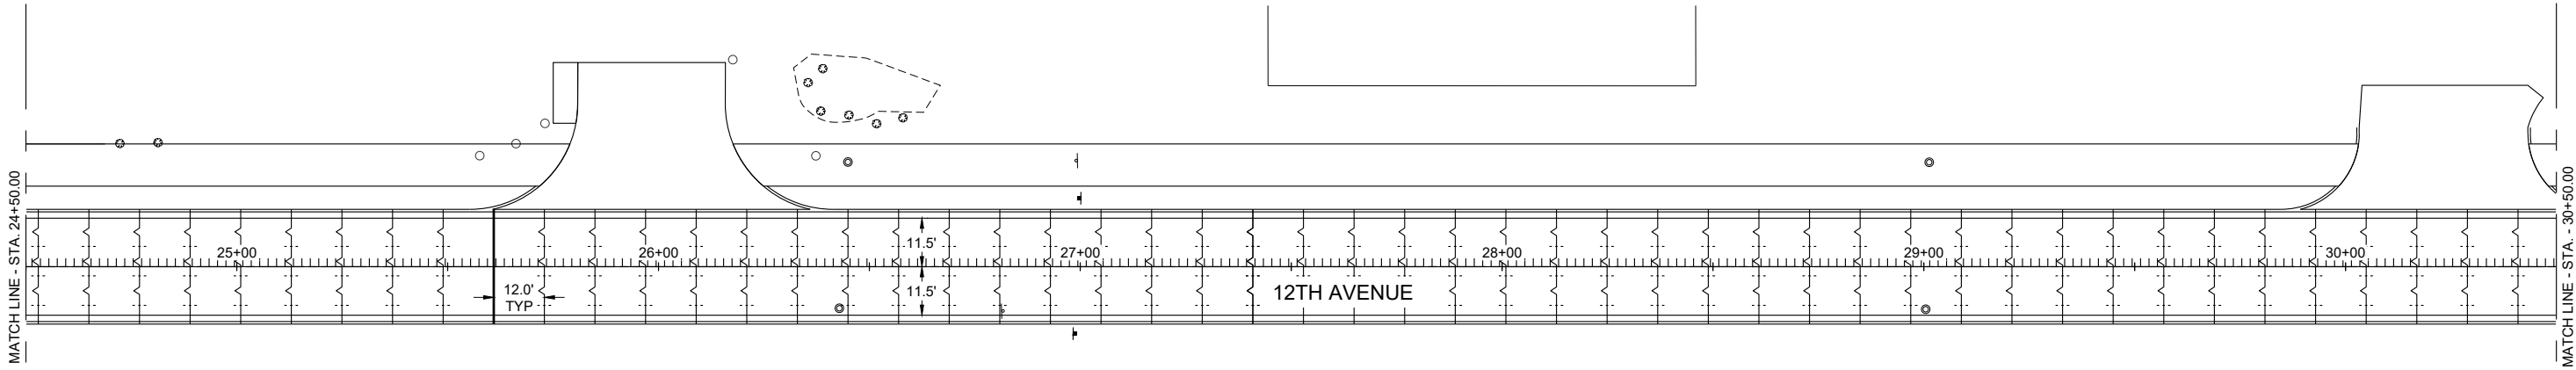

DESIGNED	AS	DATE-	10-29-25
DRAWN	AS		
CHECKED	DJD		
PROJECT #:	5201		

12TH AVENUE RECONSTRUCTION





JOINTING PLANS

SHEET
114 OF 214

Z:\5201 - Downtown Reconstruction - PH I-II (CMT - East Moline)\Design\CADD\CADD Sheets\5201 - sht_Joint Plan.dwg

85780

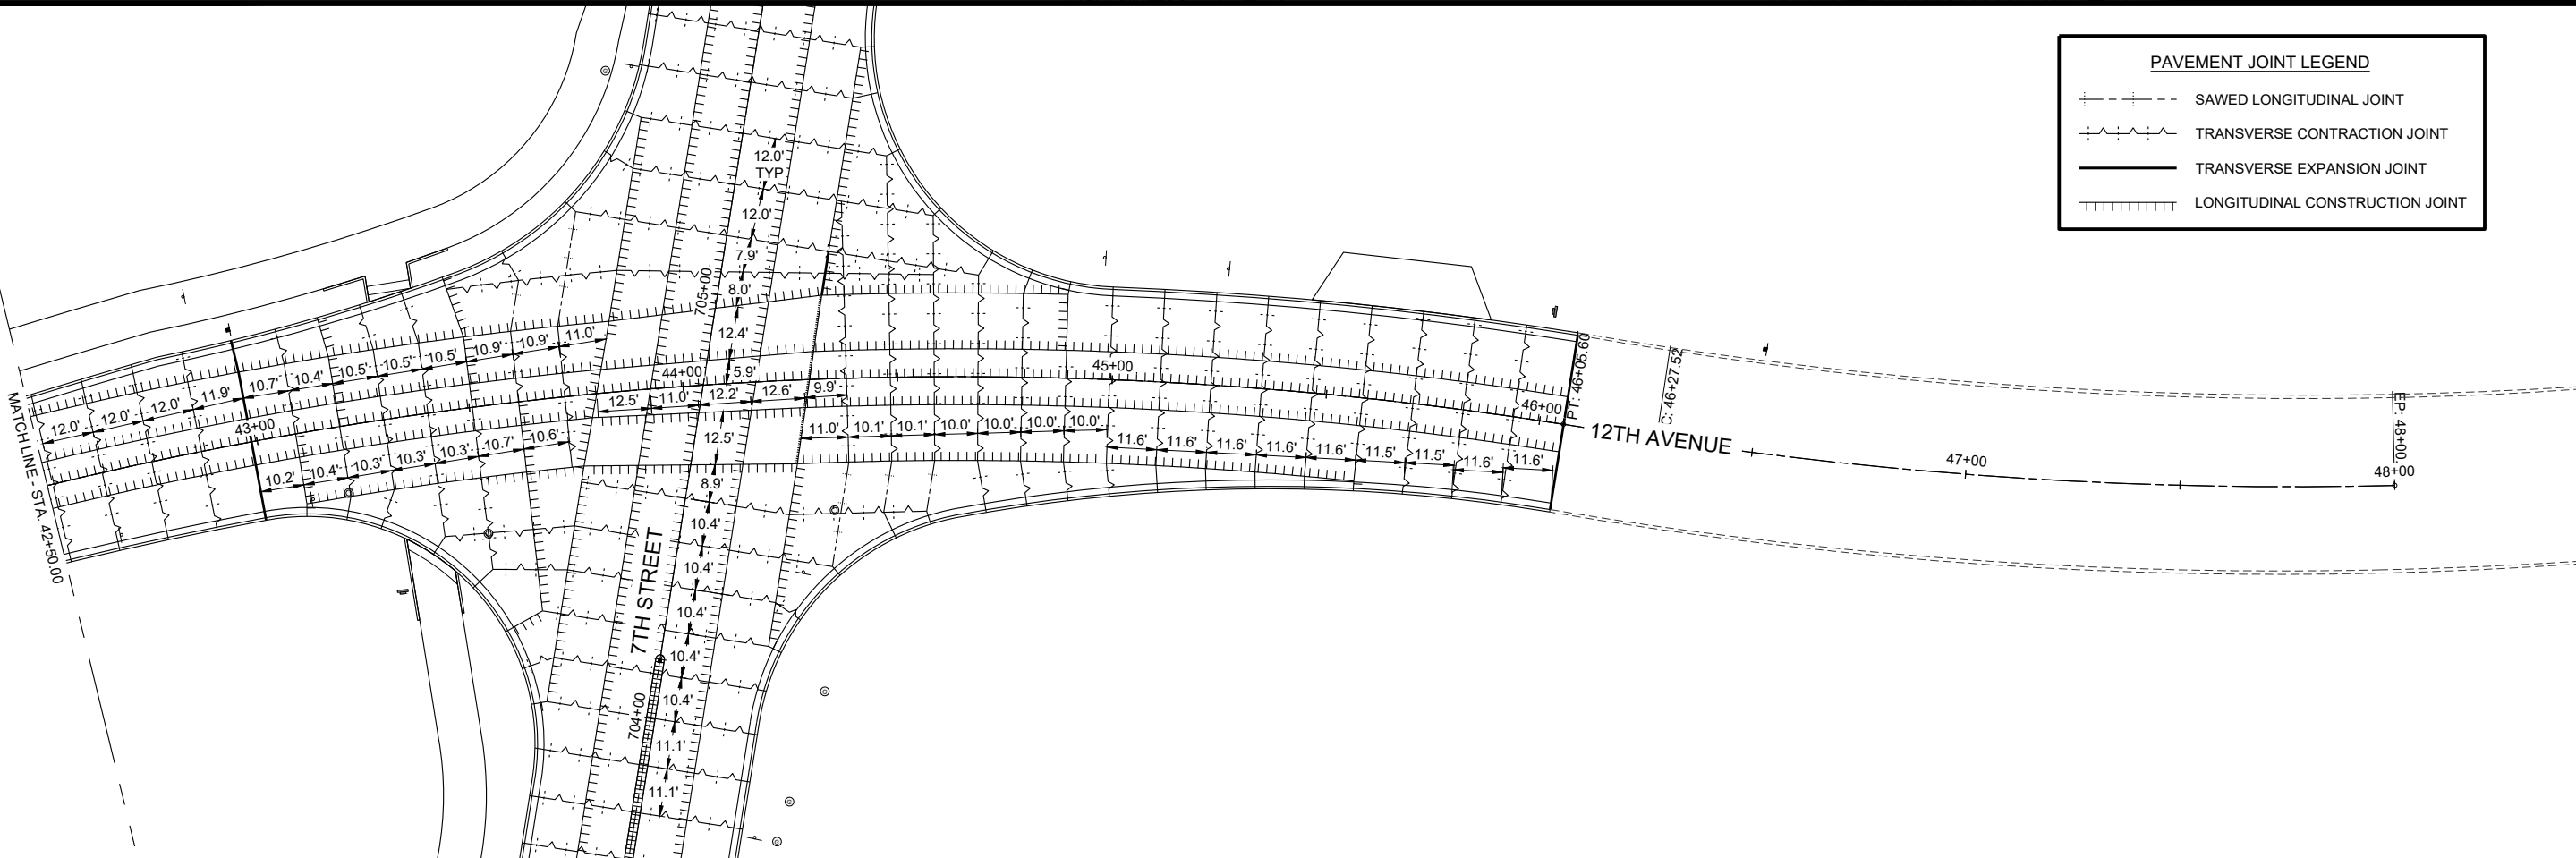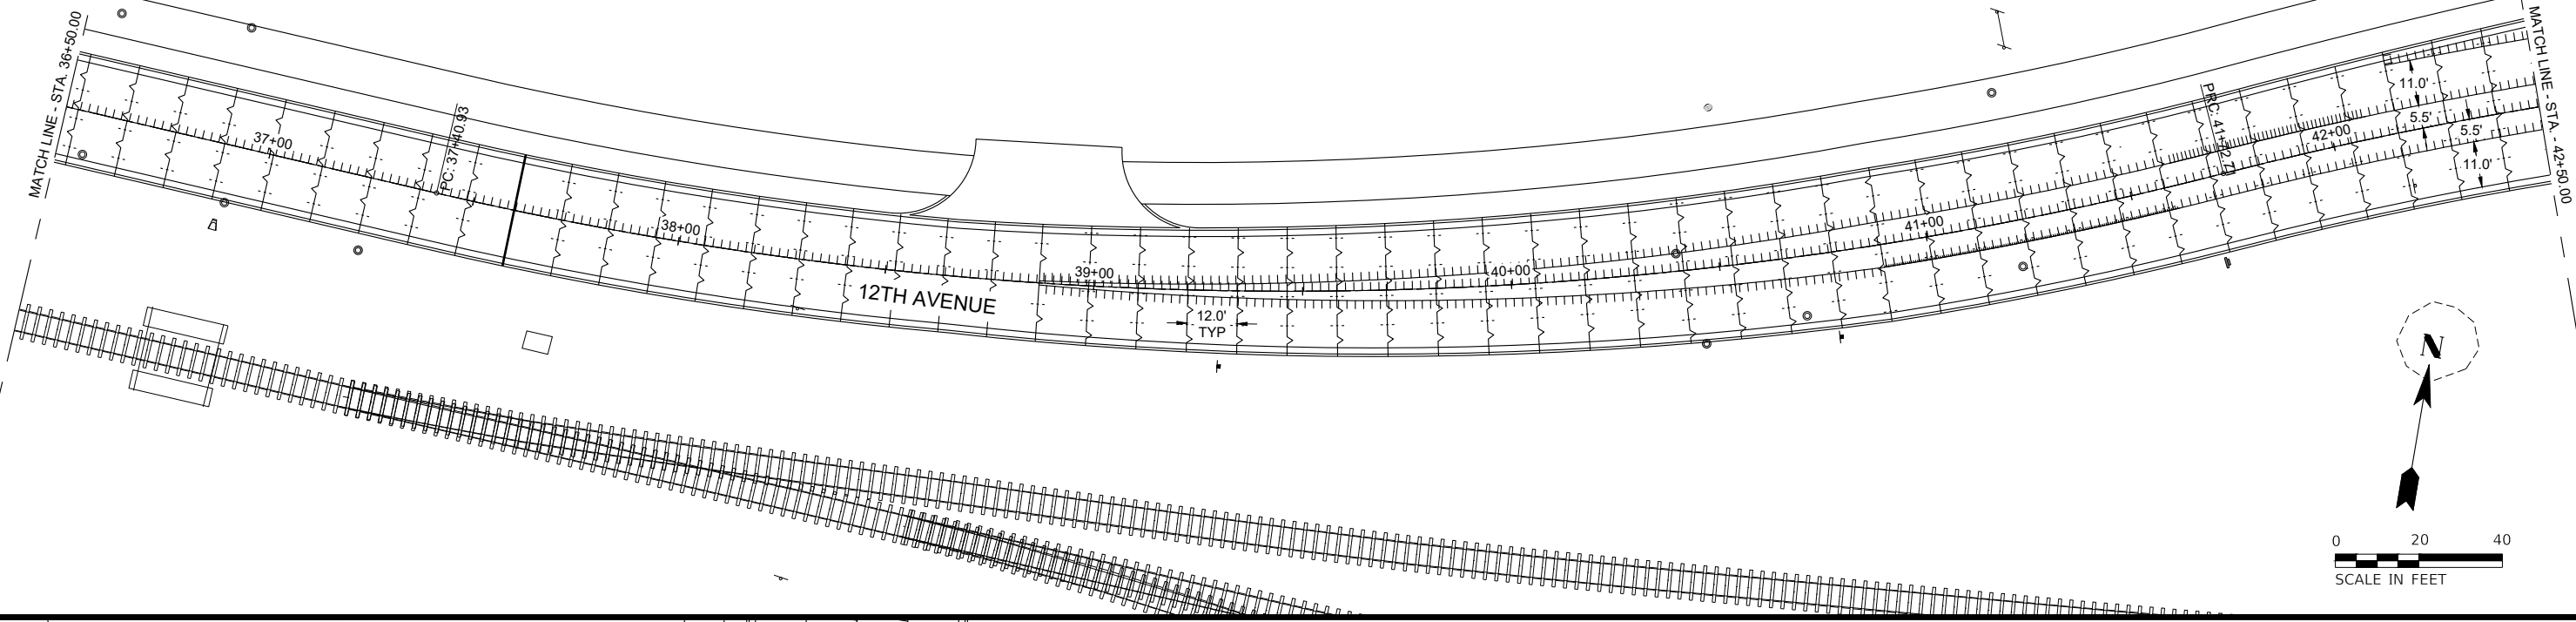

PAVEMENT JOINT LEGEND

- SAWED LONGITUDINAL JOINT
- - - TRANSVERSE CONTRACTION JOINT
- TRANSVERSE EXPANSION JOINT
- ||||| LONGITUDINAL CONSTRUCTION JOINT



DESIGNED	AS	DATE-	10-29-25
DRAWN	AS		
CHECKED	DJD		
PROJECT #:	5201		

12TH AVENUE RECONSTRUCTION



JOINTING PLANS


SHEET
115 OF 214

Z:\5201 - Downtown Reconstruction - PH I-II (CMT - East Moline)\Design\CADD\CADD Sheets\5201 - sht_Joint Plan.dwg

PAVEMENT JOINT LEGEND

- SAWED LONGITUDINAL JOINT
- TRANSVERSE CONTRACTION JOINT
- TRANSVERSE EXPANSION JOINT
- LONGITUDINAL CONSTRUCTION JOINT

0 20 40
SCALE IN FEET

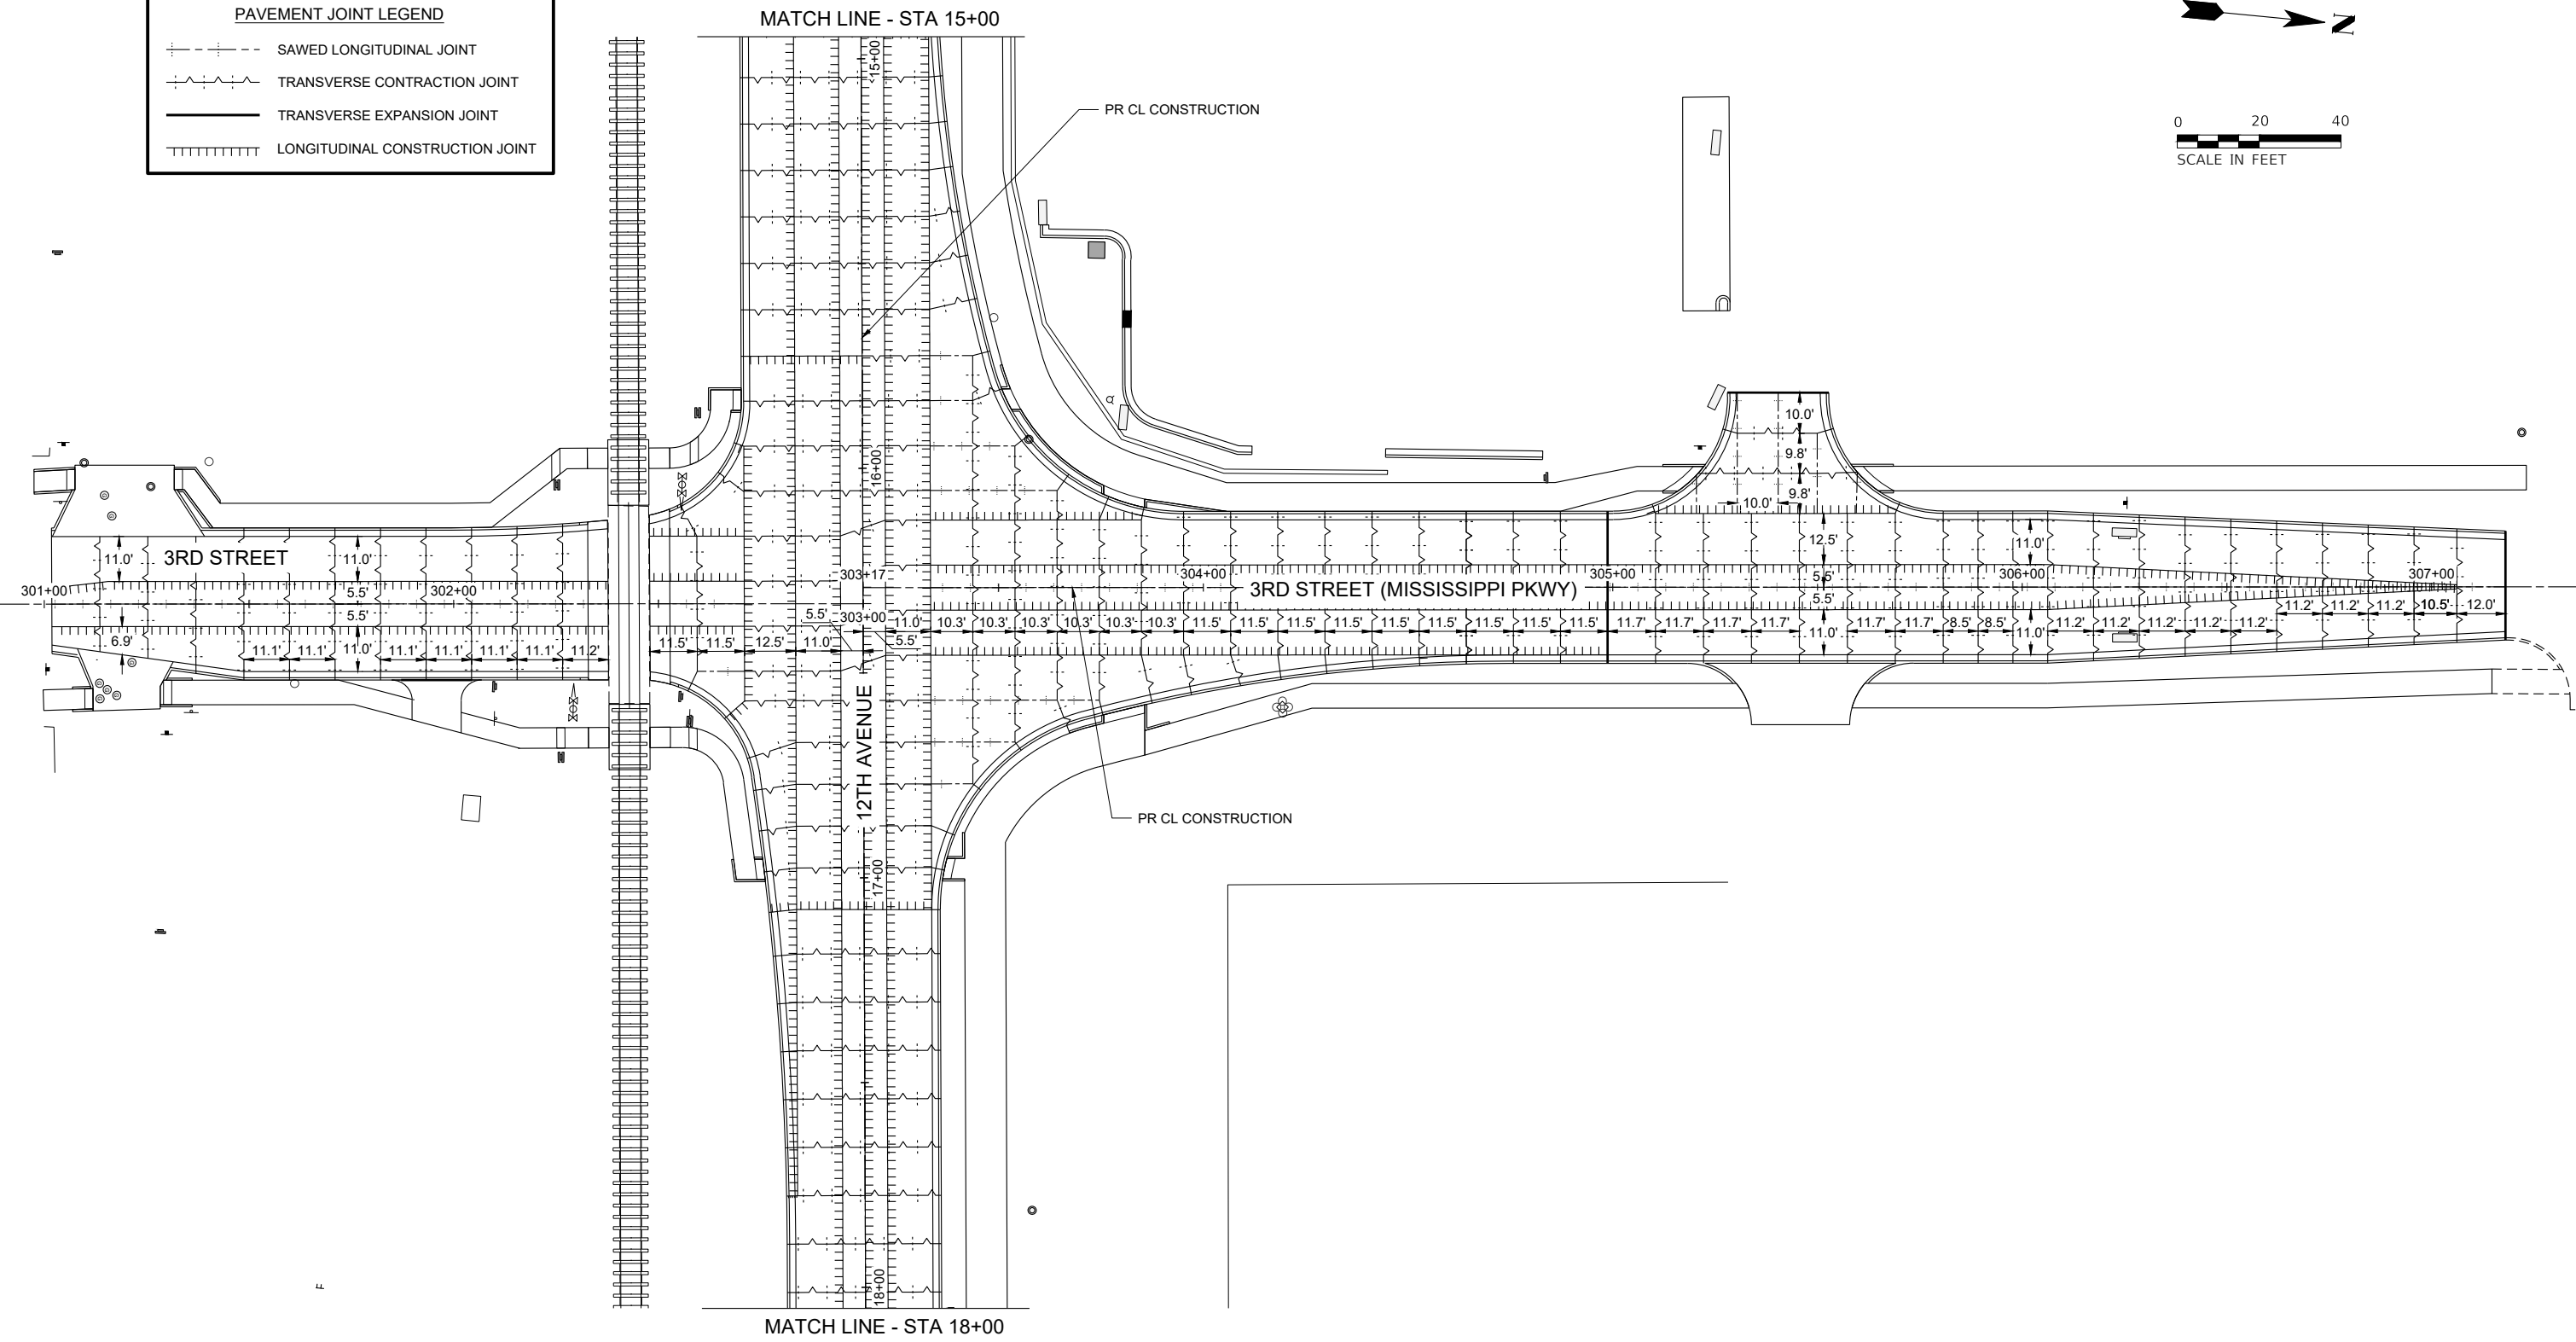

DESIGNED	AS	DATE- 10-29-25
DRAWN	AS	
CHECKED	DJD	
PROJECT #:	5201	

12TH AVENUE RECONSTRUCTION




JOINTING PLANS

SHEET
116 OF 214



PAVEMENT JOINT LEGEND

- SAWED LONGITUDINAL JOINT
- TRANSVERSE CONTRACTION JOINT
- TRANSVERSE EXPANSION JOINT
- LONGITUDINAL CONSTRUCTION JOINT

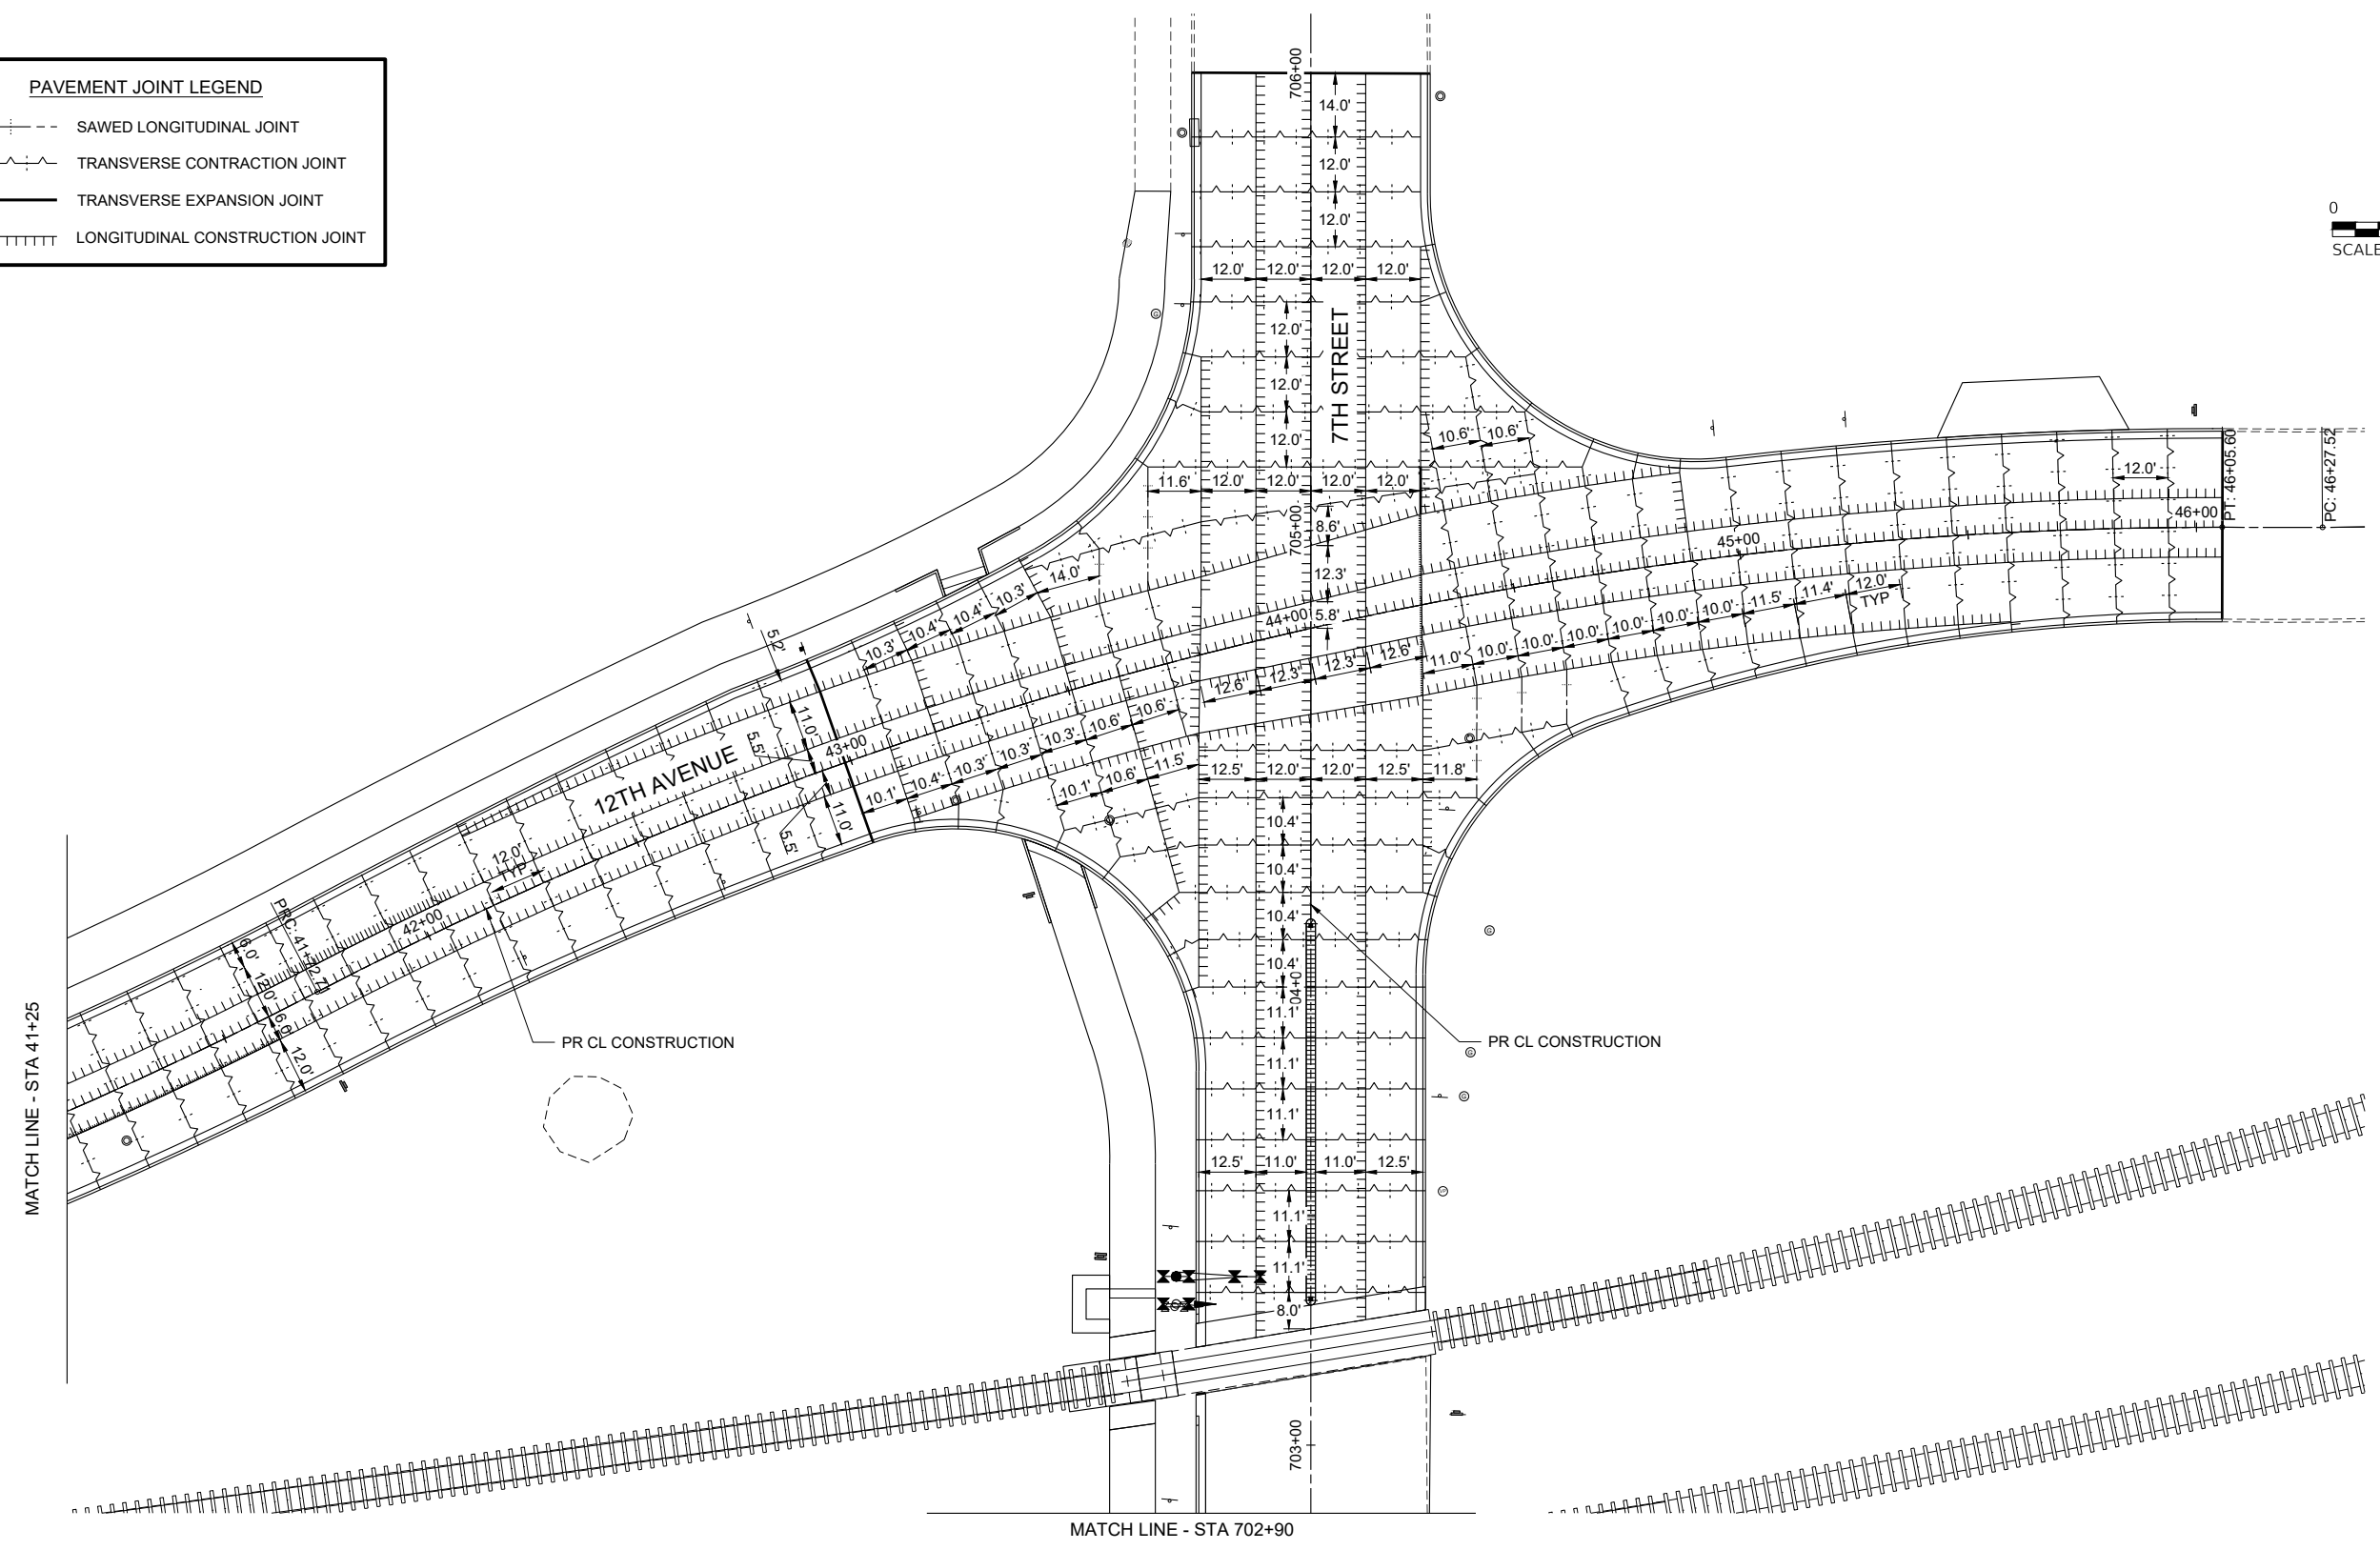

Z:\5201 - Downtown Reconstruction - PH I-II (CMT - East Moline)\Design\CADD\CADD Sheets\5201 - sht_Joint Plan.dwg



DESIGNED	AS	DATE-	10-29-25
DRAWN	AS		
CHECKED	DJD		
PROJECT #:	5201		

12TH AVENUE RECONSTRUCTION



JOINTING PLANS

SHEET
117 OF 214


Z:\5201 - Downtown Reconstruction - PH I-II (CMT - East Moline)\Design\CADD Sheets\5201 - sht_Pvmt Markings.dwg



R1 - 1
30"x30"




R10 - 6a
24"x30"

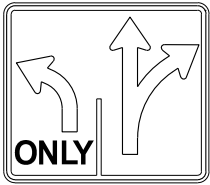

R3 - 8R
30"x30"




R5 - 1
30"x30"

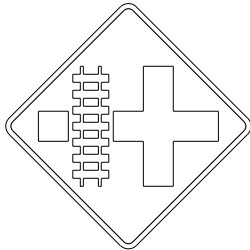

W10 - 2L
36"x36"



W10 - 1
36" DIA

 


R15 - 8
(BACK TO BACK)
36"x18"



R3 - 7L
30"x30"



R10 - 11a
24"x30"

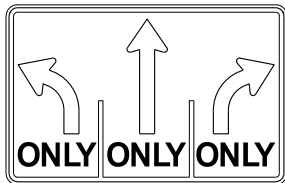


R3 - 8b
36"x30"



R8 - 3a
24"x30"



R8 - 8
24"x30"

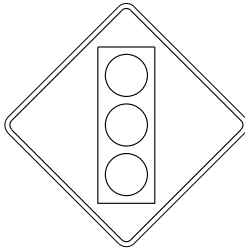

W3 - 3
36"x36"




W25-2
24"x30"




R3 - 7R
30"x30"




R2 - 1
24"x30"

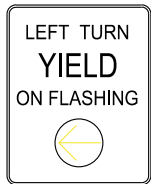

R10 - 12a
24"x30"

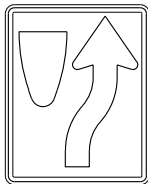

R4 - 7
24"x30"

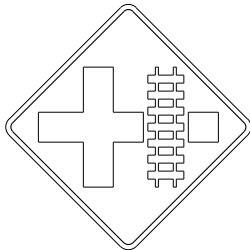

W10 - 2R
36"x36"



OM3 - C
12"x36"



W10 - 1101
24"x30"




R15 - 1
R15-2P
30"x30"



R6 - 1
36"x12"

Z:\5201 - Downtown Reconstruction - PH I-II (CMT - East Moline)\Design\CADD\CADD Sheets\5201 - sht_Pvmt Markings.dwg

85780

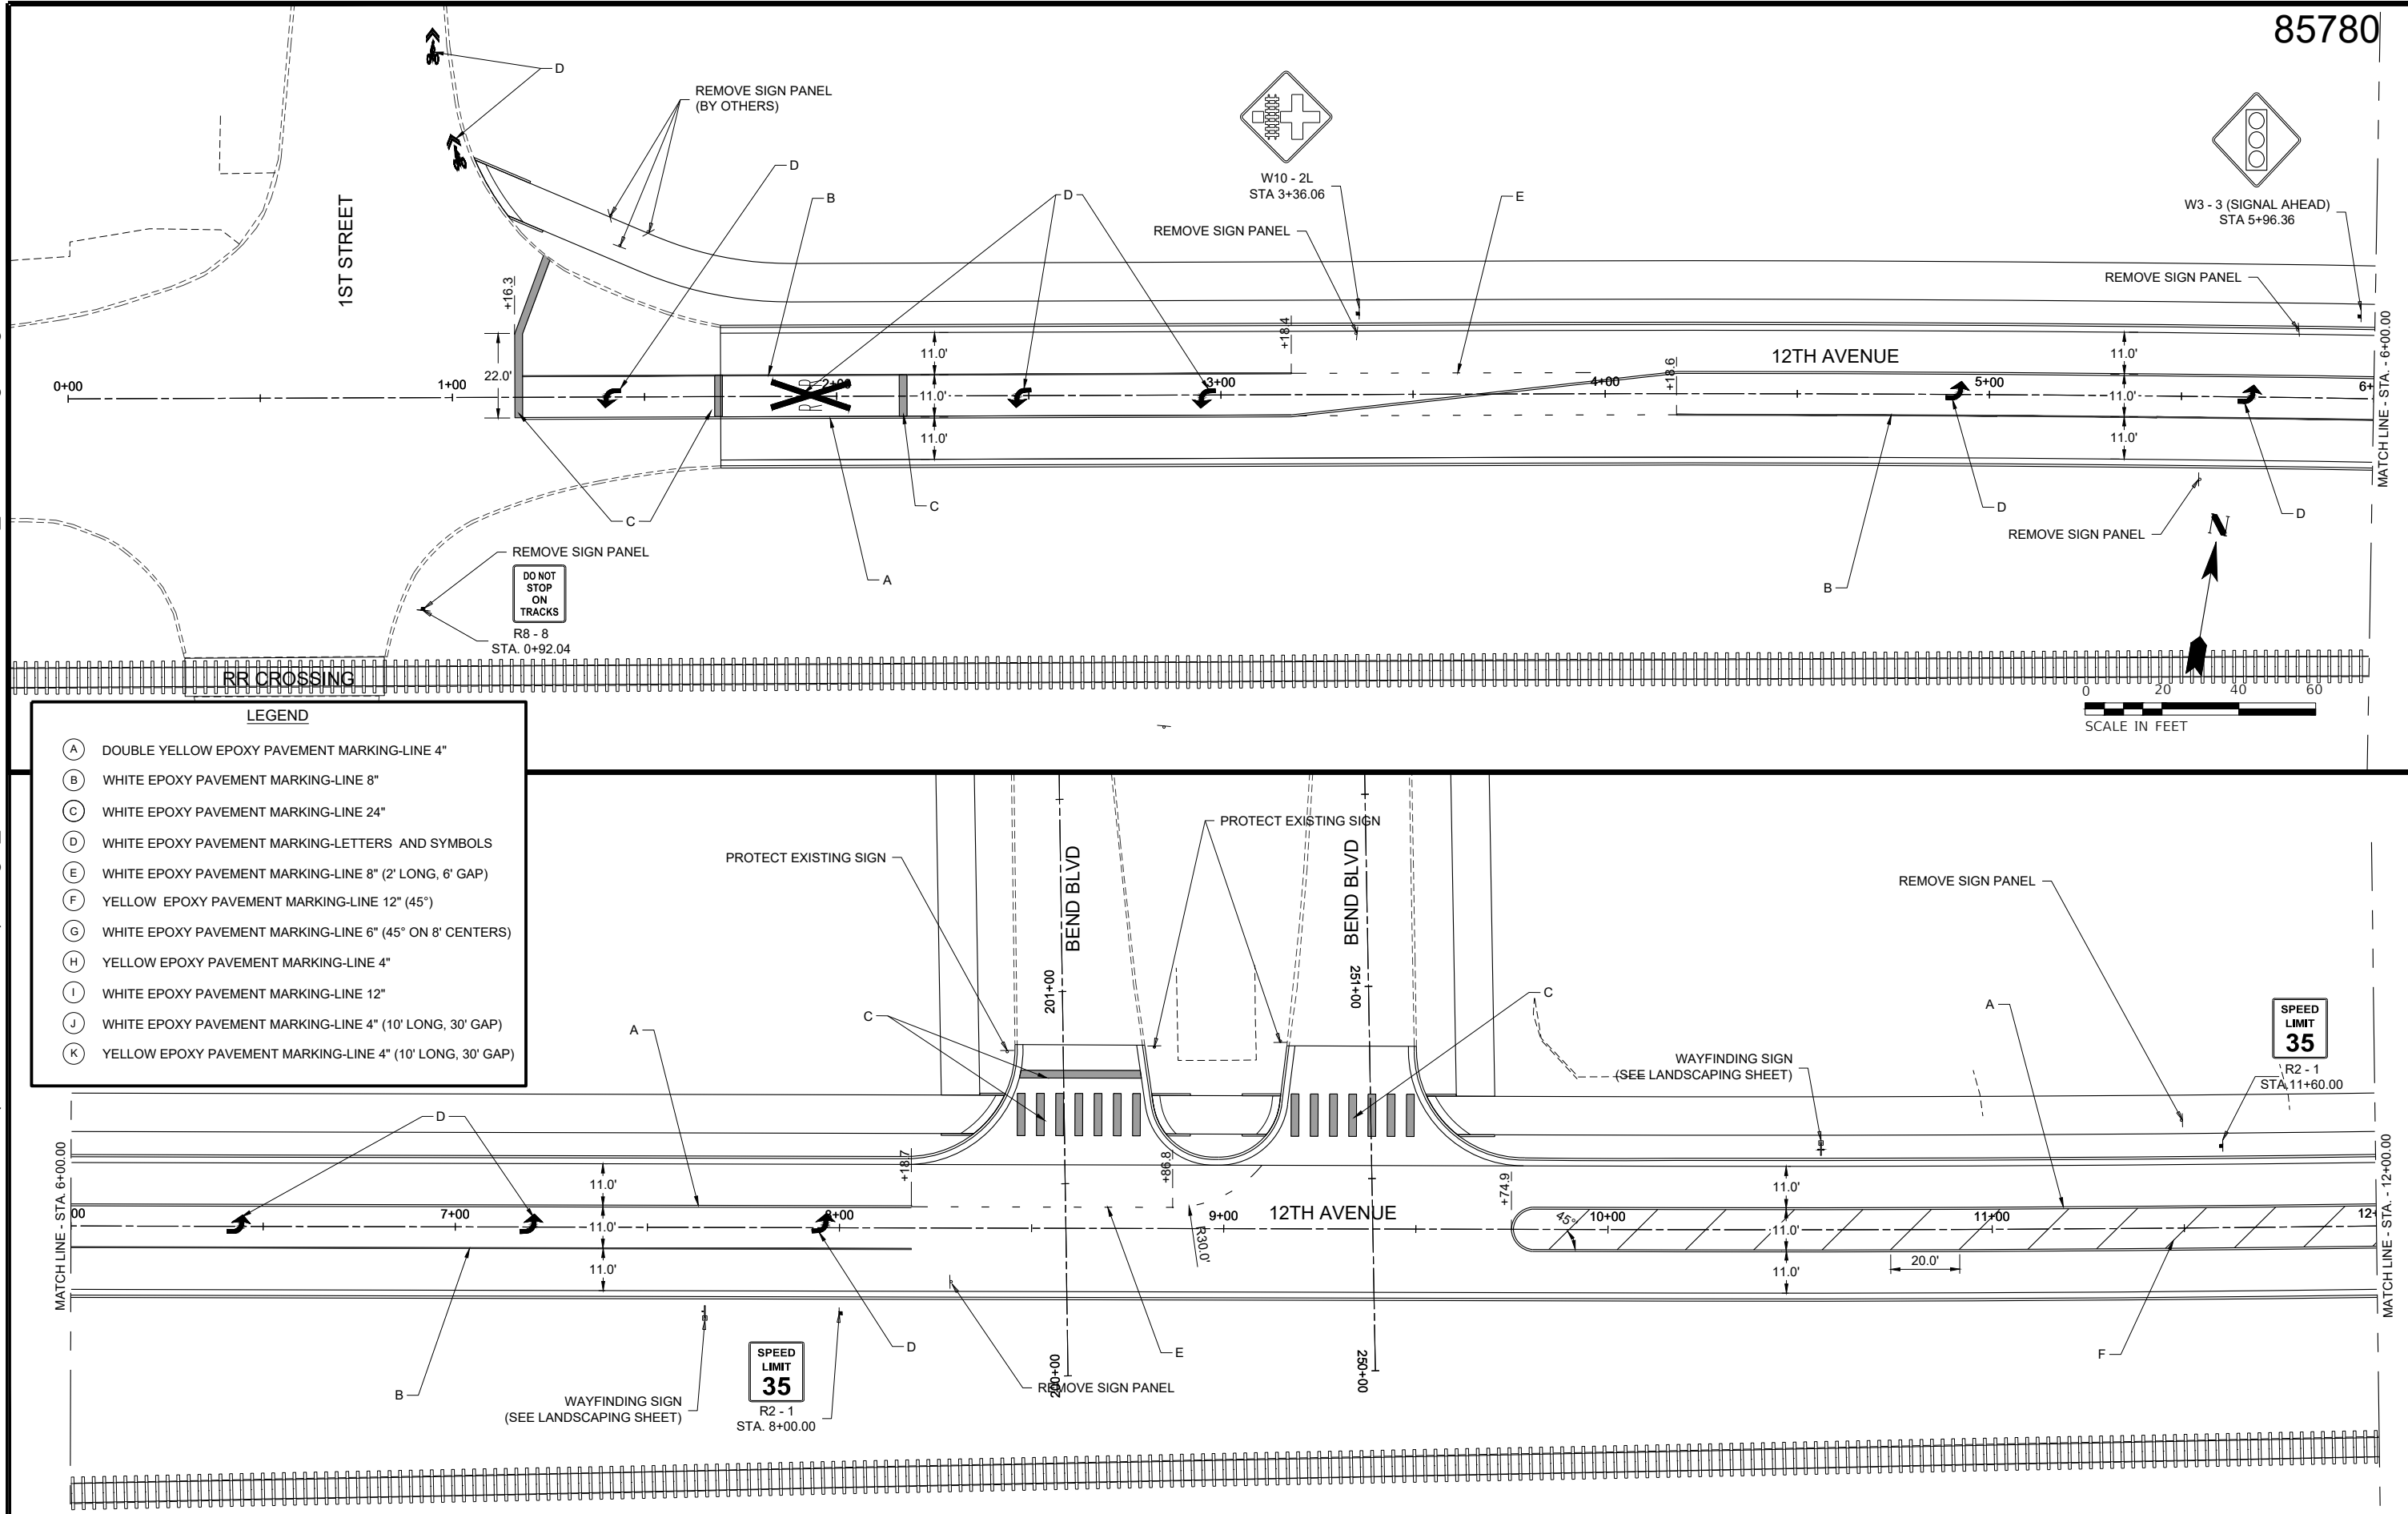

DESIGNED	AS	DATE	10-29-25
DRAWN	AS		
CHECKED	DJD		
PROJECT #	5201		

12TH AVENUE RECONSTRUCTION




PAVEMENT MARKING & SIGNAGE PLANS

SHEET
119 OF 214

Z:\5201 - Downtown Reconstruction - PH I-II (CMT - East Moline)\Design\CADD\CADD Sheets\5201 - sht_Pvmt Markings.dwg


85780

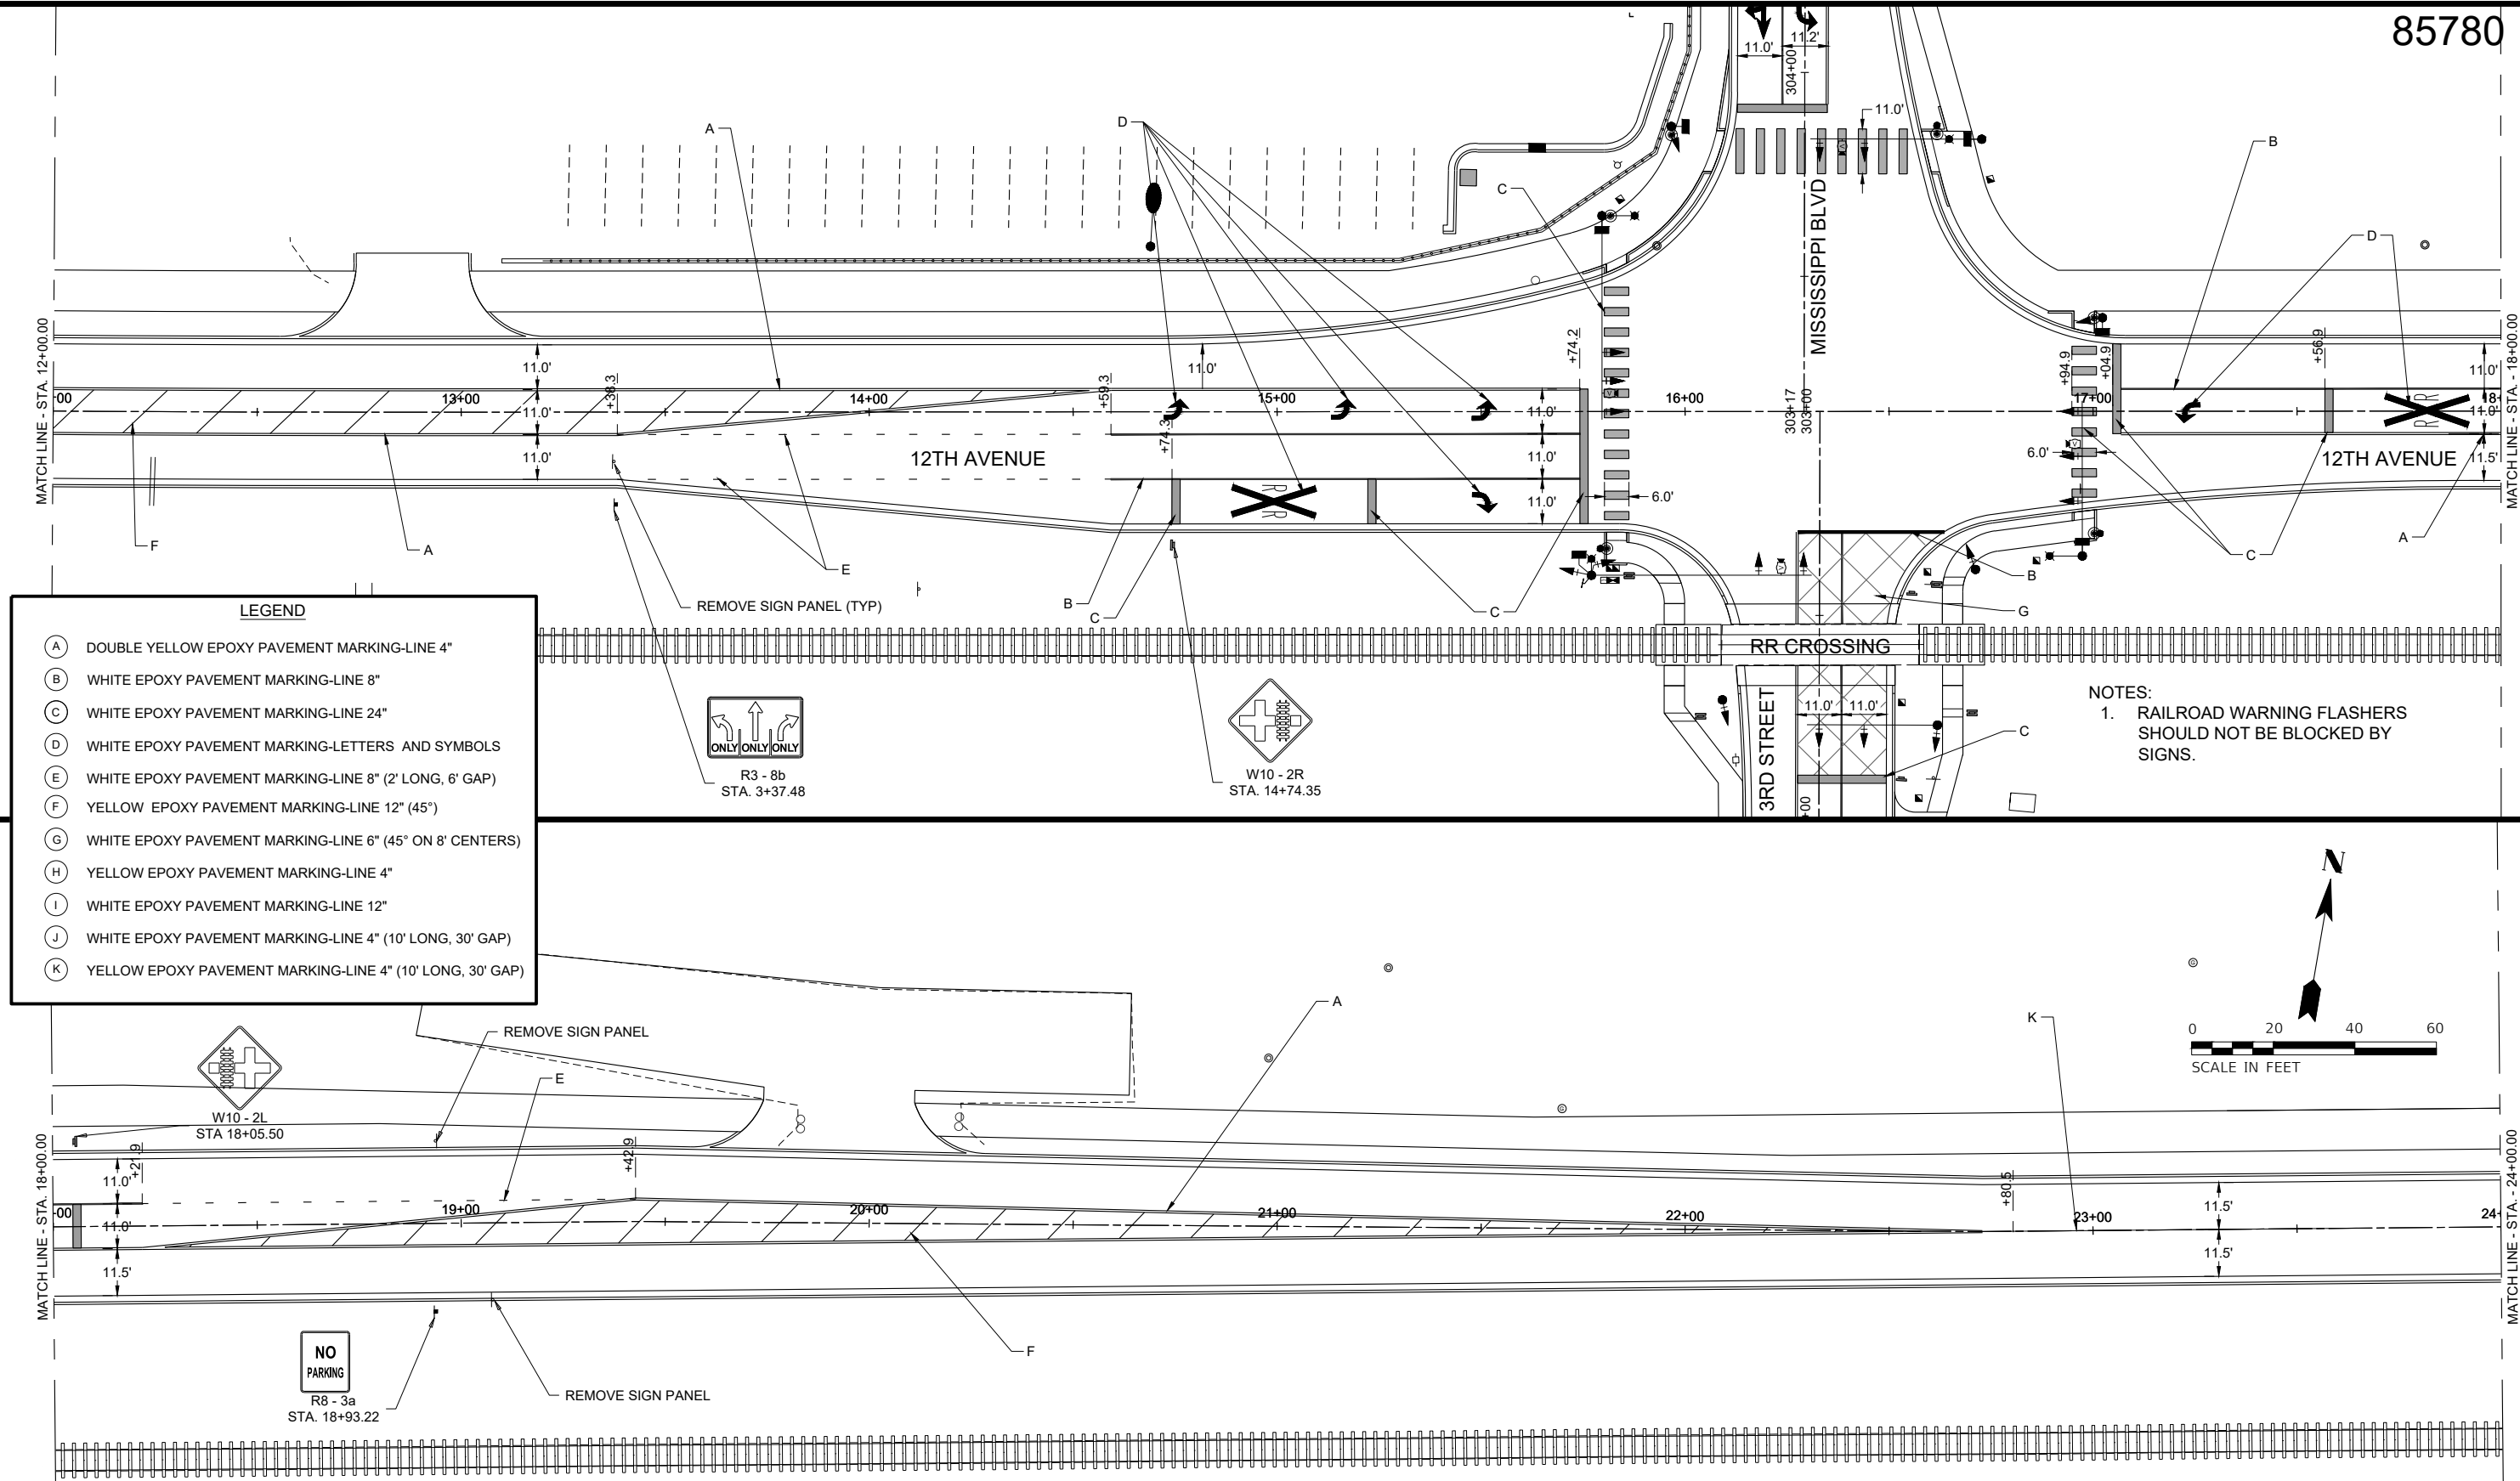

LEGEND

- (A) DOUBLE YELLOW EPOXY PAVEMENT MARKING-LINE 4"
- (B) WHITE EPOXY PAVEMENT MARKING-LINE 8"
- (C) WHITE EPOXY PAVEMENT MARKING-LINE 24"
- (D) WHITE EPOXY PAVEMENT MARKING-LETTERS AND SYMBOLS
- (E) WHITE EPOXY PAVEMENT MARKING-LINE 8" (2' LONG, 6' GAP)
- (F) YELLOW EPOXY PAVEMENT MARKING-LINE 12" (45°)
- (G) WHITE EPOXY PAVEMENT MARKING-LINE 6" (45° ON 8' CENTERS)
- (H) YELLOW EPOXY PAVEMENT MARKING-LINE 4"
- (I) WHITE EPOXY PAVEMENT MARKING-LINE 12"
- (J) WHITE EPOXY PAVEMENT MARKING-LINE 4" (10' LONG, 30' GAP)
- (K) YELLOW EPOXY PAVEMENT MARKING-LINE 4" (10' LONG, 30' GAP)


NOTES:
1. RAILROAD WARNING FLASHERS SHOULD NOT BE BLOCKED BY SIGNS.

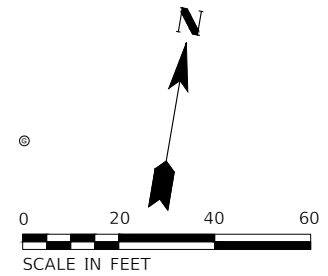





Z:\5201 - Downtown Reconstruction - PH I-II (CMT - East Moline)\Design\CADD\CADD Sheets\5201 - sht_Pvmt Markings.dwg

85780

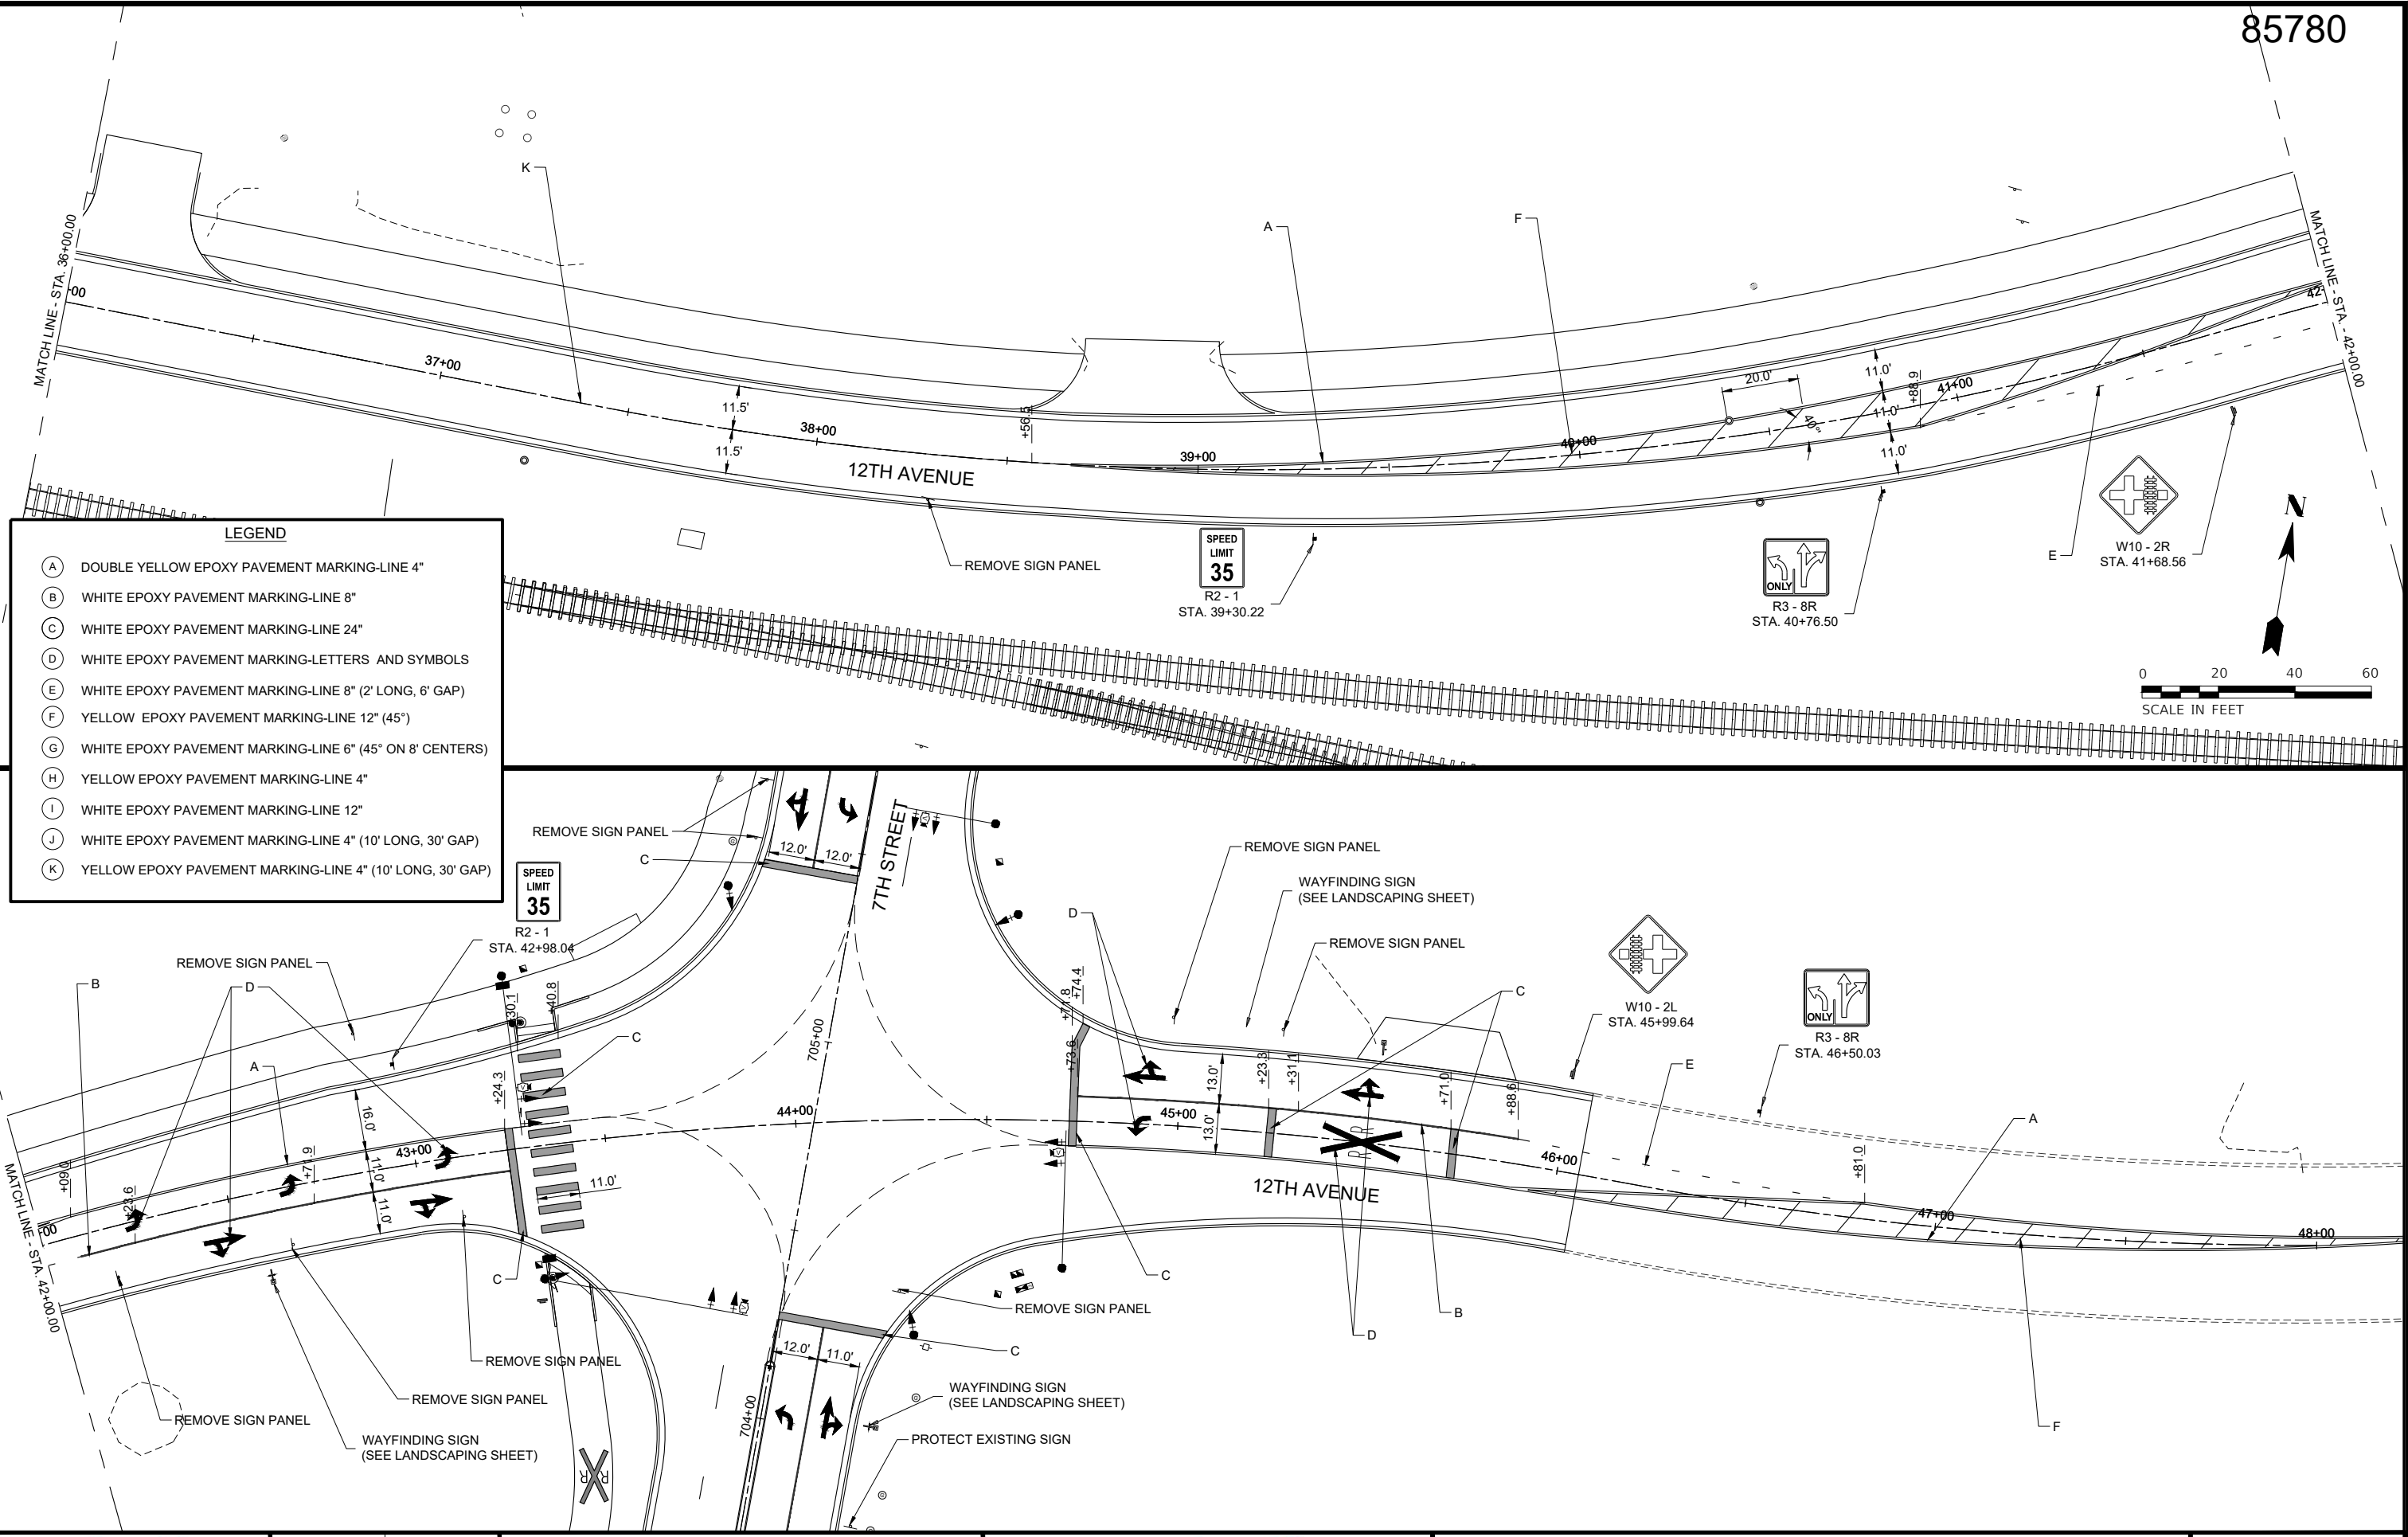

Z:\5201 - Downtown Reconstruction - PH I-II (CMT - East Moline)\Design\CADD\CADD Sheets\5201 - sht_Pvmt Markings.dwg

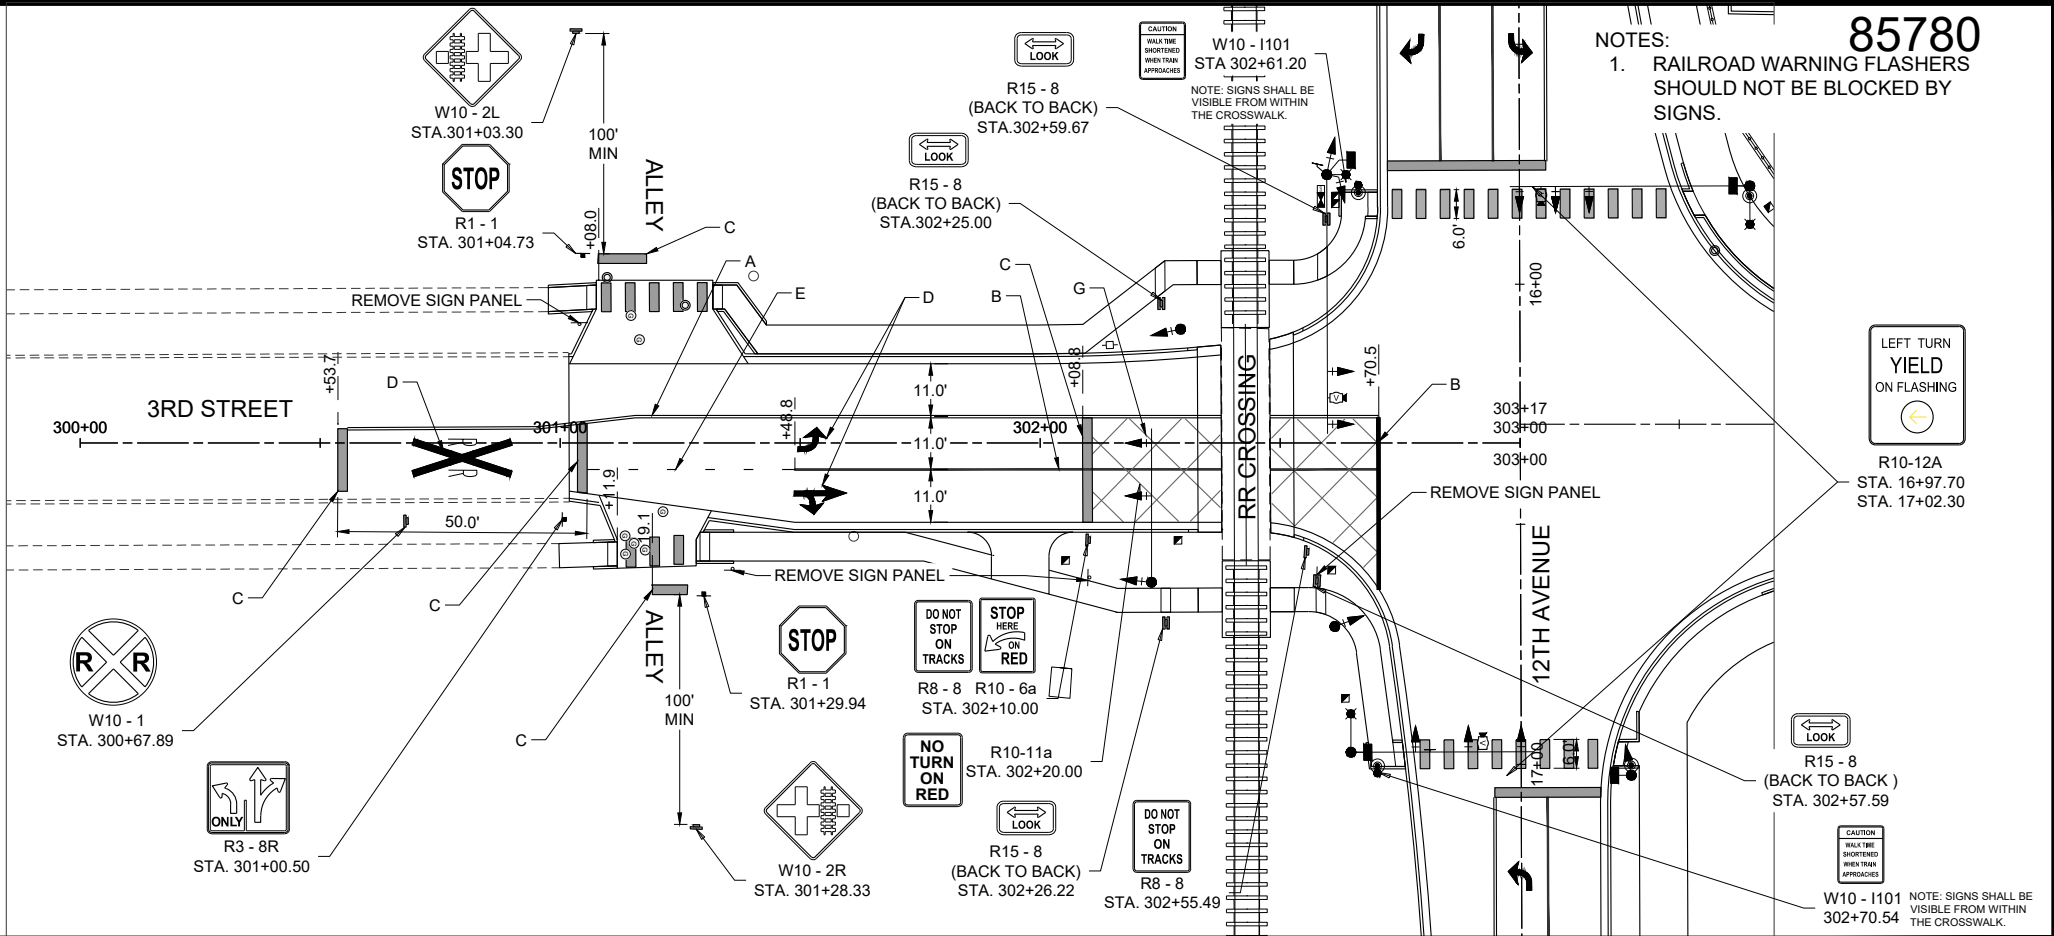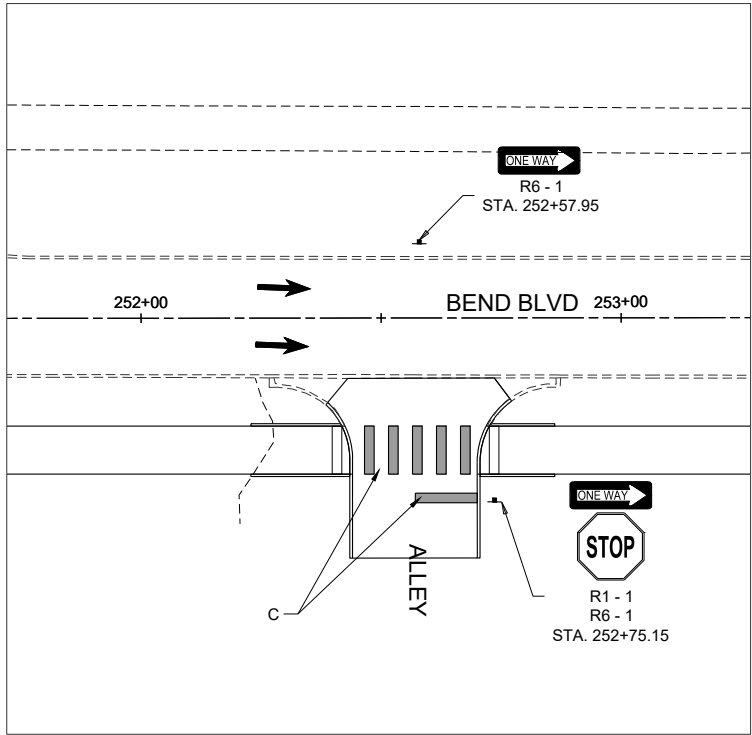

NOTES:
1. RAILROAD WARNING FLASHERS SHOULD NOT BE BLOCKED BY SIGNS.




R10-12A
STA. 16+97.70
STA. 17+02.30



R15-8
(BACK TO BACK)
STA. 302+57.59



W10-1101
STA. 302+70.54
NOTE: SIGNS SHALL BE
VISIBLE FROM WITHIN
THE CROSSWALK.

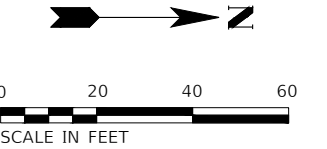

LEGEND

- (A) DOUBLE YELLOW EPOXY PAVEMENT MARKING-LINE 4"
- (B) WHITE EPOXY PAVEMENT MARKING-LINE 8"
- (C) WHITE EPOXY PAVEMENT MARKING-LINE 24"
- (D) WHITE EPOXY PAVEMENT MARKING-LETTERS AND SYMBOLS
- (E) WHITE EPOXY PAVEMENT MARKING-LINE 8" (2' LONG, 6' GAP)
- (F) YELLOW EPOXY PAVEMENT MARKING-LINE 12" (45°)
- (G) WHITE EPOXY PAVEMENT MARKING-LINE 6" (45° ON 8' CENTERS)
- (H) YELLOW EPOXY PAVEMENT MARKING-LINE 4"
- (I) WHITE EPOXY PAVEMENT MARKING-LINE 12"
- (J) WHITE EPOXY PAVEMENT MARKING-LINE 4" (10' LONG, 30' GAP)
- (K) YELLOW EPOXY PAVEMENT MARKING-LINE 4" (10' LONG, 30' GAP)



DESIGNED BMP DATE- 10-29-25
DRAWN BMP
CHECKED DJD
PROJECT #: 5201

12TH AVENUE RECONSTRUCTION





PAVEMENT MARKING & SIGNAGE PLANS

SHEET
123 OF 214

Z:\5201 - Downtown Reconstruction - PH I-II (CMT - East Moline)\Design\CADD\CADD Sheets\5201 - sht_Pvmt Markings.dwg

85780

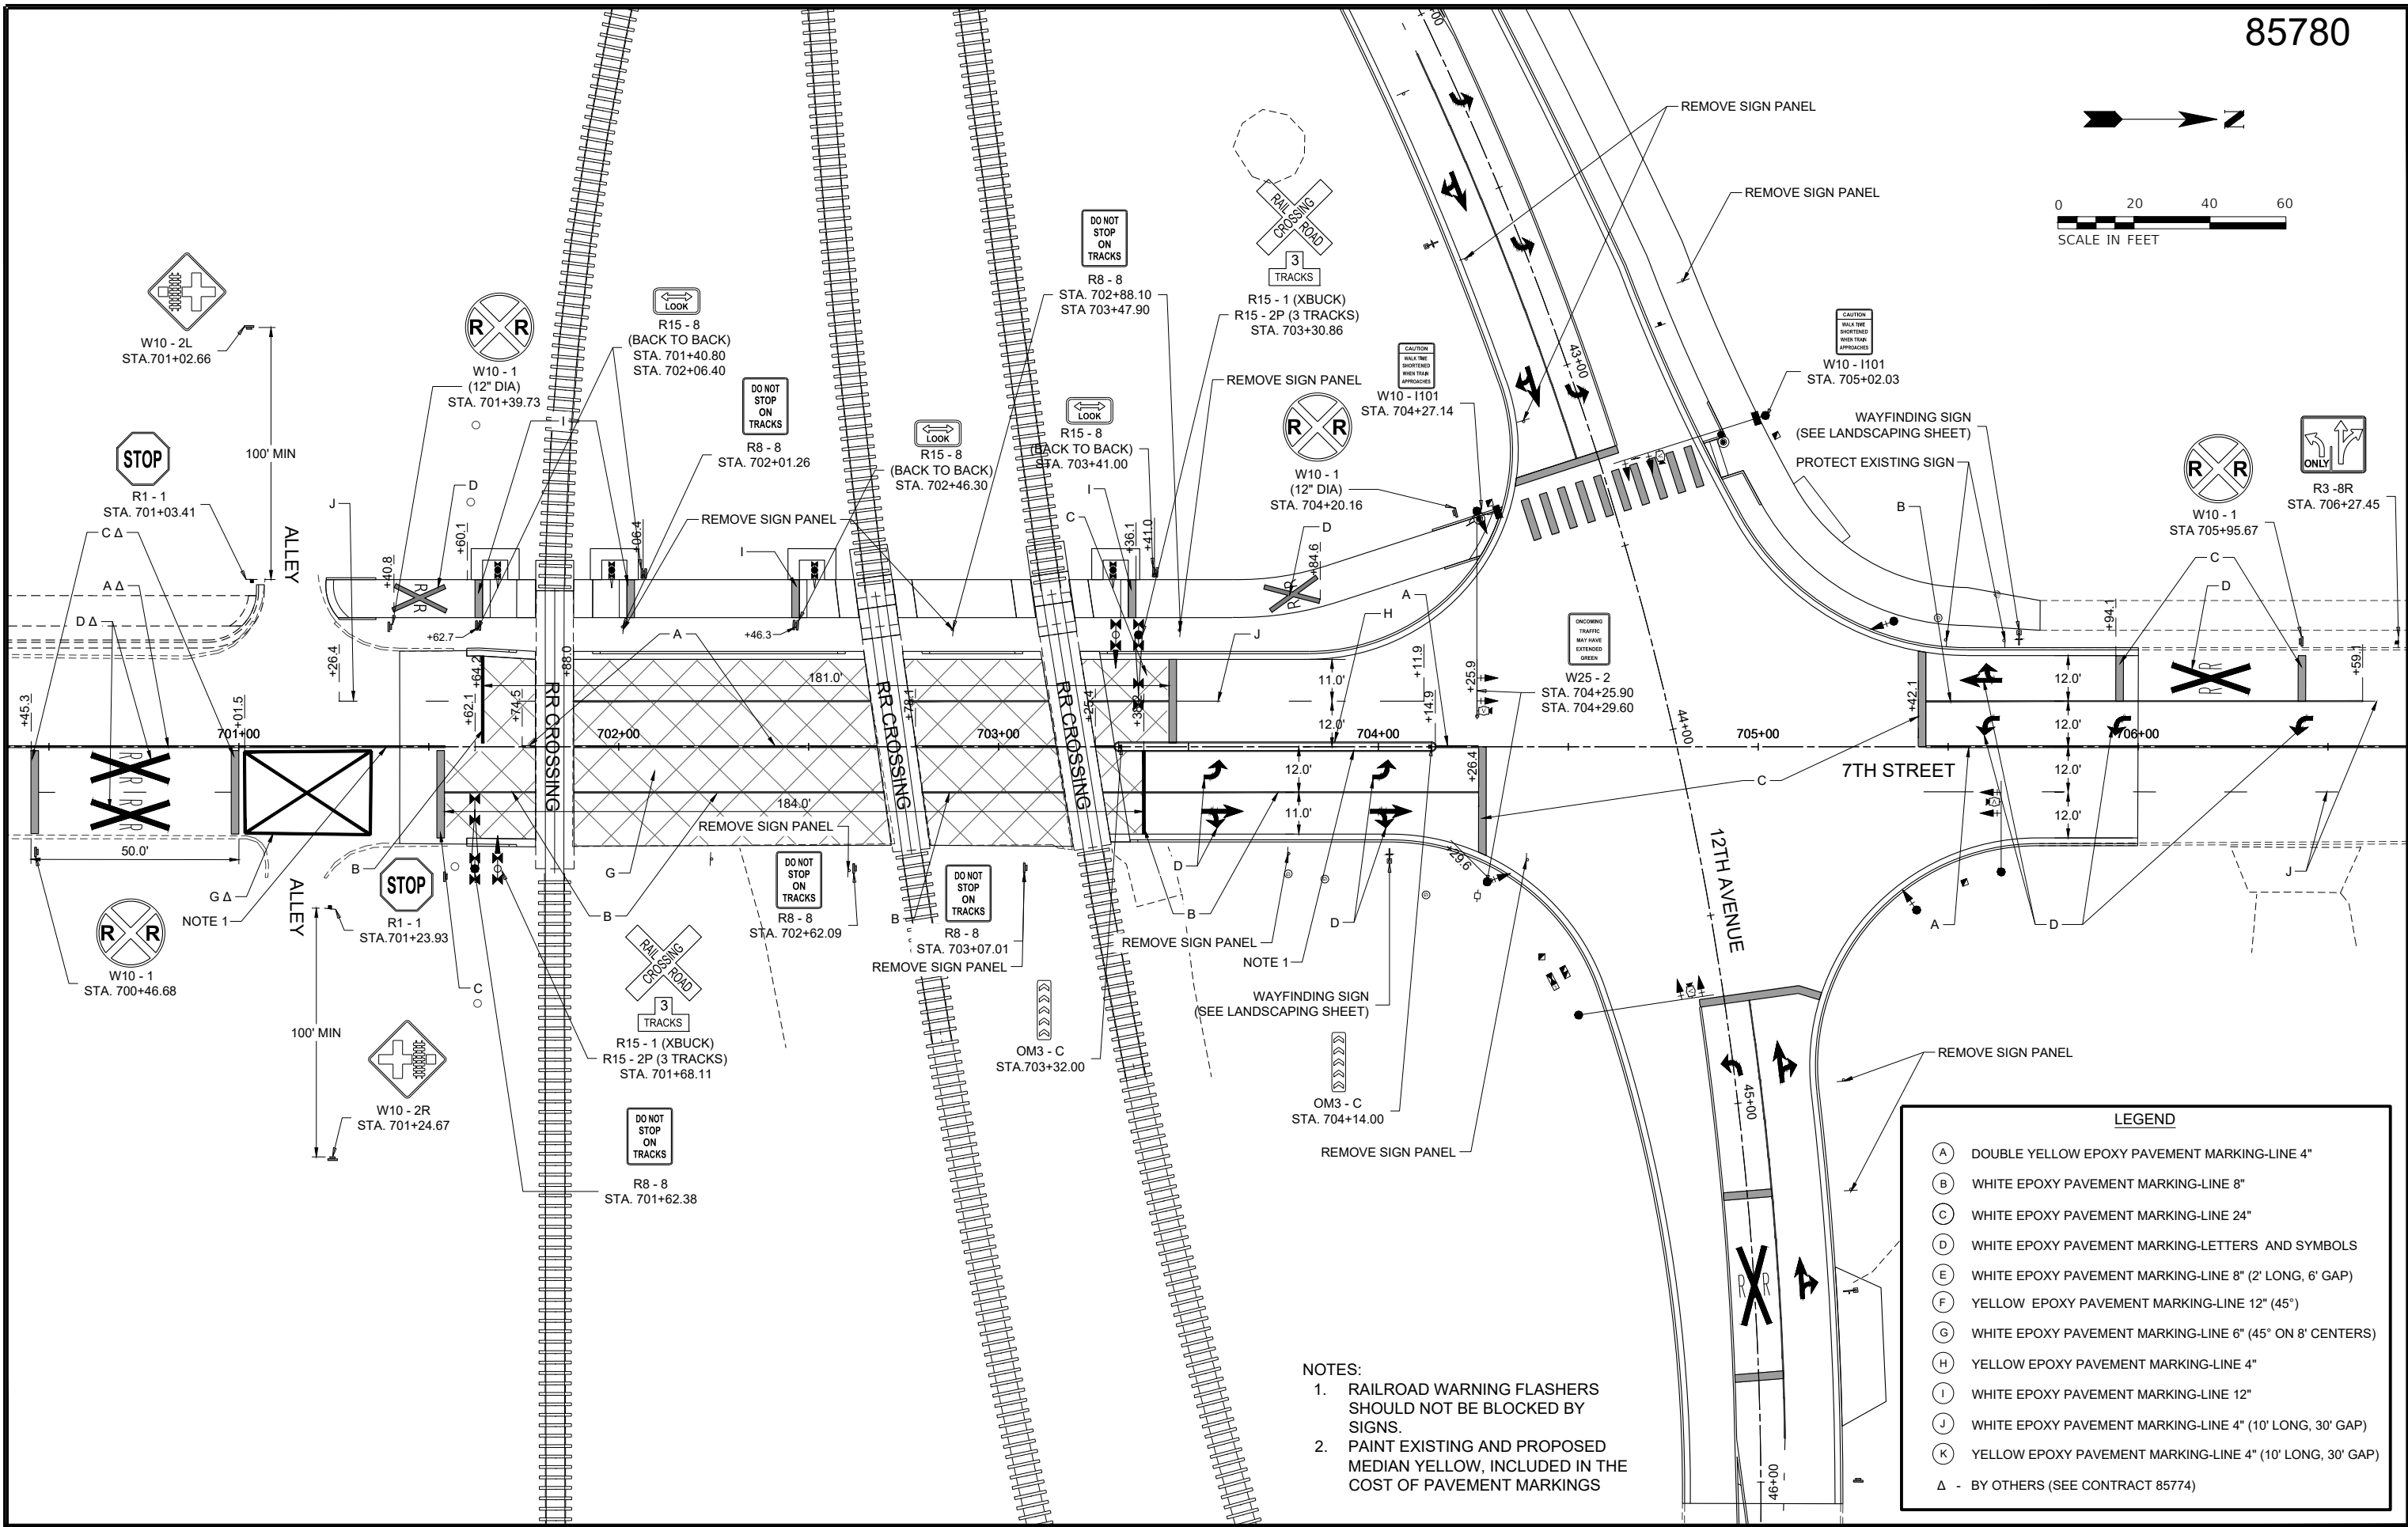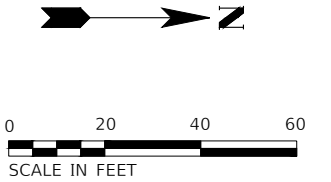

- NOTES:
- RAILROAD WARNING FLASHERS SHOULD NOT BE BLOCKED BY SIGNS.
 - PAINT EXISTING AND PROPOSED MEDIAN YELLOW, INCLUDED IN THE COST OF PAVEMENT MARKINGS

LEGEND	
(A)	DOUBLE YELLOW EPOXY PAVEMENT MARKING-LINE 4"
(B)	WHITE EPOXY PAVEMENT MARKING-LINE 8"
(C)	WHITE EPOXY PAVEMENT MARKING-LINE 24"
(D)	WHITE EPOXY PAVEMENT MARKING-LETTERS AND SYMBOLS
(E)	WHITE EPOXY PAVEMENT MARKING-LINE 8" (2' LONG, 6' GAP)
(F)	YELLOW EPOXY PAVEMENT MARKING-LINE 12" (45°)
(G)	WHITE EPOXY PAVEMENT MARKING-LINE 6" (45° ON 8' CENTERS)
(H)	YELLOW EPOXY PAVEMENT MARKING-LINE 4"
(I)	WHITE EPOXY PAVEMENT MARKING-LINE 12"
(J)	WHITE EPOXY PAVEMENT MARKING-LINE 4" (10' LONG, 30' GAP)
(K)	YELLOW EPOXY PAVEMENT MARKING-LINE 4" (10' LONG, 30' GAP)
Δ - BY OTHERS (SEE CONTRACT 85774)	

Z:\5201 - Downtown Reconstruction - PH I-II (CMT - East Moline)\Design\CADD\CADD Sheets\Railroad\5201 - Proposed RailRoad exhibit.dwg

85780

LEGEND:

- EXISTING RAILROAD TRACK
- EXISTING RAILROAD CROSSING WITH FLASHING SIGNAL
- PROPOSED TRAFFIC CONTROLLER CABINET
- PROPOSED DOUBLE OR SINGLE HANDHOLE
- PROPOSED ROADWAY SIGN
- GRADE CROSSING PAVEMENT MARKING SYMBOL
- PROPOSED TRAFFIC SIGNAL
- PROPOSED RAILROAD SIGN
- PROPOSED TRAFFIC SIGNAL CONDUIT & WIRE

0 20 40 60
SCALE IN FEET

12TH AVENUE

3RD STREET (MISSISSIPPI PARKWAY)

RIGHT LANE
MUST
TURN RIGHT

R3 - 7R
30"x30"

NO
TURN
ON
RED


R10 - 11a
24"x30"

STOP
HERE
ON
RED

R10 - 6a
24"x30"

CAUTION
WALK TIME
SHORTENED
WHEN TRAIN
APPROACHES

W10 - I101
24"x30"

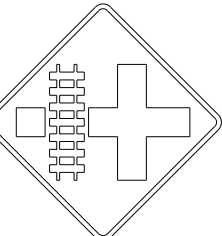

W10 - 2L
36"x36"

STOP


R1 - 1
30"x30"

DO NOT
STOP
ON
TRACKS

R8 - 8
24"x30"



W10 - 1
36" DIA

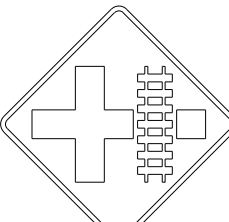

W10 - 2R
36"x36"

LOOK

R15 - 8
(BACK TO BACK)
36"x18"

SE CORNER - RAILROAD

SW CORNER - RAILROAD

IOWA INTERSTATE
RAILROAD (I/IS)

IOWA INTERSTATE
RAILROAD (I/IS)

BNSF RAILROAD

BNSF RAILROAD

12TH AVENUE RECONSTRUCTION




RAILROAD DETAIL - 3RD STREET
USDOT #605935R / M.P. 175.76

SHEET
125 OF 214



DESIGNED BMP DATE- 10-29-25
DRAWN BMP
CHECKED DJD
PROJECT #: 5201

Z:\5201 - Downtown Reconstruction - PH I-II (CMT - East Moline)\Design_CADD\CADD Sheets\Railroad\5201 - Proposed RailRoad exhibit.dwg

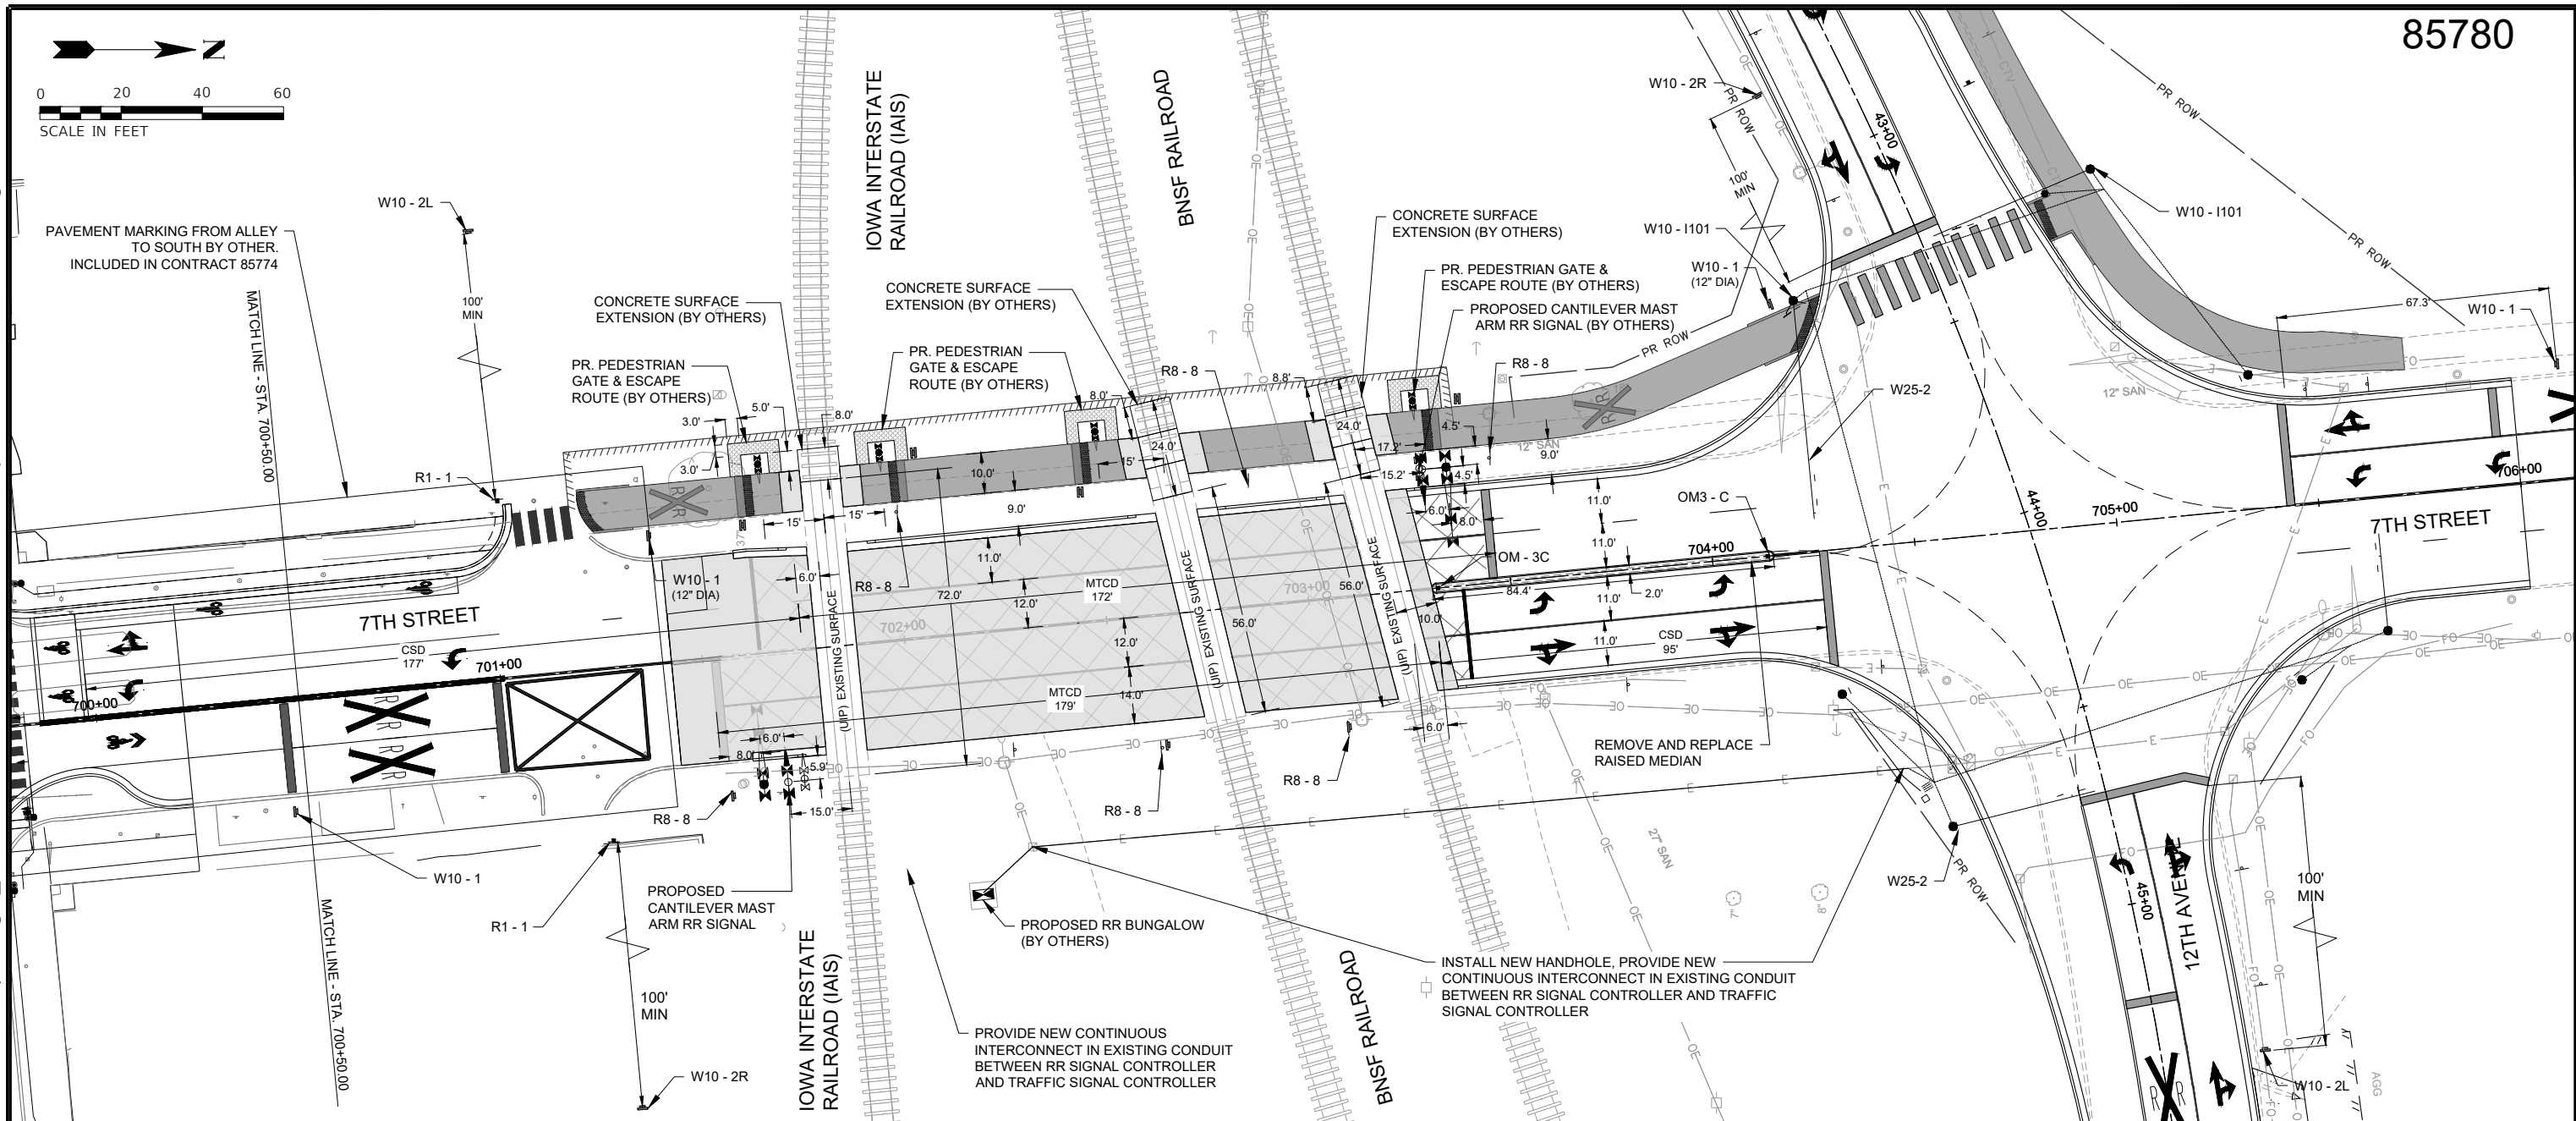


LEGEND:

- EXISTING RAILROAD TRACK
- EXISTING RAILROAD CROSSING WITH FLASHING SIGNAL
- PROPOSED TRAFFIC CONTROLLER CABINET
- PROPOSED DOUBLE OR SINGLE HANDHOLE
- PROPOSED ROADWAY SIGN
- GRADE CROSSING PAVEMENT MARKING SYMBOL
- PROPOSED TRAFFIC SIGNAL
- PROPOSED RAILROAD SIGN
- PROPOSED TRAFFIC SIGNAL CONDUIT & WIRE




R1 - 1
30"x30"

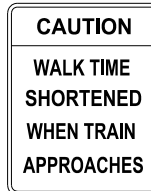


W10 - I101
24"x30"




R8 - 8
24"x30"

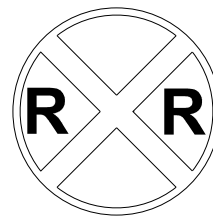


W10 - 1
36" DIA

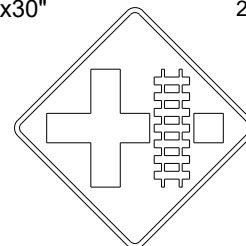


W10 - 2R
36"x36"

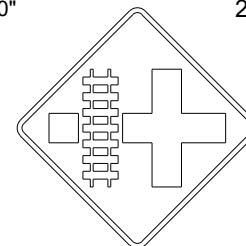

W10 - 2L
36"x36"

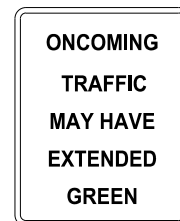


W25-2
24"x30"

 

OM3 - C
12"x36"

Z:\5201 - Downtown Reconstruction - PH I-II (CMT - East Moline)\Design\CADD\CADD Sheets\Railroad\5201 - Proposed RailRoad exhibit.dwg

85780

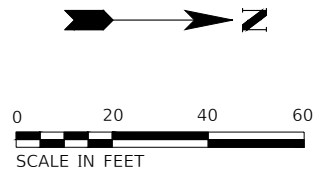


LEGEND:

- EXISTING RAILROAD TRACK
- EXISTING RAILROAD CROSSING WITH FLASHING SIGNAL
- PROPOSED TRAFFIC CONTROLLER CABINET
- PROPOSED DOUBLE OR SINGLE HANDHOLE
- PROPOSED ROADWAY SIGN
- GRADE CROSSING PAVEMENT MARKING SYMBOL
- PROPOSED TRAFFIC SIGNAL
- PROPOSED RAILROAD SIGN
- PROPOSED TRAFFIC SIGNAL CONDUIT & WIRE
- BY OTHERS (SEE CONTRACT 85774)




R1 - 1
30"x30"

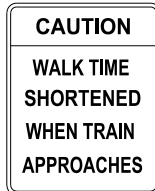


W10 - I101
24"x30"




R8 - 8
24"x30"

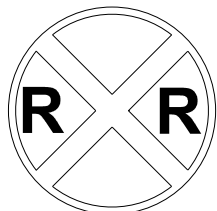


W10 - 1
36" DIA

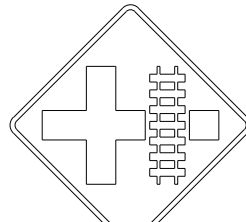


W10 - 2R
36"x36"

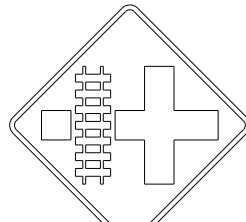


W10 - 2L
36"x36"

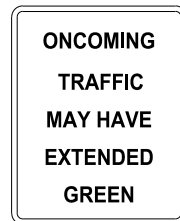



W25-2
24"x30"

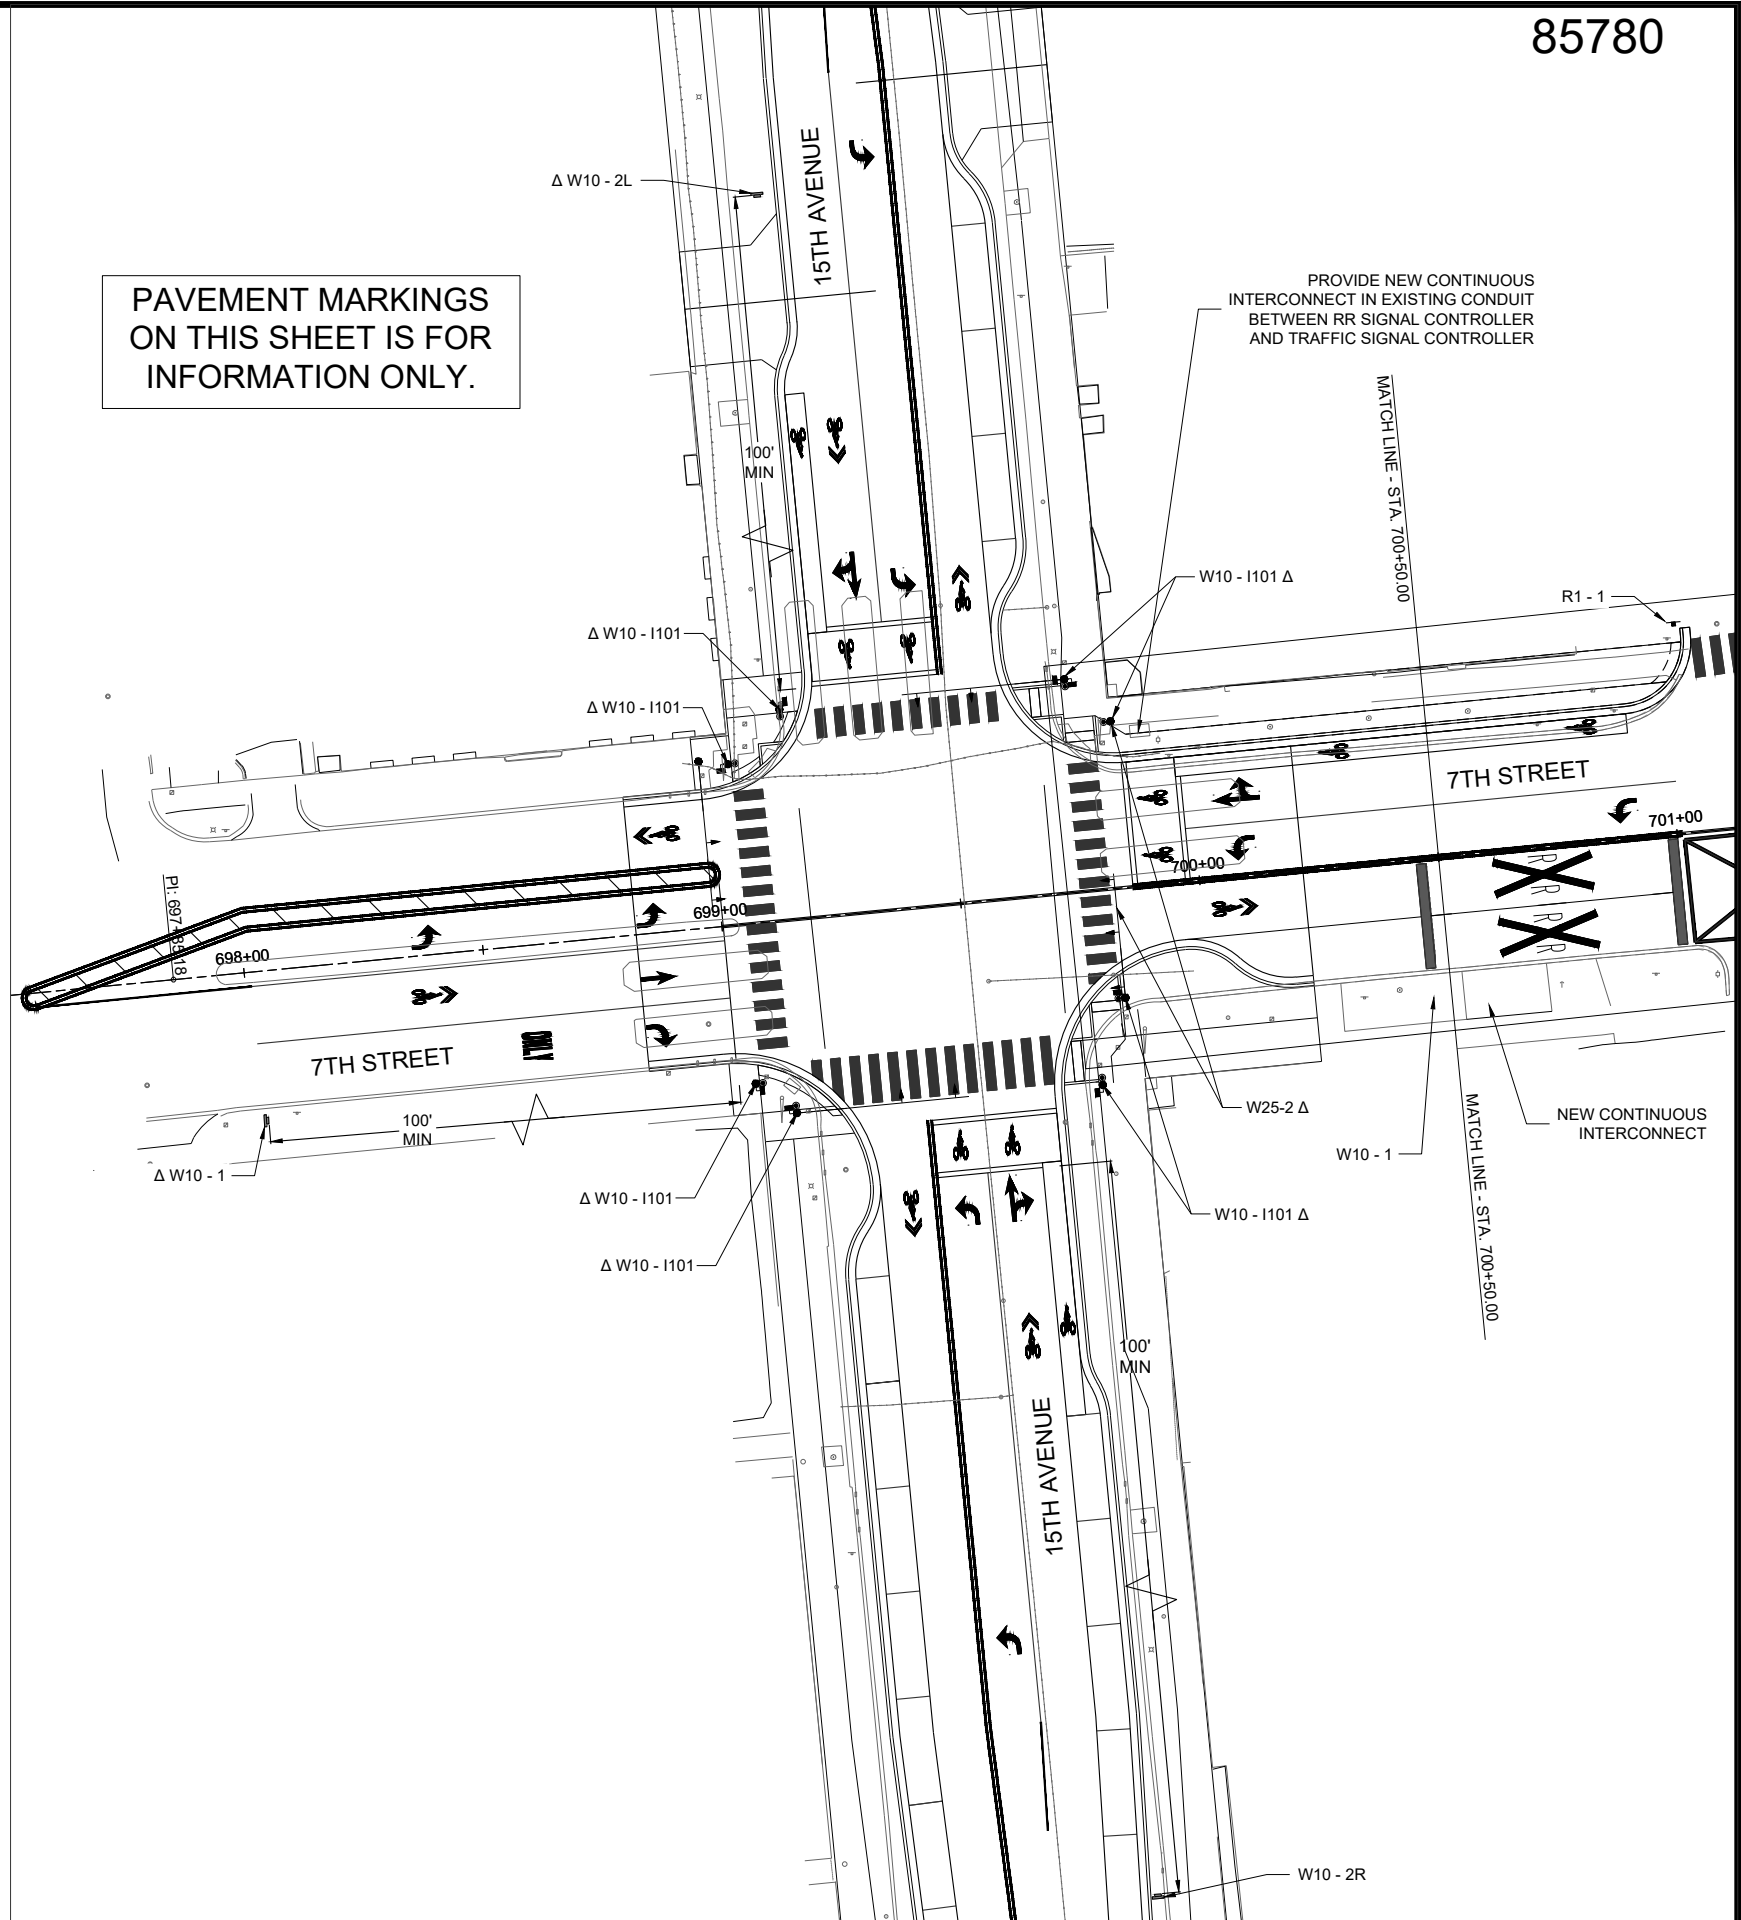


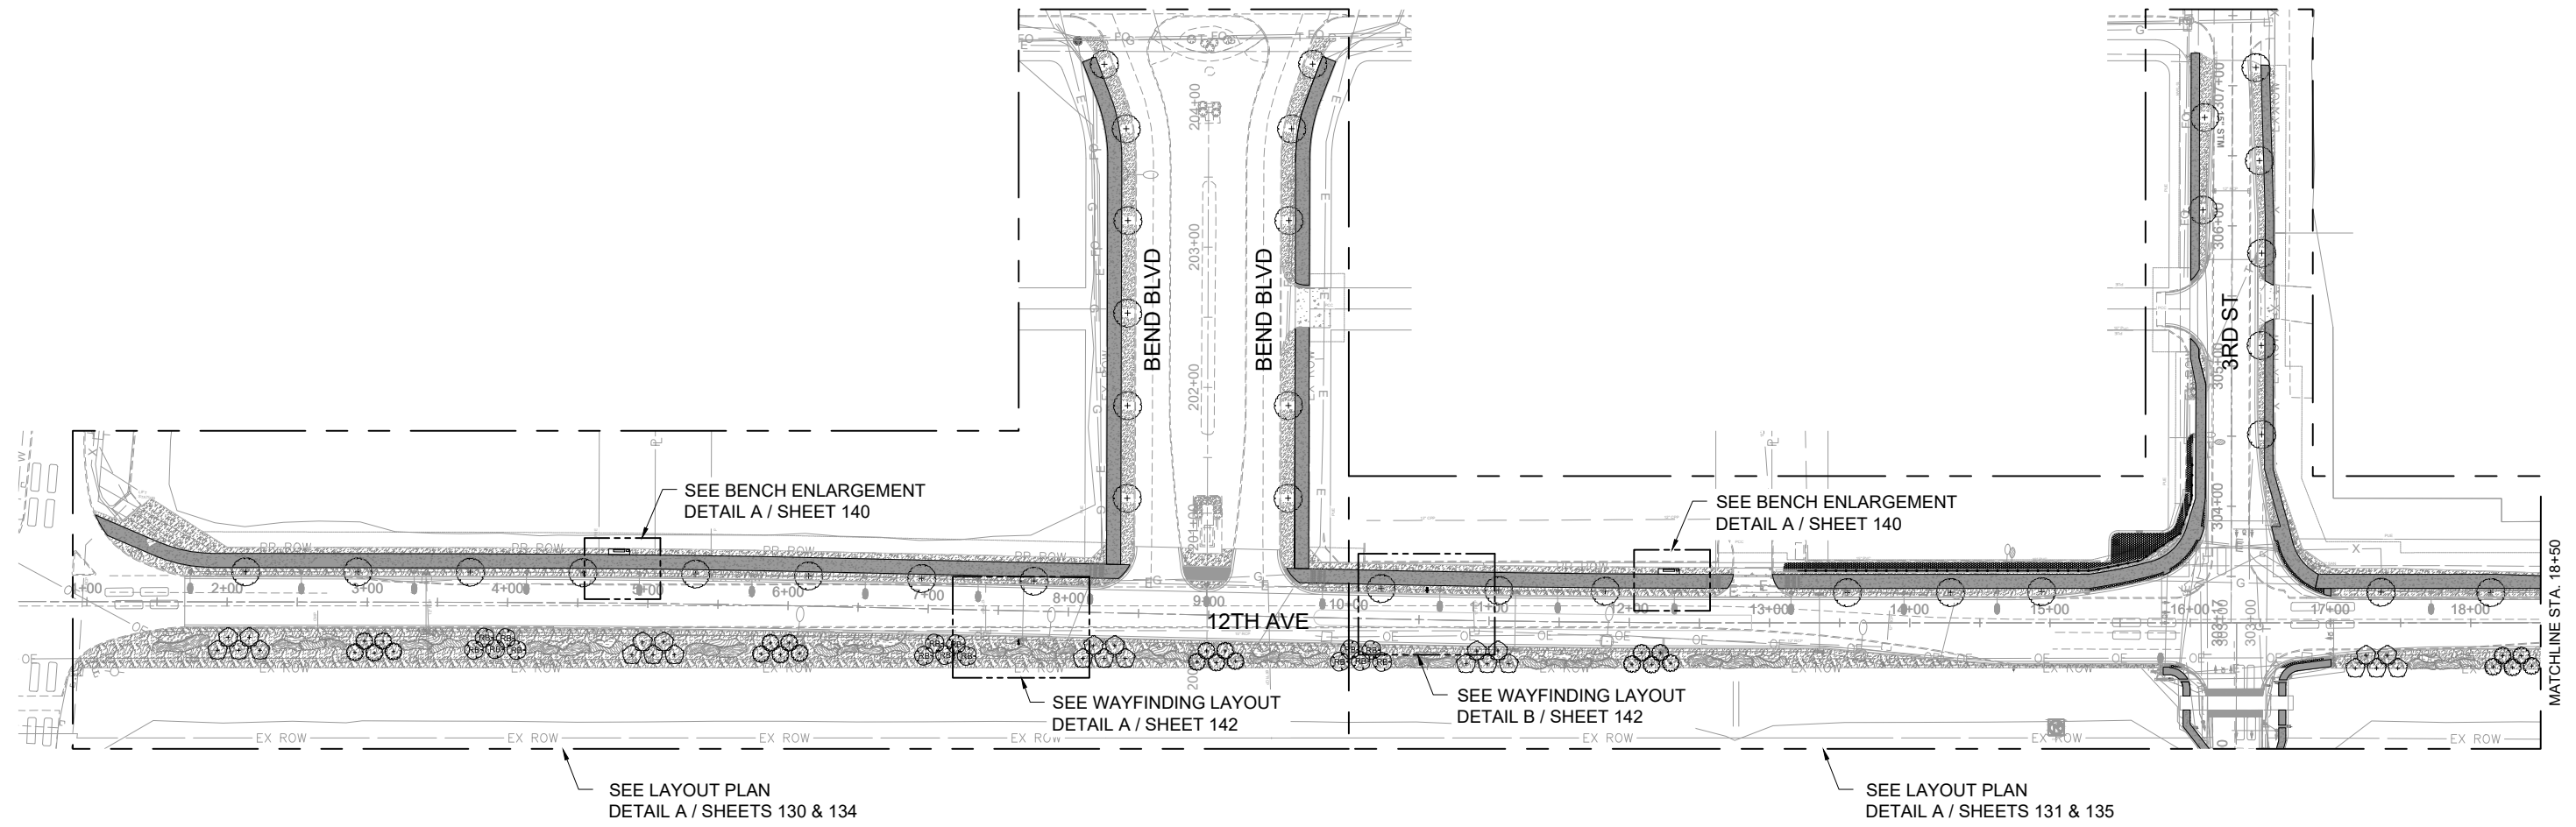


A LANDSCAPE KEY PLAN
SCALE: 1" = 60'

 


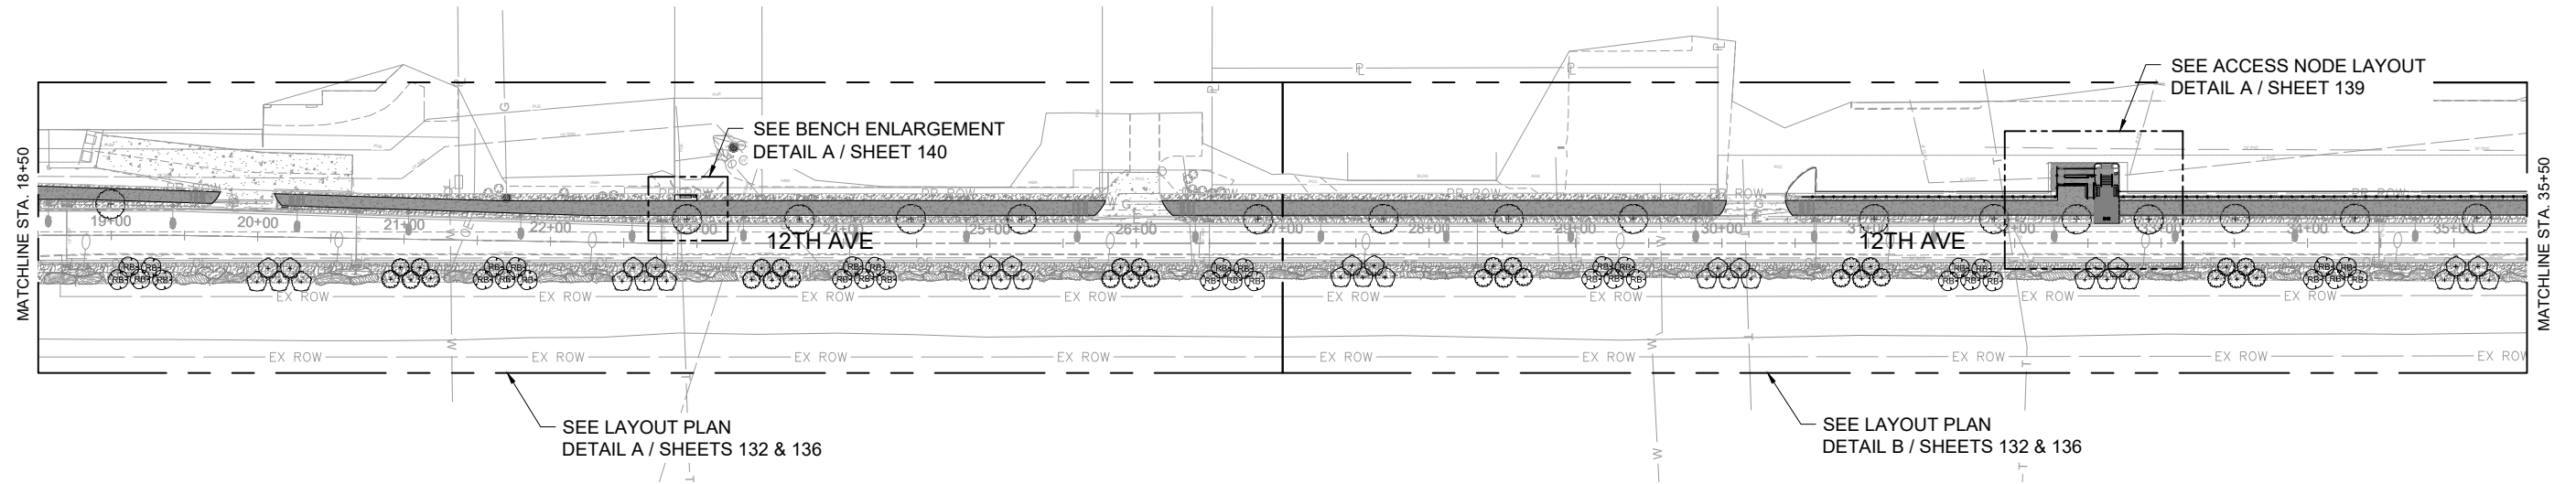


A LANDSCAPE KEY PLAN
SCALE: 1" = 60'

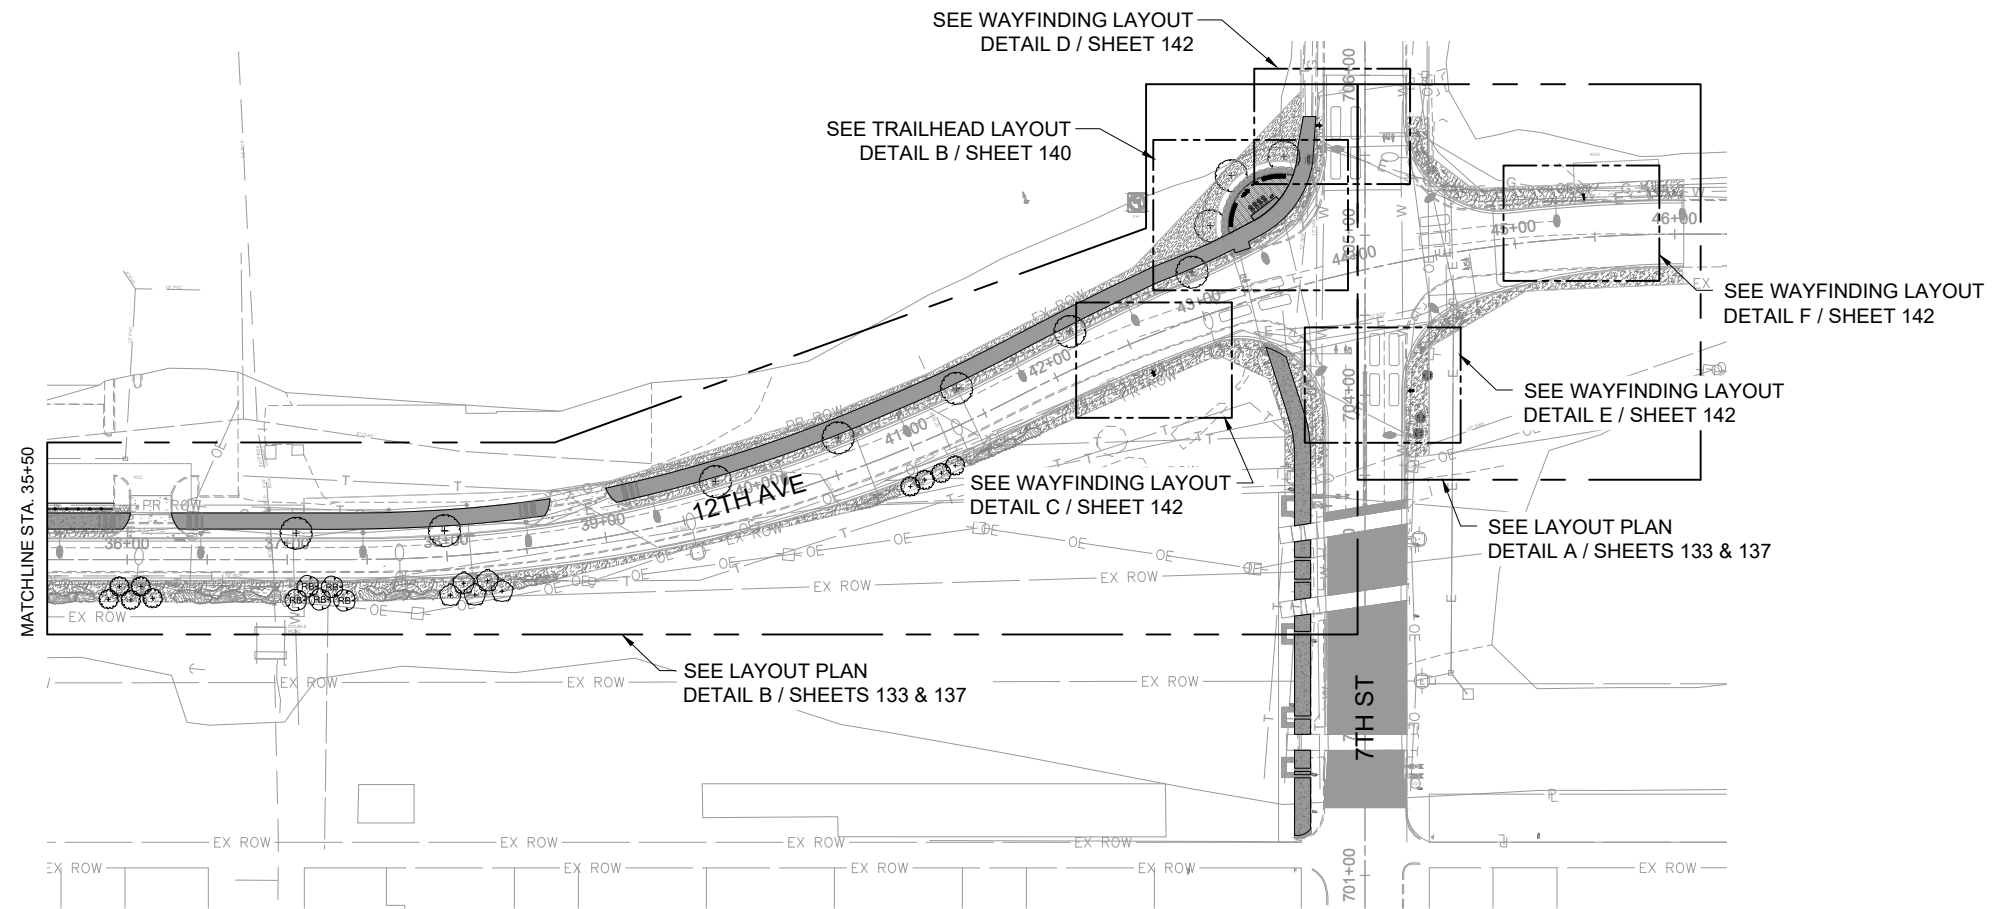 


B LANDSCAPE KEY PLAN
SCALE: 1" = 60'

 


LEGEND

 


LAWN SOIL
TOPSOIL EXCAVATION AND PLACEMENT.
(TYPICAL)

 

TREE AREA SOIL
TOPSOIL FURNISH AND PLACE, 12".
REFER TO SECTION 211 OF IDOT STANDARD
SPECIFICATIONS. SEE DETAIL A ON SHEET 138.

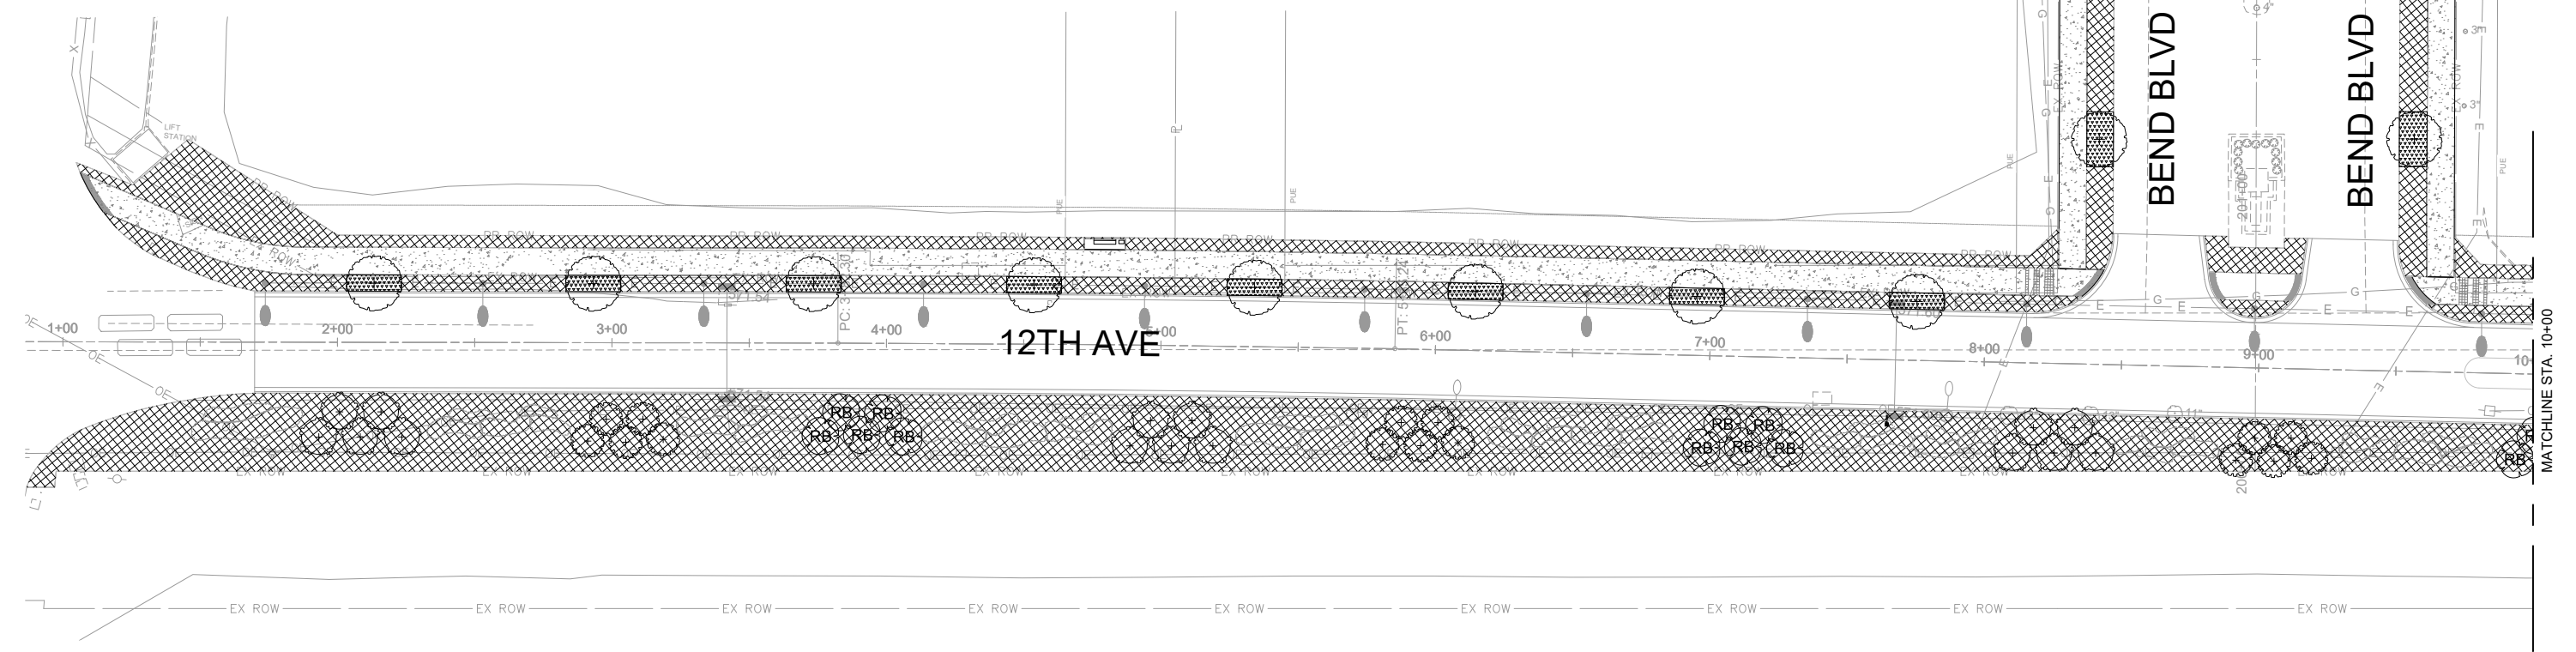

A SOILS PLAN
SCALE: 1" = 30'

 




DESIGNED	SR	DATE	10/22/2025
DRAWN	AV, WB		
CHECKED	SR, TS		
PROJECT #:	21497		


12TH AVENUE RECONSTRUCTION




LANDSCAPE PLAN
RUST BELT STREETSCAPING

LEGEND

   - LAWN SOIL
TOPSOIL EXCAVATION AND PLACEMENT.
(TYPICAL)
- TREE AREA SOIL
TOPSOIL FURNISH AND PLACE, 12".
REFER TO SECTION 211 OF IDOT STANDARD
SPECIFICATIONS. SEE DETAIL A ON SHEET 138.
- GRAVEL INFILL
EXCAVATION AND PLACEMENT.
(TYPICAL)

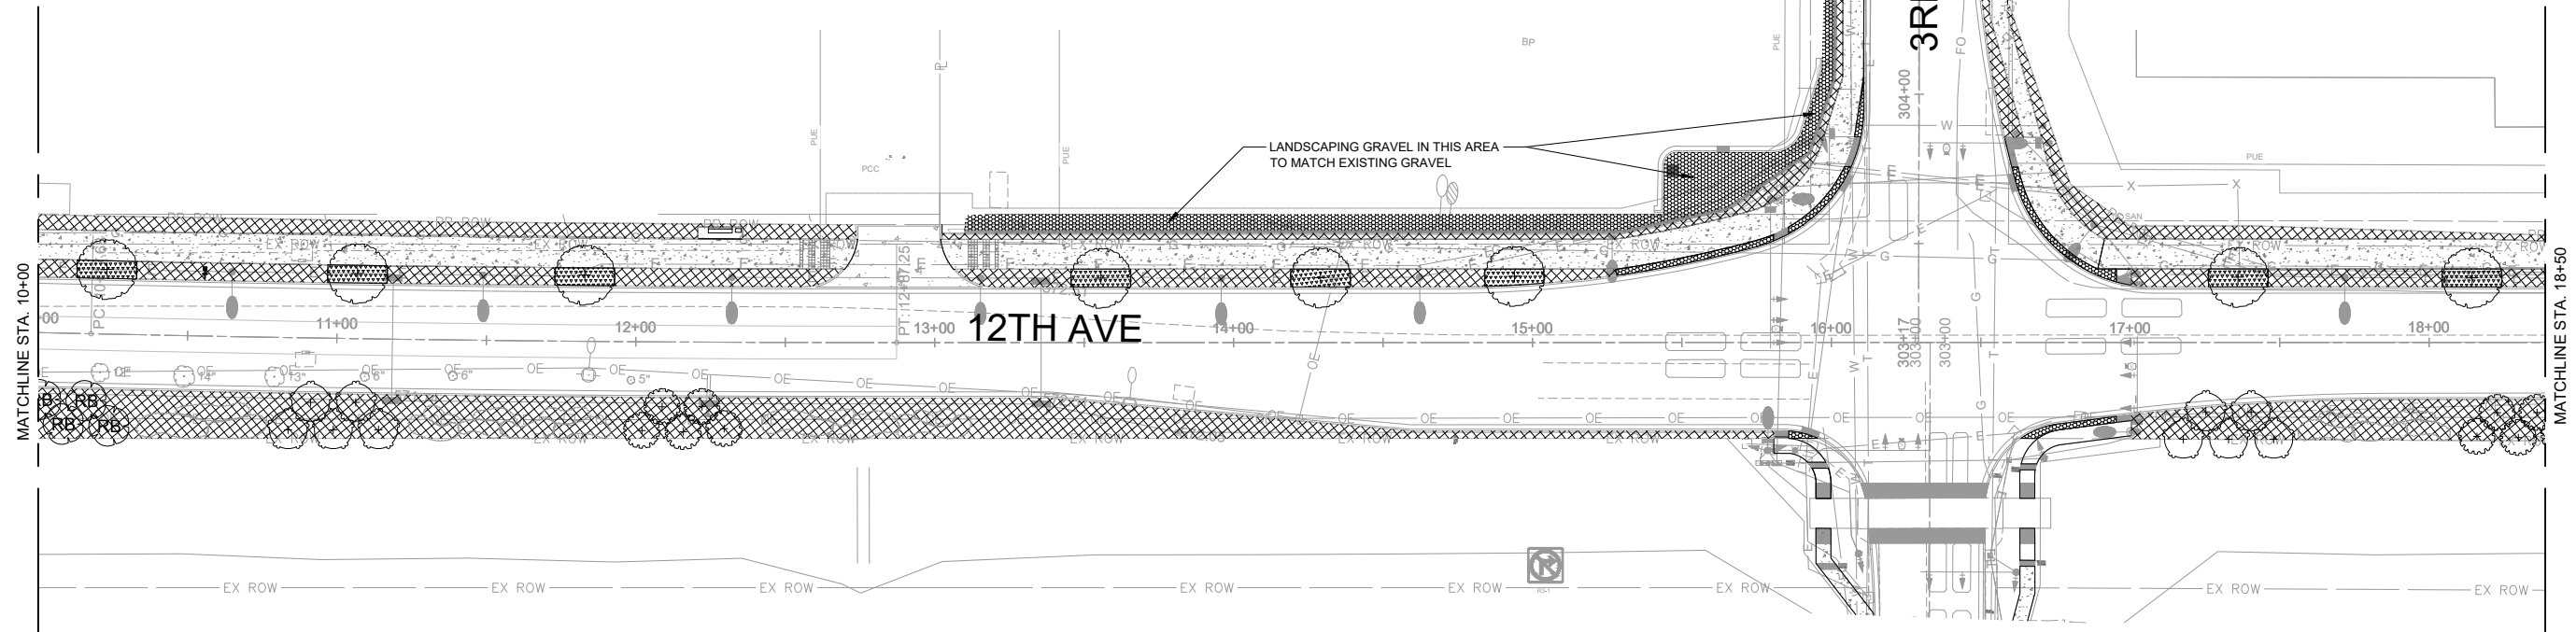

A SOILS PLAN
SCALE: 1" = 30'

 

DESIGNED	SR	DATE	10/22/2025
DRAWN	AV, WB		
CHECKED	SR, TS		
PROJECT #	21497		


12TH AVENUE RECONSTRUCTION




LANDSCAPE PLAN
RUST BELT STREETSCAPING

SHEET
131 OF 214


LEGEND

 



LAWN SOIL
TOPSOIL EXCAVATION AND PLACEMENT.
(TYPICAL)

 


TREE AREA SOIL
TOPSOIL FURNISH AND PLACE, 12".
REFER TO SECTION 211 OF IDOT STANDARD
SPECIFICATIONS. SEE DETAIL A ON SHEET 138.

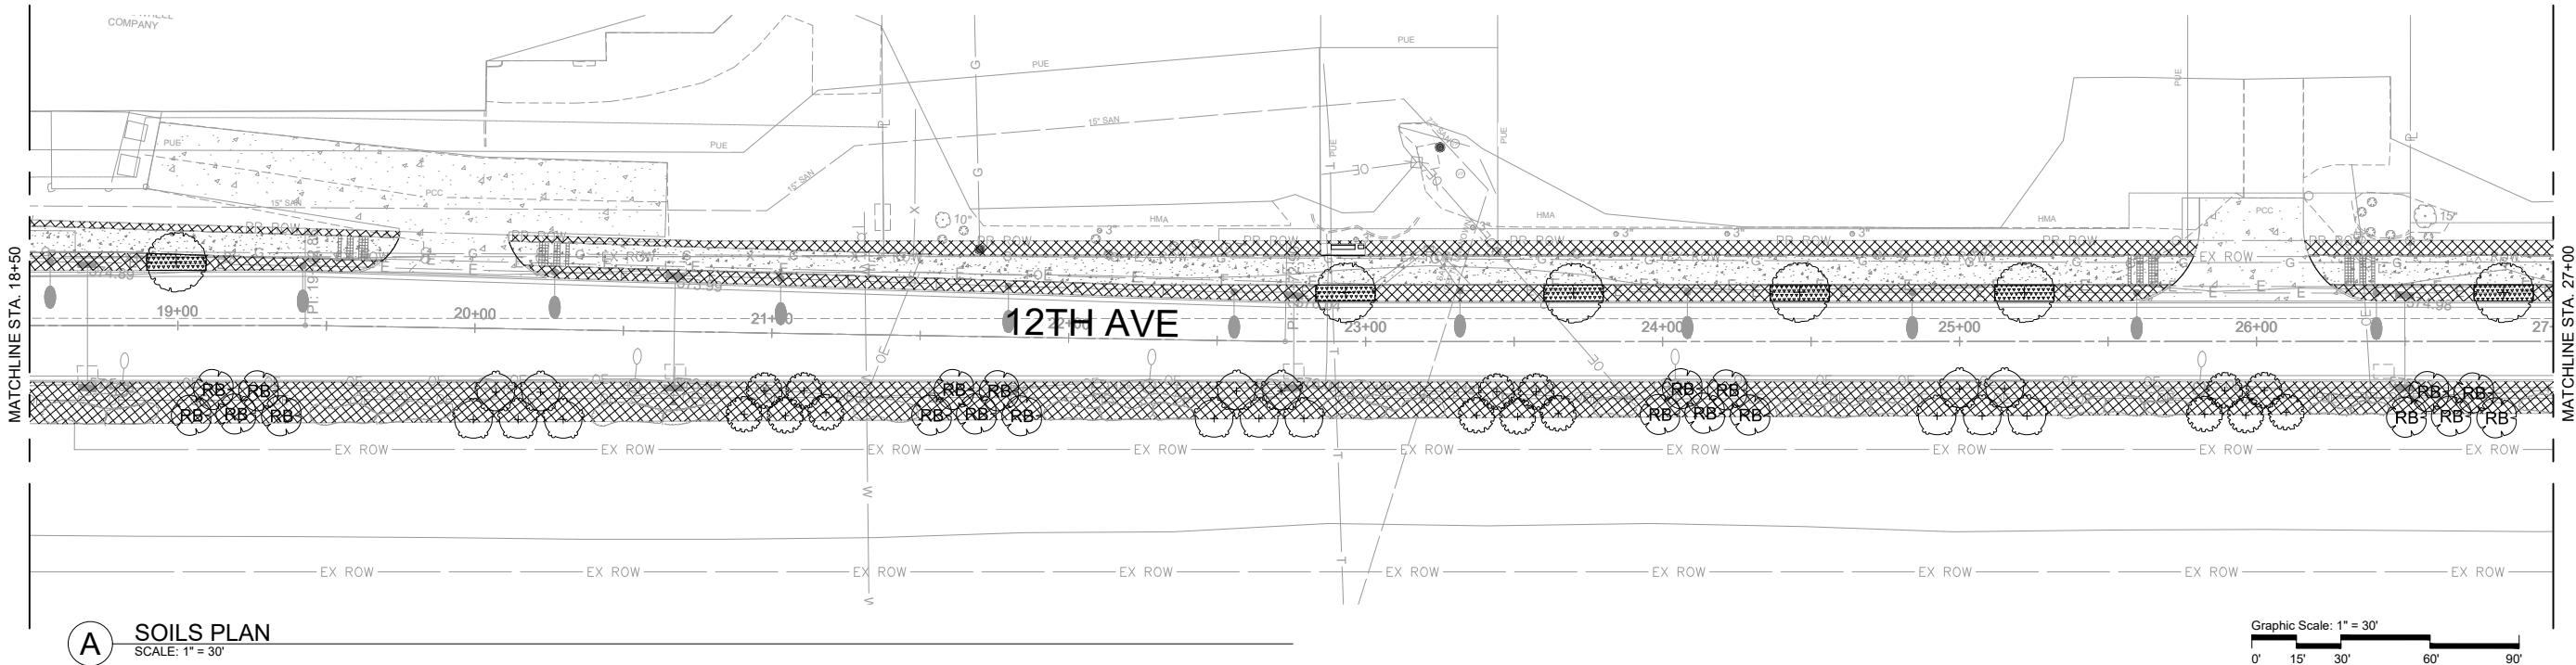

A SOILS PLAN
SCALE: 1" = 30'

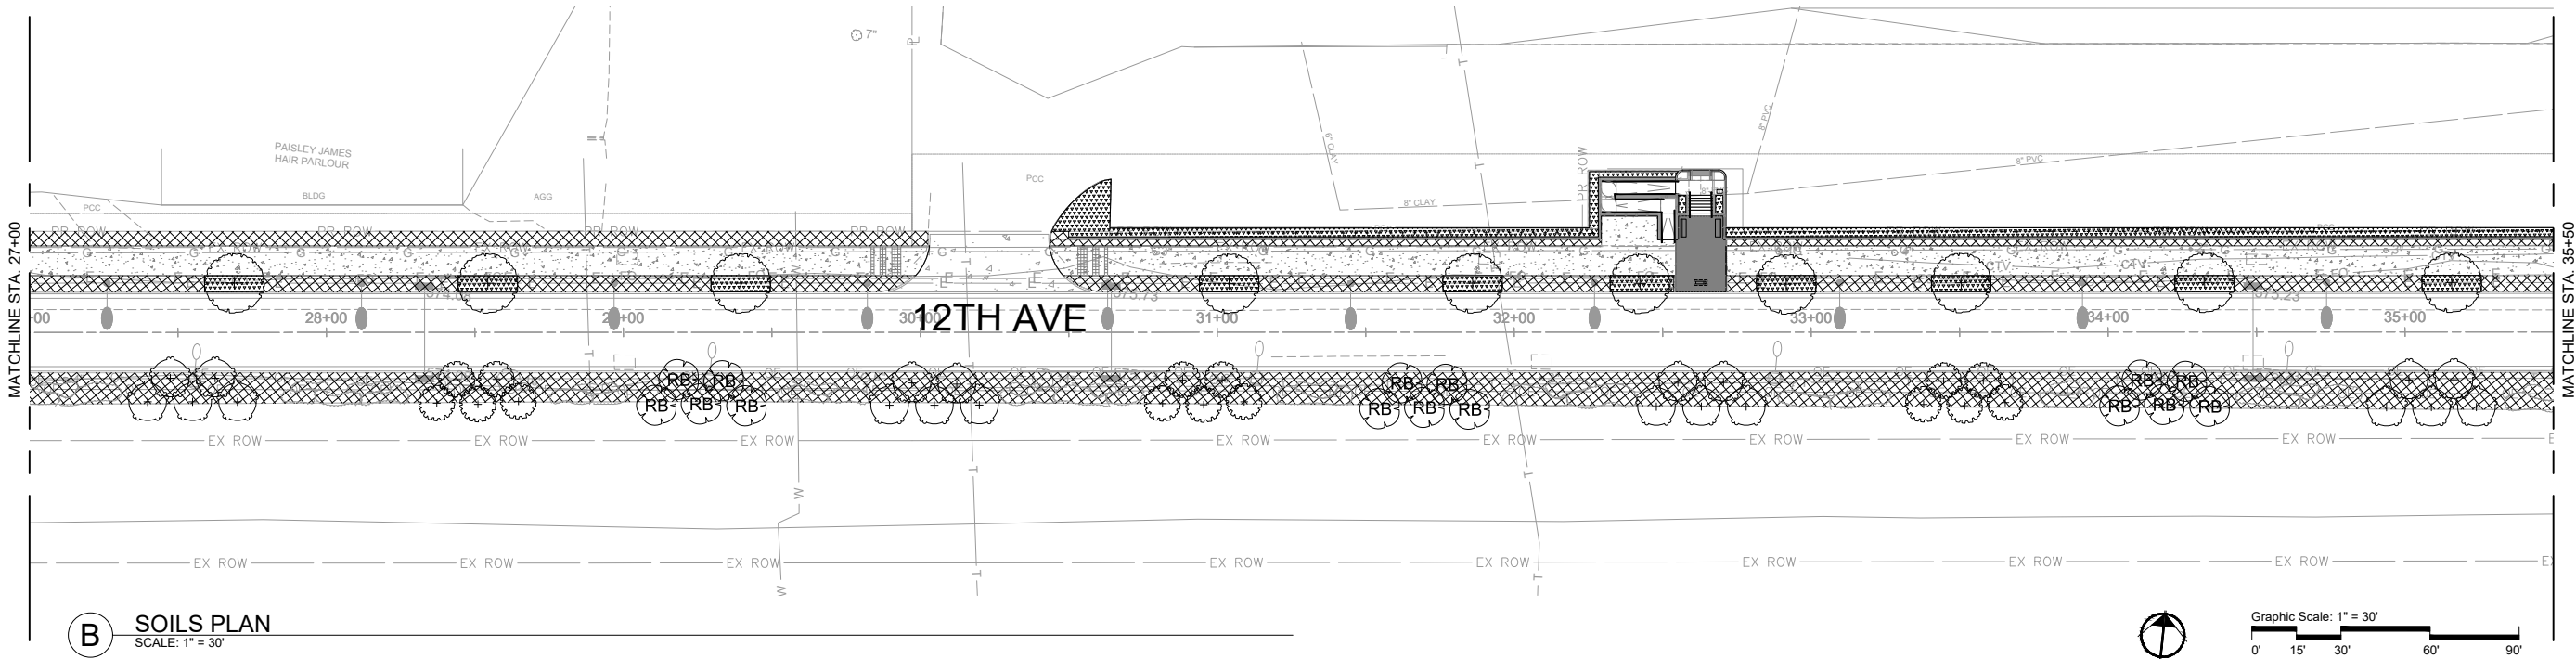 

B SOILS PLAN
SCALE: 1" = 30'

 


DESIGNED	SR	DATE	10/22/2025
DRAWN	AV, WB		
CHECKED	SR, TS		
PROJECT #	21497		

12TH AVENUE RECONSTRUCTION



LANDSCAPE PLAN
RUST BELT STREETSCAPING


SHEET
132 OF 214

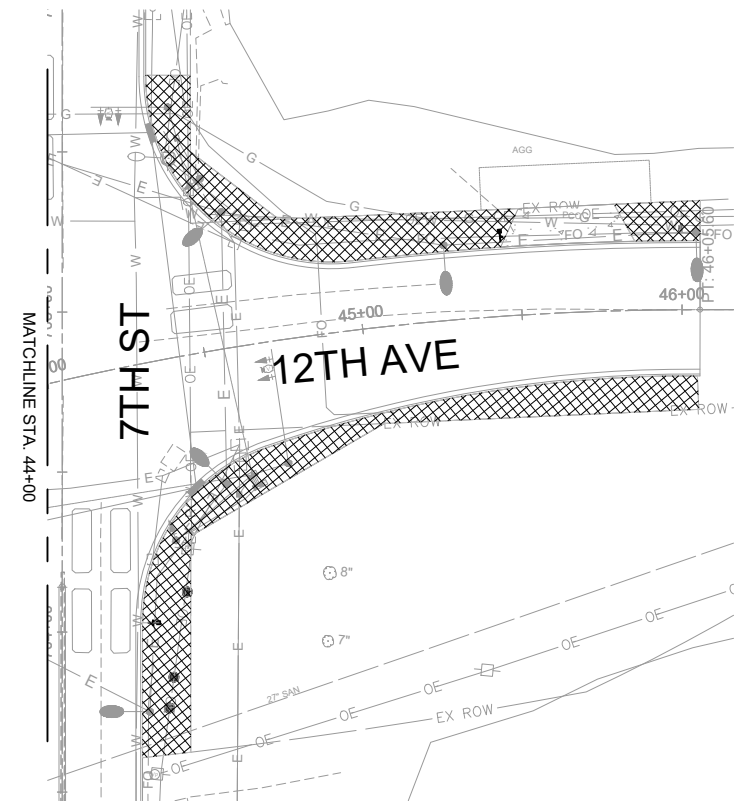

A SOILS PLAN
SCALE: 1" = 30'

LEGEND

- LAWN SOIL
TOPSOIL EXCAVATION AND PLACEMENT.
(TYPICAL)
- TREE AREA SOIL
TOPSOIL FURNISH AND PLACE, 12".
REFER TO SECTION 211 OF IDOT STANDARD
SPECIFICATIONS. SEE DETAIL A ON SHEET 138.

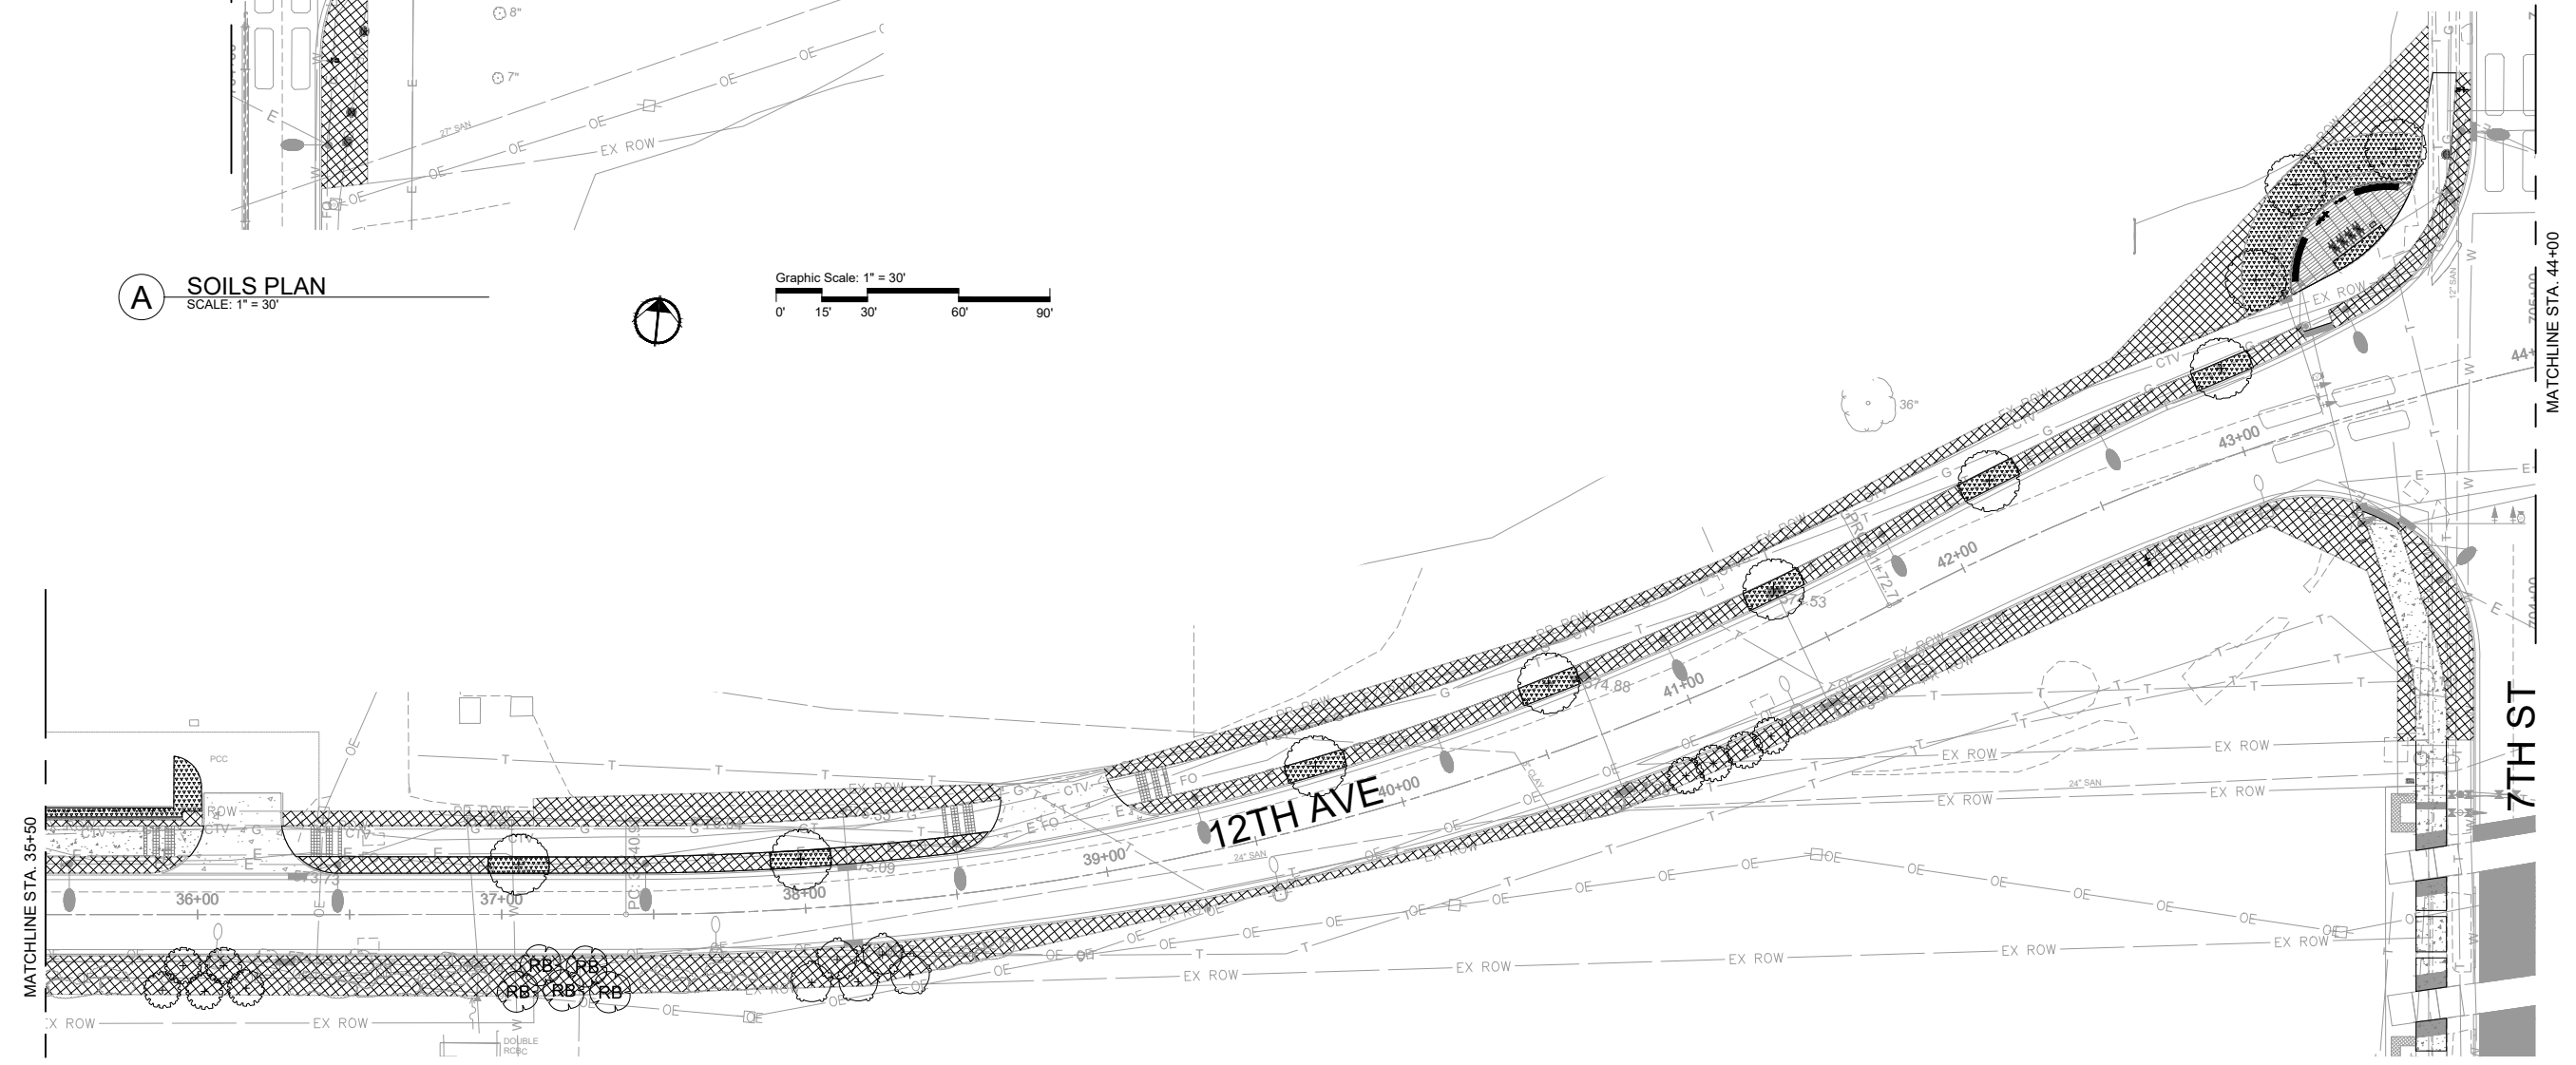

B SOILS PLAN
SCALE: 1" = 30'



DESIGNED	SR	DATE	10/22/2025
DRAWN	AV, WB		
CHECKED	SR, TS		
PROJECT #	21497		


12TH AVENUE RECONSTRUCTION



LANDSCAPE PLAN
RUST BELT STREETSCAPING

SHEET
133 OF 214

PLANT SCHEDULE					
CODE	BOTANICAL NAME	COMMON NAME	SPACING	SIZE	COMMENTS
TREES					
AP	Aesculus pavia	Red Buckeye	As Shown	6" Ht.	Per Details, B&B
GB	Ginkgo biloba 'Princeton Sentry'	Princeton Sentry® Maidenhair Tree	As Shown	3"Cal	PER DETAILS, B&B; 5' CLEAR TRUNK
GD	Gymnocladus dioica 'Espresso-JFS'	Kentucky Coffeetree	As Shown	3"Cal	PER DETAILS, B&B; 5' CLEAR TRUNK
GI	Gleditsia triacanthos inermis 'Impcole'	Imperial® Honey Locust	As Shown	3"Cal	PER DETAILS, B&B; 5' CLEAR TRUNK
LE	Liriodendron tulipifera 'JFS-Oz'	Emerald City® Tulip Poplar	As Shown	3"Cal	PER DETAILS, B&B; 5' CLEAR TRUNK
PM	Platanus x acerifolia 'Morton Circle'	Exclamation!™ London Plane Tree	As Shown	3"Cal	PER DETAILS, B&B; 5' CLEAR TRUNK
RB	Rhus typhina 'Bailtiger'	Tiger Eyes® Staghorn Sumac	As Shown	3"Cal	PER DETAILS, B&B; 5' CLEAR TRUNK
UM	Ulmus davidiana japonica 'Morton'	Accolade® Elm	As Shown	3"Cal	PER DETAILS, B&B; 5' CLEAR TRUNK
VB	Viburnum prunifolium	Blackhaw Viburnum	As Shown	6" Ht.	Per Details, B&B
SHRUBS					
JX	Juniperus x 'Grey Owl'	Grey Owl Juniper	4' O.C.	#5	Per Details, Cont.
MS	Miscanthus sinensis 'Adagio'	Adagio Eulalia Grass	4' O.C.	#5	Per Details, Cont.
SHRUB AREAS					
AI	Amsonia illustris	Ozark Bluestar	30" O.C.	#1	Per Details, Cont.
AR	Andropogon gerardii 'Red October'	Red October Big Bluestem	36" O.C.	#1	Per Details, Cont.
JS	Juniperus x pfitzeriana 'Sea Green'	Sea Green Pfitzer Juniper	60" O.C.	#5	Per Details, Cont.
MB	Monarda bradburiana	Eastern Bee Balm	30" O.C.	#1	Per Details, Cont.
PH	Panicum virgatum 'Heavy Metal'	Heavy Metal Switch Grass	36" O.C.	#1	Per Details, Cont.
SN	Sorghastrum nutans	Indian Grass	36" O.C.	#1	Per Details, Cont.
SO	Symphotrichum oblongifolium	Fall Aster	36" O.C.	#1	Per Details, Cont.
PERENNIAL GROUP					
AT	Asclepias tuberosa	Butterfly Milkweed	18" O.C.	#1	Per Details, Cont.
BP	Baptisia australis	Blue Wild Indigo	30" O.C.	#1	Per Details, Cont.
RH	Rudbeckia hirta	Black-eyed Susan	18" O.C.	#1	Per Details, Cont.
SS	Schizachyrium scoparium	Little Bluestem	24" O.C.	#1	Per Details, Cont.
SYMBOL					
SEED					
	Turf Seed - IDOT Class 2A	Drought Tolerant Fescue Blend			

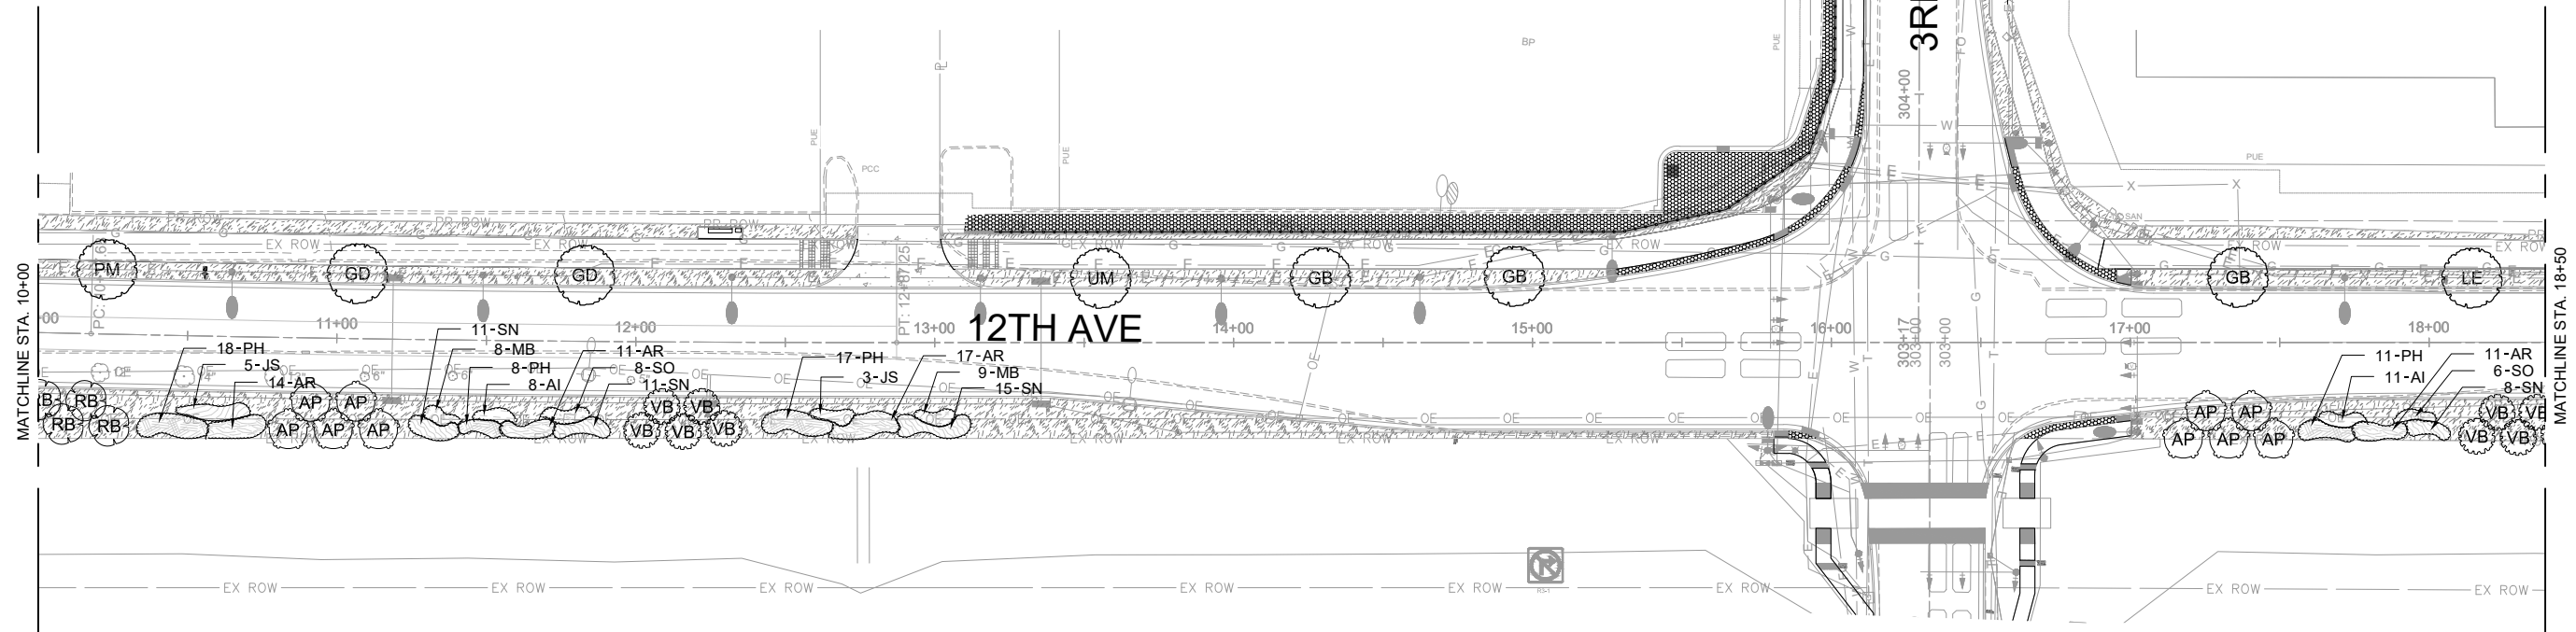


A PLANTING PLAN
SCALE: 1" = 30'



PLANT SCHEDULE

CODE	BOTANICAL NAME	COMMON NAME	SPACING	SIZE	COMMENTS
TREES					
AP	Aesculus pavia	Red Buckeye	As Shown	6" Ht.	Per Details, B&B
GB	Ginkgo biloba 'Princeton Sentry'	Princeton Sentry® Maidenhair Tree	As Shown	3"Cal	PER DETAILS, B&B; 5' CLEAR TRUNK
GD	Gymnocladus dioica 'Espresso-JFS'	Kentucky Coffeetree	As Shown	3"Cal	PER DETAILS, B&B; 5' CLEAR TRUNK
GI	Gleditsia triacanthos inermis 'Impcole'	Imperial® Honey Locust	As Shown	3"Cal	PER DETAILS, B&B; 5' CLEAR TRUNK
LE	Liriodendron tulipifera 'JFS-Oz'	Emerald City® Tulip Poplar	As Shown	3"Cal	PER DETAILS, B&B; 5' CLEAR TRUNK
PM	Platanus x acerifolia 'Morton Circle'	Exclamation!™ London Plane Tree	As Shown	3"Cal	PER DETAILS, B&B; 5' CLEAR TRUNK
RB	Rhus typhina 'Bailtiger'	Tiger Eyes® Staghorn Sumac	As Shown	3"Cal	PER DETAILS, B&B; 5' CLEAR TRUNK
UM	Ulmus davidiana japonica 'Morton'	Accolade® Elm	As Shown	3"Cal	PER DETAILS, B&B; 5' CLEAR TRUNK
VB	Viburnum prunifolium	Blackhaw Viburnum	As Shown	6" Ht.	Per Details, B&B
SHRUBS					
JX	Juniperus x 'Grey Owl'	Grey Owl Juniper	4' O.C.	#5	Per Details, Cont.
MS	Miscanthus sinensis 'Adagio'	Adagio Eulalia Grass	4' O.C.	#5	Per Details, Cont.
SHRUB AREAS					
AI	Amsonia illustris	Ozark Bluestar	30" O.C.	#1	Per Details, Cont.
AR	Andropogon gerardii 'Red October'	Red October Big Bluestem	36" O.C.	#1	Per Details, Cont.


CODE	BOTANICAL NAME	COMMON NAME	SPACING	SIZE	COMMENTS
JS	Juniperus x pfitzeriana 'Sea Green'	Sea Green Pfitzer Juniper	60" O.C.	#5	Per Details, Cont.
MB	Monarda bradburiana	Eastern Bee Balm	30" O.C.	#1	Per Details, Cont.
PH	Panicum virgatum 'Heavy Metal'	Heavy Metal Switch Grass	36" O.C.	#1	Per Details, Cont.
SN	Sorghastrum nutans	Indian Grass	36" O.C.	#1	Per Details, Cont.
SO	Symphotrichum oblongifolium	Fall Aster	36" O.C.	#1	Per Details, Cont.
PERENNIAL GROUP					
AT	Asclepias tuberosa	Butterfly Milkweed	18" O.C.	#1	Per Details, Cont.
BP	Baptisia australis	Blue Wild Indigo	30" O.C.	#1	Per Details, Cont.
RH	Rudbeckia hirta	Black-eyed Susan	18" O.C.	#1	Per Details, Cont.
SS	Schizachyrium scoparium	Little Bluestem	24" O.C.	#1	Per Details, Cont.
SEED					
Turf Seed - IDOT Class 2A		Drought Tolerant Fescue Blend			

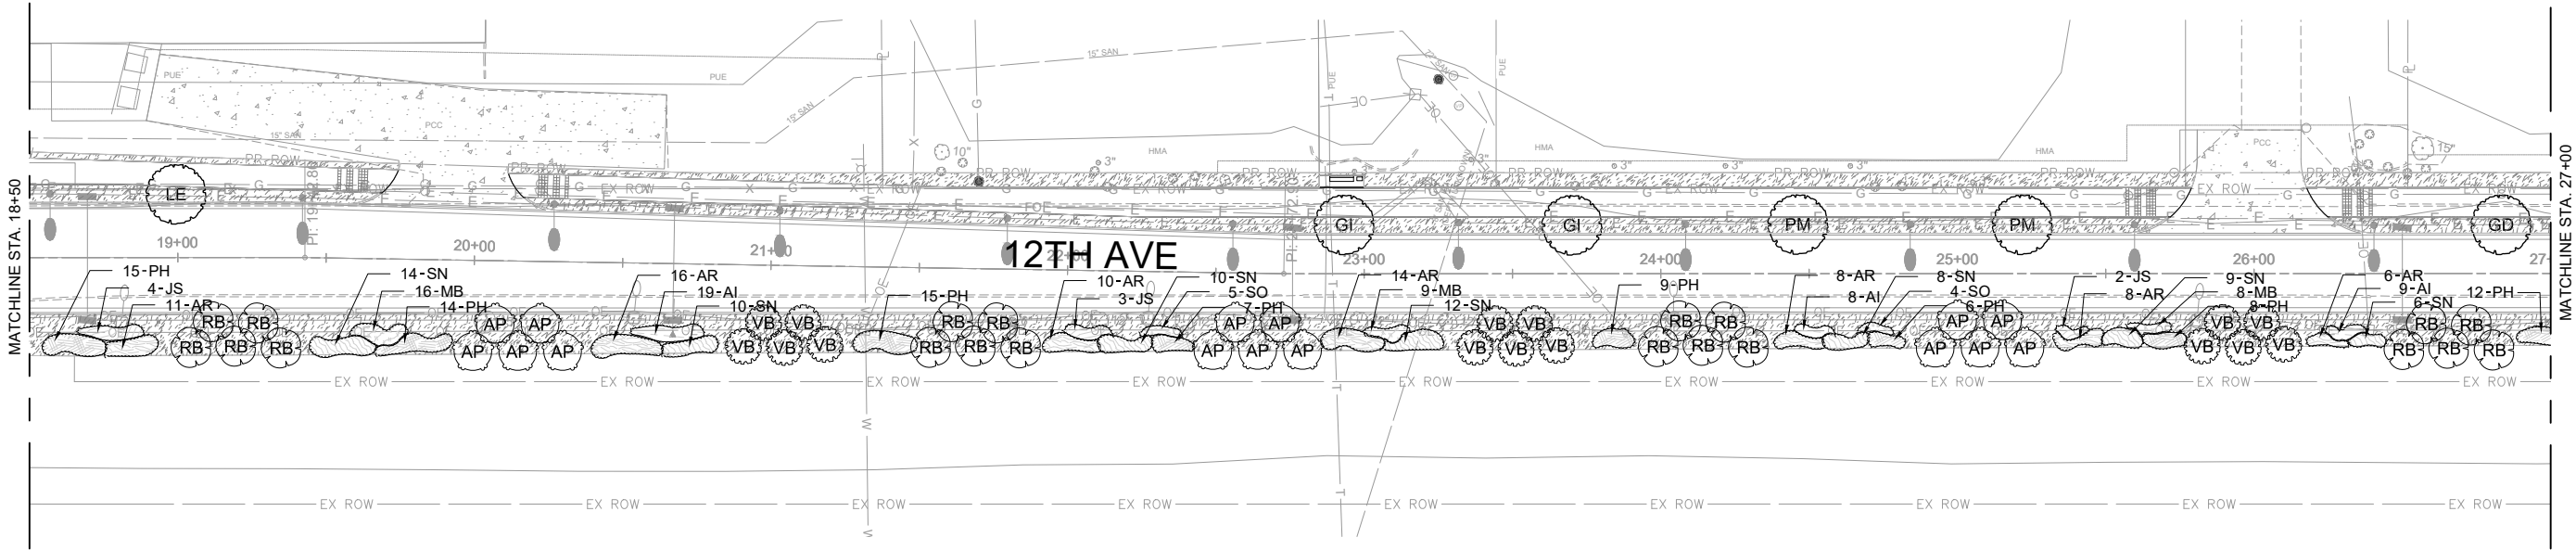

A PLANTING PLAN
SCALE: 1" = 30'

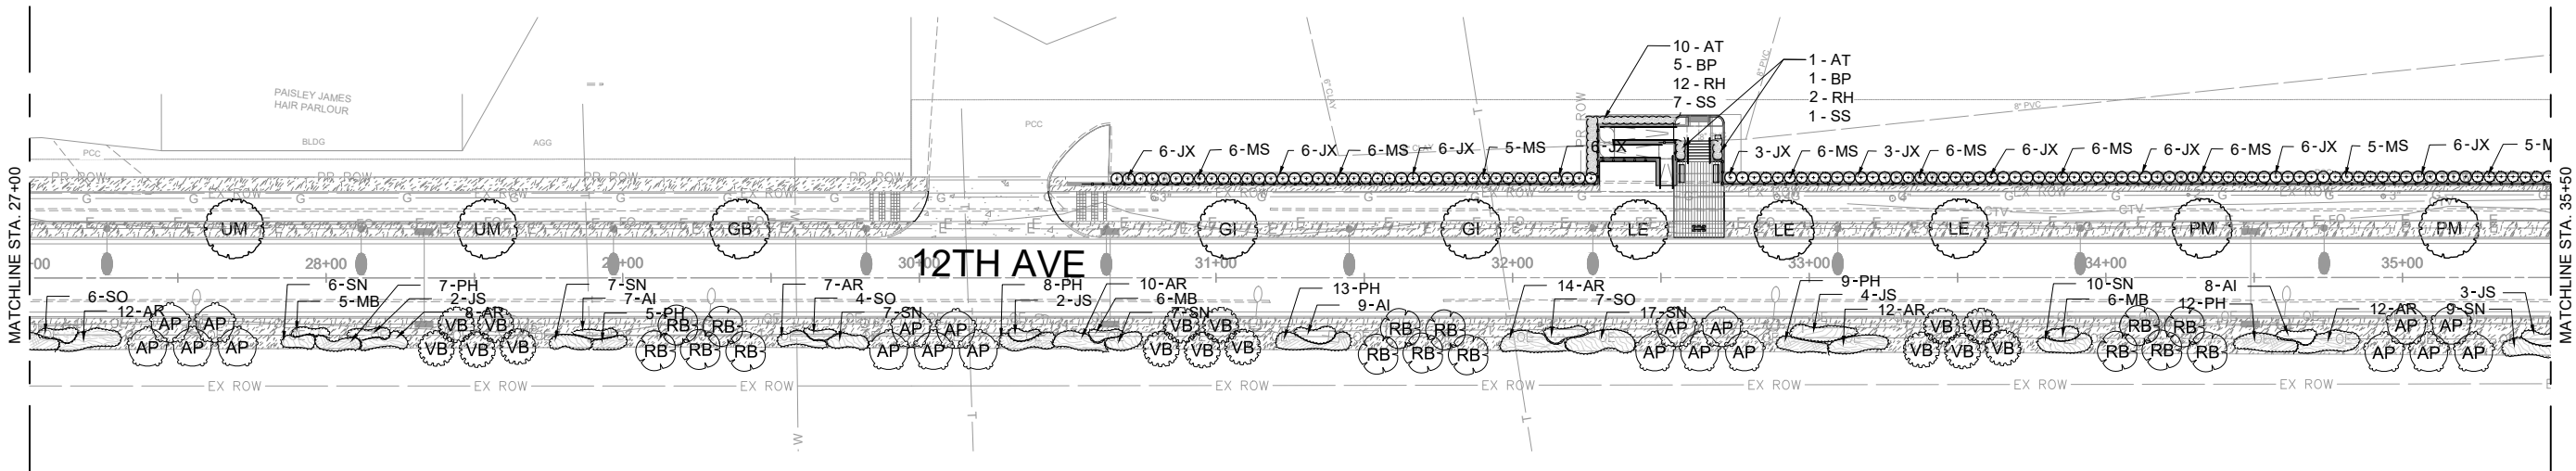 

B PLANTING PLAN
SCALE: 1" = 30'

 


DESIGNED SR DATE 10/22/2025
DRAWN AV, WB
CHECKED SR, TS
PROJECT #: 21497

12TH AVENUE RECONSTRUCTION




LANDSCAPE PLAN
RUST BELT STREETSCAPING


SHEET
136 OF 214

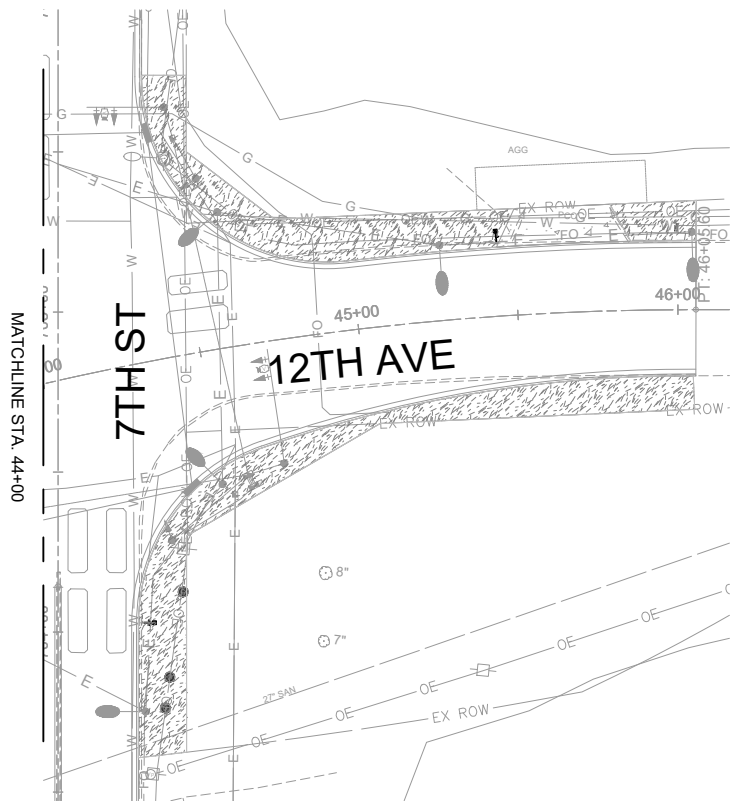


A PLANTING PLAN
SCALE: 1" = 30'

 

PLANT SCHEDULE					
CODE	BOTANICAL NAME	COMMON NAME	SPACING	SIZE	COMMENTS
TREES					
AP	Aesculus pavia	Red Buckeye	As Shown	6' Ht.	Per Details, B&B
GB	Ginkgo biloba 'Princeton Sentry'	Princeton Sentry® Maidenhair Tree	As Shown	3" Cal	PER DETAILS, B&B; 5' CLEAR TRUNK
GD	Gymnocladus dioica 'Espresso-JFS'	Kentucky Coffeetree	As Shown	3" Cal	PER DETAILS, B&B; 5' CLEAR TRUNK
GI	Gleditsia triacanthos inermis 'Impcole'	Imperial® Honey Locust	As Shown	3" Cal	PER DETAILS, B&B; 5' CLEAR TRUNK
LE	Liriodendron tulipifera 'JFS-Oz'	Emerald City® Tulip Poplar	As Shown	3" Cal	PER DETAILS, B&B; 5' CLEAR TRUNK
PM	Platanus x acerifolia 'Morton Circle'	Exclamation!™ London Plane Tree	As Shown	3" Cal	PER DETAILS, B&B; 5' CLEAR TRUNK
RB	Rhus typhina 'Bailtiger'	Tiger Eyes® Staghorn Sumac	As Shown	3" Cal	PER DETAILS, B&B; 5' CLEAR TRUNK
UM	Ulmus davidiana japonica 'Morton'	Accolade® Elm	As Shown	3" Cal	PER DETAILS, B&B; 5' CLEAR TRUNK
VB	Viburnum prunifolium	Blackhaw Viburnum	As Shown	6' Ht.	Per Details, B&B
SHRUBS					
JX	Juniperus x 'Grey Owl'	Grey Owl Juniper	4' O.C.	#5	Per Details, Cont.
MS	Miscanthus sinensis 'Adagio'	Adagio Eulalia Grass	4' O.C.	#5	Per Details, Cont.
SHRUB AREAS					
AI	Amonia illustris	Ozark Bluestar	30" O.C.	#1	Per Details, Cont.
AR	Andropogon gerardii 'Red October'	Red October Big Bluestem	36" O.C.	#1	Per Details, Cont.
JS	Juniperus x pfizeriana 'Sea Green'	Sea Green Pfizer Juniper	60" O.C.	#5	Per Details, Cont.
MB	Monarda bradburiana	Eastern Bee Balm	30" O.C.	#1	Per Details, Cont.
PH	Panicum virgatum 'Heavy Metal'	Heavy Metal Switch Grass	36" O.C.	#1	Per Details, Cont.
SN	Sorghastrum nutans	Indian Grass	36" O.C.	#1	Per Details, Cont.
SO	Symphyotrichum oblongifolium	Fall Aster	36" O.C.	#1	Per Details, Cont.
PERENNIAL GROUP					
AT	Asclepias tuberosa	Butterfly Milkweed	18" O.C.	#1	Per Details, Cont.
BP	Baptisia australis	Blue Wild Indigo	30" O.C.	#1	Per Details, Cont.
RH	Rudbeckia hirta	Black-eyed Susan	18" O.C.	#1	Per Details, Cont.
SS	Schizachyrium scoparium	Little Bluestem	24" O.C.	#1	Per Details, Cont.
SYMBOL					
SEED					
	Turf Seed - IDOT Class 2A	Drought Tolerant Fescue Blend			

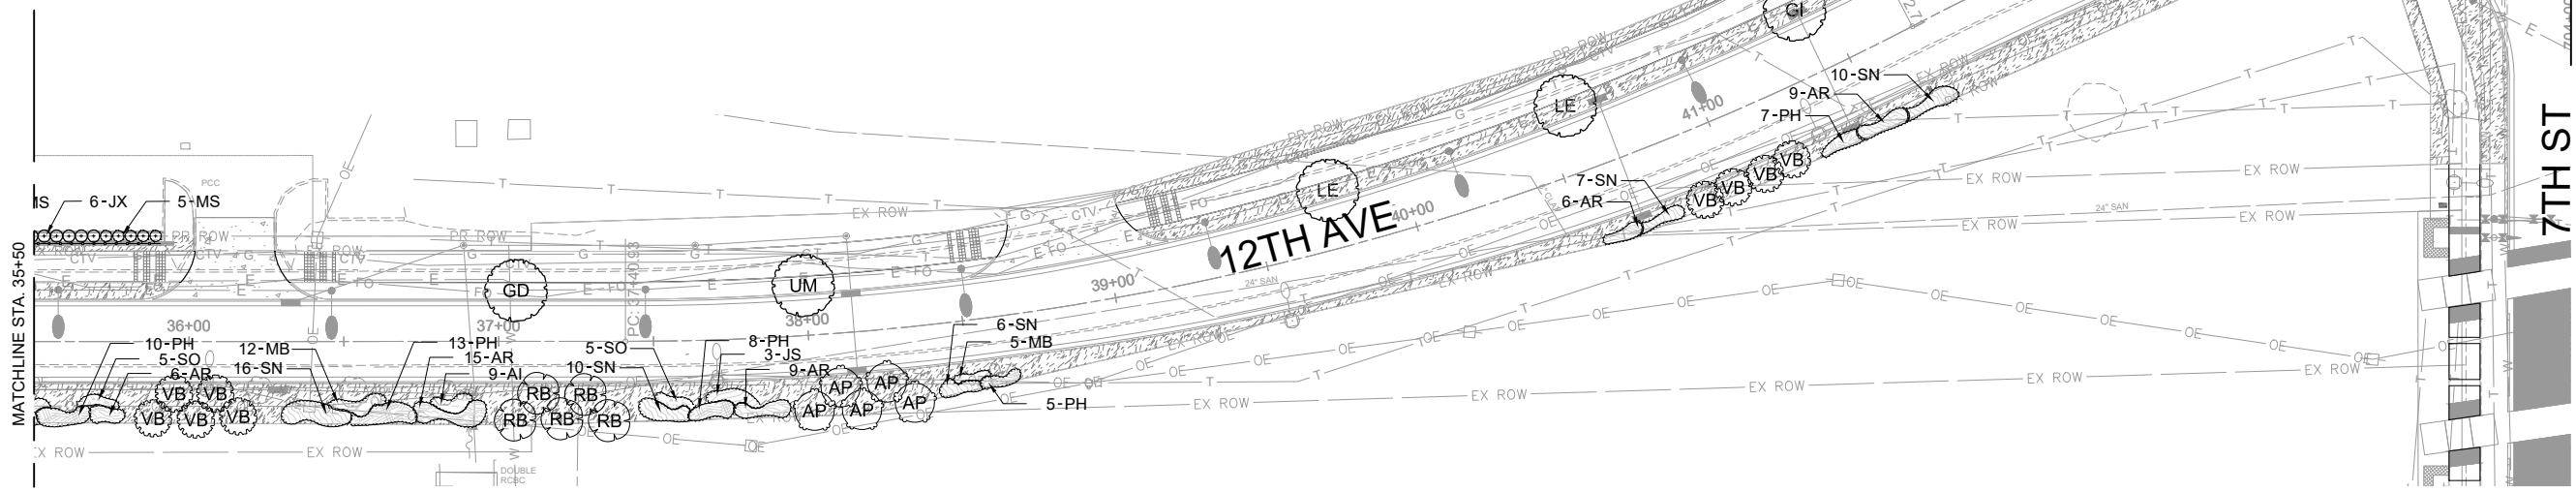

A PLANTING PLAN
SCALE: 1" = 30'

 


DESIGNED	SR	DATE	10/22/2025
DRAWN	AV, WB		
CHECKED	SR, TS		
PROJECT #	21497		

12TH AVENUE RECONSTRUCTION



LANDSCAPE PLAN
RUST BELT STREETSCAPING

SHEET
137 OF 214

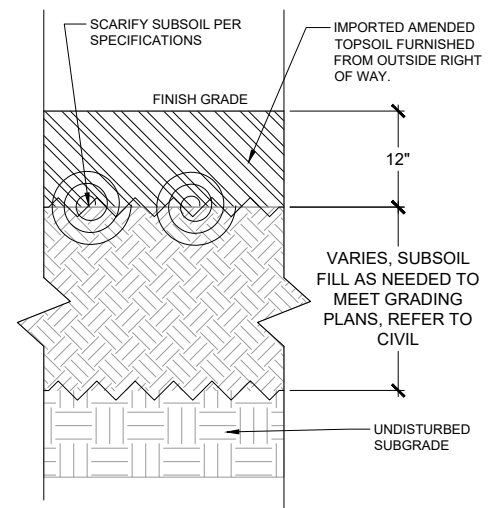


NOTE:
1. MPR = MATERIALS MODIFIED PROCTOR - ASTM D 1557 - MAXIMUM DRY DENSITY.
2. SEE SPECIFICATIONS FOR MORE INFORMATION.
3. SOIL PLACEMENT DETAILS ARE FOR GENERAL SOIL PREPARATION.

A TREE AREA SOIL
SCALE: 1"=1'-0"

NOTES:

1. SHRUB SPACING SHALL BE AS NOTED IN PLANTING SCHEDULE.
2. IF SHRUBS ARE B&B, ROPES AT TOP OF BALL SHALL BE CUT. REMOVE TOP 1/3 OF BURLAP. NON-BIODEGRADABLE MATERIAL SHALL BE TOTALLY REMOVED.

SPACING "D"	ROW "A"	NUMBER OF PLANTS/SQ. FT.
24"	20.8"	.250
30"	26.0"	.160
36"	30.0"	.110
4'	3.46'	.060

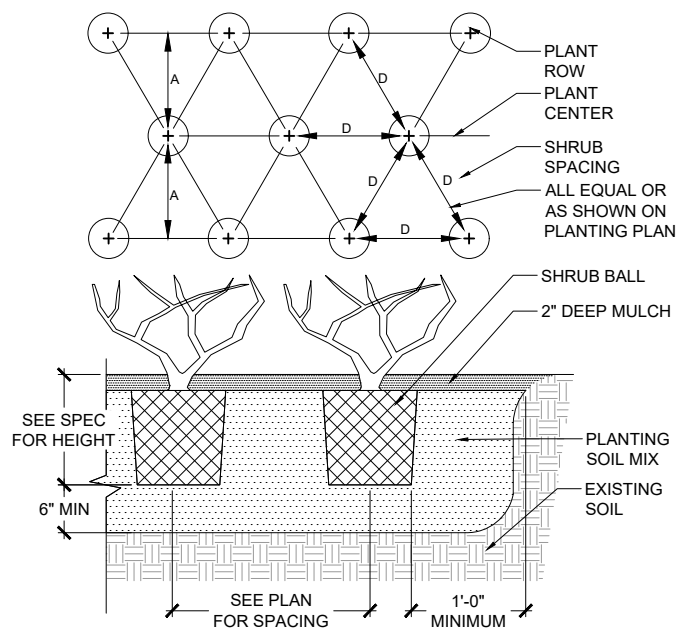


D SHRUB PLANTING DETAIL
SCALE: 1/2"=1'-0"



NOTES:

1. REMOVE SPENT FLOWERS PRIOR TO PLANTING.
2. LOOSEN ROOT MASS AT BOTTOM OF ROOT BALL.
3. TOP OF ROOT BALL STRIPPED OF 1/4" SURFACE GROWING MEDIA AND COVERED WITH 1/4" LANDSCAPE BED MIX PLUS SURFACE MULCH.
4. GROUNDCOVER SPACING SHALL BE AS NOTED IN PLANTING SCHEDULE.

SPACING "D"	ROW "A"	NUMBER OF PLANTS/SQ. FT.
18"	15.6"	.450
15"	13.0"	.640
12"	10.4"	1.00
10"	8.66"	1.44
8"	6.93"	2.25
6"	5.19"	4.00

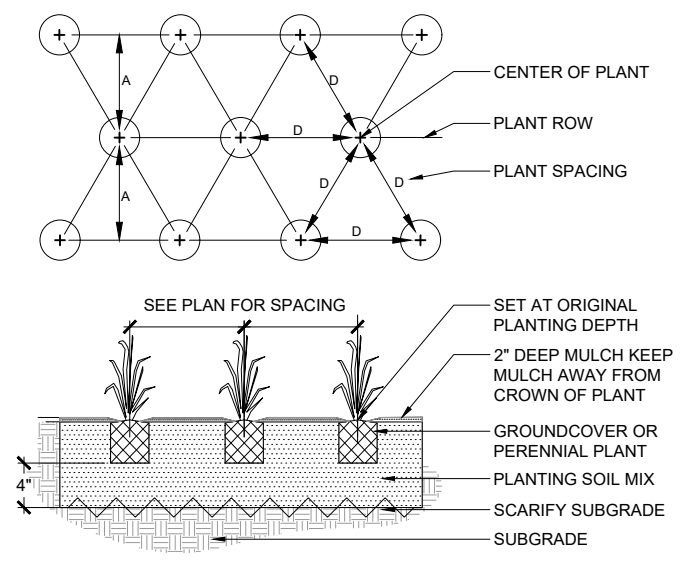

C PERENNIAL/GROUNDCOVER PLANTING DETAIL
SCALE: 1/2"=1'-0"

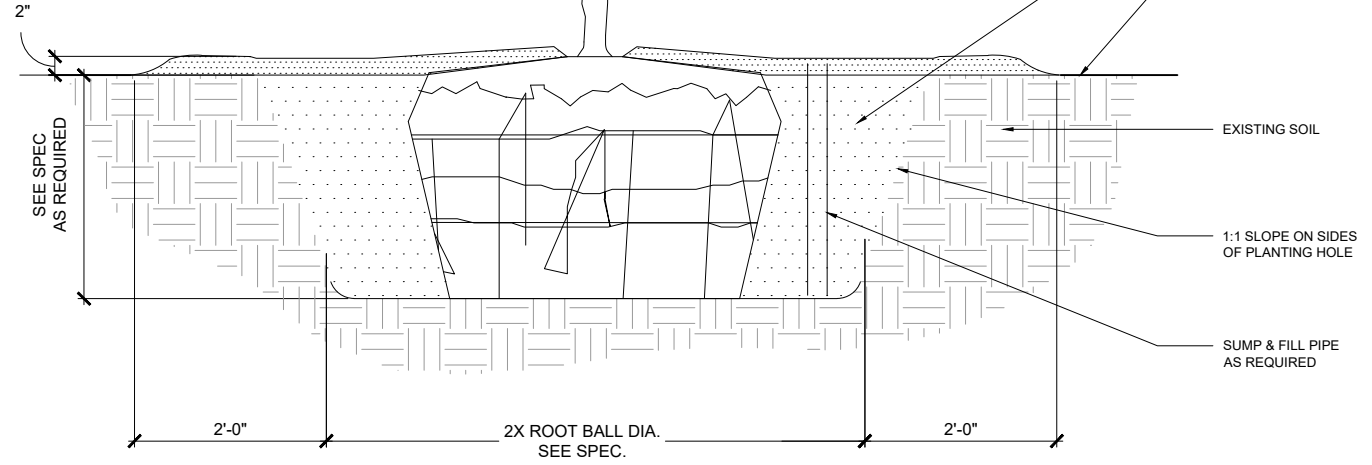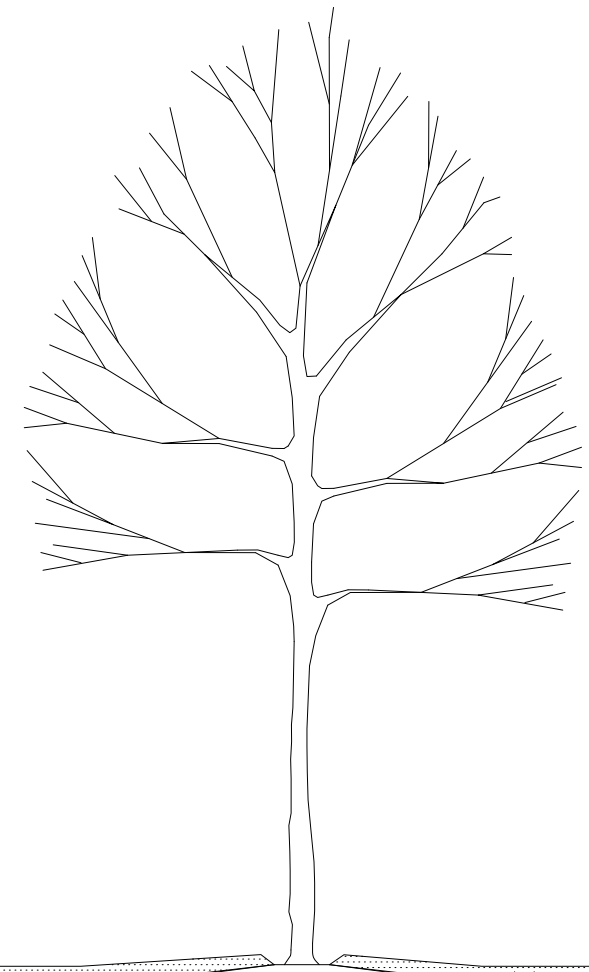

NOTES:

1. THIS DETAIL APPLIES TO ALL TREE TYPES, CANOPY, FLOWERING, AND EVERGREEN TREES.
2. DO NOT HEAVILY PRUNE THE TREE AT PLANTING. PRUNE ONLY CROSSOVER LIMBS, CO-DOMINANT LEADERS, AND BROKEN OR DEAD BRANCHES. SOME INTERIOR TWIGS AND LATERAL BRANCHES MAY BE PRUNED; HOWEVER, DO NOT REMOVE THE TERMINAL BUDS OF BRANCHES THAT EXTEND TO THE EDGE OF THE CROWN.
3. IF PLANT IS SHIPPED WITH A WIRE BASKET AROUND THE ROOT BALL, CUT THE WIRE BASKET IN FOUR PLACES AND FOLD DOWN 8 IN. INTO PLANTING HOLE.
4. WRAP TREE TRUNKS ONLY UPON THE APPROVAL OF THE LANDSCAPE ARCHITECT. SEE WRAPPING DETAIL.
5. SET TOP OF ROOT BALL FLUSH TO GRADE OR 1-2 IN. HIGHER IN SLOWLY DRAINING SOILS.
6. 2 IN. LAYER OF DOUBLE GROUND HARDWOOD MULCH. DO NOT PLACE MULCH IN CONTACT WITH TREE TRUNK. MULCH RING 6 FT. DIAMETER MINIMUM, 8 FT. DIAMETER PREFERRED.
7. STAKE TREES ONLY UPON THE APPROVAL OF THE LANDSCAPE ARCHITECT SEE STAKING DETAIL.
8. PLACE ROOT BALL ON UNEXCAVATED OR TAMPED SOIL.
9. TAMP SOIL AROUND ROOT BALL BASE FIRMLY WITH FOOT PRESSURE SO THAT ROOT BALL DOES NOT SHIFT.
10. EACH TREE MUST BE PLANTED SUCH THAT THE TRUNK FLARE IS VISIBLE AT THE TOP OF THE ROOT BALL. TREES WHERE THE TRUNK FLARE IS NOT VISIBLE SHALL BE REJECTED. DO NOT COVER THE TOP OF THE ROOT BALL WITH SOIL.
11. REMOVE ALL TWINE, ROPE AND WIRE, AND BURLAP FROM TOP HALF OF ROOT BALL.

B TREE PLANTING DETAIL
SCALE: 1"=1'-0"



DESIGNED	SR	DATE	10/22/2025
DRAWN	AV, WB		
CHECKED	SR, TS		
PROJECT #:	21497		


12TH AVENUE RECONSTRUCTION




LANDSCAPE PLAN
RUST BELT STREETSCAPING

SHEET
138 OF 214

- NOTES:**
1. SIZES AND DIMENSIONS SHOWN FOR DESIGN INTENT PURPOSES ONLY. CONTRACTOR TO SUBMIT SHOP & SEALED ENGINEERING DRAWINGS FOR REVIEW BY ENGINEER PRIOR TO COMMENCING WORK.
 2. TUBE FOR ALL RAILING MEMBERS TO BE 16 GAUGE (.065") SMOOTH-BORE SEAMLESS 316 STAINLESS STEEL UNLESS OTHERWISE NOTED.
 3. SEE JOB SPECIAL PROVISIONS FOR ADDITIONAL INFORMATION.

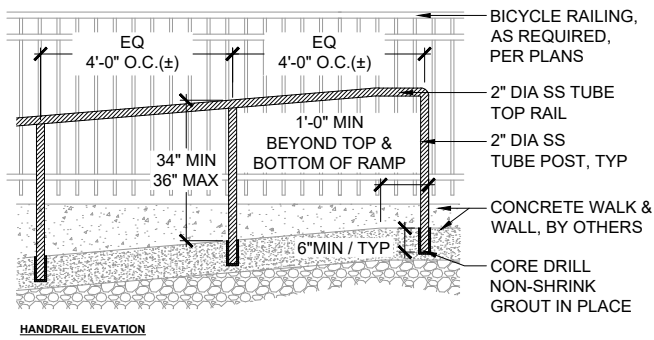


HANDRAIL ELEVATION

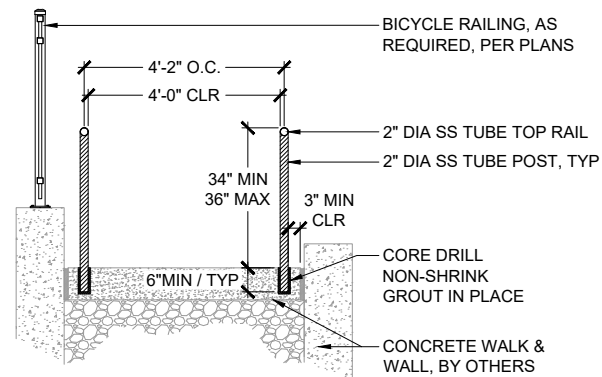

HANDRAIL SECTION


G RAMP HANDRAIL DETAIL
SCALE: 1/2" = 1'-0"

- NOTES:**
1. SIZES AND DIMENSIONS SHOWN FOR DESIGN INTENT PURPOSES ONLY. CONTRACTOR TO SUBMIT SHOP & SEALED ENGINEERING DRAWINGS FOR REVIEW BY LANDSCAPE ARCHITECT & STRUCTURAL ENGINEER PRIOR TO COMMENCING WORK.
 2. SEE JOB SPECIAL PROVISIONS FOR ADDITIONAL INFORMATION.

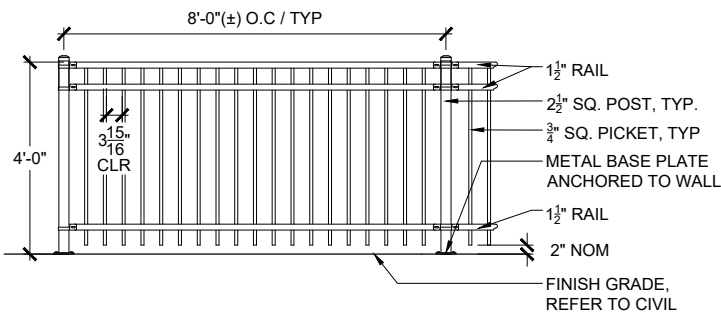


F BICYCLE RAILING (SPECIAL) - DETAIL
SCALE: NOT TO SCALE

- NOTES:**
1. SIZES AND DIMENSIONS SHOWN FOR DESIGN INTENT PURPOSES ONLY. CONTRACTOR TO SUBMIT SHOP & SEALED ENGINEERING DRAWINGS FOR REVIEW BY ENGINEER PRIOR TO COMMENCING WORK.
 2. TUBE FOR ALL RAILING MEMBERS TO BE 16 GAUGE (.065") SMOOTH-BORE SEAMLESS 316 STAINLESS STEEL UNLESS OTHERWISE NOTED.
 3. SEE JOB SPECIAL PROVISIONS FOR ADDITIONAL INFORMATION.

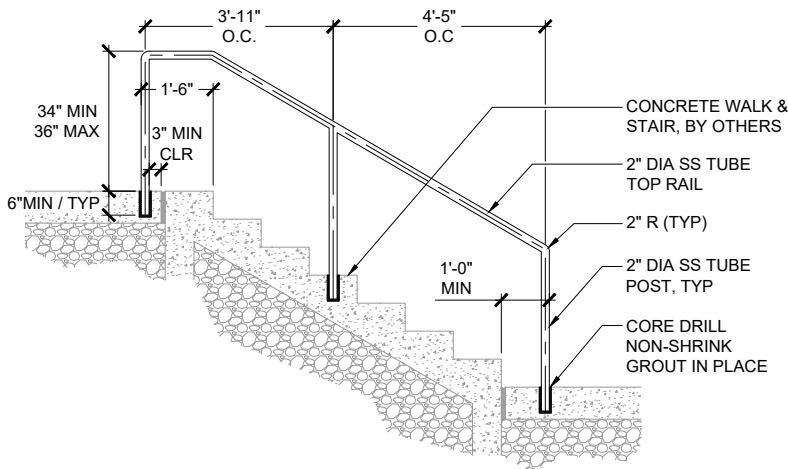


E STAIR HANDRAIL DETAIL
SCALE: 1/2" = 1'-0"

- NOTES:**
1. CONTRACTOR TO SUBMIT SHOP & SEALED ENGINEERING DRAWINGS FOR REVIEW BY LANDSCAPE ARCHITECT PRIOR TO COMMENCING WORK.
 2. ALL METAL COMPONENTS TO HAVE NATURAL WEATHERED RUST FINISH WITH BLACK OXIDE FASTENERS, UNLESS OTHERWISE NOTED.
 3. UNITS TO BE ANCHORED TO ADJACENT GRADE W/ APPROPRIATE ANCHORS AND HARDWARE.
 4. ALL WOOD MEMBERS TO BE VIRGIN OR RECLAIMED MONOLITHIC HARDWOOD TIMBERS WITH A LIGHT COLOR SIMILAR TO ACCOYA, UNLESS OTHERWISE NOTED.
 5. SEE JOB SPECIAL PROVISIONS FOR ADDITIONAL INFORMATION.

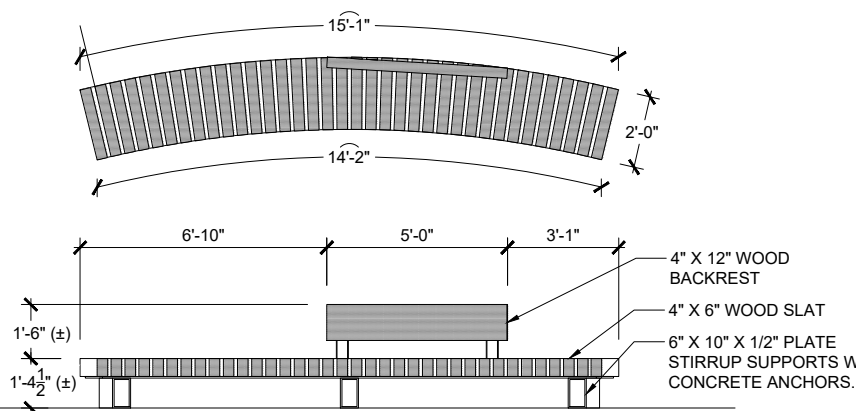


D PEDESTRIAN BENCH, FURNISH AND INSTALL - DETAILS
SCALE: 3/8" = 1'-0"

- NOTES:**
1. SEE PRECAST CONCRETE PAVER DETAIL ON THIS PAGE FOR ADDITIONAL INFORMATION.
 2. FULL DEPTH EXPANSION JOINTS SHALL BE PLACED EVERYWHERE CONCRETE SUBSTRUCTURE ABUTS AN ADJACENT SITE FEATURE (I.E. CURBS, WALLS, WALKS, ETC...)
 3. PLACE EXPANSION JOINTS IN CONCRETE SUBSTRUCTURE FIELD AT 24'-0" O.C. IN EACH DIRECTION, TYP.
 4. PLACE CONTROL JOINTS IN CONCRETE SUBSTRUCTURE FIELD AT 12'-0" O.C. IN EACH DIRECTION, TYP.
 5. SEE CIVIL SHEETS FOR ADDITIONAL INFORMATION ON CAST-IN-PLACE CONCRETE
 6. SEE JOB SPECIAL PROVISIONS FOR ADDITIONAL INFORMATION.

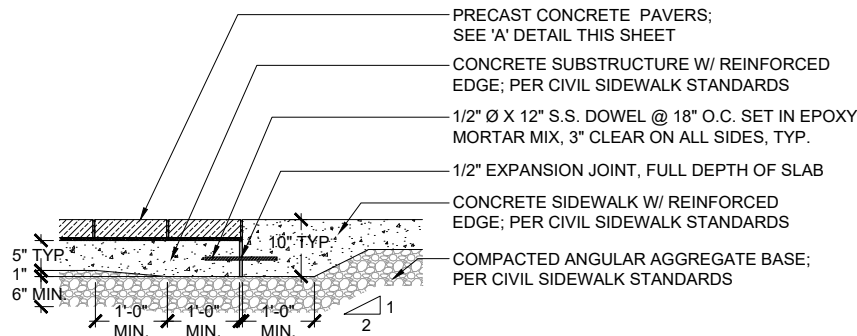


PAVER EDGE CONDITION @ SIDEWALK

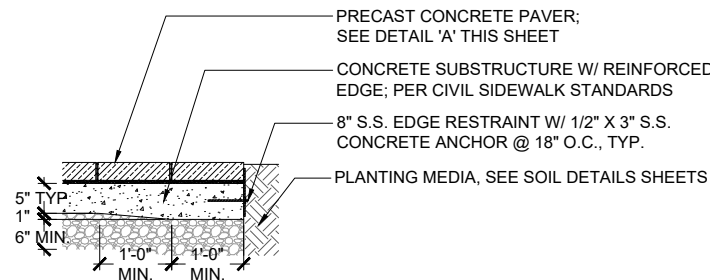


PAVER EDGE CONDITION @ PLANTING AREA

- NOTES:**
1. SEE JOB SPECIAL PROVISIONS FOR ADDITIONAL INFORMATION.

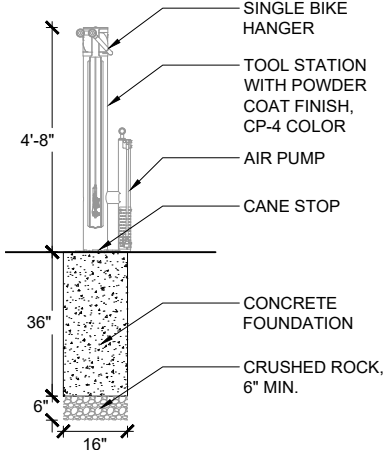


C BIKE REPAIR STATION
SCALE: 1/2" = 1'-0"

- NOTES:**
1. PAVERS SHALL BE UNIFORM PLANK STYLE PAVER (6"x24", 8"x24", 10"x30", OR 12"x48") PRE-CAST CONCRETE PAVER W/ LIGHT SANDBLASTED FINISH.
 2. PAVER COLOR TO BE 50% CHARCOAL GRAY & 50% MEDIUM GRAY IN AN RANDOM PATTERN, CONTRACTOR TO SUBMIT MFG. STANDARD COLORS FOR SELECTION BY THE LANDSCAPE ARCHITECT.
 3. FULL DEPTH EXPANSION JOINTS SHALL BE PLACED EVERYWHERE CONCRETE SUBSTRUCTURE ABUTS AN ADJACENT SITE FEATURE (I.E. CURBS, WALLS, WALKS, ETC...)
 4. PLACE EXPANSION JOINTS IN CONCRETE SUBSTRUCTURE FIELD AT 12'-0" O.C. IN EACH DIRECTION, TYP.
 5. PLACE CONTROL JOINTS IN CONCRETE SUBSTRUCTURE FIELD AT 12'-0" O.C. IN EACH DIRECTION, TYP.
 6. SEE CIVIL SHEETS FOR ADDITIONAL INFORMATION ON CAST-IN-PLACE CONCRETE.
 7. SEE JOB SPECIAL PROVISIONS FOR ADDITIONAL INFORMATION.

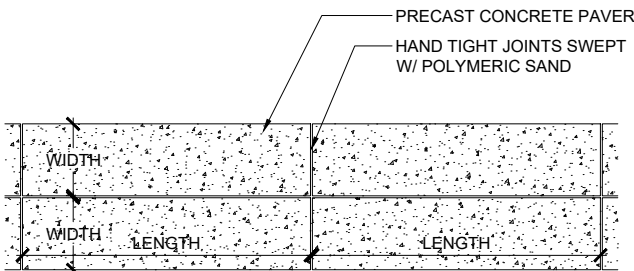


PAVEMENT PLAN DETAIL

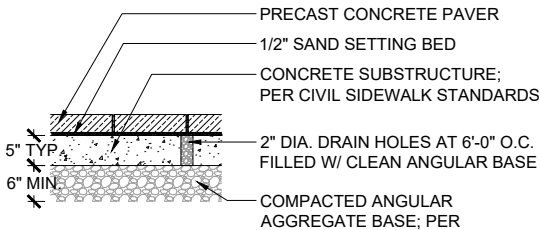


PAVEMENT SECTION DETAIL


A CONCRETE PAVERS, TYPE A - DETAIL
SCALE: 3/4" = 1'-0"

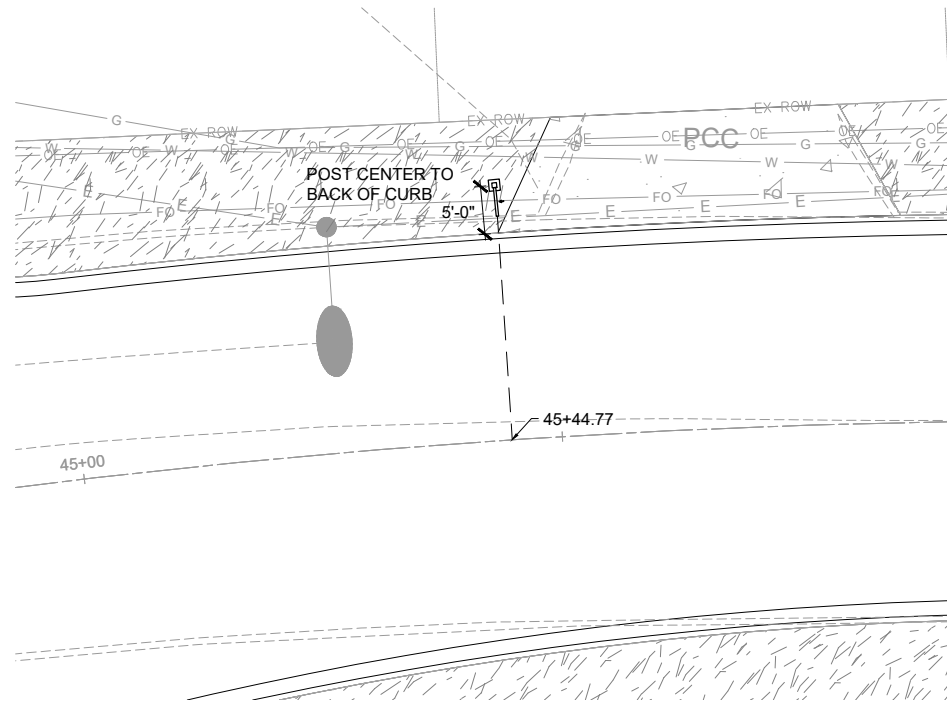


F WAYFINDING SIGN LAYOUT PLAN
SCALE: 1" = 10'

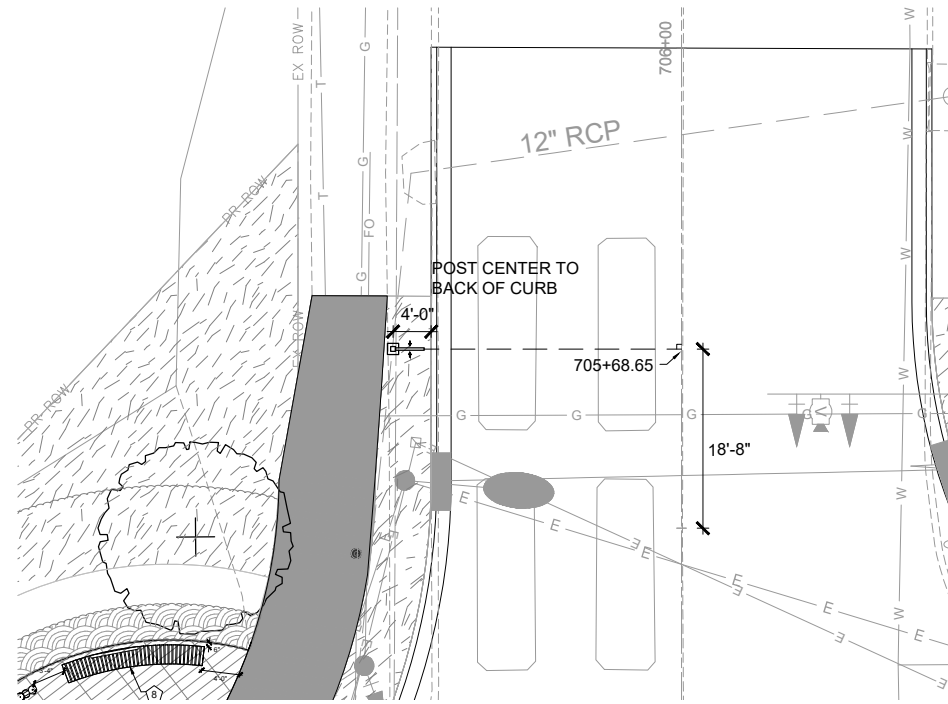


D WAYFINDING SIGN LAYOUT PLAN
SCALE: 1" = 10'

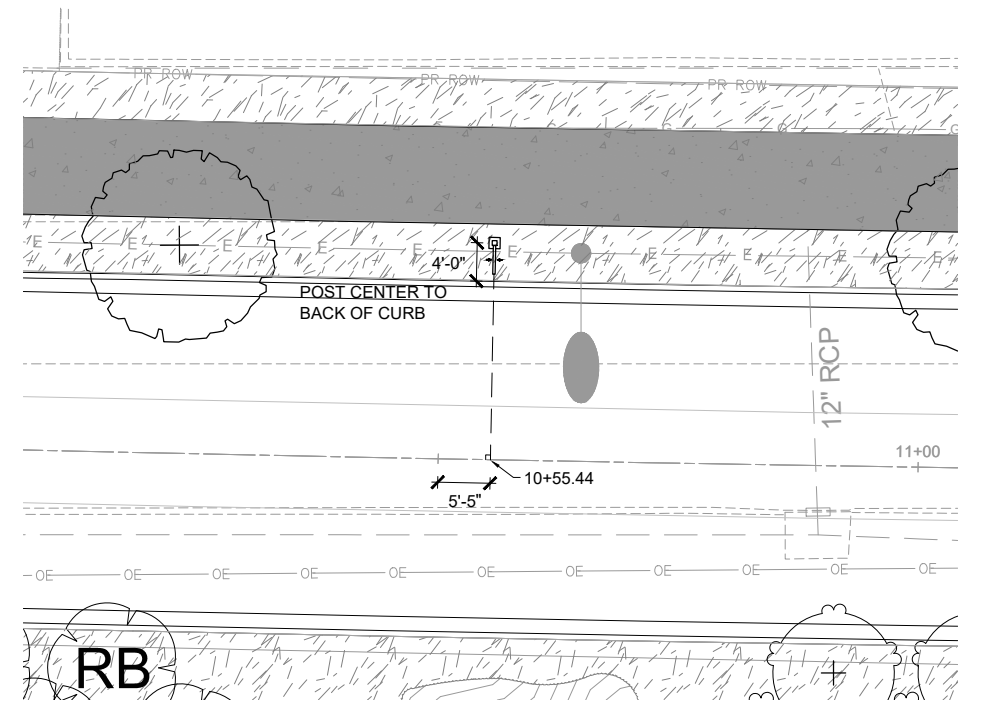


B WAYFINDING SIGN LAYOUT PLAN
SCALE: 1" = 10'

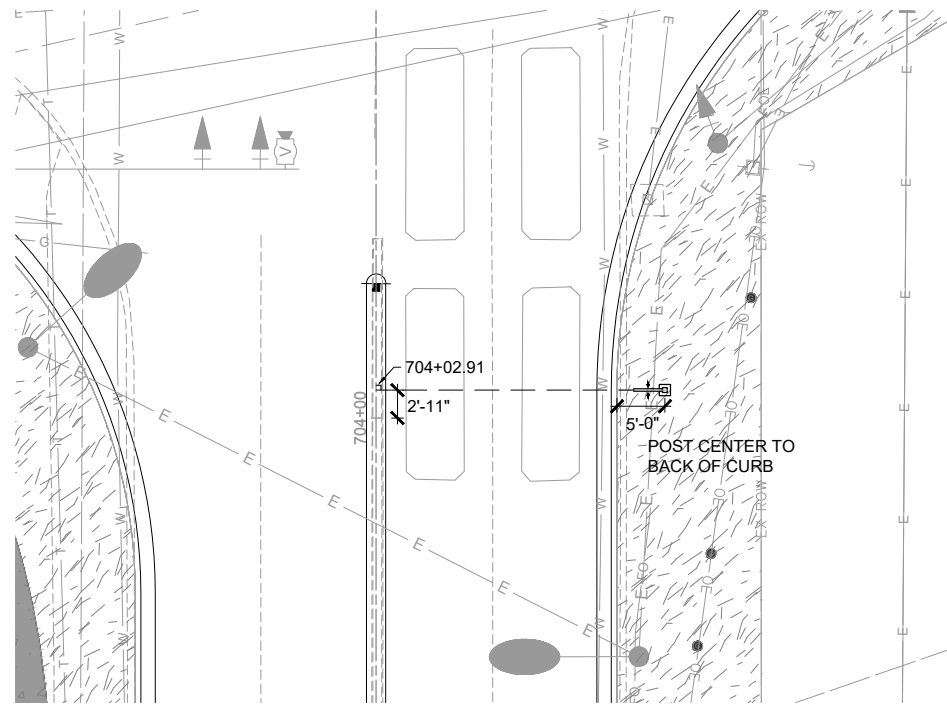

E WAYFINDING SIGN LAYOUT PLAN
SCALE: 1" = 10'

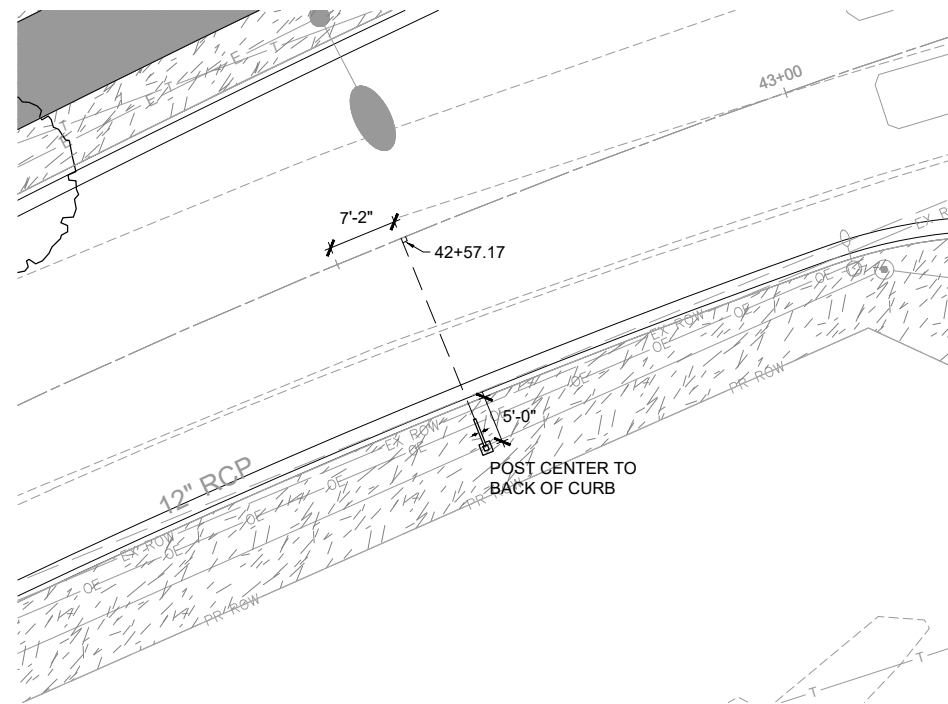

C WAYFINDING SIGN LAYOUT PLAN
SCALE: 1" = 10'

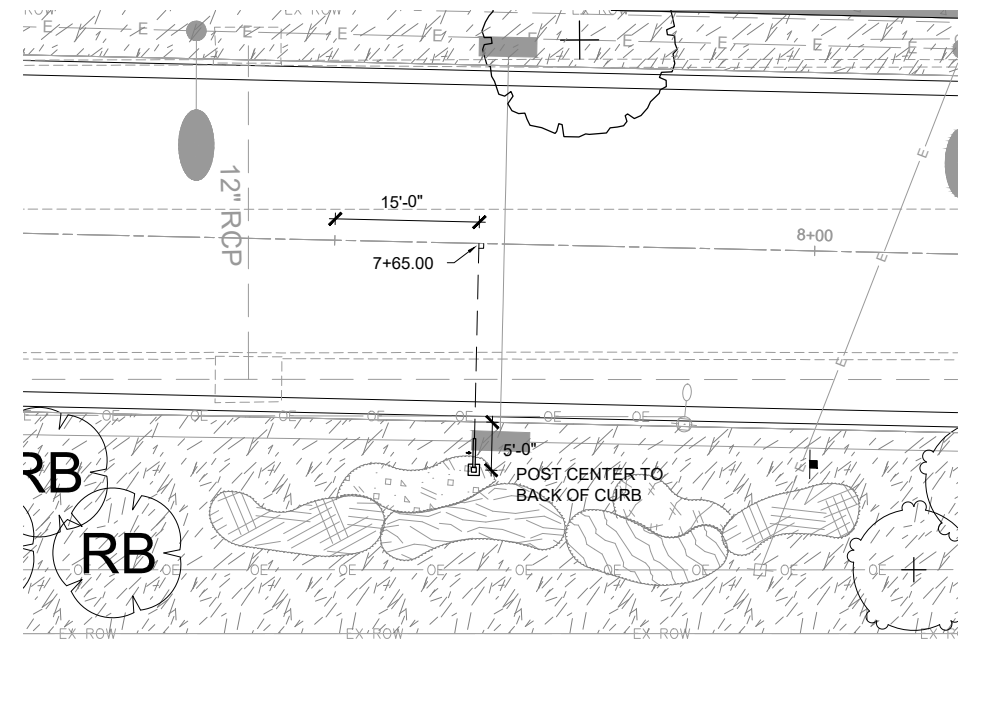

A WAYFINDING SIGN LAYOUT PLAN
SCALE: 1" = 10'

COLOR CP-1: WEATHERED STEEL HPC COATING
TIGER DRYLAC U.S.A. | 3945 SWENSON AVE. ST. CHARLES, IL 60174 | +1 800.243.8148
38/60499 - WEATHERED STEEL AMBRA

PRISMATIC POWDERS | 7050 6TH STREET | WHITE CITY, OR 97503 | +1 866.774.7628
UTS-5433 - WEATHERED RUST

PPG INDUSTRIES, INC | 5750 STATE ROUTE 251, PERU, IL 61354 | +1 815.223.190
PCNT24111P - URBAN RUST SPECKLE

COLOR CP-2: WEATHERED WOOD HPC COATING
DECORAL SYSTEM USA | 12477 NW 44TH STREET CORAL SPRINGS, FL 33065 | +1 954.755.6021
DS-0745S+2601/06 - GRAY COLOUR - TEAK EFFECT

SHERMAN WILLIAMS | 4011 AVENUE OF THE CITIES, MOLINE, IL, 61265 | + 1 309.764.5693
VNT2E0S01 - PE/P/HD FTX SUB WHITE (55182)

AKZO NOBEL COATINGS INC. | 150 COLUMBIA STREET | READING, PA 19601 | +1 866.267.6933
INTERPON D STF: WOOD EFFECT GREY V2, YZ312A - CLASSIC GREY

COLOR CP-3: BRIGHT / REFLECTIVE WHITE HPC COATING
TIGER DRYLAC U.S.A. | 3945 SWENSON AVE. ST. CHARLES, IL 60174 | +1 800.243.8148
138/10455 - BIANCO 3802

IFS COATINGS | 3601 N I35 GAINESVILLE, TX 76240 | +1 800.243.8148
SRSL82519 - APOLLO WHITE

SHERMAN WILLIAMS | 4011 AVENUE OF THE CITIES, MOLINE, IL, 61265 | + 1 309.764.5693
PWS8-C0029 - HIGH REFLECTANCE WHITE

COLOR CP-4: CHARCOAL HPC COATING
TIGER DRYLAC U.S.A. | 3945 SWENSON AVE. ST. CHARLES, IL 60174 | +1 800.243.8148
61/80079 - BLACK


IFS COATINGS | 3601 N I35 GAINESVILLE, TX 76240 | +1 800.243.8148
SRML90503 - TEXTURE BLACK CHROME

SHERMAN WILLIAMS | 4011 AVENUE OF THE CITIES, MOLINE, IL, 61265 | + 1 309.764.5693
PBT6-C0001 - RAVEN TEXTURE II

WAYFINDING NOTE:

THE BRANDING / WAYFINDING SIGNAGE WORK PROVIDED ON THIS SHEET IS FOR DESIGN INTENT ONLY. OUTLINES, SKETCHES, DRAWINGS, PICTURE REFERENCES, CRITERIA, MATERIAL SPECIFICATIONS, AND CONSTRUCTION NOTES ON THE SHEET ARE FOR THE EXPRESS PURPOSE OF LOCATION, GENERAL IDENTIFICATION, ADJACENCY, AND DESIGN INTENT. UNLESS OTHERWISE NOTED, THE ENGINEERED DESIGN, MEANS, METHODS, MANUFACTURE INSTALLATION, LOCAL CODE COMPLIANCE, AND WARRANTIES OF THE DESIGNED OBJECTS ARE TO BE PROVIDED BY THE CONTRACTOR; INCLUDING STRUCTURAL DESIGN DRAWINGS PRODUCED AND SEALED BY A QUALIFIED ENGINEER LICENSED TO PRACTICE IN THE JURISDICTION OF THE PROJECT.


COLOR PALETTE

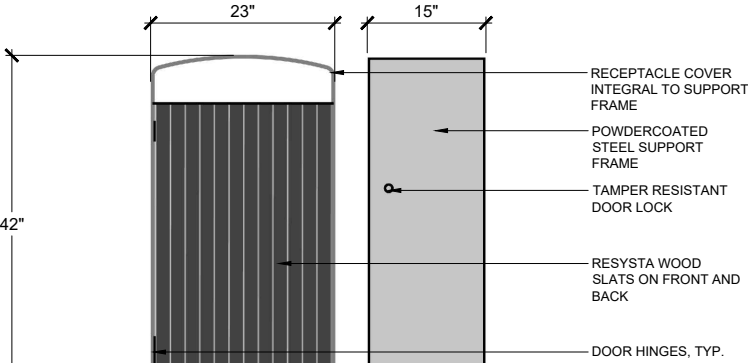

D TRASH RECEPTACLES - DESIGN INTENT IMAGE
SCALE: NTS

NOTES:


- SIZES AND DIMENSIONS SHOWN FOR DESIGN INTENT PURPOSES ONLY. CONTRACTOR TO SUBMIT SHOP & SEALED ENGINEERING DRAWINGS FOR REVIEW BY LANDSCAPE ARCHITECT & STRUCTURAL ENGINEER PRIOR TO COMMENCING WORK.
- CENTRAL POST & BASE PLATE TO HAVE MATCHING HIGH PERFORMANCE COATING (HPC) FINISH WITH BLACK OXIDE FASTENERS, UNLESS OTHERWISE NOTED.
- SEE JOB SPECIAL PROVISIONS FOR ADDITIONAL INFORMATION.

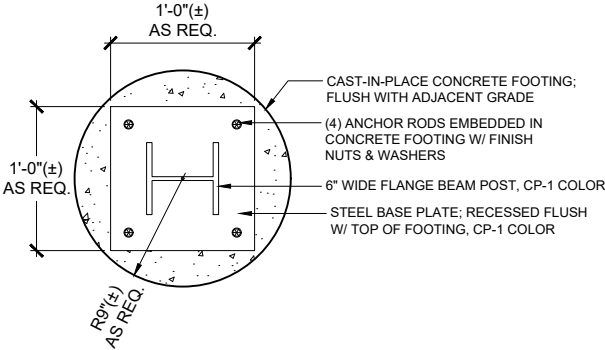

C WAYFINDING SIGN - FOOTING PLAN DETAIL
SCALE: 1'-1/2"=1'-0"

NOTES:


- SIZES AND DIMENSIONS SHOWN FOR DESIGN INTENT PURPOSES ONLY. CONTRACTOR TO SUBMIT SHOP & SEALED ENGINEERING DRAWINGS FOR REVIEW BY LANDSCAPE ARCHITECT & STRUCTURAL ENGINEER PRIOR TO COMMENCING WORK.
- CENTRAL POST & BASE PLATE TO HAVE MATCHING HIGH PERFORMANCE COATING (HPC) FINISH WITH BLACK OXIDE FASTENERS, UNLESS OTHERWISE NOTED.
- ALL VINYL LETTERS, NUMBERS, AND DIRECTIONAL MARKINGS TO BE MATCHING REFLECTIVE CAST VINYL GRAPHIC FILM, UNLESS OTHERWISE NOTED.
- ALL EXTRUDED LETTERS TO HAVE A MATCHING HIGH PERFORMANCE COATING (HPC) FINISH WITH BLACK OXIDE FASTENERS, UNLESS OTHERWISE NOTED.
- SEE JOB SPECIAL PROVISIONS FOR ADDITIONAL INFORMATION.
- FINAL MESSAGE LAYOUT AND SIGN PANEL CONFIGURATION TO BE DETERMINED. CONTRACTOR TO COORDINATE WITH OWNER TO DETERMINE REQUIREMENTS FOR PANEL AND MESSAGE INFORMATION REQUIRED AT EACH SIGN LOCATION.

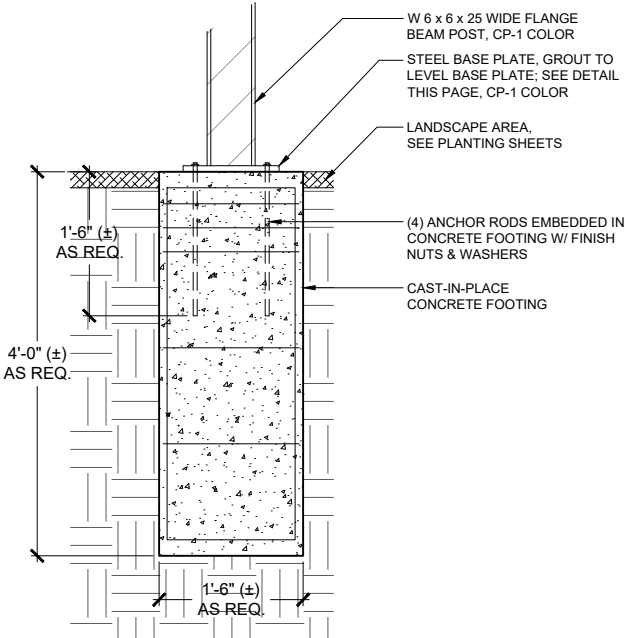

B WAYFINDING SIGN - FOOTING DETAIL
SCALE: 1"=1'-0"

NOTES:

- SIZES AND DIMENSIONS SHOWN FOR DESIGN INTENT PURPOSES ONLY. CONTRACTOR TO SUBMIT SHOP & SEALED ENGINEERING DRAWINGS FOR REVIEW BY LANDSCAPE ARCHITECT & STRUCTURAL ENGINEER PRIOR TO COMMENCING WORK.
- CENTRAL POST & BASE PLATE TO HAVE MATCHING HIGH PERFORMANCE COATING (HPC) FINISH WITH BLACK OXIDE FASTENERS.
- ALL VINYL LETTERS, NUMBERS, AND DIRECTIONAL MARKINGS TO HAVE REFLECTIVE CAST VINYL GRAPHIC FILM.
- ALL EXTRUDED LETTERS TO HAVE MATCHING HIGH PERFORMANCE COATING (HPC) FINISH WITH BLACK OXIDE FASTENERS.
- ALL SIGN SUPPORT MEMBERS TO HAVE MATCHING HIGH PERFORMANCE COATING (HPC) FINISH WITH BLACK OXIDE FASTENERS.
- SEE JOB SPECIAL PROVISIONS FOR ADDITIONAL INFORMATION.
- FINAL MESSAGE LAYOUT AND SIGN PANEL CONFIGURATION TO BE DETERMINED. CONTRACTOR TO COORDINATE WITH OWNER TO DETERMINE REQUIREMENTS FOR PANEL AND MESSAGE INFORMATION REQUIRED AT EACH SIGN LOCATION.

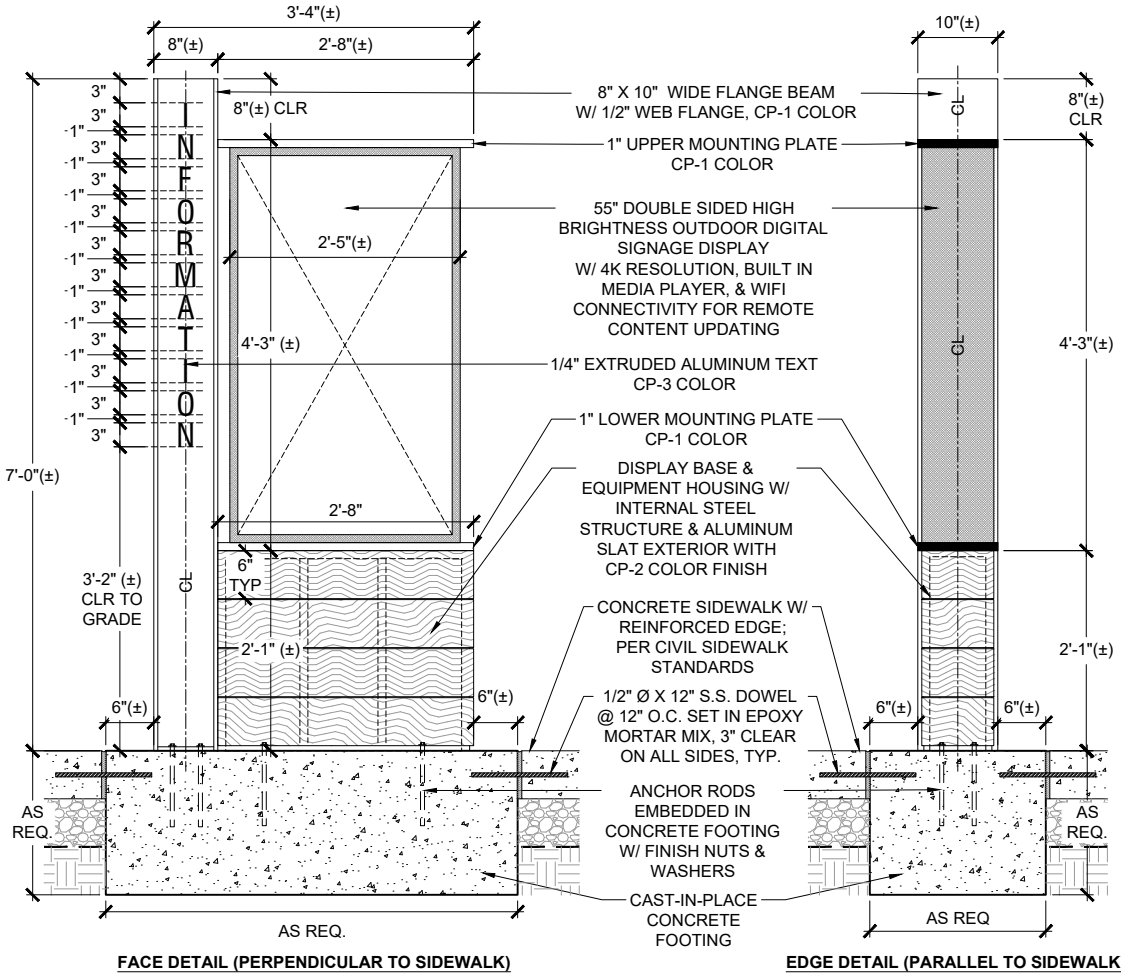

FACE DETAIL (PERPENDICULAR TO SIDEWALK)

EDGE DETAIL (PARALLEL TO SIDEWALK)

A INFORMATION KIOSK COMPLETE - DETAIL
SCALE: 1"=1'-0"

COLOR CP-1: WEATHERED STEEL HPC COATING
TIGER DRYLAC U.S.A. | 3945 SWENSON AVE. ST. CHARLES, IL 60174 | +1 800.243.8148
38/60499 - WEATHERED STEEL AMBRA

PRISMATIC POWDERS | 7050 6TH STREET | WHITE CITY, OR 97503 | +1 866.774.7628
UTS-5433 - WEATHERED RUST

PPG INDUSTRIES, INC | 5750 STATE ROUTE 251, PERU, IL 61354 | +1 815.223.190
PCNT24111P - URBAN RUST SPECKLE

COLOR CP-2: WEATHERED WOOD HPC COATING
 DECORAL SYSTEM USA | 12477 NW 44TH STREET CORAL SPRINGS, FL 33065 | +1 954.755.6021
 DS-0745S+2601/06 - GRAY COLOUR - TEAK EFFECT

SHERMAN WILLIAMS | 4011 AVENUE OF THE CITIES, MOLINE, IL, 61265 | + 1 309.764.5693
VNT2E0S01 - PE/P/HD FTX SUB WHITE (55182)

AKZO NOBEL COATINGS INC. | 150 COLUMBIA STREET | READING, PA 19601 | +1 866.267.6933
INTERPON D STF: WOOD EFFECT GREY V2, YZ312A - CLASSIC GREY

COLOR CP-3: BRIGHT / REFLECTIVE WHITE HPC COATING
TIGER DRYLAC U.S.A. | 3945 SWENSON AVE. ST. CHARLES, IL 60174 | +1 800.243.8148
138/10455 - BIANCO 3802

IFS COATINGS | 3601 N I35 GAINESVILLE, TX 76240 | +1 800.243.8148
SRSL82519 - APOLLO WHITE

SHERMAN WILLIAMS | 4011 AVENUE OF THE CITIES, MOLINE, IL, 61265 | + 1 309.764.5693
PWS8-C0029 - HIGH REFLECTANCE WHITE

COLOR CP-4: CHARCOAL HPC COATING
TIGER DRYLAC U.S.A. | 3945 SWENSON AVE. ST. CHARLES, IL 60174 | +1 800.243.8148
61/80079 - BLACK

IFS COATINGS | 3601 N I35 GAINESVILLE, TX 76240 | +1 800.243.8148
SRML90503 - TEXTURE BLACK CHROME


SHERMAN WILLIAMS | 4011 AVENUE OF THE CITIES, MOLINE, IL, 61265 | + 1 309.764.5693
PBT6-C0001 - RAVEN TEXTURE II

WAYFINDING NOTE:
THE BRANDING / WAYFINDING SIGNAGE WORK PROVIDED ON THIS SHEET IS FOR DESIGN INTENT ONLY. OUTLINES, SKETCHES, DRAWINGS, PICTURE REFERENCES, CRITERIA, MATERIAL SPECIFICATIONS, AND CONSTRUCTION NOTES ON THE SHEET ARE FOR THE EXPRESS PURPOSE OF LOCATION, GENERAL IDENTIFICATION, ADJACENCY, AND DESIGN INTENT. UNLESS OTHERWISE NOTED, THE ENGINEERED DESIGN, MEANS, METHODS, MANUFACTURE INSTALLATION, LOCAL CODE COMPLIANCE, AND WARRANTIES OF THE DESIGNED OBJECTS ARE TO BE PROVIDED BY THE CONTRACTOR; INCLUDING STRUCTURAL DESIGN DRAWINGS PRODUCED AND SEALED BY A QUALIFIED ENGINEER LICENSED TO PRACTICE IN THE JURISDICTION OF THE PROJECT.

COLOR PALETTE


NOTES:

1. SIZES AND DIMENSIONS SHOWN FOR DESIGN INTENT PURPOSES ONLY. CONTRACTOR TO SUBMIT SHOP & SEALED ENGINEERING DRAWINGS FOR REVIEW BY LANDSCAPE ARCHITECT & STRUCTURAL ENGINEER PRIOR TO COMMENCING WORK.
2. CENTRAL POST & BASE PLATE TO HAVE MATCHING HIGH PERFORMANCE COATING (HPC) FINISH WITH BLACK OXIDE FASTENERS, UNLESS OTHERWISE NOTED.
3. ALL VINYL LETTERS, NUMBERS, AND DIRECTIONAL MARKINGS TO BE MATCHING REFLECTIVE CAST VINYL GRAPHIC FILM, UNLESS OTHERWISE NOTED.
4. ALL EXTRUDED LETTERS TO HAVE A MATCHING HIGH PERFORMANCE COATING (HPC) FINISH WITH BLACK OXIDE FASTENERS, UNLESS OTHERWISE NOTED.
5. SEE JOB SPECIAL PROVISIONS FOR ADDITIONAL INFORMATION.
6. FINAL MESSAGE LAYOUT AND SIGN PANEL CONFIGURATION TO BE DETERMINED. CONTRACTOR TO COORDINATE WITH OWNER TO DETERMINE REQUIREMENTS FOR PANEL AND MESSAGE INFORMATION REQUIRED AT EACH SIGN LOCATION.

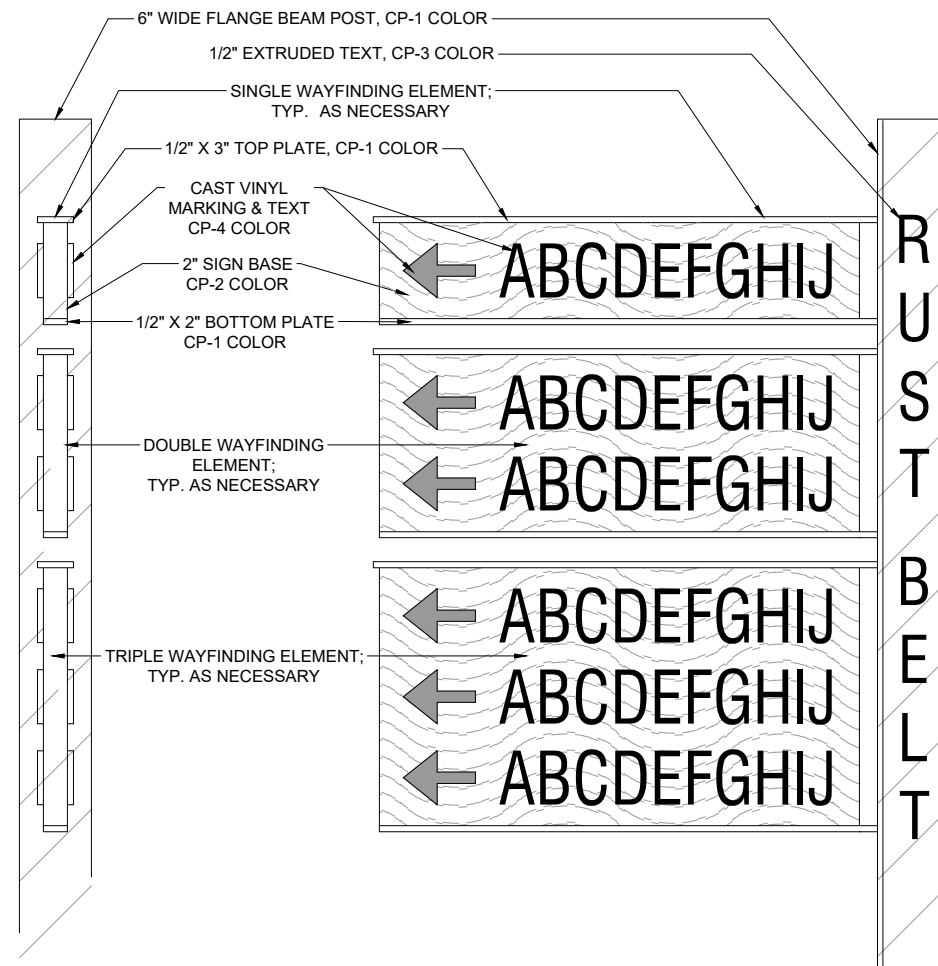

WAYFINDING SIDE DETAIL


WAYFINDING FRONT FACE DETAIL

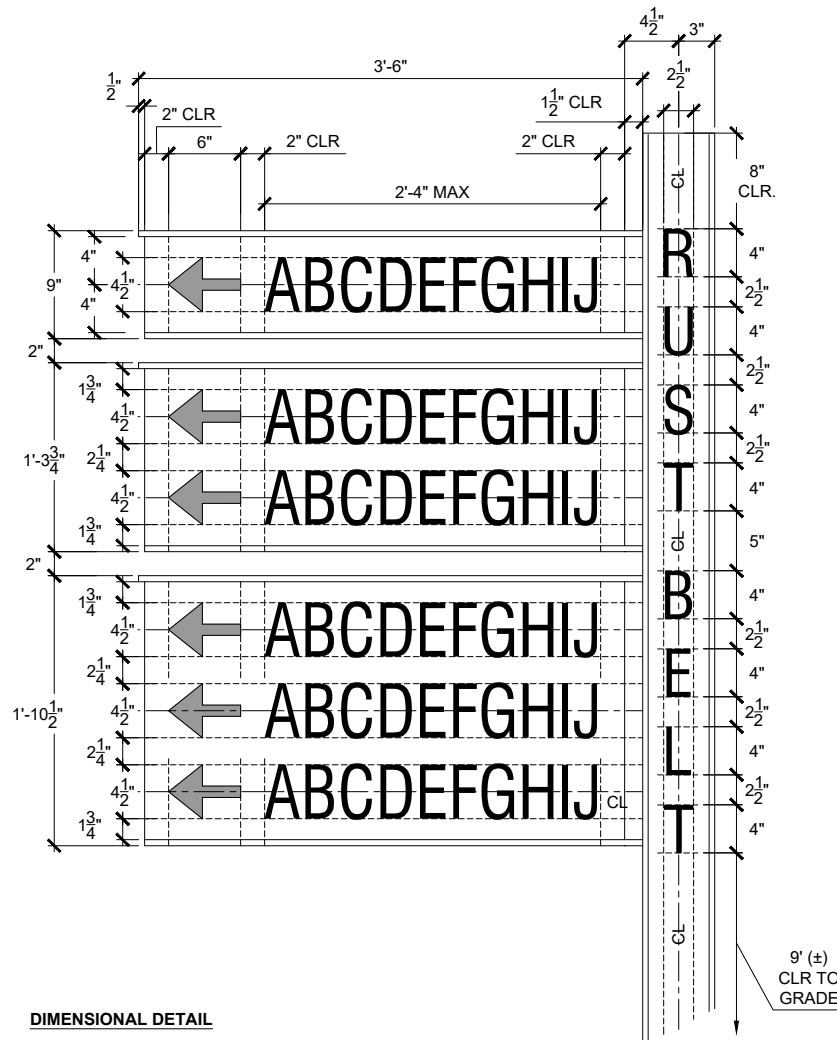

DIMENSIONAL DETAIL

- NOTES:**

1. SIZES AND DIMENSIONS SHOWN FOR DESIGN INTENT PURPOSES ONLY. CONTRACTOR TO SUBMIT SHOP & SEALED ENGINEERING DRAWINGS FOR REVIEW BY LANDSCAPE ARCHITECT & STRUCTURAL ENGINEER PRIOR TO COMMENCING WORK.
2. CENTRAL POST & BASE PLATE TO HAVE MATCHING HIGH PERFORMANCE COATING (HPC) FINISH WITH BLACK OXIDE FASTENERS, UNLESS OTHERWISE NOTED. (COLOR CP-1)
3. ALL VINYL LETTERS, NUMBERS, AND DIRECTIONAL MARKINGS TO BE MATCHING REFLECTIVE CAST VINYL GRAPHIC FILM, UNLESS OTHERWISE NOTED.
4. ALL EXTRUDED LETTERS TO HAVE A MATCHING HIGH PERFORMANCE COATING (HPC) FINISH WITH BLACK OXIDE FASTENERS, UNLESS OTHERWISE NOTED.
5. SEE JOB SPECIAL PROVISIONS FOR ADDITIONAL INFORMATION.
6. FINAL MESSAGE LAYOUT AND SIGN PANEL CONFIGURATION TO BE DETERMINED. CONTRACTOR TO COORDINATE WITH OWNER TO DETERMINE REQUIREMENTS FOR PANEL AND MESSAGE INFORMATION REQUIRED AT EACH SIGN LOCATION.

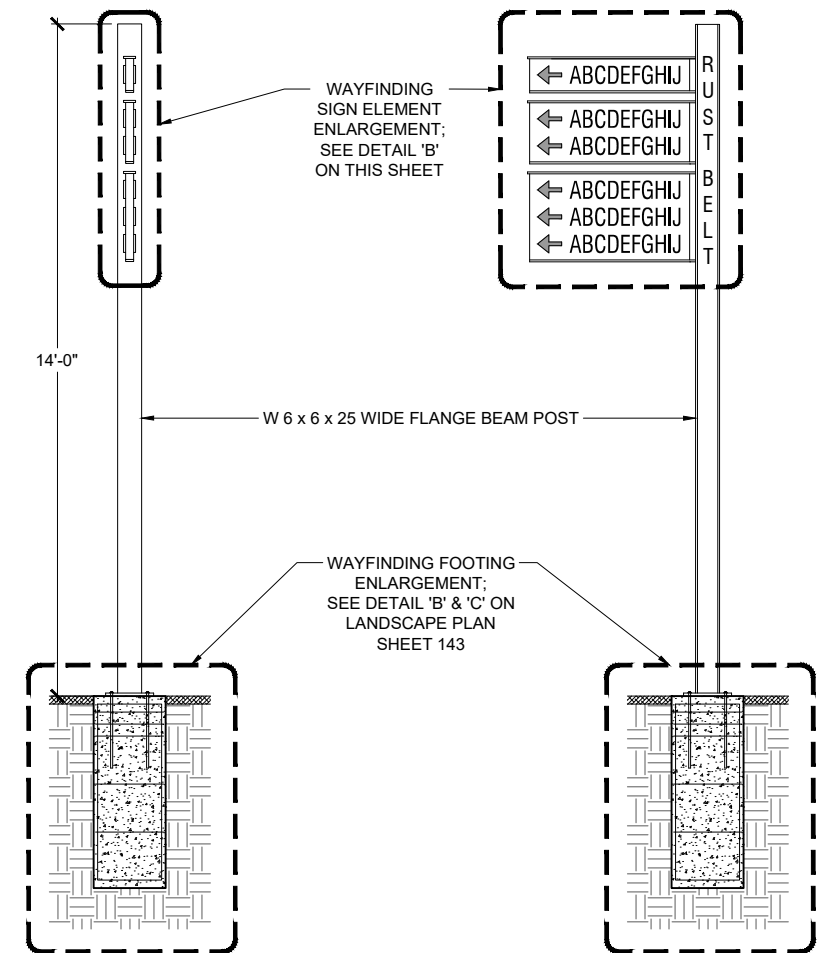

WAYFINDING PROFILE ELEVATION (SIDE)

WAYFINDING STREET ELEVATION (FRONT)

B WAYFINDING SIGN - SIGN ENLARGEMENT
SCALE: 1'-1/2"=1'-0"



DESIGNED	SR	DATE	10/22/2025
DRAWN	AV, WB		
CHECKED	SR, TS		
PROJECT #:	21497		

12TH AVENUE RECONSTRUCTION

LANDSCAPE PLAN
RUST BELT STREETSCAPING

SHEET
144 OF 214

TRAFFIC SIGNAL PLAN LEGEND

GENERAL TRAFFIC SIGNAL NOTES

1. EXISTING SURFACE DISTURBED DURING EXCAVATION FOR FOUNDATIONS AND PUSH PITS SHALL BE RESTORED TO THE LIMITS AND CONDITION SPECIFIED BY THE ENGINEER OR AS SHOWN ON THE PLANS. UNLESS NOTED OTHERWISE ON THE PLANS THE REMOVAL AND RESTORATION SHALL BE INCLUDED IN THE CONTRACT.
2. CABLE QUANTITIES ARE MEASURED IN PLAN VIEW.
3. THE LOCATION OF THE DETECTOR LOOPS AND TRAFFIC SIGNAL FOUNDATIONS, AS SHOWN ON THE PLANS, MAY BE ADJUSTED TO FIT FIELD CONDITIONS AS DIRECTED BY THE ENGINEER OF TRAFFIC OPERATIONS.
4. THE TRAFFIC OPERATIONS ENGINEER SHALL BE NOTIFIED PRIOR TO CONSTRUCTION OF MAST ARM AND CONTROLLER FOUNDATIONS, HANDHOLES, GULFBOX JUNCTIONS, AND TEMPORARY SIGNALS AND SHALL APPROVE THE LOCATIONS OF EACH AND MAY ADJUST THEM TO FIT FIELD CONDITIONS.

TRAFFIC SIGNAL SUMMARY OF QUANTITIES

CODE NO.	DESCRIPTION	UNIT	QUANTITY 12TH&3RD	QUANTITY 12TH&7TH	QUANTITY TOTAL
81028350	UNDERGROUND CONDUIT, PVC, 2" DIA.	FOOT	82	55	137
81028360	UNDERGROUND CONDUIT, PVC, 2 ½" DIA.	FOOT	111	105	216
81028370	UNDERGROUND CONDUIT, PVC, 3" DIA.	FOOT	72	33	105
81028390	UNDERGROUND CONDUIT, PVC, 4" DIA.	FOOT	272	328	600
81400100	HANDHOLE	EACH	6	4	10
81400300	DOUBLE HANDHOLE	EACH	1	1	2
81702120	ELECTRIC CABLE IN CONDUIT, 600V (XLP-TYPE USE) 1/C NO. 8	FOOT	711	0	711
82110004	LUMINAIRE, LED, ROADWAY, OUTPUT DESIGNATION D	EACH	4	0	4
85700310	RAILROAD, FULL-ACTUATED CONTROLLER AND TYPE V CABINET	EACH	1	1	2
86200200	UNINTERRUPTABLE POWER SUPPLY, STANDARD	EACH	1	1	2
87301215	ELECTRIC CABLE IN CONDUIT, SIGNAL NO. 14 2C	FOOT	1044	445	1489
87301225	ELECTRIC CABLE IN CONDUIT, SIGNAL NO. 14 3C	FOOT	1263	917	2179
87301245	ELECTRIC CABLE IN CONDUIT, SIGNAL NO. 14 5C	FOOT	1604	799	2403
87301255	ELECTRIC CABLE IN CONDUIT, SIGNAL NO. 14 7C	FOOT	1642	1550	3192
87301750	ELECTRIC CABLE IN CONDUIT, RAILROAD, NO. 14 3C	FOOT	253	329	582
87301805	ELECTRIC CABLE IN CONDUIT, SERVICE, NO. 6 2 C	FOOT	65	37	102
87502460	TRAFFIC SIGNAL POST, GALVANIZED STEEL 12 FT.	EACH	1	0	1
87502500	TRAFFIC SIGNAL POST, GALVANIZED STEEL 16 FT.	EACH	3	3	6
87700160	STEEL MAST ARM ASSEMBLY AND POLE, 24 FT.	EACH	0	1	1
87700200	STEEL MAST ARM ASSEMBLY AND POLE, 32 FT.	EACH	1	0	1
87700220	STEEL MAST ARM ASSEMBLY AND POLE, 36 FT.	EACH	0	1	1
87700250	STEEL MAST ARM ASSEMBLY AND POLE, 42 FT.	EACH	0	1	1
87700310	STEEL MAST ARM ASSEMBLY AND POLE, 54 FT.	EACH	0	1	1
87702920	STEEL COMBINATION MAST ARM ASSEMBLY AND POLE 38 FT. *	EACH	1	0	1
87702940	STEEL COMBINATION MAST ARM ASSEMBLY AND POLE 42 FT. *	EACH	1	0	1
87702980	STEEL COMBINATION MAST ARM ASSEMBLY AND POLE 50 FT. *	EACH	1	0	1
87702990	STEEL COMBINATION MAST ARM ASSEMBLY AND POLE 54 FT. *	EACH	1	0	1
87800100	CONCRETE FOUNDATION, TYPE A	FOOT	28	16	44
87800150	CONCRETE FOUNDATION, TYPE C	FOOT	4	4	8
87800400	CONCRETE FOUNDATION, TYPE E 30-INCH DIAMETER	FOOT	0	10	10
87800415	CONCRETE FOUNDATION, TYPE E 36-INCH DIAMETER	FOOT	65	39	104
88030020	SIGNAL HEAD, LED, 1-FACE, 3-SECTION, MAST-ARM MOUNTED	EACH	7	4	11
88030050	SIGNAL HEAD, LED, 1-FACE, 3-SECTION, BRACKET MOUNTED	EACH	2	0	2
88030070	SIGNAL HEAD, LED, 1-FACE, 4-SECTION, BRACKET MOUNTED	EACH	3	0	3
88030080	SIGNAL HEAD, LED, 1-FACE, 4-SECTION, MAST ARM MOUNTED	EACH	3	0	3
88030100	SIGNAL HEAD, LED, 1-FACE, 5-SECTION, BRACKET MOUNTED	EACH	2	4	6
88030110	SIGNAL HEAD, LED, 1-FACE, 5-SECTION, MAST-ARM MOUNTED	EACH	2	4	6
88200100	TRAFFIC SIGNAL BACKPLATE	EACH	19	12	31
89000100	TEMPORARY TRAFFIC SIGNAL INSTALLATION	EACH	1	1	2
89100400	ILLUMINATED SIGN, LED	EACH	2	2	4
89502375	REMOVE EXISTING TRAFFIC SIGNAL EQUIPMENT	EACH	1	1	2
89502380	REMOVE EXISTING HANDHOLE	EACH	7	6	13
89502382	REMOVE EXISTING DOUBLE HANDHOLE	EACH	1	1	2
89502385	REMOVE EXISTING CONCRETE FOUNDATION	EACH	7	5	12
X1400214	SPARE RAILROAD, FULL ACTUATED CONTROLLER, SPECIAL	EACH	1	1	2
X8100105	CONDUIT SPLICE	EACH	4	0	4
X8250091	COMBINATION LIGHTING CONTROLLER	EACH	1	0	1
X8760200	ACCESSIBLE PEDESTRIAN SIGNALS	EACH	6	2	8
X8760201	PEDESTRIAN PUSH-BUTTON POST	EACH	3	1	4
X8812815	PEDESTRIAN SIGNAL HEAD, POLYCARBONATE, LED, 1-FACE, BRACKET MOUNTED, SPECIAL	EACH	6	2	8
X8891001	VIDEO VEHICLE DETECTION SYSTEM	EACH	1	1	2
X8900104	TEMPORARY TRAFFIC SIGNAL TIMING	EACH	1	1	2

* LUMINAIRE SHALL BE MOUNTED AT 35' HEIGHT ON 8' ARM UNLESS OTHERWISE NOTED ON PLANS

466200_PrSignals-Legend_CMT.dgn



DESIGNED	###	DATE -	###
DRAWN	###		
CHECKED	###		
PROJECT #:	###		

12TH AVENUE RECONSTRUCTION



PROPOSED SIGNAL PLAN - LEGEND

SHEET
145 OF 214

REMOVE EXISTING TRAFFIC SIGNAL EQUIPMENT EACH 1

THE FOLLOWING ITEMS SHALL BE REMOVED BY THE CONTRACTOR AND SHALL REMAIN THE PROPERTY OF THE CITY OF EAST MOLINE FOR SALVAGE.


- 3 EACH COMBINED STEEL MAST ARM ASSEMBLY AND POLE
- 2 EACH STEEL MAST ARM ASSEMBLY AND POLE
- 1 EACH 10' SIGNAL POST
- 1 EACH CONTROLLER AND CABINET COMPLETE
- 9 EACH 1-FACE 3-SECTION SIGNAL HEAD
- 2 EACH 1-FACE 4-SECTION SIGNAL HEAD
- 4 EACH 1-FACE 5-SECTION SIGNAL HEAD
- 15 EACH TRAFFIC SIGNAL BACKPLATE

NOTES:

TEMPORARY INTERCONNECT SHALL NOT BE REMOVED UNTIL INTERCONNECT TO RAILROAD IS INSTALLED AND OPERATIONAL.

THE SIGNAL HAS RAILROAD PREEMPTION THAT MUST BE MAINTAINED AT ALL TIMES WHILE THE 3RD STREET GRADE CROSSING IS OPEN TO TRAFFIC.

THE VIDEO DETECTION ZONES SHALL BE REDEFINED FOR EACH CONSTRUCTION STAGE AS A PART OF "TEMPORARY TRAFFIC SIGNAL INSTALLATION" WORK.

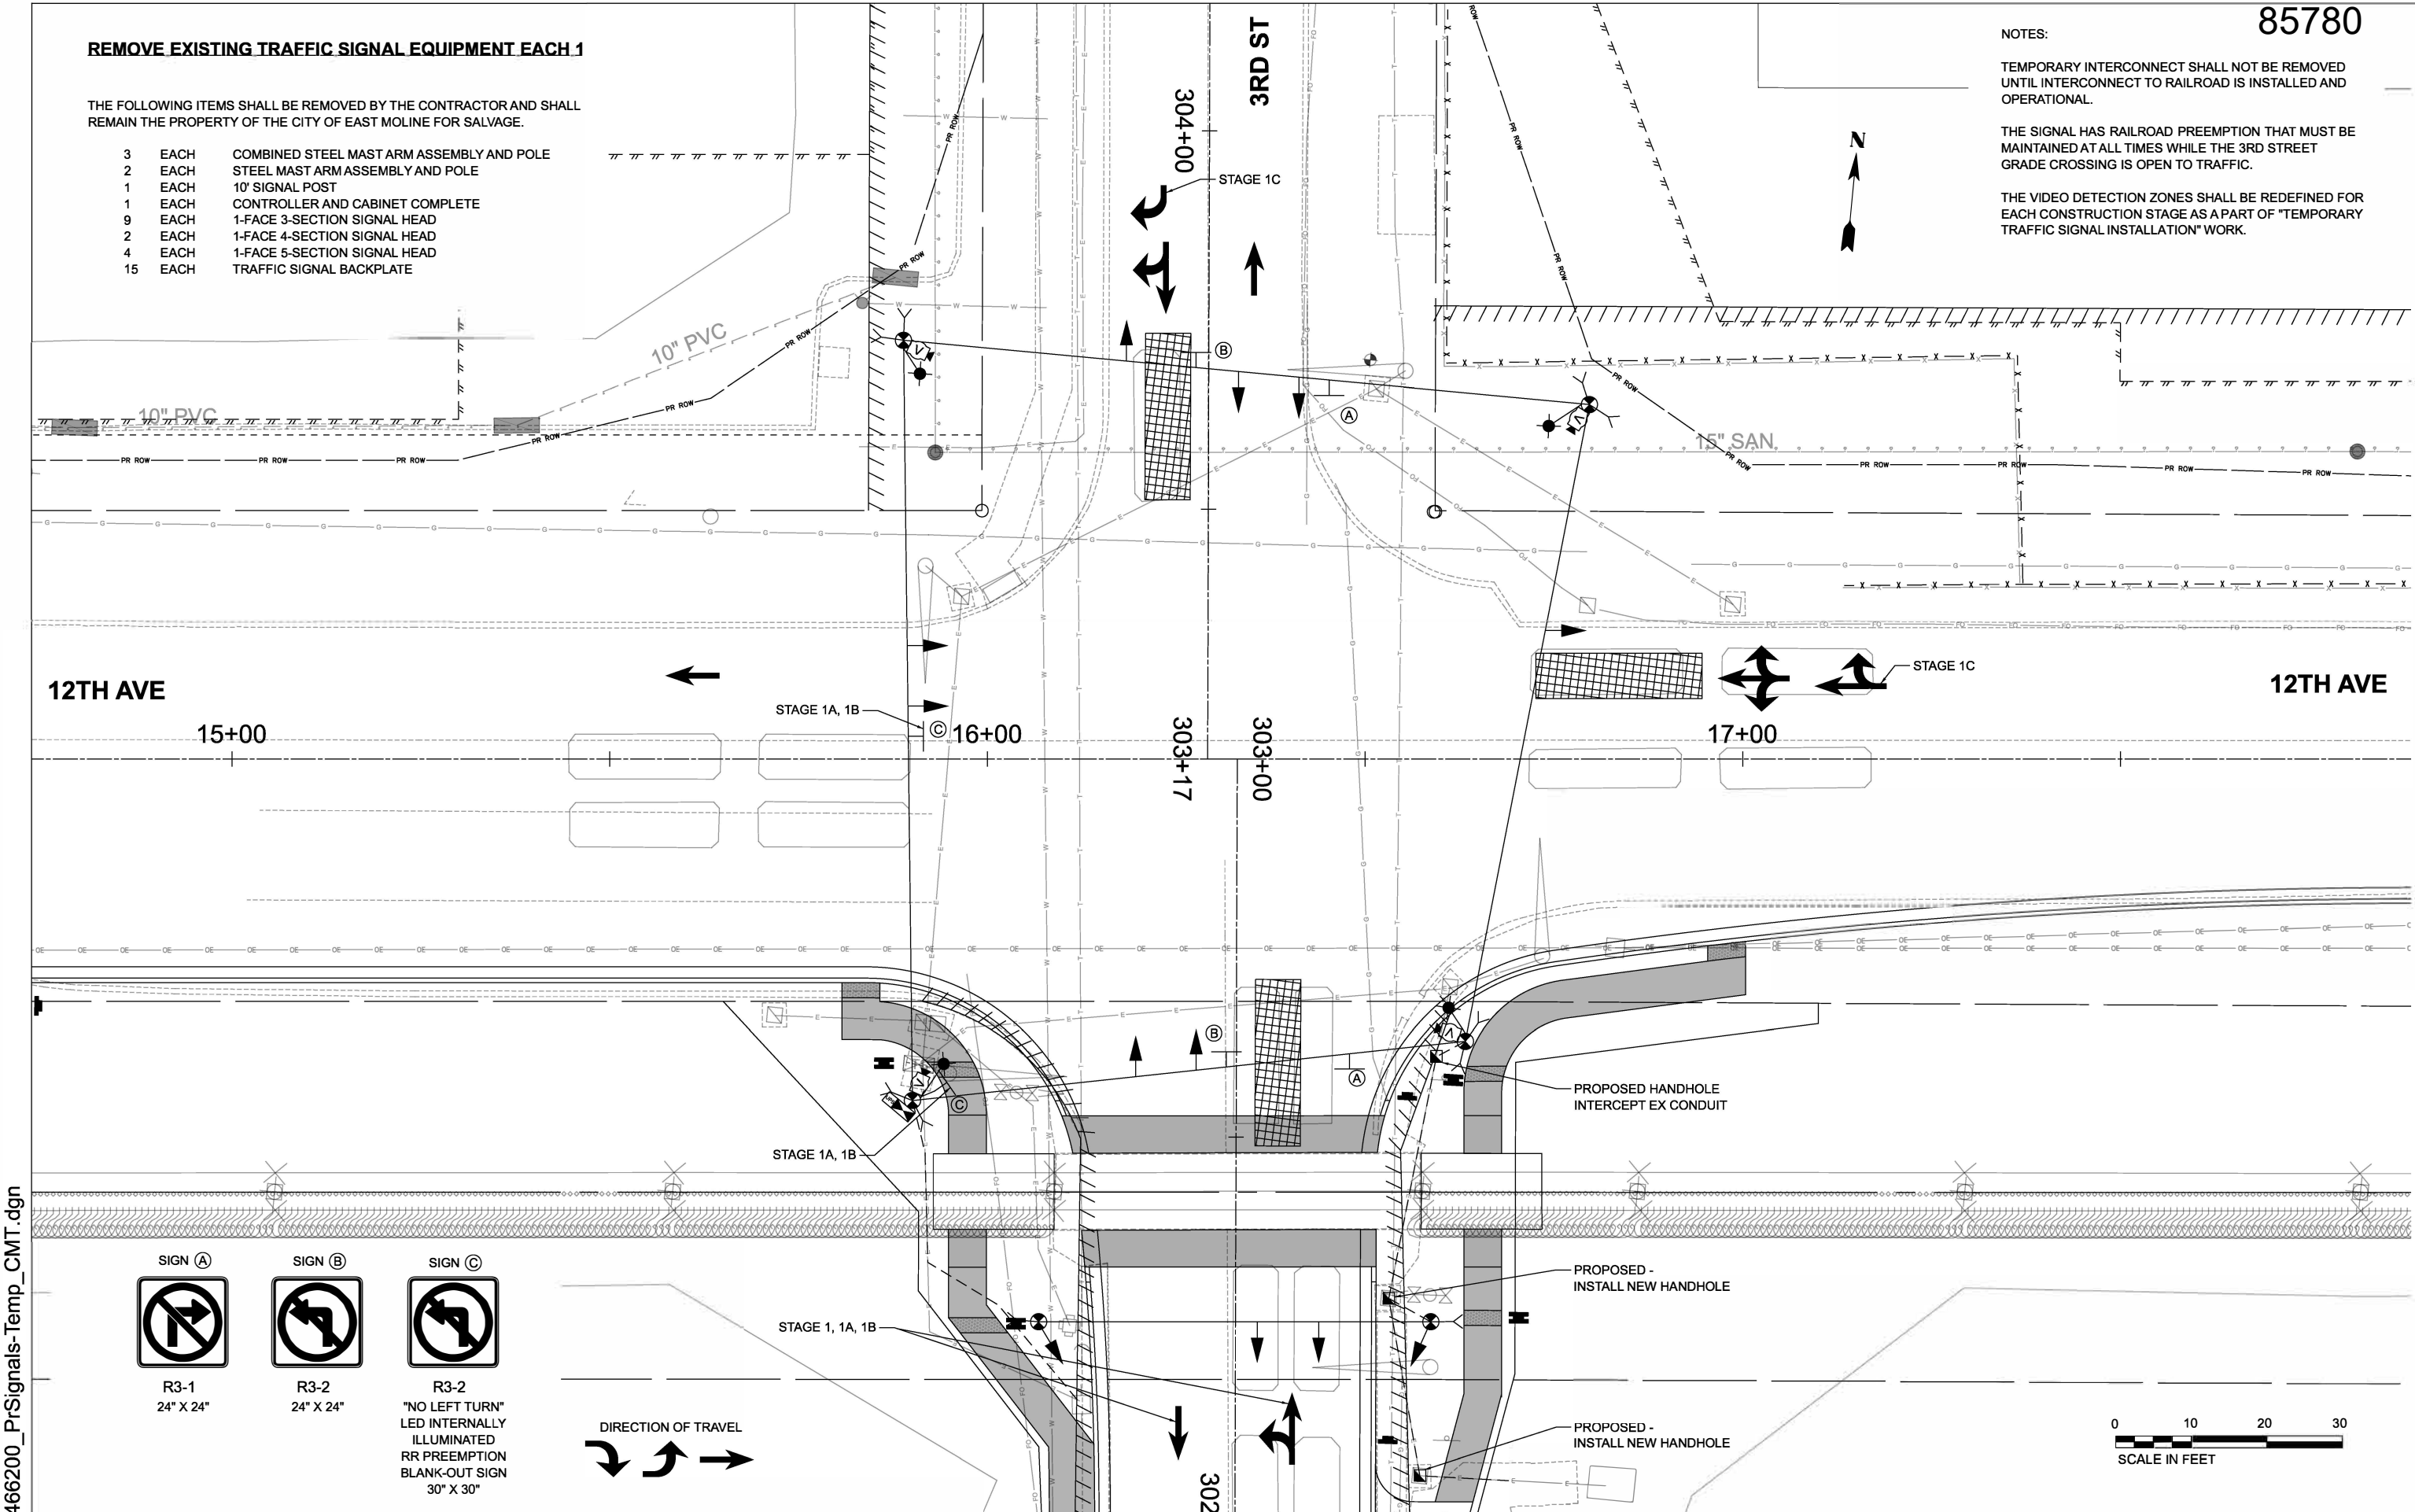

466200_PrSignals-Temp_CMT.dgn

SIGN (A)


R3-1
24" X 24"

SIGN (B)

R3-2
24" X 24"

SIGN (C)

R3-2
"NO LEFT TURN"
LED INTERNALLY
ILLUMINATED
RR PREEMPTION
BLANK-OUT SIGN
30" X 30"

 


DESIGNED	###	DATE -	###
DRAWN	###		
CHECKED	###		
PROJECT #:	###		


12TH AVENUE RECONSTRUCTION



PROPOSED SIGNAL PLAN - TEMPORARY SIGNALS
12TH AVENUE AND 3RD STREET - STAGE 1, 1A, 1B, 1C

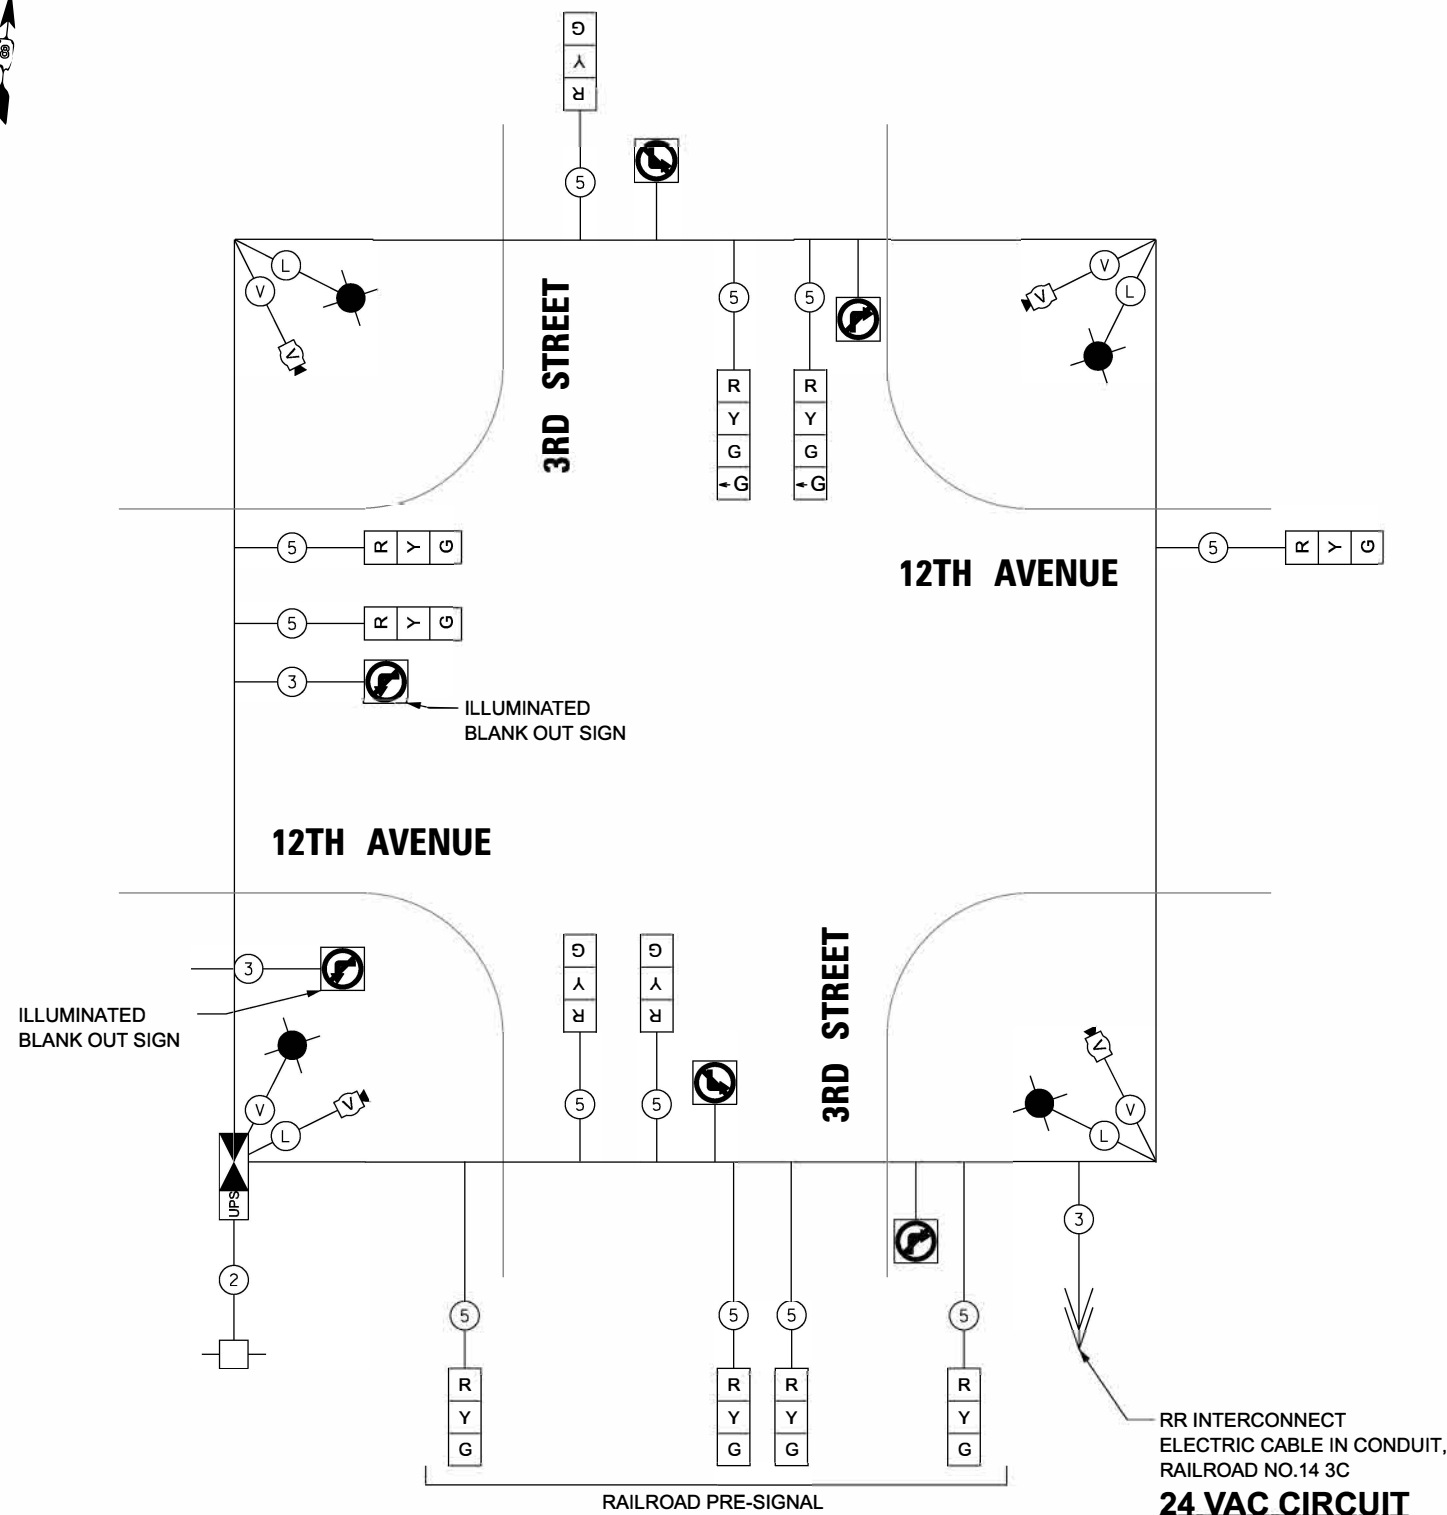


TEMPORARY CONTROLLER SEQUENCE – STAGE 1,1A,1B

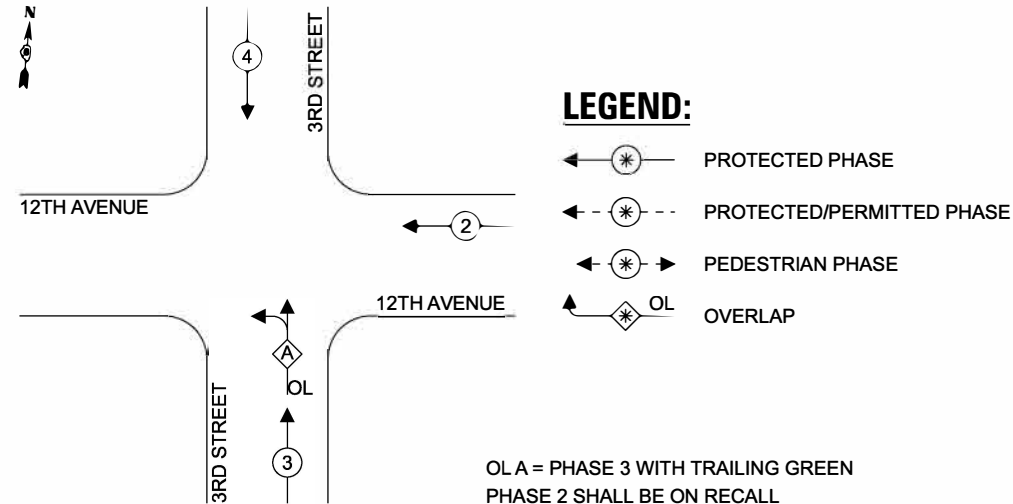

NOTE:

UPON RR PREEMPTION ACTIVATION, THE ACTIVE PHASES SHALL CLEAR AND OVERLAP A SHALL BE DISPLAYED FOR TRACK CLEARANCE GREEN. AFTER TRACK CLEARANCE (OLA) CLEARS, THE TEMPORARY SIGNALS SHALL DWELL IN PHASE 2. WESTBOUND NO LEFT TURN BLANK OUT SIGNS SHALL BE DISPLAYED DURING RR PREEMPTION. UPON TERMINATION OF RR PREEMPTION, THE PROPER CLEARANCE INTERVALS SHALL BE DISPLAYED AND NORMAL OPERATION SHALL RESUME.

TEMPORARY CONTROLLER SEQUENCE – STAGE 1C

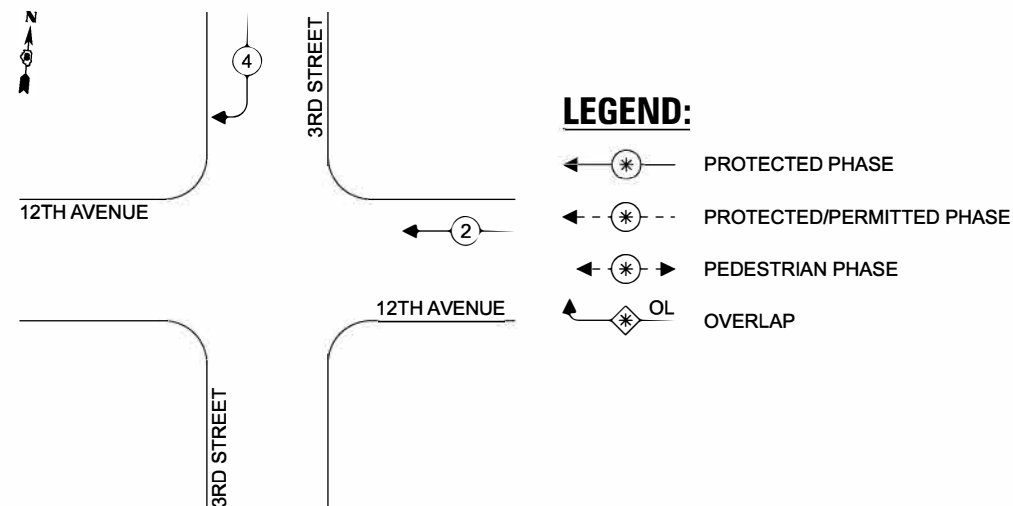

NOTE:

WESTBOUND NO LEFT TURN BLANK OUT SIGNS AND NORTHBOUND SIGNALS SHALL BE TURNED AND COVERED DURING CONSTRUCTION STAGE 1C.

DURING STAGE 1C, WHEN SOUTH LEG IS CLOSED TO TRAFFIC, THE RAILROAD INTERCONNECT SHALL BE JUMPERED OUT AND DISABLED, AND PHASE 3 SHALL BE DEACTIVATED. AT NO TIME SHALL THE RAILROAD INTERCONNECT BE DISABLED WHEN CROSSING IS OPEN TO VEHICULAR TRAFFIC.

466200_PrSignals-CableTemp_CMT.dgn



DESIGNED	###	DATE -	###
DRAWN	###		
CHECKED	###		
PROJECT #:	###		

12TH AVENUE RECONSTRUCTION



PROPOSED SIGNAL PLAN - TEMPORARY CABLE
12TH AVENUE AND 3RD STREET - STAGE 1, 1A, 1B, 1C


SHEET
147 OF 214

NOTES:

TEMPORARY INTERCONNECT SHALL NOT BE REMOVED UNTIL INTERCONNECT TO RAILROAD IS INSTALLED AND OPERATIONAL.

THE SIGNAL HAS RAILROAD PREEMPTION THAT MUST BE MAINTAINED AT ALL TIMES WHILE THE 3RD STREET GRADE CROSSING IS OPEN TO TRAFFIC.



THE VIDEO DETECTION ZONES SHALL BE REDEFINED FOR EACH CONSTRUCTION STAGE AS A PART OF "TEMPORARY TRAFFIC SIGNAL INSTALLATION" WORK.

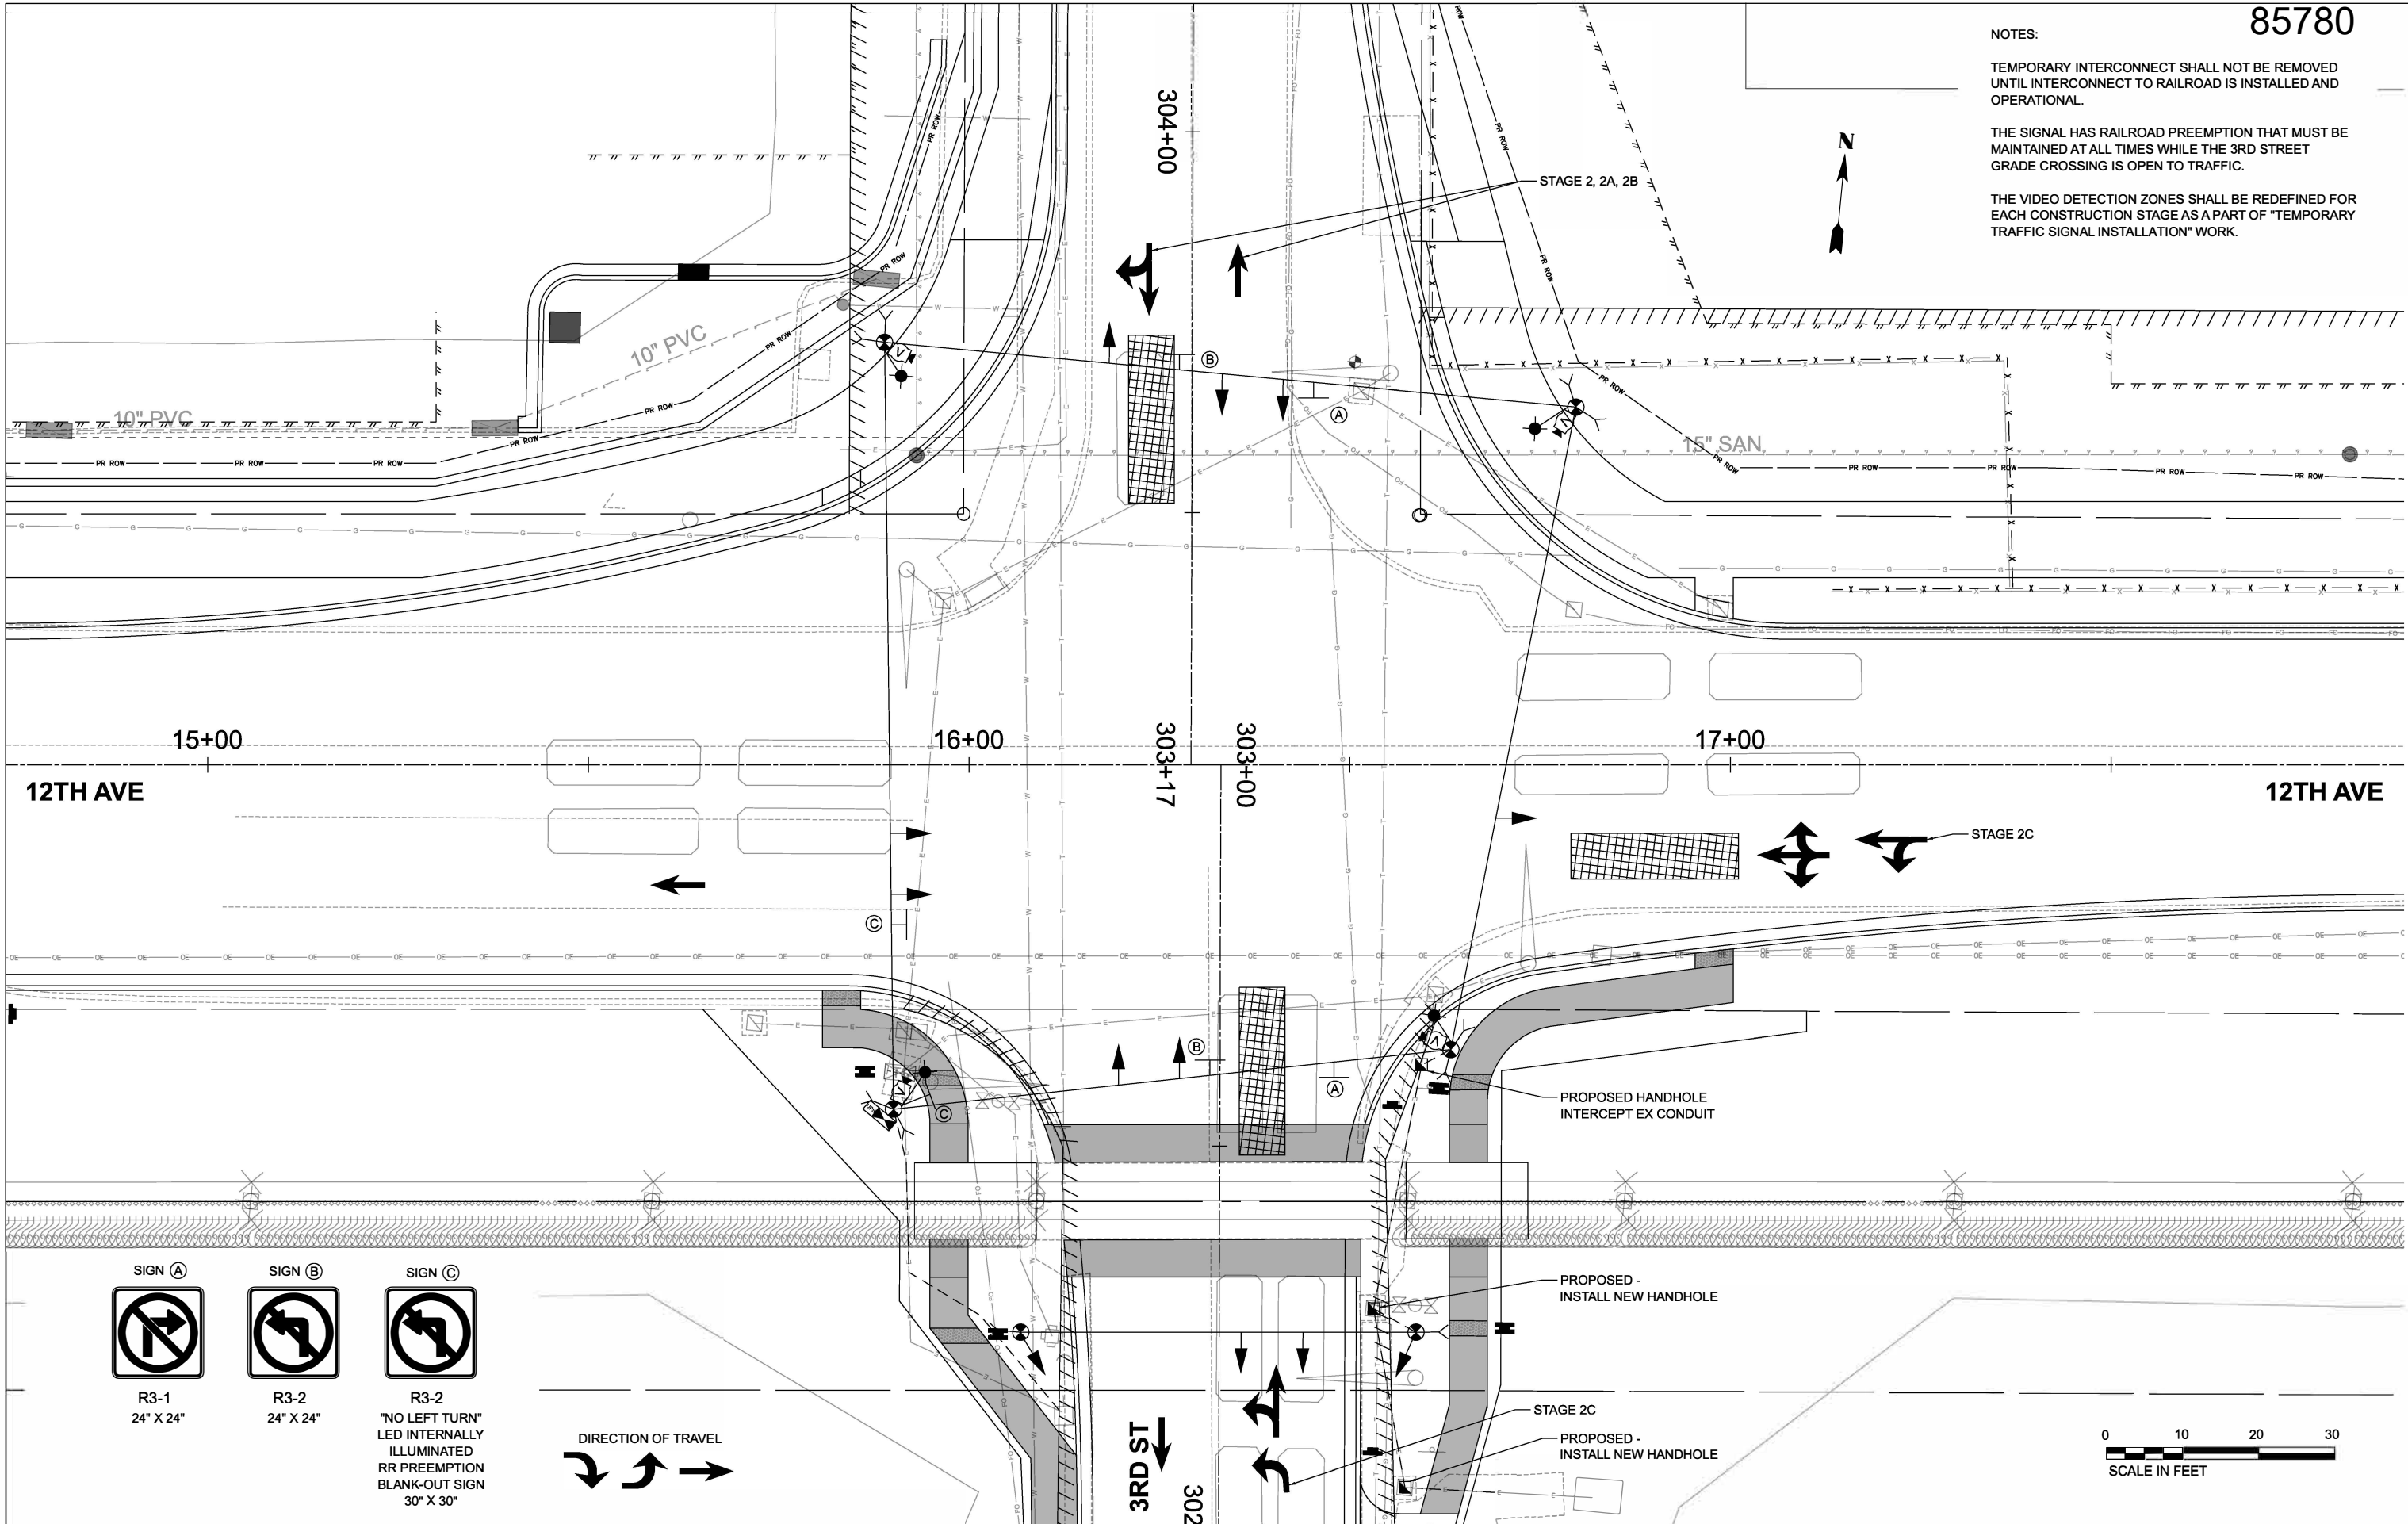

SIGN (A)

SIGN (B)

SIGN (C)

  

466200_PrSignals-Temp_CMT.dgn




DESIGNED	###	DATE -	###
DRAWN	###		
CHECKED	###		
PROJECT #:	###		

12TH AVENUE RECONSTRUCTION




PROPOSED SIGNAL PLAN - TEMPORARY SIGNALS
12TH AVENUE AND 3RD STREET - STAGE 2, 2A, 2B, 2C

466200_PrSignals-CableTemp_CMT.dgn

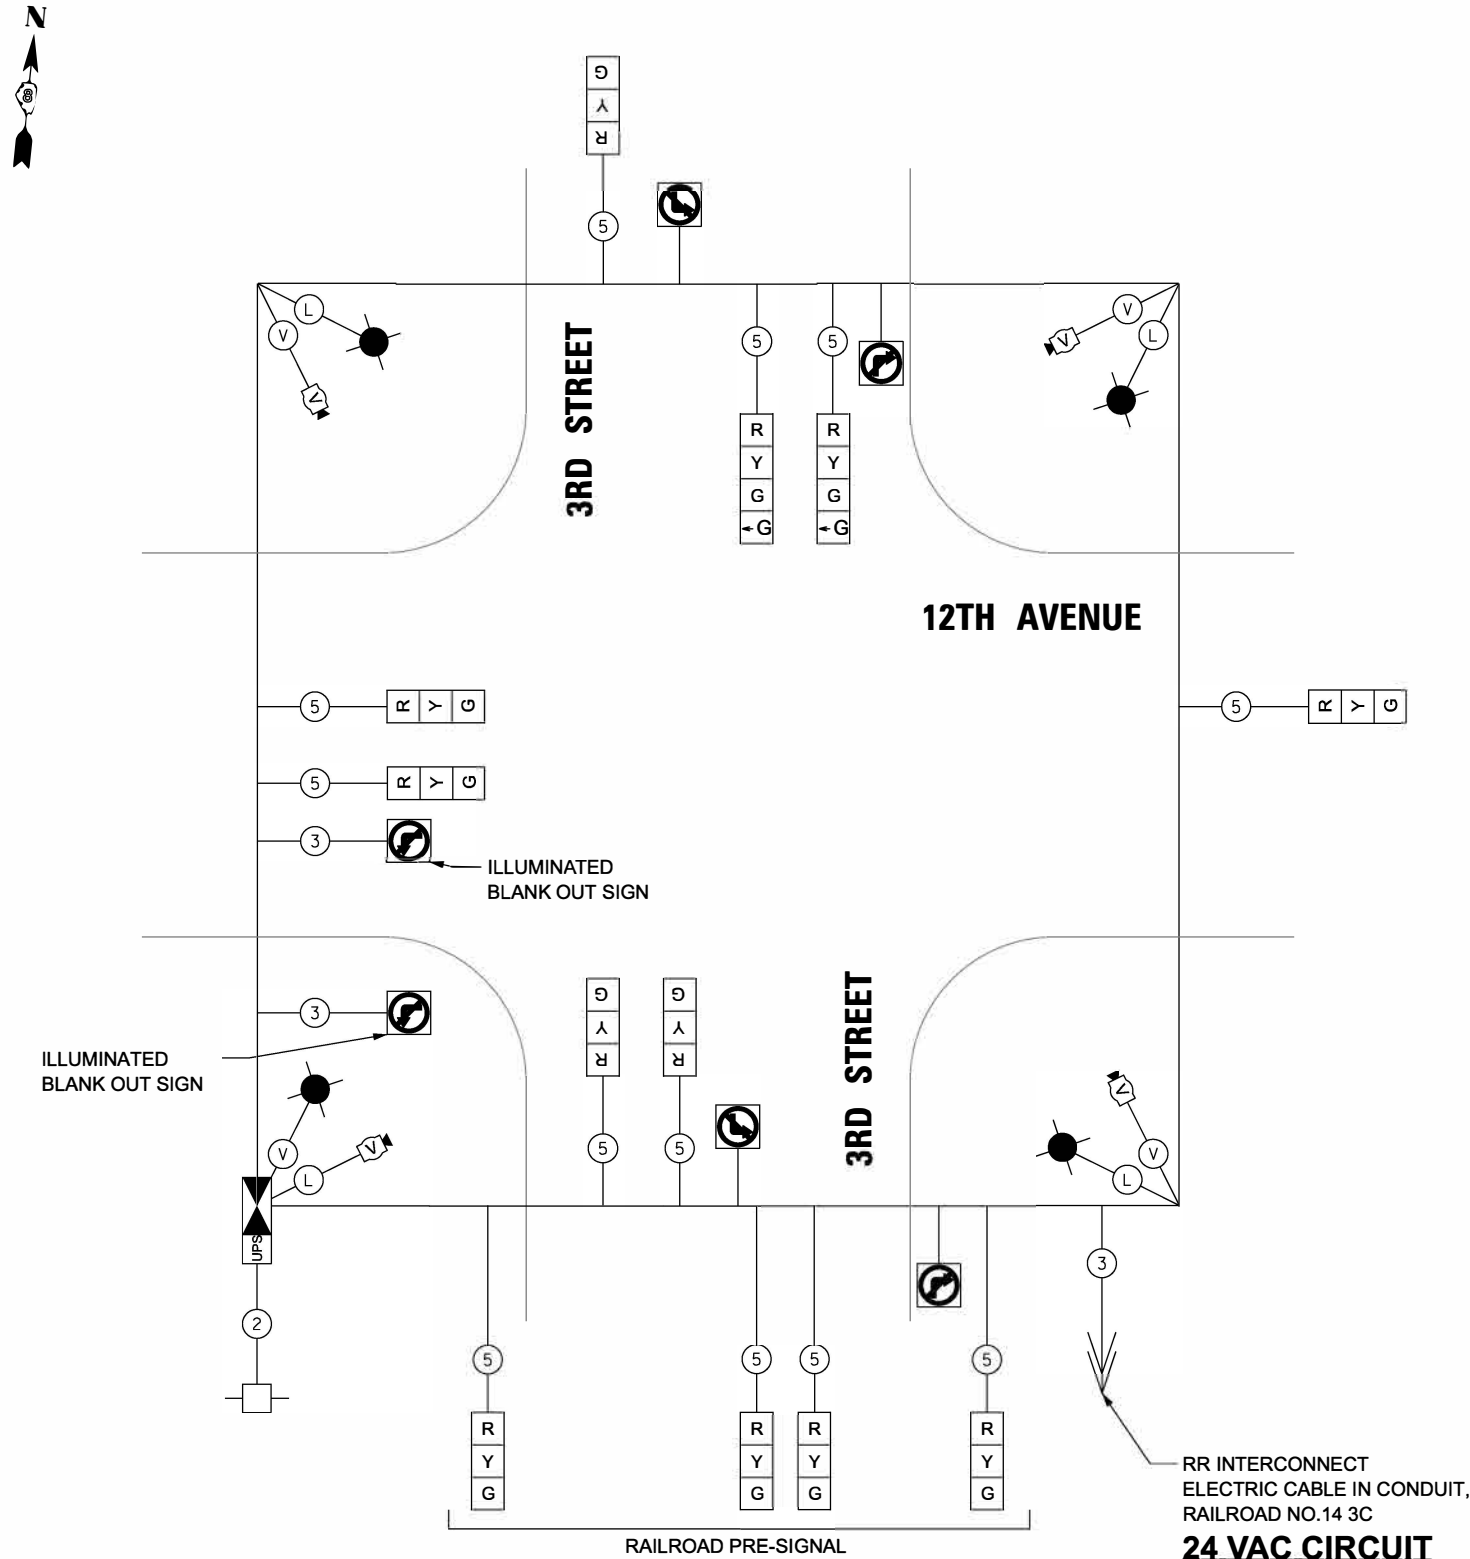


TEMPORARY CONTROLLER SEQUENCE – STAGE 2,2A,2B

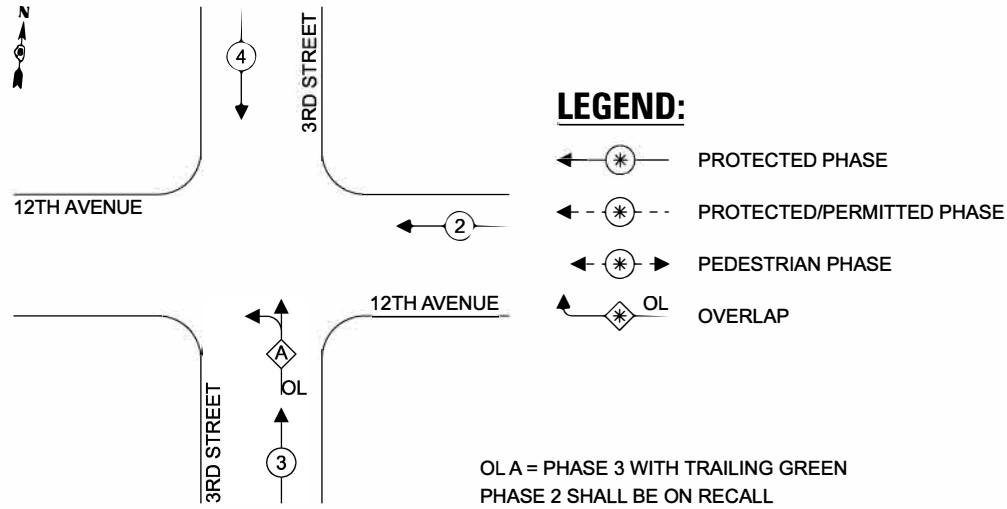

NOTE:
UPON RR PREEMPTION ACTIVATION, THE ACTIVE PHASES SHALL CLEAR AND OVERLAP A SHALL BE DISPLAYED FOR TRACK CLEARANCE GREEN. AFTER TRACK CLEARANCE (OL A) CLEARS, THE TEMPORARY SIGNALS SHALL DWELL IN PHASE 2. WESTBOUND NO LEFT TURN BLANK OUT SIGNS SHALL BE DISPLAYED DURING RR PREEMPTION. UPON TERMINATION OF RR PREEMPTION, THE PROPER CLEARANCE INTERVALS SHALL BE DISPLAYED AND NORMAL OPERATION SHALL RESUME.

TEMPORARY CONTROLLER SEQUENCE – STAGE 2C

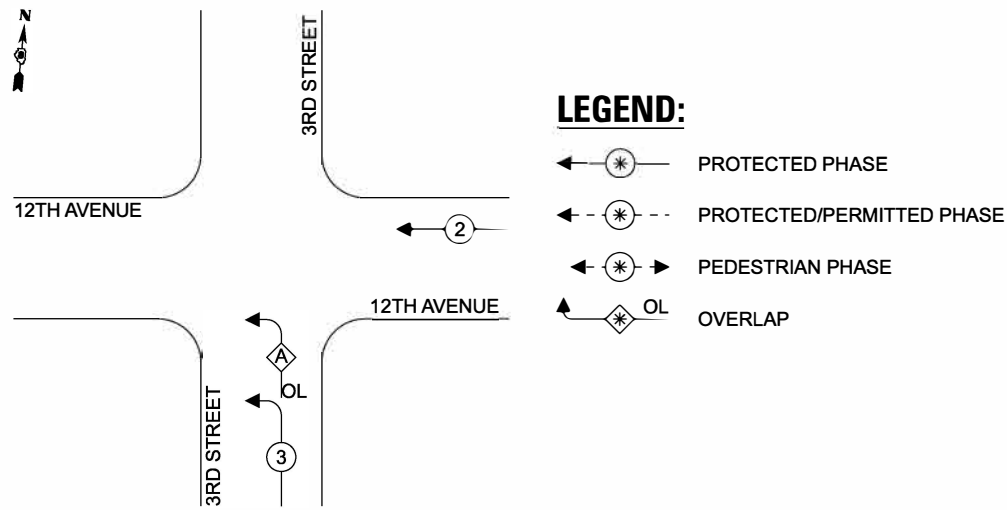

NOTE:
SOUTHBOUND SIGNALS SHALL BE TURNED AND COVERED DURING CONSTRUCTION STAGE 2C.



DESIGNED	###	DATE -	###
DRAWN	###		
CHECKED	###		
PROJECT #:	###		


12TH AVENUE RECONSTRUCTION



PROPOSED SIGNAL PLAN - TEMPORARY CABLE
12TH AVENUE AND 3RD STREET - STAGE 2, 2A, 2B, 2C

SHEET
149 OF 214

466200_PrSignals_CMT.dgn

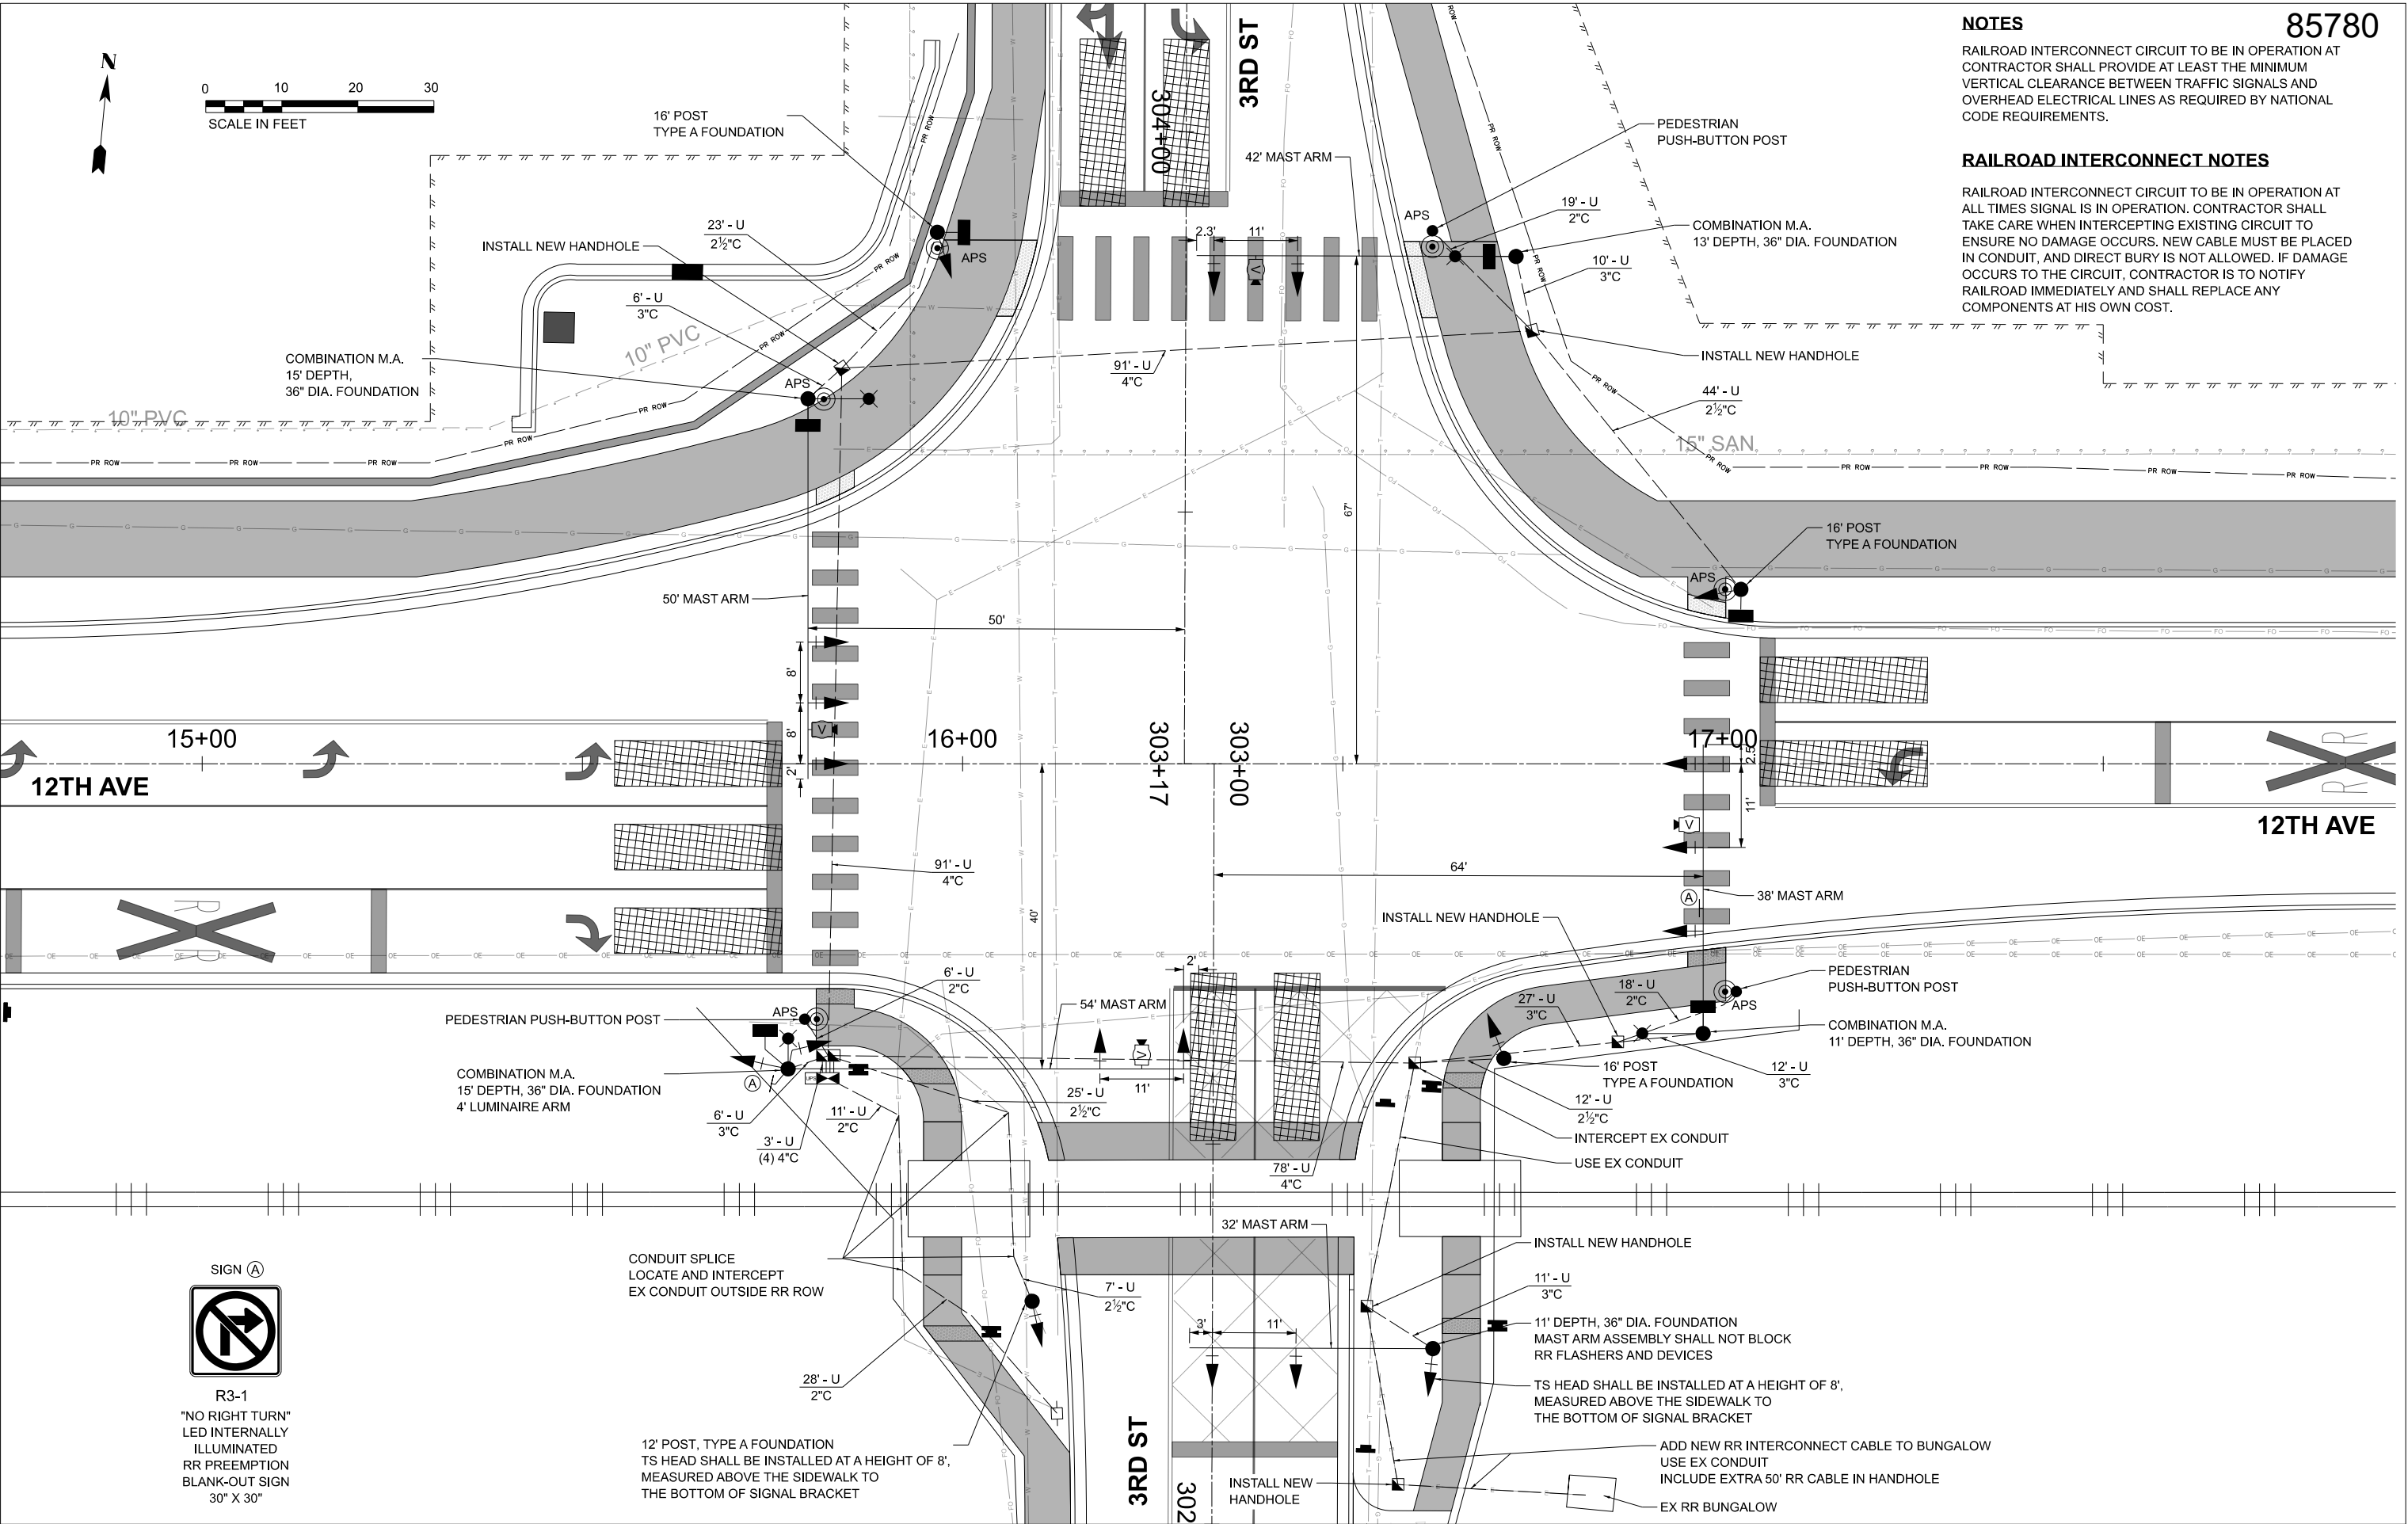

NOTES

RAILROAD INTERCONNECT CIRCUIT TO BE IN OPERATION AT CONTRACTOR SHALL PROVIDE AT LEAST THE MINIMUM VERTICAL CLEARANCE BETWEEN TRAFFIC SIGNALS AND OVERHEAD ELECTRICAL LINES AS REQUIRED BY NATIONAL CODE REQUIREMENTS.

RAILROAD INTERCONNECT NOTES

RAILROAD INTERCONNECT CIRCUIT TO BE IN OPERATION AT ALL TIMES SIGNAL IS IN OPERATION. CONTRACTOR SHALL TAKE CARE WHEN INTERCEPTING EXISTING CIRCUIT TO ENSURE NO DAMAGE OCCURS. NEW CABLE MUST BE PLACED IN CONDUIT, AND DIRECT BURY IS NOT ALLOWED. IF DAMAGE OCCURS TO THE CIRCUIT, CONTRACTOR IS TO NOTIFY RAILROAD IMMEDIATELY AND SHALL REPLACE ANY COMPONENTS AT HIS OWN COST.

85780



DESIGNED	####	DATE -	####
DRAWN	####		
CHECKED	####		
PROJECT #:	####		


12TH AVENUE RECONSTRUCTION




PROPOSED SIGNAL PLAN
12TH AVENUE AND 3RD STREET

SHEET
150 OF 214

466200_PrSignals-Cable_CMT.dgn

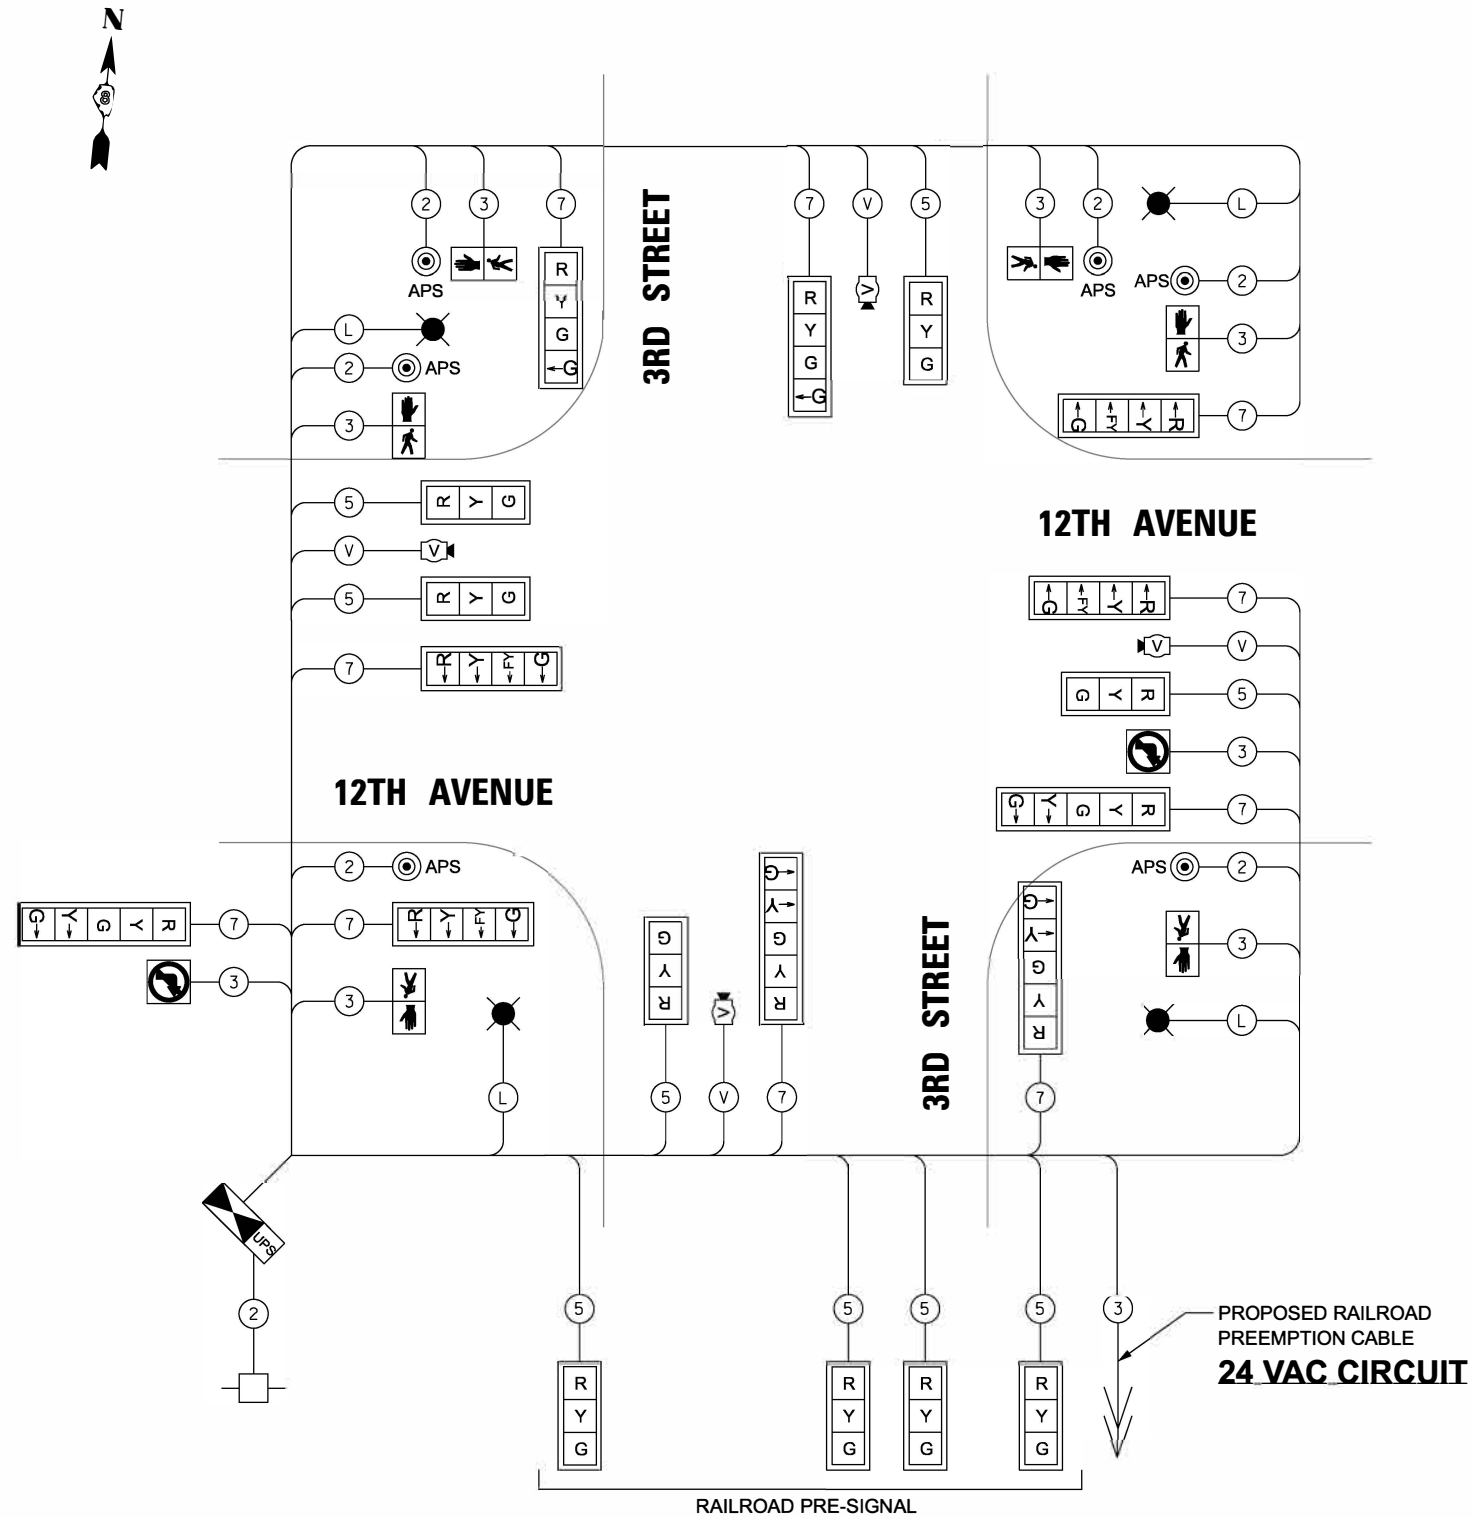

PROPOSED CONTROLLER SEQUENCE

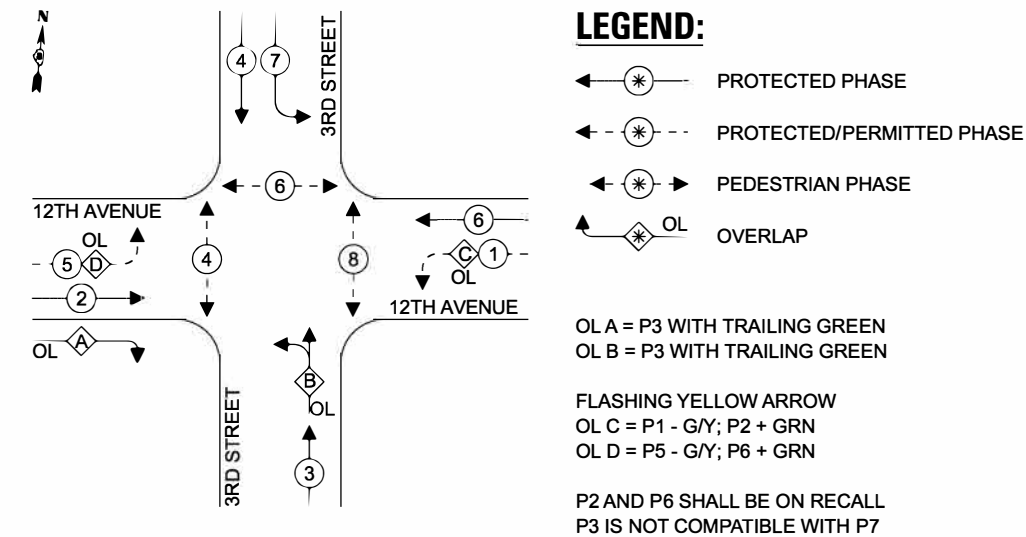

NOTES:

UPON RR PREEMPTION ACTIVATION, THE ACTIVE PHASES SHALL CLEAR AND OVERLAP B SHALL BE DISPLAYED FOR TRACK CLEARANCE GREEN. PEDESTRIAN CLEARANCE SHALL BE LIMITED TO FL DW THROUGH THE YELLOW CLEARANCE INTERVAL ONLY WHEN CLEARING TO RR PREEMPTION. AFTER TRACK CLEARANCE (OVERLAP B) CLEARS, THE SIGNALS SHALL DWELL IN PHASES 2+6 AND THEN CYCLE BETWEEN PHASE 7 AND PHASES 2+6. A RED WESTBOUND LEFT INDICATION AND EASTBOUND NO RIGHT TURN BLANK OUT SIGNS SHALL BE DISPLAYED DURING RR PREEMPTION. UPON TERMINATION OF RR PREEMPTION, THE PROPER CLEARANCE INTERVALS SHALL BE DISPLAYED AND NORMAL OPERATION SHALL RESUME.

— (L) — ELECTRIC CABLE IN CONDUIT, 600V 1/C NO.8



DESIGNED	###	DATE -	###
DRAWN	###		
CHECKED	###		
PROJECT #:	###		

12TH AVENUE RECONSTRUCTION



PROPOSED SIGNAL PLAN - CABLE
12TH AVENUE AND 3RD STREET

SHEET
151 OF 214

NOTES:

TEMPORARY INTERCONNECT SHALL NOT BE REMOVED UNTIL INTERCONNECT TO RAILROAD IS INSTALLED AND OPERATIONAL.


THE SIGNAL HAS RAILROAD PREEMPTION THAT MUST BE MAINTAINED AT ALL TIMES WHILE THE 3RD STREET GRADE CROSSING IS OPEN TO TRAFFIC.

THE VIDEO DETECTION ZONES SHALL BE REDEFINED FOR EACH CONSTRUCTION STAGE AS A PART OF "TEMPORARY TRAFFIC SIGNAL INSTALLATION" WORK.

REMOVE EXISTING TRAFFIC SIGNAL EQUIPMENT EACH 1

THE FOLLOWING ITEMS SHALL BE REMOVED BY THE CONTRACTOR AND SHALL REMAIN THE PROPERTY OF THE CITY OF EAST MOLINE FOR SALVAGE.


- 3 EACH COMBINED STEEL MAST ARM ASSEMBLY AND POLE
- 1 EACH STEEL MAST ARM ASSEMBLY AND POLE
- 1 EACH CONTROLLER AND CABINET COMPLETE
- 4 EACH 1-FACE 3-SECTION SIGNAL HEAD
- 8 EACH 1-FACE 5-SECTION SIGNAL HEAD
- 14 EACH TRAFFIC SIGNAL BACKPLATE
- 2 EACH PEDESTRIAN HEAD
- 2 EACH PEDESTRIAN PUSHBUTTON

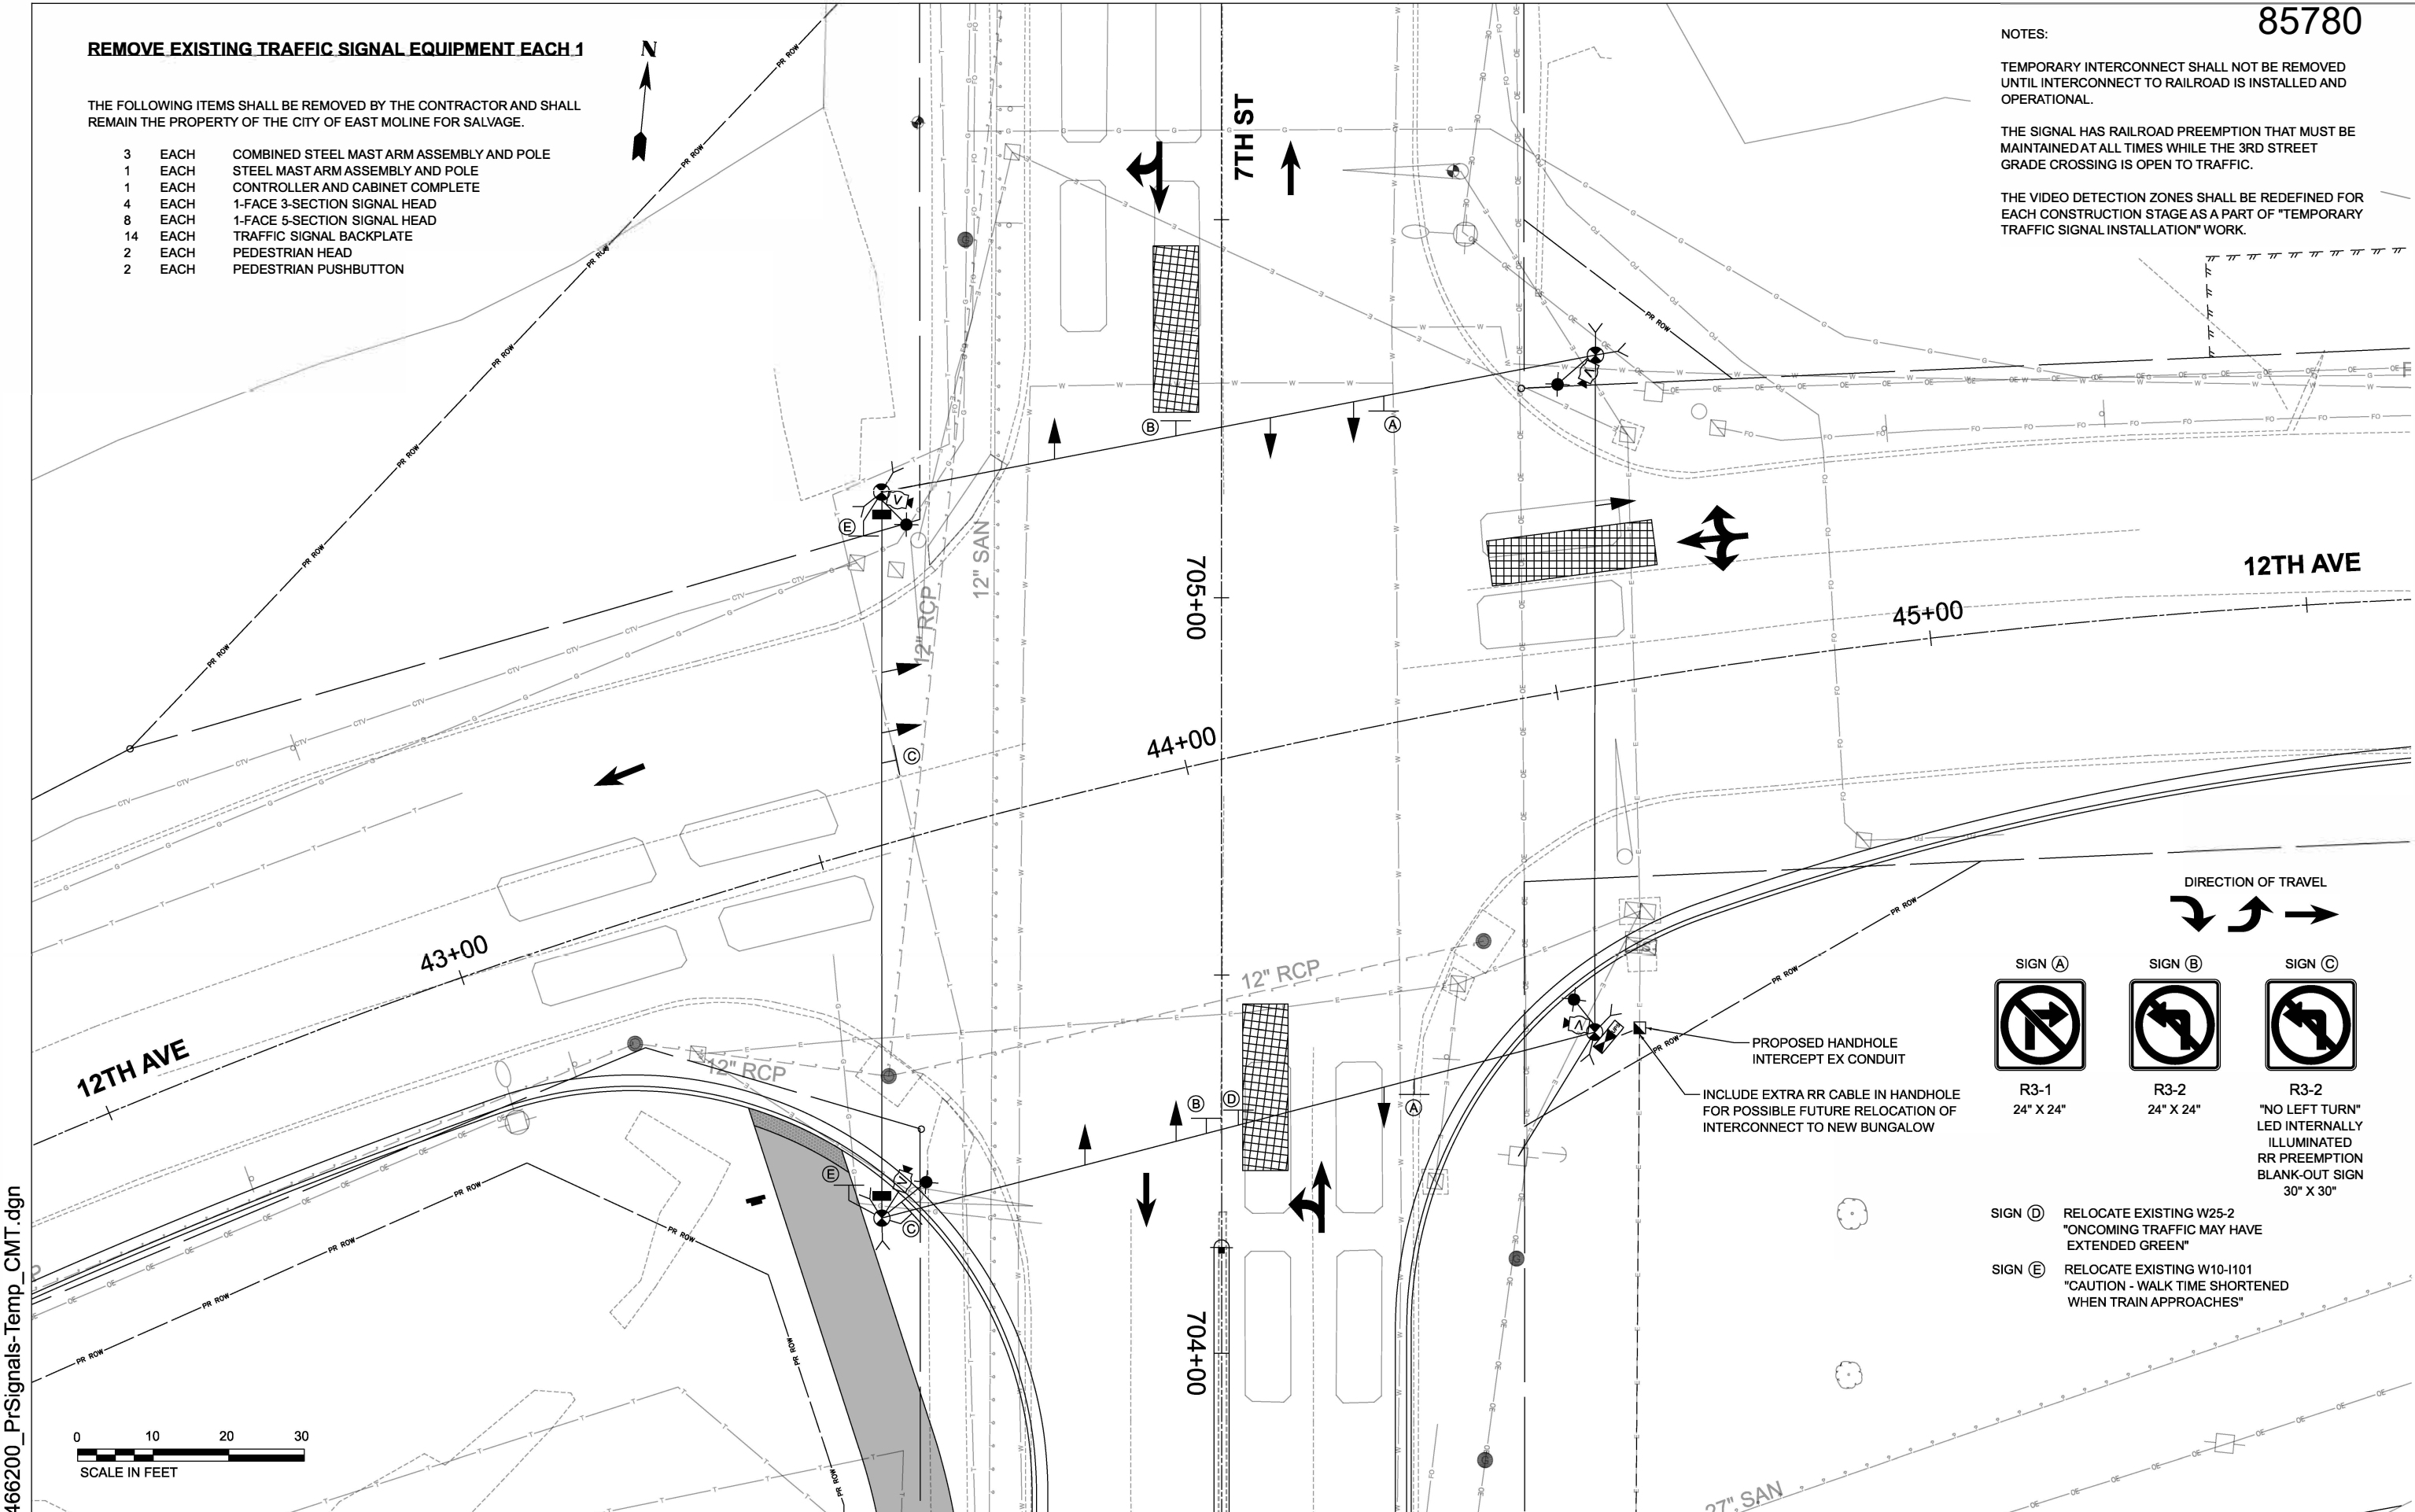

- SIGN (A) R3-1 24" X 24"
- SIGN (B) R3-2 24" X 24"
- SIGN (C) R3-2 "NO LEFT TURN" LED INTERNALLY ILLUMINATED RR PREEMPTION BLANK-OUT SIGN 30" X 30"


- SIGN (D) RELOCATE EXISTING W25-2 "ONCOMING TRAFFIC MAY HAVE EXTENDED GREEN"
- SIGN (E) RELOCATE EXISTING W10-1101 "CAUTION - WALK TIME SHORTENED WHEN TRAIN APPROACHES"

466200_PrSignals-Temp_CMT.dgn

 


DESIGNED	###	DATE -	####
DRAWN	###		
CHECKED	###		
PROJECT #:	####		

12TH AVENUE RECONSTRUCTION

 


PROPOSED SIGNAL PLAN - TEMPORARY SIGNALS
12TH AVENUE AND 7TH STREET - STAGE 1, 1A, 1B, 1C

SHEET
152 OF 214

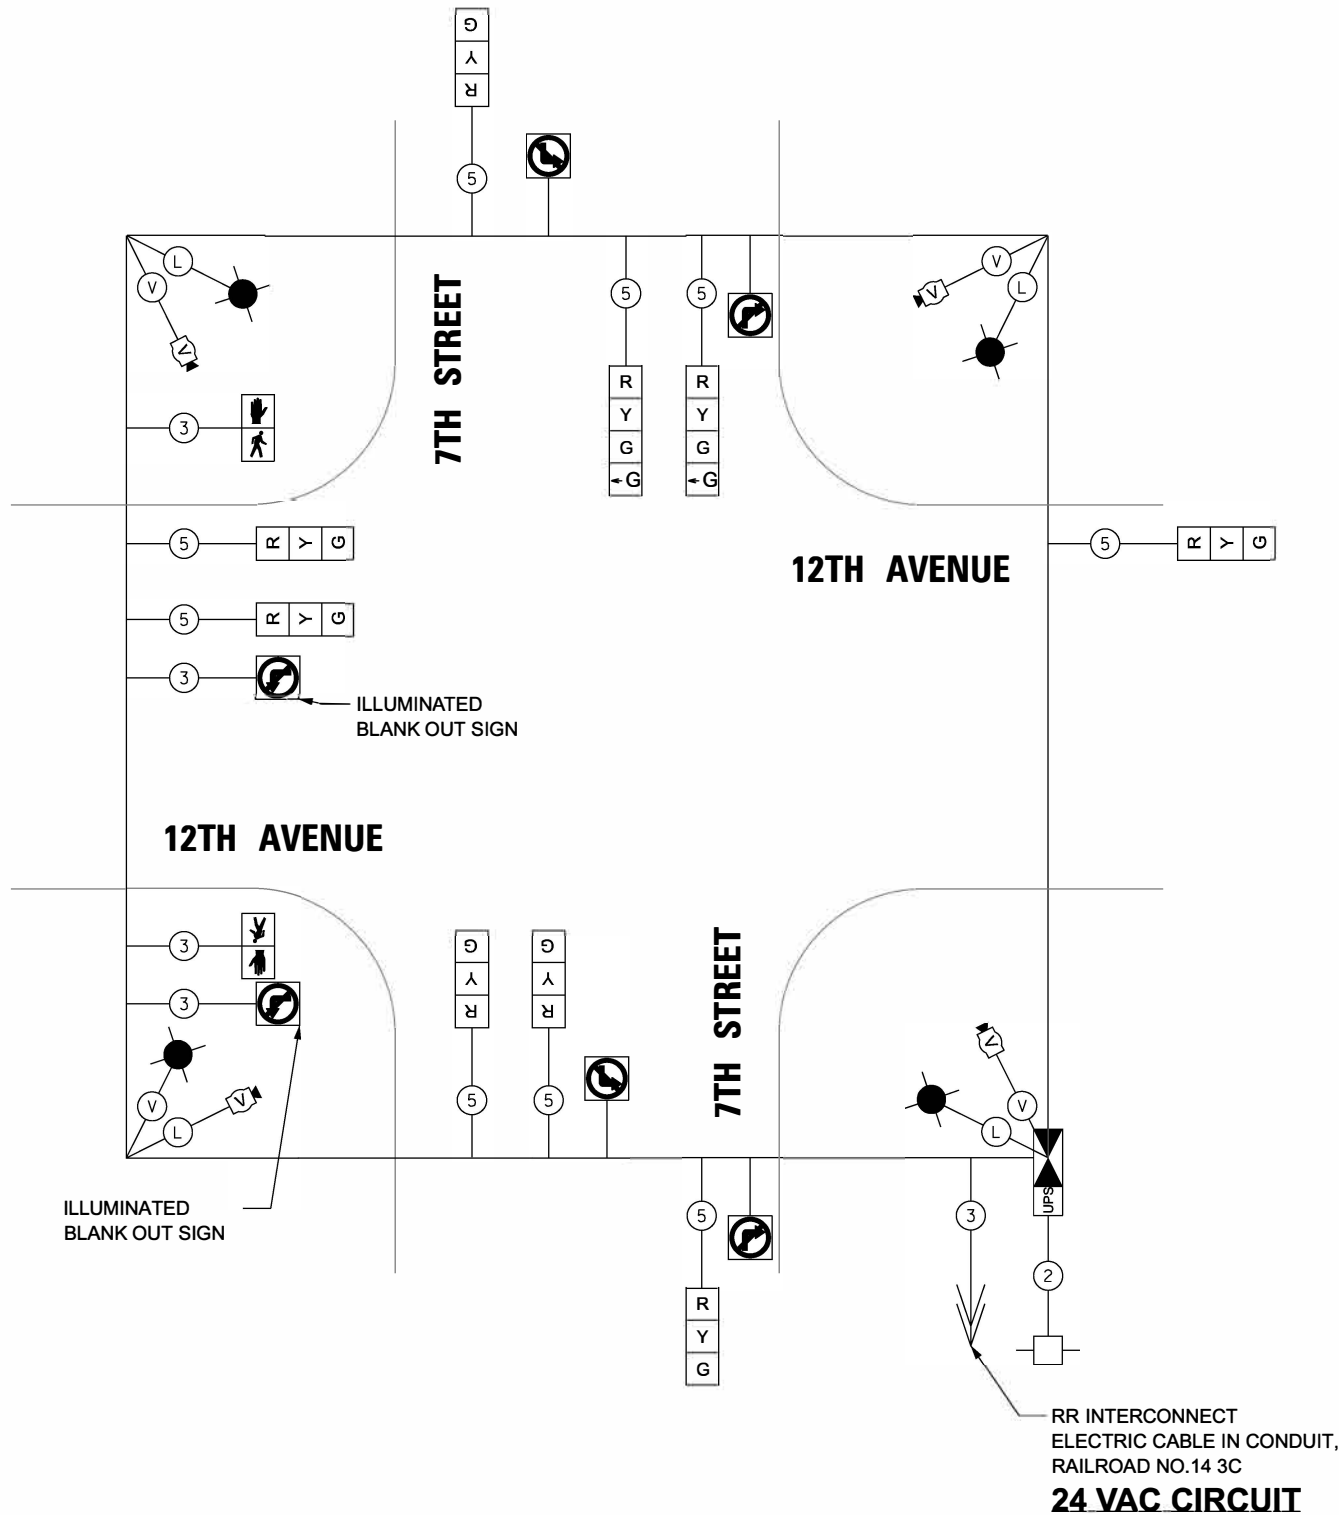

TEMPORARY CONTROLLER SEQUENCE – STAGE 1,1A,1B,1C

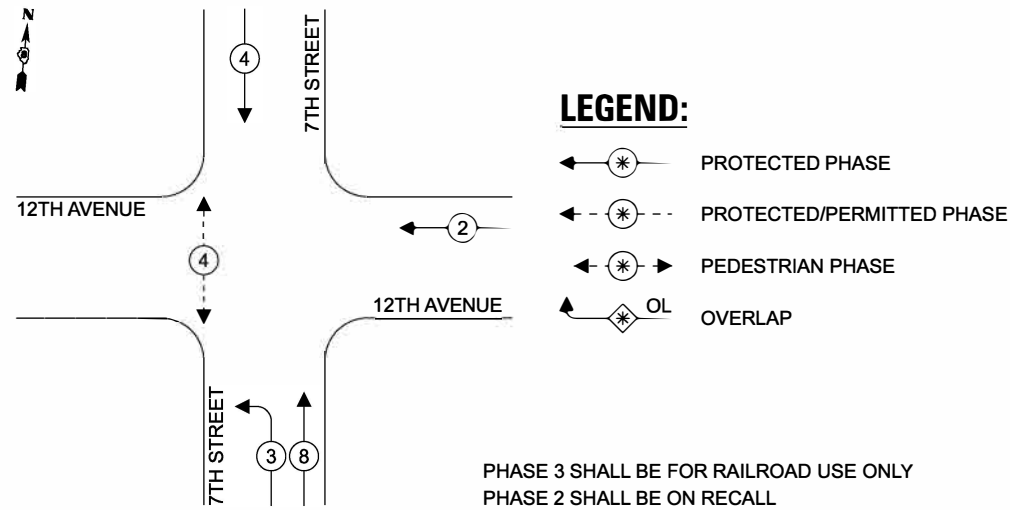

NOTE:

UPON RR PREEMPTION ACTIVATION, THE ACTIVE PHASES SHALL CLEAR AND PHASE 3+8 SHALL BE DISPLAYED FOR TRACK CLEARANCE GREEN. IF PHASE 8 IS ACTIVE IMMEDIATELY BEFORE RR PREEMPTION ACTIVATION, PHASE 8 SHALL REMAIN ACTIVE FOR TRACK CLEARANCE GREEN. PEDESTRIAN CLEARANCE SHALL BE LIMITED TO FL DW THROUGH THE YELLOW CLEARANCE INTERVAL ONLY WHEN CLEARING TO RR PREEMPTION. AFTER TRACK CLEARANCE (PHASE 3+8) CLEARS, THE TEMPORARY SIGNALS SHALL DWELL IN PHASE 2. WESTBOUND NO LEFT TURN BLANK OUT SIGNS SHALL BE DISPLAYED DURING RR PREEMPTION. UPON TERMINATION OF RR PREEMPTION, THE PROPER CLEARANCE INTERVALS SHALL BE DISPLAYED AND NORMAL OPERATION SHALL RESUME.

466200_PrSignals-CableTemp_CMT.dgn



DESIGNED	###	DATE -	####
DRAWN	###		
CHECKED	###		
PROJECT #:	####		

12TH AVENUE RECONSTRUCTION



PROPOSED SIGNAL PLAN - TEMPORARY CABLE
12TH AVENUE AND 7TH STREET - STAGE 1, 1A, 1B, 1C

SHEET
153 OF 214

466200_PrSignals-Temp_CMT.dgn



DESIGNED	###	DATE -	####
DRAWN	###		
CHECKED	###		
PROJECT #:	####		

12TH AVENUE RECONSTRUCTION



PROPOSED SIGNAL PLAN - TEMPORARY SIGNALS
12TH AVENUE AND 7TH STREET - STAGE 2, 2A, 2B, 2C

SHEET
154 OF 214


NOTES:


TEMPORARY INTERCONNECT SHALL NOT BE REMOVED UNTIL INTERCONNECT TO RAILROAD IS INSTALLED AND OPERATIONAL.

THE SIGNAL HAS RAILROAD PREEMPTION THAT MUST BE MAINTAINED AT ALL TIMES WHILE THE 3RD STREET GRADE CROSSING IS OPEN TO TRAFFIC.


THE VIDEO DETECTION ZONES SHALL BE REDEFINED FOR EACH CONSTRUCTION STAGE AS A PART OF "TEMPORARY TRAFFIC SIGNAL INSTALLATION" WORK.

85780

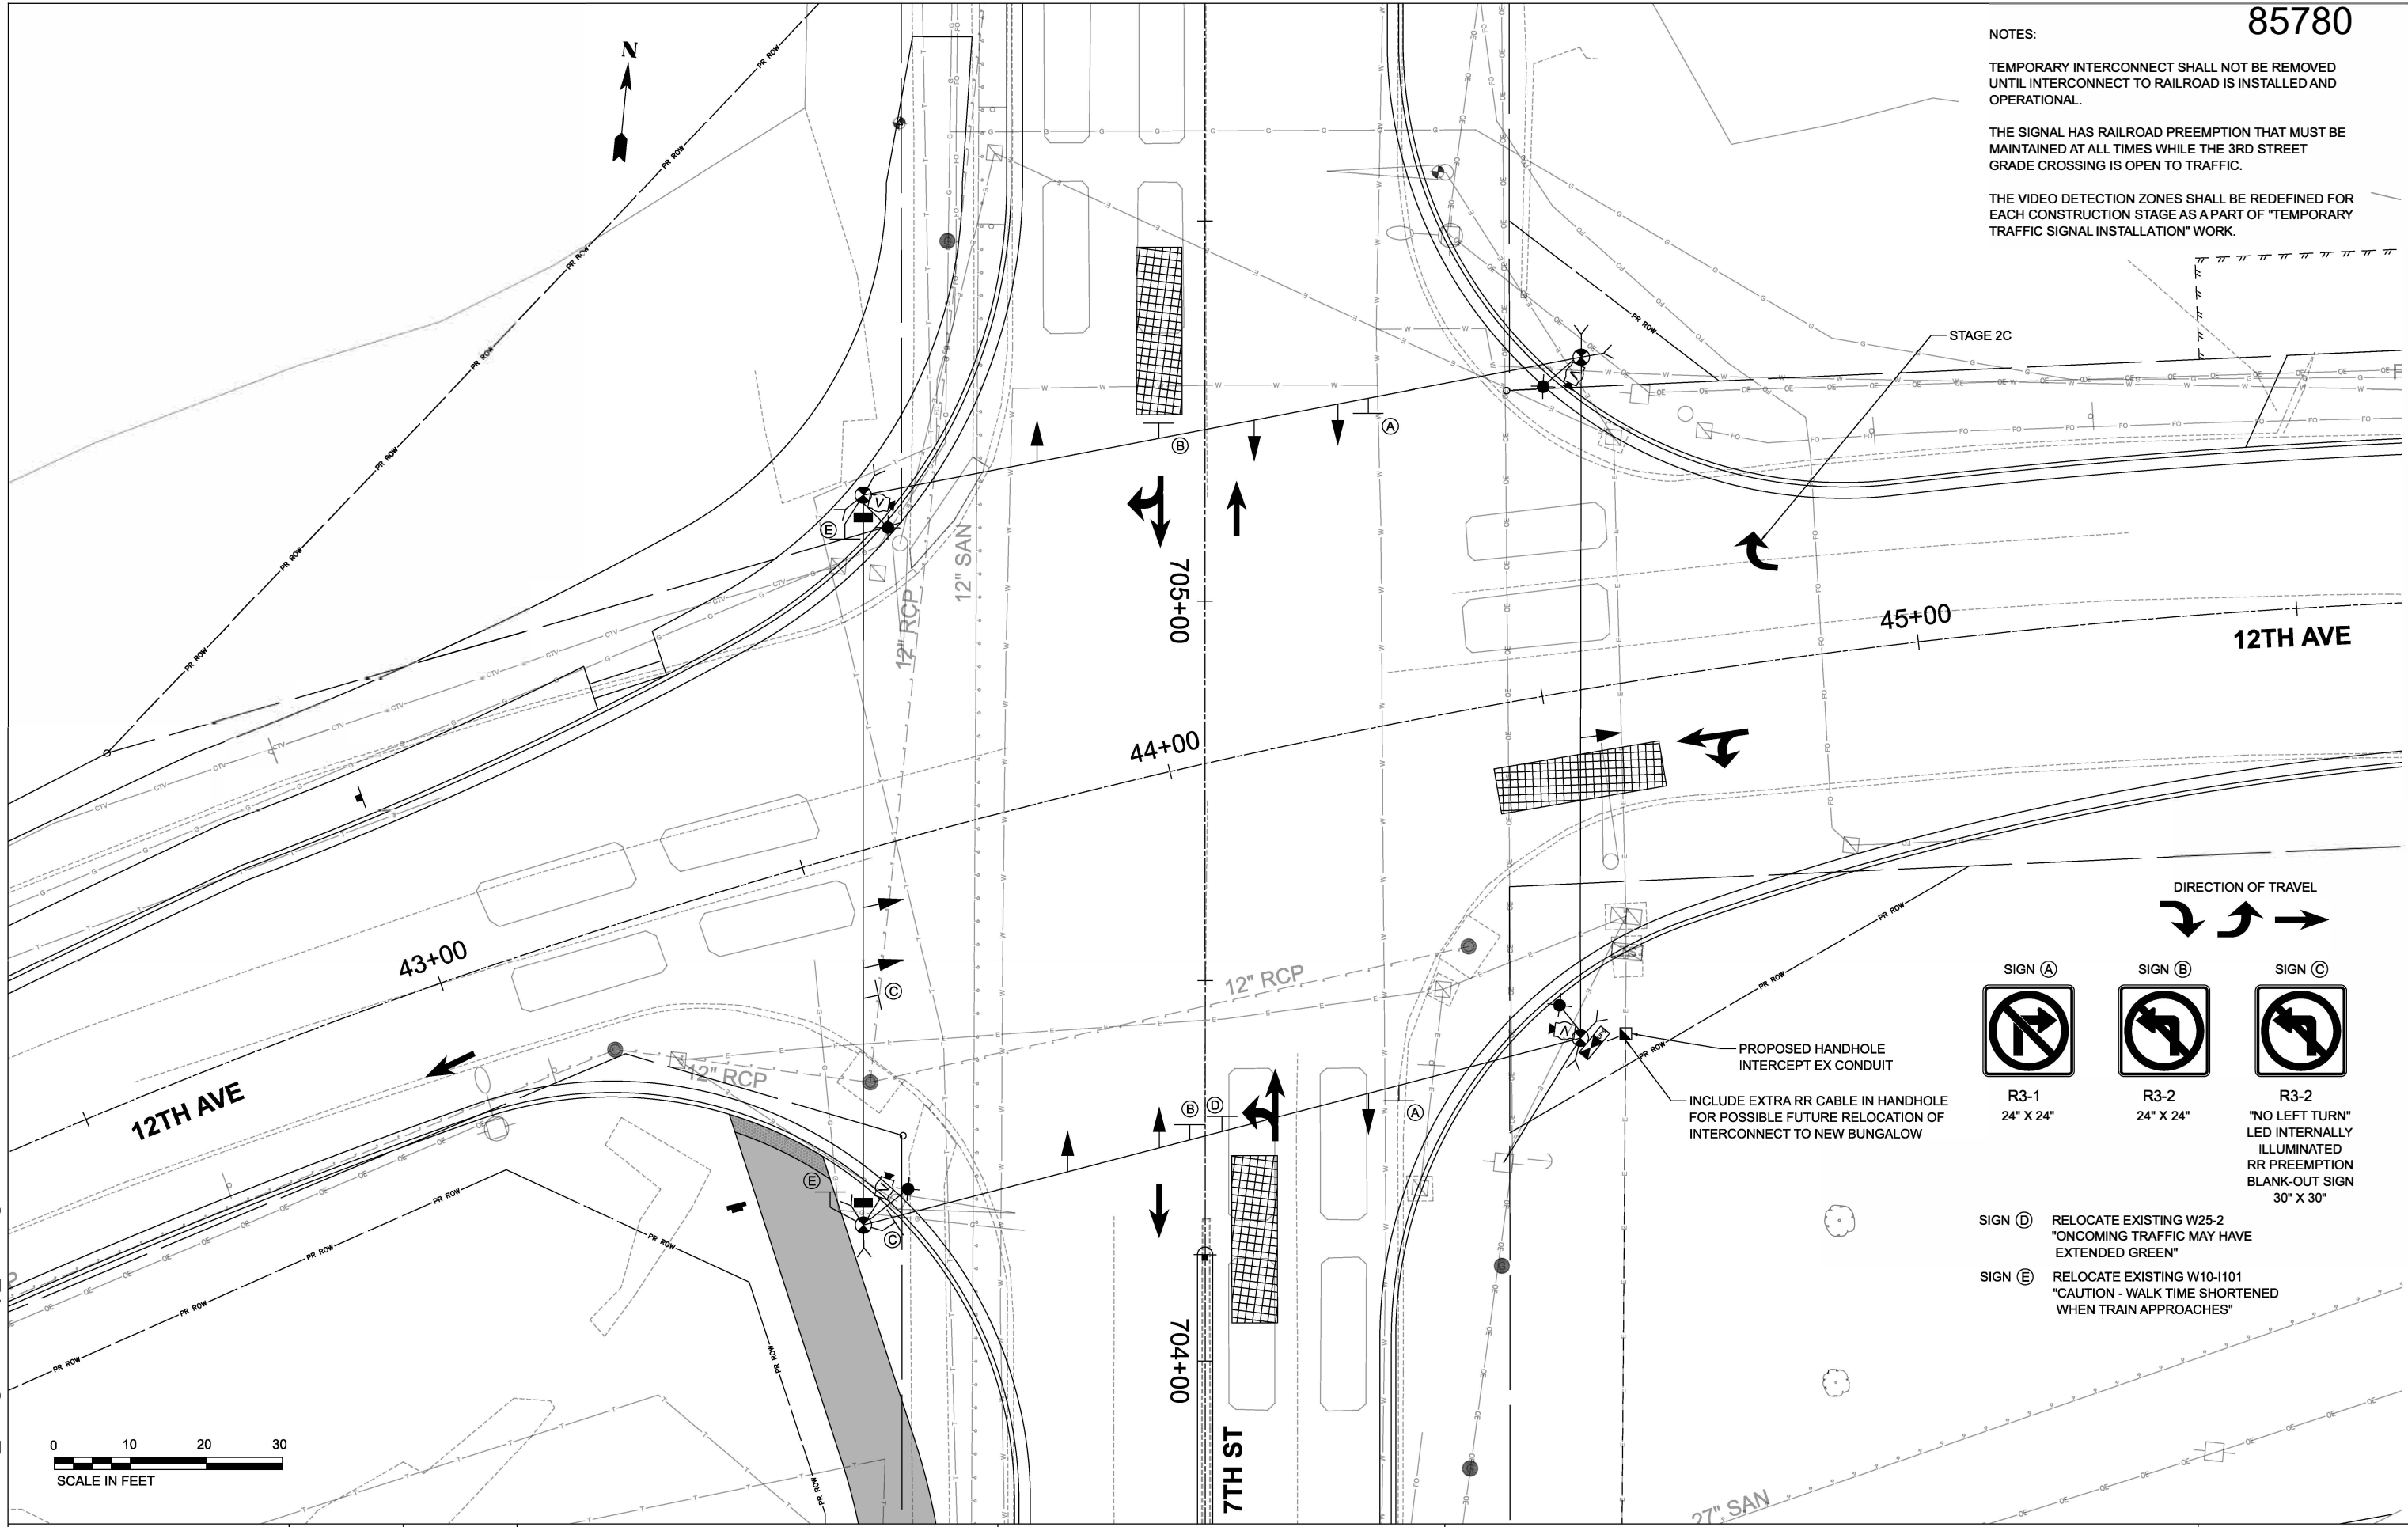

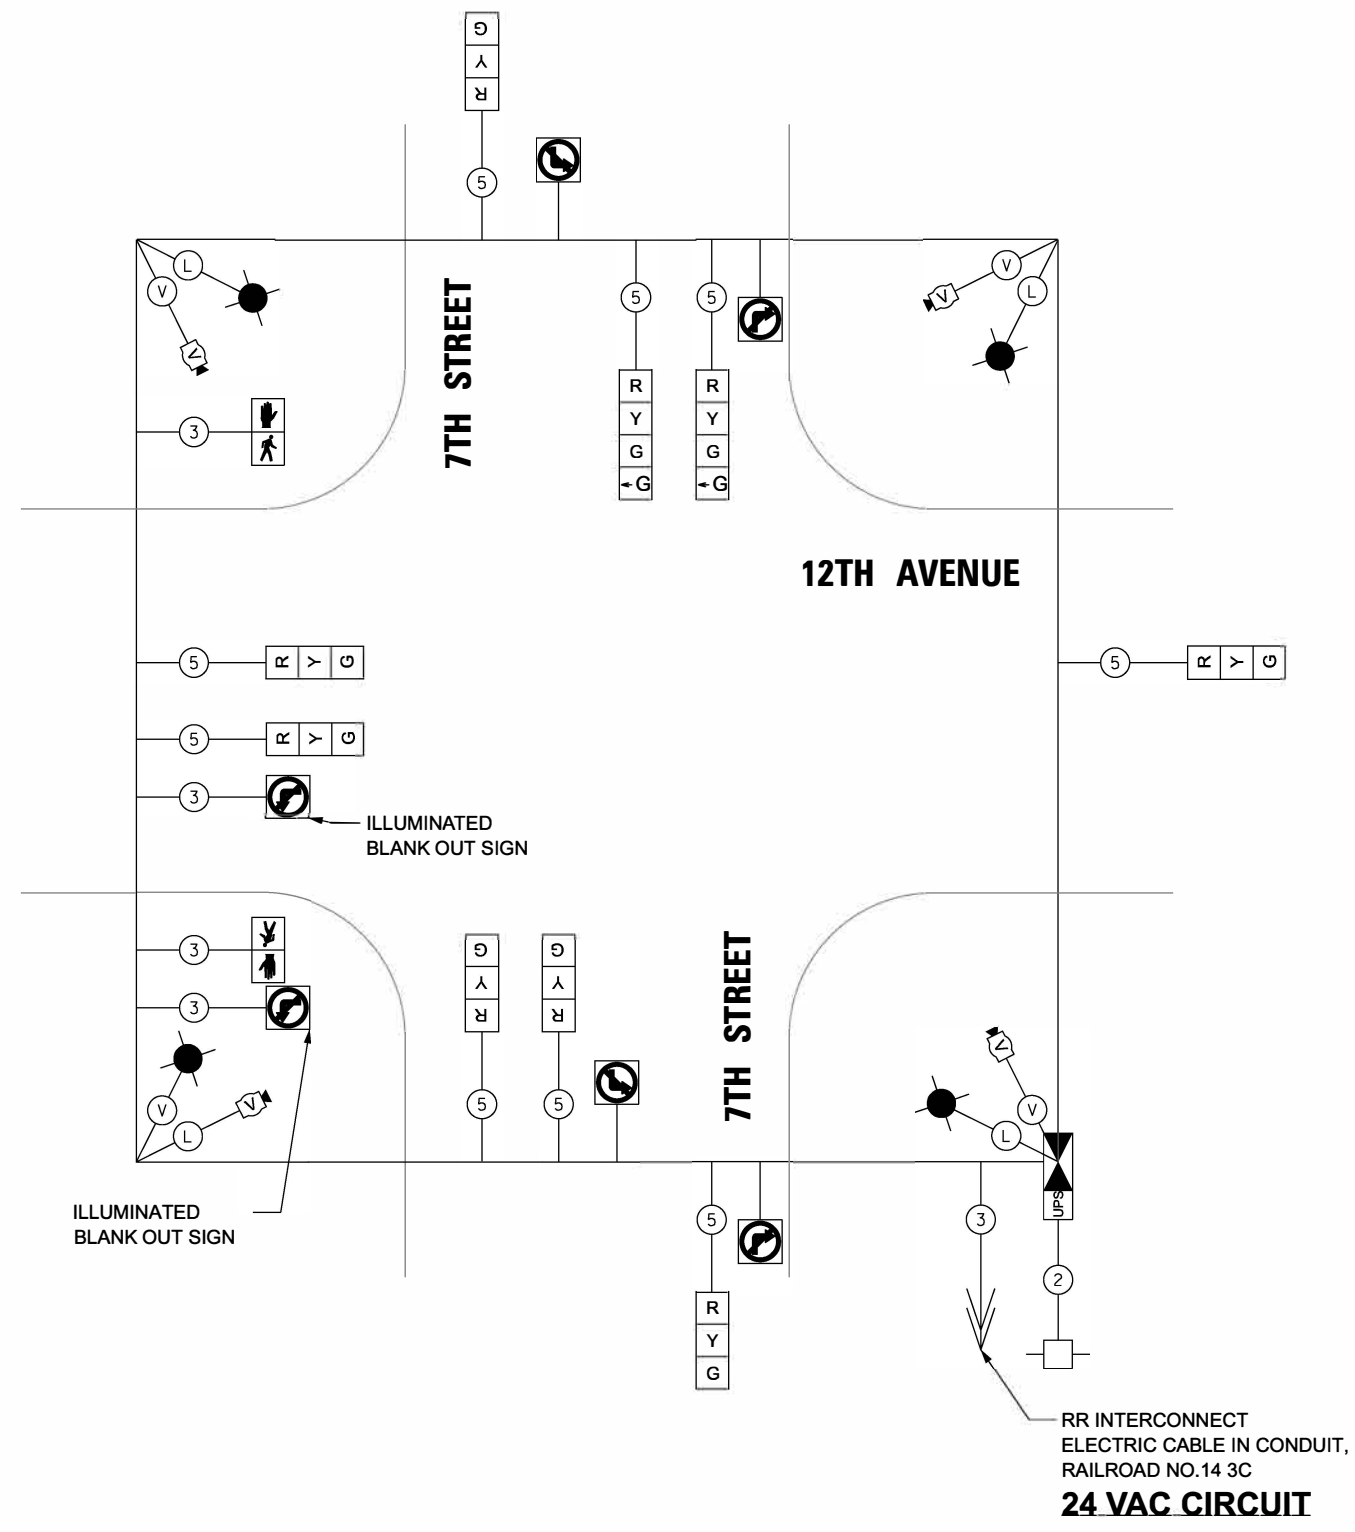

TEMPORARY CONTROLLER SEQUENCE – STAGE 2,2A,2B,2C

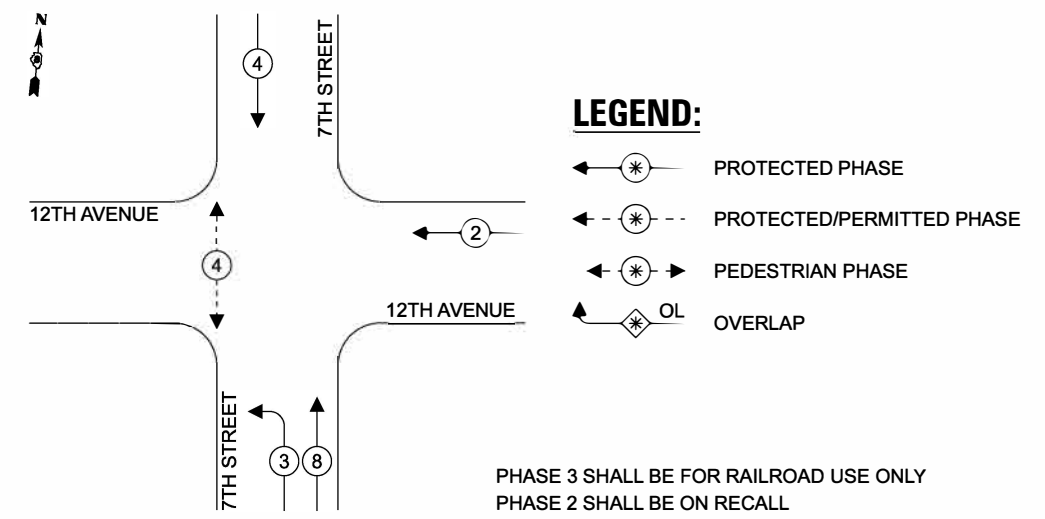

NOTE:


UPON RR PREEMPTION ACTIVATION, THE ACTIVE PHASES SHALL CLEAR AND PHASE 3+8 SHALL BE DISPLAYED FOR TRACK CLEARANCE GREEN. IF PHASE 8 IS ACTIVE IMMEDIATELY BEFORE RR PREEMPTION ACTIVATION, PHASE 8 SHALL REMAIN ACTIVE FOR TRACK CLEARANCE GREEN. PEDESTRIAN CLEARANCE SHALL BE LIMITED TO FL DW THROUGH THE YELLOW CLEARANCE INTERVAL ONLY WHEN CLEARING TO RR PREEMPTION. AFTER TRACK CLEARANCE (PHASE 3+8) CLEARS, THE TEMPORARY SIGNALS SHALL DWELL IN PHASE 2. WESTBOUND NO LEFT TURN BLANK OUT SIGNS SHALL BE DISPLAYED DURING RR PREEMPTION. UPON TERMINATION OF RR PREEMPTION, THE PROPER CLEARANCE INTERVALS SHALL BE DISPLAYED AND NORMAL OPERATION SHALL RESUME.

466200_PrSignals-CableTemp_CMT.dgn



DESIGNED	###	DATE -	###
DRAWN	###		
CHECKED	###		
PROJECT #:	###		

12TH AVENUE RECONSTRUCTION

 

PROPOSED SIGNAL PLAN - TEMPORARY CABLE
12TH AVENUE AND 7TH STREET - STAGE 2, 2A, 2B, 2C


SHEET
155 OF 214

466200_PrSignals_CMT.dgn



R3-2
"NO LEFT TURN"
LED INTERNALLY
ILLUMINATED
RR PREEMPTION
BLANK-OUT SIGN
30" X 30"

0 10 20 30
SCALE IN FEET

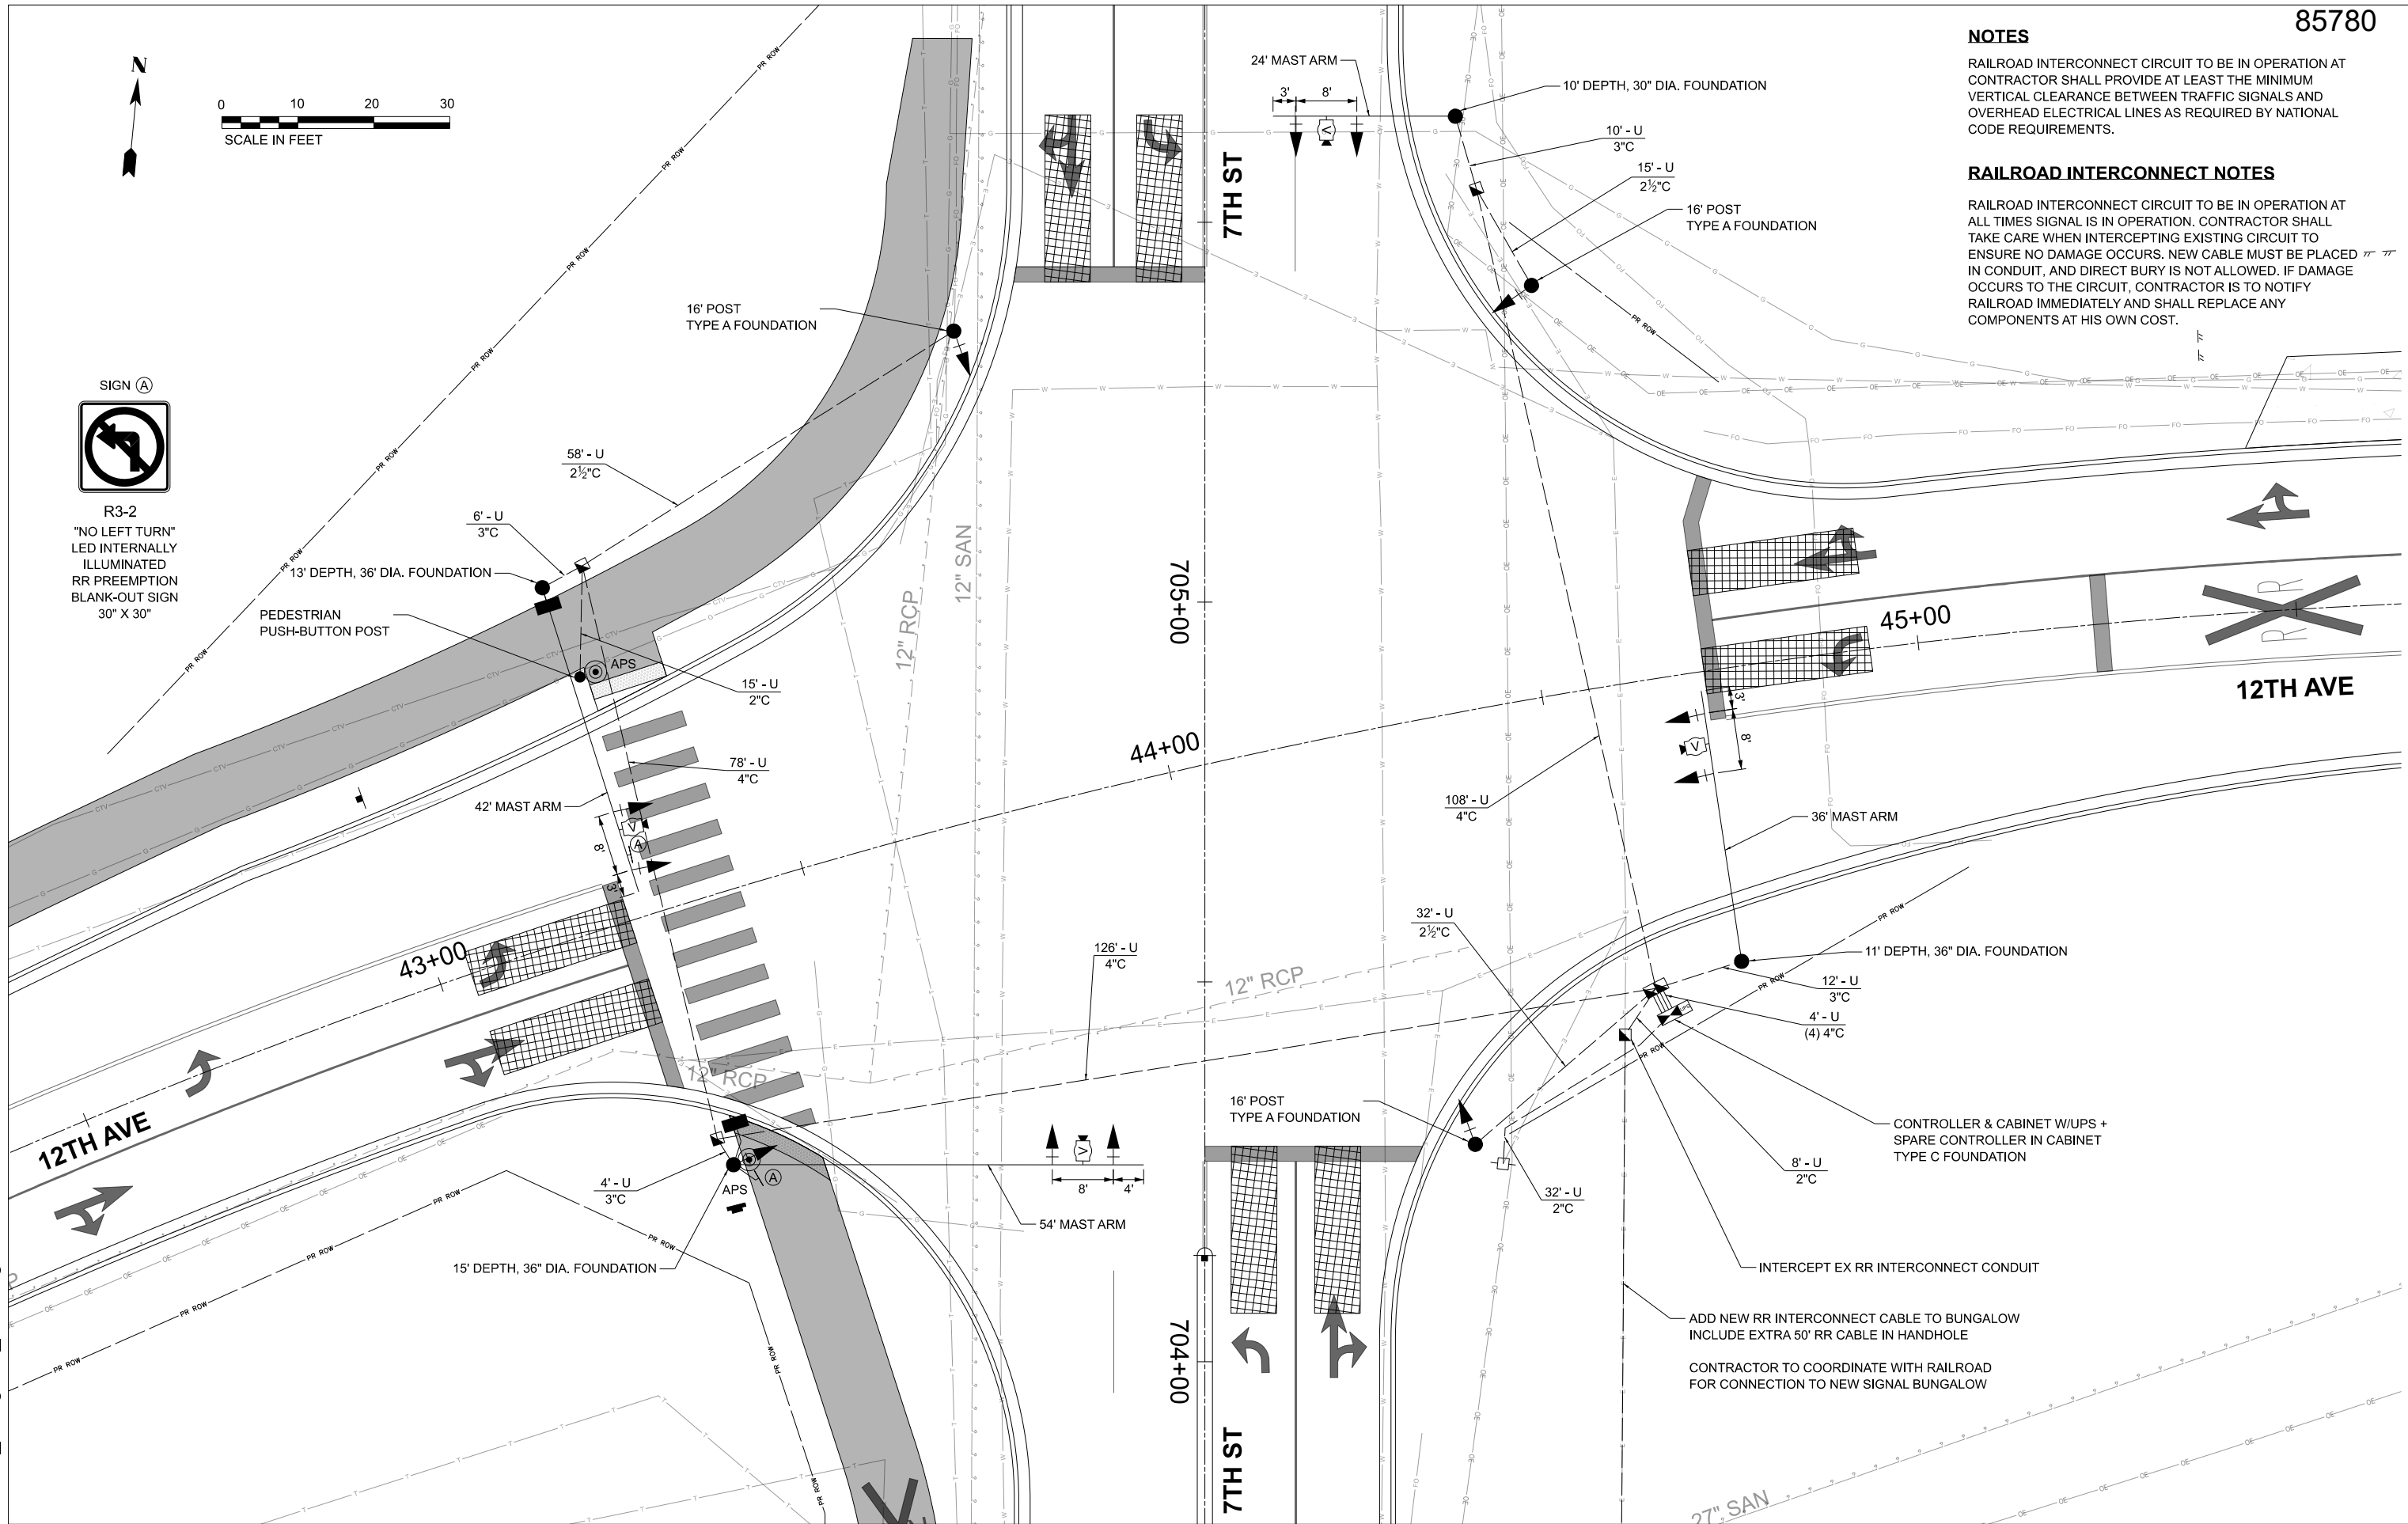

NOTES

RAILROAD INTERCONNECT CIRCUIT TO BE IN OPERATION AT ALL TIMES SIGNAL IS IN OPERATION. CONTRACTOR SHALL PROVIDE AT LEAST THE MINIMUM VERTICAL CLEARANCE BETWEEN TRAFFIC SIGNALS AND OVERHEAD ELECTRICAL LINES AS REQUIRED BY NATIONAL CODE REQUIREMENTS.

RAILROAD INTERCONNECT NOTES

RAILROAD INTERCONNECT CIRCUIT TO BE IN OPERATION AT ALL TIMES SIGNAL IS IN OPERATION. CONTRACTOR SHALL TAKE CARE WHEN INTERCEPTING EXISTING CIRCUIT TO ENSURE NO DAMAGE OCCURS. NEW CABLE MUST BE PLACED IN CONDUIT, AND DIRECT BURY IS NOT ALLOWED. IF DAMAGE OCCURS TO THE CIRCUIT, CONTRACTOR IS TO NOTIFY RAILROAD IMMEDIATELY AND SHALL REPLACE ANY COMPONENTS AT HIS OWN COST.

85780



DESIGNED	####	DATE -	####
DRAWN	####		
CHECKED	####		
PROJECT #:	####		


12TH AVENUE RECONSTRUCTION




PROPOSED SIGNAL PLAN
12TH AVENUE AND 7TH STREET

SHEET
156 OF 214

466200_PrSignals-Cable_CMT.dgn

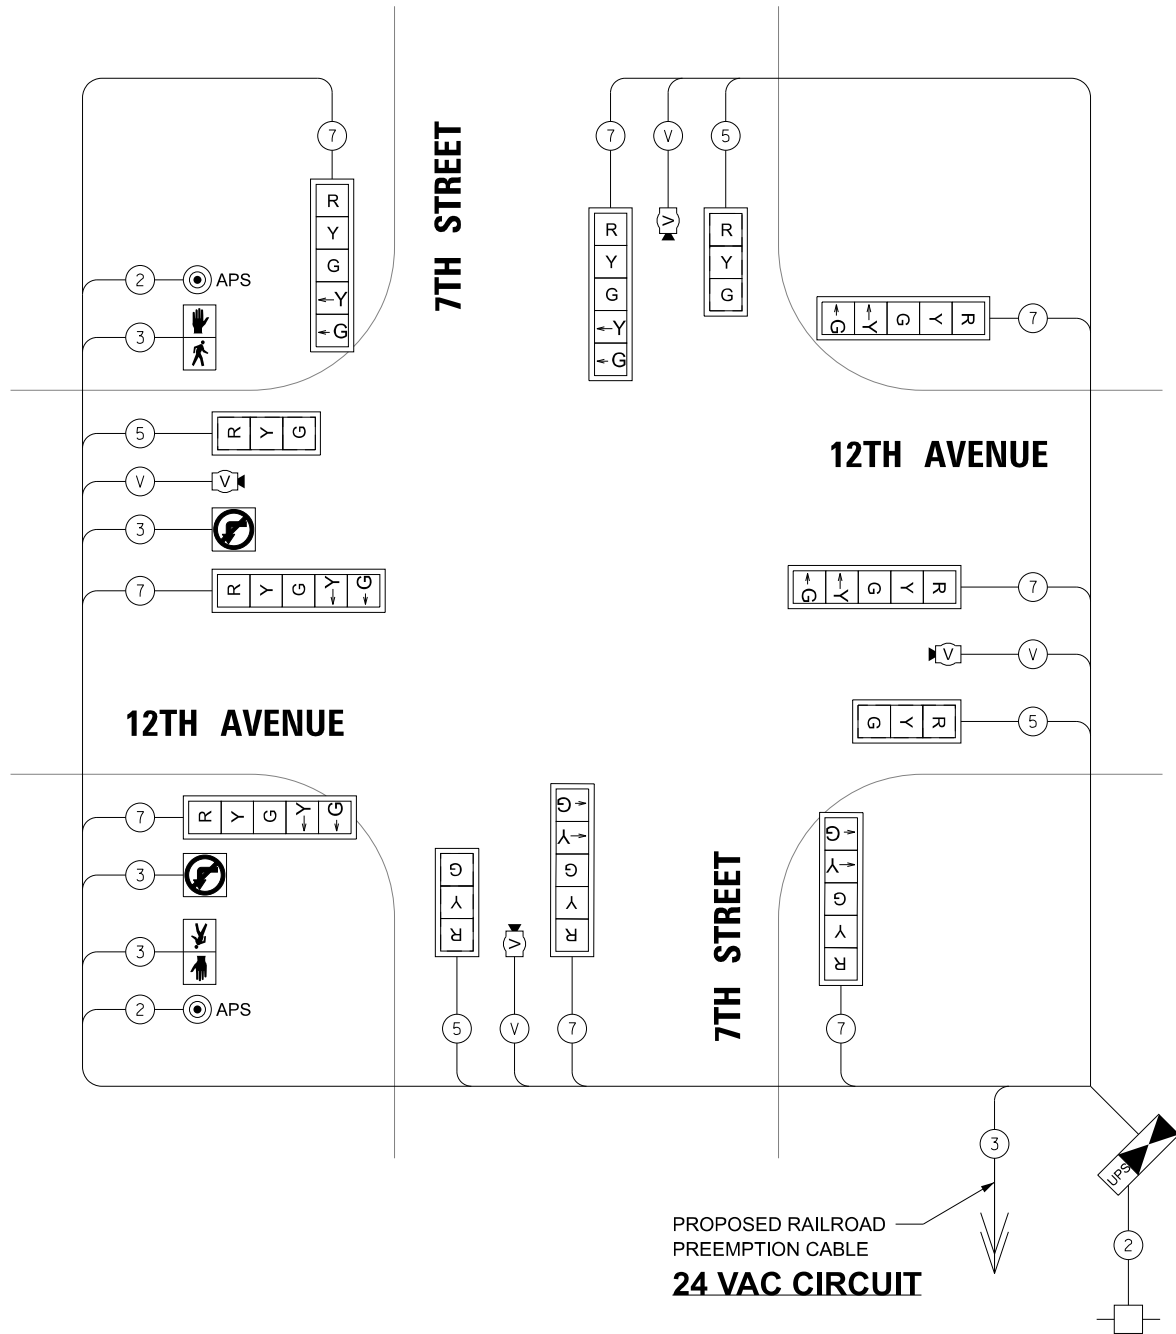

PROPOSED CONTROLLER SEQUENCE

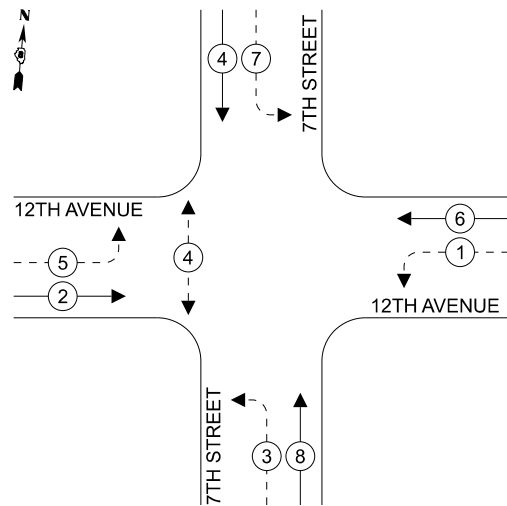

LEGEND:

- ← (⊛) — PROTECTED PHASE
- ← - - (⊛) - - PROTECTED/PERMITTED PHASE
- ← (⊛) → PEDESTRIAN PHASE
- ← (⊛) OL OVERLAP

P2 AND P6 SHALL BE ON RECALL

NOTE:

UPON RR PREEMPTION ACTIVATION, THE ACTIVE PHASES SHALL CLEAR AND PHASES 3+8 SHALL BE DISPLAYED FOR TRACK CLEARANCE GREEN. IF PHASES 3+8 ARE ACTIVE IMMEDIATELY BEFORE RR PREEMPTION ACTIVATION, PHASES 3+8 SHALL REMAIN ACTIVE FOR TRACK CLEARANCE GREEN. PEDESTRIAN CLEARANCE SHALL BE LIMITED TO FL DW THROUGH THE YELLOW CLEARANCE INTERVAL ONLY WHEN CLEARING TO RR PREEMPTION. AFTER TRACK CLEARANCE (PHASES 3+8) CLEARS, THE SIGNALS SHALL DWELL IN PHASES 2+6 AND THEN CYCLE BETWEEN PHASE 7 AND PHASES 2+6. WESTBOUND NO LEFT TURN BLANK OUT SIGNS SHALL BE DISPLAYED DURING RR PREEMPTION. UPON TERMINATION OF RR PREEMPTION, THE PROPER CLEARANCE INTERVALS SHALL BE DISPLAYED AND NORMAL OPERATION SHALL RESUME.



DESIGNED	####	DATE -	####
DRAWN	####		
CHECKED	####		
PROJECT #:	####		

12TH AVENUE RECONSTRUCTION



PROPOSED SIGNAL PLAN - CABLE
12TH AVENUE AND 7TH STREET

SHEET
157 OF 214

L:\EastMoline\IL\22004662-00_GreaterDwt\12th & 7thAutoCAD\Electrical\LIGHTING GENERAL.dwg

LIGHTING LEGEND

	UNDERGROUND ELECTRIC CONDUIT AND WIRING. SEE CIRCUIT DIAGRAM FOR CONDUIT AND WIRING.
	UTILITY POLE
	PANELBOARD
	HANDHOLE
	PROPOSED LIGHTING UNIT (35FT MOUNTING HEIGHT, 3FT ARM, 240V) TO BE PROVIDED AND INSTALLED BY OTHERS
	EXISTING LIGHTING UNIT TO BE RELOCATED
	RELOCATED LIGHTING UNIT

LIGHTING SUMMARY OF QUANTITIES

CODE NO.	DESCRIPTION	UNIT	QUANTITY
80400100	ELECTRIC SERVICE INSTALLATION	EACH	1
81028350	UNDERGROUND CONDUIT, PVC, 2" DIA.	FOOT	6256
81702120	ELECTRIC CABLE IN CONDUIT, 600V (XLP-TYPE USE) 1/C NO. 8	FOOT	2859
83600200	LIGHT POLE FOUNDATION, 24" DIAMETER	FOOT	12
84400105	RELOCATE EXISTING LIGHTING UNIT	EACH	2
XX007125	HANDHOLE SPECIAL 12" X 12"	EACH	59
XX008431	PANELBOARD, NEMA 4X, SPECIAL	EACH	1

LIGHTING CRITERIA	
ROADWAY CLASSIFICATION	COLLECTOR, COMMERCIAL
PEDESTRIAN ACTIVITY LEVEL	HIGH
AVG. MAINTAINED HORIZONTAL ILLUMINANCE (fc)	0.8
UNIFORMITY RATIO AVG/MIIN	4.0
VEILING LUMINANCE RATIO	0.4

ELECTRICAL EQUIPMENT SCHEDULE PROPOSED ELECTRICAL EQUIPMENT LOCATIONS			
CONTROLLER #	STATION	O/S	
LP1	23+27.31	31.26'	LT

UTILITY POLE SCHEDULE EXISTING UTILITY POLE CONNECTION LOCATIONS			
POLE #	STATION	O/S	
P1	1+76.43	39.98'	RT
P2	14+39.62	41.25'	LT
P3	21+51.41	30.71'	LT
P4	28+88.81	19.43'	RT
P5	36+41.34	31.53'	LT
P6	706+00.16	37.60'	RT
P7	704+26.07	39.27'	RT
P8	703+48.67	41.58'	LT

LIGHT FIXTURE SCHEDULE PROPOSED LIGHT FIXTURE LOCATIONS			
FIXTURE #	STATION	O/S	
F1	1+73.64	21.57'	LT
F2	2+52.92	21.58'	LT
F3	3+33.43	21.60'	LT
F4	4+13.40	21.59'	LT
F5	4+93.76	21.56'	LT
F6	5+73.81	21.52'	LT
F7	6+54.59	21.59'	LT
F8	7+35.09	21.58'	LT
F9	8+14.96	21.58'	LT
F10	8+97.96	21.57'	LT
F11	9+80.74	21.57'	LT
F12	10+64.49	21.58'	LT
F13	11+48.68	21.58'	LT
F14	12+32.04	21.64'	LT
F15	13+15.33	21.61'	LT
F16	13+95.88	21.58'	LT
F17	14+62.30	21.58'	LT
F18	15+24.59	35.58'	LT
F19	16+87.89	39.48'	LT
F20	17+71.78	21.58'	LT
F21	18+56.96	21.58'	LT
F22	19+42.03	19.62'	LT
F23	20+26.56	18.33'	LT
F24	21+02.69	17.16'	LT
F25	21+79.42	16.00'	LT
F26	22+55.48	15.92'	LT
F27	23+31.88	16.08'	LT
F28	24+08.37	16.08'	LT
F29	24+84.08	16.08'	LT
F30	25+59.72	16.08'	LT
F31	26+40.42	16.08'	LT
F32	27+26.12	16.08'	LT
F33	28+11.85	16.08'	LT
F34	28+96.88	16.08'	LT
F35	29+82.16	16.08'	LT
F36	30+63.07	16.08'	LT
F37	31+44.95	16.08'	LT
F38	32+27.06	16.08'	LT
F39	33+09.64	16.08'	LT
F40	33+09.64	16.07'	LT
F41	34+73.59	16.08'	LT
F42	35+57.84	16.06'	LT
F43	36+46.08	16.08'	LT
F44	37+47.51	16.02'	LT
F45	38+51.80	16.11'	LT
F46	39+33.35	17.78'	LT
F47	40+17.19	19.82'	LT
F48	40+99.86	21.60'	LT
F49	41+81.19	21.71'	LT
F50	42+57.99	24.54'	LT
F51	43+45.62	33.57'	LT
F52	705+54.97	28.82'	LT
F53	44+62.15	42.23'	LT
F54	45+27.39	23.55'	LT
F55	46+04.32	24.33'	LT
F56	704+46.23	51.38'	LT
F57	703+75.14	27.37'	LT
F58	704+07.37	36.25'	LT

HANDHOLE SCHEDULE PROPOSED HANDHOLE LOCATIONS			
HANDHOLE #	STATION	O/S	
HH1	1+73.64	23.57'	LT
HH2	2+52.92	23.58'	LT
HH3	3+33.42	23.60'	LT
HH4	4+13.39	23.59'	LT
HH5	4+93.74	23.56'	LT
HH6	5+73.81	23.52'	LT
HH7	6+54.55	23.59'	LT
HH8	7+35.05	23.58'	LT
HH9	8+14.91	23.58'	LT
HH10	8+97.92	23.57'	LT
HH11	9+80.69	23.57'	LT
HH12	10+64.46	23.58'	LT
HH13	11+48.66	23.58'	LT
HH14	12+32.03	23.64'	LT
HH15	13+15.33	23.58'	LT
HH16	13+95.88	23.58'	LT
HH17	14+62.31	23.58'	LT
HH18	15+26.58	35.87'	LT
HH19	16+88.96	41.17'	LT
HH20	17+71.78	23.58'	LT
HH21	18+56.96	23.58'	LT
HH22	19+42.03	21.62'	LT
HH23	20+26.53	20.31'	LT
HH24	21+02.66	19.16'	LT
HH25	21+79.39	18.00'	LT
HH26	22+55.50	17.80'	LT
HH27	23+31.78	18.08'	LT
HH28	24+08.37	18.08'	LT
HH29	24+84.08	18.08'	LT
HH30	25+59.72	18.08'	LT
HH31	26+40.42	18.08'	LT
HH32	27+26.12	18.08'	LT
HH33	28+08.99	18.08'	LT
HH34	28+11.85	18.08'	LT
HH35	28+96.88	18.08'	LT
HH36	29+82.16	18.08'	LT
HH37	30+63.07	18.08'	LT
HH38	31+44.95	18.08'	LT
HH39	32+27.06	18.08'	LT
HH40	33+09.64	18.08'	LT
HH41	33+91.40	18.07'	LT
HH42	34+73.59	18.08'	LT
HH43	35+57.85	18.06'	LT
HH44	36+46.08	18.08'	LT
HH45	37+47.53	18.02'	LT
HH46	38+51.71	18.10'	LT
HH47	39+33.26	19.77'	LT
HH48	40+17.10	21.82'	LT
HH49	40+99.79	23.60'	LT
HH50	41+81.19	23.71'	LT
HH51	42+57.90	26.54'	LT
HH52	43+45.27	35.54'	LT
HH53	43+93.77	79.00'	LT
HH54	44+63.80	43.24'	LT
HH55	45+27.56	25.54'	LT
HH56	46+04.33	26.33'	LT
HH57	704+44.75	52.72'	RT
HH58	703+77.14	27.37'	RT
HH59	704+05.86	34.94'	LT



DESIGNED	JRV	DATE--	10/27/25
DRAWN	JRV		
CHECKED	LDW		
PROJECT #:	85780		

12TH AVENUE RECONSTRUCTION





LIGHTING GENERAL NOTES, BILL OF MATERIALS AND LEGEND

SHEET
158 OF 214

L:\EastMoline\22004662-00_GreaterDwth\466200\Roadway\Rust Belt 12th & 7th\AutoCAD\Electrical\E-101 LIGHTING PLAN.dwg

85780

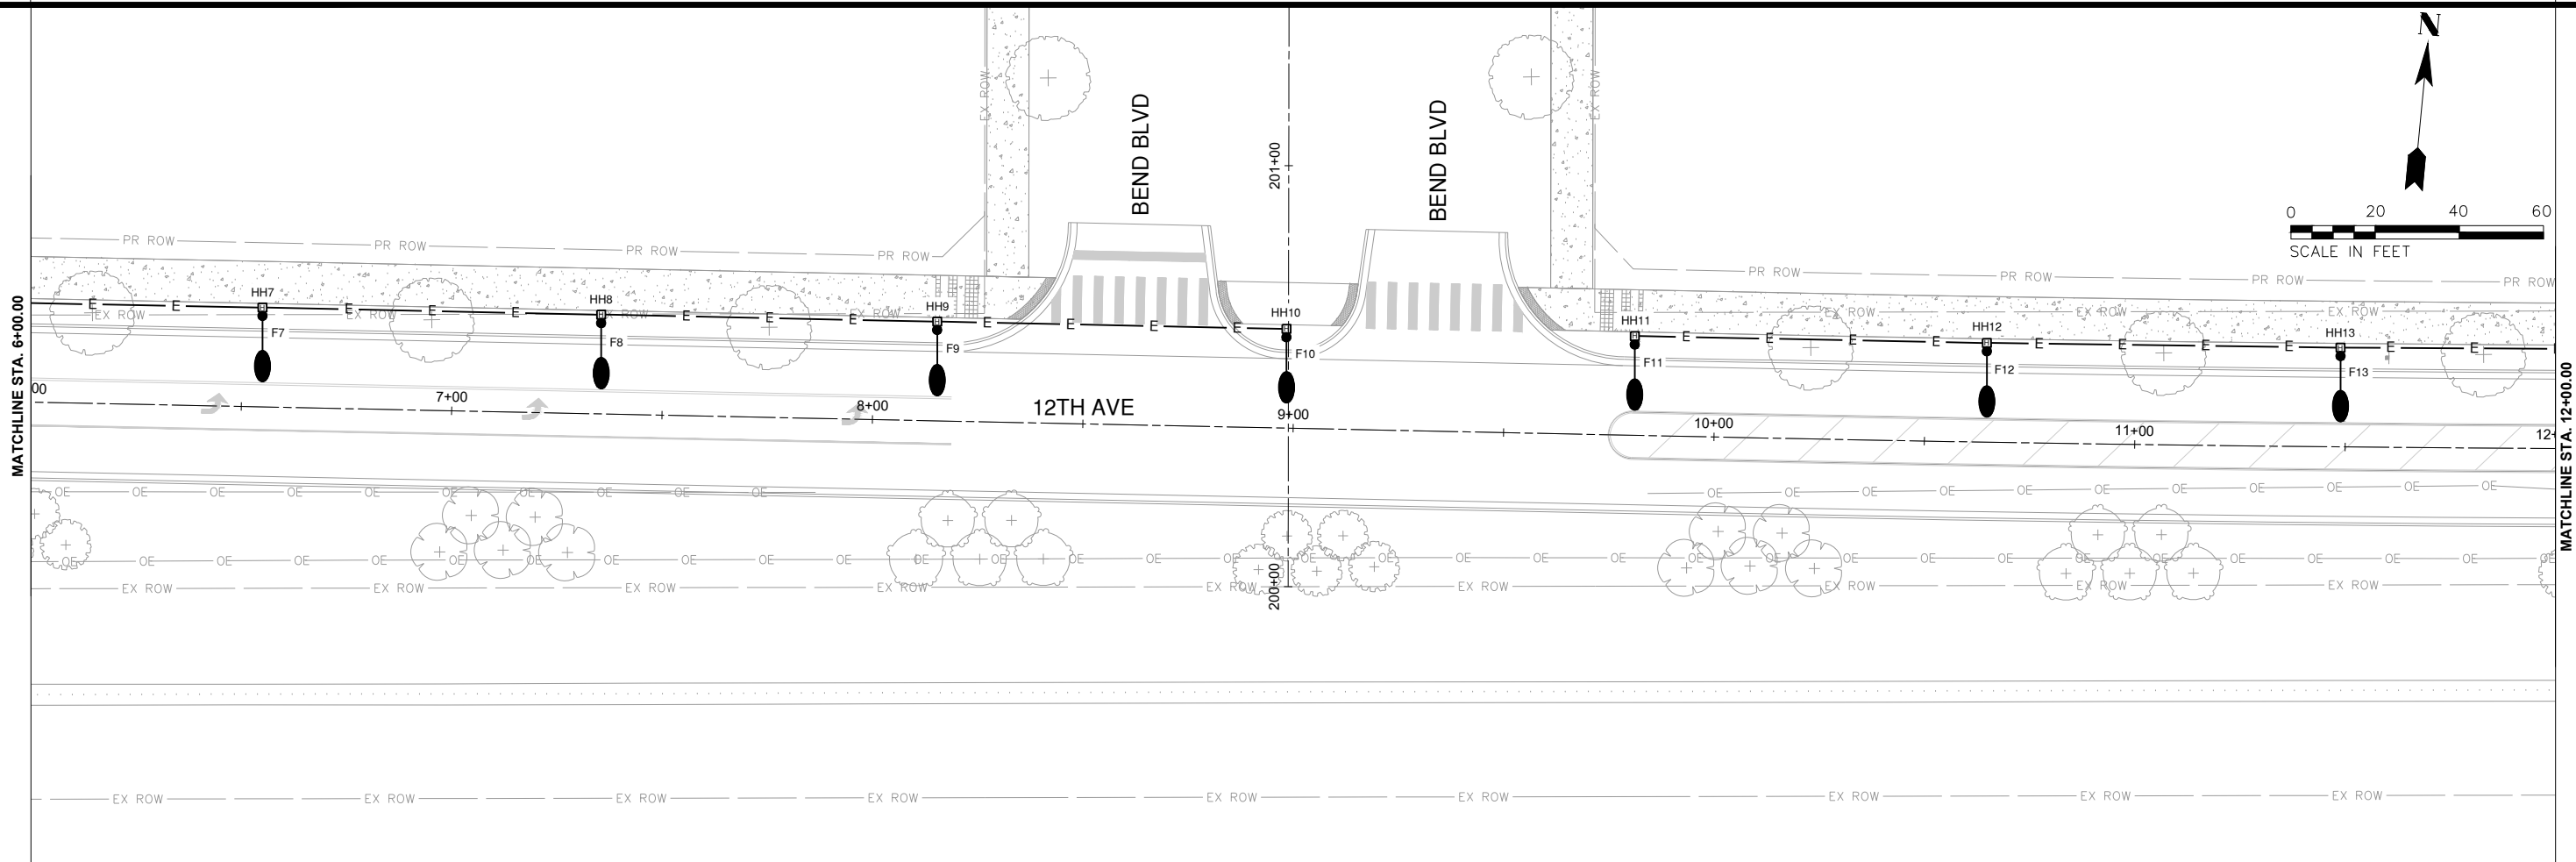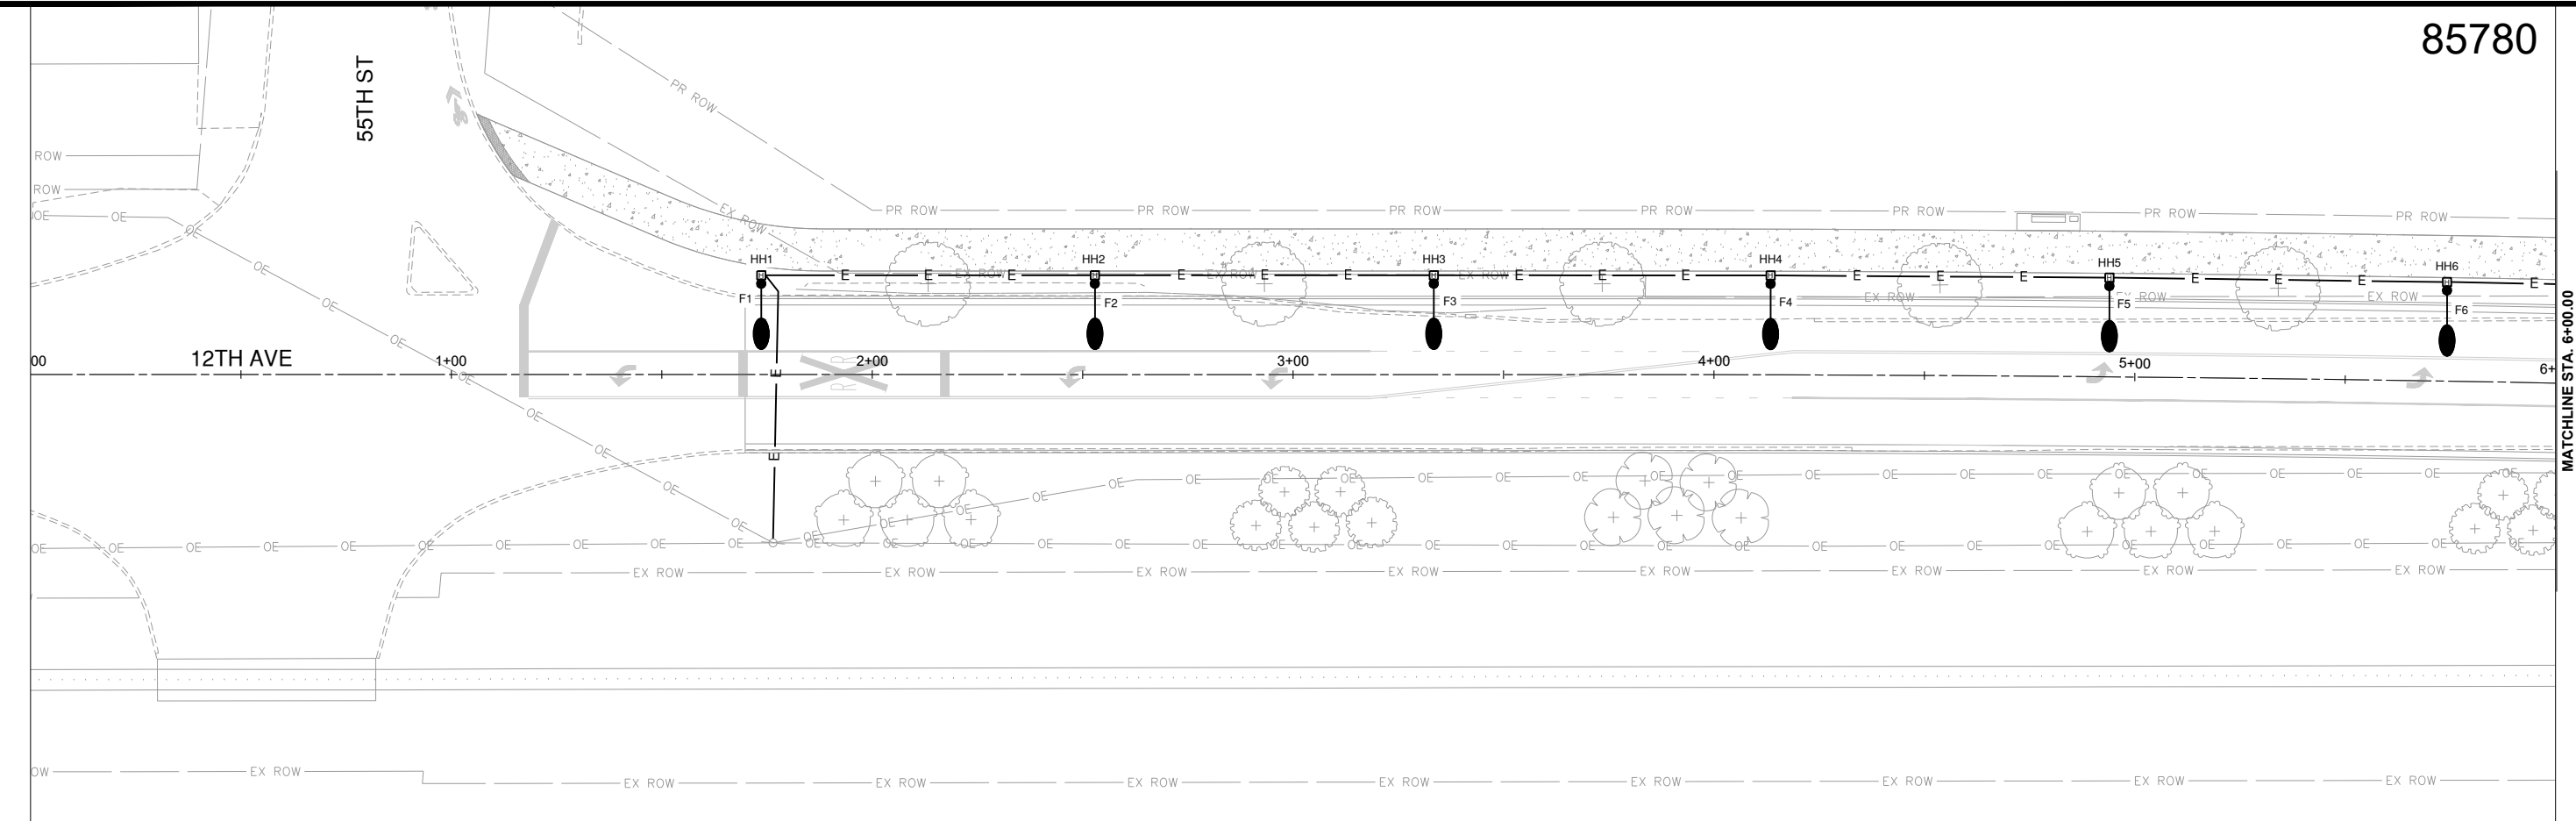

DESIGNED	JRV	DATE--	10/27/25
DRAWN	JRV		
CHECKED	LDW		
PROJECT #:	85780		

12TH AVENUE RECONSTRUCTION





LIGHTING PLAN

SHEET
159 OF 214

L:\EastMoline\IL\22004662-00_GreaterDwth\466200\Roadway\Rust Belt 12th & 7th\AutoCAD\Electrical\E-102 LIGHTING PLAN.dwg

85780

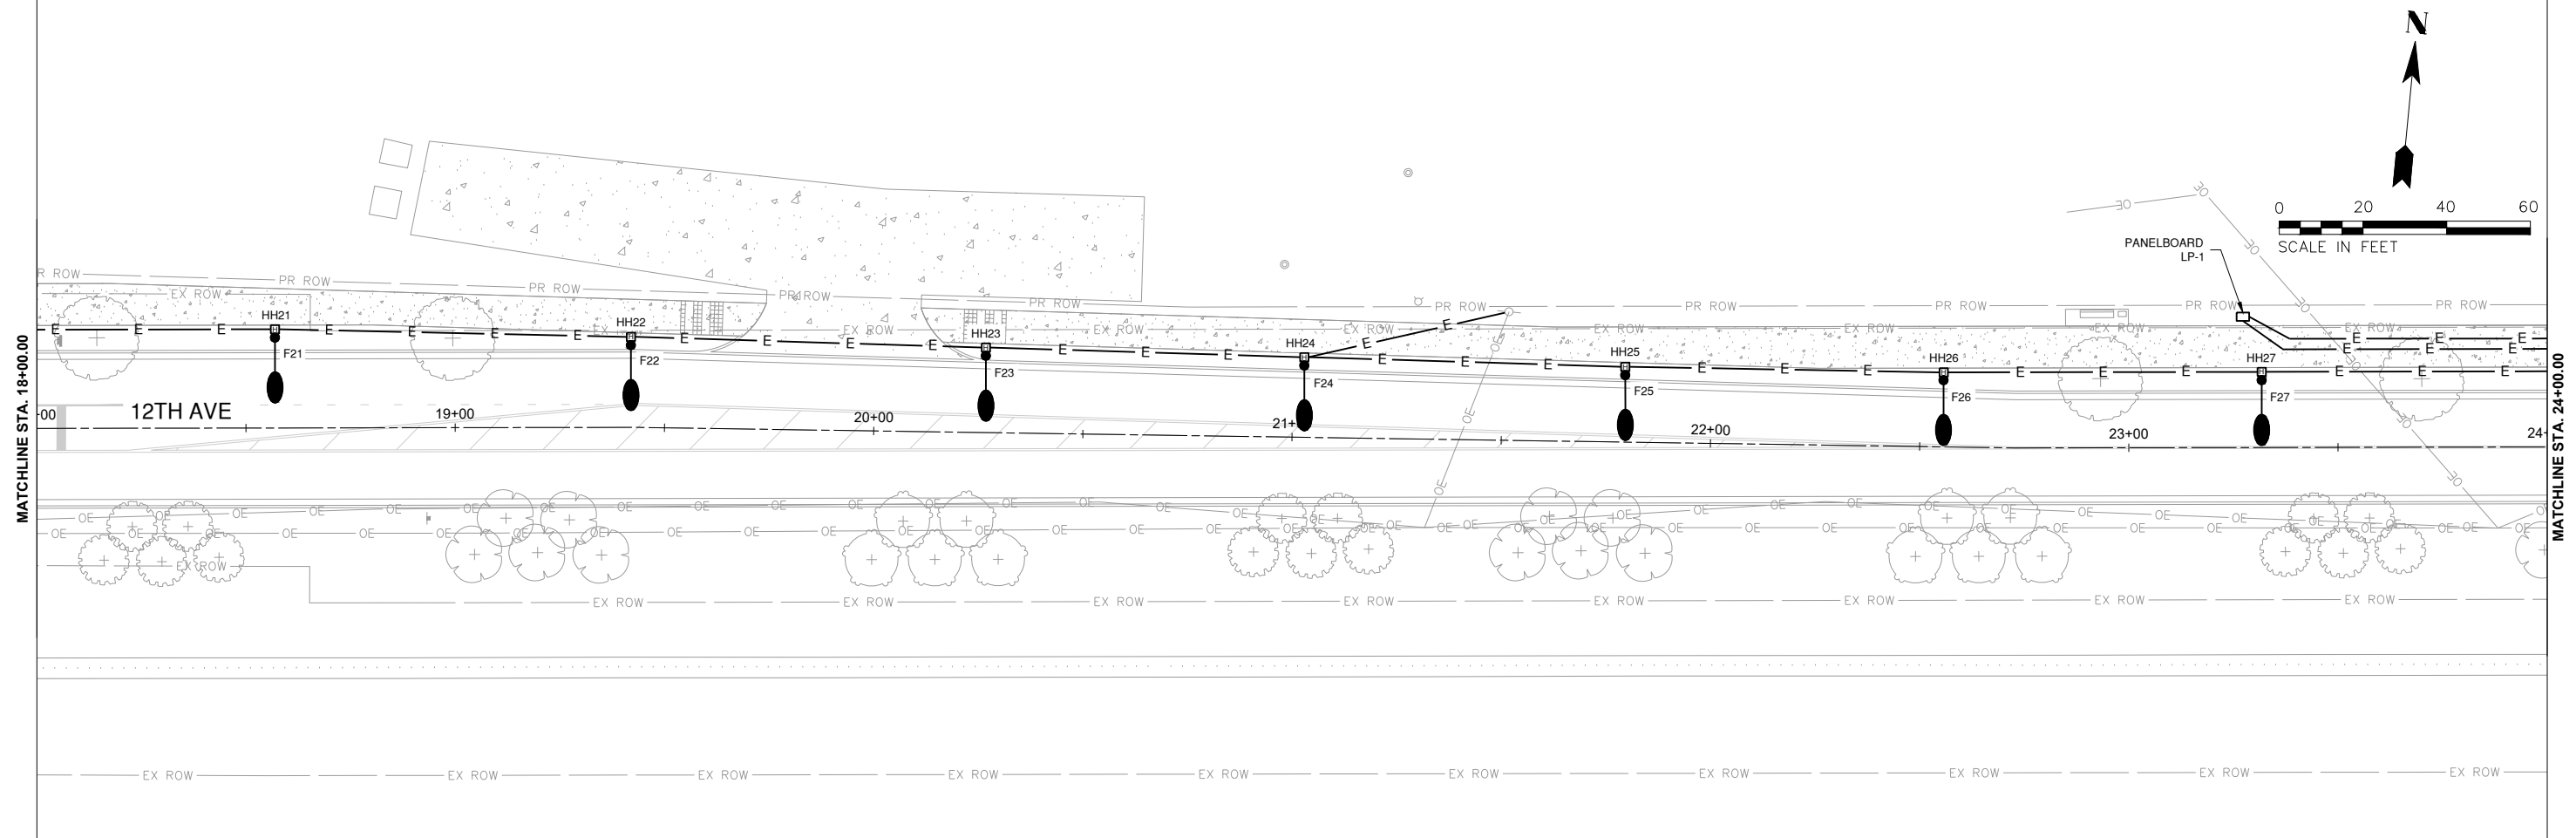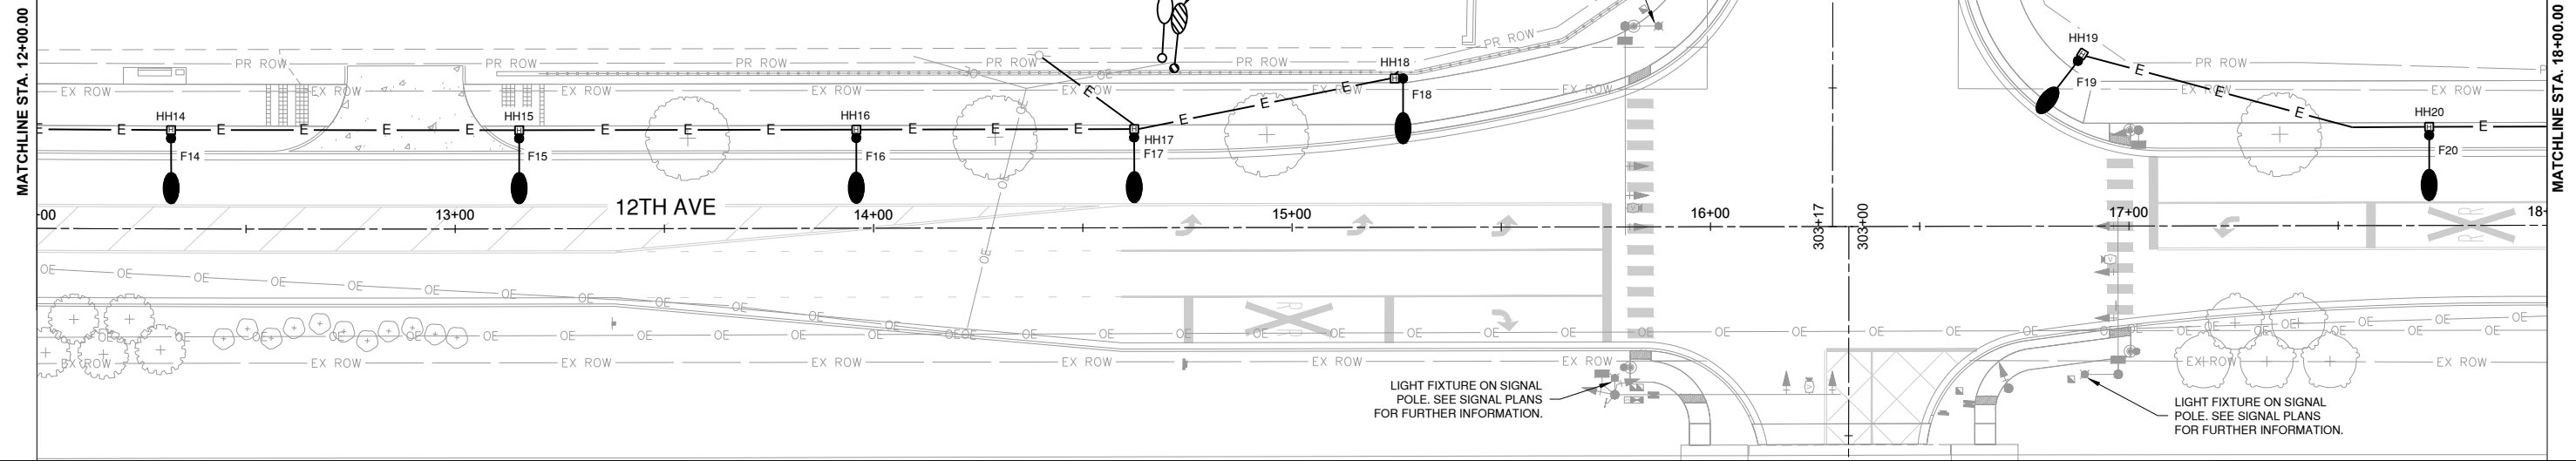

DESIGNED	JRV	DATE--	10/27/25
DRAWN	JRV		
CHECKED	LDW		
PROJECT #:	85780		

12TH AVENUE RECONSTRUCTION






LIGHTING PLAN

SHEET
160 OF 214

L:\EastMoline\IL\22004662-00_GreaterDwtm\466200\Roadway\Rust Belt 12th & 7thAutoCAD\Electrical\E-103 LIGHTING PLAN.dwg

85780

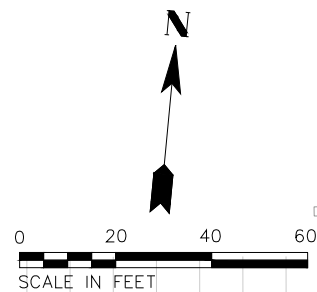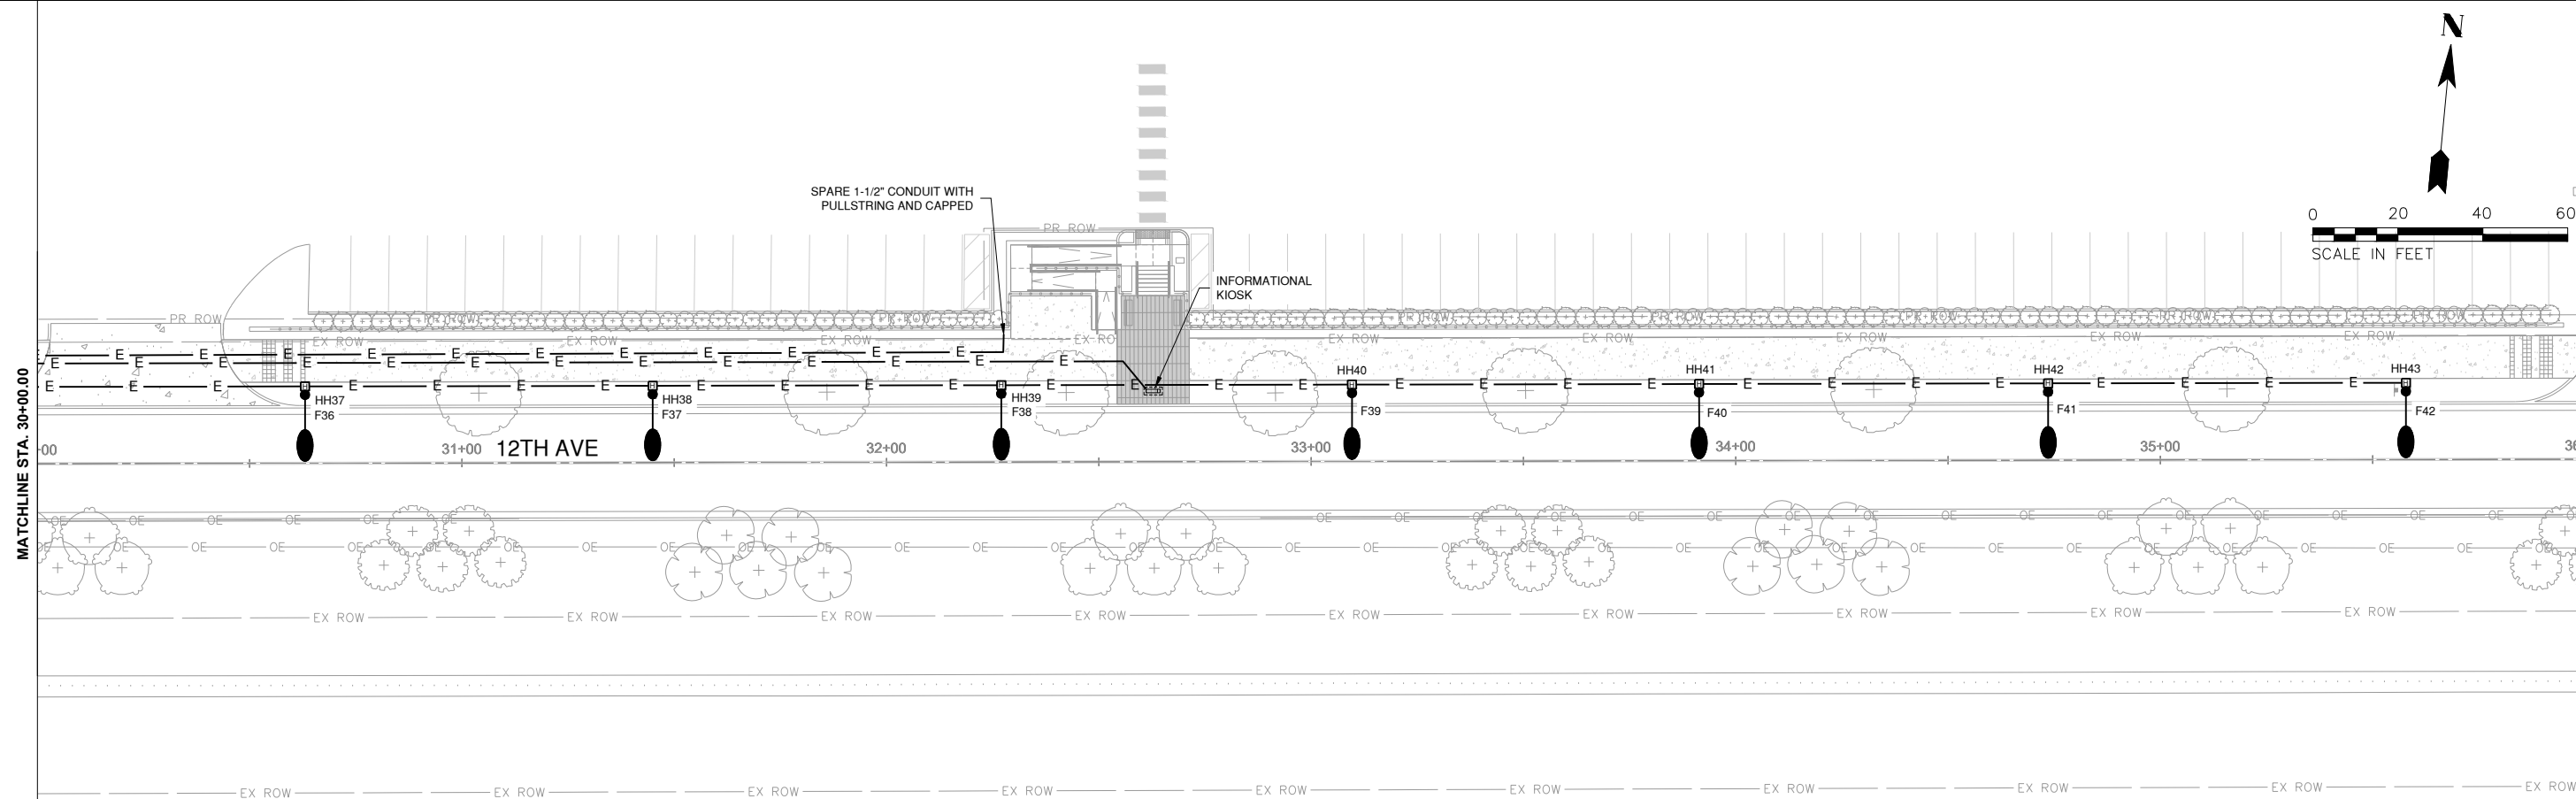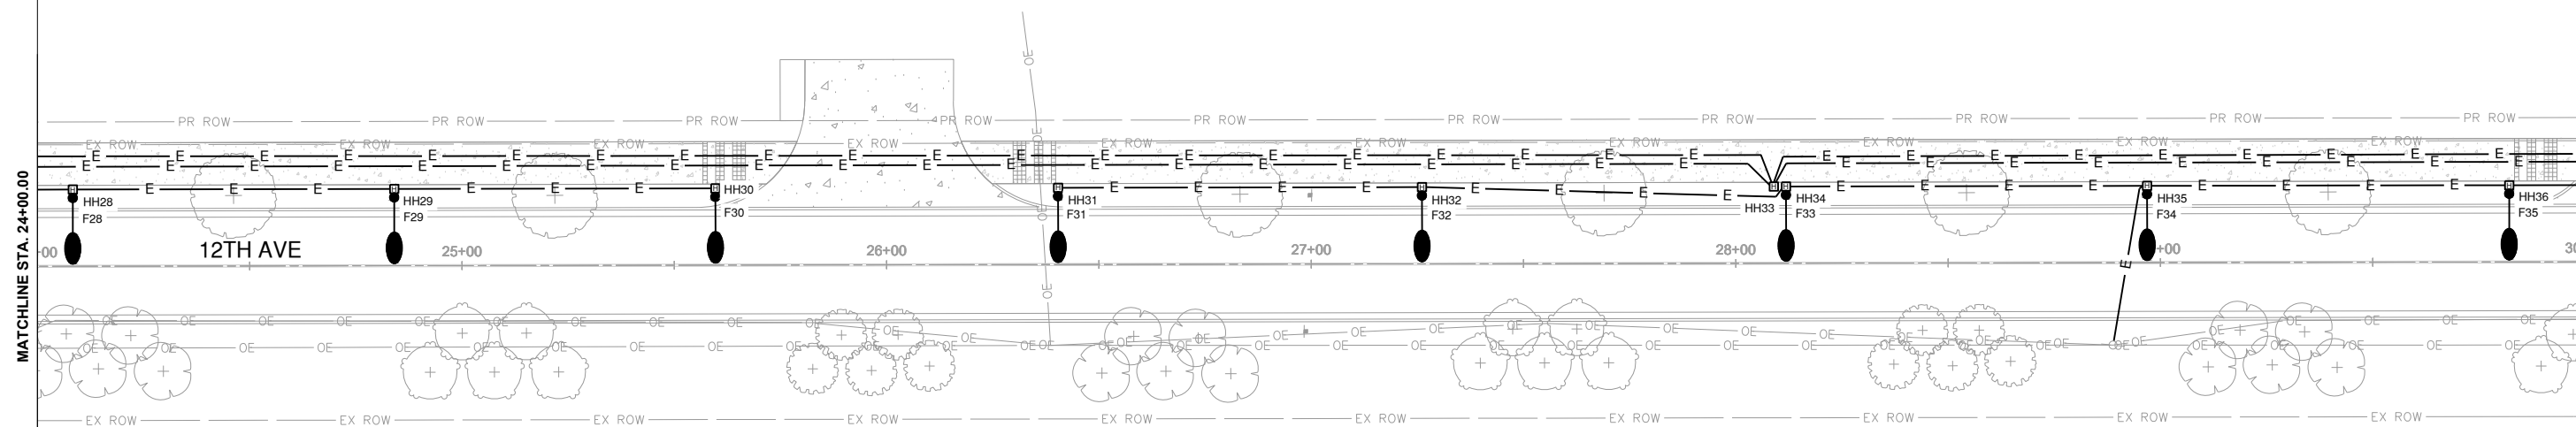

DESIGNED	JRV	DATE	10/27/25
DRAWN	JRV		
CHECKED	LDW		
PROJECT #	85780		

12TH AVENUE RECONSTRUCTION






LIGHTING PLAN

SHEET
161 OF 214

L:\EastMoline\122004662-00_GreaterDwtn\466200\Roadway\Rust Belt 12th & 7th\AutoCAD\Electrical\E-104 LIGHTING PLAN.dwg

85780

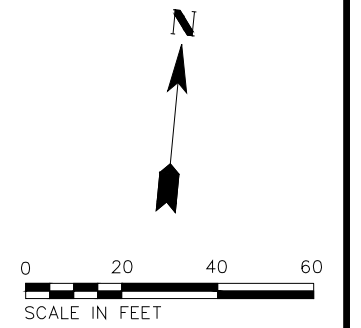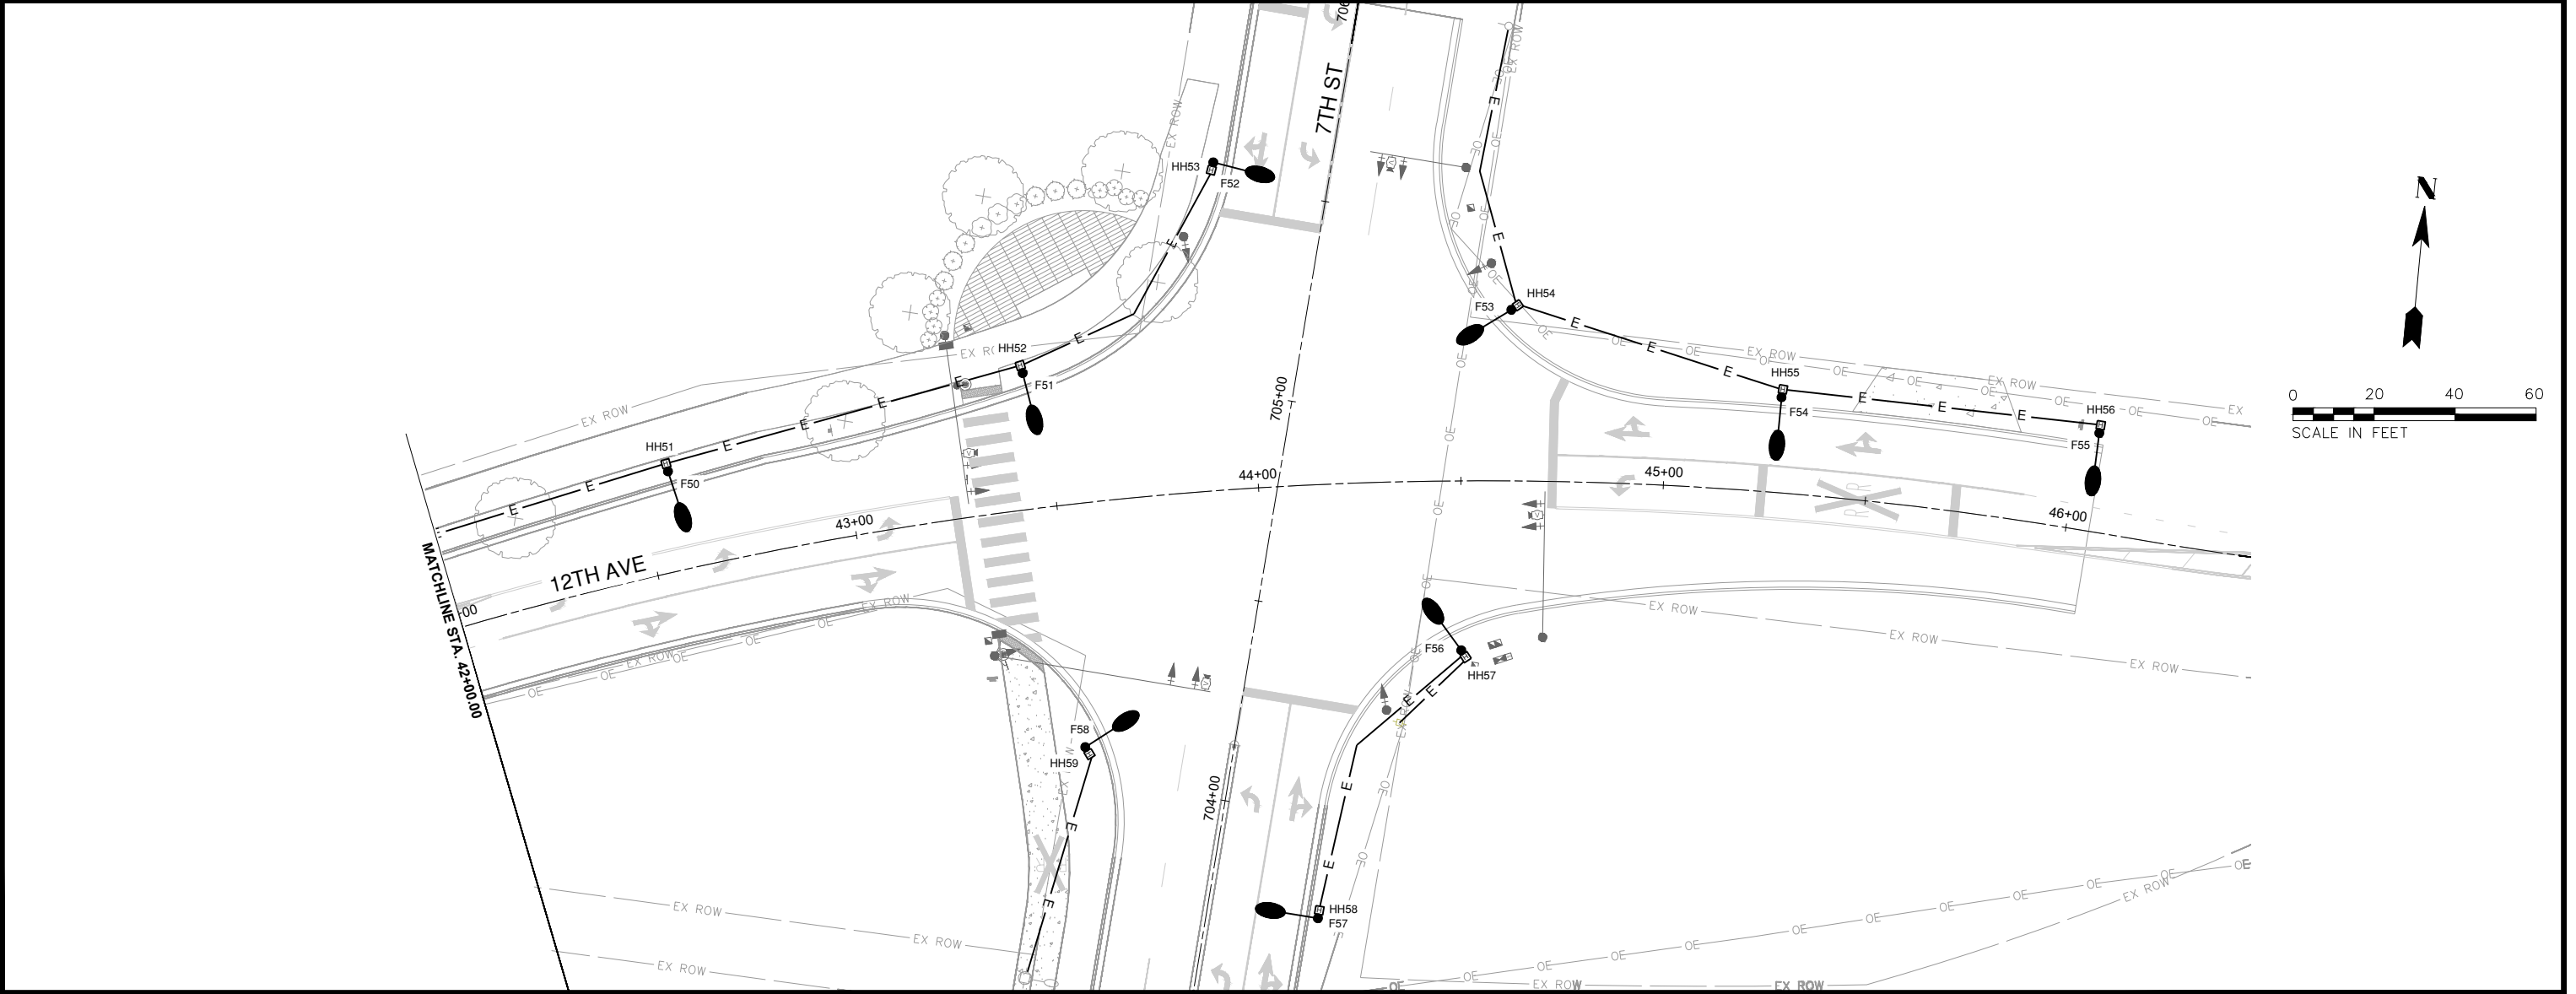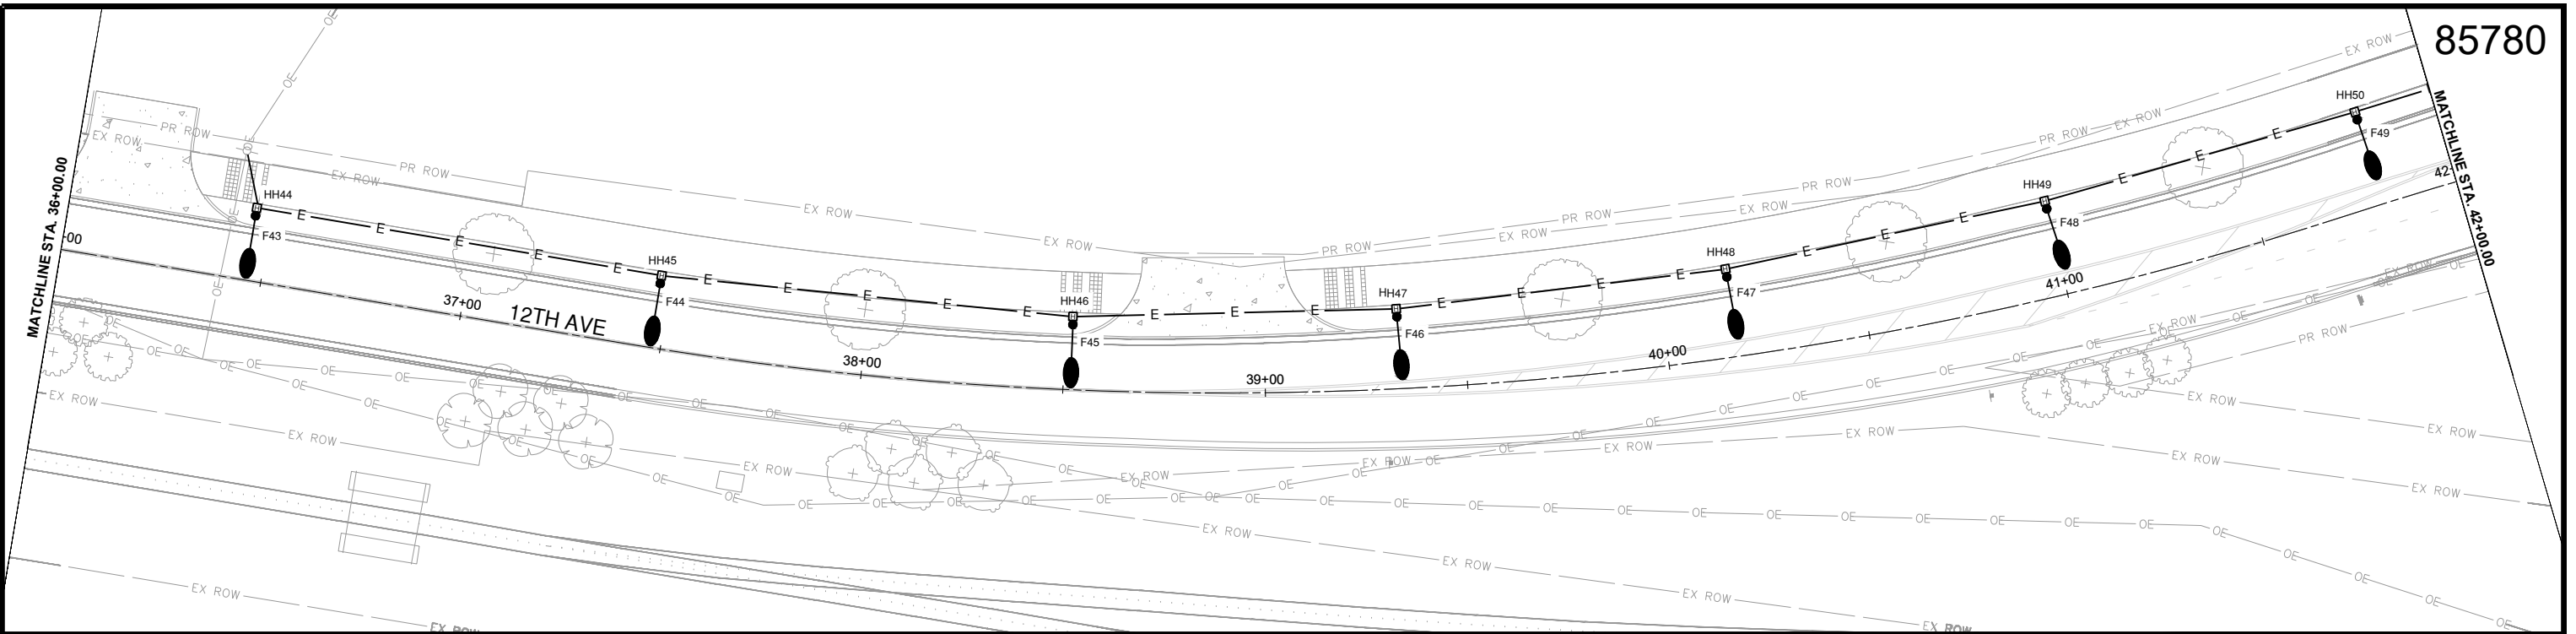

DESIGNED	JRV	DATE--	10/27/25
DRAWN	JRV		
CHECKED	LDW		
PROJECT #:	85780		


12TH AVENUE RECONSTRUCTION



LIGHTING PLAN

SHEET
162 OF 214


L:\EastMoline\22004662-00_GreaterDwtn\466200\Roadway\Rust Belt 12th & 7th\AutoCAD\Electrical\LIGHTING DETAILS.dwg

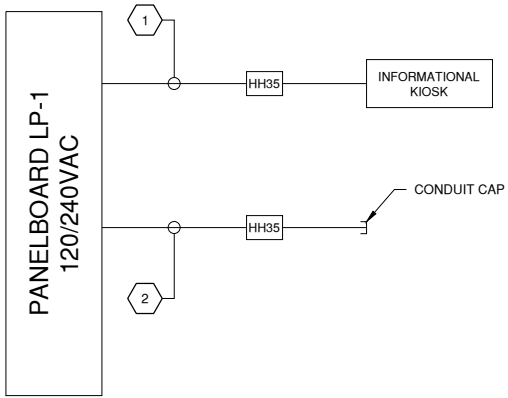

1 PANELBAORD (LP-1) LIGHTING CIRCUIT DIAGRAM

N.T.S.


- KEYED NOTES:
1. 2 - #8 AWG, 1 - #8 GND IN 2" CONDUIT
 2. SPARE 2" CONDUIT WITH PULLSTRING

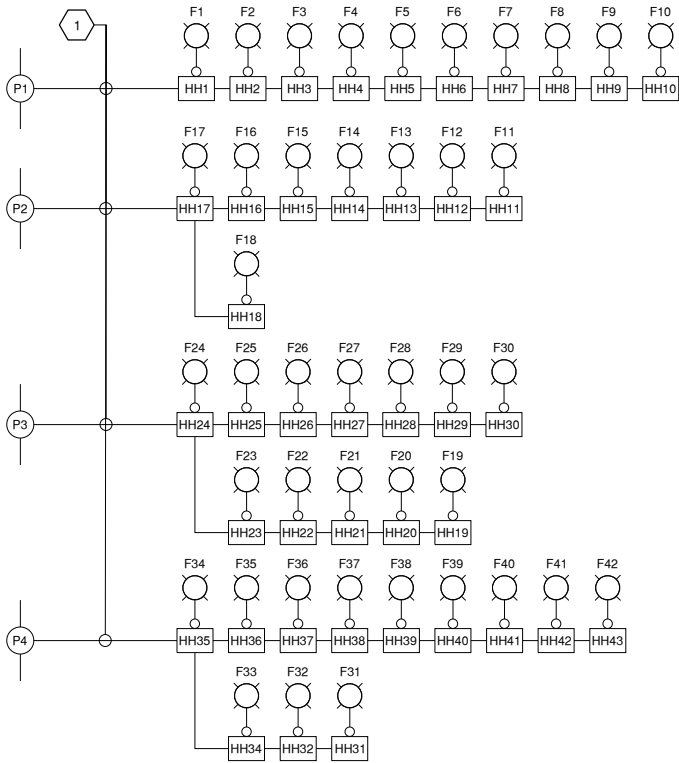

2 LIGHTING CIRCUIT DIAGRAM


N.T.S.

- GENERAL NOTES:
1. LIGHT FIXTURES, POLES, AND WIRING TO BE PROVIDED AND INSTALLED BY OTHERS.
- KEYED NOTES:
1. 2" CONDUIT WITH PULL STRING

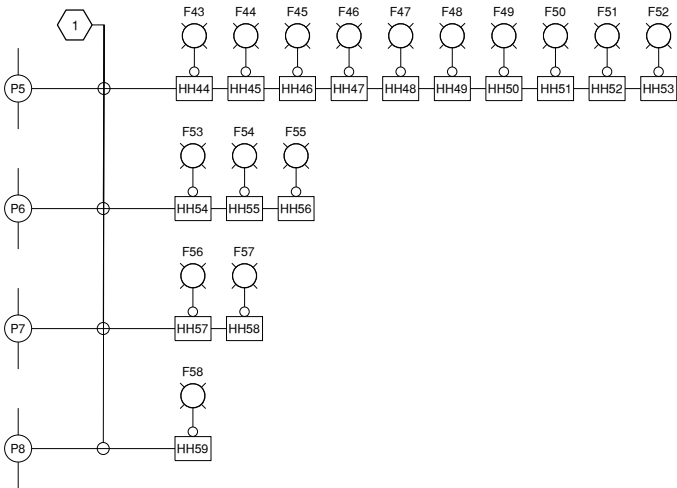

3 PANELBOARD EQUIPMENT RACK

N.T.S.

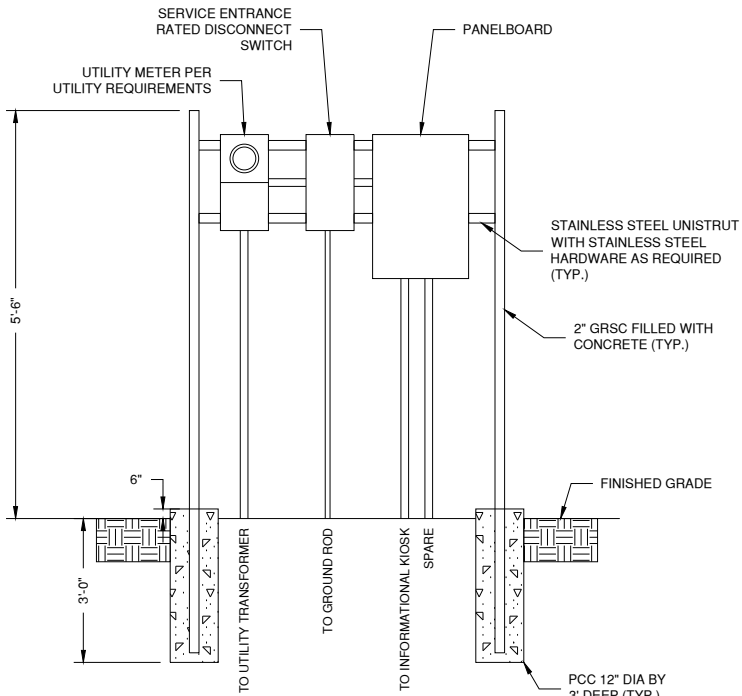

PANELBOARD SCHEDULE															
PANEL DESIGNATION: LP-1				BOND NEUTRAL AND GROUND BAR: NO				POLE: 18							
LOCATION: 12TH AVE				NEUTRAL BUS RATING: 100%				SHORT CIRCUIT RATING: 10KA							
MFR & TYPE: SQ D, EATON, GE, SEIMENS				SERVICE ENTRANCE RATED: NO				SERIES OR FULLY RATED: FULLY							
SPD & DISCONNECT REQUIRED: YES															
VOLTS: 120/240				MOUNTING: SURFACE				BUS RATING (AMPS): 100							
PHASE: 1				ENCL RATING: NEMA 4X				BUS: COPPER; SILVER OR TIN PLATED							
WIRE: 3								MAIN CIRCUIT BREAKER: 100/2							
CKT NO.	LOAD	BREAKER SIZE	LOAD AMPS	USAGE FACTOR	PHASE AMPS		POLE NO.	PHASE AMPS		USAGE FACTOR	LOAD AMPS	BREAKER SIZE	LOAD	CKT NO.	
					A	B		A	B						
1	INFORMATIONAL KIOSK	20/1	5	1	5		1 2	0				20/1	SPARE	2	
3	FUTURE FEED FOR BUS STOP	20/1				0	3 4		0			20/1	SPARE	4	
5	SPARE	20/1			0		5 6	0				20/1	SPARE	6	
7	SPARE	20/1				0	7 8		0			20/1	SPARE	8	
9	SPARE	20/1			0		9 10	0				20/1	SPARE	10	
11	SPARE	20/1				0	11 12		0			20/1	SPARE	12	
13	SPARE	20/1			0		13 14	0				20/1	SPARE	14	
15					0		17 18	0				20/1	SPARE	16	
17	SPD	30/2				0	19 20		0			20/1	SPARE	18	
SECTION TOTAL:					5	0		0	0						
								A	B						
MINIMUM MAIN CIRCUIT BREAKER AMPS: 4							PHASE TOTAL AMPS:	5 0		TOTAL USAGE LOAD: 600 VA					
								A	B	MIN. XFMR VA: 750 VA					
							PHASE TOTAL VA:	600 0							
NOTES:															
1. PANELBOARD SHALL BE IN A NEMA 4X ENCLOSURE WITH LOCKING PROVISIONS.															

B.M. #405: Sta. 2+98.34 57.9' Rt.
Elev. 574.06
N: 1,766,366.30
E: 2,217,603.90


TOTAL BILL OF MATERIAL

ITEM	UNIT	TOTAL
Concrete Structures	CU YD	207.0
Reinforcement Bars	POUND	31,330
Porous Granular Embankment	CU YD	320
Removal and Disposal of Unsuitable Material	CU YD	110
Geocomposite Wall Drain	SQ YD	160
Structure Excavation	CU YD	440

GENERAL NOTES


85780

All construction joints shall be bonded.
Areas of excavation under the proposed footing and behind the proposed stem required for construction of the retaining wall shall be backfilled with Porous Granular Embankment up to the required topsoil depth. See Special Provisions for more detailed information.
The required depth of removal and replacement of unsuitable materials may be increased by the Engineer to account for variable subsurface conditions.
All excavation required for construction of the retaining wall shown in these plans and in accordance with the standard specifications shall be included in the cost of concrete structures.
All dimensions are corresponding to the front face of the stem wall.
Structure Excavation was calculated assuming the depth from existing ground to the bottom of footing is 4'-0".

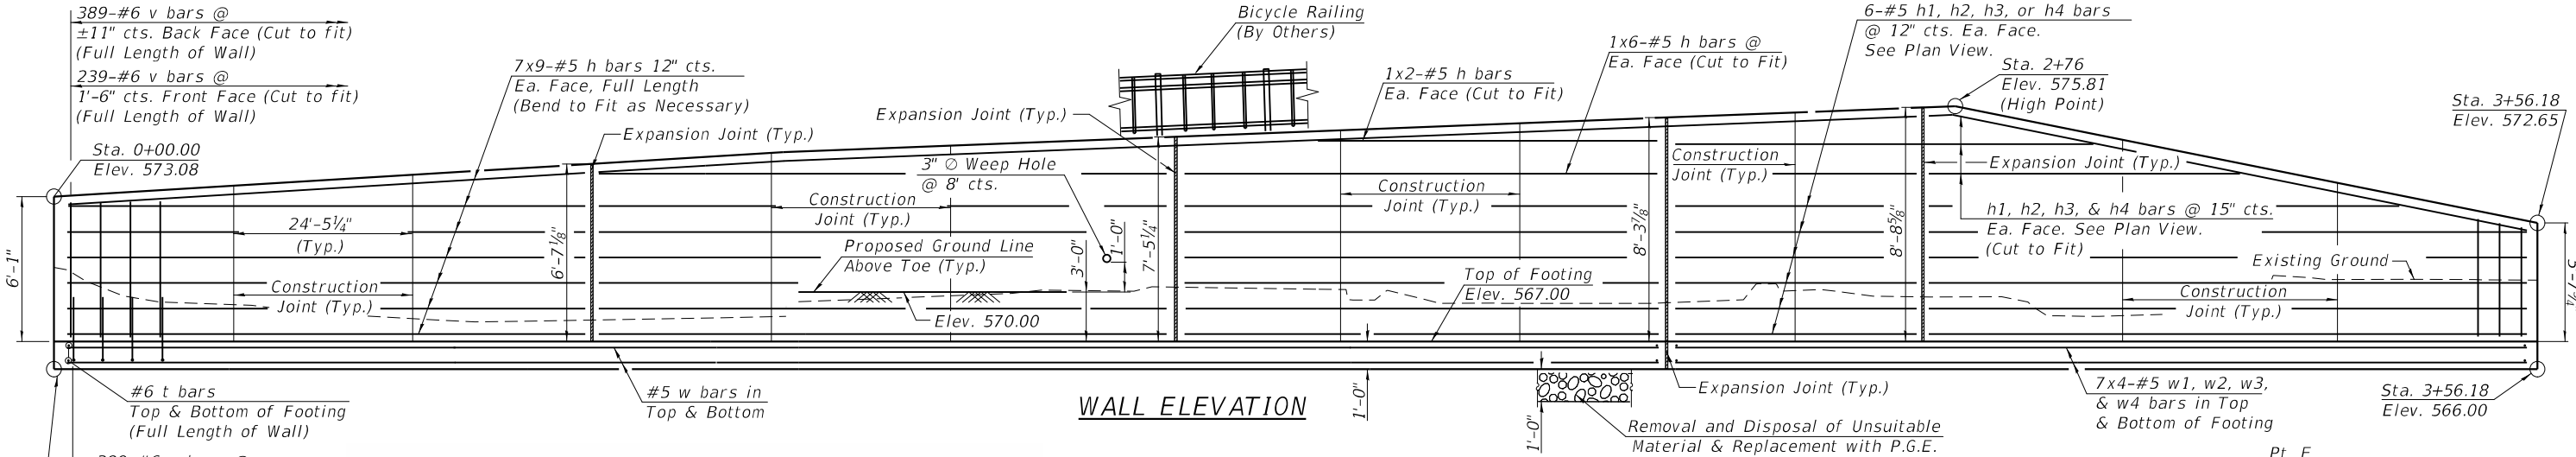

I certify that to the best of my knowledge, information and belief, this culvert design is structurally adequate for the design loading shown on the plans. The design is an economical one for the style of structure and complies with requirements of the current AASHTO Standard Specification for Highway Bridges.
9/24/25
Illinois Structural No. 6527
Expires 11/30/2026

Pt.	X (ft)	Y (ft)
A	0	0
B	35.0	7.5
C	63.2	26.7
D	71.5	51.6
E	72.0	91.6

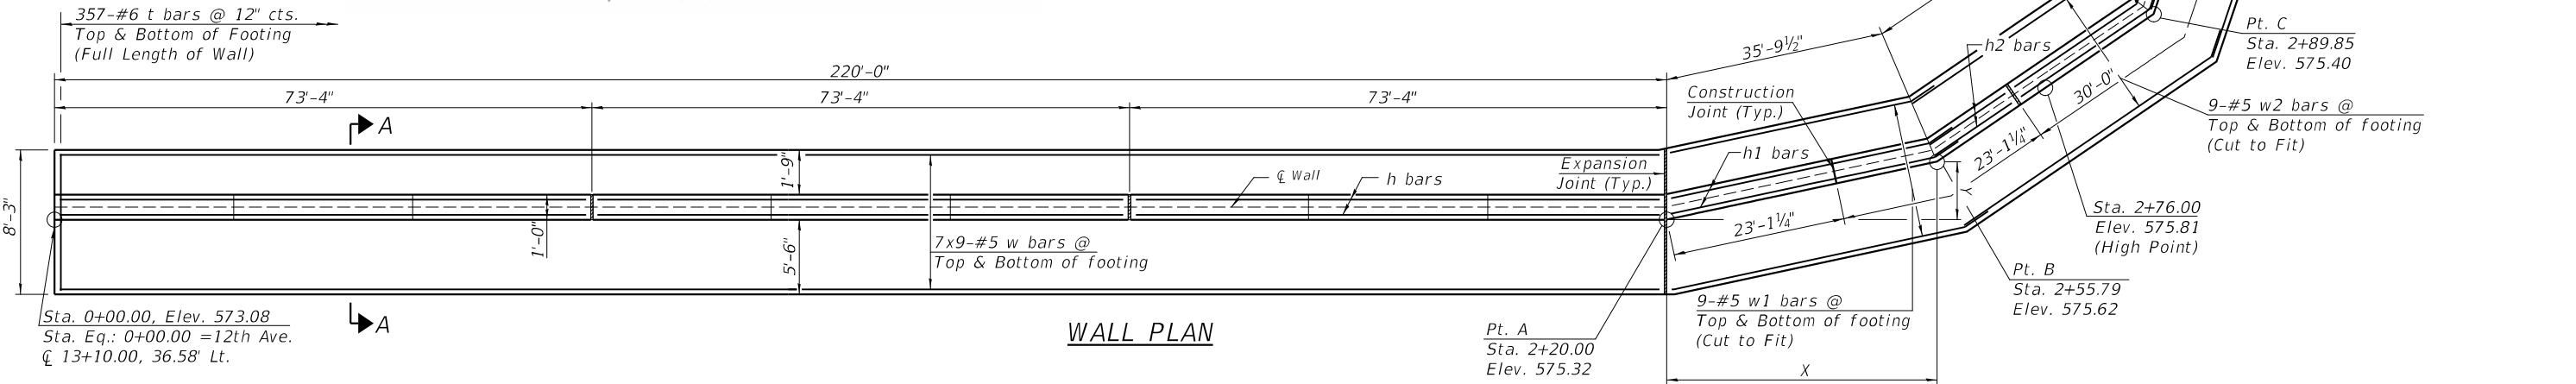

Notes: See Sheet 165 of 214 for reinforcement in the footing.
See Sheet 165 of 214 for Section A-A.

DESIGN SPECIFICATIONS

2020 AASHTO LRFD Bridge Design Specifications,
9th Edition

DESIGN STRESSES

f'c = 3,500 psi
fy = 60,000 psi (Reinforcement)



DESIGNED	LBK	DATE - 09/23/2025
DESIGNED	JPS	
CHECKED	BAN	
PROJECT #:	5201	








12TH AVENUE RECONSTRUCTION



RETAINING WALL DETAILS

SHEET
164 OF 214

85780

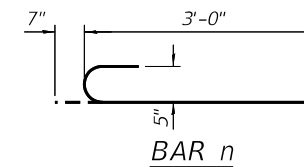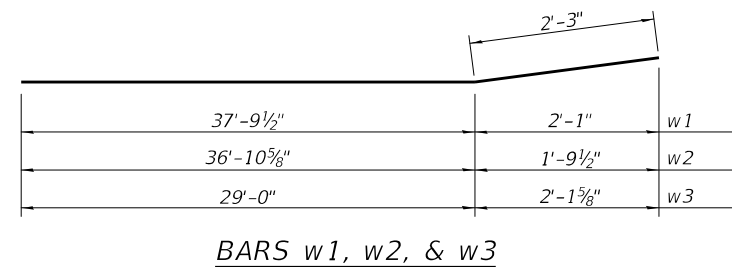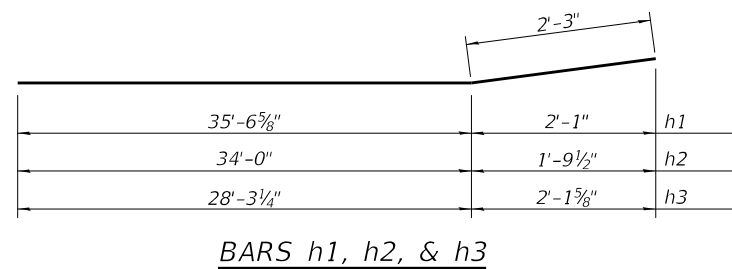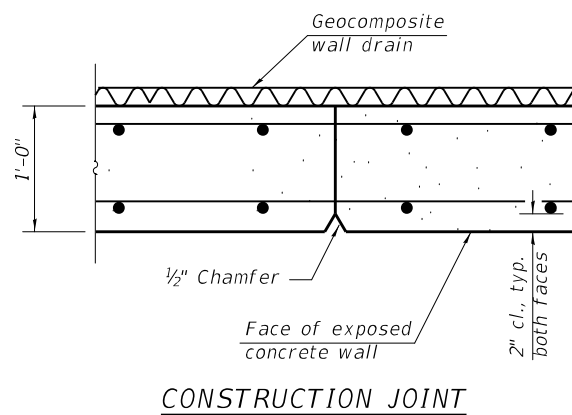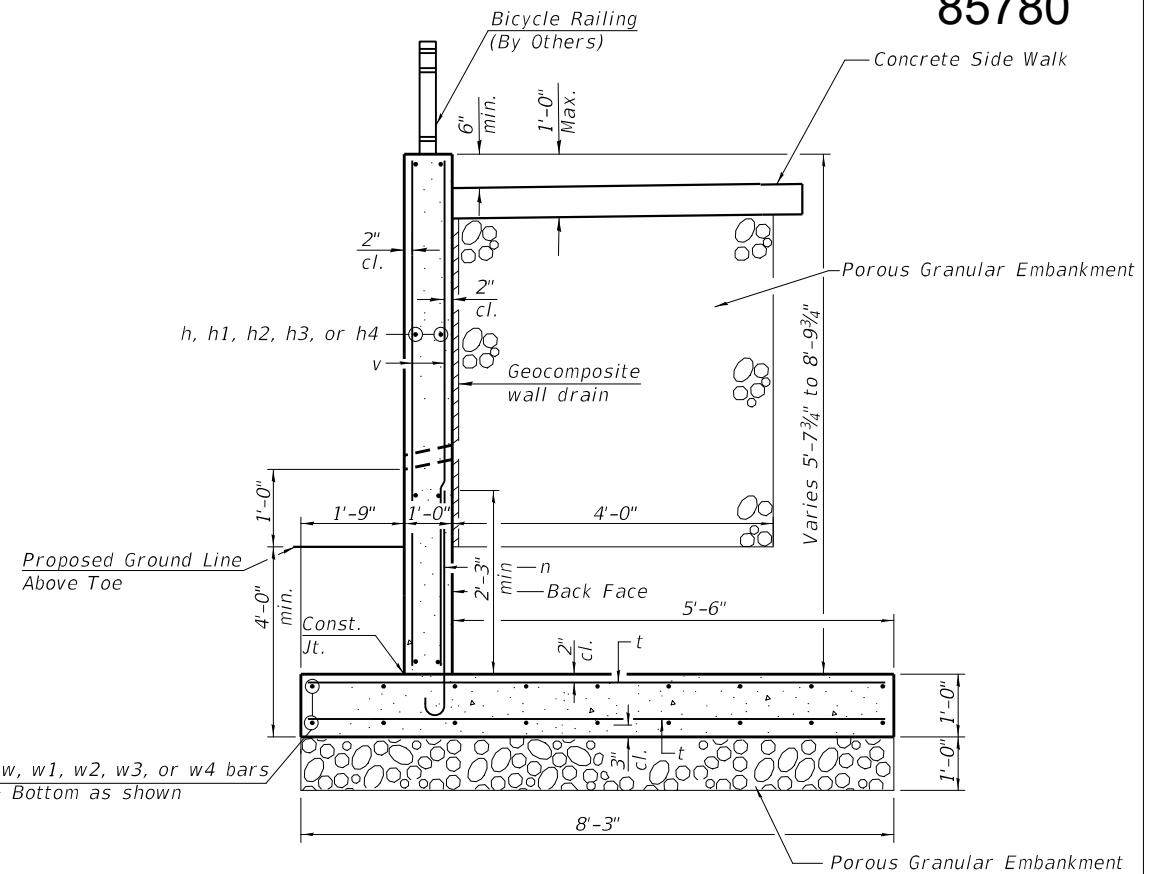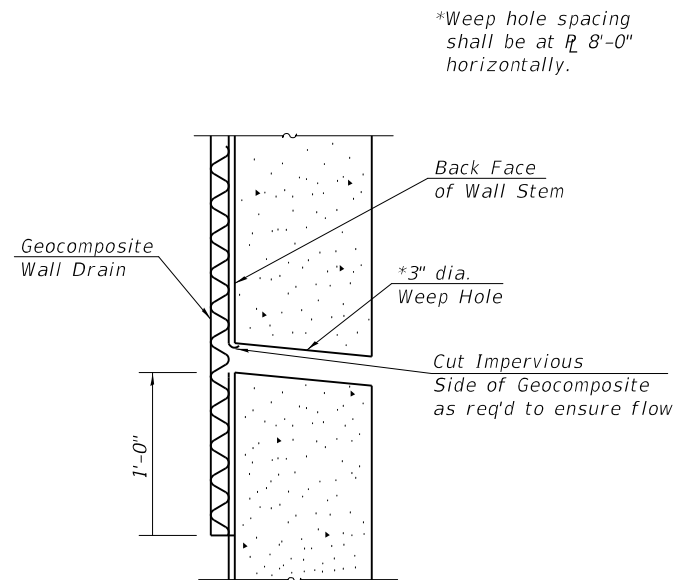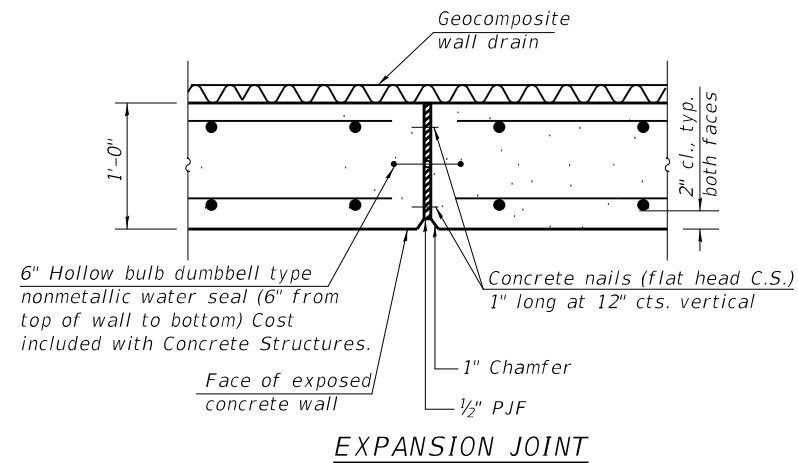



BILL OF MATERIAL

Bar	No.	Size	Length	Shape
h	142	#5	25'-10"	
h1	18	#5	37'-10"	
h2	18	#5	36'-3"	
h3	18	#5	28'-6"	
h4	16	#5	39'-9"	
n	389	#6	3'-7"	
t	714	#6	7'-11"	
v	628	#6	8'-6"	
w	126	#5	26'-5"	
w1	18	#5	40'-1"	
w2	18	#5	39'-2"	
w3	18	#5	31'-3"	
w4	18	#5	40'-8"	
Concrete Structures			Cu. Yd.	207.0
Reinforcement Bars			Pound	31,330

MINIMUM BAR LAP


#5 bar = 1'-9" (Vertical)
 #5 bar = 2'-3" (Horizontal)
 #6 bar = 2'-1" (Vertical)
 #6 bar = 2'-9" (Horizontal)

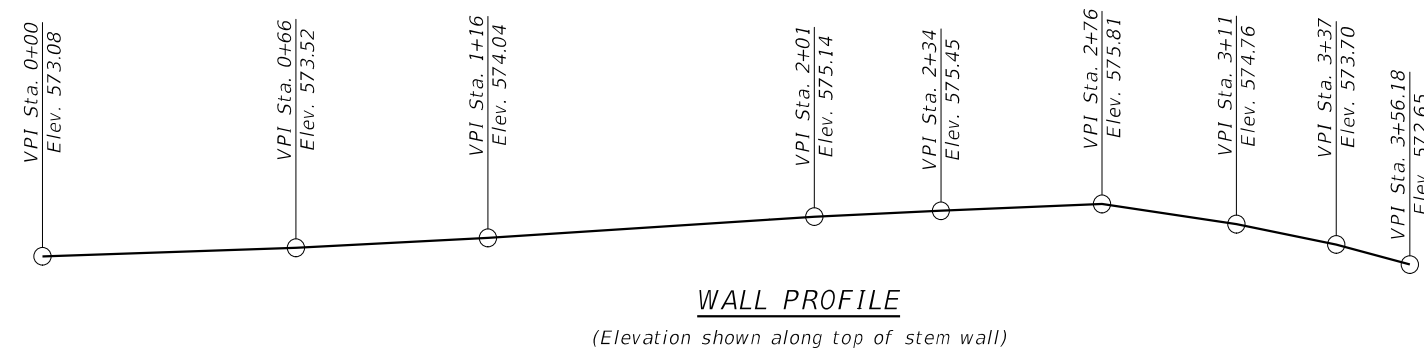

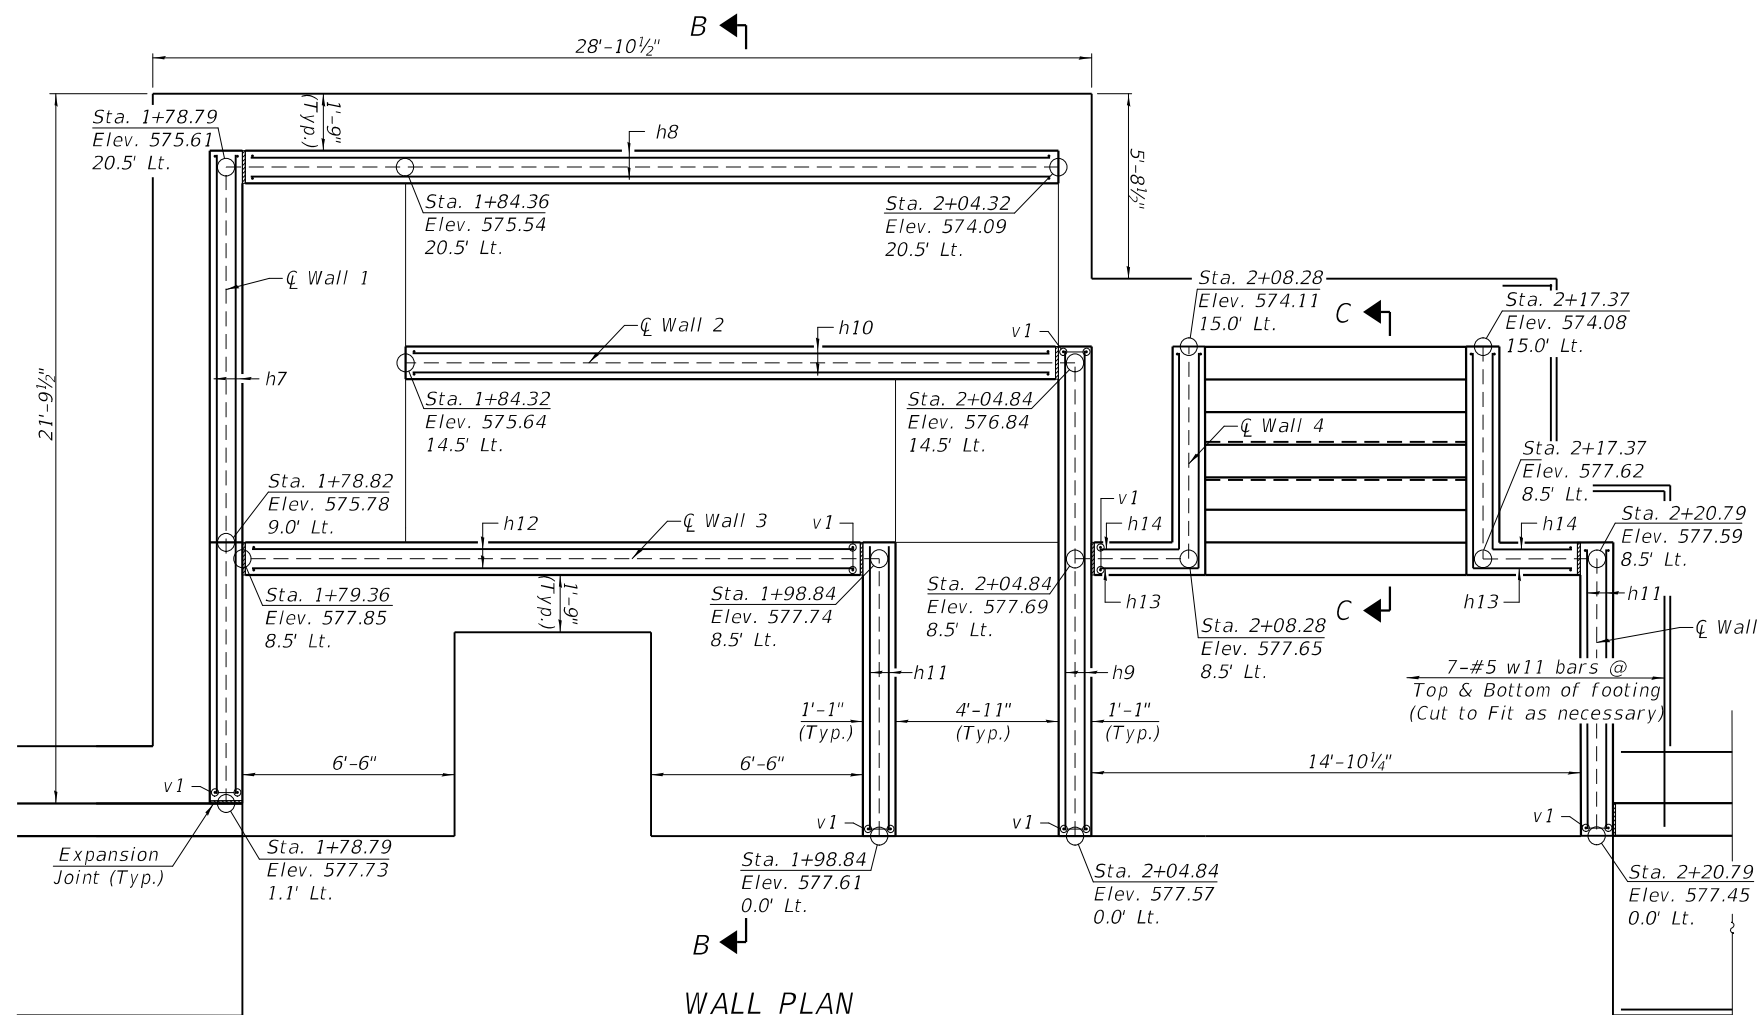


WALL PLAN

Note: See footing plan on Sheet 168 of 214 for access ramp footing dimensions & reinforcement layout.

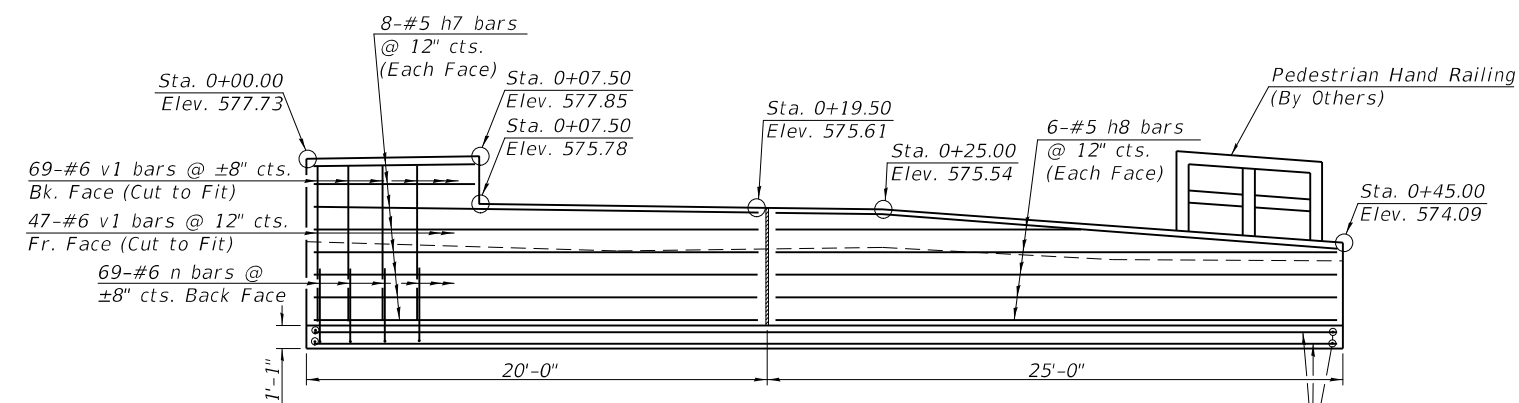


WALL 1 ELEVATION
(Dimensions Along Centerline of Wall)

#6 w and t bars @ Top & Bottom (See Footing Plan)

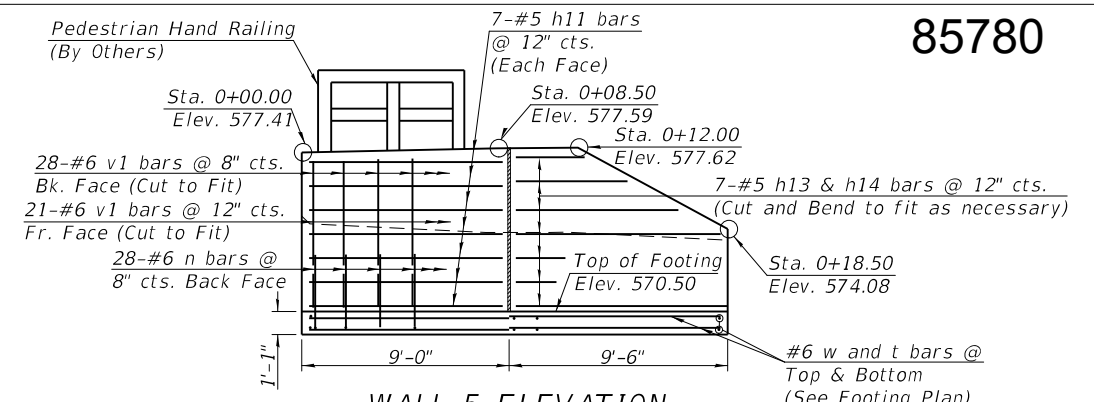


WALL 5 ELEVATION
(Dimensions Along Centerline of Wall)


Pedestrian Hand Railing (By Others)

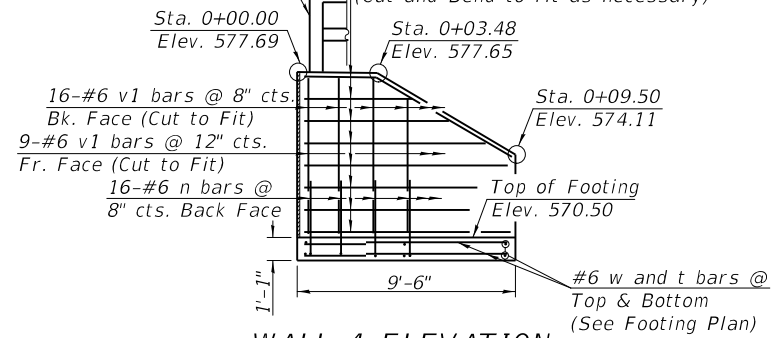

WALL 4 ELEVATION
(Dimensions Along Centerline of Wall)

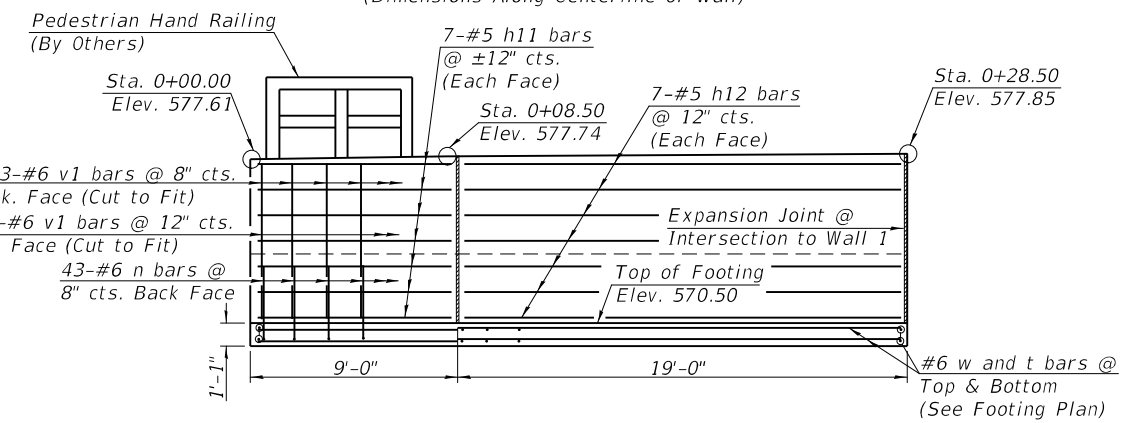

WALL 3 ELEVATION
(Dimensions Along Centerline of Wall)

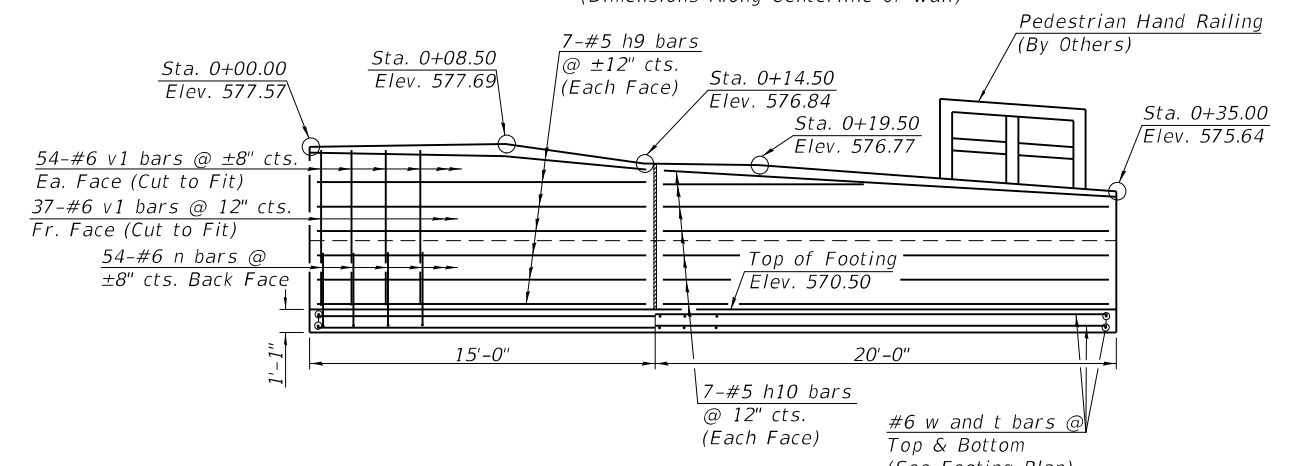

WALL 2 ELEVATION
(Dimensions Along Centerline of Wall)







DESIGNED	LBK	DATE - 09/23/2025
DESIGNED	JPS	
DESIGNED	ZL	
PROJECT #:	5201	

12TH AVENUE RECONSTRUCTION



RETAINING WALL DETAILS


SHEET
167 OF 214

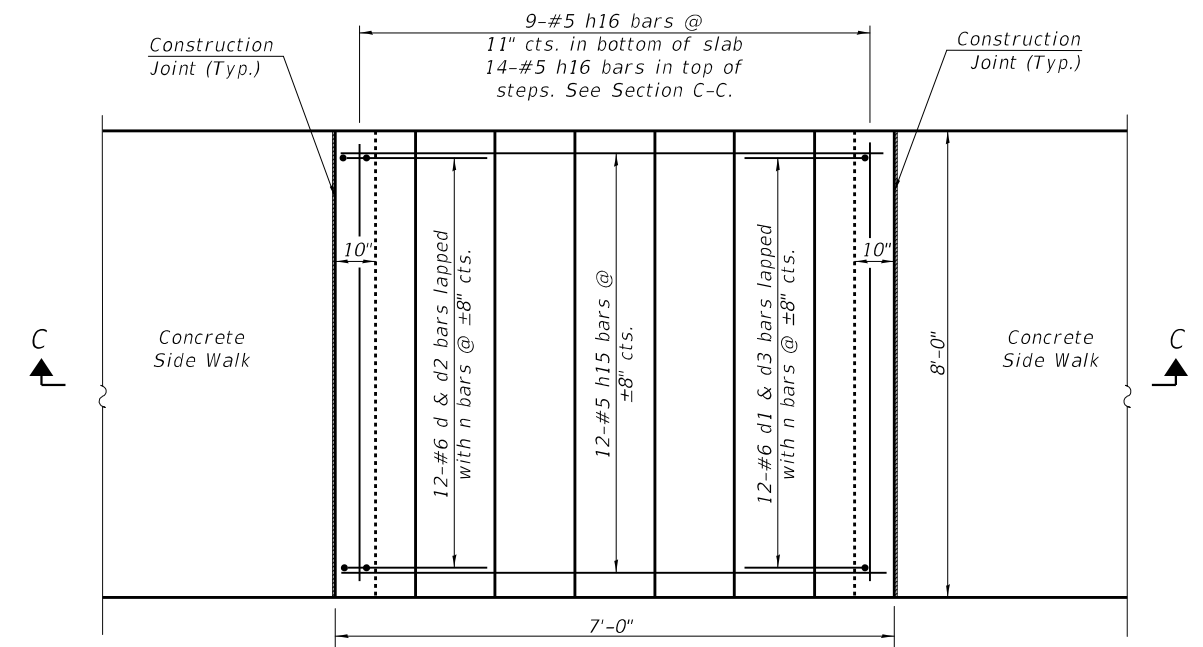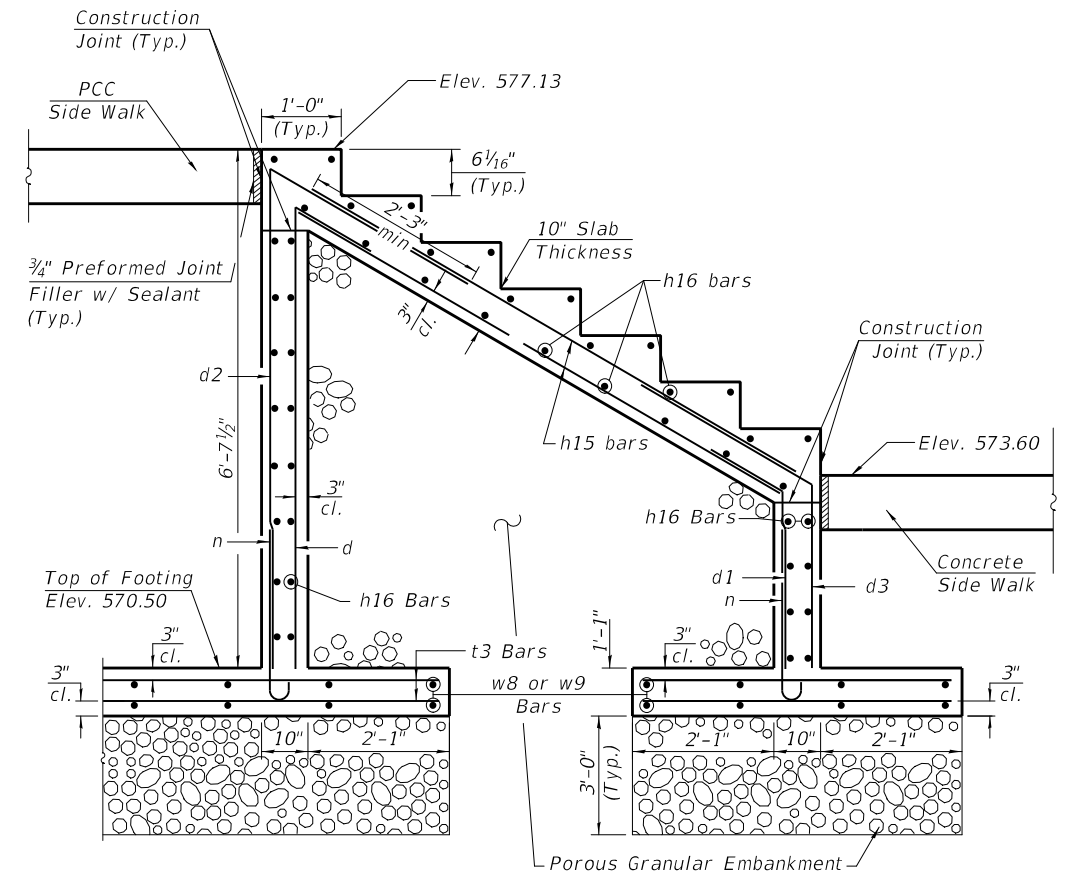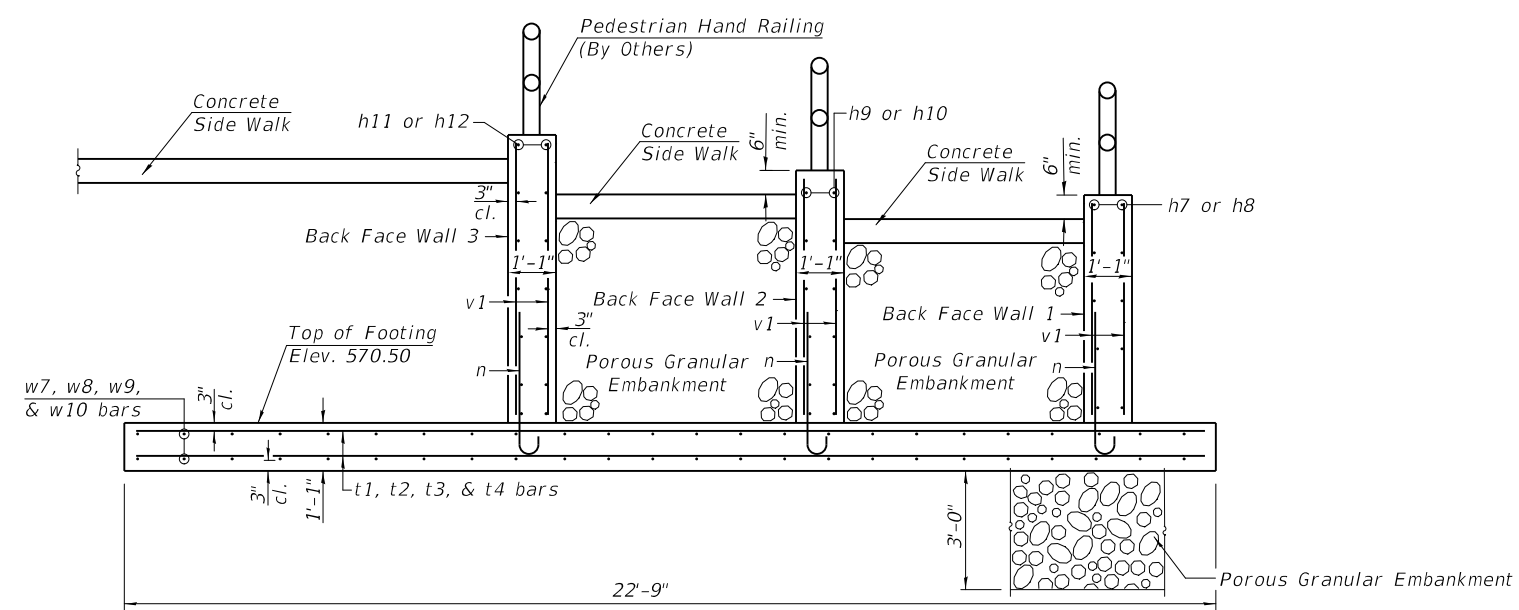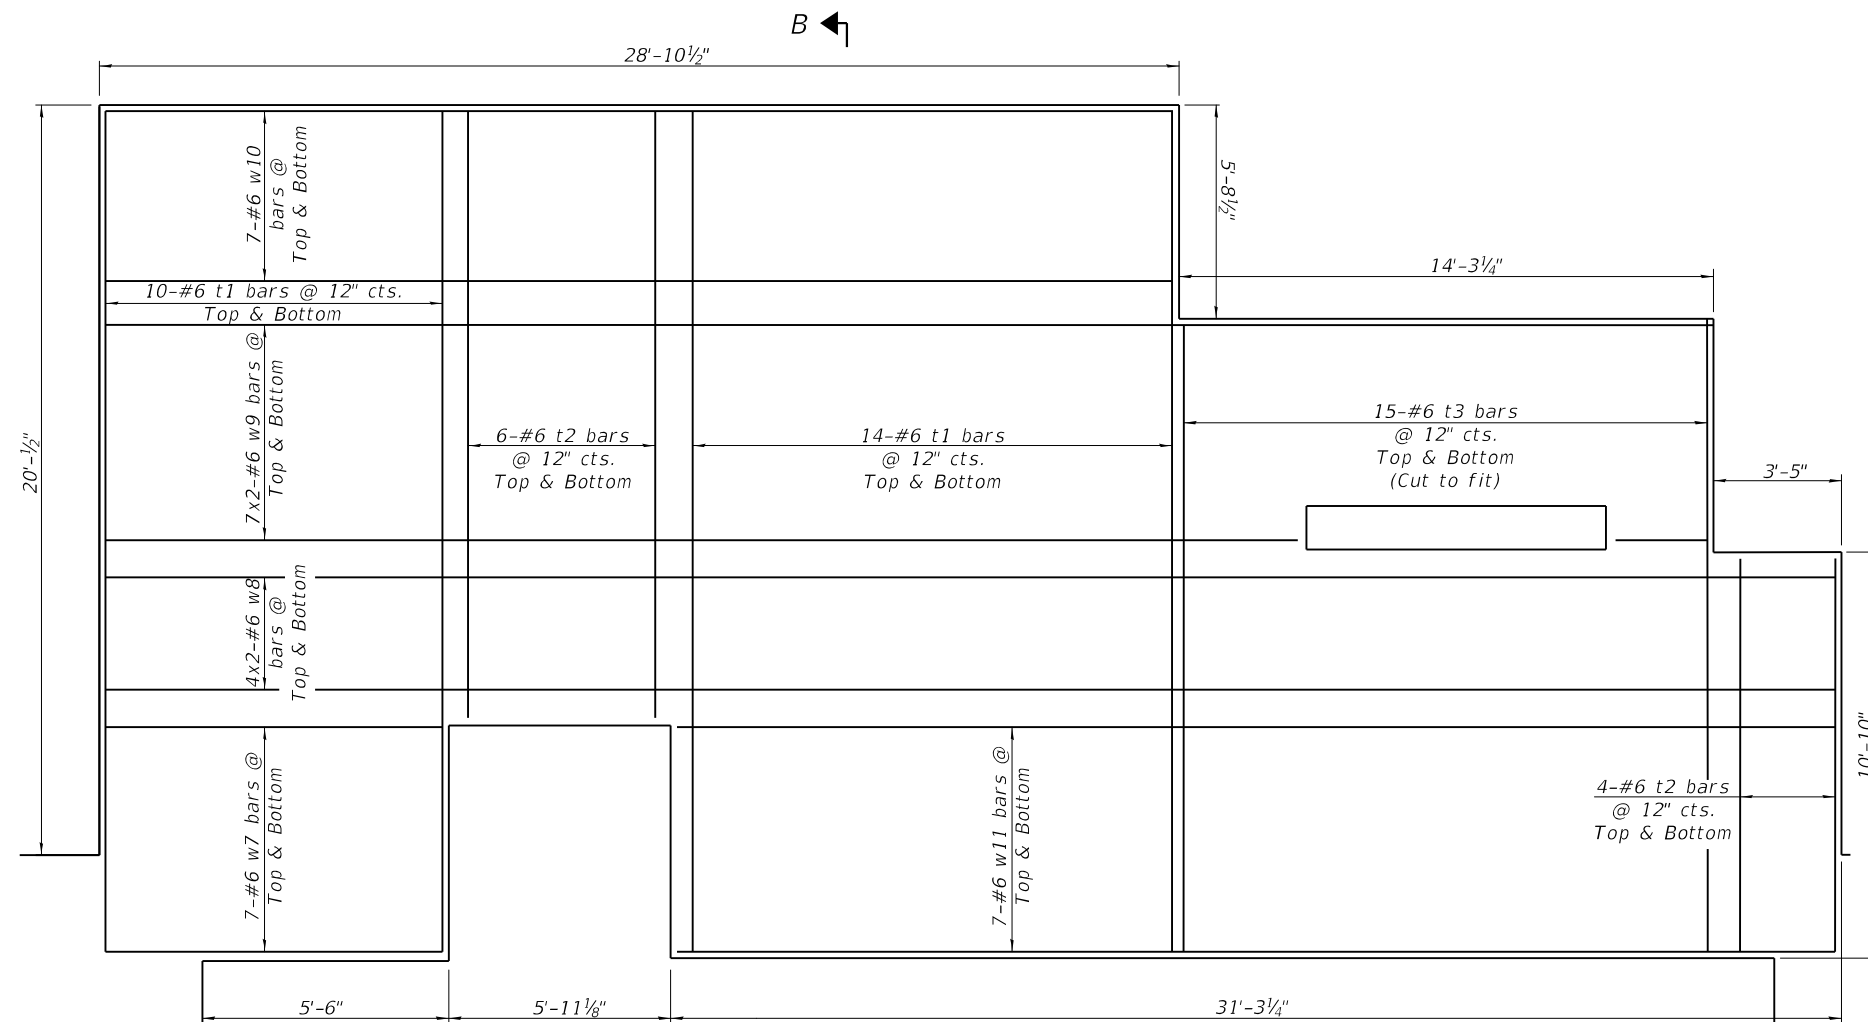



Z:\5201 - Downtown Reconstruction - PH I-II (CMT - East Moline)\Design\CADD\CADD Sheets\5201 - sht_Details D2.dwg


85780

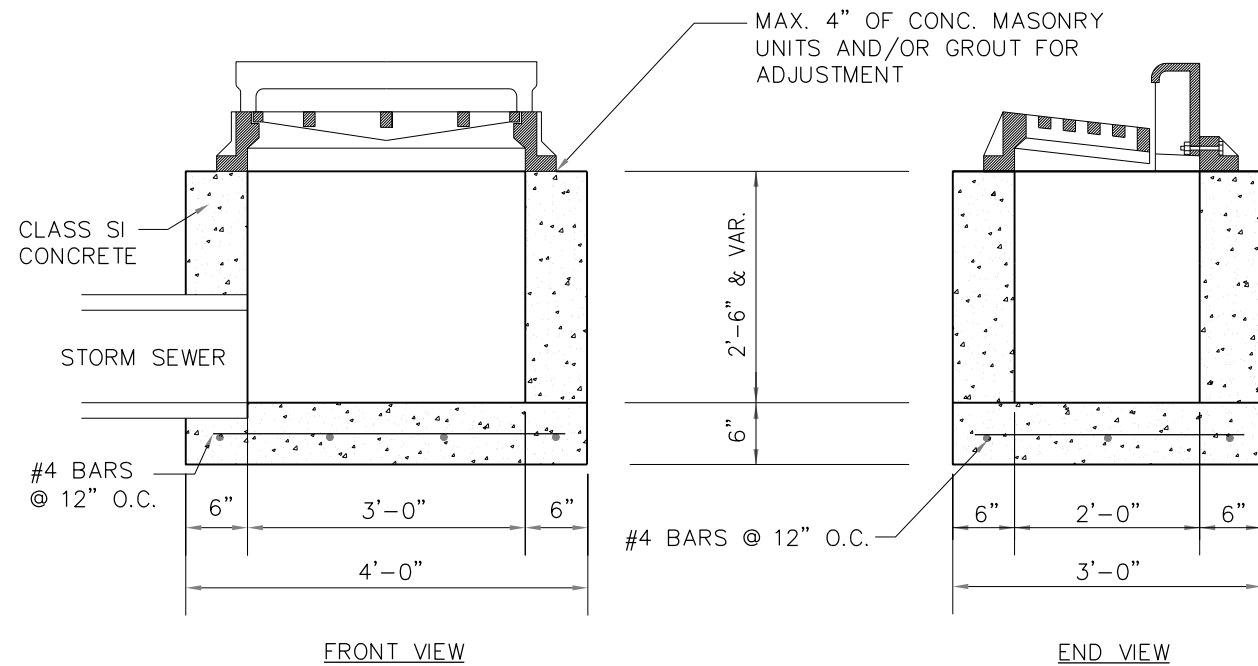

NOTES:

1. INLET BOXES ARE TO BE USED WITH NEENAH R-3246 OR EAST JORDAN WORKS 7030 INLET FRAME, CURB BOX, & TYPE C GRATE OPENINGS.
2. INLET BOXES MAY BE PRECAST OR CAST IN PLACE.



INLET (SPECIAL)

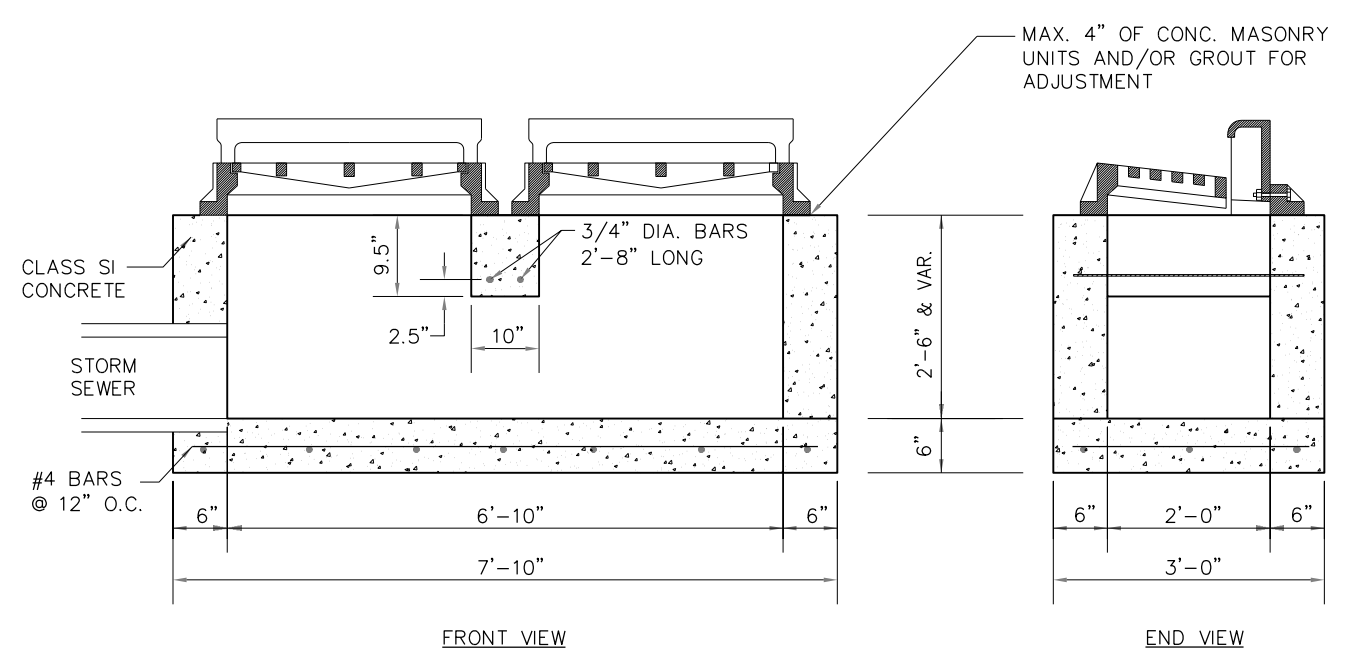



NOTES:

1. INLET BOXES ARE TO BE USED WITH NEENAH R-3246 OR EAST JORDAN WORKS 7030 INLET FRAME, CURB BOX, & TYPE C GRATE OPENINGS.
2. INLET BOXES MAY BE PRECAST OR CAST IN PLACE.

DOUBLE INLET (SPECIAL)

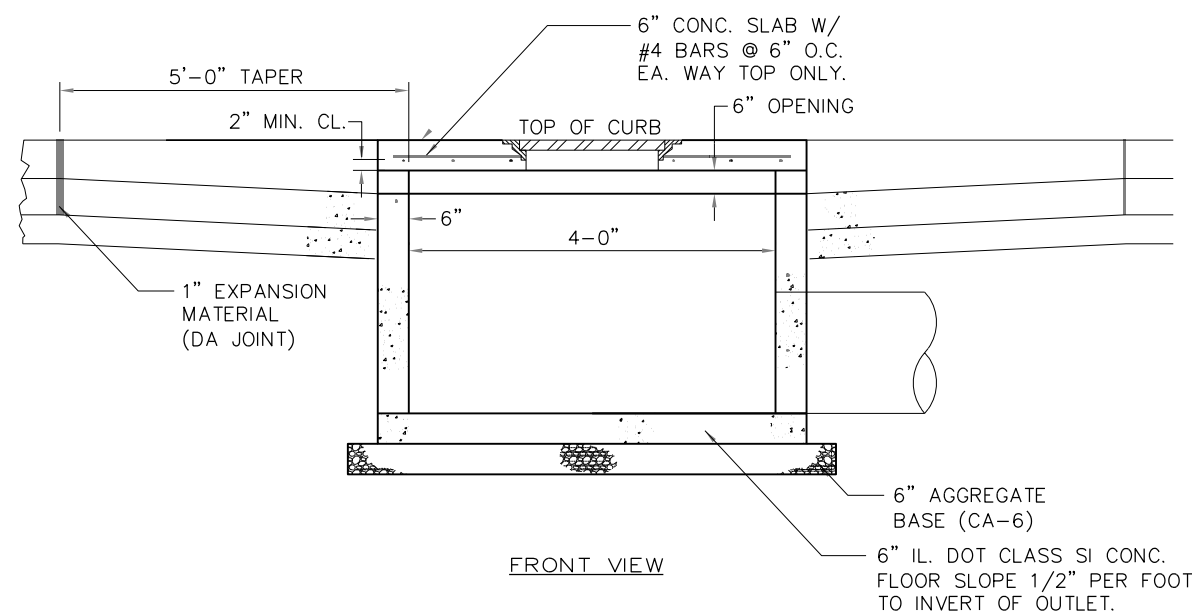
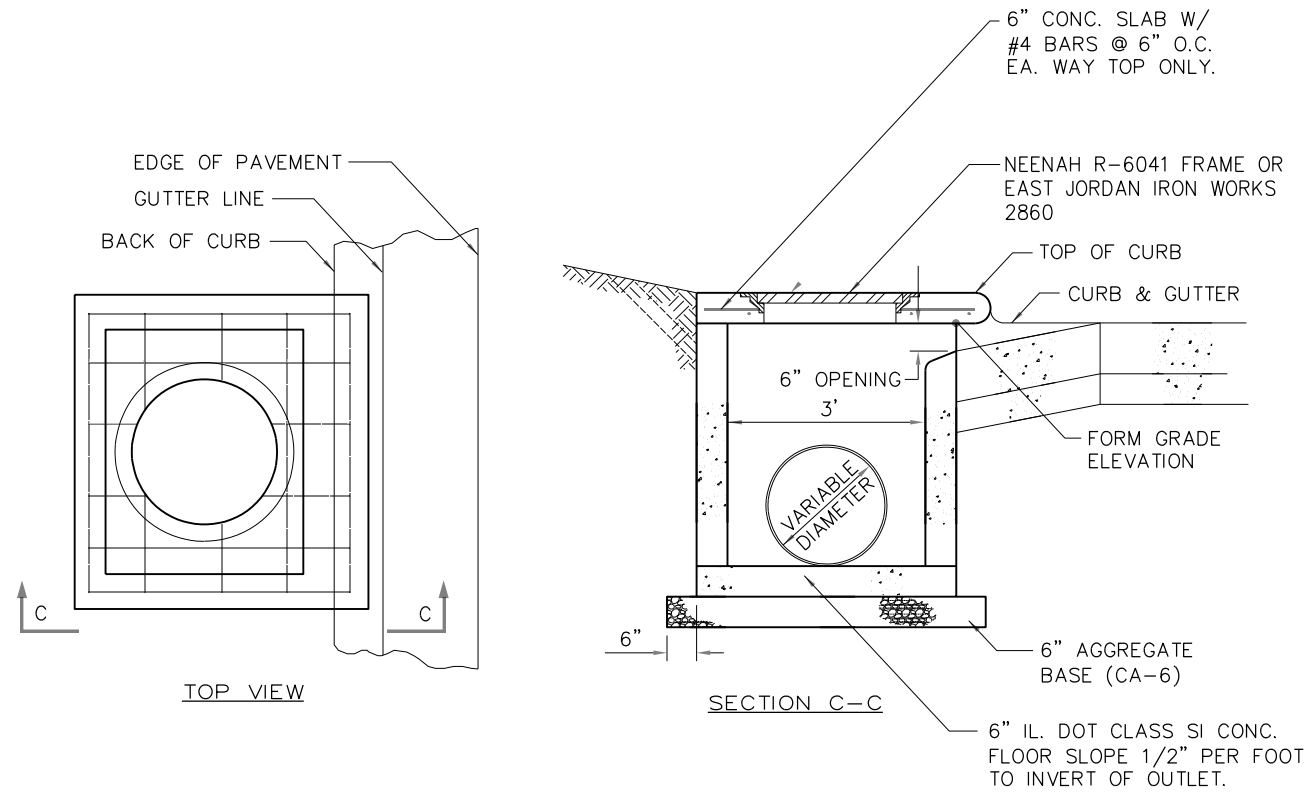


INLET (SPECIAL), NO. 1

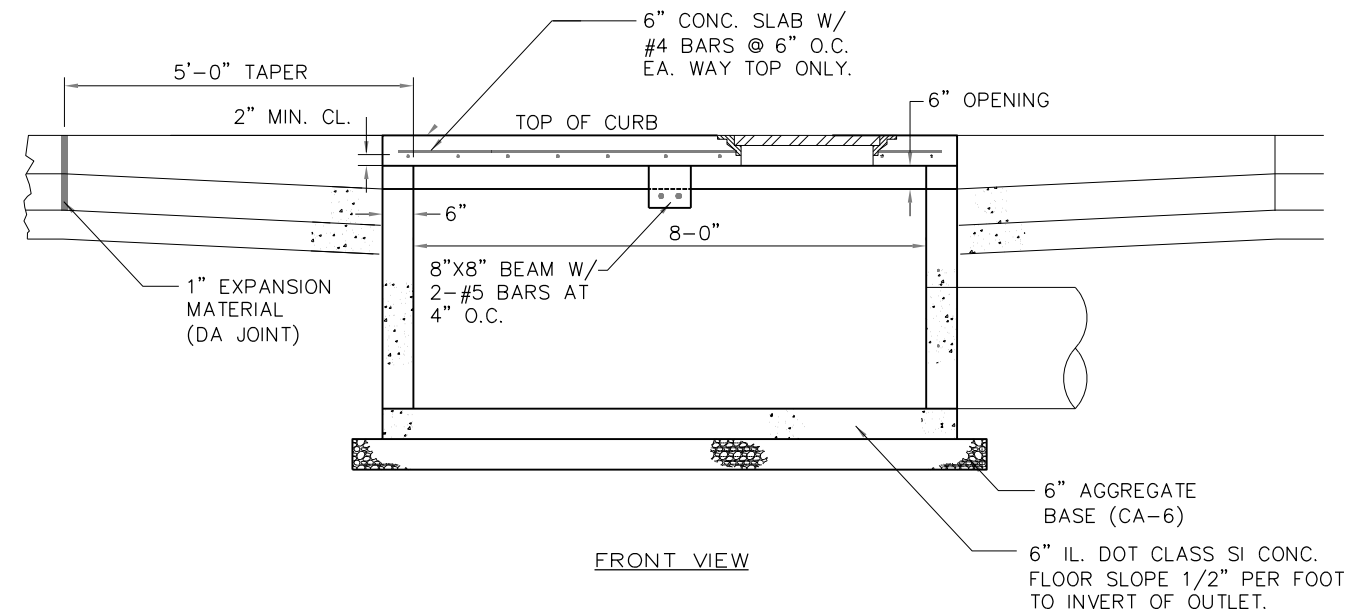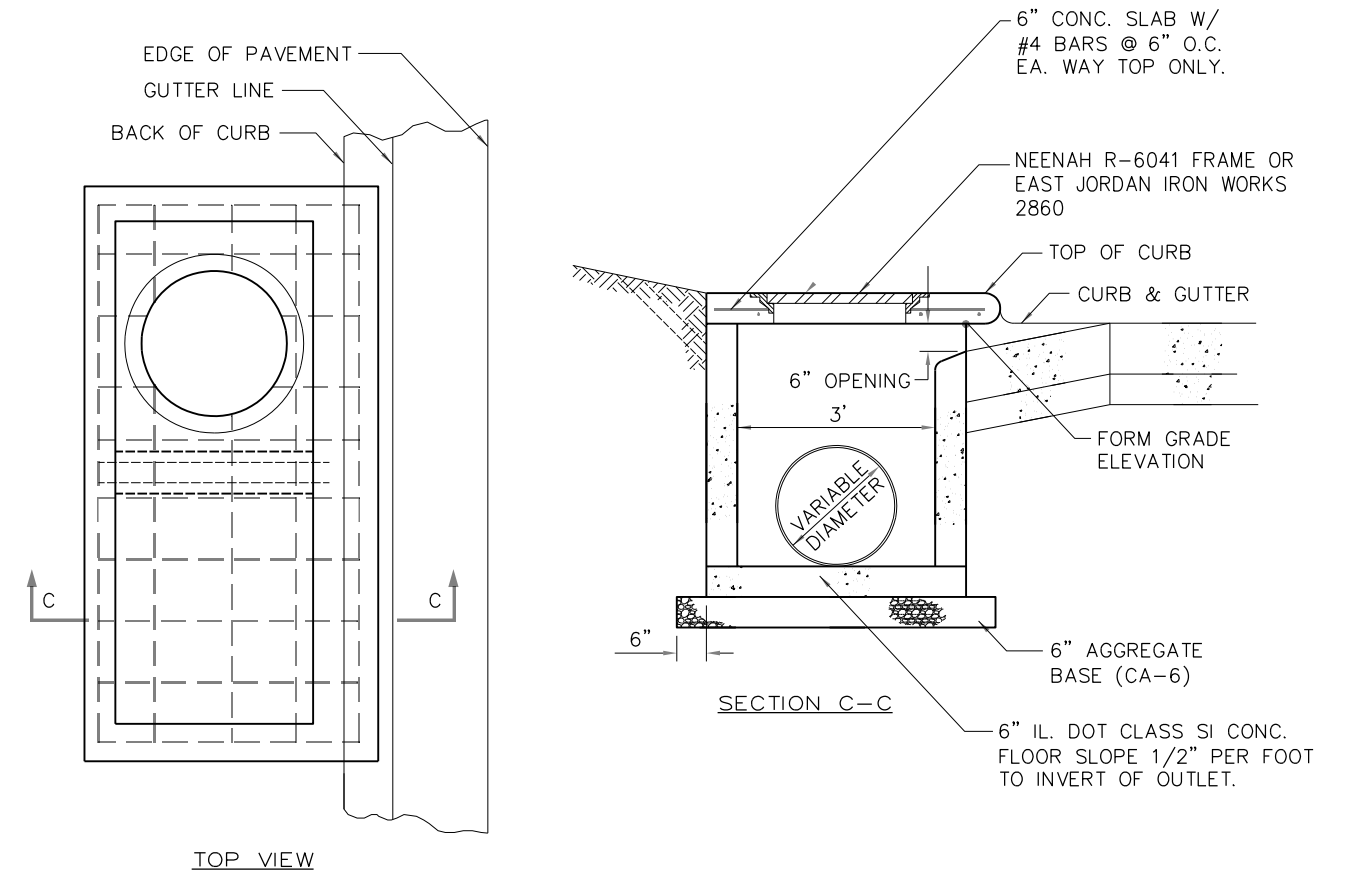


INLET (SPECIAL), NO. 2




Z:\5201 - Downtown Reconstruction - PH I-II (CMT - East Moline)\Design\CADD\CADD Sheets\5201 - sht_Details D2.dwg

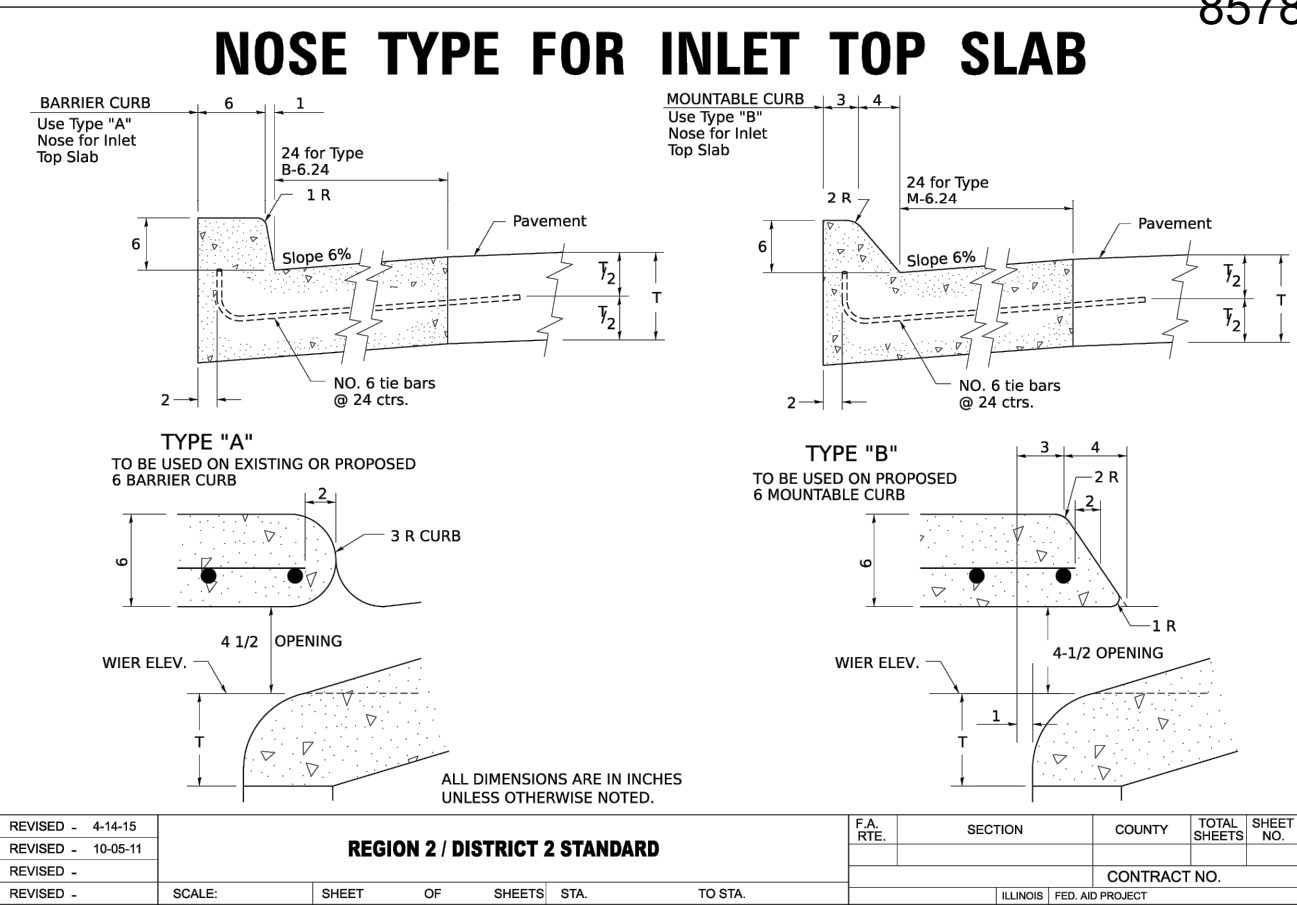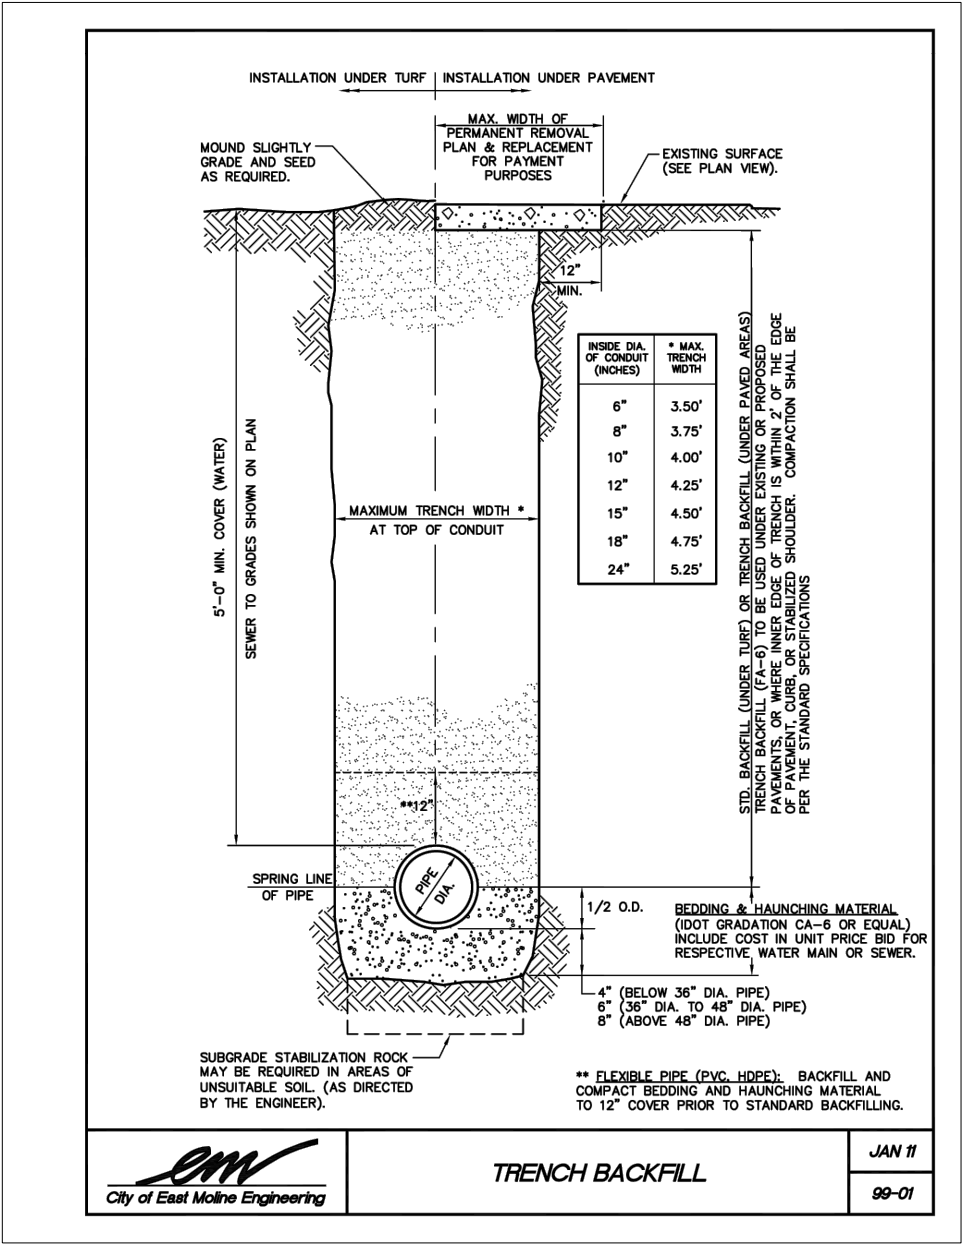




NOSE TYPE FOR INLET TOP SLAB 79.4f

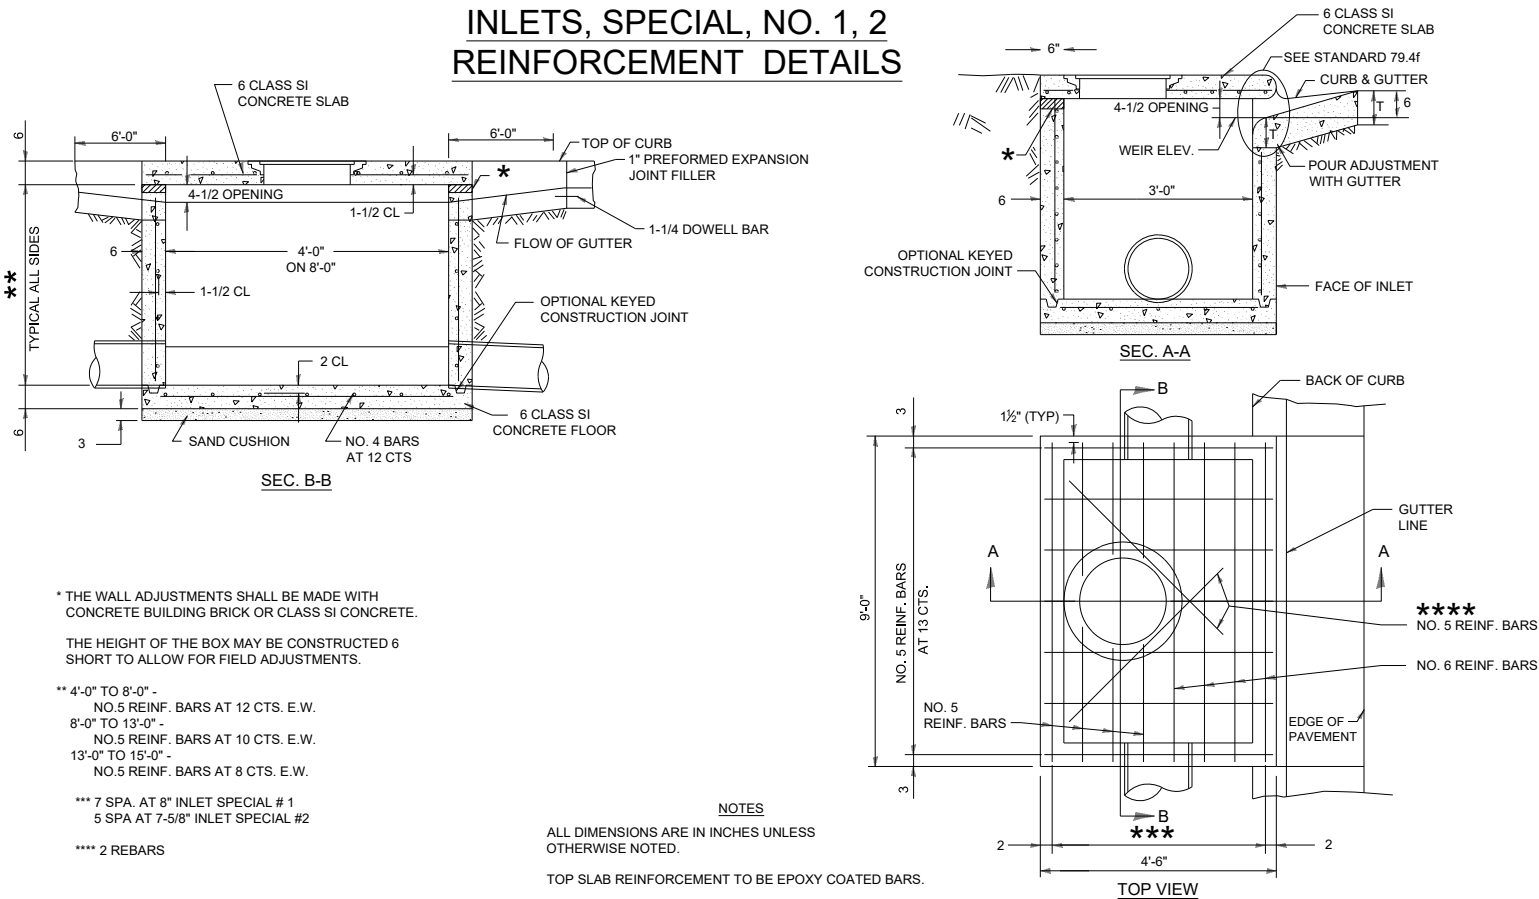

Z:\5201 - Downtown Reconstruction - PH I-II (CMT - East Moline)\Design\CADD\CADD Sheets\5201 - sht_Details D2.dwg

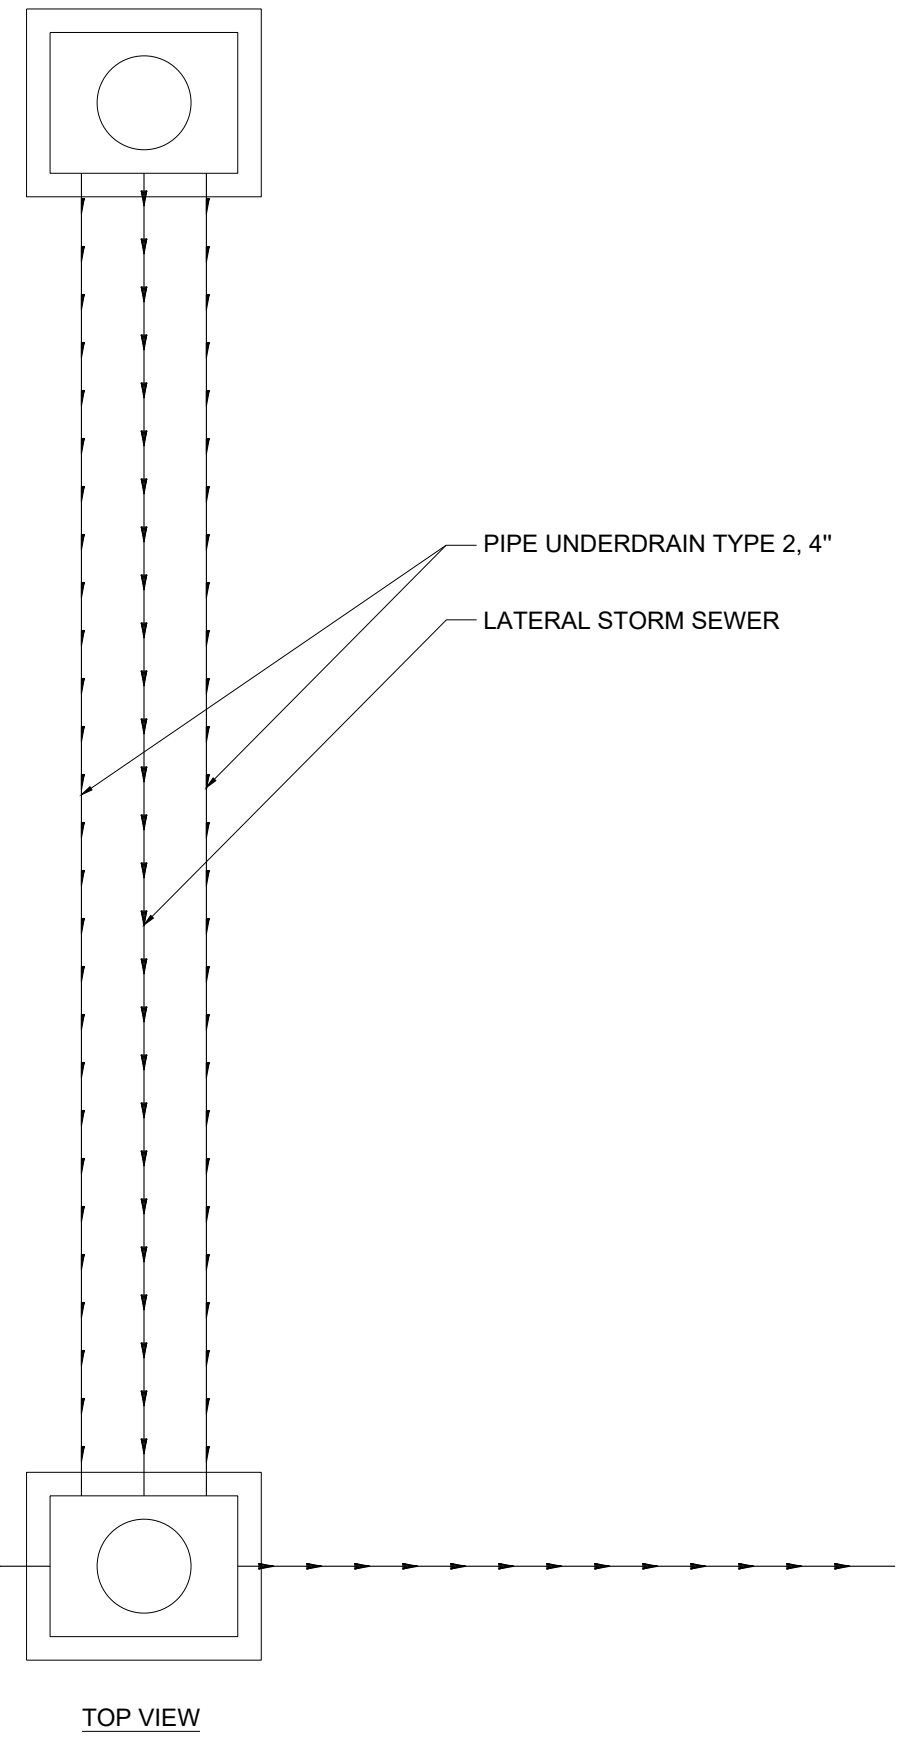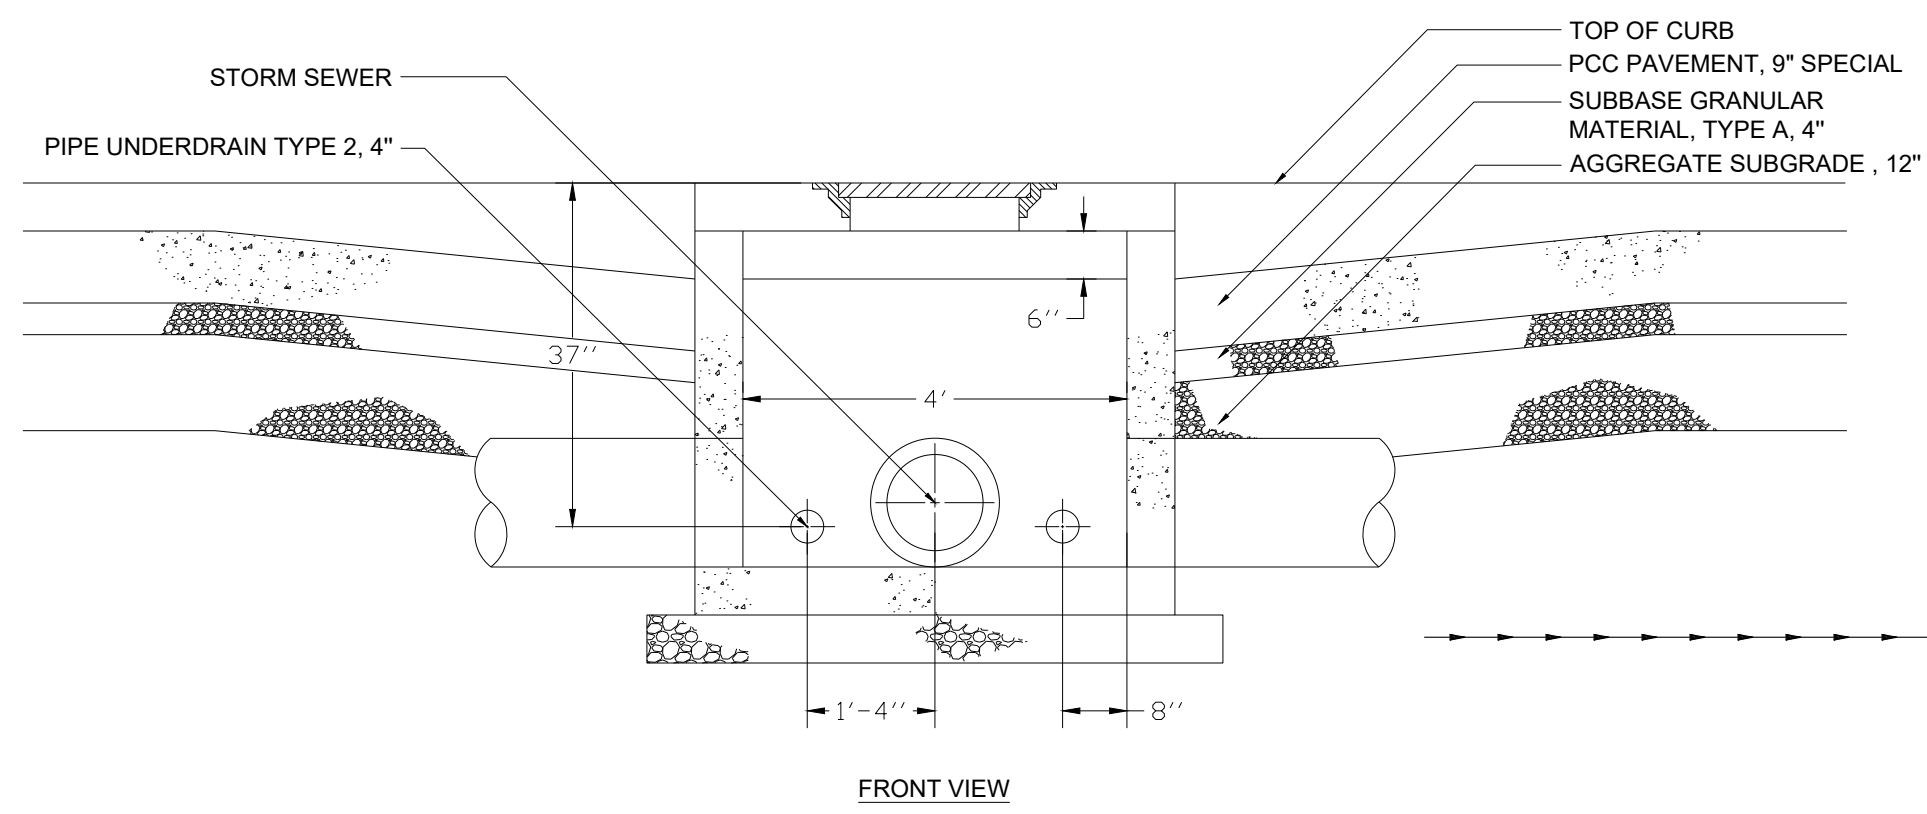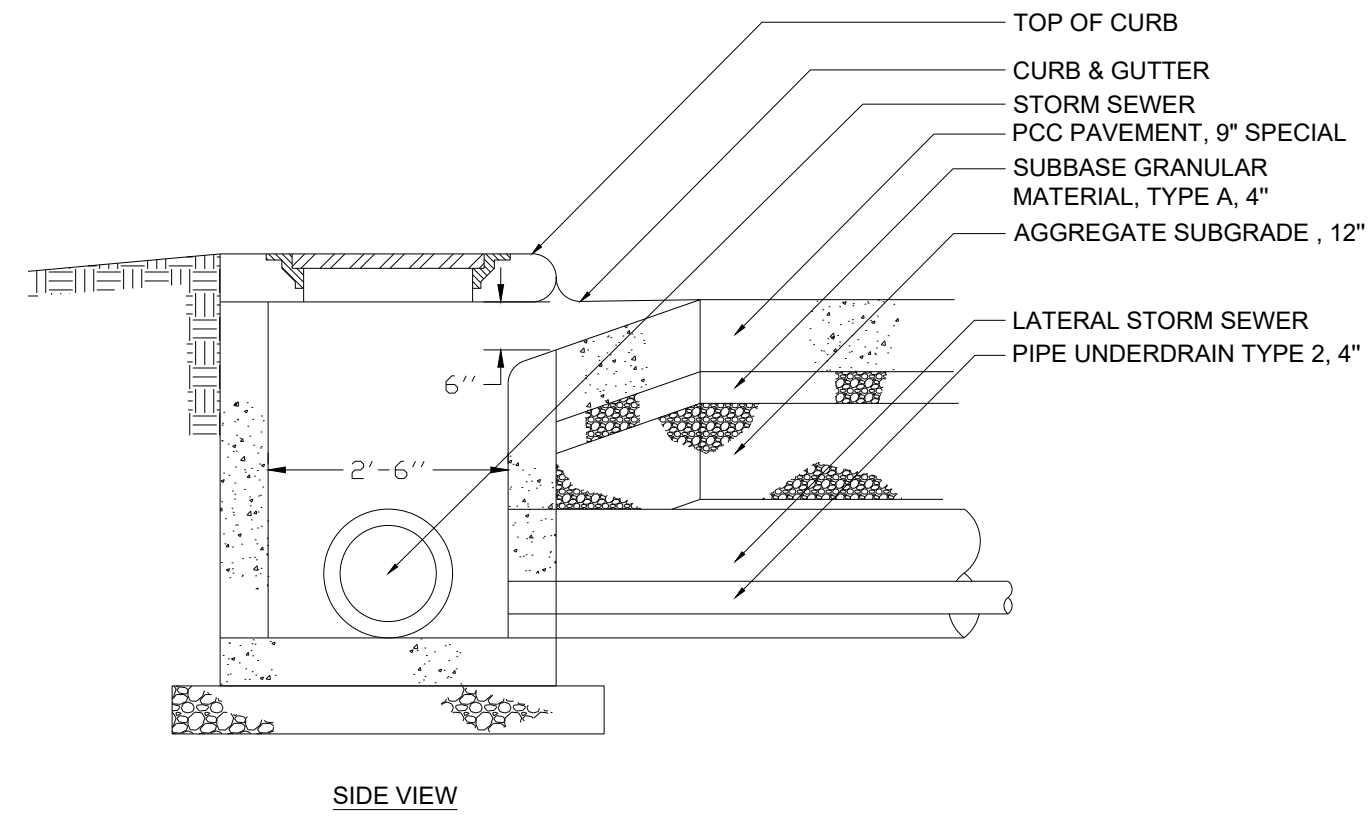

Z:\5201 - Downtown Reconstruction - PH I-II (CMT - East Moline)\Design\CADD\CADD Sheets\5201 - sht_Detail Drinking Fountain.dwg

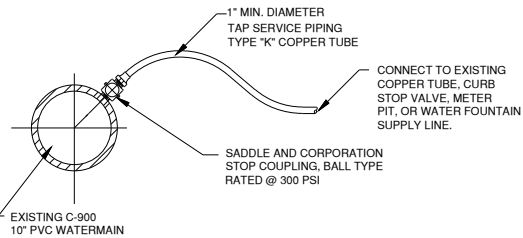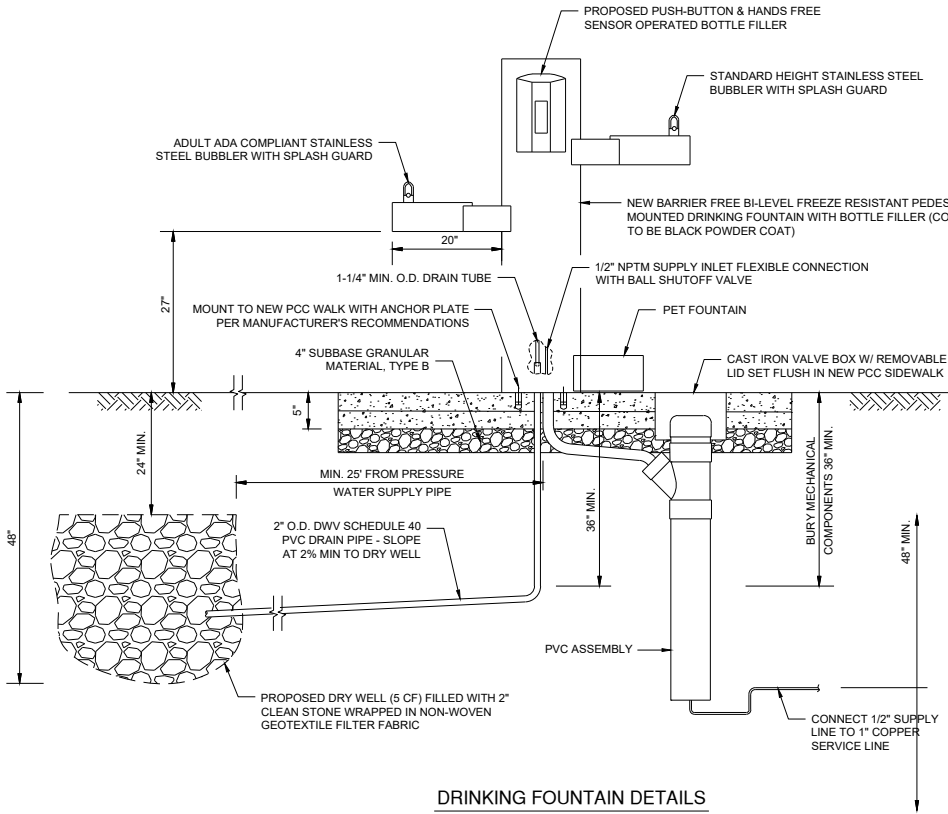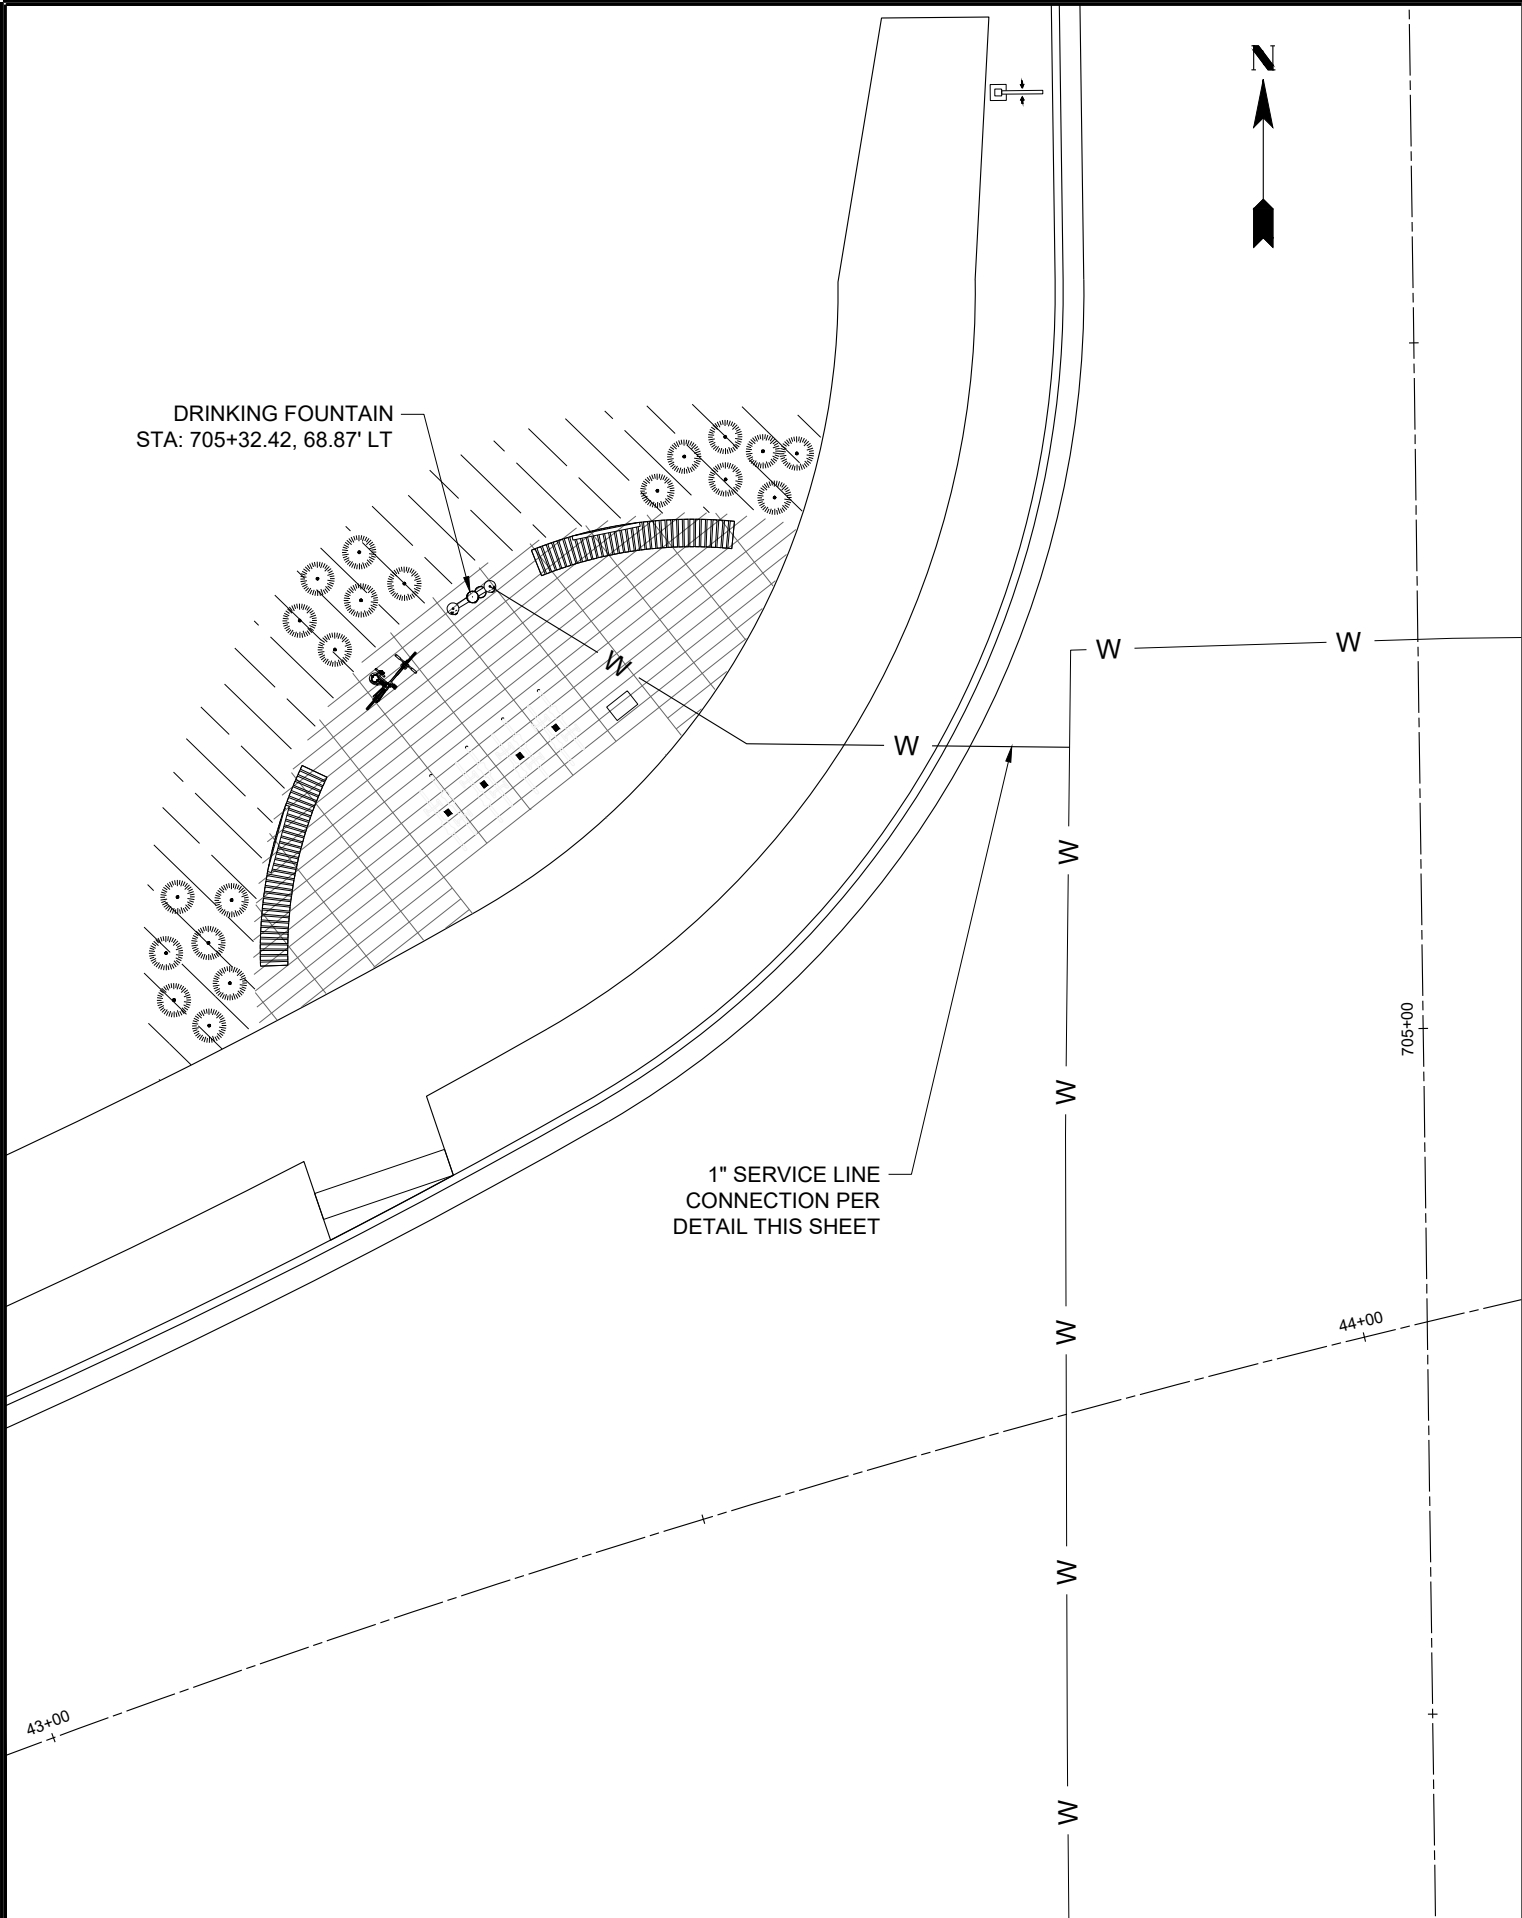

- NOTES
1. ALL MATERIALS THAT COME INTO CONTACT WITH POTABLE WATER SHALL COMPLY WITH THE REQUIREMENTS OF NSF 61 AND NSF 372.
 2. A STAINLESS STEEL TAPPING SADDLE SHALL BE USED FOR SERVICE CONNECTIONS TO PVC WATERMAINS.
 3. CORPORATION STOP SHALL BE BRASS, BALL VALVE TYPE MANUFACTURED IN ACCORDANCE WITH AWWA STANDARD C800. THE MAIN SHALL BE TAPPED AT AN ANGLE OF 45 DEGREES WITH THE VERTICAL. THE STOP MUST BE TURNED SO THAT THE T-HANDLE WILL BE ON TOP.
 4. SERVICE SADDLE AND CORPORATION STOP SHALL BE THE SAME SIZE AS THE SERVICE LINE.
 5. MISCELLANEOUS SERVICE LINE FITTINGS SUCH AS COUPLINGS, ADAPTERS, SADDLES, BENDS, PLUGS, SERVICE LINE ELECTRICAL INSULATORS, ETC. SHALL CONFORM TO AWWA STANDARD C800.
 6. COPPER PIPE SHALL BE TYPE K, MEETING THE REQUIREMENTS OF ASTM STANDARD B88.







DESIGNED	BMP	DATE	10-29-25
DRAWN	BMP		
CHECKED	DJD		
PROJECT #	5201		

12TH AVENUE RECONSTRUCTION



CROSS SECTIONS (12TH AVE)

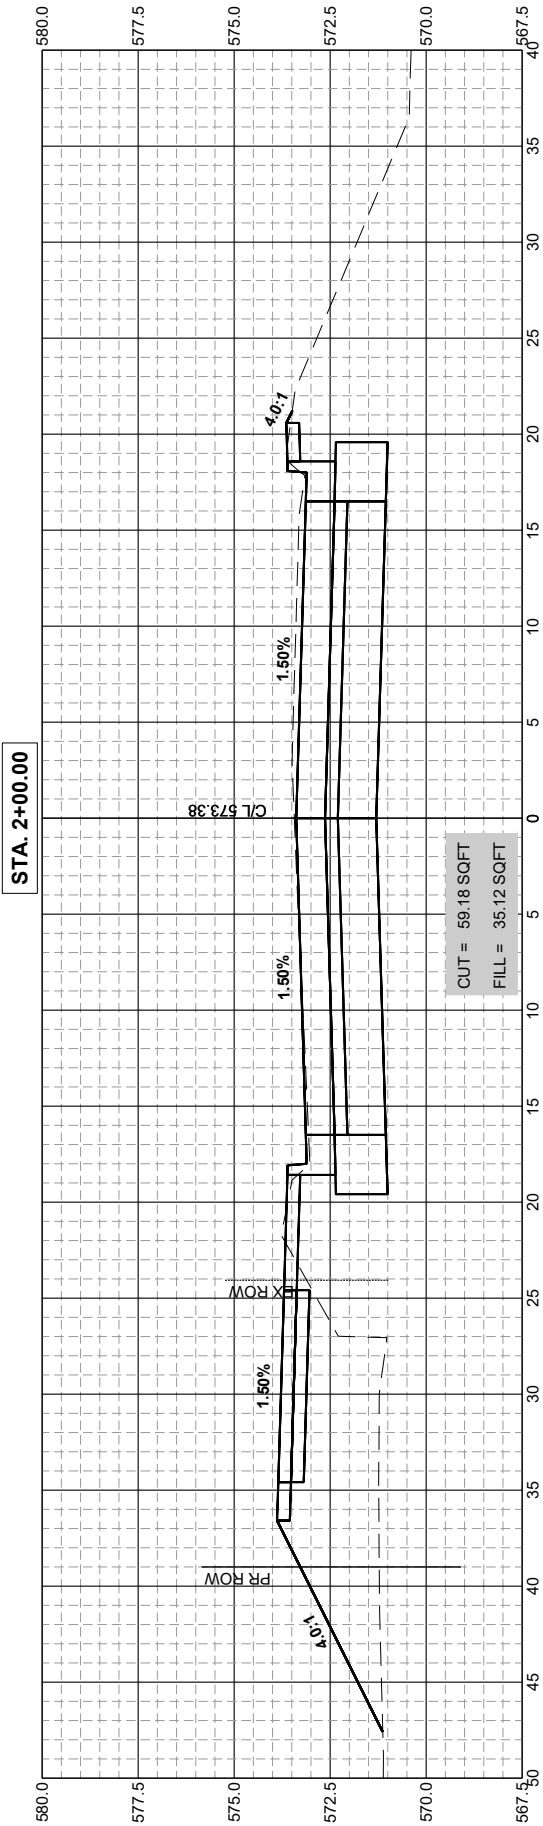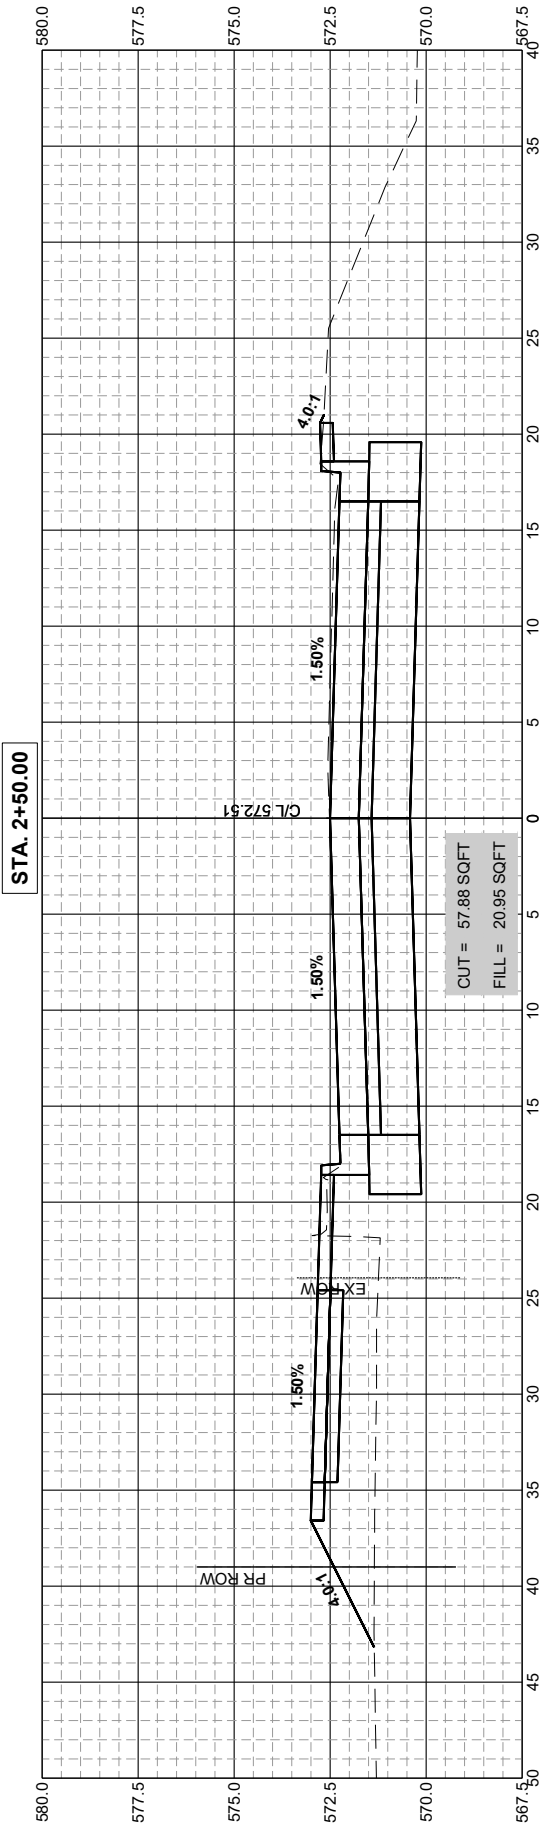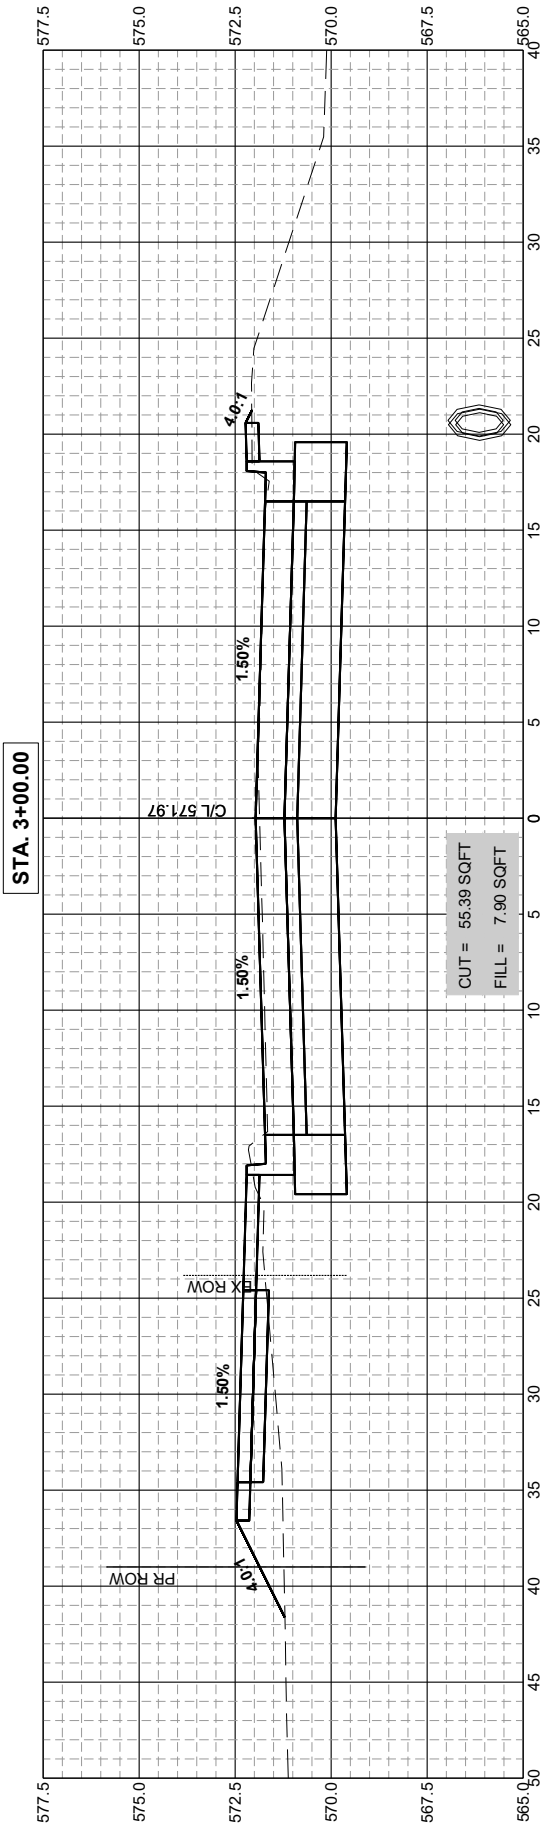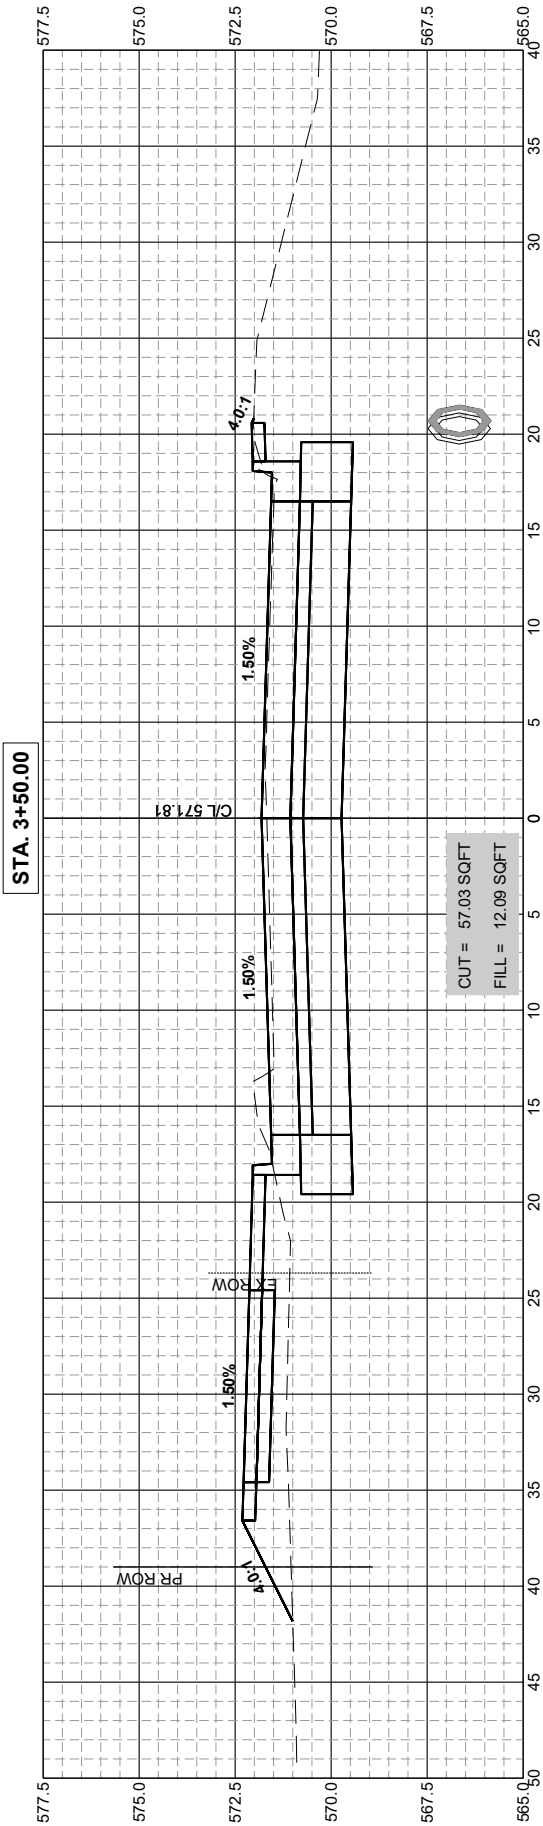







DESIGNED	BMP	DATE	10-29-25
DRAWN	BMP		
CHECKED	DJD		
PROJECT #	5201		

12TH AVENUE RECONSTRUCTION



CROSS SECTIONS (12TH AVE)

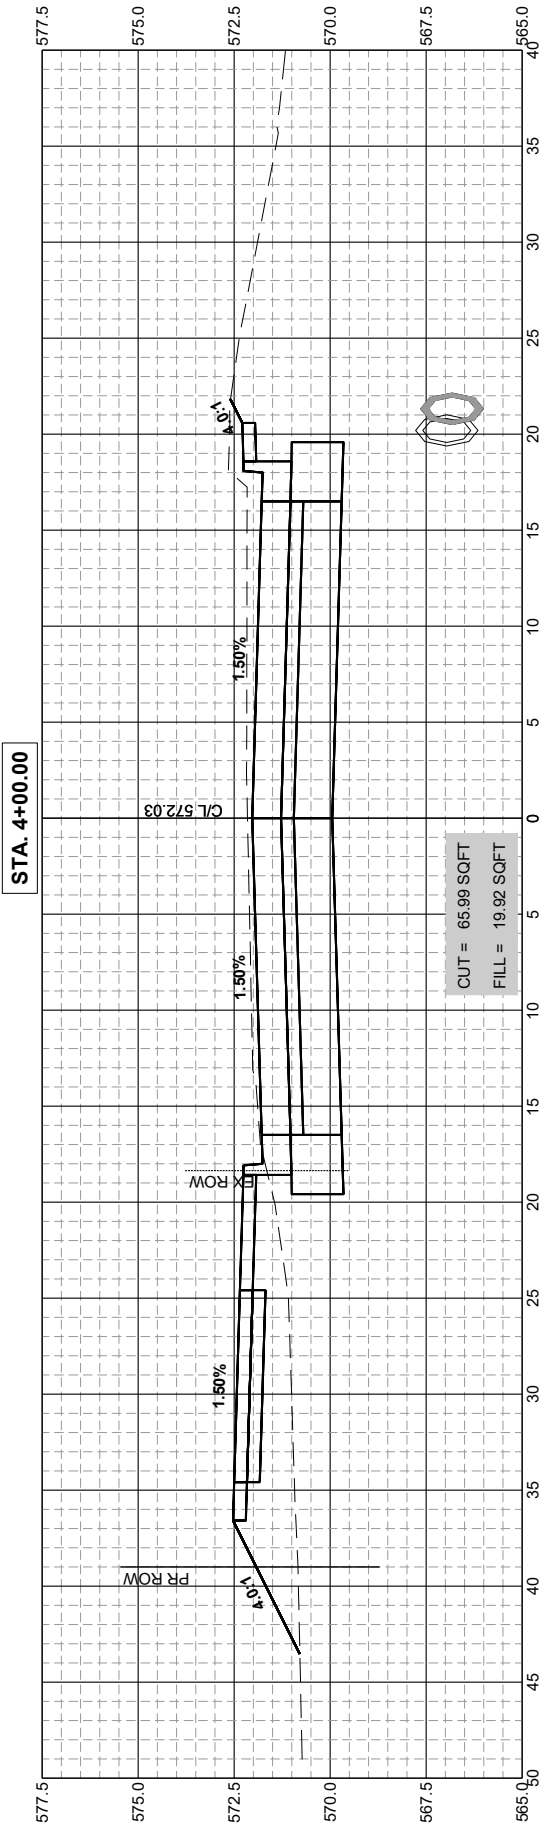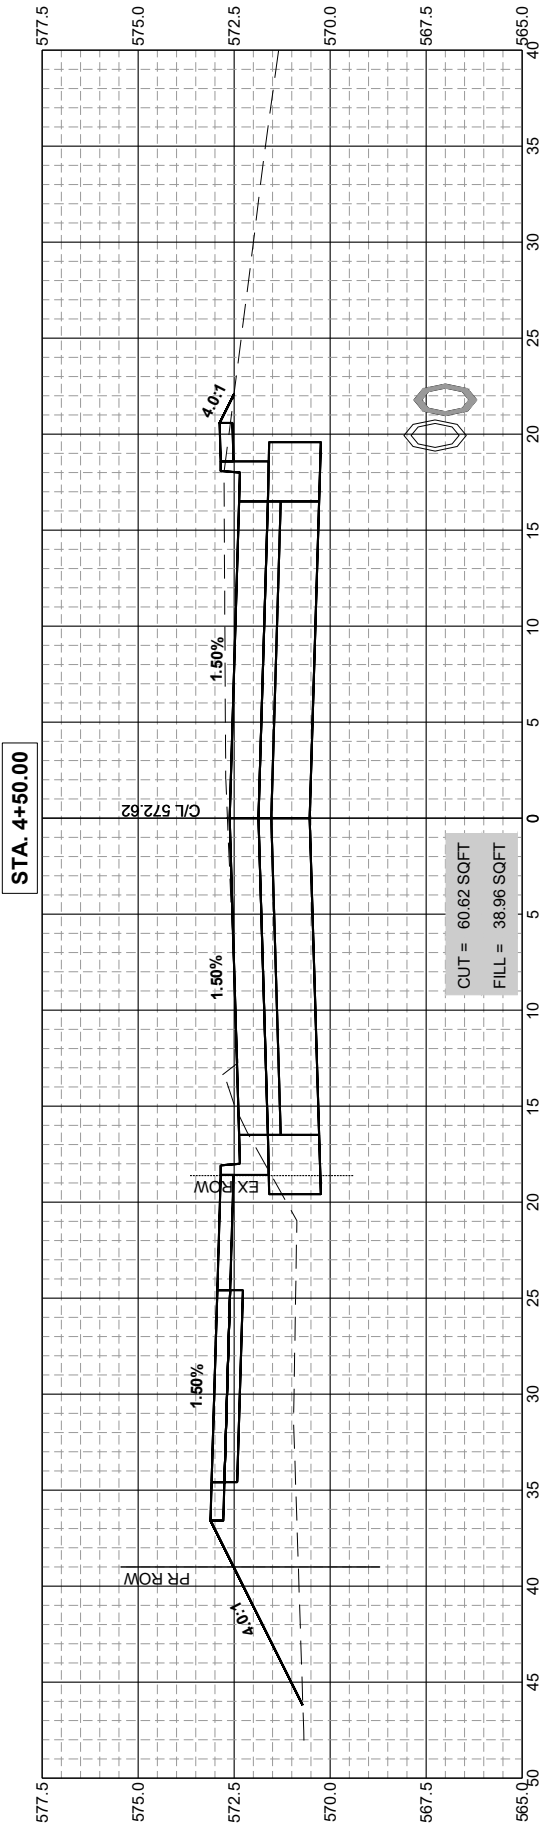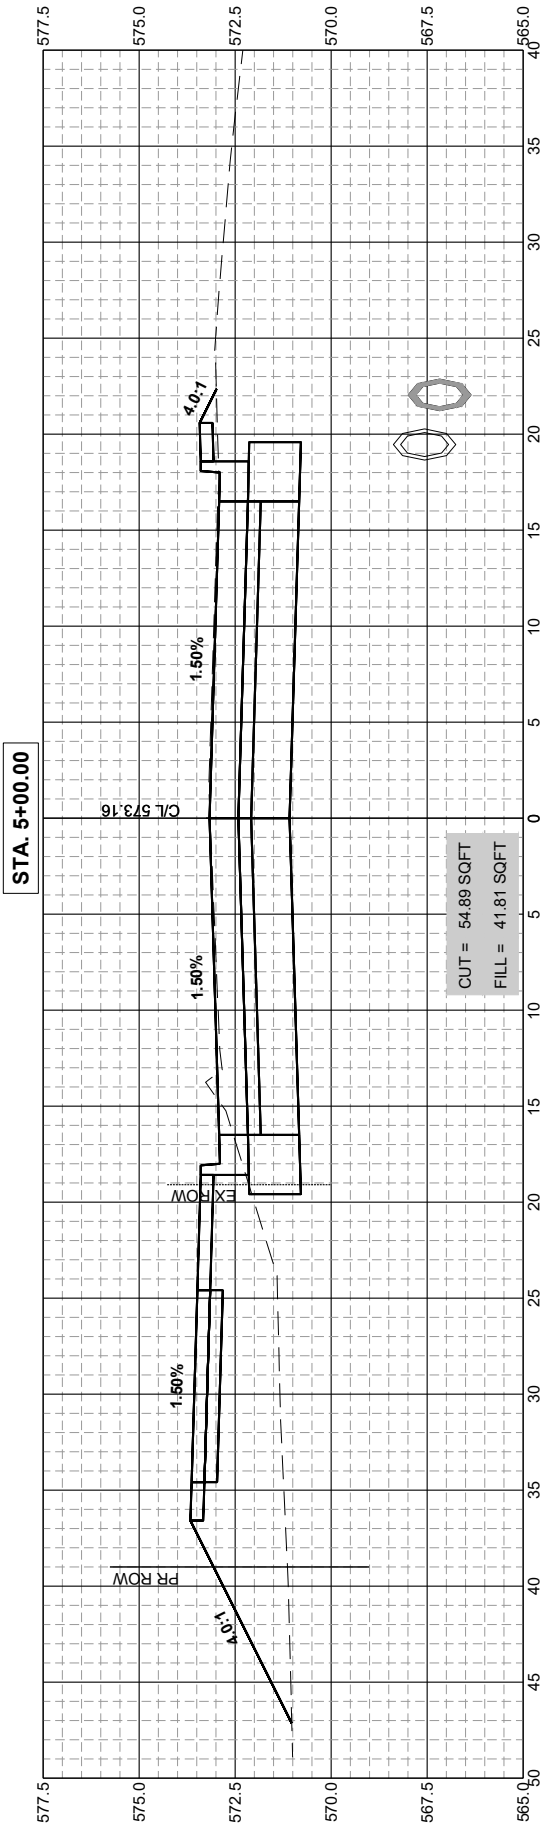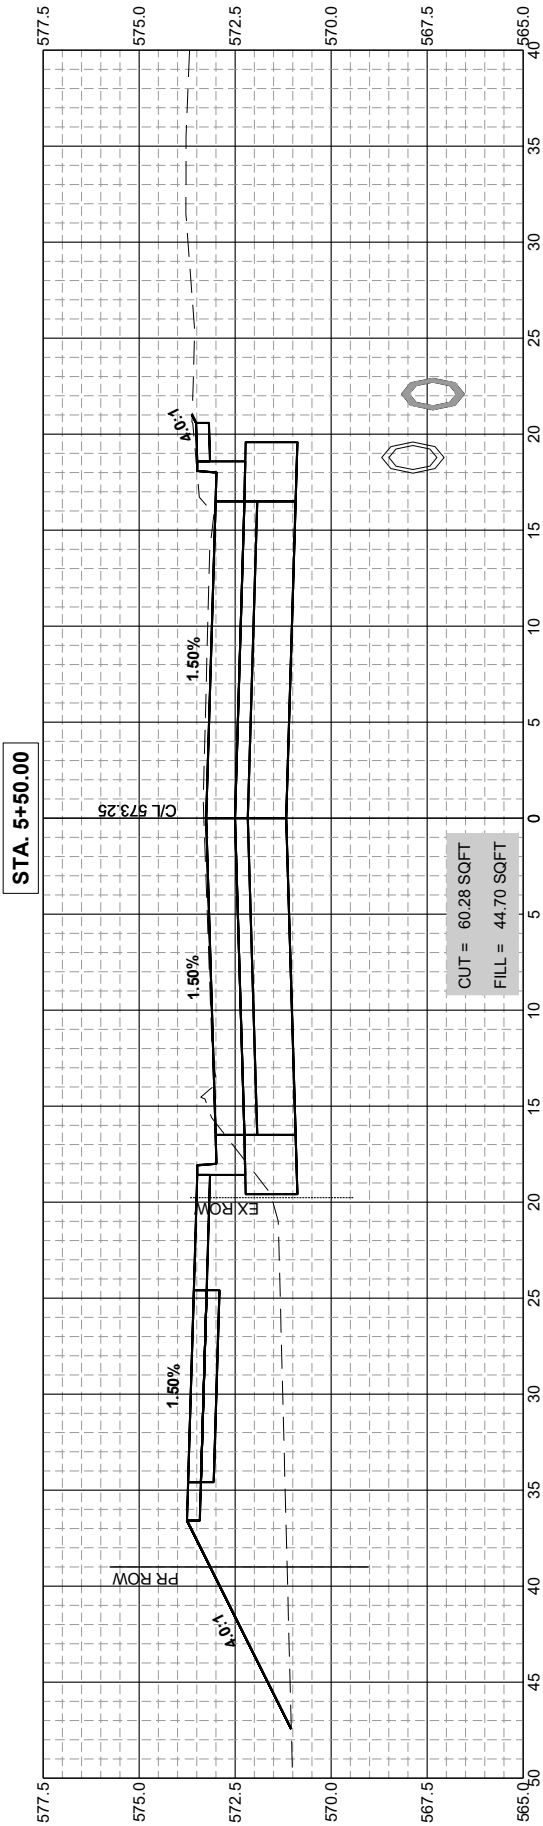







DESIGNED	BMP	DATE	10-29-25
DRAWN	BMP		
CHECKED	DJD		
PROJECT #	5201		

12TH AVENUE RECONSTRUCTION



CROSS SECTIONS (12TH AVE)

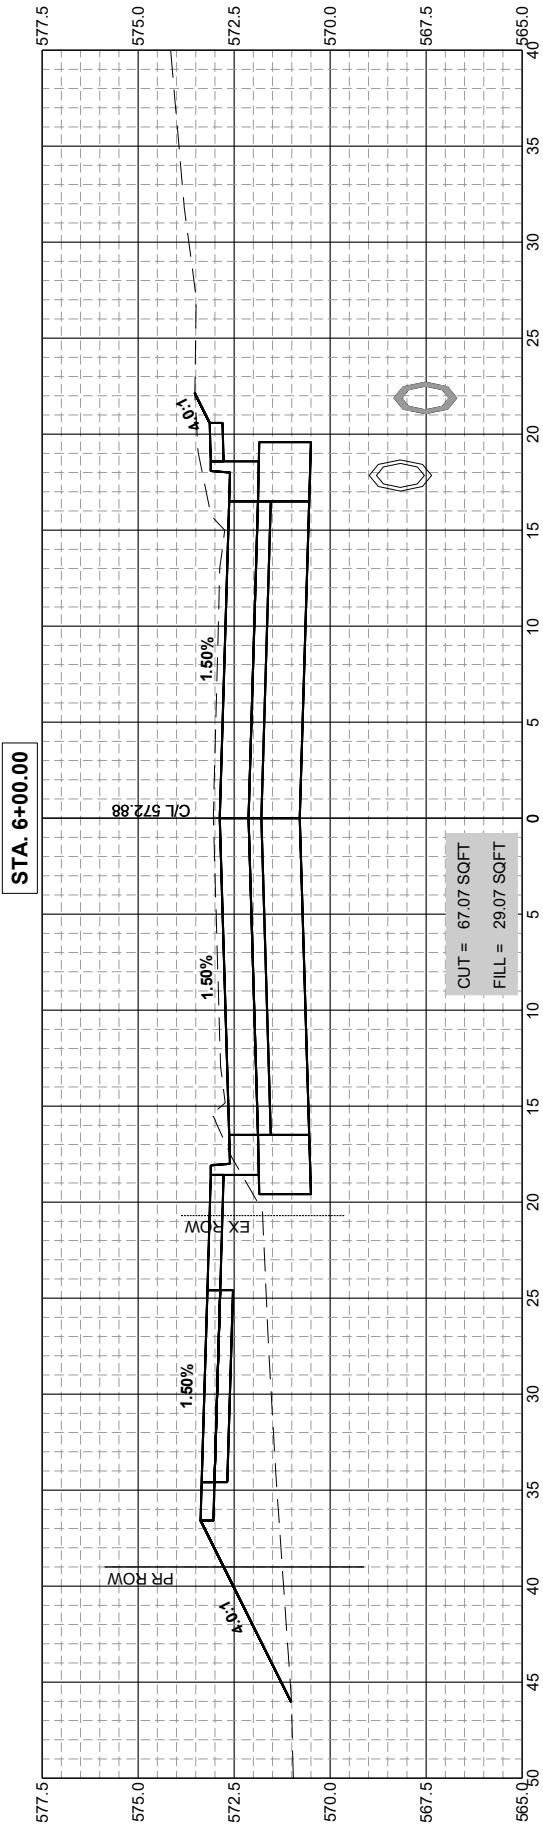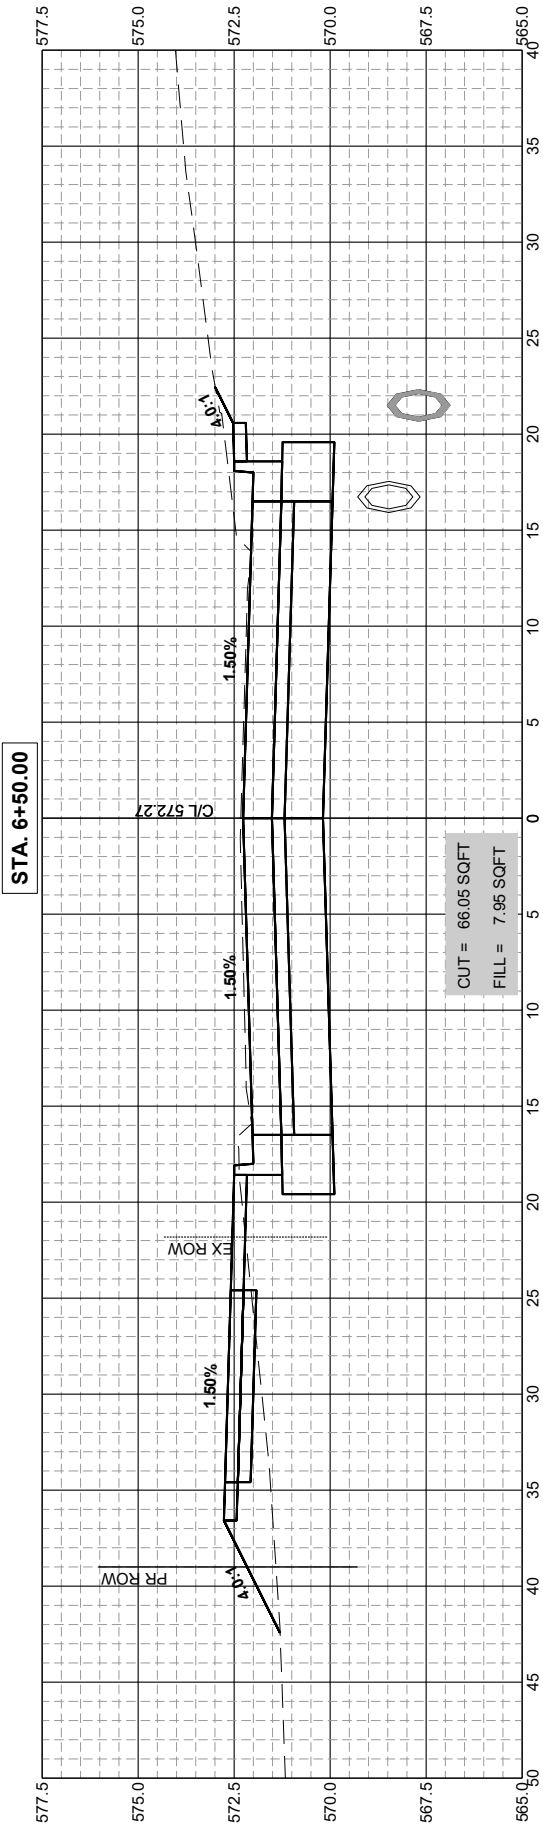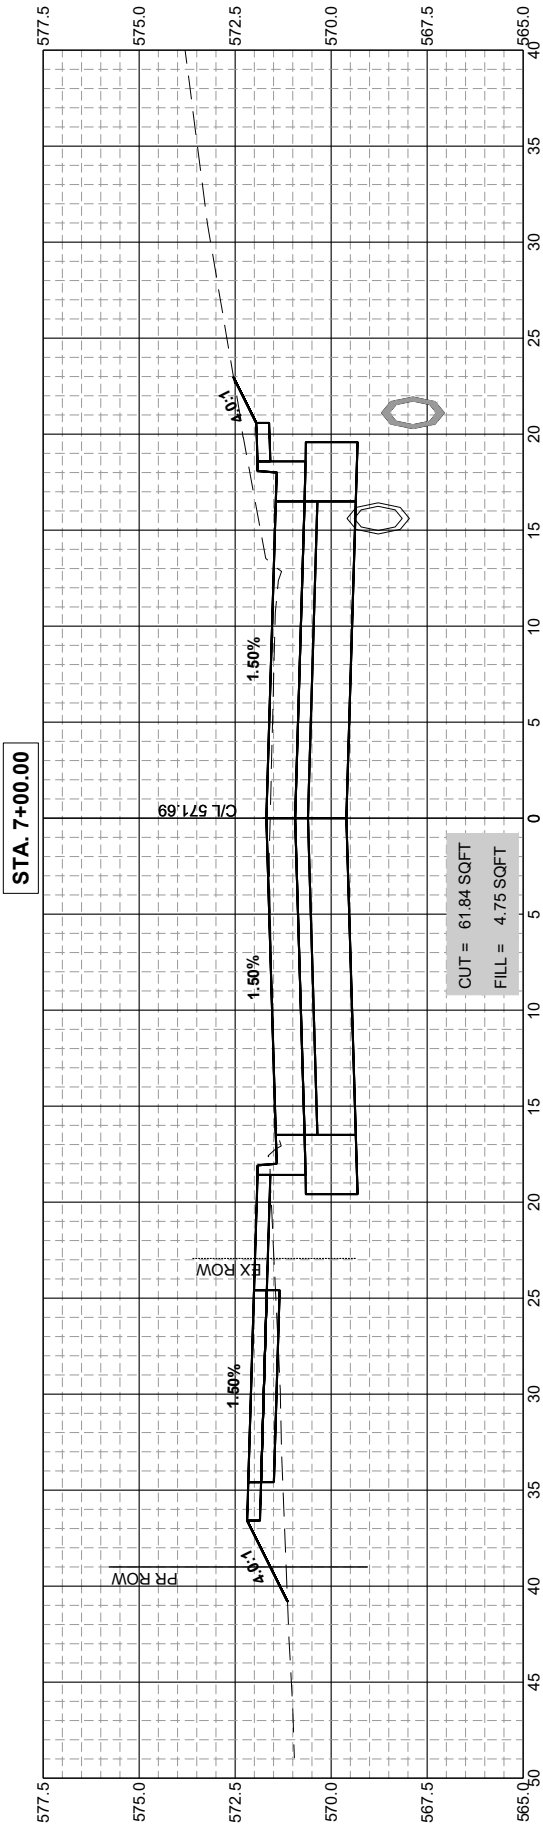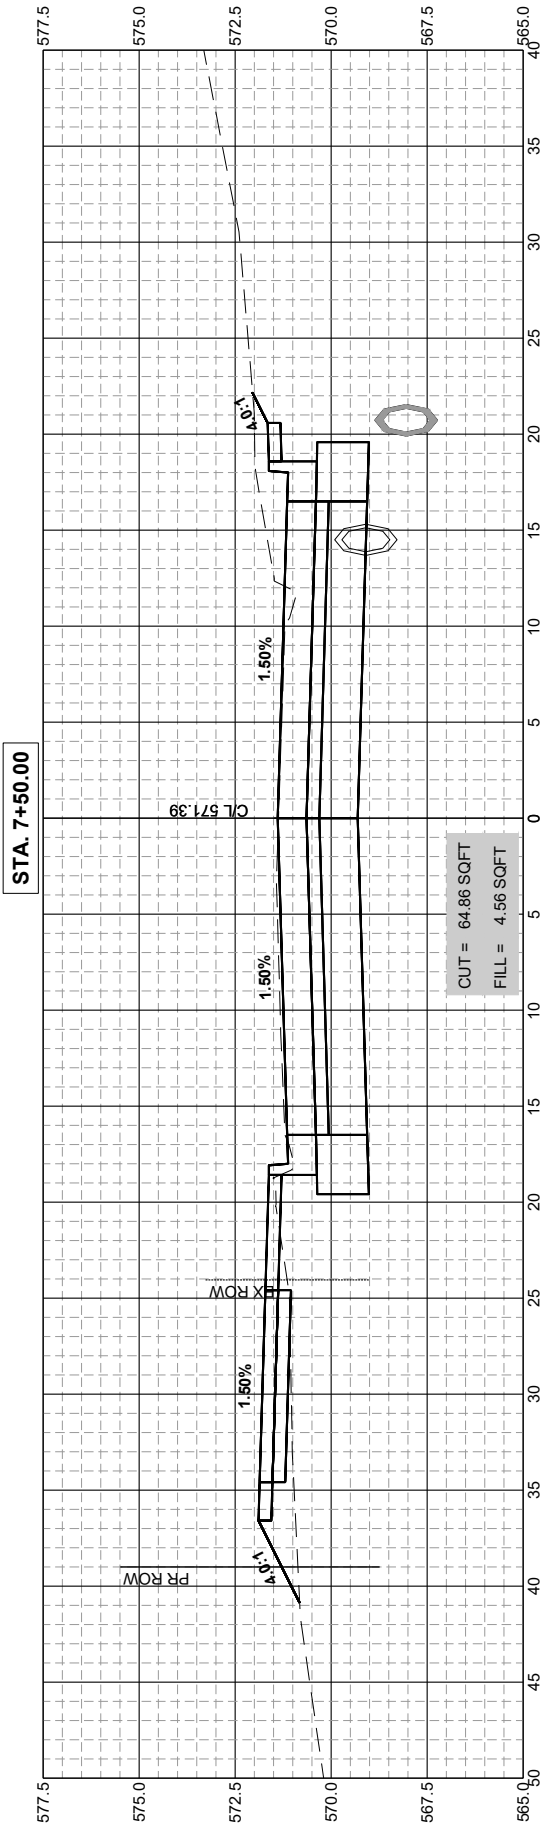







DESIGNED	BMP	DATE	10-29-25
DRAWN	BMP		
CHECKED	DJD		
PROJECT #	5201		

12TH AVENUE RECONSTRUCTION



CROSS SECTIONS (12TH AVE)

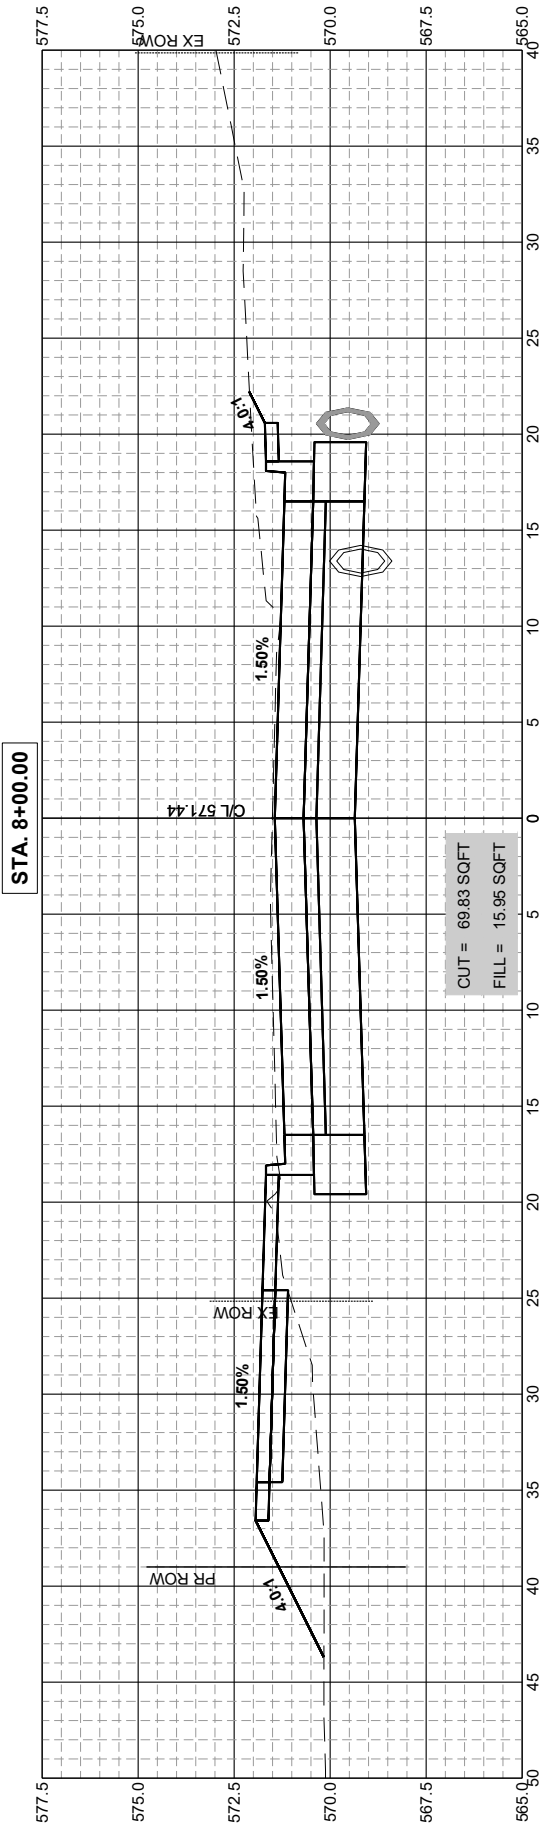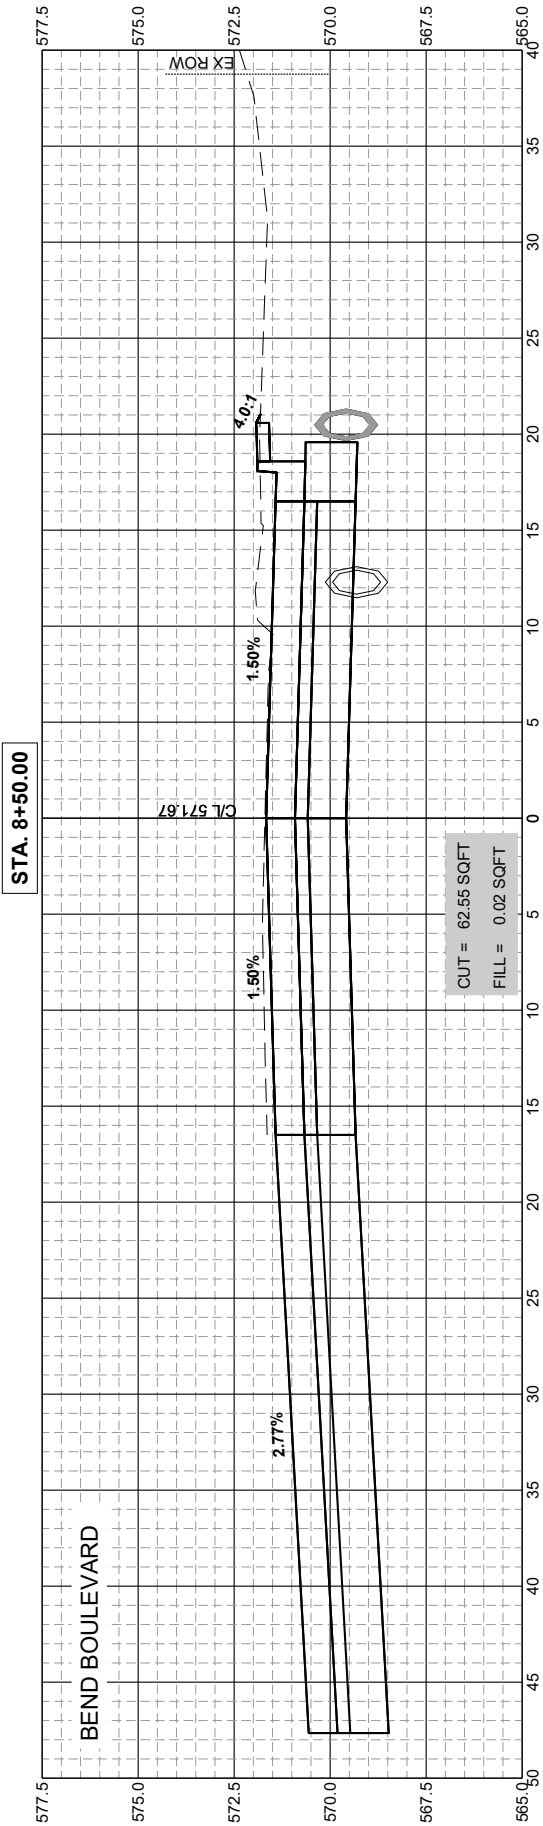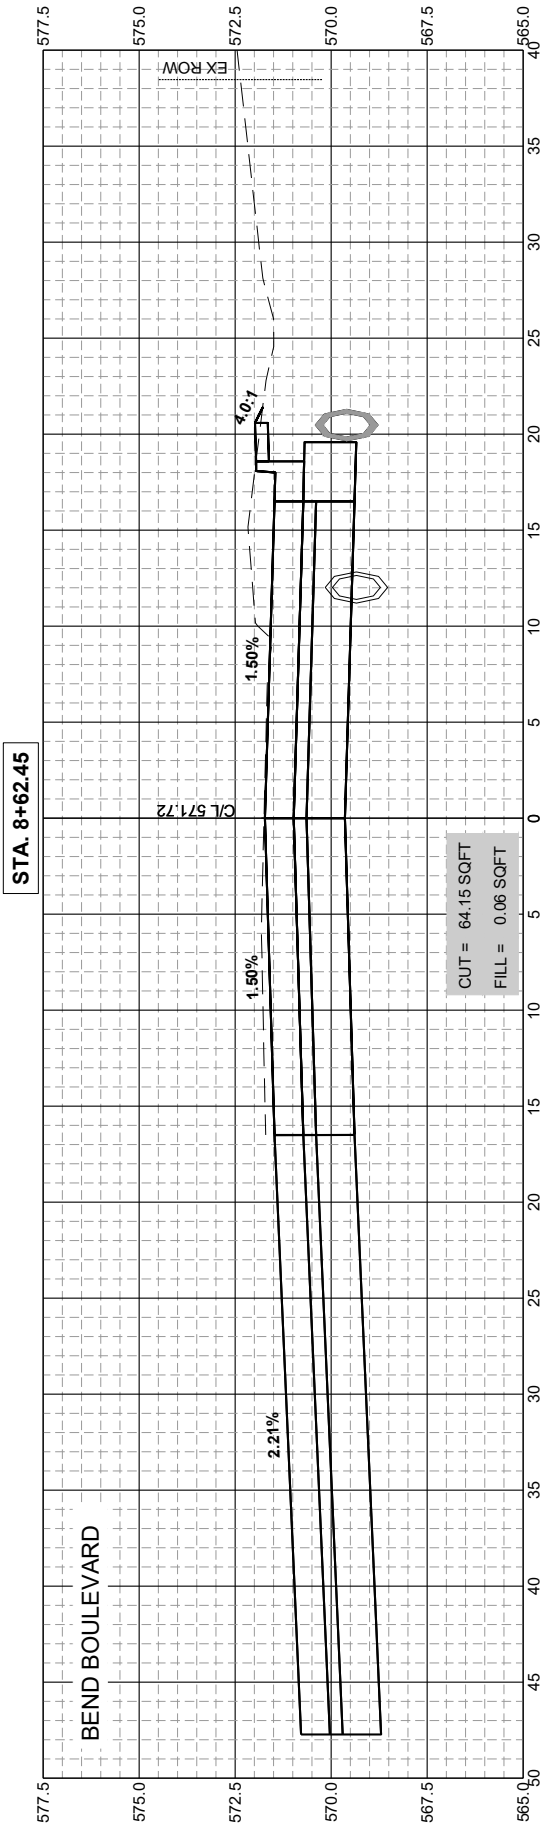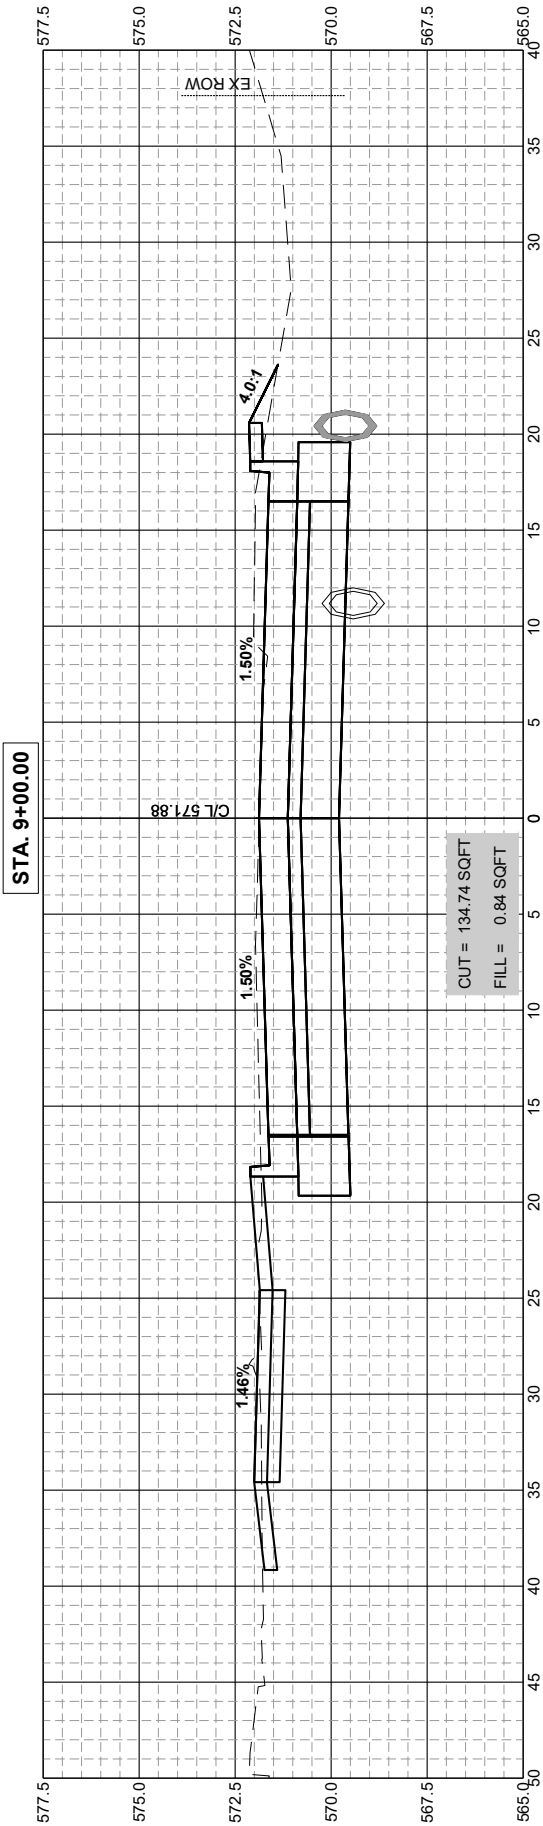







DESIGNED	BMP	DATE	10-29-25
DRAWN	BMP		
CHECKED	DJD		
PROJECT #	5201		

12TH AVENUE RECONSTRUCTION



CROSS SECTIONS (12TH AVE)

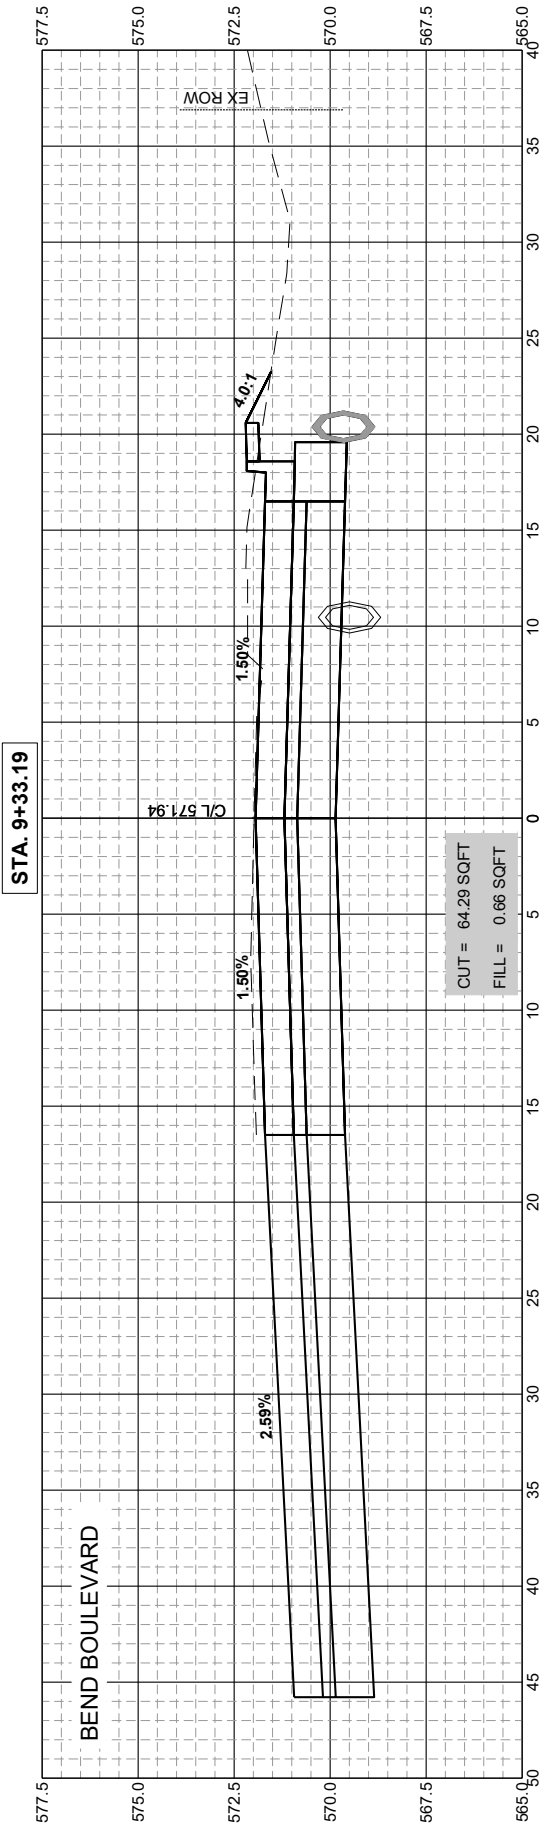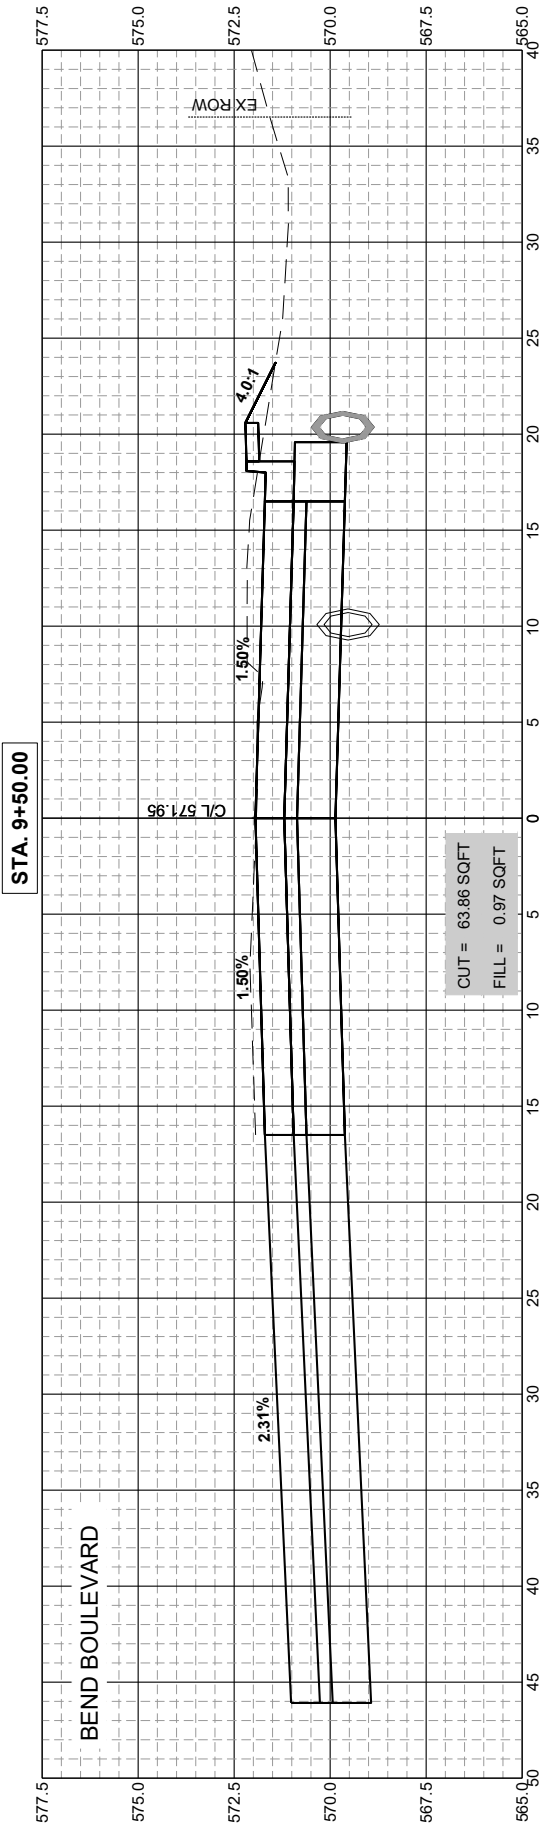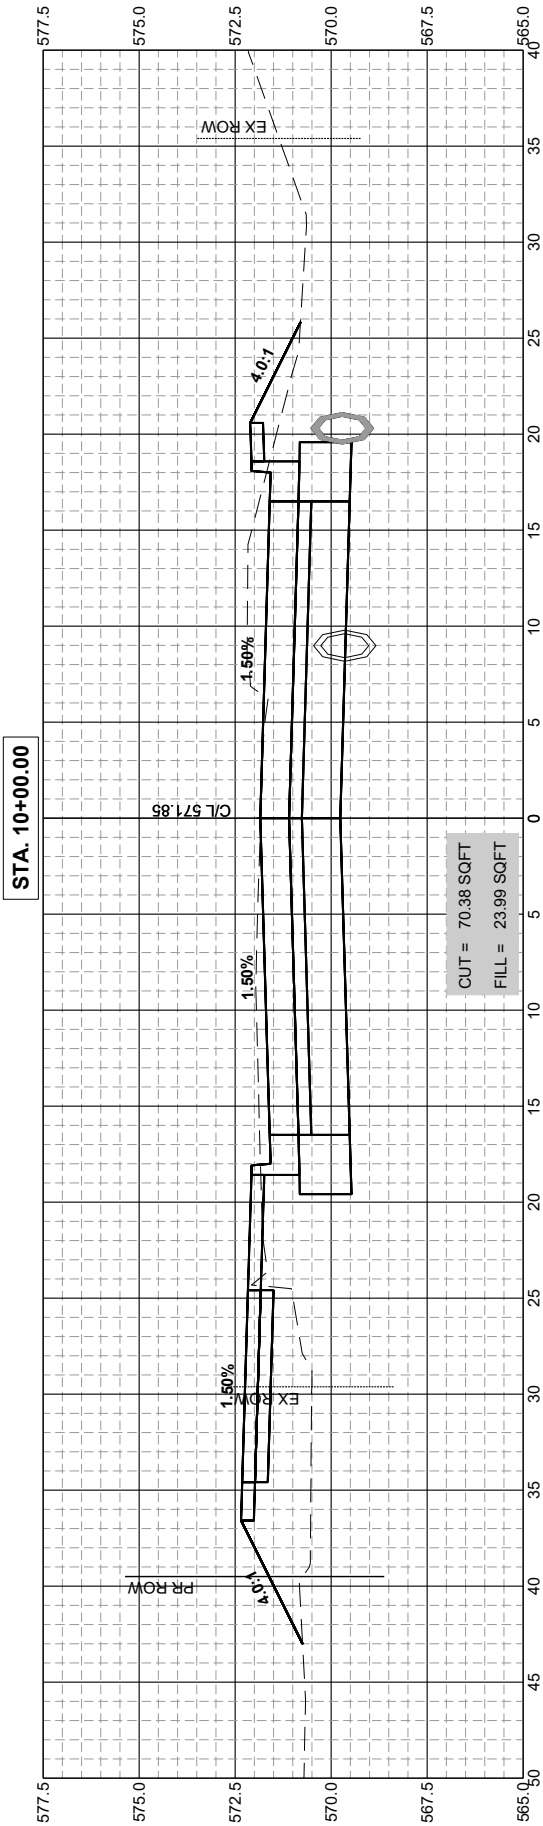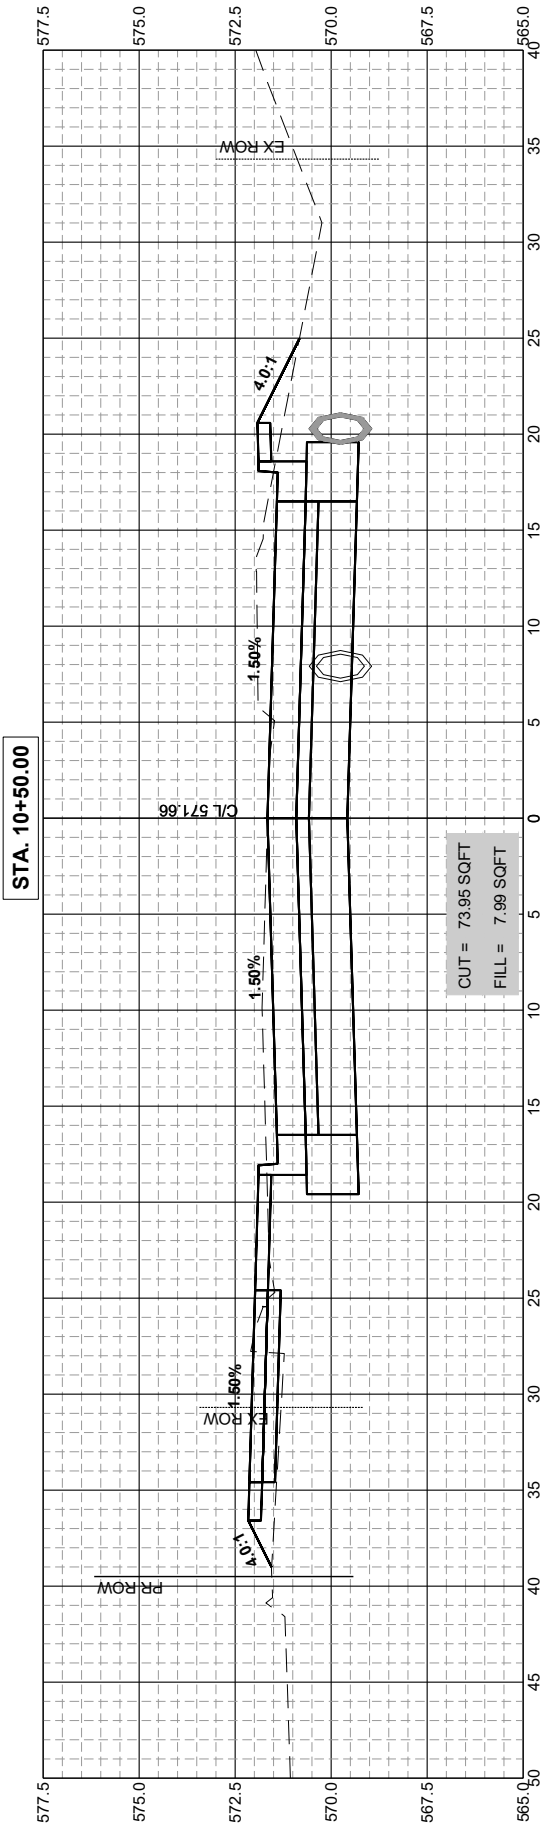







DESIGNED	BMP	DATE	10-29-25
DRAWN	BMP		
CHECKED	DJD		
PROJECT #	5201		





12TH AVENUE RECONSTRUCTION



CROSS SECTIONS (12TH AVE)

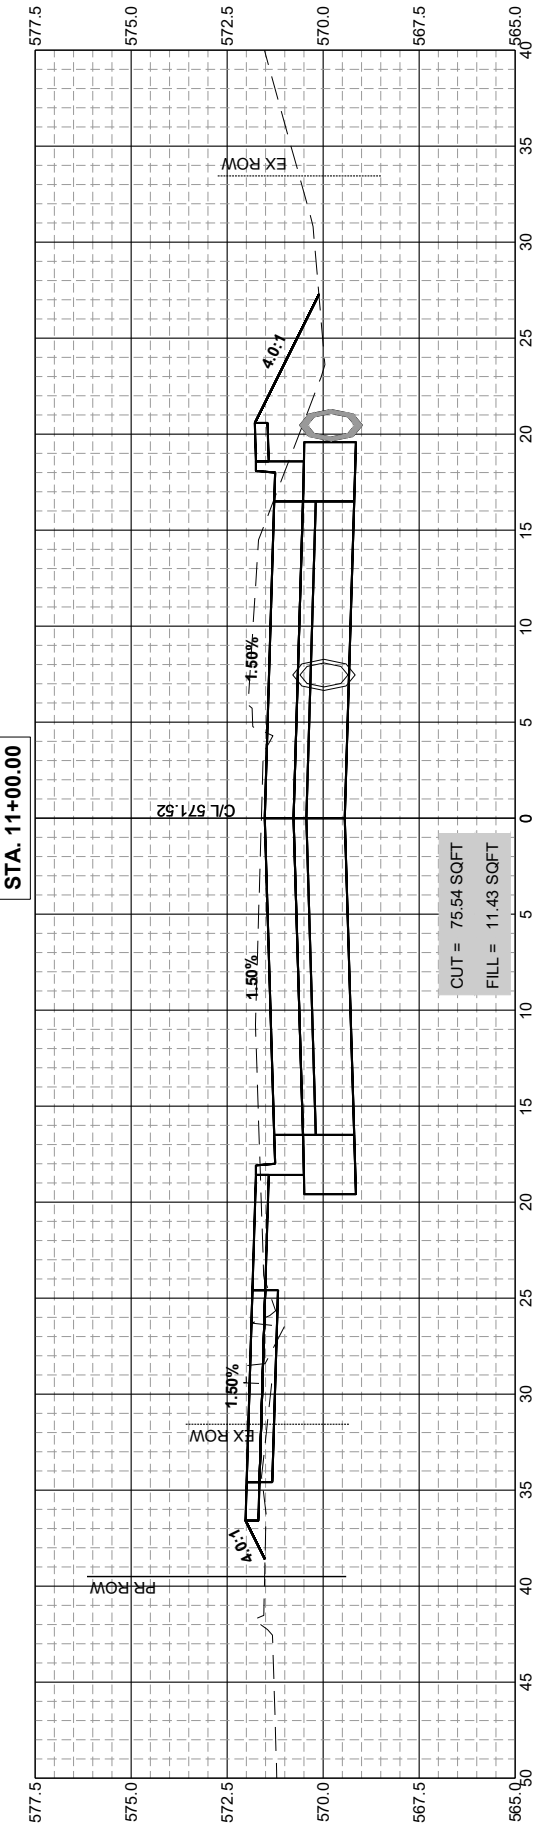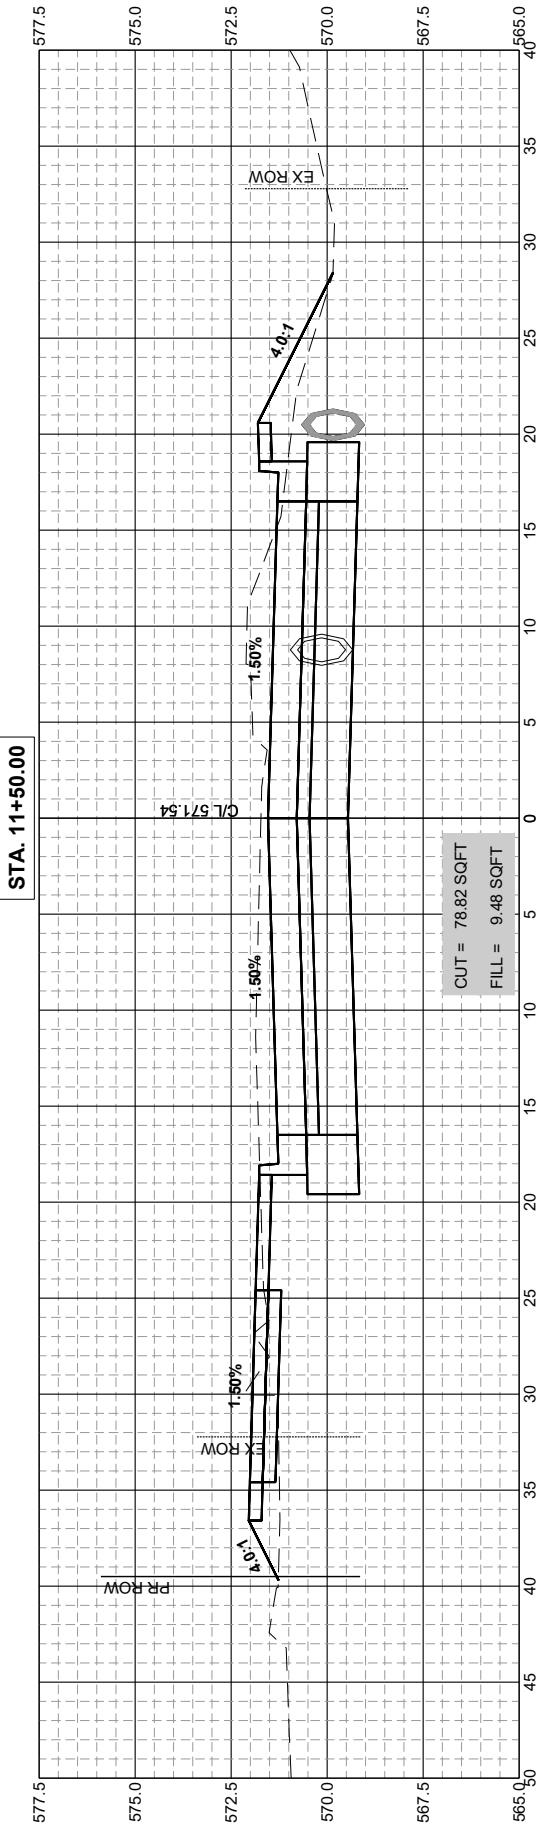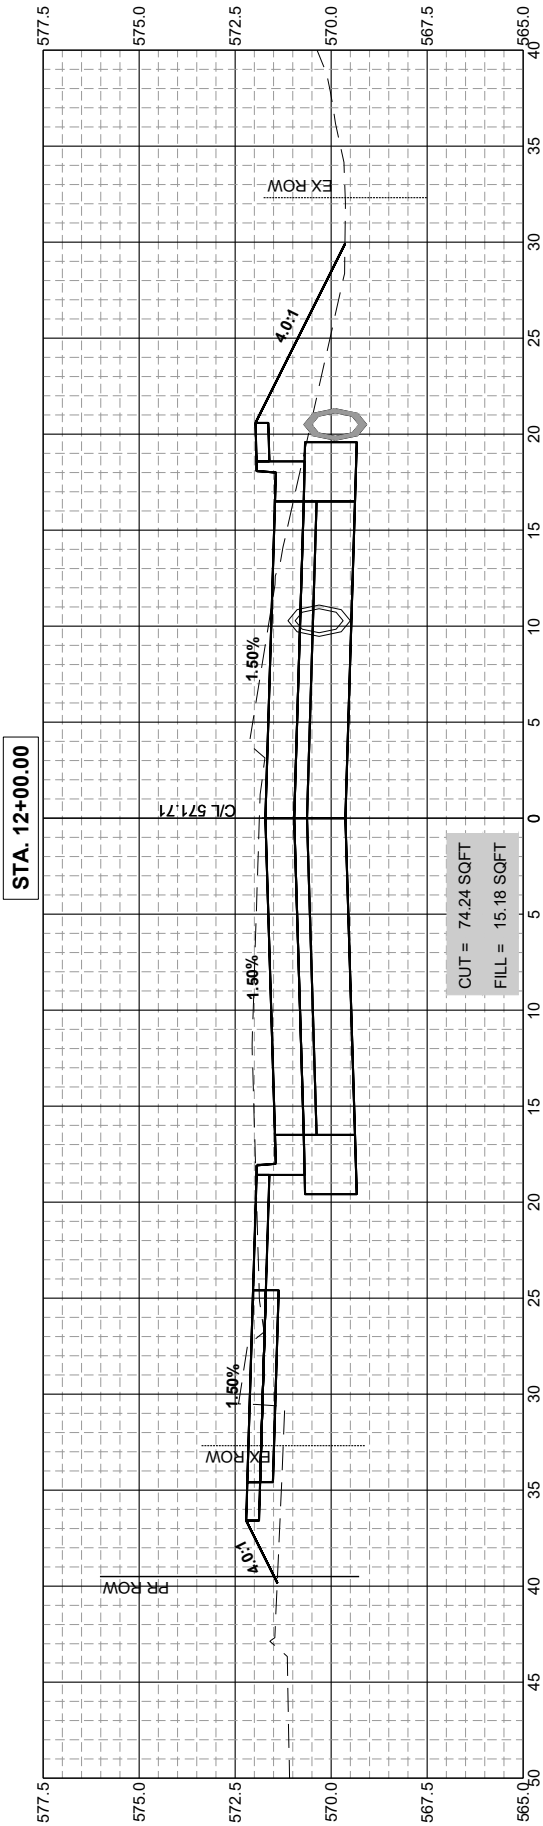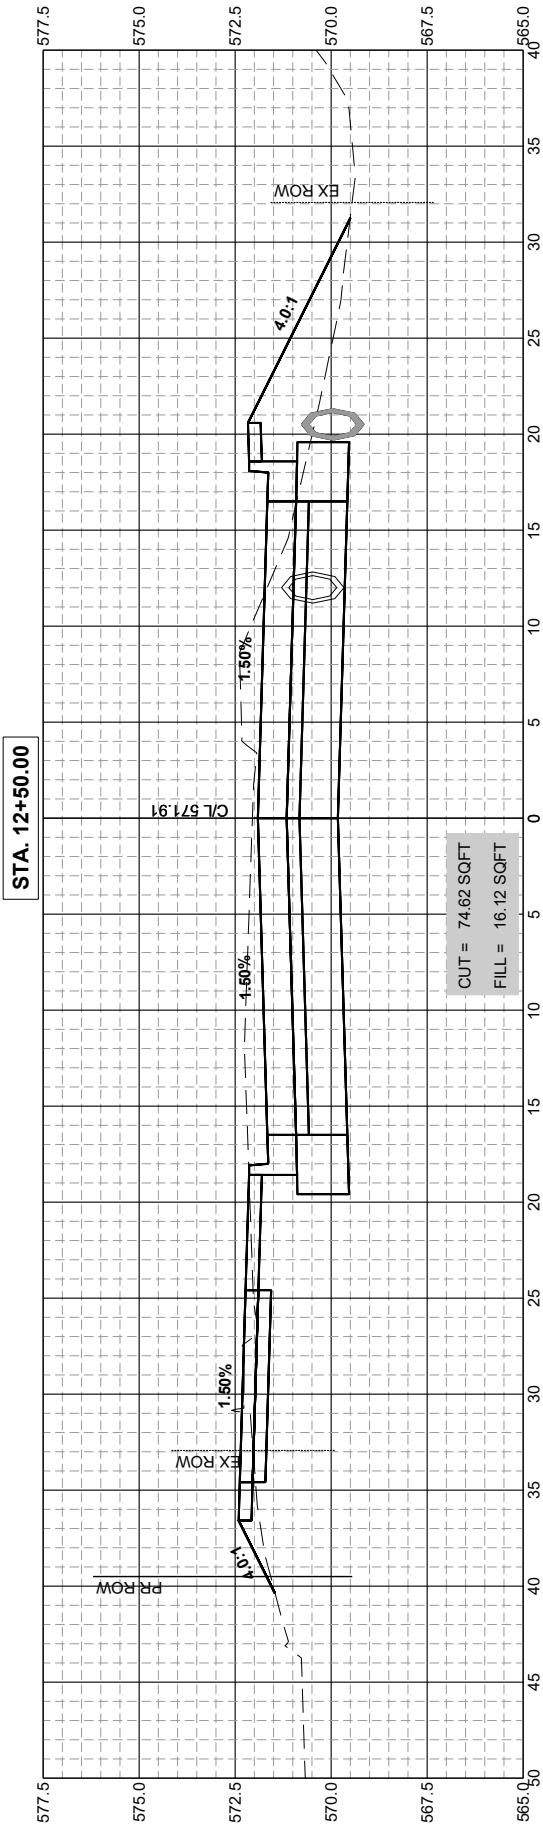

RETAINING WALL NOT DRAWN TO SCALE.
SEE RETAINING WALL DETAIL SHEETS
FOR ELEVATION INFORMATION.

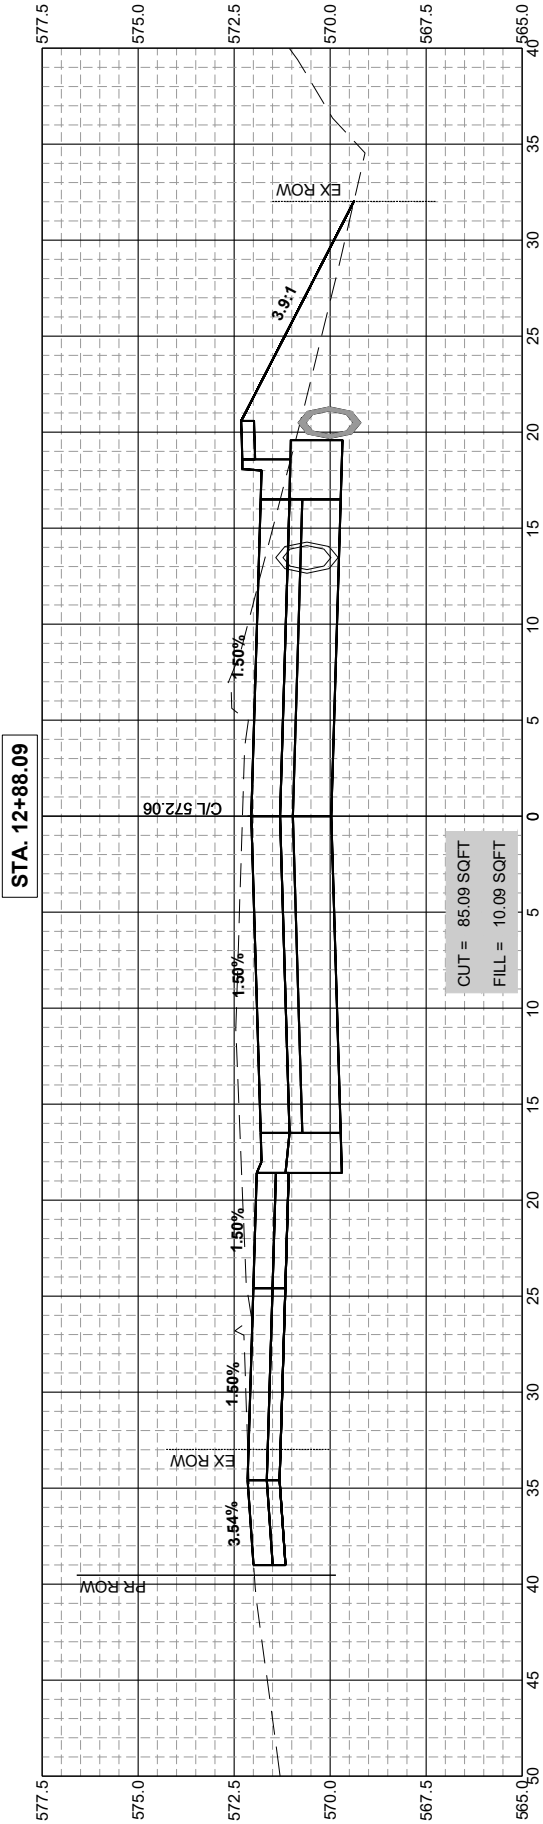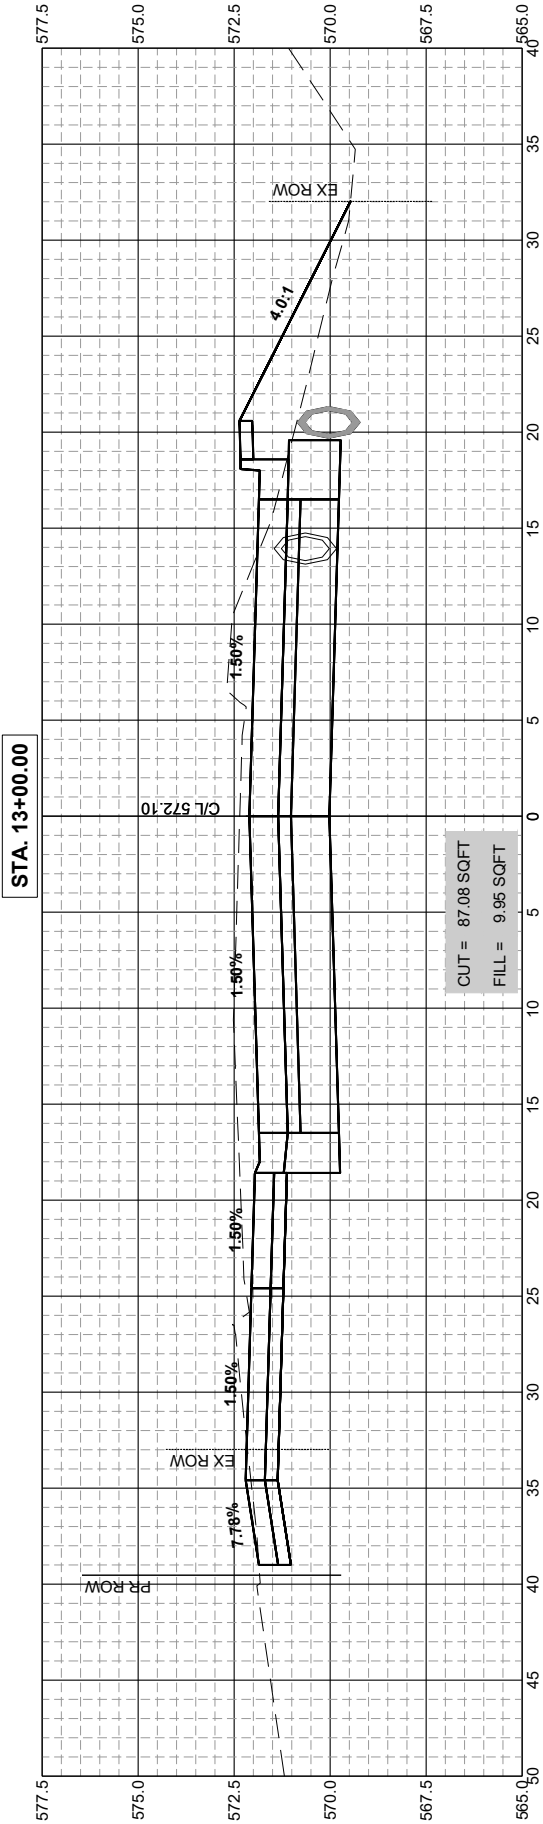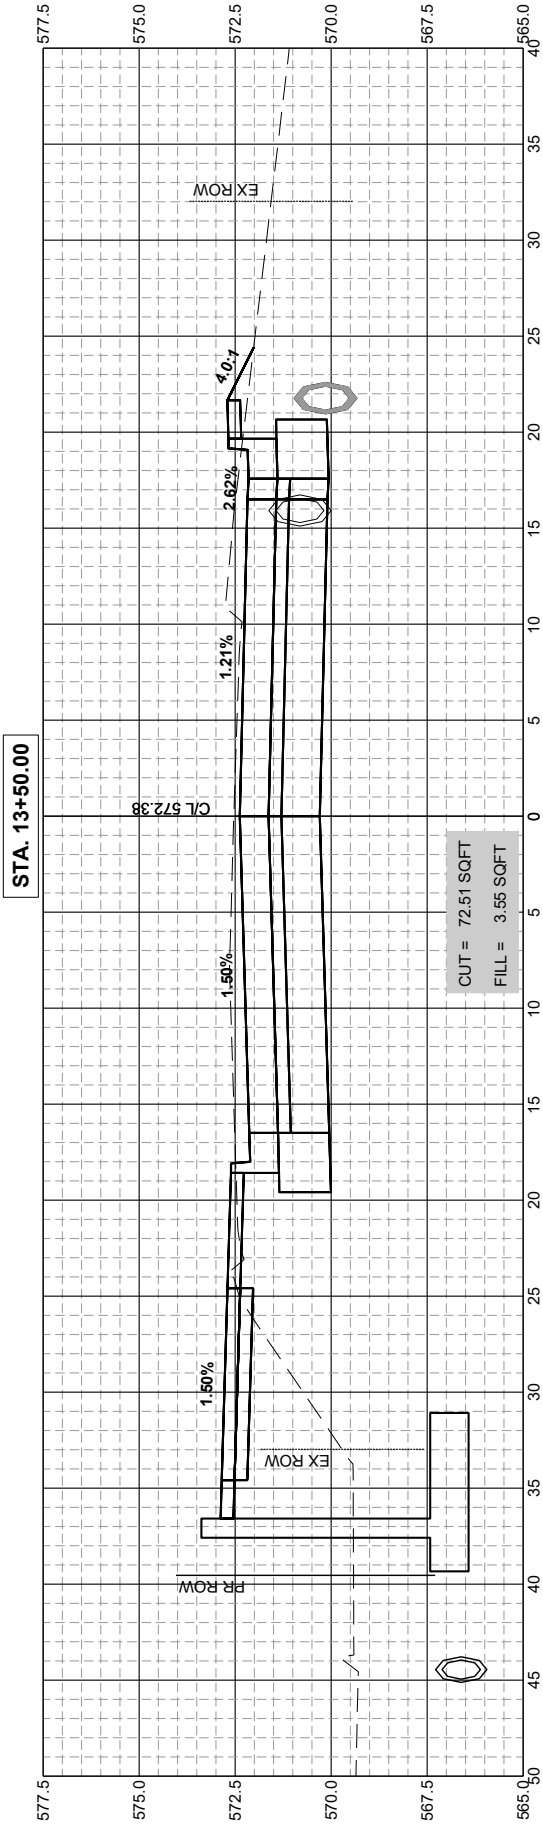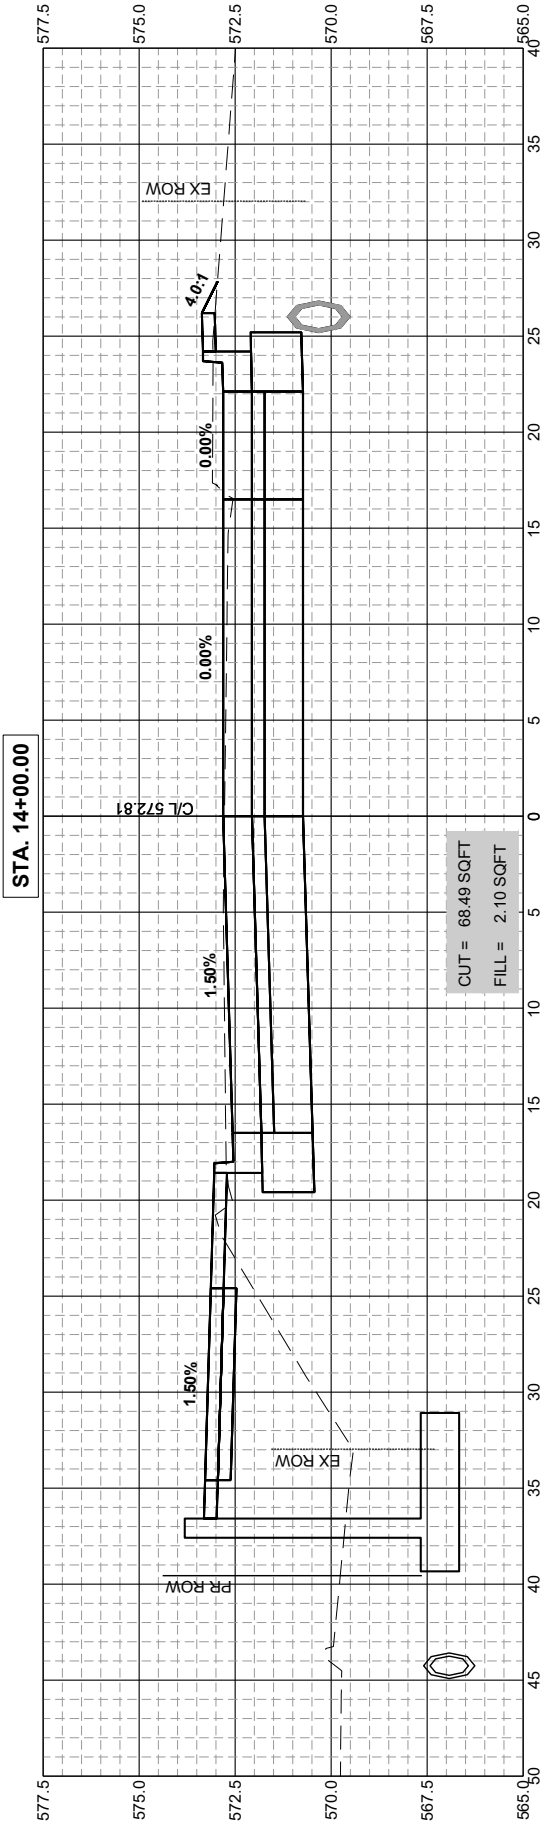

RETAINING WALL NOT DRAWN TO SCALE.
SEE RETAINING WALL DETAIL SHEETS
FOR ELEVATION INFORMATION.







DESIGNED	BMP	DATE	10-29-25
DRAWN	BMP		
CHECKED	DJD		
PROJECT #	5201		

12TH AVENUE RECONSTRUCTION



CROSS SECTIONS (12TH AVE)

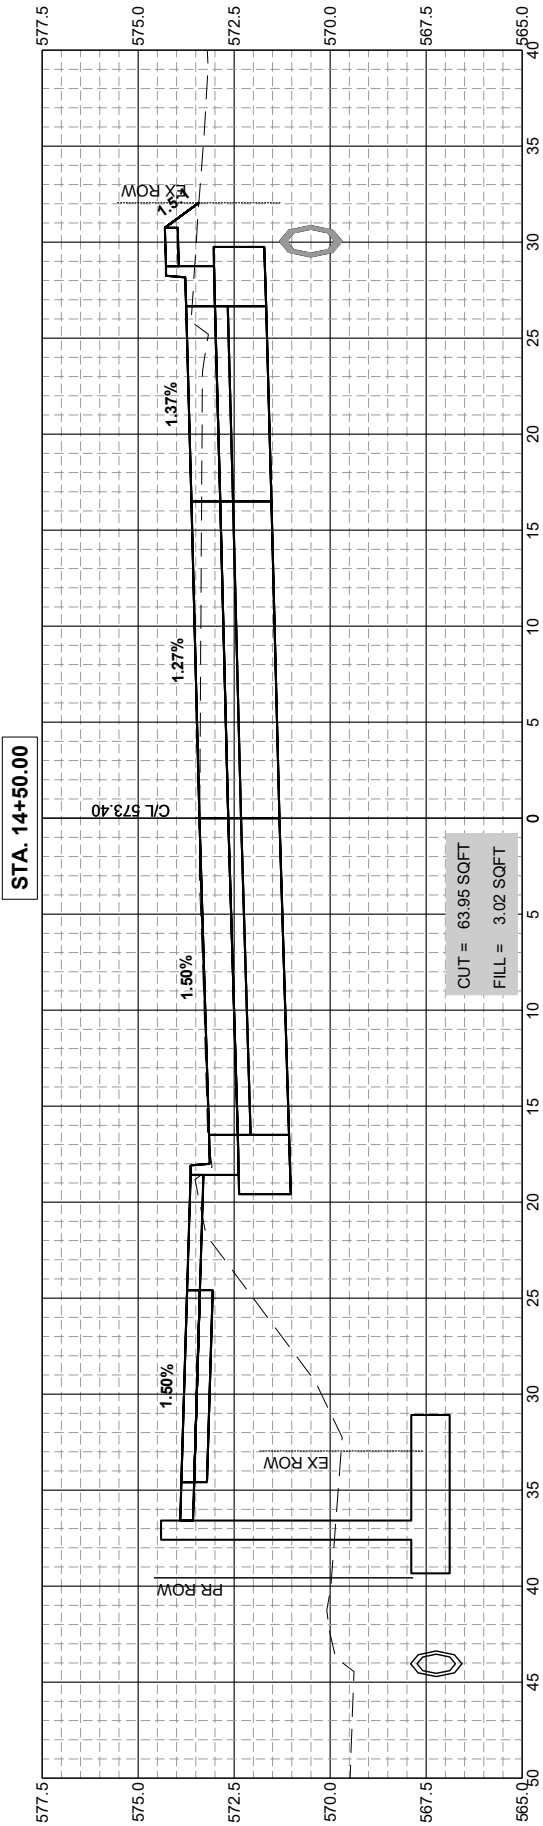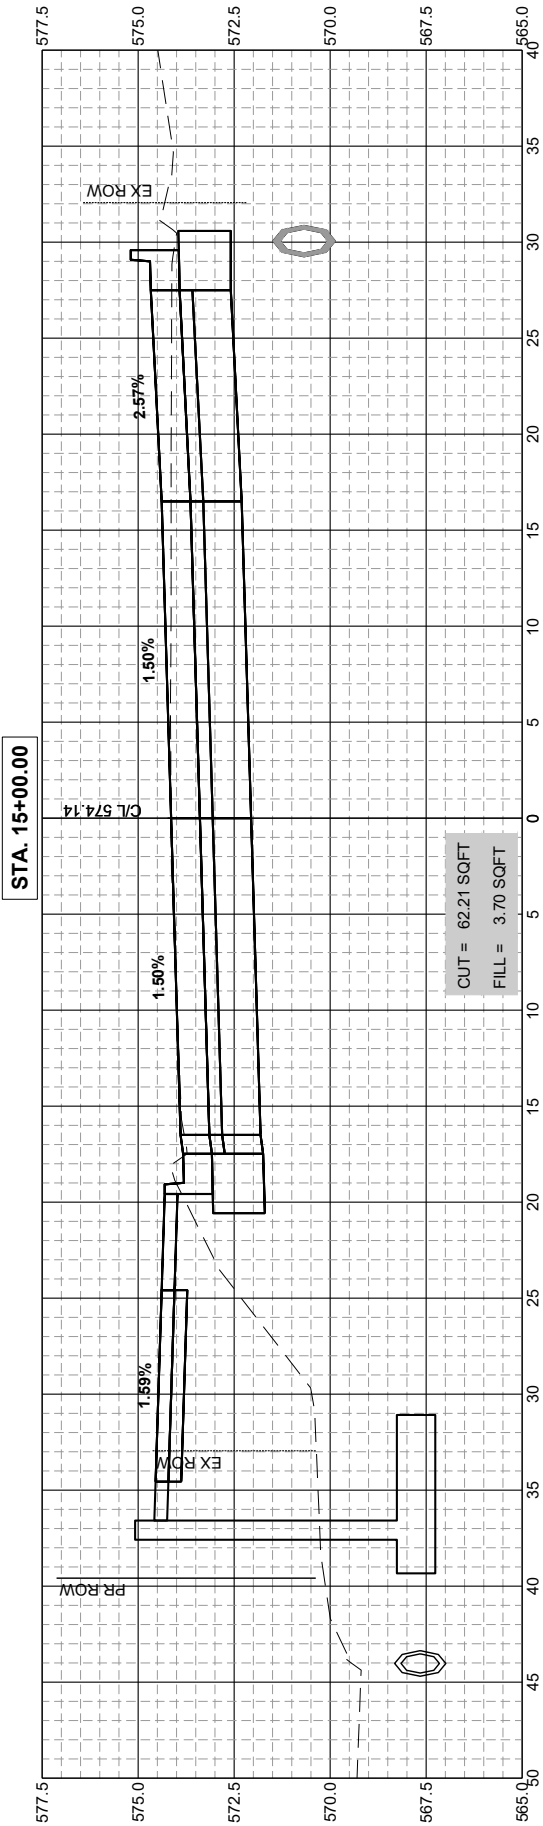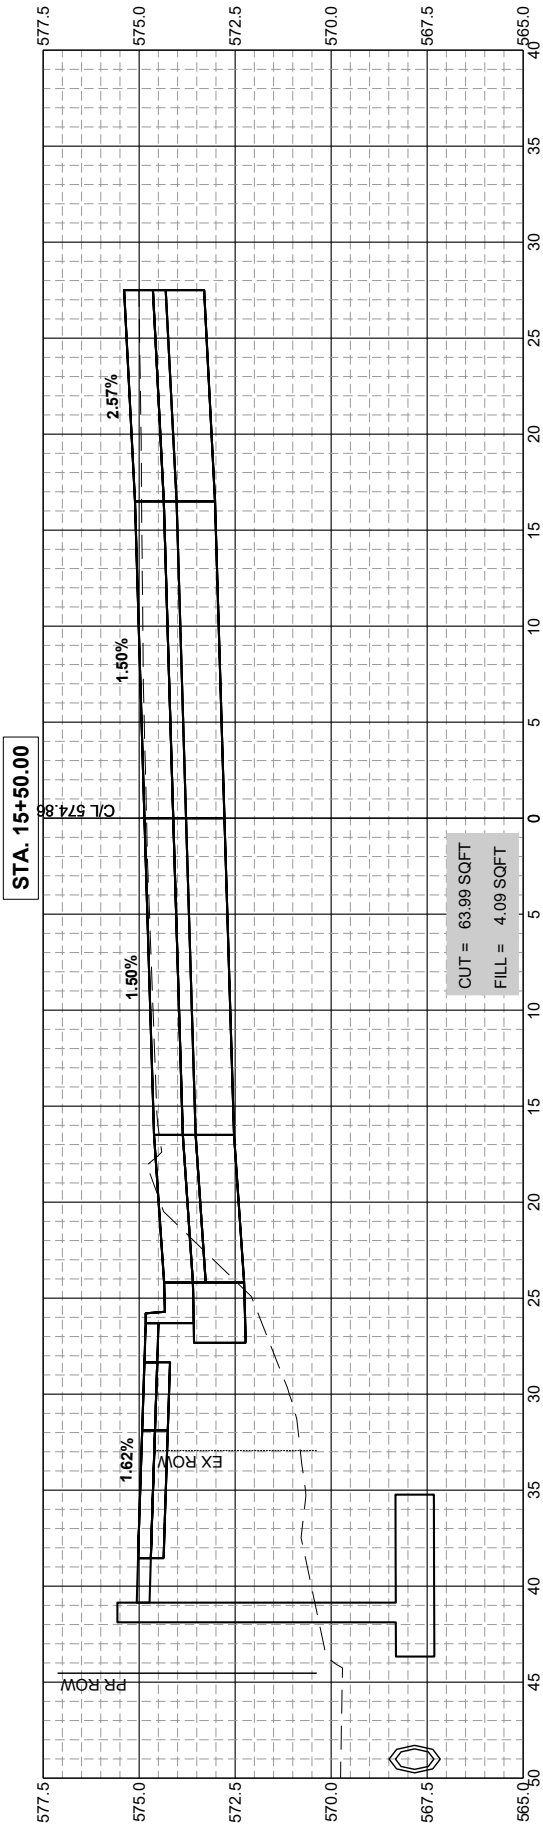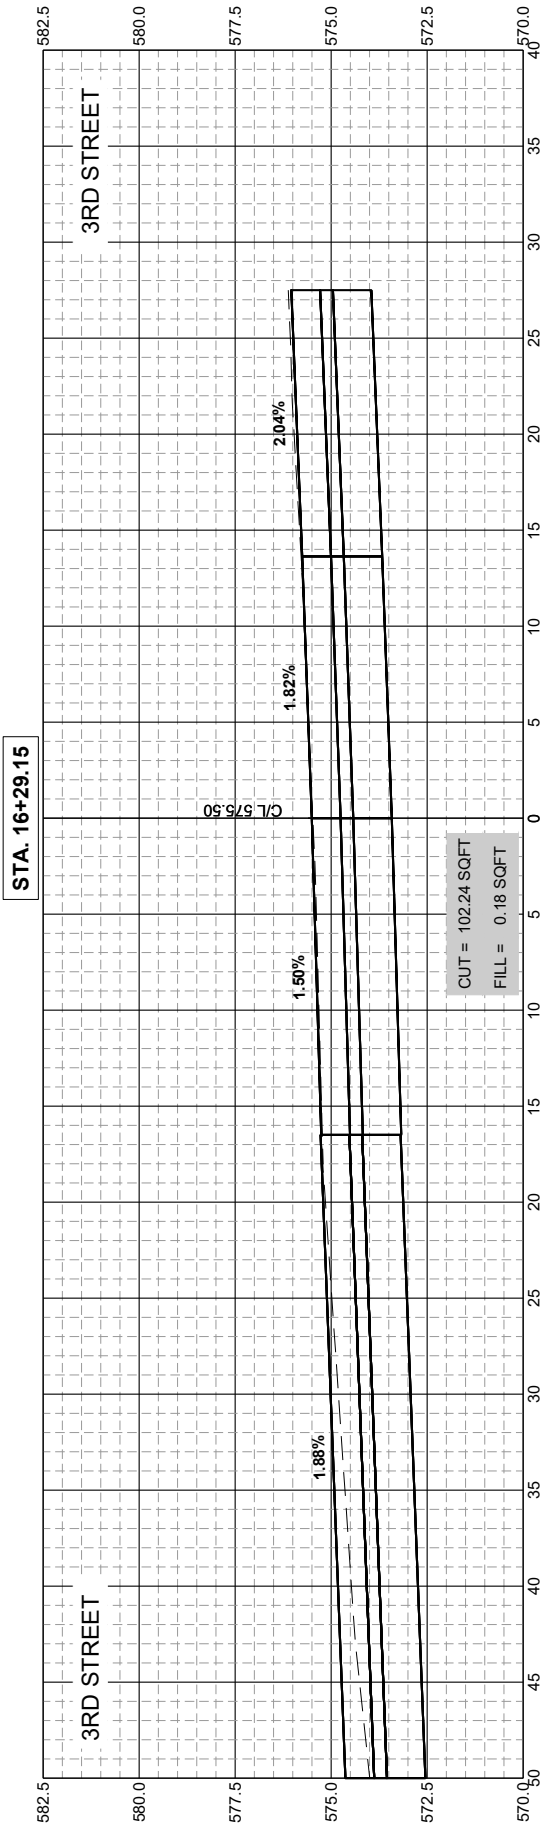











DESIGNED	BMP	DATE	10-29-25
DRAWN	BMP		
CHECKED	DJD		
PROJECT #	5201		





12TH AVENUE RECONSTRUCTION



CROSS SECTIONS (12TH AVE)

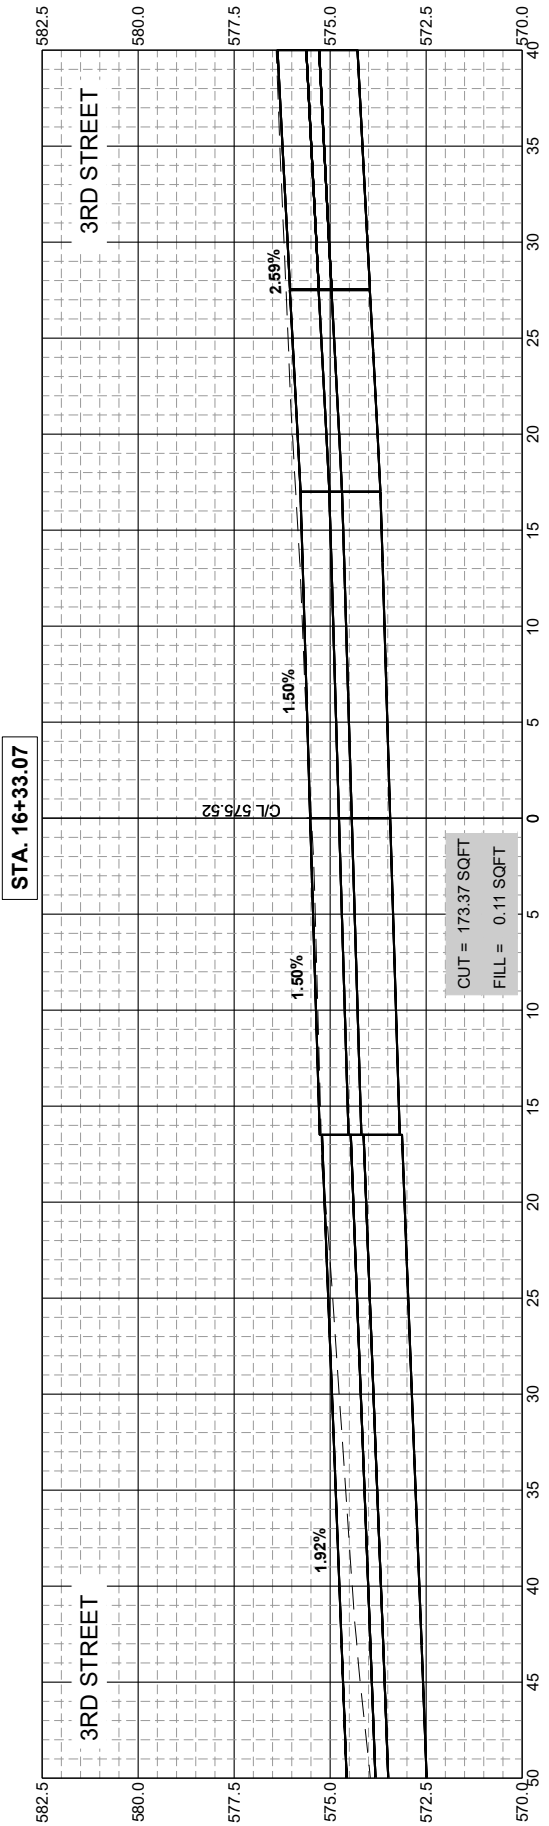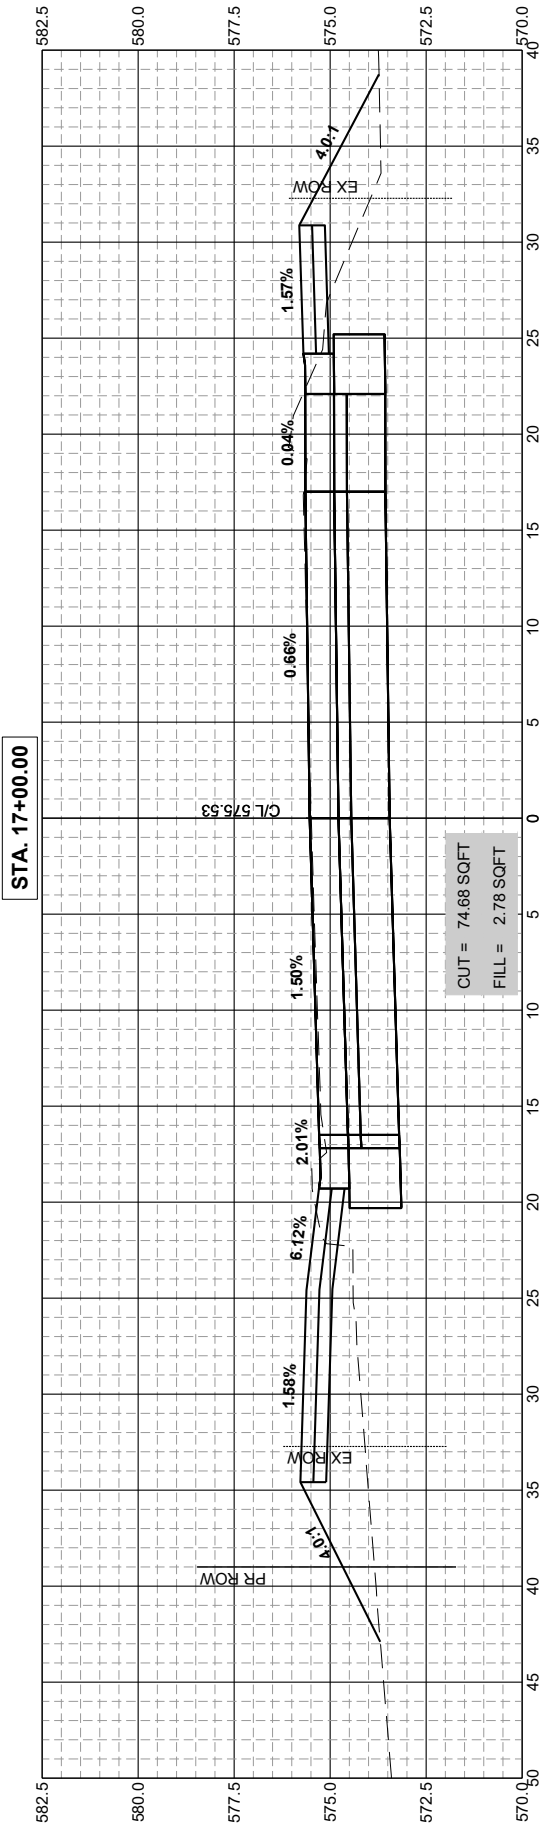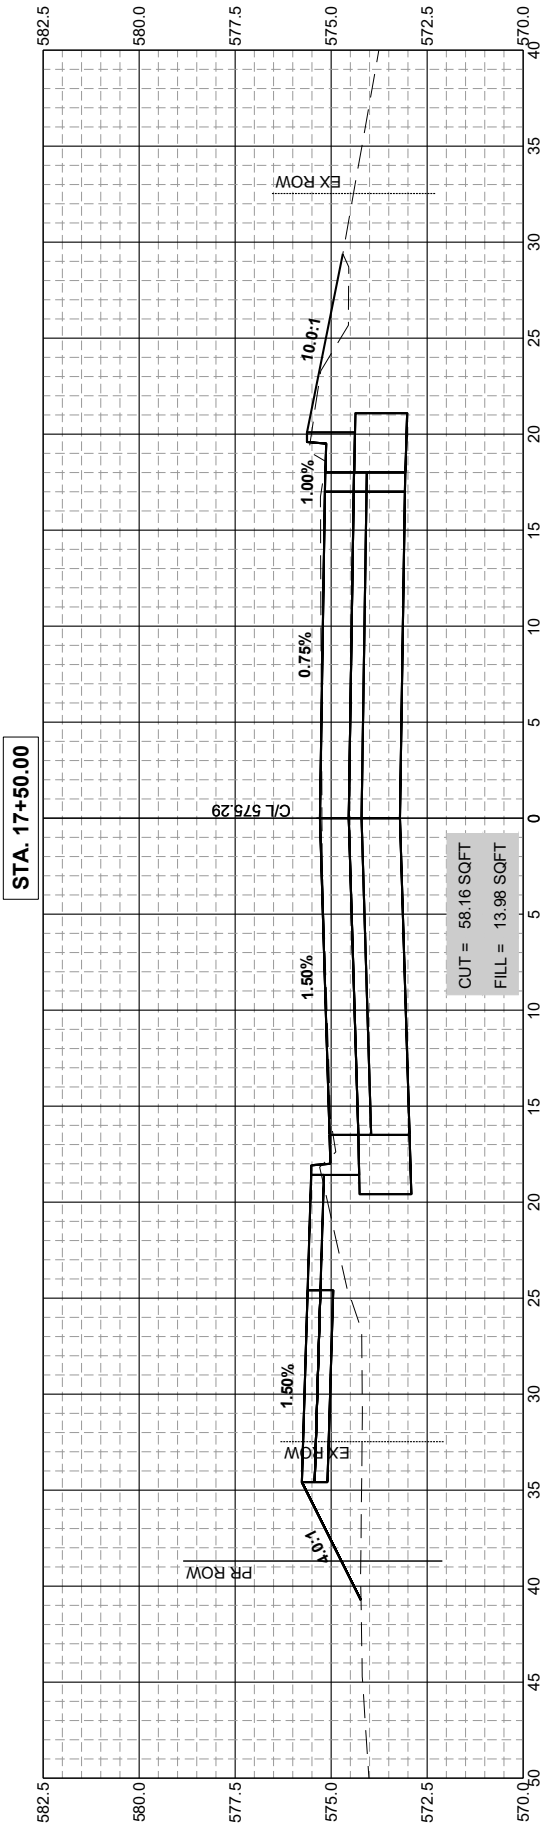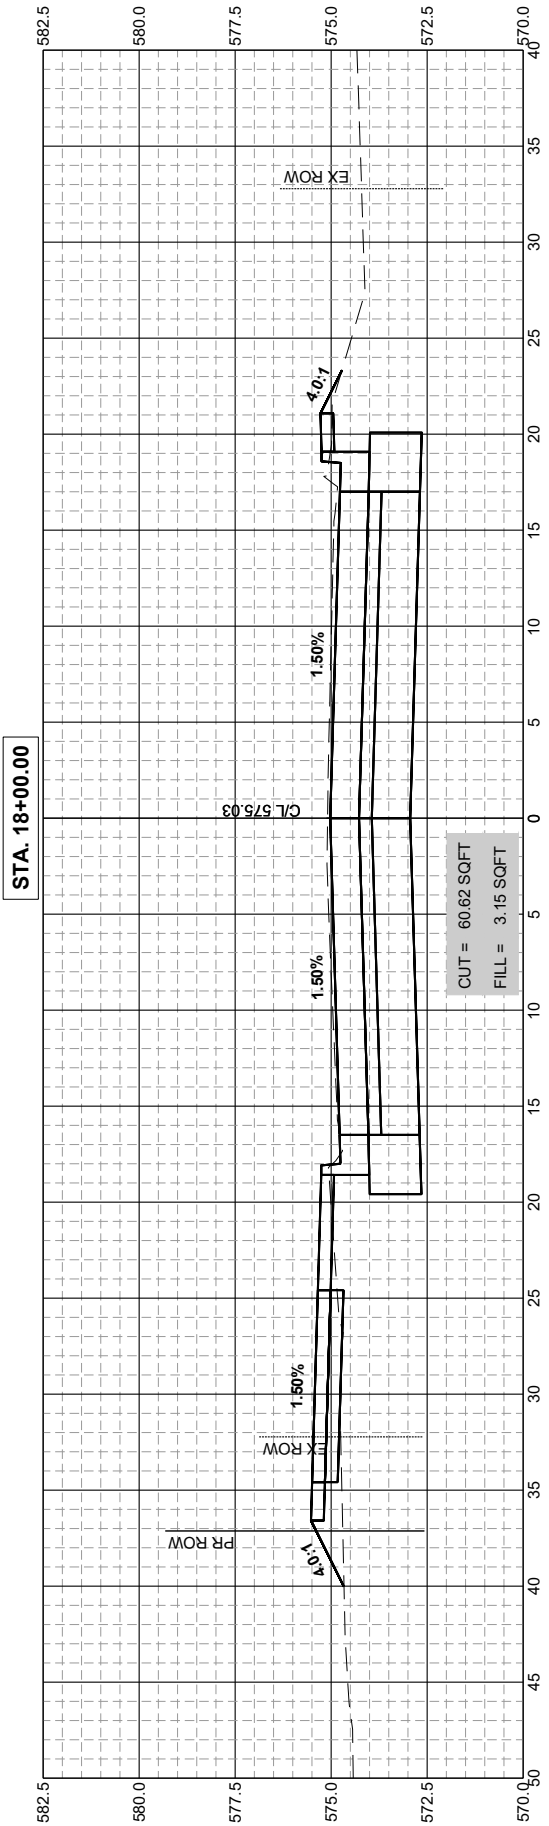

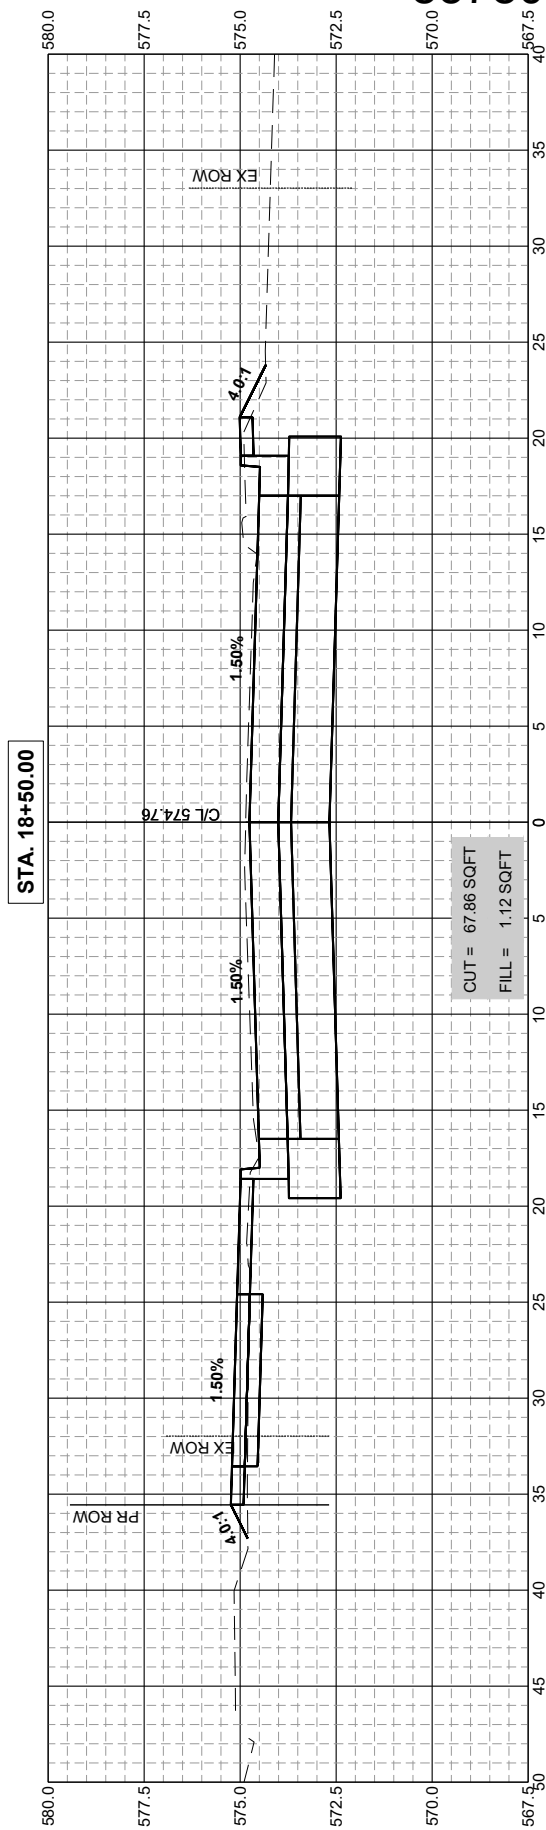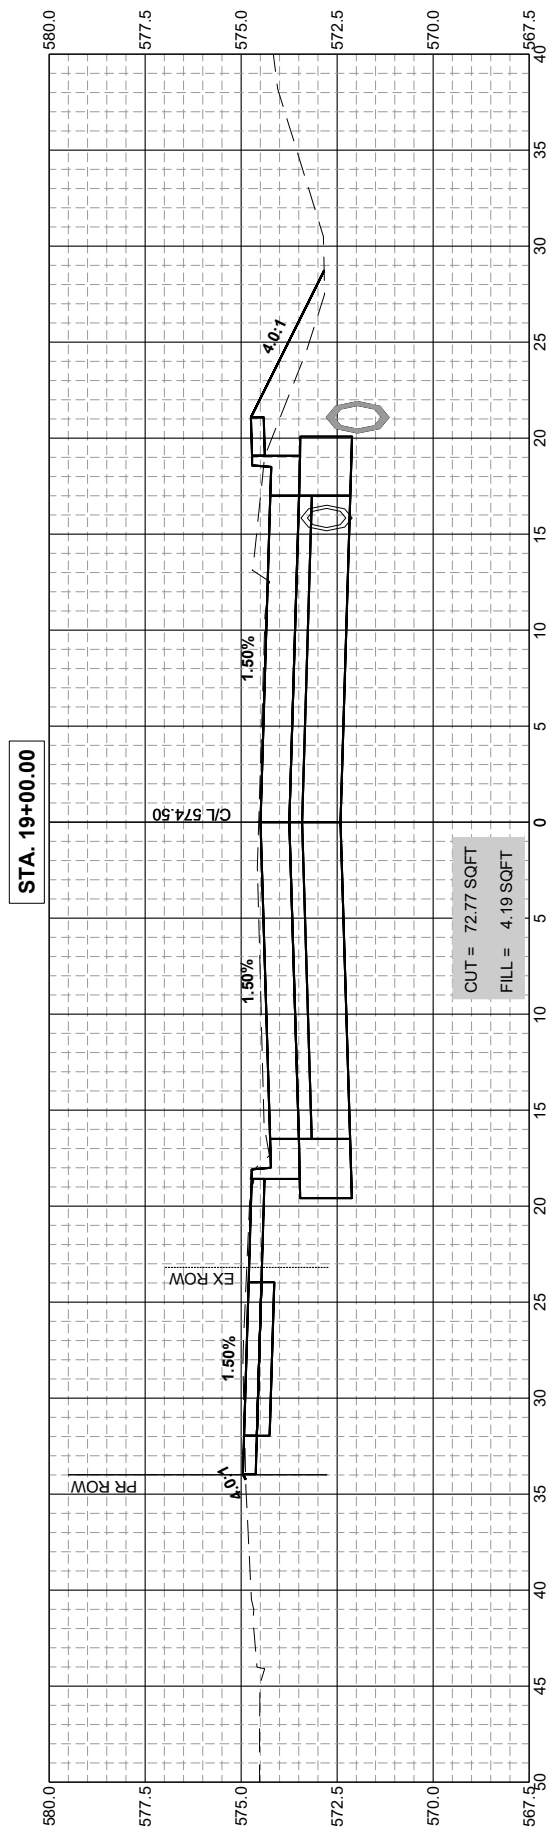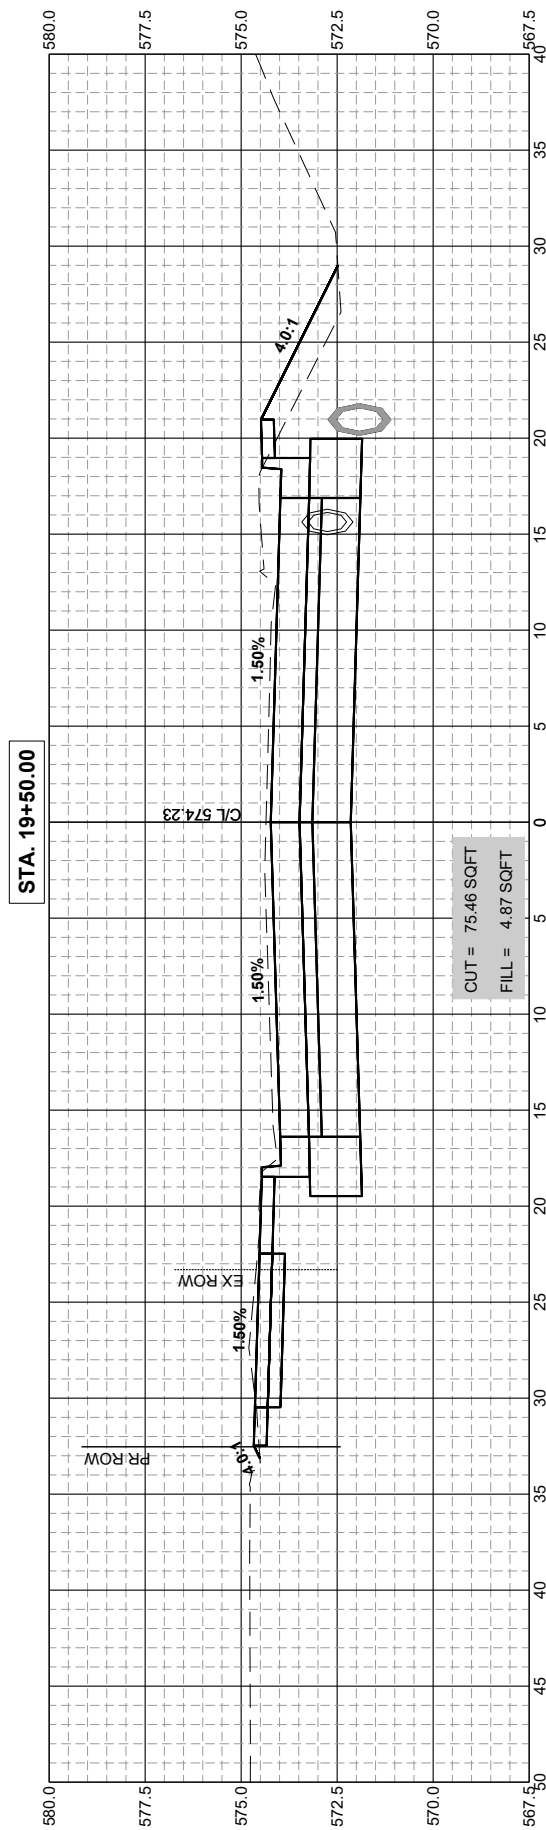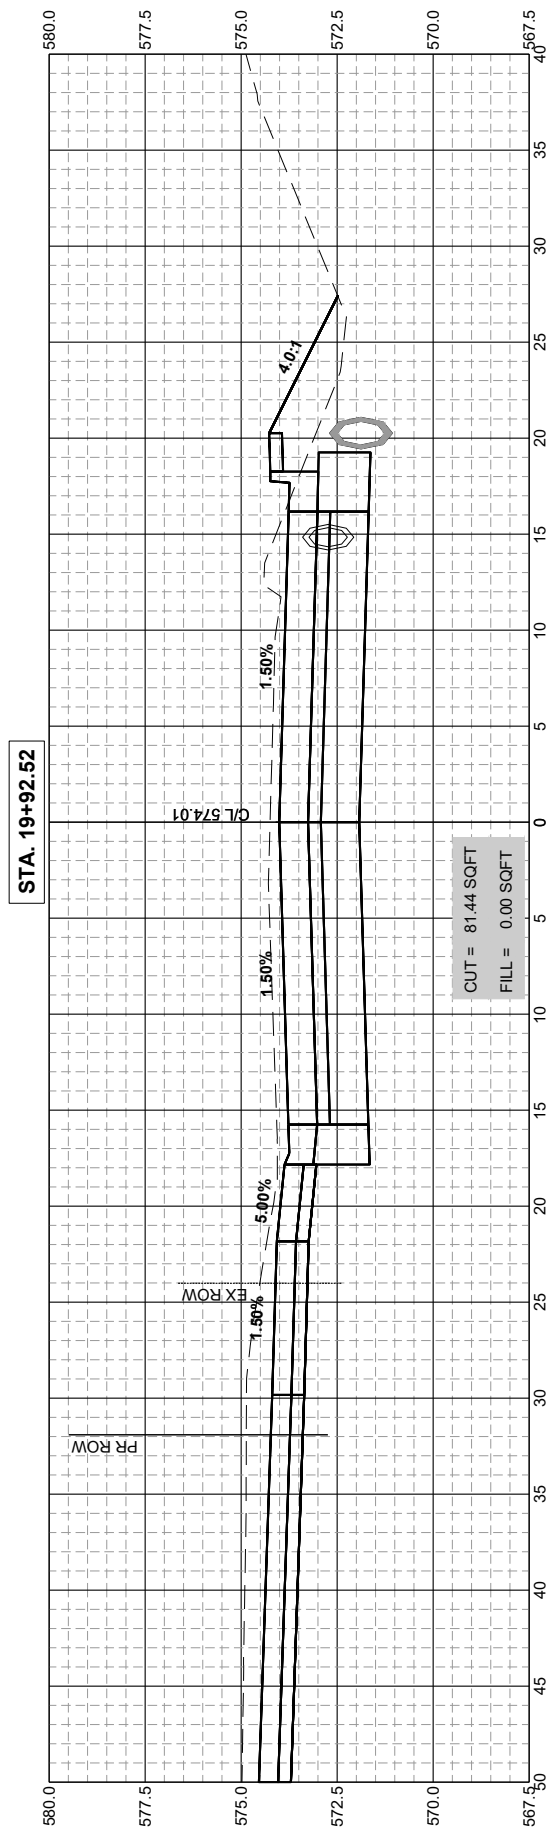

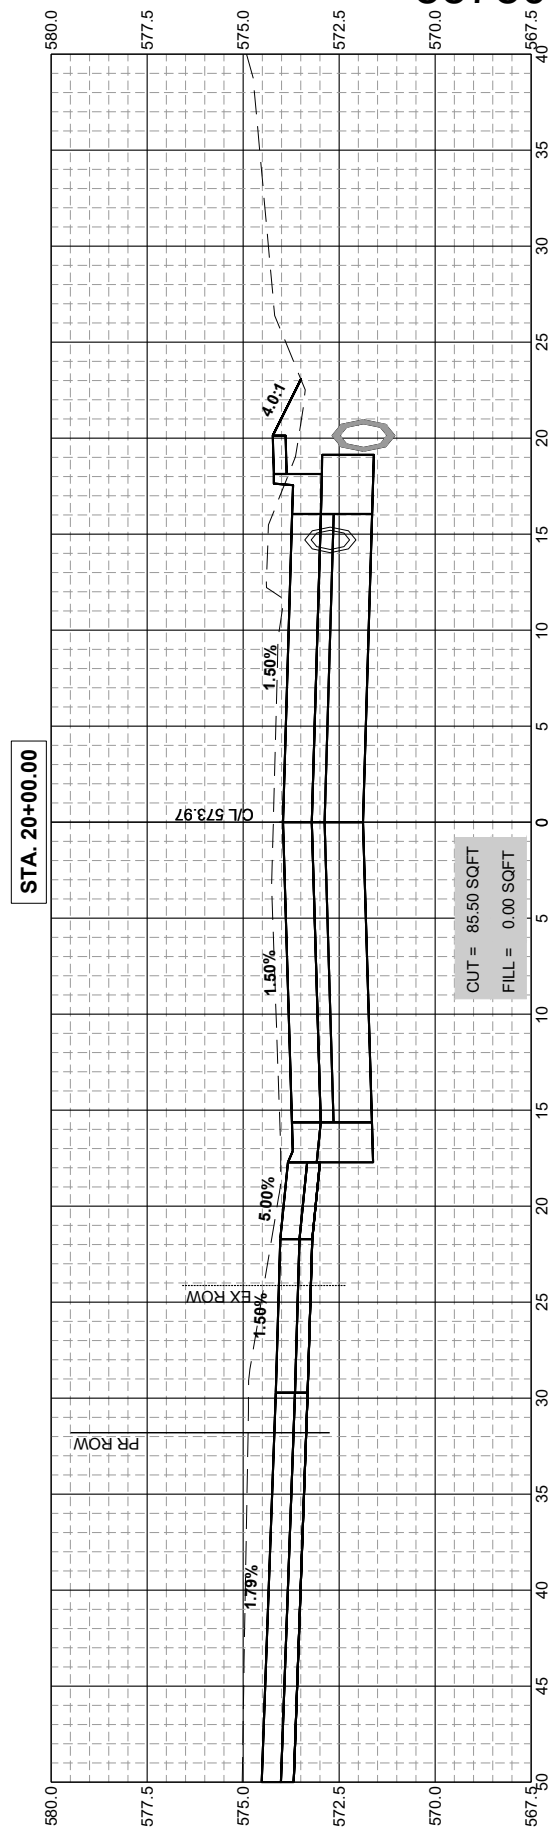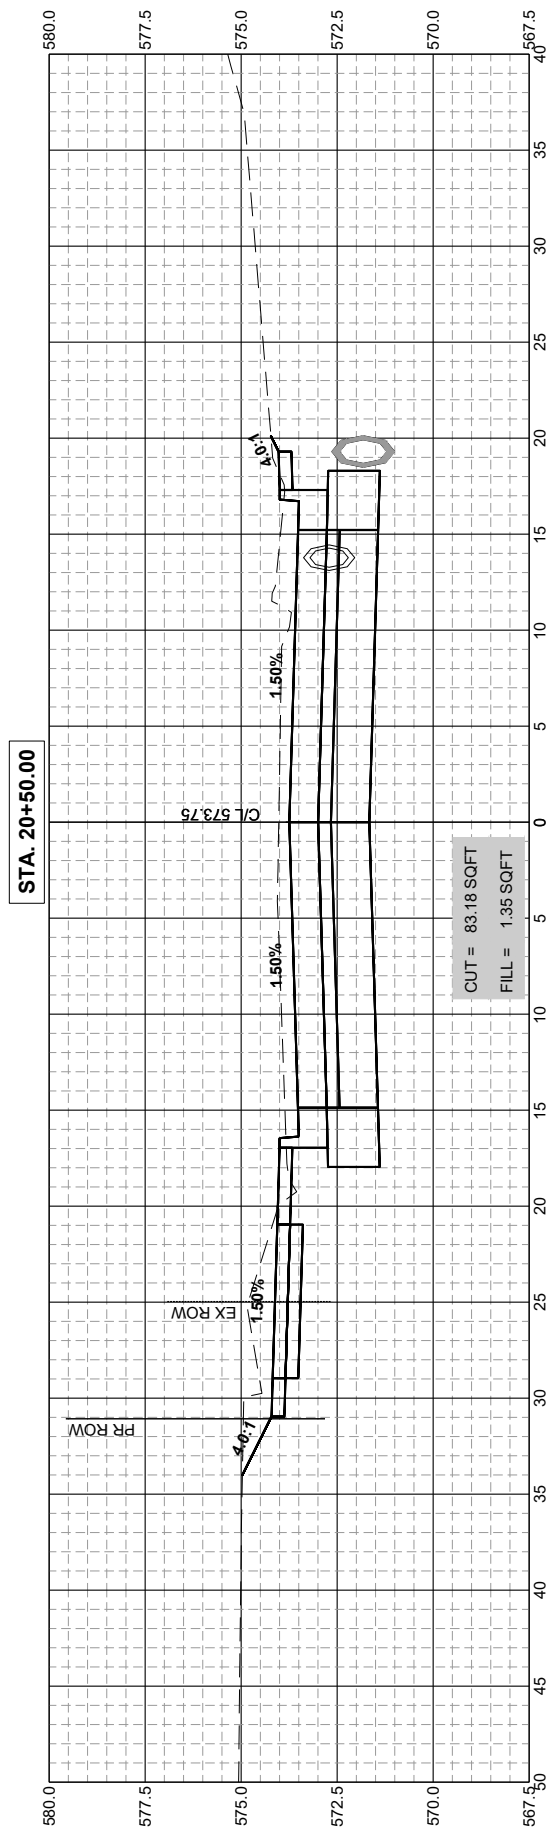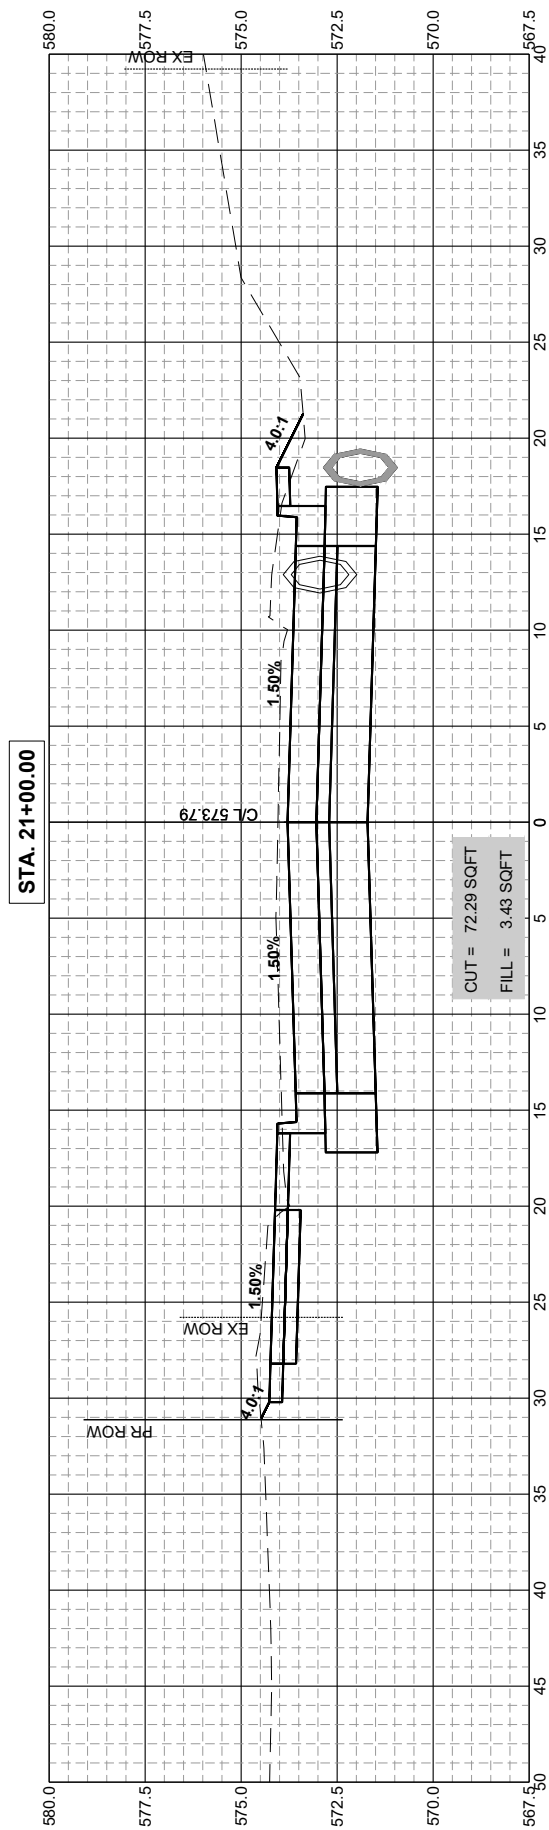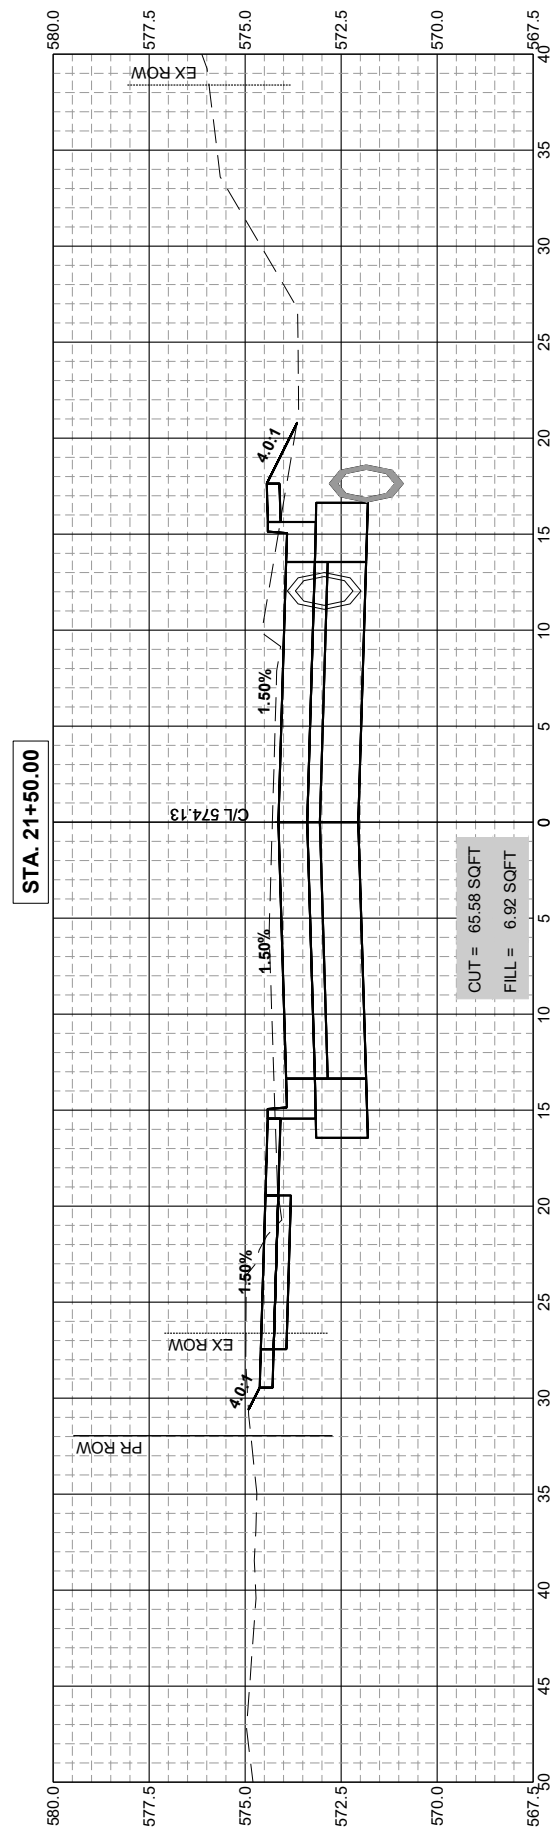







DESIGNED	BMP	DATE	10-29-25
DRAWN	BMP		
CHECKED	DJD		
PROJECT #	5201		

12TH AVENUE RECONSTRUCTION



CROSS SECTIONS (12TH AVE)

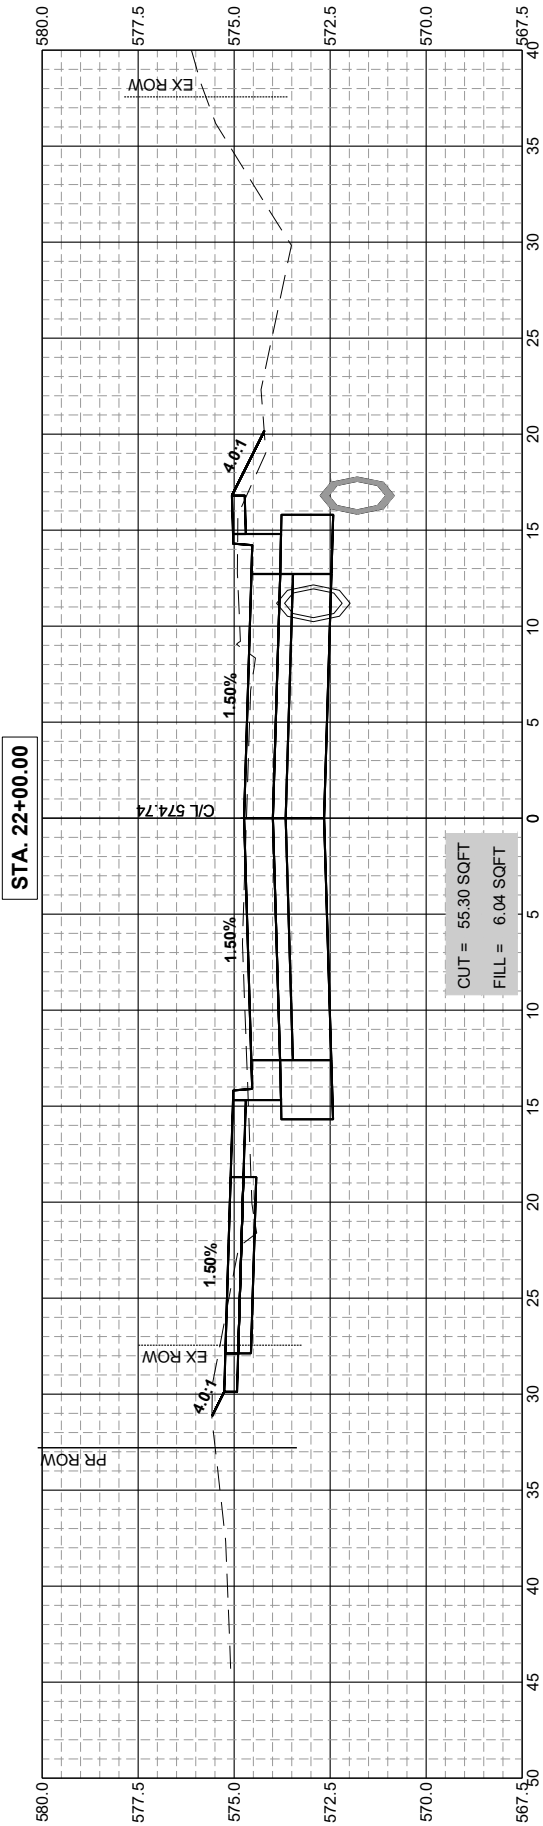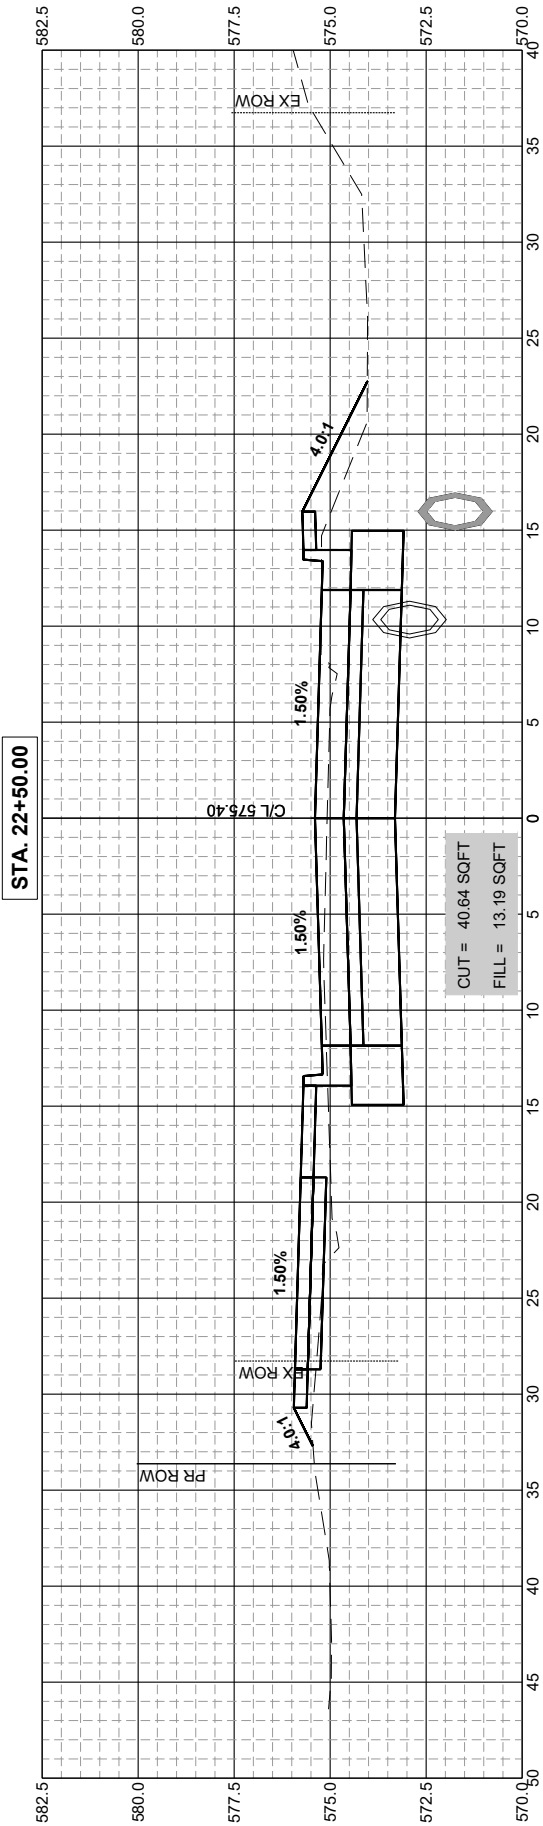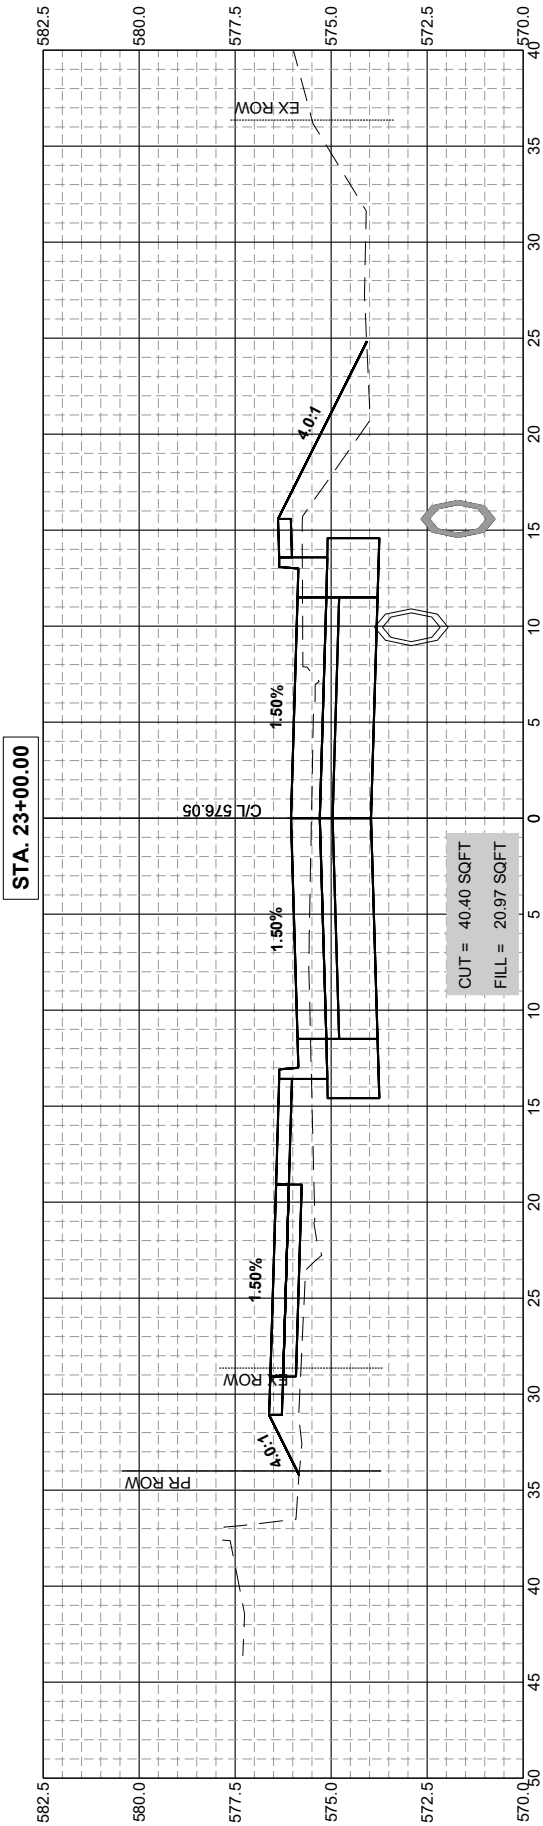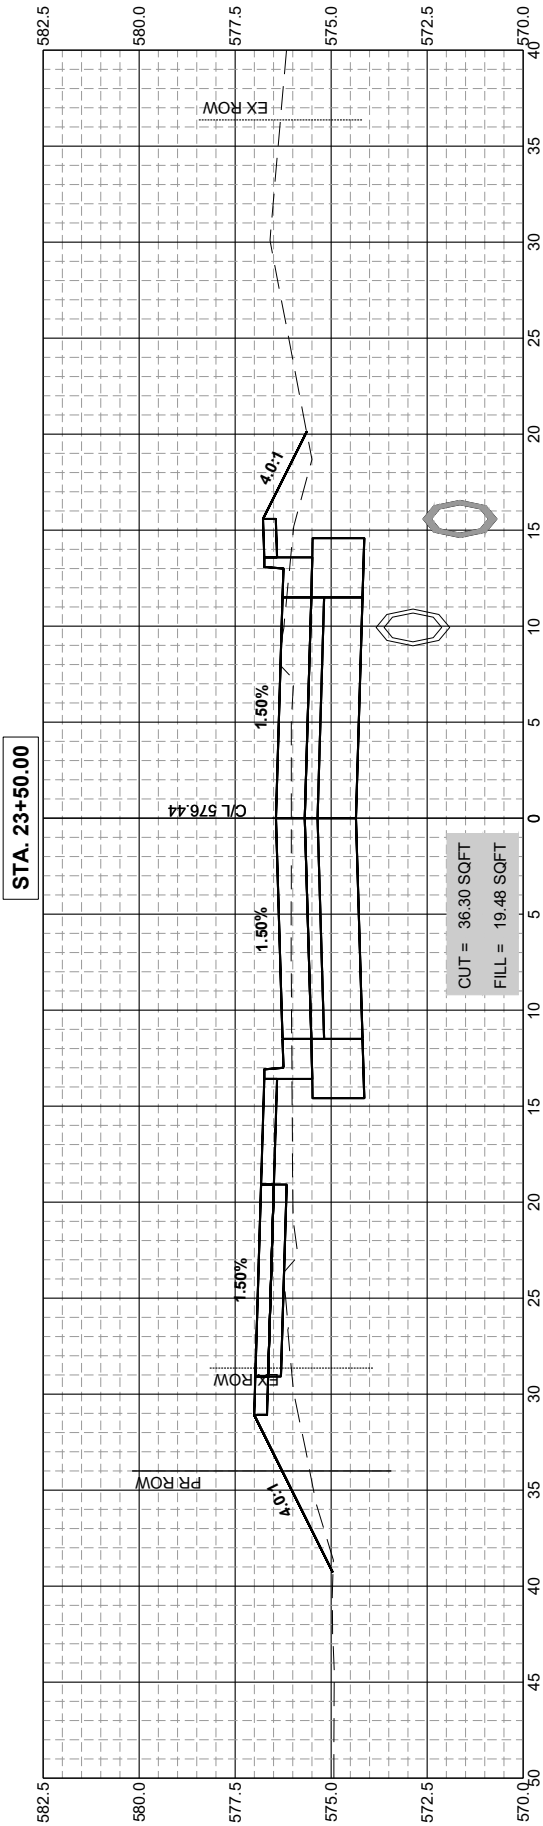







DESIGNED	BMP	DATE	10-29-25
DRAWN	BMP		
CHECKED	DJD		
PROJECT #	5201		

12TH AVENUE RECONSTRUCTION



CROSS SECTIONS (12TH AVE)

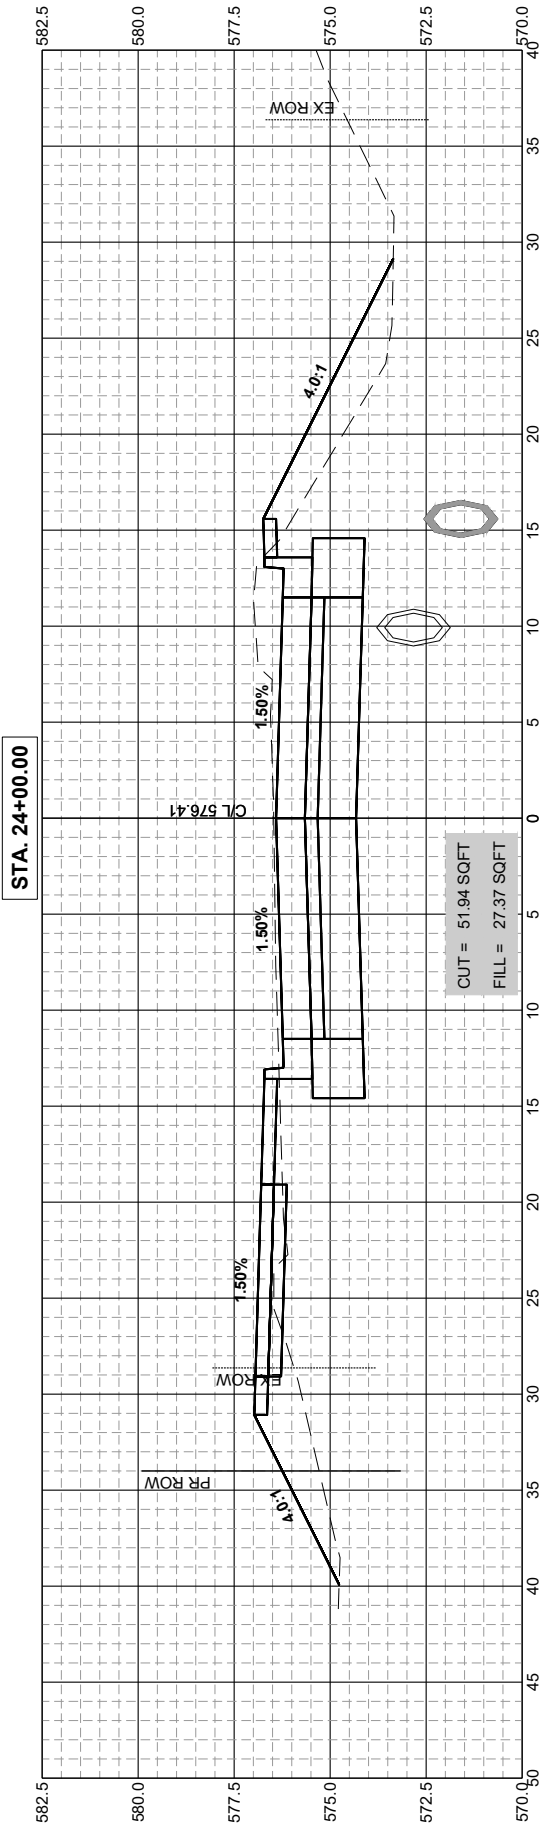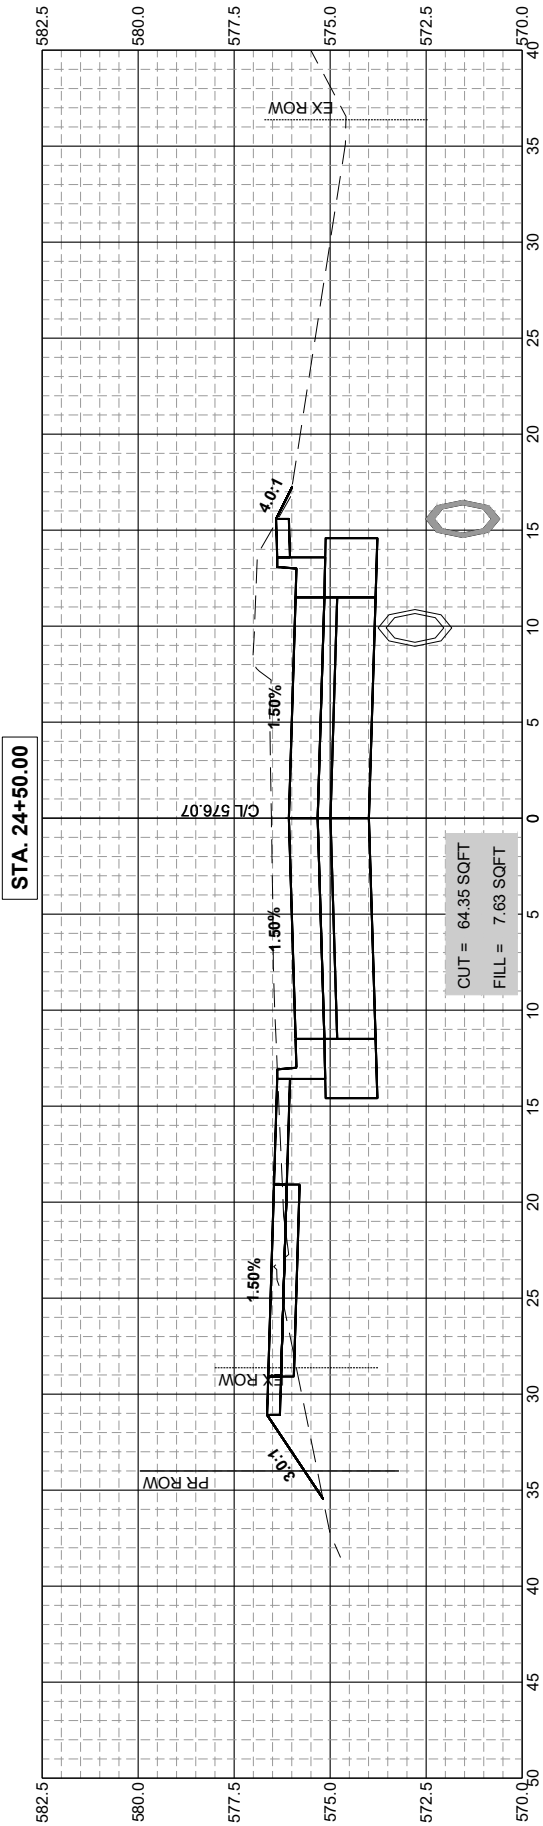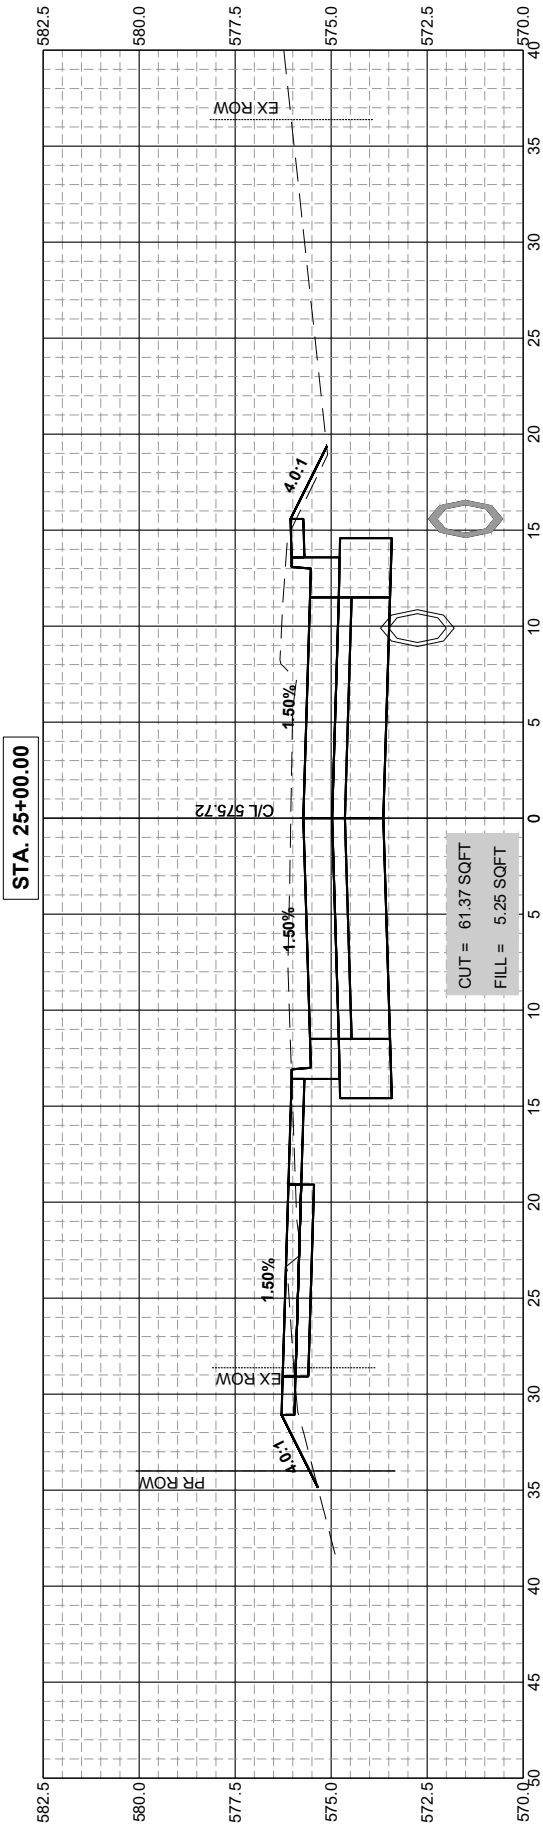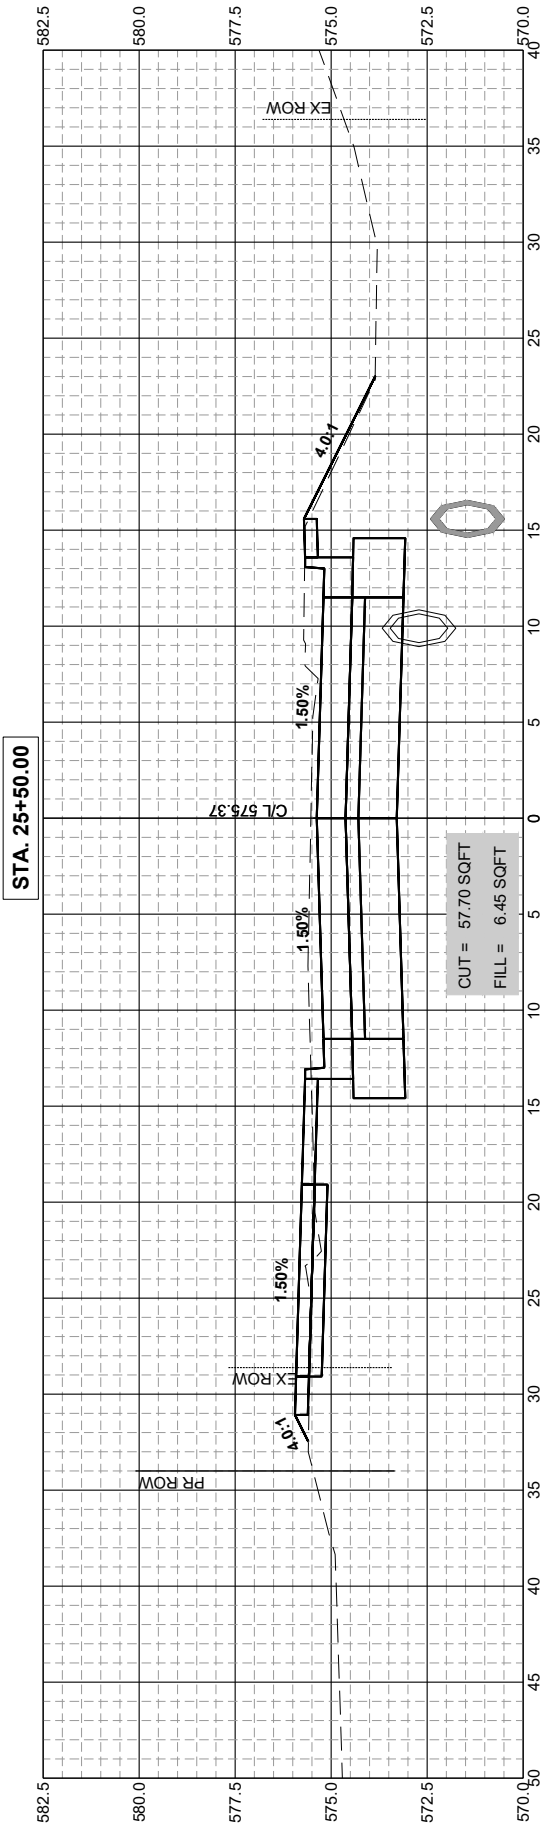











DESIGNED	BMP	DATE	10-29-25
DRAWN	BMP		
CHECKED	DJD		
PROJECT #	5201		

12TH AVENUE RECONSTRUCTION



CROSS SECTIONS (12TH AVE)

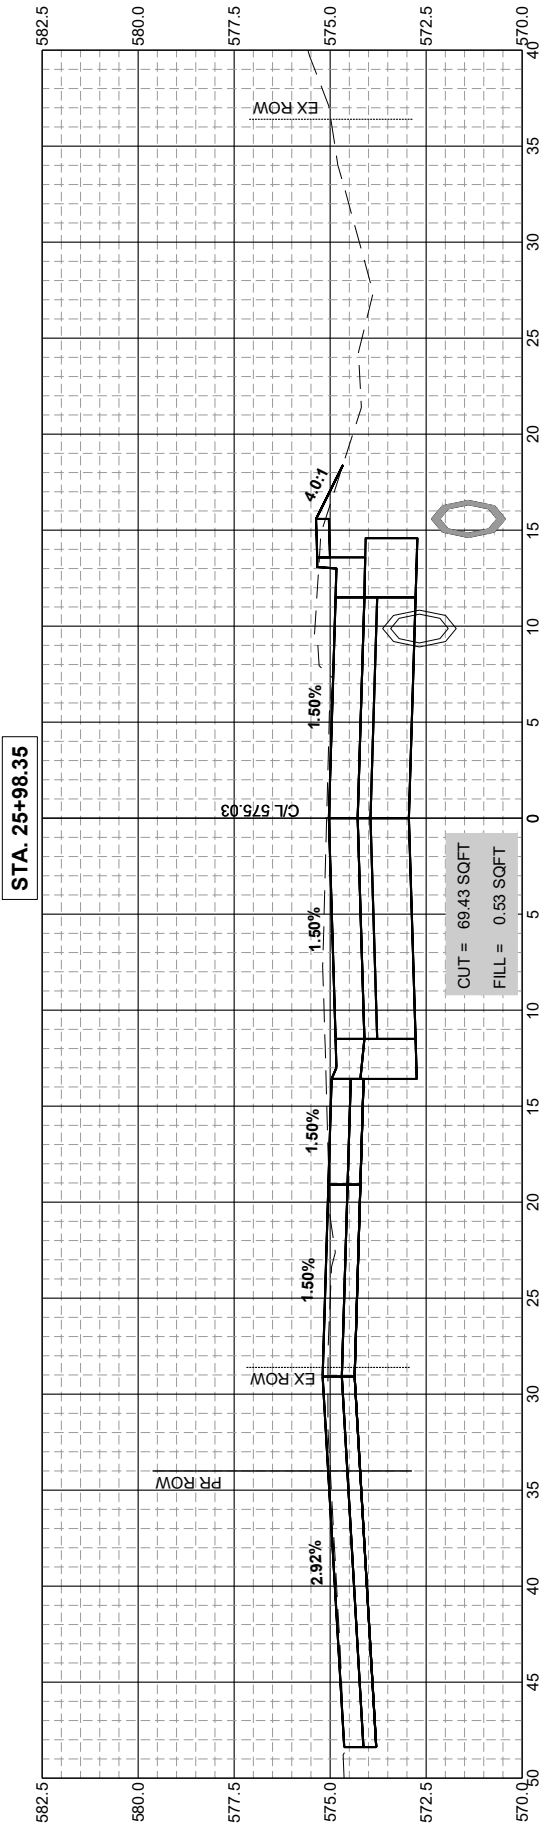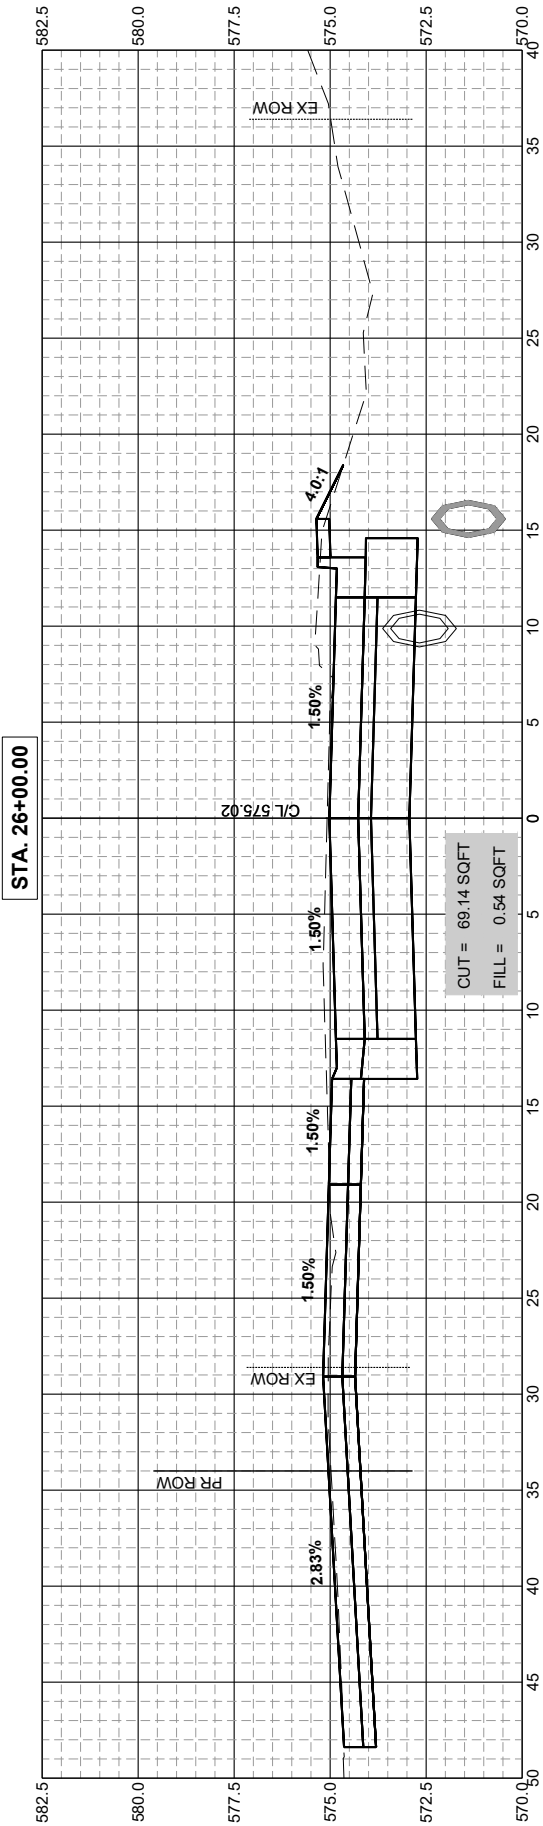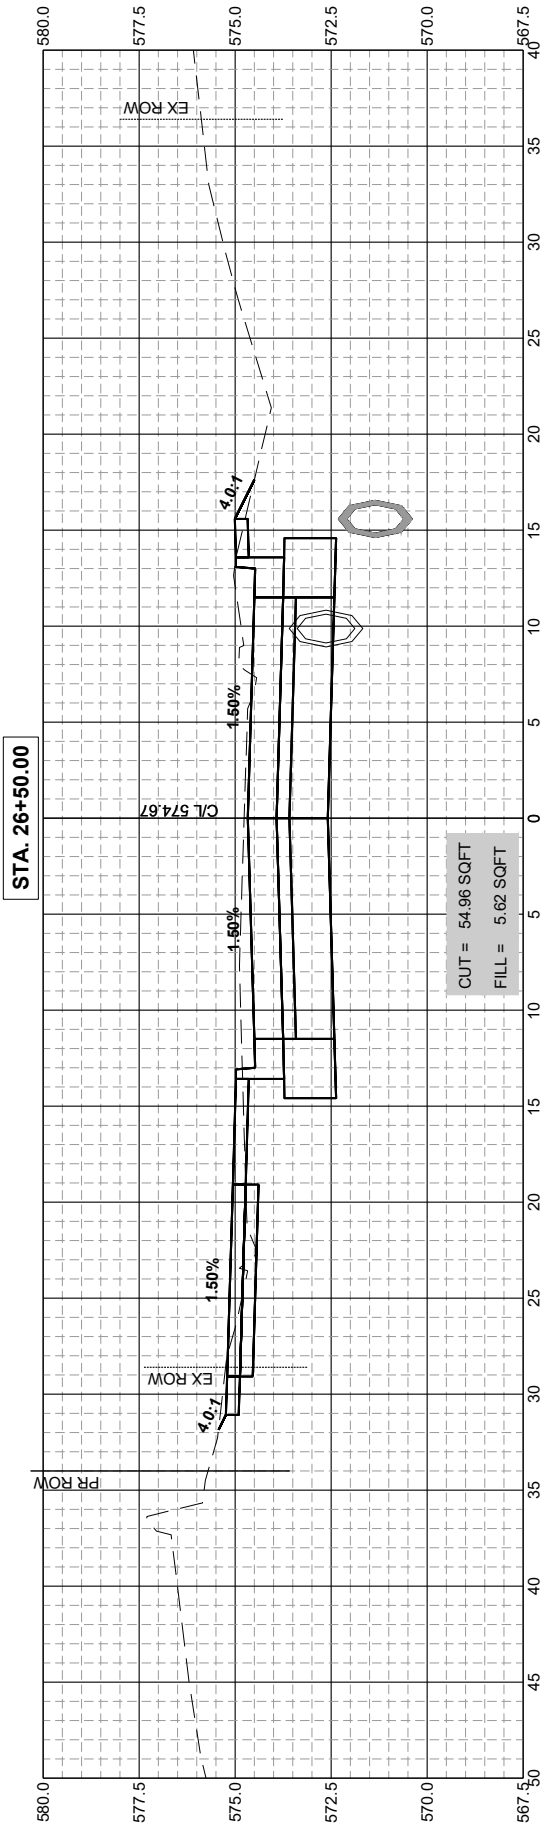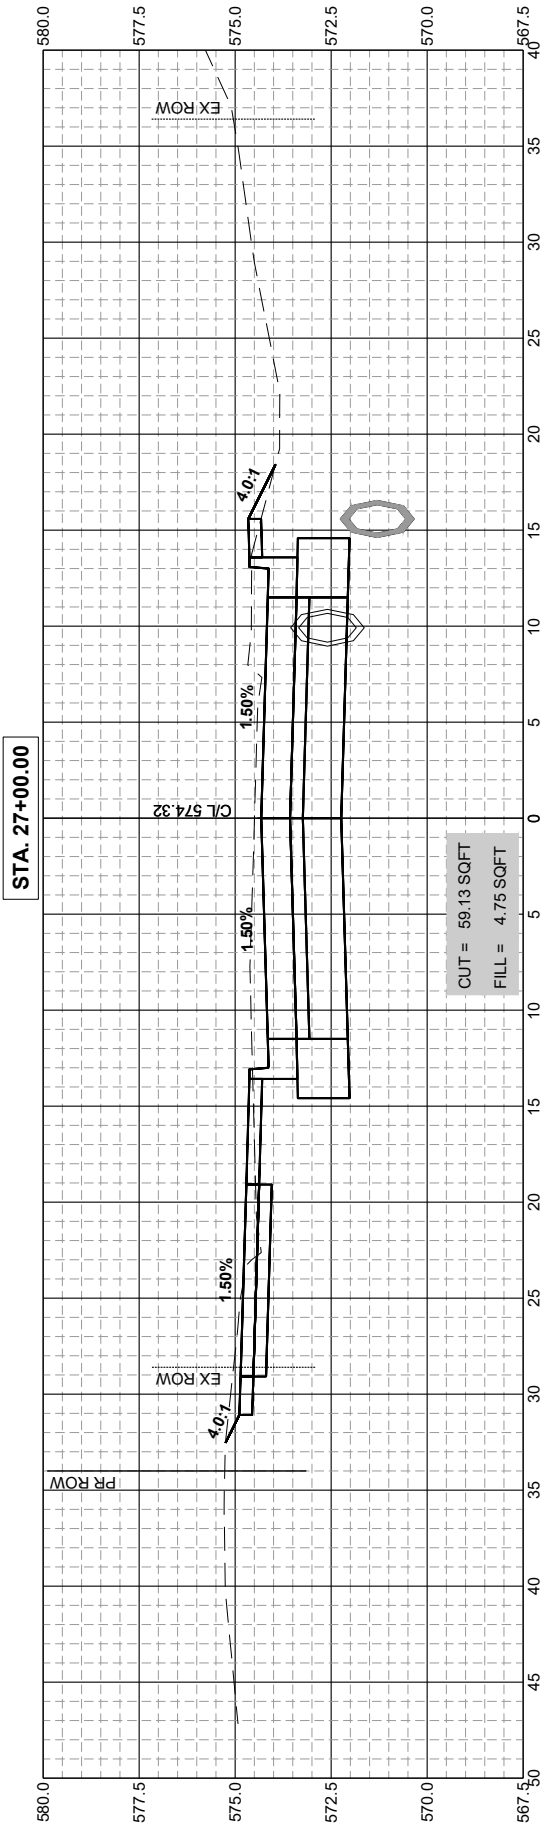

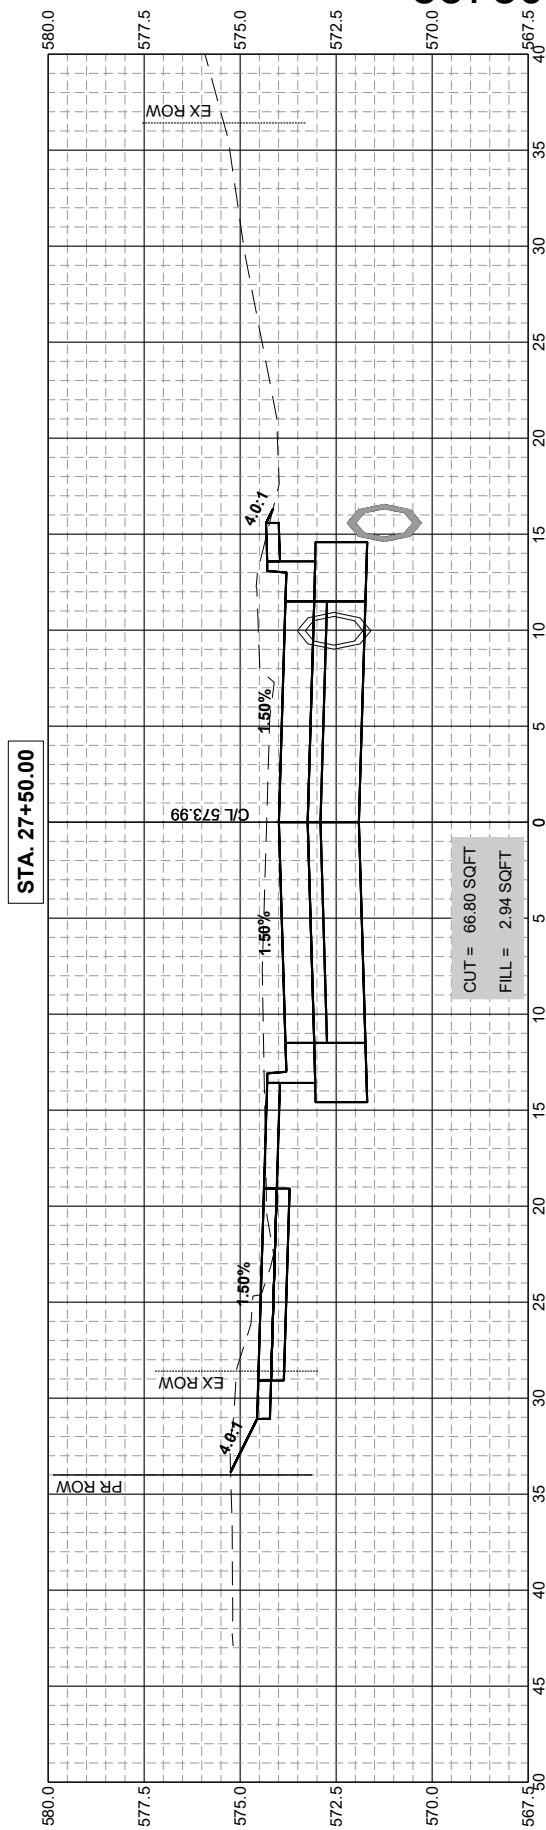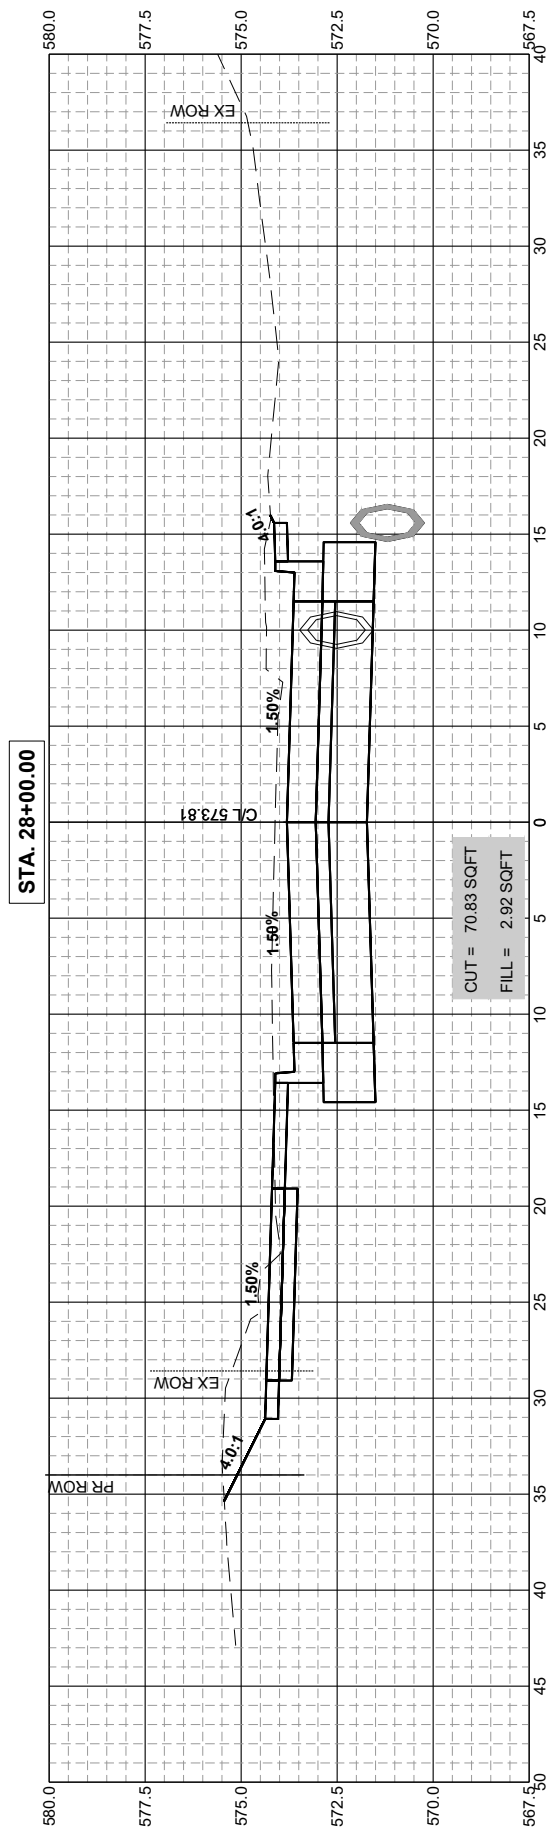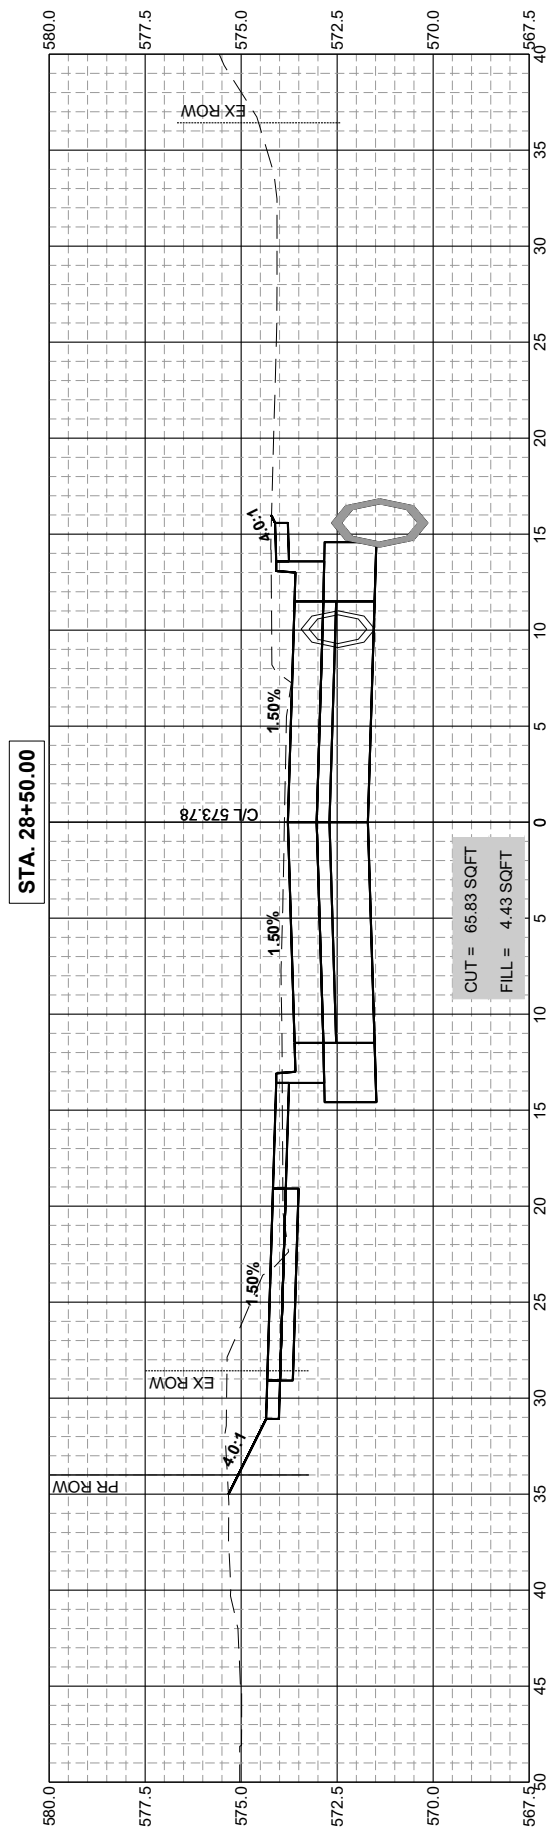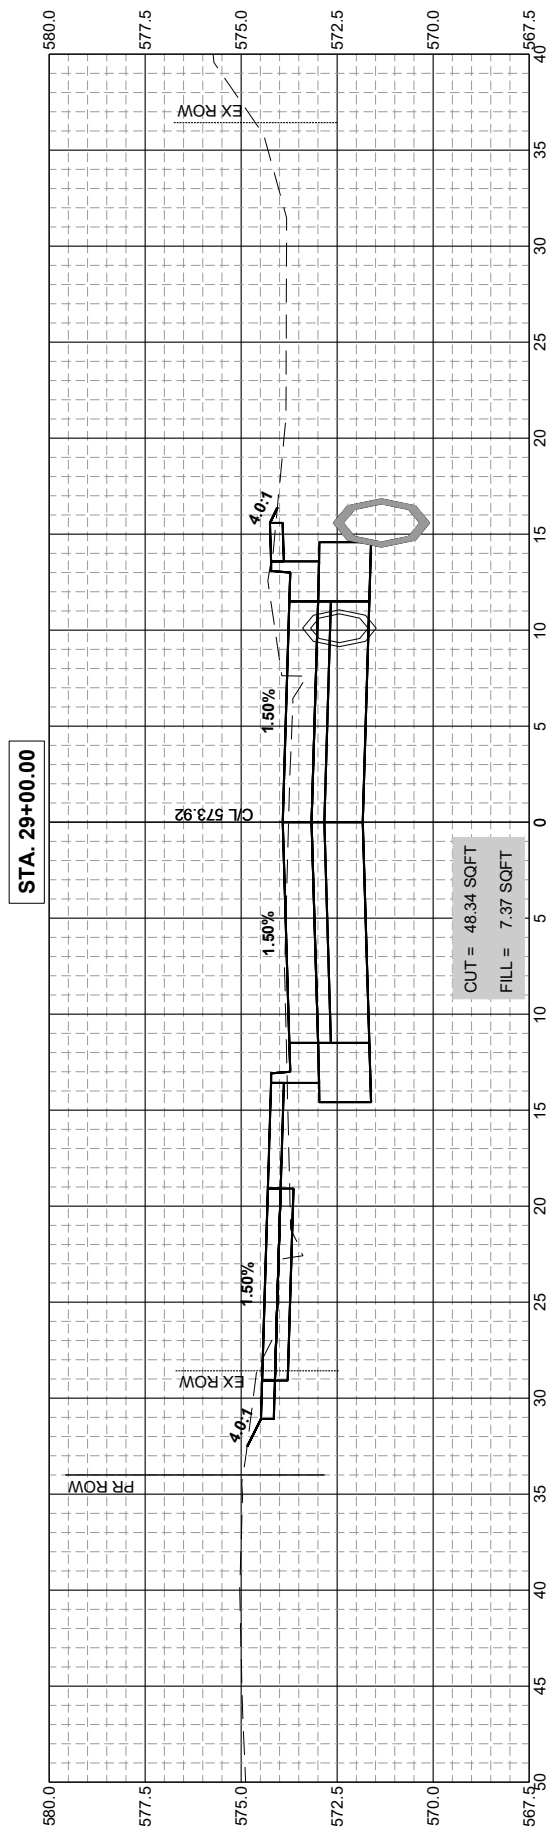







DESIGNED	BMP	DATE	10-29-25
DRAWN	BMP		
CHECKED	DJD		
PROJECT #	5201		





12TH AVENUE RECONSTRUCTION







CROSS SECTIONS (12TH AVE)

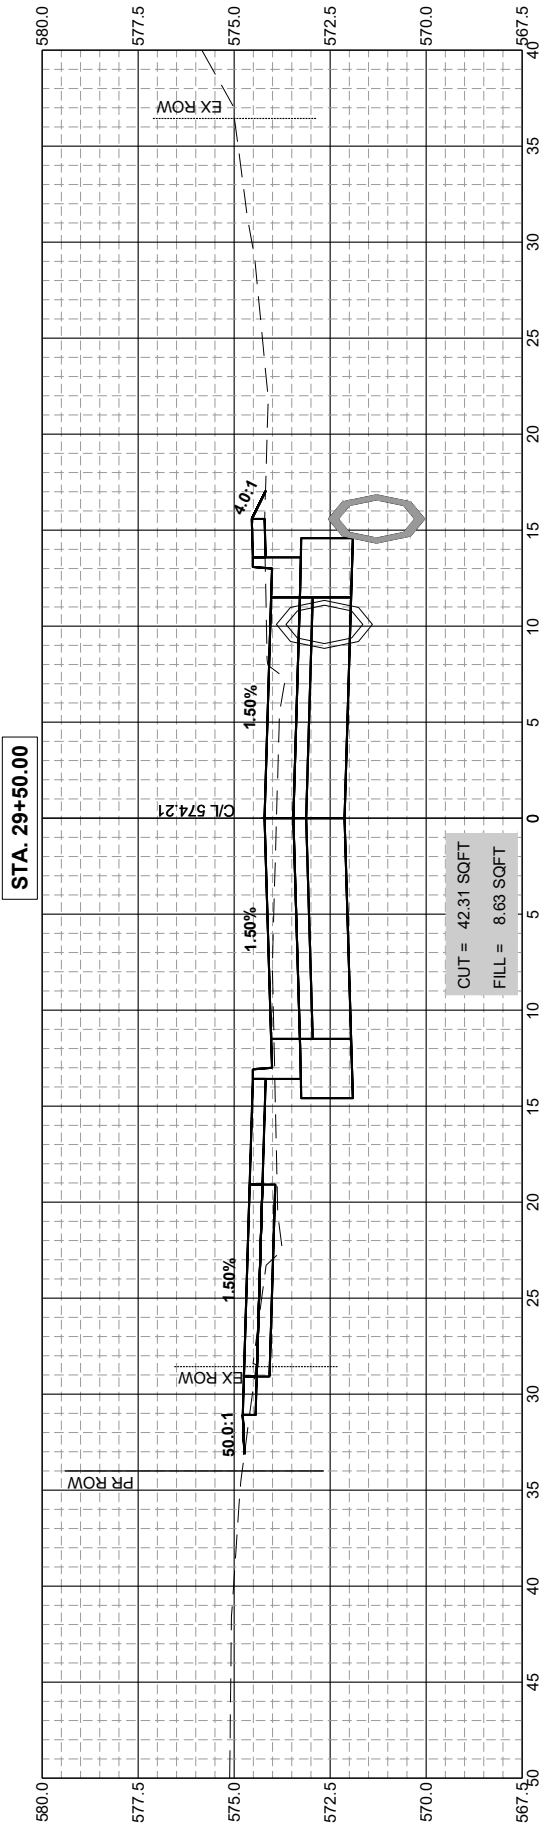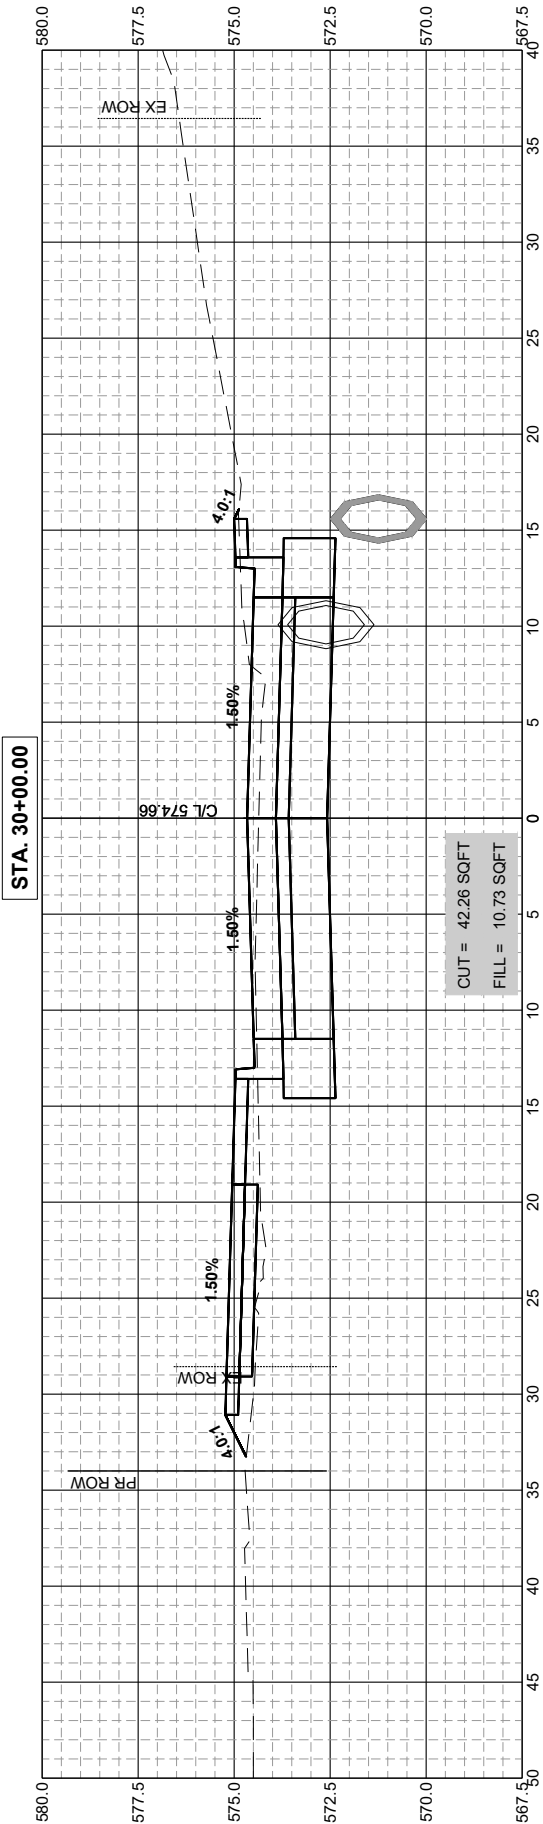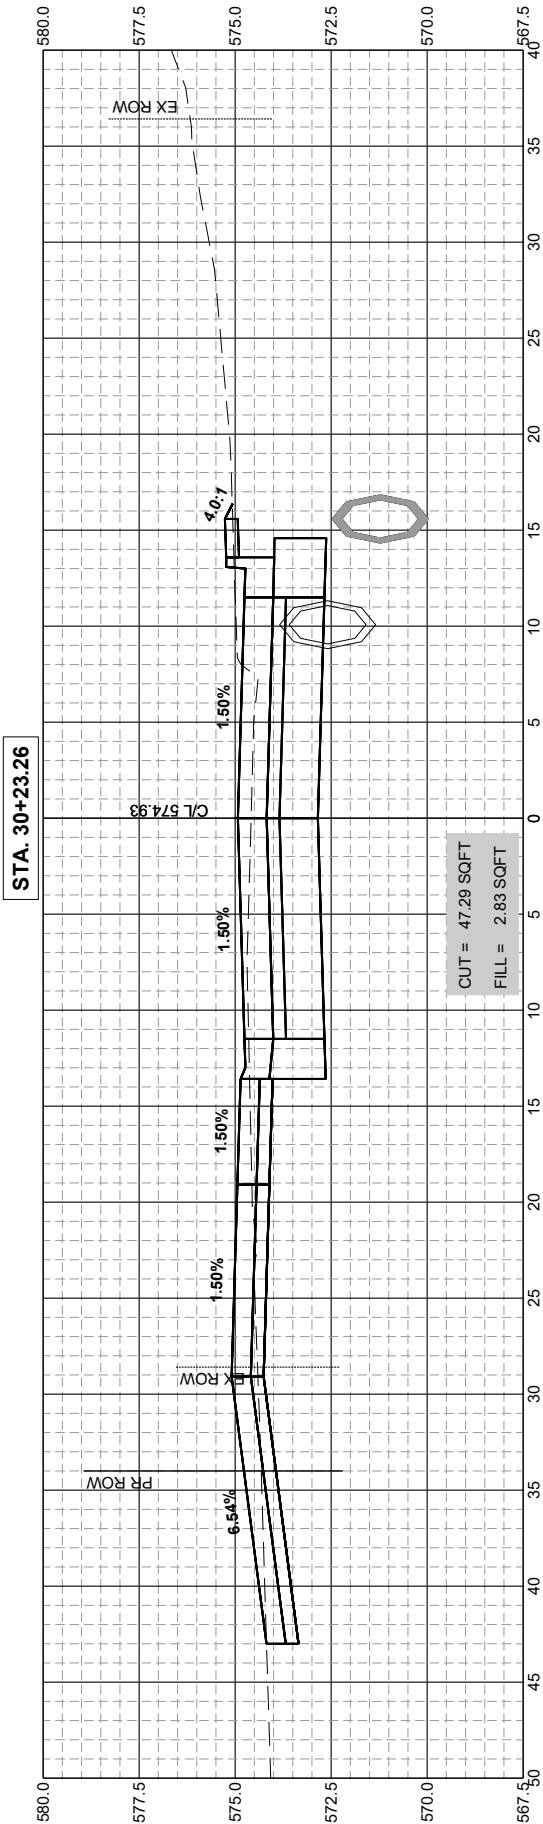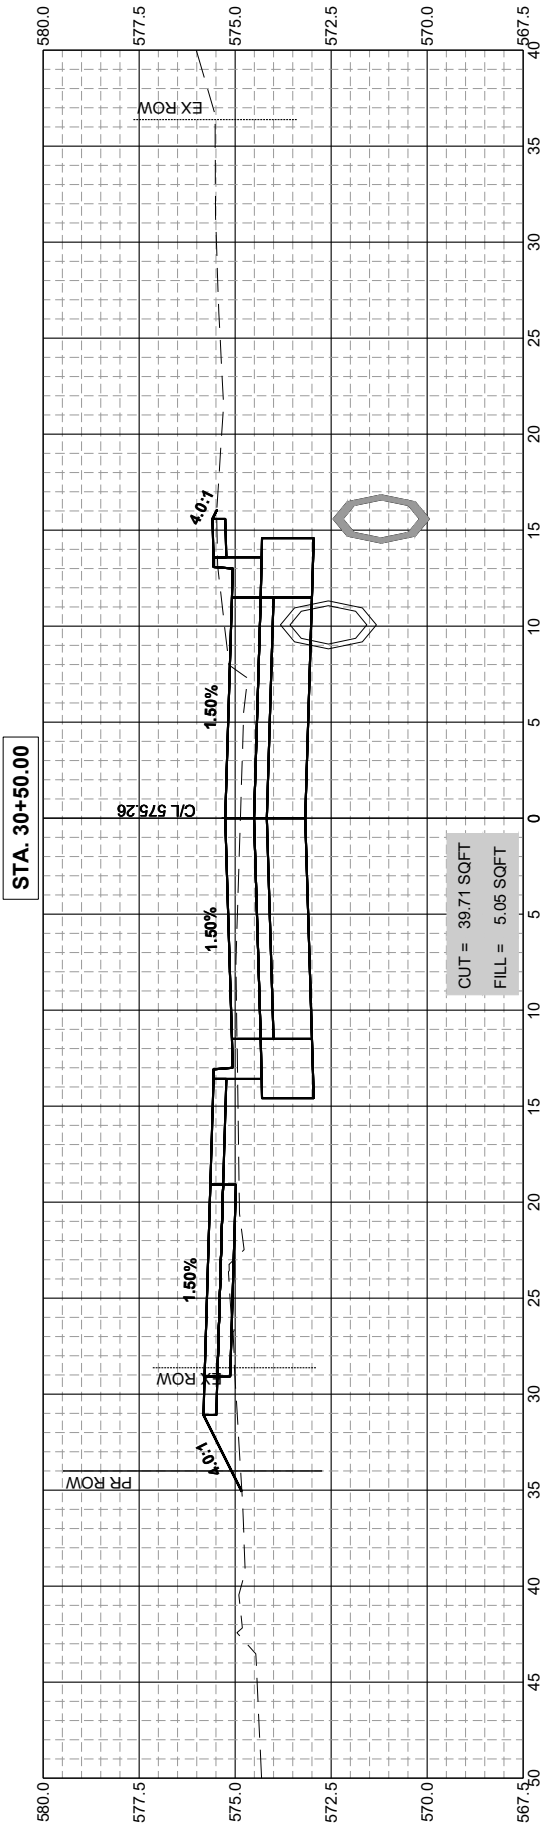





RETAINING WALL NOT DRAWN TO SCALE.
SEE RETAINING WALL DETAIL SHEETS
FOR ELEVATION INFORMATION.

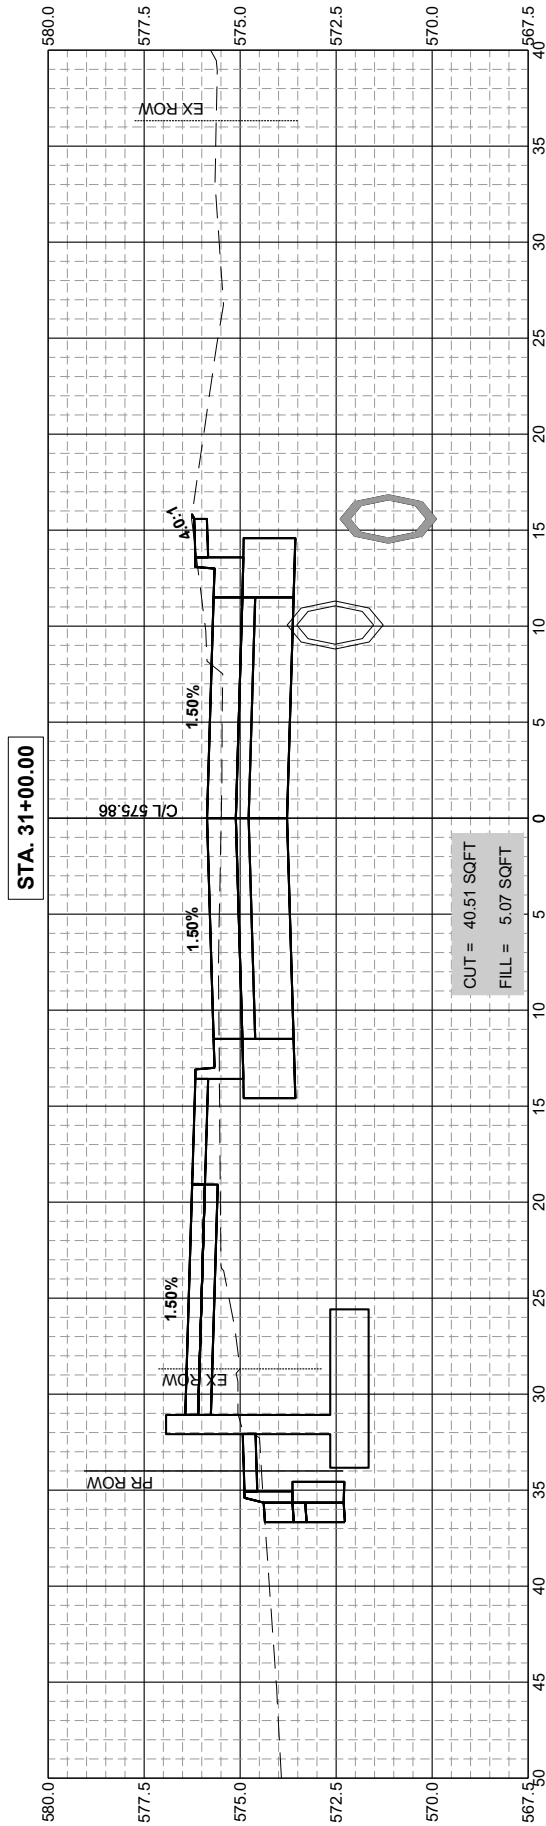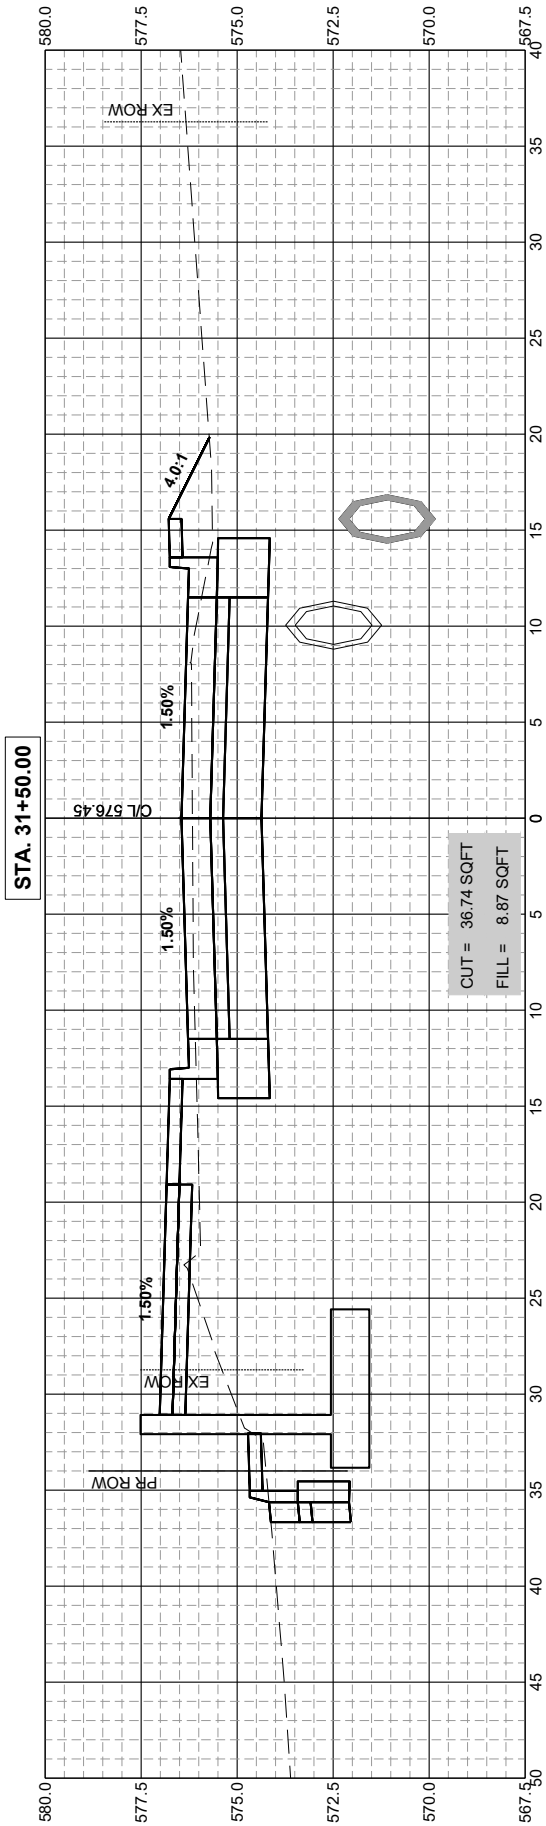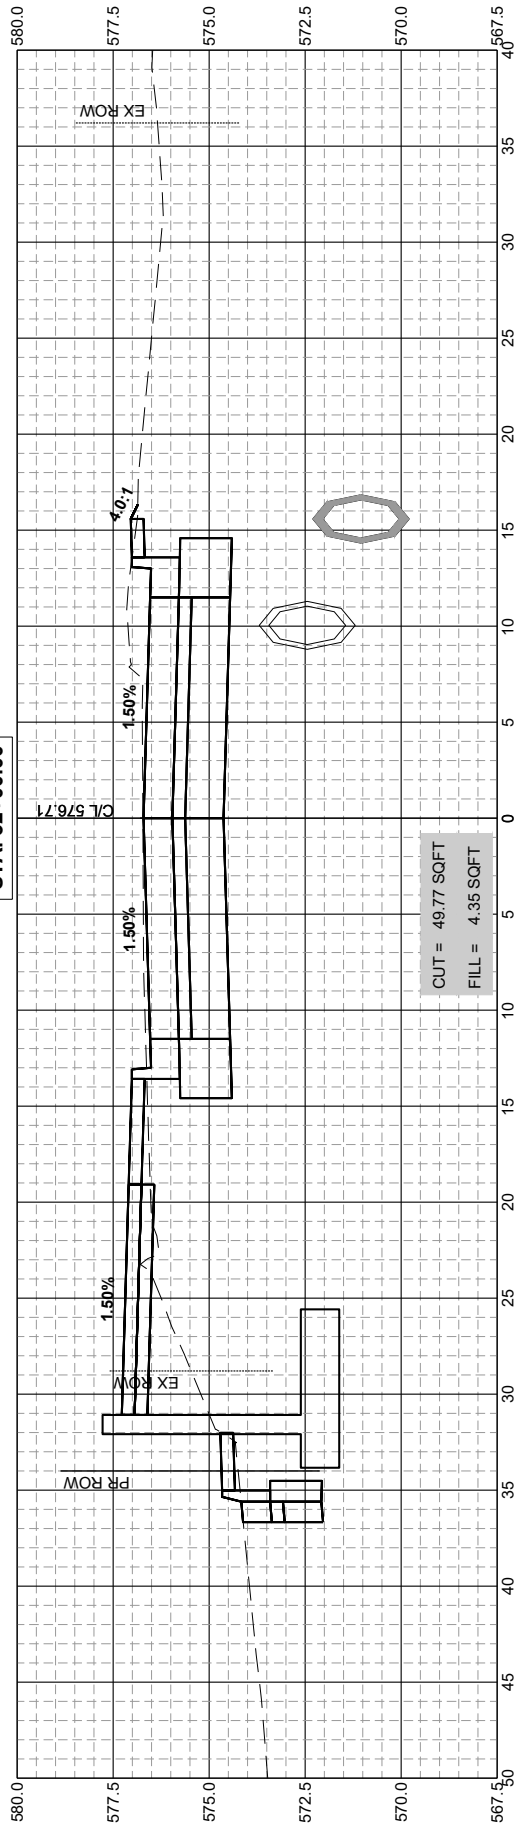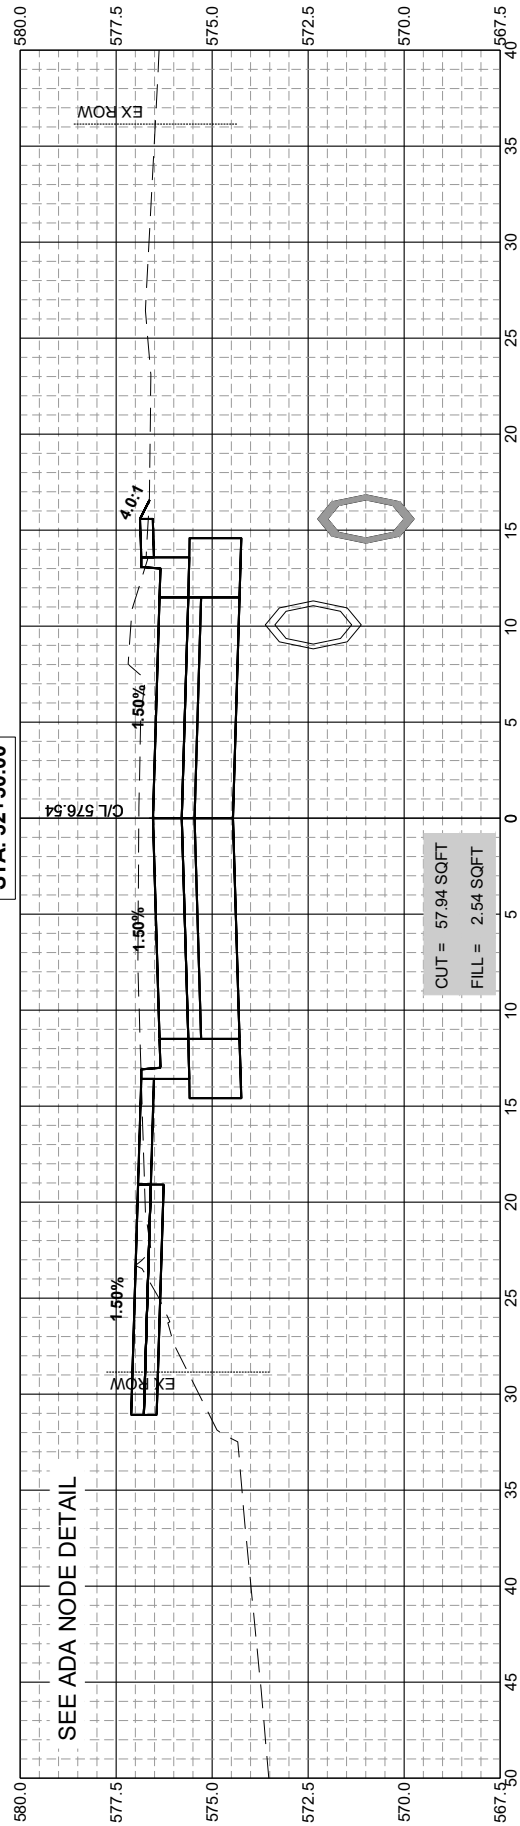

RETAINING WALL NOT DRAWN TO SCALE.
SEE RETAINING WALL DETAIL SHEETS
FOR ELEVATION INFORMATION.

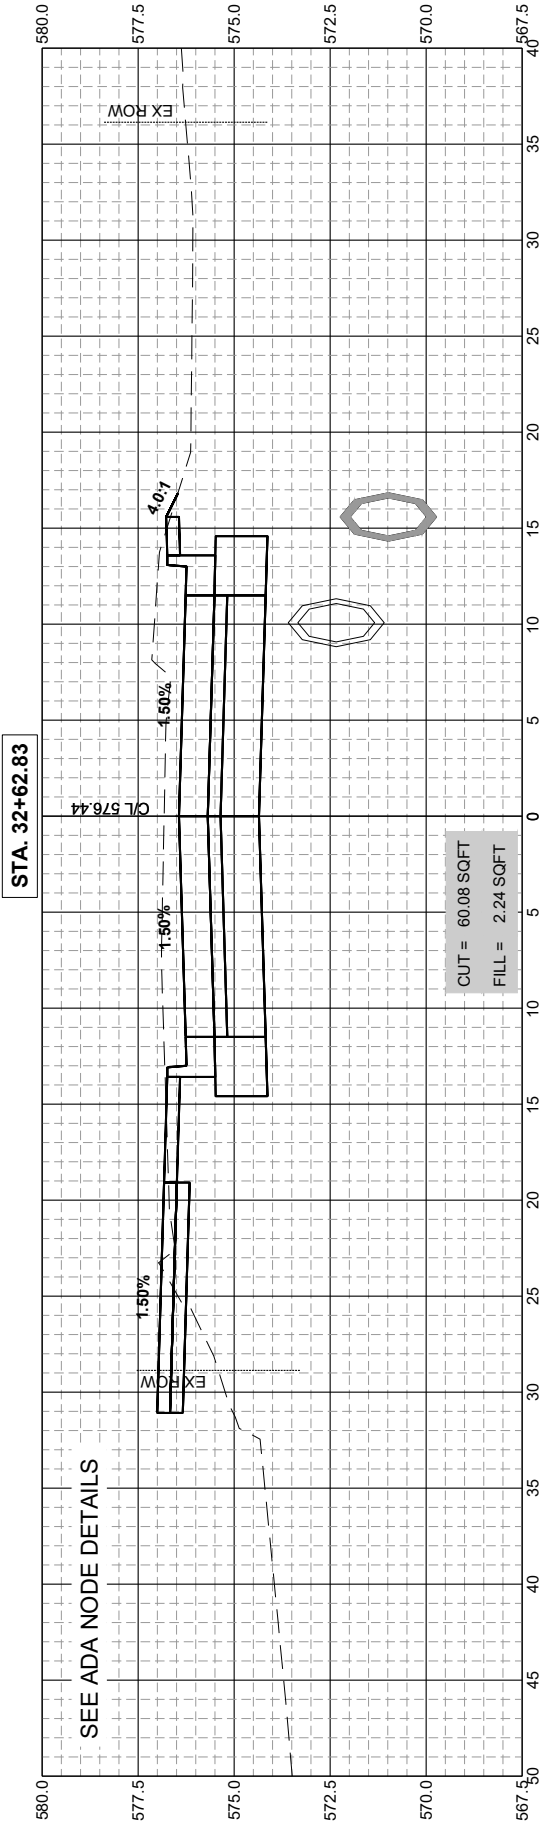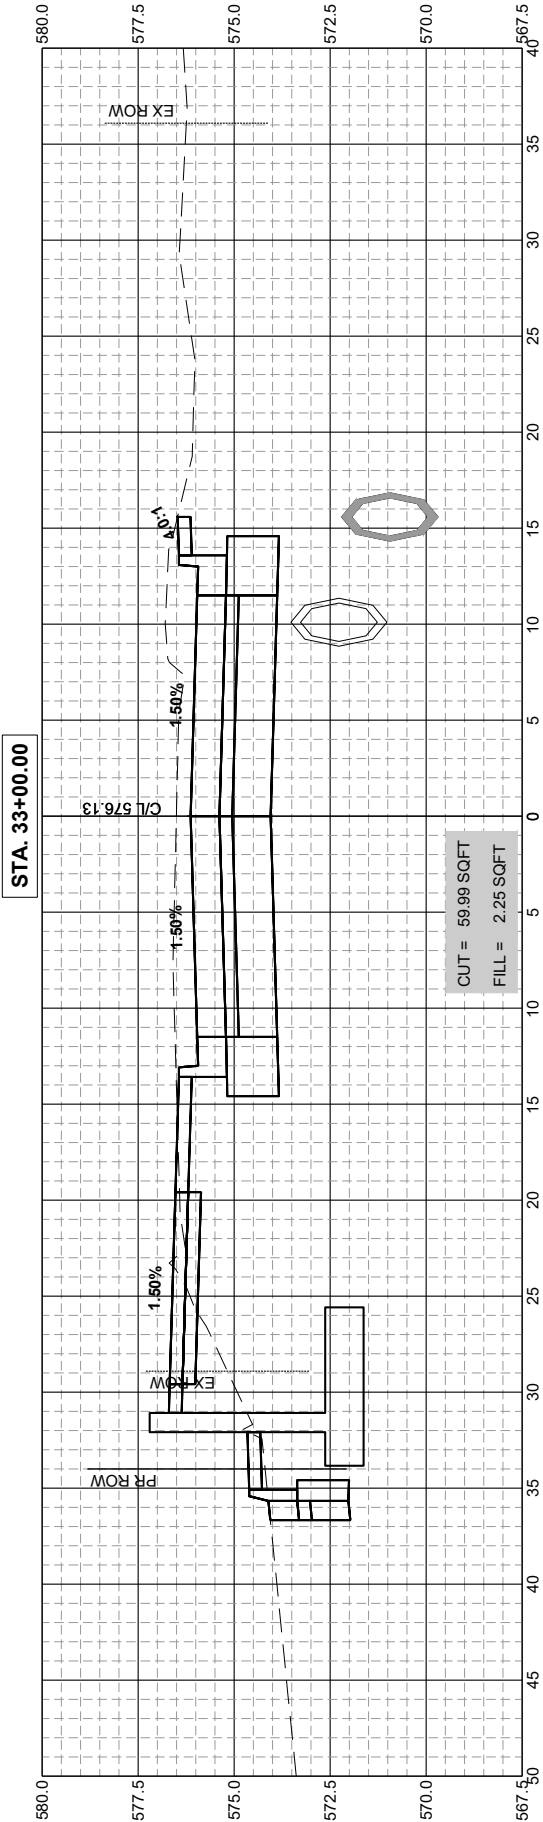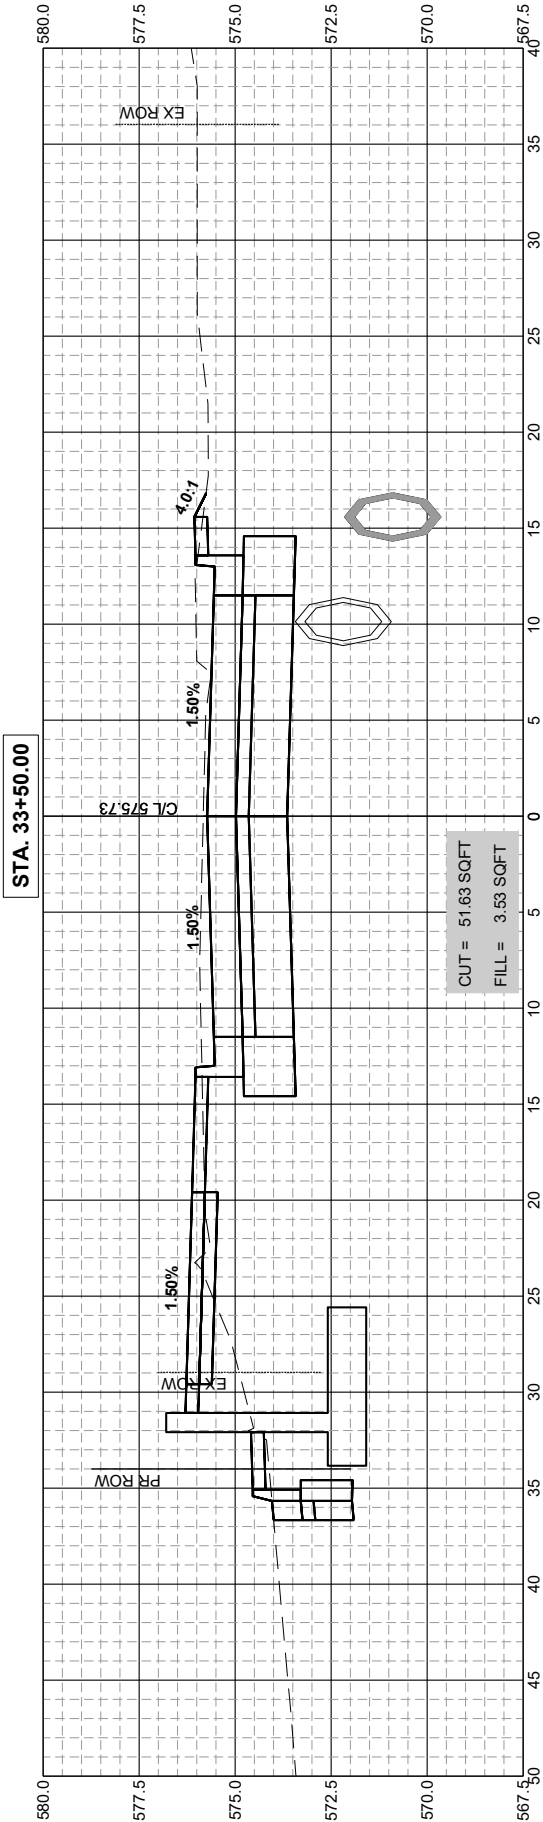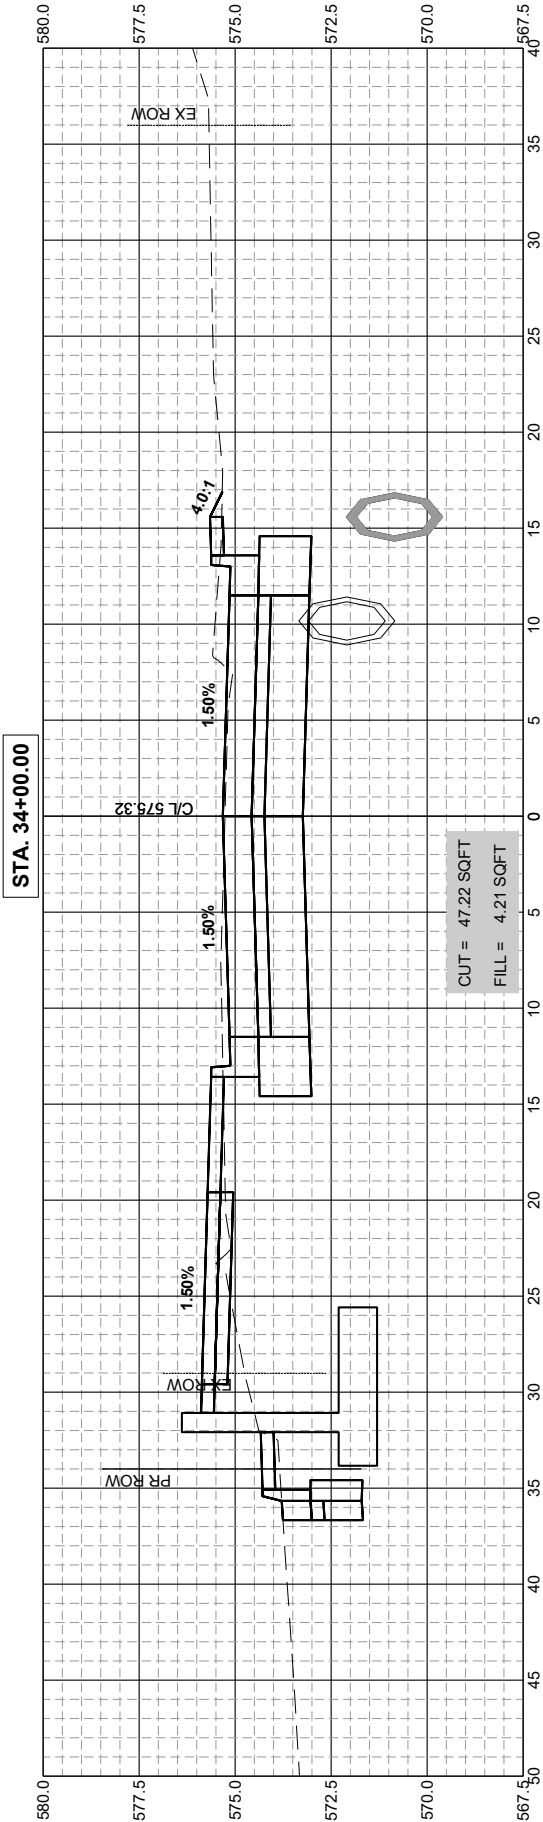

RETAINING WALL NOT DRAWN TO SCALE.
SEE RETAINING WALL DETAIL SHEETS
FOR ELEVATION INFORMATION.

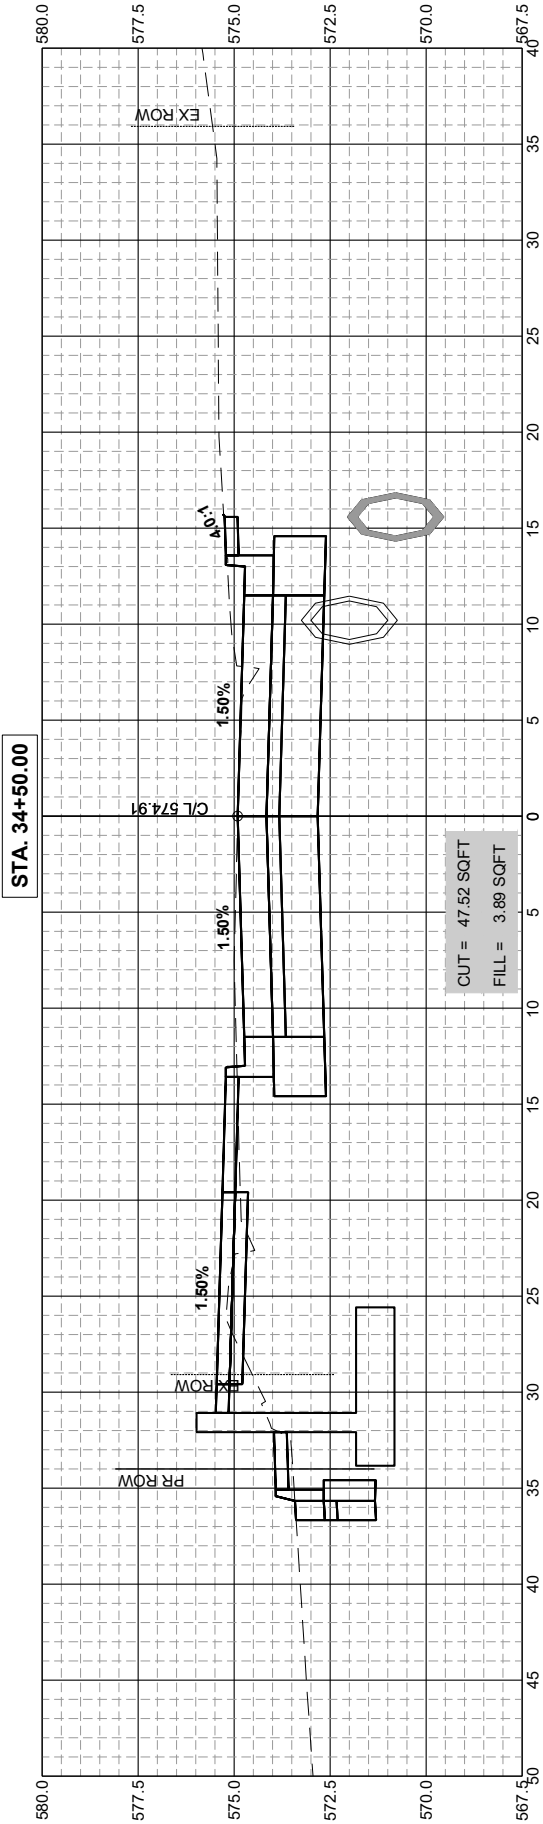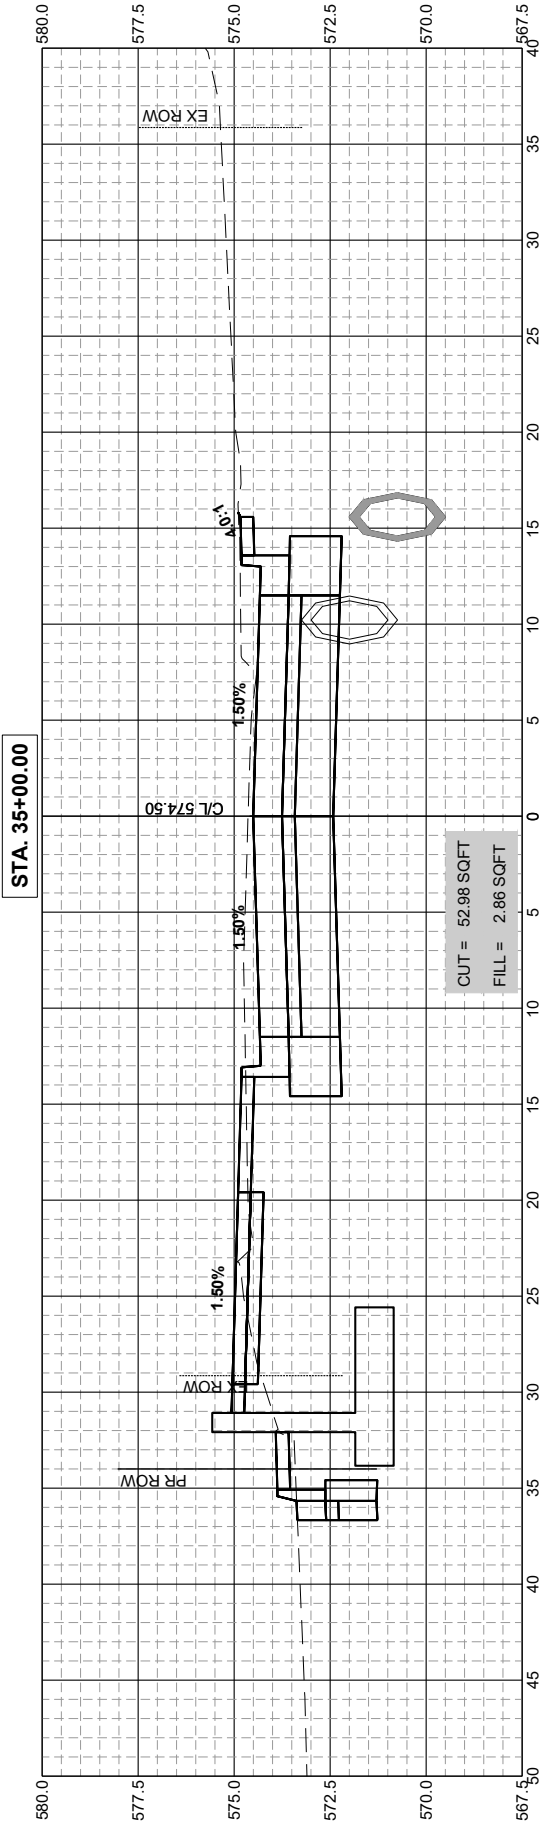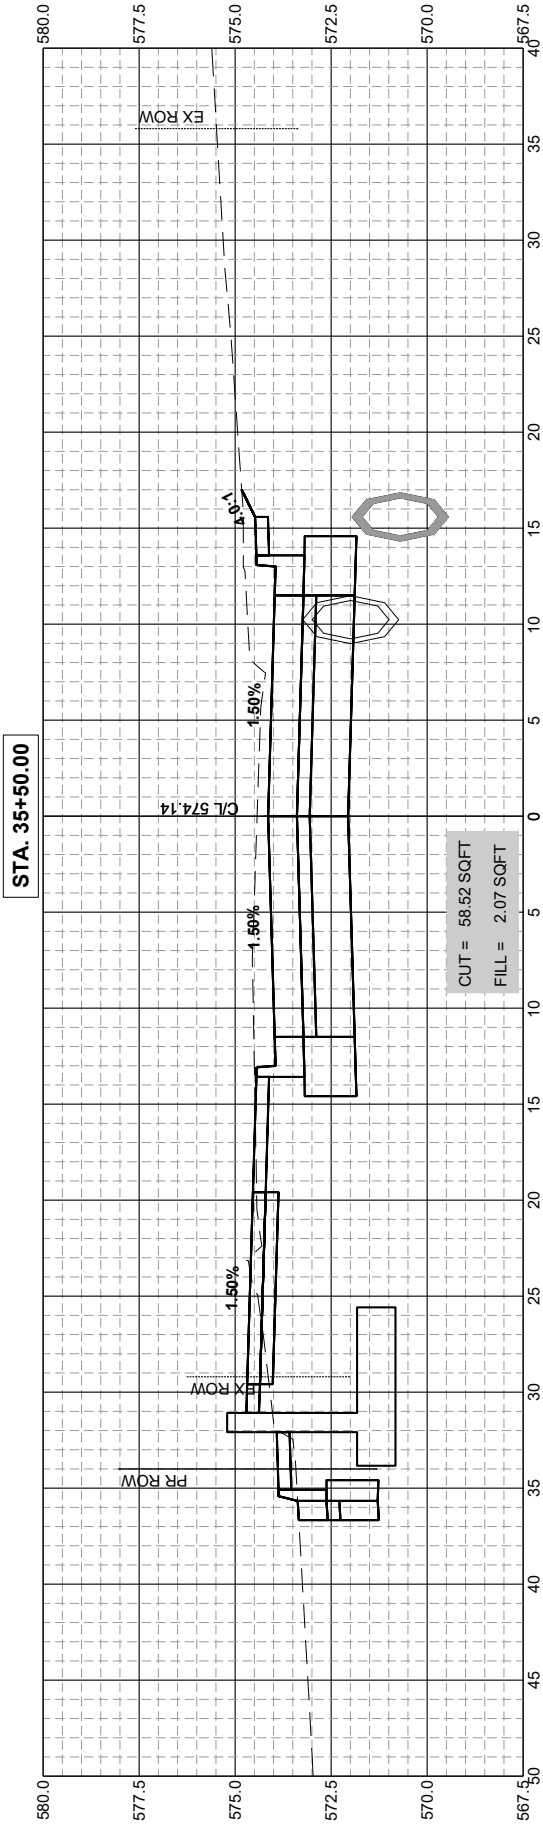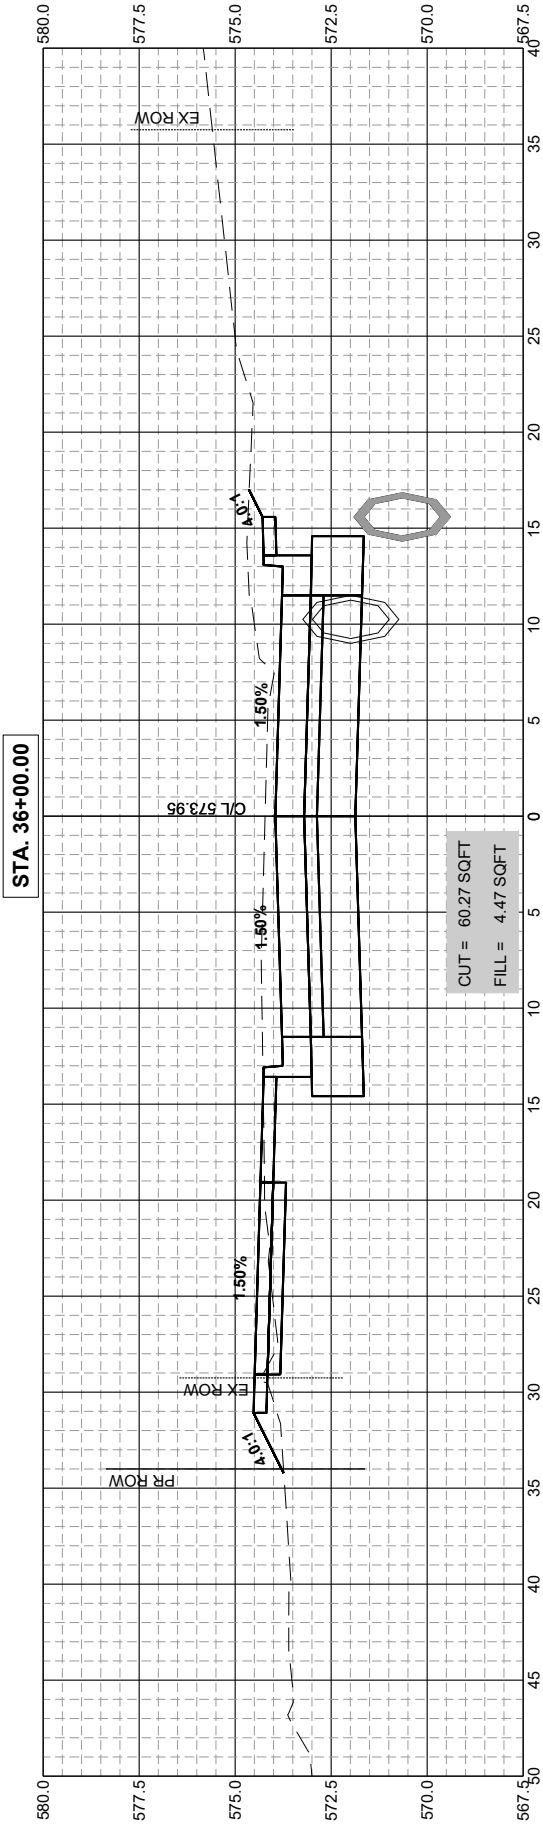







DESIGNED	BMP	DATE	10-29-25
DRAWN	BMP		
CHECKED	DJD		
PROJECT #	5201		

12TH AVENUE RECONSTRUCTION



CROSS SECTIONS (12TH AVE)

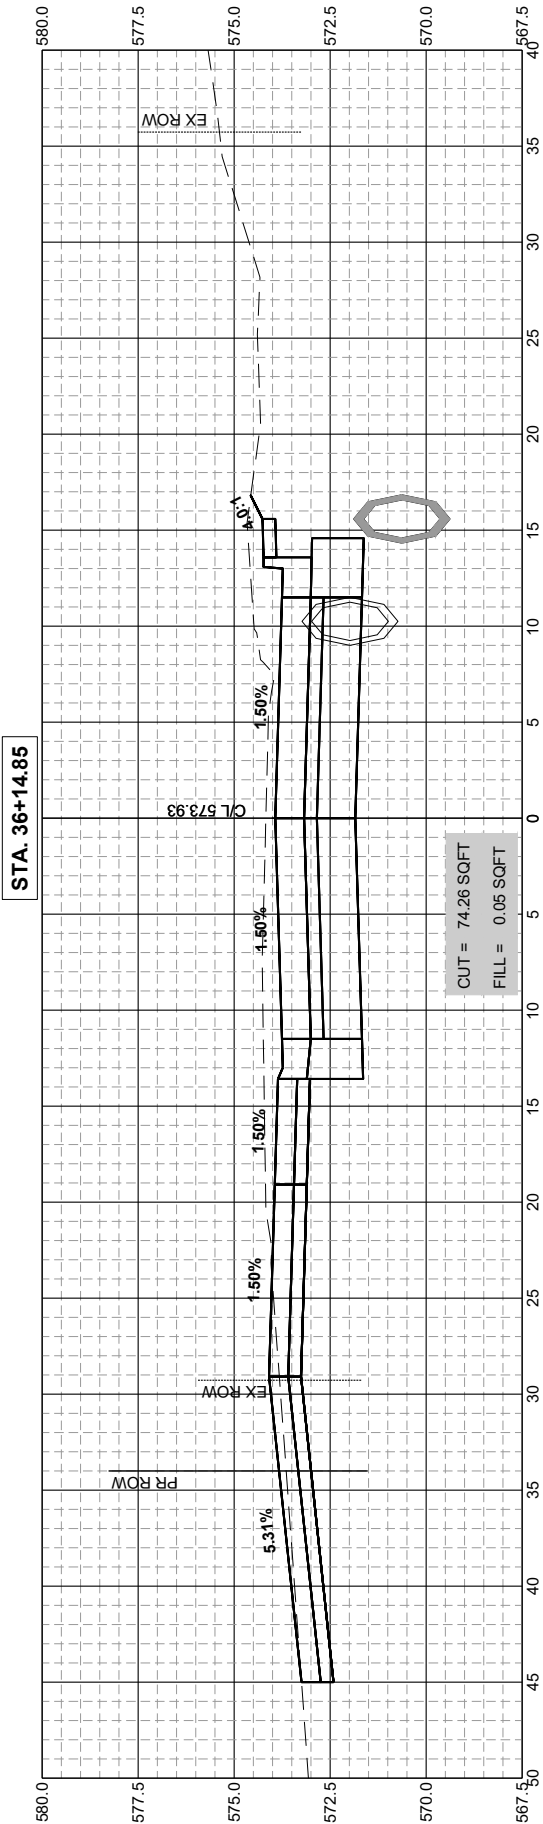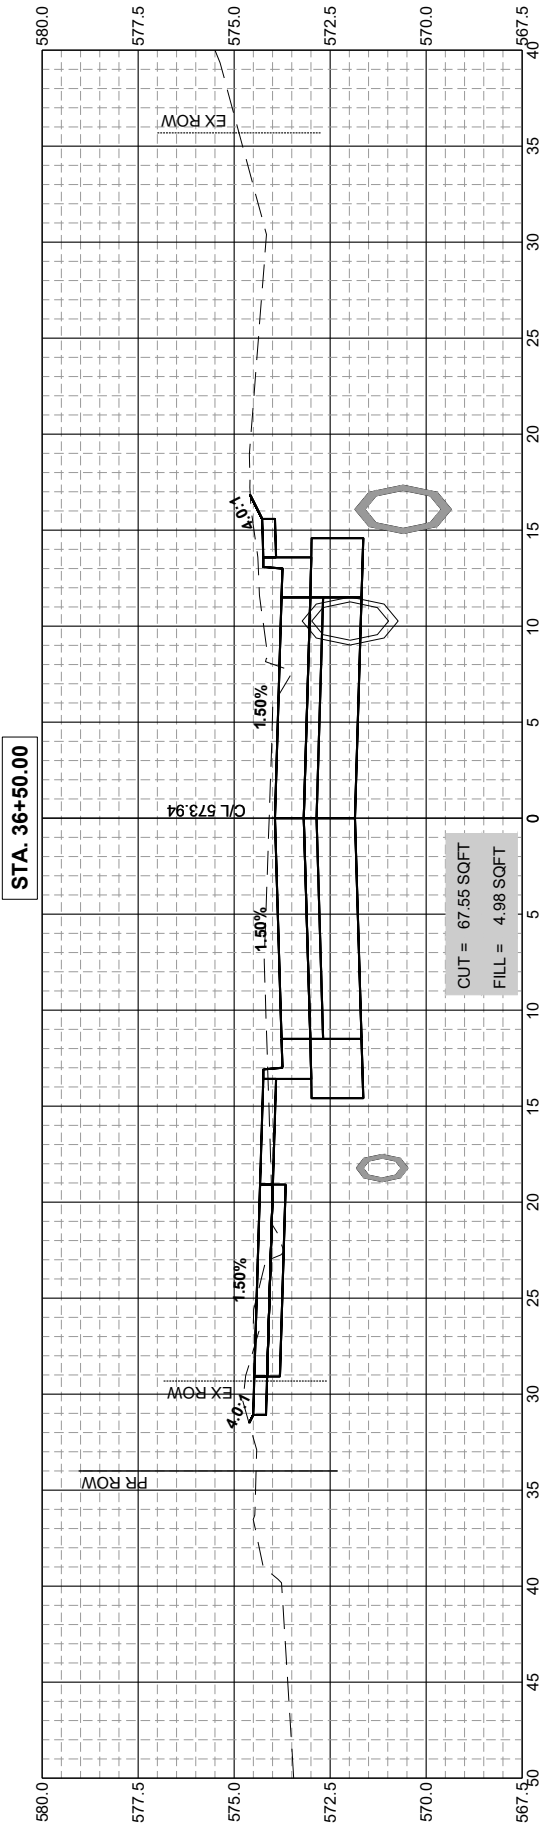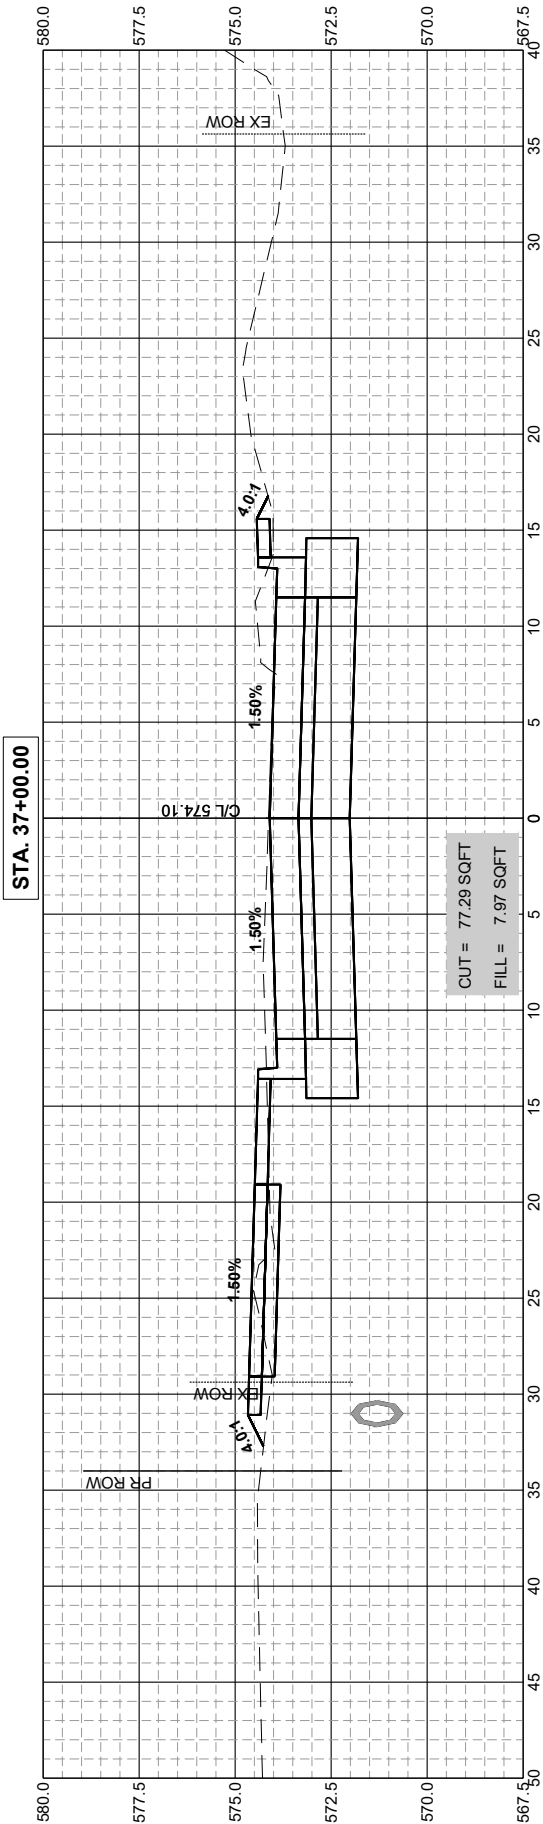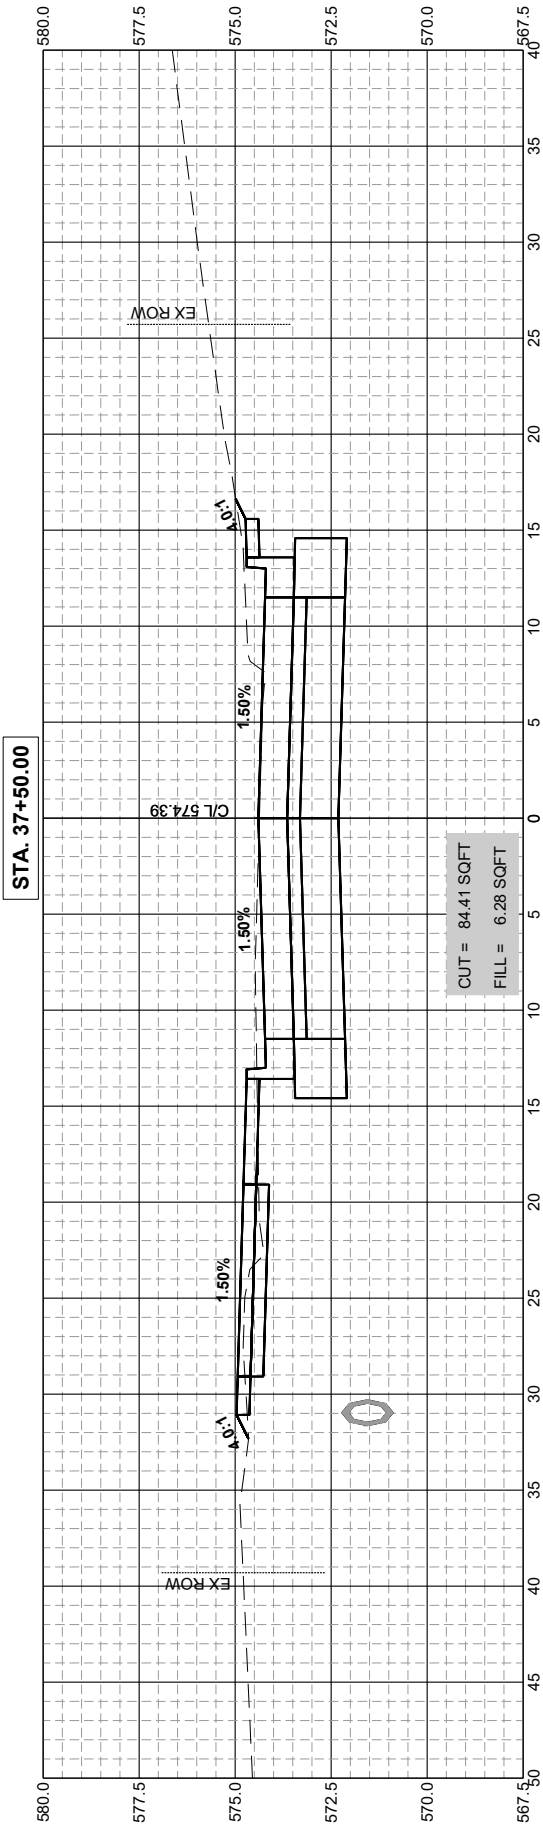







DESIGNED	BMP	DATE	10-29-25
DRAWN	BMP		
CHECKED	DJD		
PROJECT #	5201		

12TH AVENUE RECONSTRUCTION



CROSS SECTIONS (12TH AVE)

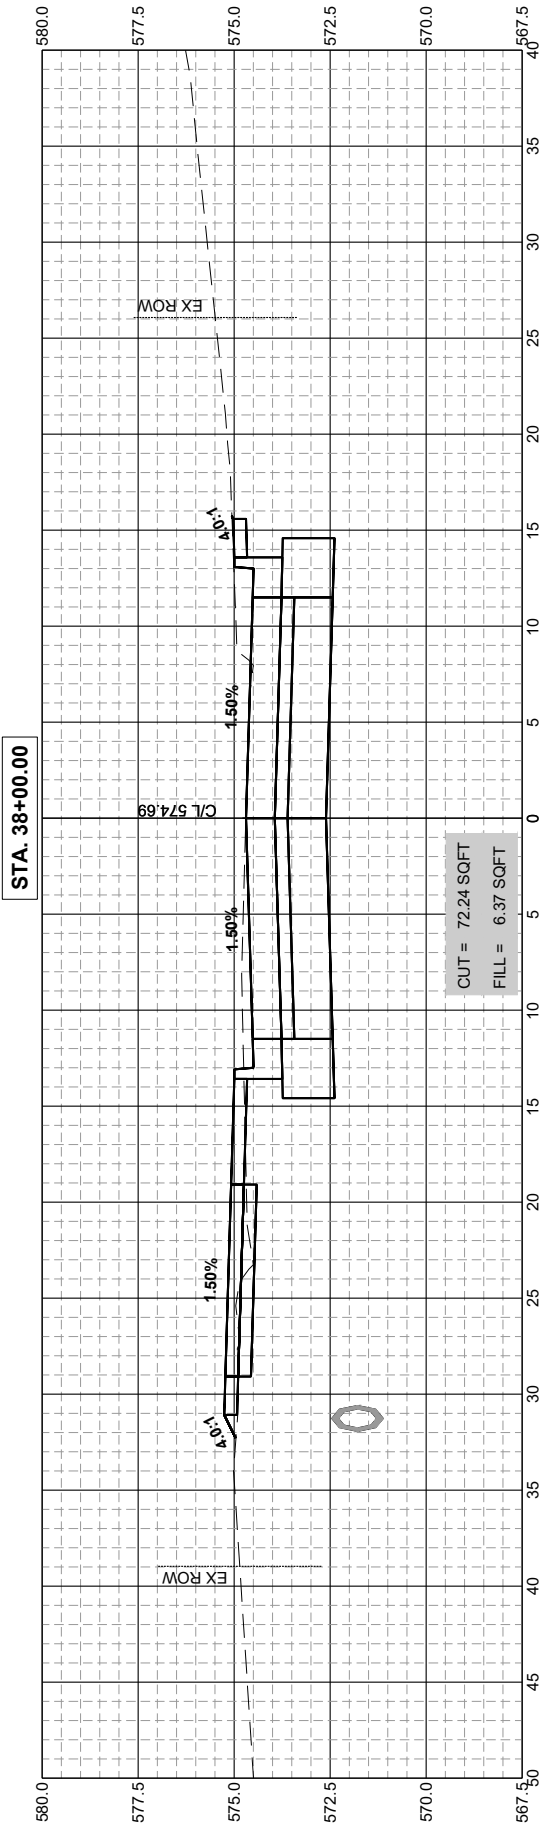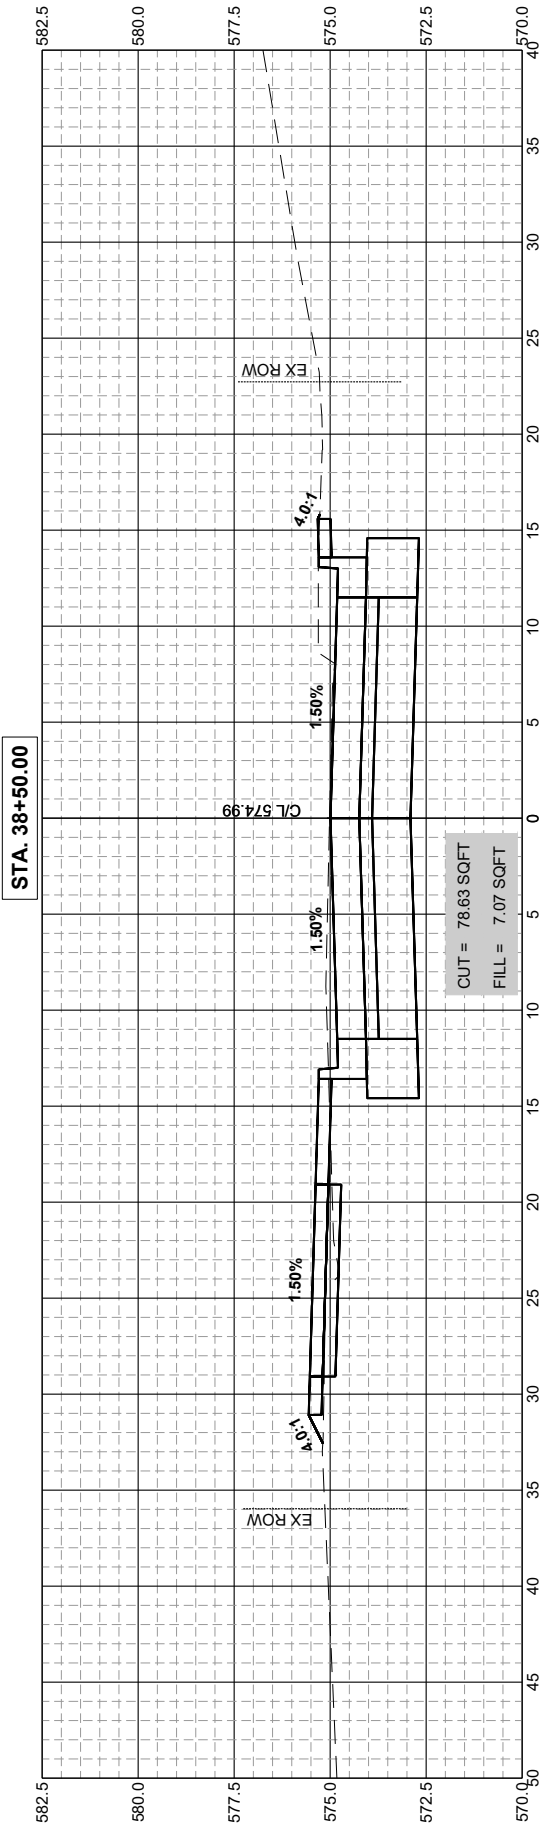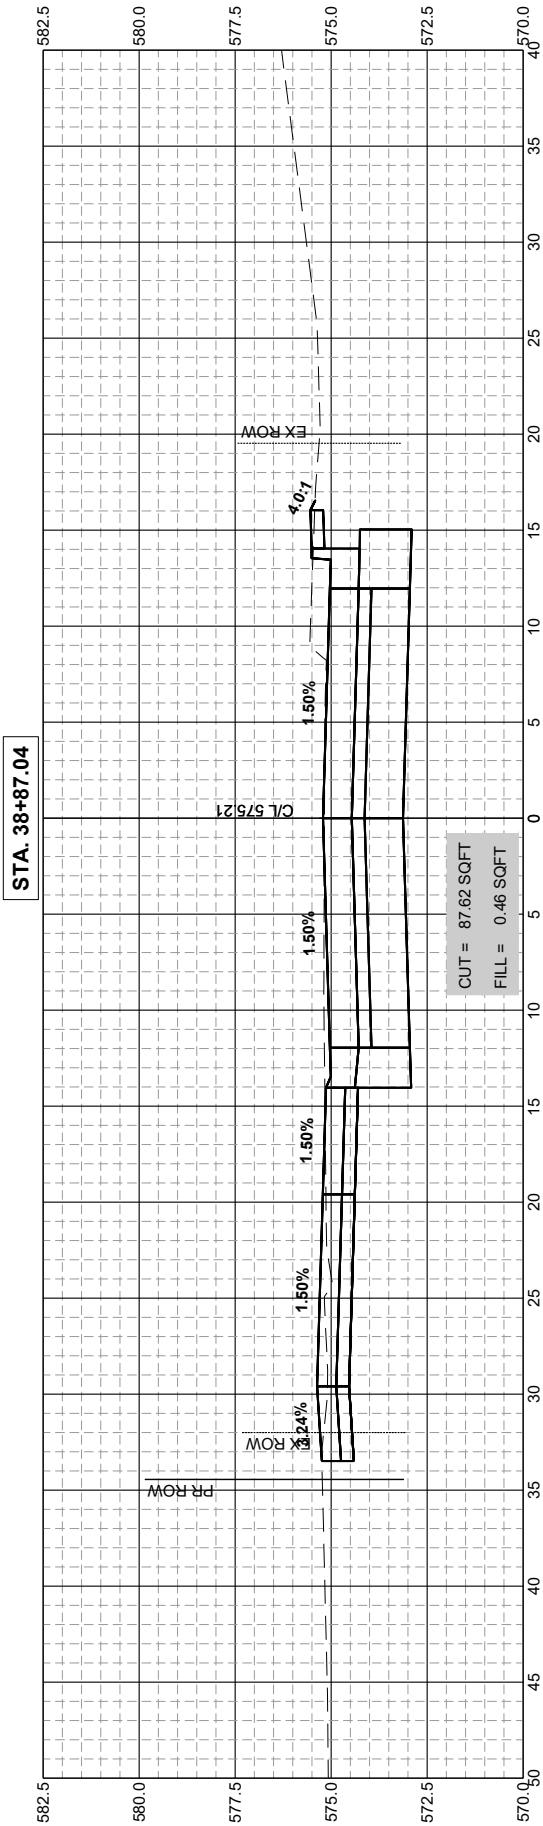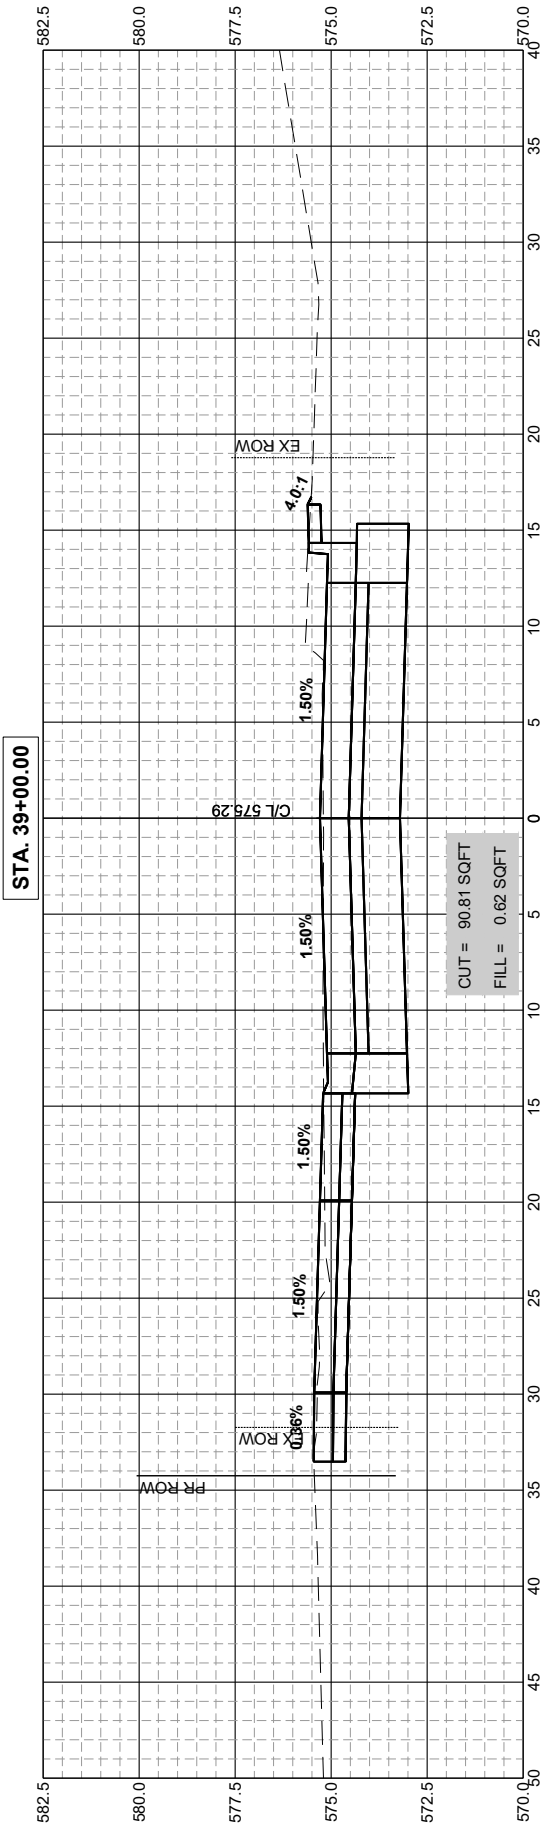







DESIGNED	BMP	DATE	10-29-25
DRAWN	BMP		
CHECKED	DJD		
PROJECT #	5201		

12TH AVENUE RECONSTRUCTION



CROSS SECTIONS (12TH AVE)

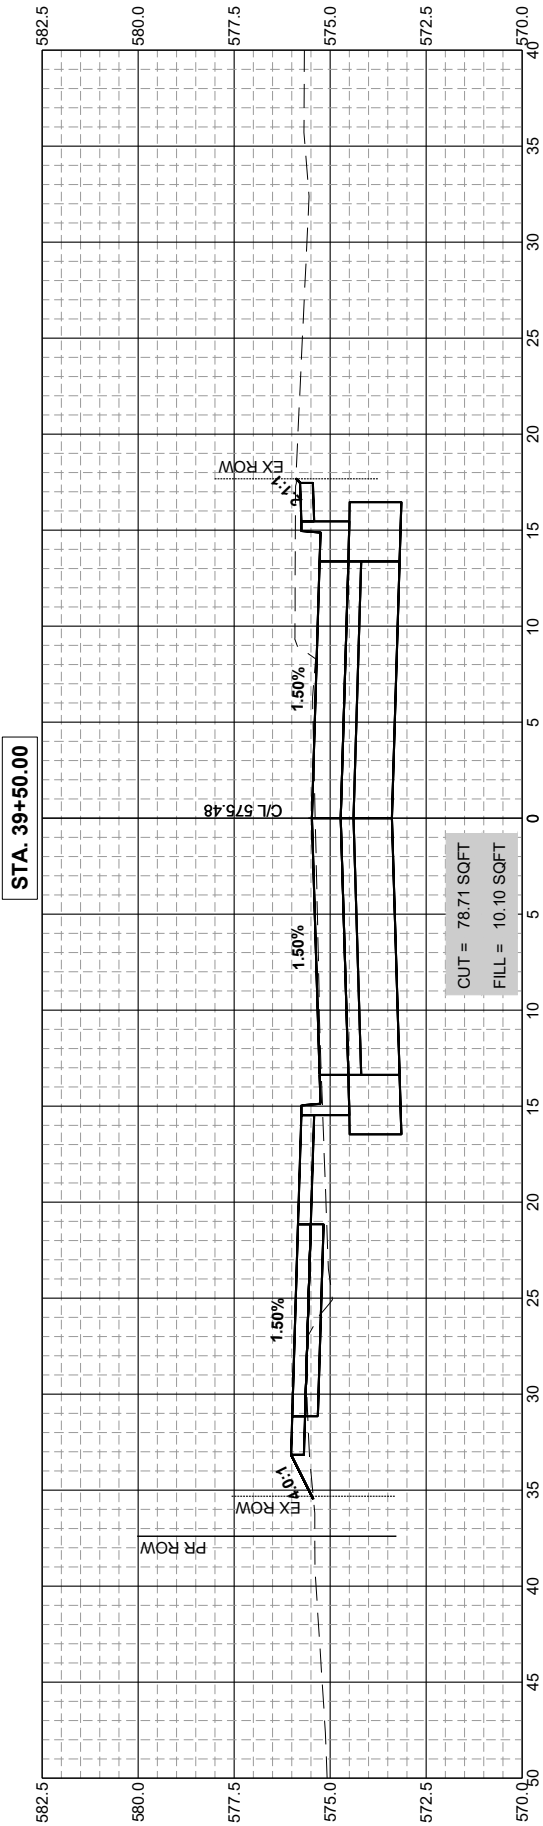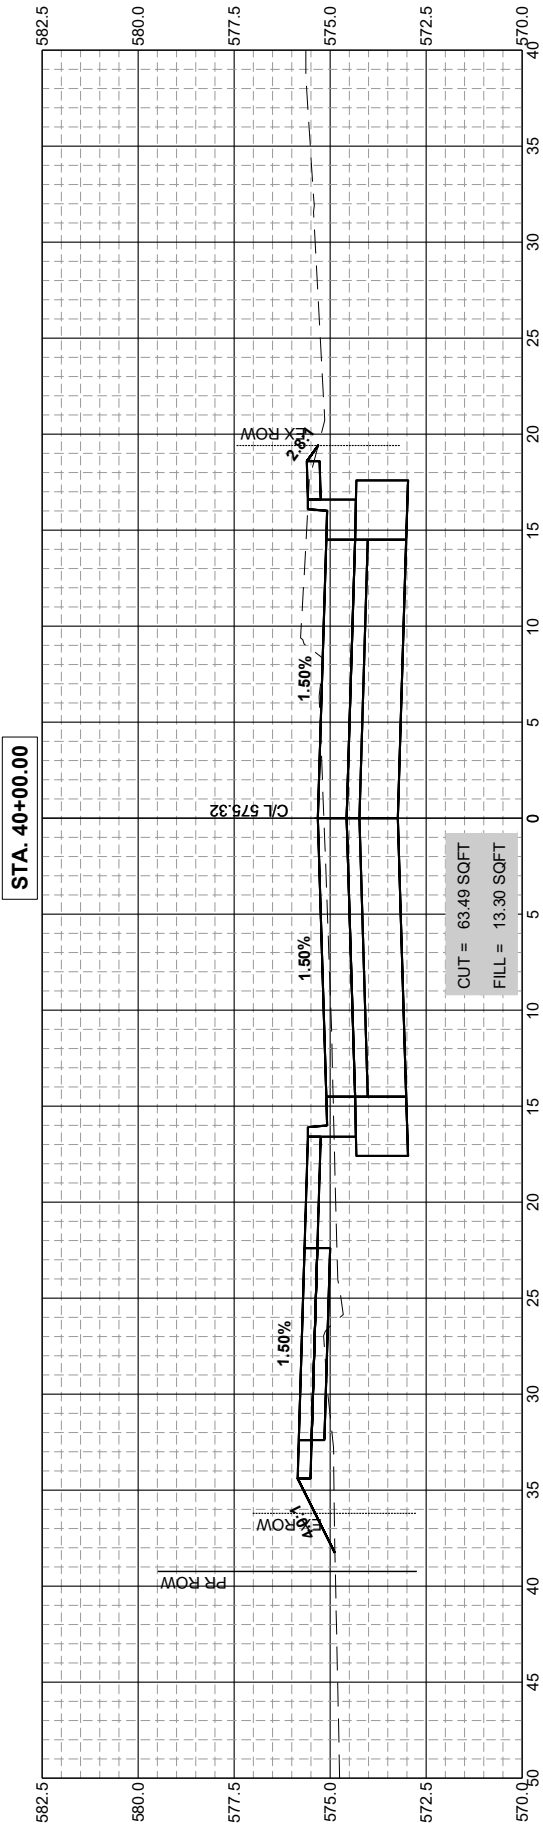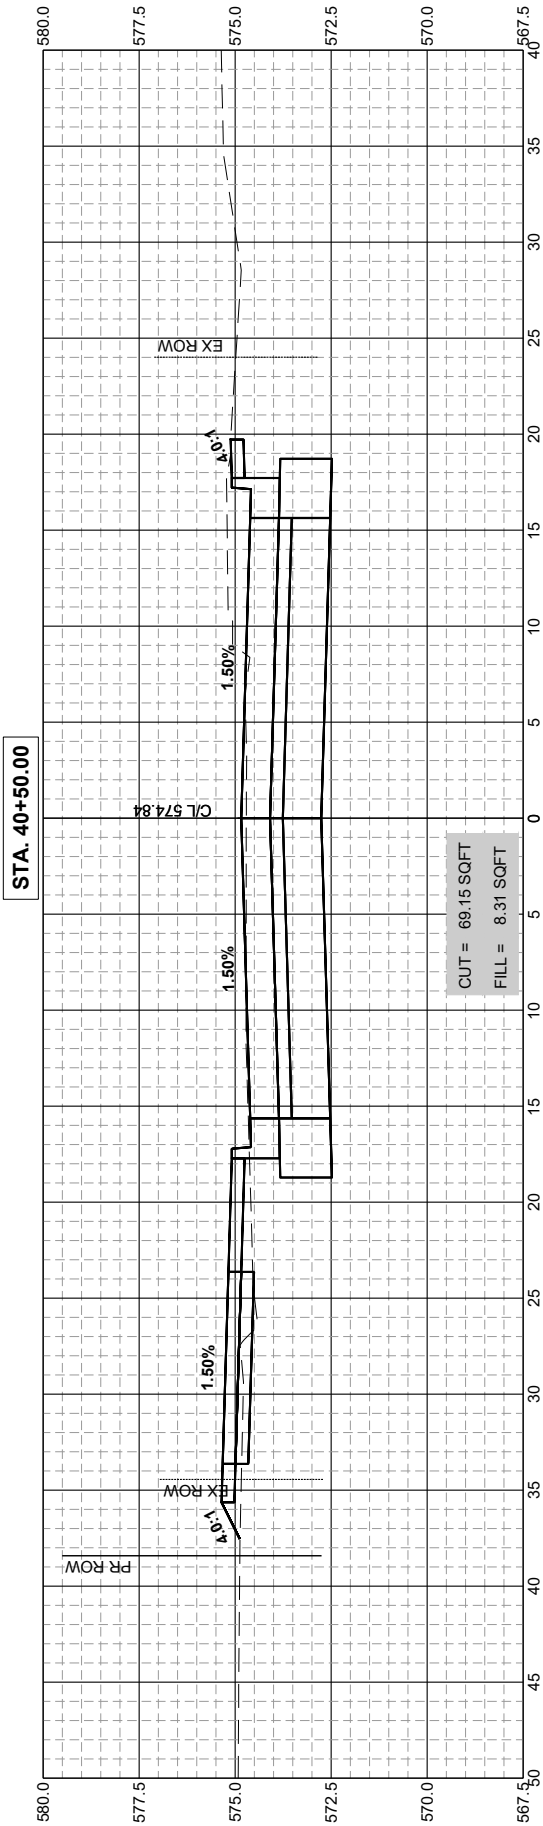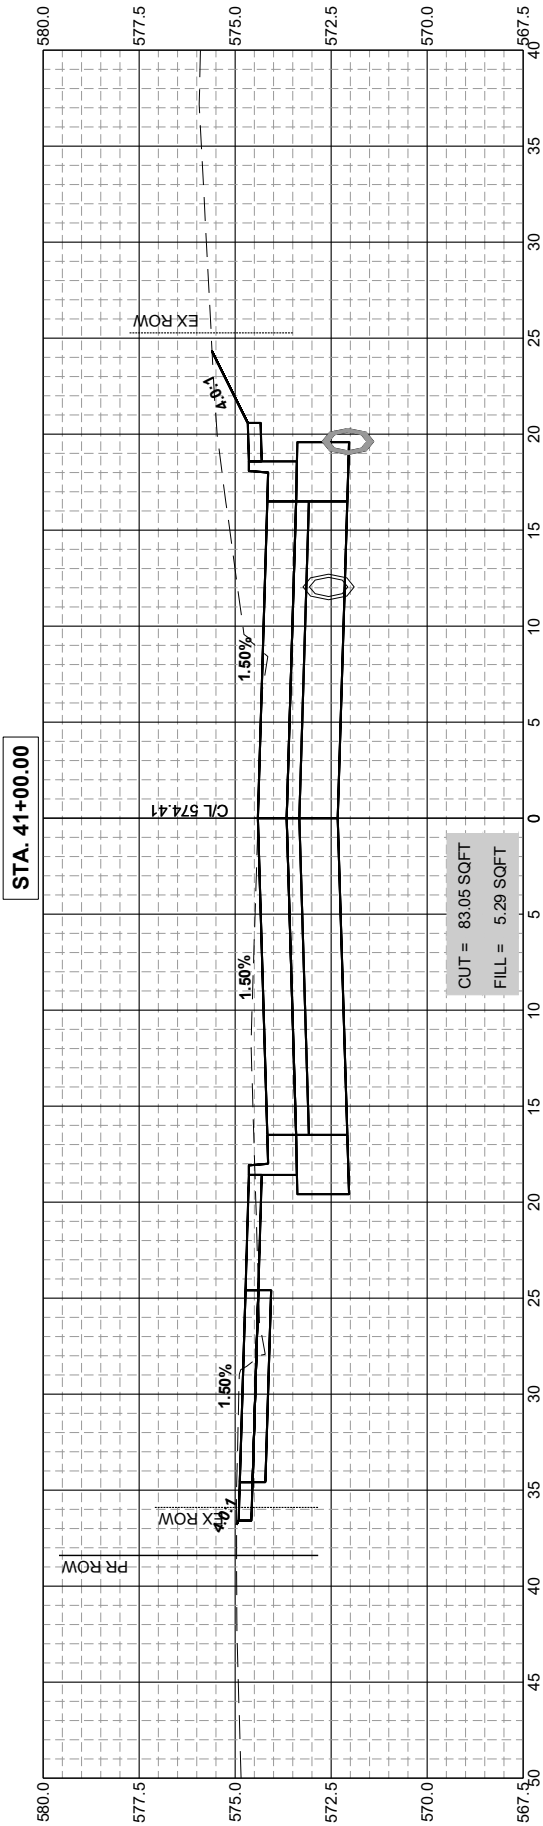







DESIGNED	BMP	DATE	10-29-25
DRAWN	BMP		
CHECKED	DJD		
PROJECT #	5201		

12TH AVENUE RECONSTRUCTION



CROSS SECTIONS (12TH AVE)

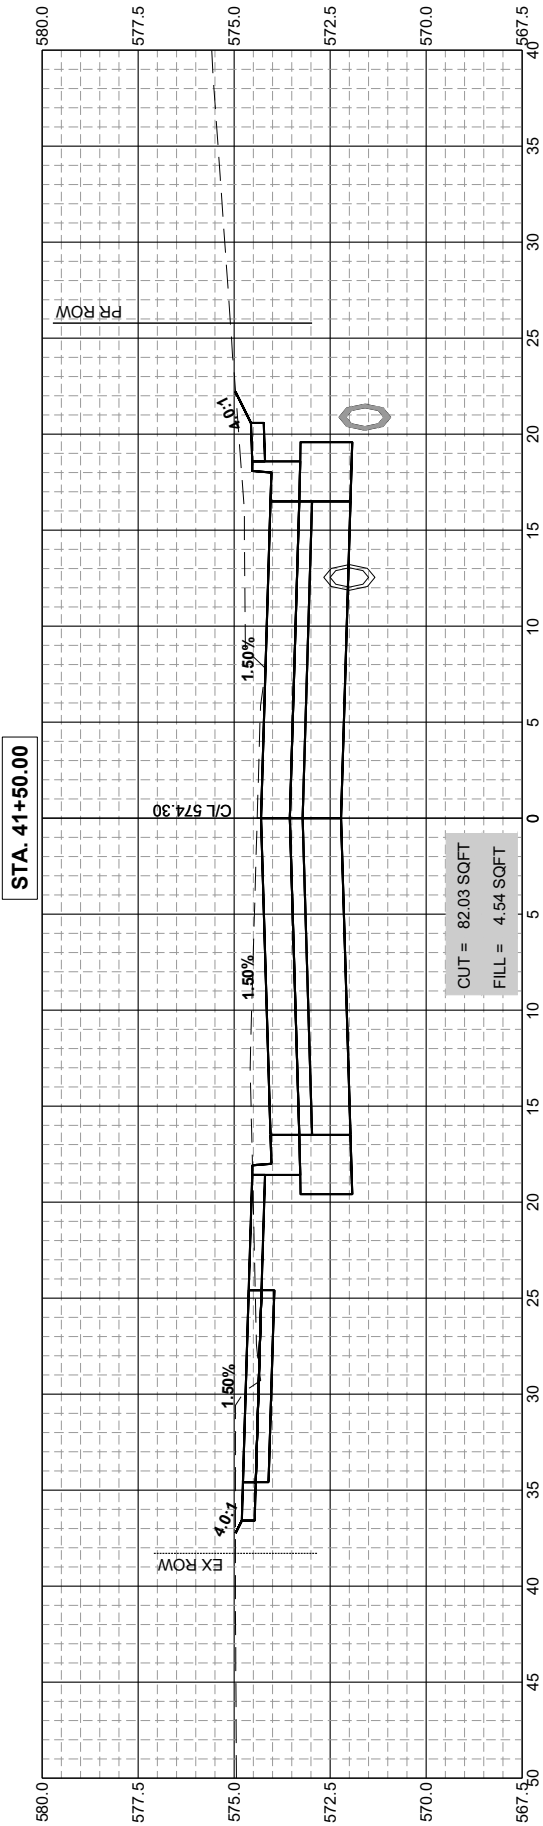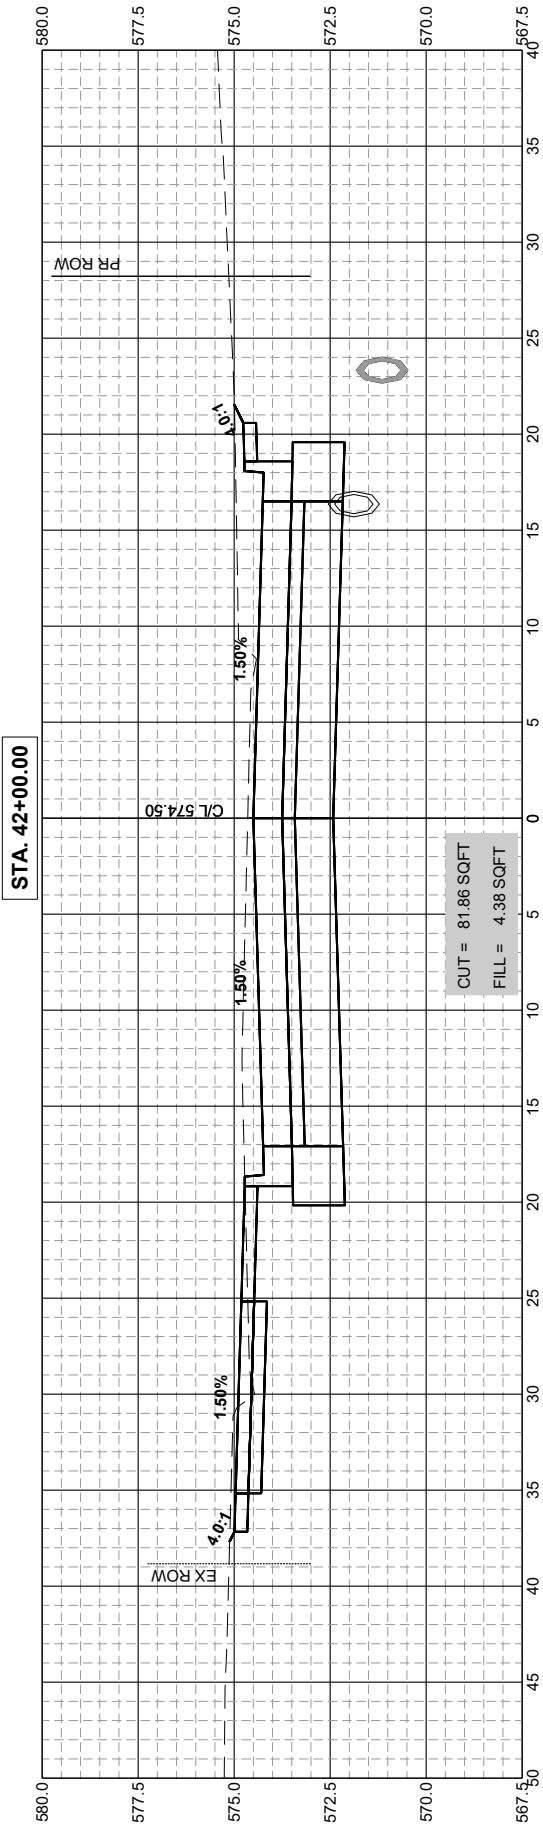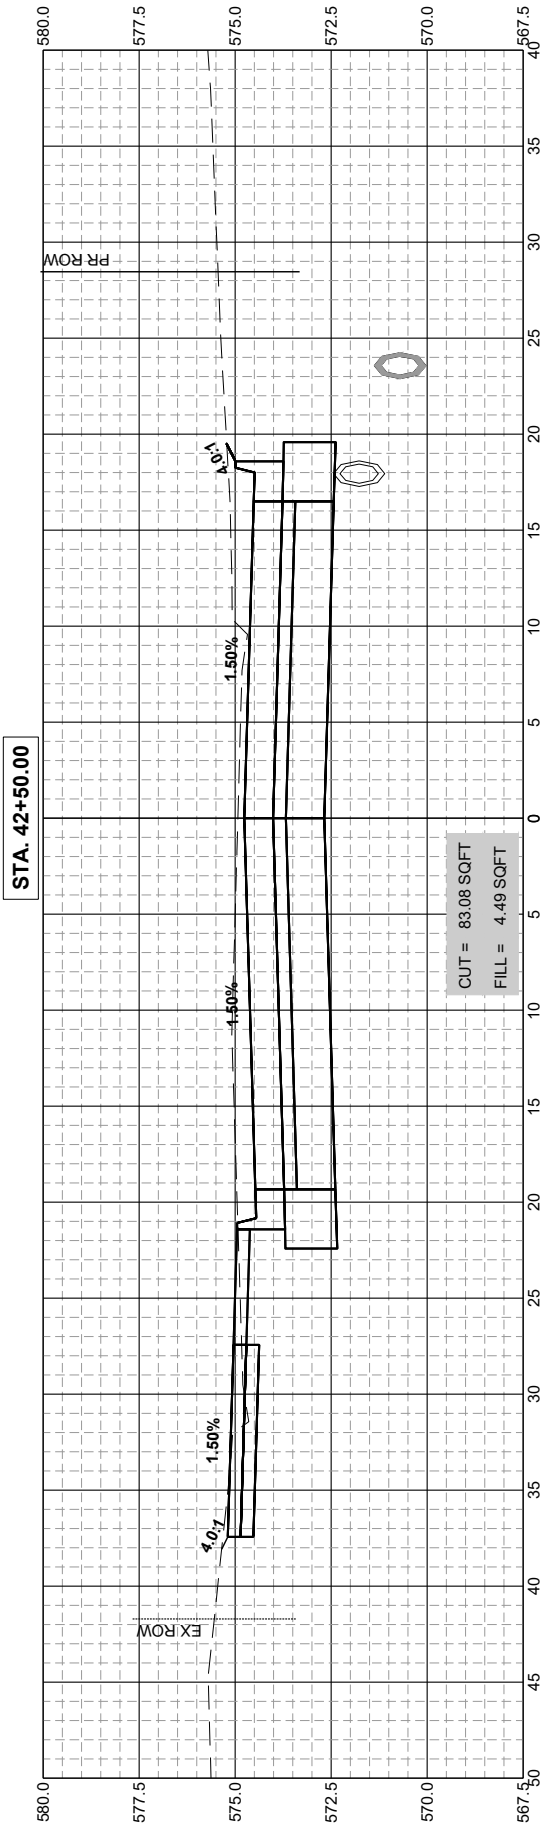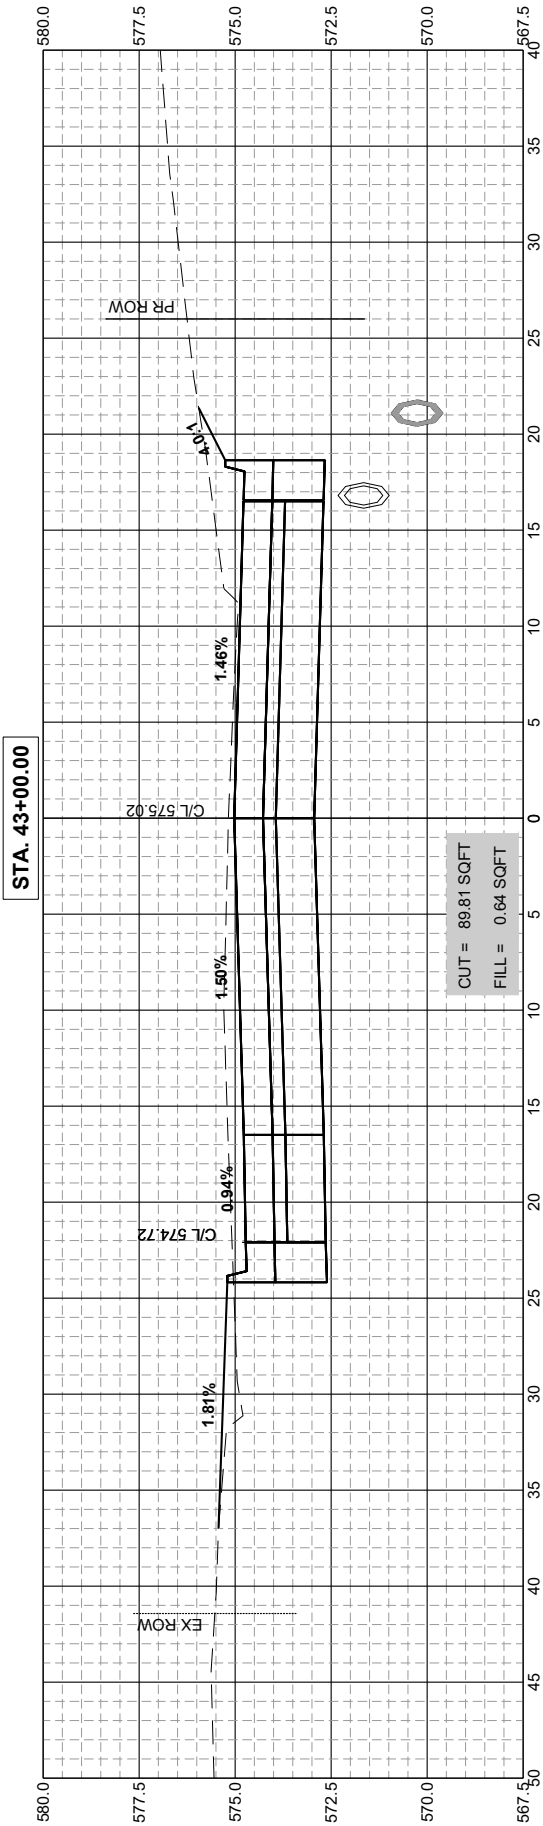







DESIGNED	BMP	DATE	10-29-25
DRAWN	BMP		
CHECKED	DJD		
PROJECT #	5201		

12TH AVENUE RECONSTRUCTION



CROSS SECTIONS (12TH AVE)

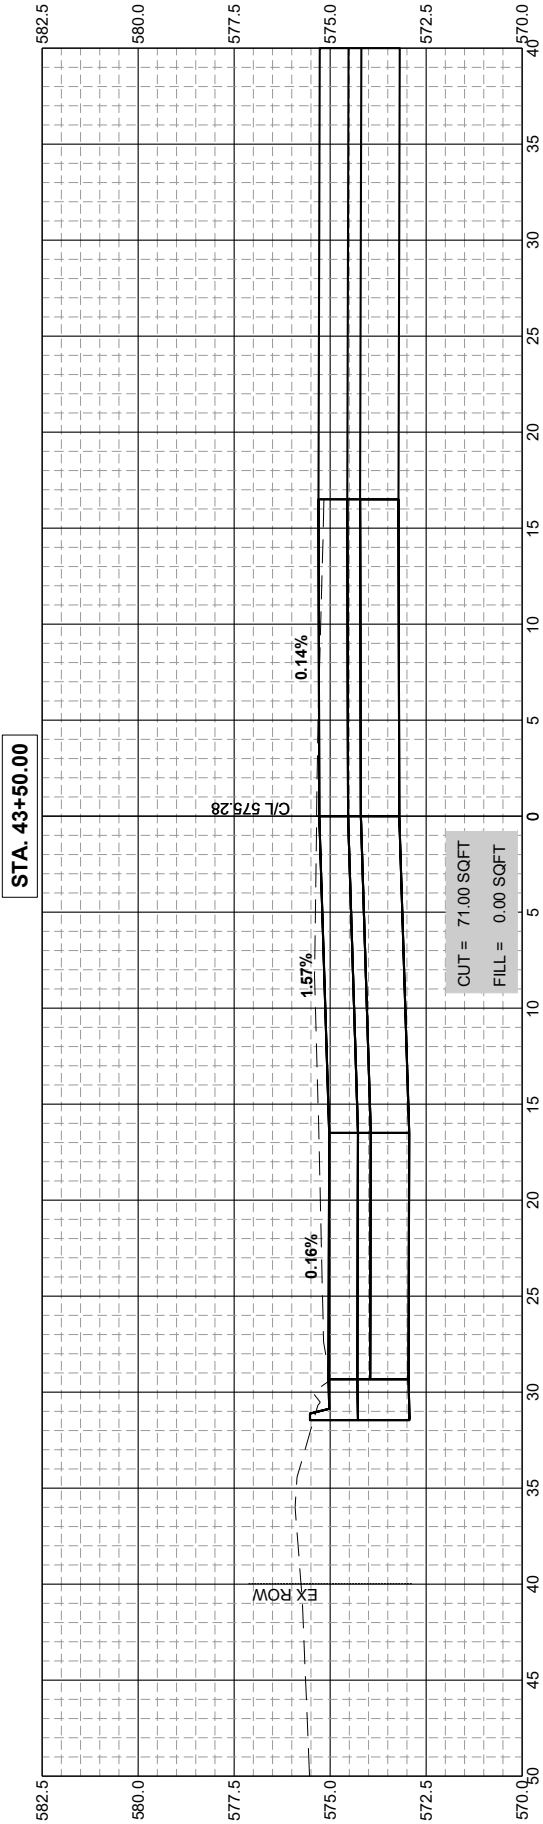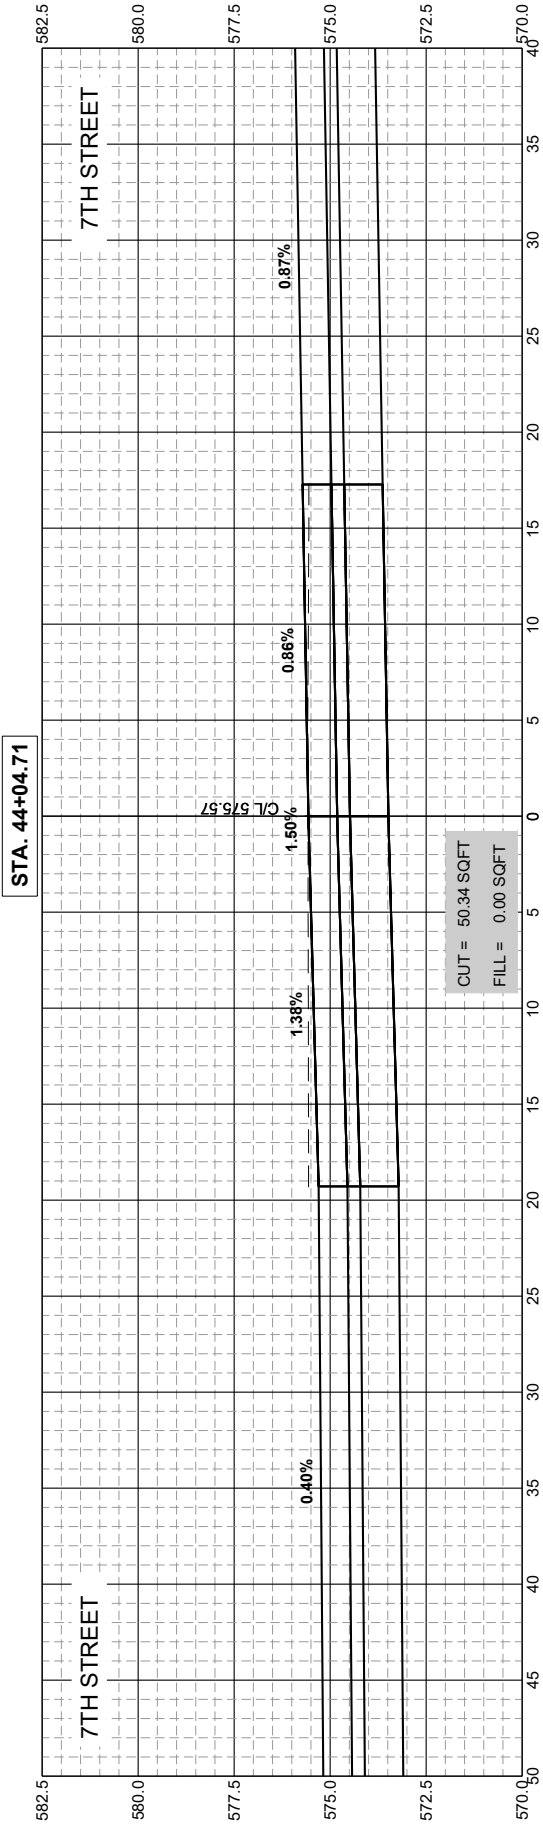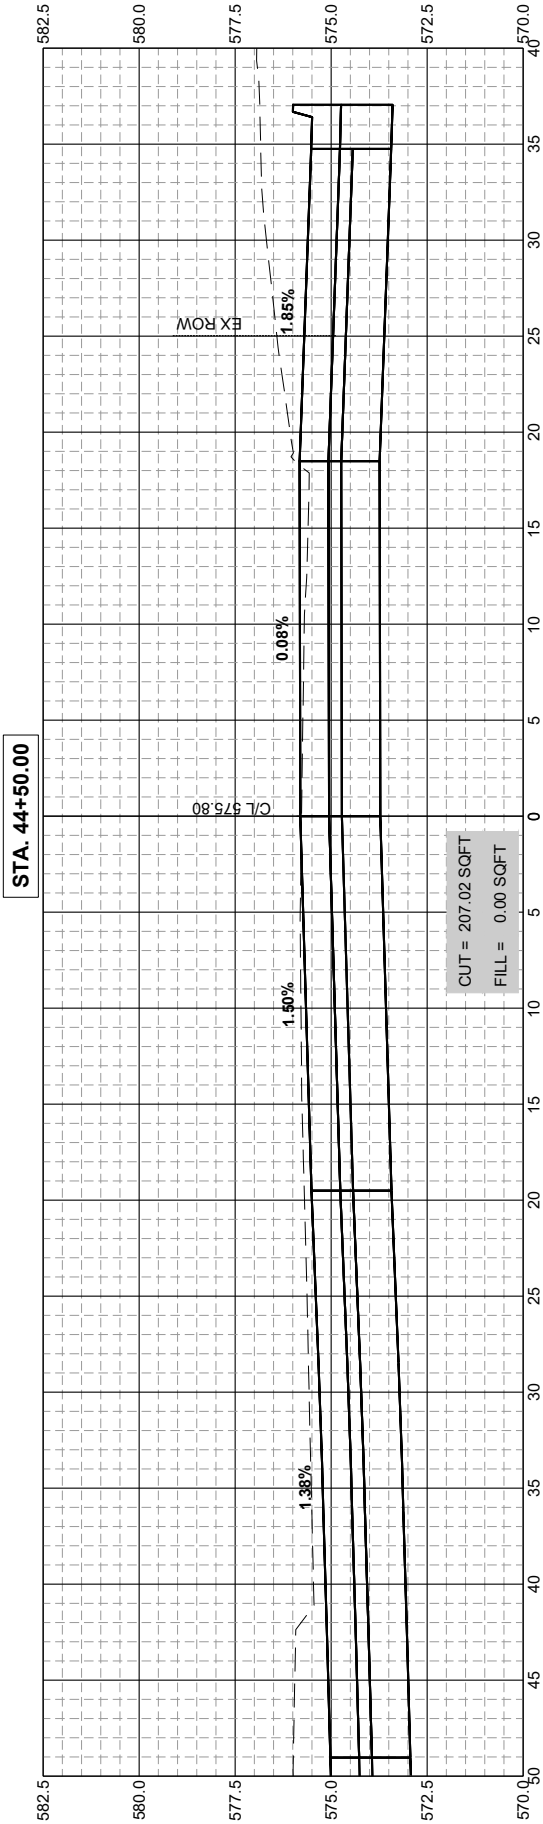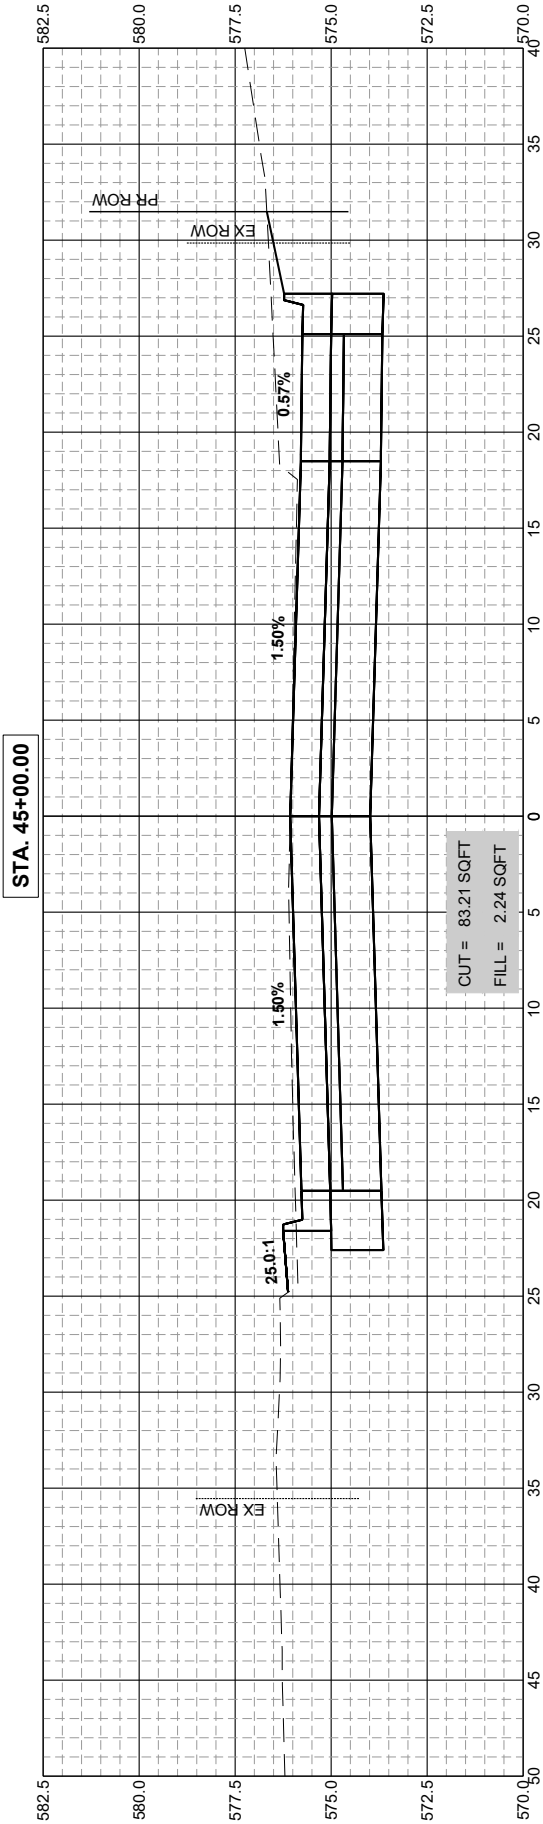











DESIGNED	BMP	DATE	10-29-25
DRAWN	BMP		
CHECKED	DJD		
PROJECT #	5201		





12TH AVENUE RECONSTRUCTION










CROSS SECTIONS (12TH AVE)

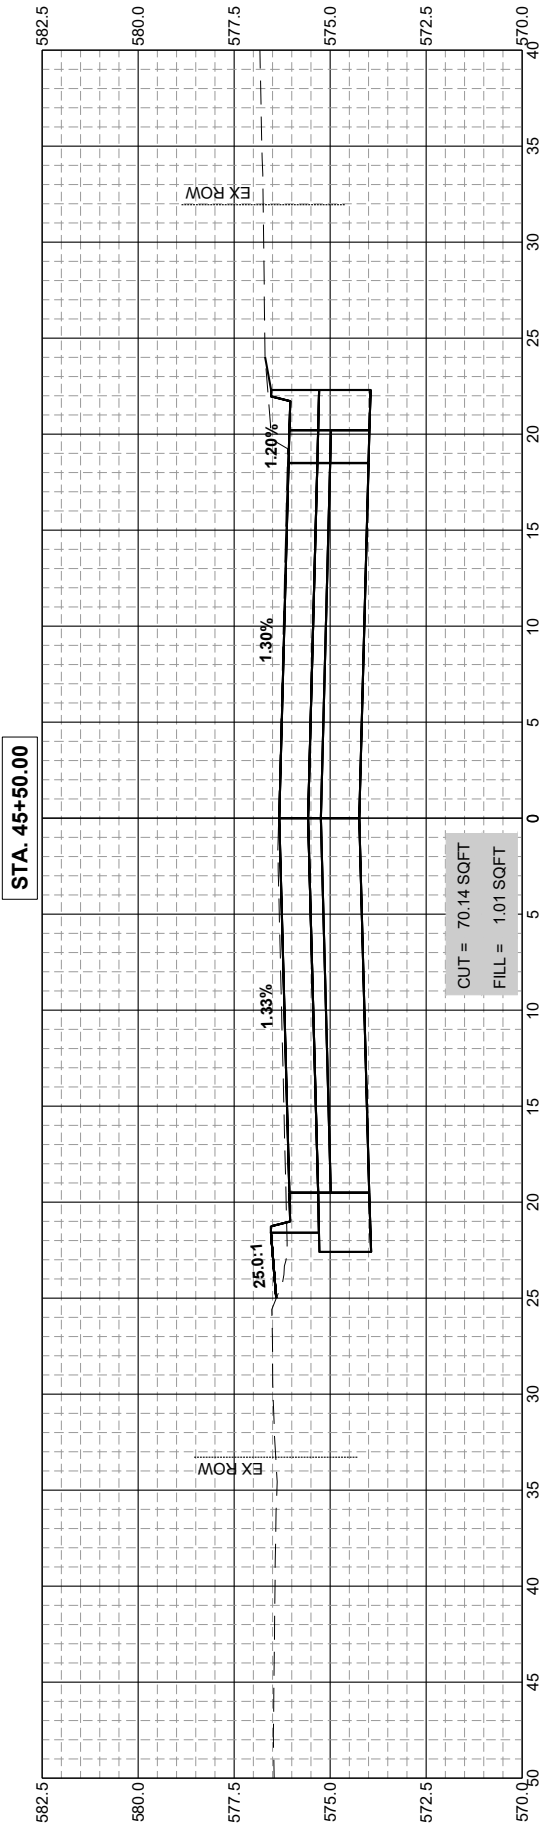
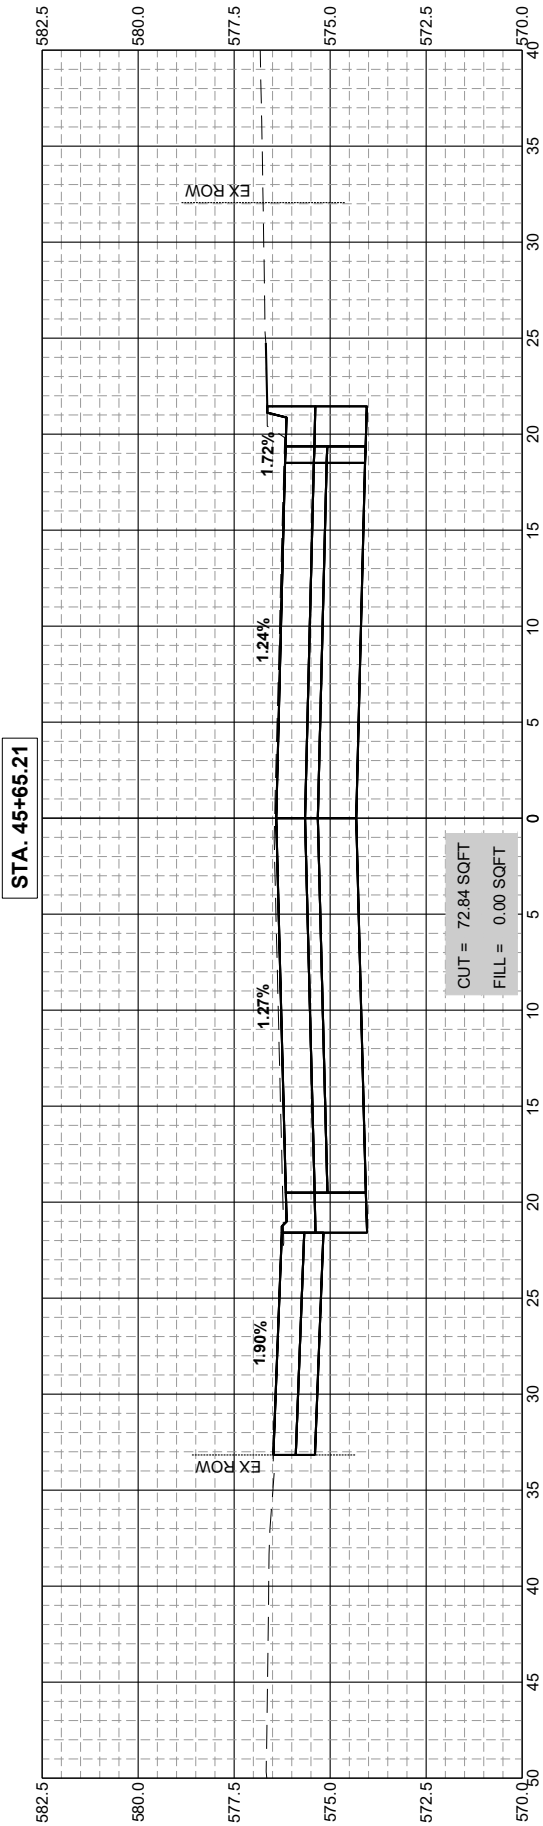
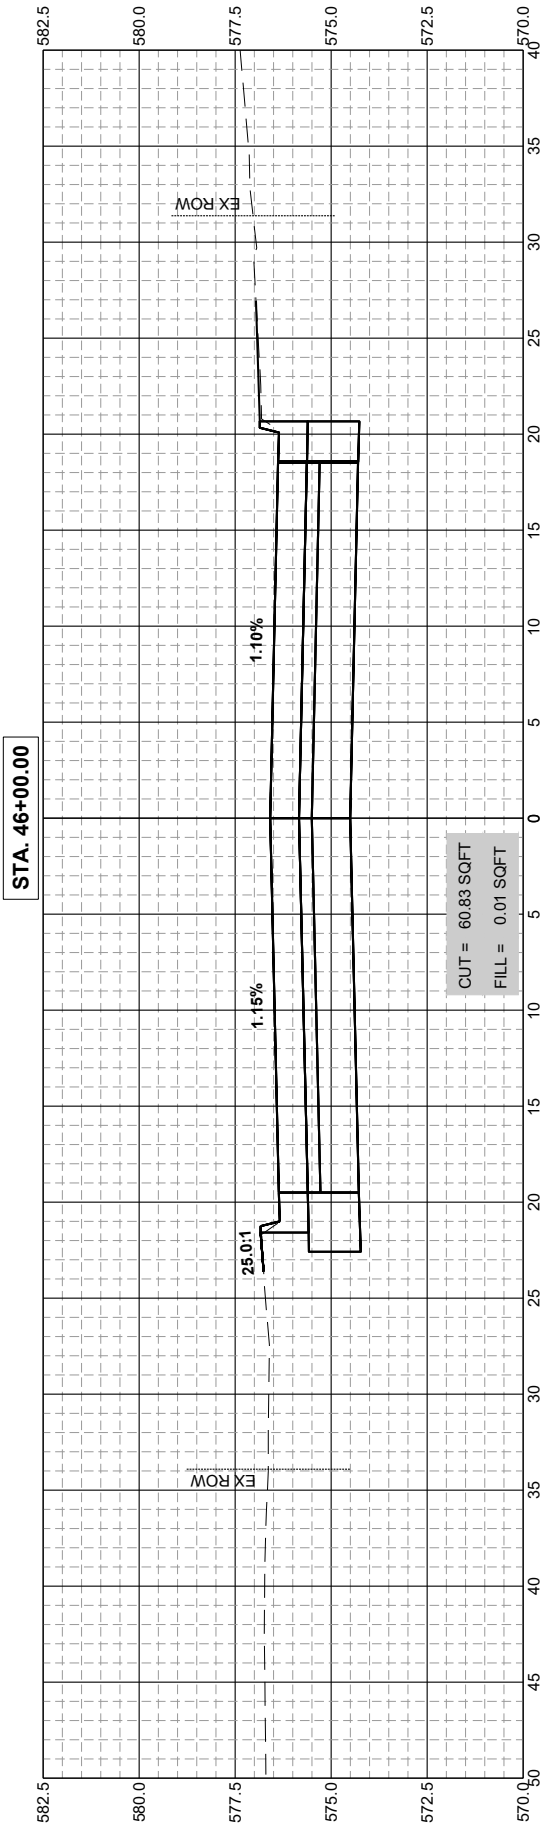
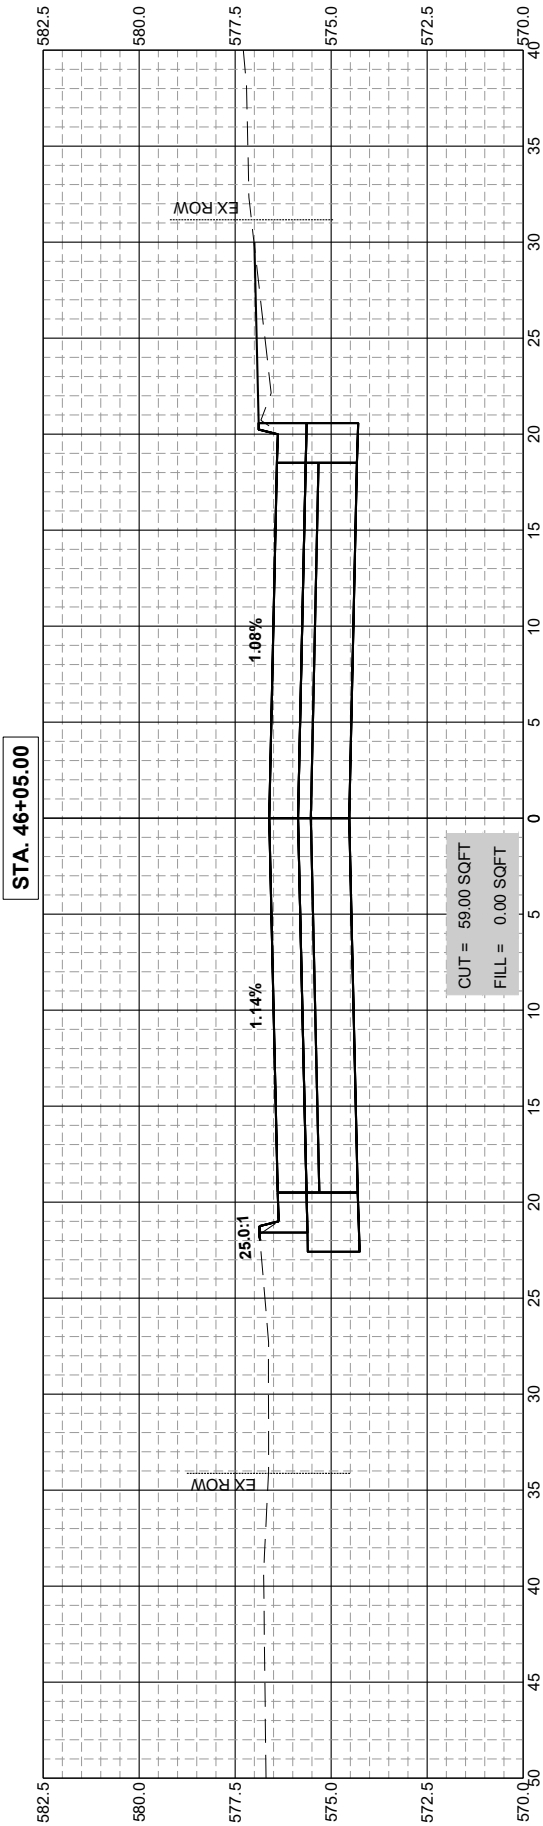


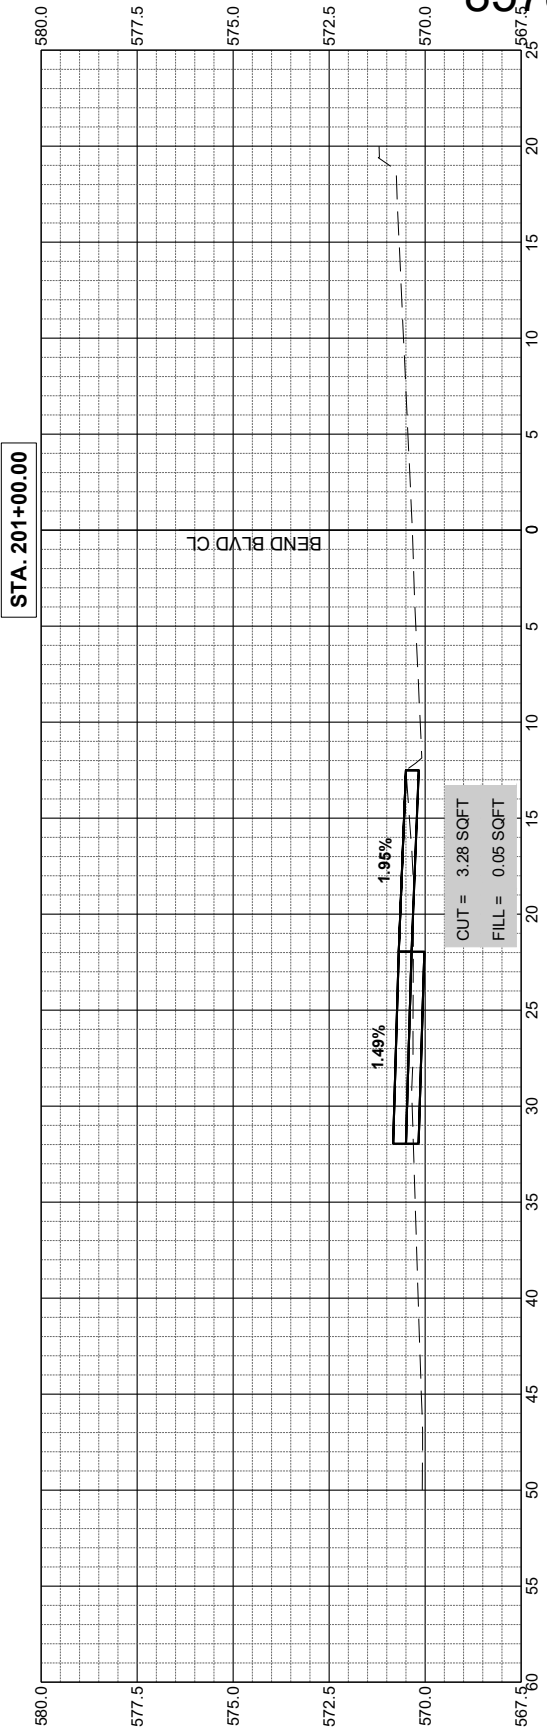
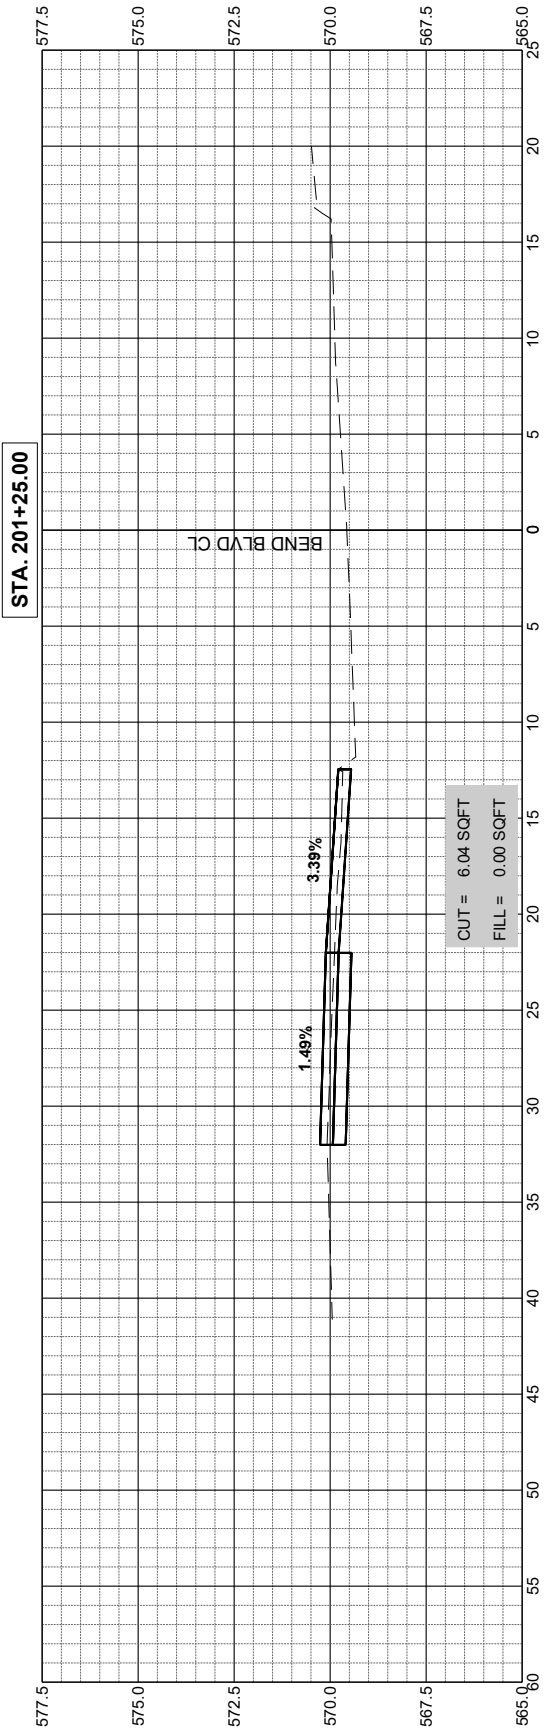
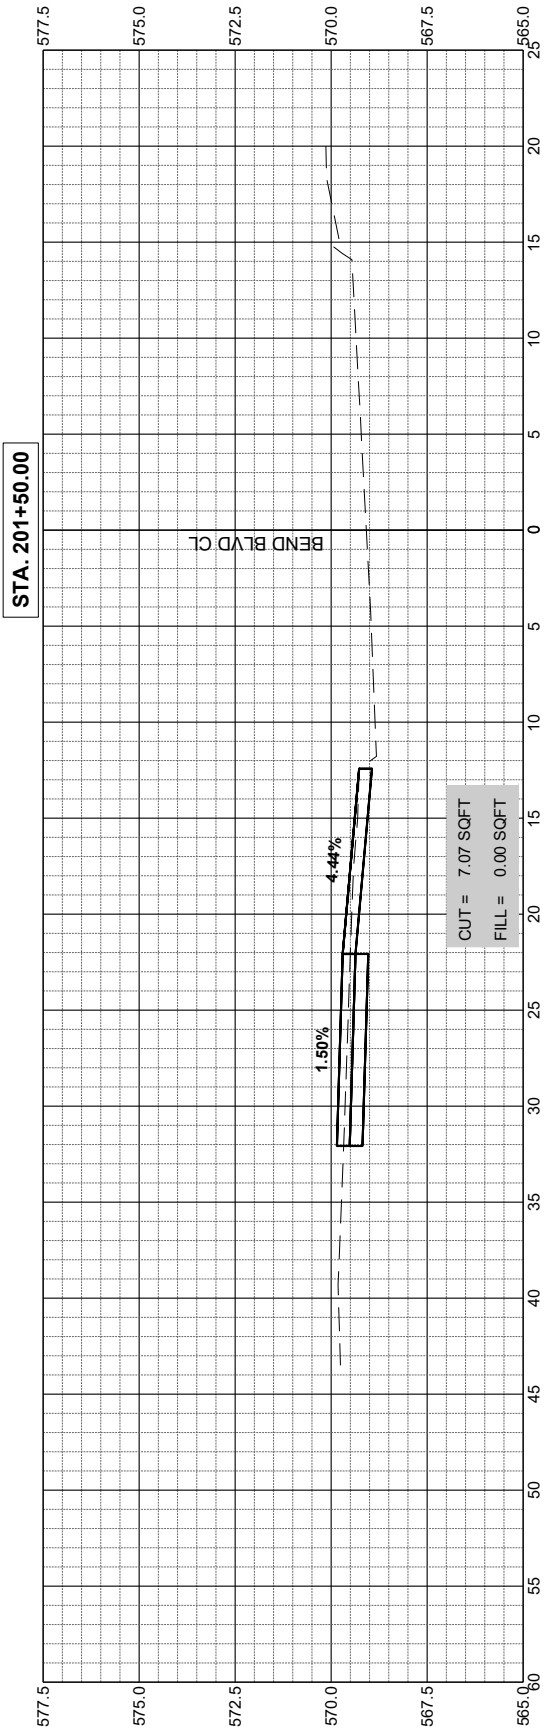
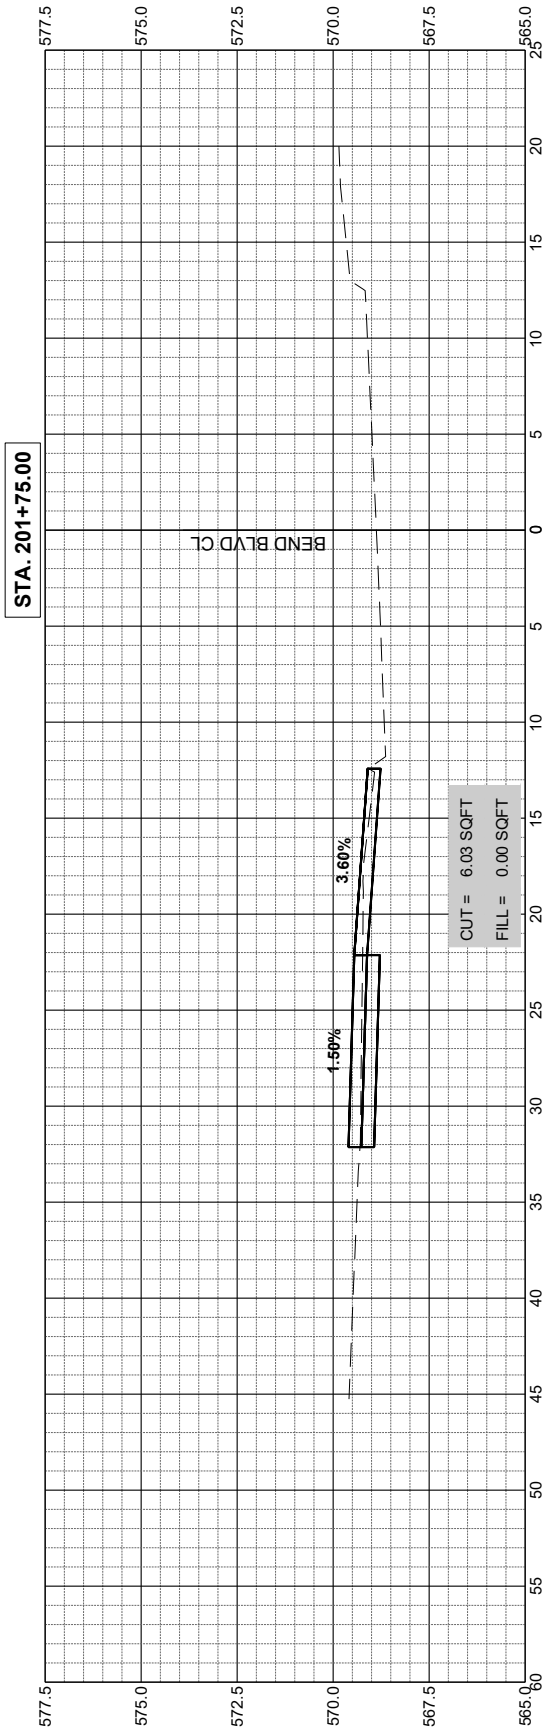


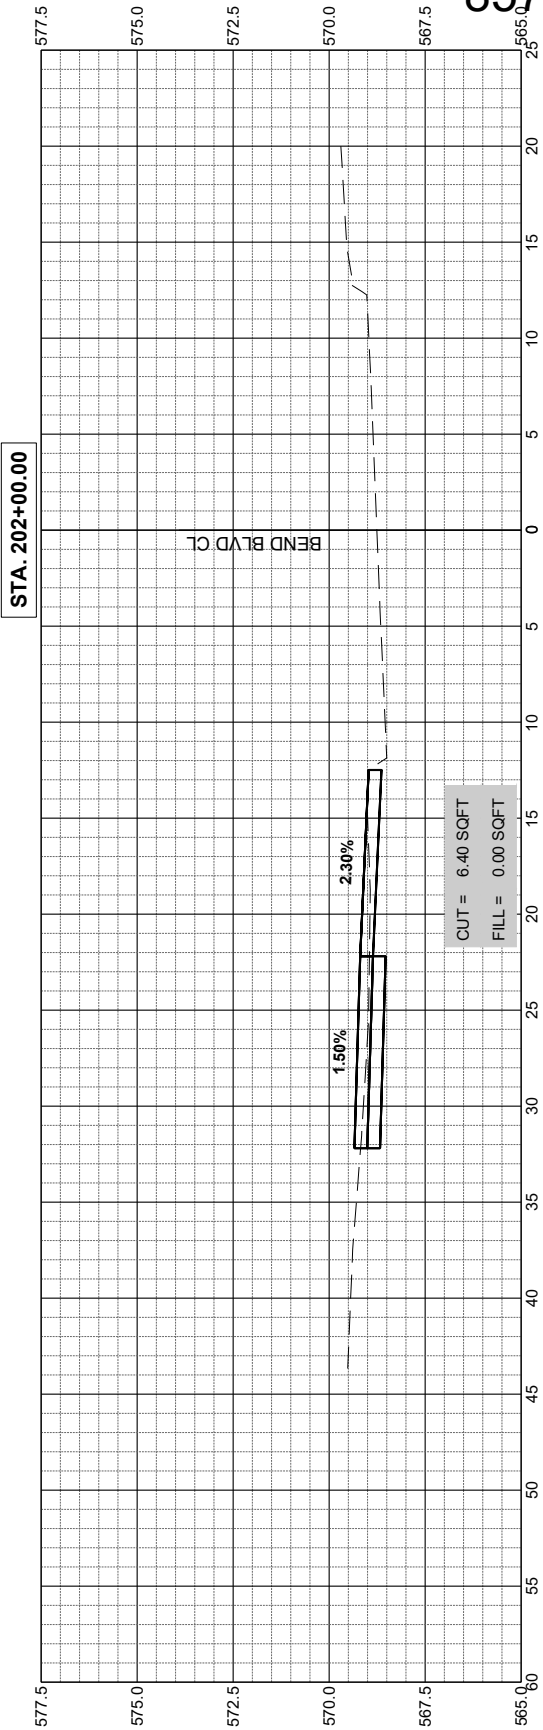
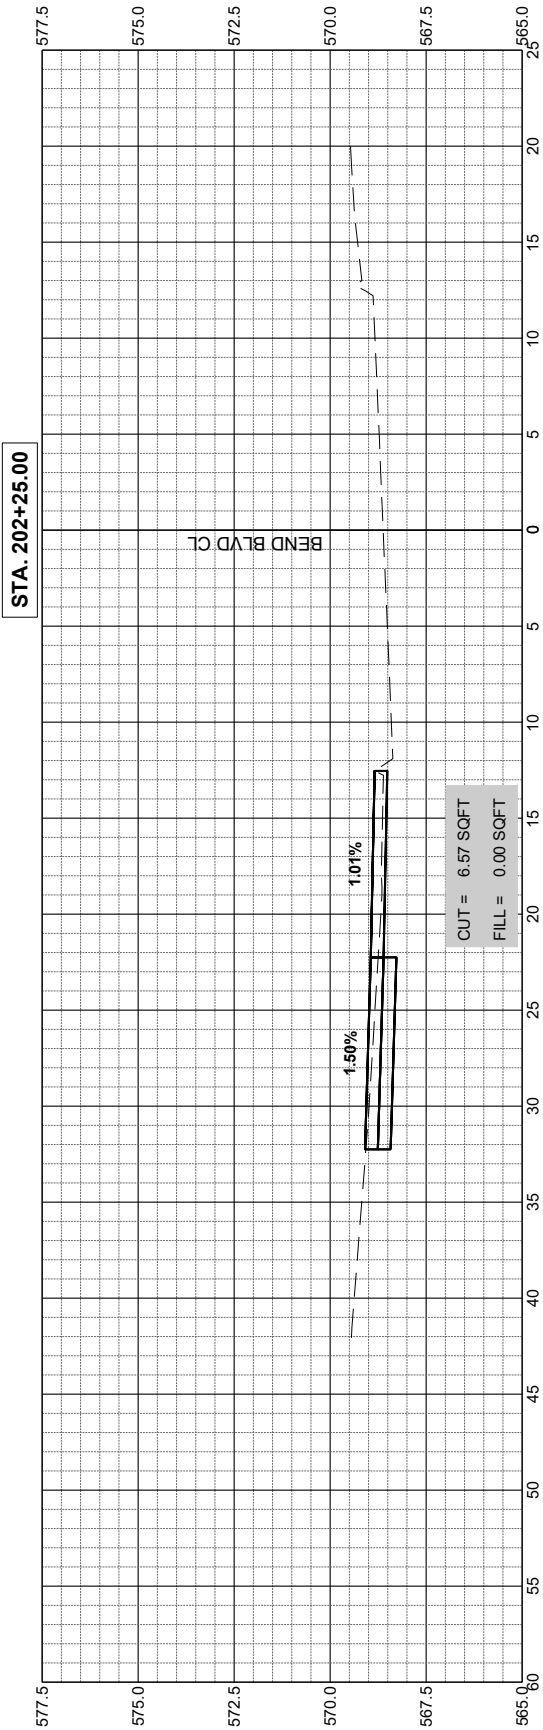
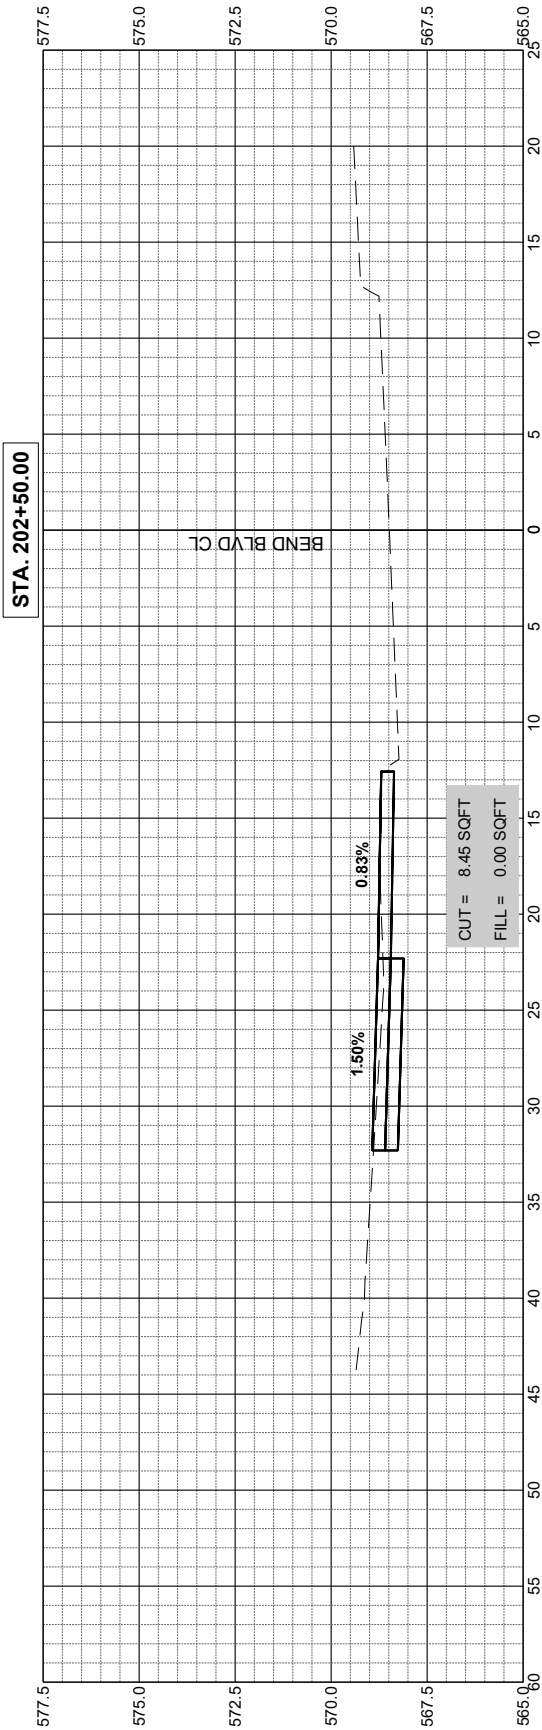
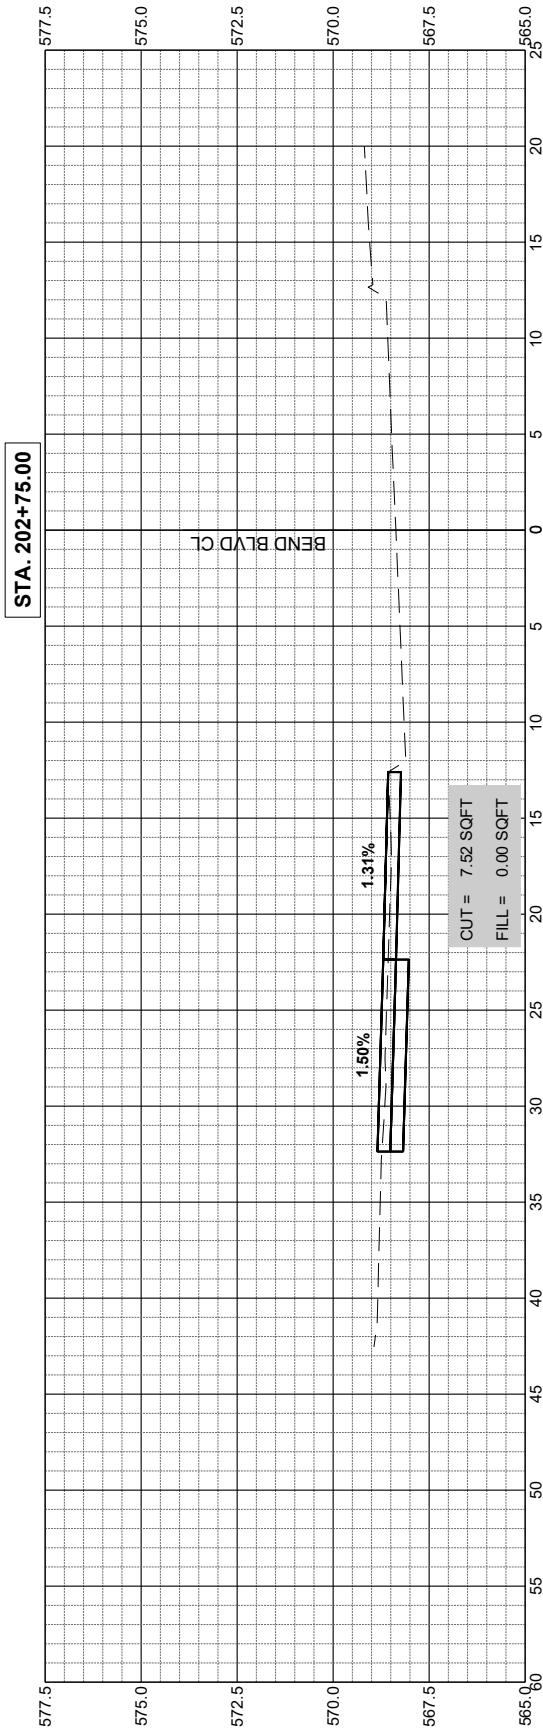


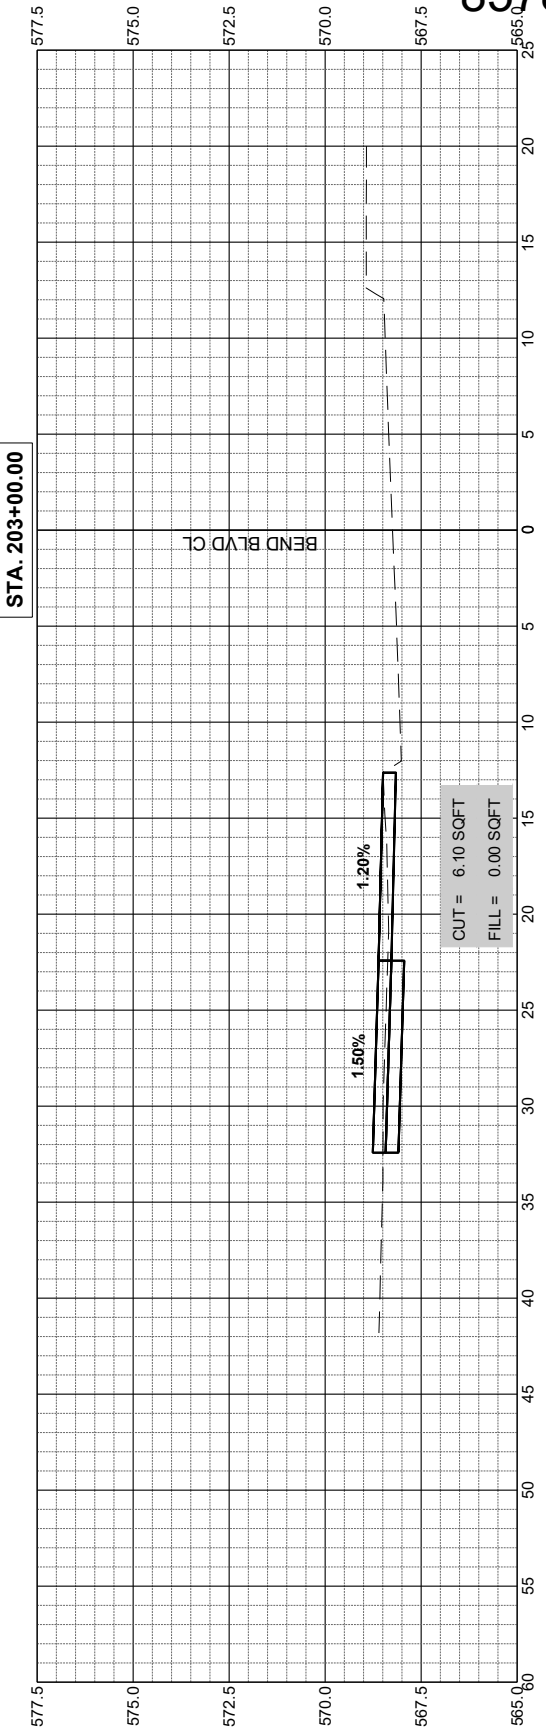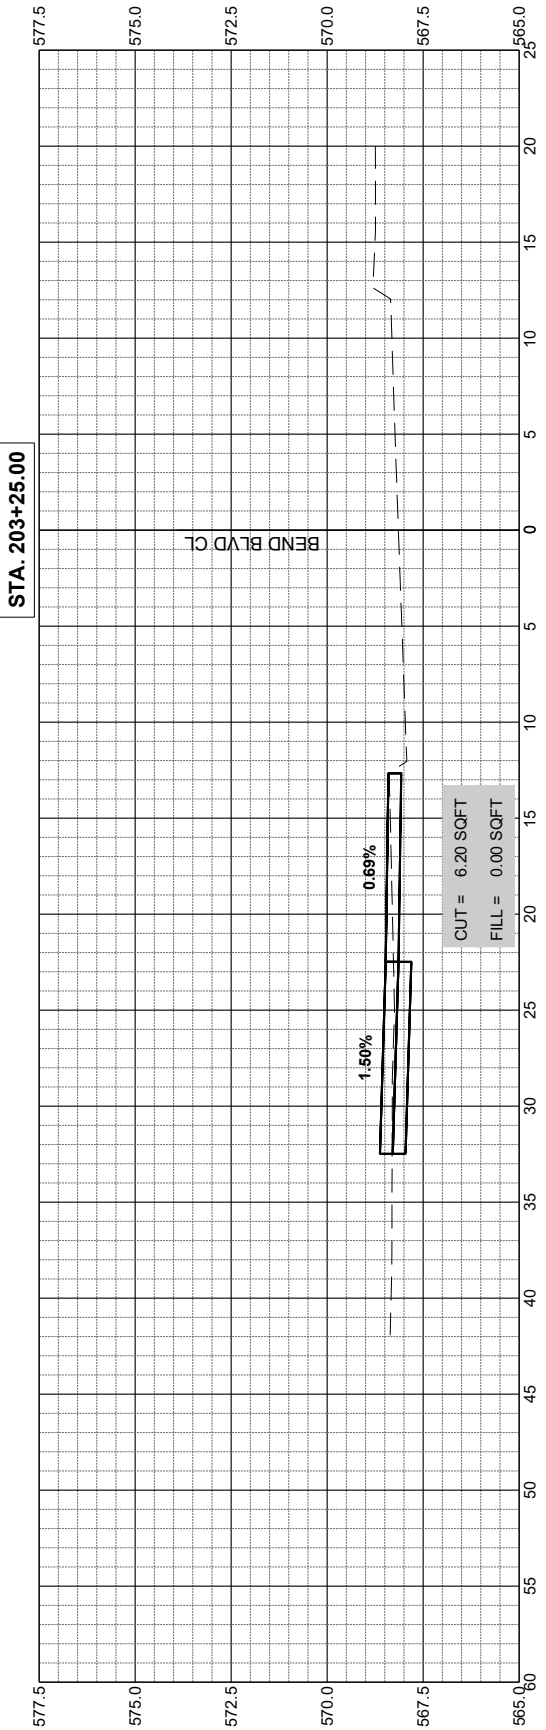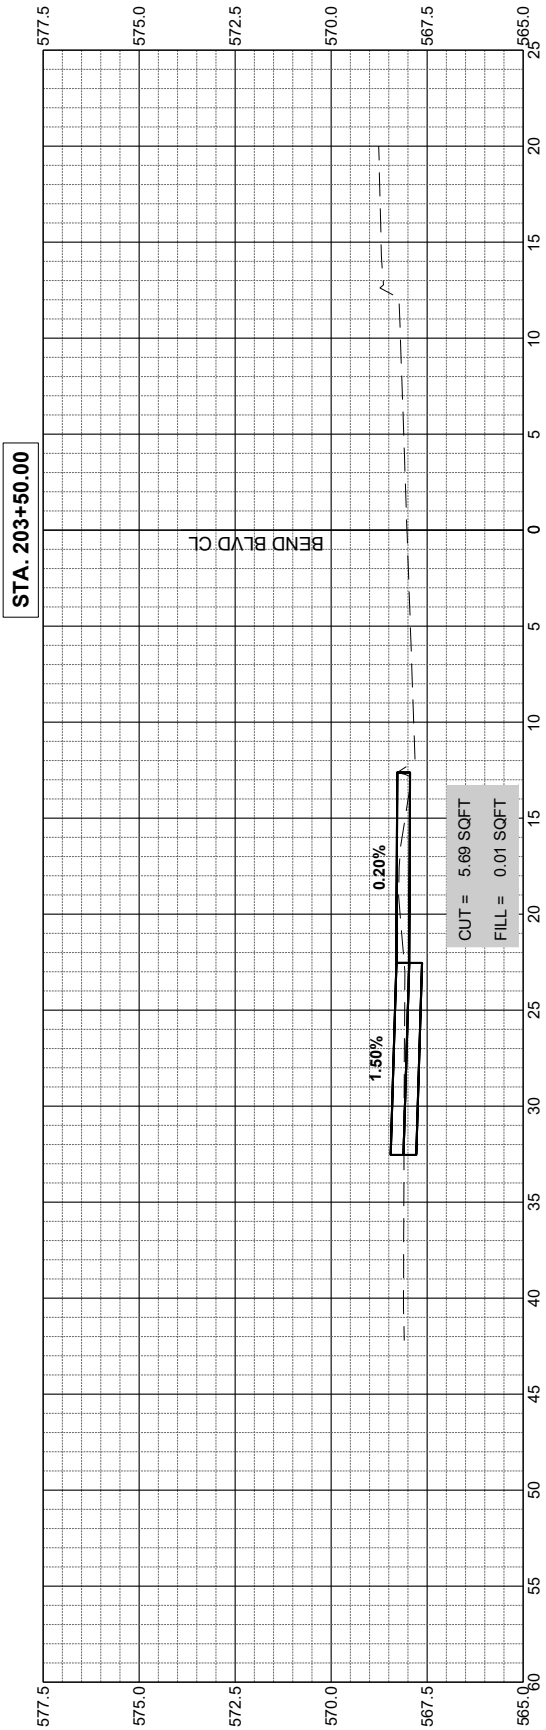
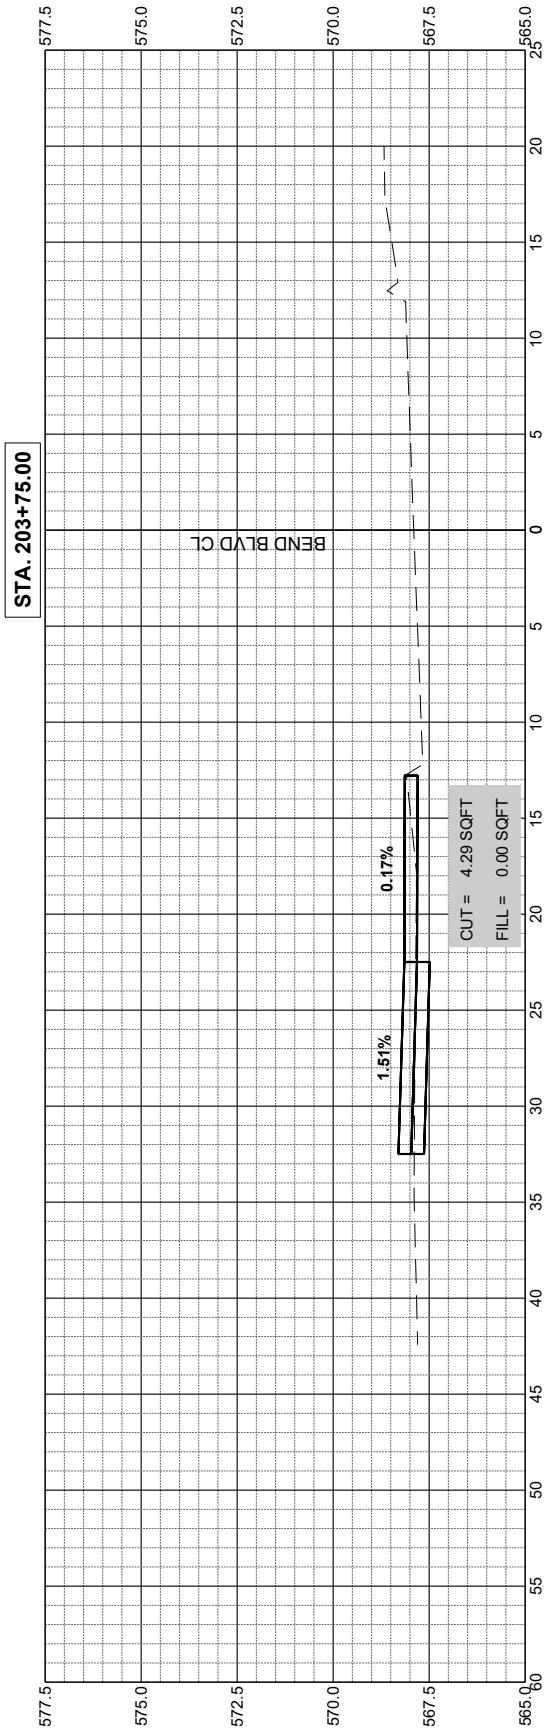



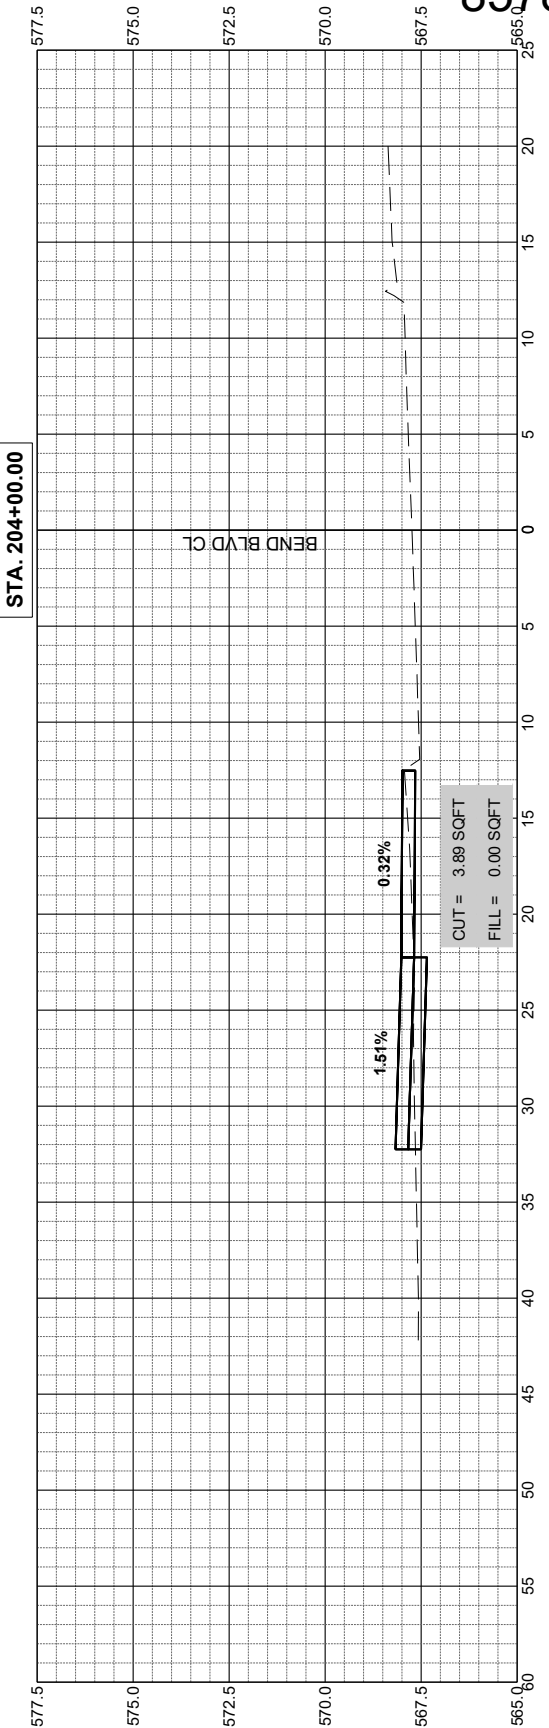
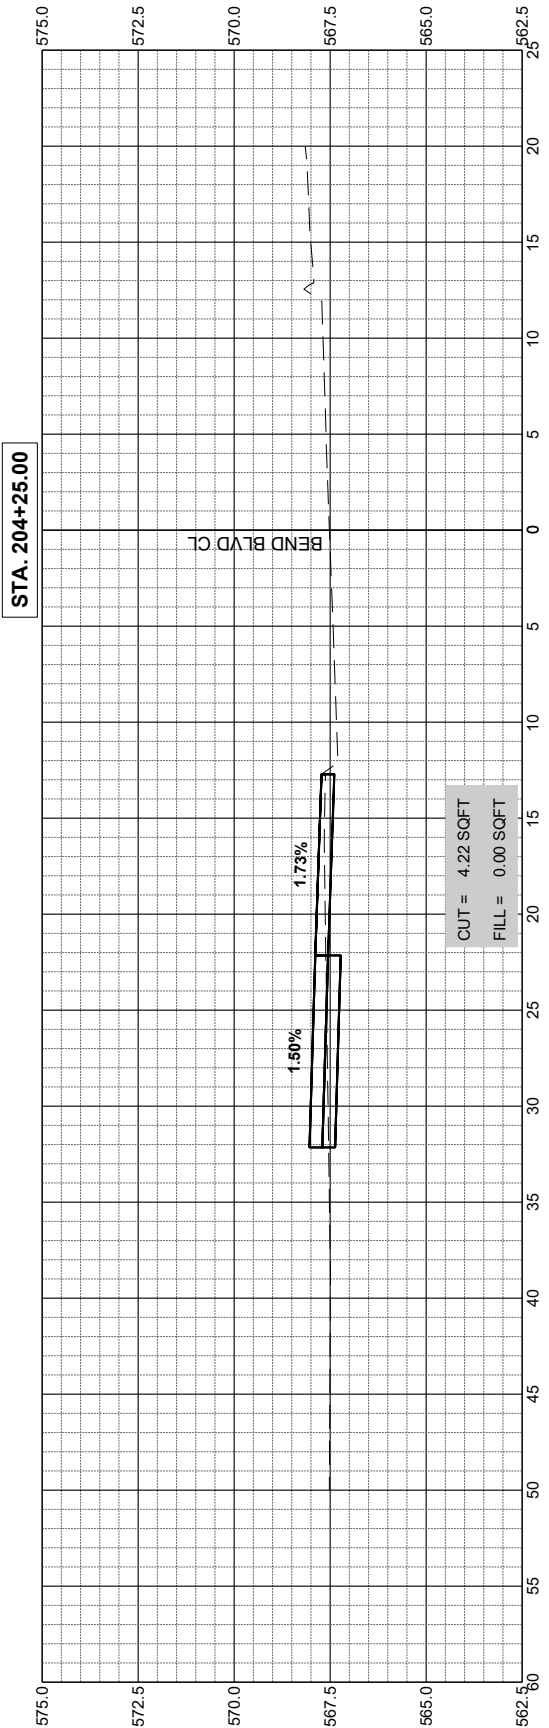
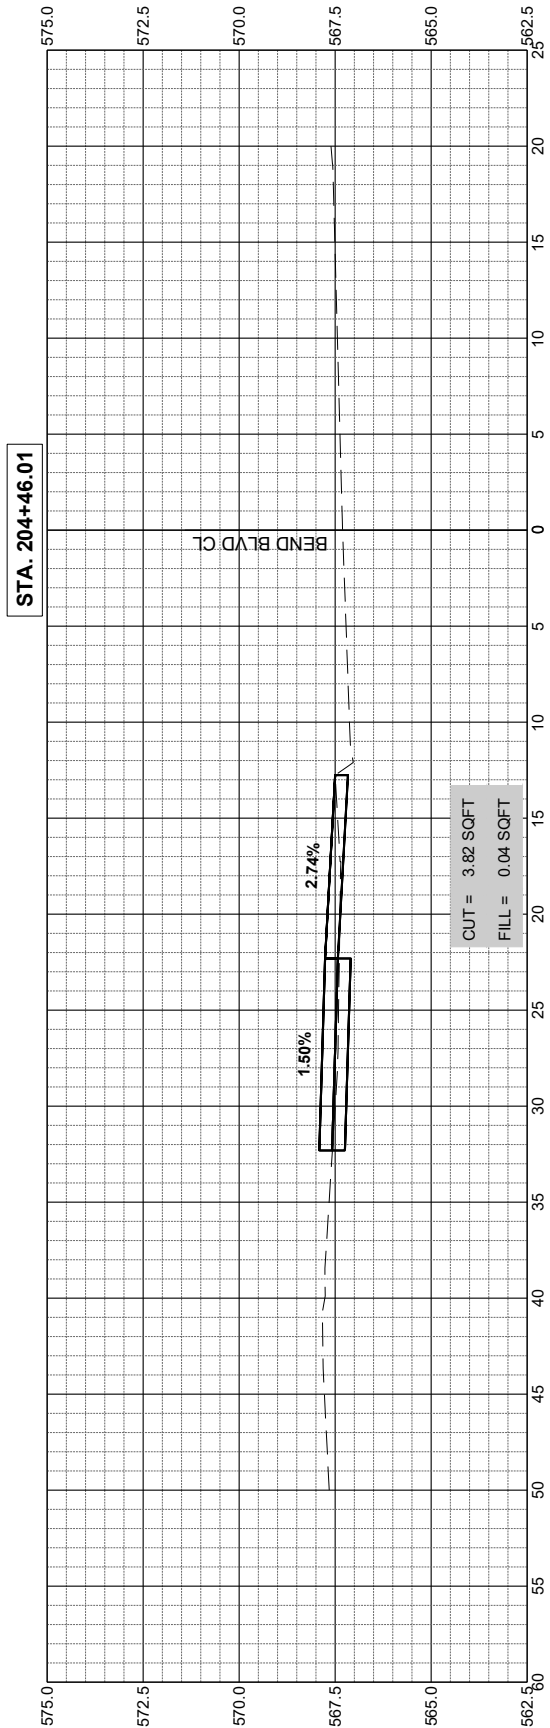


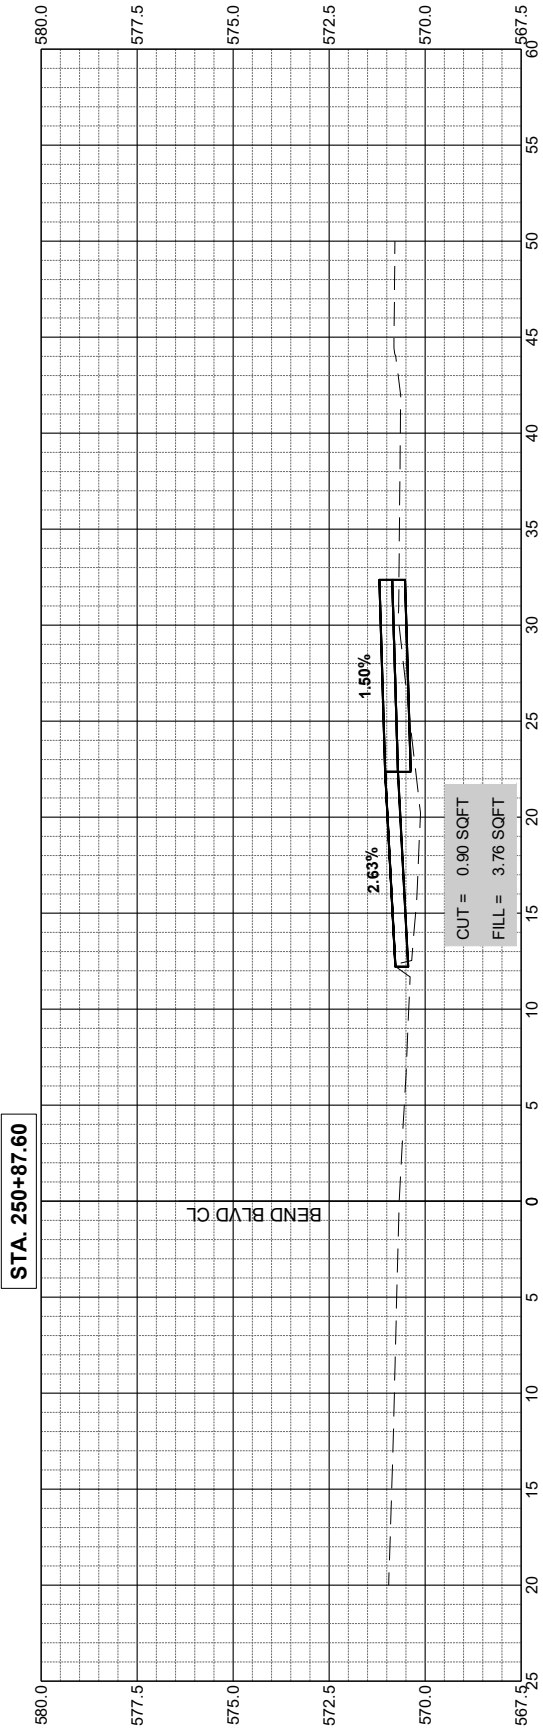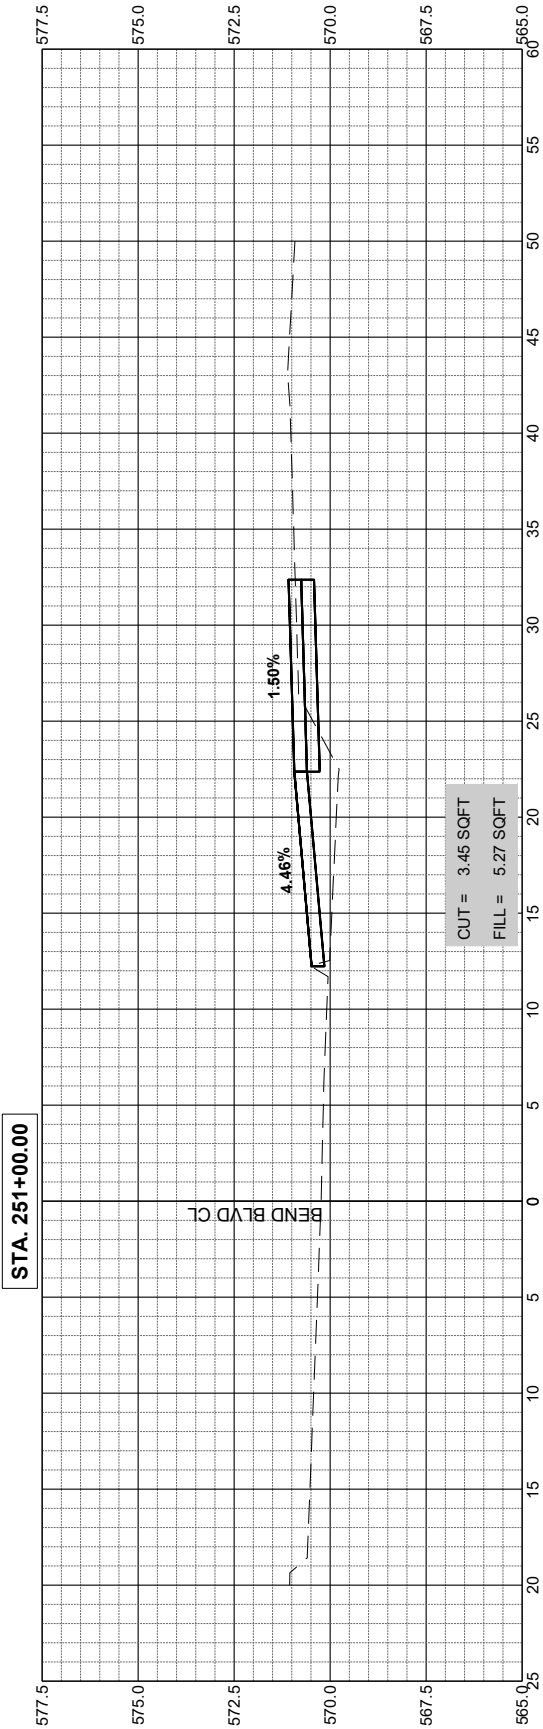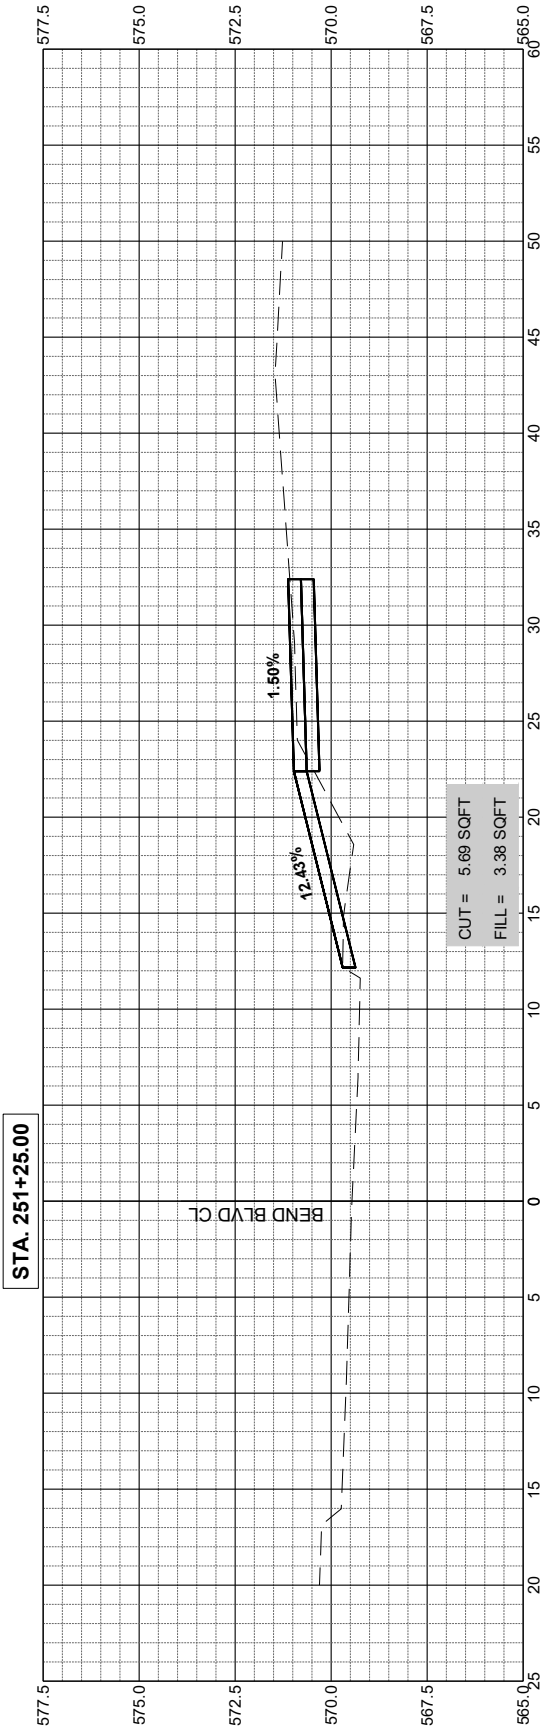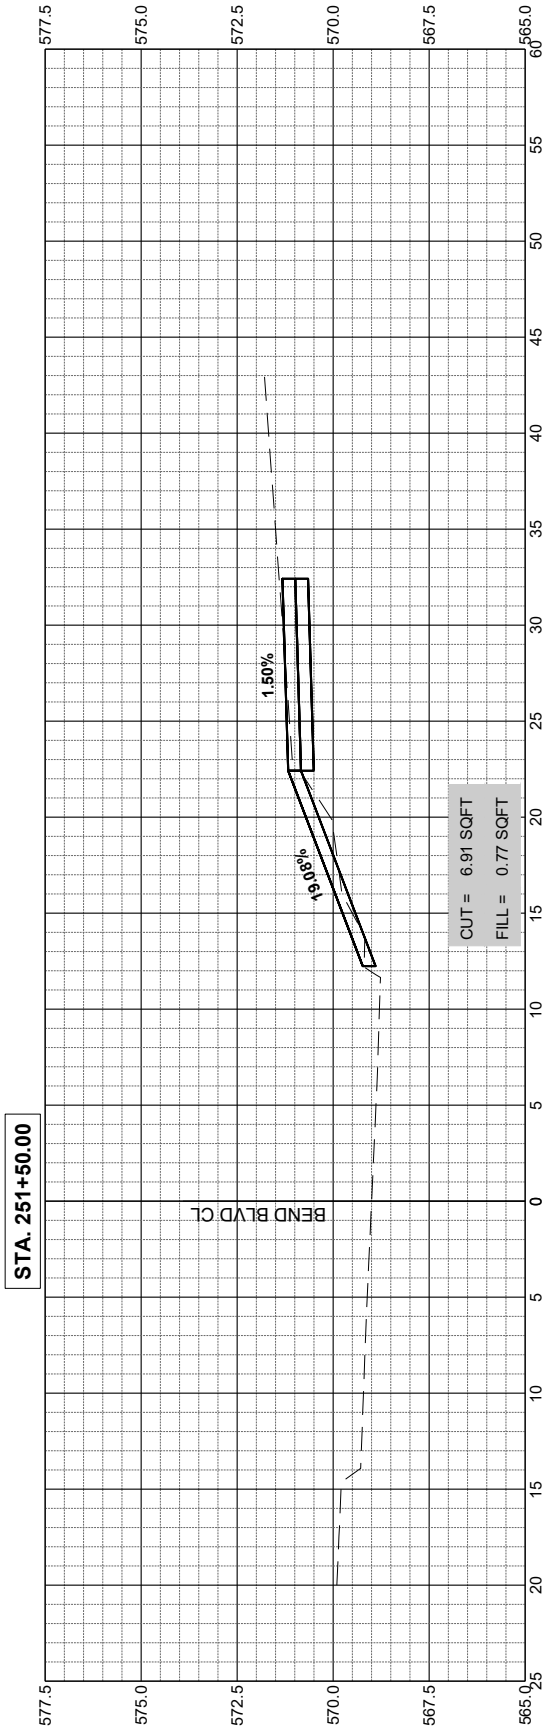

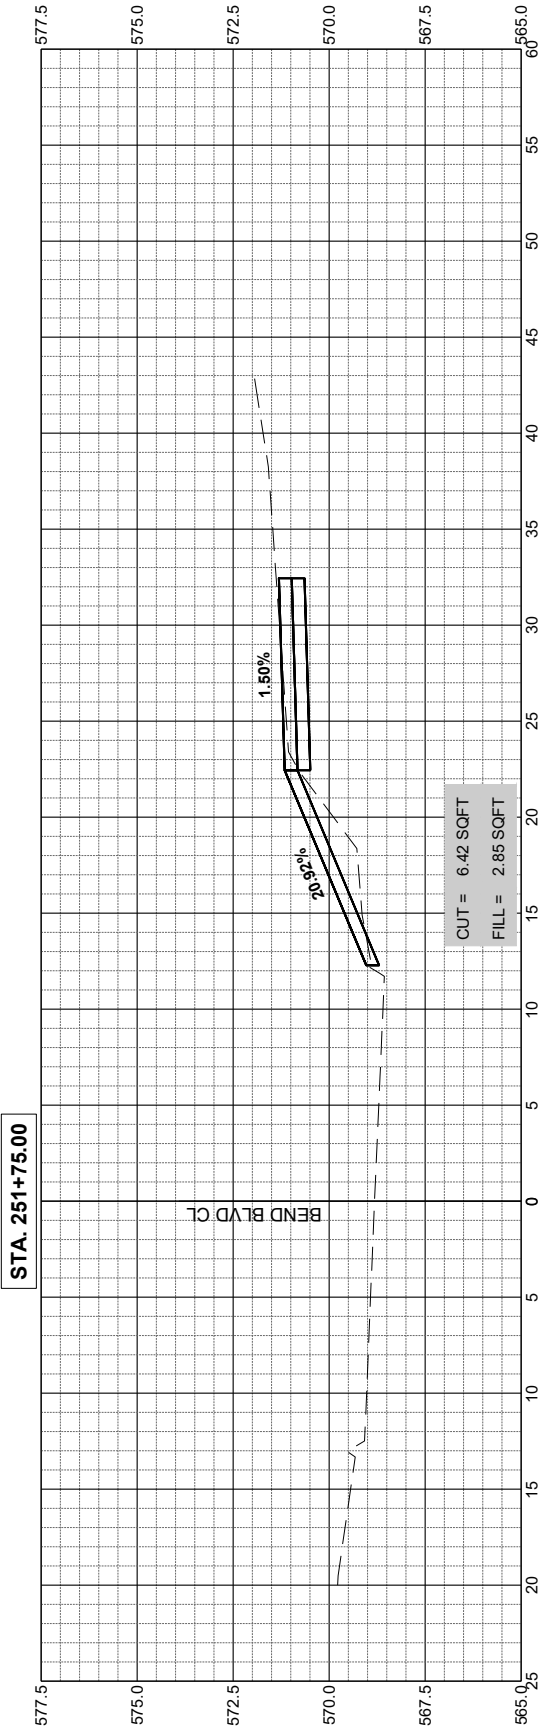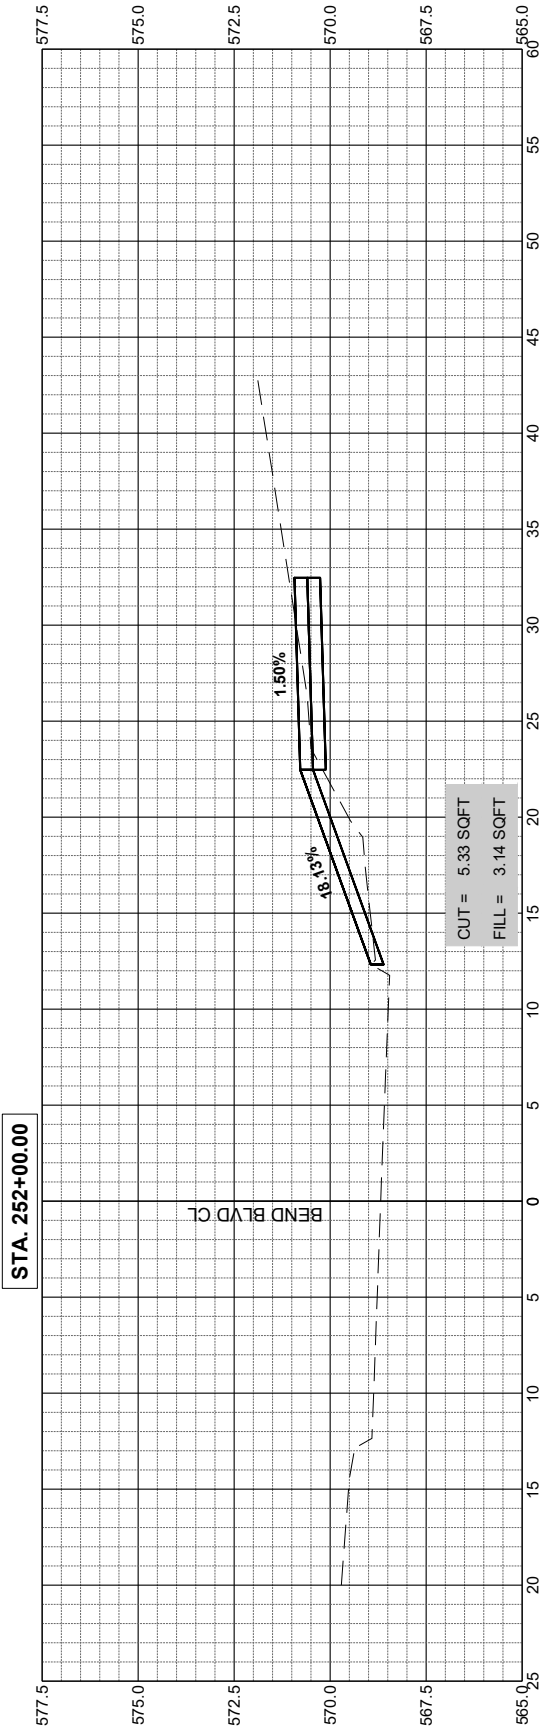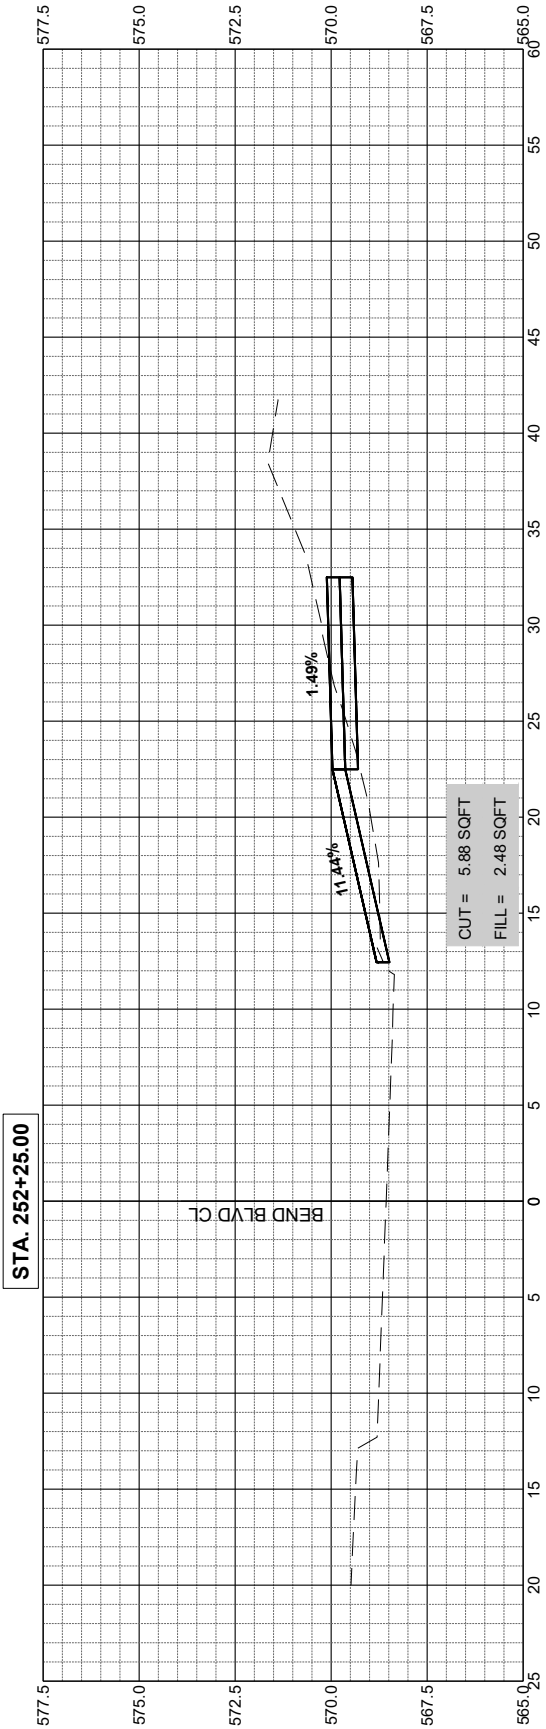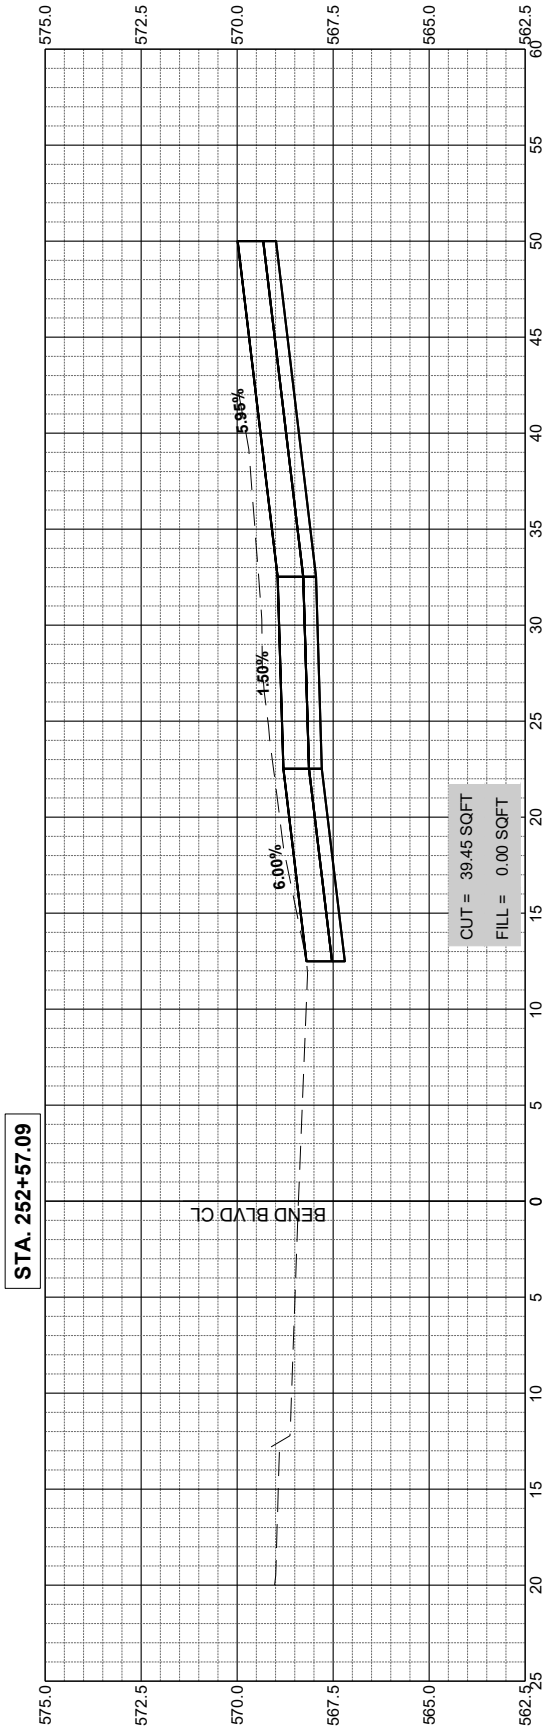

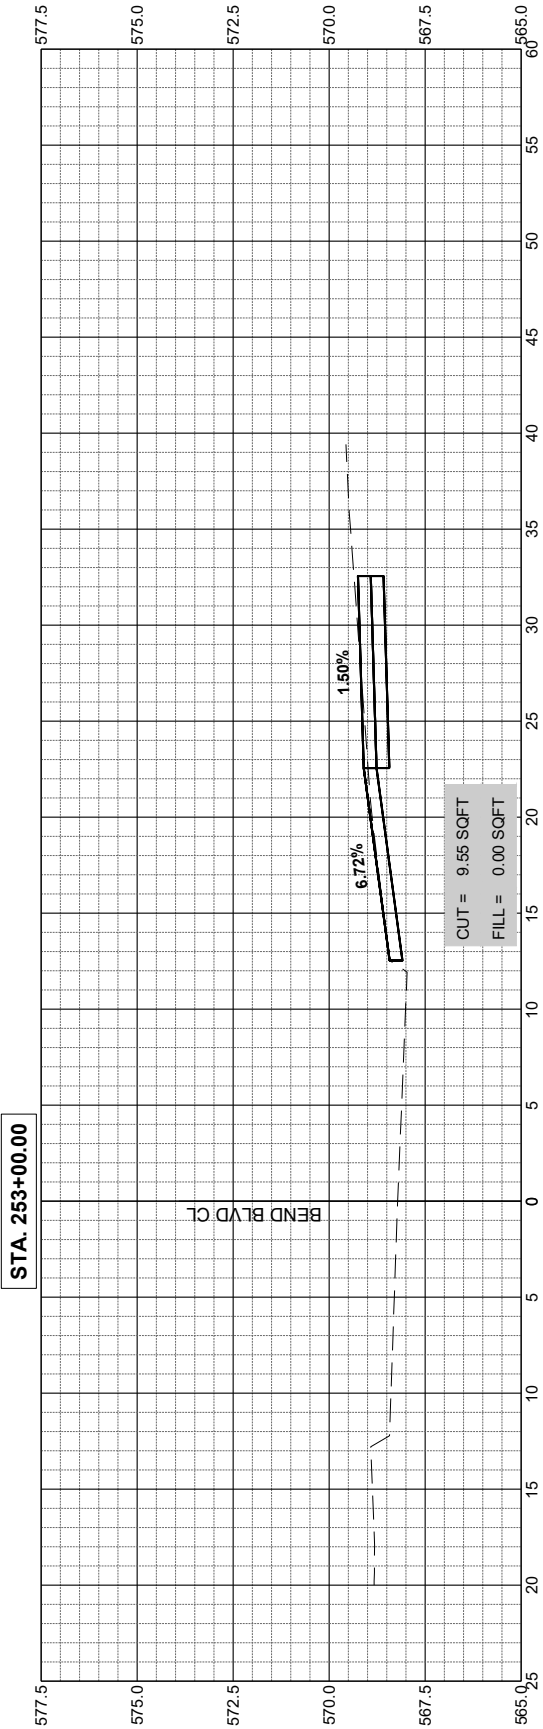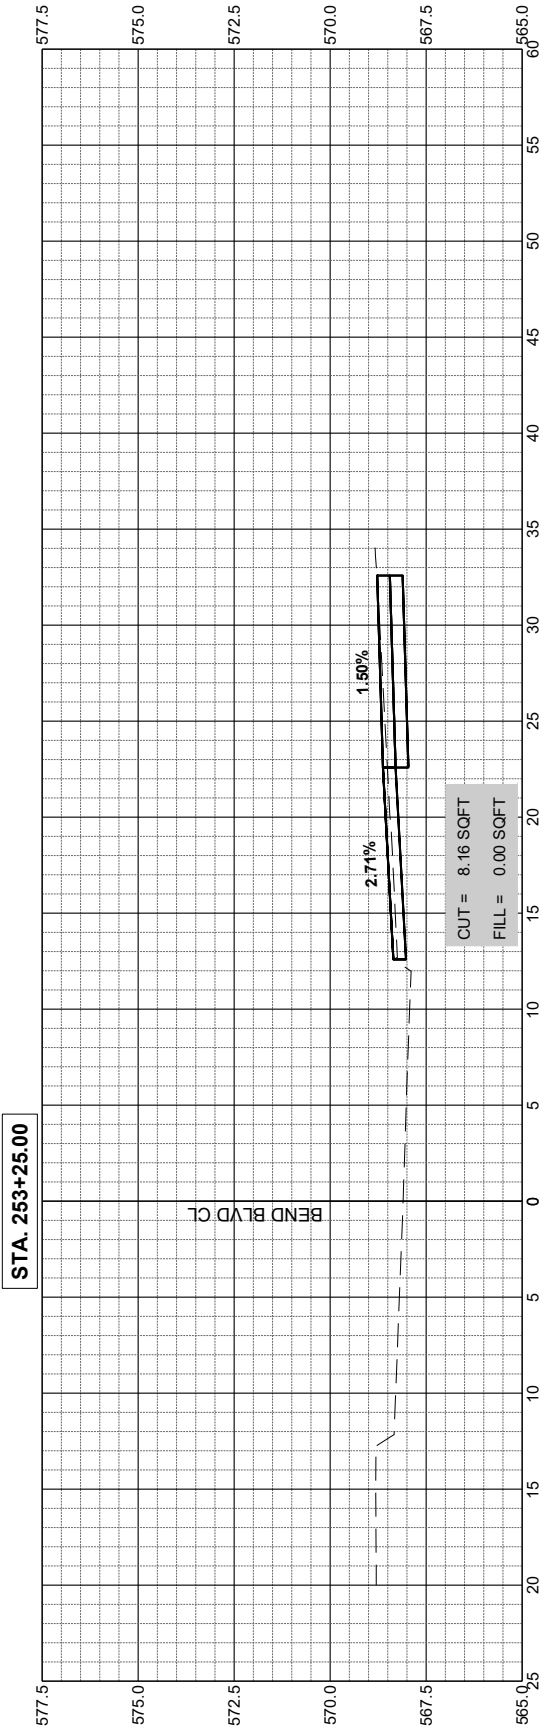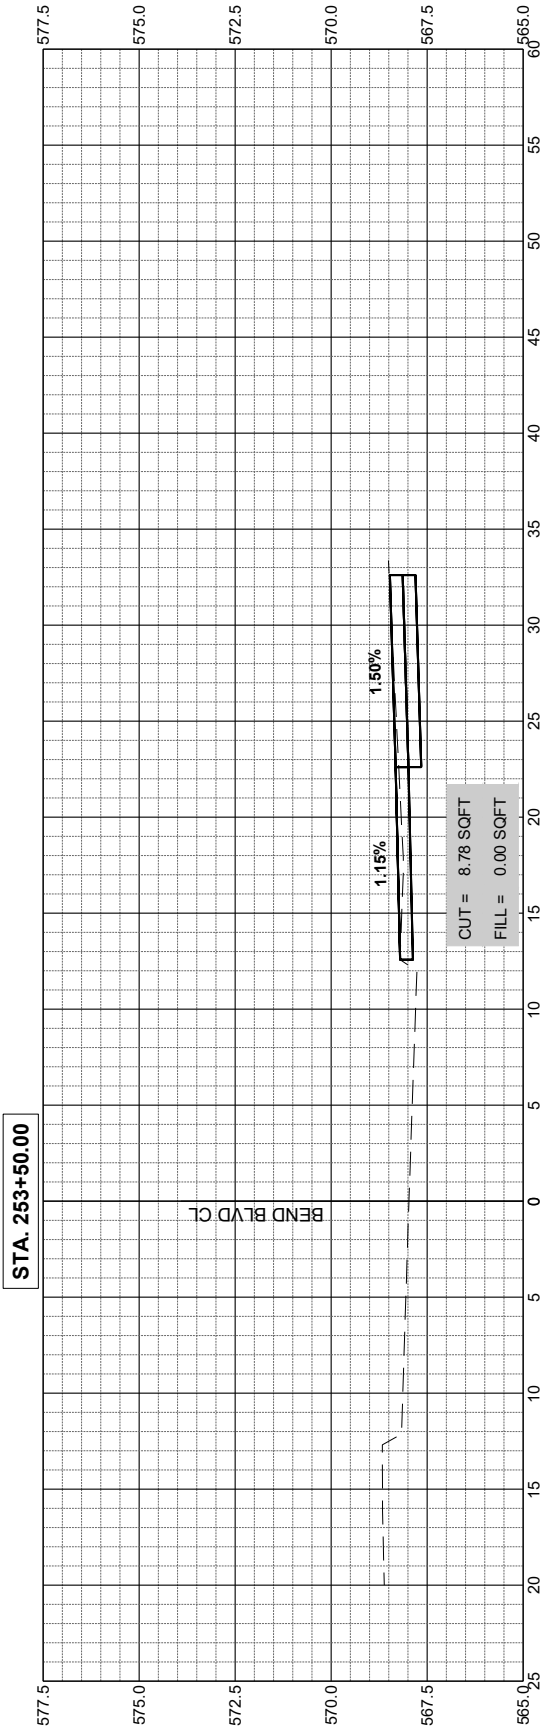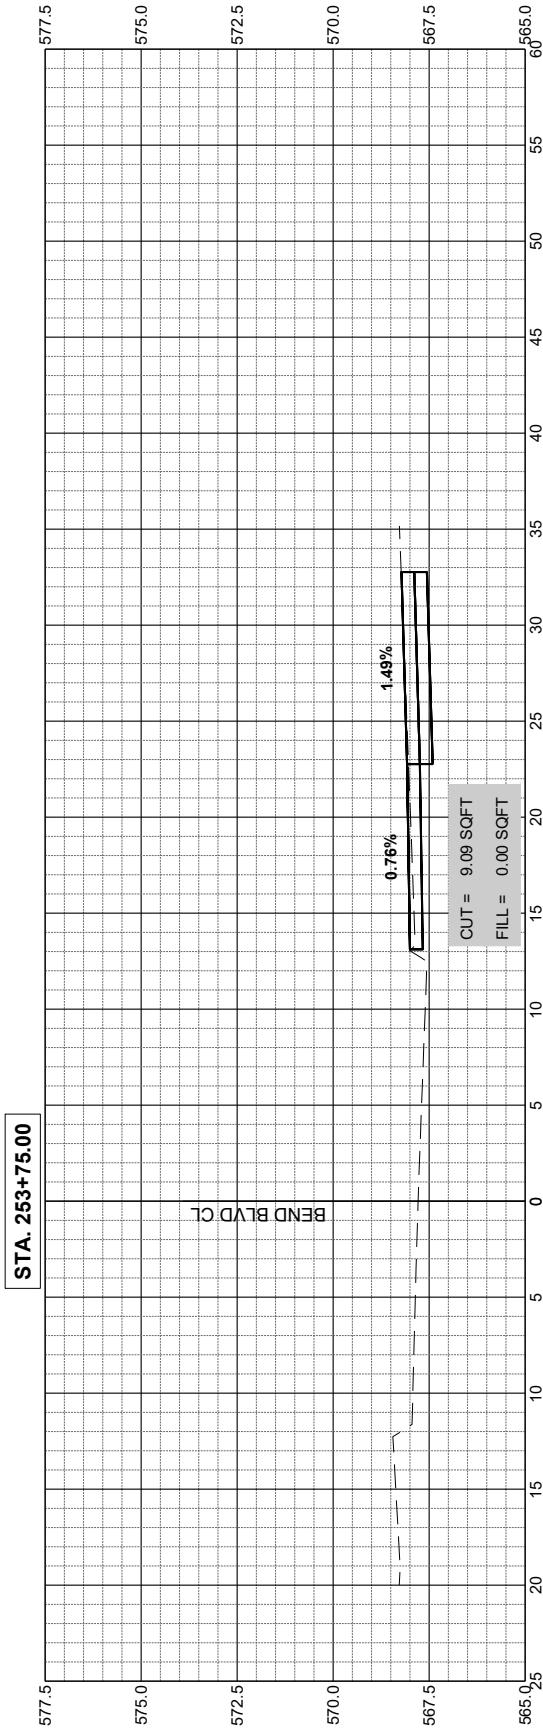

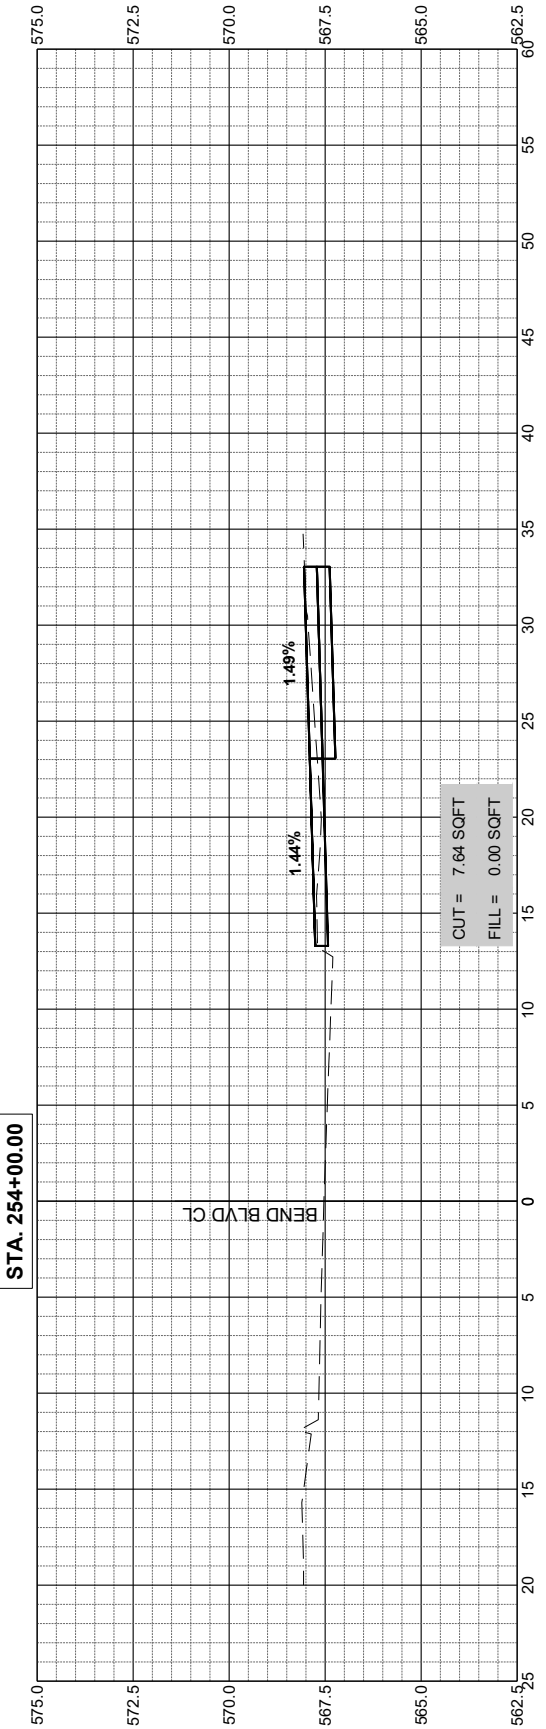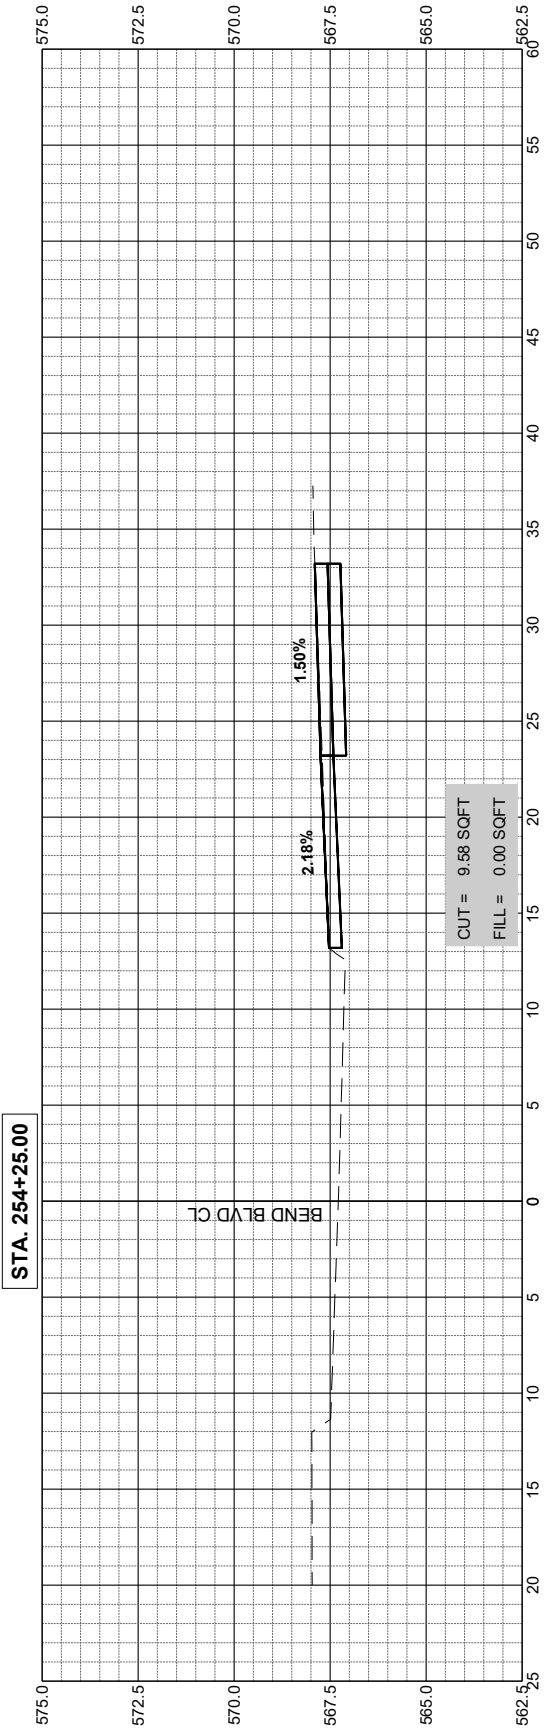

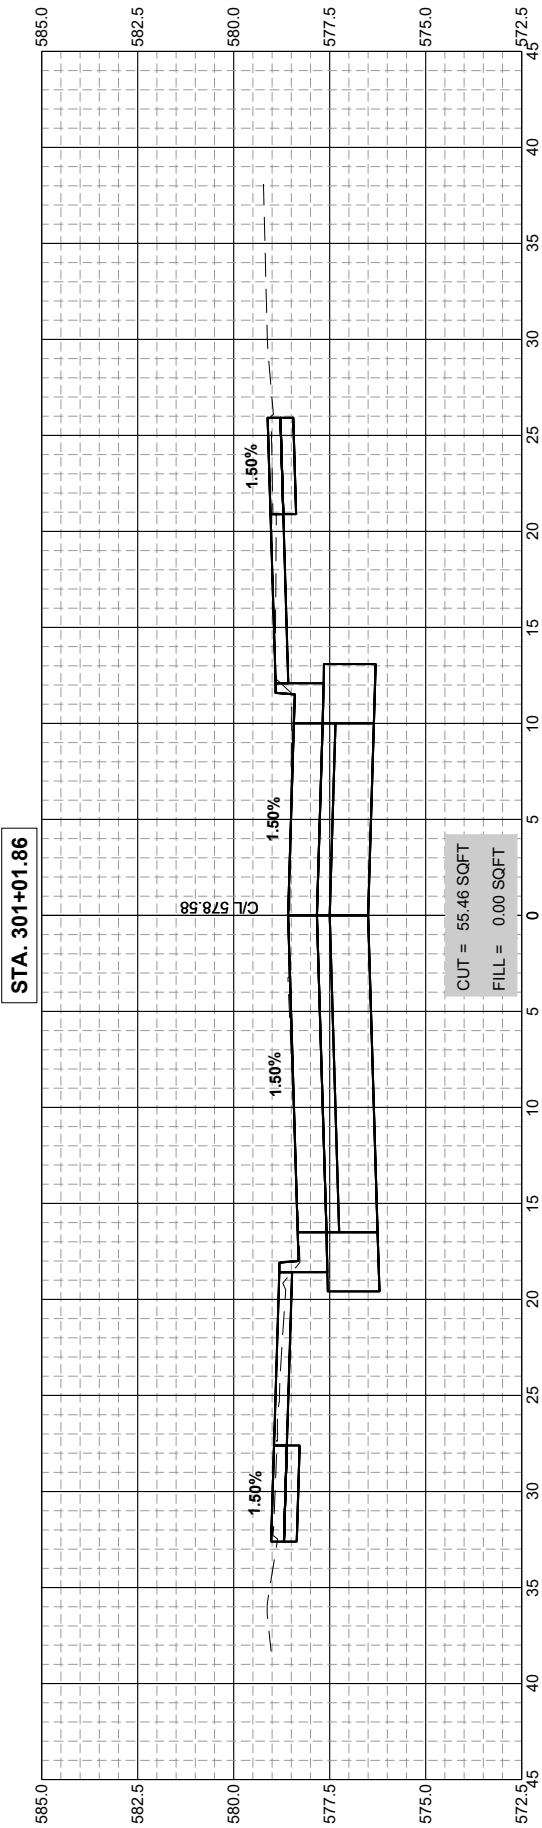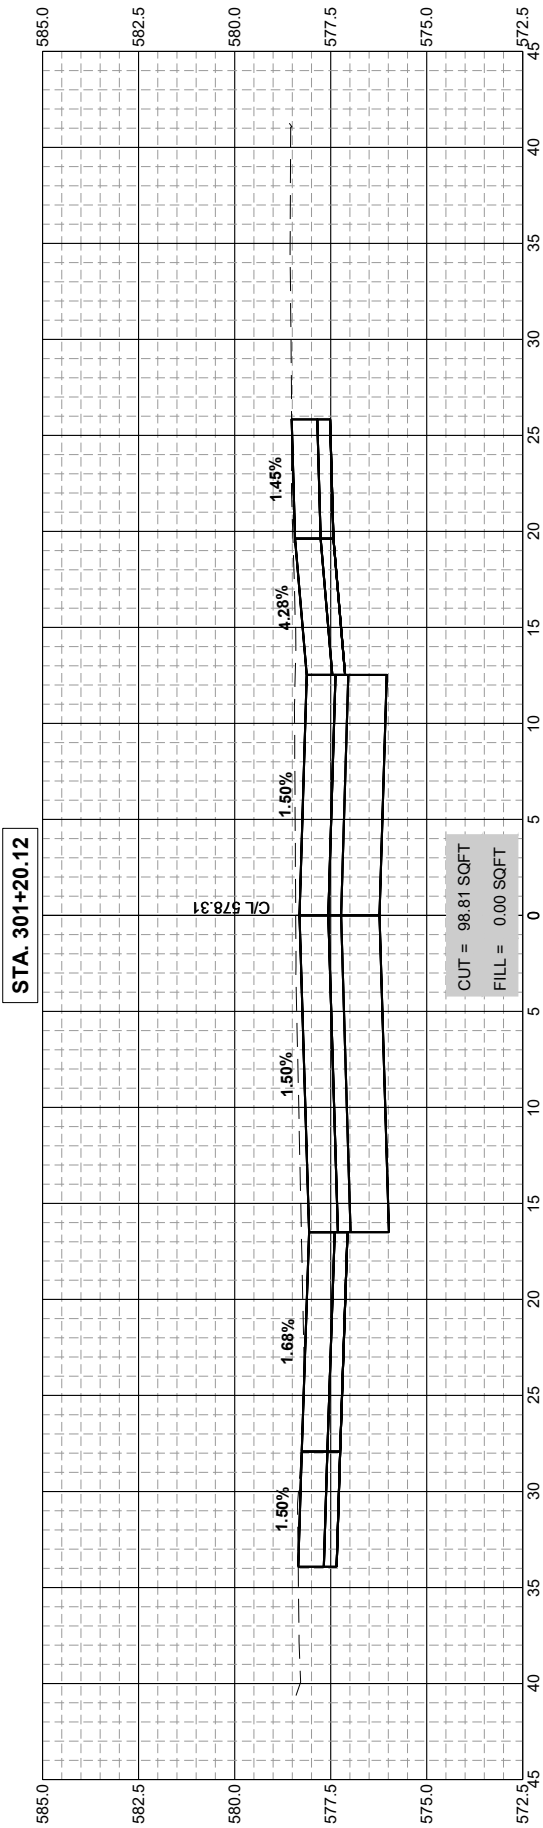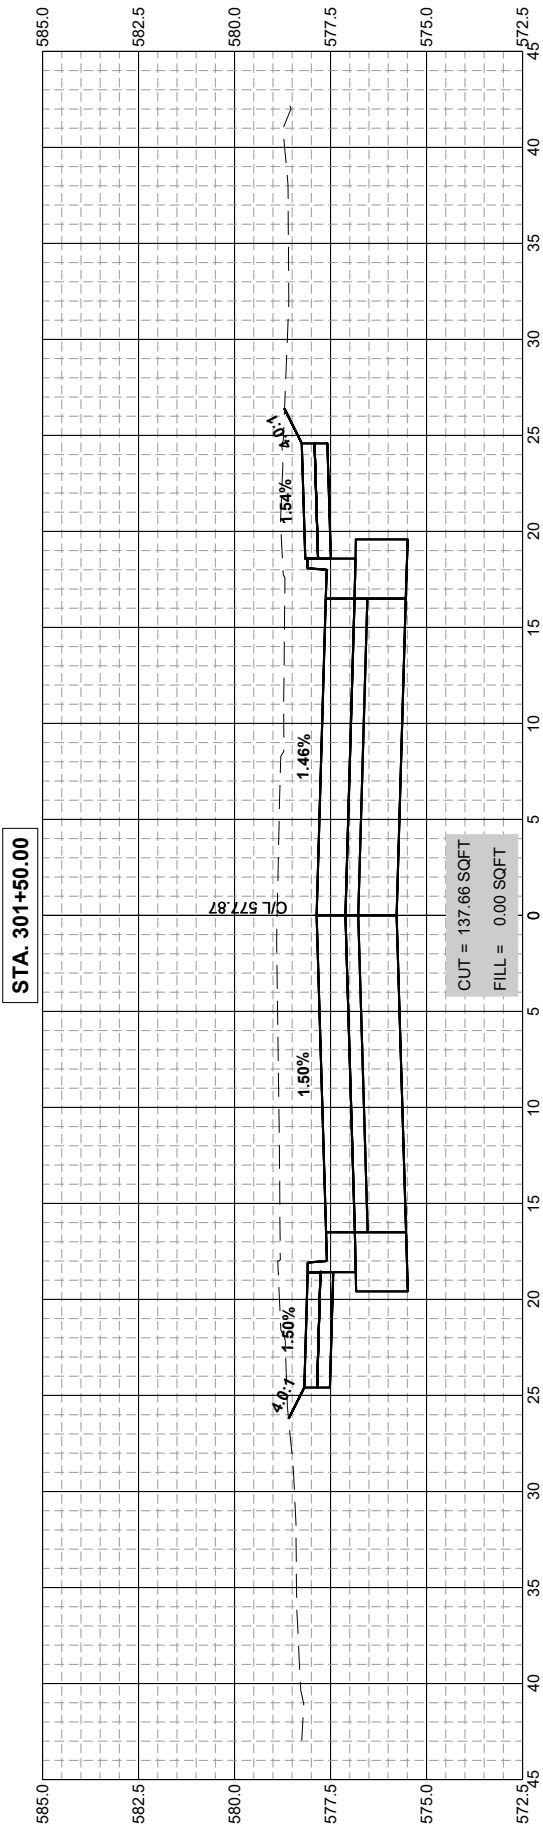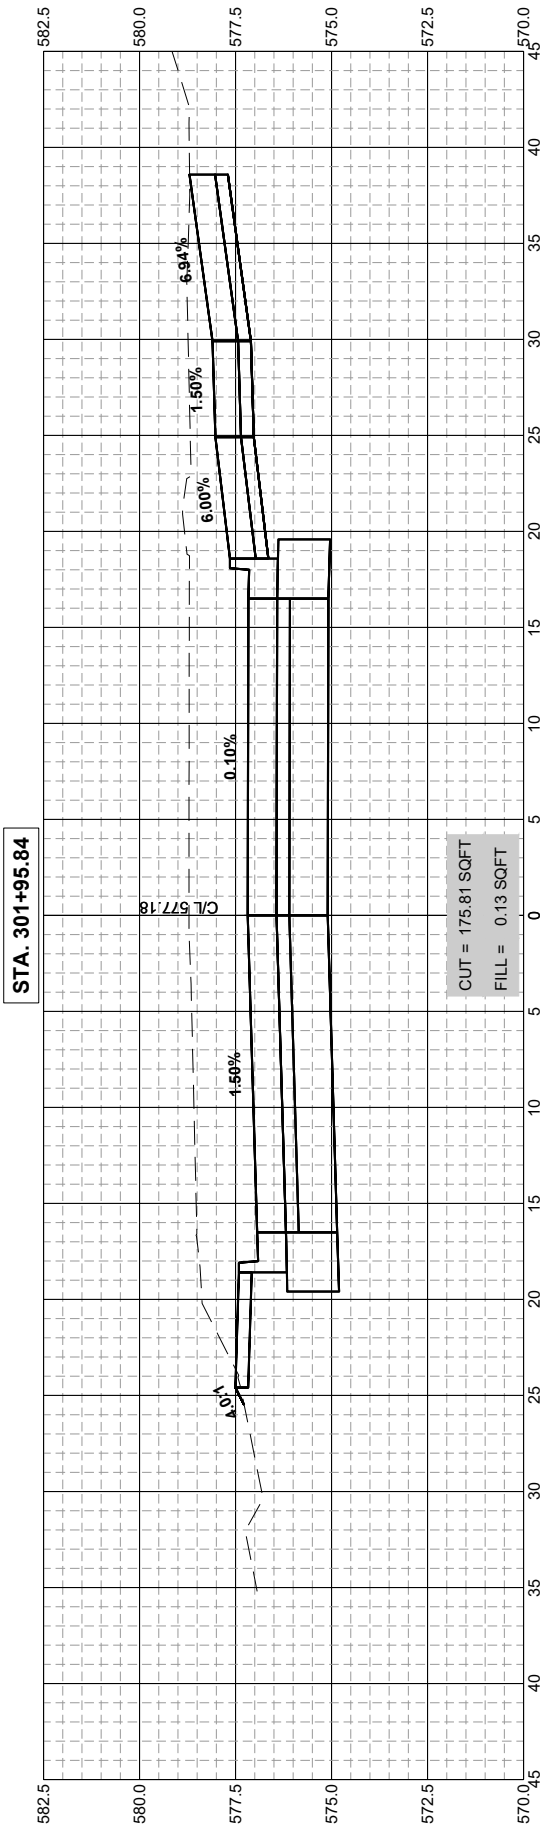

Z:\5201 - Downtown Reconstruction - PH I-II (CMT - East Moline)\Design\CADD\CADD Drawings\5201 - Corridor.dwg



Hutchison

Engineering, Inc.

DESIGNED	BMP	DATE	10-29-25
DRAWN	BMP		
CHECKED	DJD		
PROJECT #:	5201		


12TH AVENUE RECONSTRUCTION



CROSS SECTIONS (3RD ST)

SHEET
210 OF 214





85780




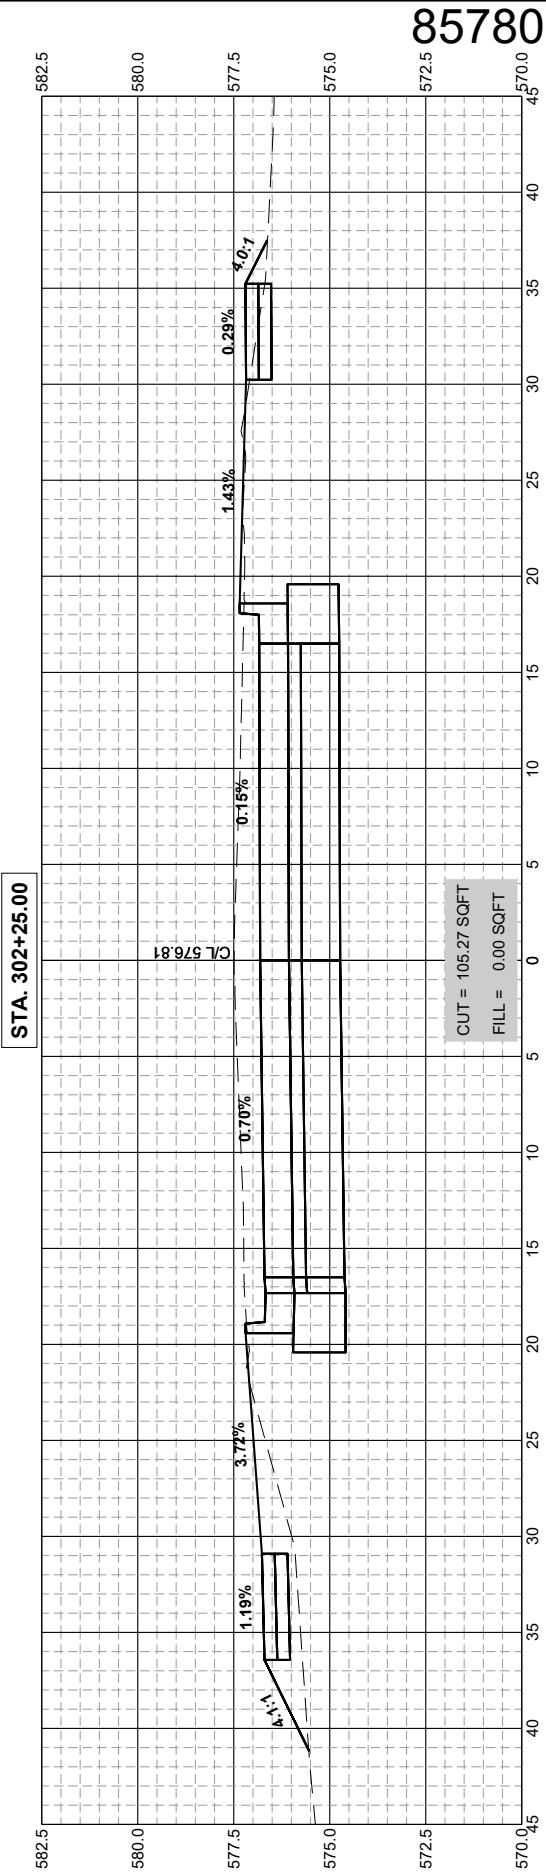


The diagram shows a cross-section of a road with a centerline elevation of 576.81. The road is 40 feet wide, with a 4:1 slope on the left and a 4:0.7 slope on the right. The elevations range from 570.0 to 582.5. The stationing is 302+25.00. The cut volume is 105.27 SQFT and the fill volume is 0.00 SQFT.

Station	Elevation	Cut/Fill
302+25.00	576.81	105.27 SQFT CUT, 0.00 SQFT FILL

RETAINING WALL NOT DRAWN TO SCALE.
SEE RETAINING WALL DETAIL SHEETS
FOR ELEVATION INFORMATION.

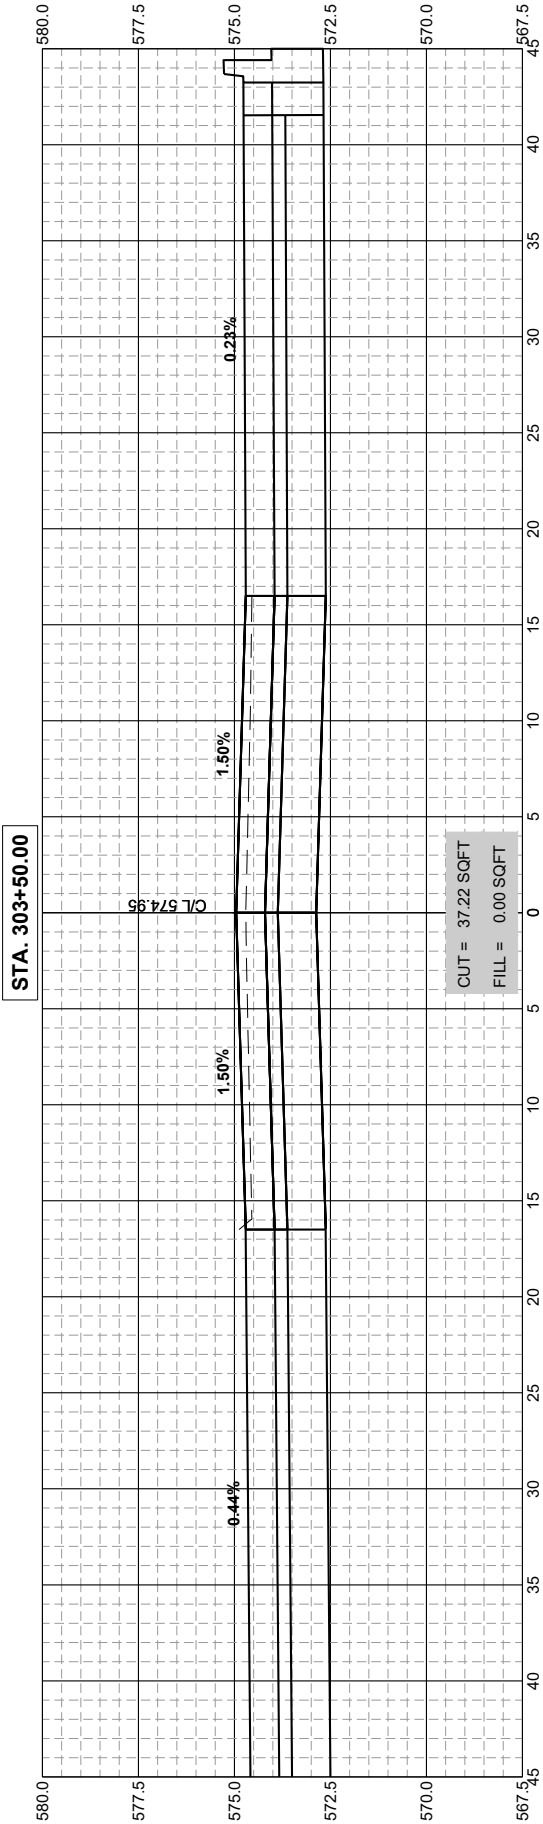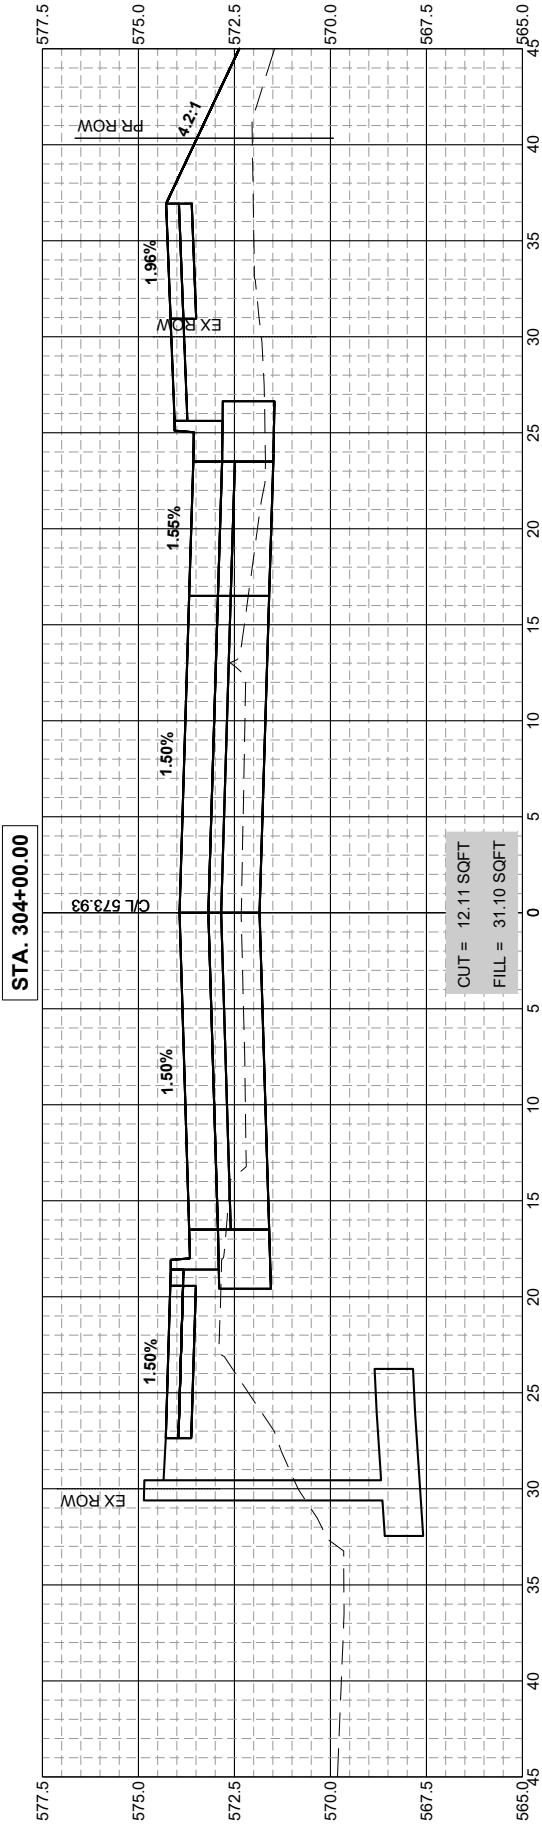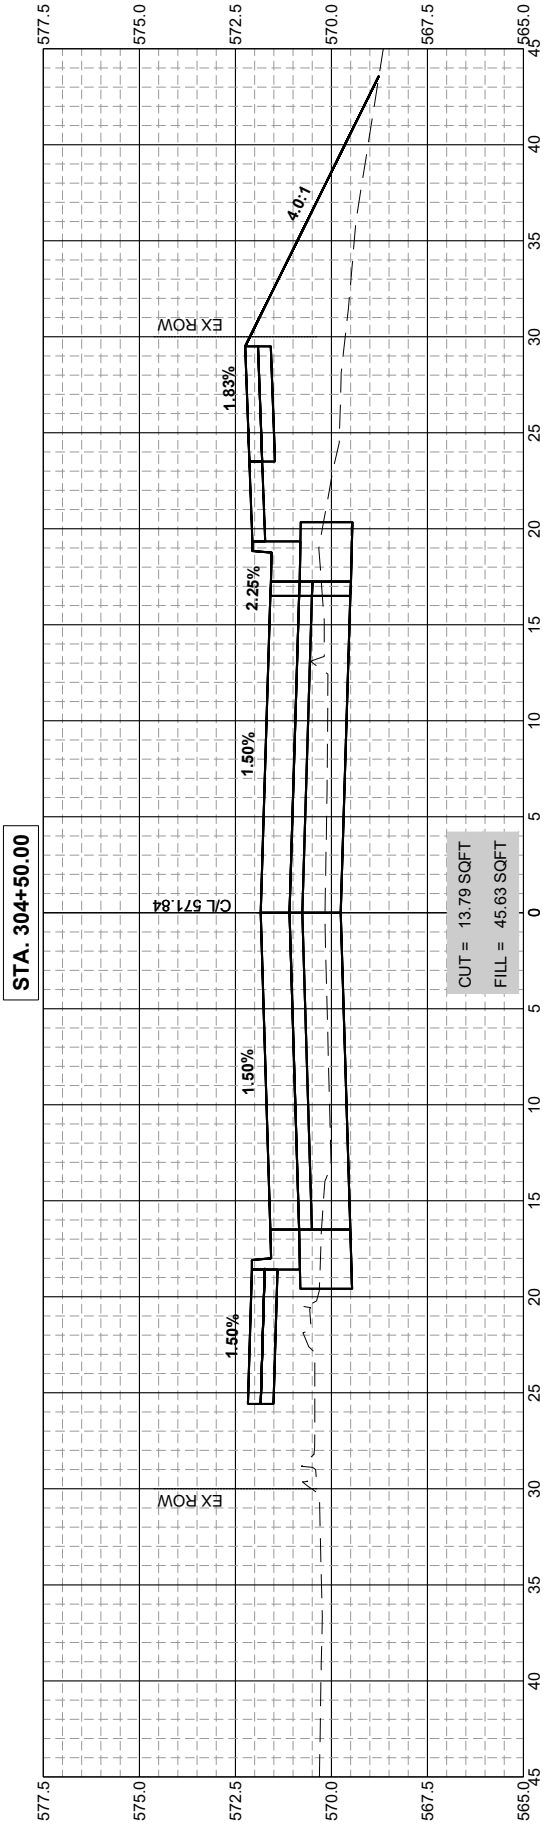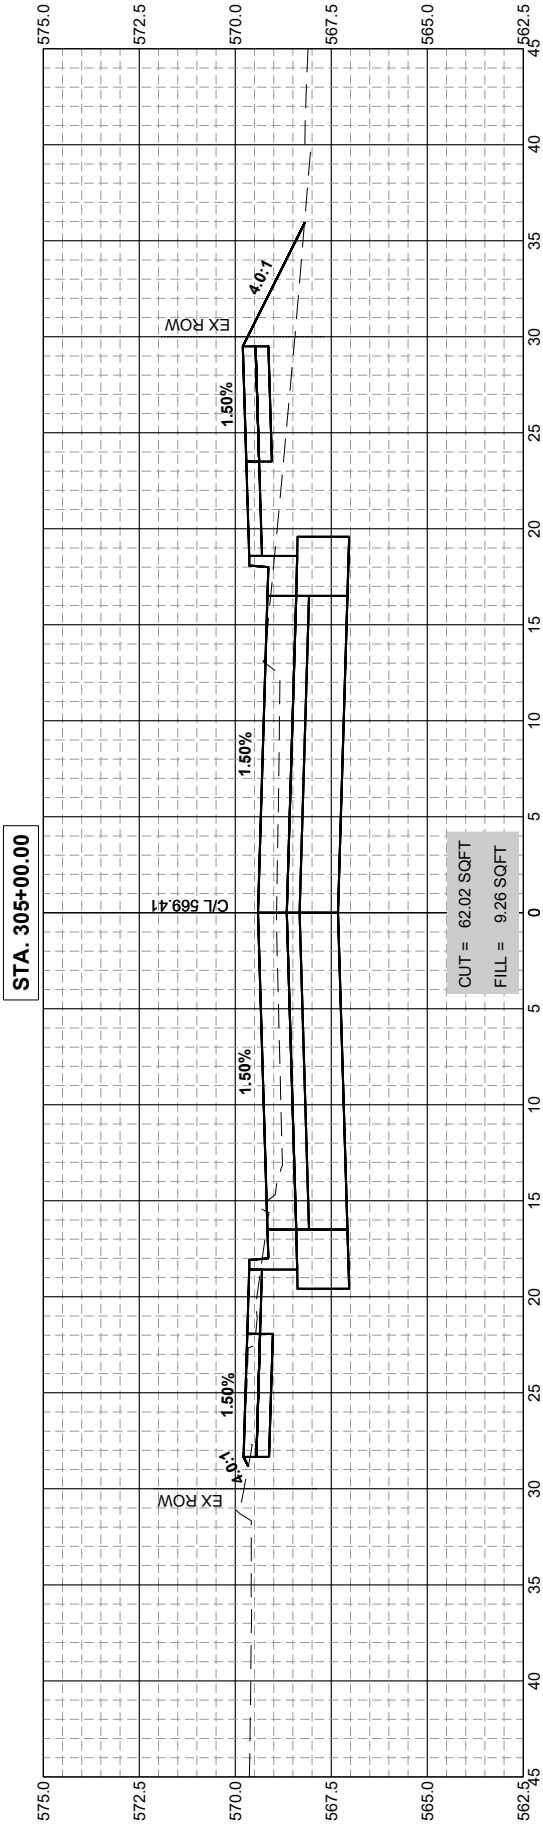

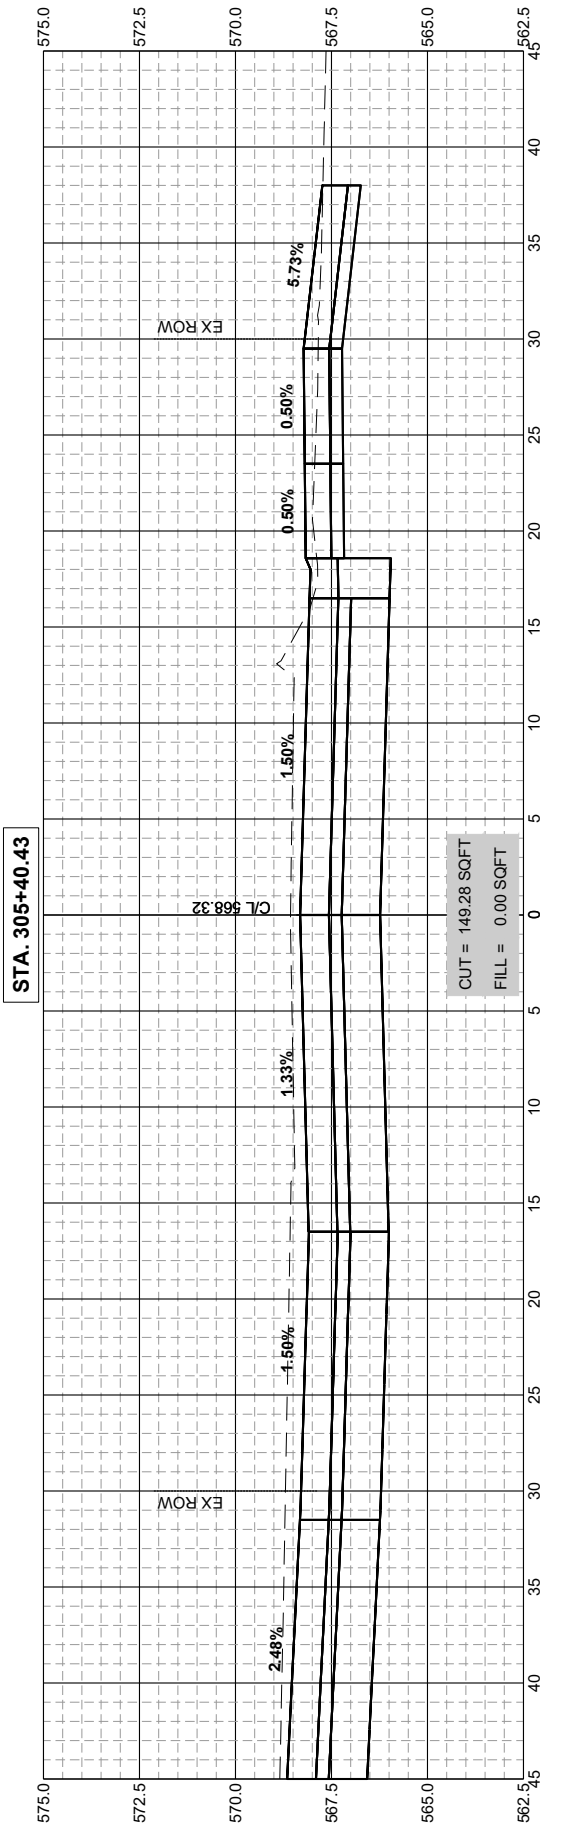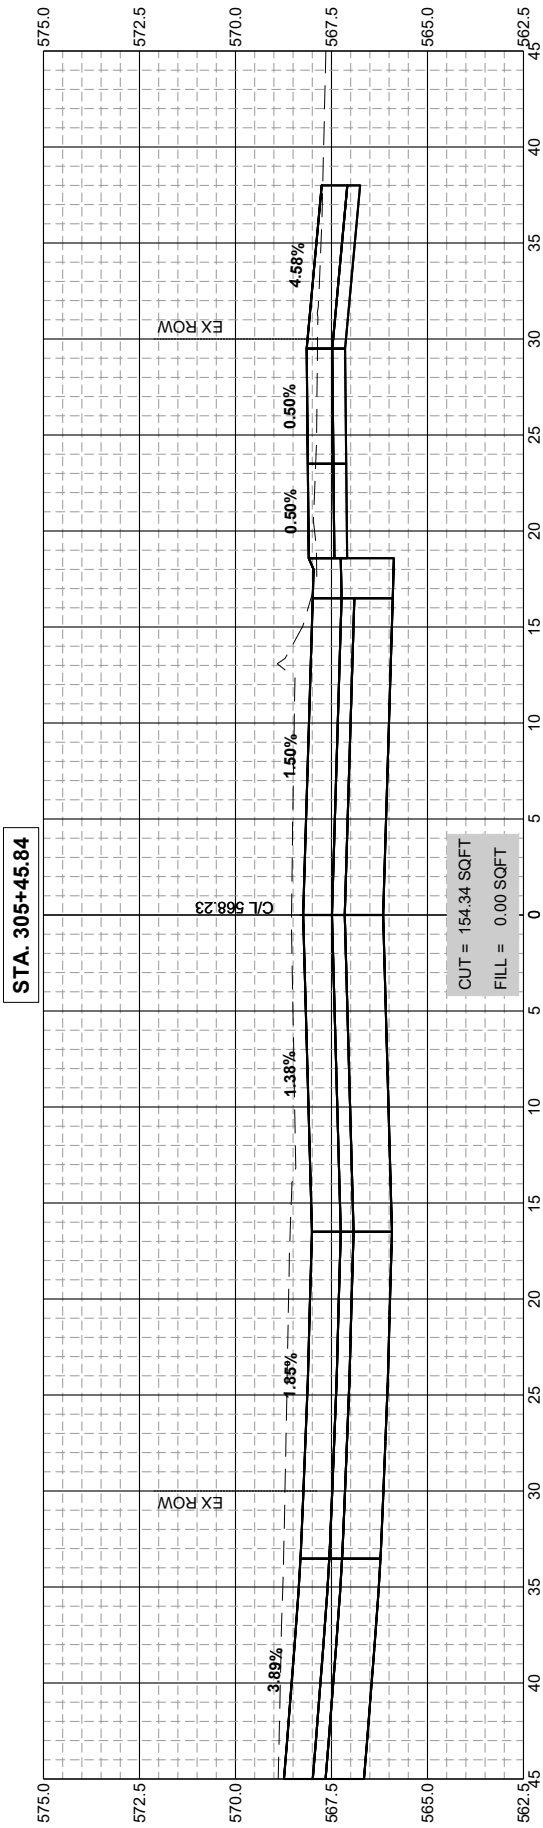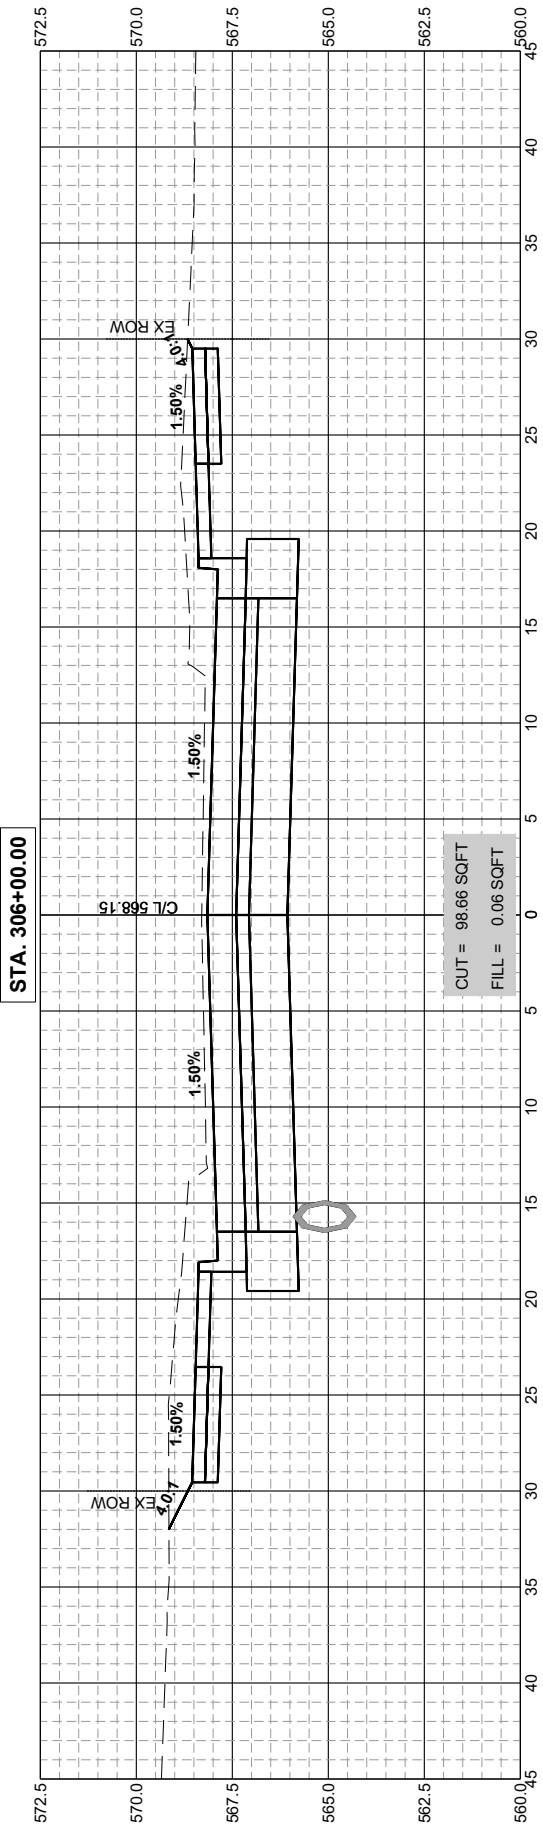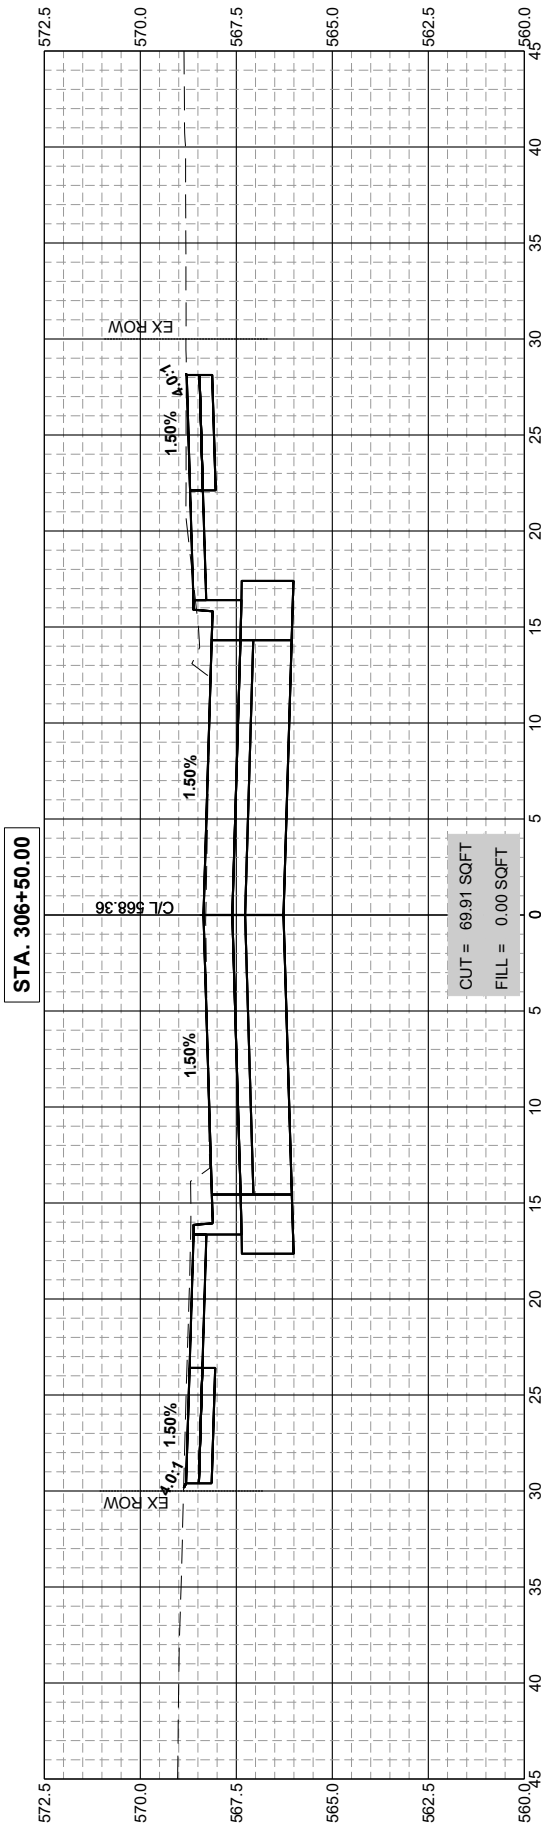



DESIGNED	BMP	DATE	10-29-25
DRAWN	BMP		
CHECKED	DJD		
PROJECT #:	5201		

12TH AVENUE RECONSTRUCTION



CROSS SECTIONS (3RD ST)

