

INDEX OF SHEETS

1	TITLE SHEET
2	HIGHWAY STANDARDS & GENERAL NOTES
3-4	SUMMARY OF QUANTITIES
5-11	SCHEDULE OF QUANTITIES
12	TYPICAL SECTIONS - SIDEWALK
13	TYPICAL SECTIONS - SIDE ROADS
14	TYPICAL CROSS SECTIONS
15-16	ALIGNMENT & TIES
17-26	REMOVAL PLANS - HIGH STREET
27	REMOVAL PLANS - CHERRY ST & WALNUT ST
28	REMOVAL PLANS - HICKORY ST & TAYLOR DR
29	REMOVAL PLANS - JAMES ST & GRAHAM ST
30	REMOVAL PLANS - AGNES STREET
31-50	PLAN AND PROFILE - HIGH STREET SIDEWALK
51	PLAN AND PROFILE - CHERRY STREET
52	PLAN AND PROFILE - WALNUT STREET
53	PLAN AND PROFILE - HICKORY STREET
54	PLAN AND PROFILE - TAYLOR DRIVE
55	PLAN AND PROFILE - JAMES STREET
56	PLAN AND PROFILE - GRAHAM STREET
57	PLAN AND PROFILE - 11TH STREET
58	ROAD CLOSURE & DETOUR PLAN
59	STAGE CONSTRUCTION TRAFFIC CONTROL
60	TEMPORARY TRAFFIC CONTROL - IL 84 @ CHERRY STREET
61	TEMPORARY TRAFFIC CONTROL - IL 84 @ JAMES STREET
62	TEMPORARY TRAFFIC CONTROL - 94TH AVE
63-68	GRADING & RESTORATION PLANS - HIGH STREET
69-76	RETAINING WALL PLANS - HIGH STREET
77	RETAINING WALL PLANS - CHERRY STREET
78	RETAINING WALL PLANS - WALNUT STREET
79-88	STORM SEWER PLAN & PROFILE - HIGH STREET
89	STORM SEWER PLAN & PROFILE - CHERRY STREET
90	STORM SEWER PLAN & PROFILE - WALNUT STREET
91	STORM SEWER PLAN & PROFILE - TAYLOR DRIVE
92	STORM SEWER PLAN & PROFILE - JAMES STREET
93	STORM SEWER PLAN & PROFILE - GRAHAM STREET
94	STORM SEWER PLAN & PROFILE - CASEYS DITCH
95-107	SANITARY SEWER PLANS - HIGH STREET
108	SANITARY SEWER PLANS - JAMES STREET
109	SANITARY CIPP LINING OVERVIEW
110	WATER SYSTEM OVERVIEW
111-118	WATER MAIN PLAN & PROFILE - HIGH STREET
119	WATER MAIN PLAN & PROFILE - AGNES STREET
120-129	INTERSECTION DETAILS
130-133	SOIL BORINGS - HIGH STREET
134-152	DETAILS
153-180	CROSS SECTIONS - SIDEWALK
181-183	CROSS SECTIONS - CHERRY STREET
184-185	CROSS SECTIONS - WALNUT STREET
186-187	CROSS SECTIONS - CASEYS DITCH
188-189	CROSS SECTIONS - TAYLOR DRIVE
190	CROSS SECTIONS - GRAHAM STREET

03-05-2021 LETTING ITEM 113

STATE OF ILLINOIS DEPARTMENT OF TRANSPORTATION DIVISION OF HIGHWAYS



PROPOSED HIGHWAY PLANS

FAP ROUTE 308 (IL84 /HIGH STREET)
SECTION: 15-00017-SW
PROJECT NO. JSEA (108)
PORT BYRON HIGHWAY 84
SIDEWALK RECONSTRUCTION AND
WATER MAIN REPLACEMENT
ROCK ISLAND COUNTY
C-92-005-17

F.A.U. RTE.	SECTION	COUNTY	TOTAL SHEETS	SHEET NO.
308	15-00017-00-SW	ROCK ISLAND	190	1
ILLINOIS CONTRACT NO. 85697				



LOCATION OF SECTION INDICATED THUS: - - -

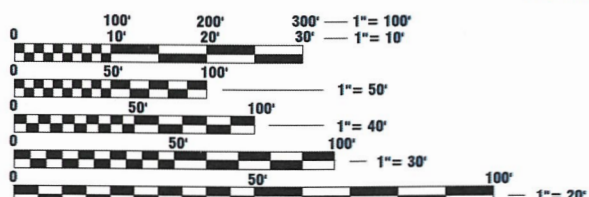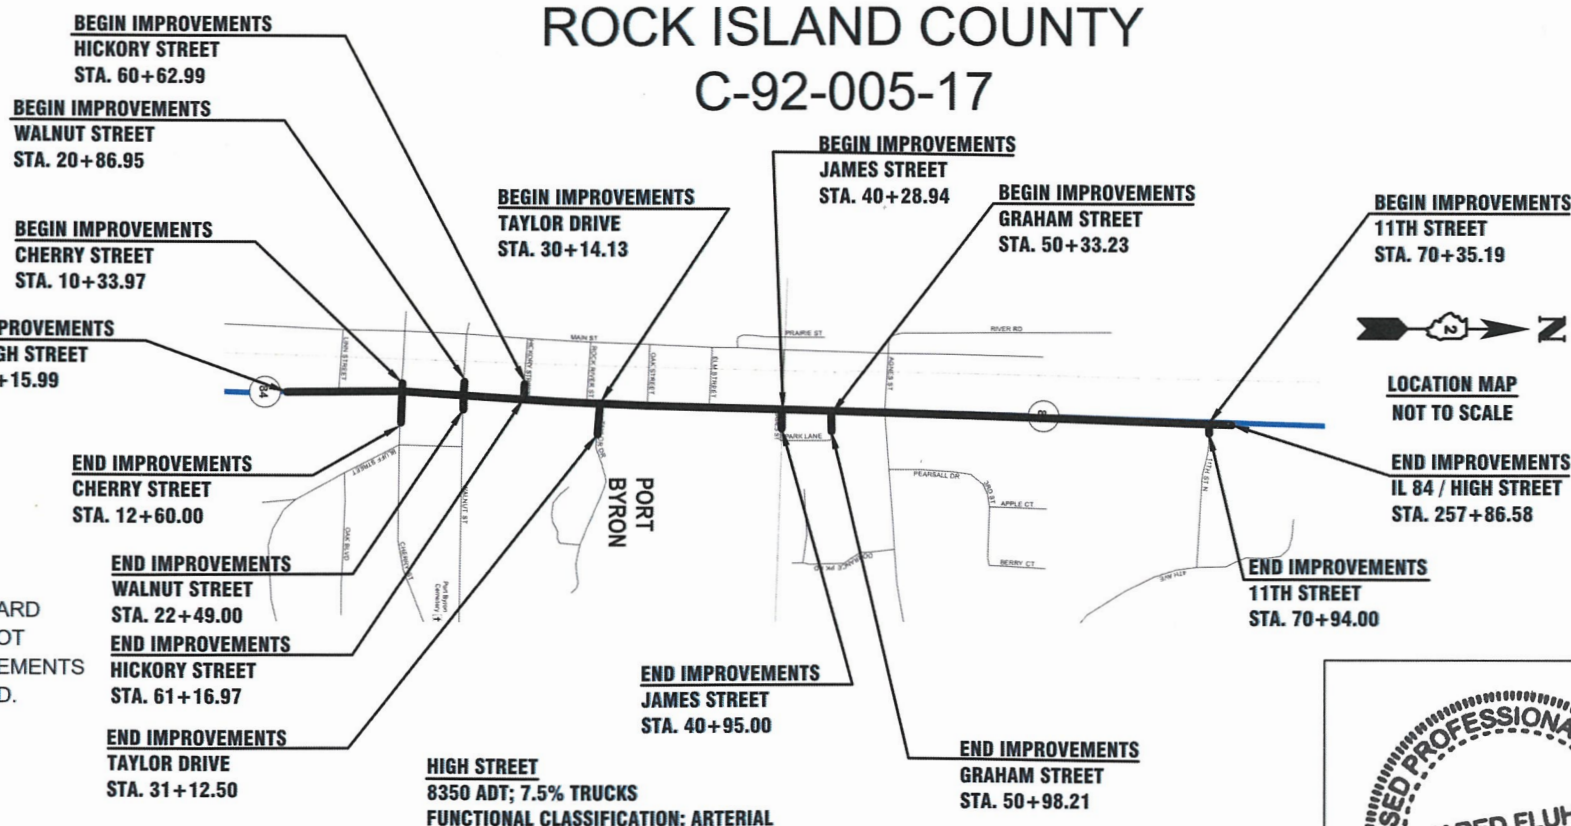

FULL SIZE PLANS HAVE BEEN PREPARED USING STANDARD ENGINEERING SCALES. REDUCED SIZED PLANS WILL NOT CONFORM TO STANDARD SCALES. IN MAKING MEASUREMENTS ON REDUCED PLANS, THE ABOVE SCALES MAY BE USED.

J.U.L.I.E.
JOINT UTILITY LOCATION INFORMATION FOR EXCAVATION
1-800-892-0123
OR 811

PROJECT ENGINEER JAYDEN SCHECKEL

PROJECT MANAGER JARED D. FLUHR

CONTRACT NO. 85697

HIGH STREET
GROSS LENGTH = 5770.58 FT. = 1.09 MILES
NET LENGTH = 5770.58 FT. = 1.09 MILES

CHERRY STREET
GROSS LENGTH = 226.03 FT. = 0.04 MILES
NET LENGTH = 202.65 FT. = 0.04 MILES

WALNUT STREET
GROSS LENGTH = 162.05 FT. = 0.03 MILES
NET LENGTH = 138.74 FT. = 0.03 MILES

HICKORY STREET
GROSS LENGTH = 53.98 FT. = 0.01 MILES
NET LENGTH = 53.98 FT. = 0.01 MILES

TAYLOR DRIVE
GROSS LENGTH = 98.37 FT. = 0.02 MILES
NET LENGTH = 98.37 FT. = 0.02 MILES

JAMES STREET
GROSS LENGTH = 66.06 FT. = 0.01 MILES
NET LENGTH = 66.06 FT. = 0.01 MILES

GRAHAM STREET
GROSS LENGTH = 64.98 FT. = 0.01 MILES
NET LENGTH = 64.98 FT. = 0.01 MILES

11TH STREET
GROSS LENGTH = 58.81 FT. = 0.01 MILES
NET LENGTH = 58.81 FT. = 0.01 MILES

HIGH STREET
8350 ADT; 7.5% TRUCKS
FUNCTIONAL CLASSIFICATION: ARTERIAL



I HEREBY CERTIFY THAT THIS ENGINEERING DOCUMENT WAS PREPARED BY ME OR UNDER MY DIRECT PERSONAL SUPERVISION AND THAT I AM ADULY LICENSED PROFESSIONAL ENGINEER UNDER THE LAWS OF THE STATE OF ILLINOIS.

Jared Fluhr
JARED FLUHR,
LICENSE NO. 062-068915
MY LICENSE RENEWAL DATE IS NOVEMBER 30, 2021

PAGES OR SHEETS COVERED BY THIS SEAL : ALL

AGENCY RESPONSIBLE FOR LETTERING	
APPROVED	DATE 3/2/2021
Jared Fluhr - Mayor LOCAL AGENCY, POSITION	
PASSED	DATE 1-15-2021
Tony Baratta DISTRICT ENGINEER OR LOCAL ROADS & STREETS	
RELEASING FOR BID BASED ON LIMITED REVIEW	DATE 1-15-2021
James H. Hurd DEPUTY DIRECTOR HIGHWAYS, REGION # ENGINEER	



ENGINEERING | ARCHITECTURE | SURVEYING
FUNDING | PLANNING | ENVIRONMENTAL
2117 State Street, Bettendorf IA 52722
(563) 445-3501 www.msa-ps.com
© MSA Professional Services, Inc.

PLOT DATE	5-Jan-21	DESIGNED	JLS	REVISED	(1)
USER NAME	JAYDEN SCHECKEL	DRAWN BY	JLS	REVISED	(2)
PLOT SCALE	AS SHOWN	CHECKED	JDF	REVISED	(3)
FILE NAME	GENERAL SHEETS.dwg			REVISED	(4)

STATE OF ILLINOIS
DEPARTMENT OF TRANSPORTATION

TITLE SHEET

SCALE: # SHEET NO. 1 OF 190 SHEETS STA. ## TO STA. ##

F.A.U. RTE.	SECTION	COUNTY	TOTAL SHEETS	SHEET NO.
308	15-00017-00-SW	ROCK ISLAND	190	1
ILLINOIS CONTRACT NO. 85697				

280001-07	TEMPORARY EROSION CONTROL SYSTEMS
424001-11	PERPENDICULAR CURB RAMPS FOR SIDEWALKS
424006-05	DIAGONAL CURB RAMPS FOR SIDEWALKS
424011-04	CORNER PARALLEL CURB RAMPS FOR SIDEWALKS
424016-05	MID-BLOCK CURB RAMPS FOR SIDEWALKS
424021-06	DEPRESSED CORNER FOR SIDEWALKS
424026-03	ENTRANCE / ALLEY PEDESTRIAN CROSSINGS
424031-02	MEDIAN PEDESTRIAN CROSSING
452301-03	PRECAST REINFORCED CONCRETE FLARED END SECTION
602306-03	INLET - TYPE B
602401-07	PRECAST MANHOLE, TYPE A 4' DIAMETER
602701-02	MANHOLE STEPS
606001-07	CONCRETE CURB TYPE B & COMBINATION CONCRETE CURB & GUTTER
606101-05	TYPE A GUTTER (INLET, OUTLET, AND ENTRANCE)
701006-05	OFF-ROAD OPERATIONS, 2L, 2W 15' (4.5M) TO 24" (600MM) FROM PAVEMENT EDGE
701011-04	OFF-ROAD MOVING OPERATIONS, 2L, 2W, DAY ONLY
701301-04	LANE CLOSURE, 2L, 2W, SHORT TIME OPERATIONS
701311-03	LANE CLOSURE, 2L, 2W, MOVING OPERATIONS - DAY ONLY
701501-06	URBAN LANE CLOSURE, 2L, 2W, UNDIVIDED
701801-06	SIDEWALK, CORNER OR CROSSWALK CLOSURE
701901-08	TRAFFIC CONTROL DEVICES
704001-08	TEMPORARY CONCRETE BARRIER
BLR21-9	TYPICAL APPLICATION OF TRAFFIC CONTROL DEVICES FOR CONST. ON LOCAL HIGHWAYS

IL D2 3.1	MAILBOX TURNOUT IN CURB-AND-GUTTER SECTION
IL D2 4.1	PC CONCRETE ISLANDS & MEDIAN ACCESSIBLE TO THE DISABLED
IL D2 11.2	INLETS, SPECIAL (TYPE A GUTTER)
IL D2 25.1	ENTRANCE APPROACHES - URBAN AREA
IL D2 40.1	TRAFFIC CONTROL FOR ROAD CLOSURE
IL D2 79.4	INLETS, SPECIAL, NO. 3
IL D2 79.4b	INLETS, SPECIAL, NO. 5
IL D2 79.4c	INLETS, SPECIAL, NO. 6
IL D2 79.4f	NOSE TYPE FOR INLET TOP SLAB
IL D2 79.4g	INLETS, SPECIAL, NO. 3, 4, 5, 6 REINFORCEMENT DETAIL

1. ALL BORROW / WASTE / USE SITE MUST BE APPROVED BY THE DEPARTMENT PRIOR TO REMOVING ANY MATERIAL FROM THE PROJECT OR INITIATING ANY EARTHMOVING ACTIVITIES, INCLUDING TEMPORARY STOCKPILING OUTSIDE THE LIMITS OF CONSTRUCTION.
2. ONLY THOSE TREES DESIGNATED BY THE ENGINEER OR LISTED IN THE REMOVAL SHEETS SHALL BE REMOVED. THE CONTRACTOR SHALL PROTECT ALL REMAINING TREES FROM DAMAGE DUE TO HIS/HER OPERATIONS. ALL REQUIRED CLEARING AND GRUBBING SHALL BE APPROVED BY ENGINEER PRIOR TO REMOVAL.
3. ABANDONED UNDERGROUND UTILITIES THAT CONFLICT WITH CONSTRUCTION SHALL BE DISPOSED OF OUTSIDE THE LIMITS OF THE RIGHT OF WAY ACCORDING TO ARTICLE 202.03 OF THE STANDARD SPECIFICATIONS AND AS DIRECTED BY THE ENGINEER. THIS WORK WILL NOT BE PAID FOR SEPARATELY BUT SHALL BE INCLUDED IN THE COST OF EARTH EXCAVATION.
4. ANY REFERENCE TO A STANDARD IN THESE PLANS SHALL BE INTERPRETED TO MEAN THE EDITION AS INDICATED BY THE SUBNUMBER SHOWN IN THE LIST OF STANDARDS OR THE COPY INCLUDED IN THESE PLANS.
5. THE CONTRACTOR SHALL CONTACT JULIE AT LEAST 48 HOURS PRIOR TO EXCAVATION TO DETERMINE WHICH UTILITIES ARE WITHIN THE AREA.
6. CONTRACTOR TO COORDINATE UTILITY RELOCATIONS WITH RESPECTIVE UTILITY COMPANY. CONTRACTOR TO HOLD ANY UTILITY POLES AS NECESSARY FOR CONSTRUCTION AND COORDINATE WITH UTILITY COMPANY.
7. CONTRACTOR TO COORDINATE WITH RESPECTIVE PROPERTY OWNER THE REMOVAL AND REINSTALLATION OF ANY LANDSCAPING ITEMS NOT IDENTIFIED IN THE PLANS IF THEY ARE IN CONFLICT WITH CONSTRUCTION OPERATIONS.
8. THE REMOVAL OF BITUMINOUS SURFACING LESS THAN 6 INCH THICKNESS NOT ON A RIGID TYPE BASE REMOVED IN CONJUNCTION WITH THE BASE SHALL BE REMOVED AS **EARTH EXCAVATION**. THE REMOVAL OF BITUMINOUS SURFACING ON A RIGID TYPE BASE OR A THICKNESS OF 6 INCHES OR MORE ON A FLEXIBLE BASE REMOVED IN CONJUNCTION WITH THE BASE SHALL BE INCLUDED IN THE CONTRACT UNIT PRICE FOR **PAVEMENT REMOVAL** OF THE TYPE SPECIFIED.
9. ALL PROPOSED RIM ELEVATIONS CALLED OUT ON PLANS ARE TO THE FOLLOWING:
 - A. RIM=TOP OF LID FOR TYPE 1 FRAME, CLOSED LID
 - B. RIM=FLAT TOP OF GRATE FOR TYPE 8 GRATE
 - C. RIM=TOP OF BACK OF CURB FOR CURB AND GUTTER INLETS
11. THE PROJECT WILL BE STAGE CONSTRUCTED USING APPLICABLE TRAFFIC CONTROL AND PROTECTION STANDARDS.
12. ANY VERTICAL DROP OFF ALONG IL 84 SHALL NOT EXCEED 12" OUTSIDE OF THE NORMAL WORKING HOURS.
13. ALL TEMPORARY CONNECTIONS OF UTILITIES TO ACCOMMODATE CONSTRUCTION PHASING ARE INCLUSIVE TO THE RESPECTIVE PAY ITEMS.
14. ALL HORIZONTAL AND VERTICAL DUCTILE IRON BENDS NECESSARY FOR WATER MAIN AND FORCE MAIN INSTALLATION SHALL BE CONSIDERED INCLUSIVE TO THE RESPECTIVE PIPE INSTALLATION PAY ITEMS.
15. ALL FRAMES AND GRATES OF DRAINAGE STRUCTURES TO BE REMOVED OR FILLED SHALL BE CAREFULLY SALVAGED AND SHALL REMAIN THE PROPERTY OF THE VILLAGE OF PORT BYRON.
16. THE COST OF MAKING STORM SEWER CONNECTIONS TO EXISTING DRAINAGE STRUCTURES SHALL BE INCLUDED IN THE VARIOUS CONTRACT UNIT PRICES FOR **STORM SEWER**.
17. ANY TEMPORARY SHEET PILING OR SLIDE RAILS NECESSARY FOR PROPOSED UTILITY CONSTRUCTION SHALL BE CONSIDERED INCLUSIVE TO THE RESPECTIVE UTILITY PAY ITEM AND WILL NOT BE PAID FOR SEPARATELY.
18. ANY AGGREGATE NEEDED FOR TEMPORARY ACCESS TO DRIVEWAYS, ENTRANCES, SIDESTREETS, ETC., SHALL BE CONSIDERED INCIDENTAL TO CONSTRUCTION AND WILL NOT BE PAID FOR SEPARATELY.
19. ALL IMPORTED BACKFILL REQUIRED FOR UTILITY TRENCH BACKFILL UNDERNEATH PROPOSED PAVEMENT AREAS SHALL BE CONSIDERED INCLUSIVE TO EACH RESPECTIVE UTILITY.
20. ALL PINNING OF TEMPORARY CONCRETE BARRIER SHALL BE CONSIDERED INCLUSIVE TO TRAFFIC CONTROL AND PROTECTION ITEM
21. ANY PROPOSED DRIVEWAYS WITH MINIMAL GRADE CHANGE FROM EXISTING, ONLY THE EXISTING PAVEMENT SECTION SHALL BE REMOVED AND EXISTING AGGREGATE BASE SHALL BE KEPT IF SUFFICIENT.
22. WHERE CURB IS BEING REPLACED AT PROPOSED DRIVEWAY LOCATIONS, EXISTING AGGREGATE BASE SHALL BE KEPT AND ONLY CURB SHALL BE REPLACED.
23. EXCEPT FOR UTILITY INSTALLATION, ALL AREAS WHERE PROPOSED HMA PAVEMENT IS SHOWN AND EXISTING HMA PAVEMENT STRUCTURE CONTAINS PCC PAVEMENT BASE, ONLY HMA PAVEMENT SHALL BE REMOVED AND REPLACED. THIS IS PRIMARILY AREAS OF IL 84 AND 94TH AVE. WHEN INSTALLING UTILITIES, EXISTING PCC PAVEMENT BASE SHALL BE REPLACED WITH SAME THICKNESS AS EXISTING PCC PAVEMENT BASE.
24. ALL HMA PATCHING ALONG PCC CURB-AND-GUTTER SHALL ONLY BE PERFORMED AS NEEDED AND SHALL BE LIMITED TO THE EXTENTS SHOWN ON THE PLANS.
25. ANY DOWNSPOUTS OR SUMP PUMPS NOT IDENTIFIED IN THE PLANS SHALL EITHER BE CONNECTED TO NEAREST PROPOSED STORM SEWER STRUCTURE OR POP-UPS INSTALLED.
26. EXISTING CURB THAT IS INTEGRAL WITH DRIVEWAY NOT SCHEDULED TO BE REMOVED AND REPLACED SHALL REQUIRE A SAWCUT AT THE "BACK-OF-CURB" ALIGNMENT TO FACILITATE PROPOSED DRIVEWAY APRON INSTALLATION.

ACC	ANCHOR BOLT	LR	LONG RADIUS
ACC	ASPHALTIC CEMENT CONCRETE	LS	LIFT STATION
ADJ	ADJACENT	MATL	MATERIAL
A.F.F.	ABOVE FINISH FLOOR	MECH	MECHANICAL
ALT	ALTERNATE	MH	MANHOLE
ALUM	ALUMINUM	MIN	MINIMUM
APPROX	APPROXIMATE(LY)	MTL	METAL
AVE	AVENUE	N.I.C.	NOT IN CONTRACT
BIT	BITUMINOUS PAVEMENT	N	NORTH
BLDG	BUILDING	NW	NORTHWEST
BM	BENCH MARK	NE	NORTHEAST
CABC	CRUSHED AGGREGATE BASE COURSE	NO.	NUMBER
C&G	CURB & GUTTER	NPW	NON-POTABLE WATER
CFS	CUBIC FEET PER SECOND	N.T.S.	NOT TO SCALE
C.J.	CONTROL JOINT	O.C.	ON CENTER
CL	CENTERLINE	OD	OUTSIDE DIAMETER
CMU	CONCRETE MASONRY UNIT	OH	OVER HEAD
CONC	CONCRETE	P.C.	PRECAST CONCRETE
CONT	CONTINUOUS	PCC	PORTLAND CEMENT CONCRETE
CP	CONTROL POINT	PRV	PRESSURE REDUCING VALVE
DBL	DOUBLE	PSF	POUNDS PER SQUARE FOOT
DI	DUCTILE IRON	PSI	POUNDS PER SQUARE INCH
DIA	DIAMETER	PVC	POLYVINYL CHLORIDE
DIM	DIMENSION	RCP	REINFORCED CONCRETE PIPE
DOT	DEPARTMENT OF TRANSPORTATION	REINF	REINFORCING OR REINFORCED
	EAST	REQ'D	REQUIRED
ELEC	ELECTRIC	RO	ROUGH OPENING
ELEV	ELEVATION (FEET)	ROW	RIGHT OF WAY
EQ	EQUAL	RSF	RECIRCULATING SAND FILTER
EX.	EXISTING	SAN	SANITARY SEWER
EXP	EXPANSION	SF	SQUARE FOOT
EXT	EXTERIOR	SHT	SHEET
F.E.S	FLARED END SECTION	SIM	SIMILAR
F.D.	FLOOR DRAIN	SPECS	SPECIFICATIONS
FIN	FINISH(ED)	SS	STORM SEWER
FLR	FLOOR	SQ	SQUARE
FM	FORCE MAIN	SQ FT	SQUARE FOOT
FT	FOOT OR FEET	SQ YD	SQUARE YARD
FTG	FOOTING	SST	STAINLESS STEEL
F.V.	FIELD VERIFY	STD	STANDARD
GC	GENERAL CONTRACTOR	STA	STATION (FEET)
GPM	GALLON PER MINUTE	STL	STEEL
HB	HOSE BIBB		SOUTH
HDPE	HIGH-DENSITY POLYETHYLENE	SE	SOUTHEAST
HGT	HEIGHT	SW	SOUTHWEST
HM	HOLLOW METAL	TOC	TOP OF CASTING
HMA	HOT-MIX ASPHALT	TYP	TYPICAL
HORIZ	HORIZONTAL	UNEXC	UNEXCAVATED
HVAC	HEATING/VENTILATING/ AIR CONDITIONING	UNO	UNLESS NOTED OTHERWISE
		VCP	VITRIFIED CLAY PIPE
HYDT	HYDRANT	VERT	VERTICAL
ID	INSIDE DIAMETER	W	WEST
IE	INVERT ELEVATION	W/	WITH
IN	INCH	W/O	WITH OUT
INSUL	INSULATION	WM	WATER MAIN
JT	JOINT	WT	WEIGHT
LF	LINEAR FOOT/FEET	WWTF	WASTE WATER TREATMENT FACILITY

<u>CABLE:</u>	<u>GAS & ELECTRIC:</u>	<u>FIBER:</u>	<u>SEWER & WATER:</u>
MEDIACOM 4507 49TH AVE MOLINE, IL 61265 (309)-743-4735 PAUL HANCOCK - CONST. SUP. (563)-523-1866 mhancoc@mediacomcc.com	MIDAMERICAN ENERGY 2811 5TH AVE ROCK ISLAND, IL 61201 (309)-793-3802 PAUL SWANSON - GAS PCSwanson@midamerican.com NATE TEAGER NWTeager@midamerican.com	STRADA COMMUNICATIONS TOM BUSSERT (309)-269-6832 AUREON 7760 OFFICE PLAZA DRIVE SOUTH WEST DES MOINES, IA 50266 KELVIN SCHOON - MANAGER (515)-830-0455	PORT BYRON PUBLIC WORKS 120 S. MAIN STREET PORT BYRON, IL 61275 (309)-523-3705 ERIC SIKKEMA

					CONSTRUCTION CODE	
					MFT FUNDS	
ITEM NUMBER	CODE NUMBER	ITEM	UNIT	TOTAL QUANTITY	ITEP 0028	NON PARTICIPATING
Δ 71	X6026623	VALVE BOX	EA	1		1
Δ 72	XX000739	CURB STOP & BOX, 1 INCH	EA	63		63
Δ 73	XX004731	CONNECTION TO EXISTING WATER MAIN	EA	9		9
Δ 74	XX005855	WATER MAIN CASING PIPE	FT	125		125
Δ 75	XX006266	CURB STOP & BOX 1-1/2"	EA	2		2
76	60108206	PIPE UNDERDRAINS, TYPE 2, 6"	FT	17	17	
77	60108208	PIPE UNDERDRAINS, TYPE 2, 8"	FT	25	25	
78	60108210	PIPE UNDERDRAINS, TYPE 2, 10"	FT	22	22	
79	60218400	MANHOLES, TYPE A, 4'-DIAMETER, TYPE 1 FRAME, CLOSED LID	EA	6	6	
80	60221100	MANHOLES, TYPE A, 5'-DIAMETER, TYPE 1 FRAME, CLOSED LID	EA	1	1	
81	60255500	MANHOLES TO BE ADJUSTED	EA	2	2	
82	60603800	COMBINATION CONCRETE CURB AND GUTTER, TYPE B-6.12	FT	28	28	
83	60604400	COMBINATION CONCRETE CURB AND GUTTER, TYPE B-6.18	FT	972	972	
84	60605000	COMBINATION CONCRETE CURB AND GUTTER, TYPE B-6.24	FT	2369	2369	
Δ 85	66900200	NON-SPECIAL WASTE DISPOSAL	CY	218	218	
Δ 86	66901001	REGULATED SUBSTANCES PRE-CONSTRUCTION PLAN	LS	1	1	
Δ 87	66901006	REGULATED SUBSTANCES MONITORING	CAL DAY	6	6	
Δ 88	66901003	REGULATED SUBSTANCES FINAL CONSTRUCTION REPORT	LS	1	1	
Δ 89	66900530	SOIL DISPOSAL ANALYSIS	EA	1	1	
90	67100100	MOBILIZATION	LS	1	1	
Δ 91	78001100	PAINT PAVEMENT MARKING - LETTERS AND SYMBOLS	SF	100	100	
Δ 92	78001110	PAINT PAVEMENT MARKING - LINE 4"	FT	121	121	
Δ 93	78001180	PAINT PAVEMENT MARKING - LINE 24"	FT	438	438	
94	X0300015	CONCRETE WINGWALL REMOVAL	EA	2	2	
95	X0322924	RETAINING WALL REMOVAL	SF	1184	1184	
96	X0327680	TRENCH DRAIN	FT	41	41	
97	XX000406	BRICK PAVER REMOVAL AND REPLACEMENT	SF	36	36	
98	X0326519	STEEL RAILING REMOVAL	FT	60	60	
Δ 99	X0326713	SANITARY SEWER CONNECTION	EA	2		2
Δ 100	X1200036	SANITARY SERVICE CLEANOUT	EA	2		2
Δ 101	X1200072	STEEL CASING PIPE, BORED AND JACKED, 16"	FT	115		115
102	X1200050	BOX CULVERT REMOVAL	FT	17	17	
103	X1200108	INLET BOX, SPECIAL	EA	1	1	
104	X2010510	CLEARING AND GRUBBING	LS	1	1	
Δ 105	X2200020	FENCE REMOVAL AND REINSTALLATION	FT	93	93	

Δ SPECIALTY ITEMS
#0042



ENGINEERING | ARCHITECTURE | SURVEYING
FUNDING | PLANNING | ENVIRONMENTAL
2117 State Street, Bettendorf IA 52722
(563) 445-3501 www.msa-ps.com
© MSA Professional Services, Inc.

PLOT DATE	- 13-Jan-21	DESIGNED	- JLS	REVISED	- (1)
USER NAME	- JAYDEN SCHECKE	DRAWN BY	- JLS	REVISED	- (2)
PLOT SCALE	- AS SHOWN	CHECKED	- JDF	REVISED	- (3)
FILE NAME	- GENERAL SHEETS.dwg			REVISED	- (4)

STATE OF ILLINOIS
DEPARTMENT OF TRANSPORTATION

SUMMARY OF QUANTITIES

SCALE: SHEET NO. 4 OF 190 SHEETS STA. TO STA.

F.A.U. RTE.	SECTION		COUNTY	TOTAL SHEETS	SHEET NO.
	308	15-00017-00-SW	ROCK ISLAND	190	4
CONTRACT NO. 85697					
ILLINOIS FED. AID PROJECT					

					CONSTRUCTION CODE	
					MFT FUNDS	
ITEM NUMBER	CODE NUMBER	ITEM	UNIT	TOTAL QUANTITY	ITEP 0028	NON PARTICIPATING
106	X5030230	SPECIAL STRUCTURE	EA	1	1	
107	X5504000	STORM SEWERS, DUCTILE IRON, TYPE 2, 8"	FT	19	19	
108	X5510100	STORM SEWER REMOVAL	FT	605	605	
109	XX005472	DRAINAGE STRUCTURE SPECIAL	EA	1	1	
110	Z0018200	DRAINAGE STRUCTURE RECONSTRUCTION (SPECIAL)	EA	1	1	
111	Z0018300	DRAINAGE STRUCTURE REPAIR	EA	2	2	
112	X6024210	DOUBLE INLET, SPECIAL	EA	8	8	
113	X6024240	INLETS, SPECIAL	EA	12	12	
114	X6024246	INLETS, SPECIAL, NO. 3	EA	5	5	
115	X6024250	INLETS, SPECIAL, NO. 5	EA	15	15	
116	X6024252	INLETS, SPECIAL, NO. 6	EA	1	1	
117	X6024502	INLETS, TYPE B, WITH SPECIAL FRAME AND GRATE	EA	2	2	
Δ 118	X6022312	DROP SANITARY MANHOLES, WITH TYPE 1 FRAME, CLOSED LID	EA	1		1
Δ 119	X6022810	MANHOLES, SANITARY, 4'-DIAMETER, TYPE 1 FRAME, CLOSED LID	EA	1		1
Δ 120	X6026050	SANITARY MANHOLES TO BE ADJUSTED	EA	12		12
121	X6062700	CONCRETE GUTTER, TYPE A (SPECIAL)	FT	691	691	
122	X7010216	TRAFFIC CONTROL AND PROTECTION, (SPECIAL)	LS	1	1	
123	Z0004510	HOT-MIX ASPHALT DRIVEWAY PAVEMENT, 3"	SY	960	960	
124	Z0056648	STORM SEWERS, TYPE 1, WATER MAIN QUALITY PIPE, 12"	FT	268	268	
125	Z0056650	STORM SEWERS, TYPE 1, WATER MAIN QUALITY PIPE, 15"	FT	540	540	
126	Z0056652	STORM SEWERS, TYPE 1, WATER MAIN QUALITY PIPE, 18"	FT	73	73	
127	Z0056654	STORM SEWERS, TYPE 1, WATER MAIN QUALITY PIPE, 24"	FT	56	56	
Δ 128	Z0056700	SANITARY SEWER, 4"	FT	166		166
Δ 129	Z0056800	SANITARY SEWER, 6"	FT	46		46
Δ 130	Z0056900	SANITARY SEWER, 8"	FT	84		84
131	XX000300	CONCRETE STEPS	SF	920	920	
Δ 132	XX002185	RELOCATE EXISTING LIGHT POLE	EA	2	2	
133	XX006729	PERIMETER EROSION BARRIER, ROLLED EXCELSIOR	FT	2214	2214	
134	XX006790	REMOVE AND REPLACE EXISTING BLOCK WALL	SF	82	82	
Δ 135	XX006891	CIPP LINER FOR SANITARY SEWER MAIN 8"	FT	1092		1092
136	XX007493	CONNECT TO BOX CULVERT	EA	4	4	
Δ 137	XX007759	ADJUST SANITARY SEWER CLEANOUT	EA	3		3

#

#

					CONSTRUCTION CODE	
					MFT FUNDS	
ITEM NUMBER	CODE NUMBER	ITEM	UNIT	TOTAL QUANTITY	CONST. TYPE 0042	NON PARTICIPATING
138	Z0076600	TRAINEES	HOUR	1000	1000	
139	Z0076604	TRAINEES TRAINING PROGRAM GRADUATE	HOUR	1000	1000	

SCHEDULE FOR SIDEWALK & ROADWAY																									
			20200100	30300108	31101200	31101810	40603080	40604060	42001300	42400200	42400800	44000156	44000500	44000600	44200964	50900805	52200800	60604400	60605000	78001100	78001110	78001180	X0322924	X6062700	XX006790
ALIGNMENT	FROM STATION	TO STATION	EARTH EXCAVATION	AGGREGATE SUBBASE IMPROVEMENT 8"	SUBBASE GRANULAR MATERIAL, TYPE B, 4"	SUBBASE GRANULAR MATERIAL, TYPE B, 12"	HOT-MIX ASPHALT BINDER COURSE, IL-19.0, N-50	HOT-MIX ASPHALT SURFACE COURSE, IL-9.5 MIX "D", N50	PROTECTIVE COAT	PORTLAND CEMENT CONCRETE SIDEWALK, 5"	DETECTABLE WARNINGS	HMA SURFACE REMOVAL, 1 3/4"	COMBINATION CURB AND GUTTER REMOVAL	SIDEWALK REMOVAL	CLASS B PATCHES, TYPE 4, 9-INCH	PEDESTRIAN RAILING	SEGMENTAL CONCRETE BLOCK WALL	COMBINATION CONCRETE CURB AND GUTTER, TYPE B-6.18	COMBINATION CONCRETE CURB AND GUTTER, TYPE B-6.24	PAINT PAVEMENT MARKING - LETTERS AND SYMBOLS	PAINT PAVEMENT MARKING - LINE 4"	PAINT PAVEMENT MARKING - LINE 24"	RETAINING WALL REMOVAL	CONCRETE GUTTER, TYPE A (SPECIAL)	REMOVE AND REPLACE EXISTING BLOCK WALL
			CY	SY	SY	SY	TON	TON	SY	SF	SF	SY	FT	SF	SY	FT	SF	FT	FT	SF	FT	FT	SF	FT	SF
HIGH STREET	ENTIRE PROJECT		5600																	100					
HIGH STREET	200+00.00	CHERRY ST			483		20	17	528	4342	25	95	130	4045			262	60					353	94	47
HIGH STREET	CHERRY ST	WALNUT ST			150	92	5	4	193	1346	49		139	1210			476		155				131		35
HIGH STREET	WALNUT ST	TAYLOR DR			322	311	20	16	474	2895	52		540	3108		28	314		510				236	32	
HIGH STREET	TAYLOR DR	JAMES ST			481		11	8	562	4321	20		243	3716									144	244	
HIGH STREET	JAMES ST	GRAHAM ST			146		2	2	146	1309	20			944			480						146		
HIGH STREET	GRAHAM ST	94TH AVE			118				118	1062	20			819		32									
HIGH STREET	94TH AVE	11TH ST			885	401	30	23	1163	7959	26		529	4196			654		720					234	
HIGH STREET	11TH ST	257+86.58			66				66	592	30			306											
CHERRY ST. WEST	10+33.97	10+98.49		57	127			27	111	629	21	247	161	594				45	96					11	
CHERRY ST. EAST	11+21.87	12+20.21		586	703		83	66	210	1052			390	973	26		323	227	137			54	102	11	
WALNUT ST. WEST	20+00.00	21+35.26		72	157		5	17	124	757	25	137	192	183				41	73					29	
WALNUT ST. EAST	21+58.57	22+49.00		373	457		42	33	136	756			225	553			316	132	79			54	72		
HICKORY STREET	60+00.00	61+16.97		55	153		10	23	171	881	21	205	194	437				91	190						
TAYLOR DRIVE	30+14.13	31+12.50		360	413		40	31	107	477			176	344				145	62			42		13	
JAMES STREET	40+28.94	40+95.00		257	257		31	24	25				77						68			42		16	
GRAHAM STREET	50+35.26	50+98.21		196	196		18	14	47				255					80	94			30		7	
94TH AVENUE					13		77	60	46	114	20	540	133					50	79		121	174			
AGNES STREET						103	18	14	2			103	7					6							
11TH STREET	70+35.19	70+78.95		288	288		37	30	41				96					50	106			42			
TOTAL			5600	2244	5415	907	449	409	4270	28492	329	1327	3487	21428	26	60	2825	927	2369	100	121	438	1184	691	82

SCHEDULE FOR DRIVEWAYS & SIDEWALKS																			
ALIGNMENT	ADDRESS	STATION	31101200	31101400	31101600	42001300	42300300	42400200	44000200	44000500	44000600	50901760	60603800	60604400	XX000406	Z0004510	XX000300	XX000300	
			SUBBASE GRANULAR MATERIAL, TYPE B, 4"	SUBBASE GRANULAR MATERIAL, TYPE B, 6"	SUBBASE GRANULAR MATERIAL, TYPE B, 8"	PROTECTIVE COAT	PORTLAND CEMENT CONCRETE DRIVEWAY PAVEMENT, 7"	PORTLAND CEMENT CONCRETE SIDEWALK, 5"	DRIVEWAY PAVEMENT REMOVAL	COMBINATION CURB AND GUTTER REMOVAL	SIDEWALK REMOVAL	PIPE HANDRAIL	COMBINATION CONCRETE CURB AND GUTTER, TYPE B-6.12	COMBINATION CONCRETE CURB AND GUTTER, TYPE B-6.18	BRICK PAVER REMOVAL AND REPLACEMENT	HOT-MIX ASPHALT DRIVEWAY PAVEMENT, 3"	CONCRETE STEPS, TYPE A	CONCRETE STEPS, TYPE B	
			SY	SY	SY	SY	SY	SF	SY	FT	SF	FT	FT	FT	SF	SY	SF	SF	
HIGH STREET	218 S. HIGH ST.	200+77.00		50	46	50	50		88							46			
HIGH STREET	216 S. HIGH ST.	203+82.00		27	30	27	27		78			34				30			
HIGH STREET	212 S. HIGH ST.	204+71.00	6	30	37	36	30	26	42		31	15				37	21		
HIGH STREET	208 S. HIGH ST.	205+32.00	5	62	26	67	62	23	64		34	12				26	17		
HIGH STREET	200 S. HIGH ST.	206+16.00	2	29	18	31	29	11	25							18			
HIGH STREET	112 S. HIGH ST.	207+56.00	5	52		57	52	23	33		33	13						17	
HIGH STREET	110 S. HIGH ST.	208+38.00	4	29	11	29	29		21						36	11			
HIGH STREET	106 S. HIGH ST.	209+33.00	6	26	34	32	26	49	65			51				34			
HIGH STREET	201 CHERRY ST.	210+09.00	8			8		24			60	23						44	
HIGH STREET	102 N. HIGH ST.	211+97.00	7			7		27			50	15						31	
HIGH STREET	106 N. HIGH ST.	212+84.00	5	57	212	67	57	29	200		39		28			212		13	
HIGH STREET	108 N. HIGH ST.	213+08.00	6		86	6		21	67		35	17				86		33	
HIGH STREET	110 N. HIGH ST.	213+48.00	6			6		22			33	15						28	
HIGH STREET	110 N. HIGH ST.	214+01.00	8			8		21			54	20						43	
HIGH STREET	210 N. HIGH ST.	215+86.00	14	31	17	45	31	21	38			18				17	97		
HIGH STREET	212 N. HIGH ST.	217+41.00		58		58	58		57										
HIGH STREET	304 N. HIGH ST.	218+00.00 - 218+89.00		329		329	329		298	119									
HIGH STREET	306 N. HIGH ST.	219+71.00	6	25	19	31	25	40			45	10				19	13		
HIGH STREET	308 N. HIGH ST.	220+54.00	7	25	24	32	25	38	8		50	12				24	17		
HIGH STREET	402 N. HIGH ST.	221+53.00	7			7		38			49	12					17		
HIGH STREET	406 N. HIGH ST.	223+01.00	10			10		63			95	16					25		
HIGH STREET	410 N. HIGH ST.	224+13.00		25	39	25	25		5							39			
HIGH STREET	502 N. HIGH ST.	224+47.00	10	25	28	35	25	71	38		85	10				28	13		
HIGH STREET	506 N. HIGH ST.	226+24.00	10			10		59			85	18					25		
HIGH STREET	510 N. HIGH ST.	226+55.00	10	24	25	34	24	59	31		87	20				25	29		
HIGH STREET	602 N. HIGH ST.	229+46.00		150		150	150		81										
HIGH STREET	606 N. HIGH ST.	231+15.00	10	29	25	39	29	58	36		89	18				25	25		
HIGH STREET	610 N. HIGH ST.	231+91.00	10			10		85			60								
HIGH STREET	702 N. HIGH ST.	233+03.00	7			7		53			57						8		
HIGH STREET	704 N. HIGH ST.	233+80.00	9			9		30			41	25						49	
HIGH STREET	706 N. HIGH ST.	234+44.00	9			9		21			55	30						60	
HIGH STREET	708 N. HIGH ST.	234+94.00	9			9		20			52	30						60	
HIGH STREET	710 N. HIGH ST.	235+66.00		27	8	27	27		14							8			
HIGH STREET	714 N. HIGH ST.	237+11.00		20	14	20	20		16							14			
HIGH STREET	716 N. HIGH ST.	237+42.00	7	19	16	26	19	38	29		31	12				16	19		
HIGH STREET	802 N. HIGH ST.	240+11.00	10	44		54	44	44	33		45	28					42		
HIGH STREET	MAILBOX TURNOUT	244+00.00		33		33	33												
HIGH STREET	816 N. HIGH ST.	245+43.00		153		153	153		193										
HIGH STREET	902 N. HIGH ST.	247+27.00		122		122	122		106										
HIGH STREET	910 N. HIGH ST.	247+78.00		59		59	59		49										
HIGH STREET	910 N. HIGH ST.	248+64.00		81		81	81		61										
HIGH STREET	914 N. HIGH ST.	250+03.00		75	43	75	75		72							43			
HIGH STREET	916 N. HIGH ST.	251+00.00	14	44	70	58	44		54		119	27				70	122		
HIGH STREET	1006 N. HIGH ST.	253+20.00		161		161	161		198	132									
HIGH STREET	MAILBOX TURNOUT	255+50.00		30		30	30												
CHERRY STREET	201 CHERRY ST.	11+74.00	8	28		36	28	39			46	17						29	
CHERRY STREET	102 N. HIGH ST.	12+06.00	3			3		24			48								
WALNUT STREET	202 WALNUT ST.	22+34.00	7			7		39			35	10						23	
WALNUT STREET	110 N. HIGH ST.	22+45.00	5			5		40			37								
HICKORY STREET	107 HICKORY ST.	60+25.00		21		21	21												
HICKORY STREET	215 N. HIGH ST.	60+75.00		24	132	34	24		290					45		132			
TOTAL			250	2024	960	2285	2024	1166	2390	251	1665	443	28	45	36	960	490	430	



ENGINEERING | ARCHITECTURE | SURVEYING
FUNDING | PLANNING | ENVIRONMENTAL
2117 State Street, Bettendorf IA 52722
(563) 445-3501 www.msa-ps.com
© MSA Professional Services, Inc.

PLOT DATE - 13-Jan-21
USER NAME - JAYDEN SCHECKE
PLOT SCALE - AS SHOWN
FILE NAME - GENERAL SHEETS.dwg

DESIGNED - JLS
DRAWN BY - JLS
CHECKED - JDF

REVISED - (1)
REVISED - (2)
REVISED - (3)
REVISED - (4)

STATE OF ILLINOIS
DEPARTMENT OF TRANSPORTATION

SCHEDULE OF QUANTITIES

SCALE: SHEET NO. 5 OF 190 SHEETS STA. TO STA.

SCHEDULE FOR EROSION CONTROL & RESTORATION															
ALIGNMENT	LOCATION STATION	OFFSET	FROM STATION	TO STATION	21101615	25000100	25000400	25000500	25000600	25100125	25100630	28000400	28000500	28100107	XX006729
					TOPSOIL FURNISH AND PLACE, 4"	SEEDING, CLASS 1	NITROGEN FERTILIZER NUTRIENT	PHOSPHORUS FERTILIZER NUTRIENT	POTASSIUM FERTILIZER NUTRIENT	MULCH, METHOD 3	EROSION CONTROL BLANKET	PERIMETER EROSION BARRIER	INLET AND PIPE PROTECTION	STONE RIPRAP, CLASS A4	PERIMETER EROSION BARRIER, ROLLED EXCELSIOR
					SY	ACRE	POUND	POUND	POUND	ACRE	SY	FT	EA	SY	FT
HIGH STREET	ENTIRE PROJECT				13468	3	270	270	270	3			43		
HIGH STREET			START	CHERRY ST											
HIGH STREET			WALNUT ST	TAYLOR DR								142		194	200
HIGH STREET			TAYLOR DR	JAMES ST							389	550			550
HIGH STREET			GRAHAM ST	94TH AVE								146			146
HIGH STREET			94TH AVE	11TH ST							1248	990		22	990
CHERRY ST WEST															
CHERRY ST EAST											137				
WALNUT ST WEST											195	164			164
WALNUT ST EAST											91				
HICKORY STREET												22			22
TAYLOR DRIVE															
JAMES STREET												30			30
GRAHAM STREET											115	112			112
TOTAL					13468	3	270	270	270	3	2175	2156	43	216	2214

SCHEDULE FOR MISCELLANEOUS ITEMS																	
ALIGNMENT	LOCATION STATION	OFFSET	FROM STATION	TO STATION	20100110	20100210	66900200	66901001	66901006	66901003	66900530	67100100	X0326519	X2010510*	X22000020	X7010216	XX002185
					TREE REMOVAL (6 TO 15 UNIT DIAMETER)	TREE REMOVAL (OVER 15 UNITS DIAMETER)	NON-SPECIAL WASTE DISPOSAL	REGULATED SUBSTANCES PRE-CONSTRUCTION PLAN	REGULATED SUBSTANCES MONITORING	REGULATED SUBSTANCES FINAL CONSTRUCTION REPORT	SOIL DISPOSAL ANALYSIS	MOBILIZATION	STEEL RAILING REMOVAL	CLEARING AND GRUBBING	FENCE REMOVAL AND REINSTALLATION	TRAFFIC CONTROL AND PROTECTION, (SPECIAL)	RELOCATE EXISTING LIGHT POLE
					UNIT	UNIT	CY	LS	CAL DAY	LS	EA	LS	FT	LS	FT	LS	EA
HIGH STREET	ENTIRE PROJECT						218	1	6	1	1	1		1		1	
HIGH STREET	211+75.00	RT			12												
HIGH STREET	212+25.00	RT			12												
HIGH STREET	213+50.00	RT				20											
HIGH STREET	214+10.00	RT				20											
HIGH STREET	219+50.00	RT											28				
HIGH STREET	221+35.00	RT				16											
HIGH STREET	221+95.00	RT			12												
HIGH STREET		RT	222+90.00	223+35.00		136											
HIGH STREET	223+80.00	RT			7												
HIGH STREET	224+85.00	RT				50											
HIGH STREET	226+95.00	RT															
HIGH STREET		RT	231+50.00	232+25.00		100											
HIGH STREET	233+45.00	RT			6												
HIGH STREET	236+25.00	RT											32				
HIGH STREET	245+00.00	RT				40											
HIGH STREET		RT	245+75.00	245+90.00		95											
HIGH STREET		RT	248+50.00	248+80.00	12												2
CHERRY STREET EAST	12+00.00	LT													93		
WALNUT STREET WEST	20+70.00	LT				32											
WALNUT STREET EAST	22+25.00	RT			210												
TOTAL					271	509	218	1	6	1	1	1	60	1	93	1	2



ENGINEERING | ARCHITECTURE | SURVEYING
FUNDING | PLANNING | ENVIRONMENTAL
2117 State Street, Bettendorf IA 52722
(563) 445-3501 www.msa-ps.com
© MSA Professional Services, Inc.

PLOT DATE	- 8-Jan-21	DESIGNED	- JLS	REVISED	- (1)
USER NAME	- JAYDEN SCHECKER	DRAWN BY	- JLS	REVISED	- (2)
PLOT SCALE	- AS SHOWN	CHECKED	- JDF	REVISED	- (3)
FILE NAME	- GENERAL SHEETS.dwg			REVISED	- (4)

STATE OF ILLINOIS
DEPARTMENT OF TRANSPORTATION

SCHEDULE OF QUANTITIES

SCALE: SHEET NO. 6 OF 190 SHEETS STA. TO STA.

F.A.D. RTE.	SECTION	COUNTY	TOTAL SHEETS	SHEET NO.
308	15-00017-00-SW	ROCK ISLAND	190	6
CONTRACT NO. 85697			ILLINOIS FED. AID PROJECT	

SCHEDULE FOR STORM SEWERS																				
ALIGNMENT	FROM STRUCTURE	TO STRUCTURE	550A0050	550A0070	550A0090	550A0360	550A0380	550A0410	550A0450	60108206	60108208	60108210	X0327680	X5504000	X5510100	Z0056648	Z0056650	Z0056652	Z0056654	X0007493
			STORM SEWERS, CLASS A, TYPE 1, 12"	STORM SEWERS, CLASS A, TYPE 1, 15"	STORM SEWERS, CLASS A, TYPE 1, 18"	STORM SEWERS, CLASS A, TYPE 2, 15"	STORM SEWERS, CLASS A, TYPE 2, 18"	STORM SEWERS, CLASS A, TYPE 2, 24"	STORM SEWERS, CLASS A, TYPE 2, 36"	PIPE UNDERDRAINS, TYPE 2, 6"	PIPE UNDERDRAINS, TYPE 2, 8"	PIPE UNDERDRAINS, TYPE 2, 10"	TRENCH DRAIN	STORM SEWERS, DUCTILE IRON, TYPE 2, 8"	STORM SEWER REMOVAL	STORM SEWERS, TYPE 1, WATER MAIN QUALITY PIPE, 12"	STORM SEWERS, TYPE 1, WATER MAIN QUALITY PIPE, 15"	STORM SEWERS, TYPE 1, WATER MAIN QUALITY PIPE, 18"	STORM SEWERS, TYPE 1, WATER MAIN QUALITY PIPE, 24"	CONNECT TO BOX CULVERT
			FT	FT	FT	FT	FT	FT	FT	FT	FT	FT	FT	FT	FT	FT	FT	FT	FT	EA
HIGH STREET	3BX	3B		35																
HIGH STREET	3B	4B		25																
HIGH STREET	1C	2C														70				
HIGH STREET	1D	2D														127				
HIGH STREET	-	-											21							
HIGH STREET	-	2D										22								
HIGH STREET	2D	3D															102			
HIGH STREET	3D	3DX															31			
HIGH STREET	3DX	4D															203			
HIGH STREET	4D	5D																11		1
HIGH STREET	1G	-													14		17			
HIGH STREET	1I	3I		48																
HIGH STREET	2I	3I						20							16					
HIGH STREET	1JX	1J		83																
HIGH STREET	-	-											20							
HIGH STREET	-	1J									25									
HIGH STREET	1J	2J		27																
HIGH STREET	2J	4J		71																
HIGH STREET	3J	4J						22												
HIGH STREET	4J	5J						49												
HIGH STREET	5J	6J						85												
HIGH STREET	6J	7J						13												
HIGH STREET	8J	7J	98												77					
HIGH STREET	1K	2K	99																	
HIGH STREET	-	2K					18							19						
HIGH STREET	2K	8K				124														
HIGH STREET	7K	8K							22							12				
HIGH STREET	6K	8K				43									33					
HIGH STREET	4K	6K		30											30					
HIGH STREET	5K	6K		10																
HIGH STREET	3K	4K		10																
CHERRY STREET	1B	12B		26											78					
CHERRY STREET	12B	2B		15																
CHERRY STREET	2B	5B		20																
CHERRY STREET	4B	5B		26																
CHERRY STREET	5B	7B			37										37					
CHERRY STREET	6B	7B														28				
CHERRY STREET	7B	-								17					31			15		
CHERRY STREET	-	5B																		
CHERRY STREET	11B	8B															17			
CHERRY STREET	8B	10B															23			
CHERRY STREET	9B	10B													16					
WALNUT STREET	3C	5CX																		
WALNUT STREET	5CX	5C																		
WALNUT STREET	4CX	4C																		
WALNUT STREET	4C	5C													151		30			
WALNUT STREET	5C	6C																28		
WALNUT STREET	2C	6C														32				
WALNUT STREET	7C	-														11				
TAYLOR DRIVE	1E	4E													48				56	
TAYLOR DRIVE	2E	3E													27					
TAYLOR DRIVE	3E	5E		5													26			
GRAHAM STREET	1H	2H		19																
GRAHAM STREET	2H	3H													35			19		
TOTAL			197	450	37	167	18	189	22	17	25	22	41	19	605	268	540	73	56	1



ENGINEERING | ARCHITECTURE | SURVEYING
FUNDING | PLANNING | ENVIRONMENTAL
2117 State Street, Bettendorf IA 52722
(563) 445-3501 www.msa-ps.com

© MSA Professional Services, Inc.

PLOT DATE	- 8-Jan-21	DESIGNED	- JLS	REVISED	- (1)
USER NAME	- JAYDEN SCHECKE	DRAWN BY	- JLS	REVISED	- (2)
PLOT SCALE	- AS SHOWN	CHECKED	- JDF	REVISED	- (3)
FILE NAME	- GENERAL SHEETS.dwg			REVISED	- (4)

STATE OF ILLINOIS
DEPARTMENT OF TRANSPORTATION

SCHEDULE OF QUANTITIES

SCALE: SHEET NO. 7 OF 190 SHEETS STA. TO STA.

F.A.U. RTE.	SECTION	COUNTY	TOTAL SHEETS	SHEET NO.
308	15-00017-00-SW	ROCK ISLAND	190	7
CONTRACT NO.: 85697				
ILLINOIS FED. AID PROJECT				

SCHEDULE FOR STORM STRUCTURES																							
ALIGNMENT	STRUCTURE NUMBER	STATION	OFFSET	50104400	54213660	54213669	60218400	60221100	60255500	X0300015	X1200050	X1200108	X5030230	X9005472	Z0018200	Z0018300	X6024210	X6024240	X6024246	X6024250	X6024252	X6024502	X0007493
				CONCRETE HEADWALL REMOVAL	PRECAST REINFORCED CONCRETE FLARED END SECTION, 15'	PRECAST REINFORCED CONCRETE FLARED END SECTION, 24'	MANHOLES, TYPE A, 4-DIAMETER, TYPE 1 FRAME, CLOSED LID	MANHOLES, TYPE A, 5-DIAMETER, TYPE 1 FRAME, CLOSED LID	MANHOLES TO BE ADJUSTED	CONCRETE WINGWALL REMOVAL	BOX CULVERT REMOVAL	INLET BOX SPECIAL	SPECIAL STRUCTURE	DRAINAGE STRUCTURE SPECIAL	DRAINAGE STRUCTURE RECONSTRUCTION (SPECIAL)	DRAINAGE STRUCTURE REPAIR	DOUBLE INLET, SPECIAL	INLETS, SPECIAL	INLETS, SPECIAL, NO. 3	INLETS, SPECIAL, NO. 5	INLETS, SPECIAL, NO. 6	INLETS, TYPE B, WITH SPECIAL FRAME AND GRATE	CONNECT TO BOX CULVERT
				EA	EA	EA	EA	EA	EA	EA	FT	EA	EA	EA	EA	EA	EA	EA	EA	EA	EA	EA	
HIGH STREET	1A	208+80.00	0.00																1				
HIGH STREET	1C	213+35.00	4.12 LT																	1			
HIGH STREET	3BX	209+90.00	3.40 LT															1					
HIGH STREET	3B	210+25.00	4.15 LT															1					
HIGH STREET	4B	210+50.00	4.74 LT															1					
HIGH STREET	2C	214+05.07	3.78 LT																	1			
HIGH STREET	1D	214+85.00	6.82 LT																	1			
HIGH STREET	2D	216+12.00	6.47 LT																	1			
HIGH STREET	3D	217+14.00	4.95 LT																	1			
HIGH STREET	3DX	217+45.00	4.49 LT															1					
HIGH STREET	4D	219+48.00	3.94 LT																	1			
HIGH STREET	5D	219+58.17	0.52 LT													1							
HIGH STREET	1F	230+06.70	0.00																	1			
HIGH STREET	1G	232+26.34	12.89 RT	1	1														1				
HIGH STREET	1I	246+09.00	7.04 LT																	1			
HIGH STREET	2I	246+47.00	11.00 RT			1																	
HIGH STREET	3I	246+56.97	6.75 LT	1							6									1		1	
HIGH STREET	1JX	249+50.00	9.83 LT															1					
HIGH STREET	1J	250+33.00	9.41 LT																	1			
HIGH STREET	2J	250+80.00	9.27 LT																		1		
HIGH STREET	3J	251+27.00	11.00 RT			1																	
HIGH STREET	4J	251+30.00	10.37 RT																				
HIGH STREET	5J	251+80.00	16.90 LT																	1			
HIGH STREET	6J	252+65.00	16.85 LT																	1			
HIGH STREET	7J	252+77.00	12.00 LT	1							3	1										1	
HIGH STREET	8J	253+75.00	16.78 LT																				
HIGH STREET	1K	254+12.00	16.76 LT																		1		
HIGH STREET	2K	255+11.00	16.70 LT																		1		
HIGH STREET	8K	256+35.00	10.00 LT							2			1									1	
HIGH STREET	7K	256+36.00	12.00 RT					1															
HIGH STREET	3K	256+99.00	30.50 RT																				
HIGH STREET	4K	256+99.00	18.00 RT														1						
HIGH STREET	5K	256+99.00	30.50 RT																	1			
HIGH STREET	6K	256+99.00	18.00 RT														1						
CHERRY STREET	1B	11+86.19	0.10 RT				1																
CHERRY STREET	12B	11+65.00	15.00 RT																				
CHERRY STREET	2B	11+50.00	15.00 RT														1						
CHERRY STREET	5B	11+30.00	15.00 RT				1																
CHERRY STREET	11B	11+65.00	15.00 LT															1					
CHERRY STREET	8B	11+50.00	15.00 LT														1						
CHERRY STREET	10B	11+25.18	18.98 LT				1																
CHERRY STREET	9B	11+26.13	38.93 LT																	1			
CHERRY STREET	6B	10+92.10	46.92 RT																				
CHERRY STREET	7B	10+93.48	18.45 RT				1											1					
WALNUT STREET	3C	22+45.00	8.00 RT				1																
WALNUT STREET	4CX	22+05.00	15.00 LT																				
WALNUT STREET	4C	21+90.00	15.00 LT																	1			
WALNUT STREET	5CX	22+05.00	15.00 RT																	1			
WALNUT STREET	5C	21+90.00	15.00 RT																	1			
WALNUT STREET	6C	21+62.00	8.00 RT				1																
WALNUT STREET	7C	21+31.57	39.60 RT											1									
TAYLOR DRIVE	1E	30+96.27	21.65 RT																			1	
TAYLOR DRIVE	4E	30+39.47	17.73 RT																				
TAYLOR DRIVE	3E	30+39.50	13.00 RT								8					1							
TAYLOR DRIVE	2E	30+39.50	13.00 LT																				
TAYLOR DRIVE	5E	221+99.89	0.90 RT																				
GRAHAM STREET	1H	50+65.00	9.50 RT																				
GRAHAM STREET	2H	50+65.00	9.50 LT																				
GRAHAM STREET	3H	50+50.40	21.15 LT																			1	
94TH AVE	Z	238+78.79	0.52 RT						1														
94TH AVE	22B	238+91.13	1.59 RT						1														
TOTAL				3	1	2	6	1	2	2	17	1	1	1	1	2	8	12	5	15	1	2	3



ENGINEERING | ARCHITECTURE | SURVEYING
FUNDING | PLANNING | ENVIRONMENTAL
2117 State Street, Bettendorf IA 52722
(563) 445-3501 www.msa-ps.com

© MSA Professional Services, Inc.

PLOT DATE - 8-Jan-21

DESIGNED - JLS

REVISED - (1)

USER NAME - JAYDEN SCHECKE

DRAWN BY - JLS

REVISED - (2)

PLOT SCALE - AS SHOWN

CHECKED - JDF

REVISED - (3)

FILE NAME - GENERAL SHEETS.dwg

REVISED - (4)

STATE OF ILLINOIS
DEPARTMENT OF TRANSPORTATION

SCHEDULE OF QUANTITIES

SCALE:

SHEET NO. 8 OF 190 SHEETS

STA.

TO STA.

F.A.U.
RTE.

308

SECTION

15-00017-00-SW

COUNTY

ROCK ISLAND

TOTAL
SHEETS

190

SHEET
NO.

8

CONTRACT NO. 85697

ILLINOIS FED. AID PROJECT

SCHEDULE FOR WATER MAINS																											
ALIGNMENT	LOCATION STATION	OFFSET	FROM STATION	TO STATION	56100005	56100010	56100015	56100020	56100050	56100055	56100600	56100700	56100900	56101146	56101150	56101160	56103000	56104800	56104900	56105000	56400600	X1200072	X5610002	X5610047	X6026623	XX004731	XX005855
					DUCTILE IRON WATER MAIN TEE, 6"x6"	DUCTILE IRON WATER MAIN TEE, 8"x4"	DUCTILE IRON WATER MAIN TEE, 8"x6"	DUCTILE IRON WATER MAIN TEE, 8"x8"	DUCTILE IRON WATER MAIN TEE, 12" X 6"	DUCTILE IRON WATER MAIN TEE, 12"x8"	WATER MAIN, 6"	WATER MAIN, 8"	WATER MAIN, 12"	DUCTILE IRON WATER MAIN REDUCER, 6"x4"	DUCTILE IRON WATER MAIN REDUCER, 8"x6"	DUCTILE IRON WATER MAIN REDUCER, 12"x8"	DUCTILE IRON WATER MAIN, 6"	WATER VALVES, 4"	WATER VALVES, 6"	WATER VALVES, 8"	FIRE HYDRANTS	STEEL CASING PIPE, BORED AND JACKED, 16"	DUCTILE IRON WATER MAIN FITTINGS, 8"x8" CROSS	PLUG WATER MAIN 8"	VALVE BOX	CONNECTION TO EXISTING WATER MAIN	WATER MAIN CASING PIPE
					EA	EA	EA	EA	EA	EA	FT	FT	FT	EA	EA	EA	FT	EA	EA	EA	EA	FT	EA	EA	EA	EA	FT
HIGH ST. (SOUTH)	203+98.75	44.07 LT																								1	
HIGH ST. (SOUTH)	207+21.29	51.09 LT			1												7		1		1						
HIGH ST. (SOUTH)	210+97.24	63.51 LT							1										1							1	
HIGH ST. (NORTH)	210+95.00	0.84 RT								1										1						1	
HIGH ST. (NORTH)	211+10.00	0.95 RT					1										10		1		1						
HIGH ST. (NORTH)	214+27.00	1.17 RT					1										10		1		1						
HIGH ST. (NORTH)	214+34.92	1.11 RT					1				5									1						1	
HIGH ST. (NORTH)	214+55.00	1.00 RT										43								2				1			
HIGH ST. (NORTH)	214+57.30	34.00 RT					1				22								1					1		1	
HIGH ST. (NORTH)	218+25.00	1.00 RT					1										6		1	1	1						
HIGH ST. (NORTH)	221+88.00	1.00 RT					1										10		1		1						
HIGH ST. (NORTH)	222+13.70	1.00 RT						1			32	23			1					3							1
HIGH ST. (NORTH)	221+93.45	47.74 RT																									
HIGH ST. (NORTH)	225+10.00	6.00 RT					1										5		1		1						
HIGH ST. (NORTH)	228+75.00	1.00 RT					1										6		1	1	1						
HIGH ST. (NORTH)	232+54.00	1.00 RT					1				13			1					1	1							
HIGH ST. (NORTH)	232+59.92	21.92 RT																								1	
HIGH ST. (NORTH)	232+70.00	1.00 RT					1										10		1		1						
HIGH ST. (NORTH)	235+25.00	1.00 RT					1										10		1	1	1						
HIGH ST. (NORTH)	238+54.00	16.00 RT						1				70								1		59				1	
HIGH ST. (NORTH)	238+64.87	49.65 LT														1									1	1	
HIGH ST. (NORTH)	239+00.00	12.50 RT						1							1		8		1	1	1						
HIGH ST. (NORTH)	239+00.94	17.41 RT				1												1						1		1	
HIGH ST. (NORTH)	239+30.16	18.61 RT																									
HIGH ST. (SOUTH)			203+98.75	205+00.00							101																
HIGH ST. (SOUTH)			205+00.00	210+00.00							501																25
HIGH ST. (SOUTH)			210+25.00	210+93.10							98																
CHERRY ST (EAST)													81														
HIGH ST. (NORTH)			210+95.00	215+00.00																							
HIGH ST. (NORTH)			215+00.00	220+00.00																							35
HIGH ST. (NORTH)			220+00.00	225+00.00																							40
HIGH ST. (NORTH)			225+00.00	230+00.00																							
HIGH ST. (NORTH)			230+00.00	235+00.00																							
HIGH ST. (NORTH)			235+00.00	240+00.00																							25
HIGH STREET TOTAL					1	1	11	3	1	1	772	2961	81	1	2	1	82	1	13	13	10	59	1	2	1	9	125



ENGINEERING | ARCHITECTURE | SURVEYING
FUNDING | PLANNING | ENVIRONMENTAL
2117 State Street, Bettendorf IA 52722
(563) 445-3501 www.msa-ps.com

© MSA Professional Services, Inc.

PLOT DATE - 8-Jan-21

DESIGNED - JLS

REVISED - (1)

USER NAME - JAYDEN SCHECKE

DRAWN BY - JLS

REVISED - (2)

PLOT SCALE - AS SHOWN

CHECKED - JDF

REVISED - (3)

FILE NAME - GENERAL SHEETS.dwg

REVISED - (4)

STATE OF ILLINOIS
DEPARTMENT OF TRANSPORTATION

SCHEDULE OF QUANTITIES

SCALE:

SHEET NO. 9 OF 190 SHEETS

STA.

TO STA.

F.A.U.
RTE.

308

SECTION

15-00017-00-SW

COUNTY

ROCK ISLAND

TOTAL
SHEETS

190

SHEET
NO.

9

CONTRACT NO. 85697

ILLINOIS FED. AID PROJECT

SCHEDULE FOR WATER SERVICES													
			56200300	56200500	56200700	56201400	56201600	56201800	X0324693	XX006536	X5620112	XX000739	XX006266
ALIGNMENT	LOCATION STATION	OFFSET	WATER SERVICE LINE 1"	WATER SERVICE LINE 1-1/2"	WATER SERVICE LINE 2"	CORPORATION STOPS 1"	CORPORATION STOPS 1-1/2"	CORPORATION STOPS 2"	CURB STOP & BOX, 2 INCH	WATER SERVICE LINE 1" (BORED)	WATER SERVICE CONNECTION	CURB STOP & BOX, 1 INCH	CURB STOP & BOX 1-1/2"
			FT	FT	FT	EA	EA	EA	EA	EA	FT	EA	EA
HIGH ST. (SOUTH)	204+26.97	6.59 RT				1				51	1	1	
HIGH ST. (SOUTH)	204+37.01	50.09 LT	7			1					1	1	
HIGH ST. (SOUTH)	204+89.37	7.02 RT				1				52	1	1	
HIGH ST. (SOUTH)	205+21.80	49.02 LT	7			1					1	1	
HIGH ST. (SOUTH)	205+90.93	10.81 RT				1				52	1	1	
HIGH ST. (SOUTH)	206+08.00	46.98 LT	7			1					1	1	
HIGH ST. (SOUTH)	206+16.59	46.99 LT	7			1					1	1	
HIGH ST. (SOUTH)	207+48.38	7.33 RT				1				55	1	1	
HIGH ST. (SOUTH)	208+13.62	47.81 LT	9			1					1	1	
HIGH ST. (SOUTH)	208+24.34	8.29 RT				1				53	1	1	
HIGH ST. (SOUTH)	208+52.92	46.67 LT	8			1					1	1	
HIGH ST. (SOUTH)	209+04.11	7.45 RT				1				49	1	1	
HIGH ST. (SOUTH)	209+45.88	41.36 LT	6			1					1	1	
HIGH ST. (NORTH)	212+04.89	6.00 RT	6			1					1	1	
HIGH ST. (NORTH)	212+86.30	6.46 RT	6			1					1	1	
HIGH ST. (NORTH)	213+09.97	6.82 RT	6			1					1	1	
HIGH ST. (NORTH)	213+44.47	7.00 RT	6			1					1	1	
HIGH ST. (NORTH)	214+96.05	7.28 RT	6			1					1	1	
HIGH ST. (NORTH)	215+87.03	42.40 LT				1				47	1	1	
HIGH ST. (NORTH)	216+50.20	41.96 LT				1				43	1	1	
HIGH ST. (NORTH)	217+00.86	6.79 RT	7			1					1	1	
HIGH ST. (NORTH)	217+12.29	41.67 LT				1				46	1	1	
HIGH ST. (NORTH)	217+31.31	5.95 RT	5			1					1	1	
HIGH ST. (NORTH)	218+57.60	6.01 RT			7			1	1		1		
HIGH ST. (NORTH)	218+67.49	41.67 LT				1				47	1	1	
HIGH ST. (NORTH)	219+40.09	43.36 LT				1				48	1	1	
HIGH ST. (NORTH)	219+93.21	6.18 RT	7			1					1	1	
HIGH ST. (NORTH)	220+67.70	42.81 LT				1				47	1	1	
HIGH ST. (NORTH)	220+87.61	6.04 RT	7			1					1	1	
HIGH ST. (NORTH)	221+81.38	6.70 RT	7			1					1	1	
HIGH ST. (NORTH)	222+64.88	44.56 LT				1				48	1	1	
HIGH ST. (NORTH)	222+94.07	45.06 LT				1				47	1	1	
HIGH ST. (NORTH)	223+44.35	6.10 RT	7			1					1	1	
HIGH ST. (NORTH)	223+52.73	6.00 RT	6			1					1	1	
HIGH ST. (NORTH)	224+47.70	41.51 LT				1				46	1	1	
HIGH ST. (NORTH)	225+18.63	6.00 RT	7			1					1	1	
HIGH ST. (NORTH)	225+55.24	43.04 LT				1				47	1	1	
HIGH ST. (NORTH)	225+96.57	44.72 LT				1				49	1	1	
HIGH ST. (NORTH)	226+37.93	42.35 LT				1				47	1	1	
HIGH ST. (NORTH)	226+38.15	5.00 RT	4			1					1	1	
HIGH ST. (NORTH)	226+97.44	43.26 LT				1				47	1	1	
HIGH ST. (NORTH)	226+95.81	7.00 RT	10			1					1	1	
HIGH ST. (NORTH)	227+35.25	44.35 LT				1				48	1	1	
HIGH ST. (NORTH)	227+74.57	44.48 LT				1				48	1	1	
HIGH ST. (NORTH)	229+27.35	46.73 LT				1				51	1	1	
HIGH ST. (NORTH)	229+72.85	6.79 RT		5			1				1		1
HIGH ST. (NORTH)	230+14.00	44.25 LT				1				48	1	1	
HIGH ST. (NORTH)	230+38.22	48.07 LT				1				51	1	1	
HIGH ST. (NORTH)	230+45.53	6.08 RT	5			1					1	1	
HIGH ST. (NORTH)	231+55.98	45.02 LT				1				51	1	1	
HIGH ST. (NORTH)	231+86.82	44.80 LT				1				50	1	1	
HIGH ST. (NORTH)	232+00.48	5.87 RT	6			1					1	1	
HIGH ST. (NORTH)	233+18.12	6.11 RT	9			1					1	1	
HIGH ST. (NORTH)	233+31.98	46.38 LT				1				53	1	1	
HIGH ST. (NORTH)	233+38.29	6.23 RT	9			1					1	1	
HIGH ST. (NORTH)	234+21.52	6.23 RT	7			1					1	1	
HIGH ST. (NORTH)	234+33.34	46.74 LT				1				52	1	1	
HIGH ST. (NORTH)	234+88.51	47.04 LT				1				52	1	1	
HIGH ST. (NORTH)	235+13.81	8.43 RT	7			1					1	1	
HIGH ST. (NORTH)	235+80.11	54.15 LT		52			1				1		1
HIGH ST. (NORTH)	235+85.50	10.62 RT	3			1					1	1	
HIGH ST. (NORTH)	237+22.51	65.60 LT				1				69	1	1	
HIGH ST. (NORTH)	237+18.35	6.07 RT	3			1					1	1	
HIGH ST. (NORTH)	237+64.02	9.64 RT	15			1					1	1	
HIGH ST. (NORTH)	238+39.35	80.98 LT				1				40	1	1	
HIGH ST. (NORTH)	238+55.97	124.25 LT				1				40	1	1	
HIGH STREET TOTAL			212	57	7	63	2	1	1	1574	66	63	2



ENGINEERING | ARCHITECTURE | SURVEYING
FUNDING | PLANNING | ENVIRONMENTAL
2117 State Street, Bettendorf IA 52722
(563) 445-3501 www.msa-ps.com
© MSA Professional Services, Inc.

PLOT DATE	- 13-Jan-21	DESIGNED	- JLS	REVISED	- (1)
USER NAME	- JAYDEN SCHECKE	DRAWN BY	- JLS	REVISED	- (2)
PLOT SCALE	- AS SHOWN	CHECKED	- JDF	REVISED	- (3)
FILE NAME	- GENERAL SHEETS.dwg			REVISED	- (4)

STATE OF ILLINOIS
DEPARTMENT OF TRANSPORTATION

SCHEDULE OF QUANTITIES

SCALE:	SHEET NO. 10 OF 190 SHEETS	STA.	TO STA.
--------	----------------------------	------	---------

F.A.D. RTE.	SECTION	COUNTY	TOTAL SHEETS	SHEET NO.
308	15-00017-00-SW	ROCK ISLAND	190	10
CONTRACT NO. 85697				ILLINOIS FED. AID PROJECT

SCHEDULE FOR SANITARY SEWERS																
ALIGNMENT	STRUCTURE NUMBER	STATION	OFFSET	FROM STRUCTURE	TO STRUCTURE	X0326713	X1200036	X1200072	X6022312	X6022810	X6026050	Z0056700	Z0056800	Z0056900	XX006891	XX007759
						SANITARY SEWER CONNECTION	SANITARY SERVICE CLEANOUT	STEEL CASING PIPE, BORED AND JACKED, 16"	DROP SANITARY MANHOLES, WITH TYPE 1 FRAME, CLOSED LID	MANHOLES, SANITARY, 4'- DIAMETER, TYPE 1 FRAME, CLOSED LID	SANITARY MANHOLES TO BE ADJUSTED	SANITARY SEWER, 4"	SANITARY SEWER, 6"	SANITARY SEWER, 8"	CIPP LINER FOR SANITARY SEWER MAIN 8"	ADJUST SANITARY SEWER CLEANOUT
						EA	EA	FT	EA	EA	EA	FT	FT	FT	FT	EA
HIGH STREET												20				
HIGH STREET												20				
HIGH STREET												20				
HIGH STREET	CO-1	202+48.58	3.16 RT													1
HIGH STREET	CO-2	203+14.25	4.24 RT													1
HIGH STREET	30A	203+50.00	3.17 LT								1					
HIGH STREET	29A	207+49.42	5.65 LT								1					
HIGH STREET	31A	210+82.71	5.94 LT								1					
HIGH STREET	118	214+44.03	5.43 LT	118A	118						1				294	
HIGH STREET	67A	219+22.65	4.79 LT	118	117						1				478	
HIGH STREET				118	117							11				
HIGH STREET				118	117							14				
HIGH STREET				118	117							11				
HIGH STREET				118	117							12				
HIGH STREET				118	117							12				
HIGH STREET				118	117							12				
HIGH STREET				118	117							12				
HIGH STREET				116	115							10				
HIGH STREET	CO-3	221+79.24	5.80 RT													1
HIGH STREET	125	222+23.79	7.98 RT								1					
HIGH STREET	81	236+40.48	3.75 RT								1				320	
HIGH STREET	11C	246+67.61	1.36 RT								1					
HIGH STREET	10C	252+39.94	1.18 LT								1					
HIGH STREET	9C	255+83.24	0.95 LT								1					
HIGH STREET	39	256+62.48	2.13 LT								1					
HIGH STREET	3	256+69.83	2.55 LT								1					
JAMES STREET	111	40+03.59	2.92 RT	111A	111			56	1					79		
JAMES STREET	CO-4	40+58.00	20.00 LT			1	1						30			
JAMES STREET	CO-5	40+63.00	25.00 RT			1	1						16			
JAMES STREET	111A	40+82.00	12.50 RT	-	111A					1				5		
TOTAL						2	2	56	1	1	12	166	46	84	1092	3



ENGINEERING | ARCHITECTURE | SURVEYING
FUNDING | PLANNING | ENVIRONMENTAL
2117 State Street, Bettendorf IA 52722
(563) 445-3501 www.msa-ps.com
© MSA Professional Services, Inc.


PLOT DATE	- 8-Jan-21	DESIGNED	- JLS	REVISED	- (1)
USER NAME	- JAYDEN SCHECKER	DRAWN BY	- JLS	REVISED	- (2)
PLOT SCALE	- AS SHOWN	CHECKED	- JDF	REVISED	- (3)
FILE NAME	- GENERAL SHEETS.dwg			REVISED	- (4)

STATE OF ILLINOIS
DEPARTMENT OF TRANSPORTATION

SCHEDULE OF QUANTITIES


SCALE:	SHEET NO. 11 OF 190 SHEETS	STA.	TO STA.
--------	----------------------------	------	---------

F.A.D. RTE.	SECTION	COUNTY	TOTAL SHEETS	SHEET NO.
308	15-00017-00-SW	ROCK ISLAND	190	11
CONTRACT NO. 85697				
ILLINOIS FED. AID PROJECT				

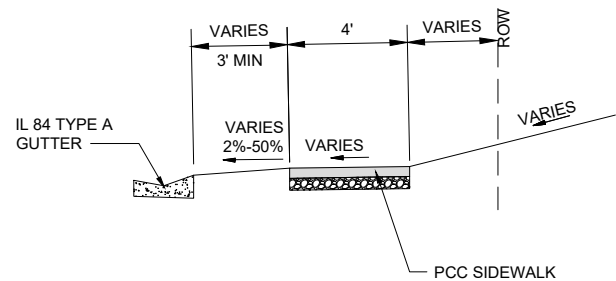


EXISTING NORTHBOUND SIDEWALK

STA 200+16 TO STA 257+86

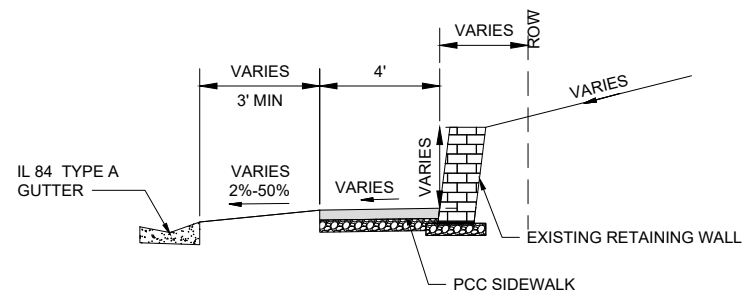



EXISTING NORTHBOUND SIDEWALK & RETAINING WALL

STA 200+16 TO STA 257+86

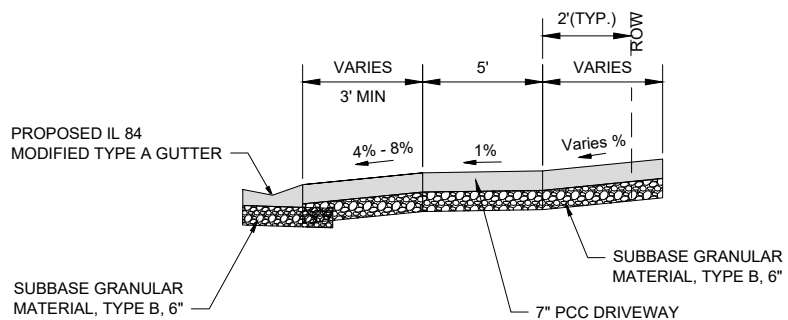


PROPOSED NORTHBOUND SIDEWALK AT DRIVEWAYS

STA 200+16 TO STA 257+86

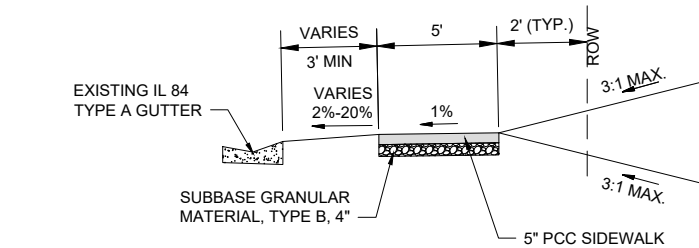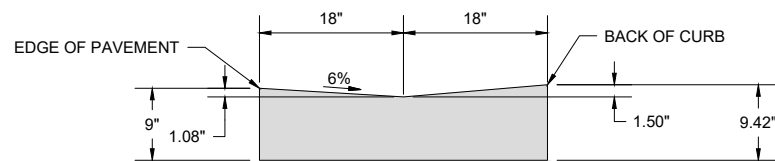


PROPOSED NORTHBOUND SIDEWALK WITH EXISTING CURB

STA 200+16 TO STA 249+18

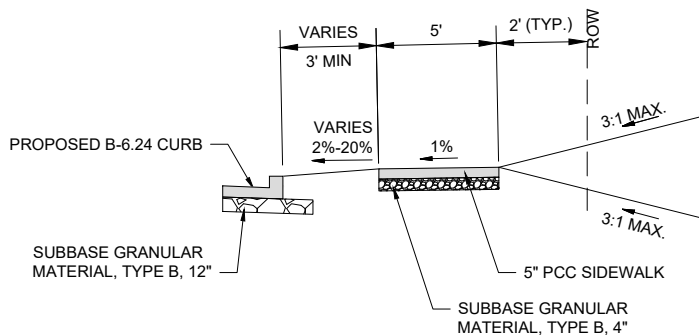


PROPOSED NORTHBOUND SIDEWALK WITH PROPOSED CURB

STA 249+18 TO STA 257+86

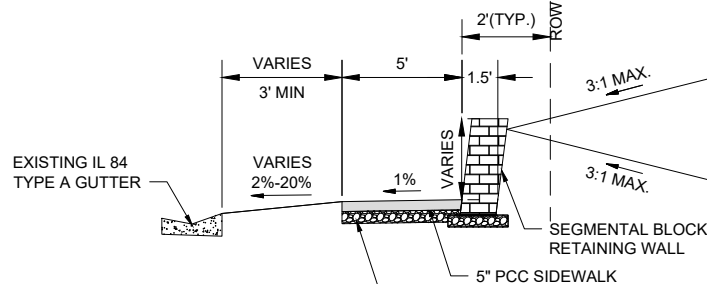


PROPOSED NORTHBOUND SIDEWALK & MODULAR RETAINING WALL

STA 200+16 TO STA 257+86

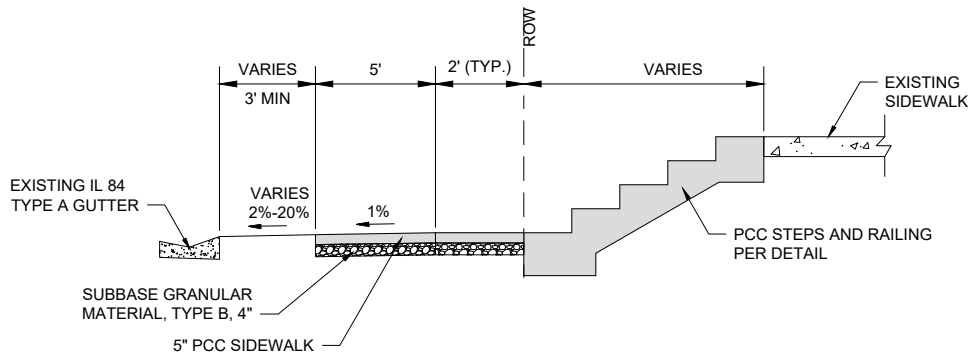


PROPOSED NORTHBOUND SIDEWALK W/ PCC STAIRS

STA 200+16 TO STA 257+86

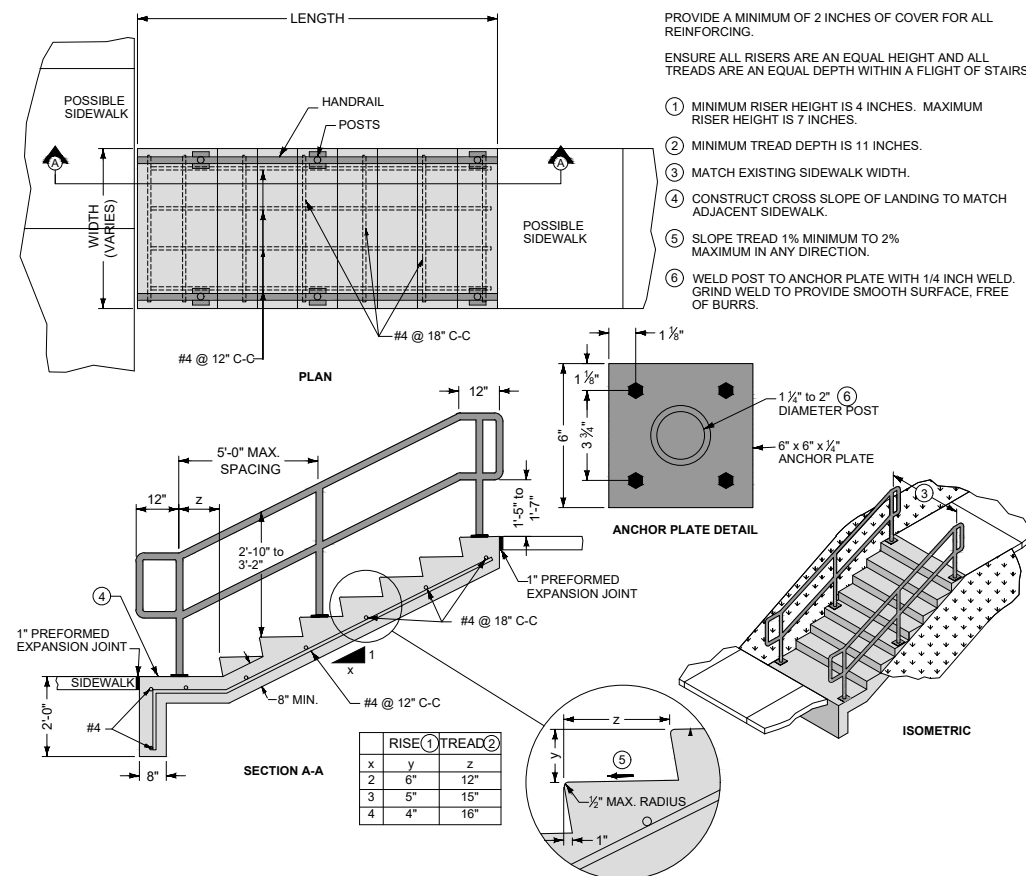

TYPE A CONCRETE STEPS W/ PIPE HANDRAIL

SCALE: NONE

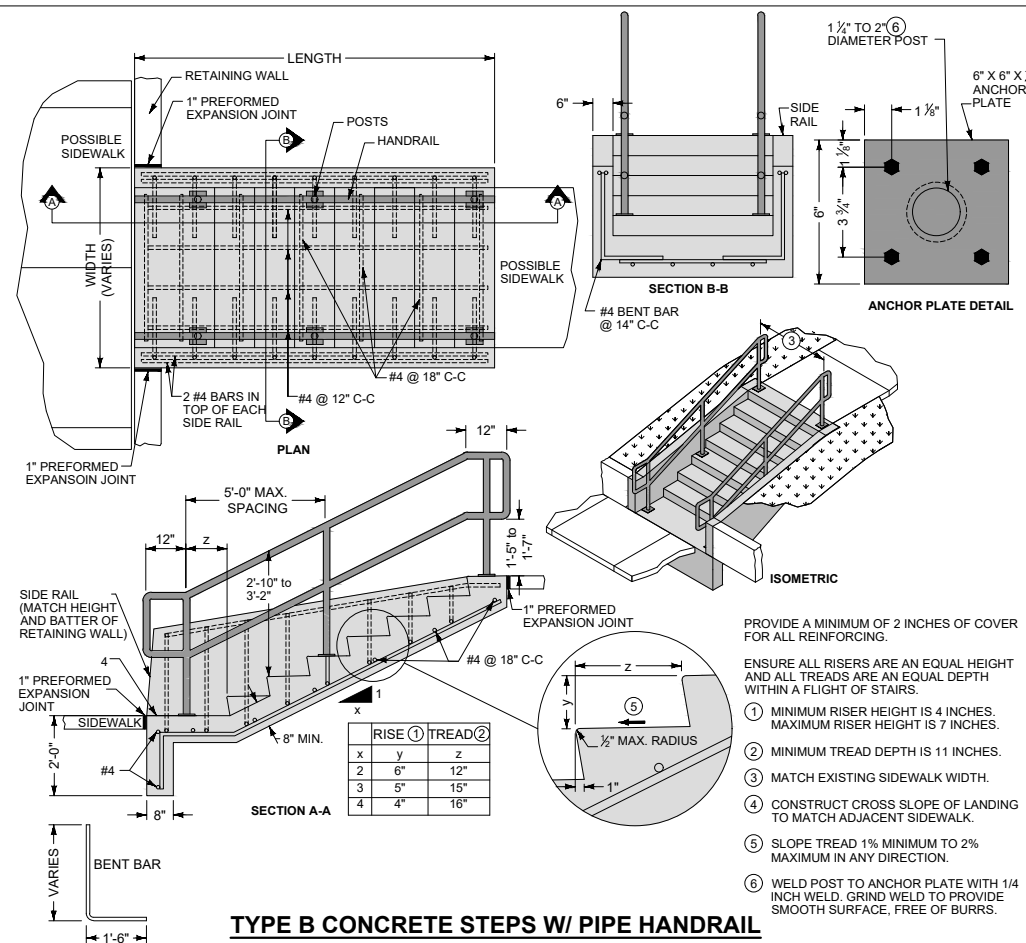

TYPE B CONCRETE STEPS W/ PIPE HANDRAIL

SCALE: NONE



ENGINEERING | ARCHITECTURE | SURVEYING
FUNDING | PLANNING | ENVIRONMENTAL
2117 State Street, Bettendorf IA 52722
(563) 445-3501 www.msa-ps.com
© MSA Professional Services, Inc.

PLOT DATE	- 21-Jan-21	DESIGNED	- JLS	REVISED	- (1)
USER NAME	- JAYDEN SCHECKEL	DRAWN BY	- JLS	REVISED	- (2)
PLOT SCALE	- AS SHOWN	CHECKED	- JDF	REVISED	- (3)
FILE NAME	- TYPICAL CROSS SECTIONS.dwg			REVISED	- (4)


STATE OF ILLINOIS DEPARTMENT OF TRANSPORTATION

TYPICAL CROSS SECTIONS - SIDEWALK

SCALE: SHEET NO. 12 OF 190 SHEETS STA. TO STA.


F.A.U. RTE.	SECTION	COUNTY	TOTAL SHEETS	SHEET NO.
308	15-00017-00-SW	ROCK ISLAND	190	12
CONTRACT NO. 85697				
ILLINOIS FED. AID PROJECT				

EXISTING PAVEMENT SECTIONS
ALL SIDE STREETS EXISTING TYPICAL SECTIONS ARE EXPECTED TO BE COMPOSED OF 3"-5" OF HMA ON TOP OF 8" GRANULAR SUBBASE.

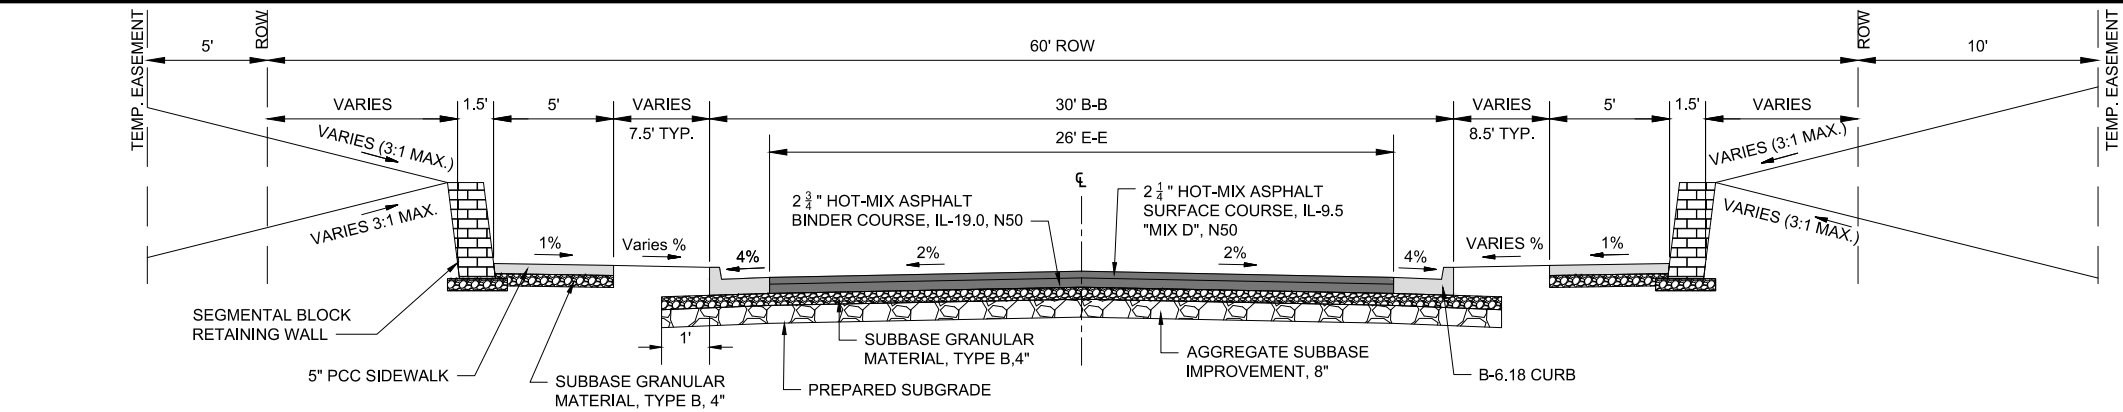


**CHERRY STREET
PROPOSED TYPICAL SECTION W/
BLOCK WALL & SIDEWALK BOTH SIDES**

STA 11+22 TO STA 12+60

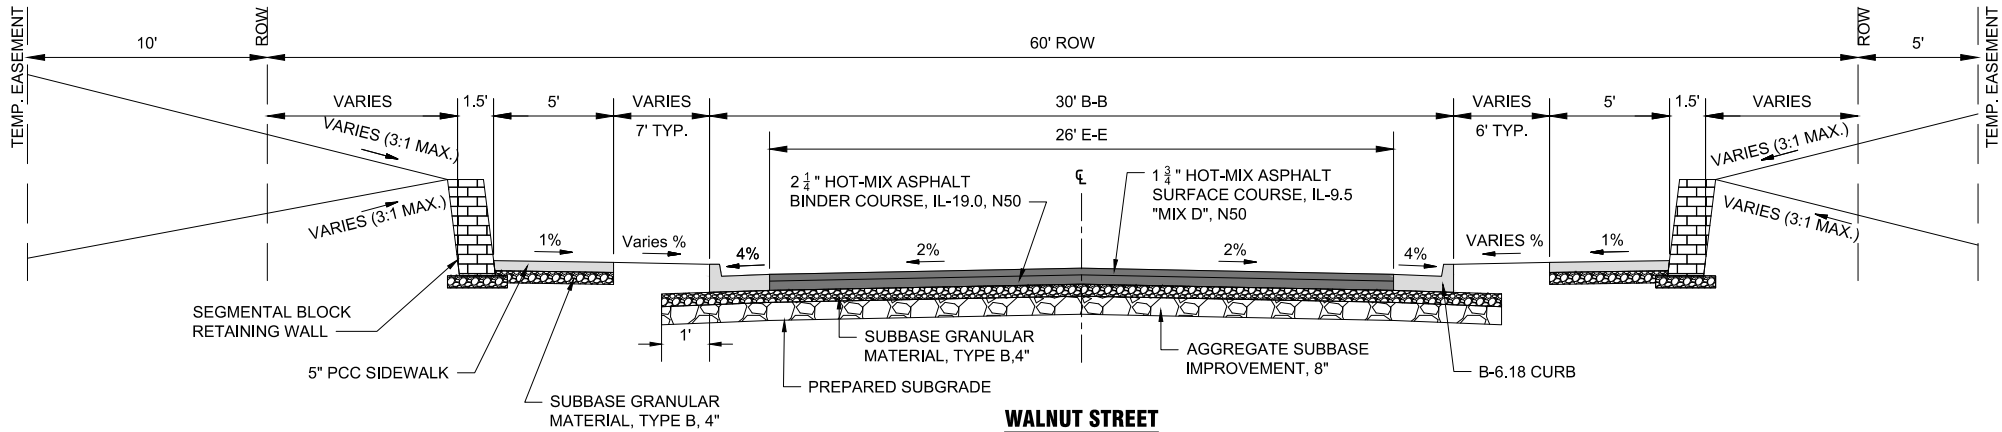


**WALNUT STREET
PROPOSED TYPICAL SECTION**

STA 21+59 TO STA 22+49

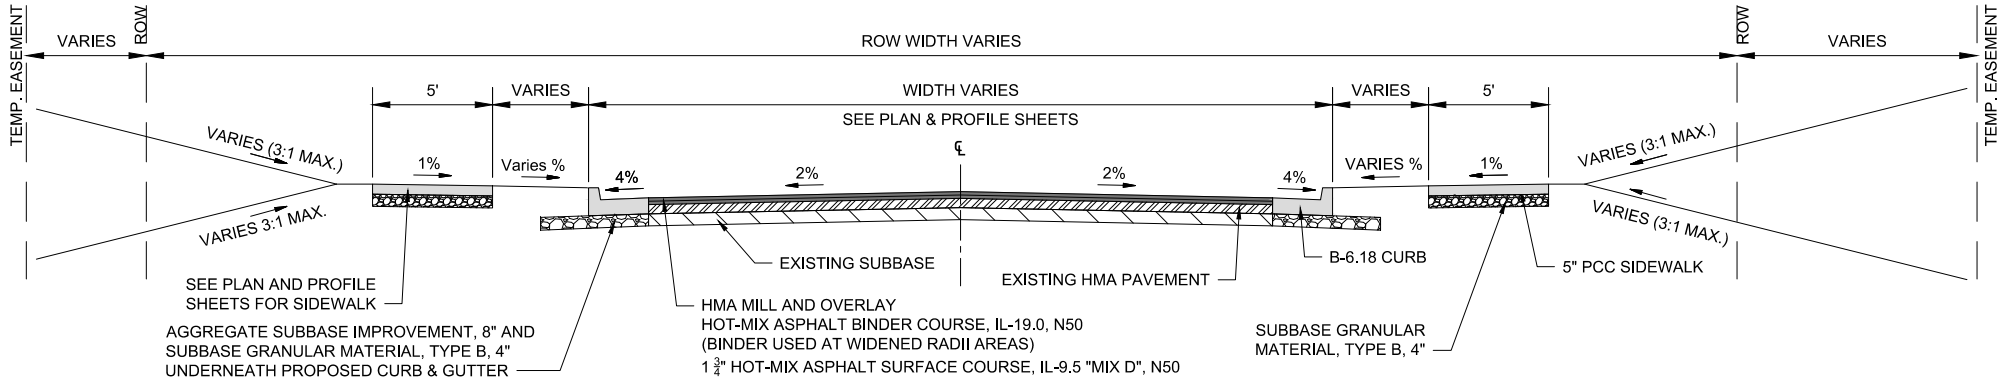

**CHERRY STREET, WALNUT STREET, HICKORY STREET
PROPOSED TYPICAL
MILL AND OVERLAY SECTION**

SEE PLAN & PROFILE SHEETS FOR STA

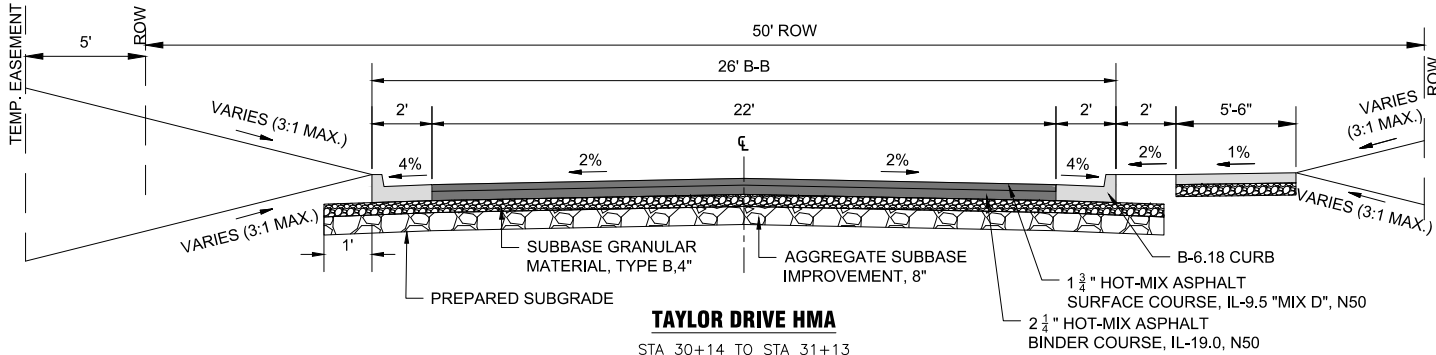

TAYLOR DRIVE HMA

STA 30+14 TO STA 31+13

HMA MIXTURE TABLE

ALL HMA USED ON THIS PROJECT SHALL ADHERE TO HMA MIXTURE REQUIREMENTS ON THE TABLE BELOW:

HMA MIXTURE REQUIREMENTS		
LOCATION(S)	SIDE STREETS, DRIVEWAYS	SIDE STREETS
MIXTURE USE(S):	SURFACE	BINDER
PG:	PG 64-22	PG 64-22
DESIGN AIR VOIDS:	4.0% @ N50	4.0% @ N50
MIXTURE COMPOSITION (MIXTURE GRADATION):	IL 9.5	IL 19.0
FRICTION AGGREGATE:	"D"	N/A
MIXTURE WEIGHT:	112 LB/SY/IN	N/A
QUALITY MANAGEMENT PROGRAM:	QC/QA	QC/QA
SUBLOT SIZE:	N/A	N/A
NUMBER OF ROLLER PASSES:	N/A	N/A



ENGINEERING | ARCHITECTURE | SURVEYING
FUNDING | PLANNING | ENVIRONMENTAL
2117 State Street, Bettendorf IA 52722
(563) 445-3501 www.msa-ps.com
© MSA Professional Services, Inc.


PLOT DATE	- 8-Jan-21	DESIGNED	- JLS	REVISED	- (1)
USER NAME	- JAYDEN SCHECKER	DRAWN BY	- JLS	REVISED	- (2)
PLOT SCALE	- AS SHOWN	CHECKED	- JDF	REVISED	- (3)
FILE NAME	- TYPICAL CROSS SECTIONS.dwg			REVISED	- (4)

**STATE OF ILLINOIS
DEPARTMENT OF TRANSPORTATION**

TYPICAL CROSS SECTIONS - SIDE ROADS


SCALE: SHEET NO. 13 OF 190 SHEETS STA. TO STA.

F.A.D. RTE.	SECTION	COUNTY	TOTAL SHEETS	SHEET NO.
308	15-00017-00-SW	ROCK ISLAND	190	13
CONTRACT NO. 85697				
ILLINOIS FED. AID PROJECT				

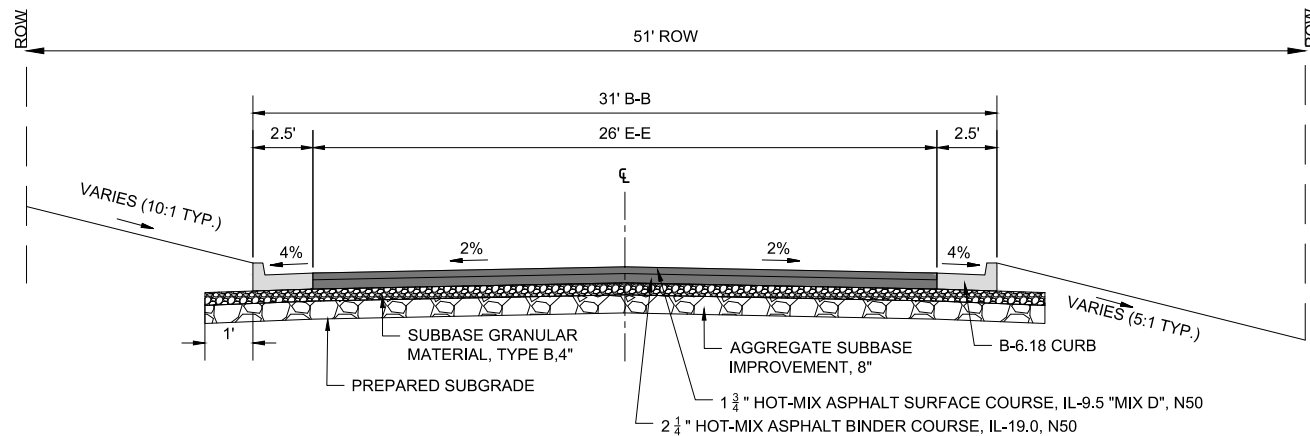


JAMES STREET

STA 40+28 TO STA 40+95

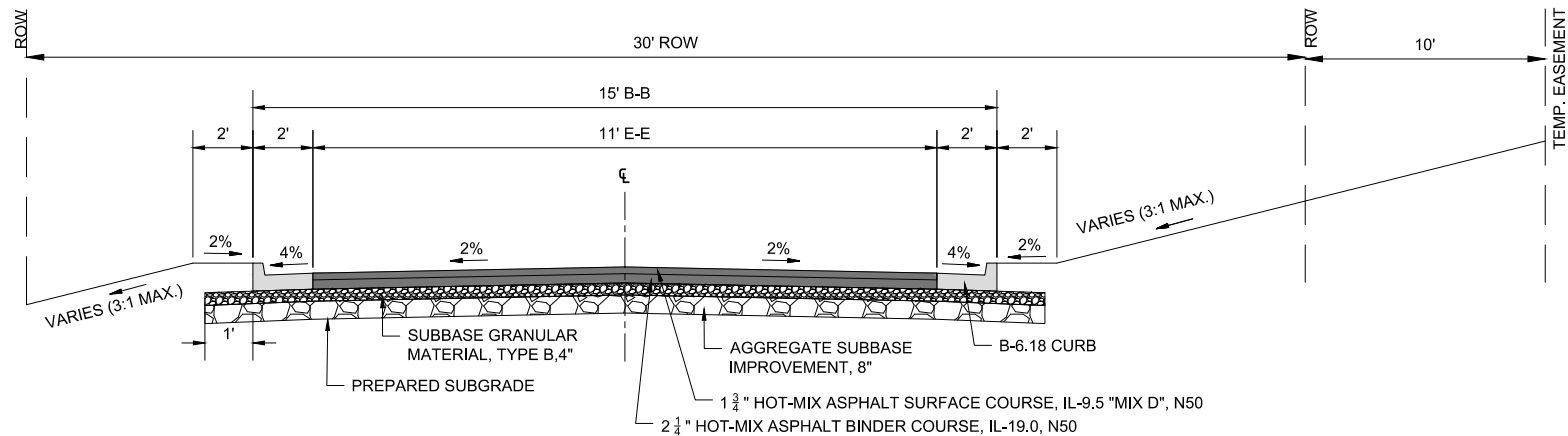

GRAHAM STREET


STA 50+33 TO STA 50+98

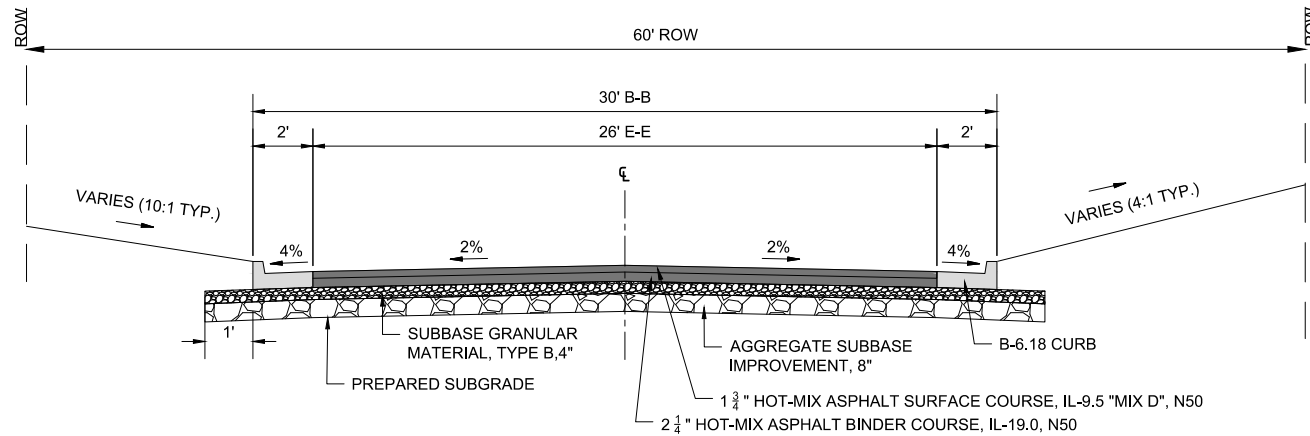

11TH STREET

STA 70+35 TO STA 70+94

EXISTING PAVEMENT SECTIONS
ALL SIDE STREETS EXISTING TYPICAL SECTIONS
ARE EXPECTED TO BE COMPOSED OF 3"-5" OF
HMA ON TOP OF 8" GRANULAR SUBBASE.

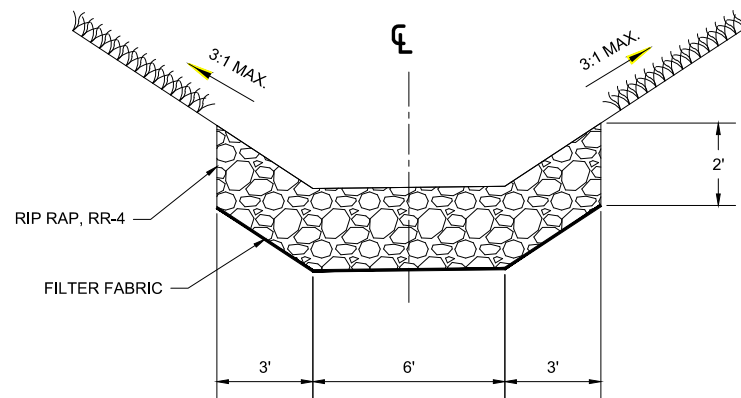

DITCH @ CASEYS GENERAL STORE (SWALE)

SEE SHEET 63



ENGINEERING | ARCHITECTURE | SURVEYING
FUNDING | PLANNING | ENVIRONMENTAL
2117 State Street, Bettendorf IA 52722
(563) 445-3501 www.msa-ps.com
© MSA Professional Services, Inc.

PLOT DATE	- 8-Jan-21	DESIGNED	- JLS	REVISED	- (1)
USER NAME	- JAYDEN SCHECKER	DRAWN BY	- JLS	REVISED	- (2)
PLOT SCALE	- AS SHOWN	CHECKED	- JDF	REVISED	- (3)
FILE NAME	- TYPICAL CROSS SECTIONS.dwg			REVISED	- (4)



**STATE OF ILLINOIS
DEPARTMENT OF TRANSPORTATION**

TYPICAL CROSS SECTIONS

SCALE: SHEET NO. 14 OF 190 SHEETS STA. TO STA.

F.A.D. RTE.	SECTION	COUNTY	TOTAL SHEETS	SHEET NO.
308	15-00017-00-SW	ROCK ISLAND	190	14
CONTRACT NO. 85697				
ILLINOIS FED. AID PROJECT				

CURVE 1 DATA:		CURVE 2 DATA:		CURVE 3 DATA:		CURVE 4 DATA:		CURVE 5 DATA:	
PI STA	= 205+60.83	PI STA	= 205+91.44	PI STA	= 209+80.26	PI STA	= 214+13.94	PI STA	= 214+74.12
Δ	= 8° 15' 29"	Δ	= 6° 32' 45"	Δ	= 4° 00' 30"	Δ	= 3° 14' 08"	Δ	= 2° 42' 19"
D	= 38° 11' 50"	D	= 38° 11' 50"	D	= 11° 27' 33"	D	= 28° 38' 52"	D	= 28° 38' 52"
R	= 150.00'	R	= 150.00'	R	= 500.00'	R	= 200.00'	R	= 200.00'
T	= 10.83'	T	= 8.58'	T	= 17.50'	T	= 5.65'	T	= 4.72'
L	= 21.62'	L	= 17.14'	L	= 34.98'	L	= 11.29'	L	= 9.44'
E	= 0.39'	E	= 0.25'	E	= 0.31'	E	= 0.08'	E	= 0.06'
e	= N/A	e	= N/A	e	= N/A	e	= N/A	e	= N/A
T.R.	= N/A	T.R.	= N/A	T.R.	= N/A	T.R.	= N/A	T.R.	= N/A
S.E.	= N/A	S.E.	= N/A	S.E.	= N/A	S.E.	= N/A	S.E.	= N/A
PC STA	= 205+50.00	PC STA	= 205+82.86	PC STA	= 209+62.76	PC STA	= 214+08.29	PC STA	= 214+69.40
PT STA	= 205+71.62	PT STA	= 206+00.00	PT STA	= 209+97.74	PT STA	= 214+19.58	PT STA	= 214+78.84

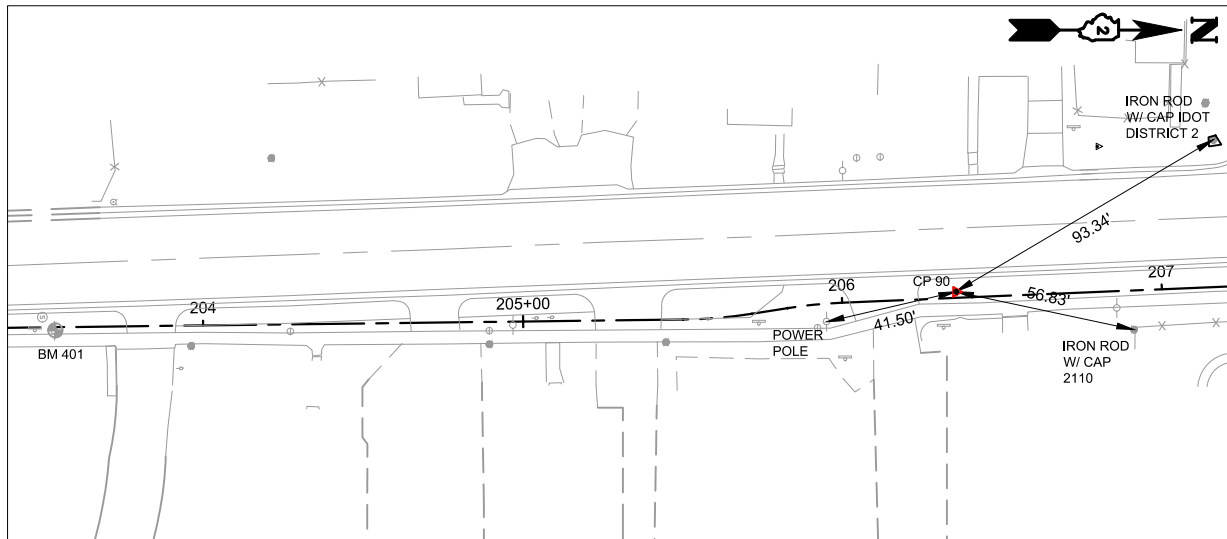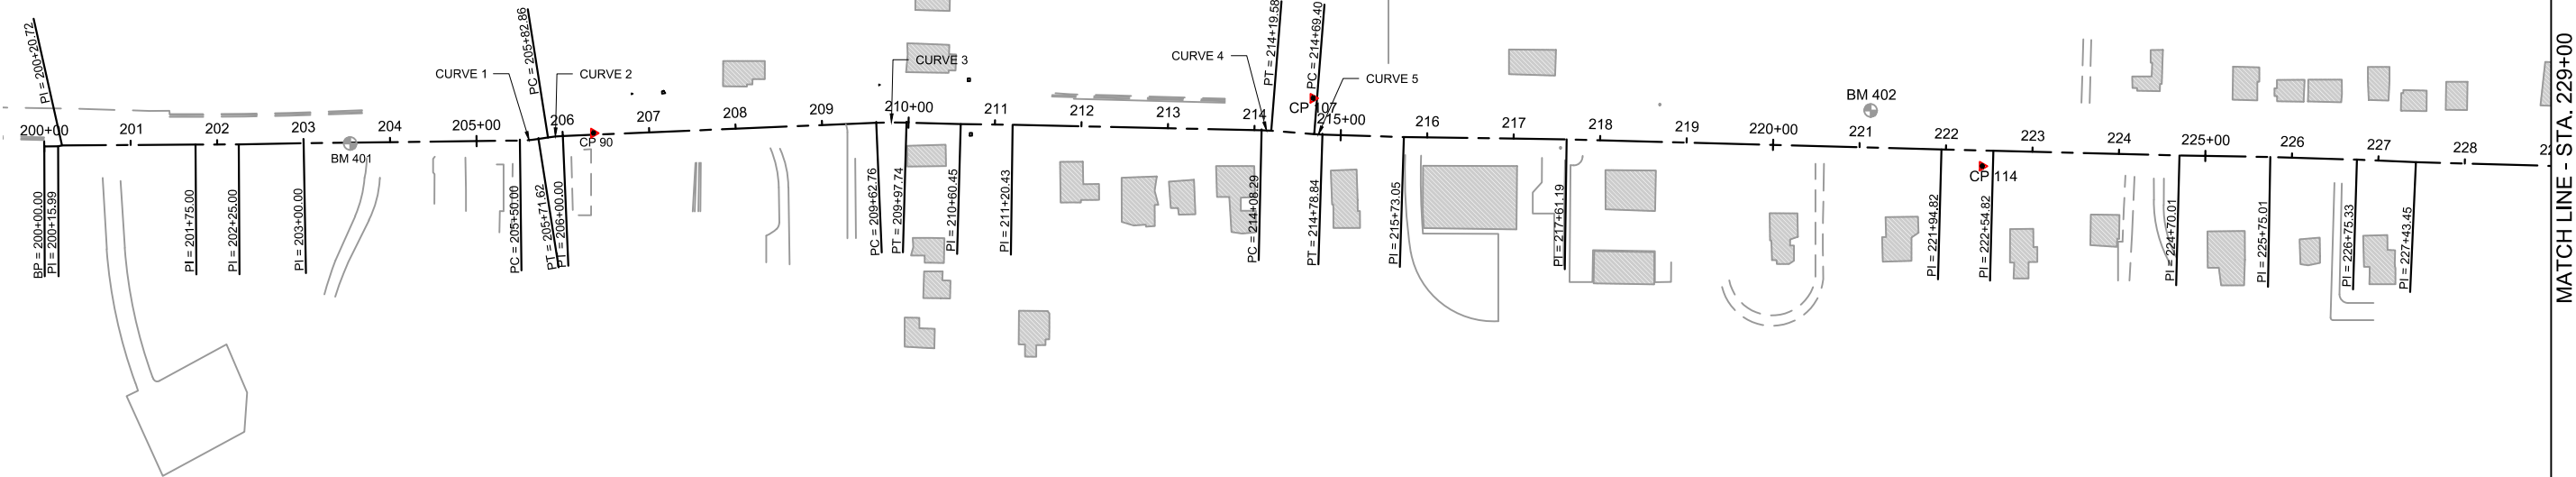


CONTROL POINT 90

SET 12" SPIKE NAIL

STA: 206+35.73 OFF: 1.93' LT
N = 1798766.342
E = 2250555.737
ELEV. = 615.845

BENCHMARK 401


ELEV. = 617.843'
STA: 203+53.80 OFF: 0.92' RT
SPIKE IN POWER POLE EAST SIDE OF
ILLINOIS ROUTE 84.

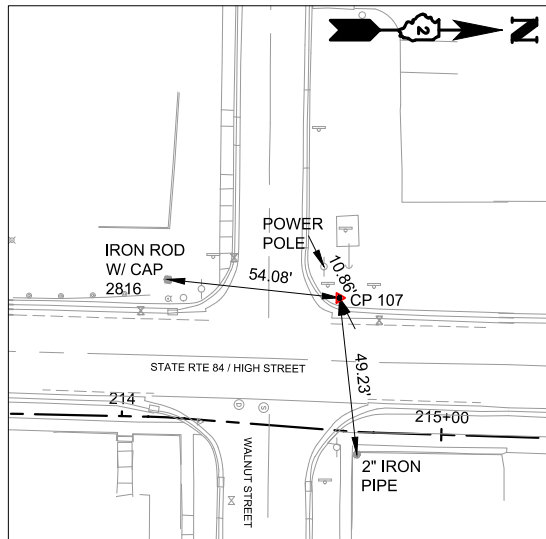

CONTROL POINT 107

SET 12" SPIKE NAIL

STA: 214+64.92 OFF: 41.36' LT
N = 1799598.296
E = 2250515.414
ELEV. = 611.944

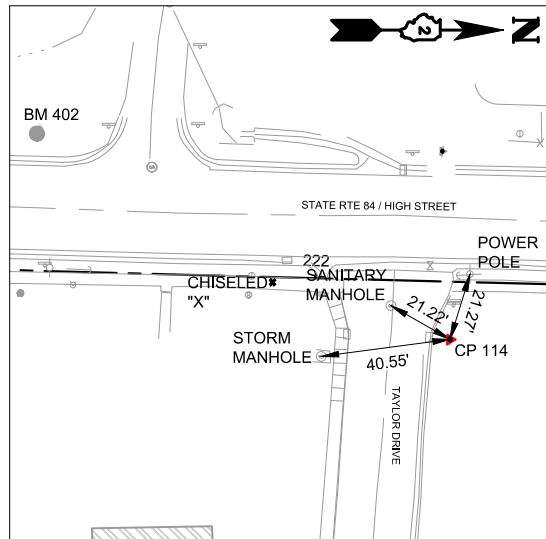

CONTROL POINT 114

SET 12"SPIKE NAIL

STA: 222+42.48 OFF: 18.03' RT
N = 1800371.896
E = 2250593.915
ELEV. = 597.520

BENCHMARK 402

ELEV. = 597.244'
STA: 221+11.79 OFF: 42.79' LT
IDOT TABLET IN THE SOUTHWEST CORNER OF THE
INTERSECTION OF ILLINOIS ROUTE 84 AND ROCK RIVER STREET



ENGINEERING | ARCHITECTURE | SURVEYING
FUNDING | PLANNING | ENVIRONMENTAL
2117 State Street, Bettendorf IA 52722
(563) 445-3501 www.msa-ps.com
© MSA Professional Services, Inc.

PLOT DATE	= 8-Jan-21	DESIGNED	= JLS	REVISED	= (1)
USER NAME	= JAYDEN SCHECKER	DRAWN BY	= JLS	REVISED	= (2)
PLOT SCALE	= AS SHOWN	CHECKED	= JDF	REVISED	= (3)
FILE NAME	= ALIGNMENT & TIES.dwg			REVISED	= (4)

STATE OF ILLINOIS
DEPARTMENT OF TRANSPORTATION

ALIGNMENT & TIES

SCALE: SHEET NO. 15 OF 190 SHEETS STA. TO STA.

F.A.D. RTE.	SECTION	COUNTY	TOTAL SHEETS	SHEET NO.
308	15-00017-00-SW	ROCK ISLAND	190	15
CONTRACT NO. 85697				
ILLINOIS FED. AID PROJECT				



MATCH LINE - STA. 229+00

CURVE 7 DATA:
PI STA = 236+67.18
Δ = 5° 16' 03"
D = 57° 17' 45"
R = 100.00'
T = 4.60'
L = 9.19'
E = 0.11'
e = N/A
T.R. = N/A
S.E. = N/A
PC STA = 236+62.58
PT STA = 236+71.78

CURVE 9 DATA:
PI STA = 237+51.38
Δ = 19° 51' 58"
D = 190° 59' 09"
R = 30.00'
T = 5.25'
L = 10.40'
E = 0.46'
e = N/A
T.R. = N/A
S.E. = N/A
PC STA = 237+46.13
PT STA = 237+56.53

CURVE 11 DATA:
PI STA = 238+65.91
Δ = 26° 18' 11"
D = 381° 58' 19"
R = 15.00'
T = 3.50'
L = 6.89'
E = 0.40'
e = N/A
T.R. = N/A
S.E. = N/A
PC STA = 238+62.41
PT STA = 238+69.29


CURVE 14 DATA:
PI STA = 240+93.61
Δ = 11° 39' 01"
D = 57° 17' 45"
R = 100.00'
T = 10.20'
L = 20.33'
E = 0.52'
e = N/A
T.R. = N/A
S.E. = N/A
PC STA = 240+83.41
PT STA = 241+03.74

CURVE 15 DATA:
PI STA = 241+28.05
Δ = 11° 28' 29"
D = 57° 17' 45"
R = 100.00'
T = 10.05'
L = 20.03'
E = 0.50'
e = N/A
T.R. = N/A
S.E. = N/A
PC STA = 241+18.00
PT STA = 241+38.03

CURVE 17 DATA:
PI STA = 246+58.10
Δ = 18° 32' 19"
D = 190° 59' 09"
R = 30.00'
T = 4.90'
L = 9.71'
E = 0.40'
e = N/A
T.R. = N/A
S.E. = N/A
PC STA = 246+53.21
PT STA = 246+62.91

CURVE 18 DATA:
PI STA = 251+37.33
Δ = 12° 02' 58"
D = 57° 17' 45"
R = 100.00'
T = 10.55'
L = 21.03'
E = 0.56'
e = N/A
T.R. = N/A
S.E. = N/A
PC STA = 251+26.78
PT STA = 251+47.81

CURVE 19 DATA:
PI STA = 251+66.26
Δ = 12° 57' 45"
D = 57° 17' 45"
R = 100.00'
T = 11.36'
L = 22.62'
E = 0.64'
e = N/A
T.R. = N/A
S.E. = N/A
PC STA = 251+54.89
PT STA = 251+77.52

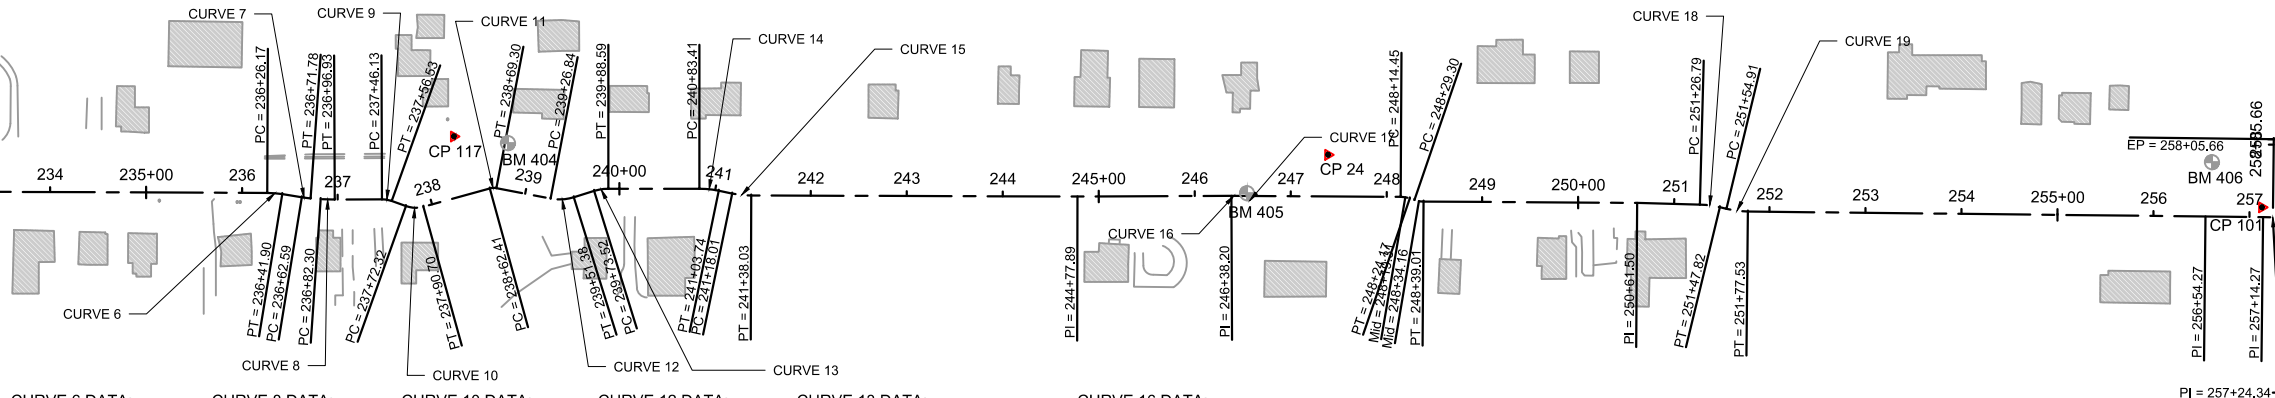

CURVE 6 DATA:
PI STA = 236+34.05
Δ = 9° 00' 50"
D = 57° 17' 45"
R = 100.00'
T = 7.88'
L = 15.73'
E = 0.31'
e = N/A
T.R. = N/A
S.E. = N/A
PC STA = 236+26.17
PT STA = 236+41.90


CURVE 8 DATA:
PI STA = 236+89.61
Δ = 4° 11' 22"
D = 28° 38' 52"
R = 200.00'
T = 7.32'
L = 14.62'
E = 0.13'
e = N/A
T.R. = N/A
S.E. = N/A
PC STA = 236+82.30
PT STA = 236+96.92

CURVE 10 DATA:
PI STA = 237+81.80
Δ = 35° 06' 07"
D = 190° 59' 09"
R = 30.00'
T = 9.49'
L = 18.38'
E = 1.46'
e = N/A
T.R. = N/A
S.E. = N/A
PC STA = 237+72.31
PT STA = 237+90.69

CURVE 12 DATA:
PI STA = 239+39.36
Δ = 28° 07' 12"
D = 114° 35' 30"
R = 50.00'
T = 12.52'
L = 24.54'
E = 1.54'
e = N/A
T.R. = N/A
S.E. = N/A
PC STA = 239+26.83
PT STA = 239+51.37

CURVE 13 DATA:
PI STA = 239+81.11
Δ = 17° 16' 30"
D = 190° 59' 09"
R = 30.00'
T = 5.07'
L = 10.04'
E = 0.42'
e = N/A
T.R. = N/A
S.E. = N/A
PC STA = 246+38.20
PT STA = 246+48.24

CURVE 16 DATA:
PI STA = 246+43.27
Δ = 19° 10' 20"
D = 190° 59' 09"
R = 30.00'
T = 5.07'
L = 10.04'
E = 0.42'
e = N/A
T.R. = N/A
S.E. = N/A
PC STA = 246+38.20
PT STA = 246+48.24

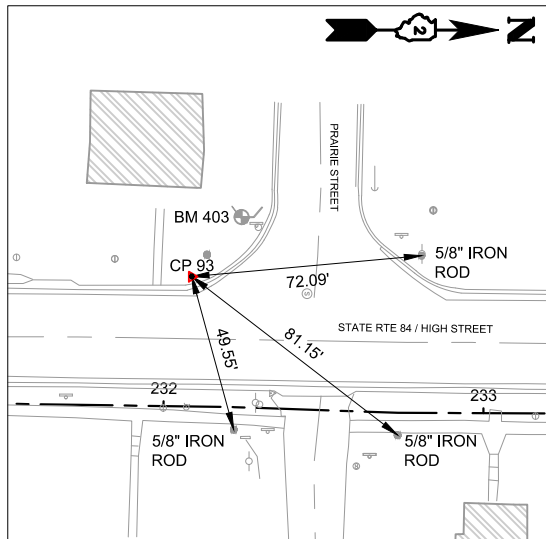


CONTROL POINT 93

SET 12" SPIKE NAIL

STA: 232+08.24 OFF: 40.59' LT
N = 1801338.398
E = 2250559.087
ELEV. = 600.118

BENCHMARK 403

ELEV. = 598.445'
STA: 232+22.38 OFF: 59.40' LT
TOP OF CONCRETE WING WALL

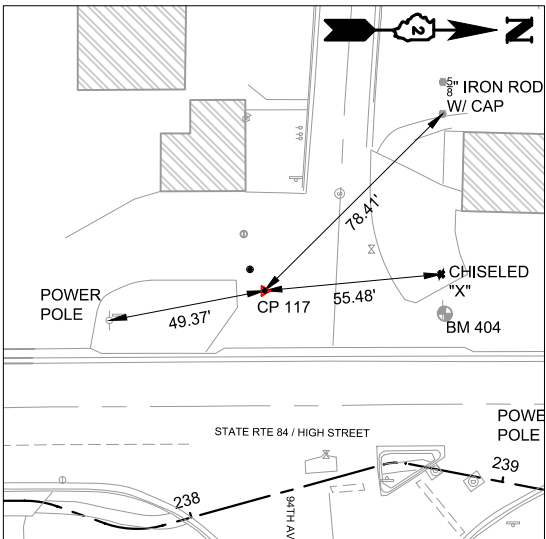


CONTROL POINT 117

SET P.K. NAIL

STA: 238+40.90 OFF: 62.19' LT
N = 1801950.175
E = 2250544.161
ELEV. = 597.573

BENCHMARK 404

ELEV. = 626.040'
STA: 238+72.51 OFF: 48.24' LT
SPIKE IN POWER POLE AT THE INT.
OF ILLINOIS ROUTE 84 AND 94TH ST.

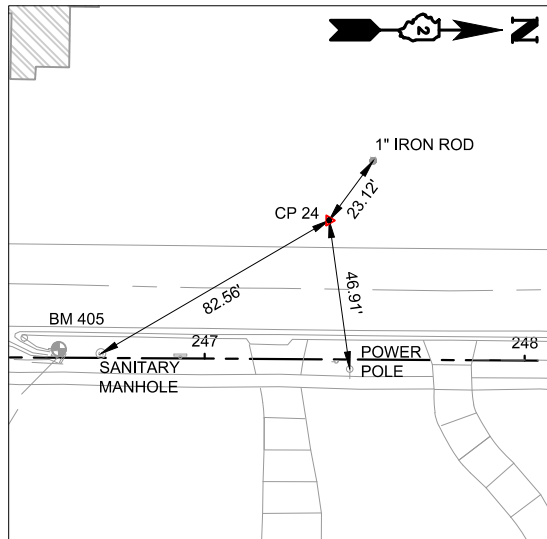


CONTROL POINT 24

SET 12" SPIKE NAIL

STA: 247+39.23 OFF: 48.15' LT
N = 1802860.800
E = 2250563.280
ELEV. = 595.890

BENCHMARK 405

ELEV. = 597.843
STA: 246+52.91 OFF: 6.03' LT
TO OF CONCRETE WING WALL

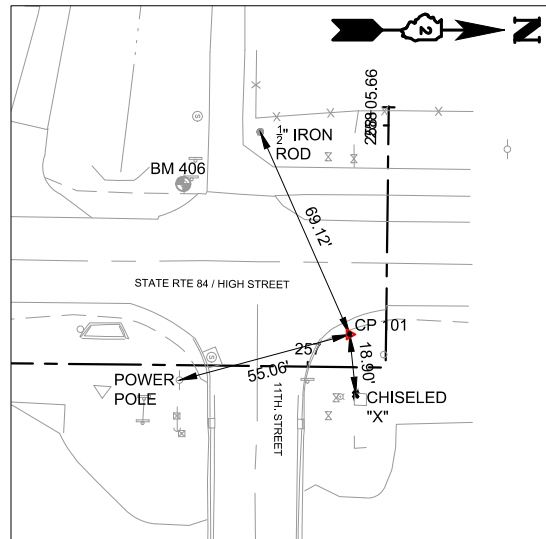



CONTROL POINT 101



SET 12" SPIKE NAIL



STA: 257+125.96 OFF: 10.27' LT
N = 1803833.640
E = 2250618.030
ELEV. = 593.970



BENCHMARK 406



ELEV. = 595.580
STA: 256+60.55 OFF: 56.49' LT
NAIL IN POWER POLE AT THE INT. OF ROUTE 84 AND 11TH ST.

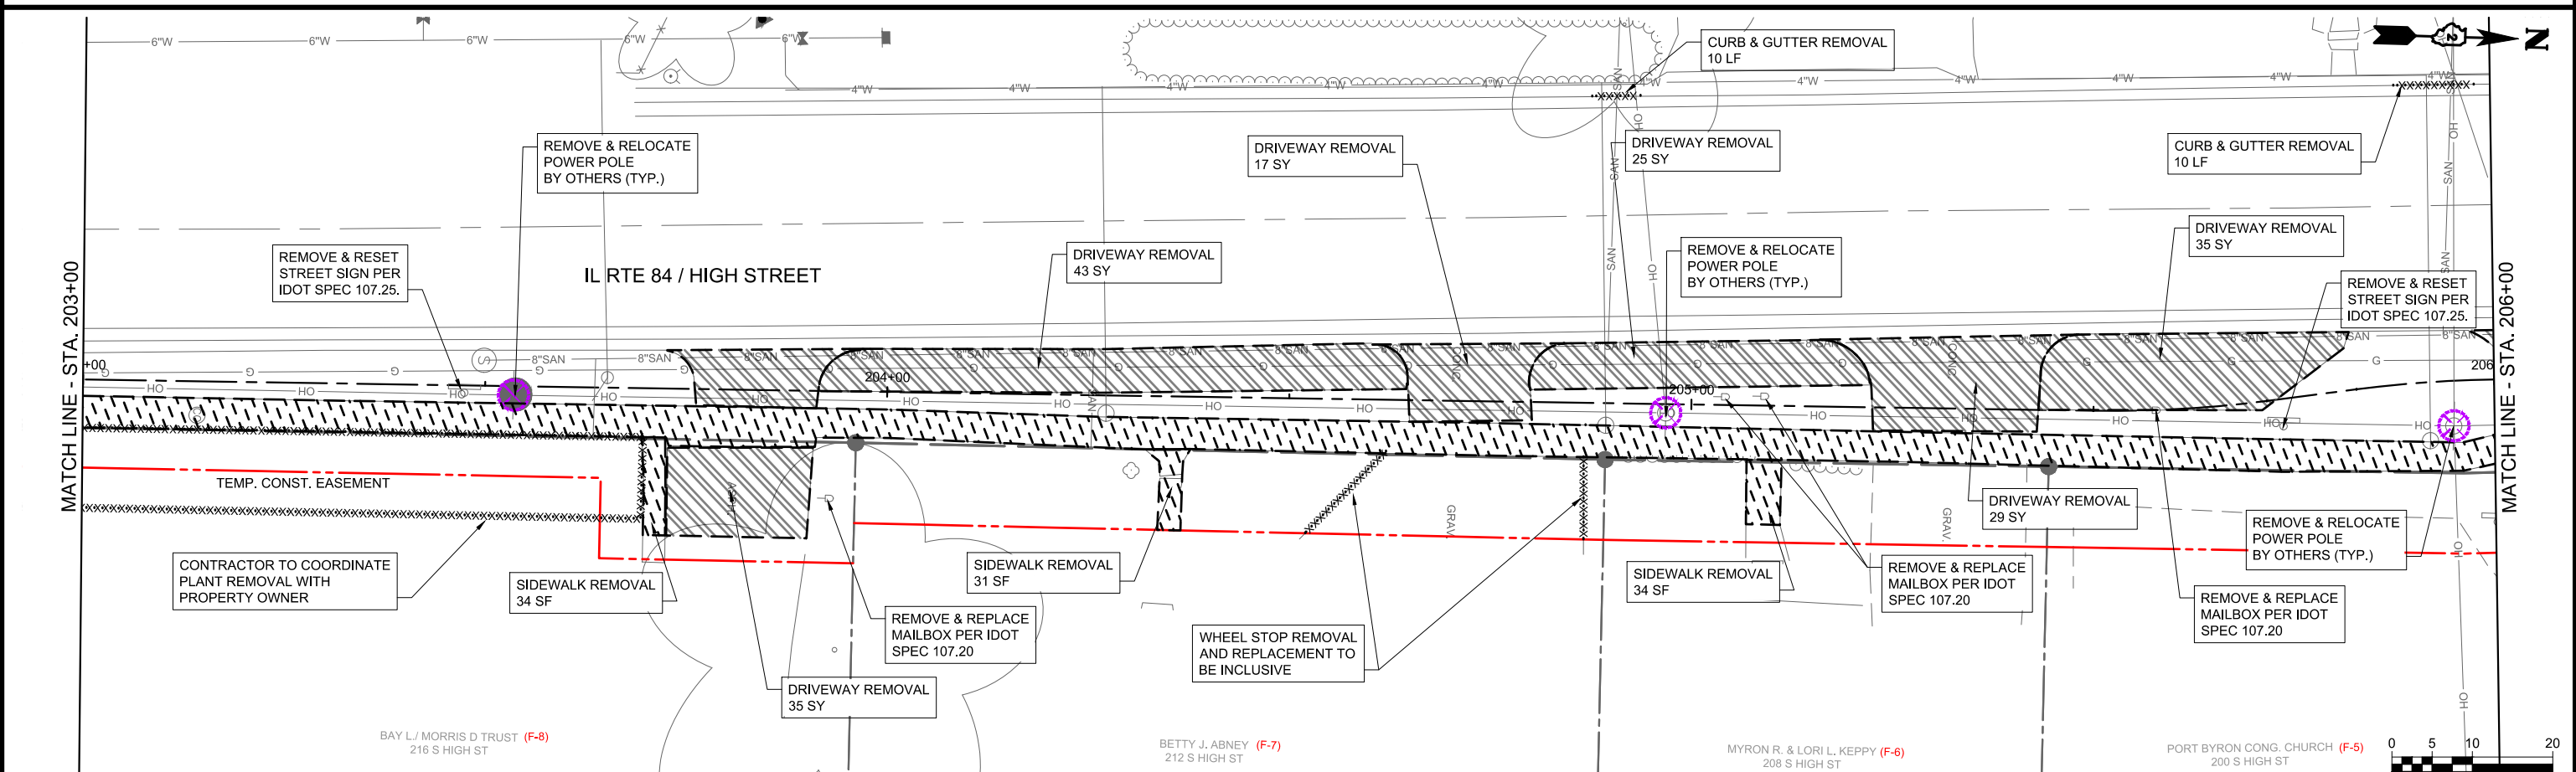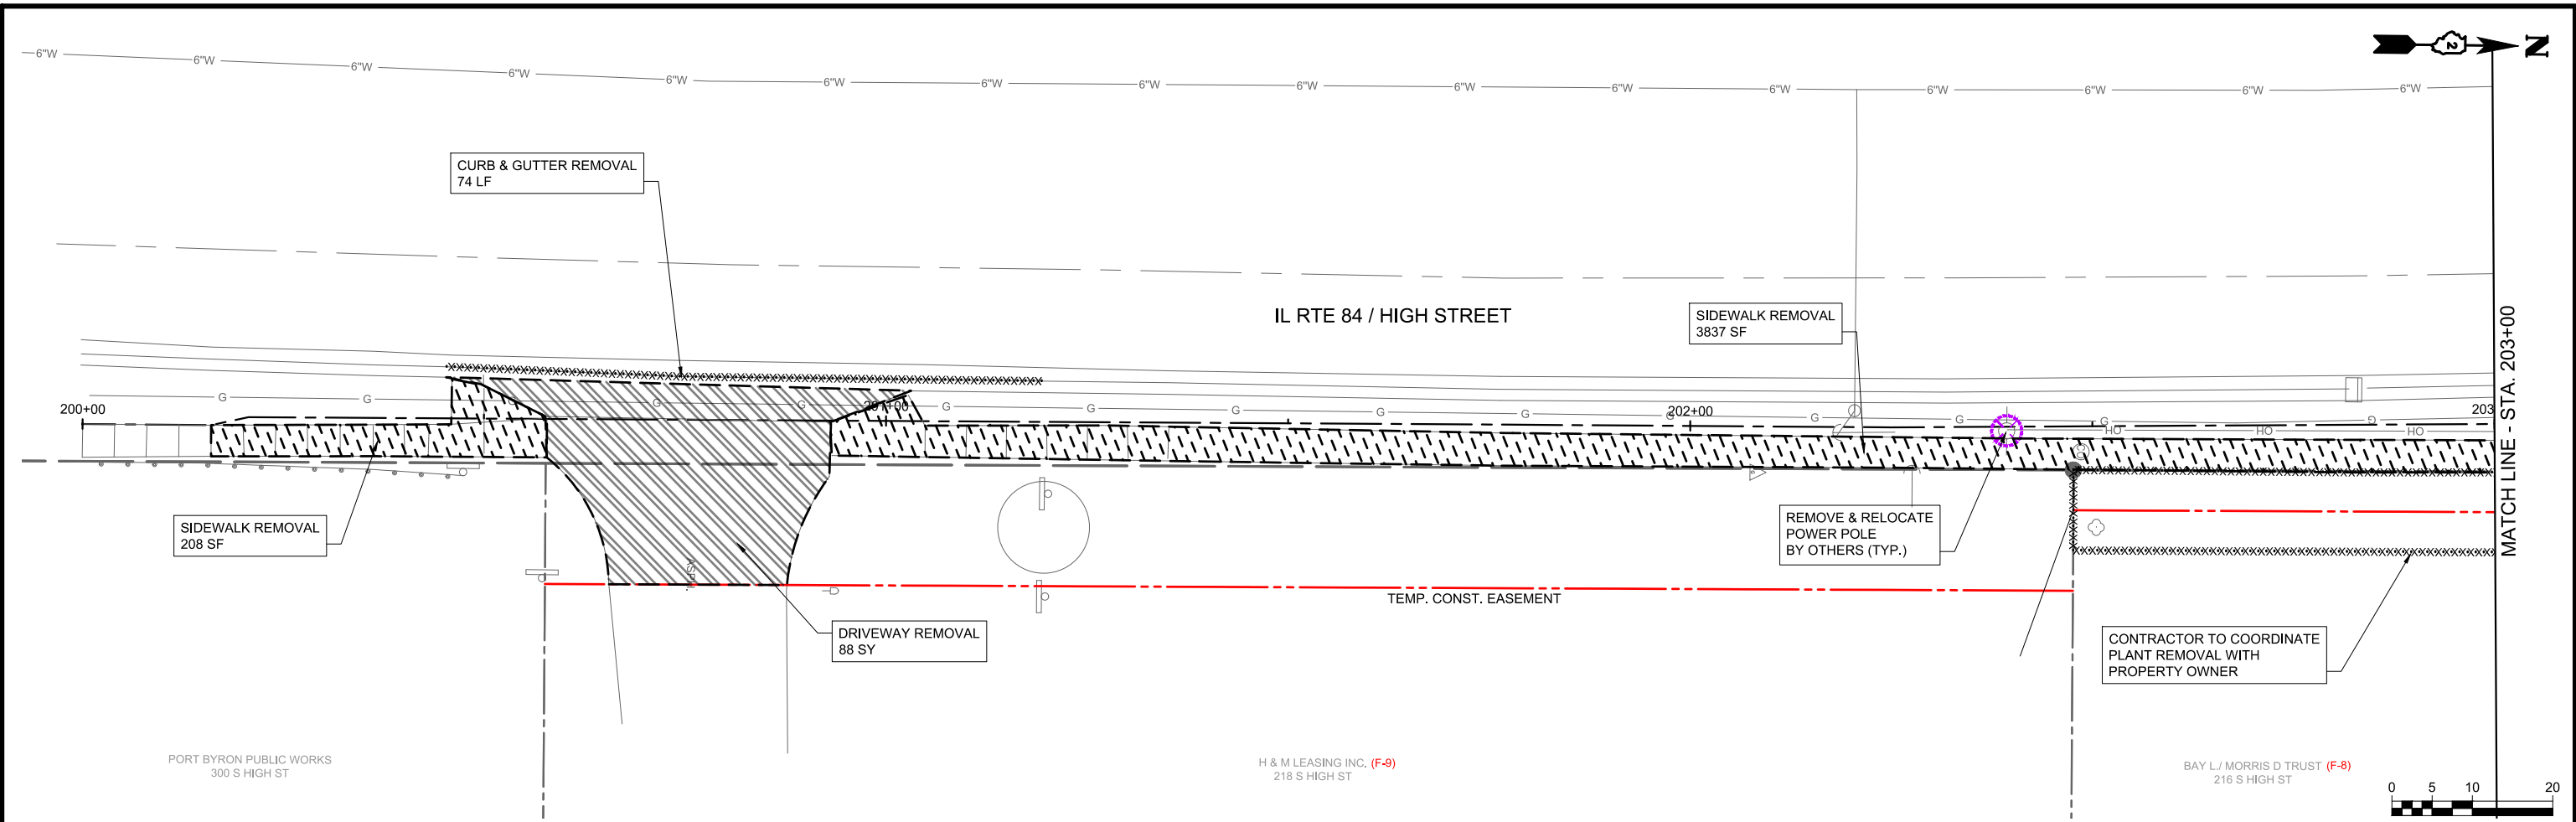

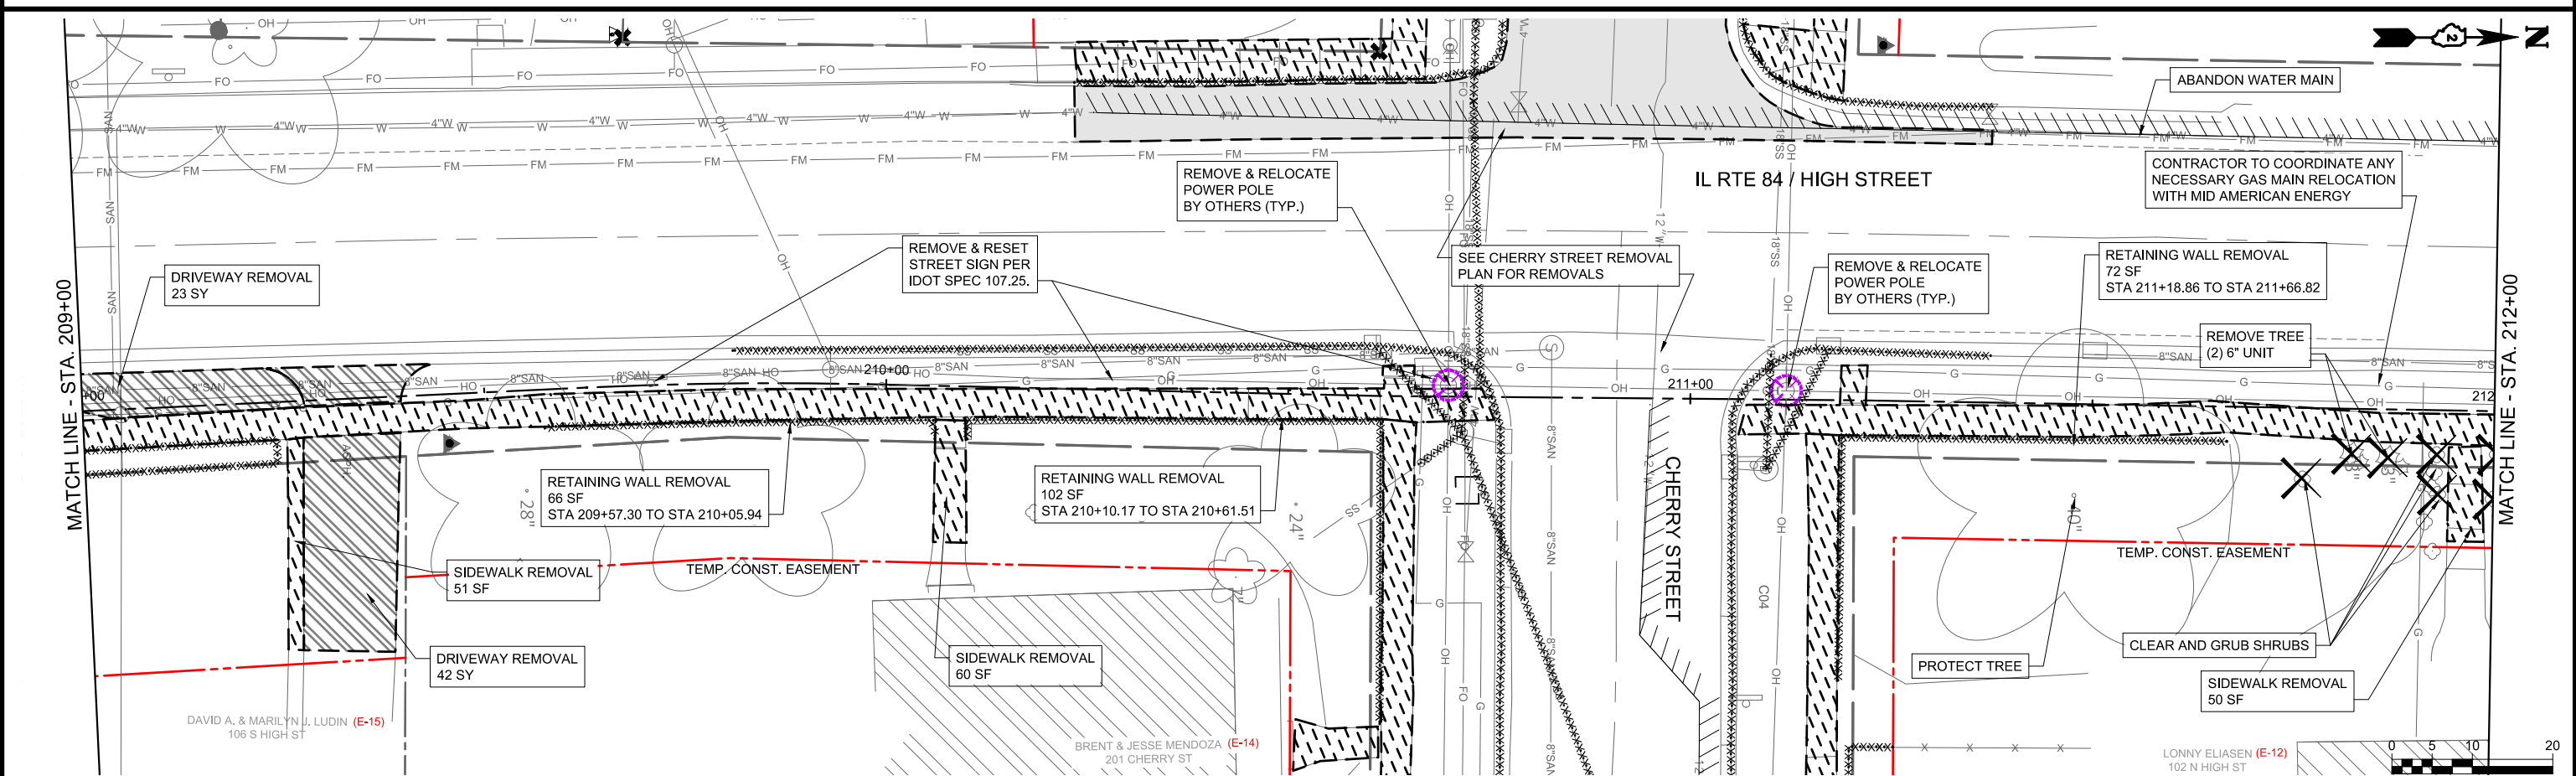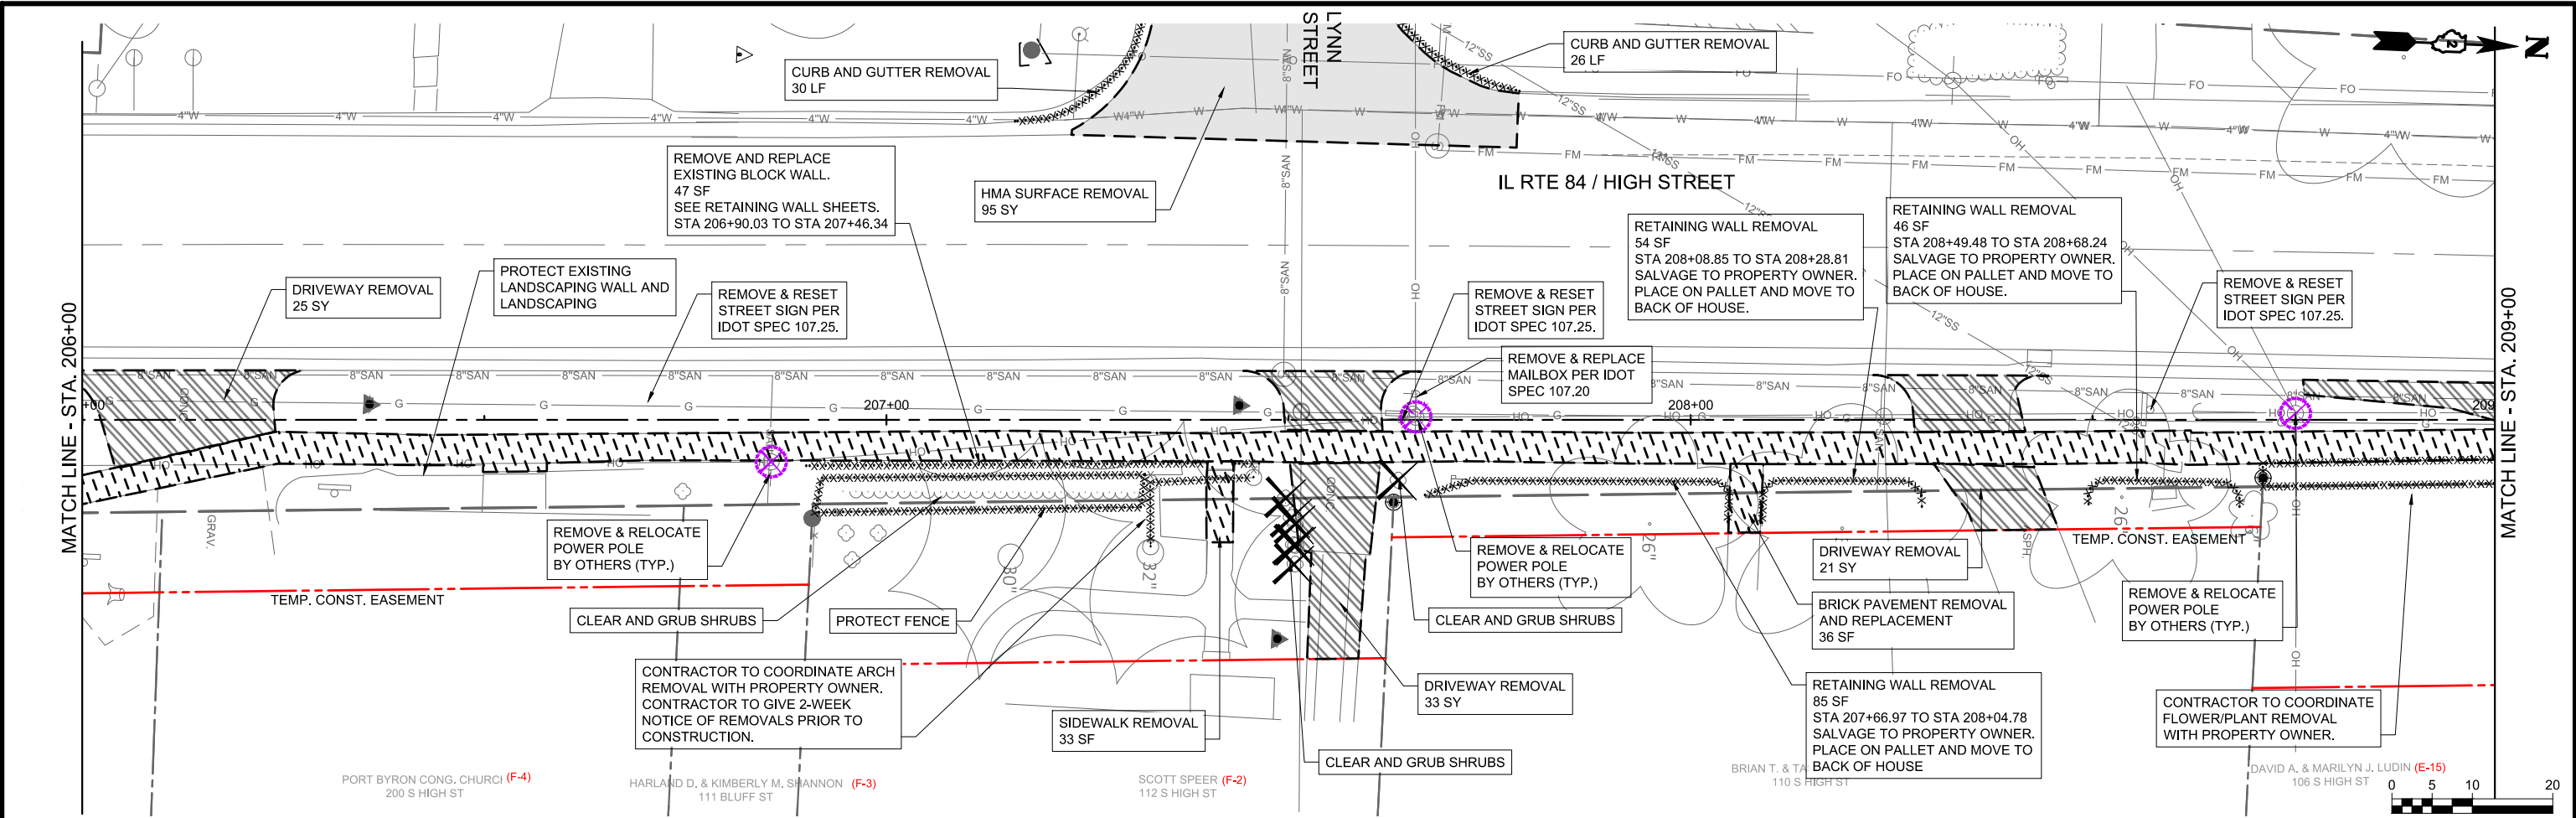

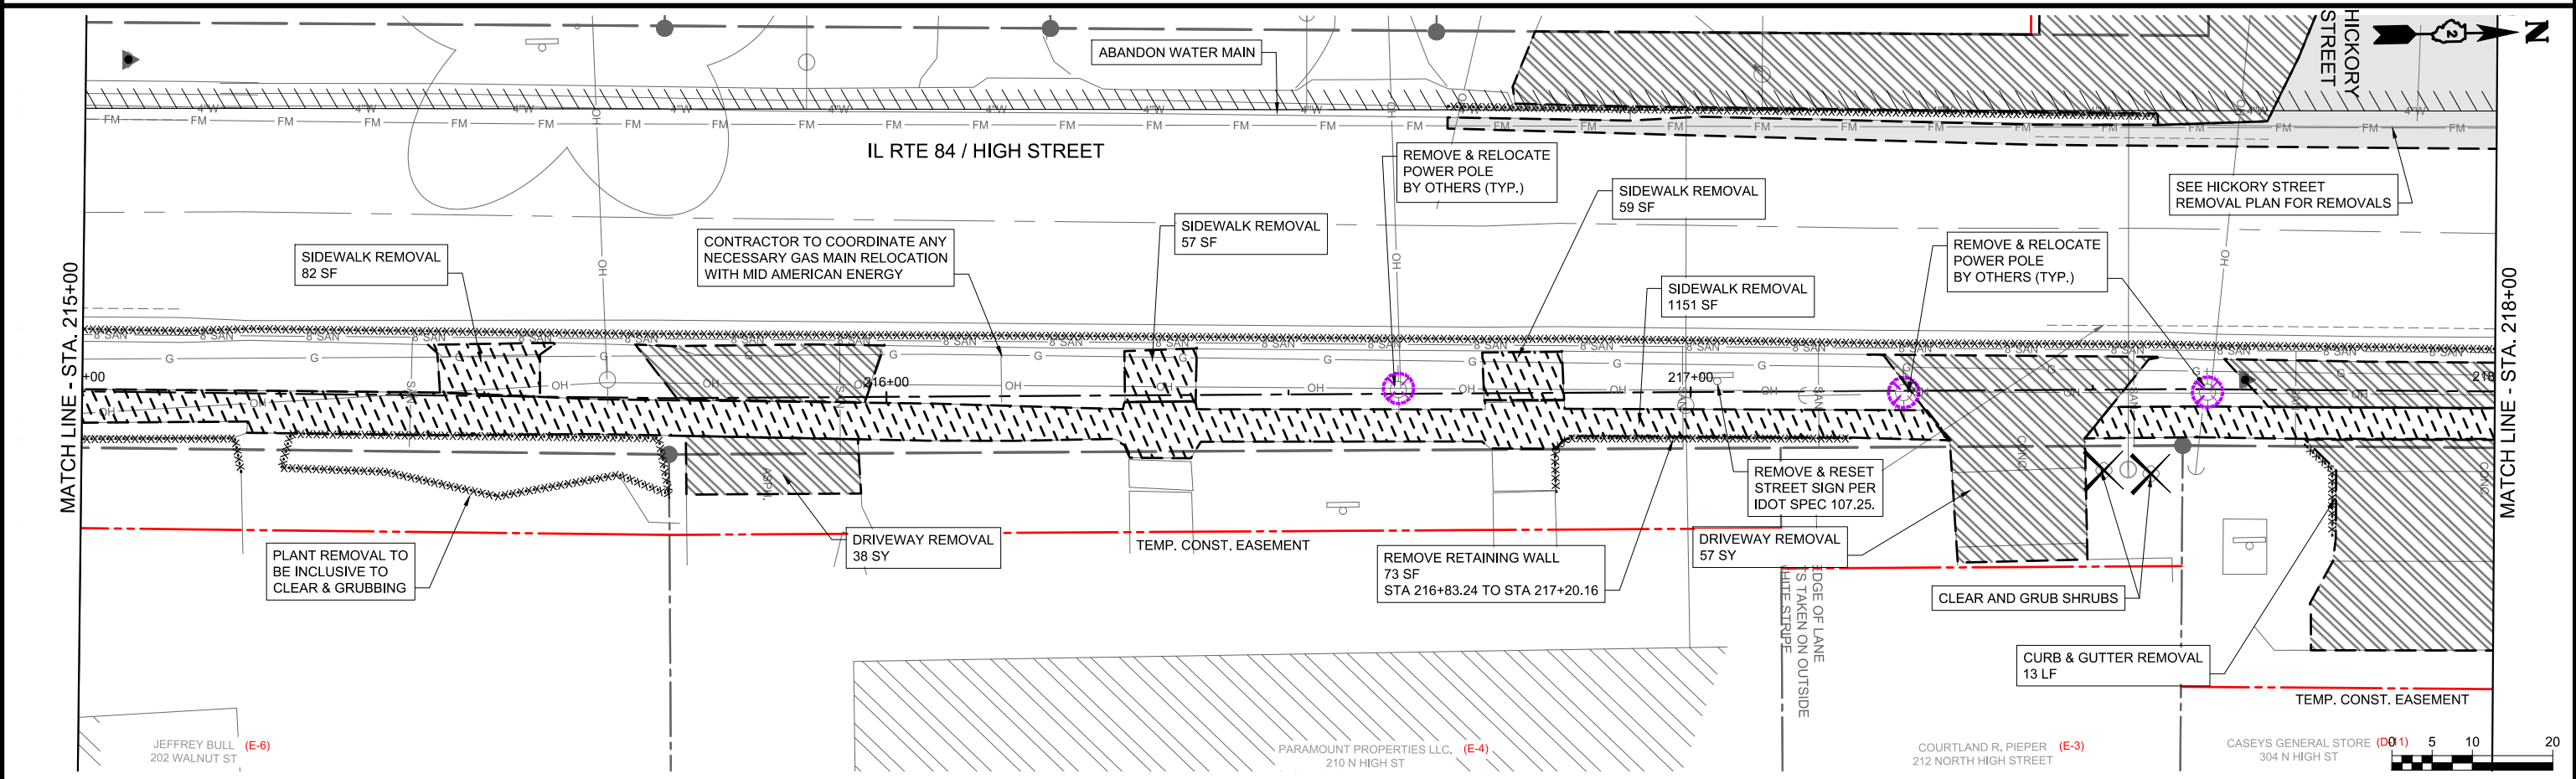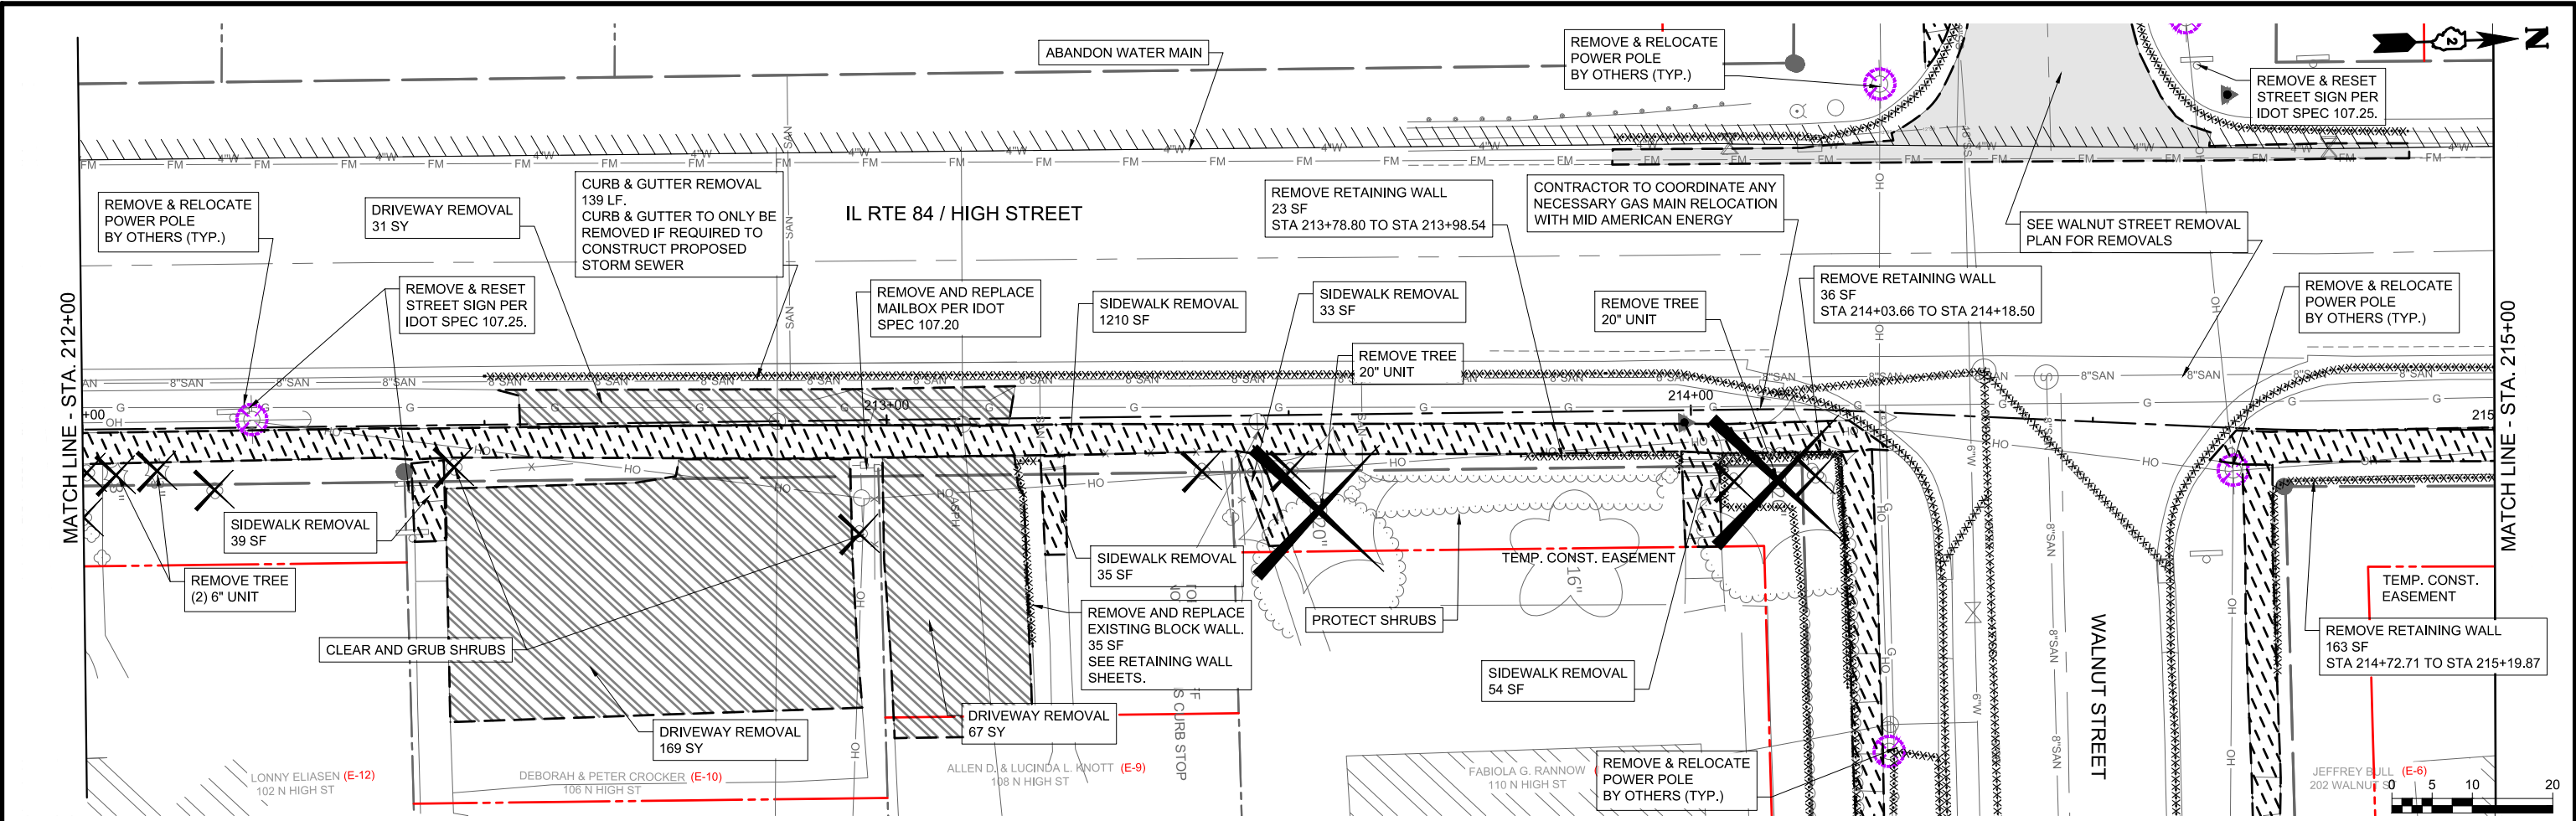

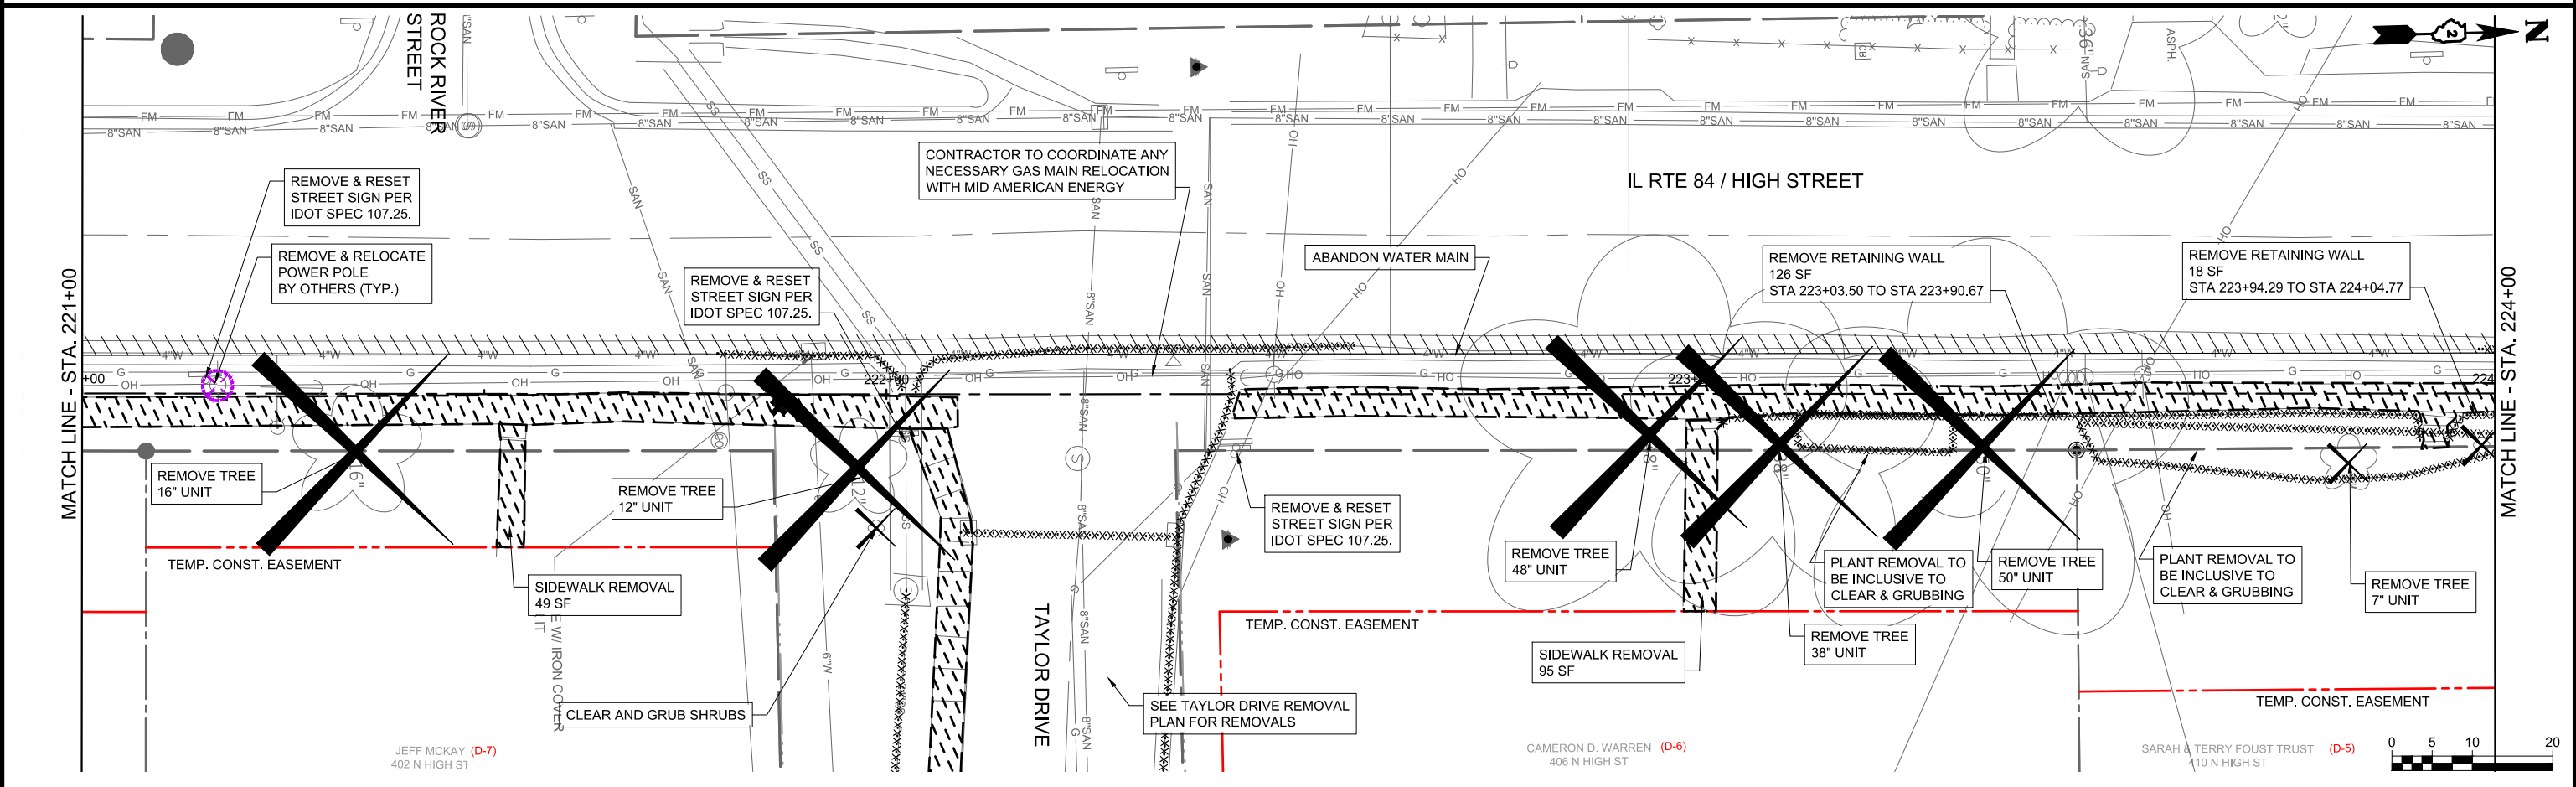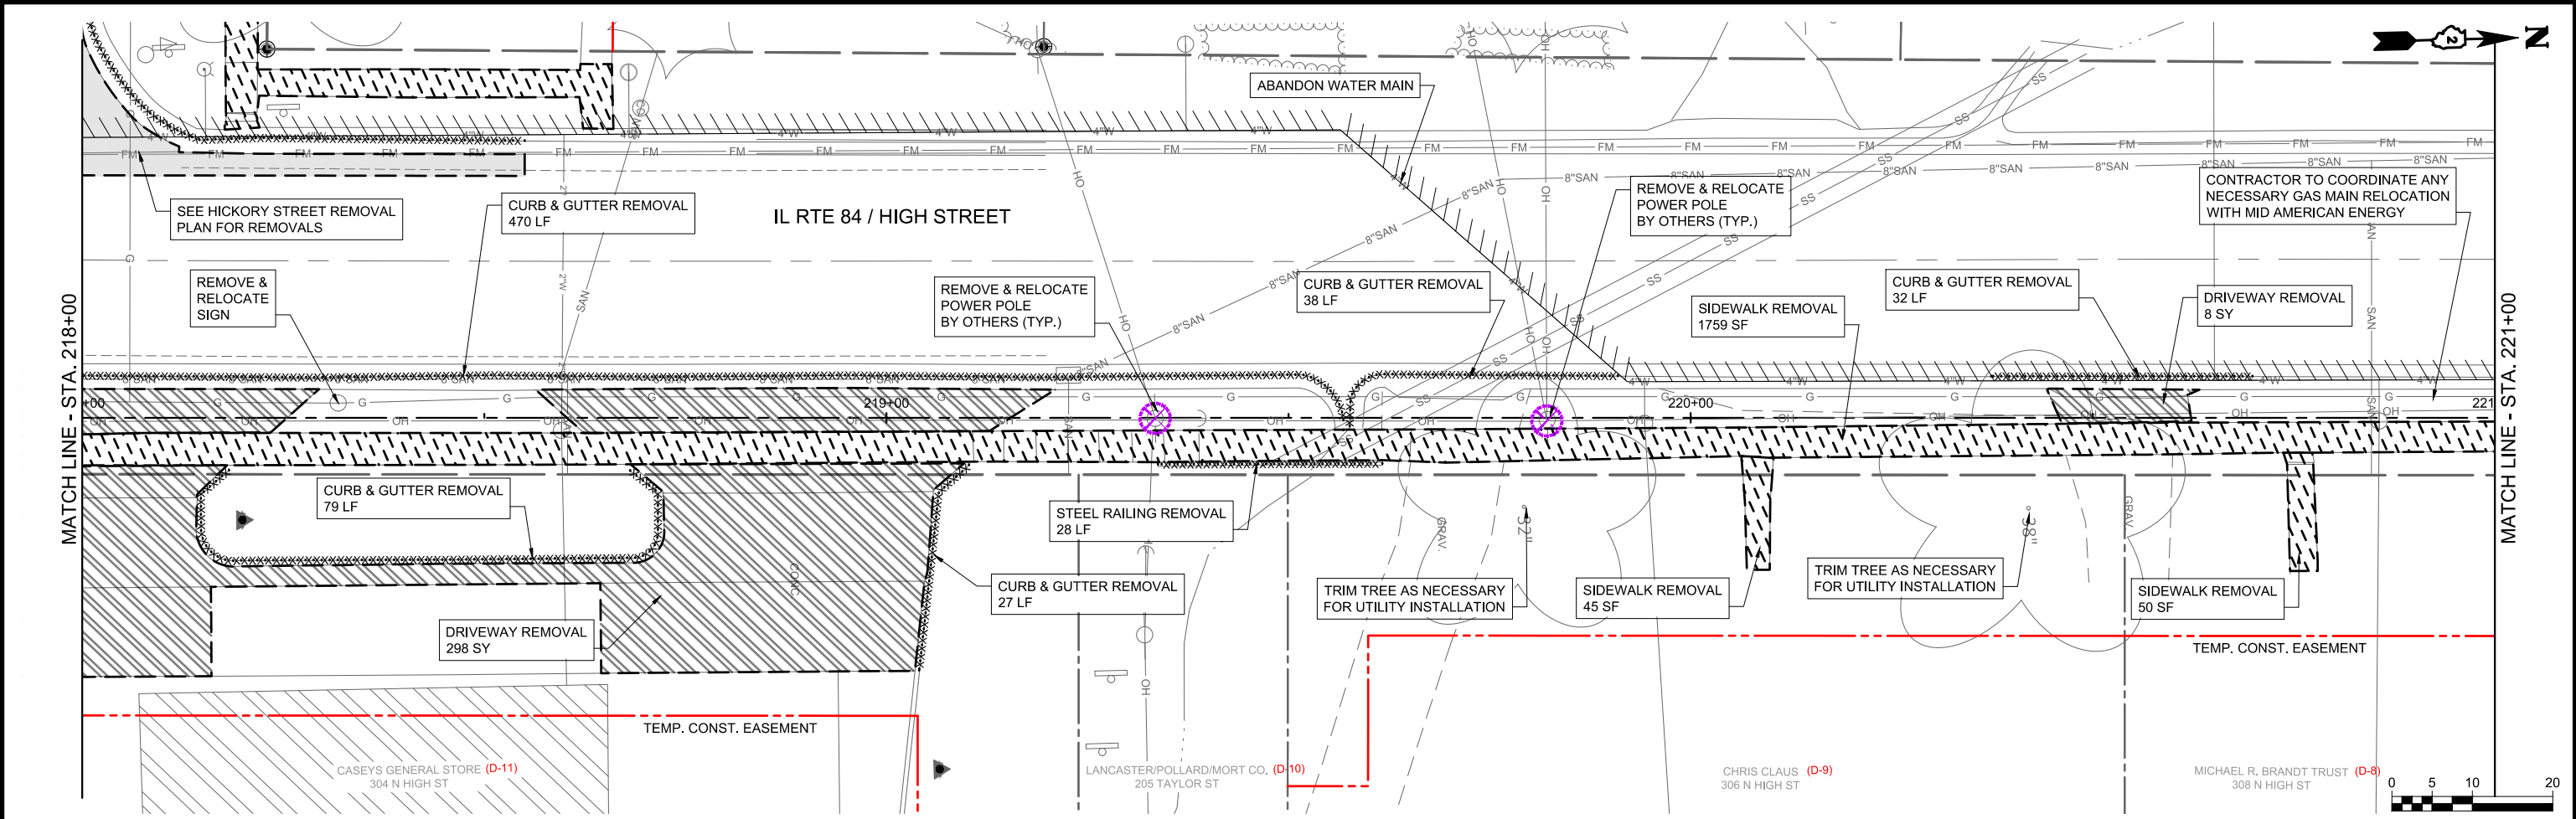

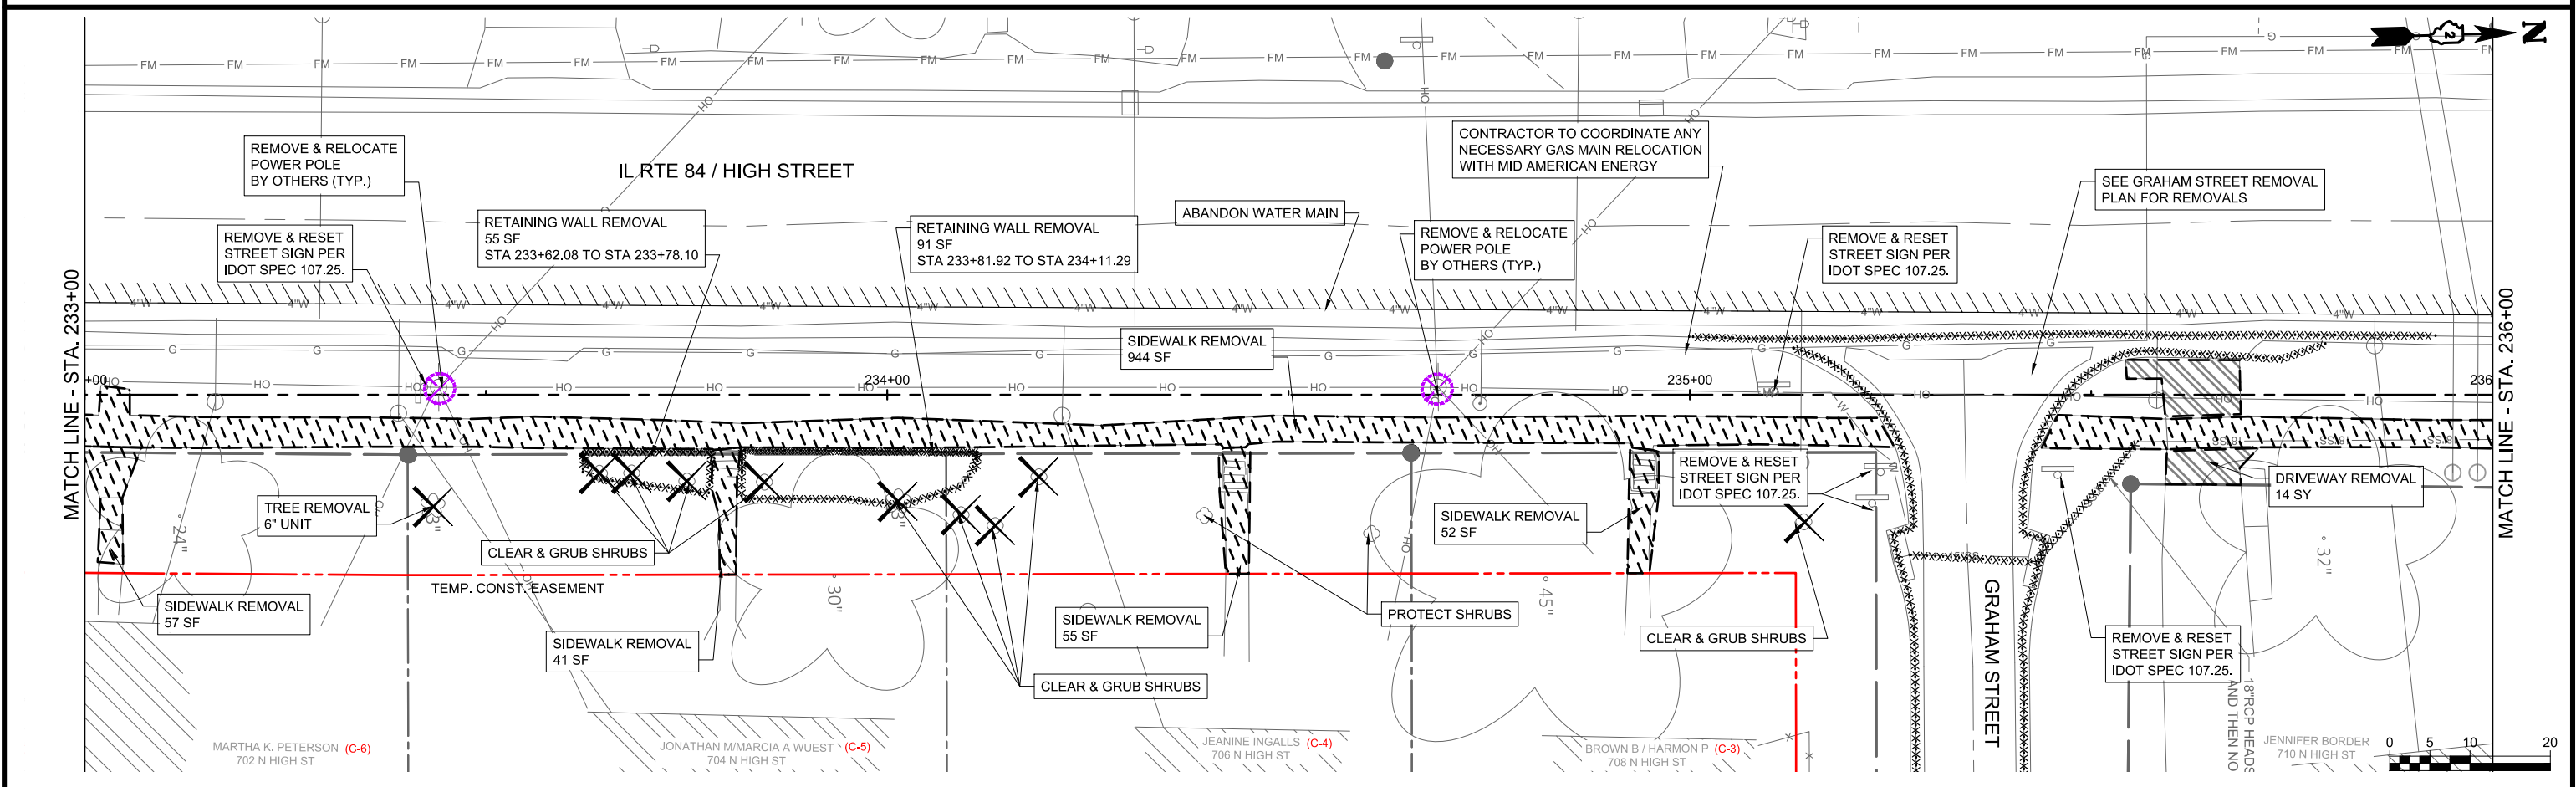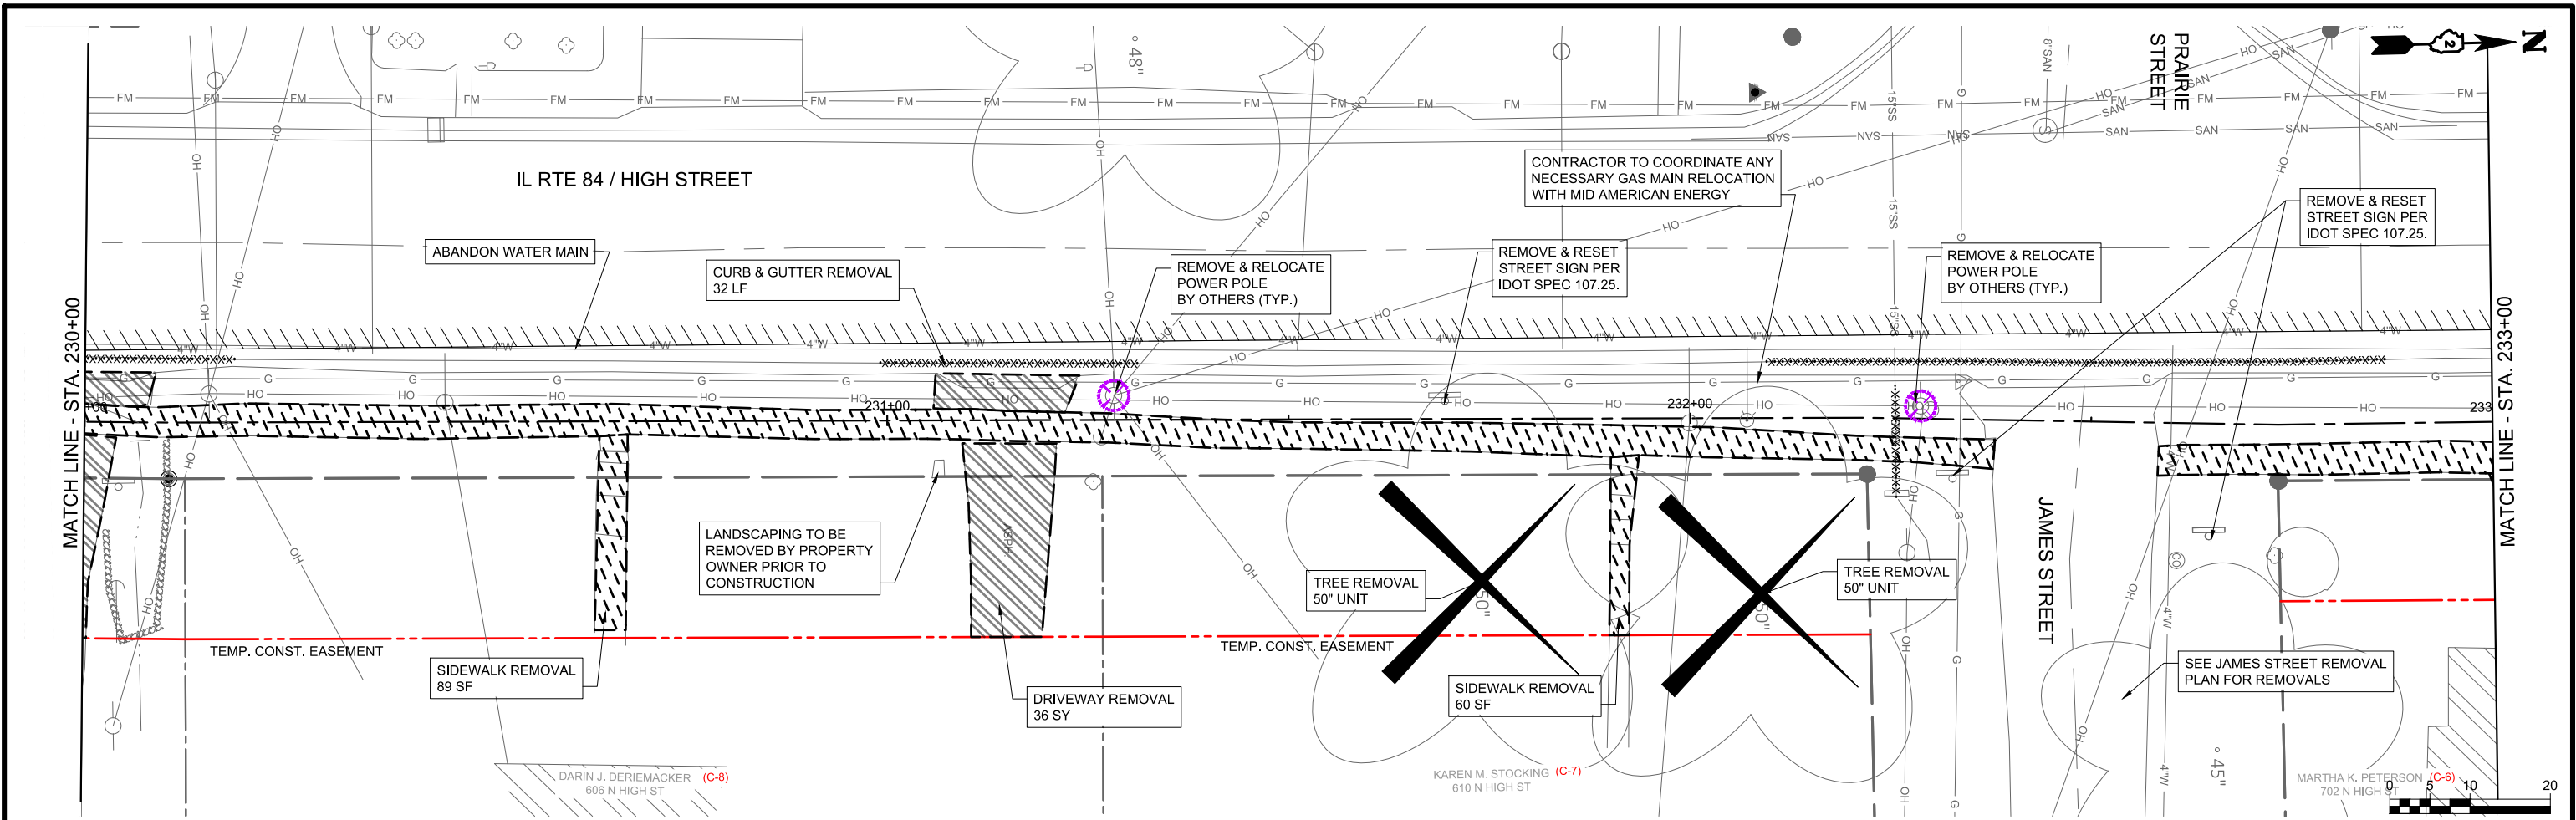

ENGINEERING | ARCHITECTURE | SURVEYING
FUNDING | PLANNING | ENVIRONMENTAL
2117 State Street, Bettendorf IA 52722
(563) 445-3501 www.msa-ps.com
© MSA Professional Services, Inc.



PLOT DATE	- 8-Jan-21	DESIGNED	- JLS	REVISED	- (1)
USER NAME	- JAYDEN SCHECKER	DRAWN	- JLS	REVISED	- (2)
PLOT SCALE	- AS SHOWN	CHECKED	- JDF	REVISED	- (3)
FILE NAME	- REMOVAL PLANS - HIGH STREET.dwg			REVISED	- (4)



STATE OF ILLINOIS
DEPARTMENT OF TRANSPORTATION

REMOVAL PLANS - HIGH STREET

SCALE: AS SHOWN SHEET NO. 22 OF 190 SHEETS STA. 230+00 TO STA. 236+00

F.A.U. RTE.	SECTION	COUNTY	TOTAL SHEETS	SHEET NO.
308	15-00017-00-SW	ROCK ISLAND	190	22
CONTRACT NO. 85697				
ILLINOIS FED. AID PROJECT				

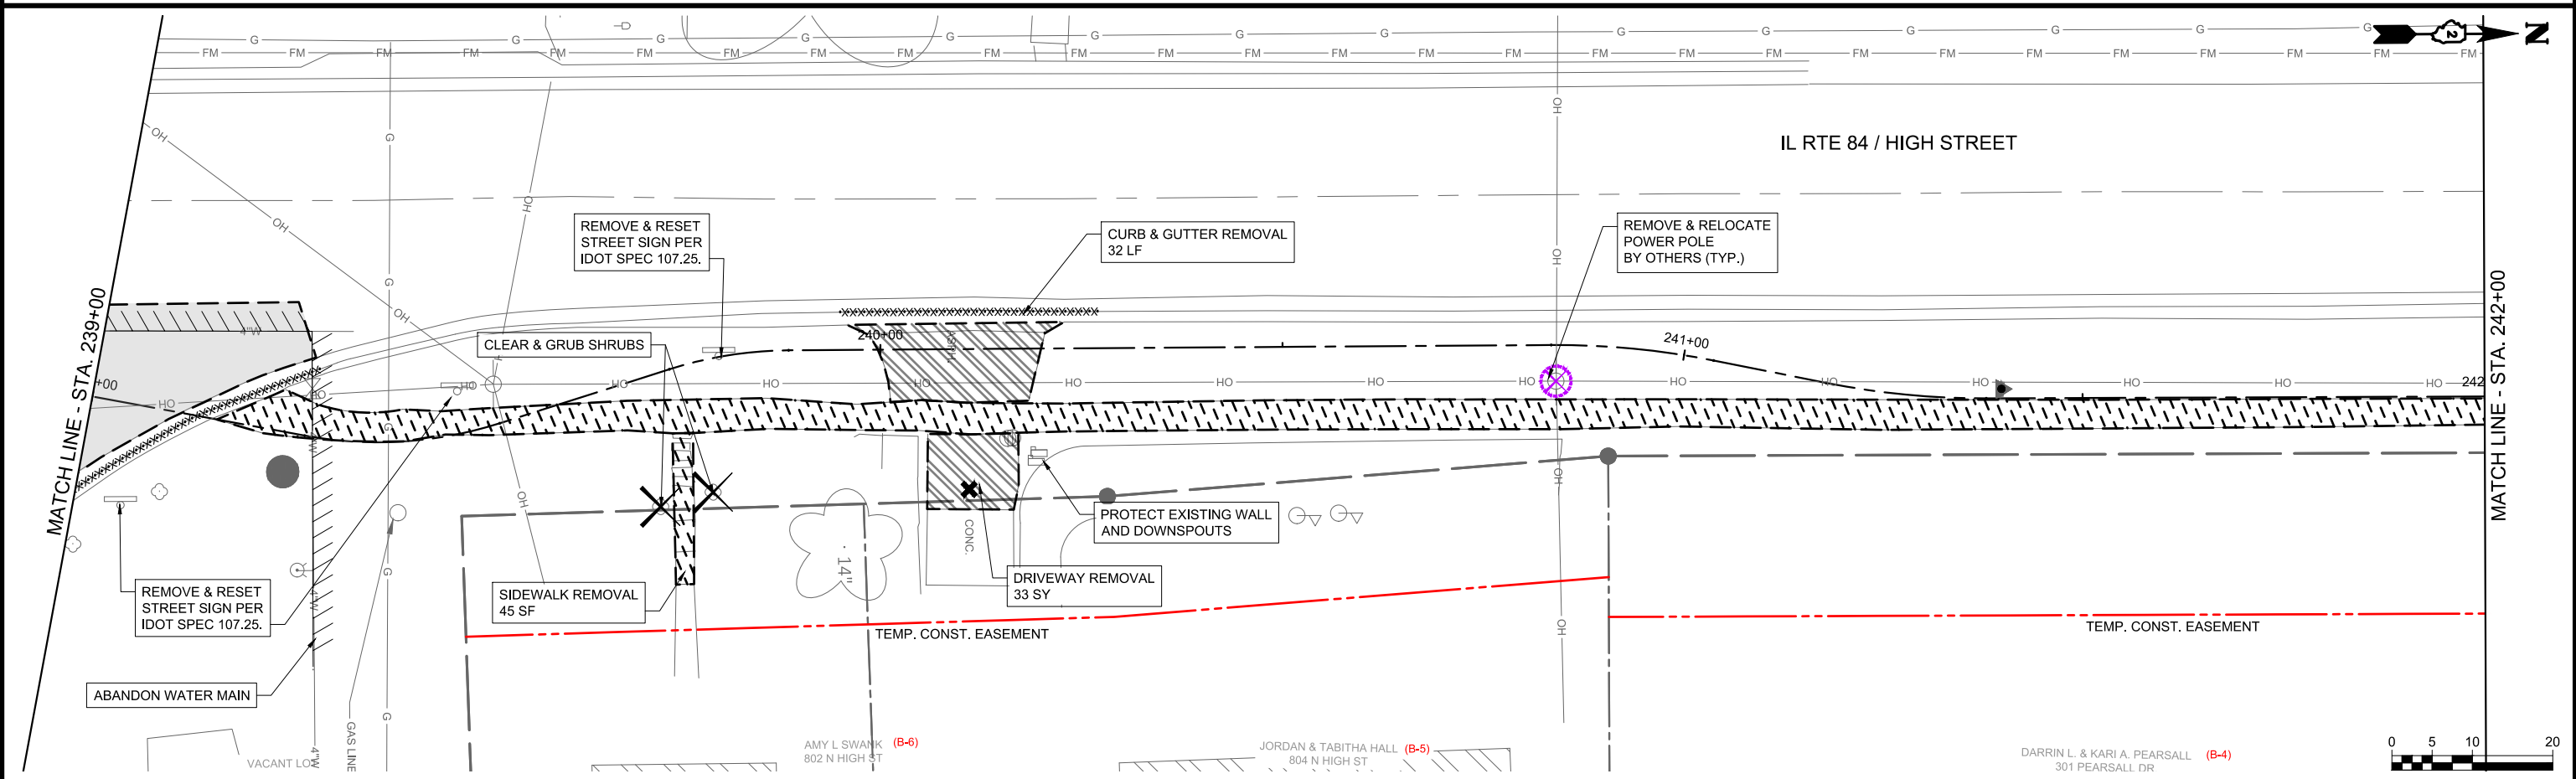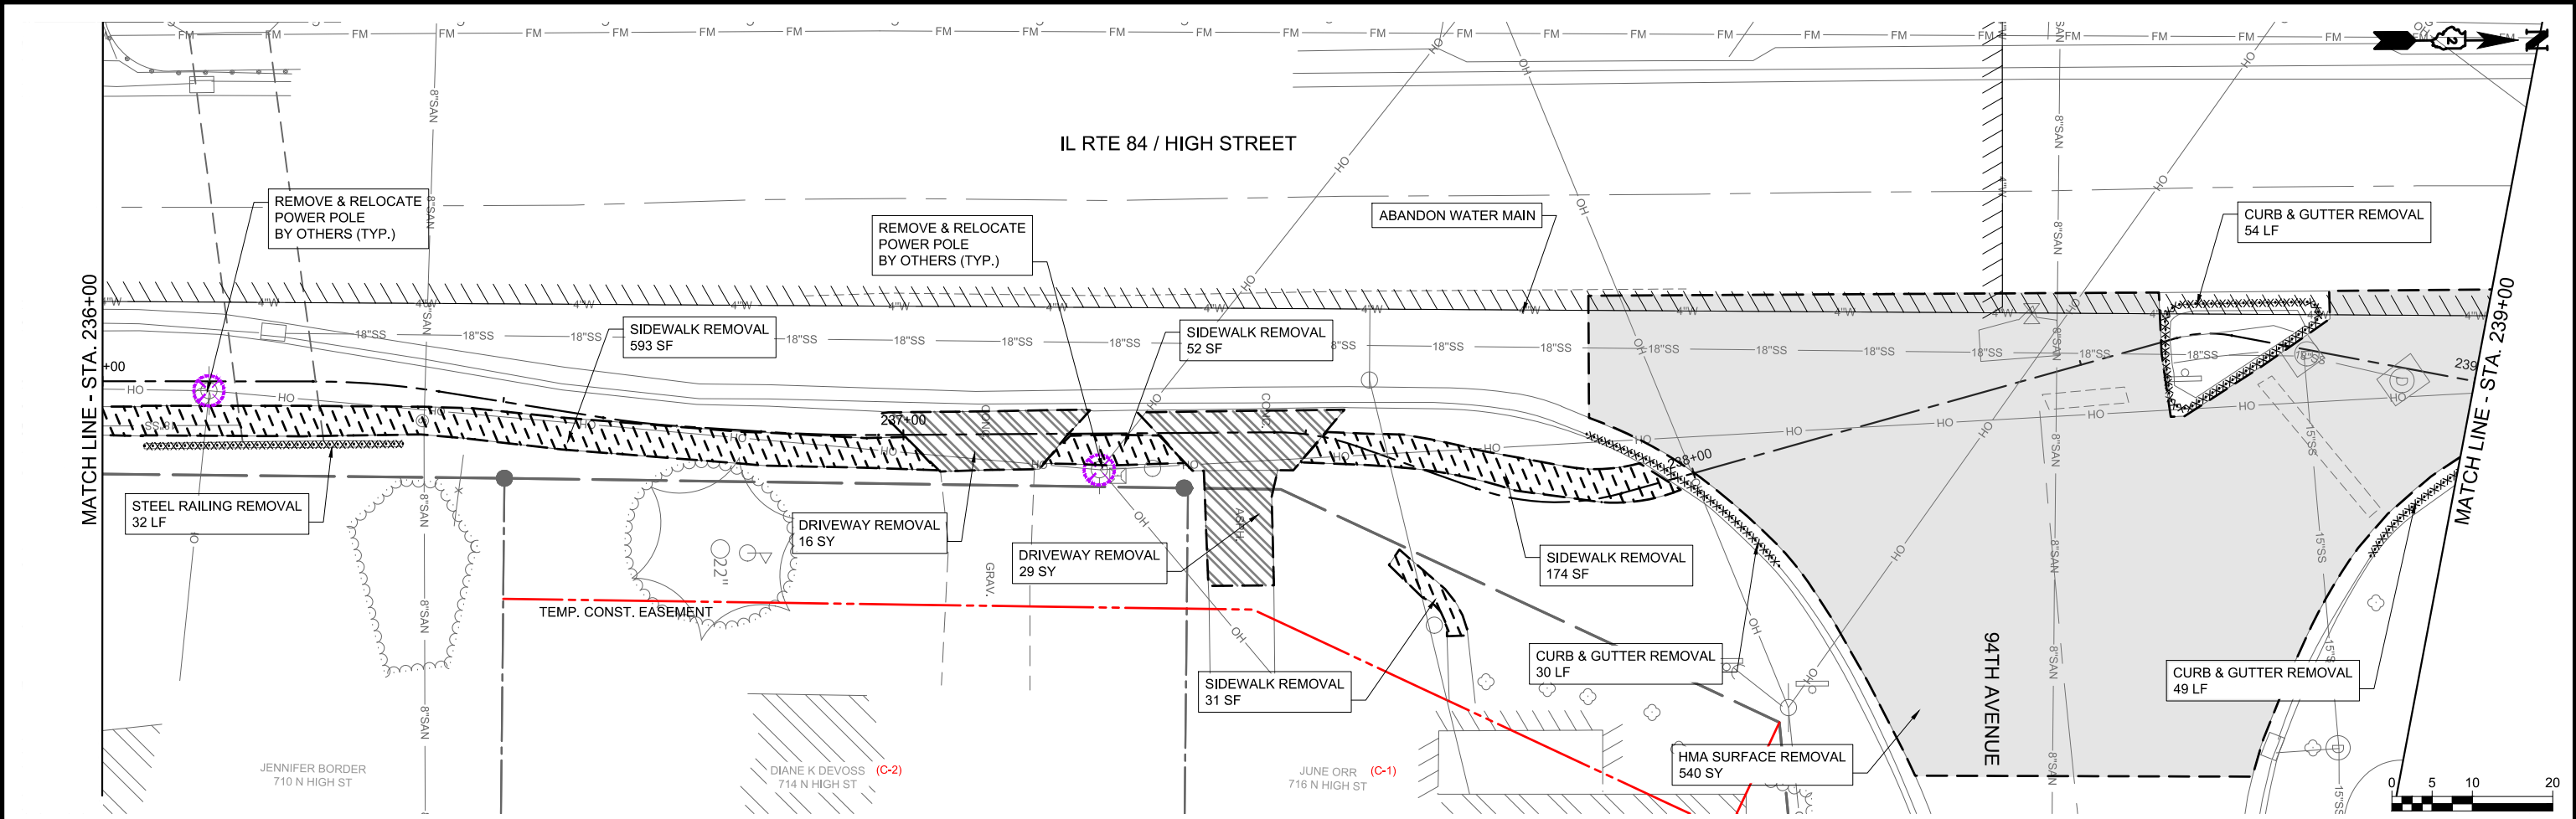

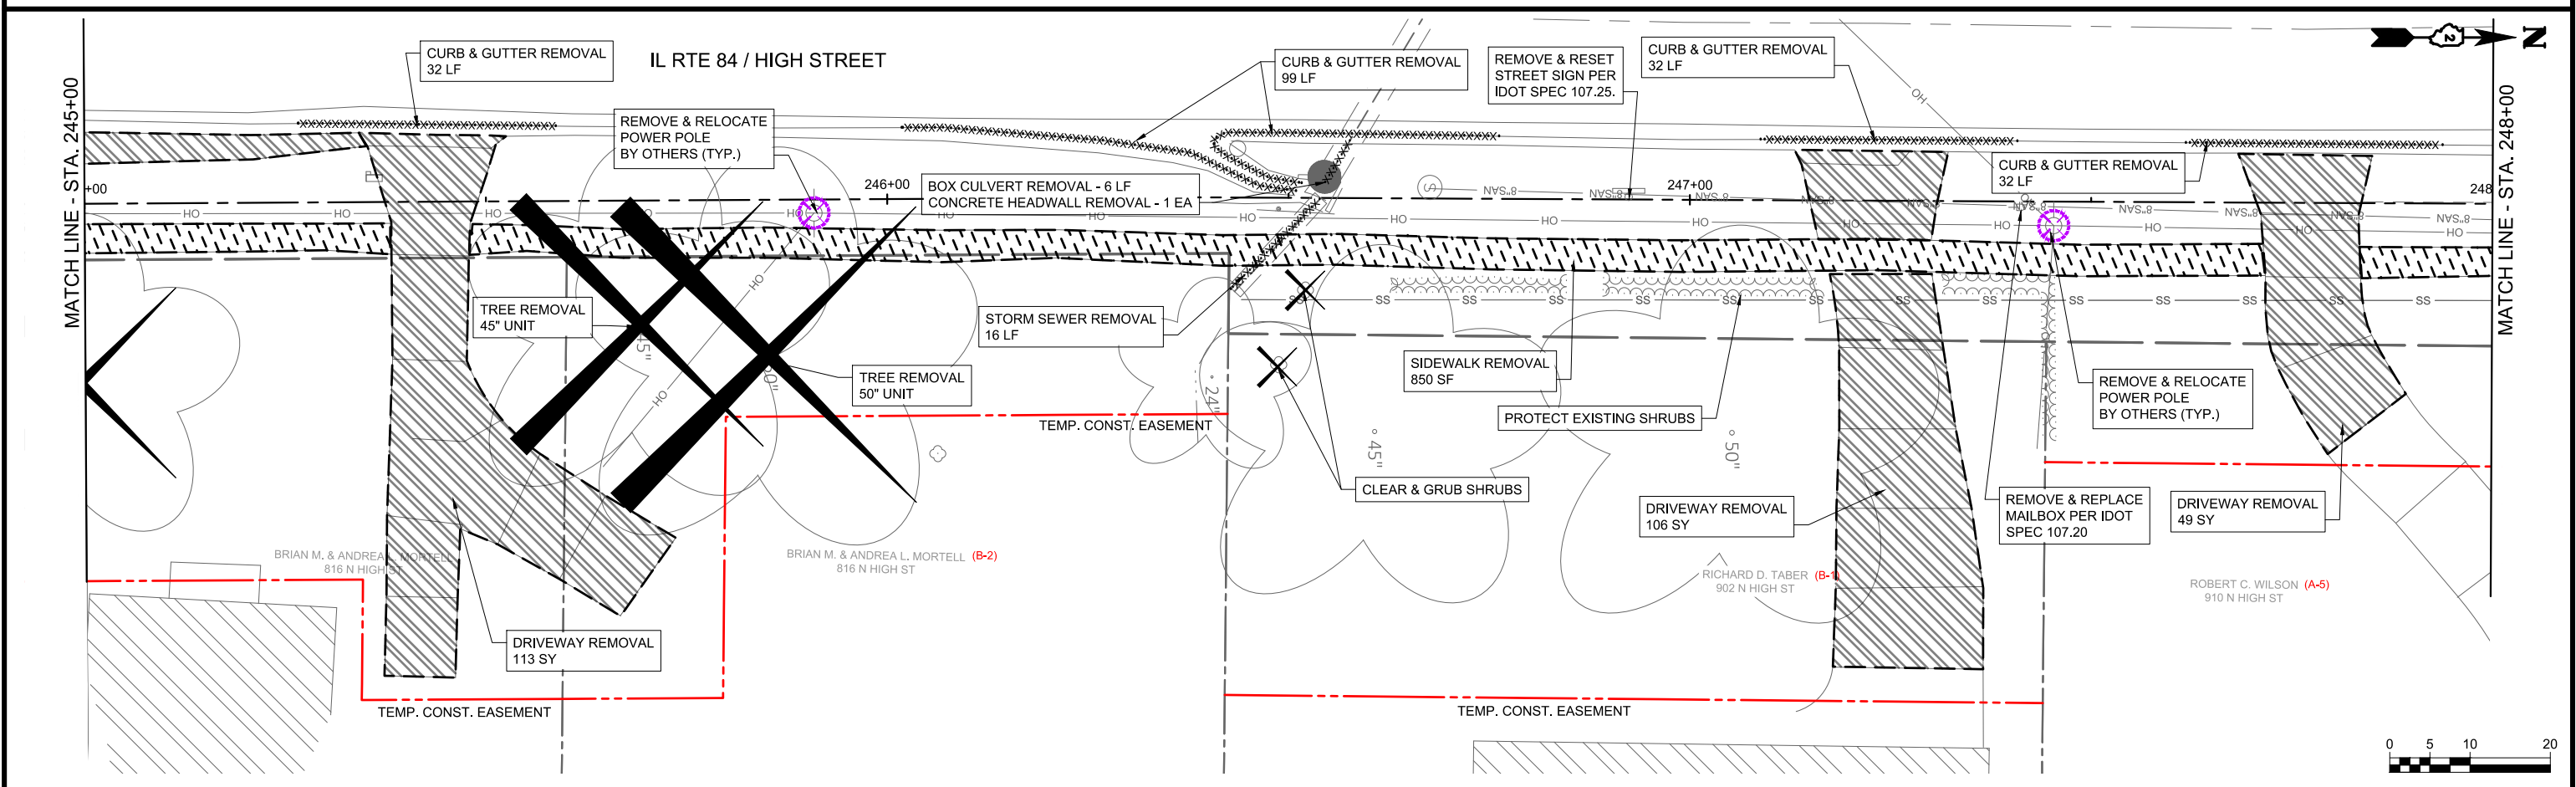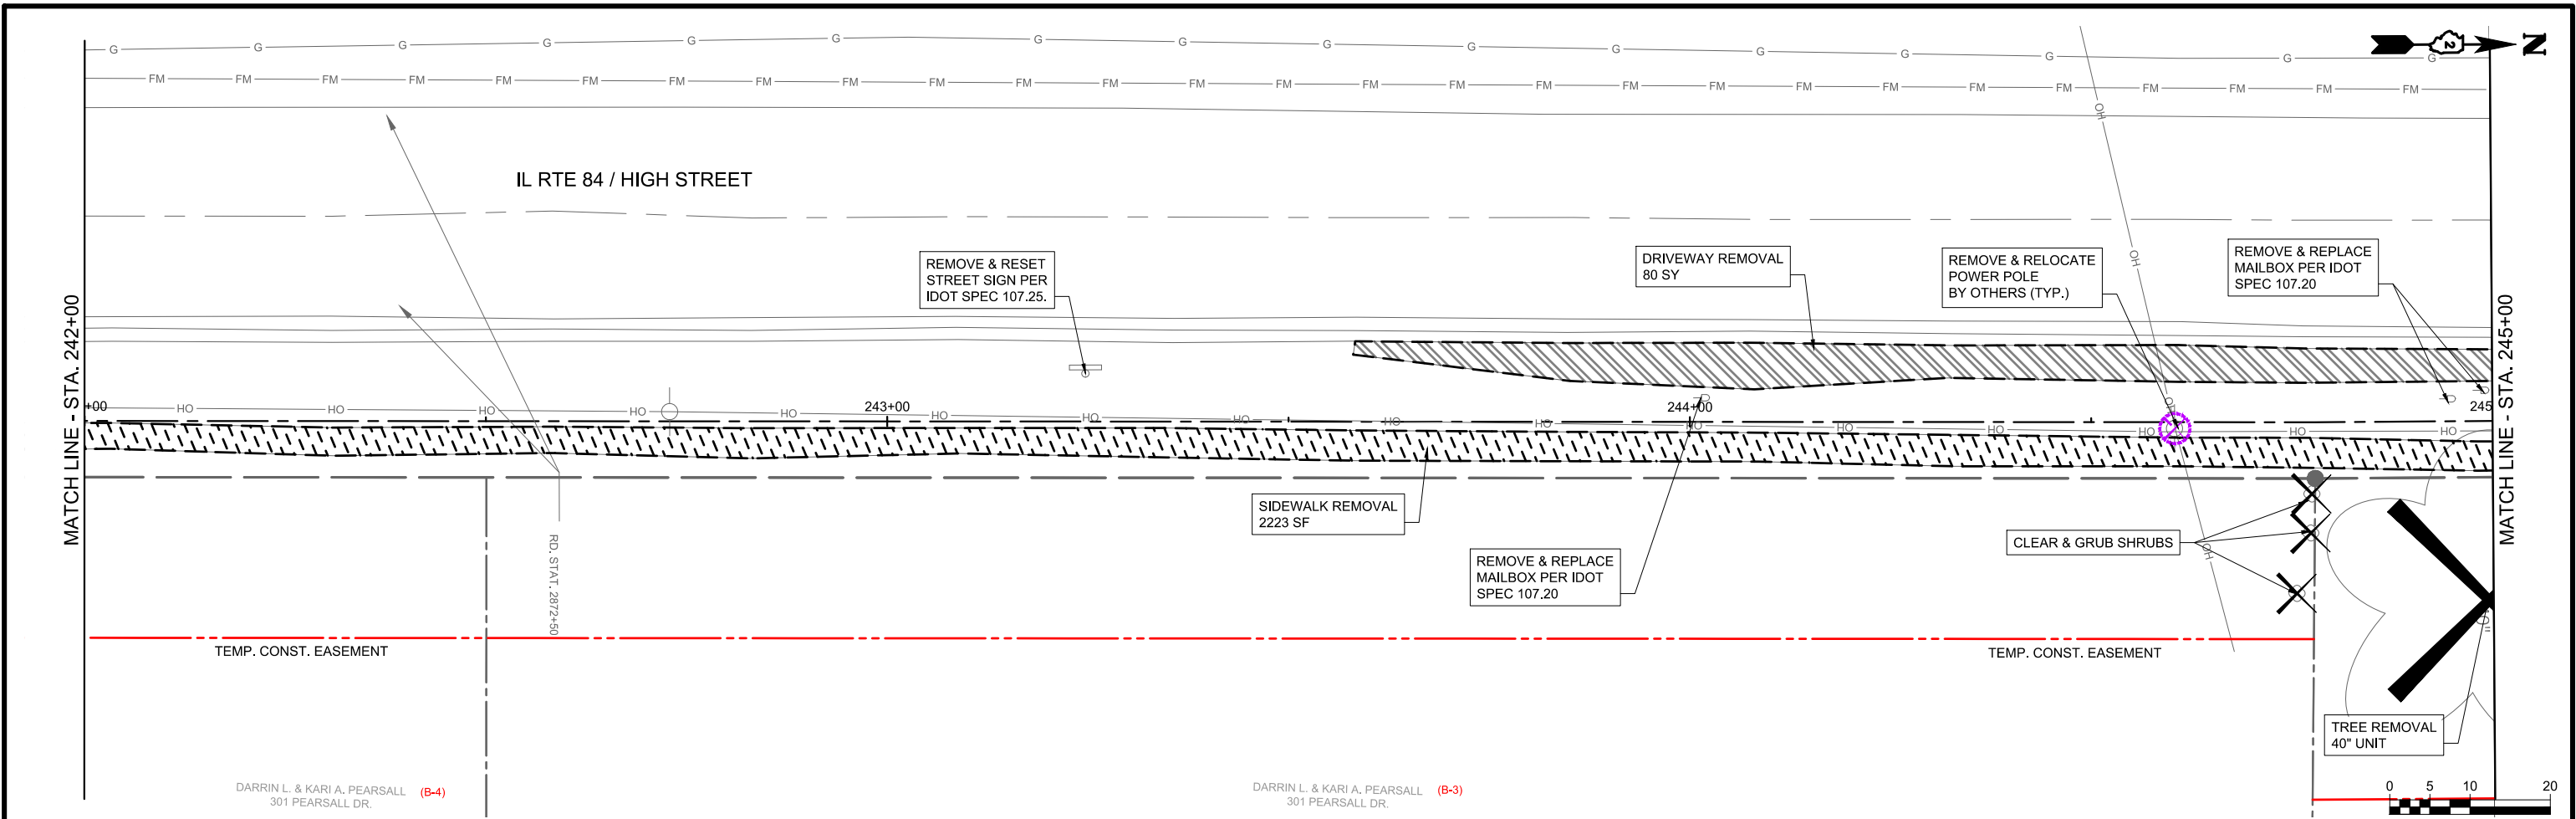

ENGINEERING | ARCHITECTURE | SURVEYING
FUNDING | PLANNING | ENVIRONMENTAL
2117 State Street, Bettendorf IA 52722
(563) 445-3501 www.msa-ps.com
© MSA Professional Services, Inc.



PLOT DATE	- 8-Jan-21	DESIGNED	- JLS	REVISED	- (1)
USER NAME	- JAYDEN SCHECKER	DRAWN	- JLS	REVISED	- (2)
PLOT SCALE	- AS SHOWN	CHECKED	- JDF	REVISED	- (3)
FILE NAME	- REMOVAL PLANS - HIGH STREET.dwg			REVISED	- (4)

STATE OF ILLINOIS
DEPARTMENT OF TRANSPORTATION

REMOVAL PLANS - HIGH STREET

SCALE: AS SHOWN SHEET NO. 24 OF 190 SHEETS STA. 242+00 TO STA. 248+00

F.A.U. RTE.	SECTION	COUNTY	TOTAL SHEETS	SHEET NO.
308	15-00017-00-SW	ROCK ISLAND	190	24
CONTRACT NO. 85697				
ILLINOIS FED. AID PROJECT				

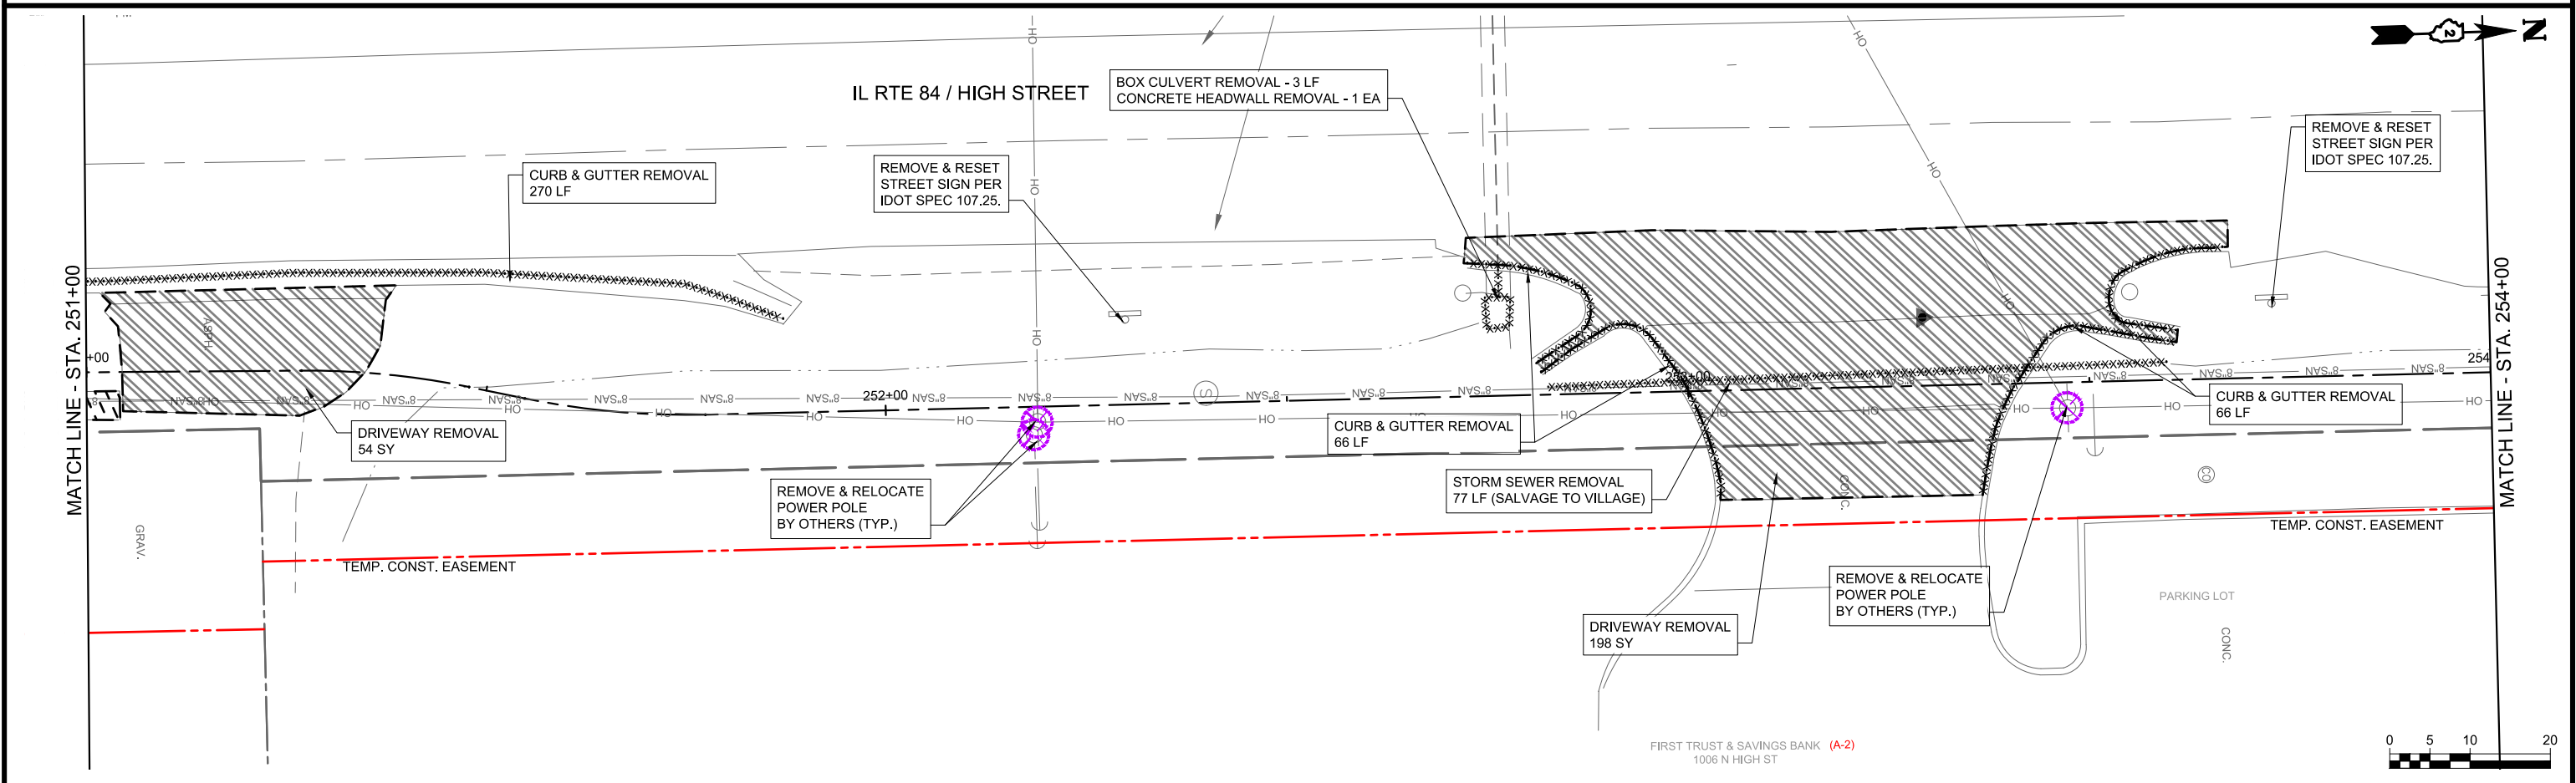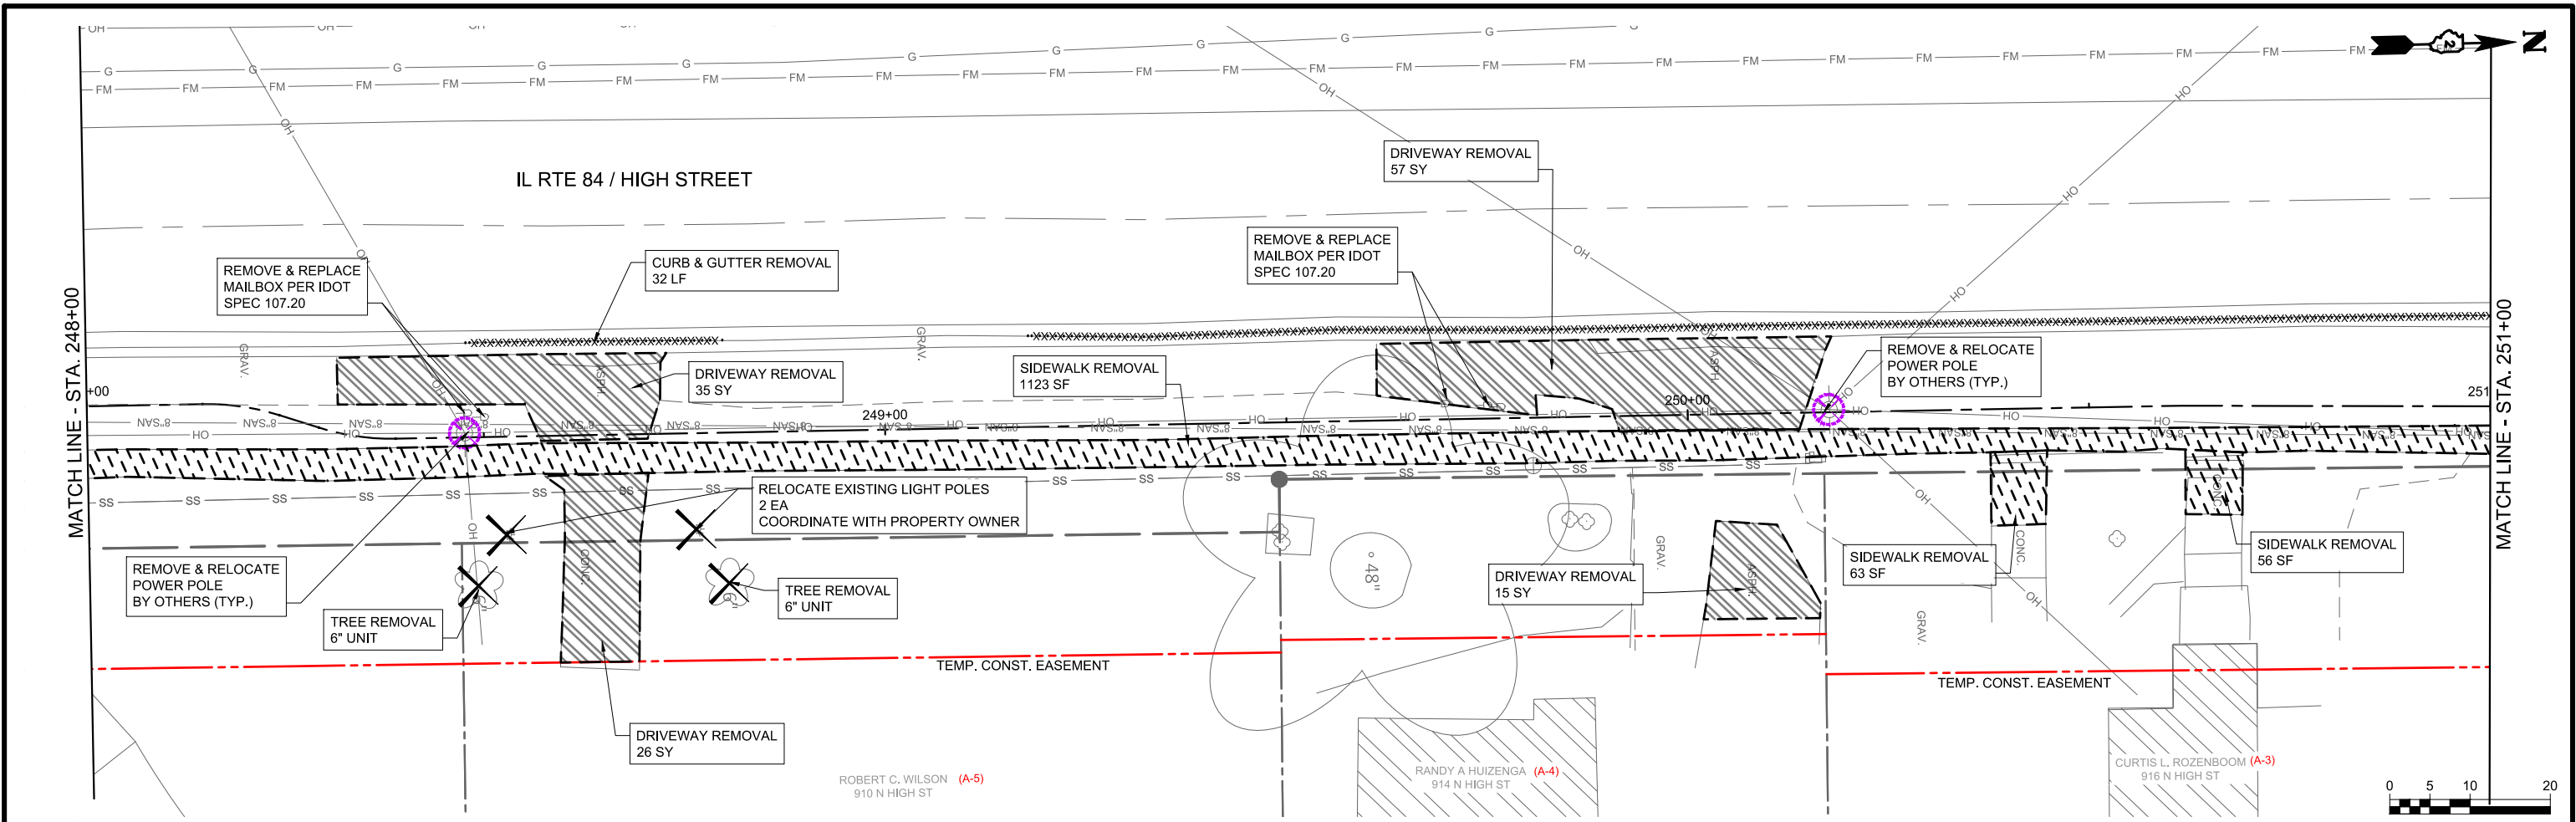

ENGINEERING | ARCHITECTURE | SURVEYING
FUNDING | PLANNING | ENVIRONMENTAL
2117 State Street, Bettendorf IA 52722
(563) 445-3501 www.msa-ps.com
© MSA Professional Services, Inc.



PLOT DATE	- 8-Jan-21	DESIGNED	- JLS	REVISED	- (1)
USER NAME	- JAYDEN SCHECKER	DRAWN	- JLS	REVISED	- (2)
PLOT SCALE	- AS SHOWN	CHECKED	- JDF	REVISED	- (3)
FILE NAME	- REMOVAL PLANS - HIGH STREET.dwg			REVISED	- (4)

STATE OF ILLINOIS
DEPARTMENT OF TRANSPORTATION

REMOVAL PLANS - HIGH STREET

SCALE: AS SHOWN SHEET NO. 25 OF 190 SHEETS STA. 248+00 TO STA. 254+00

F.A.D. RTE.	SECTION	COUNTY	TOTAL SHEETS	SHEET NO.
308	15-00017-00-SW	ROCK ISLAND	190	25
CONTRACT NO. 85697				
ILLINOIS FED. AID PROJECT				

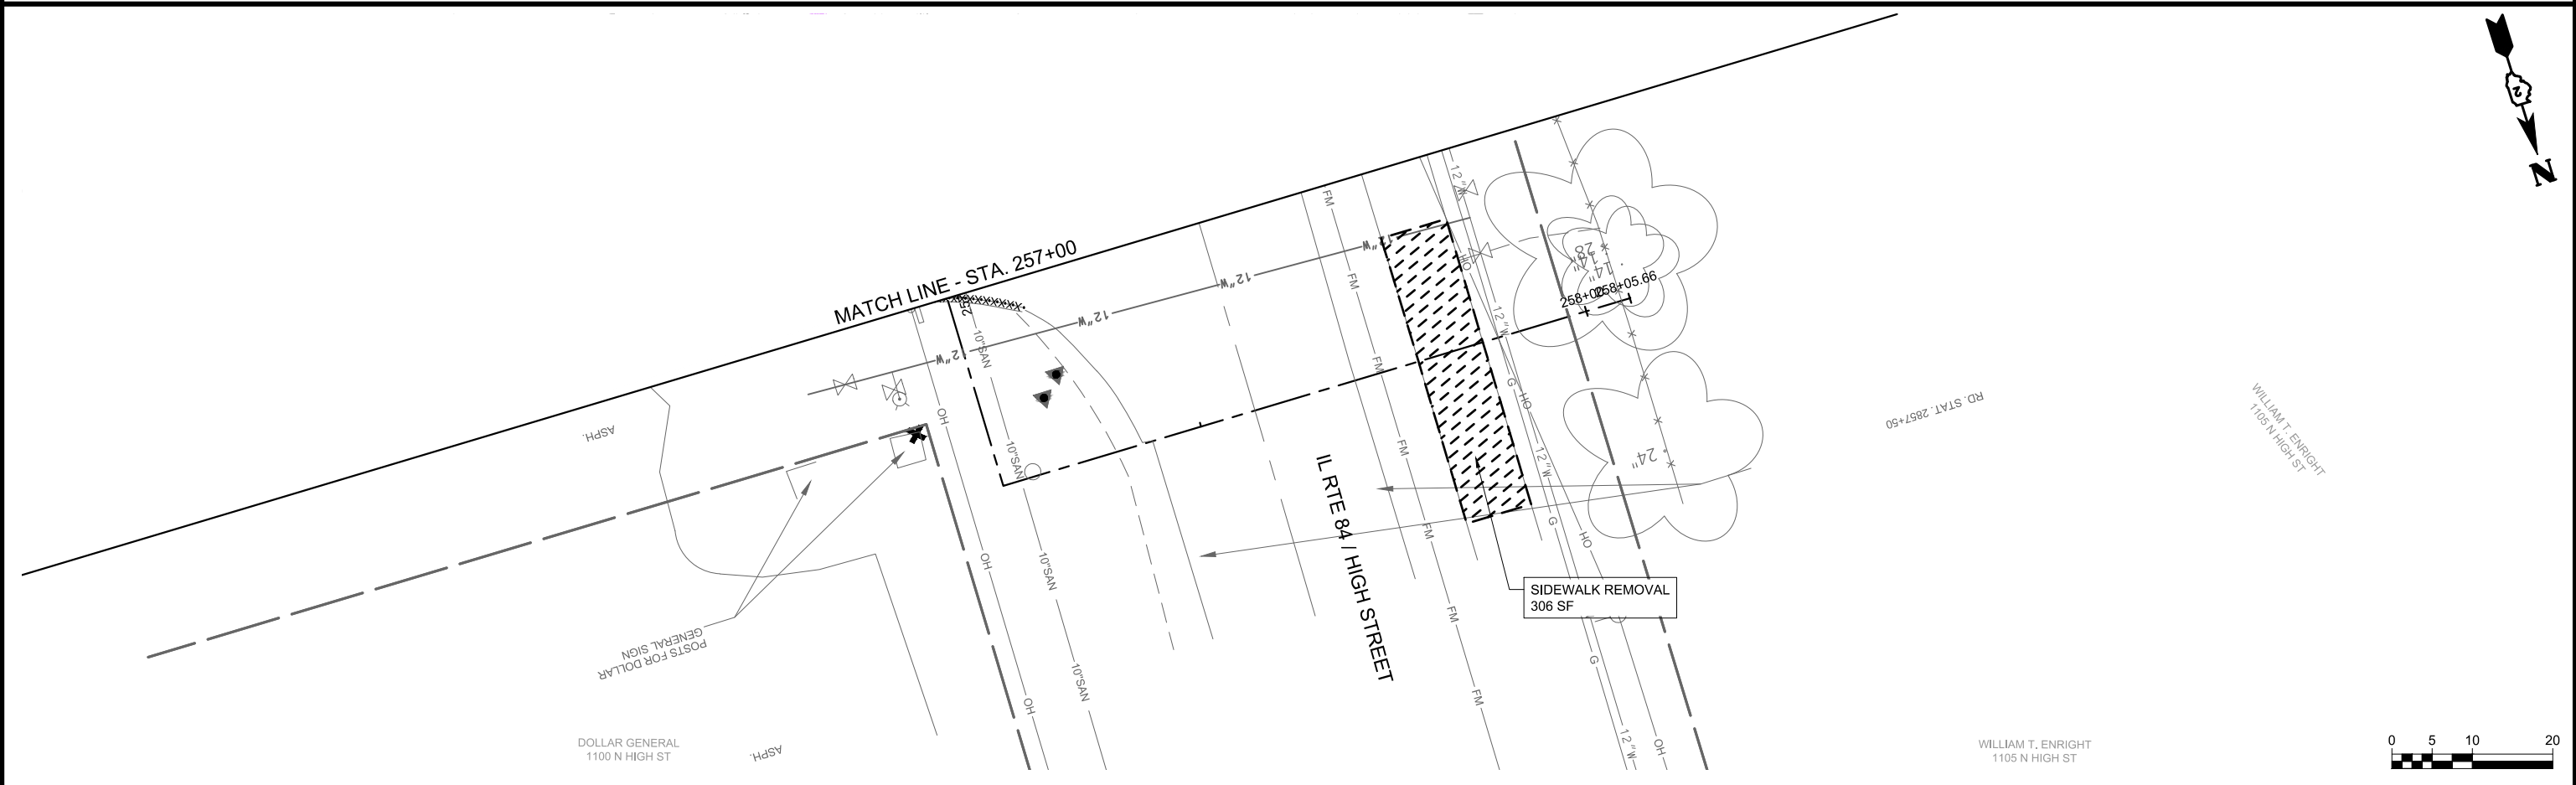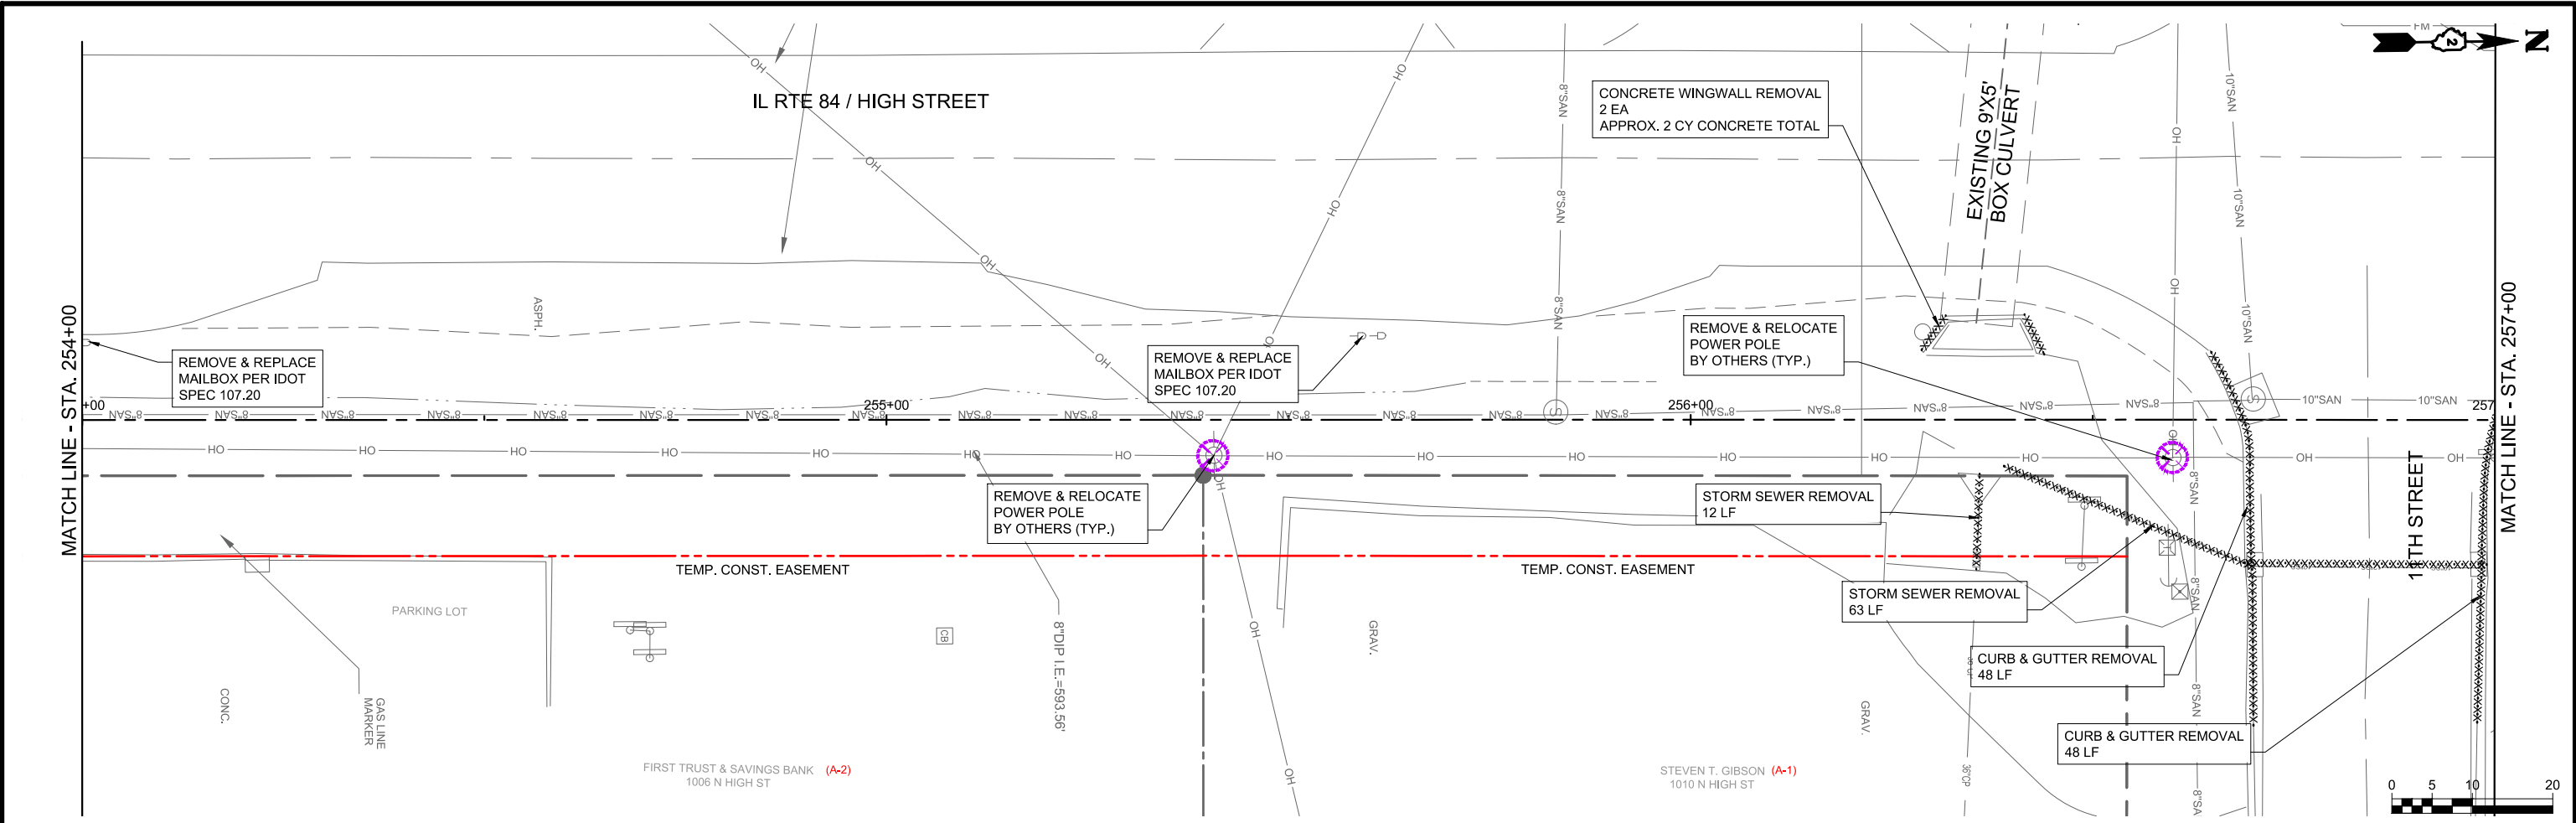

ENGINEERING | ARCHITECTURE | SURVEYING
FUNDING | PLANNING | ENVIRONMENTAL
2117 State Street, Bettendorf IA 52722
(563) 445-3501 www.msa-ps.com
© MSA Professional Services, Inc.



PLOT DATE	- 8-Jan-21	DESIGNED	- JLS	REVISED	- (1)
USER NAME	- JAYDEN SCHECKER	DRAWN	- JLS	REVISED	- (2)
PLOT SCALE	- AS SHOWN	CHECKED	- JDF	REVISED	- (3)
FILE NAME	- REMOVAL PLANS - HIGH STREET.dwg			REVISED	- (4)



STATE OF ILLINOIS
DEPARTMENT OF TRANSPORTATION

REMOVAL PLANS - HIGH STREET

SCALE: AS SHOWN SHEET NO. 26 OF 190 SHEETS STA. 254+00 TO STA. END

F.A.U. RTE.	SECTION	COUNTY	TOTAL SHEETS	SHEET NO.
308	15-00017-00-SW	ROCK ISLAND	190	26
CONTRACT NO. 85697				
ILLINOIS FED. AID PROJECT				

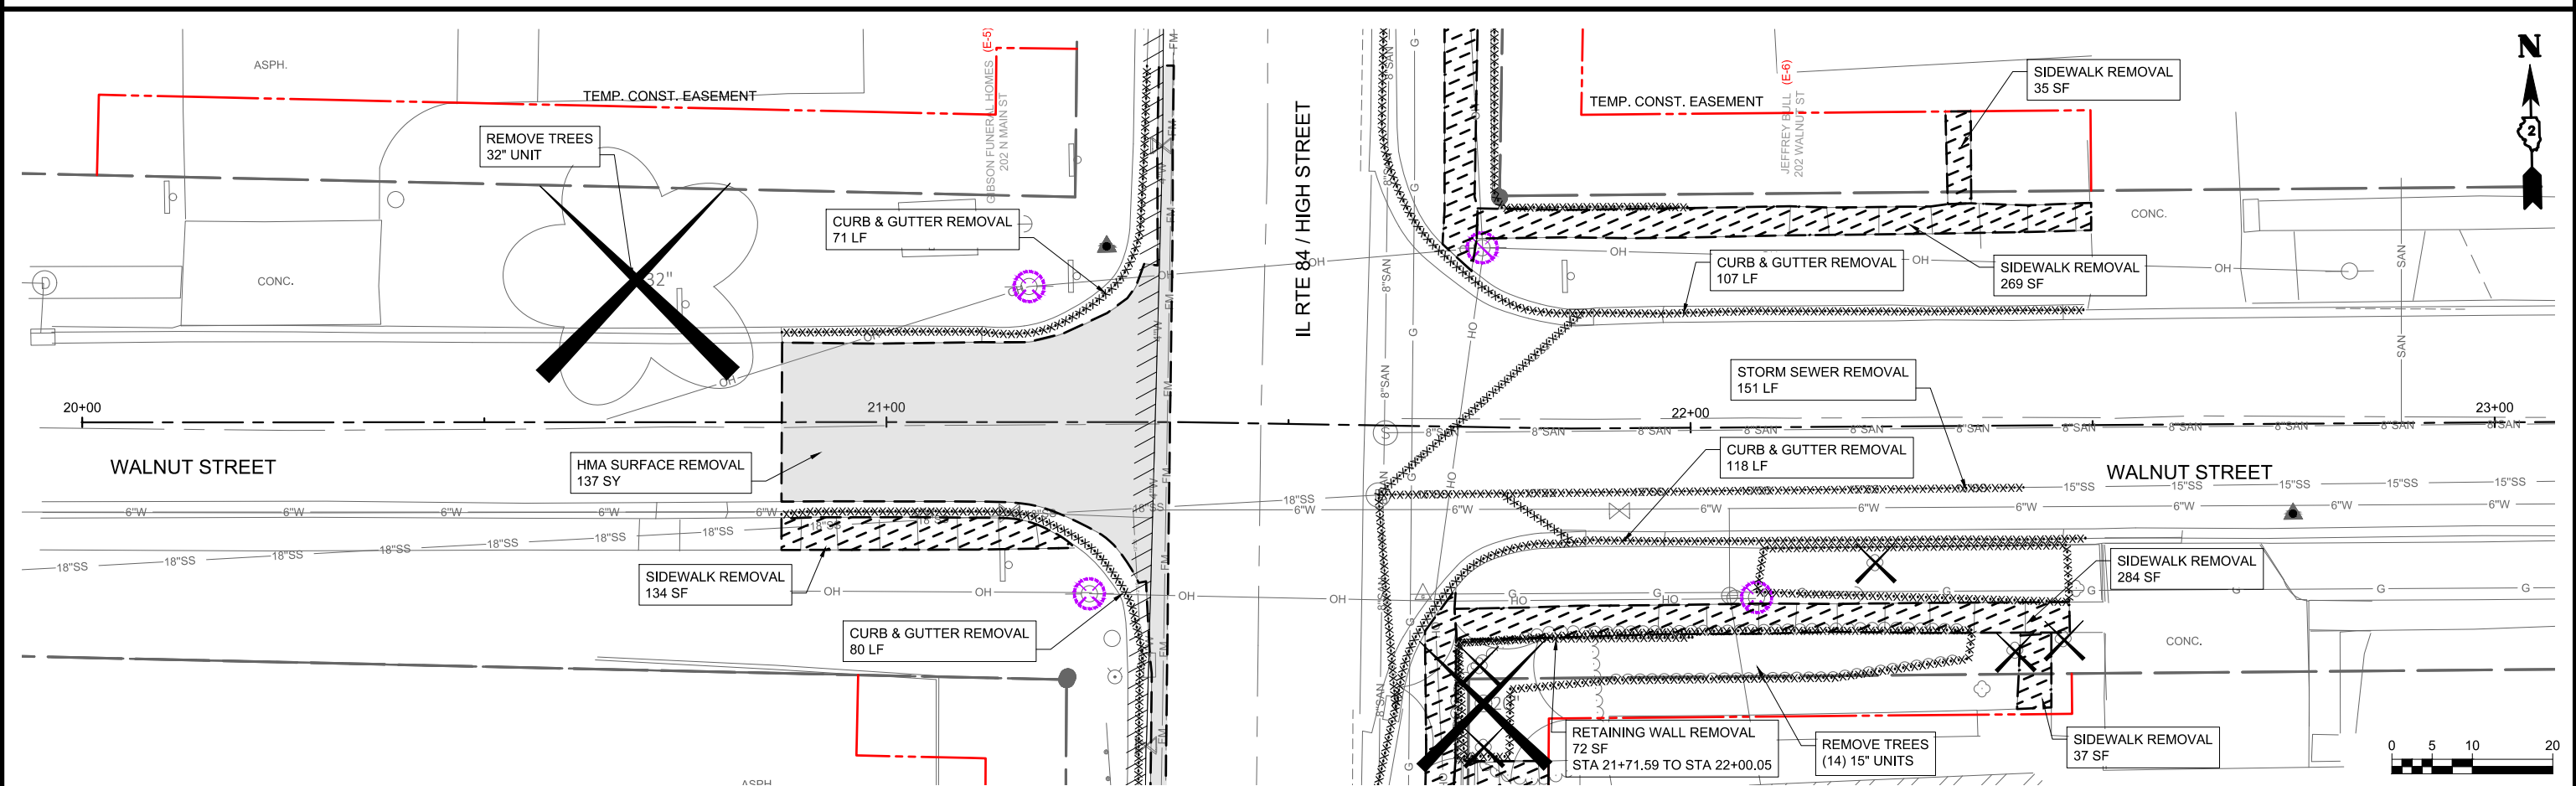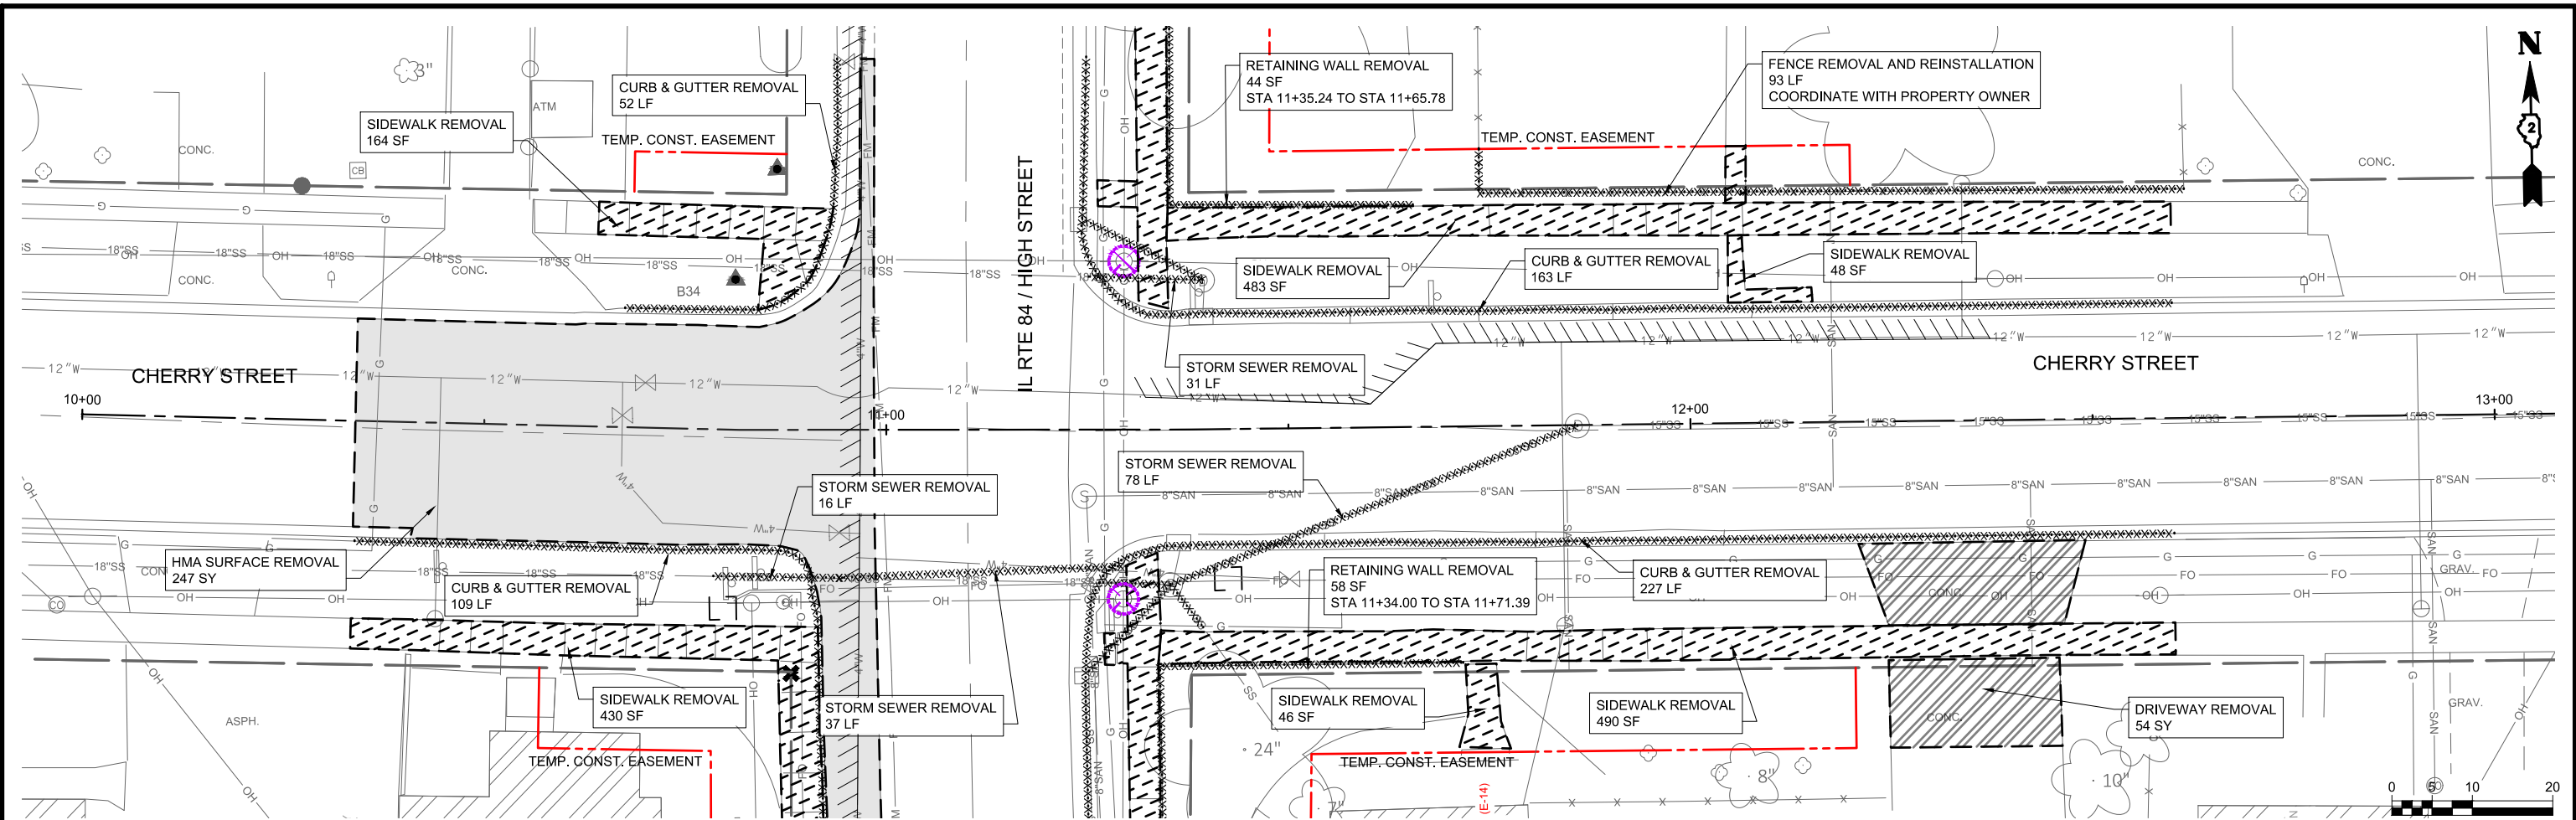

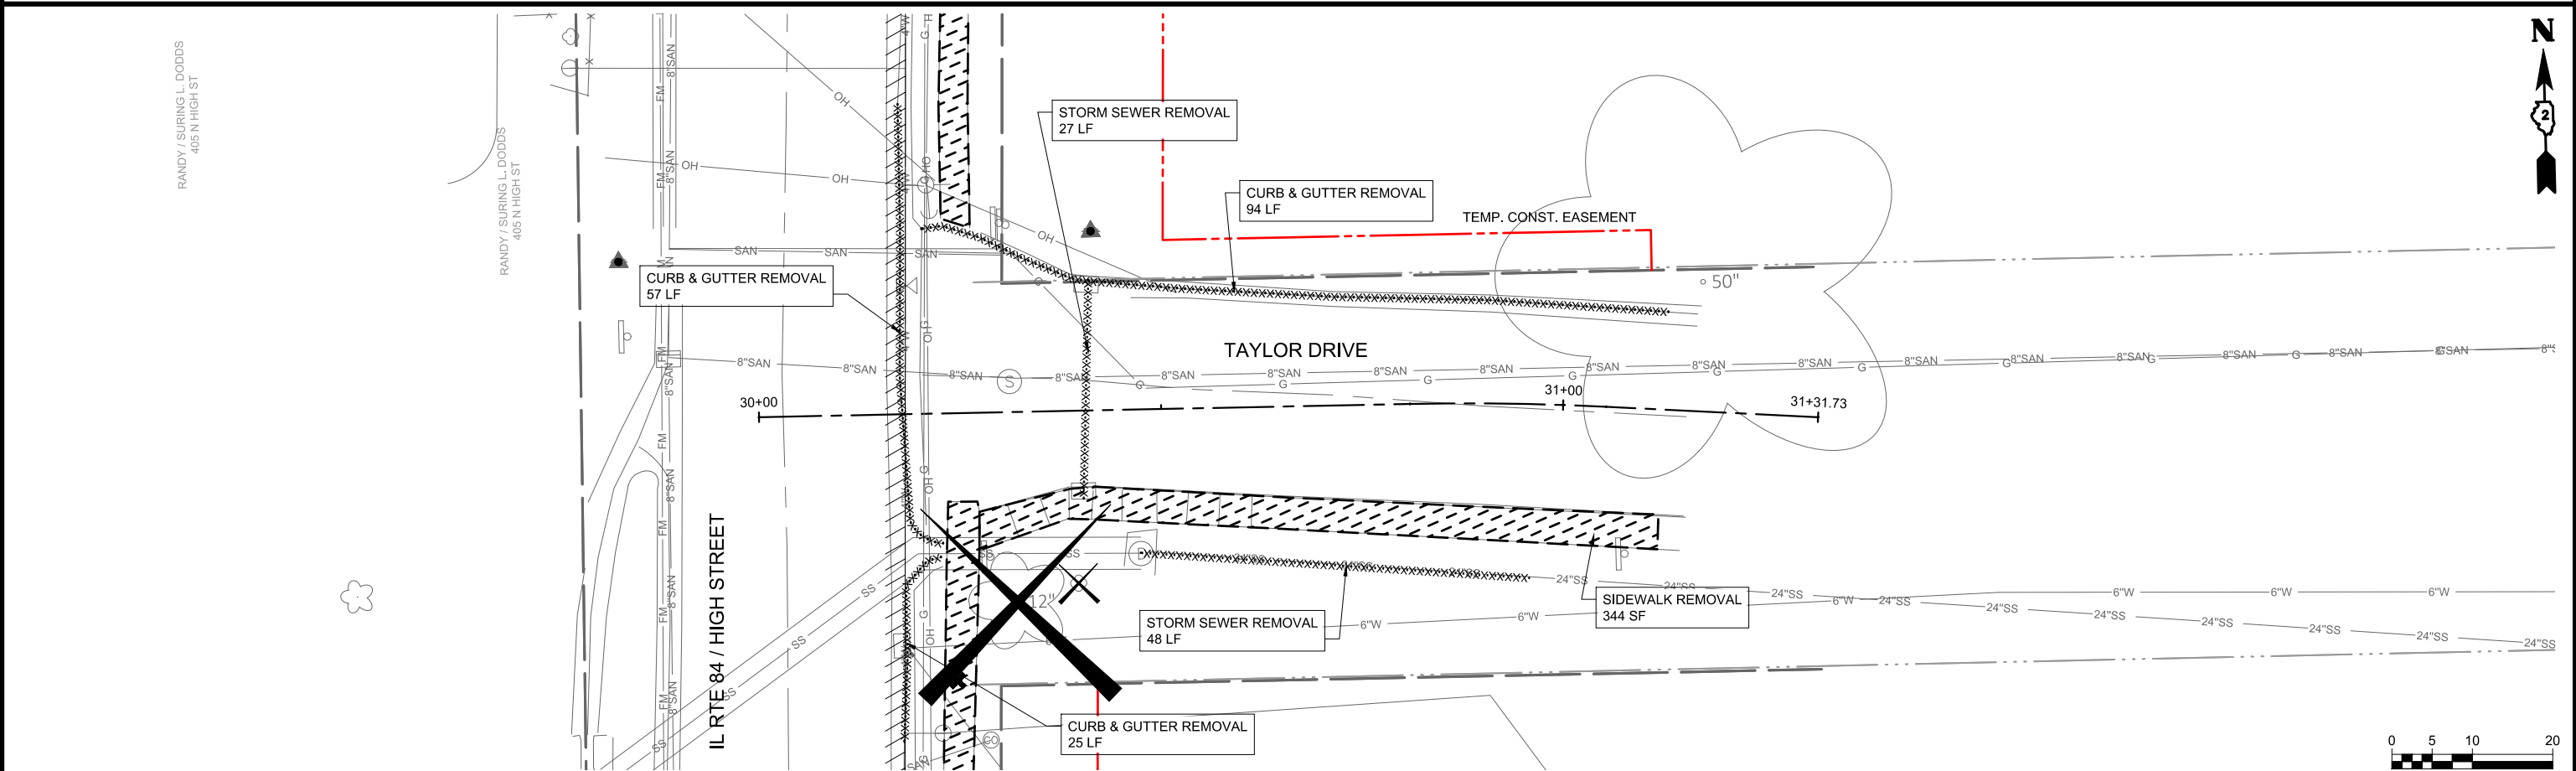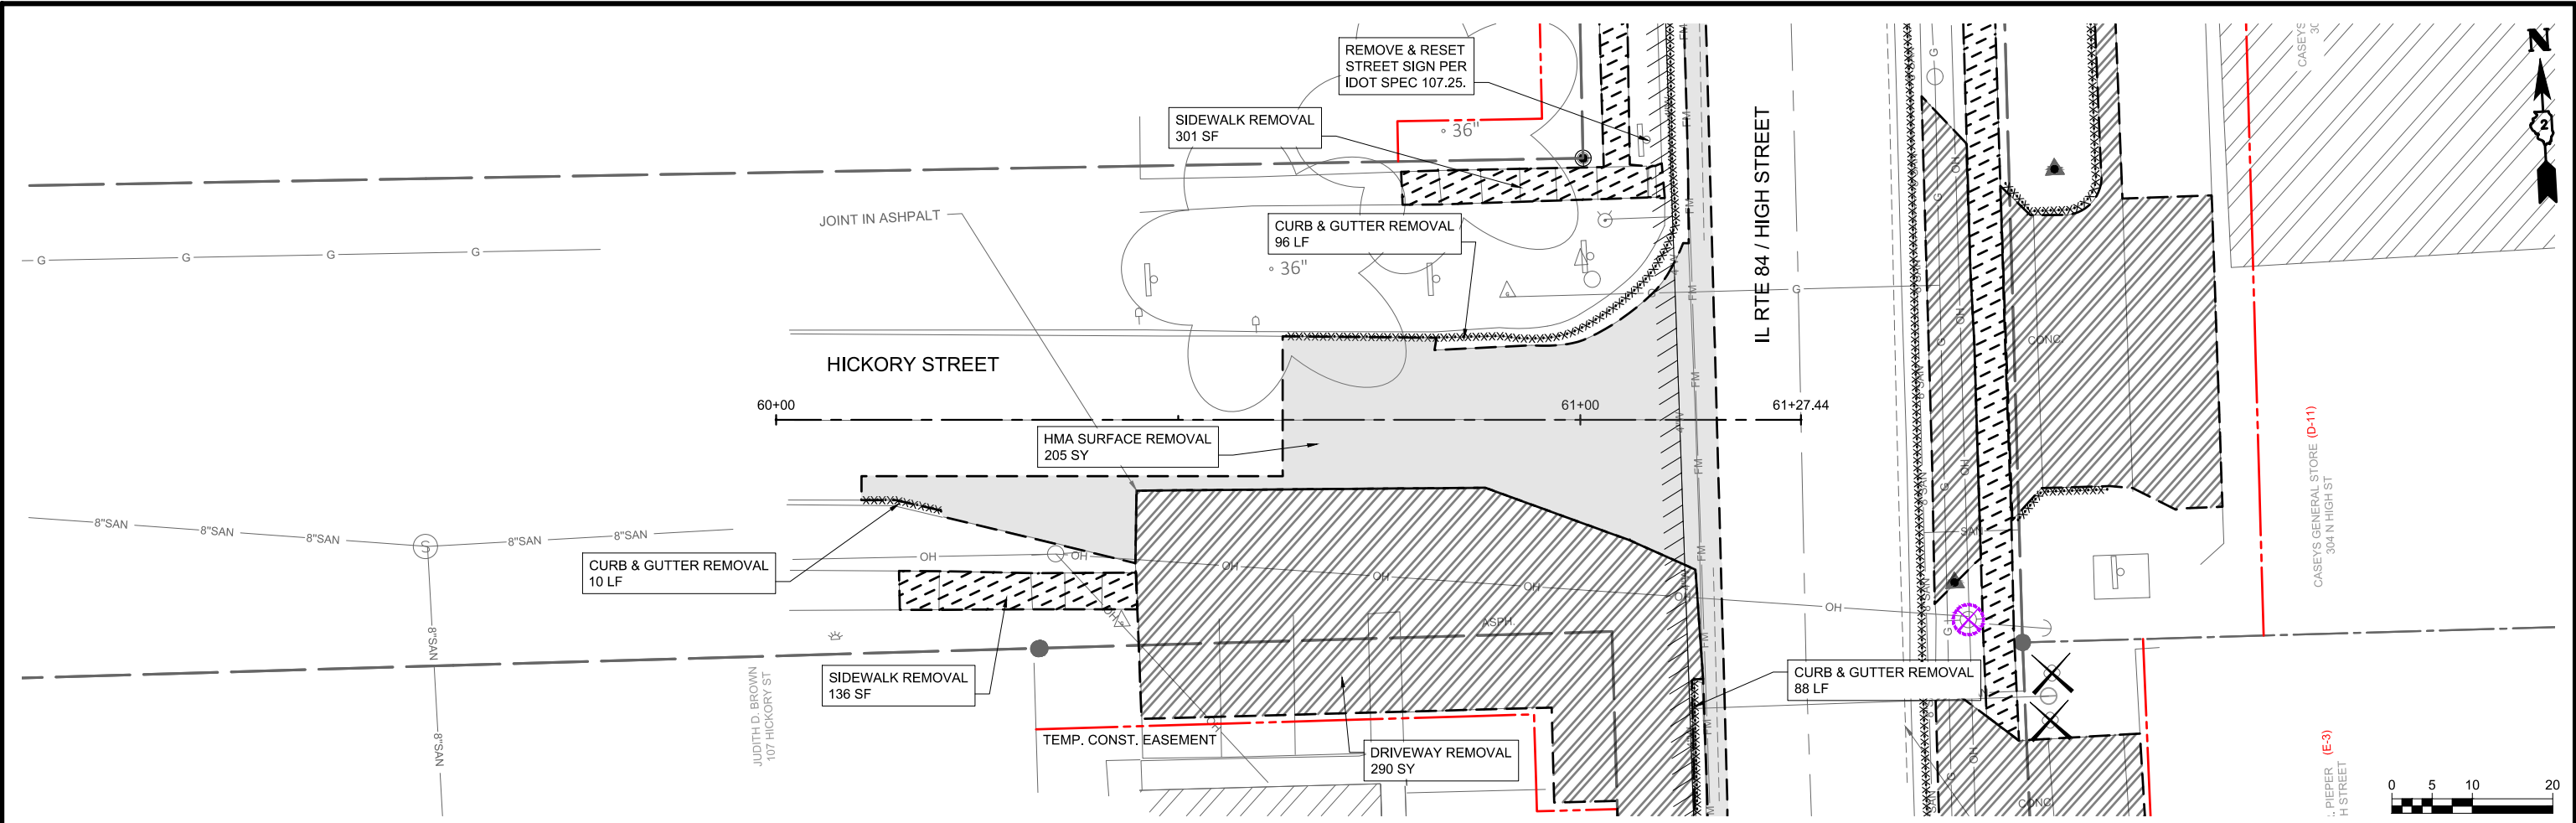

ENGINEERING | ARCHITECTURE | SURVEYING
FUNDING | PLANNING | ENVIRONMENTAL
2117 State Street, Bettendorf IA 52722
(563) 445-3501 www.msa-ps.com
© MSA Professional Services, Inc.



PLOT DATE	- 8-Jan-21	DESIGNED	- JLS	REVISED	- (1)
USER NAME	- JAYDEN SCHECKER	DRAWN	- JLS	REVISED	- (2)
PLOT SCALE	- AS SHOWN	CHECKED	- JDF	REVISED	- (3)
FILE NAME	- REMOVAL PLANS - HIGH STREET.dwg			REVISED	- (4)


STATE OF ILLINOIS
DEPARTMENT OF TRANSPORTATION



REMOVAL PLANS - HICKORY ST & TAYLOR DR



SCALE: AS SHOWN SHEET NO. 28 OF 190 SHEETS STA. N/A TO STA. N/A



F.A.U. RTE.	SECTION	COUNTY	TOTAL SHEETS	SHEET NO.
308	15-00017-00-SW	ROCK ISLAND	190	28
CONTRACT NO. 85697				
ILLINOIS FED. AID PROJECT				

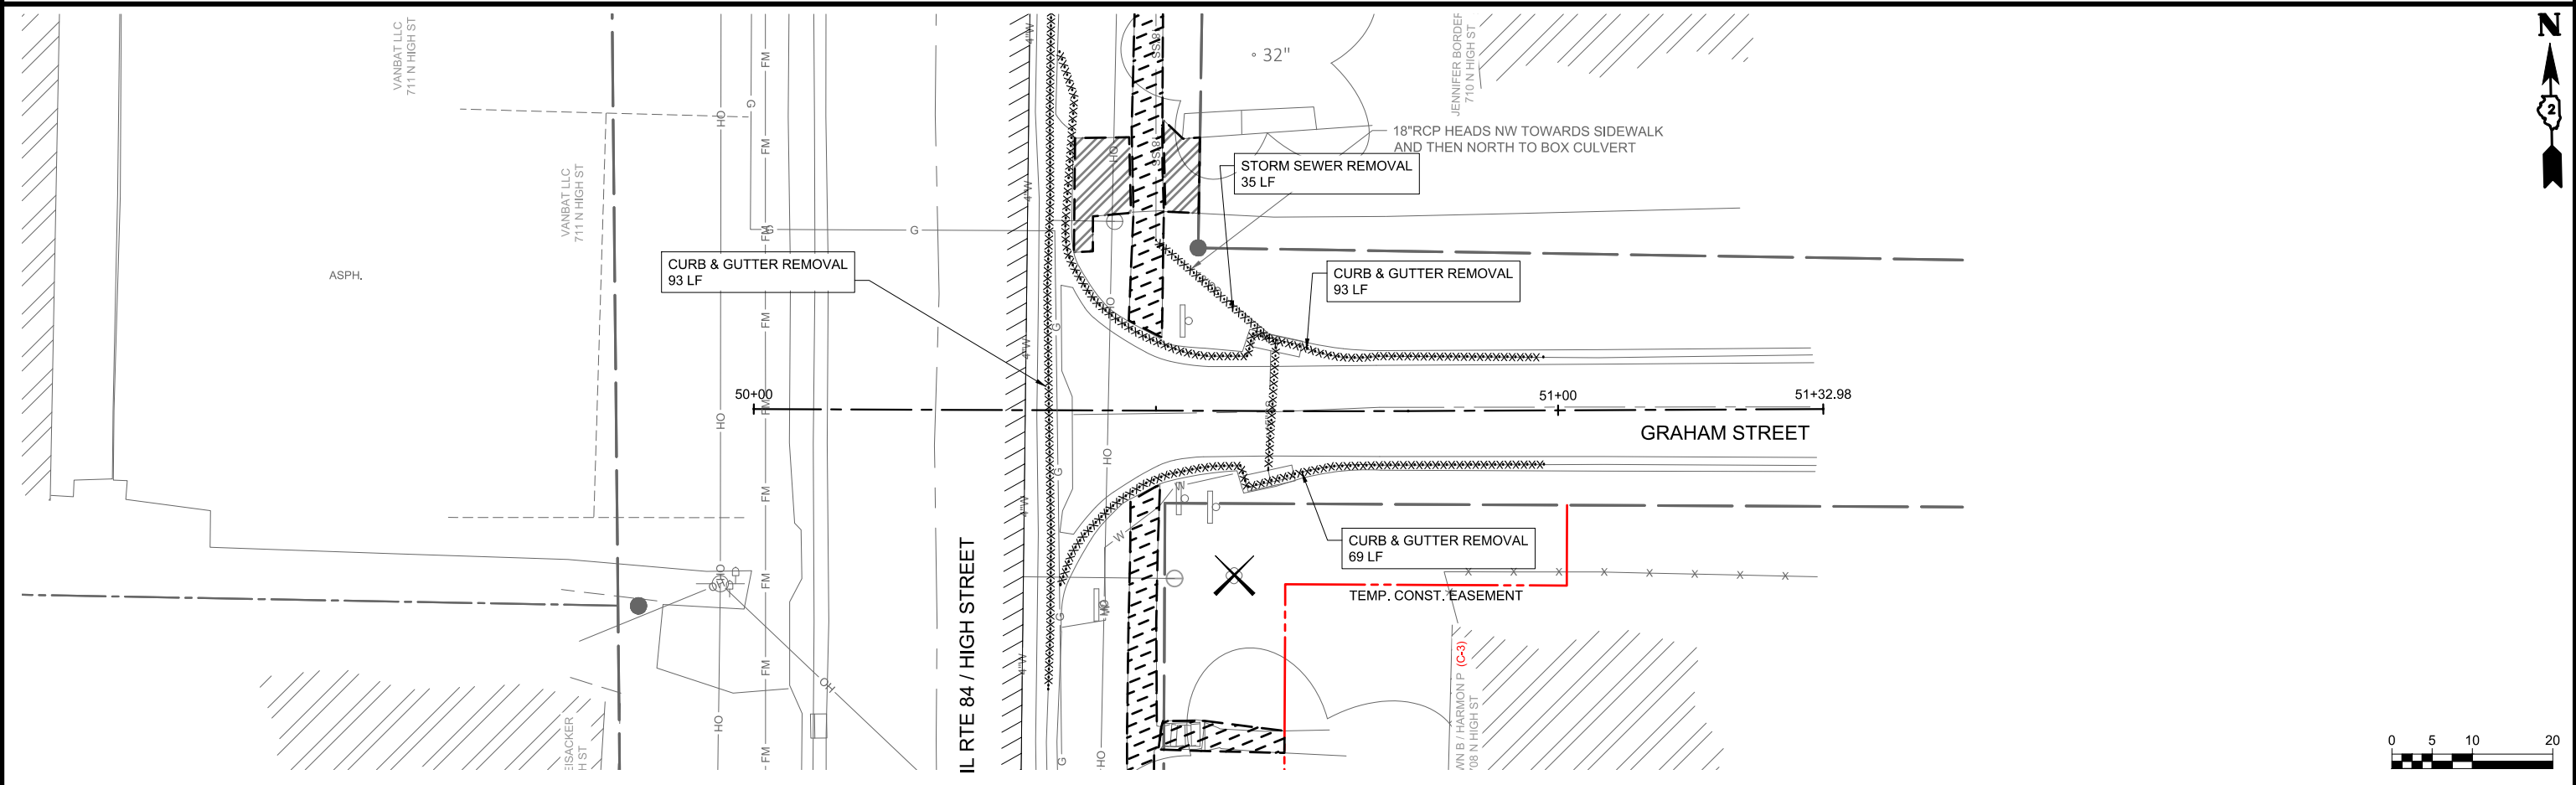
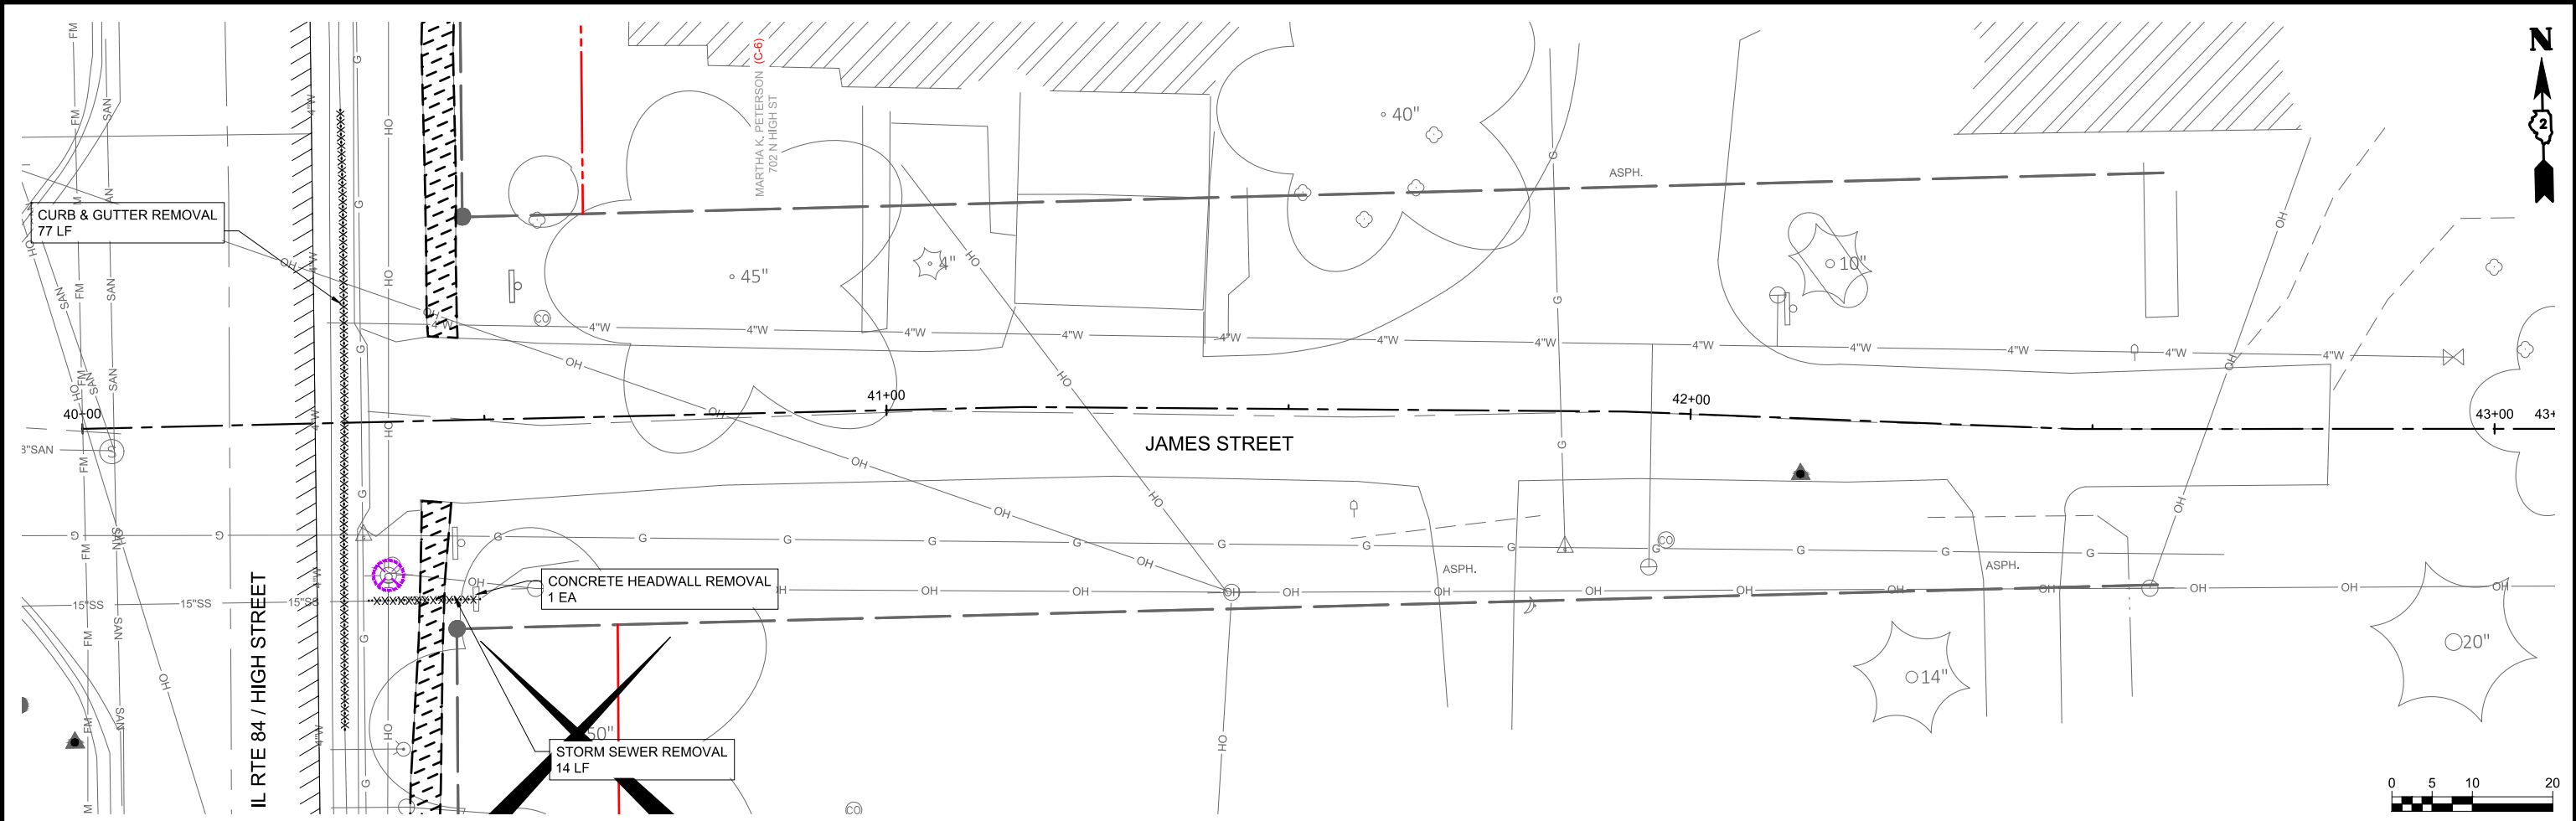



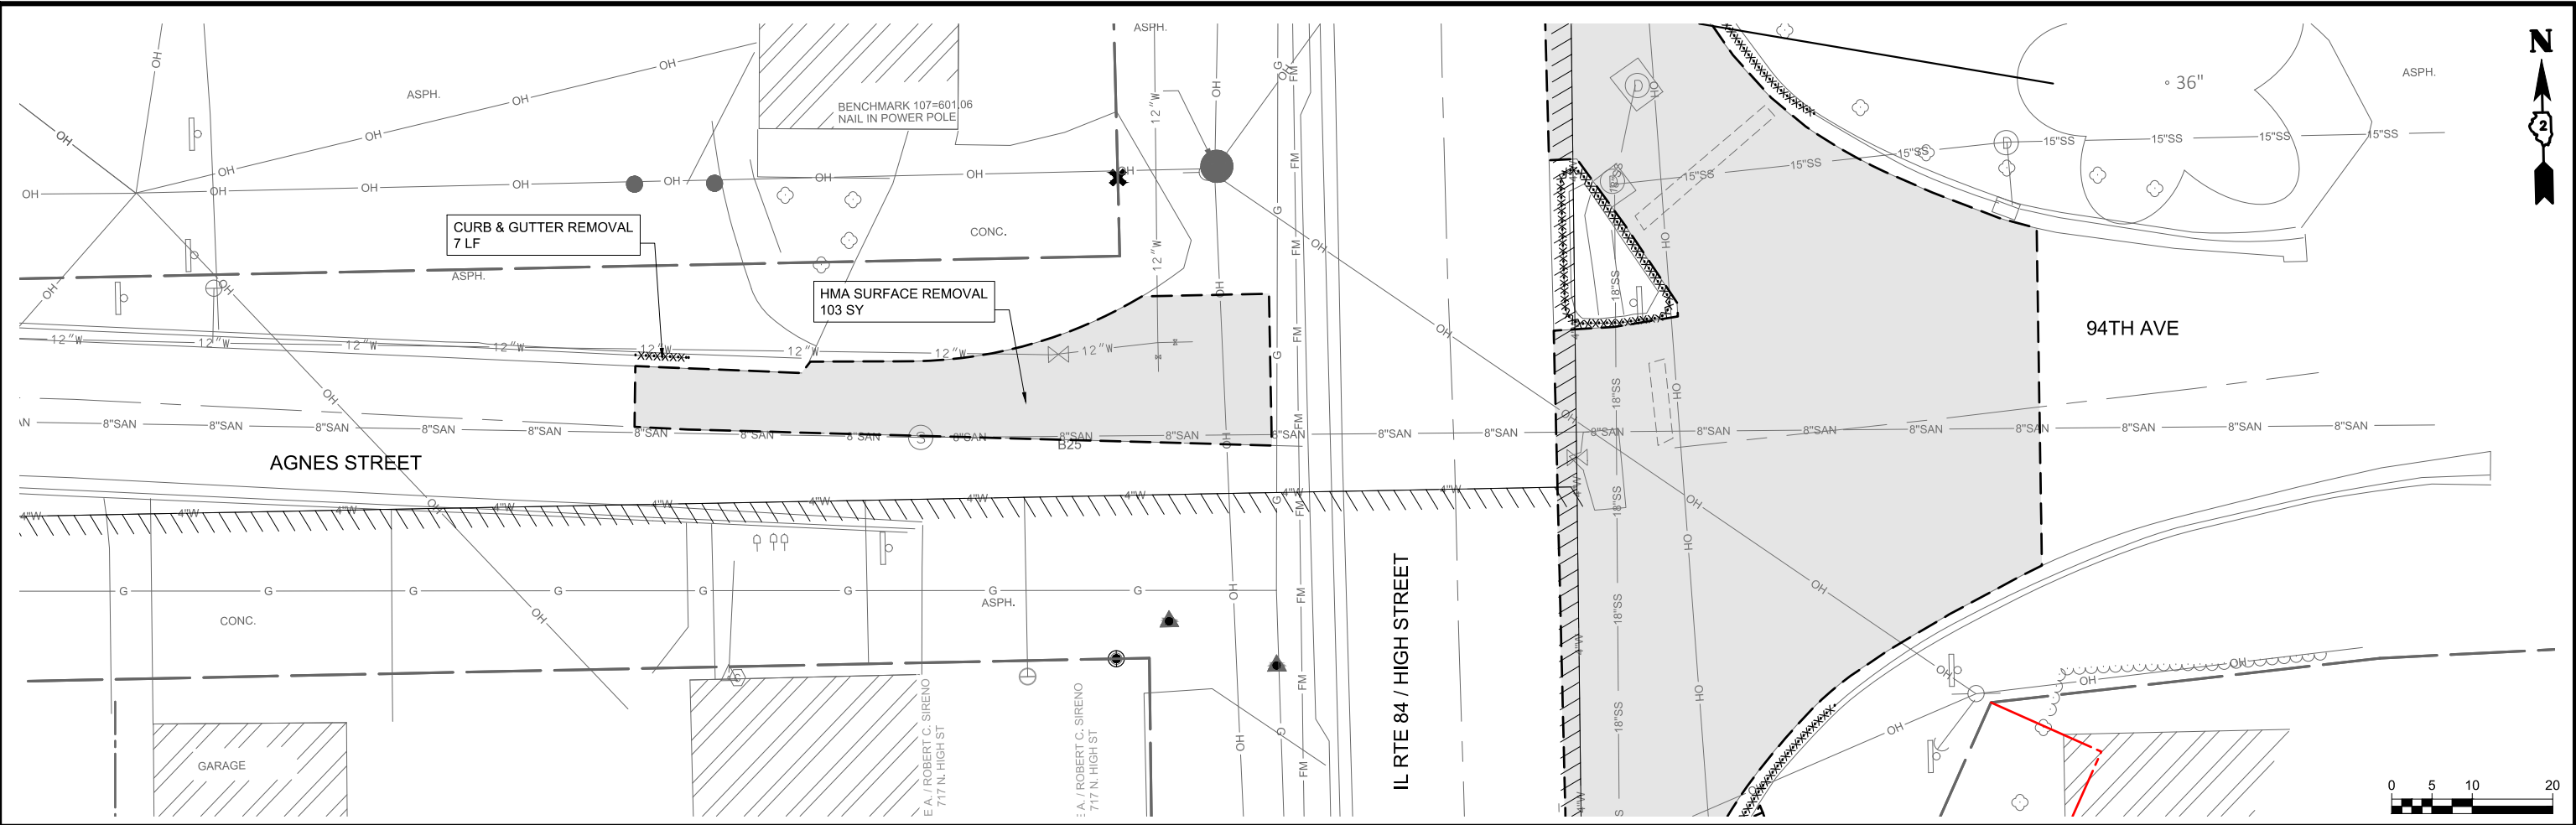


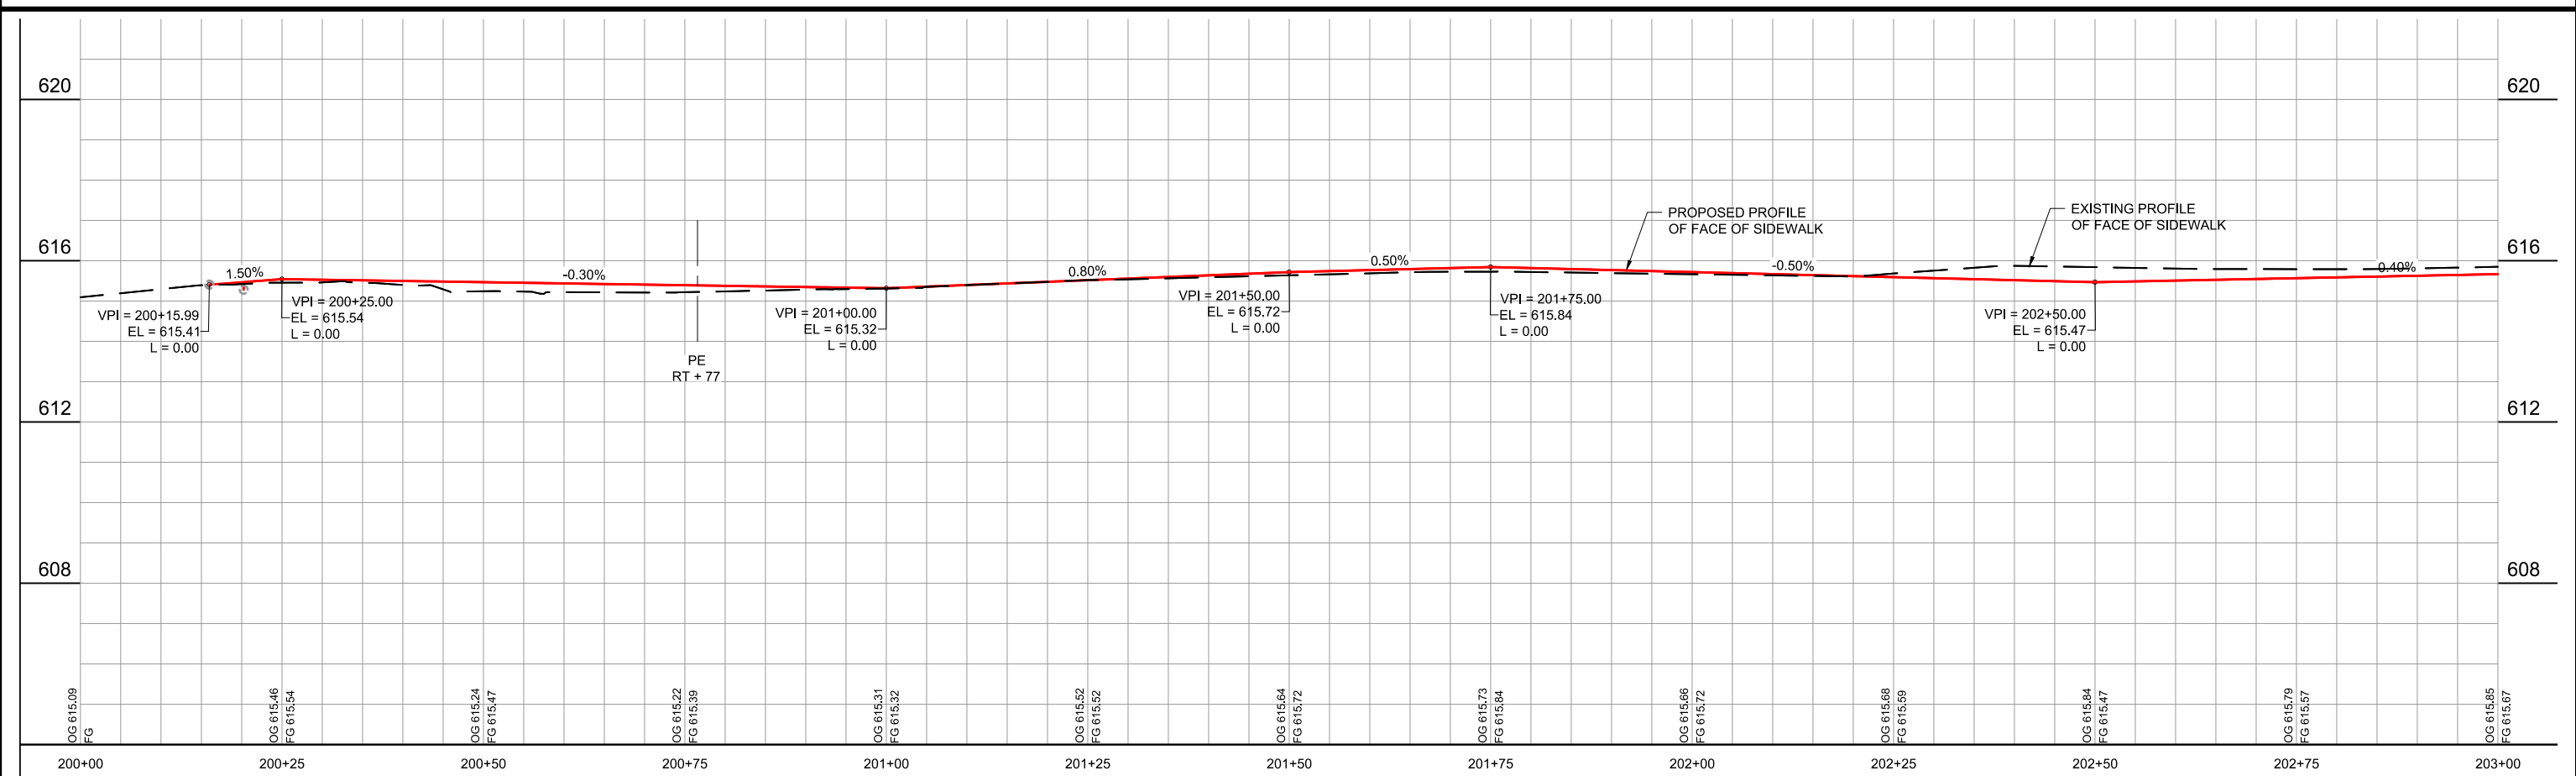
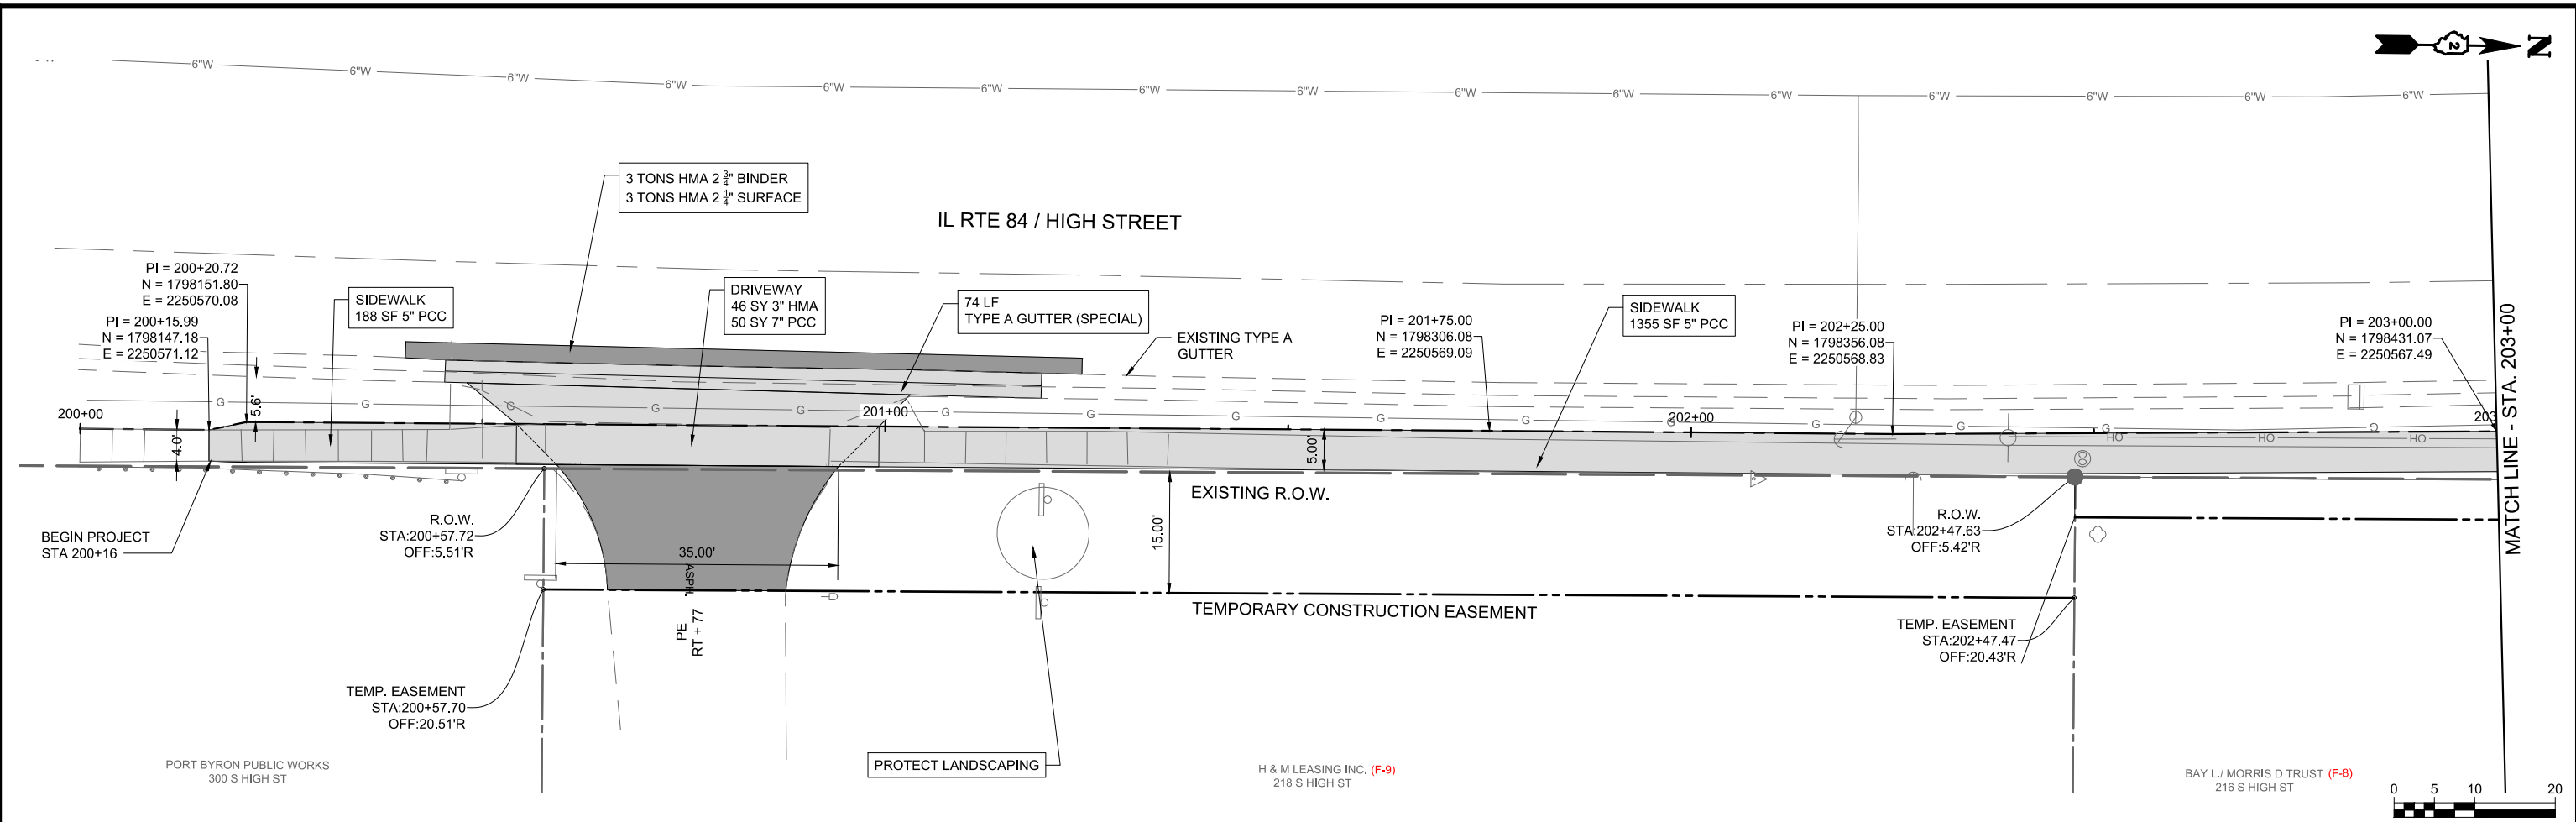


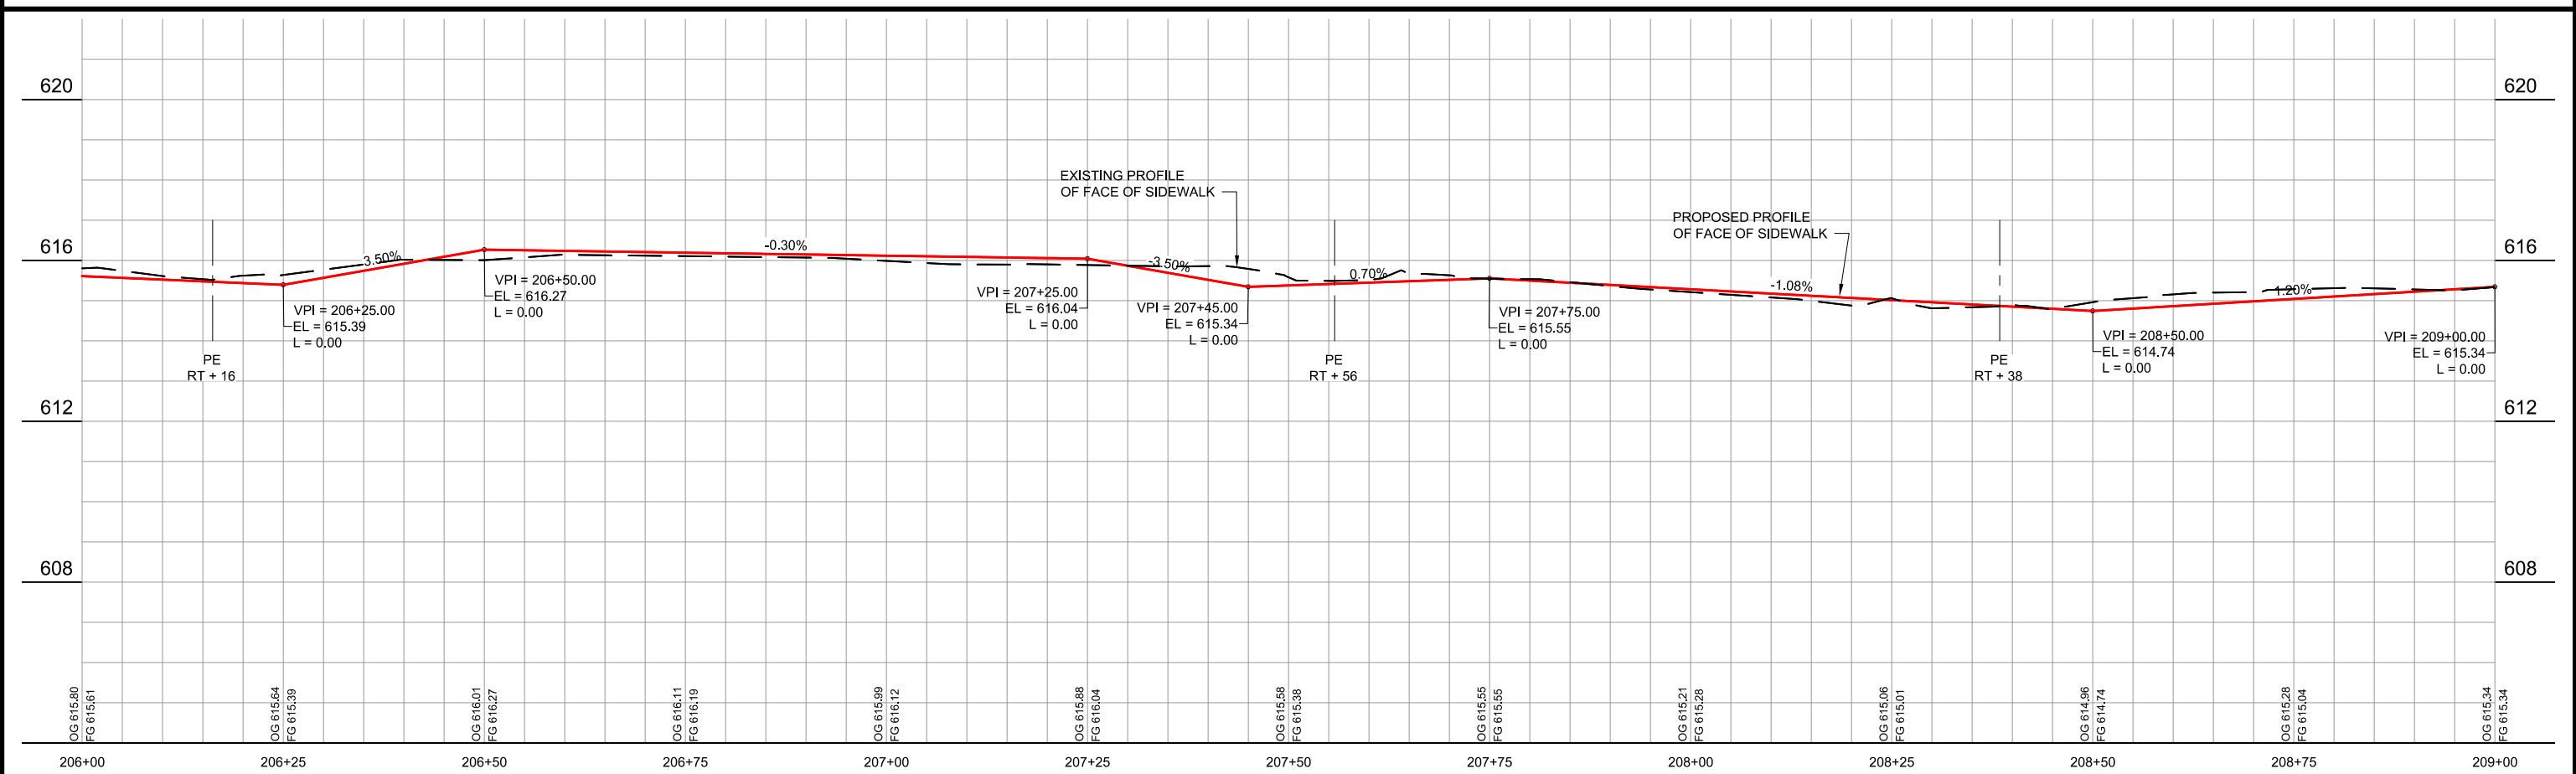
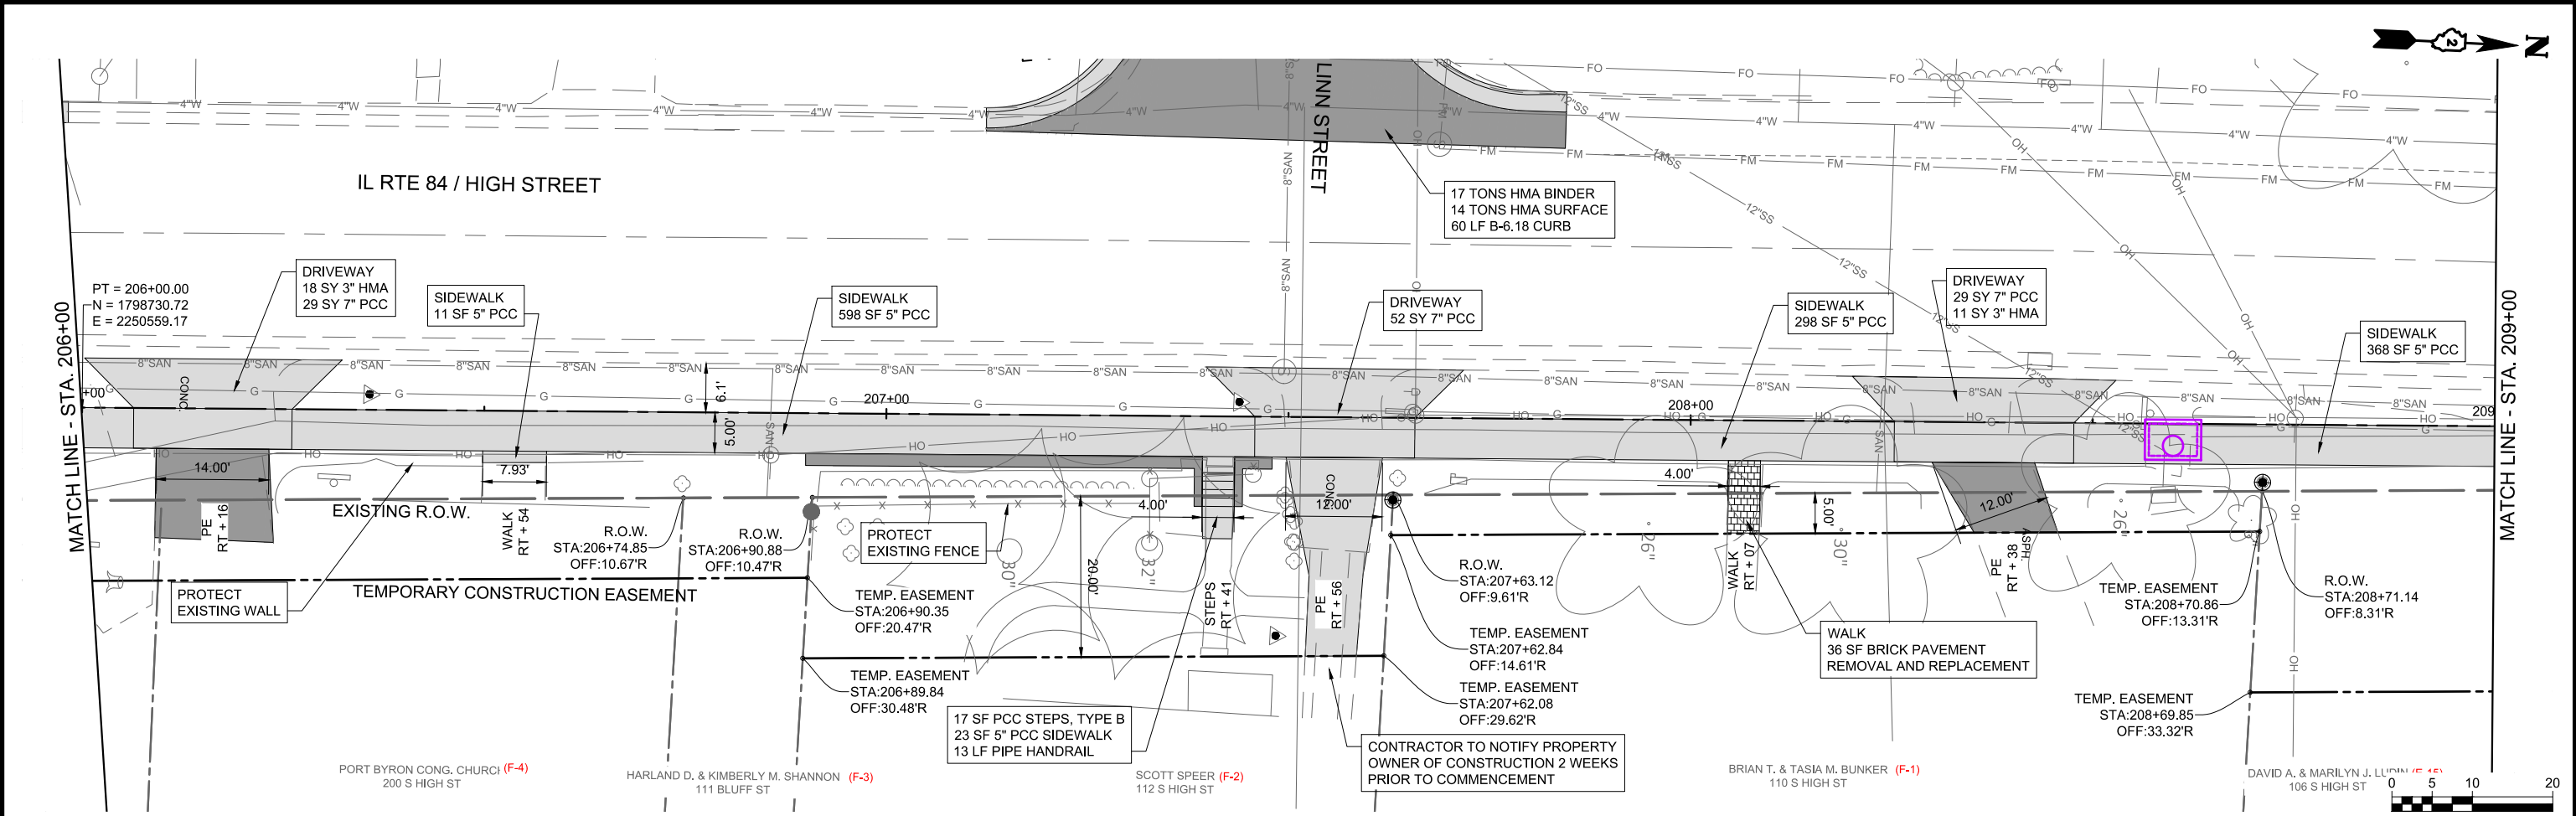


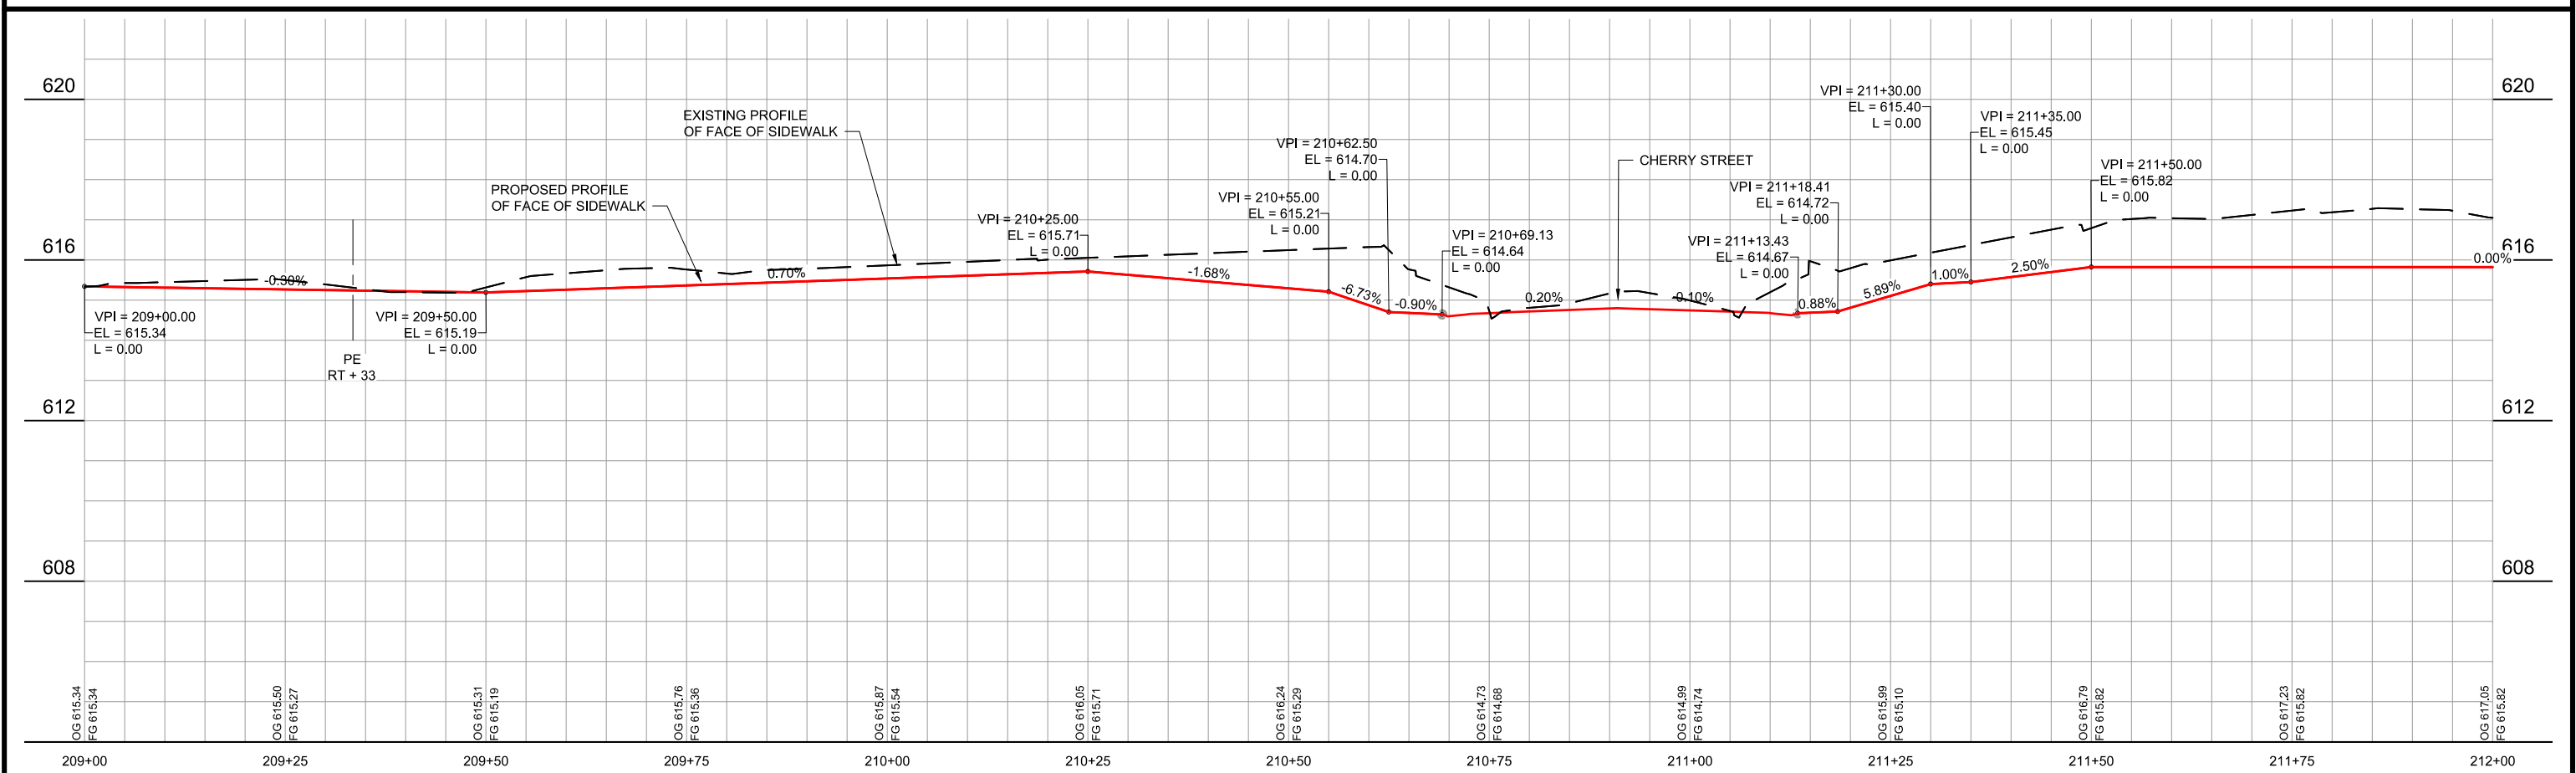
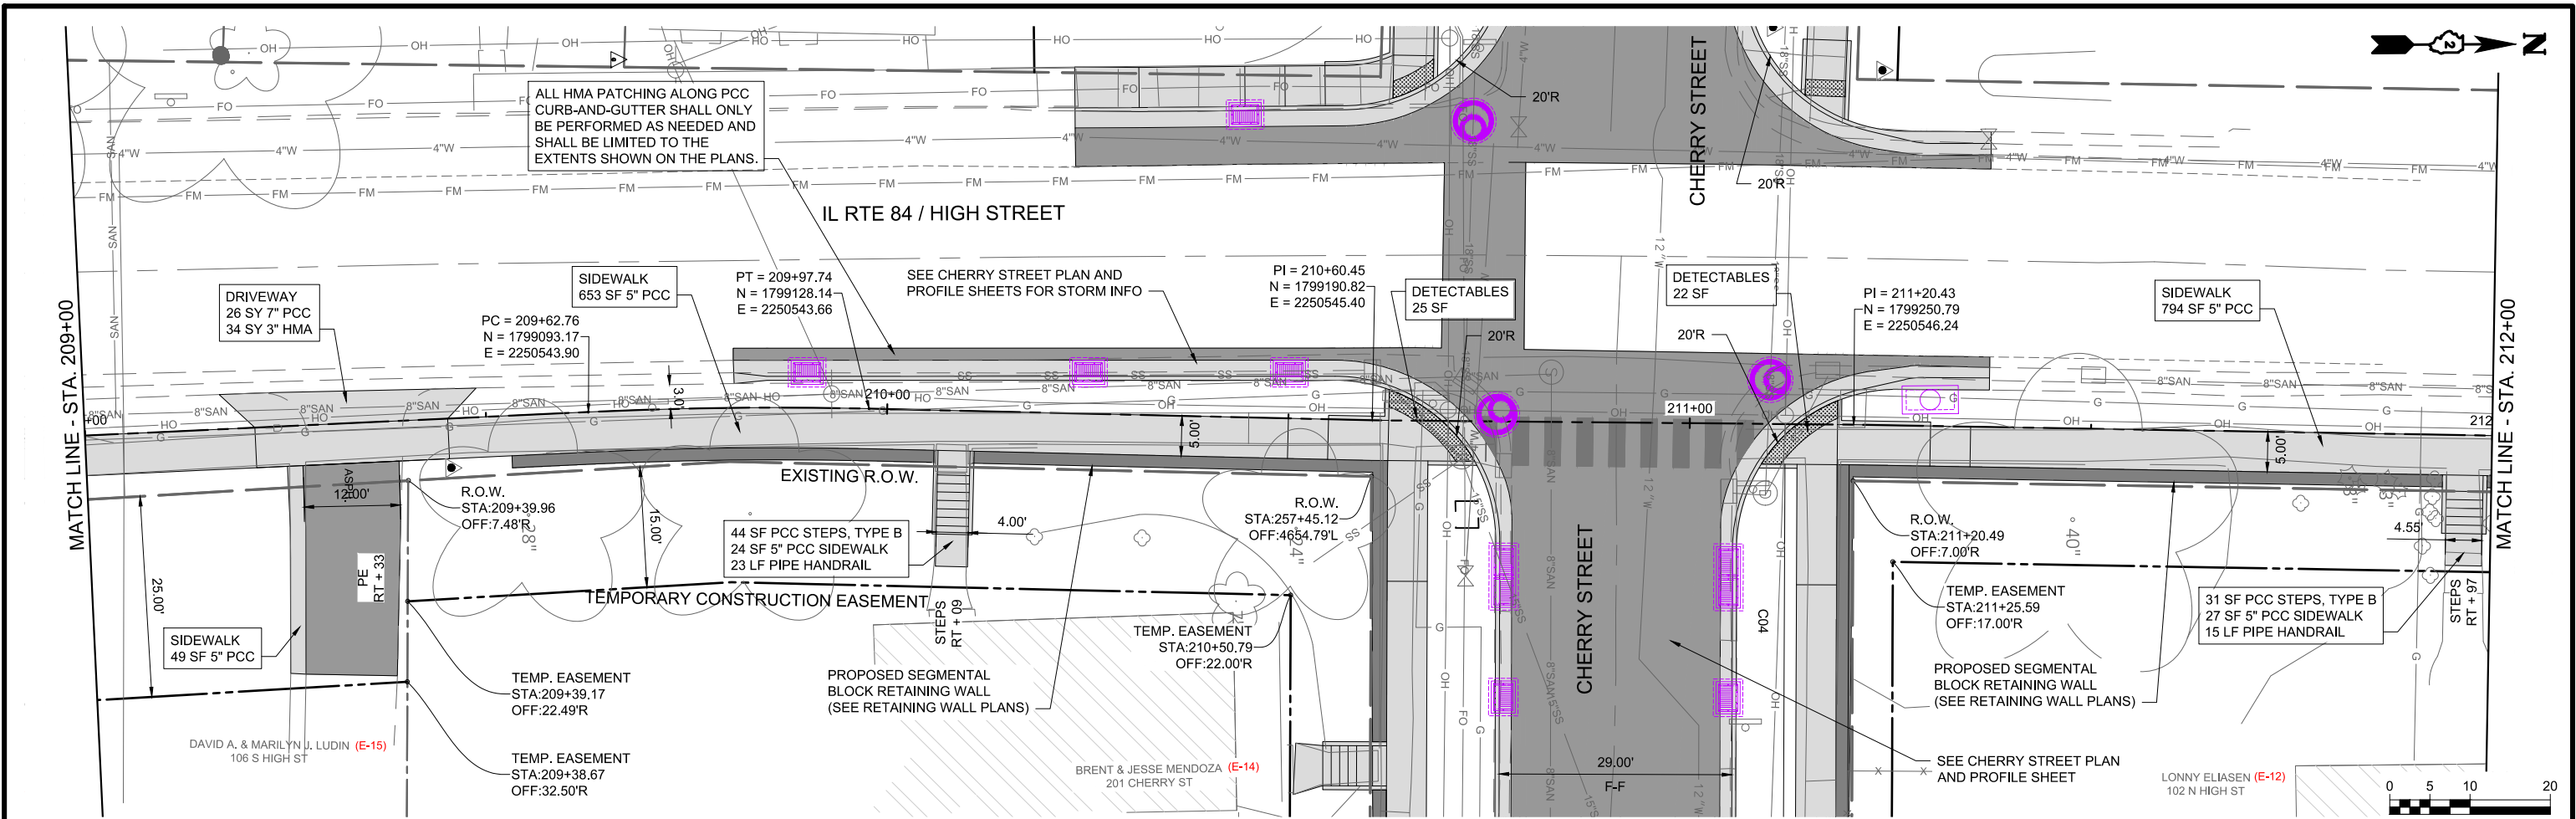


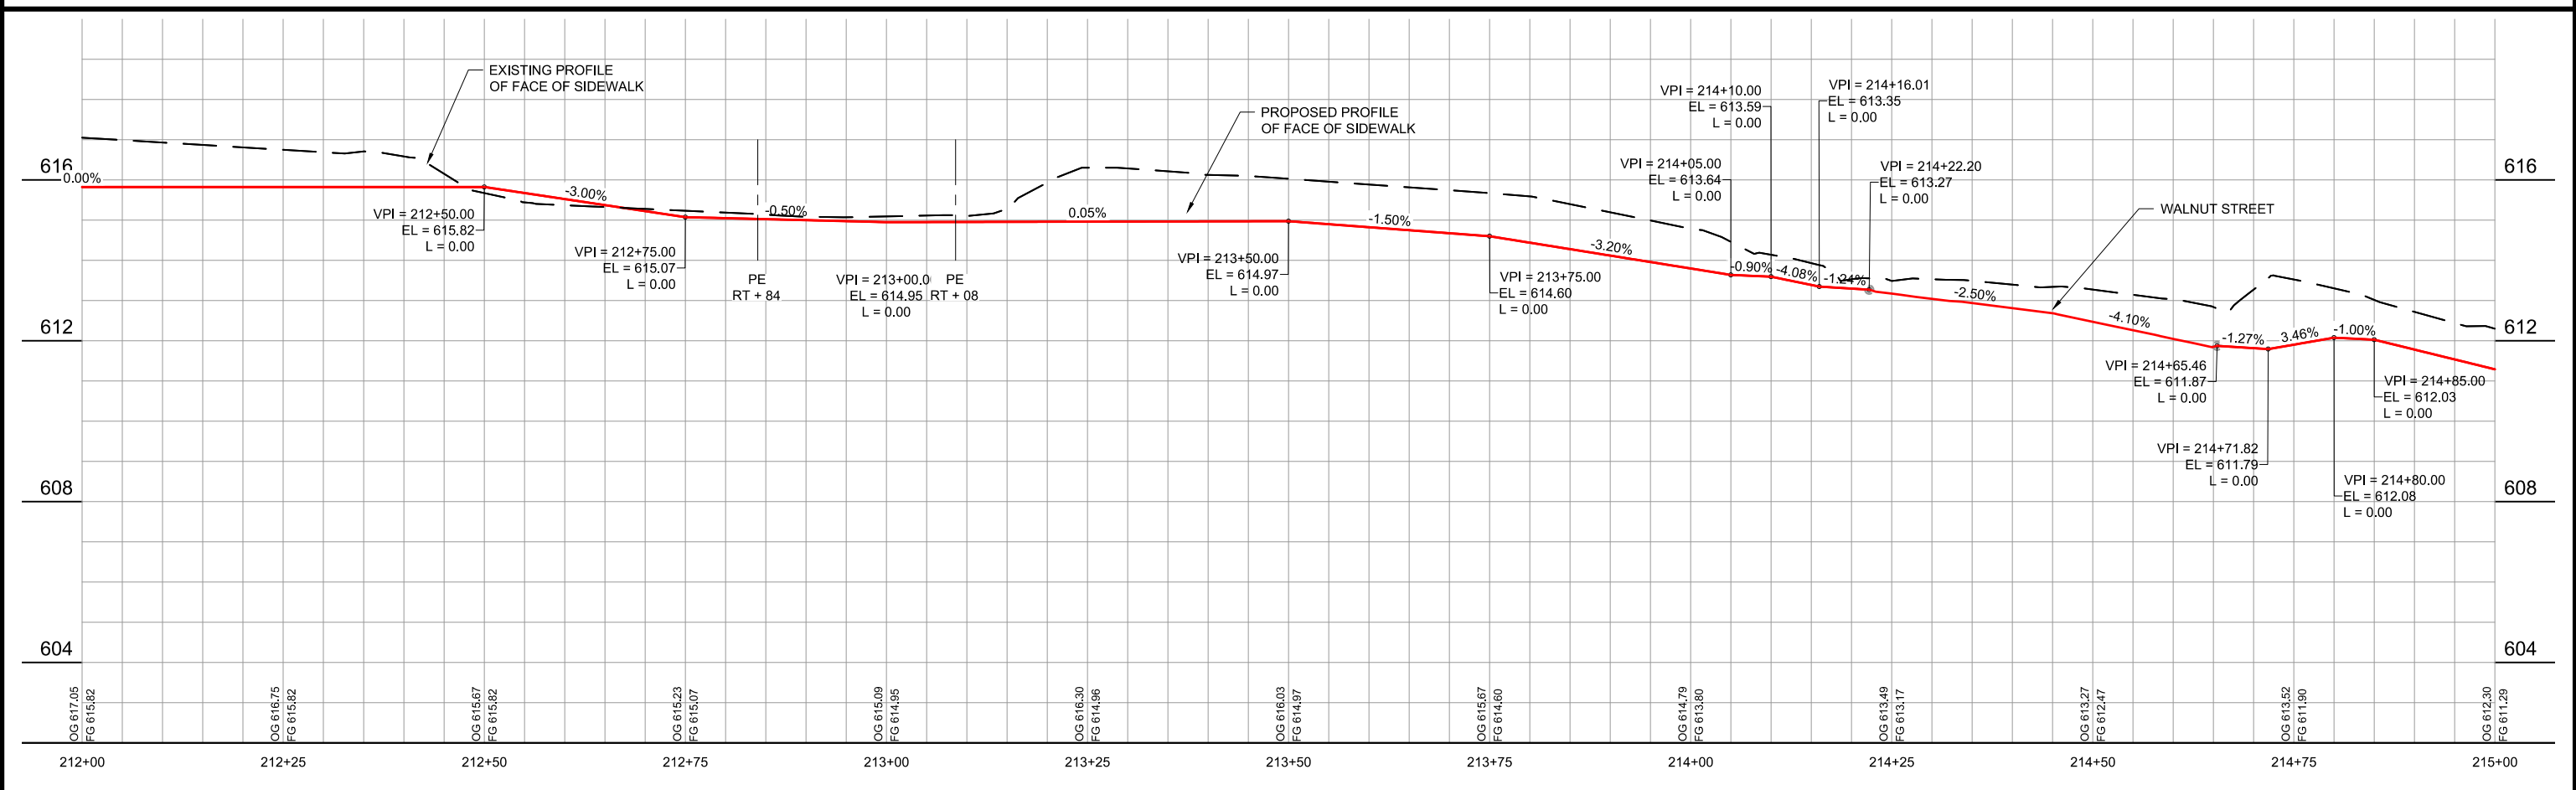
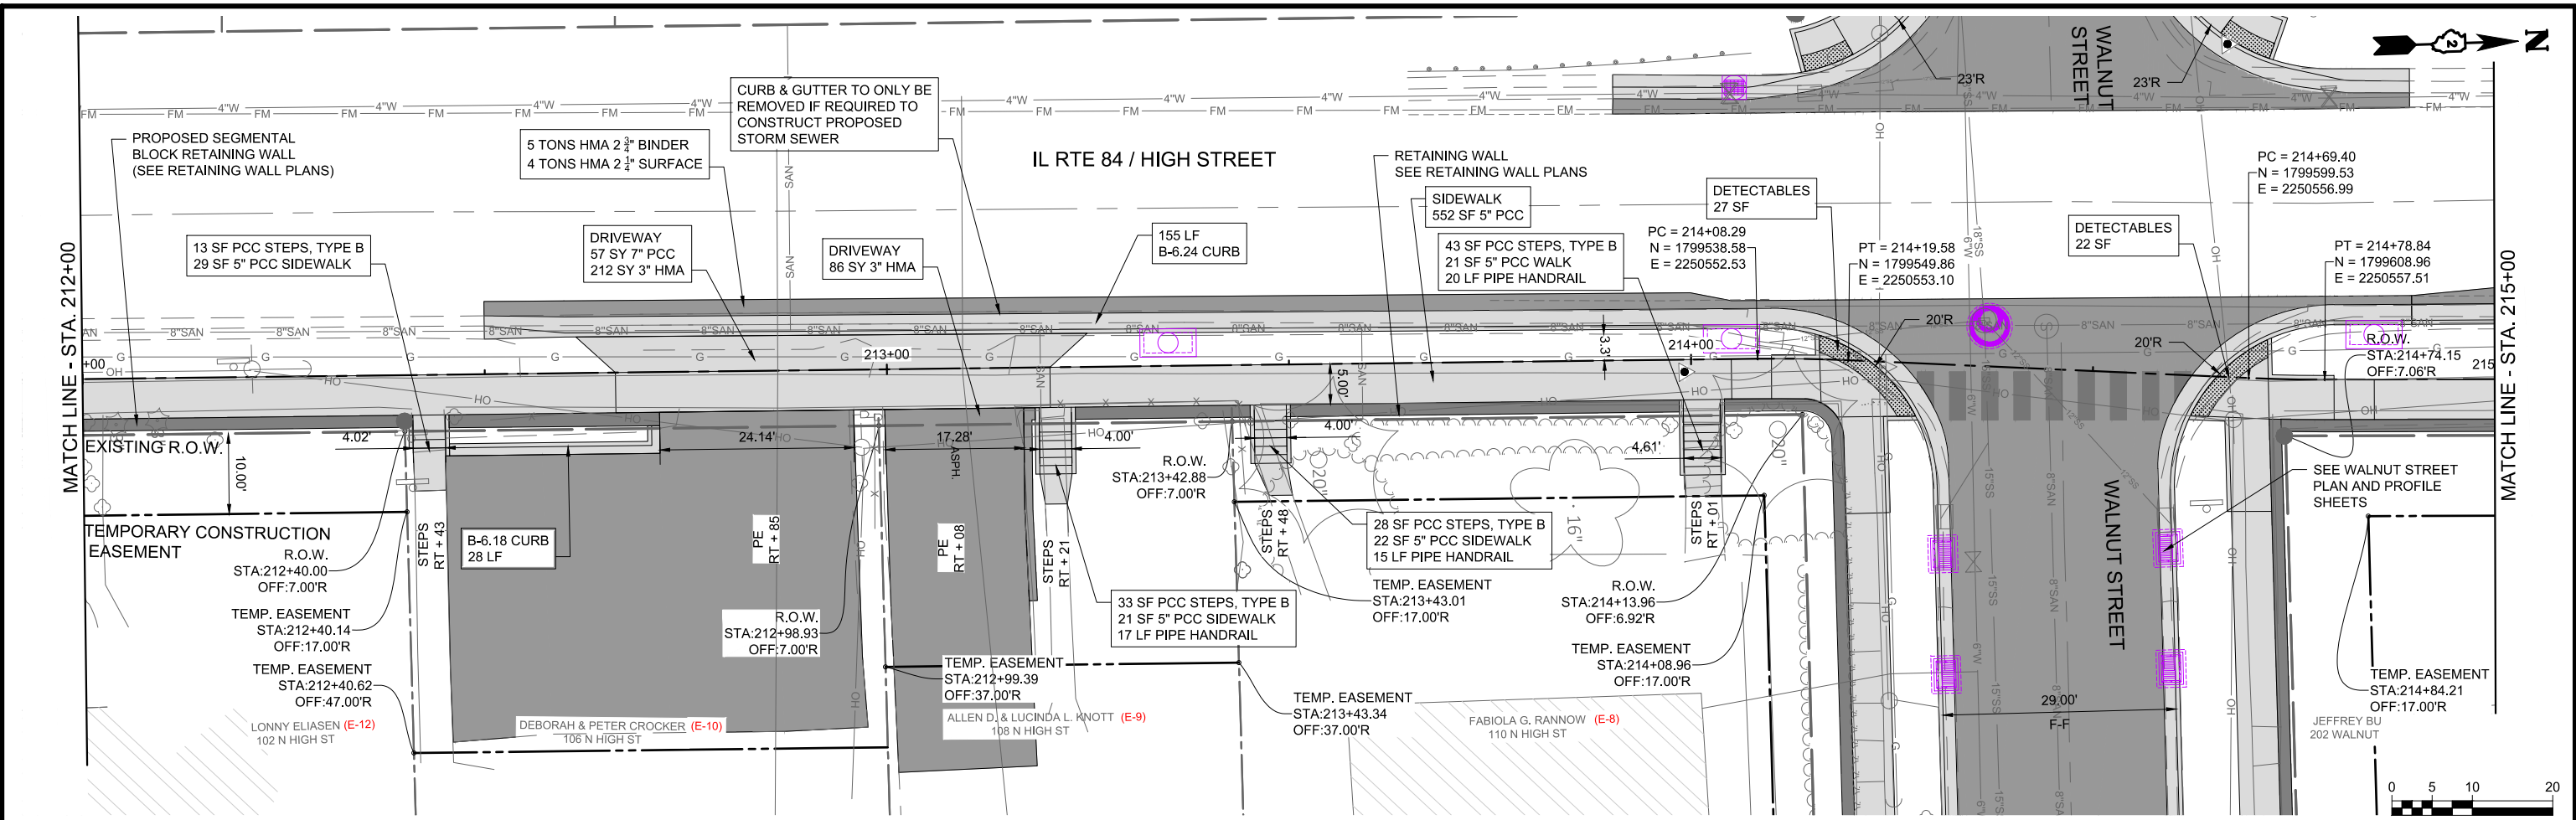


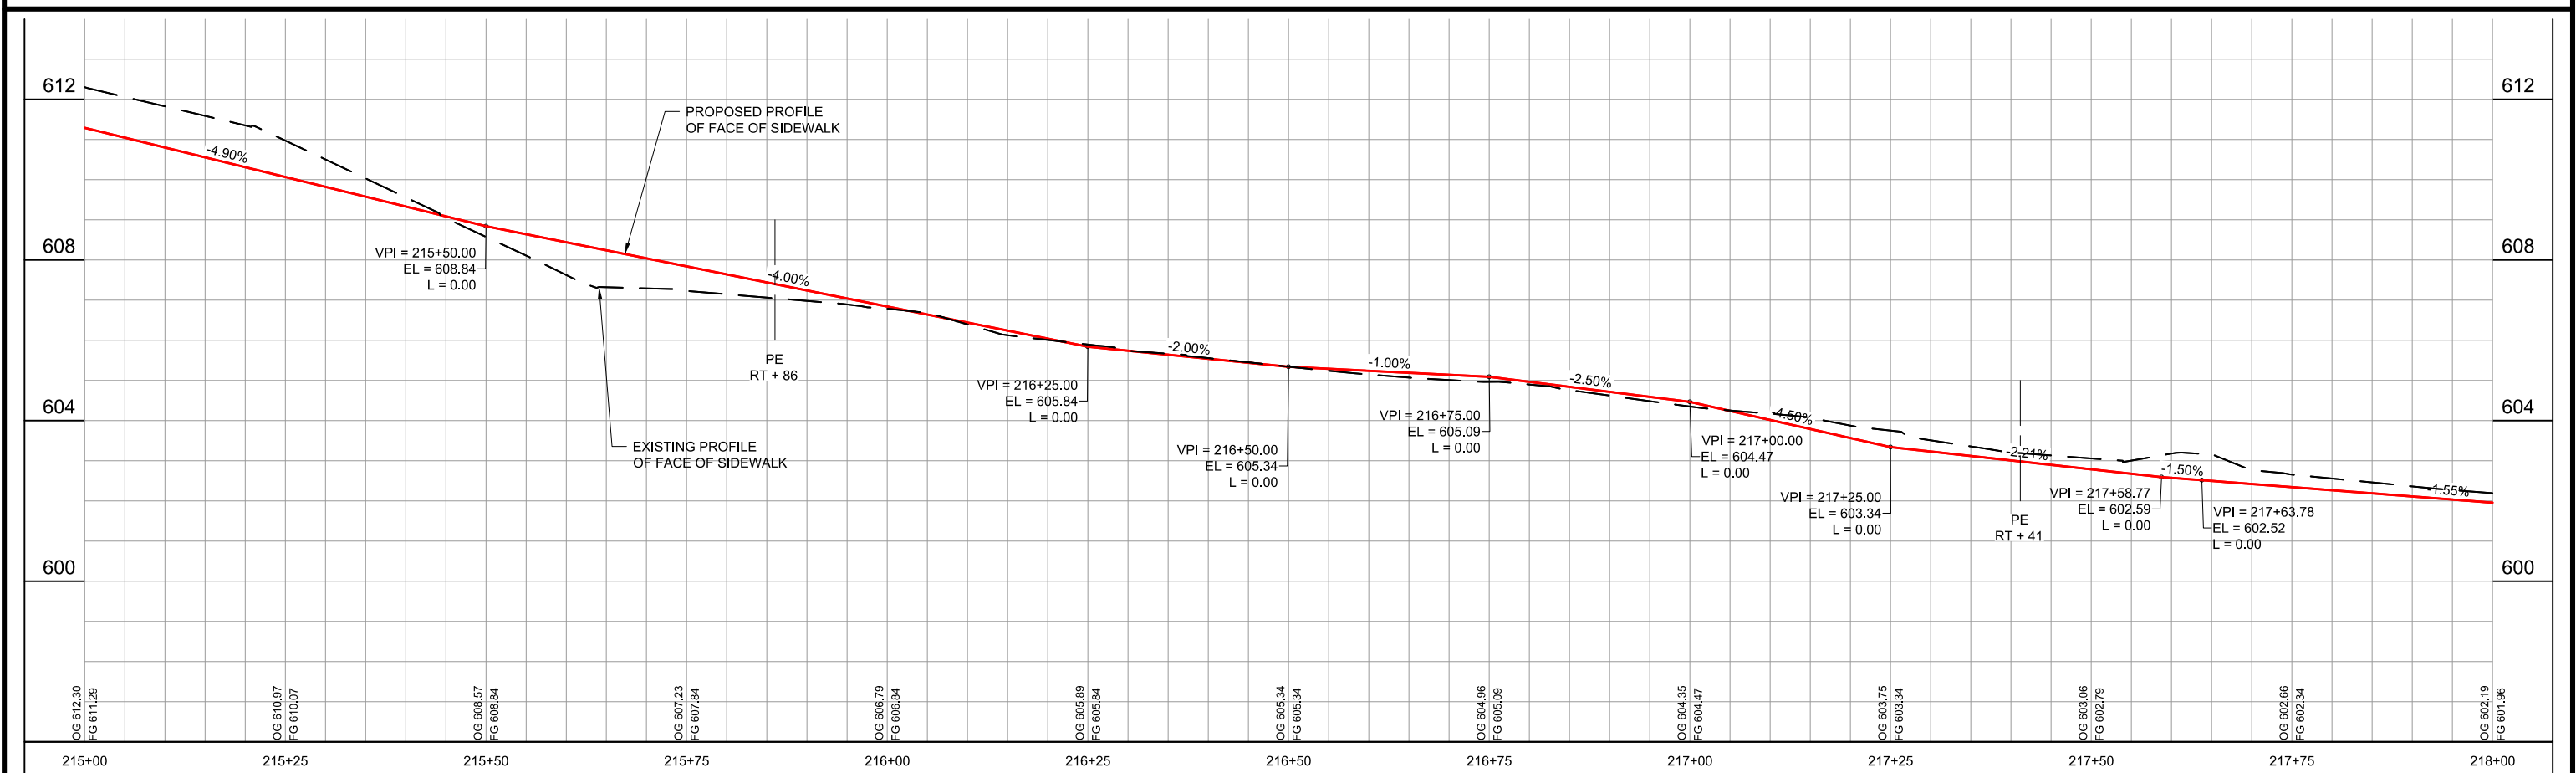
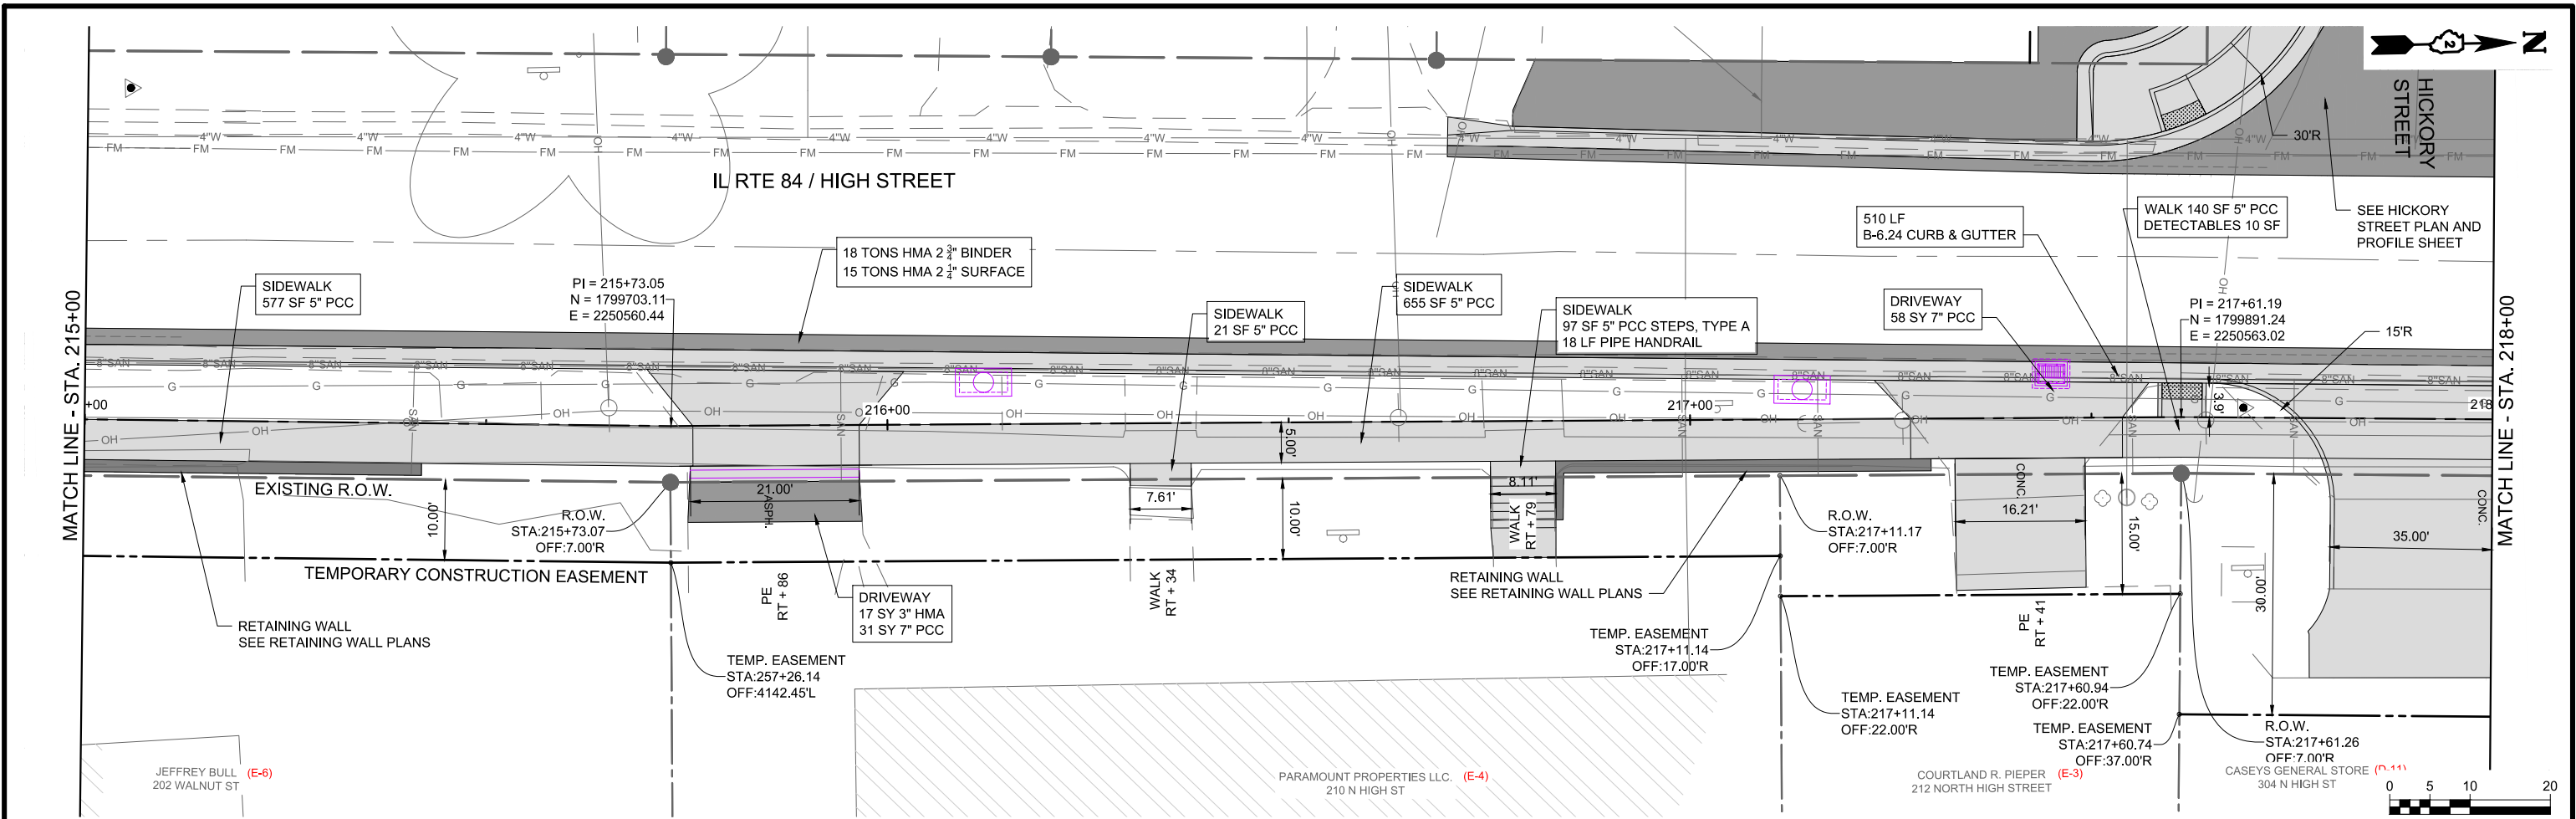


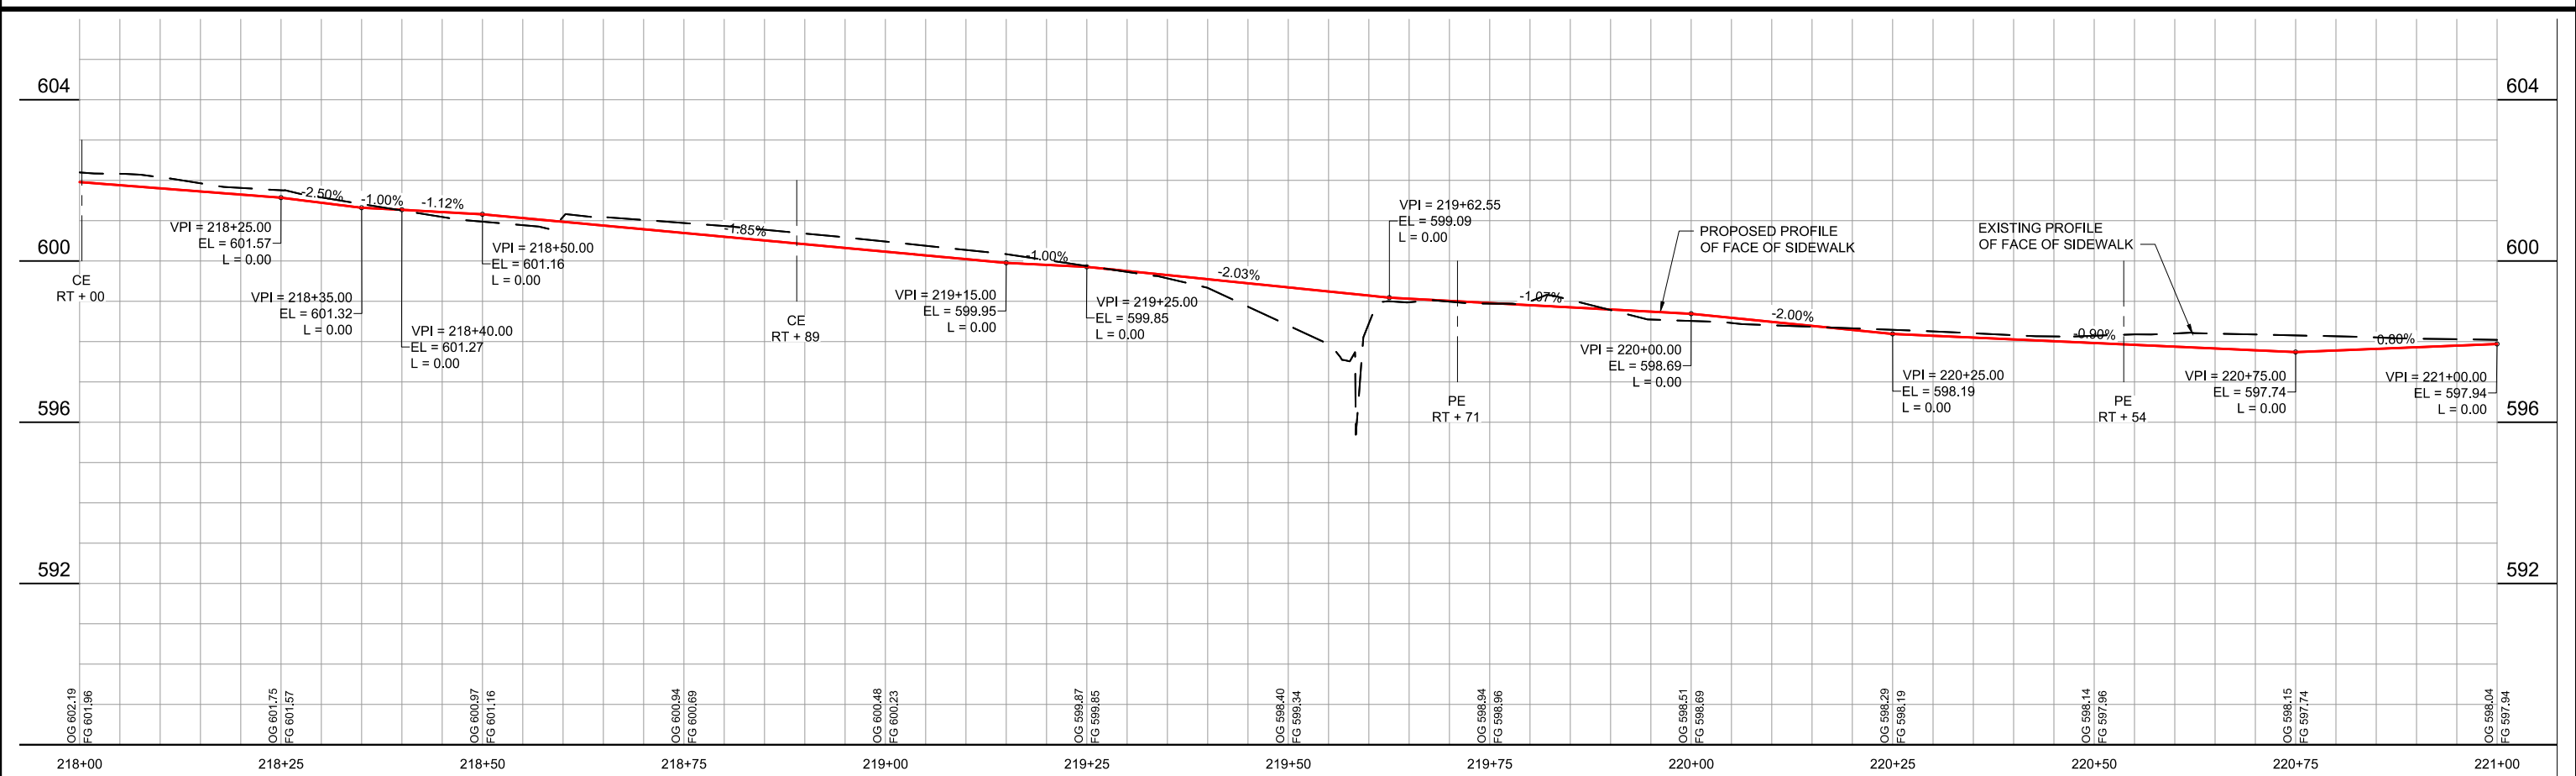
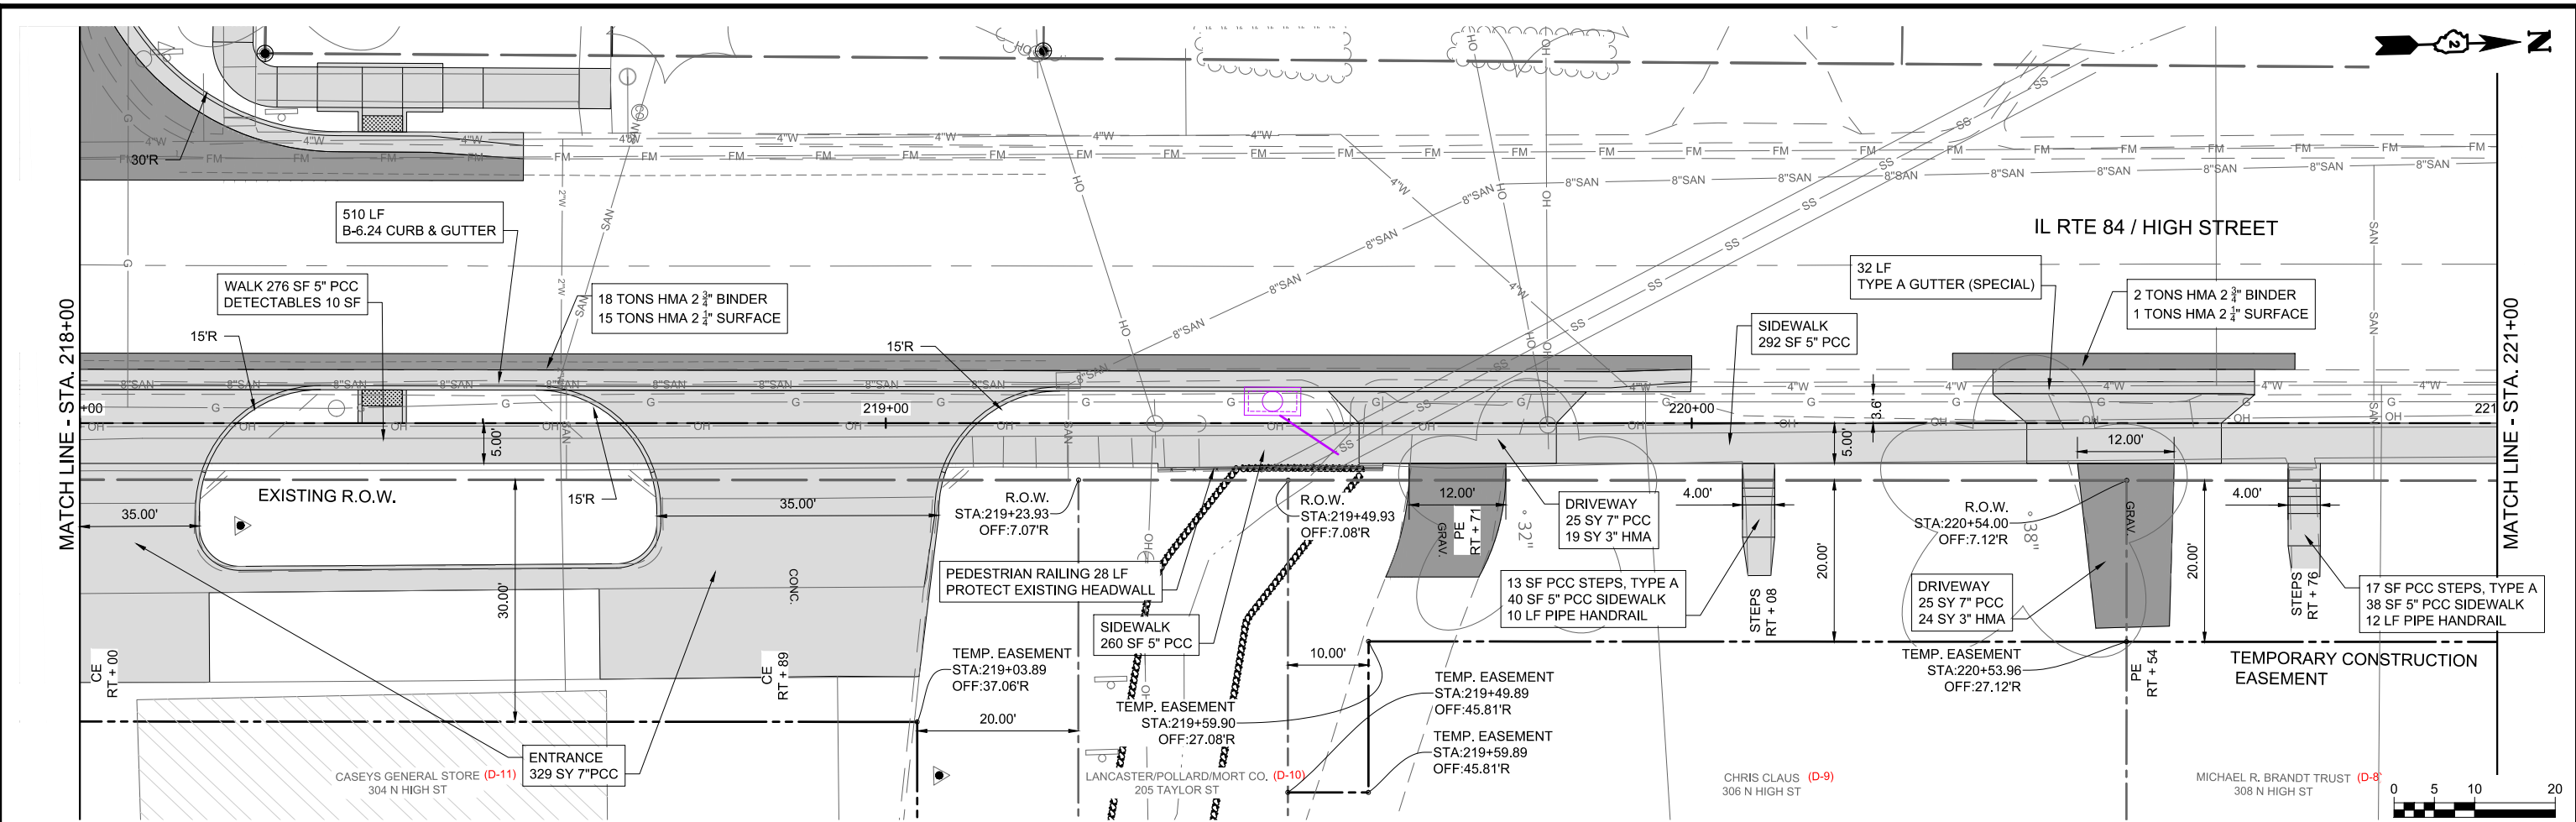


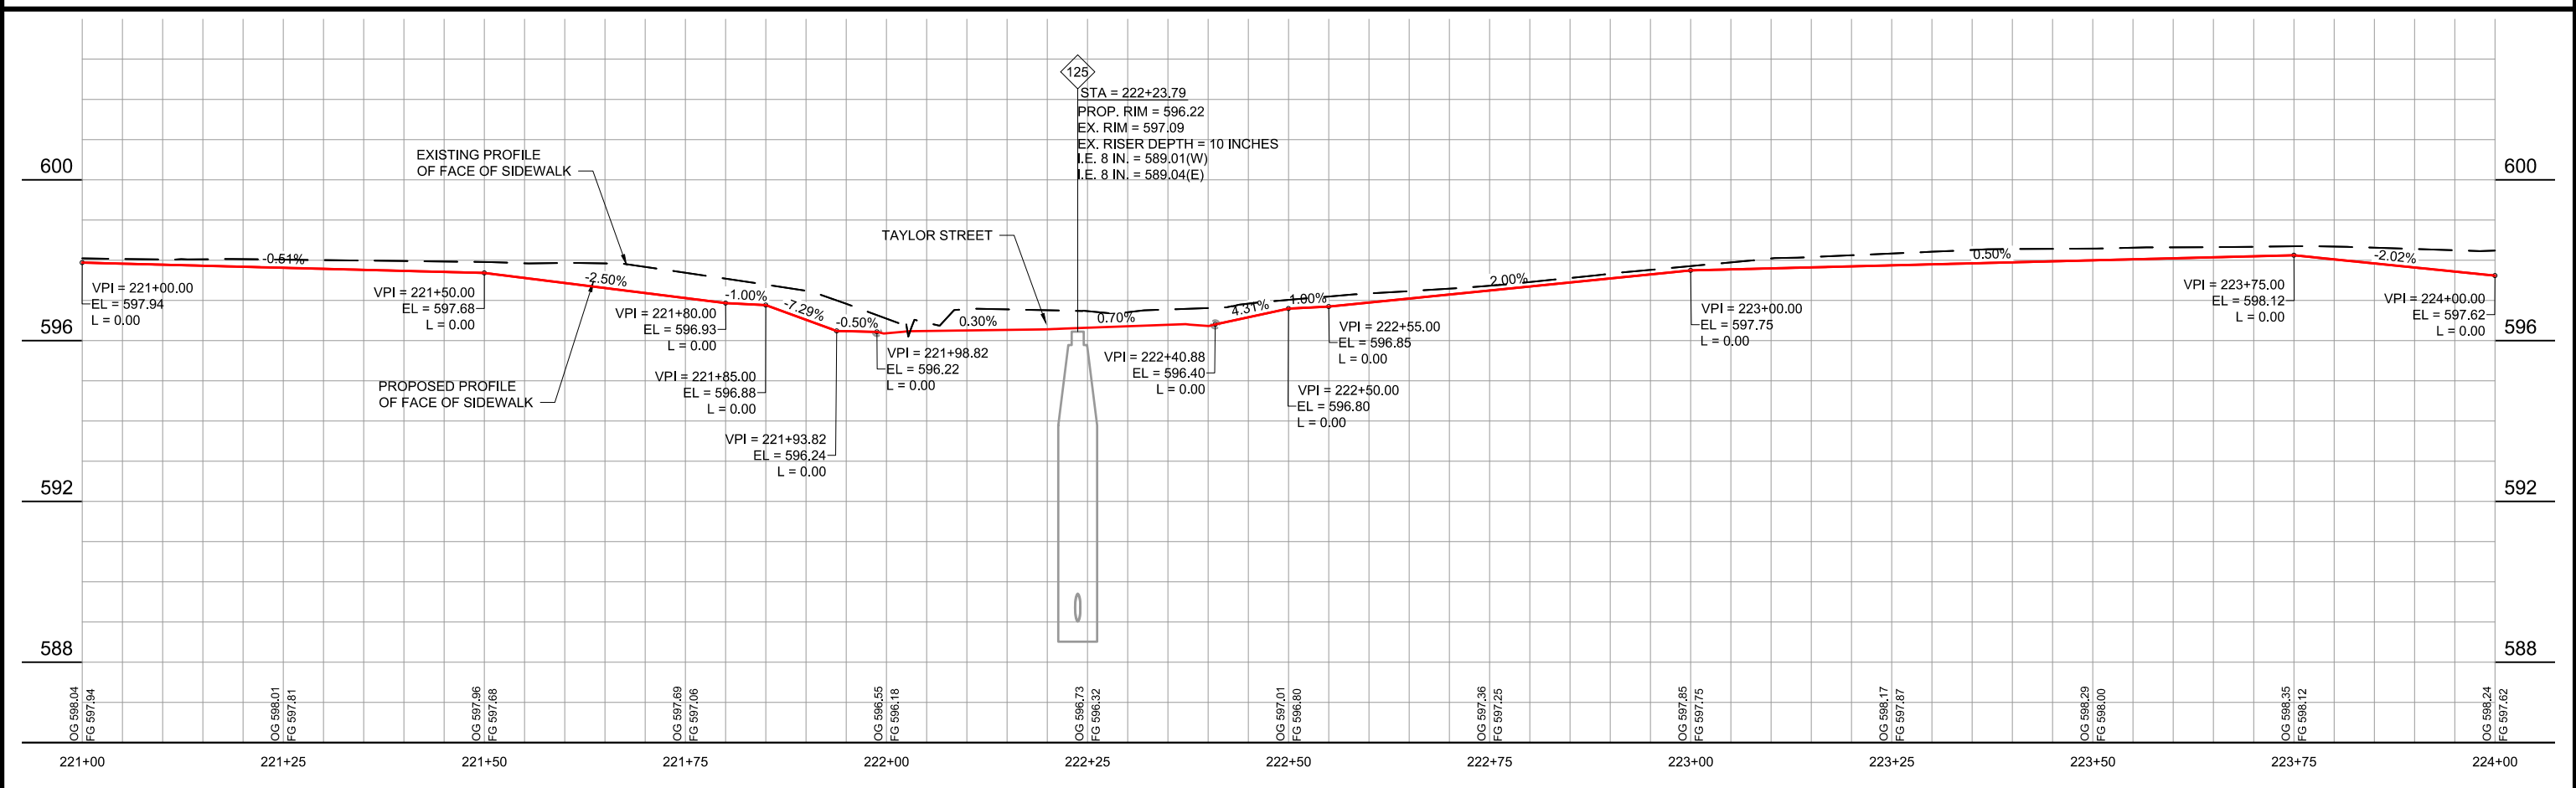
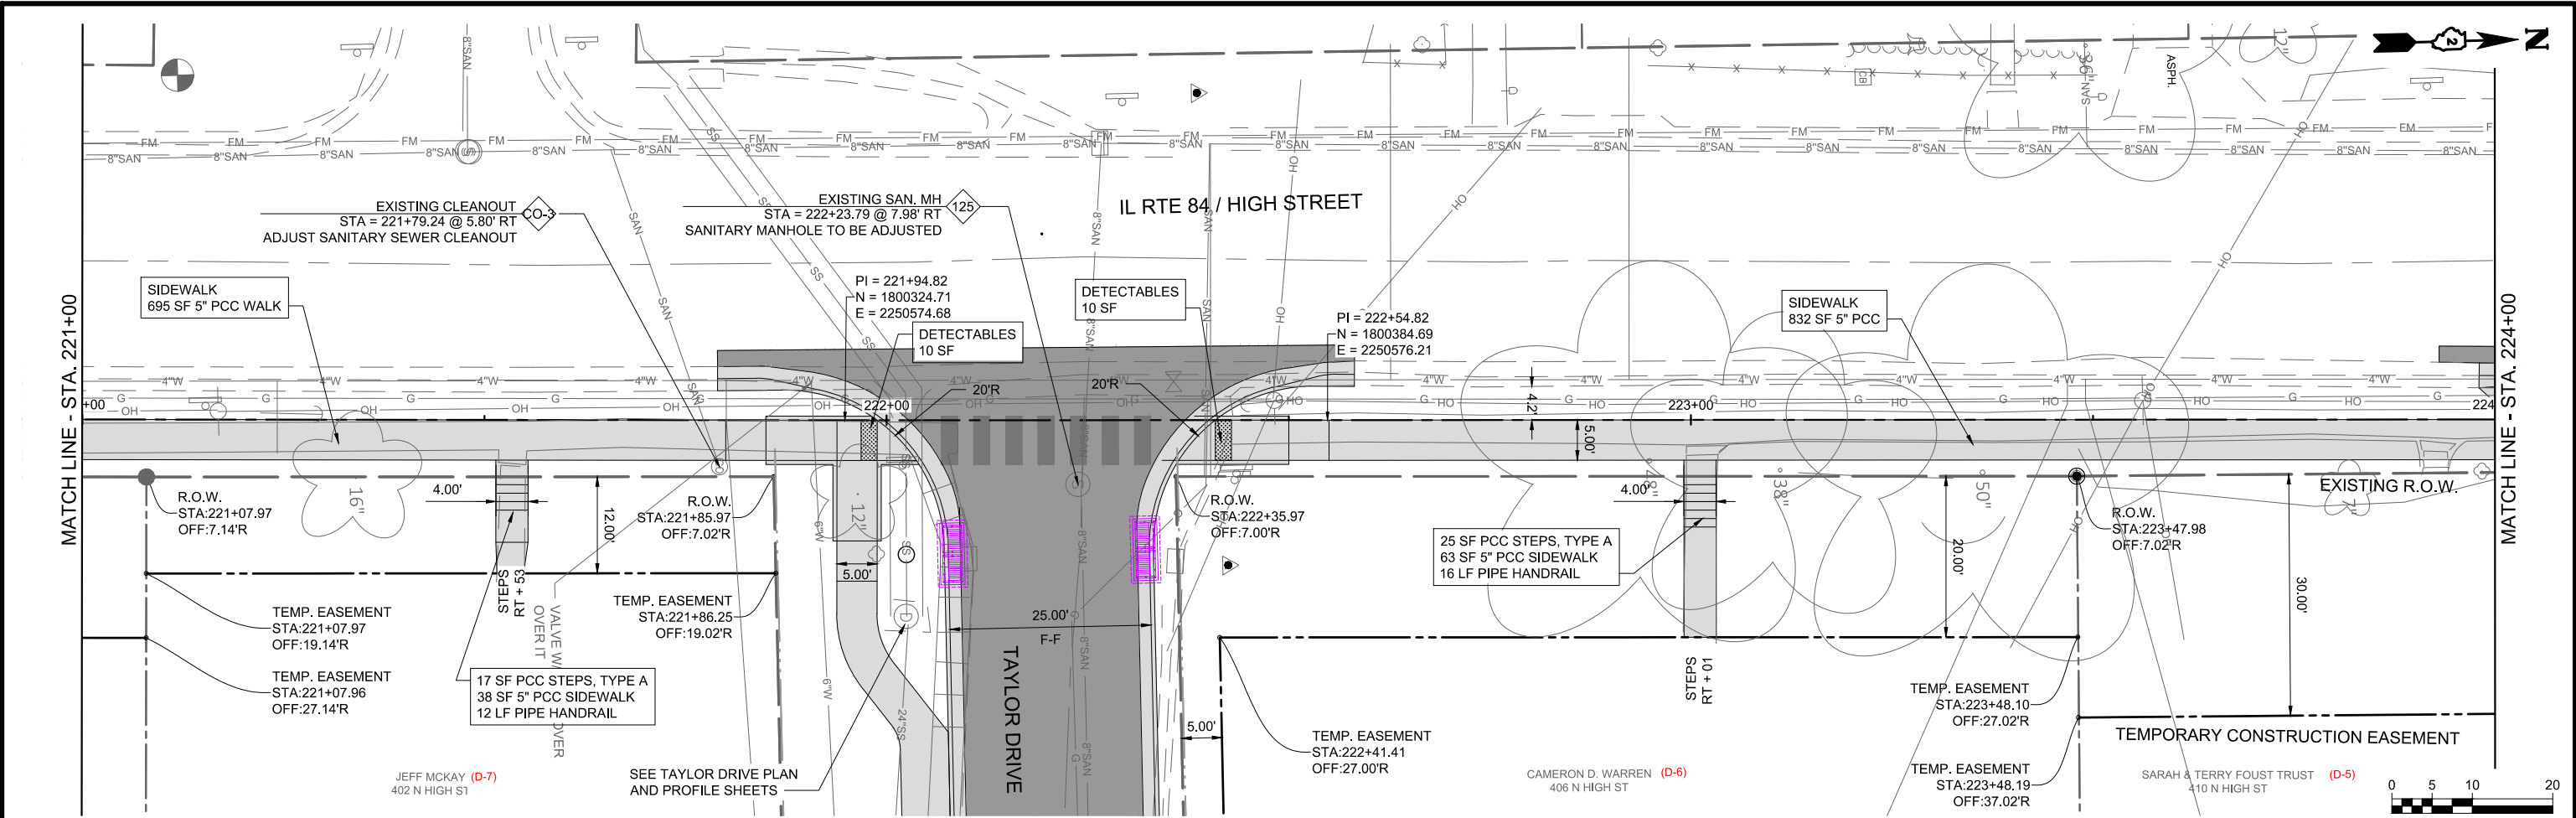


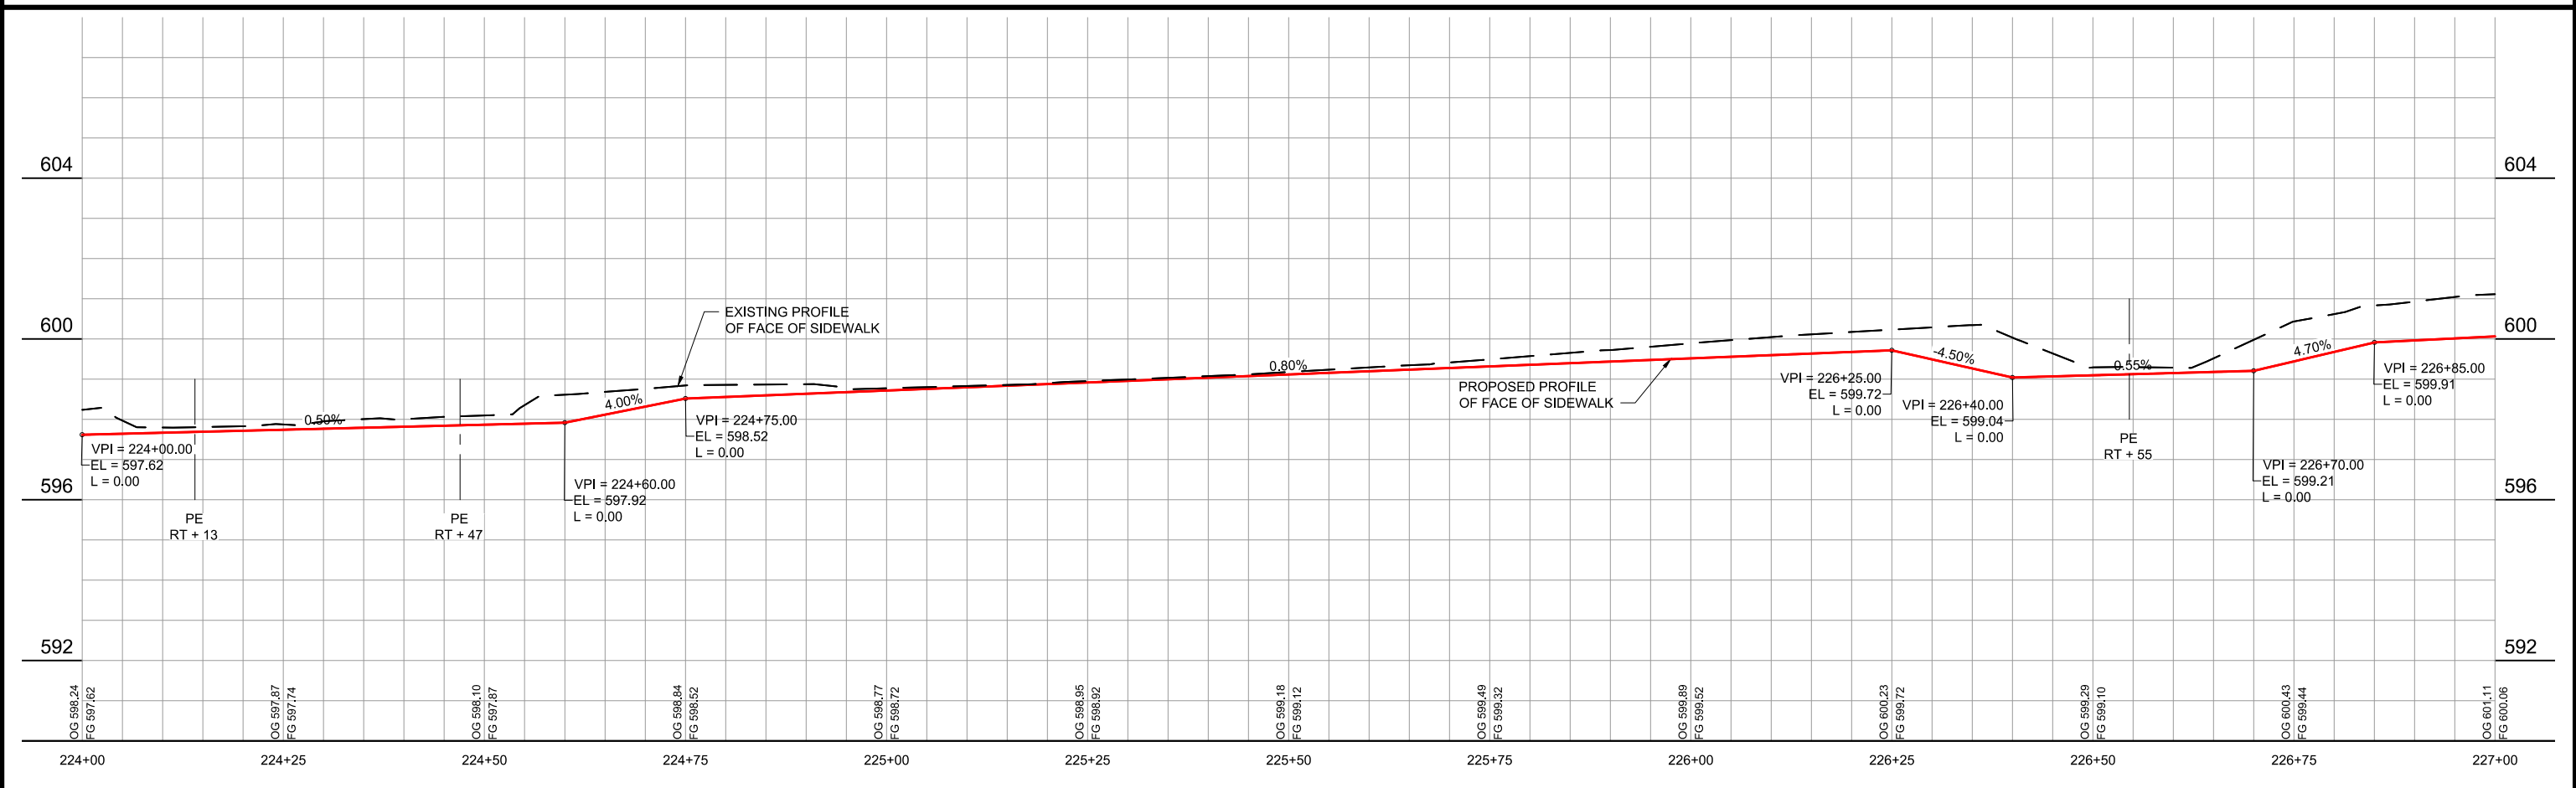
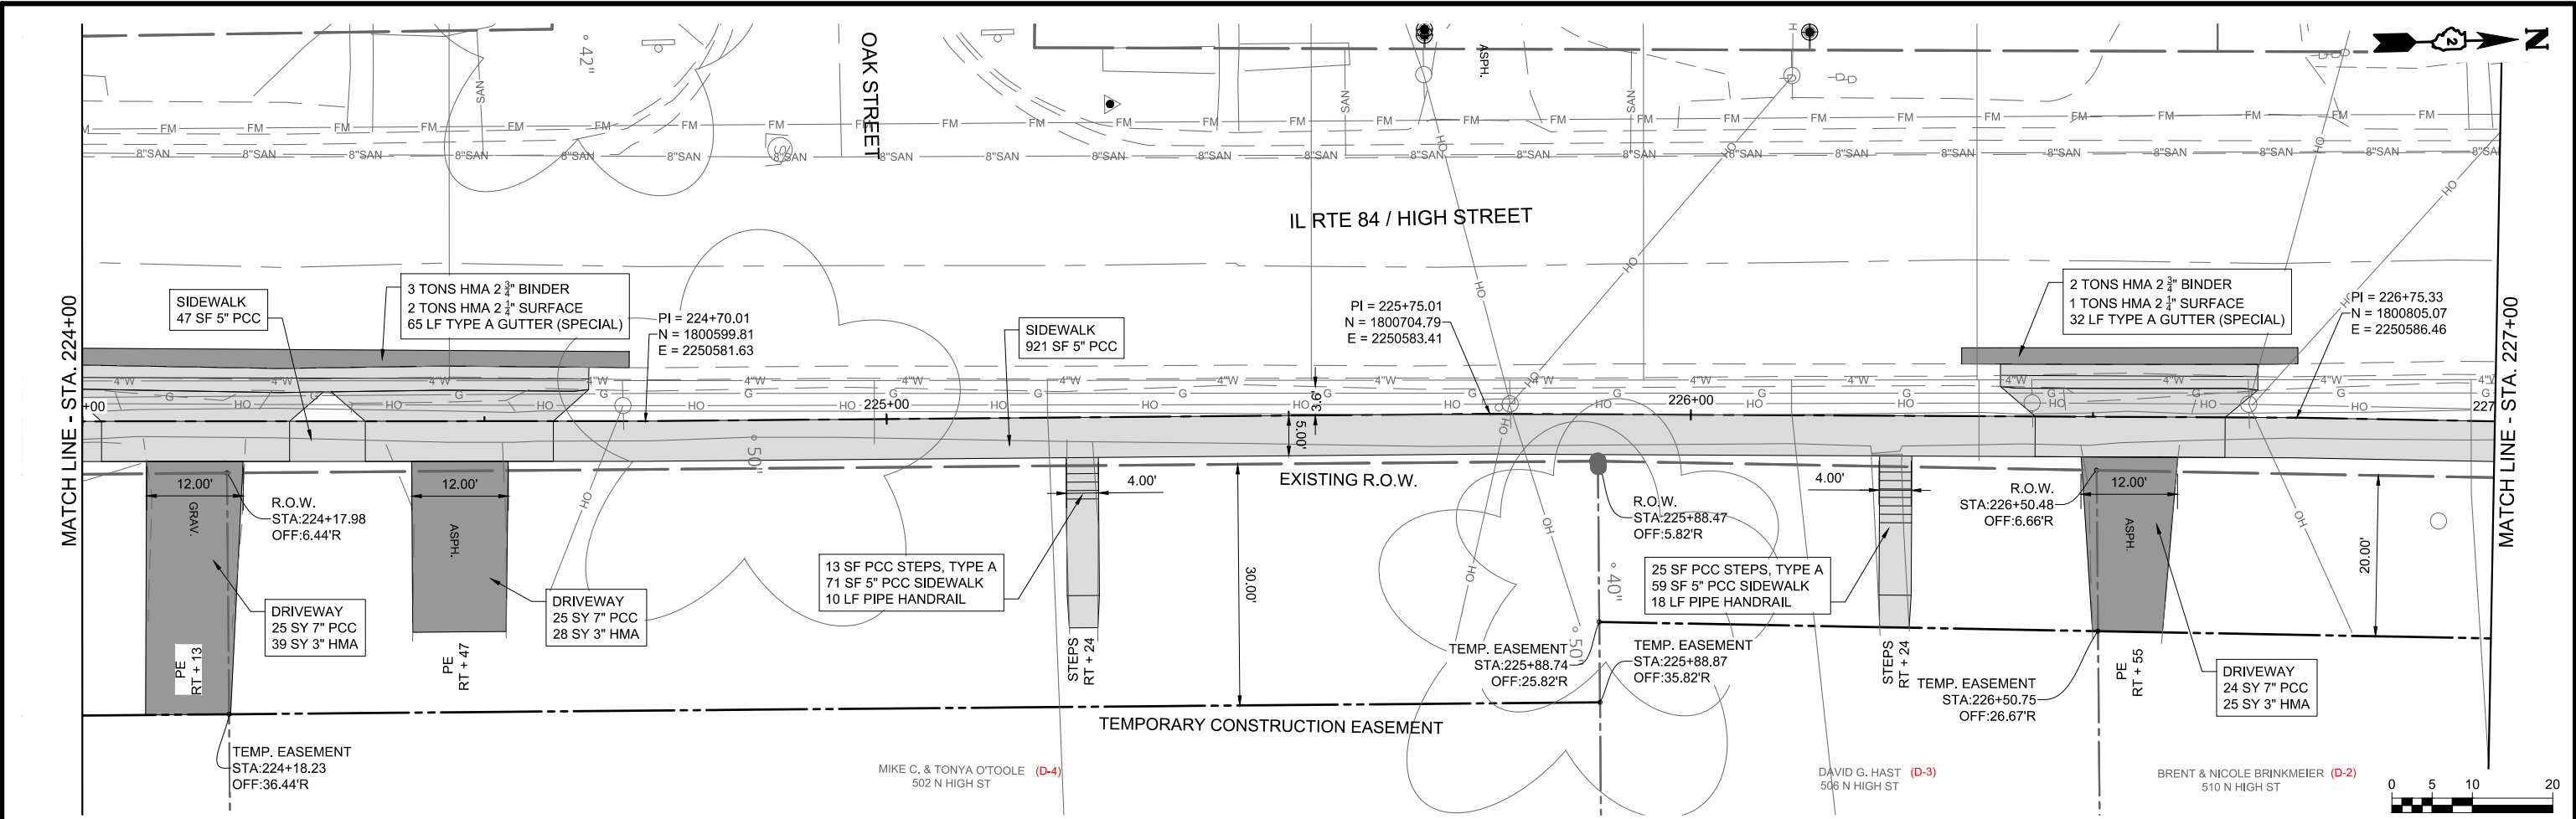


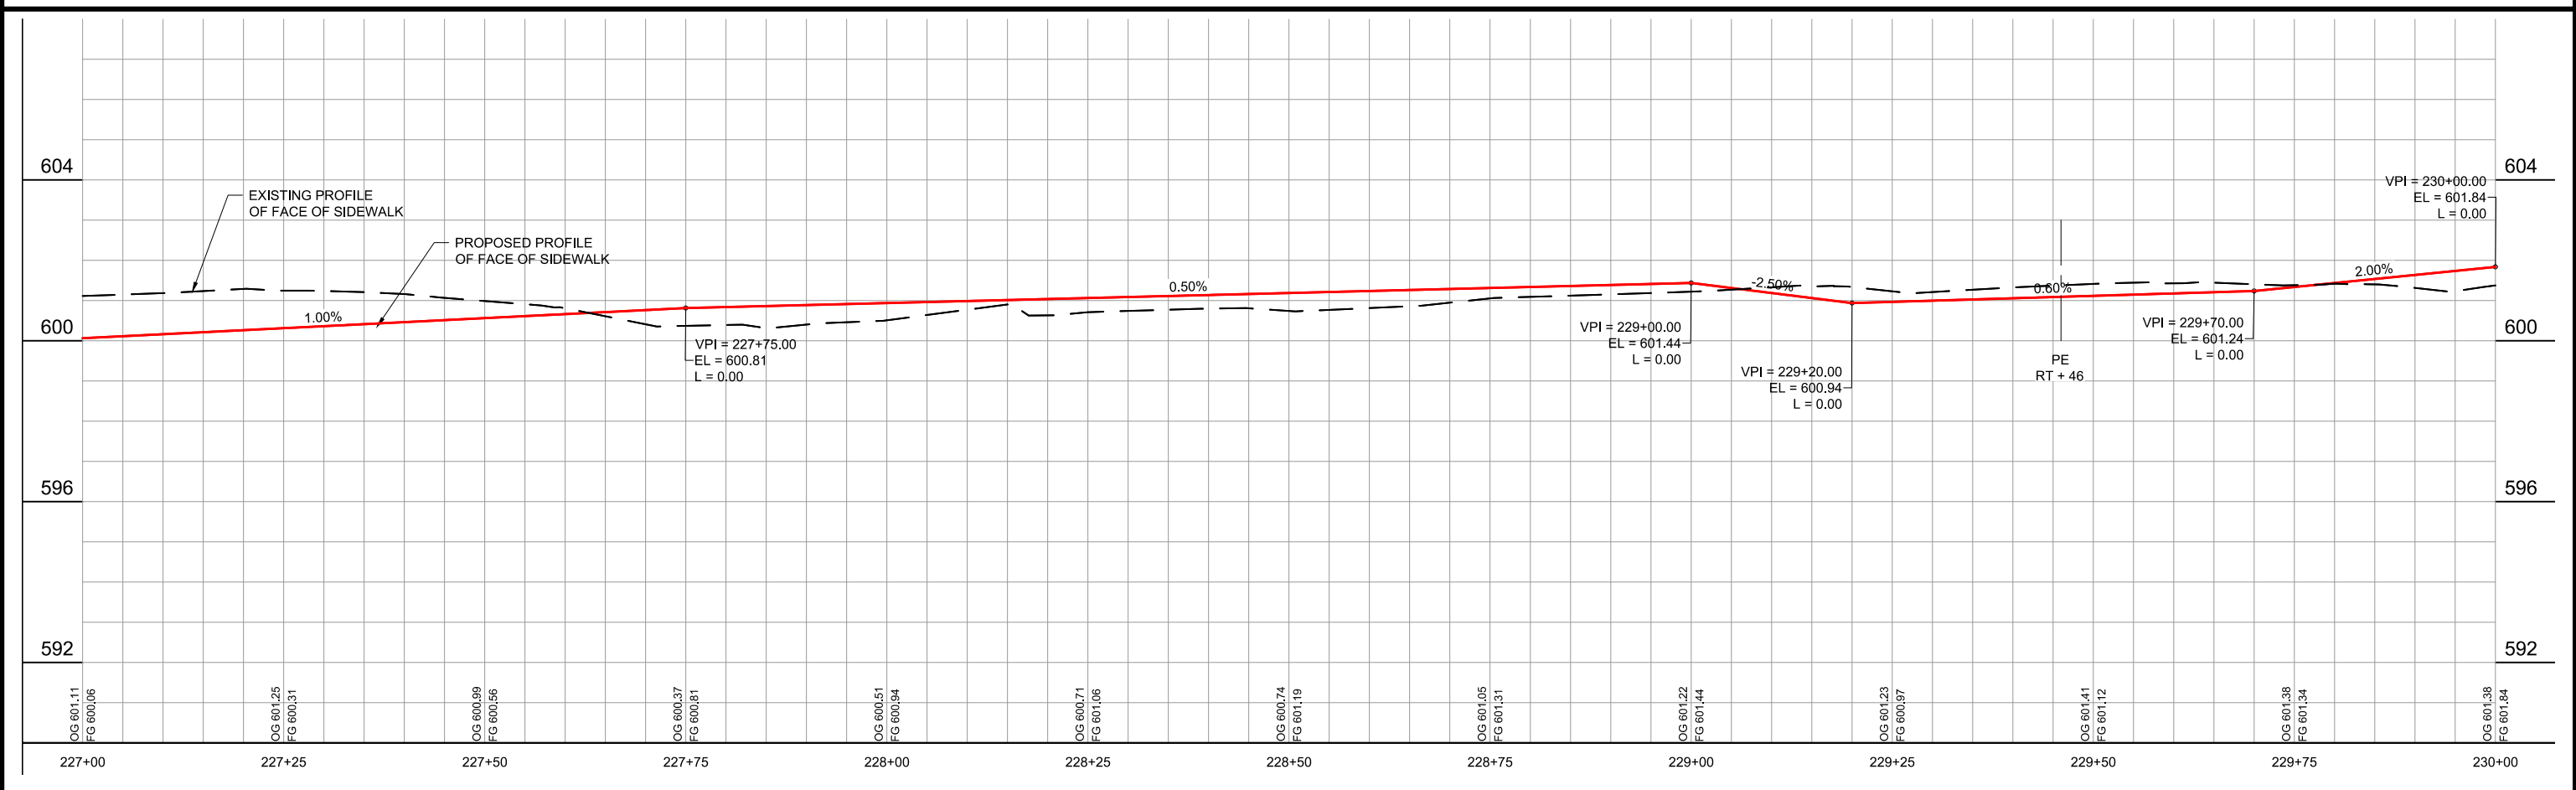
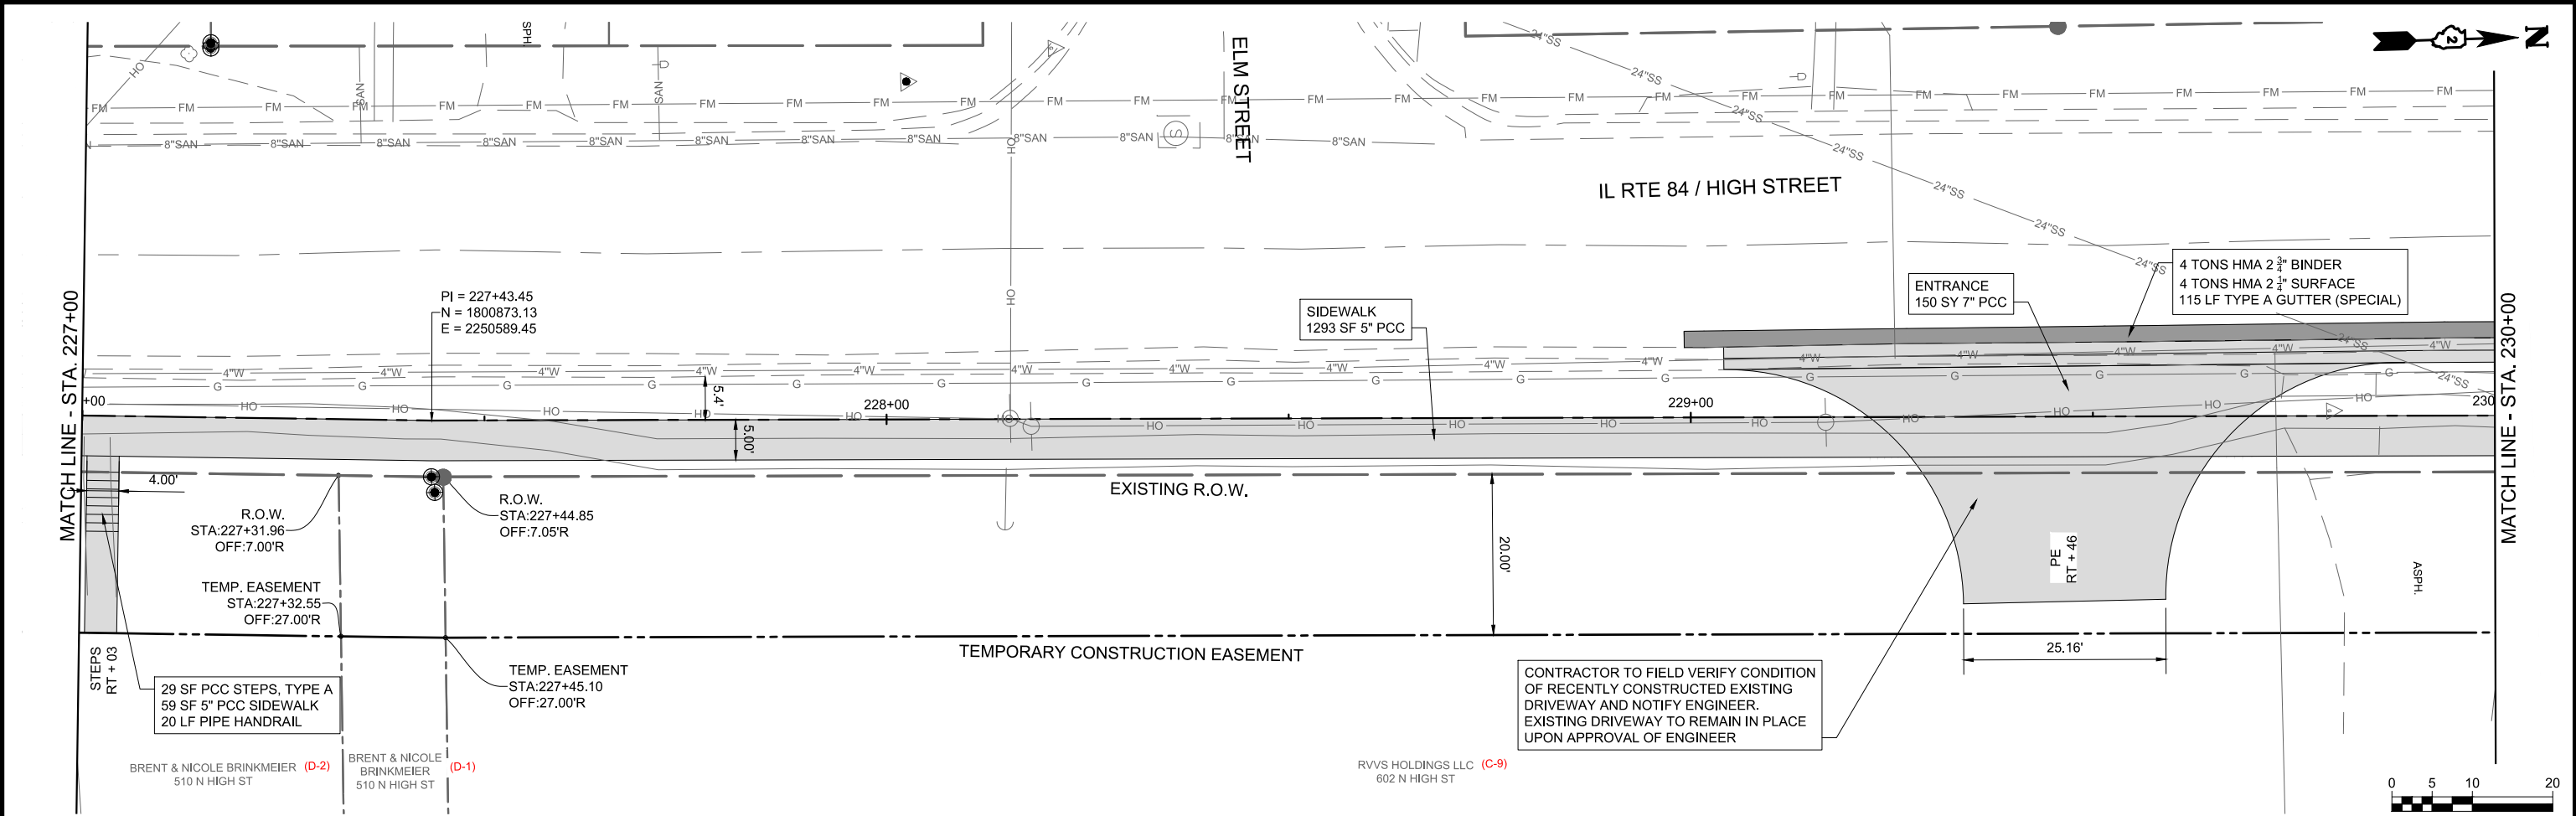


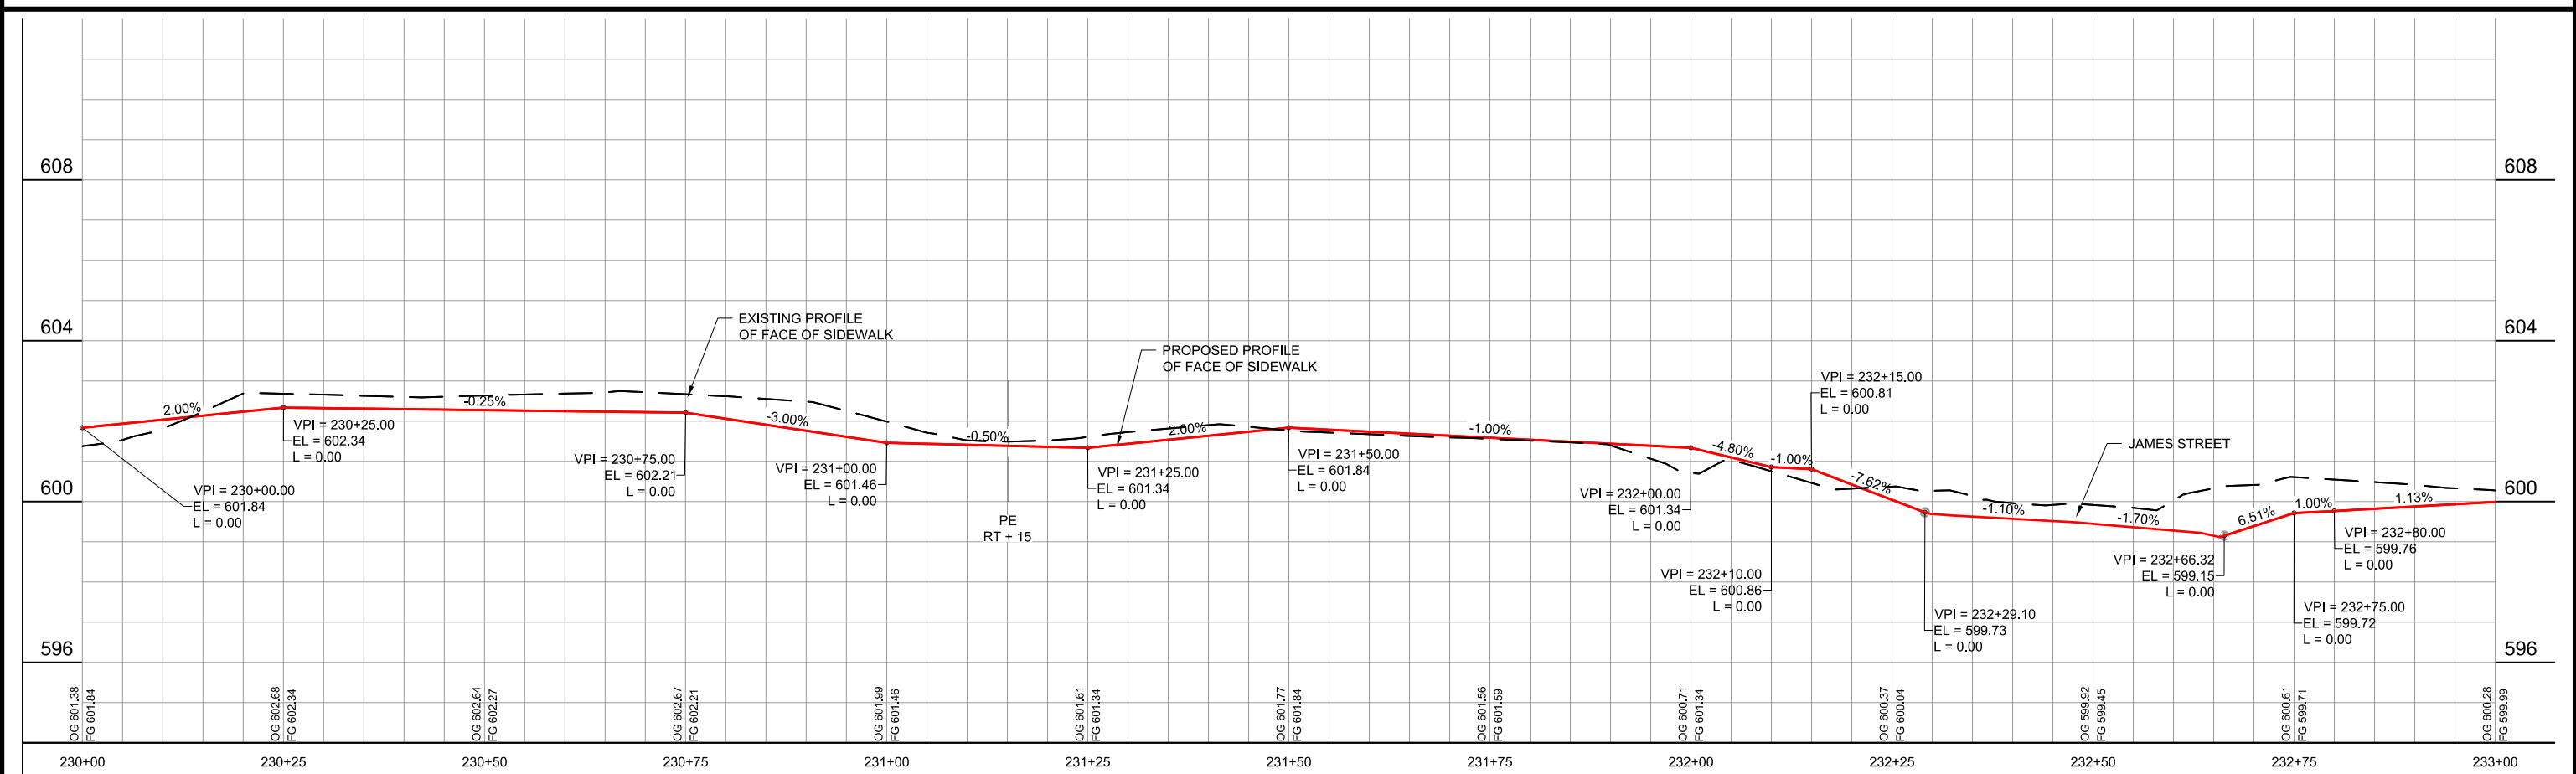
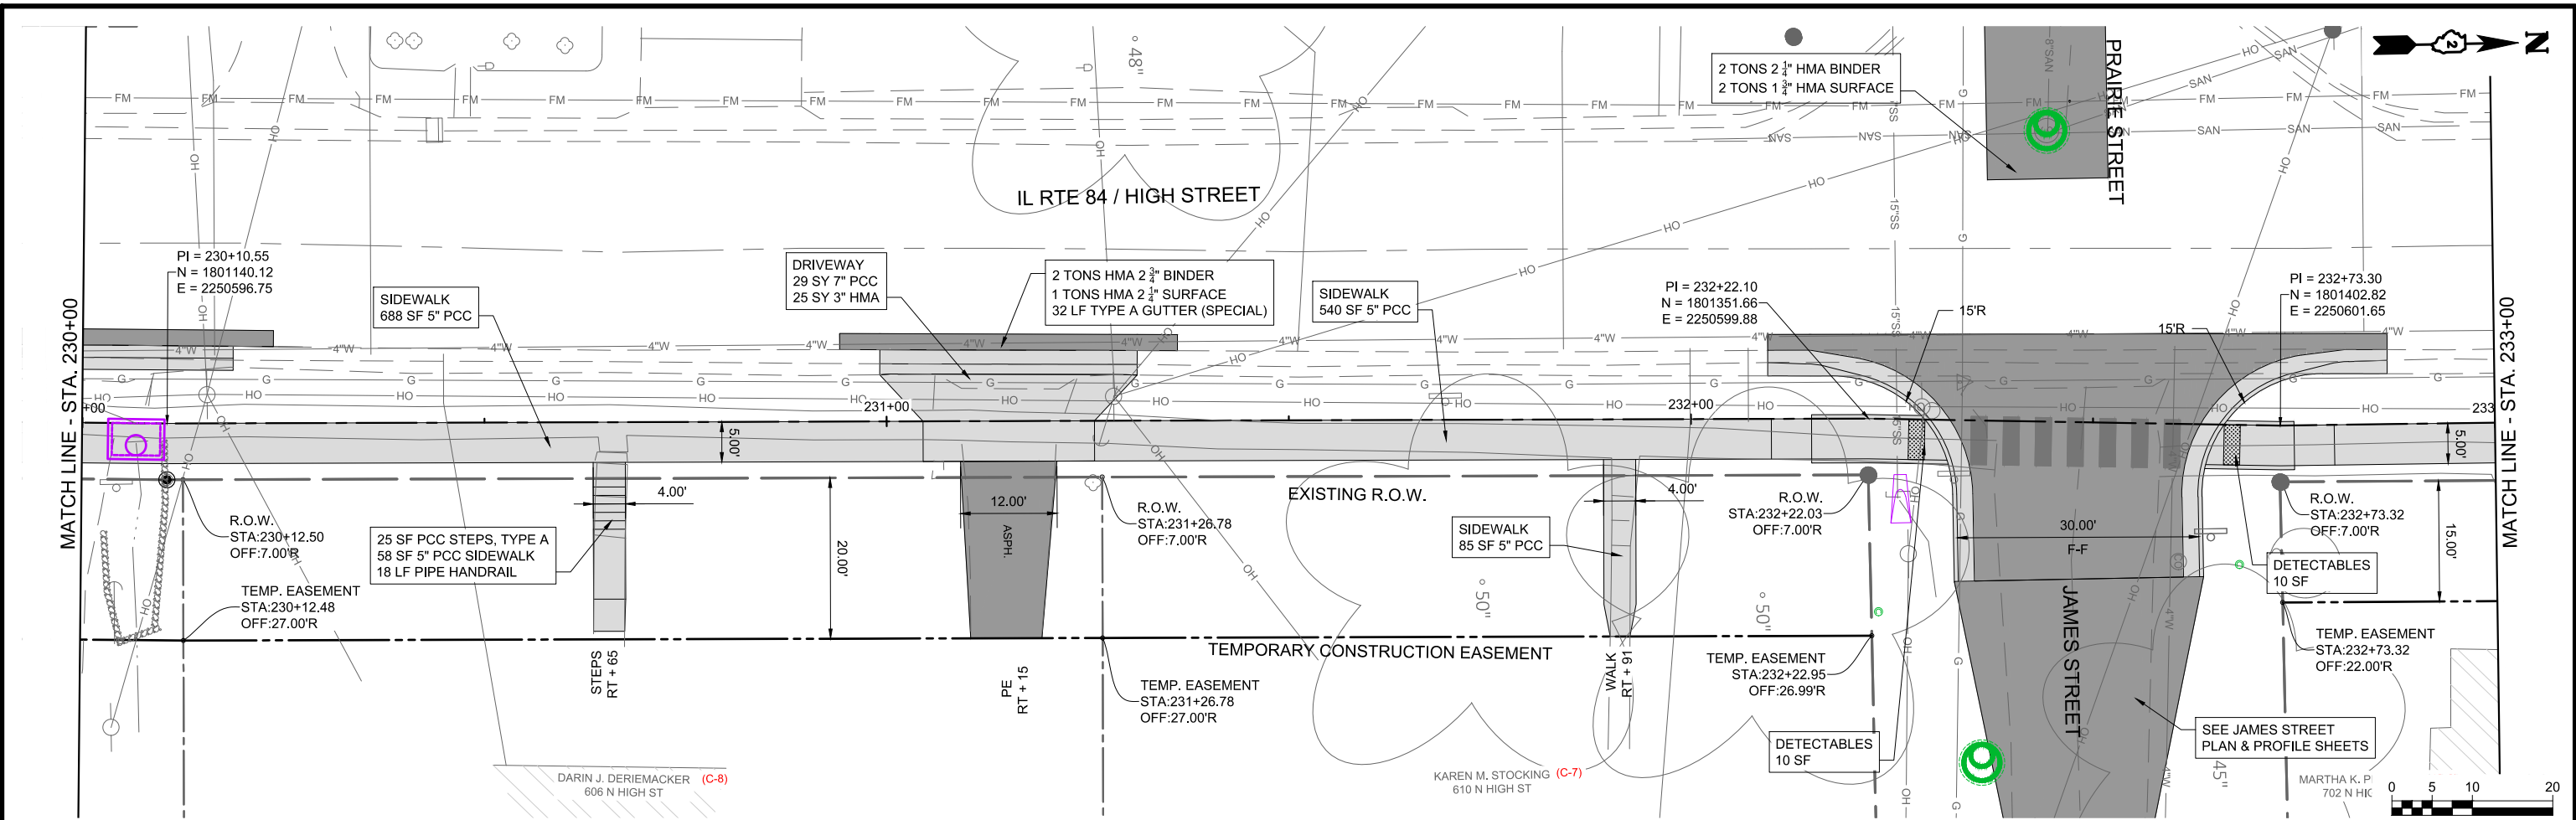


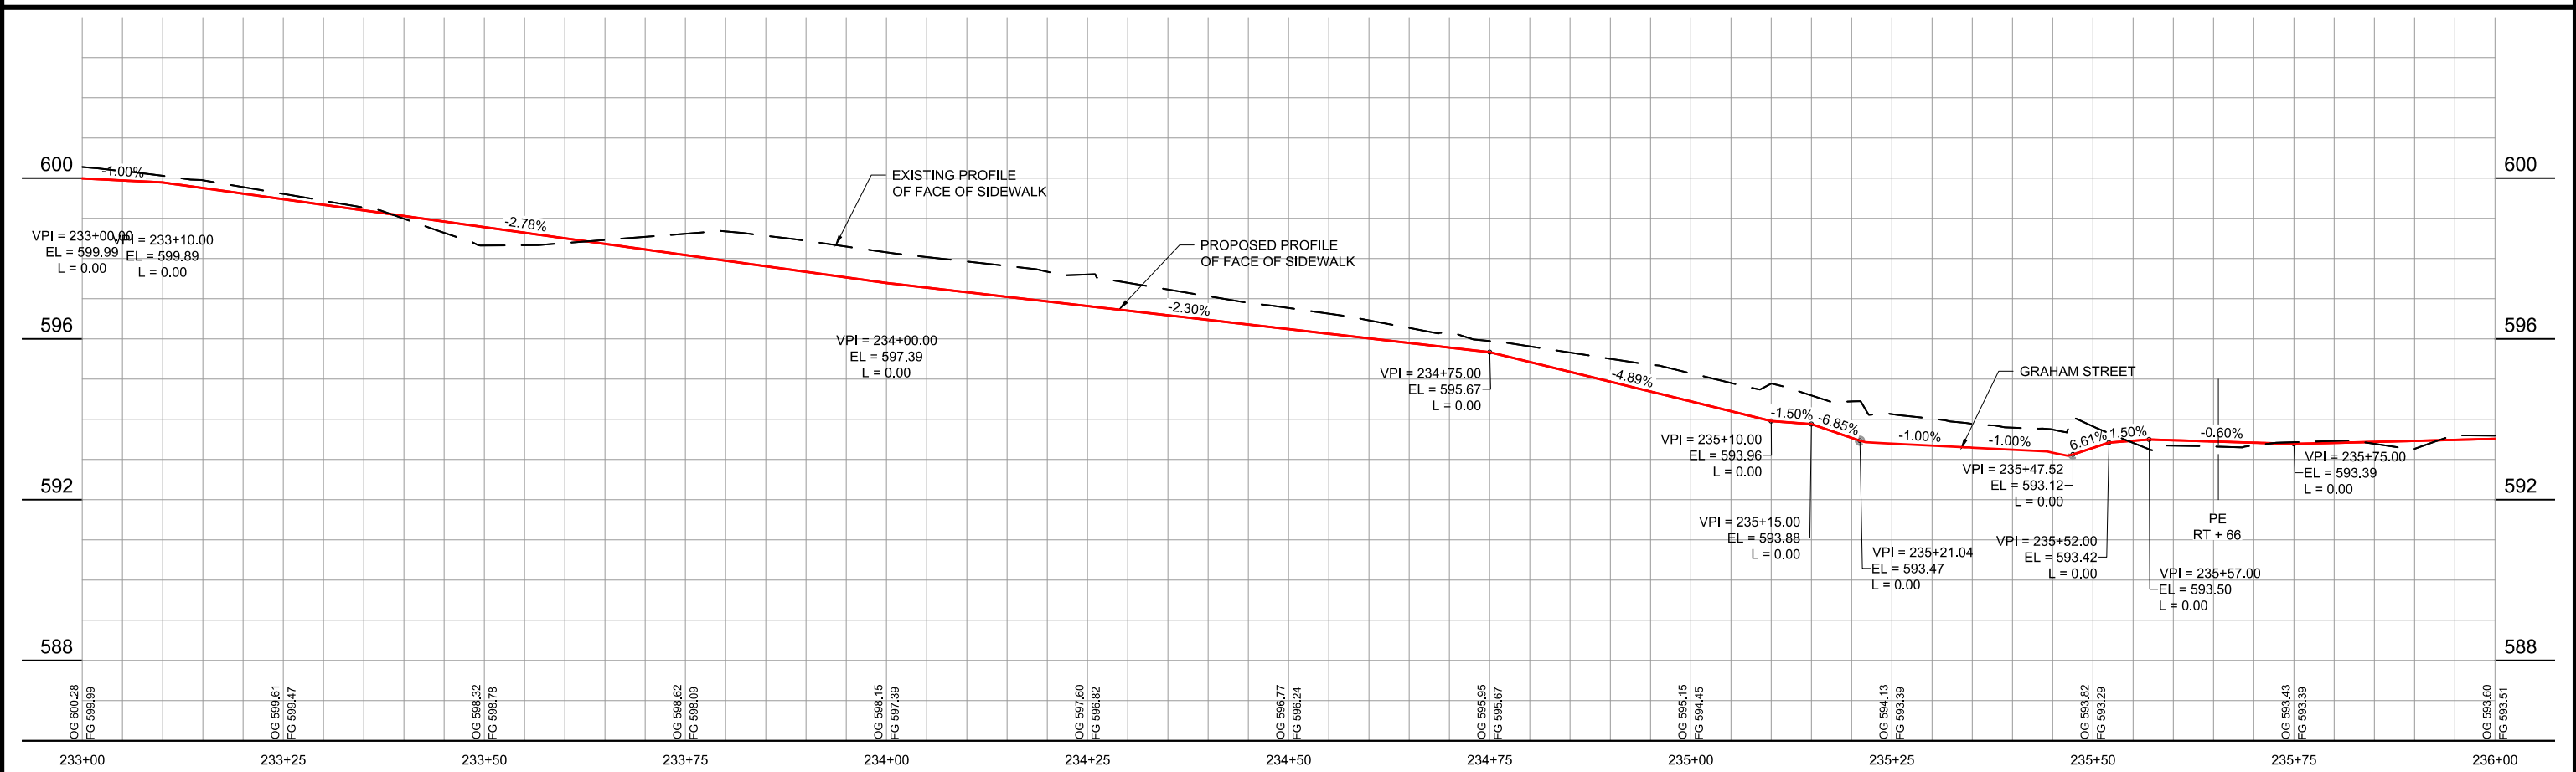
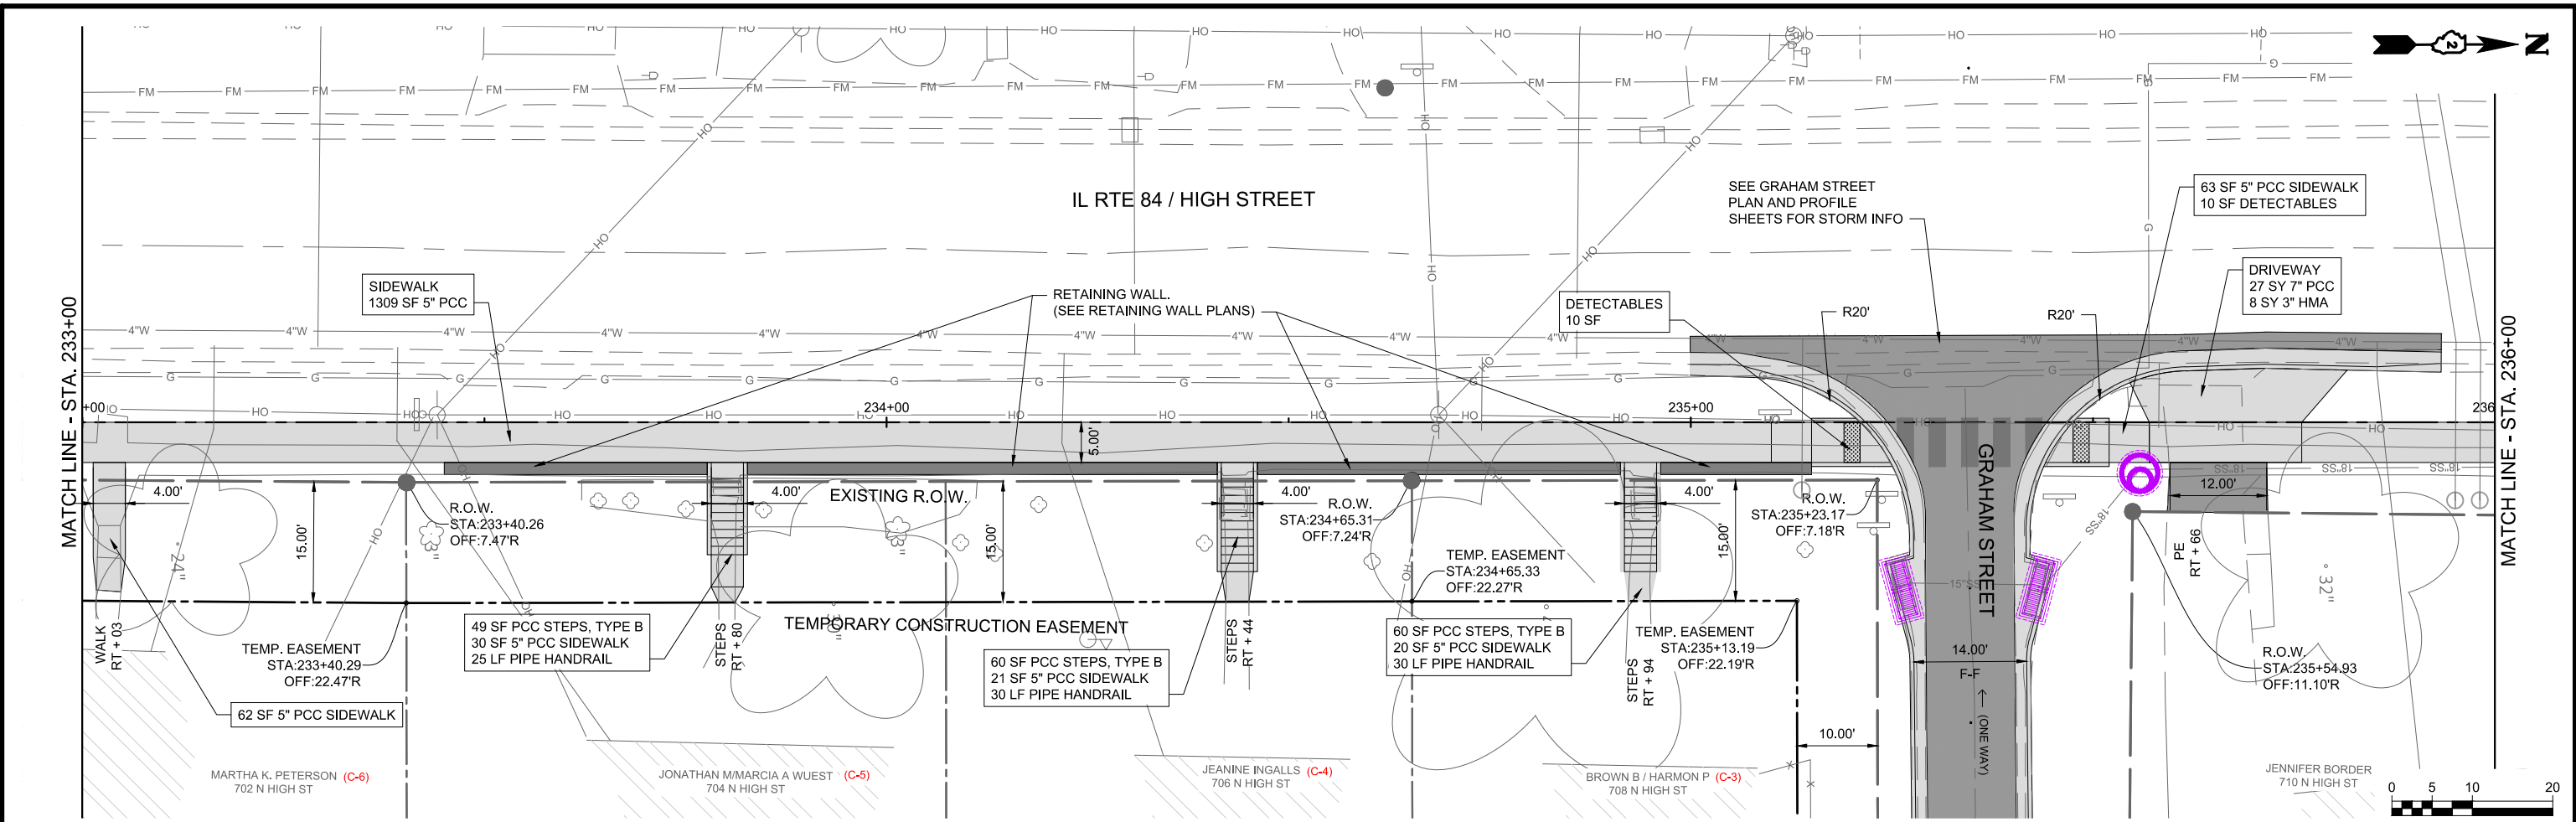


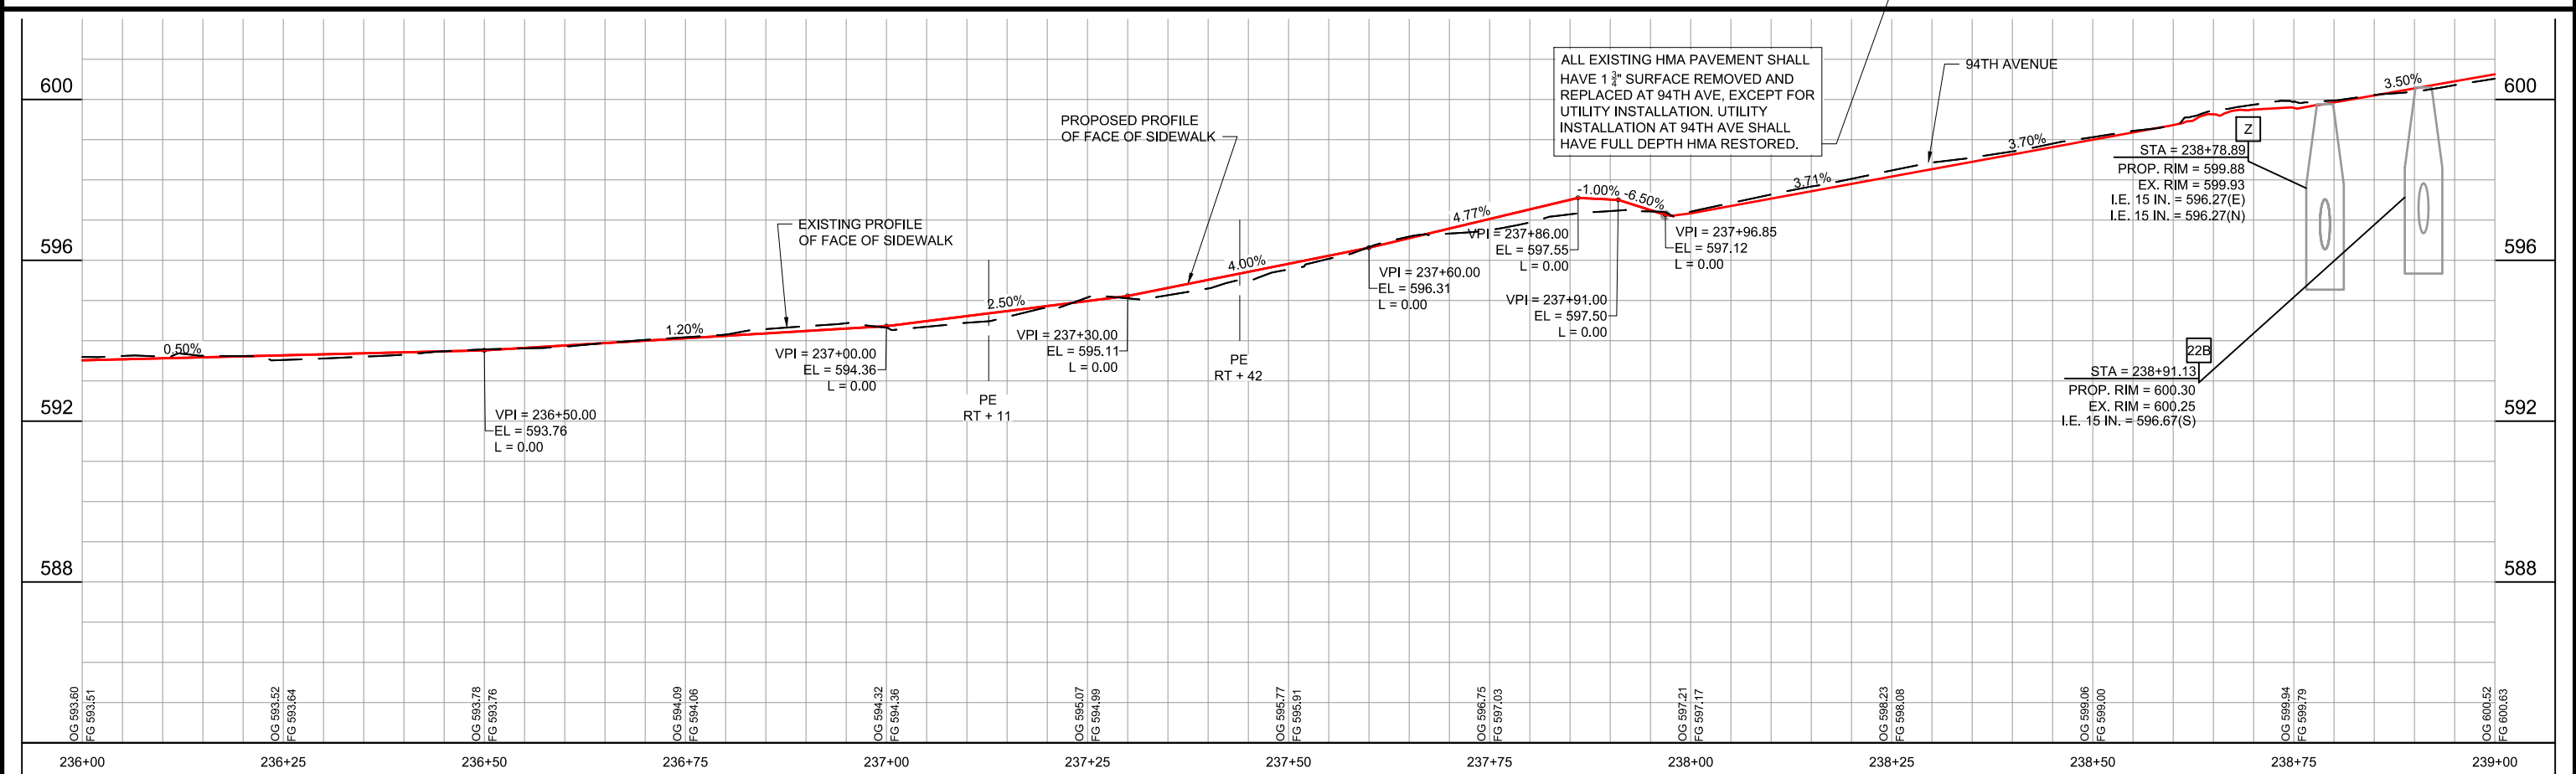
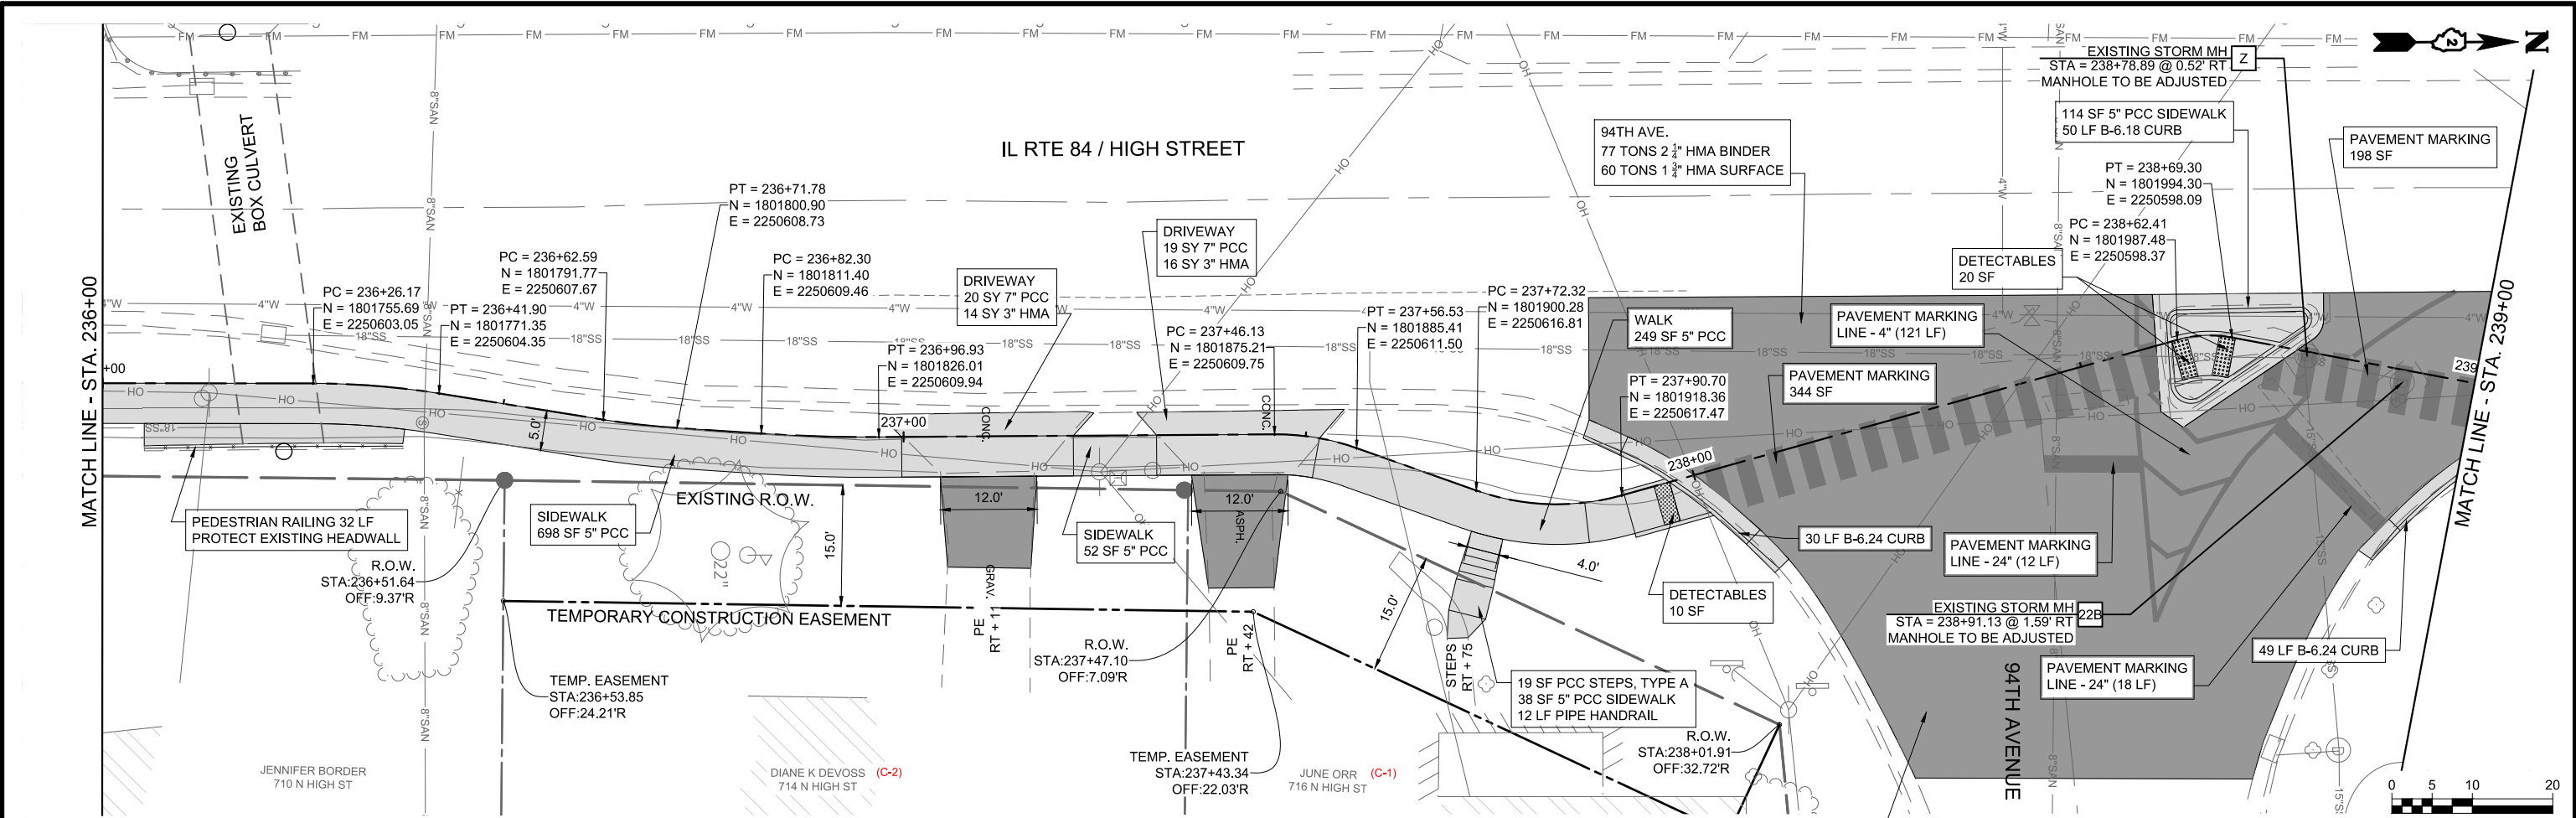


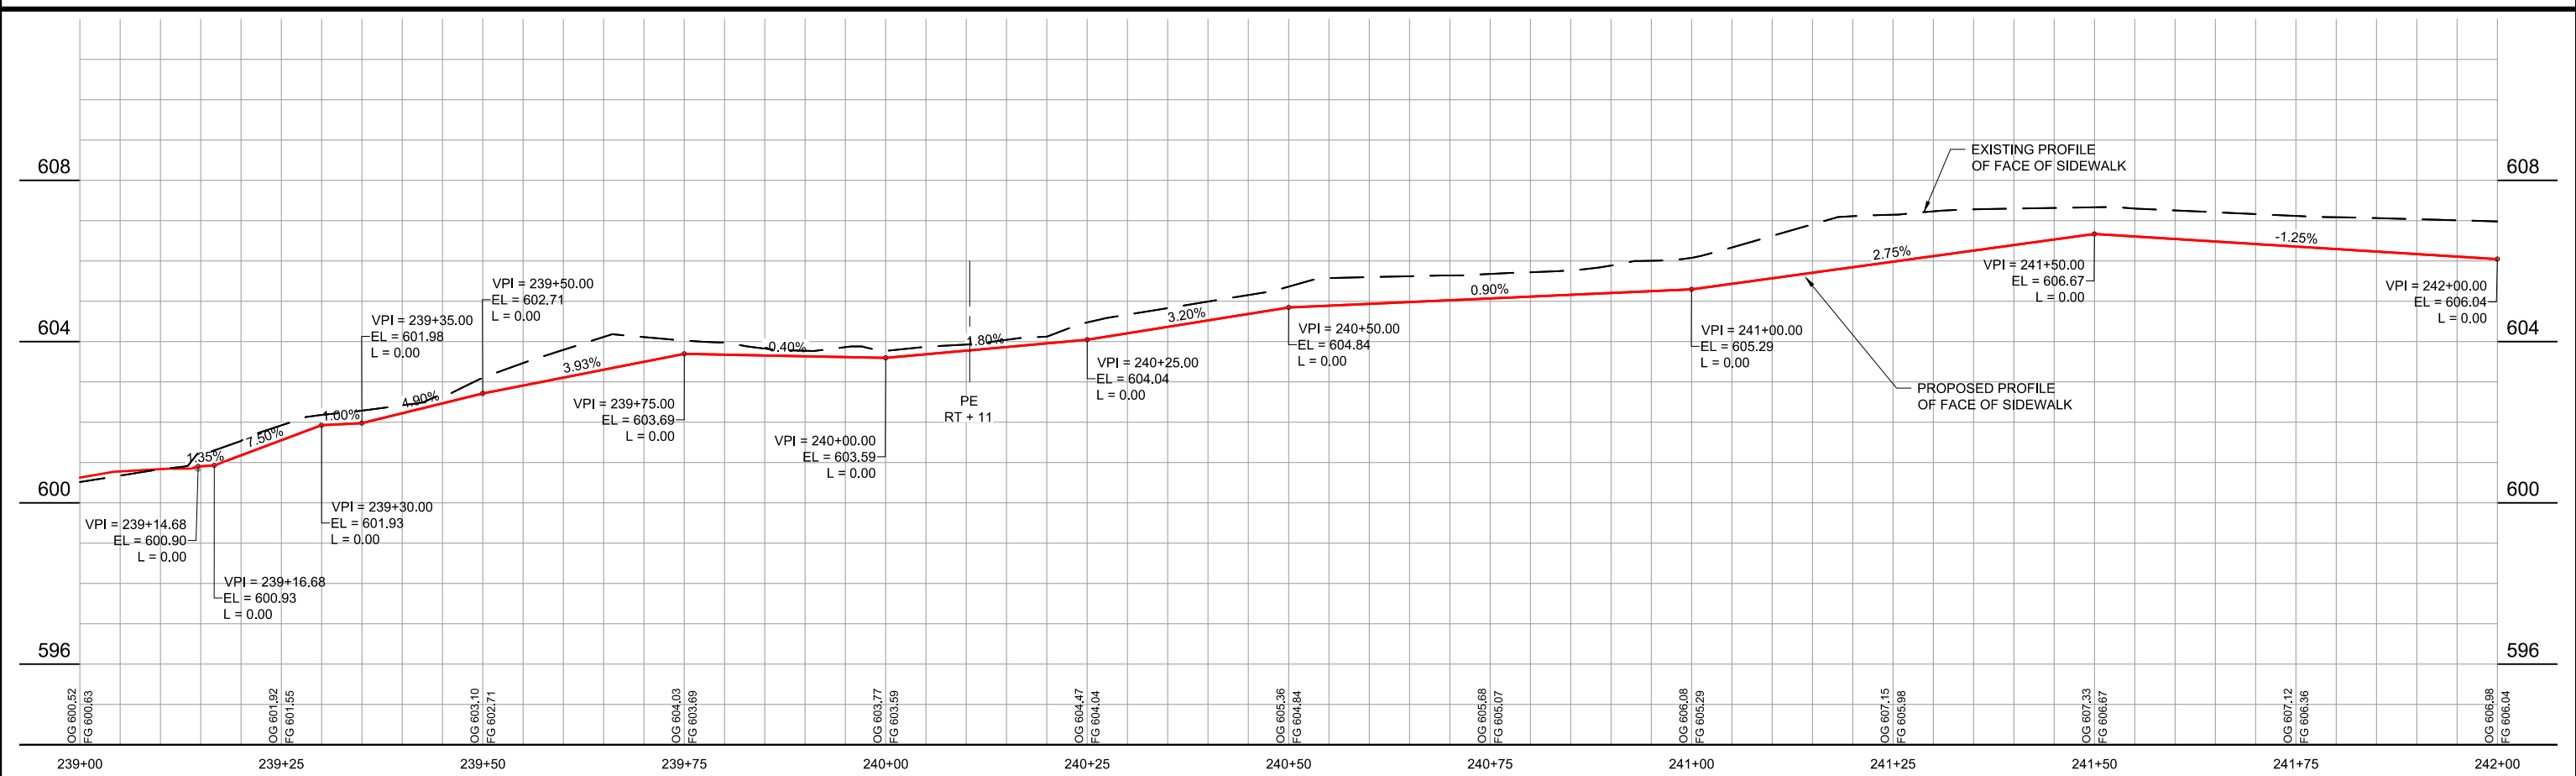
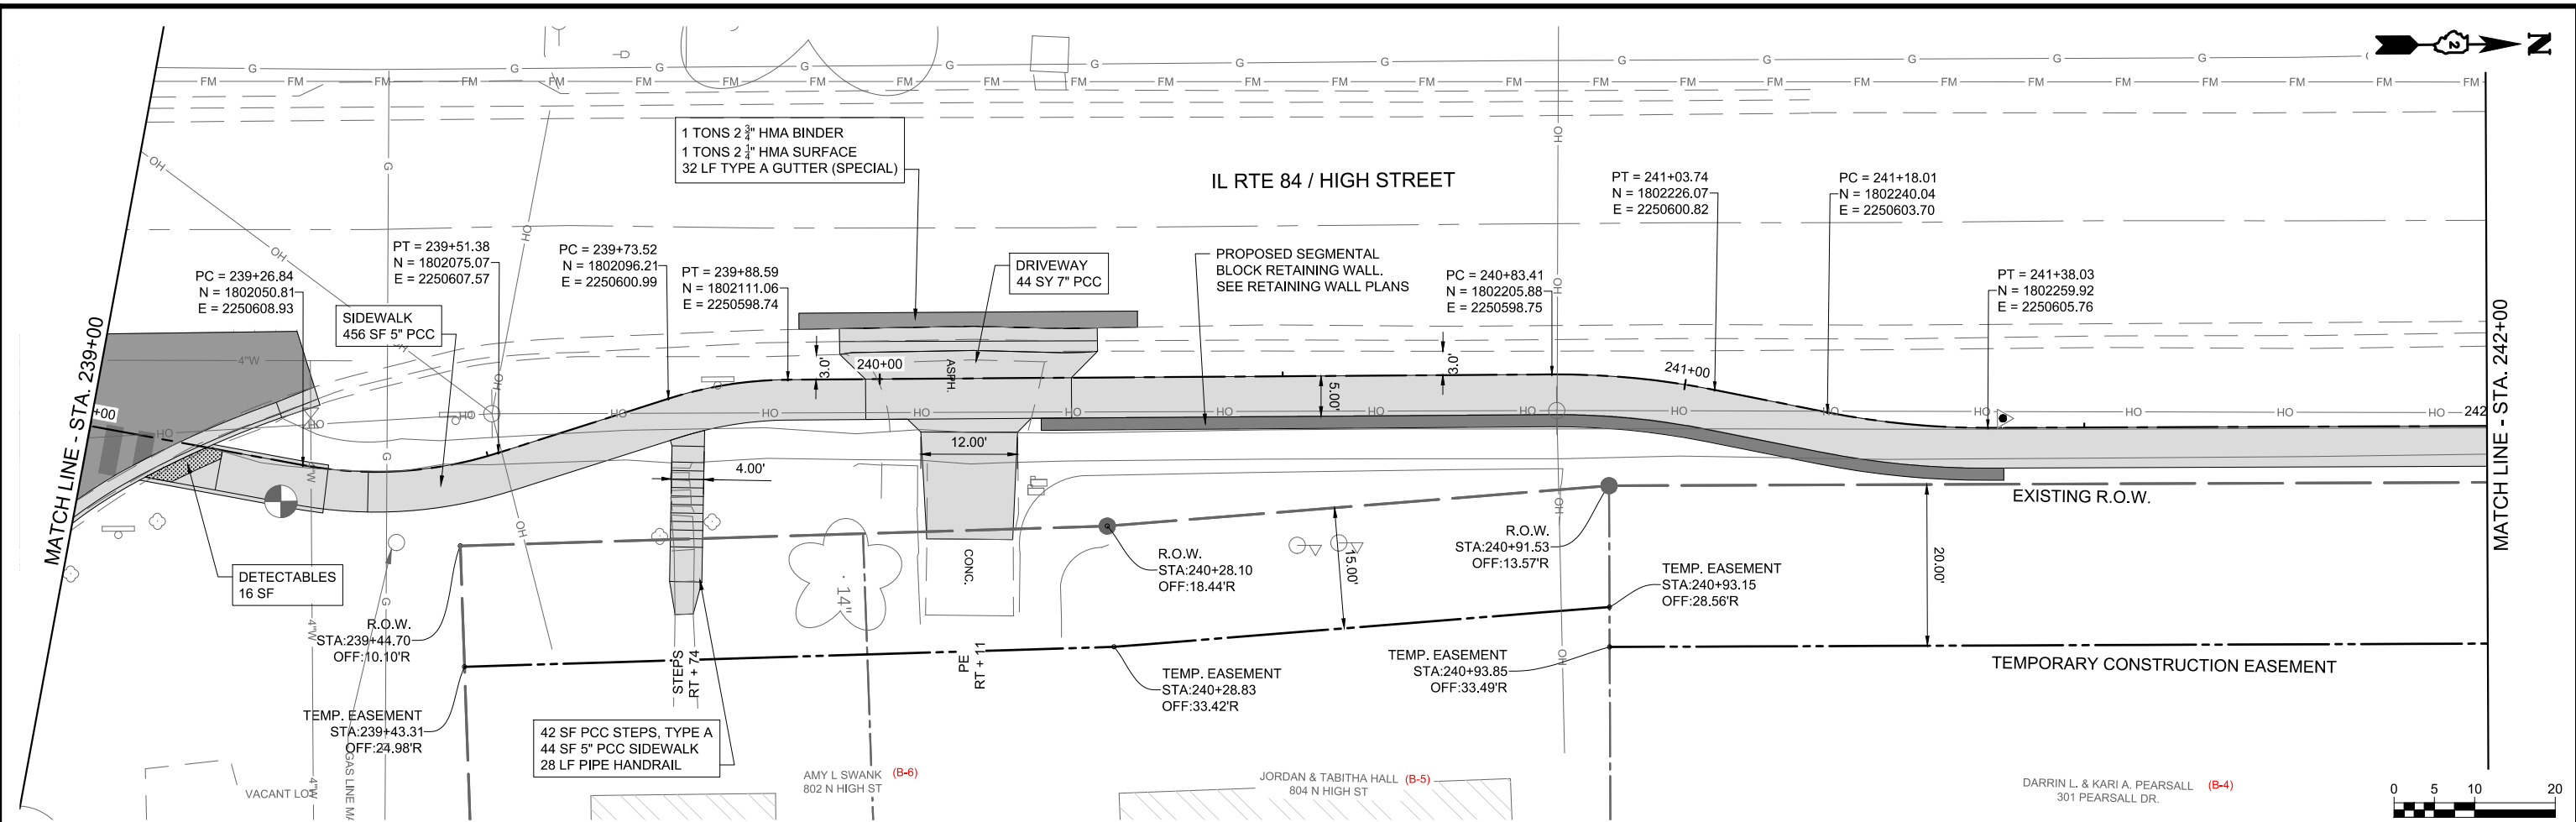


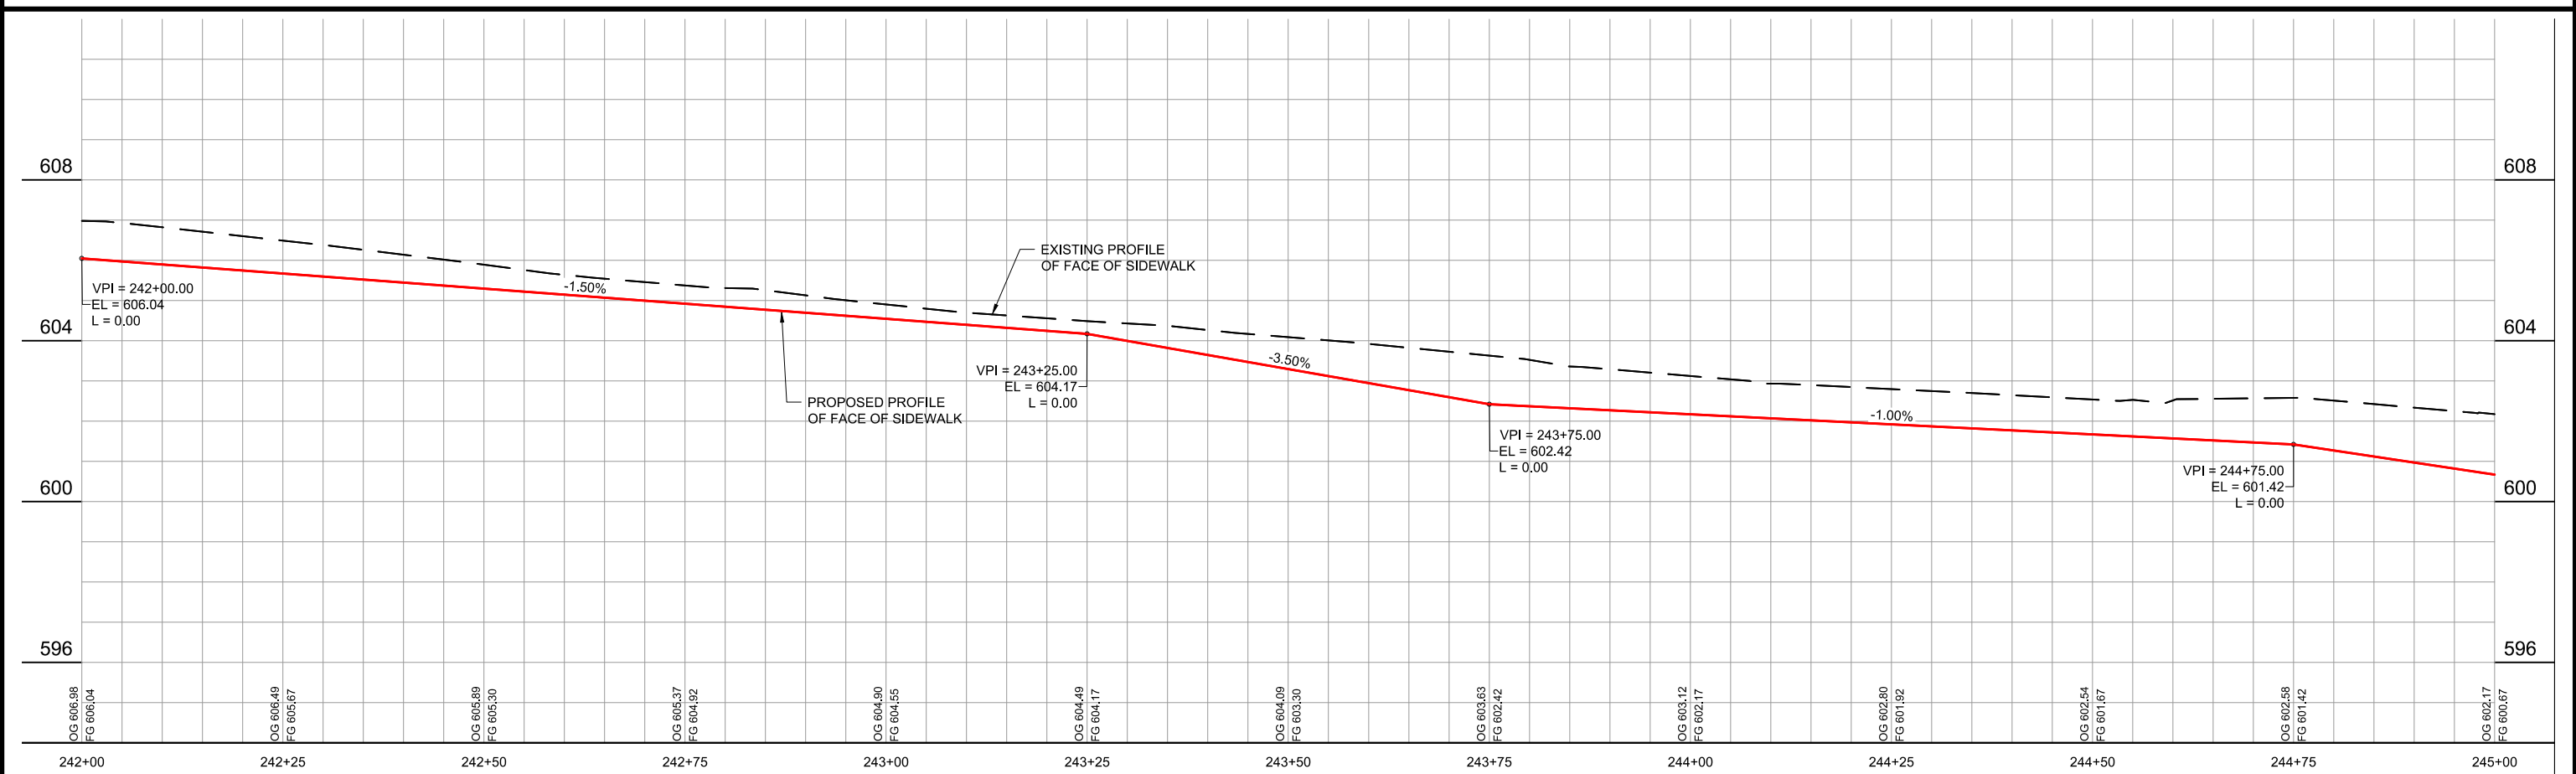
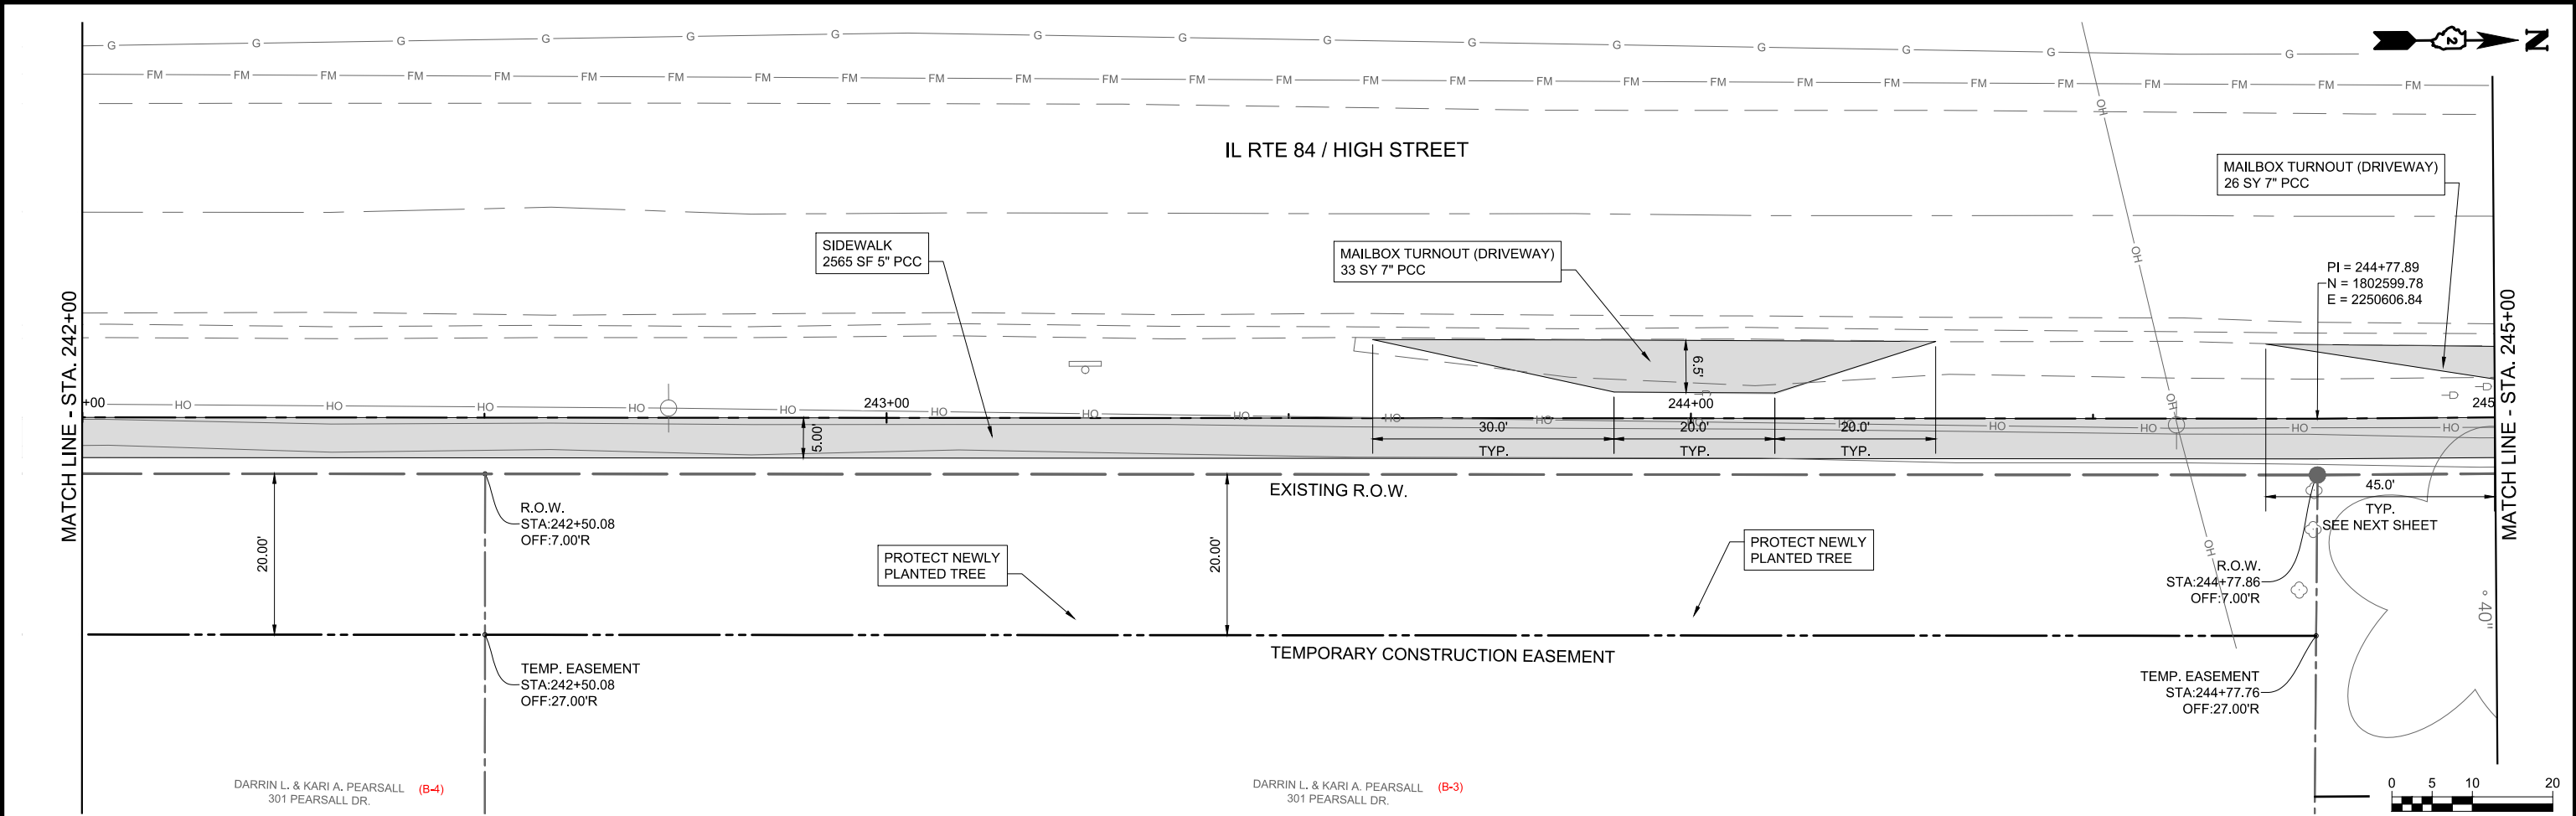


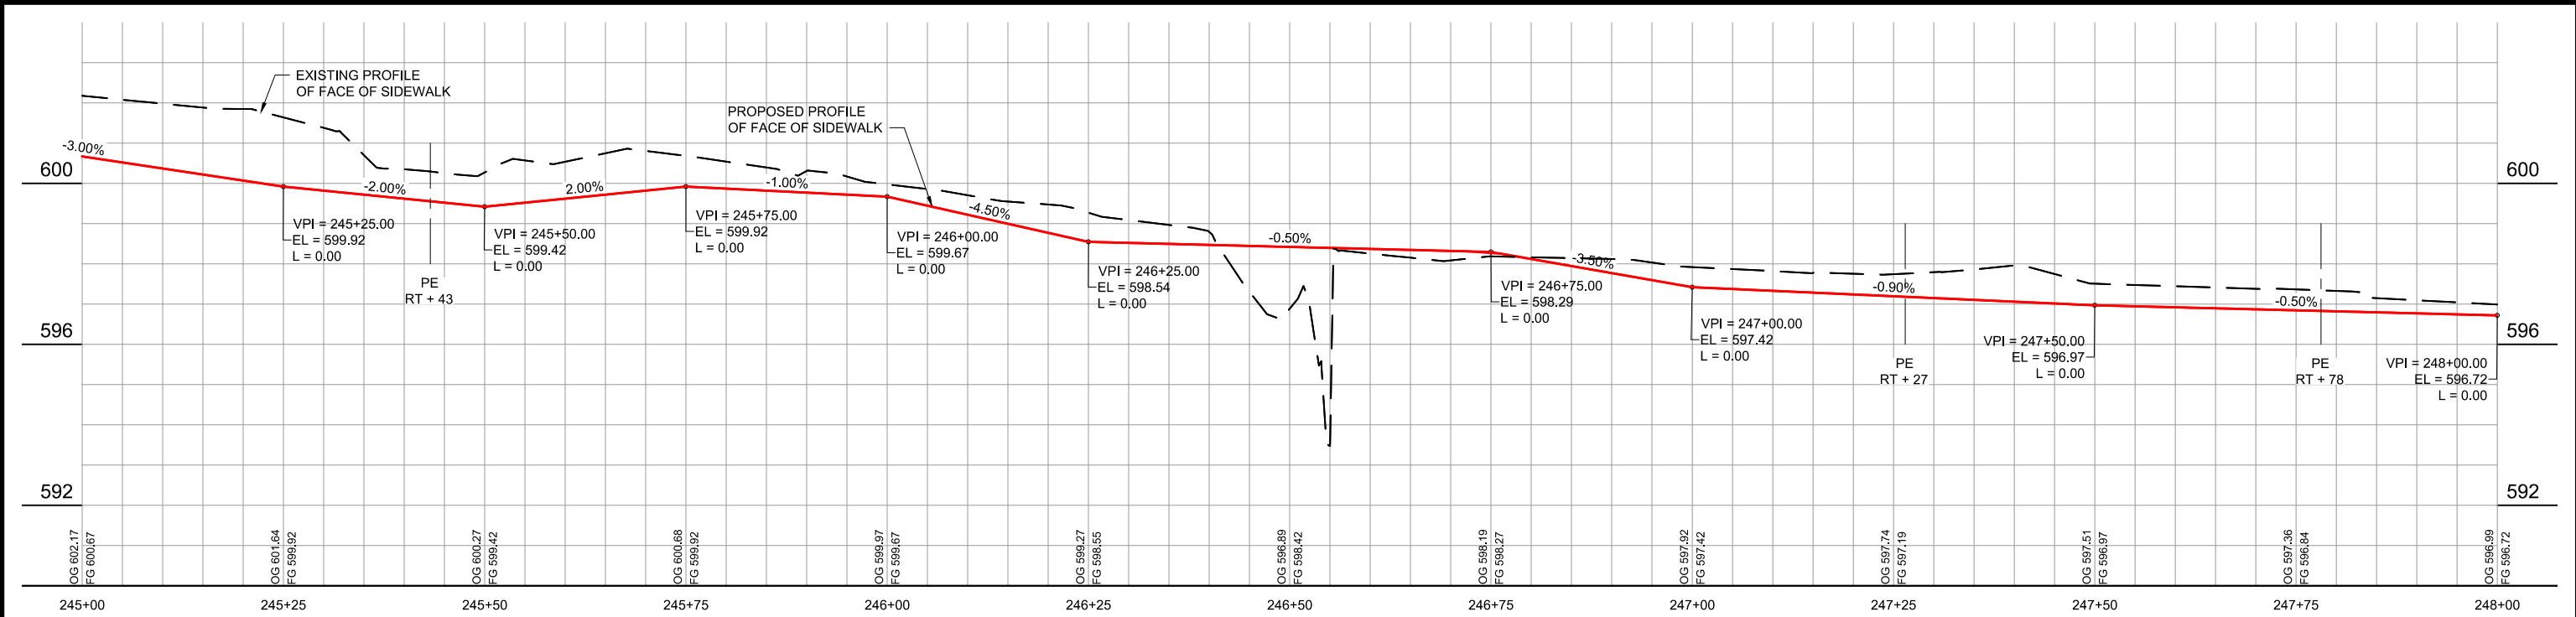
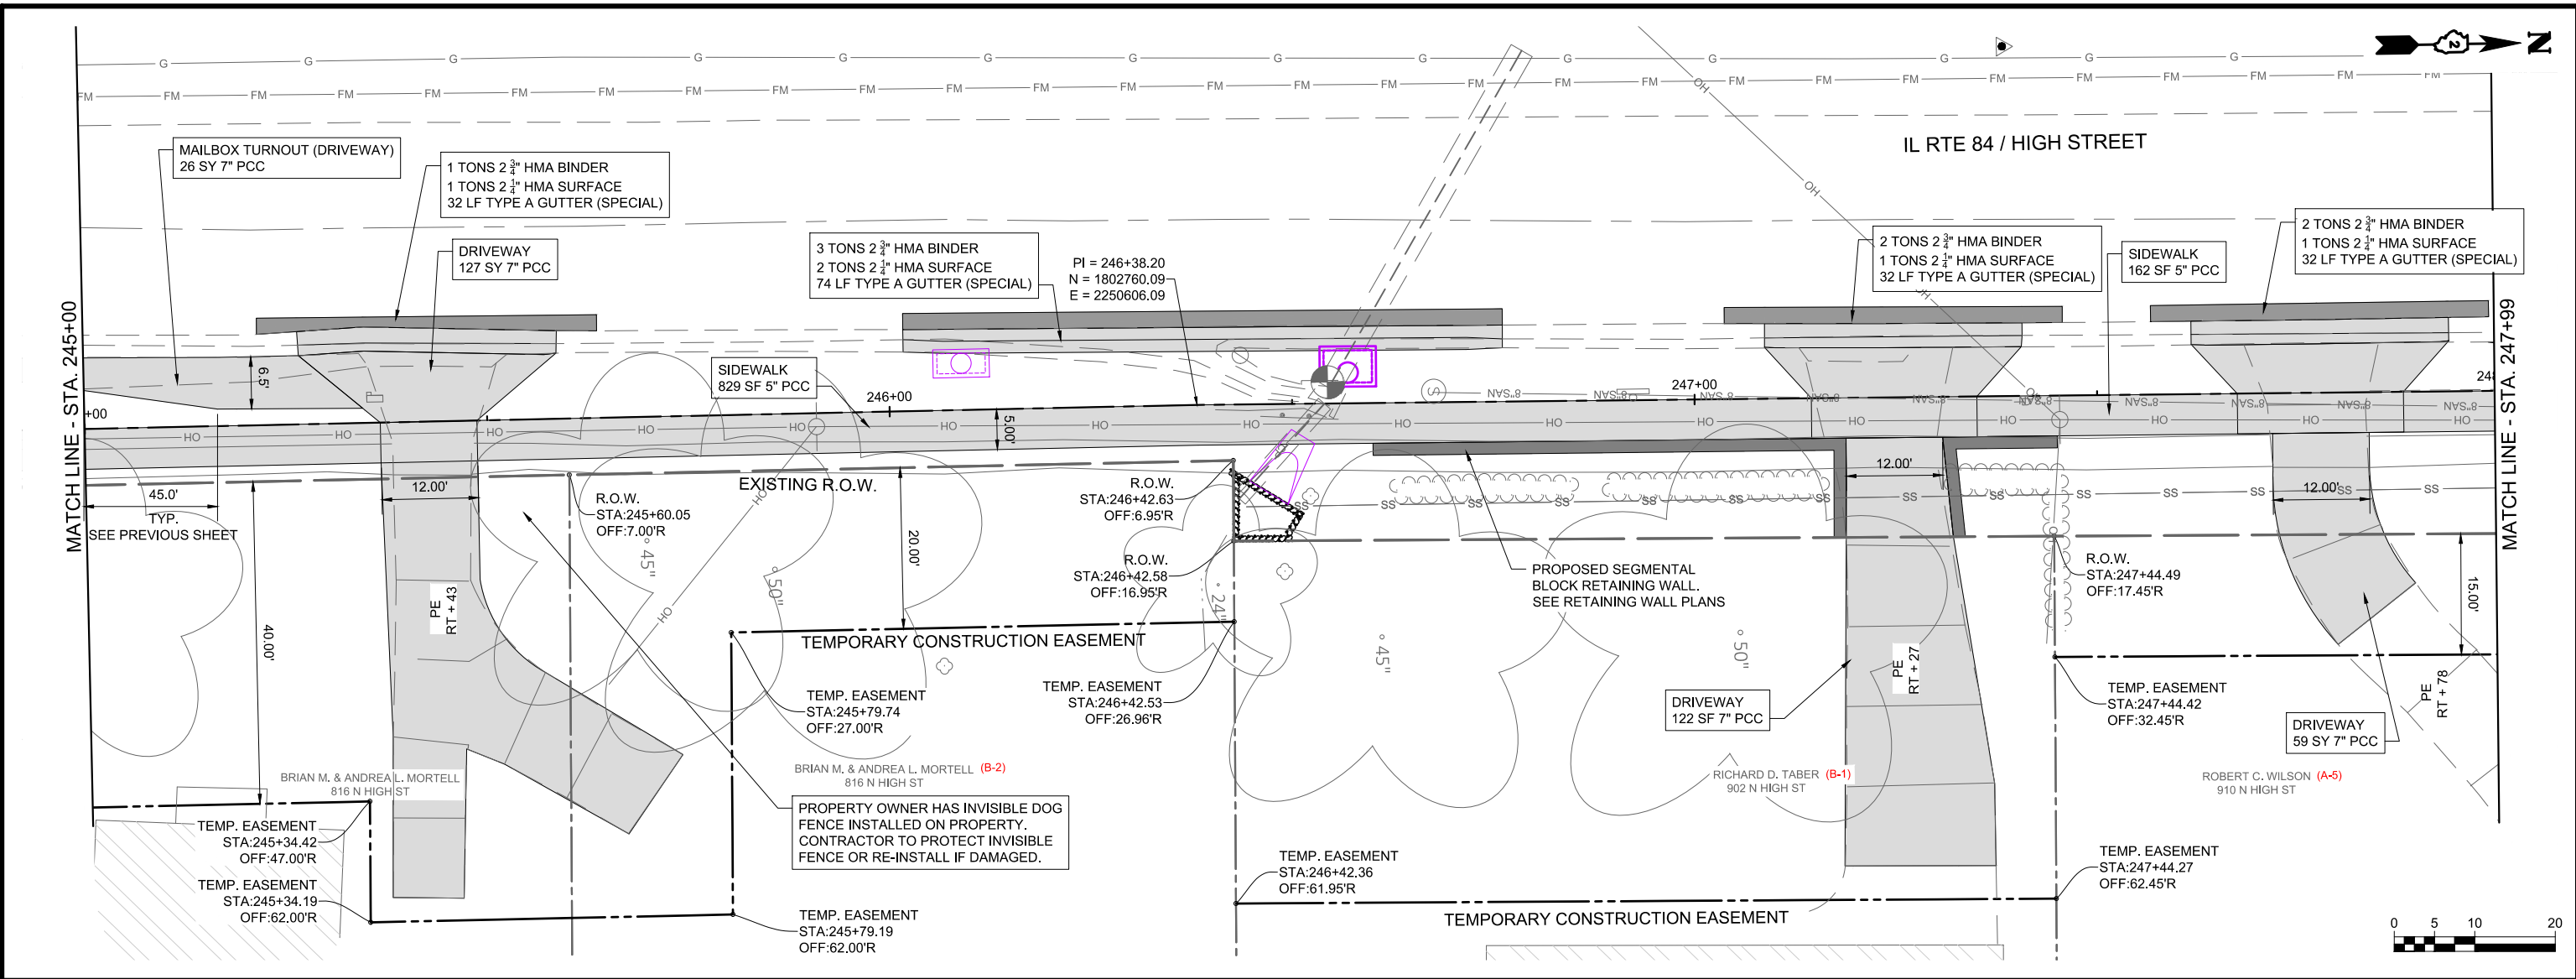


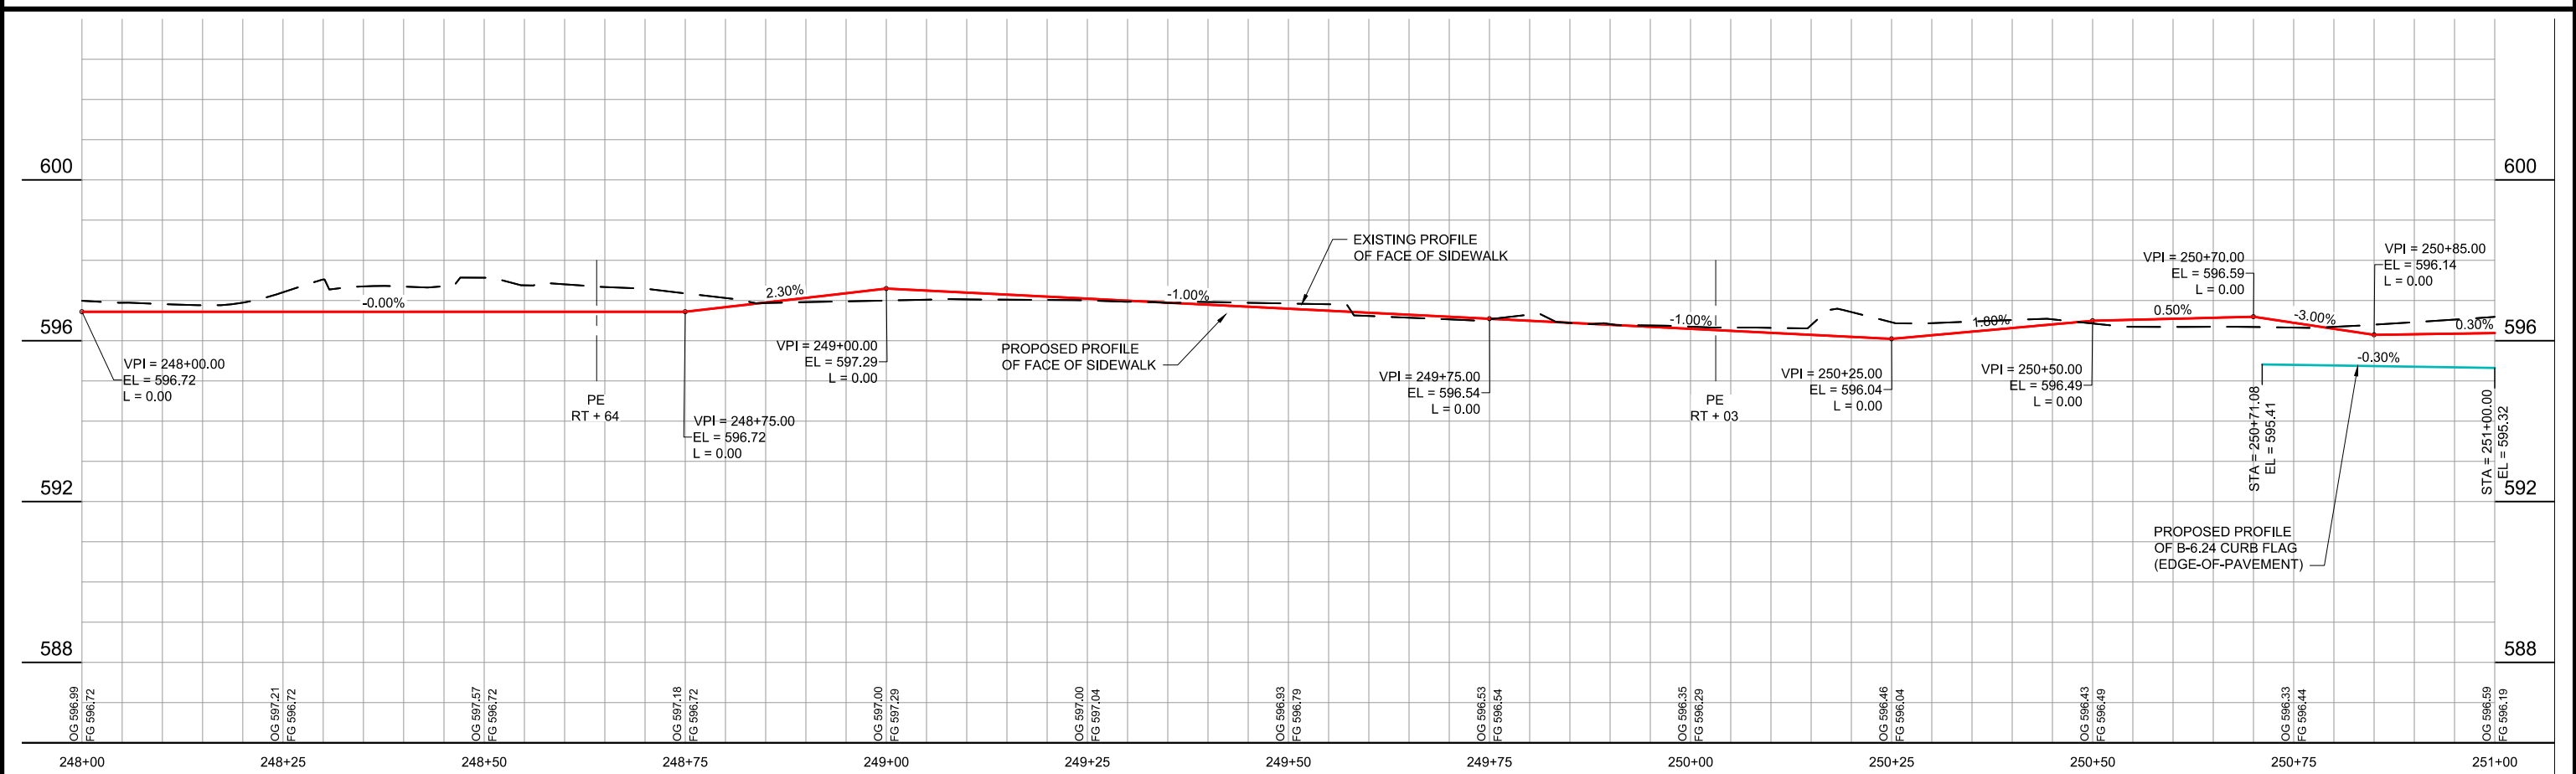
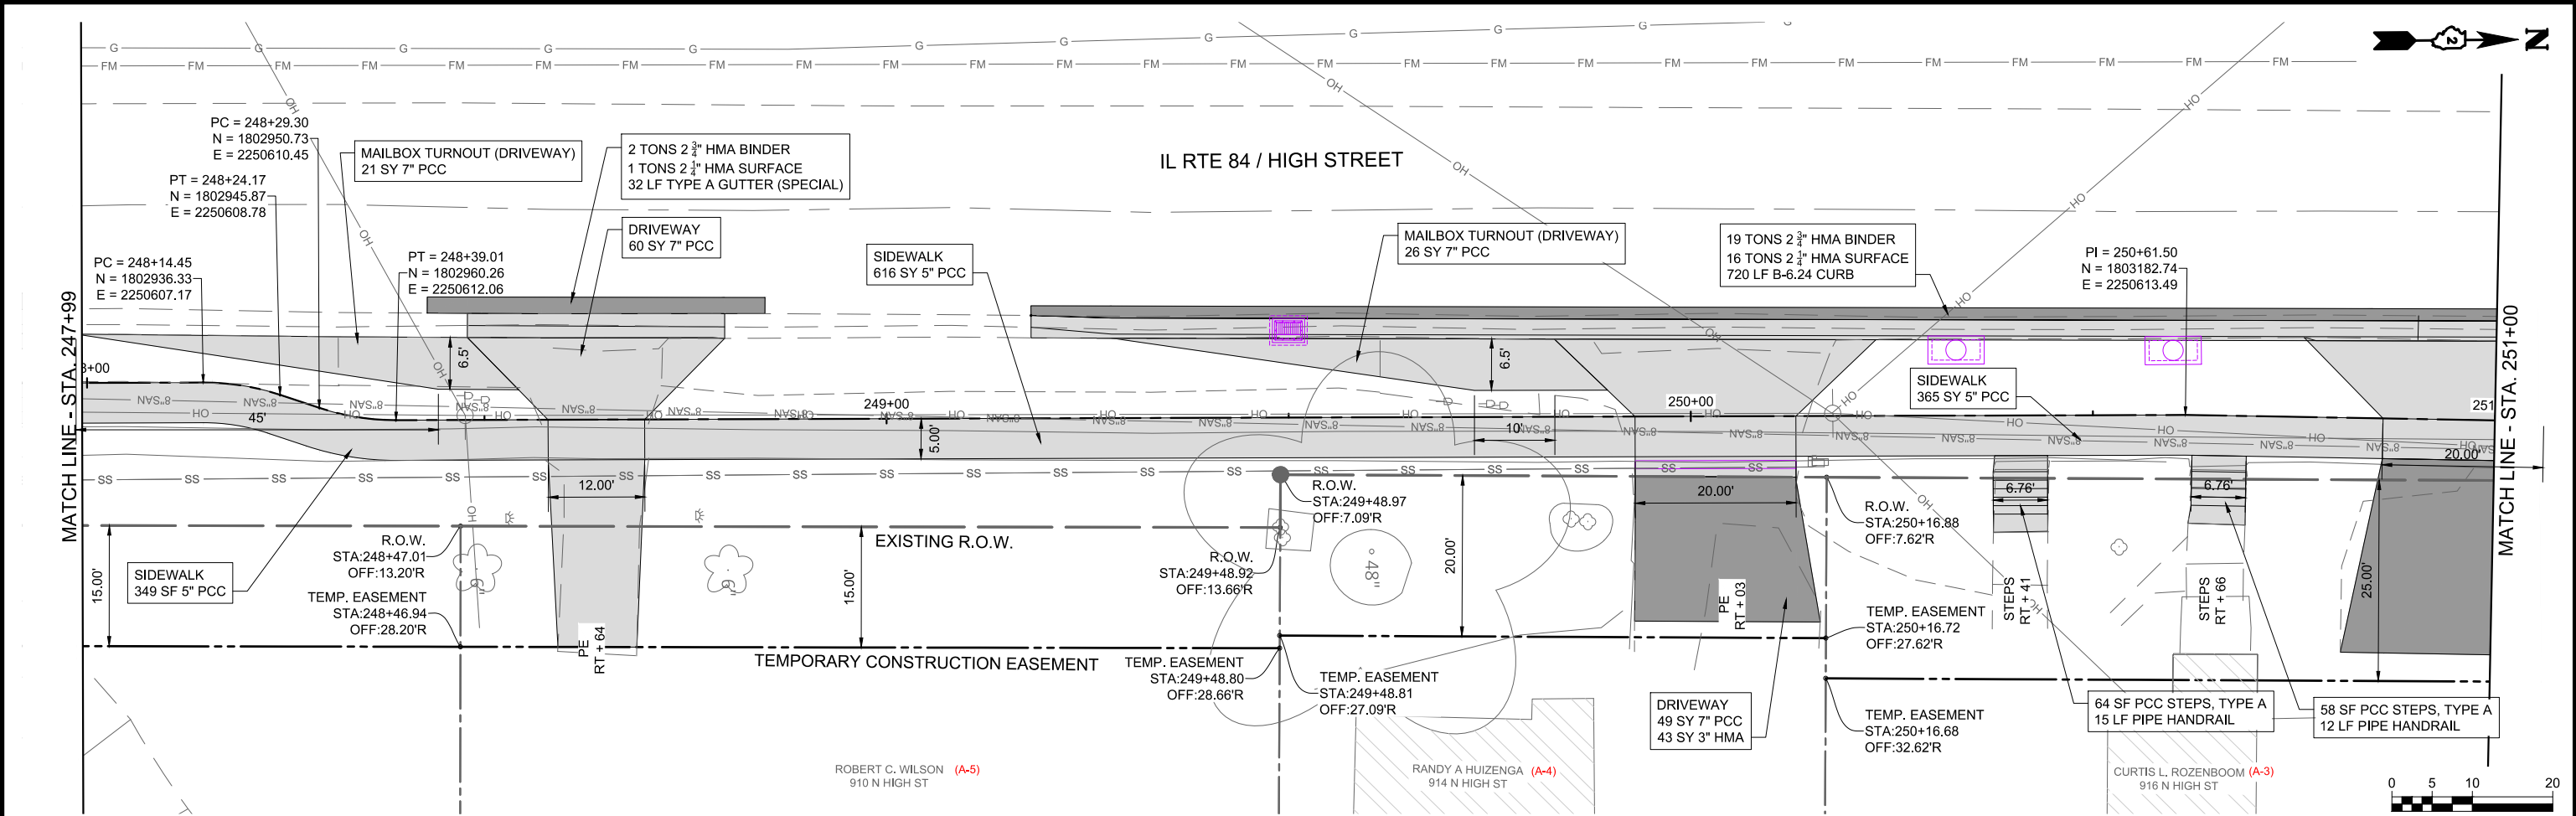


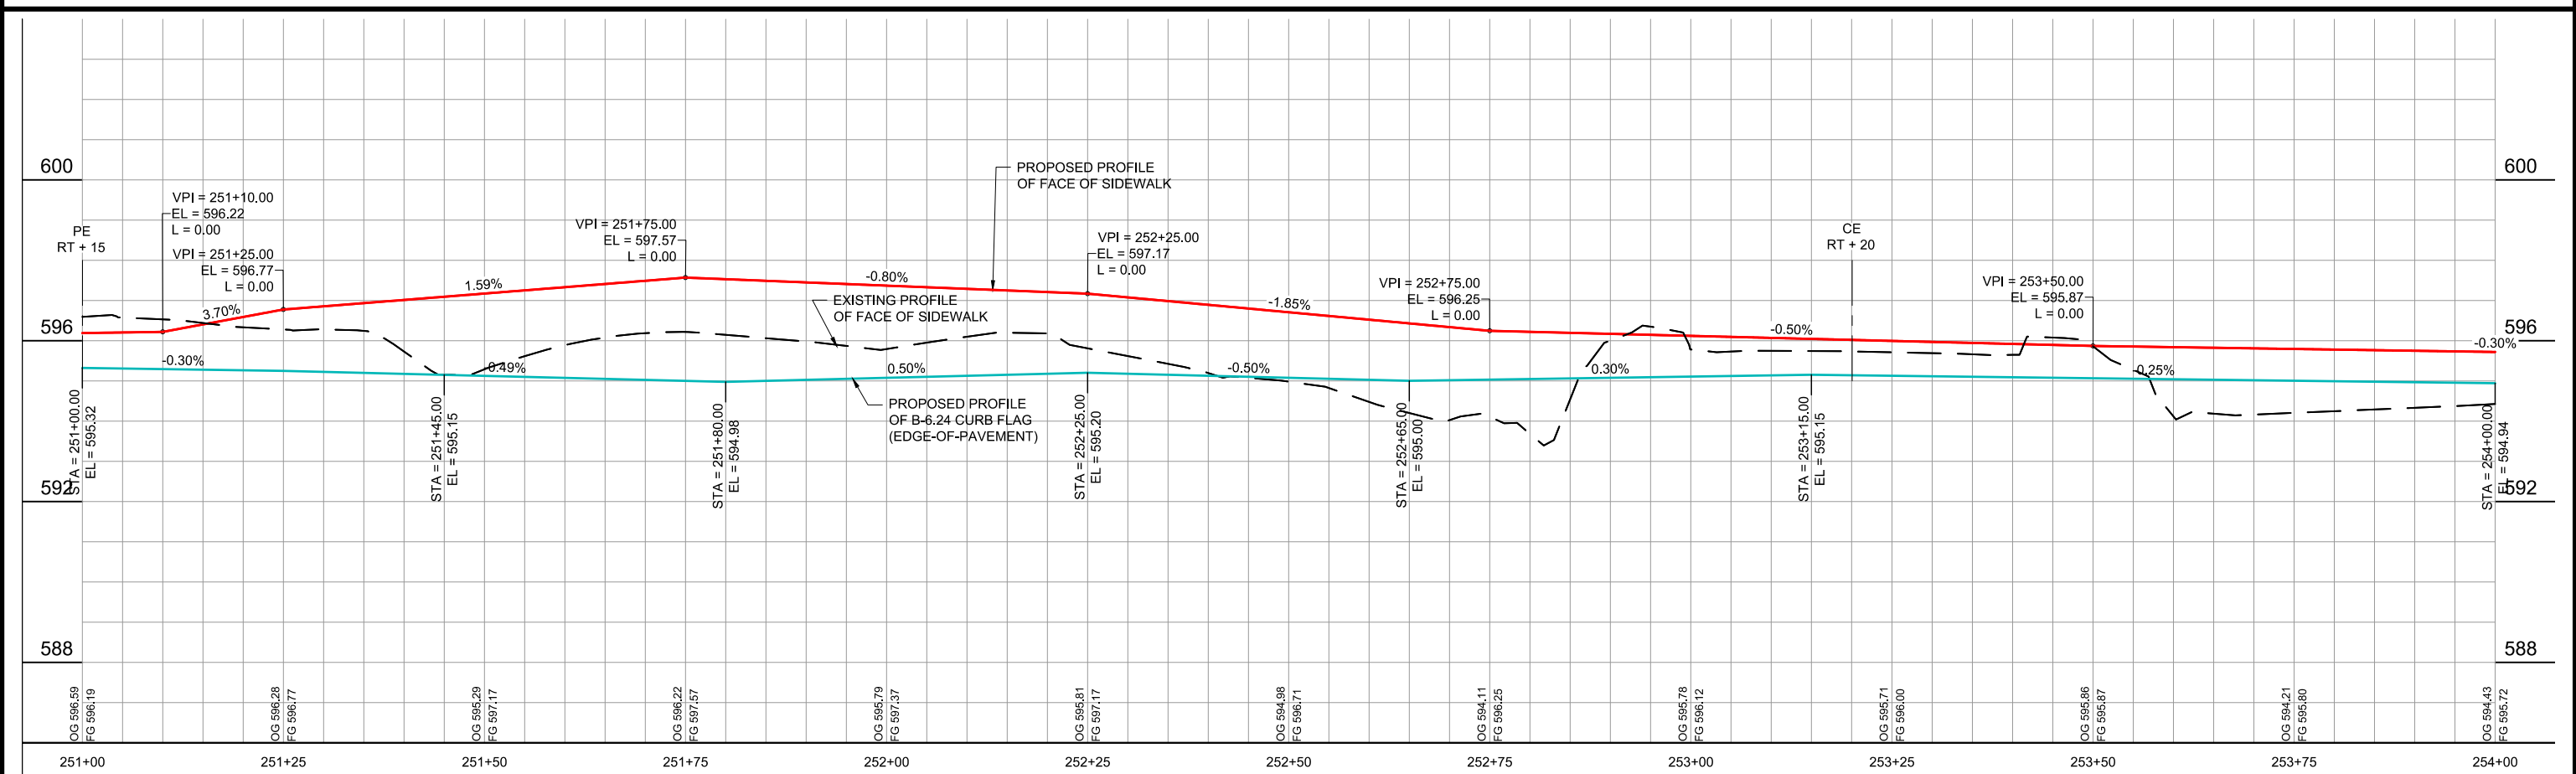
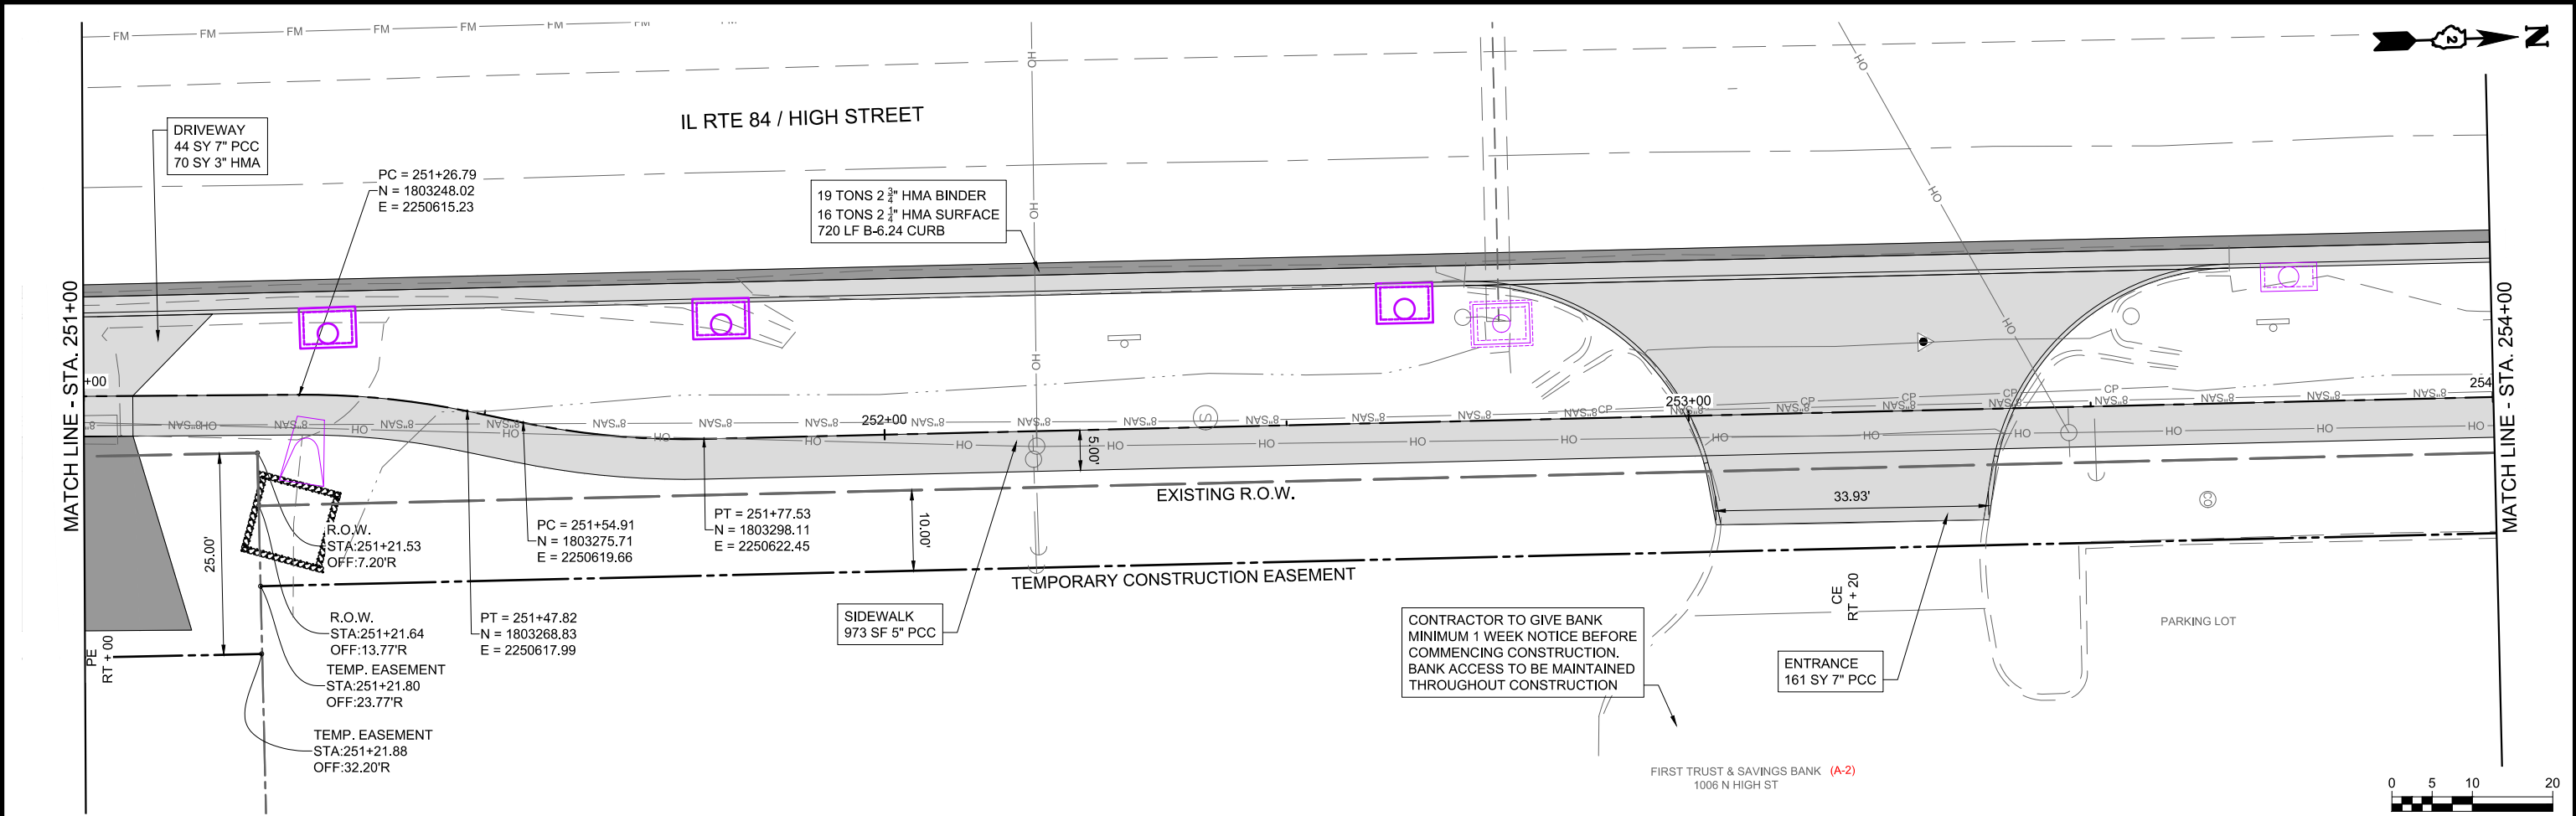


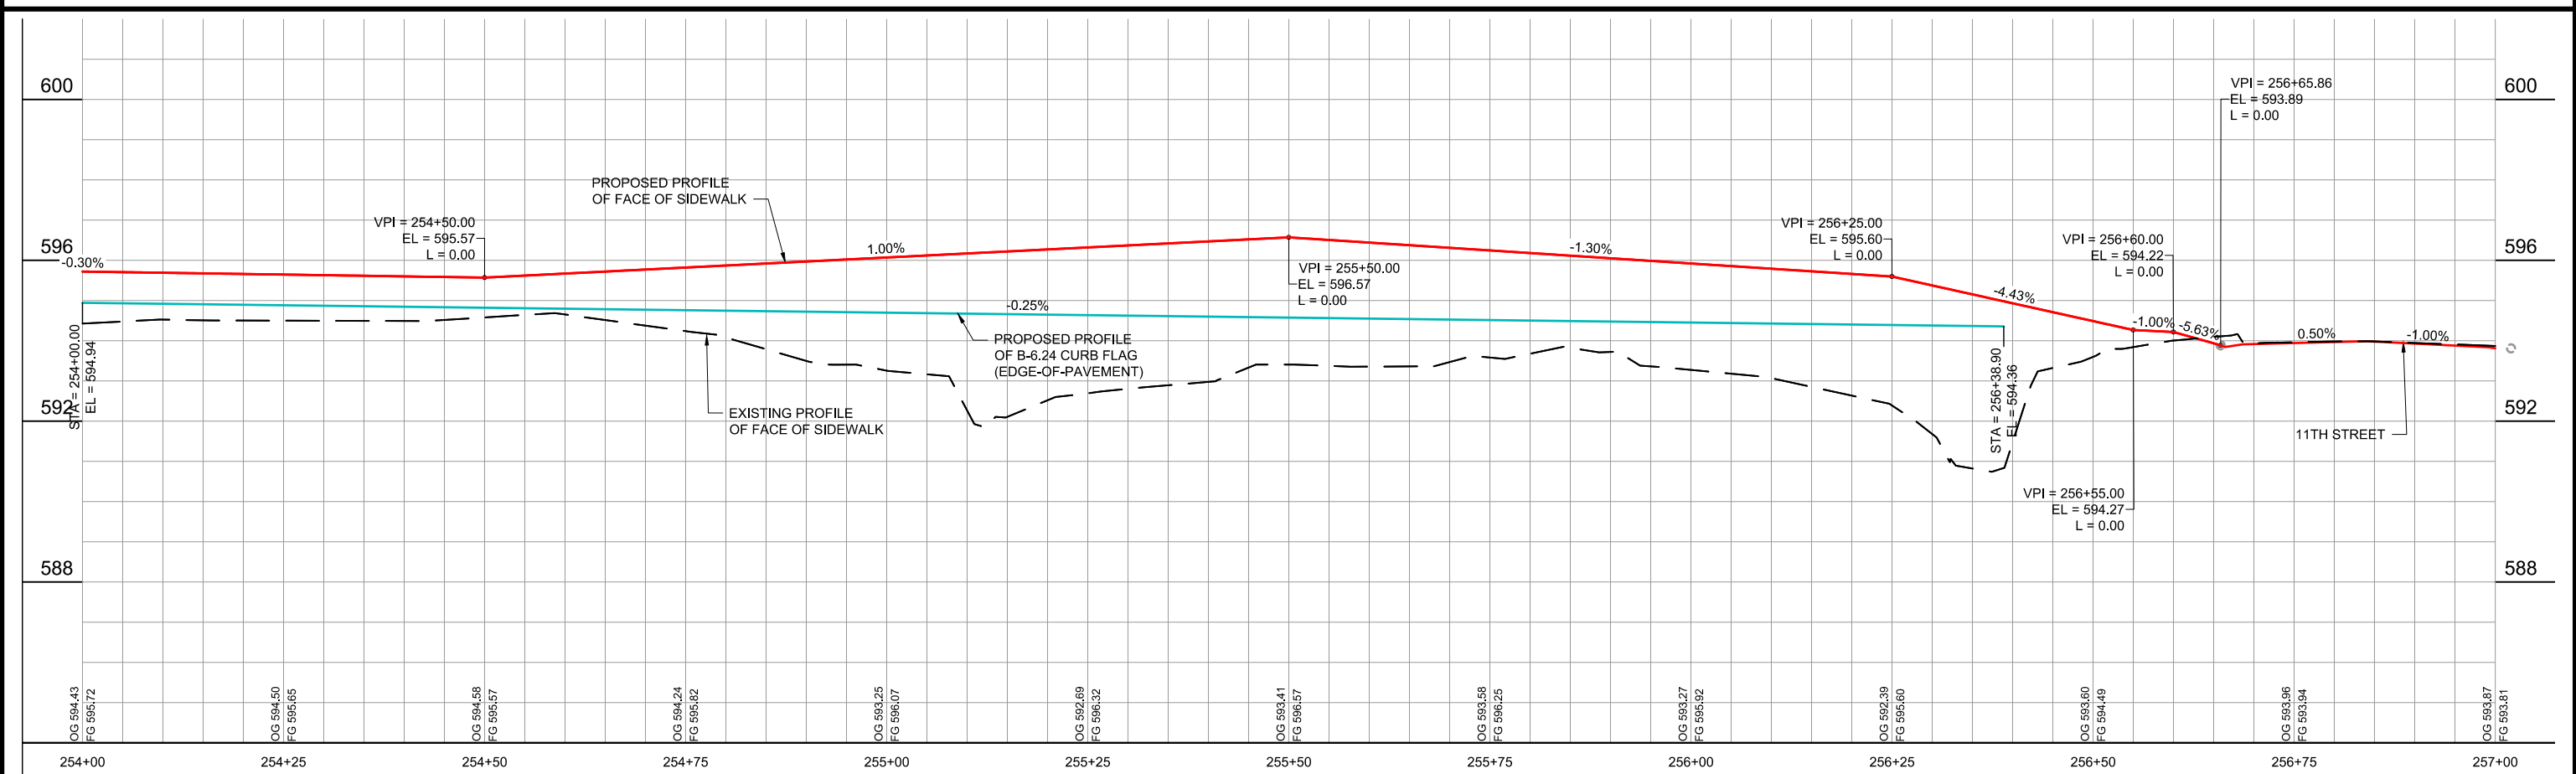
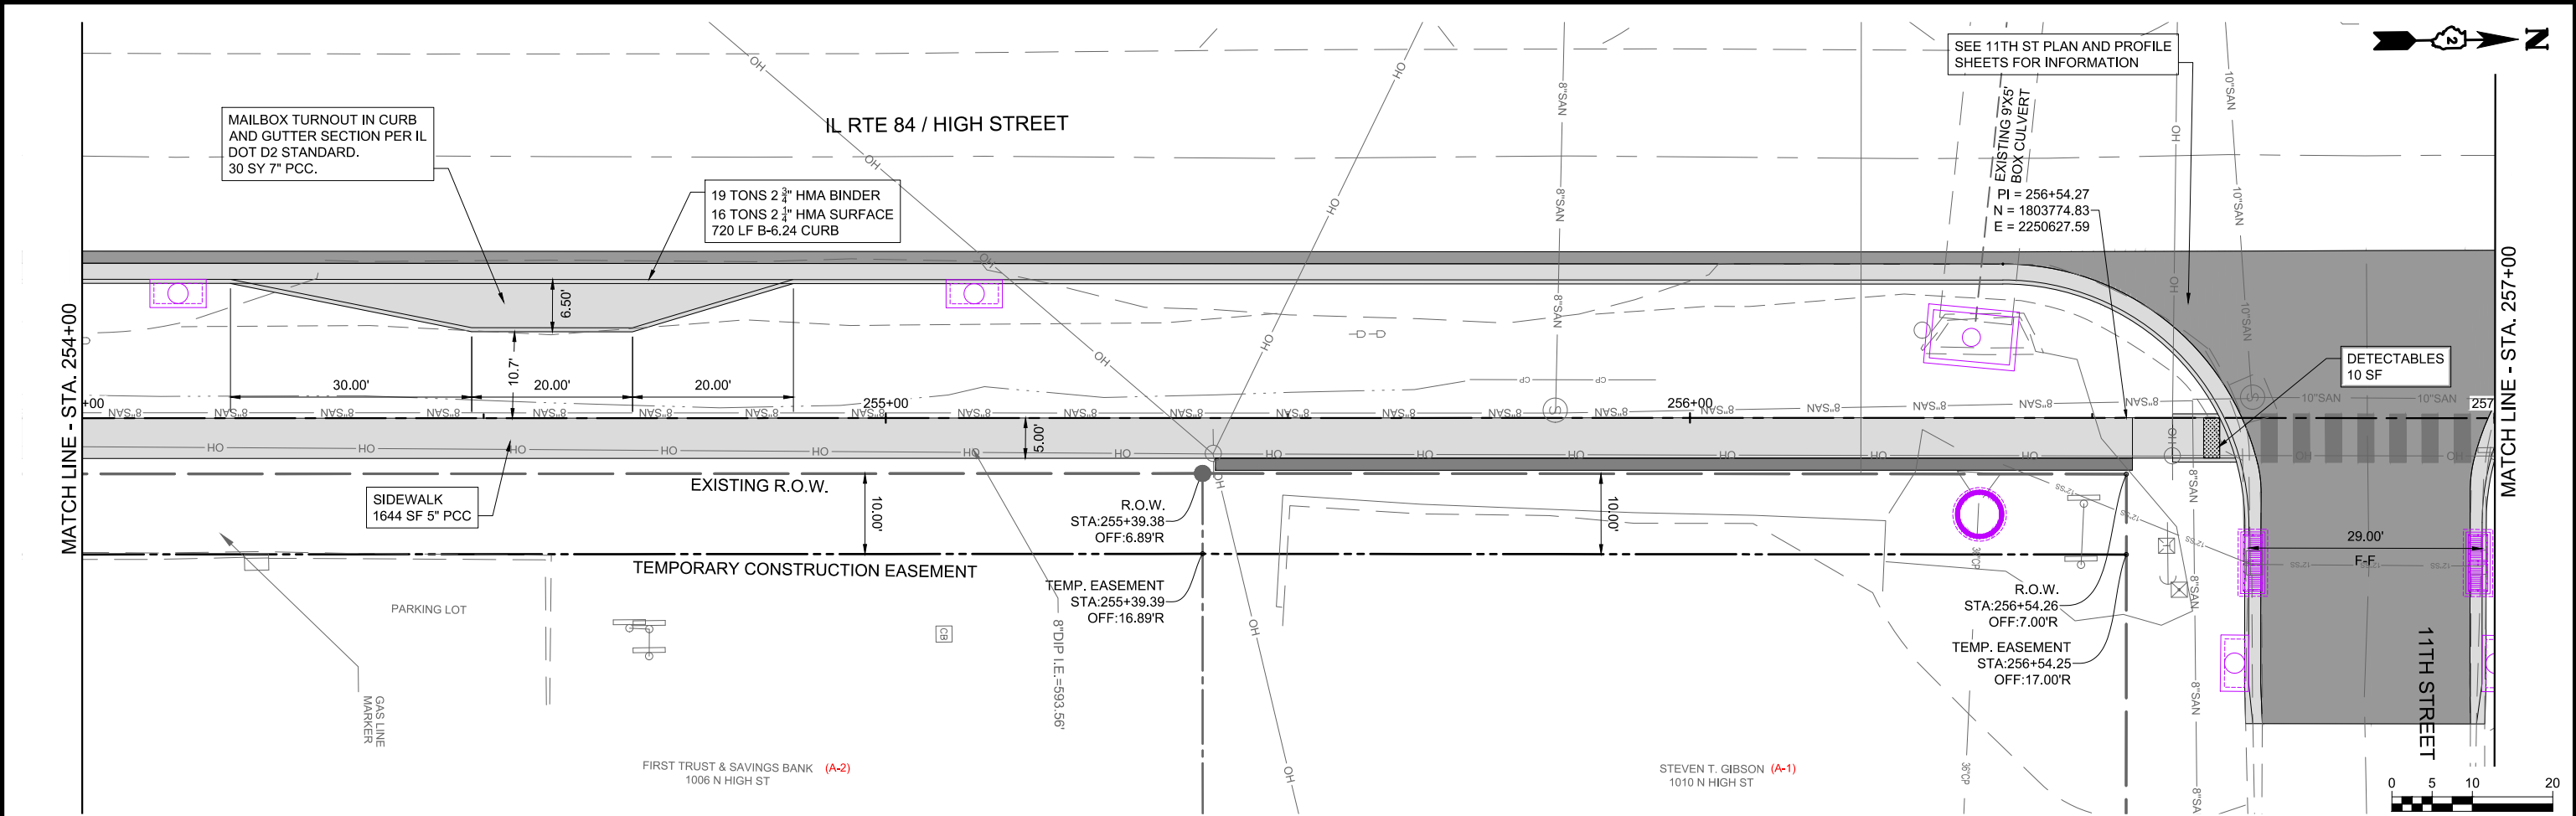


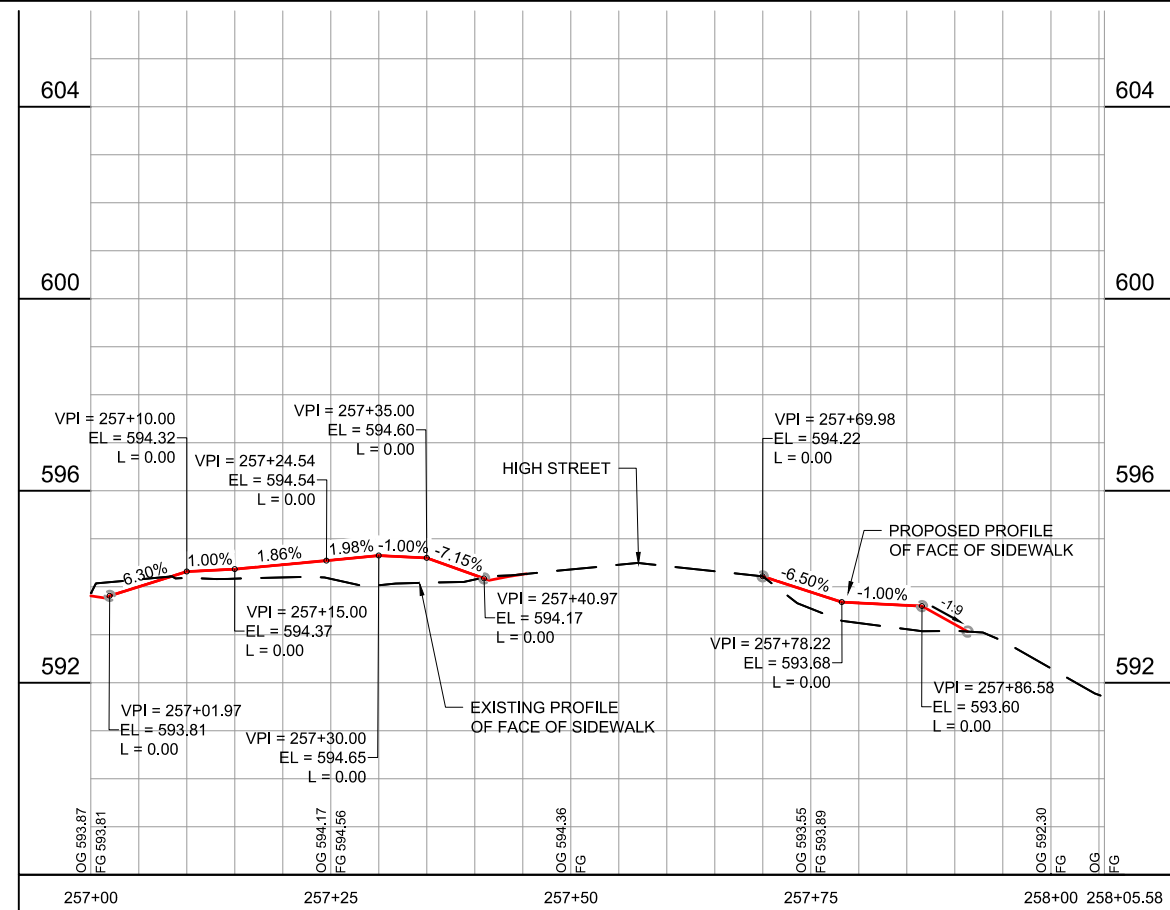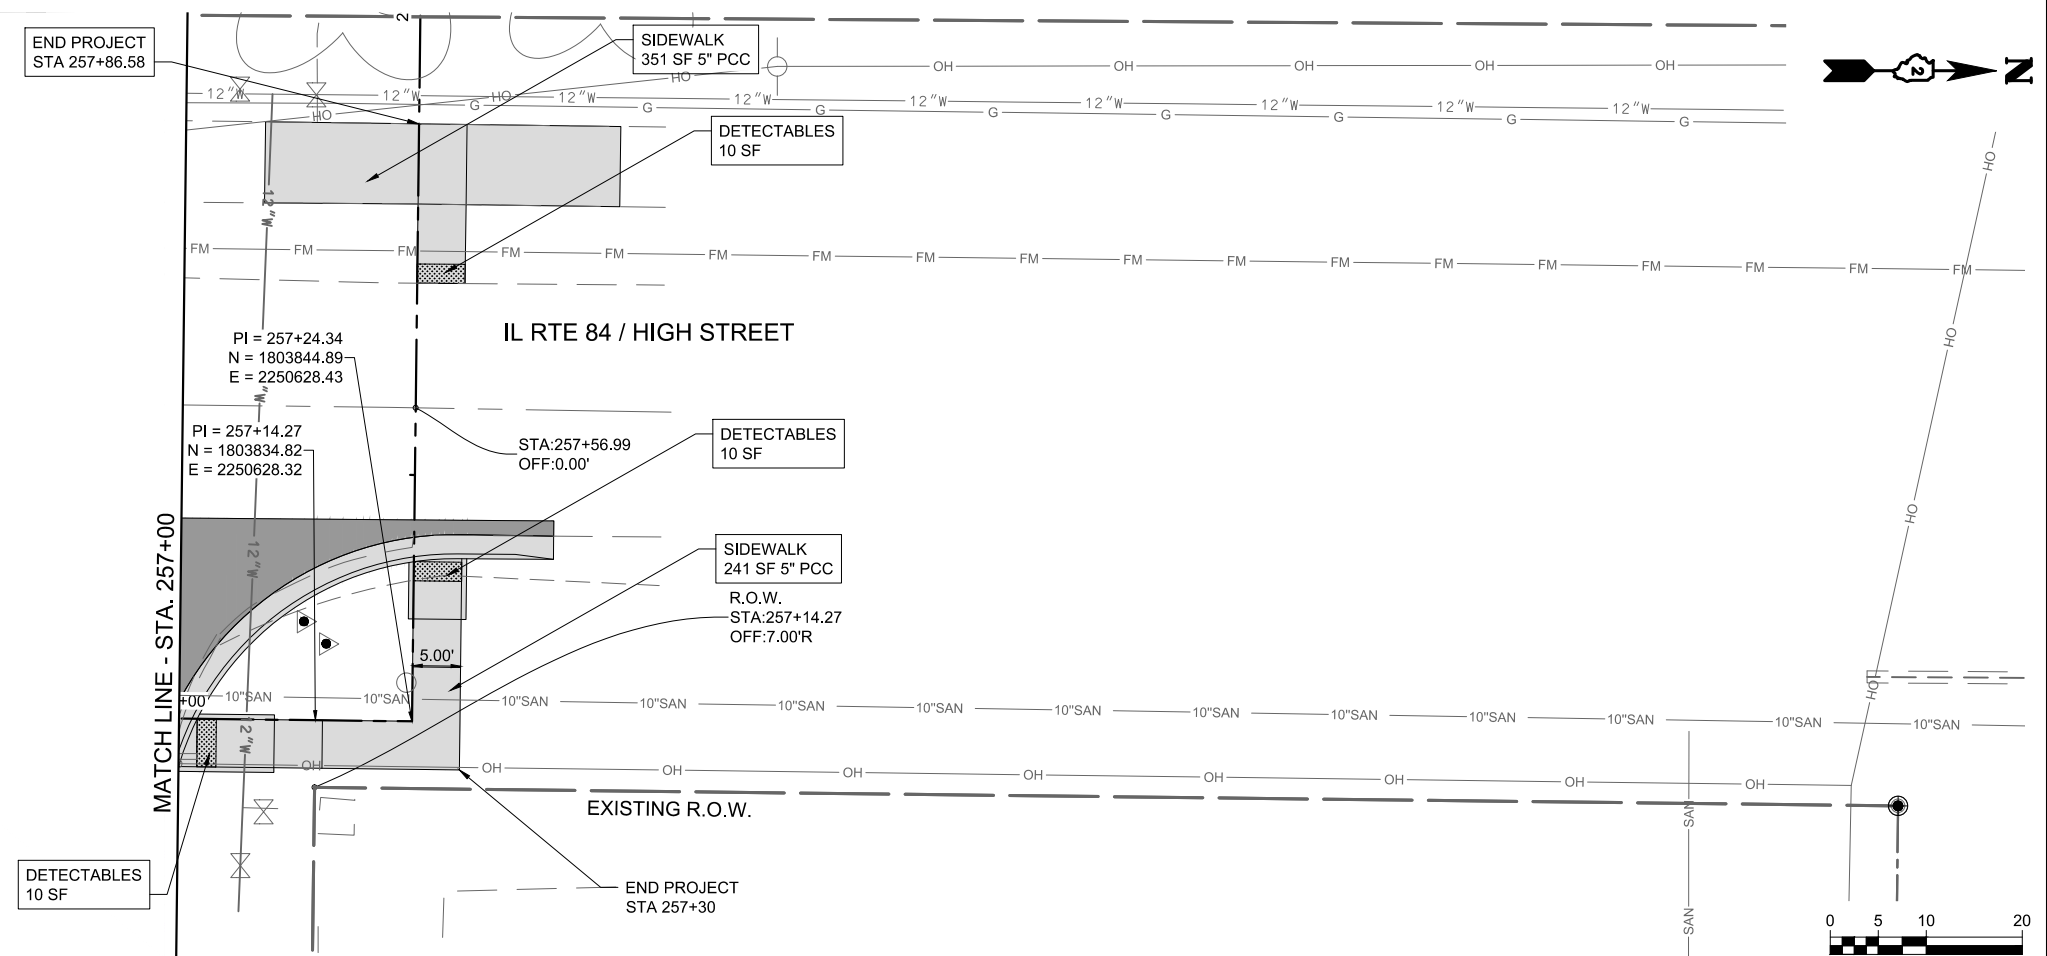


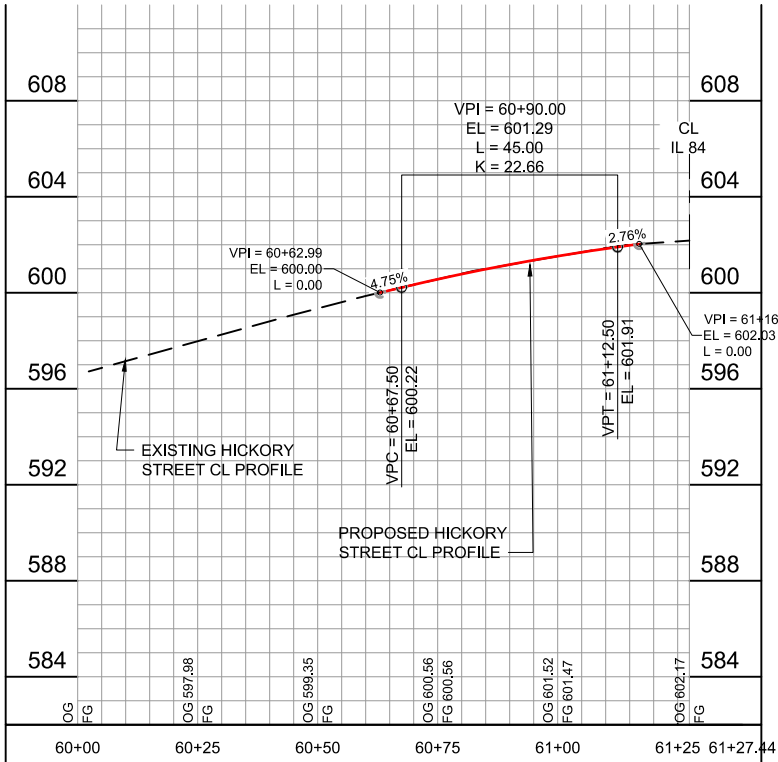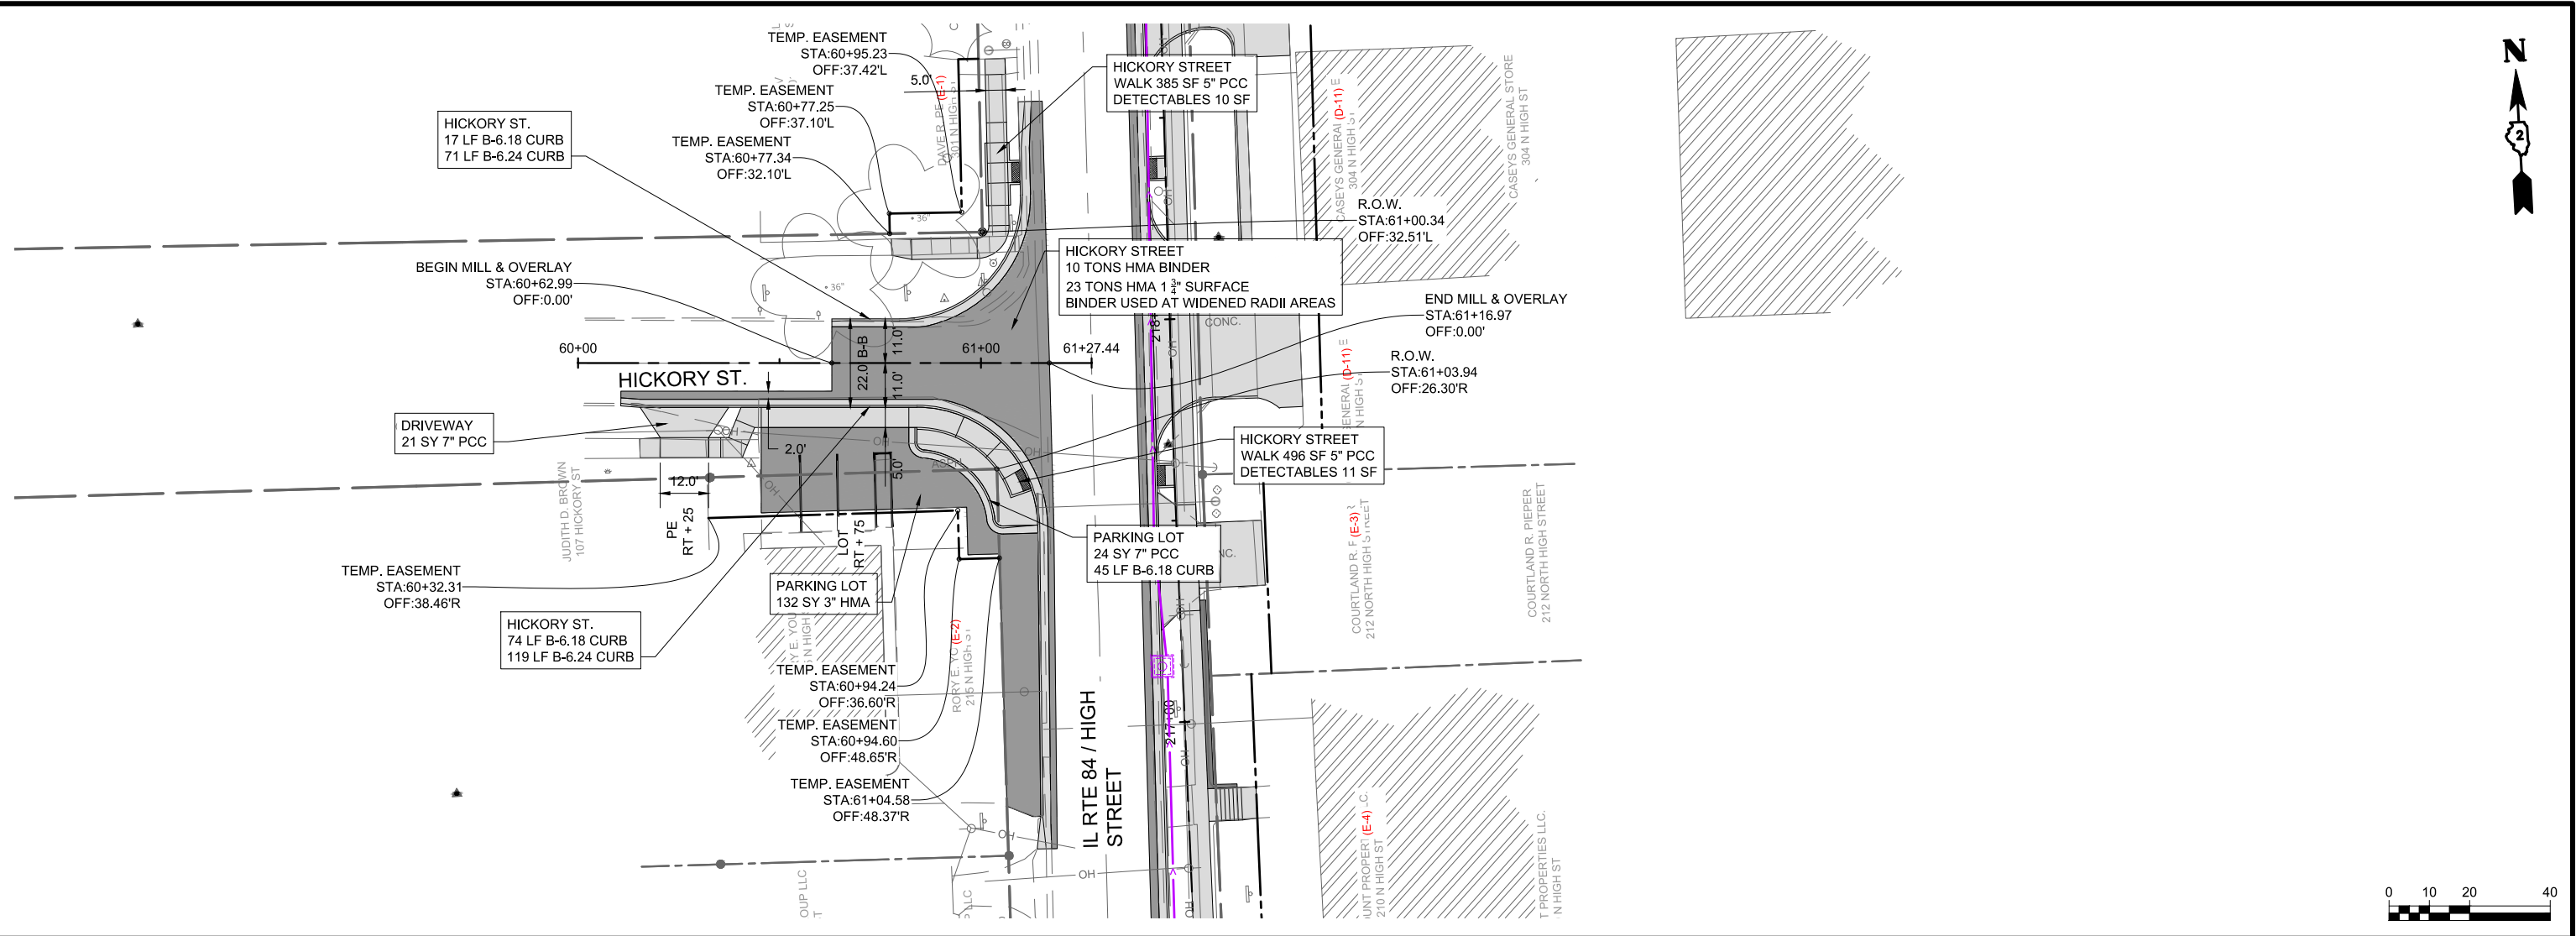


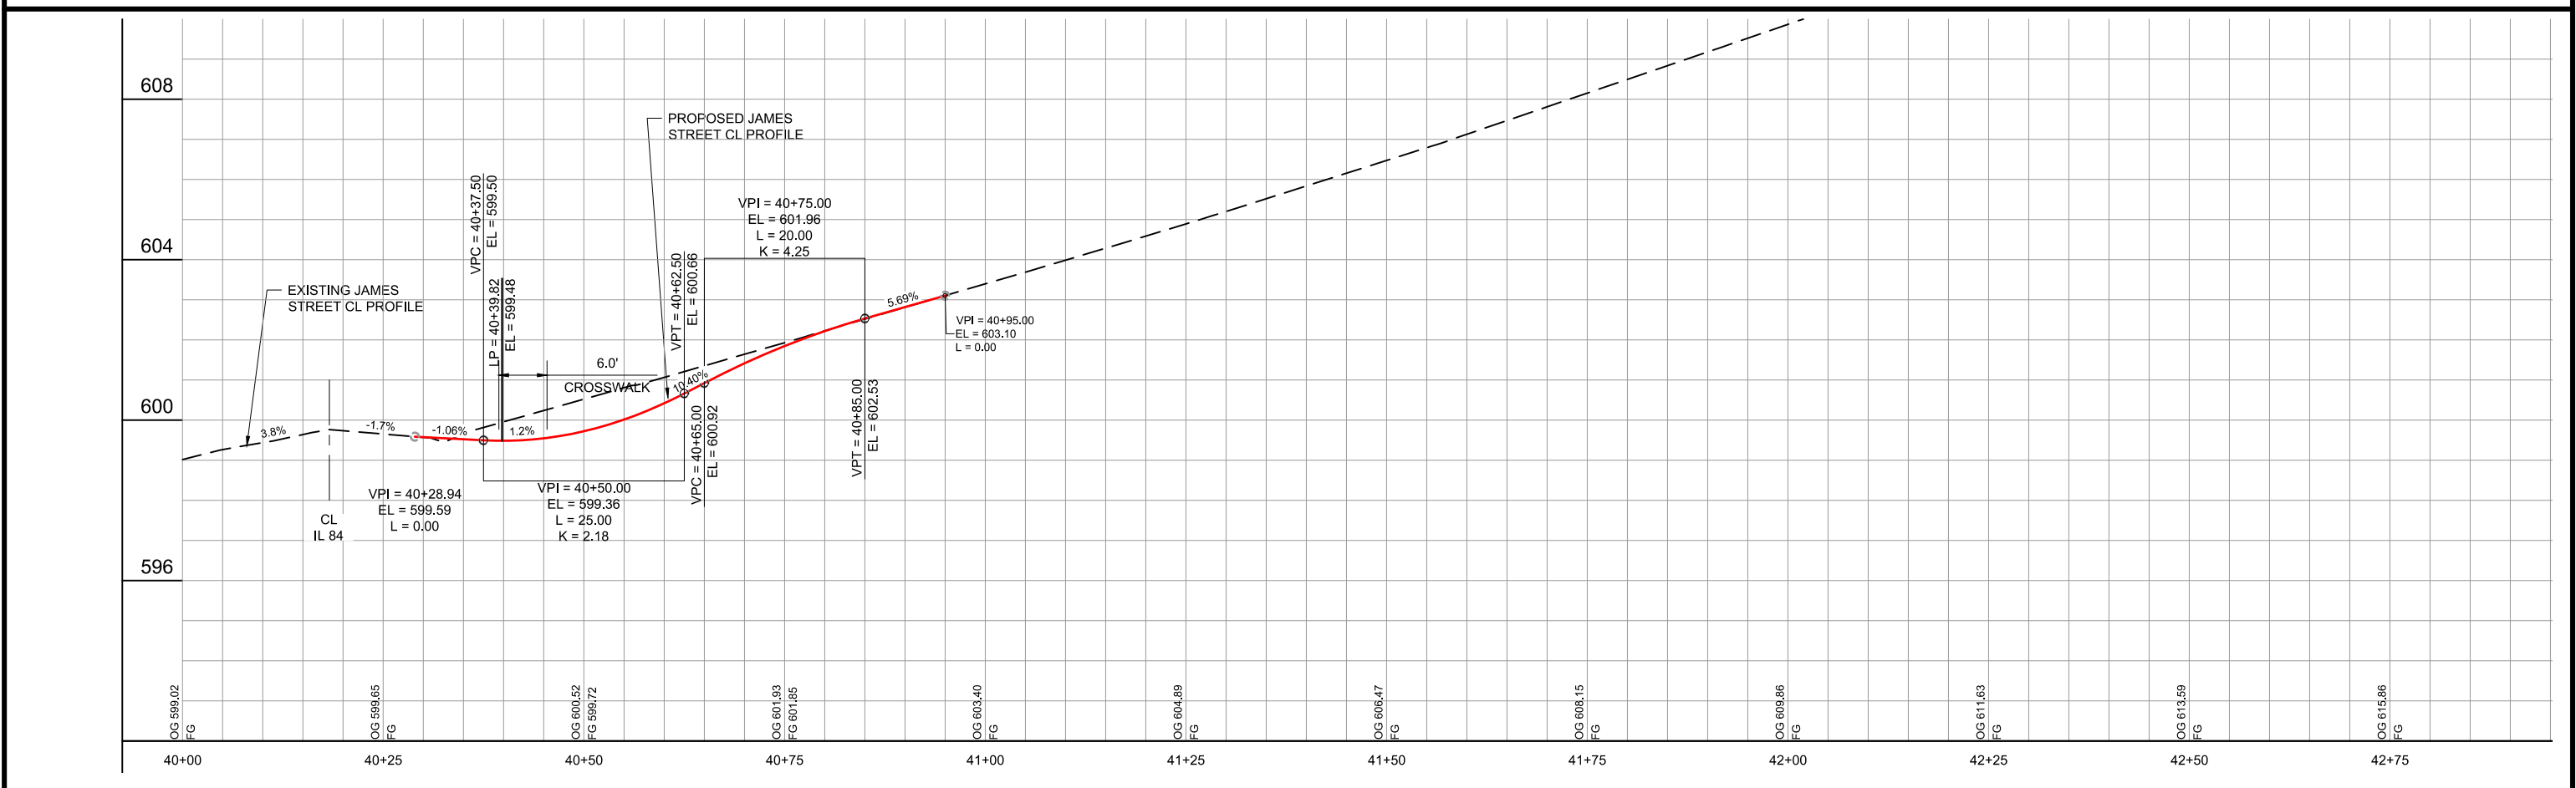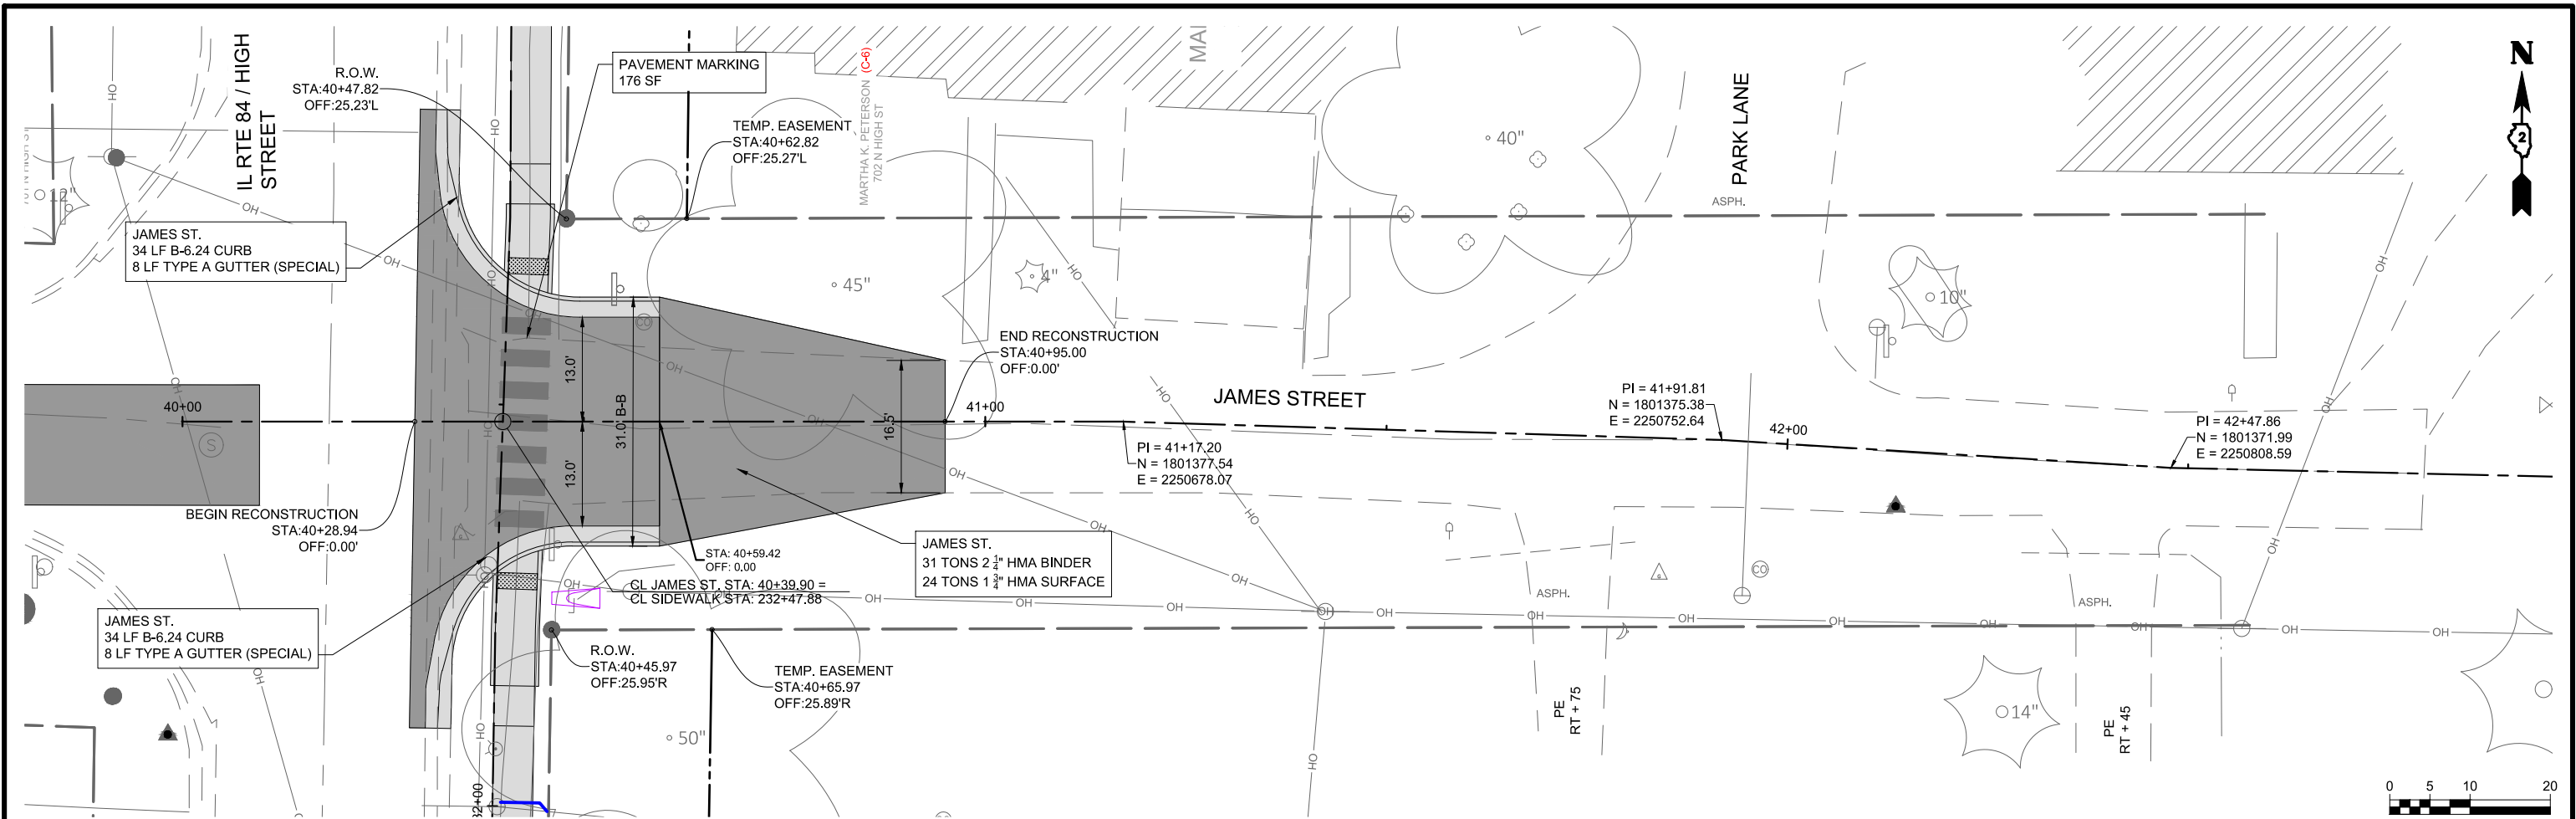

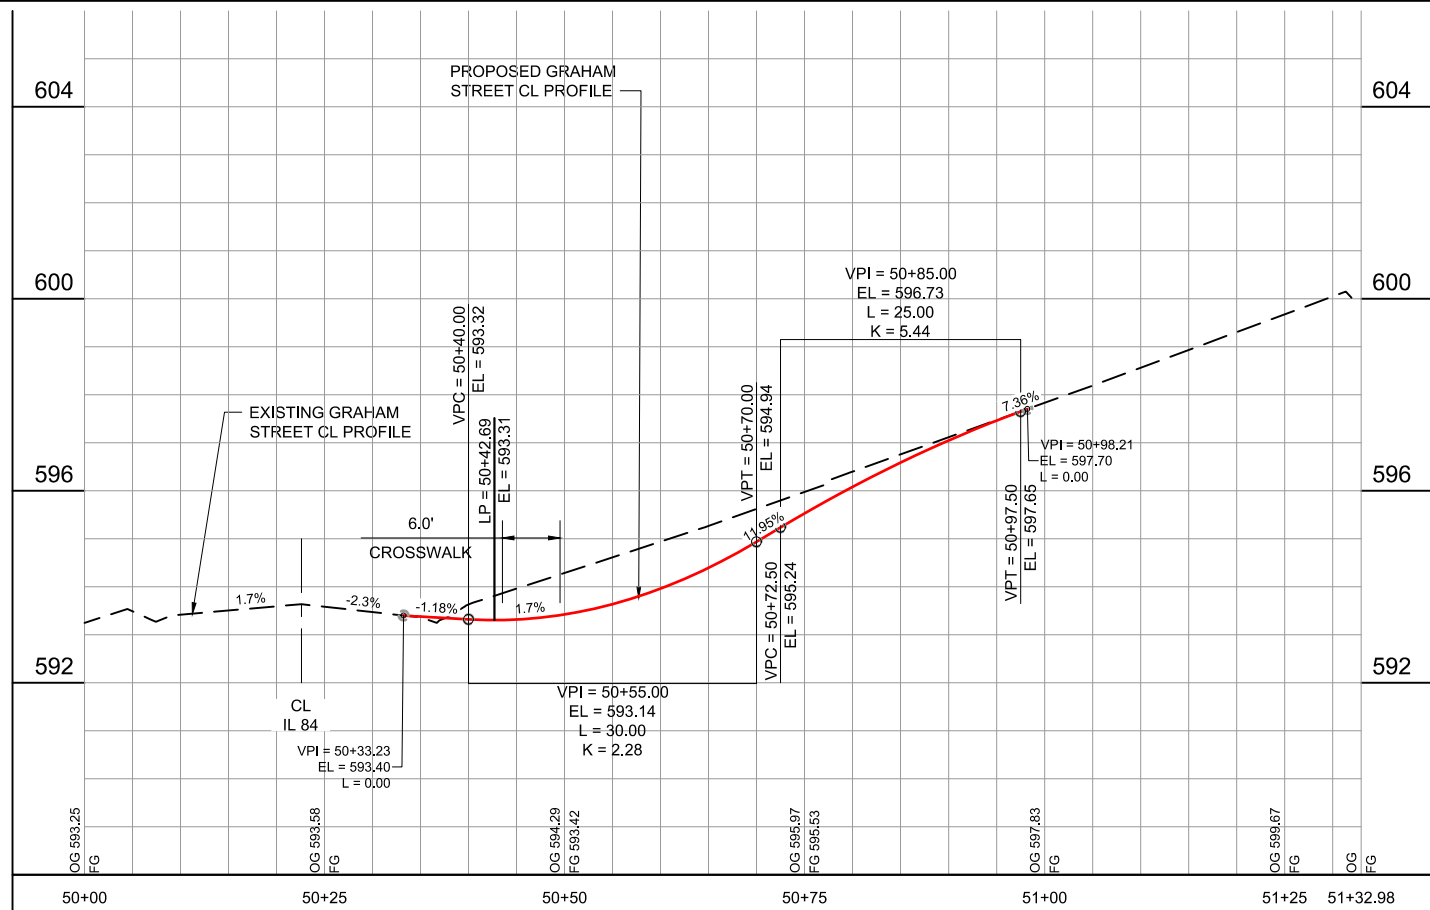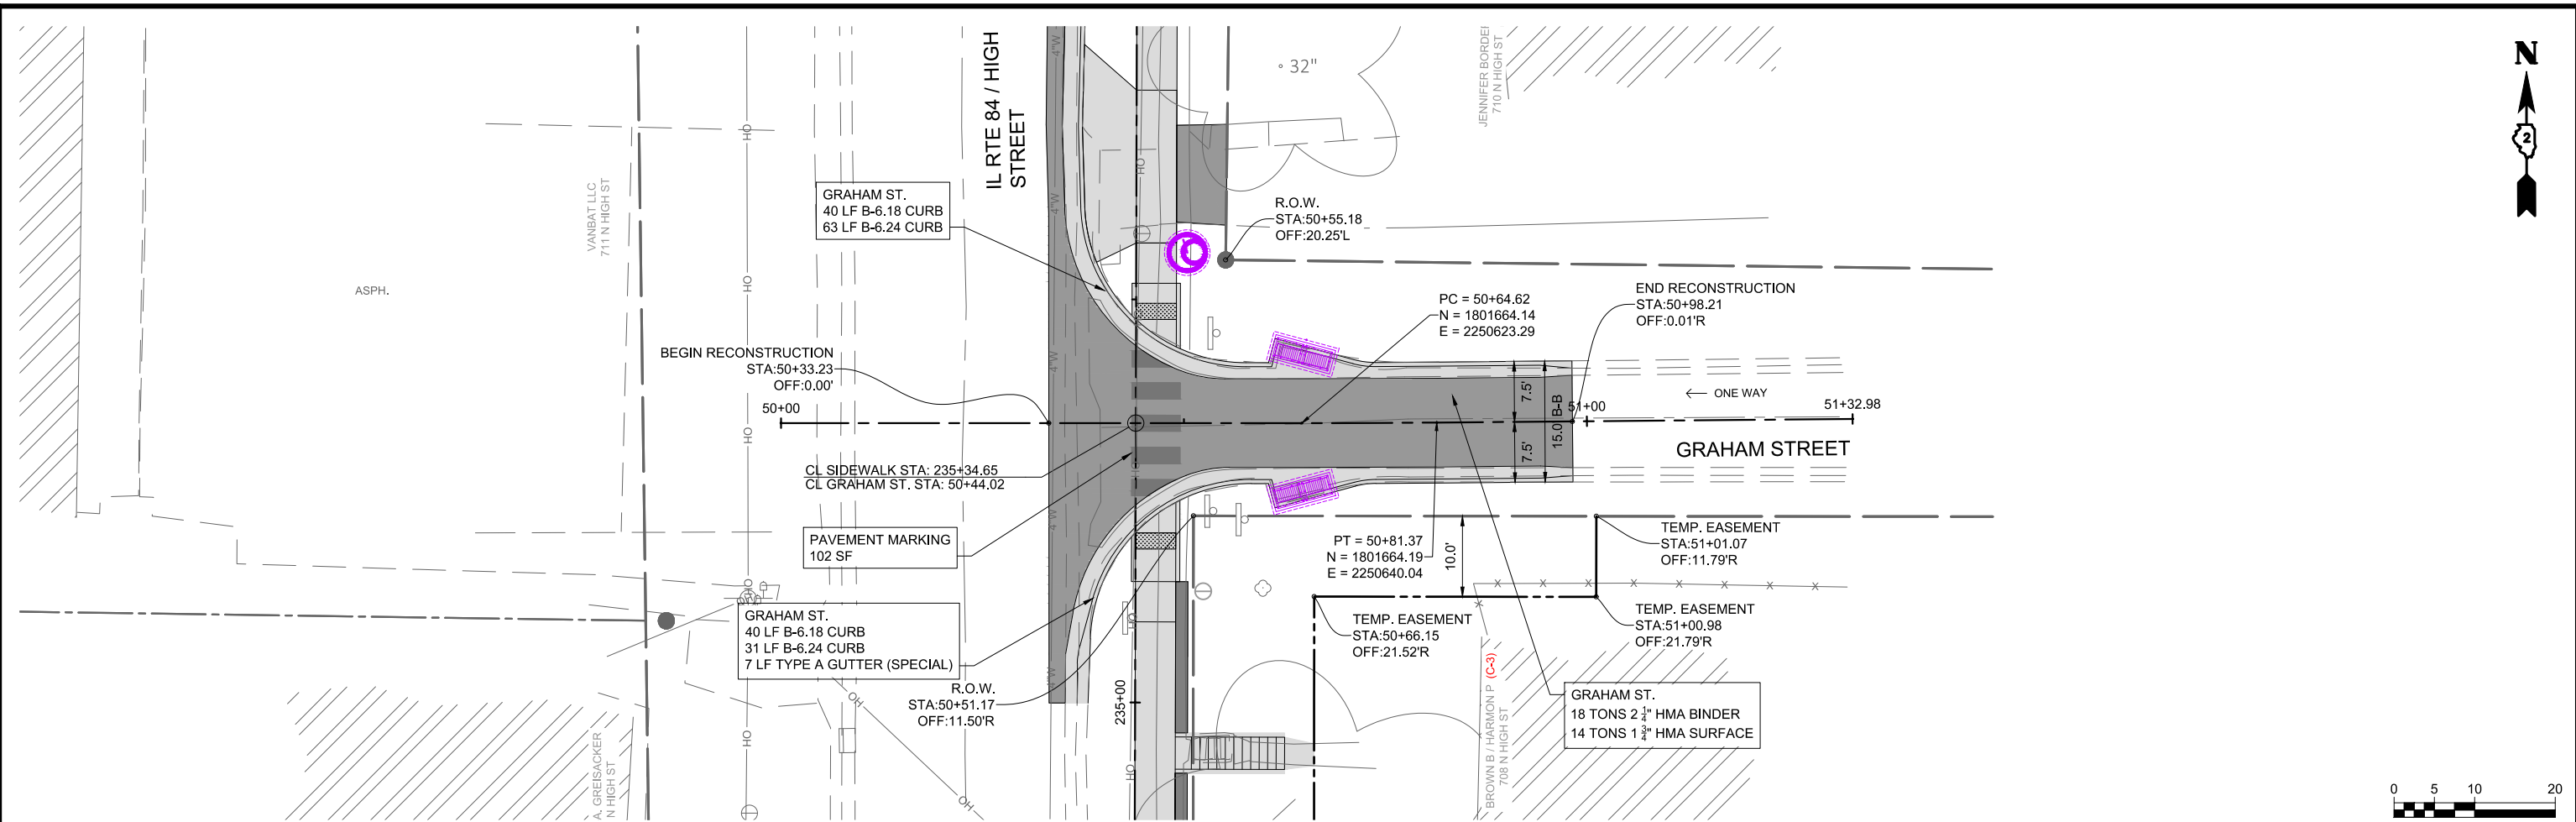

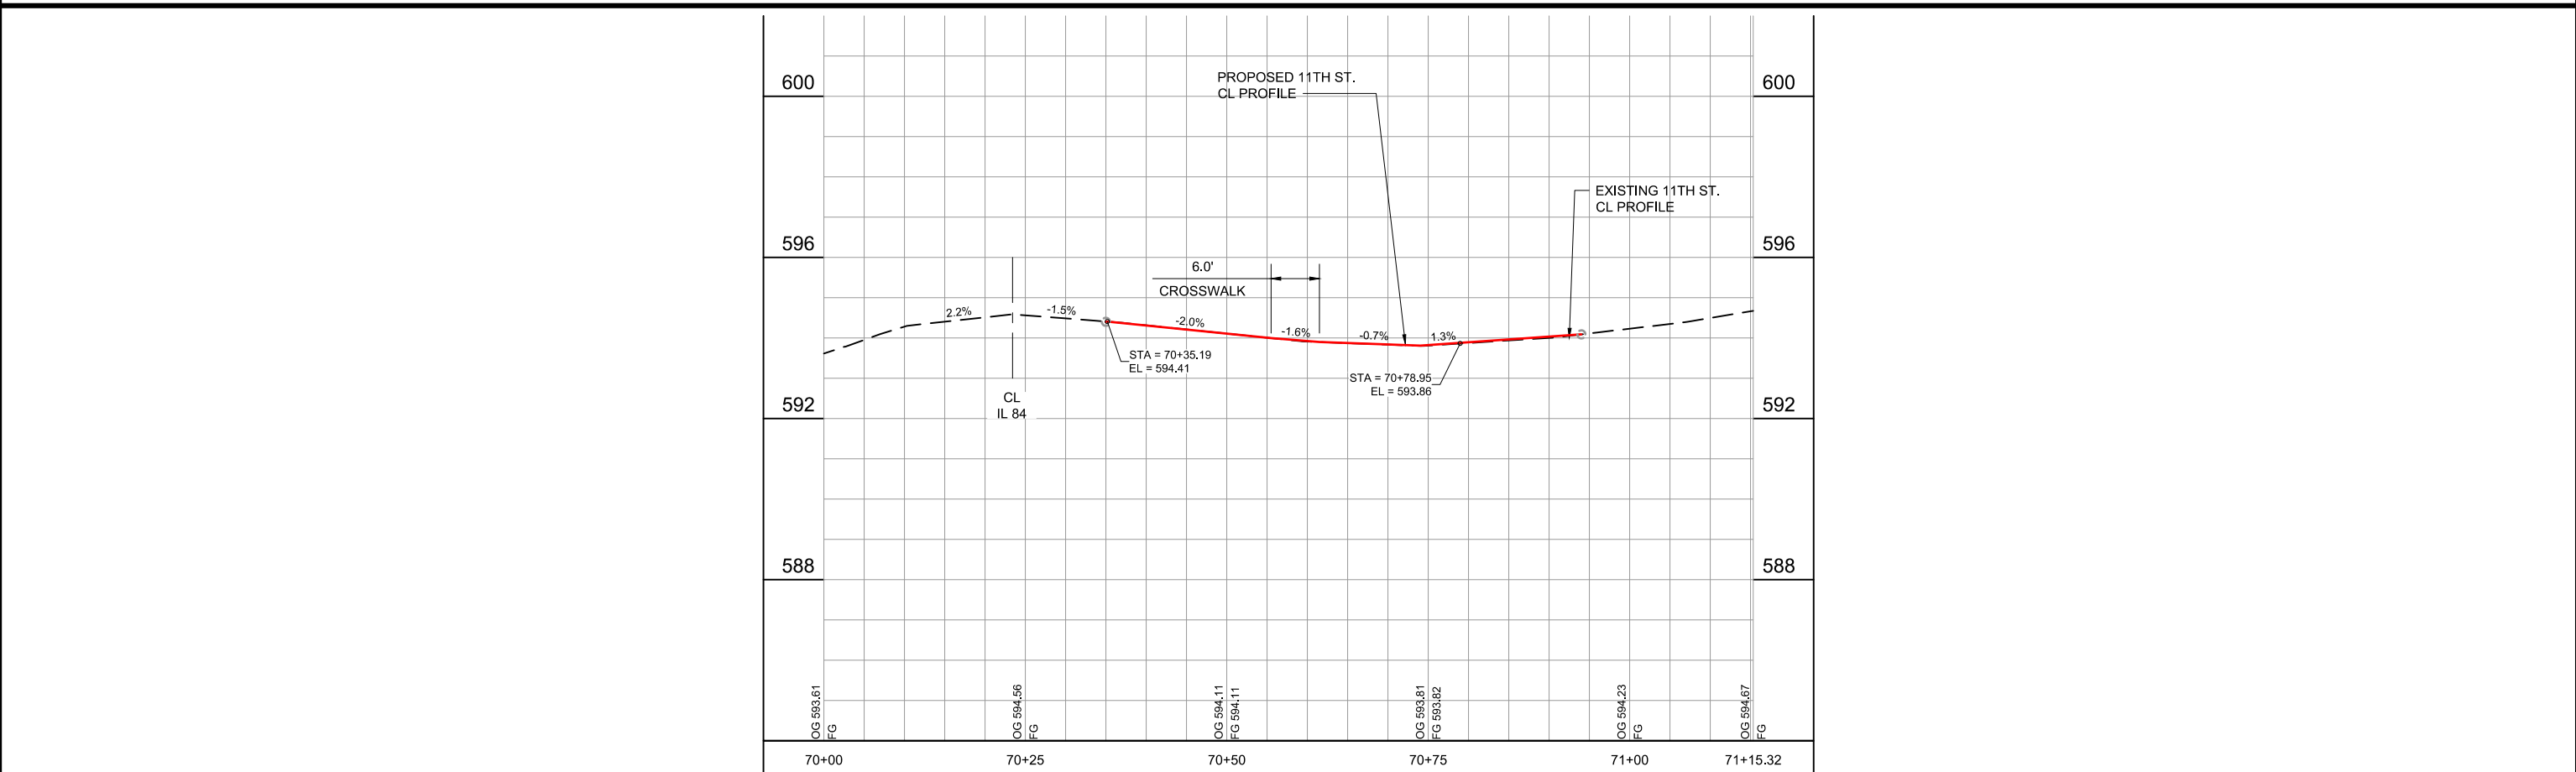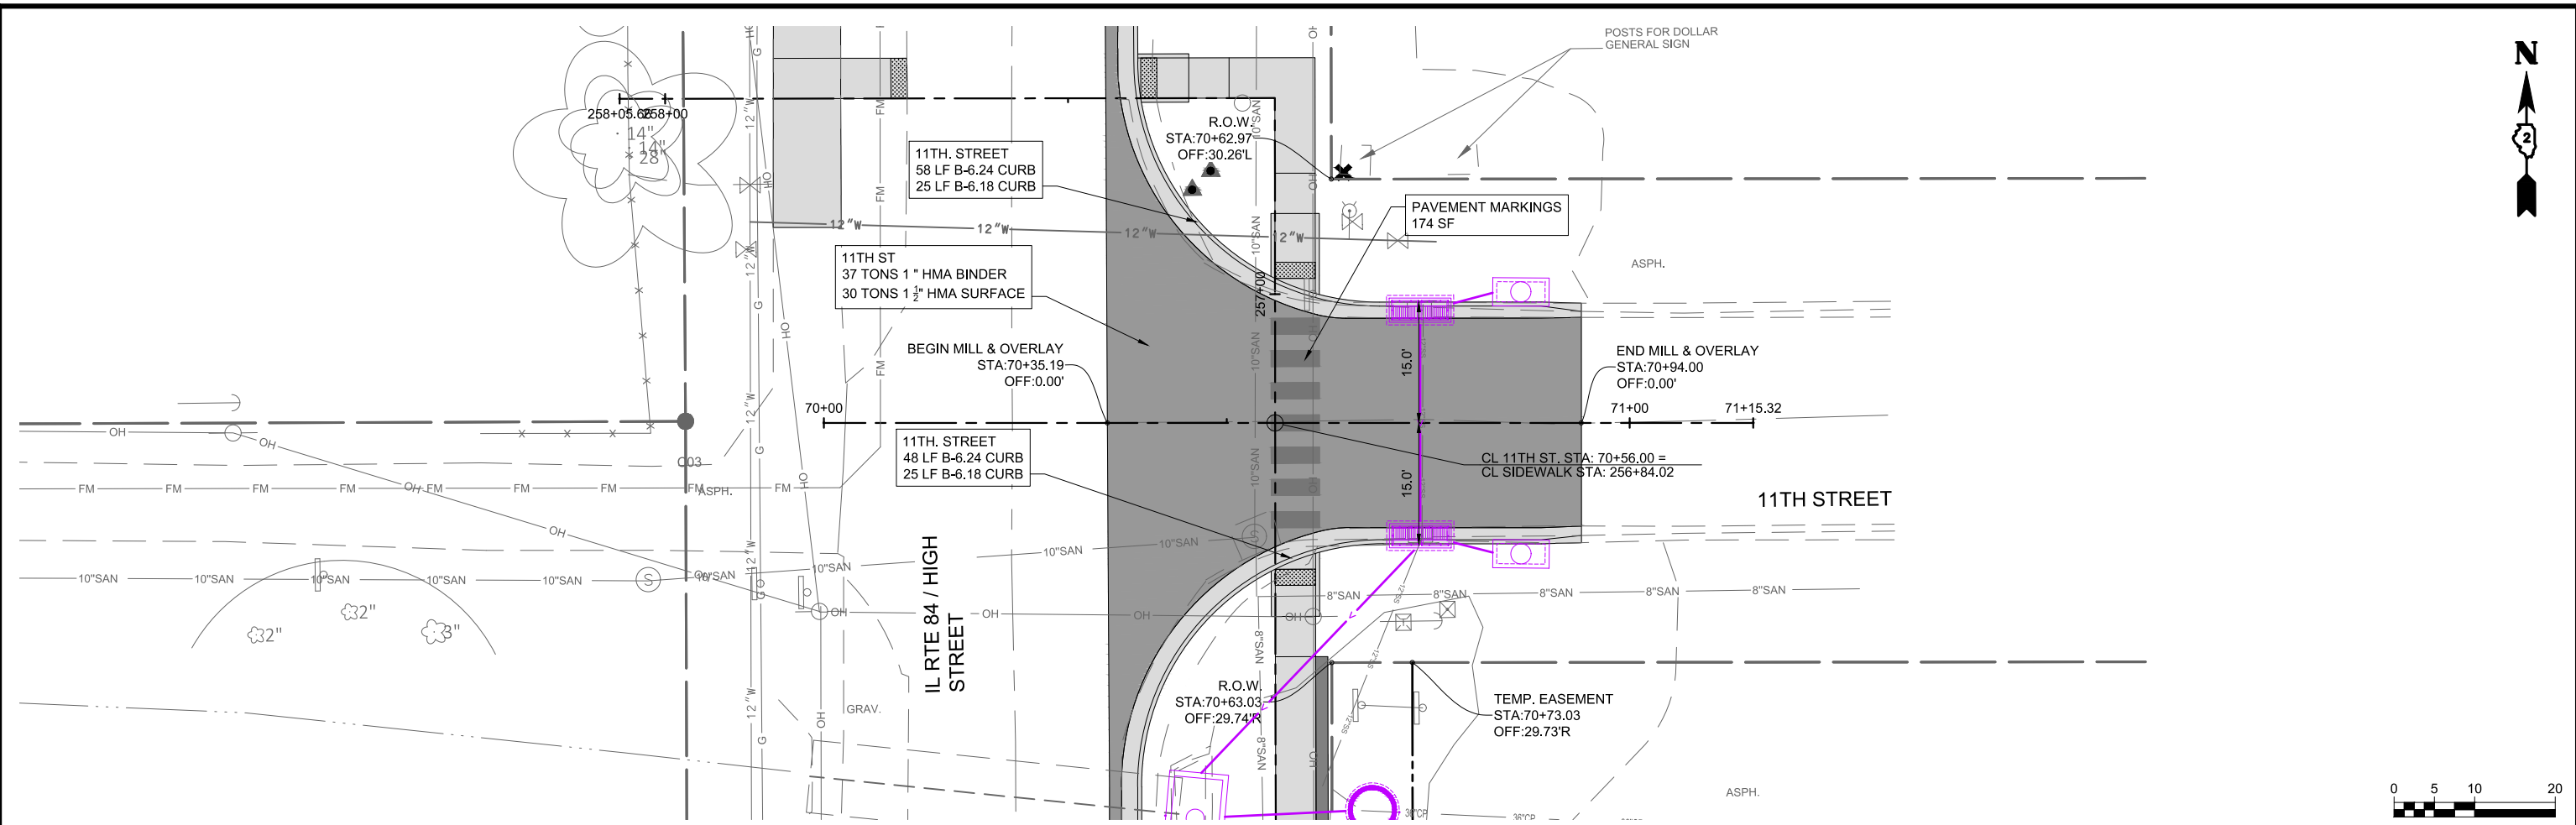

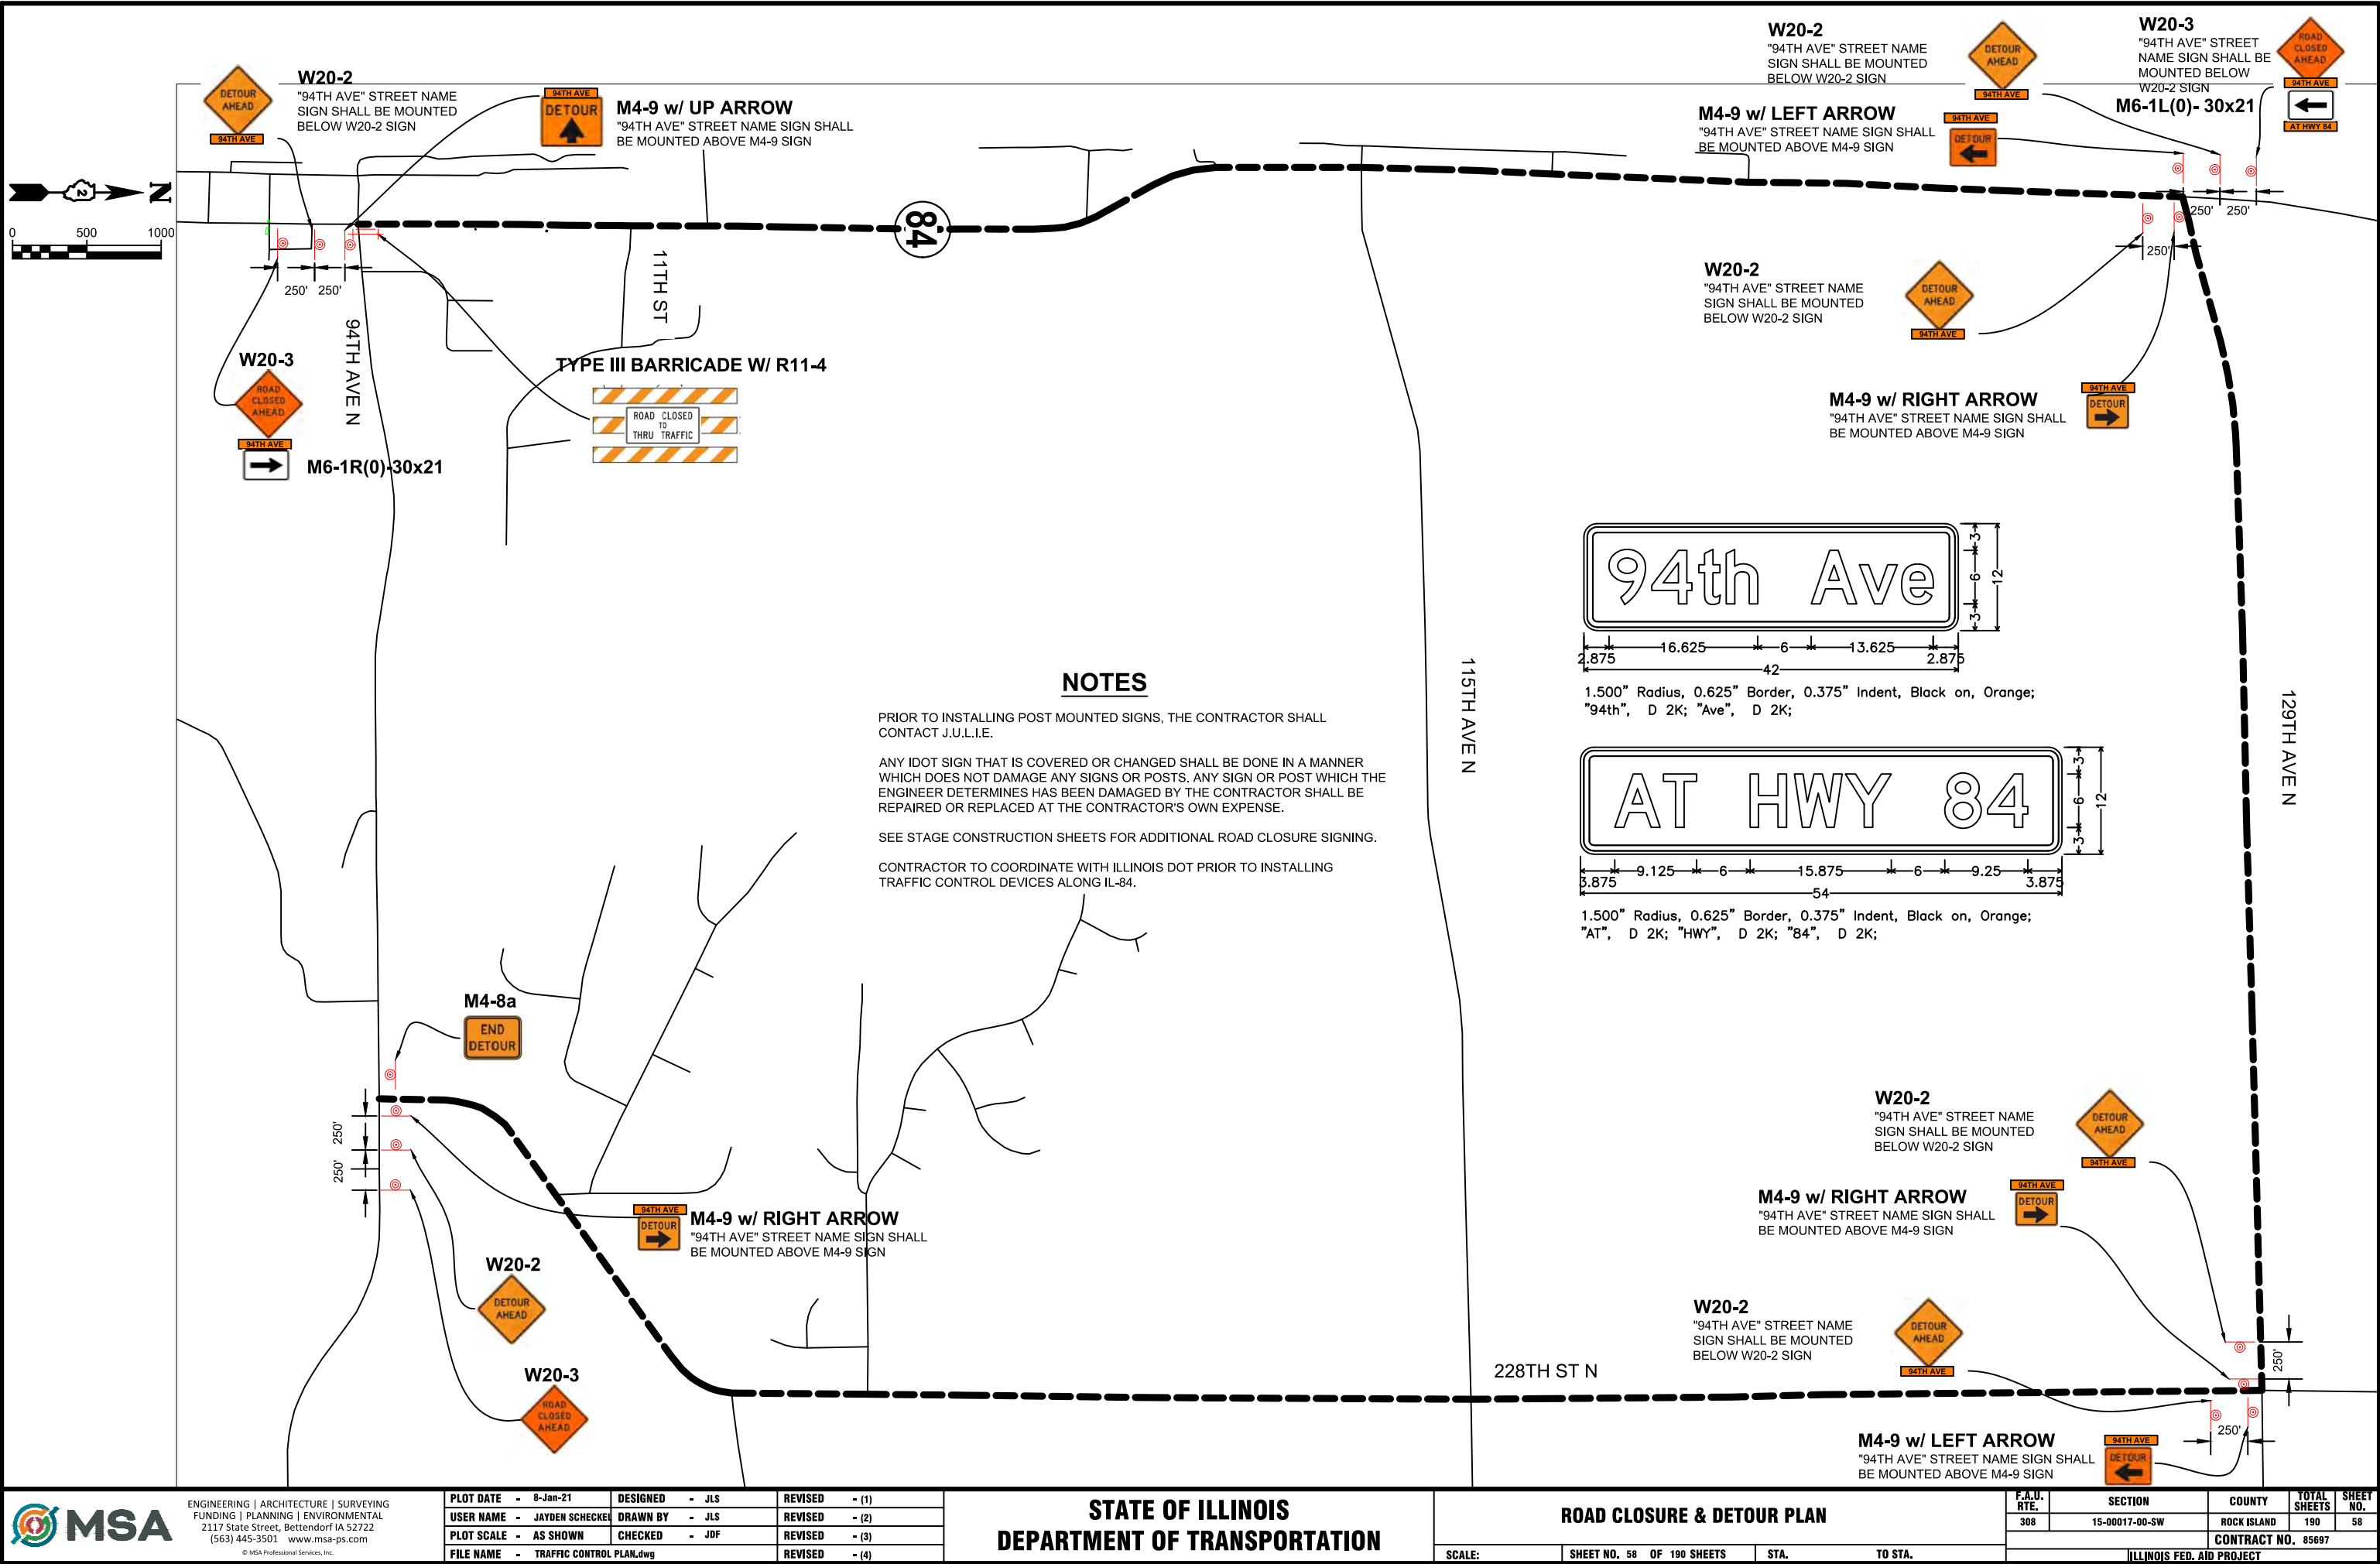

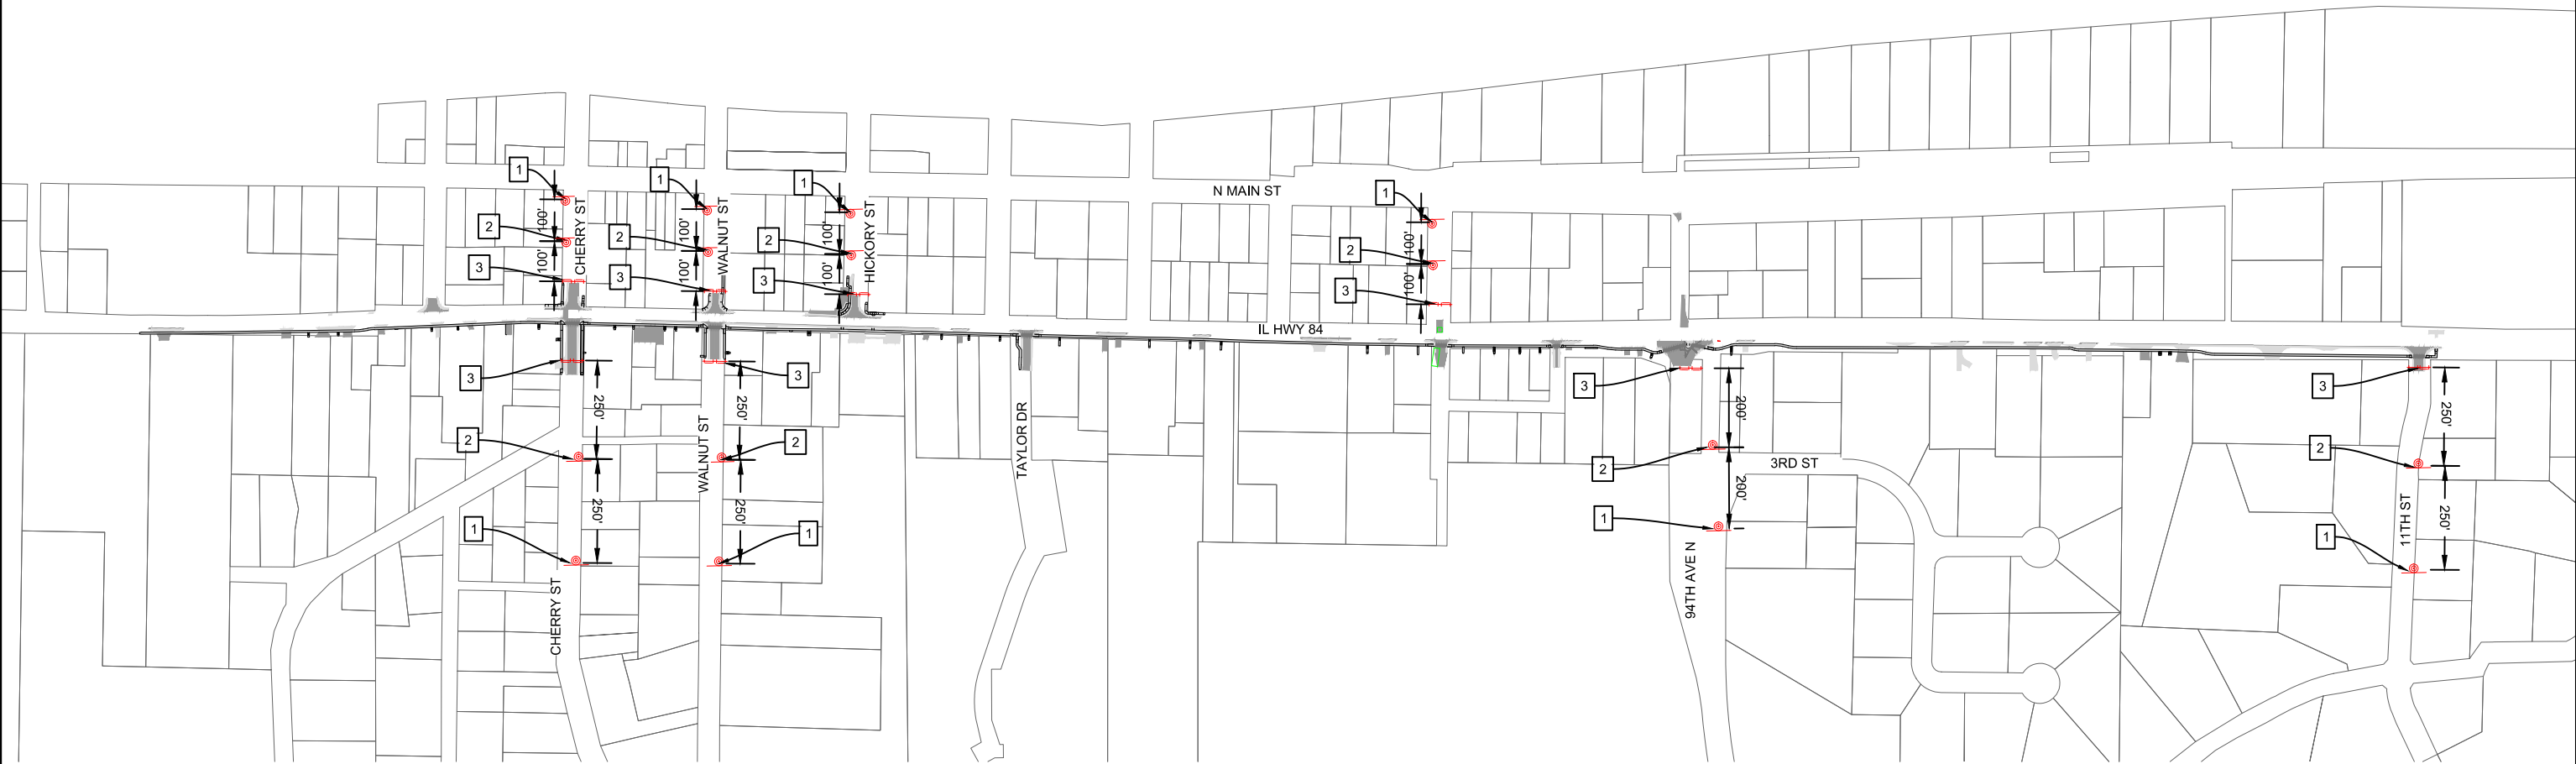


LEGEND



- 1

W20-103
- 2

W20-3
- 3

TYPE III BARRICADE W/ R11-4

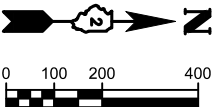

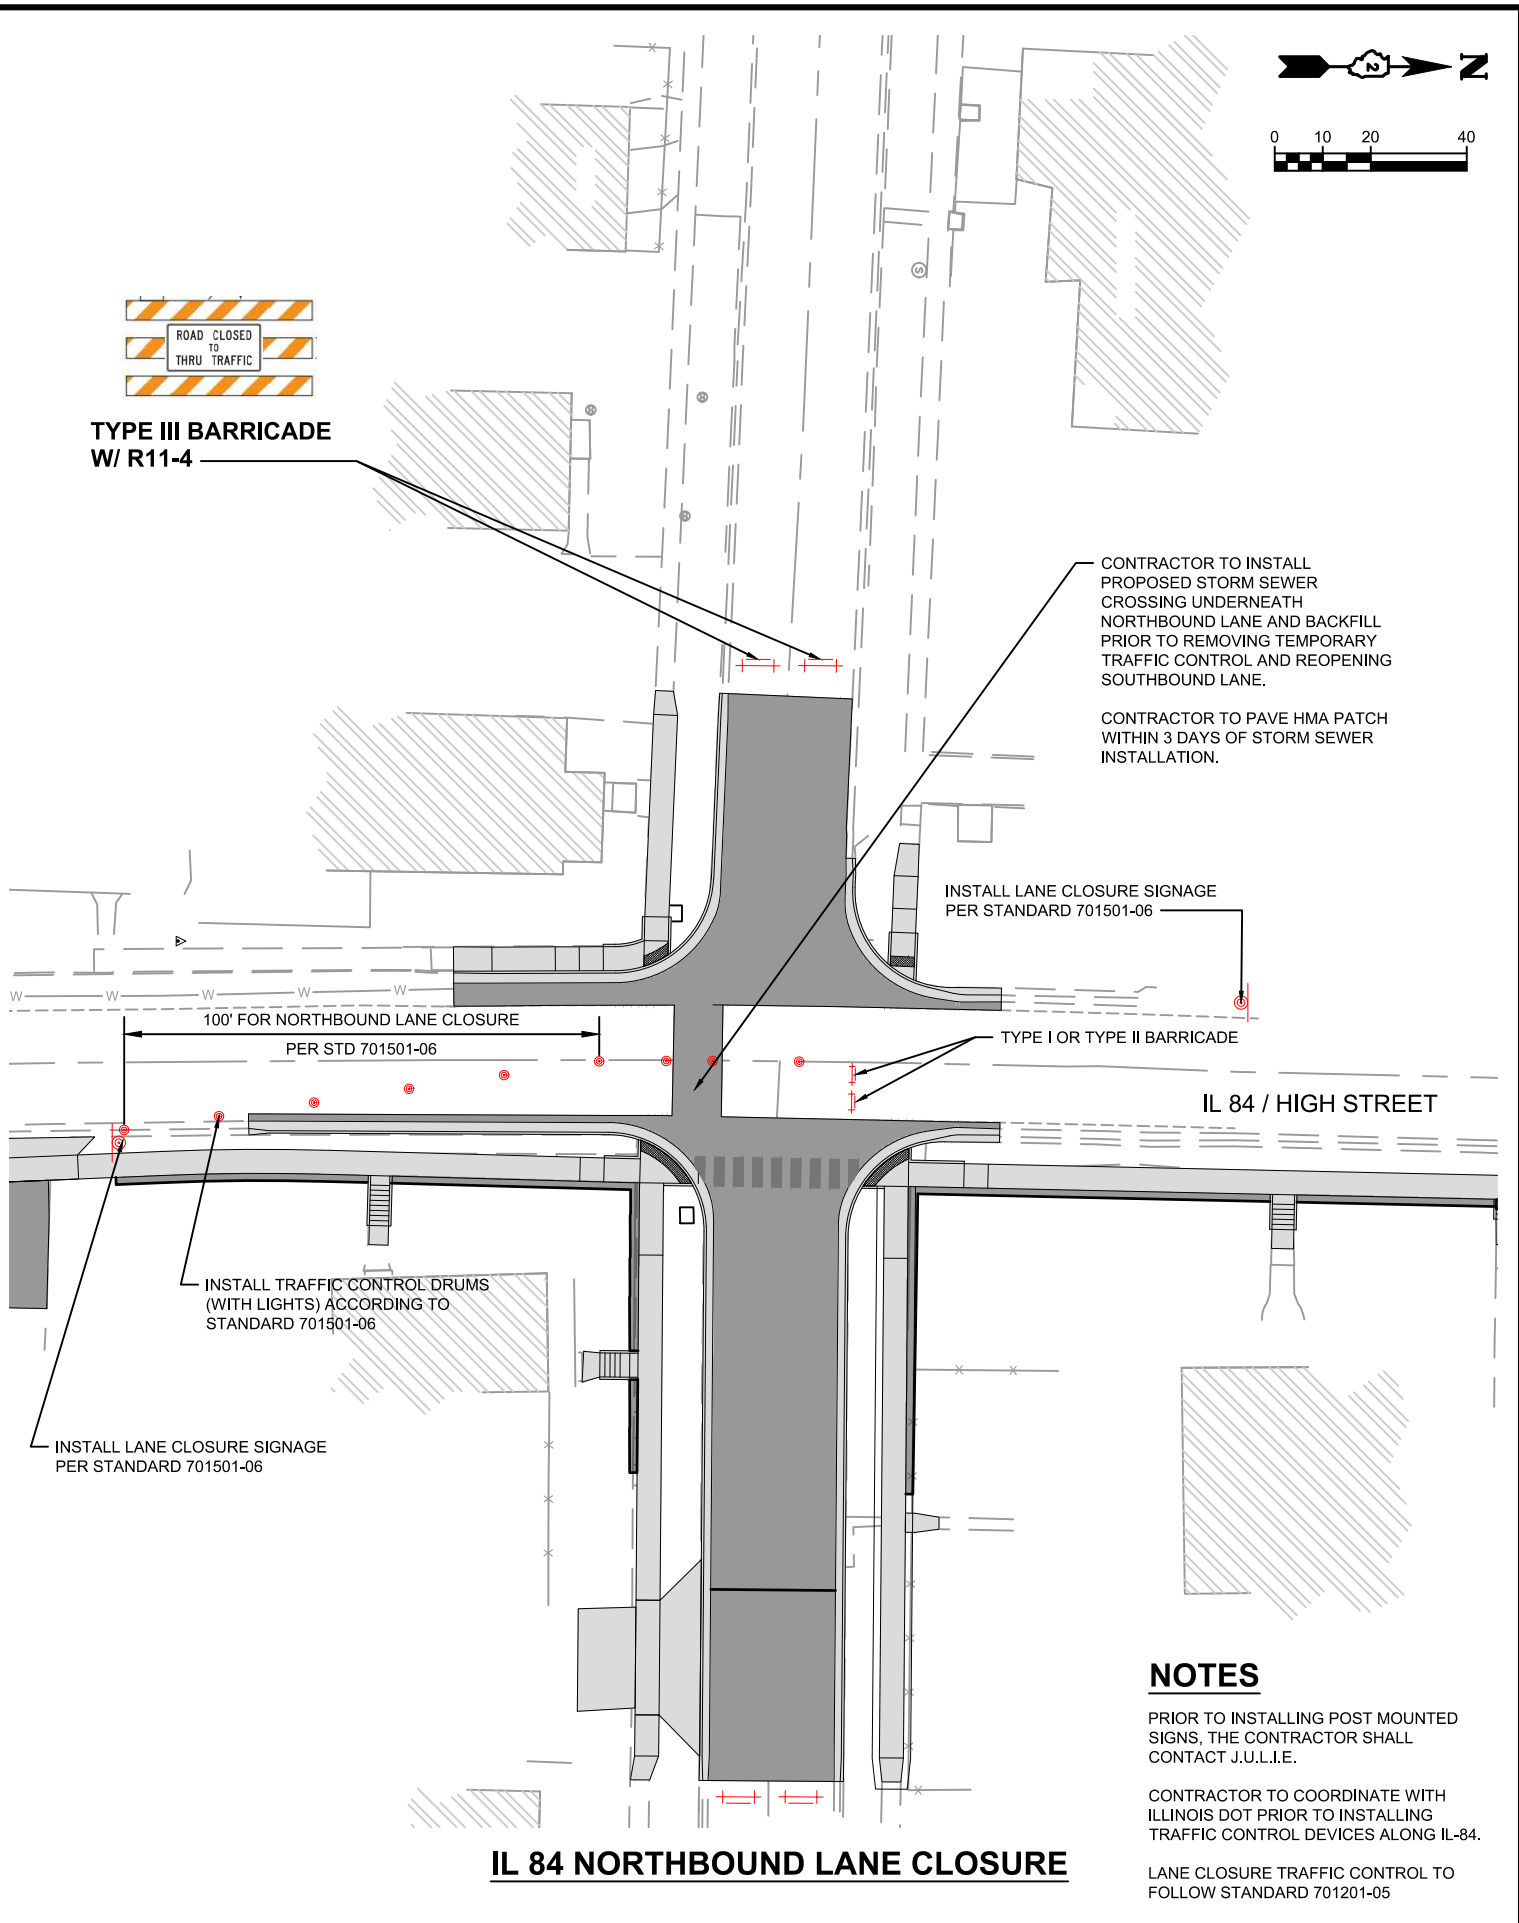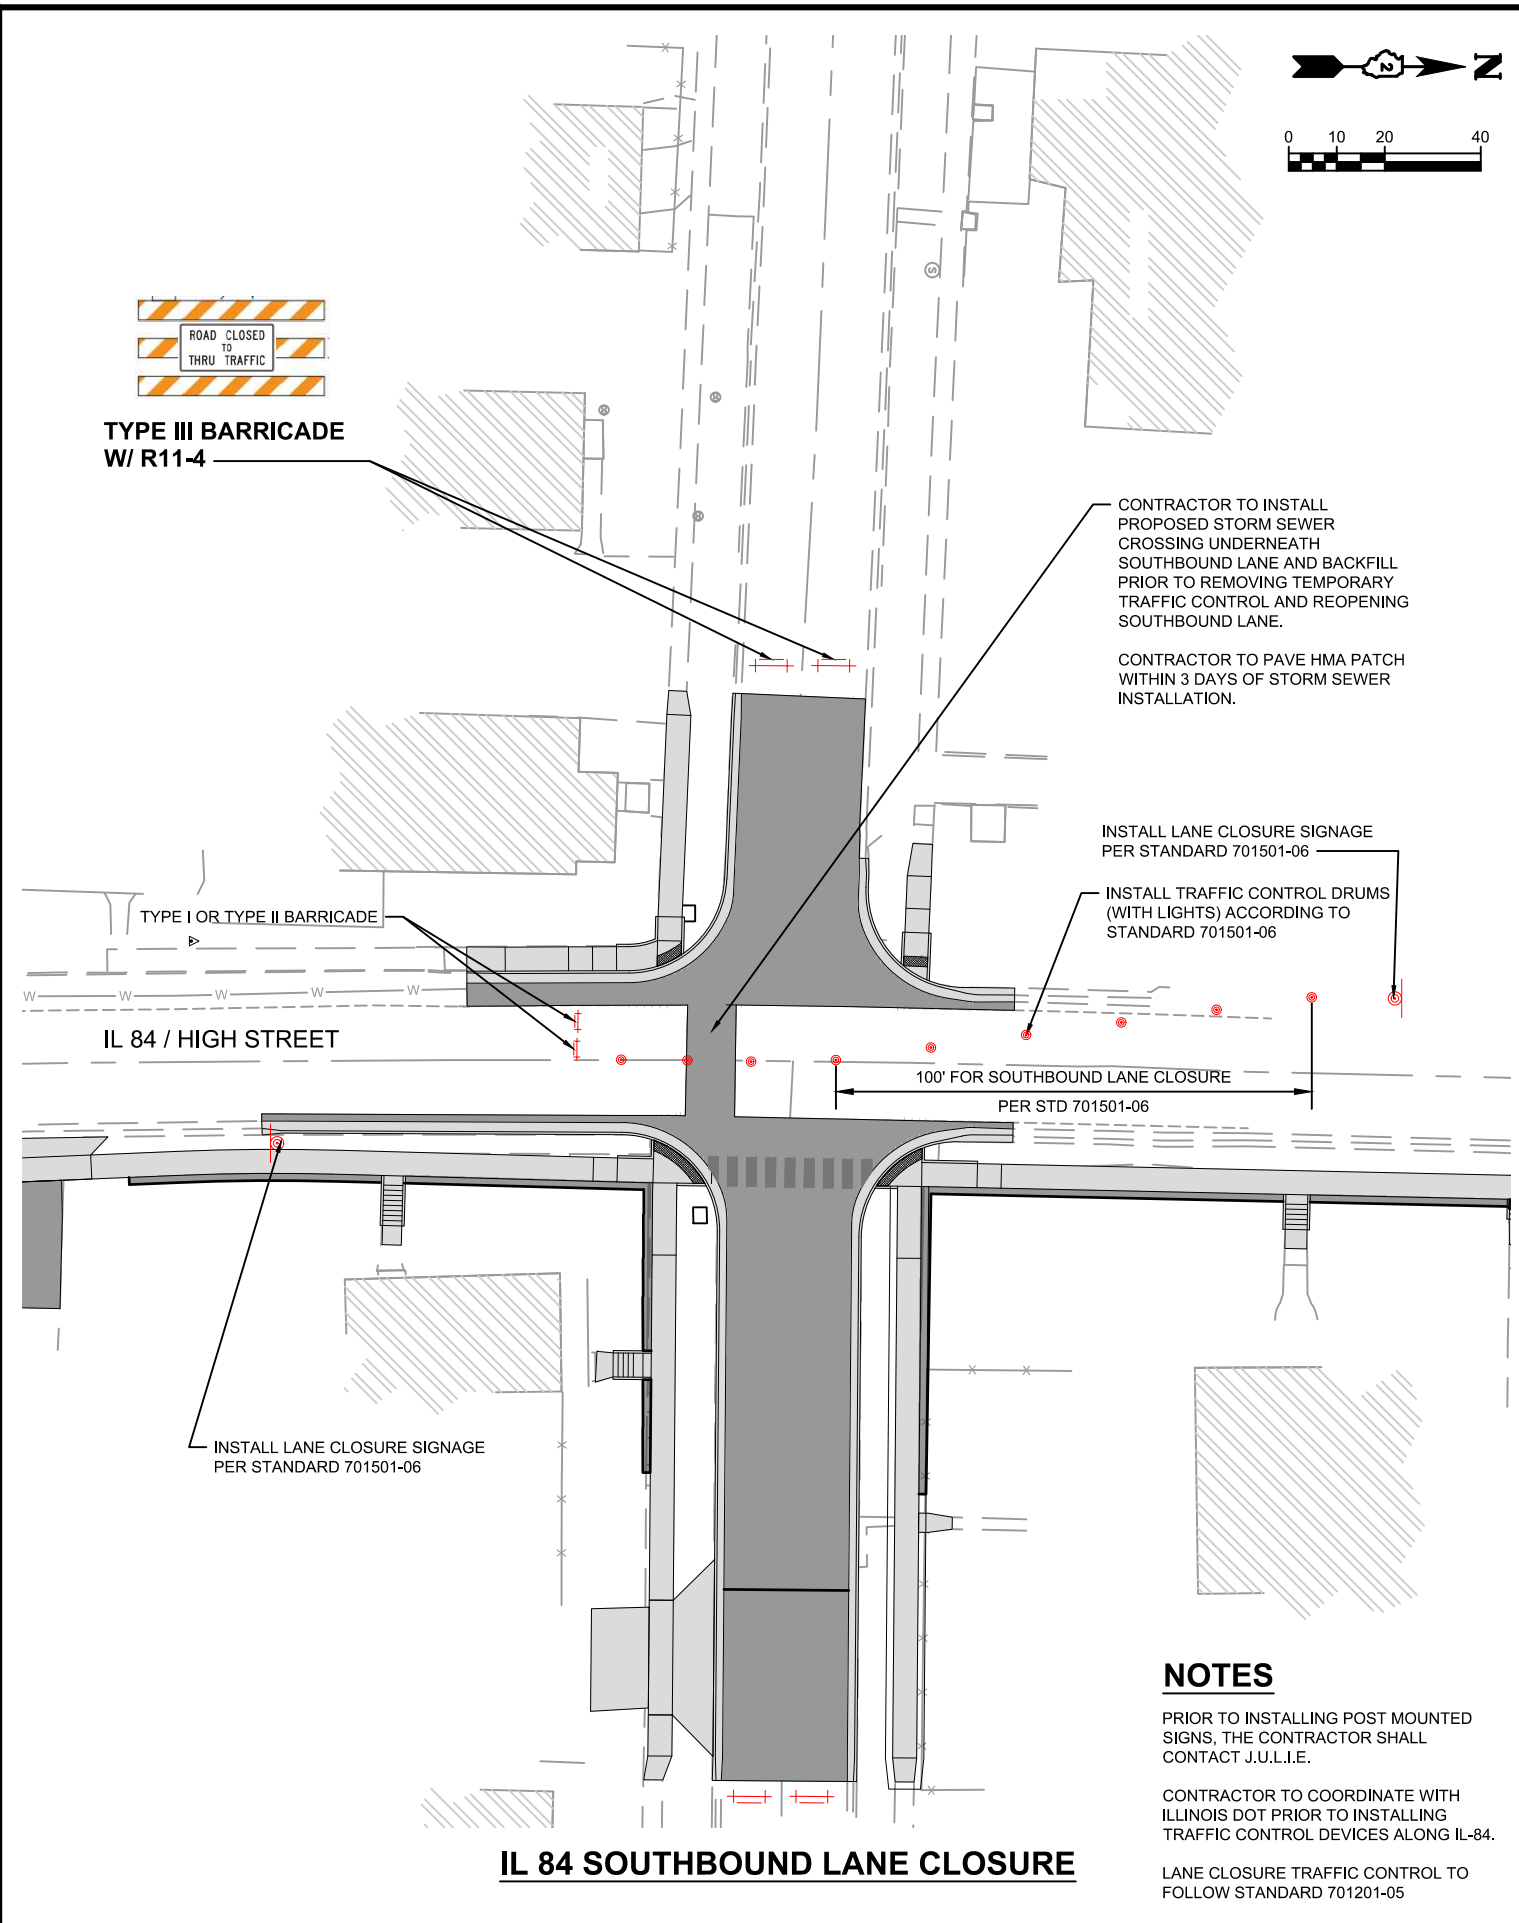

NOTES

PRIOR TO INSTALLING POST MOUNTED SIGNS, THE CONTRACTOR SHALL CONTACT J.U.L.I.E.

CONTRACTOR TO COORDINATE WITH ILLINOIS DOT PRIOR TO INSTALLING TRAFFIC CONTROL DEVICES ALONG IL-84.


LANE CLOSURE TRAFFIC CONTROL TO FOLLOW STANDARD 701201-05

NOTES

PRIOR TO INSTALLING POST MOUNTED SIGNS, THE CONTRACTOR SHALL CONTACT J.U.L.I.E.

CONTRACTOR TO COORDINATE WITH ILLINOIS DOT PRIOR TO INSTALLING TRAFFIC CONTROL DEVICES ALONG IL-84.

LANE CLOSURE TRAFFIC CONTROL TO FOLLOW STANDARD 701201-05

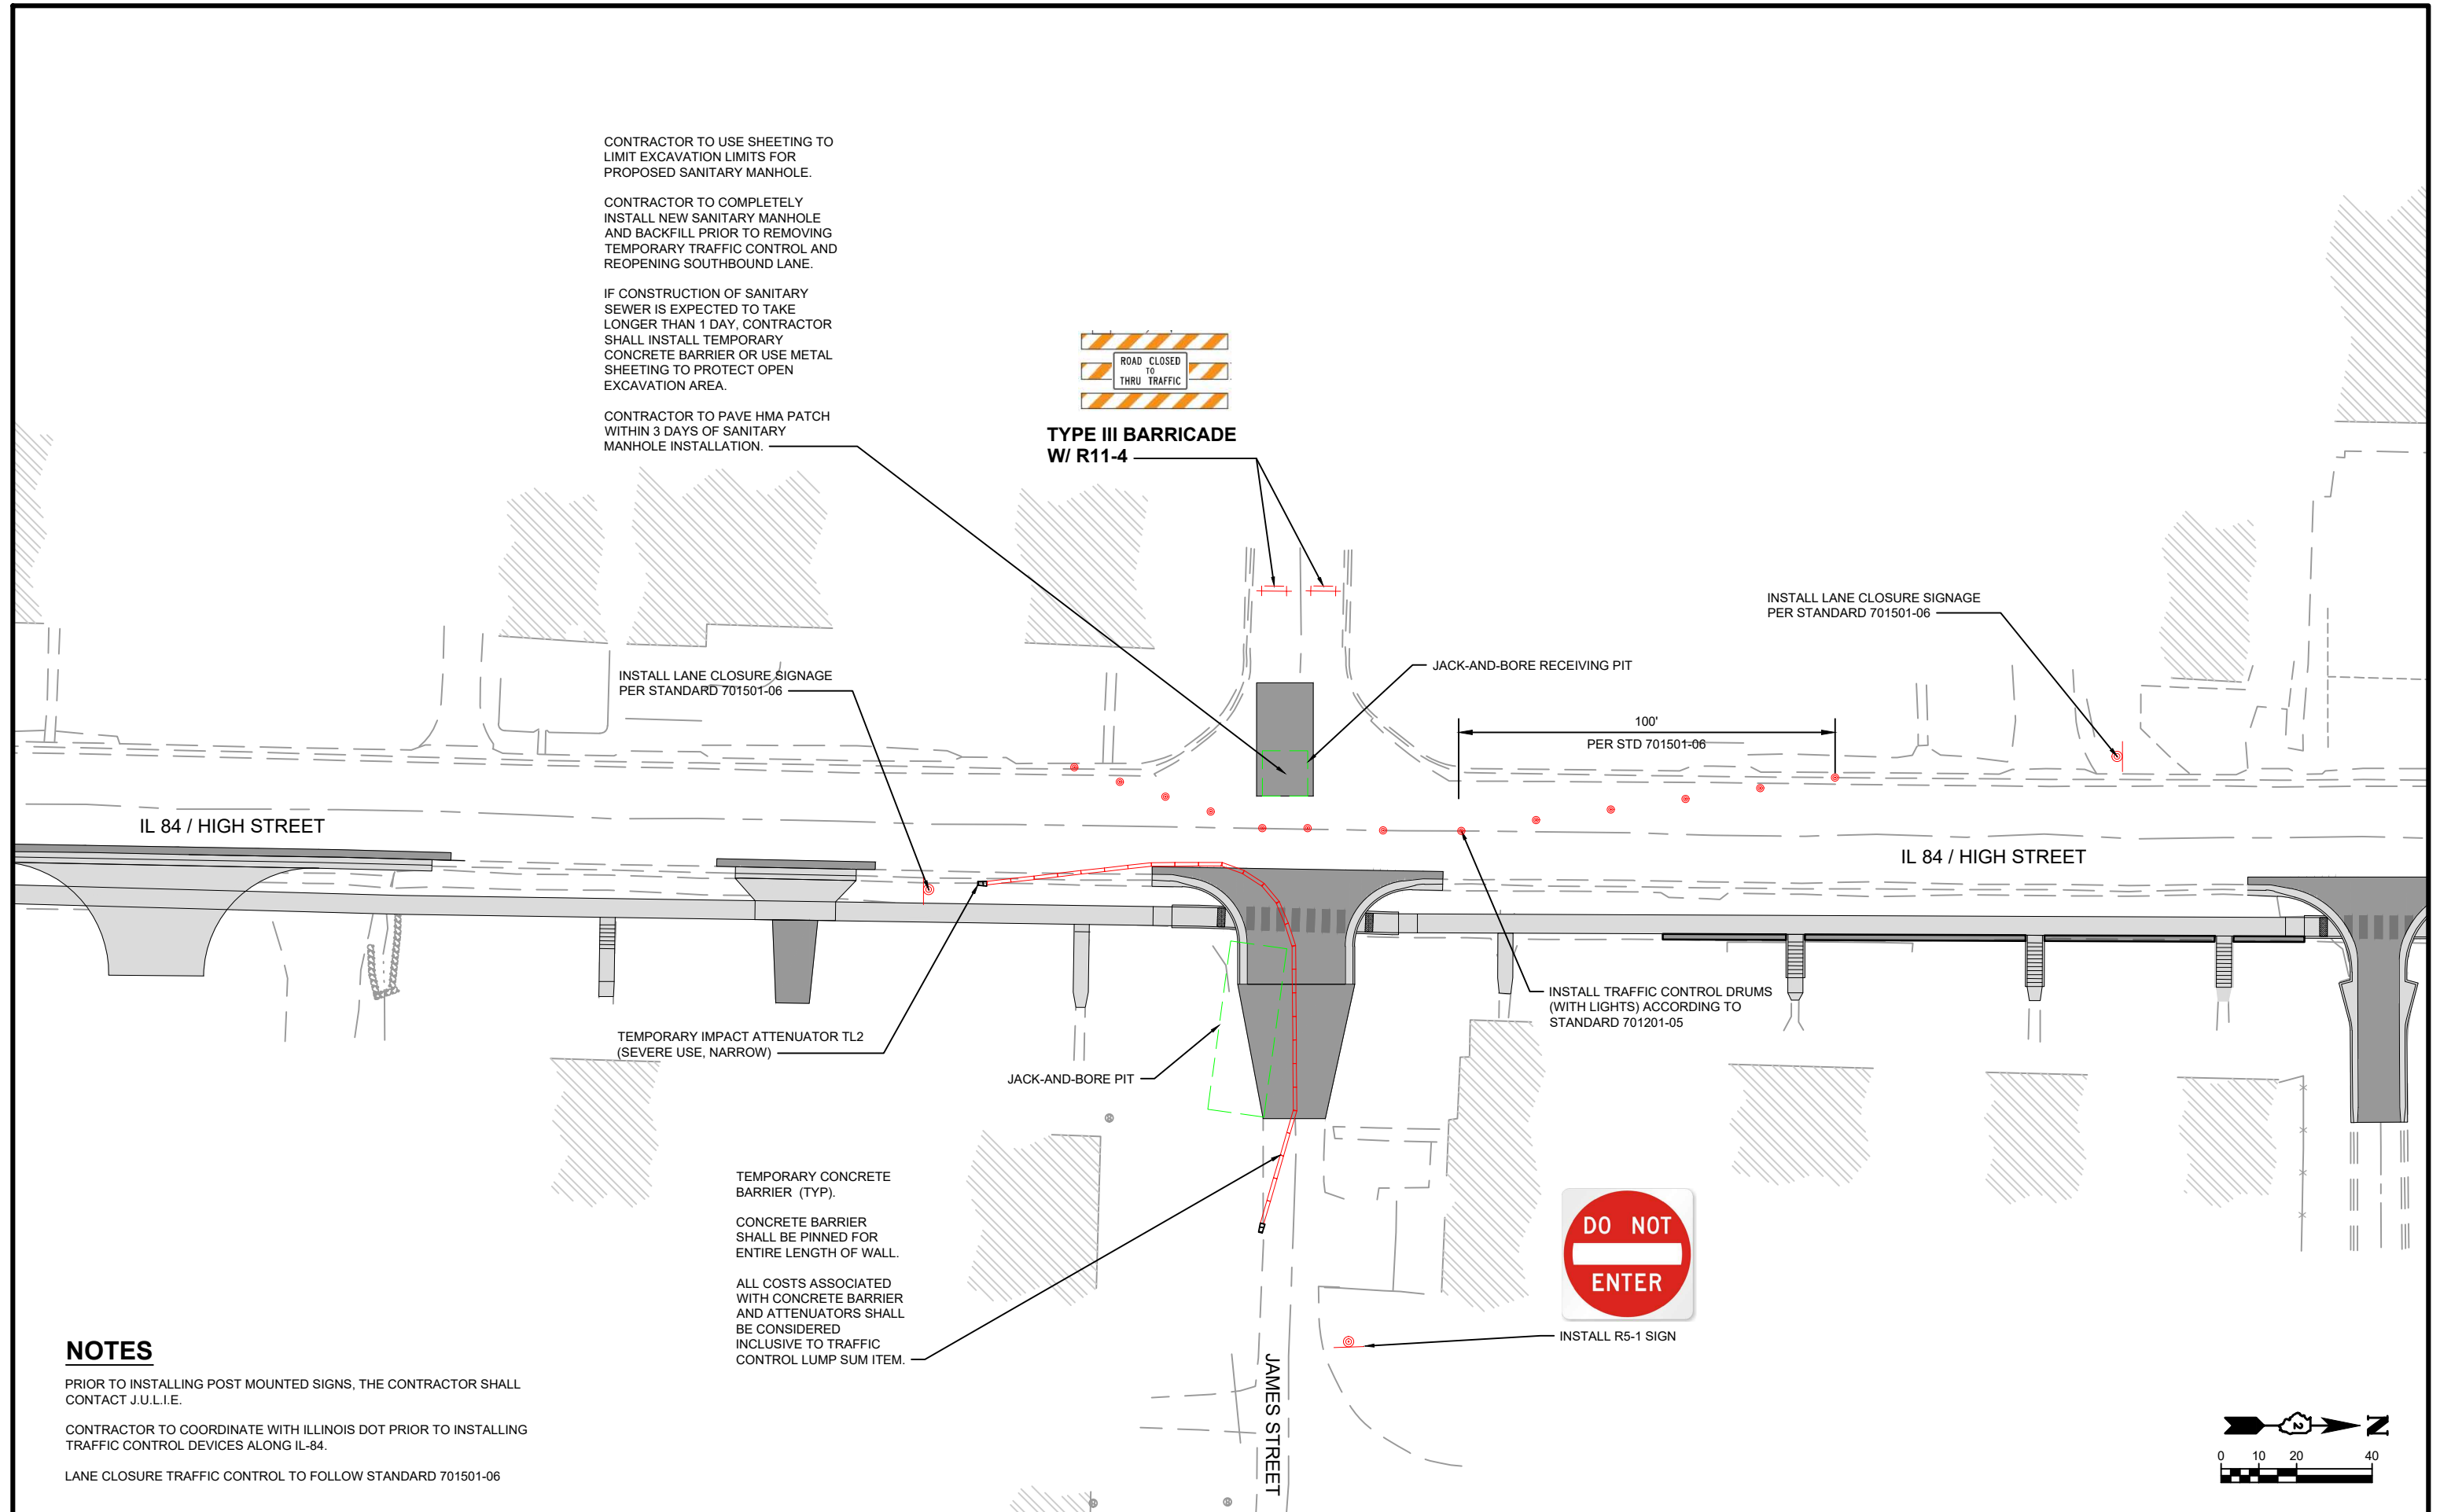

NOTES

PRIOR TO INSTALLING POST MOUNTED SIGNS, THE CONTRACTOR SHALL CONTACT J.U.L.I.E.

CONTRACTOR TO COORDINATE WITH ILLINOIS DOT PRIOR TO INSTALLING TRAFFIC CONTROL DEVICES ALONG IL-84.

LANE CLOSURE TRAFFIC CONTROL TO FOLLOW STANDARD 701501-06



ENGINEERING | ARCHITECTURE | SURVEYING
FUNDING | PLANNING | ENVIRONMENTAL
2117 State Street, Bettendorf IA 52722
(563) 445-3501 www.msa-ps.com
© MSA Professional Services, Inc.


PLOT DATE	- 14-Jan-21	DESIGNED	- JLS	REVISED	- (1)
USER NAME	- JAYDEN SCHECKER	DRAWN BY	- JLS	REVISED	- (2)
PLOT SCALE	- AS SHOWN	CHECKED	- JDF	REVISED	- (3)
FILE NAME	- TRAFFIC CONTROL PLAN.dwg			REVISED	- (4)

STATE OF ILLINOIS
DEPARTMENT OF TRANSPORTATION

TEMPORARY TRAFFIC CONTROL - IL 84 AT JAMES STREET

SCALE: SHEET NO. 61 OF 190 SHEETS STA. TO STA.


F.A.D. RTE.	SECTION	COUNTY	TOTAL SHEETS	SHEET NO.
308	15-00017-00-SW	ROCK ISLAND	190	61
CONTRACT NO. 85697				
ILLINOIS FED. AID PROJECT				

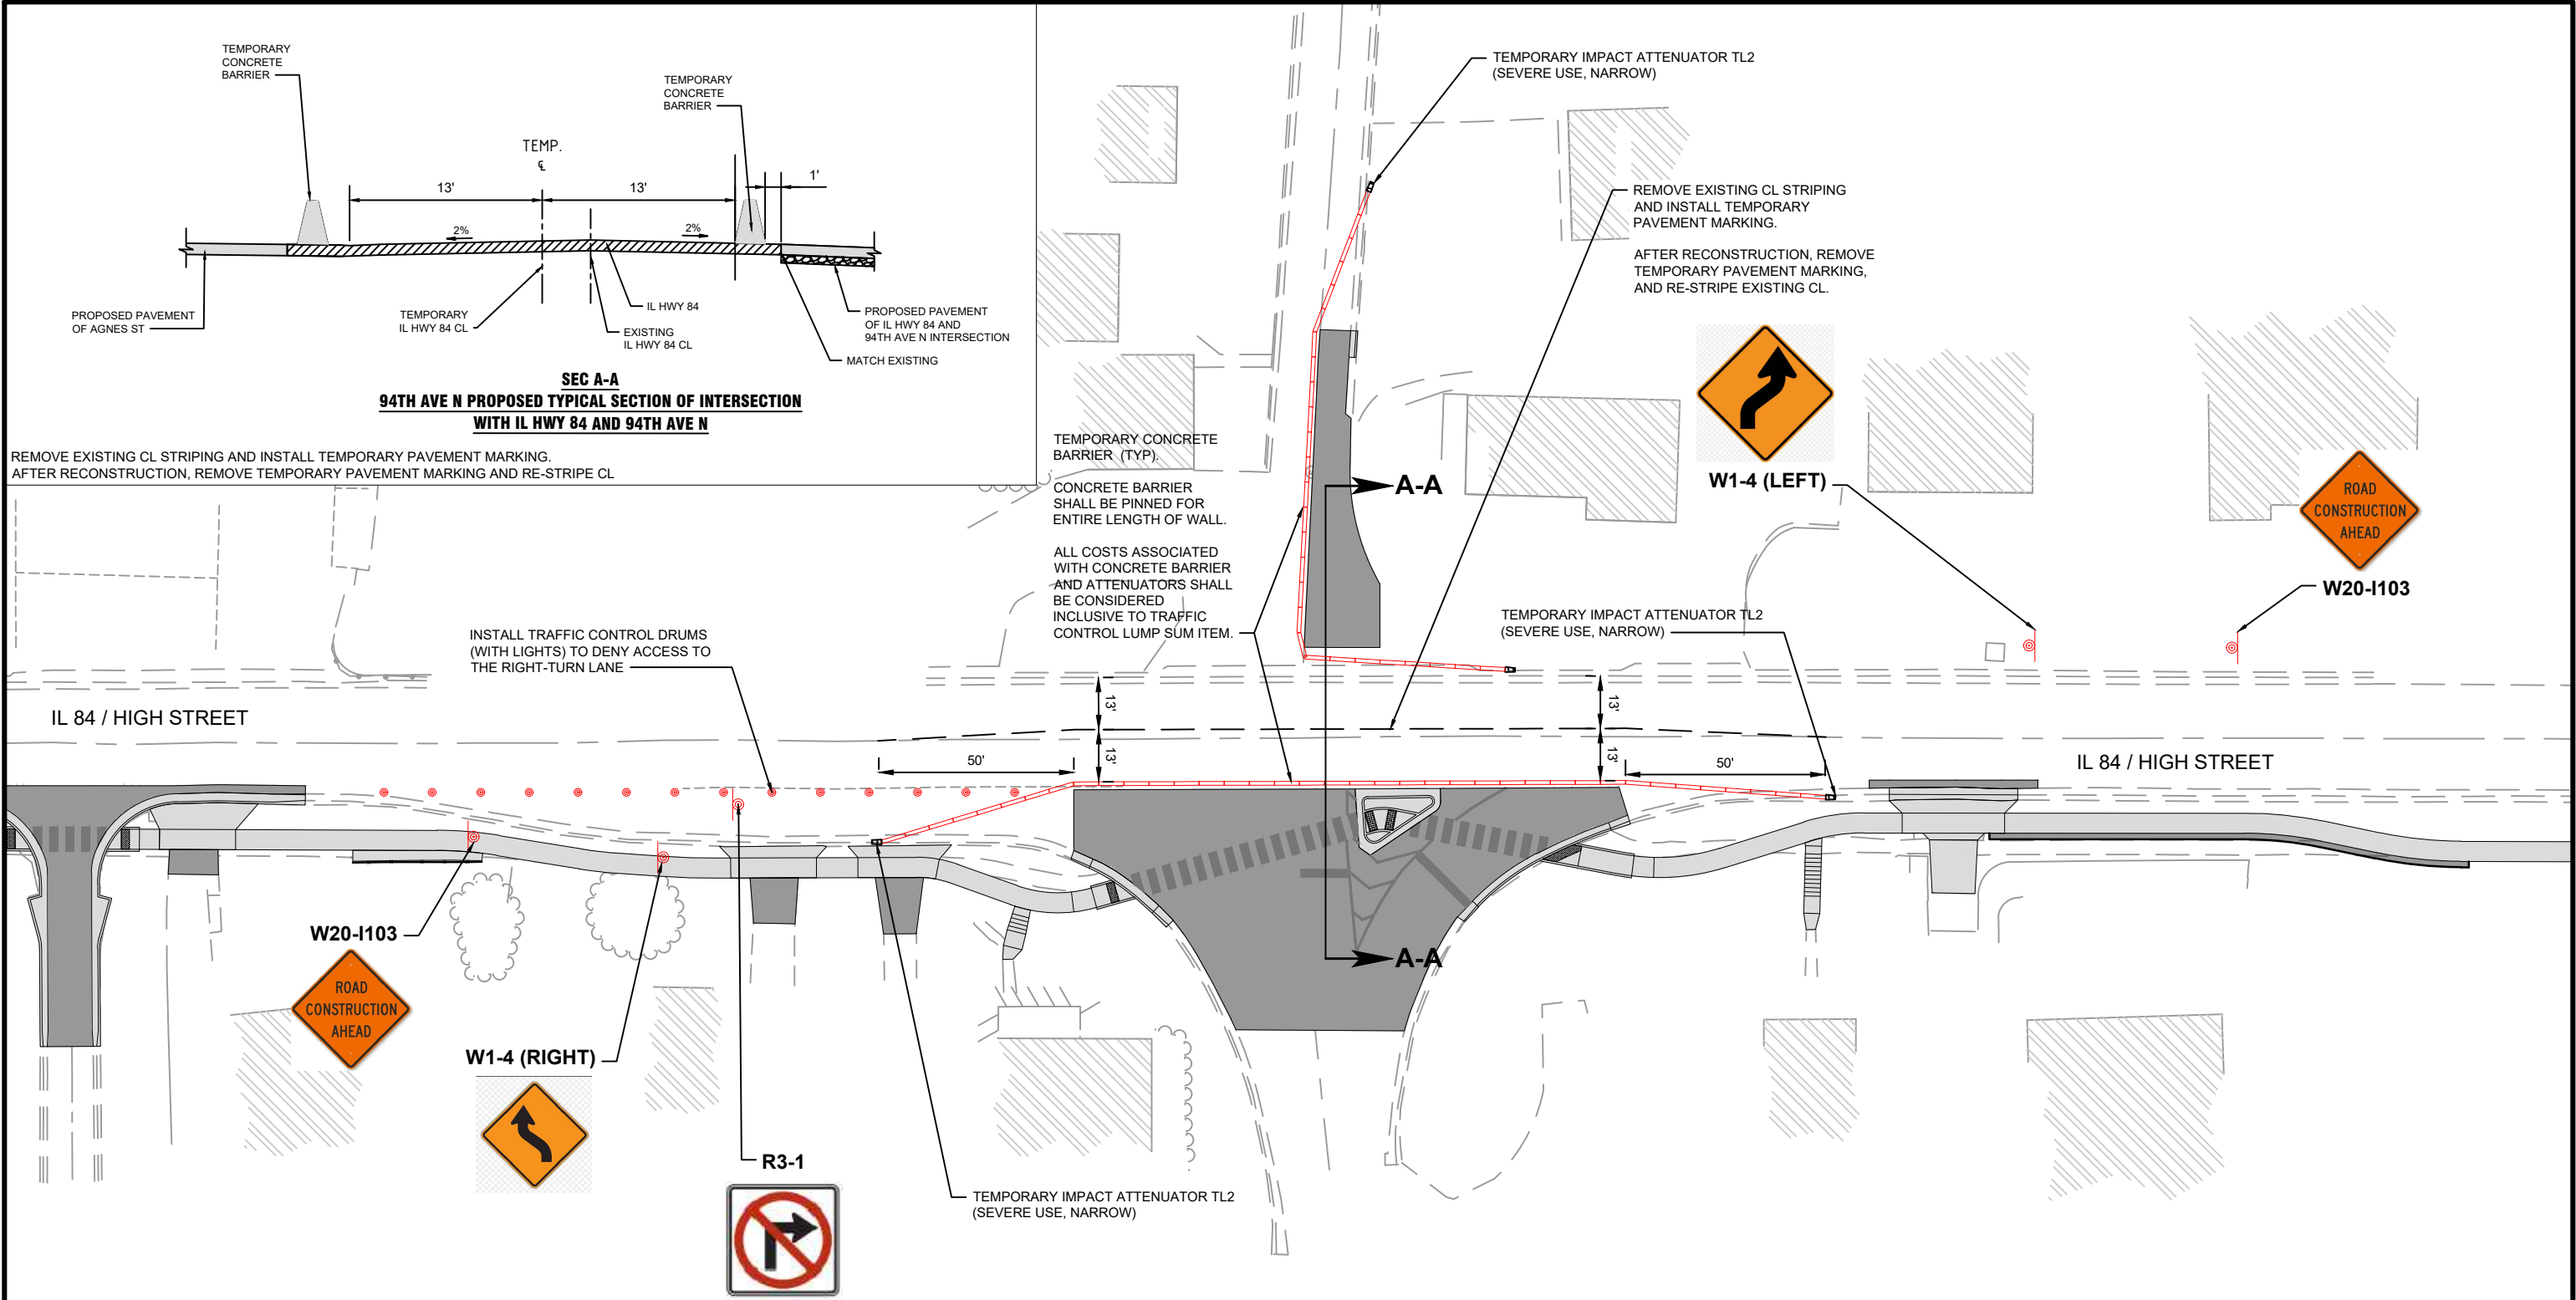

NOTES

PRIOR TO INSTALLING POST MOUNTED SIGNS, THE CONTRACTOR SHALL CONTACT J.U.L.I.E.

CONTRACTOR TO COORDINATE WITH ILLINOIS DOT PRIOR TO INSTALLING TRAFFIC CONTROL DEVICES ALONG IL-84.

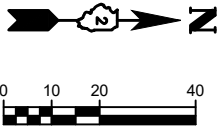

ENGINEERING | ARCHITECTURE | SURVEYING
FUNDING | PLANNING | ENVIRONMENTAL
2117 State Street, Bettendorf IA 52722
(563) 445-3501 www.msa-ps.com
© MSA Professional Services, Inc.



PLOT DATE	- 14-Jan-21	DESIGNED	- JLS	REVISED	- (1)
USER NAME	- JAYDEN SCHECKER	DRAWN BY	- JLS	REVISED	- (2)
PLOT SCALE	- AS SHOWN	CHECKED	- JDF	REVISED	- (3)
FILE NAME	- TRAFFIC CONTROL PLAN.dwg			REVISED	- (4)



STATE OF ILLINOIS
DEPARTMENT OF TRANSPORTATION



TEMPORARY TRAFFIC CONTROL - 94TH AVE



SCALE: SHEET NO. 62 OF 190 SHEETS STA. TO STA.



F.A.D. RTE.	SECTION	COUNTY	TOTAL SHEETS	SHEET NO.
308	15-00017-00-SW	ROCK ISLAND	190	62
CONTRACT NO. 85697				
ILLINOIS FED. AID PROJECT				

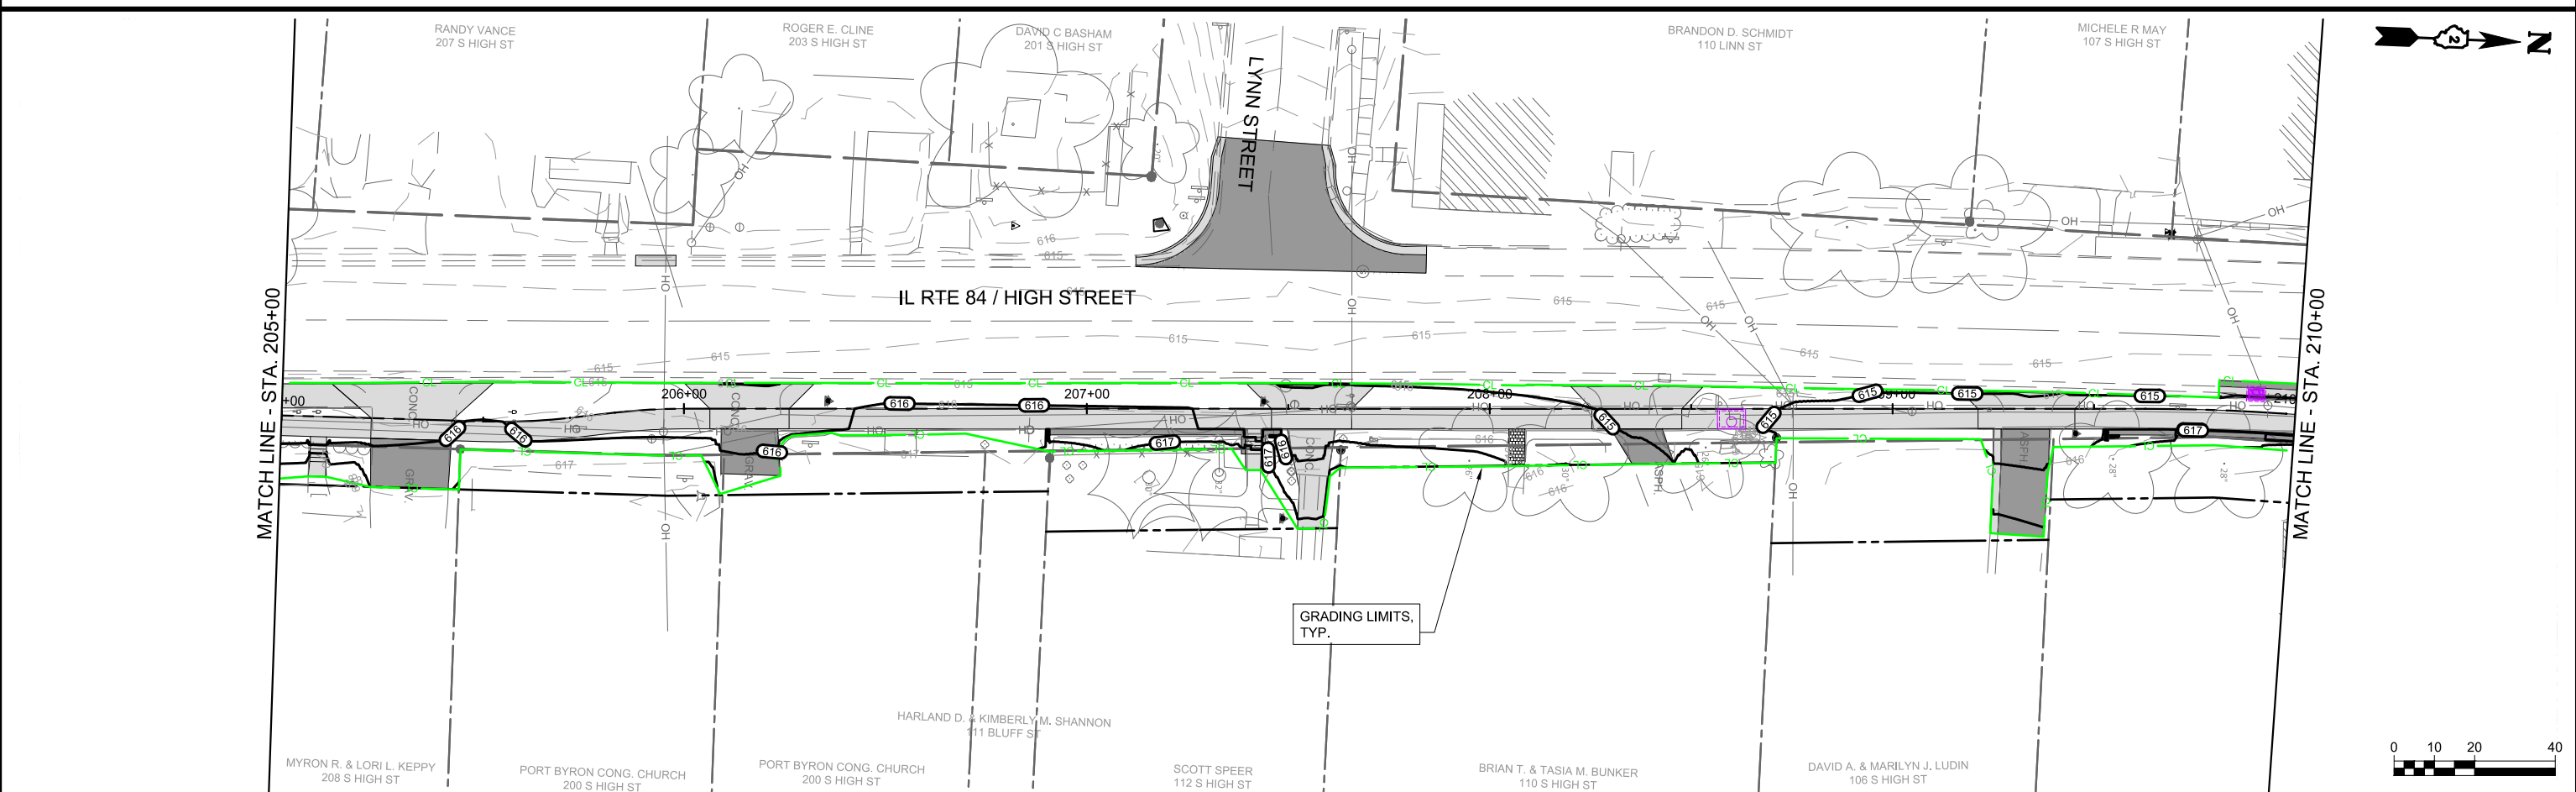
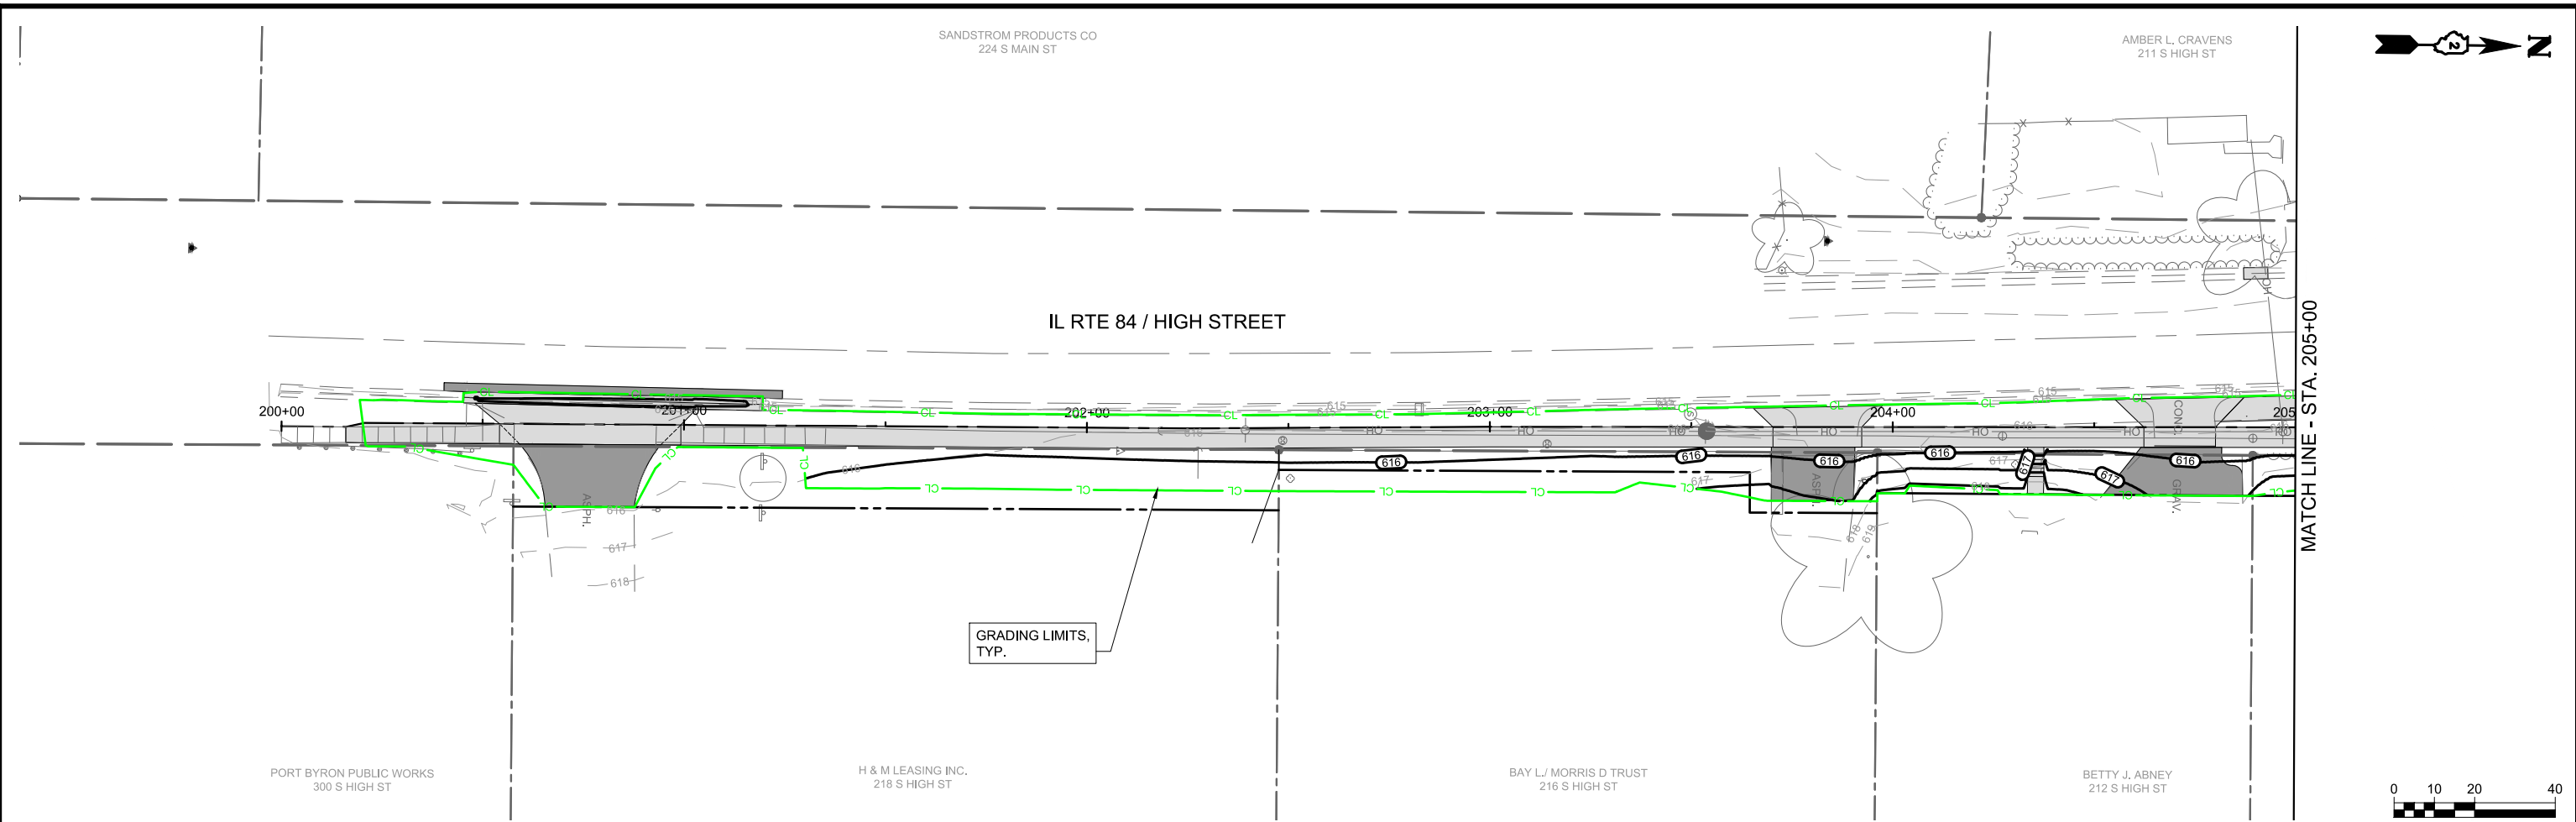


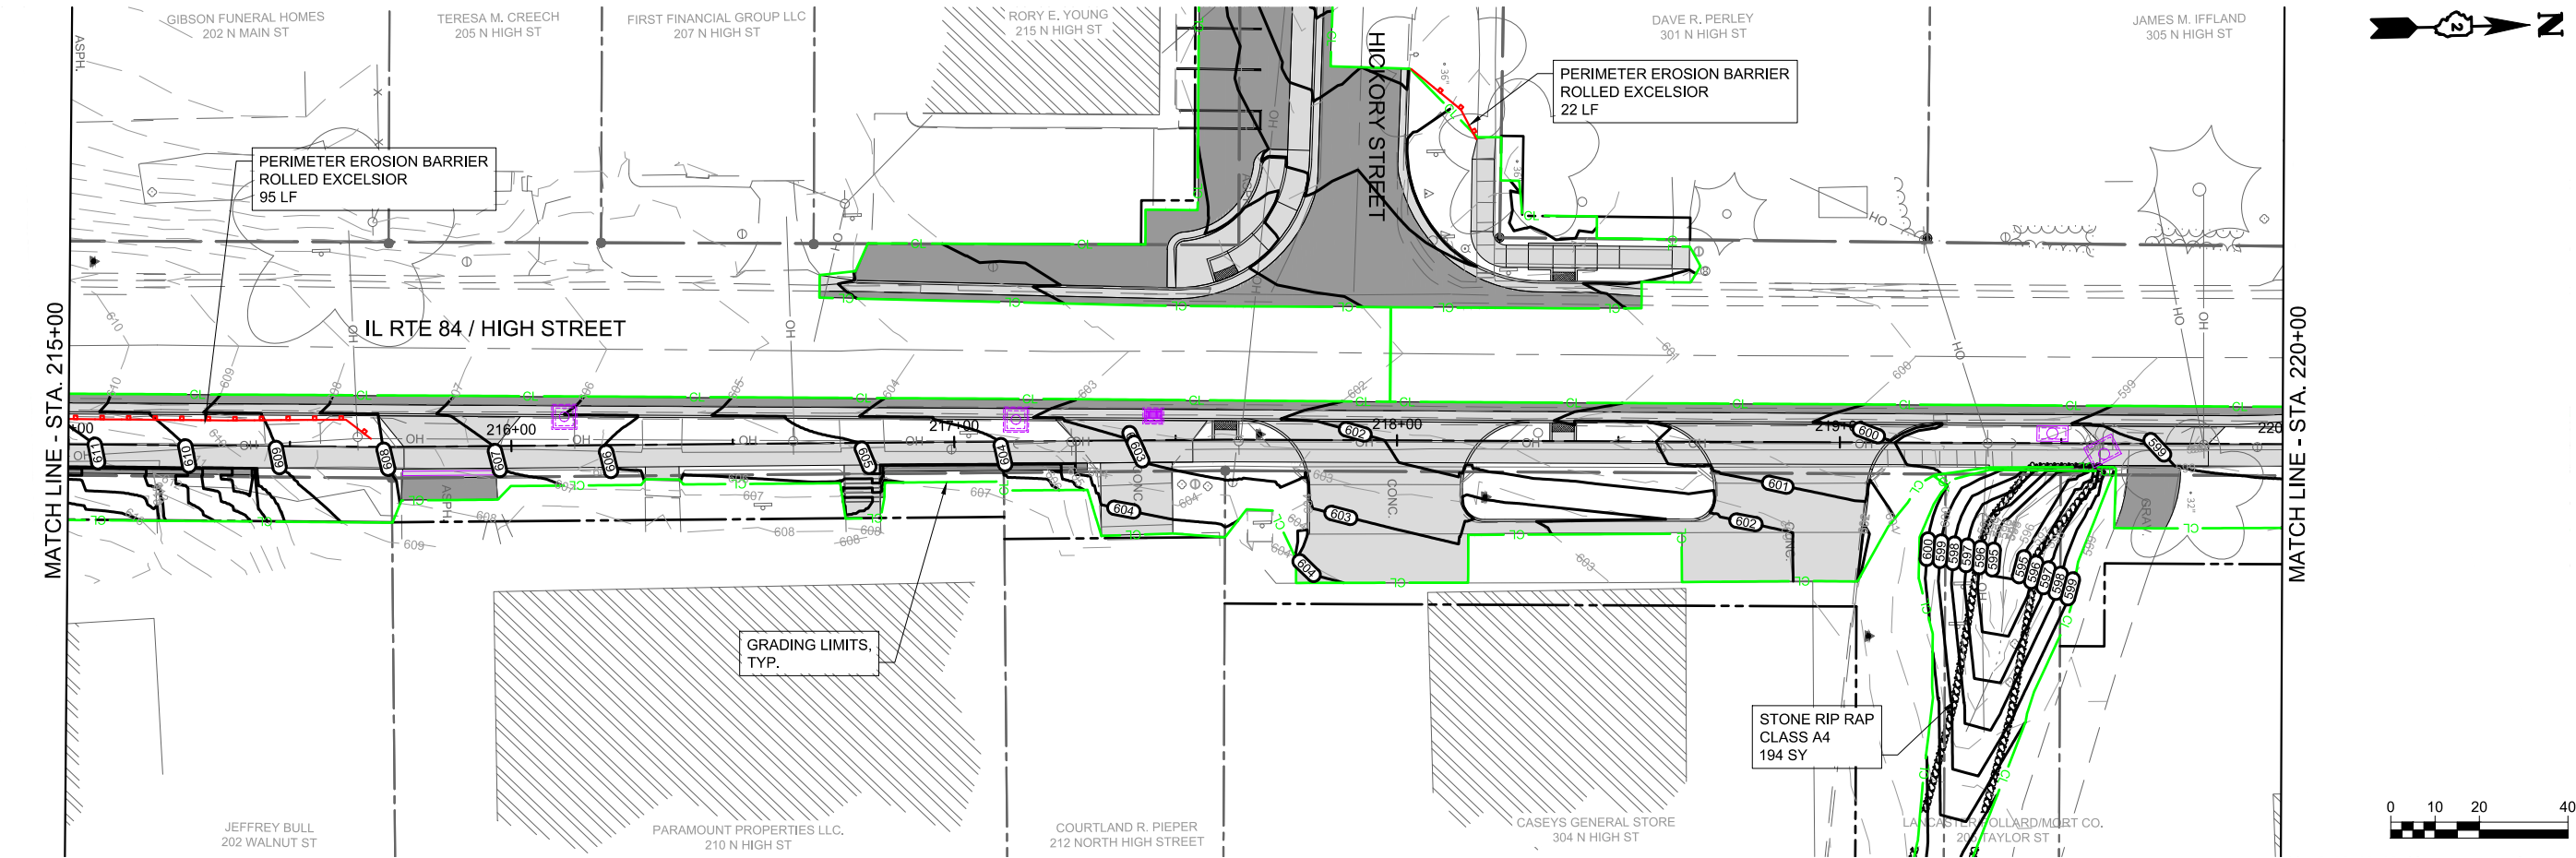
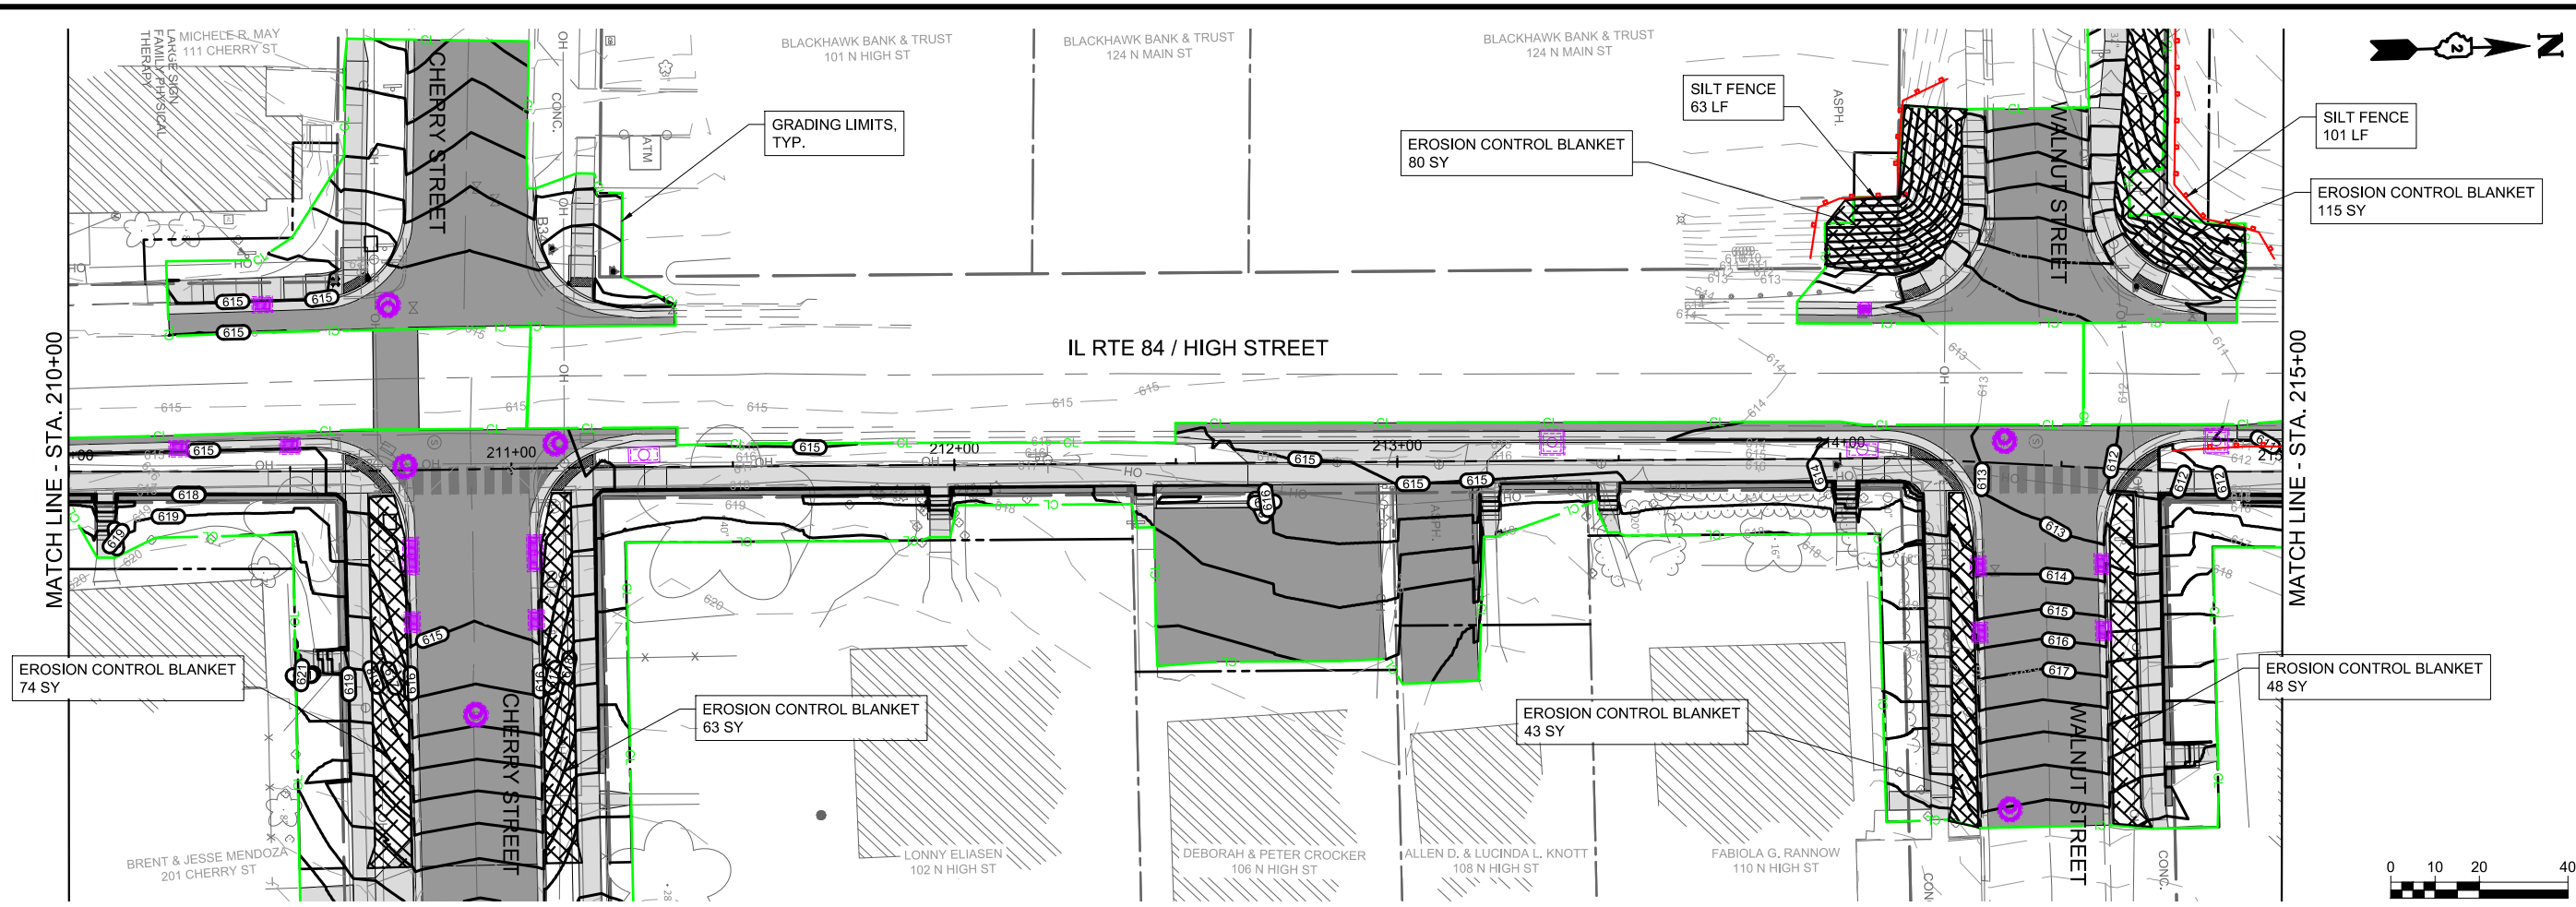


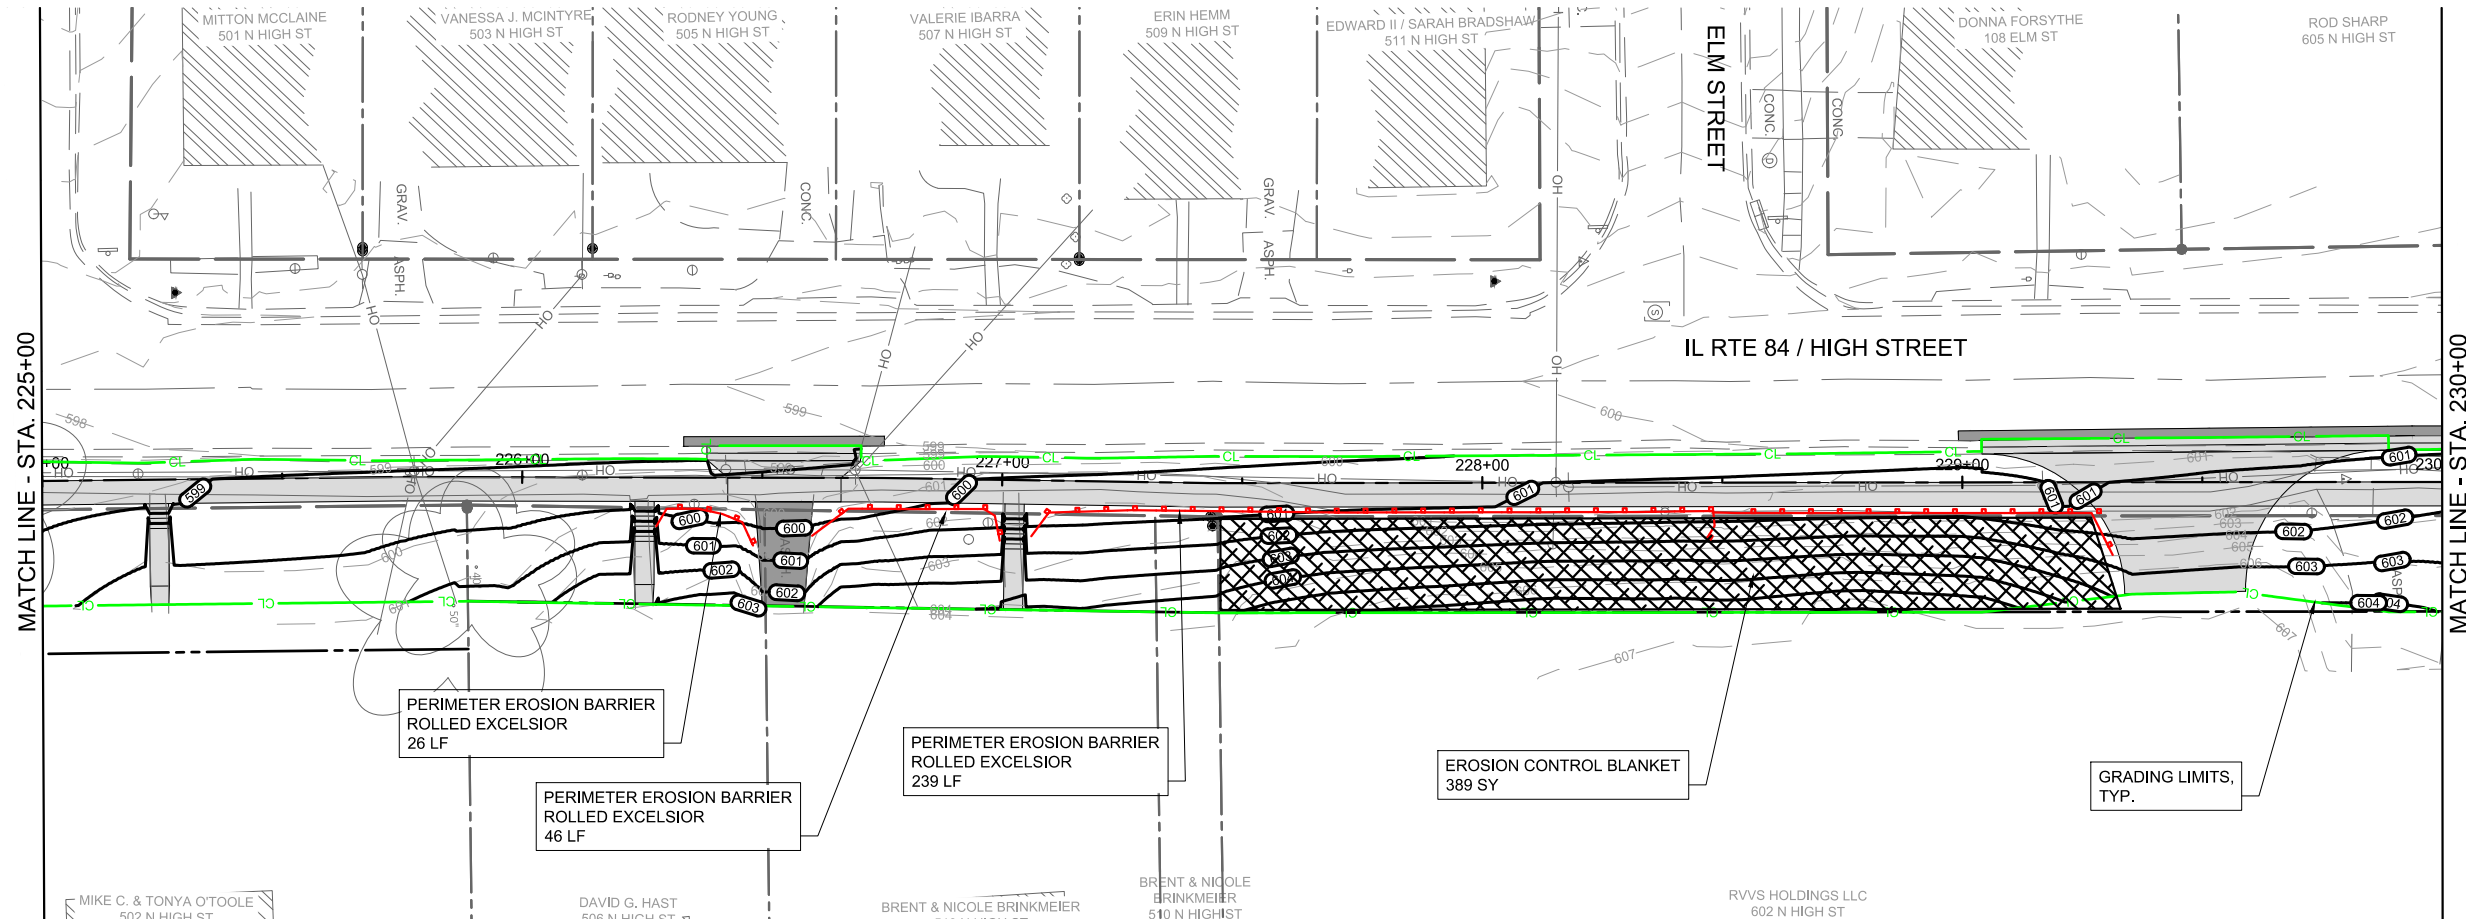
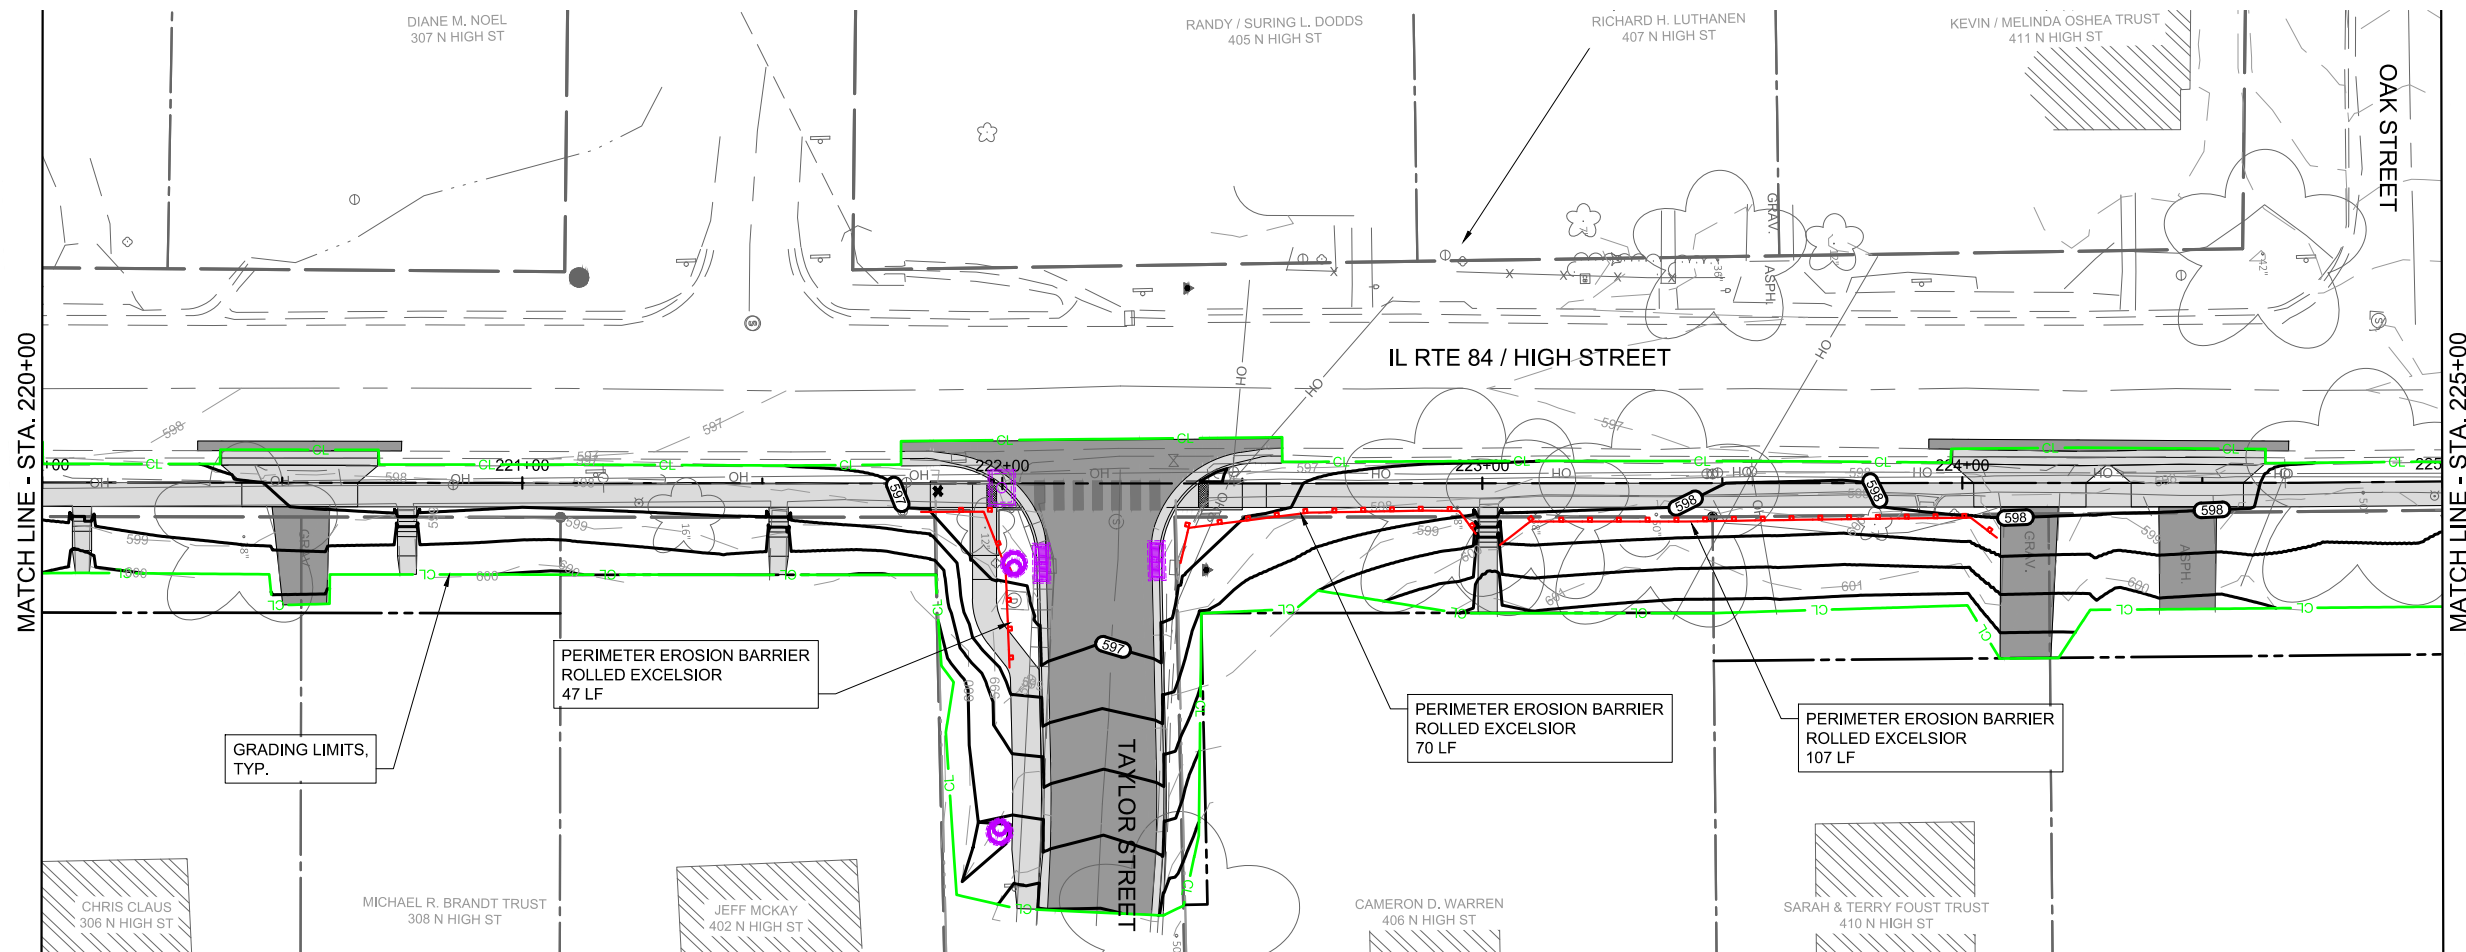


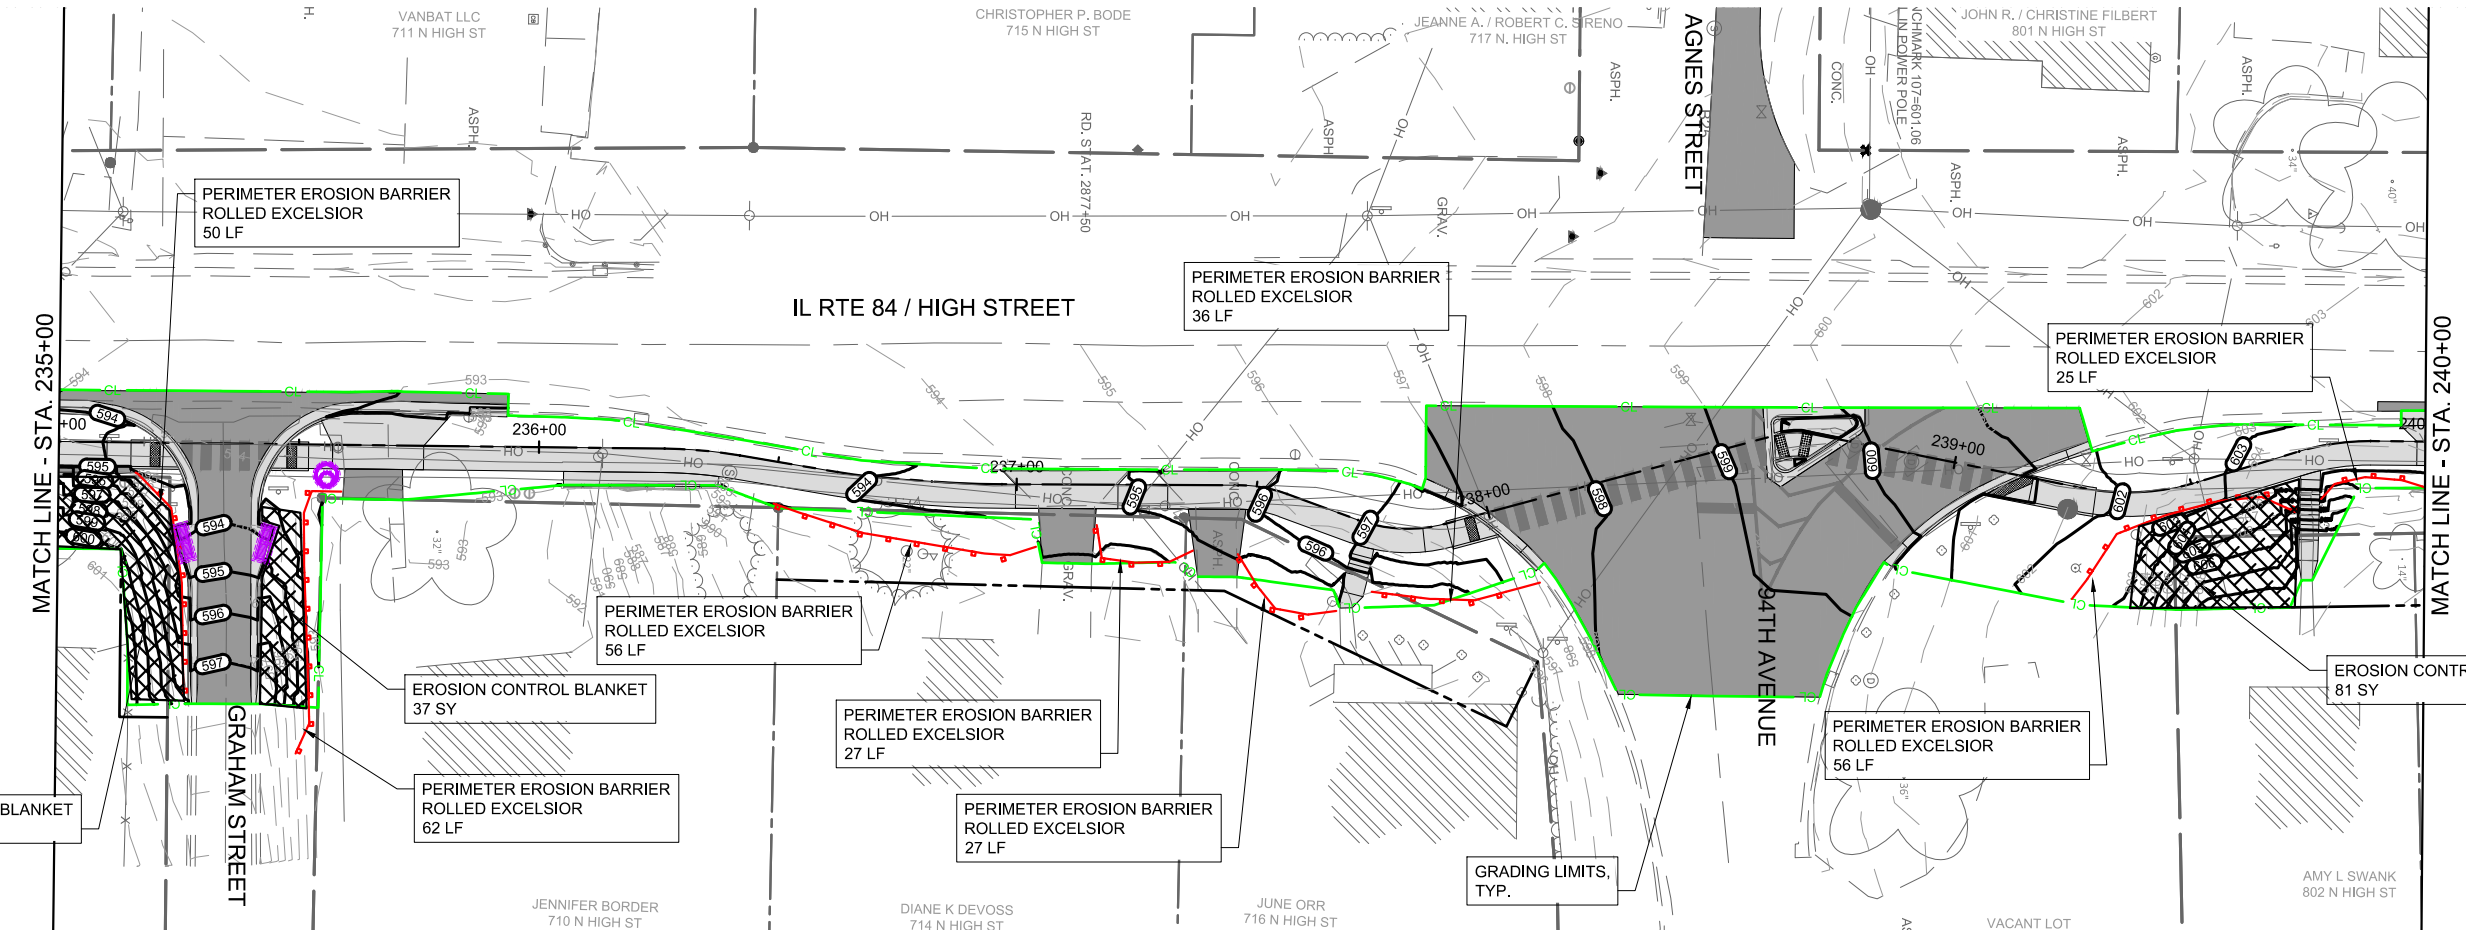
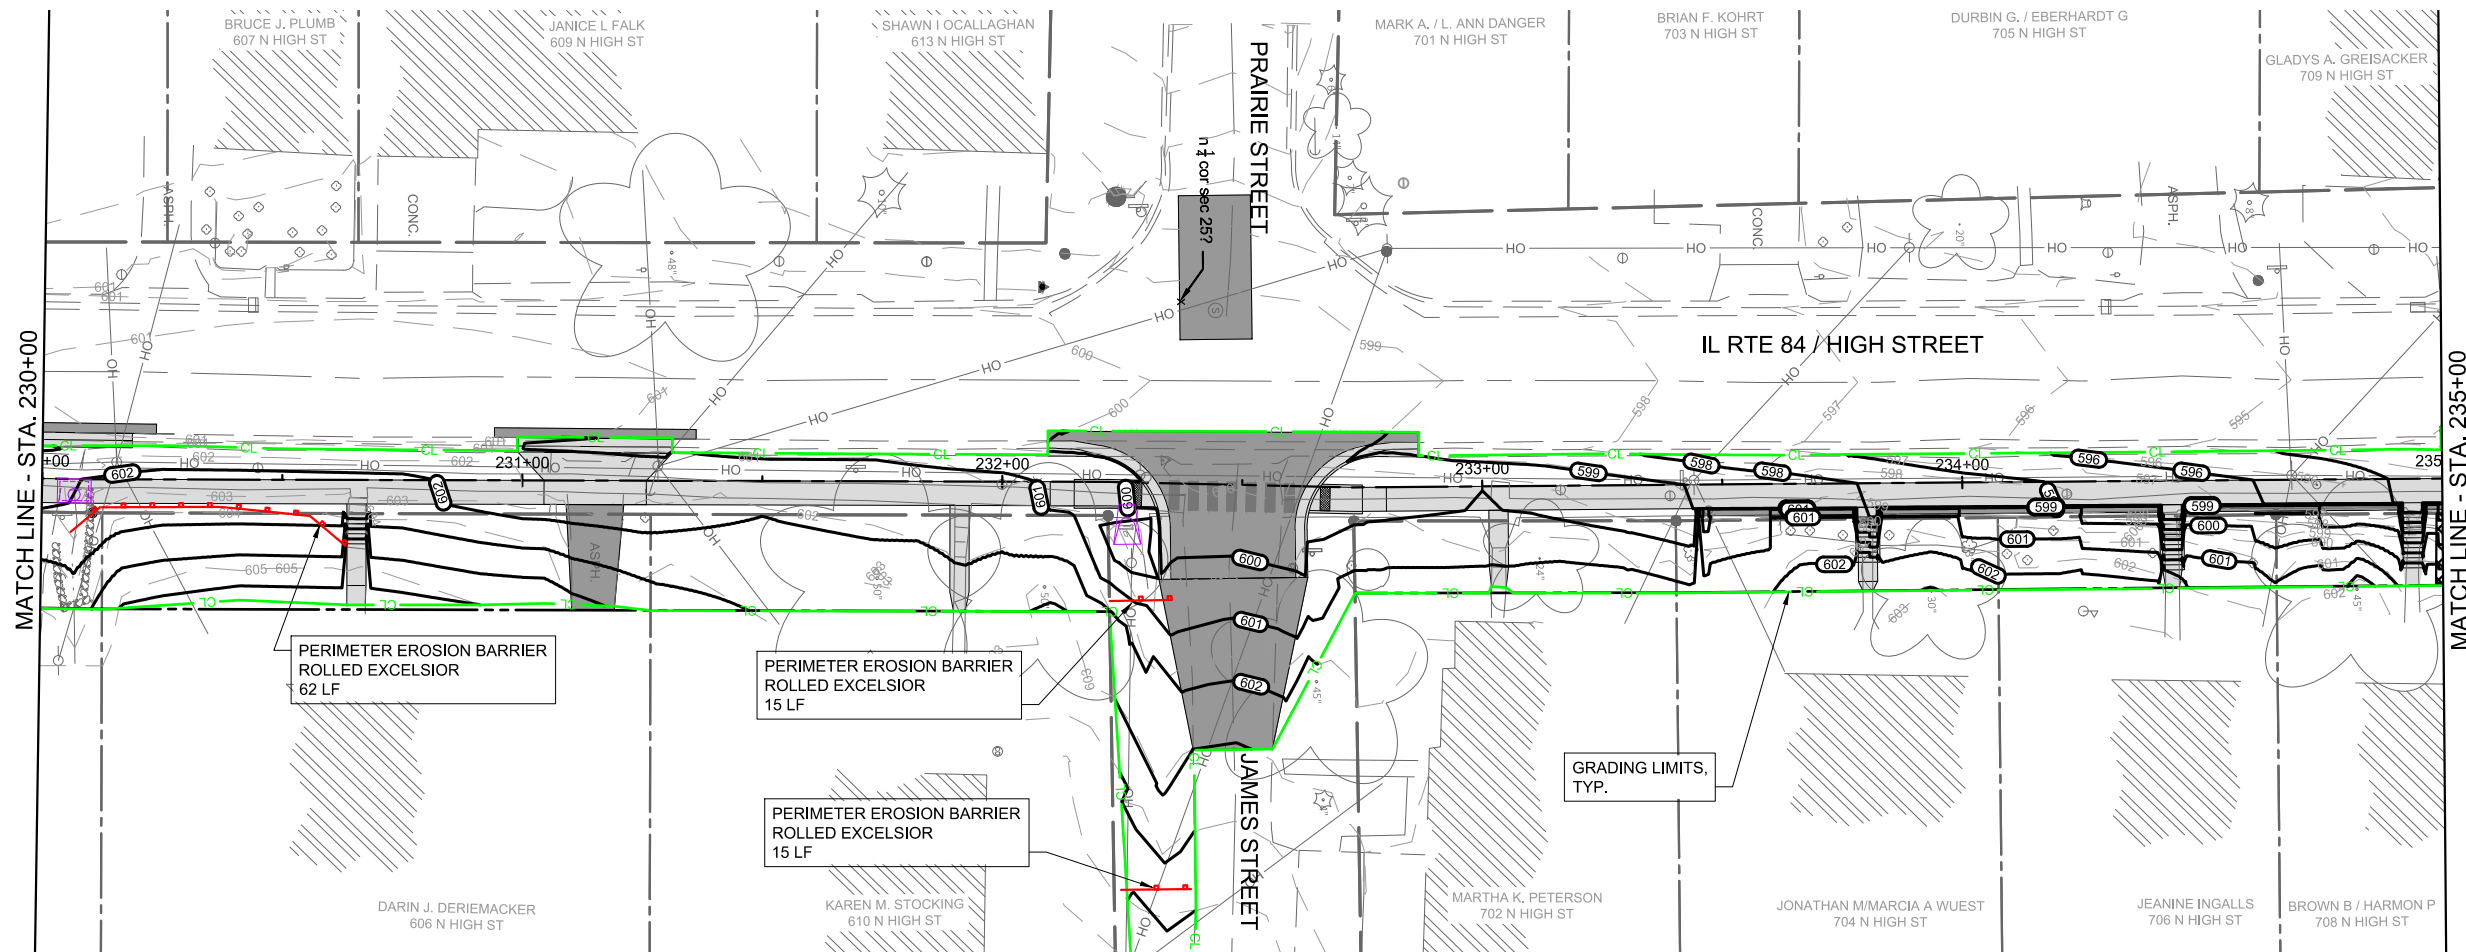


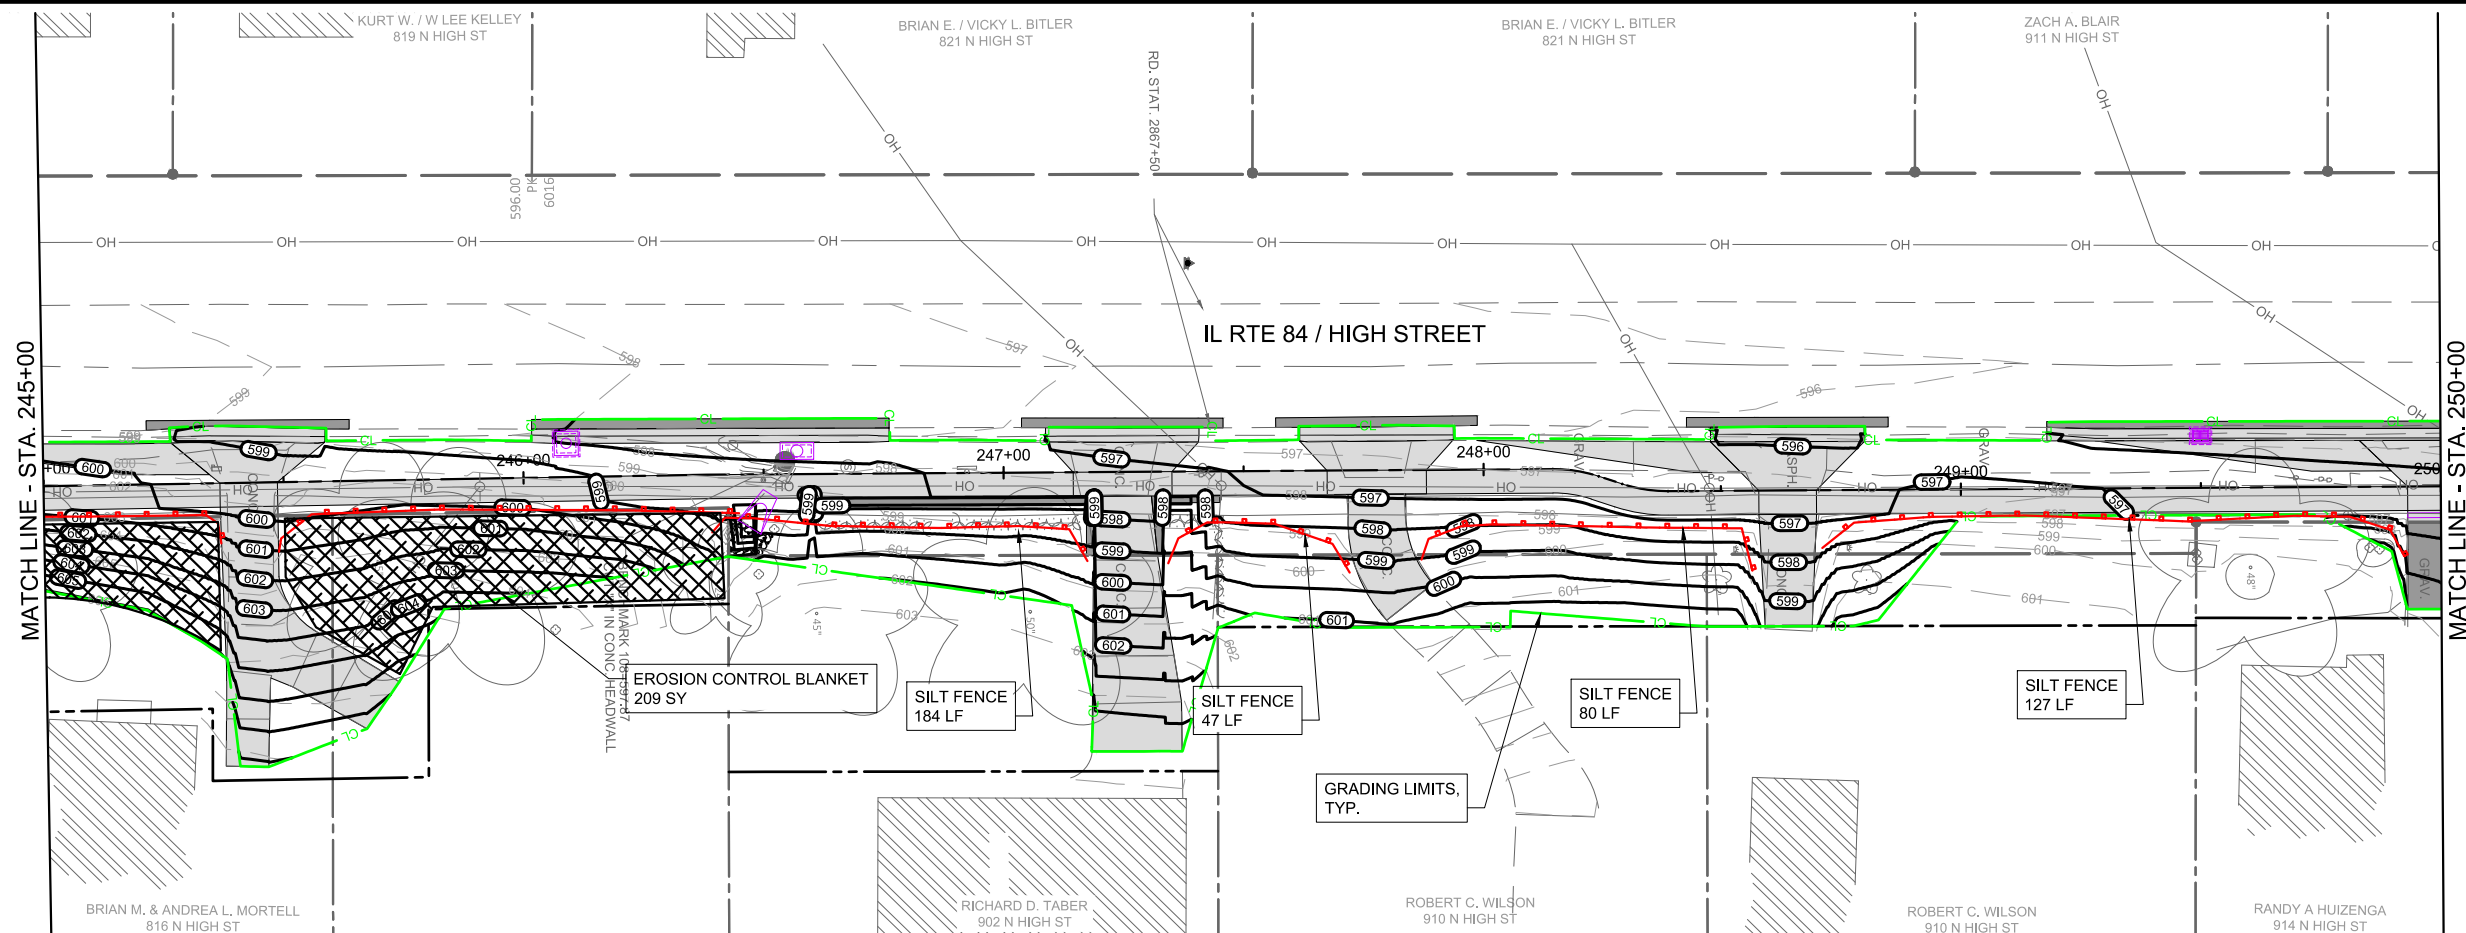
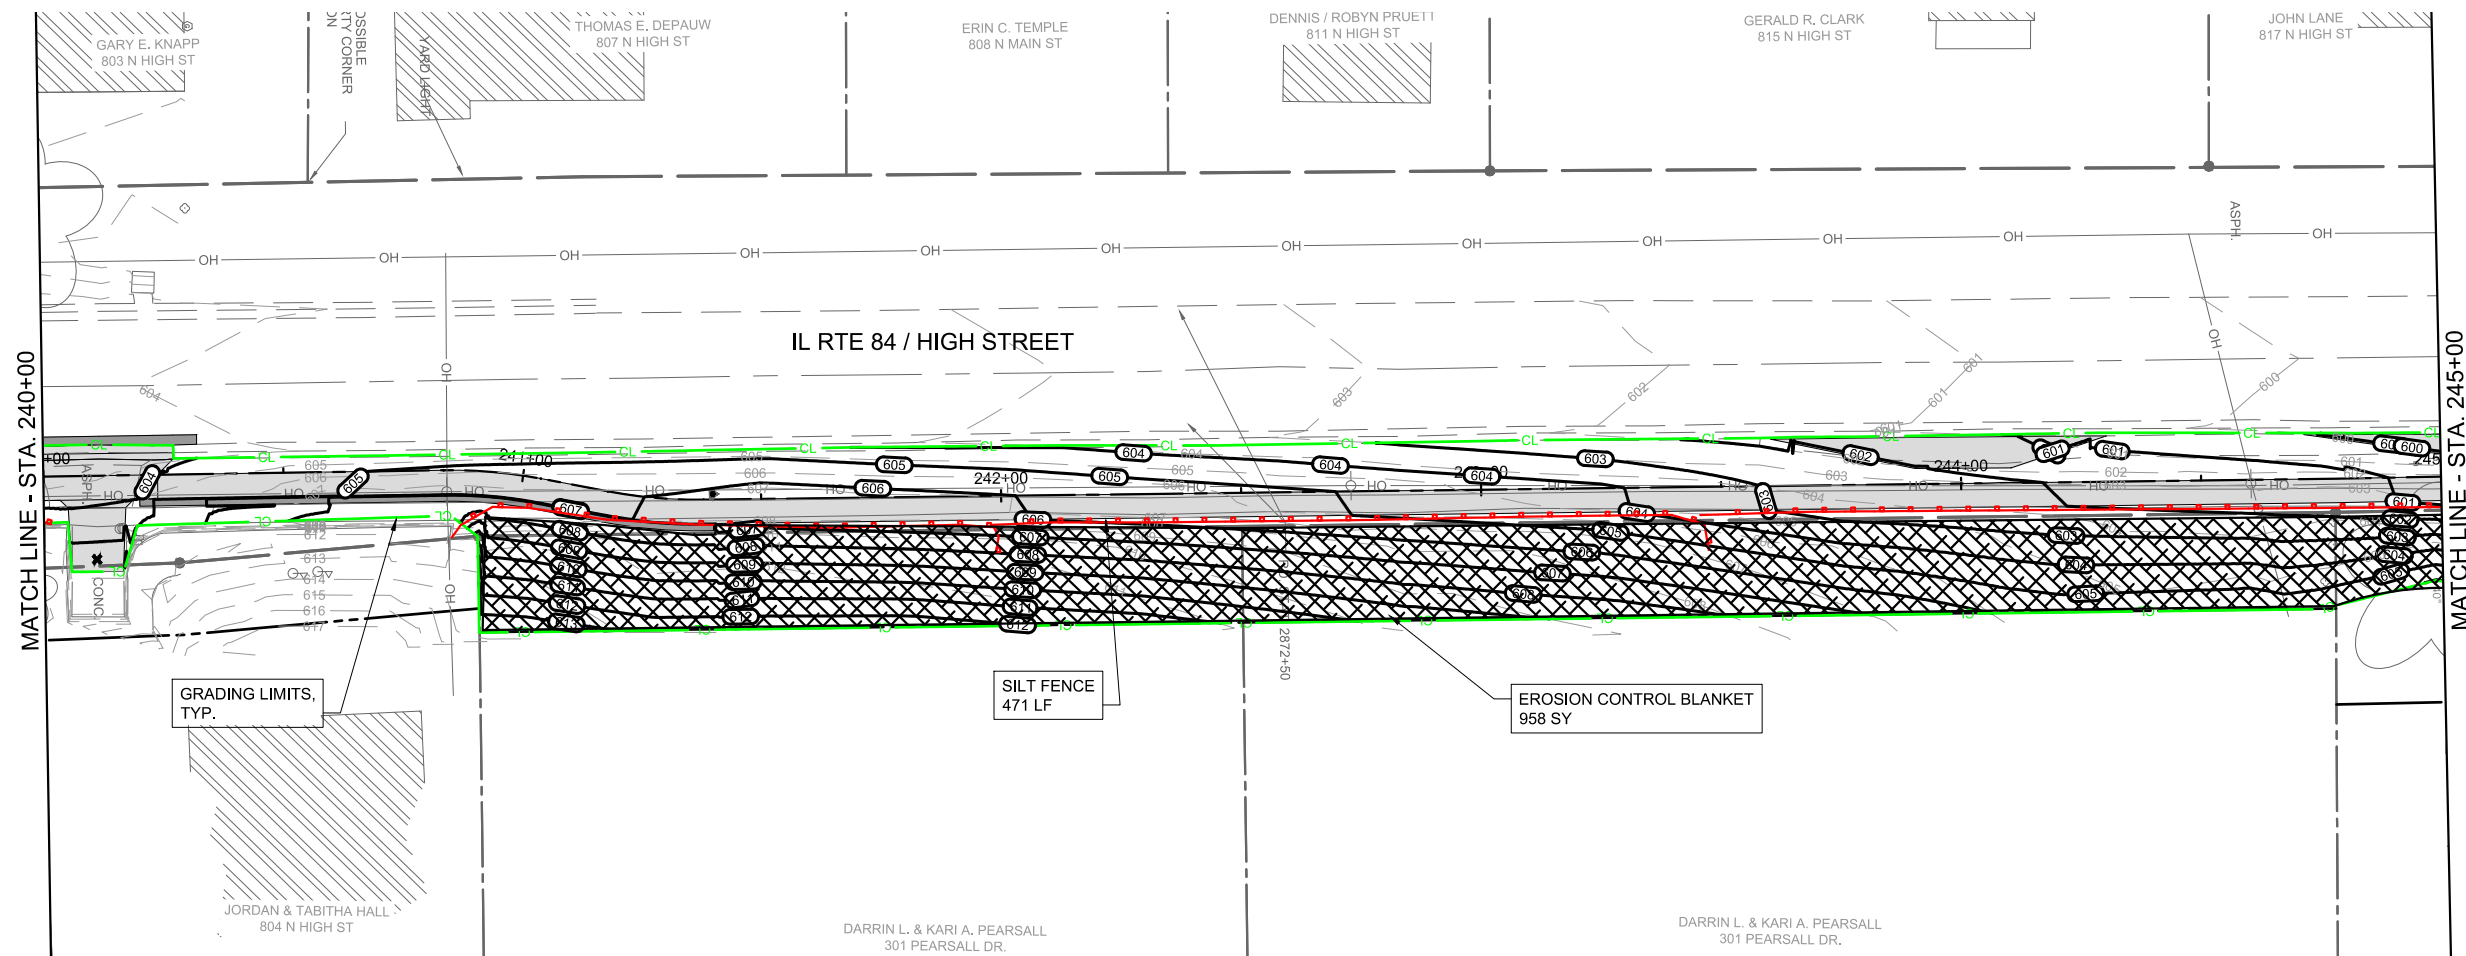


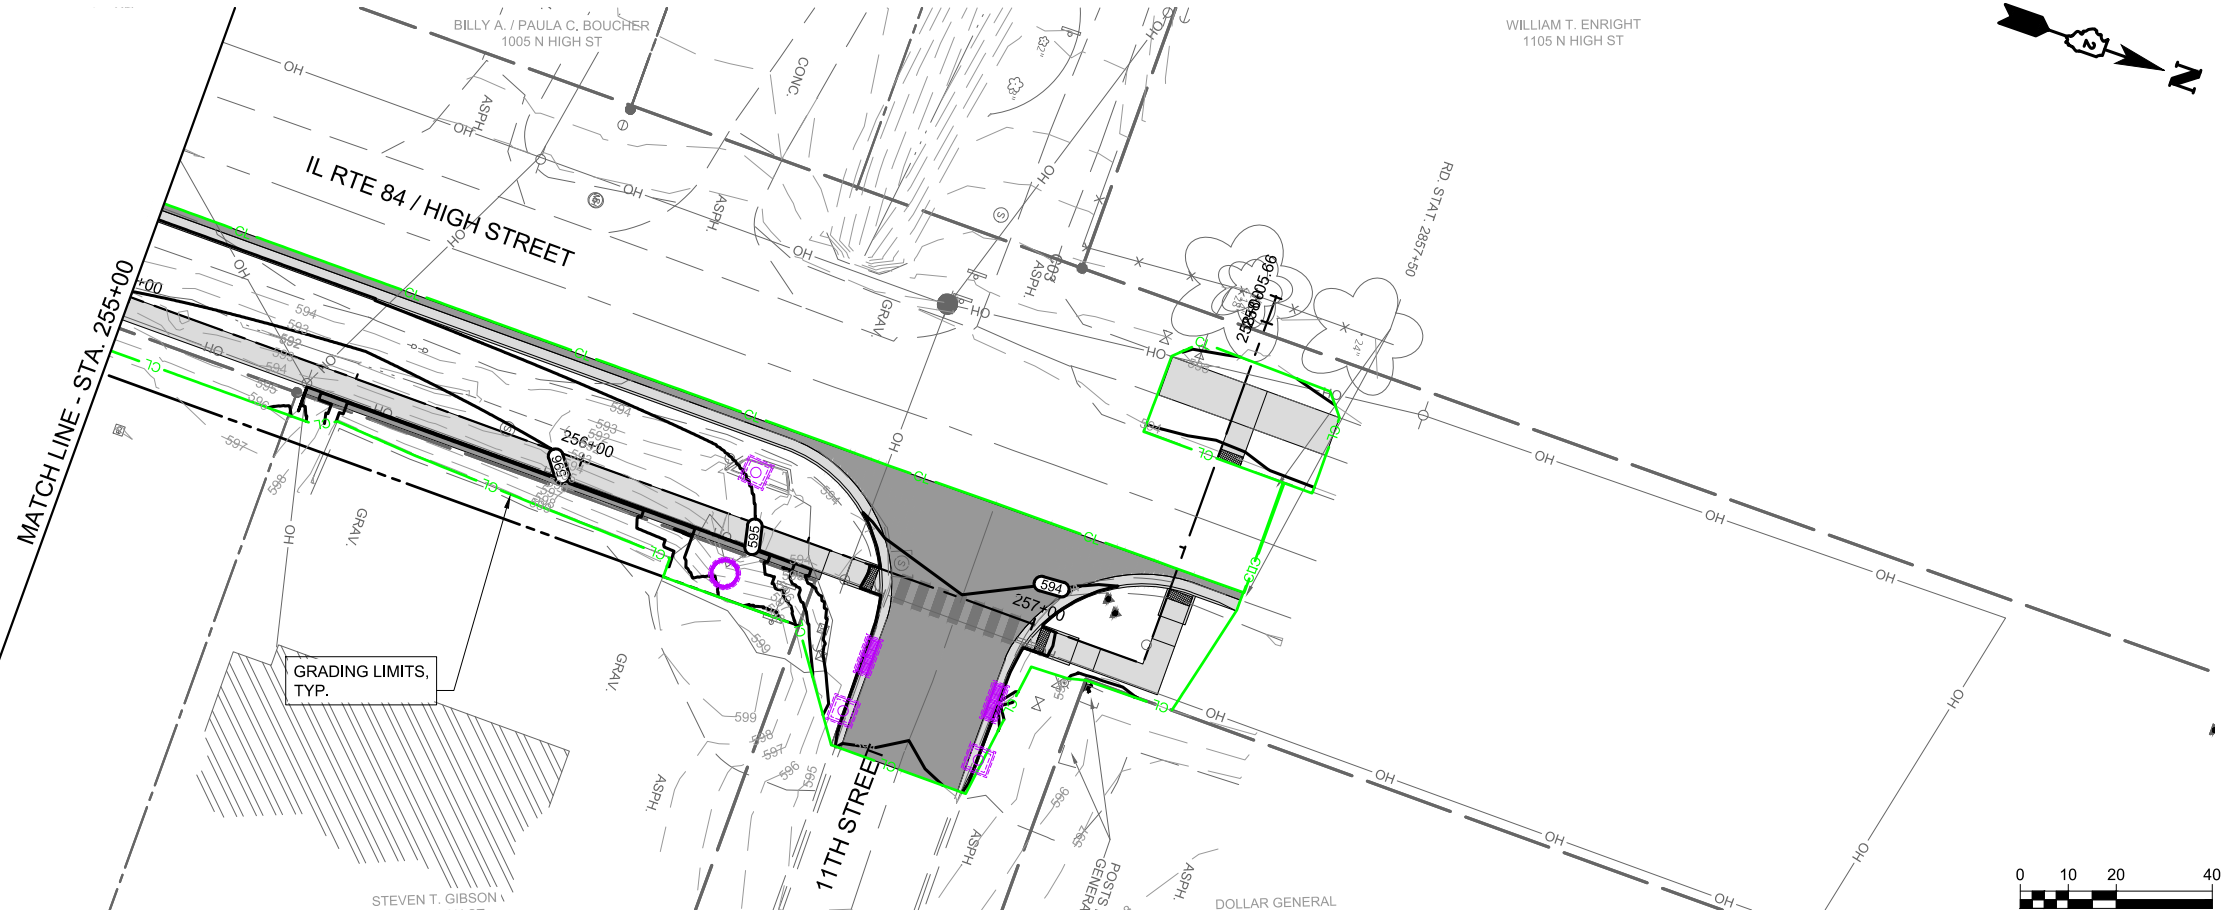
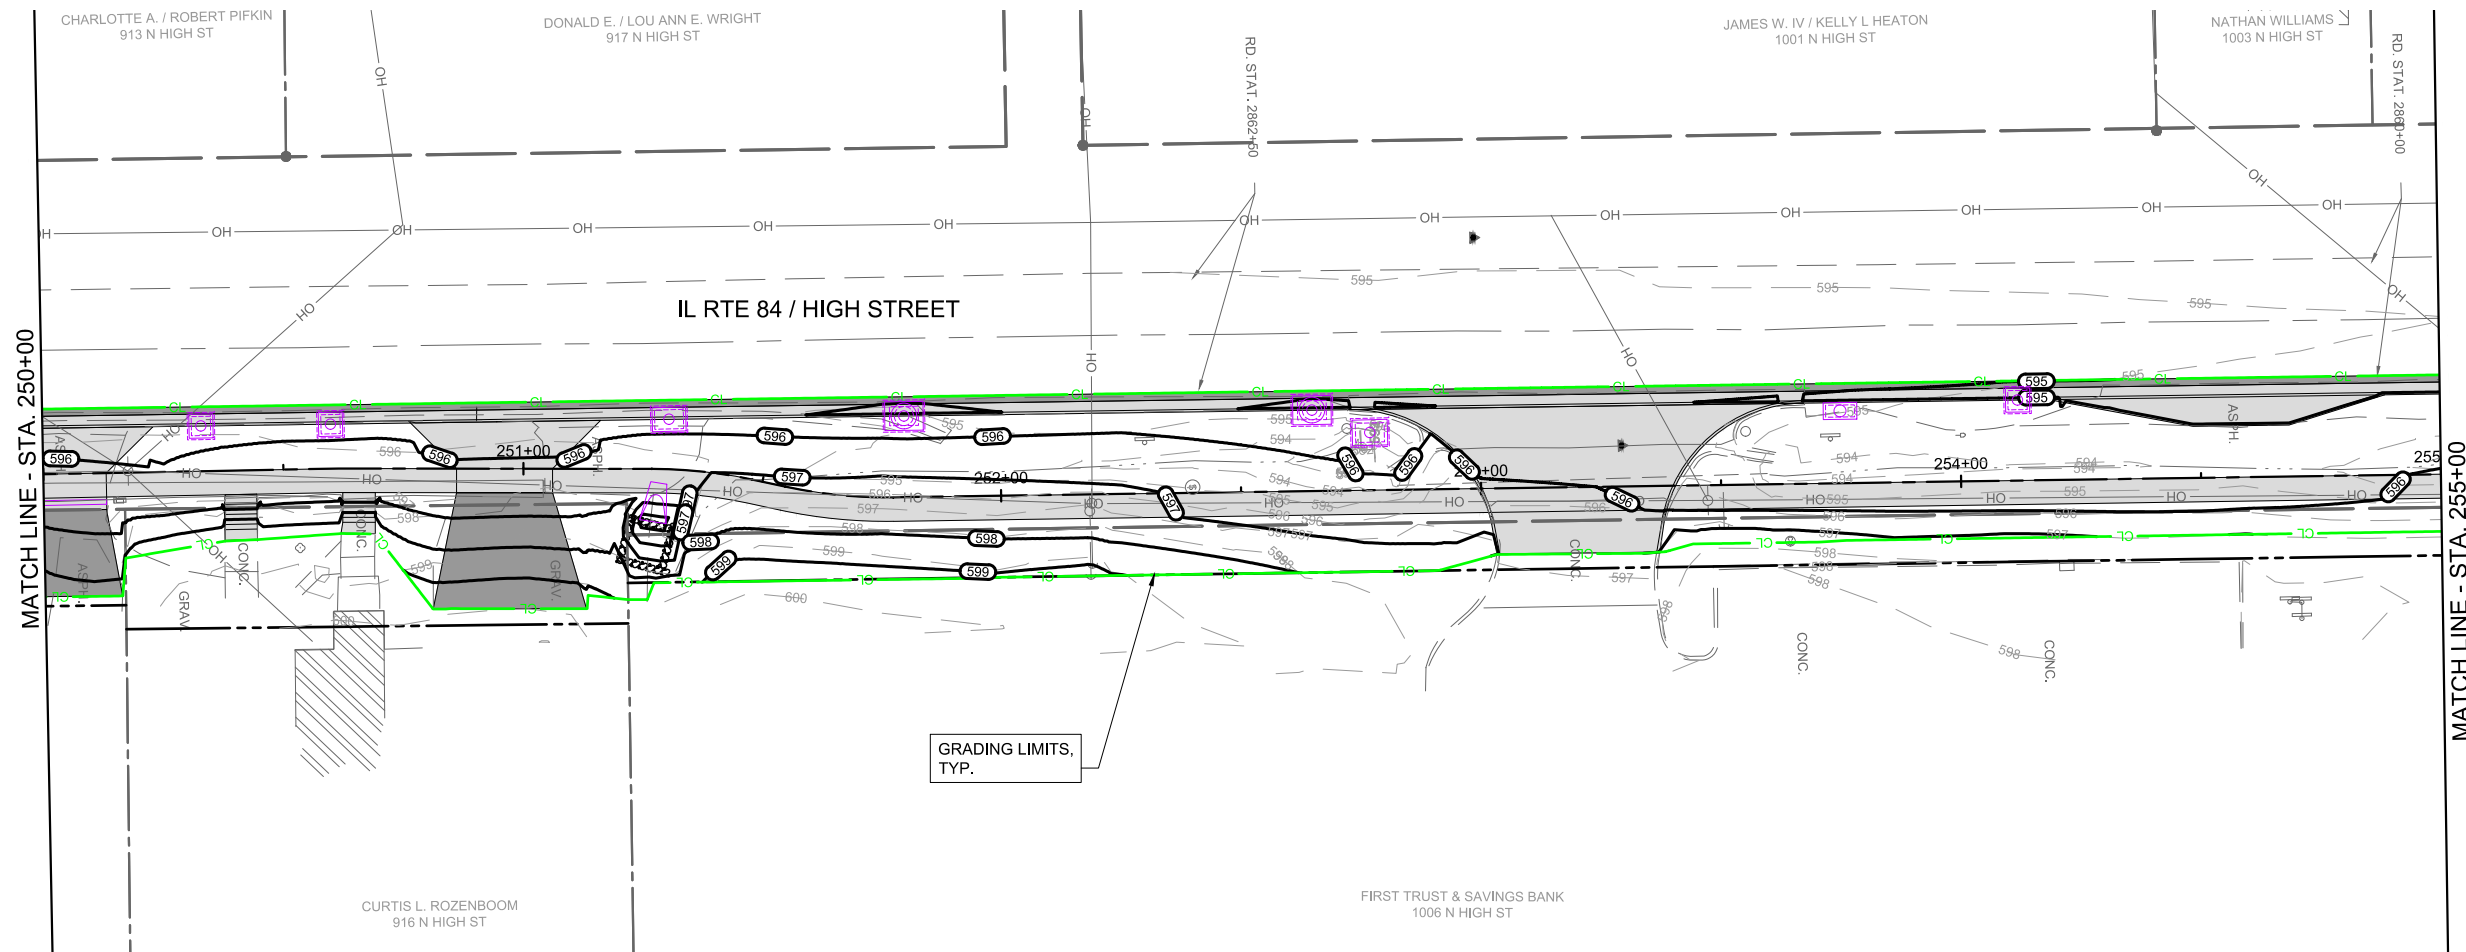


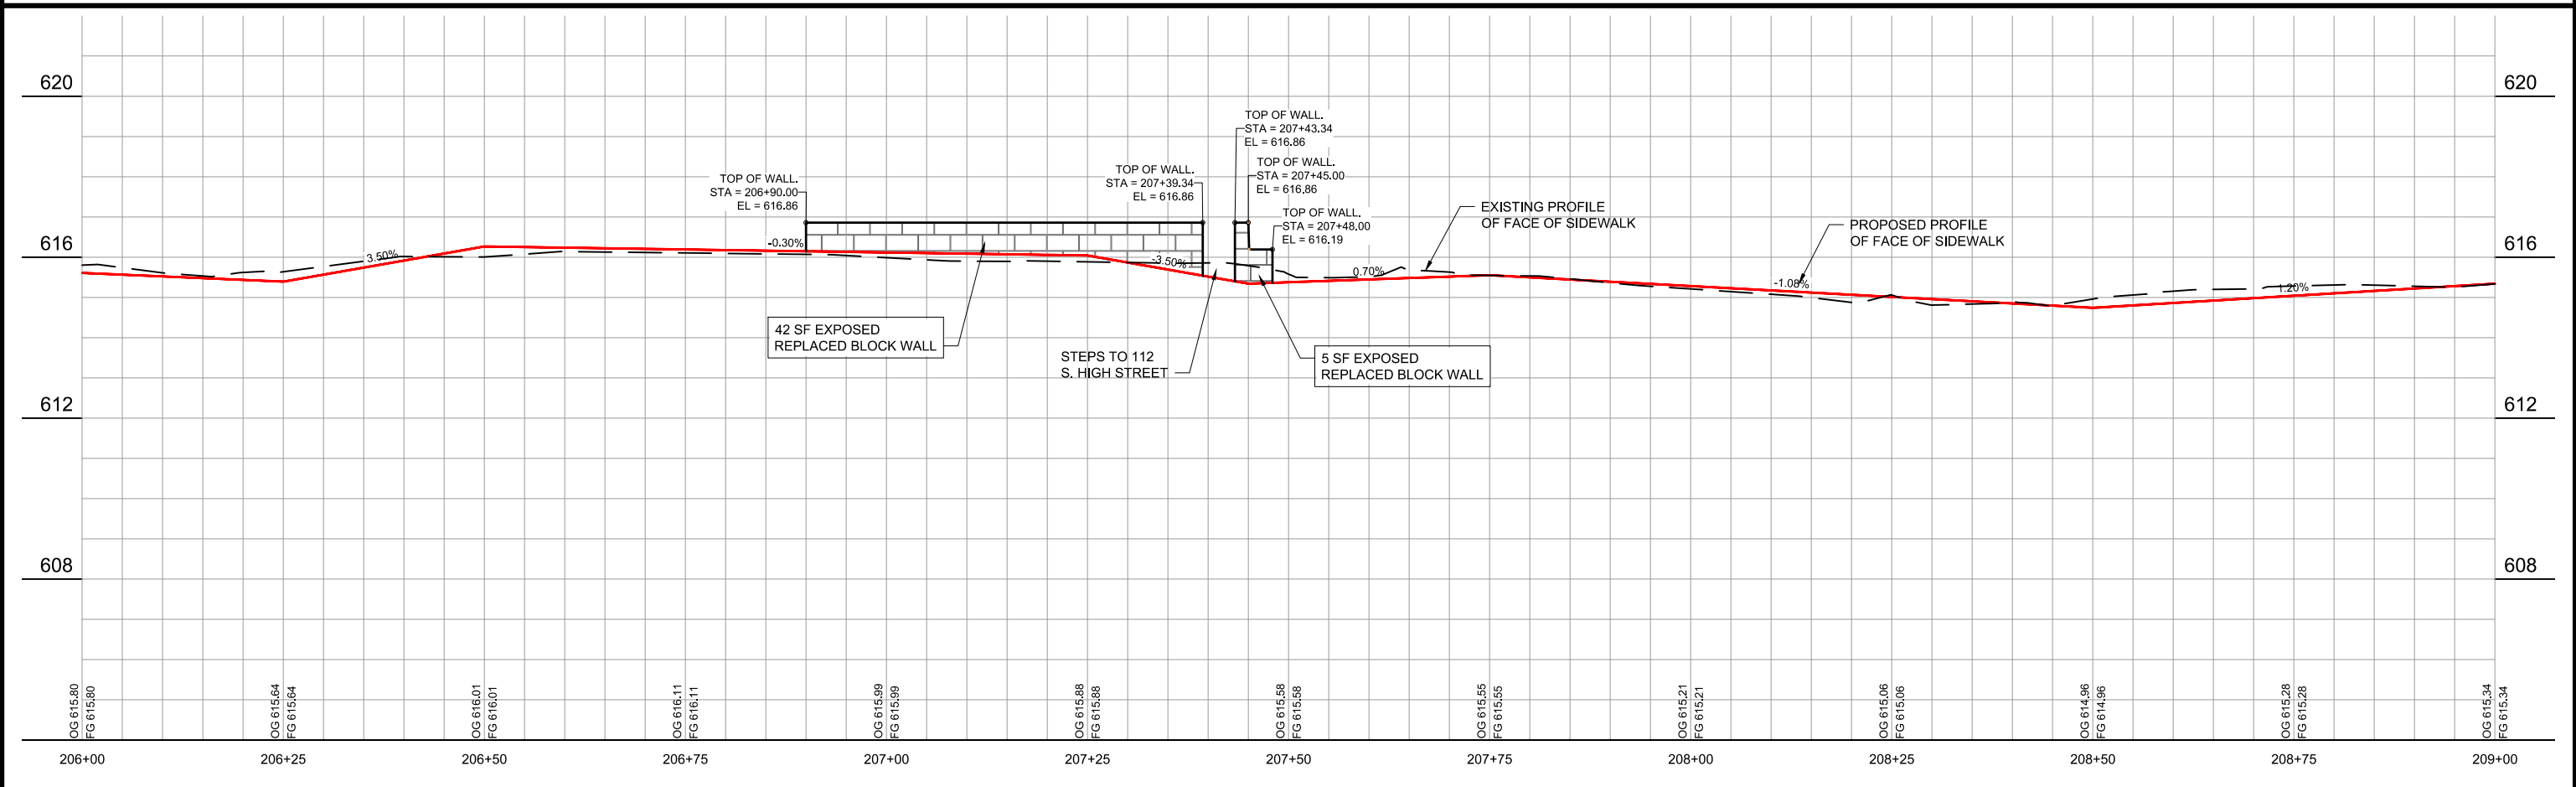
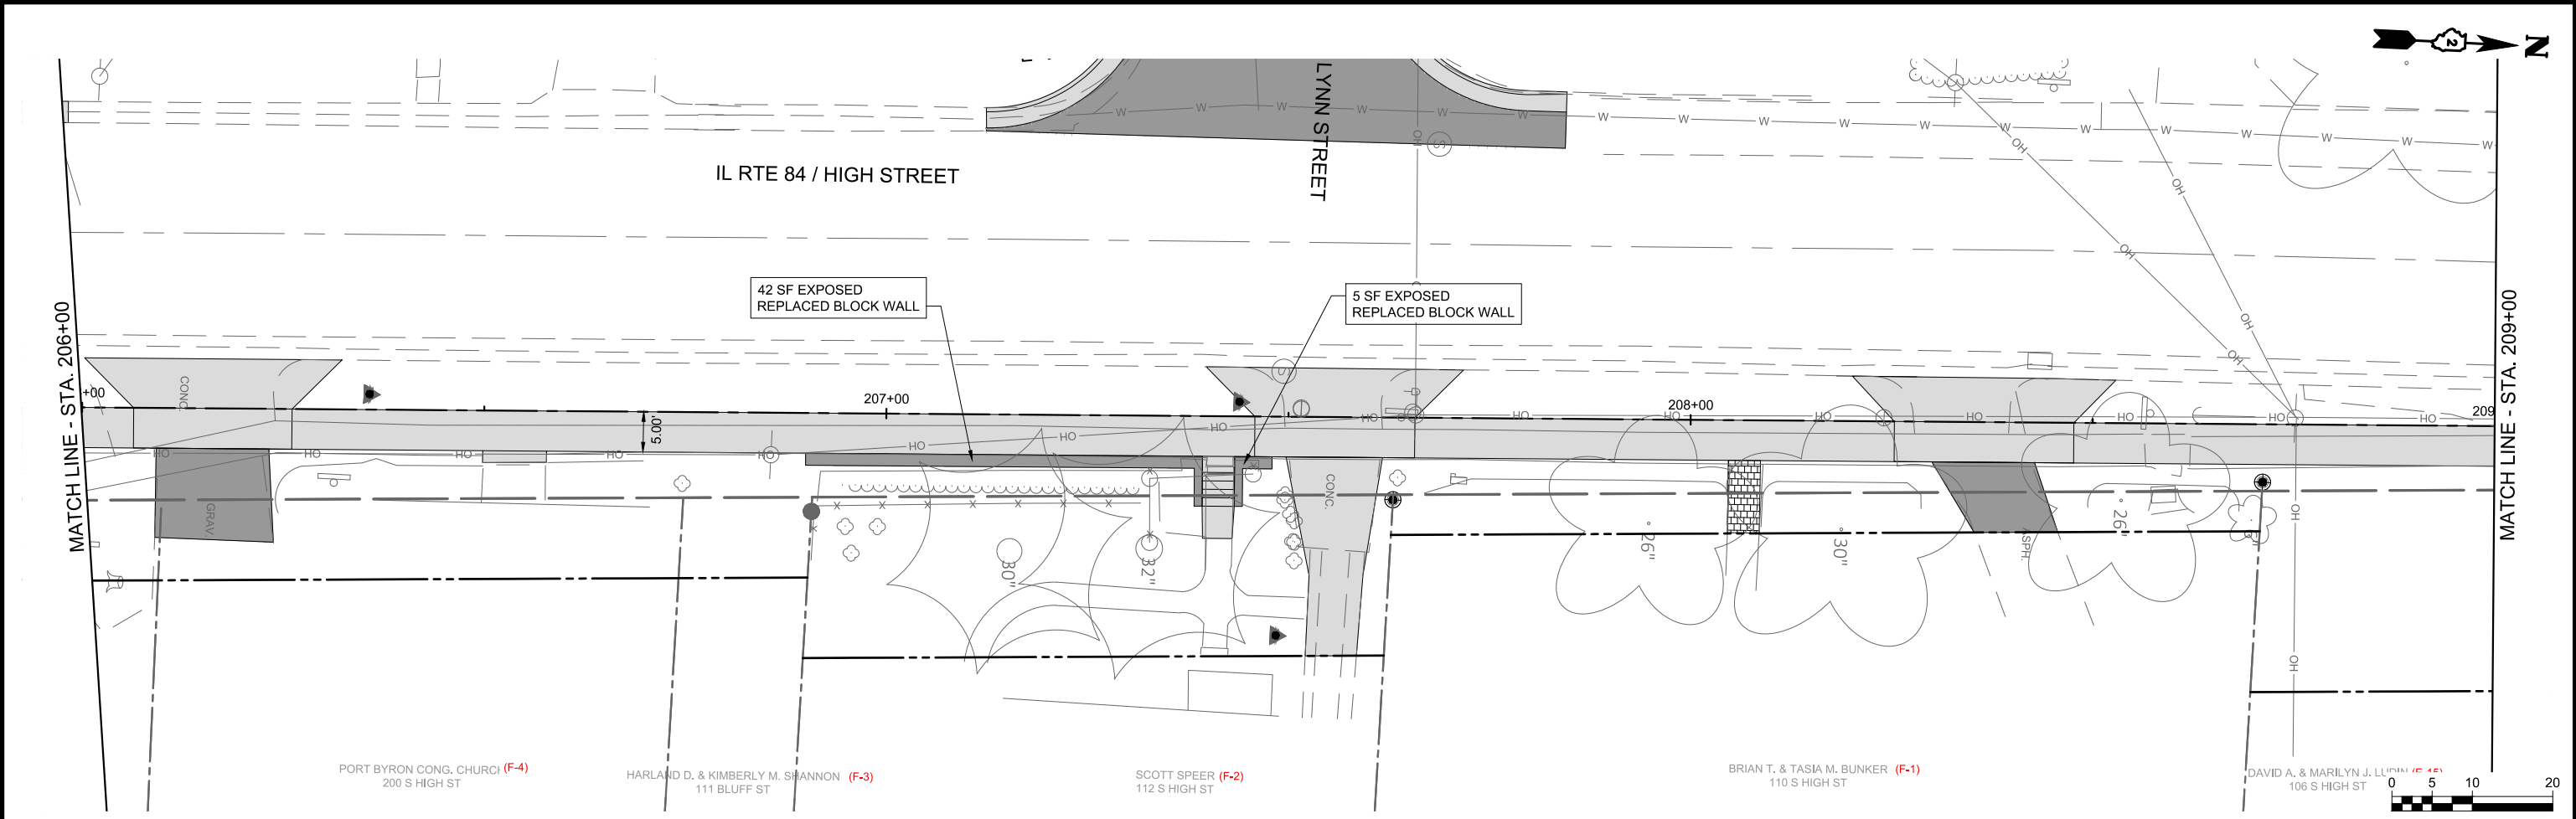


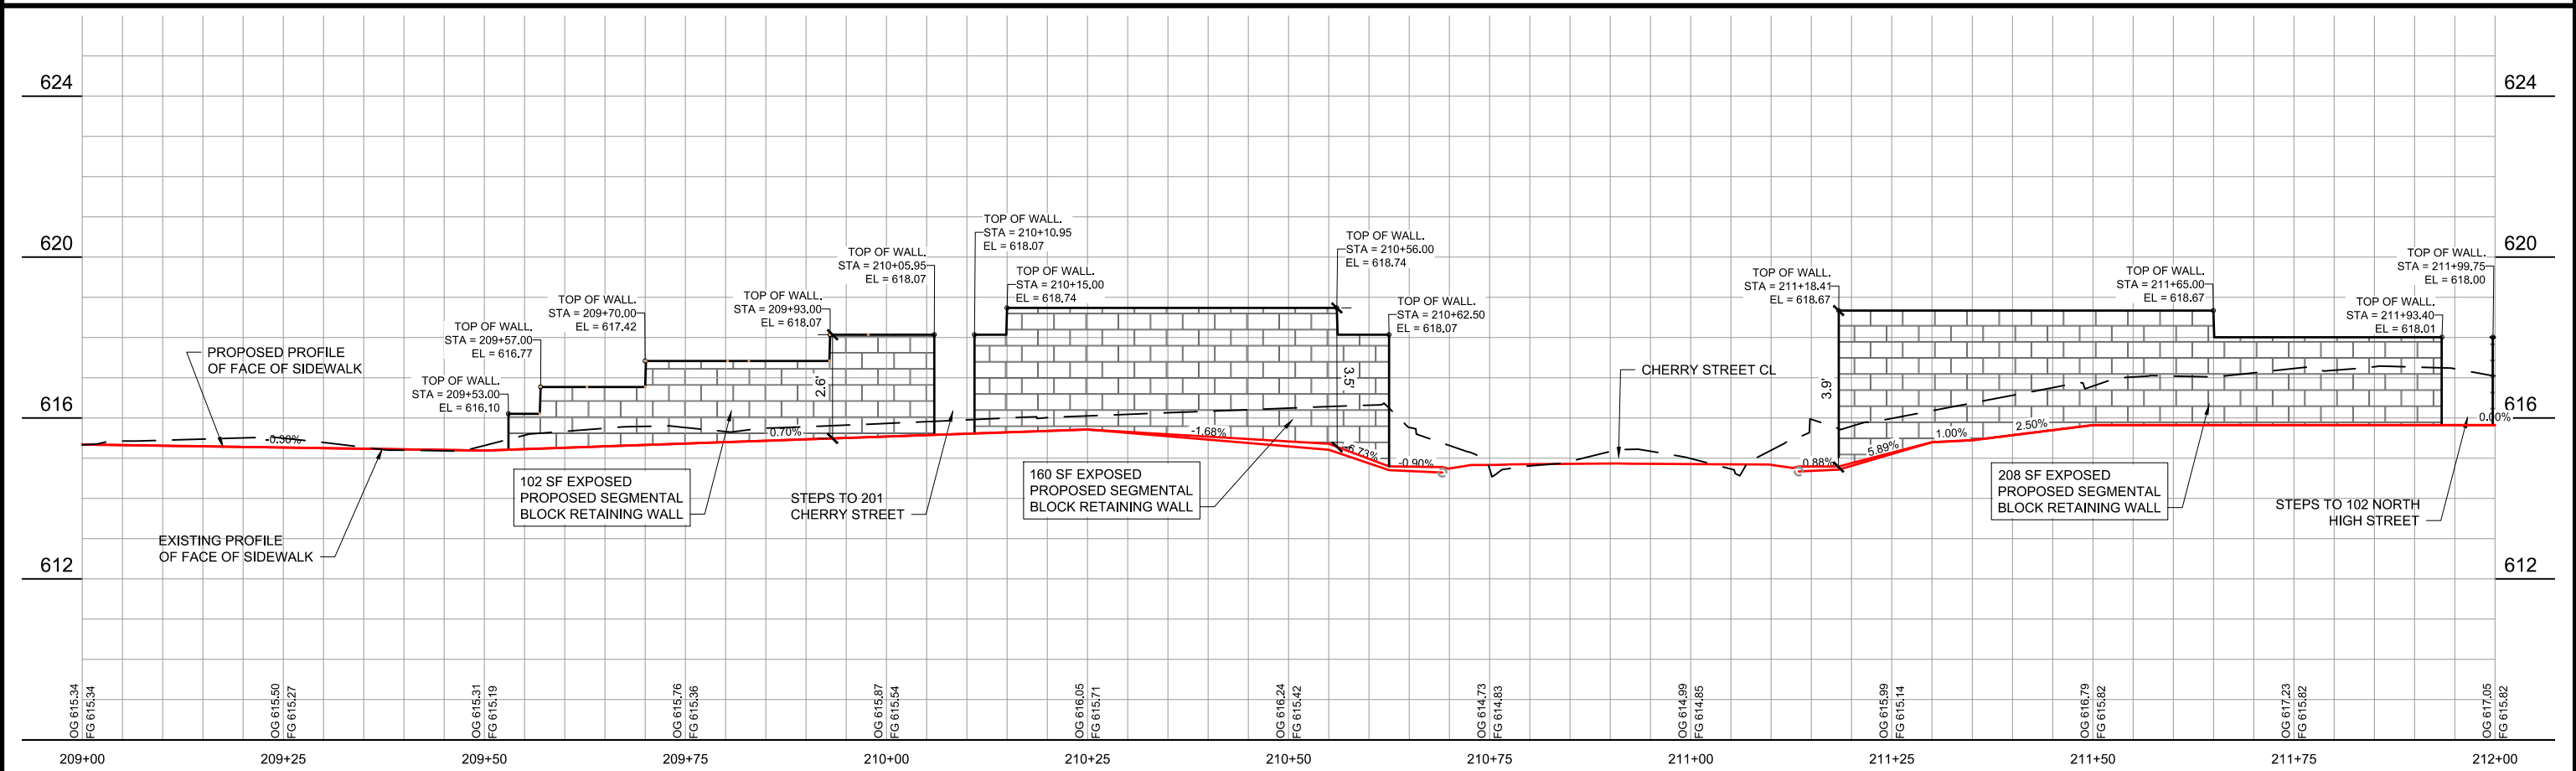
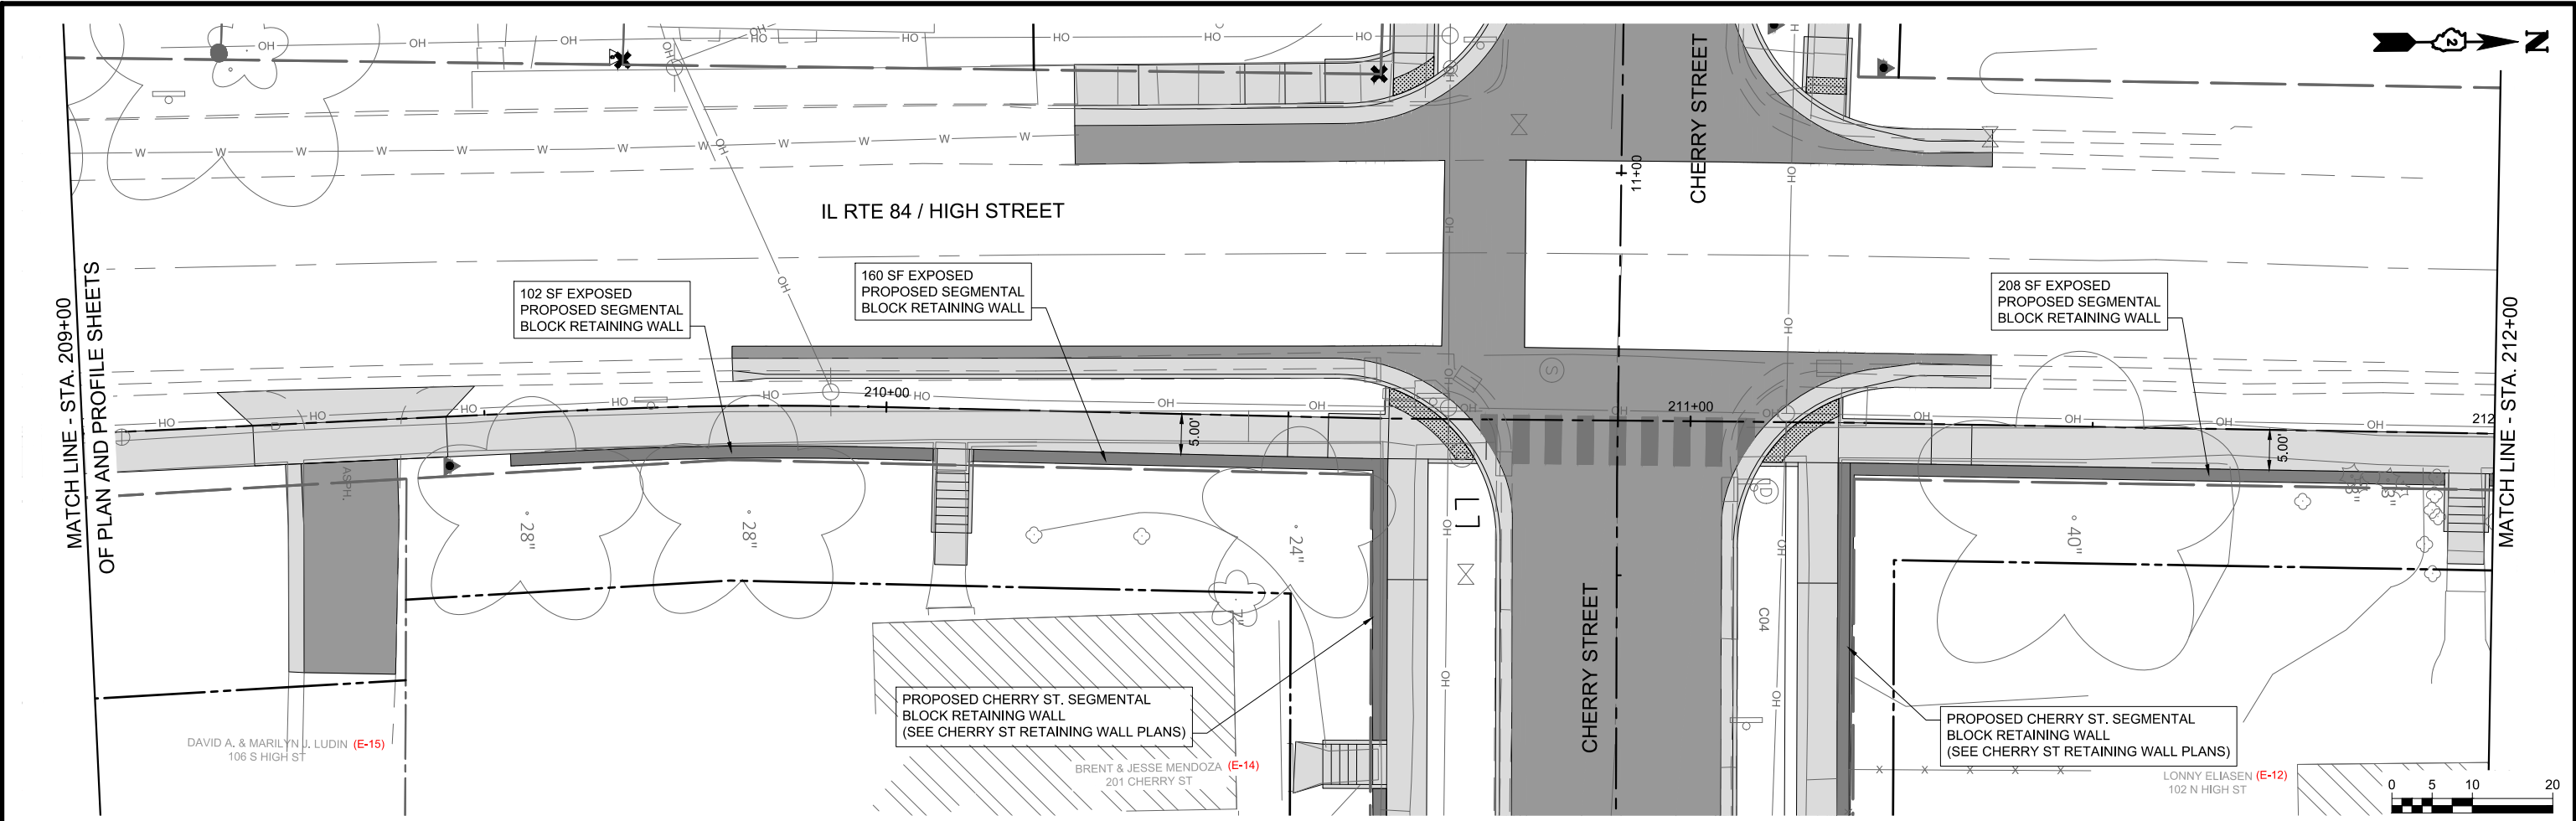


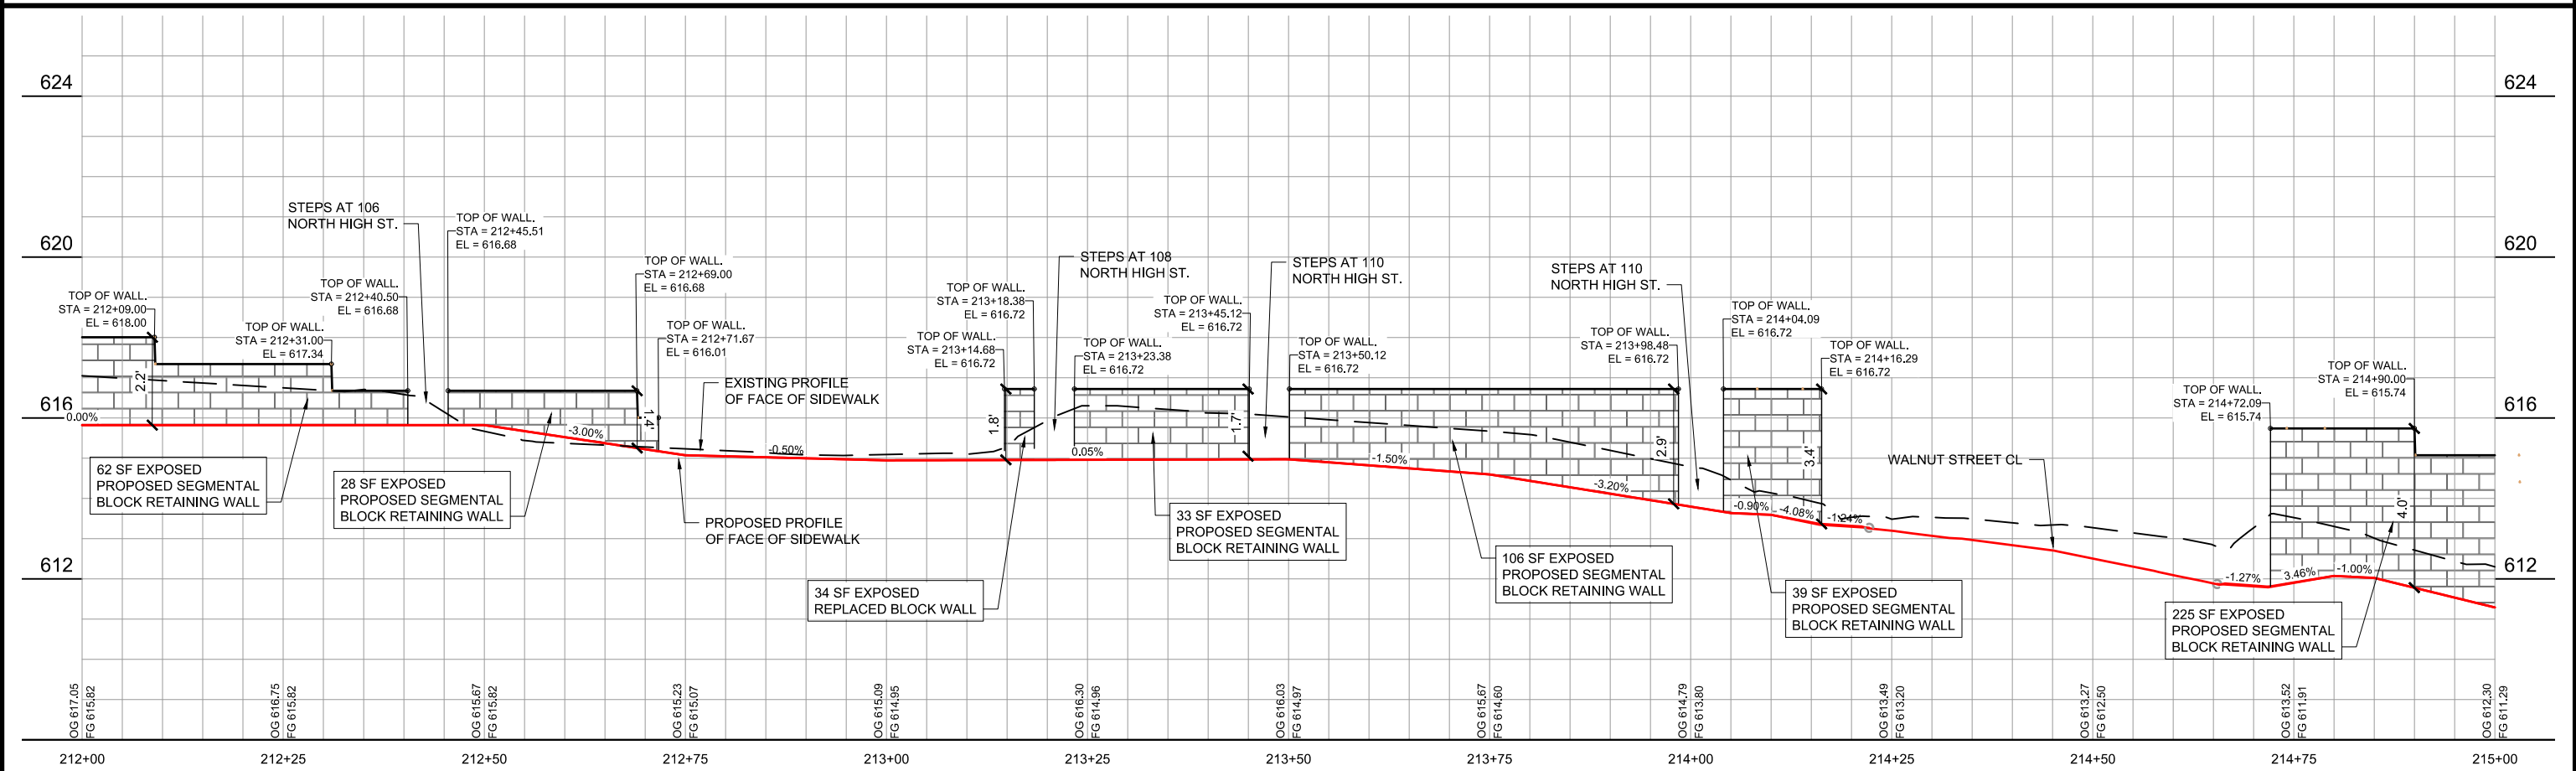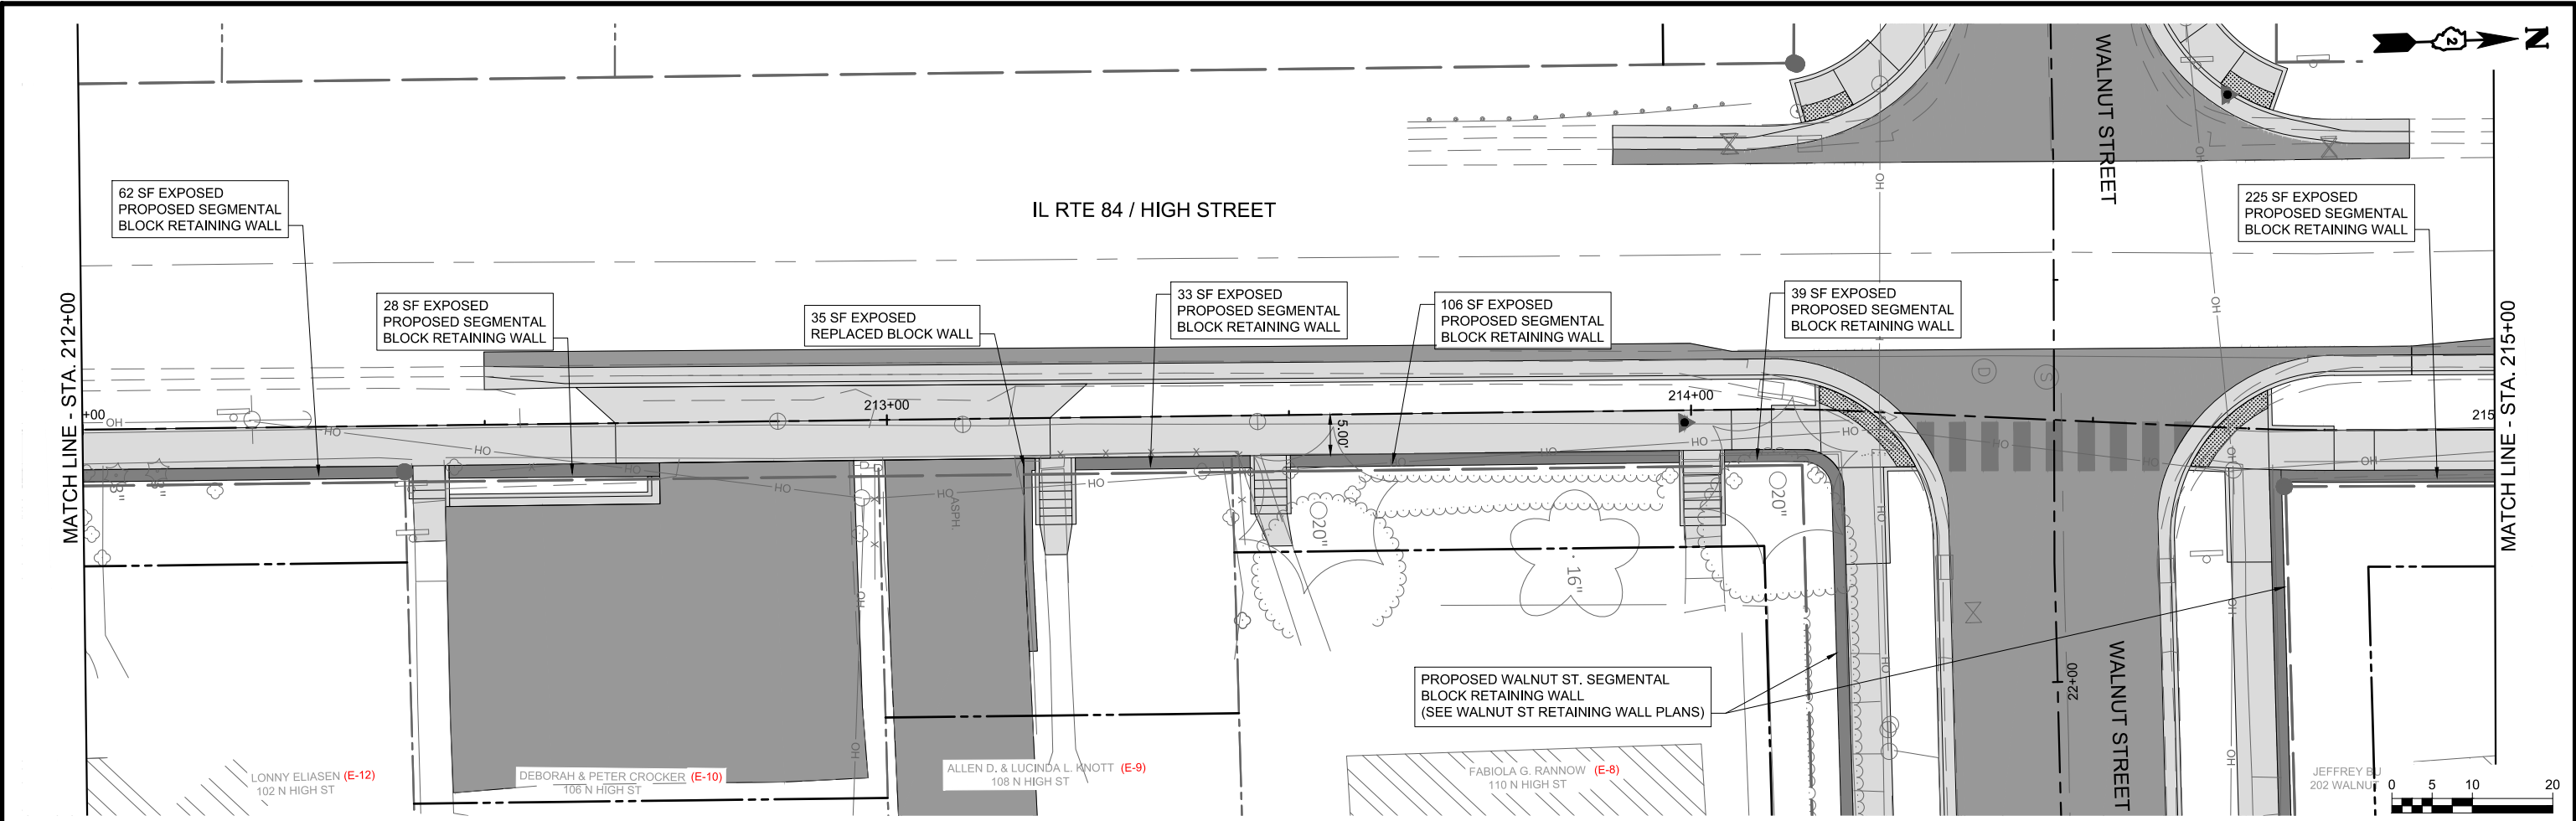

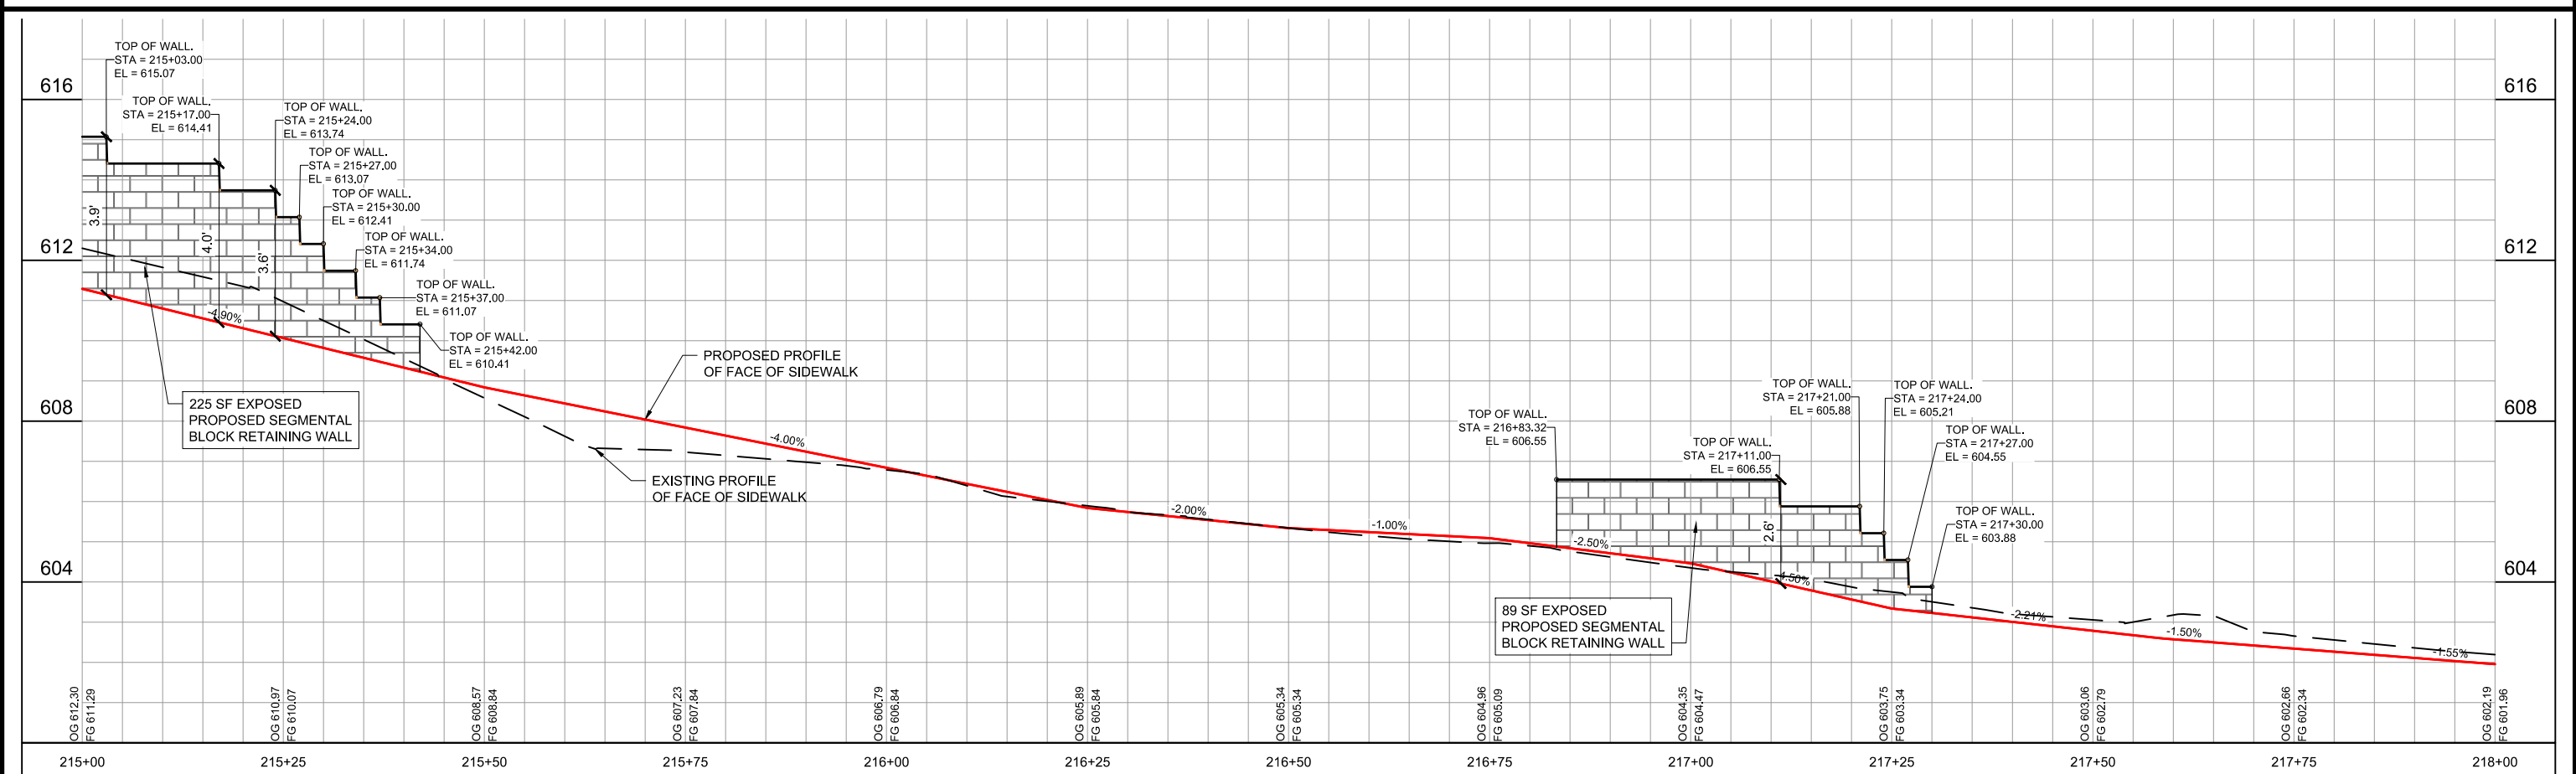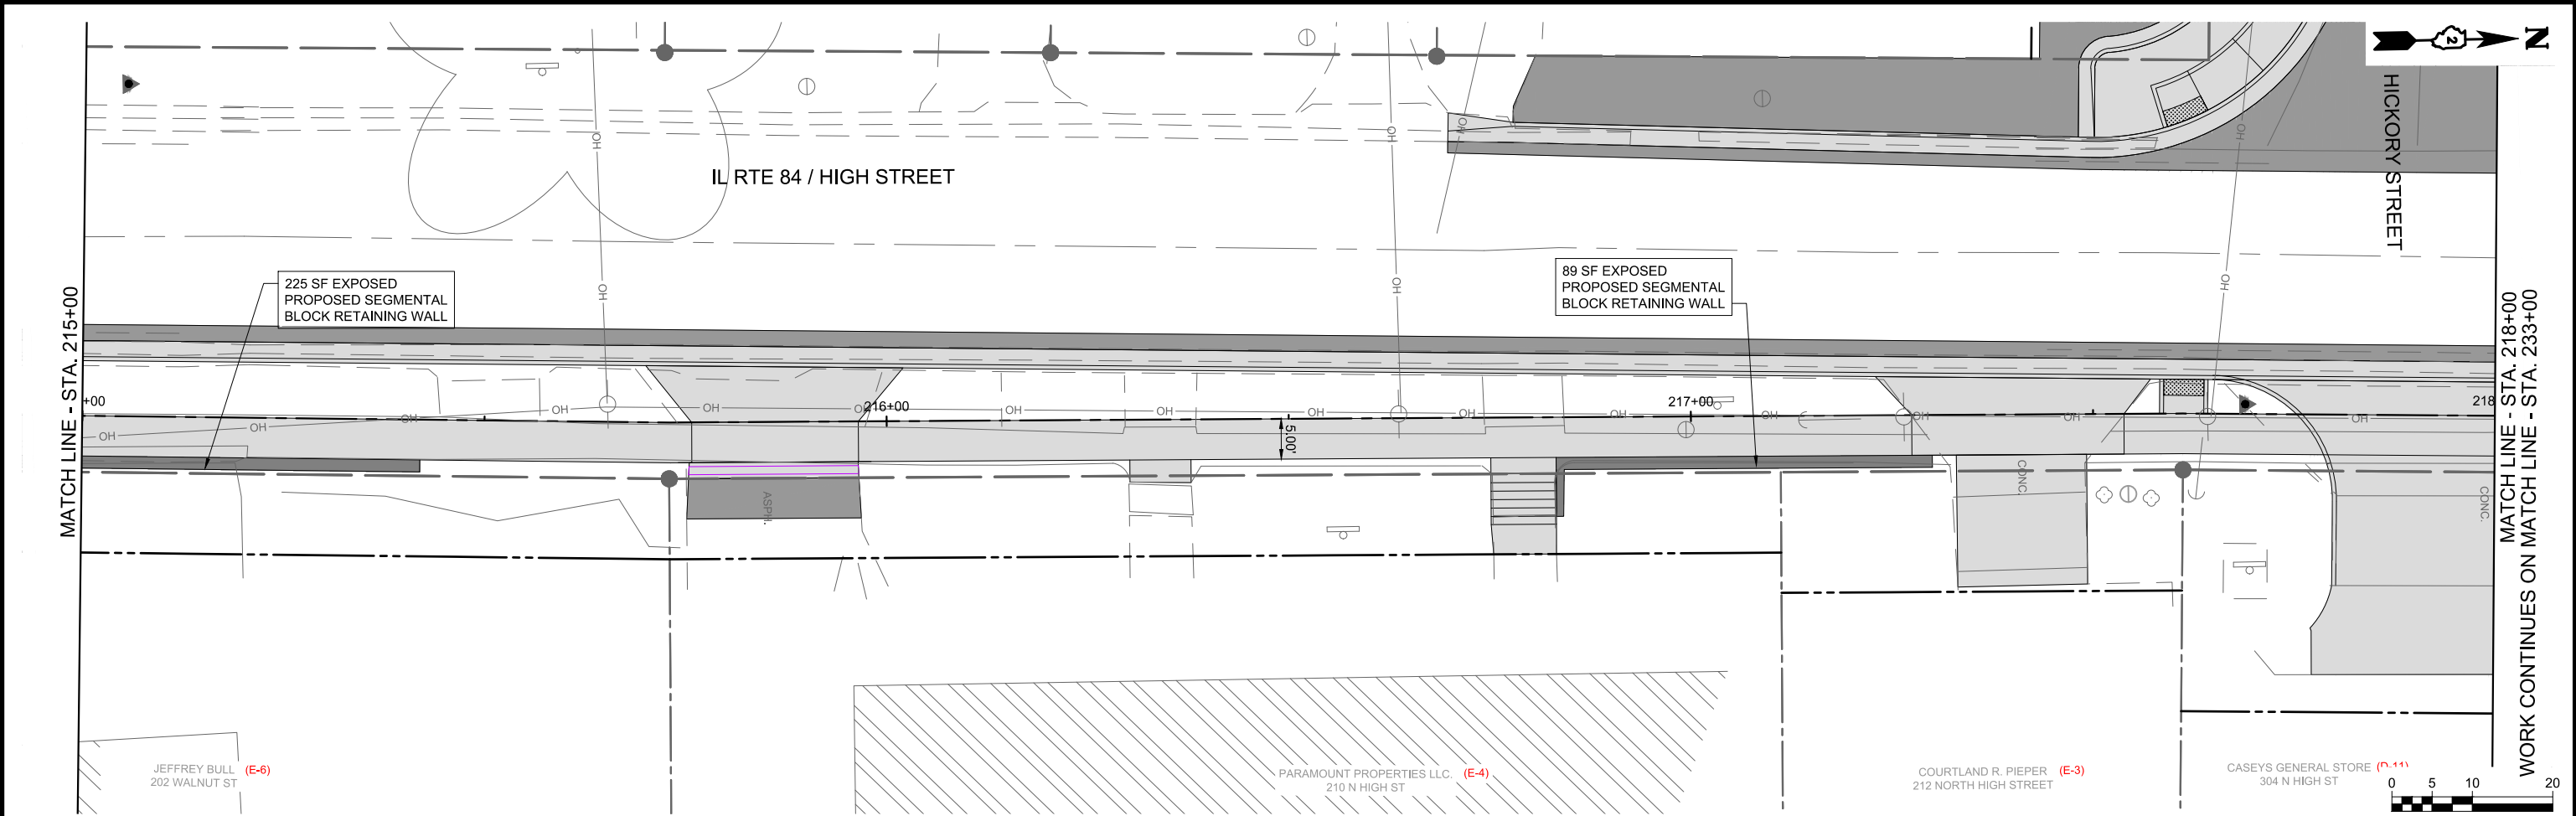

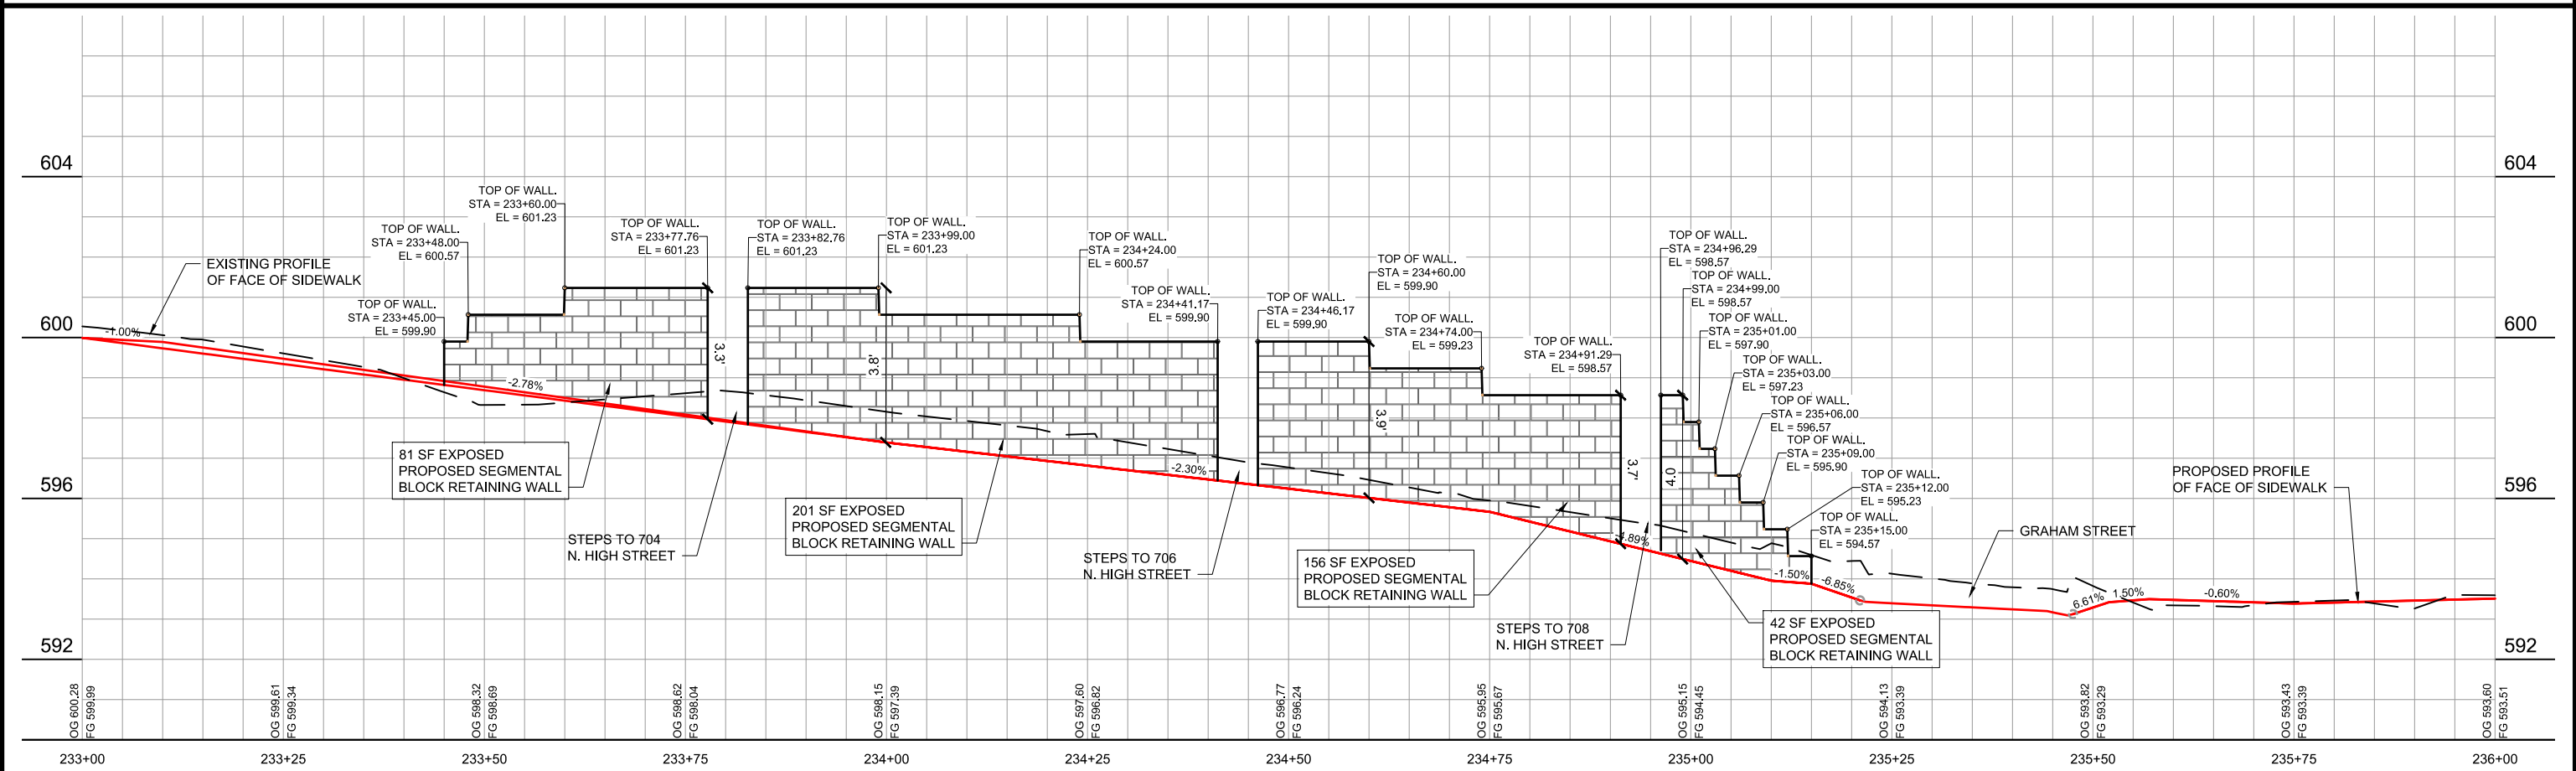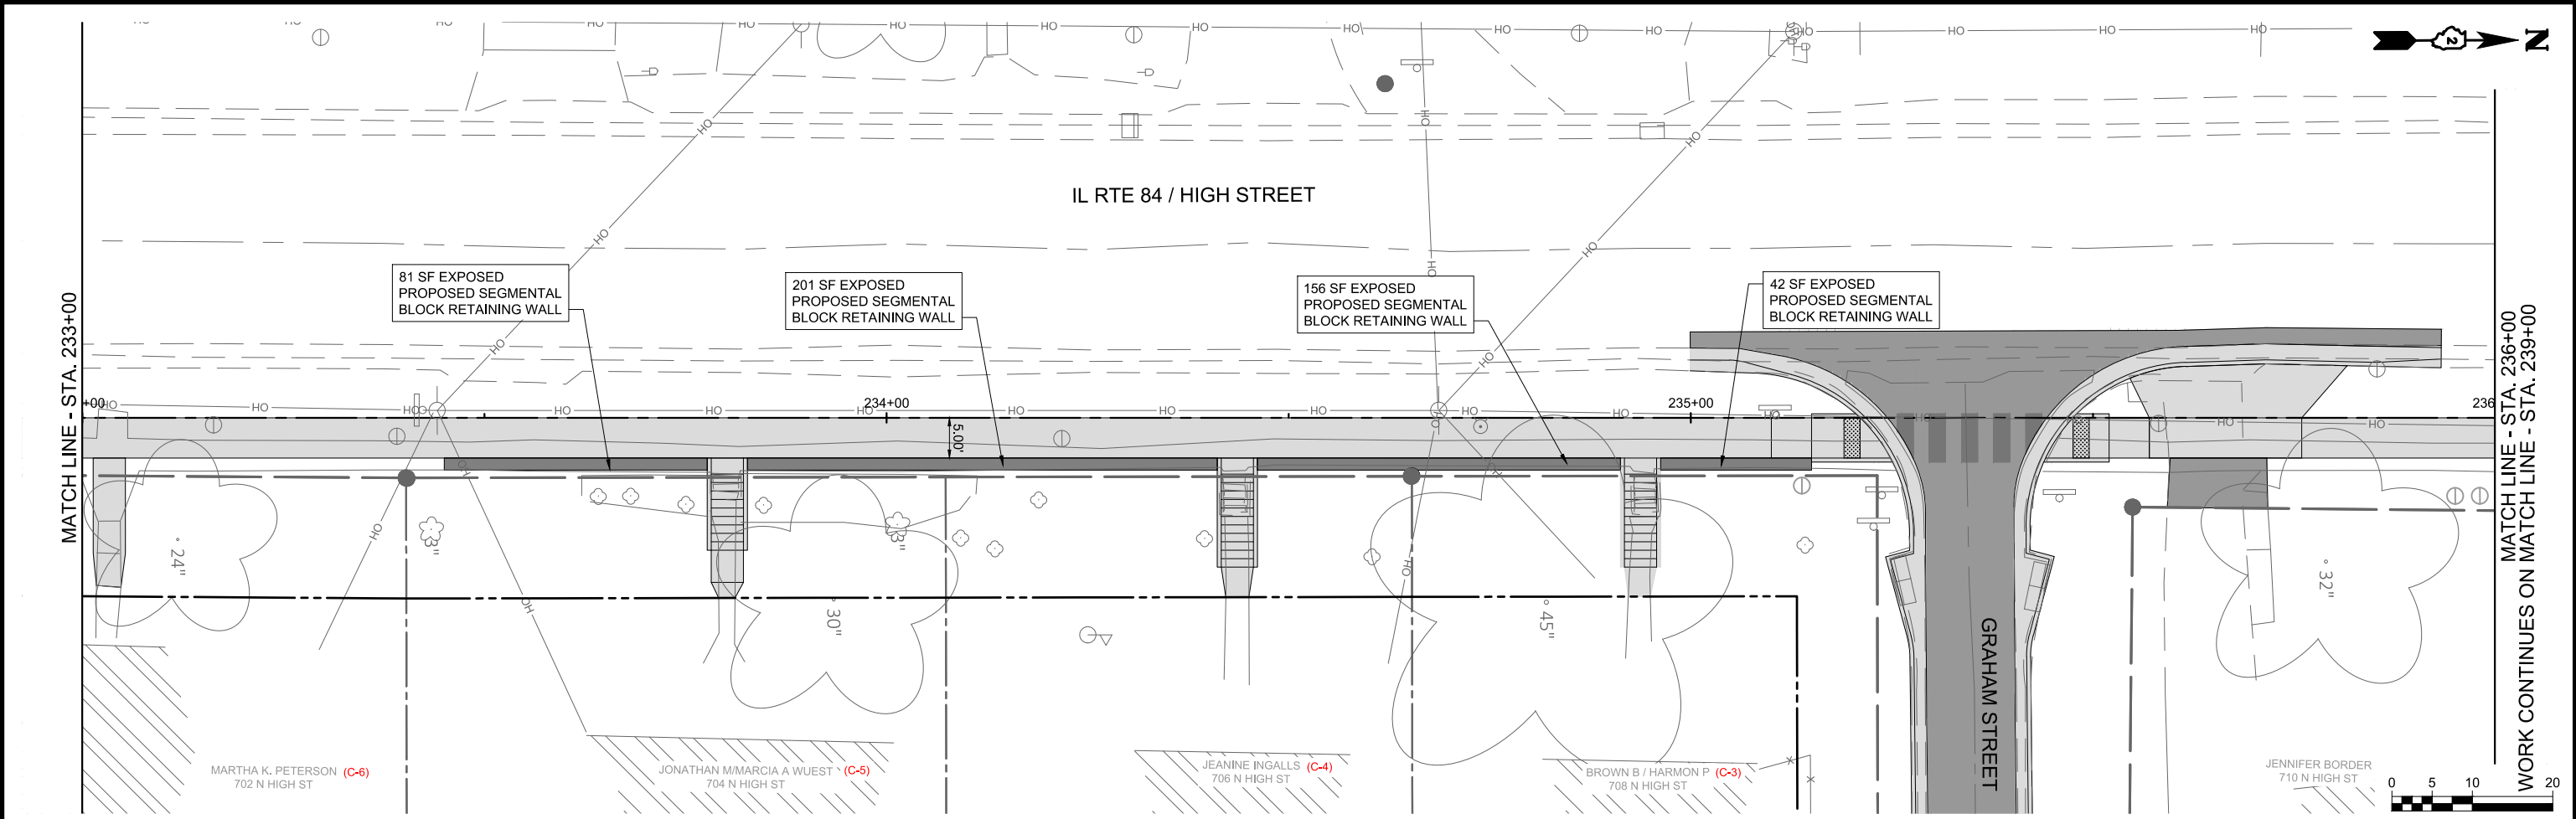

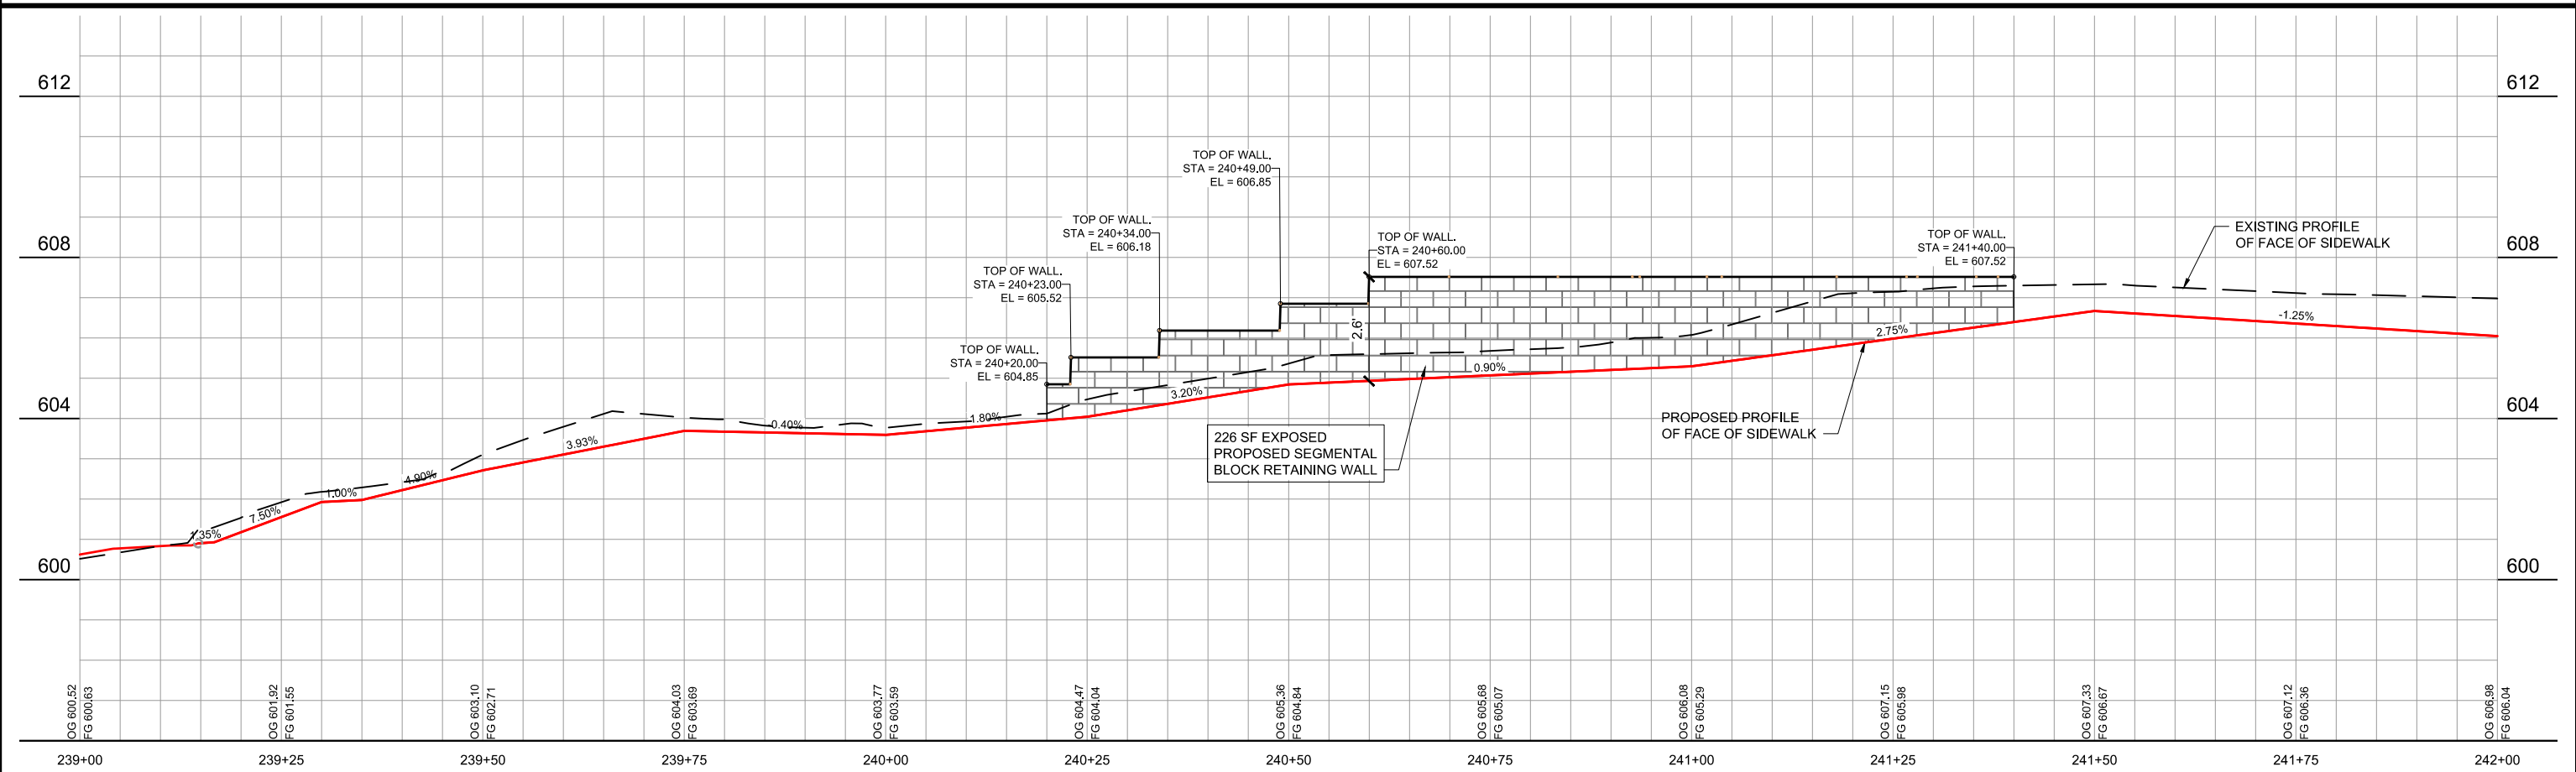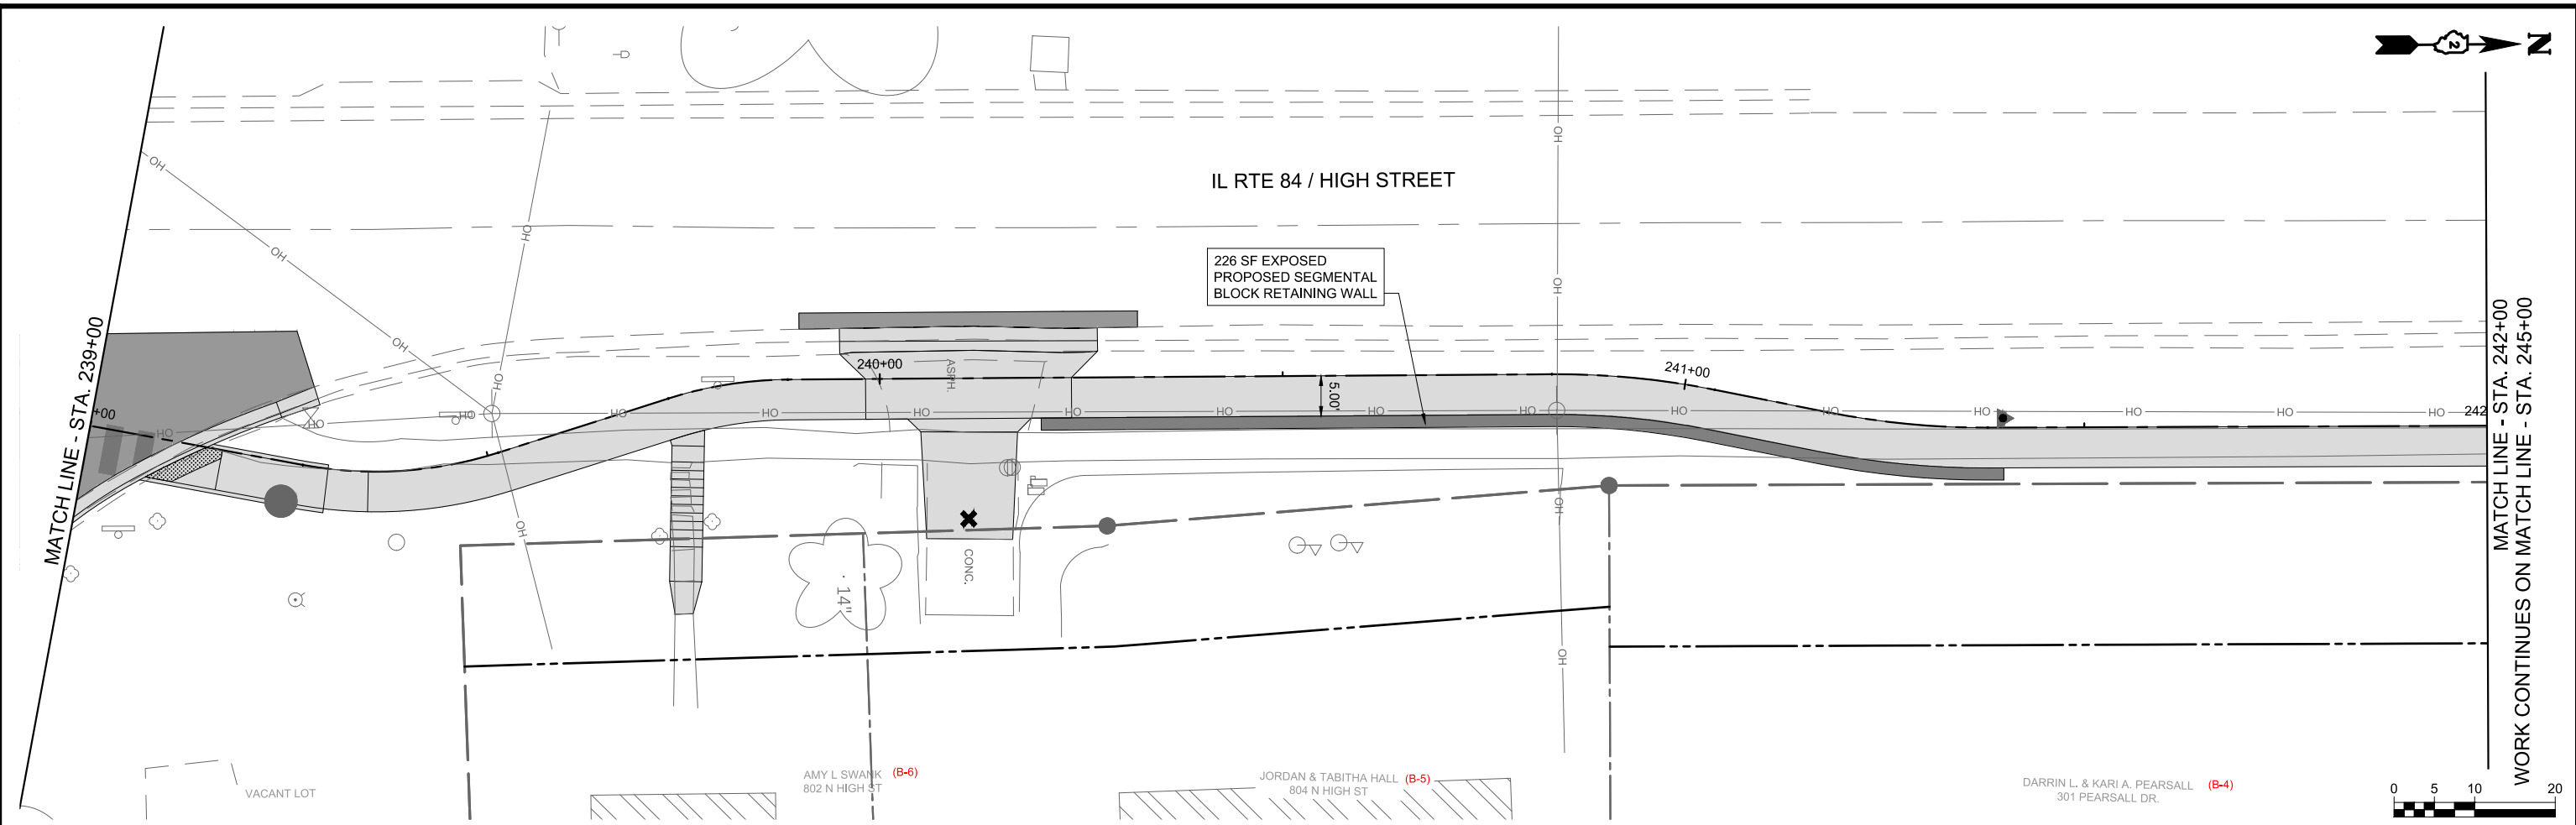

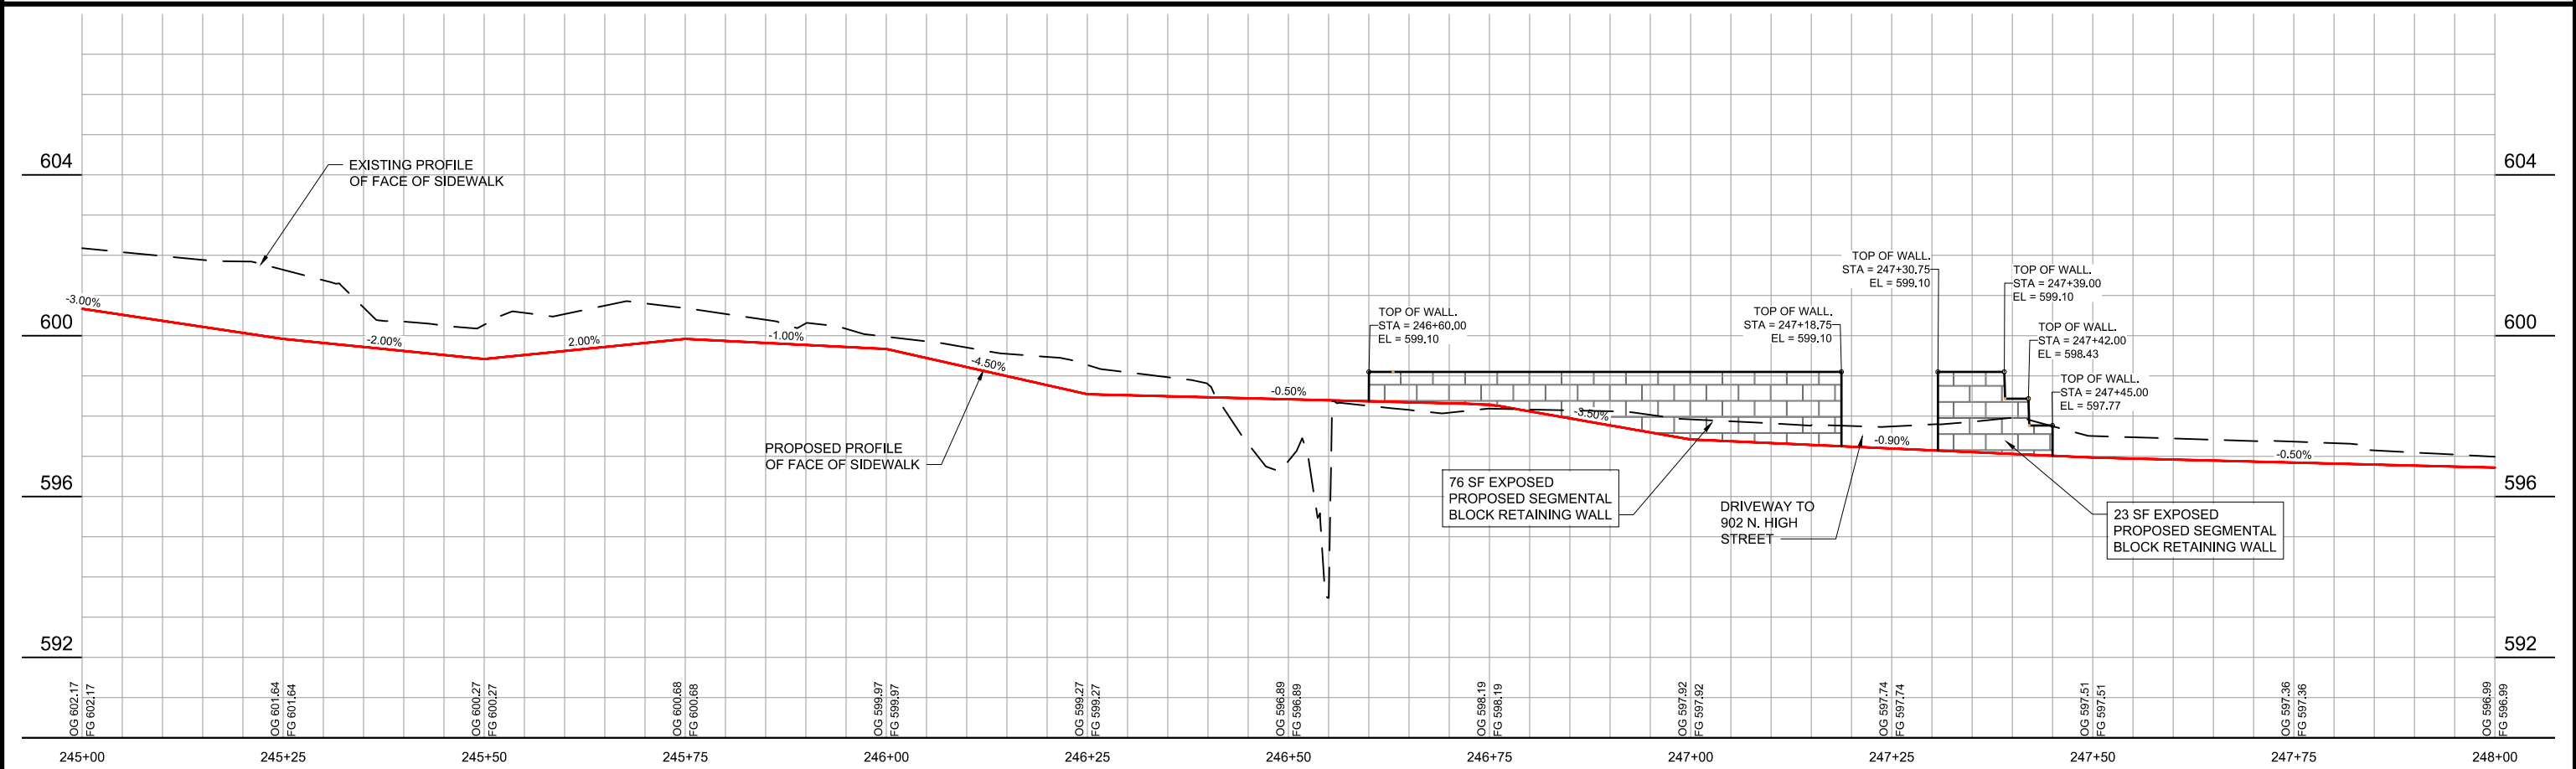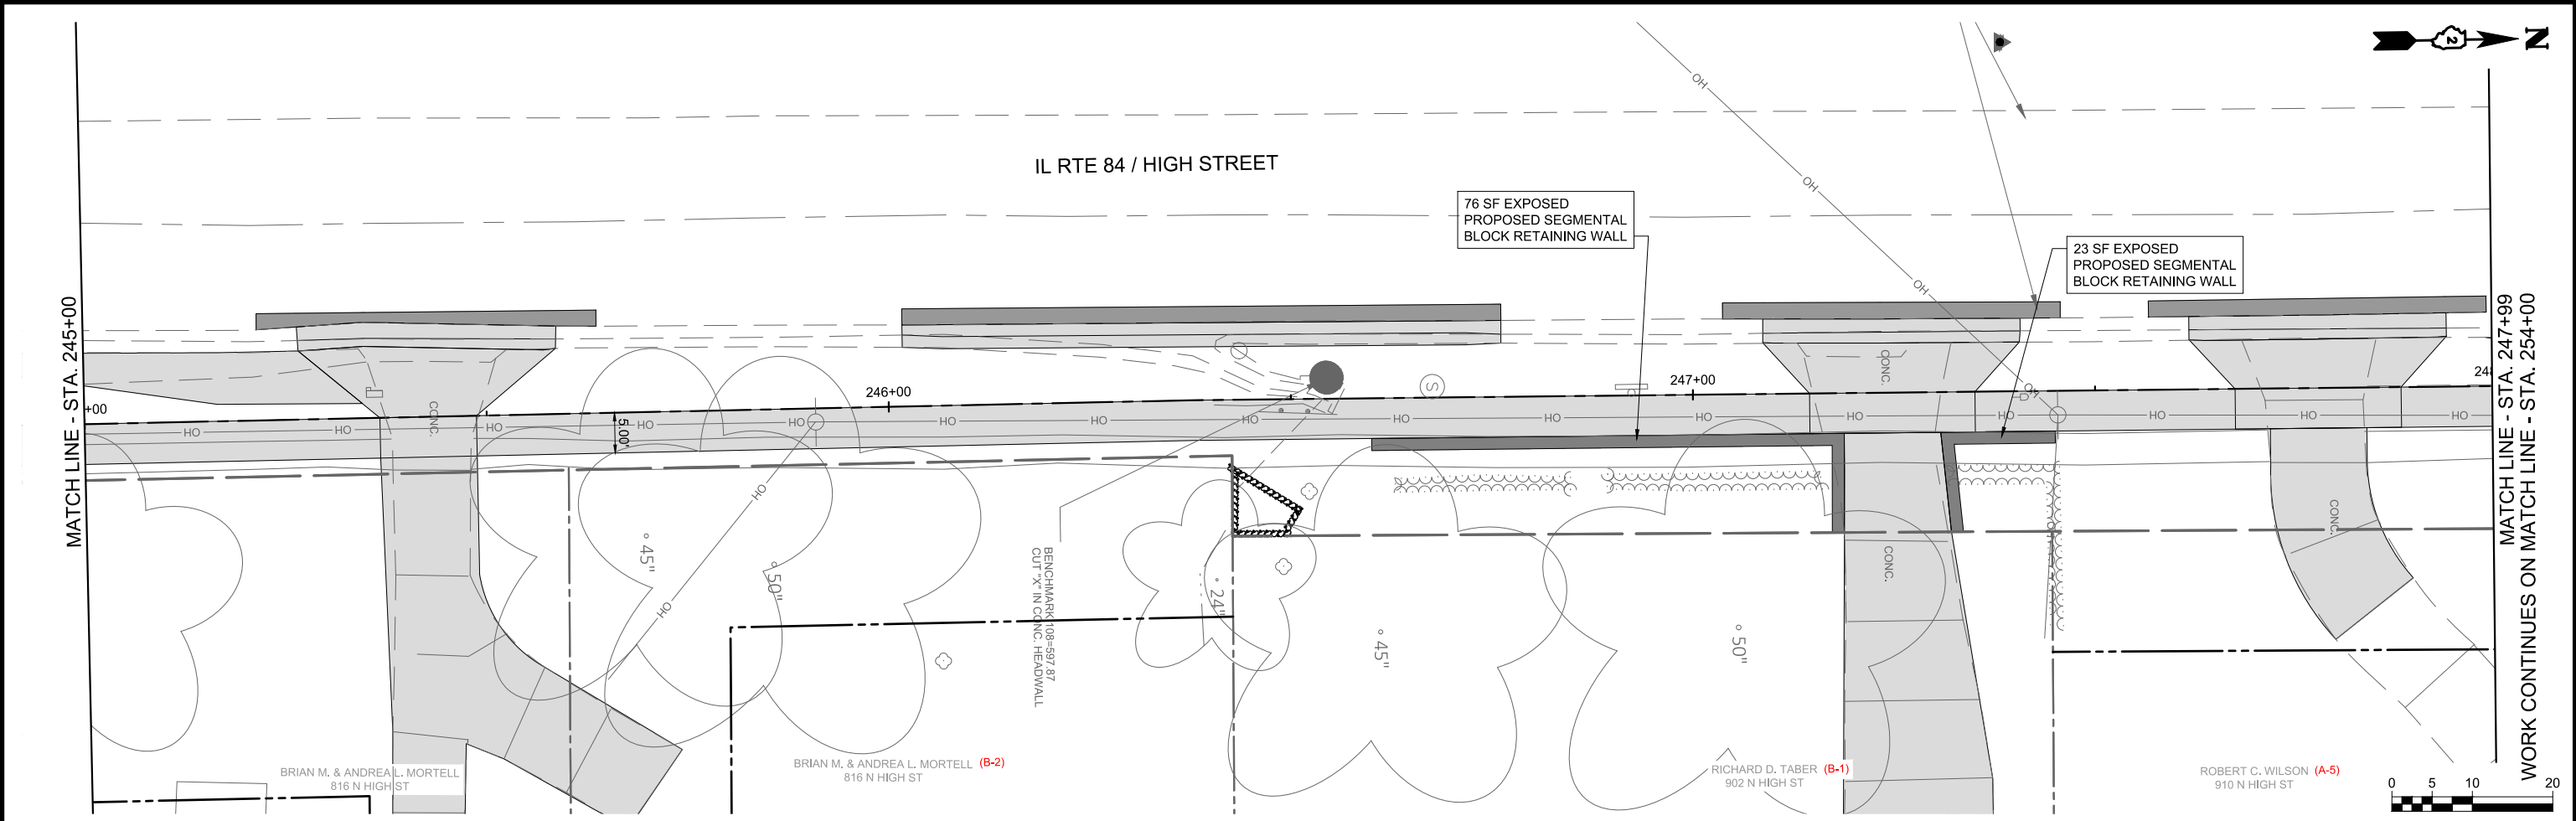

ENGINEERING | ARCHITECTURE | SURVEYING
FUNDING | PLANNING | ENVIRONMENTAL
2117 State Street, Bettendorf IA 52722
(563) 445-3501 www.msa-ps.com
© MSA Professional Services, Inc.



PLOT DATE	- 2-Mar-18	DESIGNED	- JLS	REVISED	- (1)
USER NAME	- JAYDEN SCHECKE	DRAWN	- JLS	REVISED	- (2)
PLOT SCALE	- AS SHOWN	CHECKED	- JDF	REVISED	- (3)
FILE NAME	- RETAINING WALL PLANS - HIGH STREET.dwg			REVISED	- (4)





STATE OF ILLINOIS
DEPARTMENT OF TRANSPORTATION





RETAINING WALL PLANS - HIGH STREET



SCALE: AS SHOWN SHEET NO. 75 OF 190 SHEETS STA. 245+00 TO STA. 248+00



F.A.U. RTE.	SECTION	COUNTY	TOTAL SHEETS	SHEET NO.
308	15-00017-00-SW	ROCK ISLAND	190	75
CONTRACT NO. 85697				
ILLINOIS FED. AID PROJECT				

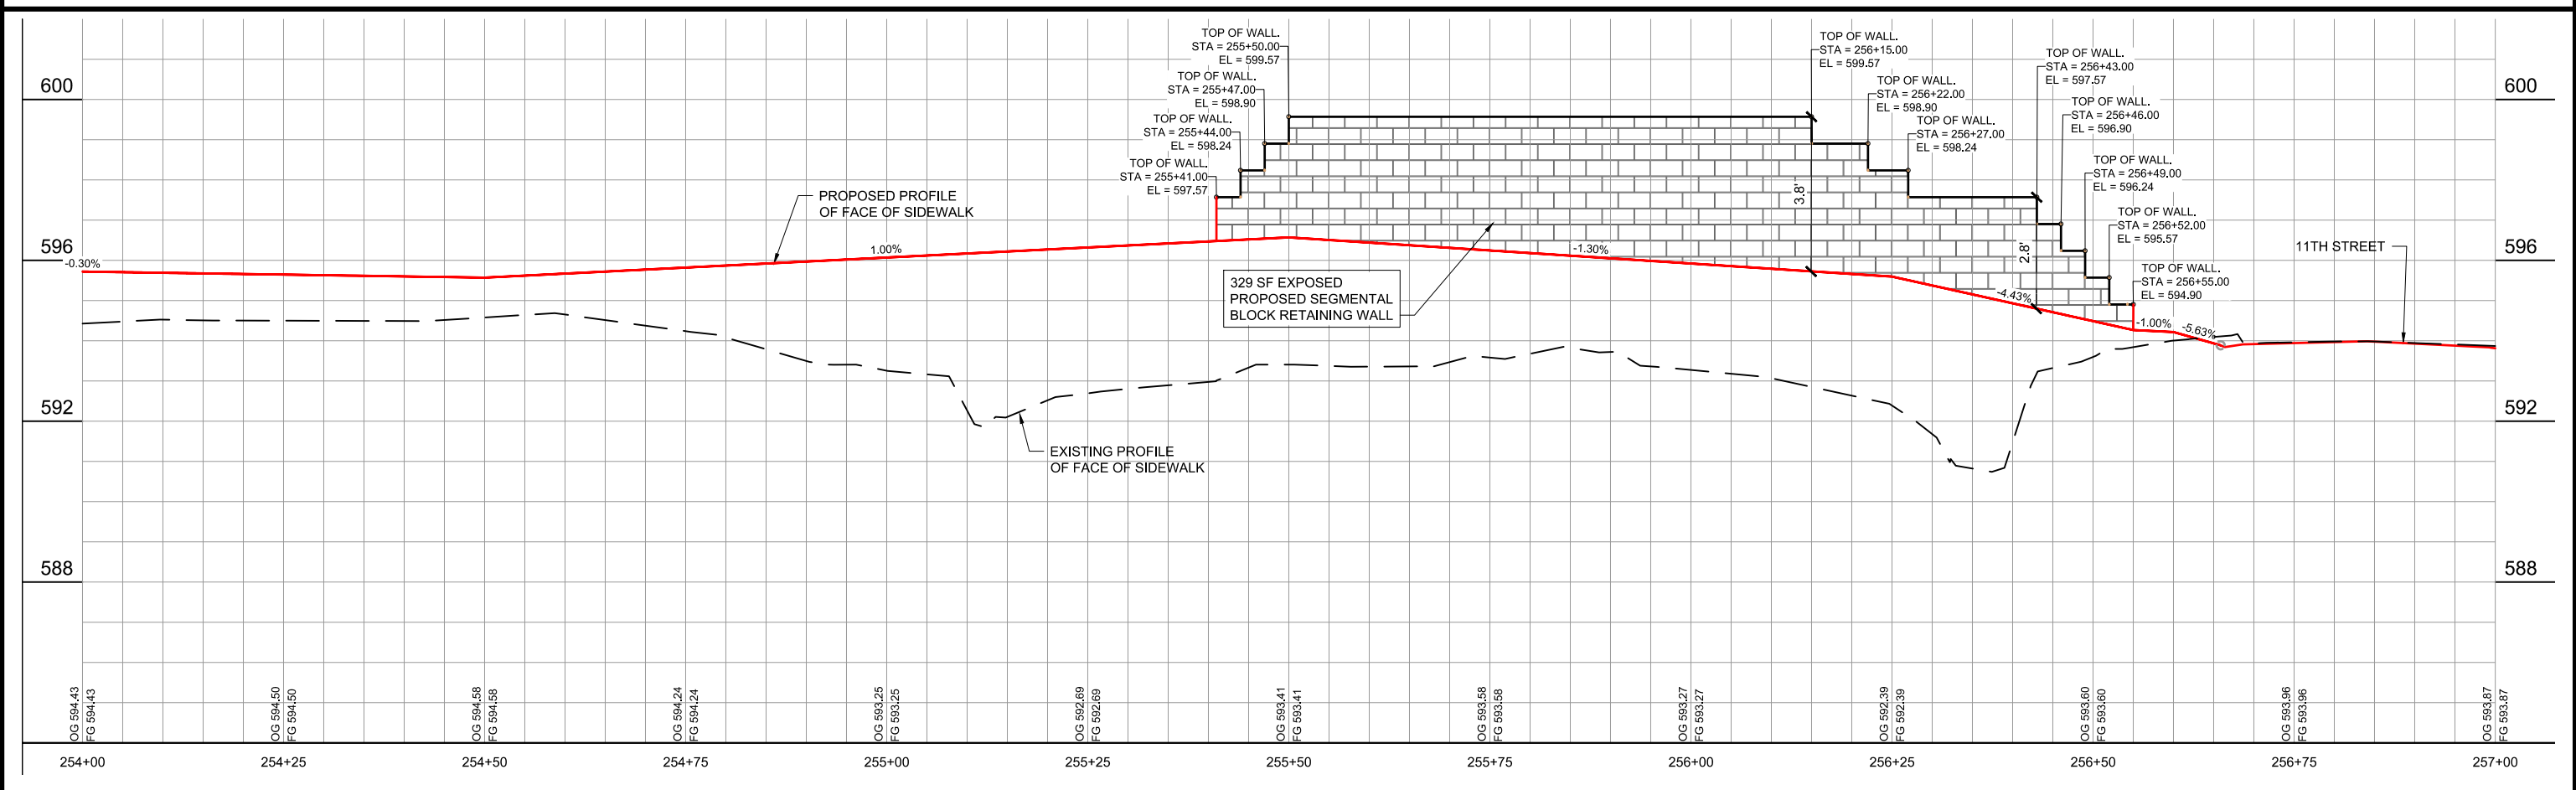
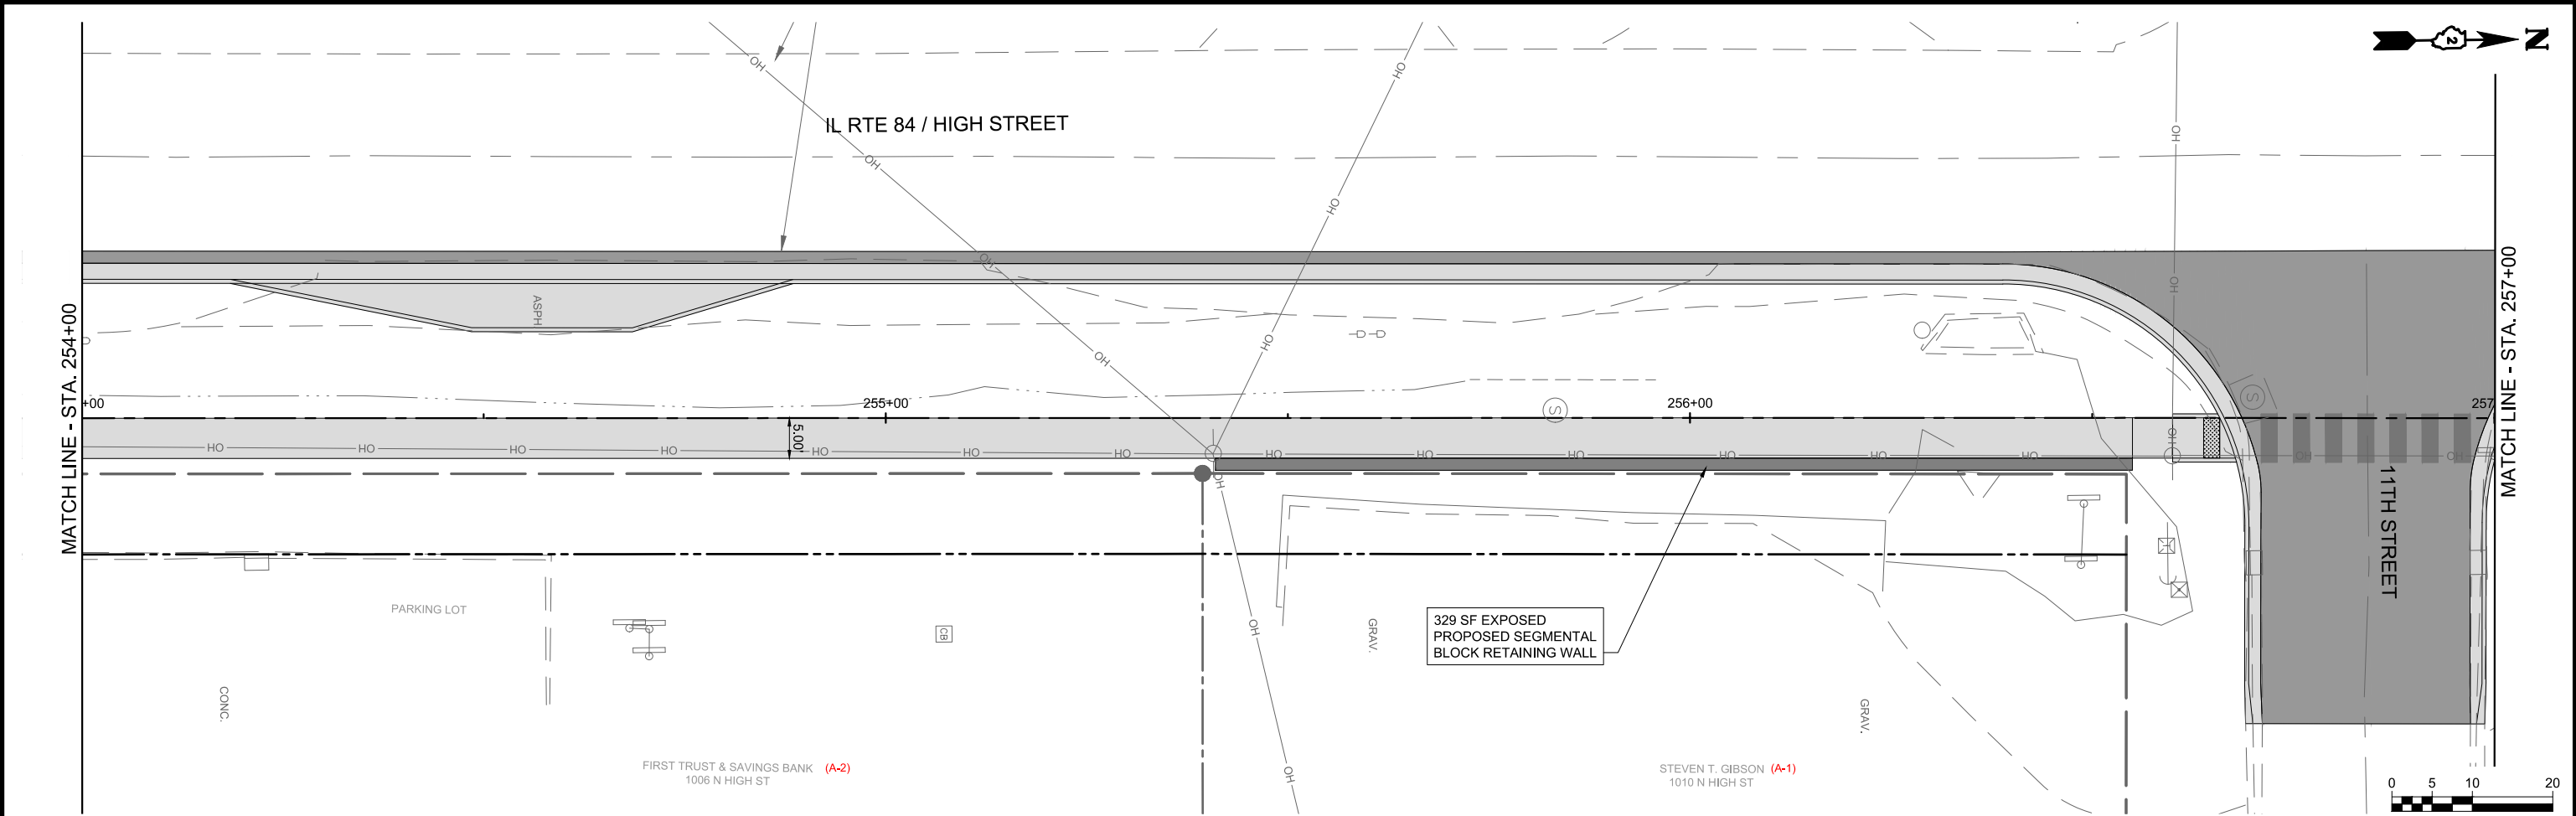


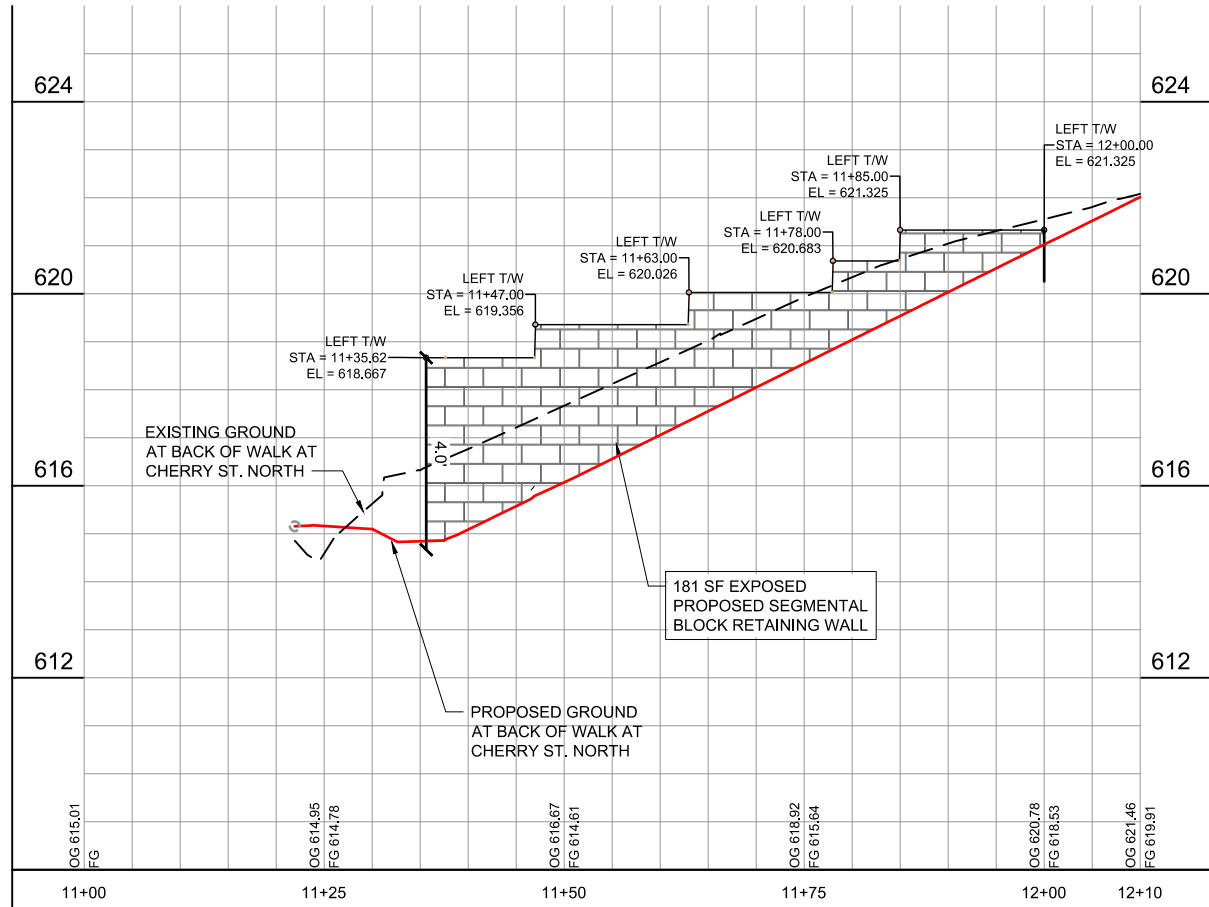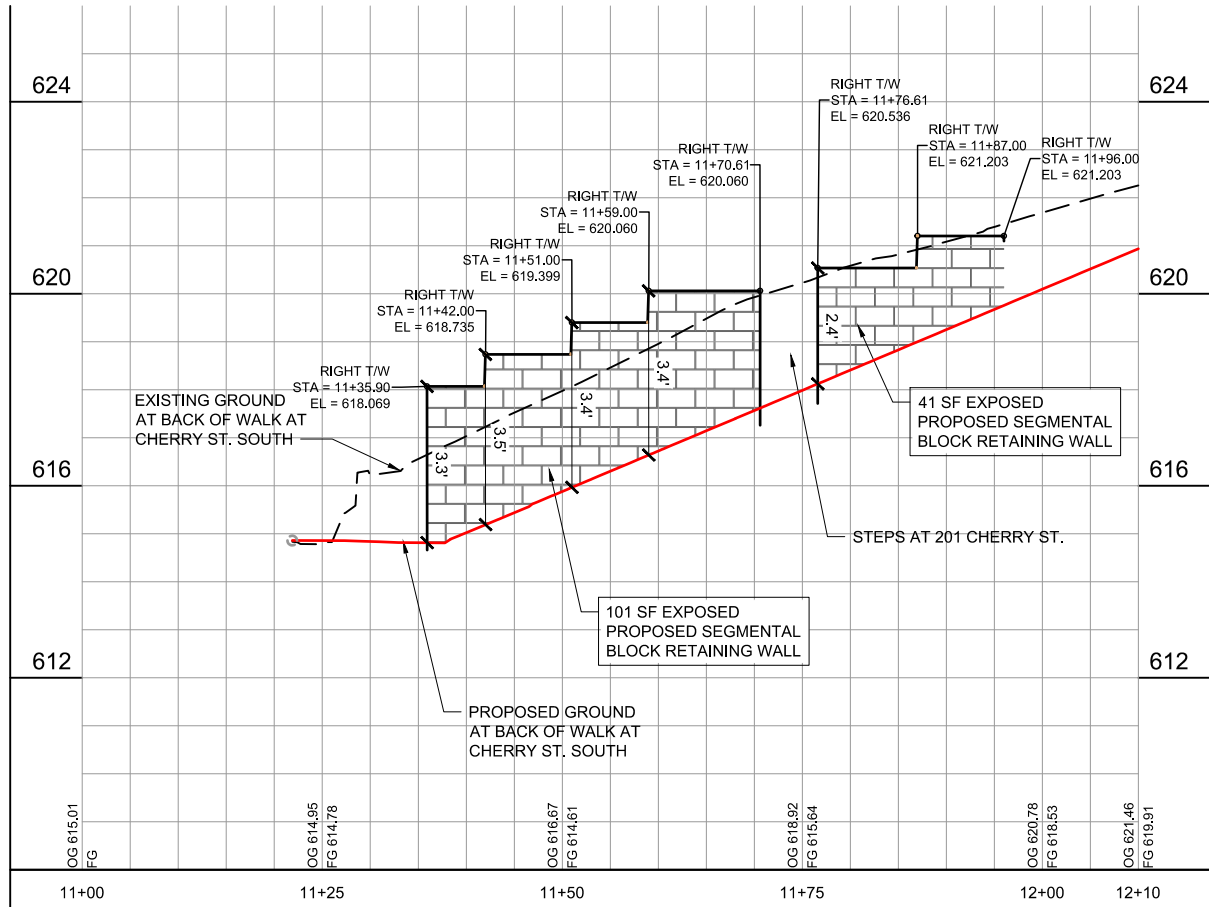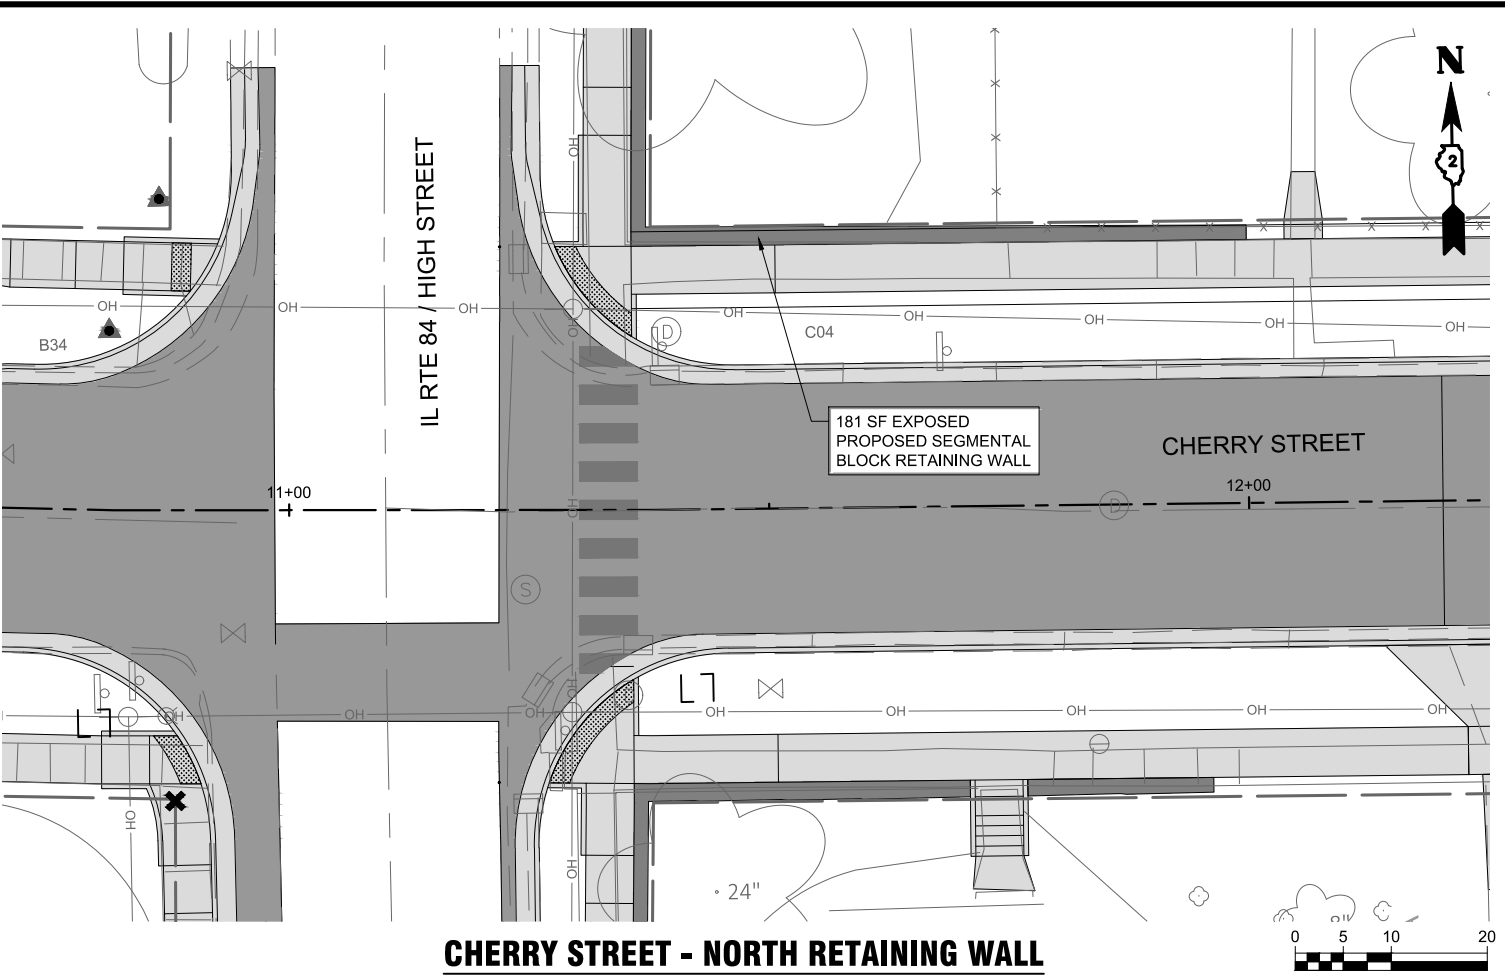
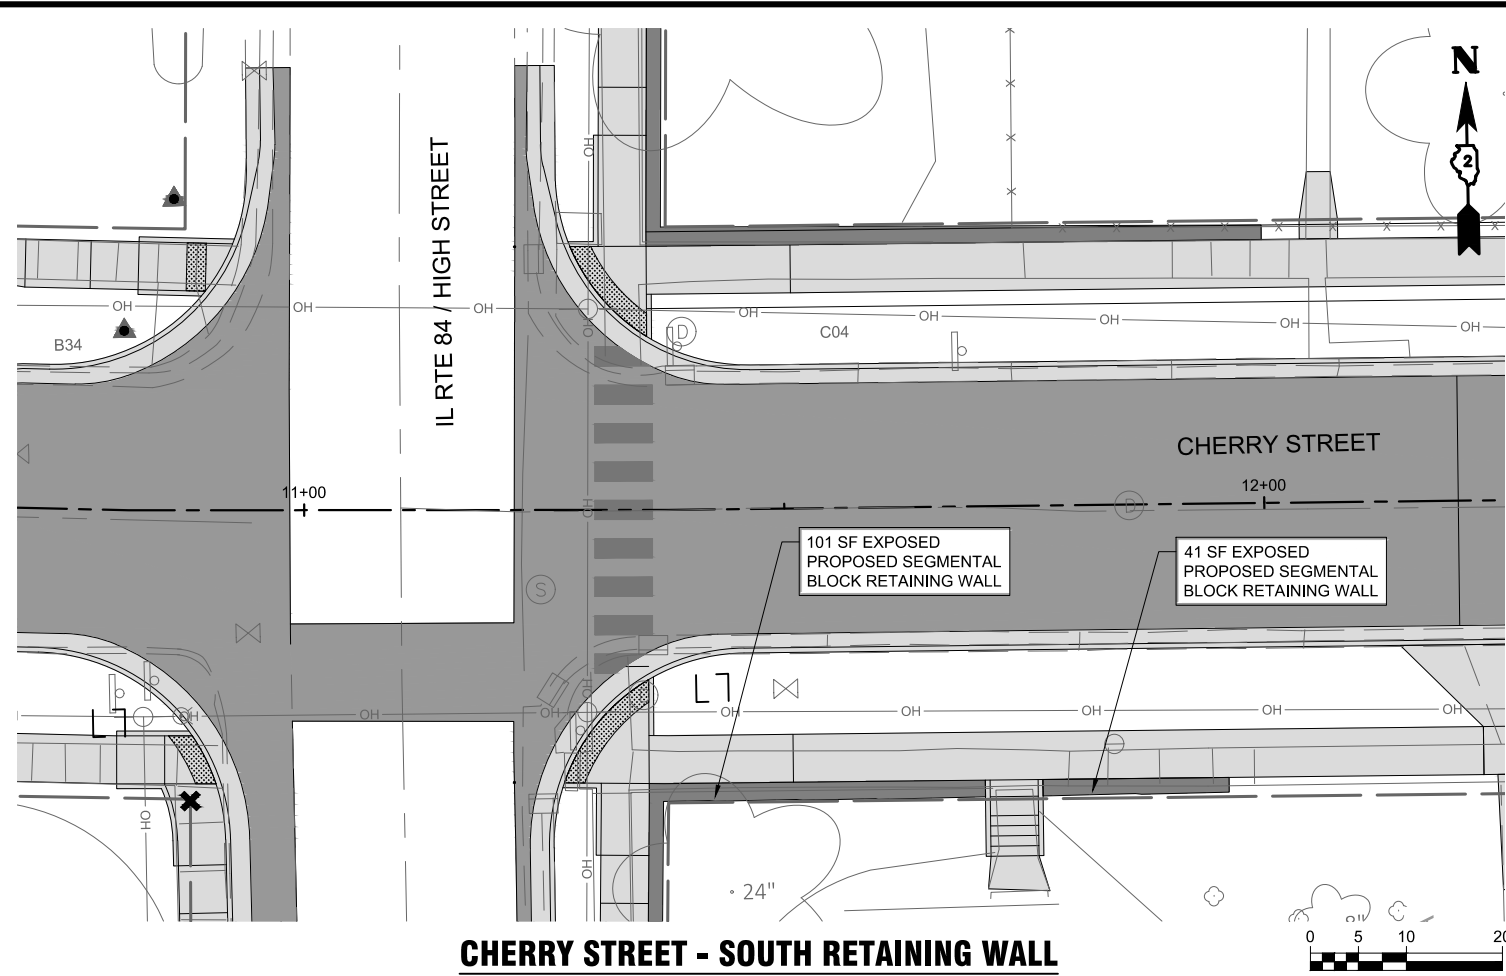


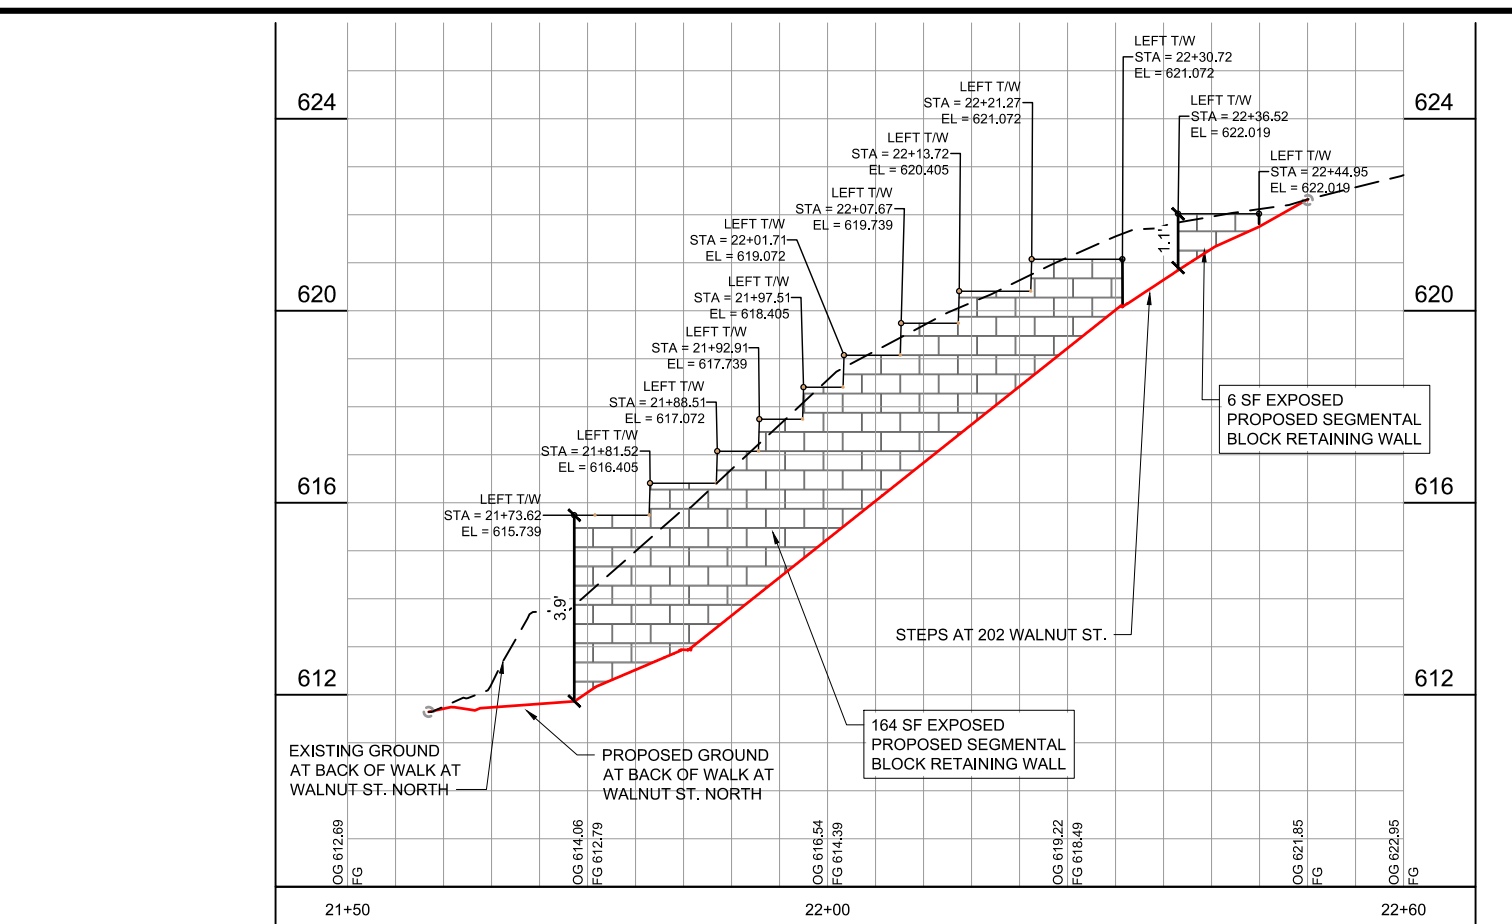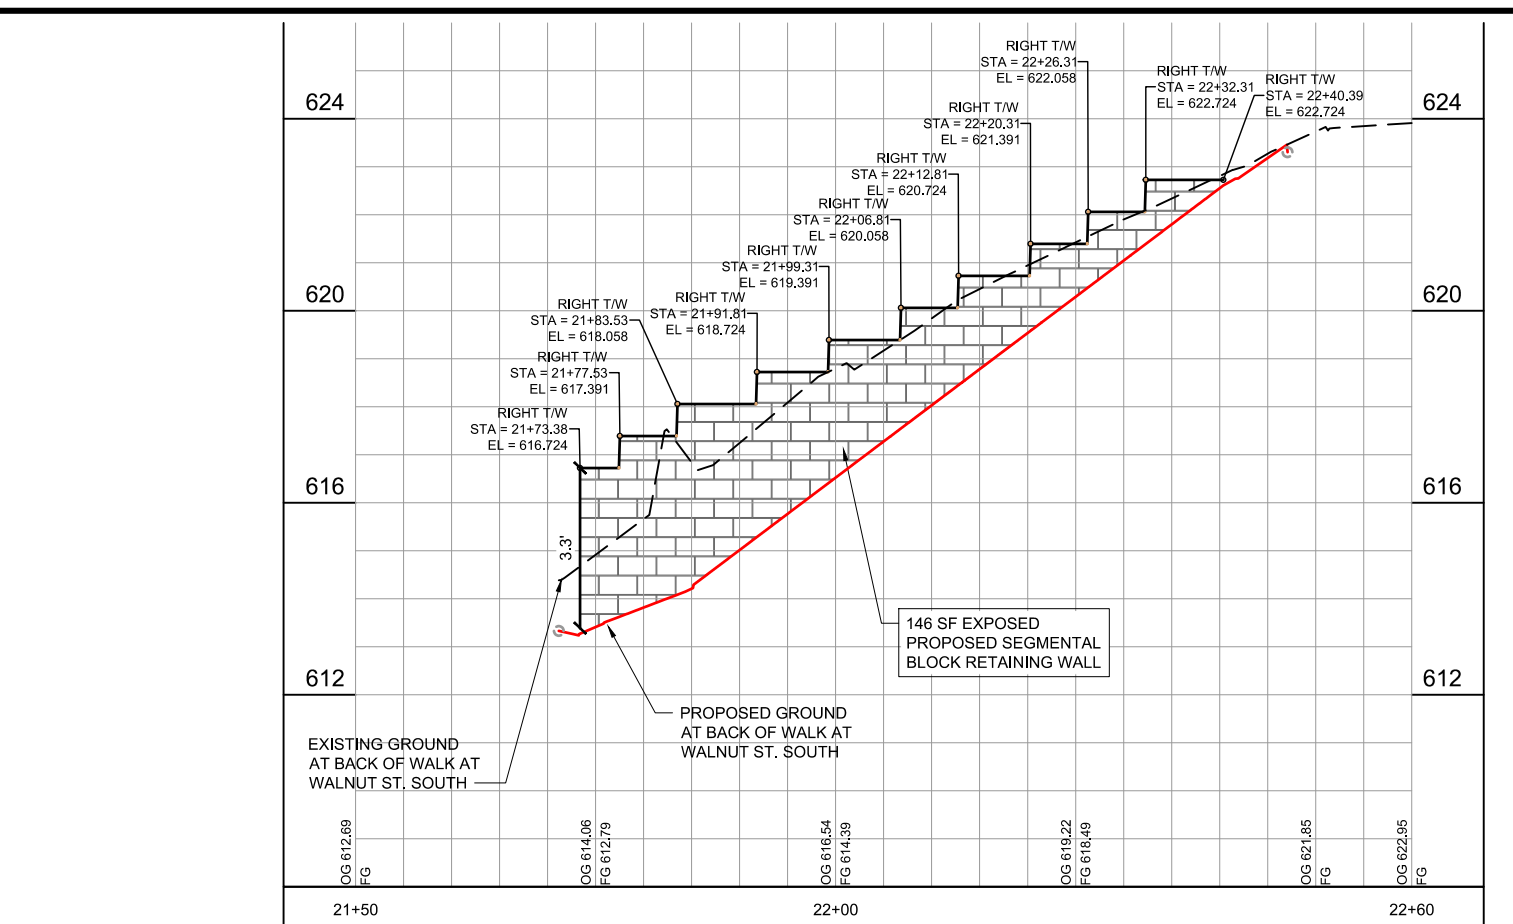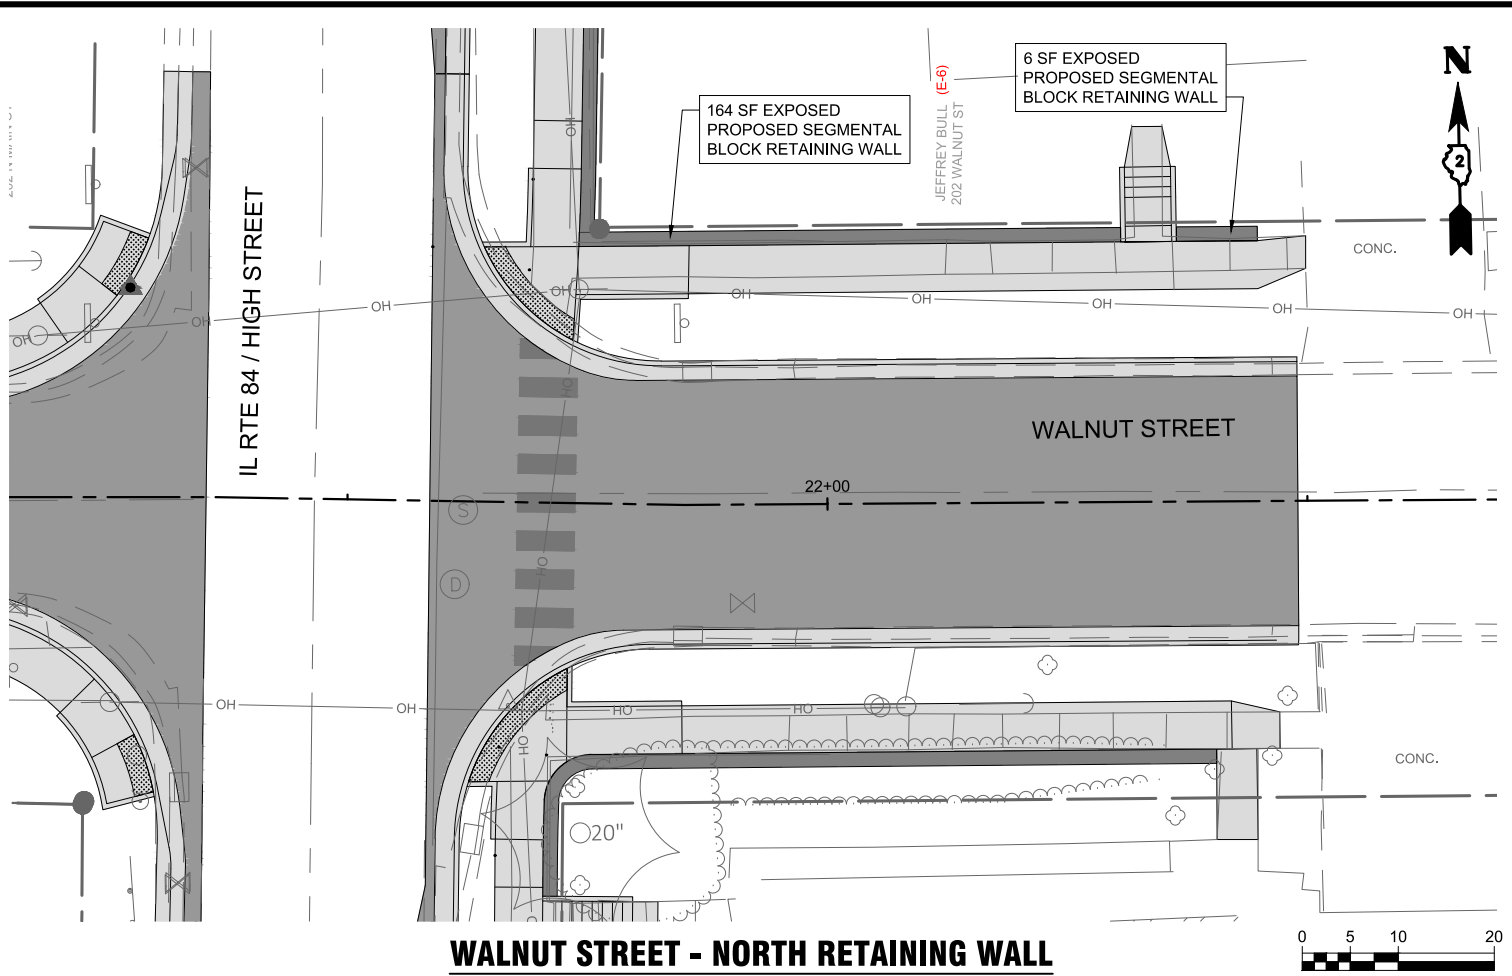
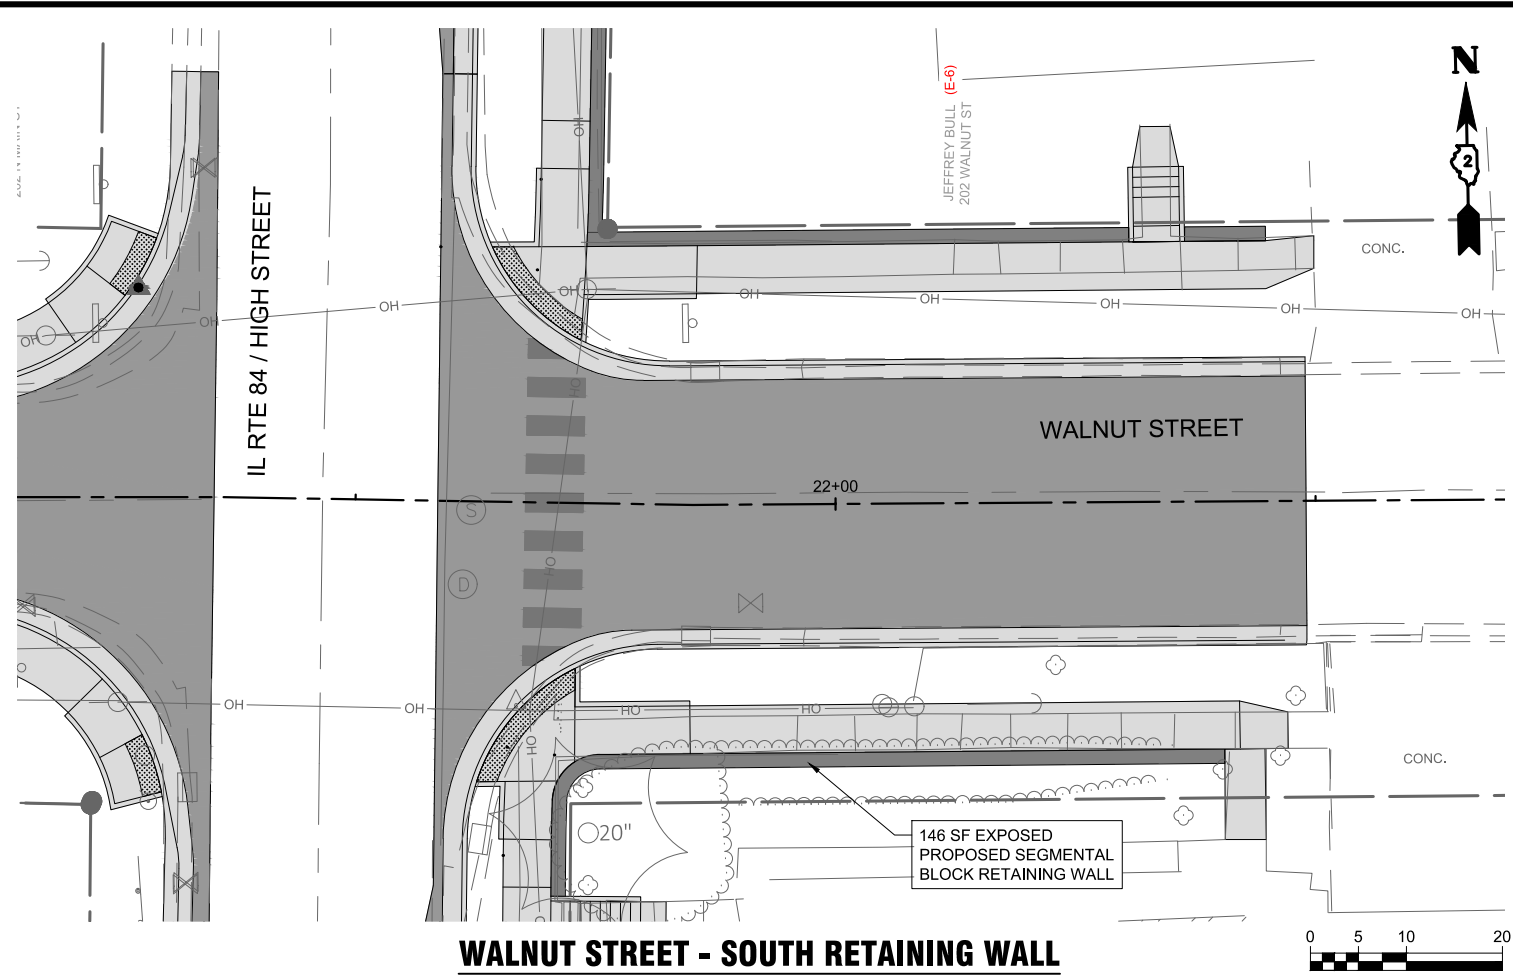


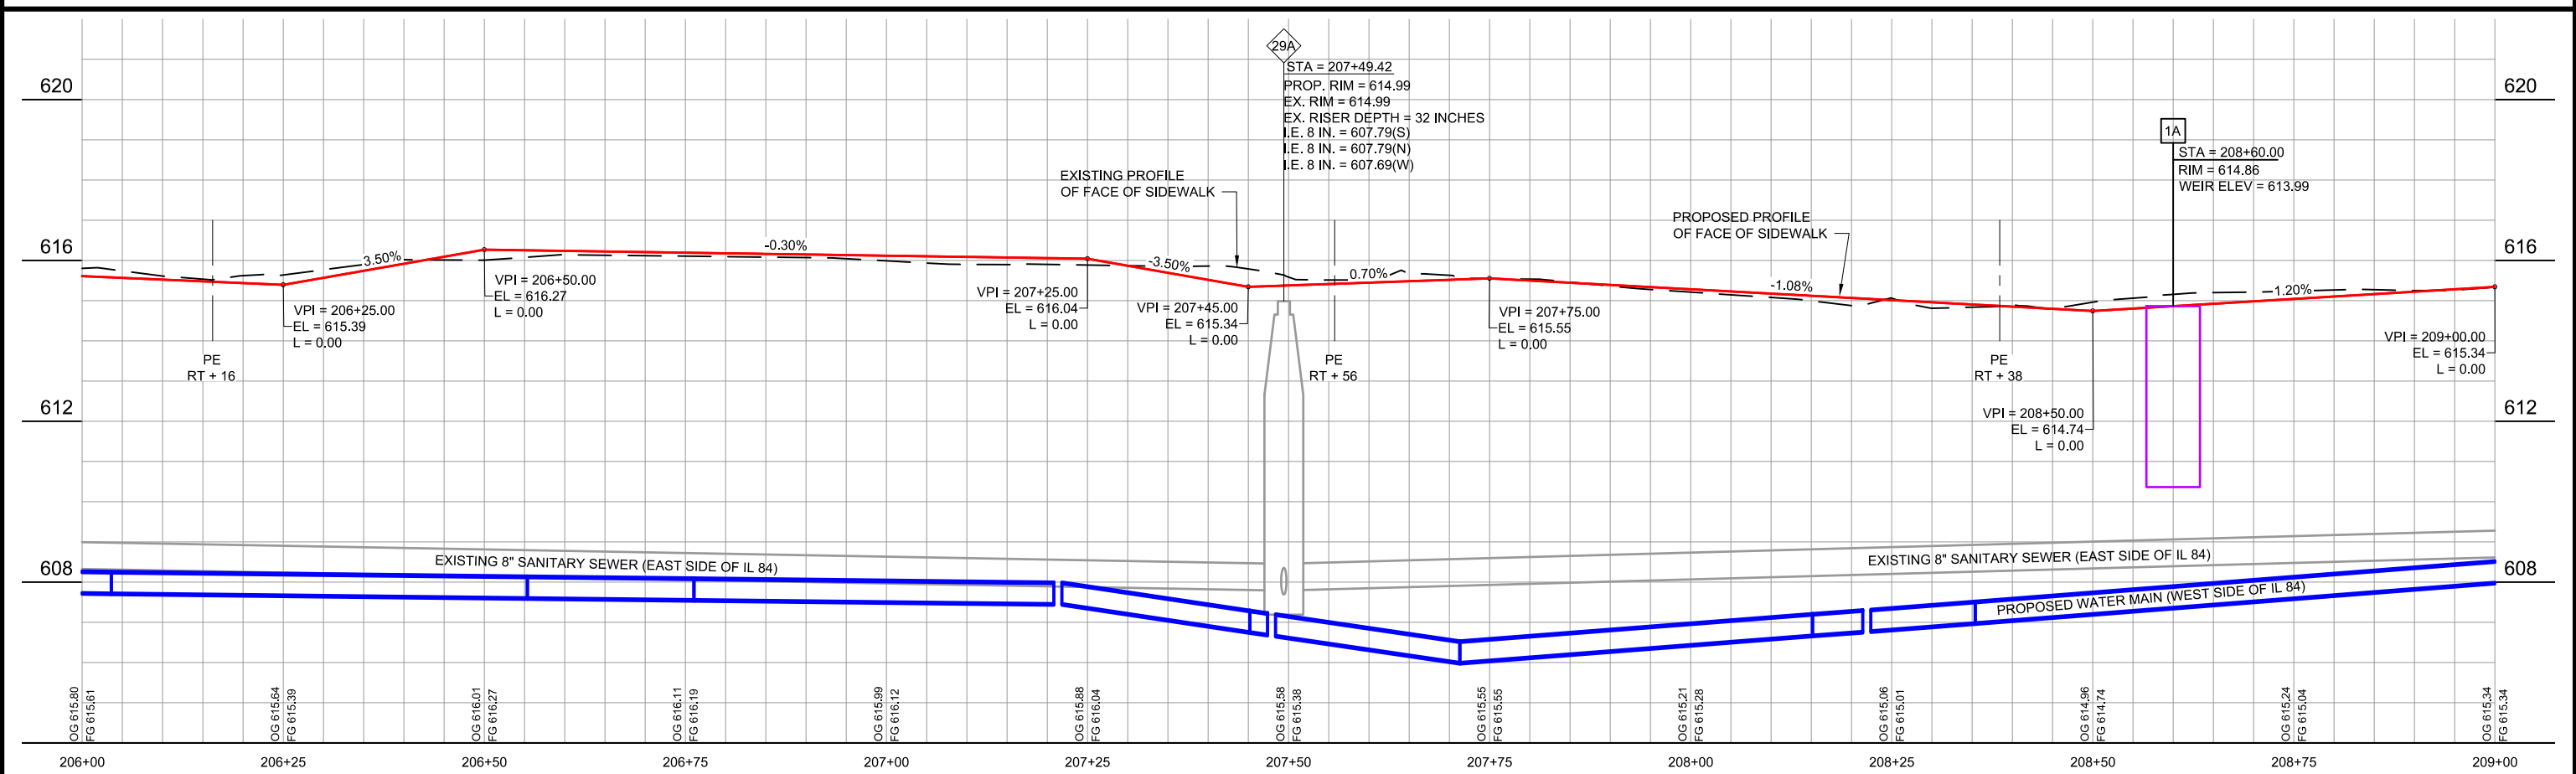
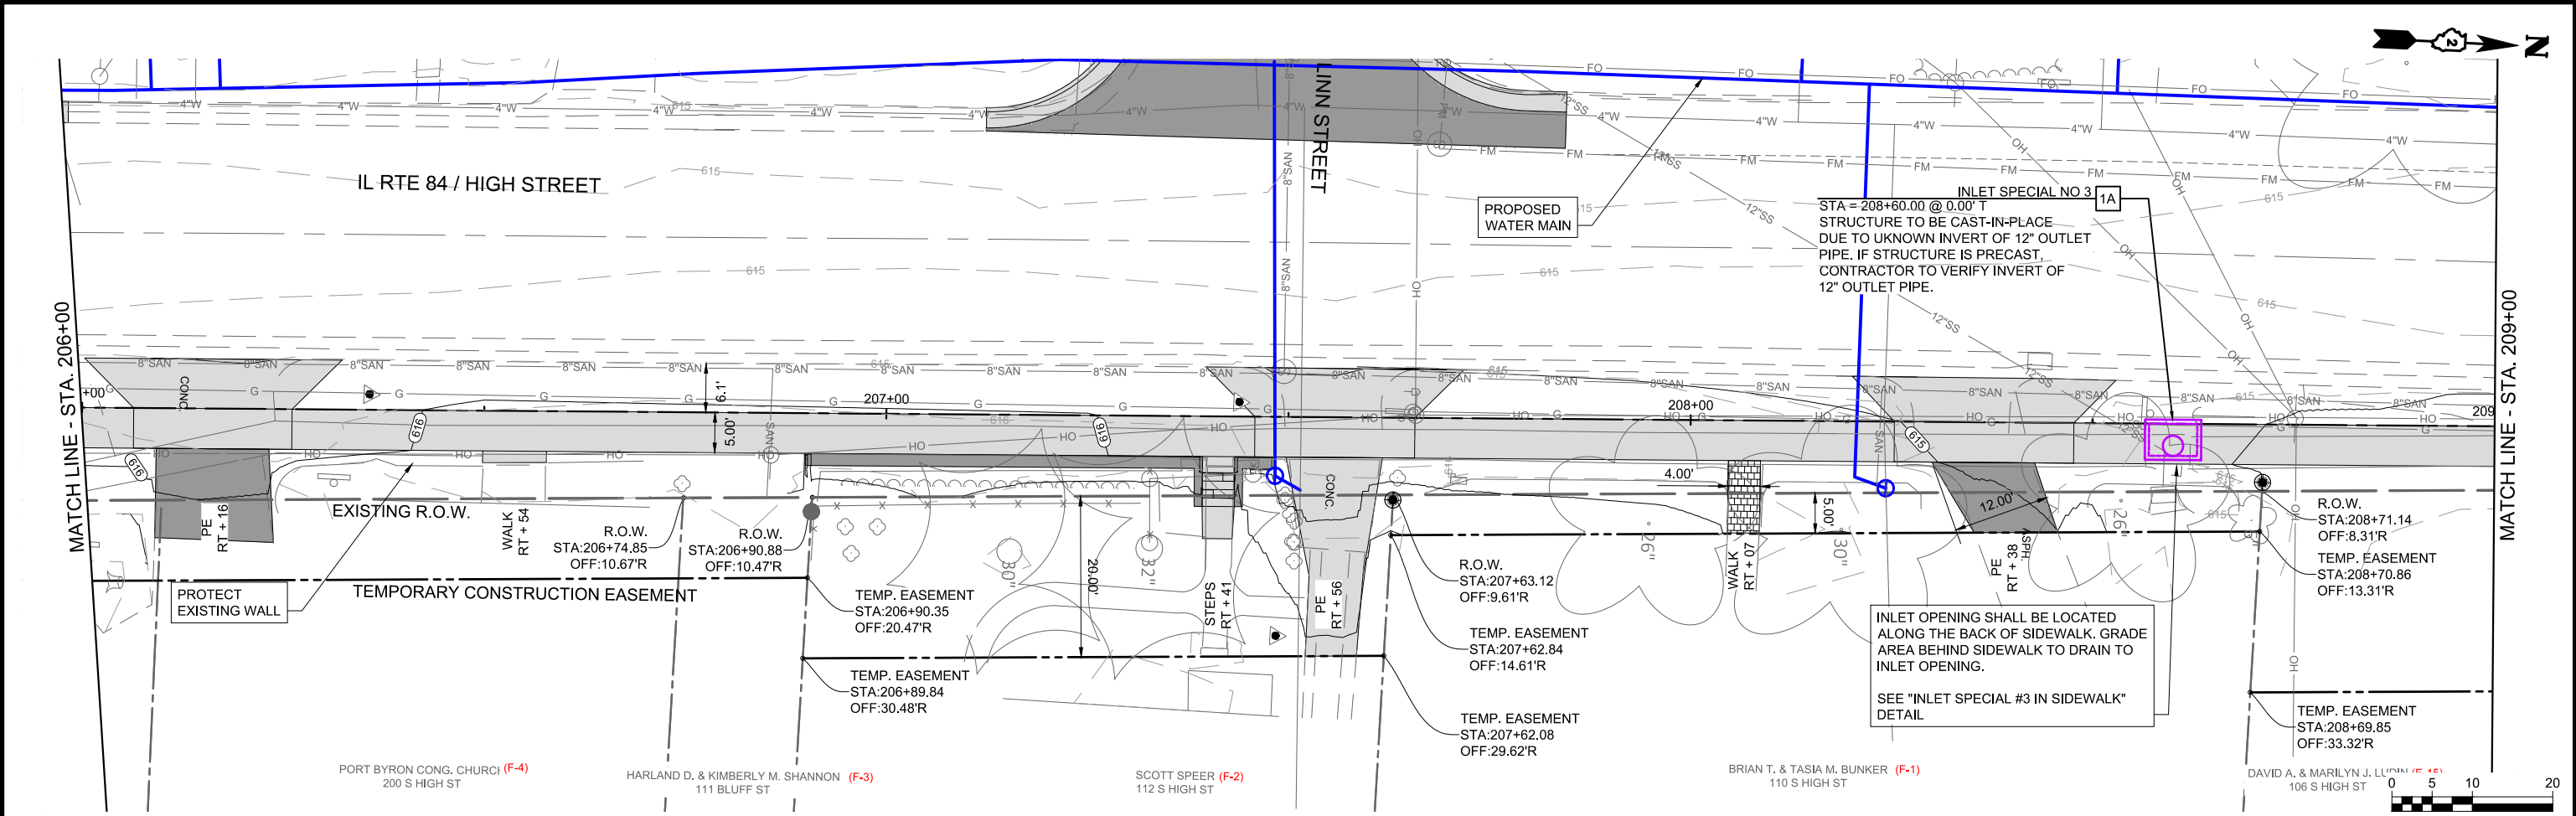


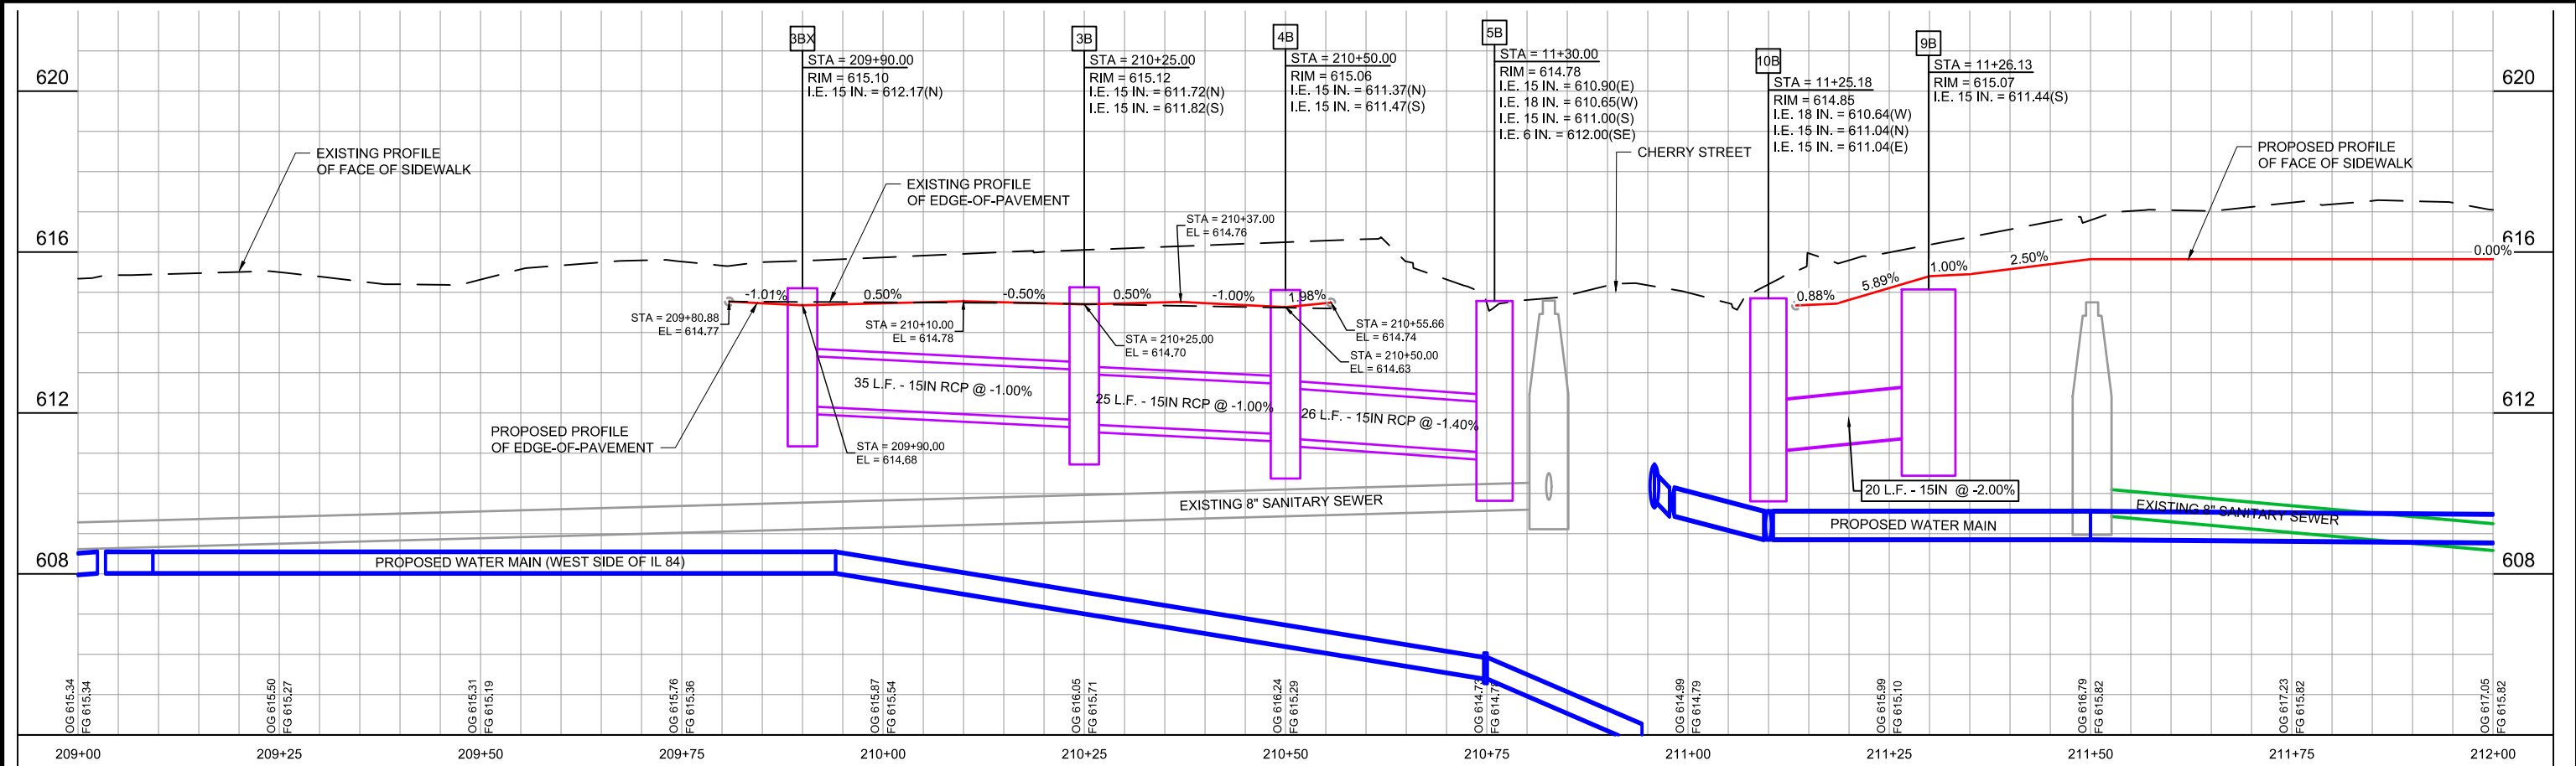
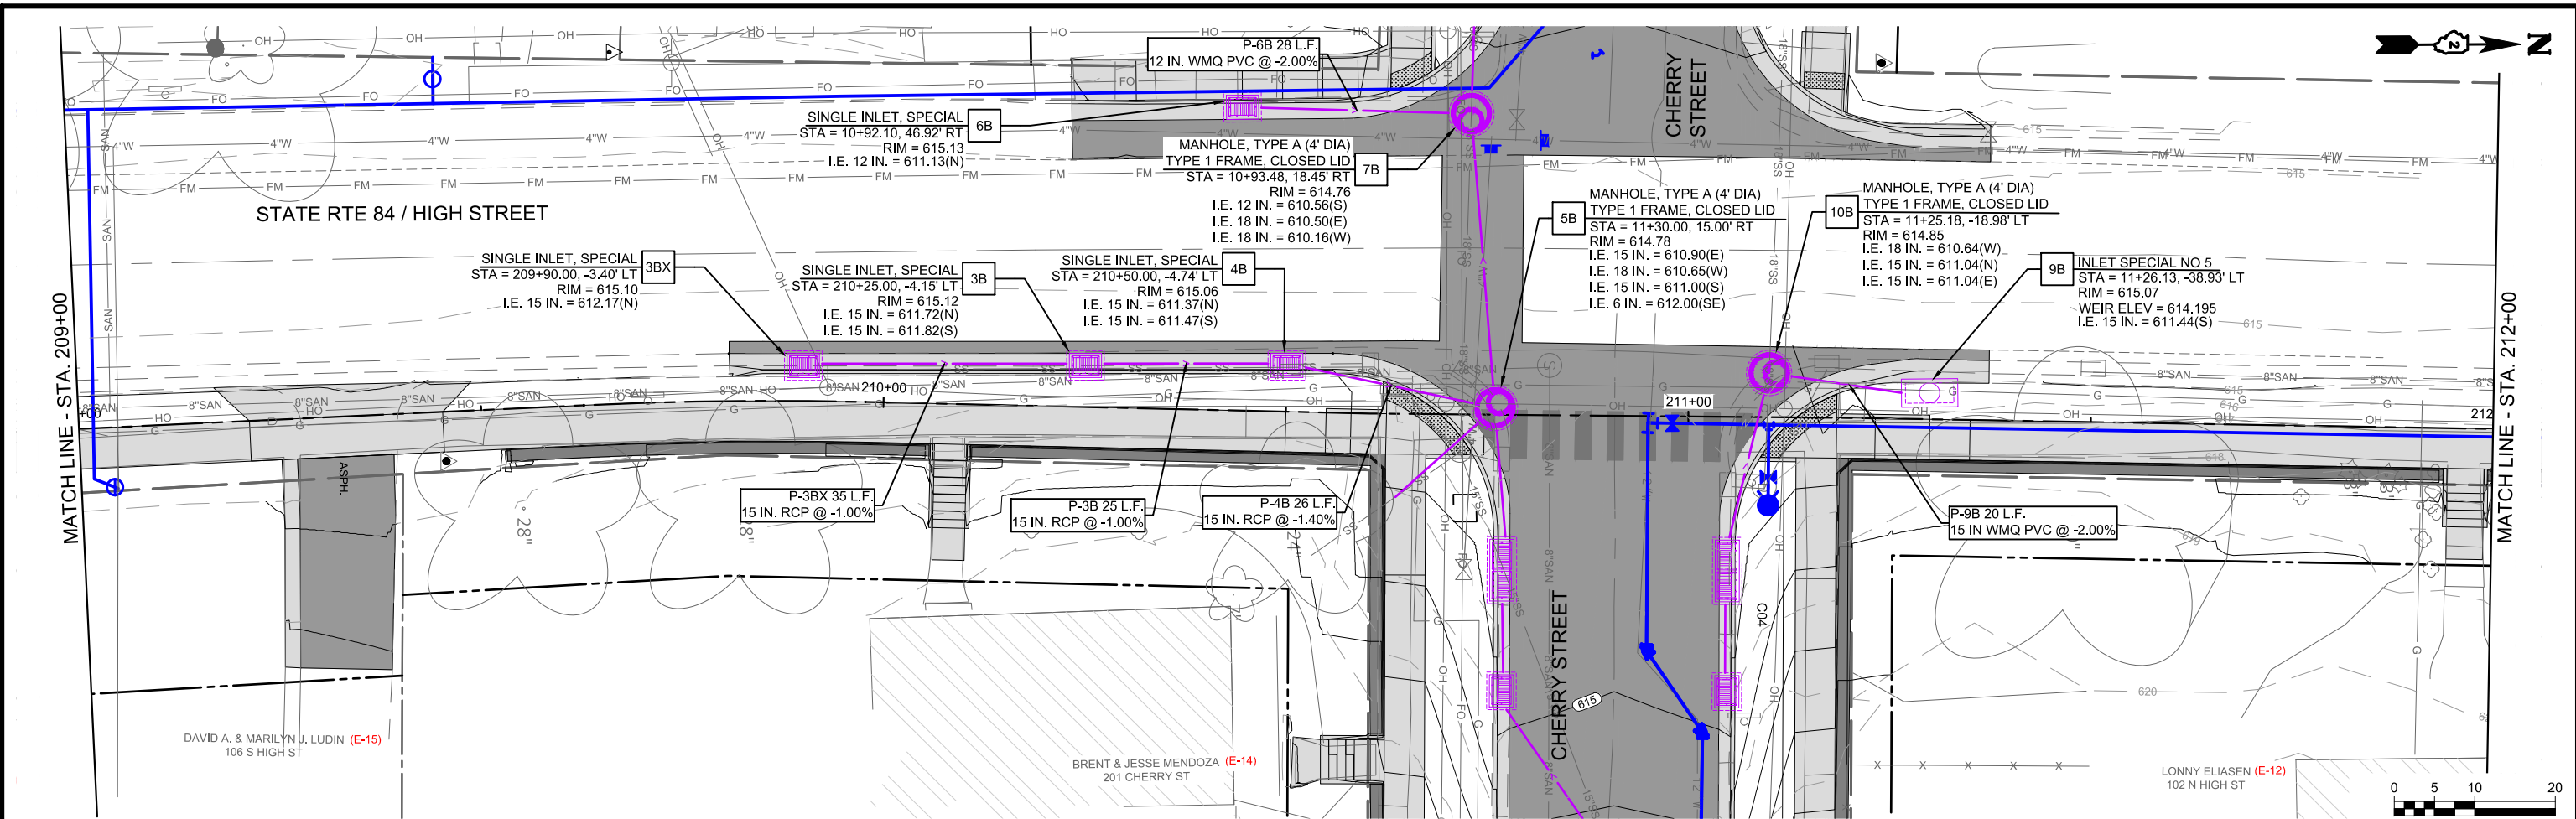


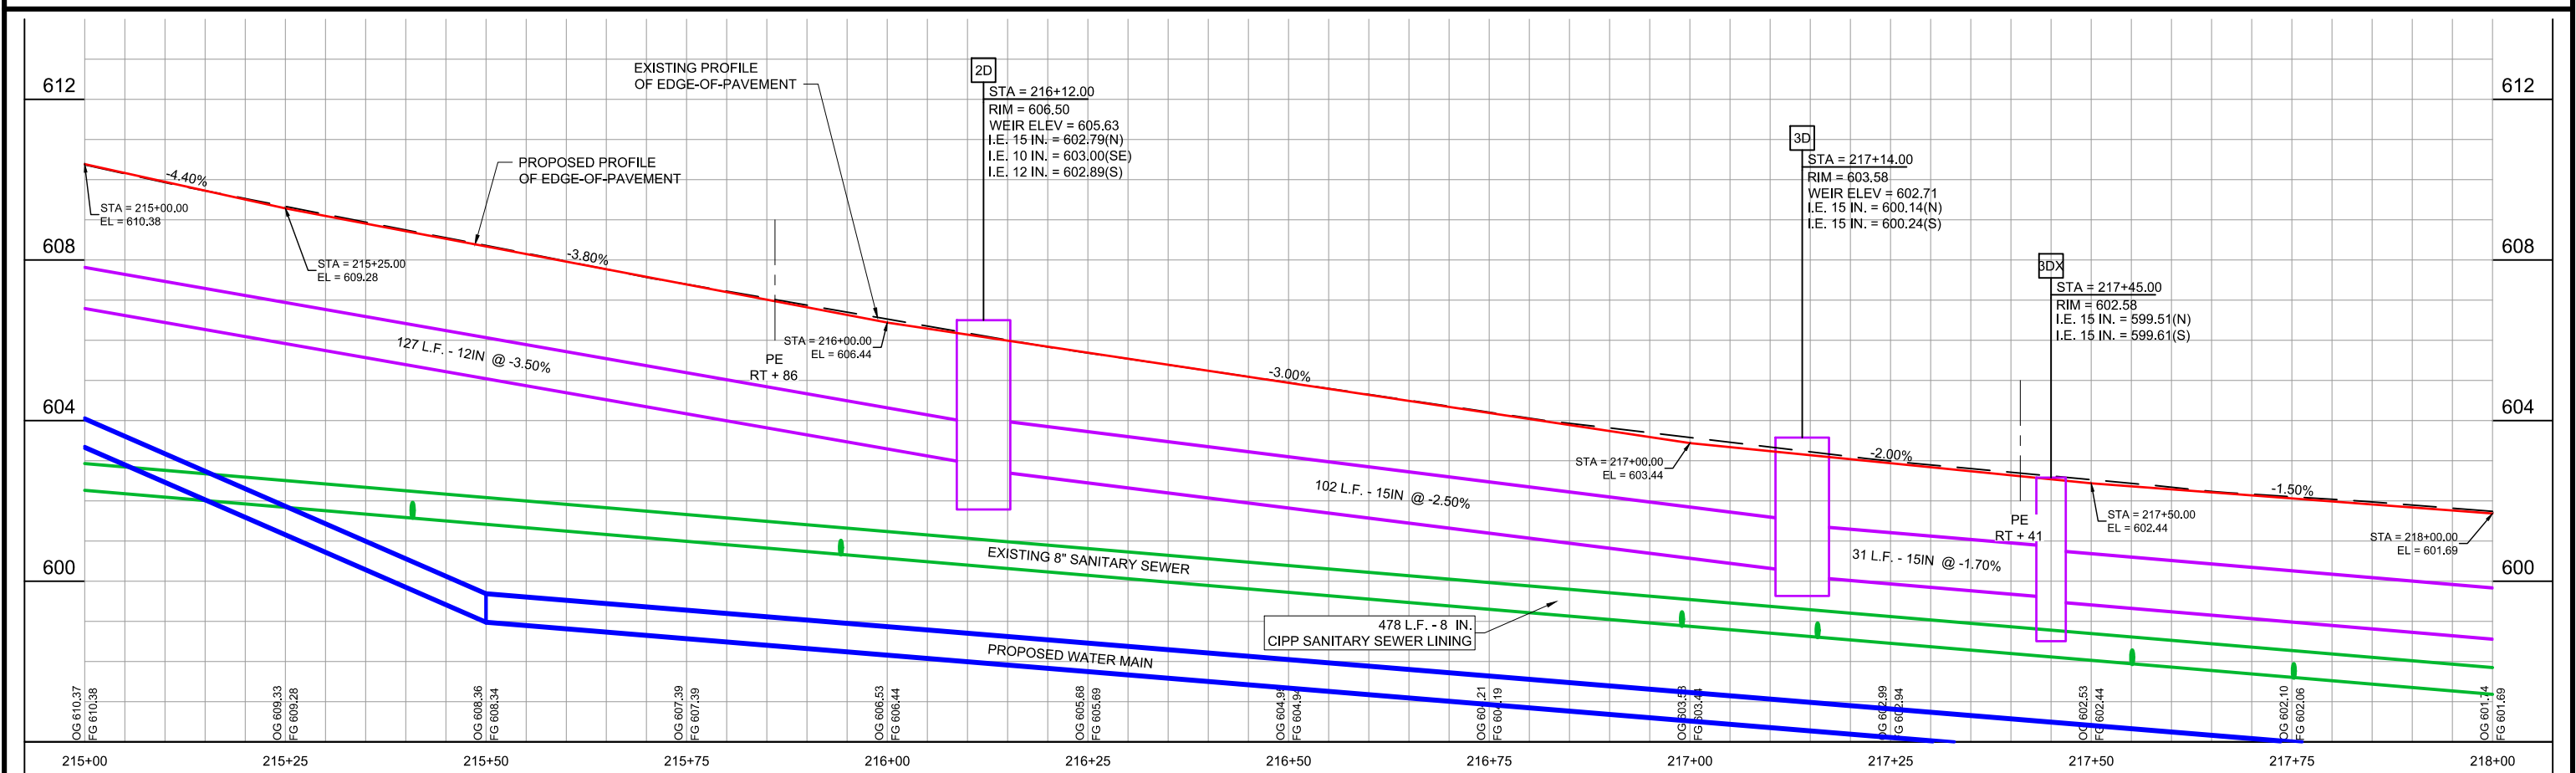
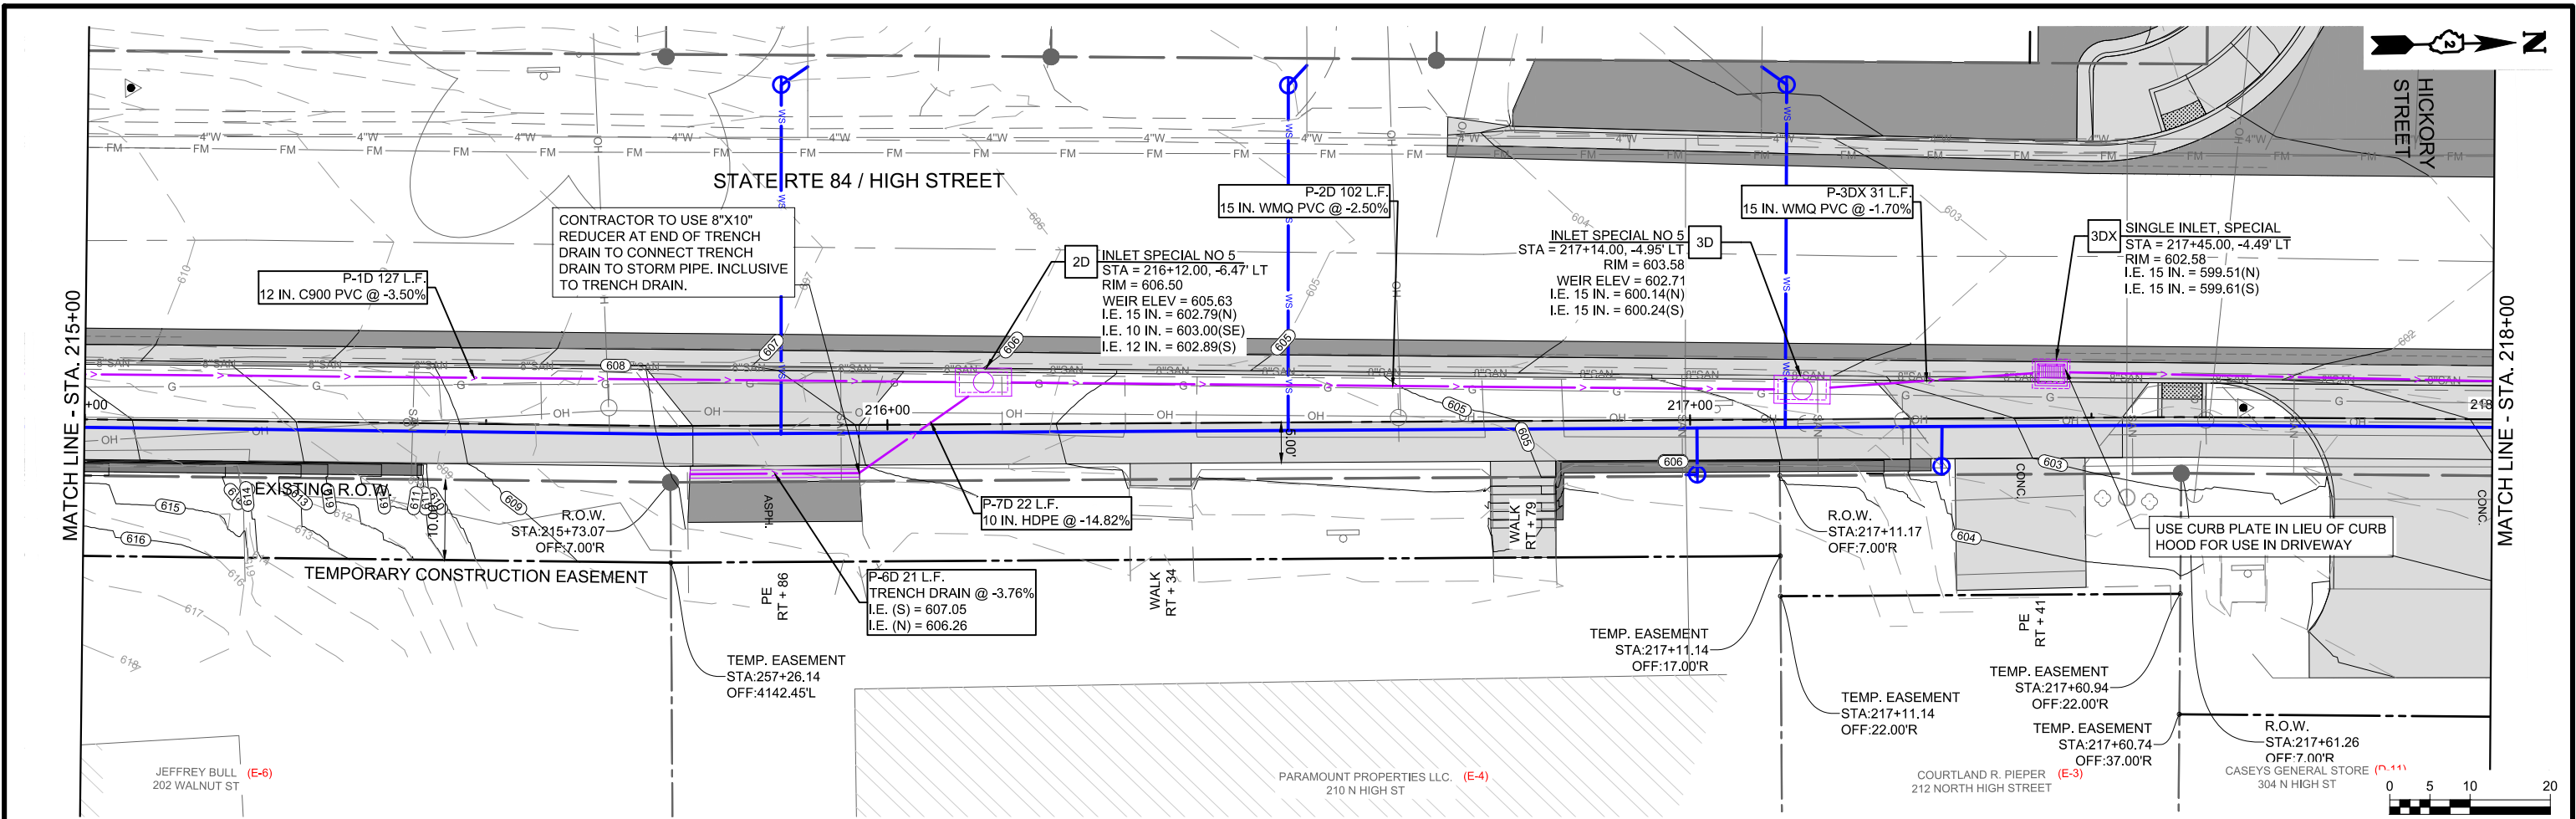


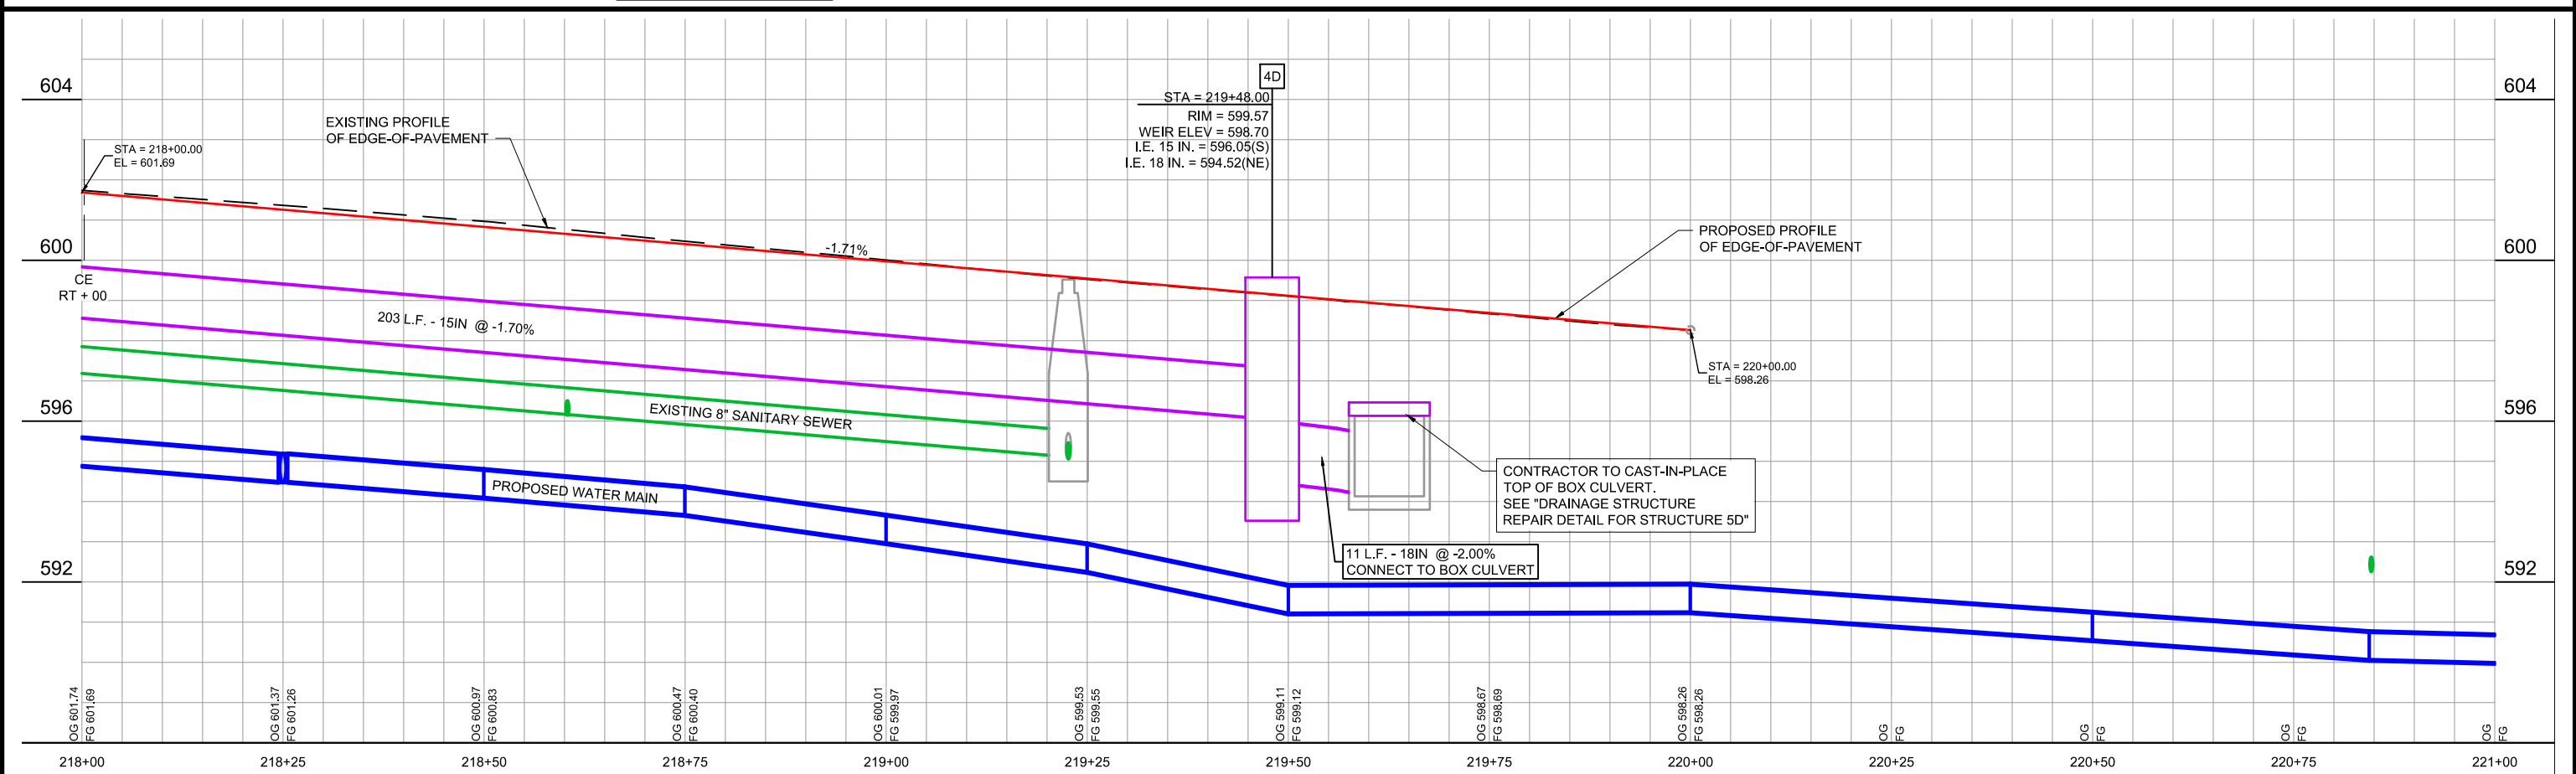
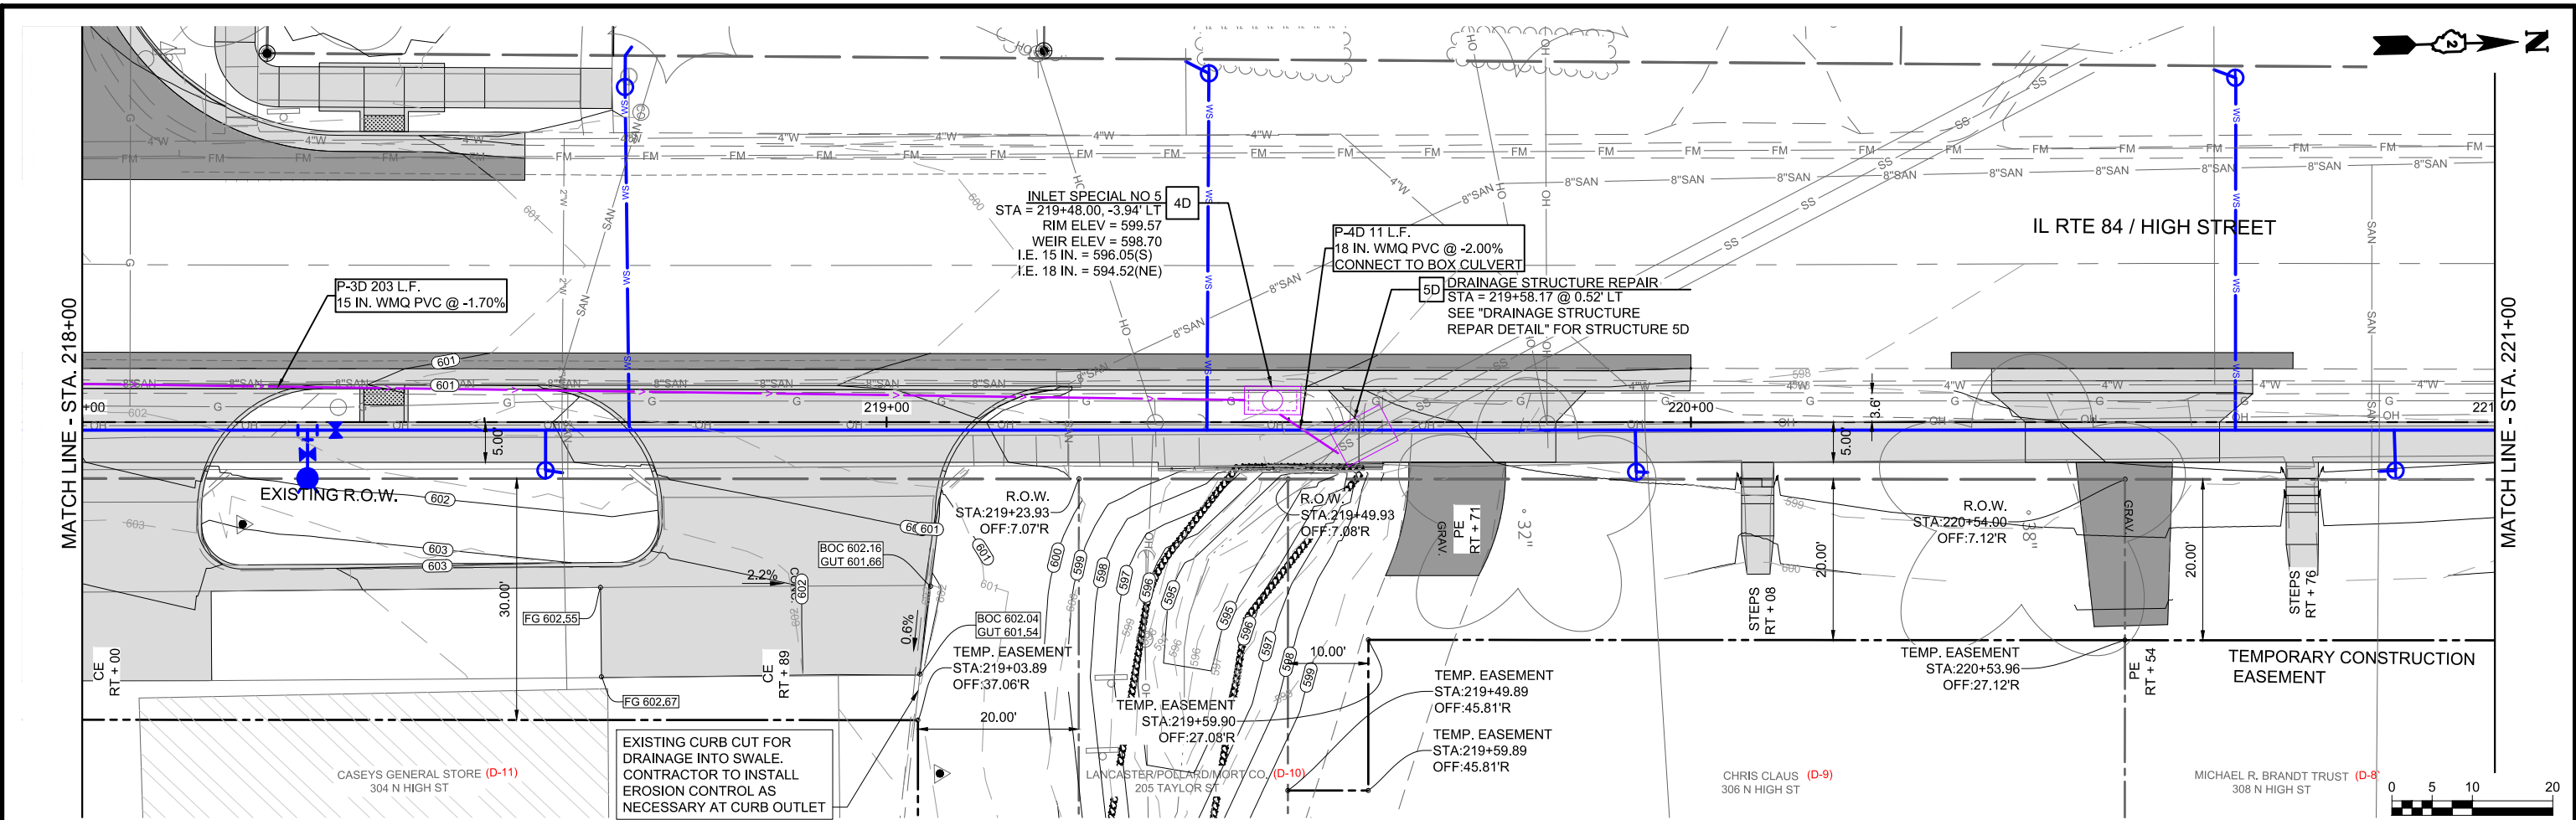


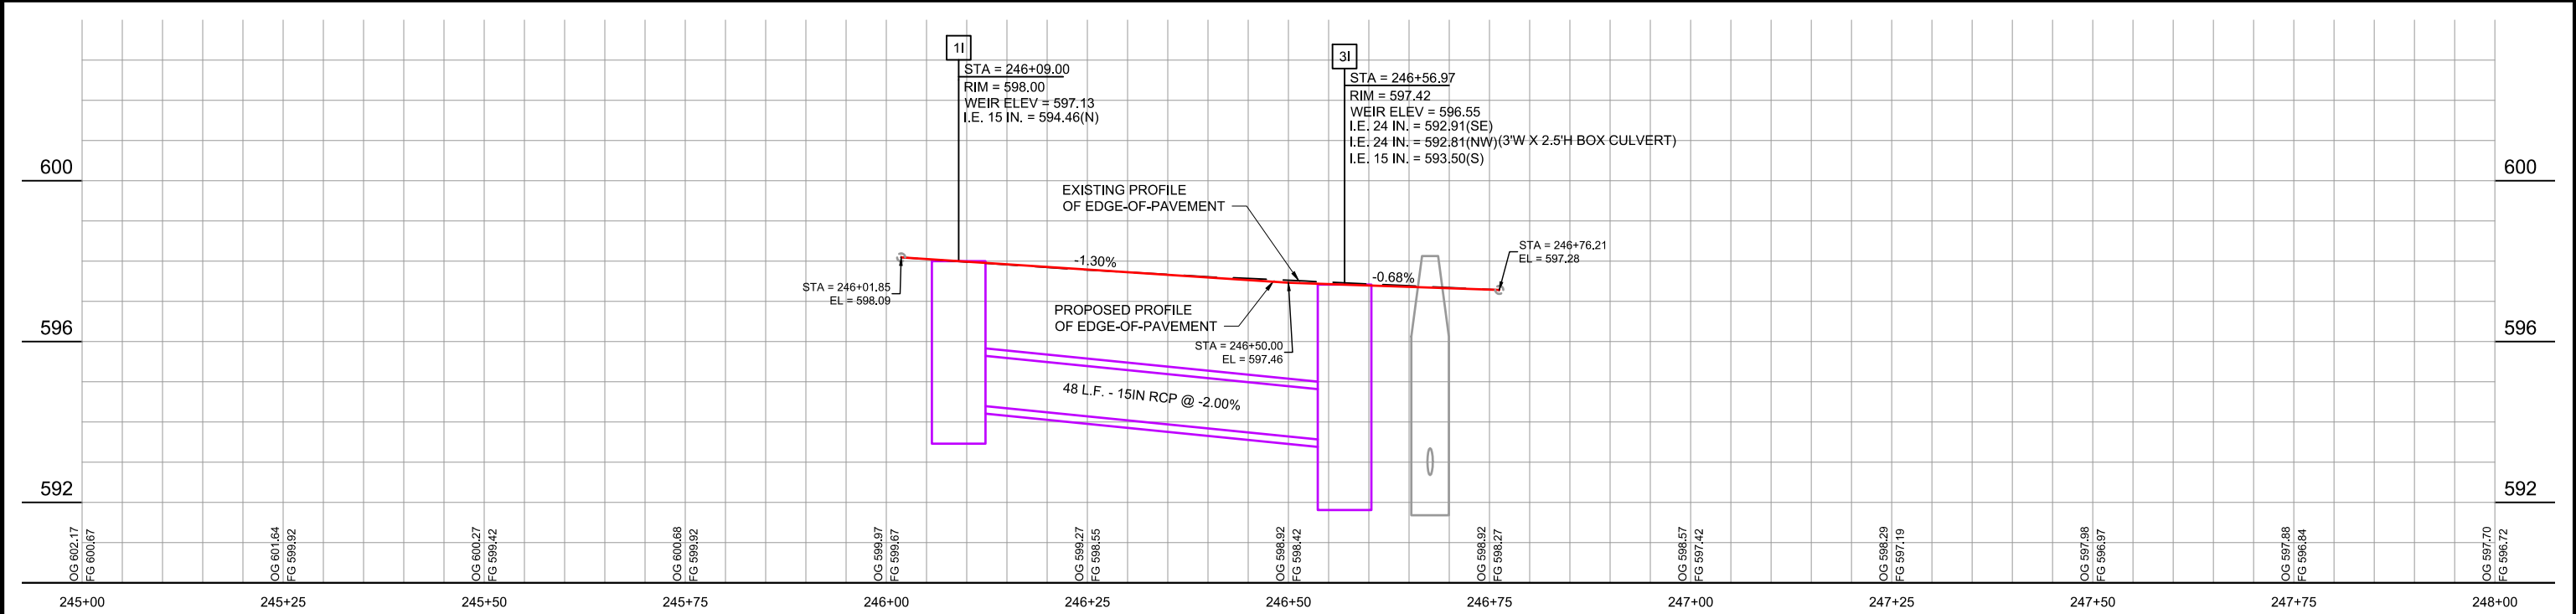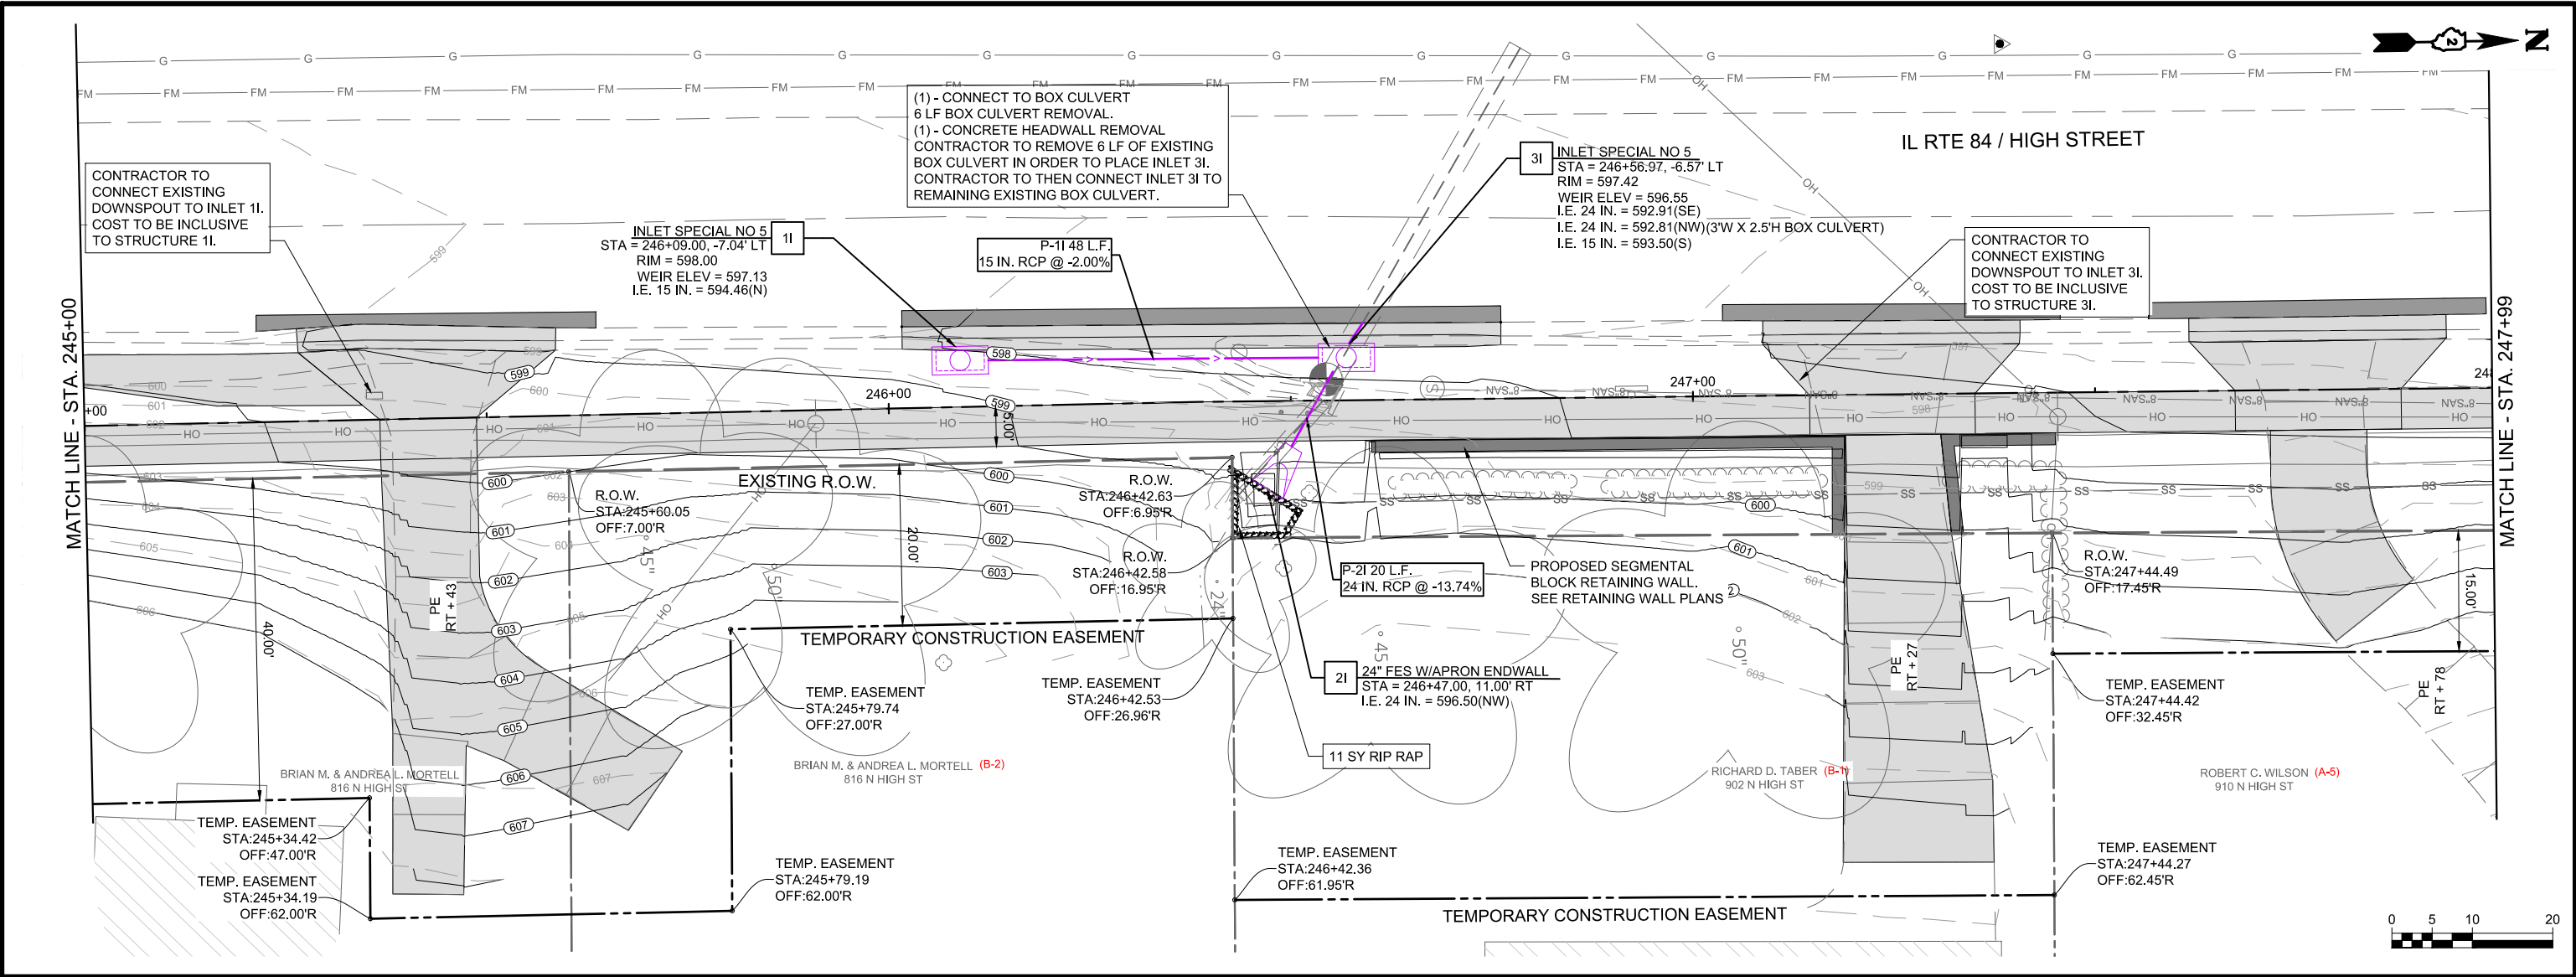

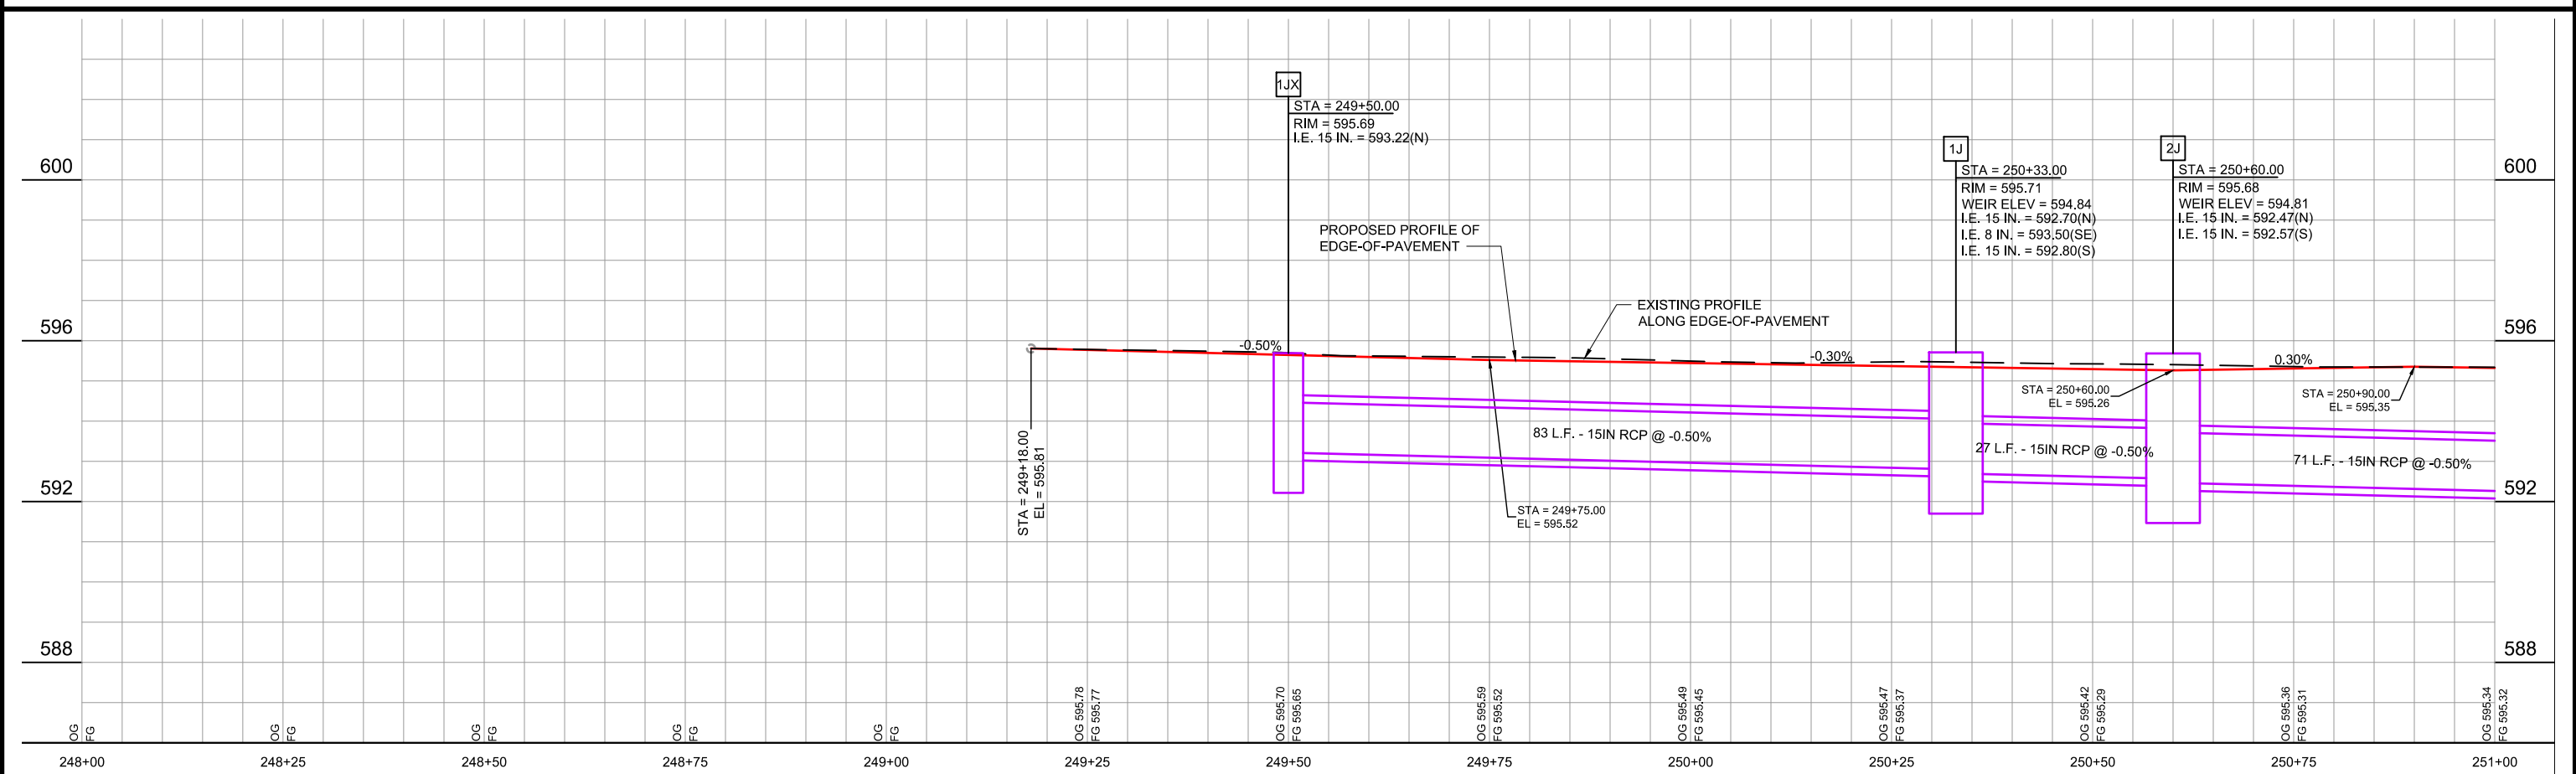
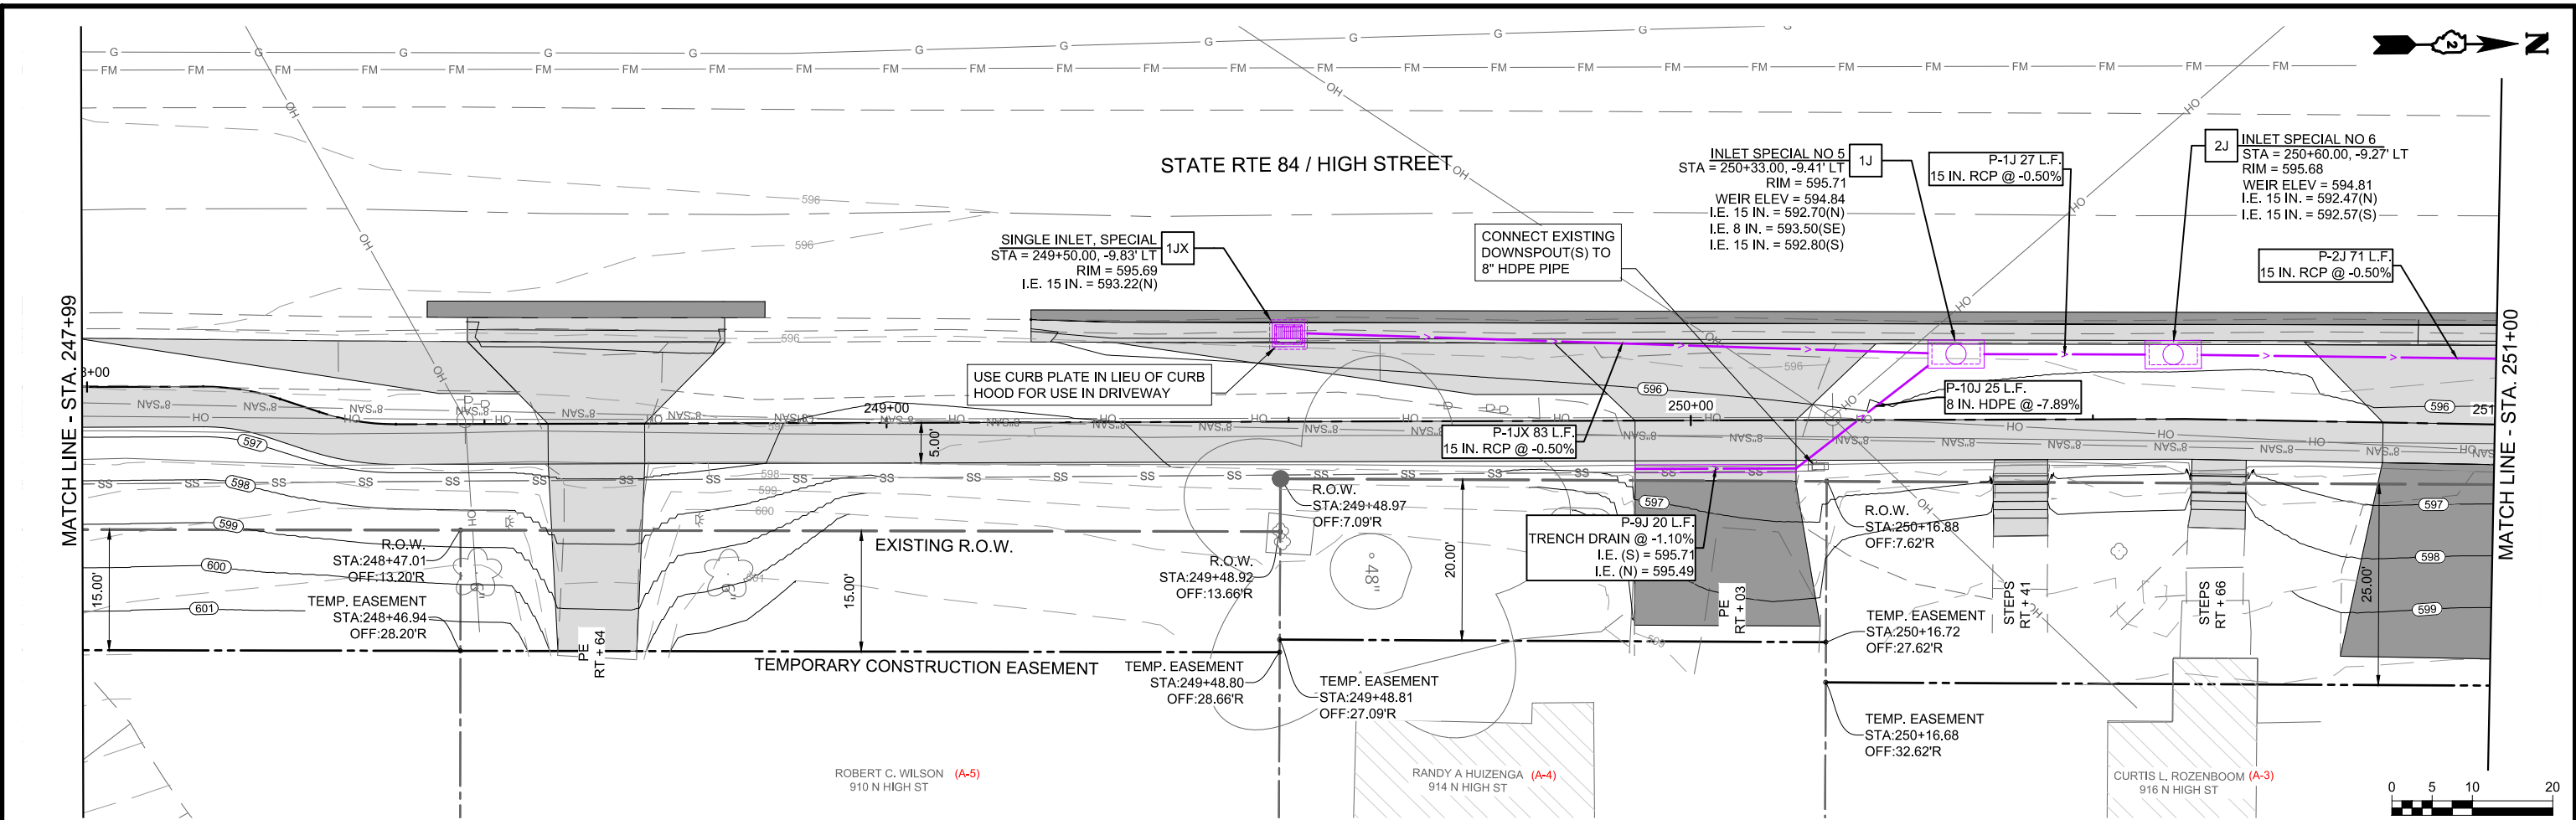


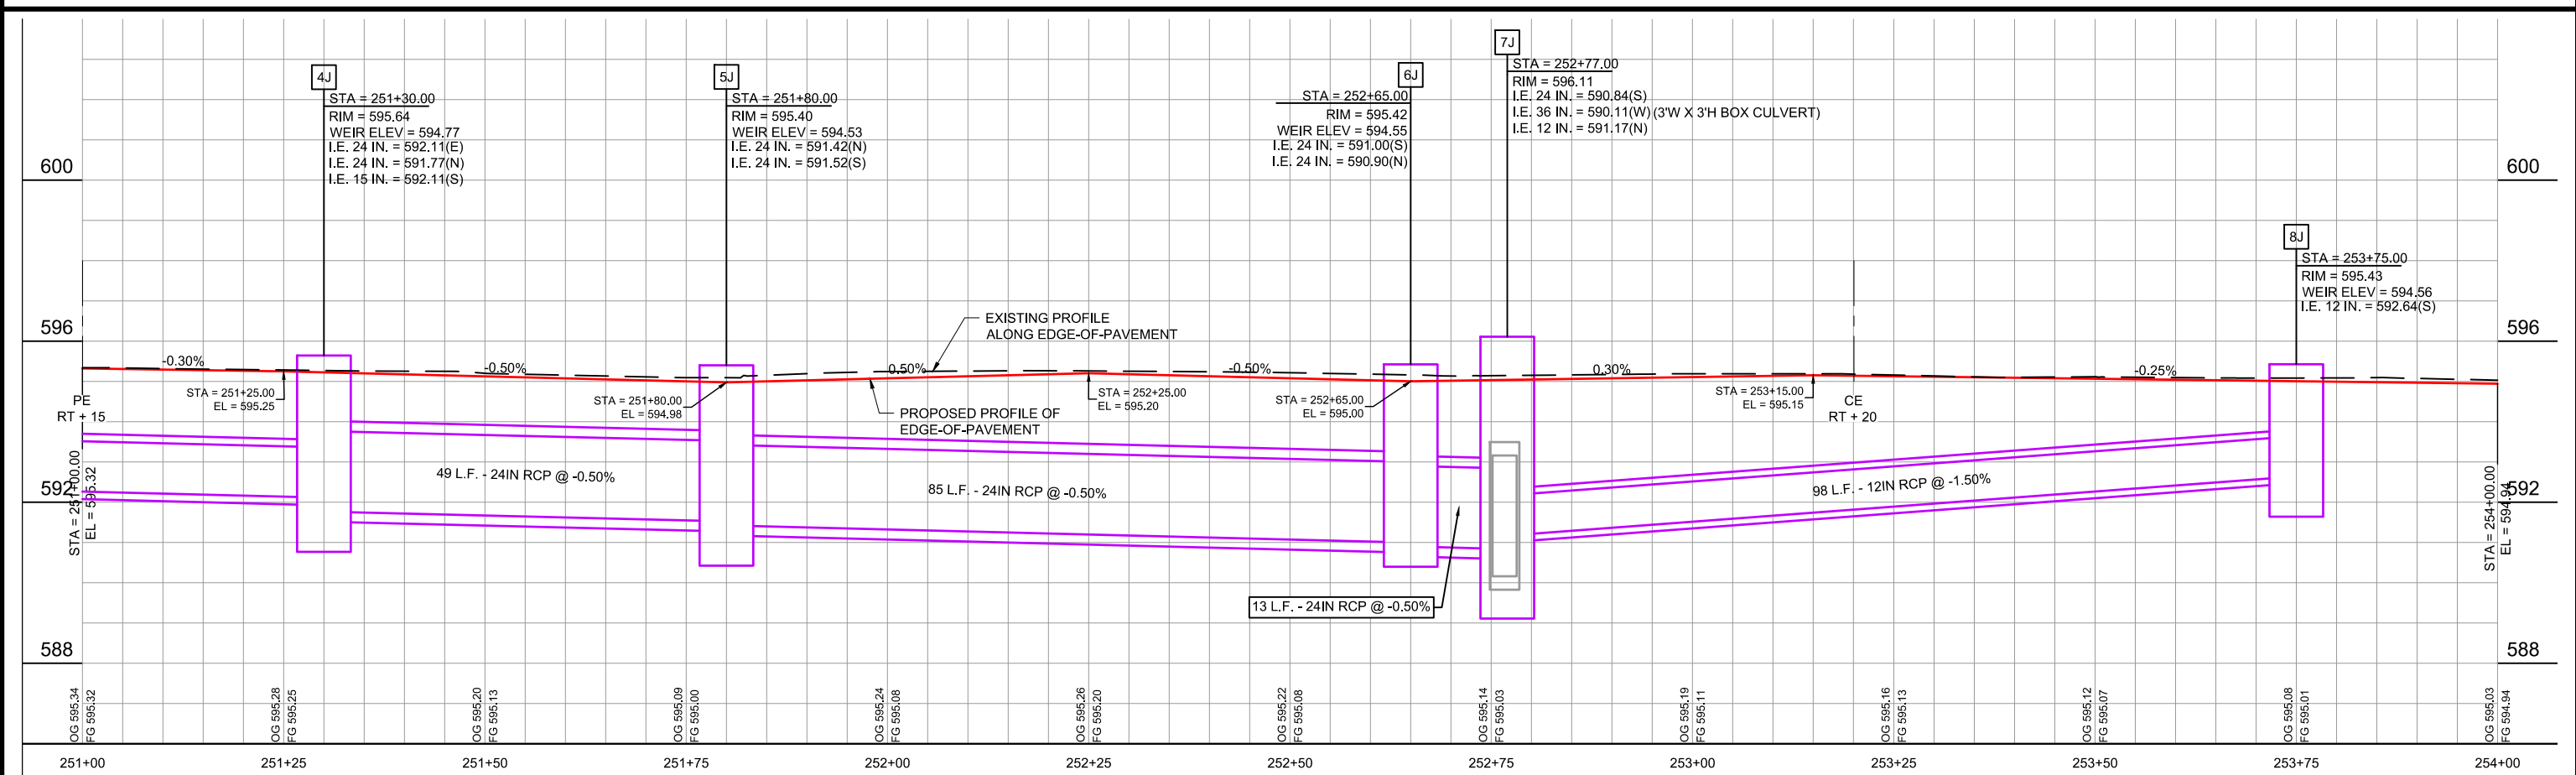
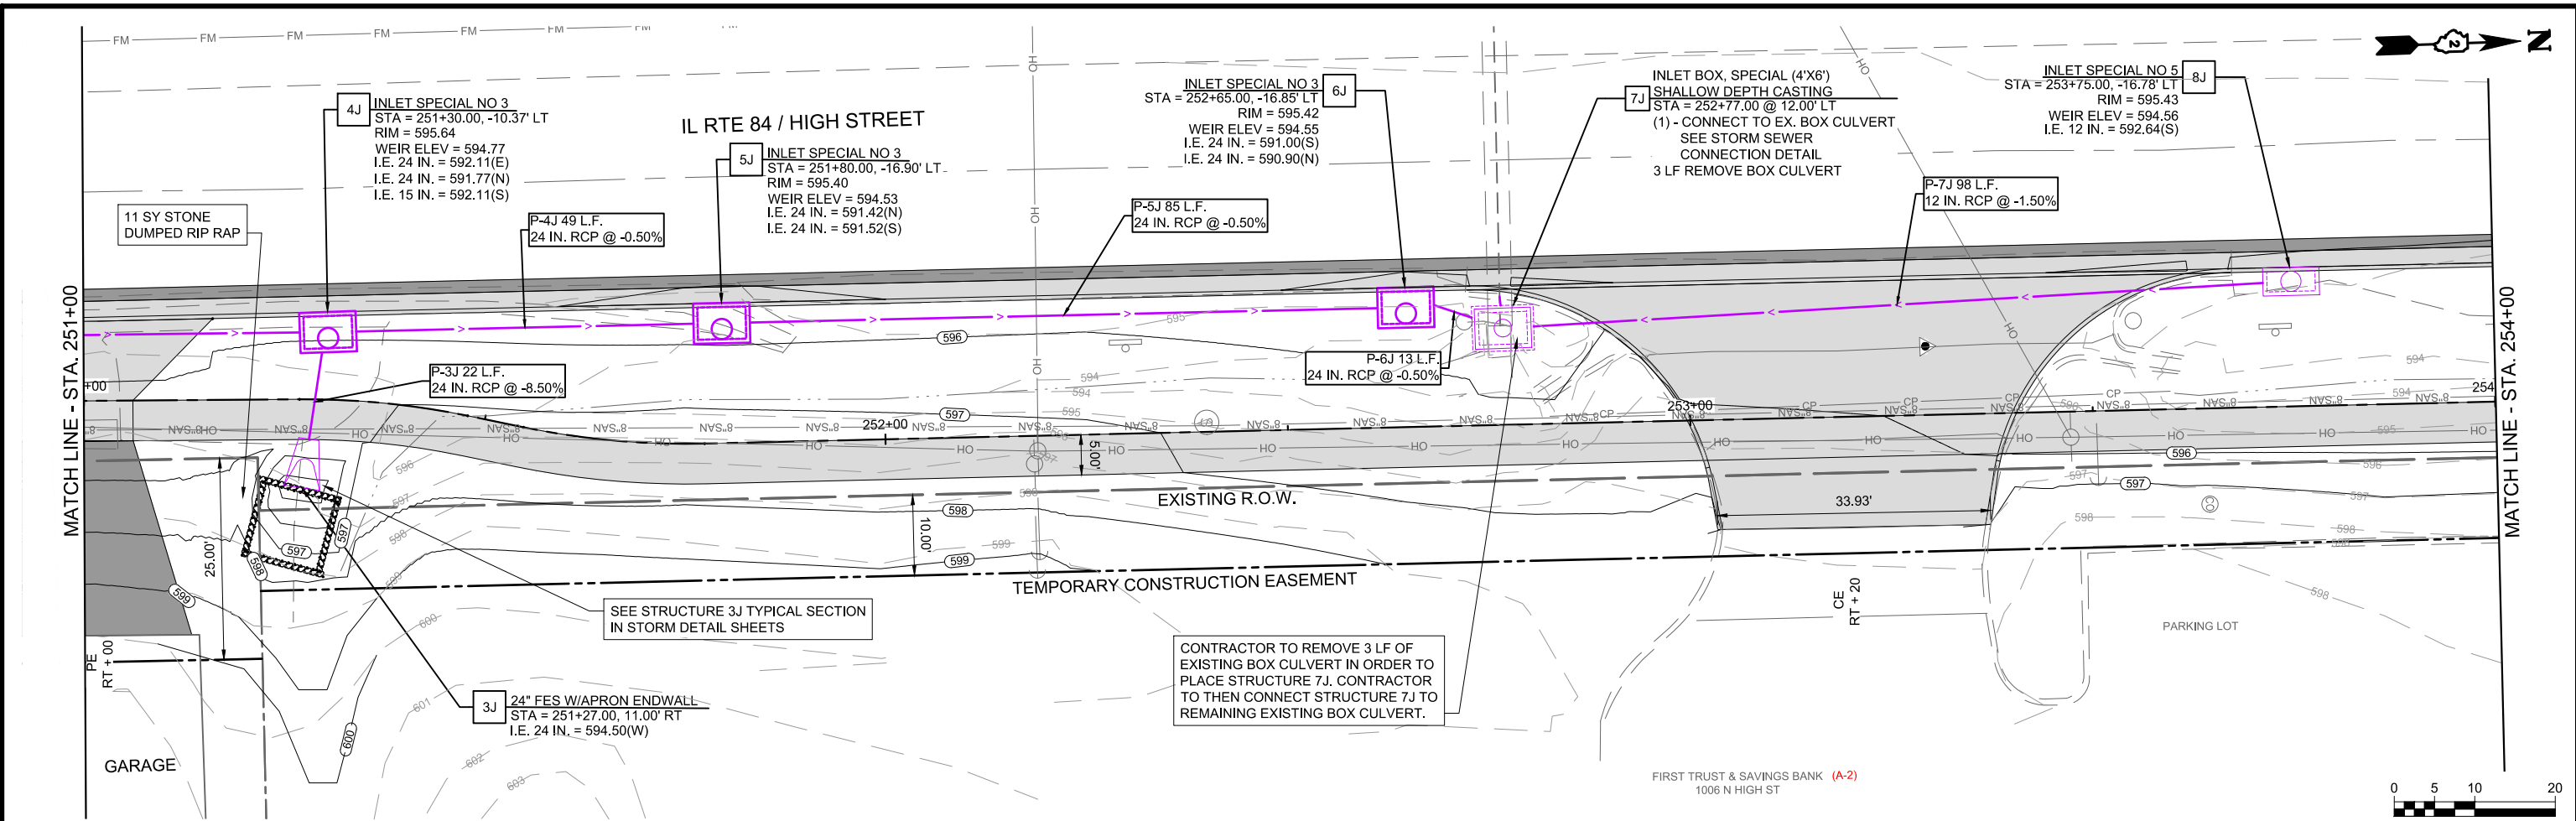


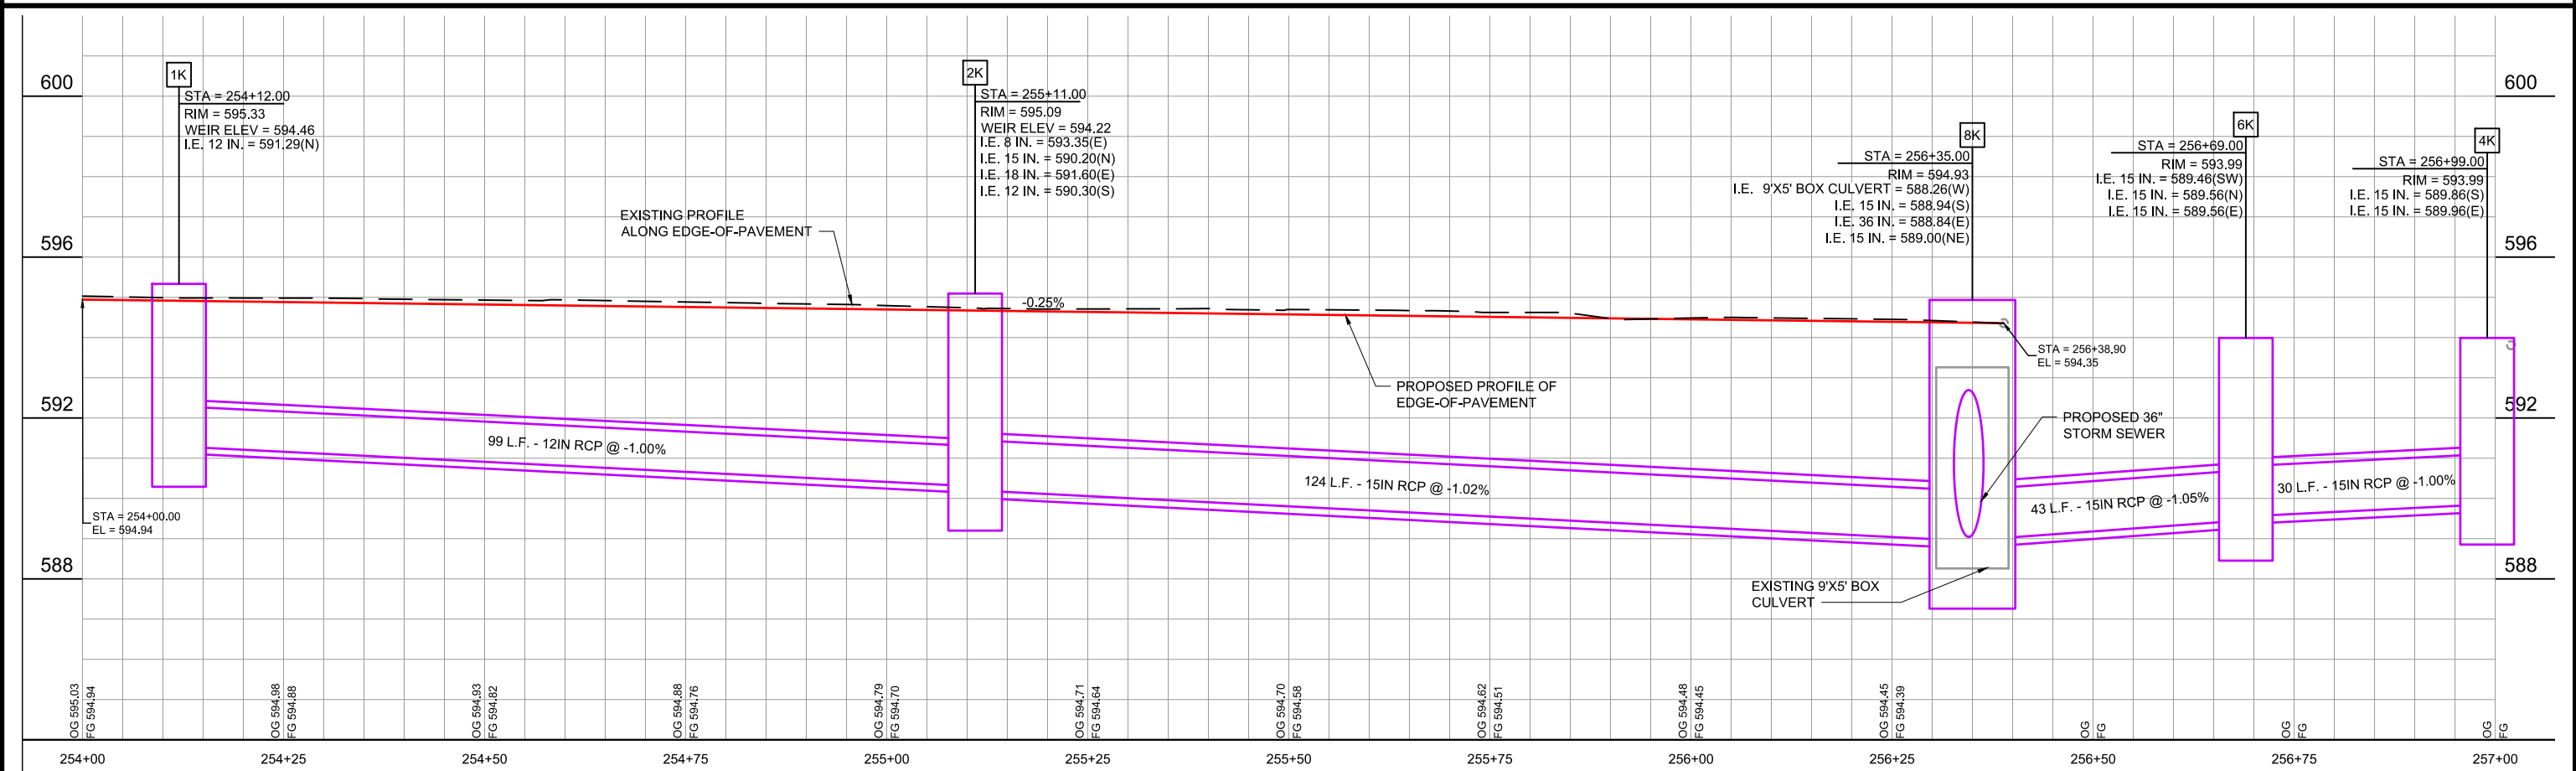
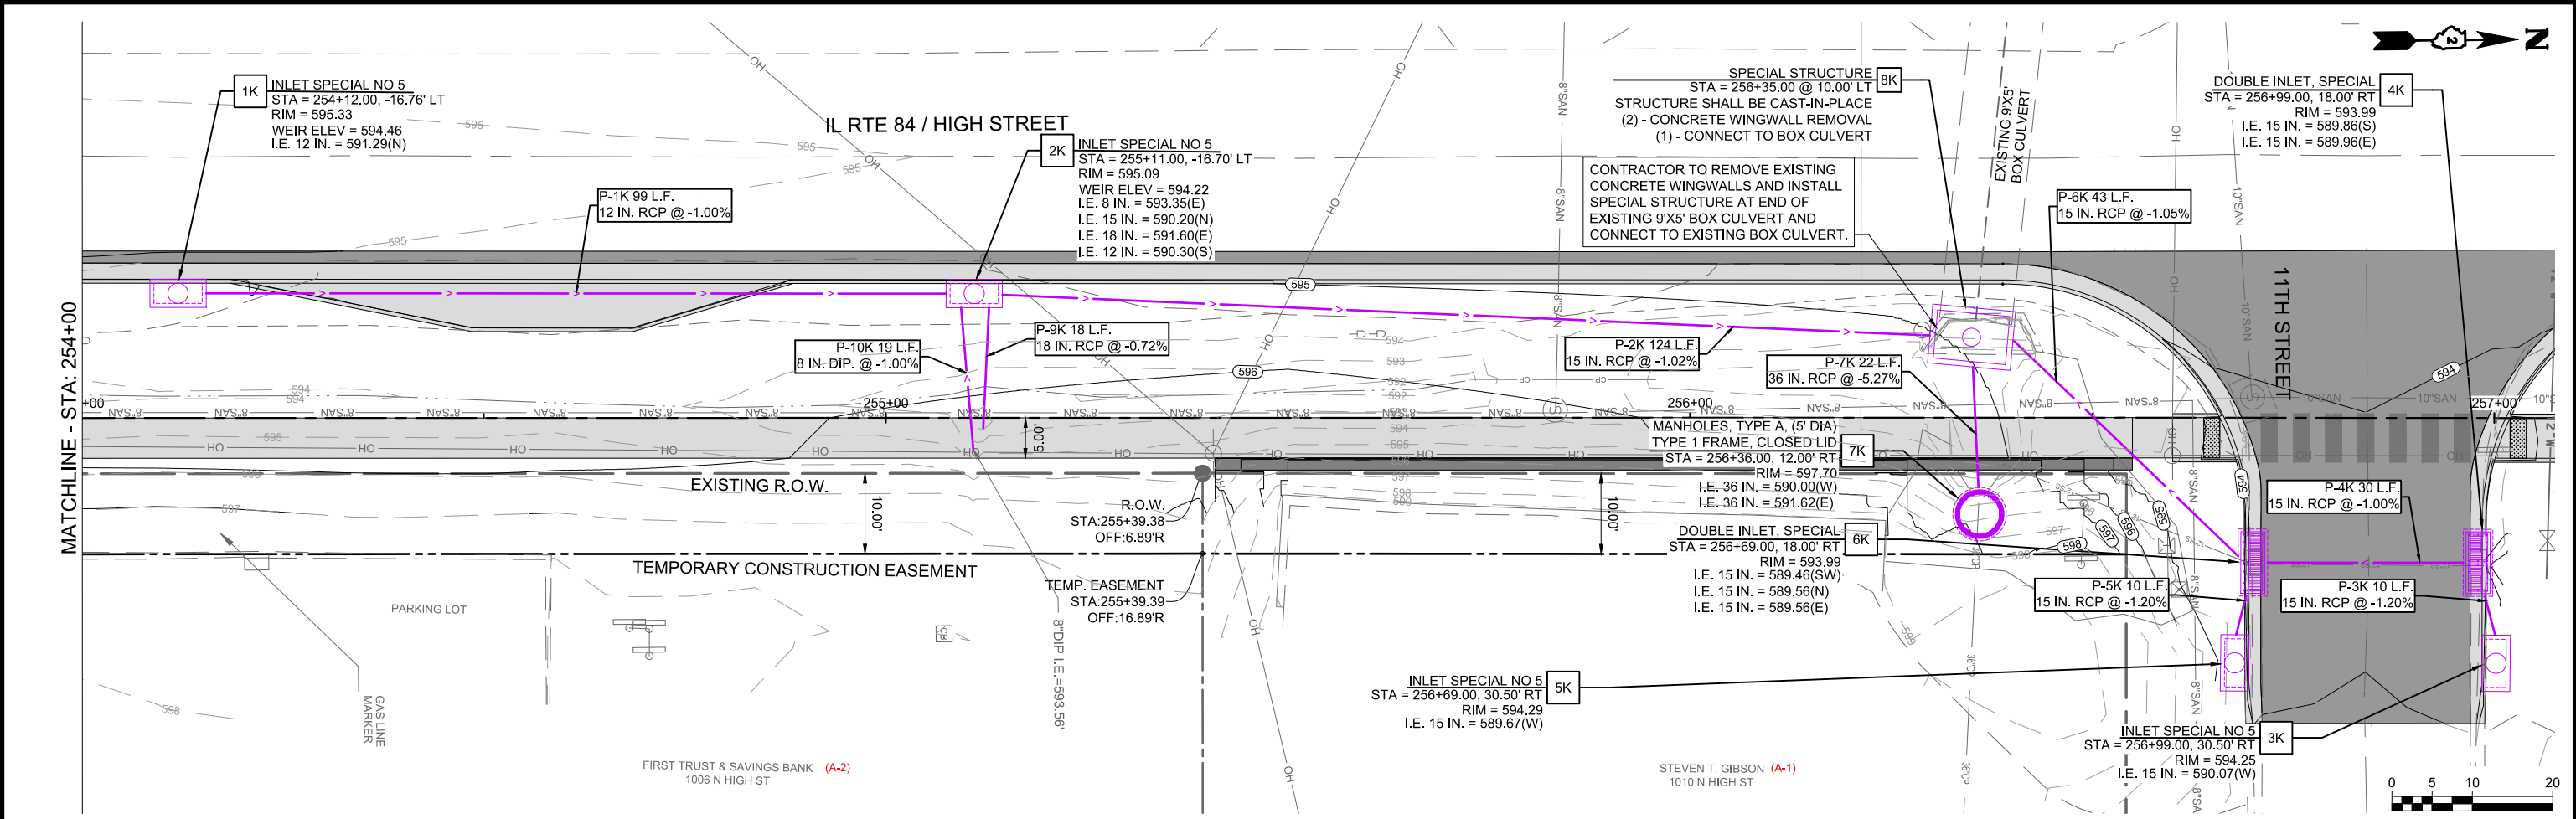


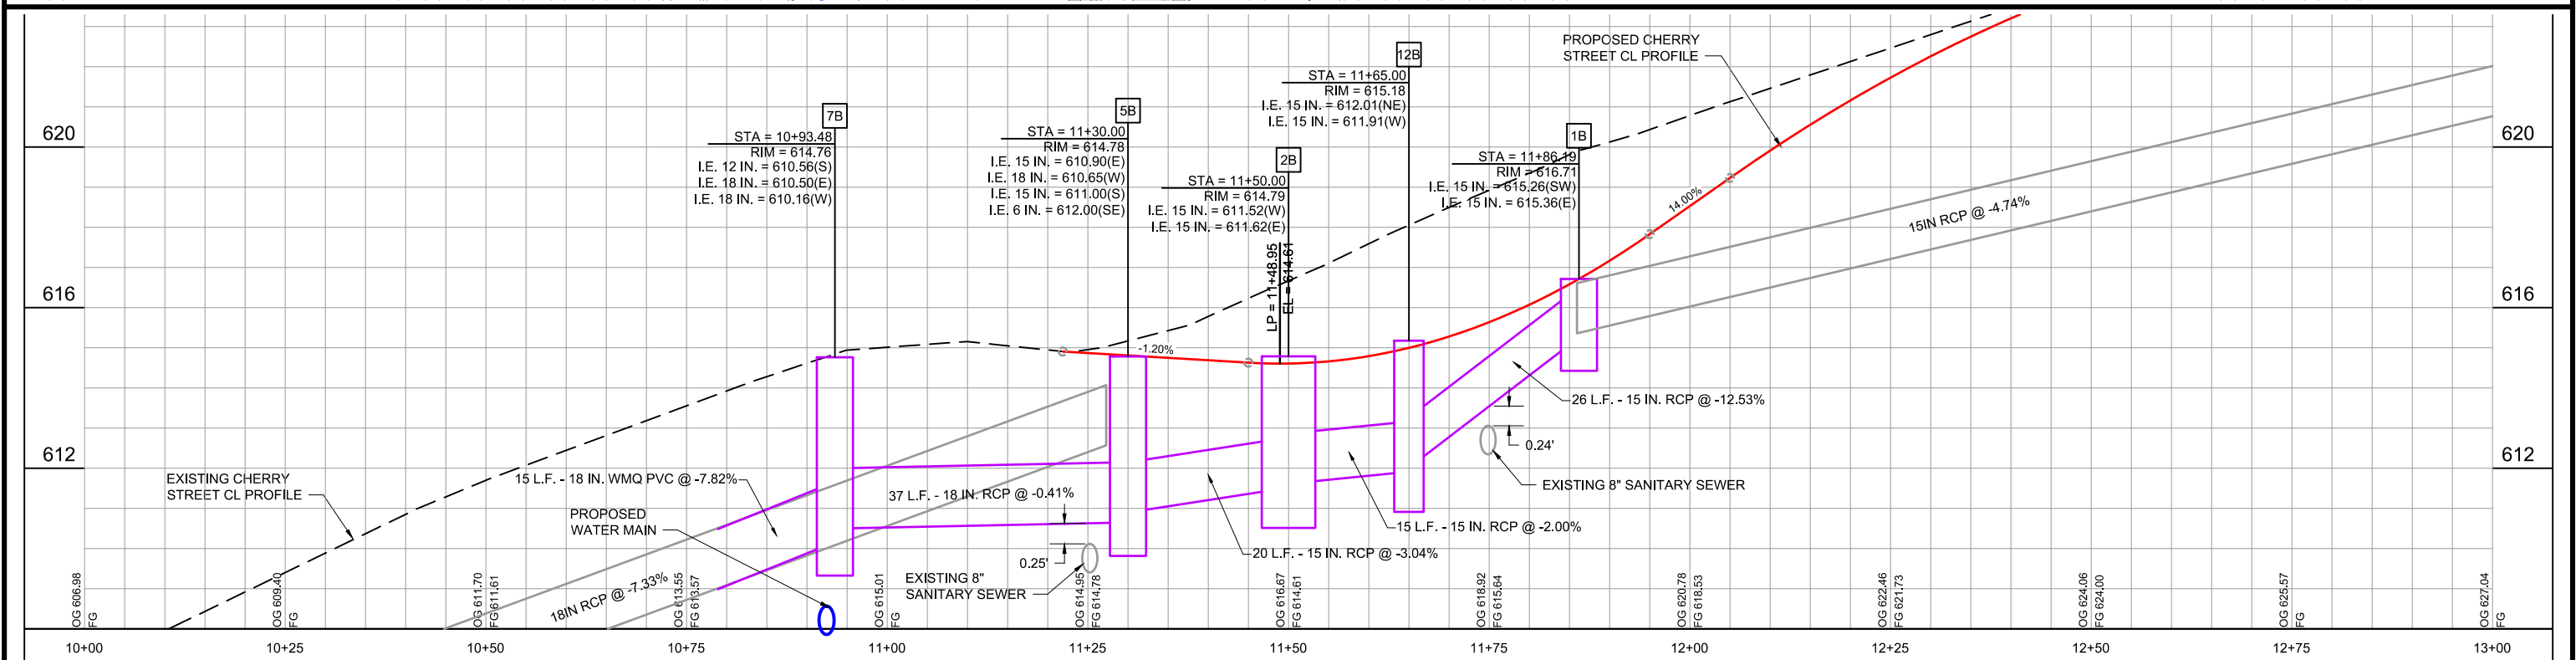
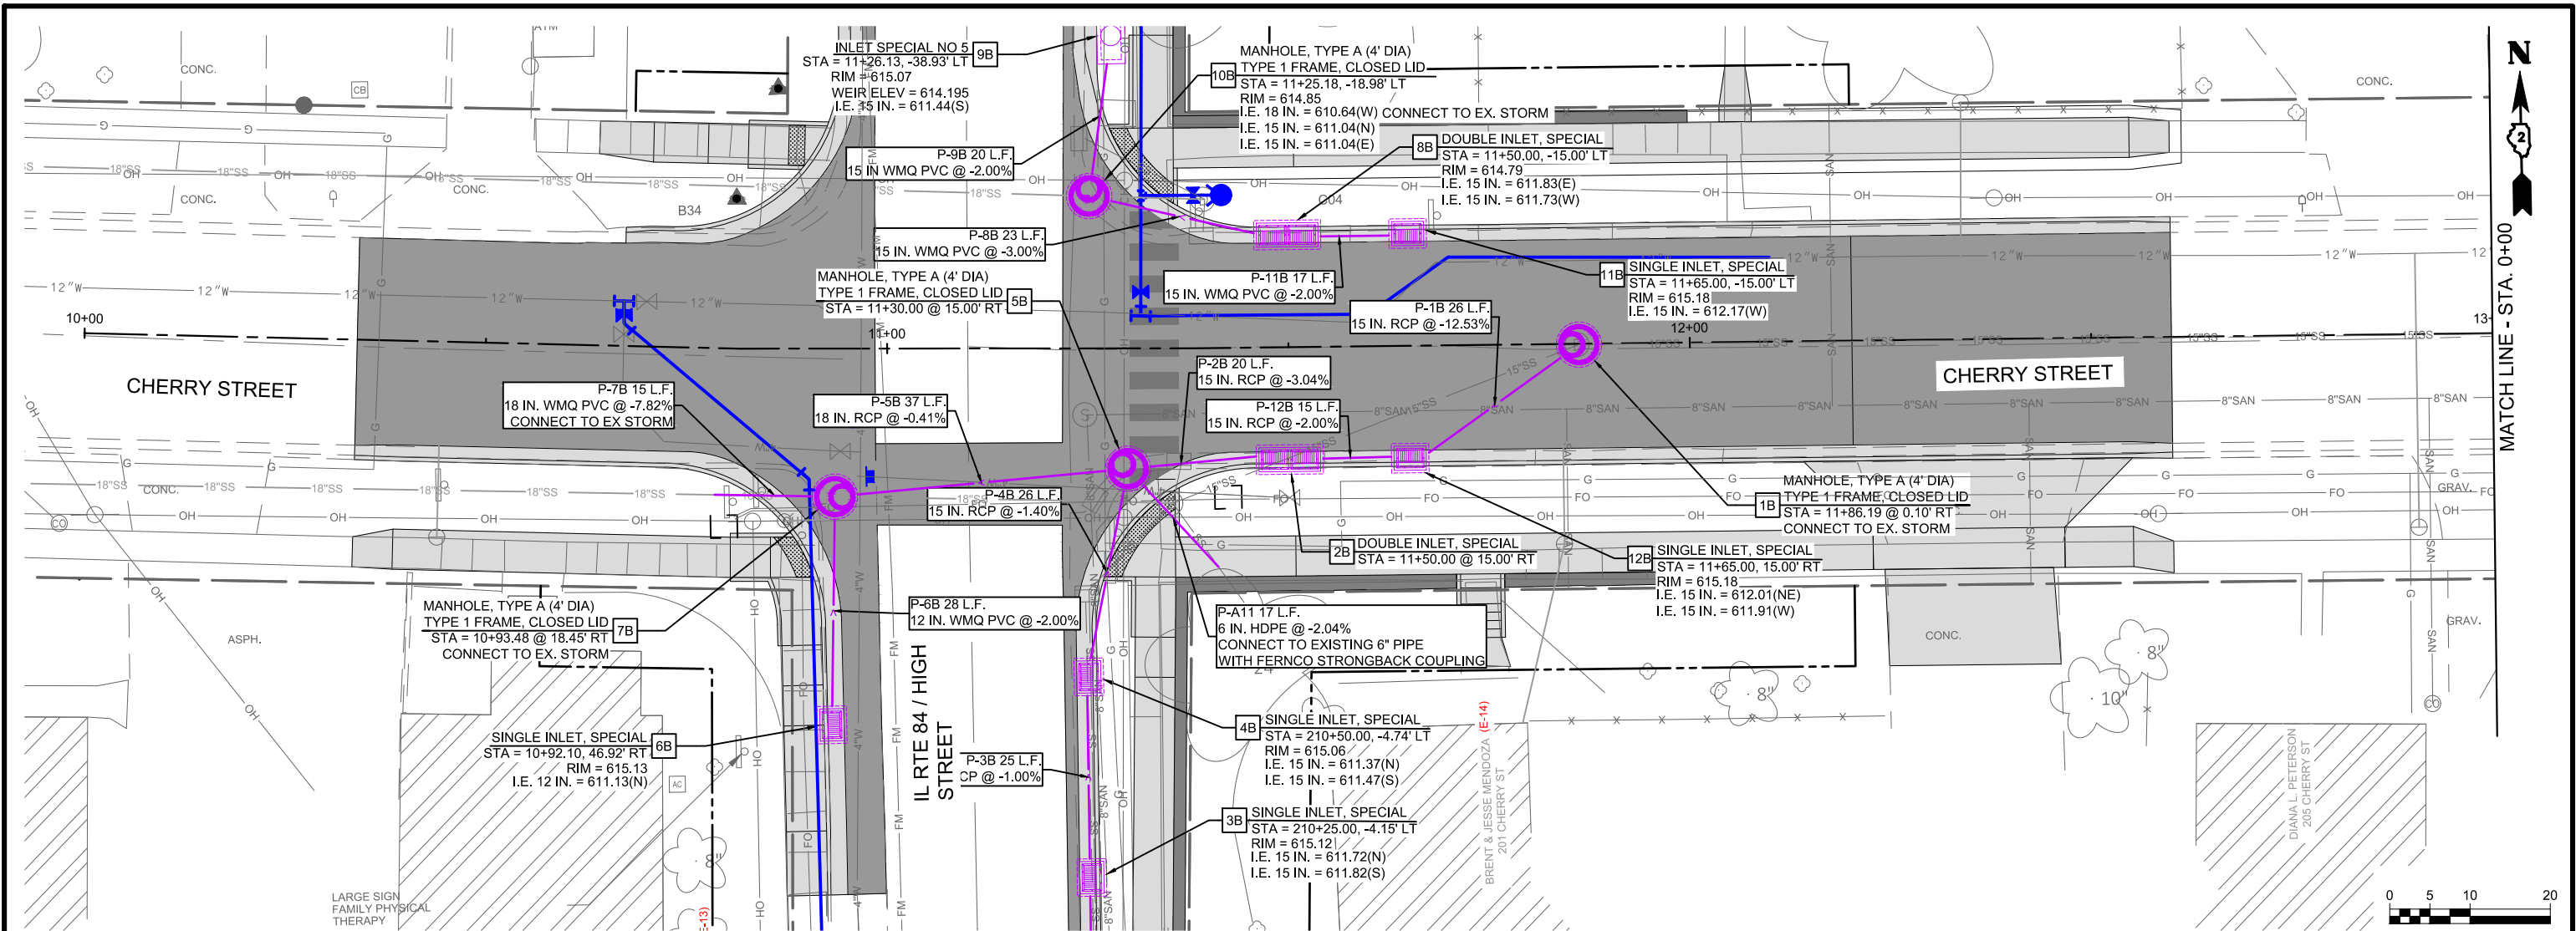


ISGS SITE # 3112V-16

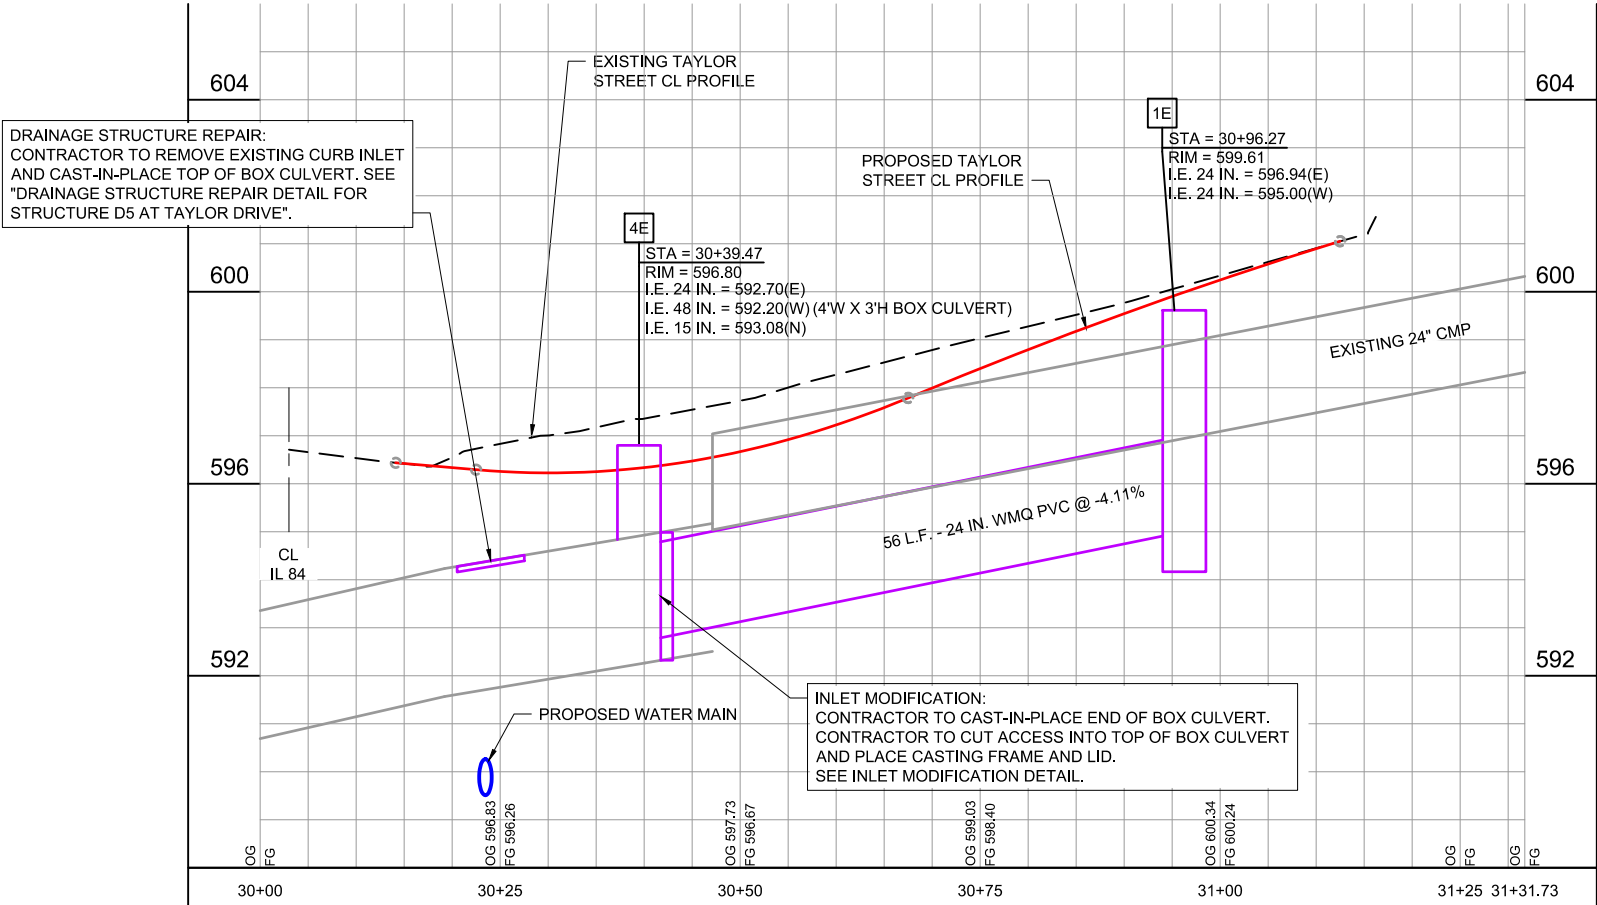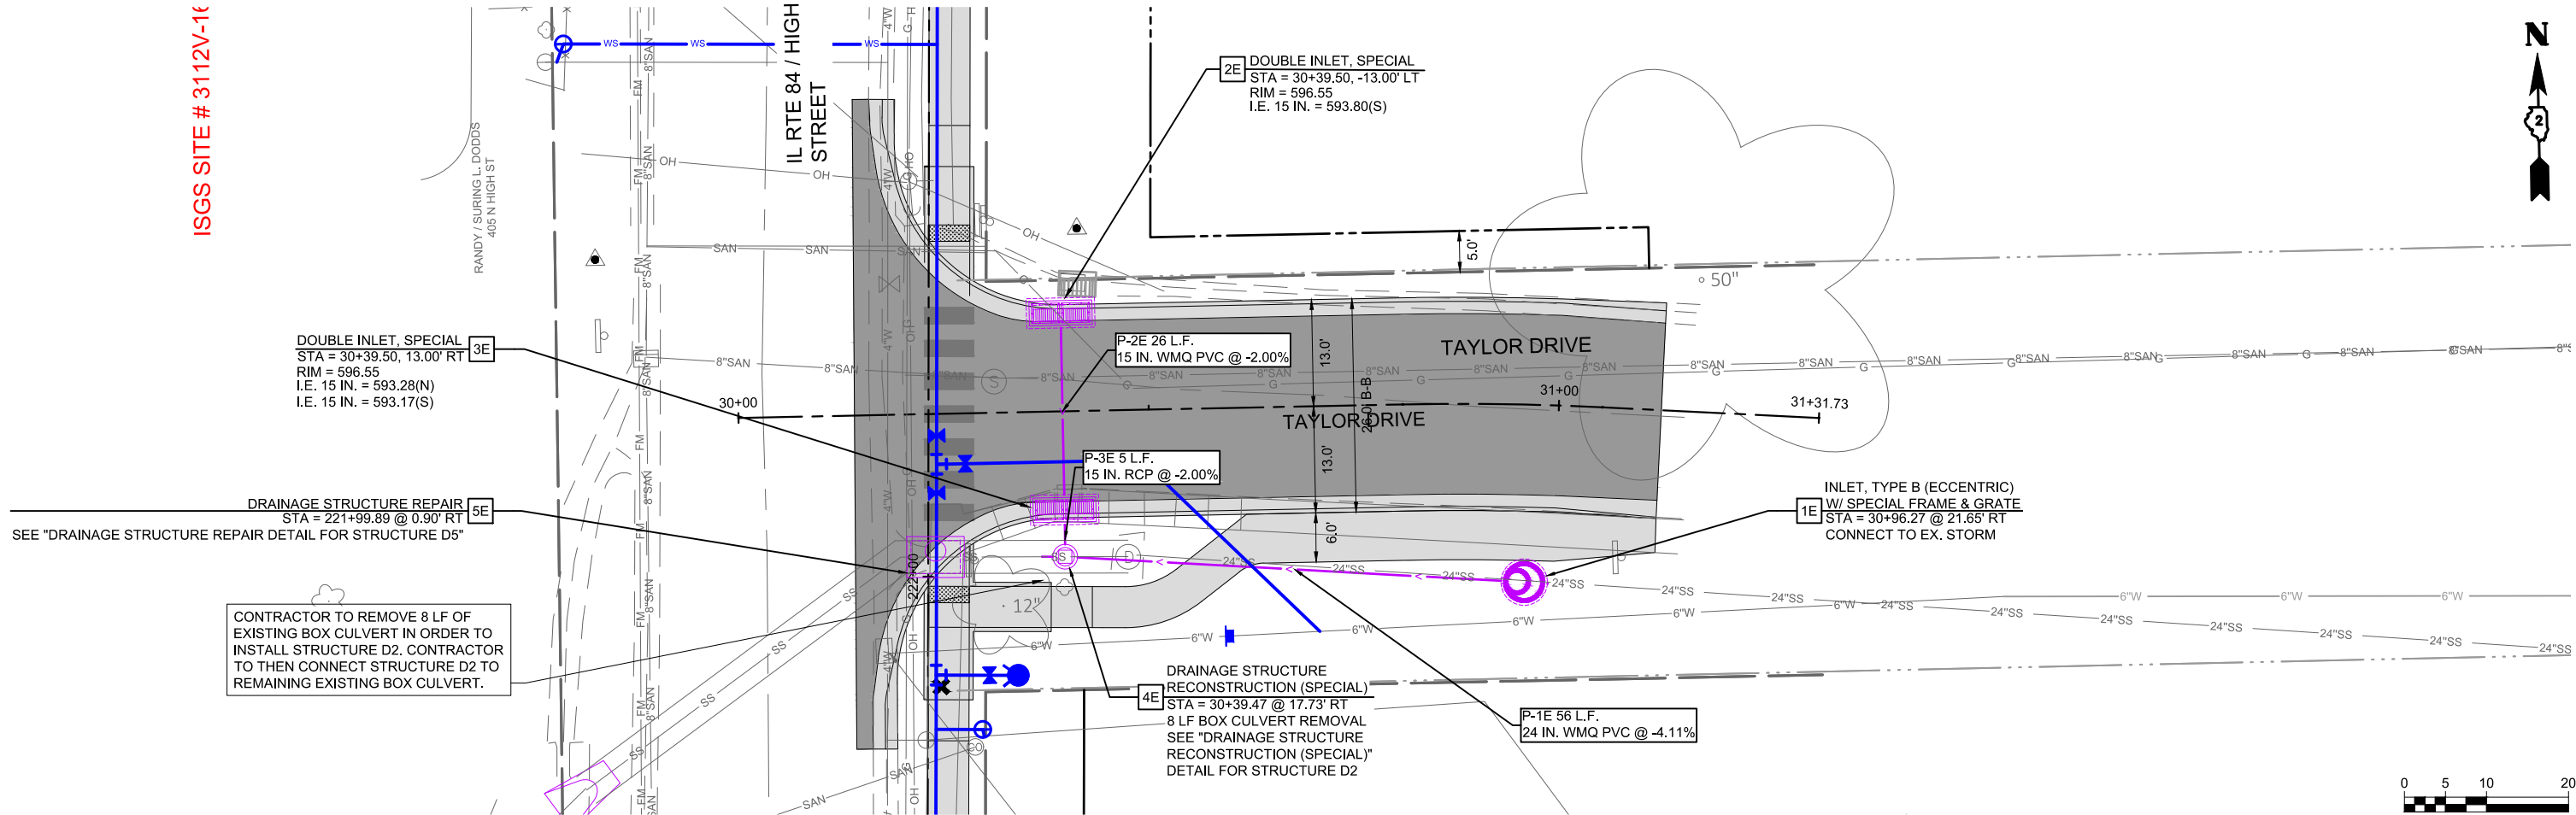

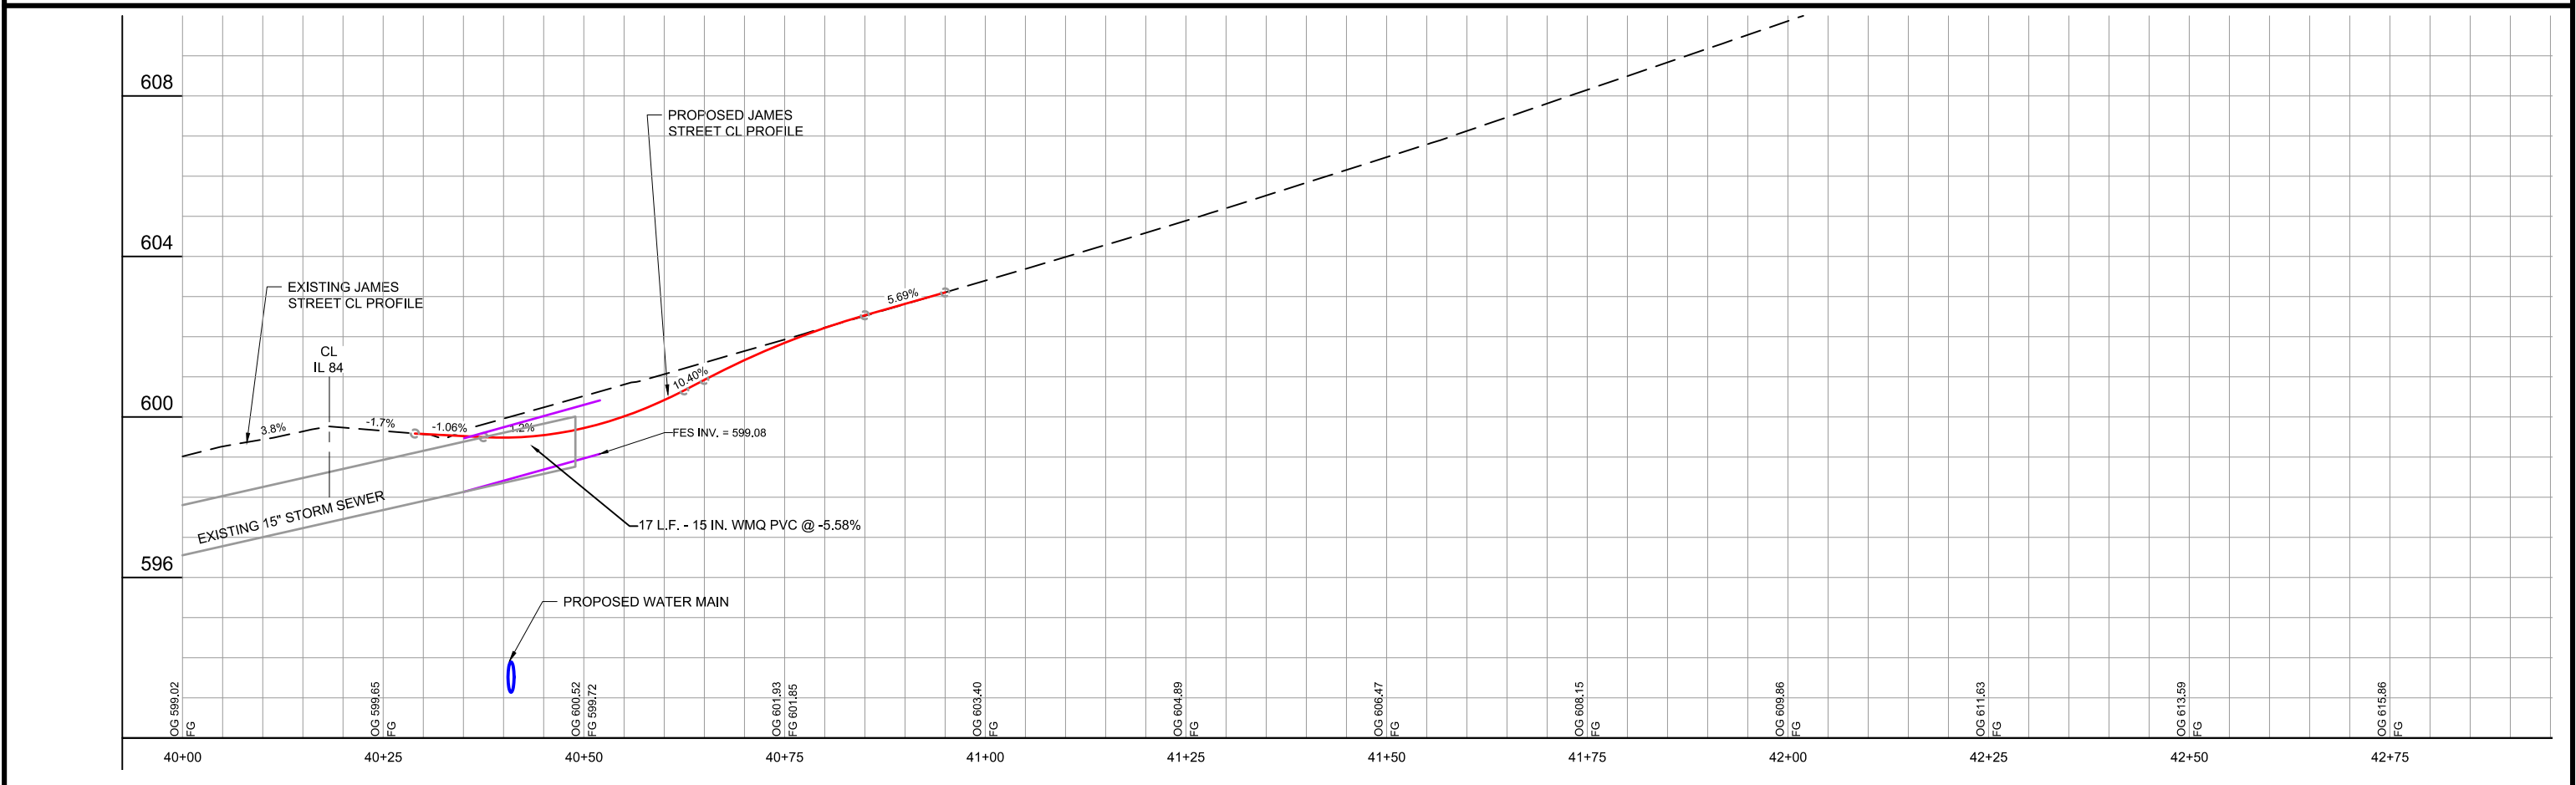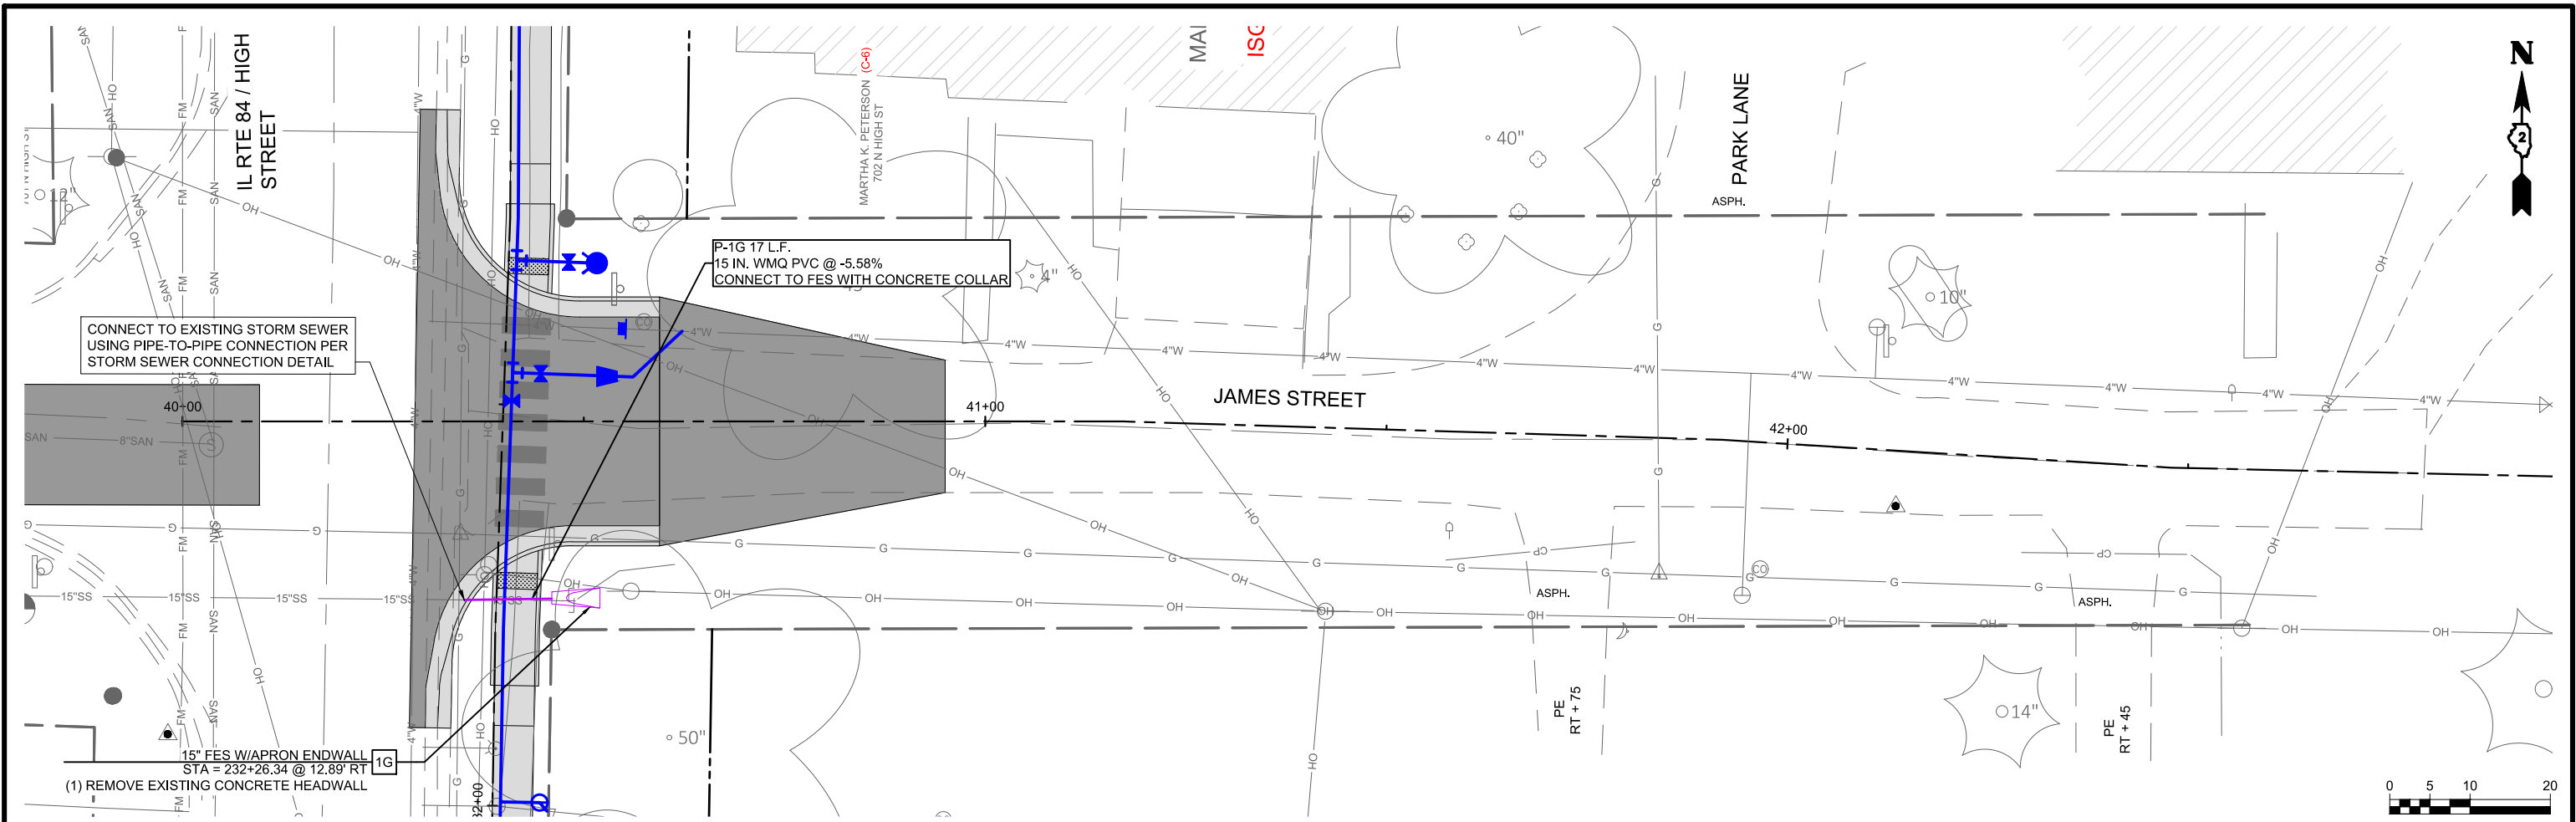

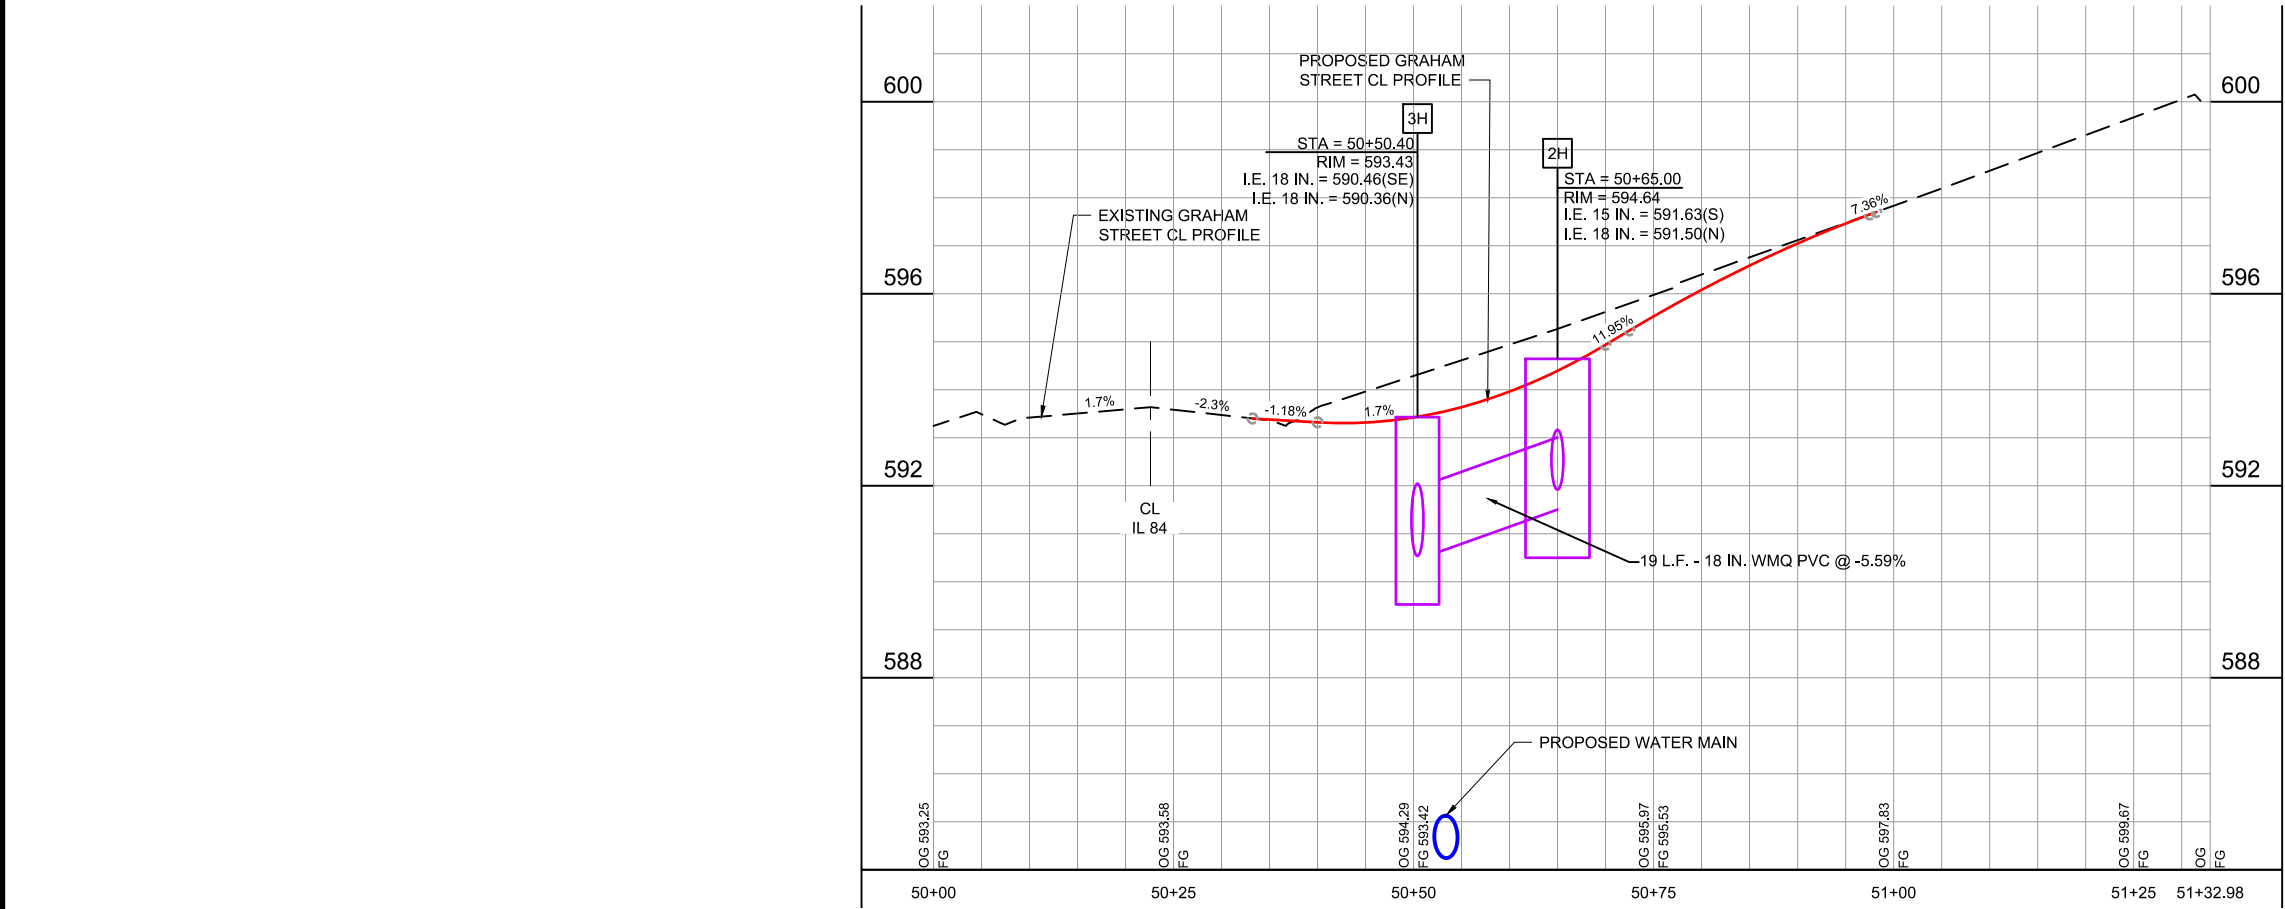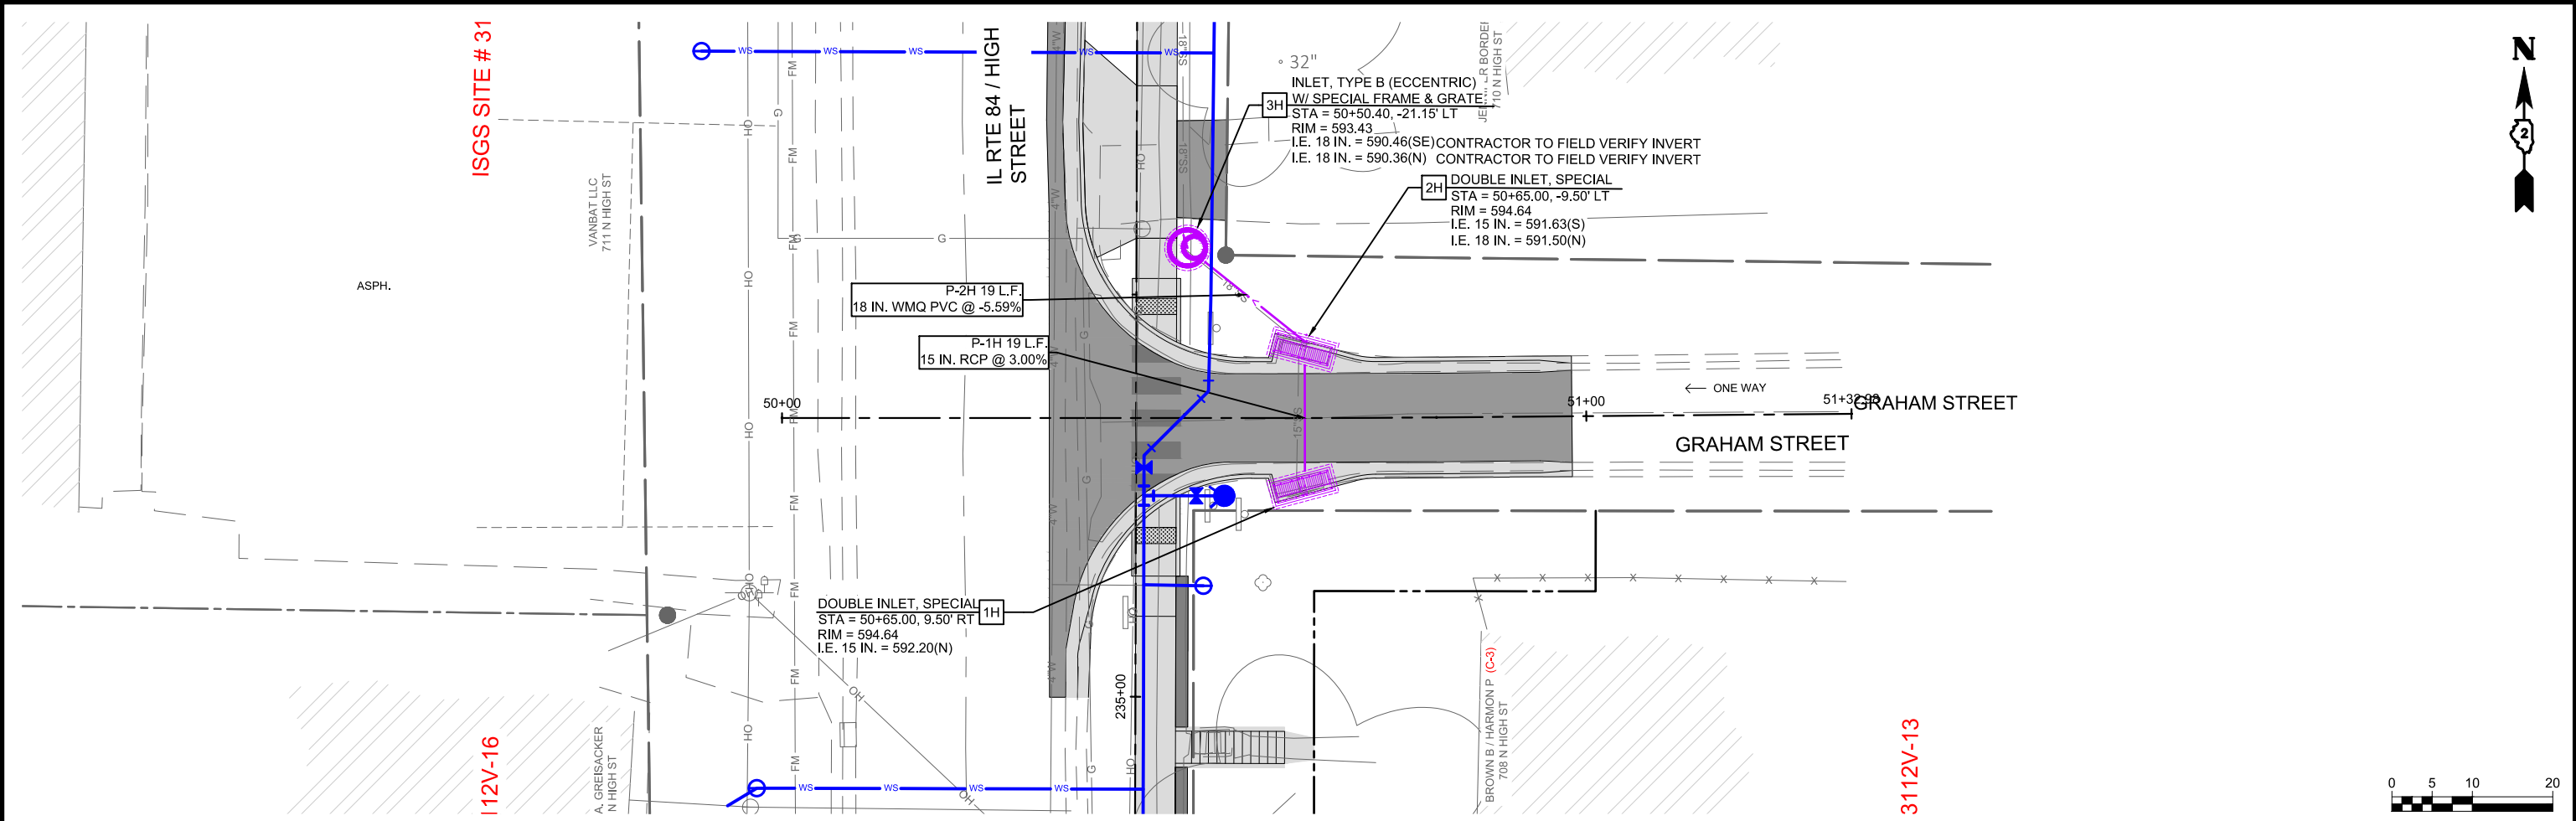

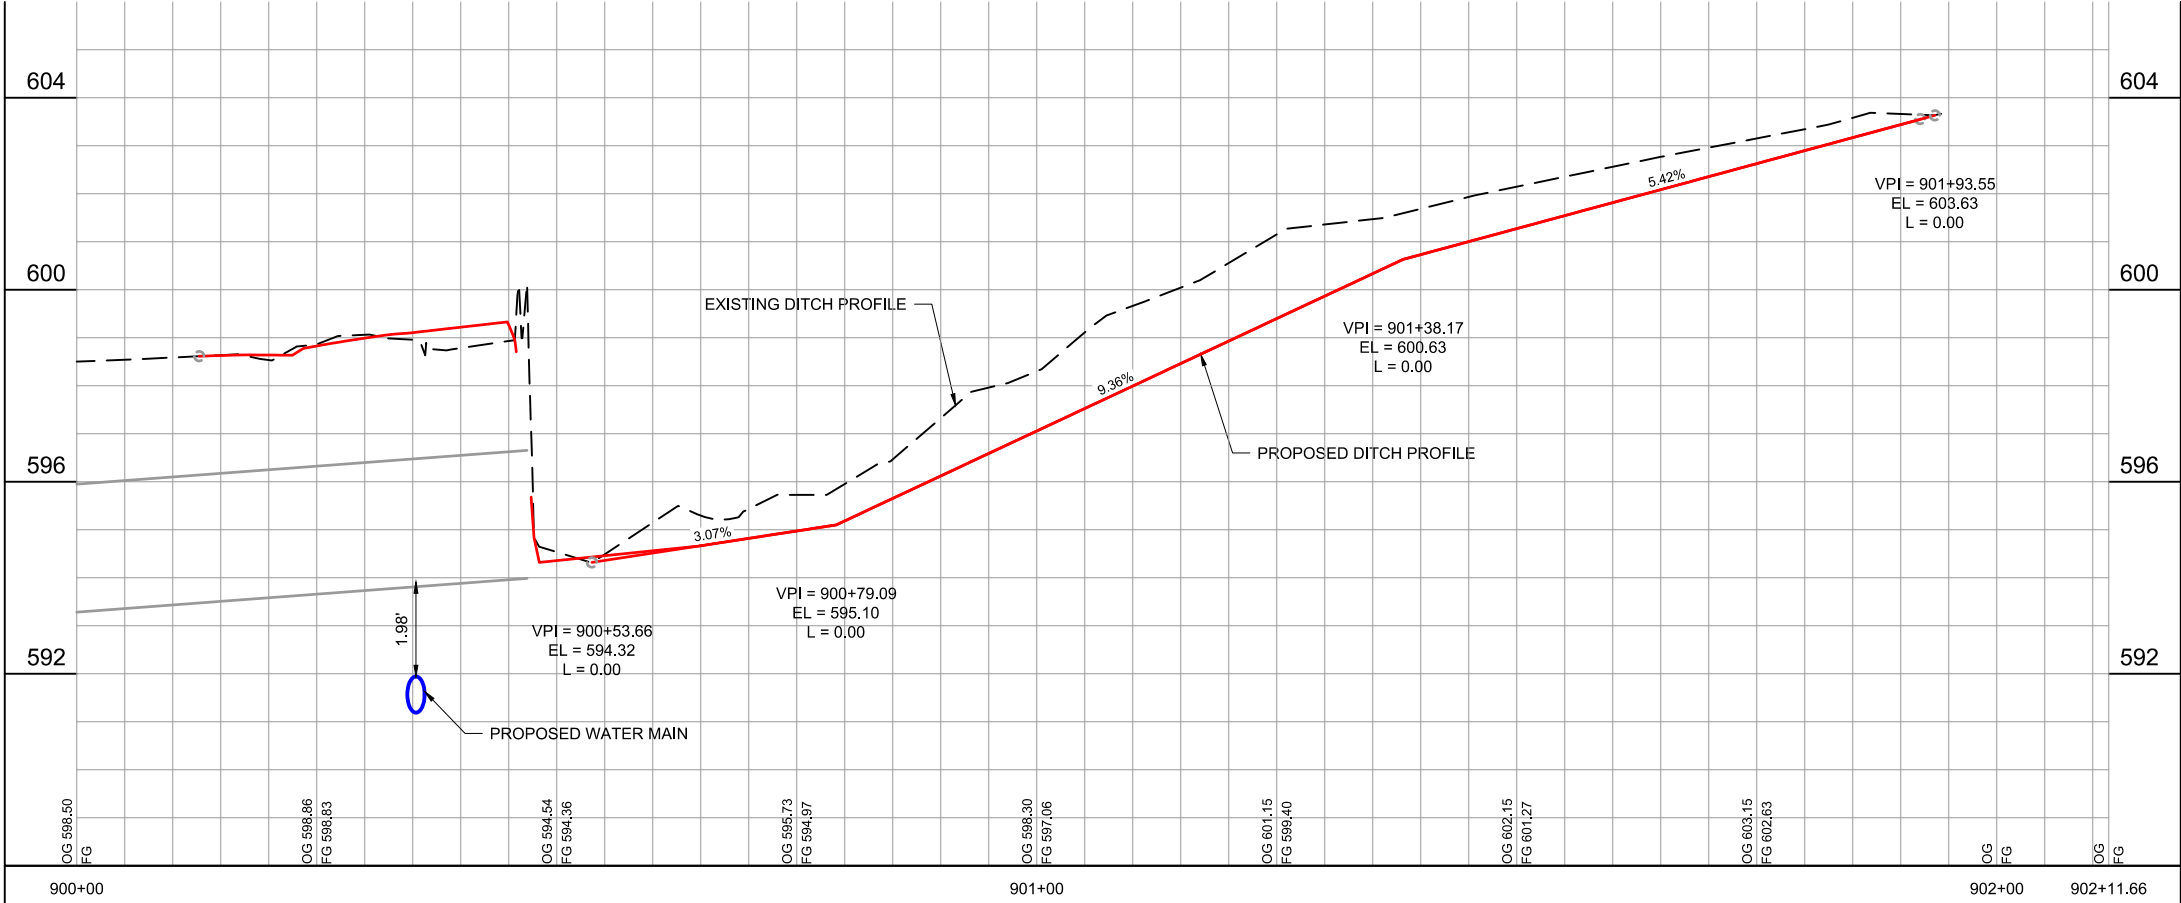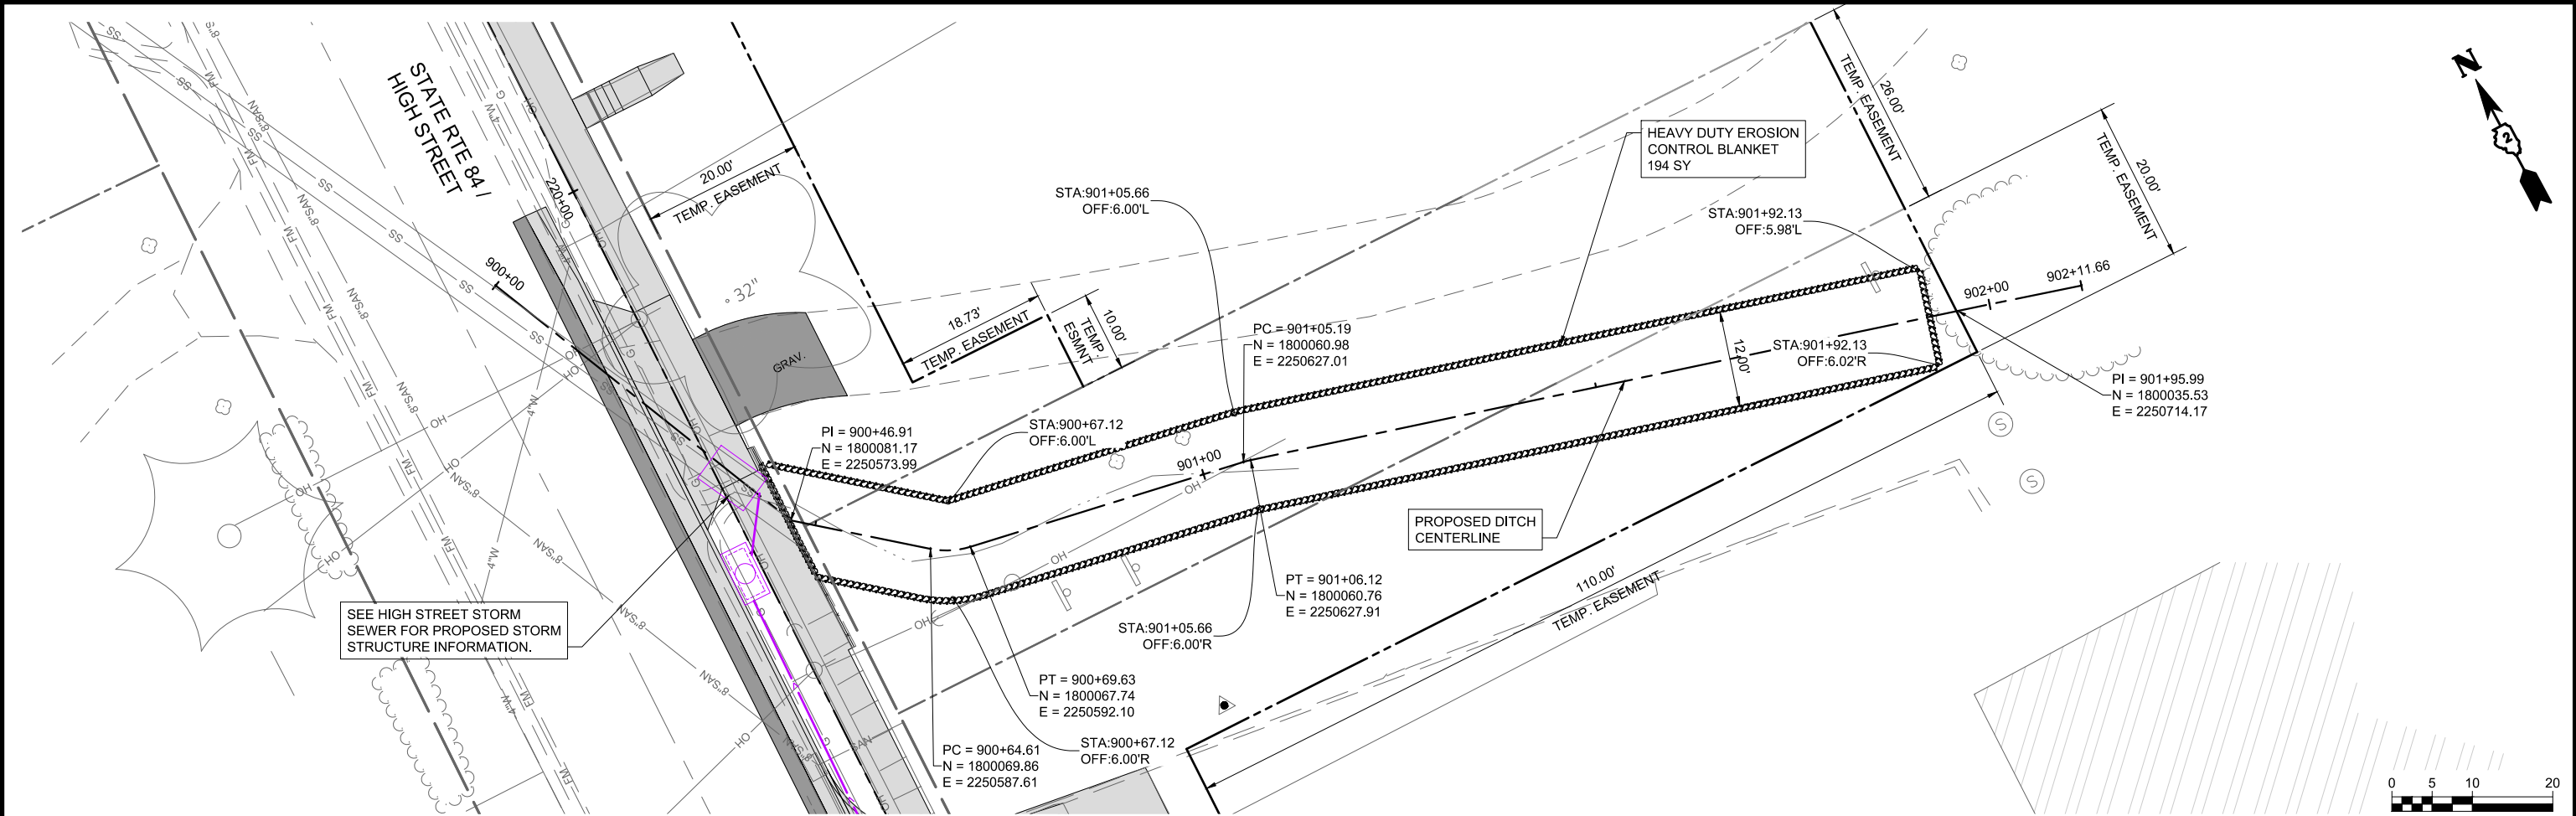

ENGINEERING | ARCHITECTURE | SURVEYING
FUNDING | PLANNING | ENVIRONMENTAL
2117 State Street, Bettendorf IA 52722
(563) 445-3501 www.msa-ps.com
© MSA Professional Services, Inc.

PLOT DATE	- 8-Jan-21	DESIGNED	- JLS	REVISED	- (1)
USER NAME	- JAYDEN SCHECKER	DRAWN BY	- JLS	REVISED	- (2)
PLOT SCALE	- AS SHOWN	CHECKED	- JDF	REVISED	- (3)
FILE NAME	- STORM SEWER PLANS - TAYLOR, GRAHAM, JAMES.dwg			REVISED	- (4)

STATE OF ILLINOIS
DEPARTMENT OF TRANSPORTATION

STORM SEWER PLAN & PROFILE - CASEYS DITCH

SCALE: AS SHOWN SHEET NO. 94 OF 190 SHEETS STA. 900+00 TO STA. 902+11.66

F.A.D. RTE.	SECTION	COUNTY	TOTAL SHEETS	SHEET NO.
308	15-00017-00-SW	ROCK ISLAND	190	94
CONTRACT NO. 85697				
ILLINOIS FED. AID PROJECT				

