


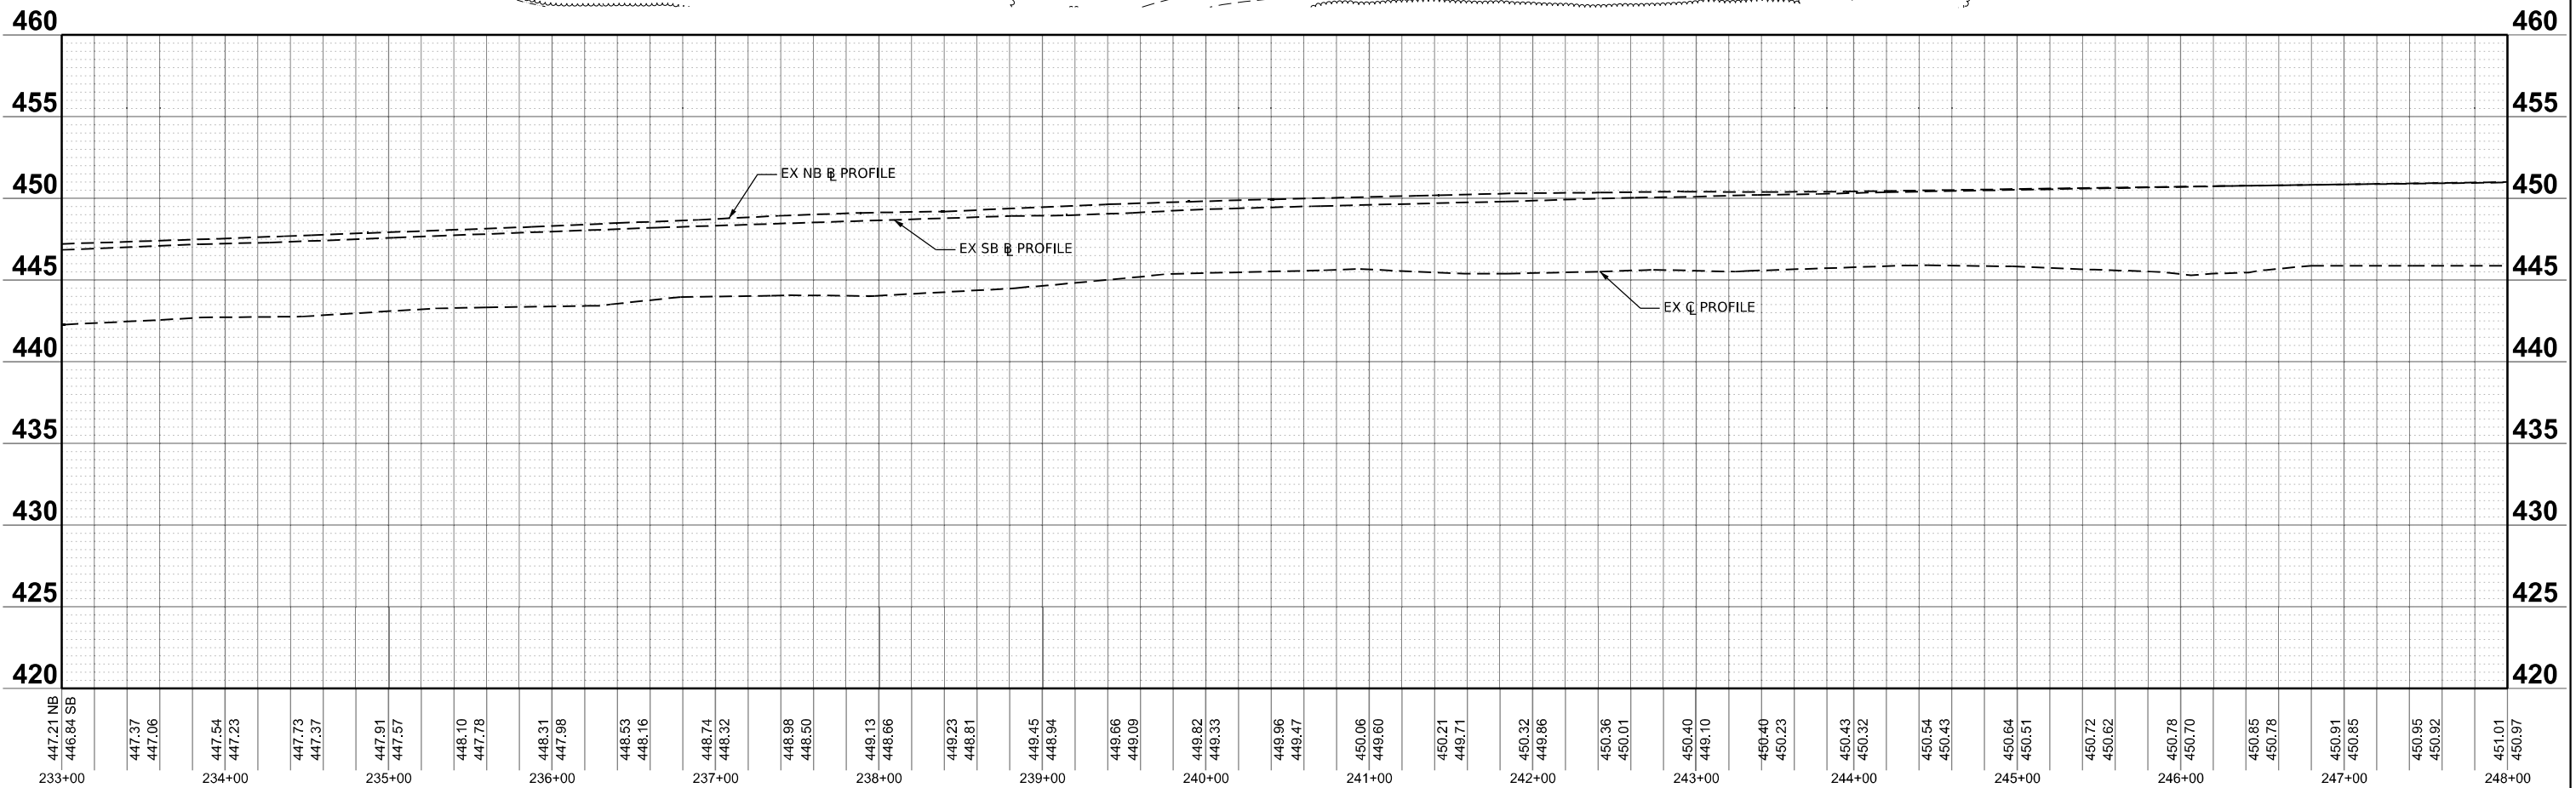
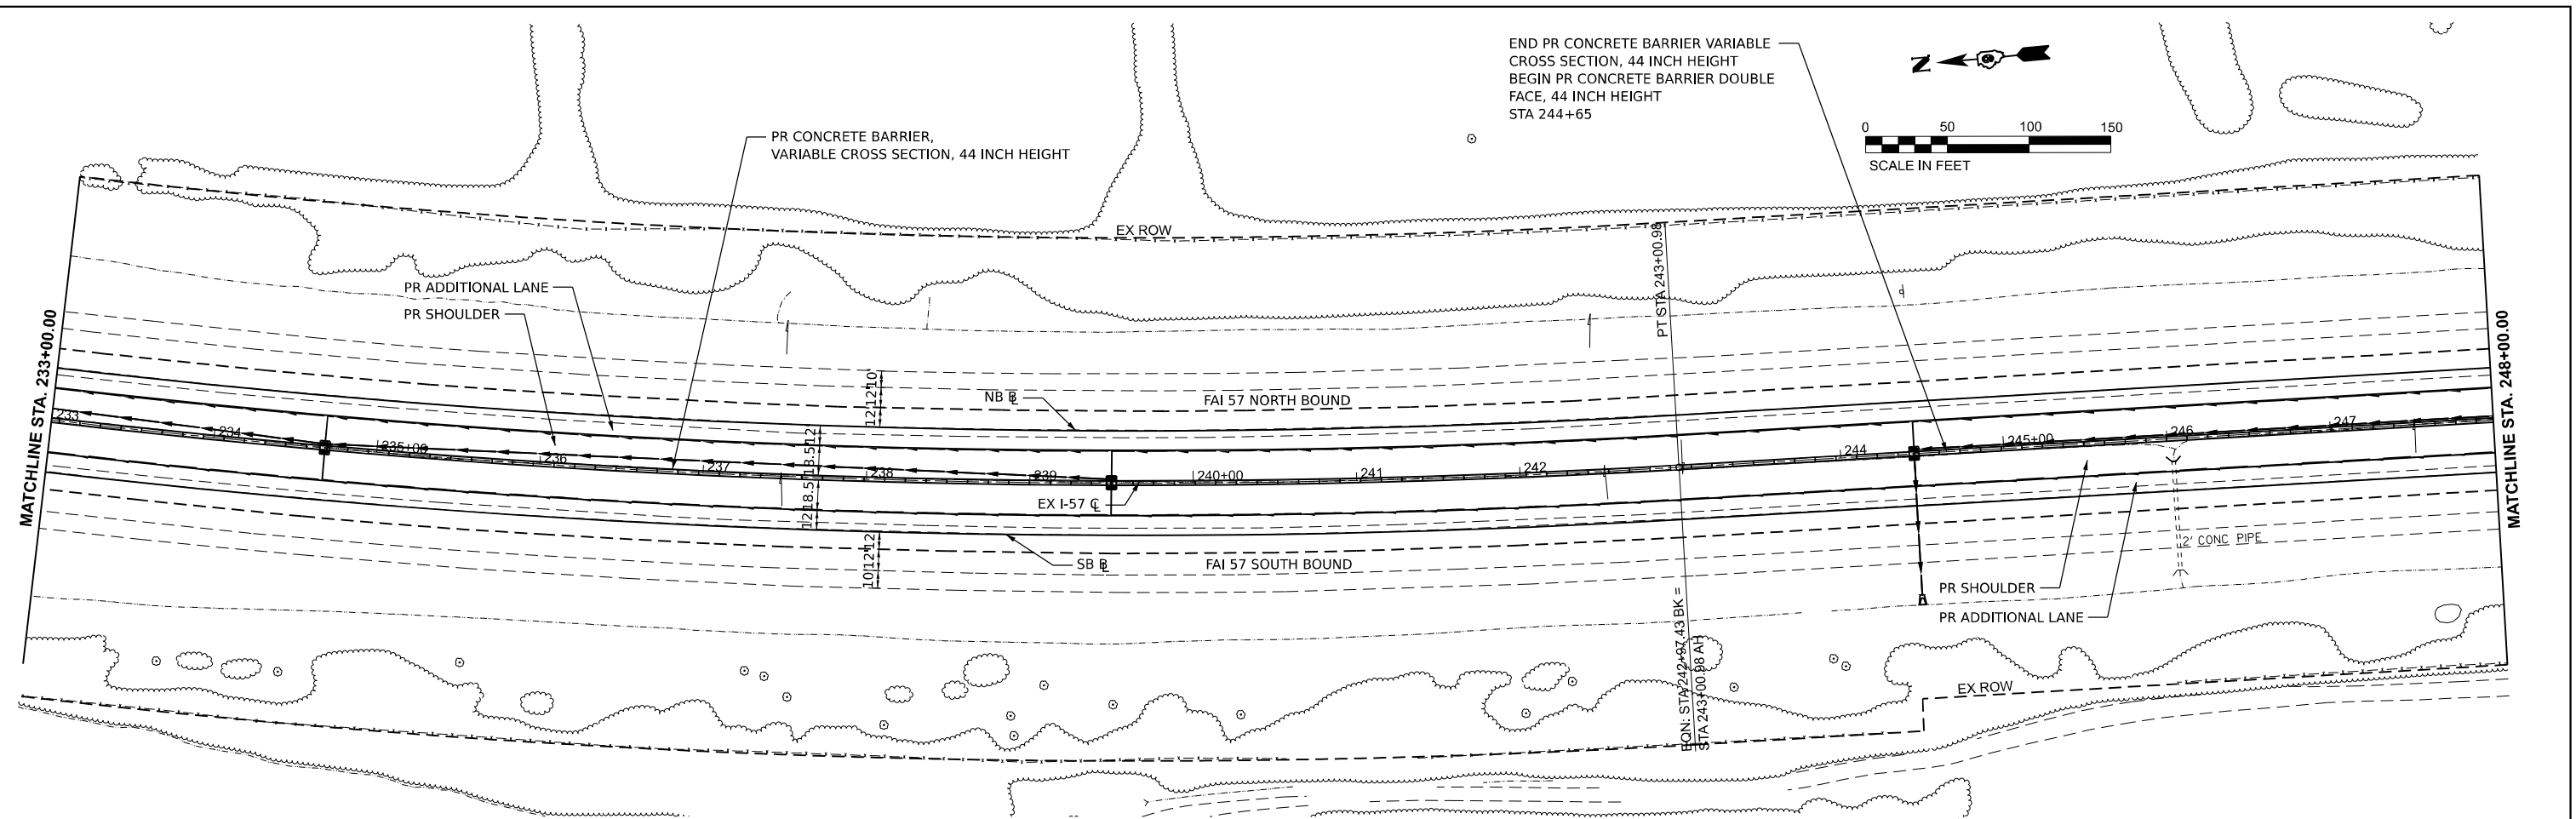
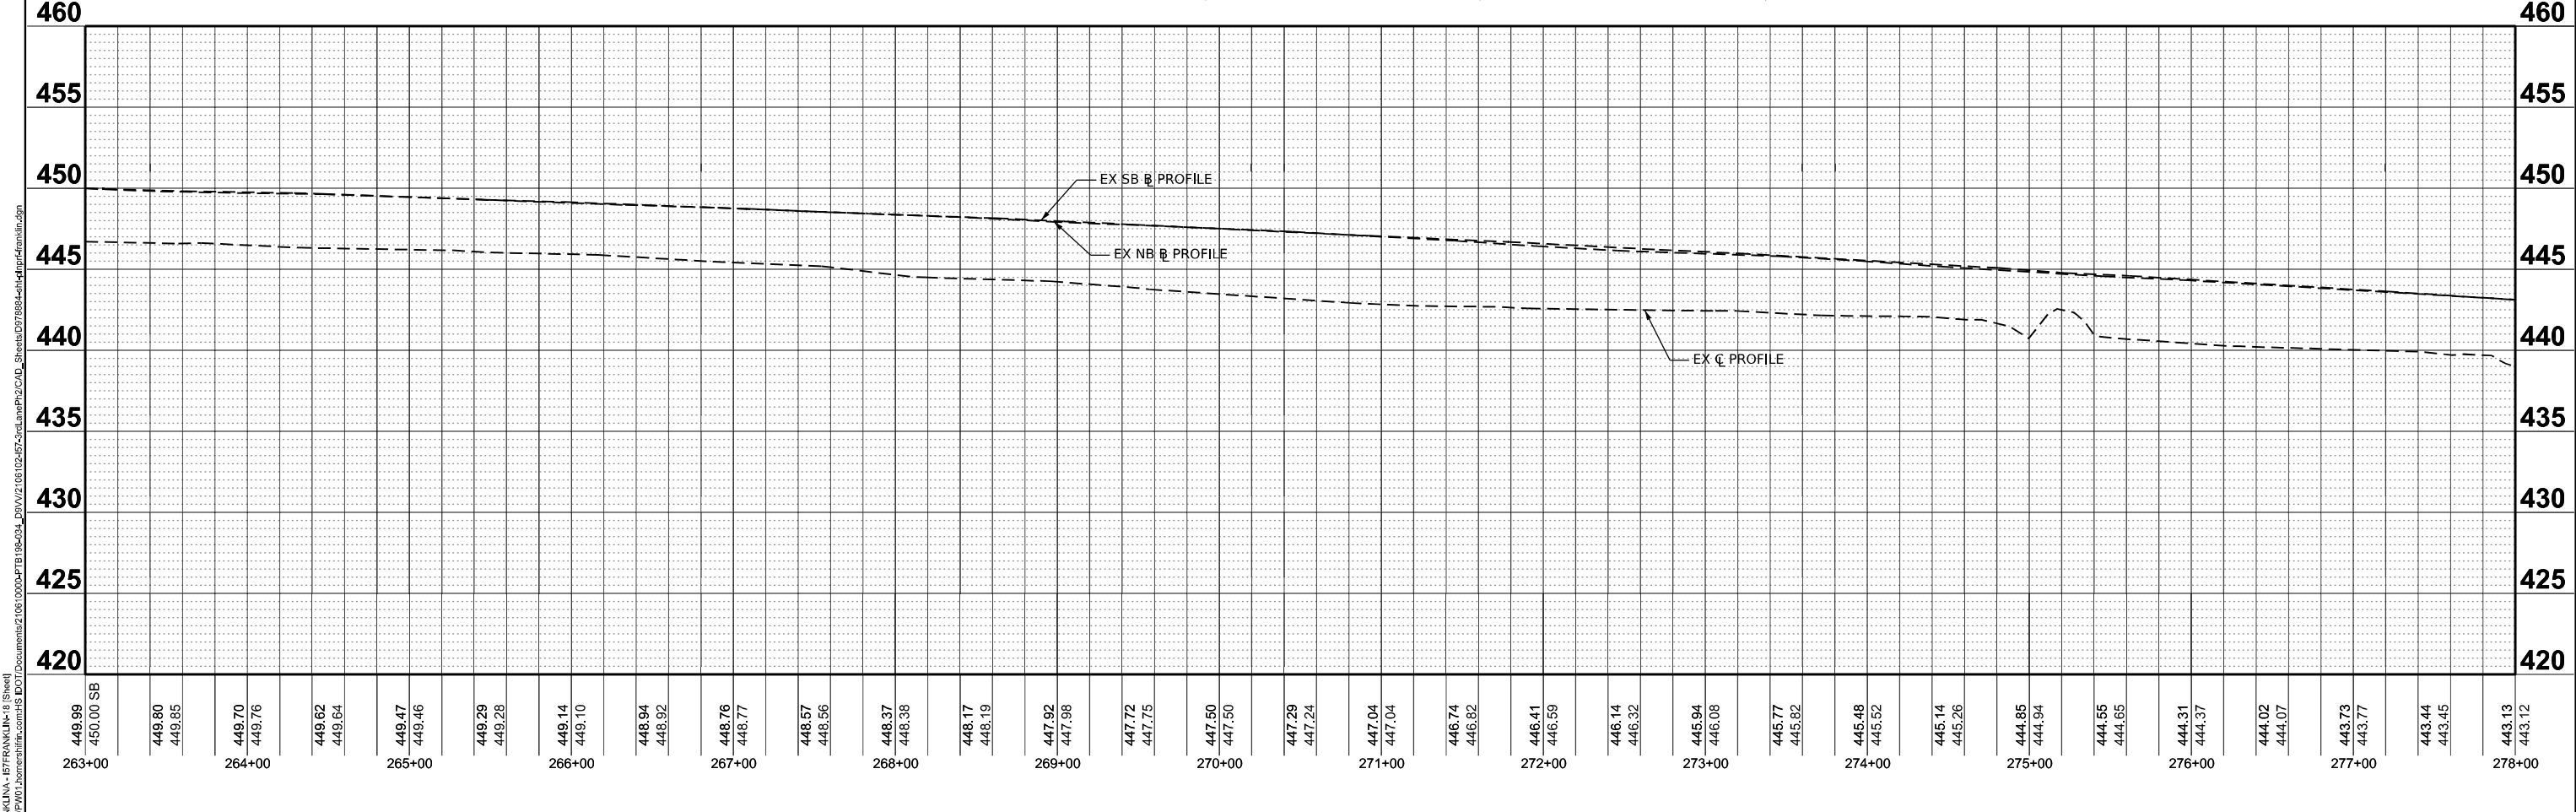




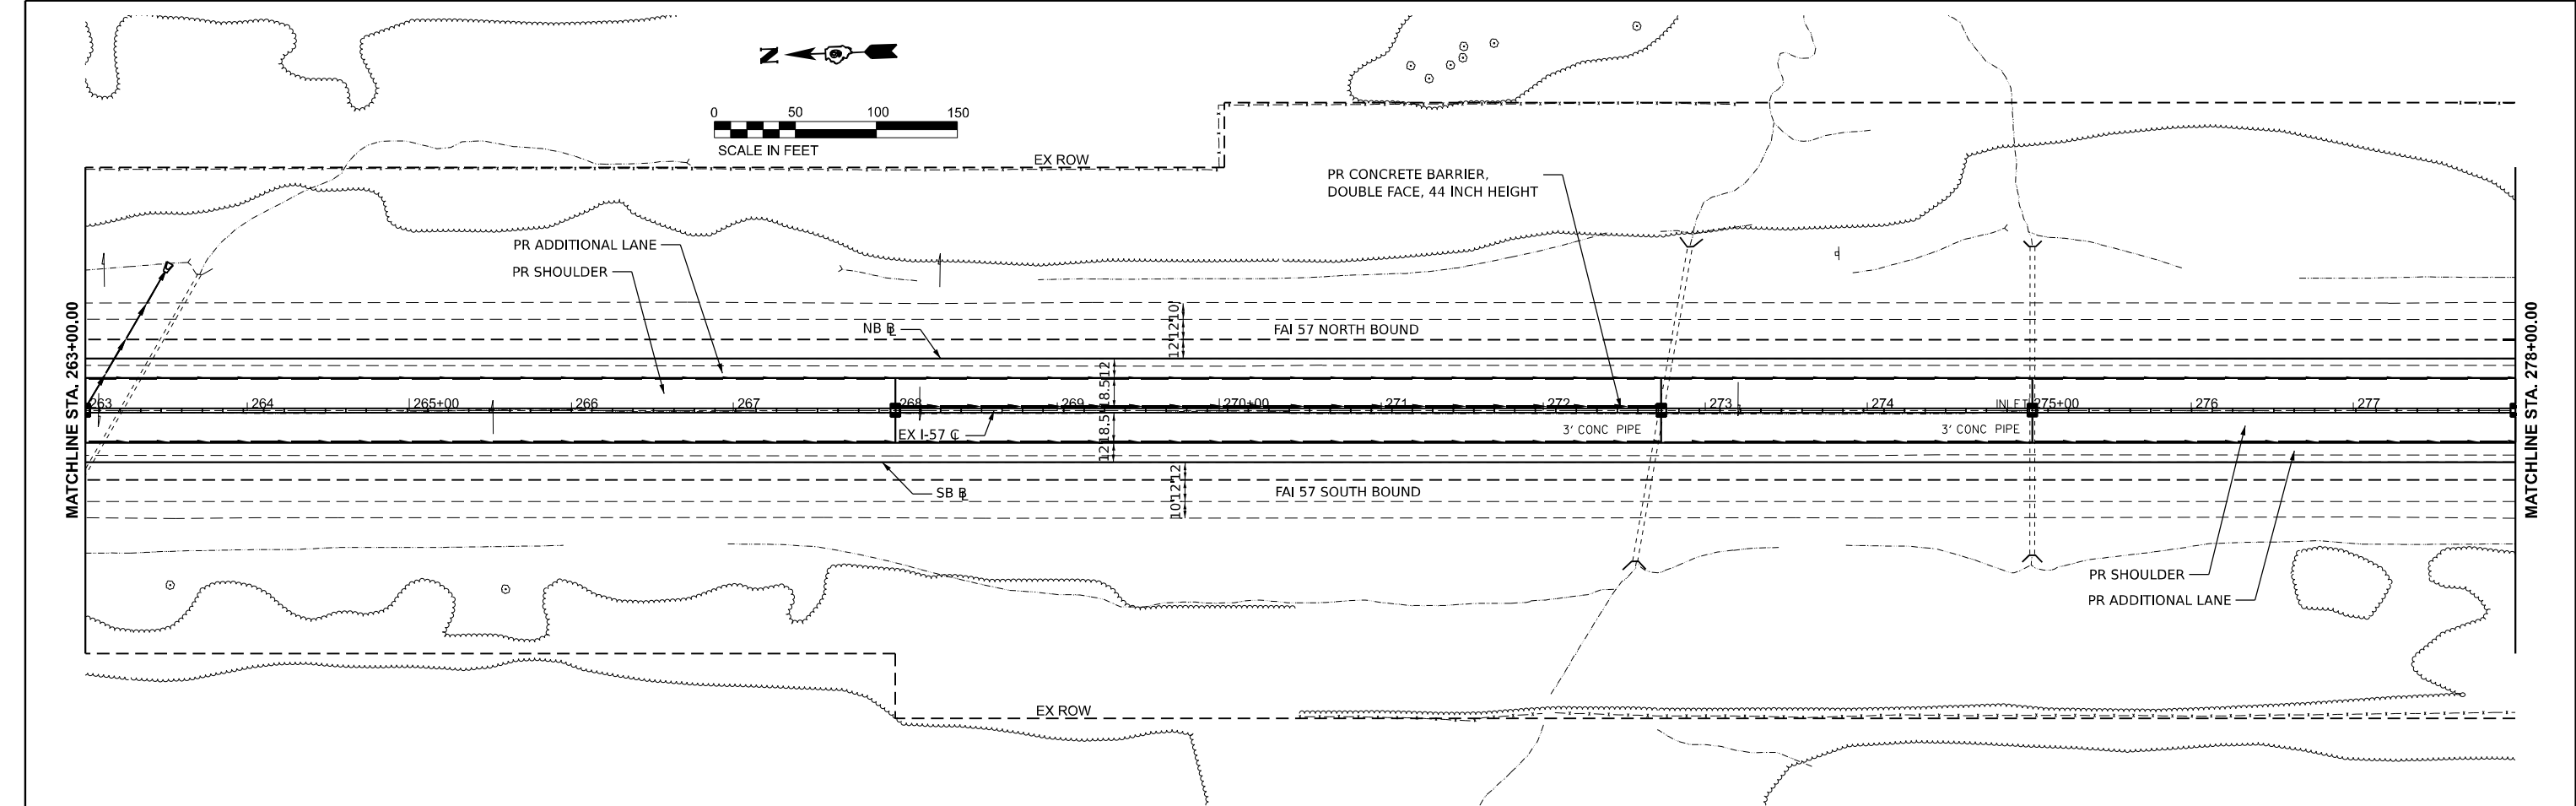


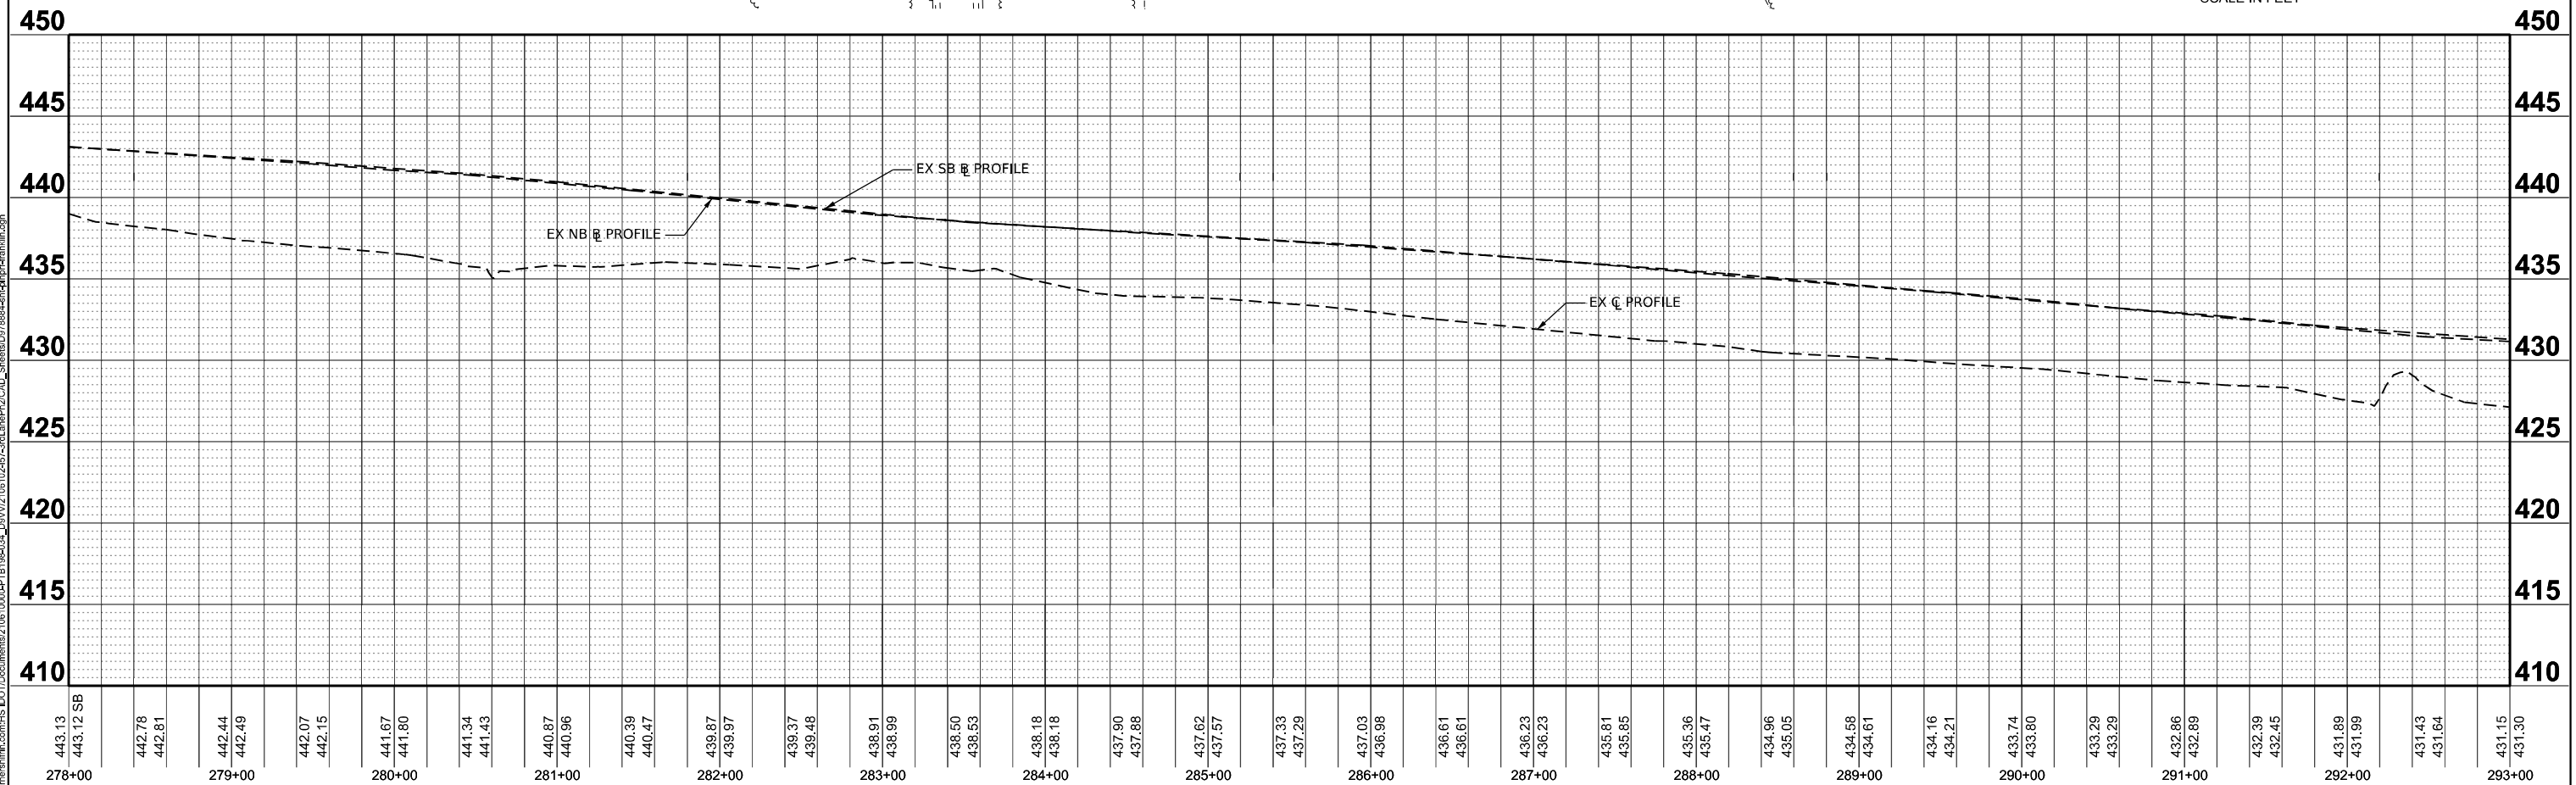

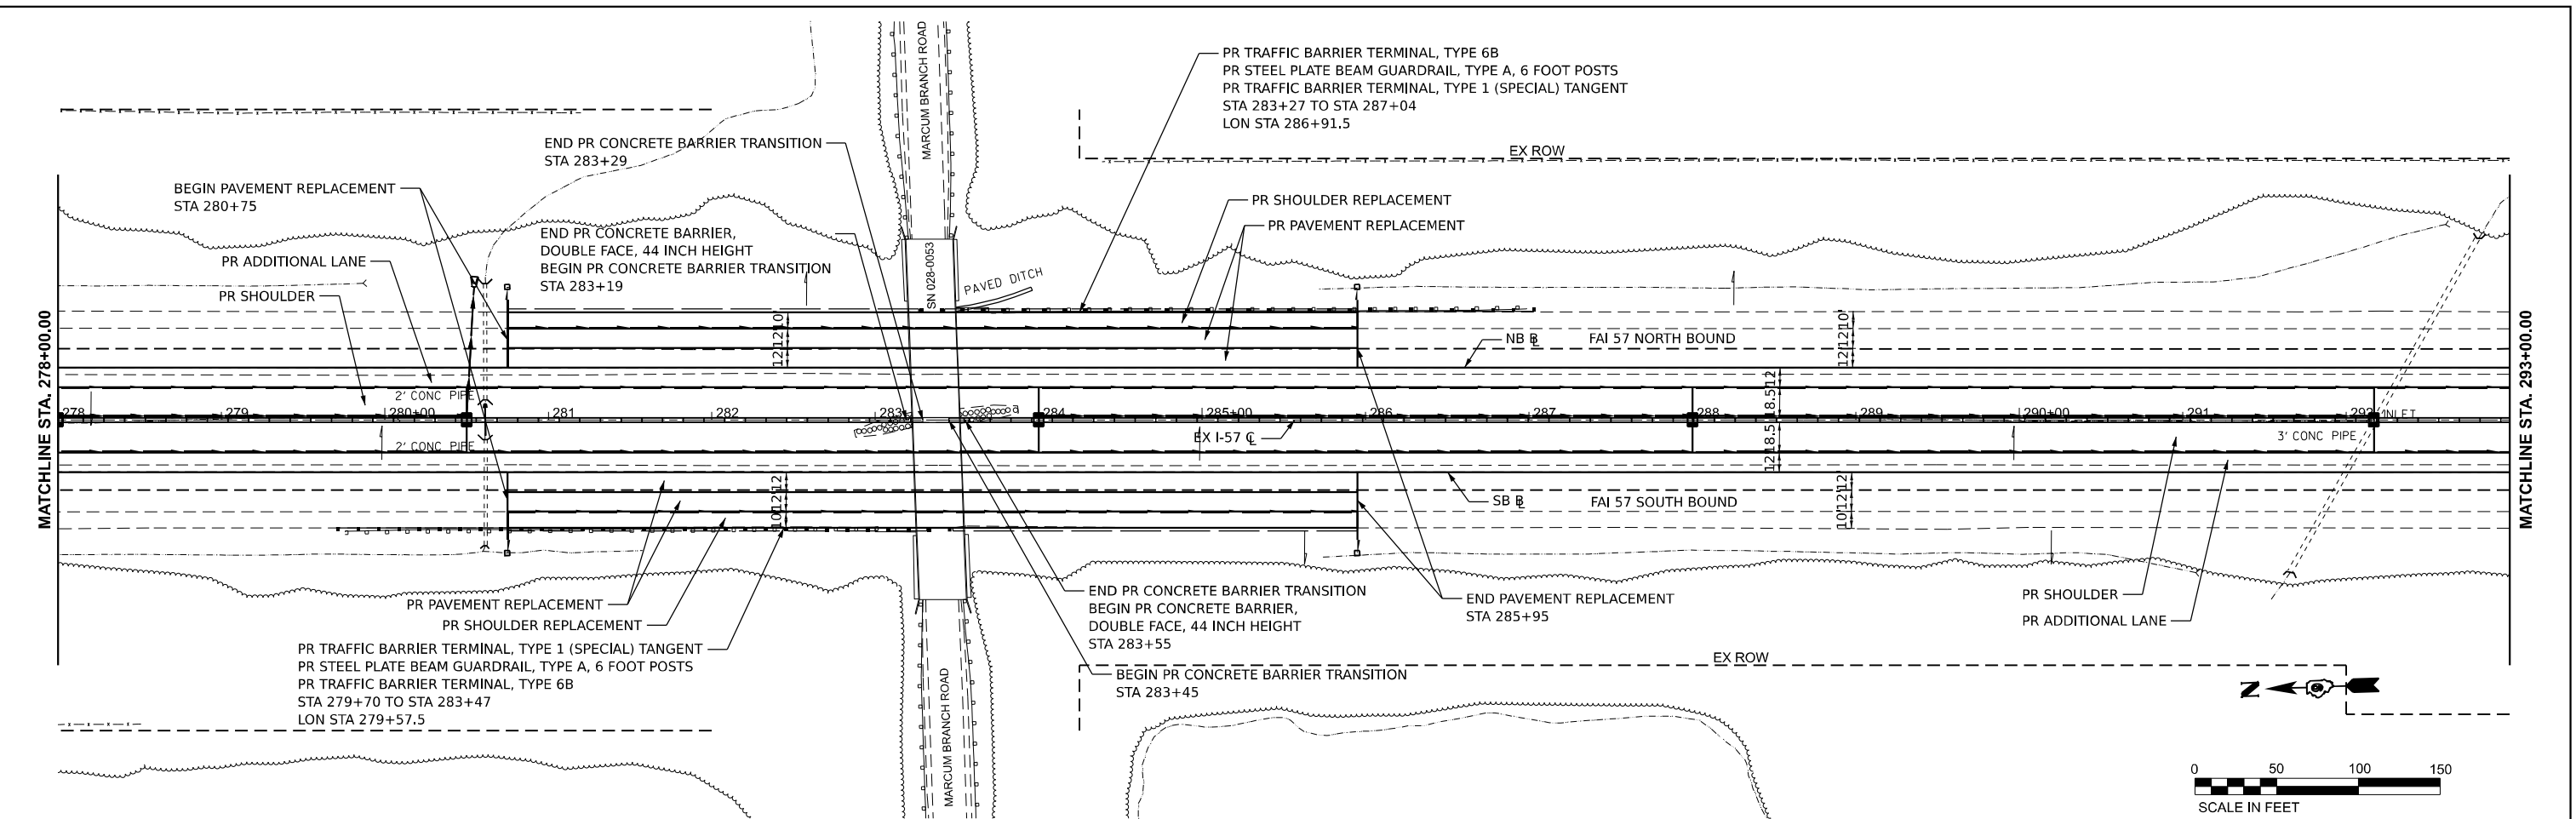

MODEL: I-75 JEFFERSON - I-75 JEFFERSON 3 (Sheet)
FILE NAME: p:\p170\horner\shifrin\com\h15\21061000\PTB198-034_D81V\2106102457-3rd\laneP12\CAD_Sheets\0778884-4-hd\p17-jefferson.dgn

EX CURVE
PI STA = 56+72.91
 $\Delta = 03^{\circ}56'46''$ (LT)
D = 00°20'00"
R = 17,186.40'
T = 592.07'
L = 1183.67'
E = 10.20'
e = _____
PC STA = 50+80.84
PT STA = 62+65.57

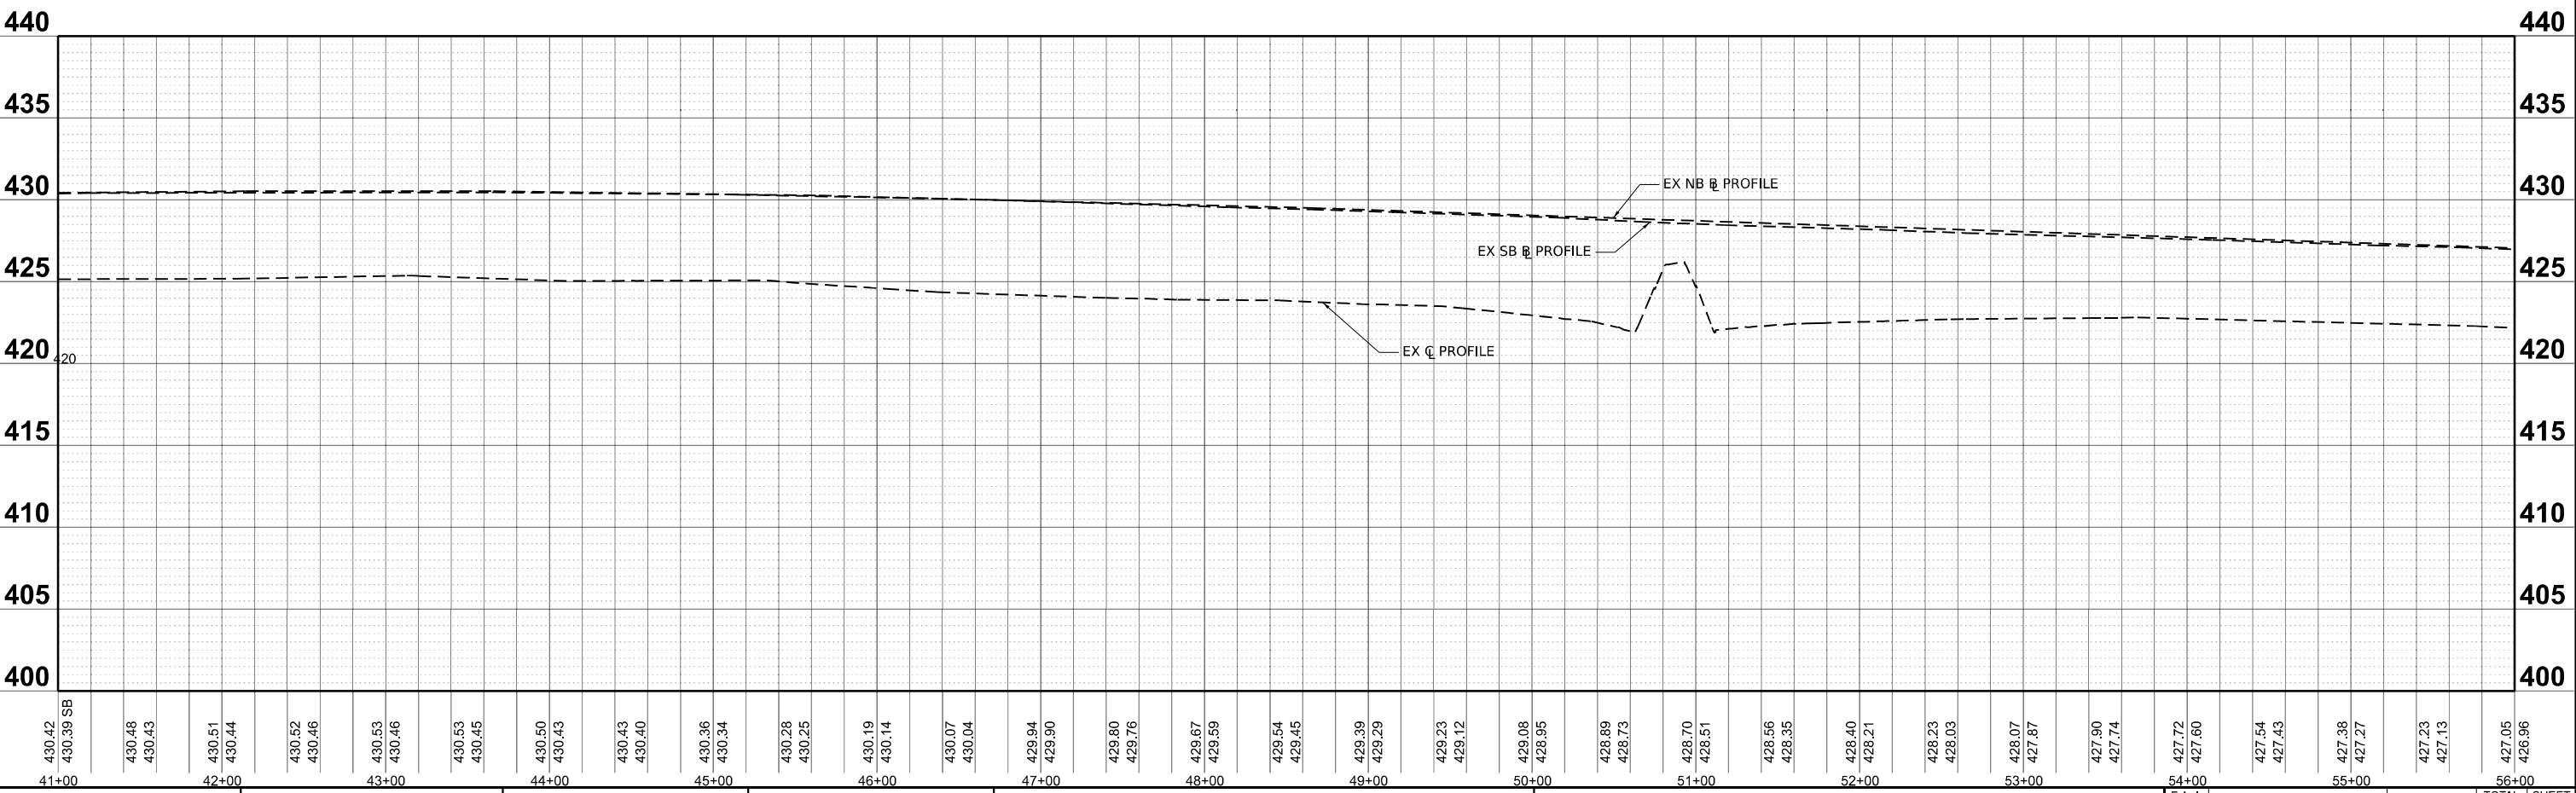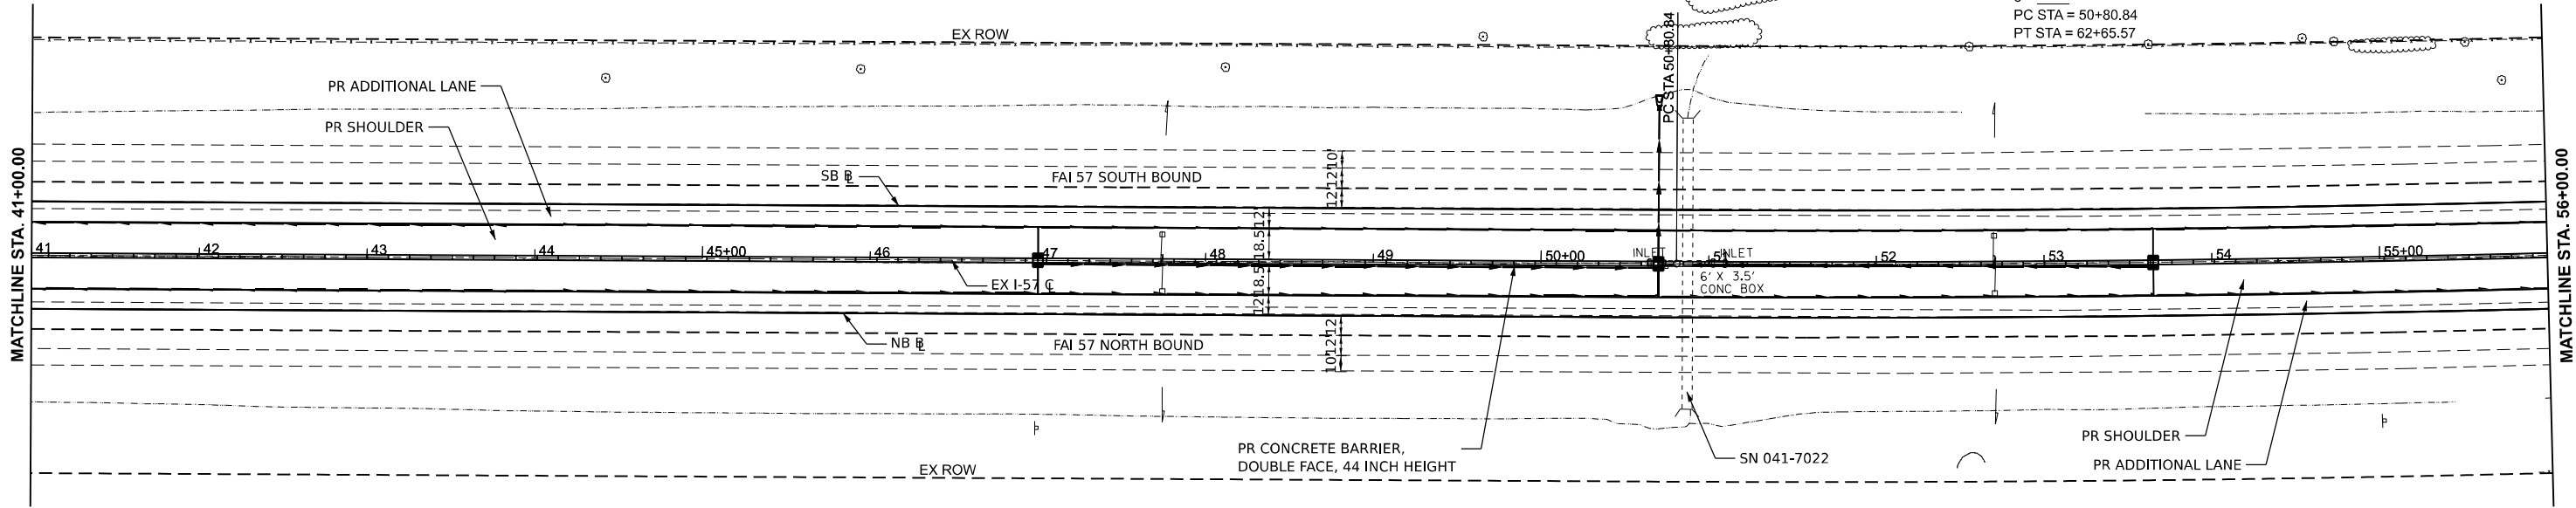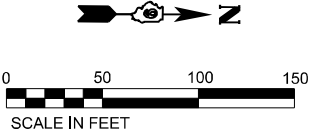

430.42	430.39 SB	41+00	430.48	430.43	430.51	430.44	430.52	430.46	430.53	430.45	430.50	430.43	430.43	430.40	430.36	430.34	430.28	430.25	430.19	430.14	430.07	430.04	429.94	429.90	429.80	429.76	429.67	429.59	429.54	429.45	429.39	429.39	429.29	429.23	429.12	429.08	428.95	428.89	428.73	428.70	428.51	428.56	428.35	428.40	428.21	428.23	428.03	428.07	427.87	427.90	427.74	427.72	427.60	427.54	427.43	427.38	427.27	427.23	427.13	427.05	426.96	56+00
--------	-----------	-------	--------	--------	-------

WWW.HORNERSHIFRIN.COM

USER NAME = jahaas	DESIGNED -	REVISED -
PLOT SCALE = 0.16666633" / ft	DRAWN -	REVISED -
PLOT DATE = 10/15/2024	CHECKED -	REVISED -
	DATE -	REVISED -



STATE OF ILLINOIS
DEPARTMENT OF TRANSPORTATION

I-57 PLAN & PROFILE
JEFFERSON COUNTY



SCALE: 1" = 50'	SHEET 3 OF 17 SHEETS	STA. 41+00 TO STA. 56+00
-----------------	----------------------	--------------------------

F.A. I RTE. 57	SECTION (28-2)B-2; (28-1)B-2	COUNTY *	TOTAL SHEETS 598	SHEET NO. 108
CONTRACT NO. 78884			ILLINOIS FED. AID PROJECT	

* FRANKLIN/JEFFERSON

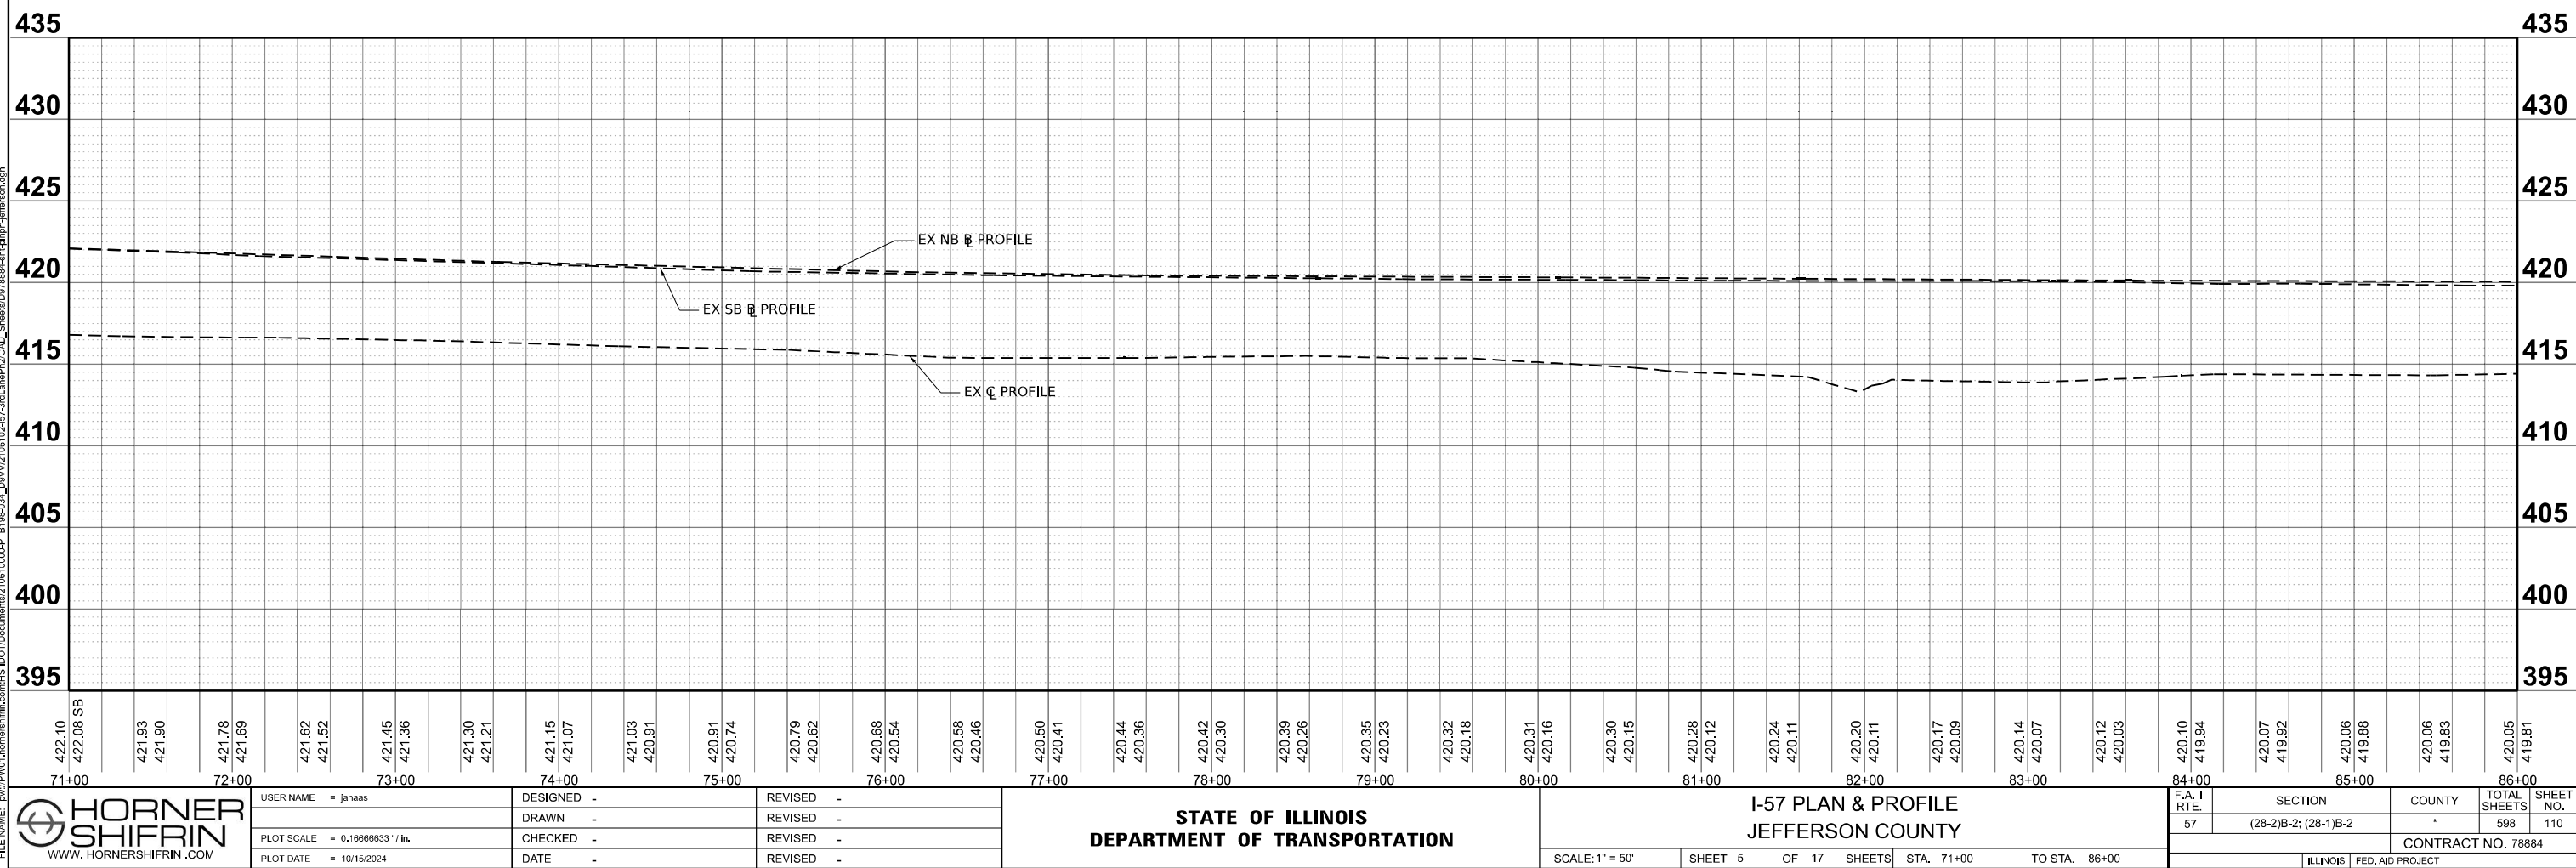
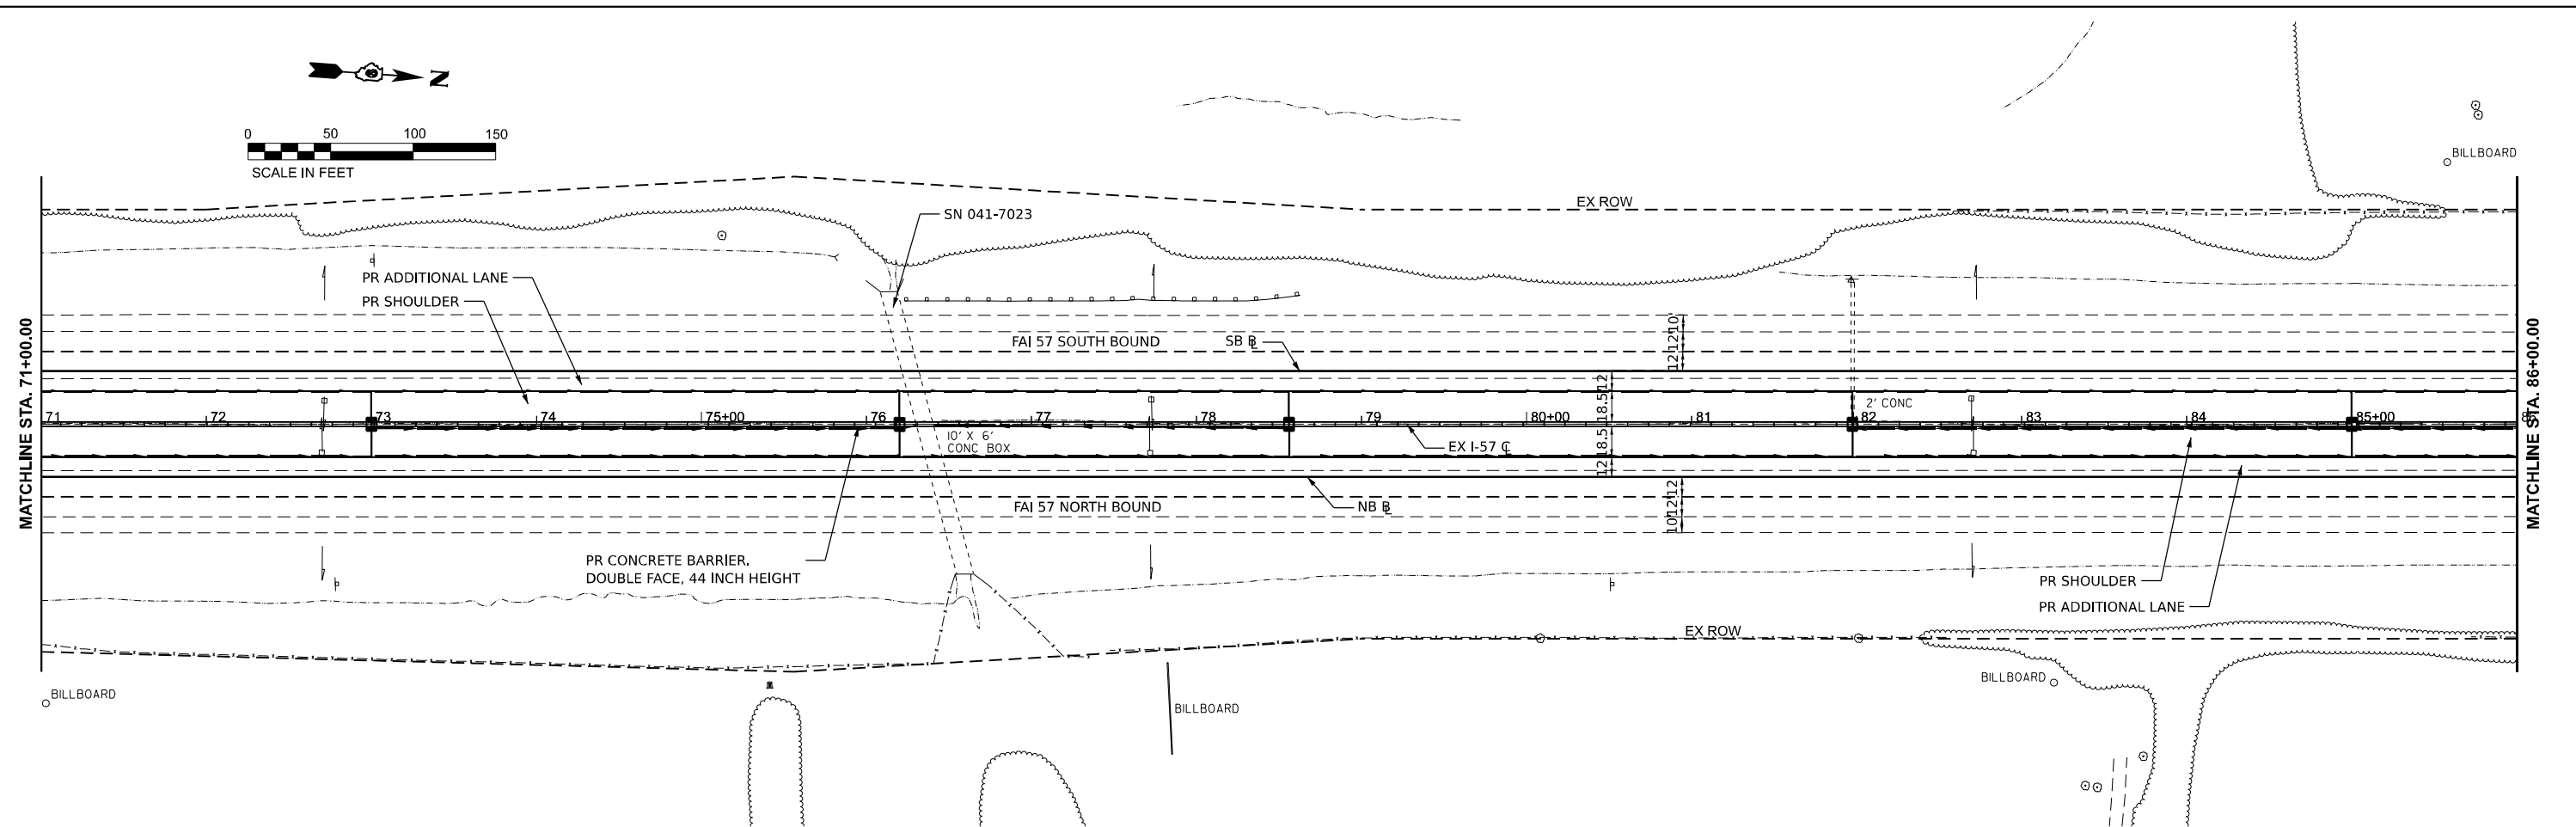


MODEL: I-75 JEFFERSON - I-75 JEFFERSON (Sheet)
FILE NAME: p:\p1701\horner\shifrin\com\HIS\DOT\Documents\21061000\PTB198-034_D81V\2106102457-3rd\laneP12\CAD_Sheets\0378884-4-hd\p1701-jefferson.dgn

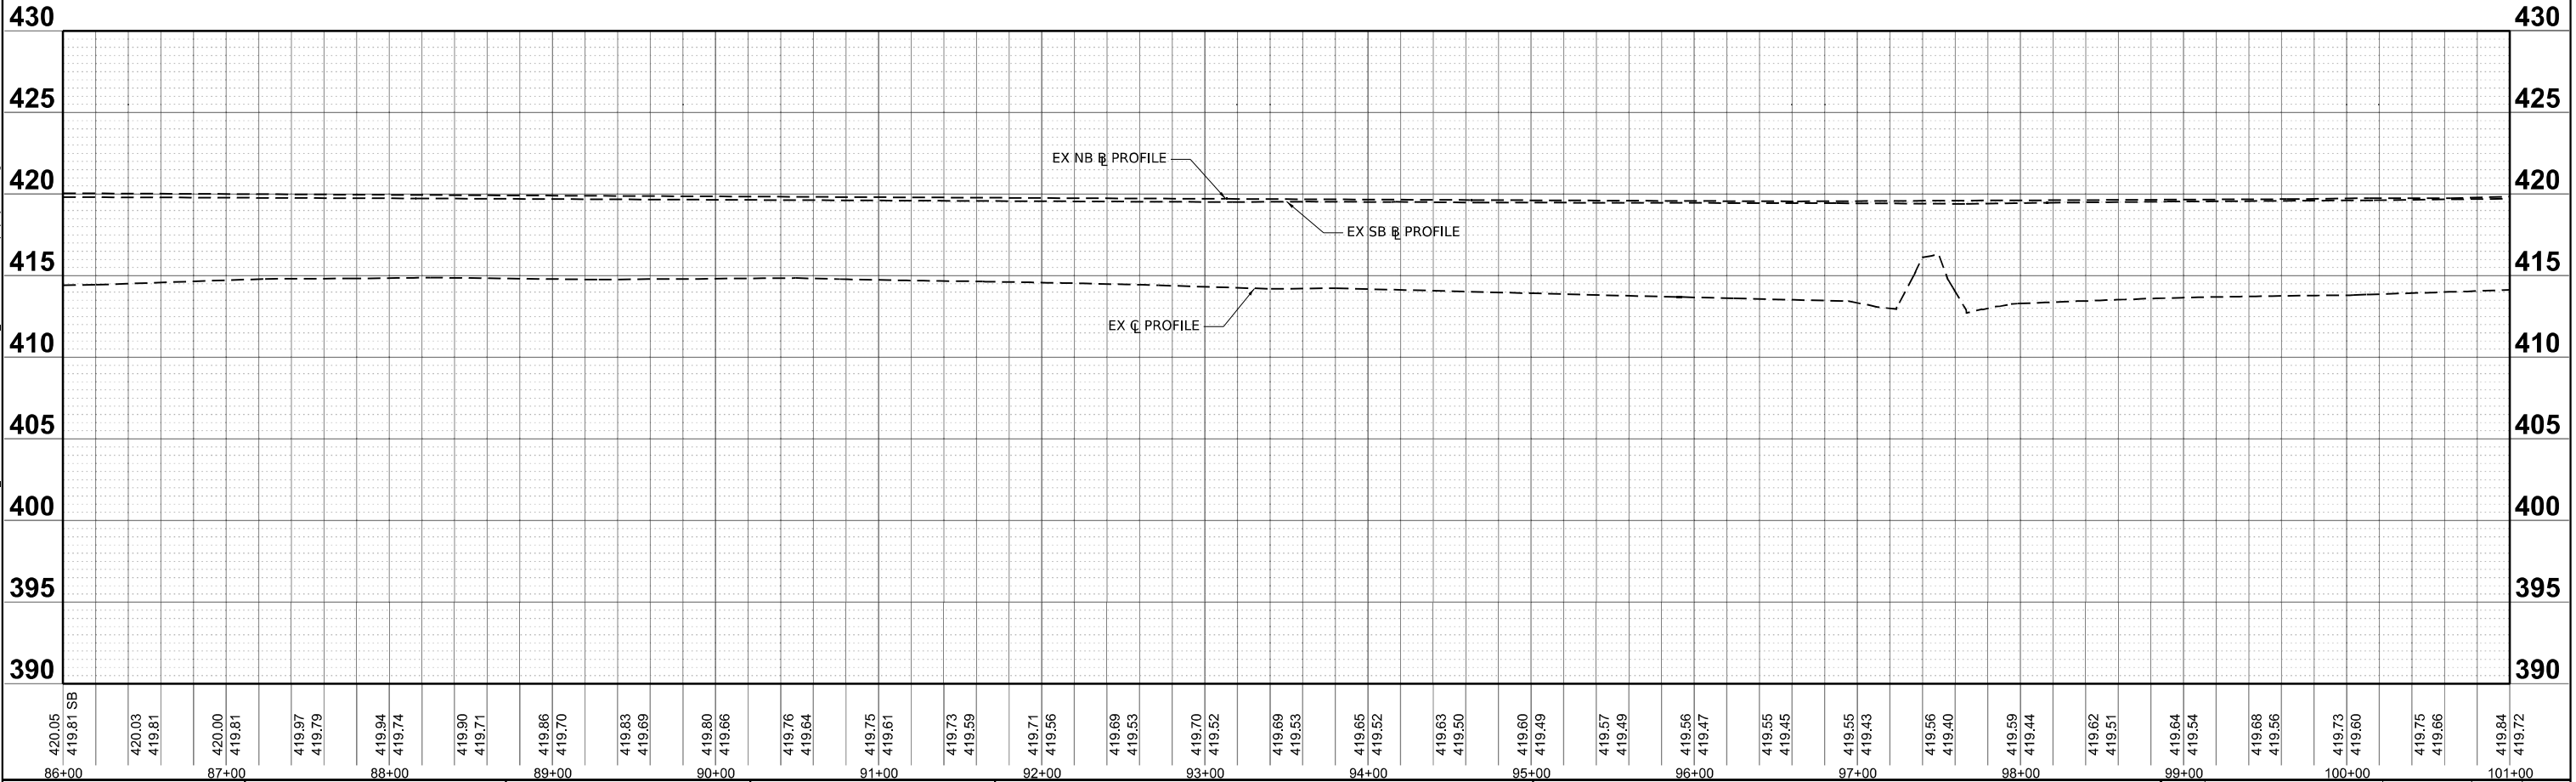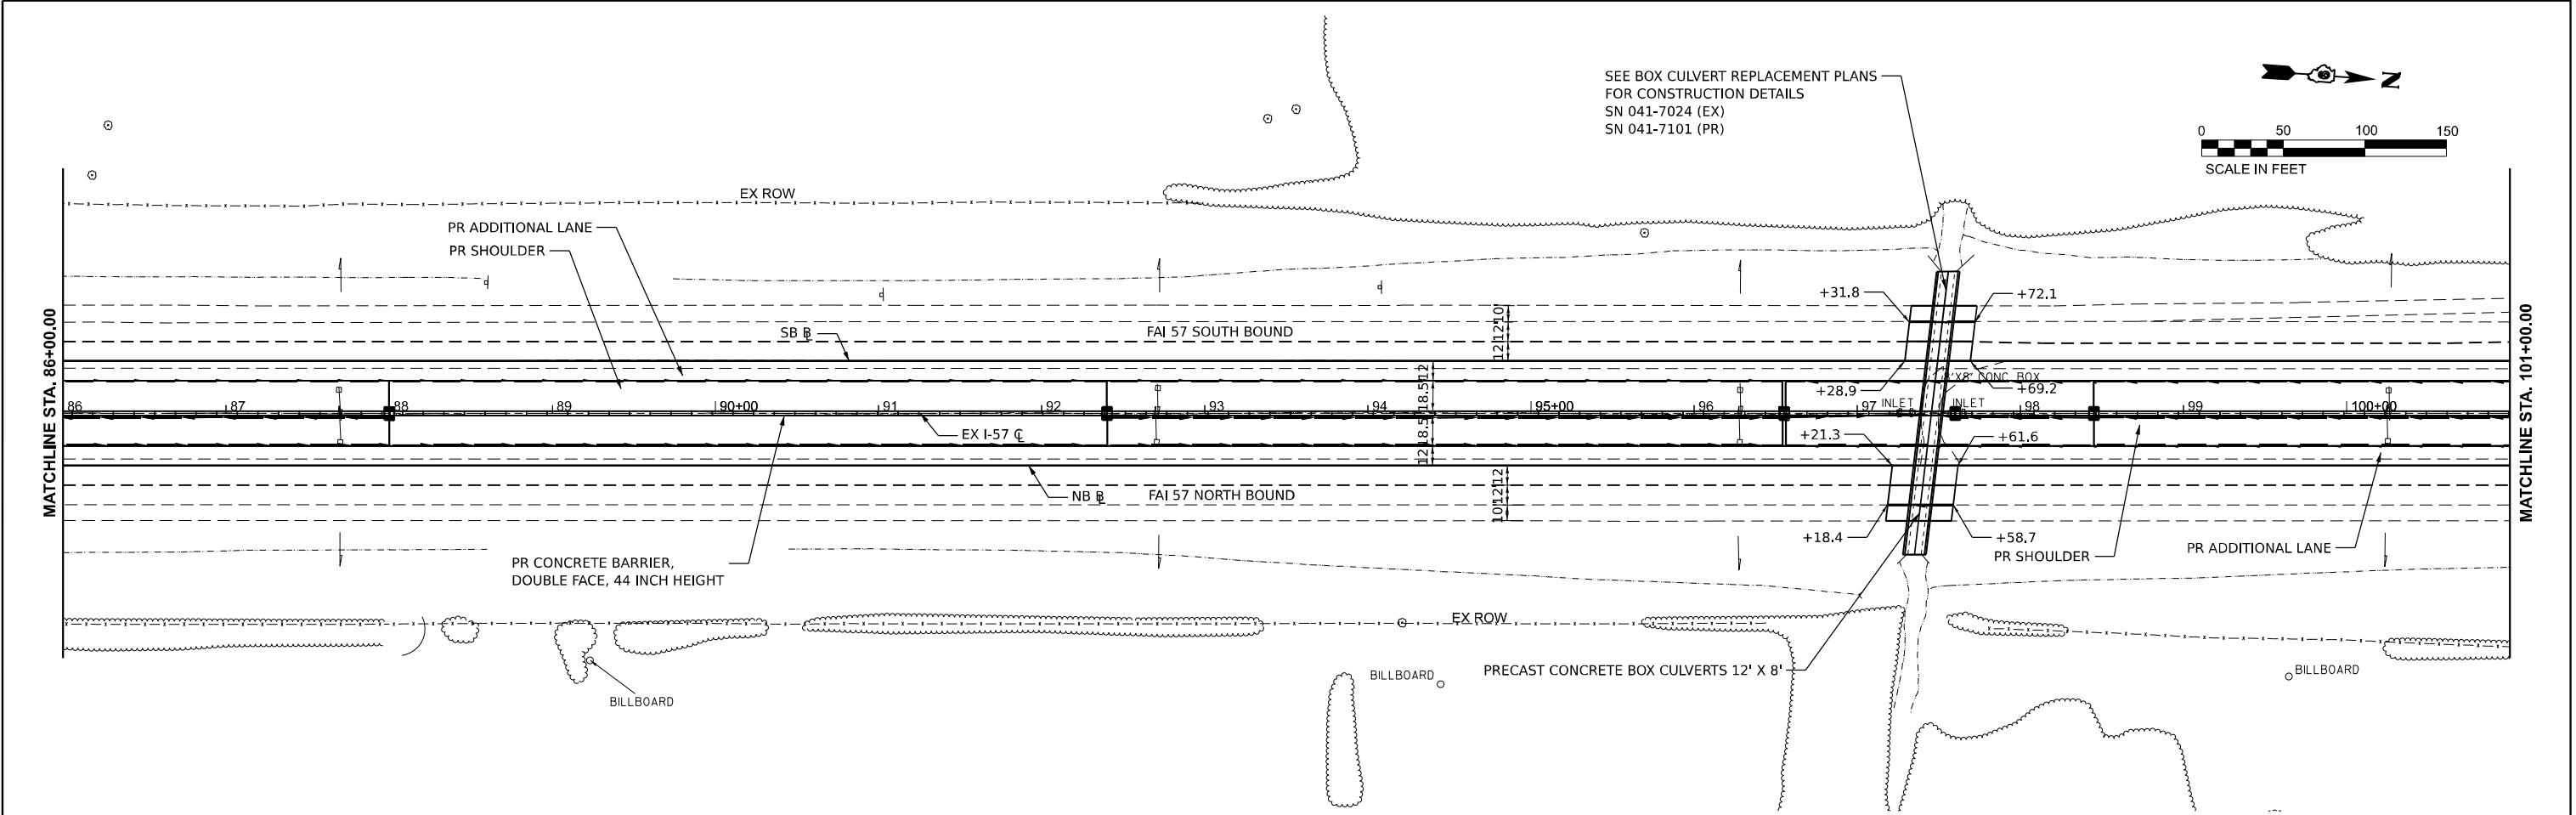

 HORNER SHIFFRIN WWW.HORNERSHIFFRIN.COM	USER NAME = jahaas	DESIGNED -	REVISED -	STATE OF ILLINOIS DEPARTMENT OF TRANSPORTATION	I-57 PLAN & PROFILE JEFFERSON COUNTY					F.A. I RTE.	SECTION	COUNTY	TOTAL SHEETS	SHEET NO.
		DRAWN -	REVISED -			57	(28-2)B-2; (28-1)B-2	*	598	111				
	PLOT SCALE = 0.16666633" / in.	CHECKED -	REVISED -							CONTRACT NO. 78884				
	PLOT DATE = 10/15/2024	DATE -	REVISED -		SCALE: 1" = 50'	SHEET 6	OF 17 SHEETS	STA. 86+00	TO STA. 101+00					

MODEL: Ramps - InterchangeRampPlan (Sheet)
FILE NAME: p:\p160\160000\160000.dgn
DOT\Documents\2106\1000\PTB\198\204_D01V\21061024573\plan\p160\160000.dgn

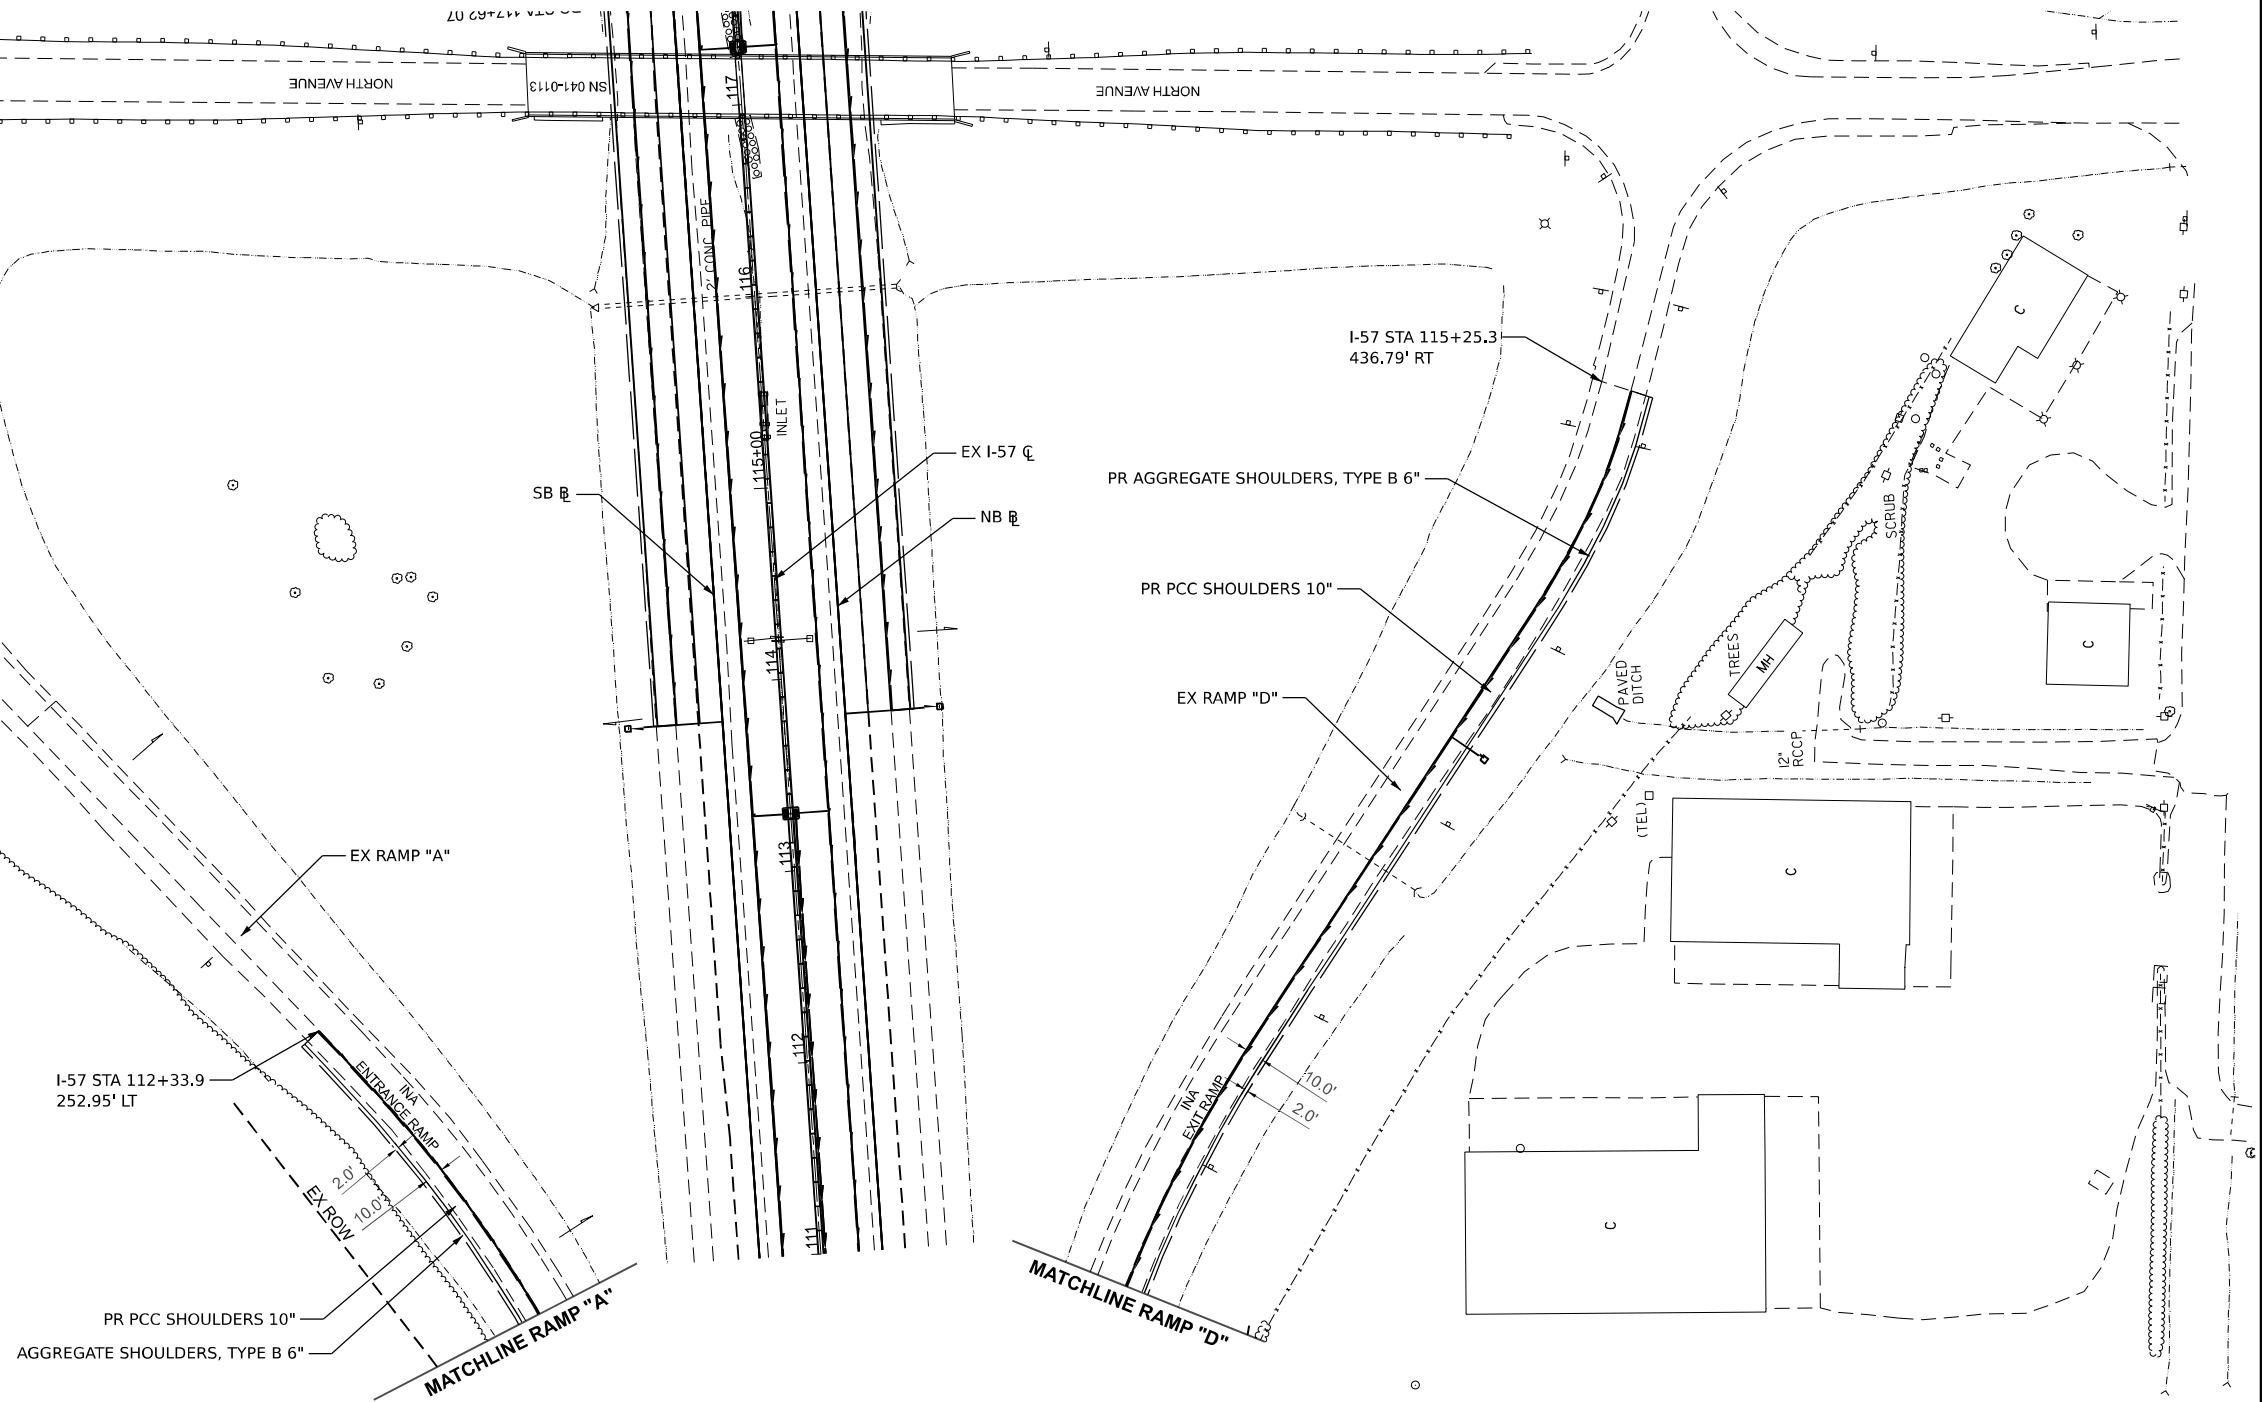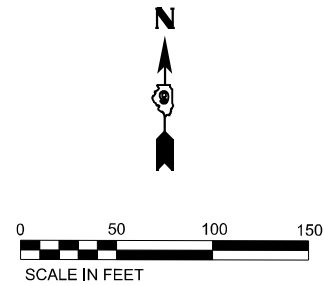

USER NAME = jahaas	DESIGNED -	REVISED -
	DRAWN -	REVISED -
PLOT SCALE = 0.16666633\"/>	CHECKED -	REVISED -
PLOT DATE = 10/15/2024	DATE -	REVISED -



STATE OF ILLINOIS
DEPARTMENT OF TRANSPORTATION



INA INTERCHANGE PLAN - RAMPS "A" & "D"
JEFFERSON COUNTY



SCALE: 1" = 50' SHEET 8 OF 17 SHEETS STA. TO STA.



F.A.I RTE.	SECTION	COUNTY	TOTAL SHEETS	SHEET NO.
57	(28-2)B-2; (28-1)B-2	*	598	113
CONTRACT NO. 78884				
ILLINOIS FED. AID PROJECT				

* FRANKLIN/JEFFERSON

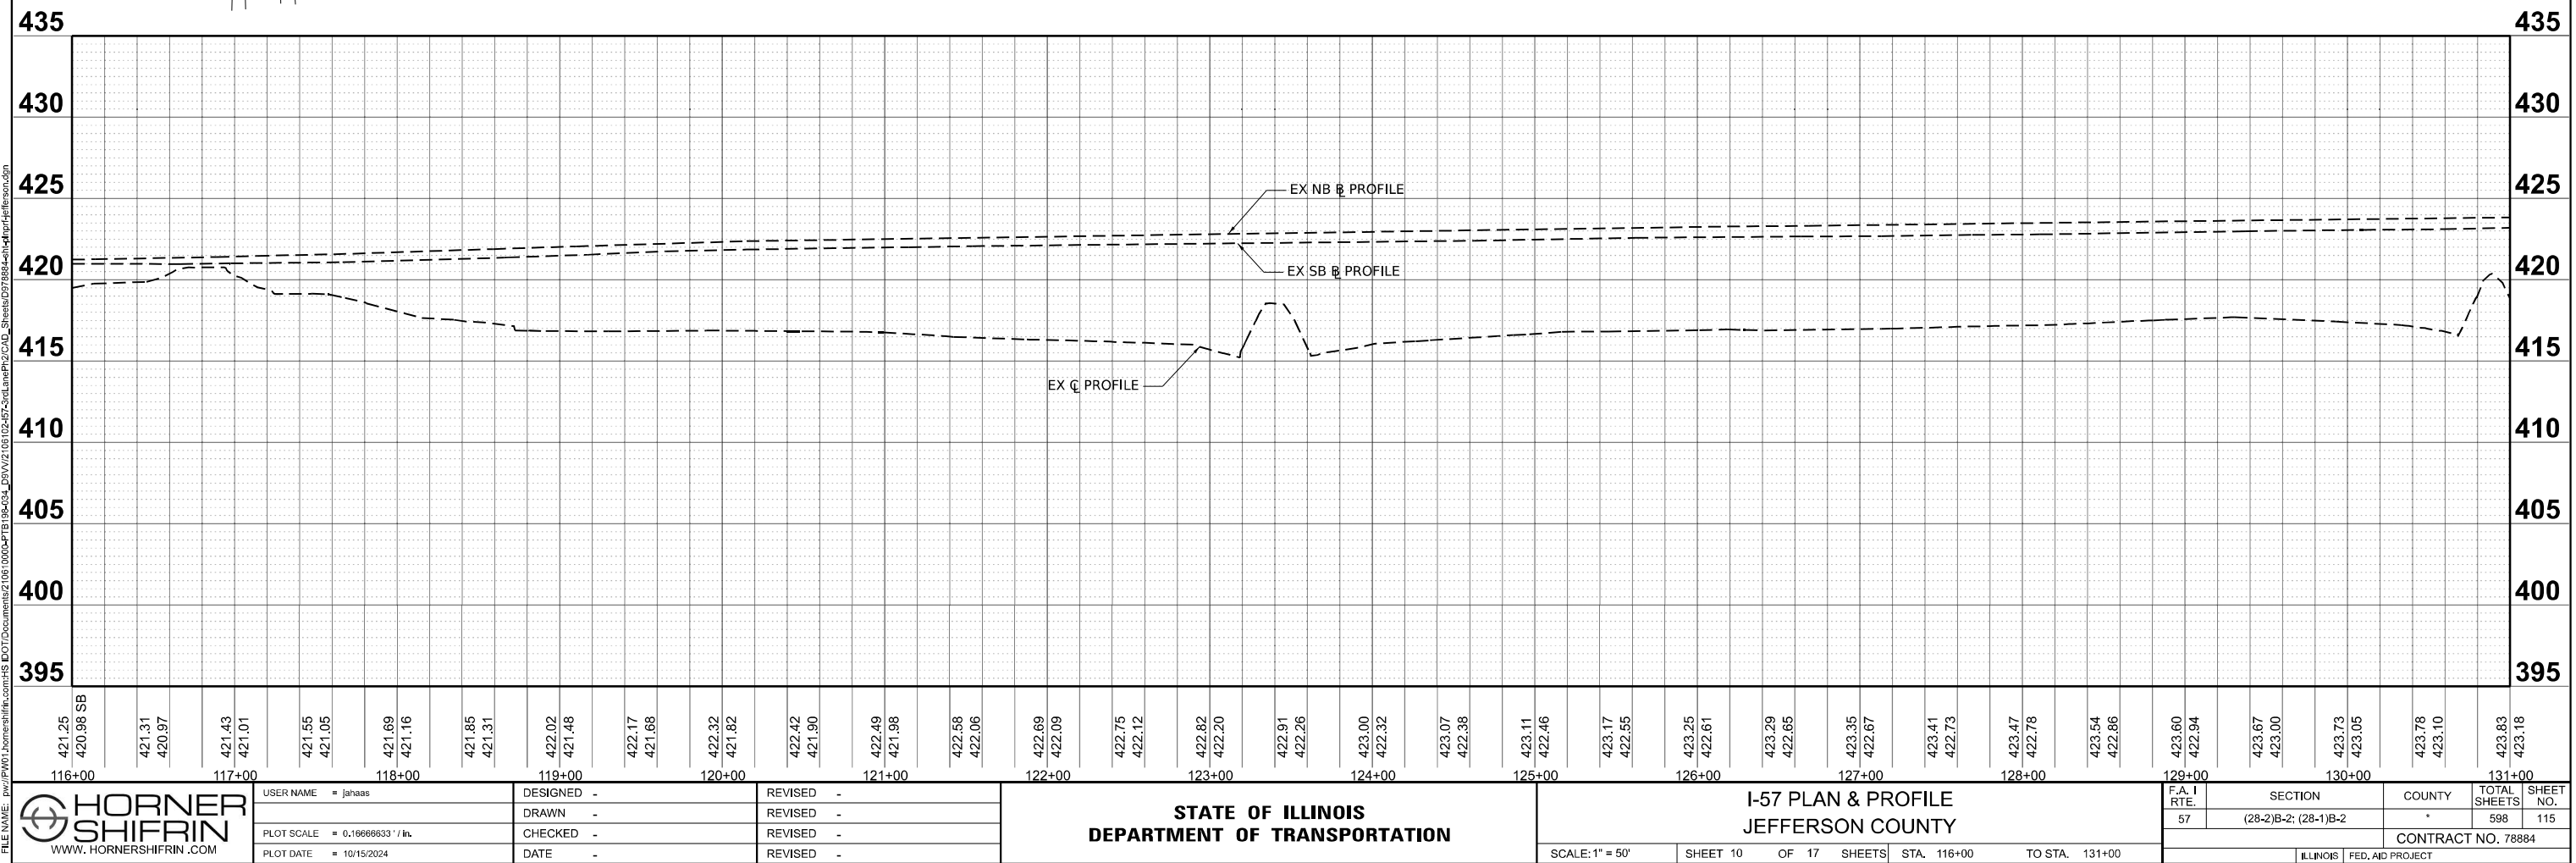
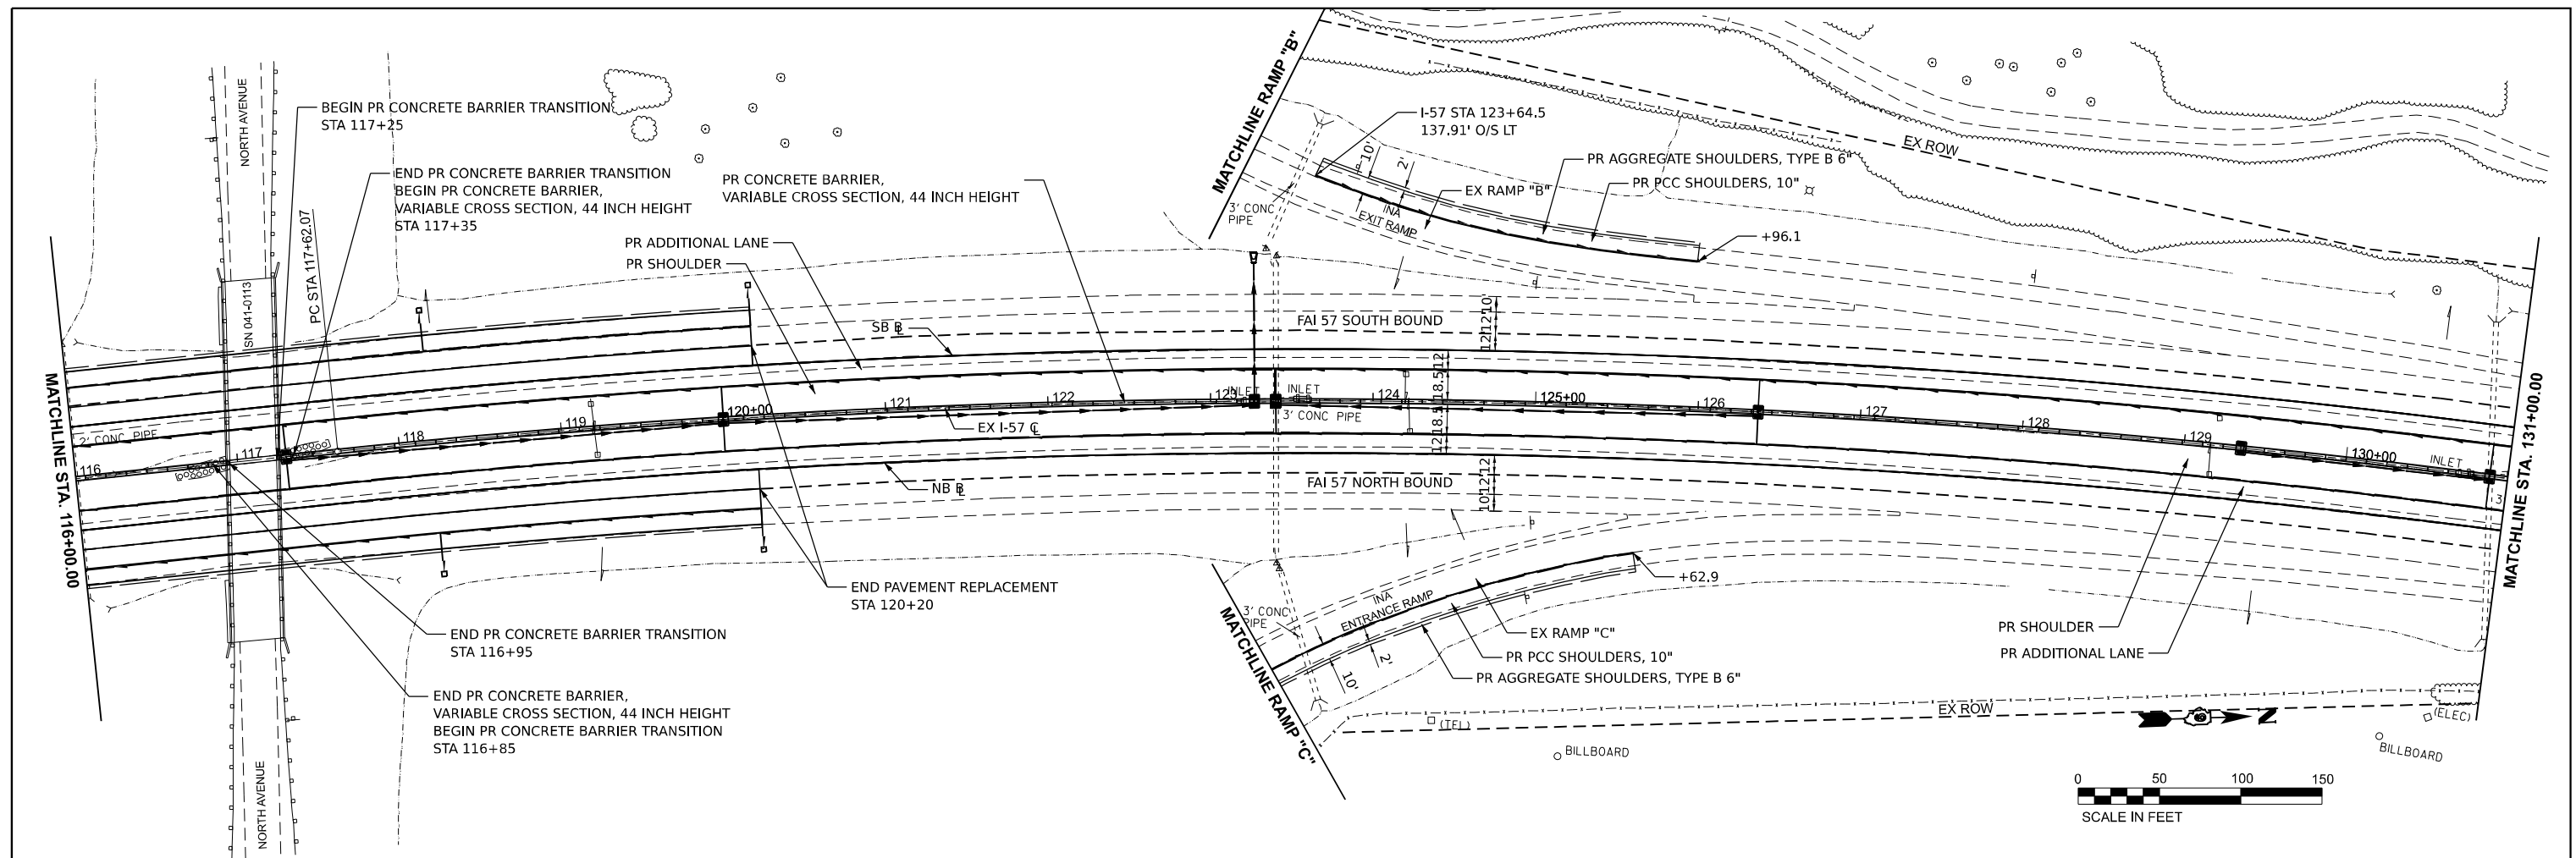


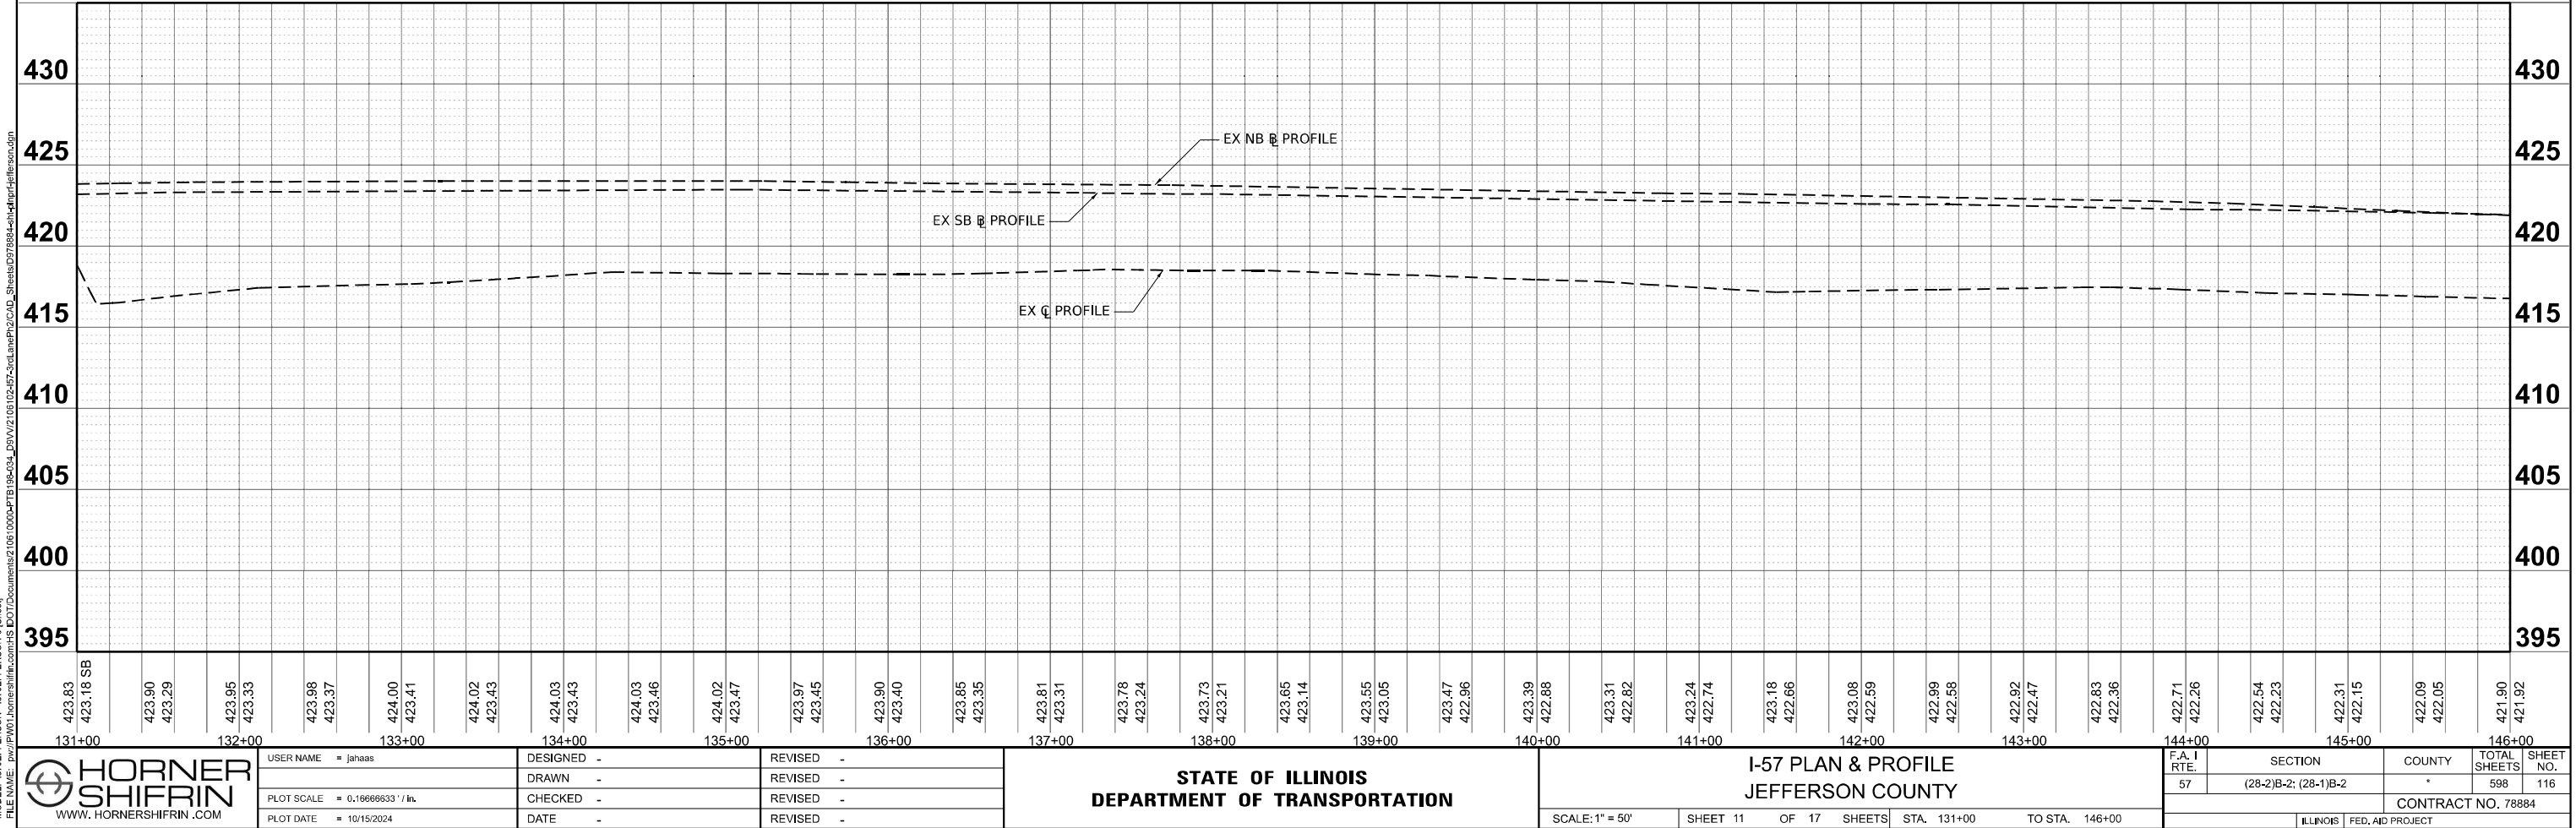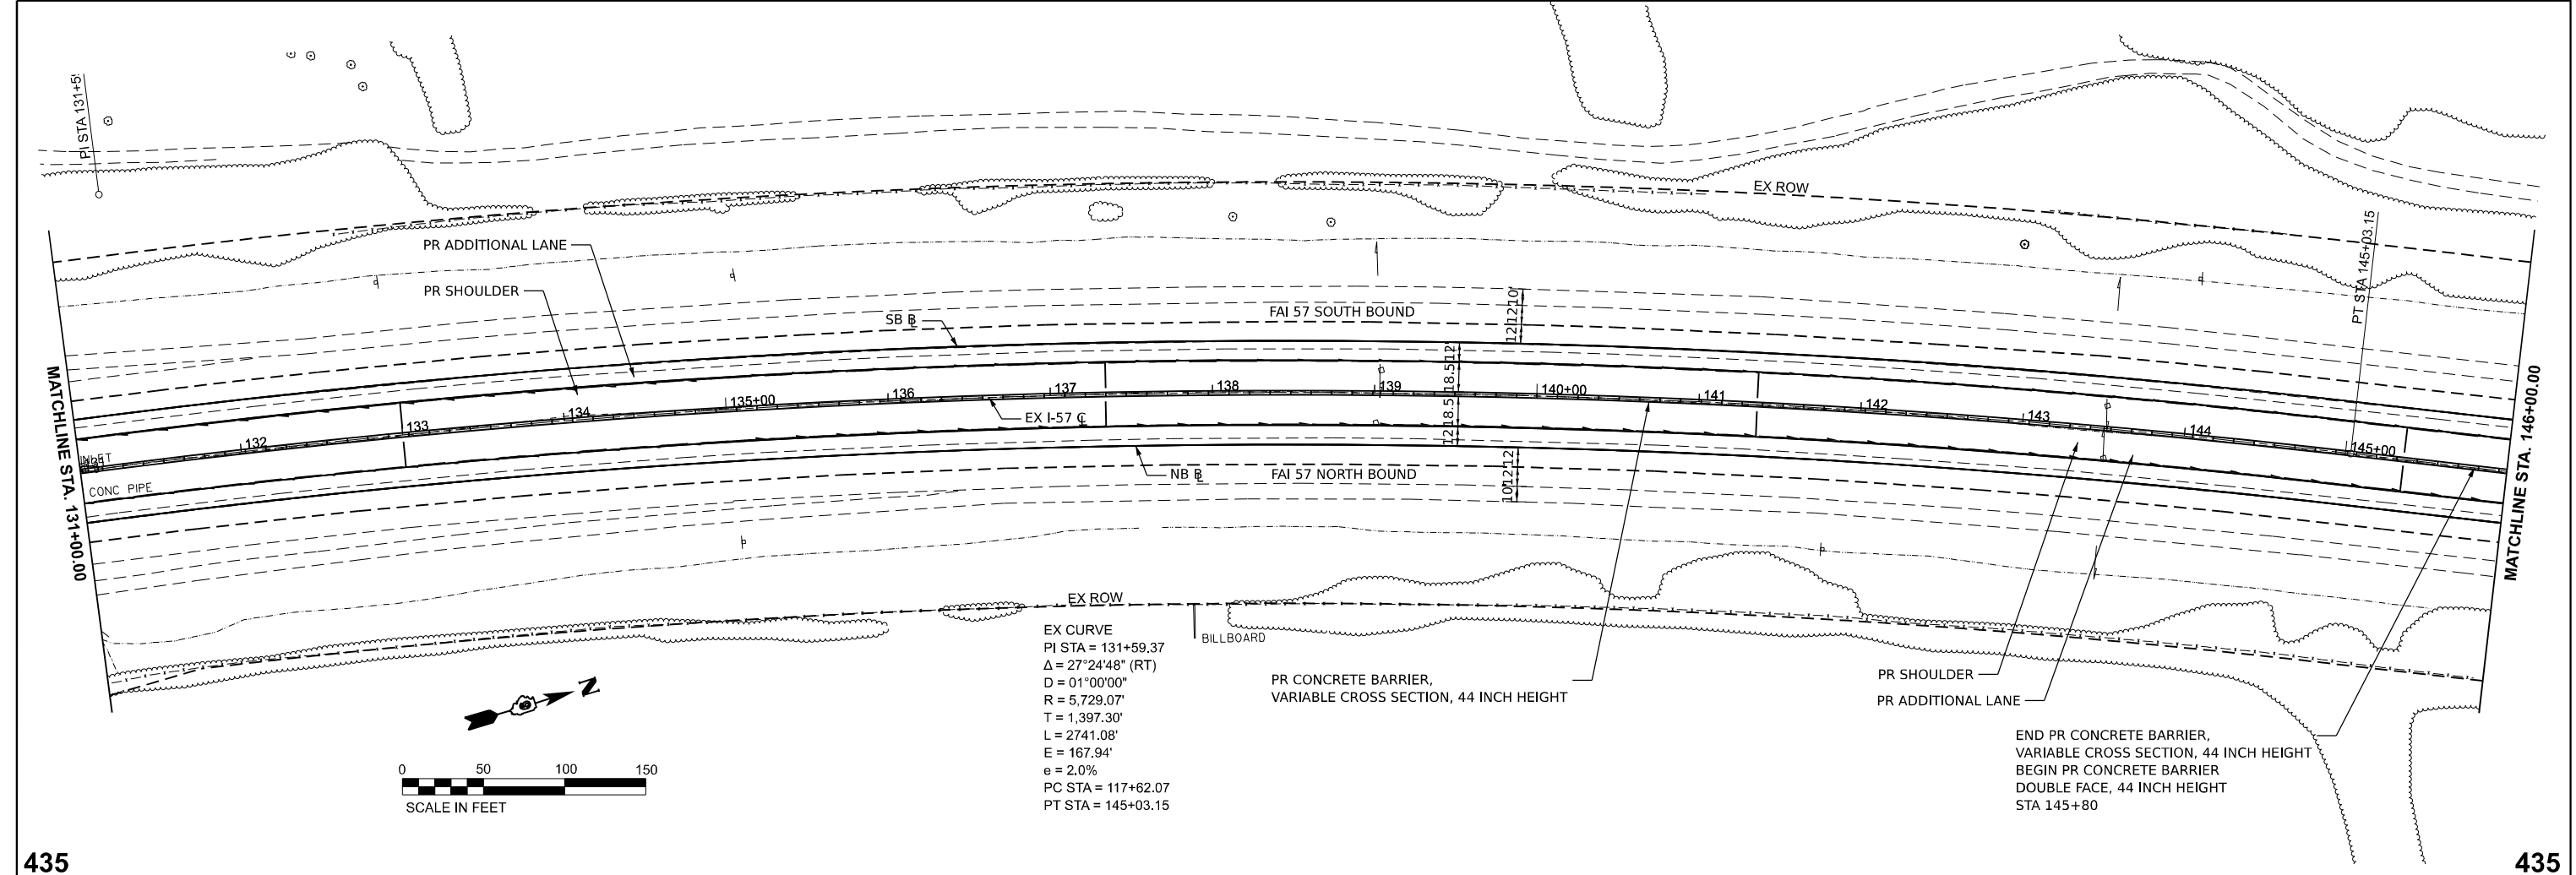

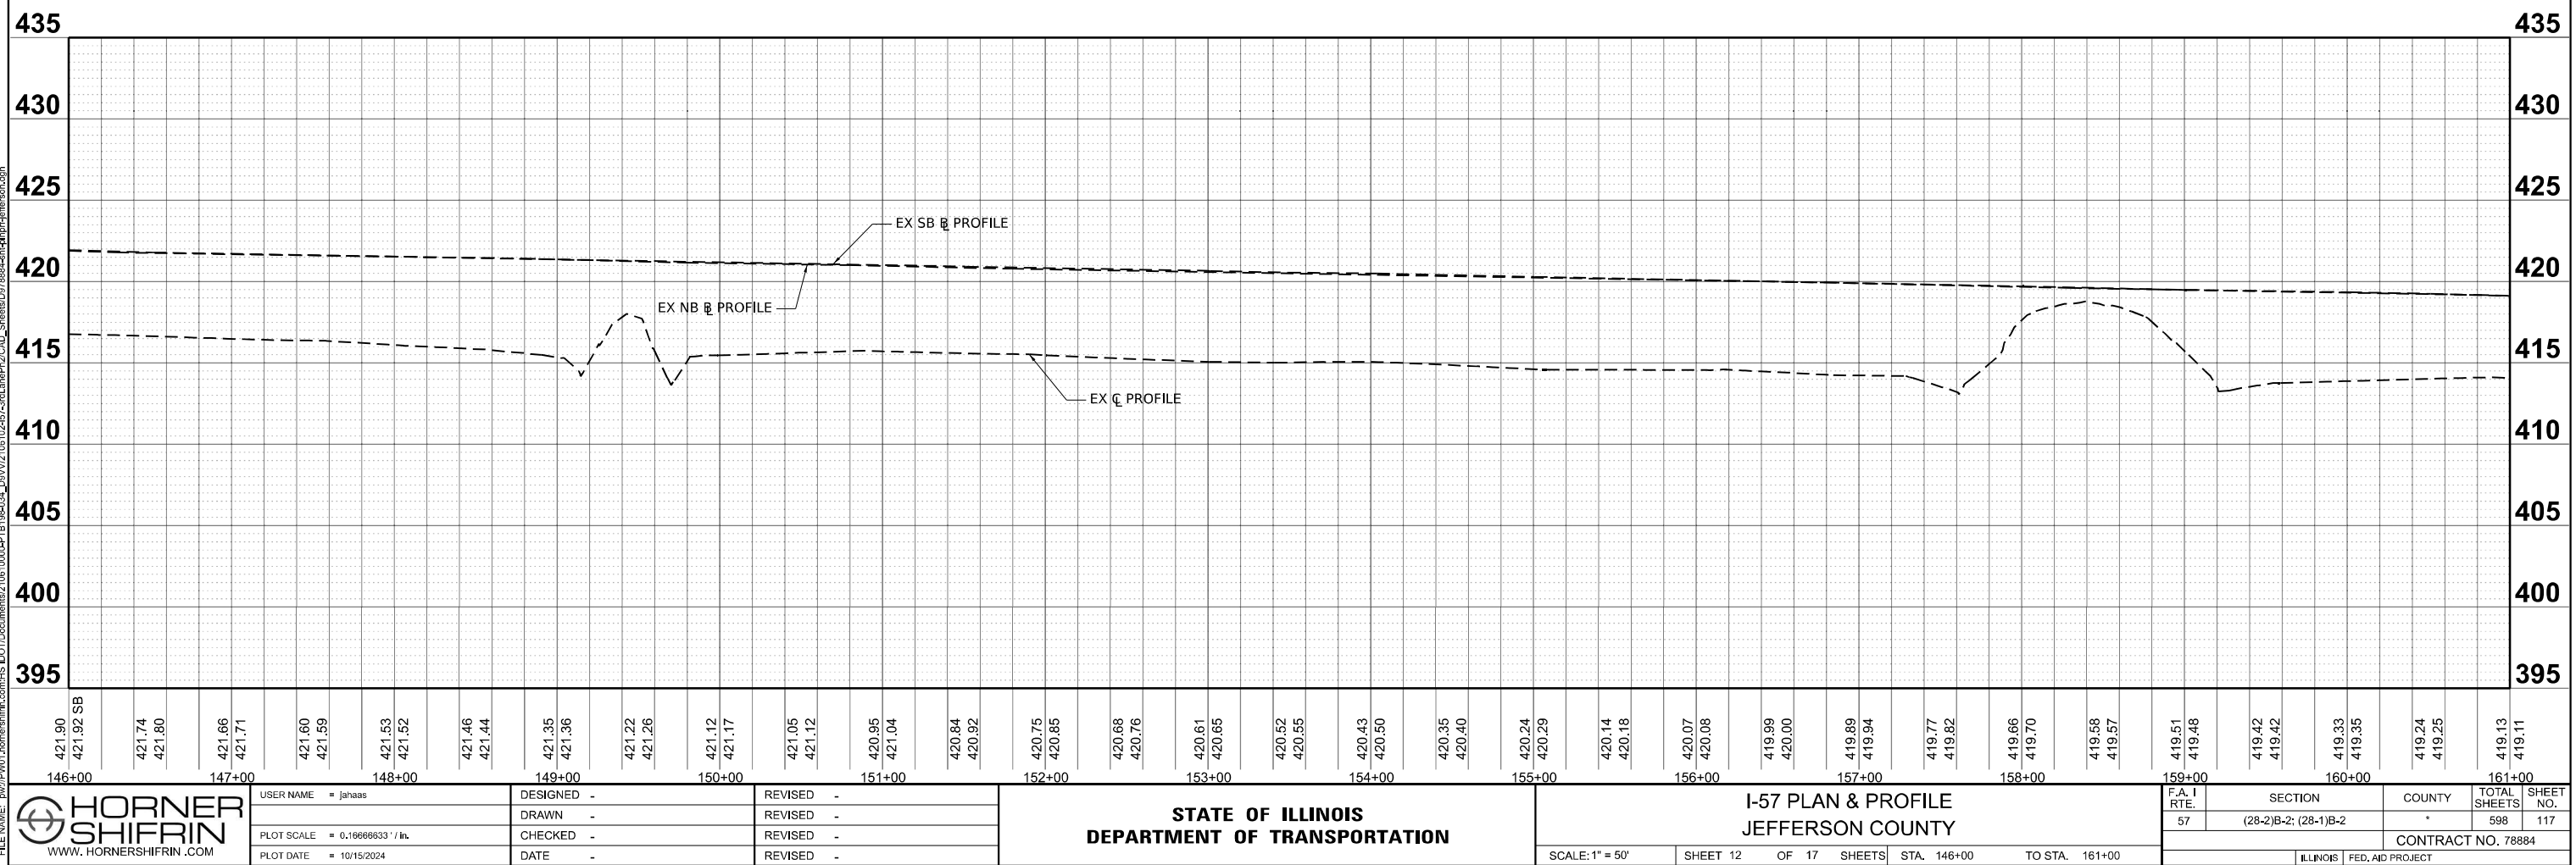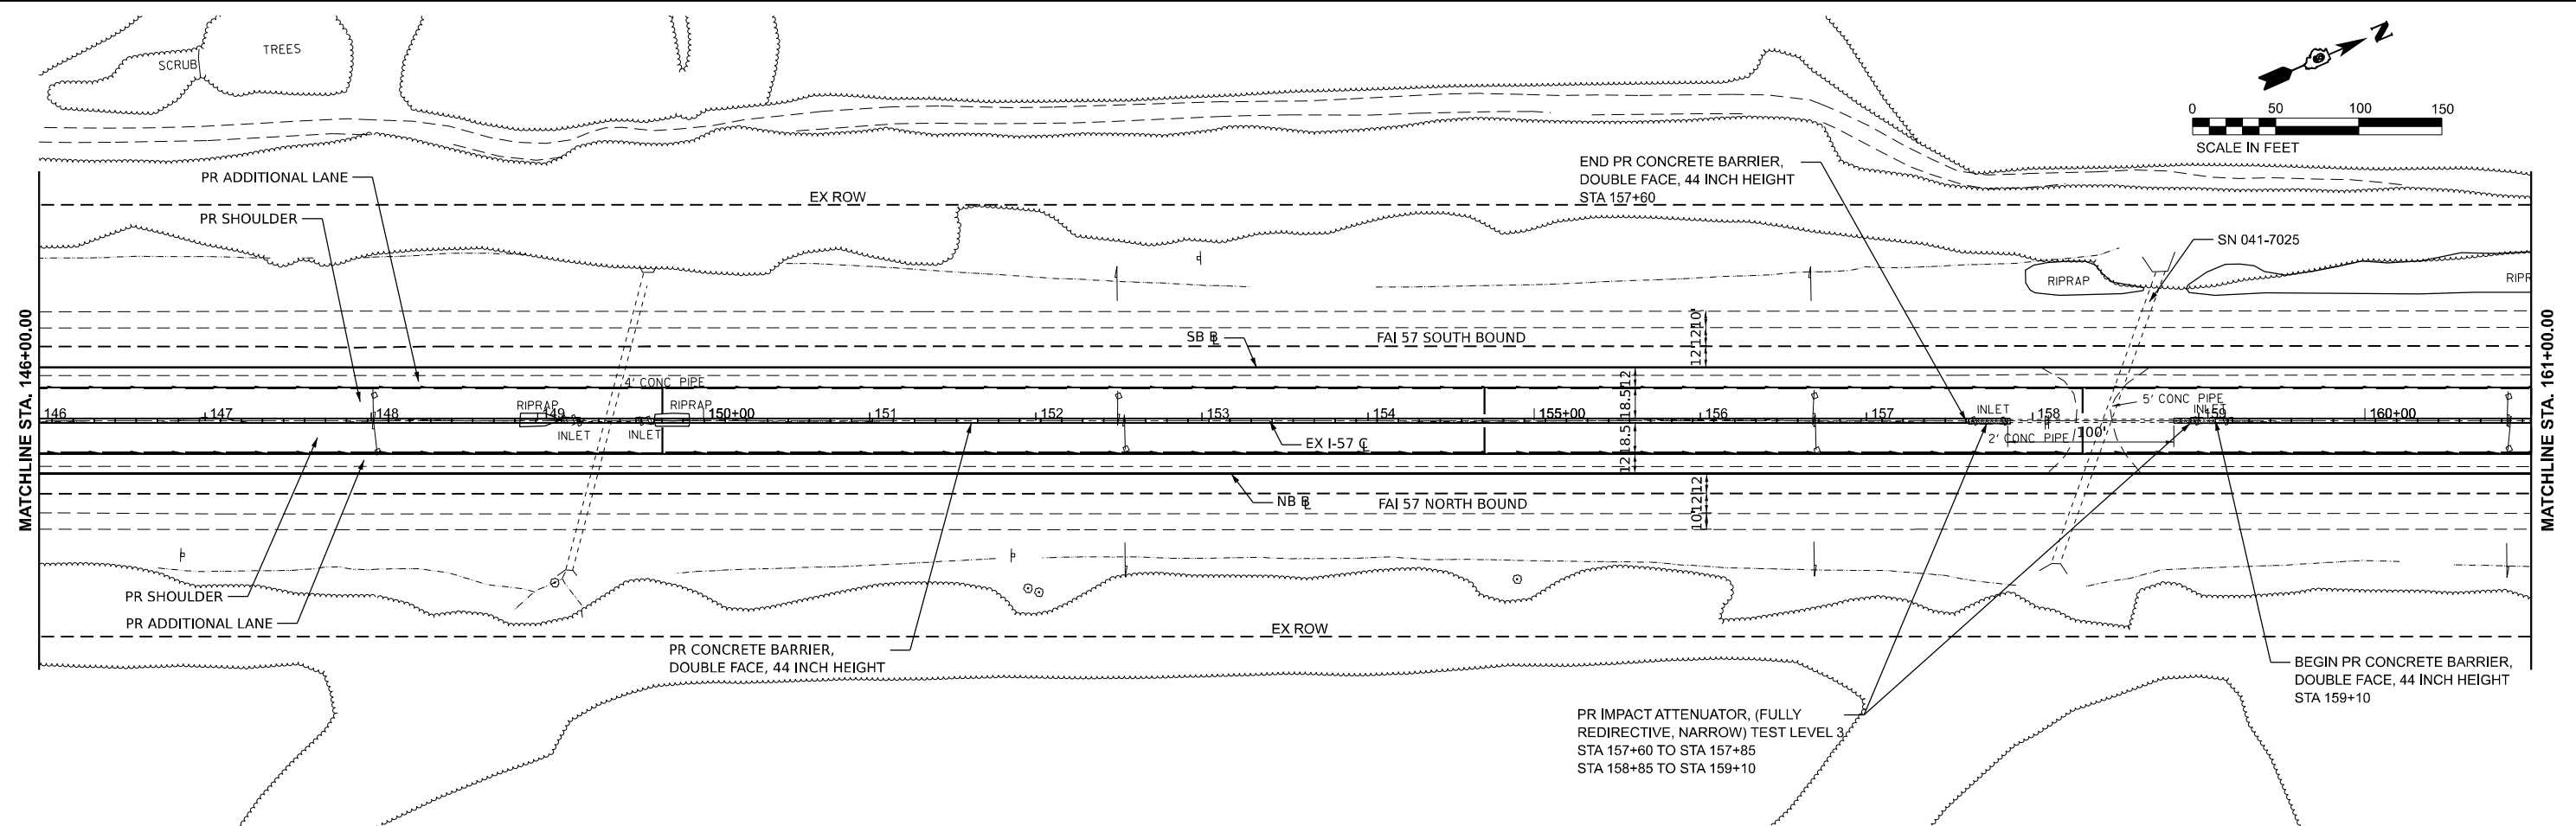

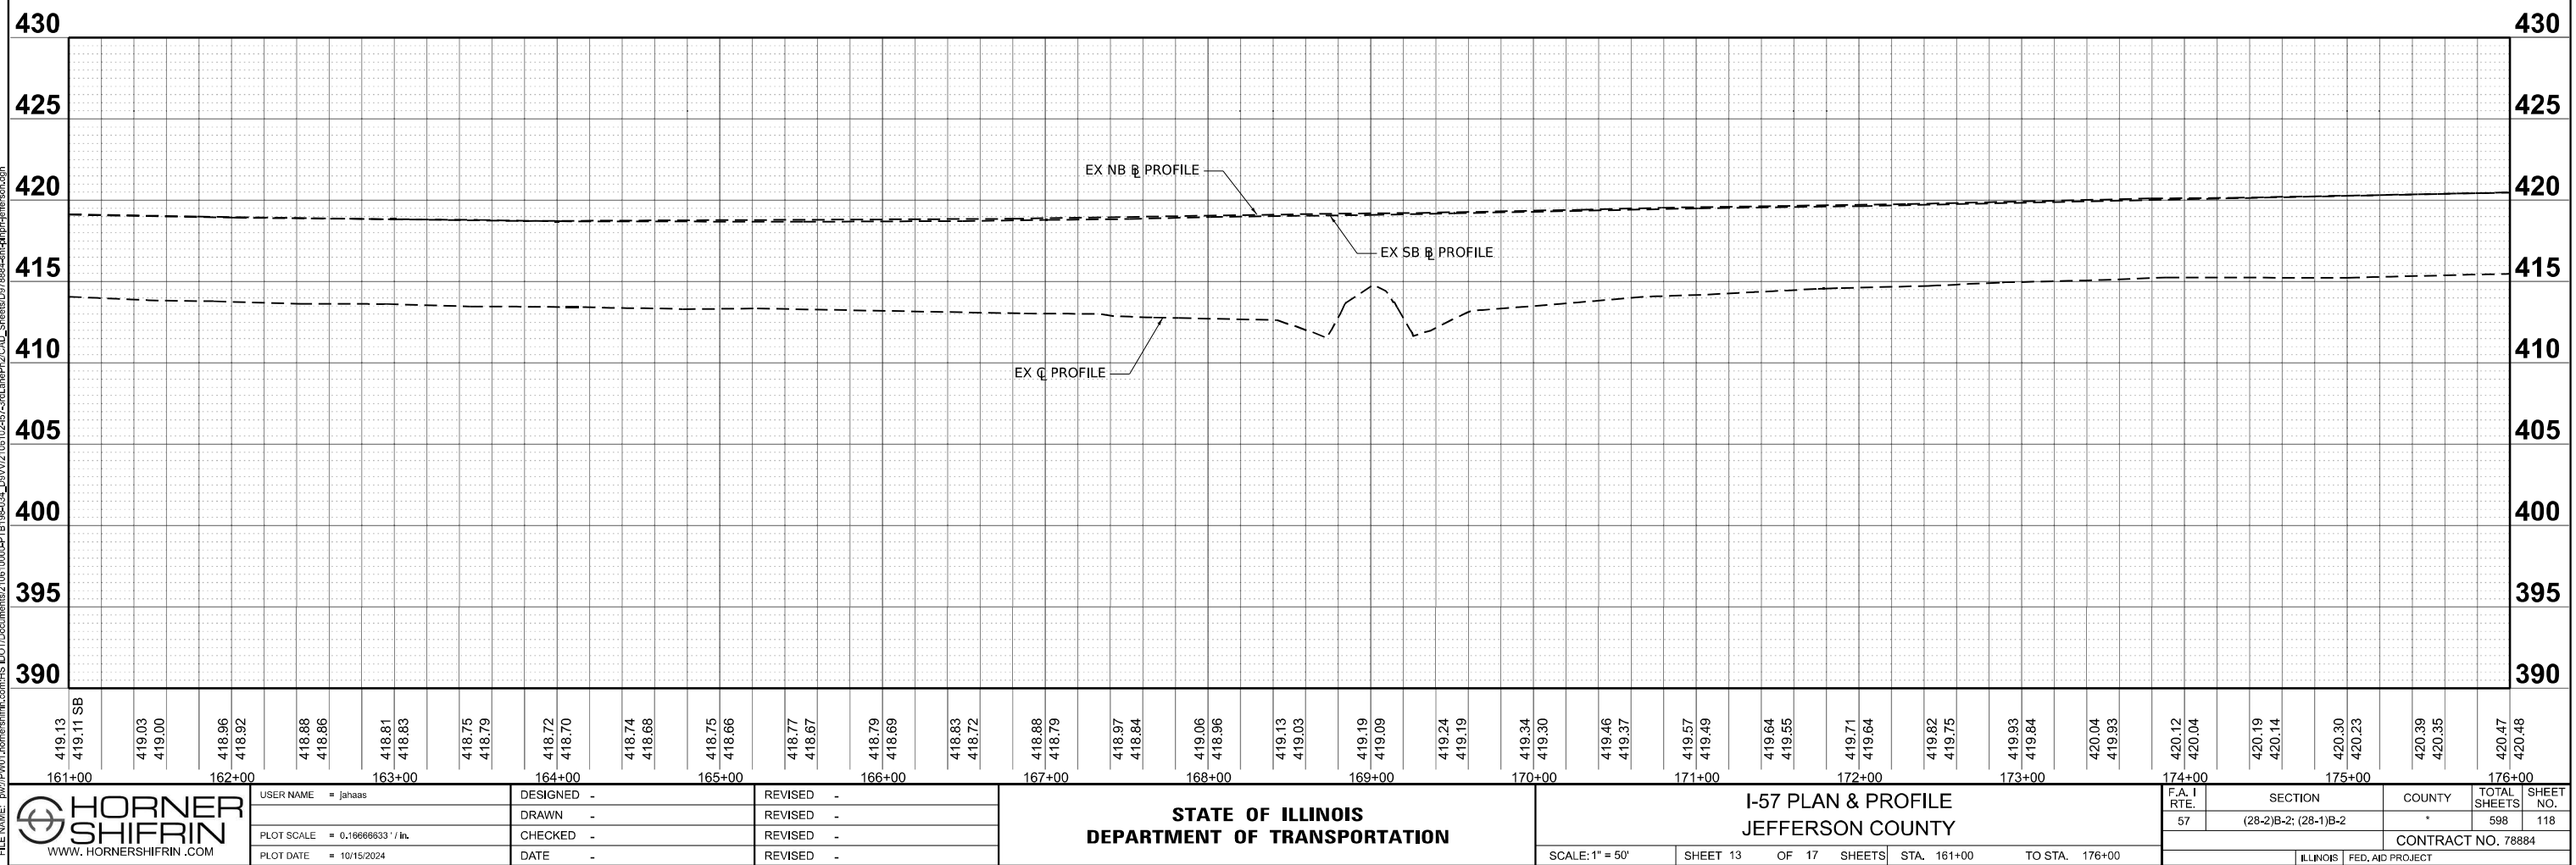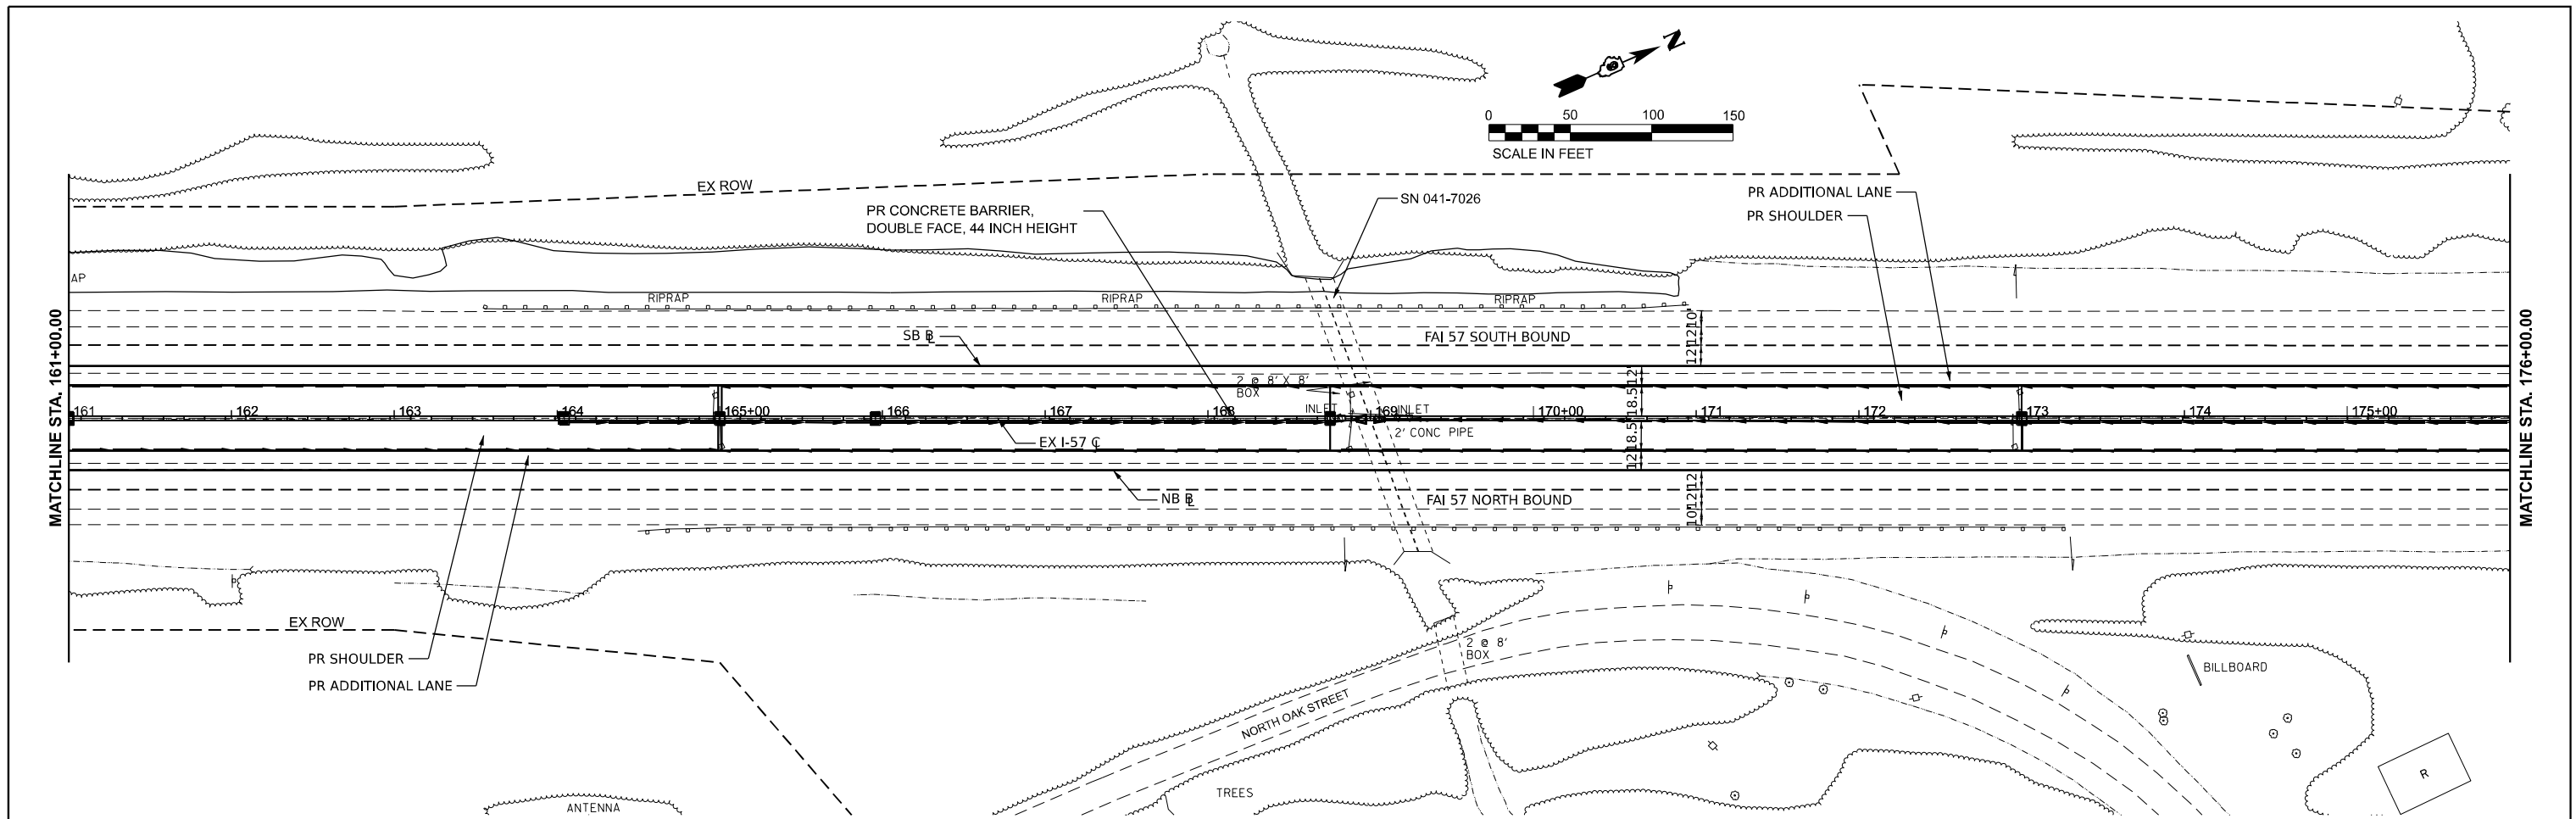

MODEL: I-75 JEFFERSON - I-75 JEFFERSON (1) (Sheet)
FILE NAME: p:\p1700\horner\shifrin\com\hsh\21061000\PTB198-034_D81V2106102457-3m\laneP12\CAD_Sheets\0378884-4-hd\p17-jefferson.dgn

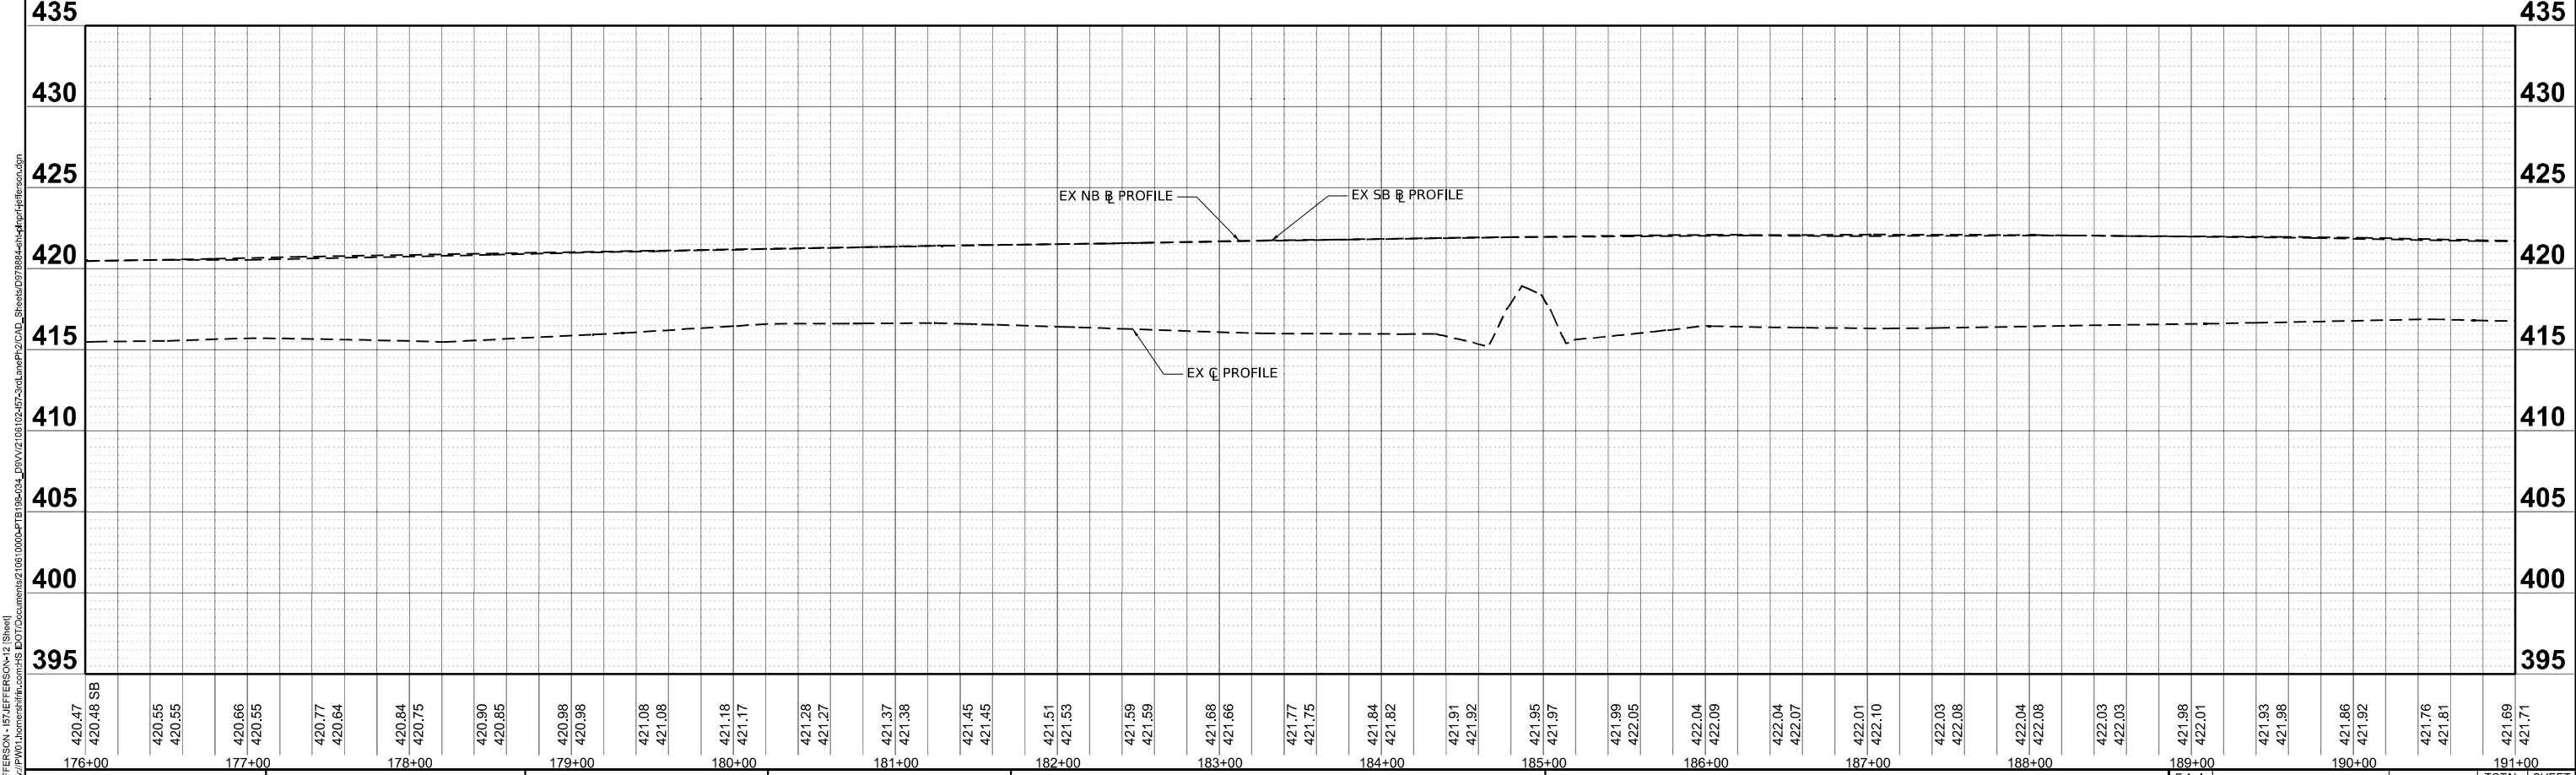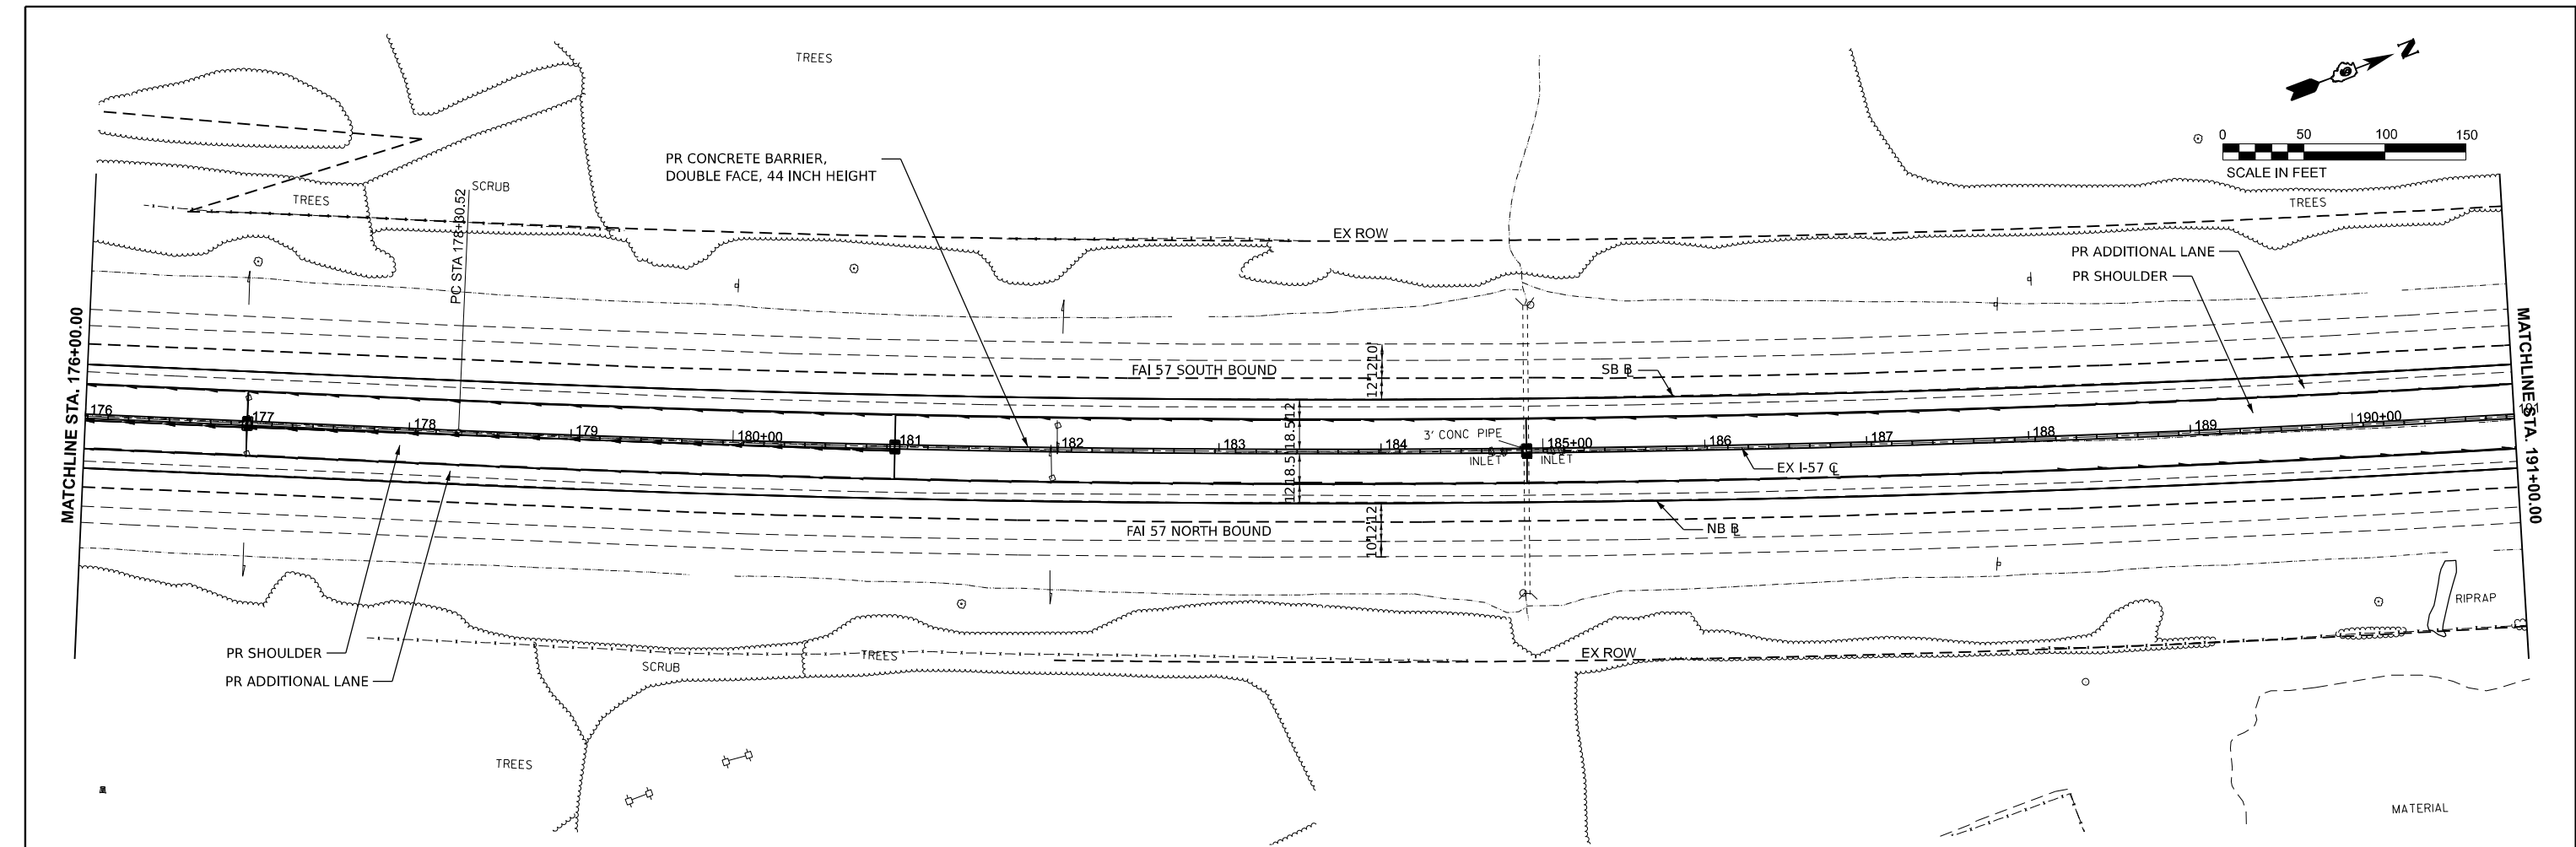

MODEL: 677-01
FILE NAME: 20241015_101524.dwg



HORNER SHIFRIN

WWW.HORNERSHIFRIN.COM

USER NAME = jahaas	DESIGNED -	REVISED -
PLOT SCALE = 0.16666633" / ft.	DRAWN -	REVISED -
PLOT DATE = 10/15/2024	CHECKED -	REVISED -
	DATE -	REVISED -

STATE OF ILLINOIS

DEPARTMENT OF TRANSPORTATION

I-57 PLAN & PROFILE




JEFFERSON COUNTY

SCALE: 1" = 50'

SHEET 14 OF 17 SHEETS

STA. 176+00 TO STA. 191+00

F.A. I RTE. 57	SECTION (28-2)B-2; (28-1)B-2	COUNTY *	TOTAL SHEETS 598	SHEET NO. 119
ILLINOIS FED. AID PROJECT			CONTRACT NO. 78884	

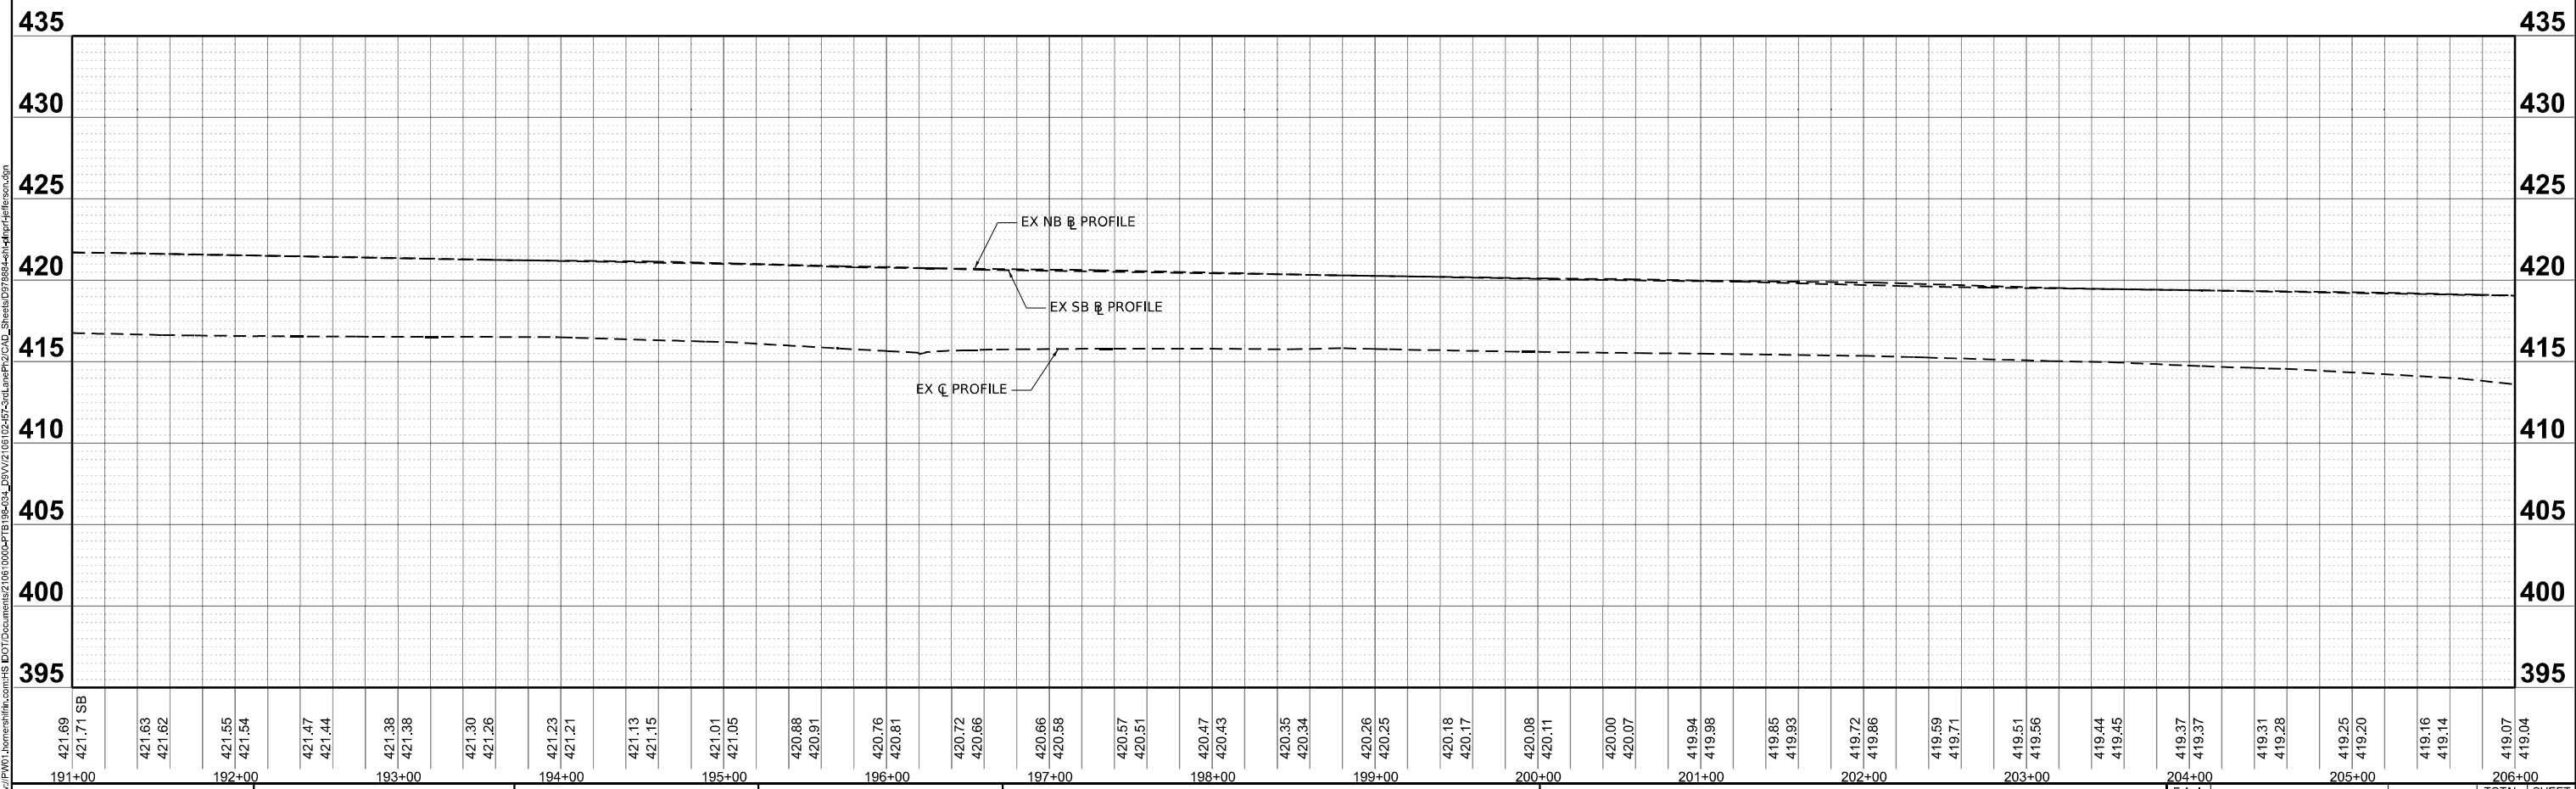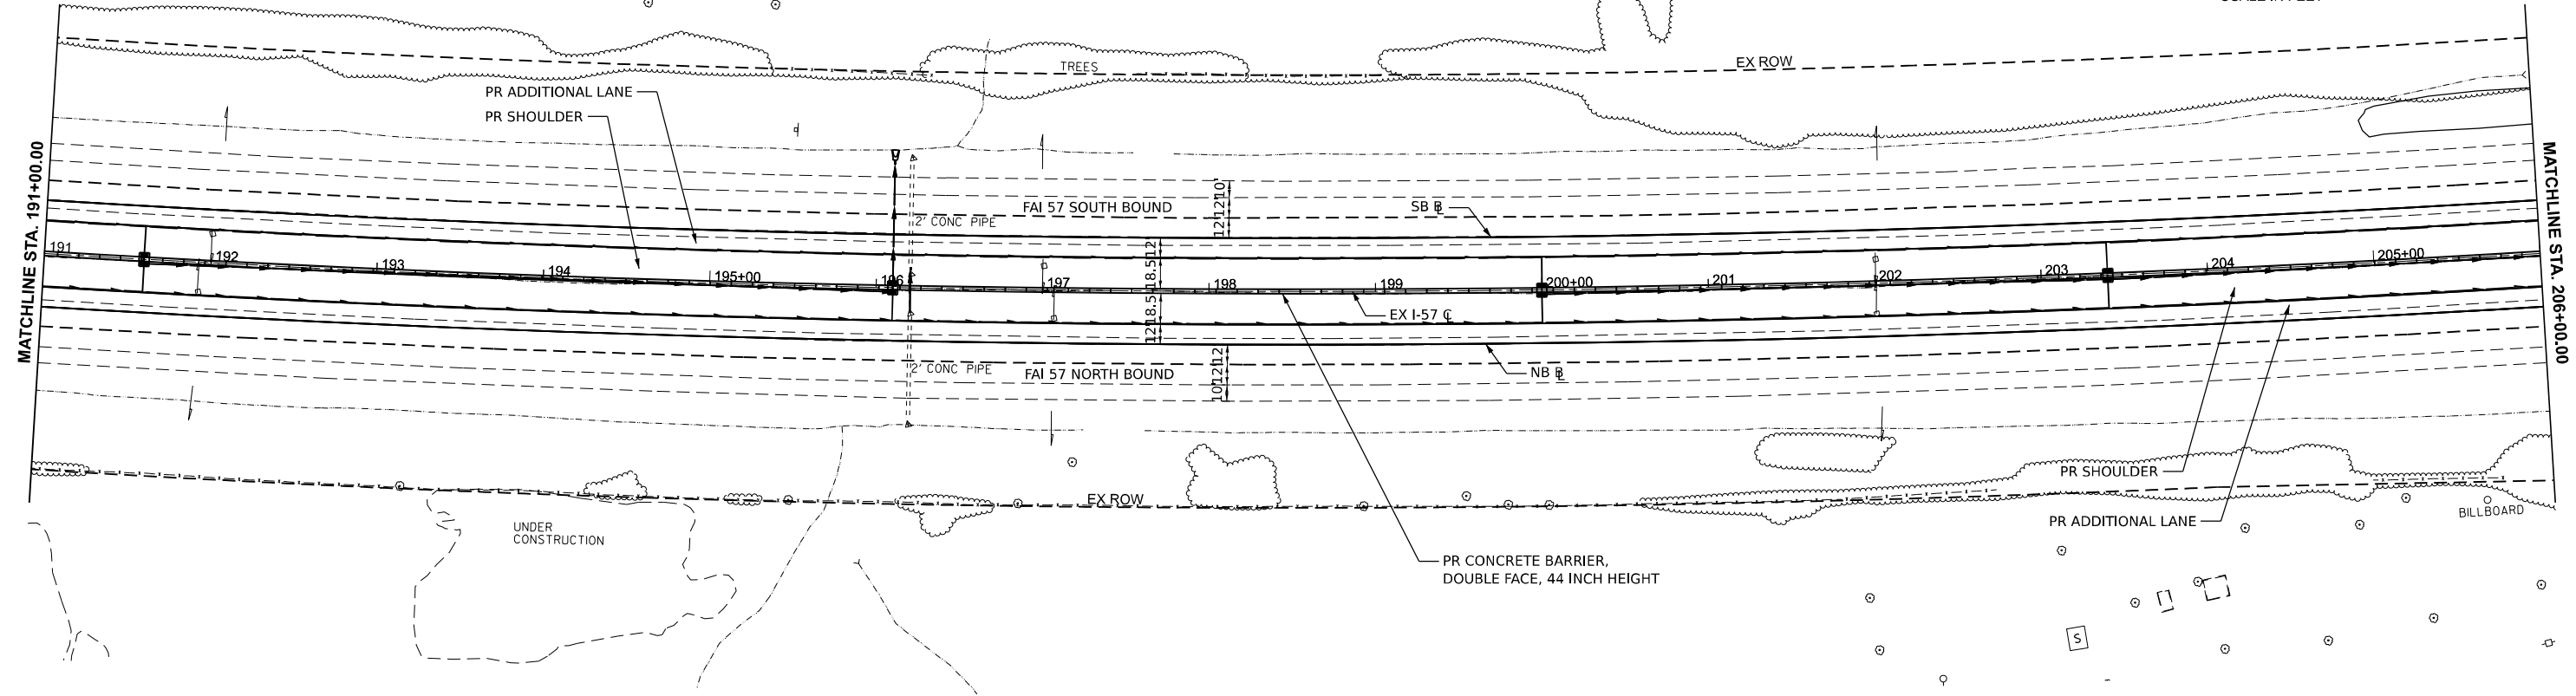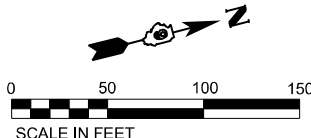

MODEL: I-57.JEFFERSON - I-57.JEFFERSON.dgn (Sheet)
FILE NAME: p:\p170\horner\shifrin\com\hsh\2106\1000\PTB198\204_D81V\2106102457-3rd\laneP12\CAD_Sheets\077884-I-57.dgn-I-57.dgn



USER NAME = jahaas	DESIGNED -	REVISED -
	DRAWN -	REVISED -
PLOT SCALE = 0.16666633" / ft.	CHECKED -	REVISED -
PLOT DATE = 10/15/2024	DATE -	REVISED -

STATE OF ILLINOIS
DEPARTMENT OF TRANSPORTATION

I-57 PLAN & PROFILE
JEFFERSON COUNTY

SCALE: 1" = 50' SHEET 15 OF 17 SHEETS STA. 191+00 TO STA. 206+00

F.A.I. RTE.	SECTION	COUNTY	TOTAL SHEETS	SHEET NO.
57	(28-2)B-2; (28-1)B-2	*	598	120
CONTRACT NO. 78884				

MODEL: I-77JEFFERSON-I-77JEFFERSON.dgn
FILE NAME: I:\Projects\I-77JEFFERSON\I-77JEFFERSON.dgn
PLOT DATE: 10/15/2024



USER NAME: jahaa
DESIGNED: -
DRAWN: -
CHECKED: -
DATE: -
PLOT SCALE: 1" = 50'
PLOT DATE: 10/15/2024



DESIGNED: -
DRAWN: -
CHECKED: -
DATE: -



REVISED: -
REVISED: -
REVISED: -
REVISED: -

STATE OF ILLINOIS
DEPARTMENT OF TRANSPORTATION

I-57 PLAN & PROFILE
JEFFERSON COUNTY
SCALE: 1" = 50'
SHEET 16 OF 17 SHEETS
STA. 206+00 TO STA. 221+00

FA I RTE: 57
SECTION: (28-2)B-2; (28-1)B-2
COUNTY: *
TOTAL SHEETS: 598
SHEET NO.: 121
CONTRACT NO.: 78884
ILLINOIS FED. AID PROJECT * FRANKLIN/JEFFERSON

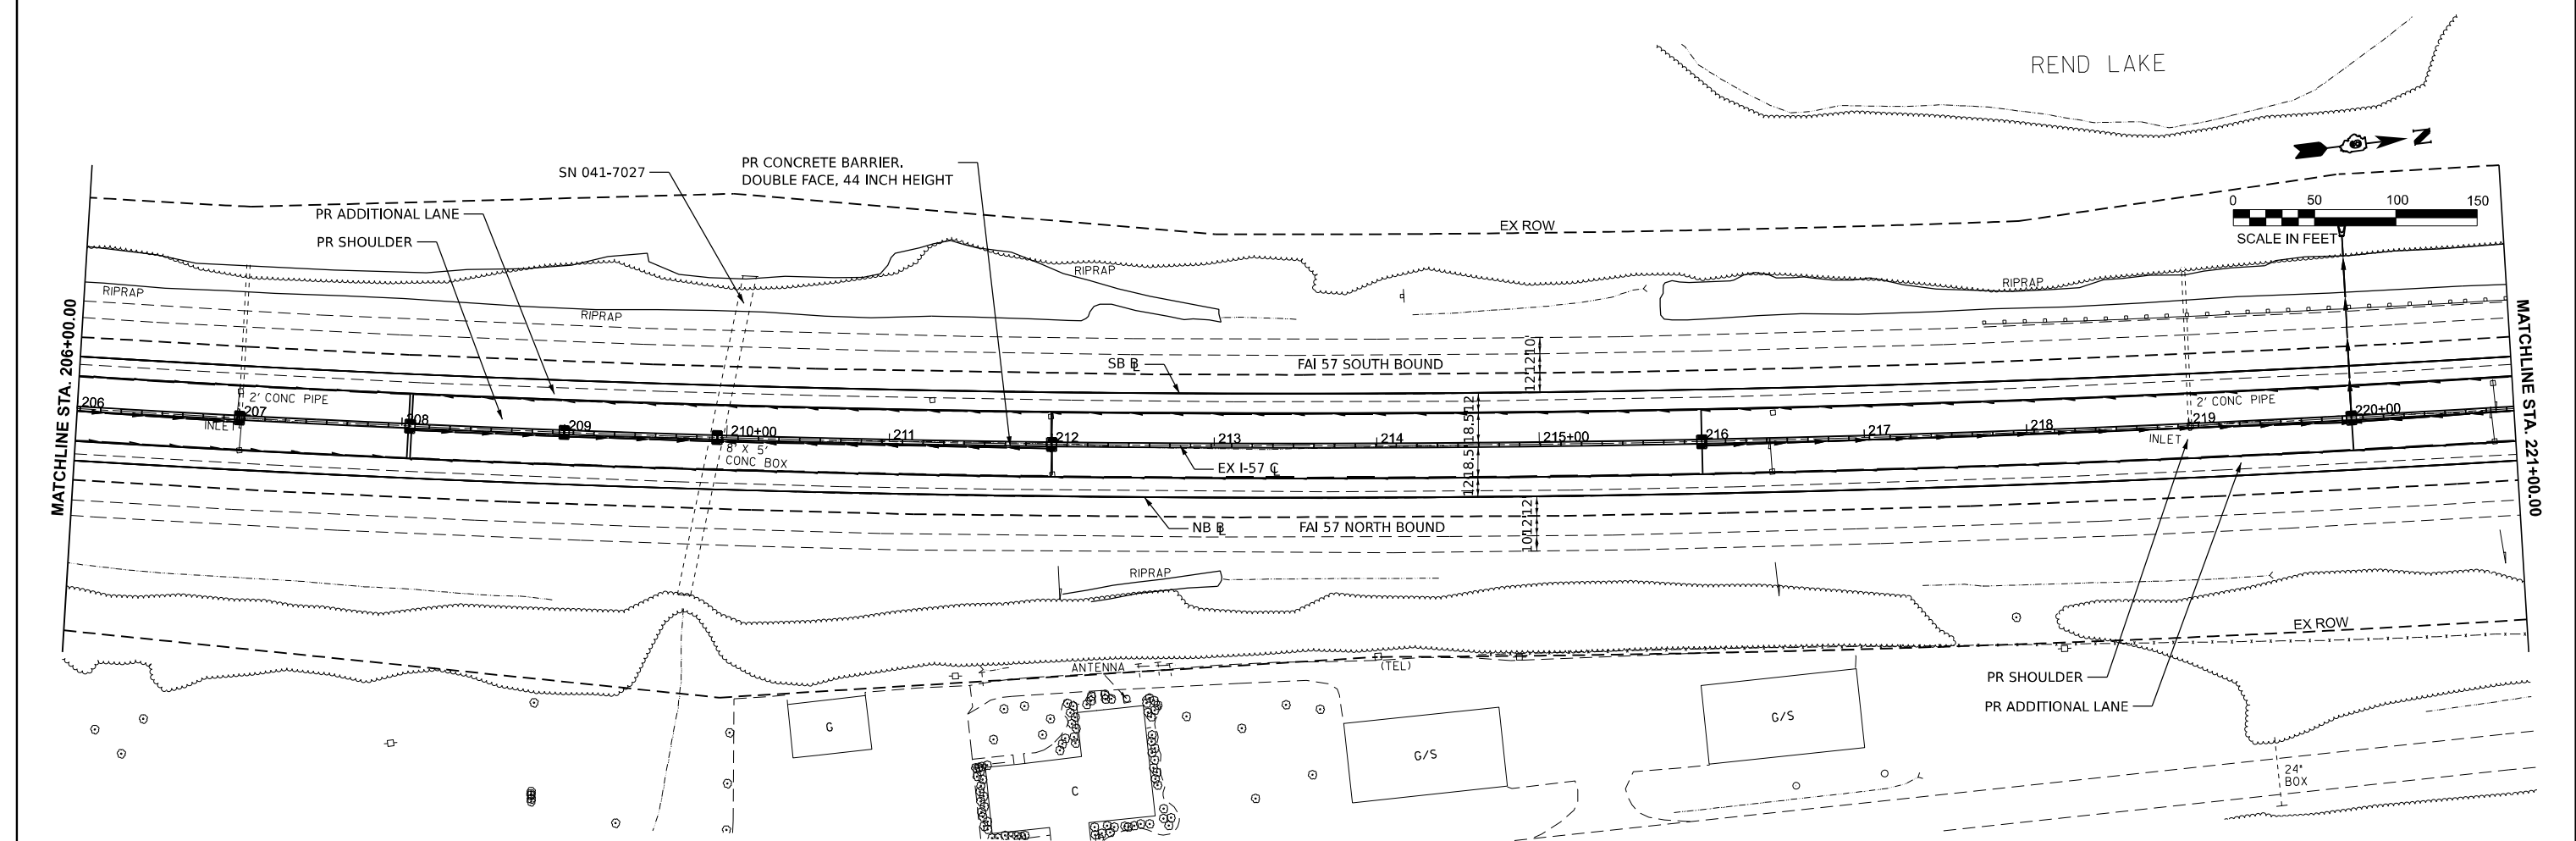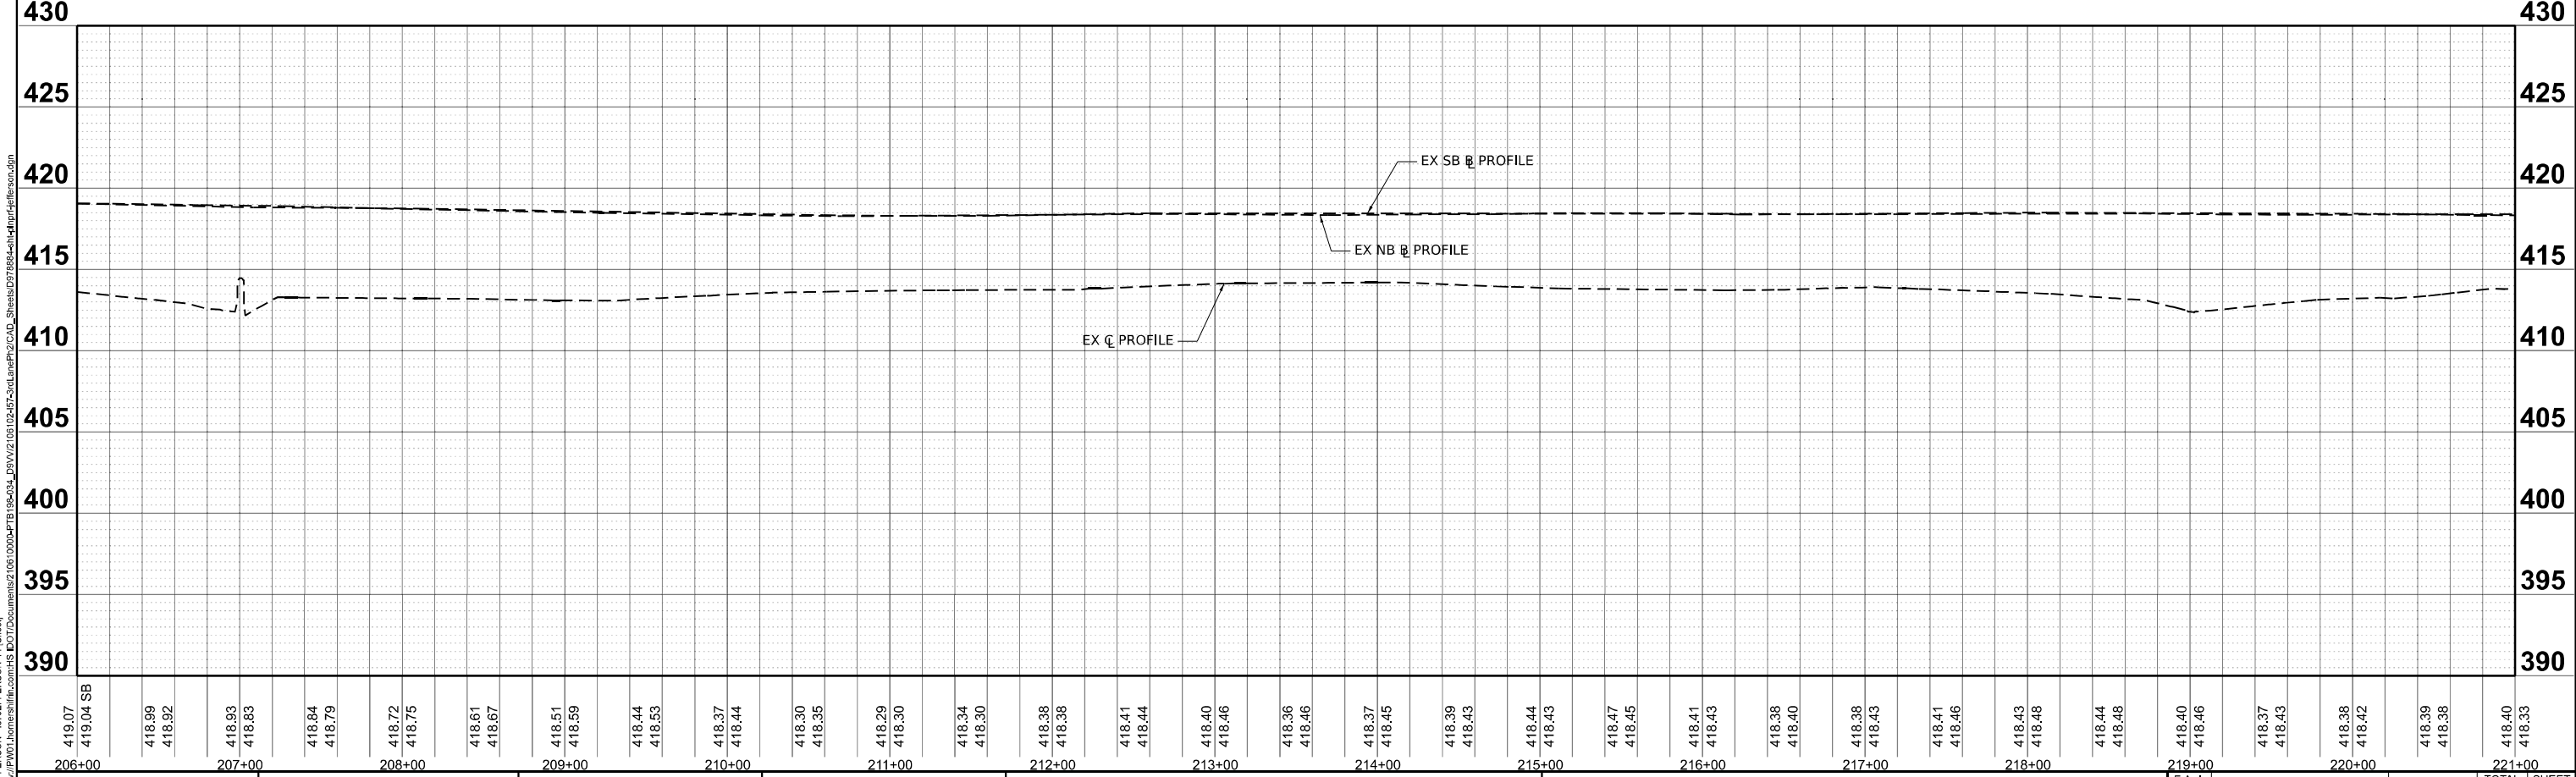

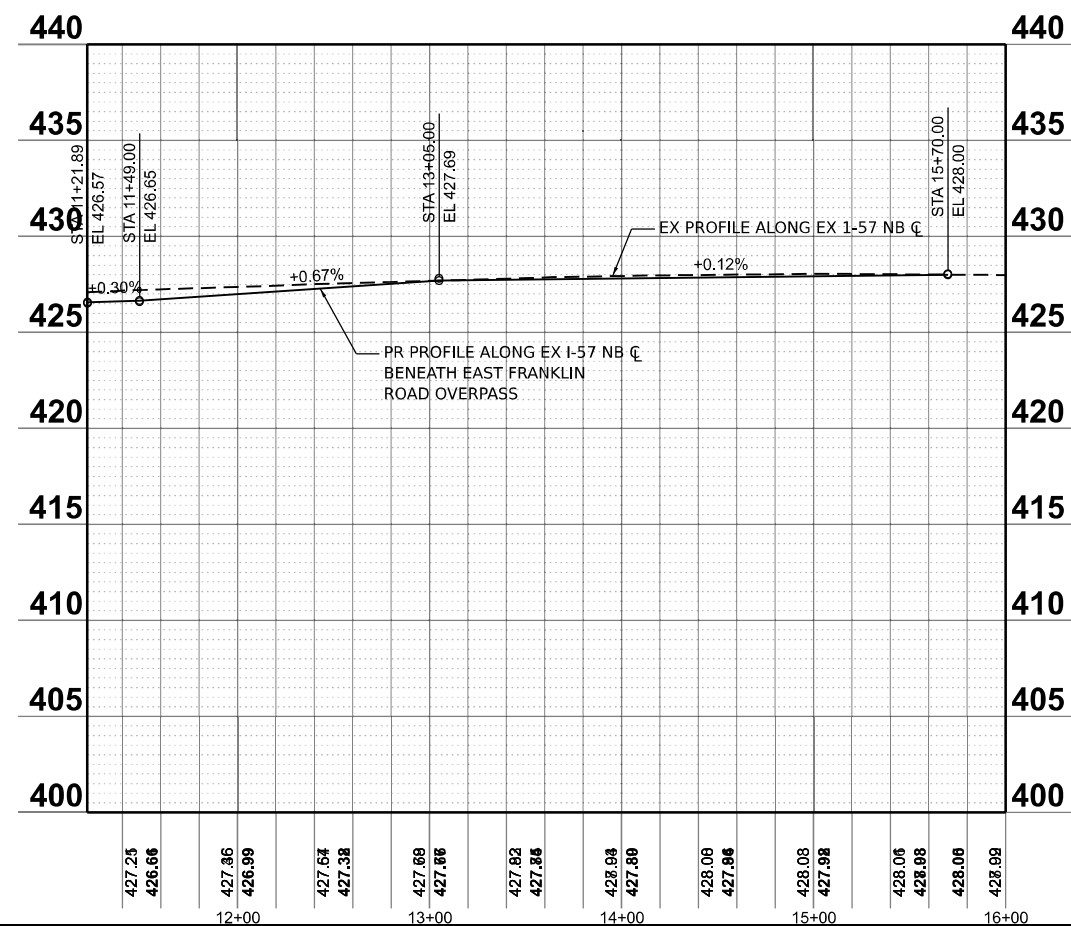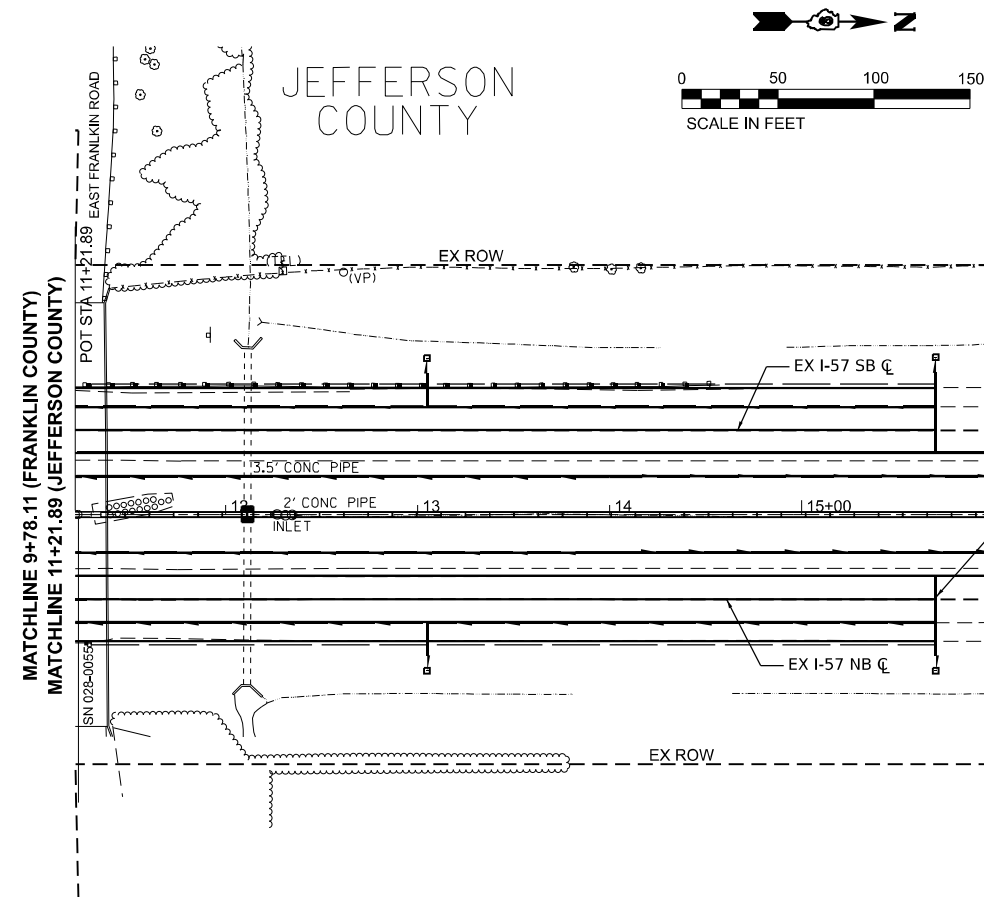

MODEL: JeffersonCountyLineSB (Sheet)
FILE NAME: pr2\p2\10\horner\shifrin\com\HSH DOT\Documents\2106\0004\PTB 196204_D81V\2106102457-3rd\laneP12\CAD_Sheets\0778884-I-57-p2-pavement-replacement.dgn



USER NAME	= jahaas	DESIGNED	-	REVISED	-
		DRAWN	-	REVISED	-
PLOT SCALE	= 0.16666633" / ft.	CHECKED	-	REVISED	-
PLOT DATE	= 10/14/2024	DATE	-	REVISED	-


STATE OF ILLINOIS
DEPARTMENT OF TRANSPORTATION

I-57 PAVEMENT REPLACEMENT PLAN / PROFILE
EAST FRANKLIN ROAD (JEFFERSON SB)

SCALE: 1" = 50' SHEET 2 OF 16 SHEETS STA. TO STA.

F.A. I RTE.	SECTION	COUNTY	TOTAL SHEETS	SHEET NO.
57	(28-2)B-2; (28-1)B-2	*	598	124
CONTRACT NO. 78884				
ILLINOIS FED. AID PROJECT				

* FRANKLIN/JEFFERSON

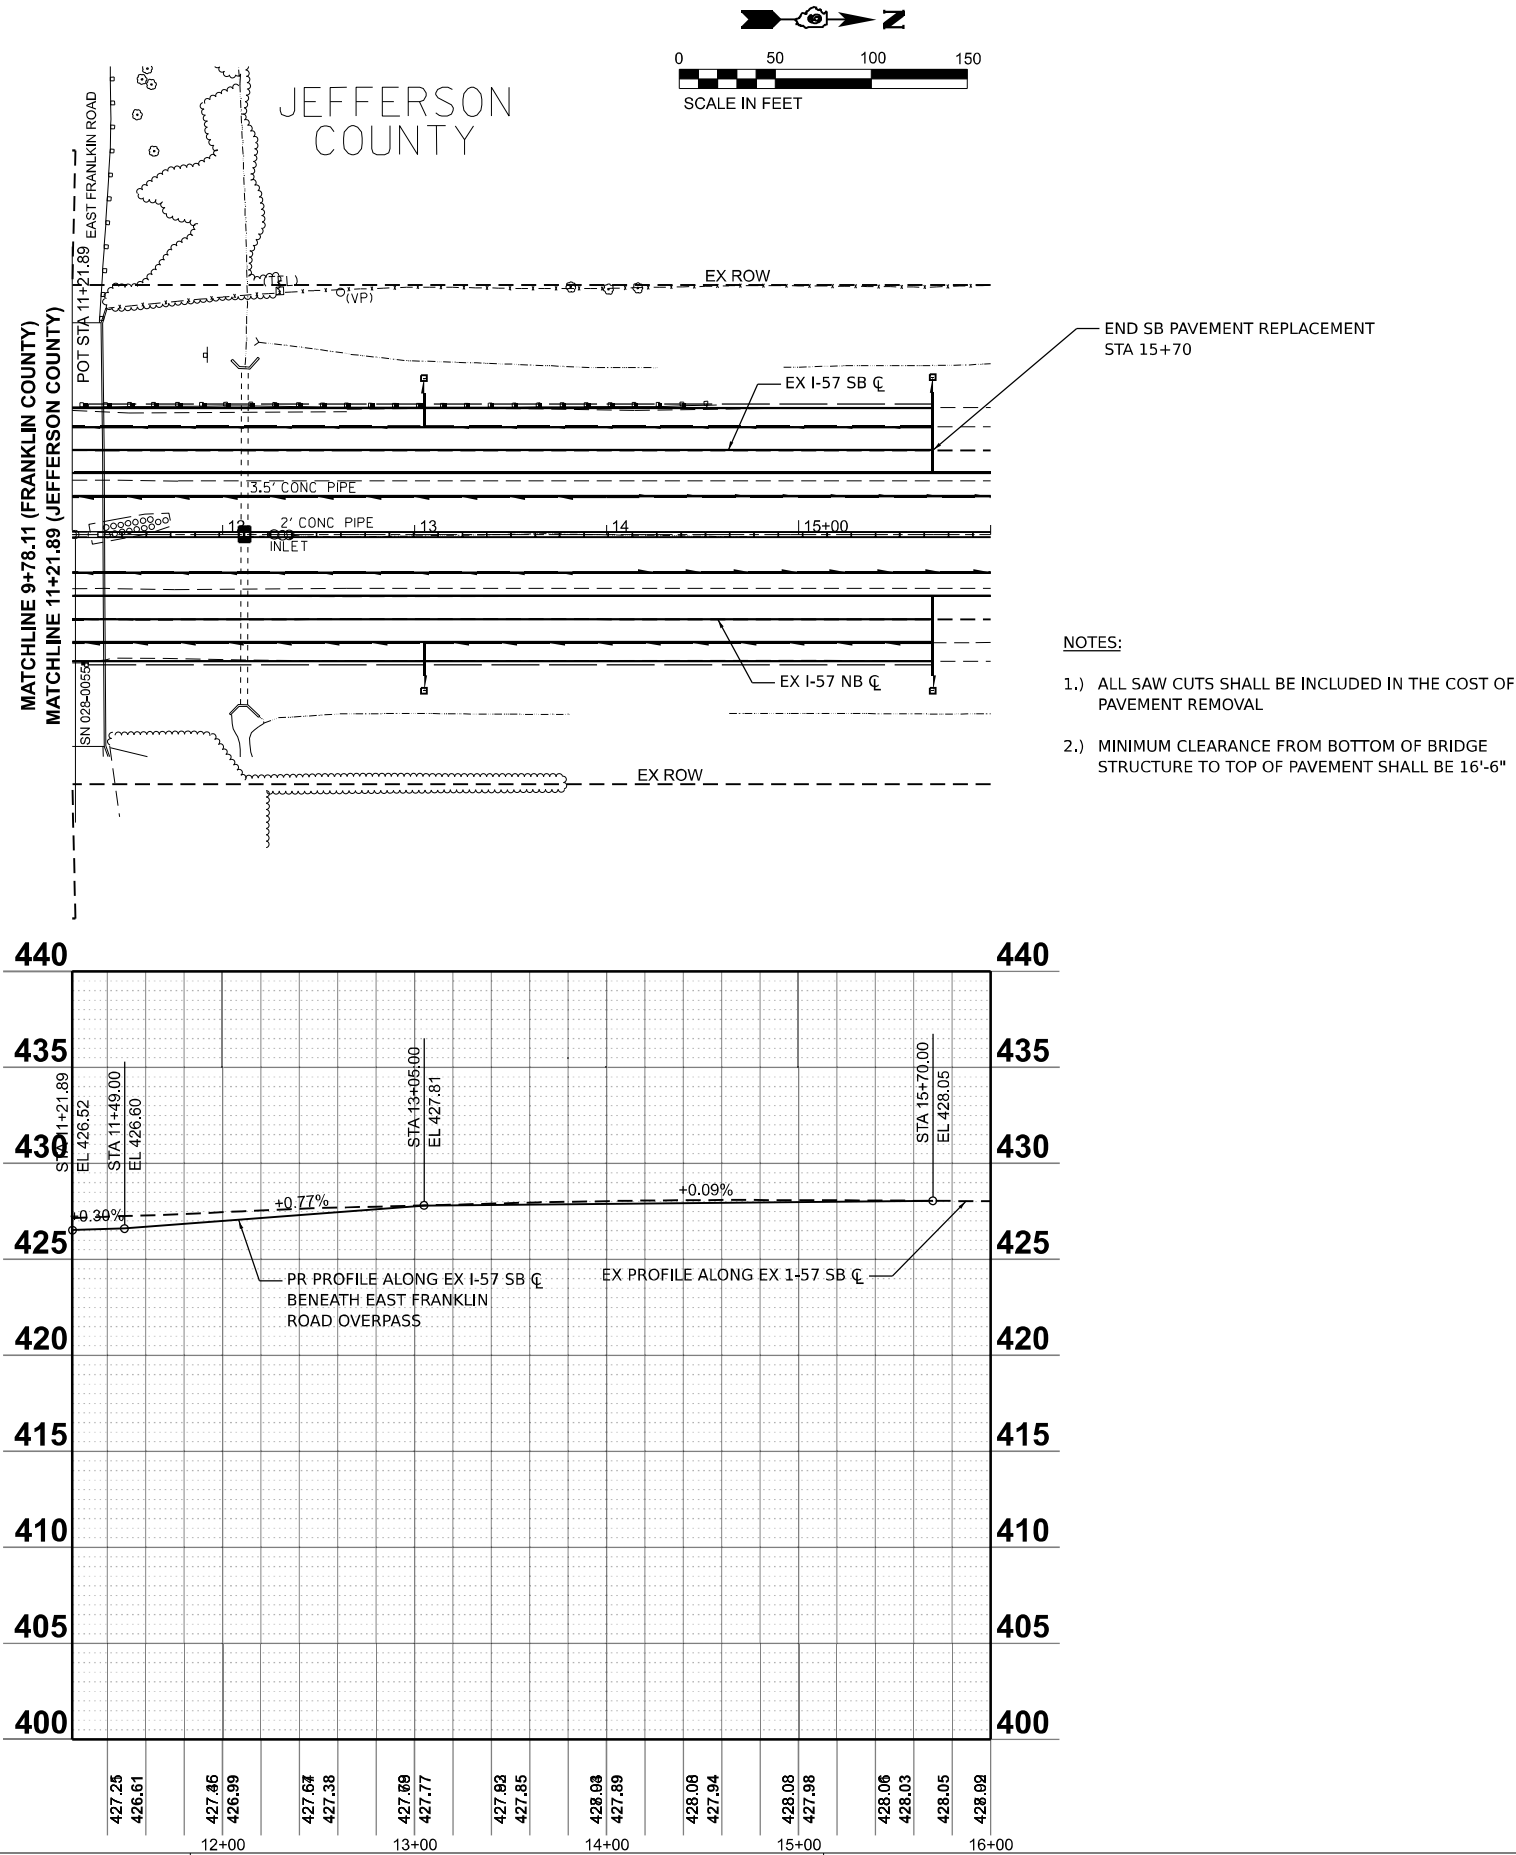

MODEL: FranklinCountyI-57NB (Sheet)
FILE NAME: p:\p16\1606\civil\com\HS DOT\Documents\2106\1000\PTB198\24_D81V\2106102457-3rd\laneP12\CAD_Sheets\0778884-I-57-NB-Pavement-Replacement.dgn



USER NAME	= jahaas
PLOT SCALE	= 0.16666633" / ft.
PLOT DATE	= 10/14/2024

DESIGNED	-
DRAWN	-
CHECKED	-
DATE	-


REVISED	-
REVISED	-
REVISED	-
REVISED	-

STATE OF ILLINOIS DEPARTMENT OF TRANSPORTATION


I-57 PAVEMENT REPLACEMENT PLAN / PROFILE EAST FRANKLIN ROAD (FRANKLIN NB)			
SCALE: 1" = 50'	SHEET 3	OF 16 SHEETS	STA. TO STA.


F.A. I RTE.	SECTION	COUNTY	TOTAL SHEETS	SHEET NO.
57	(28-2)B-2; (28-1)B-2	*	598	125
CONTRACT NO. 78884				
ILLINOIS FED. AID PROJECT				

* FRANKLIN/JEFFERSON

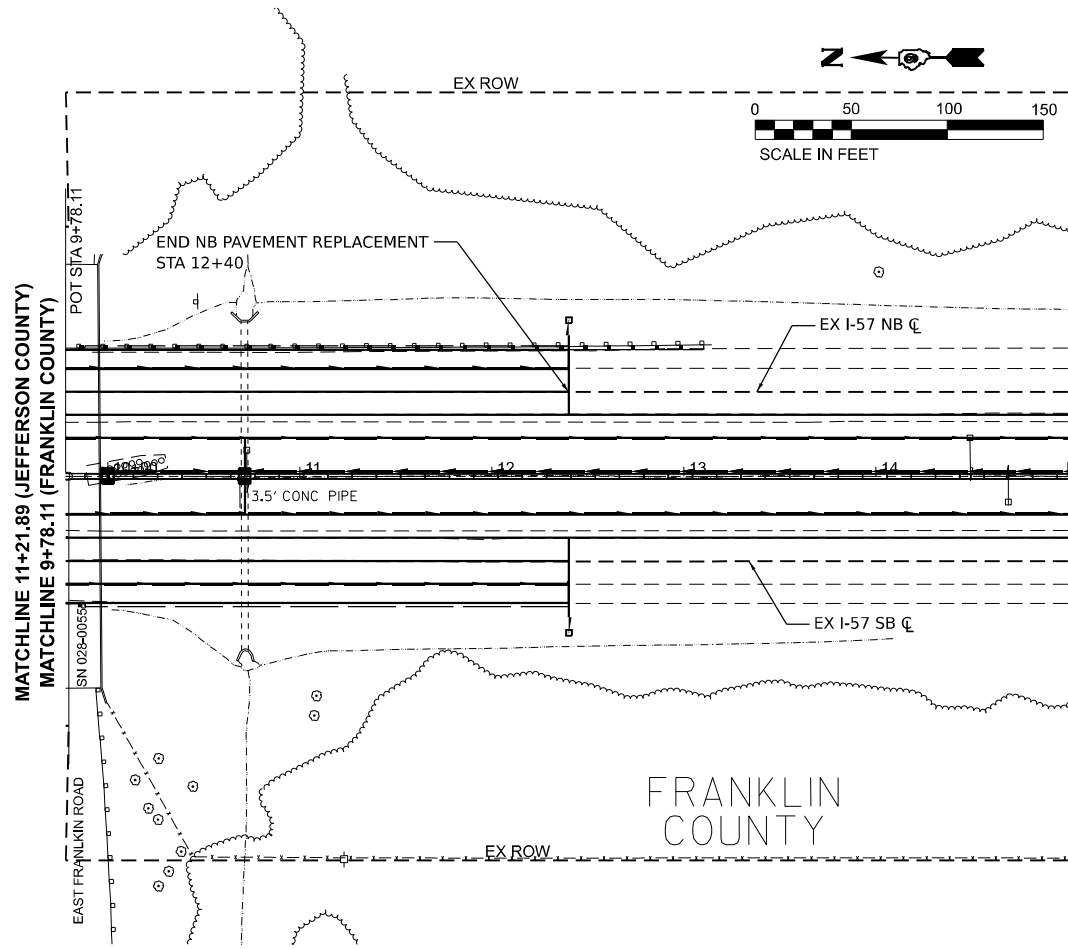


- NOTES:
- 1.) ALL SAW CUTS SHALL BE INCLUDED IN THE COST OF PAVEMENT REMOVAL
 - 2.) MINIMUM CLEARANCE FROM BOTTOM OF BRIDGE STRUCTURE TO TOP OF PAVEMENT SHALL BE 16'-6"

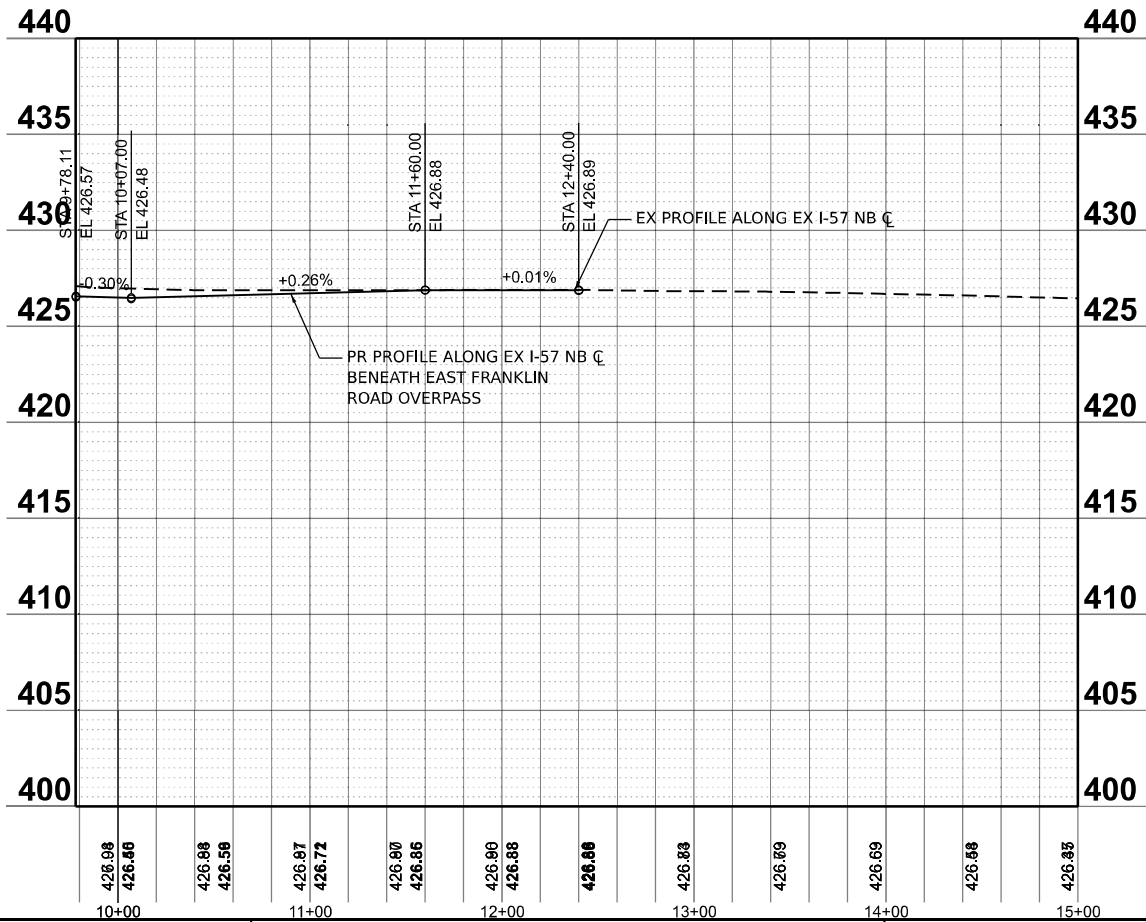

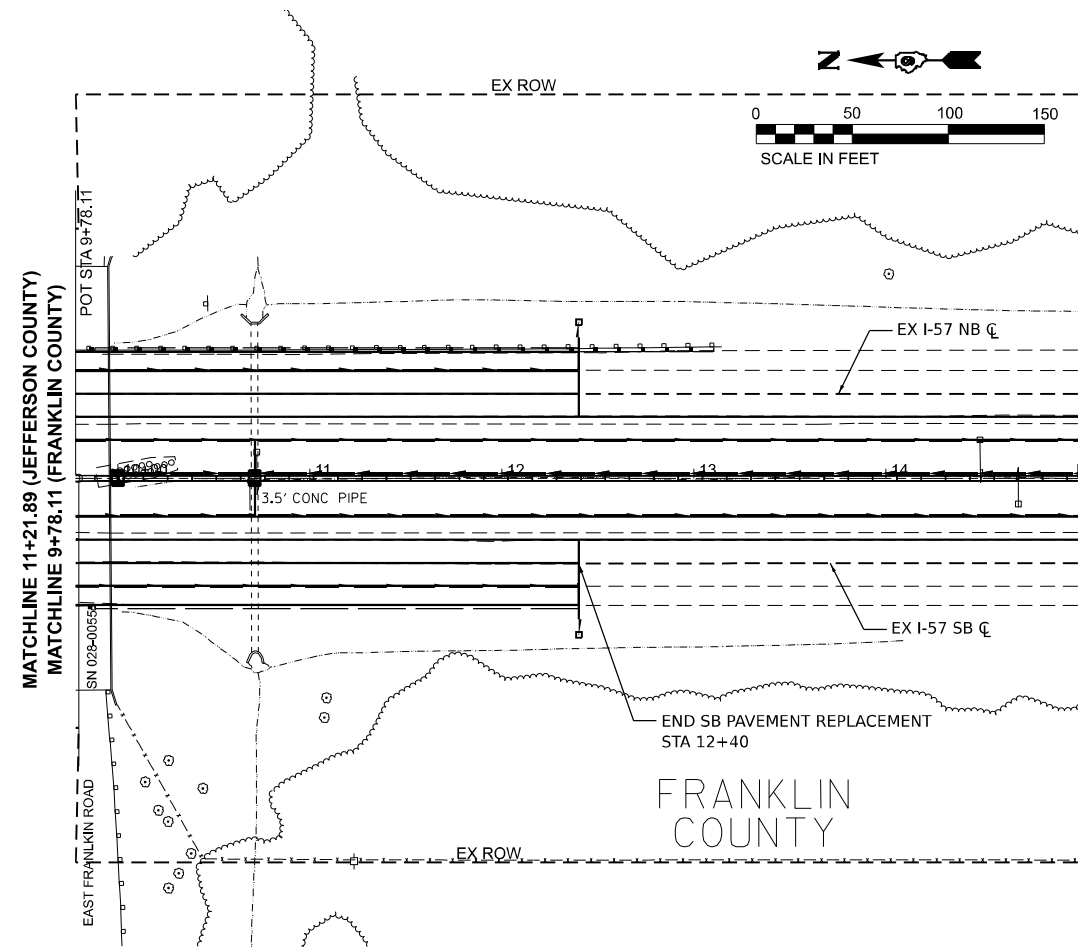

NOTES:

- 1.) ALL SAW CUTS SHALL BE INCLUDED IN THE COST OF PAVEMENT REMOVAL
- 2.) MINIMUM CLEARANCE FROM BOTTOM OF BRIDGE STRUCTURE TO TOP OF PAVEMENT SHALL BE 16'-6"

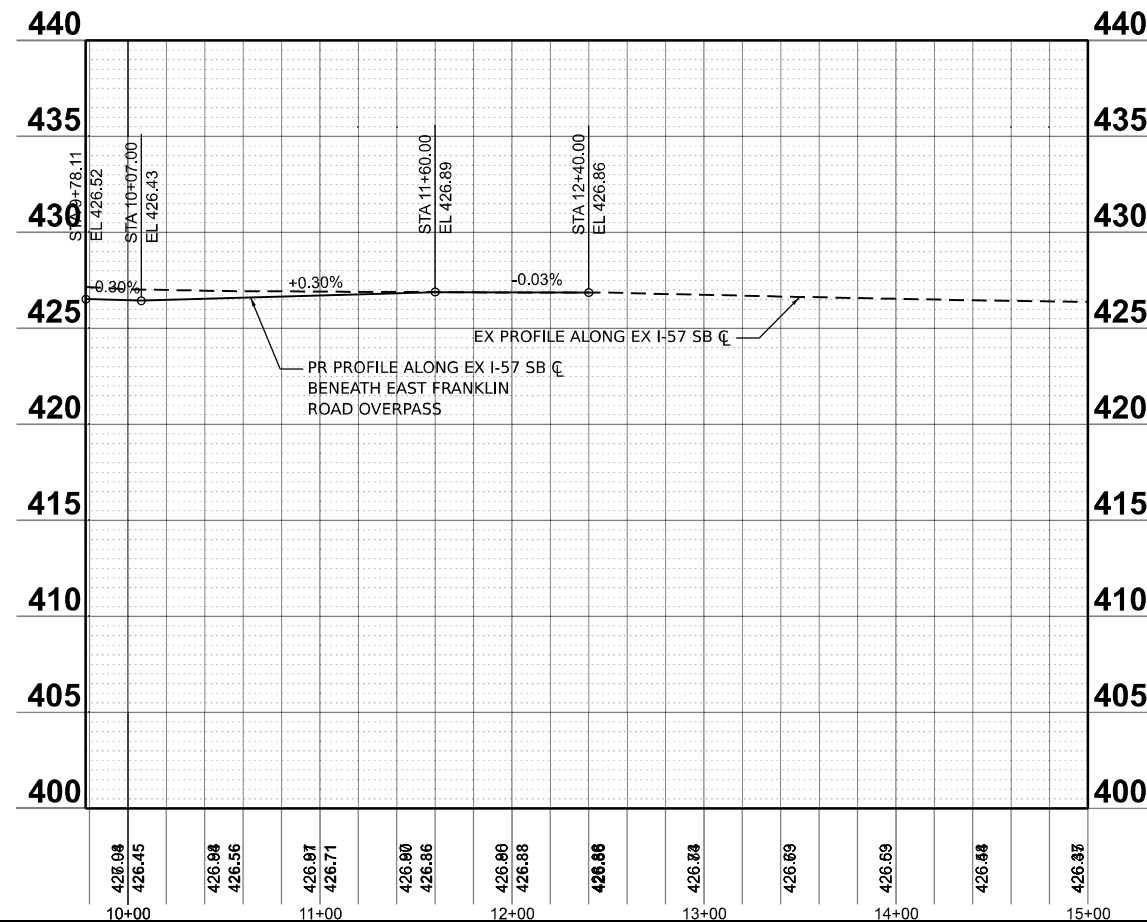

MODEL: FranklinCountyInRSB (Sheet)
FILE NAME: p:\p16\horner\shifrin\com\hsh DOT\Documents\2106\1000\PTB198\204_D81V\2106102457-3rd\laneP12\CAD_Sheets\0778884-I-57-prf-pavement-replacement.dgn



USER NAME	= jahaas
PLOT SCALE	= 0.16666633" / ft.
PLOT DATE	= 10/14/2024

DESIGNED	-
DRAWN	-
CHECKED	-
DATE	-

REVISED	-
REVISED	-
REVISED	-
REVISED	-

STATE OF ILLINOIS
DEPARTMENT OF TRANSPORTATION



I-57 PAVEMENT REPLACEMENT PLAN / PROFILE
EAST FRANKLIN ROAD (FRANKLIN SB)
SCALE: 1" = 50'
SHEET 4 OF 16 SHEETS
STA. TO STA.

F.A. I RTE.	SECTION	COUNTY	TOTAL SHEETS	SHEET NO.
57	(28-2)B-2; (28-1)B-2	*	598	126
CONTRACT NO. 78884				

ILLINOIS FED. AID PROJECT

* FRANKLIN/JEFFERSON

MODEL: GunCreekNB - GunCreekBridgeNB (Sheet)
FILE NAME: Proj\PA01\Documents\21061000\PTB198-034_D81V\2106102457-3rd\laneP12\CAD_Sheets\0778884-4\I-57 Pavement Replacement.dgn

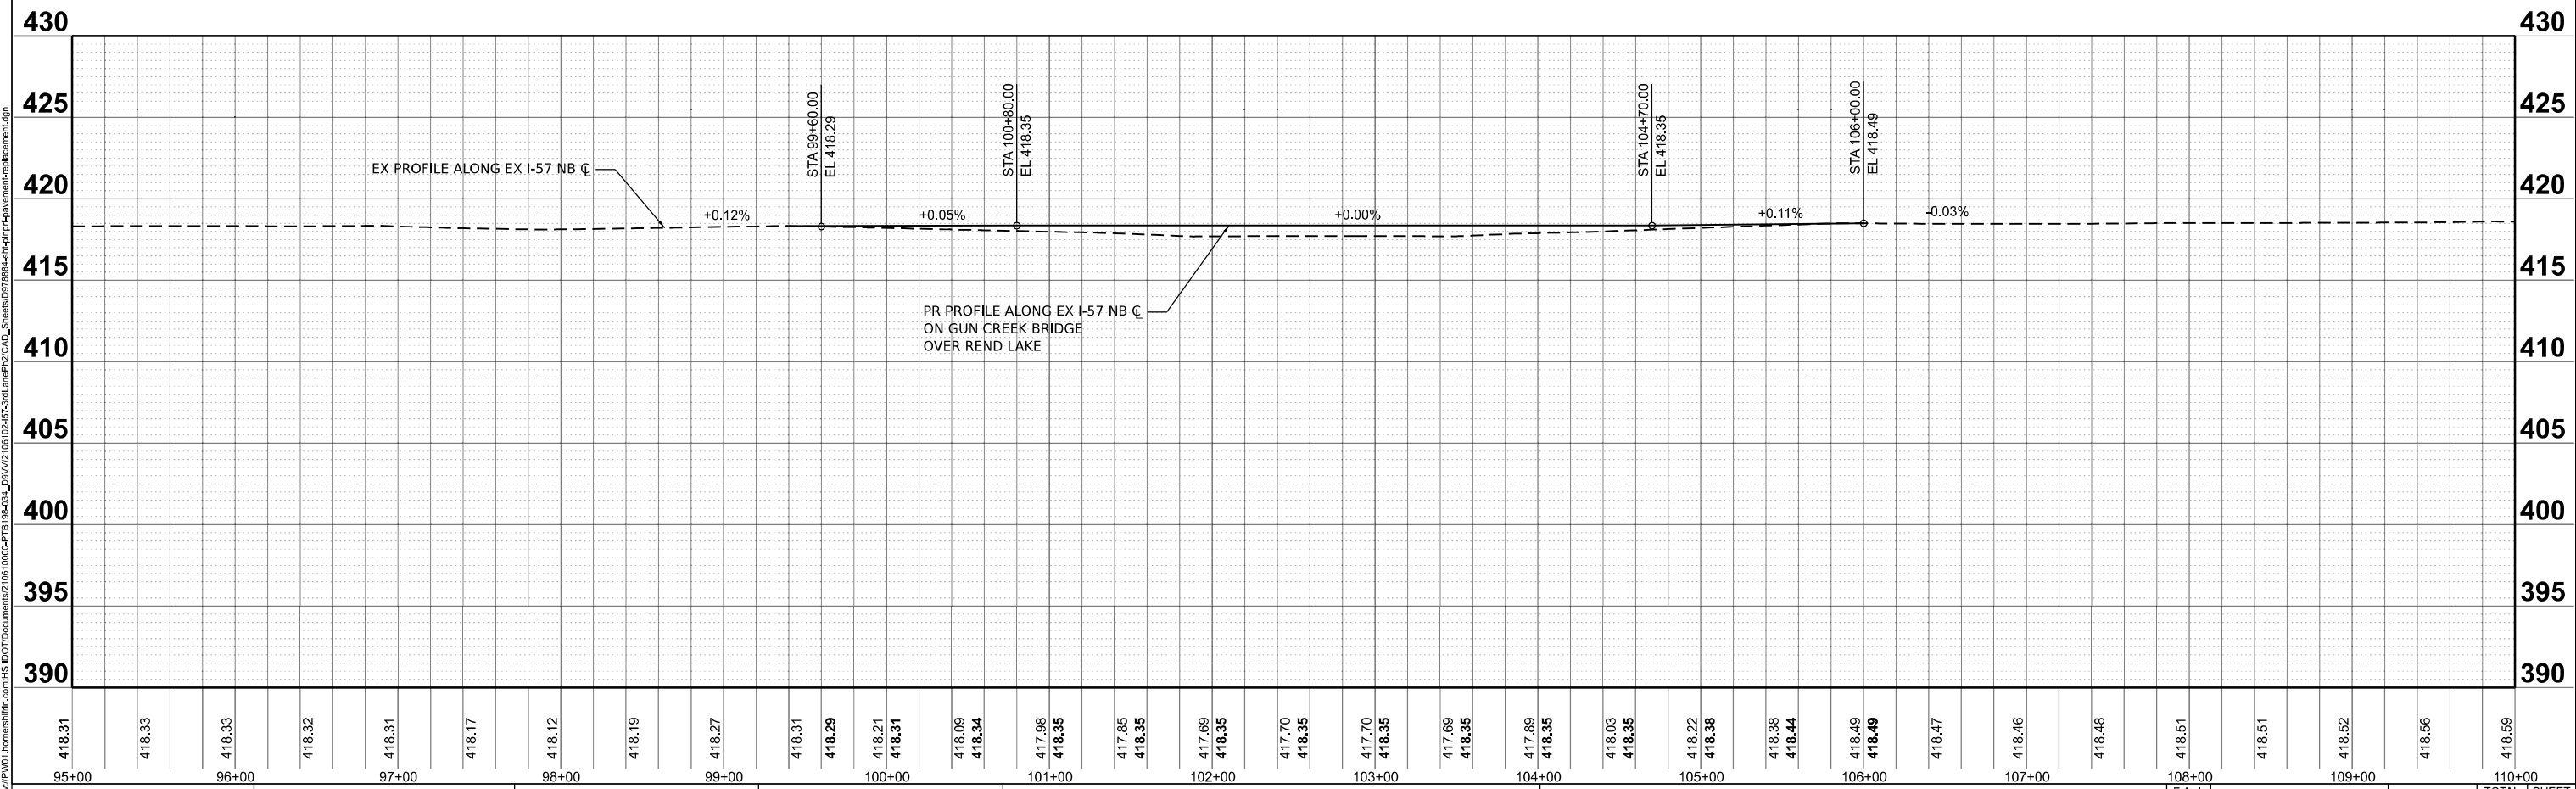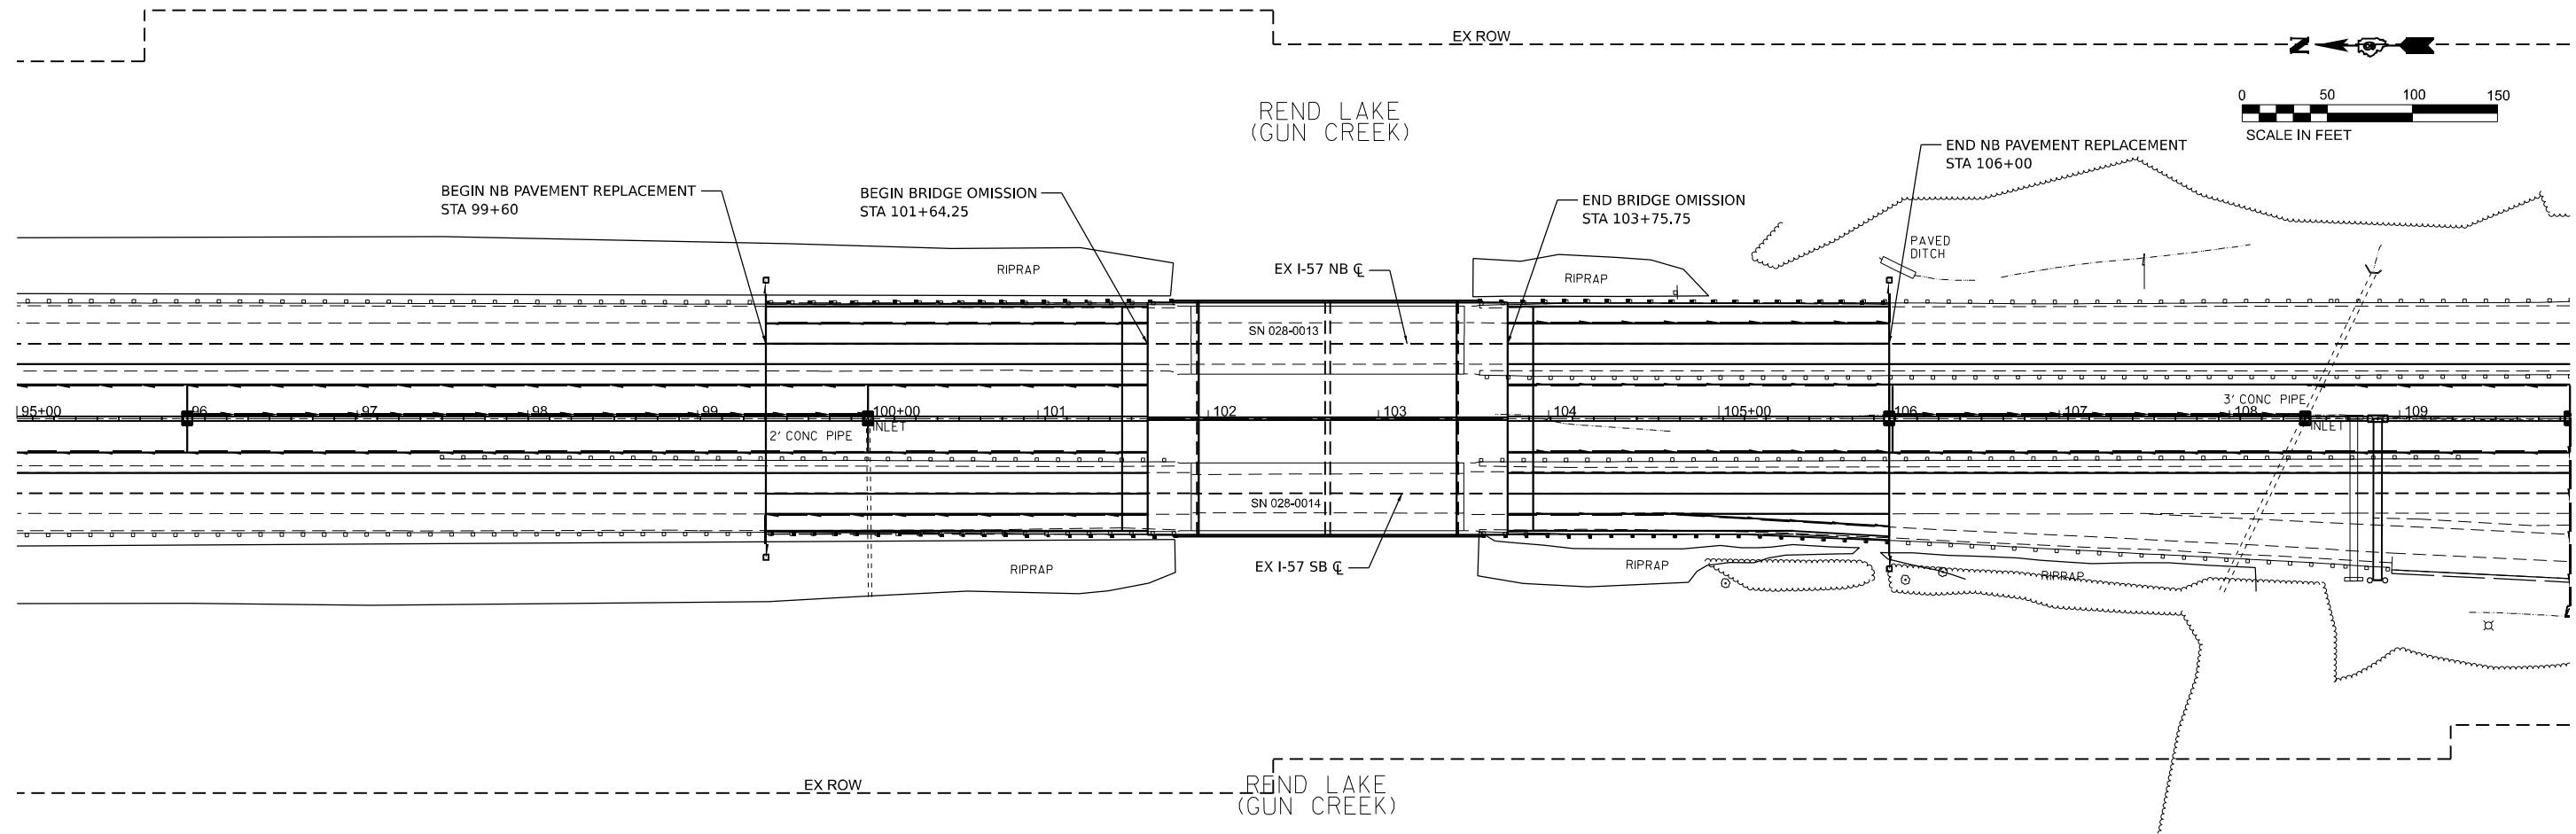

FILE NAME:

HORNER

SHIFRIN


WWW.HORNERSHIFRIN.COM

USER NAME	= jahaas	DESIGNED	-	REVISED	-
		DRAWN	-	REVISED	-
PLOT SCALE	= 0.16666633" / ft.	CHECKED	-	REVISED	-
PLOT DATE	= 10/14/2024	DATE	-	REVISED	-

STATE OF ILLINOIS

DEPARTMENT OF TRANSPORTATION

I-57 PAVEMENT REPLACEMENT PLAN / PROFILE					F.A.I. RTE.	SECTION	COUNTY	TOTAL SHEETS	SHEET NO.
					57	(28-2)B-2; (28-1)B-2	*	598	127
					CONTRACT NO. 78884				
SCALE: 1" = 50'		SHEET 5 OF 16 SHEETS		STA.		TO STA.			
						ILLINOIS			
						FED. AID PROJECT			
						* FRANKLIN/JEFFERSON			

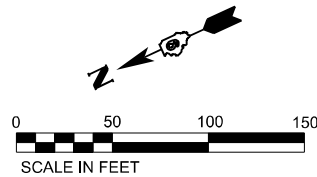

BEGIN NB PAVEMENT REPLACEMENT
STA 173+85

PT STA 176+15.00

SN 028-0059

2' CONC PIPE

END NB PAVEMENT REPLACEMENT
STA 179+15

EX I-57 NB CL

EX I-57 SB CL

EQN: STA 176+14.31 BK =

STA 176+15.00 AH

3' CONC PIPE


IL 154

PAVED DITCH

2.5' CONC PIPE

NOTES:

- 1.) ALL SAW CUTS SHALL BE INCLUDED IN THE COST OF PAVEMENT REMOVAL
- 2.) MINIMUM CLEARANCE FROM BOTTOM OF BRIDGE STRUCTURE TO TOP OF PAVEMENT SHALL BE 16'-6"

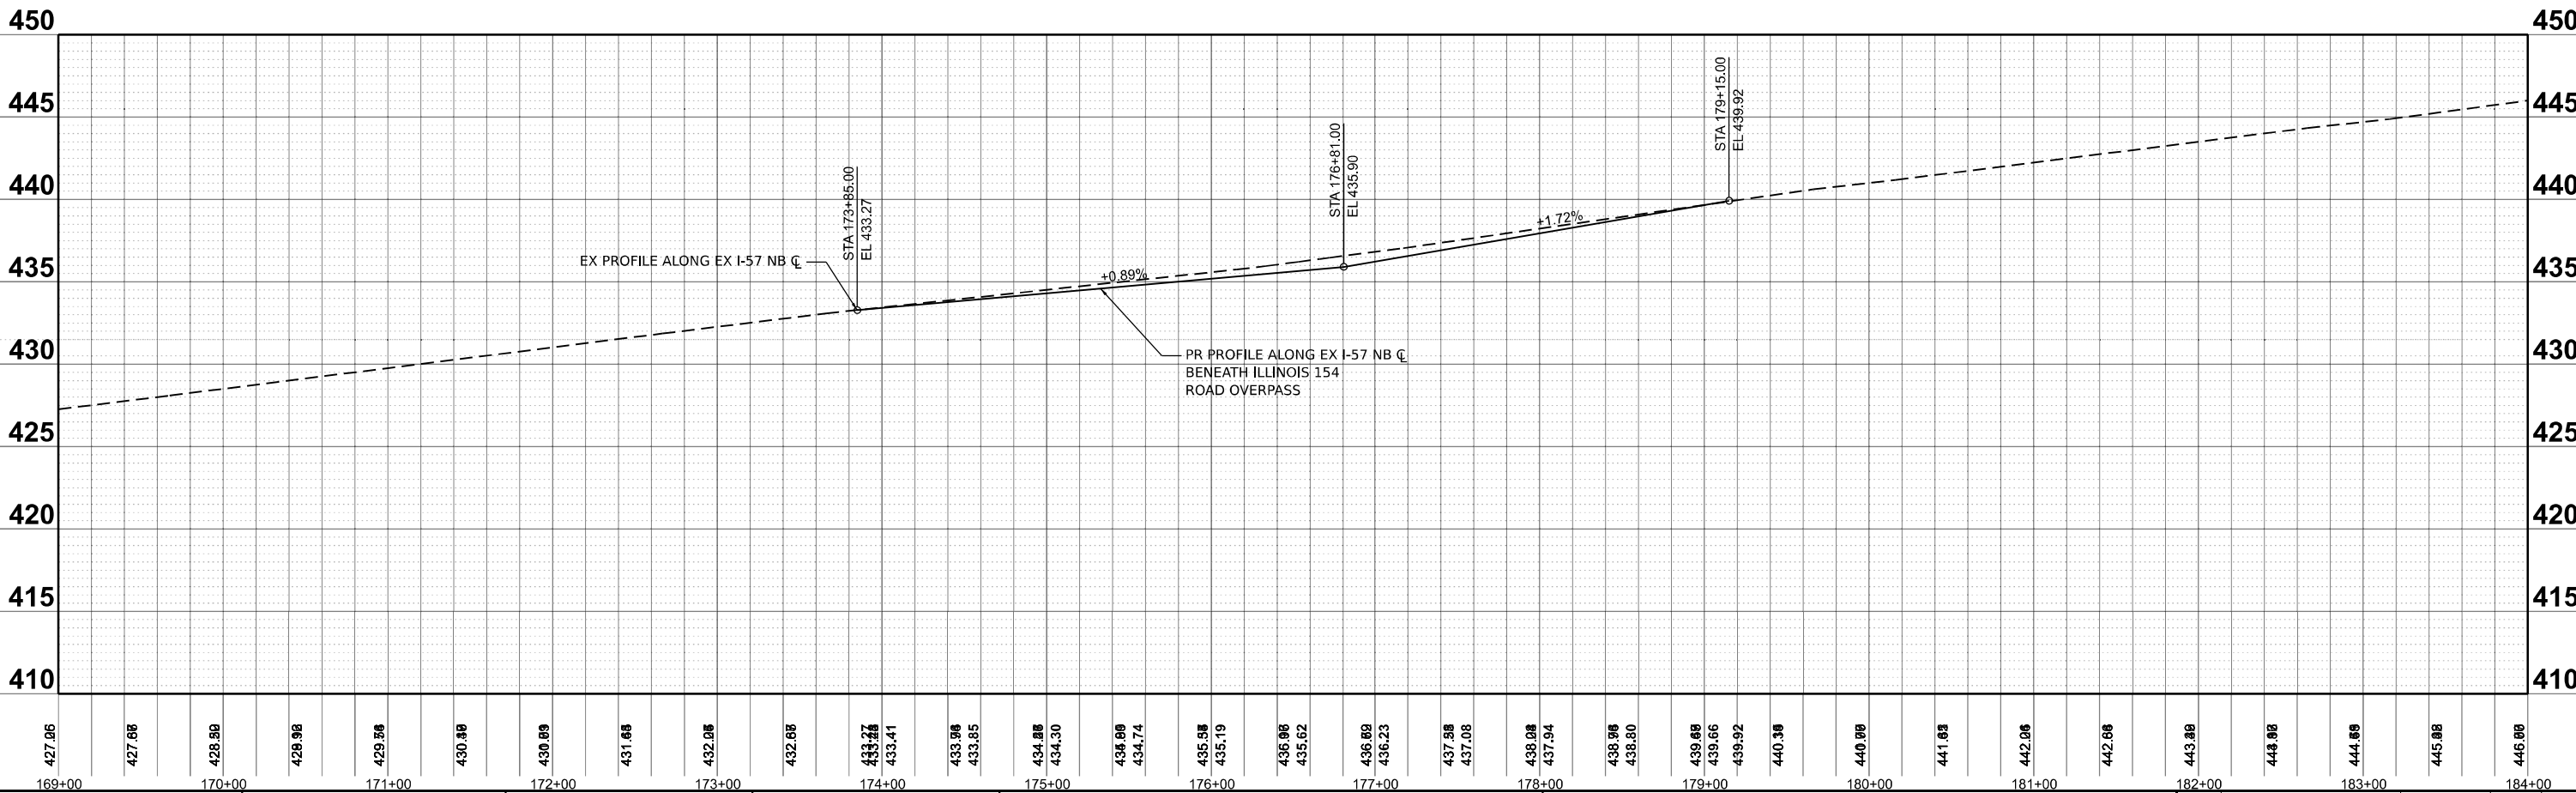

 WWW.HORNERSHIFRIN.COM	USER NAME ■ jahaa		DESIGNED -		REVISED -		STATE OF ILLINOIS DEPARTMENT OF TRANSPORTATION	I-57 PAVEMENT REPLACEMENT PLAN / PROFILE IL 154 (NB)						F.A.I RTE.		SECTION		COUNTY		TOTAL SHEETS		SHEET NO.	
	PLOT SCALE ■ 0.16666633' / in.		DRAWN -		REVISED -			57		(28-2)B-2; (28-1)B-2		*		598		129							
	PLOT DATE ■ 10/14/2024		CHECKED -		REVISED -									CONTRACT NO. 78884									
	DATE -		REVISED -		SCALE: 1" = 50'						SHEET 7		OF 16 SHEETS		STA.		TO STA.		ILLINOIS		FED. AID PROJECT		





STATE OF ILLINOIS
DEPARTMENT OF TRANSPORTATION

I-57 PAVEMENT REPLACEMENT PLAN / PROFILE
IL 154 (NB)


SCALE: 1" = 50' SHEET 7 OF 16 SHEETS STA. TO STA.

F.A. I RTE.	SECTION	COUNTY	TOTAL SHEETS	SHEET NO.
57	(28-2)B-2; (28-1)B-2	*	598	129
CONTRACT NO. 78884				
ILLINOIS FED. AID PROJECT				


* FRANKLIN/JEFFERSON

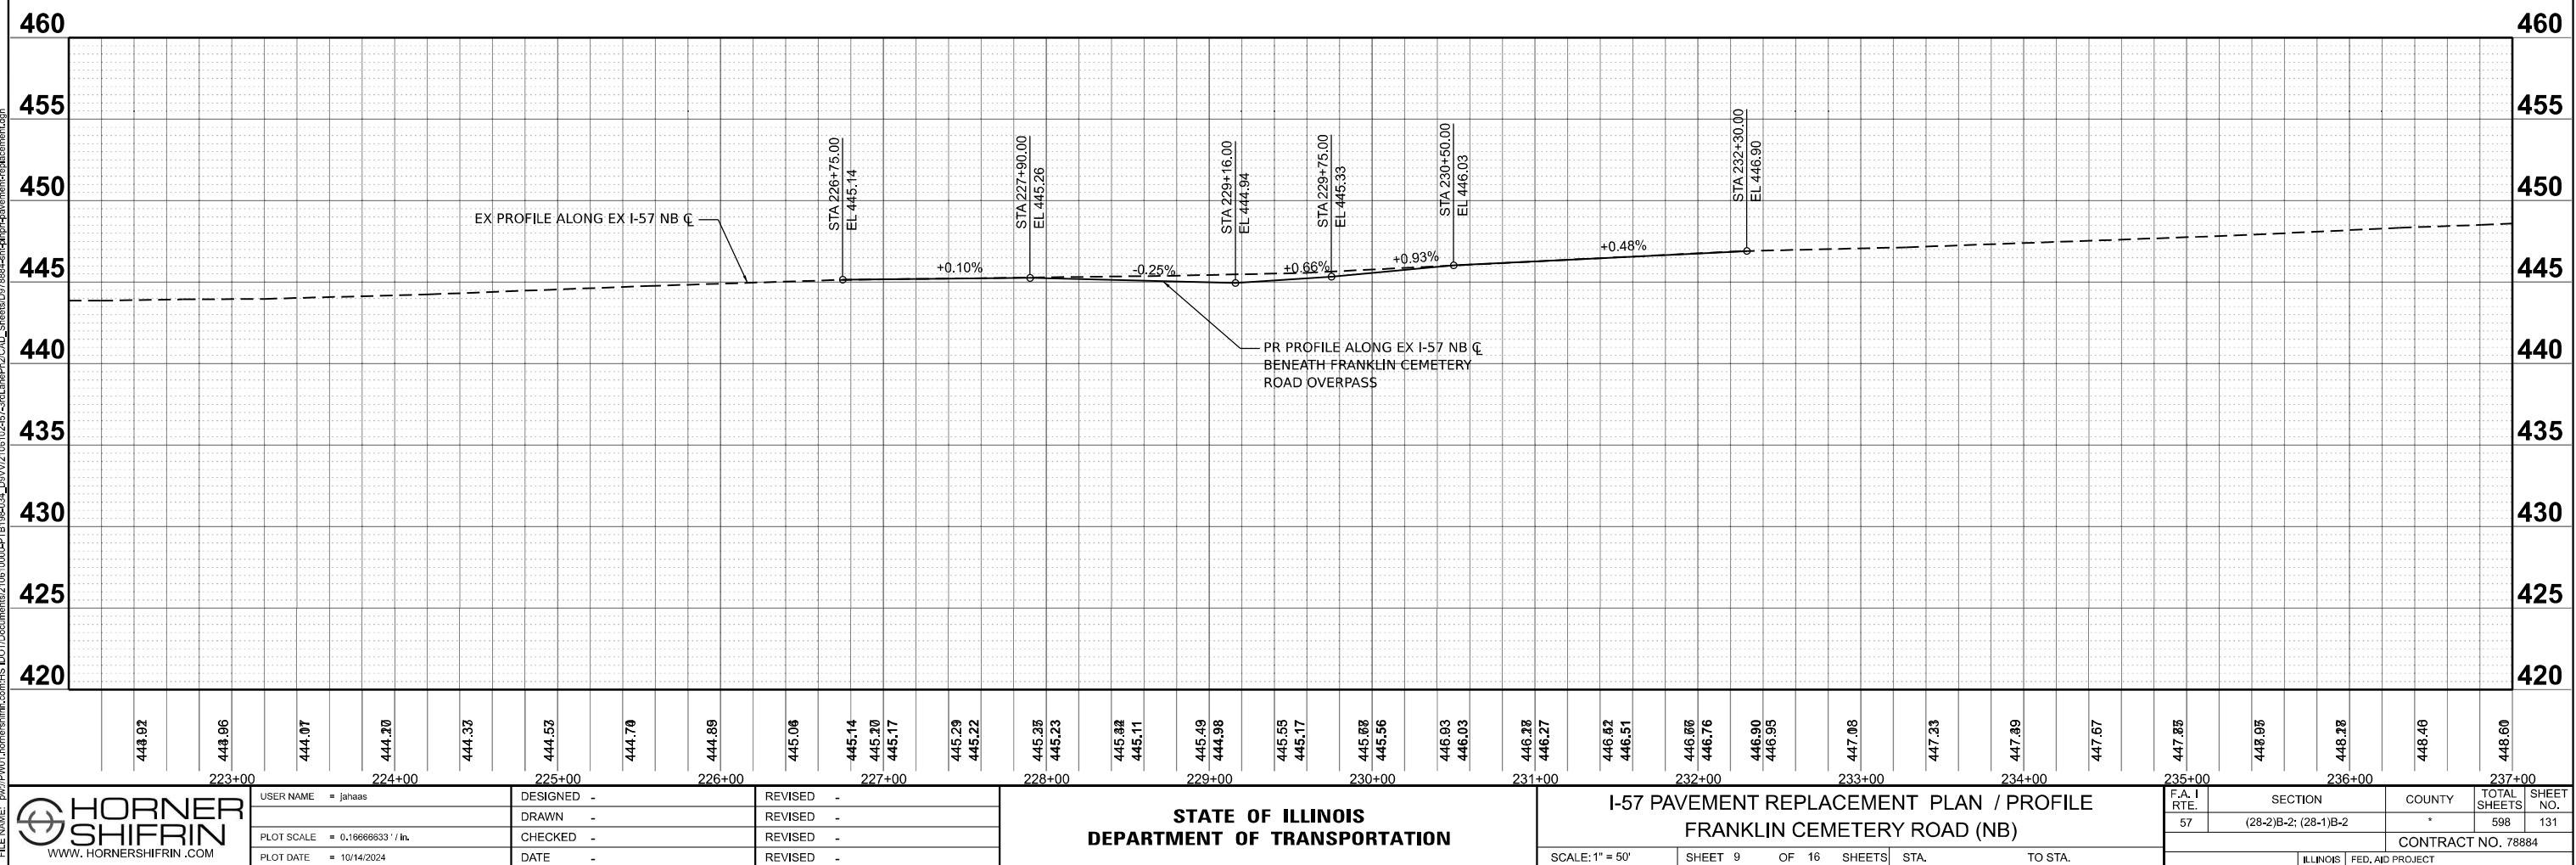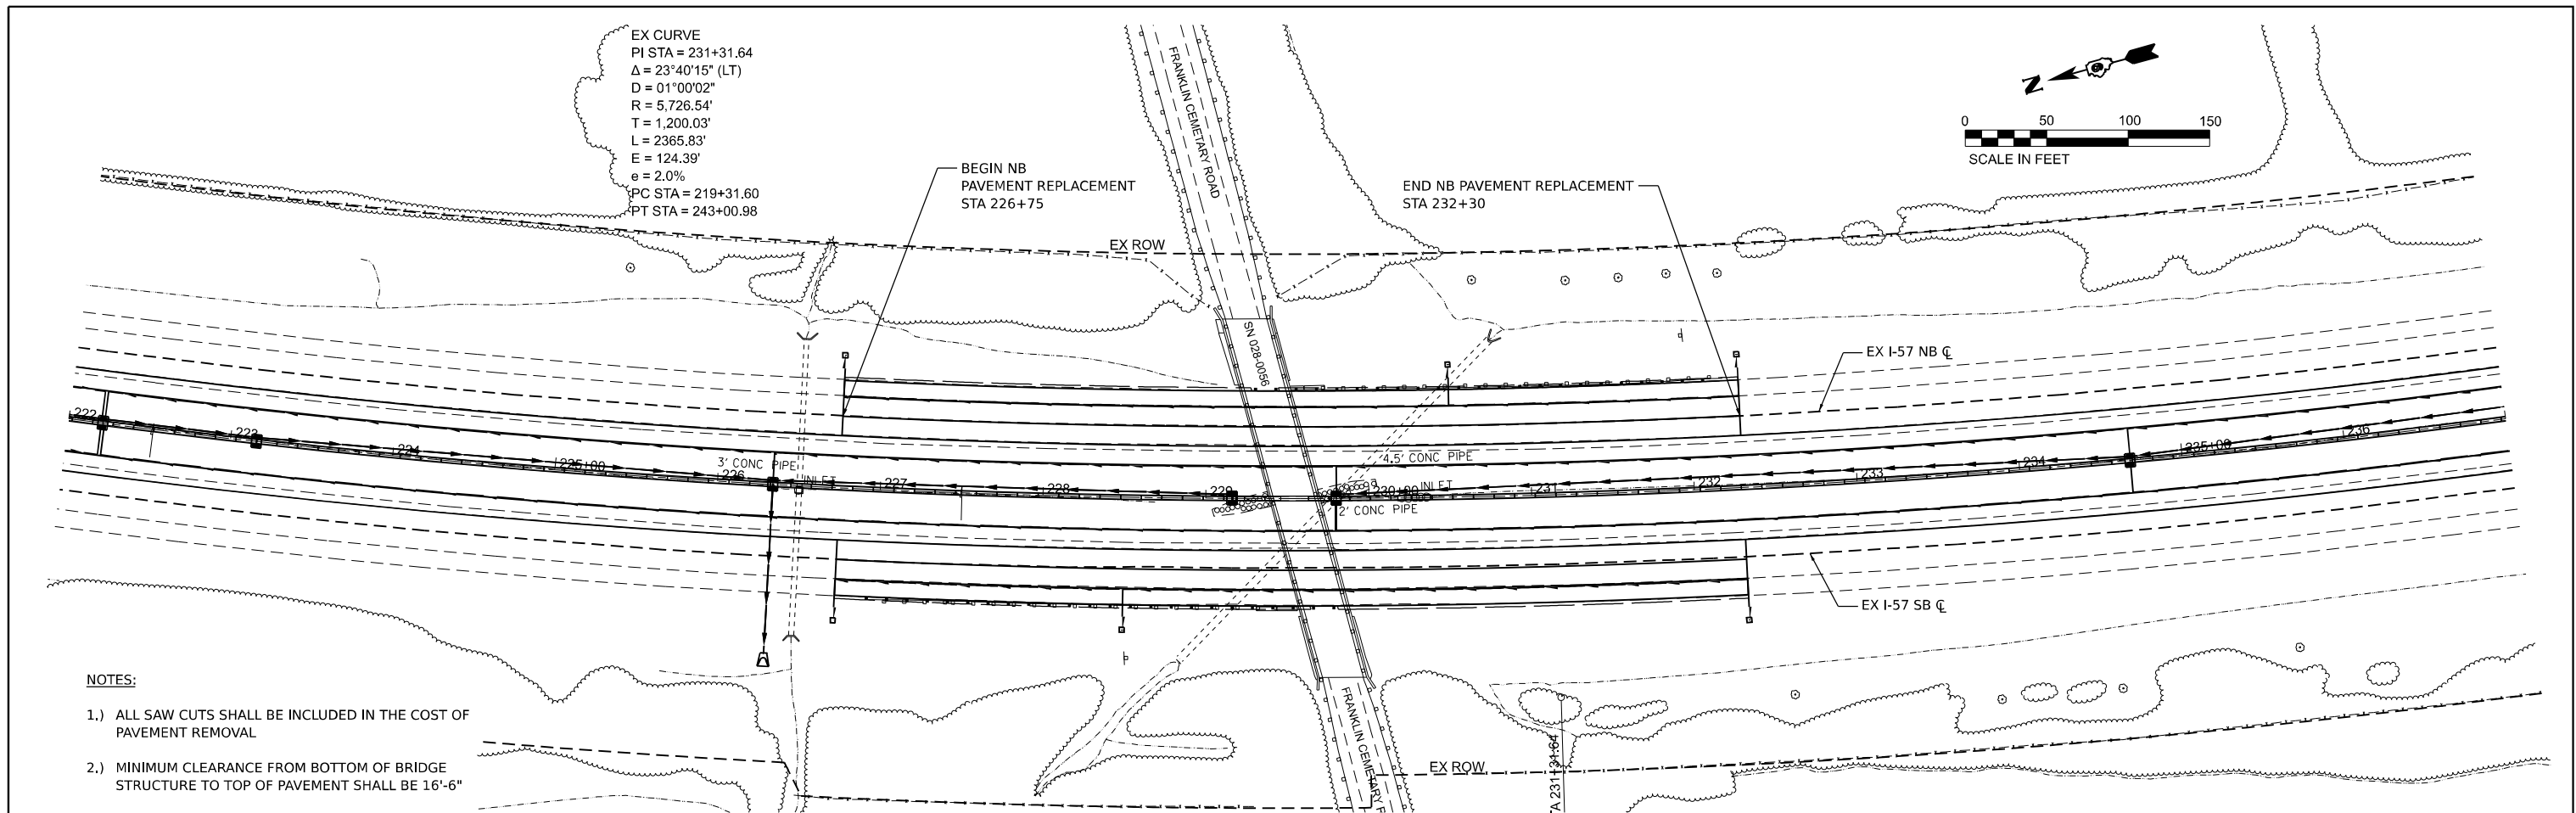

MODEL: Marcum Branch SB (Sheet)
FILE NAME: p:\p1\10\horner-shifrin.com\SHS_DOT\Documents\21061000\PTB196204_D81V\2106102457-3rd\laneP12\CAD_Sheets\0778884-I-57-p1-pavement-replacement.dgn

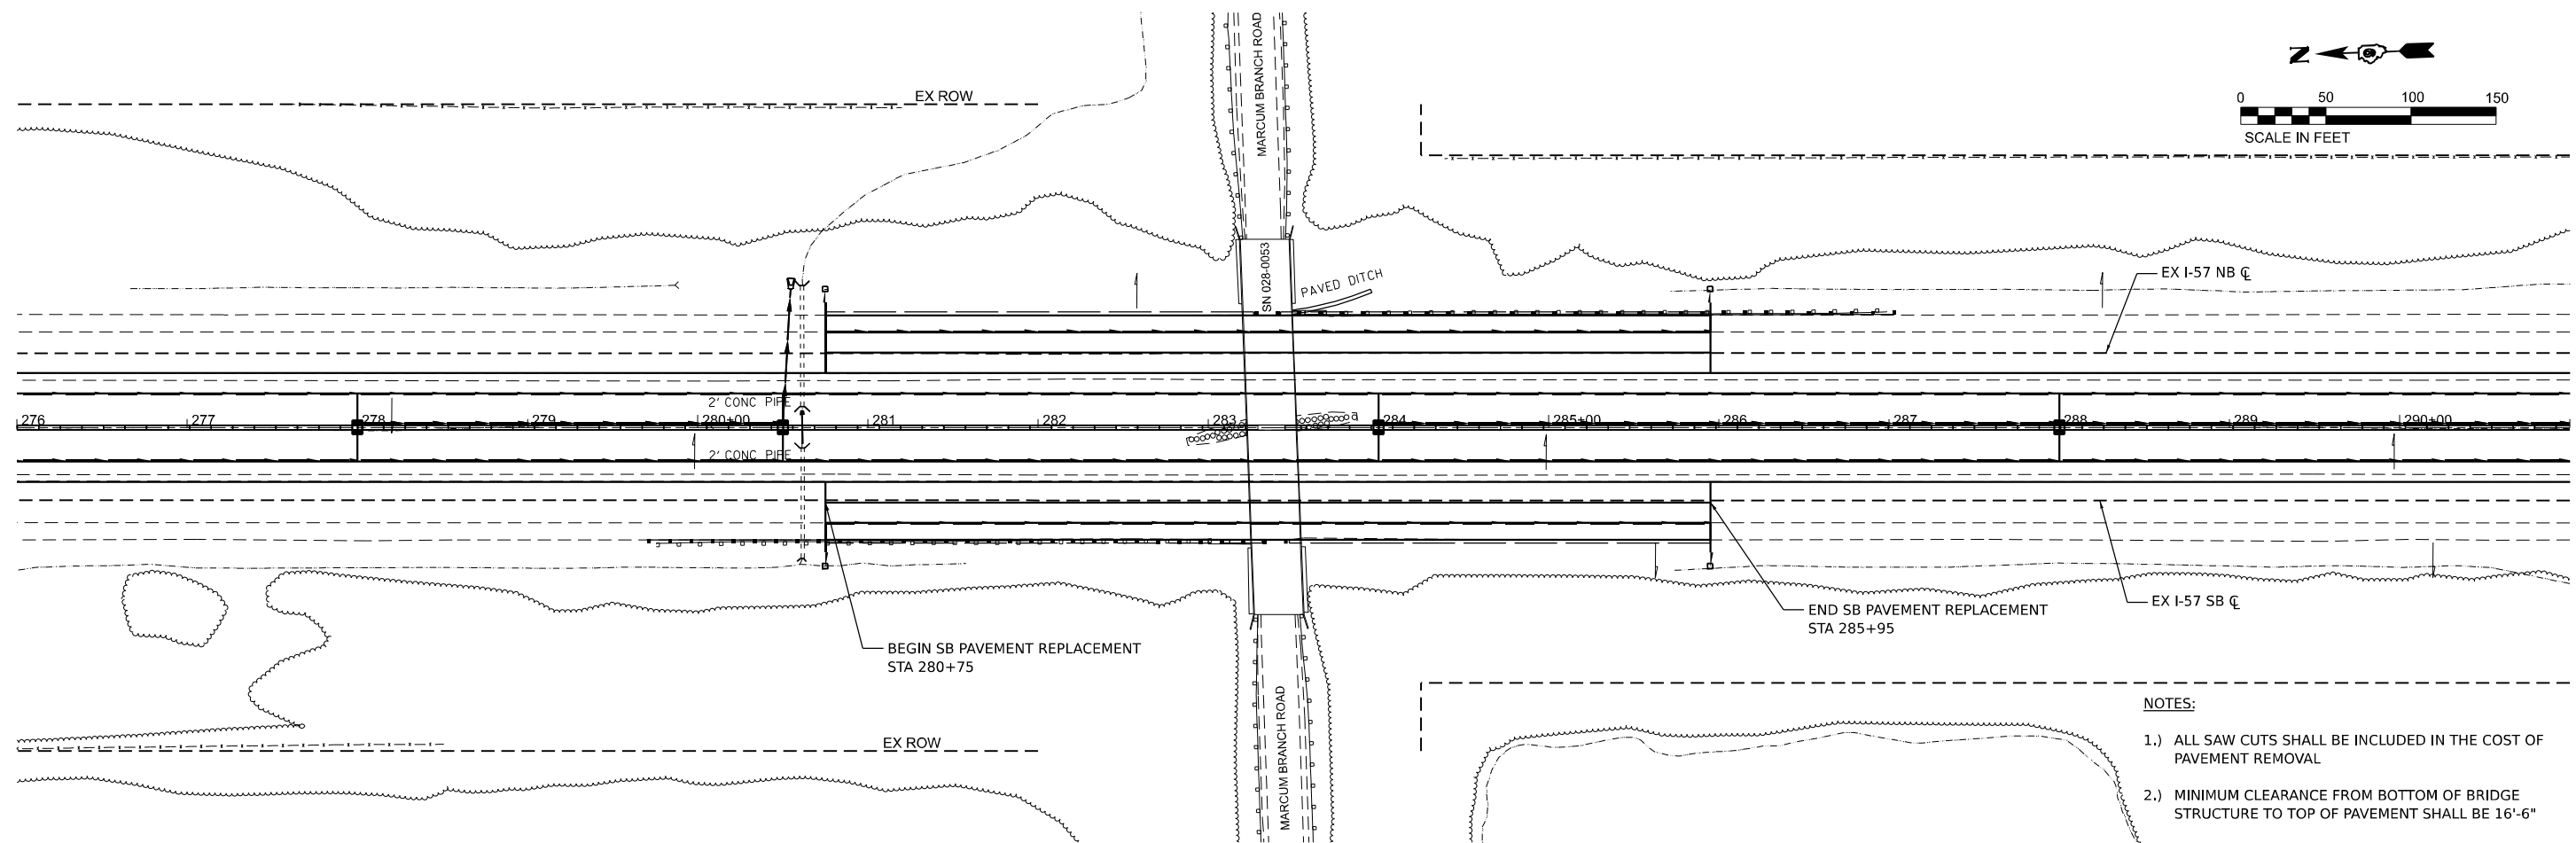

- NOTES:
- 1.) ALL SAW CUTS SHALL BE INCLUDED IN THE COST OF PAVEMENT REMOVAL
 - 2.) MINIMUM CLEARANCE FROM BOTTOM OF BRIDGE STRUCTURE TO TOP OF PAVEMENT SHALL BE 16'-6"

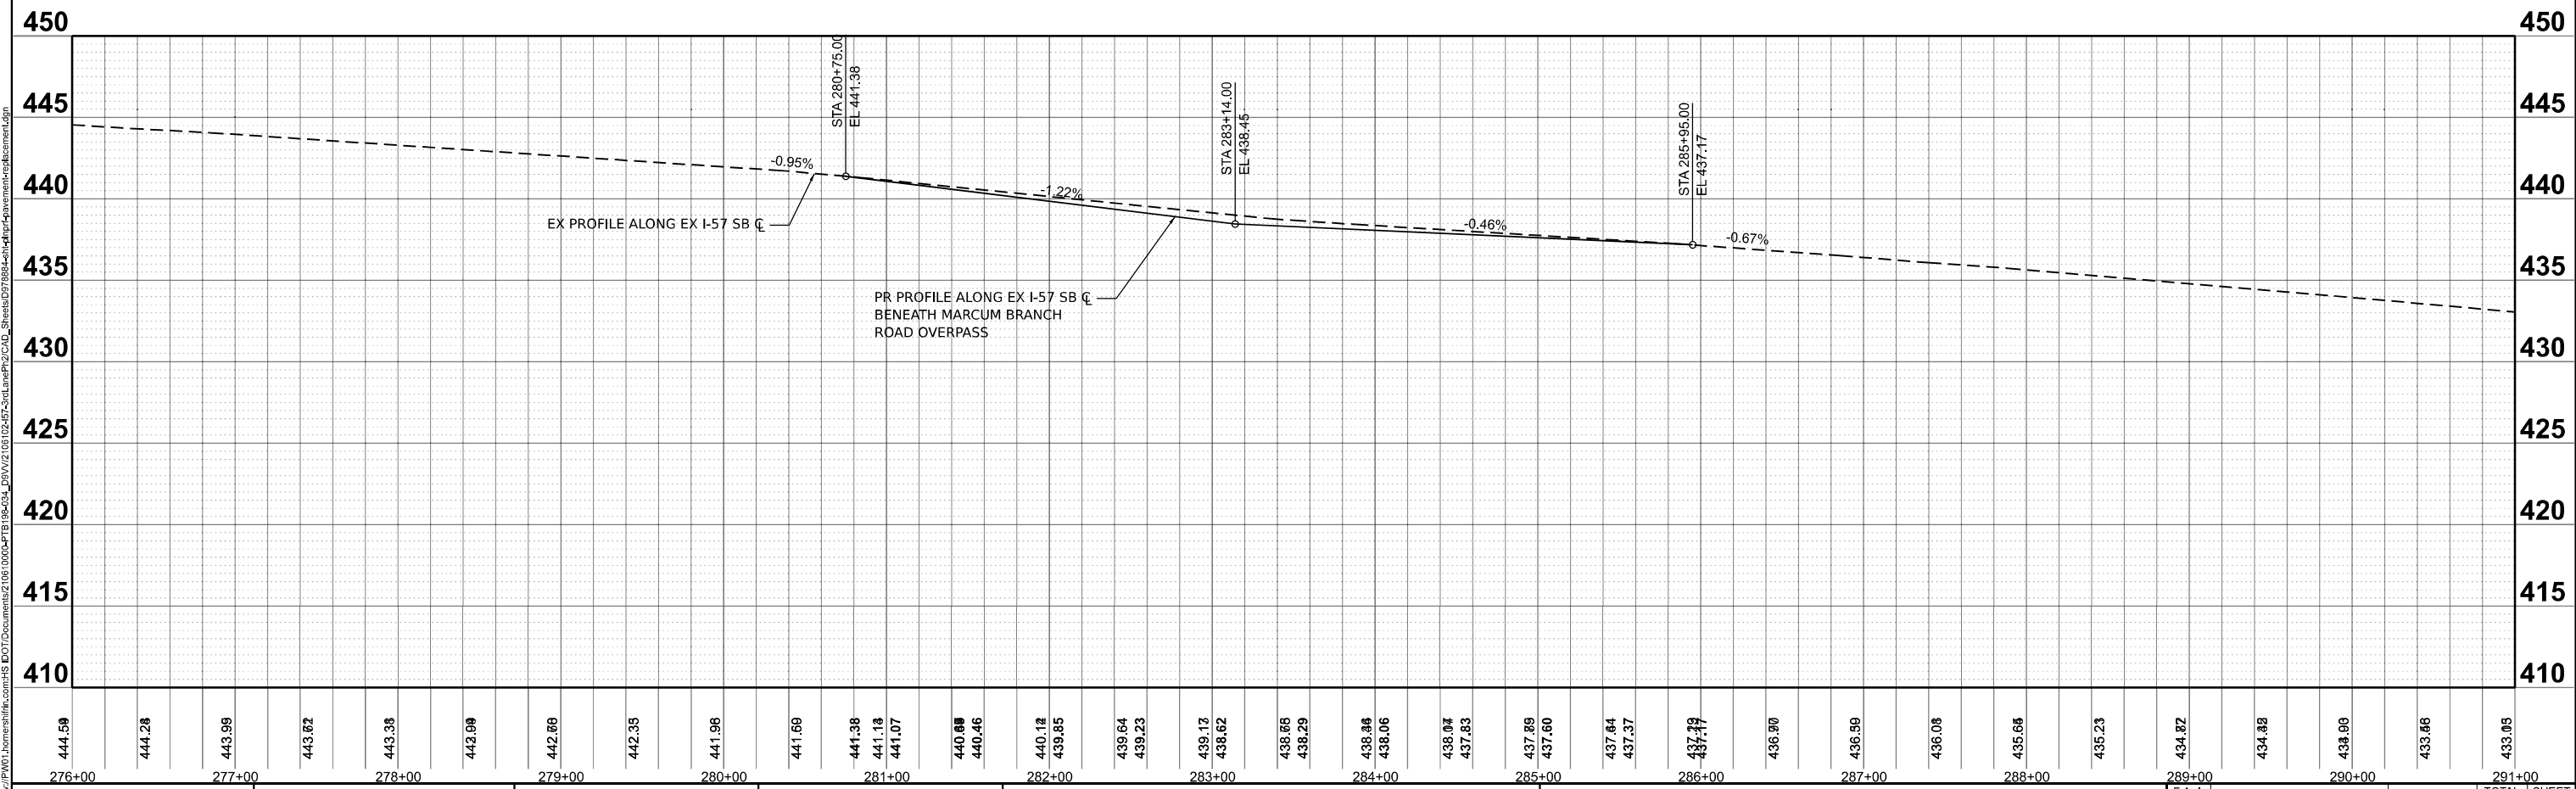

FILE NAME:

H

O

R

N

E

R

S

H

I

F

R

I

N

WWW.HORNERSHIFRIN.COM

USER NAME

= jahaas

DESIGNED

-

REVISED

-

DRAWN

-

REVISED

-

CHECKED

-

REVISED

-

DATE

= 10/14/2024

DATE

-

REVISED

-

STATE OF ILLINOIS

DEPARTMENT OF TRANSPORTATION

I-57 PAVEMENT REPLACEMENT PLAN / PROFILE

MARCUM BRANCH ROAD (SB)

SCALE: 1" = 50'

SHEET 12 OF 16 SHEETS

STA.

TO STA.

F.A. I
RTE.

SECTION

COUNTY

TOTAL
SHEETS

SHEET
NO.

57

(28-2)B-2; (28-1)B-2

*

598



134



ILLINOIS

FED. AID PROJECT


CONTRACT NO. 78884

* FRANKLIN/JEFFERSON

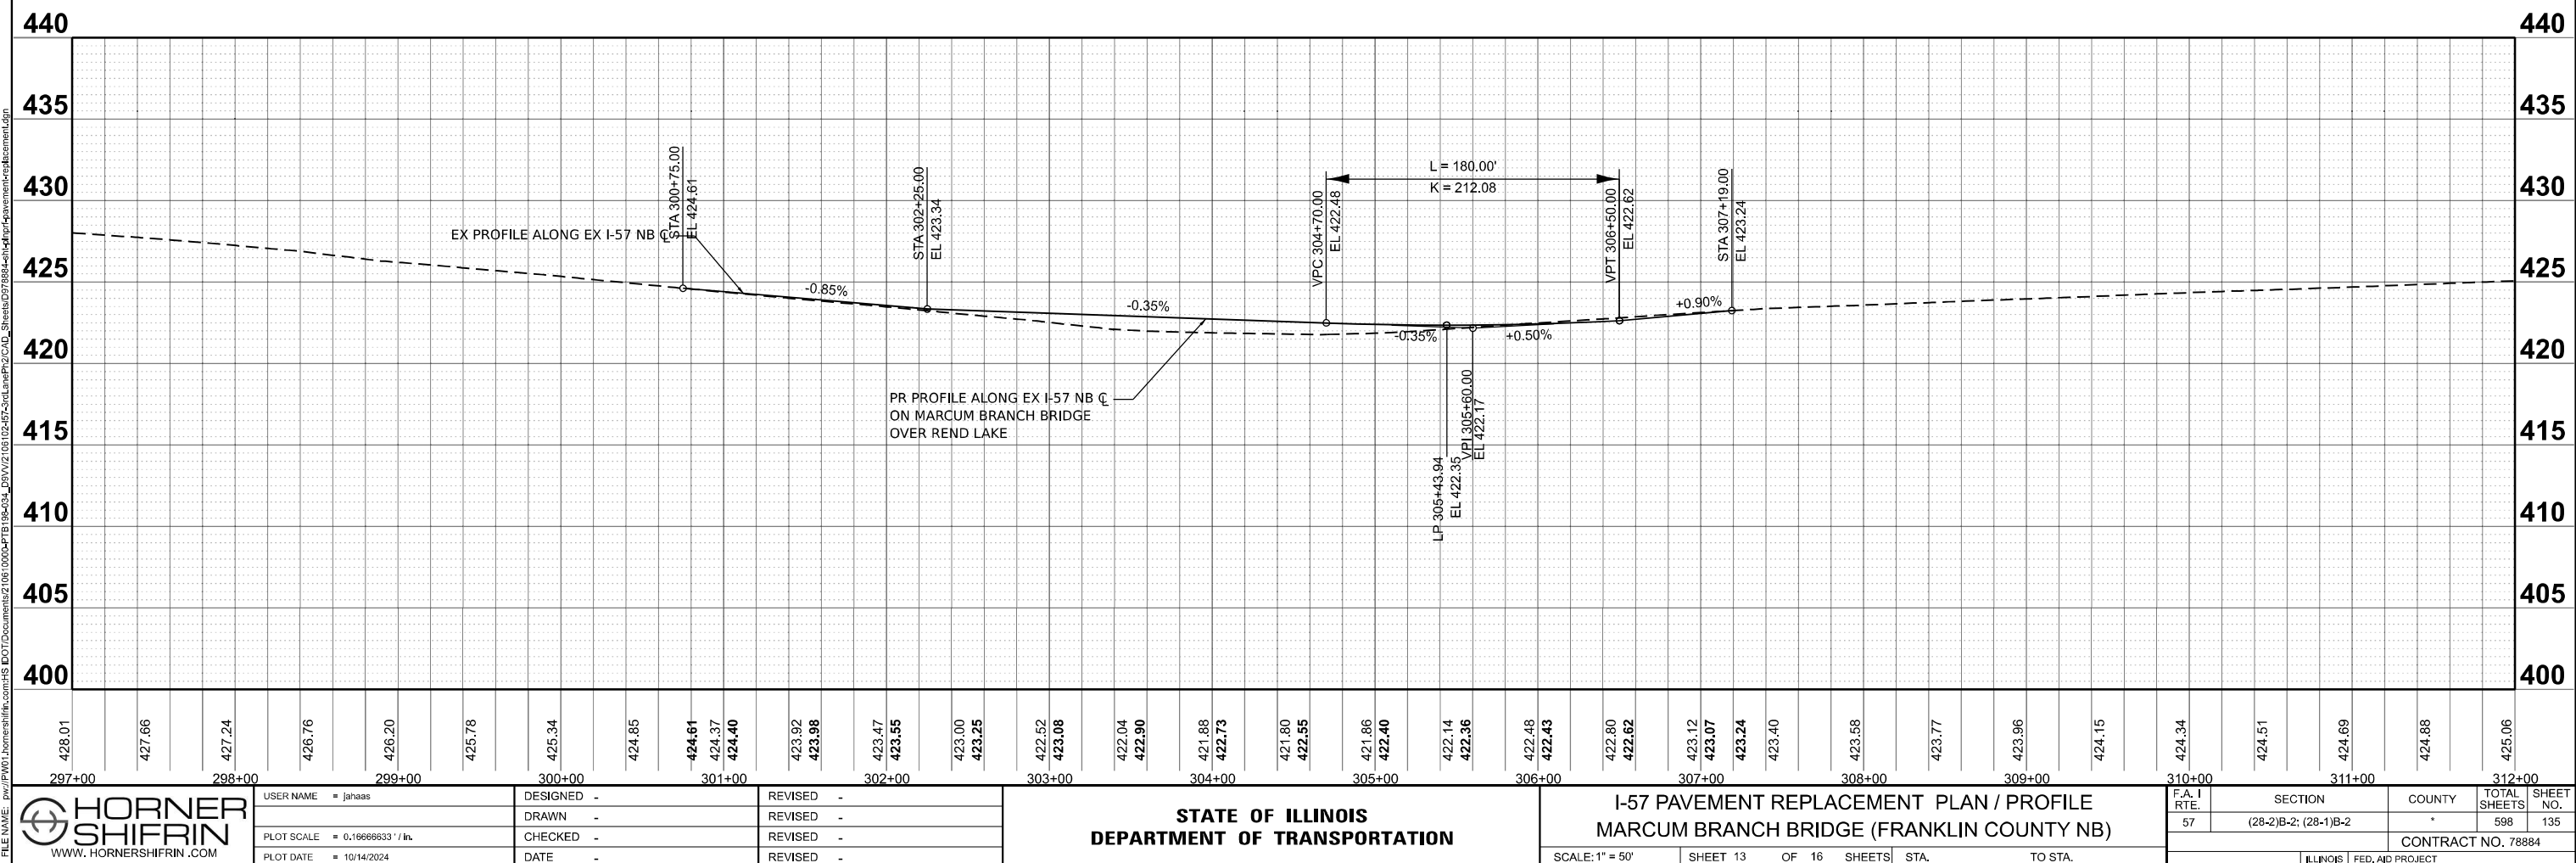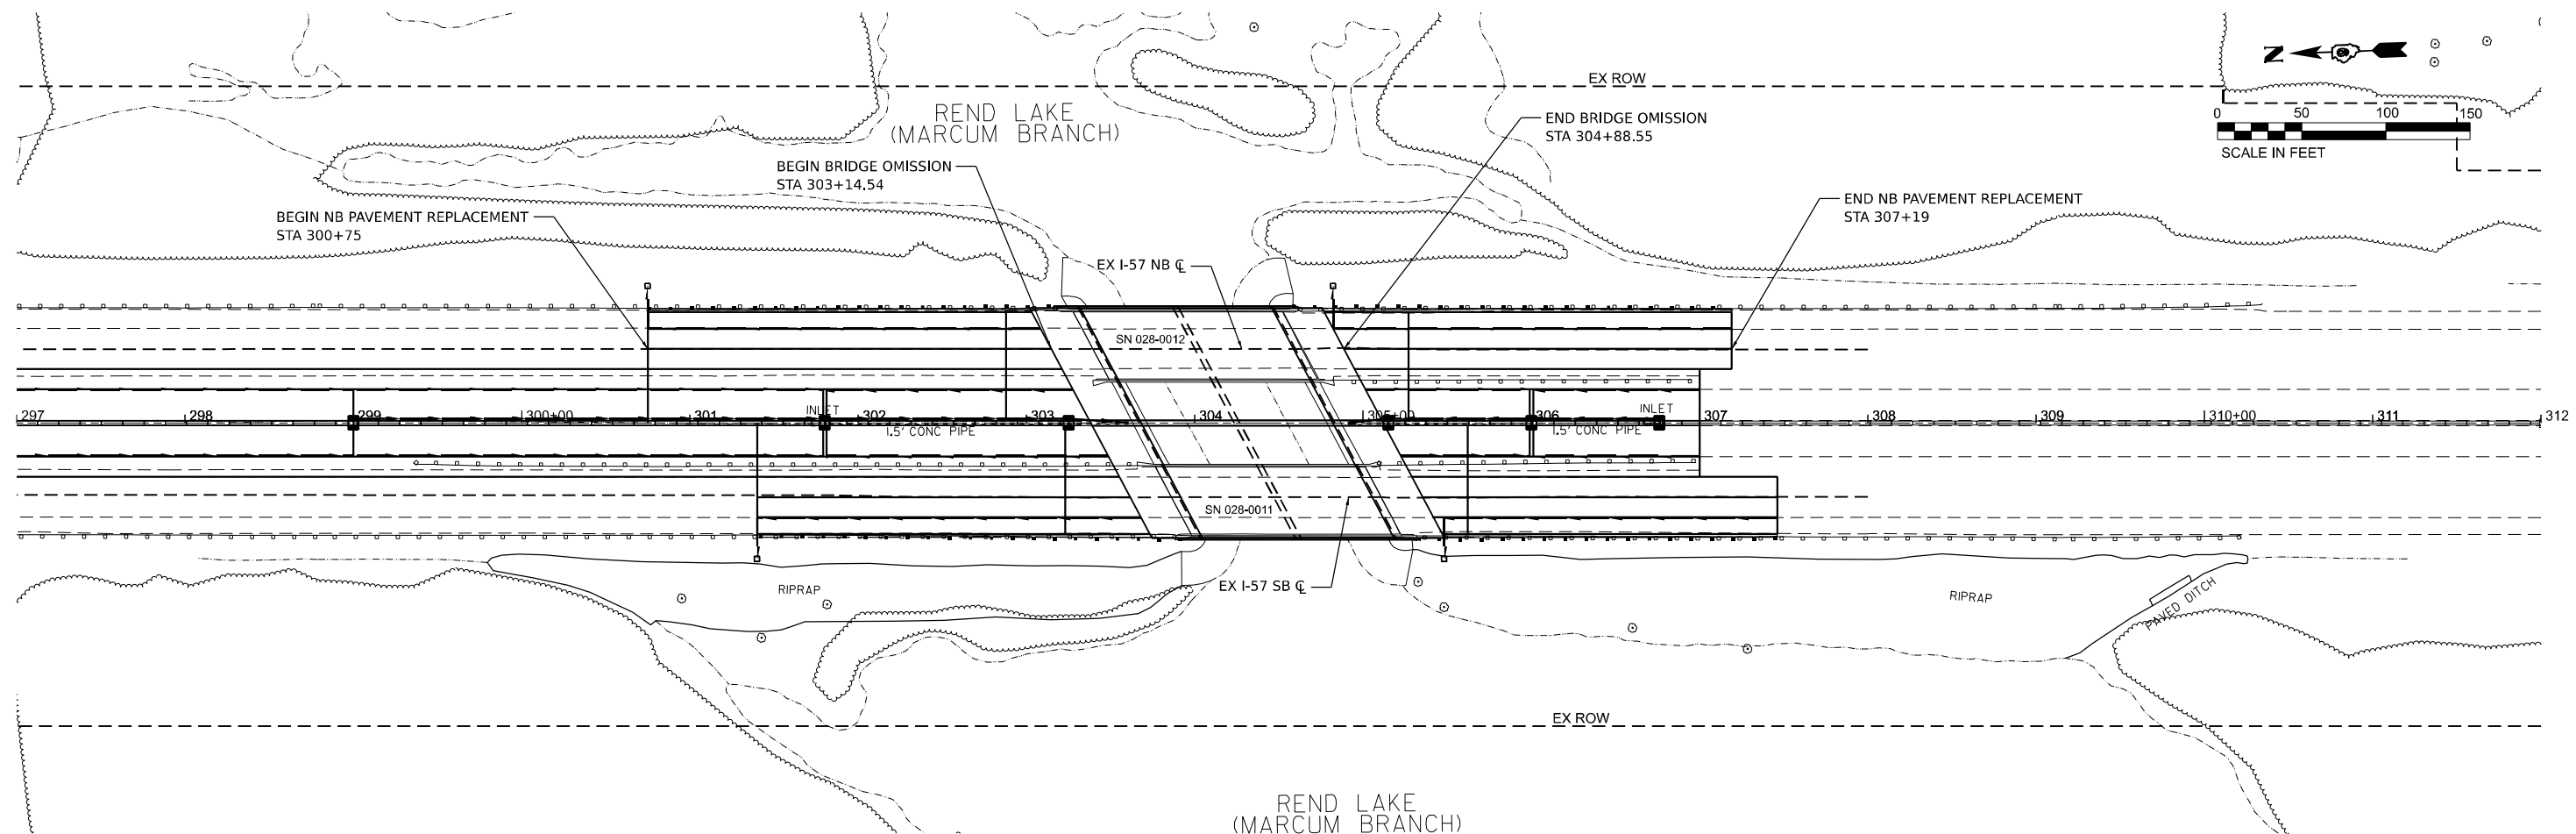

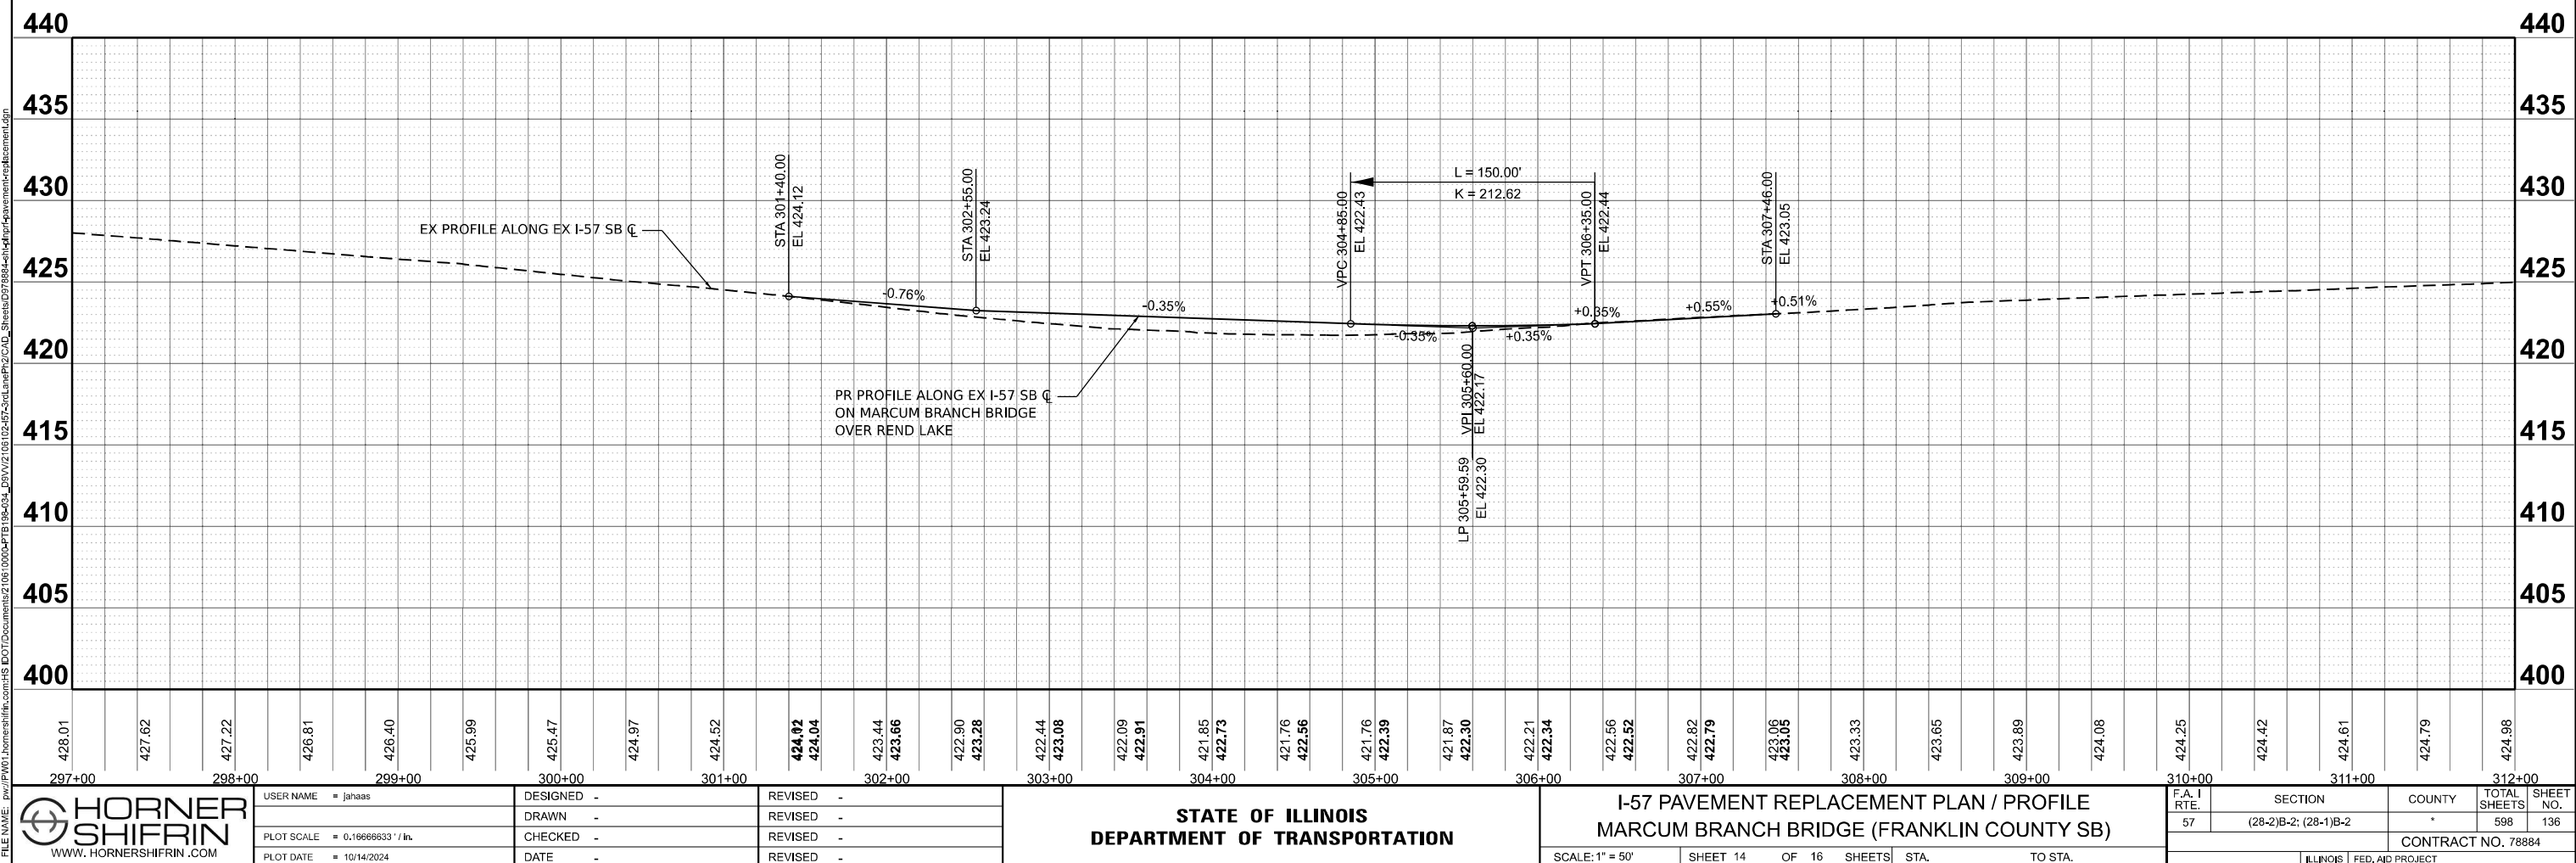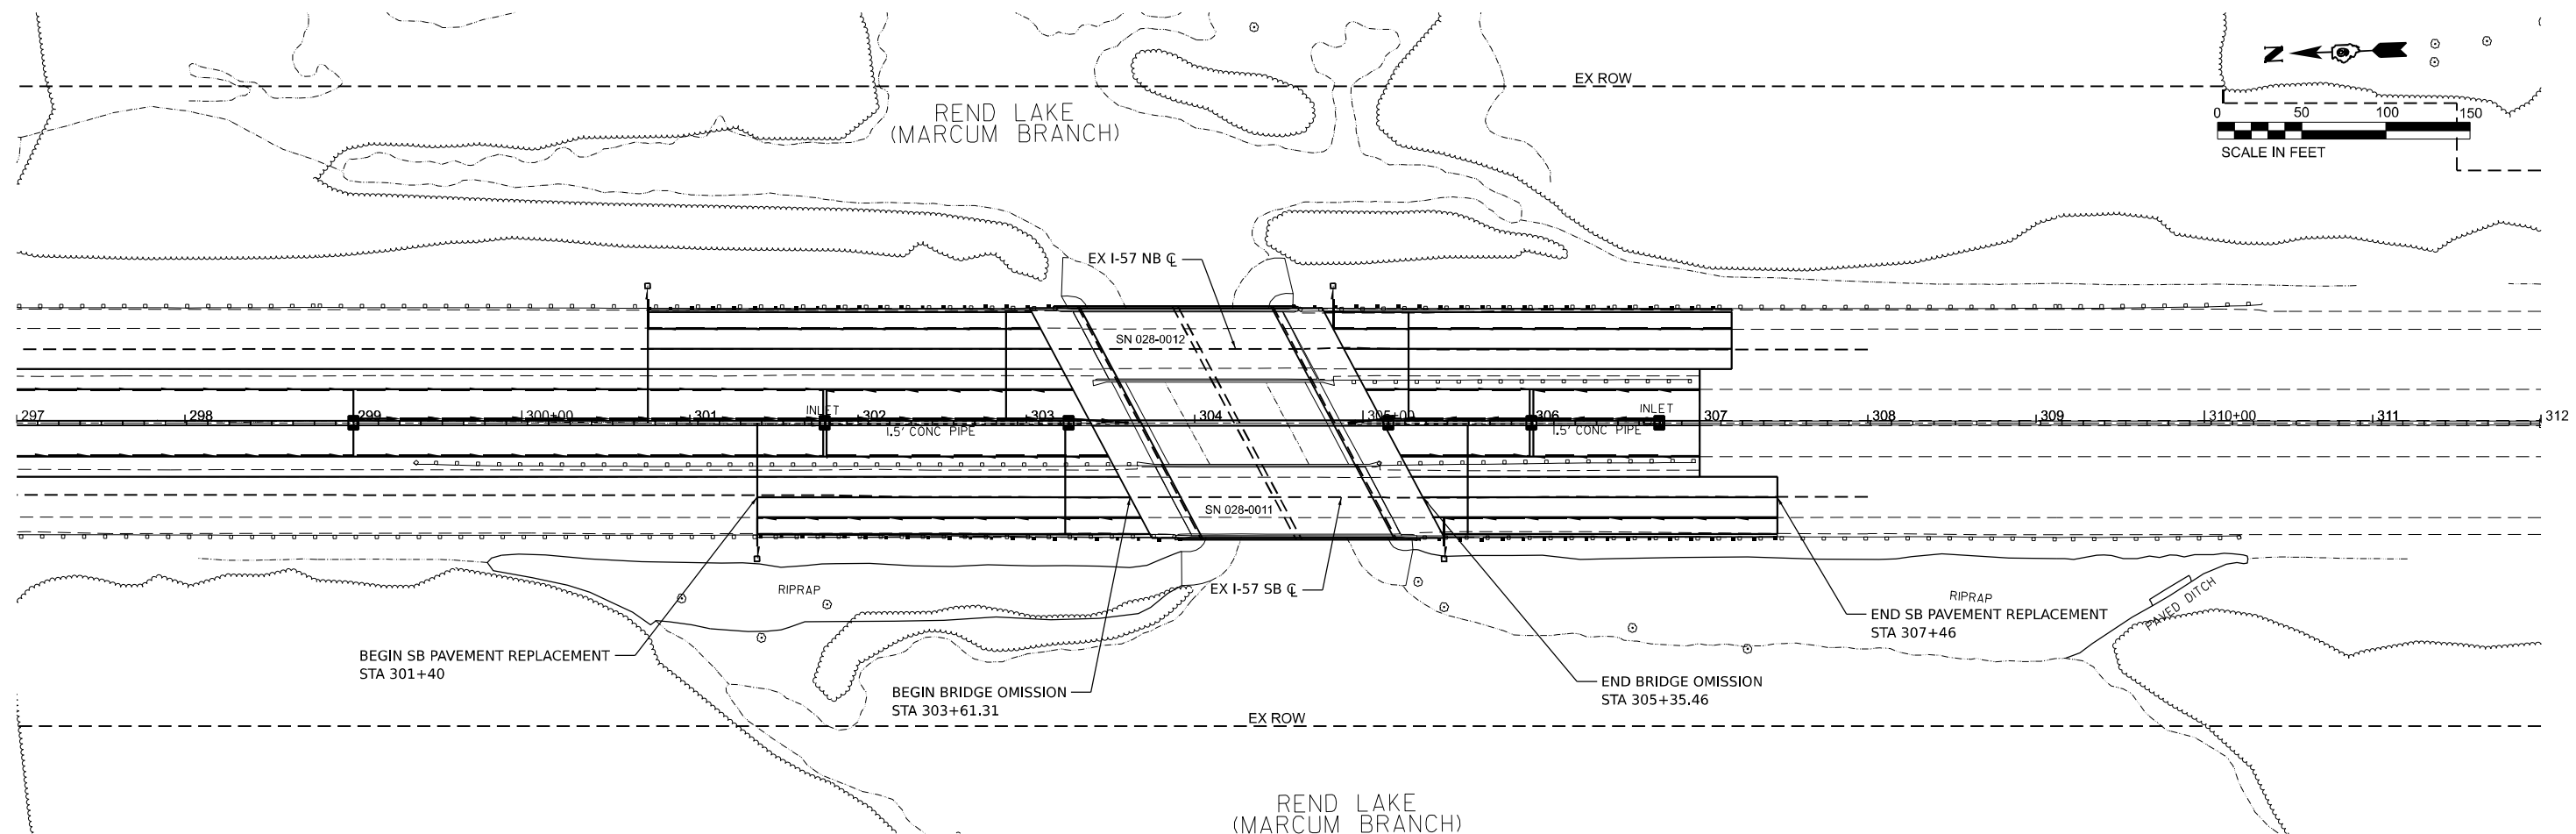


MODEL: NorthAveNB - NorthAveNB (Sheet)
FILE NAME: P:\P\10\NorthAveNB\Drawings\DOT\Documents\21061000\PTB198-034_D81V\2106102457-3\Drawings\21061000\PTB198-034_PavementReplacement.dgn

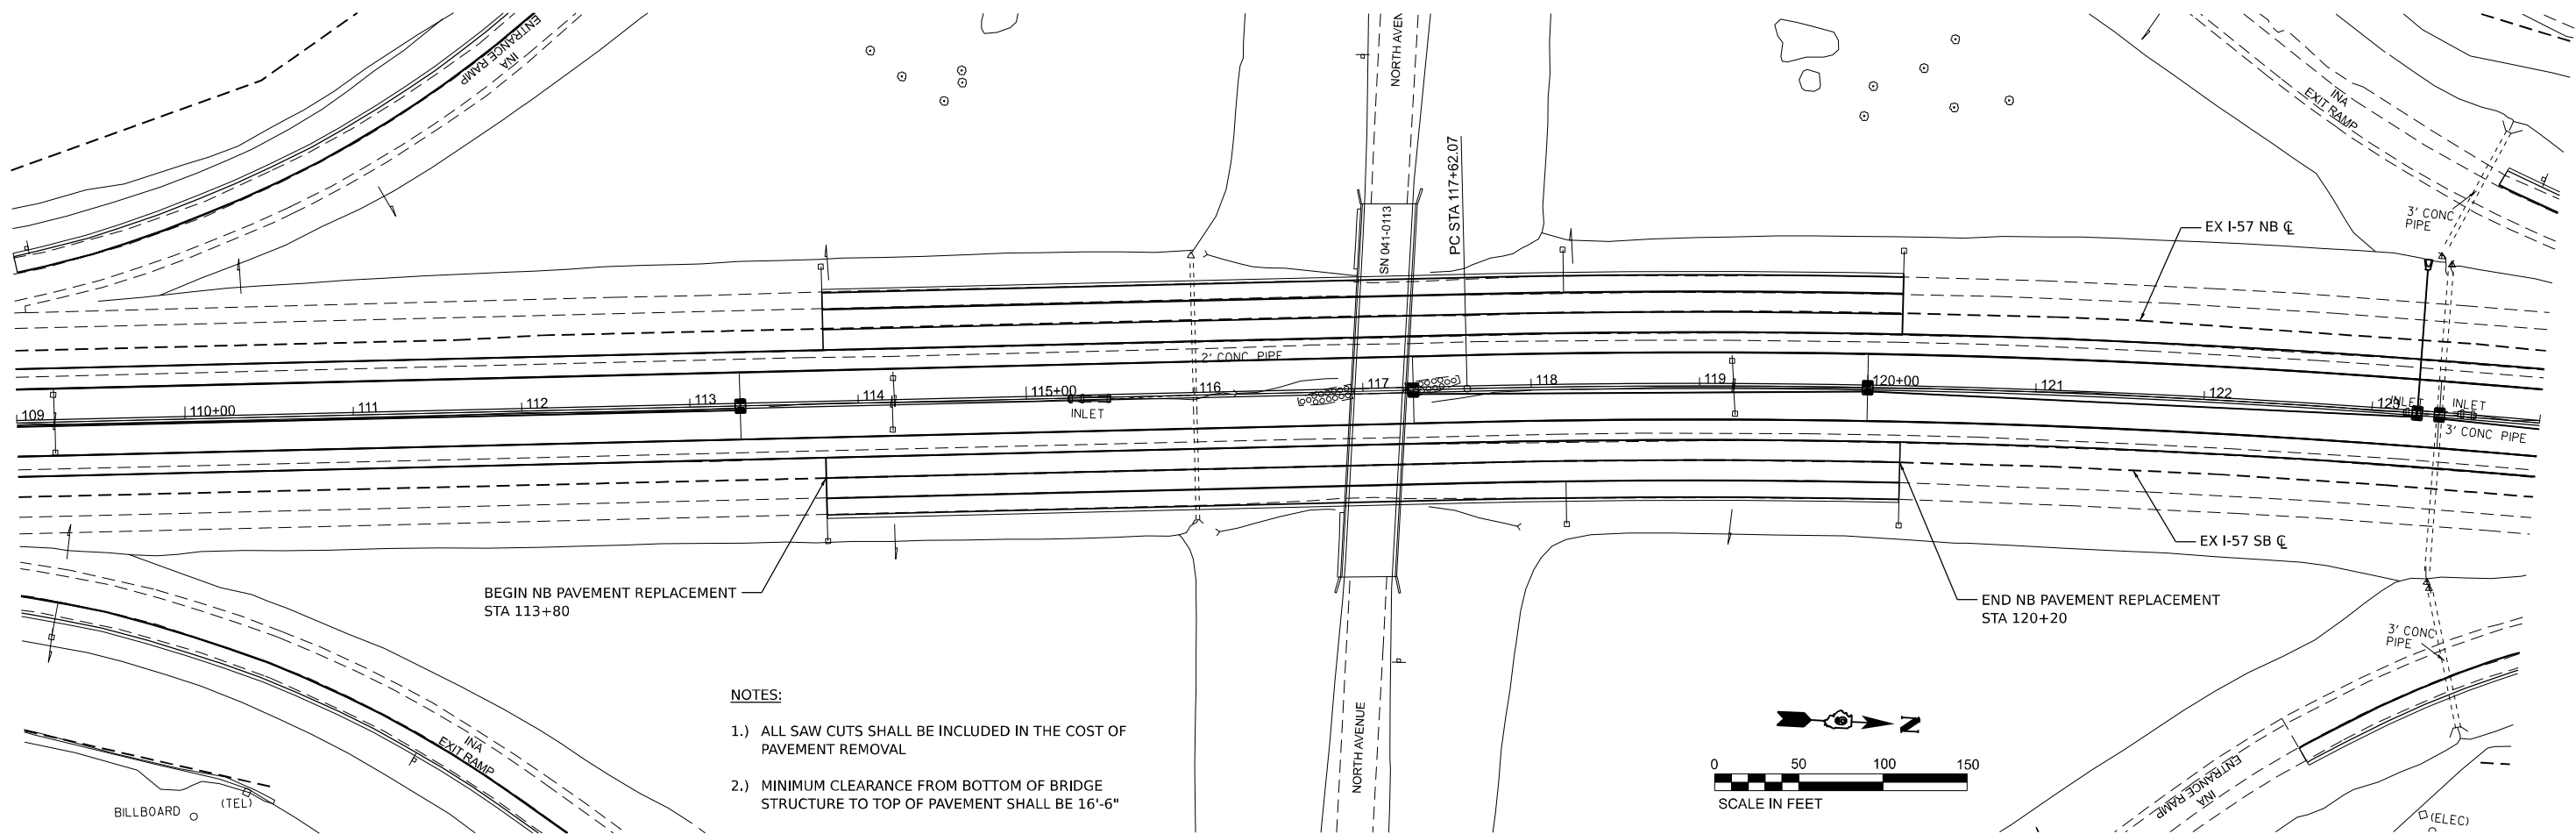



NOTES:



- 1.) ALL SAW CUTS SHALL BE INCLUDED IN THE COST OF PAVEMENT REMOVAL
- 2.) MINIMUM CLEARANCE FROM BOTTOM OF BRIDGE STRUCTURE TO TOP OF PAVEMENT SHALL BE 16'-6"

440 440


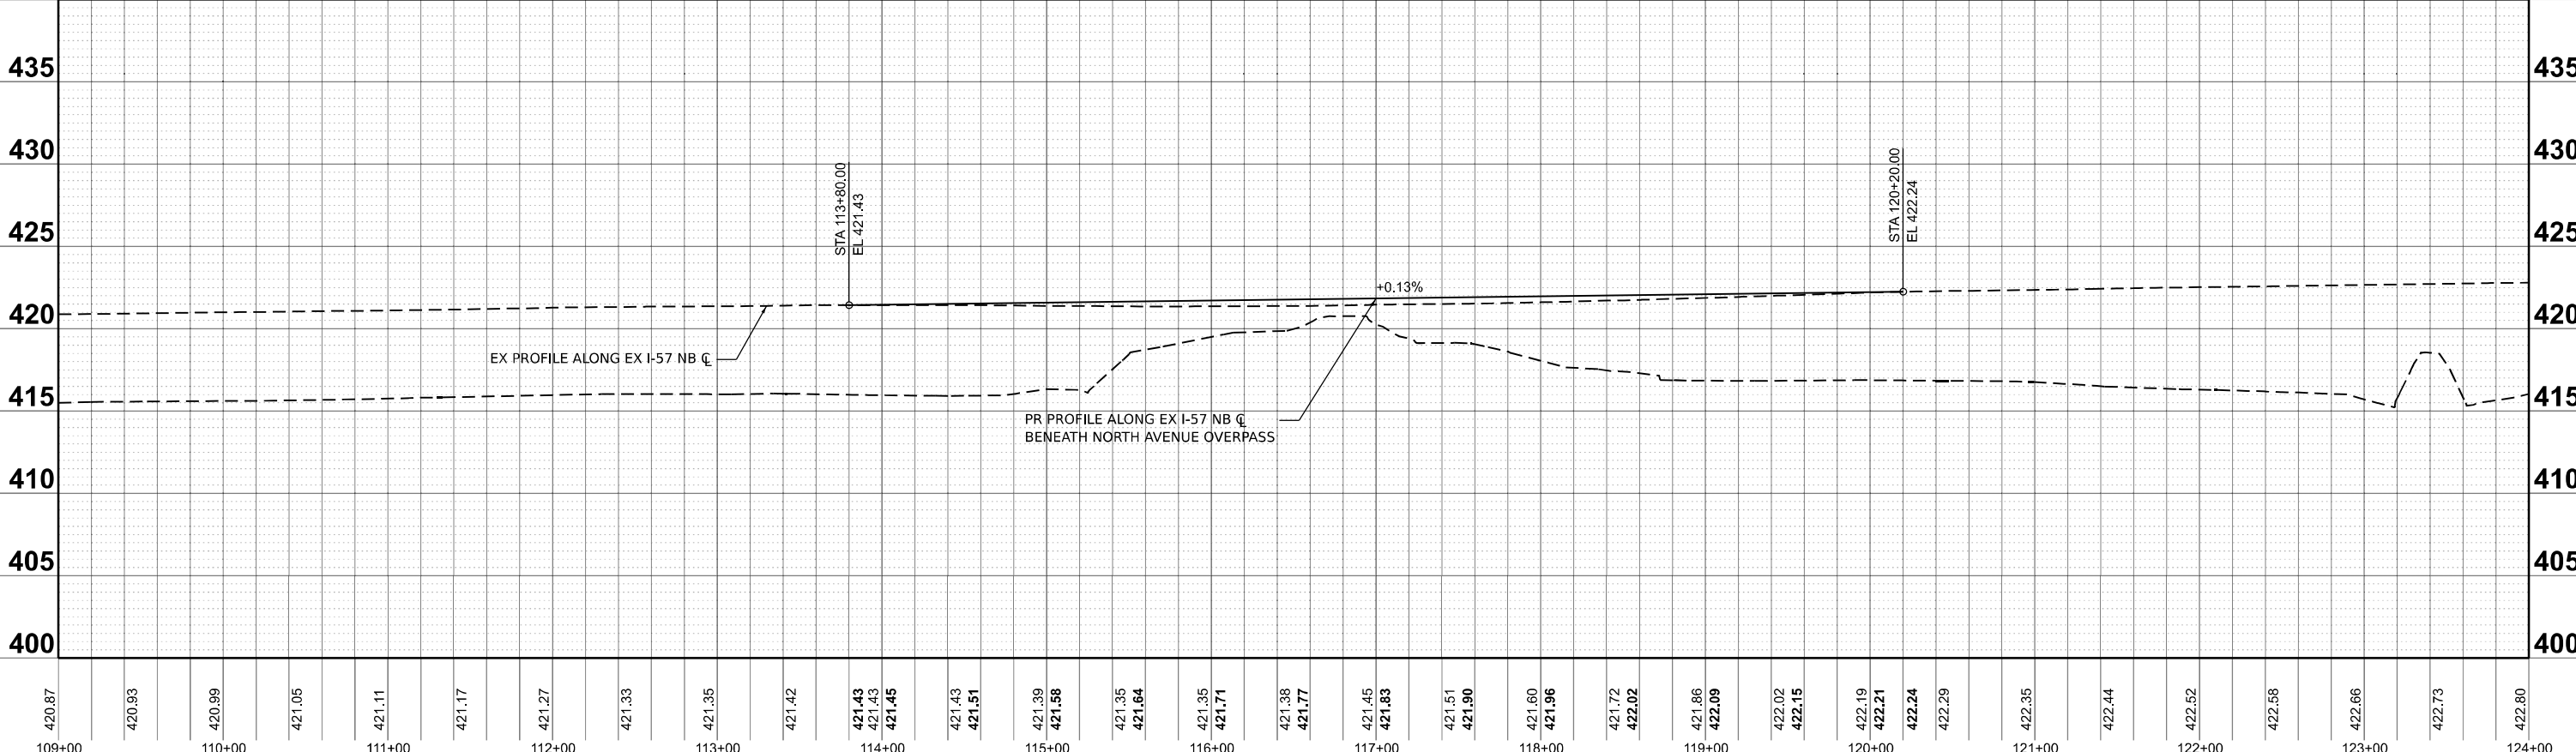


 HORNER SHIFRIN WWW.HORNERSHIFRIN.COM	USER NAME = bottinmermann		DESIGNED -	REVISED -	STATE OF ILLINOIS DEPARTMENT OF TRANSPORTATION										I-57 PAVEMENT REPLACEMENT PLAN / PROFILE NORTH AVENUE (NB)										F.A. I RTE.	SECTION	COUNTY	TOTAL SHEETS	SHEET NO.	
	DRAWN -		REVISED -	
	CHECKED -		REVISED -	
	DATE -		REVISED -	
PLOT SCALE = 0.16666633" / in.						SCALE: 1" = 50'										SHEET 15	OF 16	SHEETS	STA.	TO STA.	

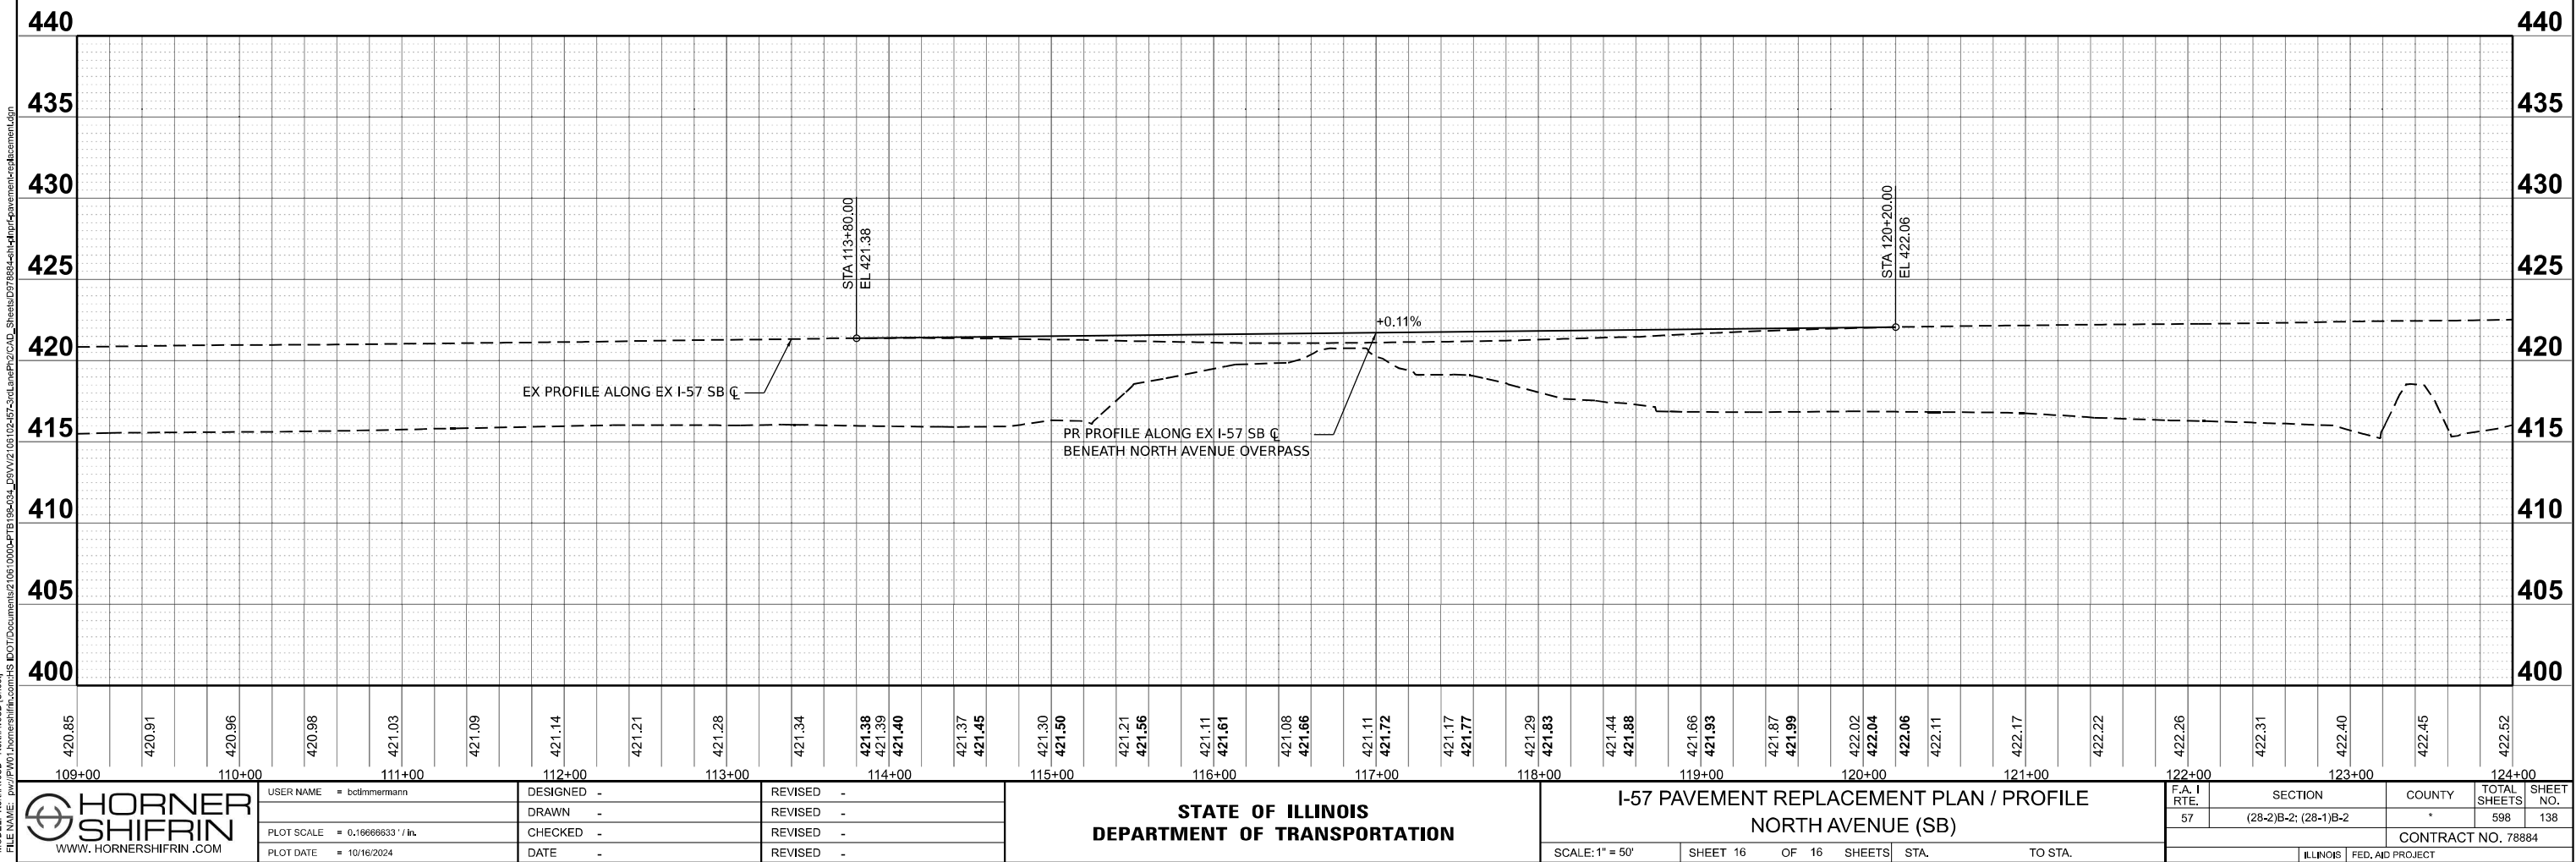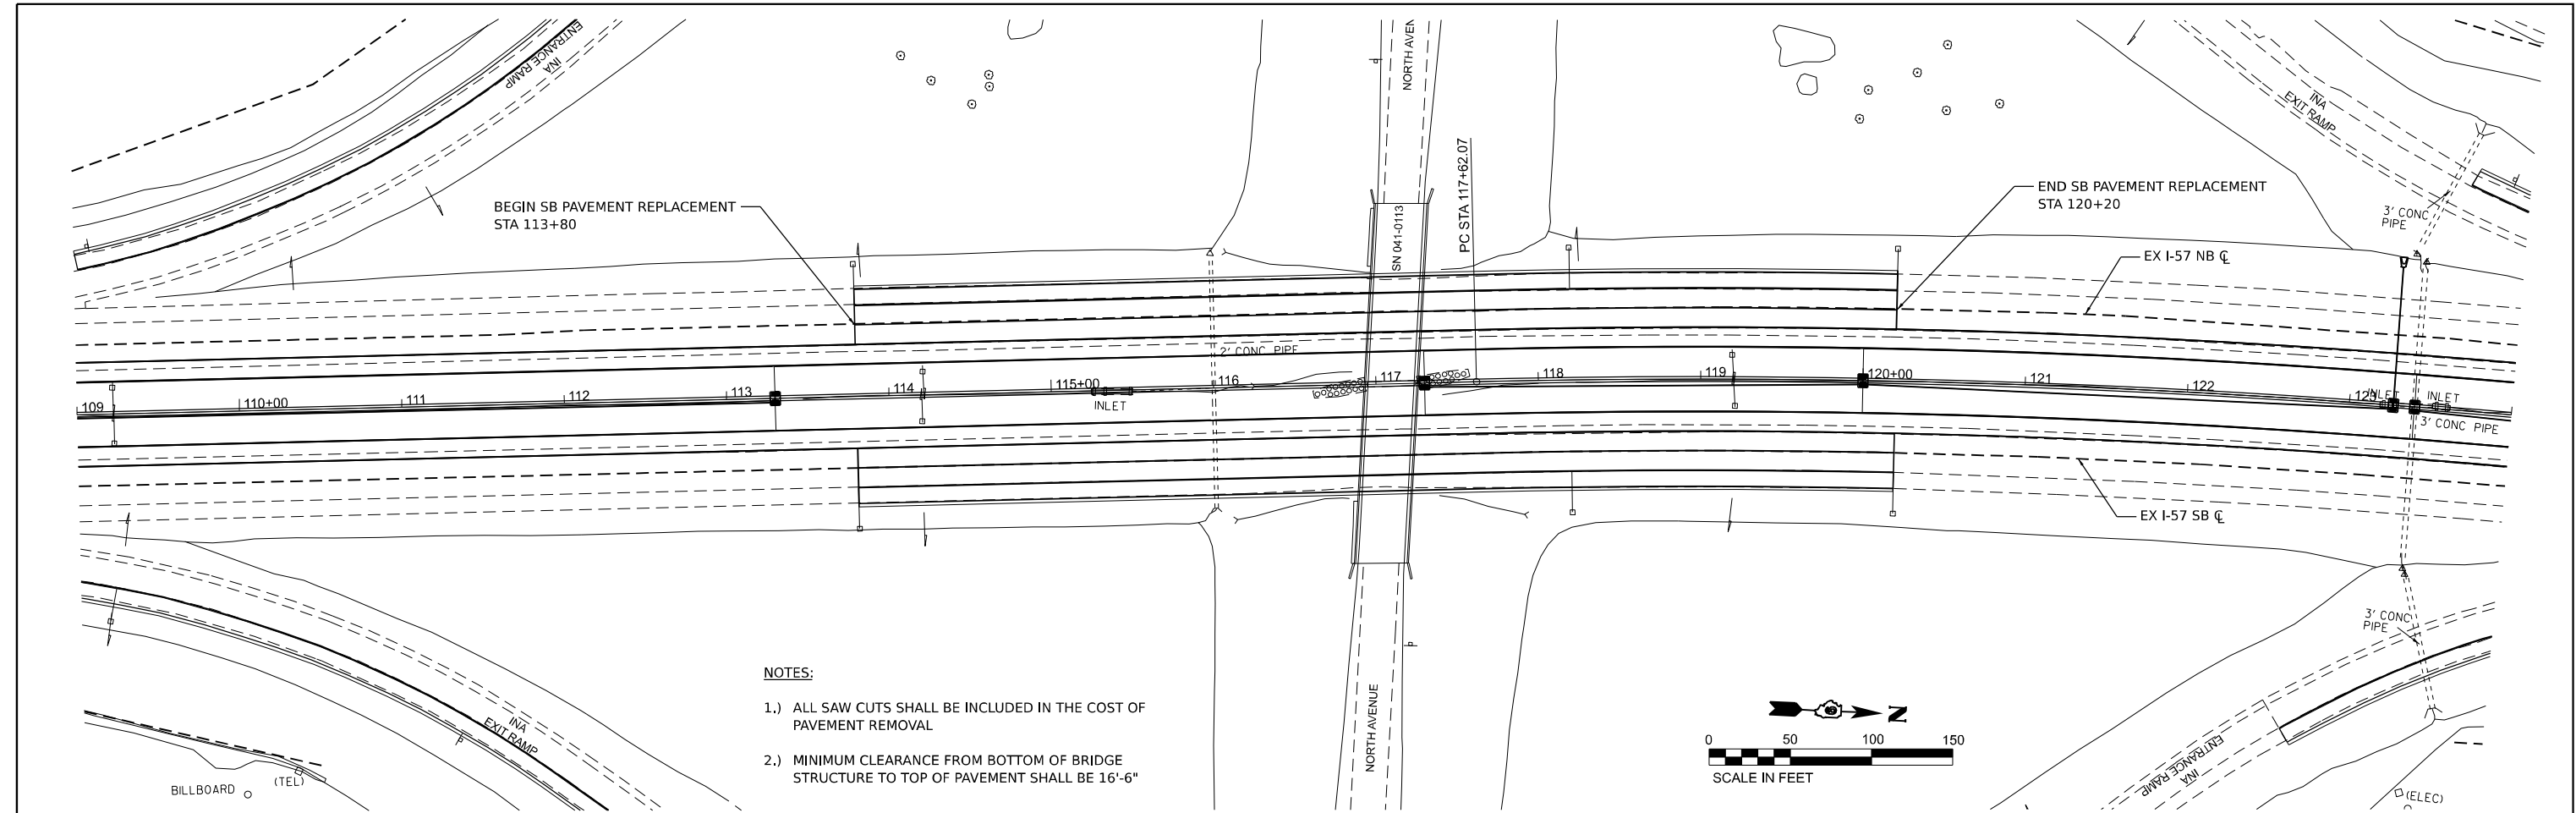

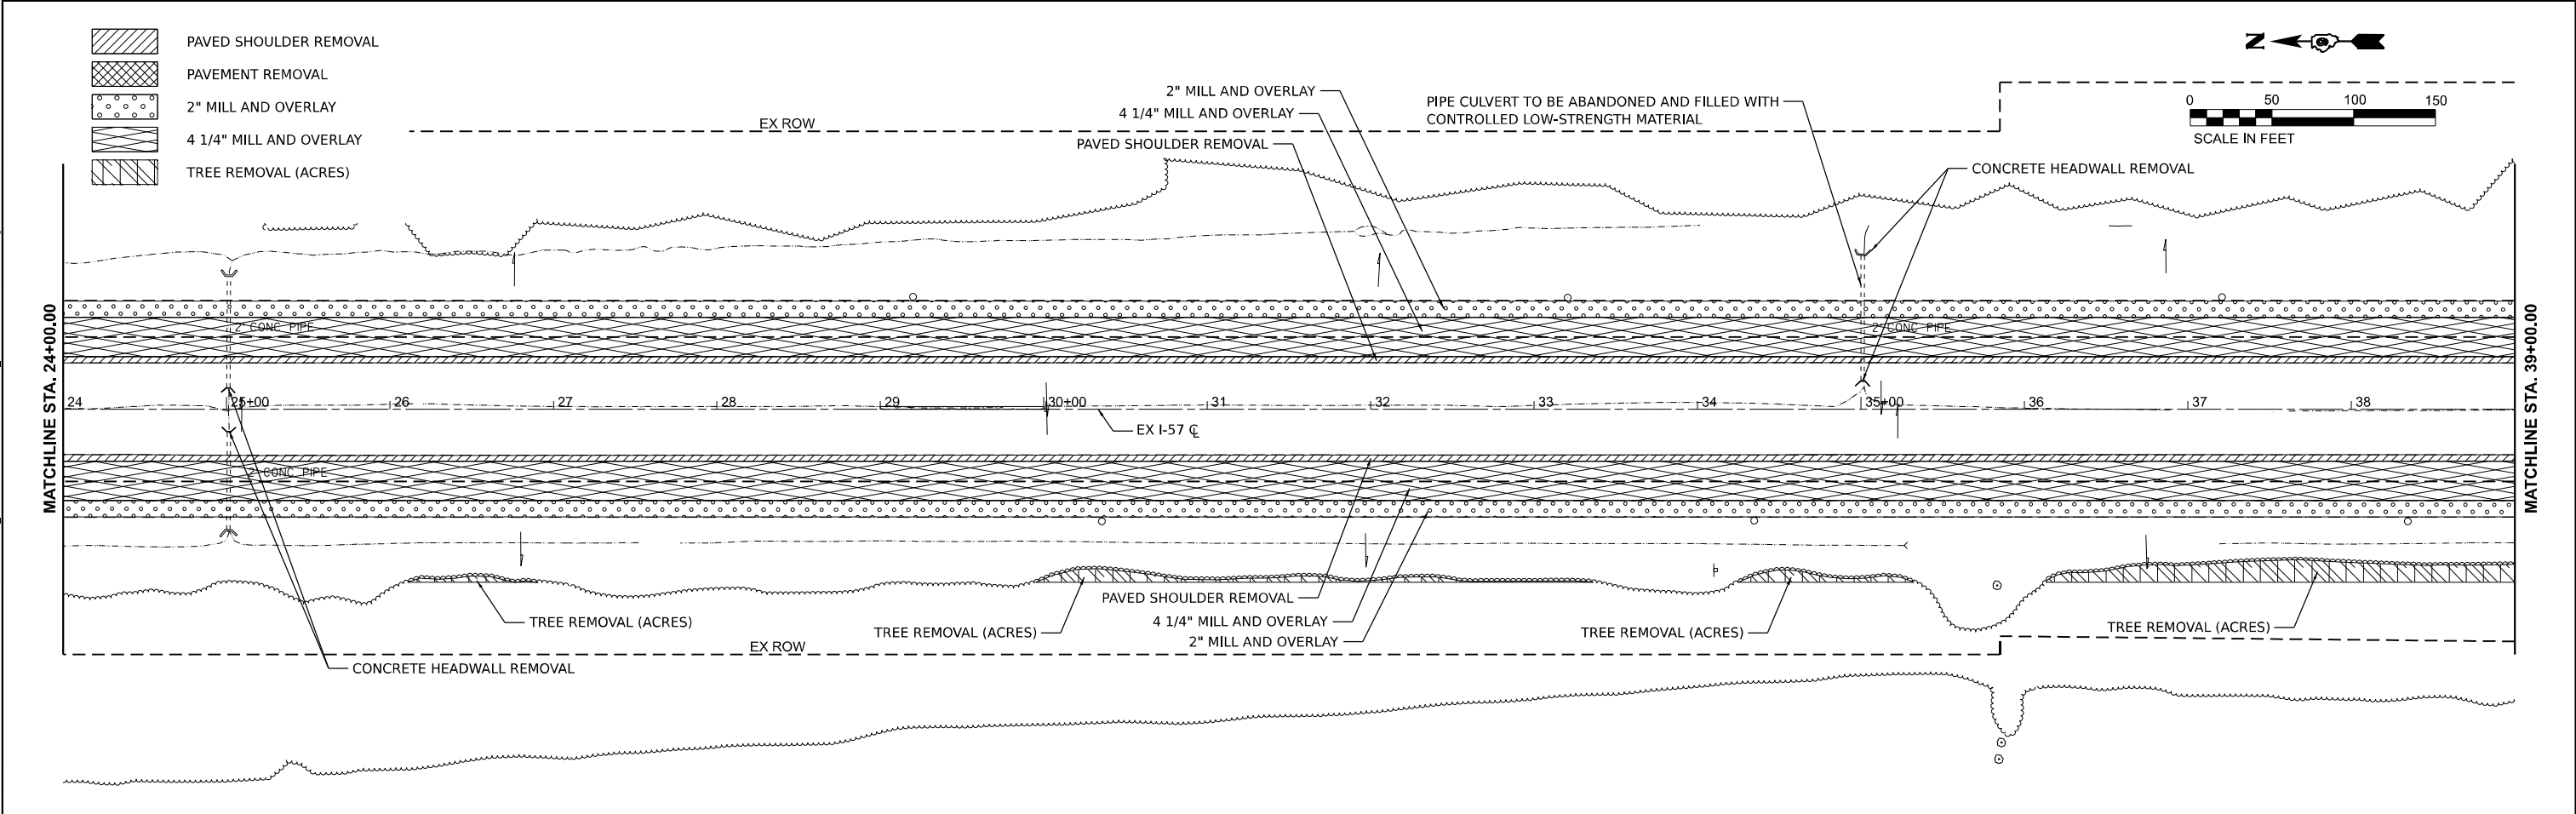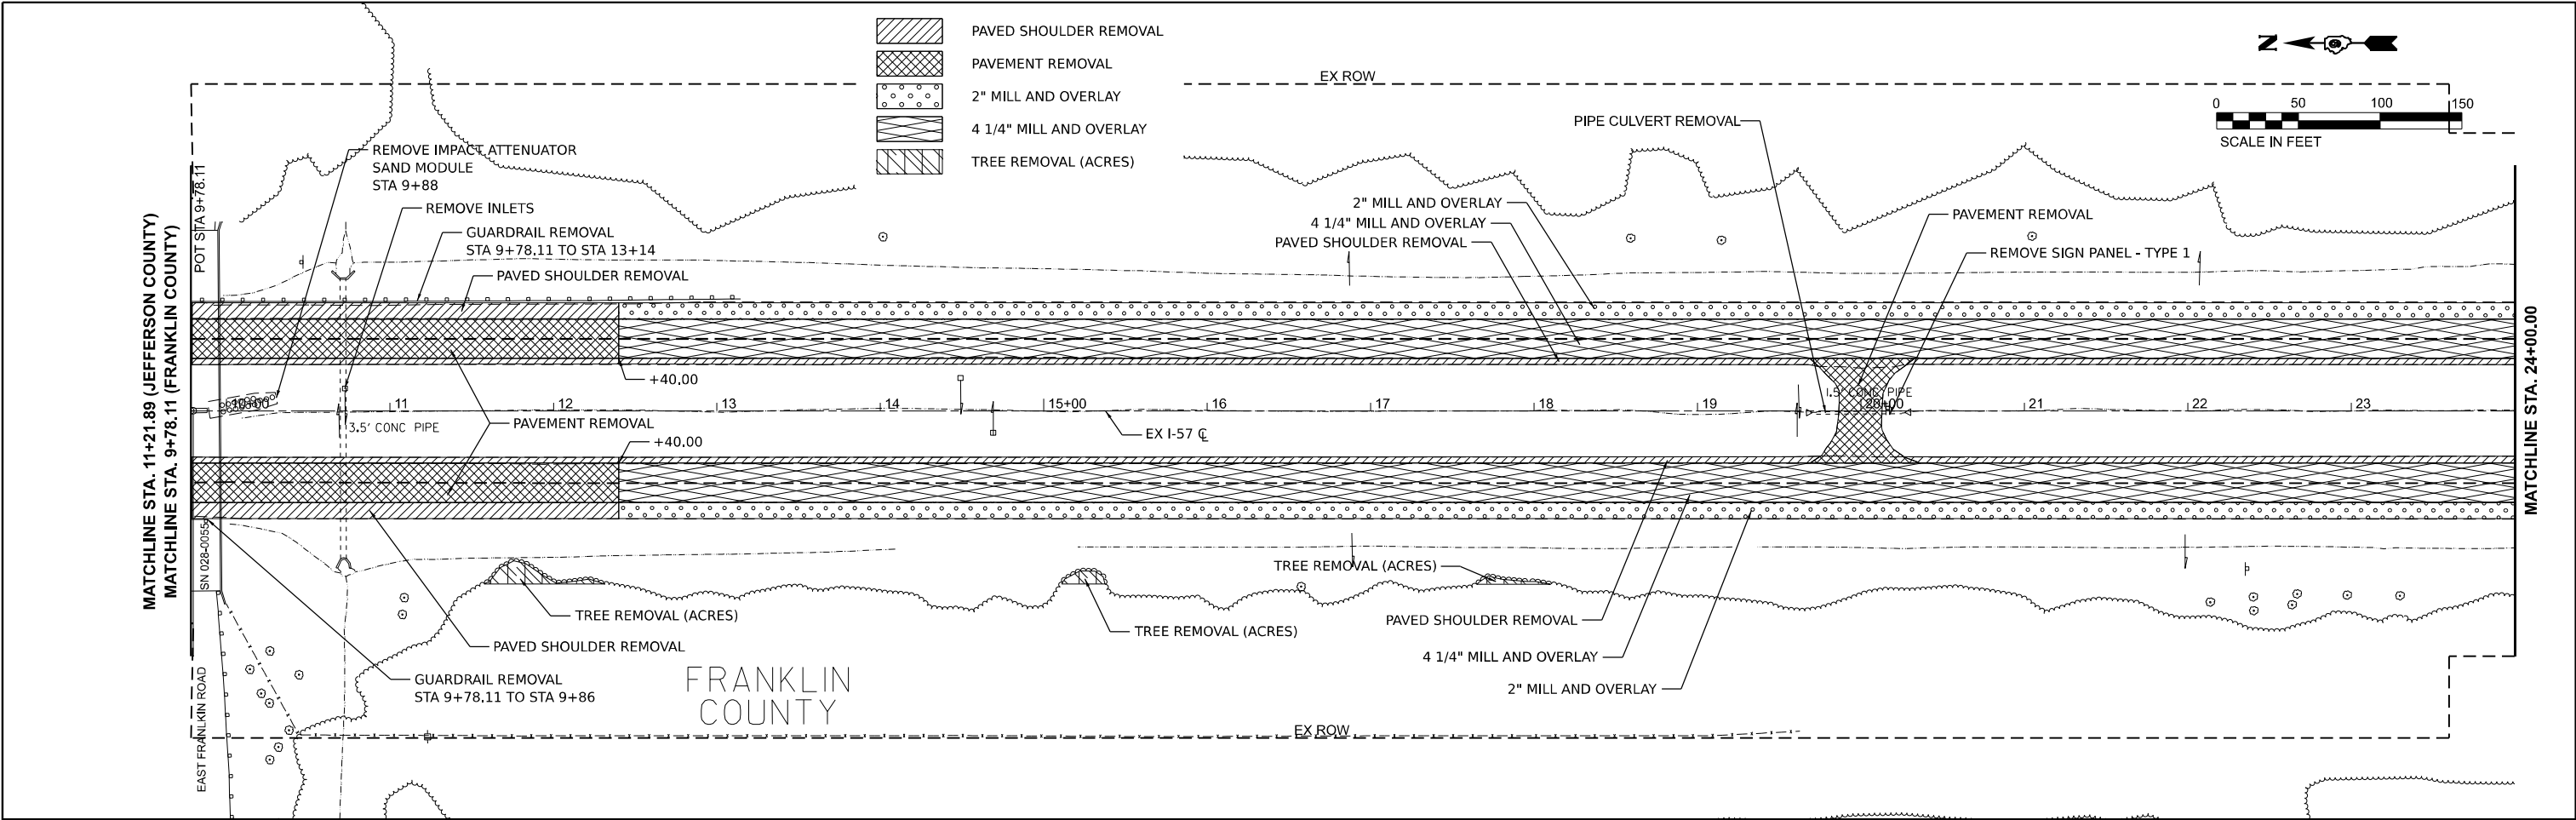

MODEL: JEFFFRANKLIN - Remove Franklin - Sheet
FILE NAME: p:\p101\horner\mfr\com\mfrs\1077\Documents\21061000\PTB198-024_D8V\2106102452\plan\p12\CAD_Sheets\0778884-1-removal.dgn

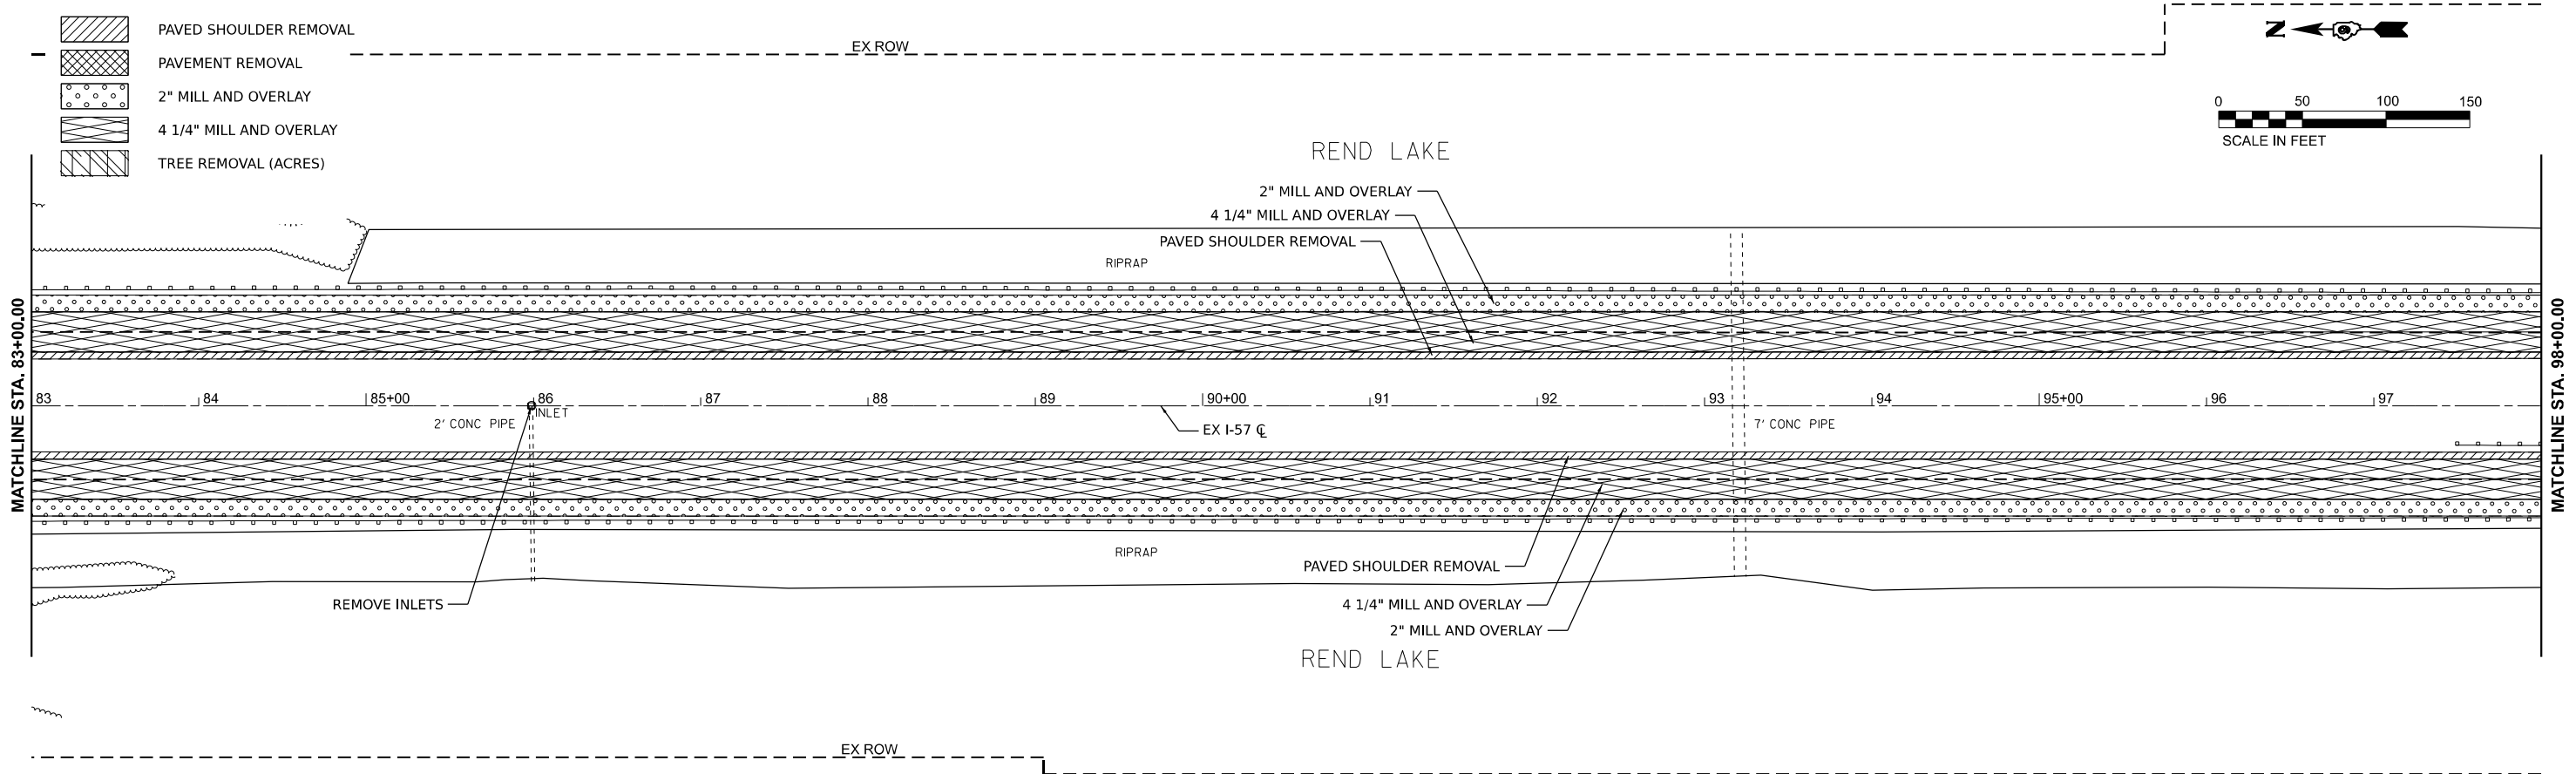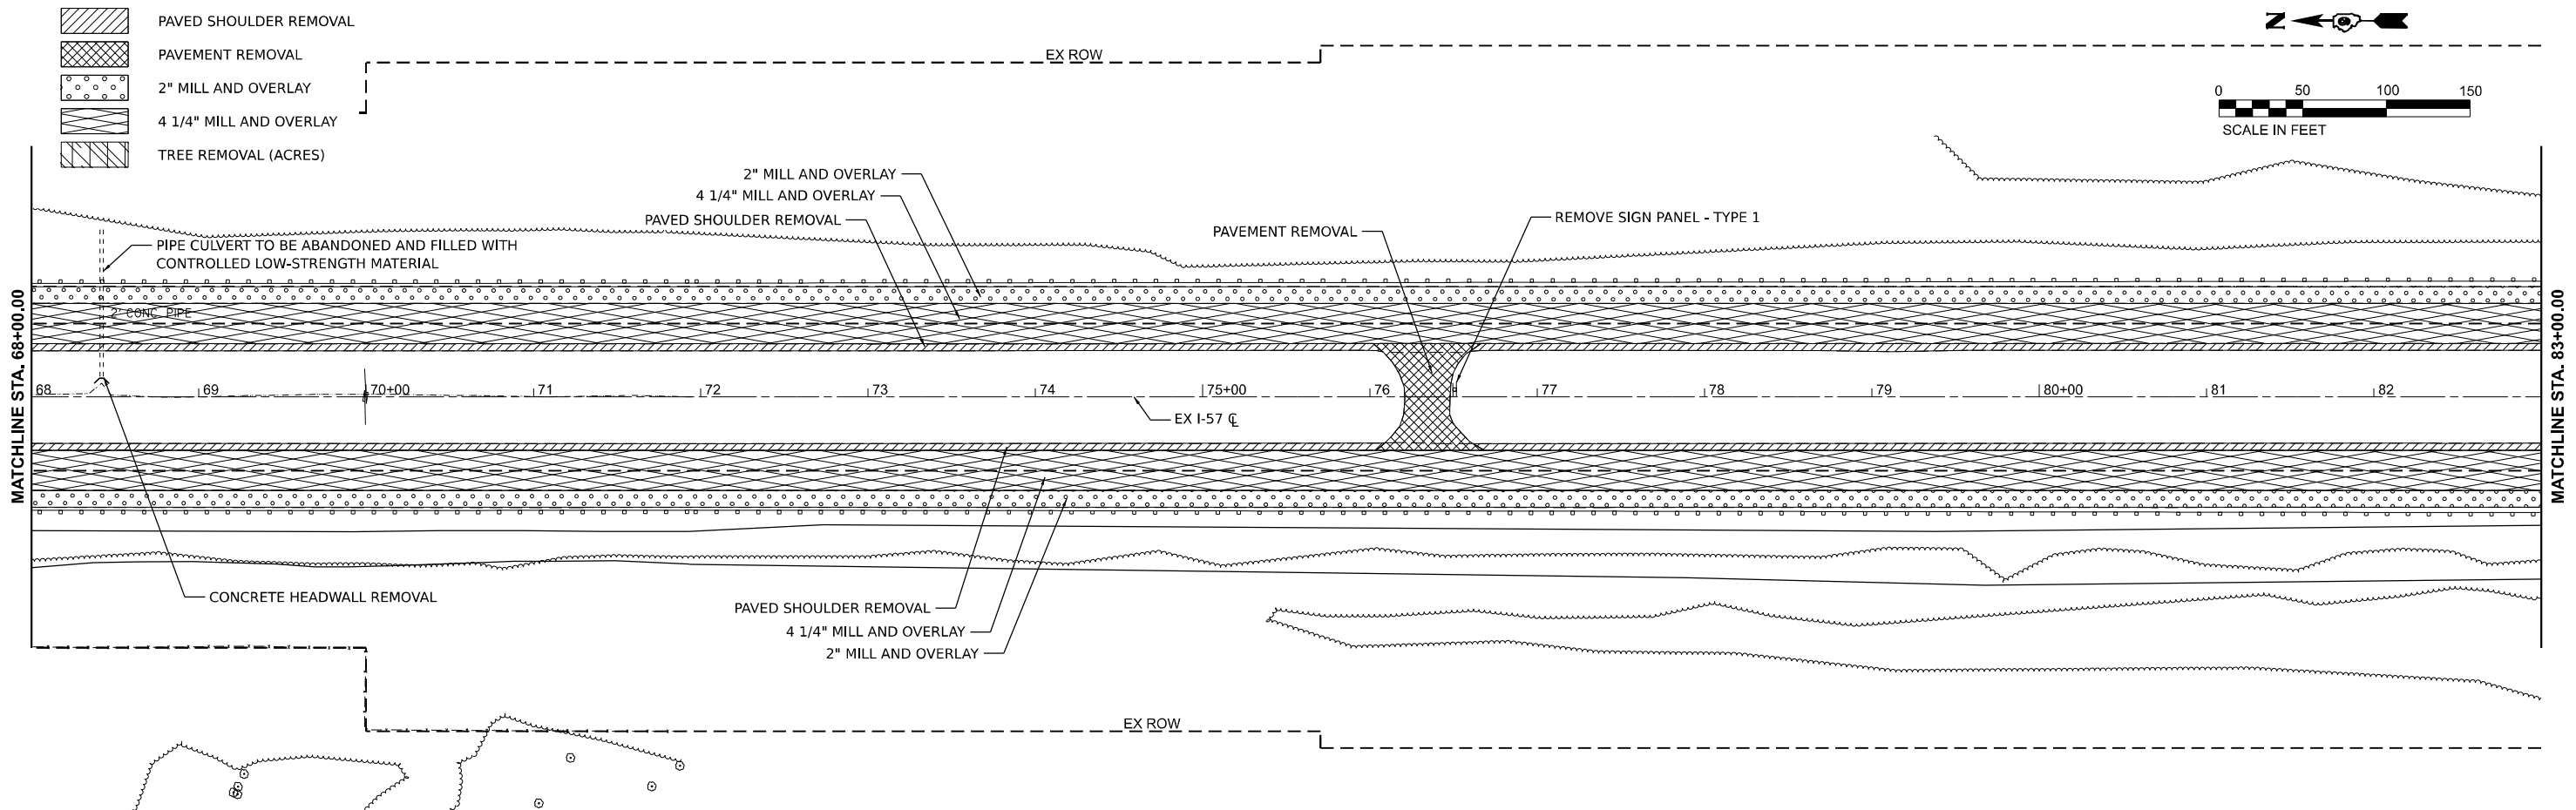

- PAVED SHOULDER REMOVAL
- PAVEMENT REMOVAL
- 2" MILL AND OVERLAY
- 4 1/4" MILL AND OVERLAY
- TREE REMOVAL (ACRES)
- BRIDGE REMOVAL

GUARDRAIL REMOVAL
STA 103+59 TO STA 106+00

REND LAKE
(GUN CREEK)

GUARDRAIL REMOVAL
STA 99+40 TO STA 101+80

REMOVE INLETS

RIPRAP

GUARDRAIL REMOVAL
STA 103+59 TO STA 112+00

RIPRAP

PAVED SHOULDER REMOVAL

2" MILL AND OVERLAY

4 1/4" MILL AND OVERLAY

REMOVE INLETS

REMOVE CONCRETE FOUNDATION - OVERHEAD

STORM SEWER REMOVAL 24"


REMOVE INLETS

MATCHLINE STA. 98+00.00

MATCHLINE STA. 113+00.00



REND LAKE
(GUN CREEK)

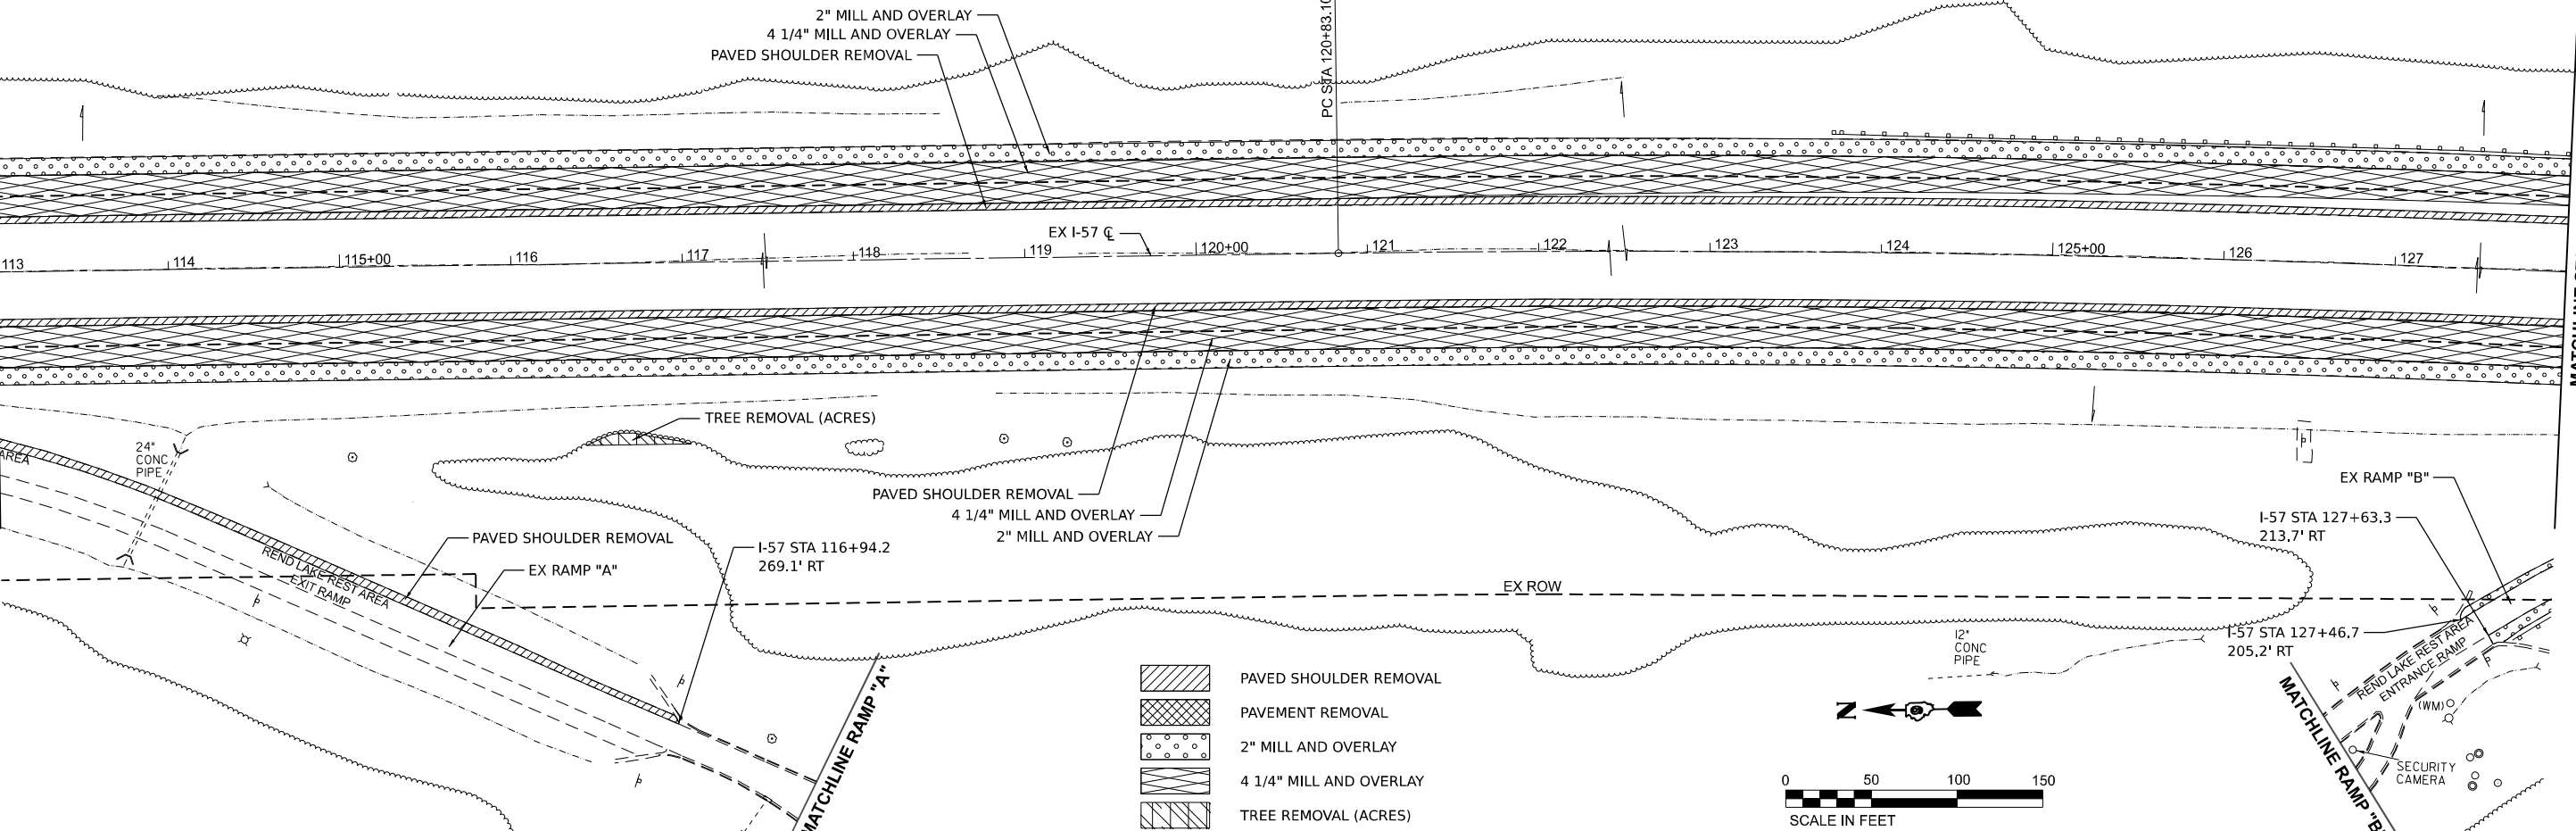

- PAVED SHOULDER REMOVAL
- PAVEMENT REMOVAL
- 2" MILL AND OVERLAY
- 4 1/4" MILL AND OVERLAY
- TREE REMOVAL (ACRES)



USER NAME	= jahaas	DESIGNED	-	REVISED	-
		DRAWN	-	REVISED	-
PLOT SCALE	= 0.16666633" / ft.	CHECKED	-	REVISED	-
PLOT DATE	= 10/14/2024	DATE	-	REVISED	-



STATE OF ILLINOIS
DEPARTMENT OF TRANSPORTATION

REMOVAL SHEET
FRANKLIN COUNTY

SCALE: 1" = 50' SHEET 4 OF 14 SHEETS STA. 98+00 TO STA. 128+00

F.A. I RTE.	SECTION	COUNTY	TOTAL SHEETS	SHEET NO.
57	(28-2)B-2; (28-1)B-2	*	598	142
CONTRACT NO. 78884				



ILLINOIS FED. AID PROJECT * FRANKLIN/JEFFERSON

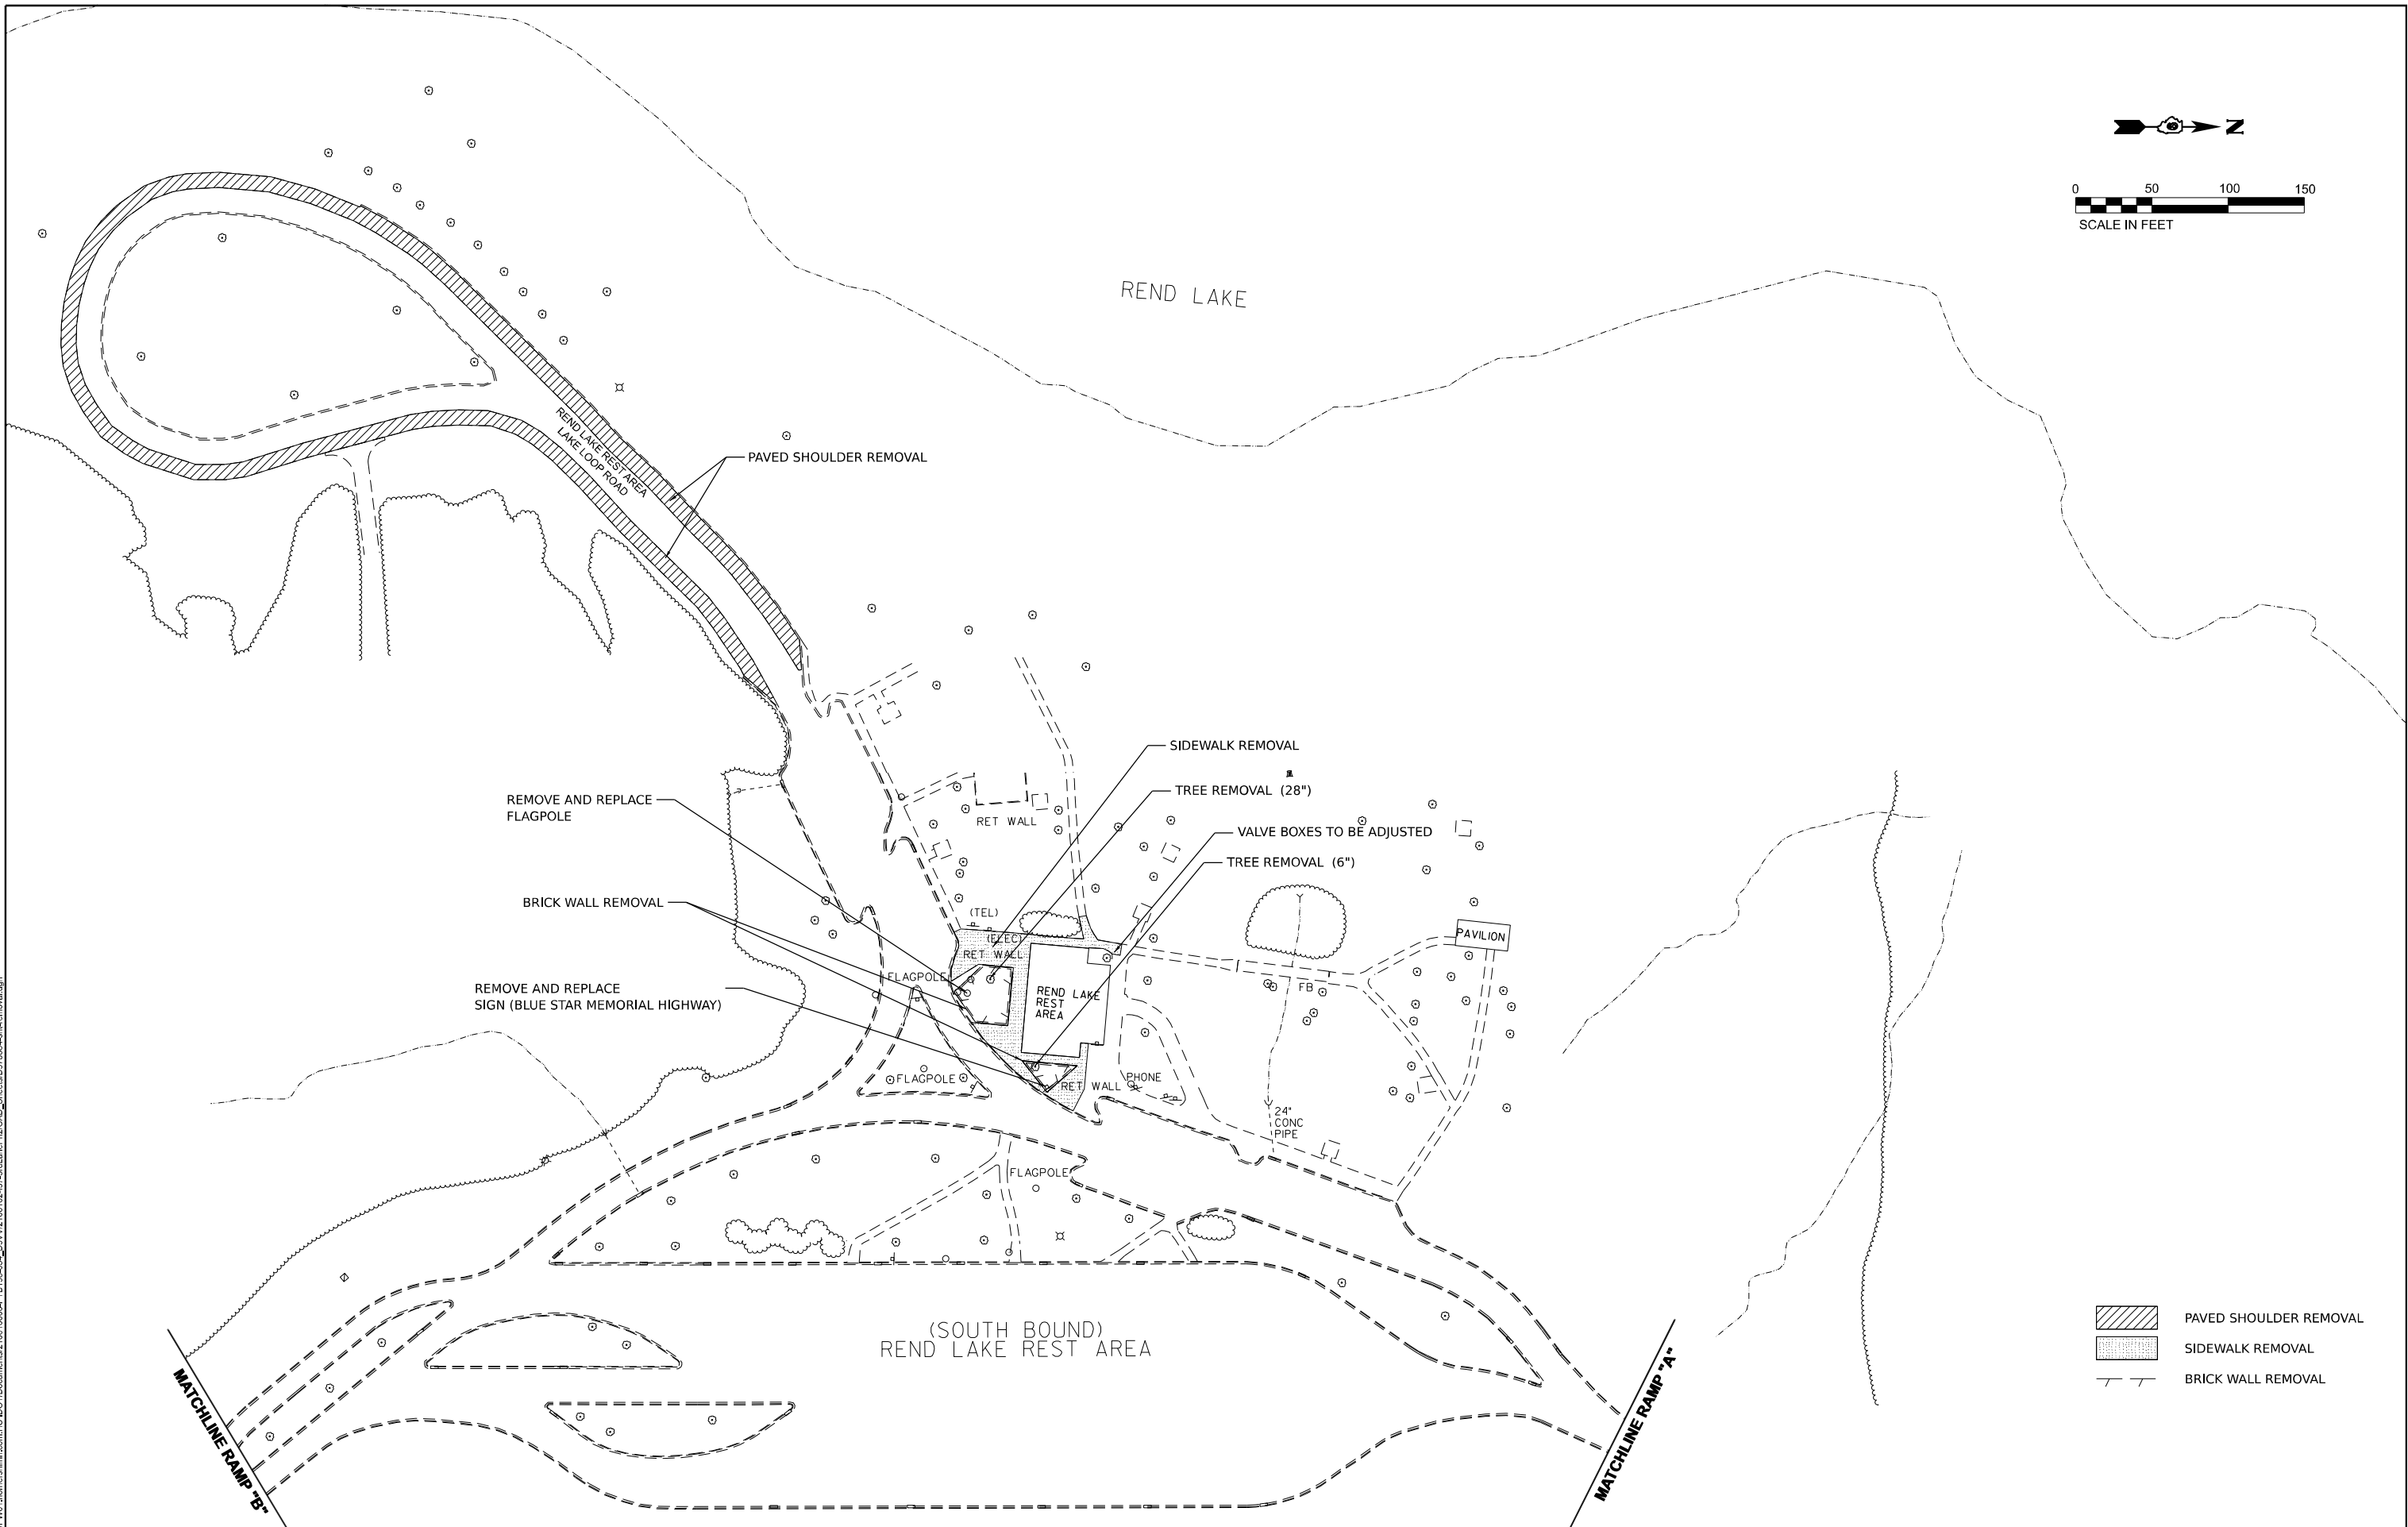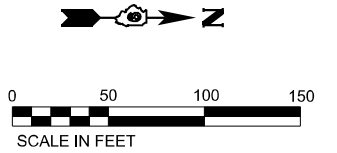


MODEL: JEFFFRANKLIN - Rend Lake Rest Area Removal.dgn
FILE NAME: J:\Projects\2024\10\14\10000\PTB198234_D91V\21061024573\JdianeP21CAD_Sheets\0778884-1-Removal.dgn

 WWW.HORNERSHIFFRIN.COM	USER NAME = jahaas		DESIGNED -	REVISED -	STATE OF ILLINOIS DEPARTMENT OF TRANSPORTATION	REND LAKE REST AREA REMOVAL SHEET			F.A.I RTE.	SECTION	COUNTY	TOTAL SHEETS	SHEET NO.
	PLOT SCALE = 0.16666633" / in.		DRAWN -	REVISED -		FRANKLIN COUNTY			57	(28-2)B-2; (28-1)B-2	*	598	143
	PLOT DATE = 10/14/2024		CHECKED -	REVISED -		SCALE: 1" = 50'			CONTRACT NO. 78884				
			DATE -	REVISED -		SHEET 5	OF 14	SHEETS	STA.	TO STA.	ILLINOIS FED. AID PROJECT		

* FRANKLIN/JEFFERSON

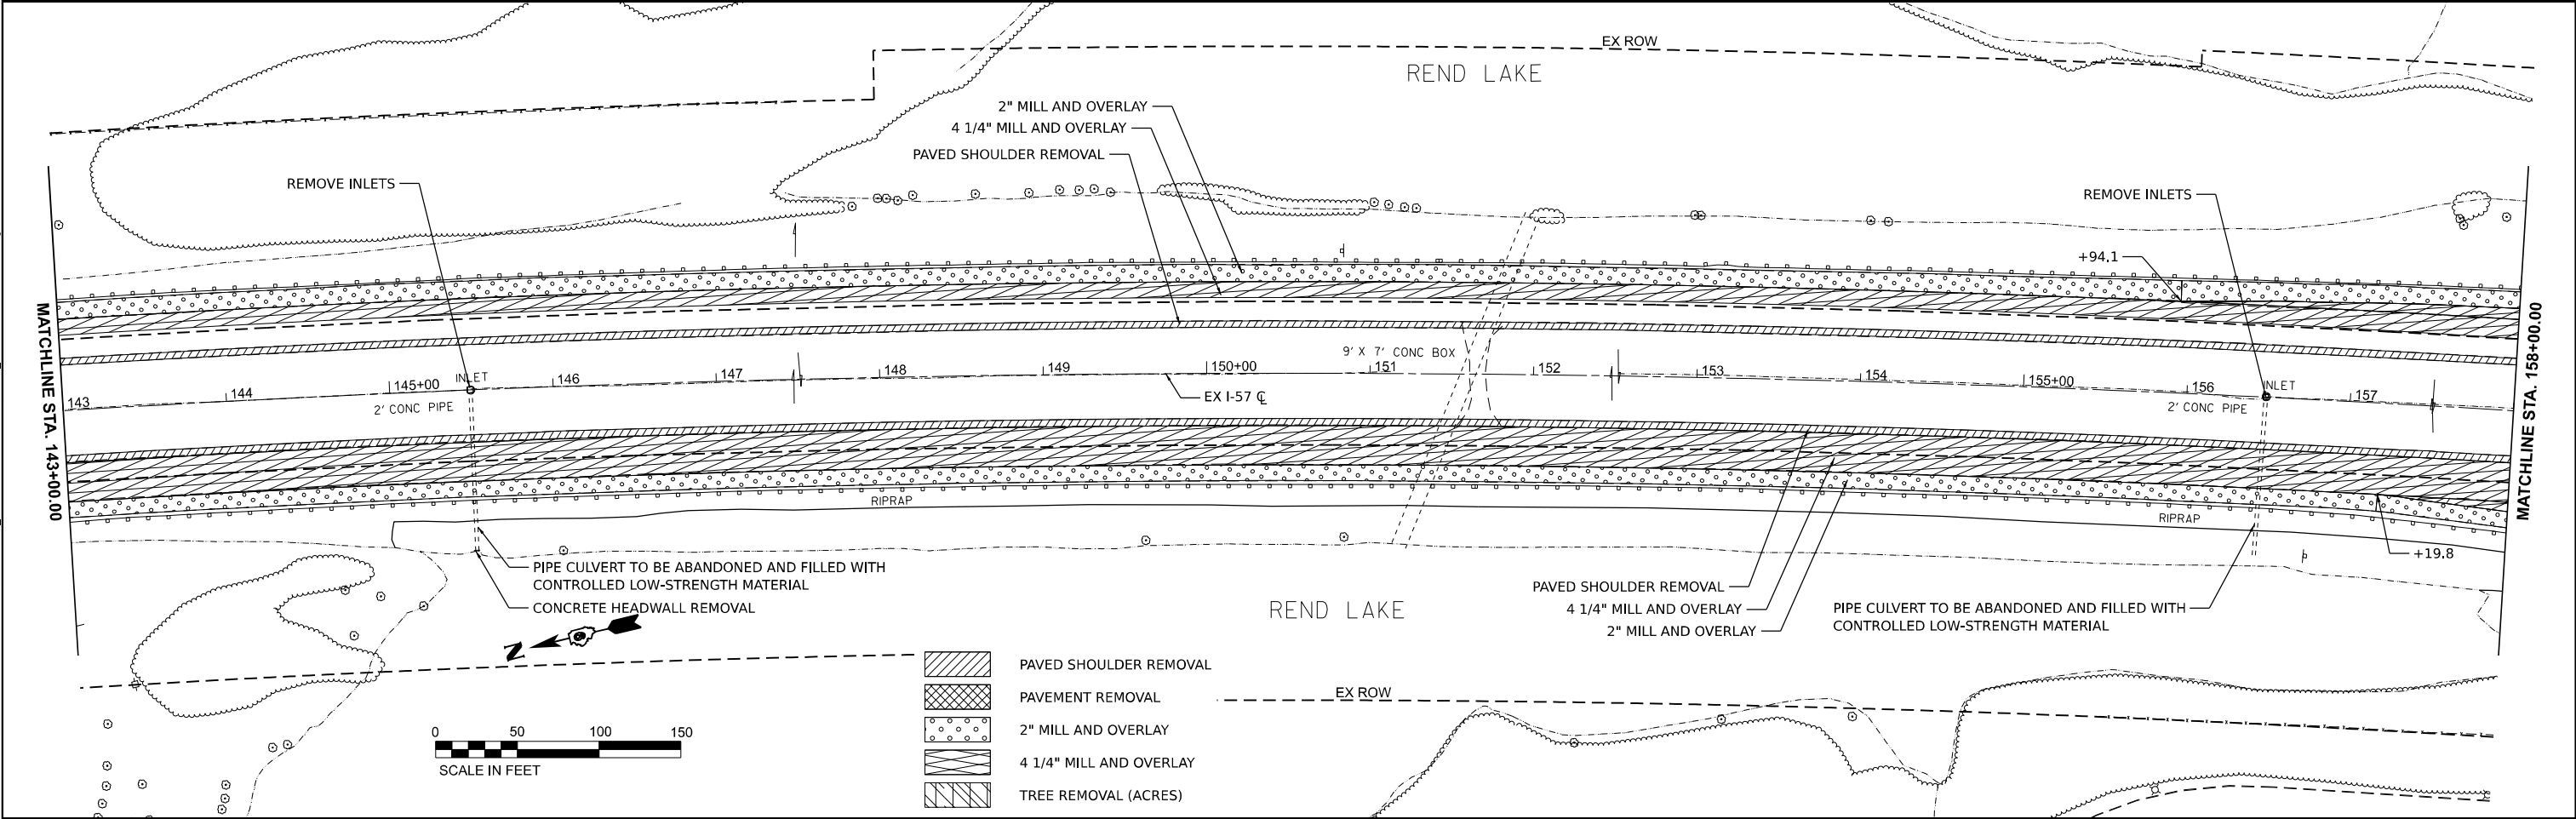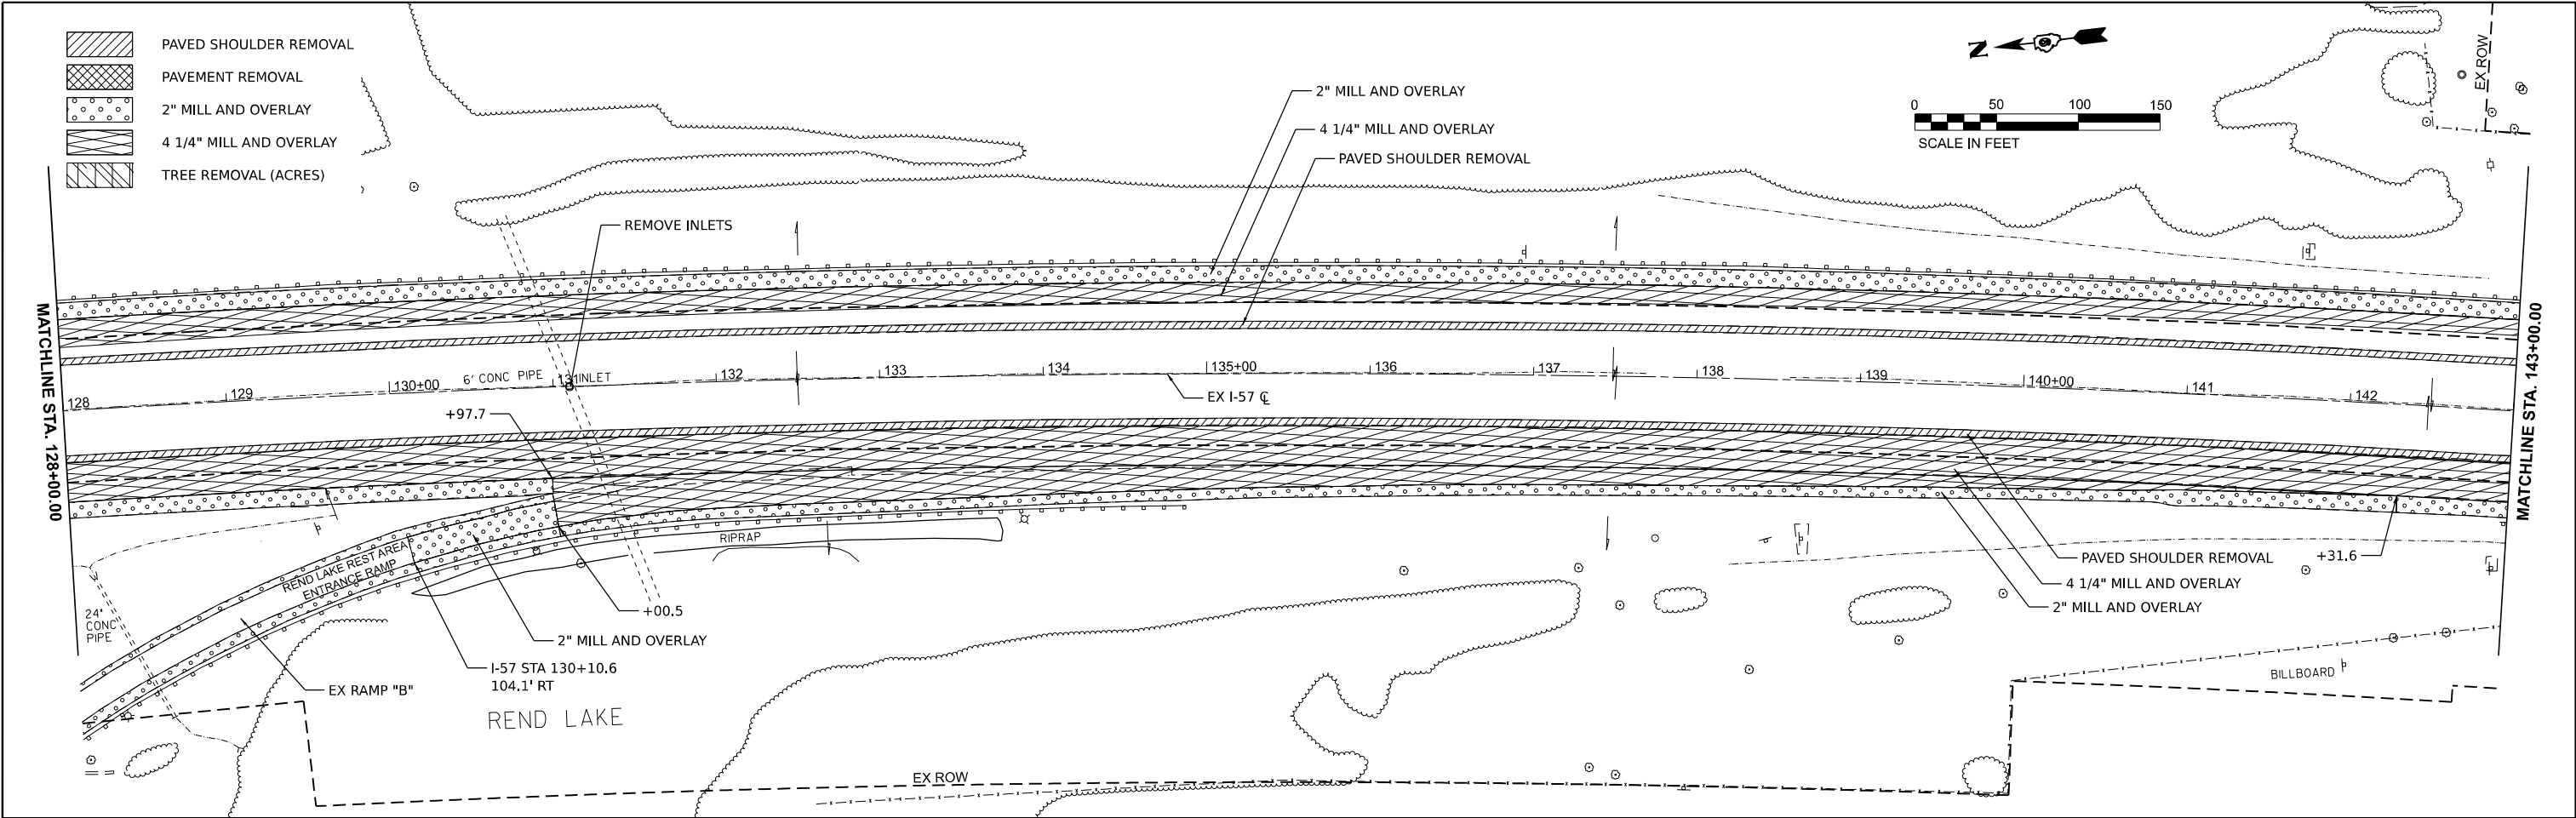

 WWW.HORNERSHIFRIN.COM	USER NAME = jahaas	DESIGNED -	REVISED -	STATE OF ILLINOIS DEPARTMENT OF TRANSPORTATION	REMOVAL SHEET FRANKLIN COUNTY			F.A. I RTE. 57	SECTION (28-2)B-2; (28-1)B-2	COUNTY *	TOTAL SHEETS 598	SHEET NO. 144
	PLOT SCALE = 0.16666633" / ft.	CHECKED -	REVISED -					CONTRACT NO. 78884				
	PLOT DATE = 10/14/2024	DATE -	REVISED -					ILLINOIS FED. AID PROJECT				* FRANKLIN/JEFFERSON
								SCALE: 1" = 50'	SHEET 6	OF 14 SHEETS	STA. 128+00	TO STA. 158+00

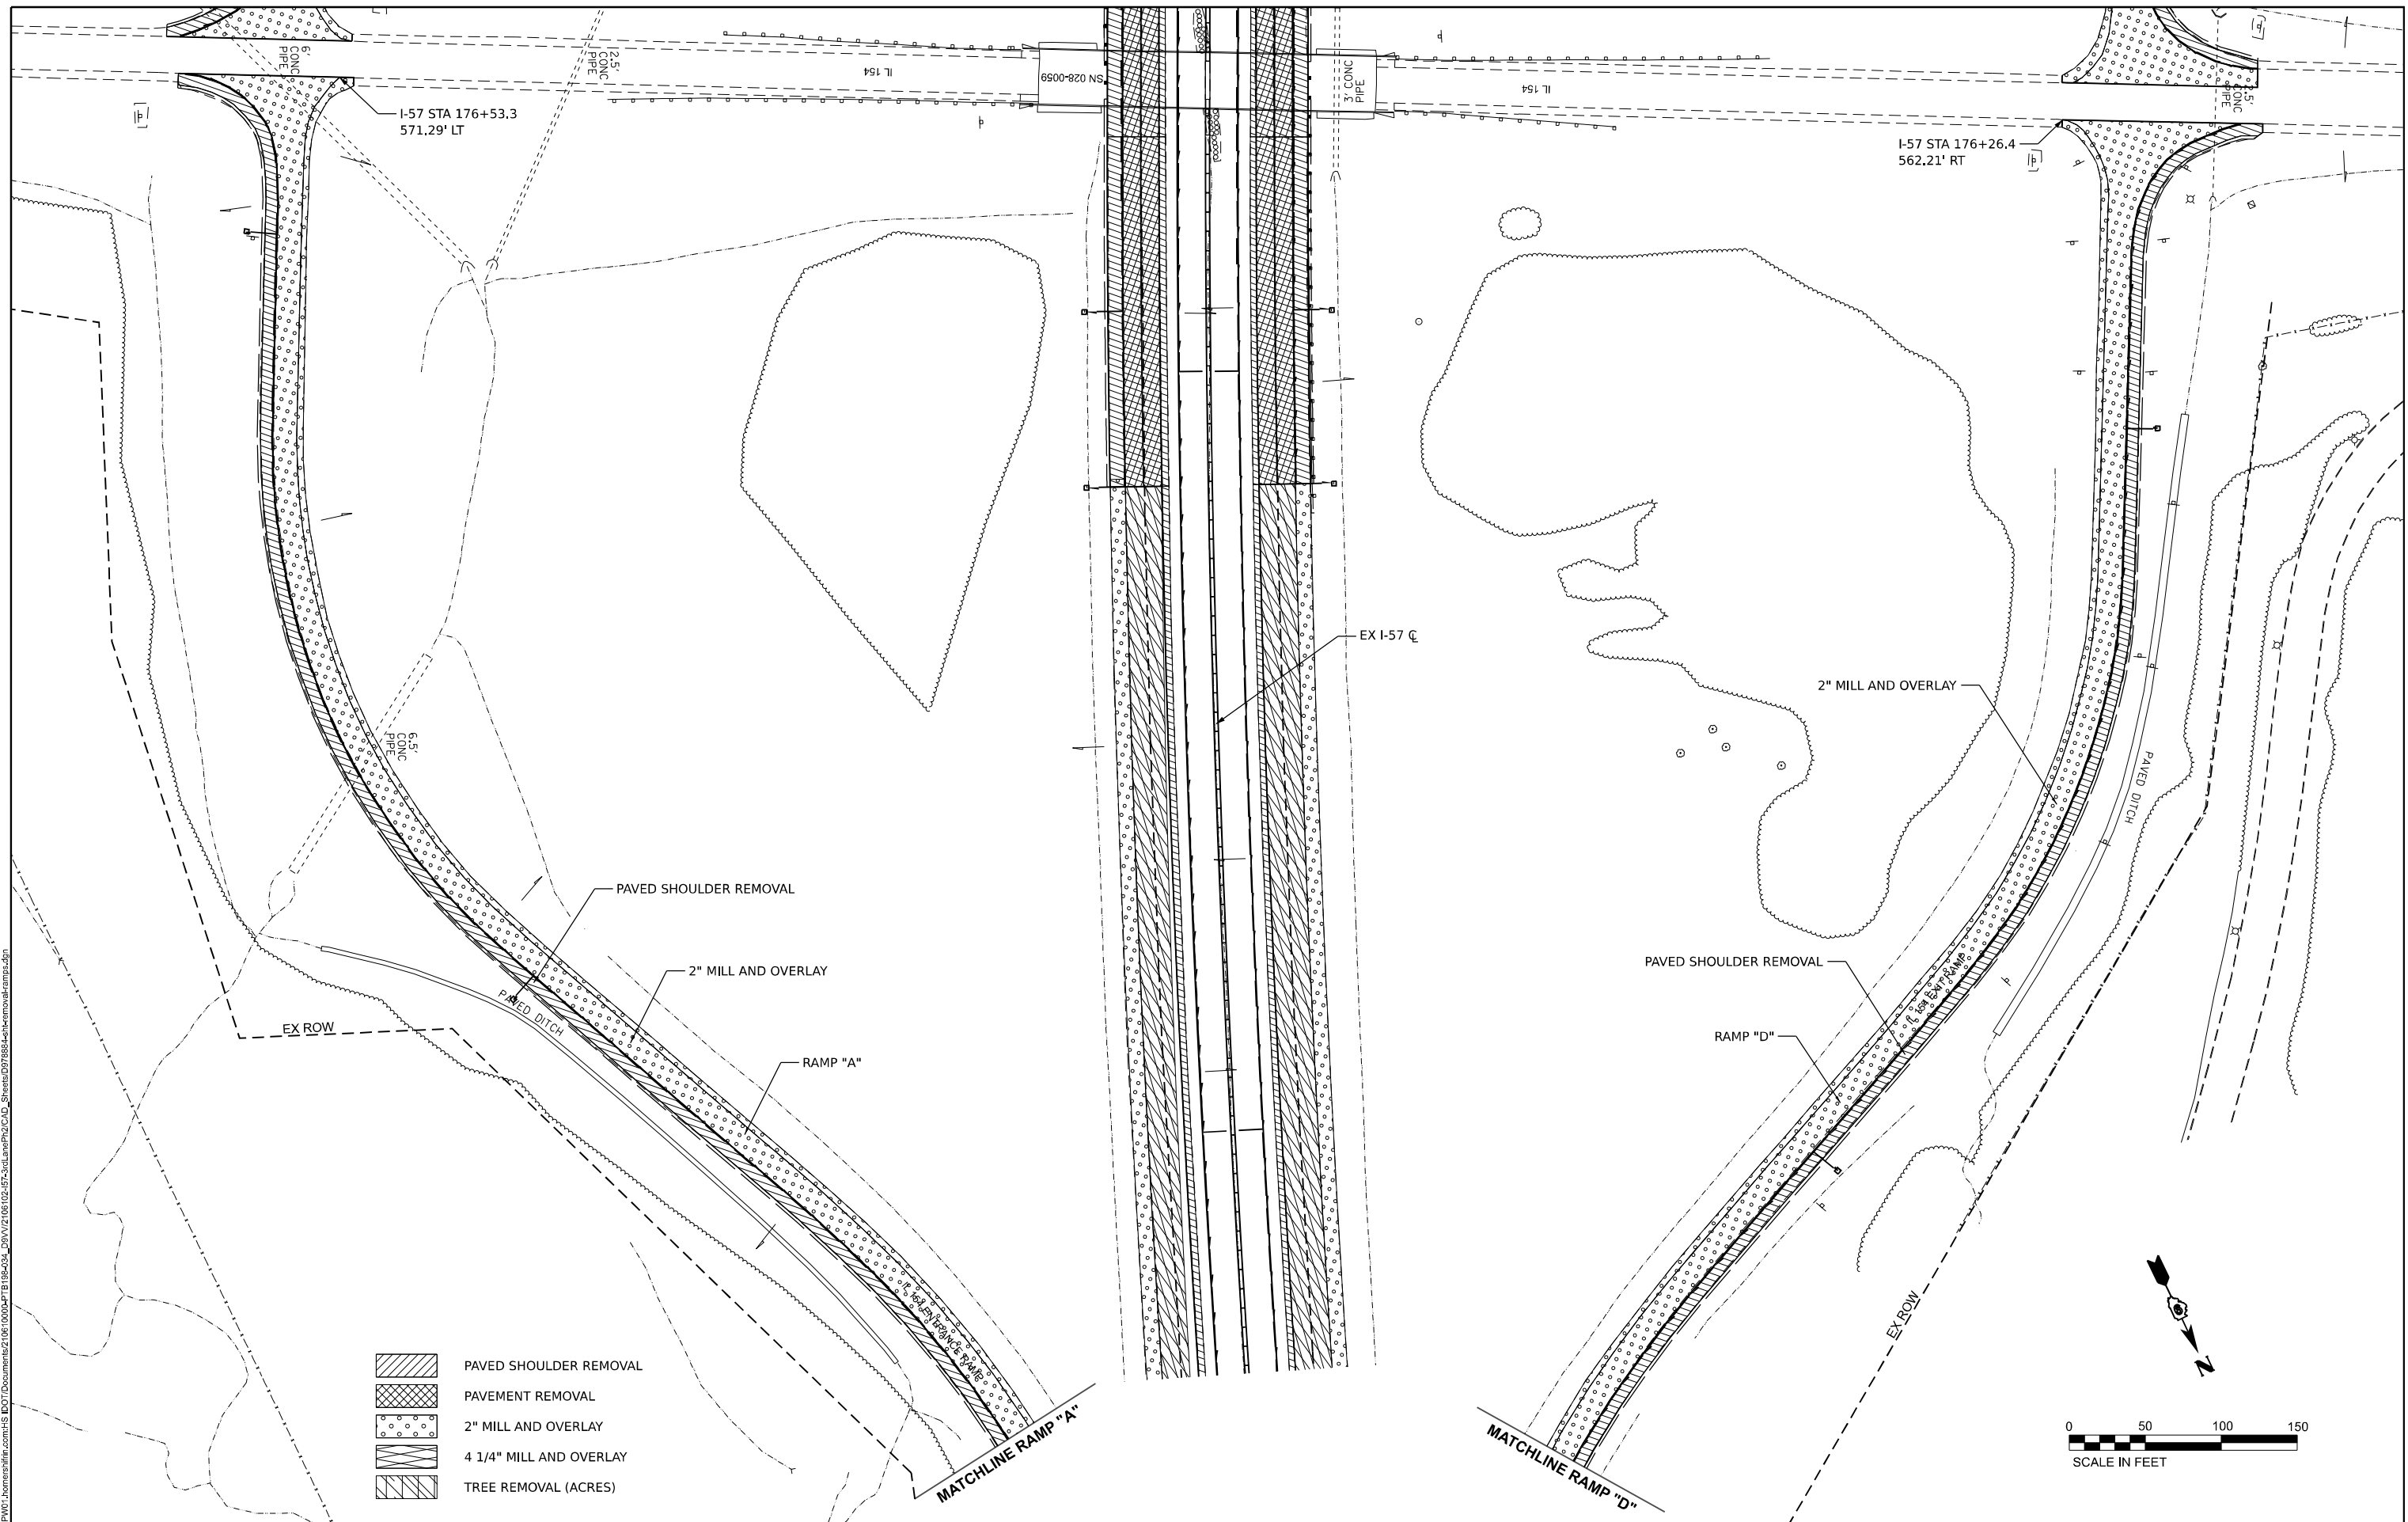

USER NAME = jahaas	DESIGNED -	REVISED -
	DRAWN -	REVISED -
PLOT SCALE = 0.16666633 ' / in.	CHECKED -	REVISED -
PLOT DATE = 10/14/2024	DATE -	REVISED -



**STATE OF ILLINOIS
DEPARTMENT OF TRANSPORTATION**



IL 154 INTERCHANGE REMOVAL PLAN - RAMPS "A" & "D"
FRANKLIN COUNTY

SCALE: 1" = 50'	SHEET 8	OF 14 SHEETS	STA.	TO STA.
-----------------	---------	--------------	------	---------

F.A.I RTE.	SECTION	COUNTY	TOTAL SHEETS	SHEET NO.
57	(28-2)B-2; (28-1)B-2	*	598	146
		CONTRACT NO. 78884		
		ILLINOIS	FED. AID PROJECT	

* FRANKLIN/JEFFERSON

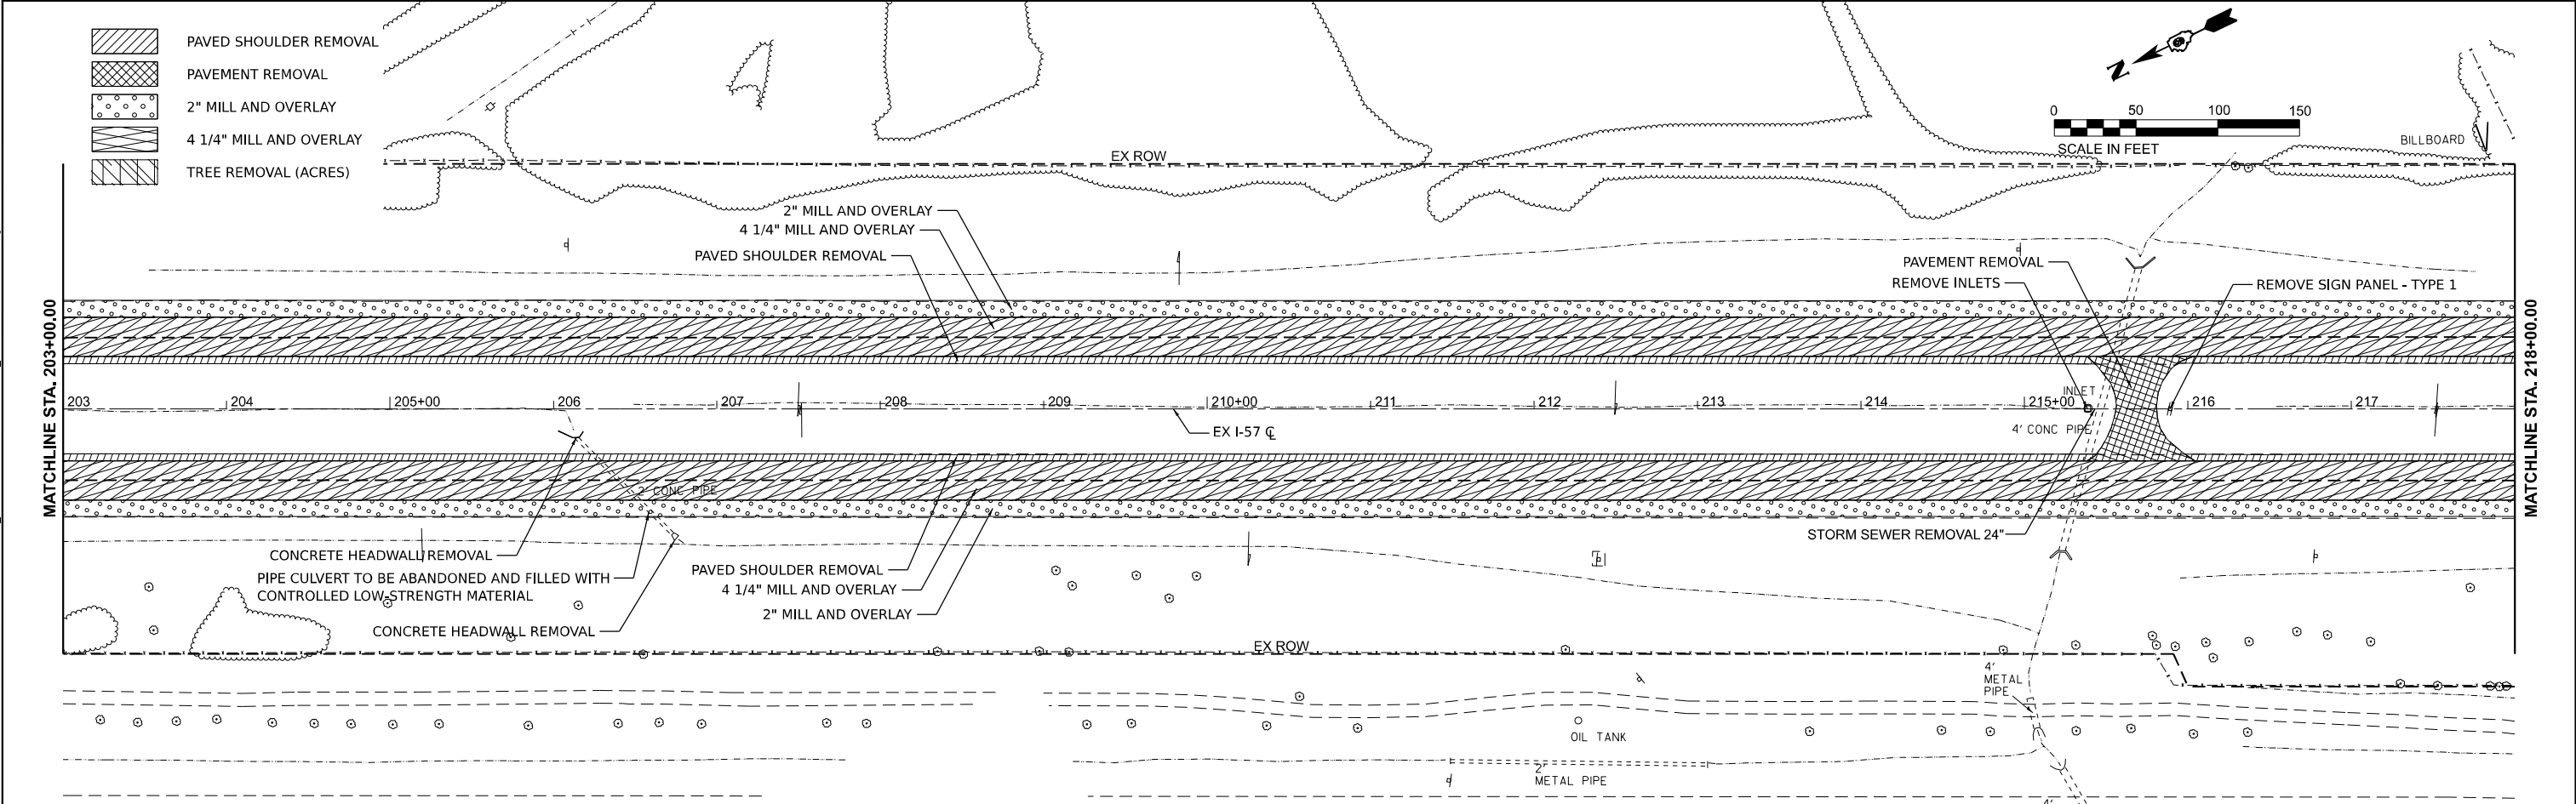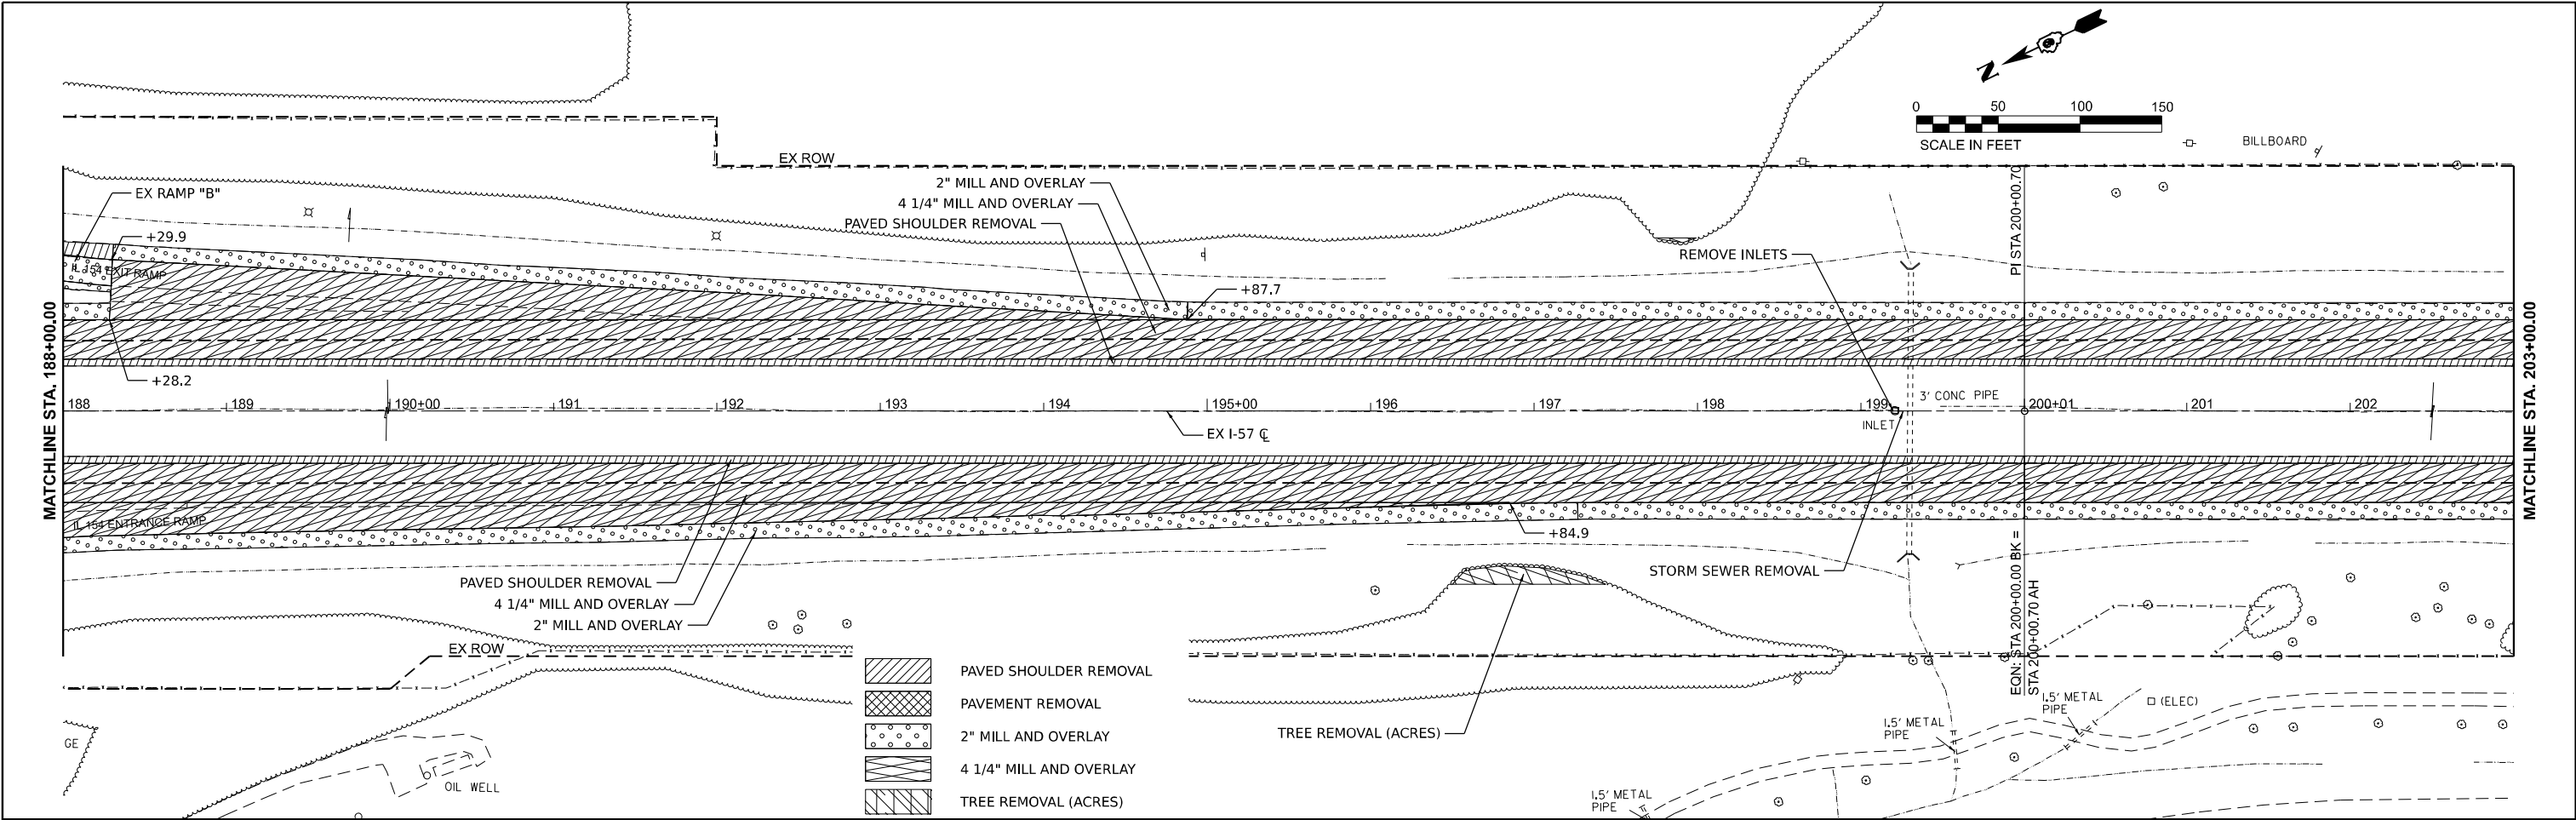

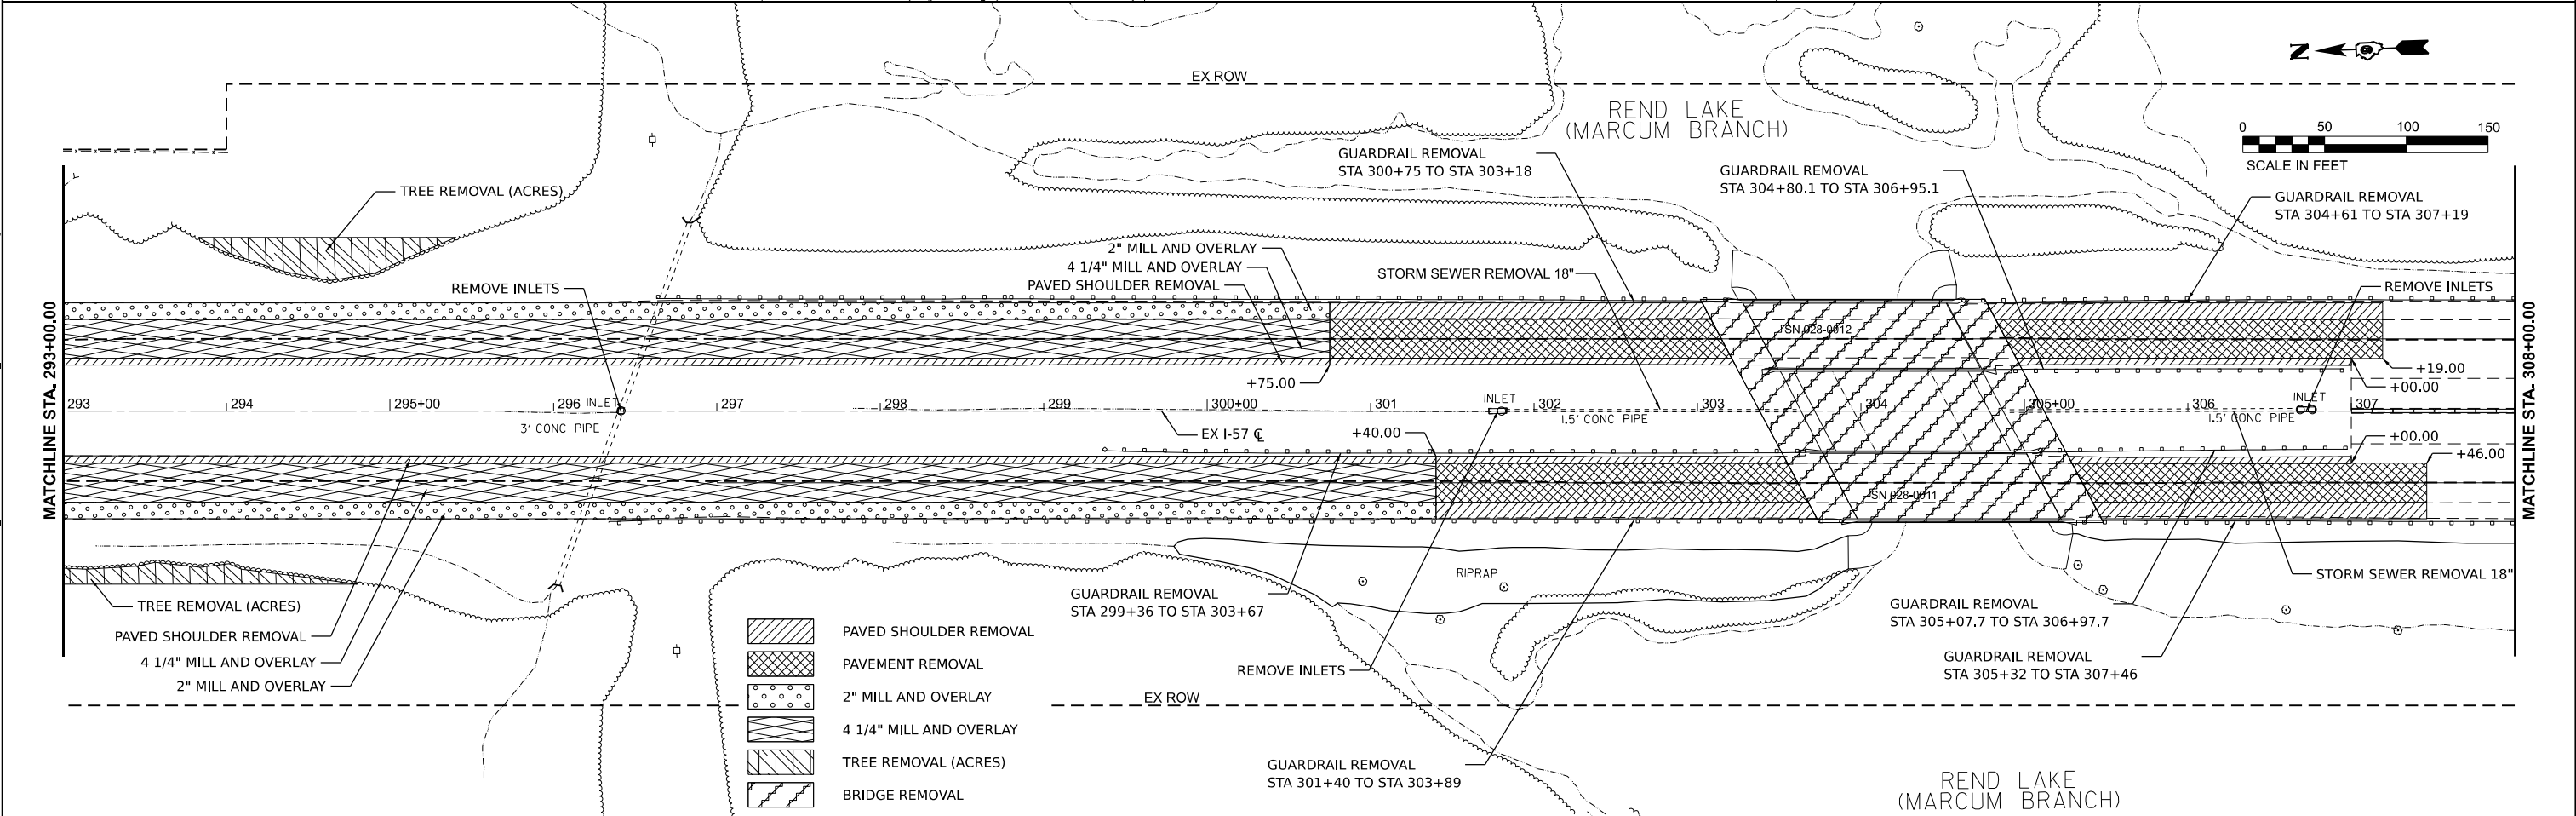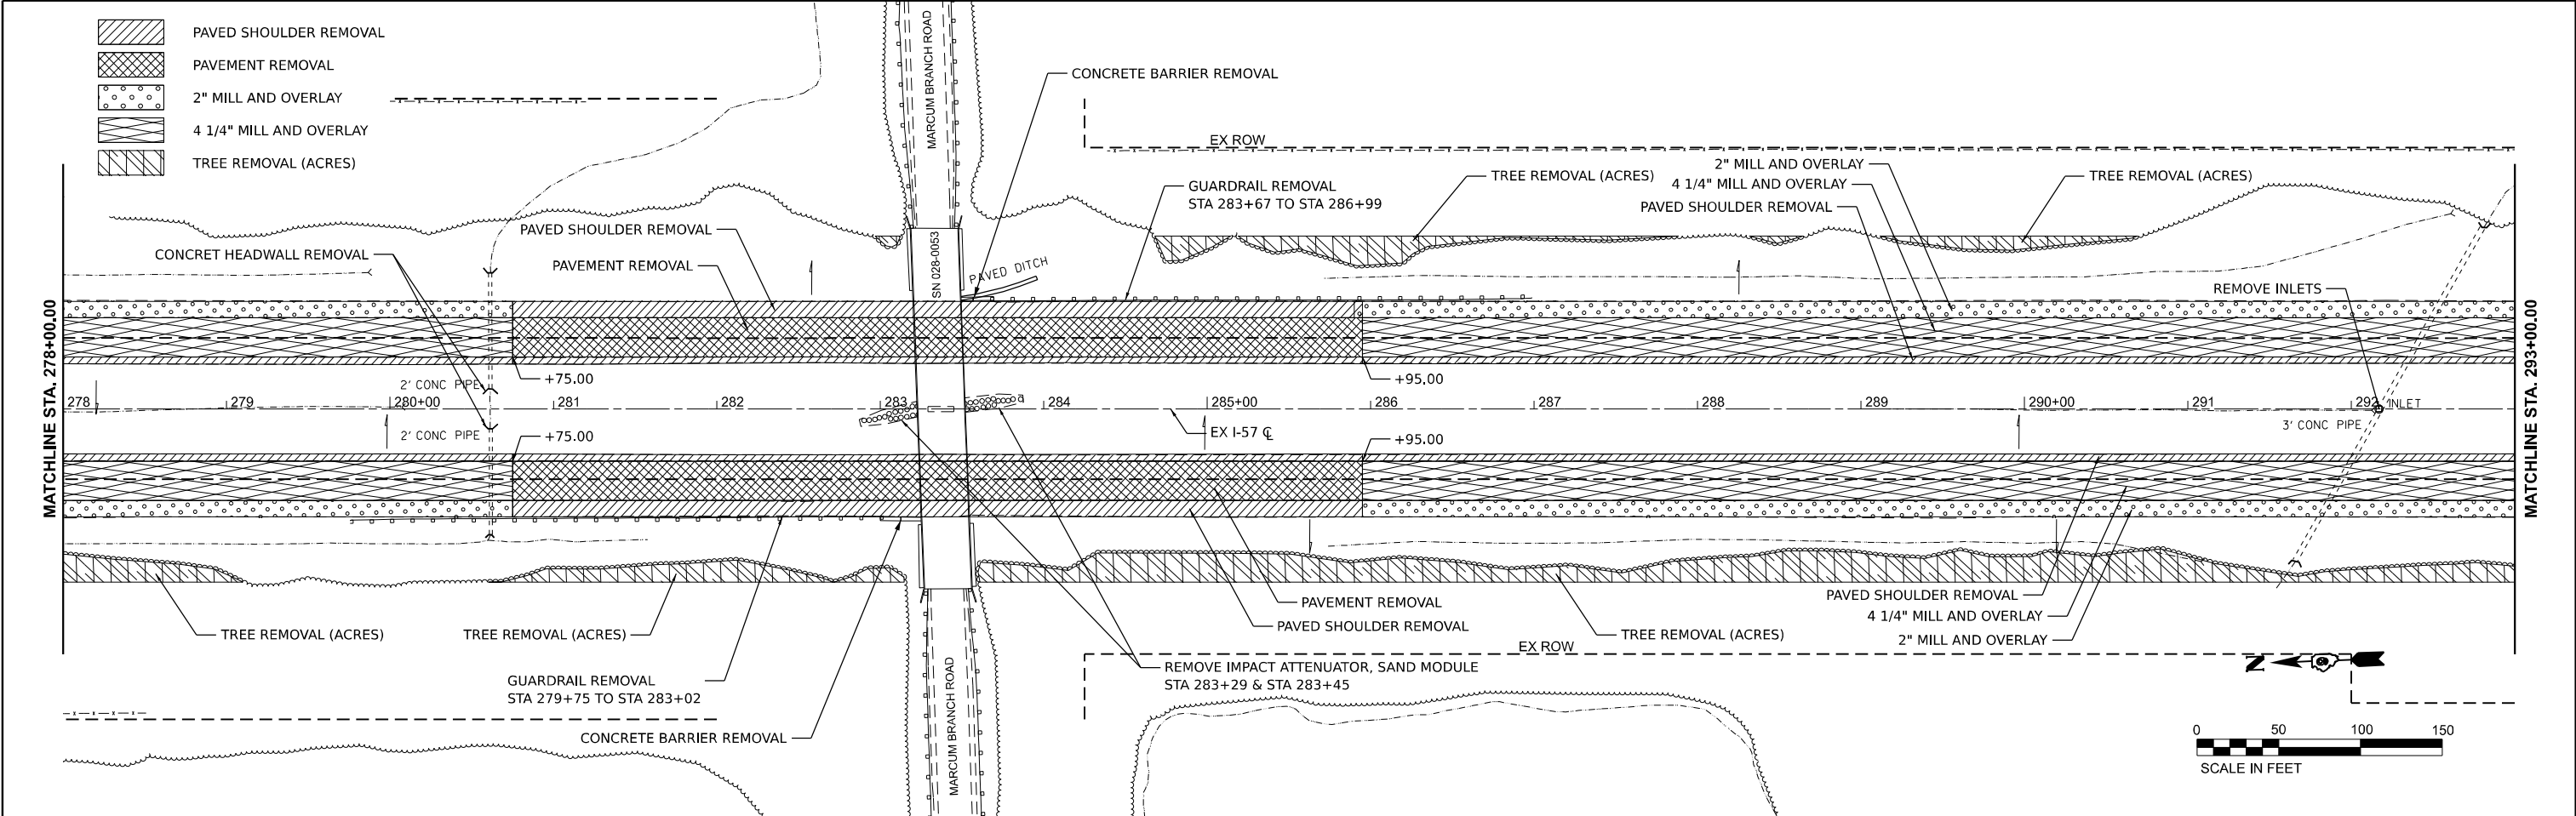



www.hornershifrin.com

USER NAME	= jahaas	DESIGNED	-	REVISED	-
DRAWN	-	REVIS	-	REVISED	-
PLOT SCALE	= 0.16666633" / ft.	CHECKED	-	REVISED	-
PLOT DATE	= 10/14/2024	DATE	-	REVISED	-

STATE OF ILLINOIS
DEPARTMENT OF TRANSPORTATION

REMOVAL SHEET
FRANKLIN COUNTY



SCALE: 1" = 50'

SHEET 13 OF 14 SHEETS



STA. 278+00 TO STA. 308+00

F.A. I RTE.	SECTION	COUNTY	TOTAL SHEETS	SHEET NO.
57	(28-2)B-2; (28-1)B-2	*	598	151
CONTRACT NO. 78884				
ILLINOIS FED. AID PROJECT				

* FRANKLIN/JEFFERSON

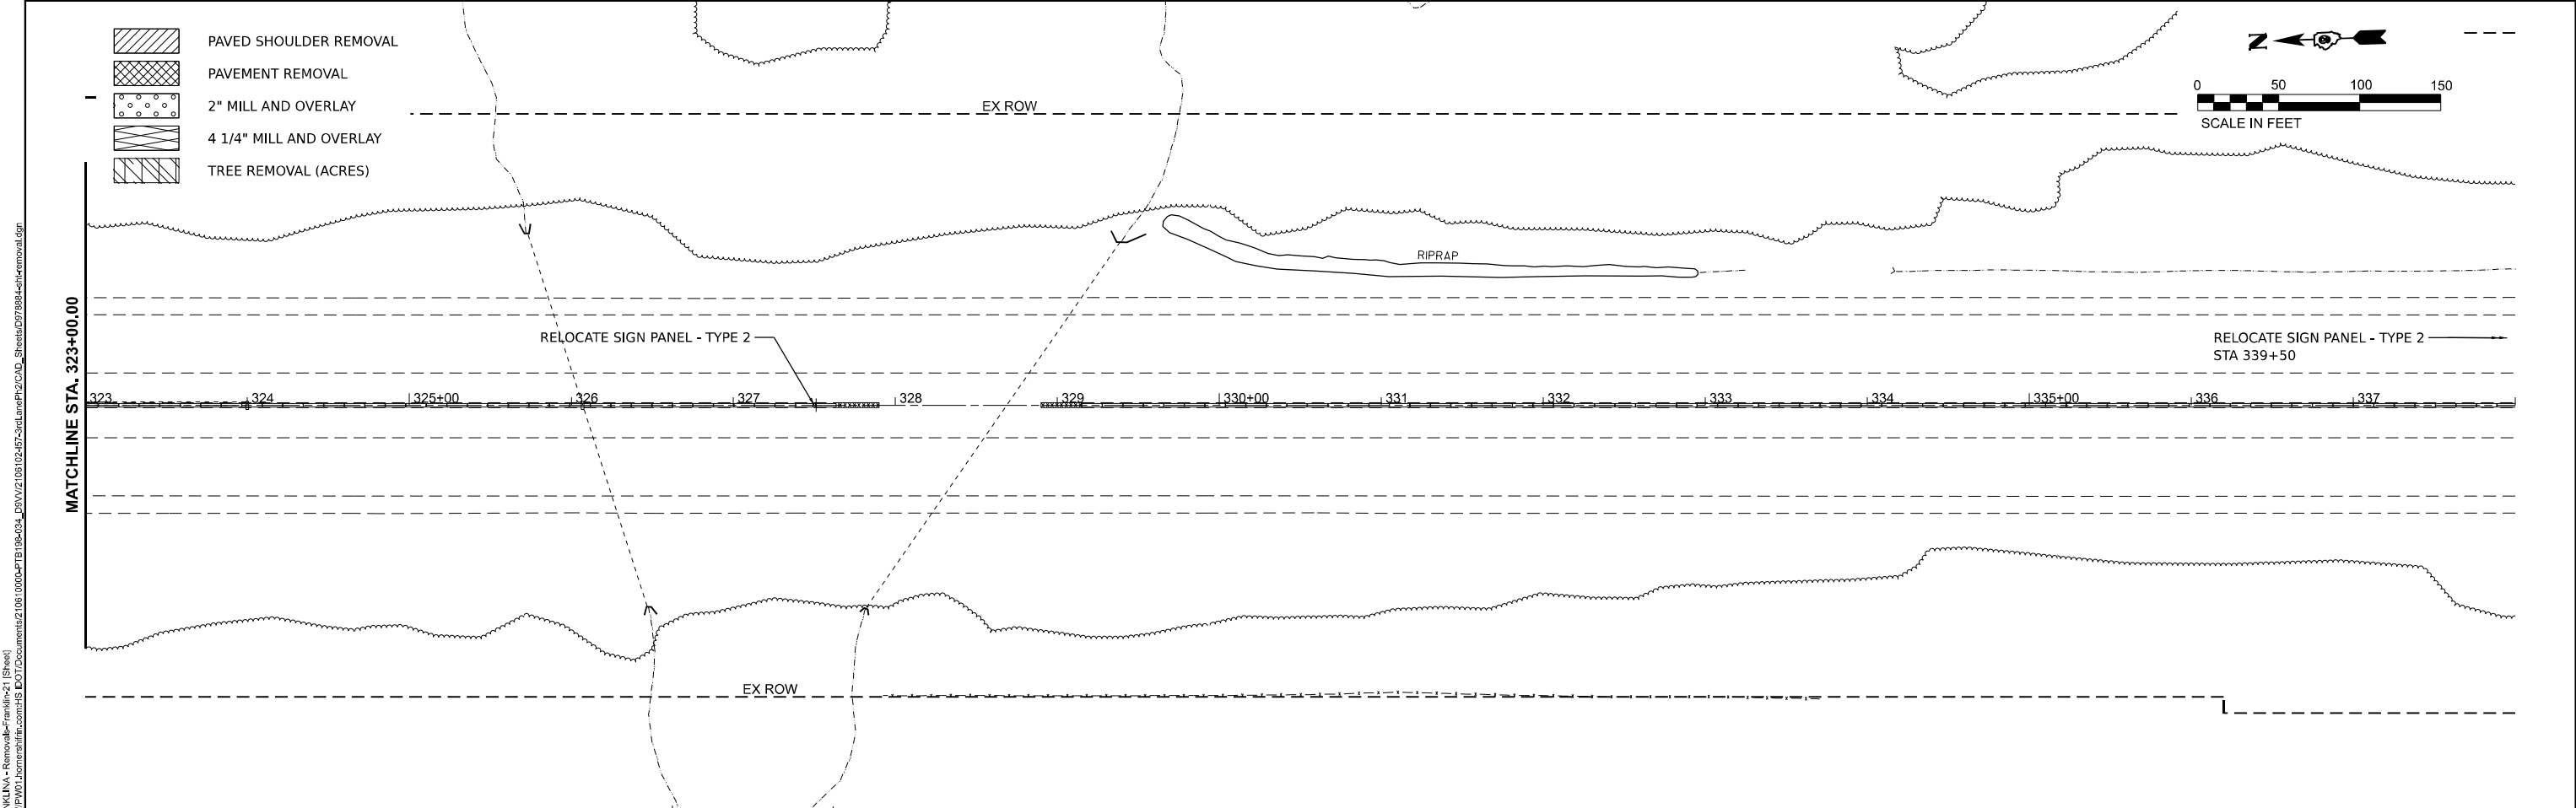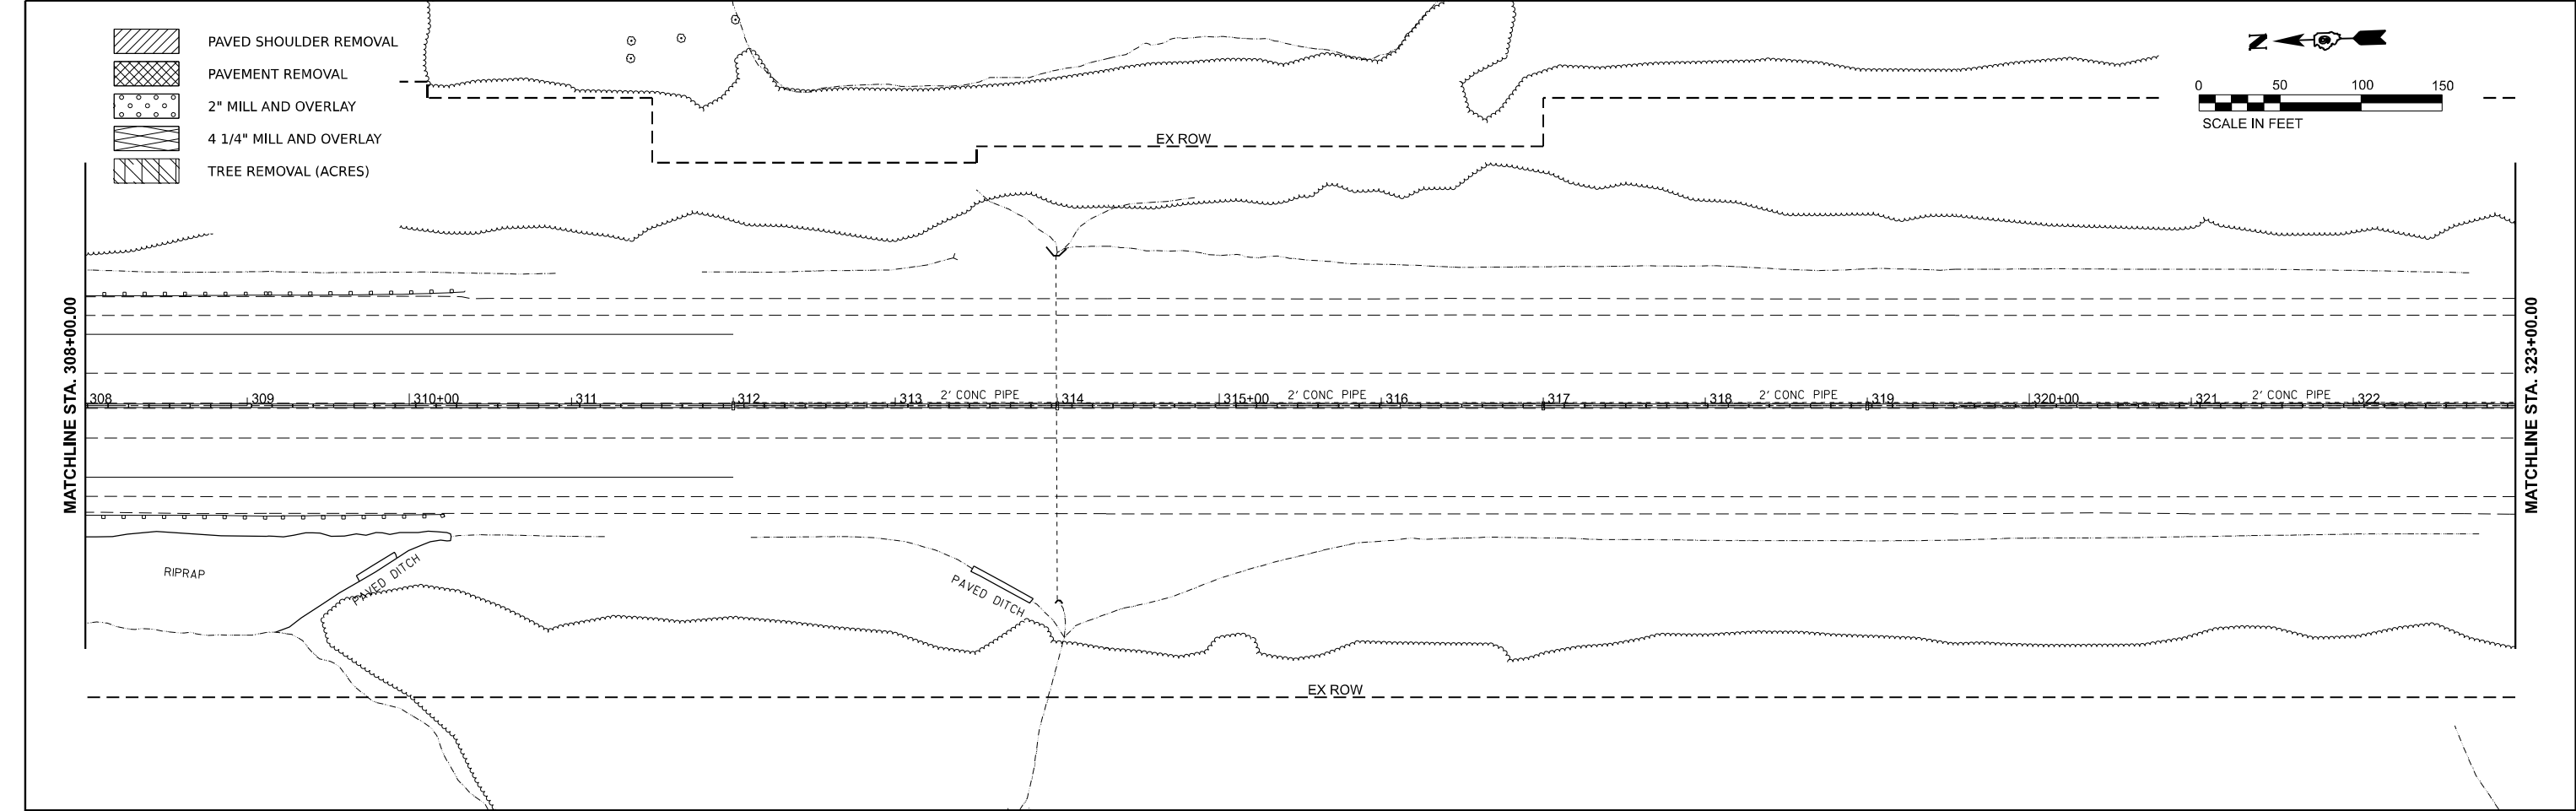

MODEL: JEFFERSON - Removal.dwg
FILE NAME: j:\projects\jefferson\removal.dwg
PLOT DATE: 10/14/2024

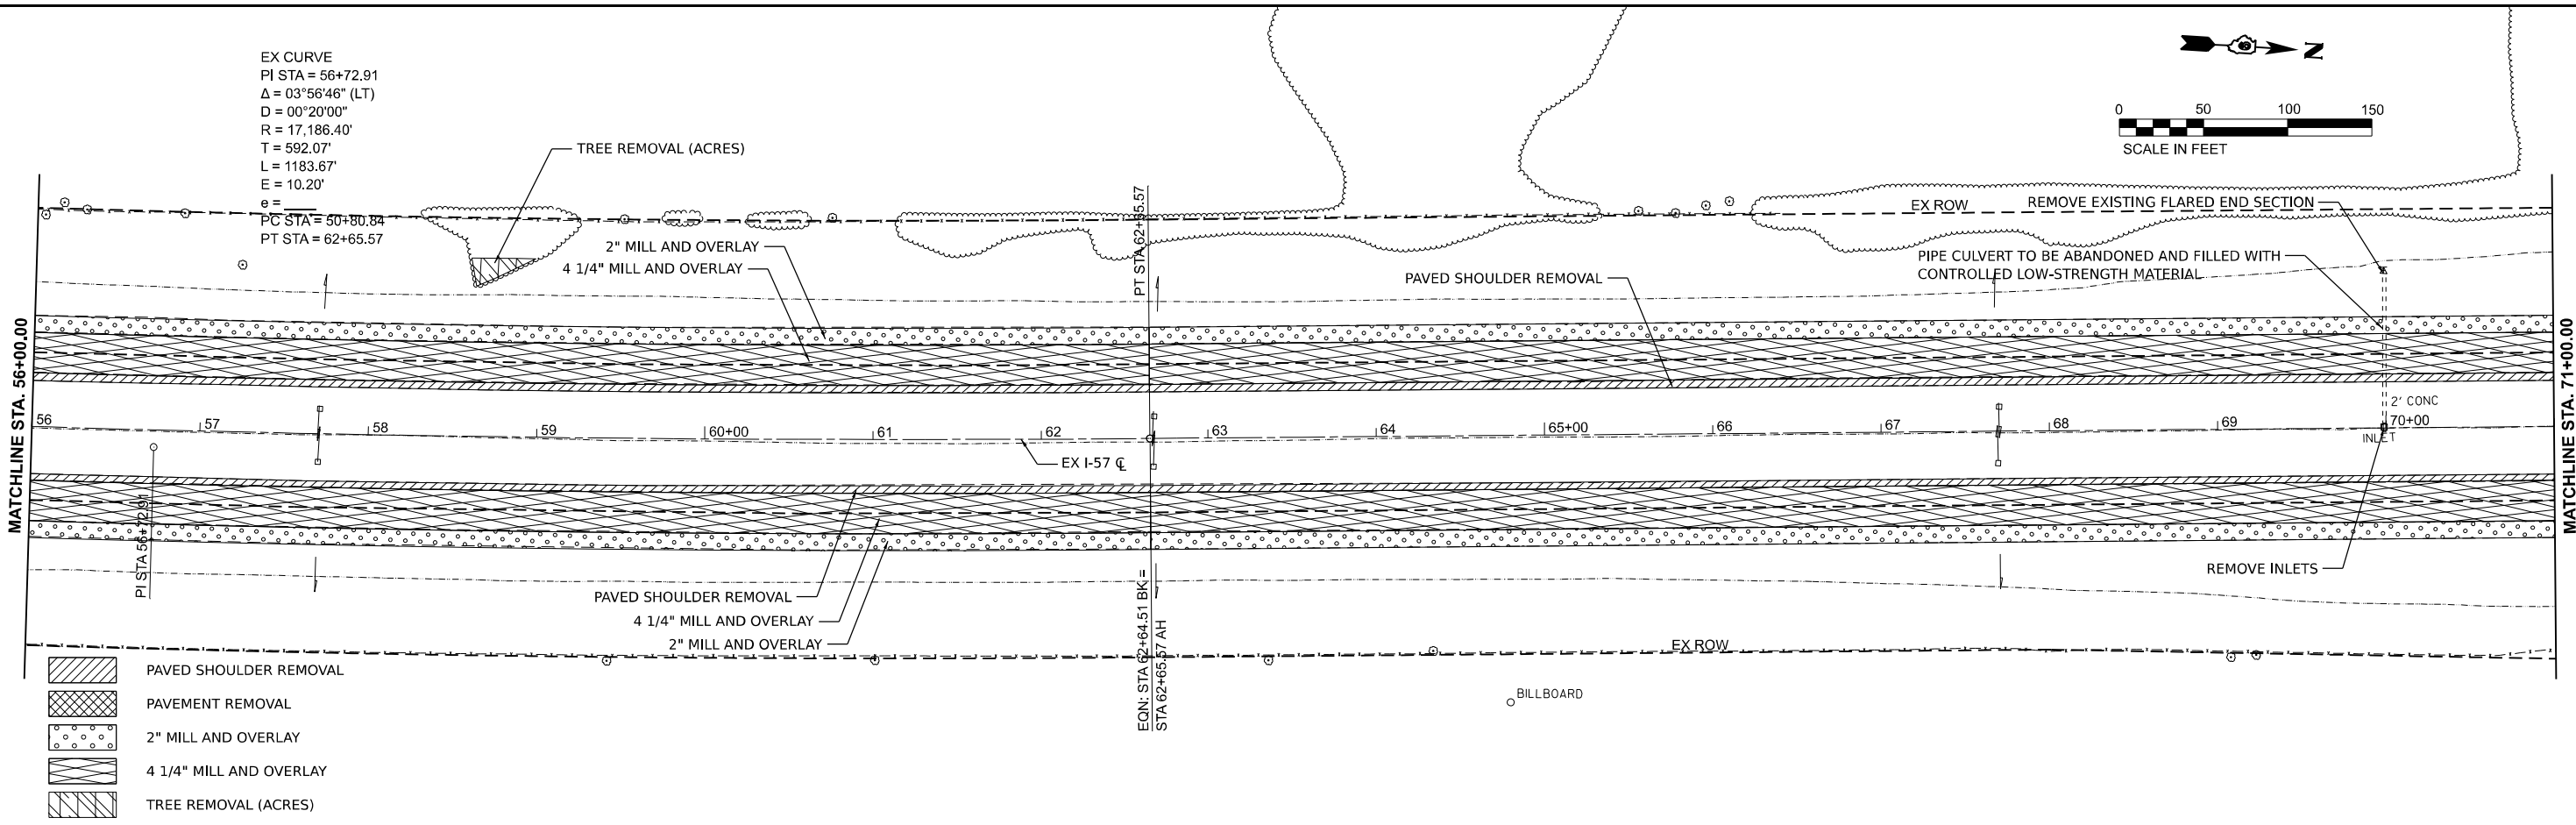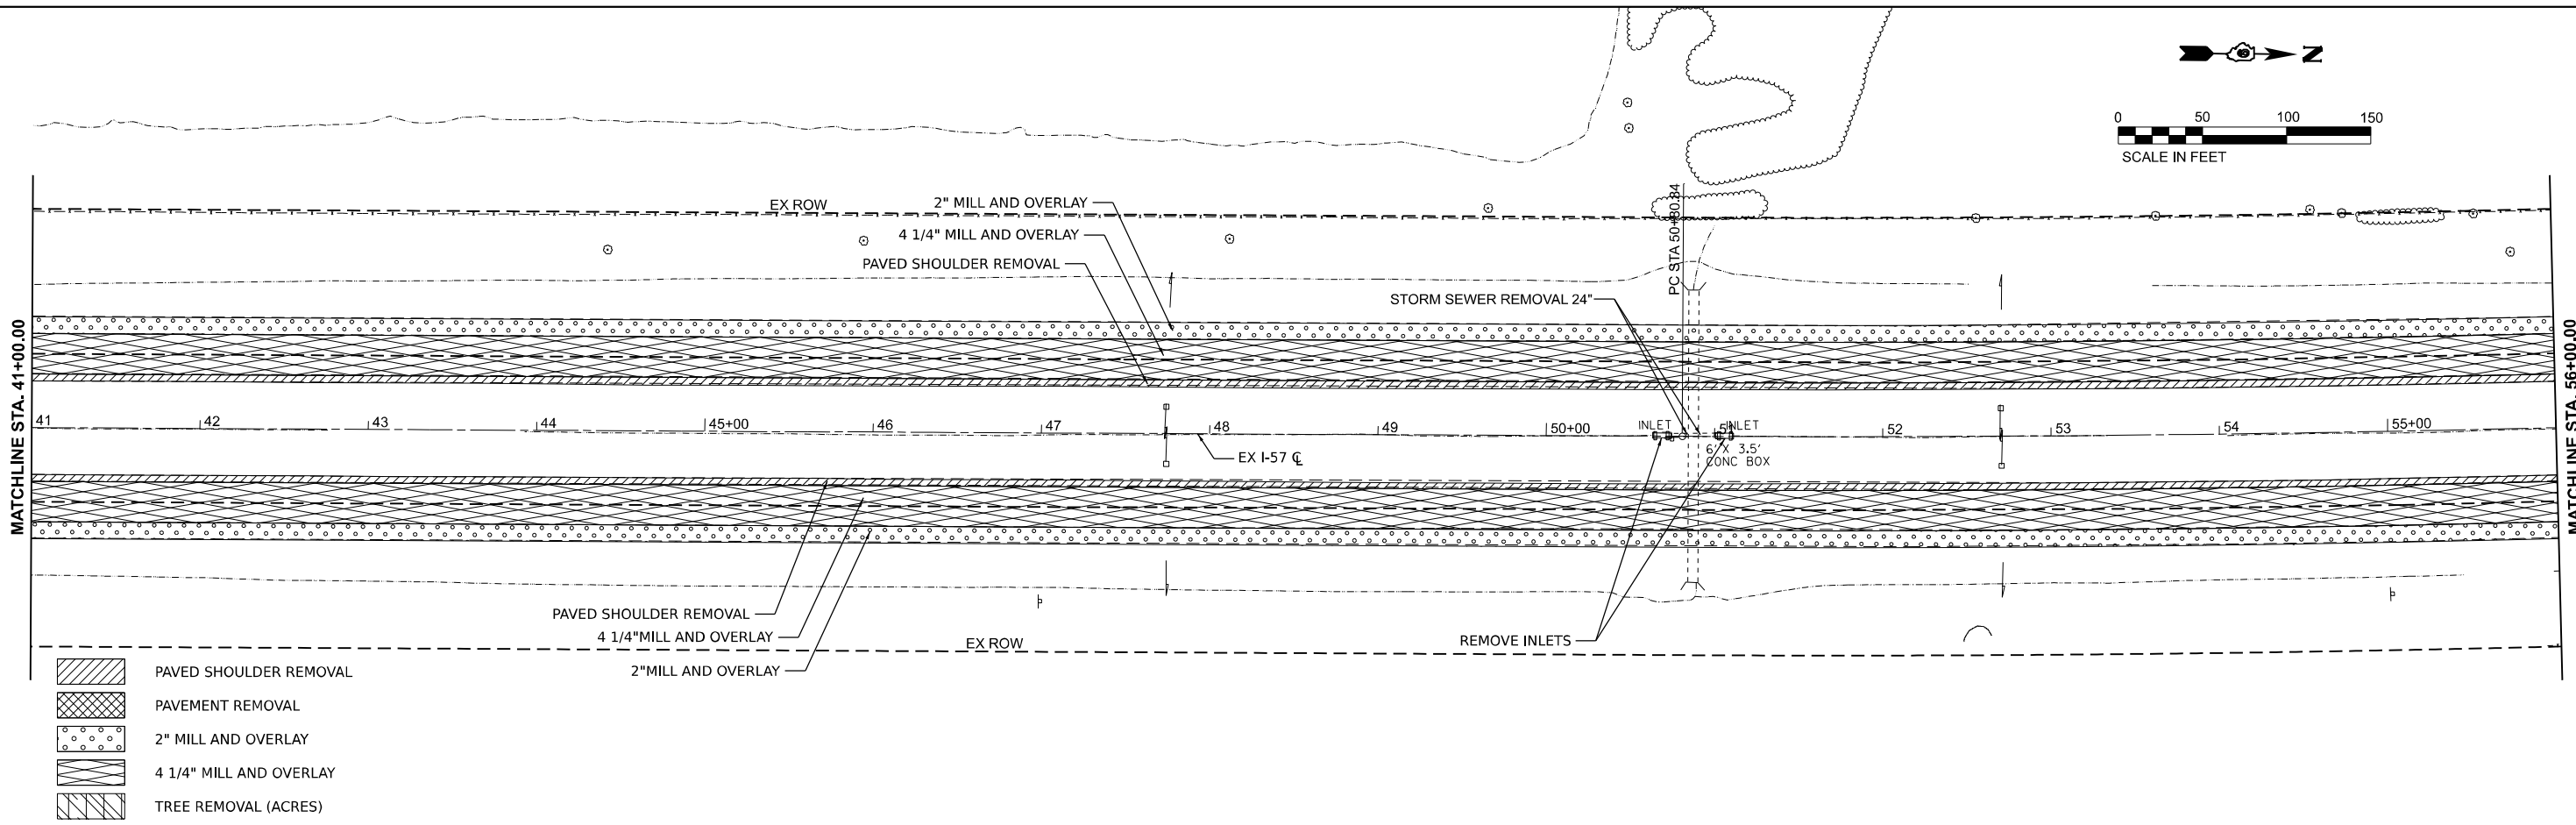



USER NAME	= jahaas	DESIGNED	-	REVISED	-
DRAWN	-	REVISIONS	-	REVISED	-
PLOT SCALE	= 0.16666633" / ft.	CHECKED	-	REVISED	-
PLOT DATE	= 10/14/2024	DATE	-	REVISED	-

STATE OF ILLINOIS
DEPARTMENT OF TRANSPORTATION



REMOVAL SHEET
JEFFERSON COUNTY

SCALE: 1" = 50' SHEET 2 OF 10 SHEETS STA. 41+00 TO STA. 71+00

F.A. I RTE.	SECTION	COUNTY	TOTAL SHEETS	SHEET NO.
57	(28-2)B-2; (28-1)B-2	*	598	154
CONTRACT NO. 78884				

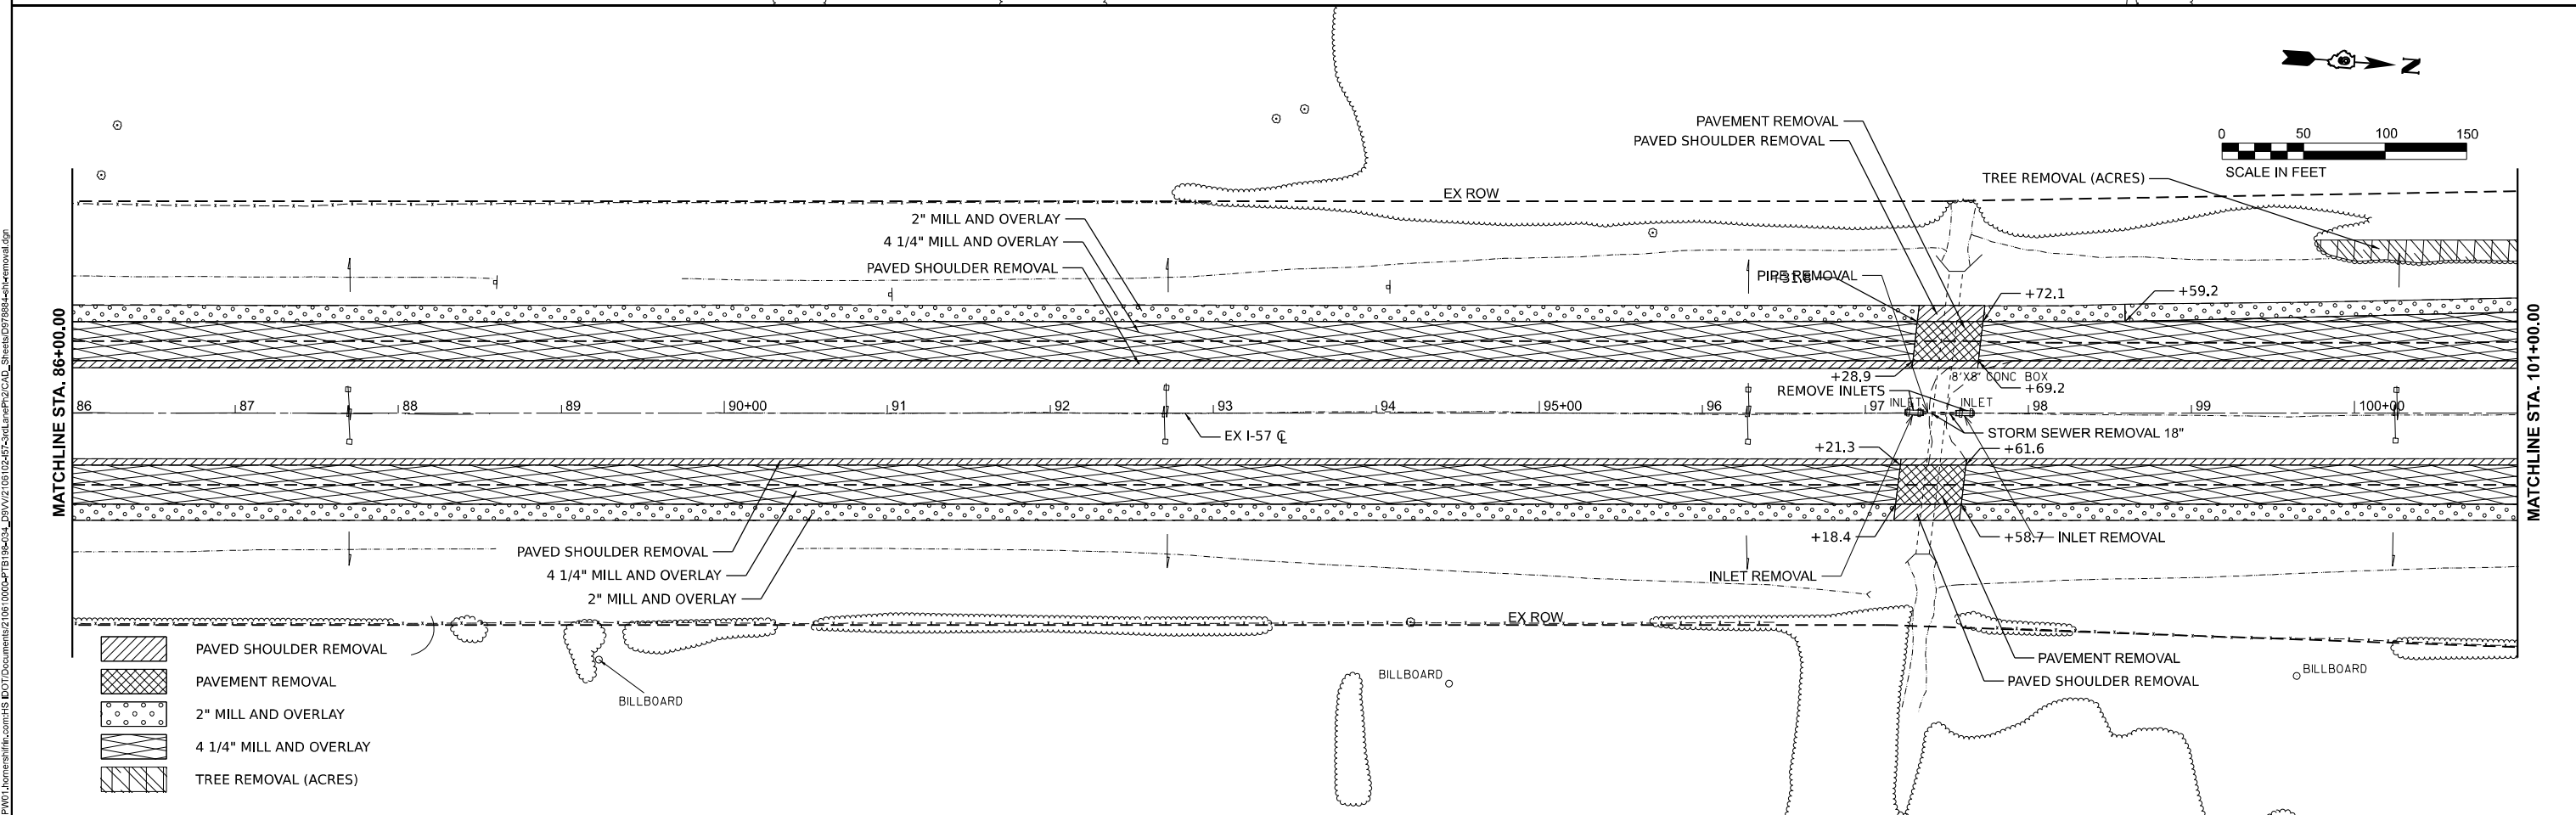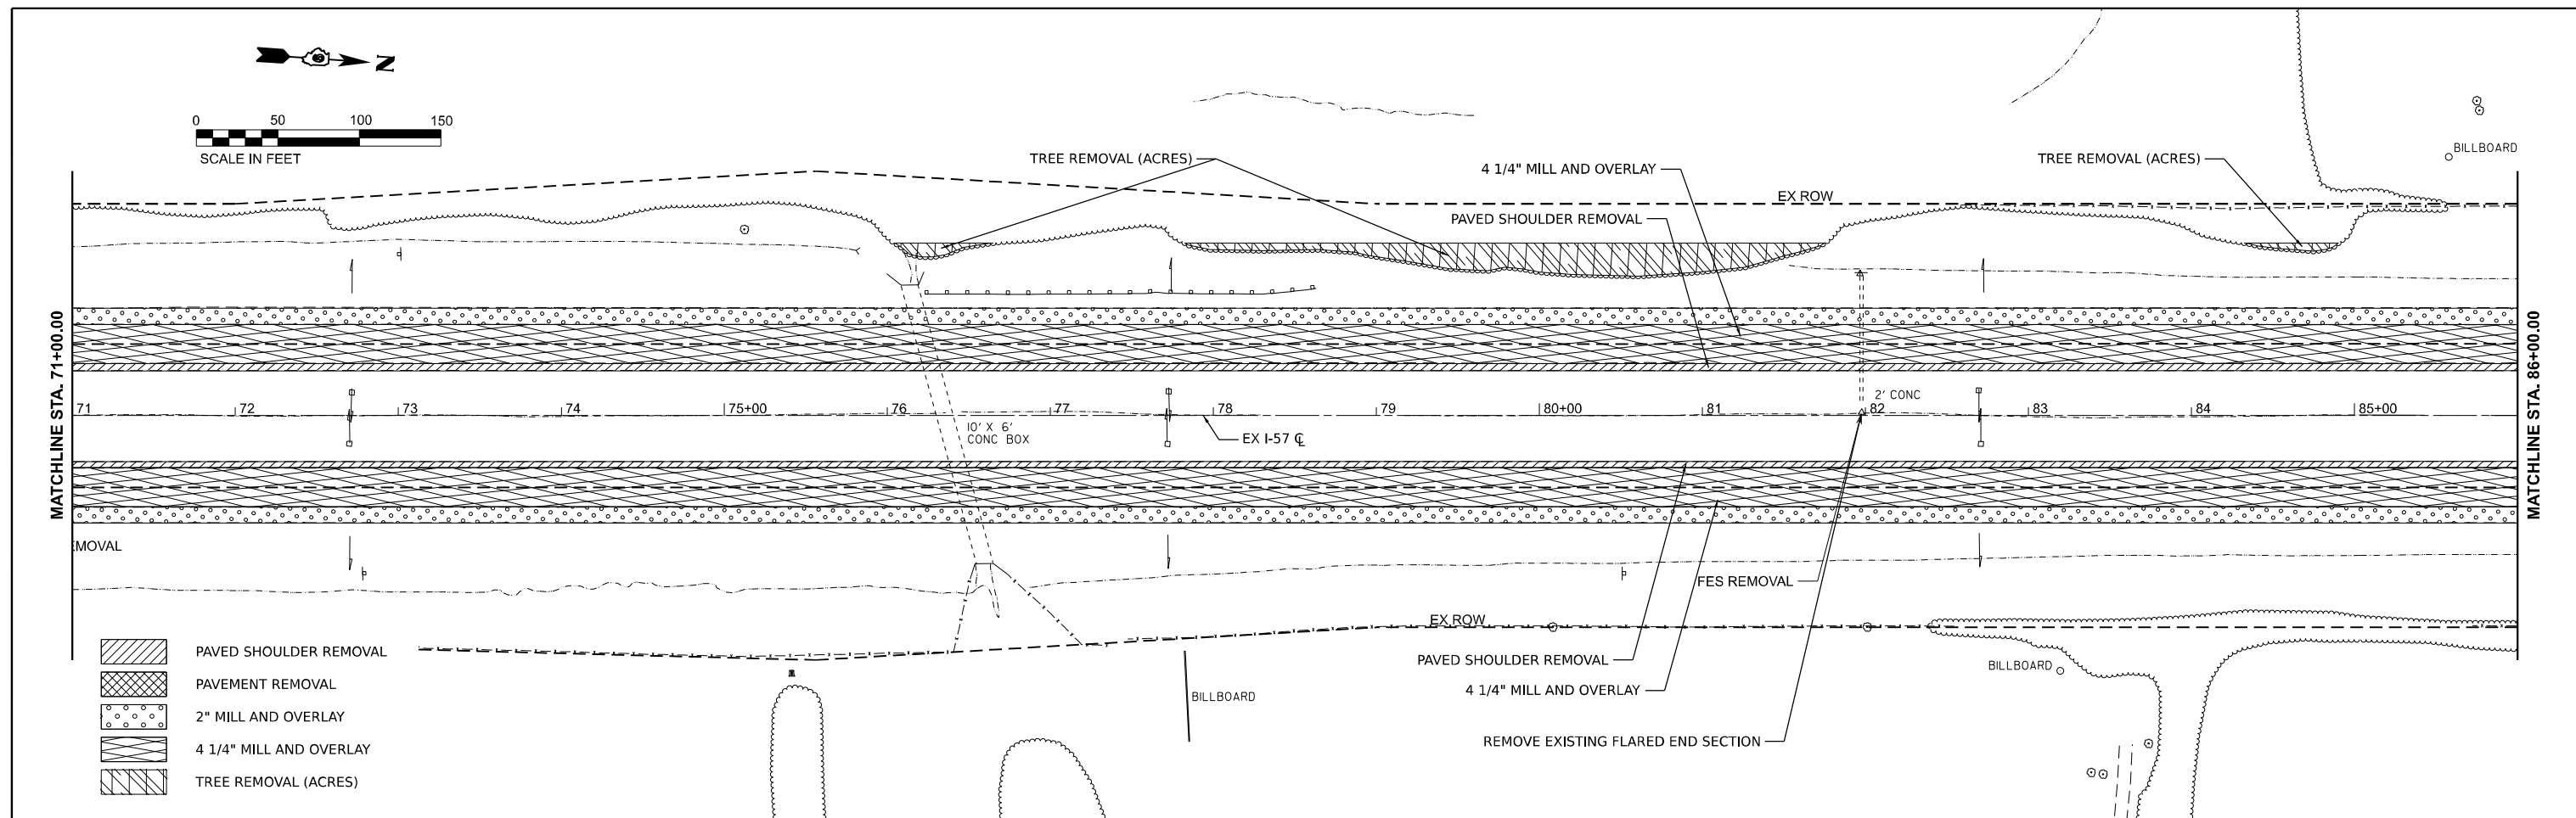

MODEL: Ramps - NorthsideRampRemoval (Sheet)
FILE NAME: j:\p1\10\1000\PTB198204_D01V2\1061024573\plan\PTB2CAD_Sheets\078884-1\horner\kamps.dgn
PLOT: 10/14/2024 10:14:24 AM

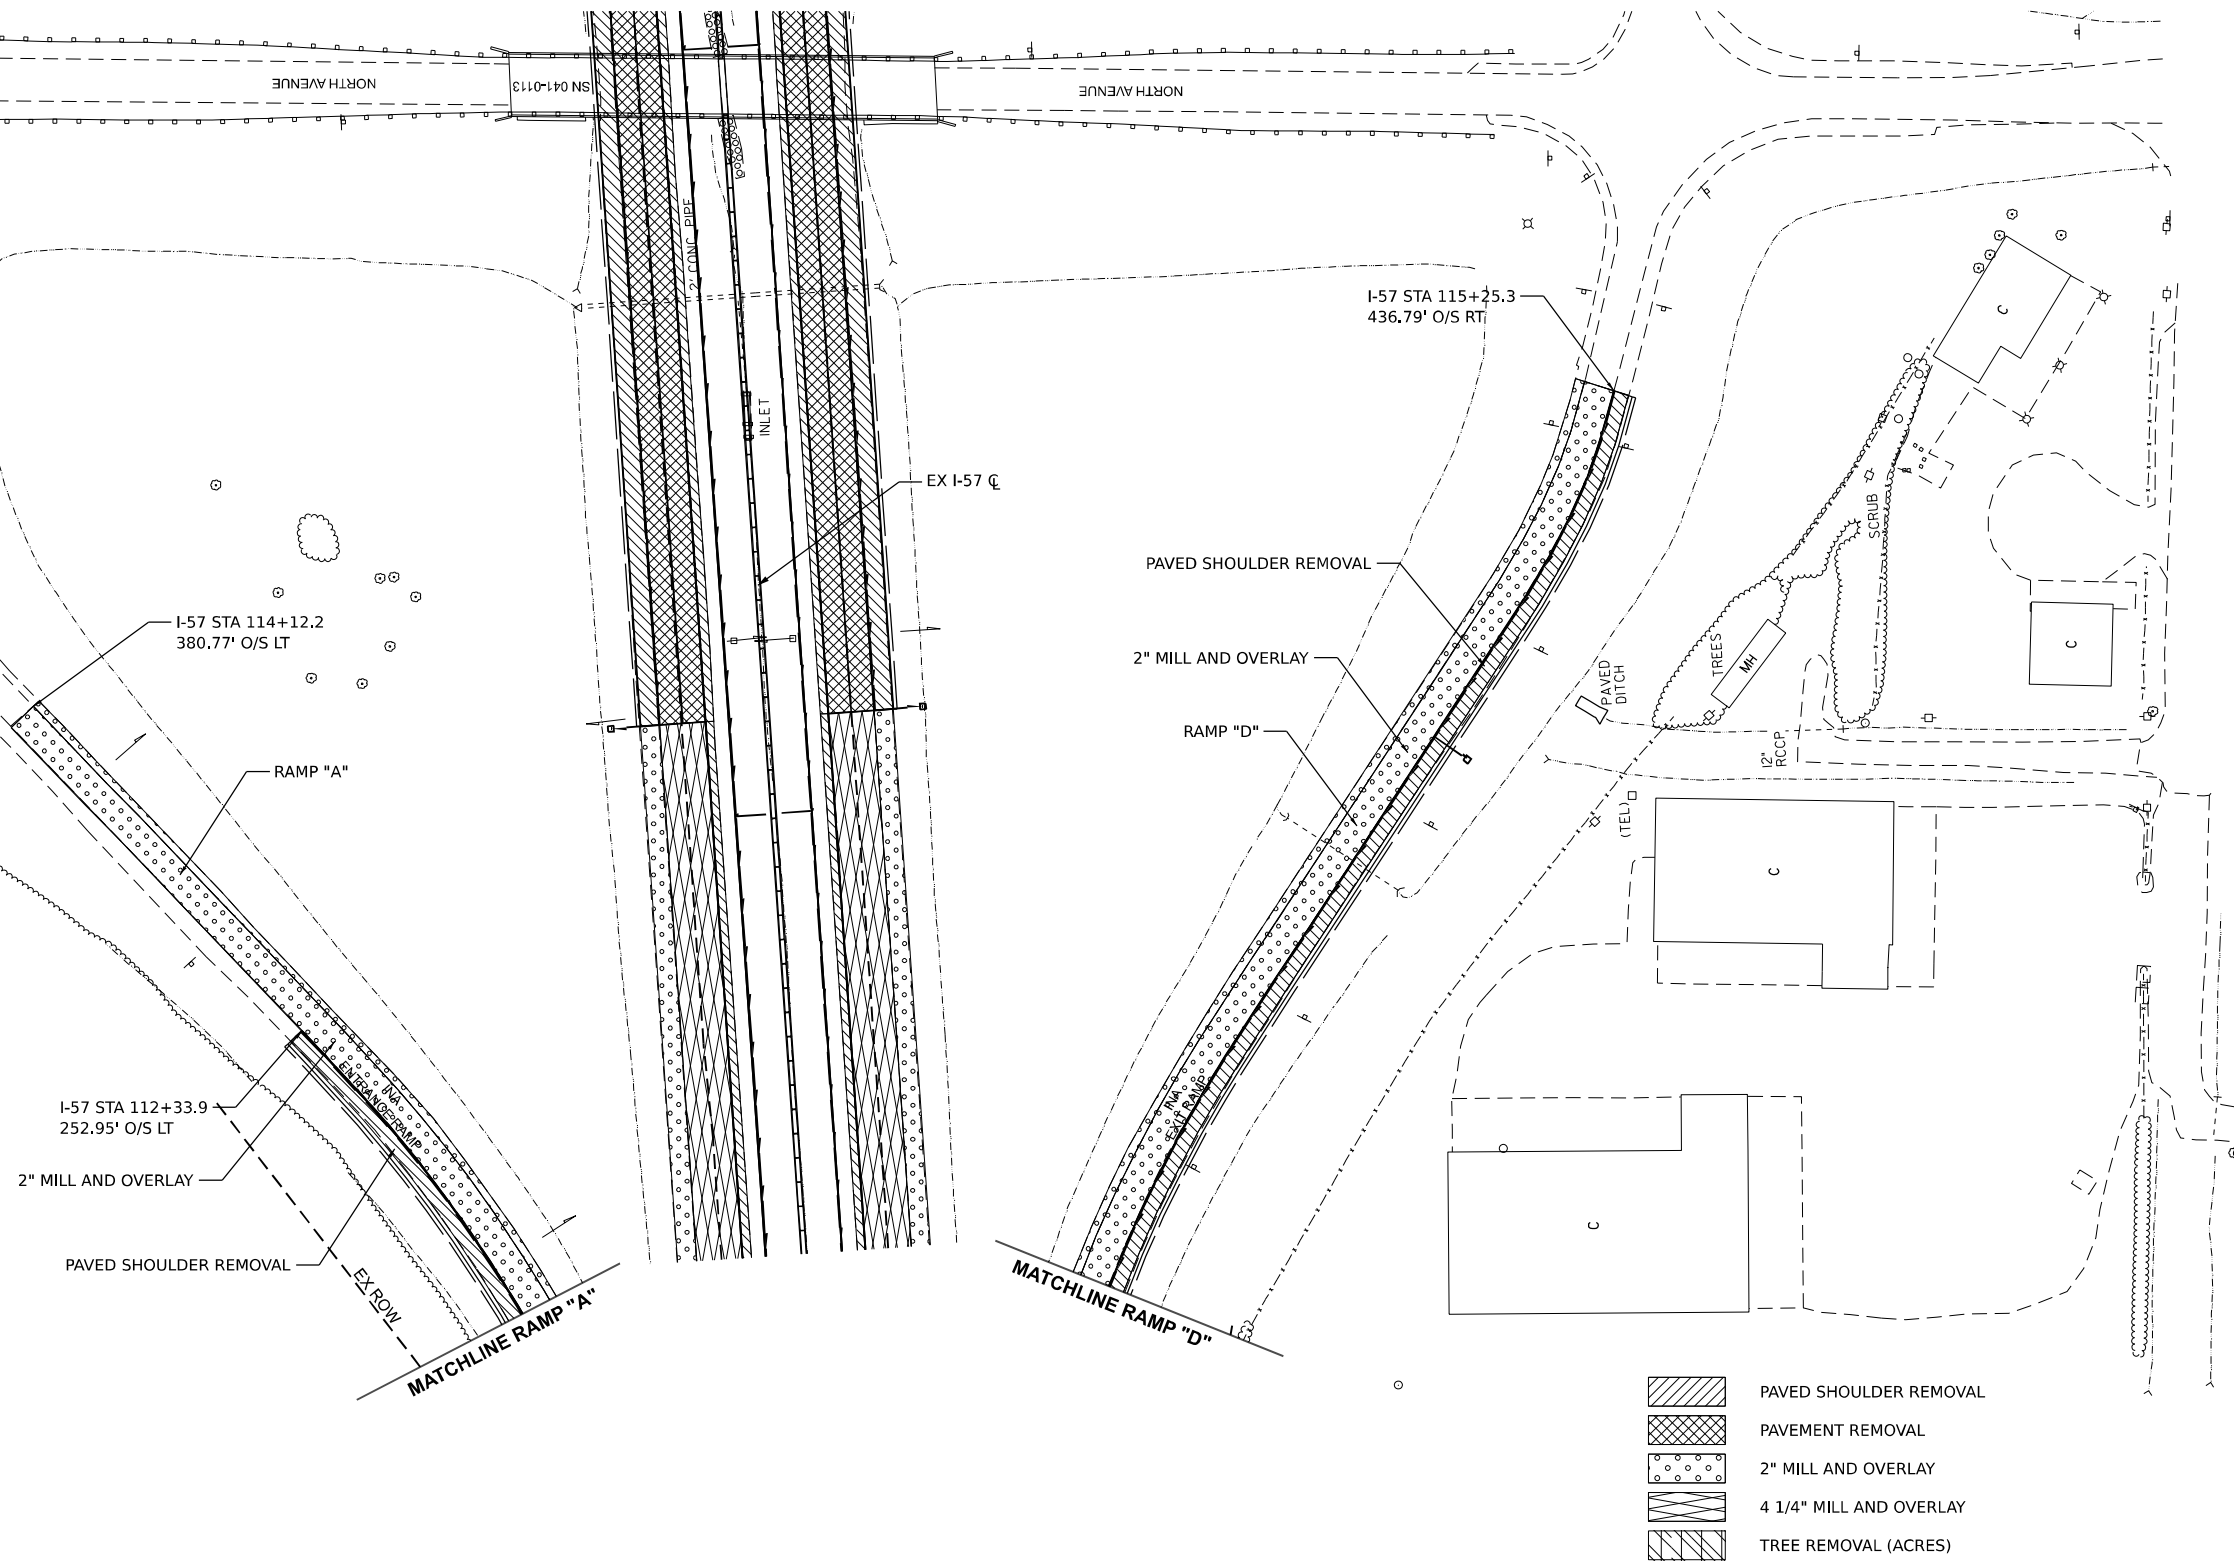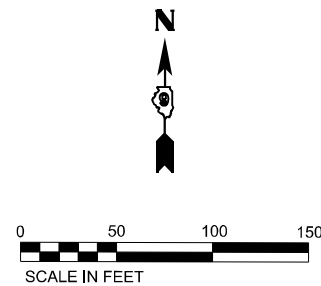

USER NAME = jahaas	DESIGNED -	REVISED -
	DRAWN -	REVISED -
PLOT SCALE = 0.16666633" / ft.	CHECKED -	REVISED -
PLOT DATE = 10/14/2024	DATE -	REVISED -

STATE OF ILLINOIS
DEPARTMENT OF TRANSPORTATION


INA INTERCHANGE REMOVAL PLAN - RAMPS "A" & "D"
JEFFERSON COUNTY

SCALE: 1" = 50' SHEET 5 OF 10 SHEETS STA. TO STA.

F.A.I. RTE.	SECTION	COUNTY	TOTAL SHEETS	SHEET NO.
57	(28-2)B-2; (28-1)B-2	*	598	157
CONTRACT NO. 78884				
ILLINOIS FED. AID PROJECT				

* FRANKLIN/JEFFERSON

MODEL: Ramps - NorthsideRampRemoval.dwg (S:\s\p) FILE NAME: j:\p\10\1000\PTB\1000\PTB_1000.dwg (S:\s\p\10\1000\PTB\1000\PTB_1000.dwg) PROJECT: I-57/2106/1000\PTB_1000.dwg (S:\s\p\10\1000\PTB\1000\PTB_1000.dwg) SHEET: 158 OF 158

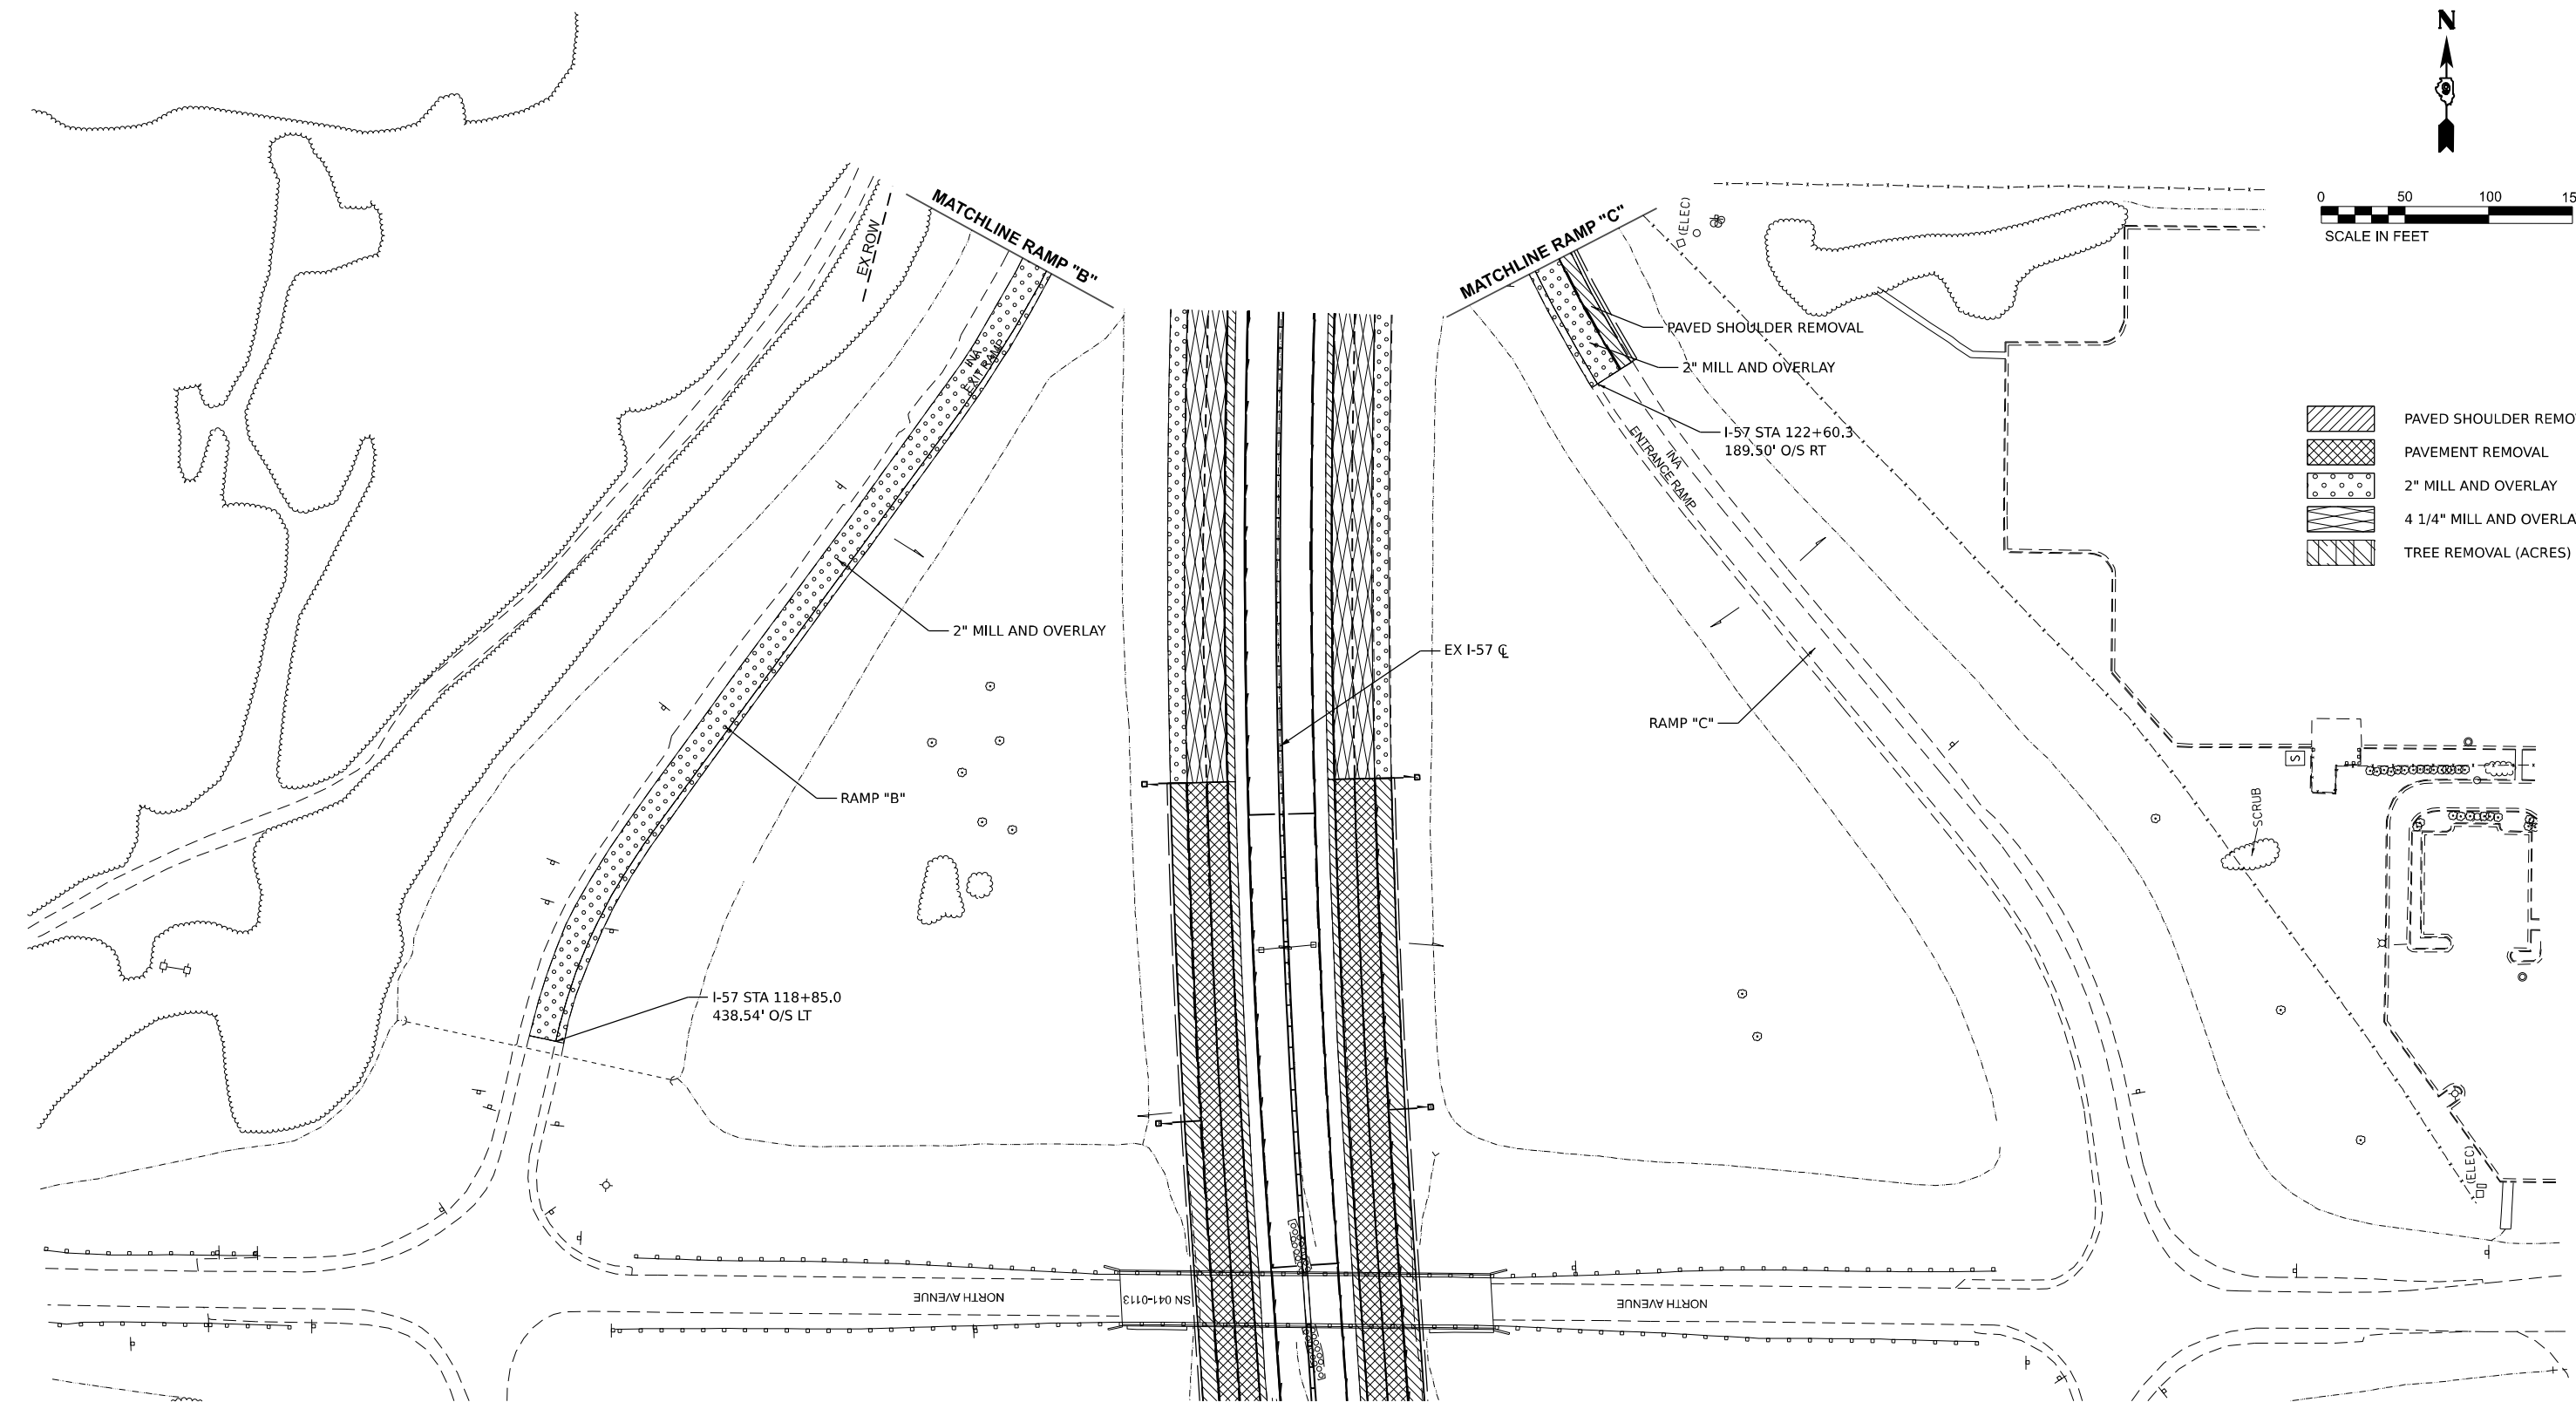

- PAVED SHOULDER REMOVAL
- PAVEMENT REMOVAL
- 2" MILL AND OVERLAY
- 4 1/4" MILL AND OVERLAY
- TREE REMOVAL (ACRES)





USER NAME	= jahaas	DESIGNED	-	REVISED	-
DRAWN	-	REVISIONS	-	REVISED	-
PLOT SCALE	= 0.16666633" / in.	CHECKED	-	REVISED	-
PLOT DATE	= 10/14/2024	DATE	-	REVISED	-



STATE OF ILLINOIS
DEPARTMENT OF TRANSPORTATION

INA INTERCHANGE REMOVAL PLAN - RAMPS "B" & "C"
JEFFERSON COUNTY



SCALE: 1" = 50' SHEET 6 OF 10 SHEETS STA. TO STA.

F.A. I RTE.	SECTION	COUNTY	TOTAL SHEETS	SHEET NO.
57	(28-2)B-2; (28-1)B-2	*	598	158
CONTRACT NO. 78884				
ILLINOIS FED. AID PROJECT * FRANKLIN/JEFFERSON				

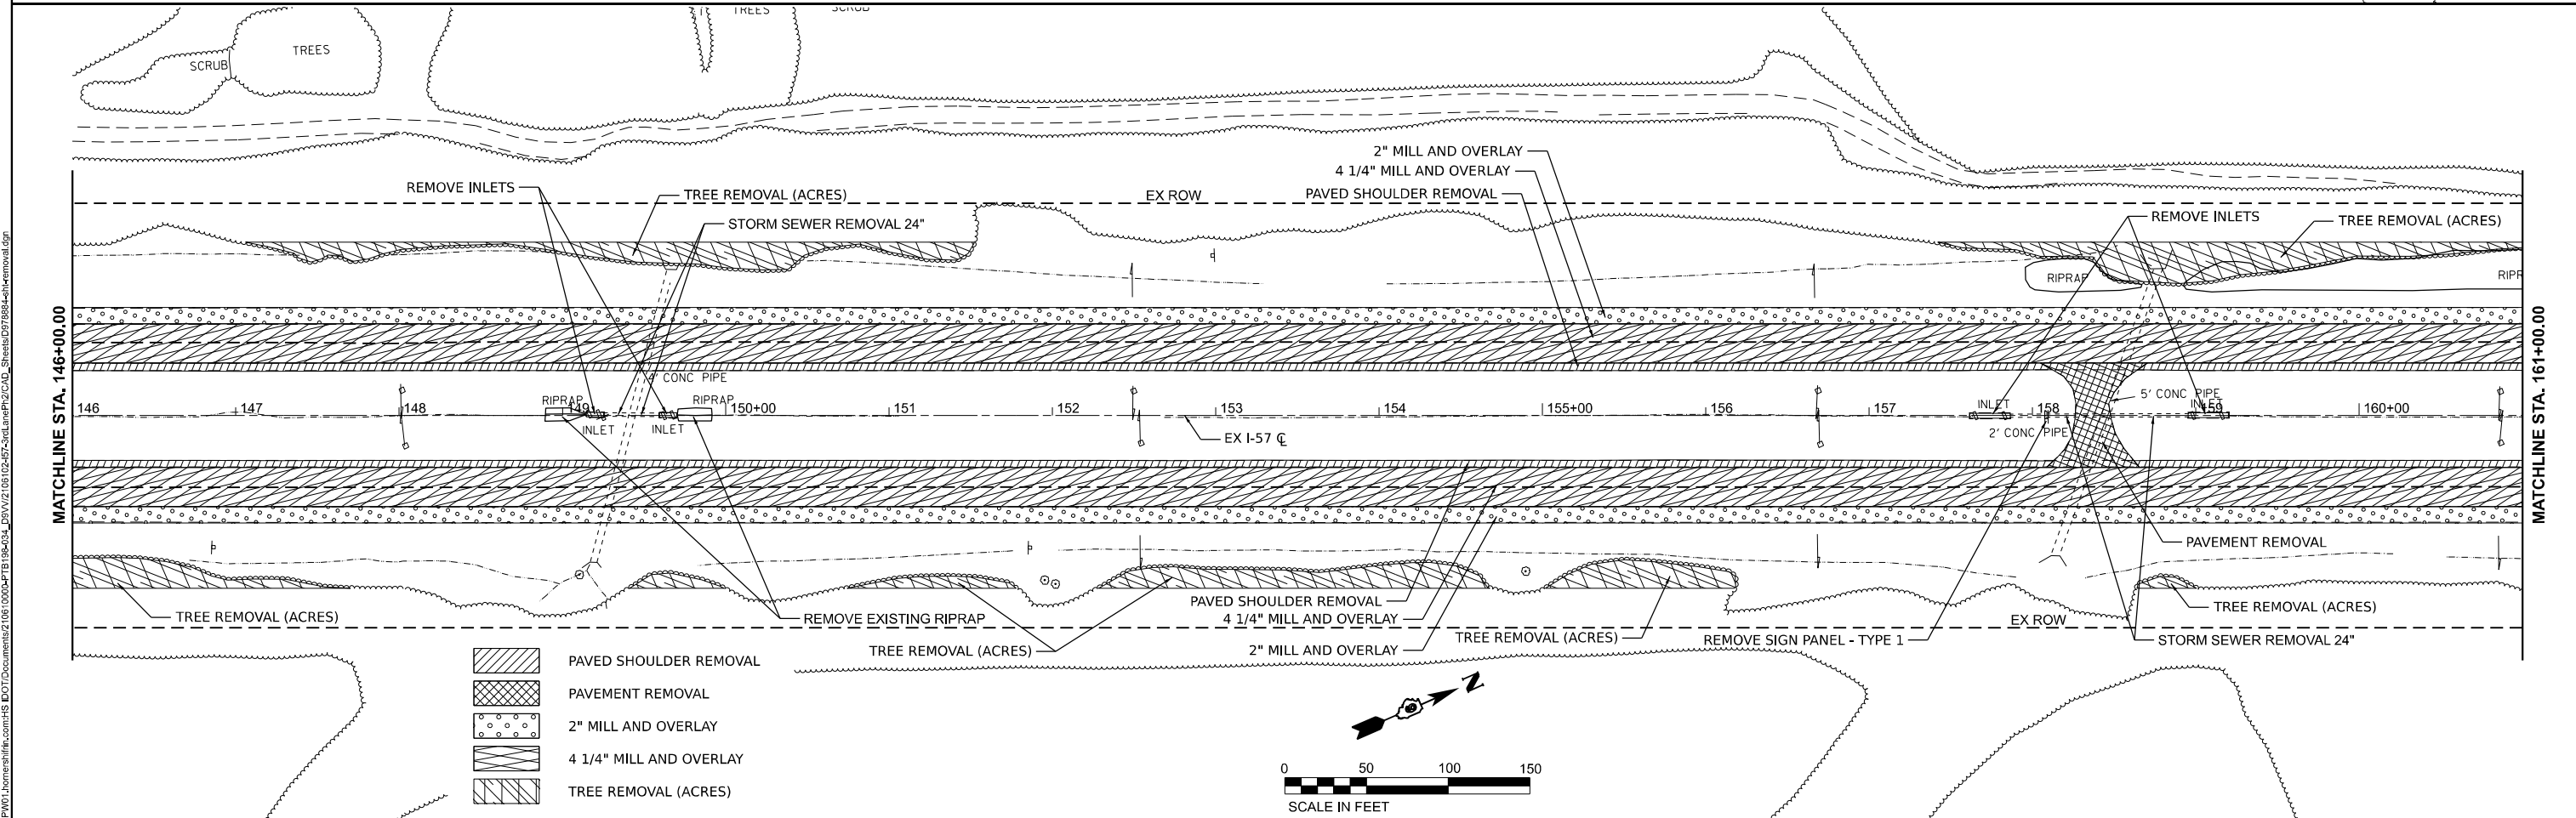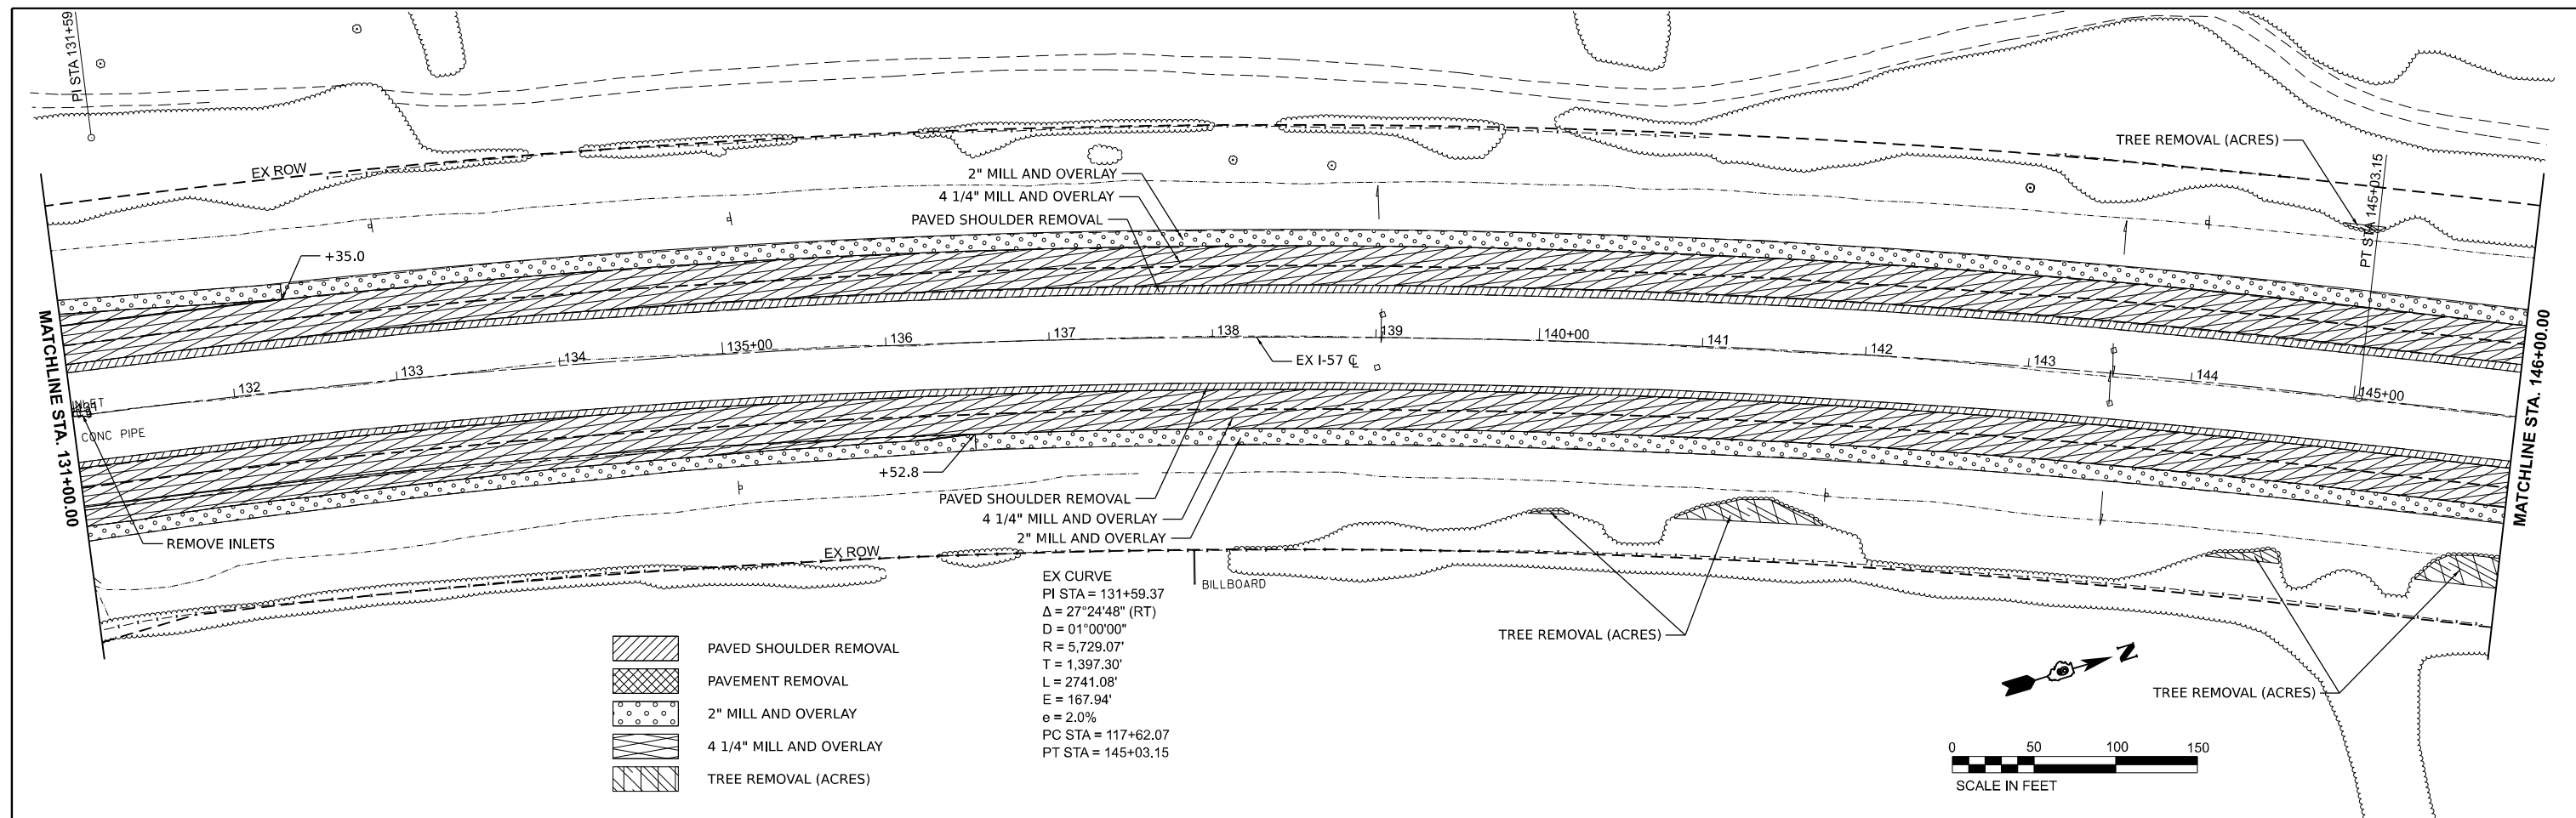

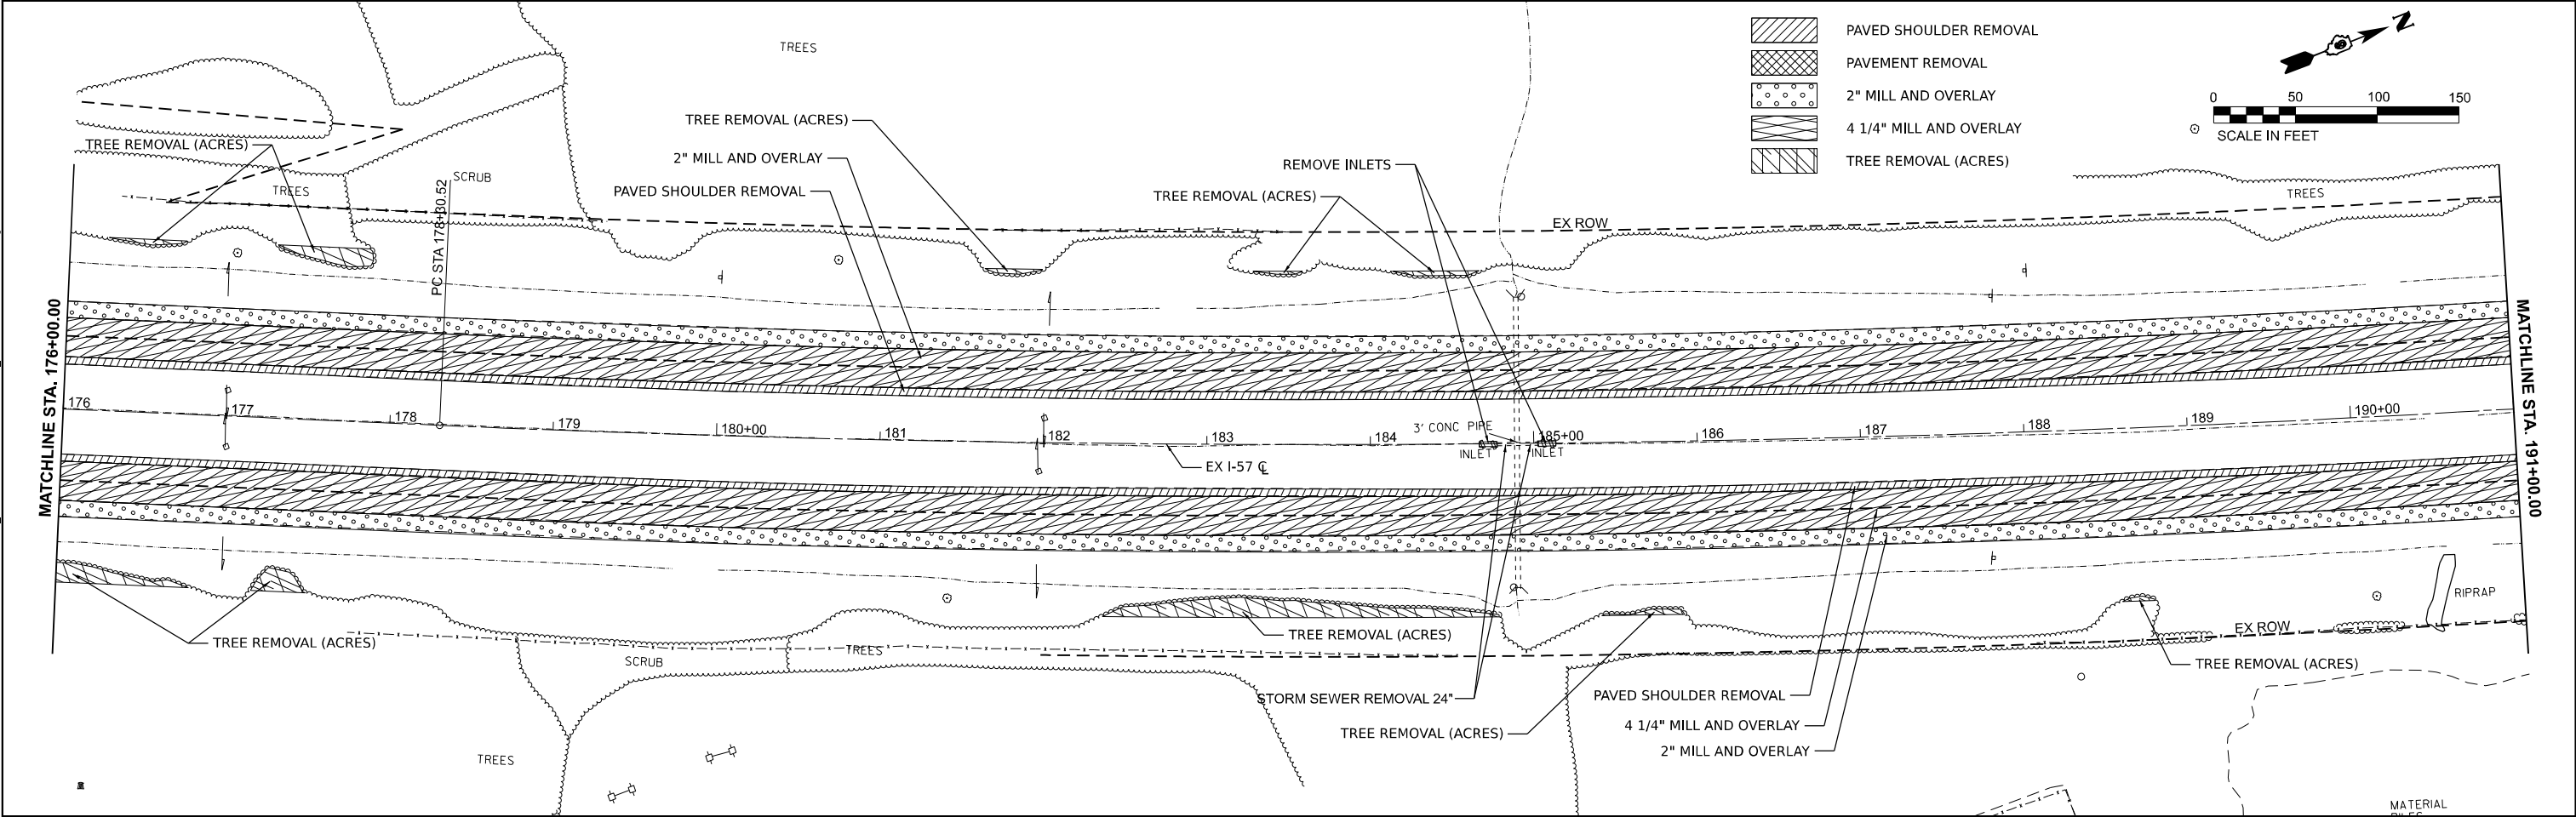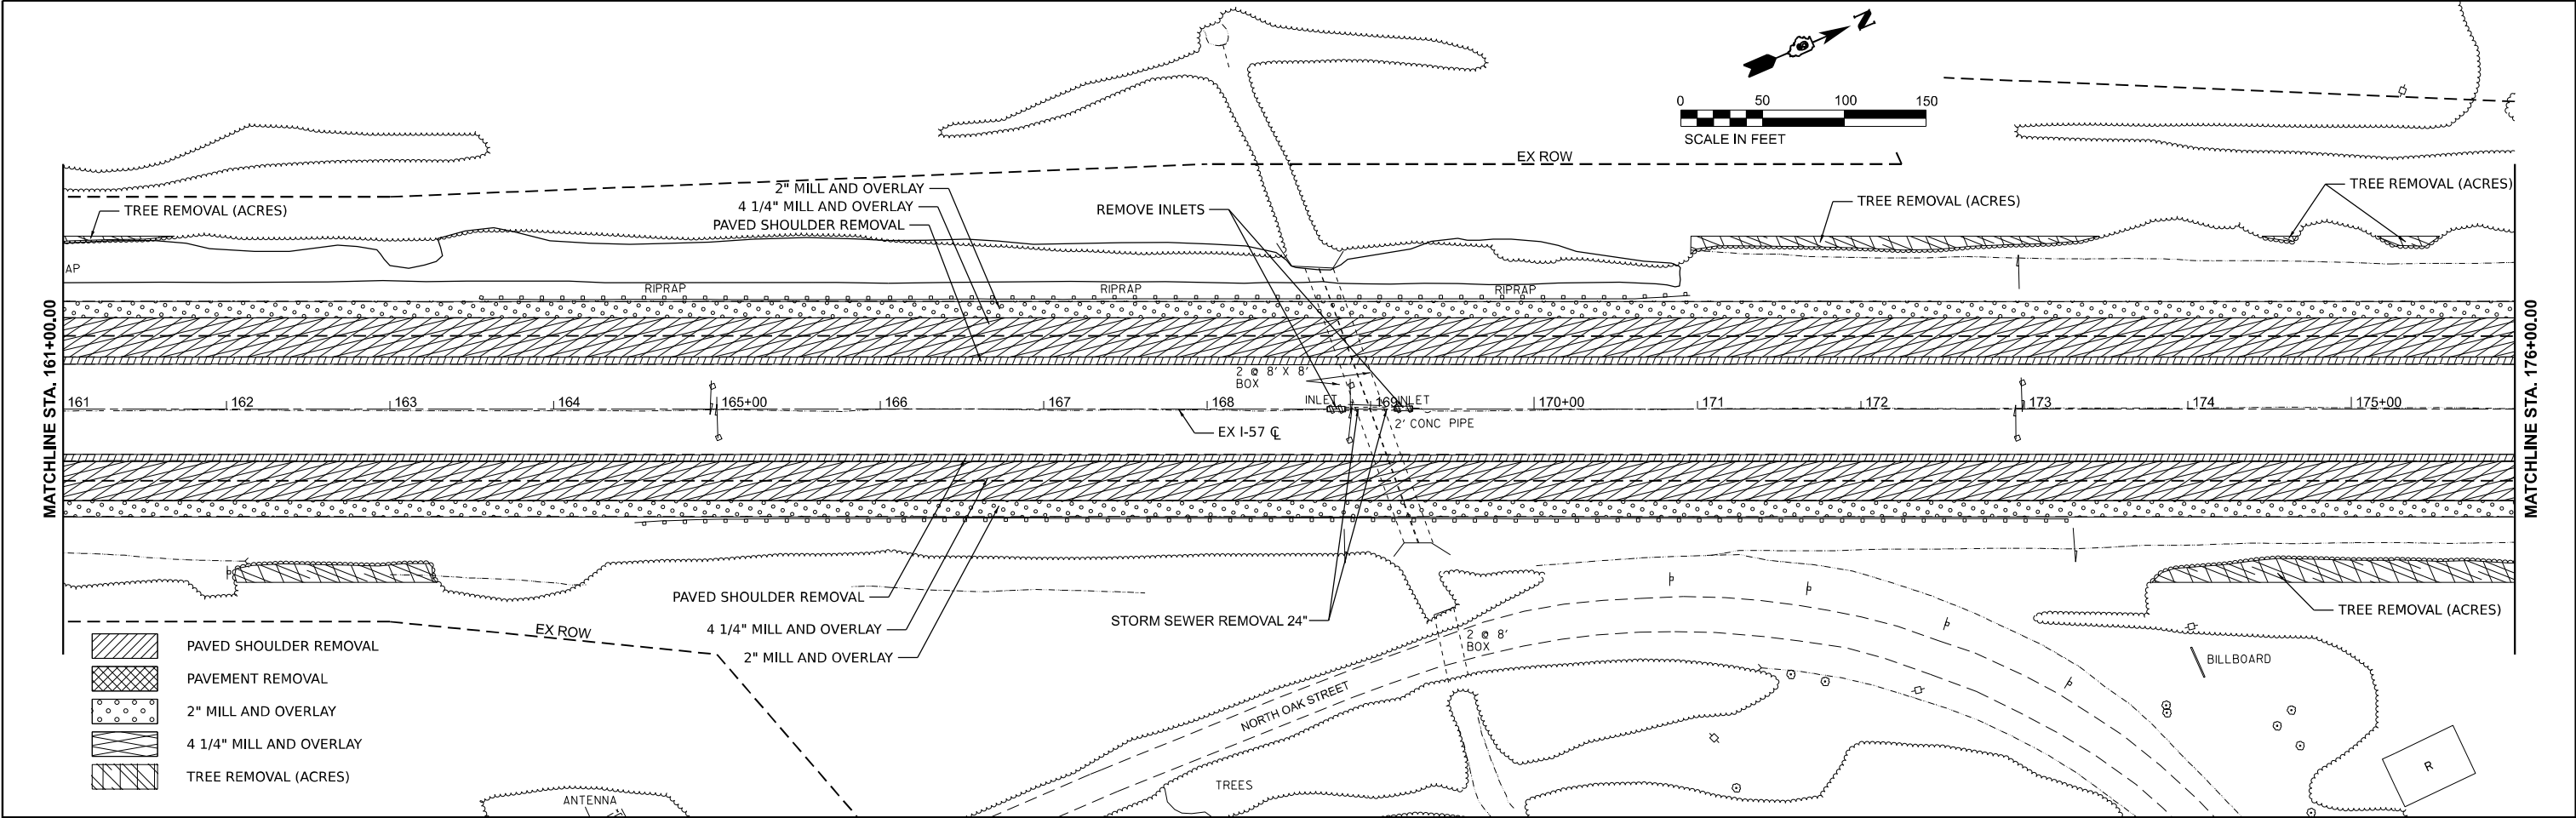

 HORNER SHIFRIN WWW.HORNERSHIFRIN.COM	USER NAME = jahaas		DESIGNED -	REVISED -	STATE OF ILLINOIS DEPARTMENT OF TRANSPORTATION	REMOVAL SHEET JEFFERSON COUNTY		F.A. I RTE.	SECTION	COUNTY	TOTAL SHEETS	SHEET NO.
	PLOT SCALE = 0.16666633" / ft.		DRAWN -	REVISED -		SCALE: 1" = 50'		57	(28-2)B-2; (28-1)B-2	*	598	160
	PLOT DATE = 10/14/2024		CHECKED -	REVISED -		SHEET 8 OF 10 SHEETS		STA. 161+00 TO STA. 161+00		CONTRACT NO. 78884		
			DATE -	REVISED -						ILLINOIS FED. AID PROJECT		

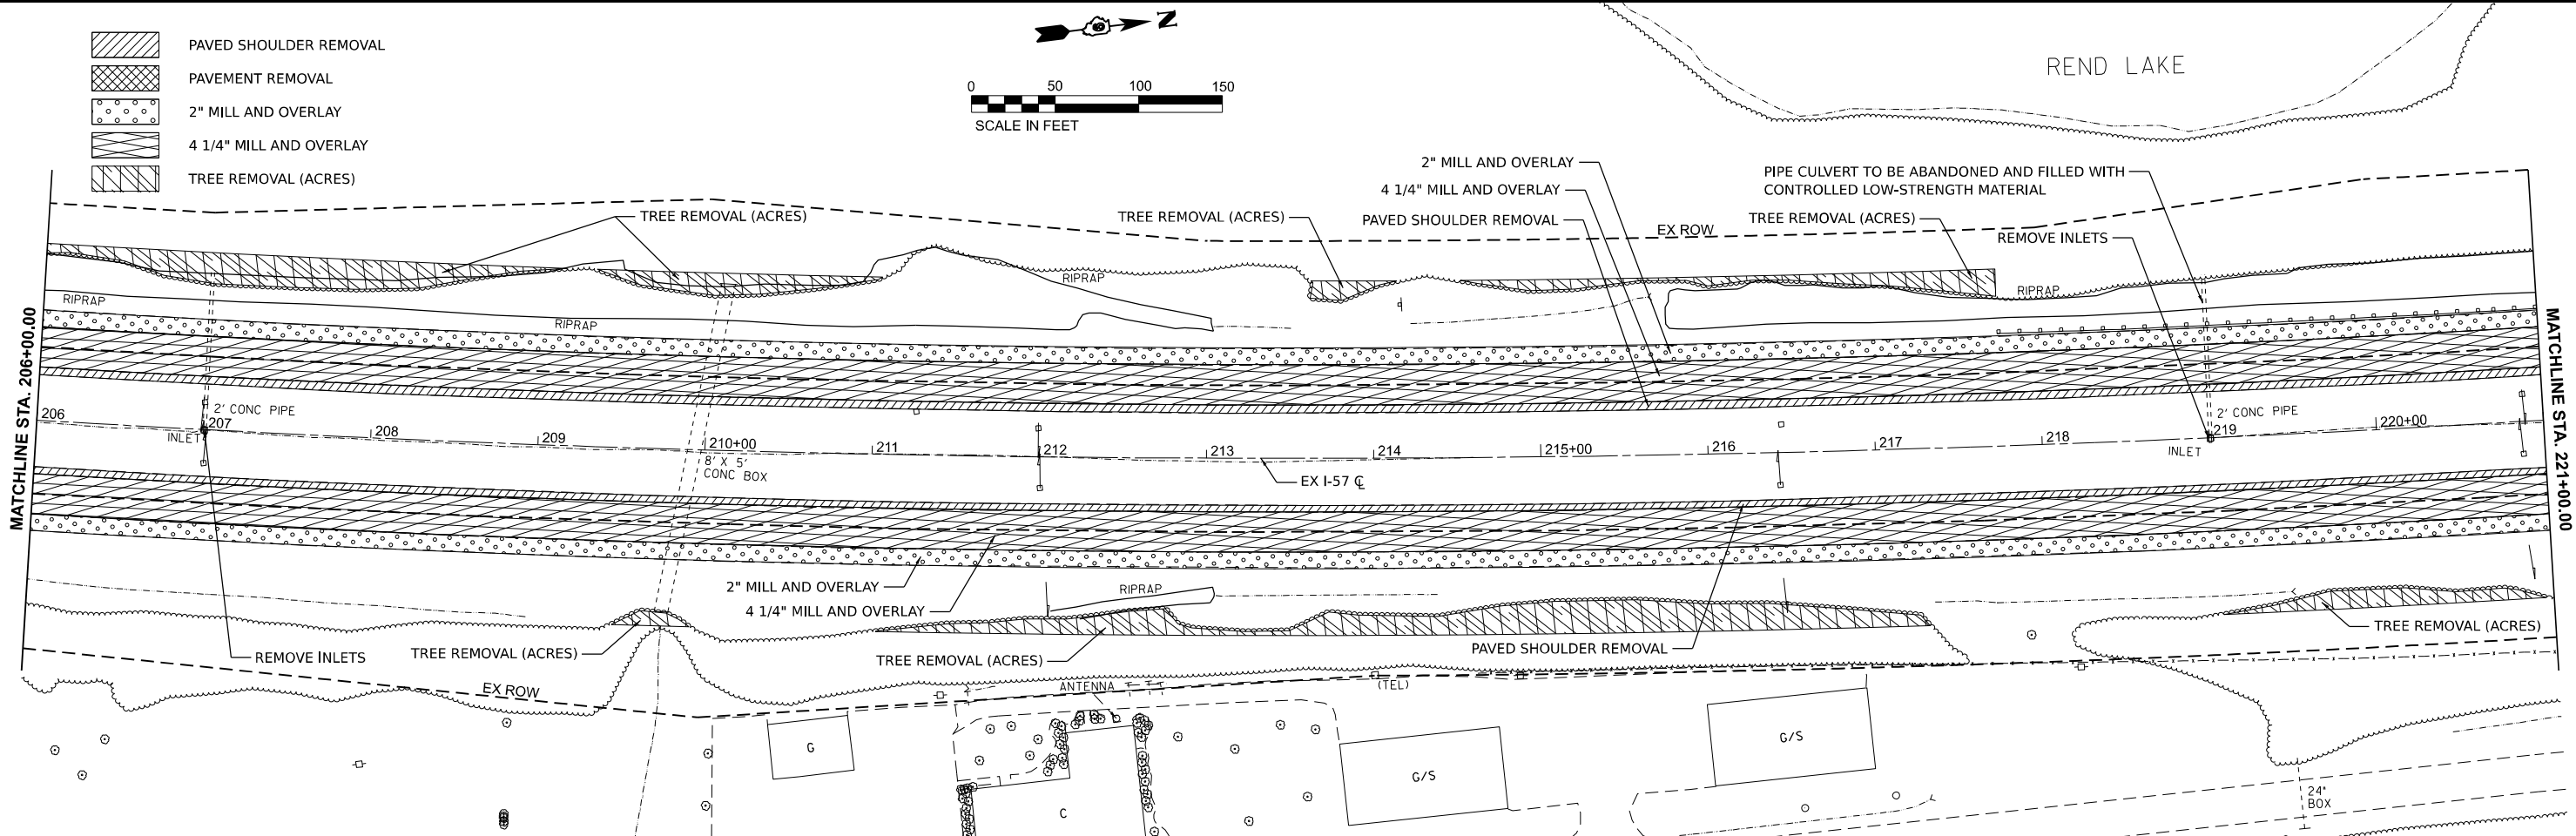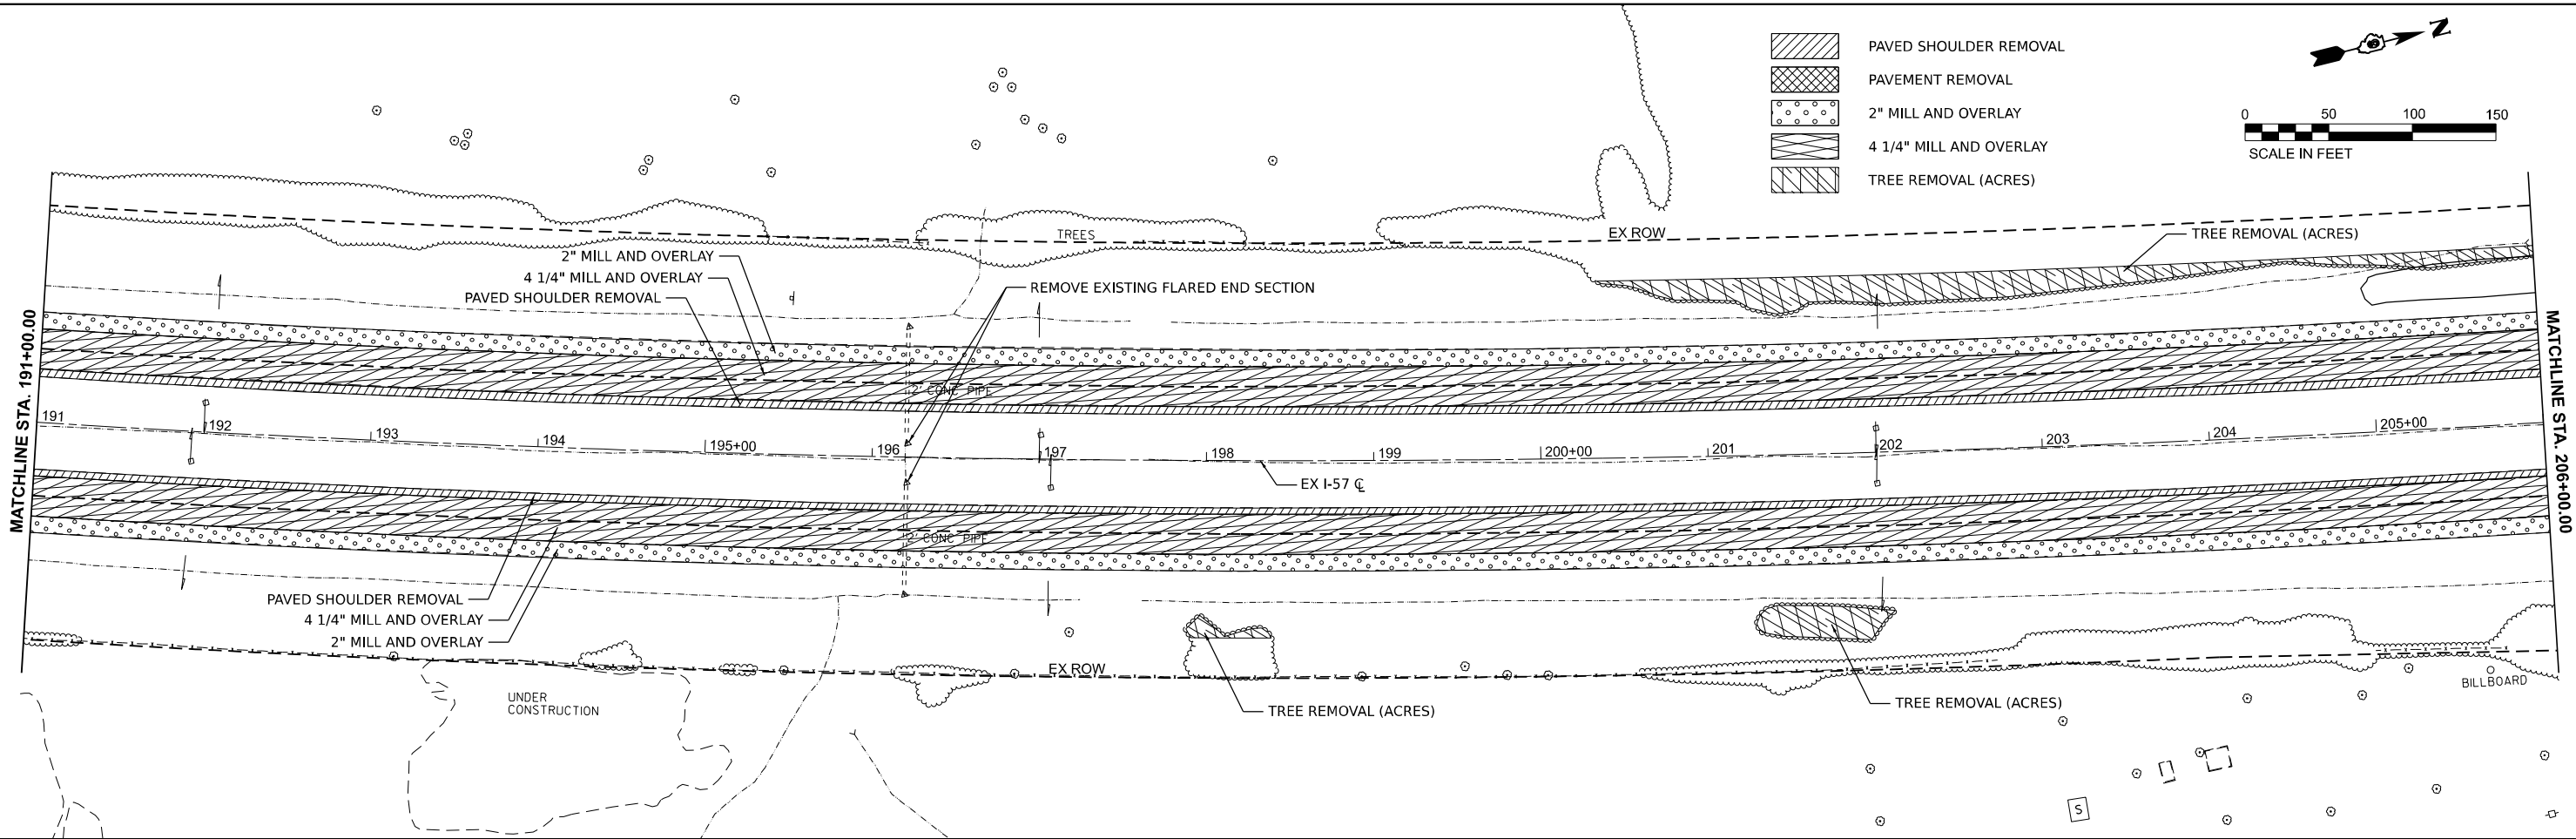

MODEL: JEFFERSON - Removal.dwg
FILE NAME: j:\p001\documents\2106\1000\PTB198\204_D8\0\2\051024573\laneP2\CAD_Sheets\0778884-Removal.dgn

	USER NAME = jahaas	DESIGNED -	REVISED -	STATE OF ILLINOIS DEPARTMENT OF TRANSPORTATION		REMOVAL SHEET JEFFERSON COUNTY		F.A. I RTE.	SECTION	COUNTY	TOTAL SHEETS	SHEET NO.
	PLOT SCALE = 0.16666633" / ft.	DRAWN -	REVISED -					57	(28-2)B-2; (28-1)B-2	*	598	161
	PLOT DATE = 10/14/2024	CHECKED -	REVISED -					CONTRACT NO. 78884				
		DATE -	REVISED -					ILLINOIS FED. AID PROJECT				
				SCALE: 1" = 50'		SHEET 9	OF 10 SHEETS	STA. 191+00	TO STA. 221+00			

* FRANKLIN/JEFFERSON

DRAINAGE STRUCTURE TYPE 5, WITH FRAME AND GRATE, TYPE 22

STA. 10+00
WEST GRATE ELEV. 425.34
EAST GRATE ELEV. 425.29
USFL 419.98
DSFL 419.90

STA. 10+71.25
WEST GRATE ELEV. 425.49
EAST GRATE ELEV. 425.46
USFL (N) 419.78
USFL (S) 419.24
USFL (W) 419.18
DSFL 419.16

STA. 15+50
WEST GRATE ELEV. 425.13
EAST GRATE ELEV. 425.11
USFL 420.14
DSFL 420.06

STA. 20+26
WEST GRATE ELEV. 424.19
EAST GRATE ELEV. 424.18
USFL 418.89
DSFL 418.81

STA. 25+01
WEST GRATE ELEV. 423.26
EAST GRATE ELEV. 423.28
USFL (N) 418.00
USFL (W) 418.17
DSFL 417.92

STA. 30+00
WEST GRATE ELEV. 422.27
EAST GRATE ELEV. 422.27
USFL 417.02
DSFL 416.94

STA. 34+90
WEST GRATE ELEV. 421.18
EAST GRATE ELEV. 421.17
USFL 415.84
DSFL 415.76

STA. 39+00
WEST GRATE ELEV. 419.84
EAST GRATE ELEV. 419.63
USFL 414.38
DSFL 414.30

STA. 44+00
WEST GRATE ELEV. 417.91
EAST GRATE ELEV. 417.83
USFL 412.59
DSFL 412.51

STA. 45+00
WEST GRATE ELEV. 417.66
EAST GRATE ELEV. 417.64
USFL 412.39
DSFL 412.31

STA. 48+00
WEST GRATE ELEV. 416.88
EAST GRATE ELEV. 416.88
USFL 411.41
DSFL 411.33

STA. 51+35.25
WEST GRATE ELEV. 417.06
EAST GRATE ELEV. 417.05
USFL 410.32
DSFL 410.32

STA. 52+00
WEST GRATE ELEV. 416.91
EAST GRATE ELEV. 416.80
USFL 410.57
DSFL 410.49

STA. 56+00
WEST GRATE ELEV. 417.04
EAST GRATE ELEV. 416.96
USFL 411.67
DSFL 411.59

STA. 60+00.00
WEST GRATE ELEV. 417.01
EAST GRATE ELEV. 416.92
USFL 411.58
DSFL 411.50

STA. 64+00.00
WEST GRATE ELEV. 417.04
EAST GRATE ELEV. 416.97
USFL 411.46
DSFL 411.38

STA. 68+00
WEST GRATE ELEV. 406.94
EAST GRATE ELEV. 416.88
USFL (N&S) 410.66
DSFL 410.58

STA. 72+00
WEST GRATE ELEV. 417.02
EAST GRATE ELEV. 416.87
USFL 411.42
DSFL 411.34

STA. 76+00
WEST GRATE ELEV. 417.00
EAST GRATE ELEV. 416.91
USFL 410.60
DSFL 410.52

STA. 80+00
WEST GRATE ELEV. 417.08
EAST GRATE ELEV. 416.82
USFL 411.36
DSFL 411.28

STA. 84+00
WEST GRATE ELEV. 417.00
EAST GRATE ELEV. 416.74
USFL 411.36
DSFL 411.28

STA. 85+98.00
WEST GRATE ELEV. 417.50
EAST GRATE ELEV. 417.35
USFL (N) 410.95
USFL (S) 409.64
DSFL 408.24

STA. 88+00
WEST GRATE ELEV. 416.96
EAST GRATE ELEV. 416.79
USFL 410.52
DSFL 410.44

STA. 92+00
WEST GRATE ELEV. 416.91
EAST GRATE ELEV. 416.52
USFL 411.28
DSFL 411.20

STA. 96+00
WEST GRATE ELEV. 416.88
EAST GRATE ELEV. 416.72
USFL 411.28
DSFL 411.20

STA. 100+00
WEST GRATE ELEV. 416.79
EAST GRATE ELEV. 416.78
USFL 410.52
DSFL 410.52

STA. 106+00
WEST GRATE ELEV. 416.91
EAST GRATE ELEV. 416.94
USFL 411.48
DSFL 411.40

STA. 108+44.50
WEST GRATE ELEV. 417.28
EAST GRATE ELEV. 417.34
USFL 410.42
DSFL 410.42

STA. 110+00
WEST GRATE ELEV. 416.97
EAST GRATE ELEV. 416.98
USFL 411.02
DSFL 410.94

STA. 114+00
WEST GRATE ELEV. 416.98
EAST GRATE ELEV. 417.00
USFL 411.78
DSFL 410.70

STA. 118+00
WEST GRATE ELEV. 417.01
EAST GRATE ELEV. 416.99
USFL 411.53
DSFL 411.45

STA. 122+00
WEST GRATE ELEV. 417.15
EAST GRATE ELEV. 417.01
USFL 410.77
DSFL 410.69

STA. 126+00
WEST GRATE ELEV. 417.07
EAST GRATE ELEV. 417.03
USFL 410.01
DSFL 409.93

STA. 130+00
WEST GRATE ELEV. 417.01
EAST GRATE ELEV. 416.89
USFL 409.25
DSFL 409.17

STA. 131+10
WEST GRATE ELEV. 417.21
EAST GRATE ELEV. 417.14
USFL 410.84
DSFL 408.98

STA. 134+00
WEST GRATE ELEV. 416.94
EAST GRATE ELEV. 416.98
USFL 411.42
DSFL 411.34

STA. 138+00
WEST GRATE ELEV. 417.01
EAST GRATE ELEV. 416.96
USFL 411.56
DSFL 411.48

STA. 142+00
WEST GRATE ELEV. 416.97
EAST GRATE ELEV. 416.96
USFL 410.42
DSFL 410.34

STA. 146+00
WEST GRATE ELEV. 416.96
EAST GRATE ELEV. 416.97
USFL 409.28
DSFL 409.20

STA. 150+00
WEST GRATE ELEV. 416.84
EAST GRATE ELEV. 416.94
USFL 411.65
DSFL 411.57

MODEL: FRANKLIN STRUCTURES 1
FILE NAME: C:\214366-2008\H&S\DOT 188-24\188-24.dgn
23 PUBLIC SQUARE
SUITE 470
BELLEVILLE, IL 62220
(618) 641-9088



USER NAME	= njones
DESIGNED	-
DRAWN	-
CHECKED	-
DATE	-
PLOT SCALE	= 0.08333317" / in.
PLOT DATE	= 9/26/2024

DESIGNED	-
DRAWN	-
CHECKED	-
DATE	-

REVISED	-
REVISED	-
REVISED	-
REVISED	-

STATE OF ILLINOIS
DEPARTMENT OF TRANSPORTATION

I-57 DRAINAGE LABELS
FRANKLIN COUNTY

SCALE: SHEET 1 OF 3 SHEETS STA. TO STA.

F.A. I RTE.	SECTION	COUNTY	TOTAL SHEETS	SHEET NO.
57	(28-2)B-2; (28-1)B-2		598	163
CONTRACT NO. 78884				
ILLINOIS FED. AID PROJECT				

FRANKLIN/JEFFERSON

DRAINAGE STRUCTURE TYPE 5, WITH FRAME AND GRATE, TYPE 22

F154 STA.154+00
WEST GRATE ELEV. 416.88
EAST GRATE ELEV. 416.88
USFL 411.65
DSFL 411.57

F158 STA.158+00
WEST GRATE ELEV. 416.84
EAST GRATE ELEV. 416.73
USFL 410.80
DSFL 410.72

F161 STA.161+00
WEST GRATE ELEV. 417.68
EAST GRATE ELEV. 417.63
USFL 412.38
DSFL 412.30

F164 STA. 164+66
WEST GRATE ELEV. 420.71
EAST GRATE ELEV. 420.66
USFL 415.41
DSFL 415.33

F169 STA.169+60
WEST GRATE ELEV. 426.81
EAST GRATE ELEV. 426.80
USFL 421.55
DSFL 421.47

F174 STA. 174+60
WEST GRATE ELEV. 432.81
EAST GRATE ELEV. 432.99
USFL 427.53
DSFL 427.61

F177 STA. 177+50
WEST GRATE ELEV. 435.99
EAST GRATE ELEV. 435.92
USFL 431.77
DSFL 431.66

F182 STA.182+00
WEST GRATE ELEV. 442.34
EAST GRATE ELEV. 442.28
USFL 437.03
DSFL 436.95

F186 STA. 186+24
WEST GRATE ELEV. 447.70
EAST GRATE ELEV. 447.57
USFL 443.63
DSFL 443.55

F191 STA. 191+00
WEST GRATE ELEV. 453.55
EAST GRATE ELEV. 453.44
USFL 446.19
DSFL 446.11

F195 STA. 195+00
WEST GRATE ELEV. 456.73
EAST GRATE ELEV. 456.72
USFL 448.35
DSFL 448.27

F199 STA. 199+20
WEST GRATE ELEV. 455.95
EAST GRATE ELEV. 455.87
USFL 450.62
DSFL 450.54

F203 STA. 203+00
WEST GRATE ELEV. 453.61
EAST GRATE ELEV. 453.60
USFL 448.35
DSFL 448.27

F206 STA. 206+70
WEST GRATE ELEV. 451.34
EAST GRATE ELEV. 451.28
USFL 447.03
DSFL 446.95

F216 STA. 216+48
WEST GRATE ELEV. 445.34
EAST GRATE ELEV. 445.19
USFL 439.94
DSFL 439.86

F218 STA. 218+86
WEST GRATE ELEV. 444.15
EAST GRATE ELEV. 444.12
USFL 438.58
DSFL 438.50

F221 STA. 221+25
WEST GRATE ELEV. 443.29
EAST GRATE ELEV. 443.61
USFL 437.36
DSFL 437.28

F222 STA. 222+21
WEST GRATE ELEV. 443.21
EAST GRATE ELEV. 443.49
USFL 436.97
DSFL 436.89

F223 STA. 223+16
WEST GRATE ELEV. 443.26
EAST GRATE ELEV. 443.63
USFL 436.57
DSFL 436.49

F226 STA. 226+34
WEST GRATE ELEV. 444.08
EAST GRATE ELEV. 444.63
USFL (N) 435.45
USFL (S) 437.99
DSFL 435.37

F229-1 STA. 229+16
WEST GRATE ELEV. 443.79
EAST GRATE ELEV. 444.68
USFL 438.55
DSFL 438.47

F229-2 STA. 229+80
WEST GRATE ELEV. 444.14
EAST GRATE ELEV. 445.12
USFL 438.83
DSFL 438.83

F234 STA. 234+68
WEST GRATE ELEV. 446.62
EAST GRATE ELEV. 447.30
USFL 441.21
DSFL 441.13

F239 STA. 239+50
WEST GRATE ELEV. 448.17
EAST GRATE ELEV. 449.16
USFL 442.86
DSFL 442.78

F244 STA. 244+45
WEST GRATE ELEV. 449.44
EAST GRATE ELEV. 449.72
USFL 444.22
DSFL 444.14

F249 STA. 249+00
WEST GRATE ELEV. 450.15
EAST GRATE ELEV. 450.18
USFL 444.98
DSFL 444.90

F258 STA. 258+00
WEST GRATE ELEV. 450.07
EAST GRATE ELEV. 450.03
USFL 445.43
DSFL 445.35

F263 STA. 263+00
WEST GRATE ELEV. 449.02
EAST GRATE ELEV. 449.01
USFL 444.50
DSFL 444.42

F268 STA. 268+00
WEST GRATE ELEV. 447.40
EAST GRATE ELEV. 447.39
USFL 442.14
DSFL 442.06

F272 STA. 272+72.78
WEST GRATE ELEV. 445.22
EAST GRATE ELEV. 445.06
USFL 439.82
DSFL 439.82

F275 STA. 275+01.77
WEST GRATE ELEV. 443.95
EAST GRATE ELEV. 443.87
USFL 438.61
DSFL 438.61

F278 STA. 278+00
WEST GRATE ELEV. 442.14
EAST GRATE ELEV. 442.15
USFL 436.89
DSFL 436.81

F280 STA. 280+50
WEST GRATE ELEV. 440.45
EAST GRATE ELEV. 440.36
USFL 435.11
DSFL 435.03

F284 STA. 284+00
WEST GRATE ELEV. 436.90
EAST GRATE ELEV. 436.90
USFL 431.67
DSFL 431.59

F288 STA. 288+00
WEST GRATE ELEV. 434.50
EAST GRATE ELEV. 434.38
USFL 429.13
DSFL 429.05

F292 STA. 292+16.85
WEST GRATE ELEV. 430.89
EAST GRATE ELEV. 430.75
USFL 425.50
DSFL 425.50

F296 STA. 296+41.80
WEST GRATE ELEV. 427.29
EAST GRATE ELEV. 427.13
USFL 421.88
DSFL 421.88

F299 STA. 299+00
WEST GRATE ELEV. 425.27
EAST GRATE ELEV. 424.97
USFL 419.72
DSFL 419.64

F301 STA. 301+80
WEST GRATE ELEV. 422.65
EAST GRATE ELEV. 422.56
USFL 418.27
DSFL 418.19

F303 STA. 303+25
WEST GRATE ELEV. 421.83
EAST GRATE ELEV. 421.83
USFL 417.48
DSFL 417.40

MODEL: FRANKLIN STRUCTURES 2
23 PUBLIC SQUARE
SUITE 470
BELLEVILLE, IL 62220
(618) 641-9088
FILE NAME: G:\2-4-366-2009\H&S\DOT_186+34_D8_Vis_V002\Design\CADD\Sheet\DOT_186+34_H&S\DOT_186+34.dgn



USER NAME	= hjones
PLOT SCALE	= 0.08333317" / in.
PLOT DATE	= 9/26/2024

DESIGNED	-
DRAWN	-
CHECKED	-
DATE	-

REVISED	-
REVISED	-
REVISED	-
REVISED	-

STATE OF ILLINOIS
DEPARTMENT OF TRANSPORTATION



I-57 DRAINAGE LABELS
JEFFERSON COUNTY



SCALE: SHEET 2 OF 3 SHEETS STA. TO STA.


F.A. I RTE.	SECTION	COUNTY	TOTAL SHEETS	SHEET NO.
57	(28-2)B-2; (28-1)B-2		598	164
CONTRACT NO. 78884				




ILLINOIS FED. AID PROJECT

FRANKLIN/JEFFERSON

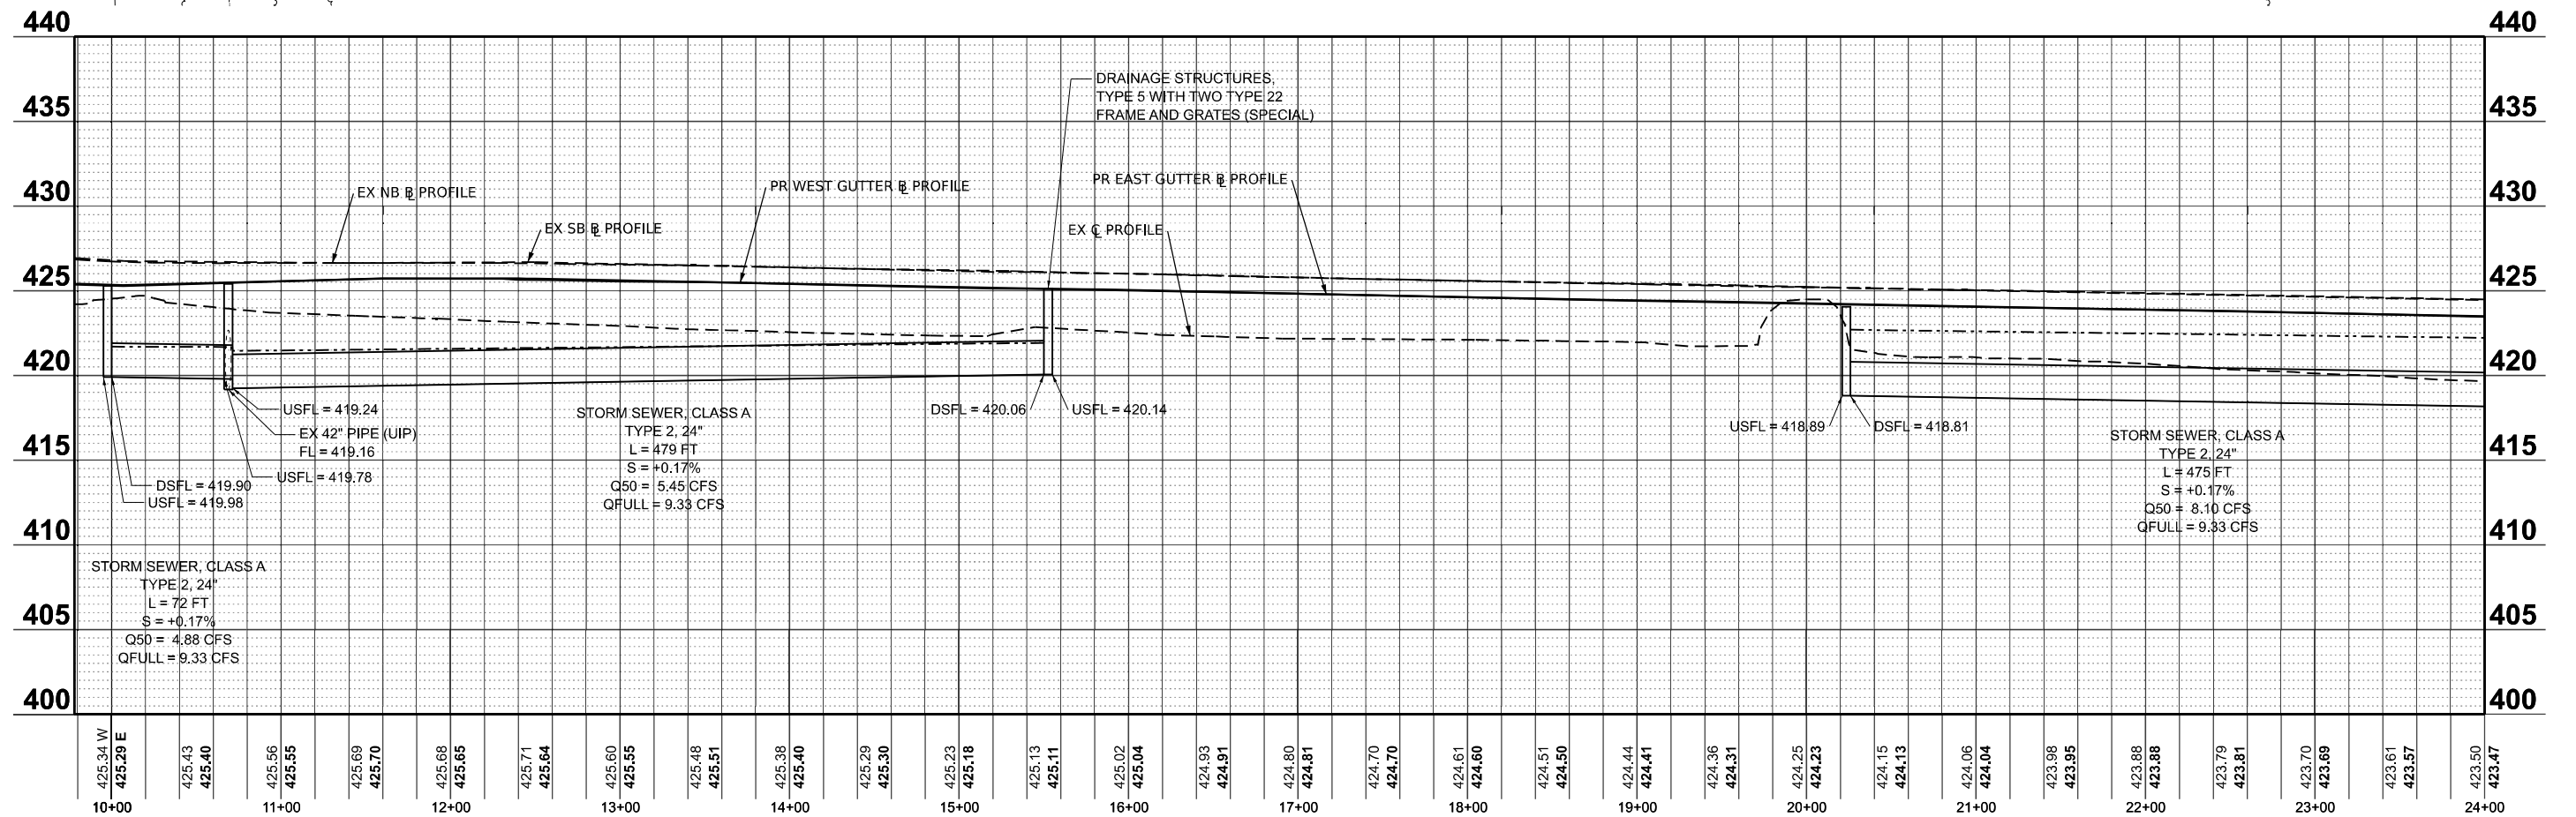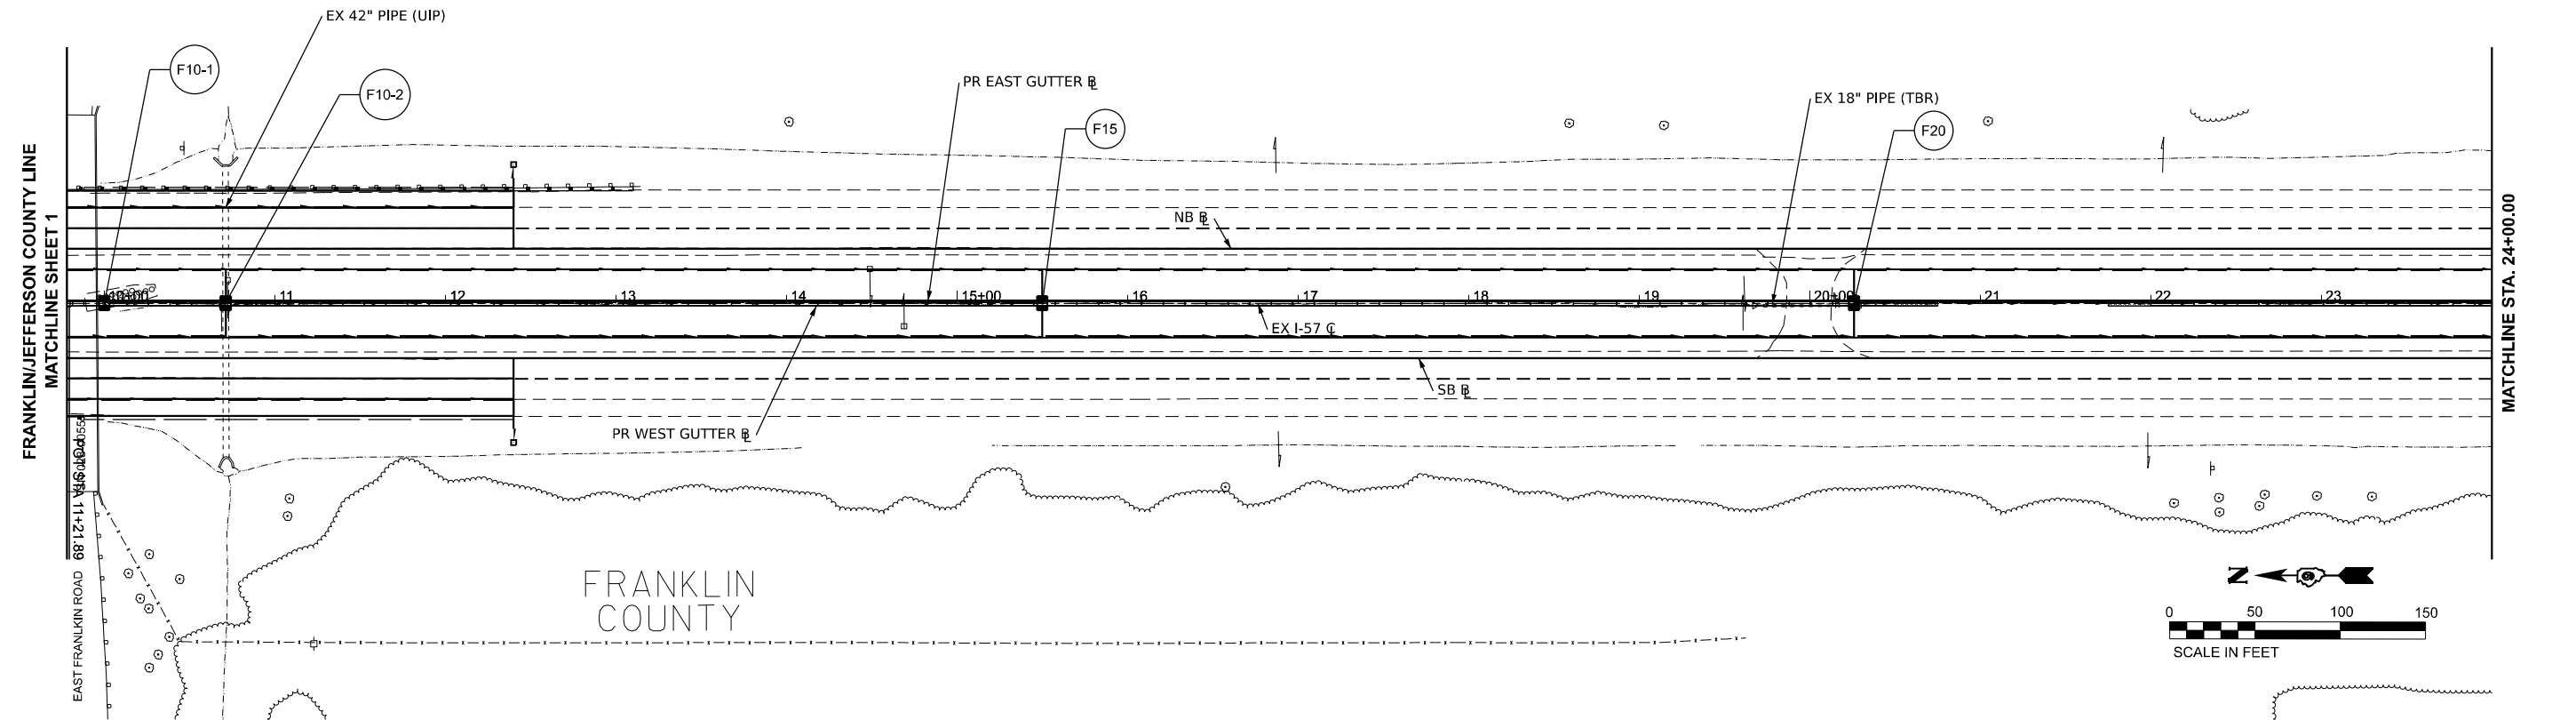

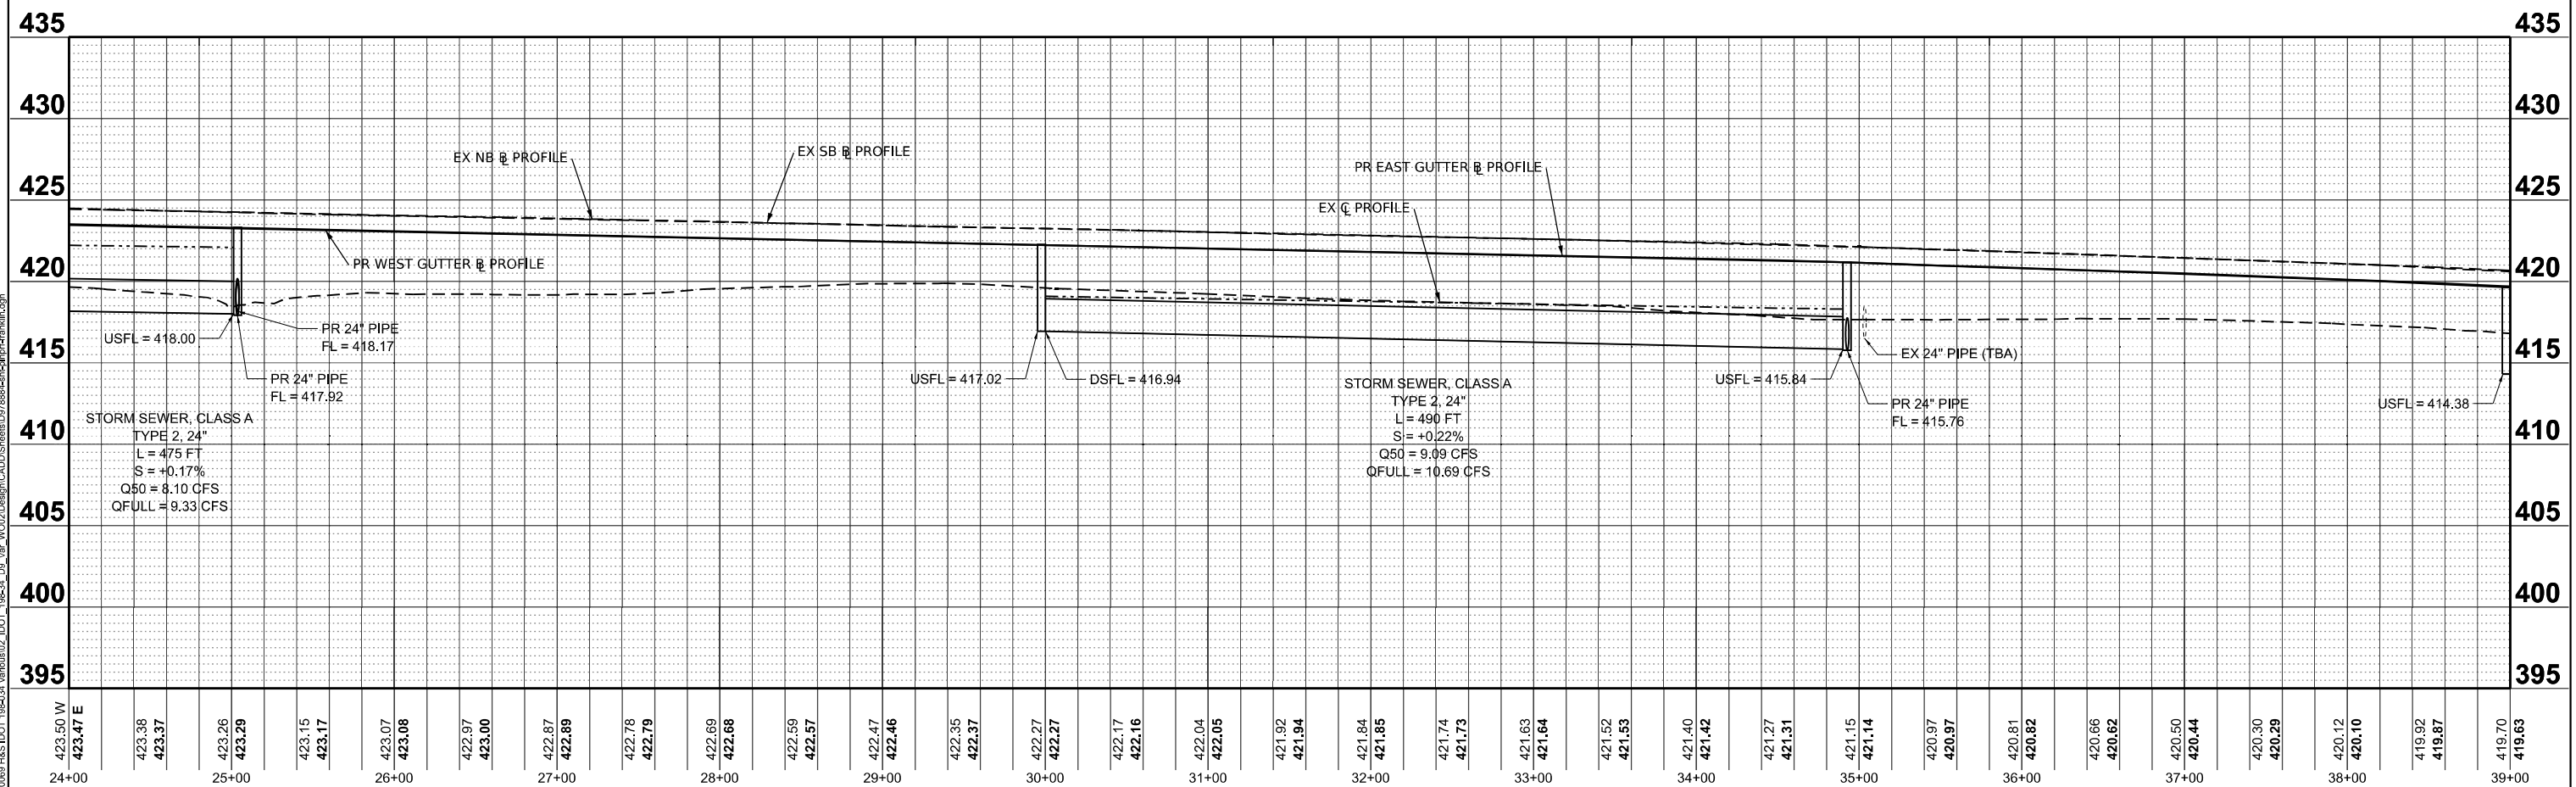
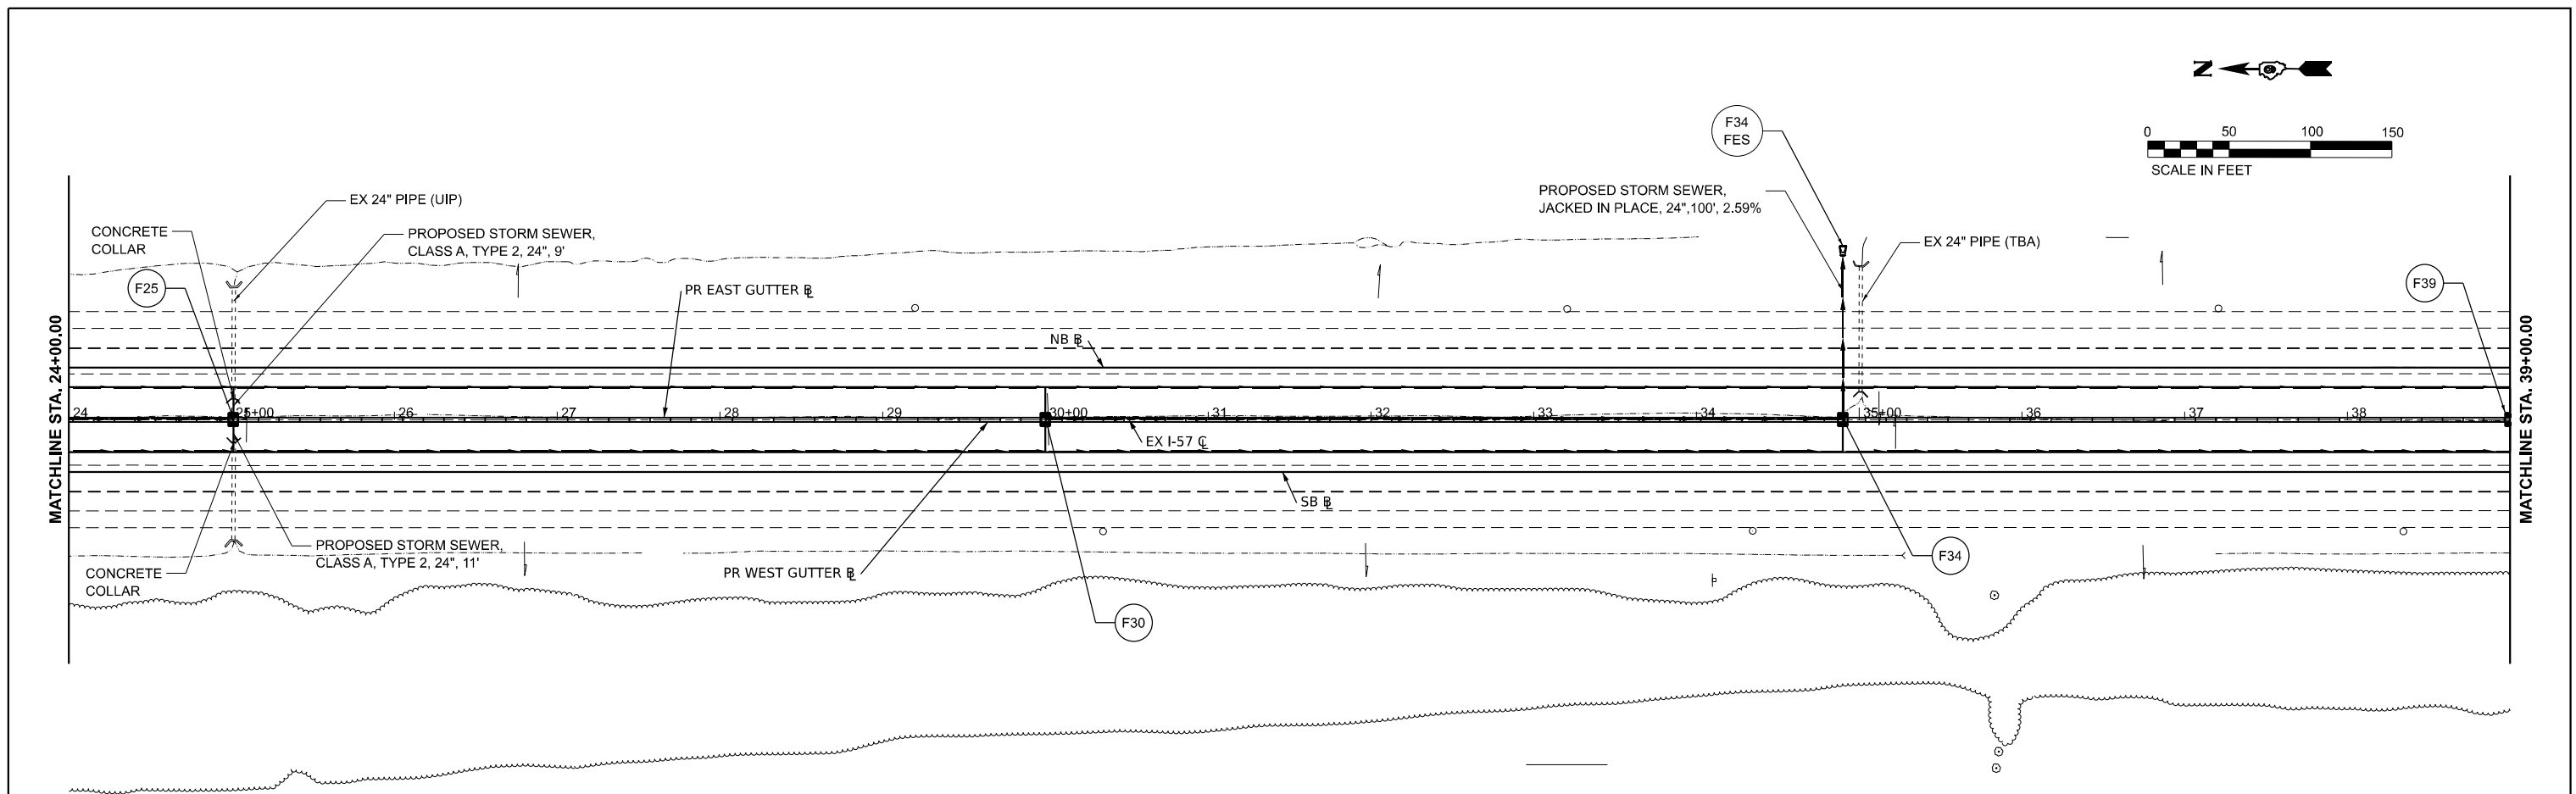


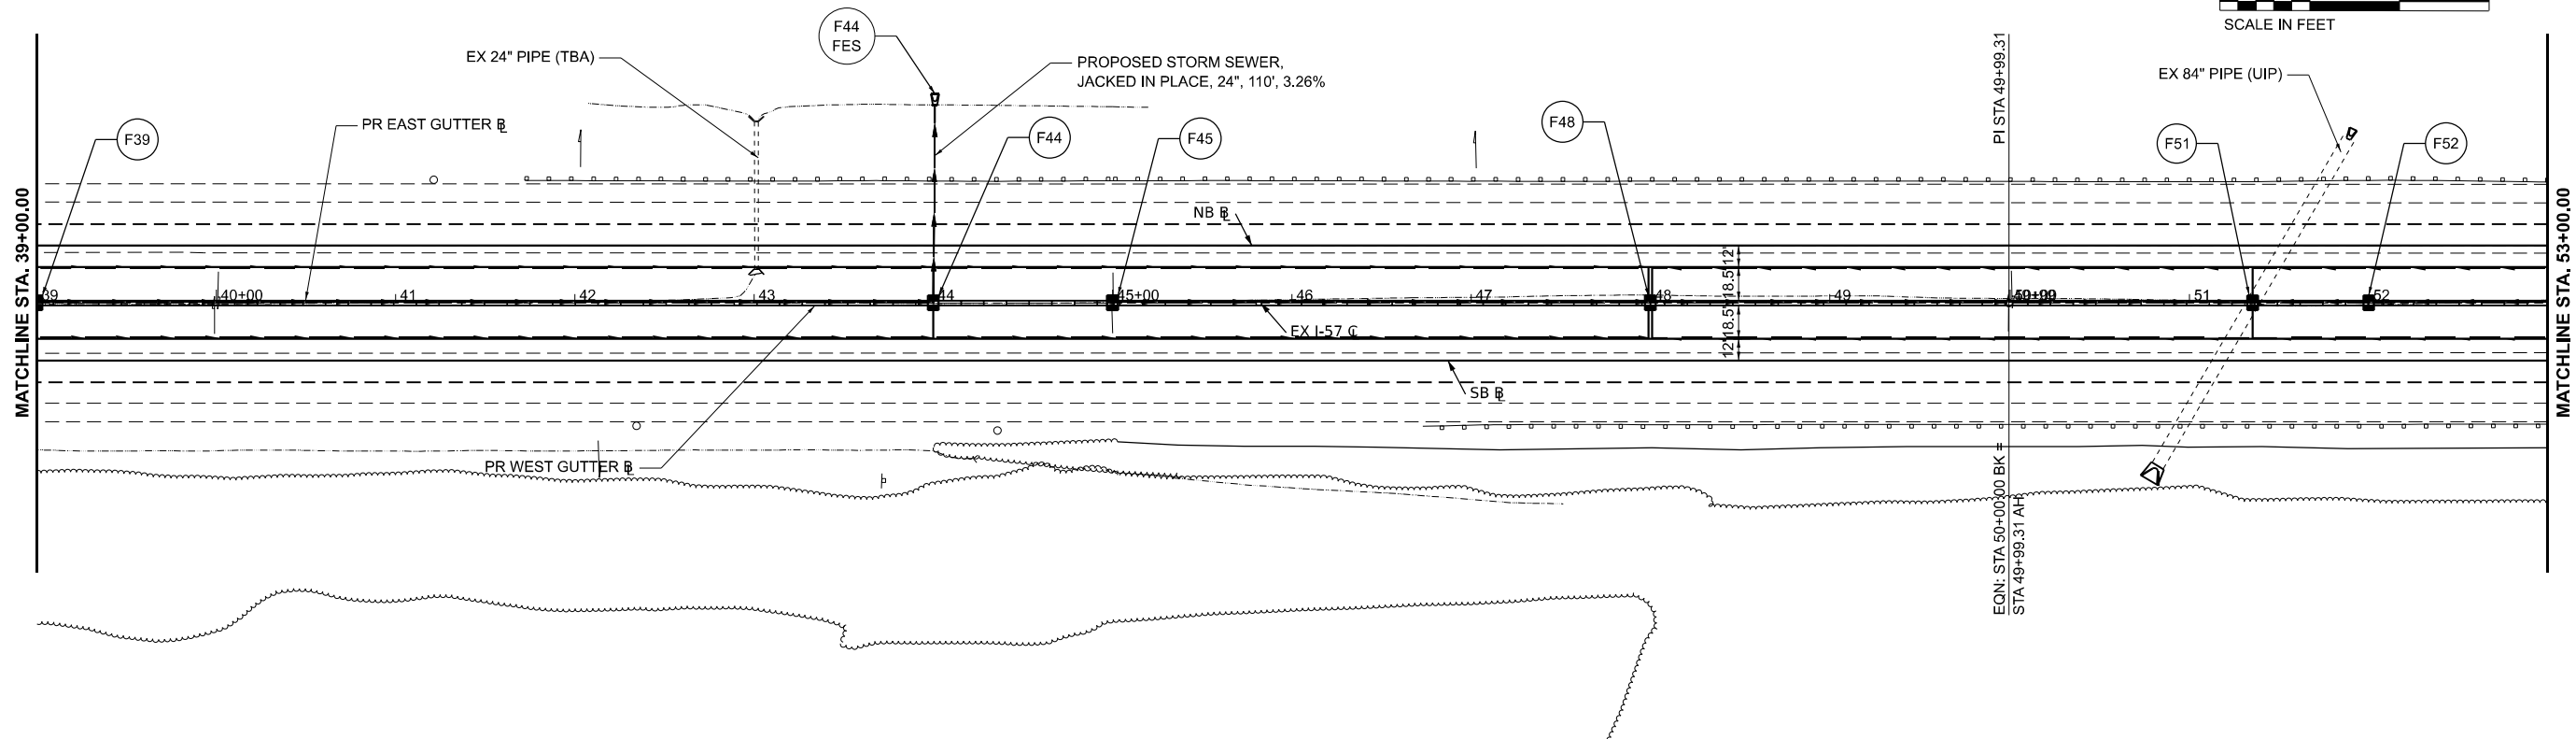

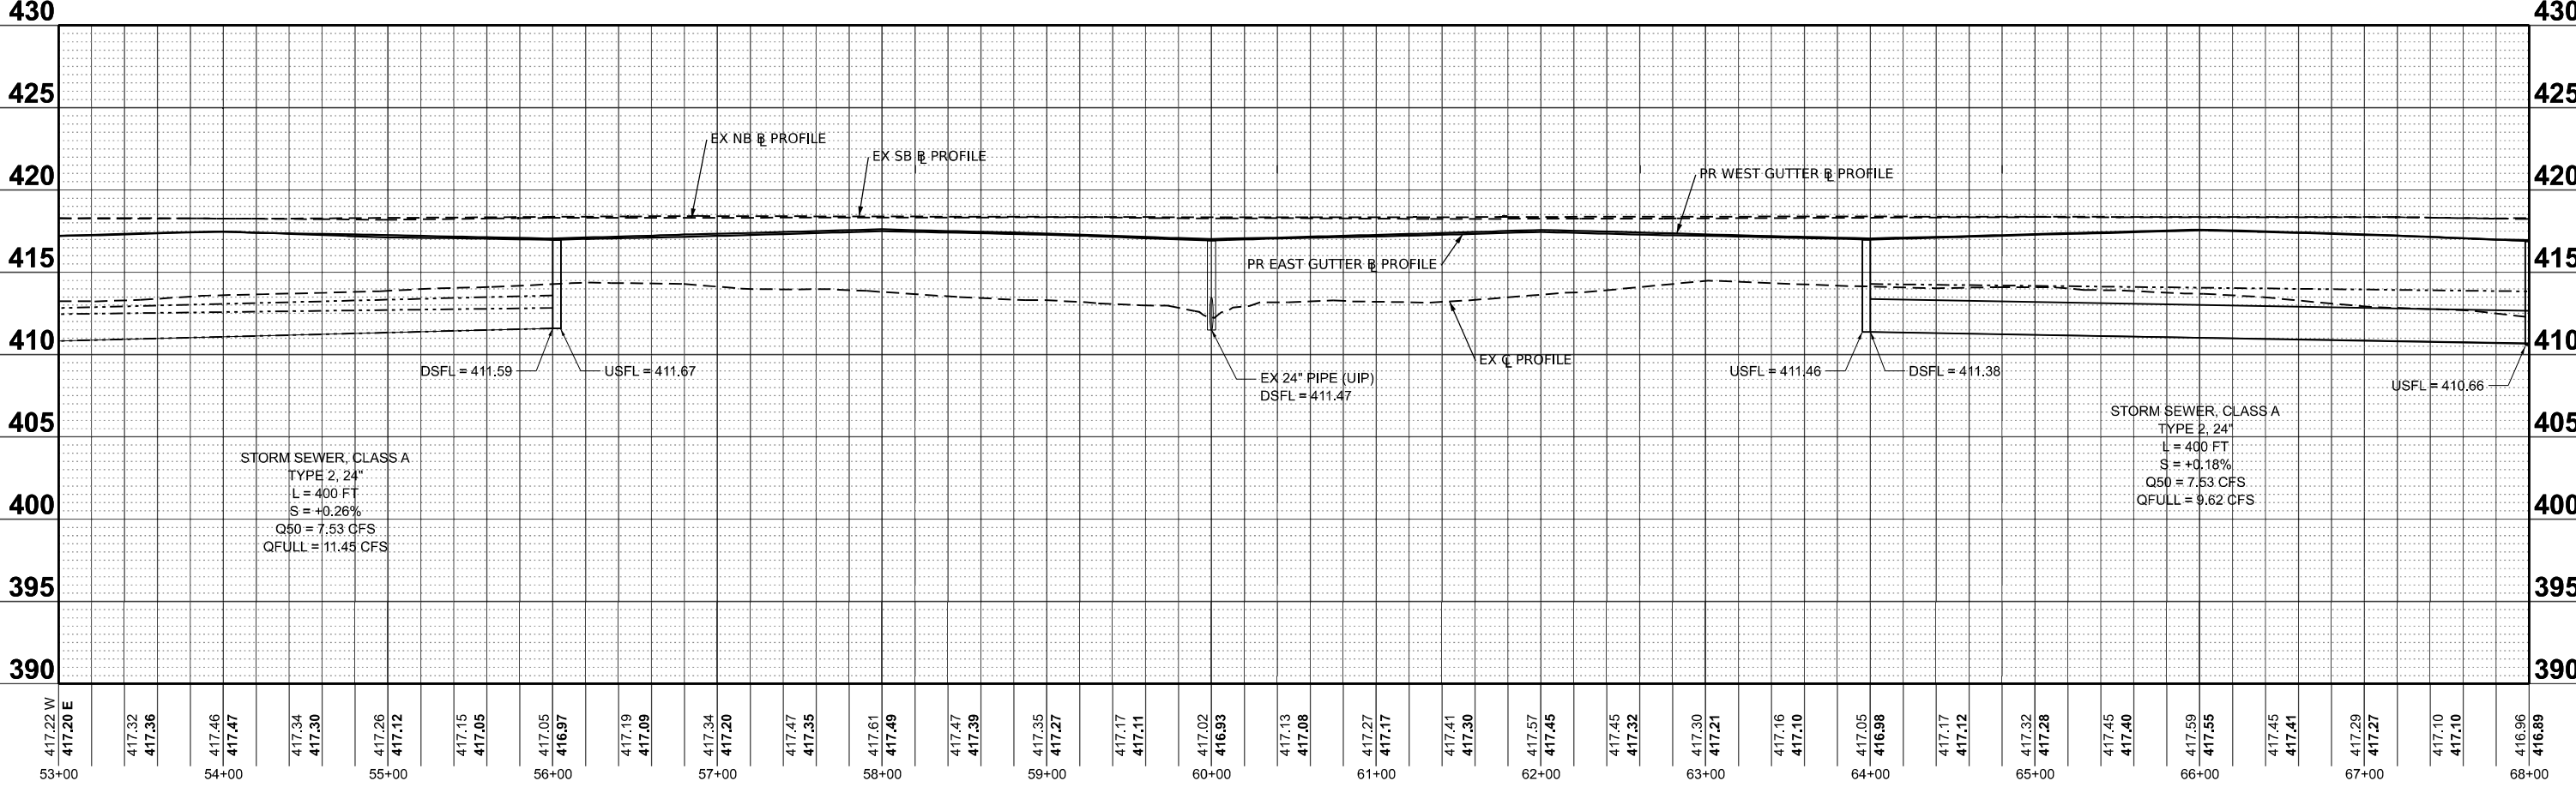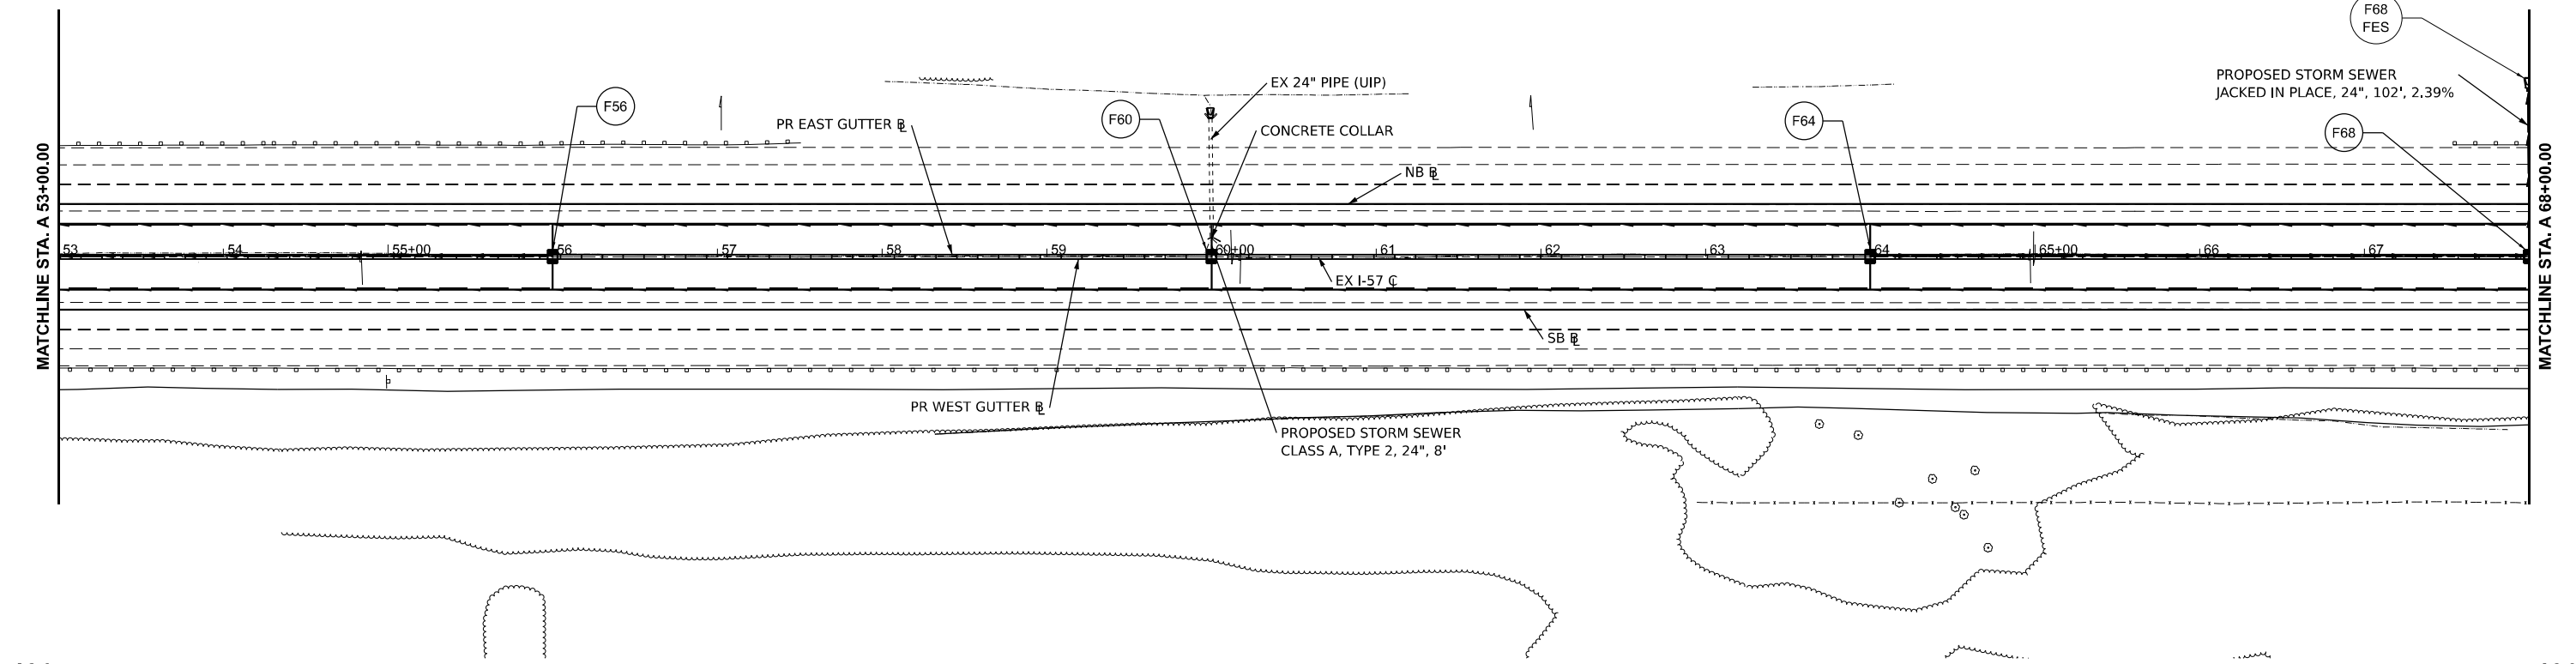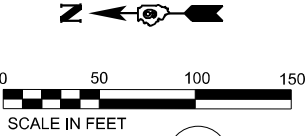

STORM SEWER, CLASS A
TYPE 2, 24"
L = 400 FT
S = +0.26%
Q50 = 7.53 CFS
QFULL = 11.45 CFS

STORM SEWER, CLASS A
TYPE 2, 24"
L = 400 FT
S = +0.18%
Q50 = 7.53 CFS
QFULL = 9.62 CFS

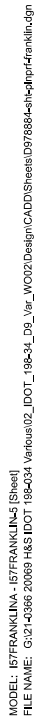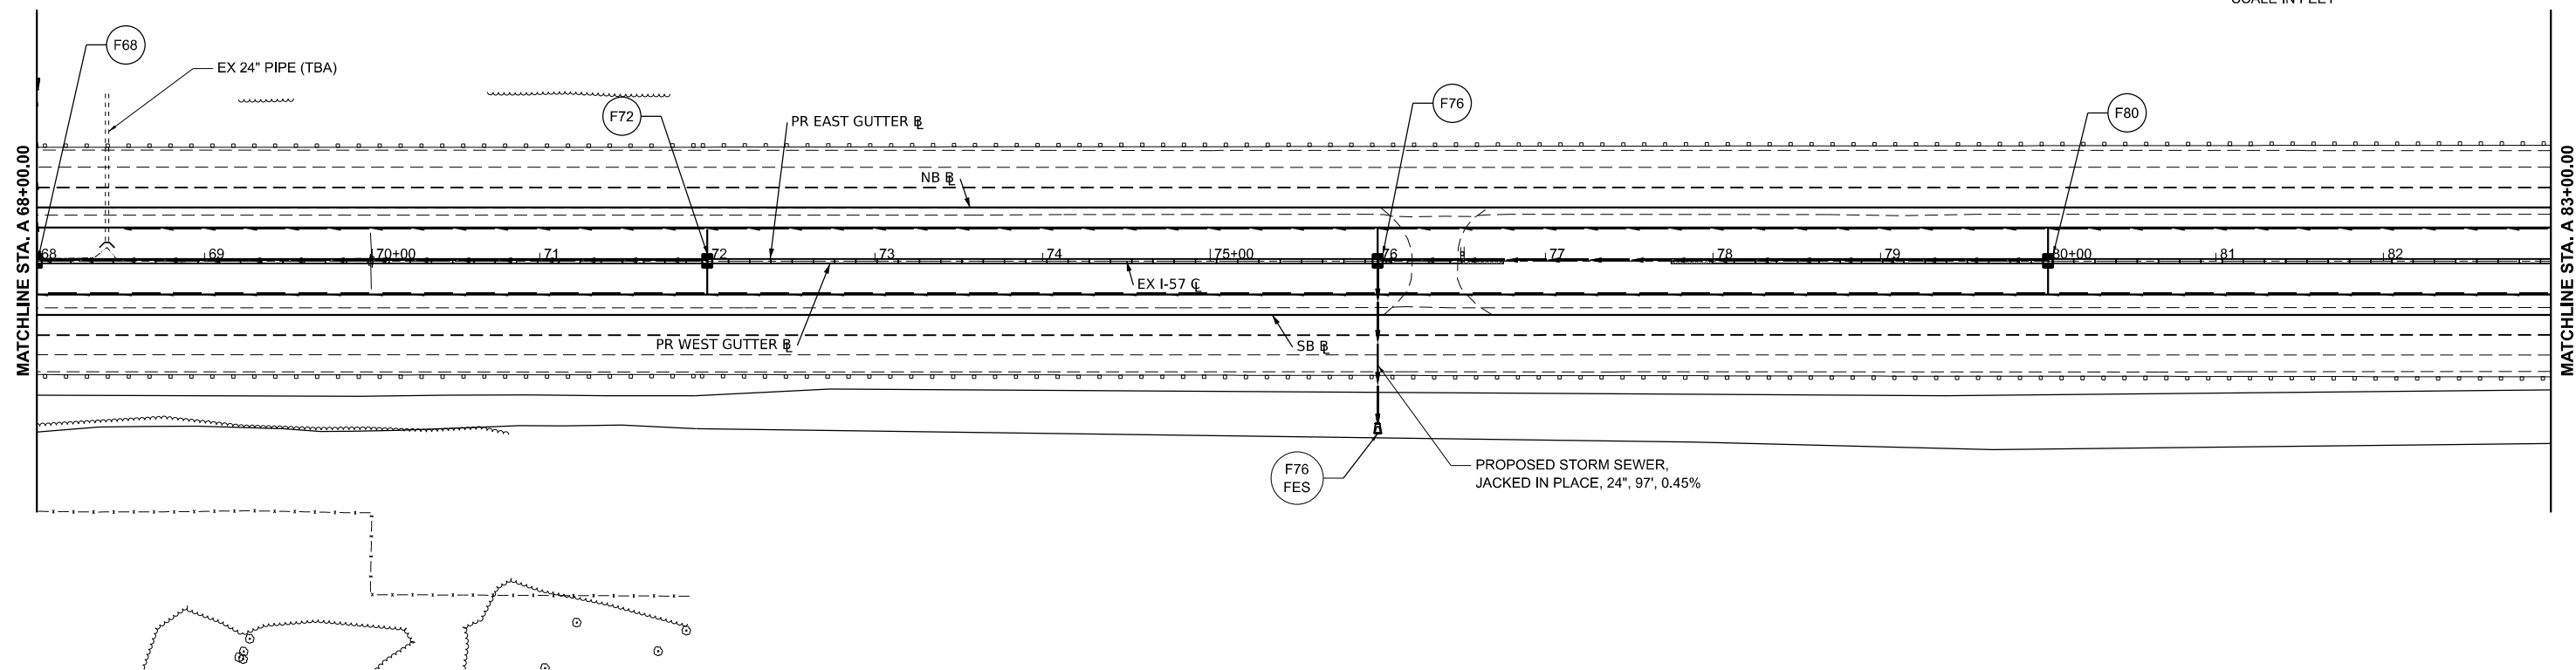



F.A. I RTE.	SECTION	COUNTY	TOTAL SHEETS	SHEET NO.
57	(28-2)B-2; (28-1)B-2	*	598	170
CONTRACT NO. 78884				
ILLINOIS		FED. AID PROJECT		






TO STA.

TRACT NO. 78884

* FRANKLIN/JEFFERSON

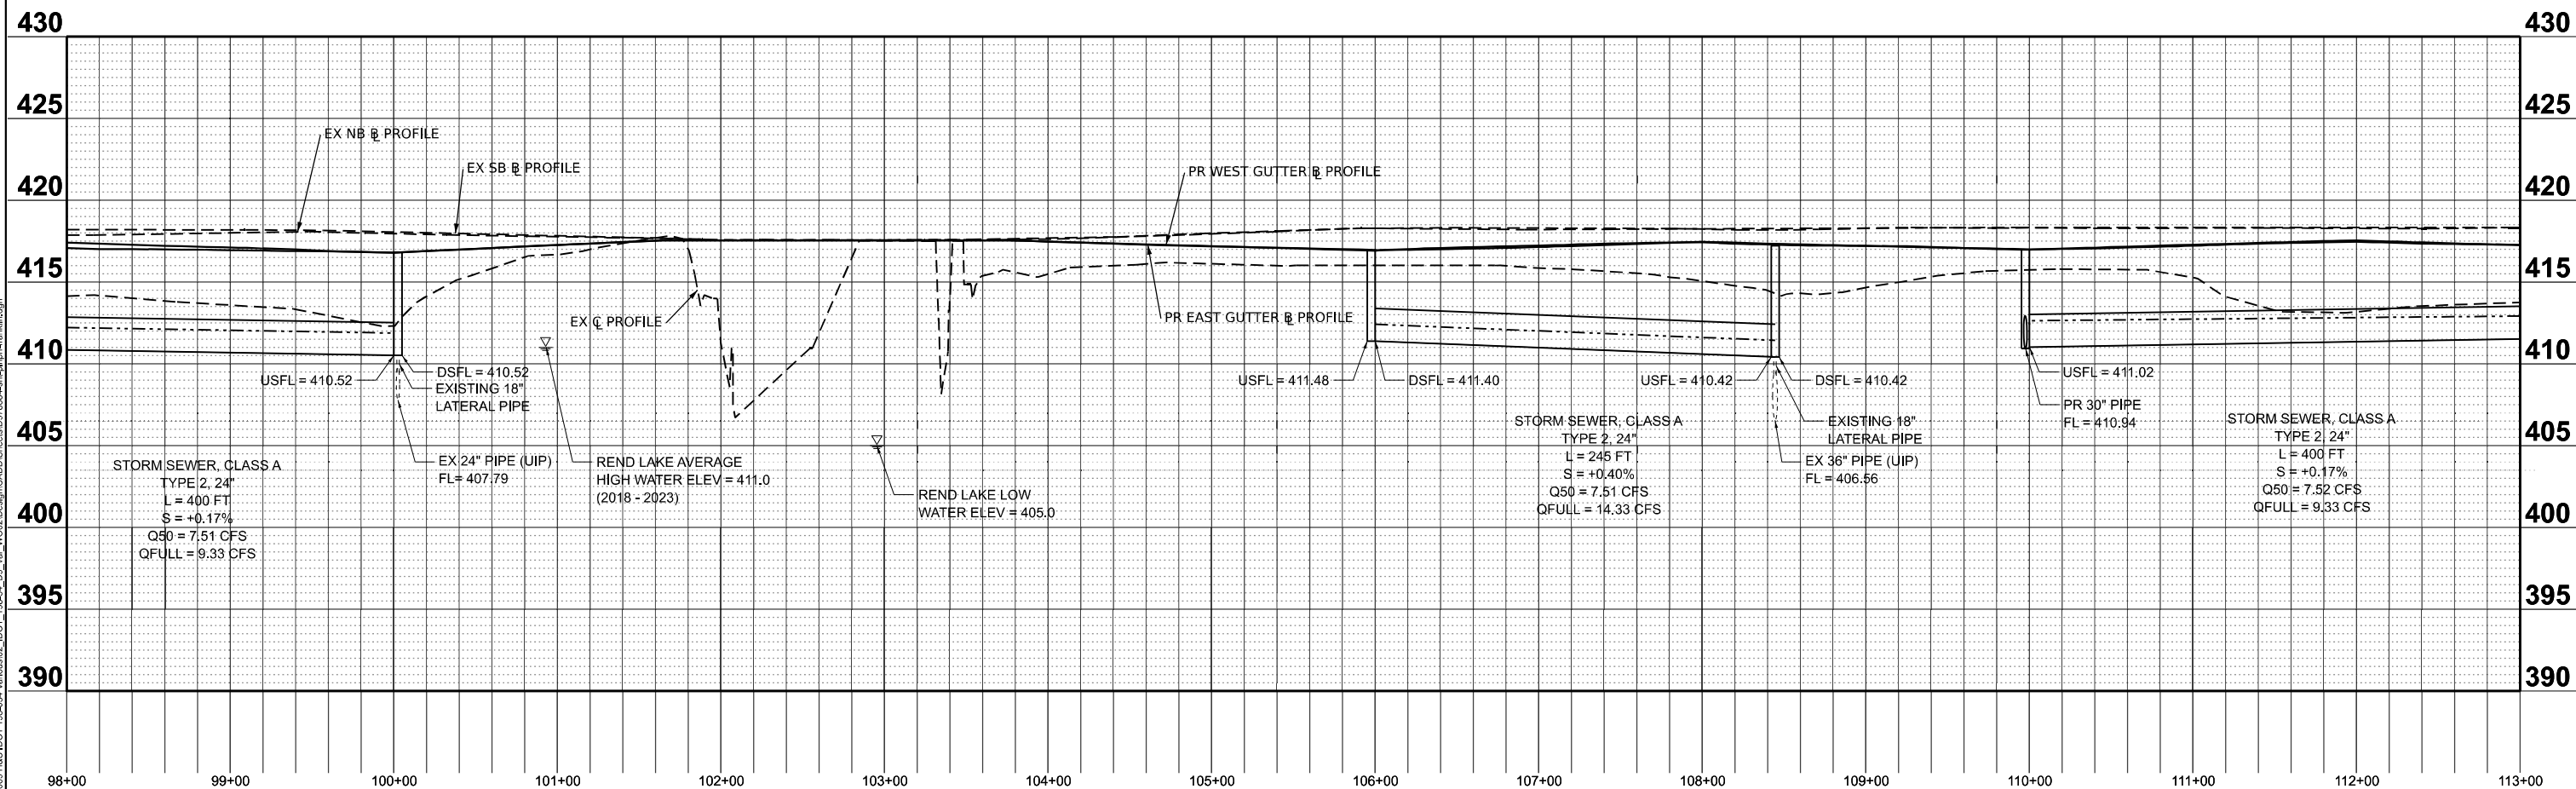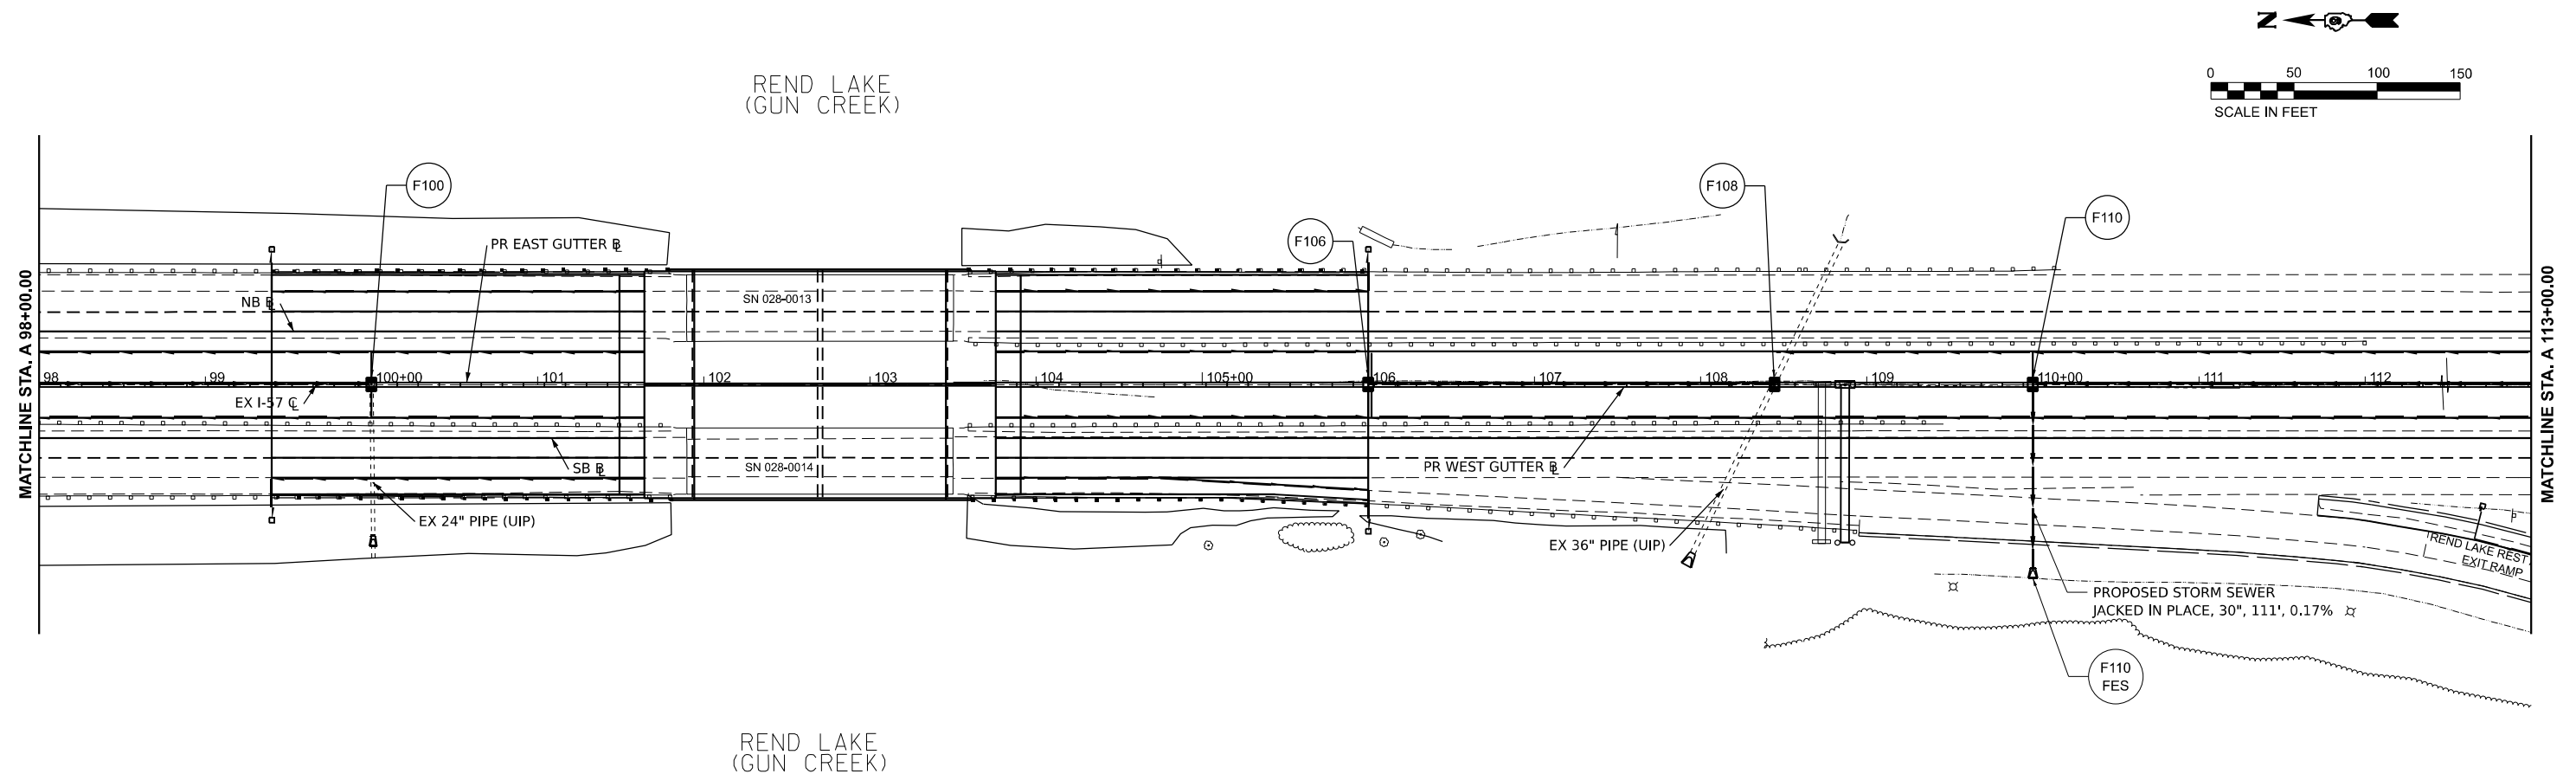

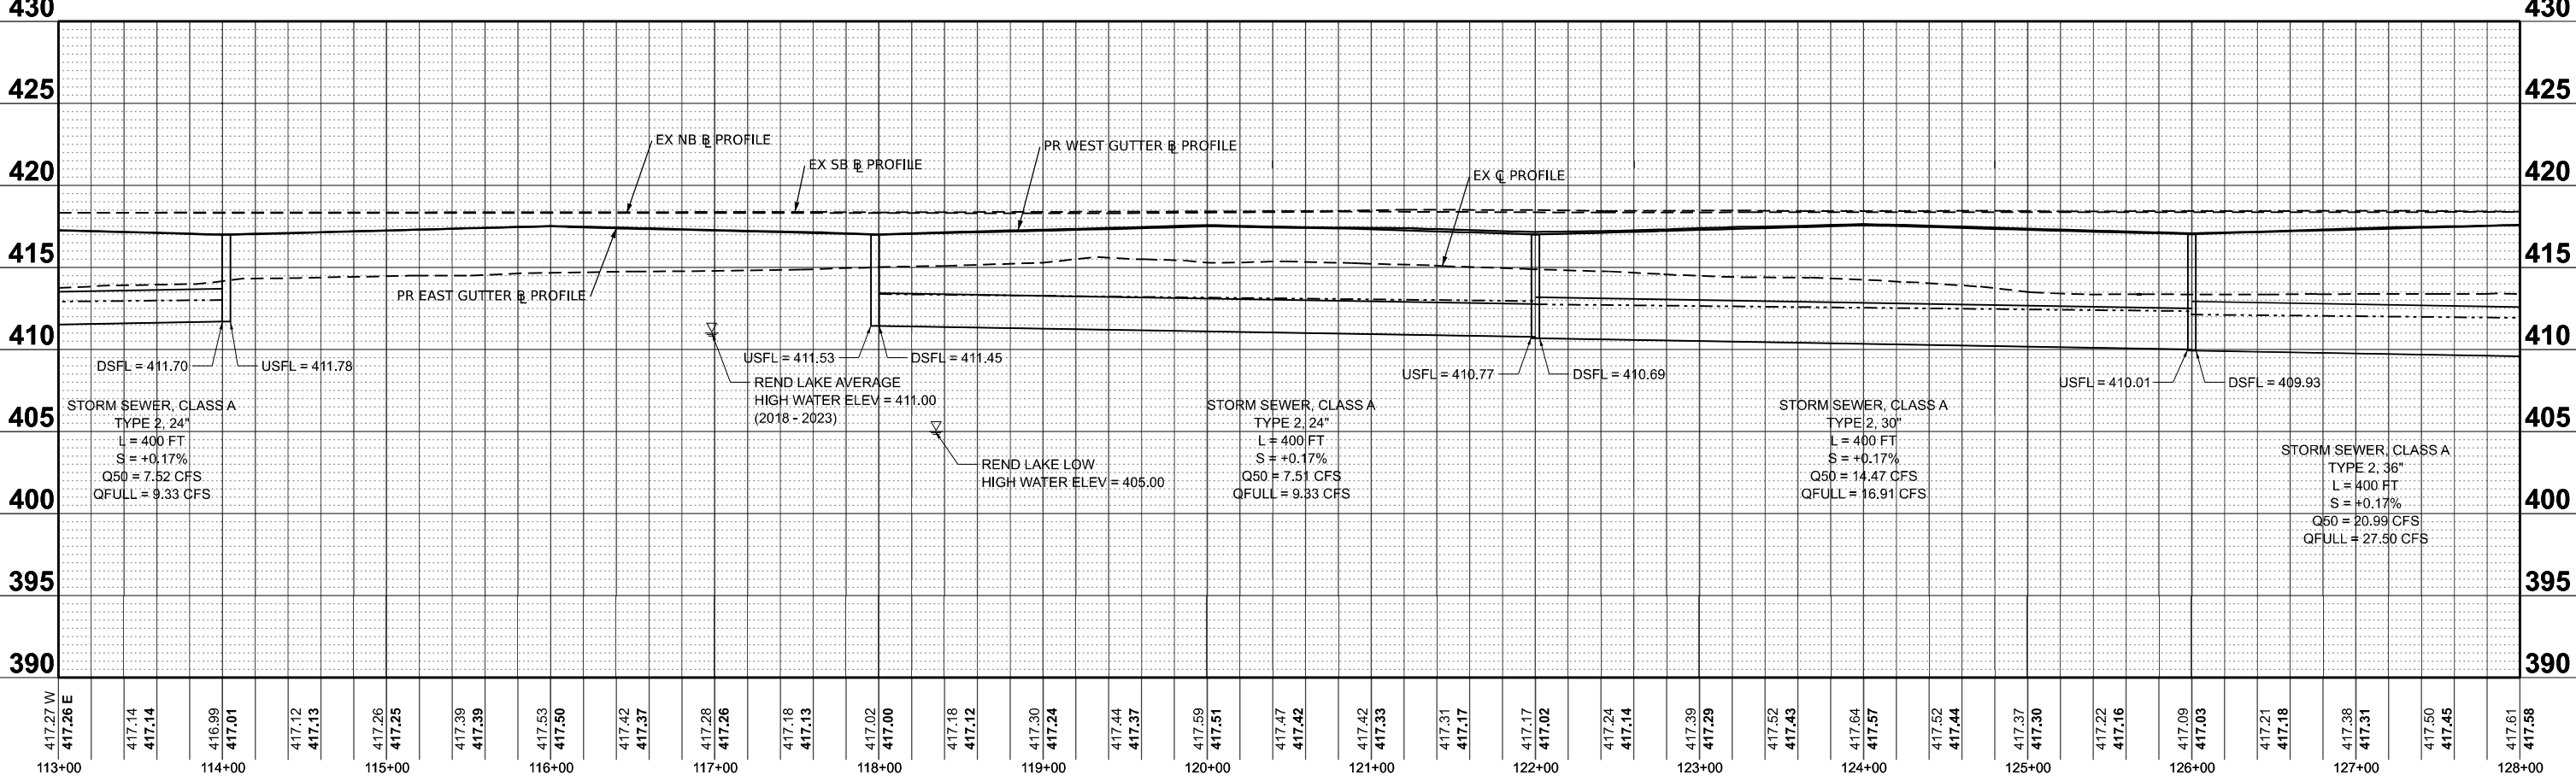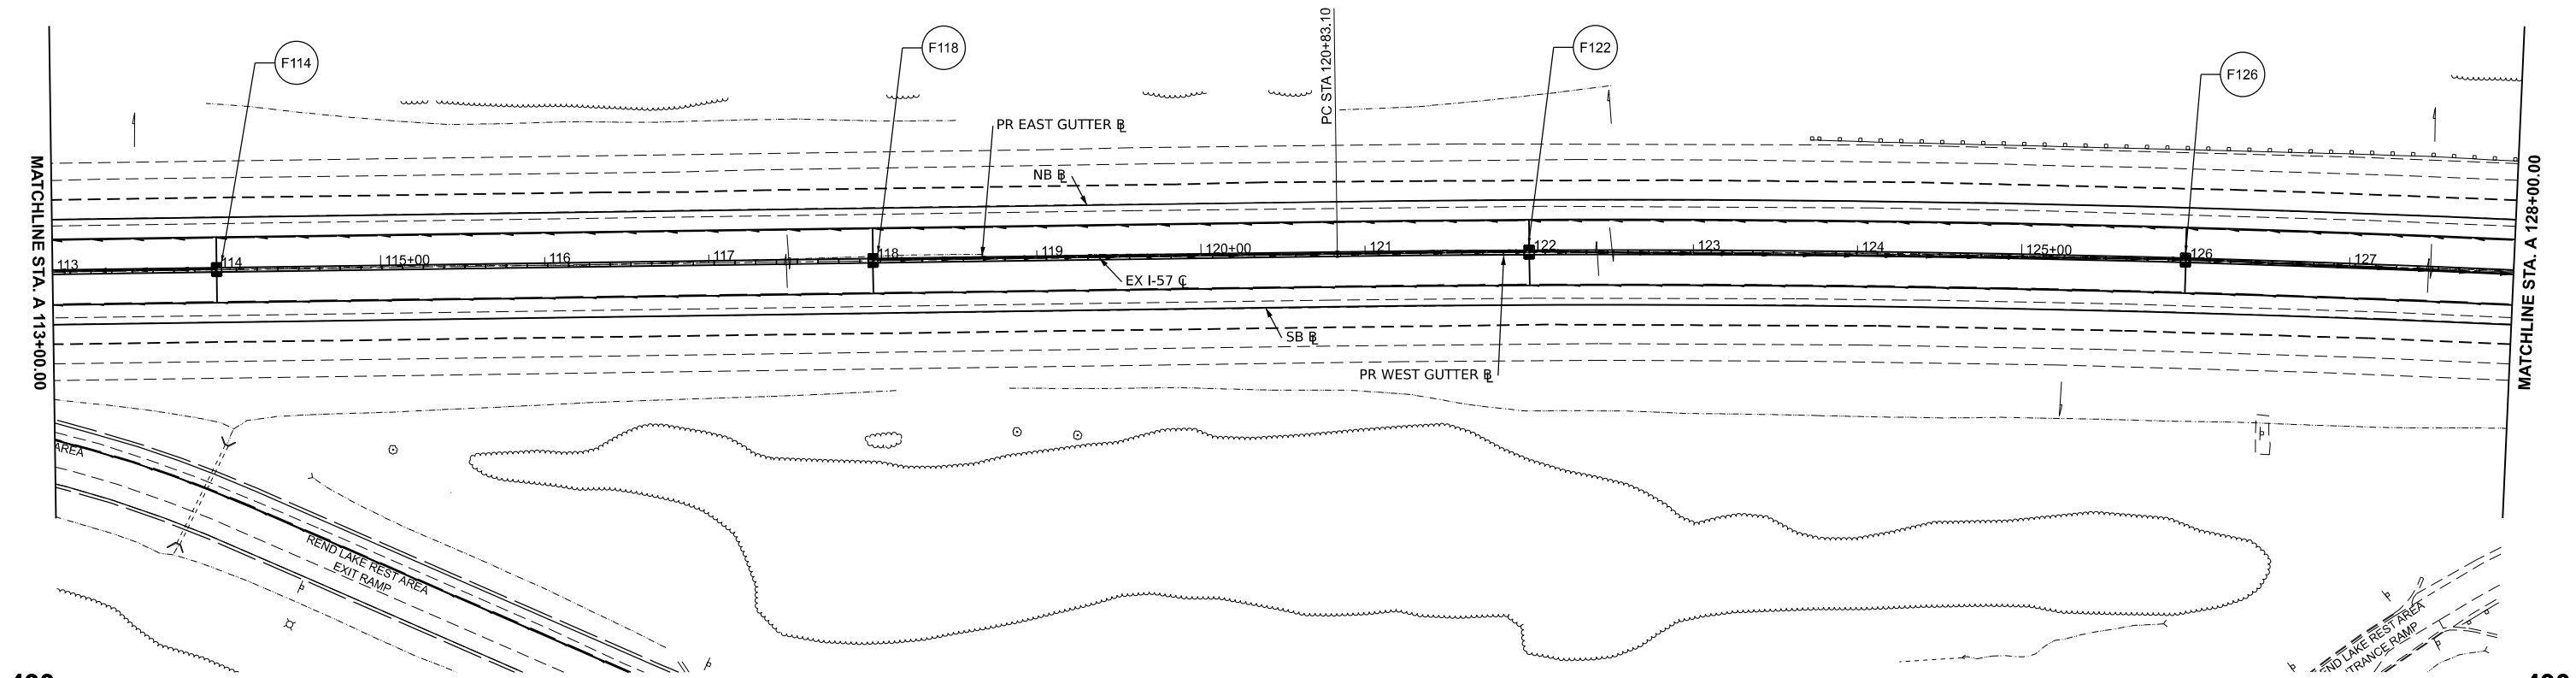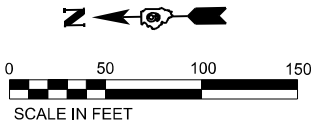

MODEL: I57FRANKLIN_ILA_I57FRANKLIN_ILA (Sheet)
SUITE: 470
BELLEVILLE, IL 62220
FILE NAME: G:\24-0366-2069\HLS\DOT_184241\refr\refr.dgn
DATE: 10/14/2024



USER NAME = njones	DESIGNED -	REVISED -
PLOT SCALE = 0.08333317" / ft.	DRAWN -	REVISED -
PLOT DATE = 10/14/2024	CHECKED -	REVISED -
	DATE -	REVISED -



STATE OF ILLINOIS
DEPARTMENT OF TRANSPORTATION



I-57 DRAINAGE PLAN & PROFILE
FRANKLIN COUNTY



SCALE: 1" = 50' SHEET 8 OF 20 SHEETS STA. TO STA.



F.A. I RTE.	SECTION	COUNTY	TOTAL SHEETS	SHEET NO.
57	(28-2)B-2; (28-1)B-2	*	598	173
CONTRACT NO. 78884				

ILLINOIS FED. AID PROJECT * FRANKLIN/JEFFERSON

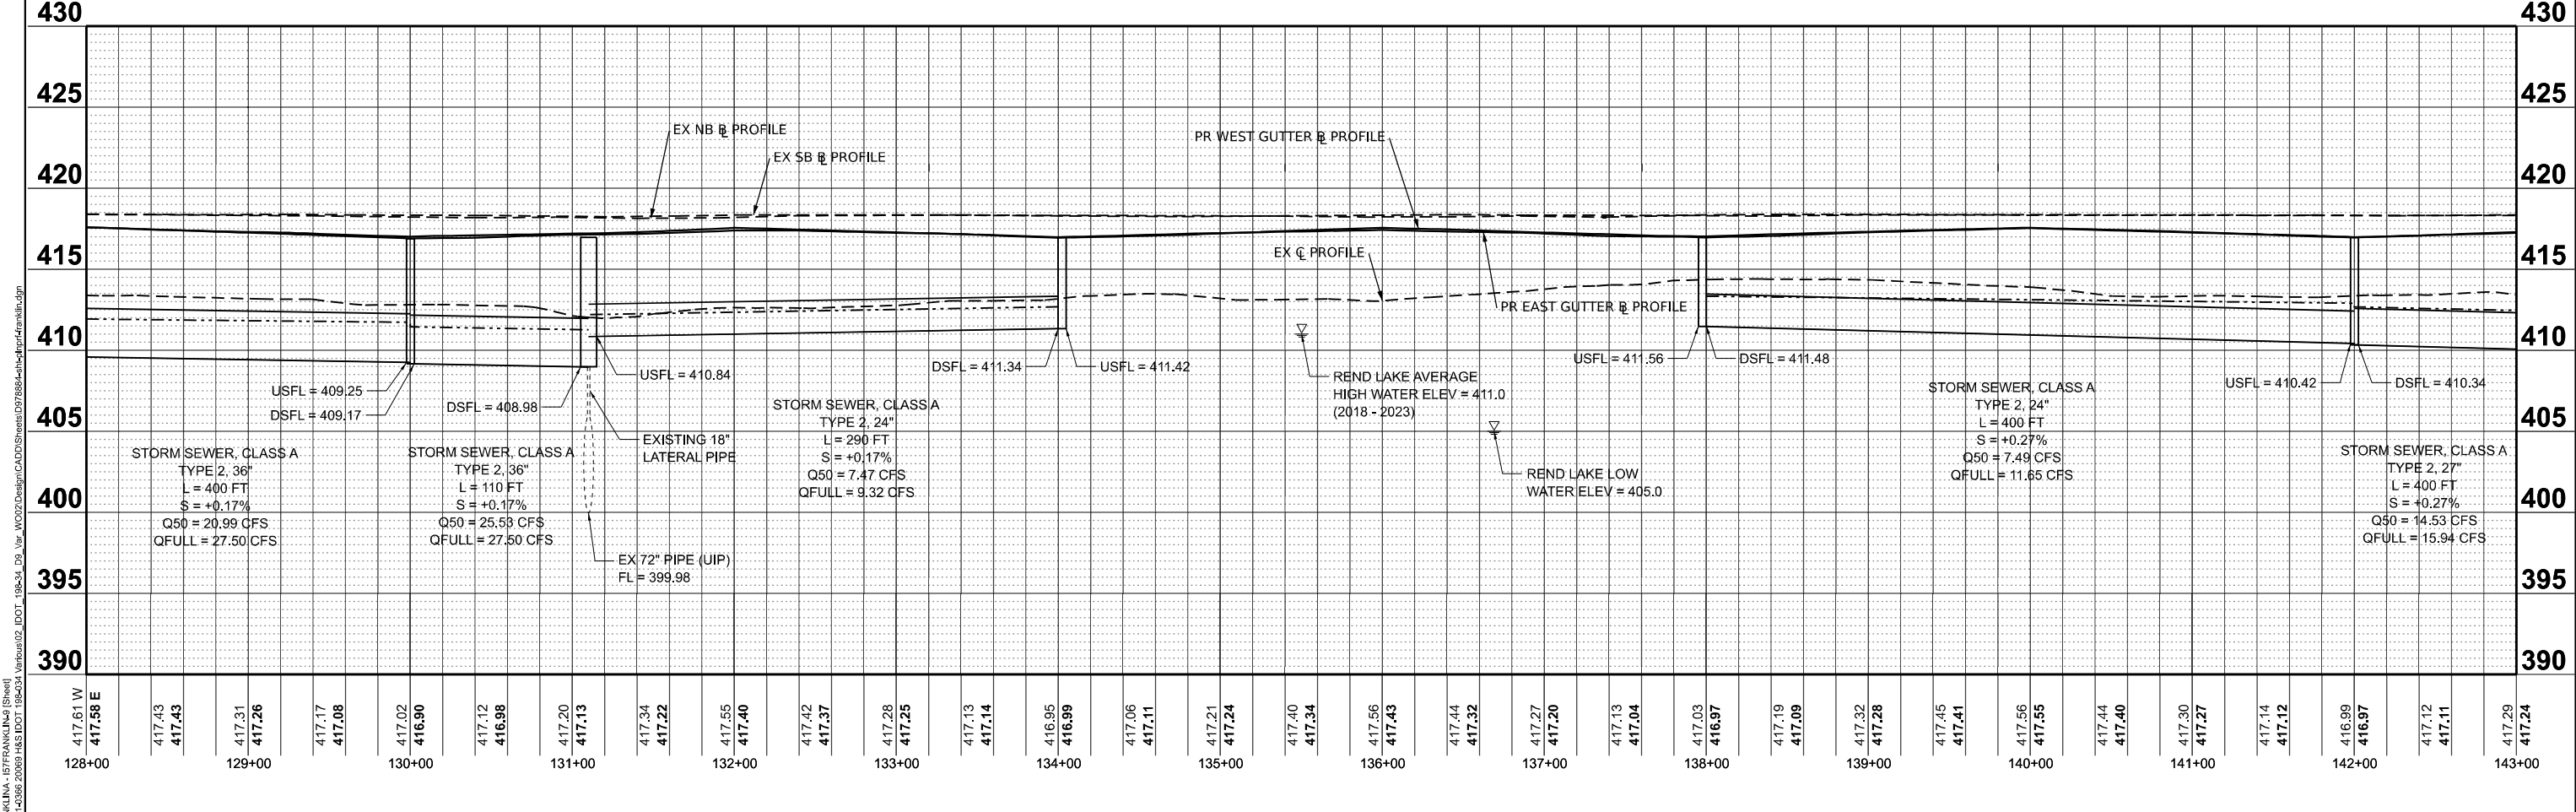
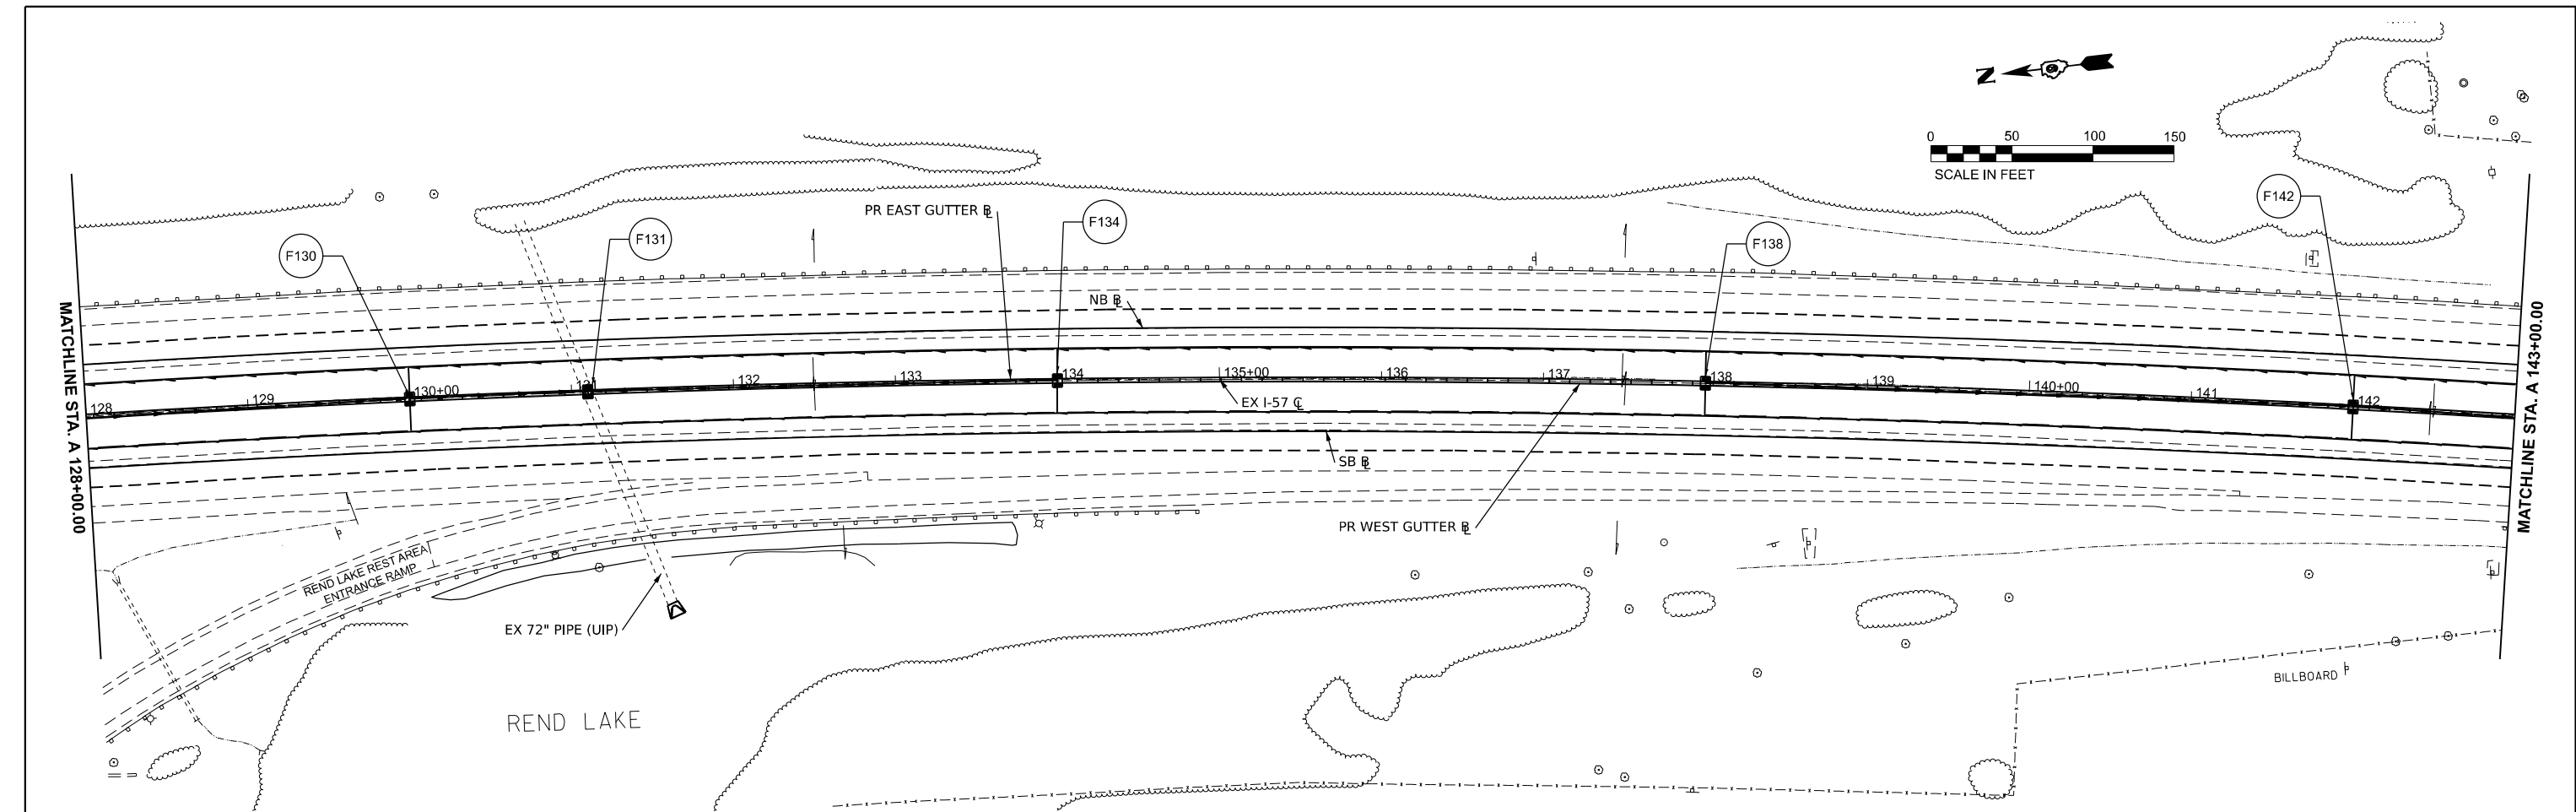


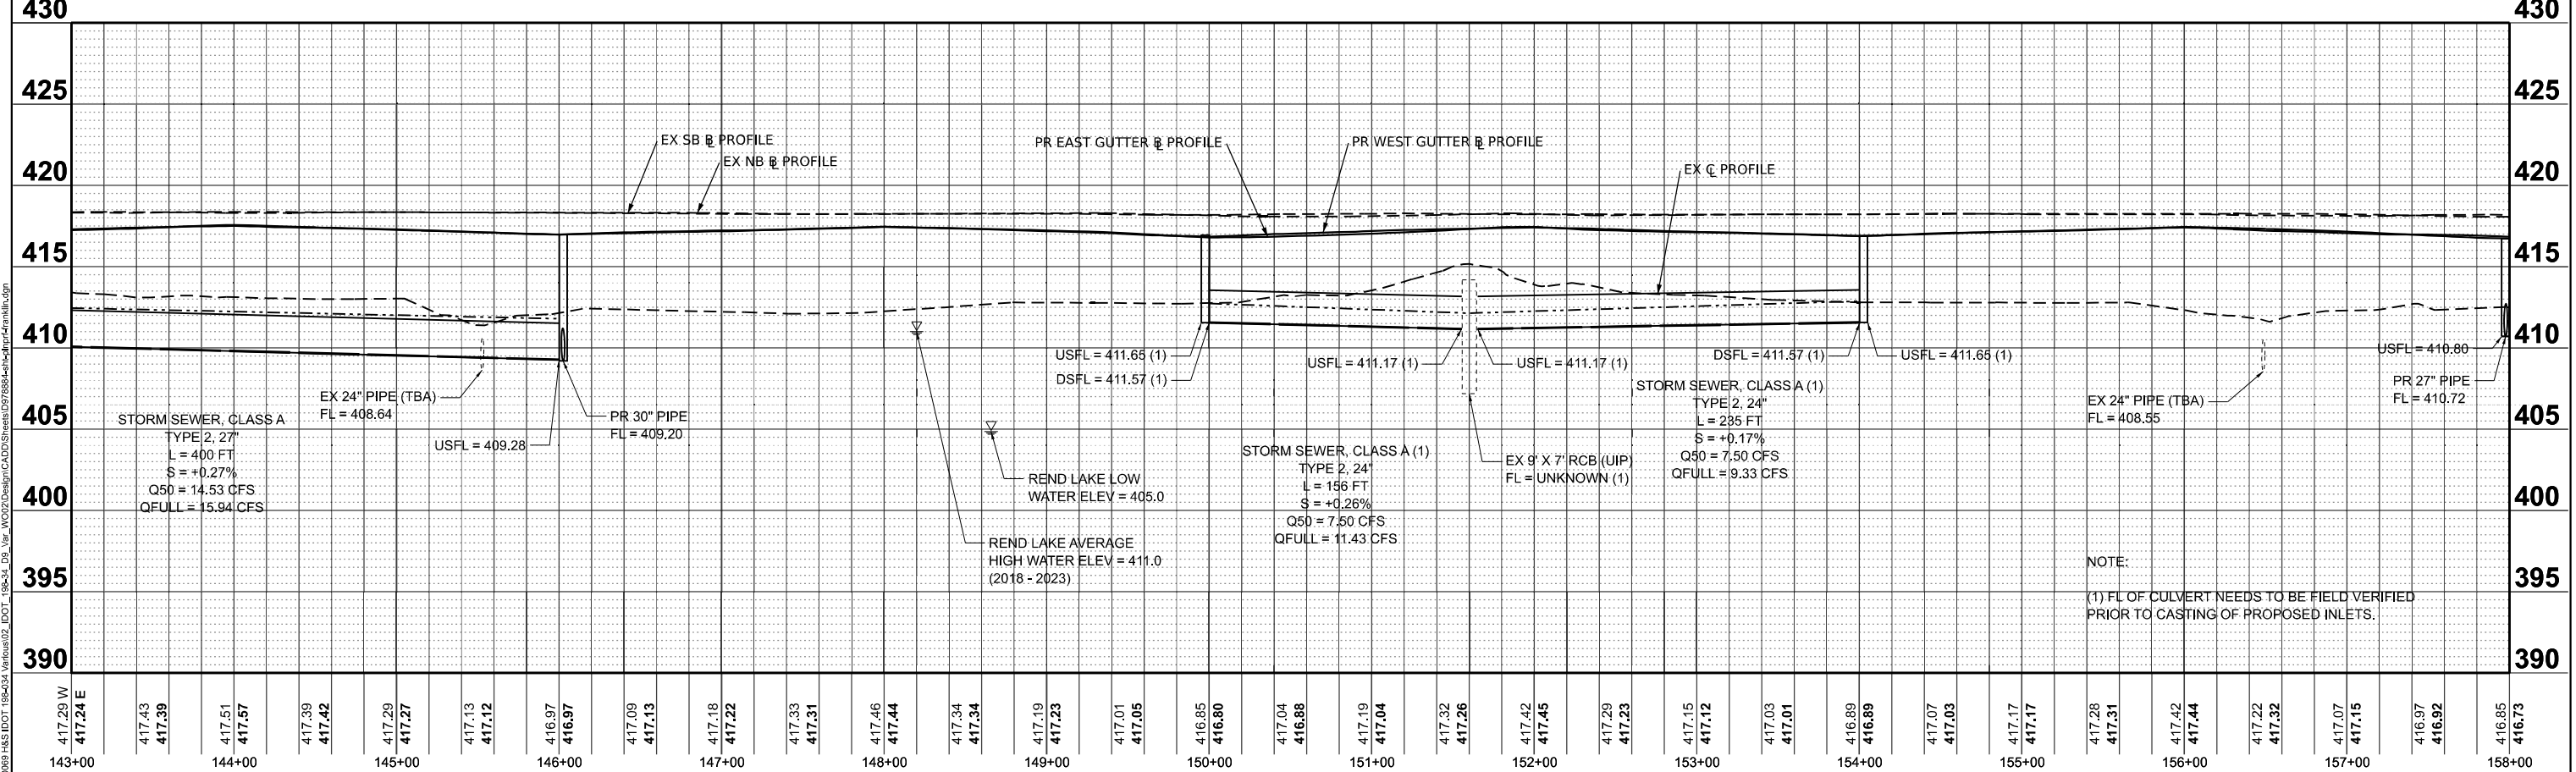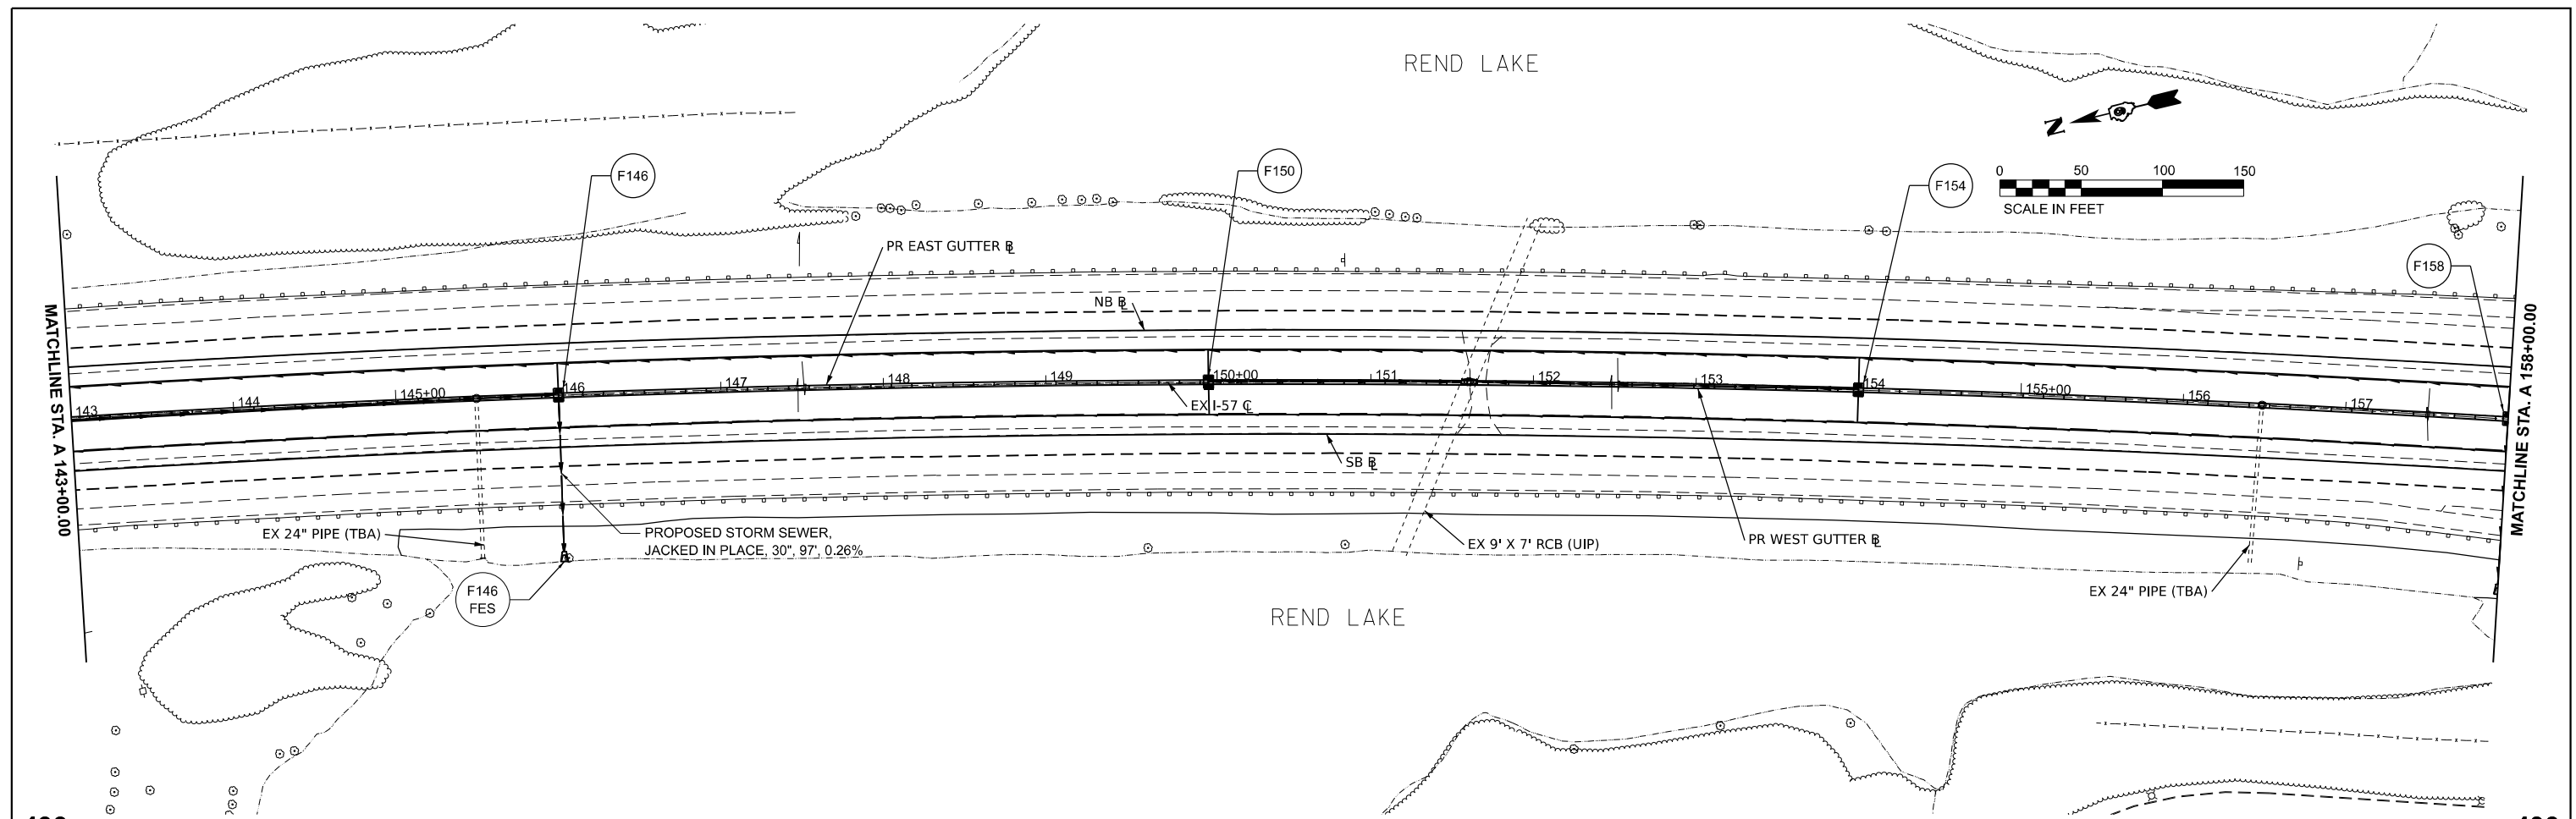

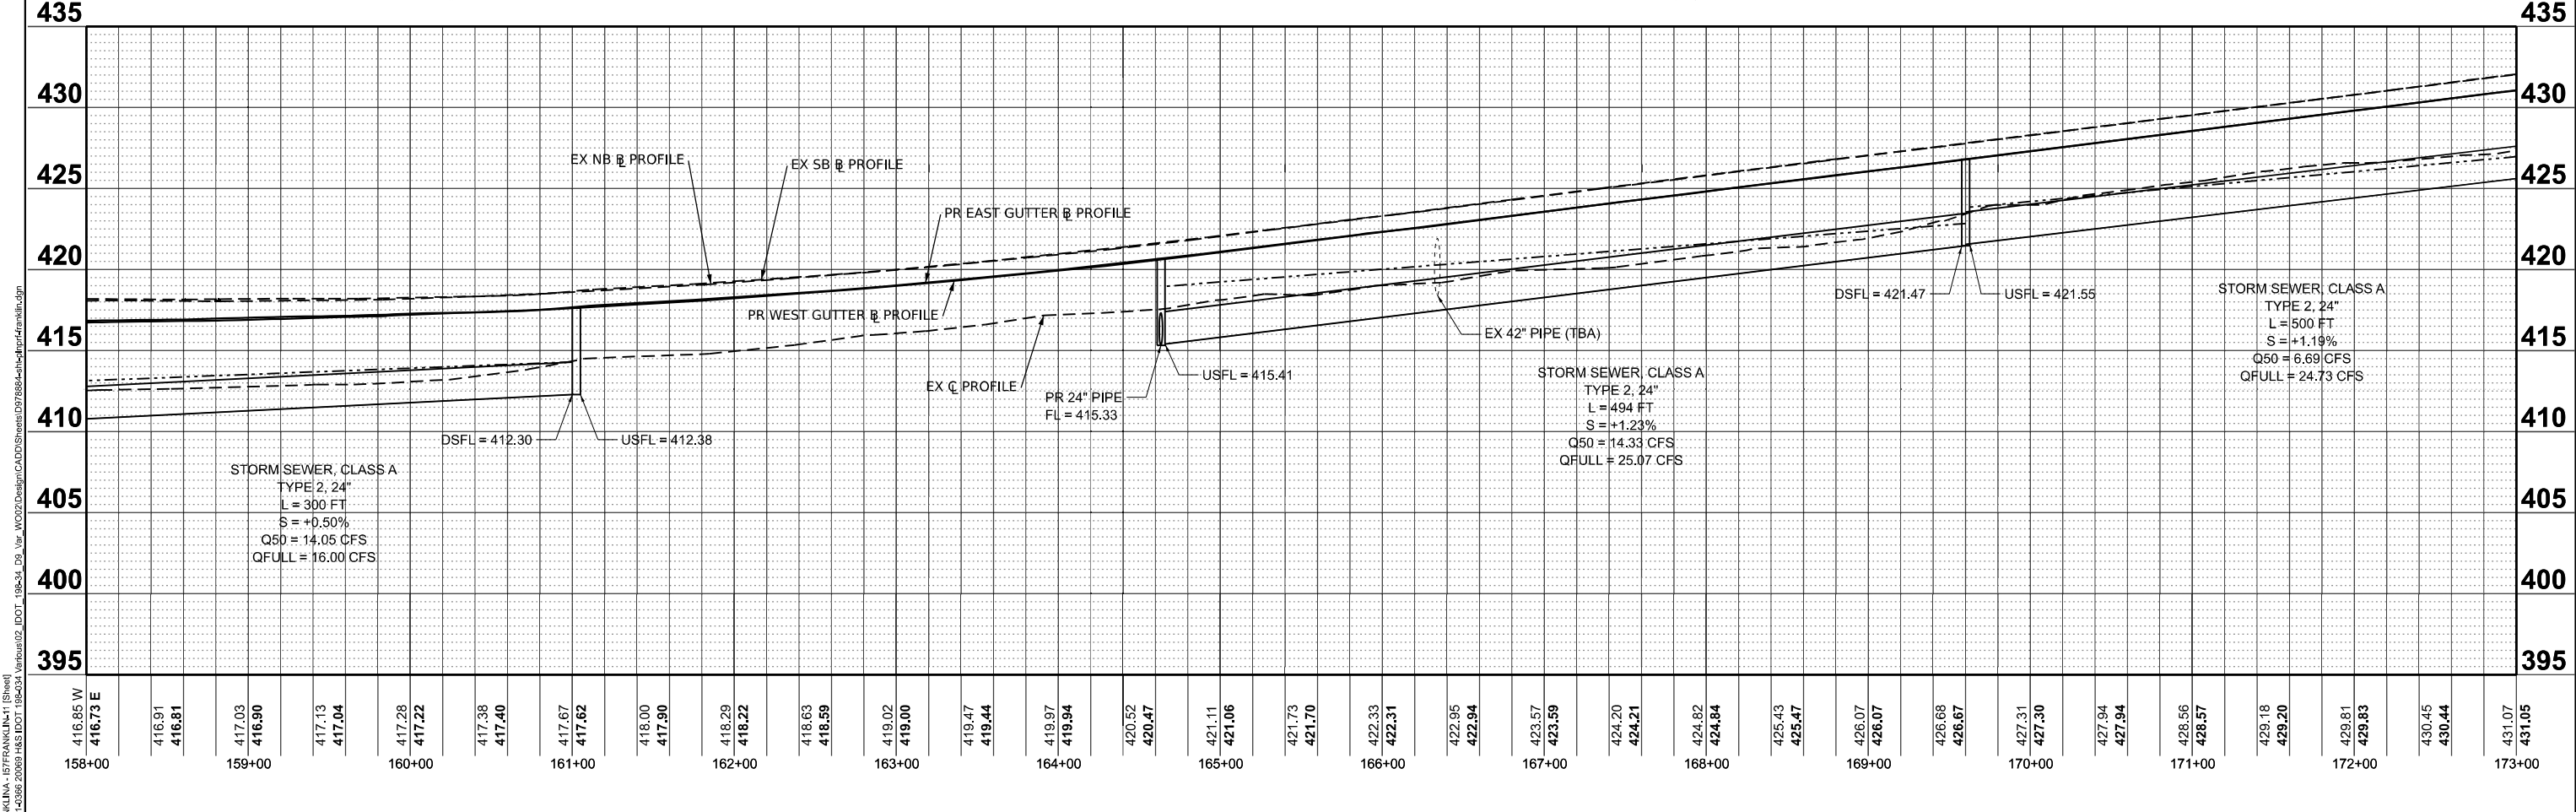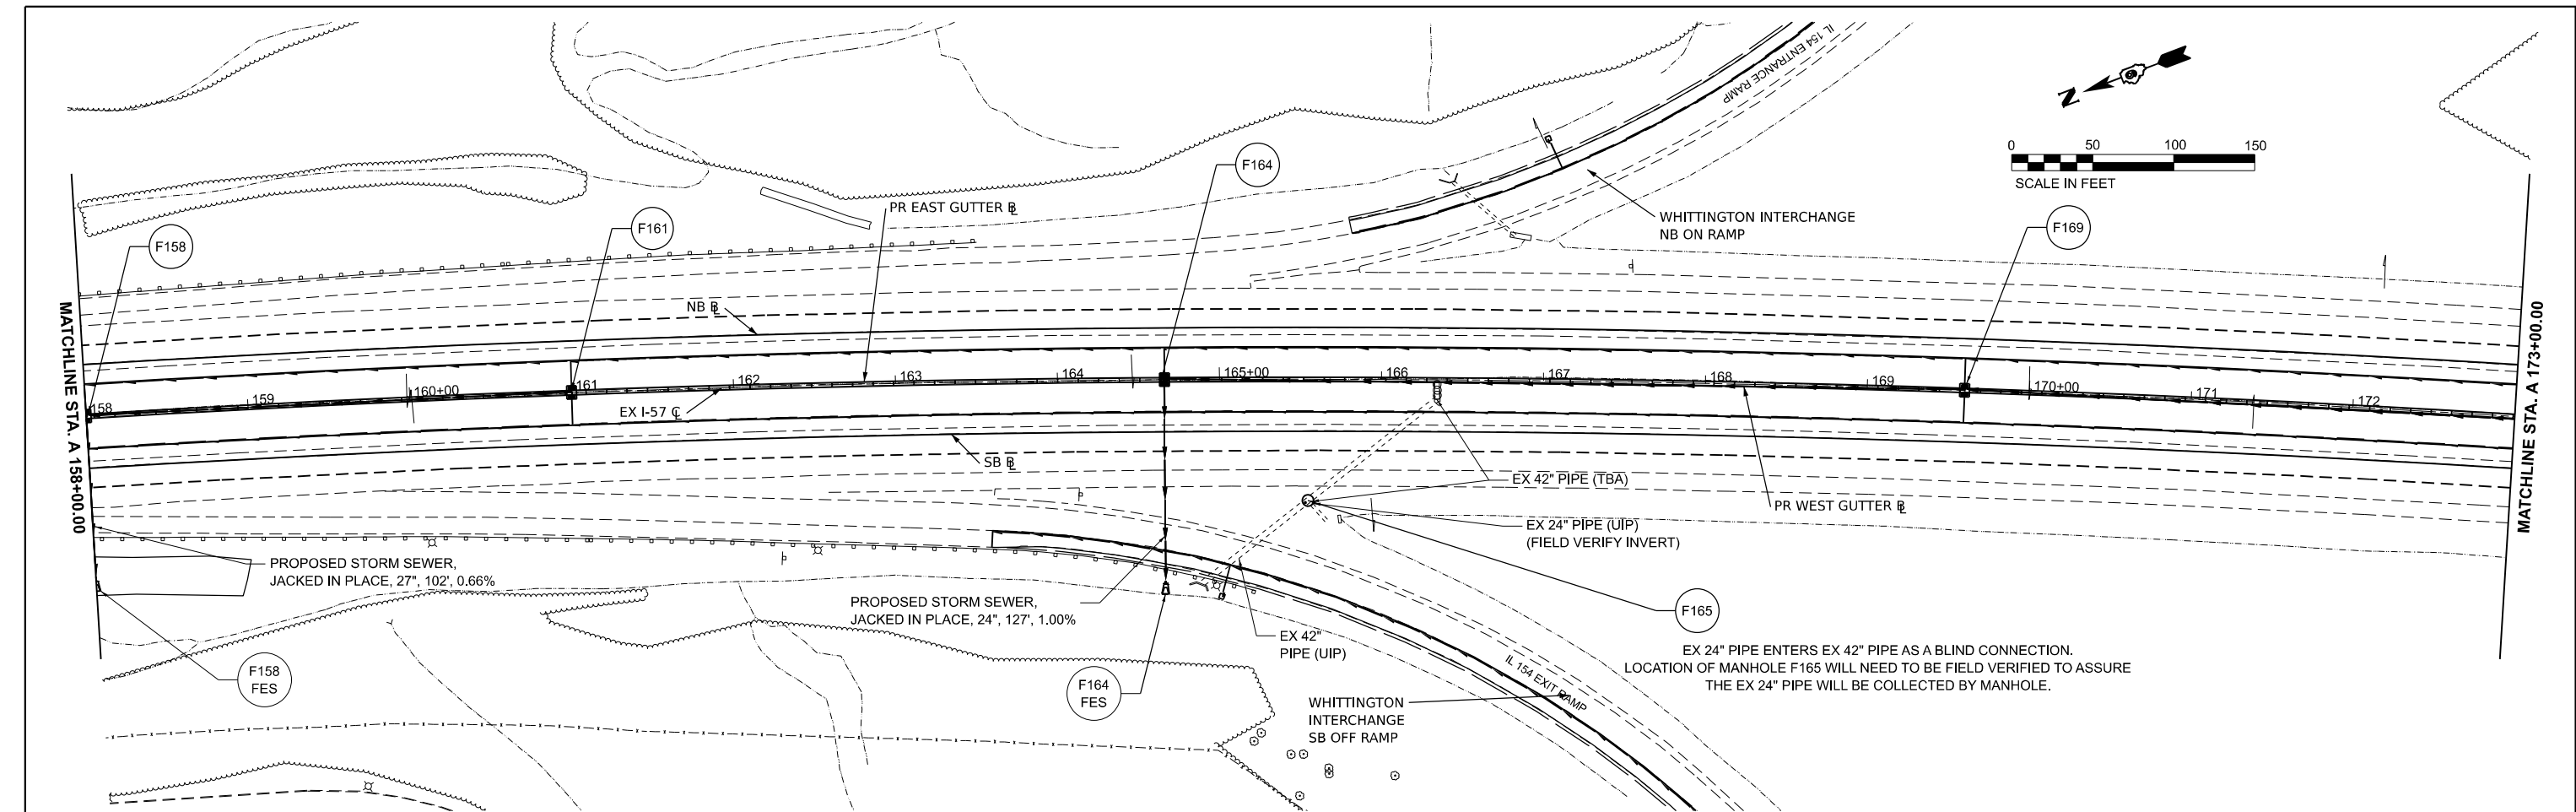

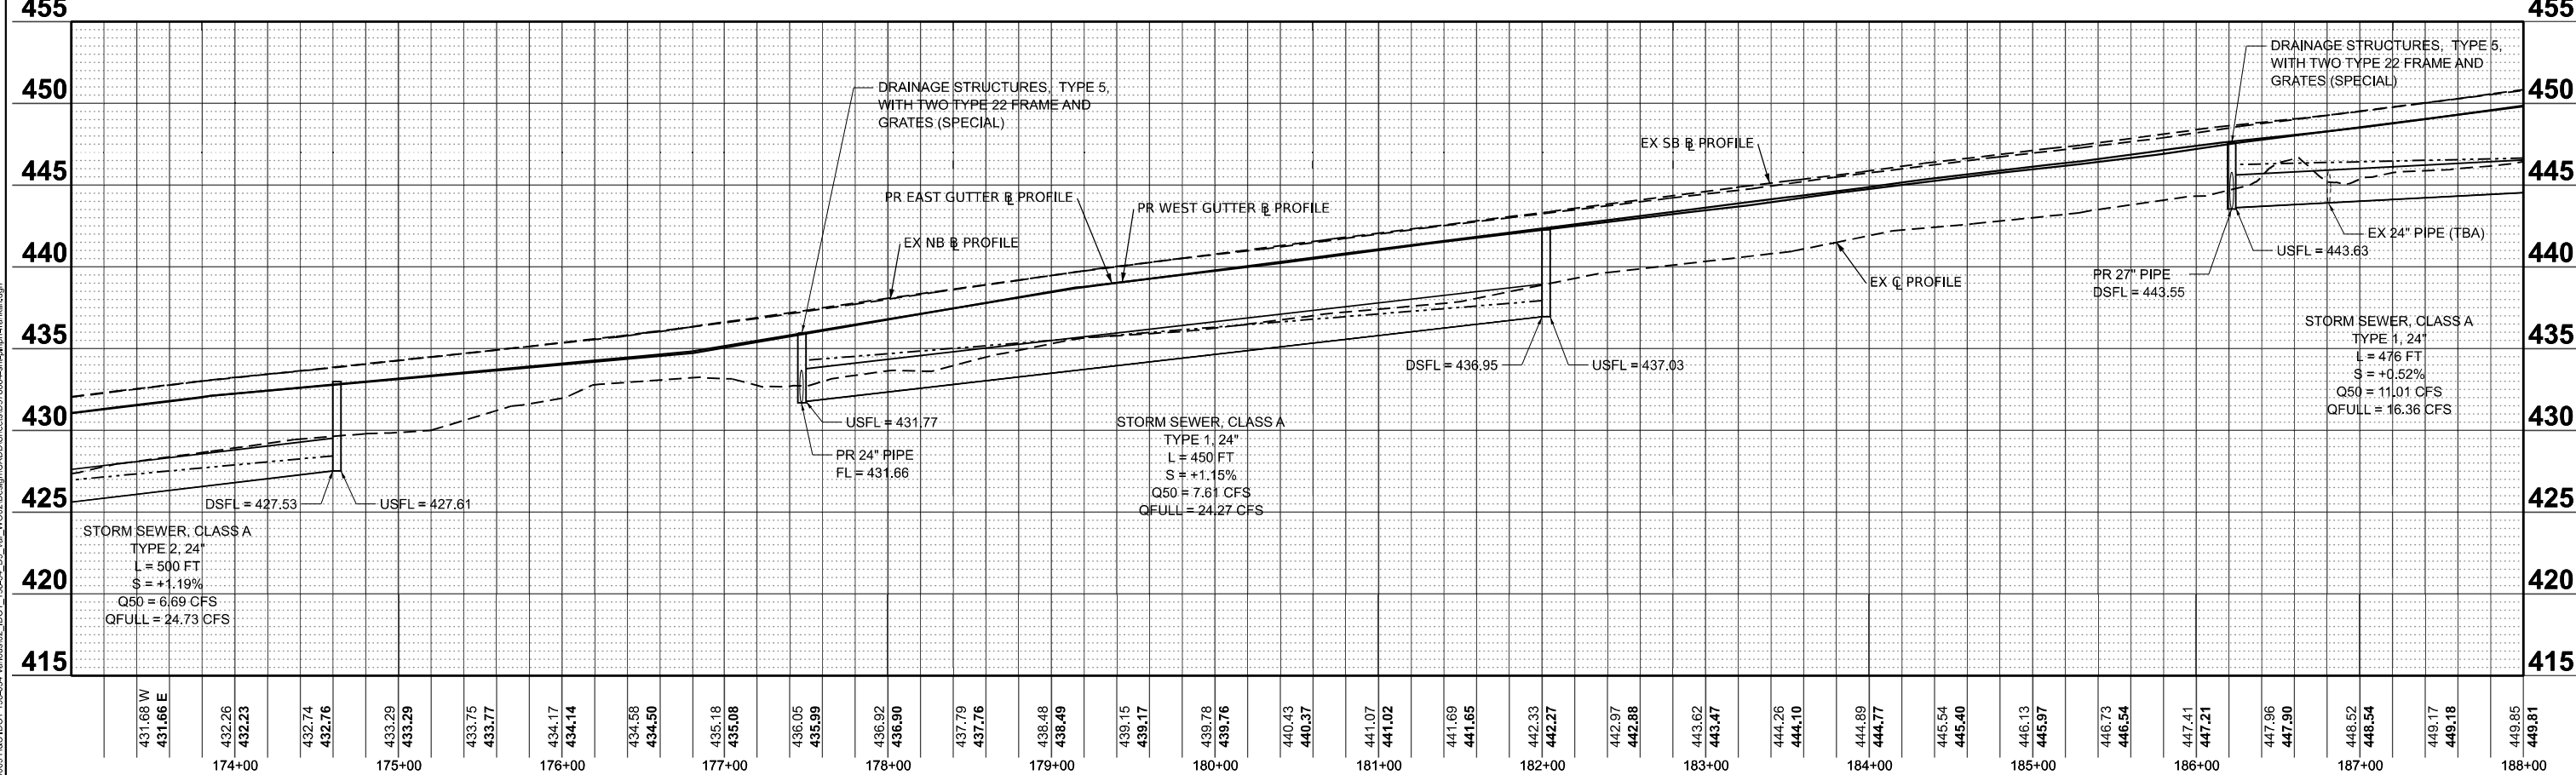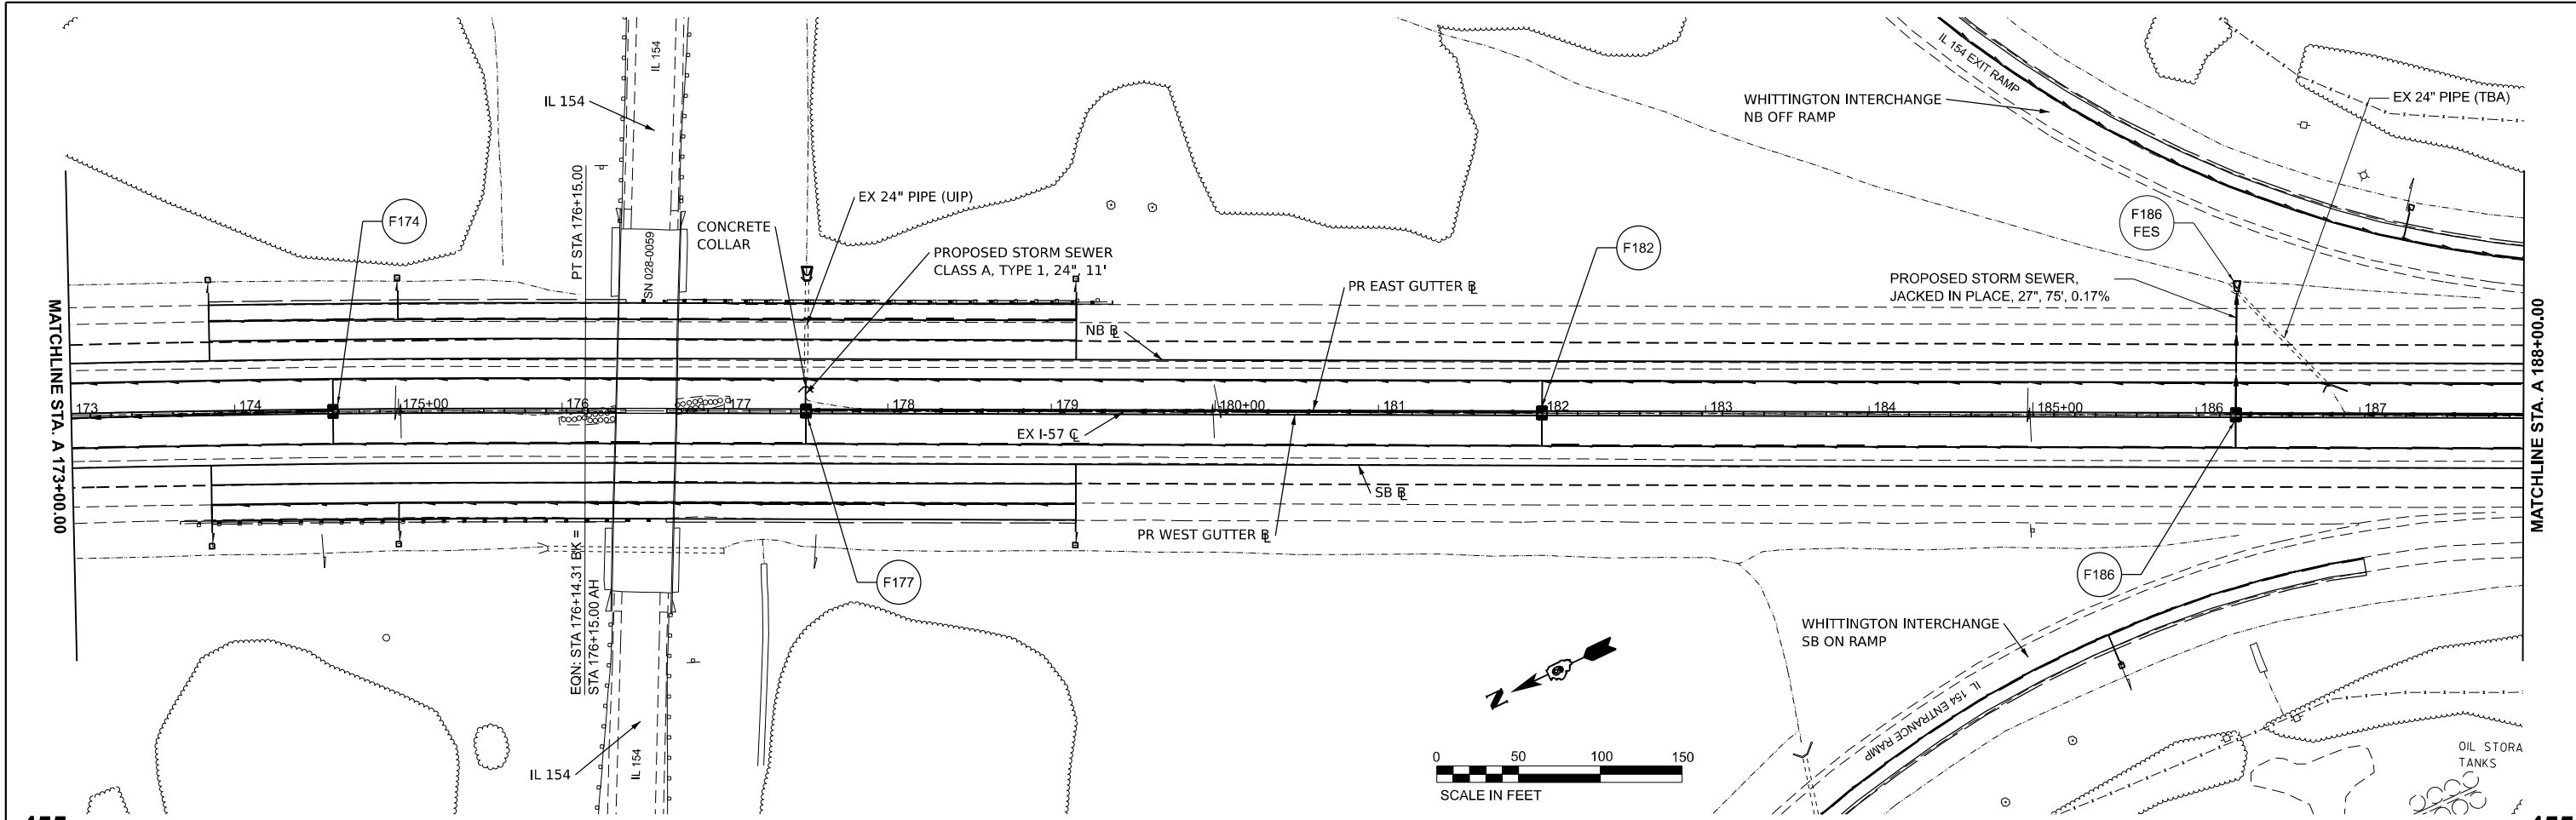

23 PUBLIC SQUARE SUITE 470 BELLEVILLE, IL 62220 (618) 641-9088		USER NAME = njones	DESIGNED -	REVISED -	STATE OF ILLINOIS DEPARTMENT OF TRANSPORTATION	I-57 DRAINAGE PLAN & PROFILE FRANKLIN COUNTY				F.A. I RTE.	SECTION	COUNTY	TOTAL SHEETS	SHEET NO.
		PLOT SCALE = 0.08333317" / in.	DRAWN -	REVISED -						57	(28-2)B-2; (28-1)B-2	*	598	177
		CHECKED -	CHECKED -	REVISED -		CONTRACT NO. 78884								
		PLOT DATE = 10/14/2024	DATE -	REVISED -		SCALE: 1" = 50'		SHEET 12	OF 20	SHEETS	STA.	TO STA.		ILLINOIS FED. AID PROJECT

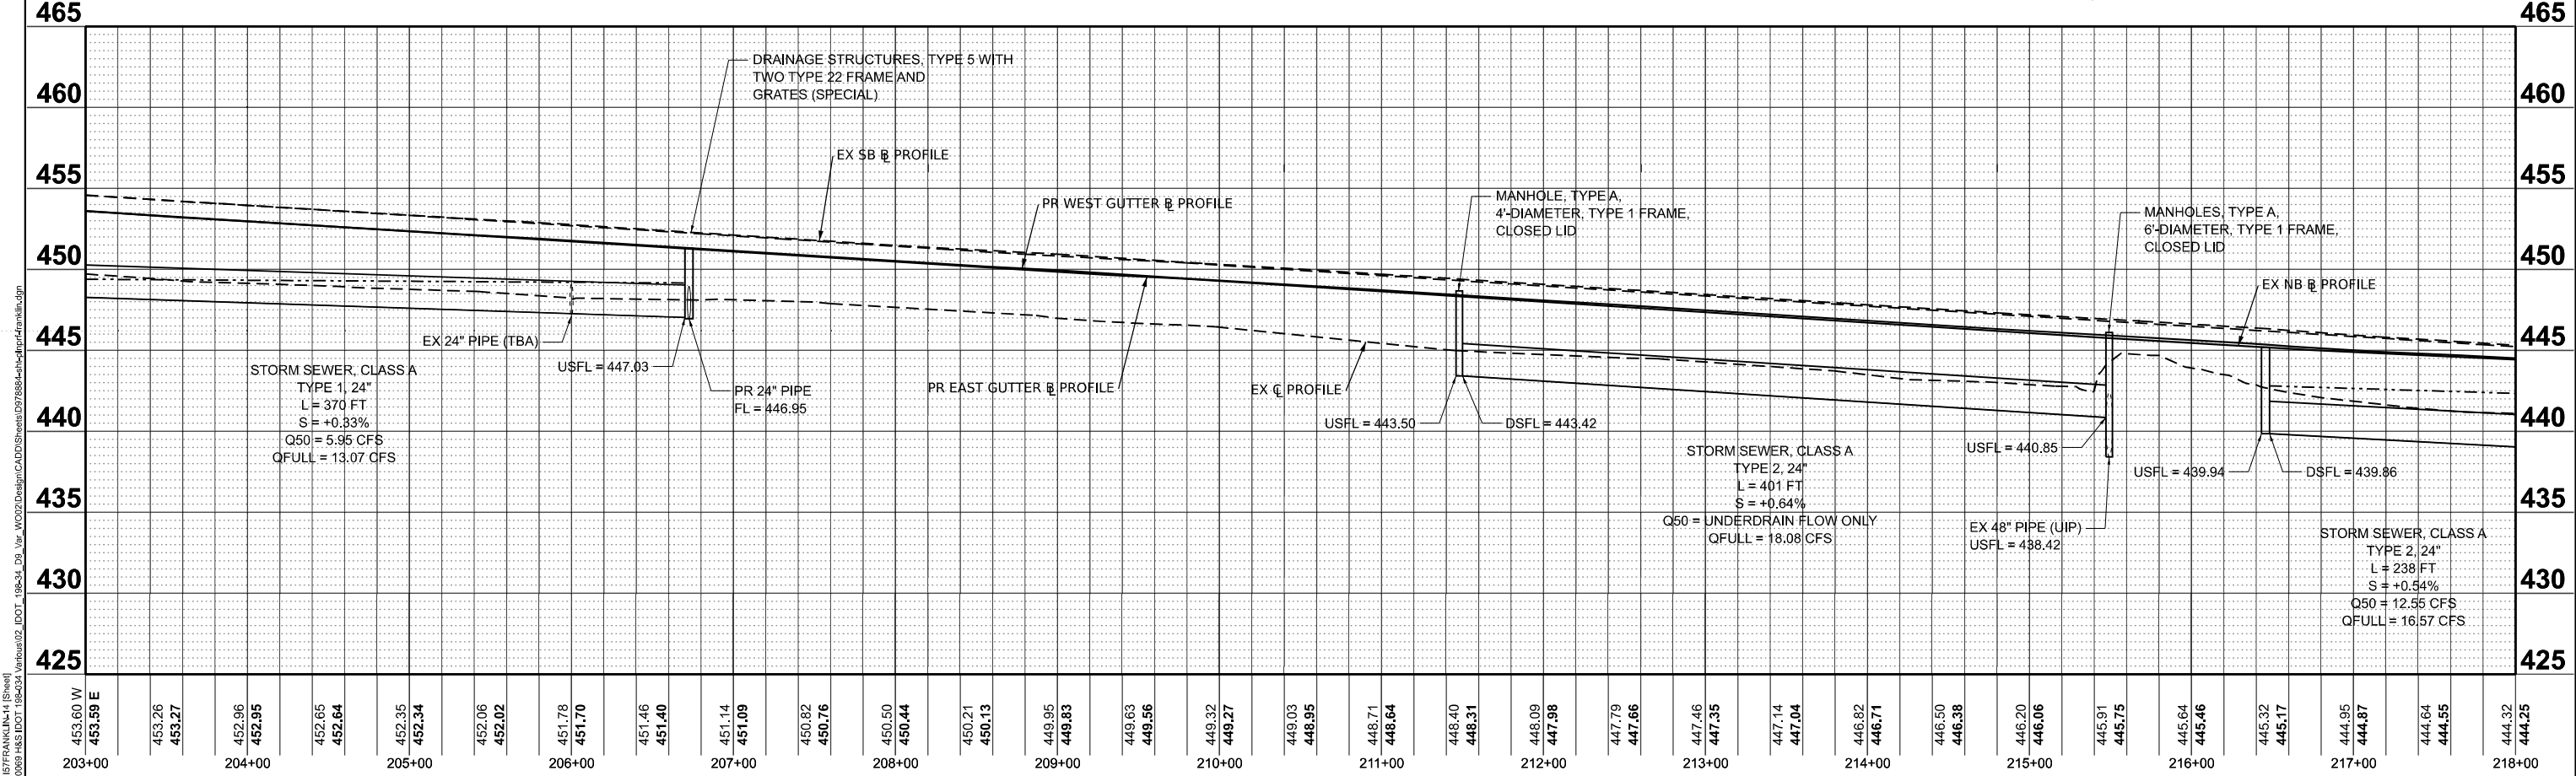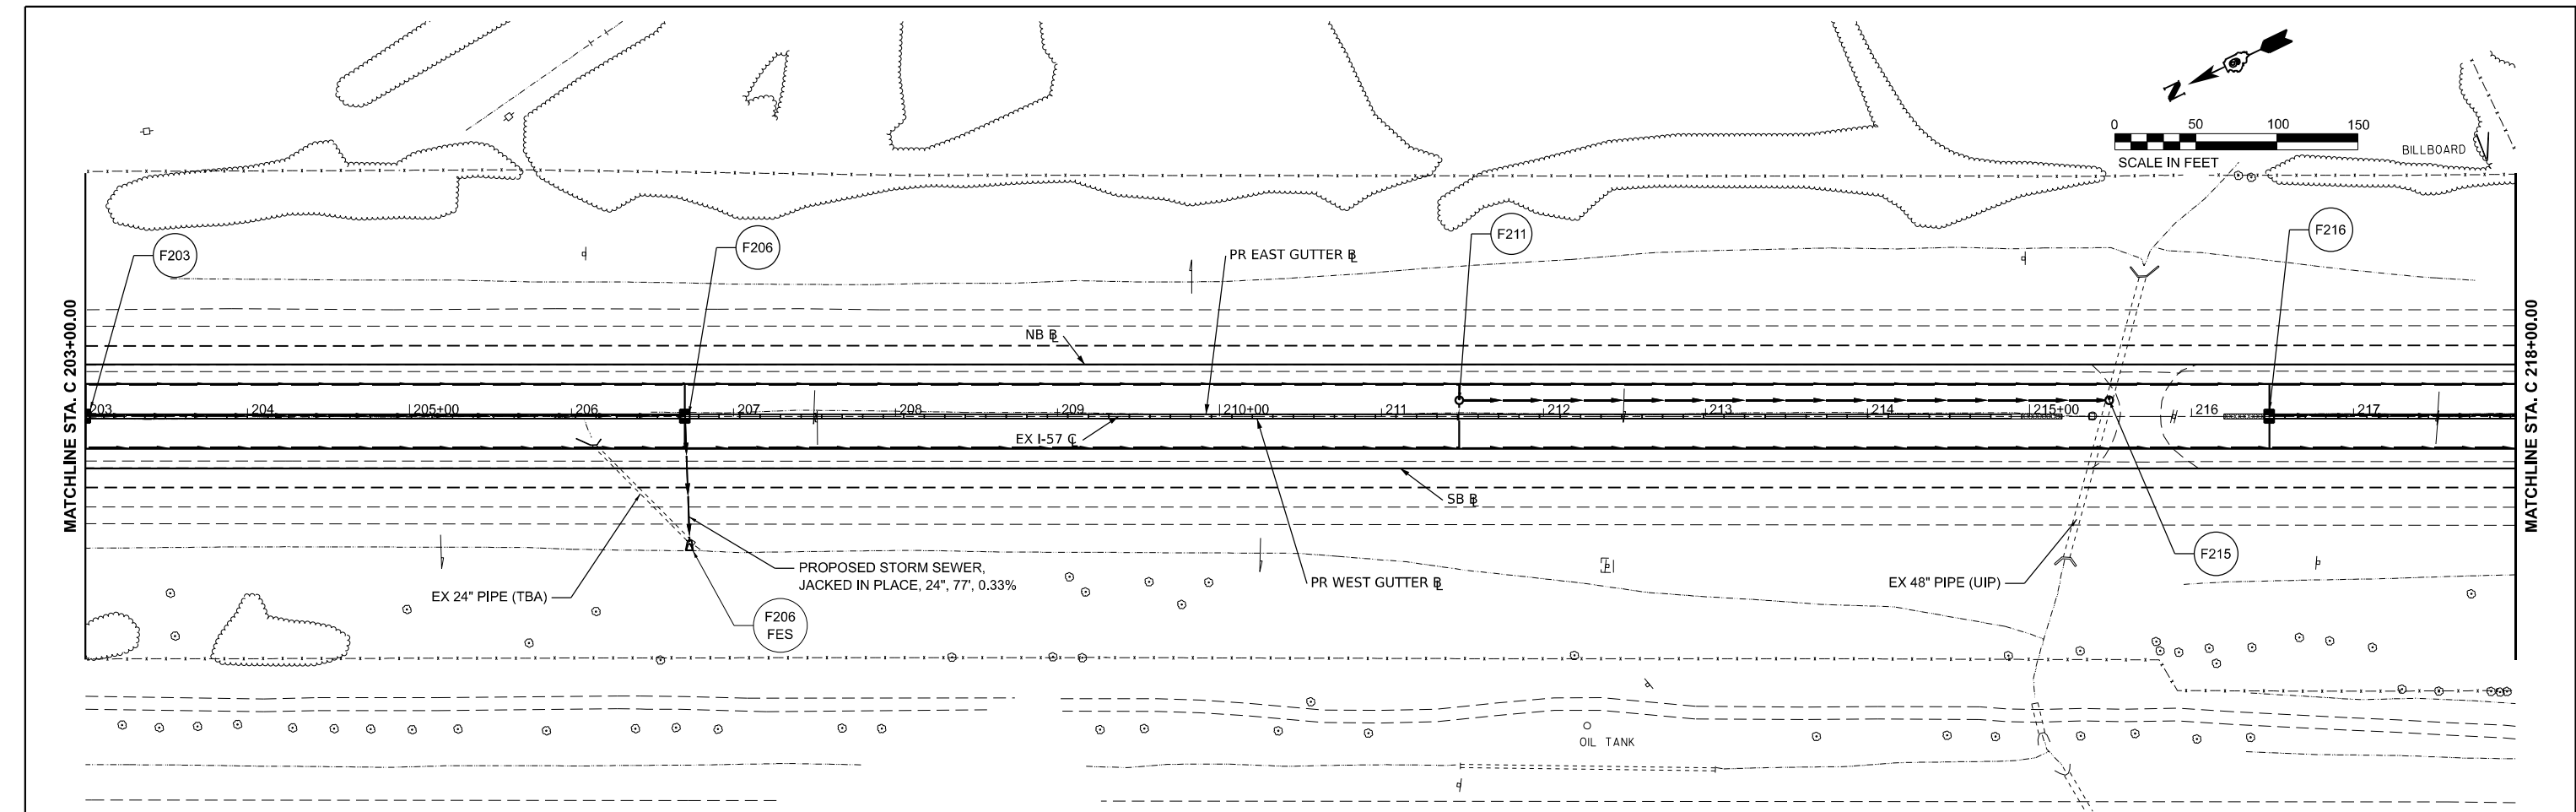

MODEL: IJEFRANKLIN_1 (Sheet)
ROUTE: I-57
PROJECT: I-57 Drainage Plan & Profile
FILE NAME: G:\24-0366\2066\H&J\DOT\180431\Jefferson\DOT\180431\Jefferson\I-57 Drainage Plan & Profile.dgn

23 PUBLIC SQUARE
ROUTE 470
BELLLEVILLE, IL 62220
(618) 641-9088

TREKK
DESIGN GROUP, LLC

USER NAME	= njones
DESIGNED	-
DRAWN	-
PLOT SCALE	= 0.08333317" / in.
CHECKED	-
DATE	-
REVIS	-
REVIS	-
REVIS	-
REVIS	-
REVIS	-

STATE OF ILLINOIS
DEPARTMENT OF TRANSPORTATION

I-57 DRAINAGE PLAN & PROFILE
FRANKLIN COUNTY



SCALE: 1" = 50'

SHEET 14 OF 20 SHEETS

STA. TO STA.

F.A. I RTE.	SECTION	COUNTY	TOTAL SHEETS	SHEET NO.
57	(28-2)B-2; (28-1)B-2	*	598	179
CONTRACT NO. 78884				
ILLINOIS FED. AID PROJECT				

* FRANKLIN/JEFFERSON

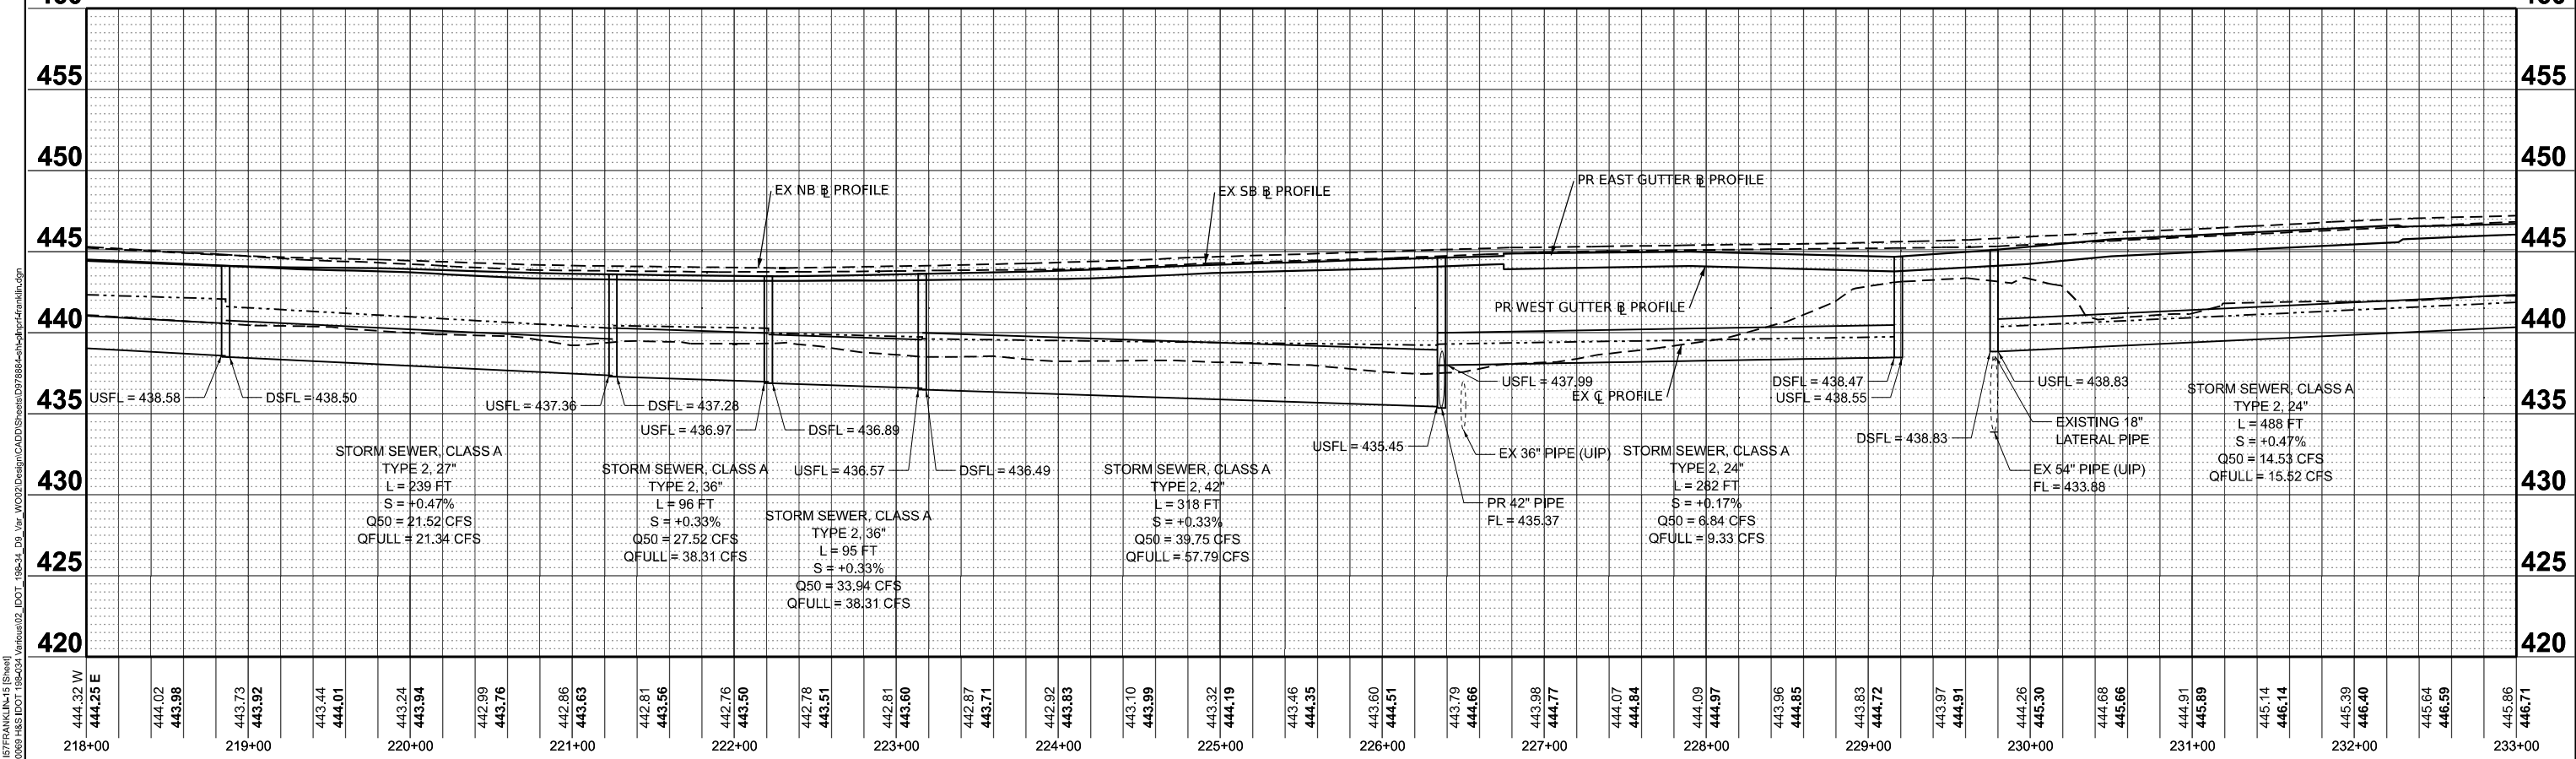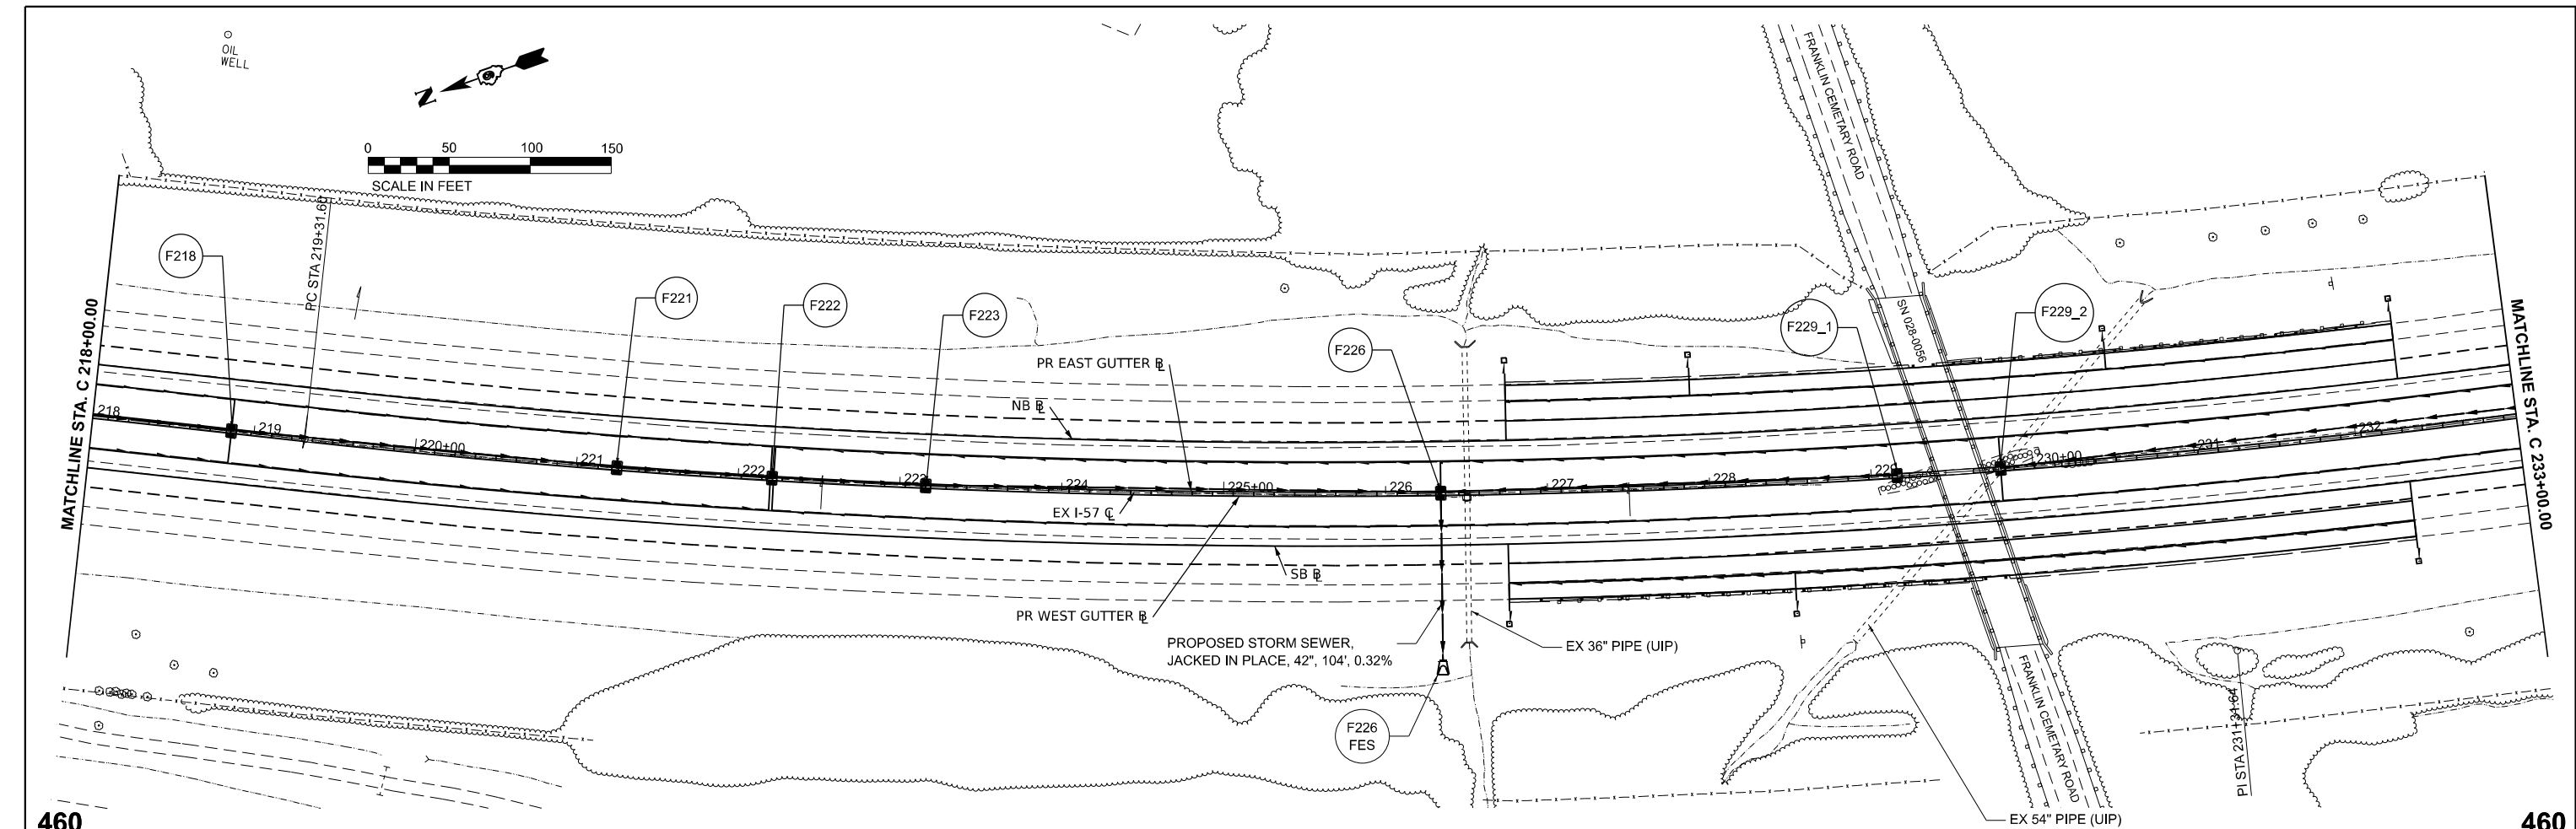

MODEL: I57FRANKLIN_15 (Sheet)
ROUTE: I-57
PROJECT: ILL. DOT 622220
(618) 641-9088

TREKK
DESIGN GROUP, LLC

USER NAME = njones

DESIGNED -

DRAWN -

CHECKED -

DATE -

REVISED -

REVISED -

REVISED -

REVISED -

STATE OF ILLINOIS
DEPARTMENT OF TRANSPORTATION

I-57 DRAINAGE PLAN & PROFILE
FRANKLIN COUNTY

SCALE: 1" = 50'

SHEET 15 OF 20 SHEETS

STA. TO STA.

F.A. I
RTE.

SECTION

COUNTY

TOTAL
SHEETS

SHEET
NO.

57

(28-2)B-2; (28-1)B-2

*



598

180

CONTRACT NO. 78884

ILLINOIS FED. AID PROJECT

* FRANKLIN/JEFFERSON

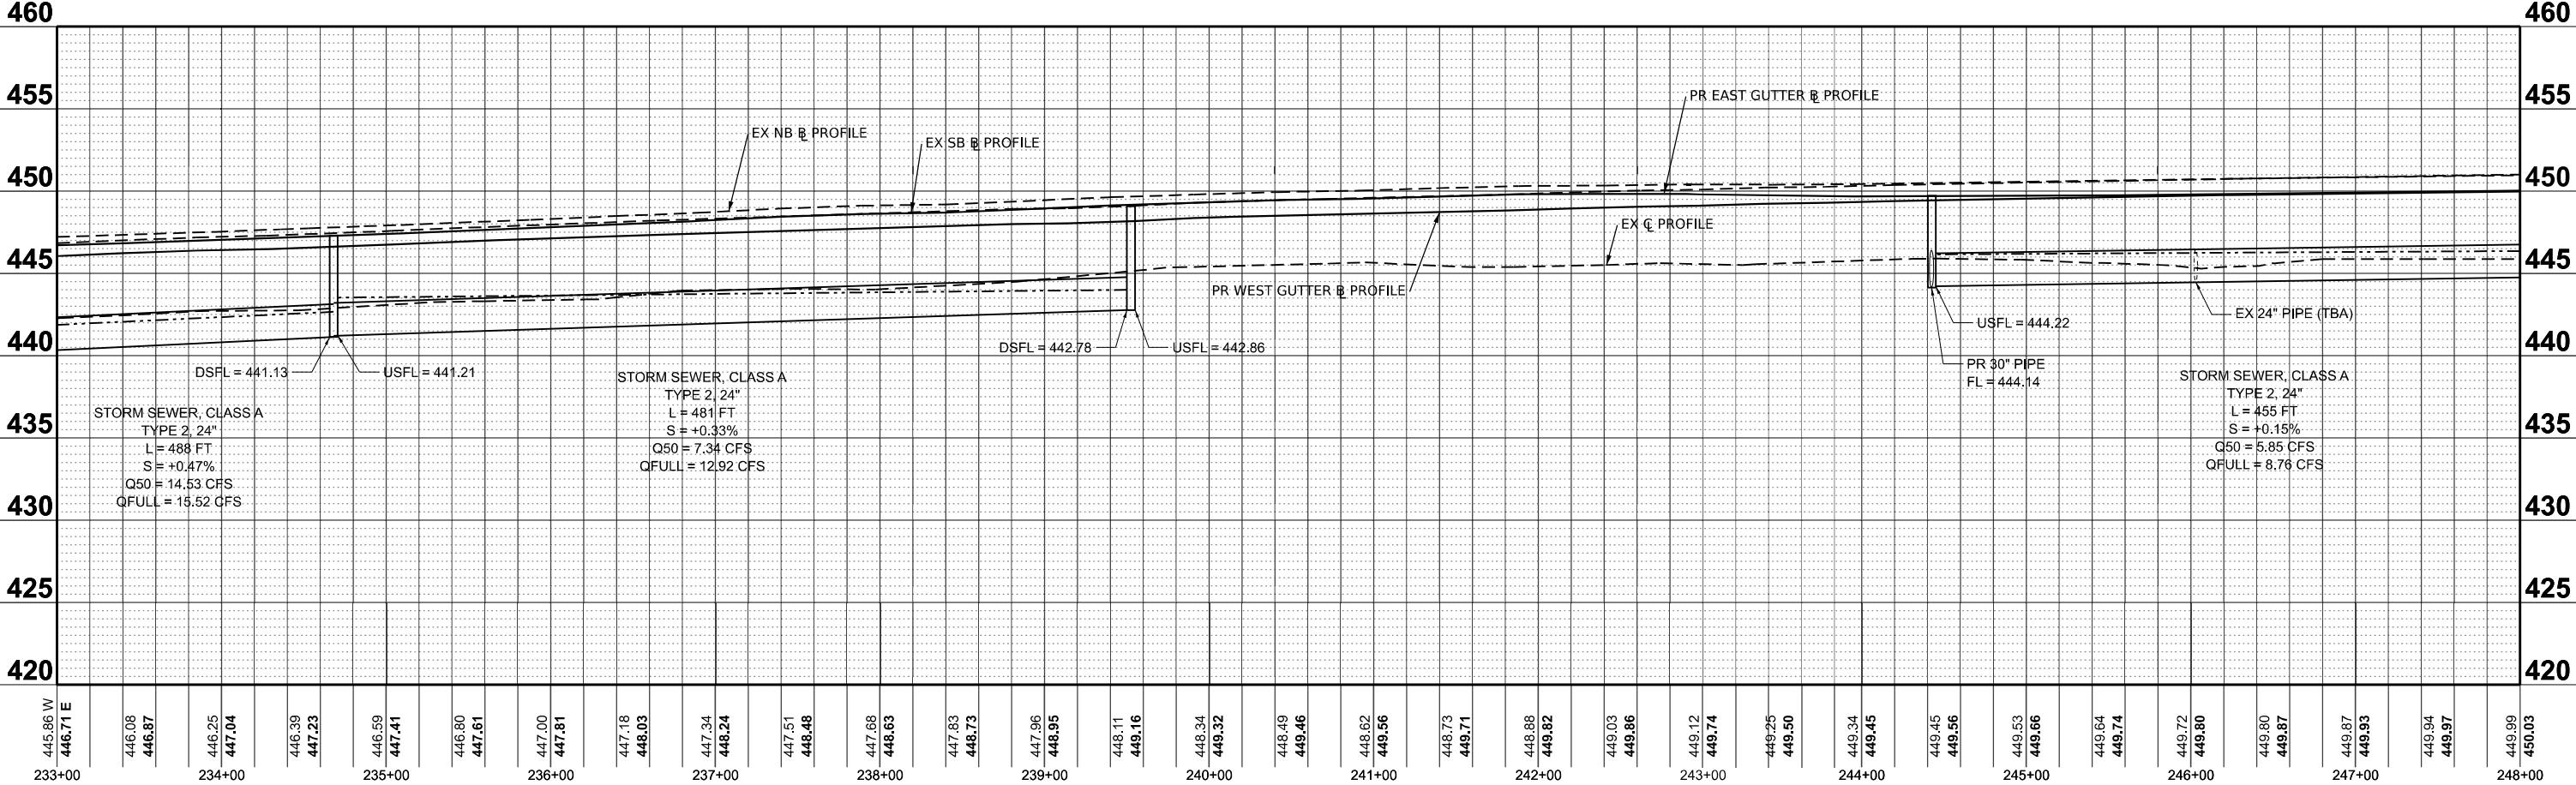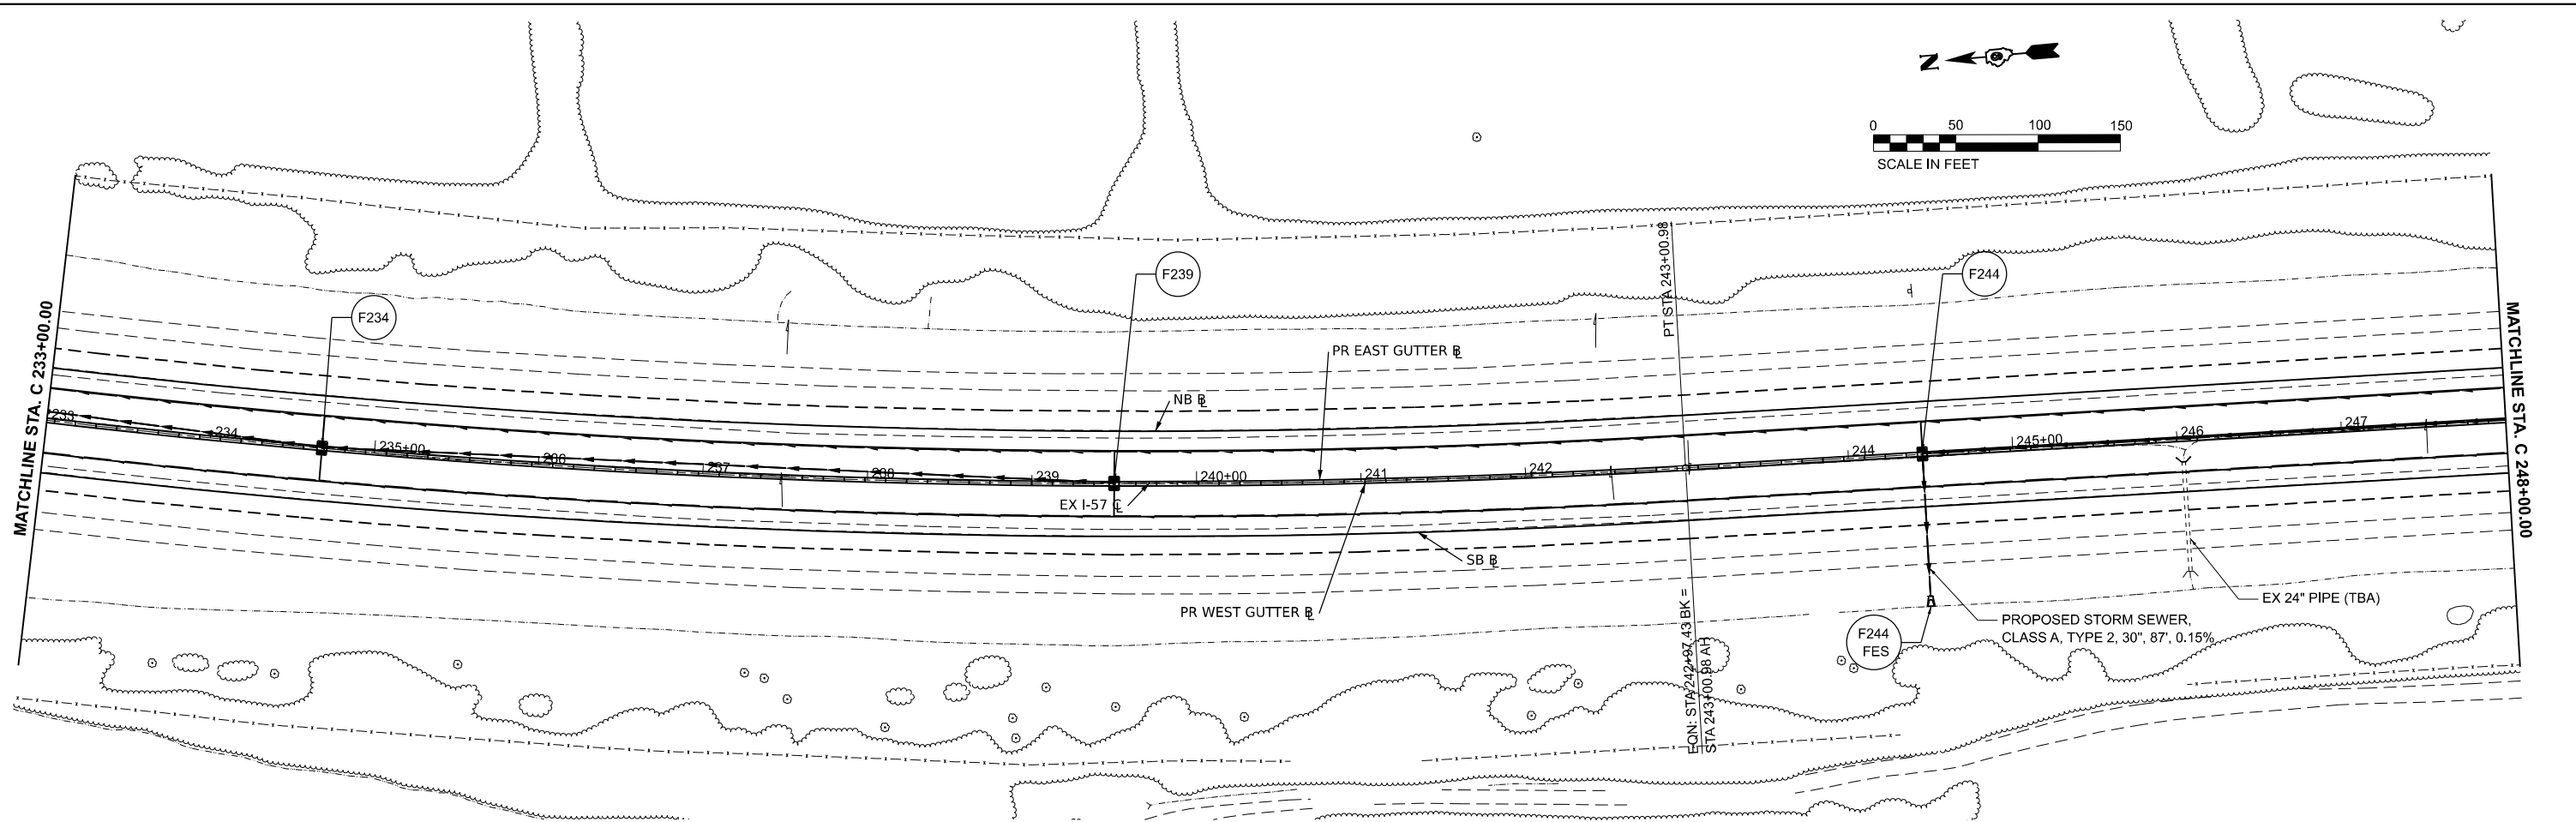

MODEL: I57FRANKLIN_IL6 (Sheet)
ROUTE: 470
FILE NAME: G:\21-4386-2069-HS-UDOT-1364341-Verfinal\02_IDOT_136-34_D6_Ver_W002\Design\CADD\Sheet\0978884-1ch-dm4-franklin.dgn
23 PUBLIC SQUARE
ROUTE 470
BELLLEVILLE, IL 62220
(618) 641-9088



USER NAME = njones
PLOT SCALE = 0.08333317" / ft.
PLOT DATE = 10/14/2024

DESIGNED -
DRAWN -
CHECKED -
DATE -

REVISED -
REVISED -
REVISED -
REVISED -

STATE OF ILLINOIS
DEPARTMENT OF TRANSPORTATION



I-57 DRAINAGE PLAN & PROFILE
FRANKLIN COUNTY



SCALE: 1" = 50'



SHEET 16 OF 20 SHEETS STA. TO STA.



F.A. I RTE.	SECTION	COUNTY	TOTAL SHEETS	SHEET NO.
57	(28-2)B-2; (28-1)B-2	*	598	181
CONTRACT NO. 78884				

ILLINOIS FED. AID PROJECT * FRANKLIN/JEFFERSON

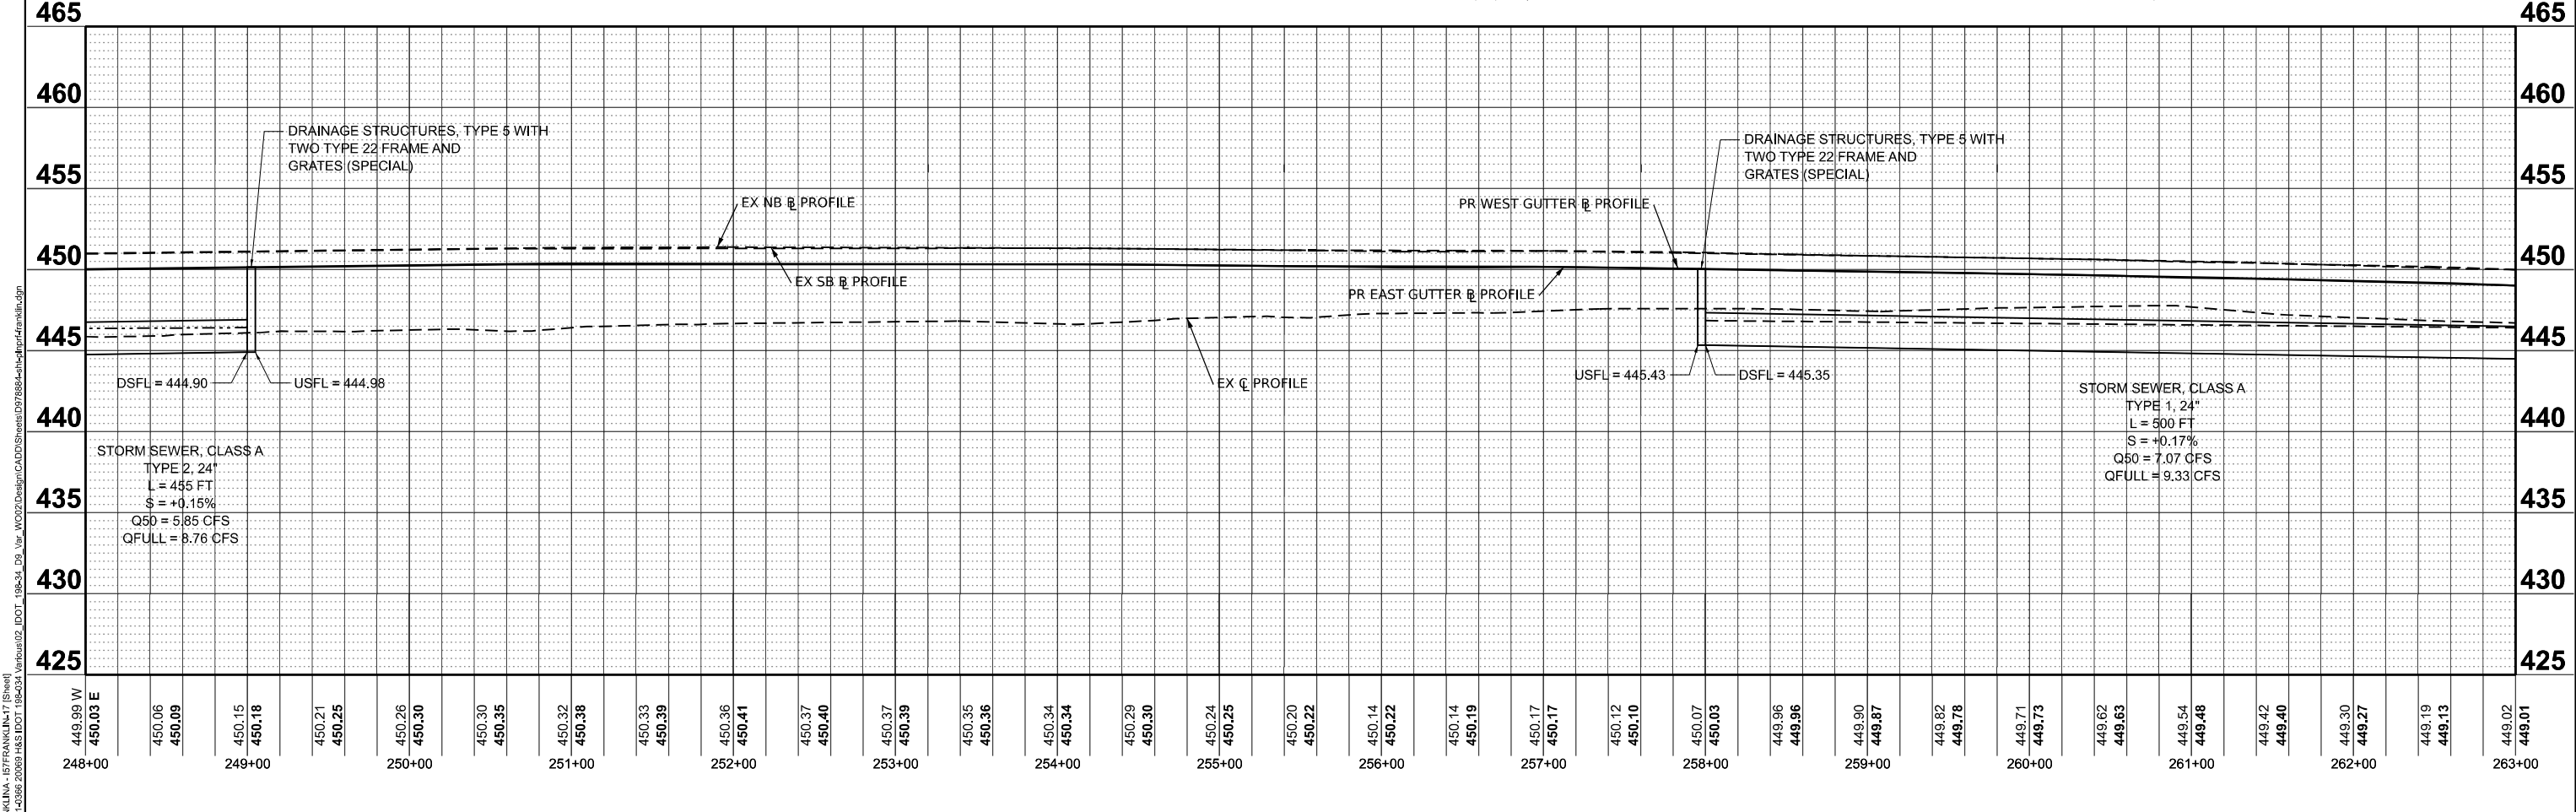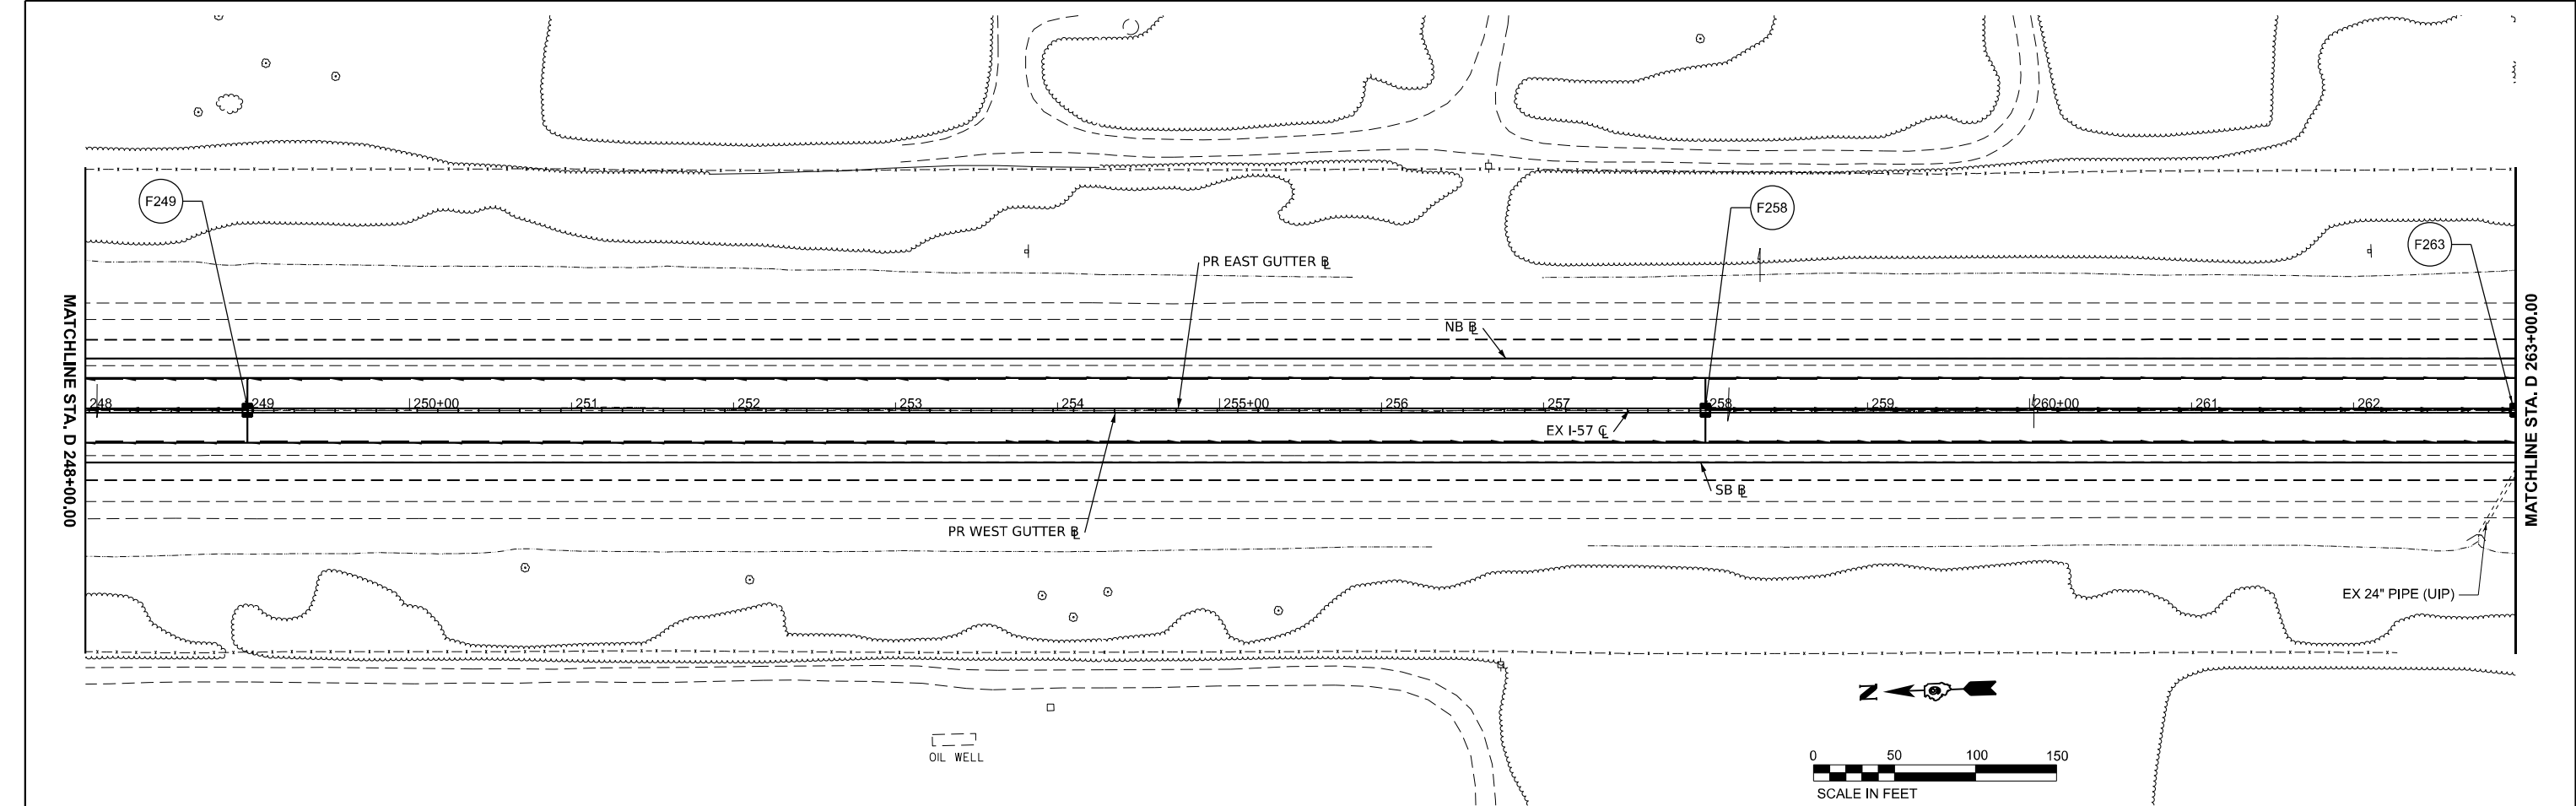

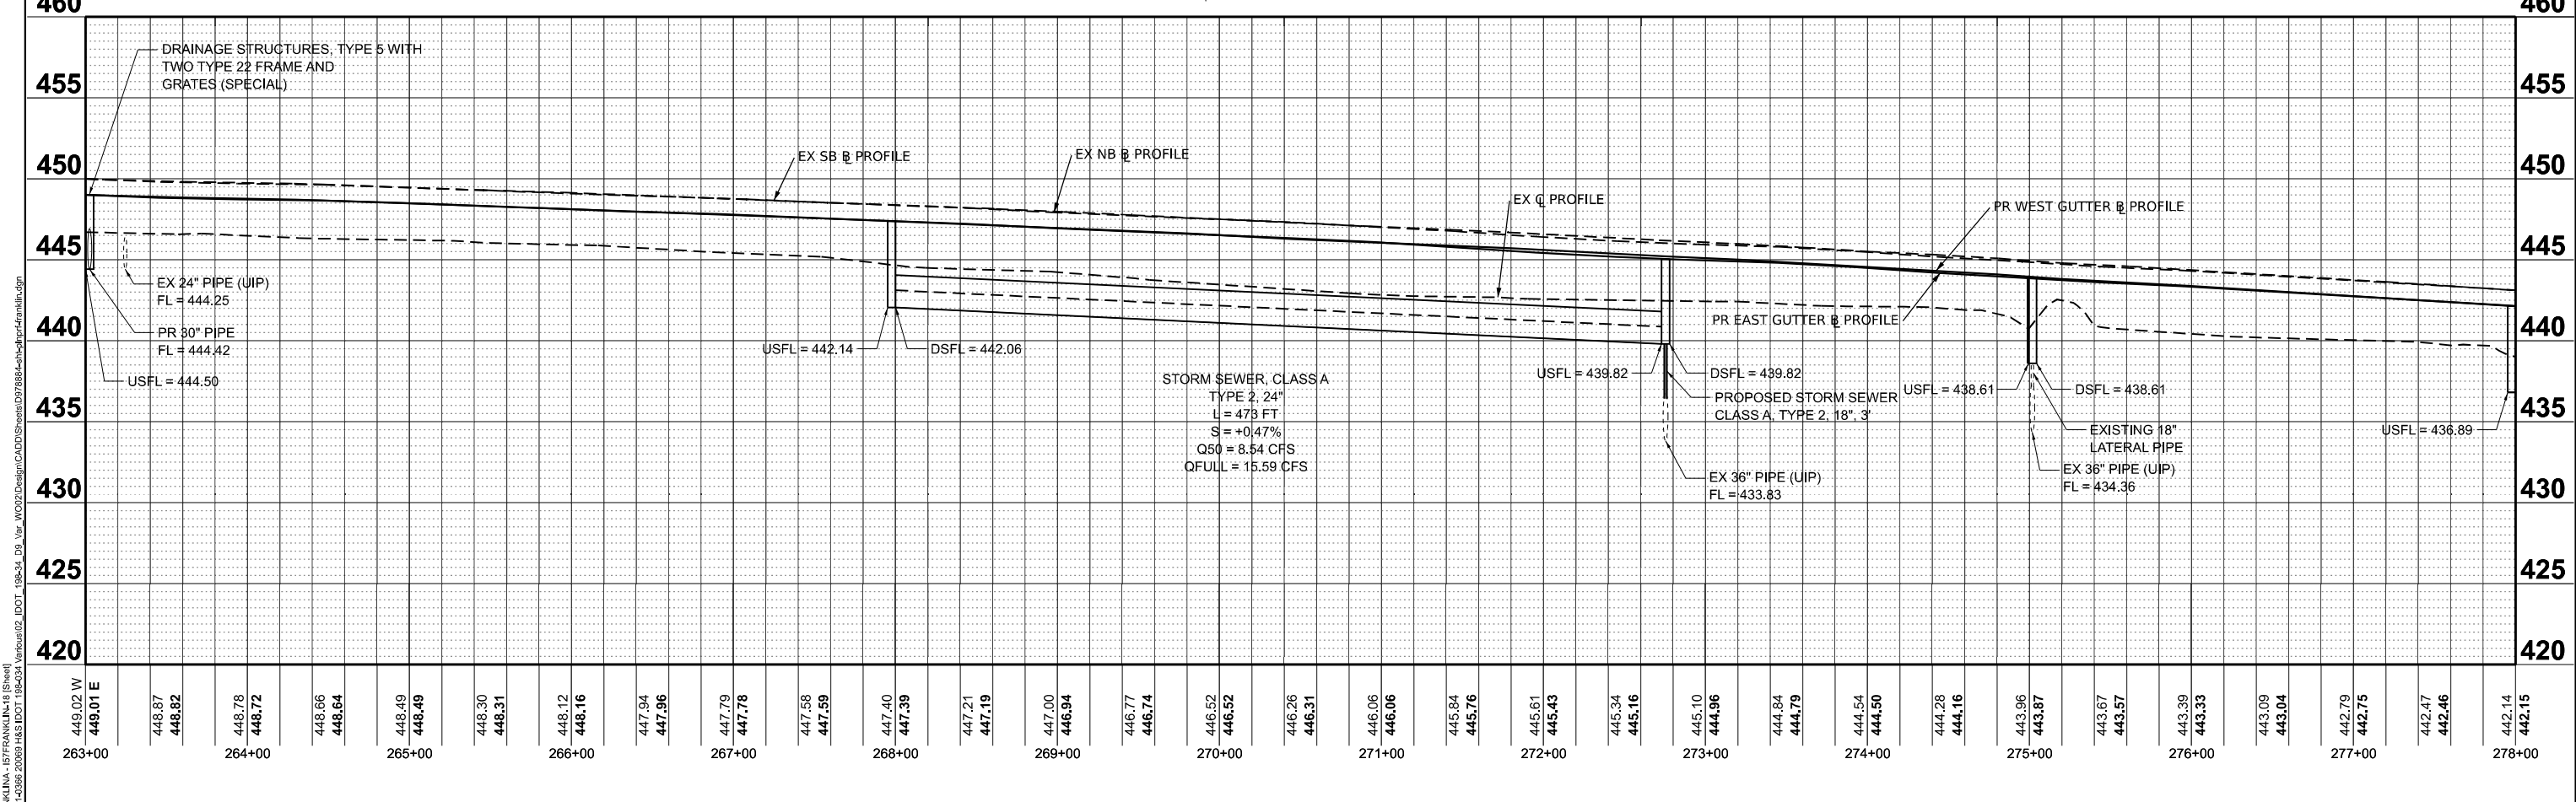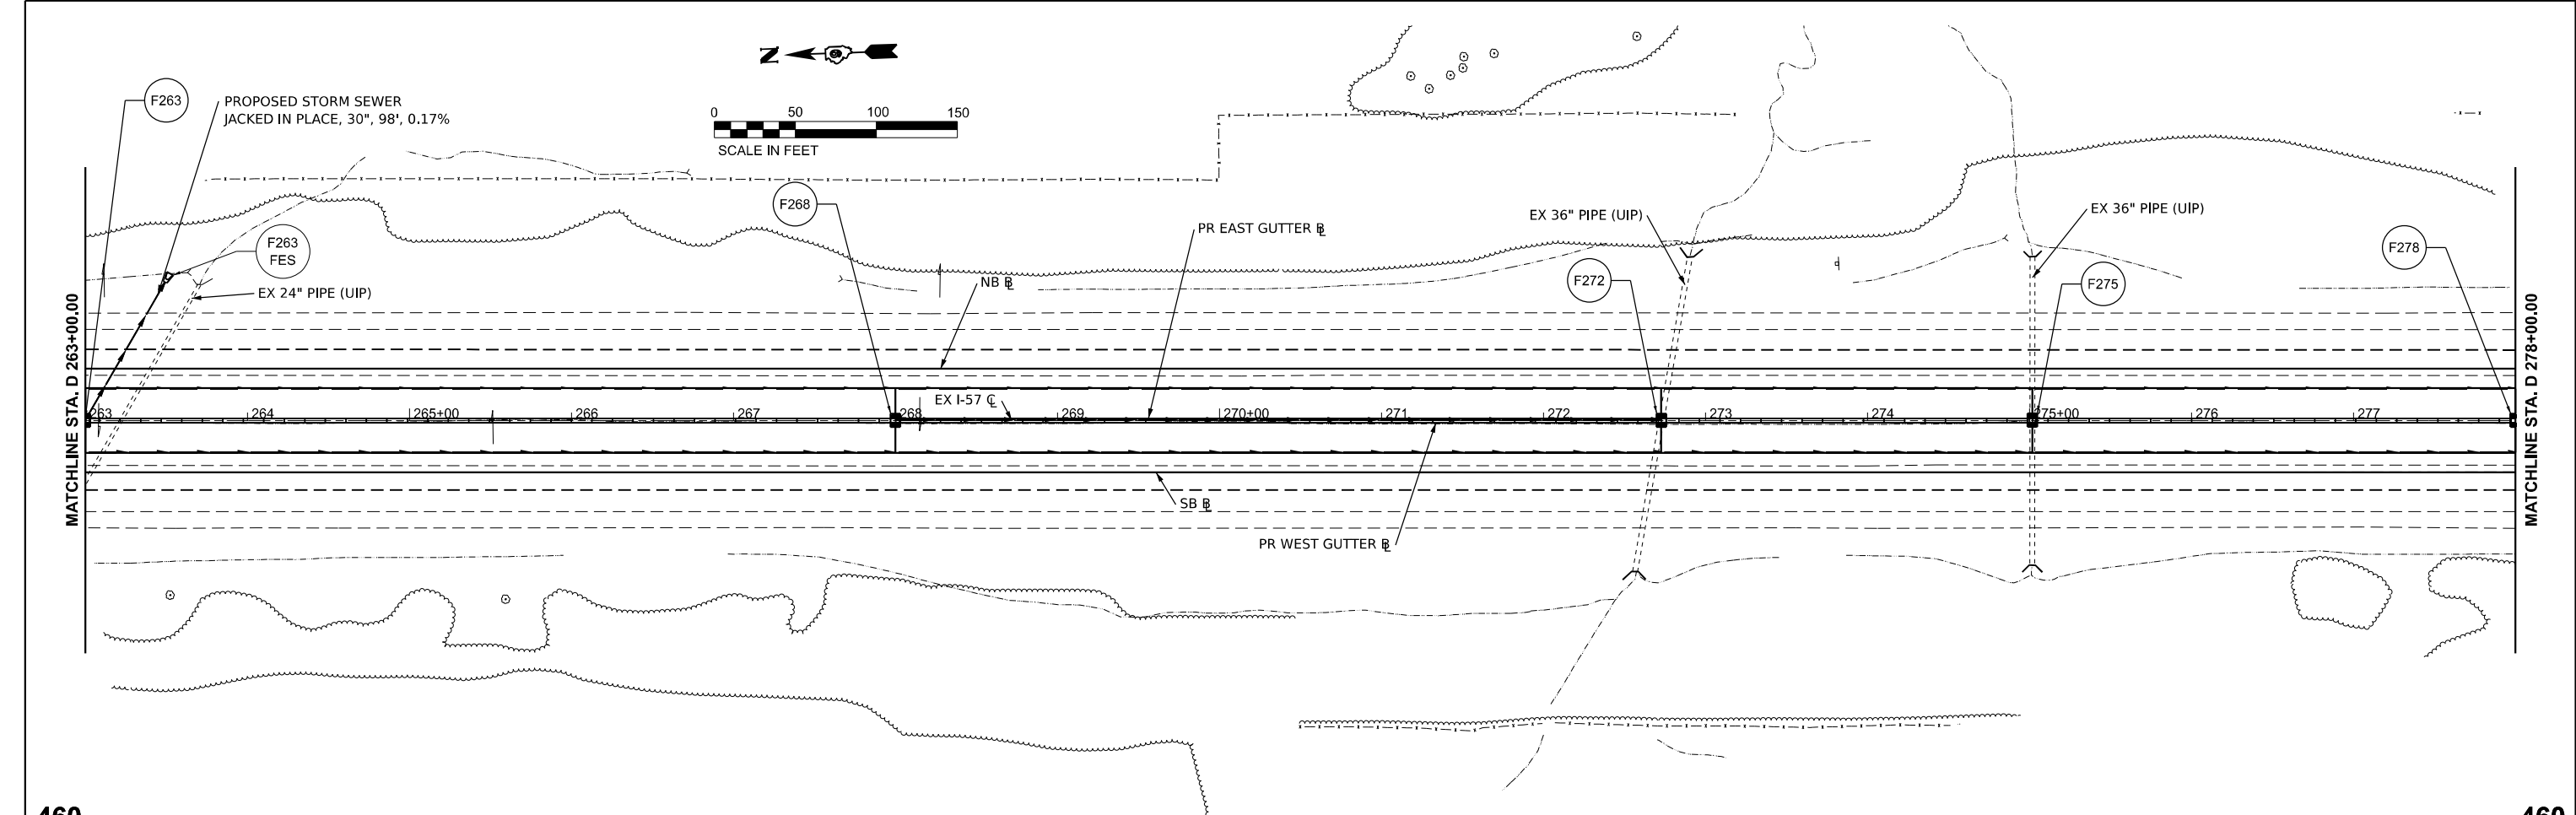

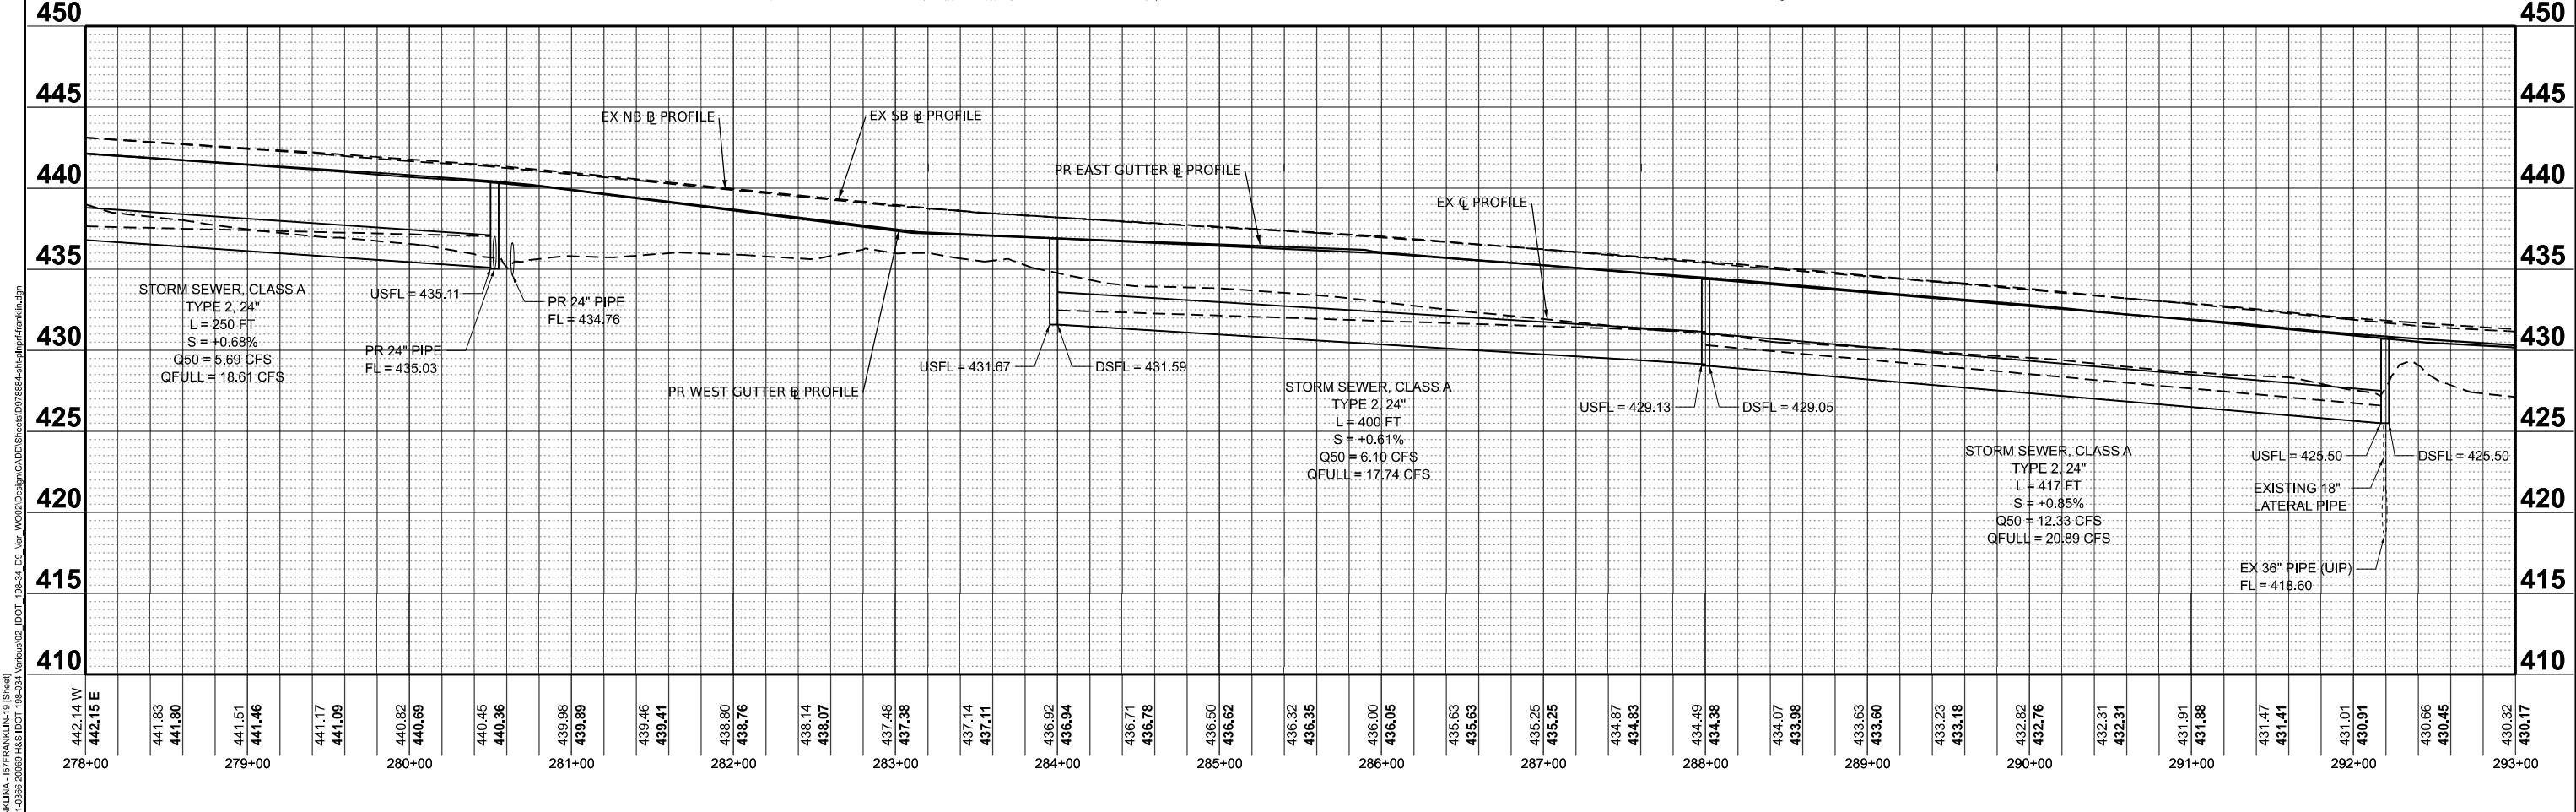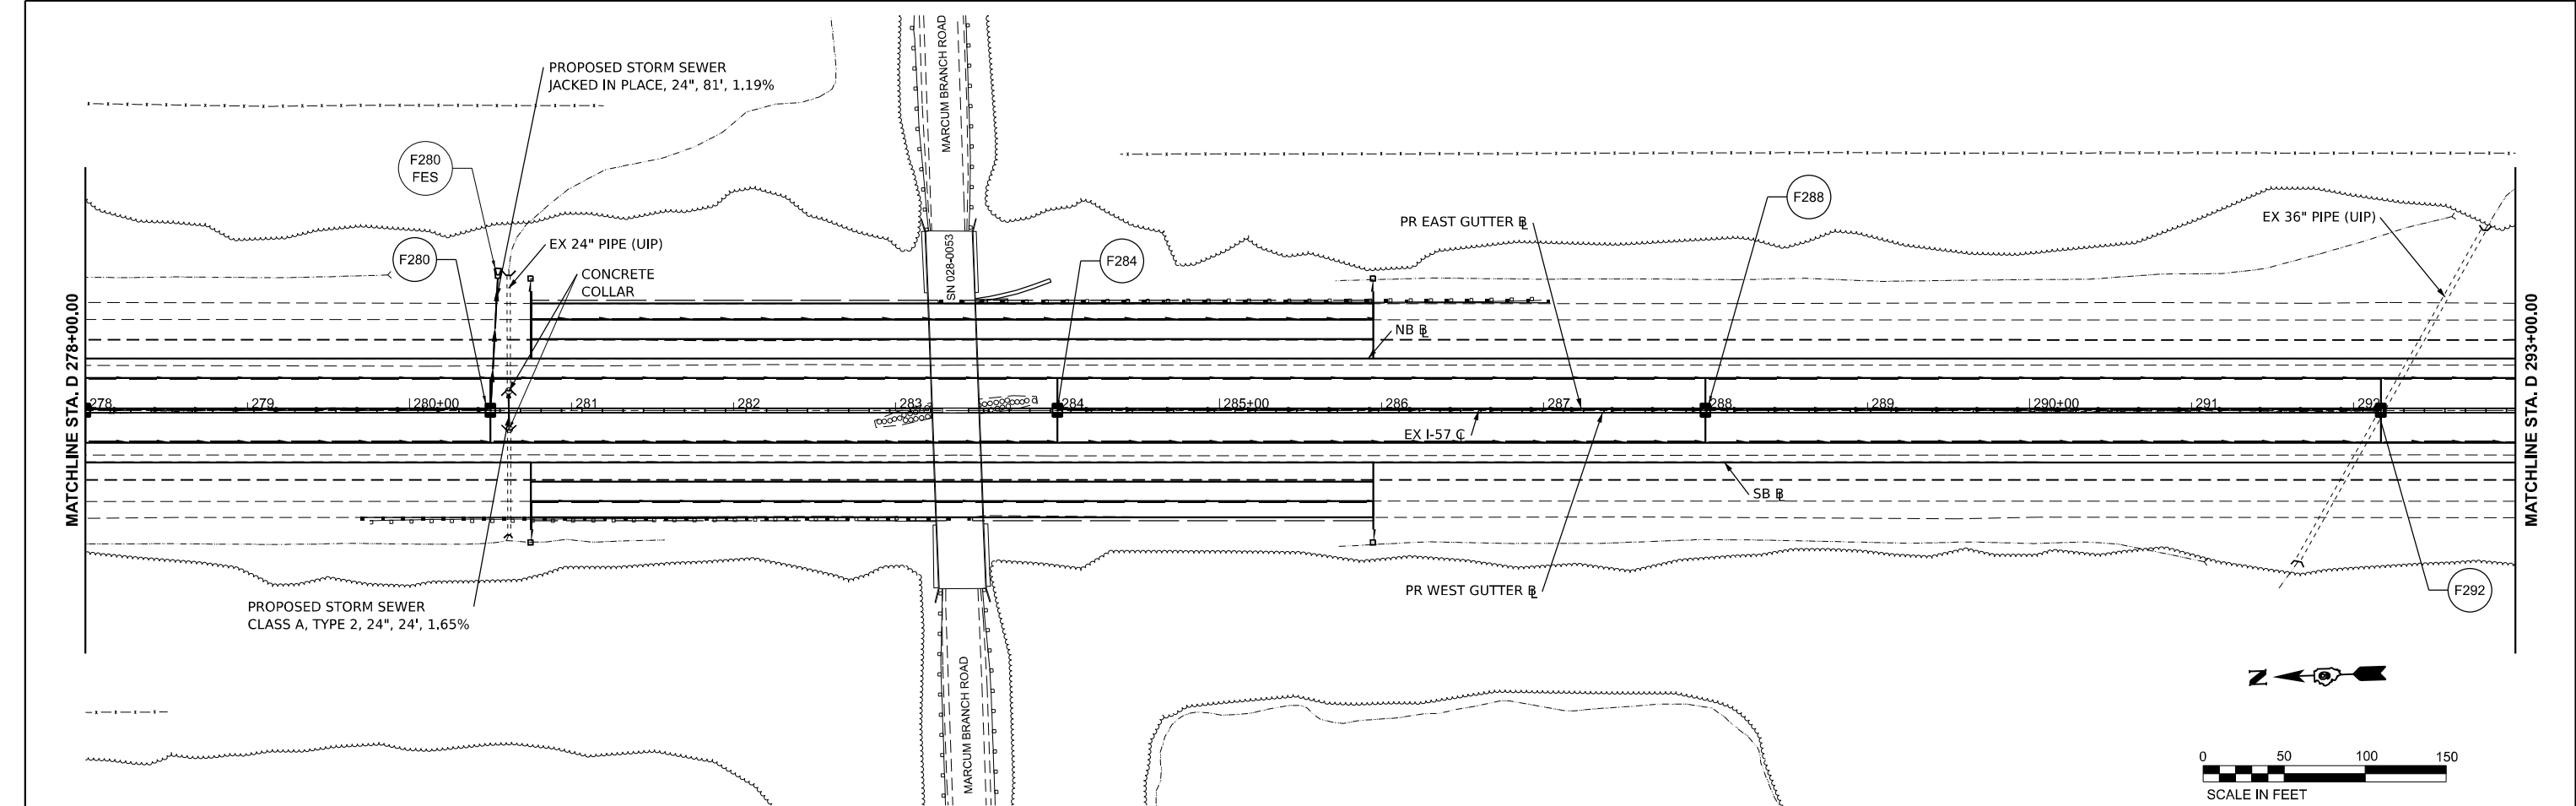

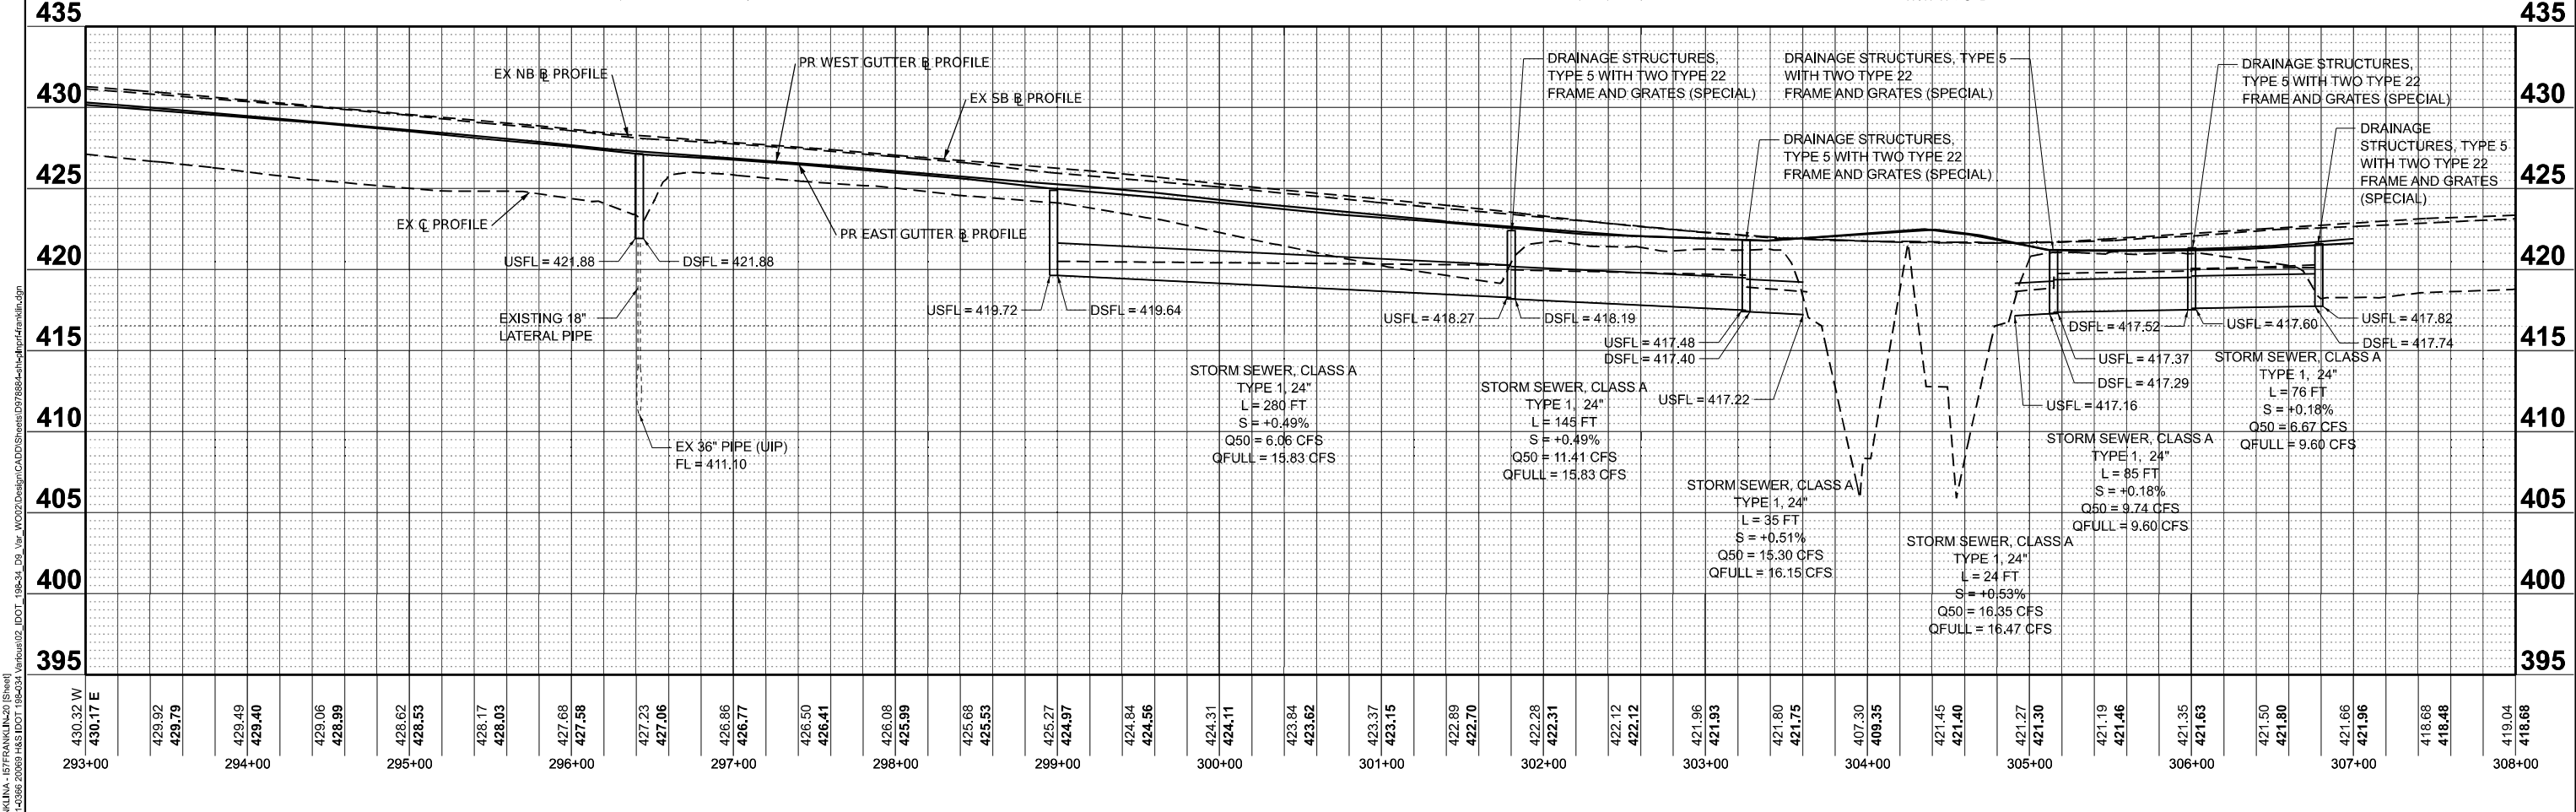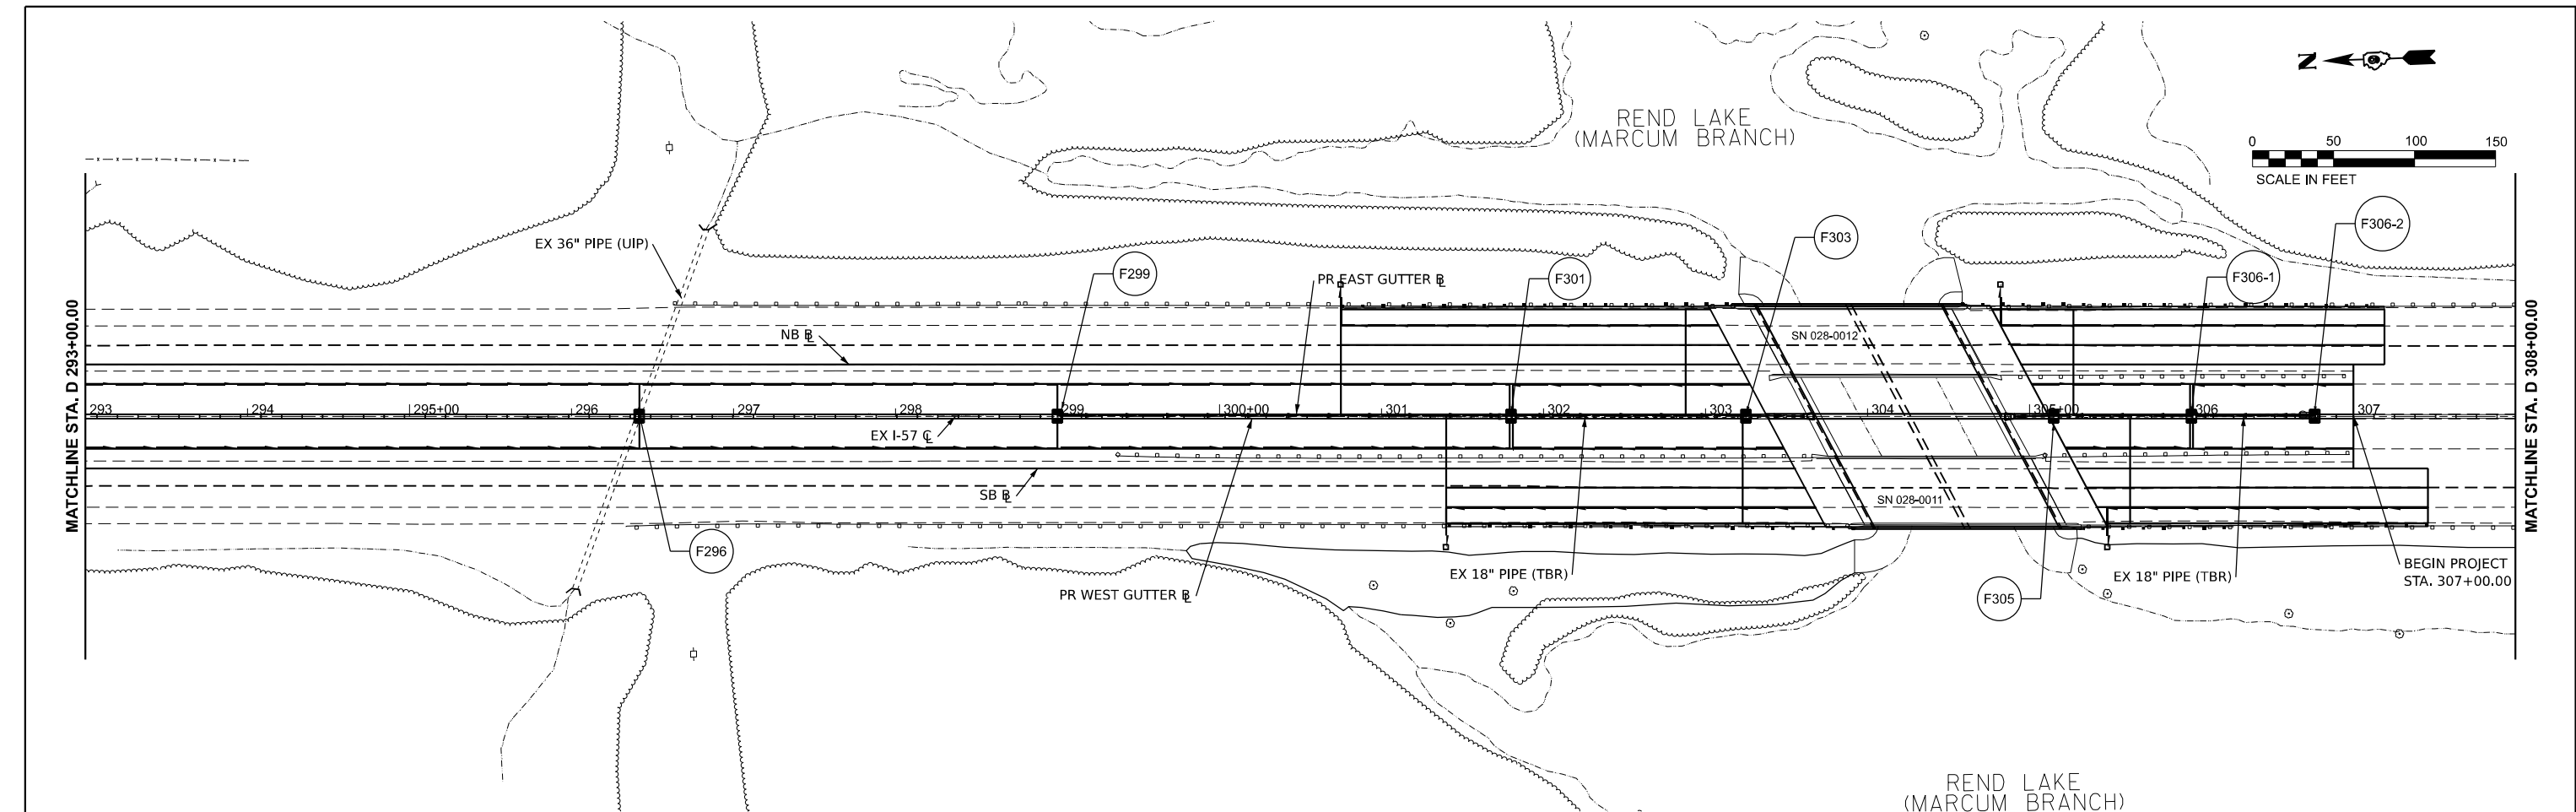

DRAINAGE STRUCTURE TYPE 5, WITH FRAME AND GRATE, TYPE 22

J12 STA. 12+11.45
WEST GRATE ELEV. 425.92
EAST GRATE ELEV. 425.91
USFL (S) 419.43
USFL (W) 419.37
DSFL 419.35

J17 STA. 17+00
WEST GRATE ELEV. 426.77
EAST GRATE ELEV. 426.73
USFL 421.48
DSFL 421.40

J20 STA. 20+10
WEST GRATE ELEV. 426.49
EAST GRATE ELEV. 426.42
USFL 419.62
DSFL 419.54

J21 STA. 21+04.37
WEST GRATE ELEV. 426.48
EAST GRATE ELEV. 426.41
USFL 419.00'
DSFL 418.92'

J22 STA. 22+00
WEST GRATE ELEV. 426.50
EAST GRATE ELEV. 426.47
USFL 418.59
DSFL 418.51

J26 STA. 26+26
WEST GRATE ELEV. 427.05
EAST GRATE ELEV. 426.99
USFL 419.91
DSFL 419.83

J30 STA. 30+68
WEST GRATE ELEV. 427.74
EAST GRATE ELEV. 427.74
USFL 421.28
DSFL 421.20

J35 STA. 35+00
WEST GRATE ELEV. 428.45
EAST GRATE ELEV. 428.40
USFL 422.61
DSFL 422.53

J39 STA. 39+00
WEST GRATE ELEV. 429.11
EAST GRATE ELEV. 429.11
USFL 423.86
DSFL 423.78

J47 STA. 47+00
WEST GRATE ELEV. 429.00
EAST GRATE ELEV. 428.96
USFL 423.55
DSFL 423.47

J50 STA. 50+70
WEST GRATE ELEV. 427.66
EAST GRATE ELEV. 427.84
USFL 422.06
DSFL 421.98

J53 STA. 53+65
WEST GRATE ELEV. 426.74
EAST GRATE ELEV. 426.87
USFL 421.71
DSFL 421.63

J57 STA. 57+76
WEST GRATE ELEV. 425.35
EAST GRATE ELEV. 425.50
USFL 420.10
DSFL 420.02

J62 STA. 62+00
WEST GRATE ELEV. 424.02
EAST GRATE ELEV. 424.14
USFL 418.18
DSFL 418.10

J66 STA. 66+00
WEST GRATE ELEV. 422.72
EAST GRATE ELEV. 422.84
USFL 416.37
DSFL 416.29

J70 STA. 70+12
WEST GRATE ELEV. 421.41
EAST GRATE ELEV. 421.43
USFL 414.50
DSFL 414.42

J73 STA. 73+00
WEST GRATE ELEV. 420.38
EAST GRATE ELEV. 420.47
USFL 415.13
DSFL 415.05

J76 STA. 76+20
WEST GRATE ELEV. 419.53
EAST GRATE ELEV. 419.65
USFL 411.66
DSFL 411.58

J78 STA. 78+56
WEST GRATE ELEV. 419.28
EAST GRATE ELEV. 419.41
USFL 414.03
DSFL 413.95

J81 STA. 81+97.41
WEST GRATE ELEV. 419.13
EAST GRATE ELEV. 419.22
USFL 412.95
DSFL 412.87

J85 STA. 85+00
WEST GRATE ELEV. 418.90
EAST GRATE ELEV. 419.08
USFL 413.70
DSFL 413.62

J88 STA. 88+00
WEST GRATE ELEV. 418.76
EAST GRATE ELEV. 418.96
USFL 414.53
DSFL 414.45

J92 STA. 92+40
WEST GRATE ELEV. 418.56
EAST GRATE ELEV. 418.71
USFL 413.31
DSFL 413.23

J96 STA. 96+55.00
WEST GRATE ELEV. 418.47
EAST GRATE ELEV. 418.57
USFL 412.28
DSFL 412.20

J97 STA. 97+60
WEST GRATE ELEV. 418.41
EAST GRATE ELEV. 418.58
USFL 409.84
DSFL 409.76

J98 STA. 98+45
WEST GRATE ELEV. 418.54
EAST GRATE ELEV. 418.64
USFL 410.18
DSFL 410.10

J103 STA. 103+40
WEST GRATE ELEV. 419.04
EAST GRATE ELEV. 419.20
USFL 411.74
DSFL 411.66

J108 STA. 108+35
WEST GRATE ELEV. 419.61
EAST GRATE ELEV. 419.69
USFL 413.31
DSFL 413.23

J113 STA. 113+30
WEST GRATE ELEV. 420.12
EAST GRATE ELEV. 420.26
USFL 414.87
DSFL 414.79

J117 STA. 117+30
WEST GRATE ELEV. 420.55
EAST GRATE ELEV. 421.32
USFL 416.22
DSFL 416.14

J120 STA. 120+00
WEST GRATE ELEV. 420.82
EAST GRATE ELEV. 421.95
USFL 415.68
DSFL 415.60

J123-1 STA. 123+27
WEST GRATE ELEV. 421.26
EAST GRATE ELEV. 422.38
USFL 415.04
DSFL 414.96

J123-2 STA. 123+40.25
WEST GRATE ELEV. 421.27
EAST GRATE ELEV. 422.39
USFL(N) 414.24
USFL(E) 414.19
DSFL 414.16

J126 STA. 126+37
WEST GRATE ELEV. 421.66
EAST GRATE ELEV. 422.79
USFL 416.41
DSFL 416.33

J129 STA. 129+35
WEST GRATE ELEV. 422.00
EAST GRATE ELEV. 423.15
USFL 416.76
DSFL 416.68

J130 STA. 130+89
WEST GRATE ELEV. 422.18
EAST GRATE ELEV. 423.33
USFL(S) 416.41
USFL(E) 418.88
DSFL 418.83

J133 STA. 133+00
WEST GRATE ELEV. 422.43
EAST GRATE ELEV. 423.51
USFL 416.29
DSFL 416.21

J137 STA. 137+34
WEST GRATE ELEV. 422.29
EAST GRATE ELEV. 423.30
USFL 417.11
DSFL 417.03

J141 STA. 141+36.00
WEST GRATE ELEV. 421.70
EAST GRATE ELEV. 422.72
USFL 416.45
DSFL 416.37

J145 STA. 145+36.00
WEST GRATE ELEV. 421.11
EAST GRATE ELEV. 421.50
USFL 415.69
DSFL 415.61

MODEL: JEFFERSON STRUCTURES 4
FILE NAME: C:\21-4386 2009 1443 DOT 184-034 Version\02_IDOT_184-034_Dr_Vis_W002\Design\CADD\Sheet\097884-4-Ink\structure-detail-jefferson.dgn

PRECAST REINFORCED CONCRETE FLARED END SECTIONS

J50
FES

STA. 50+70.00
OFF. 100.37' LT
FL. 421.59
24"

J133
FES

STA.133+00.00
OFF. 99.31' LT
FL. 416.04
24"

J149
FES

STA.149+75.00
OFF. 95.46' LT
FL. 410.46
24"

J196
FES

STA. 196+10.00
OFF. 82.67' LT
FL. 415.20
24"

J70
FES

STA. 70+12.00
OFF. 99.70' LT
FL. 414.00
30"

J145
FES

STA. 145+36.00
OFF. 97.43' LT
FL. 414.81
24"

J158-1
FES

STA. 158+30.00
OFF. 98.62' LT
FL. 412.07
24"

**J220
FES**

STA. 220+00.00
OFF. 118.23' LT
FL. 407.88
24"

J123
FES

STA. 123+27.00
OFF. 91.33' LT
FL. 414.81
27"

J158-2

STA. 158+43.90
OFF. 0.65' RT
MH ELEV. 418.61
USFL 412.36
DSFL 410.01
8' MANHOLE



MANHOLE TYPE 1 CLOSED LID

**STATE OF ILLINOIS
DEPARTMENT OF TRANSPORTATION**

I-57 DRAINAGE LABELS
JEFFERSON COUNTY

SCALE:	SHEET 3	OF 3	SHEETS	STA. _____	TO STA. _____
--------	---------	------	--------	------------	---------------

F.A. I RTE.	SECTION	COUNTY	TOTAL SHEETS	SHEET NO.
57	(28-2)B-2; (28-1)B-2		598	188
		CONTRACT NO. 78884		
		ILLINOIS FED. AID PROJECT		

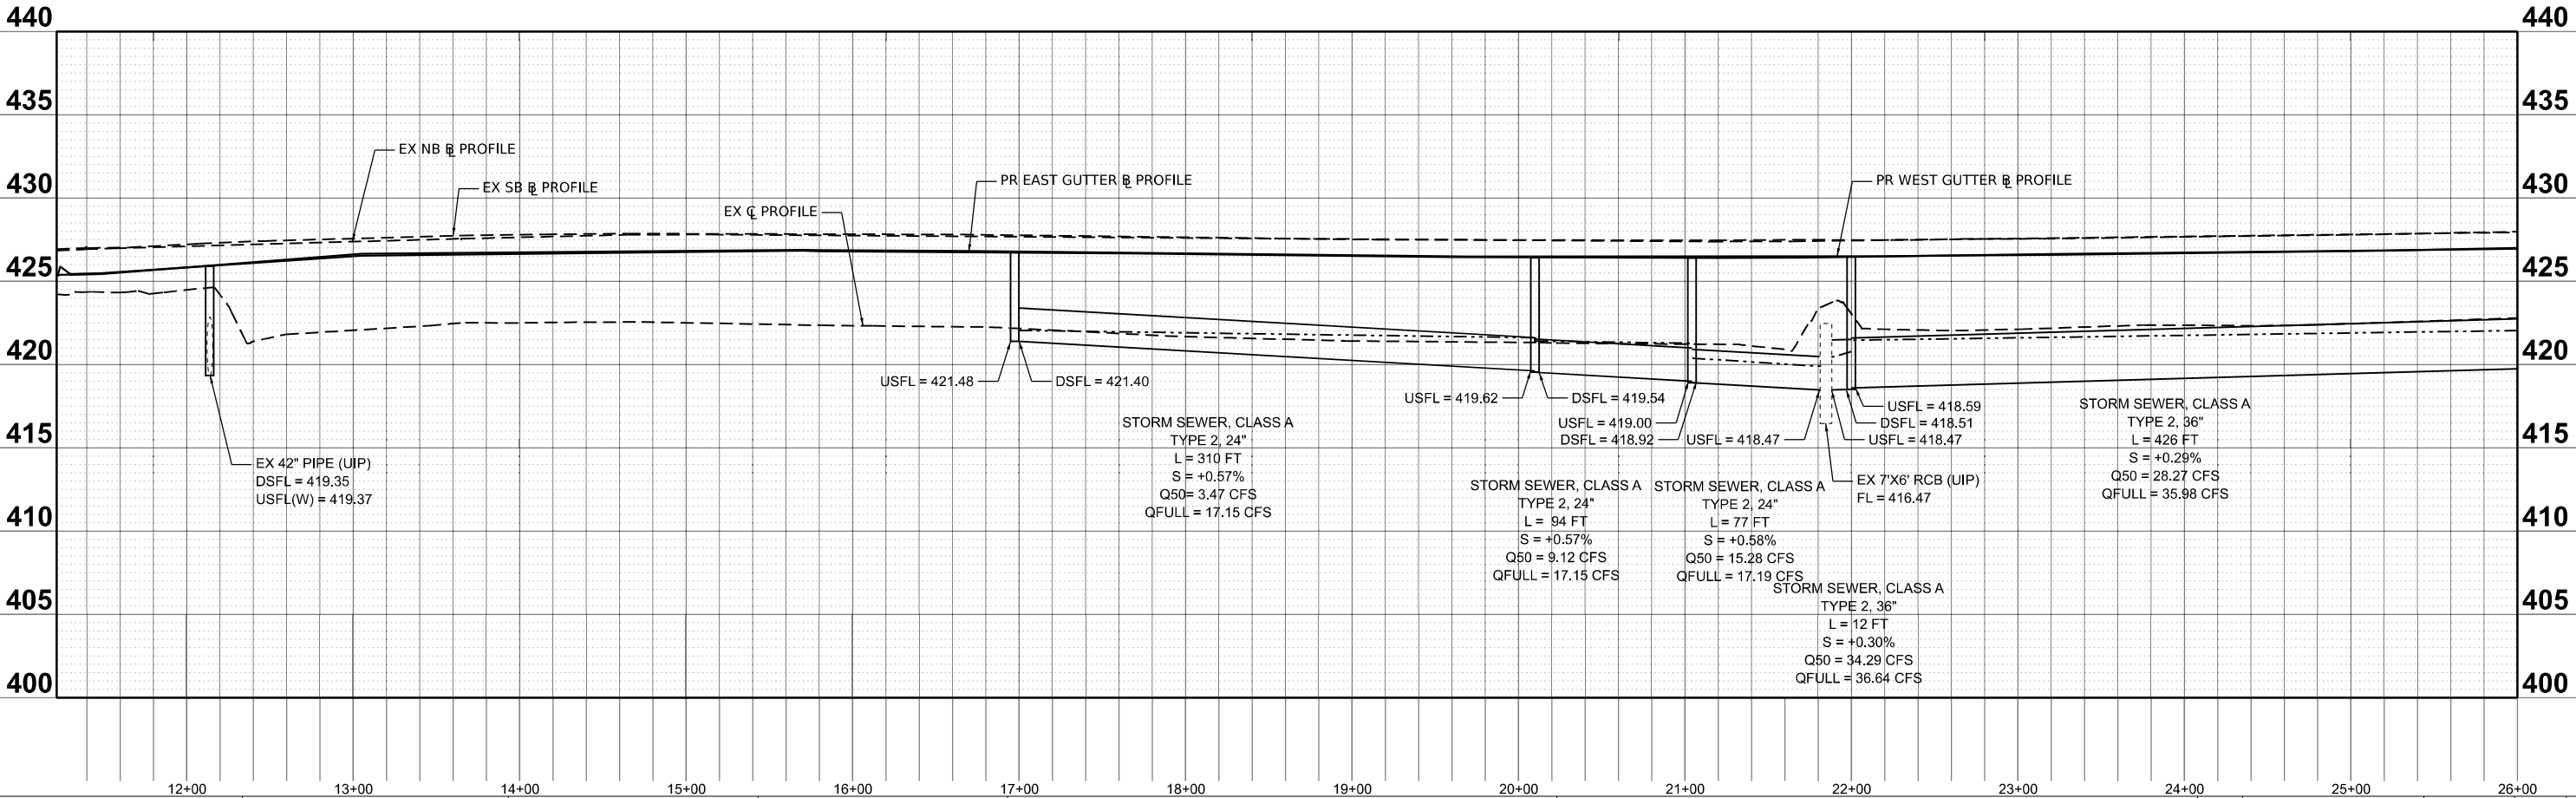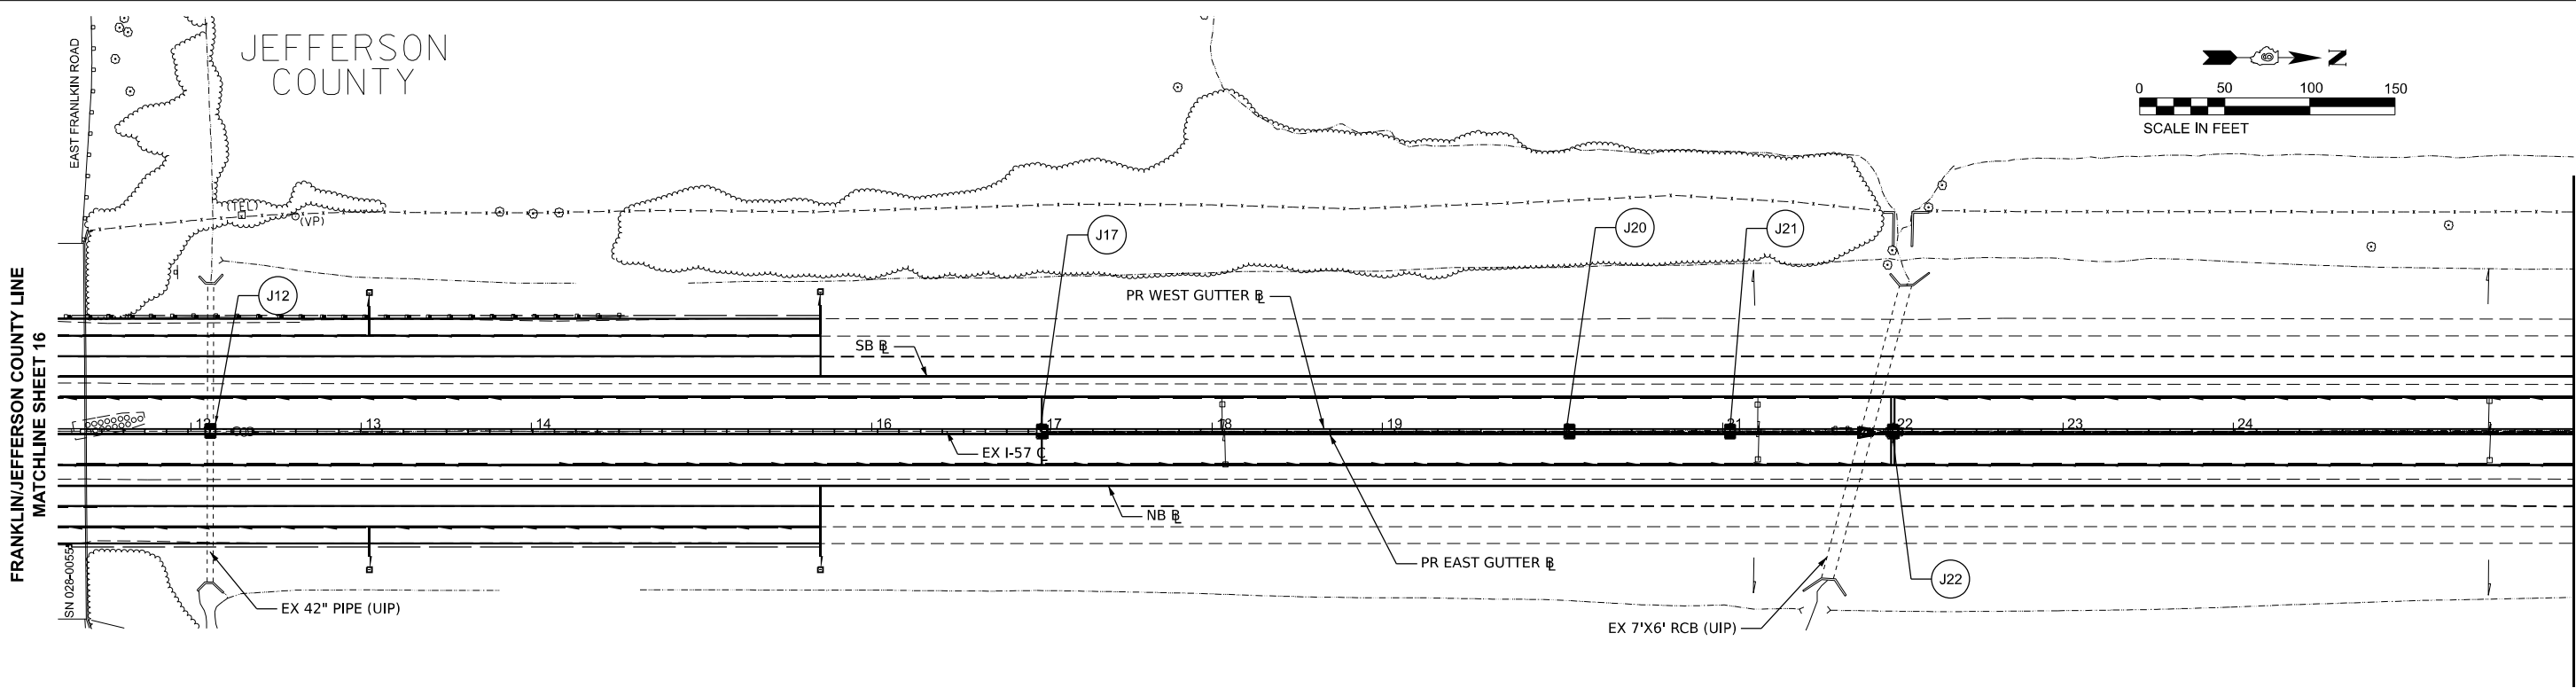

MODEL: I-57 JEFFERSON_107 JEFFERSON.dgn
FILE NAME: C:\214366\2069 HAS\DOT 136434\Jefferson.dgn
DATE: 9/30/2024



23 PUBLIC SQUARE SUITE 470 BELLEVILLE, IL 62220 (618) 641-9088	TRK DESIGN GROUP, LLC	USER NAME = njones	DESIGNED -	REVISED -
		PLOT SCALE = 0.08333317" / in.	DRAWN -	REVISED -
		PLOT DATE = 9/30/2024	CHECKED -	REVISED -
			DATE -	REVISED -

STATE OF ILLINOIS
DEPARTMENT OF TRANSPORTATION

I-57 DRAINAGE PLAN & PROFILE JEFFERSON COUNTY			
SCALE: 1" = 50'	SHEET 1	OF 15 SHEETS	STA. TO STA.

F.A. I RTE.	SECTION	COUNTY	TOTAL SHEETS	SHEET NO.
57	(28-2)B-2; (28-1)B-2	JEFFERSON	598	189
CONTRACT NO. 78884				
ILLINOIS FED. AID PROJECT				

FRANKLIN/JEFFERSON

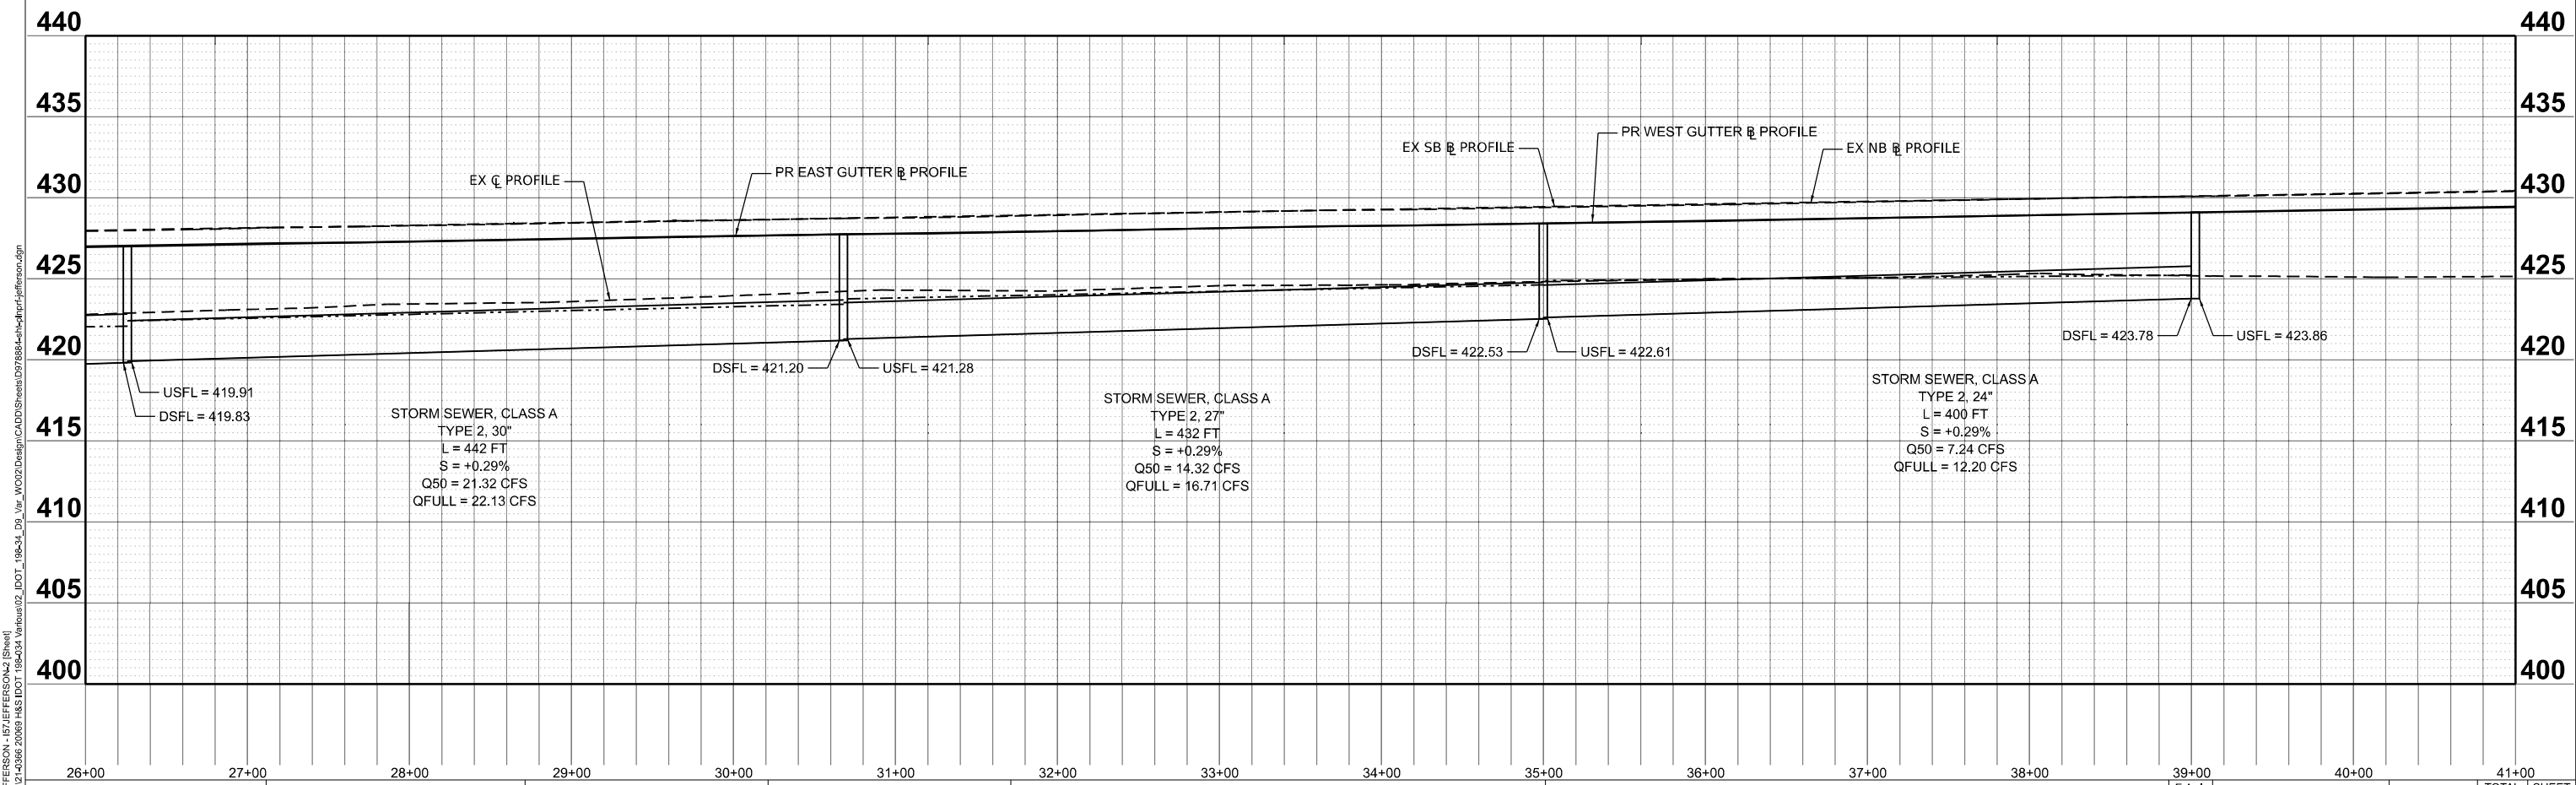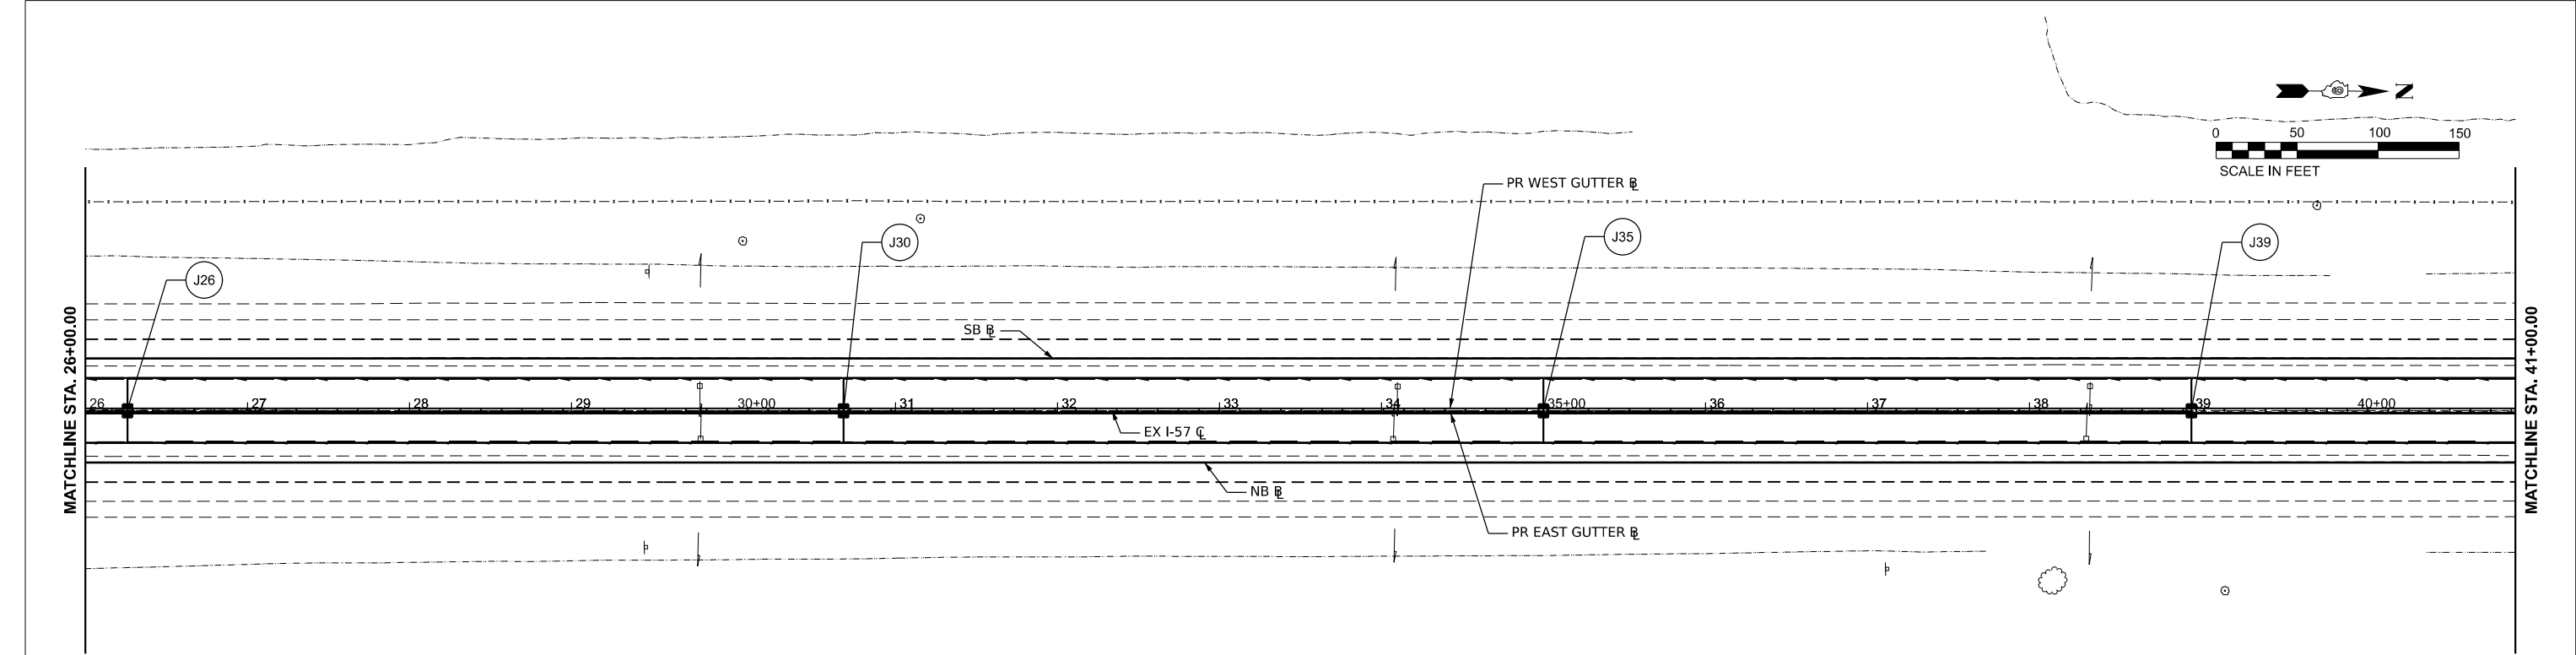

MODEL: I-57.JEFFERSON_107.JEFFERSON.dgn
USER: h.jones
DATE: 9/30/2024
PROJECT: I-57 DRAINAGE PLAN & PROFILE
SHEET: 2 OF 15
COUNTY: JEFFERSON COUNTY
CONTRACT NO. 78884





DESIGNED -	REVIS
DRAWN -	REVIS
CHECKED -	REVIS
DATE -	REVIS

STATE OF ILLINOIS
DEPARTMENT OF TRANSPORTATION

I-57 DRAINAGE PLAN & PROFILE
JEFFERSON COUNTY
SCALE: 1" = 50'
SHEET 2 OF 15 SHEETS
STA. TO STA.

F.A. I R.T.E.	SECTION	COUNTY	TOTAL SHEETS	SHEET NO.
57	(28-2)B-2; (28-1)B-2	JEFFERSON	598	190
CONTRACT NO. 78884				

ILLINOIS FED. AID PROJECT
FRANKLIN/JEFFERSONFRANKLIN/JEFFERSON

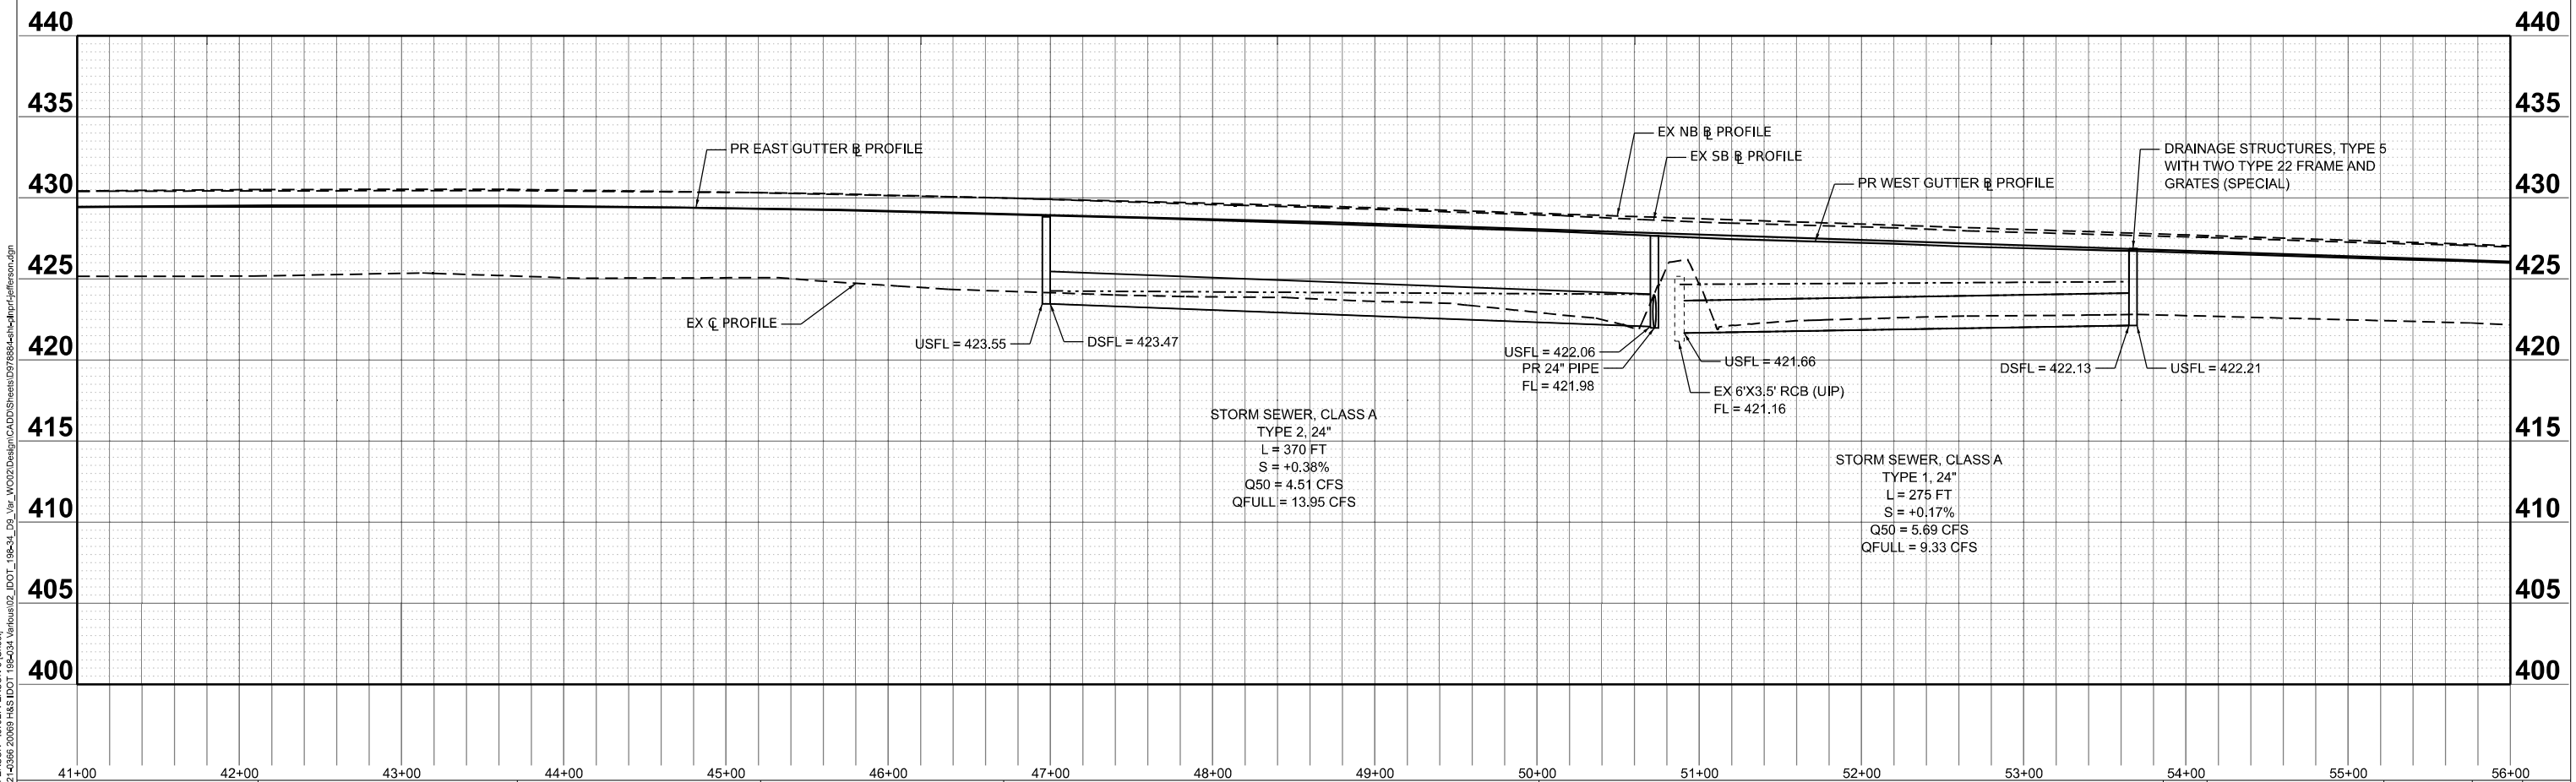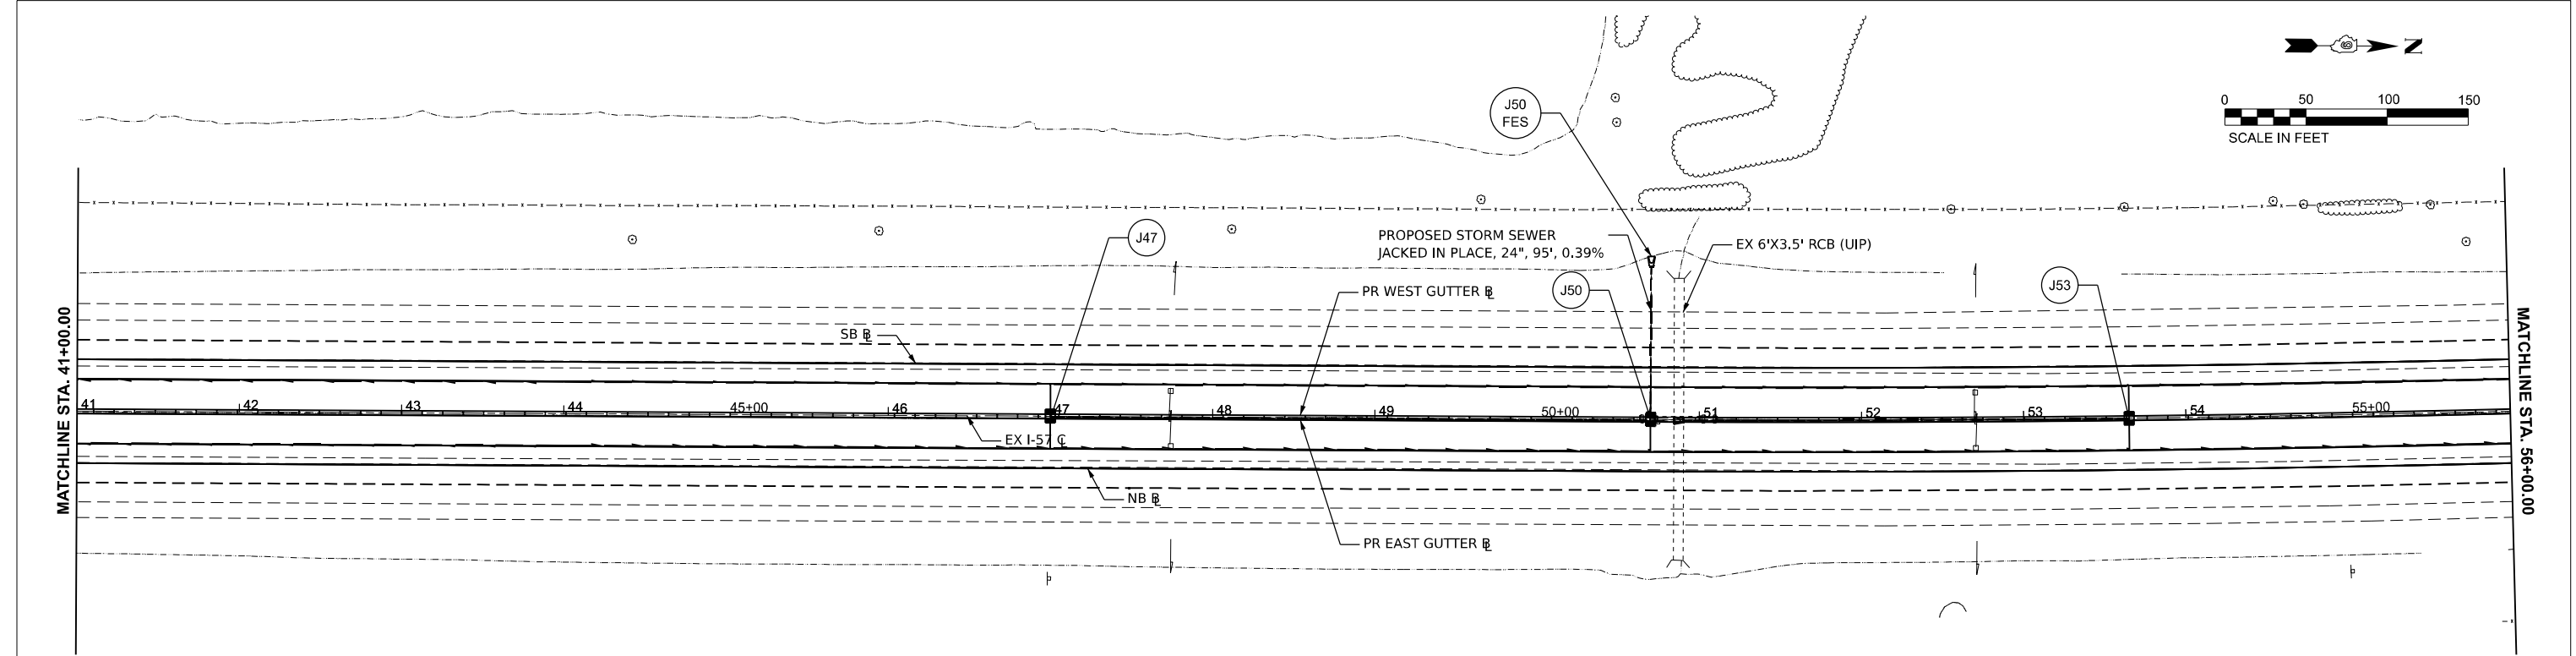

MODEL: I-57.JEFFERSON_107.JEFFERSON.dgn
USER: h.jones
DATE: 9/30/2024
PLOT SCALE: 0.08333317" / 1' in.

23 PUBLIC SQUARE SUITE 470 BELLEVILLE, IL 62220 (618) 641-9088	TREKK DESIGN GROUP, L.L.C.	USER NAME = h.jones	DESIGNED -	REVISED -
		PLOT SCALE = 0.08333317" / 1' in.	DRAWN -	REVISED -
		PLOT DATE = 9/30/2024	CHECKED -	REVISED -
			DATE -	REVISED -



STATE OF ILLINOIS
DEPARTMENT OF TRANSPORTATION

I-57 DRAINAGE PLAN & PROFILE
JEFFERSON COUNTY

SCALE: 1" = 50'

SHEET 3 OF 15 SHEETS STA. TO STA.

F.A. I RTE.	SECTION	COUNTY	TOTAL SHEETS	SHEET NO.
57	(28-2)B-2; (28-1)B-2		598	191
CONTRACT NO. 78884				
ILLINOIS FED. AID PROJECT FRANKLIN/JEFFERSON				

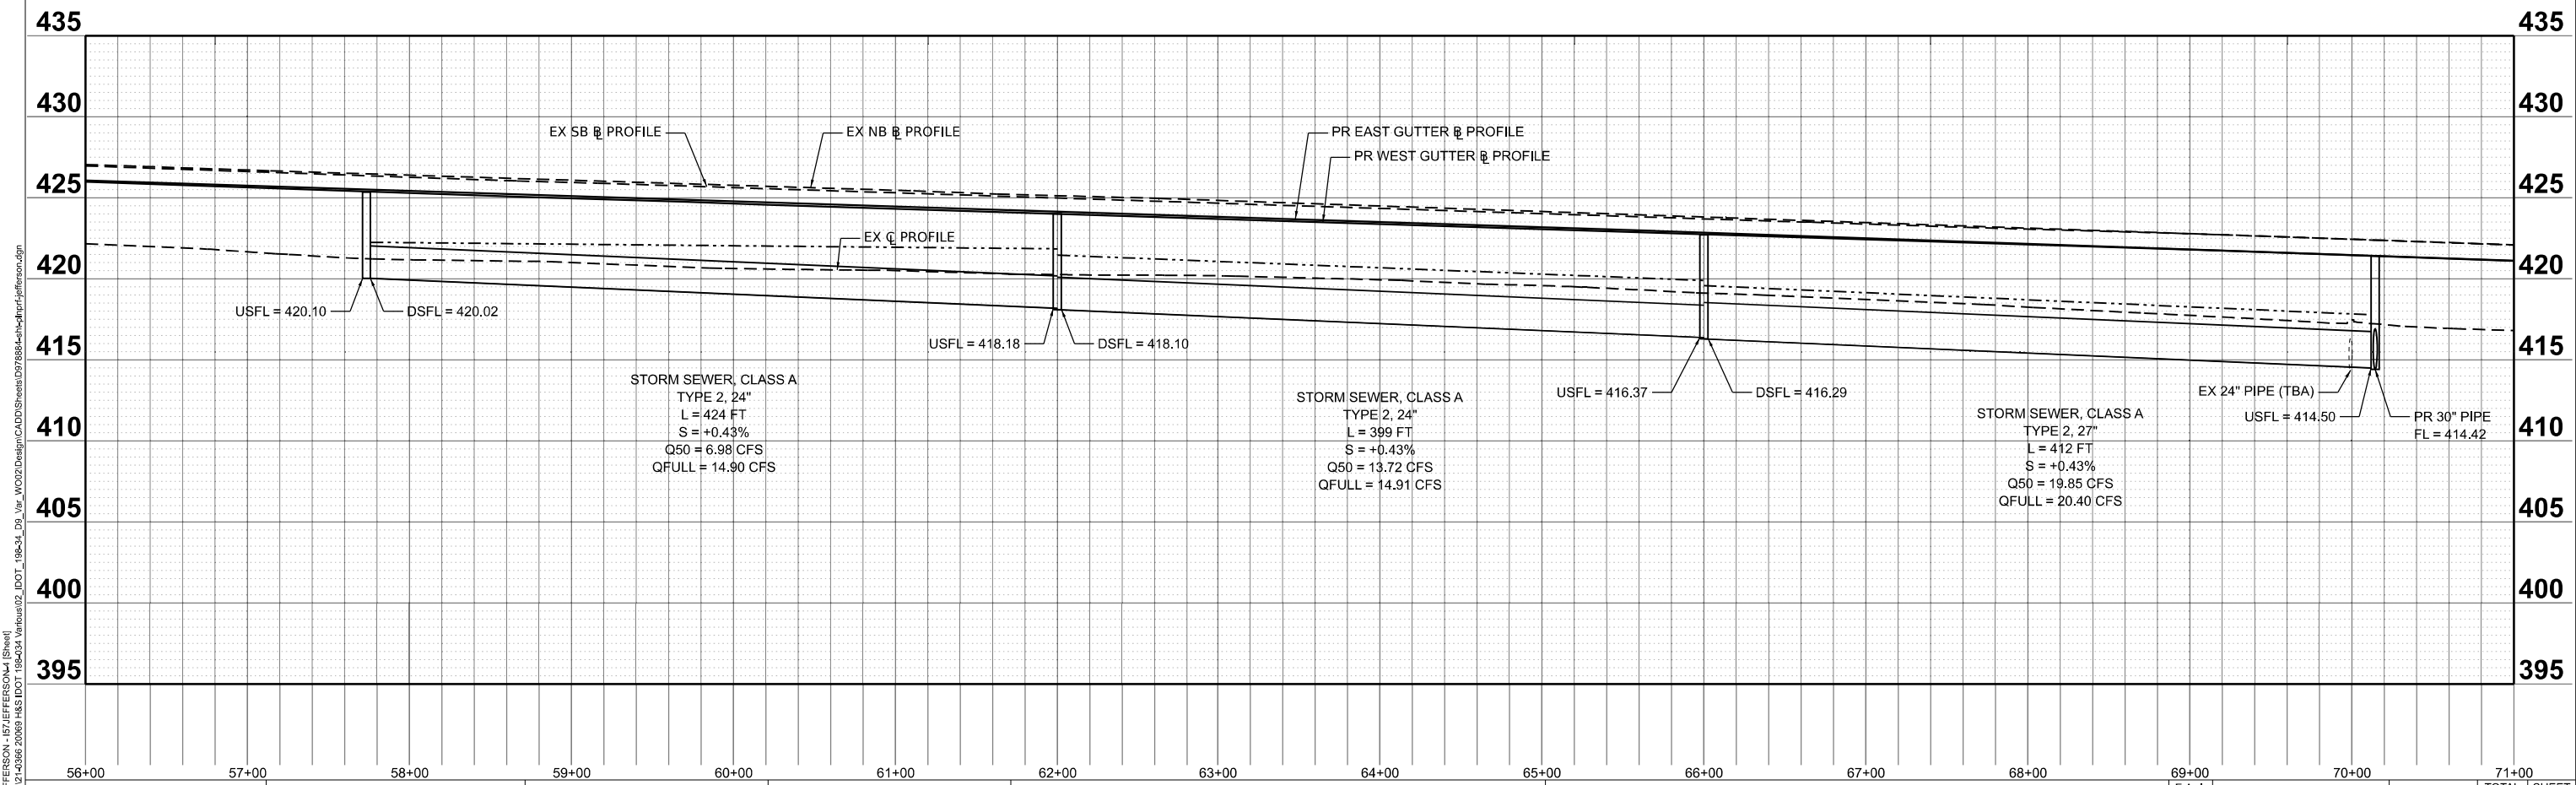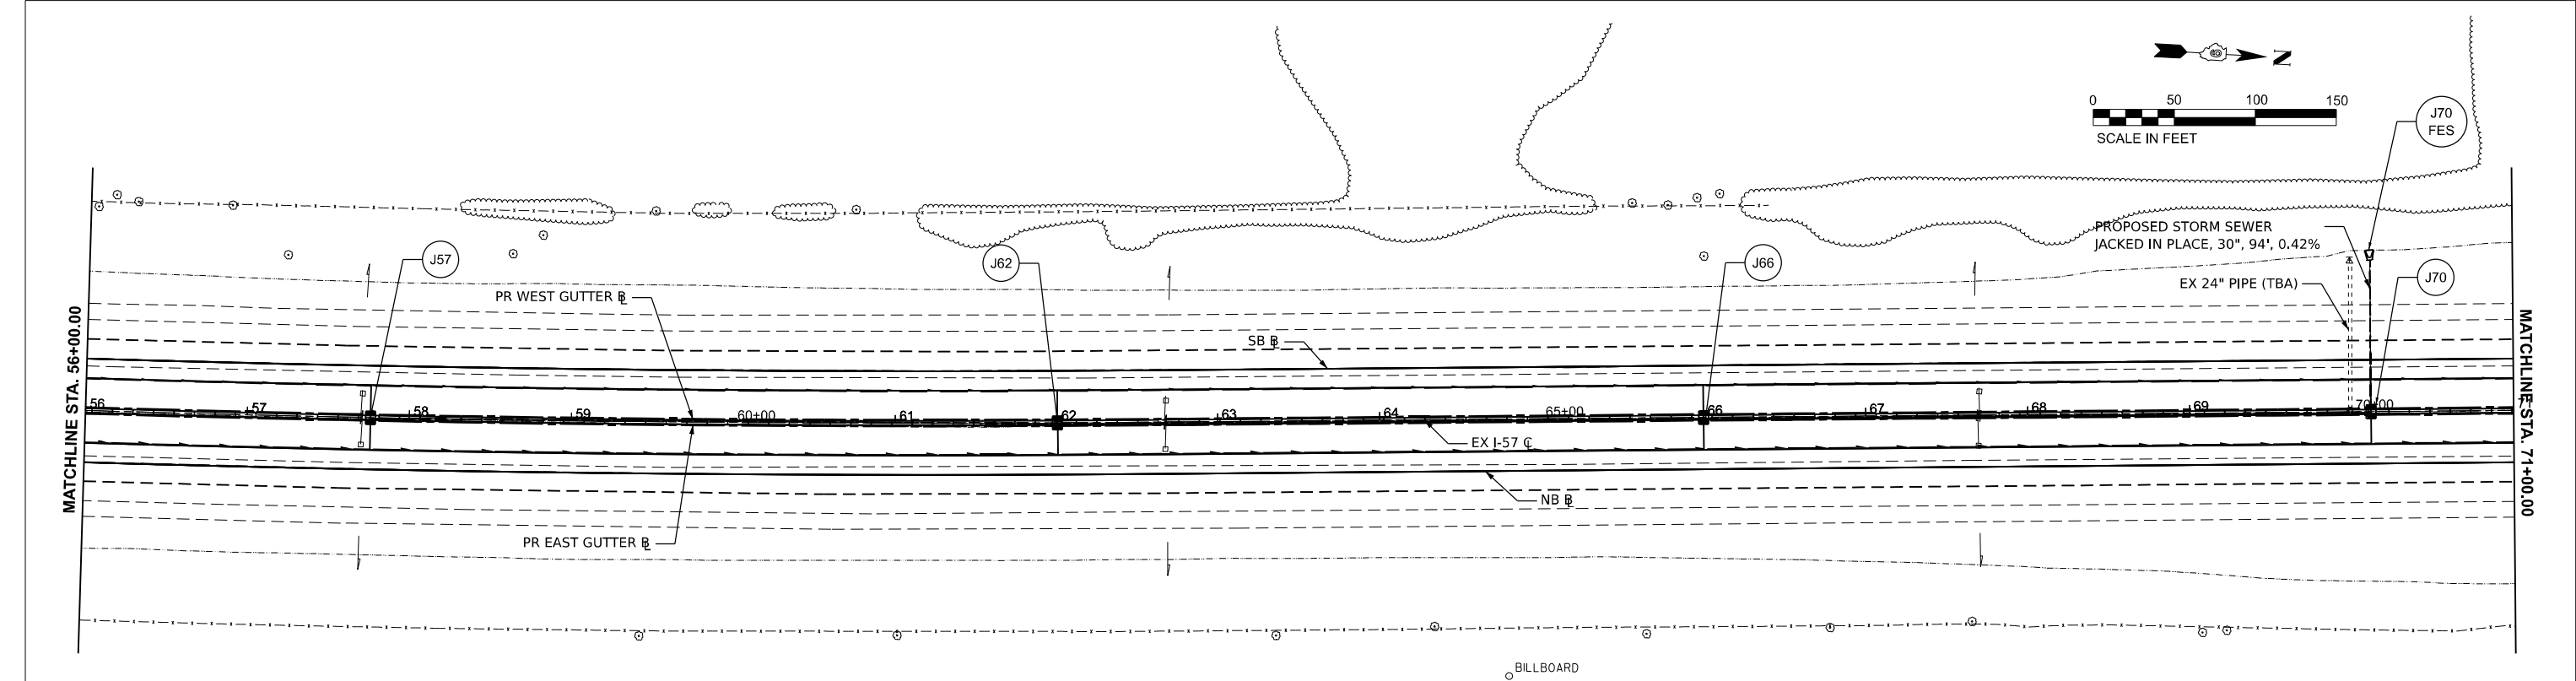

MODEL: JEFFERSON - J77 JEFFERSON.dgn
USER: h.jones
DATE: 9/30/2024
PROJECT: I-57 DRAINAGE PLAN & PROFILE
SHEET: 4 OF 15
CONTRACT: 78884





STATE OF ILLINOIS
DEPARTMENT OF TRANSPORTATION



I-57 DRAINAGE PLAN & PROFILE
JEFFERSON COUNTY



F.A. I RTE.	SECTION	COUNTY	TOTAL SHEETS	SHEET NO.
57	(28-2)B-2; (28-1)B-2	JEFFERSON	598	192

CONTRACT NO. 78884

ILLINOIS FED. AID PROJECT FRANKLIN/JEFFERSON

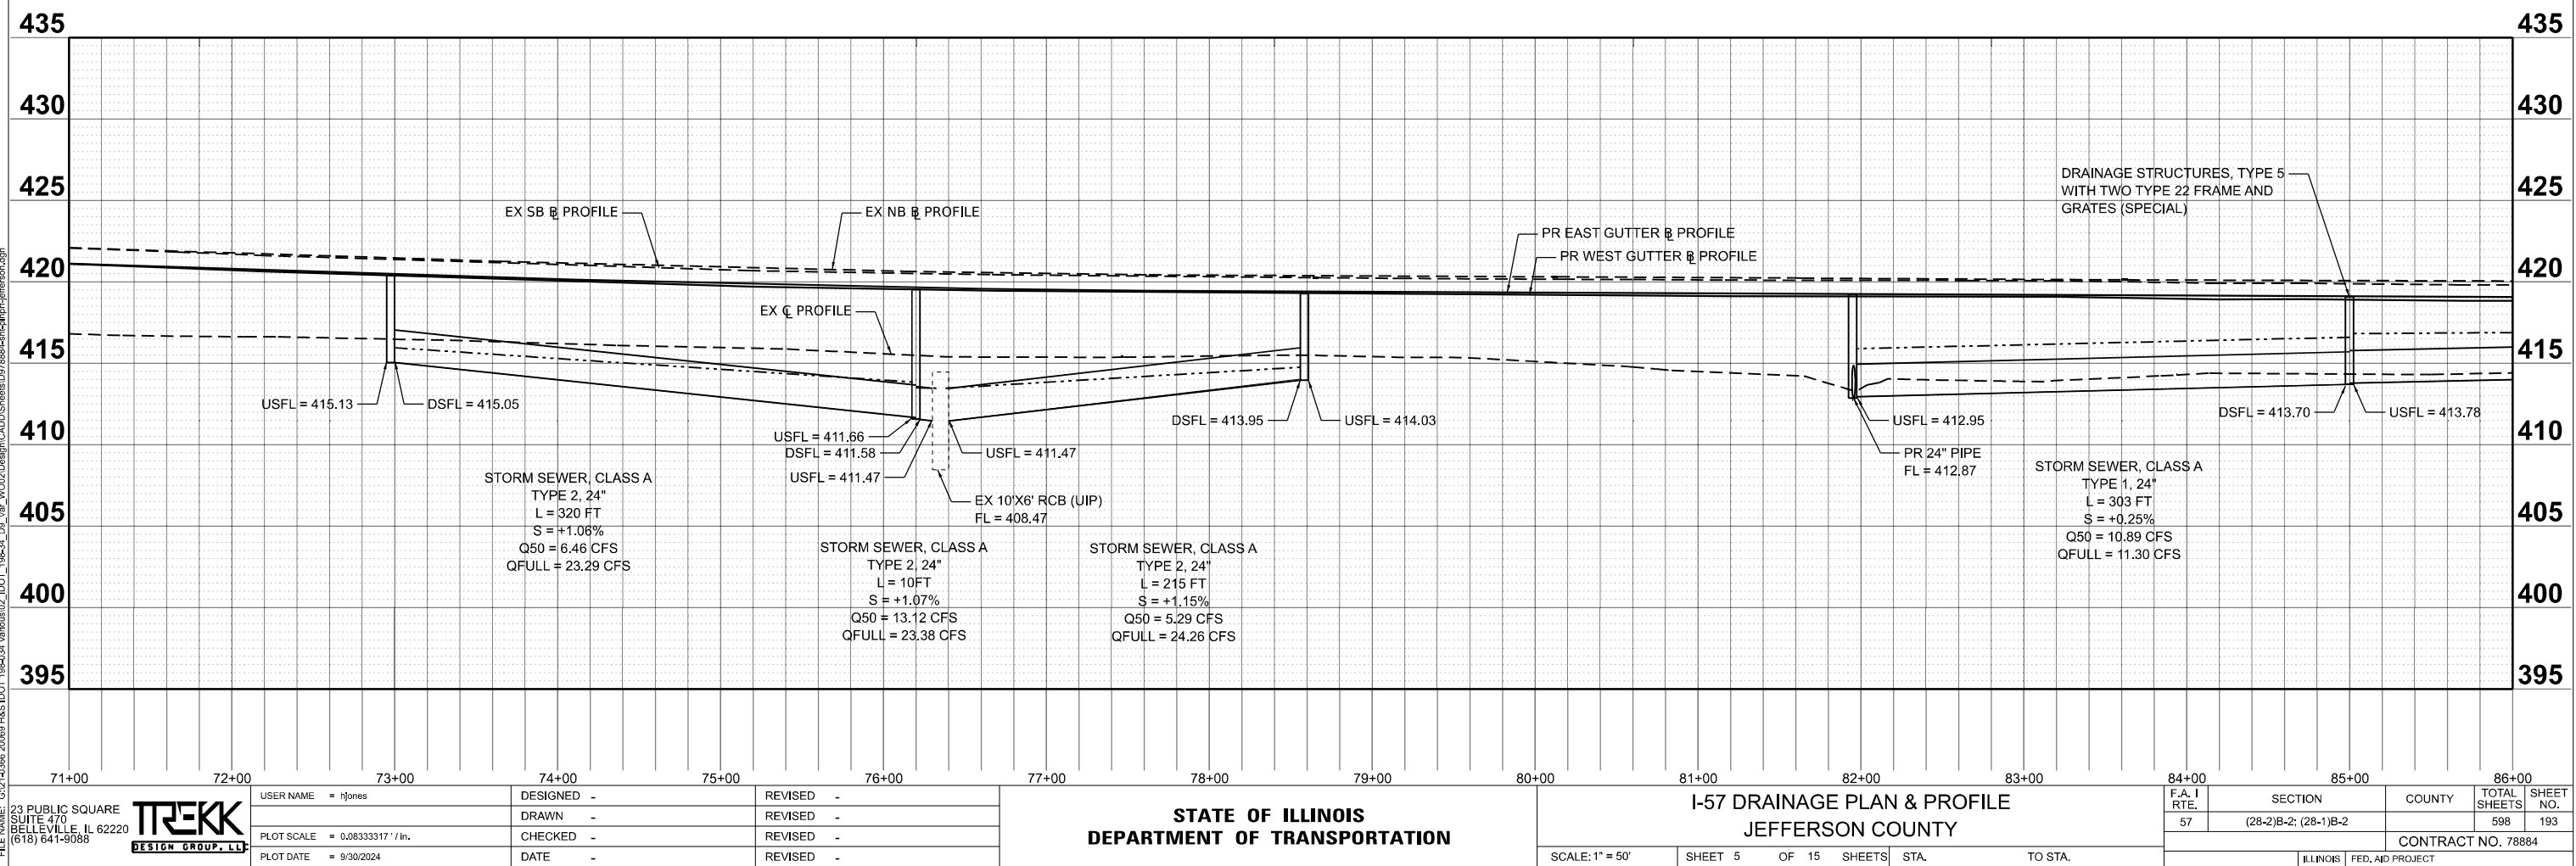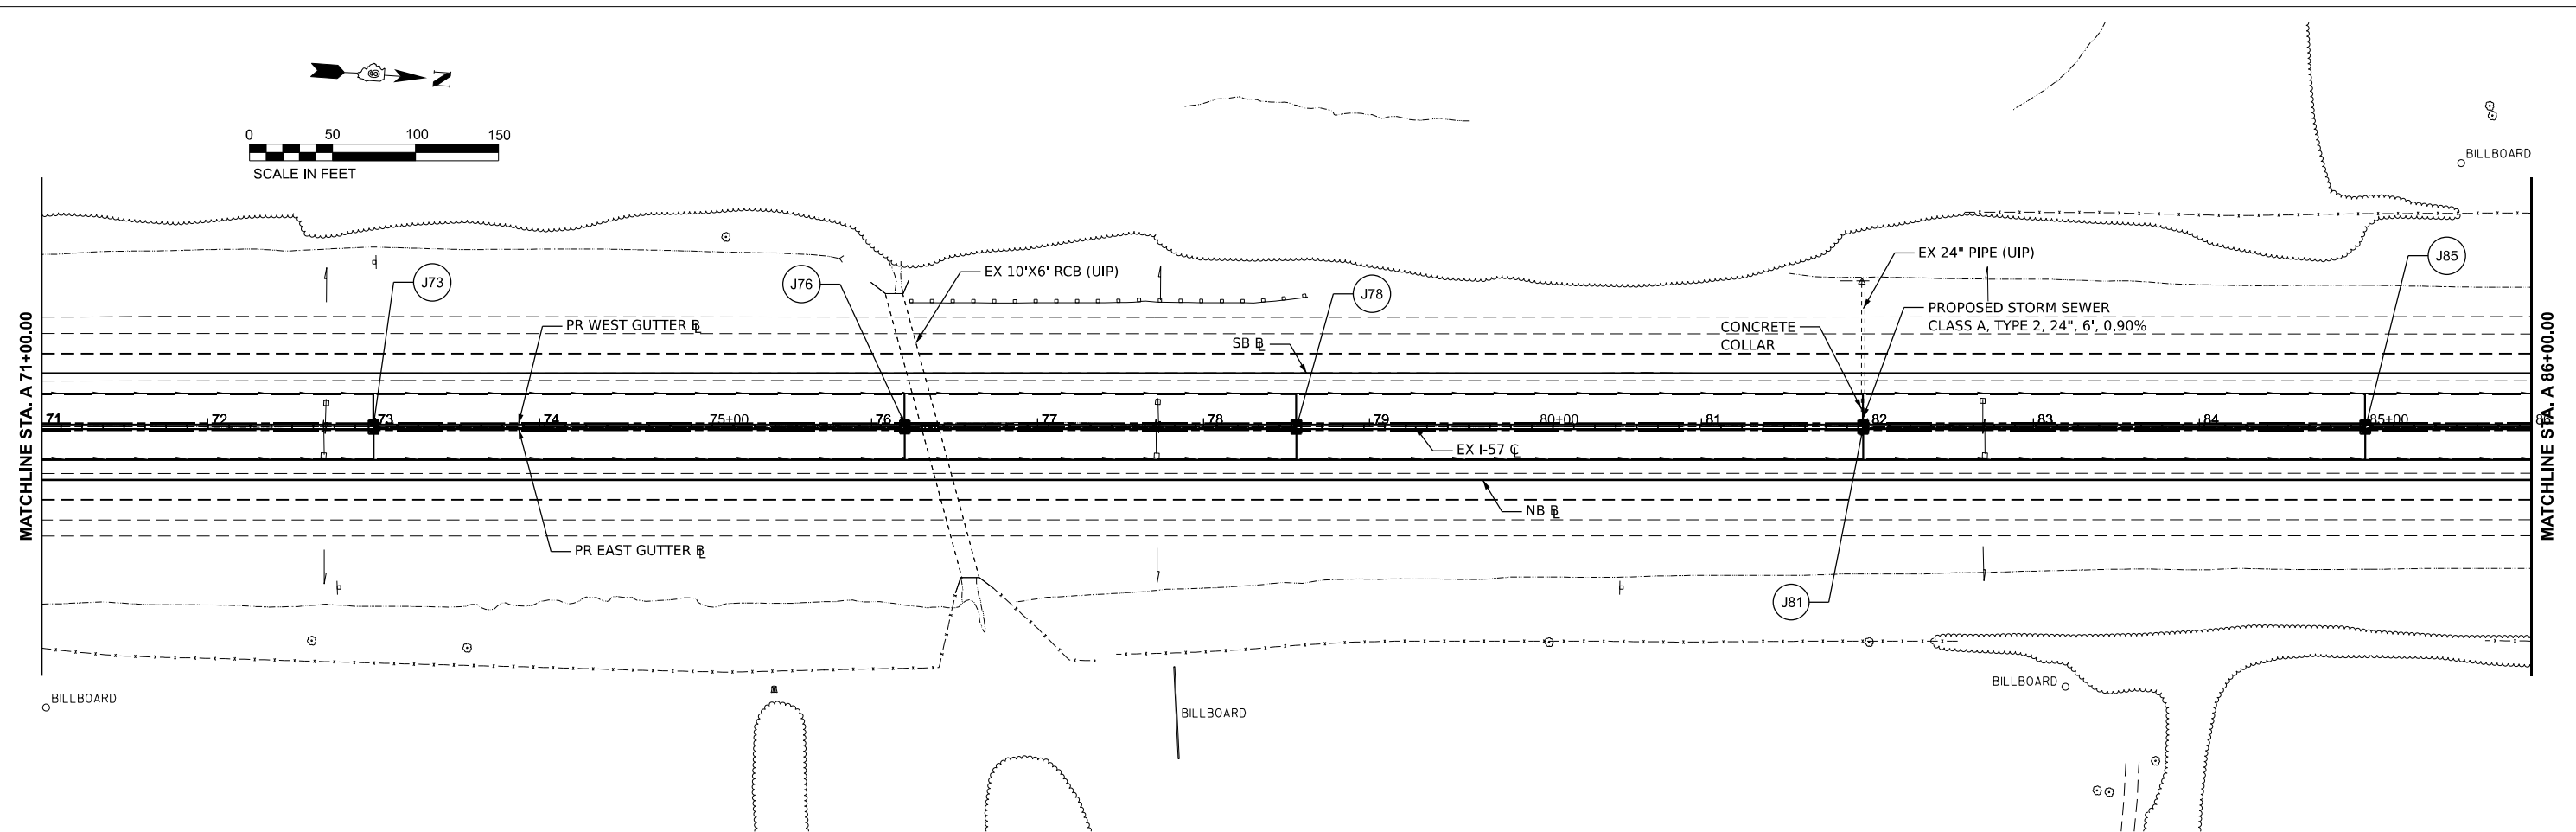

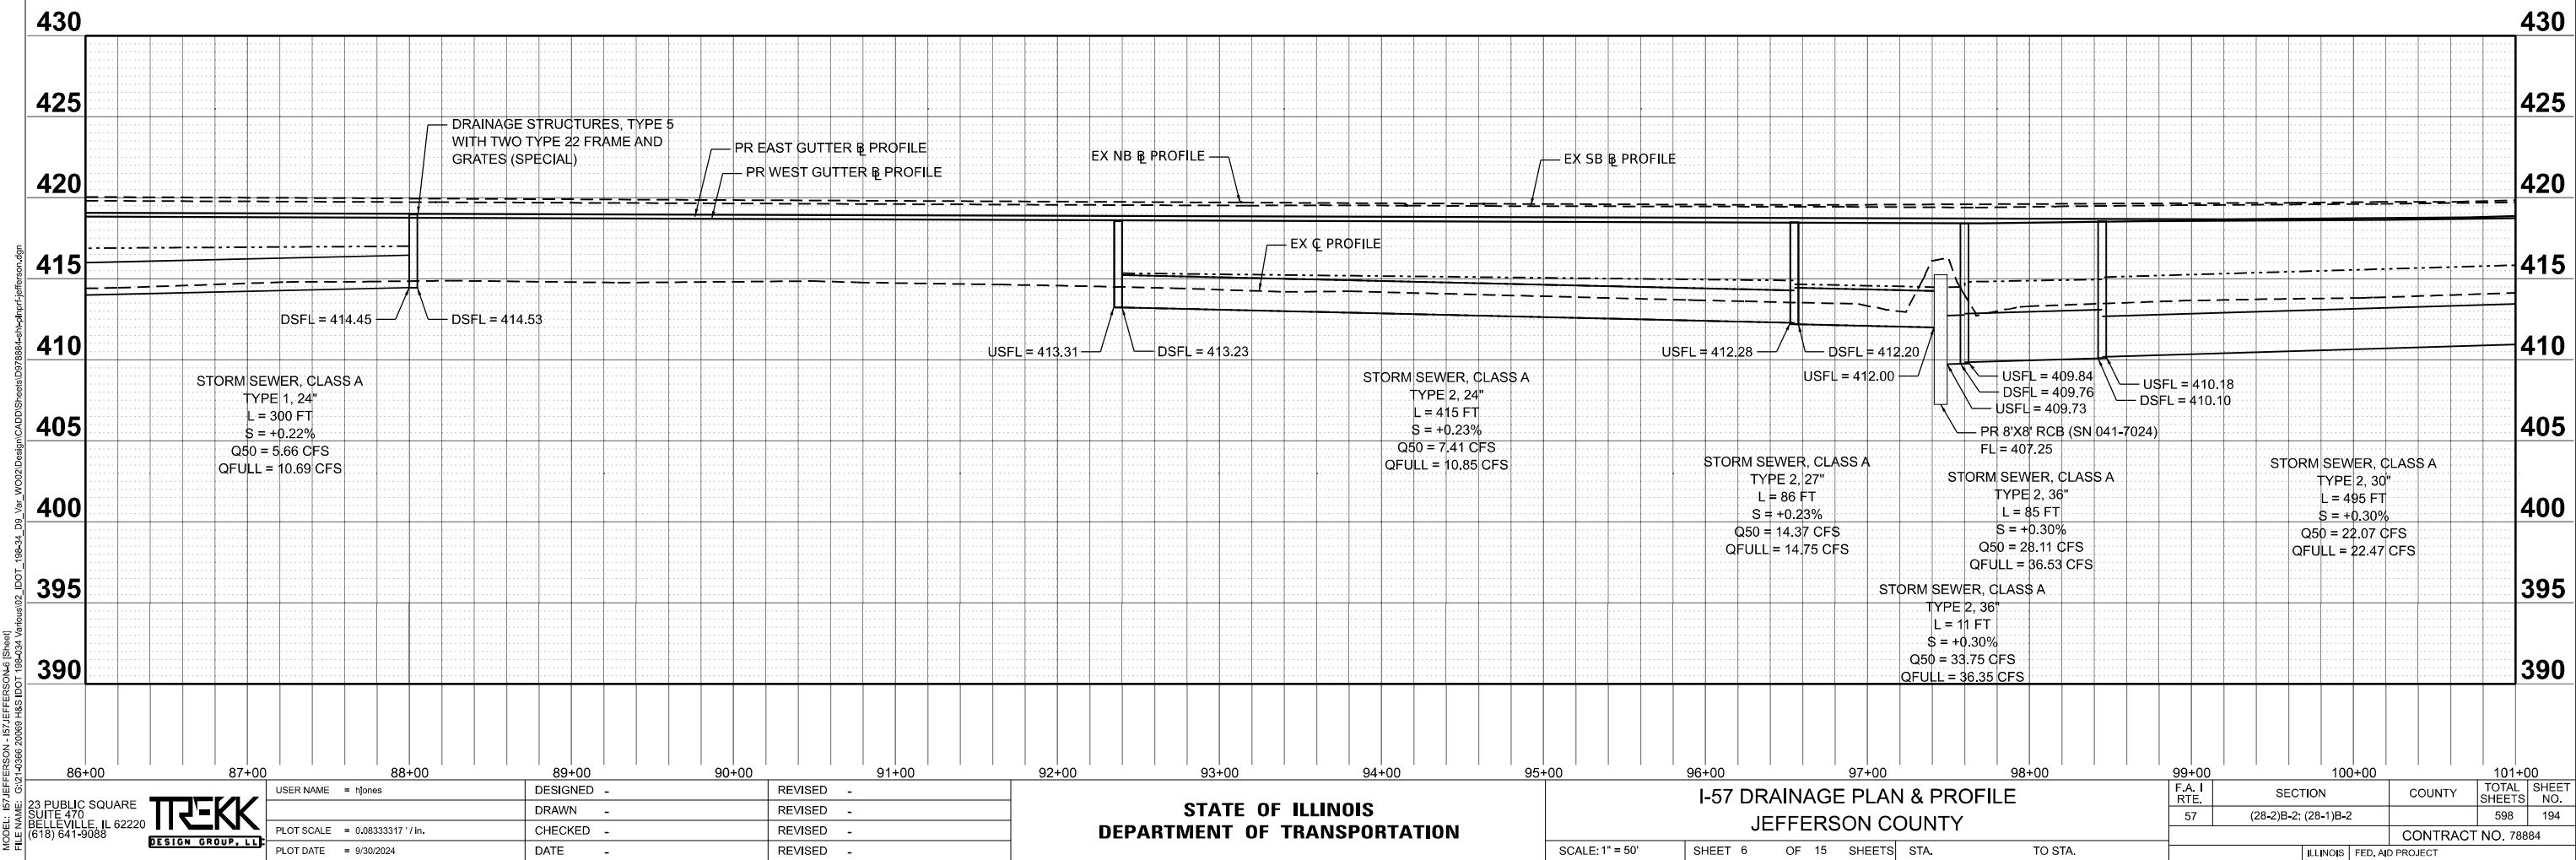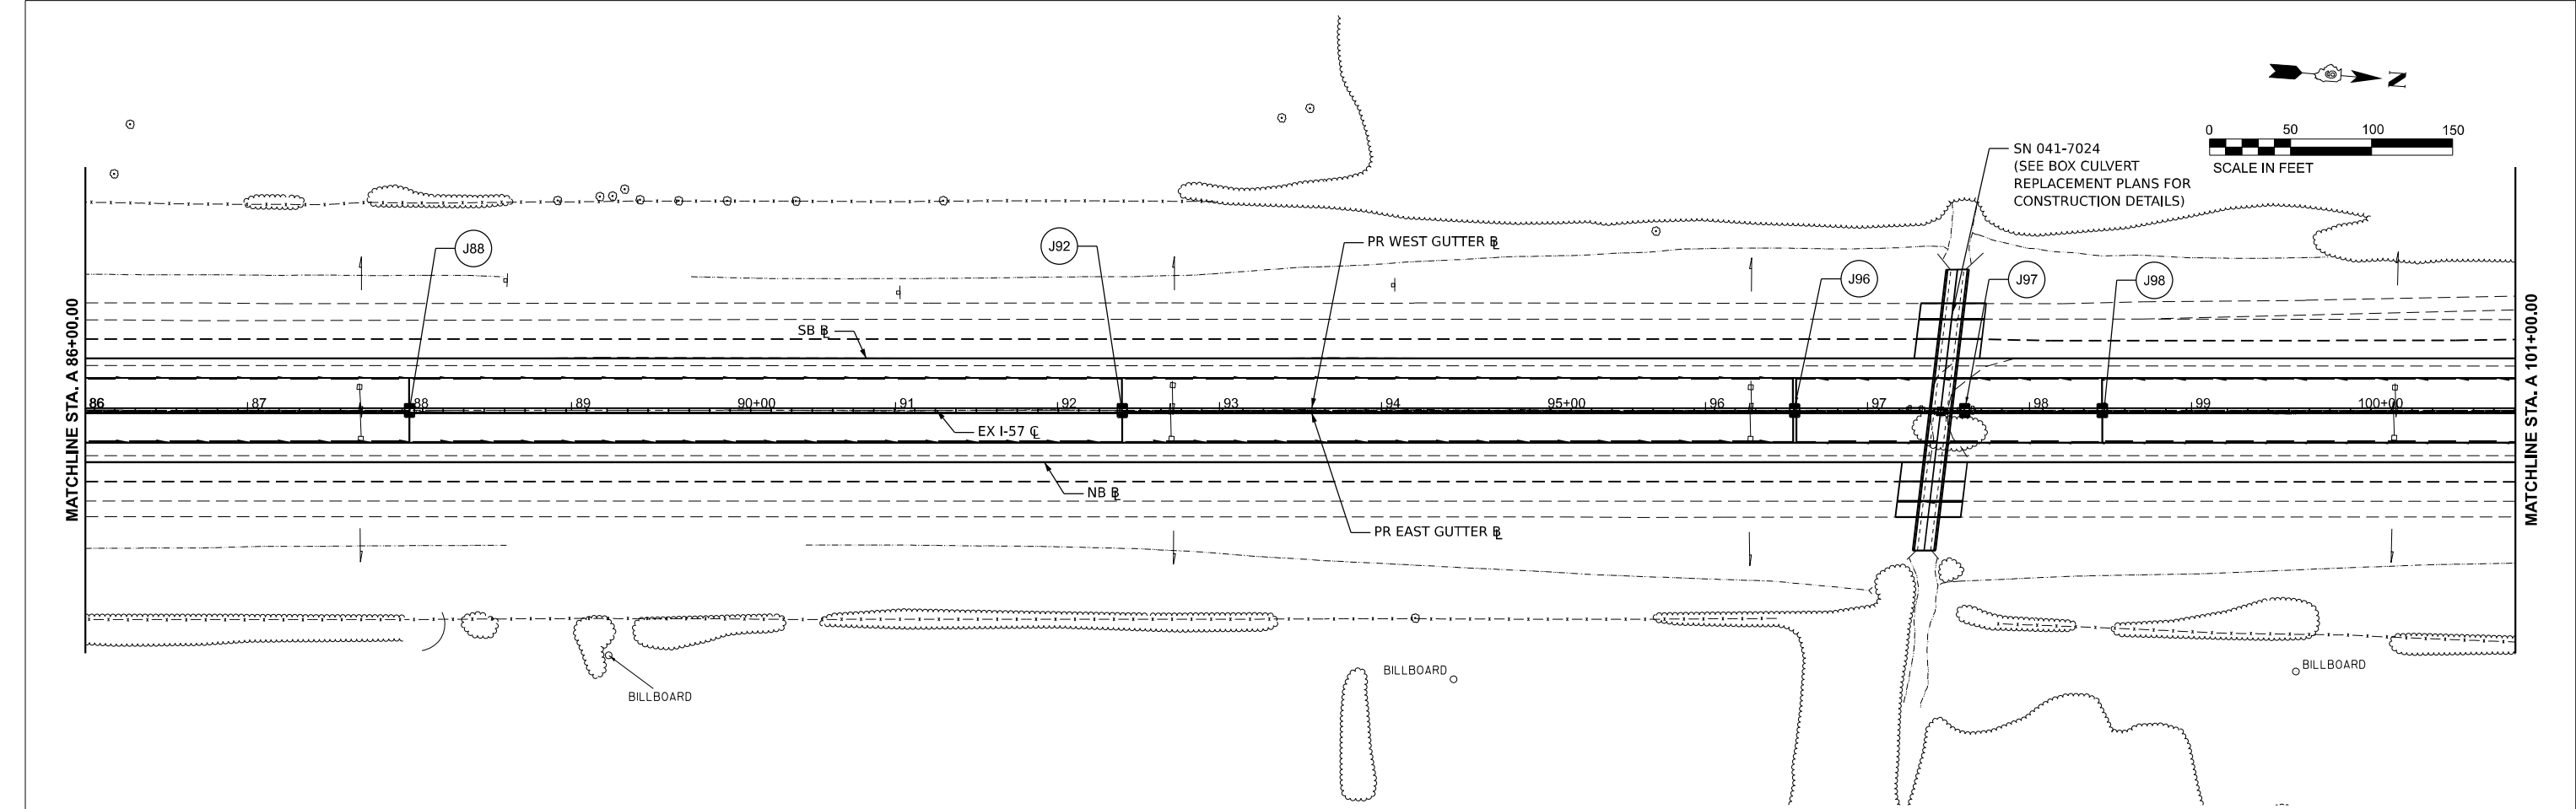

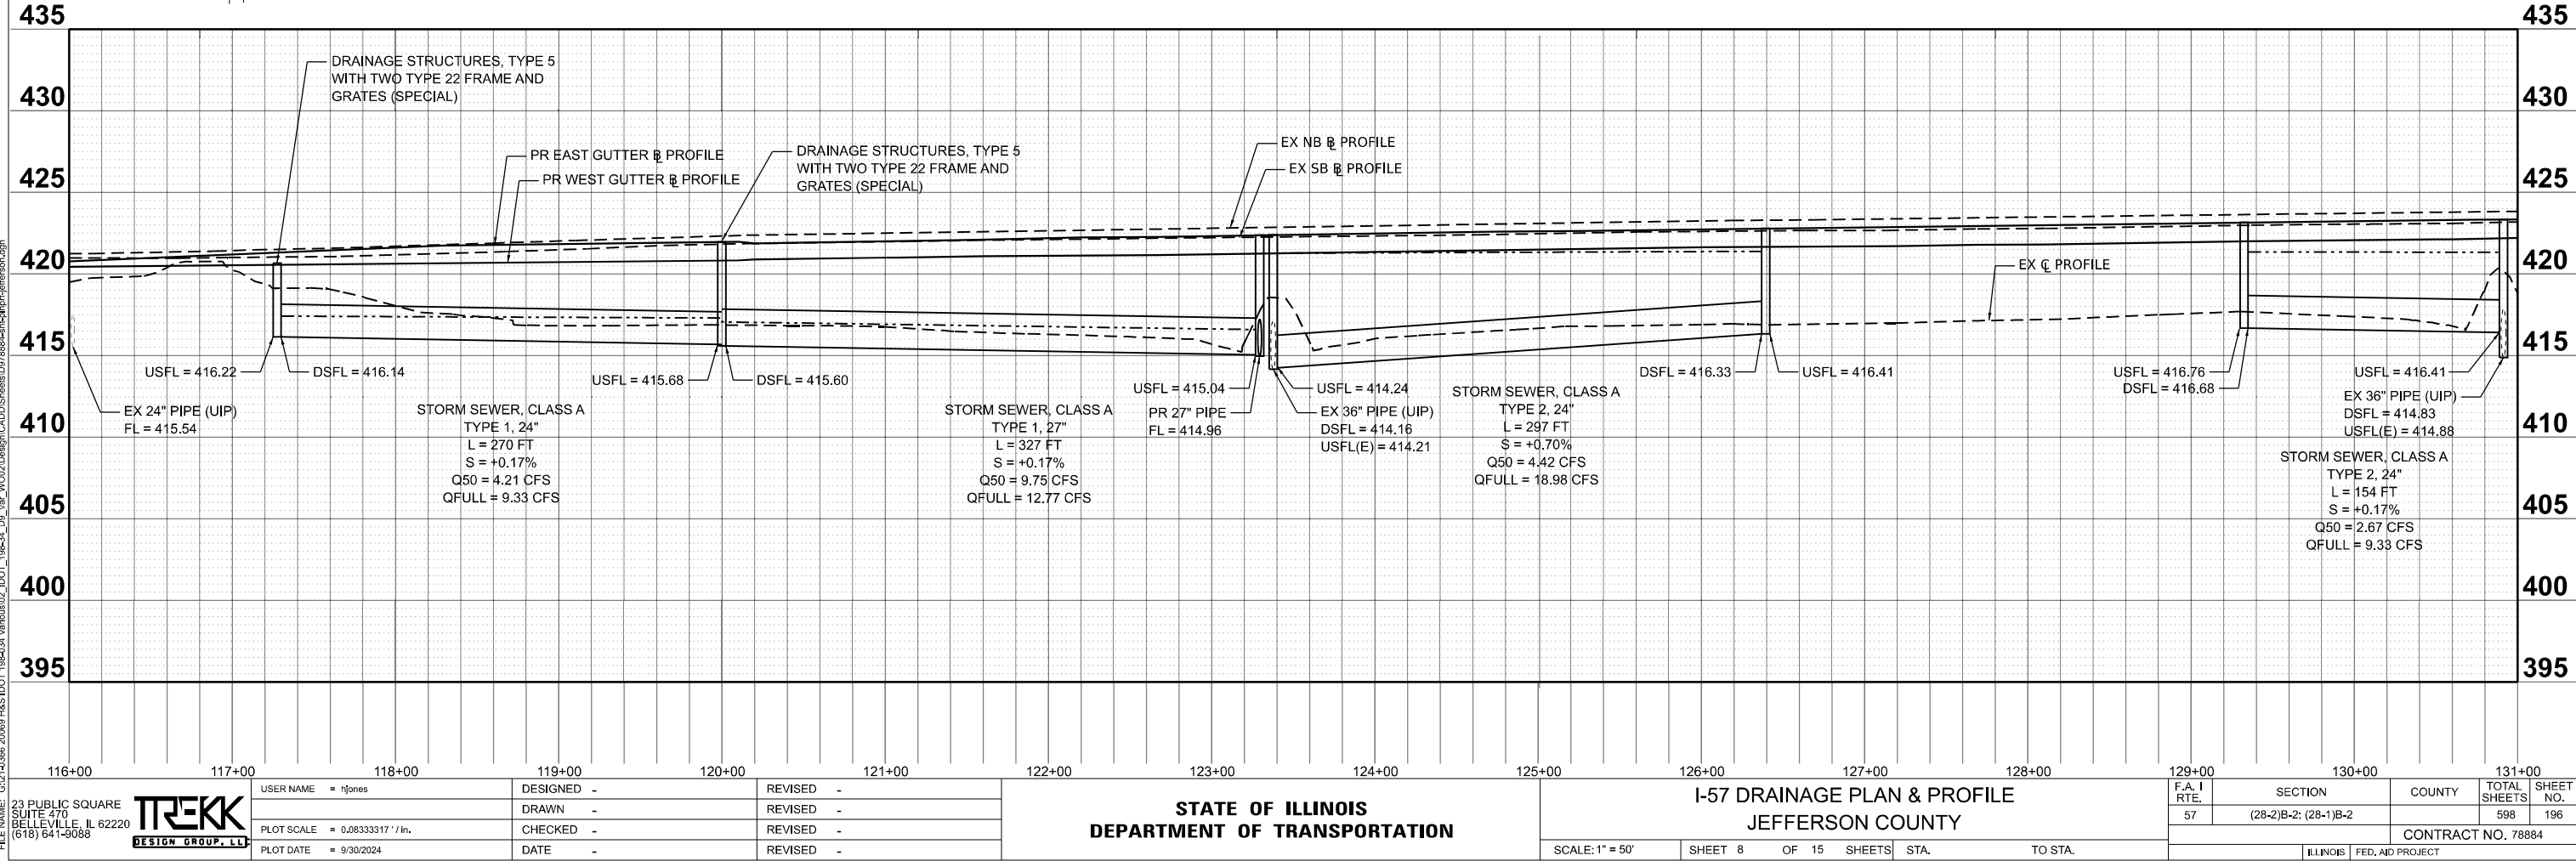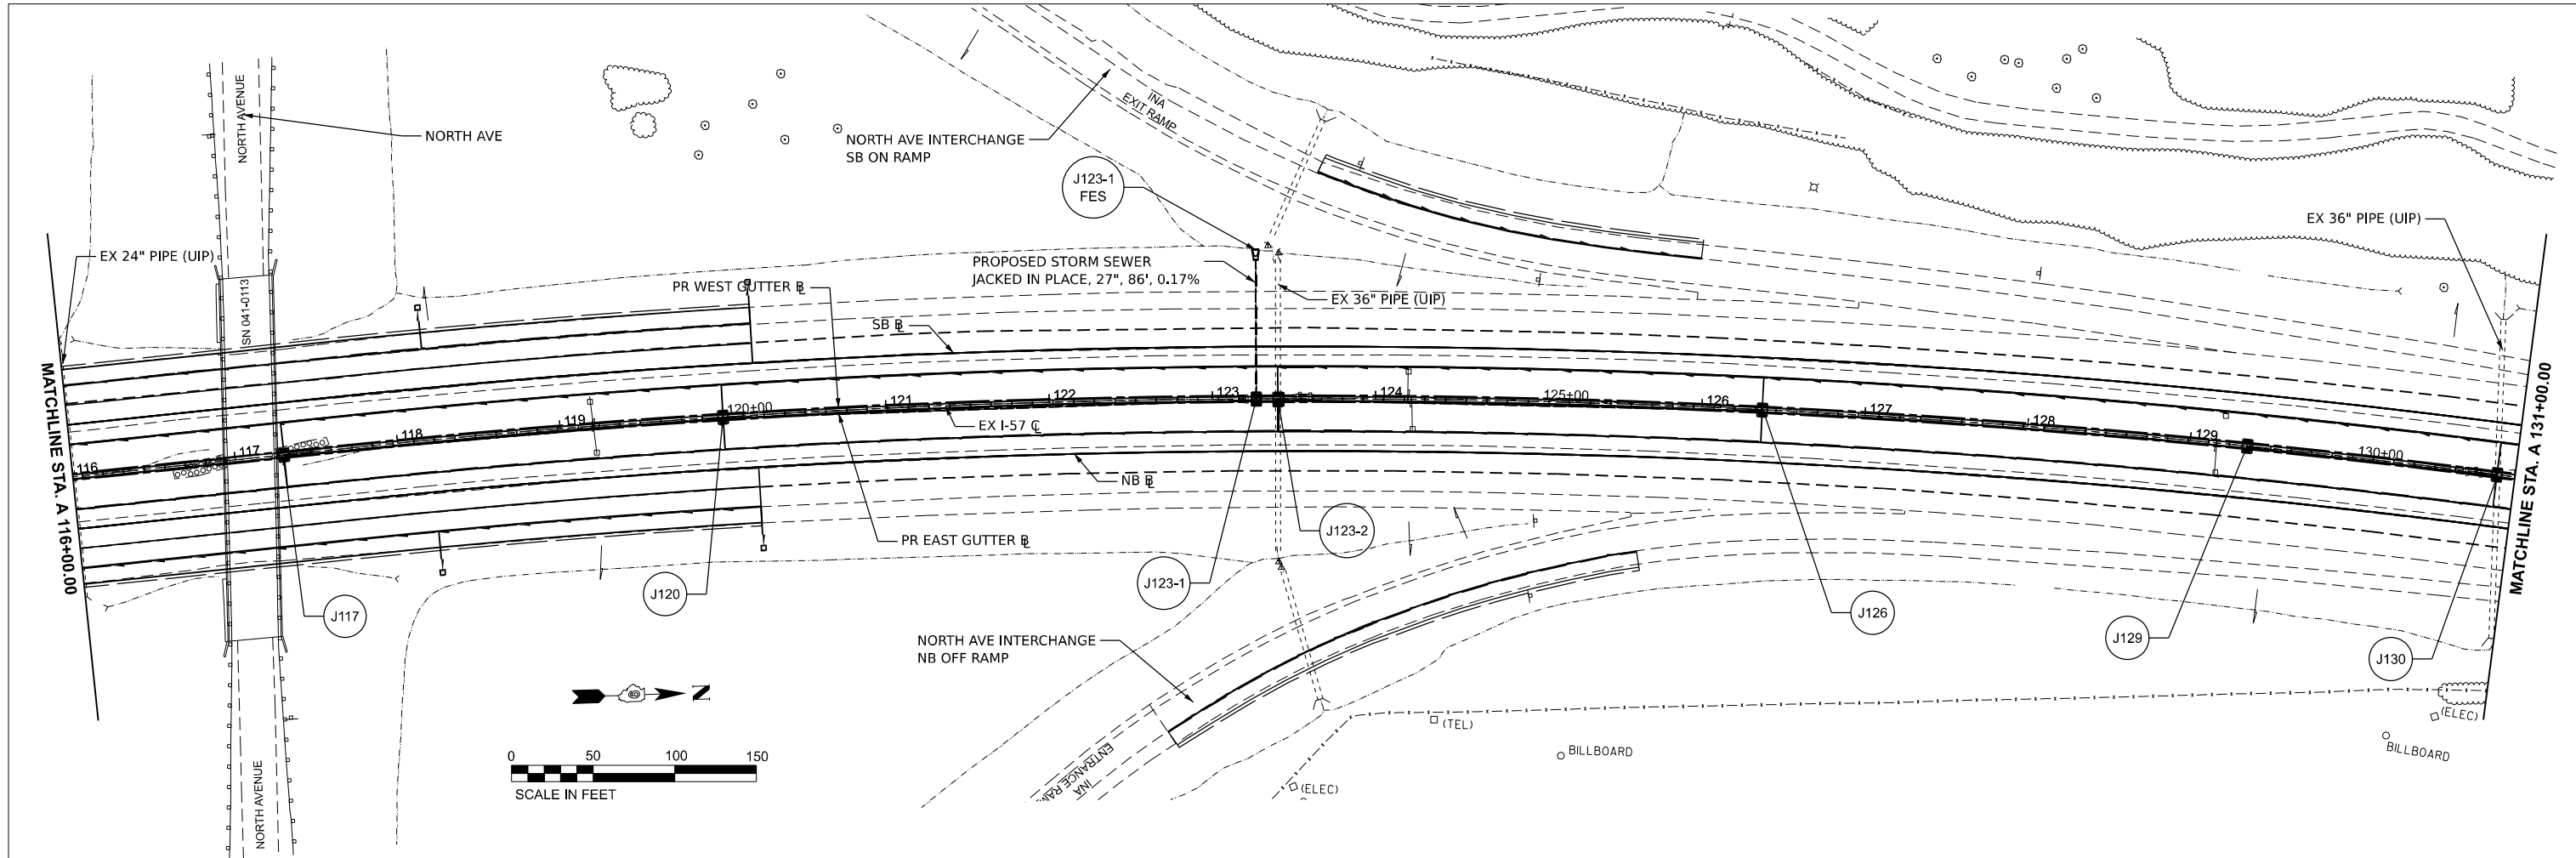

MODEL: JEFFERSON_107.JEFFERSON.dgn
C:\Users\jjefferson\OneDrive\Documents\I-57 Drainage Plan & Profile.dgn
DATE: 9/30/2024
TIME: 10:00:00 AM
USER: jjefferson



USER NAME	= jjefferson	DESIGNED	-	REVISED	-
PLOT SCALE	= 0.08333317" / ft.	DRAWN	-	REVISED	-
PLOT DATE	= 9/30/2024	CHECKED	-	REVISED	-
		DATE	-	REVISED	-

STATE OF ILLINOIS
DEPARTMENT OF TRANSPORTATION



I-57 DRAINAGE PLAN & PROFILE
JEFFERSON COUNTY

SCALE: 1" = 50'

SHEET 8 OF 15 SHEETS STA. TO STA.

F.A. I RTE.	SECTION	COUNTY	TOTAL SHEETS	SHEET NO.
57	(28-2)B-2; (28-1)B-2	JEFFERSON	598	196
CONTRACT NO. 78884				
ILLINOIS FED. AID PROJECT				

FRANKLIN/JEFFERSON

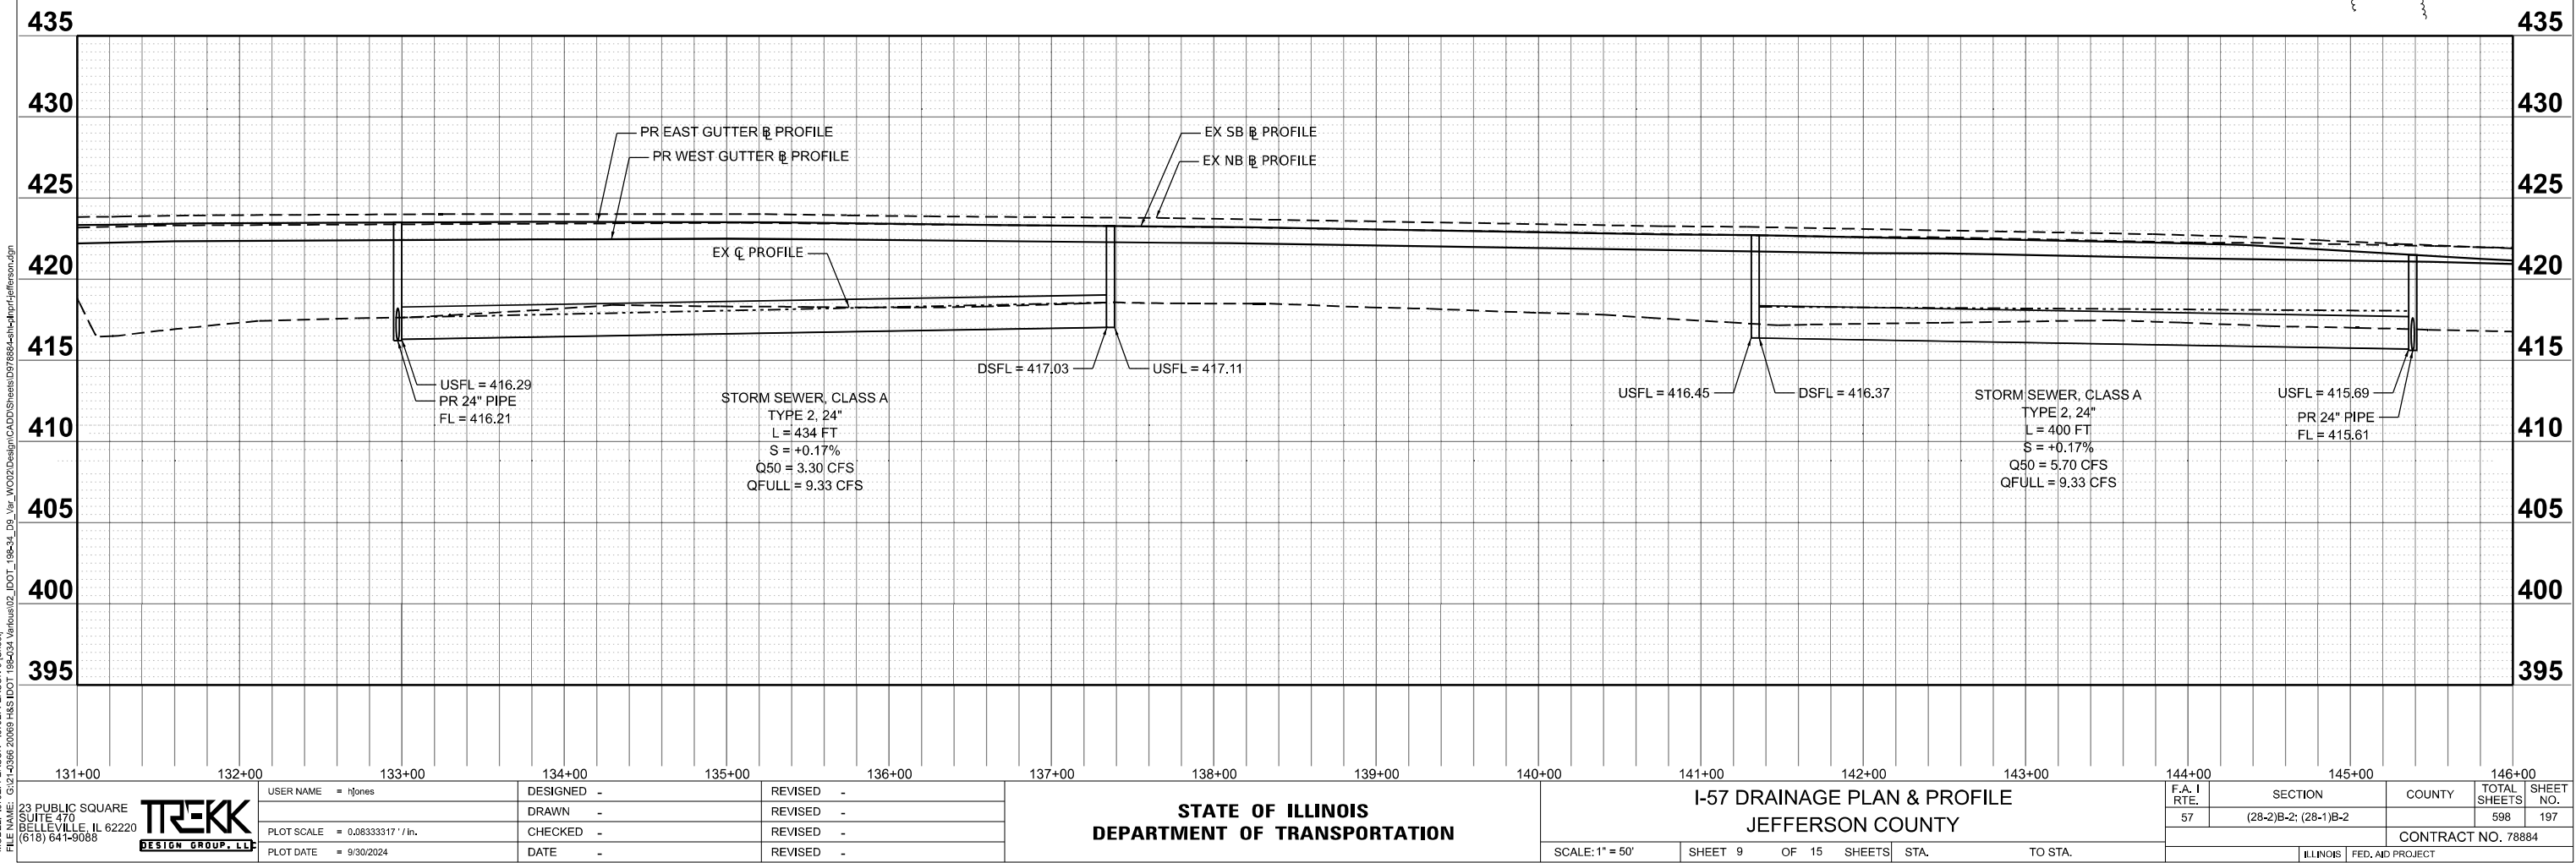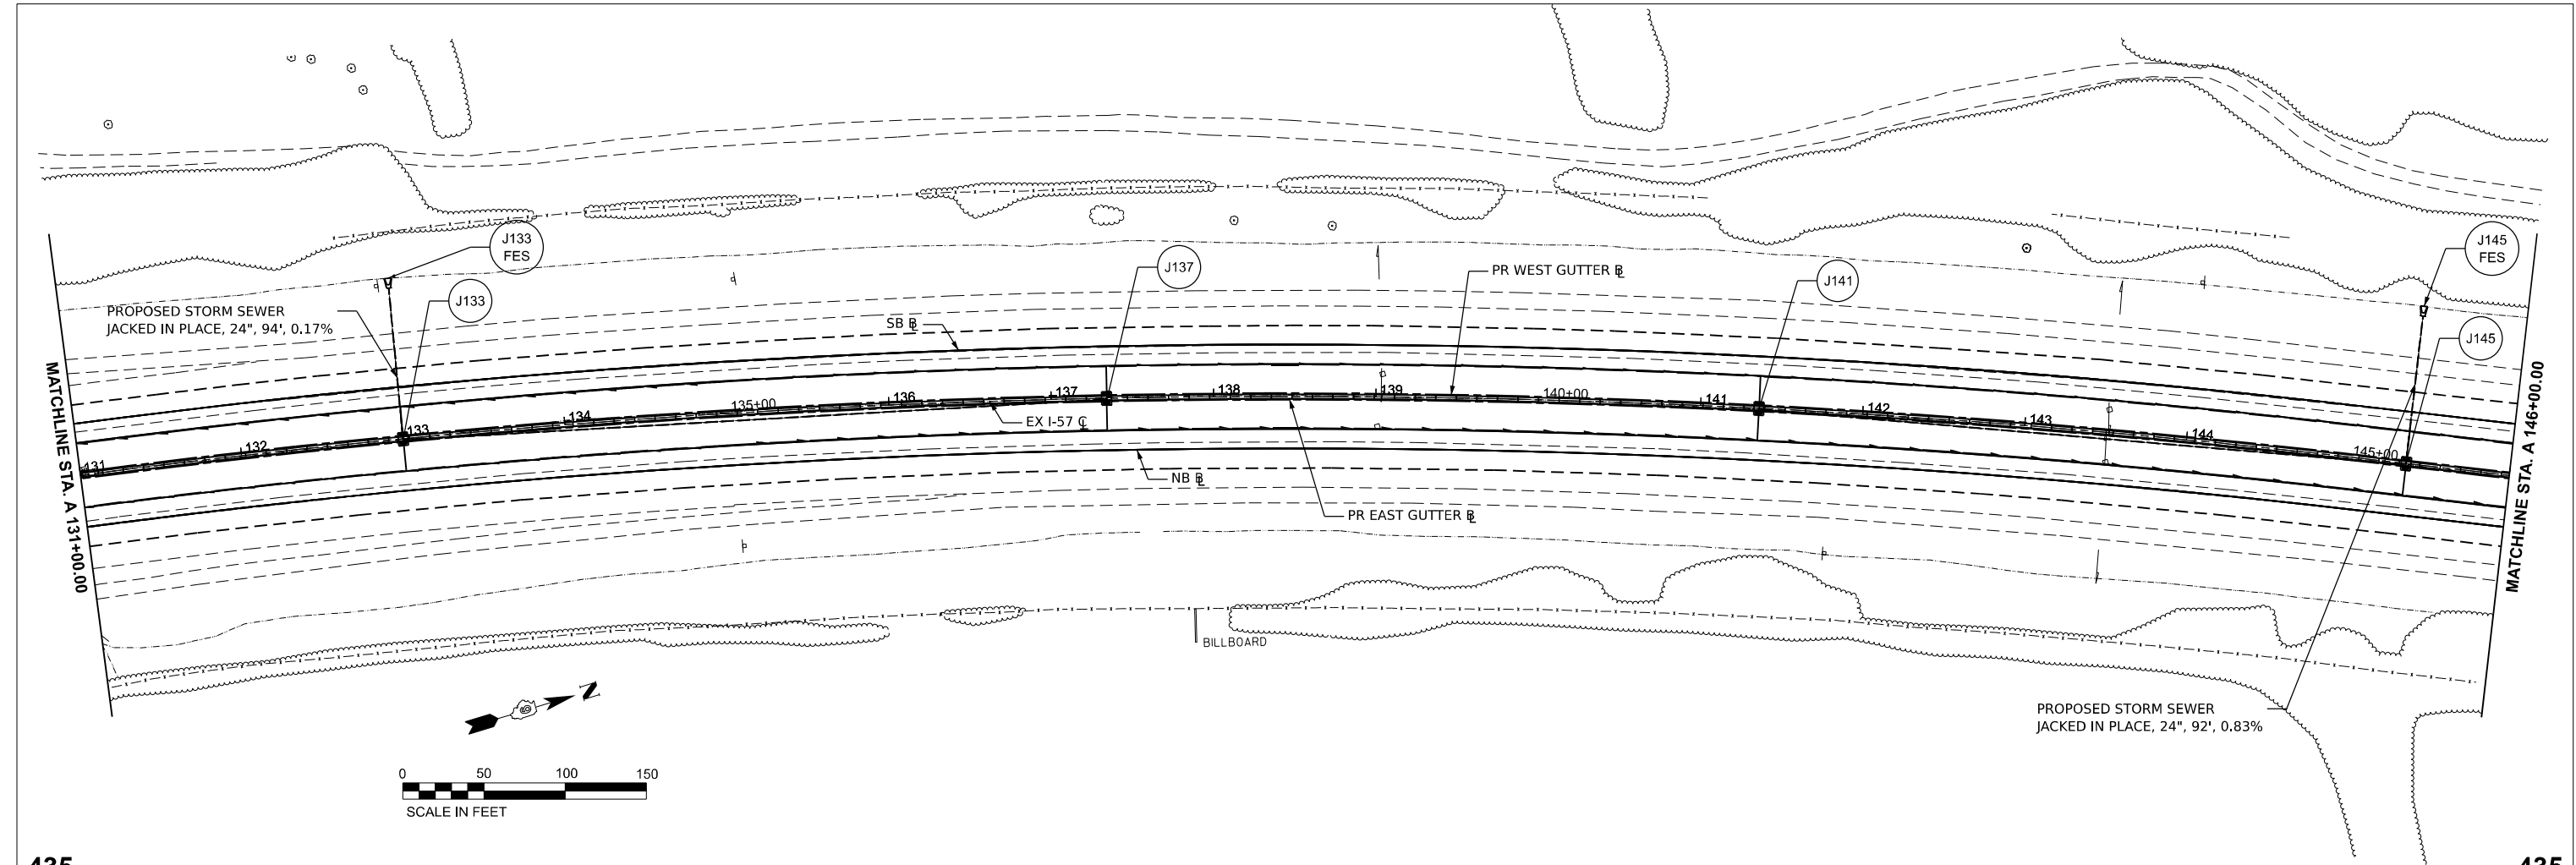

MODEL: JEFFERSON - JEFFERSON.dgn
FILE NAME: C:\Users\jjefferson\OneDrive\Documents\I-57 Drainage Plan & Profile.dgn
DATE: 9/30/2024
DRAWN: h.jones
CHECKED: h.jones
DESIGNED: h.jones
REVISIONS: 1.0
SCALE: 1\"/>







USER NAME	h.jones	DESIGNED	-	REVISED	-
PLOT SCALE	0.08333317" / ft.	DRAWN	-	REVISED	-
PLOT DATE	9/30/2024	CHECKED	-	REVISED	-
		DATE	-	REVISED	-

STATE OF ILLINOIS
DEPARTMENT OF TRANSPORTATION

I-57 DRAINAGE PLAN & PROFILE		JEFFERSON COUNTY	
SCALE: 1" = 50'	SHEET 9 OF 15 SHEETS	STA.	TO STA.

F.A. I RTE.	SECTION	COUNTY	TOTAL SHEETS	SHEET NO.
57	(28-2)B-2; (28-1)B-2		598	197
CONTRACT NO. 78884				
ILLINOIS FED. AID PROJECT FRANKLIN/JEFFERSON				

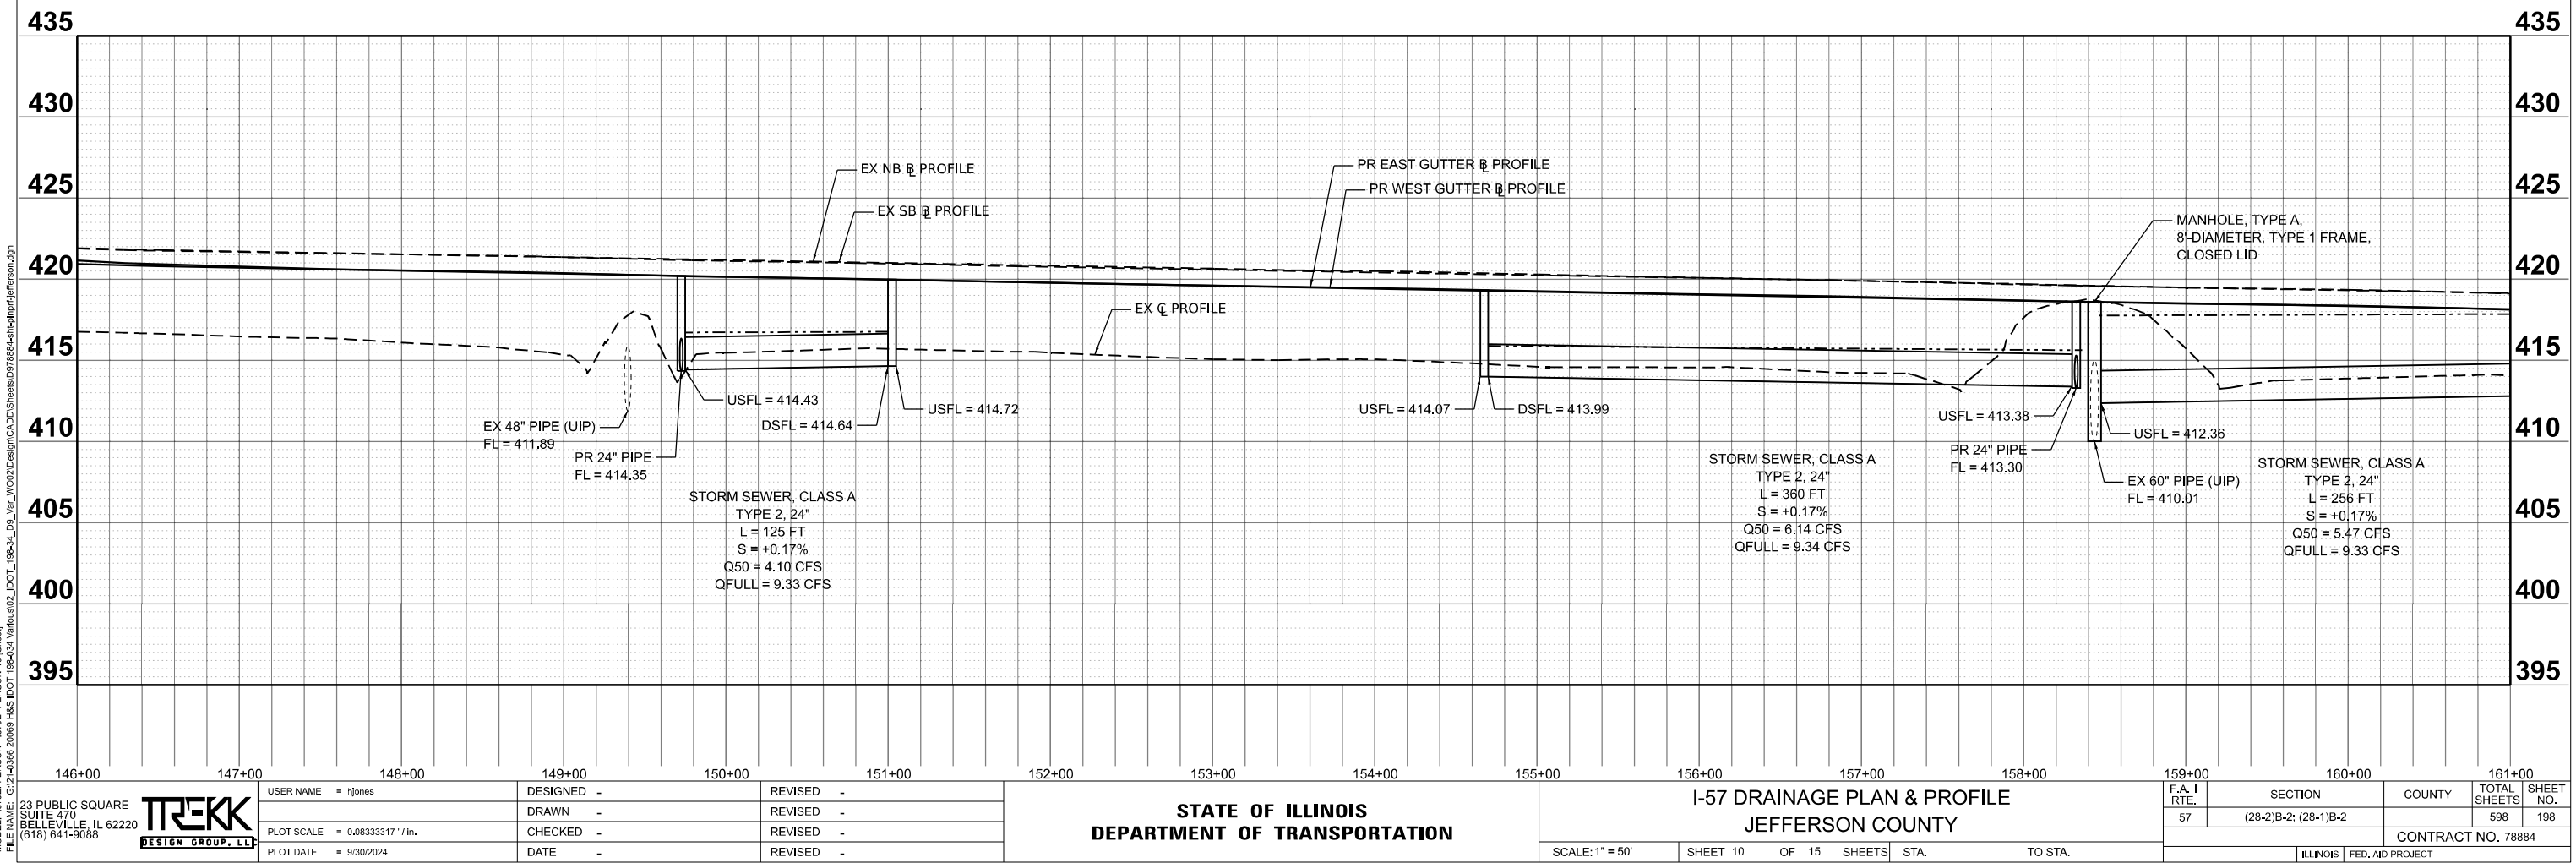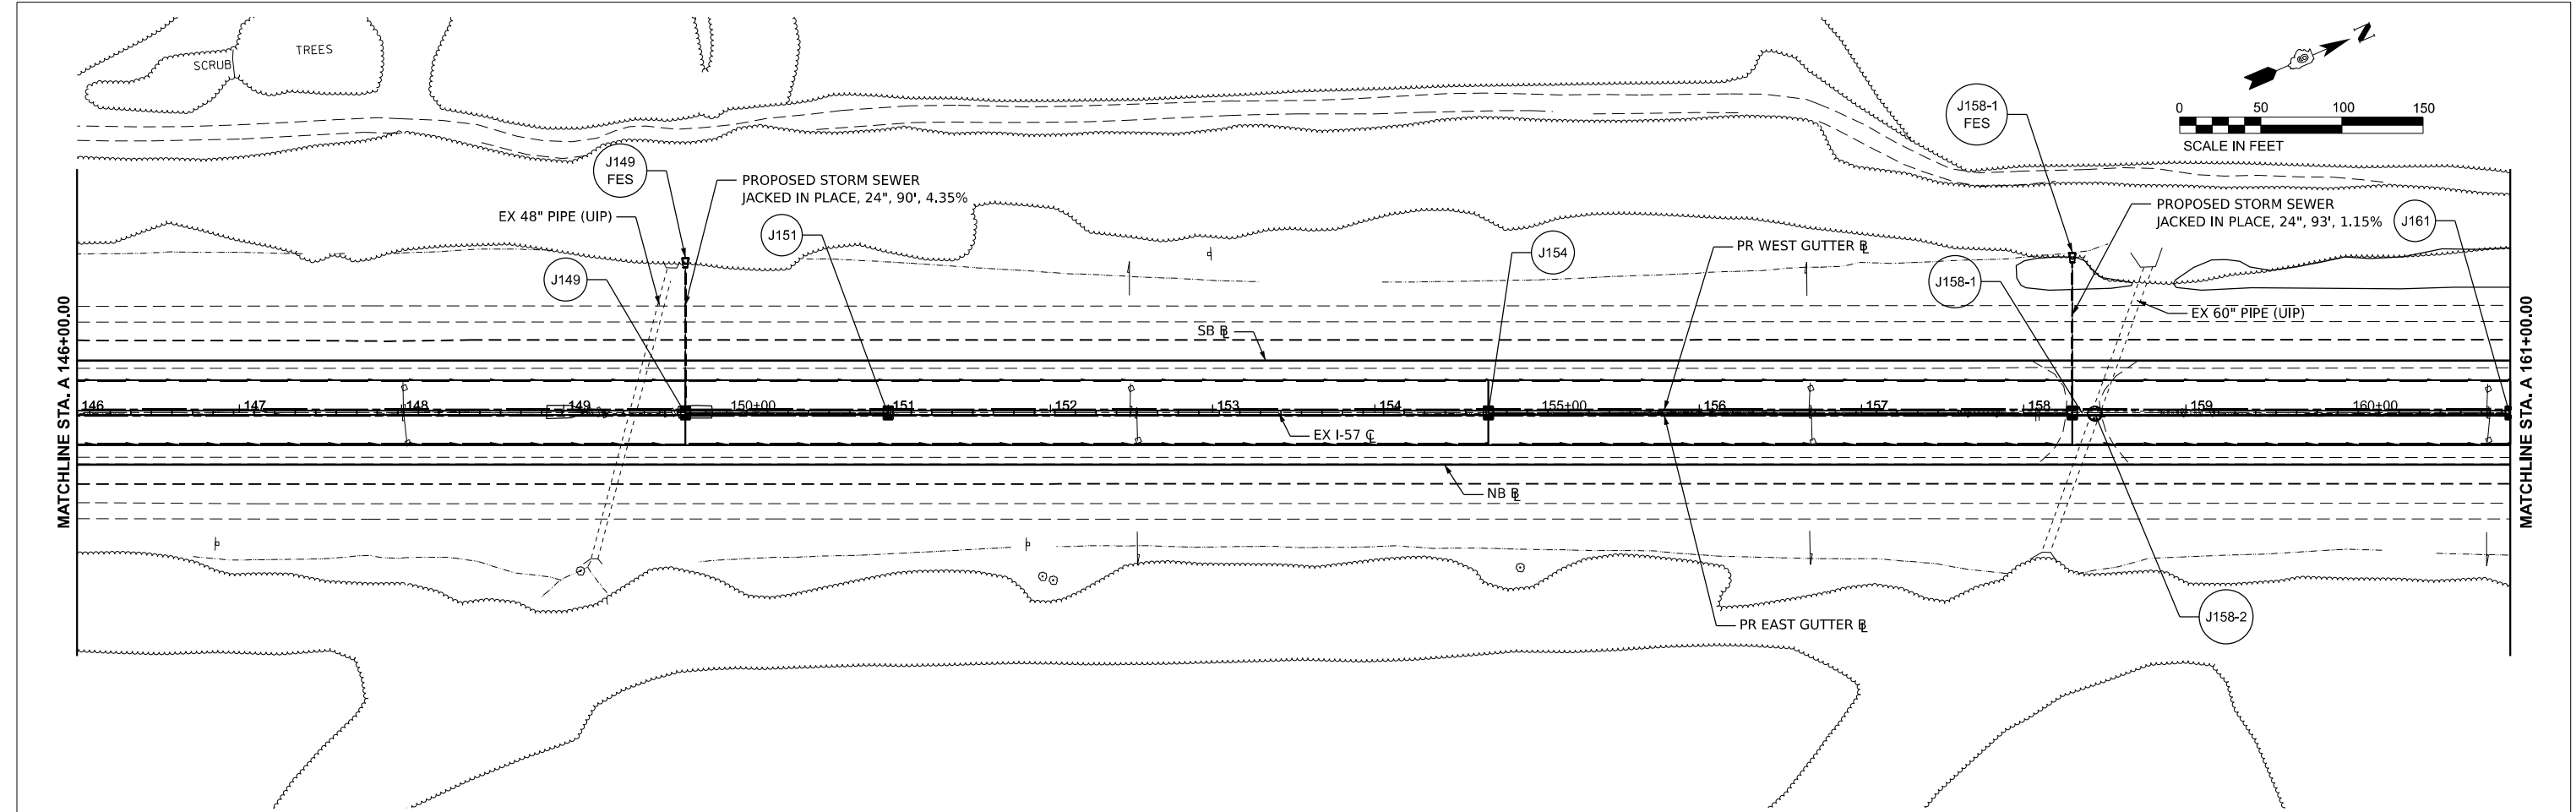

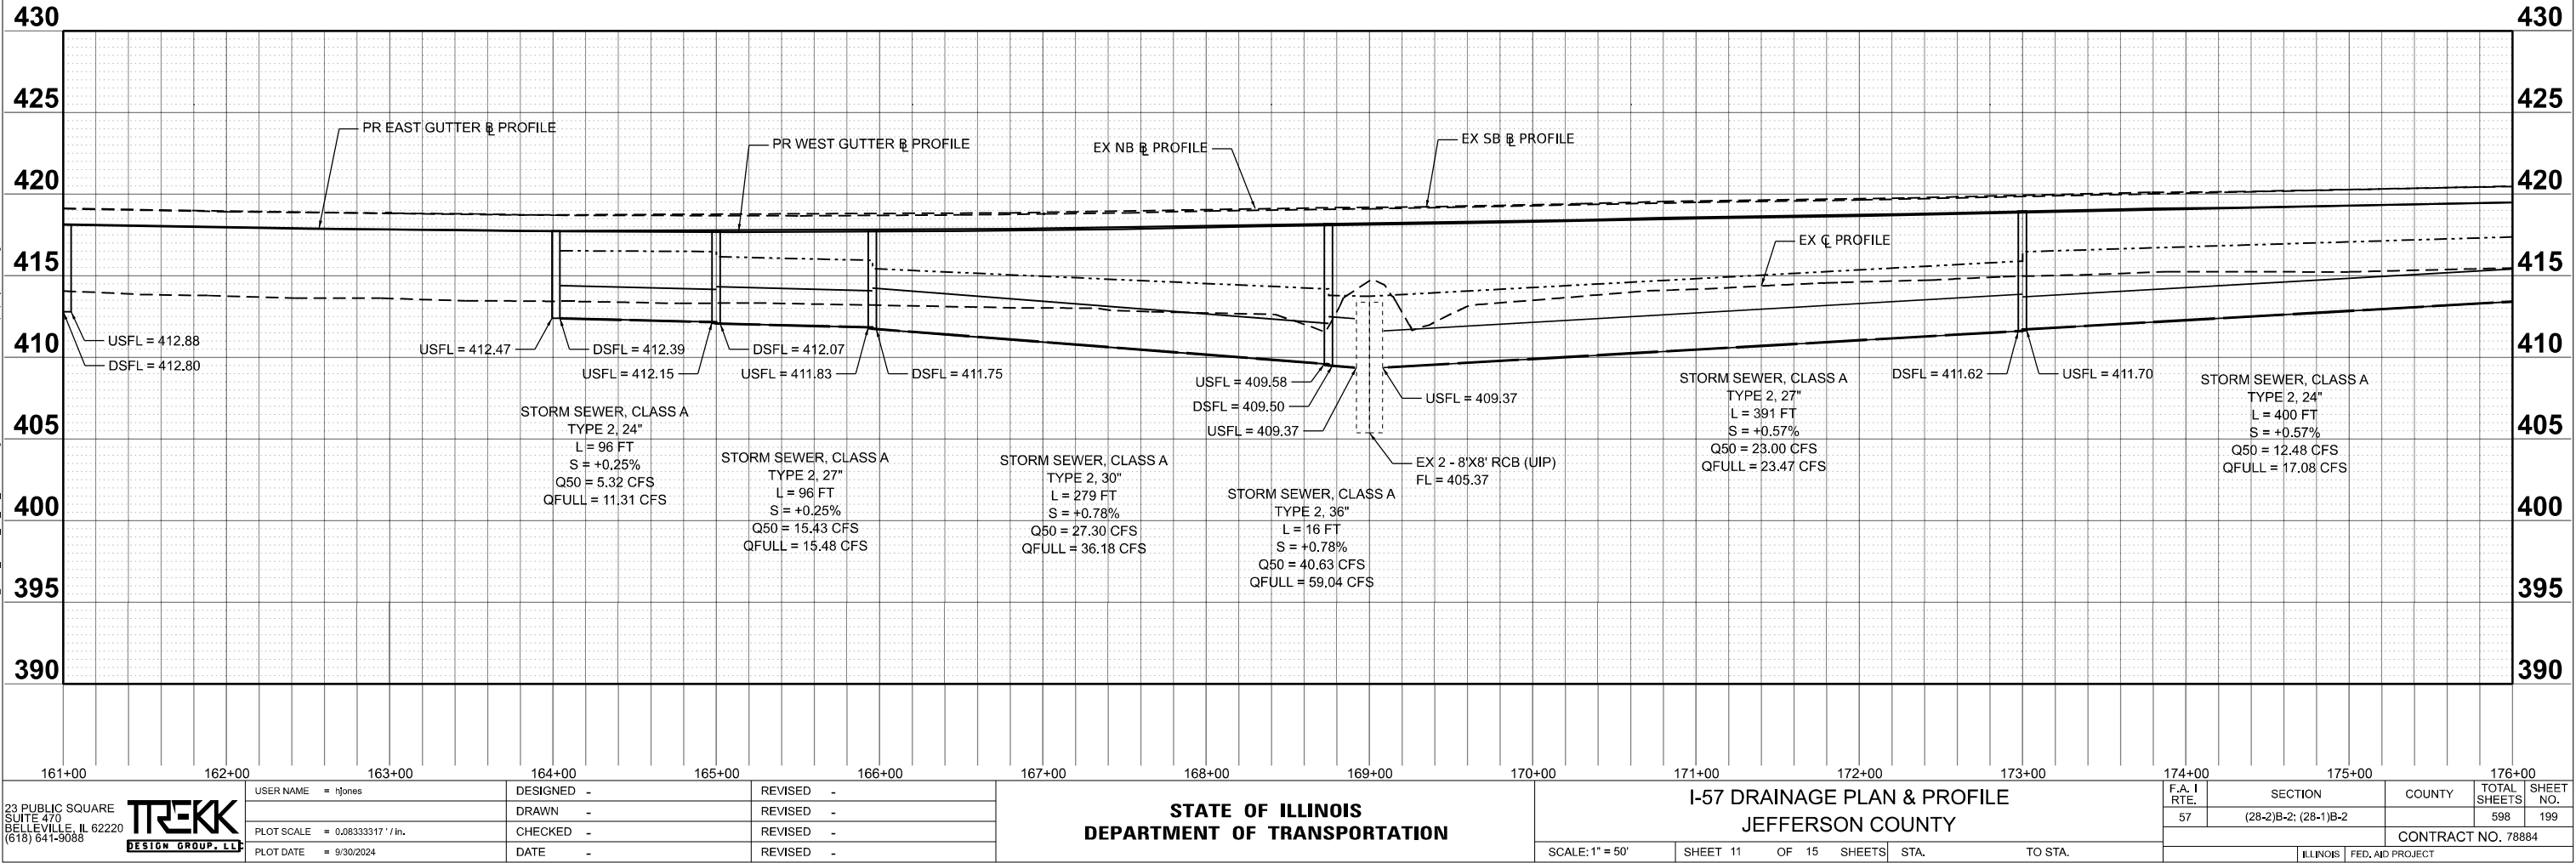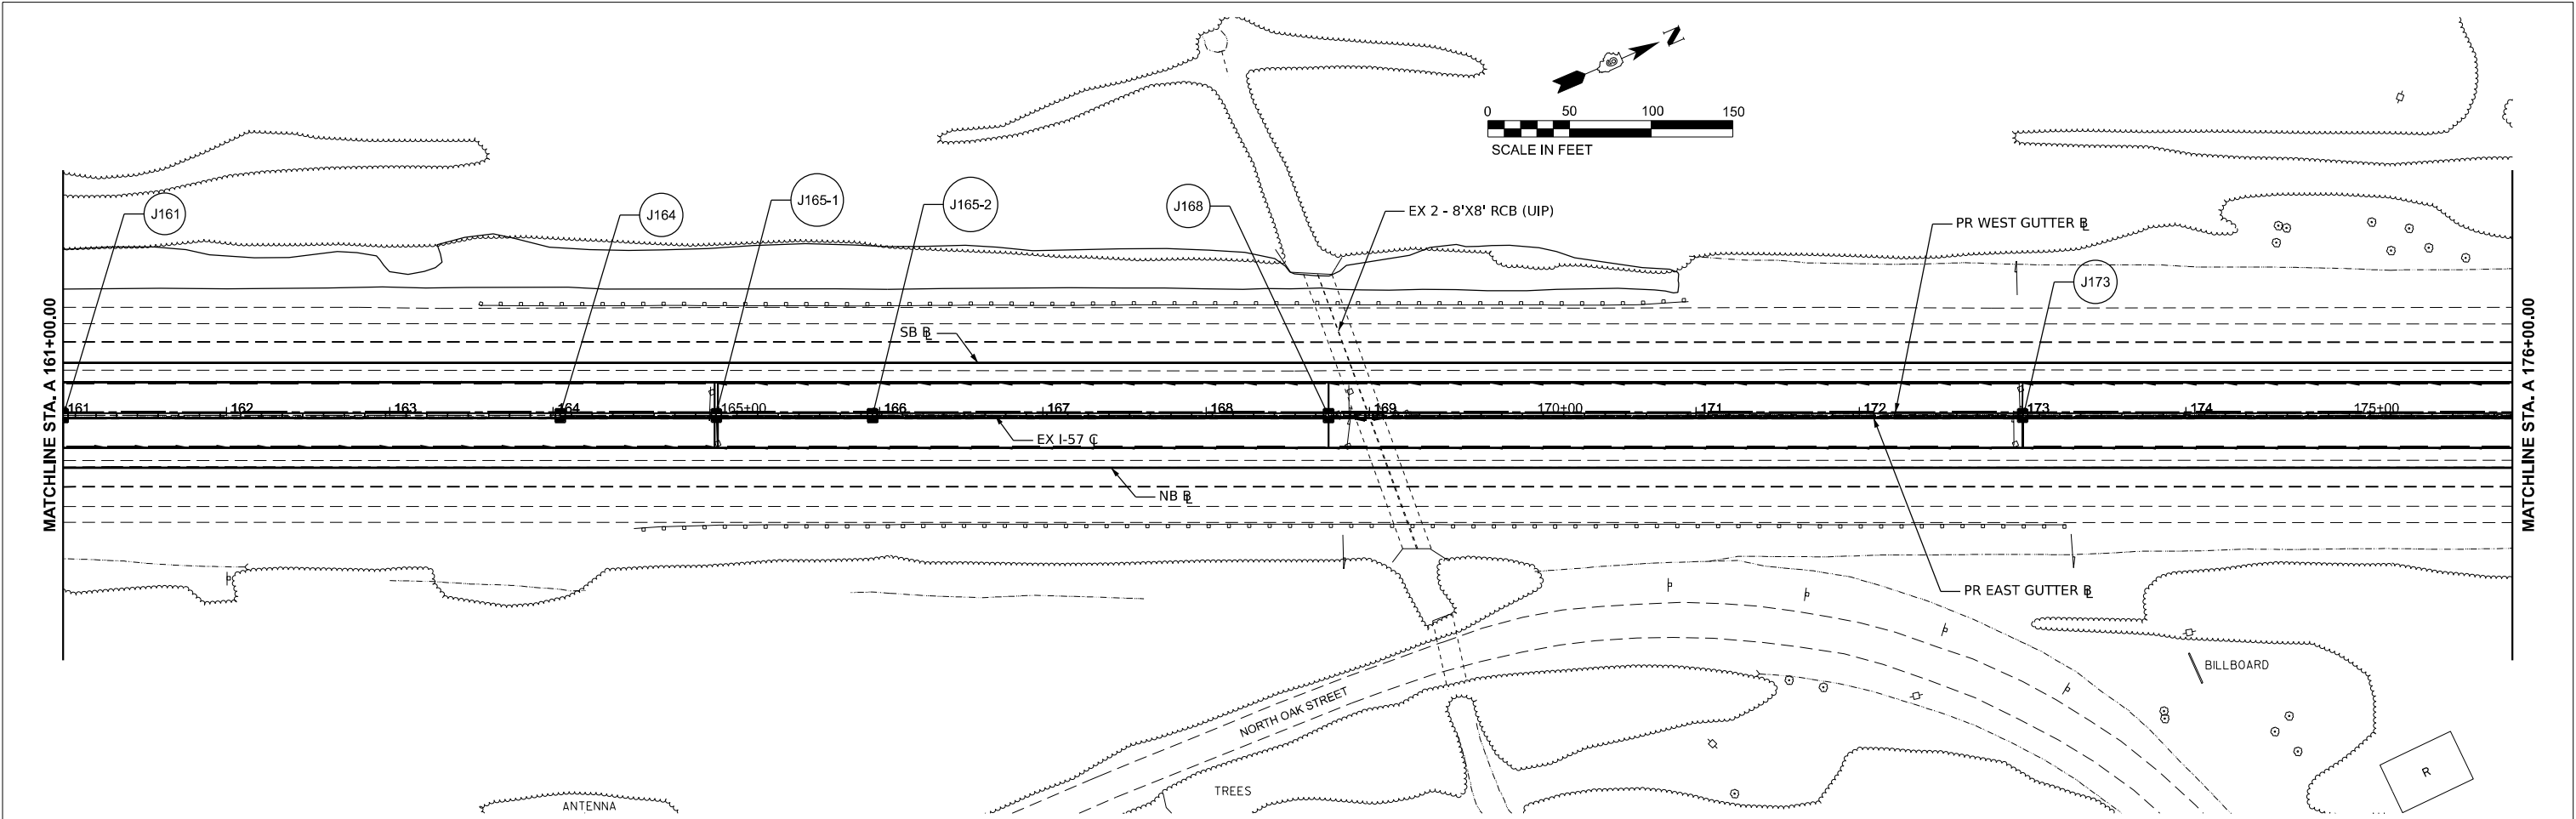

MODEL: JEFFERSON - JEFFERSON.dgn
USER: JEFFERSON - JEFFERSON.dgn
DATE: 9/30/2024
PROJECT: I-57 DRAINAGE PLAN & PROFILE
SHEET: 11 OF 15
SCALE: 1\"/>



USER NAME = njones	DESIGNED -	REVISED -
PLOT SCALE = 0.06333317\"/>	DRAWN -	REVISED -
PLOT DATE = 9/30/2024	CHECKED -	REVISED -
	DATE -	REVISED -

STATE OF ILLINOIS
DEPARTMENT OF TRANSPORTATION

I-57 DRAINAGE PLAN & PROFILE		JEFFERSON COUNTY	
SCALE: 1\"/>	SHEET 11	OF 15 SHEETS	TO STA.

F.A. I RTE.	SECTION	COUNTY	TOTAL SHEETS	SHEET NO.
57	(28-2)B-2; (28-1)B-2	JEFFERSON	598	199
CONTRACT NO. 78884				
ILLINOIS FED. AID PROJECT FRANKLIN/JEFFERSON				

