


F.A. RTE.	SECTION	COUNTY	TOTAL SHEETS	SHEET NO.
VAR	D4 GUARDRAIL END SECT REPL 2020	VARIOUS	50	1
ILLINOIS		CONTRACT NO. 68F57		

D-94-047-20

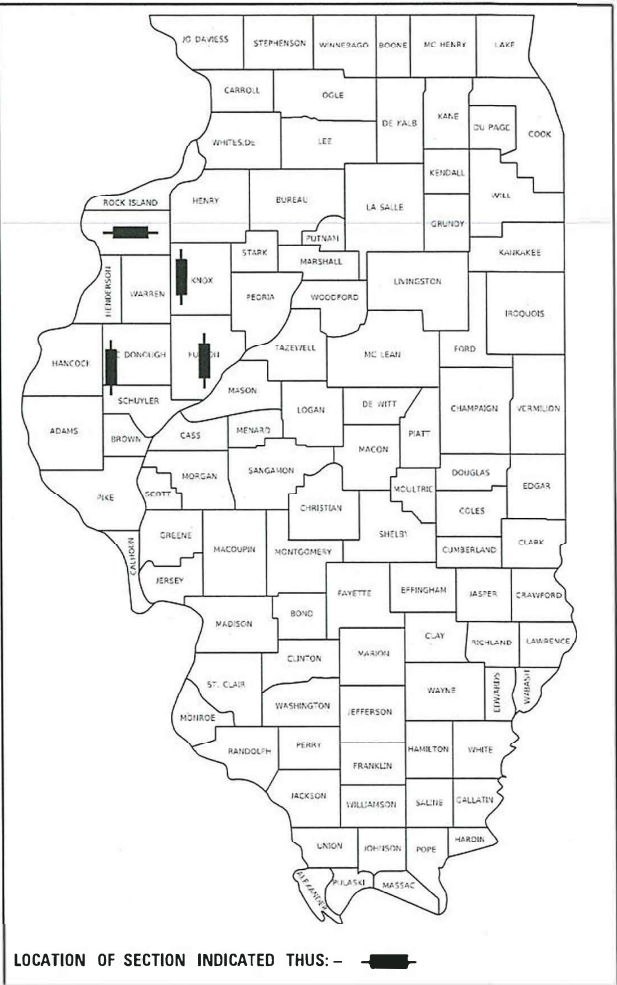

LOCATION OF SECTION INDICATED THUS: -

CORRIDOR 3 ENDS

PROJECT SUMMARY: UPGRADE GUARDRAIL
TERMINALS END SECTIONS ALONG VARIOUS
ROUTES THROUGH DISTRICT 4

STATE OF ILLINOIS
DEPARTMENT OF TRANSPORTATION

SUBMITTED June 26, 2020
Kensel A. Garnett, RSO
REGIONAL ENGINEER

August 14, 2020
S. E. A. Elk
ENGINEER OF DESIGN AND ENVIRONMENT

August 14, 2020
James M. Gurn
DIRECTOR OF HIGHWAYS PROJECT IMPLEMENTATION 13

PRINTED BY THE AUTHORITY
OF THE STATE OF ILLINOIS

INDEX OF SHEETS: 09-18-2020 LETTING ITEM 024

1	COVER SHEET
2	COMMITMENTS, GENERAL NOTES, & PROJECT SPECIFIC NOTES
3	SUMMARY OF QUANTITIES
4-11	SCHEDULE OF QUANTITIES
12-13	PROJECT LOCATION MAPS
14	TYPICAL SECTION
15-24	CORRIDOR 1 PLAN SHEETS
25-28	CORRIDOR 2 PLAN SHEETS
29-34	CORRIDOR 3 PLAN SHEETS
35-38	CORRIDOR 4 PLAN SHEETS
39-44	CORRIDOR 5 PLAN SHEETS
45-50	DISTRICT 4 STANDARDS
	630011-D4
	630101-D4

STATE OF ILLINOIS
DEPARTMENT OF TRANSPORTATION

PROPOSED
HIGHWAY PLANS


VARIOUS ROUTES
SECTION D4 GUARDRAIL END SEC REPL 2020
PROJECT HSIP-LZGS(841)
TYPE of IMPROVEMENT SAFETY PROJECT
VARIOUS COUNTIES

HIGHWAY STANDARDS CORRIDOR 1 ENDS

000001-07	701306-04
001006	701901-08
630001-12	725001-01
630301-09	782006-01
701006-05	701201-05


CORRIDOR 2 ENDS

C-94-071-20

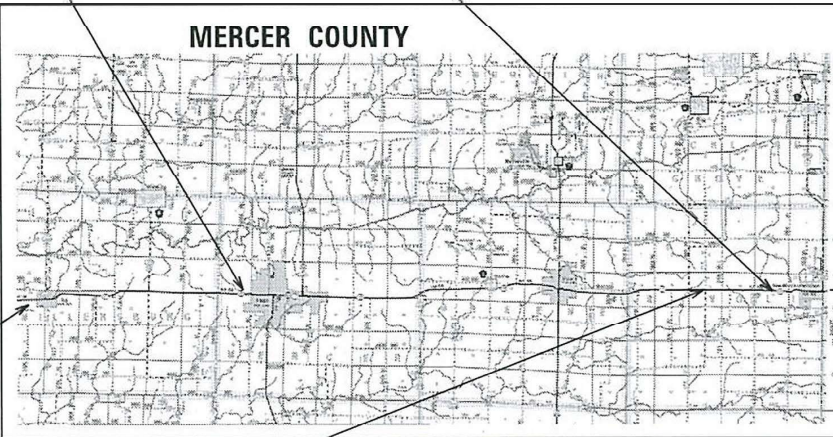

KNOX COUNTY


CORRIDOR 3 STARTS

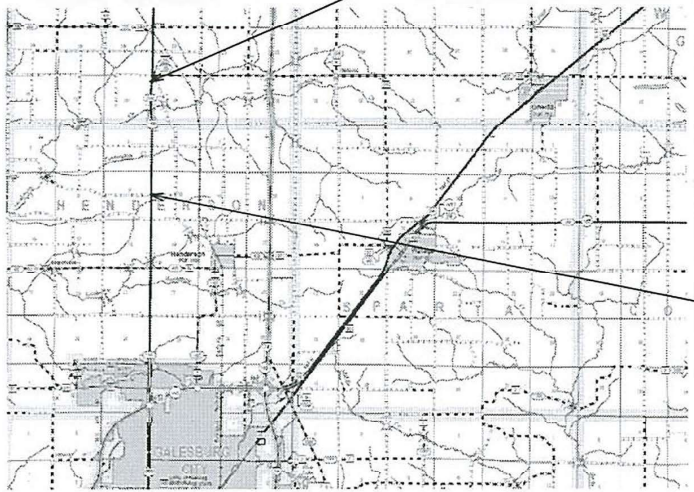


MCDONOUGH COUNTY

CORRIDOR 2 STARTS

CORRIDOR 4 STARTS

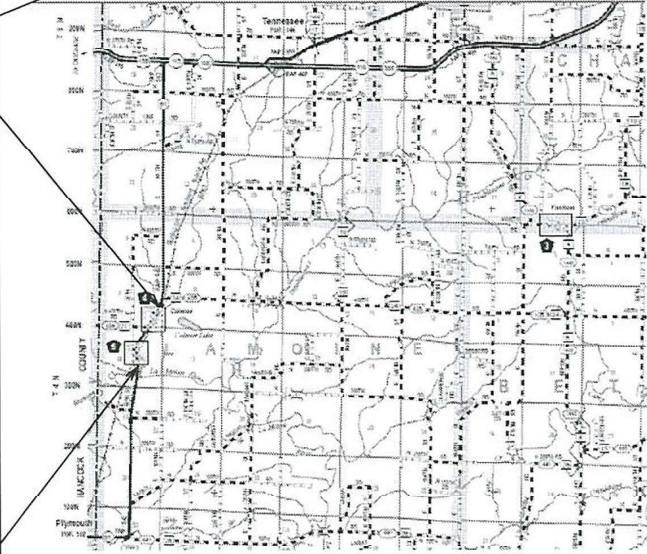

FULTON COUNTY

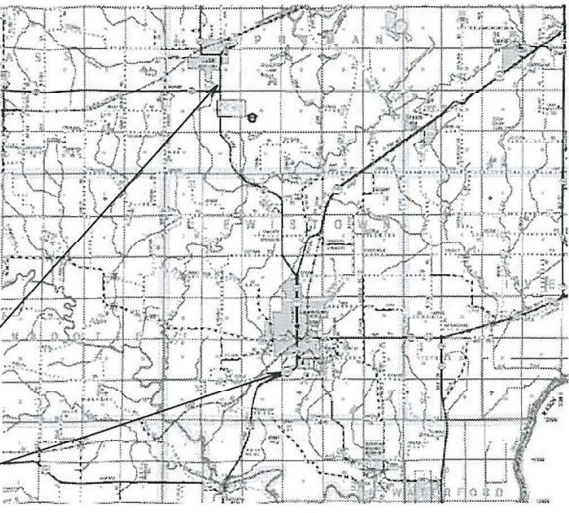

CORRIDOR 4 ENDS


GROSS LENGTH = 144,690 FT. = 27.56 MILE
NET LENGTH = 144,690 FT. = 27.56 MILE

CORRIDOR 5 STARTS

CORRIDOR 5 ENDS

PROJECT ENGINEER: LEONEL CRESPO
PROJECT MANAGER: LEONEL CRESPO

CONTRACT NO. 68F57

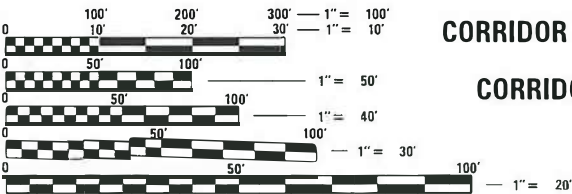

FULL SIZE PLANS HAVE BEEN PREPARED USING STANDARD
ENGINEERING SCALES. REDUCED SIZED PLANS WILL NOT
CONFORM TO STANDARD SCALES. IN MAKING MEASUREMENTS
ON REDUCED PLANS, THE ABOVE SCALES MAY BE USED.

J.U.L.I.E.
JOINT UTILITY LOCATION INFORMATION FOR EXCAVATORS
1-800-892-0123
OR 811

COMMITMENTS

No commitments were made.

ENVIRONMENTAL REVIEWS

Prior to the use of any proposed borrow areas, use areas (temporary access roads, detours, run-arounds, etc.) and/or waste areas, the Contractor shall file the required environmental resource request surveys according to Section 107.22 of the Standard Specifications. These surveys are required in order for the Department to conduct cultural and biological resource surveys for the proposed site.

The required environmental resource documentation shall include the following:

- * BDE Form 2289 (Cultural and Natural Resources Review of Borrow Areas)
- * BDE Form 2290 (Waste/Use Area Review)
- * A location map showing the size limits and location of the use area
- * Color photographs depicting the use area
- * Borrow Area Entry Agreement form - D4 PI0101

Prior to any waste materials being removed from the construction site the required environmental resource surveys shall be obtained and filed by the Contractor. Excess waste products removed from the construction site shall be disposed of as required in Section 202.03 of the Standard Specifications.

Any protruding metal bars shall be removed prior to the disposal of broken concrete at approved disposal sites.

Please note that a minimum of four weeks shall be allowed for the District to obtain the required environmental clearances and six weeks for the required borrow site environmental clearances.

AGGREGATE WEDGE SHOULDER, TYPE B

Aggregate Wedge Shoulder, Type B shall be required for all granular construction of side roads, entrances, and mailbox turnouts, whether or not portions of the surfaces thus constructed are to be covered with a bituminous surface, except where noted differently on the plans.

PROJECT SPECIFIC NOTES

1. THE EXISTING CONDITIONS IN THE PLAN DRAWINGS ARE BASED ON AERIALS PHOTOGRAPHS.
2. EARTH EXCAVATION AND BACKFILL FOR GUARDRAIL SHALL BE INCLUDED IN THE UNIT COST OF THE VARIOUS ITEMS.
3. THE RESIDENT ENGINEER HAS THE AUTHORITY TO FOREGO GUARDRAIL EROSION CONTROL AGGREGATE AT A LOCATION WHERE A CULVERT IS AND A LACK OF FORESLOPE OR EXISTING EROSION CONTROL PROBLEMS ALONG THE SLOPE IS PRESENT.

UTILITY CONFLICTS						
COMPANY	ROUTE	LOCATION	TYPE OF UTILITY	TYPE OF CONFLICT	DISPOSITION	CONTACT PERSON
AMEREN	IL 17	CORRIDOR 1: LOCATION 12	ELECTRIC	GUARDRAIL	CONFLICT	
	IL 17	CORRIDOR 1: LOCATION 17	GAS	GUARDRAIL	CAUTION	
	IL 17	CORRIDOR 2	ELECTRIC	GUARDRAIL	CAUTION	
CITY OF CUBA	IL 97	CORRIDOR 5: LOCATIONS 3 & 4	SANITATION PIPES	GUARDRAIL	CAUTION	RICH MASON 309-338-5065
NICOR	IL 17	CORRIDOR 1	10" GAS MAIN	GUARDRAIL	CAUTION	

MODEL: \$MODELNAME\$
FILE: \$NAME\$. \$FILE\$

	USER NAME = \$USERS\$	DESIGNED -	REVISED -	STATE OF ILLINOIS DEPARTMENT OF TRANSPORTATION	COMMITMENTS, GENERAL NOTES, & PROJECT SPECIFIC NOTES				F.A. RTE.	SECTION	COUNTY	TOTAL SHEETS	SHEET NO.
		DRAWN -	REVISED -						VAR	D4 GUARDRAIL END SECT REPL 2020	VARIOUS	50	2
	PLOT SCALE = \$SCALE\$	CHECKED -	REVISED -						CONTRACT NO. 68F57				
	PLOT DATE = \$DATES\$	DATE -	REVISED -		SCALE:	SHEET	OF	SHEETS	STA.	TO	STA.	ILLINOIS	FED. AID PROJECT

MODEL: \$MODELNAME\$
FILE NAME: \$FILE\$

CODE NO.	ITEM	UNIT	TOTAL QUANTITY	CONSTRUCTION CODE			
				0021	0021	0021	0021
				SAFETY	SAFETY	SAFETY	SAFETY
				90% FED	90% FED	90% FED	90% FED
				10% STATE	10% STATE	10% STATE	10% STATE
				MERCER CO	KNOX CO	MCDONOUGH CO	FULTON CO
48102100	AGGREGATE WEDGE SHOULDER, TYPE B	TON	899	449.1	206	58.3	185.6
63000003	STEEL PLATE BEAM GUARD RAIL, TYPE A, 9 FOOT POSTS	FOOT	1549.7	912.2	362.5	100	175
63100167	TRAFFIC BARRIER TERMINAL, TYPE 1 (SPECIAL) TANGENT	EACH	147	74	31	14	28
63100169	TRAFFIC BARRIER TERMINAL, TYPE 1 (SPECIAL) FLARED	EACH	6	3			3
63200310	GUARDRAIL REMOVAL	FOOT	5937.5	3150	1137.5	575	1075
67100100	MOBILIZATION	L SUM	1	0.4	0.2	0.2	0.2
70100450	TRAFFIC CONTROL AND PROTECTION, STANDARD 701201	L SUM	1	0.4	0.2	0.2	0.2
70100460	TRAFFIC CONTROL AND PROTECTION, STANDARD 701306	L SUM	1	0.4	0.2	0.2	0.2
72501000	TERMINAL MARKER - DIRECT APPLIED	EACH	153	77	31	14	31
78200005	GUARDRAIL REFLECTORS, TYPE A	EACH	88	48	20	8	12
Z0001002	GUARDRAIL AGGREGATE EROSION CONTROL	TON	2740.9	1350.1	595	222.6	573.2

USER NAME = \$USER\$	DESIGNED -	REVISED -
	DRAWN -	REVISED -
PLOT SCALE = \$SCALE\$	CHECKED -	REVISED -
PLOT DATE = \$DATE\$	DATE -	REVISED -

STATE OF ILLINOIS
DEPARTMENT OF TRANSPORTATION

SUMMARY OF QUANTITIES

F.A. RTE.	SECTION	COUNTY	TOTAL SHEETS	SHEET NO.
VAR	D4 GUARDRAIL END SECT	VARIOUS	50	3
		CONTRACT NO. 68F57		
ILLINOIS		FED. AID PROJECT		

MODEL SHEET NAMES
FILE NAMES: ST115

LOCATION	STATIONING				48102100	Z0001002
					Aggregate Wedge Shoulder, Type B	Guardrail Aggregate Erosion Control
CORRIDOR #1	LT/RT	STA.	TO	STA.	TON	TON
Location 1	RT	294+09.62	TO	294+67.52	5.57	14.17
	RT	294+80.17	TO	295+34.66	2.27	13.85
	LT	298+27.70	TO	299+37.73	6.49	13.24
	RT	298+53.67	TO	299+67.79	3.93	15.85
Location 2	RT	304+53.15	TO	305+14.93	0	17.27
	LT	304+81.26	TO	305+39.72	2.81	11.62
	RT	306+36.22	TO	307+33.06	2.72	12.16
	LT	308+54.19	TO	309+70.54	6.46	14.92
Location 3	LT	319+88.69	TO	321+04.71	6.81	13.94
	RT	320+14.65	TO	321+04.70	2.57	13.87
	RT	322+25.69	TO	323+21.55	2.32	13.89
	LT	322+25.71	TO	323+46.65	8.06	13.89
Location 4	RT	333+28.07	TO	334+37.80	5.12	13.79
	LT	333+40.75	TO	334+58.18	6.73	13.95
	RT	335+59.24	TO	336+64.78	5.12	13.33
	LT	335+91.36	TO	336+98.46	4.09	14.24
Location 5	LT	339+05.56	TO	340+19.56	5.57	14.2
	RT	339+18.08	TO	340+27.46	5.34	14.08
	RT	341+74.00	TO	342+84.43	6.03	13.85
	LT	342+02.43	TO	343+11.50	4.8	13.88
Location 6	RT	344+78.08	TO	347+31.15	8.96	39.79
	LT	345+75.94	TO	347+93.64	9.3	40.04
Location 7	LT	353+72.31	TO	354+93.77	8.2	13.94
	LT	356+39.77	TO	356+91.77	5.63	13.95
Location 8	RT	362+40.30	TO	364+05.07	7.78	20.06
Location 9	LT	368+75.03	TO	369+88.60	6.2	13.95
	RT	370+98.26	TO	371+48.26	4.1	13.95
Location 10	RT	377+73.60	TO	379+14.05	7.88	19.39
	LT	378+47.83	TO	381+56.78	12.03	52.31
	RT	380+36.05	TO	381+42.66	4.75	13.69
	RT	418+82.13	TO	419+70.46	9.4	13.99
Location 11	LT	418+98.05	TO	419+89.37	3.04	13.95
	RT	420+64.46	TO	422+11.10	12.4	13.95
	LT	421+12.77	TO	421+80.14	2.72	13.95
	LT	428+88.26	TO	430+19.21	7.81	13.93
Location 12	RT	428+90.34	TO	431+35.90	11.5	39.55
	LT	431+37.98	TO	432+97.20	8.57	13.95
	LT	434+30.41	TO	435+64.97	6.31	13.95
Location 13	RT	435+21.89	TO	438+02.58	16.14	42.85
	LT	437+84.36	TO	438+96.05	5.74	13.95
Location 14	RT	439+58.75	TO	442+12.25	11.81	35.75
	LT	441+80.66	TO	442+94.37	6.02	13.95
Location 15	RT	531+85.73	TO	532+45.83	0	17.06
	LT	547+93.58	TO	551+09.60	14.4	52.31
Location 16	RT	548+32.23	TO	550+98.23	12.46	39.59
	LT	643+05.76	TO	645+96.76	13.43	45.95
Location 17	RT	645+33.67	TO	646+43.67	5.34	13.95
	RT	657+75.74	TO	660+41.70	12.46	39.59
Location 18	LT	659+24.12	TO	660+40.12	6.8	13.31
TOTAL					333.99	986.54

LOCATION	STATIONING				63100167
					Traffic Barrier Terminal, Ty 1 (Special) Tangent
CORRIDOR #1	LT/RT	STA.	TO	STA.	EACH
Location 1	LT	298+27.70	TO	298+77.70	1
	RT	298+59.60	TO	299+09.42	1
Location 2	RT	304+64.93	TO	305+14.93	1
	LT	304+89.72	TO	305+39.72	1
	RT	306+36.22	TO	306+86.22	1
	LT	309+60.46	TO	309+10.46	1
Location 3	RT	320+52.70	TO	321+02.70	1
	LT	320+52.71	TO	321+02.71	1
	RT	322+27.69	TO	322+77.69	1
	LT	322+27.78	TO	322+77.78	1
Location 4	RT	333+85.80	TO	334+35.80	1
	LT	334+06.18	TO	334+56.18	1
	RT	335+61.41	TO	336+11.41	1
	LT	335+93.36	TO	336+43.36	1
Location 5	LT	339+67.56	TO	340+17.56	1
	RT	339+75.46	TO	340+25.46	1
	RT	341+76.00	TO	342+26.00	1
	LT	342+04.43	TO	342+54.43	1
Location 6	RT	345+29.48	TO	345+79.48	1
	LT	345+85.00	TO	346+35.00	1
	RT	346+29.48	TO	346+79.48	1
	LT	346+85.00	TO	347+35.00	1
Location 7	LT	354+41.77	TO	354+91.77	1
	LT	356+41.77	TO	356+91.77	1
Location 8	RT	362+67.30	TO	363+17.30	1
Location 9	LT	369+36.60	TO	369+86.60	1
	RT	370+98.26	TO	371+48.26	1
Location 10	RT	378+37.05	TO	378+87.05	1
	LT	379+03.21	TO	379+53.21	1
	RT	380+38.05	TO	380+87.05	1
	LT	380+53.21	TO	381+03.21	1
Location 11	RT	419+18.46	TO	419+68.46	1
	LT	419+37.37	TO	419+87.37	1
	RT	420+66.46	TO	421+15.51	1
	LT	421+14.77	TO	421+64.77	1
Location 12	LT	429+68.02	TO	430+17.21	1
	RT	429+38.96	TO	429+89.74	1
	RT	430+40.89	TO	430+91.67	1
	LT	431+39.98	TO	431+89.14	1
Location 13	LT	435+13.72	TO	435+62.97	1
	RT	435+72.50	TO	436+23.32	1
	RT	436+87.30	TO	437+37.30	1
	LT	437+86.36	TO	438+36.36	1
Location 14	RT	440+16.75	TO	440+66.75	1
	RT	441+04.25	TO	441+54.25	1
	LT	441+82.66	TO	442+32.66	1
Location 15	RT	531+85.73	TO	532+35.73	1
	LT	548+51.60	TO	549+01.60	1
Location 16	RT	548+90.21	TO	549+40.21	1
	RT	549+90.21	TO	550+40.21	1
	LT	550+01.60	TO	550+51.60	1
	LT	643+63.76	TO	644+13.76	1
Location 17	LT	644+88.76	TO	645+38.76	1
	RT	645+35.67	TO	645+85.67	1
Location 18	RT	658+33.73	TO	658+83.73	1
	LT	659+26.12	TO	659+76.12	1
	RT	659+33.73	TO	659+83.73	1
TOTAL					57

	USER NAME = \$USERS\$	DESIGNED -	REVISED -	STATE OF ILLINOIS DEPARTMENT OF TRANSPORTATION	QUANTITY SCHEDULES					F.A. RTE.	SECTION	COUNTY	TOTAL SHEETS	SHEET NO.
		DRAWN -	REVISED -							VAR	D4 GUARDRAIL END SECT REPL 2020	VARIOUS	50	4
	PLOT SCALE = \$SCALES\$	CHECKED -	REVISED -							CONTRACT NO. 68F57				
	PLOT DATE = \$DATES\$	DATE -	REVISED -		SCALE:	SHEET	OF	SHEETS	STA.	TO	STA.		ILLINOIS	FED. AID PROJECT

MODEL: \$MODELNAME\$
FILE: \$NAME\$. \$FILES\$

LOCATION	STATIONING		72501000
			Terminal Markers-Direct Applied
CORRIDOR #1	LT/RT	STA.	EACH
Location 1	RT	294+59.62	1
	RT	294+84.66	1
	LT	298+77.70	1
	RT	299+09.42	1
Location 2	RT	304+64.93	1
	LT	304+89.72	1
	RT	306+86.22	1
	LT	309+10.46	1
Location 3	RT	320+52.70	1
	LT	320+52.71	1
	RT	322+77.69	1
	LT	322+77.78	1
Location 4	RT	333+85.80	1
	LT	334+06.18	1
	RT	336+11.41	1
	LT	336+43.36	1
Location 5	LT	339+67.56	1
	RT	339+75.46	1
	RT	342+26.00	1
	LT	342+54.43	1
Location 6	RT	345+29.48	1
	LT	345+85.00	1
	RT	346+79.48	1
	LT	347+35.00	1
Location 7	LT	354+41.77	1
Location 8	RT	356+91.77	1
Location 9	LT	363+17.30	1
Location 10	LT	369+36.60	1
	RT	371+48.26	1
	RT	378+37.05	1
	LT	379+03.21	1
Location 11	RT	380+87.05	1
	LT	381+03.21	1
	RT	419+18.46	1
	LT	419+37.37	1
Location 12	RT	421+15.51	1
	LT	421+64.77	1
	RT	429+38.96	1
	LT	429+68.02	1
Location 13	LT	431+89.14	1
	RT	430+91.67	1
	LT	435+13.72	1
	RT	435+72.50	1
Location 14	RT	437+37.30	1
	LT	438+36.36	1
	RT	440+16.75	1
	LT	441+54.25	1
Location 15	RT	442+32.66	1
Location 16	RT	532+35.73	1
	LT	548+51.60	1
	RT	548+90.21	1
	LT	550+40.21	1
Location 17	LT	550+51.60	1
	RT	643+63.76	1
	RT	645+38.76	1
	LT	645+85.67	1
Location 18	RT	658+33.73	1
	LT	659+76.12	1
	RT	659+83.73	1
TOTAL			58

LOCATION	STATIONING				63200310
					Guardrail Removal
CORRIDOR #1	LT/RT	STA.	TO	STA.	FOOT
Location 1	RT	294+09.62	TO	294+59.62	50
	RT	294+84.66	TO	295+34.66	50
	LT	298+27.70	TO	298+52.70	25
	RT	298+59.60	TO	298+84.47	25
Location 2	RT	304+64.93	TO	305+14.93	50
	LT	304+89.72	TO	305+39.72	50
	RT	306+36.22	TO	306+61.22	25
	LT	308+60.46	TO	308+85.46	25
Location 3	RT	320+77.70	TO	321+02.70	25
	LT	320+77.71	TO	321+02.71	25
	RT	322+27.69	TO	322+52.69	25
	LT	322+27.78	TO	322+52.71	25
Location 4	RT	334+10.88	TO	334+35.80	25
	LT	334+31.28	TO	334+56.18	25
	RT	335+61.41	TO	335+86.50	25
	LT	335+93.36	TO	336+18.36	25
Location 5	LT	341+92.48	TO	340+17.56	25
	RT	340+00.37	TO	340+25.46	25
	RT	341+76.00	TO	342+01.06	25
	LT	342+04.43	TO	342+29.34	25
Location 6	RT	345+54.48	TO	346+54.85	100
	LT	346+10.00	TO	347+10.00	100
Location 7	LT	354+66.77	TO	354+91.77	25
	LT	356+41.77	TO	356+66.77	25
Location 8	RT	362+42.30	TO	362+92.30	50
Location 9	LT	369+61.60	TO	369+86.60	25
	RT	370+98.26	TO	371+26.26	25
Location 10	RT	378+62.05	TO	379+12.05	50
	LT	379+28.21	TO	380+78.21	150
Location 11	RT	380+38.05	TO	380+62.05	25
	RT	419+42.98	TO	419+68.46	25
	LT	419+62.73	TO	419+87.37	25
	RT	420+66.46	TO	420+90.95	25
Location 12	LT	421+14.77	TO	421+64.77	50
	LT	429+92.56	TO	430+17.21	25
	RT	429+64.36	TO	430+66.27	100
	LT	431+39.98	TO	431+64.54	25
Location 13	LT	435+38.35	TO	435+62.97	25
	RT	435+98.25	TO	437+12.56	112.5
	LT	437+86.36	TO	438+11.36	25
Location 14	RT	440+16.75	TO	441+54.25	137.5
	LT	441+82.66	TO	442+07.66	25
Location 15	RT	531+85.73	TO	532+35.73	50
Location 16	LT	548+76.60	TO	550+26.60	150
	RT	548+90.21	TO	550+40.21	150
Location 17	LT	548+90.21	TO	550+40.21	150
	LT	643+88.76	TO	645+38.76	150
Location 18	RT	645+35.67	TO	645+60.67	25
	RT	658+58.73	TO	659+58.73	100
	LT	659+26.12	TO	659+76.12	50
TOTAL					2450

LOCATION	STATIONING				63100169
					Traffic Barrier Terminal, Ty 1 (Special) Flared
CORRIDOR #1	LT/RT	STA.	TO	STA.	EACH
Location 1	RT	294+09.62	TO	294+59.62	1
	RT	294+84.66	TO	295+34.66	1
TOTAL					2

LOCATION	STATIONING				63000003
					Steel Plate Beam Guardrail, Ty A, 9ft.
CORRIDOR #1	LT/RT	STA.	TO	STA.	FOOT
Location 6	RT	345+79.48	TO	346+29.48	50
	LT	346+35.00	TO	346+85.00	50
Location 8	RT	362+42.30	TO	362+67.30	25
Location 10	LT	379+53.21	TO	380+53.21	100
Location 12	RT	429+89.74	TO	430+40.89	50
Location 13	RT	436+23.32	TO	436+87.30	62.5
Location 14	RT	440+66.75	TO	441+04.25	37.5
Location 16	LT	549+01.60	TO	550+01.60	100
	RT	549+40.21	TO	549+90.21	50
Location 17	LT	644+13.76	TO	644+88.76	75
Location 18	RT	658+83.73	TO	659+33.73	50
TOTAL					650

LOCATION	STATIONING				78200005
					Guardrail Reflectors, Type A
CORRIDOR #1	LT/RT	STA.	TO	STA.	EACH
Location 6	RT	345+29.48	TO	346+79.48	4
	LT	345+85.00	TO	347+35.00	4
Location 10	LT	379+03.21	TO	381+03.21	4
Location 12	RT	429+38.96	TO	430+91.67	4
Location 13	RT	435+72.50	TO	437+37.30	4
Location 14	RT	440+16.75	TO	441+54.25	4
Location 16	LT	548+51.60	TO	550+51.60	4
	RT	548+90.21	TO	550+40.21	4
Location 17	LT	643+63.76	TO	645+38.76	4
Location 18	RT	658+33.73	TO	659+83.73	4
TOTAL					40

LOCATION	STATIONING				63100167
					Traffic Barrier Terminal, Ty 1 (Special) Tangent
CORRIDOR #2	LT/RT	STA.	TO	STA.	EACH
Location 1	RT	1320+53.87	TO	1321+53.87	1
	RT	1322+91.45	TO	1323+92.45	1
Location 2	RT	1370+53.59	TO	1372+39.33	2
	RT	1377+33.15	TO	1378+05.40	1
Location 3	RT	1378+74.51	TO	1379+75.51	1
	RT	1399+21.42	TO	1400+22.42	1
Location 4	LT	1399+20.23	TO	1400+21.23	1
	RT	1401+06.82	TO	1402+07.82	1
	LT	1401+13.04	TO	1402+14.04	1
	RT	1422+58.57	TO	1423+59.57	1
Location 6	LT	1422+83.13	TO	1423+84.13	1
	RT	1425+11.73	TO	1426+12.73	1
	LT	1425+16.76	TO	1426+17.72	1
Location 7	RT	1427+78.70	TO	1432+06.20	2
Location 8	LT	1432+54.97	TO	1433+55.57	1
TOTAL					17

	USER NAME = \$USERS\$	DESIGNED -	REVISED -	STATE OF ILLINOIS DEPARTMENT OF TRANSPORTATION	QUANTITY SCHEDULES					F.A. RTE.	SECTION	COUNTY	TOTAL SHEETS	SHEET NO.
		DRAWN -	REVISED -							VAR	D4 GUARDRAIL END SECT REPL 2020	VARIOUS	50	5
	PLOT SCALE = \$SCALES\$	CHECKED -	REVISED -							CONTRACT NO. 68F57				
	PLOT DATE = \$DATES\$	DATE -	REVISED -		SCALE:	SHEET	OF	SHEETS	STA.	TO STA.				

LOCATION	STATIONING				63100169
					Traffic Barrier Terminal, Ty 1 (Special) Flared
CORRIDOR #2	LT/RT	STA.	TO	STA.	EACH
Location 5	RT	1409+02.84	TO	1410+03.84	1
TOTAL					1

LOCATION	STATIONING				63000003
					Steel Plate Beam Guardrail, Ty A, 9ft.
CORRIDOR #2	LT/RT	STA.	TO	STA.	FOOT
Location 2	RT	1371+19.43	TO	1371+44.33	25
Location 7	RT	1428+73.70	TO	1431+11.20	237.5
TOTAL					262.5

LOCATION	STATIONING				72501000
					Terminal Markers-Direct Applied
CORRIDOR #2	LT/RT			STA.	EACH
Location 1	RT	1320+53.87	TO	1321+53.87	1
	RT	1322+91.45	TO	1323+92.45	1
Location 2	RT	1370+53.59	TO	1372+39.33	2
Location 3	RT	1377+33.15	TO	1378+05.40	1
	RT	1378+74.51	TO	1379+75.51	1
Location 4	RT	1399+21.42	TO	1400+22.42	1
	LT	1399+20.23	TO	1400+21.23	1
	RT	1401+06.82	TO	1402+07.82	1
	LT	1401+13.04	TO	1402+14.04	1
Location 5	RT	1409+02.84	TO	1410+03.84	1
Location 6	RT	1422+58.57	TO	1423+59.57	1
	LT	1422+83.13	TO	1423+84.13	1
	RT	1425+11.73	TO	1426+12.73	1
	LT	1425+16.76	TO	1426+17.72	1
Location 7	RT	1427+78.70	TO	1432+06.20	2
Location 8	LT	1432+54.97	TO	1433+55.57	1
TOTAL					18

LOCATION	STATIONING				78200005
					Guardrail Reflectors, Type A
CORRIDOR #2	LT/RT	STA.	TO	STA.	EACH
Location 2	RT	1370+69.33	TO	1371+69.33	4
Location 7	RT	1428+48.70	TO	1431+36.20	4
TOTAL					8

LOCATION	STATIONING				63200310
					Guardrail Removal
CORRIDOR #2	LT/RT	STA.	TO	STA.	FOOT
Location 1	RT	1321+22.87	TO	1321+47.87	25
	RT	1322+97.45	TO	1323+22.45	25
Location 2	RT	1370+69.33	TO	1371+69.33	100
Location 3	RT	1377+49.40	TO	1377+99.40	50
	RT	1378+80.51	TO	1378+05.51	25
Location 4	RT	1399+91.42	TO	1400+16.42	25
	LT	1399+90.23	TO	1400+15.23	25
	RT	1401+12.82	TO	1401+37.82	25
	LT	1401+19.04	TO	1401+44.04	25
Location 5	RT	1409+72.84	TO	1409+97.84	25
Location 6	RT	1423+03.57	TO	1423+28.57	25
	LT	1423+53.18	TO	1423+78.13	25
	RT	1425+17.73	TO	1425+42.73	25
	LT	1425+22.76	TO	1425+47.76	25
Location 7	RT	1428+48.70	TO	1431+36.20	225
Location 8	LT	1432+60.97	TO	1432+85.97	25
TOTAL					700

LOCATION	STATIONING				48102100	Z0001002
					Aggregate Wedge Shoulder, Type B	Guardrail Aggregate Erosion Control
CORRIDOR #2	LT/RT	STA.	TO	STA.	TON	TON
Location 1	RT	1320+53.87	TO	1321+53.87	6.8	16.7
	RT	1322+91.45	TO	1323+92.45	6.9	16.7
Location 2	RT	1370+53.59	TO	1372+39.33	7.1	37.1
Location 3	RT	1377+33.15	TO	1378+05.40	4.6	16.7
	RT	1378+74.51	TO	1379+75.51	4.8	16.7
Location 4	RT	1399+21.42	TO	1400+22.42	6.8	16.7
	LT	1399+20.23	TO	1400+21.23	5.7	16.7
	RT	1401+06.82	TO	1402+07.82	6.8	16.7
	LT	1401+13.04	TO	1402+14.04	5.8	16.7
Location 5	RT	1409+02.84	TO	1410+03.84	8.6	16.7
Location 6	RT	1422+58.57	TO	1423+59.57	6.8	16.7
	LT	1422+83.13	TO	1423+84.13	6.4	16.7
	RT	1425+11.73	TO	1426+12.73	6.9	16.7
	LT	1425+16.76	TO	1426+17.72	6.4	16.7
Location 7	RT	1427+78.70	TO	1432+06.20	20.5	92.7
Location 8	LT	1432+54.97	TO	1433+55.57	4.2	16.7
TOTAL					115.1	363.6

LOCATION	STATIONING				63000003
					Steel Plate Beam Guardrail, Ty A, 9ft.
CORRIDOR #3	LT/RT	STA.	TO	STA.	FOOT
Location 1	RT	131+02.43	TO	131+77.43	75
Location 3	RT	165+83.25	TO	164+58.25	75
Location 7	LT	261+92.32	TO	262+42.32	50
	RT	261+68.79	TO	262+18.79	50
Location 8	RT	290+72.94	TO	291+60.44	87.5
Location 9	LT	346+41.36	TO	346+66.36	25
TOTAL					362.5

MODEL SHEET NAMES
FILE NAMES: ST115

	USER NAME = \$USERS\$	DESIGNED -	REVISED -	STATE OF ILLINOIS DEPARTMENT OF TRANSPORTATION	QUANTITY SCHEDULES				F.A. RTE.	SECTION		COUNTY	TOTAL SHEETS	SHEET NO.
		DRAWN -	REVISED -						VAR	D4 GUARDRAIL END SECT REPL 2020		VARIOUS	50	6
	PLOT SCALE = \$SCALES\$	CHECKED -	REVISED -						CONTRACT NO. 68F57					
	PLOT DATE = \$DATES\$	DATE -	REVISED -		SCALE:		SHEET	OF	SHEETS	STA.	TO STA.			
											ILLINOIS	FED. AID PROJECT		

LOCATION	STATIONING				48102100	Z0001002
					Aggregate Wedge Shoulder, Type B	Guardrail Aggregate Erosion Control
CORRIDOR #3	LT/RT	STA.	TO	STA.	TON	TON
Location 1	LT	126+75.30	TO	127+76.30	3.6	16.7
	LT	131+90.73	TO	132+91.73	5	16.7
	RT	130+07.43	TO	132+72.73	13.3	49.4
Location 2	RT	162+88.25	TO	165+53.25	21.7	49.4
Location 3	RT	174+58.40	TO	175+59.40	8.9	16.7
	RT	178+70.70	TO	179+71.70	5.2	16.7
Location 4	RT	200+65.98	TO	201+66.98	6	16.7
	LT	200+78.91	TO	201+79.91	7.7	16.7
	RT	203+56.55	TO	200+57.55	6.6	16.7
	LT	203+49.30	TO	204+49.30	8	16.7
Location 5	LT	215+98.67	TO	216+99.67	6.1	16.7
	RT	215+47.89	TO	216+48.89	5.2	16.7
	RT	218+61.58	TO	219+62.78	4.5	16.7
	LT	218+14.79	TO	219+15.79	6.1	16.7
Location 6	RT	251+03.65	TO	252+04.65	6.4	16.7
	LT	251+21.20	TO	252+21.20	8.2	16.7
	RT	253+42.35	TO	254+43.35	6.4	16.7
	LT	253+10.81	TO	254+11.81	7.2	16.7
Location 7	LT	260+97.32	TO	263+37.32	10.2	43.1
	RT	260+73.79	TO	263+13.79	14.4	43.1
Location 8	RT	289+77.94	TO	292+55.44	6	52.6
	LT	289+72.32	TO	290+73.32	14.3	16.7
Location 9	LT	340+70.92	TO	341+71.92	8.3	16.7
	RT	340+74.58	TO	341+75.58	4.4	16.7
	LT	346+35.36	TO	347+61.36	8	23.4
	RT	346+35.03	TO	347+36.03	4.3	16.7
TOTAL					206	595

LOCATION	STATIONING				63100167
					Traffic Barrier Terminal, Ty 1 (Special) Tangent
CORRIDOR #3	LT/RT	STA.	TO	STA.	EACH
Location 1	LT	126+75.30	TO	127+76.30	1
	LT	131+90.73	TO	132+91.73	1
	RT	130+07.43	TO	132+72.73	2
Location 2	RT	162+88.25	TO	165+53.25	2
Location 3	RT	174+58.40	TO	175+59.40	1
	RT	178+70.70	TO	179+71.70	1
Location 4	RT	200+65.98	TO	201+66.98	1
	LT	200+78.91	TO	201+79.91	1
	RT	203+56.55	TO	200+57.55	1
	LT	203+49.30	TO	204+49.30	1
Location 5	LT	215+98.67	TO	216+99.67	1
	RT	215+47.89	TO	216+48.89	1
	RT	218+61.58	TO	219+62.78	1
	LT	218+14.79	TO	219+15.79	1
Location 6	RT	251+03.65	TO	252+04.65	1
	LT	251+21.20	TO	252+21.20	1
	RT	253+42.35	TO	254+43.35	1
	LT	253+10.81	TO	254+11.81	1
Location 7	LT	260+97.32	TO	263+37.32	2
	RT	260+73.79	TO	263+13.79	2
Location 8	RT	289+77.94	TO	292+55.44	2
	LT	289+72.32	TO	290+73.32	1
Location 9	LT	340+70.92	TO	341+71.92	1
	RT	340+74.58	TO	341+75.58	1
	LT	346+35.36	TO	347+61.36	1
	RT	346+35.03	TO	347+36.03	1
TOTAL					31

LOCATION	STATIONING				78200005
					Guardrail Reflectors, Type A
CORRIDOR #3	LT/RT	STA.	TO	STA.	EACH
Location 1	RT	130+77.43	TO	132+02.73	4
Location 2	RT	163+58.25	TO	164+83.25	4
Location 7	LT	261+67.32	TO	262+67.32	4
	RT	261+43.79	TO	262+43.79	4
Location 8	RT	290+47.94	TO	291+85.44	4
TOTAL					20

LOCATION	STATIONING				63200310
					Guardrail Removal
CORRIDOR #3	LT/RT	STA.	TO	STA.	FOOT
Location 1	LT	127+45.30	TO	127+70.30	25
	LT	131+96.73	TO	132+21.73	25
	RT	130+77.43	TO	132+02.73	125
Location 2	RT	163+58.25	TO	164+83.25	125
Location 3	RT	175+28.40	TO	175+53.04	25
	RT	178+76.70	TO	179+26.70	50
Location 4	RT	201+35.98	TO	201+60.98	25
	LT	201+48.91	TO	201+73.91	25
	RT	203+62.55	TO	203+87.55	25
	LT	203+54.30	TO	203+79.30	25
Location 5	LT	216+68.67	TO	216+93.67	25
	RT	216+17.89	TO	216+42.89	25
	RT	218+67.58	TO	218+92.58	25
Location 6	LT	218+20.79	TO	218+45.79	25
	RT	251+73.65	TO	251+98.65	25
	LT	251+90.20	TO	252+15.20	25
	RT	253+48.35	TO	253+73.35	25
	LT	253+16.81	TO	253+41.81	25
Location 7	LT	261+67.32	TO	262+67.32	100
	RT	261+43.79	TO	262+43.79	100
Location 8	RT	290+47.94	TO	291+85.44	137.5
	LT	290+42.32	TO	290+67.32	25
Location 9	LT	341+40.92	TO	341+65.92	25
	RT	341+44.58	TO	341+69.58	25
	LT	346+41.36	TO	346+66.36	25
	RT	346+41.03	TO	346+66.03	25
TOTAL					1137.5

MODEL: \$MODELNAME\$
FILE: \$MODEL\$.STB

	USER NAME = \$USERS	DESIGNED -	REVISED -	STATE OF ILLINOIS DEPARTMENT OF TRANSPORTATION	QUANTITY SCHEDULES			F.A. RTE.	SECTION	COUNTY	TOTAL SHEETS	SHEET NO.
		DRAWN -	REVISED -					VAR	D4 GUARDRAIL END SECT REPL 2020	VARIOUS	50	7
	PLOT SCALE = \$SCALE\$	CHECKED -	REVISED -					CONTRACT NO. 68F57				
	PLOT DATE = \$DATES	DATE -	REVISED -		SCALE:	SHEET	OF	SHEETS	STA.	TO STA.	ILLINOIS FED. AID PROJECT	

LOCATION	STATIONING		72501000
			Terminal Markers-Direct Applied
CORRIDOR #3	LT/RT	STA.	EACH
Location 1	LT	127+20.30	1
	RT	130+52.43	1
	LT	132+46.73	1
	RT	132+27.73	1
Location 2	RT	163+33.25	1
	RT	165+08.25	1
Location 3	RT	175+03.40	1
	RT	178+76.70	1
Location 4	RT	201+10.98	1
	LT	201+23.91	1
	RT	204+12.55	1
	LT	204+04.30	1
Location 5	LT	216+43.67	1
	RT	215+92.89	1
	RT	219+17.58	1
	LT	218+70.79	1
Location 6	RT	251+48.65	1
	LT	251+65.20	1
	RT	253+98.35	1
	LT	253+66.81	1
Location 7	LT	261+42.32	1
	LT	262+92.32	1
	RT	261+18.79	1
	RT	262+68.79	1
Location 8	LT	290+17.32	1
	RT	290+22.94	1
	RT	292+10.44	1
Location 9	LT	341+15.92	1
	RT	341+19.58	1
	LT	347+16.36	1
	RT	346+91.03	1
TOTAL			31

LOCATION	STATIONING				63000003
					Steel Plate Beam Guardrail,
CORRIDOR #4	LT/RT	STA.	TO	STA.	FOOT
Location 3	LT	122+59.09	TO	123+09.09	50
Location 6	LT	36+99.21	TO	37+49.91	50
TOTAL					100

LOCATION	STATIONING				63100167
					Traffic Barrier Terminal, Ty 1 (Special) Tangent
CORRIDOR #4	LT/RT	STA.	TO	STA.	EACH
Location 1	RT	226+65.27	TO	227+14.34	1
	LT	228+02.21	TO	228+53.57	1
	LT	229+03.97	TO	229+54.85	1
Location 2	LT	192+79.44	TO	193+28.86	1
Location 3	LT	122+09.49	TO	122+59.09	1
	LT	123+09.09	TO	123+59.09	1
Location 4	RT	114+46.43	TO	114+96.43	1
	LT	115+49.04	TO	115+99.04	1
	RT	117+42.43	TO	117+96.43	1
	LT	117+49.04	TO	117+99.04	1
Location 5	LT	69+00.28	TO	69+50.28	1
	LT	70+25.28	TO	70+75.28	1
Location 6	LT	36+49.91	TO	36+99.91	1
	LT	37+49.91	TO	37+99.91	1
TOTAL					14

LOCATION	STATIONING				48102100	Z0001002
					Aggregate Wedge Shoulder, Type B	Guardrail Aggregate Erosion Control
CORRIDOR #4	LT/RT	STA.	TO	STA.	TON	TON
Location 1	RT	225+87.99	TO	227+18.43	12.92	13.07
	LT	227+52.19	TO	228+57.03	4.38	14.45
	LT	228+99.68	TO	229+59.92	1.47	13.55
Location 2	LT	192+75.50	TO	193+91.22	5.45	14.61
Location 3	LT	121+55.89	TO	124+11.09	9.27	39.59
Location 4	RT	114+05.23	TO	115+00.46	1.67	14.46
	LT	115+20.18	TO	116+03.04	1.26	14.46
	RT	117+42.43	TO	118+37.74	1.59	14.46
	LT	117+45.04	TO	118+27.03	1.17	14.46
Location 5	LT	68+59.35	TO	69+54.77	4.31	14.53
	LT	70+19.22	TO	71+20.28	4.96	18.34
Location 6	LT	36+16.60	TO	38+33.33	9.85	36.62
TOTAL					58.3	222.6

LOCATION	STATIONING				63200310
					Guardrail Removal
CORRIDOR #4	LT/RT	STA.	TO	STA.	FOOT
Location 1	RT	226+65.27	TO	227+14.34	50
	LT	228+02.21	TO	228+53.57	50
	LT	229+03.97	TO	229+54.85	50
Location 2	LT	192+79.44	TO	193+04.16	25
Location 3	LT	122+34.09	TO	123+34.09	100
Location 4	RT	114+46.43	TO	114+96.43	25
	LT	115+74.04	TO	115+99.04	25
	RT	117+46.43	TO	117+71.43	25
	LT	117+49.04	TO	117+99.04	50
Location 5	LT	69+00.28	TO	69+50.28	50
	LT	70+25.28	TO	70+50.28	25
Location 6	LT	36+74.91	TO	37+74.91	100
TOTAL					575

MODEL: \$MODELNAME\$
FILE: \$MODEL\$.STB

	USER NAME = \$USERS\$	DESIGNED -	REVISED -	STATE OF ILLINOIS DEPARTMENT OF TRANSPORTATION	QUANTITY SCHEDULES			F.A. RTE.	SECTION	COUNTY	TOTAL SHEETS	SHEET NO.
		DRAWN -	REVISED -					VAR	D4 GUARDRAIL END SECT REPL 2020	VARIOUS	50	8
	PLOT SCALE = \$SCALE\$	CHECKED -	REVISED -					CONTRACT NO. 68F57				
	PLOT DATE = \$DATE\$	DATE -	REVISED -					ILLINOIS FED. AID PROJECT				
SCALE:		SHEET	OF	SHEETS	STA.	TO	STA.					

LOCATION	STATIONING		72501000
			Terminal Markers-Direct Applied
CORRIDOR #4	LT/RT	STA.	EACH
Location 1	RT	226+65.27	1
	LT	228+02.21	1
	LT	229+54.85	1
Location 2	LT	193+28.86	1
Location 3	LT	122+09.49	1
	LT	123+29.09	1
Location 4	RT	114+46.43	1
	LT	115+49.04	1
	RT	117+96.43	1
	LT	117+99.04	1
Location 5	LT	69+00.28	1
	RT	70+75.28	1
Location 6	LT	36+49.91	1
	LT	37+99.91	1
TOTAL			14

LOCATION	STATIONING				78200005
					Guardrail Reflectors, Type A
CORRIDOR #4	LT/RT	STA.	TO	STA.	EACH
Location 3	LT	122+09.49	TO	123+59.0	4
Location 6	LT	36+49.91	TO	37+99.91	4
TOTAL					8

LOCATION	STATIONING				48102100	Z0001002
					Aggregate Wedge Shoulder, Type B	Guardrail Aggregate Erosion Control
CORRIDOR #5	LT/RT	STA.	TO	STA.	TON	TON
Location 1	LT	339+96.93	TO	342+48.99	17.9	46.2
Location 2	RT	407+02.99	TO	408+05.51	6.7	16.7
	LT	406+87.61	TO	407+56.75	5	16.7
Location 3	LT	450+05.93	TO	451+06.24	9	16.7
	RT	450+09.73	TO	451+93.18	4.2	36.7
	LT	452+49.43	TO	453+50.43	9.2	16.7
Location 4	RT	453+92.29	TO	455+18.29	7.8	19.9
	LT	453+96.93	TO	456+24.43	4.4	39.8
	RT	455+76.91	TO	456+77.91	7.8	20.1
Location 5	LT	587+58.13	TO	588+59.13	0	21.4
	RT	487+36.81	TO	488+62.81	0	25.3
	RT	491+69.41	TO	492+70.41	0	25.3
	LT	492+64.29	TO	493+65.29	0	21.2
Location 6	RT	508+09.97	TO	508+84.44	7.2	16.7
	RT	509+84.19	TO	510+85.19	7.5	16.7
	LT	503+52.24	TO	504+53.24	5.5	16.7
	LT	509+41.95	TO	510+42.95	5.4	16.7
Location 7	LT	524+62.02	TO	525+63.02	8.5	16.7
	RT	525+10.57	TO	526+11.57	8.4	16.7
	RT	527+02.26	TO	528+03.26	8.3	16.7
	LT	527+29.96	TO	528+30.96	8.5	16.7
Location 8	RT	620+43.00	TO	621+43.00	9.3	16.7
	LT	620+43.81	TO	621+41.81	9	16.7
	LT	623+39.44	TO	624+40.44	8.9	16.7
	RT	623+50.87	TO	624+41.87	9.3	16.7
Location 9	LT	28+17.14	TO	29+17.62	8.3	16.7
Location 10	LT	35+59.95	TO	36+60.95	4.9	16.7
	LT	37+48.62	TO	38+49.62	4.6	16.7
TOTAL					185.6	573.2

LOCATION	STATIONING				63000003
					Steel Plate Beam Guardrail, Ty A, 9ft.
CORRIDOR #5	LT/RT	STA.	TO	STA.	FOOT
Location 1	LT	340+91.49	TO	341+53.99	62.5
Location 3	RT	450+73.29	TO	450+98.29	25
Location 4	LT	454+91.93	TO	455+29.43	37.5
	RT	454+87.29	TO	455+12.29	25
Location 5	RT	488+31.81	TO	488+56.81	25
TOTAL					175

LOCATION	STATIONING				63100169
					Traffic Barrier Terminal, Ty 1 (Special) Flared
CORRIDOR #5	LT/RT	STA.	TO	STA.	EACH
Location 2	RT	407+02.99	TO	407+62.23	1
Location 3	RT	450+98.29	TO	451+48.29	1
Location 6	LT	503+97.24	TO	504+47.24	1
TOTAL					3

MODEL: \$MODELNAME\$
FILE: \$NAME\$. \$EXT\$

	USER NAME = \$USERS\$	DESIGNED -	REVISED -
		DRAWN -	REVISED -
	PLOT SCALE = \$SCALE\$	CHECKED -	REVISED -
	PLOT DATE = \$DATE\$	DATE -	REVISED -

STATE OF ILLINOIS
DEPARTMENT OF TRANSPORTATION

QUANTITY SCHEDULES

SCALE: SHEET OF SHEETS STA. TO STA.

F.A. RTE.	SECTION	COUNTY	TOTAL SHEETS	SHEET NO.
VAR	D4 GUARDRAIL END SECT REPL 2020	VARIOUS	50	9
CONTRACT NO. 68F57				
		ILLINOIS	FED. AID PROJECT	

LOCATION	STATIONING				63100167
					Traffic Barrier Terminal, Ty 1 (Special) Tangent
CORRIDOR #5	LT/RT	STA.	TO	STA.	EACH
Location 1	LT	339+96.93	TO	342+48.99	2
Location 2	RT	407+02.99	TO	408+05.51	1
Location 3	LT	450+05.93	TO	451+06.24	1
	RT	450+09.73	TO	451+93.18	1
	LT	452+49.43	TO	453+50.43	1
Location 4	RT	453+92.29	TO	455+18.29	1
	LT	453+96.93	TO	456+24.43	2
	RT	455+76.91	TO	456+77.91	1
Location 5	LT	587+58.13	TO	588+59.13	1
	RT	487+36.81	TO	488+62.81	1
	RT	491+69.41	TO	492+70.41	1
	LT	492+64.29	TO	493+65.29	1
Location 6	RT	508+09.97	TO	508+84.44	1
	RT	509+84.19	TO	510+85.19	1
	LT	509+41.95	TO	510+42.95	1
Location 7	LT	524+62.02	TO	525+63.02	1
	RT	525+10.57	TO	526+11.57	1
	RT	527+02.26	TO	528+03.26	1
	LT	527+29.96	TO	528+30.96	1
Location 8	RT	620+43.00	TO	621+43.00	1
	LT	620+43.81	TO	621+41.81	1
	LT	623+39.44	TO	624+40.44	1
	RT	623+50.87	TO	624+41.87	1
Location 9	LT	28+17.14	TO	29+17.62	1
Location 10	LT	35+59.95	TO	36+60.95	1
	LT	37+48.62	TO	38+49.62	1
TOTAL					28

LOCATION	STATIONING				63200310
					Guardrail Removal
CORRIDOR #5	LT/RT	STA.	TO	STA.	FOOT
Location 1	LT	340+66.49	TO	341+78.79	112.5
Location 2	RT	407+12.23	TO	407+62.23	50
	LT	406+93.66	TO	407+43.66	50
Location 3	LT	450+75.24	TO	451+00.24	25
	RT	450+23.29	TO	451+23.29	100
	LT	452+55.43	TO	452+80.43	25
Location 4	RT	454+62.29	TO	455+12.29	50
	LT	454+66.93	TO	455+54.93	87.5
	RT	455+82.91	TO	456+07.91	25
Location 5	LT	488+28.13	TO	488+53.13	25
	RT	488+31.81	TO	488+56.81	25
	RT	491+75.41	TO	492+00.41	25
	LT	492+70.29	TO	493+20.29	50
Location 6	RT	508+53.44	TO	508+78.44	25
	RT	509+90.19	TO	510+15.19	25
	LT	504+22.24	TO	504+47.27	25
	LT	509+47.95	TO	509+72.95	25
Location 7	LT	525+32.02	TO	525+57.02	25
	RT	525+80.57	TO	526+05.57	25
	RT	527+08.26	TO	527+33.26	25
	LT	527+35.96	TO	527+60.96	25
Location 8	RT	621+12.00	TO	621+37.00	25
	LT	621+10.81	TO	621+35.81	25
	LT	623+45.44	TO	623+70.44	25
	RT	623+56.87	TO	623+81.87	25
Location 9	LT	28+61.62	TO	29+11.62	50
Location 10	LT	36+29.95	TO	36+54.95	25
	LT	37+54.62	TO	38+04.62	50
TOTAL					1075

LOCATION	STATIONING				78200005
					Guardrail Reflectors, Type A
CORRIDOR #5	LT/RT	STA.	TO	STA.	EACH
Location 1	LT	340+66.49	TO	341+78.79	4
Location 3	RT	450+23.29	TO	451+23.29	4
Location 4	LT	454+66.93	TO	455+54.93	4
TOTAL					12

MODEL: \$MODELNAME\$
FILE: \$MODEL\$.STL

	USER NAME = \$USERS\$	DESIGNED -	REVISED -	STATE OF ILLINOIS DEPARTMENT OF TRANSPORTATION	QUANTITY SCHEDULES					F.A. RTE.	SECTION	COUNTY	TOTAL SHEETS	SHEET NO.
		DRAWN -	REVISED -							VAR	D4 GUARDRAIL END SECT REPL 2020	VARIOUS	50	10
	PLOT SCALE = \$SCALE\$	CHECKED -	REVISED -							CONTRACT NO. 68F57				
	PLOT DATE = \$DATES\$	DATE -	REVISED -											
							SCALE:	SHEET	OF	SHEETS	STA.	TO	STA.	

LOCATION	STATIONING		72501000
			Terminal Markers-Direct Applied
CORRIDOR #5	LT/RT	STA.	EACH
Location 1	RT	340+41.49	1
	RT	342+03.99	1
Location 2	RT	407+62.23	1
	LT	407+43.66	1
Location 3	RT	450+23.29	1
	LT	450+50.24	1
	RT	451+48.29	1
	LT	453+05.43	1
Location 4	RT	454+37.29	1
	LT	454+41.93	1
	RT	456+32.91	1
	LT	455+79.43	1
Location 5	LT	488+03.13	1
	RT	487+81.81	1
	RT	492+25.41	1
Location 6	LT	493+20.29	1
	LT	503+97.24	1
	RT	508+28.44	1
	RT	510+40.19	1
Location 7	LT	509+97.95	1
	LT	525+07.02	1
	RT	525+55.57	1
	RT	527+58.26	1
Location 8	LT	527+85.96	1
	RT	620+87.00	1
	LT	620+85.81	1
	RT	624+06.87	1
Location 9	LT	623+95.44	1
	LT	28+61.62	1
	LT	36+04.95	1
Location 10	LT	38+04.62	1
	LT	38+04.62	1
TOTAL			31

LOCATION	67100100	70100450	70100460
	MOBILIZATION	TRAFFIC CONTROL AND PROTECTION, STANDARD 701201	TRAFFIC CONTROL AND PROTECTION, STANDARD 701306
	L SUM	L SUM	L SUM
CORRIDOR #1	0.2	0.2	0.2
CORRIDOR #2	0.2	0.2	0.2
CORRIDOR #3	0.2	0.2	0.2
CORRIDOR #4	0.2	0.2	0.2
CORRIDOR #5	0.2	0.2	0.2
GRAND TOTAL	1	1	1

MODEL: \$MODELNAME\$
FILE: \$NAME\$. \$FILE\$

	USER NAME = \$USERS\$	DESIGNED -	REVISED -	STATE OF ILLINOIS DEPARTMENT OF TRANSPORTATION	QUANTITY SCHEDULES					F.A. RTE.	SECTION	COUNTY	TOTAL SHEETS	SHEET NO.
		DRAWN -	REVISED -							VAR	D4 GUARDRAIL END SECT REPL 2020	VARIOUS	50	11
	PLOT SCALE = \$SCALE\$	CHECKED -	REVISED -							CONTRACT NO. 68F57				
	PLOT DATE = \$DATES\$	DATE -	REVISED -											
							SCALE:	SHEET	OF	SHEETS	STA.	TO	STA.	


The map displays the study area in central Montana, with 18 sampling locations marked by black dots and labeled with numbers 1 through 18. The locations are distributed across the region, with a higher density in the central and western parts. Key roads shown include Highway 1, 105th Ave, 125th St, 140th St, 151st St, and 160th St. Geographical features such as Big Chief Run, Wildcat Creek, and Douglas Creek are also labeled. A dashed box highlights the area around Joy, Montana. The map includes a scale bar indicating 704 ft.

LOCATION MAPS
CORRIDORS 1, 2, & 3


SCALE:	SHEET	OF	SHEETS	STA.	TO STA.
--------	-------	----	--------	------	---------

F.A. RTE.	SECTION		COUNTY	TOTAL SHEETS	SHEET NO.
VAR	D4 GUARDRAIL END SECT REPL 2020		VARIOUS	50	12
			CONTRACT NO. 68F57		
		ILLINOIS	FED. AID PROJECT		

IL 61
MCDONOUGH COUNTY
CORRIDOR 4

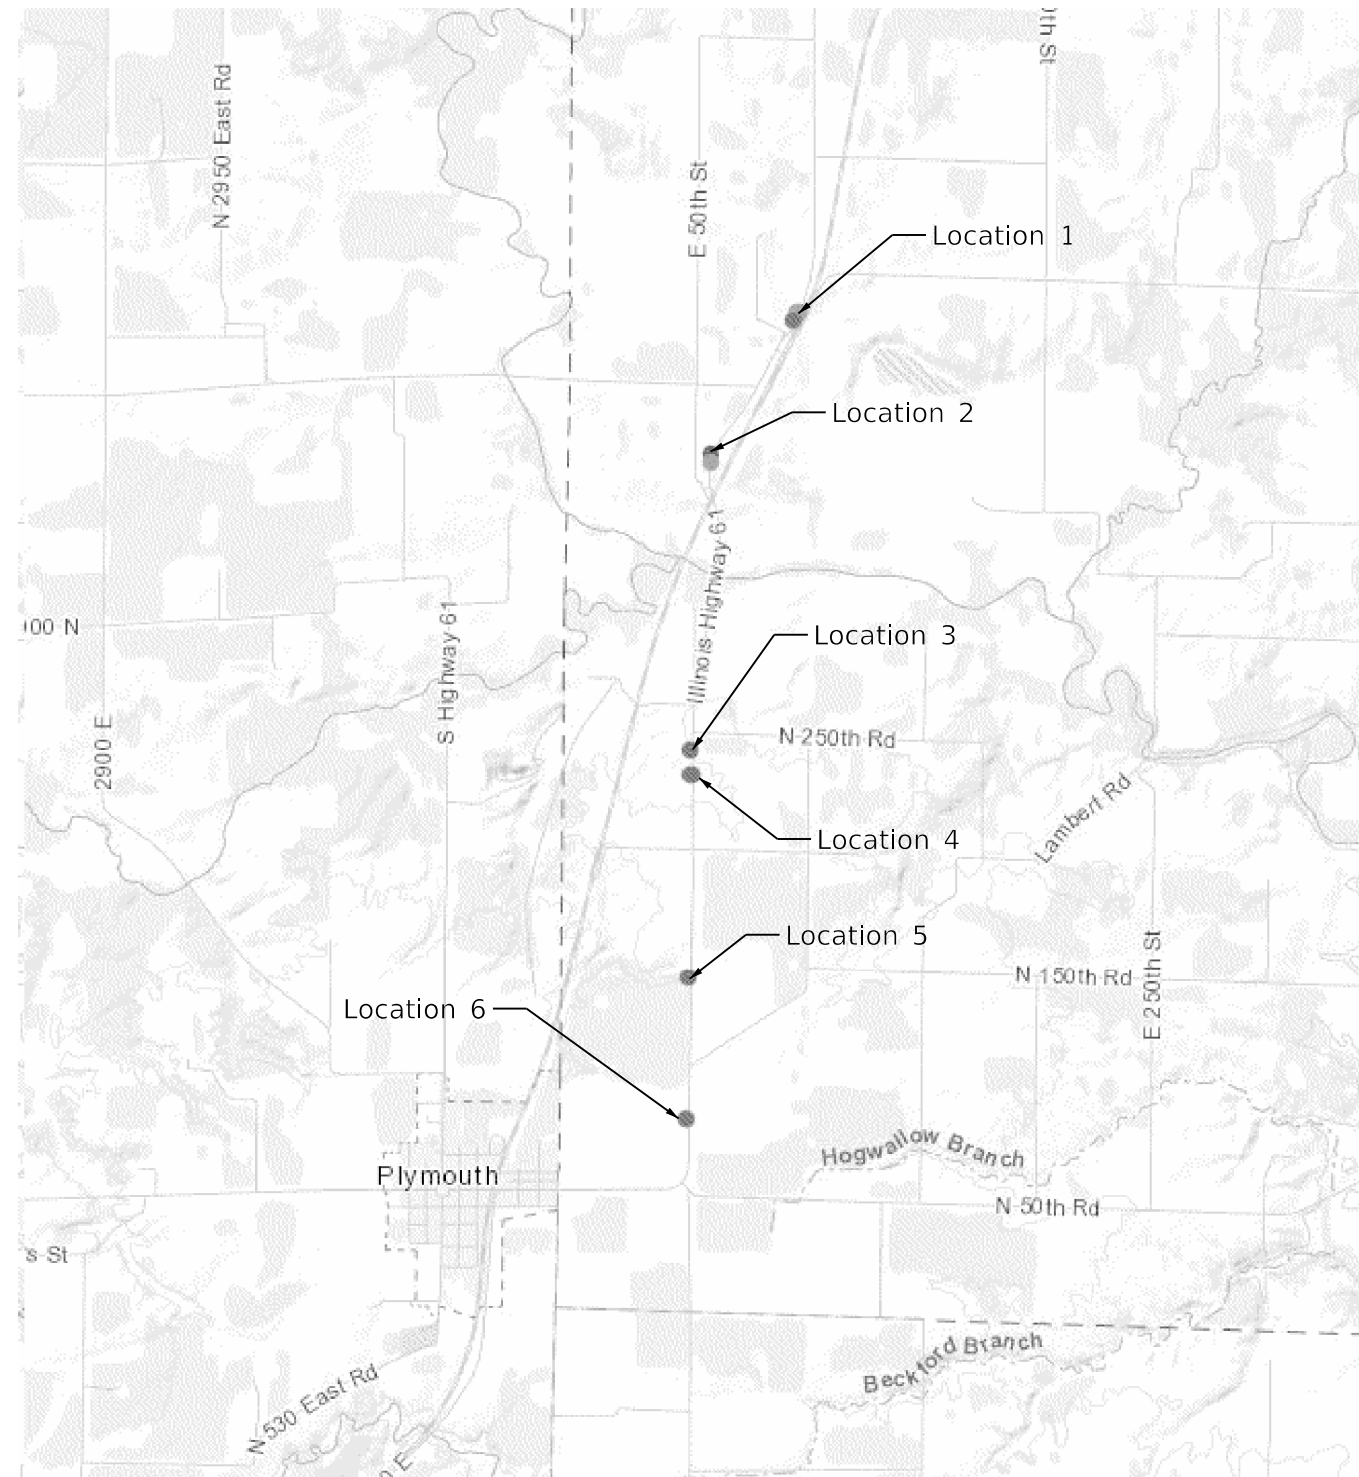

IL 97 AND US 24
FULTON COUNTY
CORRIDOR 5

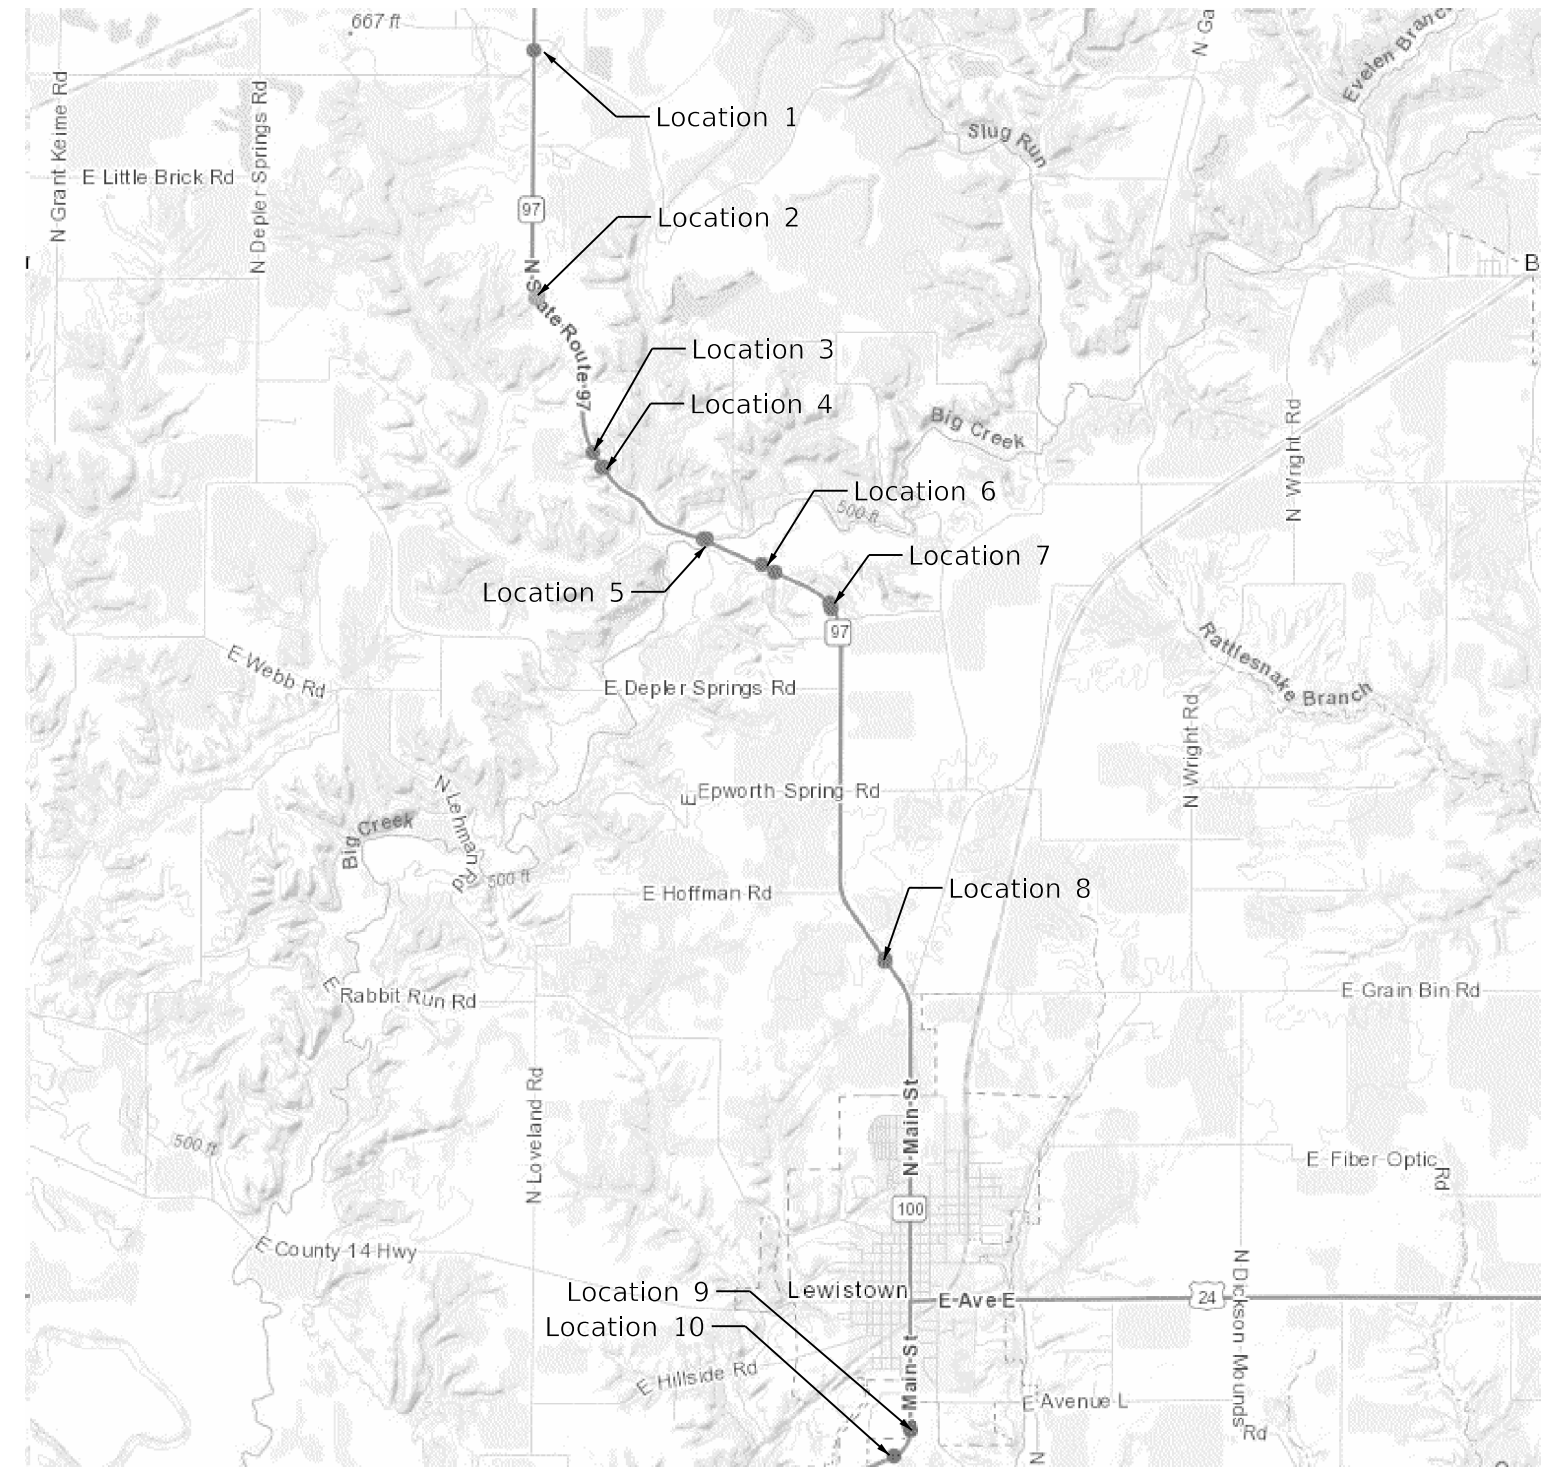


**STATE OF ILLINOIS
DEPARTMENT OF TRANSPORTATION**

LOCATION MAPS
CORRIDOR 4 & 5

SCALE:	SHEET	OF	SHEETS	STA.	TO STA.
--------	-------	----	--------	------	---------


F.A. RTE.	SECTION		COUNTY	TOTAL SHEETS	SHEET NO.
VAR	D4 GUARDRAIL END SECT REPL 2020		VARIOUS	50	13
			CONTRACT NO. 68F57		
		ILLINOIS	FED. AID PROJECT		

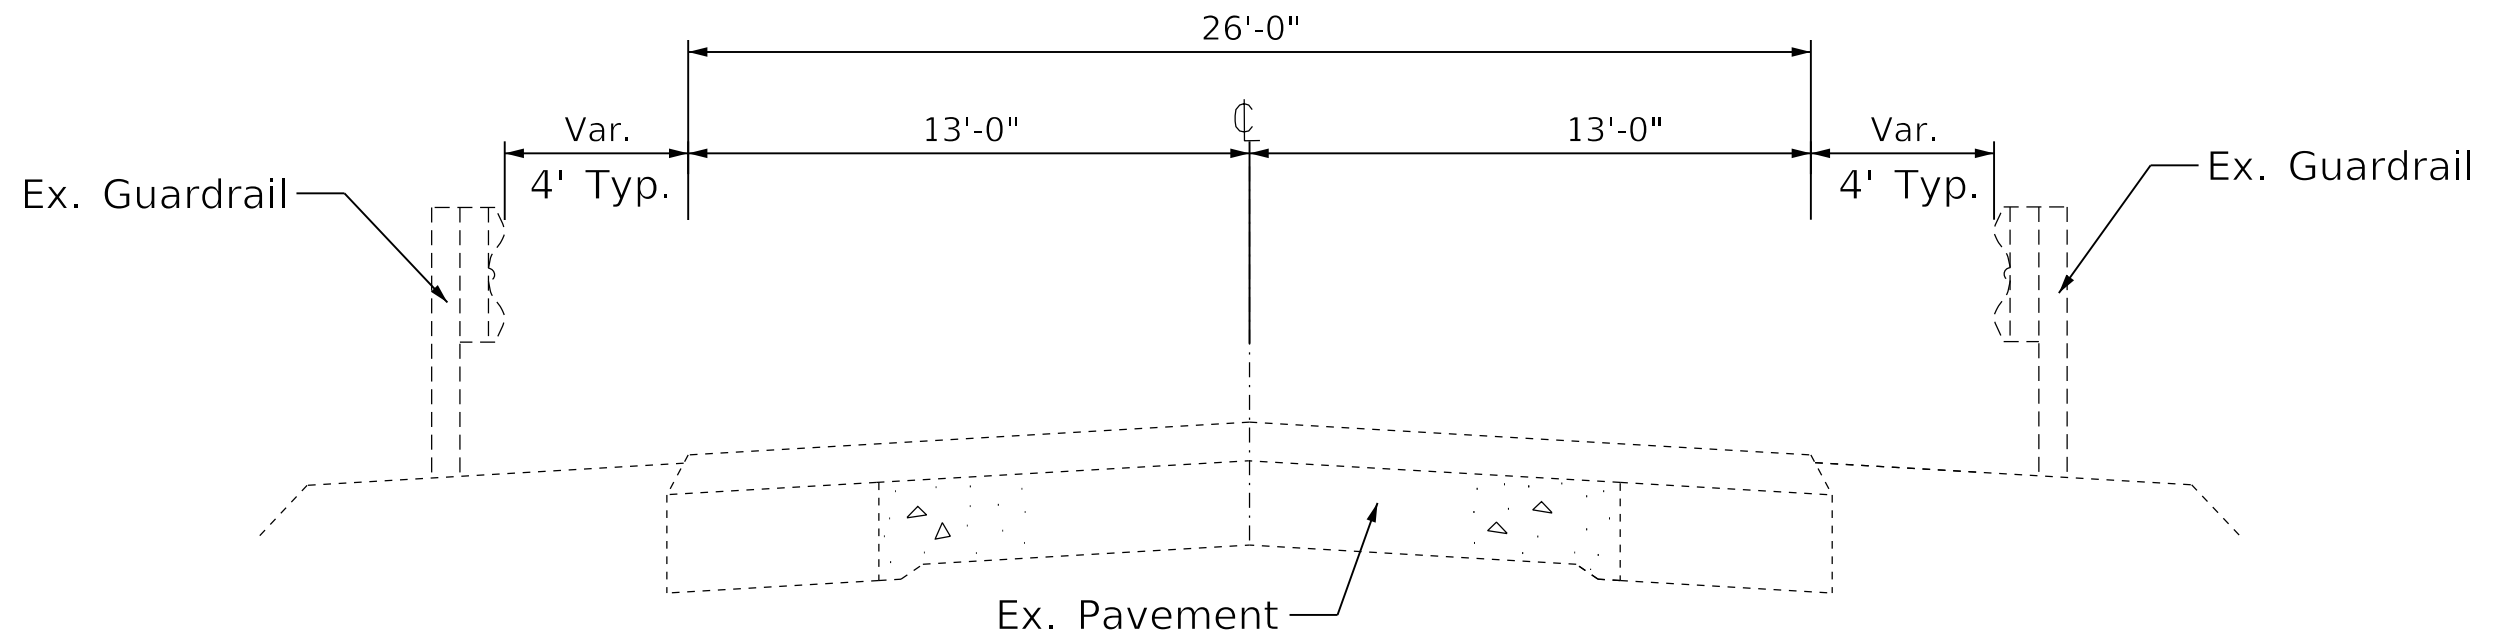

EXISTING TYPICAL SECTION

ALL CORRIDORS

Note: Some locations included HMA shoulders or gutter section

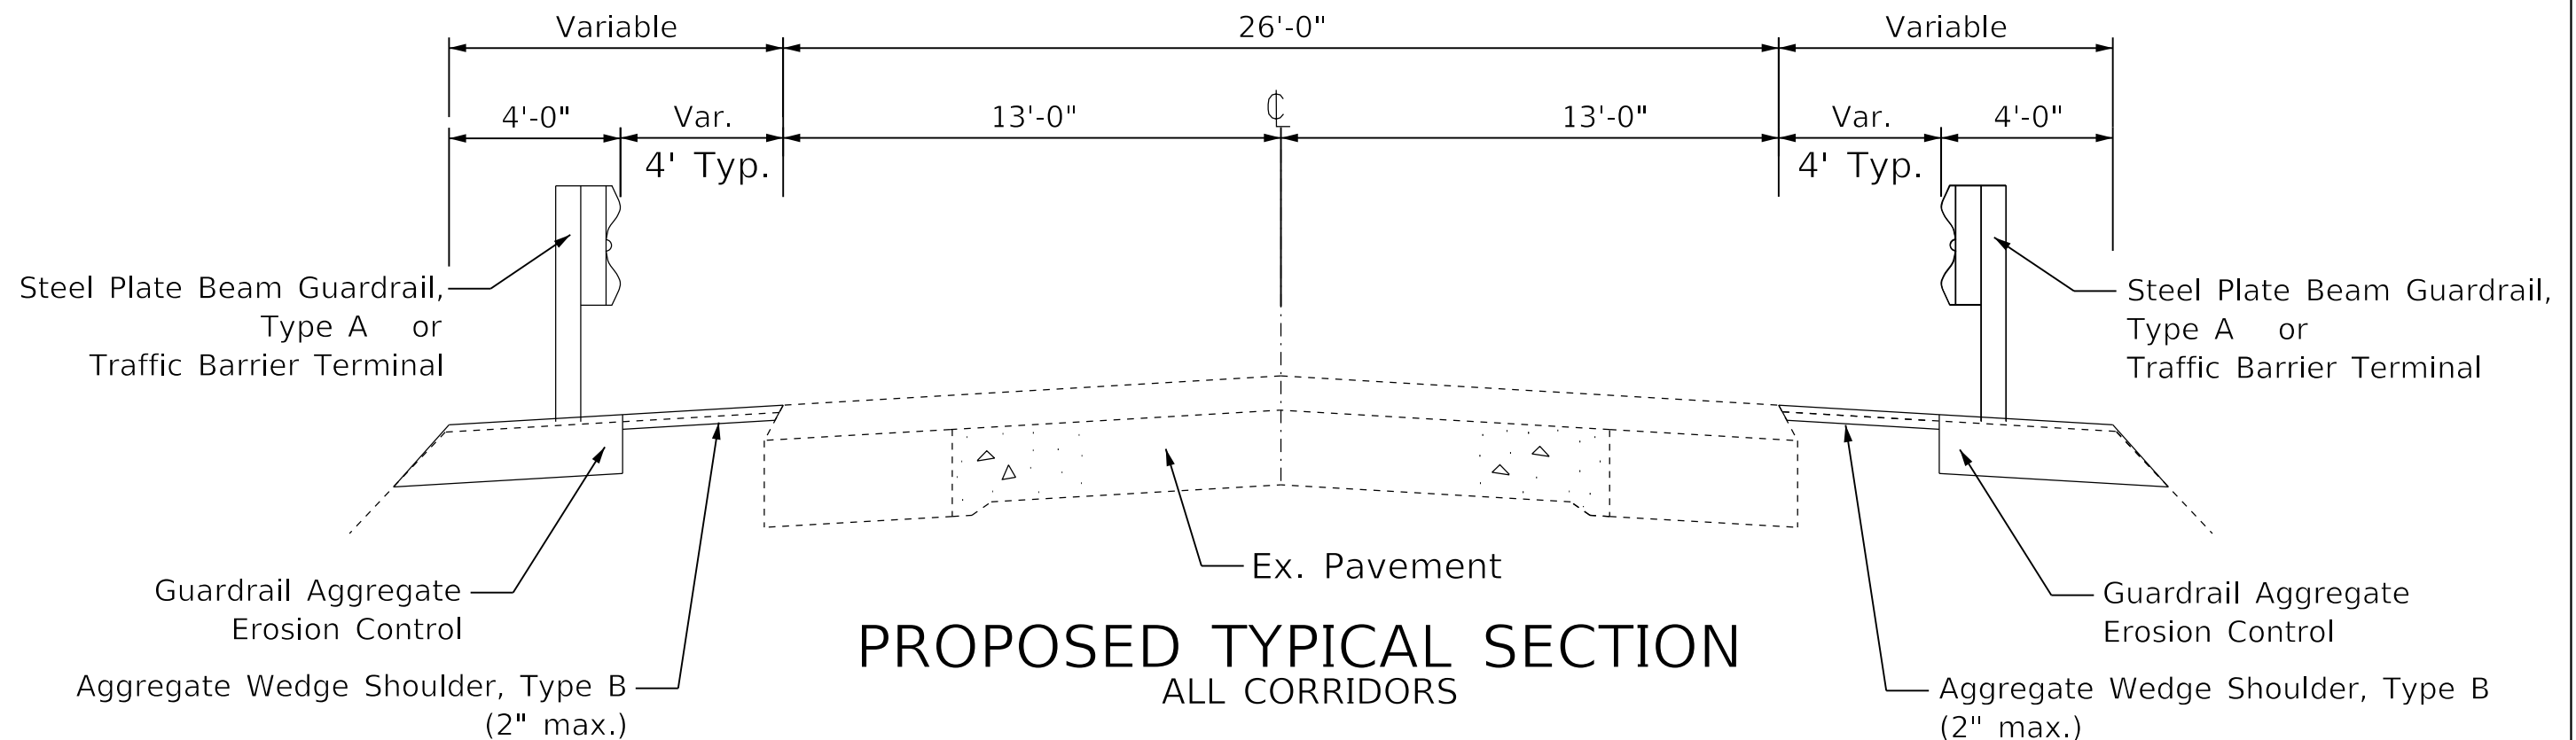

PROPOSED TYPICAL SECTION

ALL CORRIDORS

Note: Some locations included HMA shoulders or gutter section

MODEL: S:\MODEL\NAMES
FILE: TYPICAL STYLES

USER NAME = \$USERS	DESIGNED -	REVISED -
	DRAWN -	REVISED -
PLOT SCALE = \$SCALE\$	CHECKED -	REVISED -
PLOT DATE = \$DATE\$	DATE -	REVISED -



STATE OF ILLINOIS
DEPARTMENT OF TRANSPORTATION

TYPICAL SECTIONS

SCALE: SHEET OF SHEETS STA. TO STA.

F.A. RTE.	SECTION	COUNTY	TOTAL SHEETS	SHEET NO.
VAR	D4 GUARDRAIL END SECT REPL 2020	VARIOUS	50	14
CONTRACT NO. 68F57				
ILLINOIS FED. AID PROJECT				

MATCHLINE STA 294+00.00

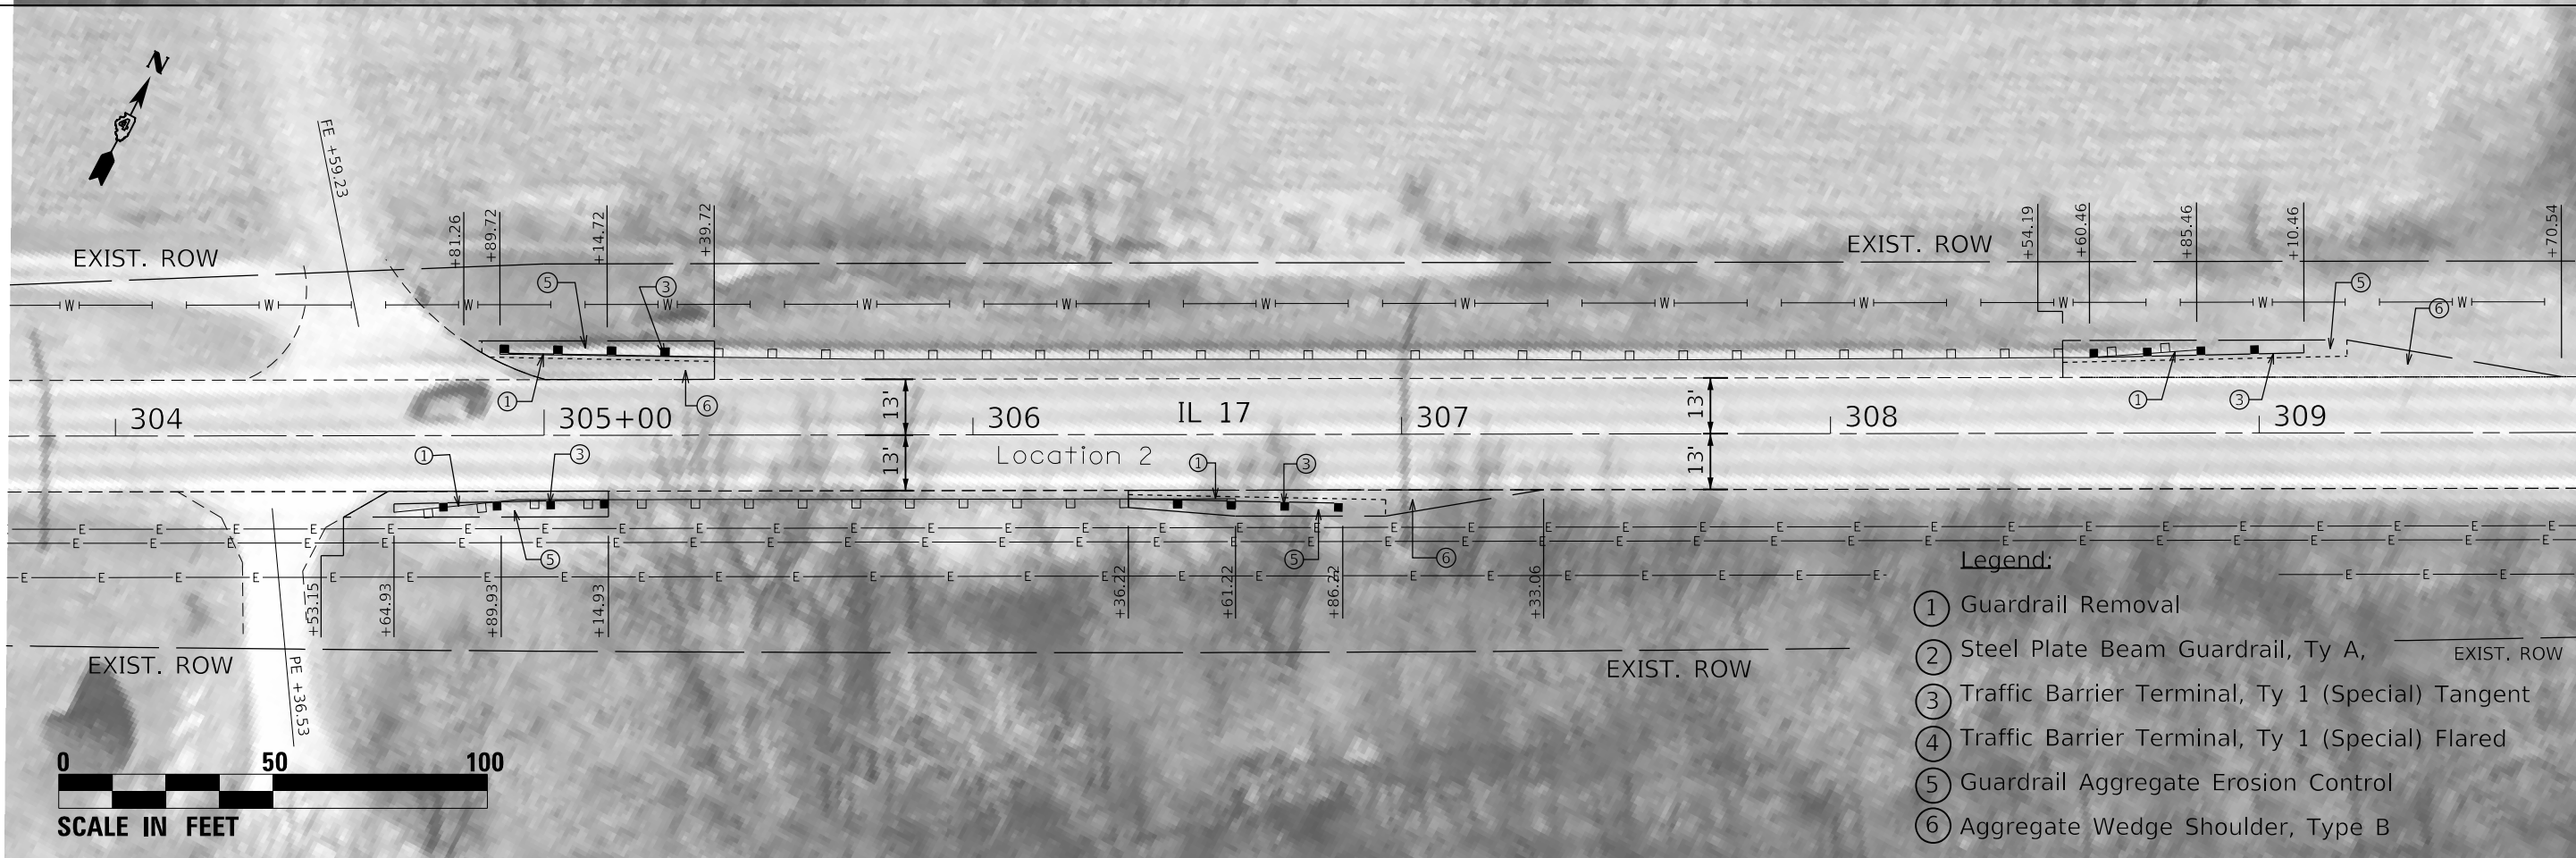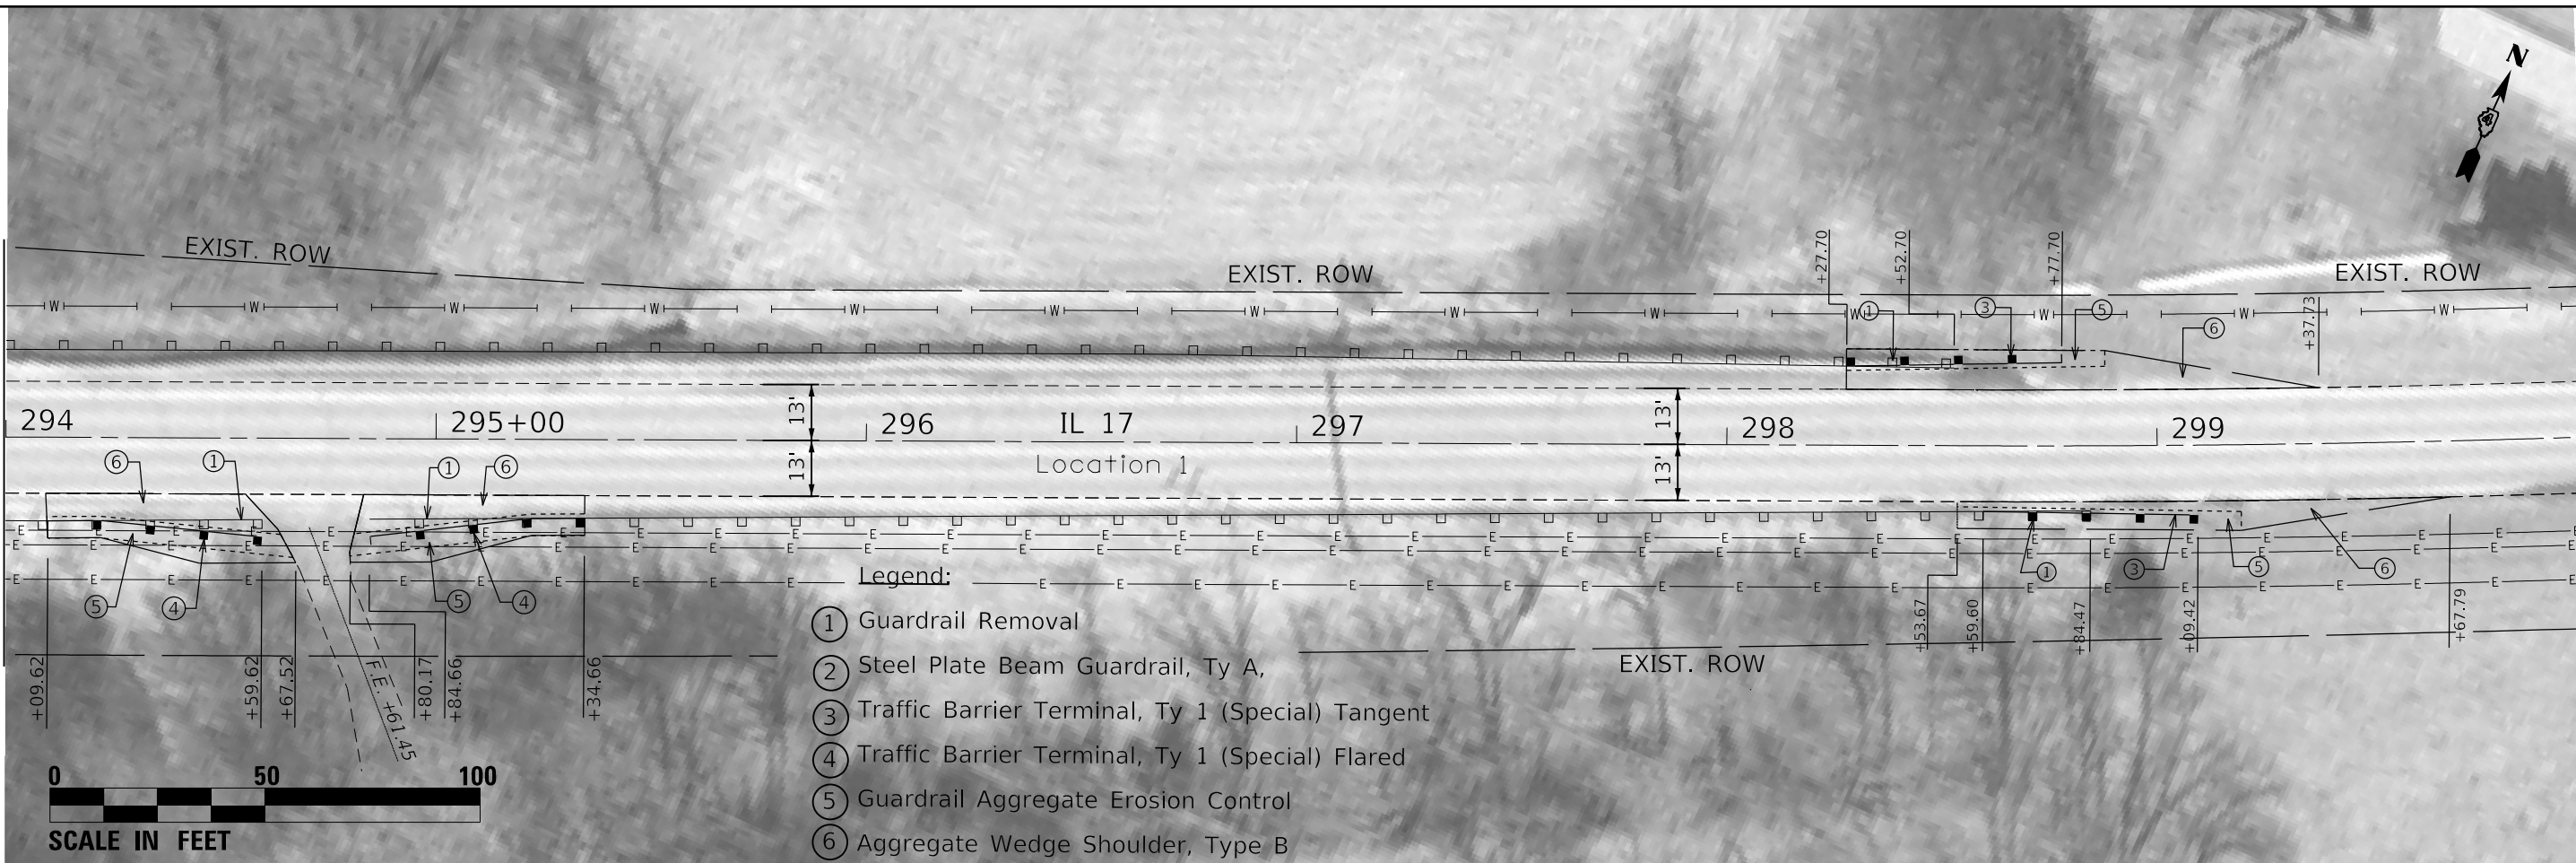

MODEL: \\MODEL\NAMES
FILE: \\MODEL\STYLES



USER NAME	= \$USERS	DESIGNED	-	REVISED	-
DRAWN	-	REVIS	-	REVISED	-
PLOT SCALE	= \$SCALE\$	CHECKED	-	REVISED	-
PLOT DATE	= \$DATES	DATE	-	REVISED	-

STATE OF ILLINOIS
DEPARTMENT OF TRANSPORTATION

CORRIDOR 1 (IL 17)
LOCATION 1 AND 2

SCALE: SHEET OF SHEETS STA. TO STA.

F.A. RTE.	SECTION	COUNTY	TOTAL SHEETS	SHEET NO.
VAR	D4 GUARDRAIL END SECT REPL 2020	VARIOUS	50	16
CONTRACT NO. 68F57				
ILLINOIS FED. AID PROJECT				

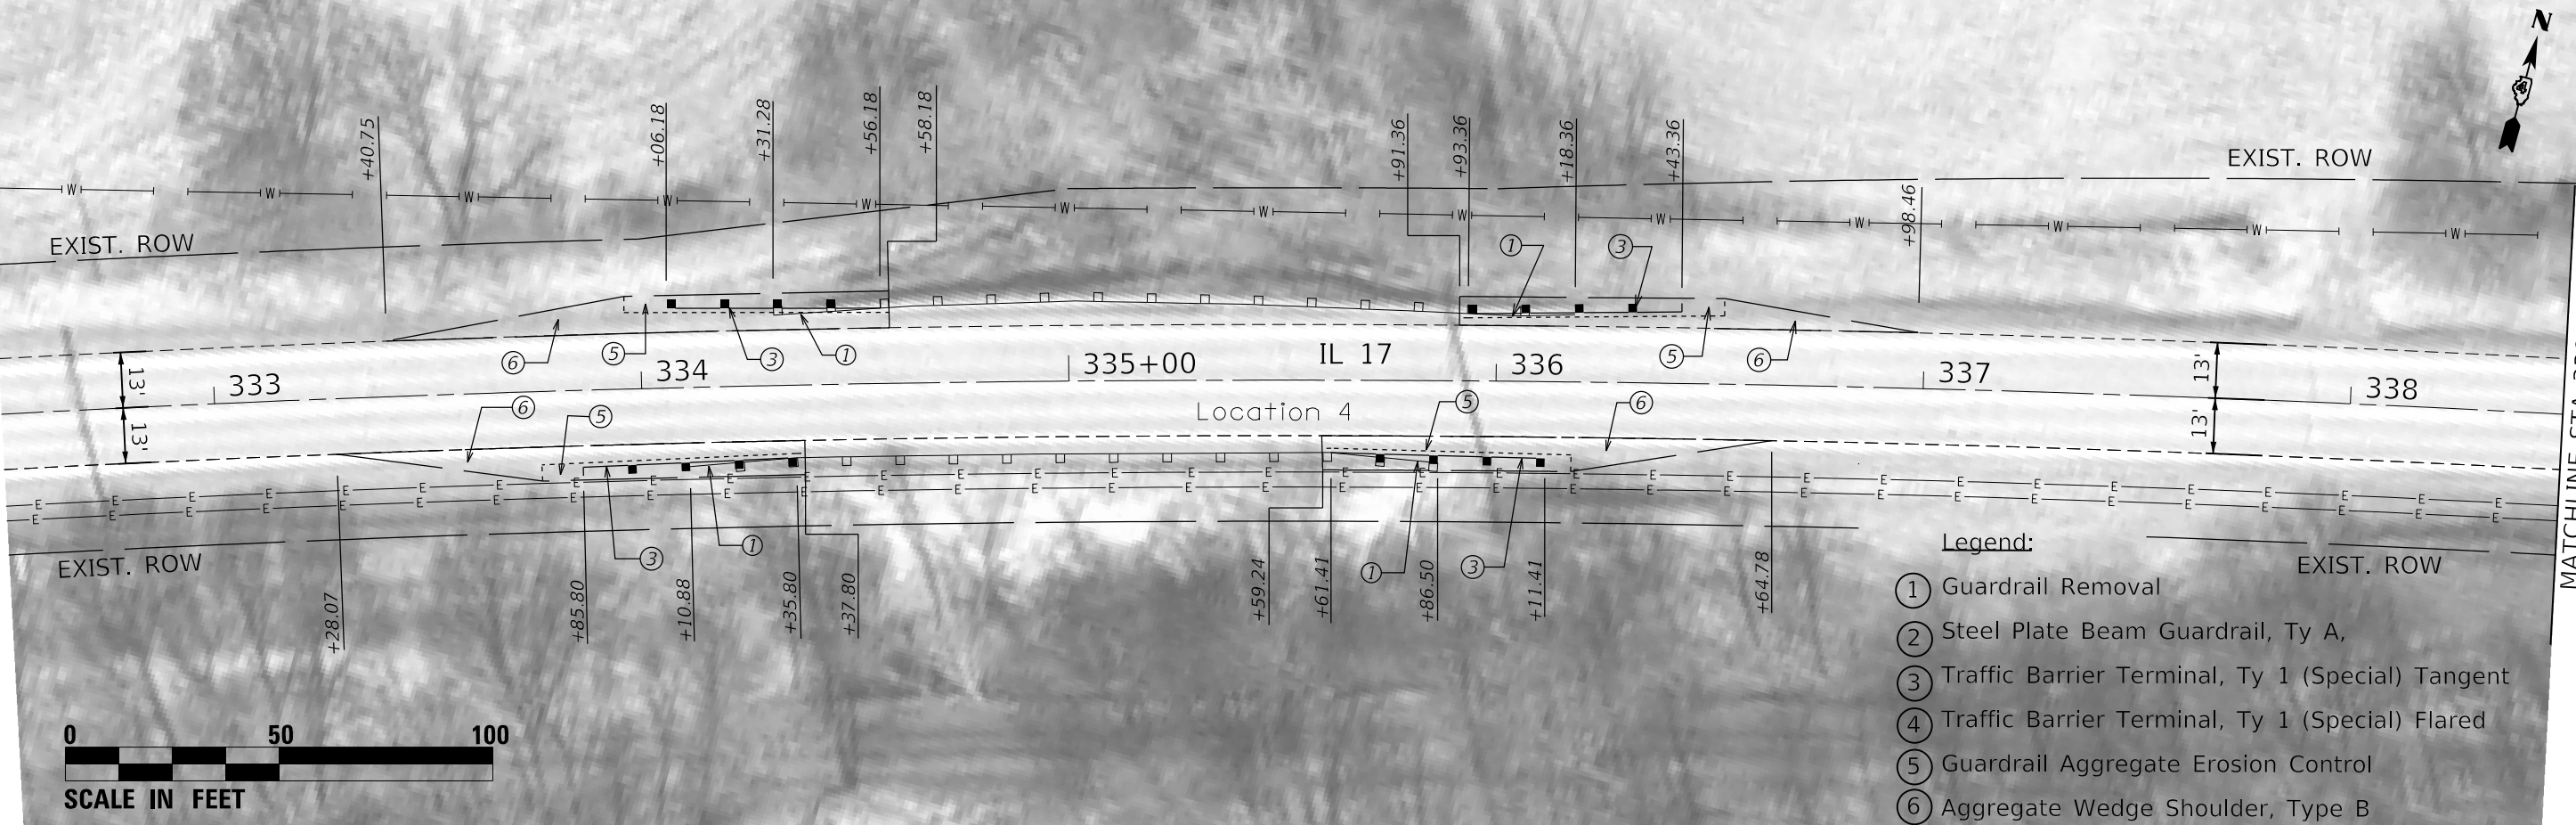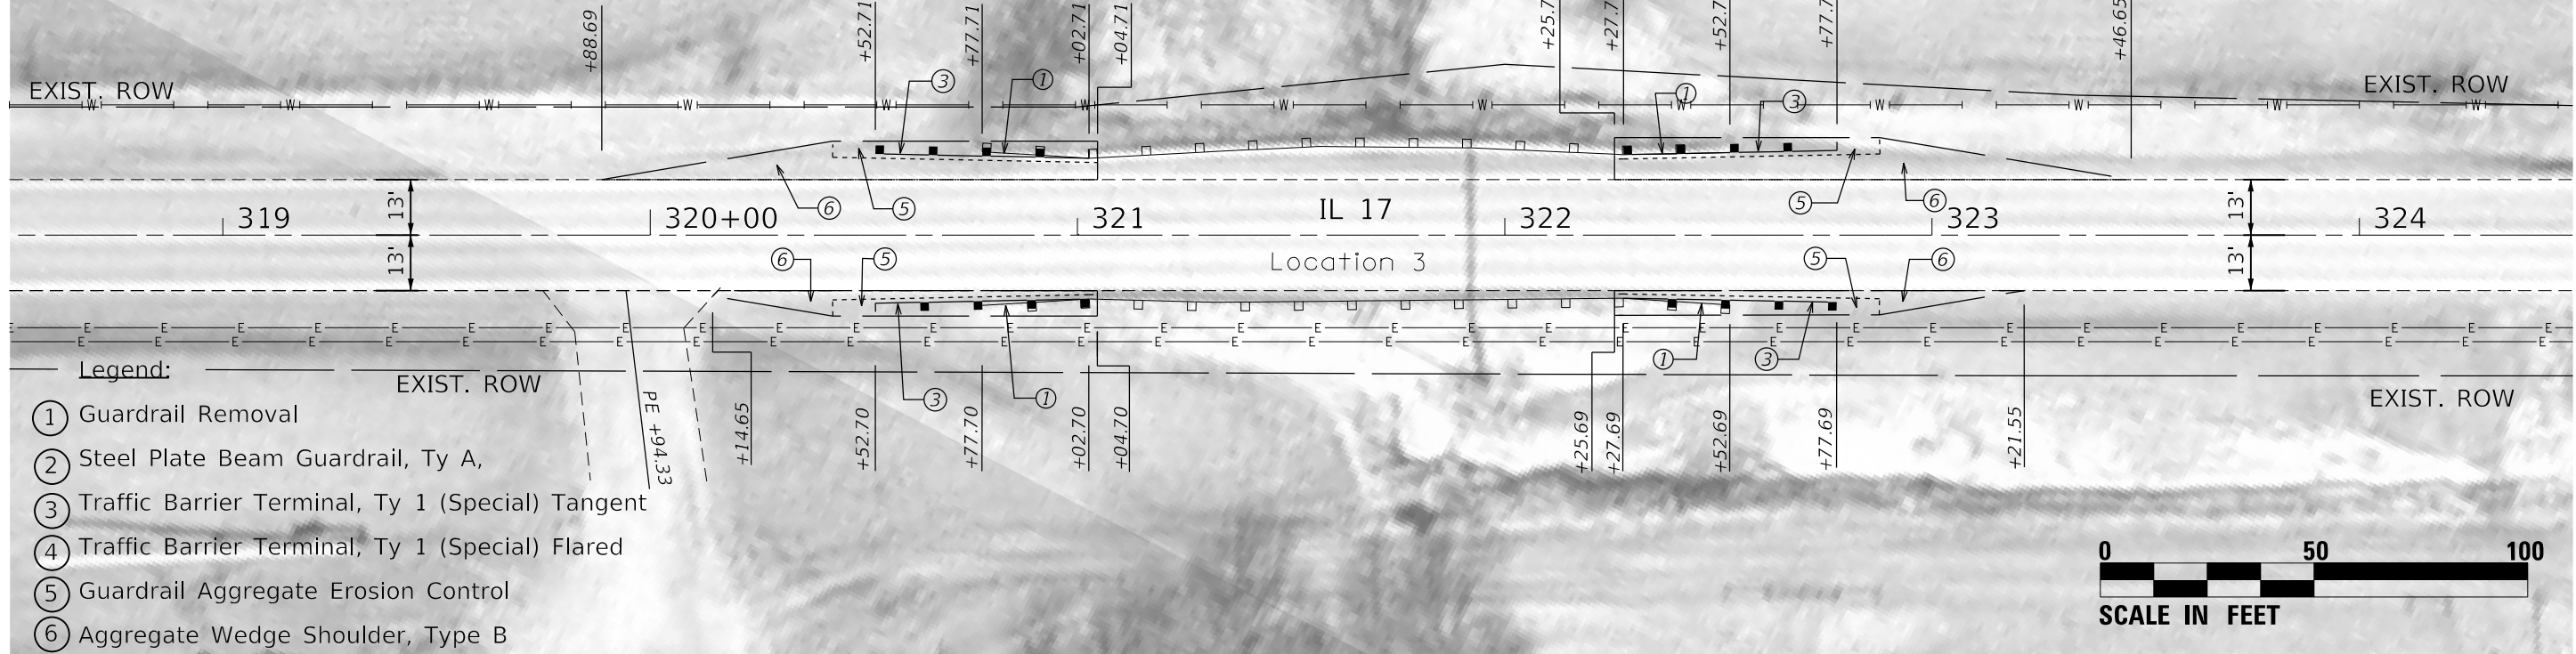



MODEL: \$MODELNAME\$
FILE: \$MODELNAME\$.STB

USER NAME = \$USERS	DESIGNED -	REVISED -
	DRAWN -	REVISED -
PLOT SCALE = \$SCALE\$	CHECKED -	REVISED -
PLOT DATE = \$DATE\$	DATE -	REVISED -



STATE OF ILLINOIS
DEPARTMENT OF TRANSPORTATION

CORRIDOR 1 (IL 17) LOCATION 3 AND 4			
SCALE:	SHEET	OF SHEETS	STA. TO STA.

F.A. RTE.	SECTION	COUNTY	TOTAL SHEETS	SHEET NO.
VAR	D4 GUARDRAIL END SECT REPL 2020	VARIOUS	50	17
CONTRACT NO. 68F57				
ILLINOIS FED. AID PROJECT				

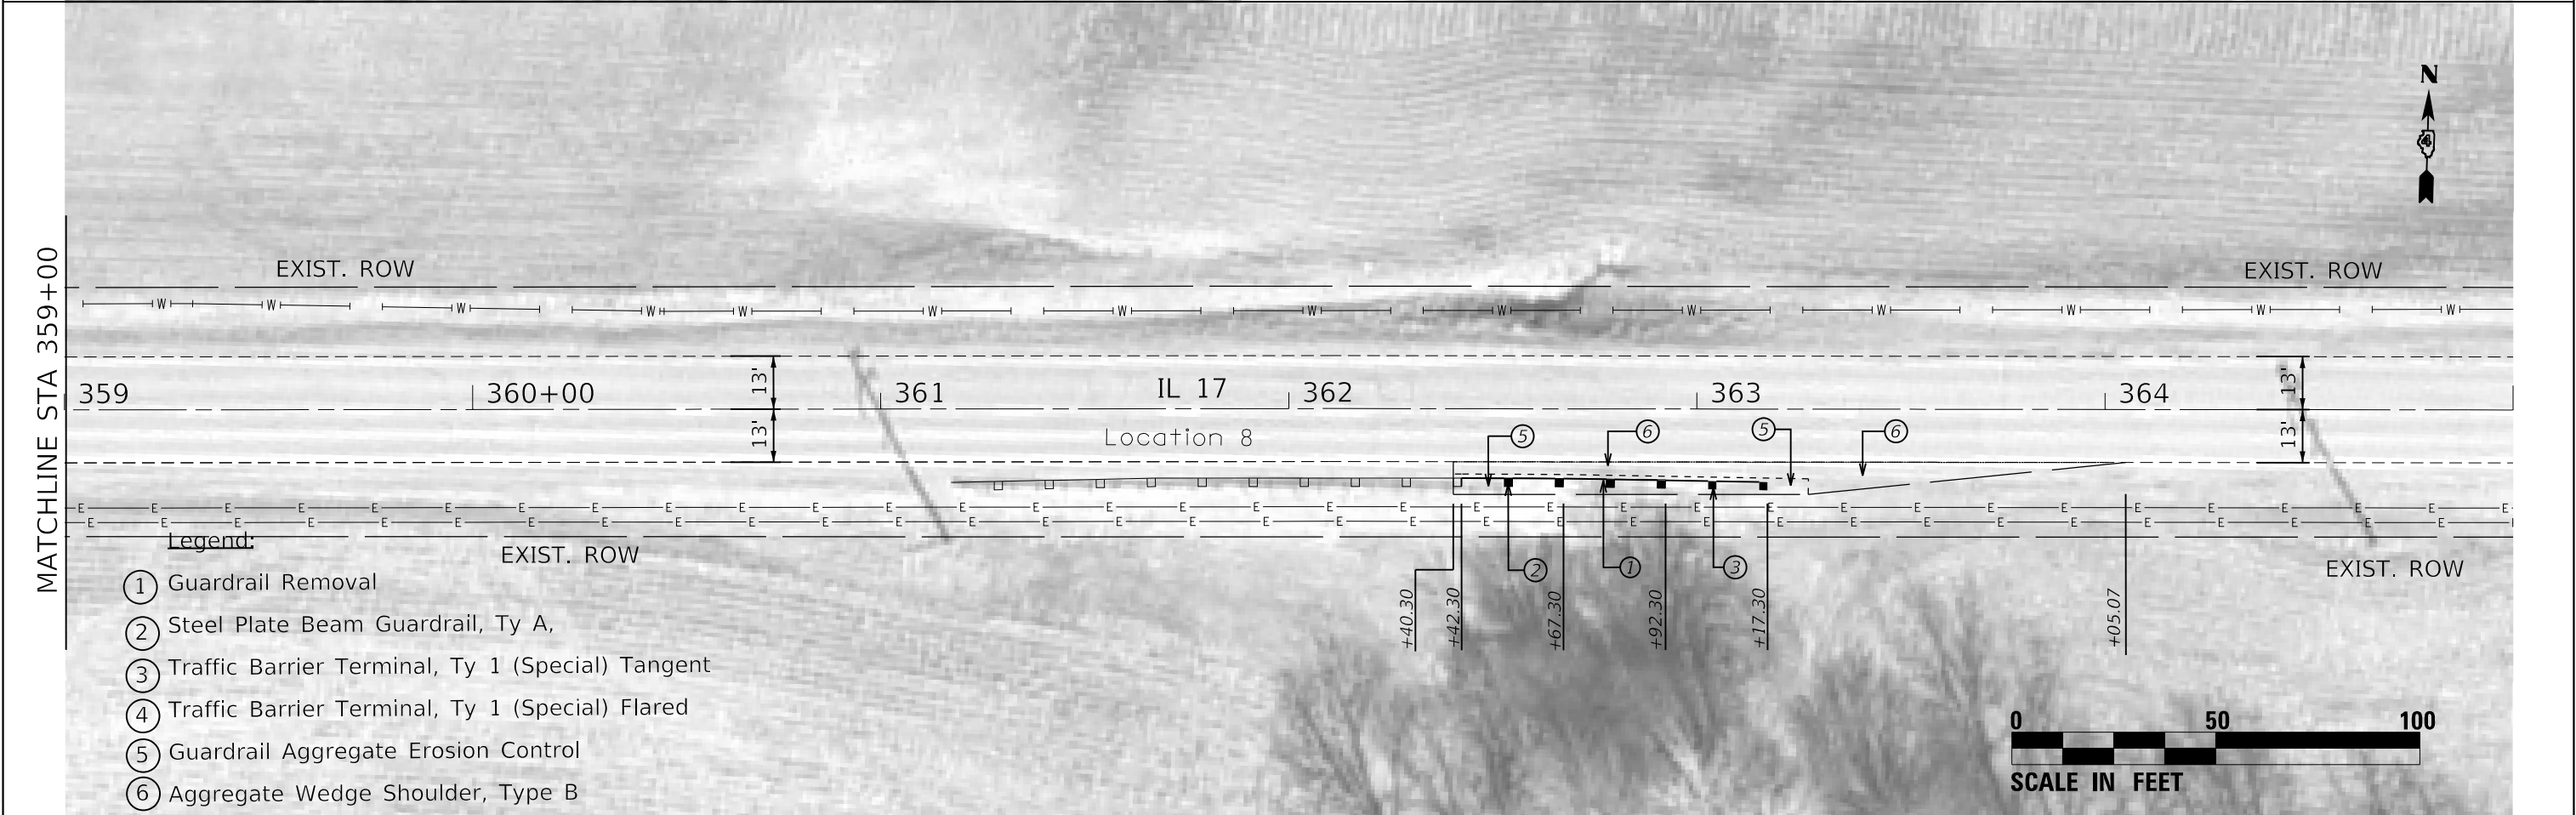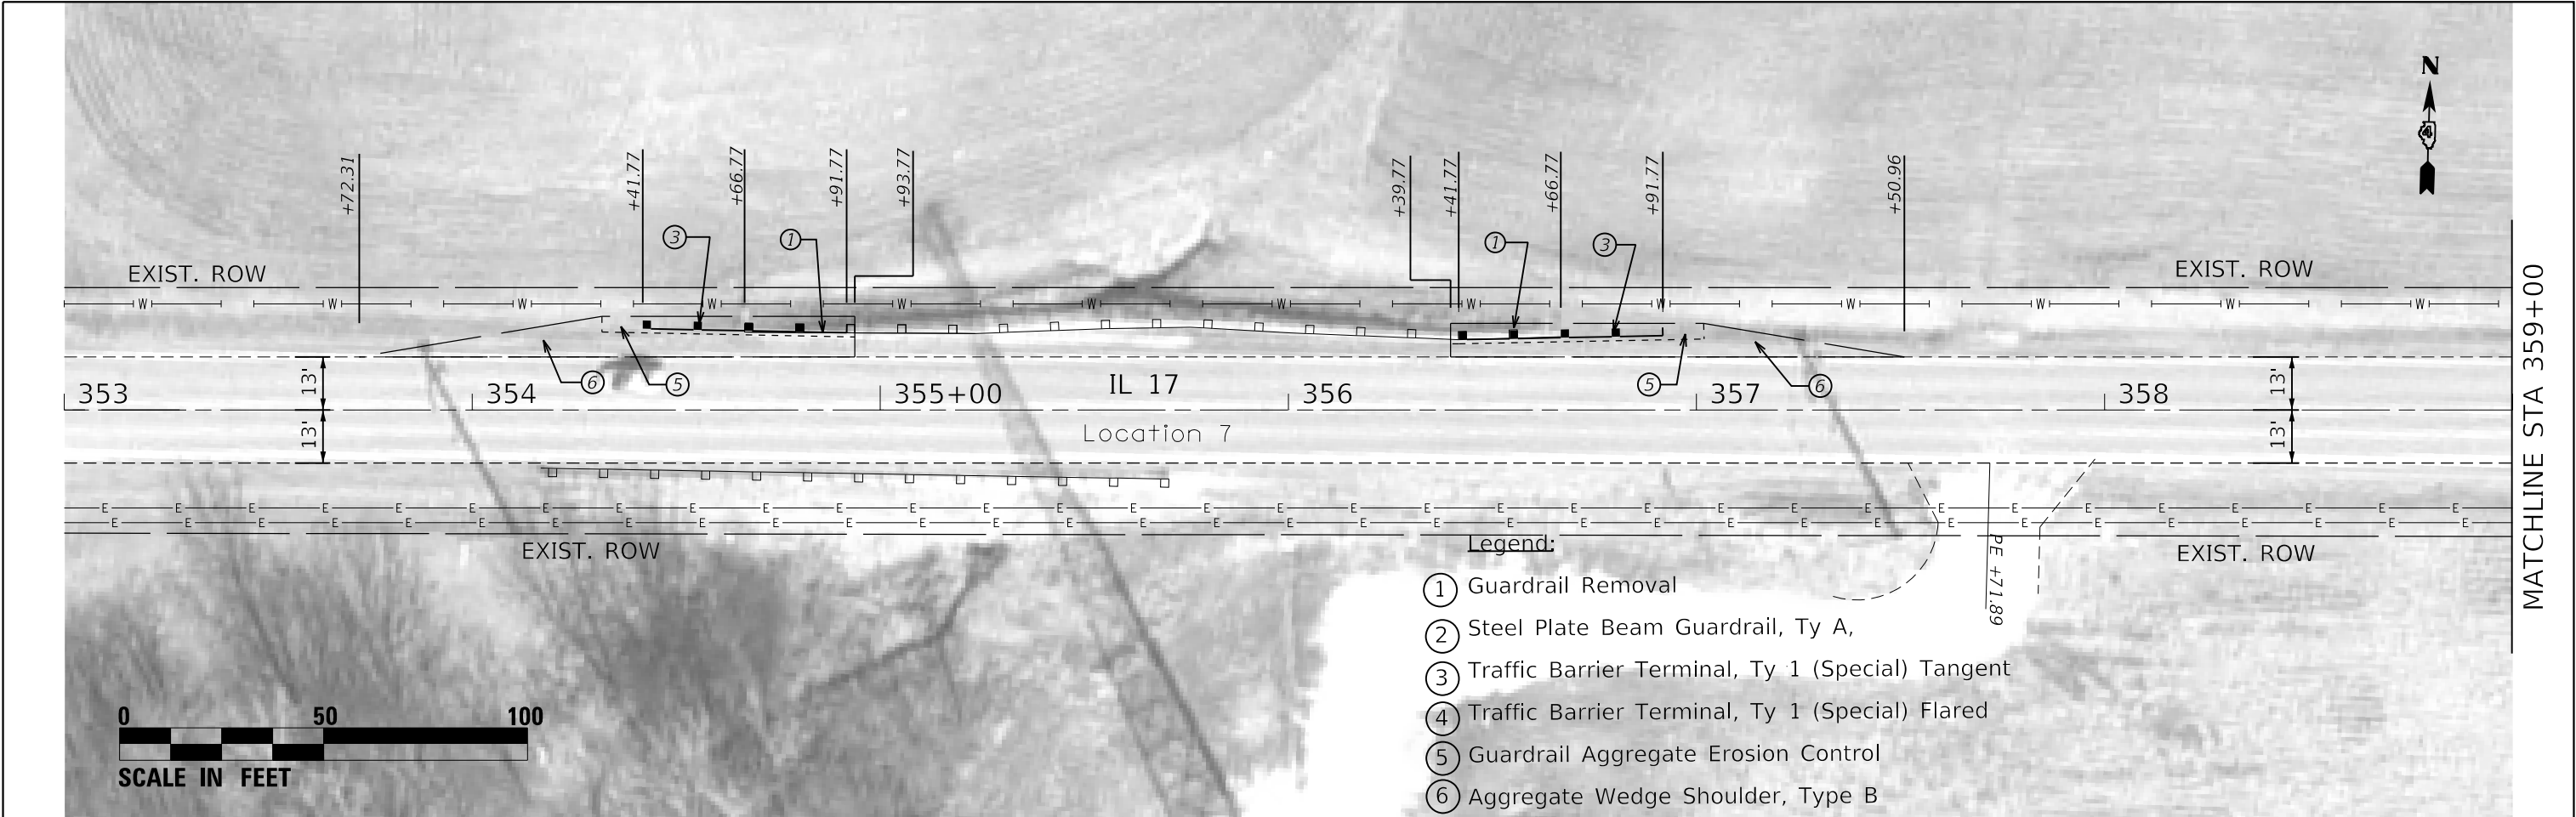

MODEL: \$MODELNAME\$ FILE: \$MODEL\$.STB	USER NAME = \$USERS	DESIGNED -	REVISED -	STATE OF ILLINOIS DEPARTMENT OF TRANSPORTATION	CORRIDOR 1 (IL 17) LOCATION 7 AND 8		F.A. RTE.	SECTION	COUNTY	TOTAL SHEETS	SHEET NO.
	PLOT SCALE = \$SCALE\$	DRAWN -	REVISED -				VAR	D4 GUARDRAIL END SECT REPL 2020	VARIOUS	50	19
	PLOT DATE = \$DATE\$	CHECKED -	REVISED -		SCALE:	SHEET	OF	SHEETS	STA.	TO STA.	CONTRACT NO. 68F57
		DATE -	REVISED -						ILLINOIS	FED. AID PROJECT	

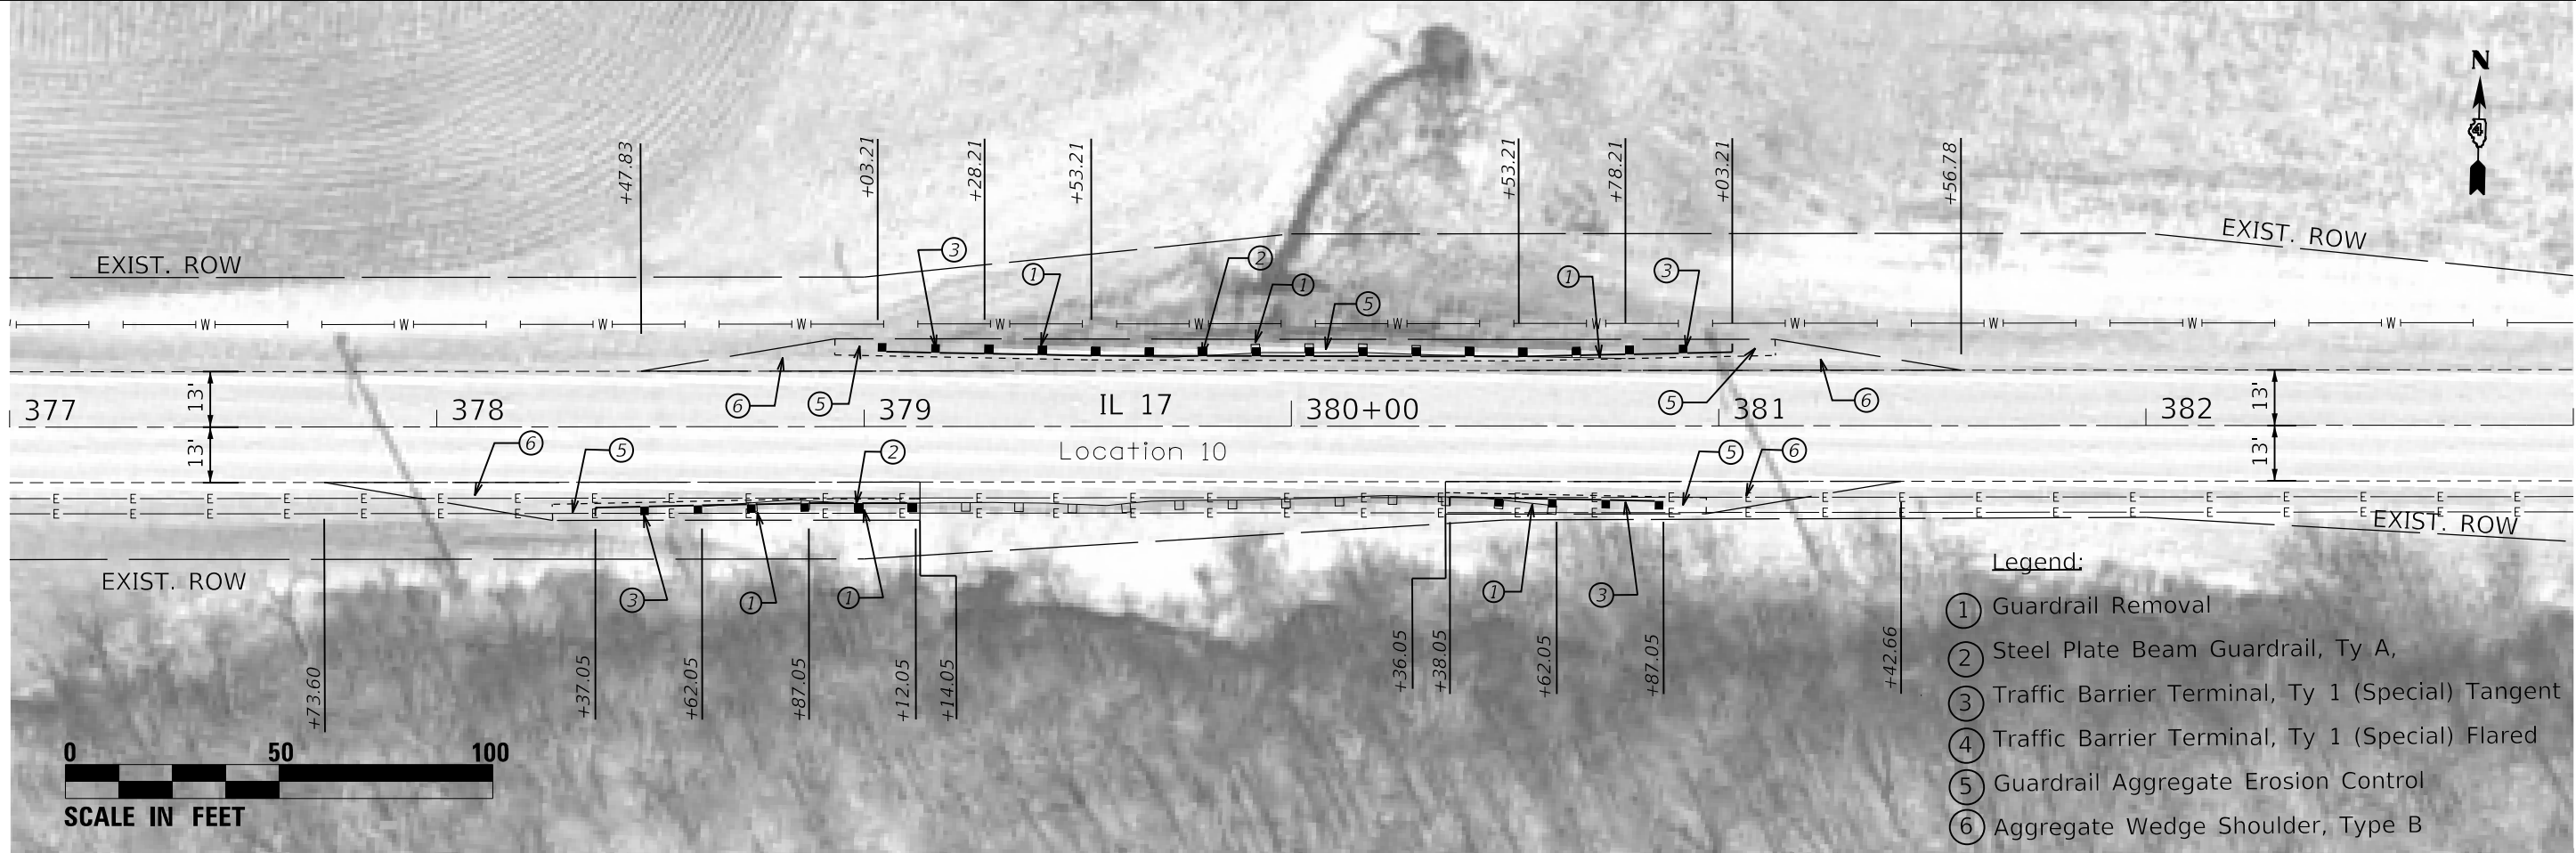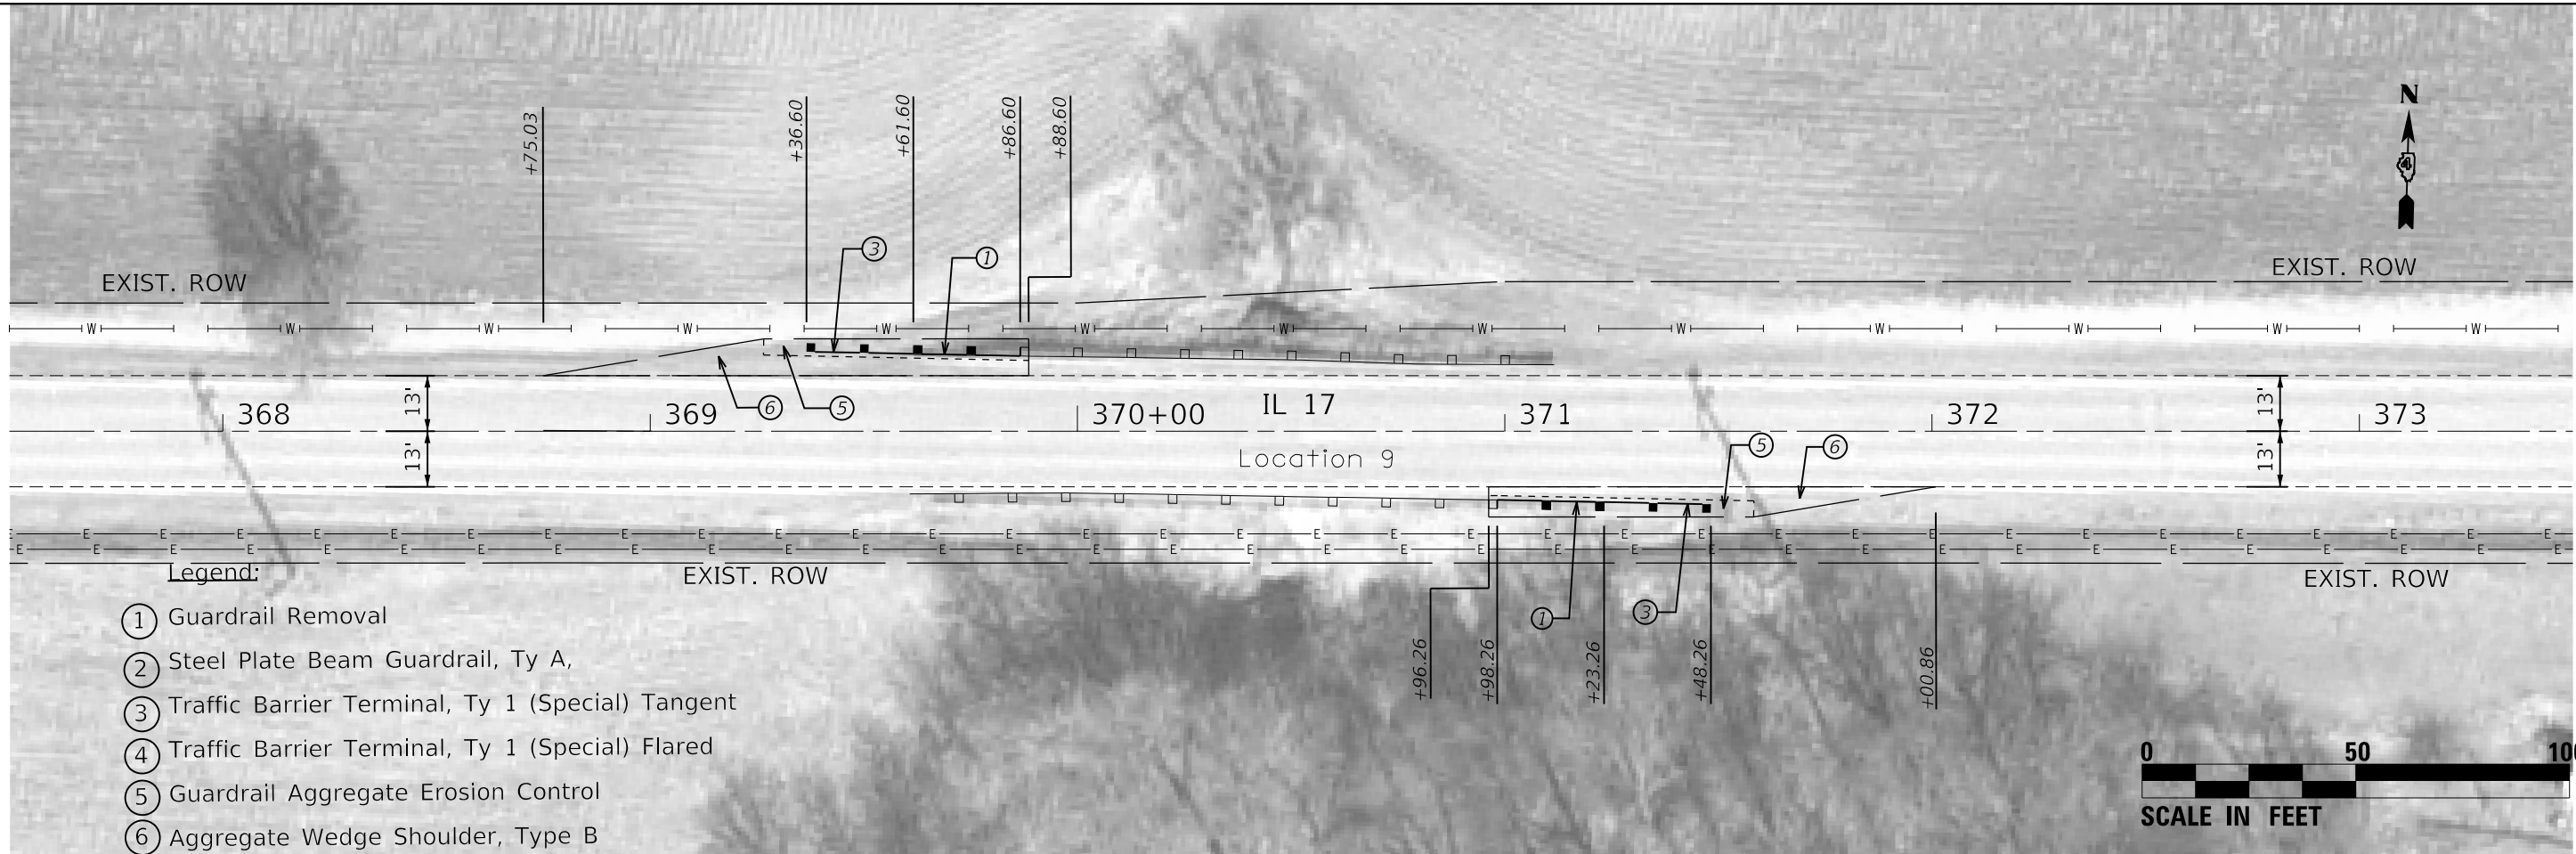


MODEL: \$MODELNAME\$
FILE: \$MODEL\$.STB

USER NAME	= \$USERS	DESIGNED	-	REVISED	-
		DRAWN	-	REVISED	-
PLOT SCALE	= \$SCALE\$	CHECKED	-	REVISED	-
PLOT DATE	= \$DATE\$	DATE	-	REVISED	-



STATE OF ILLINOIS
DEPARTMENT OF TRANSPORTATION

CORRIDOR 1 (IL 17)			
LOCATION 9 AND 10			
SCALE:	SHEET	OF	SHEETS
STA.		TO STA.	

F.A. RTE.	SECTION	COUNTY	TOTAL SHEETS	SHEET NO.
VAR	D4 GUARDRAIL END SECT REPL 2020	VARIOUS	50	20
CONTRACT NO. 68F57				
ILLINOIS FED. AID PROJECT				

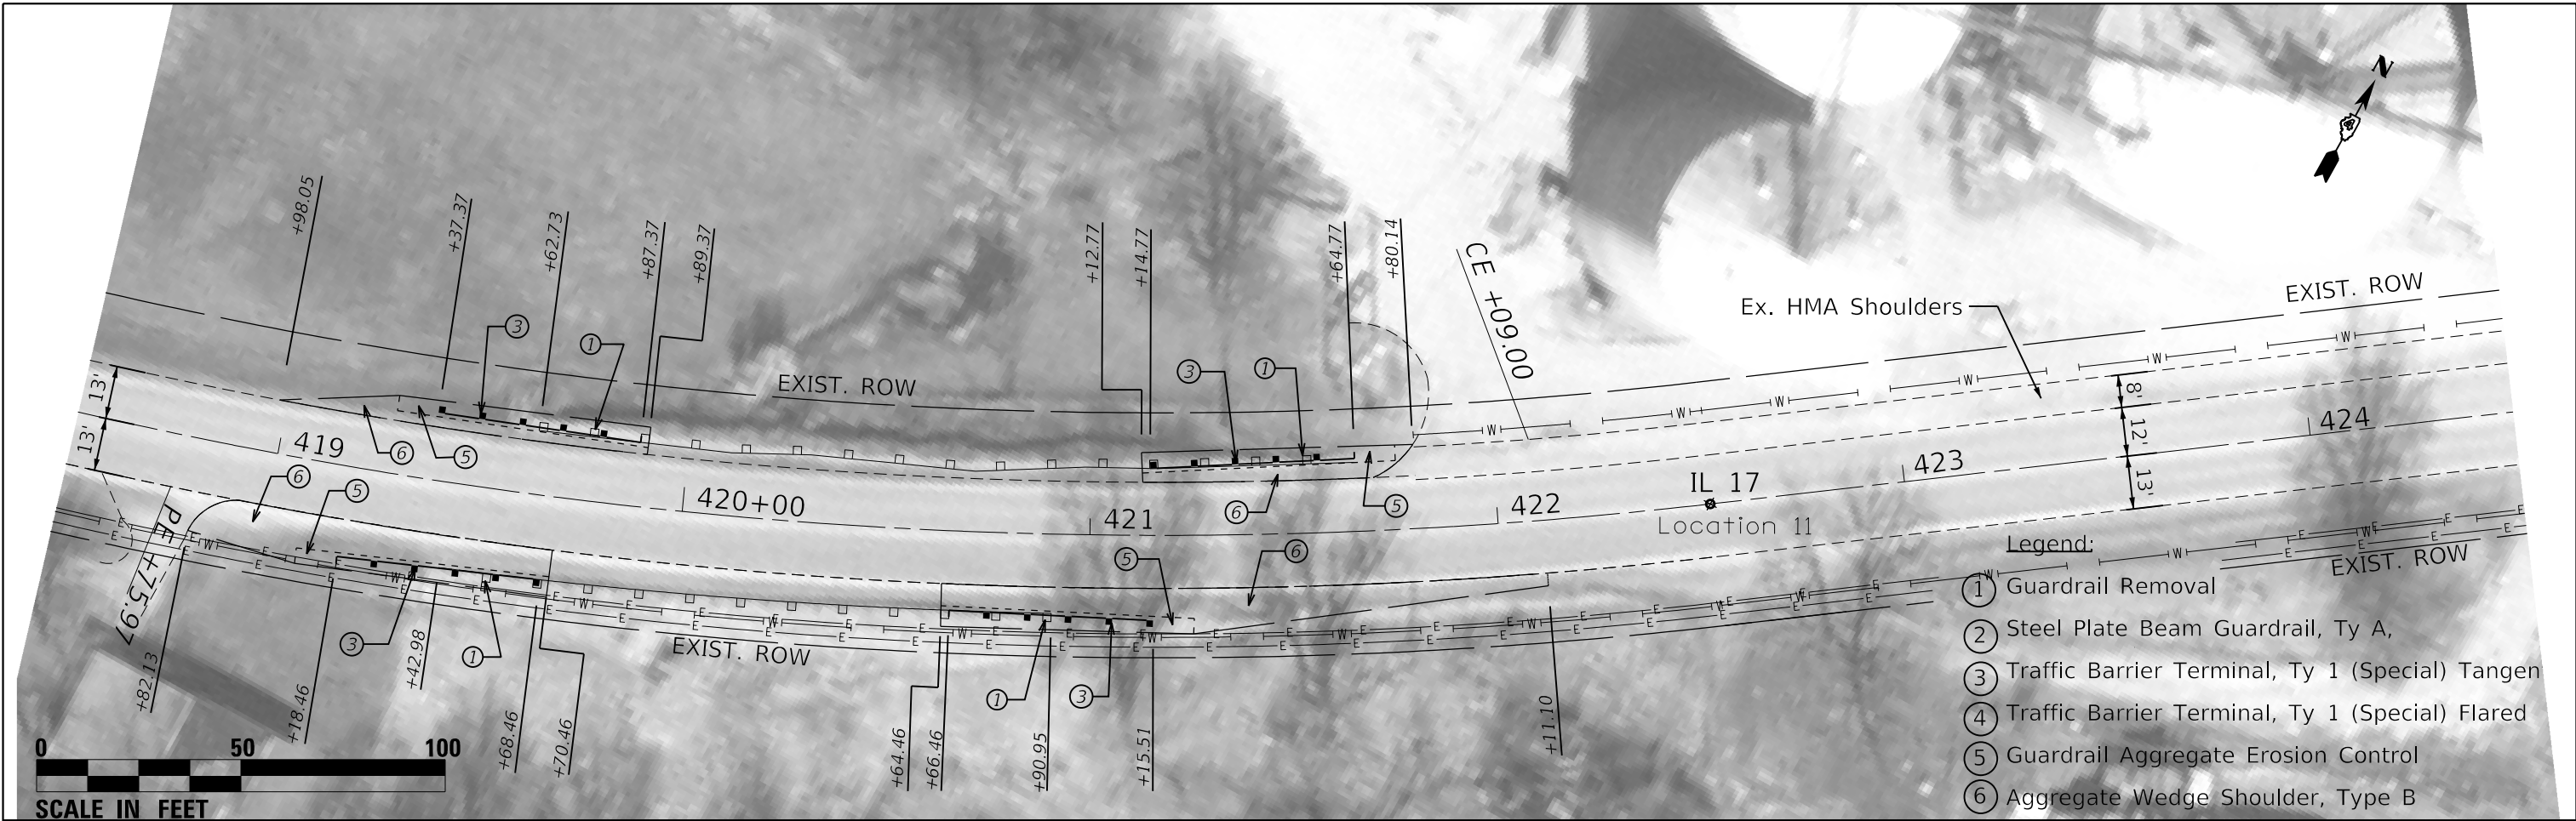

	USER NAME = \$USERS\$	DESIGNED -	REVISED -	STATE OF ILLINOIS DEPARTMENT OF TRANSPORTATION	CORRIDOR 1 (IL 17) LOCATION 11 AND 12				F.A. RTE.	SECTION	COUNTY	TOTAL SHEETS	SHEET NO.
		DRAWN -	REVISED -						VAR	D4 GUARDRAIL END SECT REPL 2020	VARIOUS	50	21
	PLOT SCALE = \$SCALE\$	CHECKED -	REVISED -		CONTRACT NO. 68F57								
	PLOT DATE = \$DATES\$	DATE -	REVISED -		SCALE:	SHEET	OF	SHEETS	STA.	TO STA.	ILLINOIS FED. AID PROJECT		

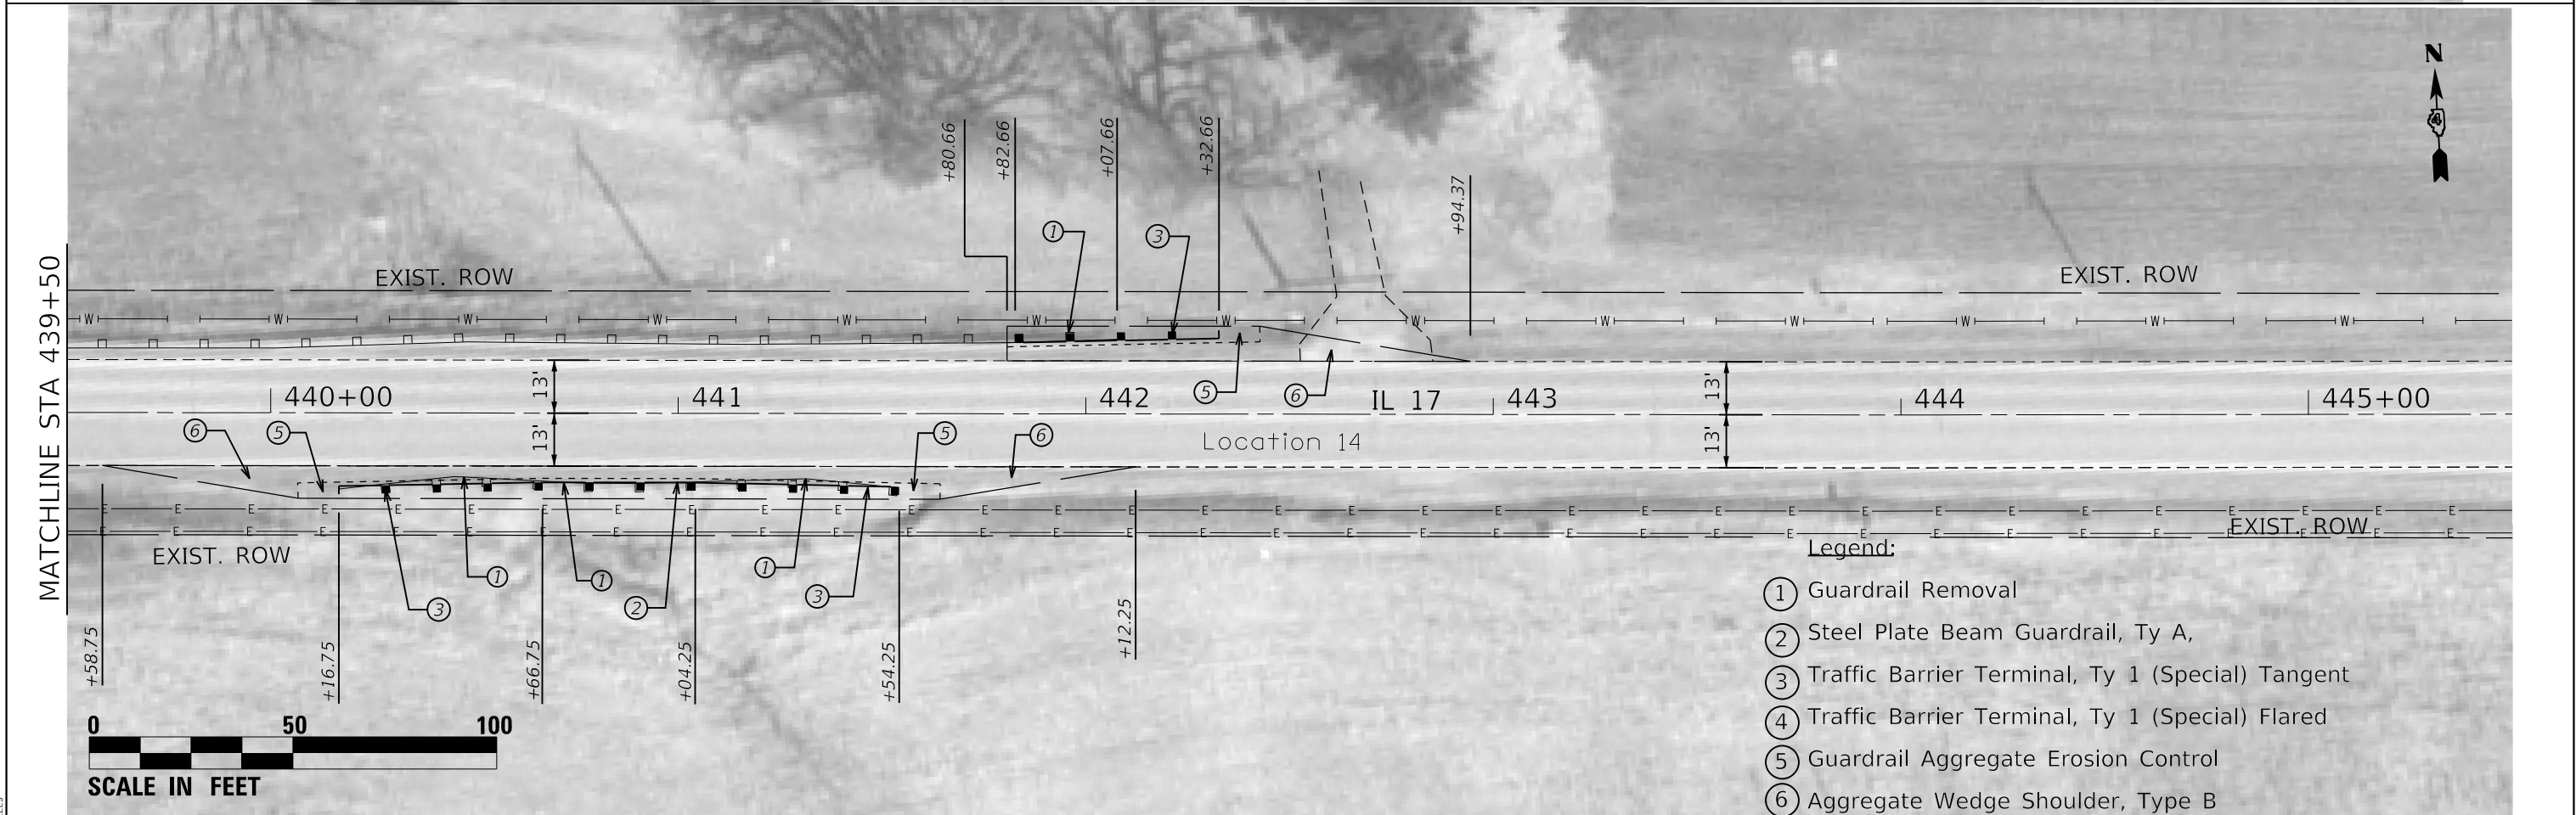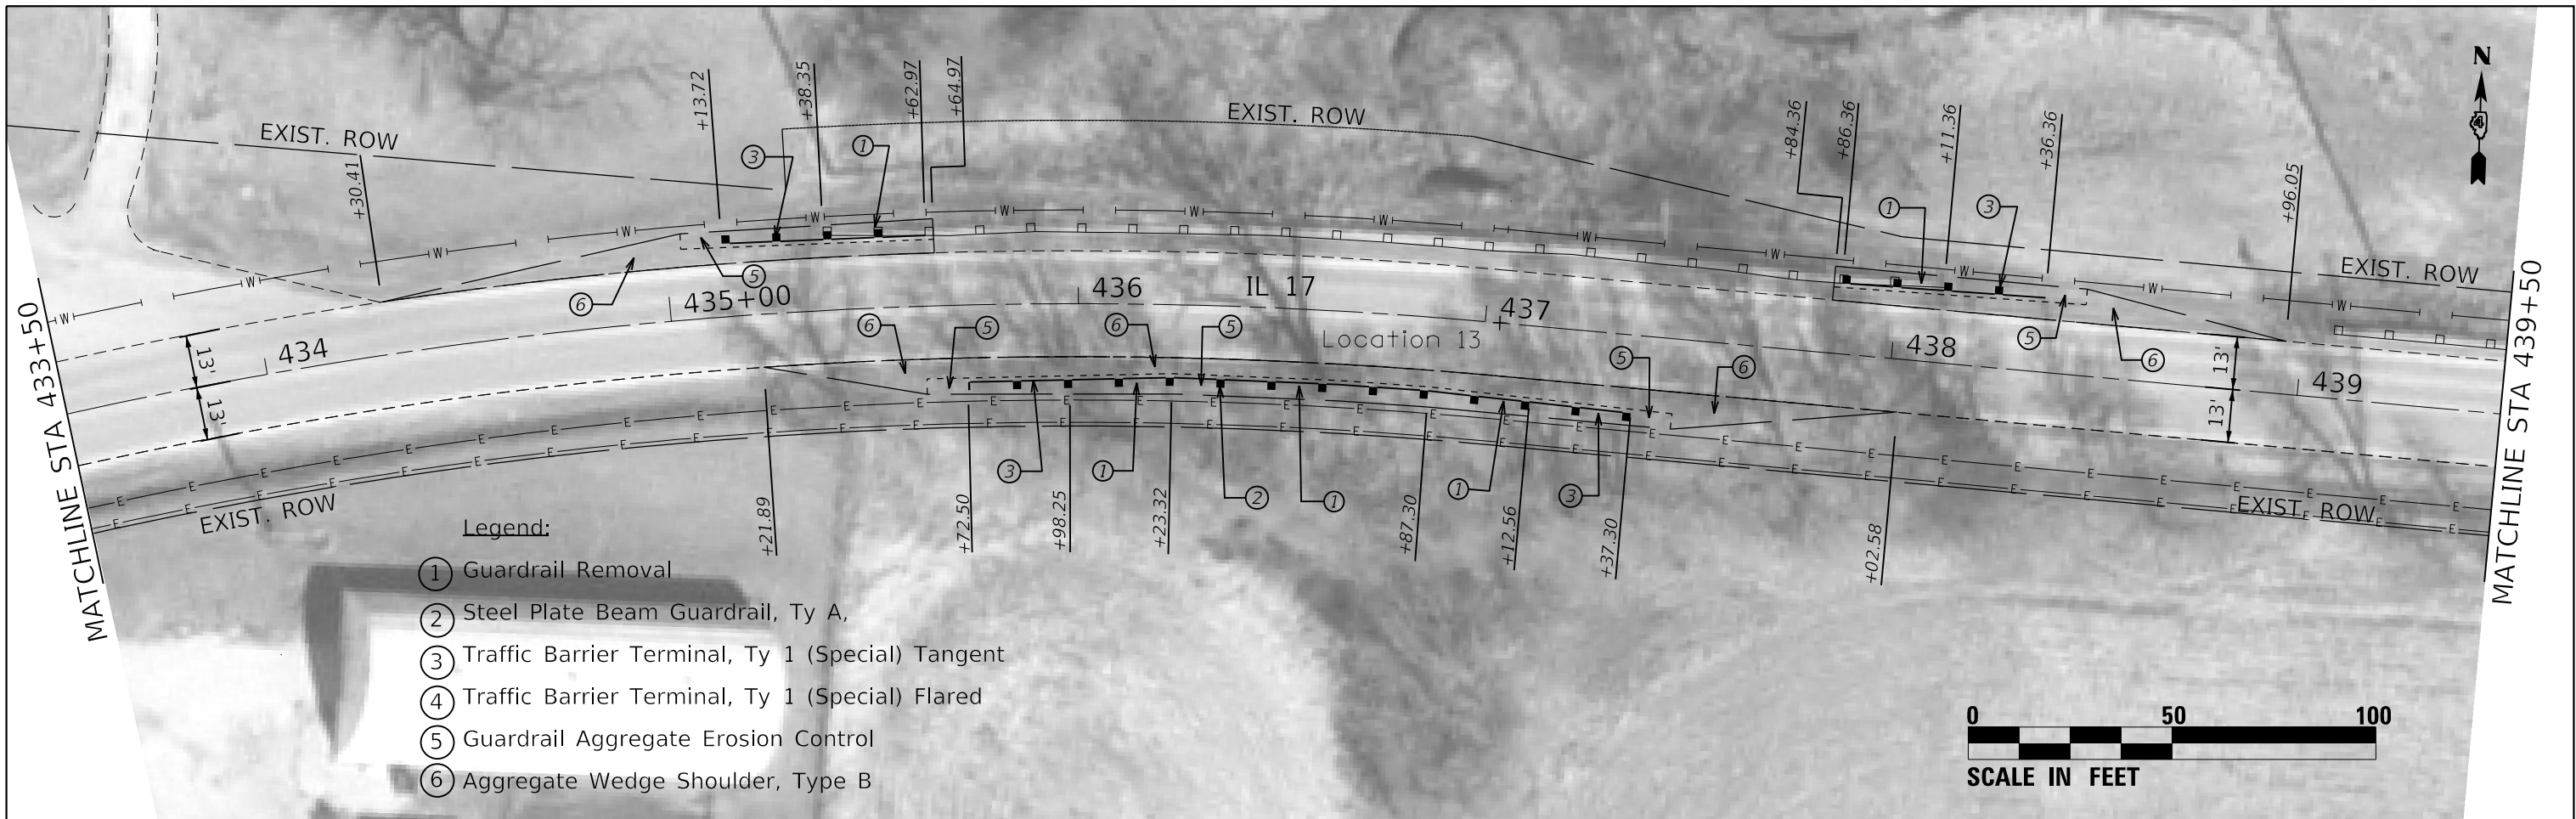

MODEL: S:\MODEL\NAMES
FILE: 68F57.DWG


USER NAME = \$USERS	DESIGNED -	REVISED -
DRAWN -	REVISED -	
PLOT SCALE = \$SCALE\$	CHECKED -	REVISED -
PLOT DATE = \$DATES	DATE -	REVISED -

STATE OF ILLINOIS
DEPARTMENT OF TRANSPORTATION

CORRIDOR 1 (IL 17)
LOCATION 13 AND 14

SCALE: SHEET OF SHEETS STA. TO STA.

F.A. RTE.	SECTION	COUNTY	TOTAL SHEETS	SHEET NO.
VAR	D4 GUARDRAIL END SECT REPL 2020	VARIOUS	50	22
CONTRACT NO. 68F57				
ILLINOIS FED. AID PROJECT				

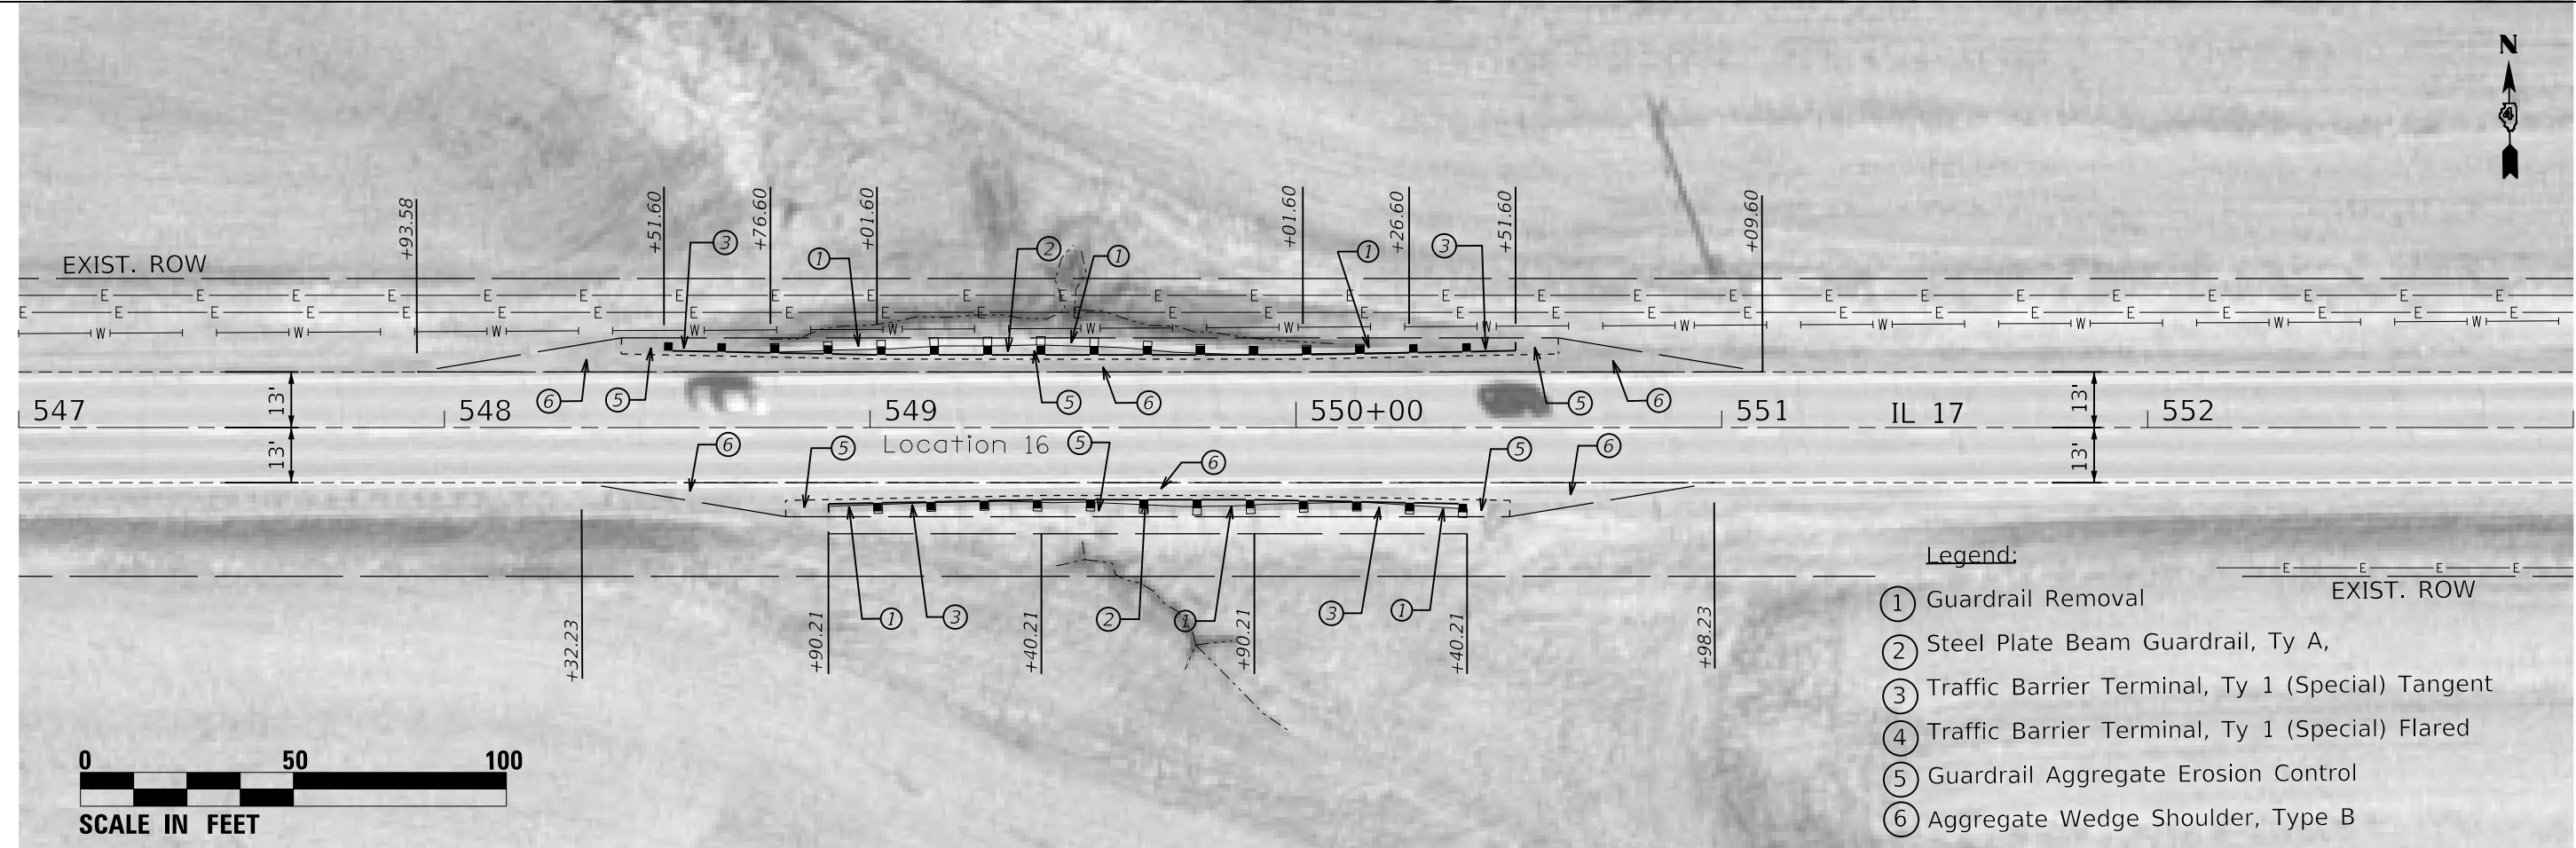

MODEL: \$MODELNAME\$
FILE: \$MODELNAME\$.STB


USER NAME = \$USERS	DESIGNED -	REVISED -
	DRAWN -	REVISED -
PLOT SCALE = \$SCALE\$	CHECKED -	REVISED -
PLOT DATE = \$DATE\$	DATE -	REVISED -

STATE OF ILLINOIS
DEPARTMENT OF TRANSPORTATION

CORRIDOR 1 (IL 17)
LOCATION 15 AND 16

SCALE: SHEET OF SHEETS STA. TO STA.

F.A. RTE.	SECTION	COUNTY	TOTAL SHEETS	SHEET NO.
VAR	D4 GUARDRAIL END SECT REPL 2020	VARIOUS	50	23
CONTRACT NO. 68F57				
ILLINOIS FED. AID PROJECT				

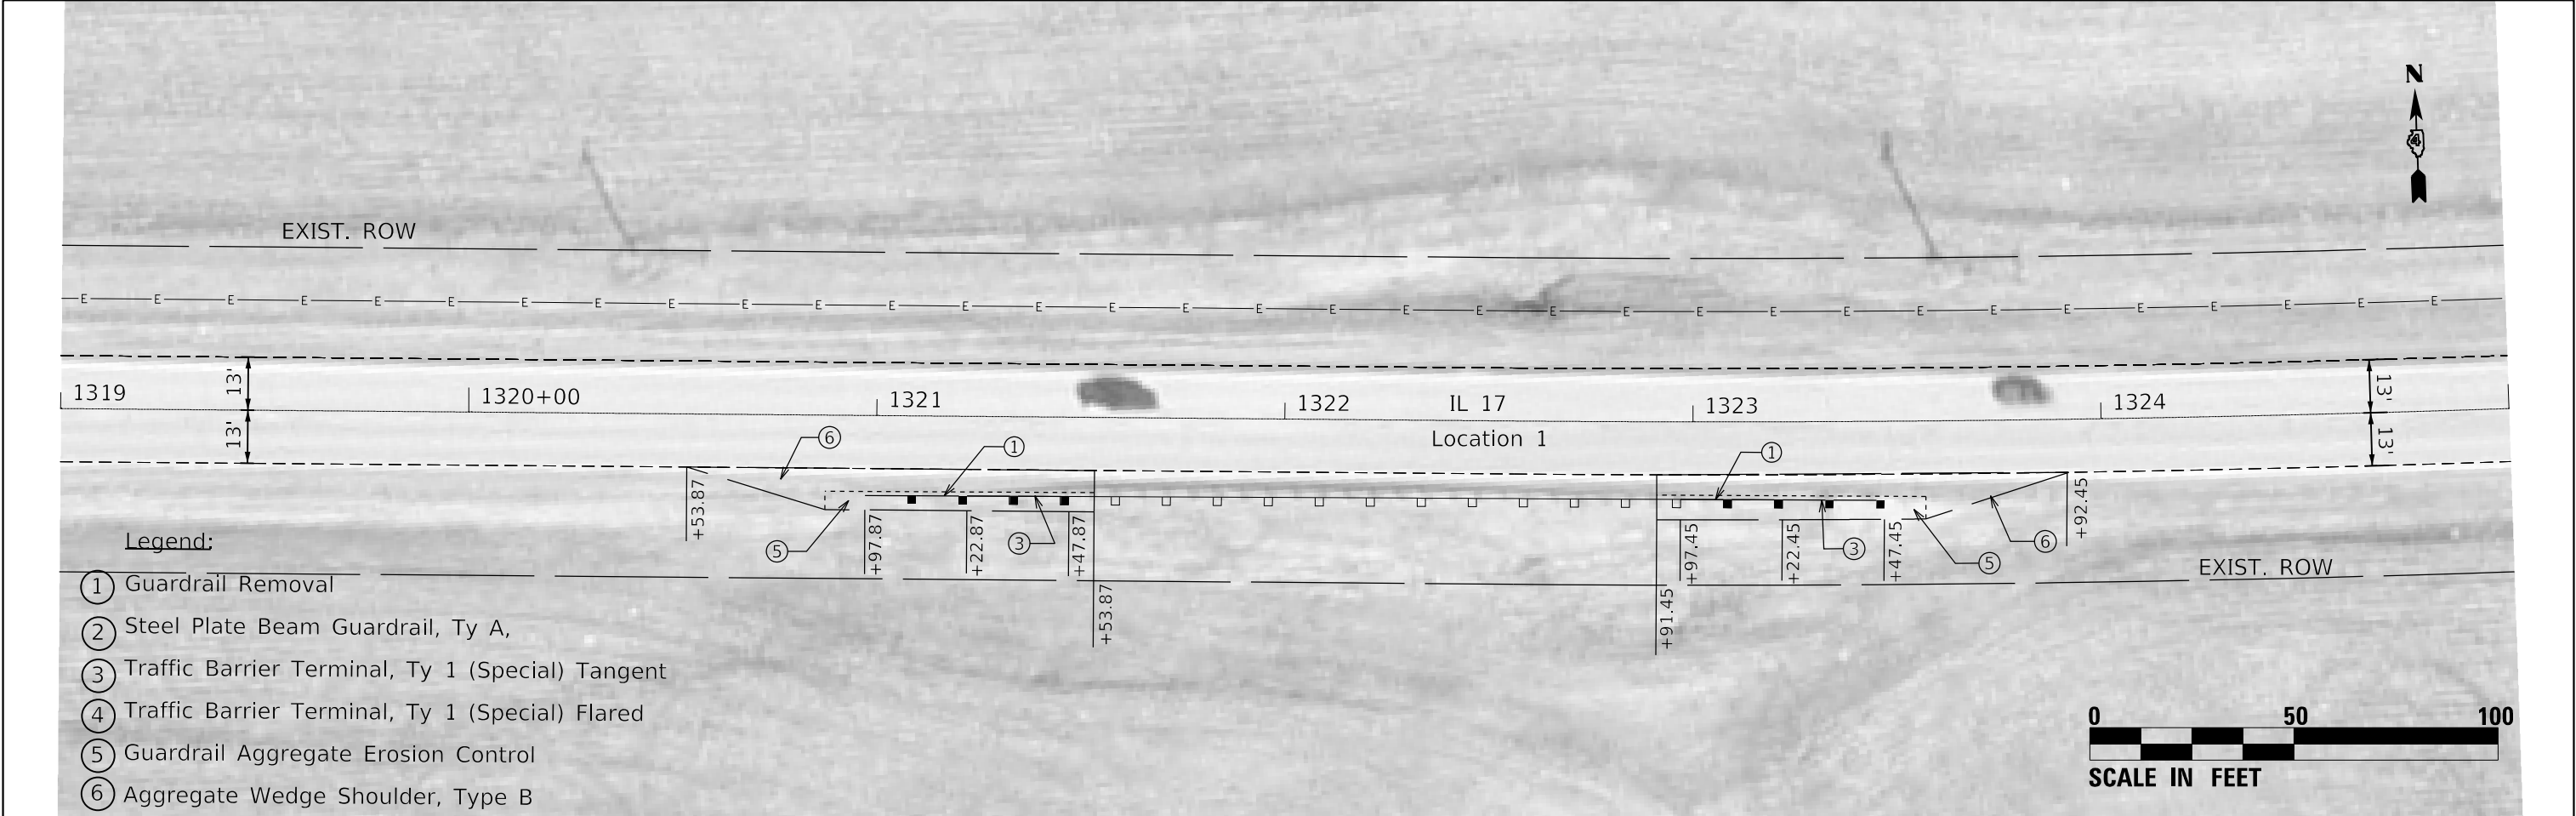

MODEL: \$MODELNAME\$ FILE: \$MODEL\$.STB	USER NAME = \$USERS\$	DESIGNED -	REVISED -	STATE OF ILLINOIS DEPARTMENT OF TRANSPORTATION	CORRIDOR 2 (IL 17)			F.A. RTE.	SECTION	COUNTY	TOTAL SHEETS	SHEET NO.
		DRAWN -	REVISED -					VAR	D4 GUARDRAIL END SECT	VARIOUS	50	25
	PLOT SCALE = \$SCALE\$	CHECKED -	REVISED -					CONTRACT NO. 68F57				
	PLOT DATE = \$DATE\$	DATE -	REVISED -		SCALE:	SHEET	OF	SHEETS	STA.	TO	STA.	

MATCHLINE STA 1374+00

EXIST. ROW

1374

1375+00

1376

1377

IL 17

1378


1379

Location 3

Legend:

- ① Guardrail Removal
- ② Steel Plate Beam Guardrail, Ty A,
- ③ Traffic Barrier Terminal, Ty 1 (Special) Tangent
- ④ Traffic Barrier Terminal, Ty 1 (Special) Flared
- ⑤ Guardrail Aggregate Erosion Control
- ⑥ Aggregate Wedge Shoulder, Type B

EXIST. ROW

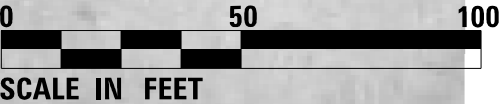

EXIST. ROW

1397

1398

1399

1400+00

IL 17

1401


1402

Location 4

Legend:

- ① Guardrail Removal
- ② Steel Plate Beam Guardrail, Ty A,
- ③ Traffic Barrier Terminal, Ty 1 (Special) Tangent
- ④ Traffic Barrier Terminal, Ty 1 (Special) Flared
- ⑤ Guardrail Aggregate Erosion Control
- ⑥ Aggregate Wedge Shoulder, Type B

EXIST. ROW

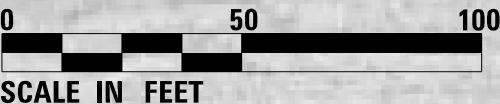

MODEL: \$MODELNAME\$
FILE: \$MODEL\$.STL



USER NAME = \$USERS	DESIGNED -	REVISED -
	DRAWN -	REVISED -
PLOT SCALE = \$SCALE\$	CHECKED -	REVISED -
PLOT DATE = \$DATE\$	DATE -	REVISED -

STATE OF ILLINOIS
DEPARTMENT OF TRANSPORTATION


CORRIDOR 2 (IL 17)
LOCATIONS 3 & 4

SCALE: SHEET OF SHEETS STA. TO STA.

F.A. RTE.	SECTION	COUNTY	TOTAL SHEETS	SHEET NO.
VAR	D4 GUARDRAIL END SECT REPL 2020	VARIOUS	50	26
		CONTRACT NO. 68F57		
		ILLINOIS	FED. AID PROJECT	

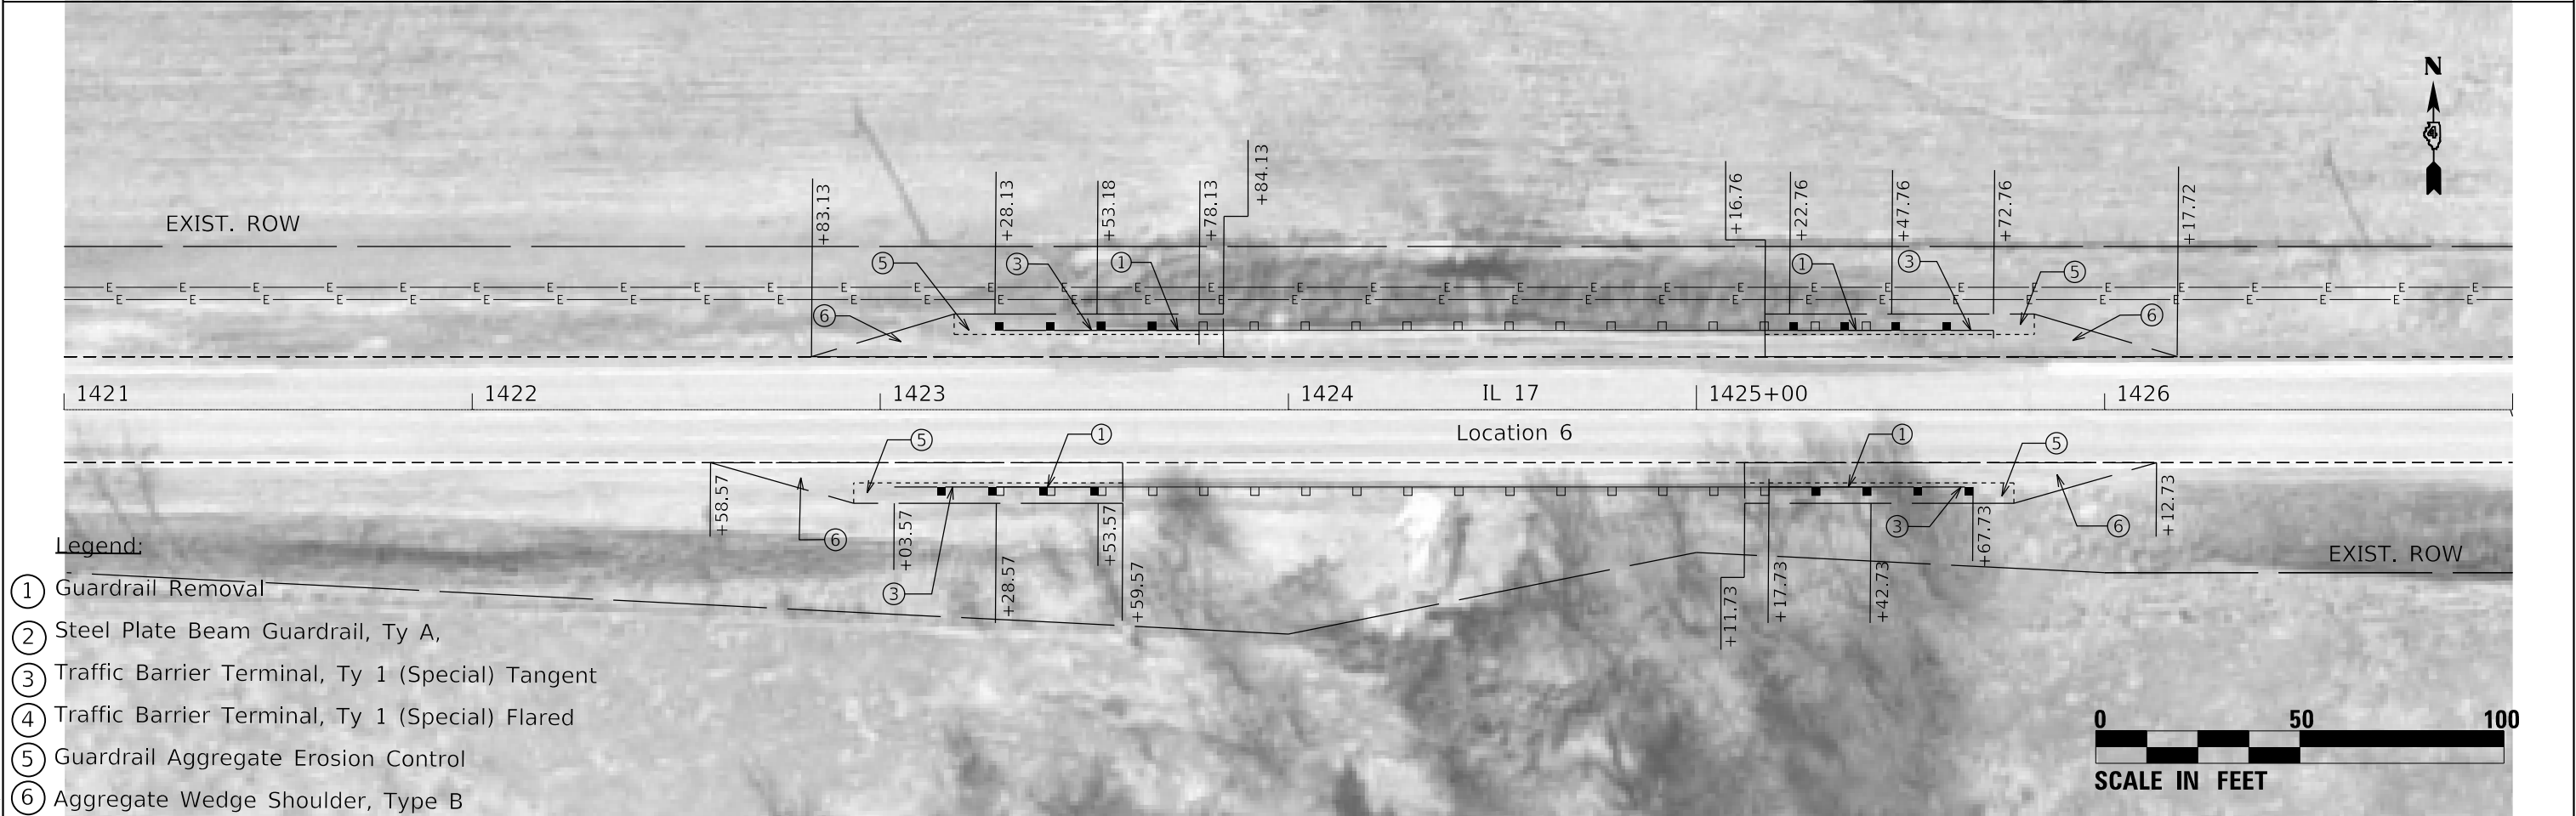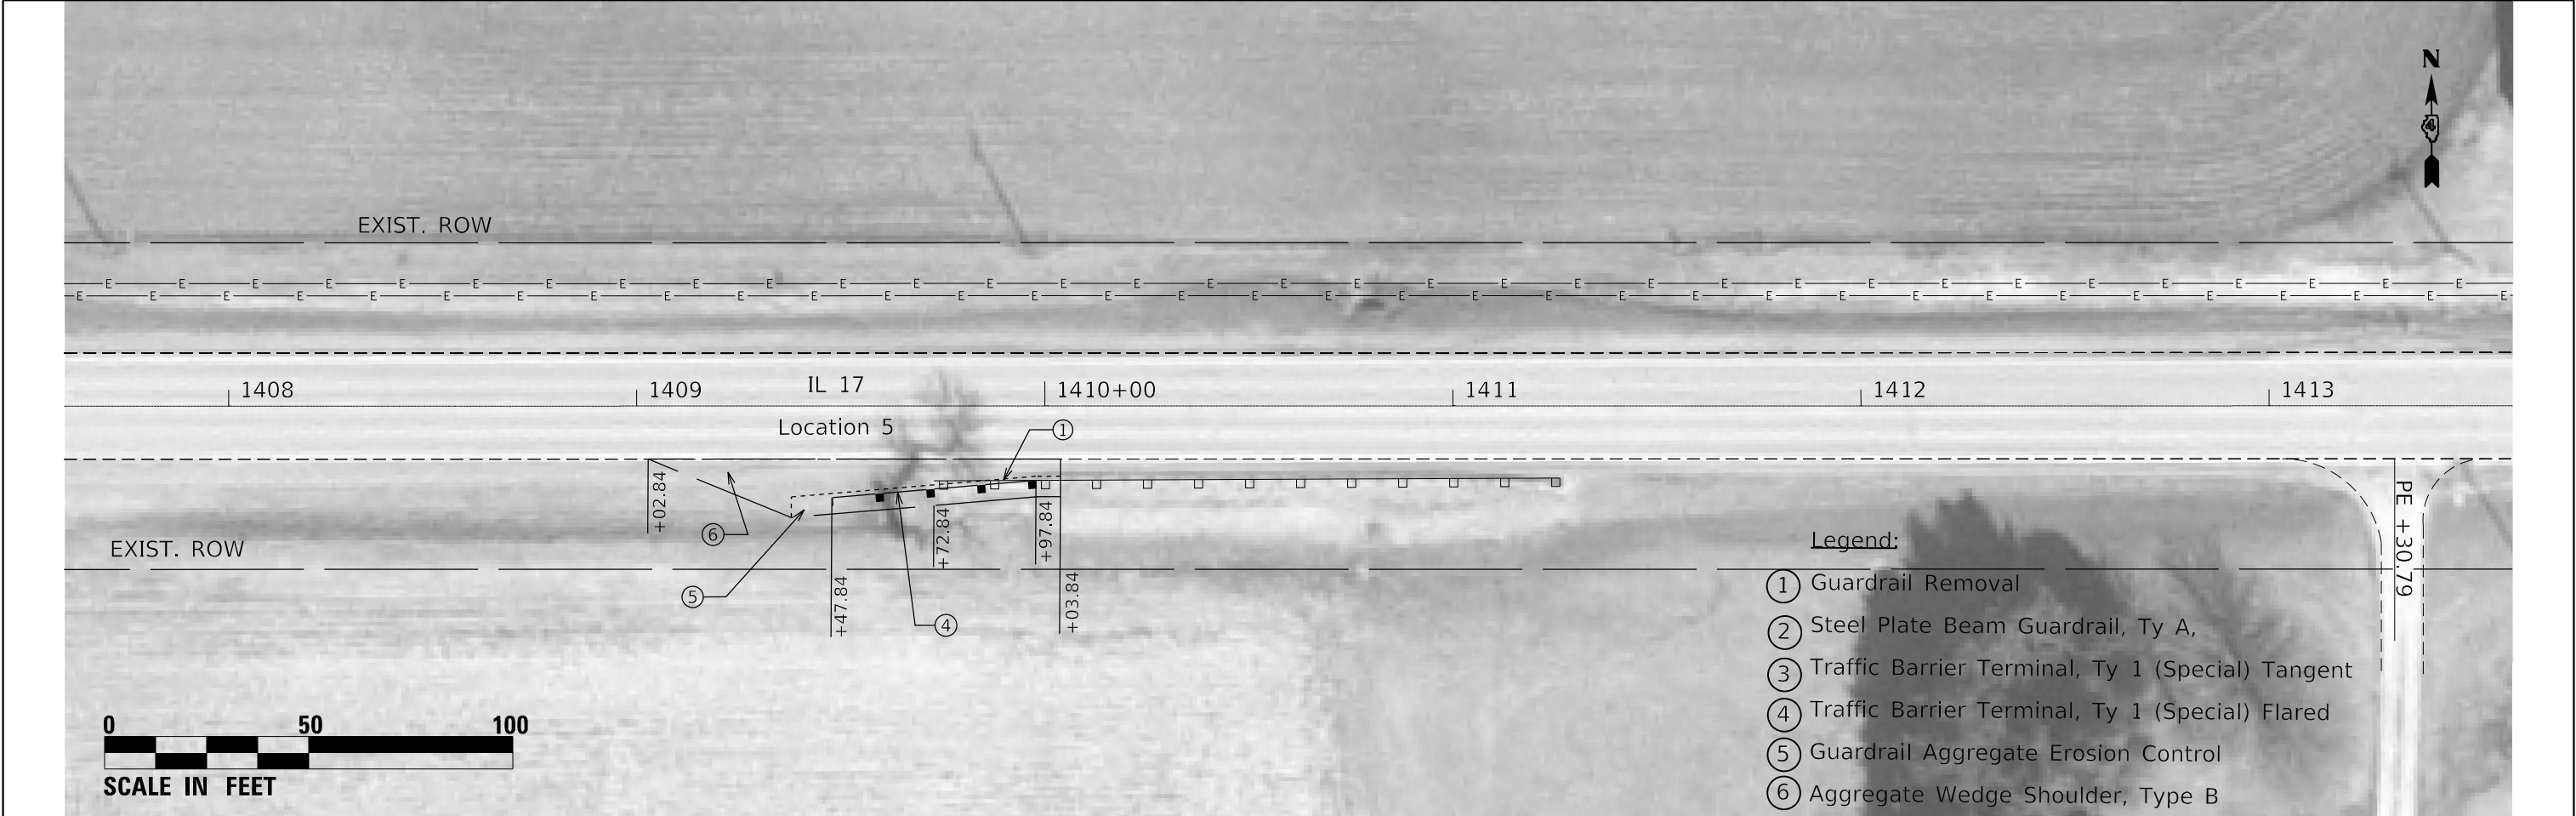

	USER NAME = \$USERS\$	DESIGNED -	REVISED -	STATE OF ILLINOIS DEPARTMENT OF TRANSPORTATION	CORRIDOR 2 (IL 17) LOCATIONS 5 & 6				F.A. RTE.	SECTION	COUNTY	TOTAL SHEETS	SHEET NO.
		DRAWN -	REVISED -						VAR	D4 GUARDRAIL END SECT REPL 2020	VARIOUS	50	27
	PLOT SCALE = \$SCALES\$	CHECKED -	REVISED -						CONTRACT NO. 68F57				
	PLOT DATE = \$DATES\$	DATE -	REVISED -		ILLINOIS FED. AID PROJECT								
										SCALE:	SHEET	OF	SHEETS

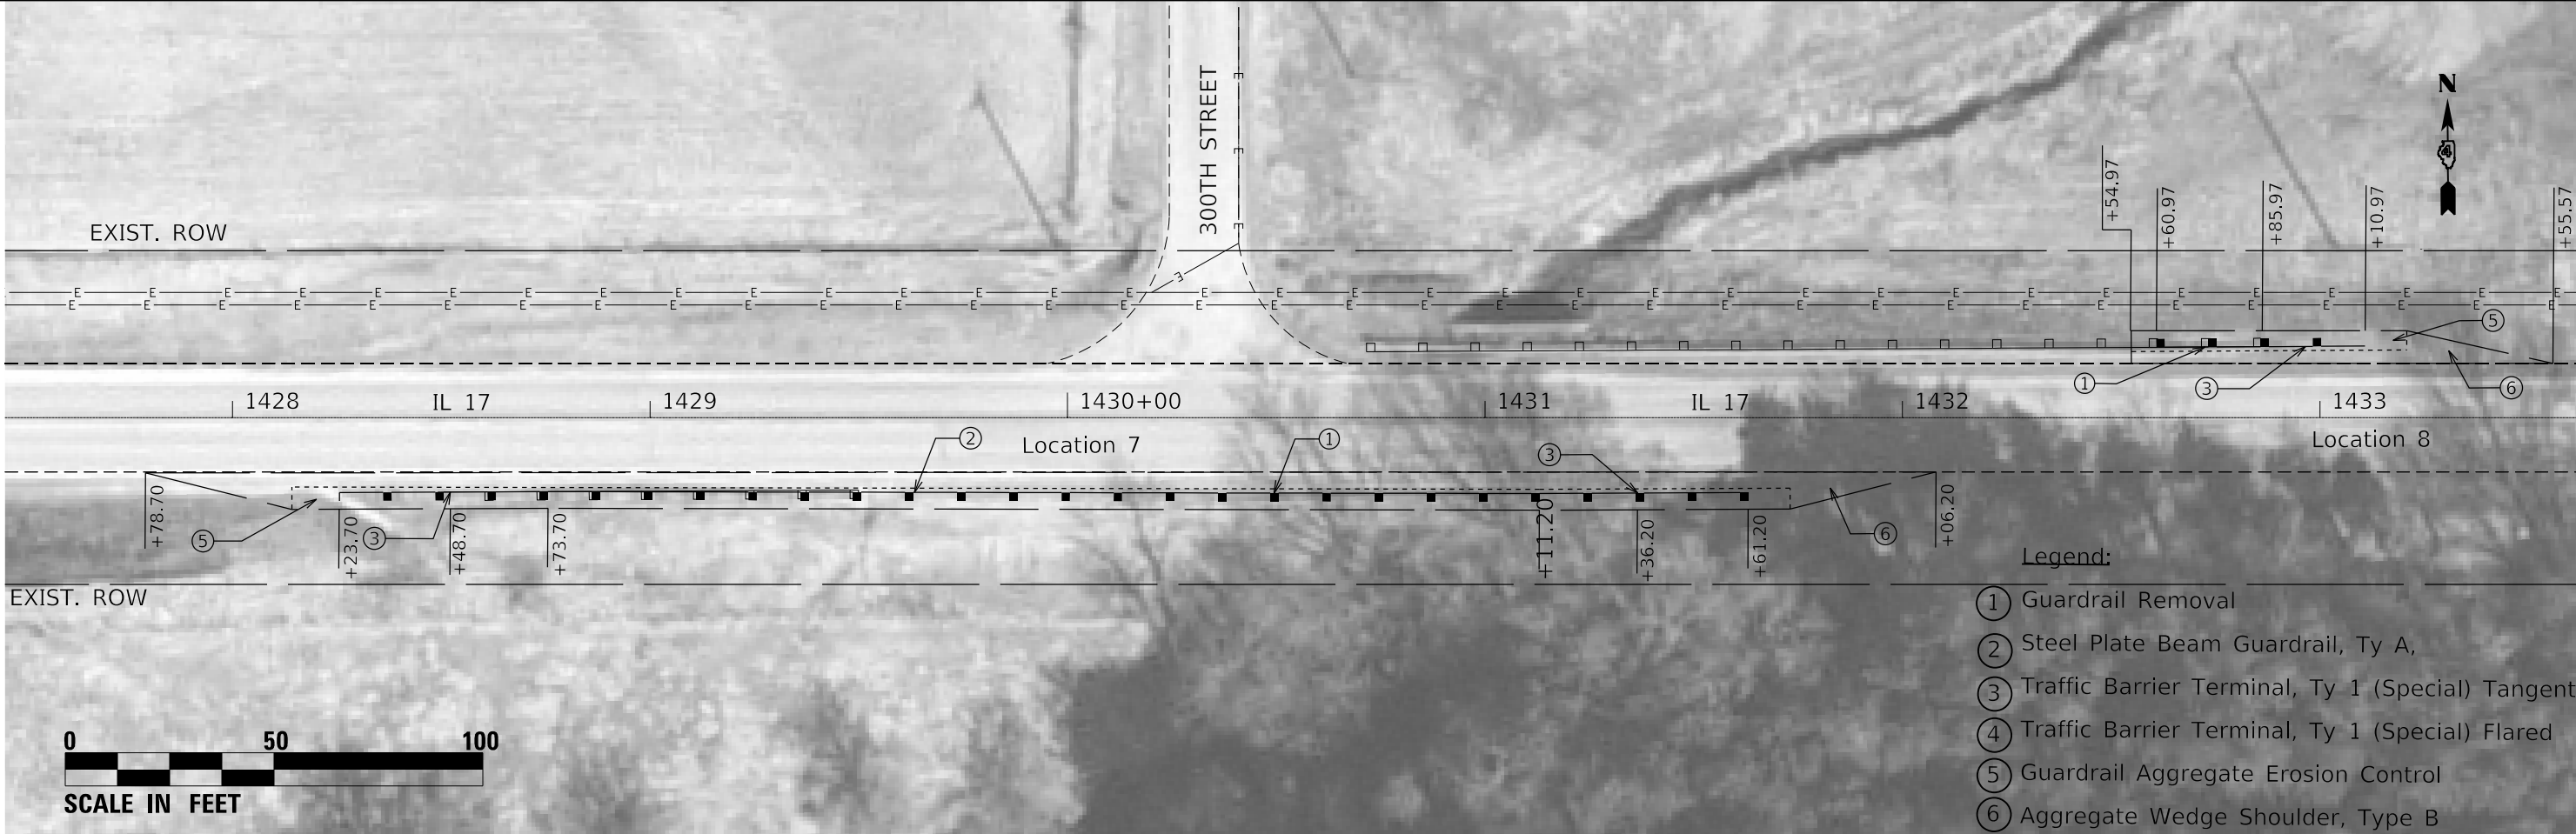

- Legend:
- ① Guardrail Removal
 - ② Steel Plate Beam Guardrail, Ty A,
 - ③ Traffic Barrier Terminal, Ty 1 (Special) Tangent
 - ④ Traffic Barrier Terminal, Ty 1 (Special) Flared
 - ⑤ Guardrail Aggregate Erosion Control
 - ⑥ Aggregate Wedge Shoulder, Type B

MODEL: \$MODELNAME\$
FILE: \$MODELNAME\$.STB


USER NAME = \$USERS\$	DESIGNED -	REVISED -
	DRAWN -	REVISED -
PLOT SCALE = \$SCALE\$	CHECKED -	REVISED -
PLOT DATE = \$DATE\$	DATE -	REVISED -

STATE OF ILLINOIS
DEPARTMENT OF TRANSPORTATION

CORRIDOR 2 (IL 17)
LOCATIONS 7 & 8


SCALE: SHEET OF SHEETS STA. TO STA.

F.A. RTE.	SECTION	COUNTY	TOTAL SHEETS	SHEET NO.
VAR	D4 GUARDRAIL END SECT REPL 2020	VARIOUS	50	28
CONTRACT NO. 68F57				
ILLINOIS FED. AID PROJECT				

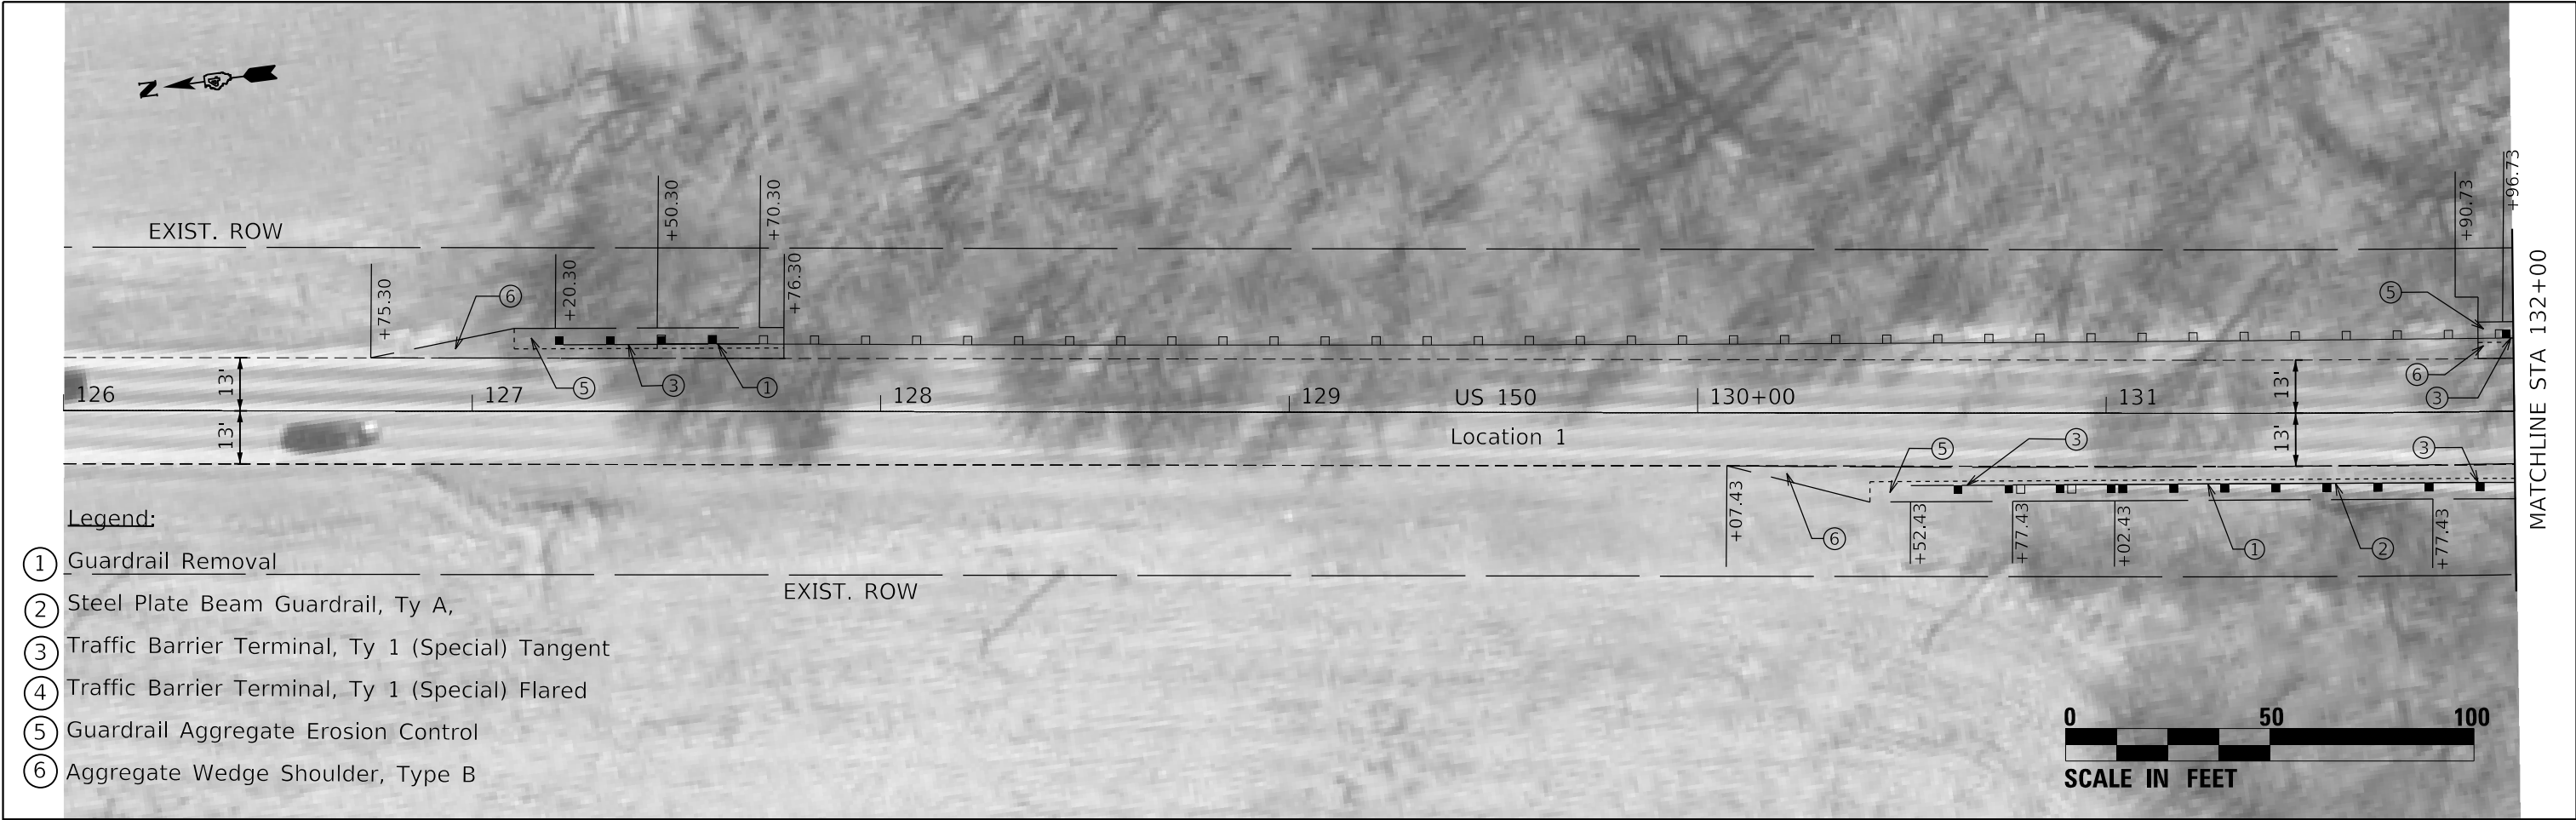

Legend:

- ① Guardrail Removal
- ② Steel Plate Beam Guardrail, Ty A,
- ③ Traffic Barrier Terminal, Ty 1 (Special) Tangent
- ④ Traffic Barrier Terminal, Ty 1 (Special) Flared
- ⑤ Guardrail Aggregate Erosion Control
- ⑥ Aggregate Wedge Shoulder, Type B

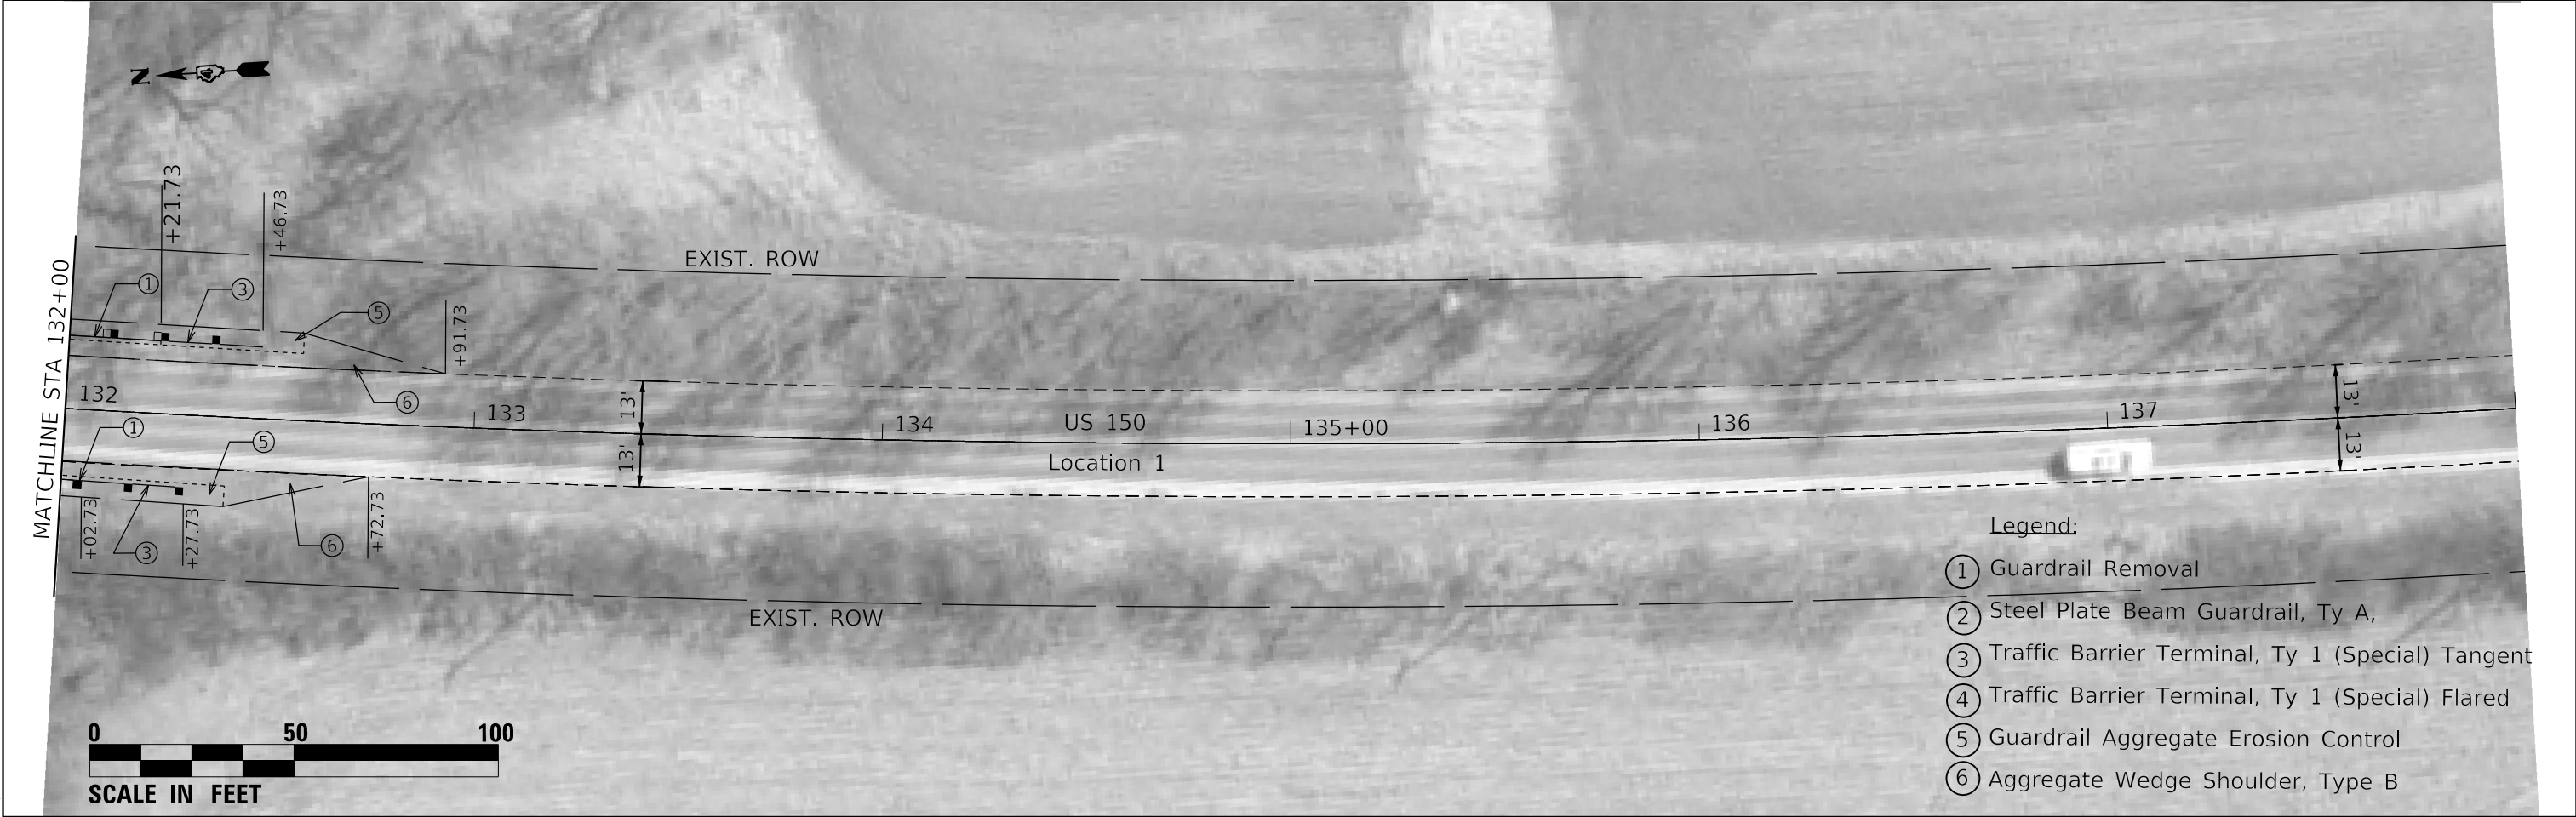

Legend:

- ① Guardrail Removal
- ② Steel Plate Beam Guardrail, Ty A,
- ③ Traffic Barrier Terminal, Ty 1 (Special) Tangent
- ④ Traffic Barrier Terminal, Ty 1 (Special) Flared
- ⑤ Guardrail Aggregate Erosion Control
- ⑥ Aggregate Wedge Shoulder, Type B

MODEL: \$MODELNAME\$
FILE: \$NAME\$. \$EXT\$



USER NAME = \$USERS\$	DESIGNED -	REVISED -
	DRAWN -	REVISED -
PLOT SCALE = \$SCALE\$	CHECKED -	REVISED -
PLOT DATE = \$DATE\$	DATE -	REVISED -

STATE OF ILLINOIS
DEPARTMENT OF TRANSPORTATION



CORRIDOR 3 (US 150)
LOCATION 1

SCALE: SHEET OF SHEETS STA. TO STA.

F.A. RTE.	SECTION	COUNTY	TOTAL SHEETS	SHEET NO.
VAR	D4 GUARDRAIL END SECT REPL 2020	VARIOUS	50	29
CONTRACT NO. 68F57				
ILLINOIS FED. AID PROJECT				

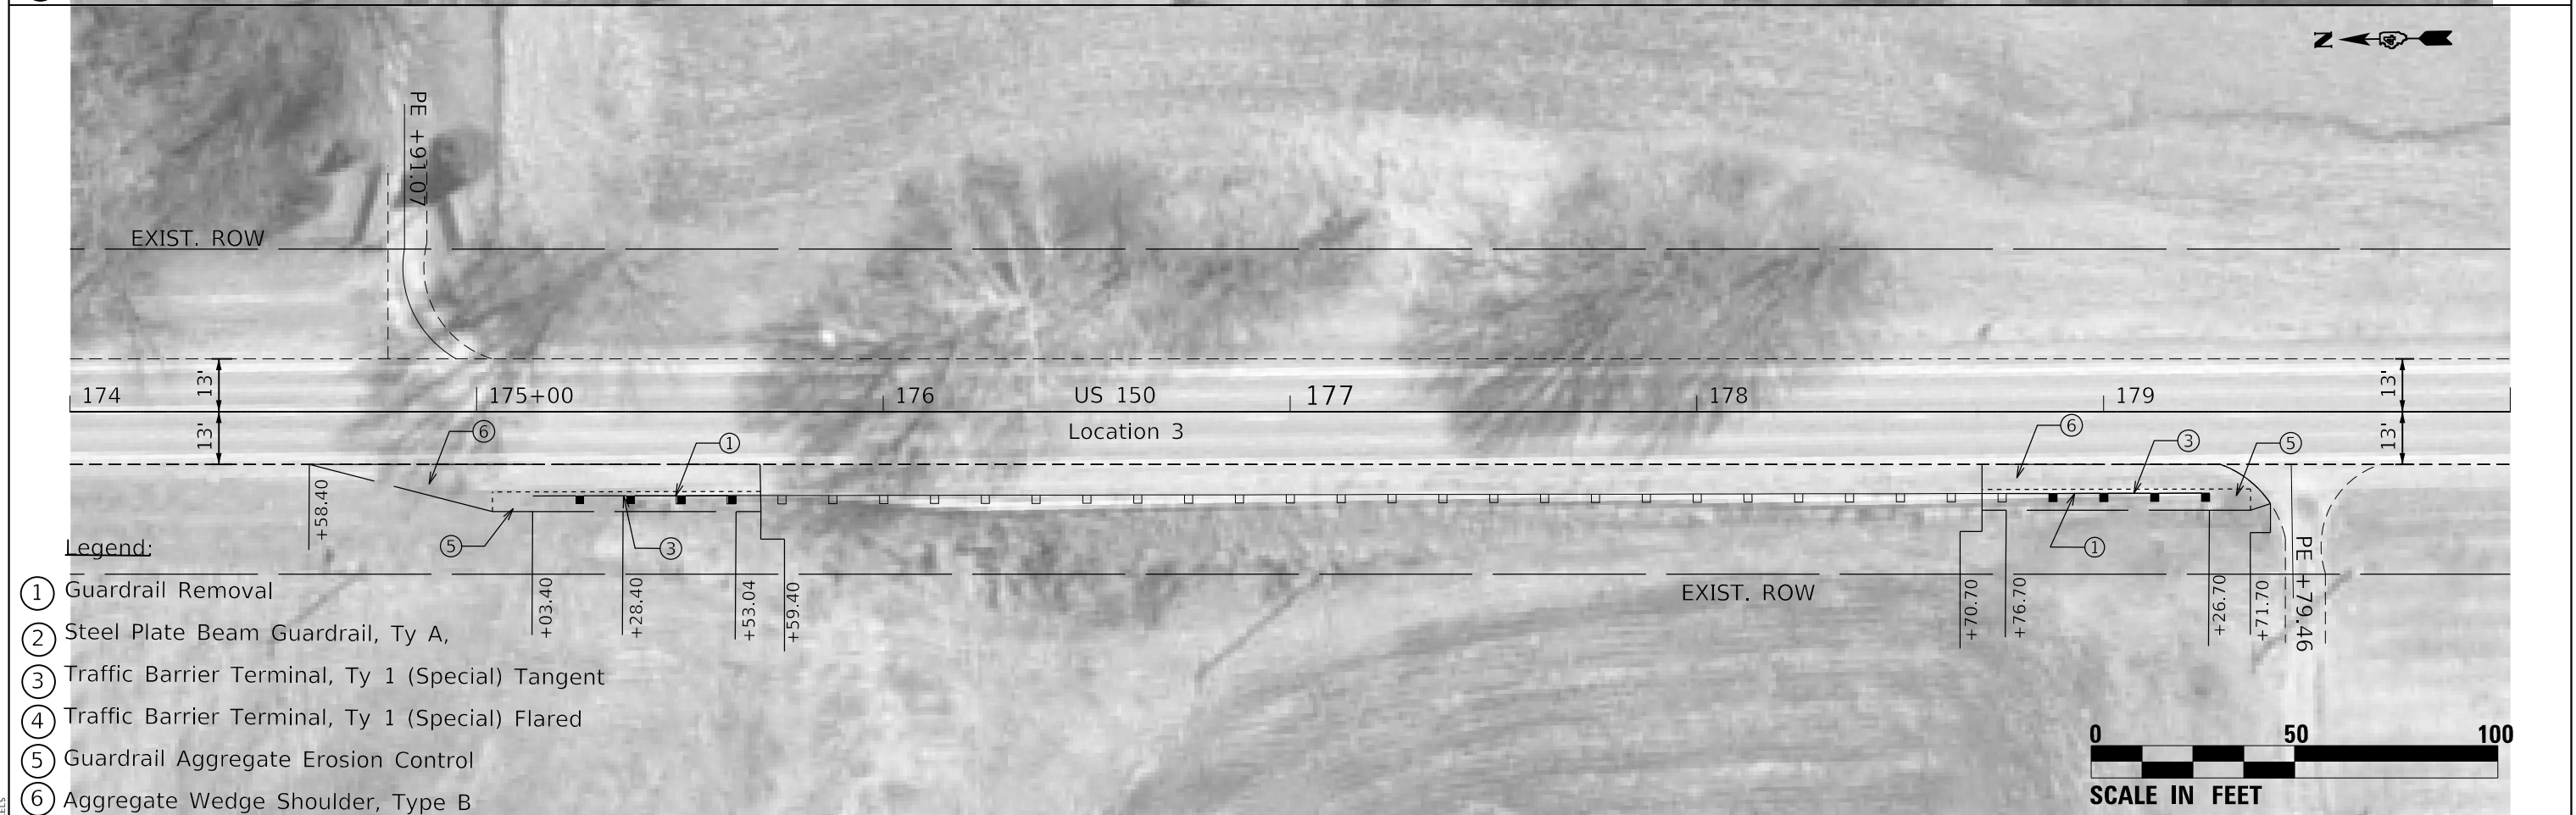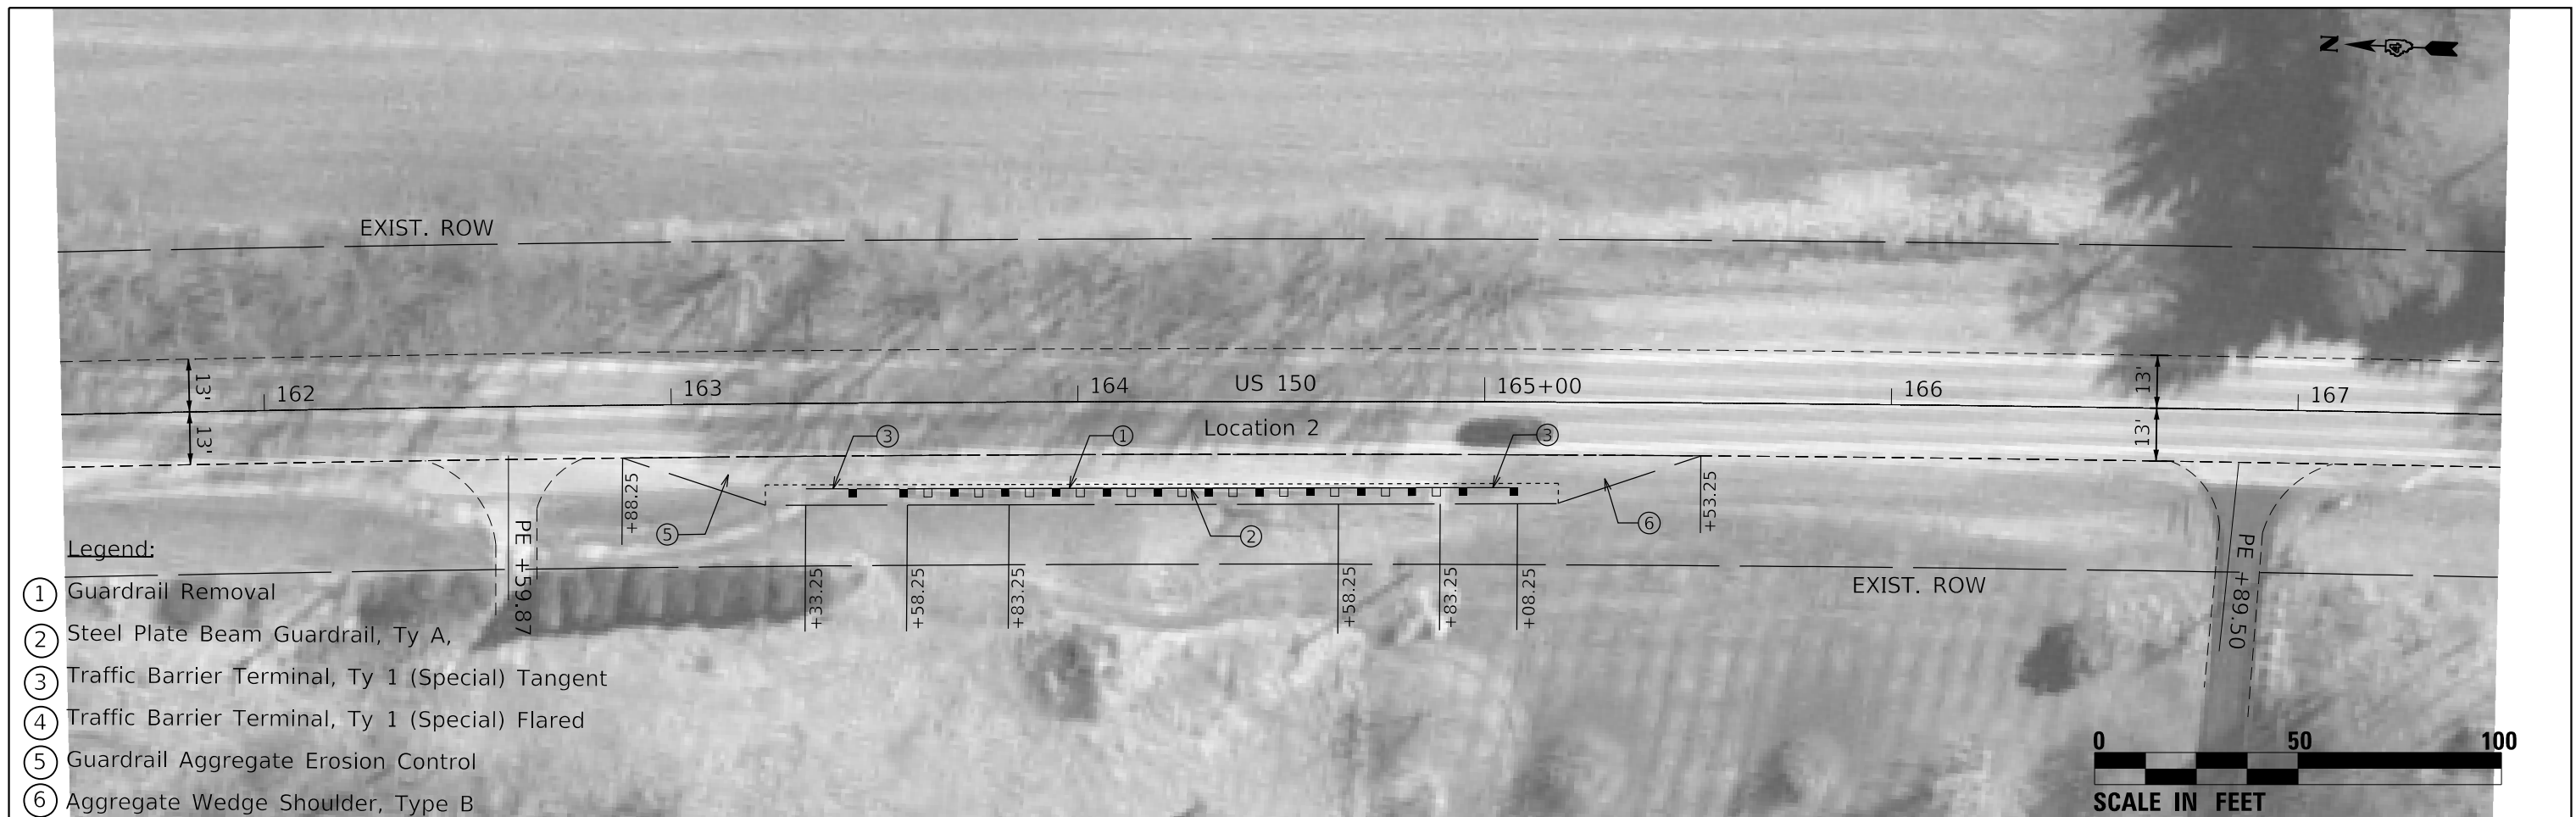

FILE NAME: 3	USER NAME = \$USERS	DESIGNED -	REVISED -	STATE OF ILLINOIS DEPARTMENT OF TRANSPORTATION	CORRIDOR 3 (US 150) LOCATIONS 2 & 3				F.A. RTE.	SECTION	COUNTY	TOTAL SHEETS	SHEET NO.
		DRAWN -	REVISED -						VAR	D4 GUARDRAIL END SECT REPL 2020	VARIOUS	50	30
	PLOT SCALE = \$SCALE\$	CHECKED -	REVISED -		SCALE: SHEET OF SHEETS STA. TO STA.				CONTRACT NO. 68F57				
	PLOT DATE = \$DATES	DATE -	REVISED -						ILLINOIS FED. AID PROJECT				

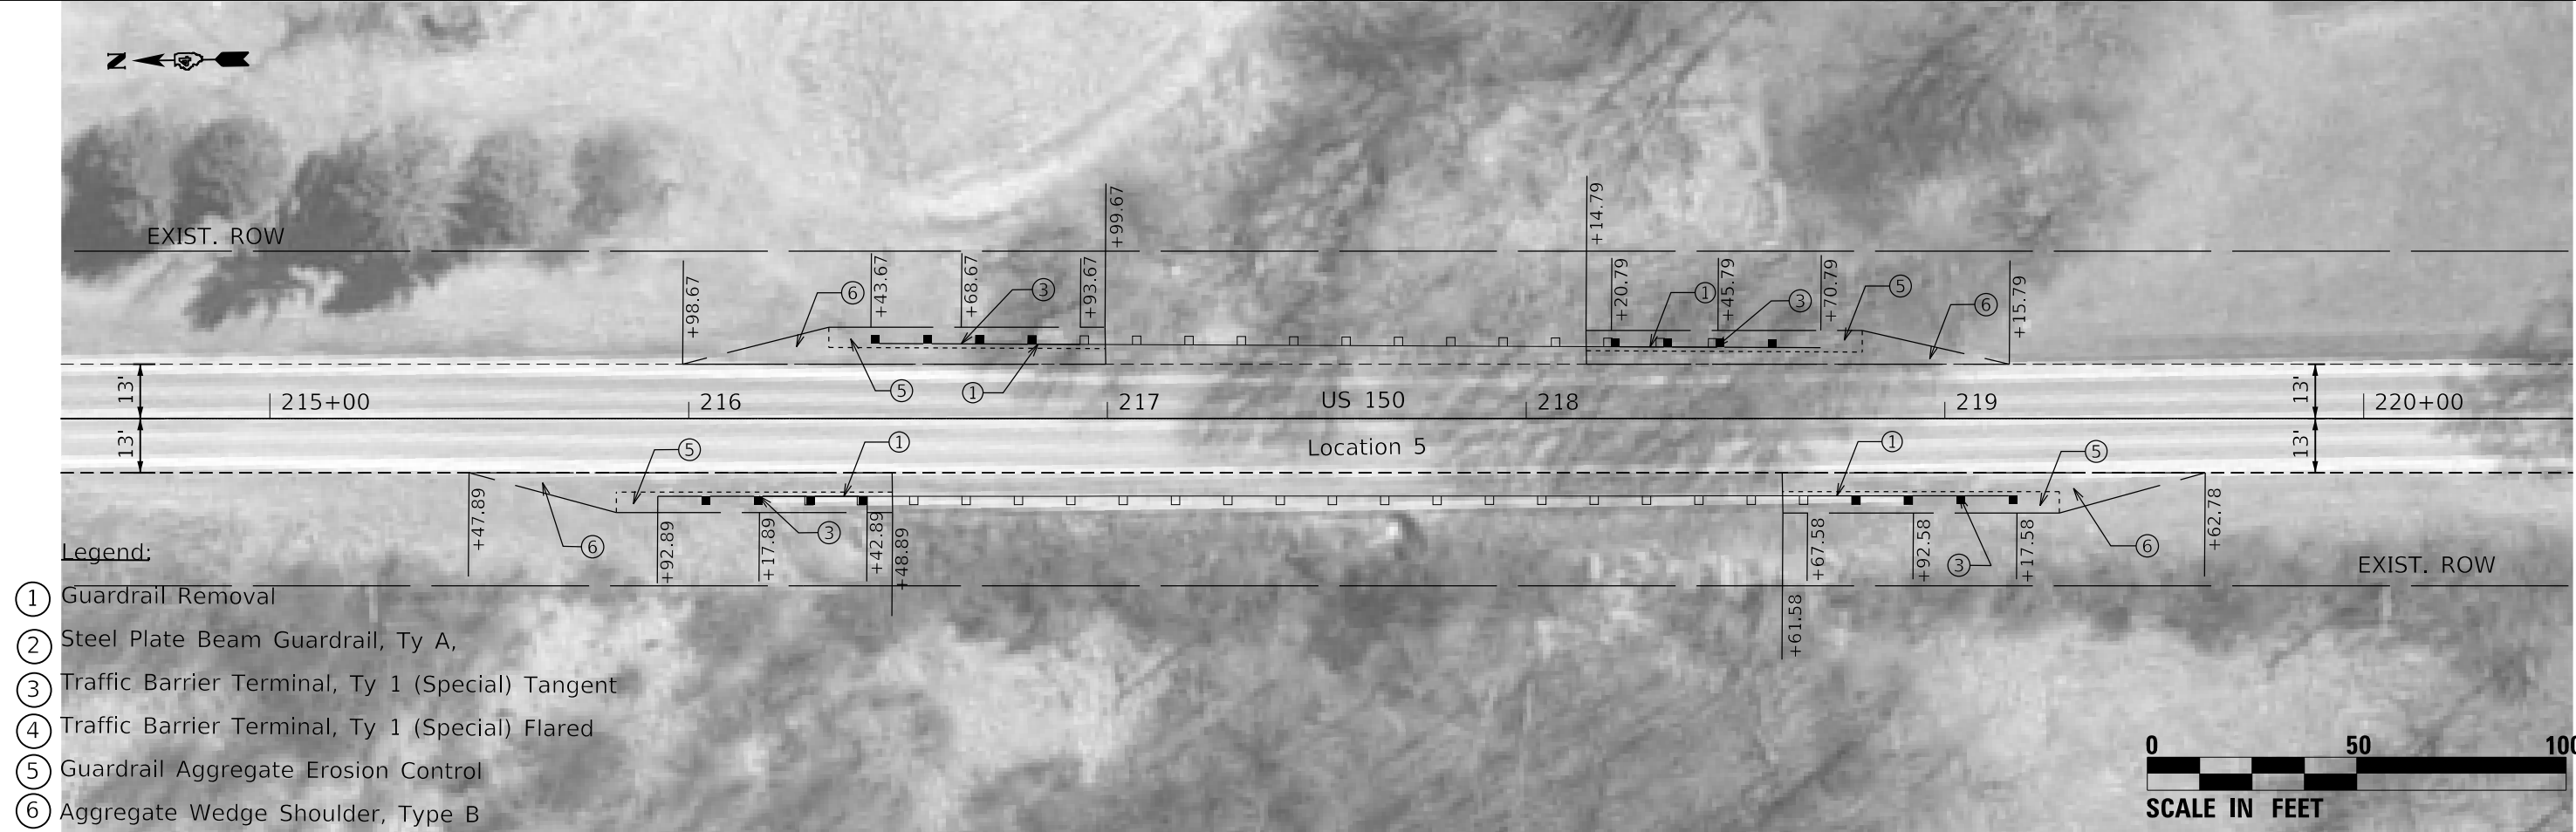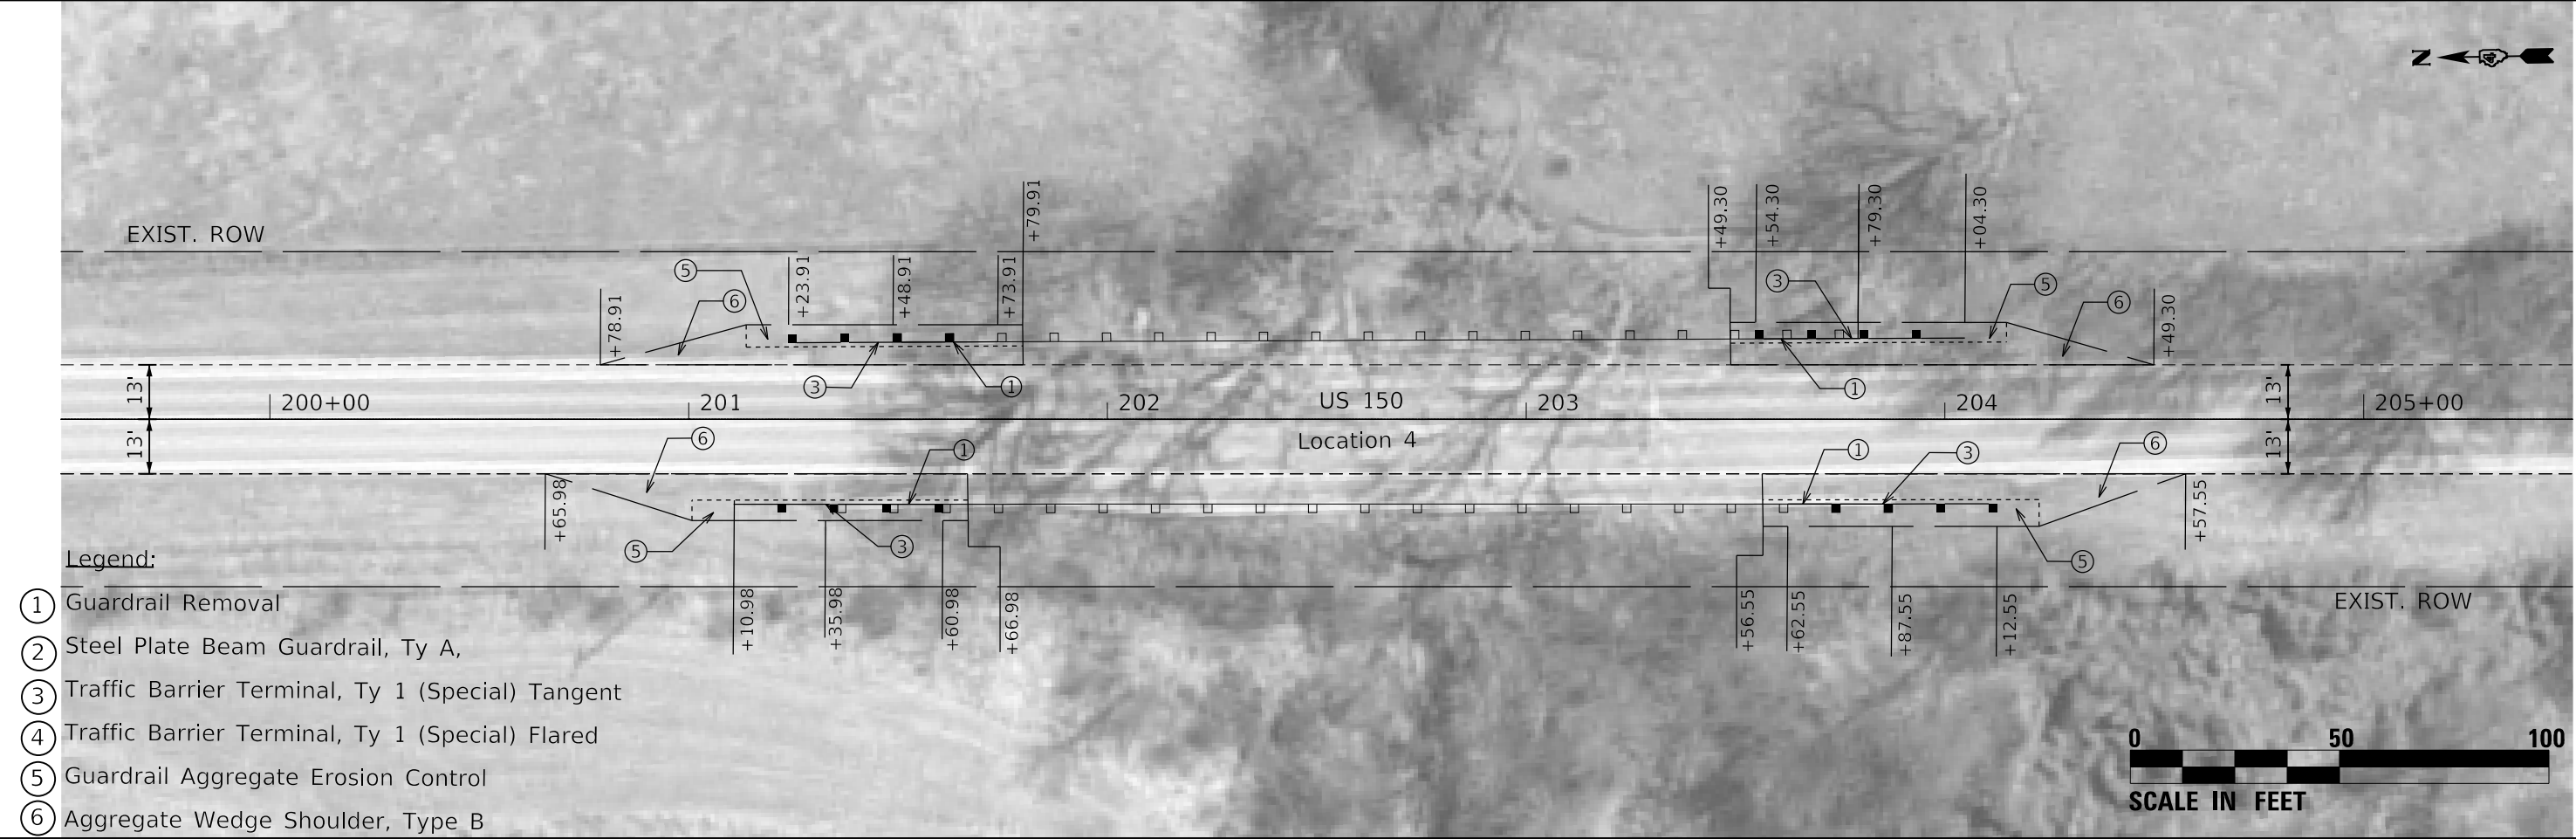

MODEL: \$MODELNAME\$
FILE: \$MODELNAME\$.STB


USER NAME = \$USERS\$	DESIGNED -	REVISED -
DRAWN -	REVISED -	
PLOT SCALE = \$SCALE\$	CHECKED -	REVISED -
PLOT DATE = \$DATE\$	DATE -	REVISED -

STATE OF ILLINOIS
DEPARTMENT OF TRANSPORTATION


CORRIDOR 3 (US 150)
LOCATIONS 4 & 5

SCALE: SHEET OF SHEETS STA. TO STA.

F.A. RTE.	SECTION	COUNTY	TOTAL SHEETS	SHEET NO.
VAR	D4 GUARDRAIL END SECT REPL 2020	VARIOUS	50	31
CONTRACT NO. 68F57				
ILLINOIS FED. AID PROJECT				

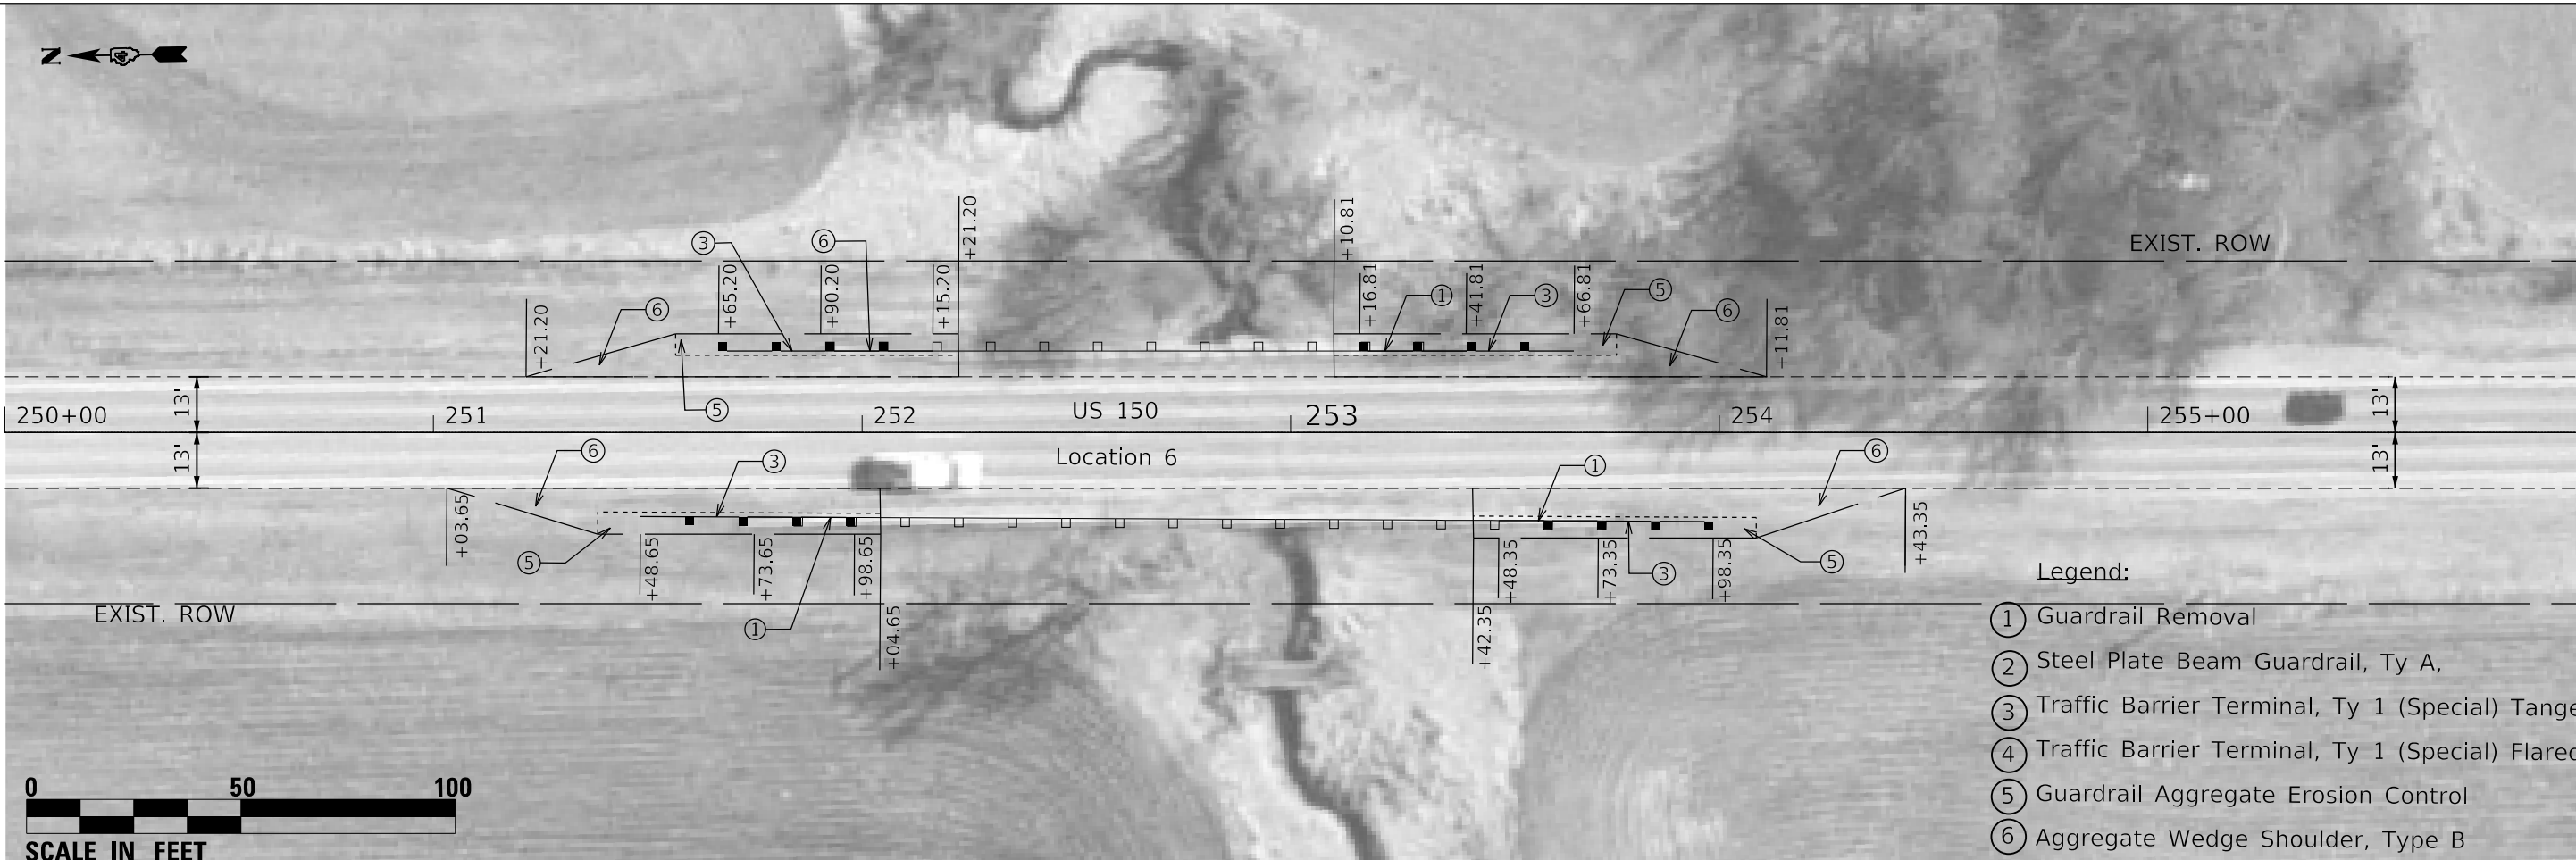

- Legend:
- ① Guardrail Removal
 - ② Steel Plate Beam Guardrail, Ty A,
 - ③ Traffic Barrier Terminal, Ty 1 (Special) Tangent
 - ④ Traffic Barrier Terminal, Ty 1 (Special) Flared
 - ⑤ Guardrail Aggregate Erosion Control
 - ⑥ Aggregate Wedge Shoulder, Type B

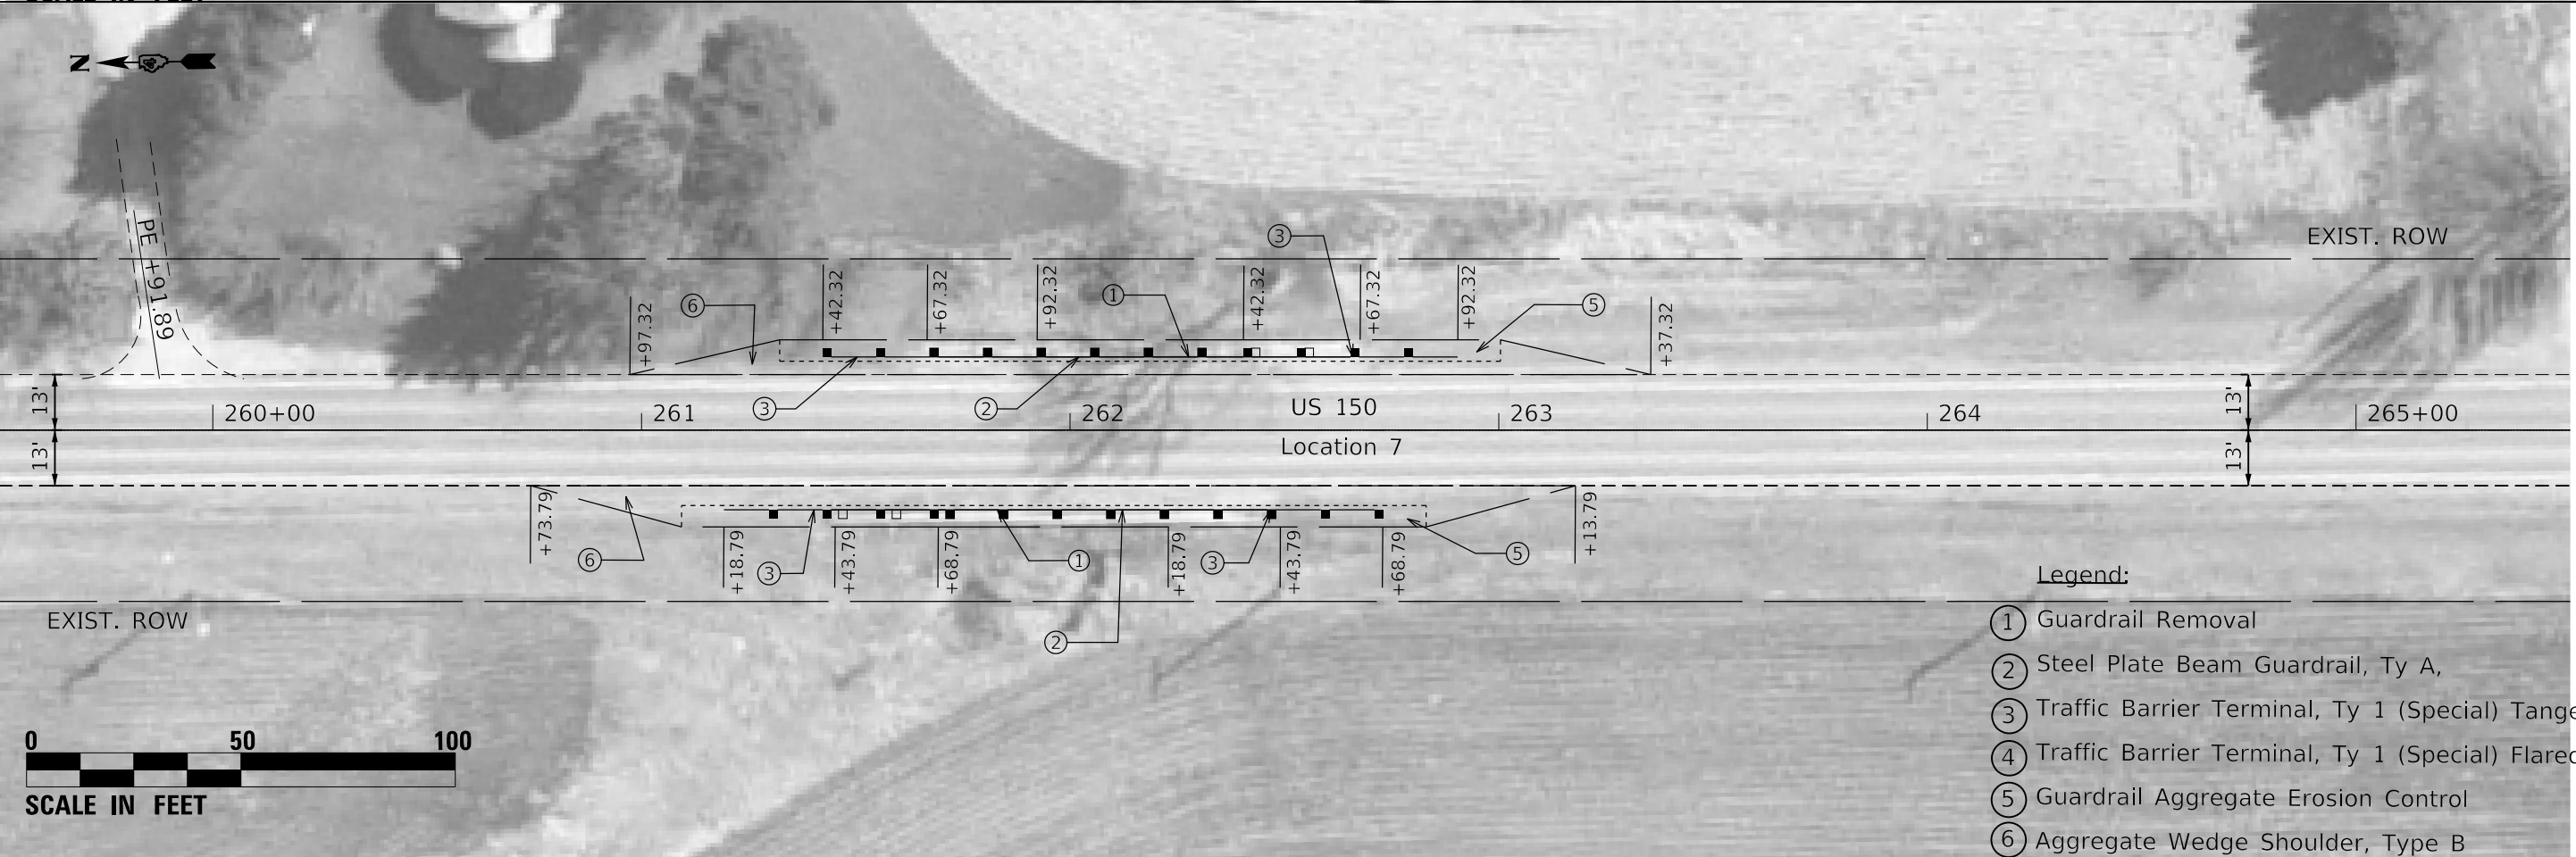

- Legend:
- ① Guardrail Removal
 - ② Steel Plate Beam Guardrail, Ty A,
 - ③ Traffic Barrier Terminal, Ty 1 (Special) Tangent
 - ④ Traffic Barrier Terminal, Ty 1 (Special) Flared
 - ⑤ Guardrail Aggregate Erosion Control
 - ⑥ Aggregate Wedge Shoulder, Type B

MODEL: \$MODELNAME\$
FILE: \$NAME\$. \$EXT\$



USER NAME = \$USERS\$	DESIGNED -	REVISED -
DRAWN -	REVISED -	
PLOT SCALE = \$SCALE\$	CHECKED -	REVISED -
PLOT DATE = \$DATE\$	DATE -	REVISED -

STATE OF ILLINOIS
DEPARTMENT OF TRANSPORTATION


CORRIDOR 3 (US 150)
LOCATIONS 6 & 7

SCALE: SHEET OF SHEETS STA. TO STA.

F.A. RTE.	SECTION	COUNTY	TOTAL SHEETS	SHEET NO.
VAR	D4 GUARDRAIL END SECT REPL 2020	VARIOUS	50	32
CONTRACT NO. 68F57				
ILLINOIS FED. AID PROJECT				

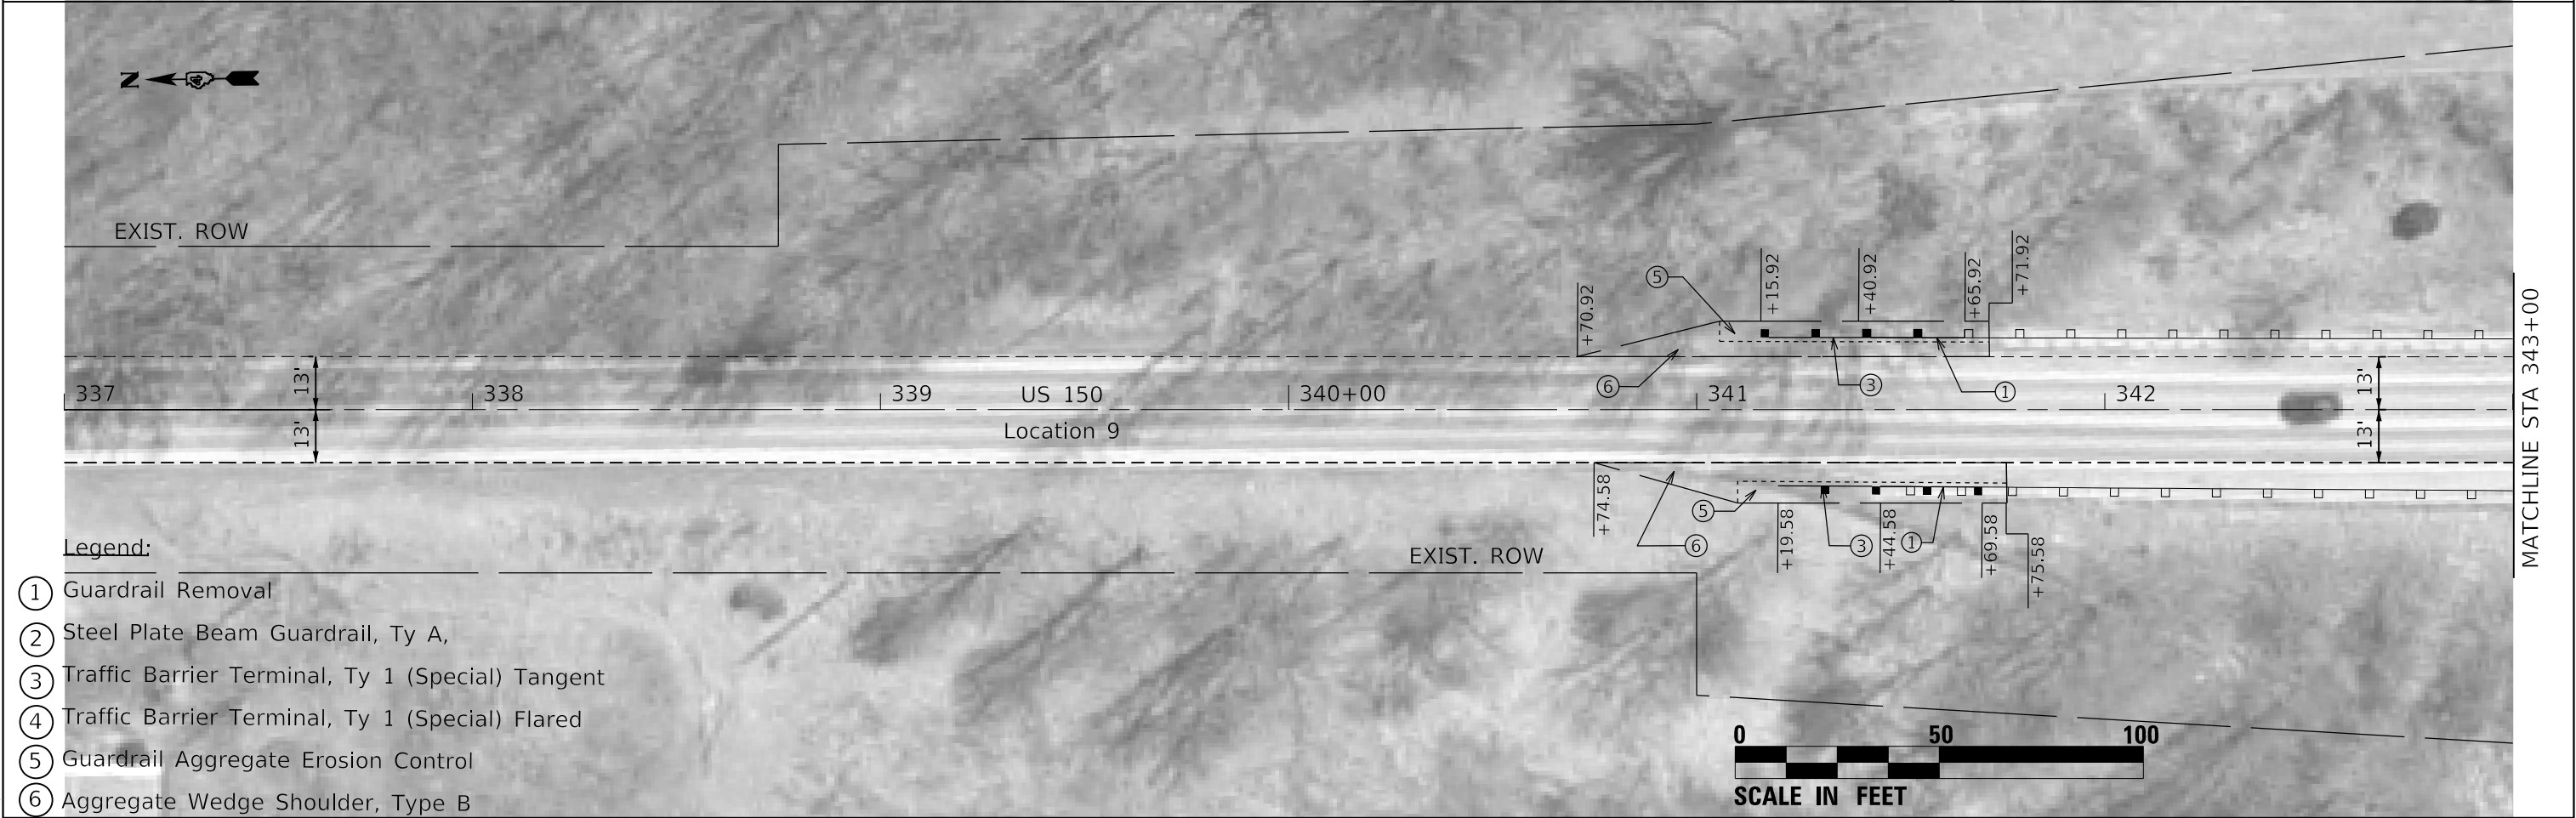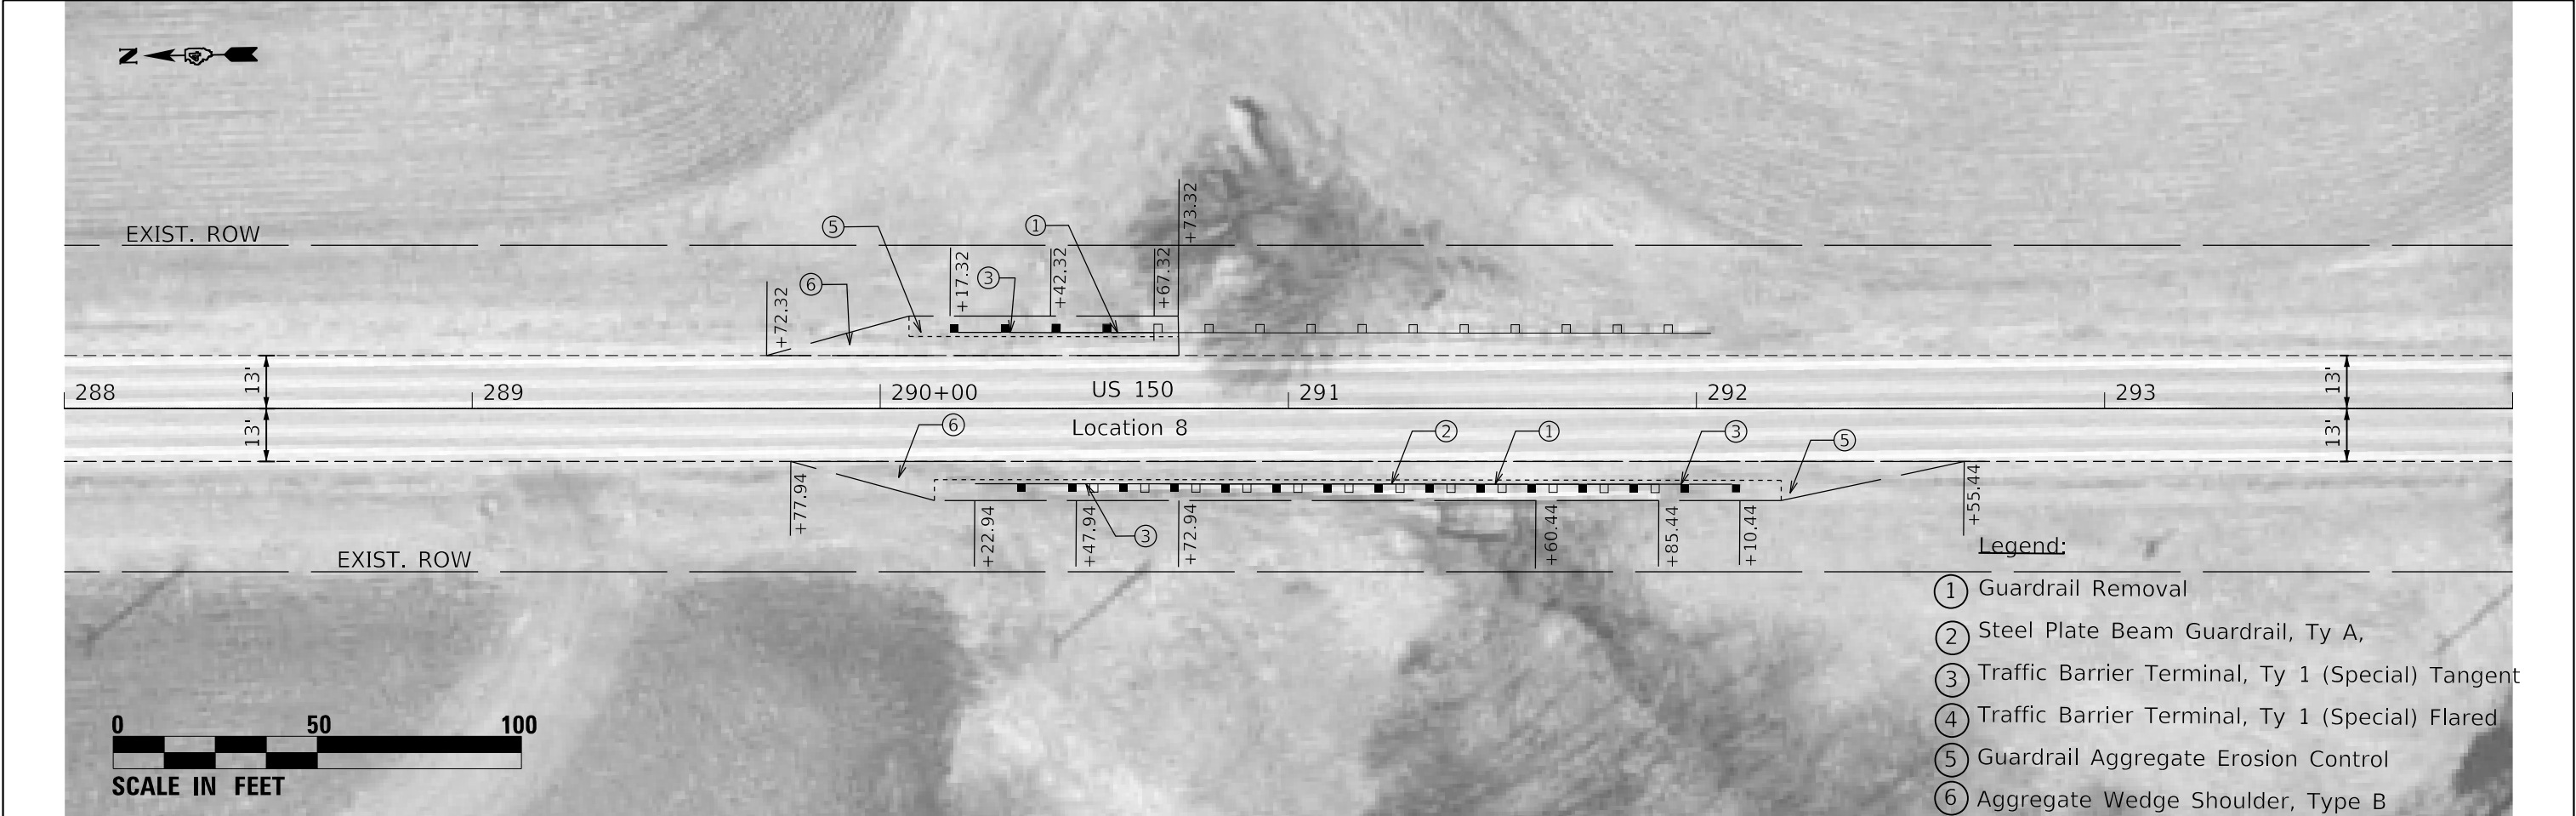


MODEL: \$MODELNAME\$ FILE: \$MODEL\$.STB	USER NAME = \$USERS	DESIGNED -	REVISED -	STATE OF ILLINOIS DEPARTMENT OF TRANSPORTATION	CORRIDOR 3 (US 150) LOCATIONS 8 & 9		F.A. RTE.	SECTION	COUNTY	TOTAL SHEETS	SHEET NO.
	DRAWN -	DRAWN -	REVISED -				VAR	D4 GUARDRAIL END SECT REPL 2020	VARIOUS	50	33
	PLOT SCALE = \$SCALE\$	CHECKED -	REVISED -				CONTRACT NO. 68F57				
	PLOT DATE = \$DATE\$	DATE -	REVISED -				ILLINOIS FED. AID PROJECT				
SCALE:		SHEET	OF	SHEETS	STA.	TO STA.					

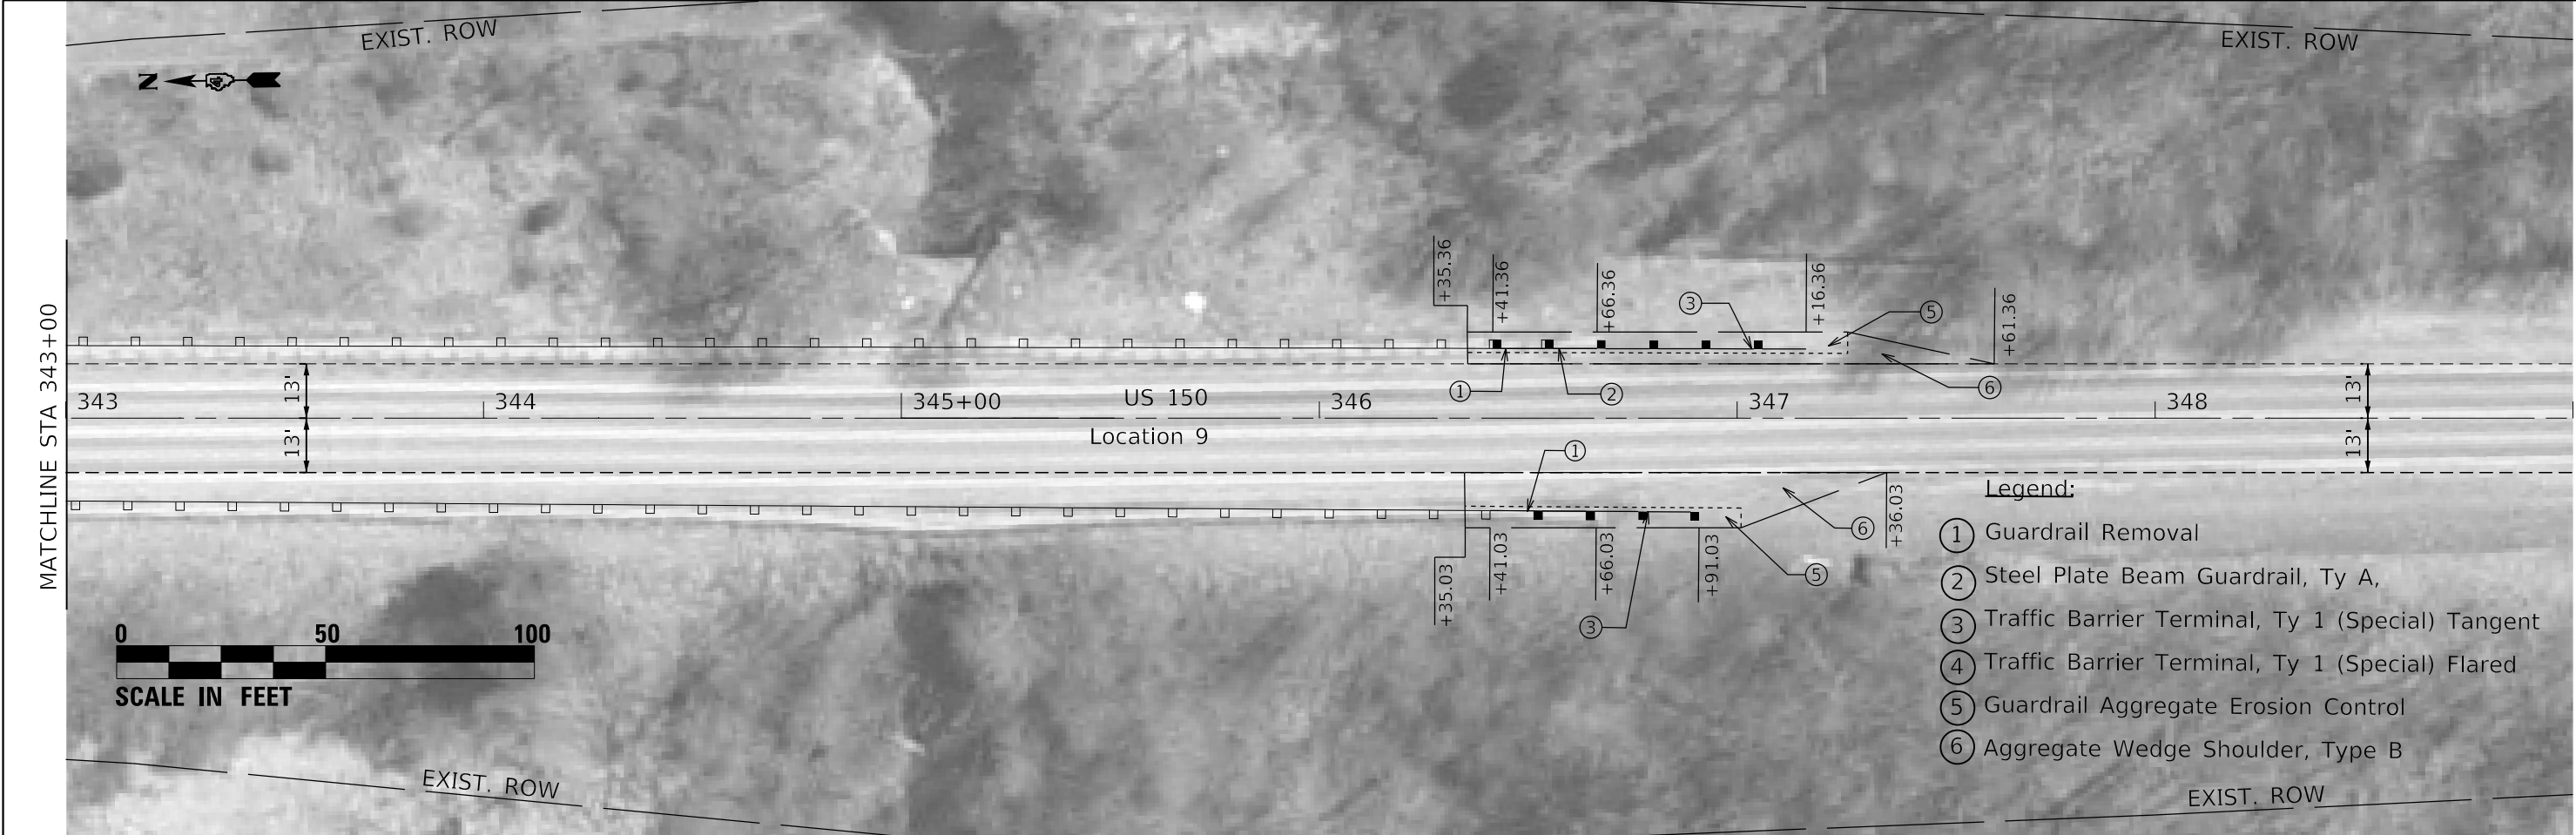

MODEL: \$MODELNAME\$
FILE: \$MODELNAME\$.STB

	USER NAME = \$USERS\$	DESIGNED -	REVISED -	STATE OF ILLINOIS DEPARTMENT OF TRANSPORTATION	CORRIDOR 3 (US 150) LOCATION 9		F.A. RTE.	SECTION	COUNTY	TOTAL SHEETS	SHEET NO.
		DRAWN -	REVISED -				VAR	D4 GUARDRAIL END SECT REPL 2020	VARIOUS	50	34
	PLOT SCALE = \$SCALE\$	CHECKED -	REVISED -				CONTRACT NO. 68F57				
	PLOT DATE = \$DATE\$	DATE -	REVISED -				ILLINOIS FED. AID PROJECT				
SCALE:		SHEET	OF	SHEETS	STA.	TO STA.					

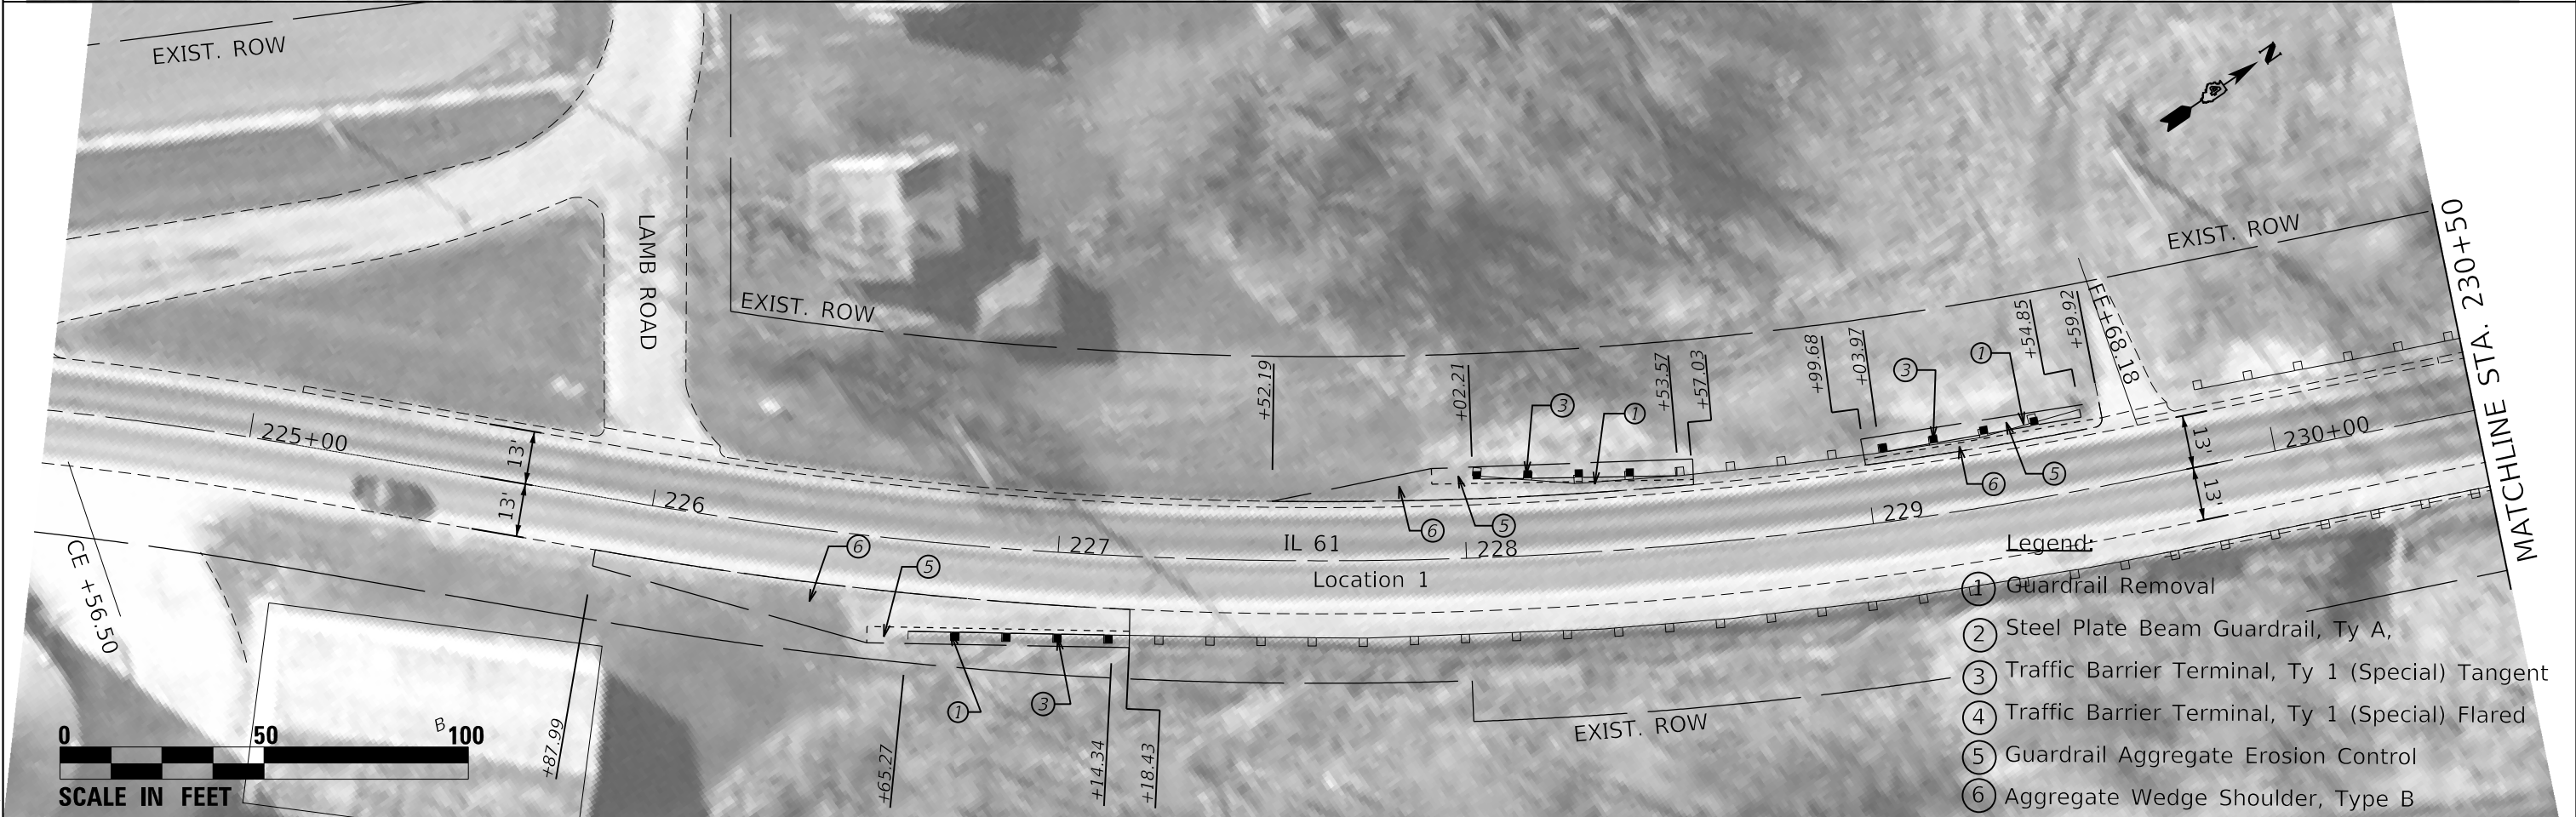

MODEL: \$MODELNAME\$
FILE: \$MODEL\$.STB

USER NAME = \$USERS\$	DESIGNED -	REVISED -
DRAWN -	REVISED -	
PLOT SCALE = \$SCALE\$	CHECKED -	REVISED -
PLOT DATE = \$DATE\$	DATE -	REVISED -

STATE OF ILLINOIS
DEPARTMENT OF TRANSPORTATION

CORRIDOR 4 (IL 61)
LOCATIONS 1

SCALE: SHEET OF SHEETS STA. TO STA.

F.A. RTE.	SECTION	COUNTY	TOTAL SHEETS	SHEET NO.
VAR	D4 GUARDRAIL END SECT REPL 2020	VARIOUS	50	35
CONTRACT NO. 68F57				
ILLINOIS FED. AID PROJECT				



MODEL: \$MODELNAME\$
FILE: \$MODEL\$.STL

USER NAME	= \$USERS\$	DESIGNED	-
DRAWN	-	REVISED	-
PLOT SCALE	= \$SCALE\$	CHECKED	-
PLOT DATE	= \$DATE\$	DATE	-



STATE OF ILLINOIS
DEPARTMENT OF TRANSPORTATION

CORRIDOR 4 (IL 61)
LOCATION 2

SCALE: SHEET OF SHEETS STA. TO STA.

F.A. RTE.	SECTION	COUNTY	TOTAL SHEETS	SHEET NO.
VAR	D4 GUARDRAIL END SECT REPL 2020	VARIOUS	50	36
CONTRACT NO. 68F57				
ILLINOIS FED. AID PROJECT				

MATCHLINE STA 120+00

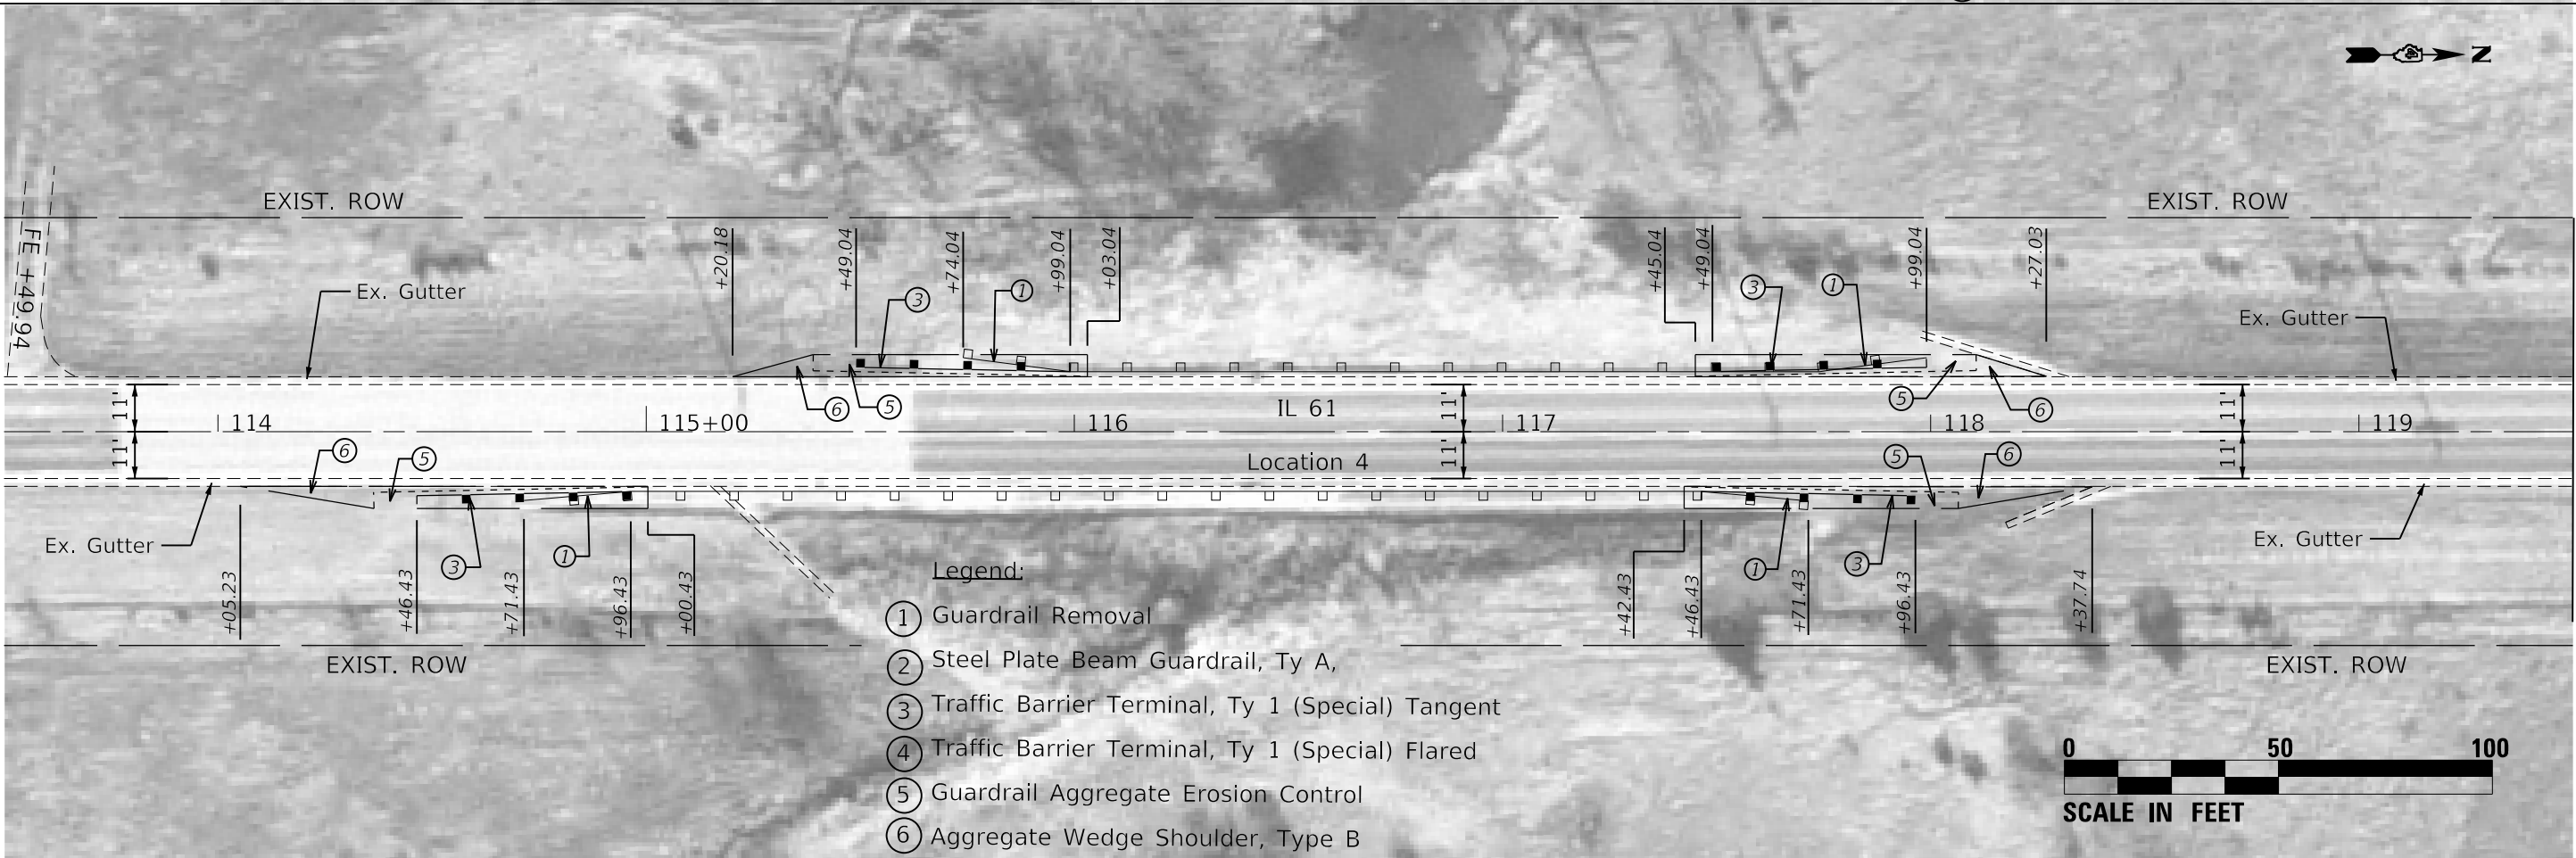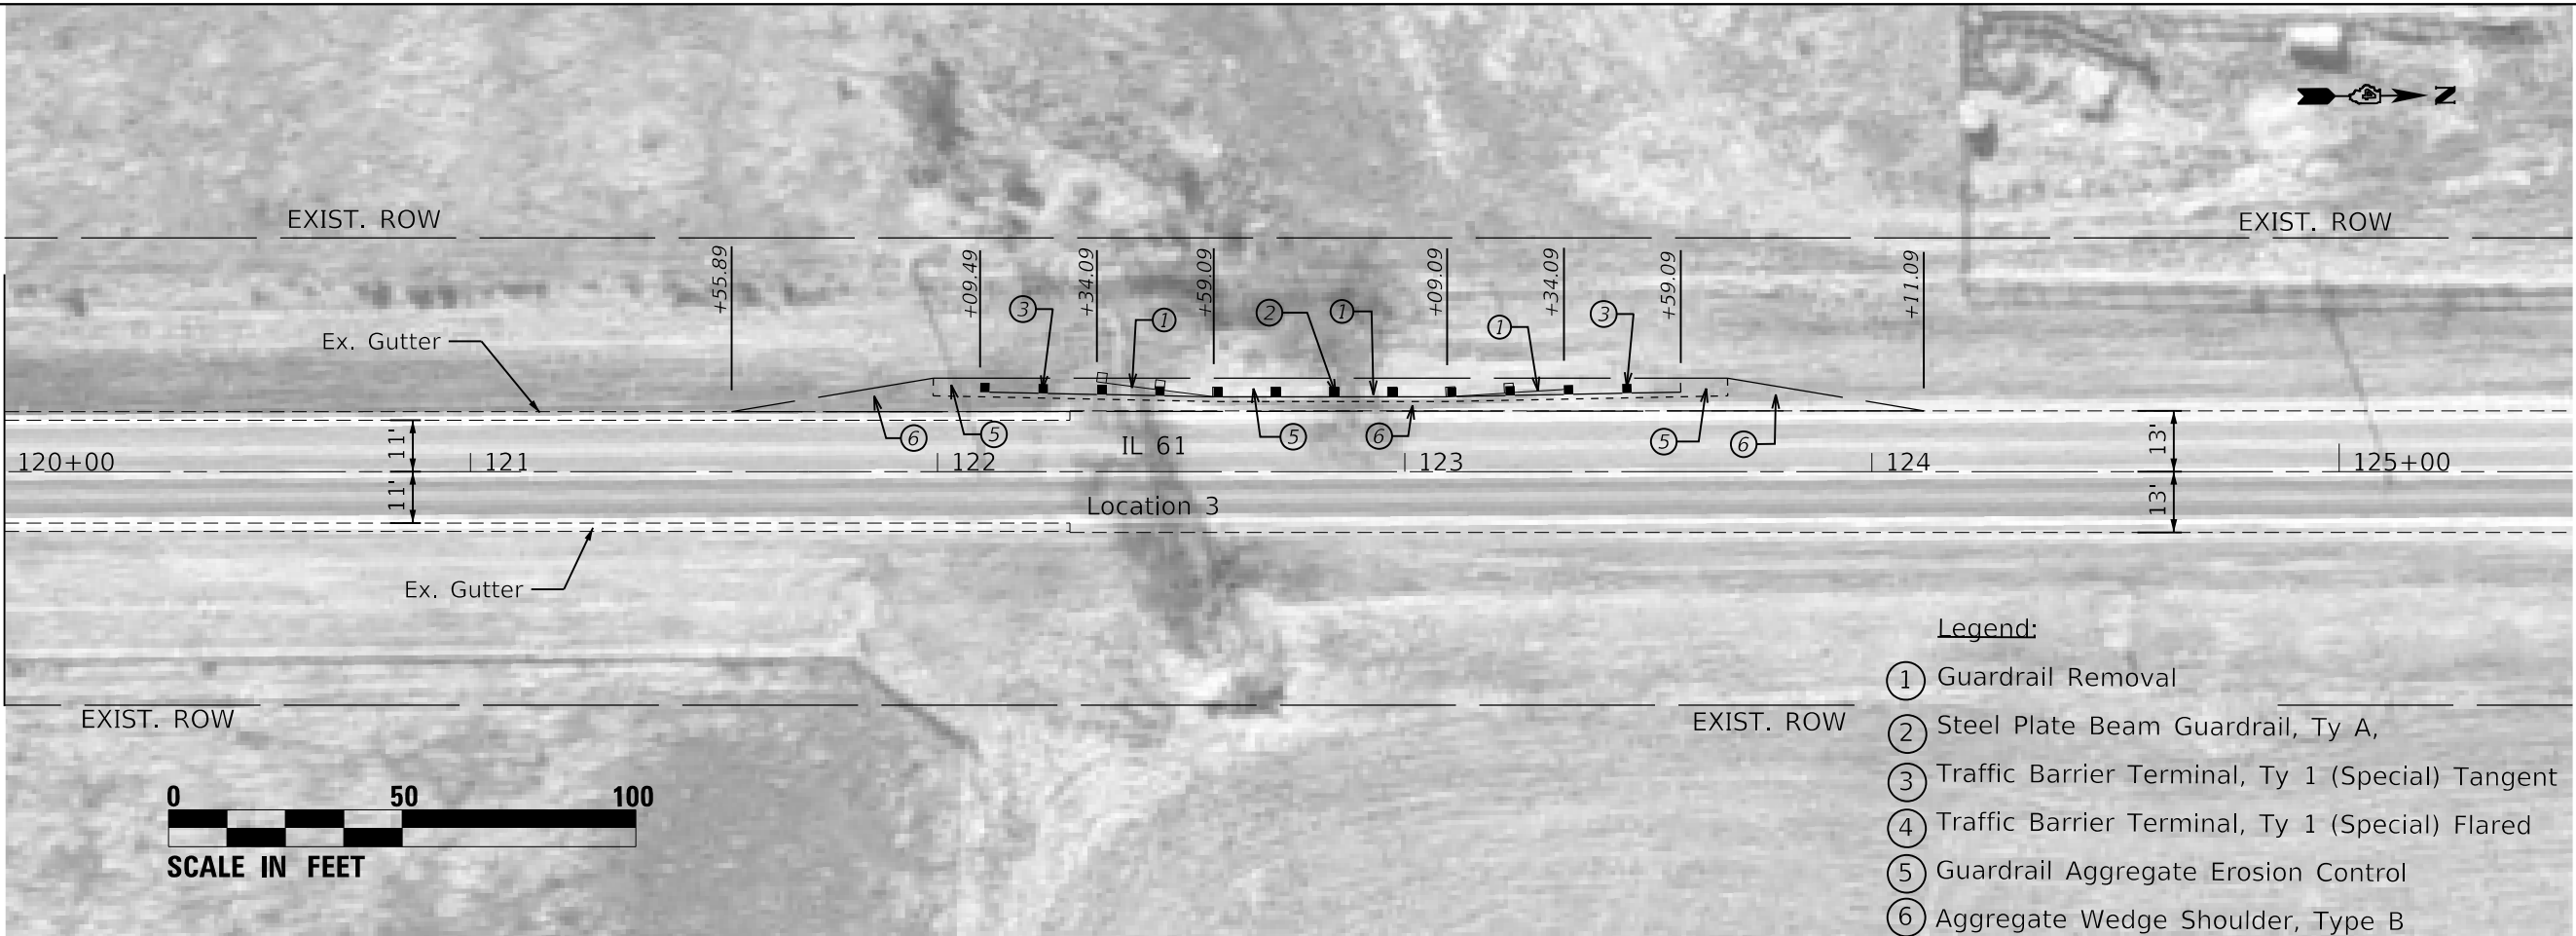

MATCHLINE STA 120+00

MODEL: \$MODELNAME\$
FILE: \$MODEL\$.STB

USER NAME = \$USERS\$	DESIGNED -	REVISED -
	DRAWN -	REVISED -
PLOT SCALE = \$SCALE\$	CHECKED -	REVISED -
PLOT DATE = \$DATE\$	DATE -	REVISED -

STATE OF ILLINOIS
DEPARTMENT OF TRANSPORTATION


CORRIDOR 4 (IL 61)
LOCATIONS 3 & 4

SCALE: SHEET OF SHEETS STA. TO STA.

F.A. RTE.	SECTION	COUNTY	TOTAL SHEETS	SHEET NO.
VAR	D4 GUARDRAIL END SECT REPL 2020	VARIOUS	50	37
CONTRACT NO. 68F57				
ILLINOIS FED. AID PROJECT				



- Legend:
- | | | |
|---|--|------------|
| ① | Guardrail Removal | EXIST. ROW |
| ② | Steel Plate Beam Guardrail, Ty A, | |
| ③ | Traffic Barrier Terminal, Ty 1 (Special) Tangent | |
| ④ | Traffic Barrier Terminal, Ty 1 (Special) Flared | |
| ⑤ | Guardrail Aggregate Erosion Control | |
| ⑥ | Aggregate Wedge Shoulder, Type B | |

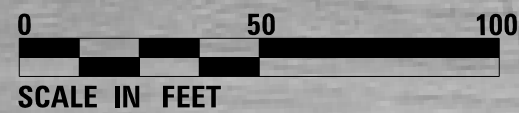

- | Legend: | |
|--|------------|
| ① Guardrail Removal | EXIST. ROW |
| ② Steel Plate Beam Guardrail, Ty A, | |
| ③ Traffic Barrier Terminal, Ty 1 (Special) Tangent | |
| ④ Traffic Barrier Terminal, Ty 1 (Special) Flared | |
| ⑤ Guardrail Aggregate Erosion Control | |
| ⑥ Aggregate Wedge Shoulder, Type B | |

USER NAME = \$USER\$	DESIGNED -	REVISED -
	DRAWN -	REVISED -
PLOT SCALE = \$SCALE\$	CHECKED -	REVISED -
PLOT DATE = \$DATE\$	DATE -	REVISED -



**STATE OF ILLINOIS
DEPARTMENT OF TRANSPORTATION**

CORRIDOR 4 (IL 61)
LOCATIONS 5 & 6

SCALE:	SHEET	OF	SHEETS	STA.	TO STA.
--------	-------	----	--------	------	---------

F.A. RTE.	SECTION	COUNTY	TOTAL SHEETS	SHEET NO.
VAR	D4 GUARDRAIL END SECT REPL 2020	VARIOUS	50	38
		CONTRACT NO. 68F57		
		ILLINOIS	FED. AID PROJECT	

MODEL: \$MODELNAMES
FILE NAME: \$FILELS

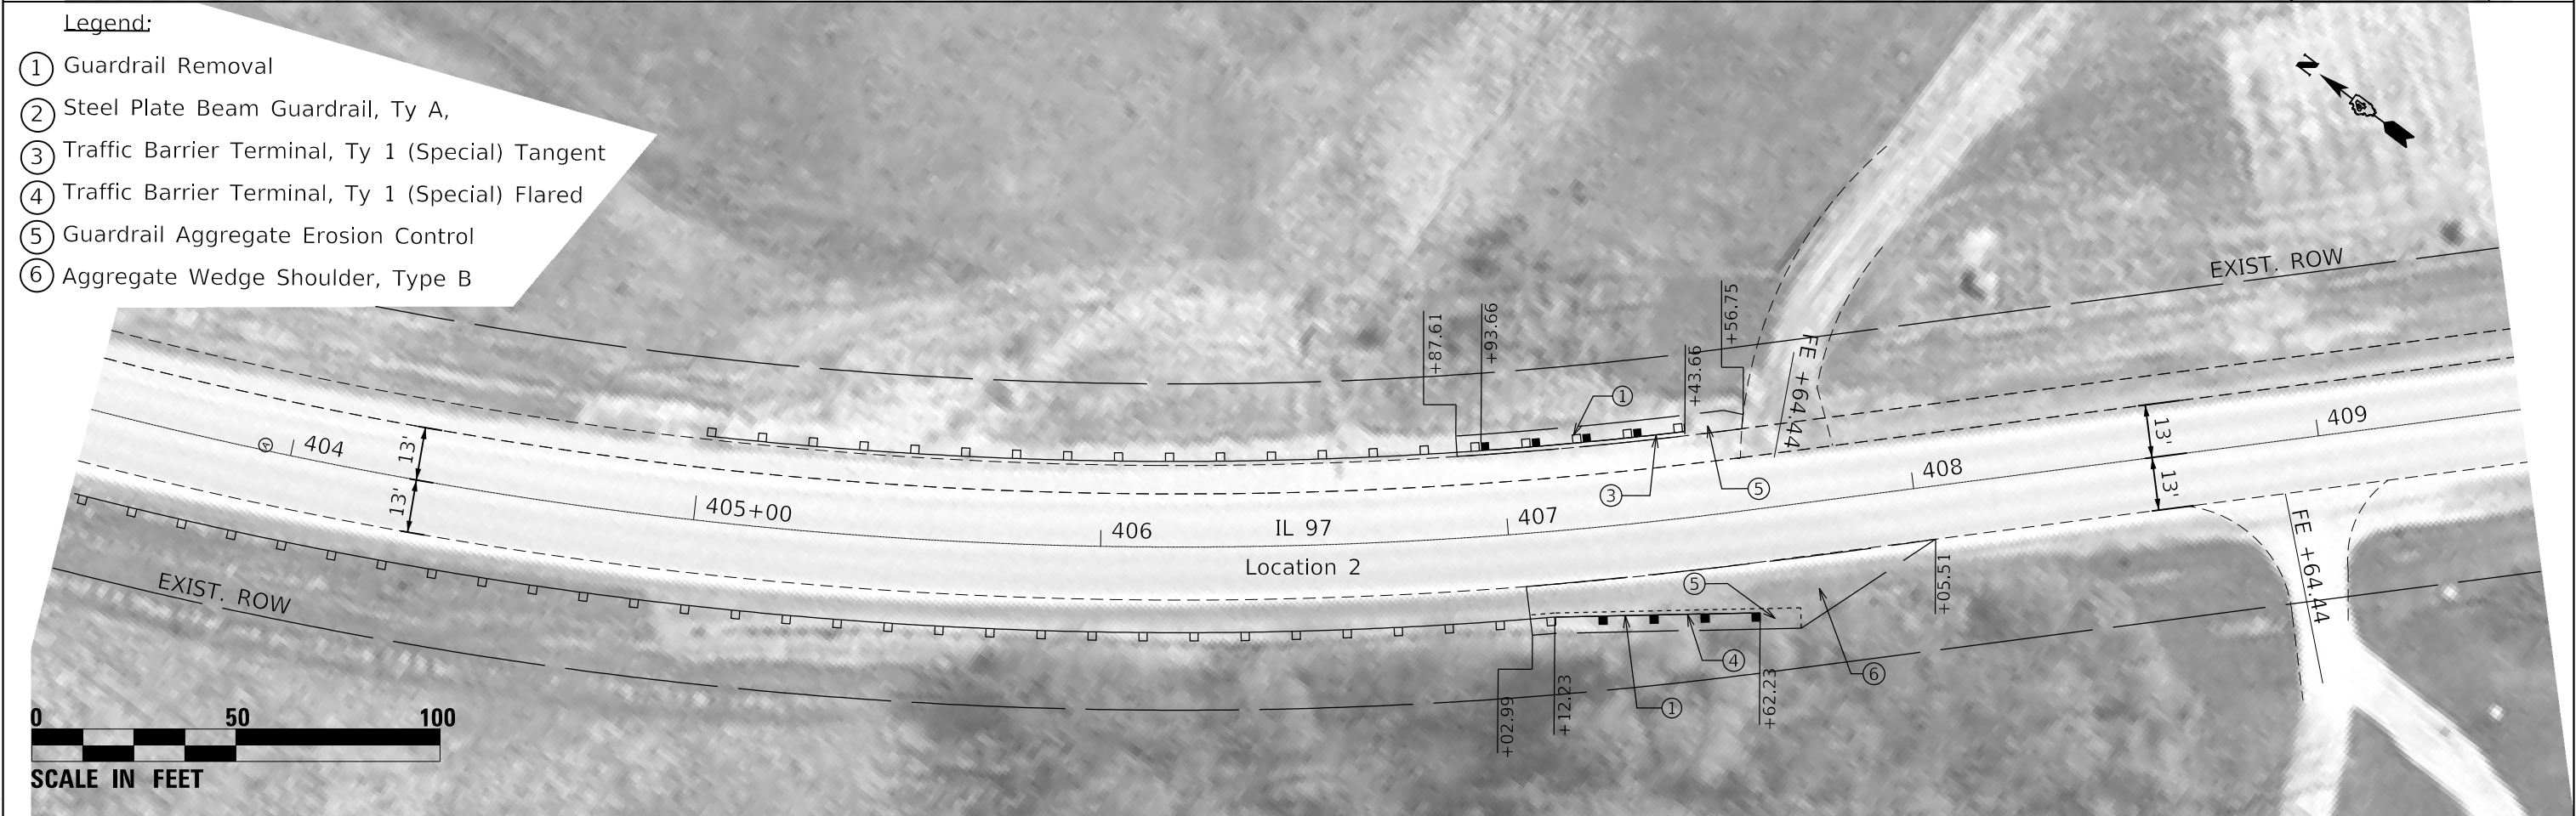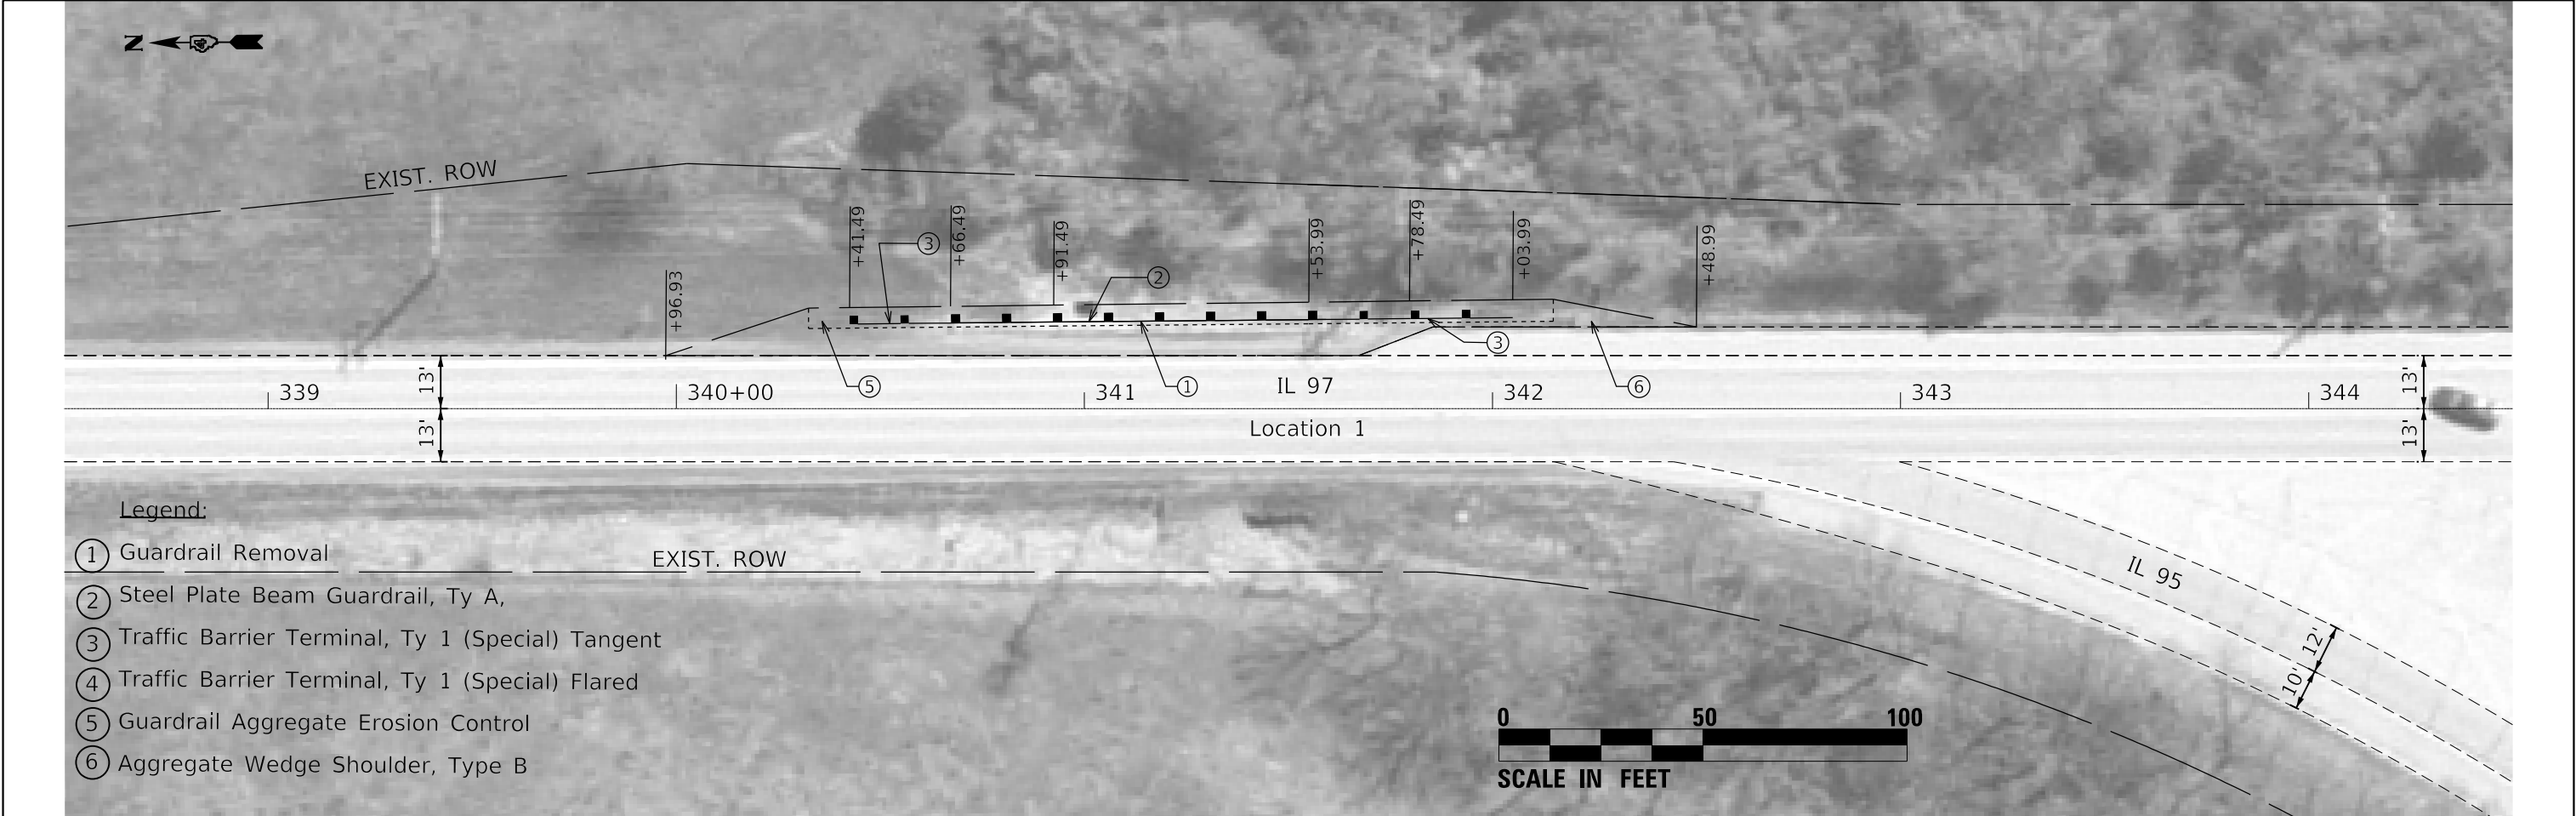

MODEL: \$MODELNAME\$
FILE: \$NAME\$. \$STYLE\$



USER NAME	= \$USERS\$	DESIGNED	-	REVISED	-
		DRAWN	-	REVISED	-
PLOT SCALE	= \$SCALE\$	CHECKED	-	REVISED	-
PLOT DATE	= \$DATE\$	DATE	-	REVISED	-

STATE OF ILLINOIS
DEPARTMENT OF TRANSPORTATION

CORRIDOR 5 (IL 97)
LOCATION 1 & 2

SCALE: SHEET OF SHEETS STA. TO STA.

F.A. RTE.	SECTION	COUNTY	TOTAL SHEETS	SHEET NO.
VAR	D4 GUARDRAIL END SECT REPL 2020	VARIOUS	50	39
			CONTRACT NO. 68F57	
		ILLINOIS	FED. AID PROJECT	

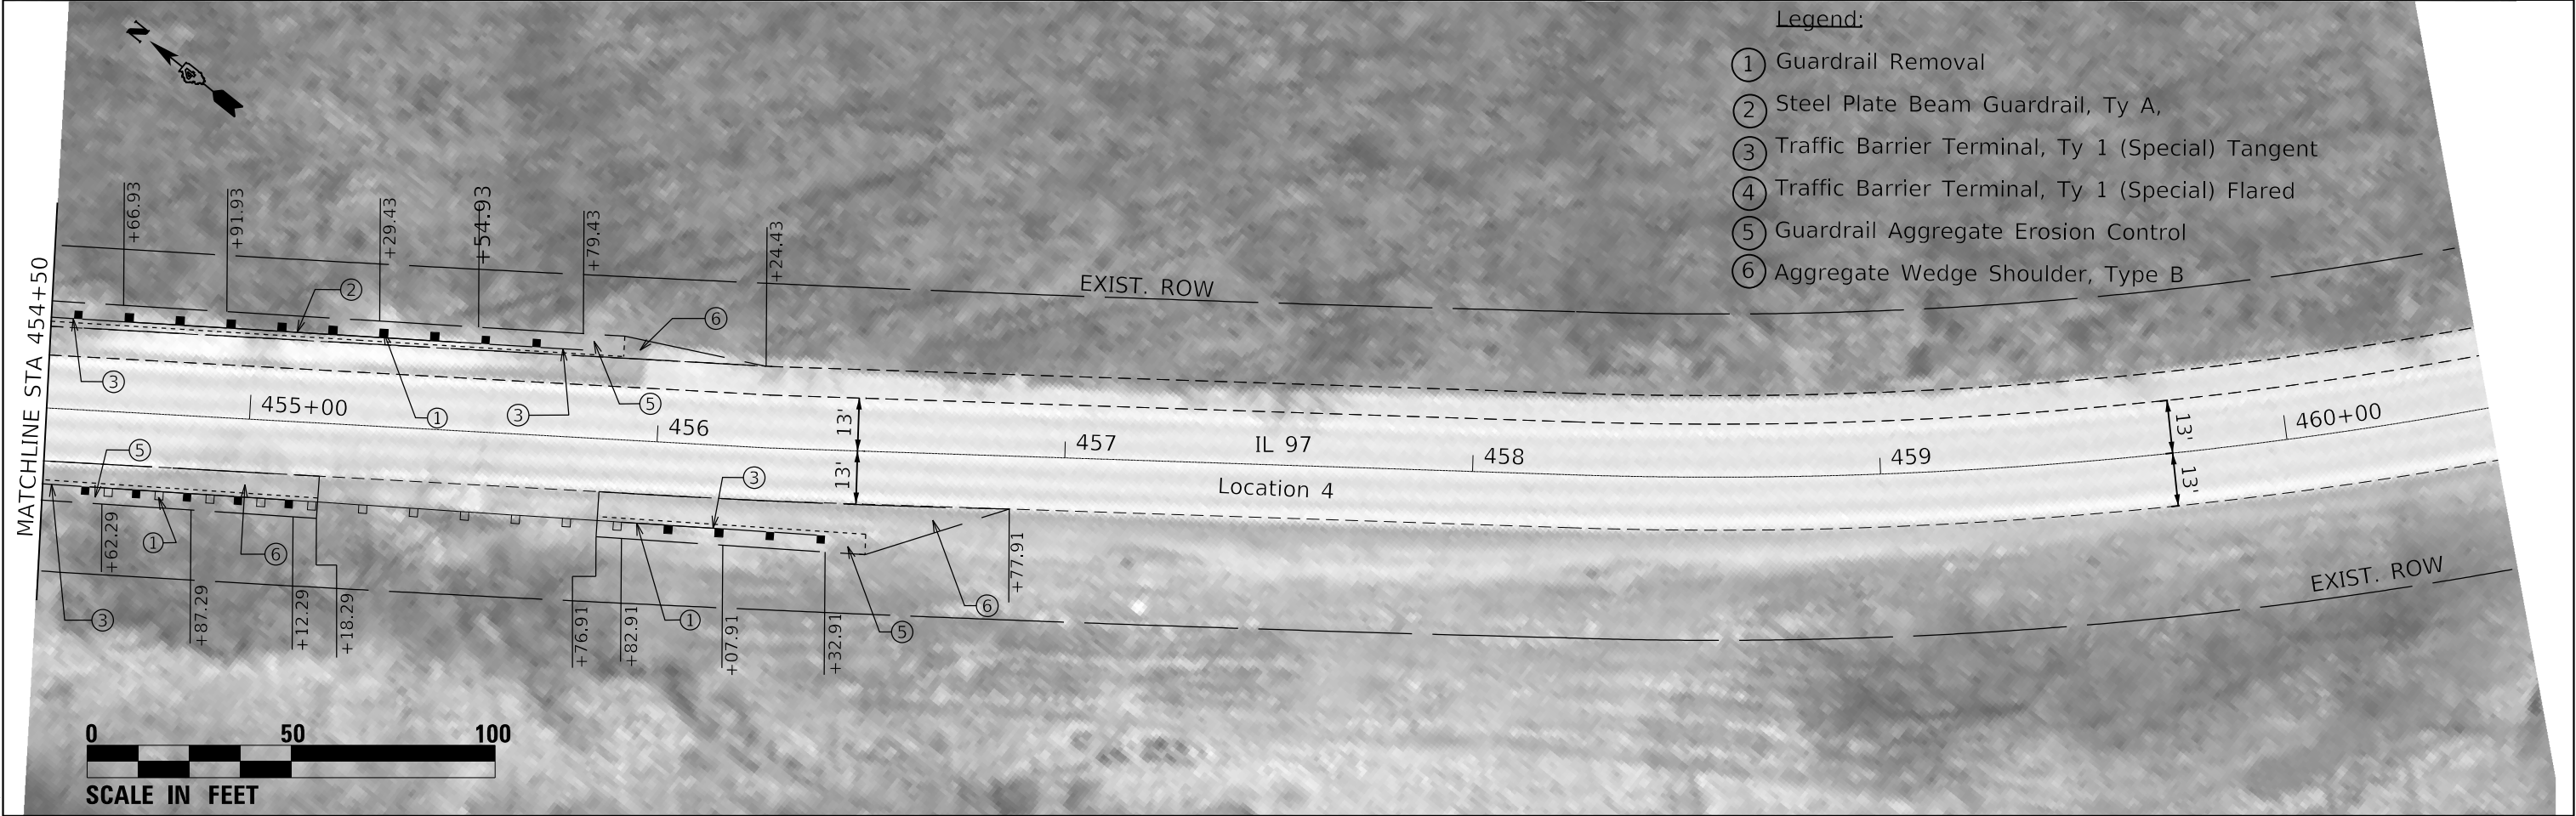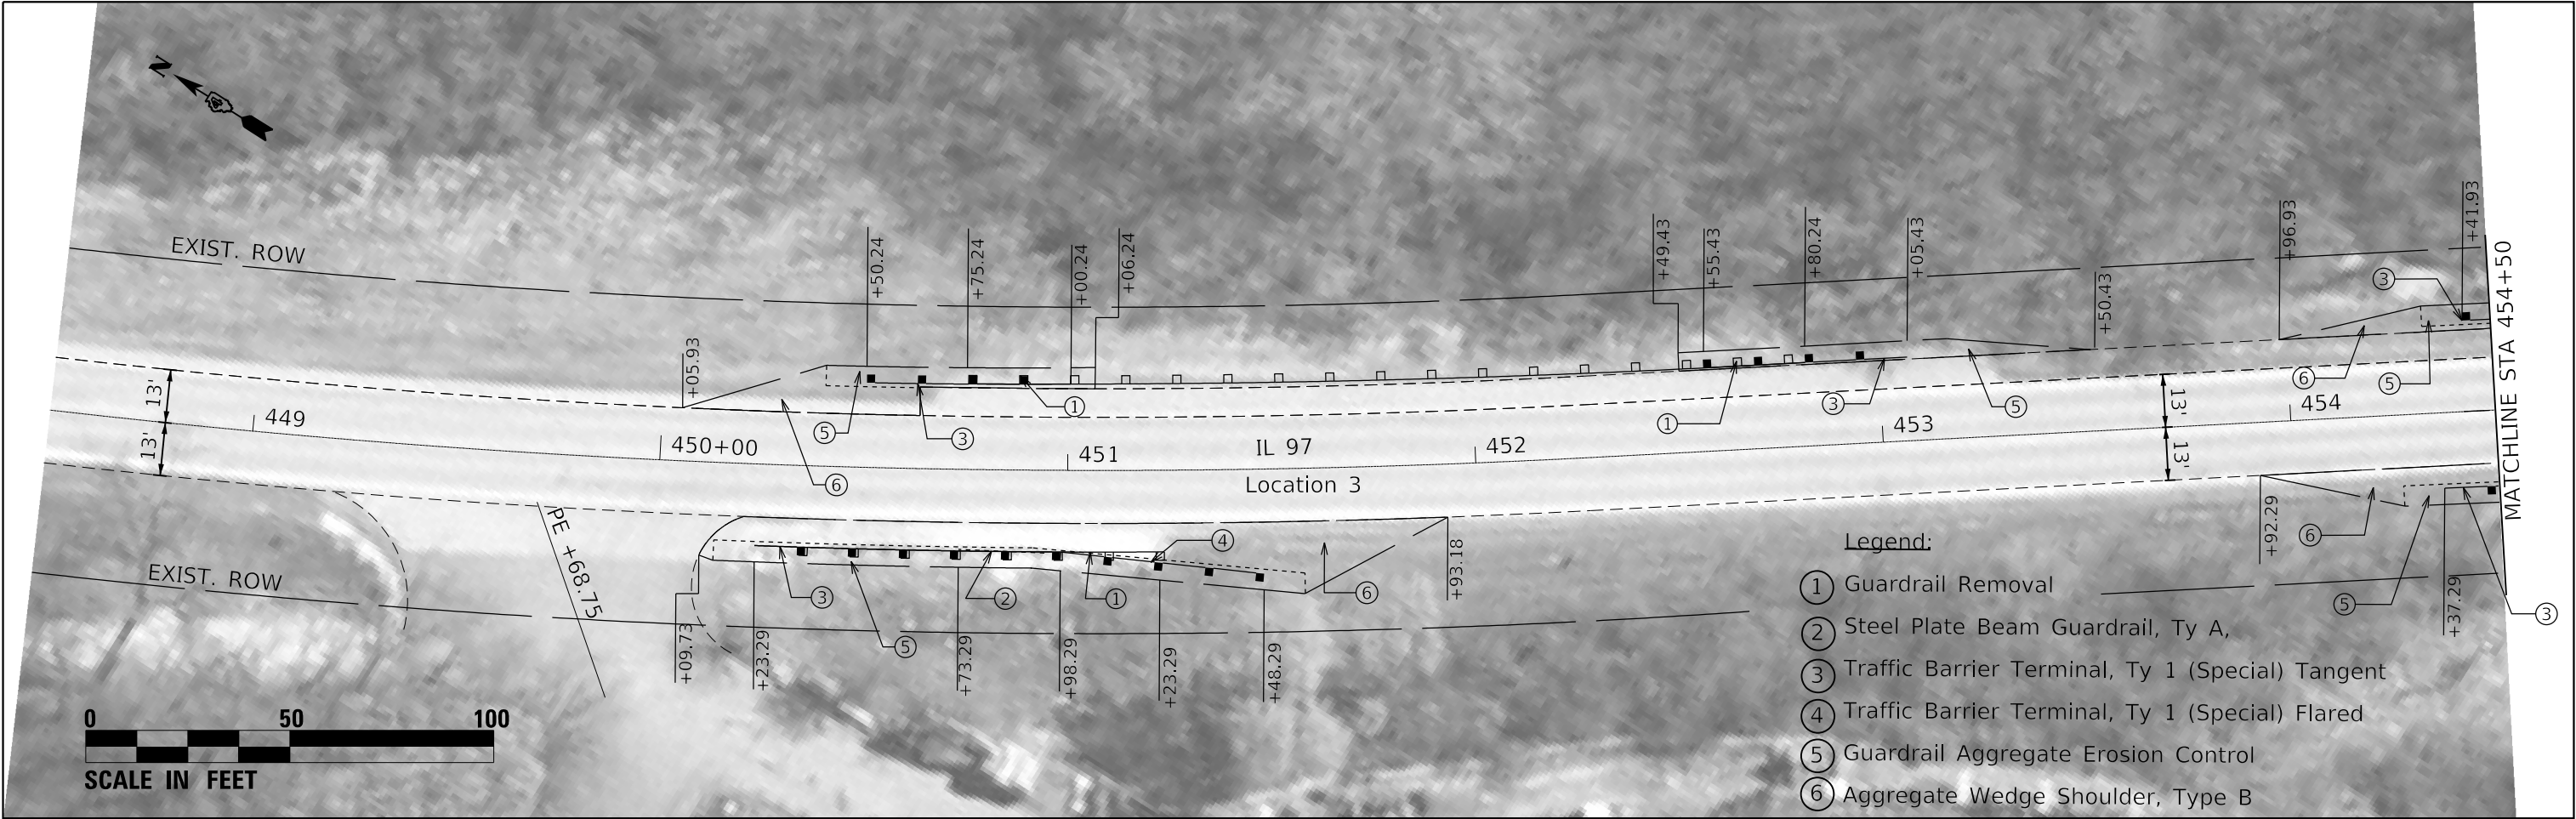

MODEL: \$MODELNAME\$
FILE: \$MODELNAME\$.STB



USER NAME = \$USERS\$	DESIGNED -	REVISED -
	DRAWN -	REVISED -
PLOT SCALE = \$SCALE\$	CHECKED -	REVISED -
PLOT DATE = \$DATE\$	DATE -	REVISED -

STATE OF ILLINOIS
DEPARTMENT OF TRANSPORTATION

CORRIDOR 5 (IL 97)
LOCATIONS 3 & 4

SCALE: SHEET OF SHEETS STA. TO STA.

F.A. RTE.	SECTION	COUNTY	TOTAL SHEETS	SHEET NO.
VAR	D4 GUARDRAIL END SECT REPL 2020	VARIOUS	50	40
CONTRACT NO. 68F57				
ILLINOIS FED. AID PROJECT				

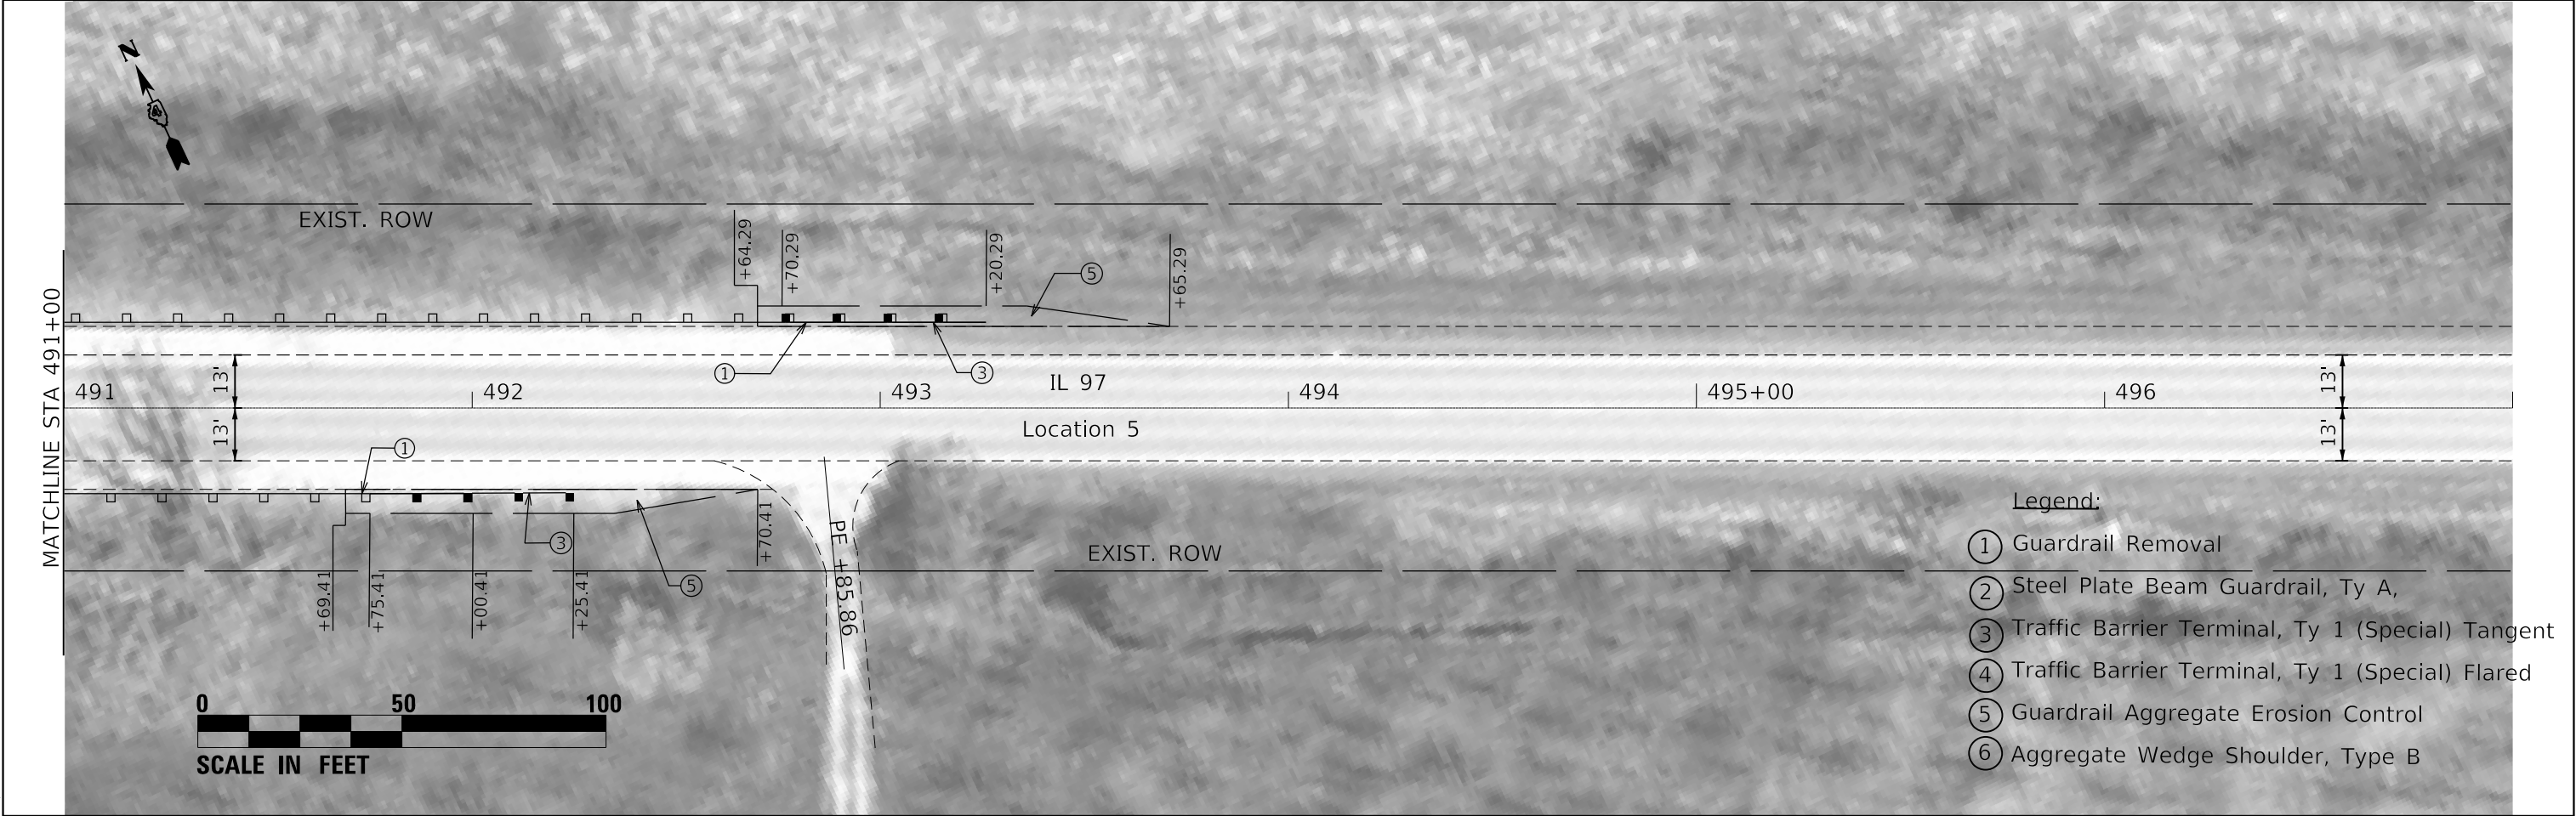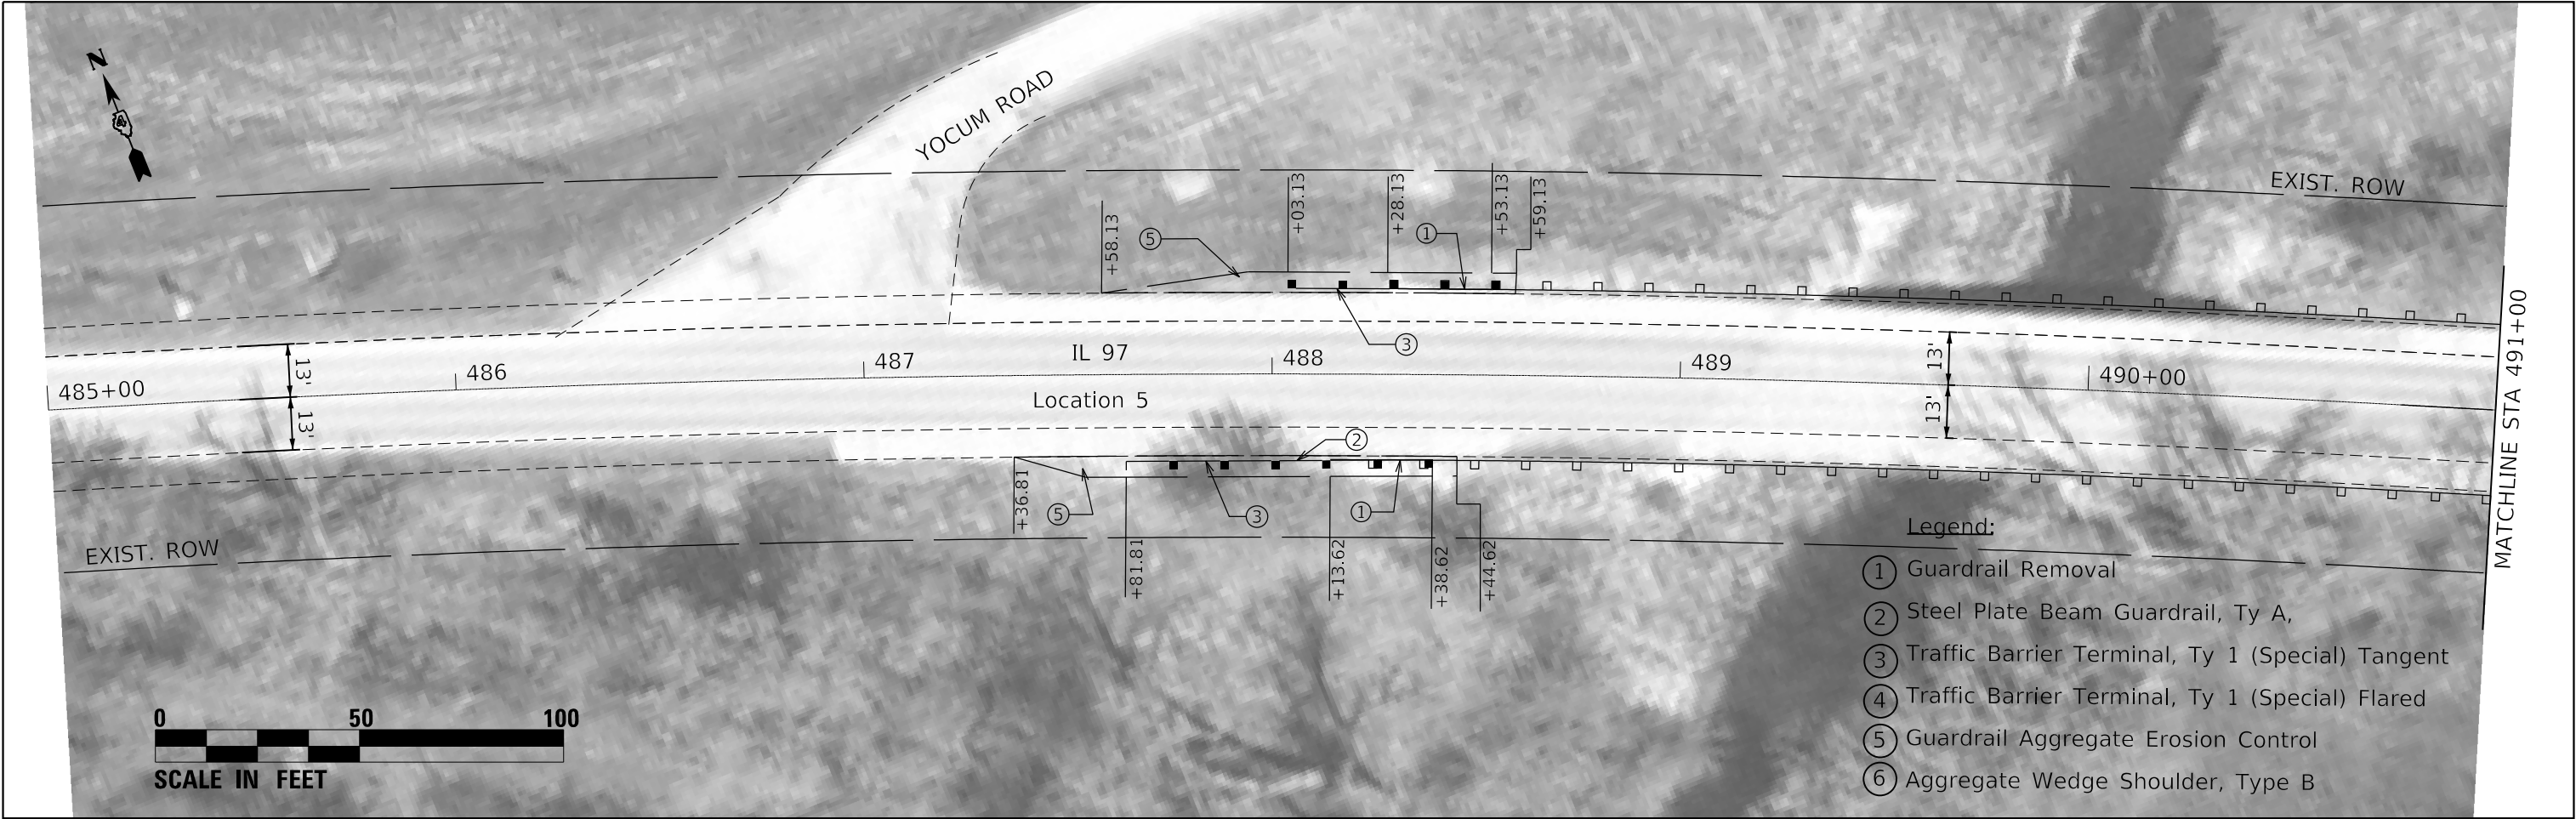

MODEL: \$MODELNAME\$
FILE: \$NAME\$. \$EXT\$

USER NAME	= \$USERS\$	DESIGNED	-
DRAWN	-	REVISED	-
PLOT SCALE	= \$SCALE\$	CHECKED	-
PLOT DATE	= \$DATE\$	DATE	-


STATE OF ILLINOIS
DEPARTMENT OF TRANSPORTATION

CORRIDOR 5 (IL 97)
LOCATION 5

SCALE: SHEET OF SHEETS STA. TO STA.

F.A. RTE.	SECTION	COUNTY	TOTAL SHEETS	SHEET NO.
VAR	D4 GUARDRAIL END SECT REPL 2020	VARIOUS	50	41
CONTRACT NO. 68F57				
ILLINOIS FED. AID PROJECT				

MODEL: \\MODEL\NAMES
FILE: 68F57.DWG

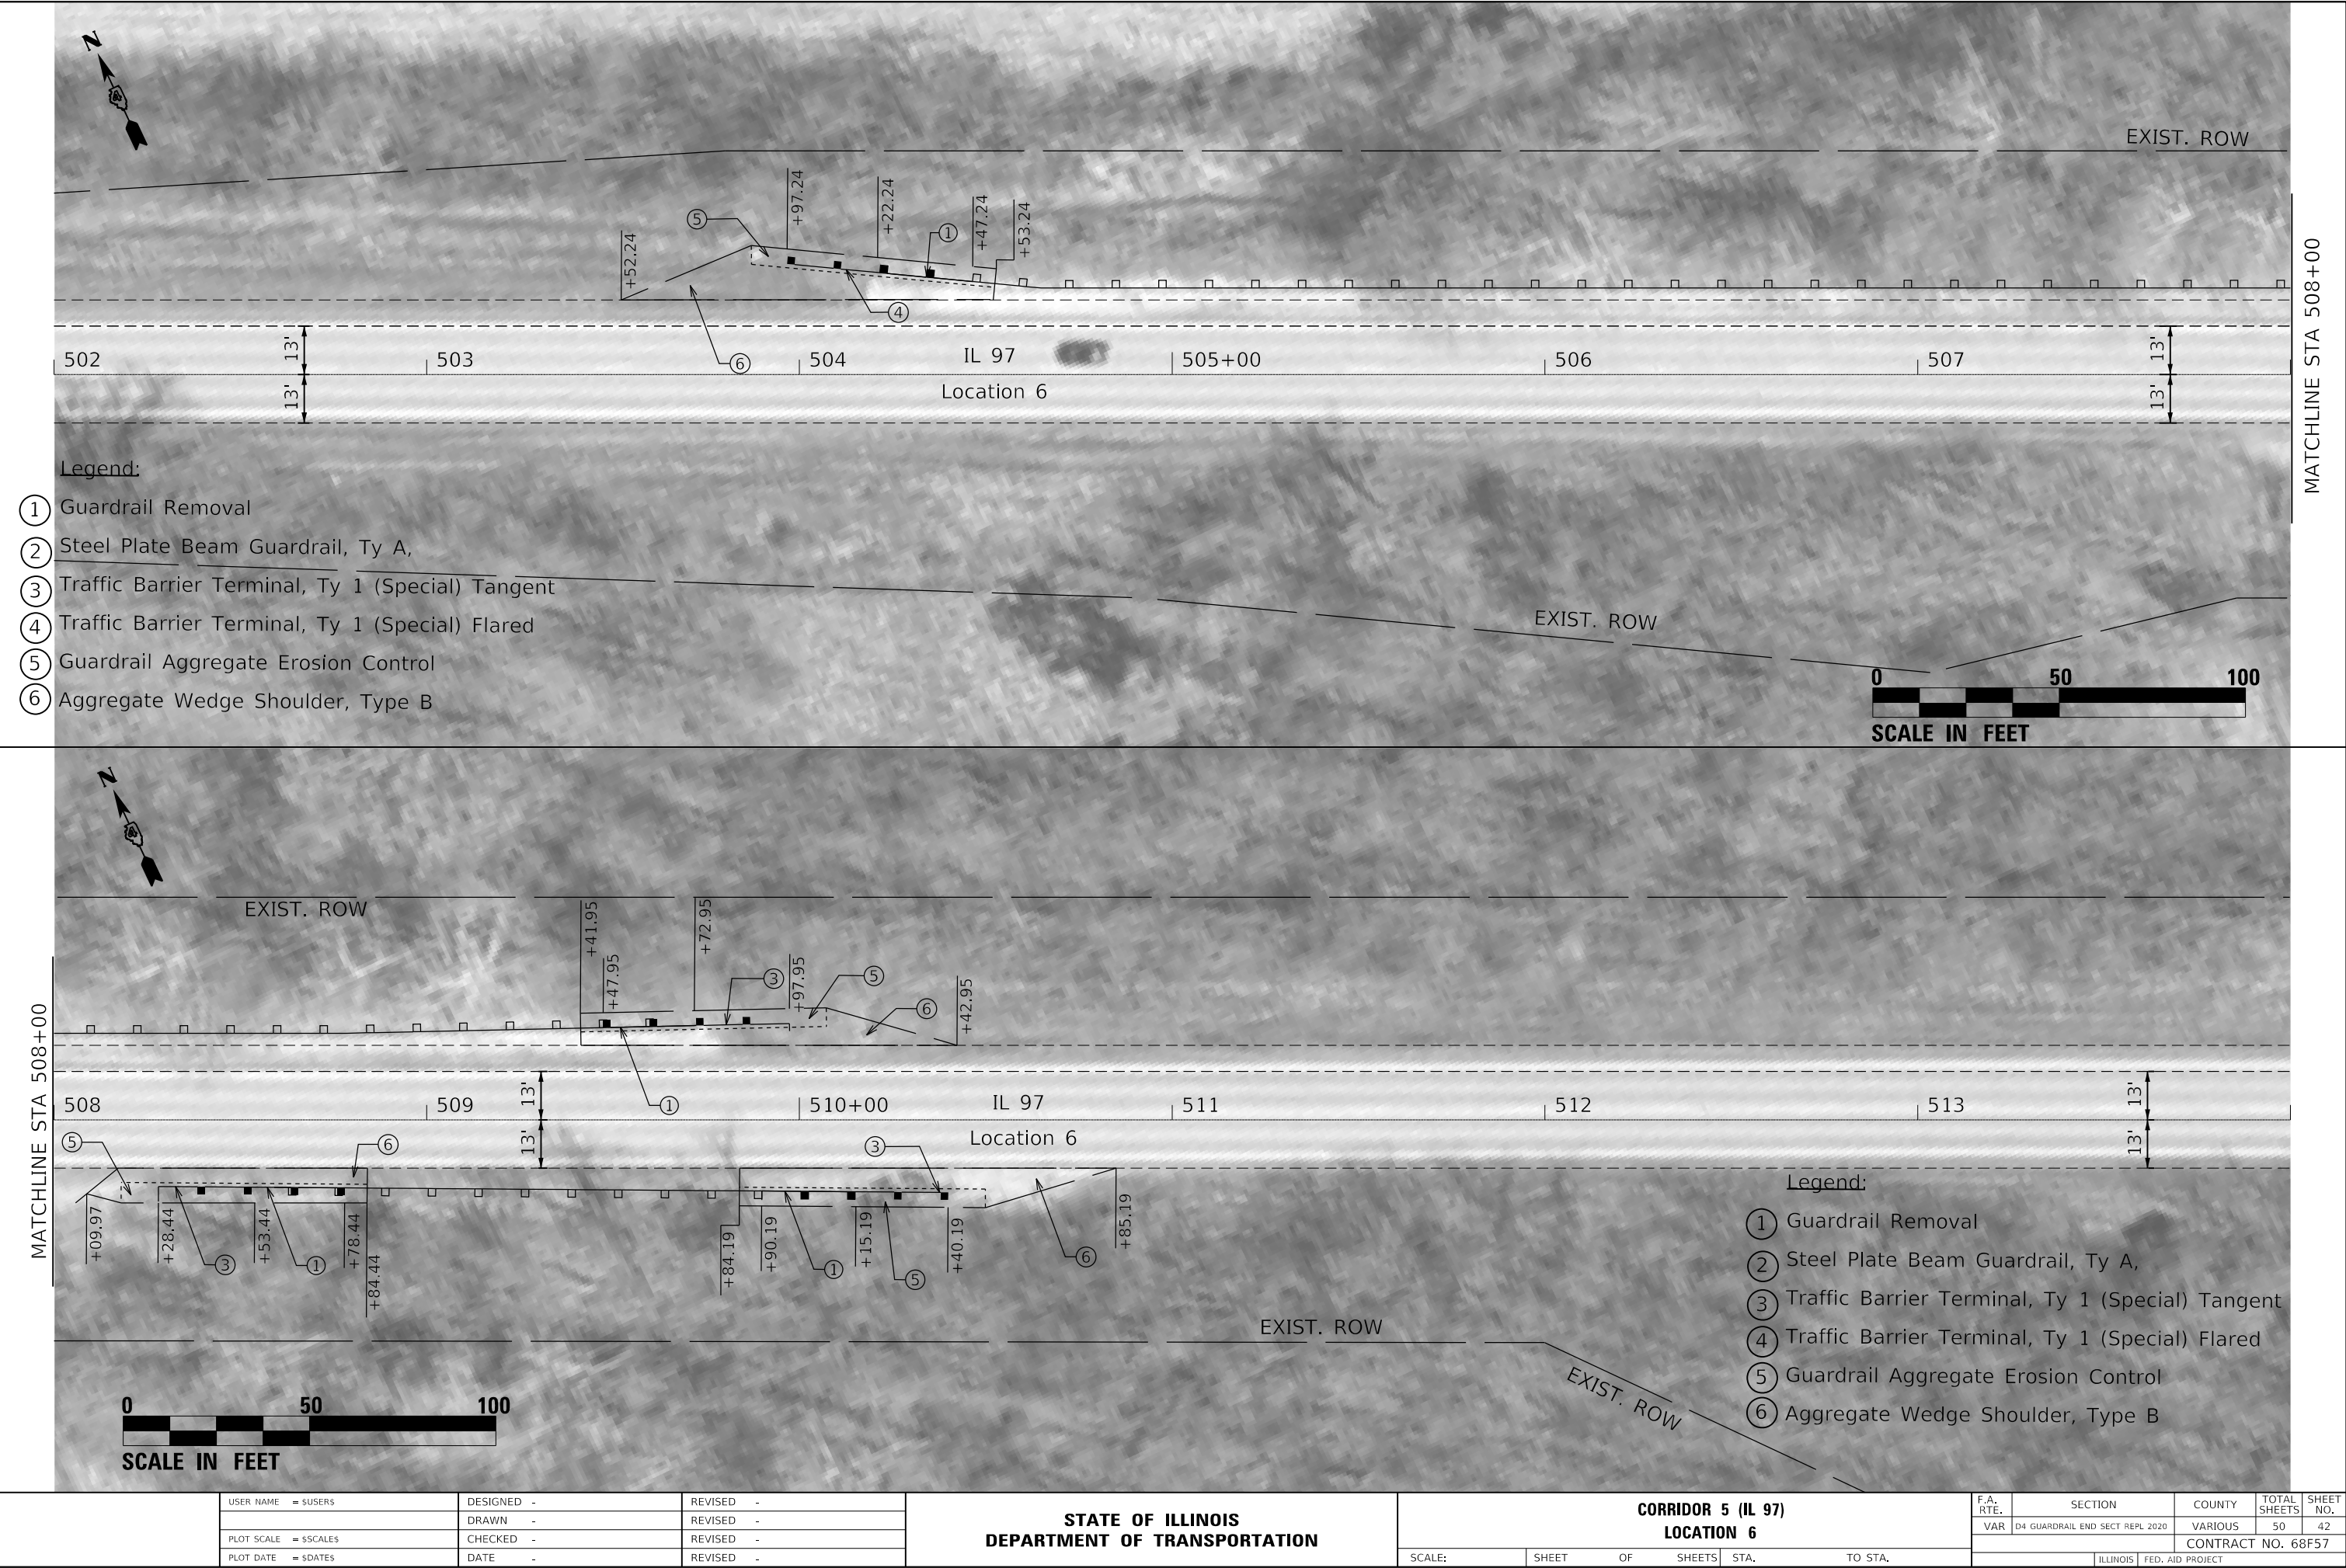



USER NAME = \$USERS	DESIGNED -	REVISED -
	DRAWN -	REVISED -
PLOT SCALE = \$SCALE\$	CHECKED -	REVISED -
PLOT DATE = \$DATE\$	DATE -	REVISED -

STATE OF ILLINOIS
DEPARTMENT OF TRANSPORTATION



CORRIDOR 5 (IL 97)
LOCATION 6

SCALE: SHEET OF SHEETS STA. TO STA.

F.A. RTE.	SECTION	COUNTY	TOTAL SHEETS	SHEET NO.
VAR	D4 GUARDRAIL END SECT REPL 2020	VARIOUS	50	42
CONTRACT NO. 68F57				
ILLINOIS FED. AID PROJECT				

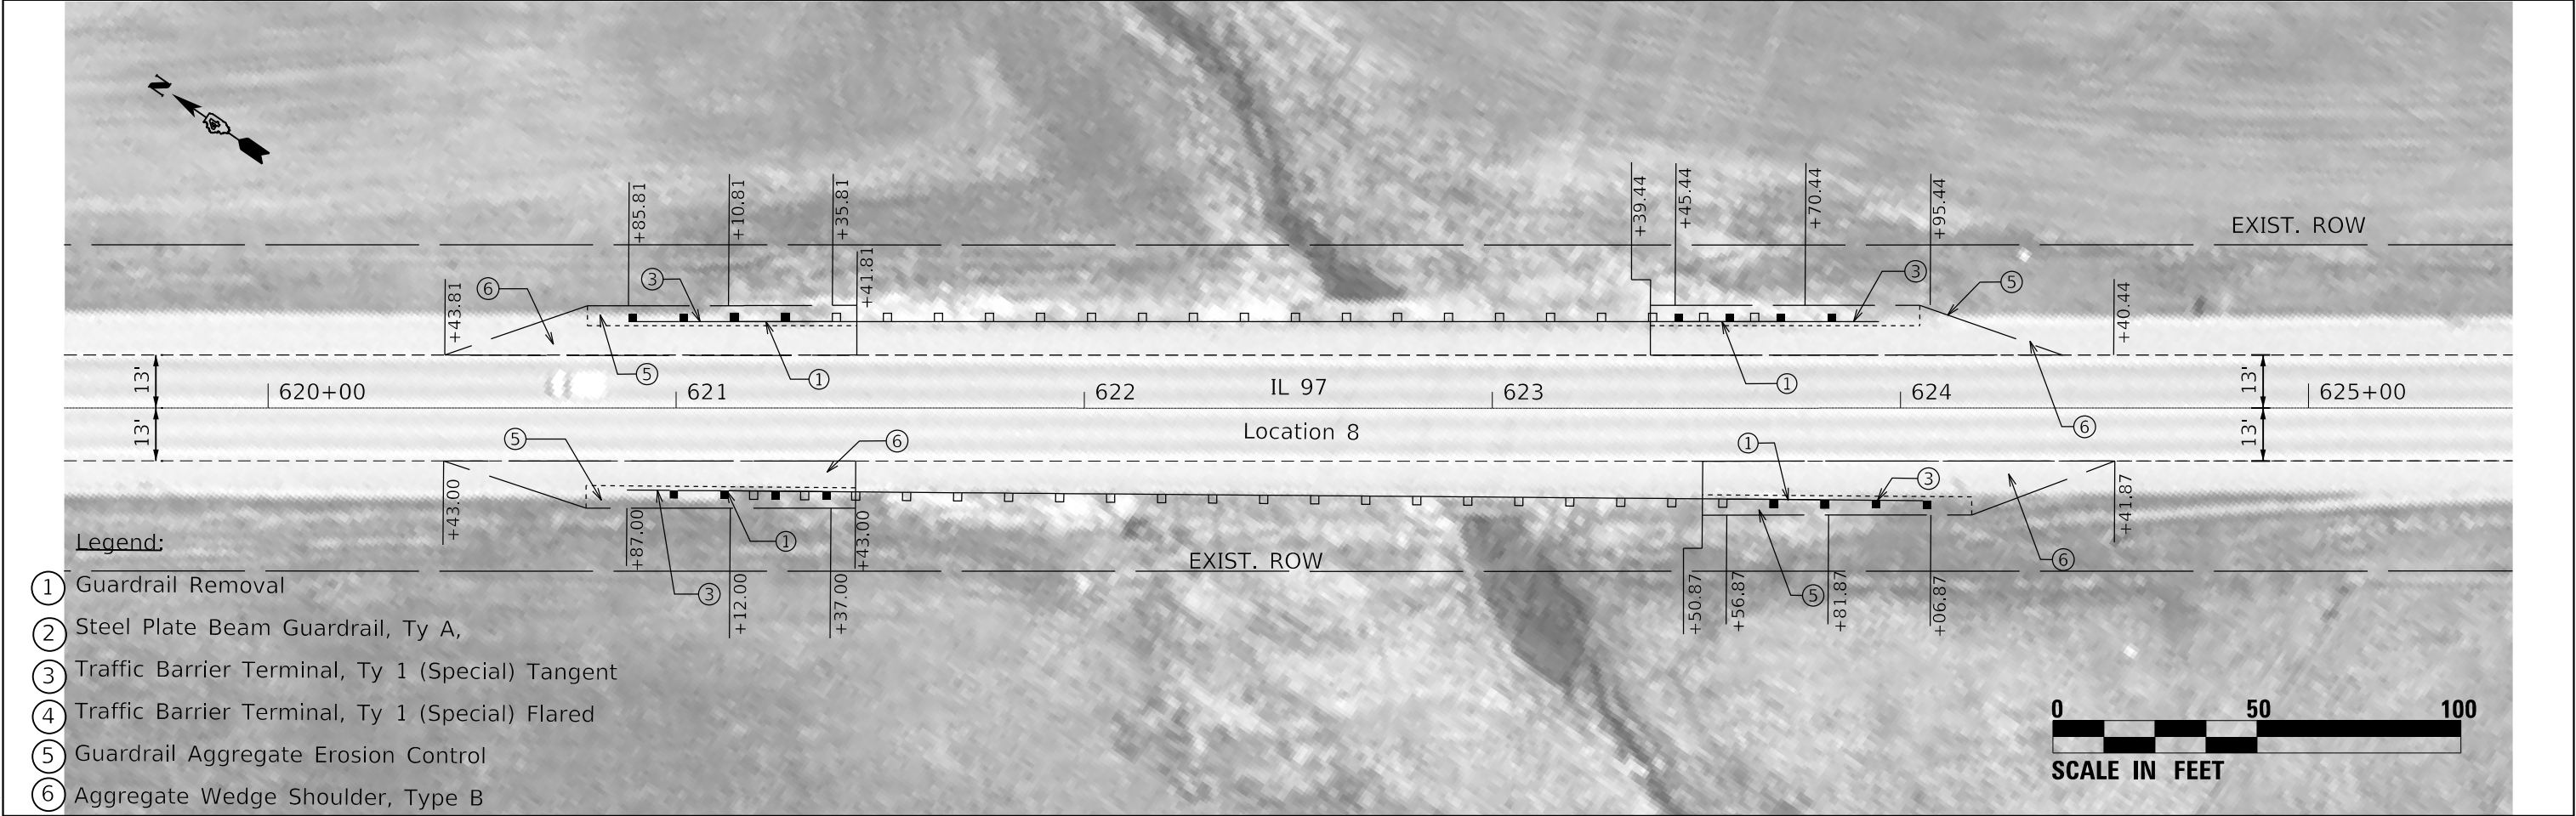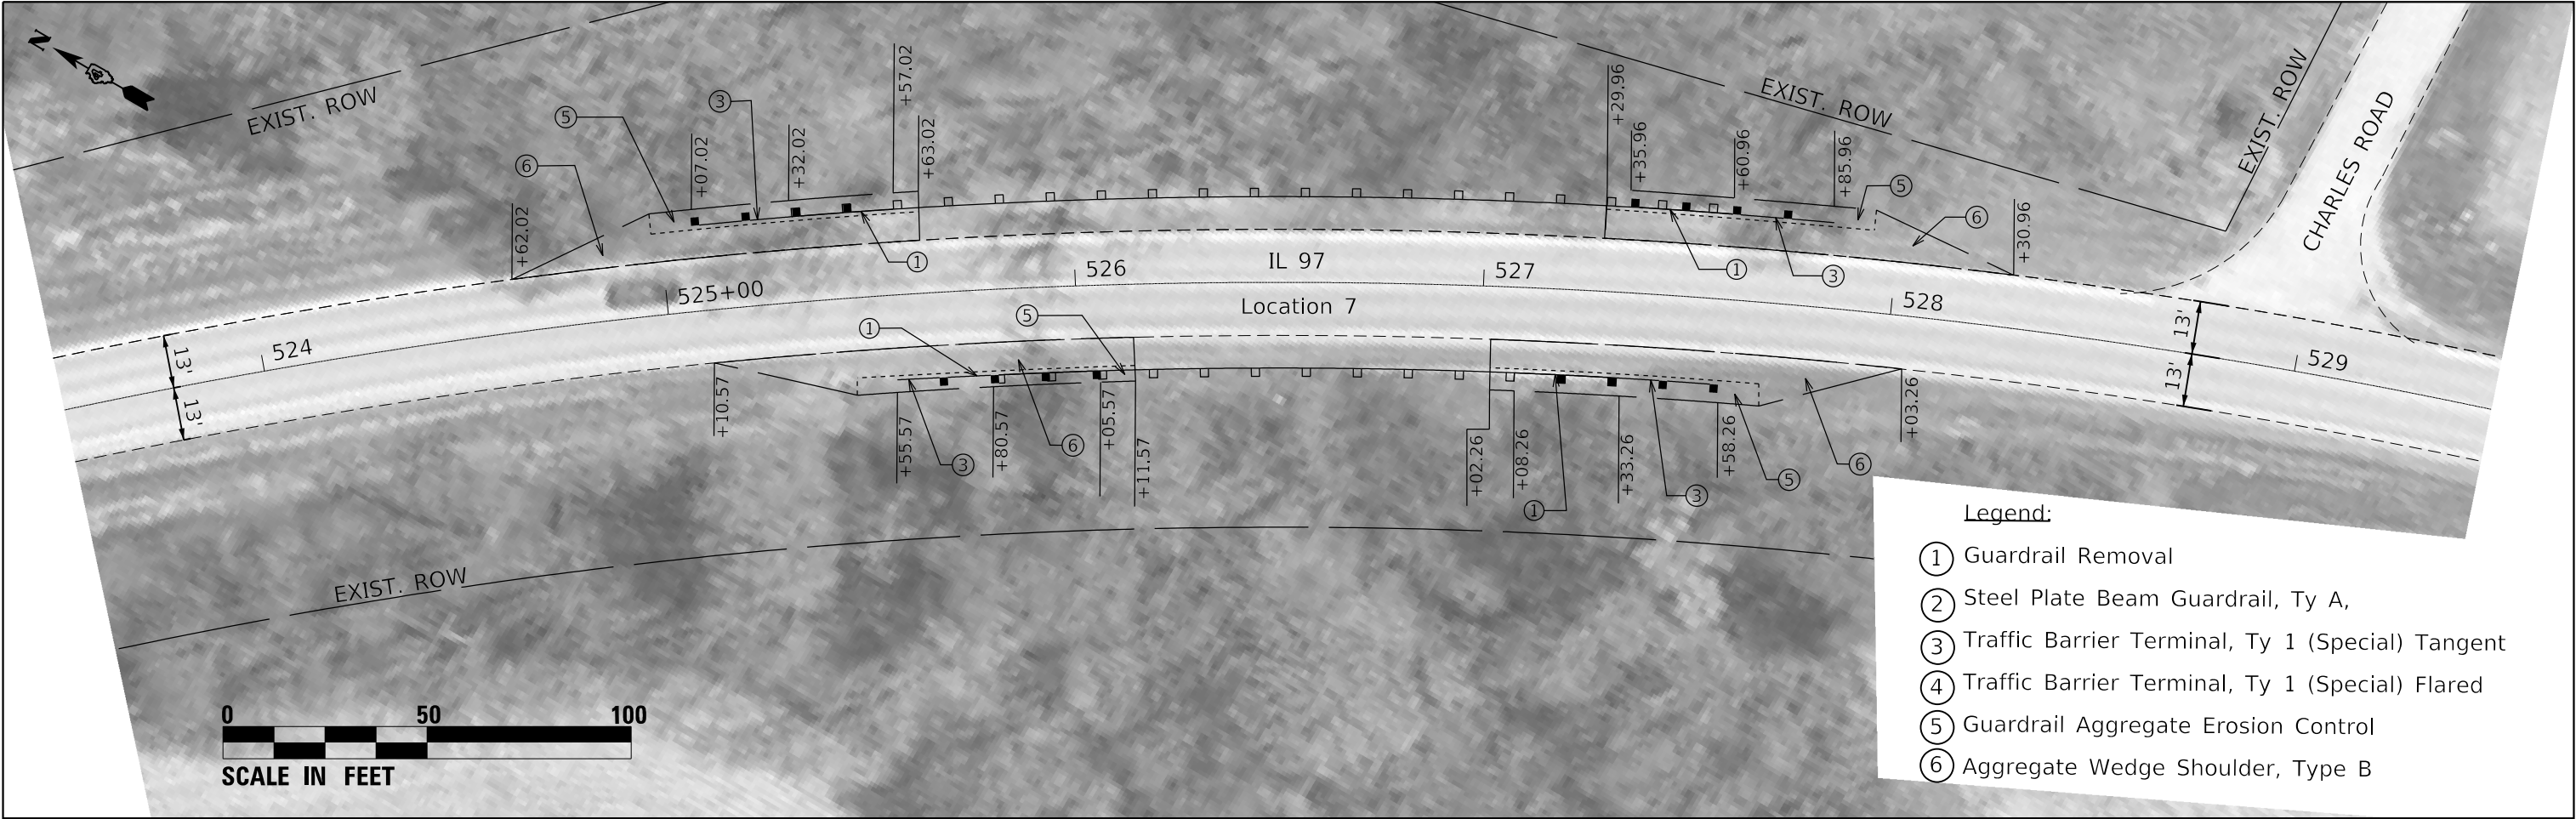

MODEL: SHOMDLNAMES FILE: RMWIS_STYLES	USER NAME = \$USERS		DESIGNED -	REVISED -	STATE OF ILLINOIS DEPARTMENT OF TRANSPORTATION	CORRIDOR 5 (IL 97) LOCATIONS 7 & 8			F.A. RTE.	SECTION	COUNTY	TOTAL SHEETS	SHEET NO.
	DRAWN -		REVISIONS -	REVISIONS -					VAR	D4 GUARDRAIL END SECT REPL 2020	VARIOUS	50	43
	PLOT SCALE = \$SCALE\$		CHECKED -	REVISIONS -		SCALE: SHEET OF SHEETS STA. TO STA.			CONTRACT NO. 68F57				
	PLOT DATE = \$DATE\$		DATE -	REVISIONS -					ILLINOIS FED. AID PROJECT				

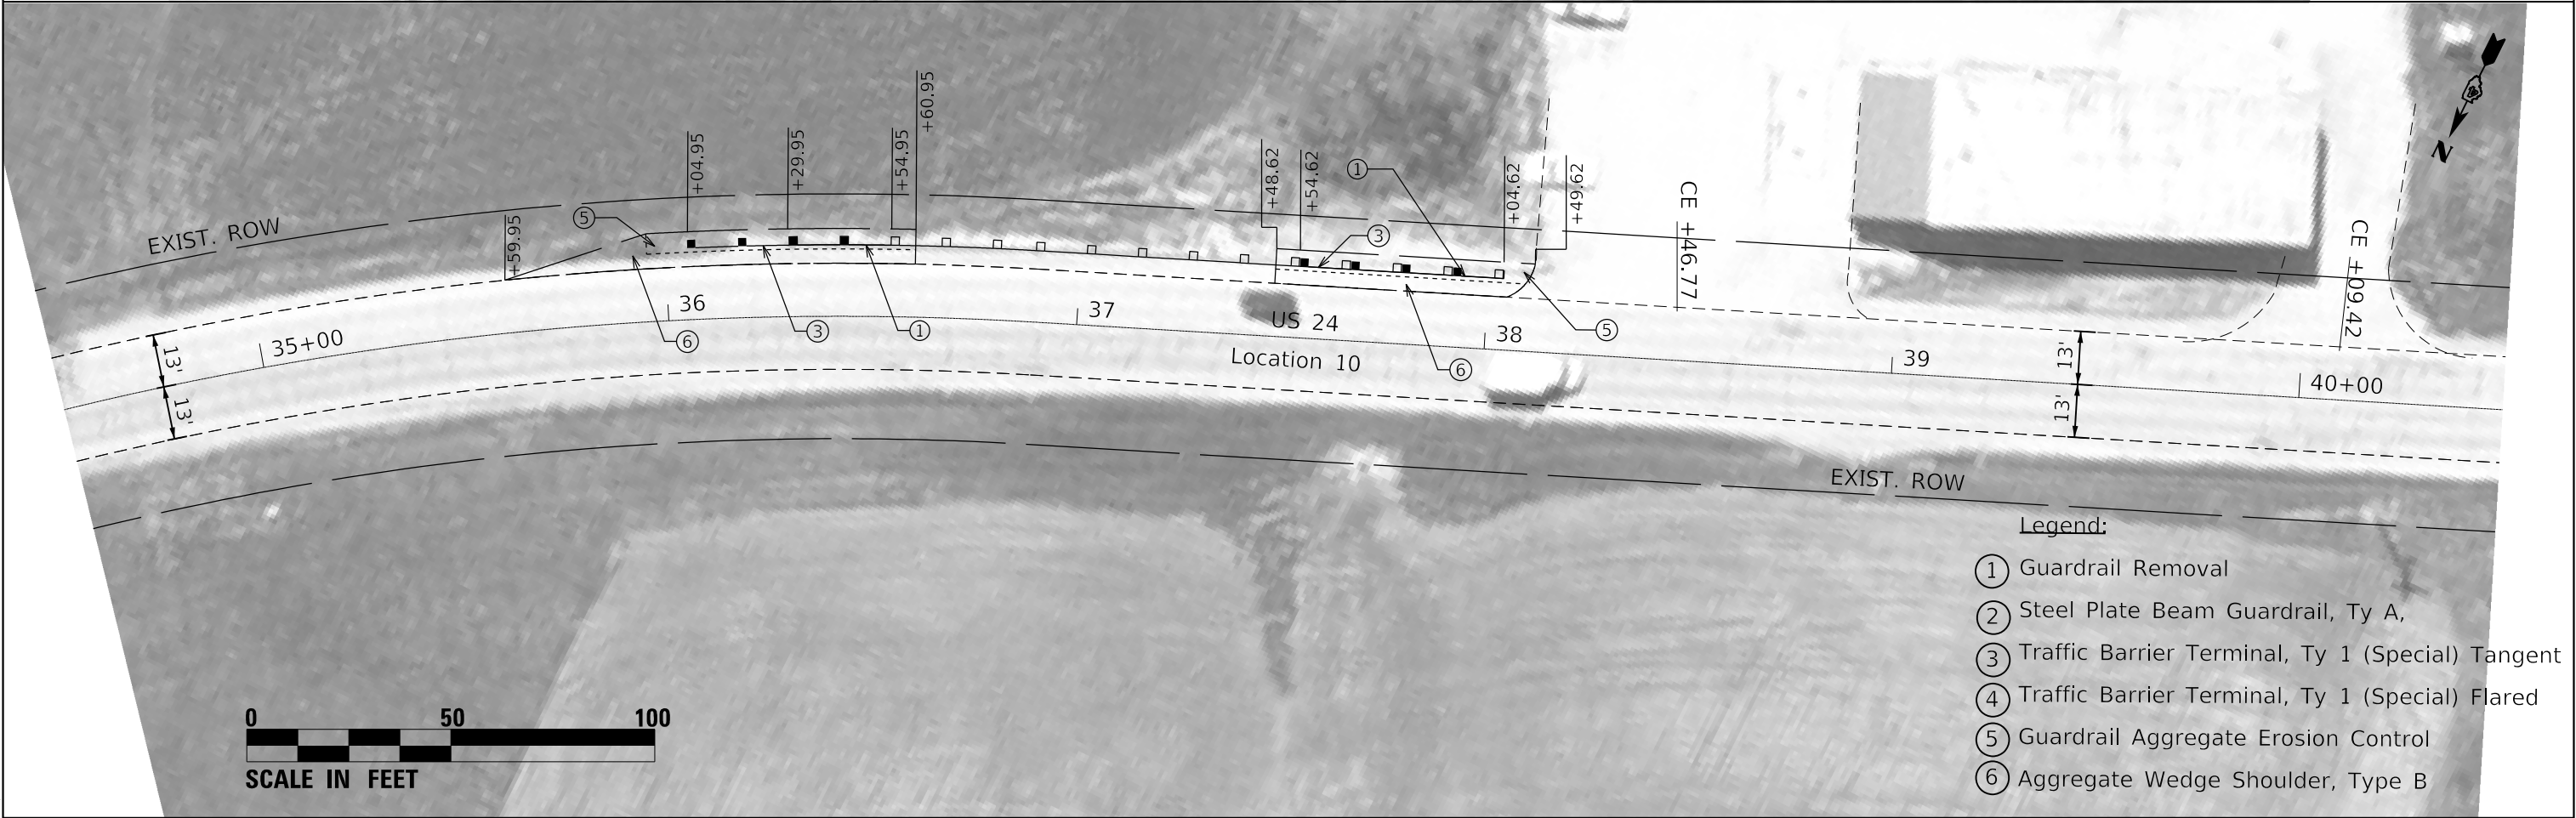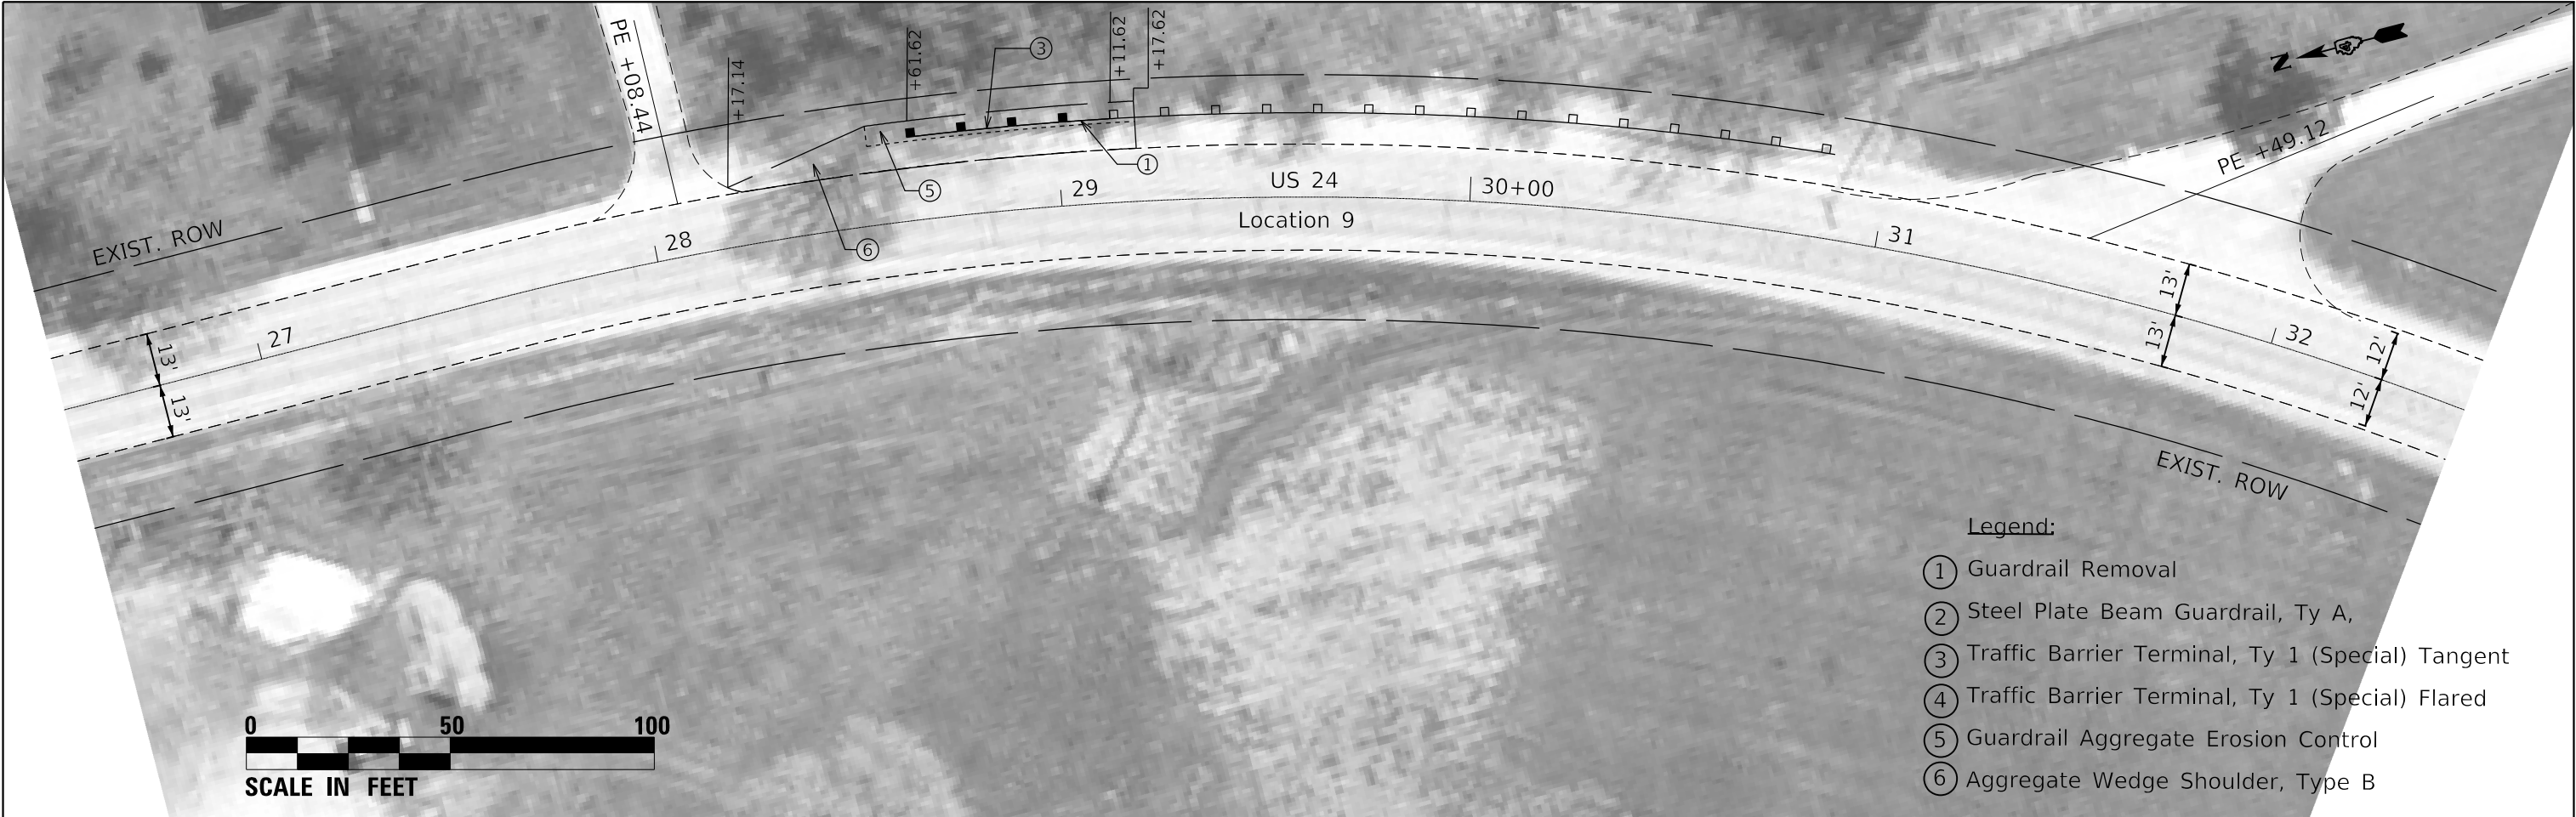

MODEL: \$MODELNAME\$
FILE: \$MODELNAME\$.STB


USER NAME = \$USERS\$	DESIGNED -	REVISED -
DRAWN -	REVISED -	
PLOT SCALE = \$SCALE\$	CHECKED -	REVISED -
PLOT DATE = \$DATE\$	DATE -	REVISED -

STATE OF ILLINOIS
DEPARTMENT OF TRANSPORTATION

CORRIDOR 5 (IL 97)
LOCATIONS 9 & 10


SCALE: SHEET OF SHEETS STA. TO STA.

F.A. RTE.	SECTION	COUNTY	TOTAL SHEETS	SHEET NO.
VAR	D4 GUARDRAIL END SECT REPL 2020	VARIOUS	50	44
CONTRACT NO. 68F57				
ILLINOIS FED. AID PROJECT				

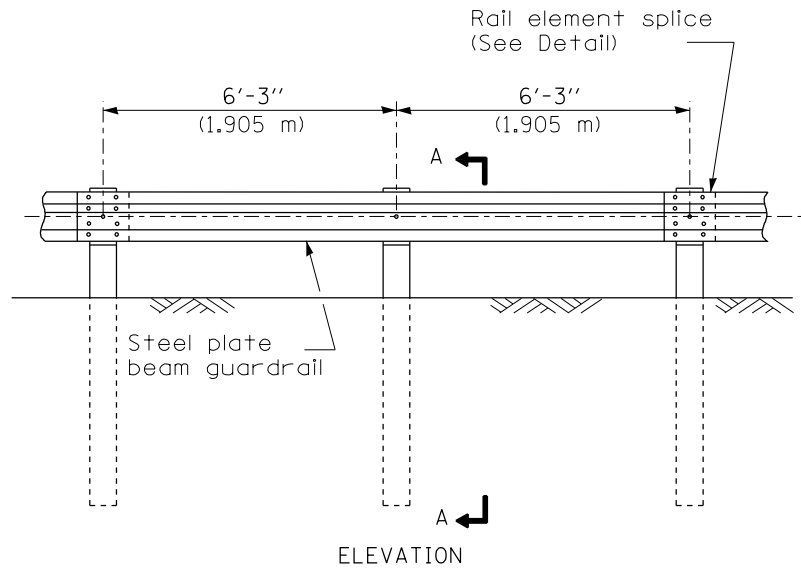
[illegible]

TYPE A

6'-3" (1.905 m) Typical post spacing

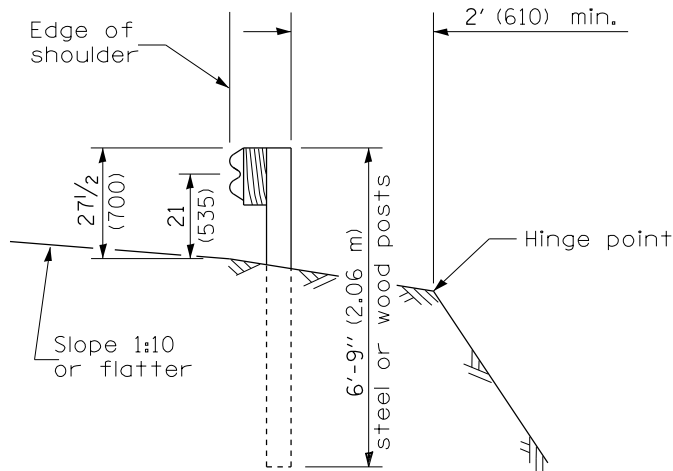


SECTION A-A

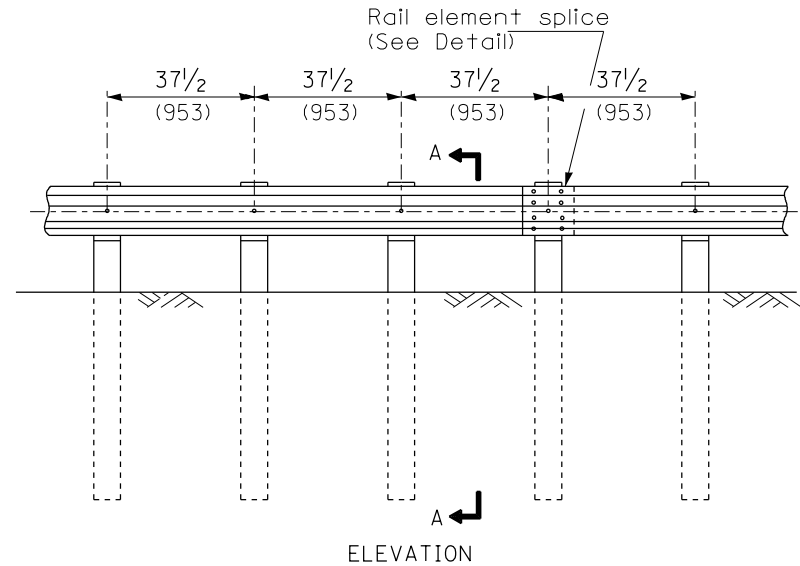


TYPE B

37½ (953) Closed post spacing

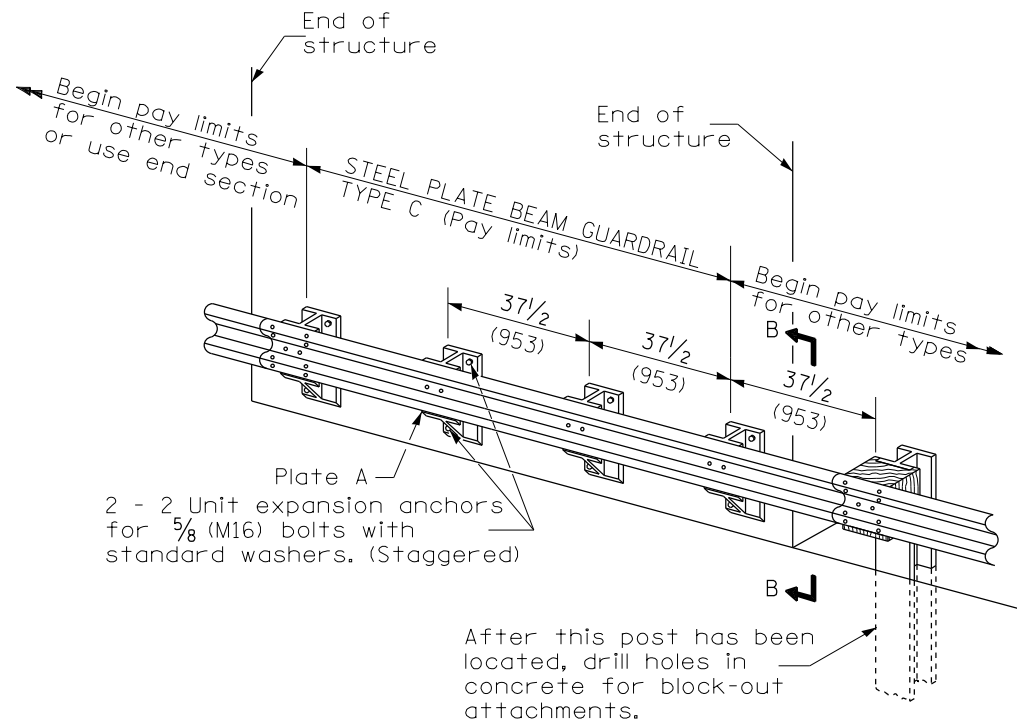


TYPE C


37½ (953) Block-out spacing

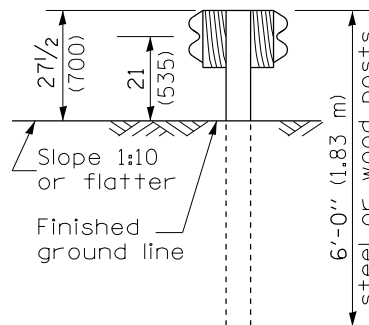

SECTION C-1

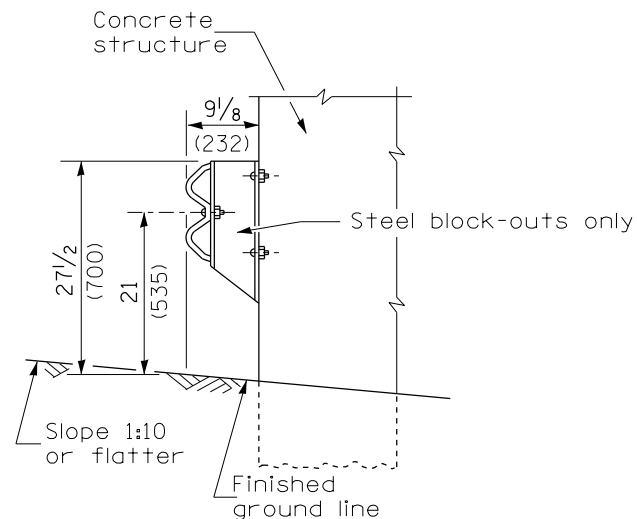

SECTION B-E

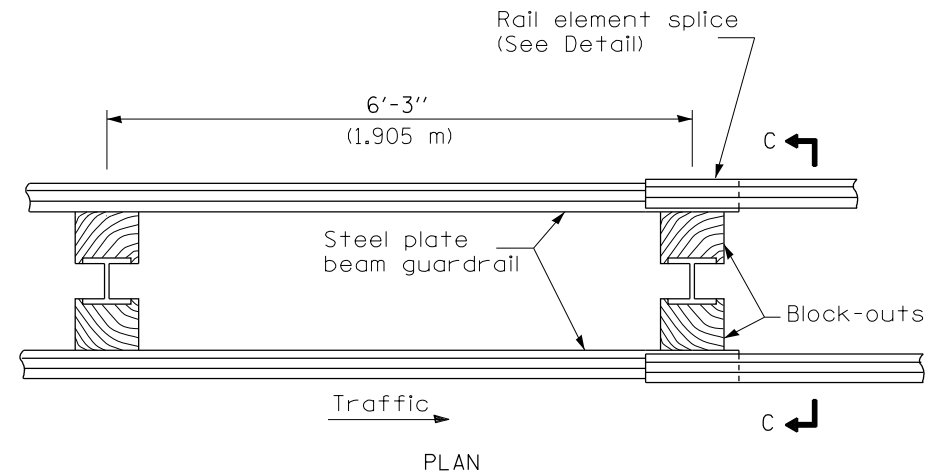

TYPE D

Double steel plate beam guardrail
6'-3" (1.905 m) typical post spacing

GENERAL NOTES

All slope ratios are expressed as units of vertical displacement to units of horizontal displacement (V:H).


All dimensions are in millimeters (inches unless otherwise shown).

The existing steel posts may be drilled to match the bolt pattern shown herein for the wood block-out, or a new steel post shall be provided


This detail is applicable to the guardrail system used prior to January 1, 2007. For details on the Midwest Guardrail System, see Standard 630001.

All dimensions are in inches (millimeters unless otherwise noted).

03-01-07	NEW DETAIL	RJD				STATE OF ILLINOIS DEPARTMENT OF TRANSPORTATION STEEL PLATE BEAM GUARDRAIL, TYPE A, 6.75 FOOT POSTS NOT TO SCALE SHT. 1 OF 4 CADD STD. 630011-D4	<table><tr><td>F.A. RTE.</td><td>SECTION</td><td>COUNTY</td><td>TOTAL SHEETS</td><td>SHEET NO.</td></tr><tr><td>VAR 04</td><td>GUARDRAIL END SECT REPL 2020</td><td>VARIOUS</td><td>50</td><td>45</td></tr><tr><td colspan="5">CONTRACT NO. 68F5</td></tr><tr><td colspan="2">FED. ROAD DIST. NO.</td><td colspan="3">ILLINOIS FED. AID PROJECT</td></tr></table>	F.A. RTE.	SECTION	COUNTY	TOTAL SHEETS	SHEET NO.	VAR 04	GUARDRAIL END SECT REPL 2020	VARIOUS	50	45	CONTRACT NO. 68F5					FED. ROAD DIST. NO.		ILLINOIS FED. AID PROJECT		
F.A. RTE.	SECTION	COUNTY	TOTAL SHEETS	SHEET NO.																							
VAR 04	GUARDRAIL END SECT REPL 2020	VARIOUS	50	45																							
CONTRACT NO. 68F5																											
FED. ROAD DIST. NO.		ILLINOIS FED. AID PROJECT																									
03-07-11	Revised designer note	RJD																									

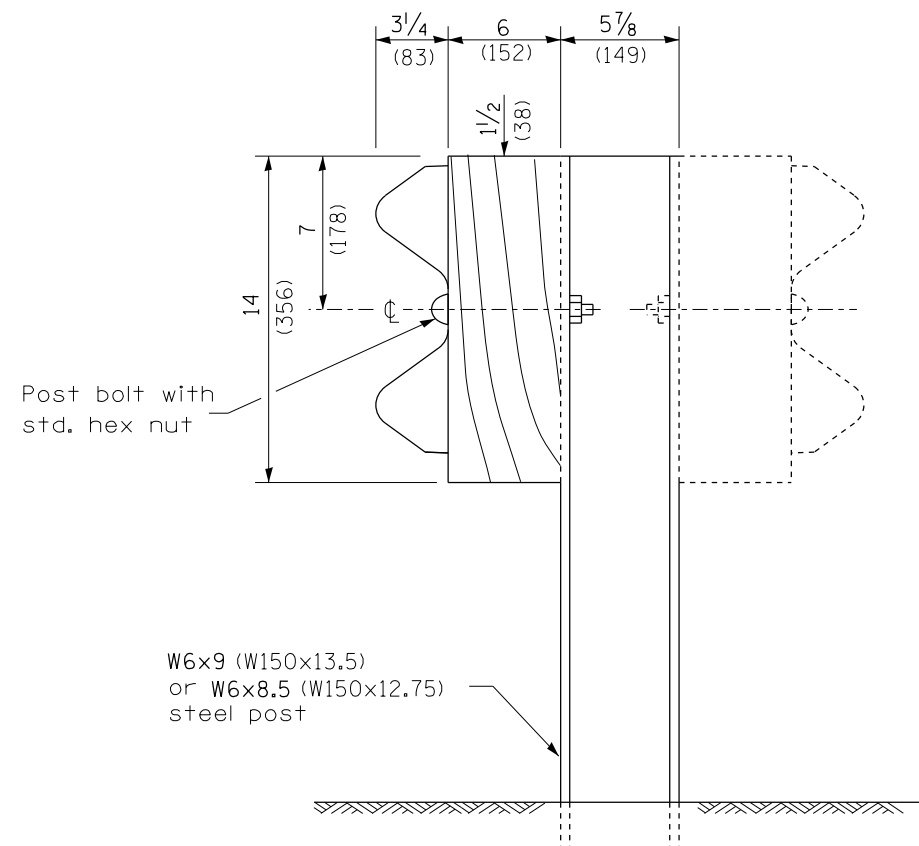


STEEL POST CONSTRUCTION

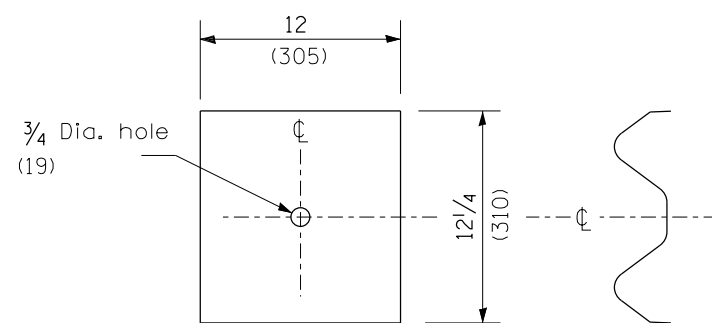


NOTE

Plate A shall be placed between rail element and block-out at non-splice mounting points only when steel block-outs are used.


PLATE A

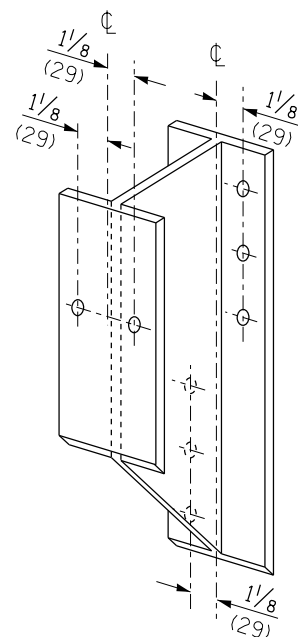

STEEL BLOCK-OUT DETAIL

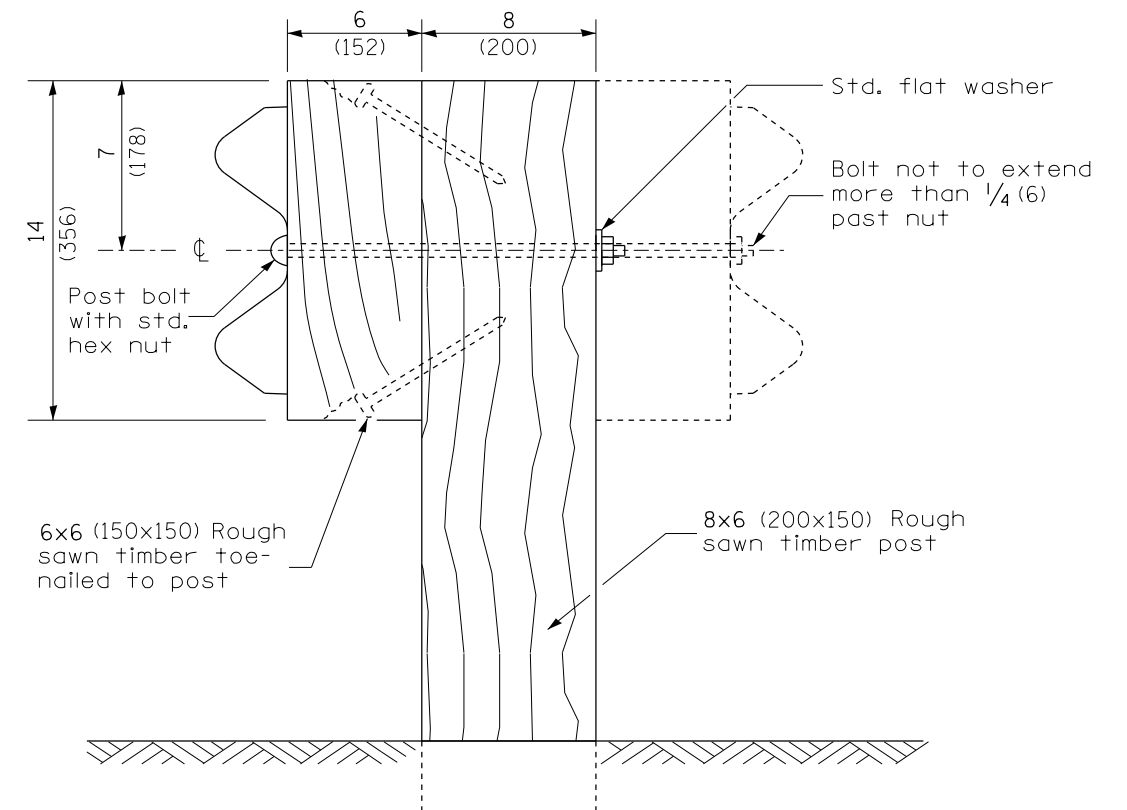

WOOD POST CONSTRUCTION

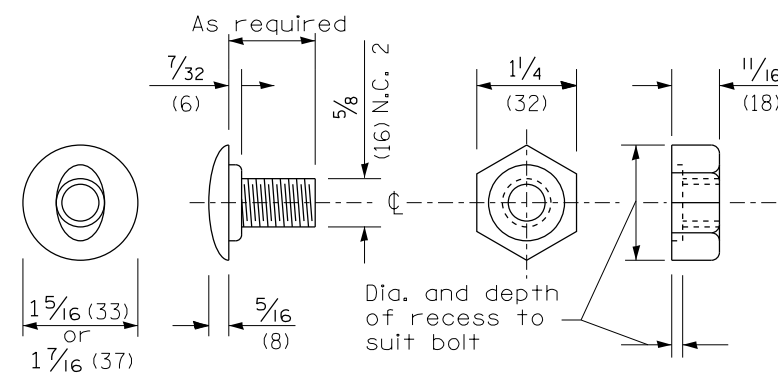


POST OR SPLICE BOLT & NUT


All dimensions are in inches (millimeters) unless otherwise noted.

	</
--	--	----


Place standard end shoe
between splice plate and
rail element

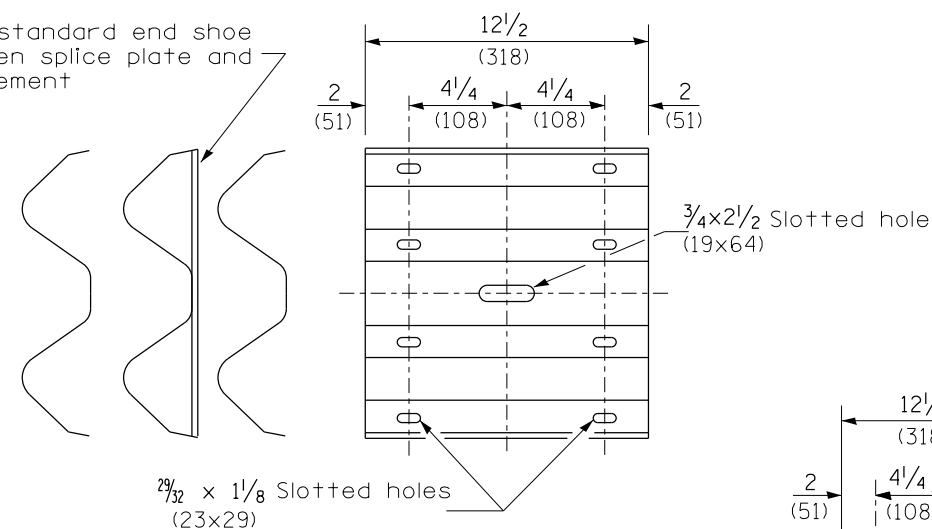


SPLICE PLATE

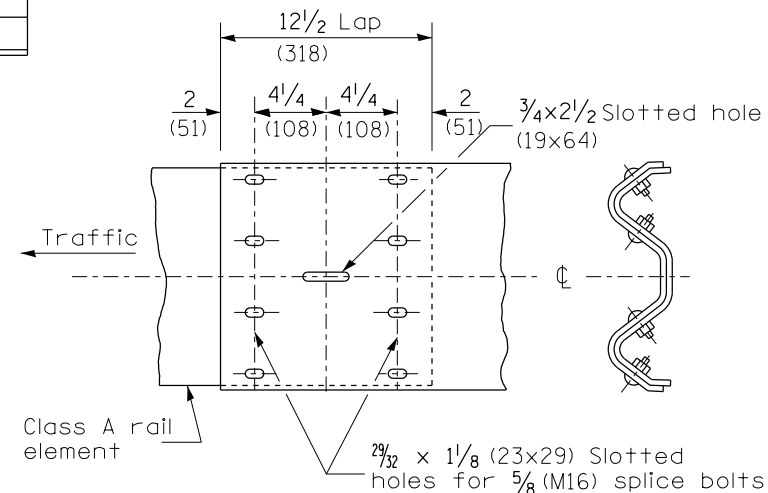

RAIL ELEMENT SPLICE

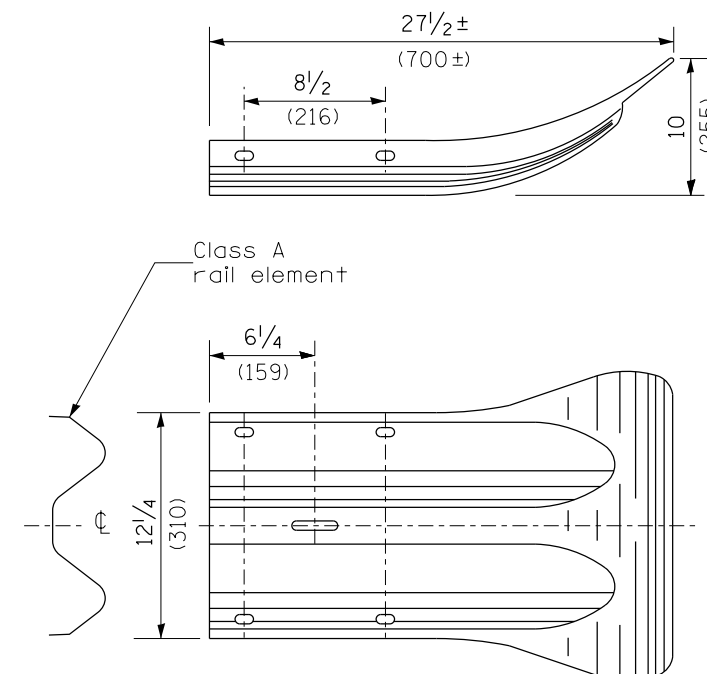

END SECTION

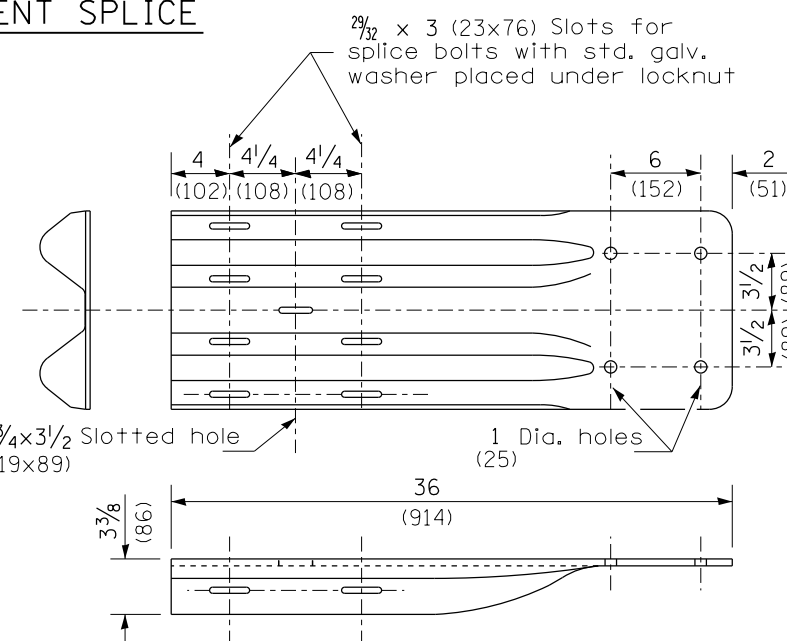


NOTE

When end shoe is attached to a bridge parapet which has an expansion joint, the bolts shall be provided with a locknut or double nut and shall be tightened only to a point that will allow guardrail movement.

The standard end shoe shall be attached to the concrete with pre-drilled or self-drilling anchor bolts. The anchor cone shall be set flush with the surface of the concrete.

Externally threaded studs protruding from the surface of the concrete will not be permitted.


END SHOE

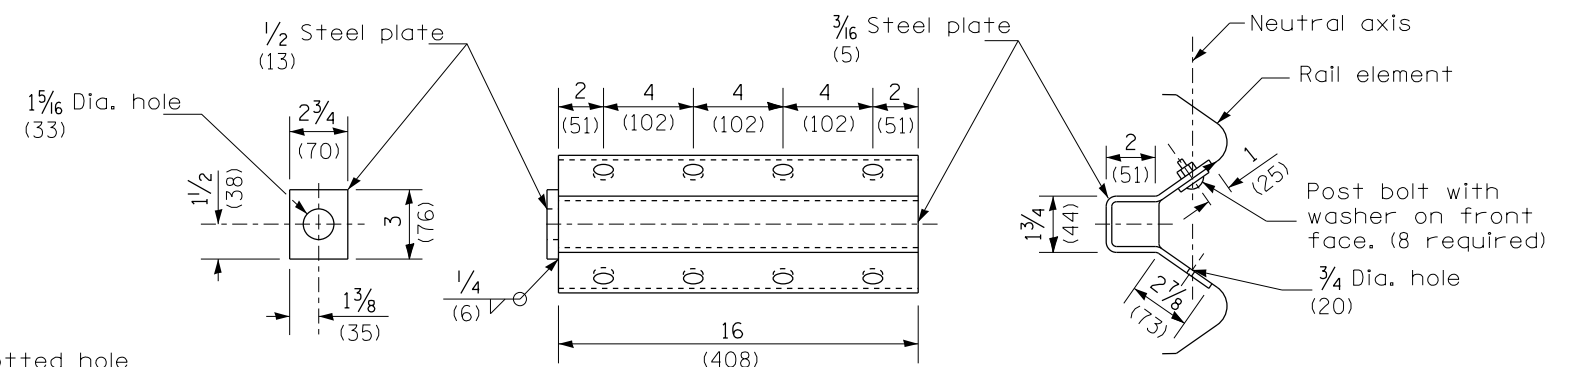

NOTE

Anchor plate T shall be used to attach cable assembly to guardrail when required on traffic barrier terminals.


ANCHOR PLATE T DETAILS

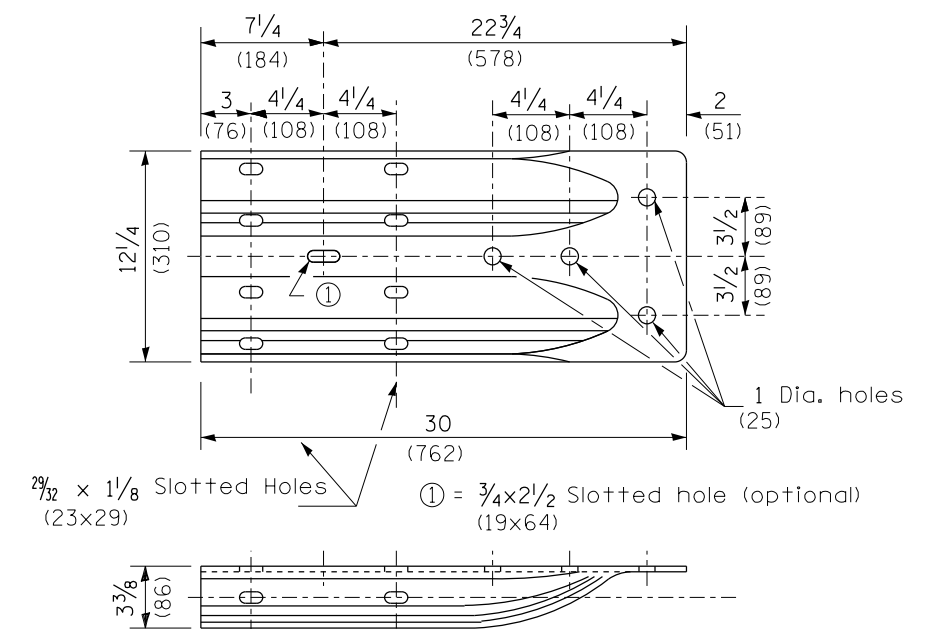


ALTERNATE END SHOE

All dimensions are in inches (millimeters) unless otherwise noted.

--	--	

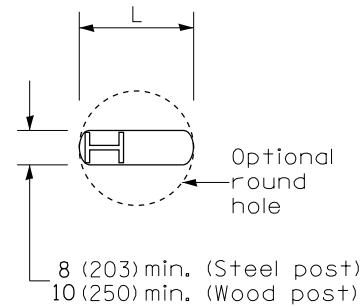


PLAN

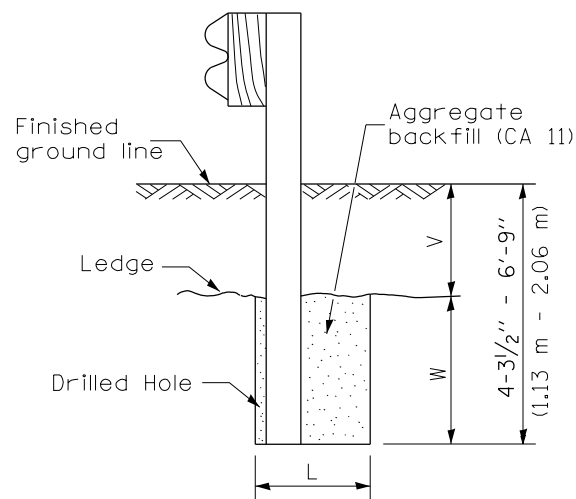

Note:
Ledge line is top of rock ledge or hard slag fill.

ELEVATION

FOOTING FOR POST WHEN IMPERVIOUS MATERIAL IS ENCOUNTERED

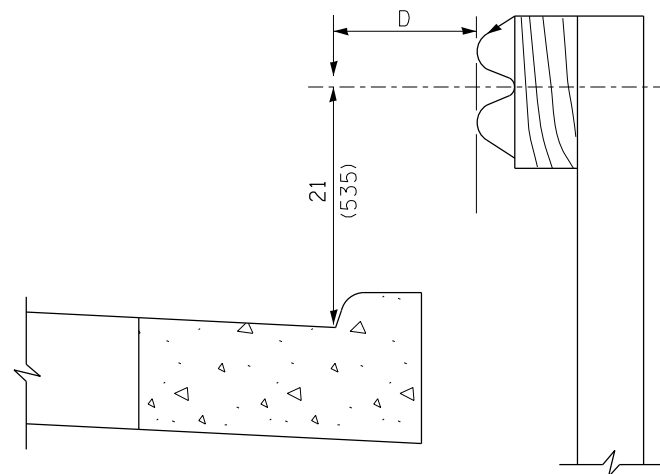


Note:

If it is necessary for D to be more than 12 (300) and less than 10'-0" (3.0 m) type M-2 (M-5) curb and gutter (Std. 606001) shall be used in front of and in advance of the guardrail.


GUARDRAIL PLACED BEHIND CURB

(D = 0 desirable to 12 (300) maximum)

V	W	L	
		Steel Post	Wood Post
0 - 18 (0 - 460)	24 (610)	21 (530)	23 (580)
>18 - 41.5 (>460 - 825)	12 (305)	8 (203)	10 (250)
>41.5 - 53.5 (>825 - 1.13 m)	12 - 0 (305 - 0)	8 (203)	10 (250)

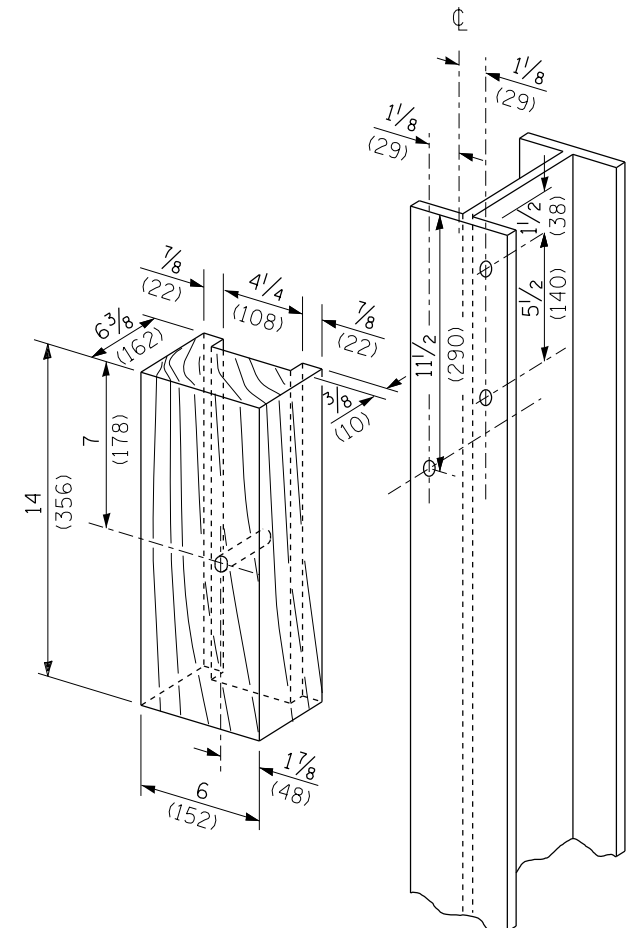

WOOD BLOCK-OUT AND STEEL POST DETAILS

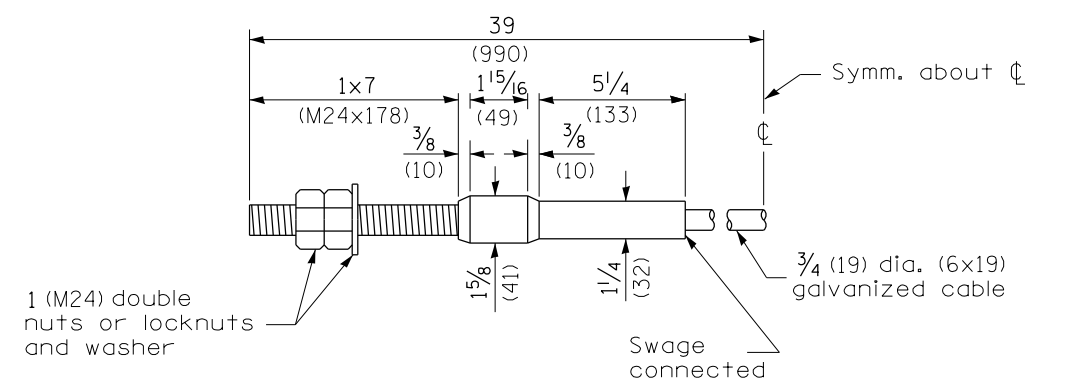



CABLE ASSEMBLY

(18,100 kg (40,000 lbs.) min. breaking strength)
Tighten to taut tension.


All dimensions are in inches (millimeters) unless otherwise noted.

DESIGNER NOTES:

- 1.
- 2.
- 3.
- 4.
- 5.
- 6.
- 7.
- 8.

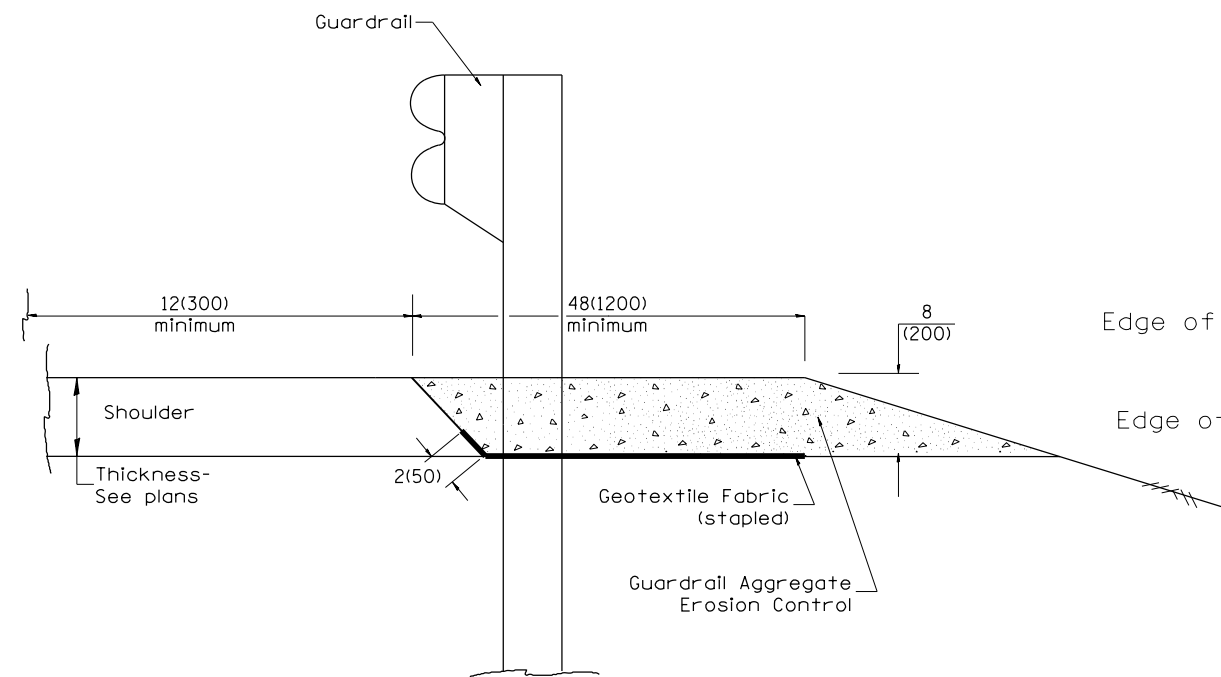
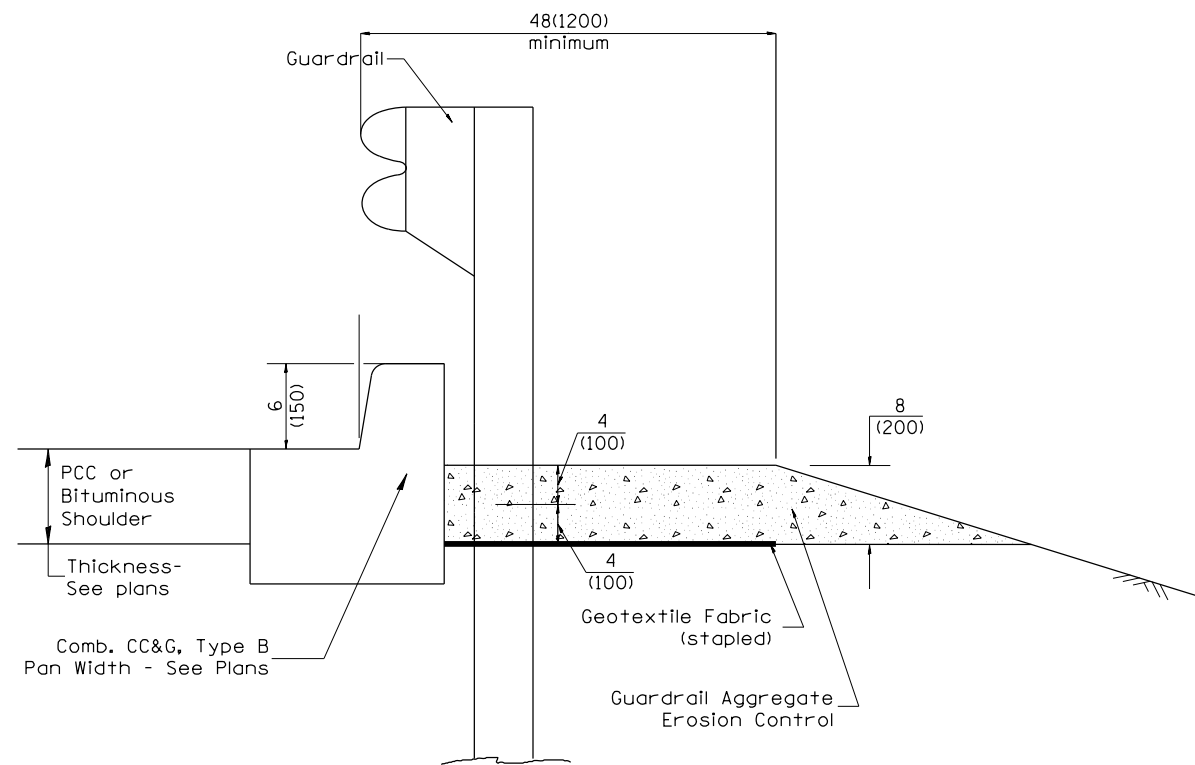


1. This work shall consist of grading as needed, furnishing and installing geotextile fabric and staples, and furnishing, placing and shaping crushed aggregate around and behind Steel Plate Beam Guardrail posts in accordance with Plan Details.
2. Before placing the aggregate and the Geotextile Fabric, weeds and grass shall be removed from the area to be covered.
3. After the area has been prepared, and in a dry condition, the Geotextile fabric shall be placed with a 12(300) minimum overlap. A knife cut for guardrail post installation is necessary.
4. The aggregate shall be deposited, compacted and shaped by either mechanical or hand methods, in a manner reasonably true to line and grade.
5. The Contractor shall have the option of placing the guardrail before or after the Geotextile Fabric and Aggregate are in place. If the guardrail is placed after the Geotextile Fabric and Aggregate, then any voids must be filled and the aggregate returned to line and grade.
6. Materials shall meet the following requirements:
 - A. The crushed aggregate shall be CA1 gradation in accordance with Article 1004.01(c) of the Standard Specifications.
 - B. The Geotextile Fabric shall be nonwoven fabric in accordance with Article 1080.02 of the Standard Specifications.

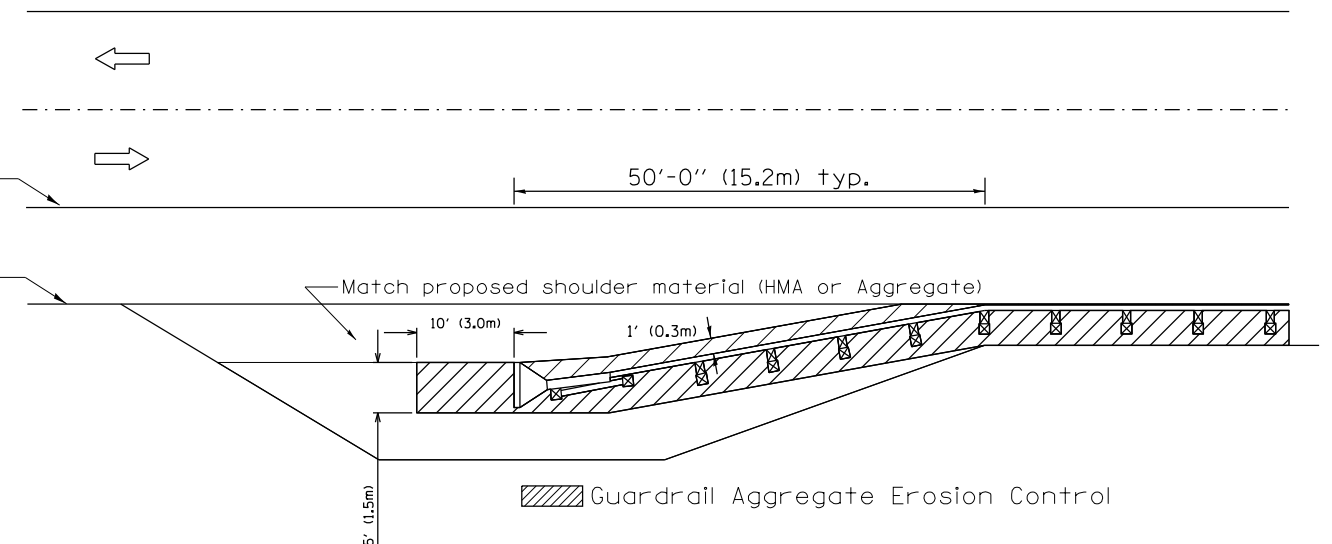


All dimensions are in inches (millimeters) unless otherwise noted.


03-07-11	ADDED DETAIL SHOWING PLAN VIEW	R.D.	5-30-18	CHANGE B CURB TO CC&G	R.D.	STATE OF ILLINOIS DEPARTMENT OF TRANSPORTATION	GUARDRAIL EROSION CONTROL TREATMENTS	SHT. 1 OF 2 CADD STD. 630101-D4	NOT TO SCALE	F.A. RTE.	SECTION	COUNTY	TOTAL SHEETS	SHEET NO.
08-10-12	REVISED CURB "B" AND AGGREGATE	R.D.	07-16-19	SPELLING CORRECTIONS	R.D.					VAR 04	GUARDRAIL END SECT REPL 2020	VARIOUS	50	49
07-15-15	ADDRESSED SHOULDER INLET CURB	R.D.										CONTRACT NO. 68F57		
01-26-17	REVISED	R.D.								FED. ROAD DIST. NO.	ILLINOIS	FED. AID PROJECT		

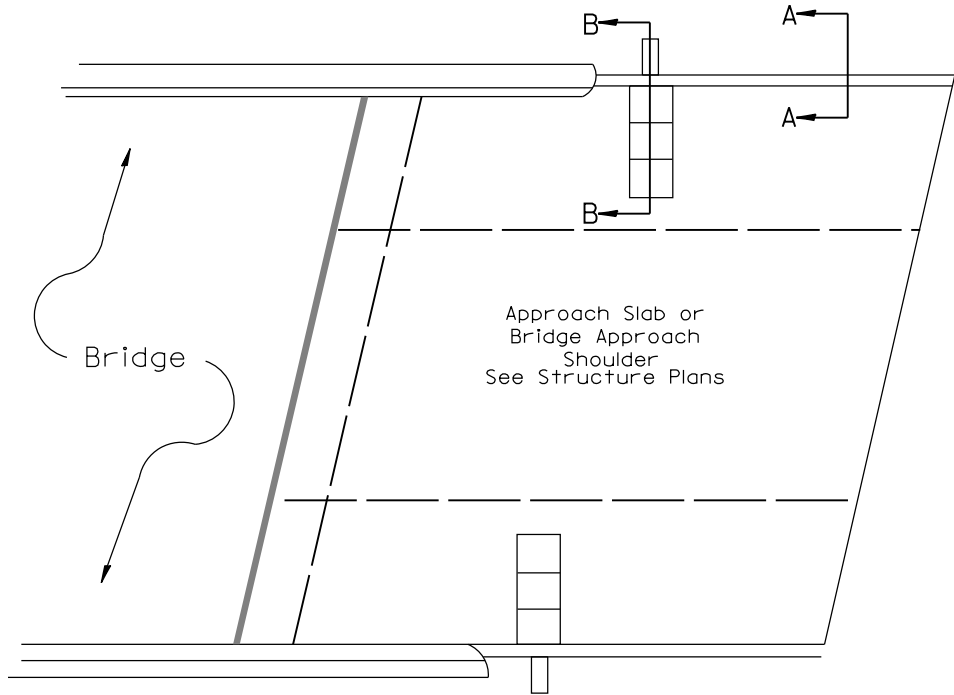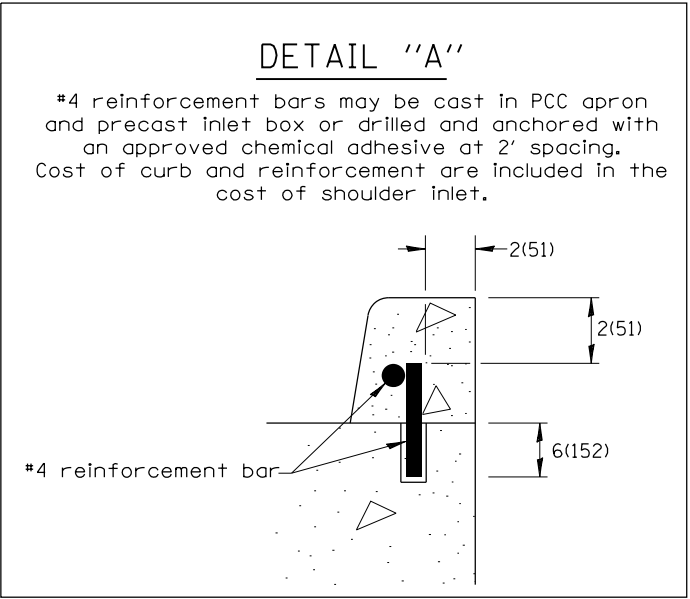

PLAN VIEW
APPROACH SLAB OR SHOULDER PLACEMENT

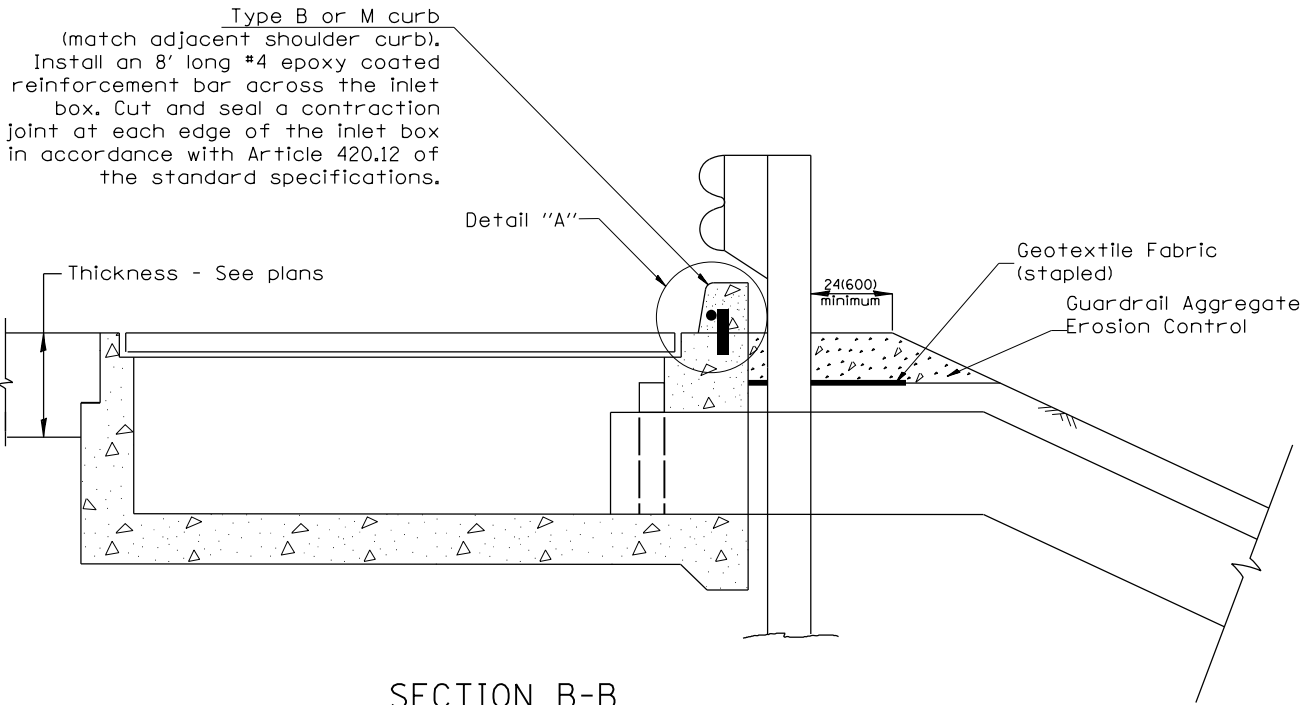

SECTION B-B
TYPICAL SECTION AT INLETS
TYPE E, F & G (HIGHWAY STANDARD 610001)

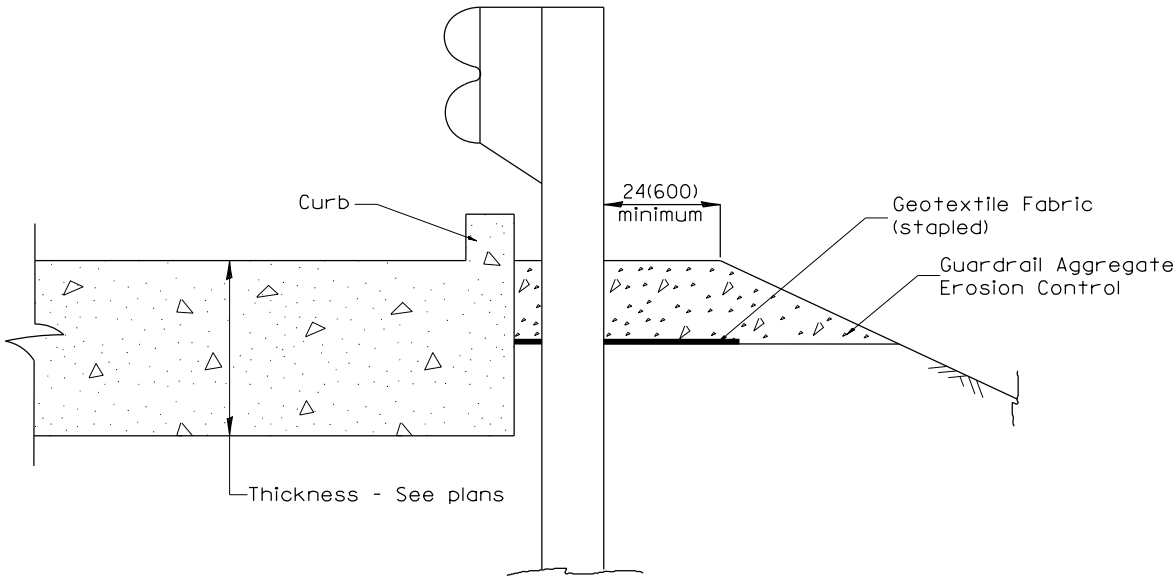

SECTION A-A
TYPICAL SECTION WITH BRIDGE APPROACH CURB

All dimensions are in inches (millimeters) unless otherwise noted.

										STATE OF ILLINOIS		GUARDRAIL EROSION CONTROL TREATMENTS		F.A. RTE.	SECTION	COUNTY	TOTAL SHEETS	SHEET NO.
										DEPARTMENT OF TRANSPORTATION				VAR #4	GUARDRAIL END SECT REPL 2020	VARIOUS	50	50
														CONTRACT NO. 68F57				
														FED. ROAD DIST. NO. ILLINOIS FED. AID PROJECT				

NOT TO SCALE

SHT. 2 OF 2
CADD STD. 630101-D4