

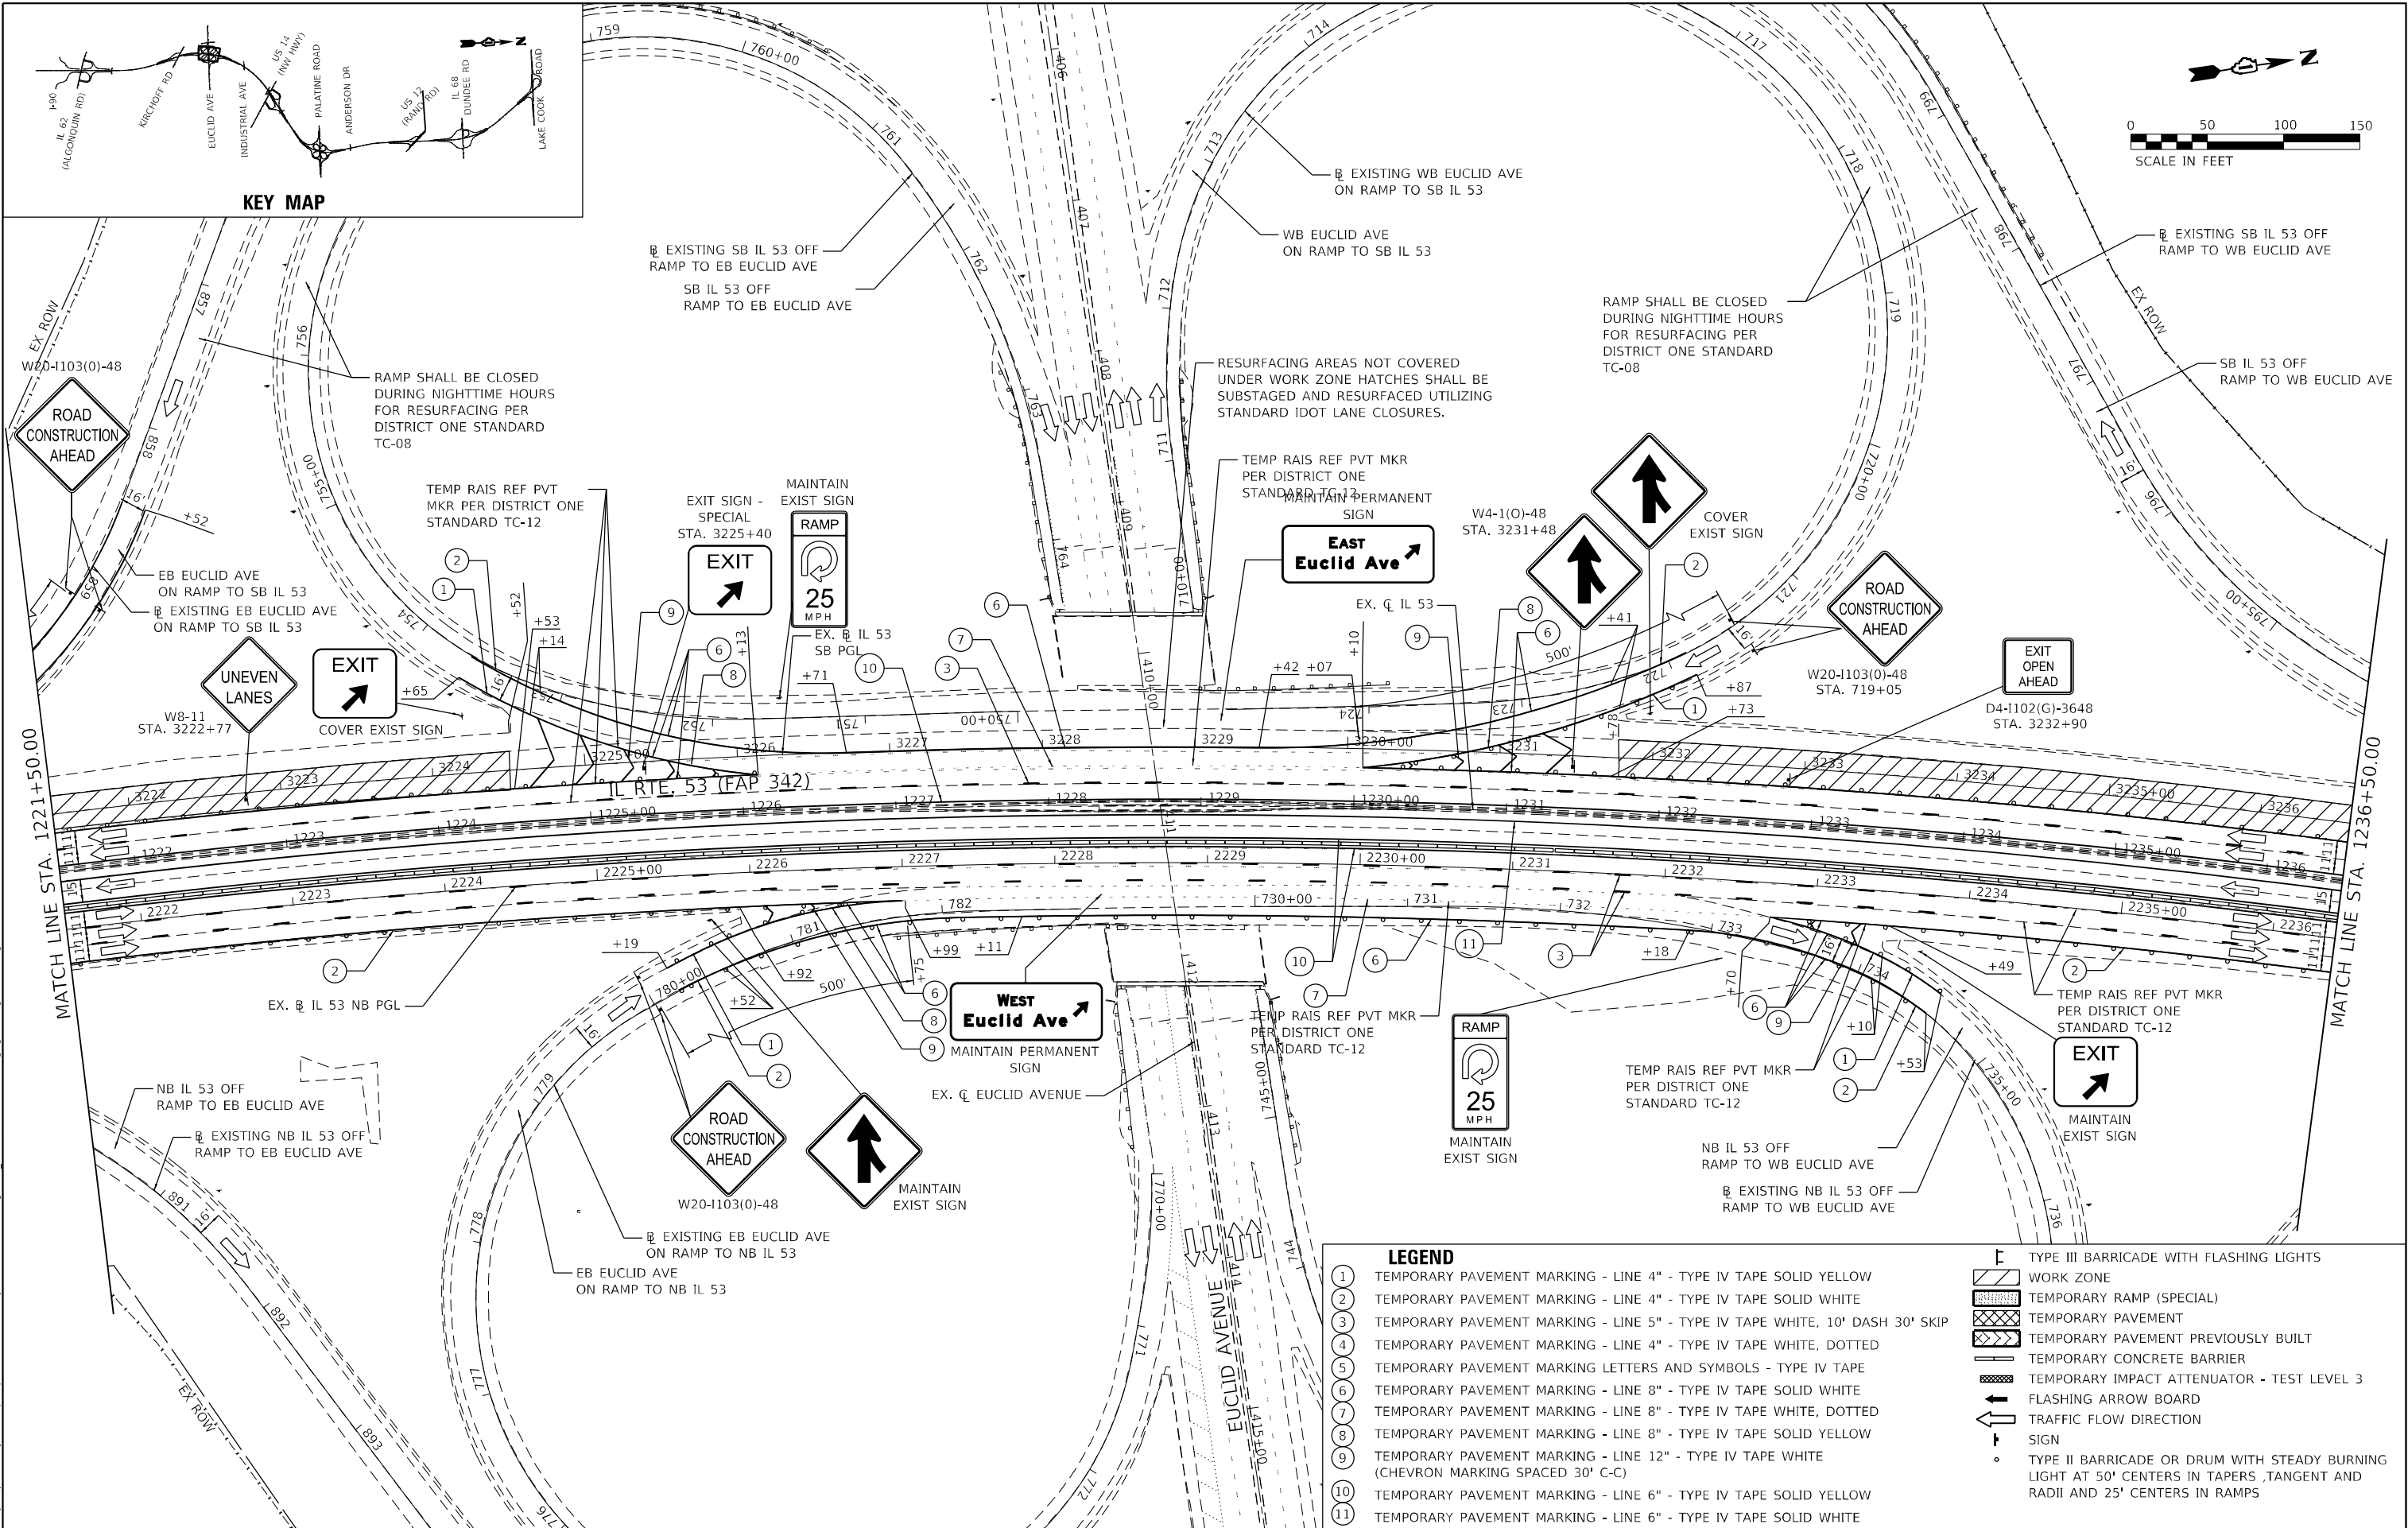


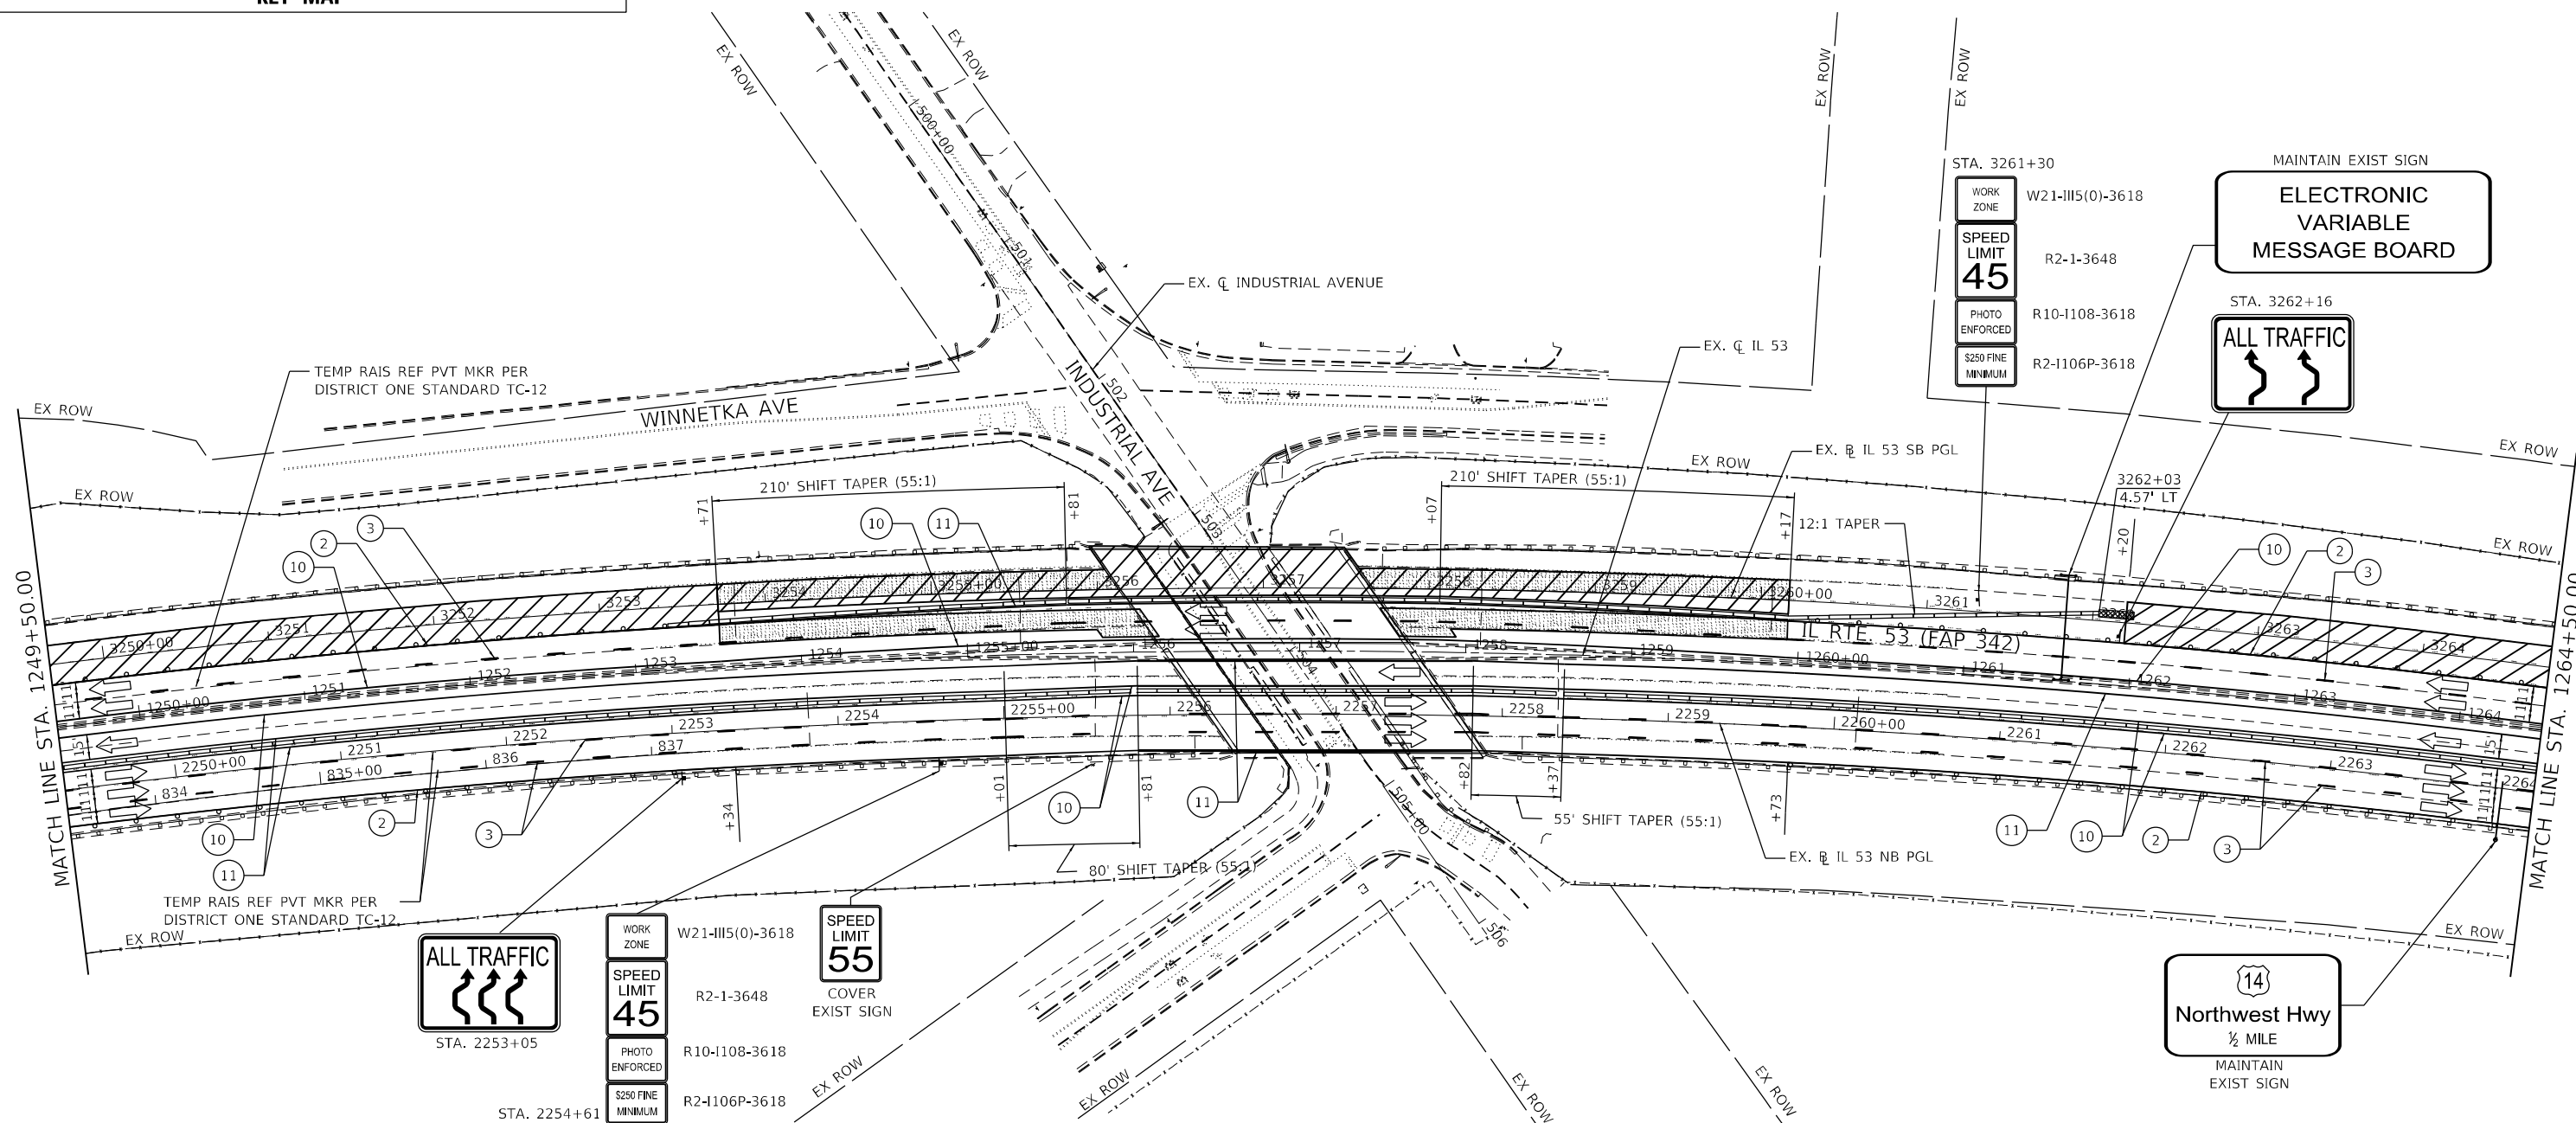

	USER NAME = USTC714594			DESIGNED - MM	REVISED -	STATE OF ILLINOIS DEPARTMENT OF TRANSPORTATION			IL ROUTE 53 TRAFFIC CONTROL PLAN - STAGE 3			F.A.P. RTE.	SECTION	COUNTY	TOTAL SHEETS	SHEET NO.
	DRAWN - MM			REVIS	REVIS							342	(531) BR 23	COOK	1211	301
	PLOT SCALE = 100,000' / in.			CHECKED - TC	REVIS							CONTRACT NO. 62W38				
	PLOT DATE = 9/23/2024			DATE - 8/23/2024	REVIS				SCALE: 1" = 50'	SHEET 5	OF 17 SHEETS	STA. 1221+50.00 TO STA. 1236+50.00	ILLINOIS FED. AID PROJECT			

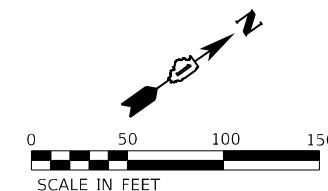

- | LEGEND | |
|--------|--|
| ① | TEMPORARY PAVEMENT MARKING - LINE 4" - TYPE IV TAPE SOLID YELLOW |
| ② | TEMPORARY PAVEMENT MARKING - LINE 4" - TYPE IV TAPE SOLID WHITE |
| ③ | TEMPORARY PAVEMENT MARKING - LINE 5" - TYPE IV TAPE WHITE, 10' DASH 30' SKIP |
| ④ | TEMPORARY PAVEMENT MARKING - LINE 4" - TYPE IV TAPE WHITE, DOTTED |
| ⑤ | TEMPORARY PAVEMENT MARKING LETTERS AND SYMBOLS - TYPE IV TAPE |
| ⑥ | TEMPORARY PAVEMENT MARKING - LINE 8" - TYPE IV TAPE SOLID WHITE |
| ⑦ | TEMPORARY PAVEMENT MARKING - LINE 8" - TYPE IV TAPE WHITE, DOTTED |
| ⑧ | TEMPORARY PAVEMENT MARKING - LINE 8" - TYPE IV TAPE SOLID YELLOW |
| ⑨ | TEMPORARY PAVEMENT MARKING - LINE 12" - TYPE IV TAPE WHITE
(CHEVRON MARKING SPACED 30' C-C) |
| ⑩ | TEMPORARY PAVEMENT MARKING - LINE 6" - TYPE IV TAPE SOLID YELLOW |
| ⑪ | TEMPORARY PAVEMENT MARKING - LINE 6" - TYPE IV TAPE SOLID WHITE |

- | | |
|--|--|
|  | TYPE III BARRICADE WITH FLASHING LIGHTS |
|  | WORK ZONE |
|  | TEMPORARY RAMP (SPECIAL) |
|  | TEMPORARY PAVEMENT |
|  | TEMPORARY PAVEMENT PREVIOUSLY BUILT |
|  | TEMPORARY CONCRETE BARRIER |
|  | TEMPORARY IMPACT ATTENUATOR - TEST LEVEL 3 |
|  | FLASHING ARROW BOARD |
|  | TRAFFIC FLOW DIRECTION |
|  | SIGN |
| ◦ | TYPE II BARRICADE OR DRUM WITH STEADY BURNING LIGHT AT 50' CENTERS IN TAPERS, TANGENT AND RADII AND 25' CENTERS IN RAMPS |

USER NAME = USTC714594	DESIGNED - MM	REVISED -
	DRAWN - MM	REVISED -
PLOT SCALE = 100,0000 ' / in.	CHECKED - TC	REVISED -
PLOT DATE = 9/25/2024	DATE - 8/23/2024	REVISED -



**STATE OF ILLINOIS
DEPARTMENT OF TRANSPORTATION**

IL ROUTE 53 TRAFFIC CONTROL PLAN – STAGE 3

SCALE: 1" = 50'	SHEET 7 OF 17 SHEETS	STA. 1249+50.00 TO STA. 1264+50.00
-----------------	----------------------	------------------------------------

F.A.P. RTE.	SECTION	COUNTY	TOTAL SHEETS	SHEET NO.
342	(531) BR 23	COOK	1211	303
		CONTRACT NO. 62W38		
ILLINOIS		FED. AID PROJECT		

MODEL: Default
FILE F NAME: n:\wsp-15-pw\bentley.com\wsp-15-pw\1 Documents\Project_63091-11_53 Bridge\CAD_Sheets\0162W38-shr-station-11-53-Stn 3+07.WSP.dgn

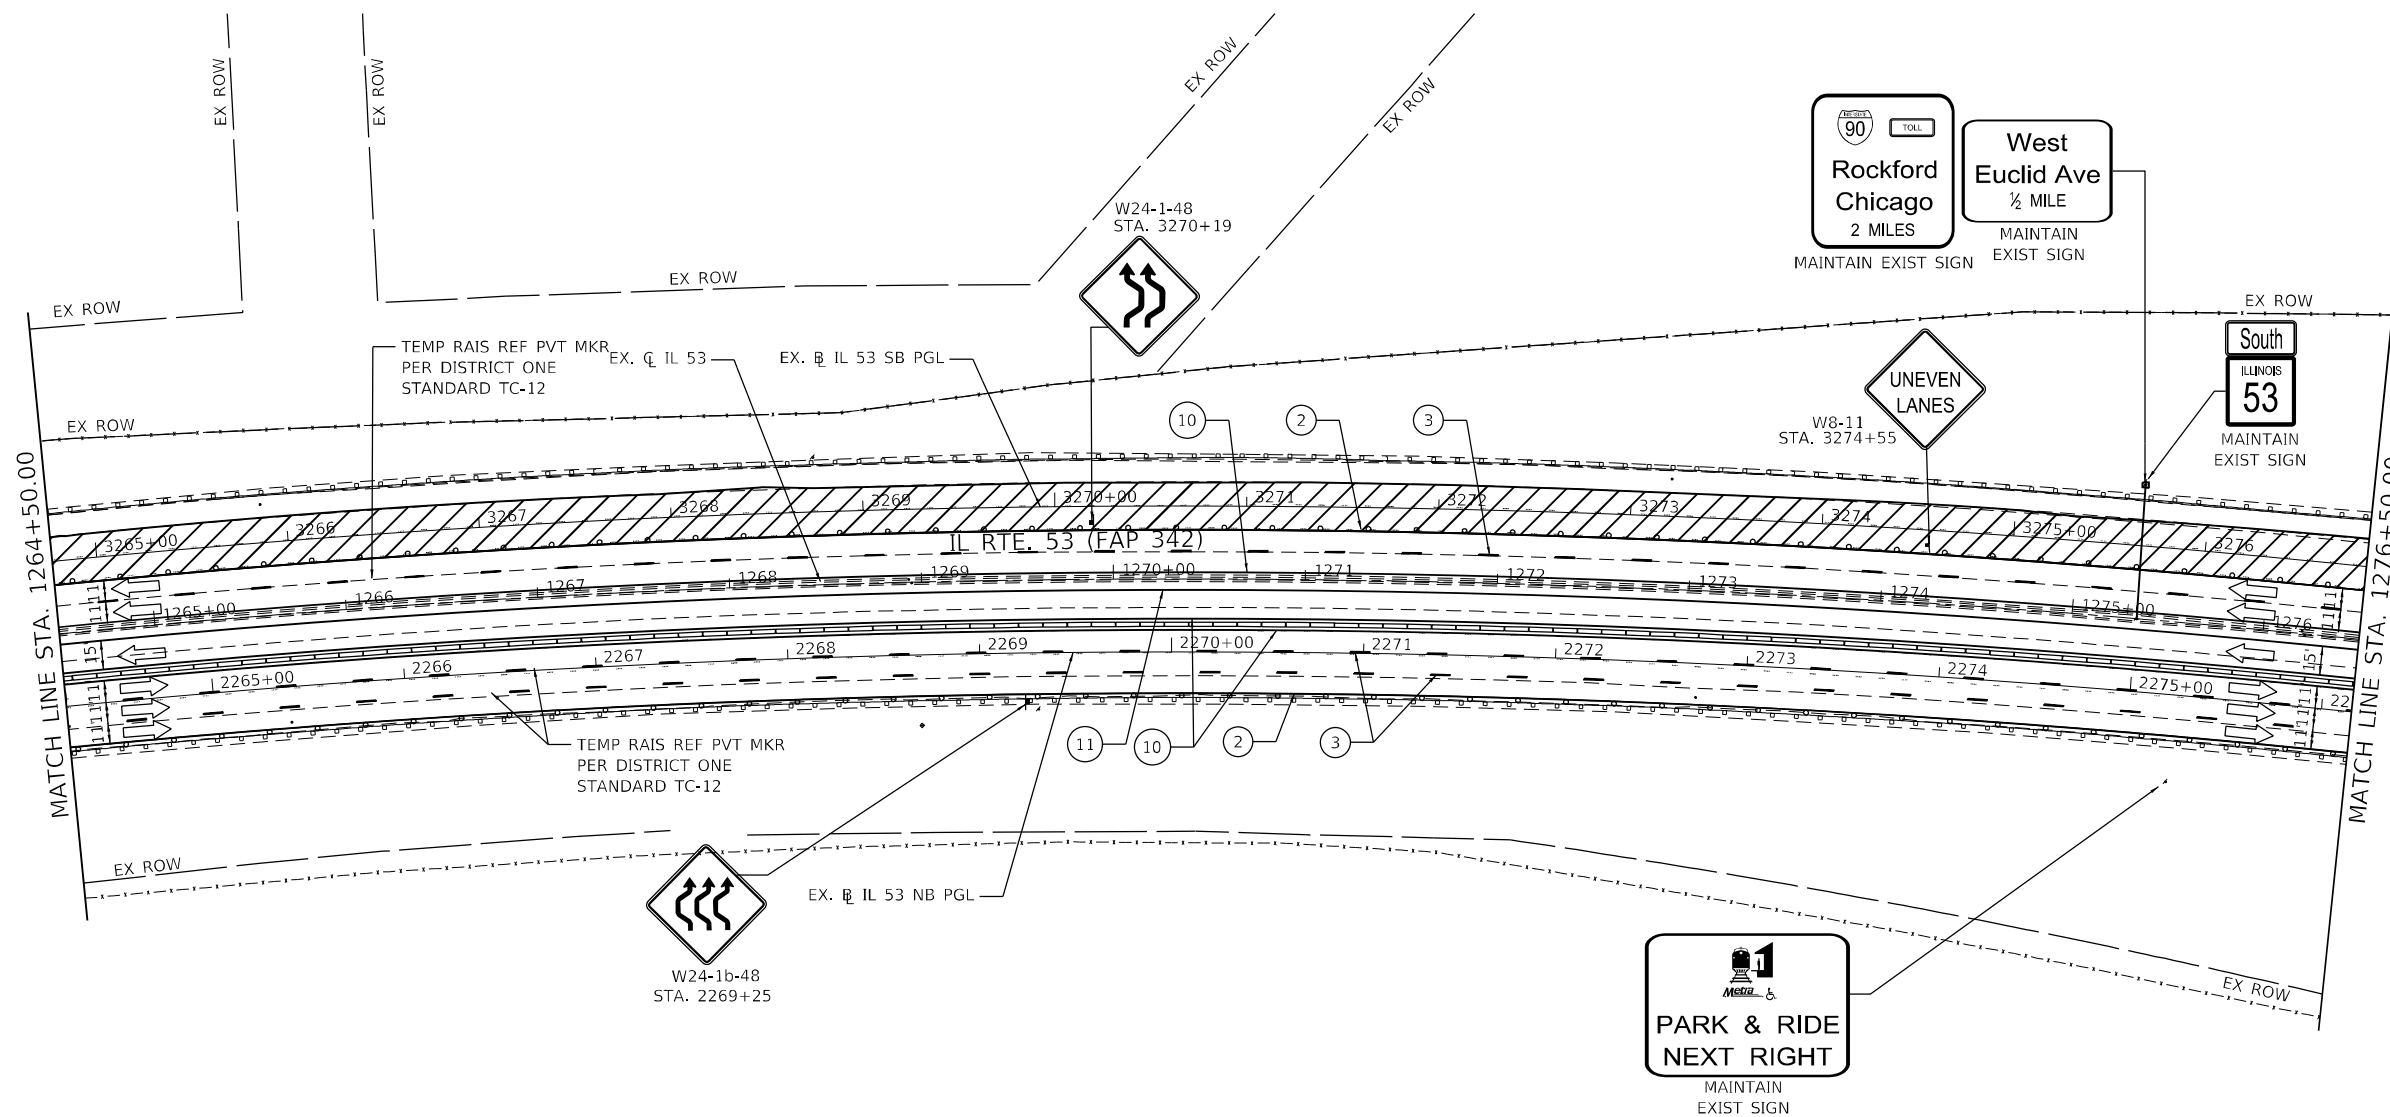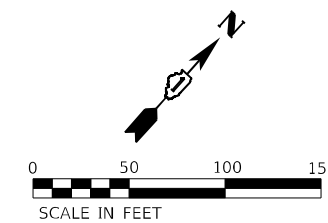

- | | |
|---|--|
|  | TYPE III BARRICADE WITH FLASHING LIGHTS |
|  | WORK ZONE |
|  | TEMPORARY RAMP (SPECIAL) |
|  | TEMPORARY PAVEMENT |
|  | TEMPORARY PAVEMENT PREVIOUSLY BUILT |
|  | TEMPORARY CONCRETE BARRIER |
|  | TEMPORARY IMPACT ATTENUATOR - TEST LEVEL 3 |
|  | FLASHING ARROW BOARD |
|  | TRAFFIC FLOW DIRECTION |
|  | SIGN |
| • | TYPE II BARRICADE OR DRUM WITH STEADY BURNING LIGHT AT 50' CENTERS IN TAPERS, TANGENT AND RADII AND 25' CENTERS IN RAMPS |




**STATE OF ILLINOIS
DEPARTMENT OF TRANSPORTATION**

IL ROUTE 53

TRAFFIC CONTROL PLAN – STAGE 3

00	
----	--

MODEL: Default
FILE: \\NORTH-01\pwworkspace\benfley.com\uspc64\pwworkspace\Documents\Project_62N01-IL_53_Bridge\CAD_Sheets\1161\W38-201-21\figs\IL53-Stage3-09A.VSP.dgn

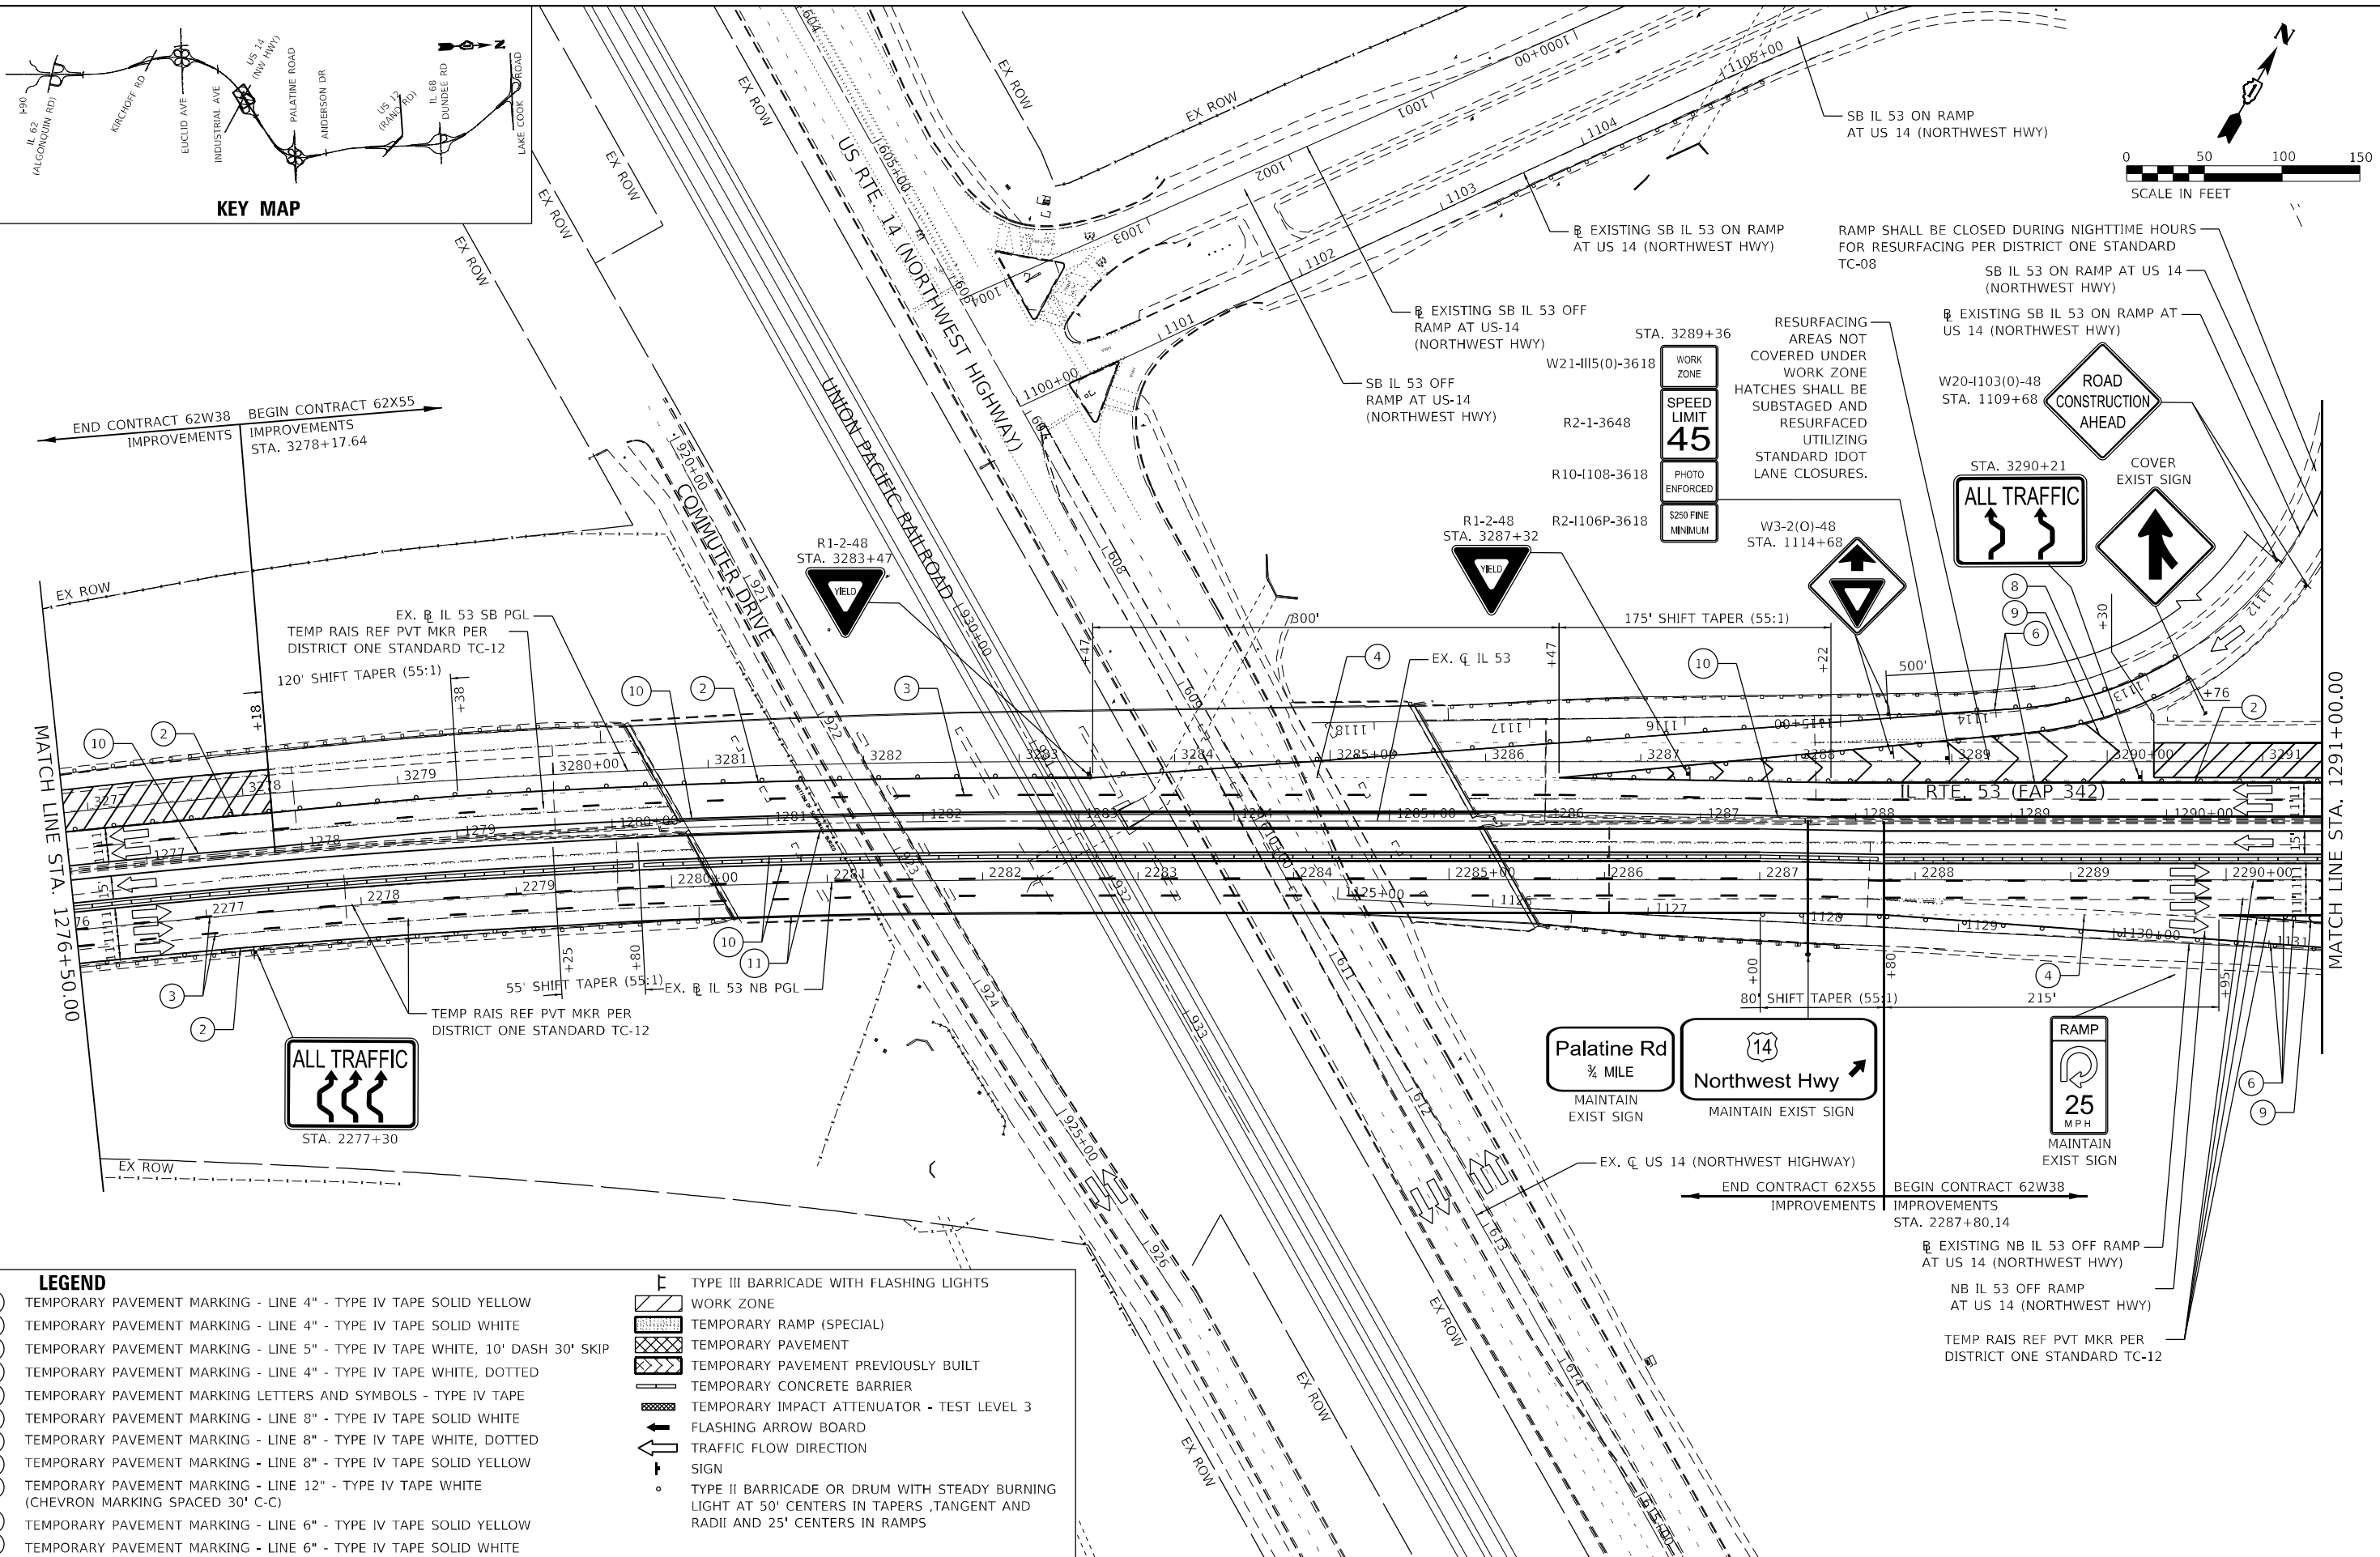

LEGEND

- 1 TEMPORARY PAVEMENT MARKING - LINE 4" - TYPE IV TAPE SOLID YELLOW
 - 2 TEMPORARY PAVEMENT MARKING - LINE 4" - TYPE IV TAPE SOLID WHITE
 - 3 TEMPORARY PAVEMENT MARKING - LINE 5" - TYPE IV TAPE WHITE, 10' DASH 30' SKIP
 - 4 TEMPORARY PAVEMENT MARKING - LINE 4" - TYPE IV TAPE WHITE, DOTTED
 - 5 TEMPORARY PAVEMENT MARKING LETTERS AND SYMBOLS - TYPE IV TAPE
 - 6 TEMPORARY PAVEMENT MARKING - LINE 8" - TYPE IV TAPE SOLID WHITE
 - 7 TEMPORARY PAVEMENT MARKING - LINE 8" - TYPE IV TAPE WHITE, DOTTED
 - 8 TEMPORARY PAVEMENT MARKING - LINE 8" - TYPE IV TAPE SOLID YELLOW
 - 9 TEMPORARY PAVEMENT MARKING - LINE 12" - TYPE IV TAPE WHITE (CHEVRON MARKING SPACED 30' C-C)
 - 10 TEMPORARY PAVEMENT MARKING - LINE 6" - TYPE IV TAPE SOLID YELLOW
 - 11 TEMPORARY PAVEMENT MARKING - LINE 6" - TYPE IV TAPE SOLID WHITE
- TYPE III BARRICADE WITH FLASHING LIGHTS
 - WORK ZONE
 - TEMPORARY RAMP (SPECIAL)
 - TEMPORARY PAVEMENT
 - TEMPORARY PAVEMENT PREVIOUSLY BUILT
 - TEMPORARY CONCRETE BARRIER
 - TEMPORARY IMPACT ATTENUATOR - TEST LEVEL 3
 - FLASHING ARROW BOARD
 - TRAFFIC FLOW DIRECTION SIGN
 - TYPE II BARRICADE OR DRUM WITH STEADY BURNING LIGHT AT 50' CENTERS IN TAPERS, TANGENT AND RADII AND 25' CENTERS IN RAMPS





USER NAME = USTC714594	DESIGNED - MM	REVISED -
	DRAWN - MM	REVISED -
PLOT SCALE = 100,000' / in.	CHECKED - TC	REVISED -
PLOT DATE = 9/23/2024	DATE - 8/23/2024	REVISED -




**STATE OF ILLINOIS
DEPARTMENT OF TRANSPORTATION**

**IL ROUTE 53
TRAFFIC CONTROL PLAN - STAGE 3**

SCALE: 1" = 50' SHEET 9 OF 17 SHEETS STA. 1276+50.00 TO STA. 1291+00.00




F.A.P. RTE.	SECTION	COUNTY	TOTAL SHEETS	SHEET NO.
342	(531) BR 23	COOK	1211	305
CONTRACT NO. 62W38				
ILLINOIS FED. AID PROJECT				

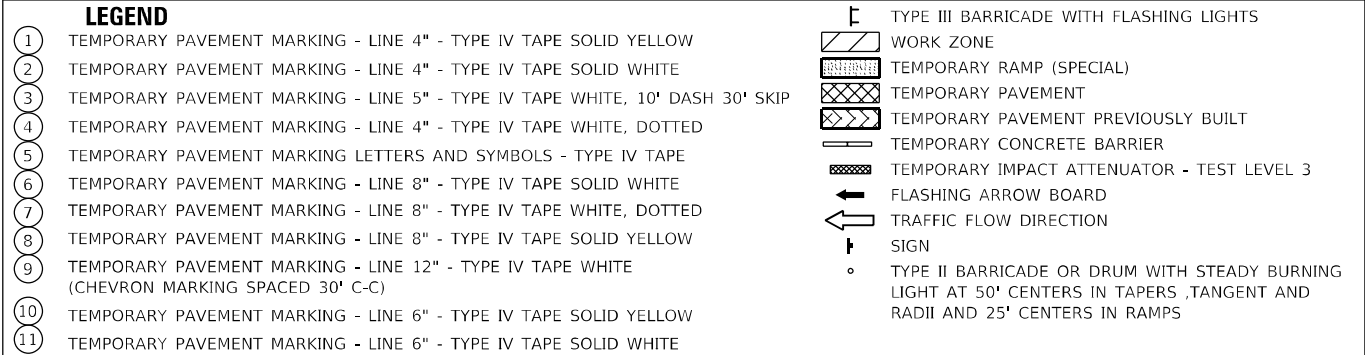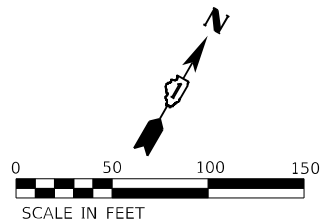

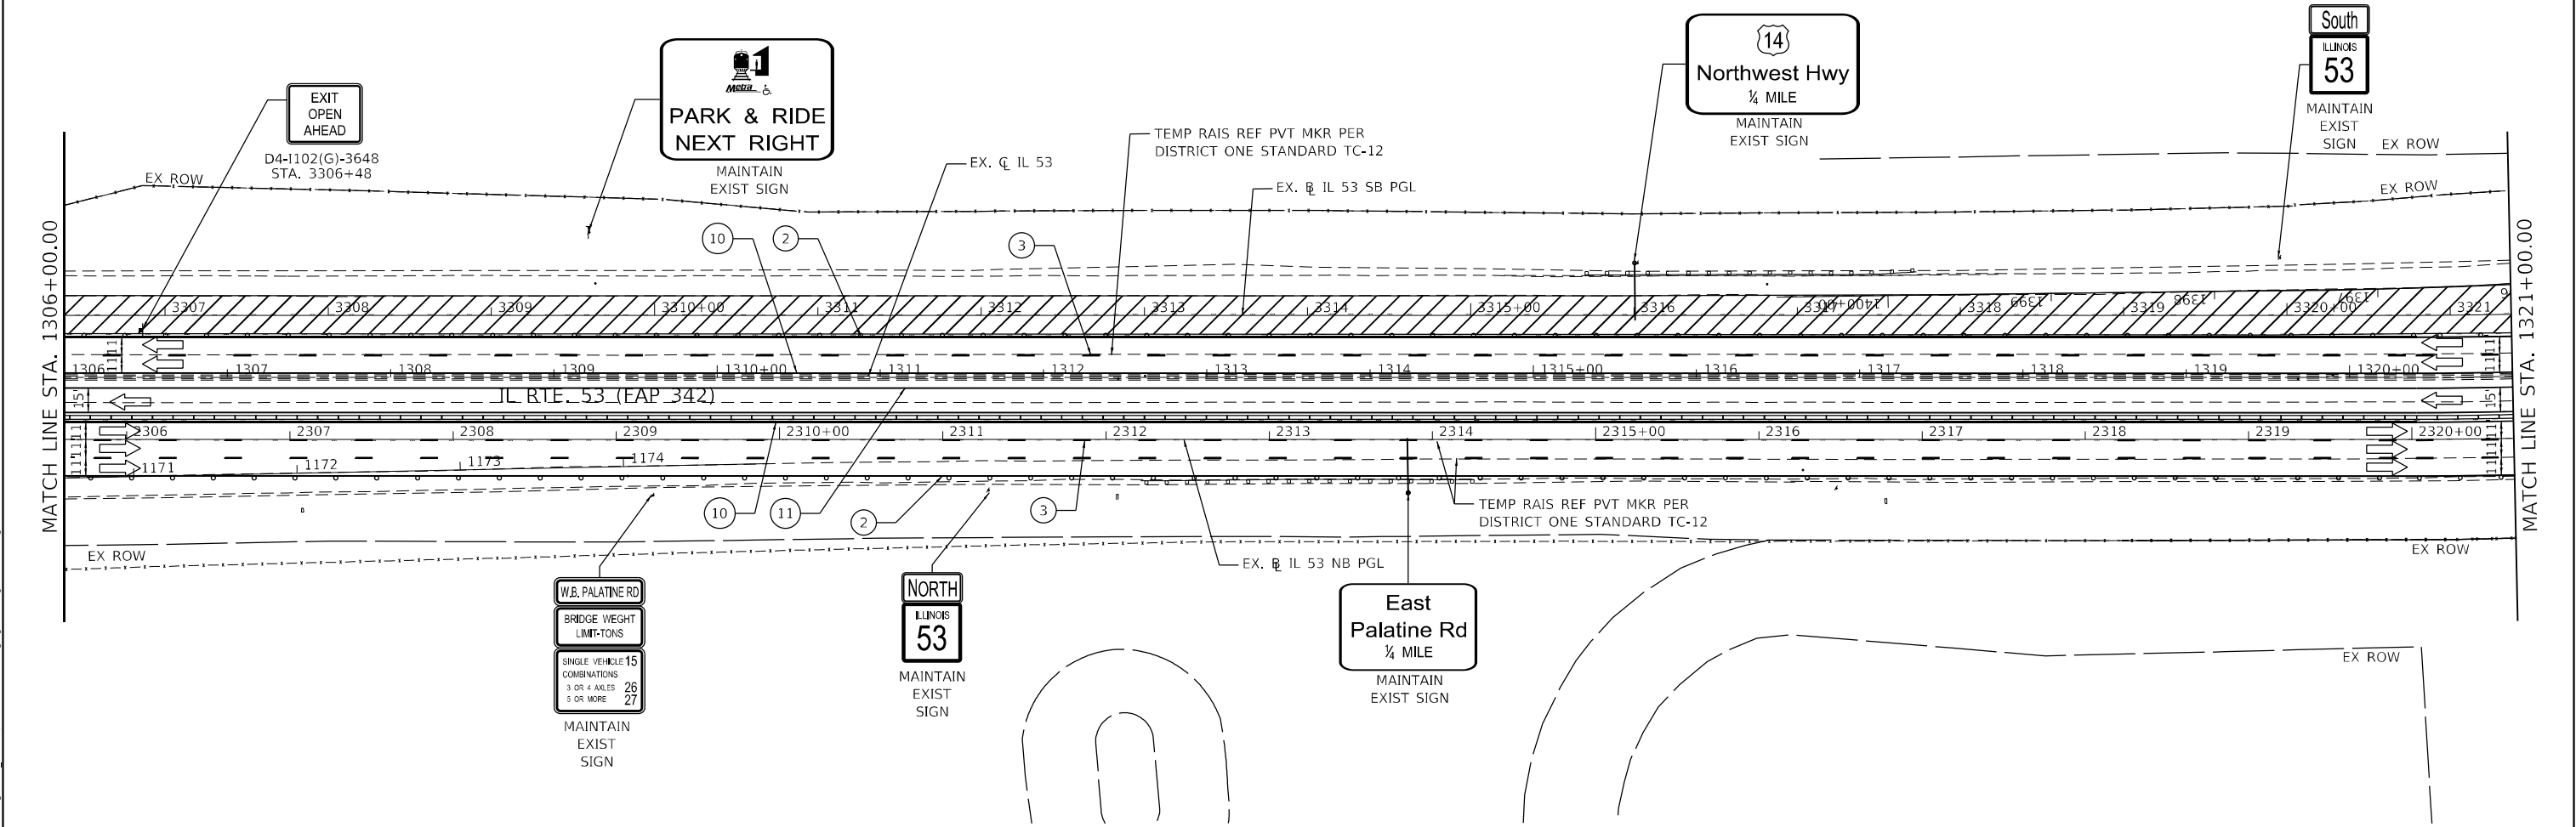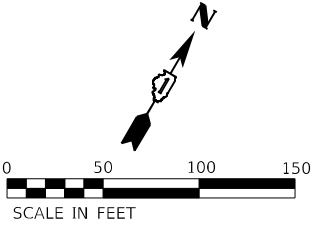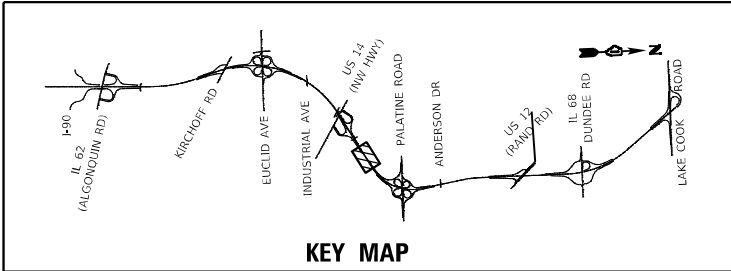

LEGEND


1	TEMPORARY PAVEMENT MARKING - LINE 4" - TYPE IV TAPE SOLID YELLOW	TYPE III BARRICADE WITH FLASHING LIGHTS
2	TEMPORARY PAVEMENT MARKING - LINE 4" - TYPE IV TAPE SOLID WHITE	WORK ZONE
3	TEMPORARY PAVEMENT MARKING - LINE 5" - TYPE IV TAPE WHITE, 10' DASH 30' SKIP	TEMPORARY RAMP (SPECIAL)
4	TEMPORARY PAVEMENT MARKING - LINE 4" - TYPE IV TAPE WHITE, DOTTED	TEMPORARY PAVEMENT
5	TEMPORARY PAVEMENT MARKING LETTERS AND SYMBOLS - TYPE IV TAPE	TEMPORARY PAVEMENT PREVIOUSLY BUILT
6	TEMPORARY PAVEMENT MARKING - LINE 8" - TYPE IV TAPE SOLID WHITE	TEMPORARY CONCRETE BARRIER
7	TEMPORARY PAVEMENT MARKING - LINE 8" - TYPE IV TAPE WHITE, DOTTED	TEMPORARY IMPACT ATTENUATOR - TEST LEVEL 3
8	TEMPORARY PAVEMENT MARKING - LINE 8" - TYPE IV TAPE SOLID YELLOW	FLASHING ARROW BOARD
9	TEMPORARY PAVEMENT MARKING - LINE 12" - TYPE IV TAPE WHITE (CHEVRON MARKING SPACED 30' C-C)	TRAFFIC FLOW DIRECTION SIGN
10	TEMPORARY PAVEMENT MARKING - LINE 6" - TYPE IV TAPE SOLID YELLOW	TYPE II BARRICADE OR DRUM WITH STEADY BURNING LIGHT AT 50' CENTERS IN TAPERS, TANGENT AND RADII AND 25' CENTERS IN RAMPS
11	TEMPORARY PAVEMENT MARKING - LINE 6" - TYPE IV TAPE SOLID WHITE	

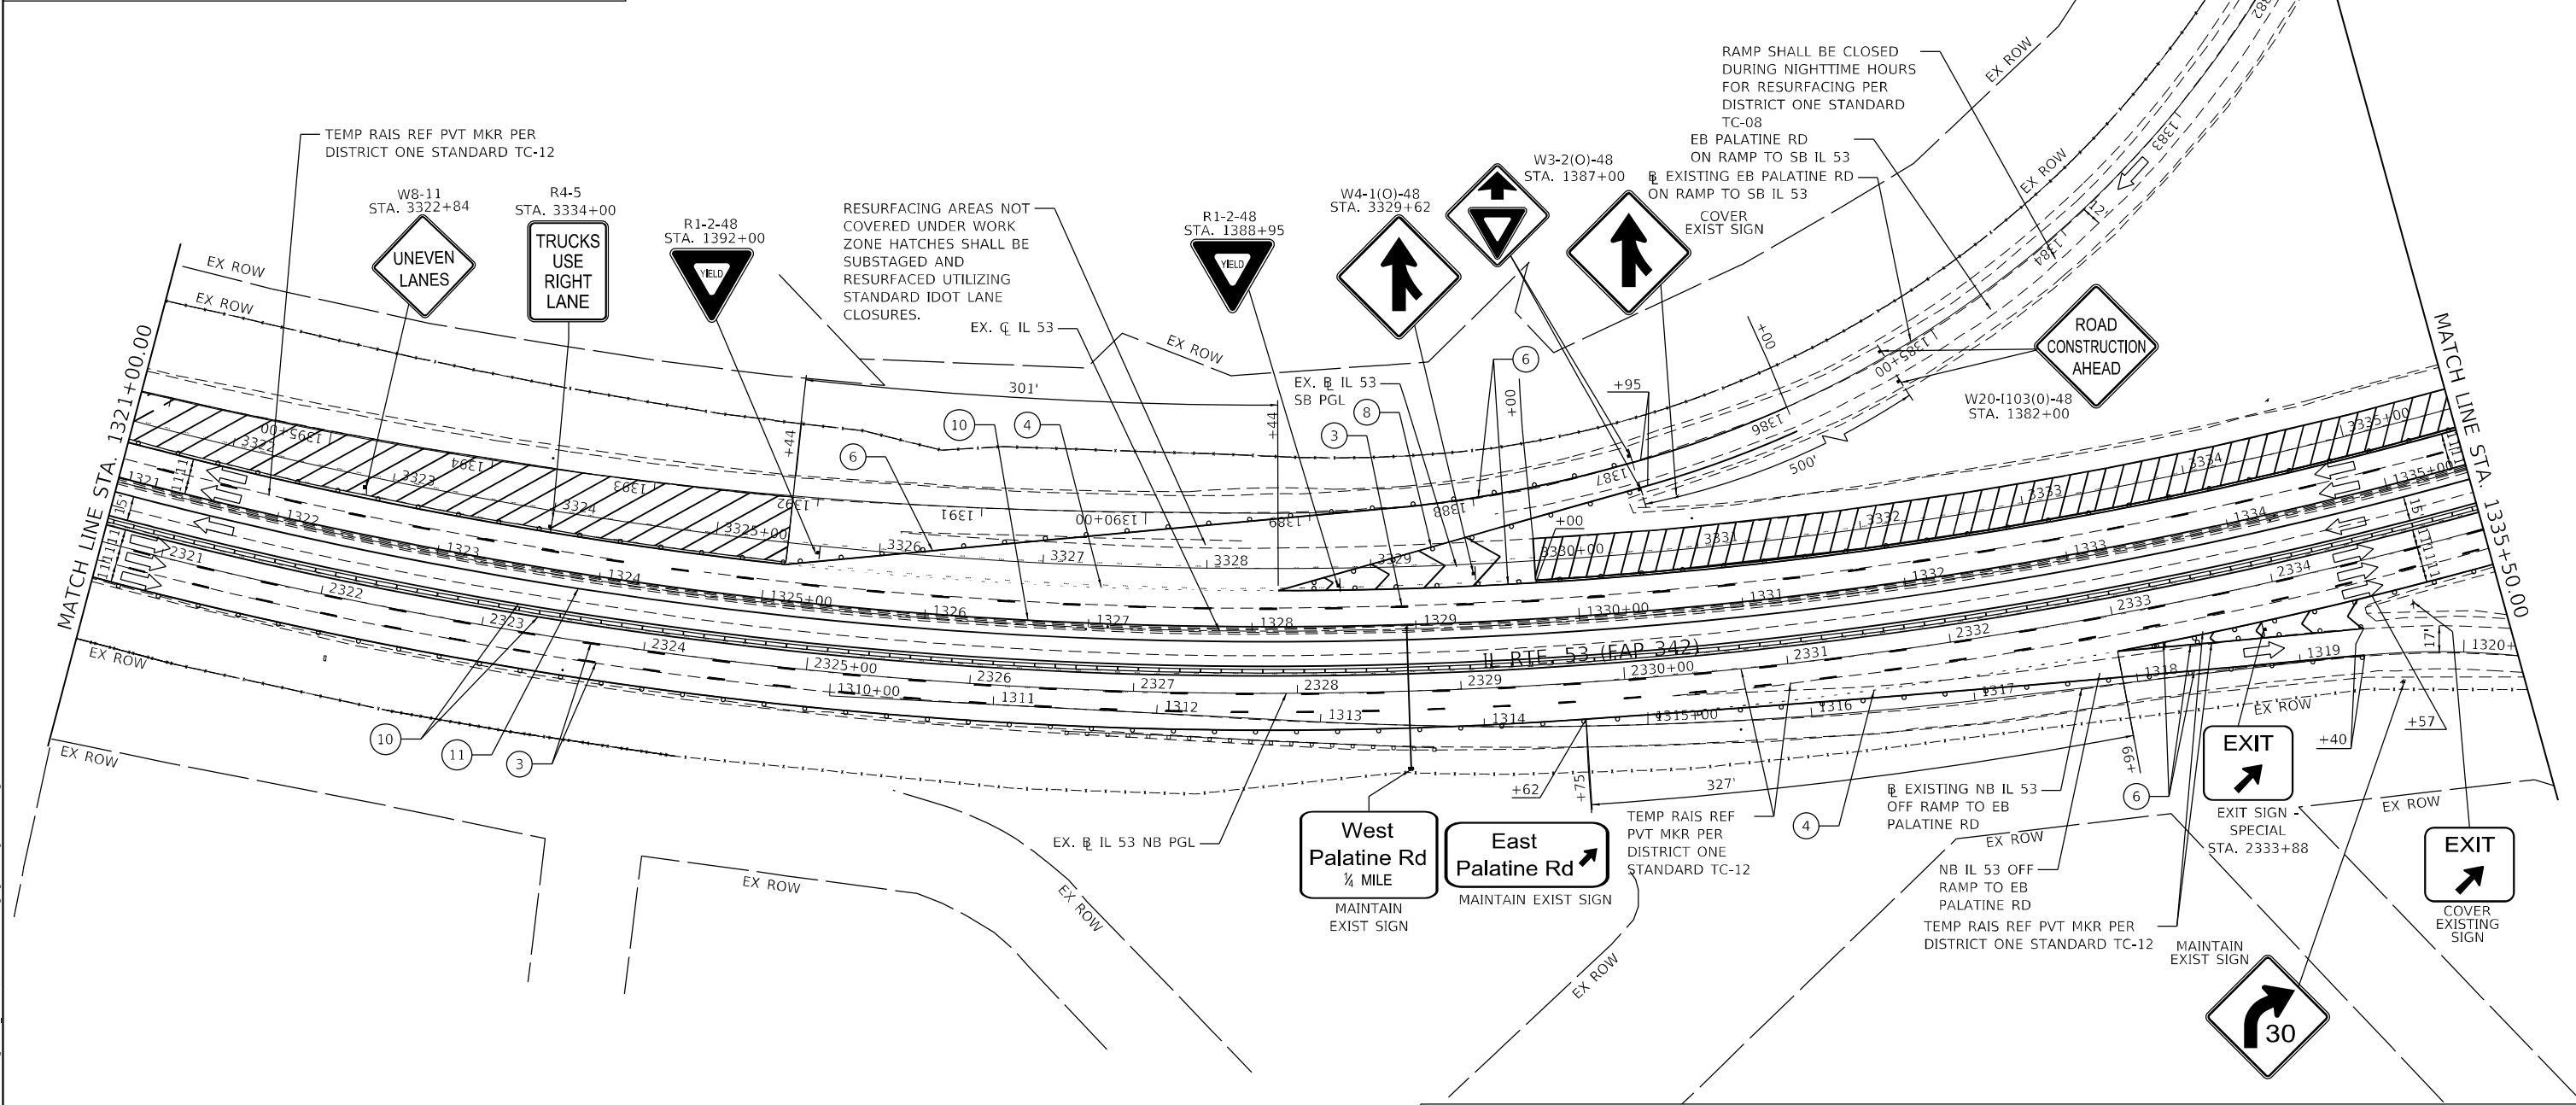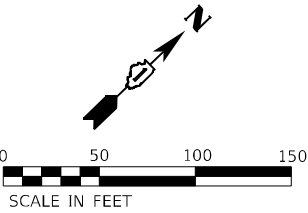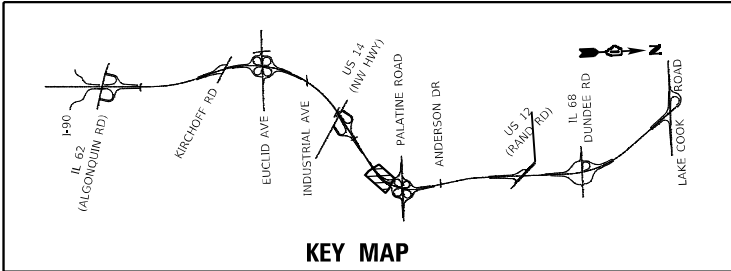


LEGEND

- 1 TEMPORARY PAVEMENT MARKING - LINE 4" - TYPE IV TAPE SOLID YELLOW
- 2 TEMPORARY PAVEMENT MARKING - LINE 4" - TYPE IV TAPE SOLID WHITE
- 3 TEMPORARY PAVEMENT MARKING - LINE 5" - TYPE IV TAPE WHITE, 10' DASH 30' SKIP
- 4 TEMPORARY PAVEMENT MARKING - LINE 4" - TYPE IV TAPE WHITE, DOTTED
- 5 TEMPORARY PAVEMENT MARKING LETTERS AND SYMBOLS - TYPE IV TAPE
- 6 TEMPORARY PAVEMENT MARKING - LINE 8" - TYPE IV TAPE SOLID WHITE
- 7 TEMPORARY PAVEMENT MARKING - LINE 8" - TYPE IV TAPE WHITE, DOTTED
- 8 TEMPORARY PAVEMENT MARKING - LINE 8" - TYPE IV TAPE SOLID YELLOW
- 9 TEMPORARY PAVEMENT MARKING - LINE 12" - TYPE IV TAPE WHITE (CHEVRON MARKING SPACED 30' C-C)
- 10 TEMPORARY PAVEMENT MARKING - LINE 6" - TYPE IV TAPE SOLID YELLOW
- 11 TEMPORARY PAVEMENT MARKING - LINE 6" - TYPE IV TAPE SOLID WHITE

- TYPE III BARRICADE WITH FLASHING LIGHTS
- WORK ZONE
- TEMPORARY RAMP (SPECIAL)
- TEMPORARY PAVEMENT
- TEMPORARY PAVEMENT PREVIOUSLY BUILT
- TEMPORARY CONCRETE BARRIER
- TEMPORARY IMPACT ATTENUATOR - TEST LEVEL 3
- FLASHING ARROW BOARD
- TRAFFIC FLOW DIRECTION SIGN
- TYPE II BARRICADE OR DRUM WITH STEADY BURNING LIGHT AT 50' CENTERS IN TAPERS, TANGENT AND RADII AND 25' CENTERS IN RAMPS

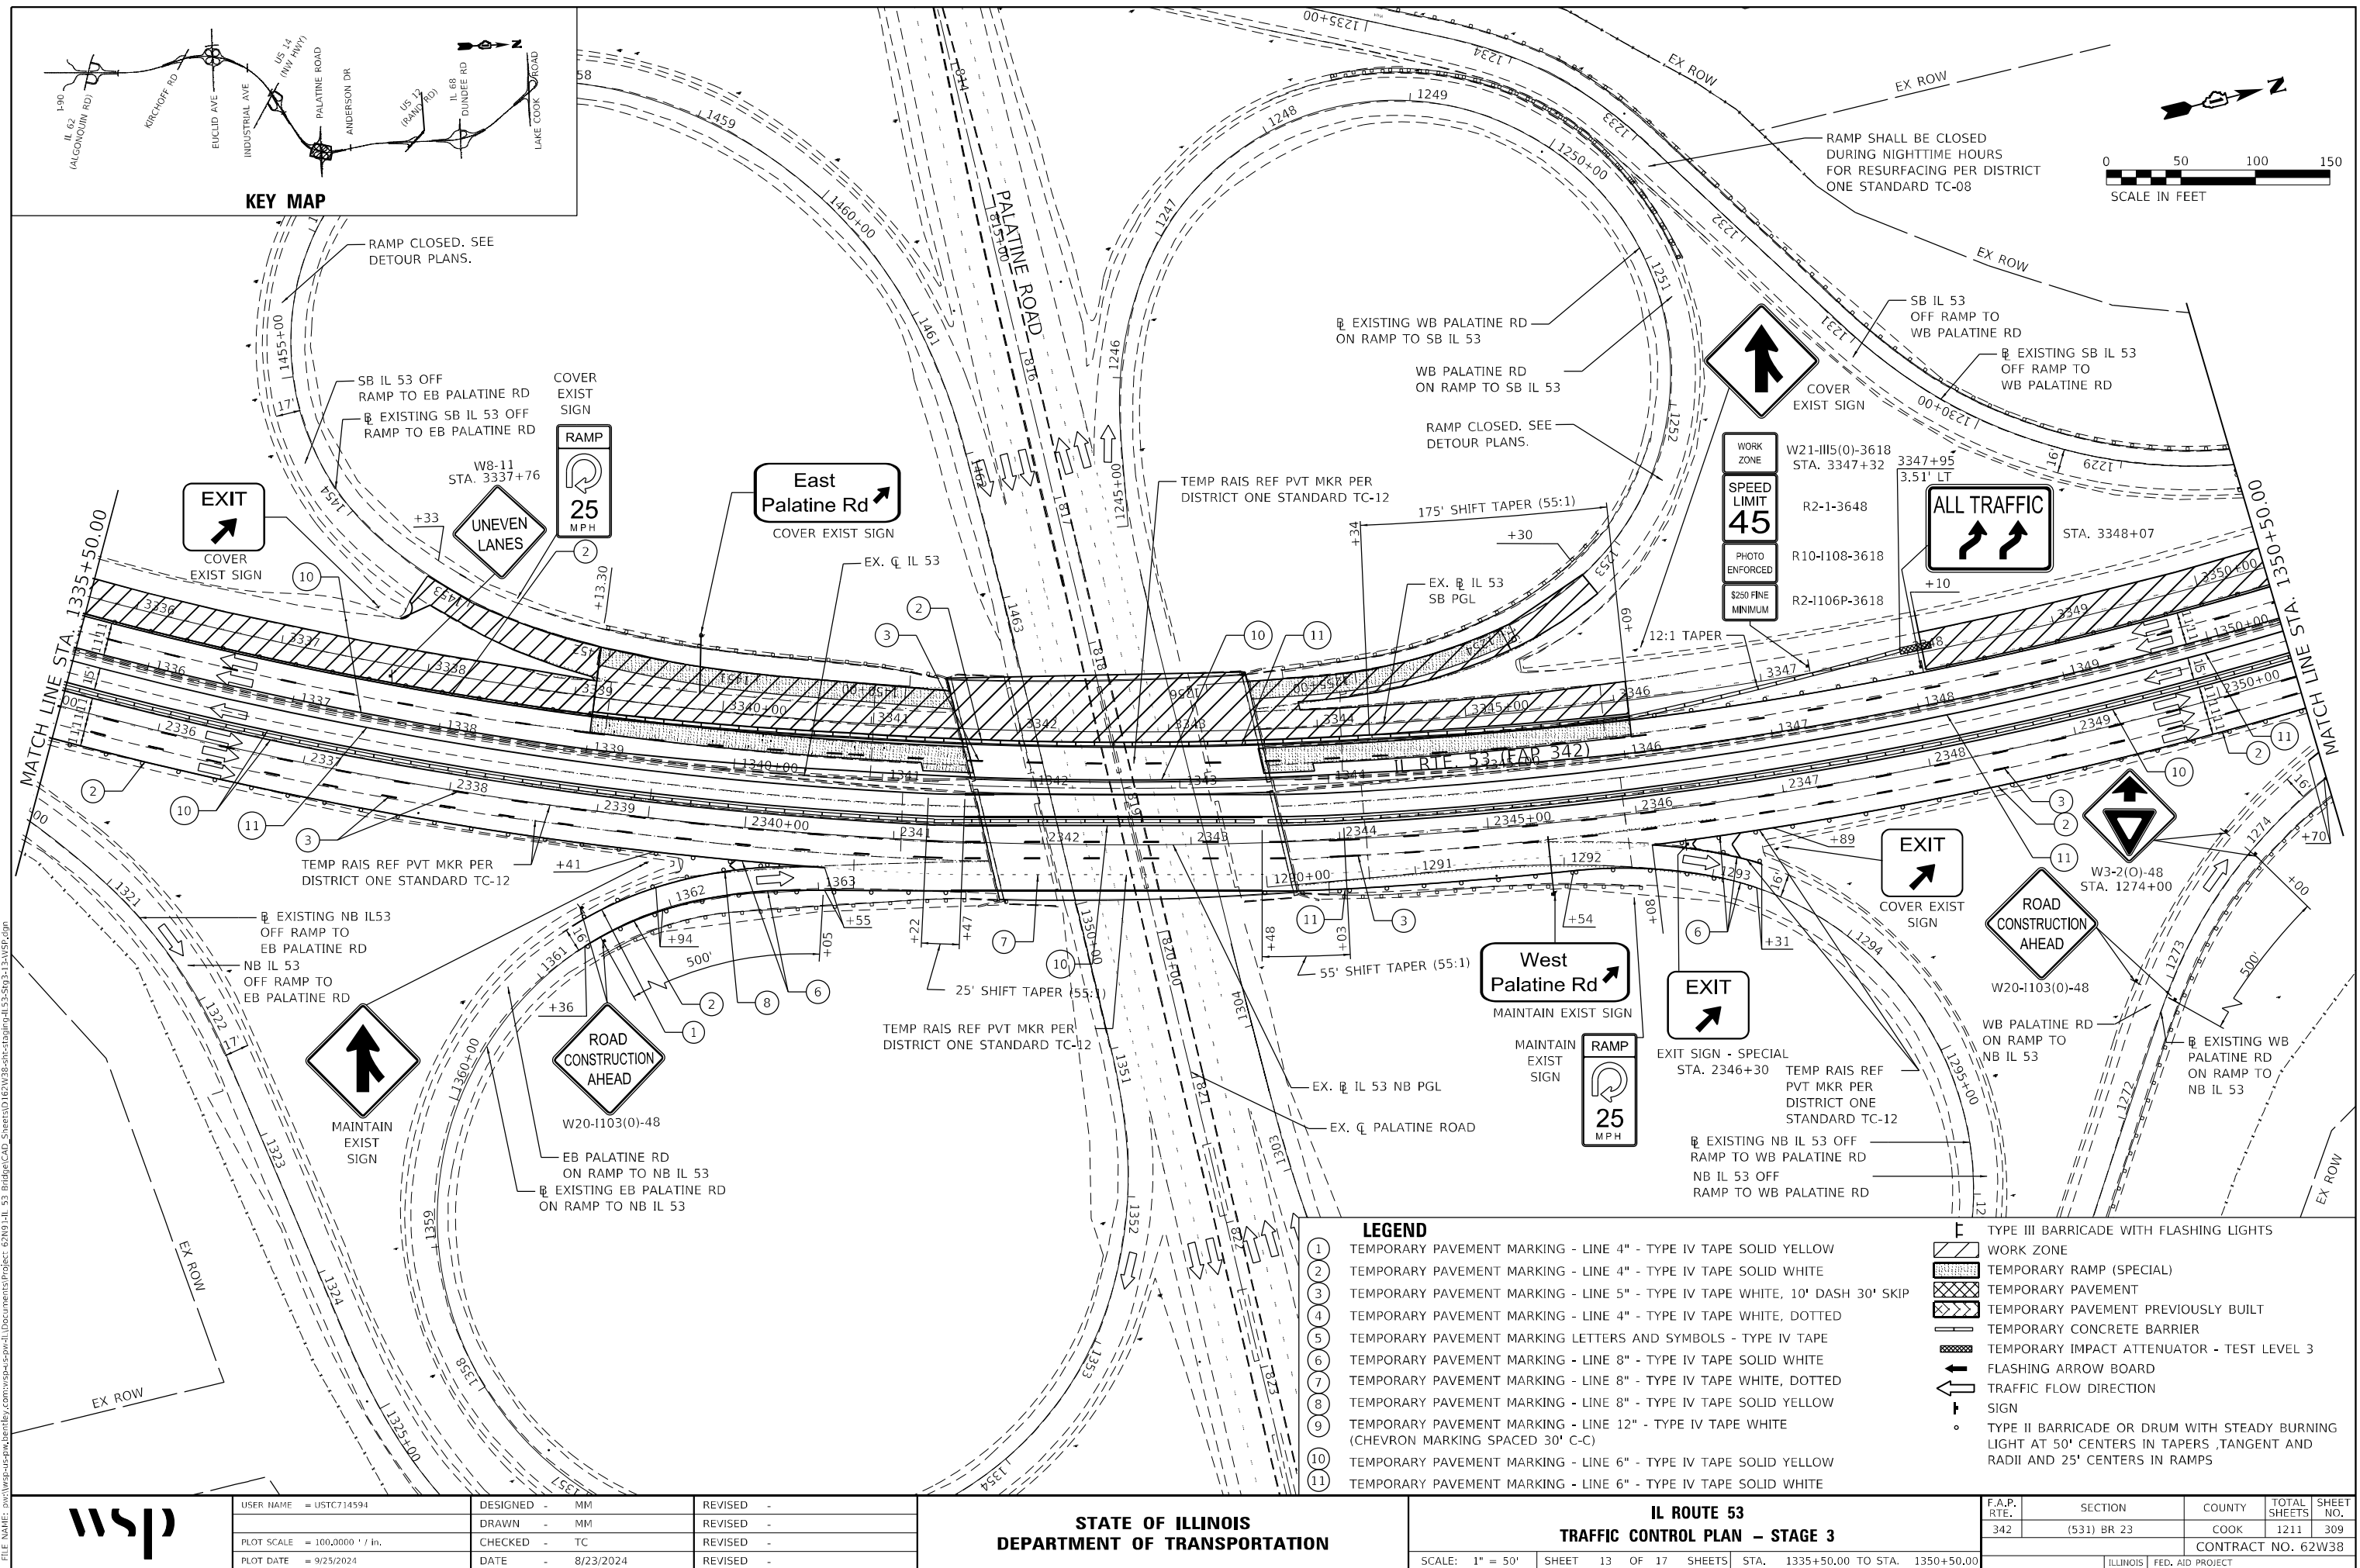

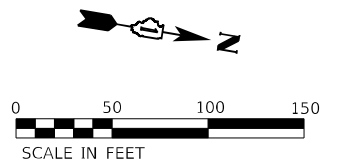

- | | |
|---|--|
|  | TYPE III BARRICADE WITH FLASHING LIGHTS |
|  | WORK ZONE |
|  | TEMPORARY RAMP (SPECIAL) |
|  | TEMPORARY PAVEMENT |
|  | TEMPORARY PAVEMENT PREVIOUSLY BUILT |
|  | TEMPORARY CONCRETE BARRIER |
|  | TEMPORARY IMPACT ATTENUATOR - TEST LEVEL 3 |
|  | FLASHING ARROW BOARD |
|  | TRAFFIC FLOW DIRECTION |
|  | SIGN |
| ◦ | TYPE II BARRICADE OR DRUM WITH STEADY BURNING LIGHT AT 50' CENTERS IN TAPERS, TANGENT AND RADII AND 25' CENTERS IN RAMPS |





REVISED	-
REVISED	-
REVISED	-
REVISED	-

**STATE OF ILLINOIS
DEPARTMENT OF TRANSPORTATION**

IL ROUTE 53
TRAFFIC CONTROL PLAN – STAGE 3


SCALE: 1" = 50'	SHEET 16 OF 17 SHEETS	STA. 1370+50.00 TO STA. 1378+50.00
-----------------	-----------------------	------------------------------------

F.A.P. RTE.	SECTION	COUNTY	TOTAL SHEETS	SHEET NO.
342	(531) BR 23	COOK	1211	312
		CONTRACT NO. 62W38		
0	ILLINOIS	FED. AID PROJECT		

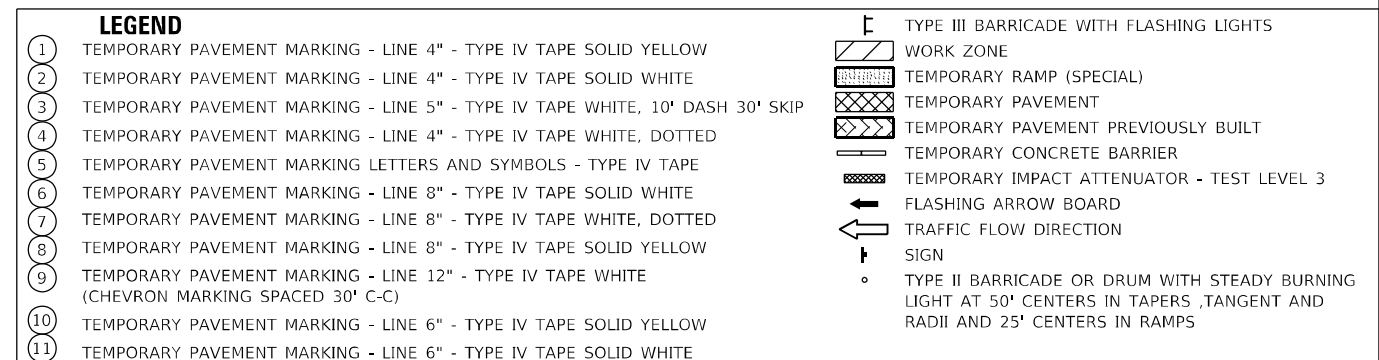
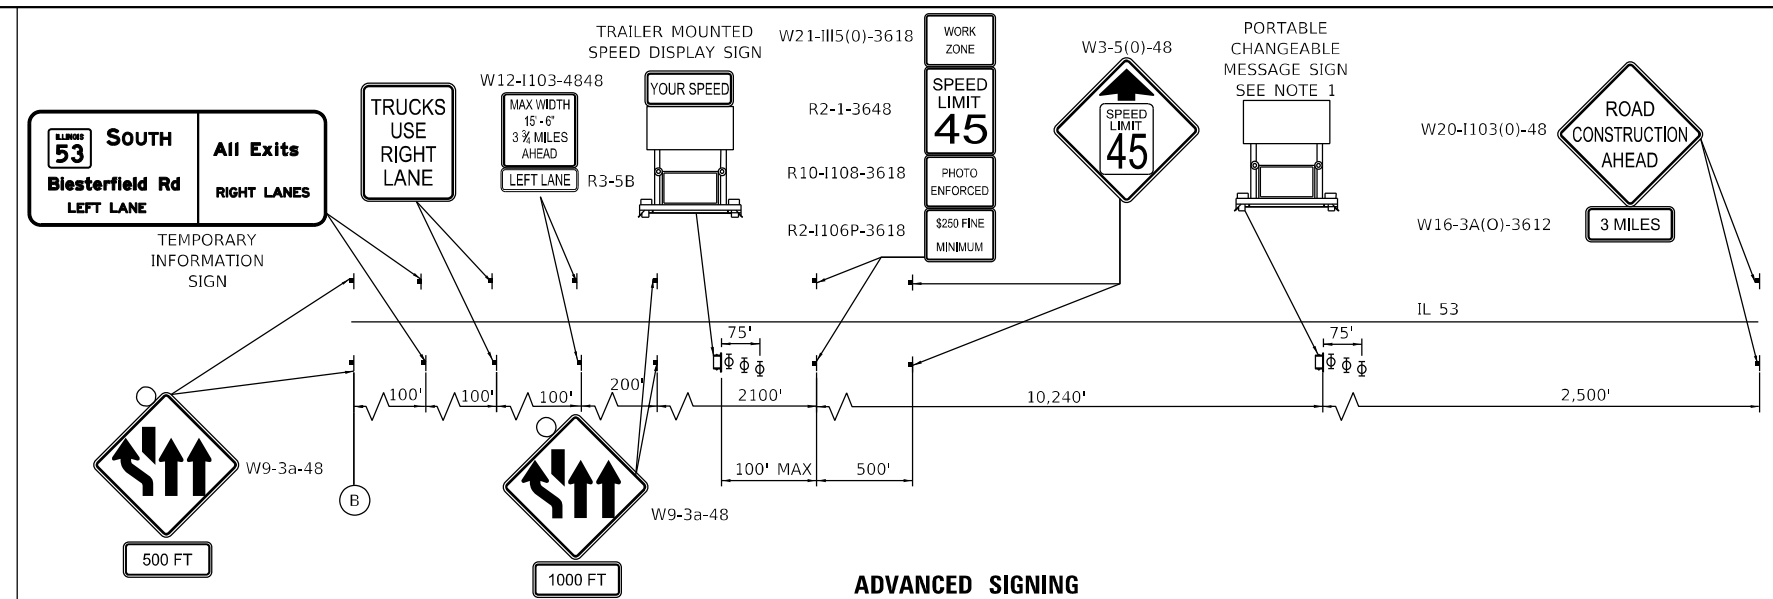


1. PORTABLE CHANGEABLE MESSAGE SIGN CONTENT SHALL BE DETERMINED BY THE ENGINEER.

	USER NAME = USTC714594	DESIGNED - MM	REVISED -	STATE OF ILLINOIS DEPARTMENT OF TRANSPORTATION	IL ROUTE 53 TRAFFIC CONTROL PLAN – STAGE 3				F.A.P. RTE.	SECTION	COUNTY	TOTAL SHEETS	SHEET NO.
	PLOT SCALE = 100,000' / in.	DRAWN - MM	REVISED -						342	(531) BR 23	COOK	1211	313
	PLOT DATE = 9/25/2024	CHECKED - TC	REVISED -		SCALE: 1" = 50' SHEET 17 OF 17 SHEETS STA. 1378+50.00 TO STA. 1391+50.00					CONTRACT NO. 62W38			
	DATE = 8/23/2024	DATE - 8/23/2024	REVISED -							ILLINOIS FED. AID PROJECT			

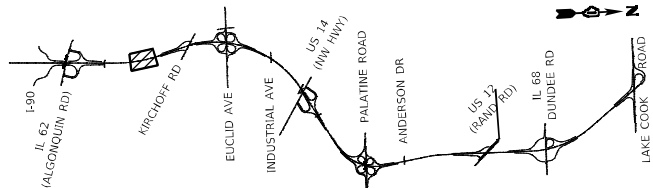

KEY MAP

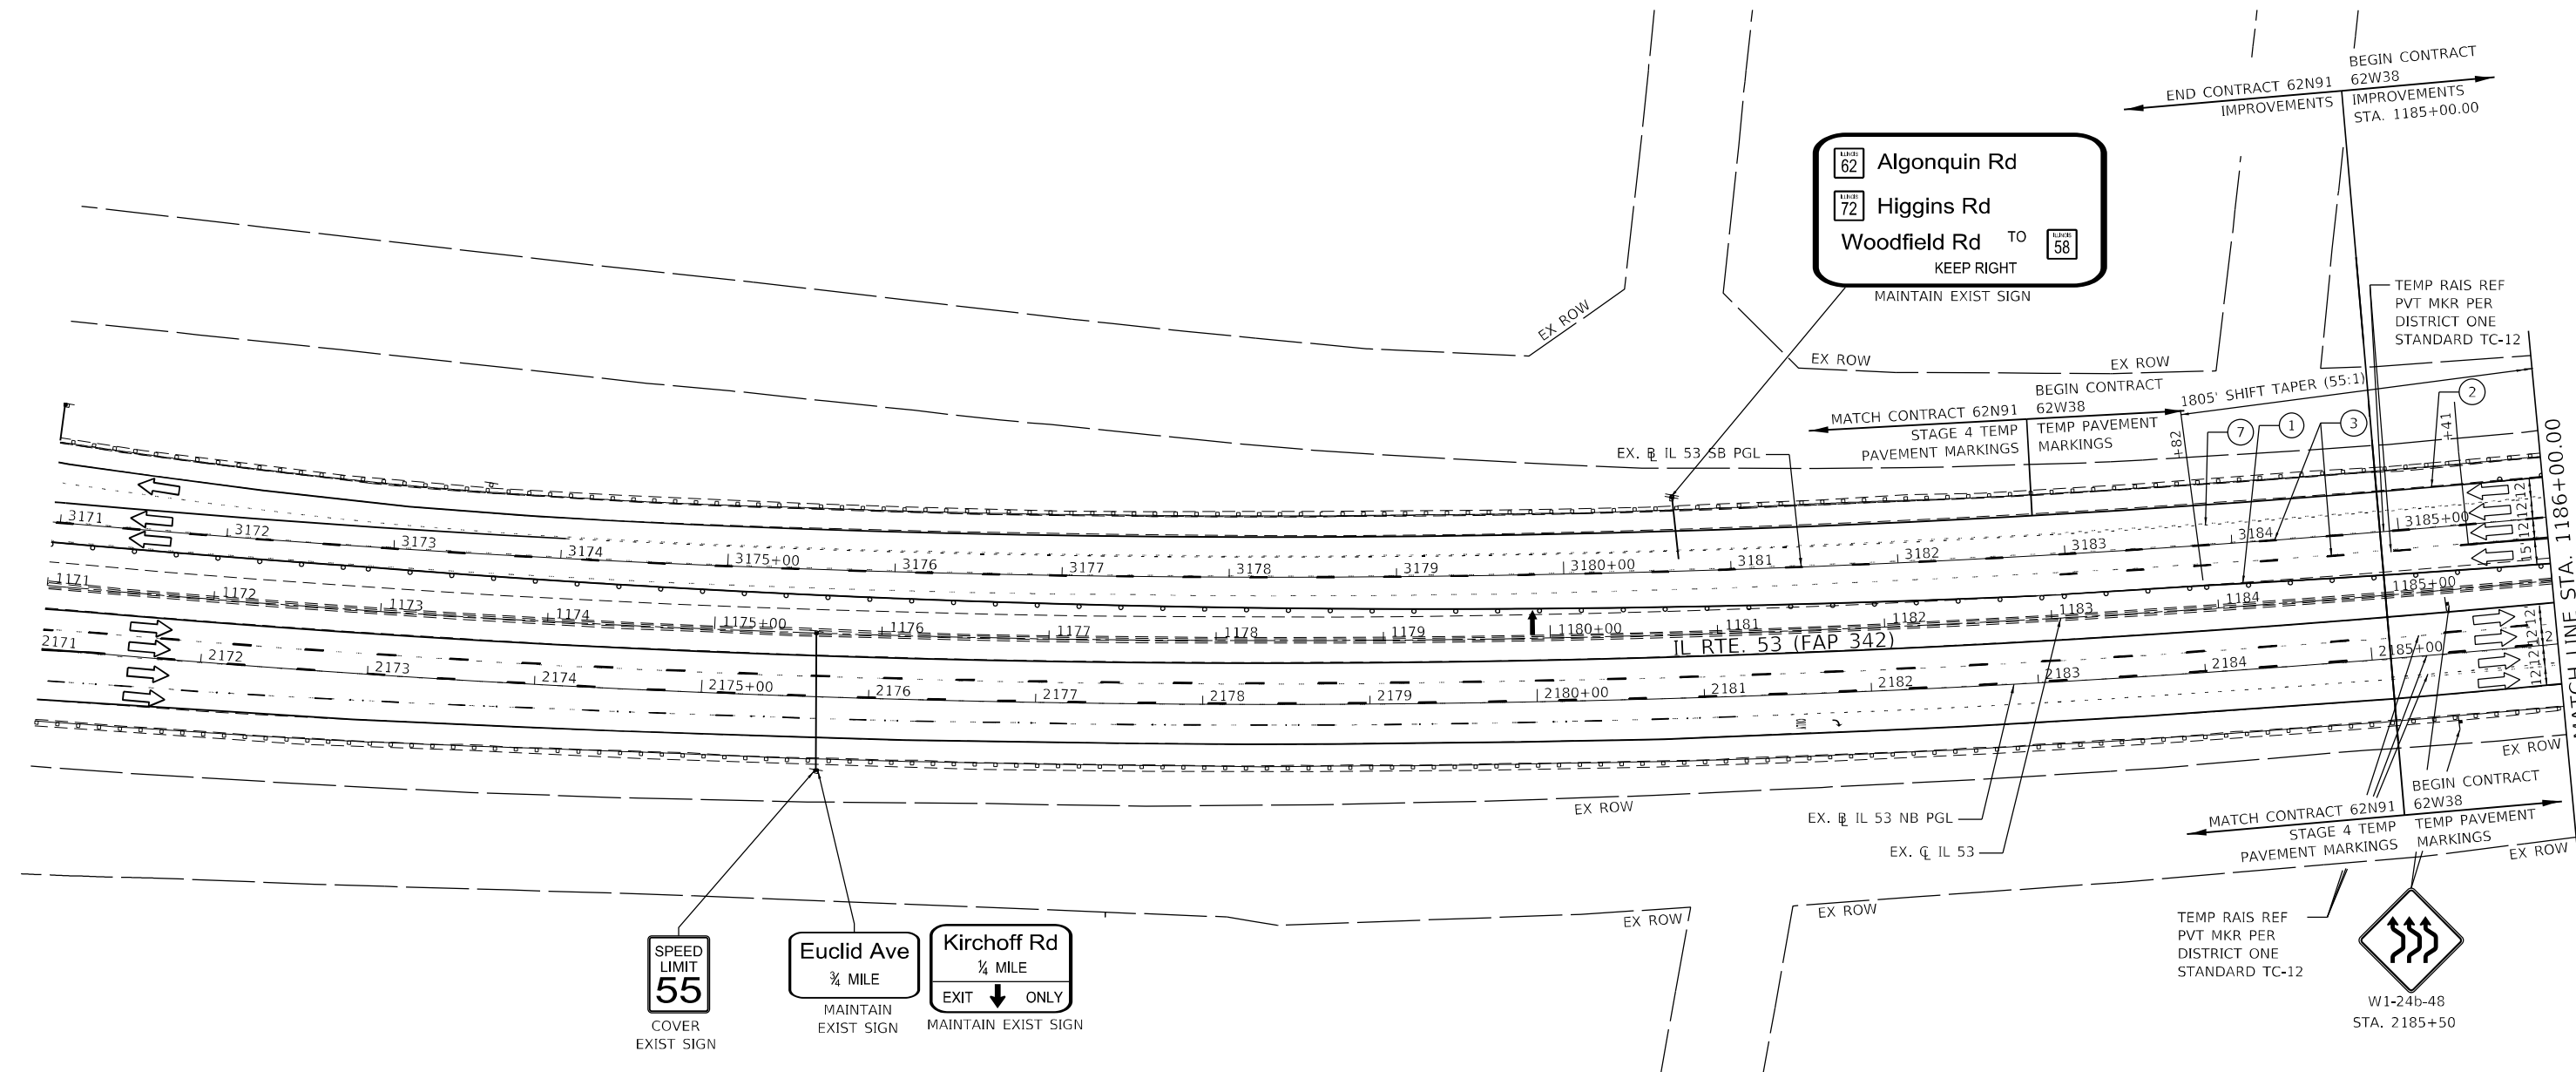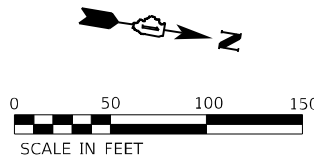

NOTES

1. ALL NORTHBOUND TEMPORARY MARKINGS AND SIGNS ALONG MAINLINE AND RAMPS SHALL REMAIN IN PLACE FROM STAGE 3.

LEGEND

- 1 TEMPORARY PAVEMENT MARKING - LINE 4" - TYPE IV TAPE SOLID YELLOW
- 2 TEMPORARY PAVEMENT MARKING - LINE 4" - TYPE IV TAPE SOLID WHITE
- 3 TEMPORARY PAVEMENT MARKING - LINE 5" - TYPE IV TAPE WHITE, 10' DASH 30' SKIP
- 4 TEMPORARY PAVEMENT MARKING - LINE 4" - TYPE IV TAPE WHITE, DOTTED
- 5 TEMPORARY PAVEMENT MARKING LETTERS AND SYMBOLS - TYPE IV TAPE
- 6 TEMPORARY PAVEMENT MARKING - LINE 8" - TYPE IV TAPE SOLID WHITE
- 7 TEMPORARY PAVEMENT MARKING - LINE 8" - TYPE IV TAPE WHITE, DOTTED
- 8 TEMPORARY PAVEMENT MARKING - LINE 8" - TYPE IV TAPE SOLID YELLOW
- 9 TEMPORARY PAVEMENT MARKING - LINE 12" - TYPE IV TAPE WHITE (CHEVRON MARKING SPACED 30' C-C)
- 10 TEMPORARY PAVEMENT MARKING - LINE 6" - TYPE IV TAPE SOLID YELLOW
- 11 TEMPORARY PAVEMENT MARKING - LINE 6" - TYPE IV TAPE SOLID WHITE

- TYPE III BARRICADE WITH FLASHING LIGHTS
- WORK ZONE
- TEMPORARY RAMP (SPECIAL)
- TEMPORARY PAVEMENT
- TEMPORARY PAVEMENT PREVIOUSLY BUILT
- TEMPORARY CONCRETE BARRIER
- TEMPORARY IMPACT ATTENUATOR - TEST LEVEL 3
- FLASHING ARROW BOARD
- TRAFFIC FLOW DIRECTION SIGN
- TYPE II BARRICADE OR DRUM WITH STEADY BURNING LIGHT AT 50' CENTERS IN TAPERS, TANGENT AND RADII AND 25' CENTERS IN RAMPS



USER NAME = USTC714594
PLOT SCALE = 100,0000' / in.
PLOT DATE = 9/23/2024

DESIGNED - MM
DRAWN - MM
CHECKED - TC
DATE - 8/23/2024


REVISED -
REVISED -
REVISED -
REVISED -


STATE OF ILLINOIS
DEPARTMENT OF TRANSPORTATION

IL ROUTE 53
TRAFFIC CONTROL PLAN - STAGE 4


SCALE: 1" = 50' SHEET 1 OF 17 SHEETS STA. 1171+00.00 TO STA. 1186+00.00

F.A.P. RTE.	SECTION	COUNTY	TOTAL SHEETS	SHEET NO.
342	(531) BR 23	COOK	1211	314
CONTRACT NO. 62W38				
ILLINOIS FED. AID PROJECT				

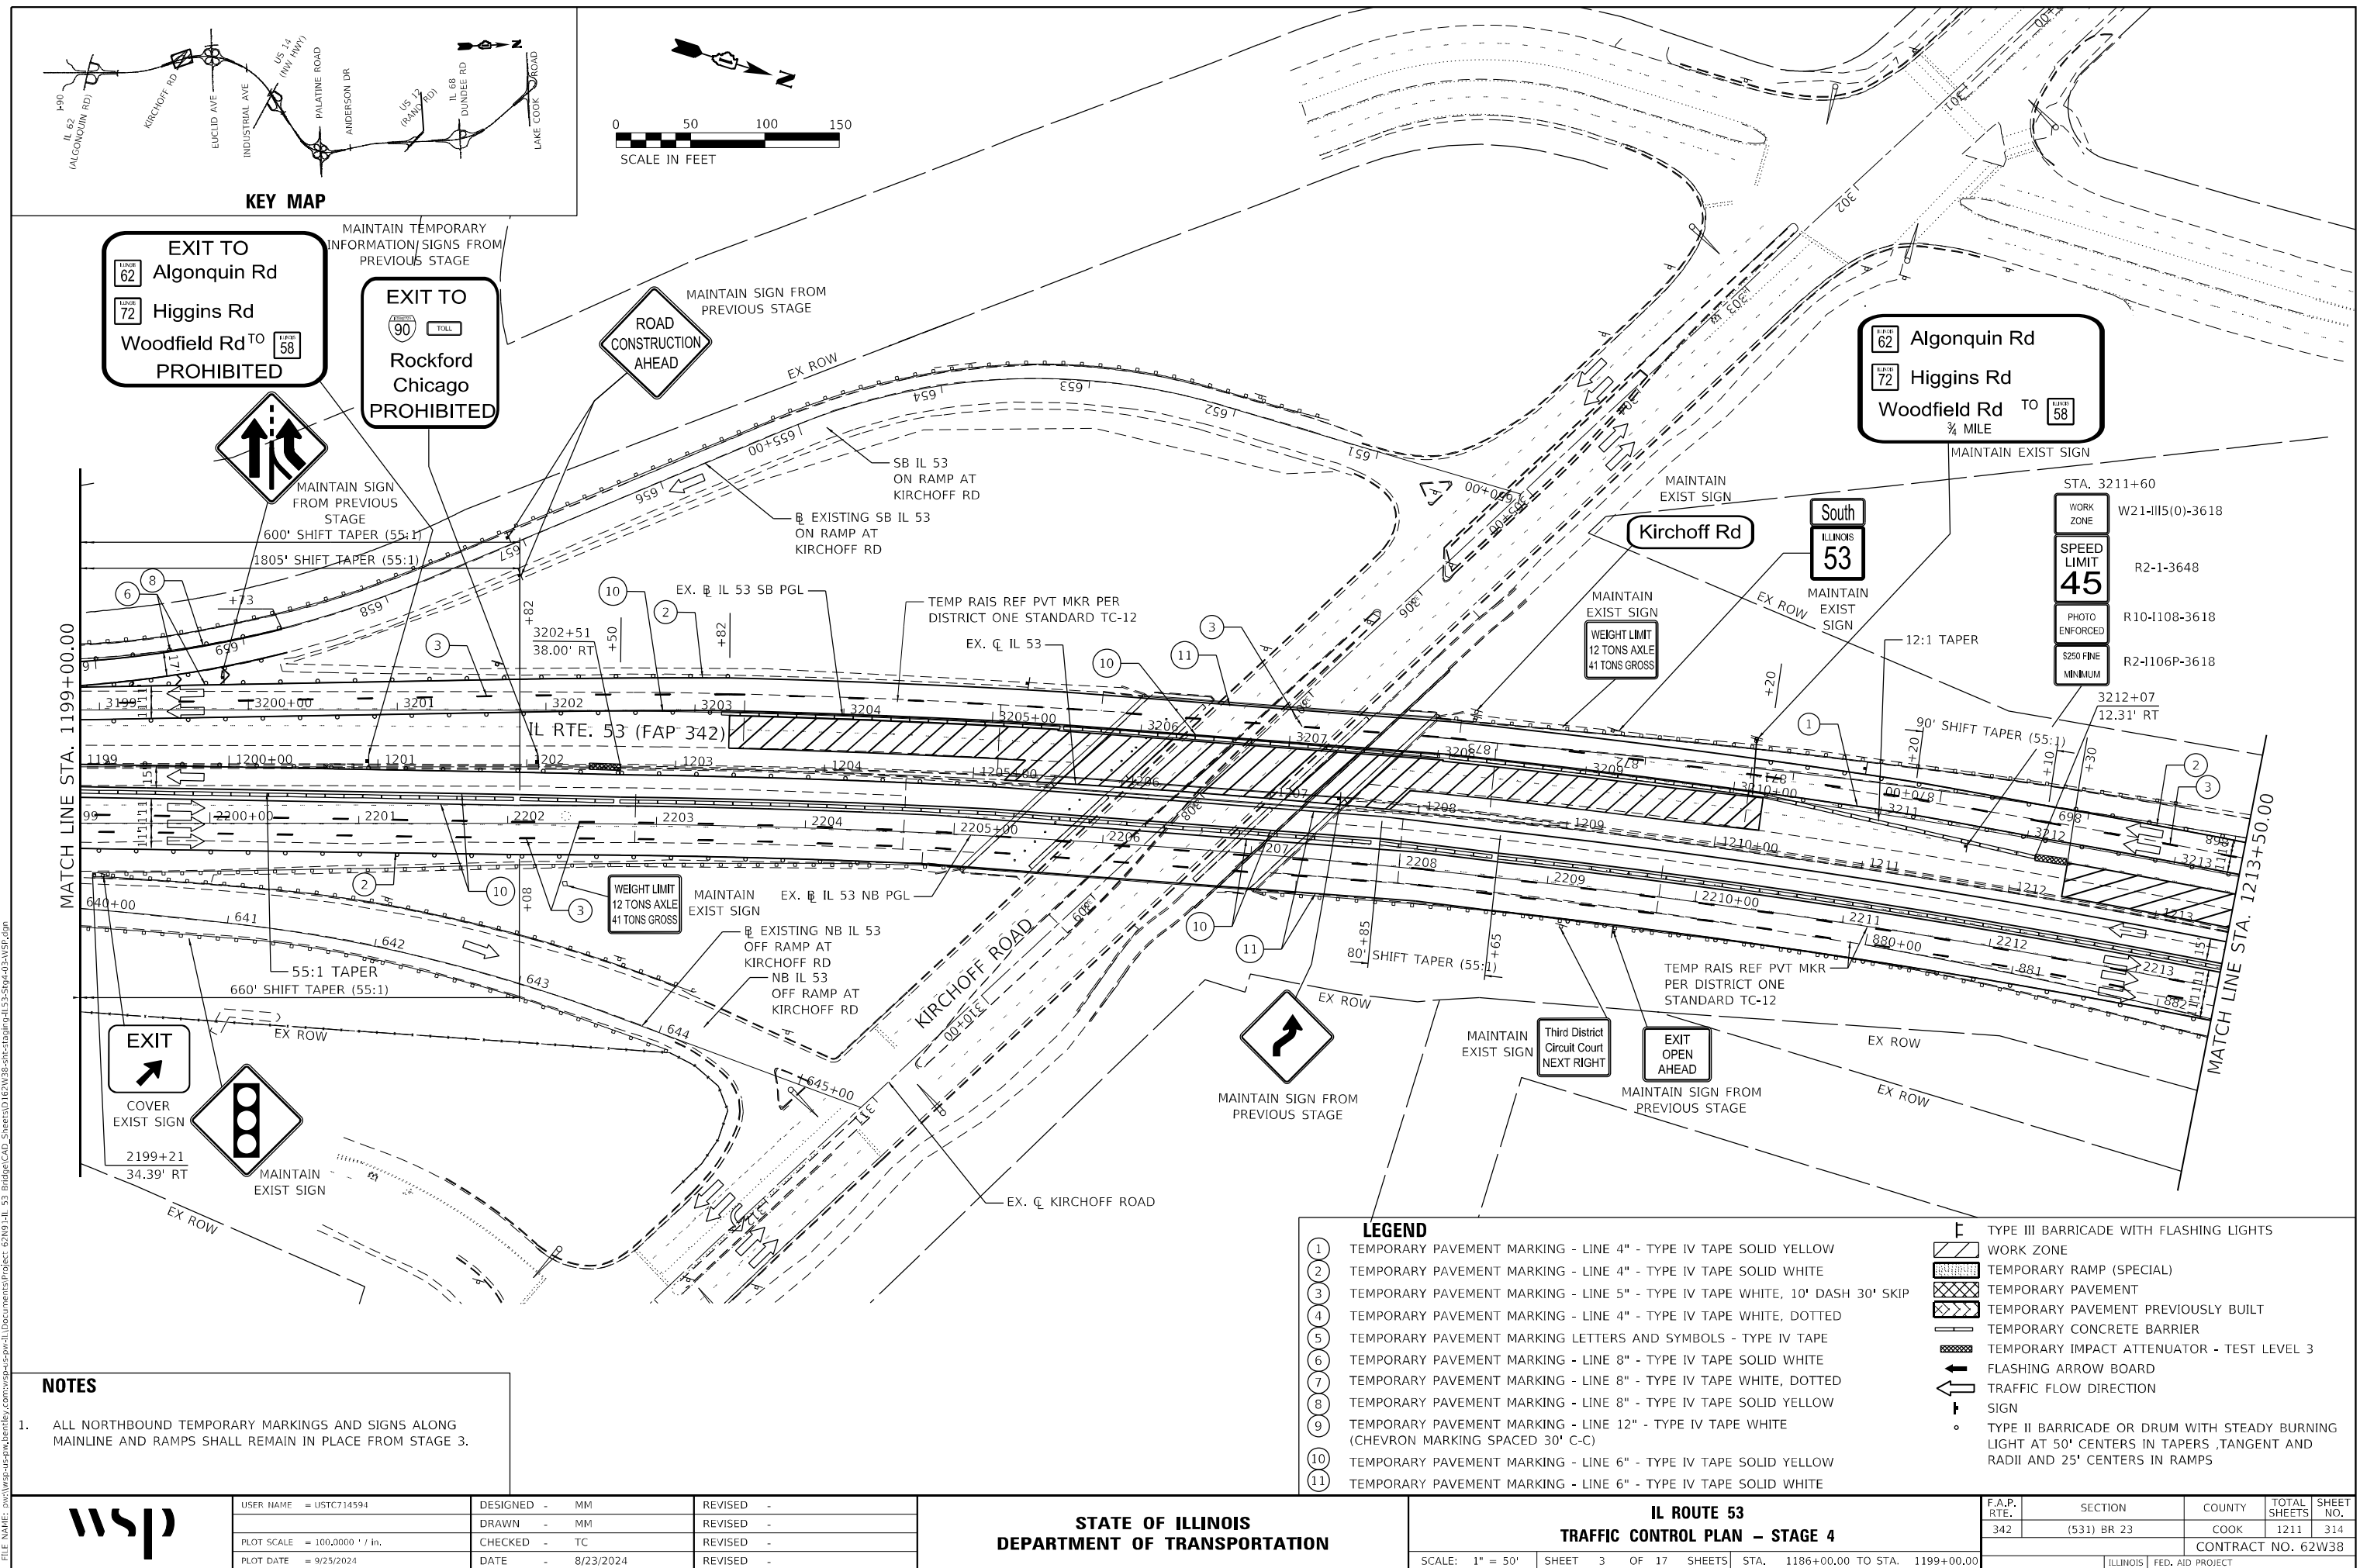

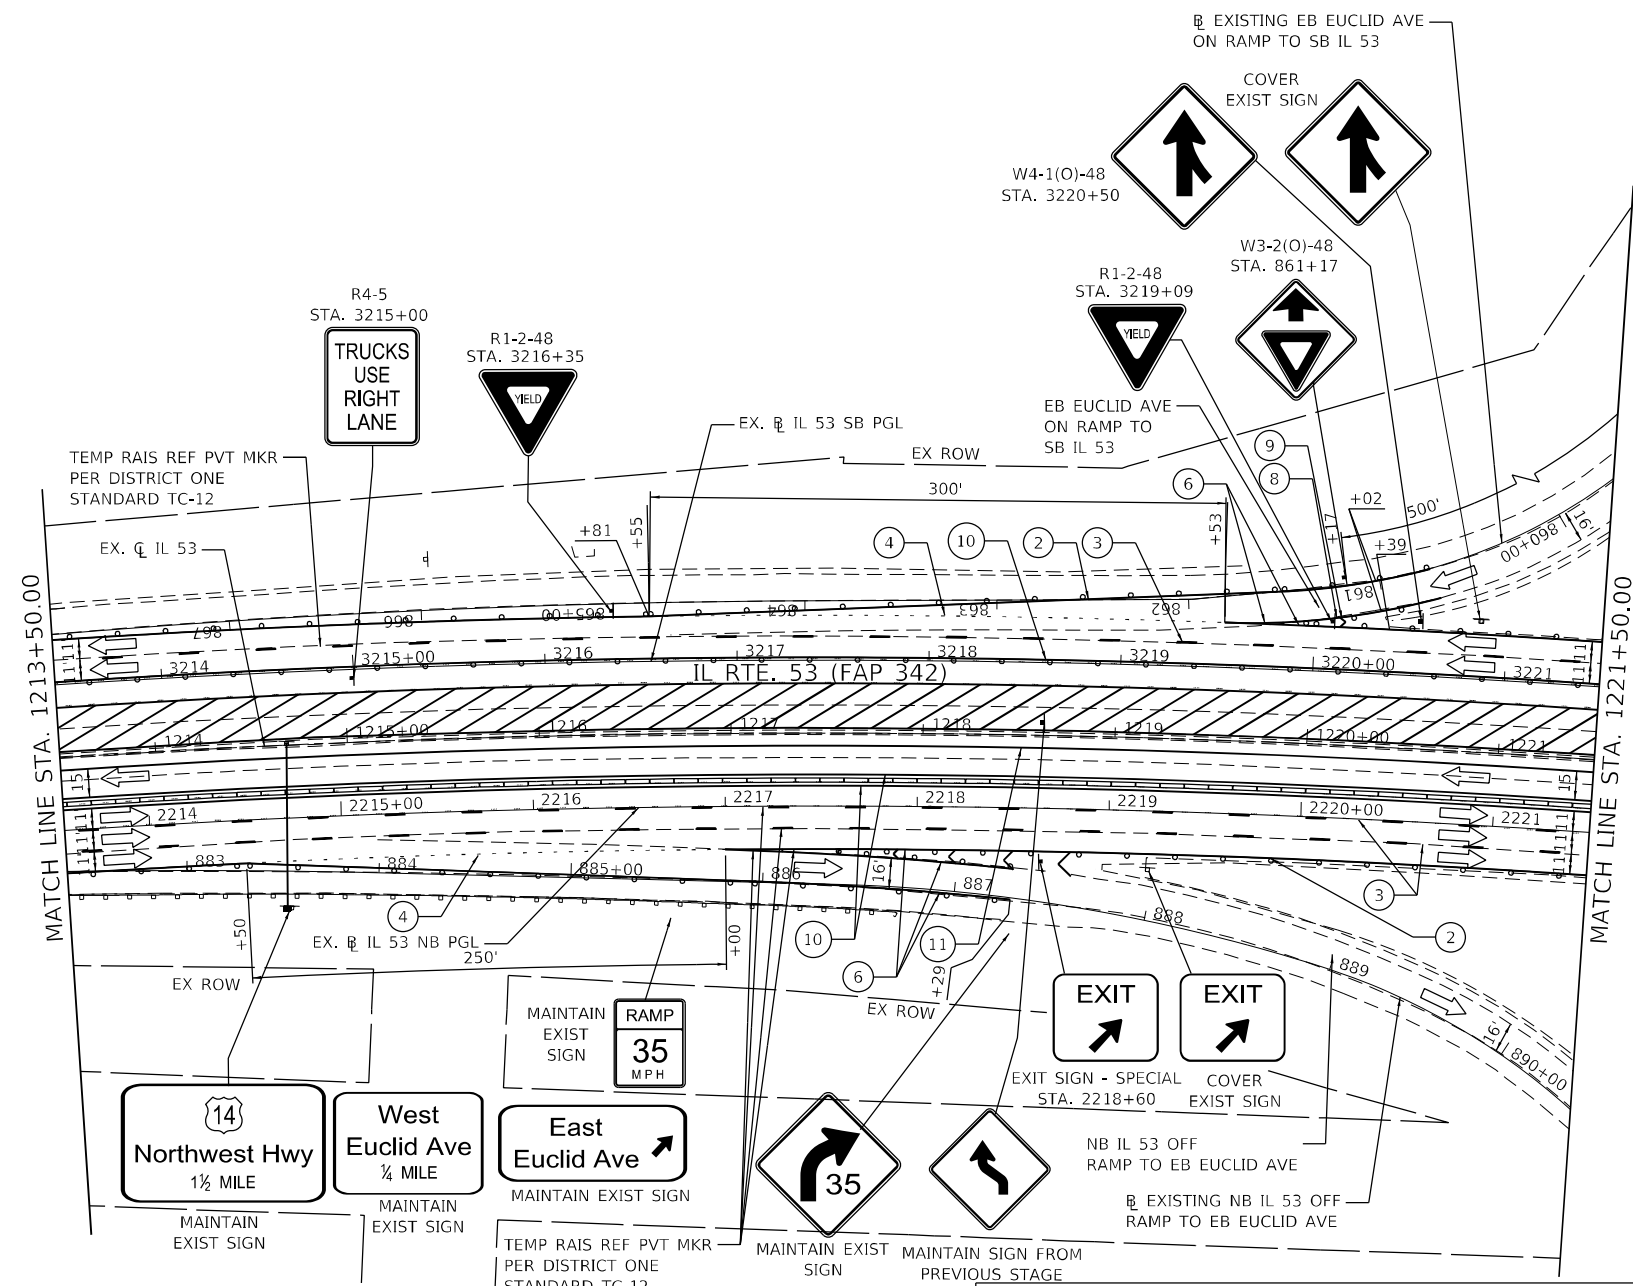

MODEL: Default
FILE NAME: pwi\wsp-us-pw-bentley.com\wsp-us-pw-4\Documents\Project_62N91-IL_53 Bridge\CAD Sheets\0162W38-sh-1-staging-IL-53-Stg4-04-WSP.dgn

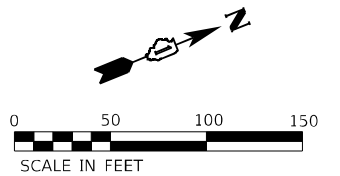

1. ALL NORTHBOUND TEMPORARY MARKINGS AND SIGNS ALONG MAINLINE AND RAMPS SHALL REMAIN IN PLACE FROM STAGE 3.

LEGEND

- | LEGEND | |
|--------|--|
| ① | TEMPORARY PAVEMENT MARKING - LINE 4" - TYPE IV TAPE SOLID YELLOW |
| ② | TEMPORARY PAVEMENT MARKING - LINE 4" - TYPE IV TAPE SOLID WHITE |
| ③ | TEMPORARY PAVEMENT MARKING - LINE 5" - TYPE IV TAPE WHITE, 10' DASH 30' SKIP |
| ④ | TEMPORARY PAVEMENT MARKING - LINE 4" - TYPE IV TAPE WHITE, DOTTED |
| ⑤ | TEMPORARY PAVEMENT MARKING LETTERS AND SYMBOLS - TYPE IV TAPE |
| ⑥ | TEMPORARY PAVEMENT MARKING - LINE 8" - TYPE IV TAPE SOLID WHITE |
| ⑦ | TEMPORARY PAVEMENT MARKING - LINE 8" - TYPE IV TAPE WHITE, DOTTED |
| ⑧ | TEMPORARY PAVEMENT MARKING - LINE 8" - TYPE IV TAPE SOLID YELLOW |
| ⑨ | TEMPORARY PAVEMENT MARKING - LINE 12" - TYPE IV TAPE WHITE
(CHEVRON MARKING SPACED 30' C-C) |
| ⑩ | TEMPORARY PAVEMENT MARKING - LINE 6" - TYPE IV TAPE SOLID YELLOW |
| ⑪ | TEMPORARY PAVEMENT MARKING - LINE 6" - TYPE IV TAPE SOLID WHITE |

- | | |
|---|--|
|  | TYPE III BARRICADE WITH FLASHING LIGHTS |
|  | WORK ZONE |
|  | TEMPORARY RAMP (SPECIAL) |
|  | TEMPORARY PAVEMENT |
|  | TEMPORARY PAVEMENT PREVIOUSLY BUILT |
|  | TEMPORARY CONCRETE BARRIER |
|  | TEMPORARY IMPACT ATTENUATOR - TEST LEVEL 3 |
|  | FLASHING ARROW BOARD |
|  | TRAFFIC FLOW DIRECTION SIGN |
| o | TYPE II BARRICADE OR DRUM WITH STEADY BURNING LIGHT AT 50' CENTERS IN TAPERS, TANGENT AND RADII AND 25' CENTERS IN RAMPS |



USER NAME	= USTC714594
-----------	--------------

PLOT SCALE = 100.0000 ' /

DESIGNED - MM

DRAWN	-	MM
-------	---	----

CHECKED	-	TC
---------	---	----

REVISÉ -

REVISÉ -

REVISÉ -




**STATE OF ILLINOIS
DEPARTMENT OF TRANSPORTATION**

IL ROUTE 53
TRAFFIC CONTROL PLAN – STAGE 4

SCALE: 1" = 50'	SHEET 6 OF 17 SHEETS	STA. 1236+50.00 TO STA. 1249+50.00
-----------------	----------------------	------------------------------------

F.A.P. RTE.	SECTION	COUNTY	TOTAL SHEETS	SHEET NO.
342	(531) BR 23	COOK	1211	319
		CONTRACT NO. 62W38		




MODEL: Default
FILE NAME: c:\wsp-us-pw\benllev.com\wsp-us-pw-ll\Documents\Project_62N9-1-IL_53 Bridge\CAD Sheets\162N9-38-sht-stagion-IL-53-Stop-06-WSP.dgn

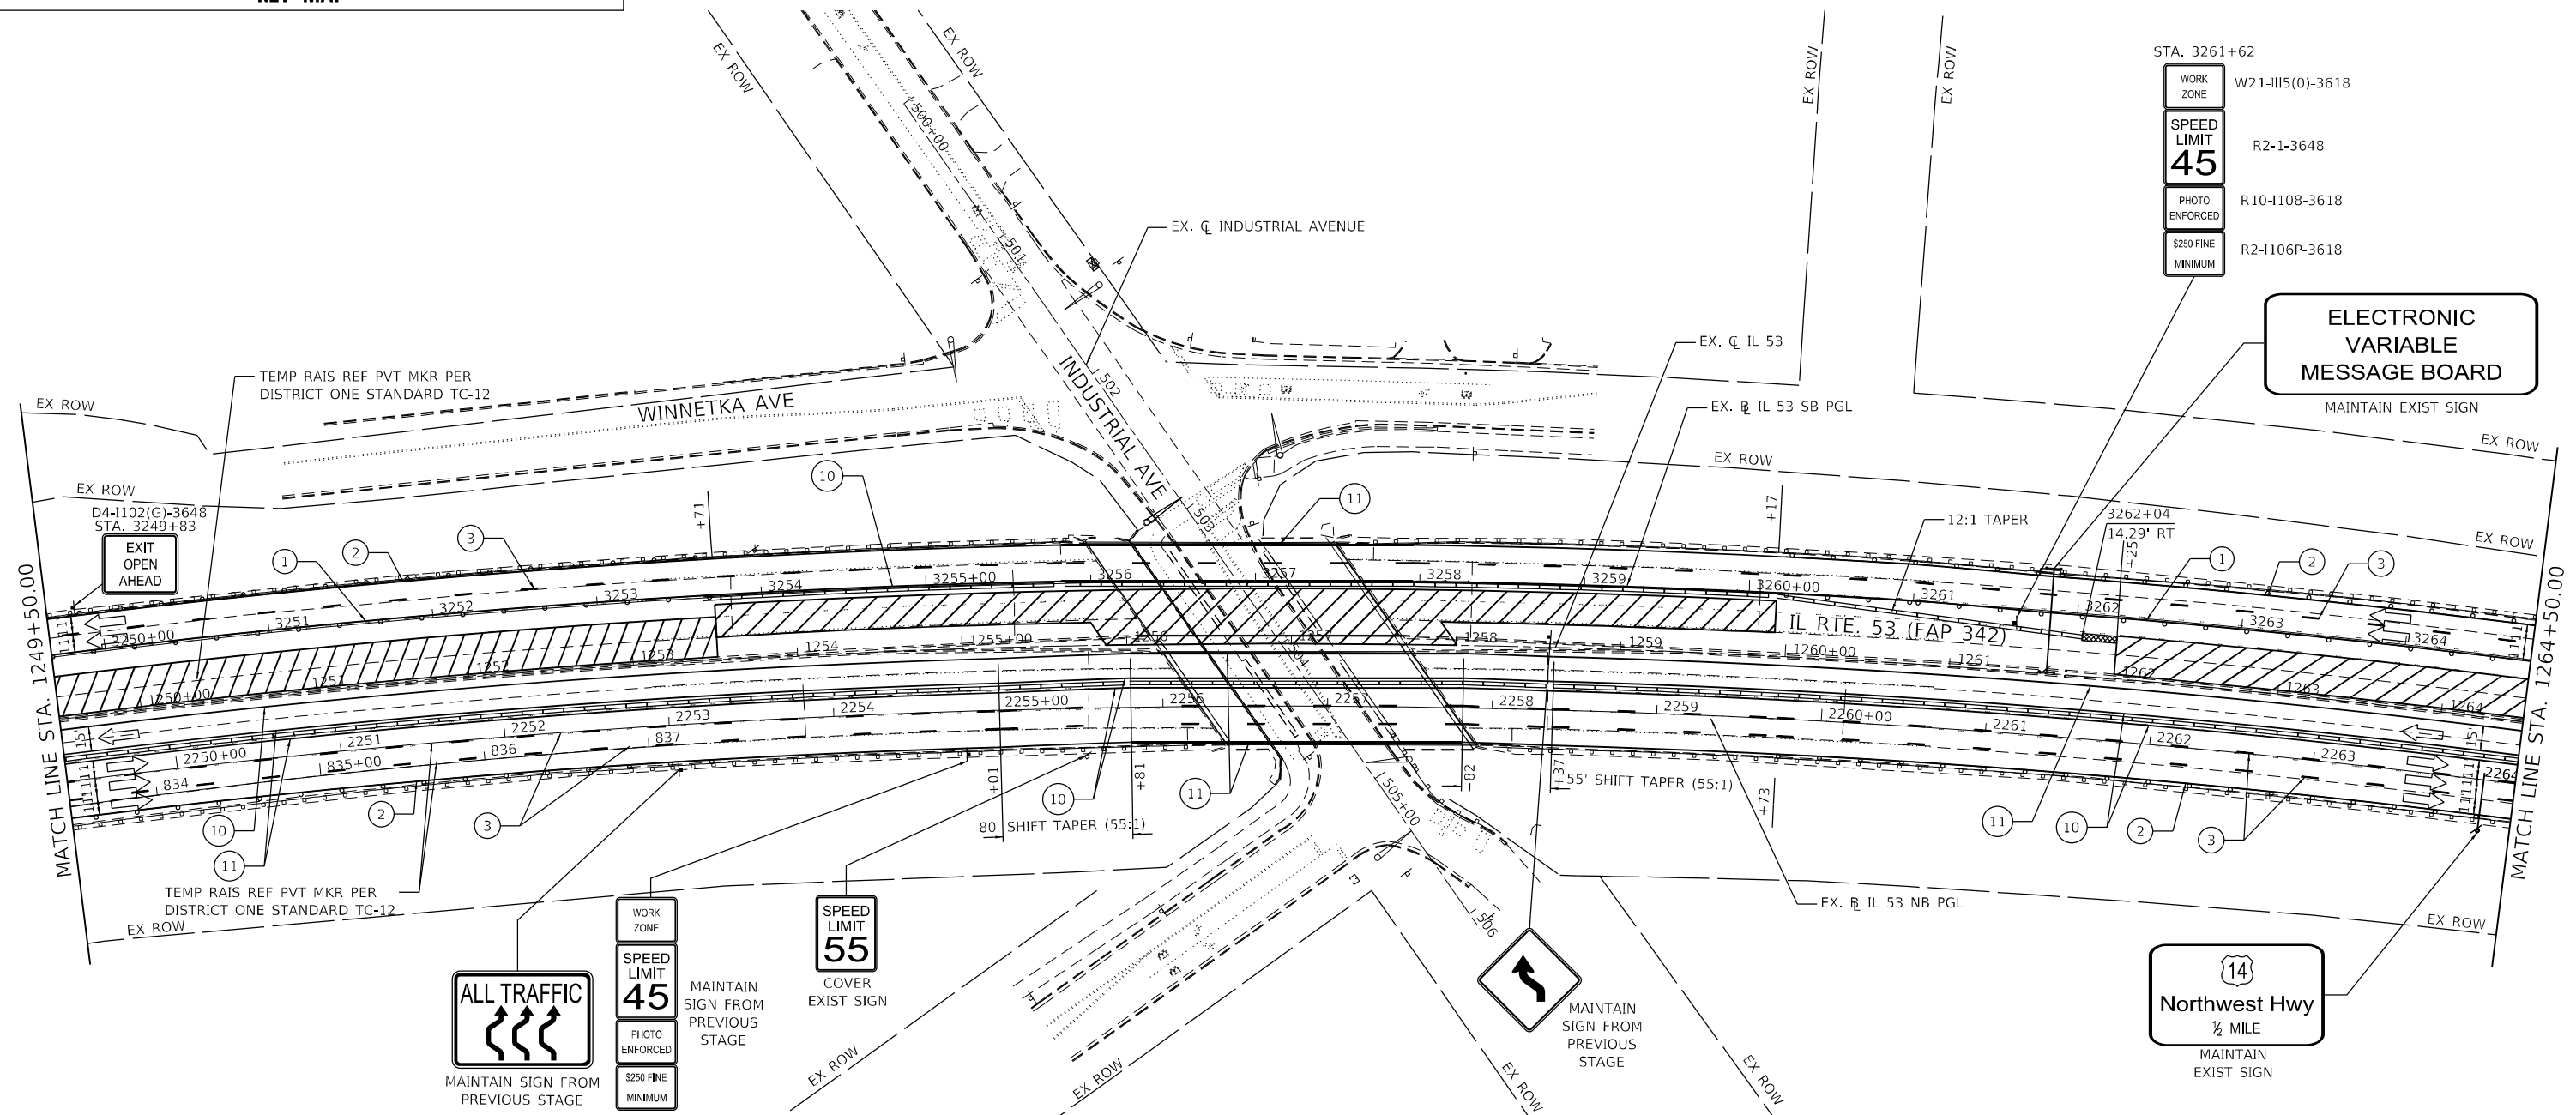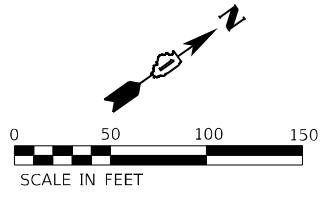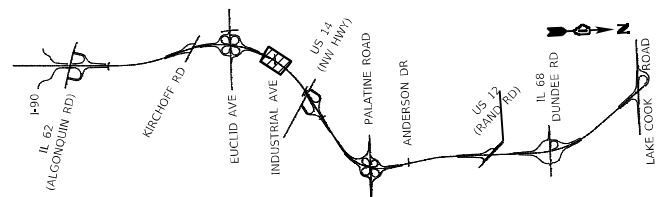

- | LEGEND | | |
|--------|--|---|
| ① | TEMPORARY PAVEMENT MARKING - LINE 4" - TYPE IV TAPE SOLID YELLOW |  TYPE III BARRICADE WITH FLASHING LIGHTS |
| ② | TEMPORARY PAVEMENT MARKING - LINE 4" - TYPE IV TAPE SOLID WHITE |  WORK ZONE |
| ③ | TEMPORARY PAVEMENT MARKING - LINE 5" - TYPE IV TAPE WHITE, 10' DASH 30' SKIP |  TEMPORARY RAMP (SPECIAL) |
| ④ | TEMPORARY PAVEMENT MARKING - LINE 4" - TYPE IV TAPE WHITE, DOTTED |  TEMPORARY PAVEMENT |
| ⑤ | TEMPORARY PAVEMENT MARKING LETTERS AND SYMBOLS - TYPE IV TAPE |  TEMPORARY PAVEMENT PREVIOUSLY BUILT |
| ⑥ | TEMPORARY PAVEMENT MARKING - LINE 8" - TYPE IV TAPE SOLID WHITE |  TEMPORARY CONCRETE BARRIER |
| ⑦ | TEMPORARY PAVEMENT MARKING - LINE 8" - TYPE IV TAPE WHITE, DOTTED |  TEMPORARY IMPACT ATTENUATOR - TEST LEVEL 3 |
| ⑧ | TEMPORARY PAVEMENT MARKING - LINE 8" - TYPE IV TAPE SOLID YELLOW |  FLASHING ARROW BOARD |
| ⑨ | TEMPORARY PAVEMENT MARKING - LINE 12" - TYPE IV TAPE WHITE
(CHEVRON MARKING SPACED 30' C-C) |  TRAFFIC FLOW DIRECTION |
| ⑩ | TEMPORARY PAVEMENT MARKING - LINE 6" - TYPE IV TAPE SOLID YELLOW |  SIGN |
| ⑪ | TEMPORARY PAVEMENT MARKING - LINE 6" - TYPE IV TAPE SOLID WHITE |  TYPE II BARRICADE OR DRUM WITH STEADY BURNING LIGHT AT 50' CENTERS IN TAPERS, TANGENT AND RADII AND 25' CENTERS IN RAMP |

- | NOTES | |
|-------|--|
| 1. | ALL NORTHBOUND TEMPORARY MARKINGS AND SIGNS ALONG MAINLINE AND RAMPS SHALL REMAIN IN PLACE FROM STAGE 3. |

	USER NAME = USTC714594	DESIGNED - MM	REVISED -	STATE OF ILLINOIS DEPARTMENT OF TRANSPORTATION	IL ROUTE 53 TRAFFIC CONTROL PLAN – STAGE 4				F.A.P. RTE.	SECTION	COUNTY	TOTAL SHEETS	SHEET NO.
		DRAWN - MM	REVISED -						342	(531) BR 23	COOK	1211	320
	PLOT SCALE = 100,0000 ' / in.	CHECKED - TC	REVISED -		CONTRACT NO. 62W3E								
	PLOT DATE = 9/23/2024	DATE - 8/23/2024	REVISED -										
				SCALE: 1" = 50'	SHEET 7 OF 17 SHEETS	STA. 1249+50.00 TO STA. 1264+50.00	ILLINOIS FED. AID PROJECT						

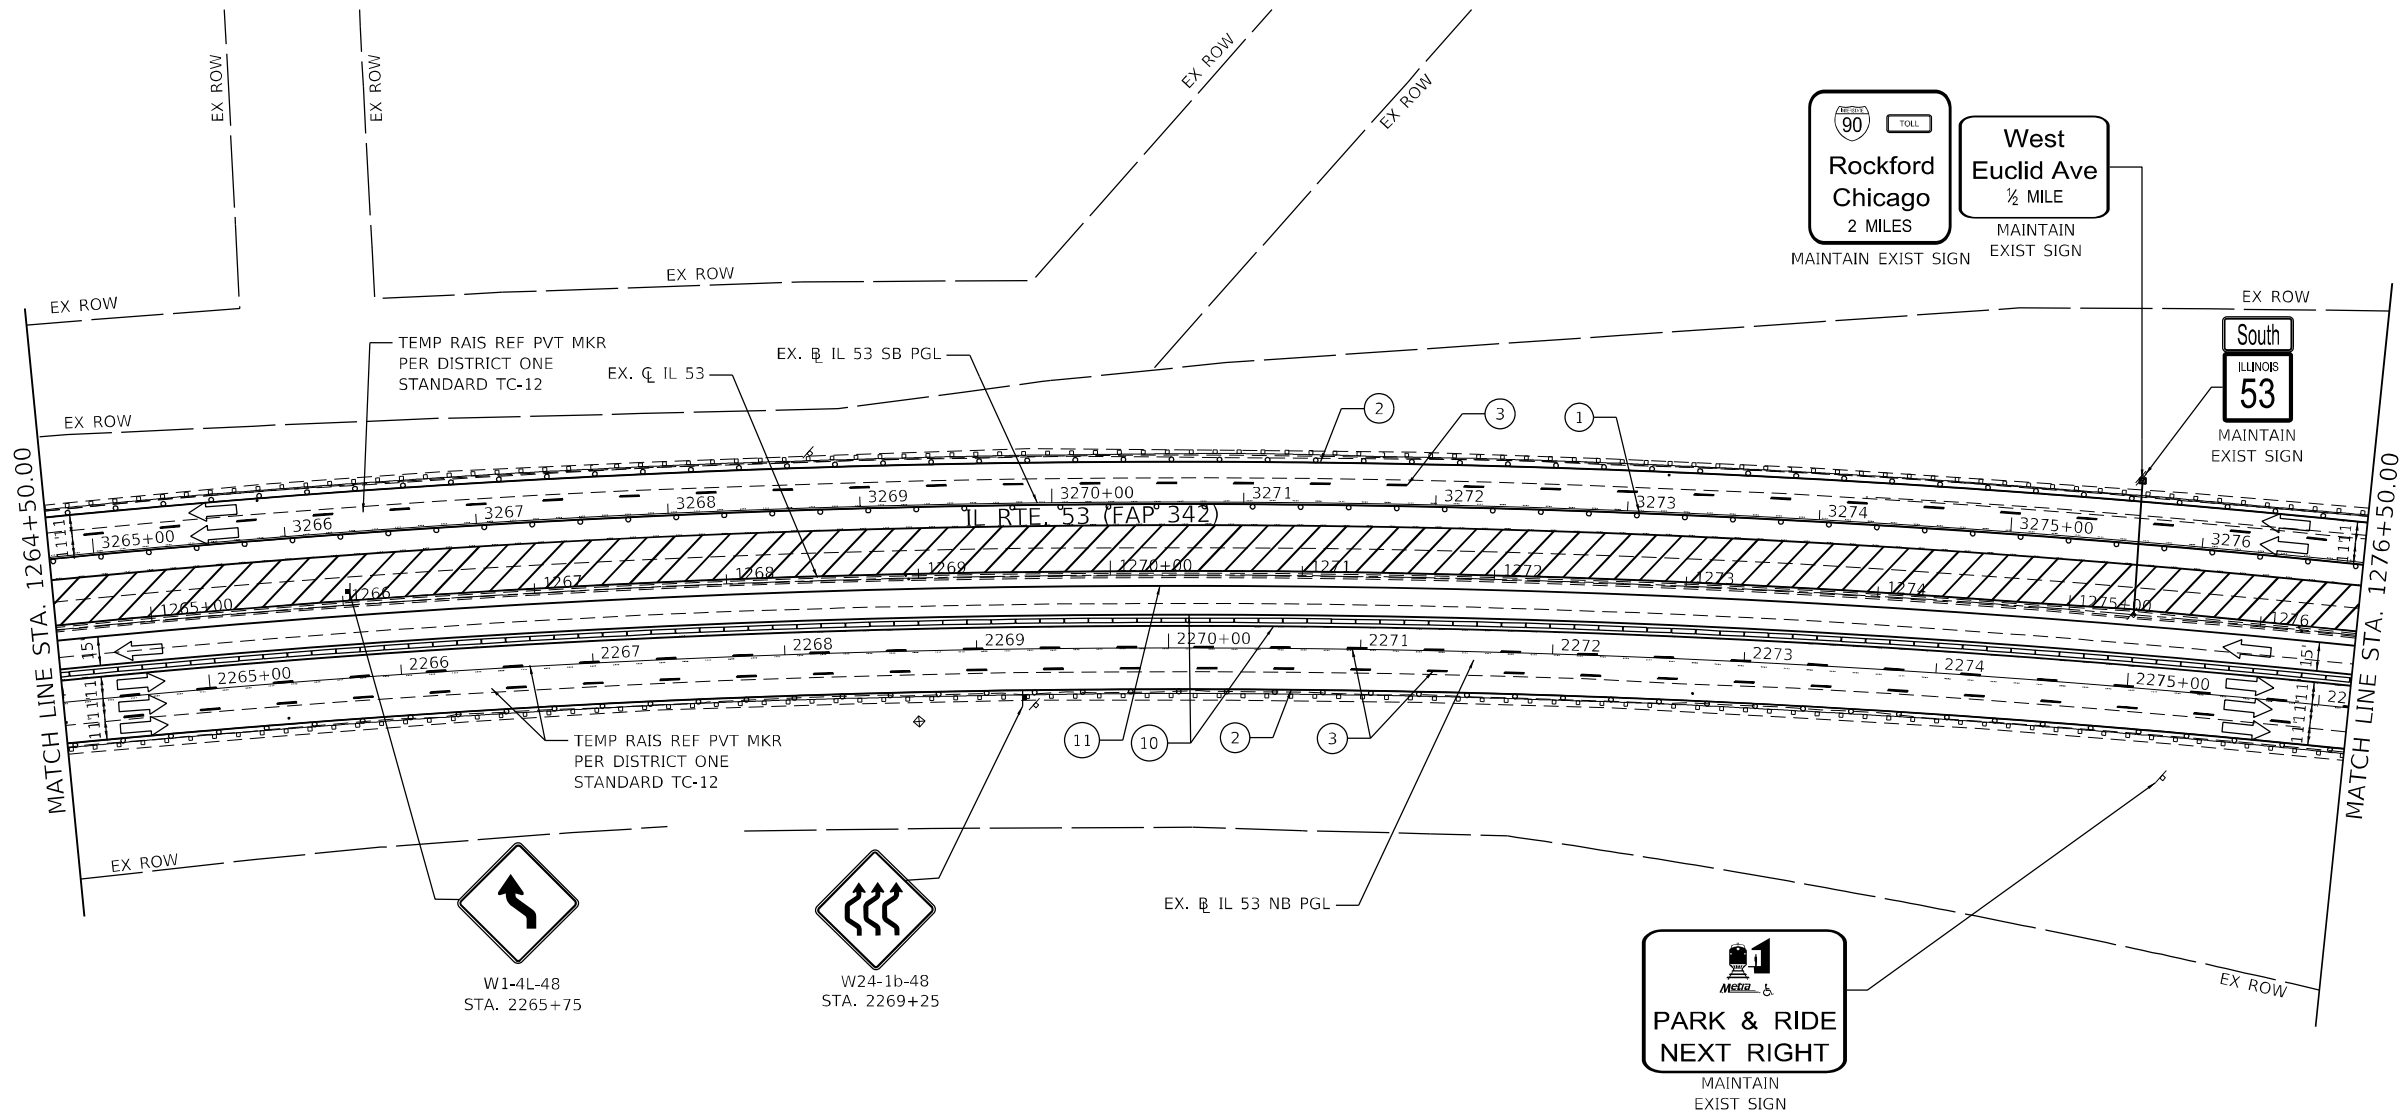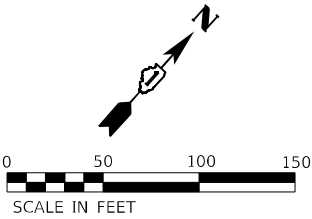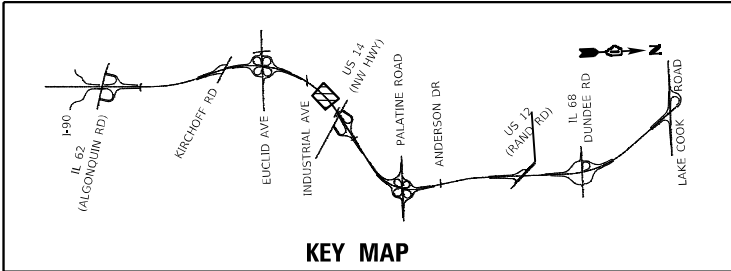



LEGEND

- 1 TEMPORARY PAVEMENT MARKING - LINE 4" - TYPE IV TAPE SOLID YELLOW
- 2 TEMPORARY PAVEMENT MARKING - LINE 4" - TYPE IV TAPE SOLID WHITE
- 3 TEMPORARY PAVEMENT MARKING - LINE 5" - TYPE IV TAPE WHITE, 10' DASH 30' SKIP
- 4 TEMPORARY PAVEMENT MARKING - LINE 4" - TYPE IV TAPE WHITE, DOTTED
- 5 TEMPORARY PAVEMENT MARKING LETTERS AND SYMBOLS - TYPE IV TAPE
- 6 TEMPORARY PAVEMENT MARKING - LINE 8" - TYPE IV TAPE SOLID WHITE
- 7 TEMPORARY PAVEMENT MARKING - LINE 8" - TYPE IV TAPE WHITE, DOTTED
- 8 TEMPORARY PAVEMENT MARKING - LINE 8" - TYPE IV TAPE SOLID YELLOW
- 9 TEMPORARY PAVEMENT MARKING - LINE 12" - TYPE IV TAPE WHITE (CHEVRON MARKING SPACED 30' C-C)
- 10 TEMPORARY PAVEMENT MARKING - LINE 6" - TYPE IV TAPE SOLID YELLOW
- 11 TEMPORARY PAVEMENT MARKING - LINE 6" - TYPE IV TAPE SOLID WHITE

- TYPE III BARRICADE WITH FLASHING LIGHTS
- WORK ZONE
- TEMPORARY RAMP (SPECIAL)
- TEMPORARY PAVEMENT
- TEMPORARY PAVEMENT PREVIOUSLY BUILT
- TEMPORARY CONCRETE BARRIER
- TEMPORARY IMPACT ATTENUATOR - TEST LEVEL 3
- FLASHING ARROW BOARD
- TRAFFIC FLOW DIRECTION SIGN
- TYPE II BARRICADE OR DRUM WITH STEADY BURNING LIGHT AT 50' CENTERS IN TAPERS, TANGENT AND RADII AND 25' CENTERS IN RAMPS




NOTES

1. ALL NORTHBOUND TEMPORARY MARKINGS AND SIGNS ALONG MAINLINE AND RAMPS SHALL REMAIN IN PLACE FROM STAGE 3.

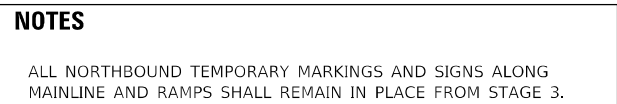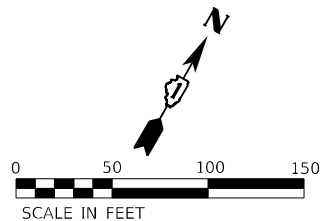

STATE OF ILLINOIS
DEPARTMENT OF TRANSPORTATION

F.A.P. RTE.	SECTION	COUNTY	TOTAL SHEETS	SHEET NO.
342	(531) BR 23	COOK	1211	323
		CONTRACT NO. 62W38		
ILLINOIS		FED. AID PROJECT		

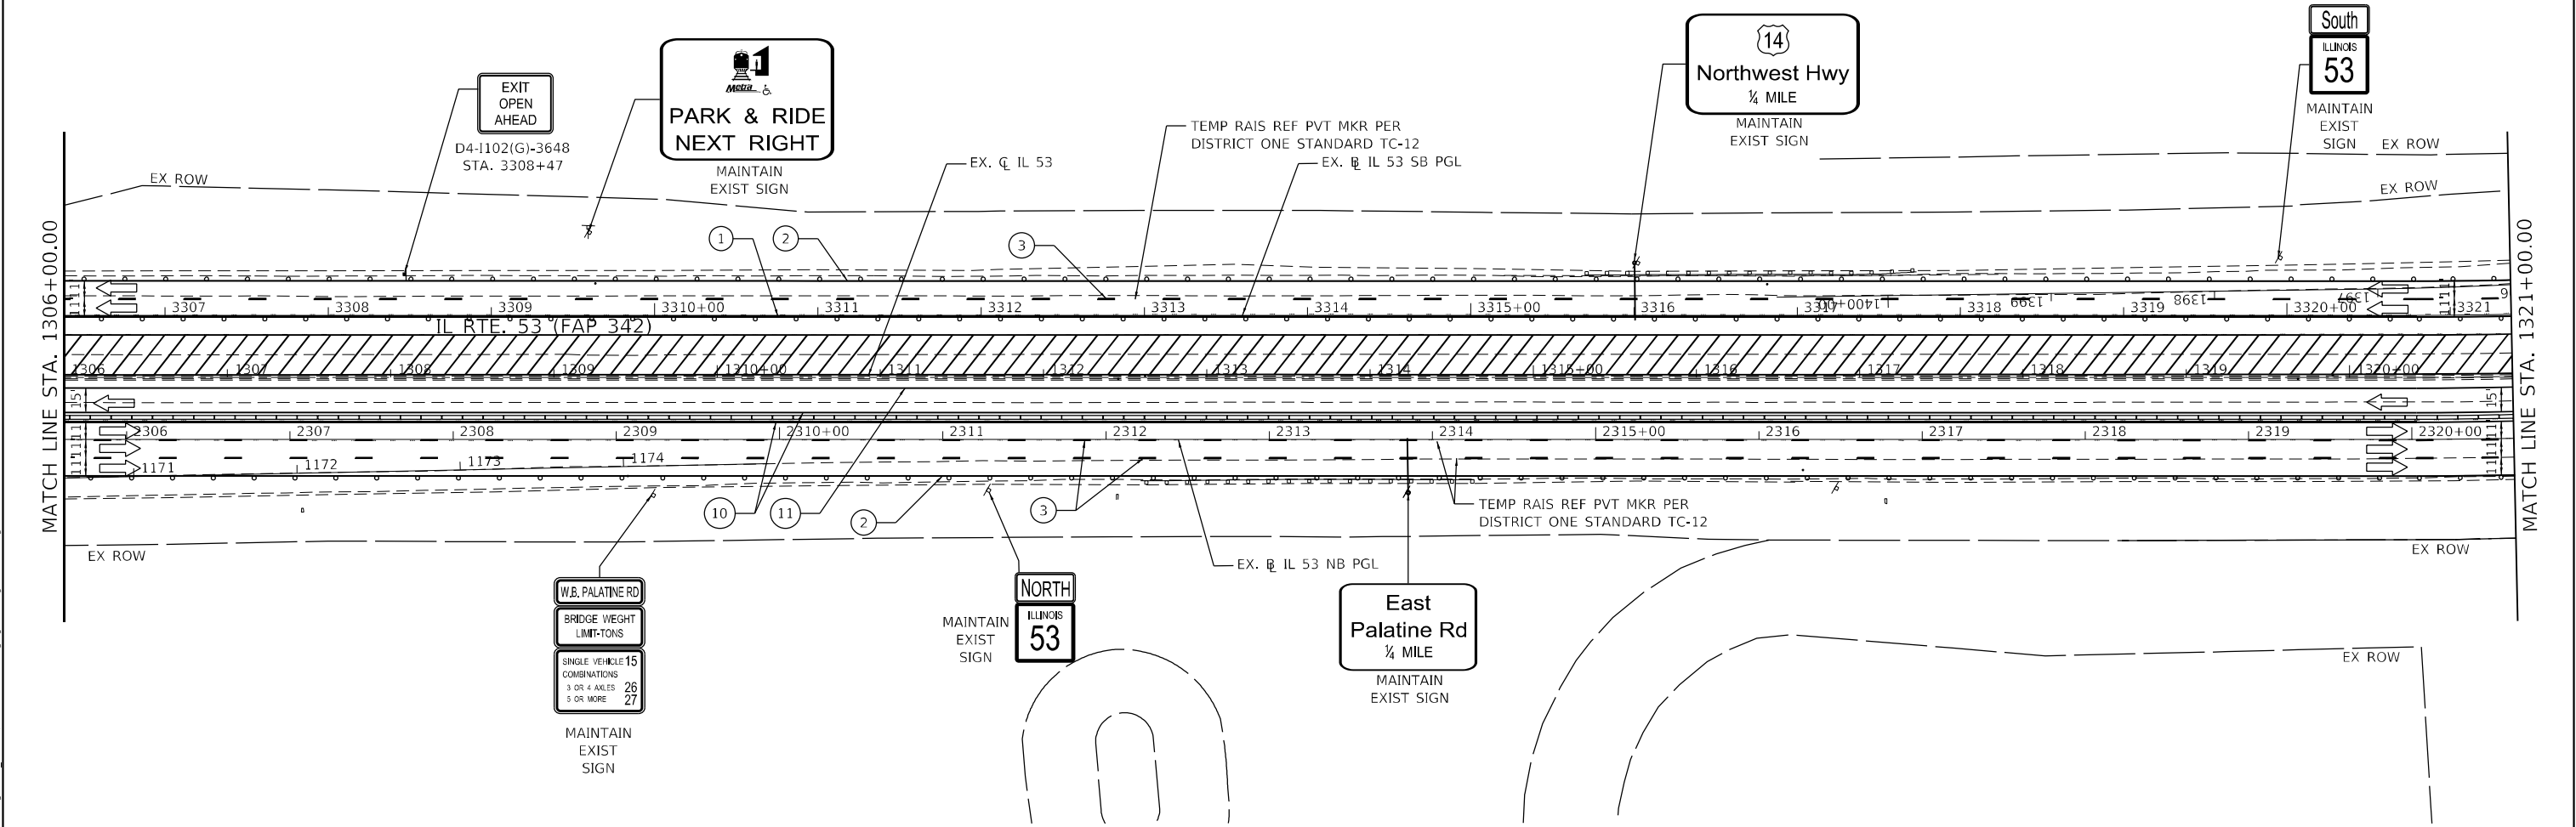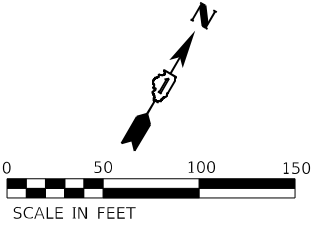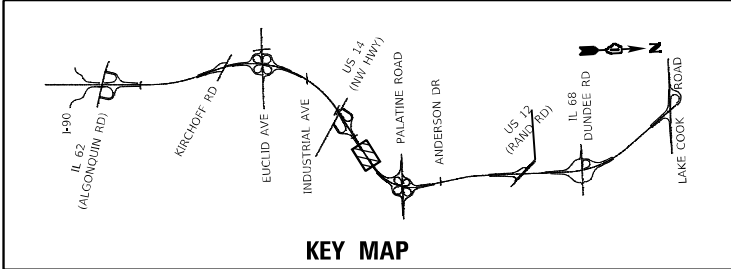


NOTES

1. ALL NORTHBOUND TEMPORARY MARKINGS AND SIGNS ALONG MAINLINE AND RAMPS SHALL REMAIN IN PLACE FROM STAGE 3.


LEGEND

- 1 TEMPORARY PAVEMENT MARKING - LINE 4" - TYPE IV TAPE SOLID YELLOW
- 2 TEMPORARY PAVEMENT MARKING - LINE 4" - TYPE IV TAPE SOLID WHITE
- 3 TEMPORARY PAVEMENT MARKING - LINE 5" - TYPE IV TAPE WHITE, 10' DASH 30' SKIP
- 4 TEMPORARY PAVEMENT MARKING - LINE 4" - TYPE IV TAPE WHITE, DOTTED
- 5 TEMPORARY PAVEMENT MARKING LETTERS AND SYMBOLS - TYPE IV TAPE
- 6 TEMPORARY PAVEMENT MARKING - LINE 8" - TYPE IV TAPE SOLID WHITE
- 7 TEMPORARY PAVEMENT MARKING - LINE 8" - TYPE IV TAPE WHITE, DOTTED
- 8 TEMPORARY PAVEMENT MARKING - LINE 8" - TYPE IV TAPE SOLID YELLOW
- 9 TEMPORARY PAVEMENT MARKING - LINE 12" - TYPE IV TAPE WHITE (CHEVRON MARKING SPACED 30' C-C)
- 10 TEMPORARY PAVEMENT MARKING - LINE 6" - TYPE IV TAPE SOLID YELLOW
- 11 TEMPORARY PAVEMENT MARKING - LINE 6" - TYPE IV TAPE SOLID WHITE

- TYPE III BARRICADE WITH FLASHING LIGHTS
- WORK ZONE
- TEMPORARY RAMP (SPECIAL)
- TEMPORARY PAVEMENT
- TEMPORARY PAVEMENT PREVIOUSLY BUILT
- TEMPORARY CONCRETE BARRIER
- TEMPORARY IMPACT ATTENUATOR - TEST LEVEL 3
- FLASHING ARROW BOARD
- TRAFFIC FLOW DIRECTION
- SIGN
- TYPE II BARRICADE OR DRUM WITH STEADY BURNING LIGHT AT 50' CENTERS IN TAPERS, TANGENT AND RADII AND 25' CENTERS IN RAMPS

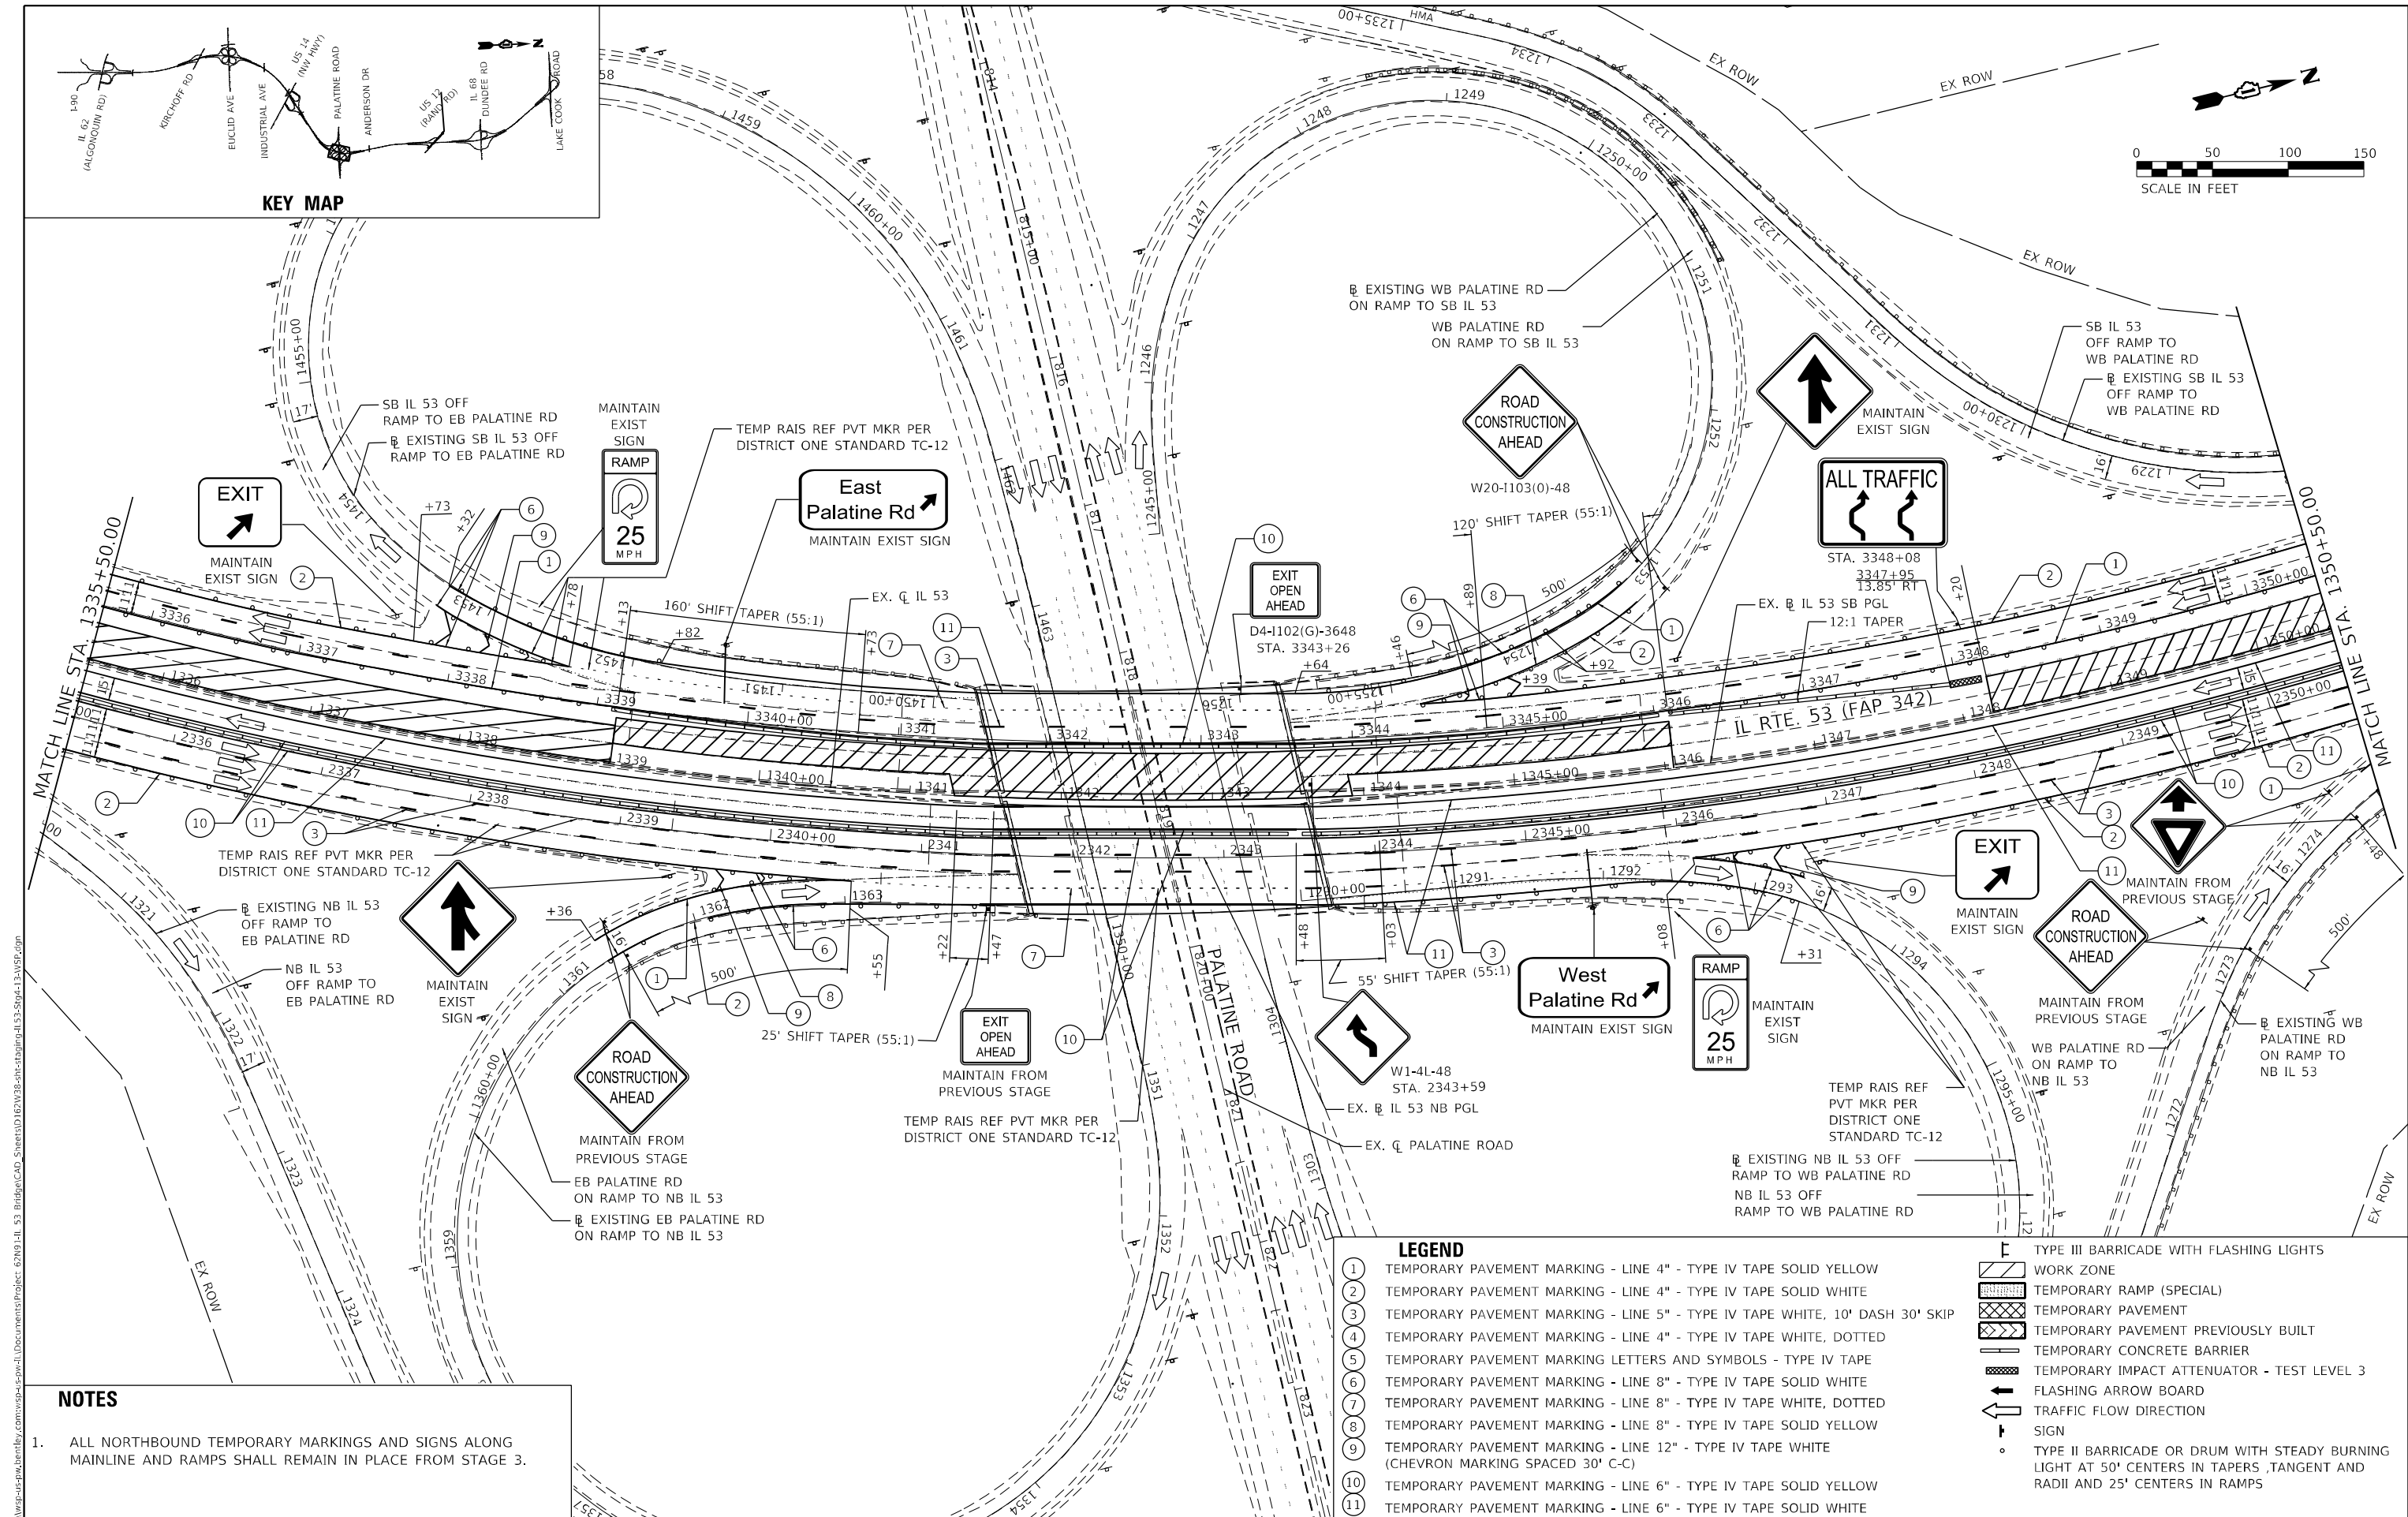

KEY MAP



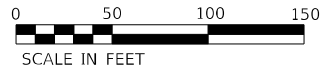


- NOTES**
- ALL NORTHBOUND TEMPORARY MARKINGS AND SIGNS ALONG MAINLINE AND RAMPS SHALL REMAIN IN PLACE FROM STAGE 3.

LEGEND

1	TEMPORARY PAVEMENT MARKING - LINE 4" - TYPE IV TAPE SOLID YELLOW
2	TEMPORARY PAVEMENT MARKING - LINE 4" - TYPE IV TAPE SOLID WHITE
3	TEMPORARY PAVEMENT MARKING - LINE 5" - TYPE IV TAPE WHITE, 10' DASH 30' SKIP
4	TEMPORARY PAVEMENT MARKING - LINE 4" - TYPE IV TAPE WHITE, DOTTED
5	TEMPORARY PAVEMENT MARKING LETTERS AND SYMBOLS - TYPE IV TAPE
6	TEMPORARY PAVEMENT MARKING - LINE 8" - TYPE IV TAPE SOLID WHITE
7	TEMPORARY PAVEMENT MARKING - LINE 8" - TYPE IV TAPE WHITE, DOTTED
8	TEMPORARY PAVEMENT MARKING - LINE 8" - TYPE IV TAPE SOLID YELLOW
9	TEMPORARY PAVEMENT MARKING - LINE 12" - TYPE IV TAPE WHITE (CHEVRON MARKING SPACED 30' C-C)
10	TEMPORARY PAVEMENT MARKING - LINE 6" - TYPE IV TAPE SOLID YELLOW
11	TEMPORARY PAVEMENT MARKING - LINE 6" - TYPE IV TAPE SOLID WHITE

	TYPE III BARRICADE WITH FLASHING LIGHTS
	WORK ZONE
	TEMPORARY RAMP (SPECIAL)
	TEMPORARY PAVEMENT
	TEMPORARY PAVEMENT PREVIOUSLY BUILT
	TEMPORARY CONCRETE BARRIER
	TEMPORARY IMPACT ATTENUATOR - TEST LEVEL 3
	FLASHING ARROW BOARD
	TRAFFIC FLOW DIRECTION SIGN
	TYPE II BARRICADE OR DRUM WITH STEADY BURNING LIGHT AT 50' CENTERS IN TAPERS, TANGENT AND RADII AND 25' CENTERS IN RAMPS

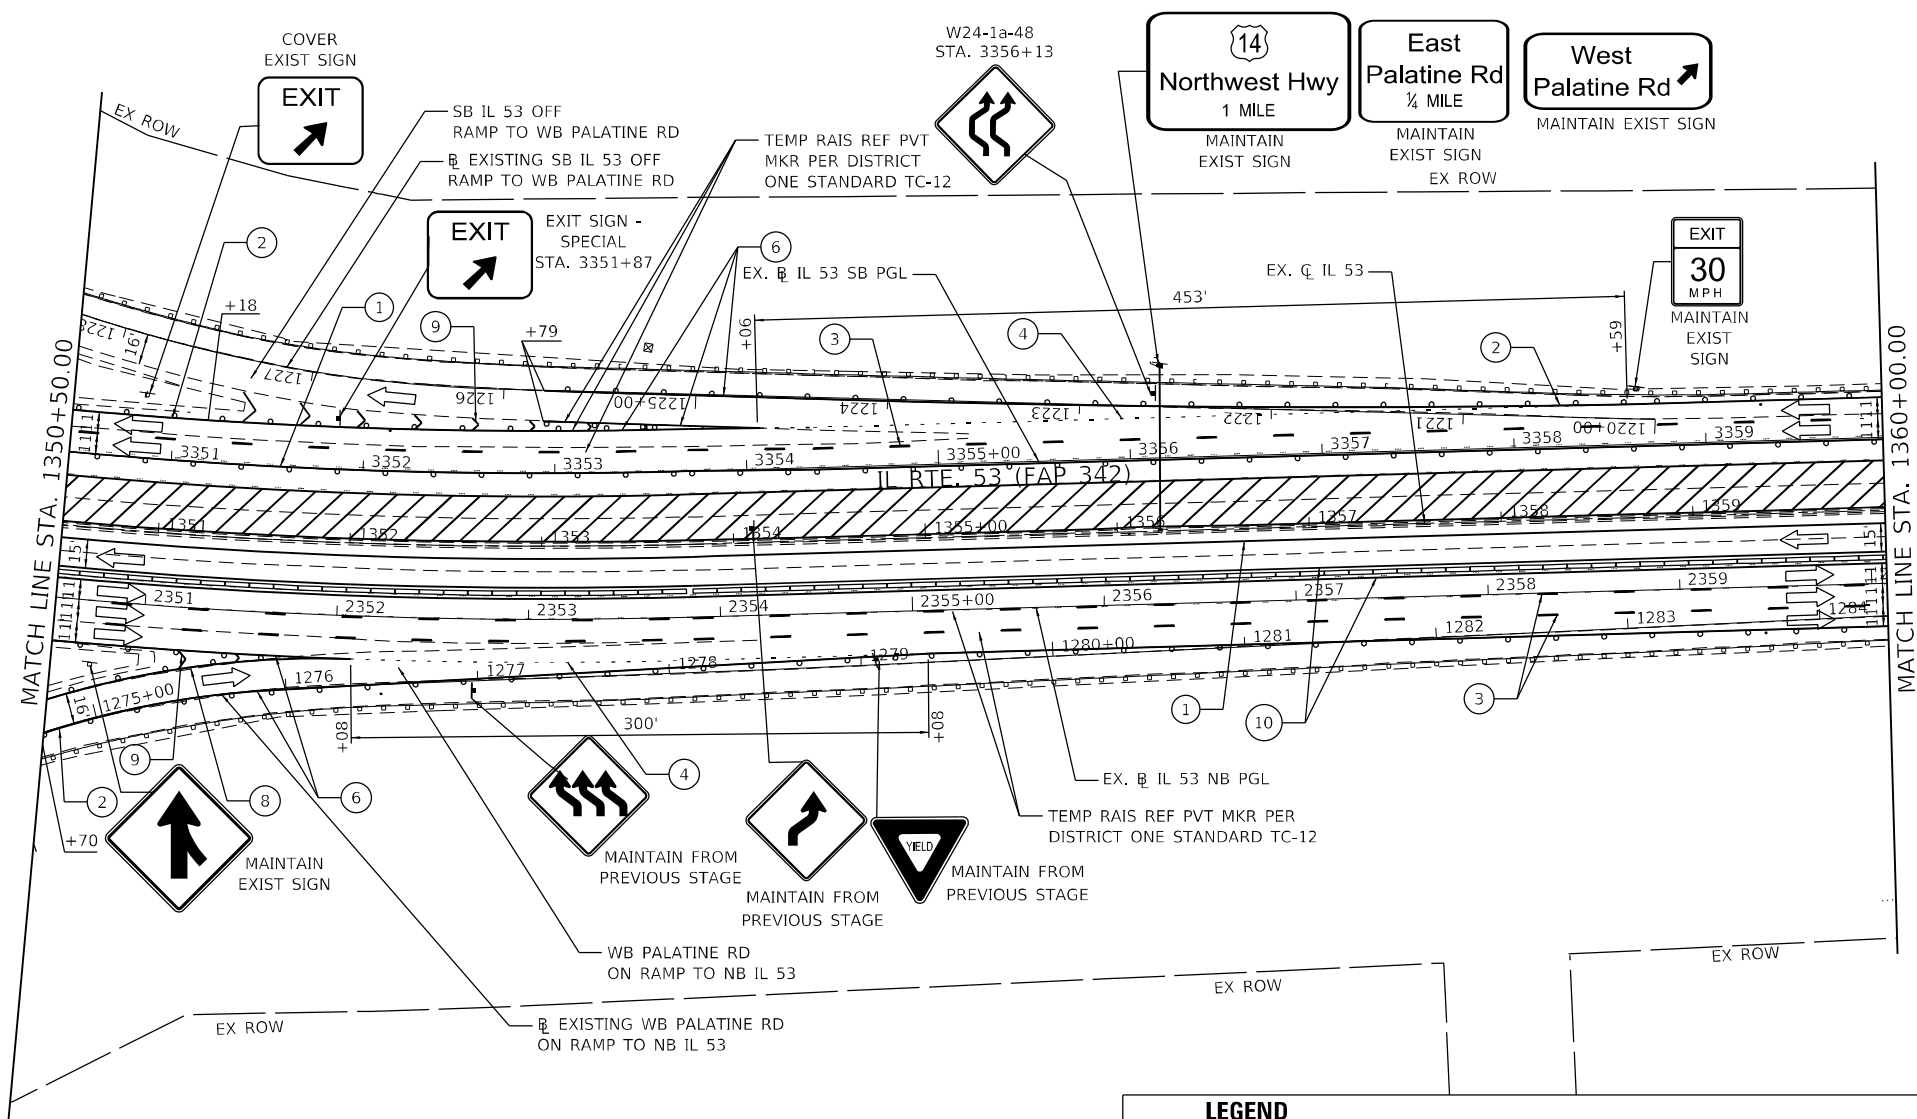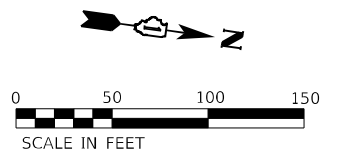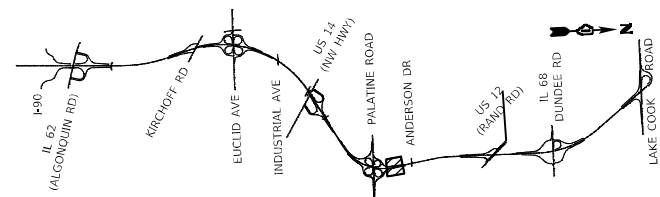

NOTES

1. ALL NORTHBOUND TEMPORARY MARKINGS AND SIGNS ALONG MAINLINE AND RAMPS SHALL REMAIN IN PLACE FROM STAGE 3.

LEGEND

- | LEGEND | |
|--------|--|
| ① | TEMPORARY PAVEMENT MARKING - LINE 4" - TYPE IV TAPE SOLID YELLOW |
| ② | TEMPORARY PAVEMENT MARKING - LINE 4" - TYPE IV TAPE SOLID WHITE |
| ③ | TEMPORARY PAVEMENT MARKING - LINE 5" - TYPE IV TAPE WHITE, 10' DASH 30' SKIP |
| ④ | TEMPORARY PAVEMENT MARKING - LINE 4" - TYPE IV TAPE WHITE, DOTTED |
| ⑤ | TEMPORARY PAVEMENT MARKING LETTERS AND SYMBOLS - TYPE IV TAPE |
| ⑥ | TEMPORARY PAVEMENT MARKING - LINE 8" - TYPE IV TAPE SOLID WHITE |
| ⑦ | TEMPORARY PAVEMENT MARKING - LINE 8" - TYPE IV TAPE WHITE, DOTTED |
| ⑧ | TEMPORARY PAVEMENT MARKING - LINE 8" - TYPE IV TAPE SOLID YELLOW |
| ⑨ | TEMPORARY PAVEMENT MARKING - LINE 12" - TYPE IV TAPE WHITE
(CHEVRON MARKING SPACED 30' C-C) |
| ⑩ | TEMPORARY PAVEMENT MARKING - LINE 6" - TYPE IV TAPE SOLID YELLOW |
| ⑪ | TEMPORARY PAVEMENT MARKING - LINE 6" - TYPE IV TAPE SOLID WHITE |

- | | |
|---|--|
|  | TYPE III BARRICADE WITH FLASHING LIGHTS |
|  | WORK ZONE |
|  | TEMPORARY RAMP (SPECIAL) |
|  | TEMPORARY PAVEMENT |
|  | TEMPORARY PAVEMENT PREVIOUSLY BUILT |
|  | TEMPORARY CONCRETE BARRIER |
|  | TEMPORARY IMPACT ATTENUATOR - TEST LEVEL 3 |
|  | FLASHING ARROW BOARD |
|  | TRAFFIC FLOW DIRECTION |
|  | SIGN |
|  | TYPE II BARRICADE OR DRUM WITH STEADY BURNING LIGHT AT 50' CENTERS IN TAPERS, TANGENT AND RADII AND 25' CENTERS IN RAMPS |



USER NAME	= USTC714594
-----------	--------------

DESIGNED - MM

REVISÉ -

--	--

DRAWN	-	MM
-------	---	----

PLOT SCALE = 100.0000 ' / in.

CHECKED	-	TC
---------	---	----

REVISÉ -

PLOT DATE = 9/25/2024

DATE	-	8/23/2024
------	---	-----------

REVISÉ -

STATE OF ILLINOIS
DEPARTMENT OF TRANSPORTATION

IL ROUTE 53 TRAFFIC CONTROL PLAN – STAGE 4

SCALE: 1" = 50'

SHEET 14 OF 17 SHEETS

STA. 1350+50.00 TO STA. 1360+00.00

F.A.P.

RTE.
342

SECTION

(531) BB 23

COUNTY

COOK


TOTAL	SHE
-------	-----

SHEETS	NO
1211	32



NO. 62W38

ILLINOIS	FED. AID PROJECT
----------	------------------

MODEL: Default
FILE: \\wsp-04-epw-bentley.com\usps4-epw-ill\Documents\Project_62W38-2ht-ctb\stage-IL53-Stage-16-AUSD.dgn

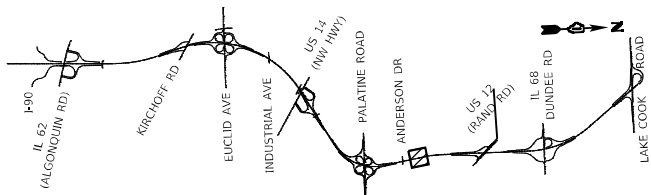

KEY MAP

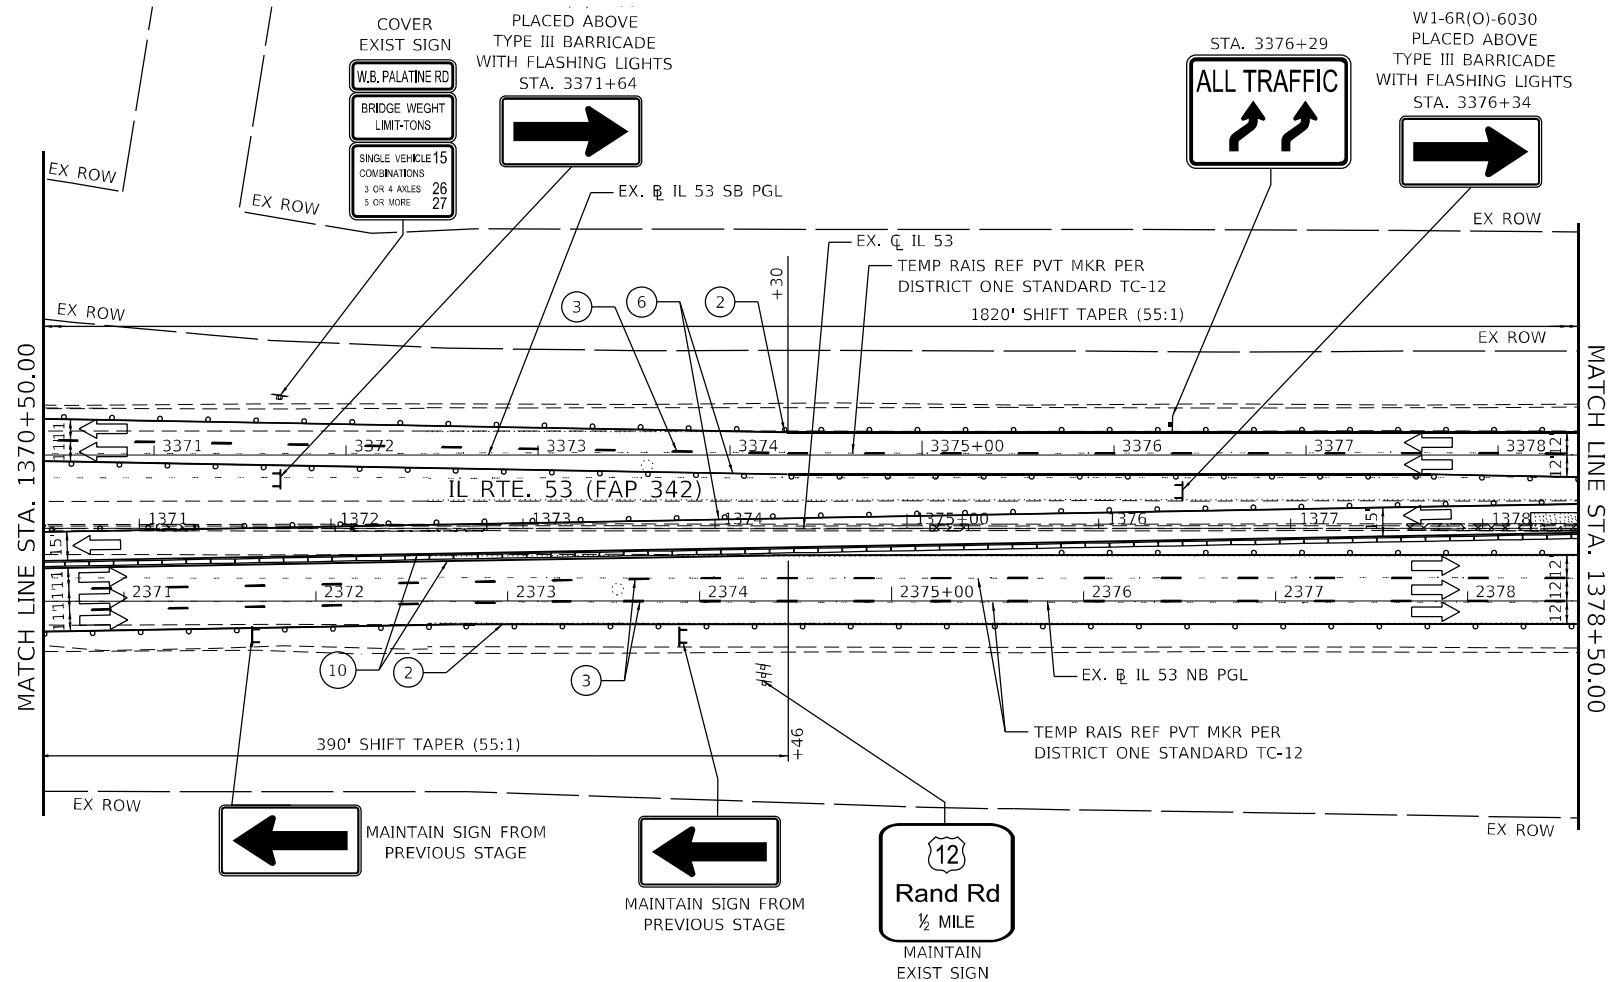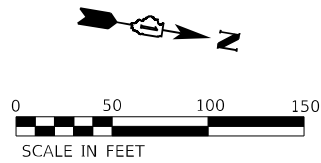

NOTES

1. ALL NORTHBOUND TEMPORARY MARKINGS AND SIGNS ALONG MAINLINE AND RAMPS SHALL REMAIN IN PLACE FROM STAGE 3.

LEGEND

- 1 TEMPORARY PAVEMENT MARKING - LINE 4" - TYPE IV TAPE SOLID YELLOW
- 2 TEMPORARY PAVEMENT MARKING - LINE 4" - TYPE IV TAPE SOLID WHITE
- 3 TEMPORARY PAVEMENT MARKING - LINE 5" - TYPE IV TAPE WHITE, 10' DASH 30' SKIP
- 4 TEMPORARY PAVEMENT MARKING - LINE 4" - TYPE IV TAPE WHITE, DOTTED
- 5 TEMPORARY PAVEMENT MARKING LETTERS AND SYMBOLS - TYPE IV TAPE
- 6 TEMPORARY PAVEMENT MARKING - LINE 8" - TYPE IV TAPE SOLID WHITE
- 7 TEMPORARY PAVEMENT MARKING - LINE 8" - TYPE IV TAPE WHITE, DOTTED
- 8 TEMPORARY PAVEMENT MARKING - LINE 8" - TYPE IV TAPE SOLID YELLOW
- 9 TEMPORARY PAVEMENT MARKING - LINE 12" - TYPE IV TAPE WHITE (CHEVRON MARKING SPACED 30' C-C)
- 10 TEMPORARY PAVEMENT MARKING - LINE 6" - TYPE IV TAPE SOLID YELLOW
- 11 TEMPORARY PAVEMENT MARKING - LINE 6" - TYPE IV TAPE SOLID WHITE

- TYPE III BARRICADE WITH FLASHING LIGHTS
- WORK ZONE
- TEMPORARY RAMP (SPECIAL)
- TEMPORARY PAVEMENT
- TEMPORARY PAVEMENT PREVIOUSLY BUILT
- TEMPORARY CONCRETE BARRIER
- TEMPORARY IMPACT ATTENUATOR - TEST LEVEL 3
- FLASHING ARROW BOARD
- TRAFFIC FLOW DIRECTION
- SIGN
- TYPE II BARRICADE OR DRUM WITH STEADY BURNING LIGHT AT 50' CENTERS IN TAPERS, TANGENT AND RADII AND 25' CENTERS IN RAMPS



USER NAME = USTC714594
PLOT SCALE = 100,0000 ' / in.
PLOT DATE = 9/23/2024

DESIGNED - MM
DRAWN - MM
CHECKED - TC
DATE - 8/23/2024



REVISED -
REVISED -
REVISED -
REVISED -

STATE OF ILLINOIS
DEPARTMENT OF TRANSPORTATION

IL ROUTE 53
TRAFFIC CONTROL PLAN - STAGE 4

SCALE: 1" = 50' SHEET 16 OF 17 SHEETS STA. 1370+50.00 TO STA. 1378+50.00

F.A.P. RTE.	SECTION	COUNTY	TOTAL SHEETS	SHEET NO.
342	(531) BR 23	COOK	1211	329
CONTRACT NO. 62W38				
ILLINOIS FED. AID PROJECT				

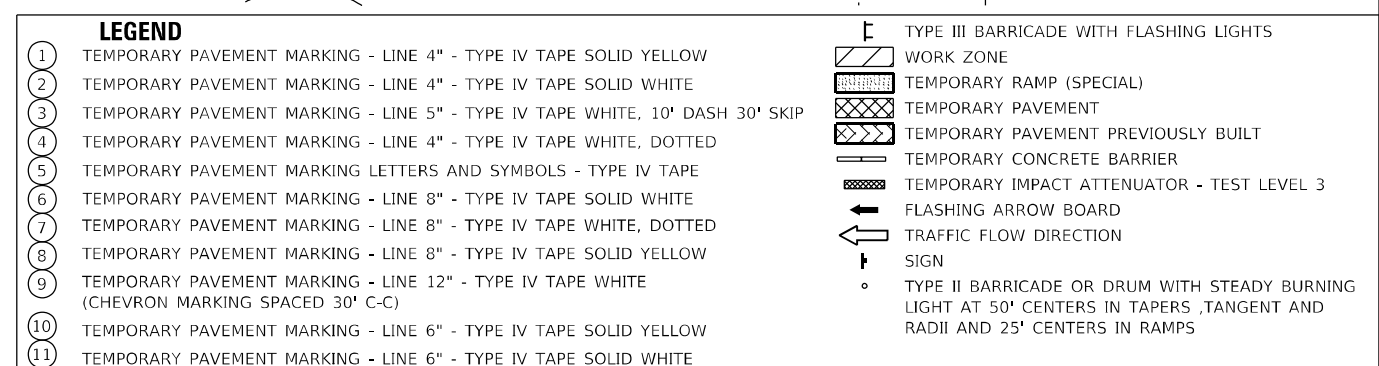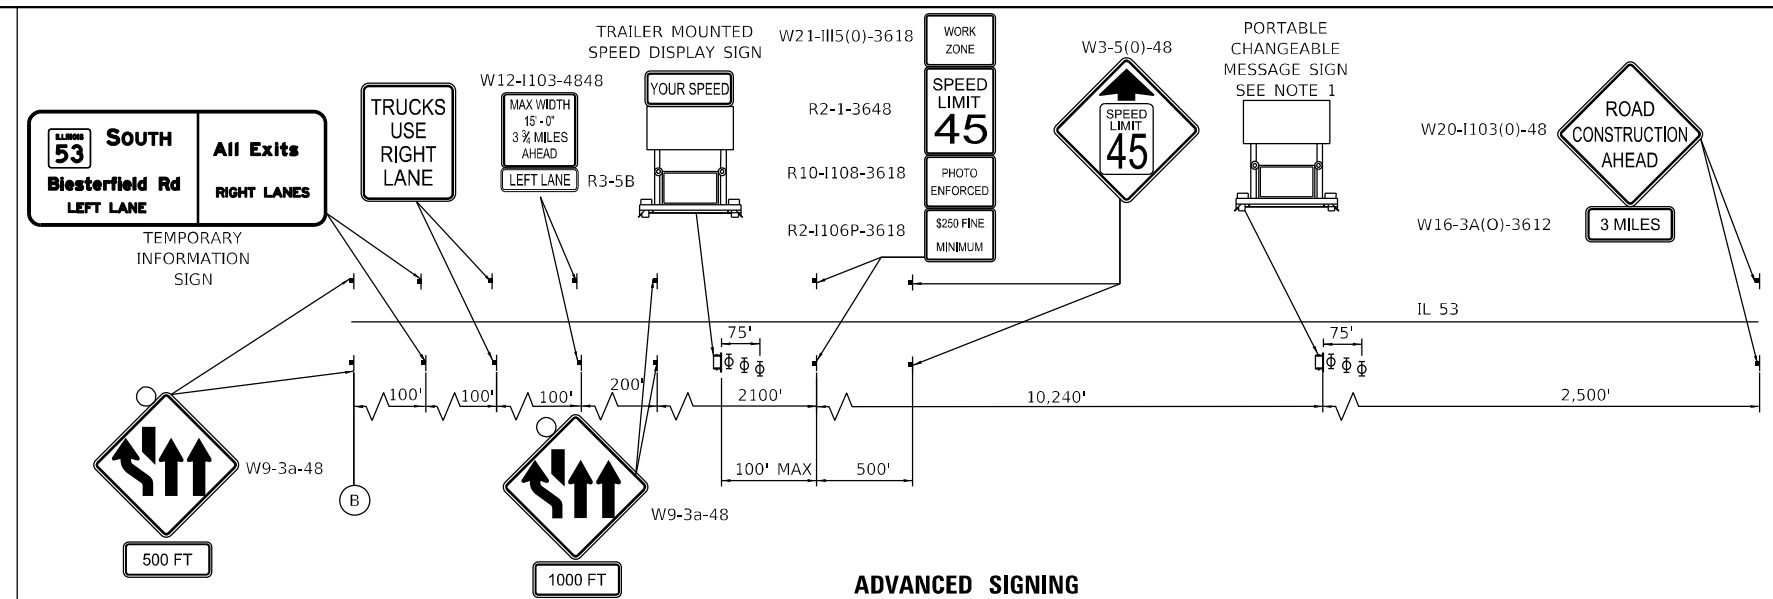

	USER NAME = USTC714594	DESIGNED - MM	REVISED -	STATE OF ILLINOIS DEPARTMENT OF TRANSPORTATION	IL ROUTE 53 TRAFFIC CONTROL PLAN – STAGE 4					F.A.P. RTE.	SECTION	COUNTY	TOTAL SHEETS	SHEET NO.
		DRAWN - MM	REVISED -							342	(531) BR 23	COOK	1211	330
	PLOT SCALE = 100,0000 ' / in.	CHECKED - TC	REVISED -							CONTRACT NO. 62W38				
	PLOT DATE = 9/25/2024	DATE - 8/23/2024	REVISED -		SCALE: 1" = 50'		SHEET 17 OF 17 SHEETS	STA. 1378+50.00 TO STA. 1391+50.00						
										ILLINOIS	FED. AID PROJECT			

[illegible][illegible]

SIGN DETAIL

[illegible]

SIGN NUMBER	Exit 62_72
WIDTH x HGHT.	8'-0" x 6'-0"
BORDER WIDTH	0.75"
CORNER RADIUS	3"
MOUNTING	Ground
BACKGROUND	TYPE: Reflective
	COLOR: Green
LEGEND/BORDER	TYPE: Reflective
	COLOR: White/White

SYMBOL	ROT	X	Y	WID	HT
M1-1100A-2-22-10D	0	8.1	47	10.9	10
M1-1100A-2-22-10D	0	8.1	31	10.9	10
M1-1100A-2-22-10D	0	77	17	10.9	10

Panel Style: guide_con_distance.ssi Panel Style: guide_con_distance.ssi Letter locations are panel
Dimensions are in inches,tenths M,U,T,C,D.: 2009 Edition edge to lower left corner

[illegible]

SIGN DETAIL

Diagram of a rectangular traffic sign with dimensions and text:

- Overall width: 5'-0"
- Overall height: 4'-6"
- Text: EXIT TO
- Shield: 12
- Text: Rand Rd
- Text: PROHIBITED
- Dimensions (from top to bottom): 4.5", 6", 8", 3.0"
- Dimensions (from left to right): 8.1", 43.9", 8.1"

SIGN NUMBER	Exit Rand Rd
WIDTH x HGHT.	5'-0" x 4'-6"
BORDER WIDTH	0.75"
CORNER RADIUS	3"
MOUNTING	Ground
BACKGROUND	TYPE: Reflective
	COLOR: Green
LEGEND/BORDER	TYPE: Reflective
	COLOR: White/White

[illegible]

Panel Style: guide_con_distance.ssi Panel Style: guide_con_distance.ssi Letter locations are panel
Dimensions are in inches.tenths M.U.T.C.D.: 2009 Edition edge to lower left corner

[illegible]SIGN DETAIL



Diagram of a rectangular sign with dimensions and text. The sign is 5'-0" wide and 6'-0" high. The text on the sign reads: "EXIT TO", "90" (with "Hwy 90" logo), "TOLL", "Rockford", "Chicago", and "PROHIBITED". The dimensions are: Total width: 5'-0"; Total height: 6'-0"; Top section height: 16.6"; Middle section height: 12"; Bottom section height: 12"; Left side margin: 43.4"; Right side margin: 46.6"; Top section width: 43.9"; Middle section width: 43.9"; Bottom section width: 43.9"; Top section text: "EXIT TO"; Middle section text: "90" (with "Hwy 90" logo), "TOLL"; Bottom section text: "Rockford", "Chicago", "PROHIBITED".

SIGN NUMBER	Exit to 90
WIDTH x HGHT.	5'-0" x 6'-0"
BORDER WIDTH	0.75"
CORNER RADIUS	3"
MOUNTING	Ground
BACKGROUND	TYPE: Reflective
	COLOR: Green
LEGEND/BORDER	TYPE: Reflective
	COLOR: White/Black/White

[illegible]

Panel Style: guide_con_distance.ssi Panel Style: guide_con_distance.ssi Letter locations are panel
Dimensions are in inches.tenths M.U.T.C.D.: 2009 Edition edge to lower left corner

[illegible]

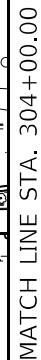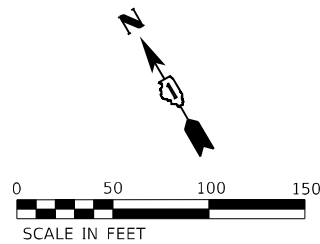

1. LOCAL ROAD STAGING DOES NOT COINCIDE WITH IL 53 STAGING. STAGING SHOWN IS FOR WORK ON LOCAL ROAD ONLY.
2. ROAD CLOSURE SHALL BE USED DURING BRIDGE BEAM REMOVAL AND ERECTION.

- ① TEMPORARY PAVEMENT MARKING - LINE 4" - TYPE IV TAPE SOLID YELLOW
- ② TEMPORARY PAVEMENT MARKING - LINE 4" - TYPE IV TAPE SOLID WHITE
- ③ TEMPORARY PAVEMENT MARKING - LINE 4" - TYPE IV TAPE WHITE, 10' DASH 30' SKIP
- ④ TEMPORARY PAVEMENT MARKING - LINE 4" - TYPE IV SOLID YELLOW (DOUBLE YELLOW)
- ⑤ TEMPORARY PAVEMENT MARKING - LINE 6" - TYPE IV TAPE WHITE, 2' DASH 6' SKIP
- ⑥ TEMPORARY PAVEMENT MARKING - LINE 8" - TYPE IV TAPE SOLID WHITE
- ⑦ TEMPORARY PAVEMENT MARKING - LINE 24" - TYPE IV TAPE SOLID WHITE
- ⑧ TEMPORARY PAVEMENT MARKING LETTERS AND SYMBOLS - TYPE IV TAPE

▶ SIGN

- TYPE II BARRICADE OR DRUM WITH STEADY BURNING LIGHT AT 50' CENTERS IN TANGENT AND 20' CENTERS IN TAPERS AND RADII

- | | |
|---|---|
|  | TYPE III BARRICADE WITH FLASHING LIGHTS |
|  | WORK ZONE |
|  | TEMPORARY PAVEMENT PREVIOUSLY BUILT |
|  | TEMPORARY CONCRETE BARRIER |
|  | TEMPORARY IMPACT ATTENUATOR |
|  | FLASHING ARROW BOARD |
|  | TRAFFIC FLOW DIRECTION |
|  | FLAGGER WITH CONTROL SIGN |





1. LOCAL ROAD STAGING DOES NOT COINCIDE WITH IL 53 STAGING. STAGING SHOWN IS FOR WORK ON LOCAL ROAD ONLY.
2. ROAD CLOSURE SHALL BE USED DURING BRIDGE BEAM REMOVAL AND ERECTION.

- ① TEMPORARY PAVEMENT MARKING - LINE 4" - TYPE IV TAPE SOLID YELLOW
- ② TEMPORARY PAVEMENT MARKING - LINE 4" - TYPE IV TAPE SOLID WHITE
- ③ TEMPORARY PAVEMENT MARKING - LINE 4" - TYPE IV TAPE WHITE, 10' DASH 30' SKIP
- ④ TEMPORARY PAVEMENT MARKING - LINE 4" - TYPE IV SOLID YELLOW (DOUBLE YELLOW)
- ⑤ TEMPORARY PAVEMENT MARKING - LINE 6" - TYPE IV TAPE WHITE, 2' DASH 6' SKIP
- ⑥ TEMPORARY PAVEMENT MARKING - LINE 8" - TYPE IV TAPE SOLID WHITE
- ⑦ TEMPORARY PAVEMENT MARKING - LINE 24" - TYPE IV TAPE SOLID WHITE
- ⑧ TEMPORARY PAVEMENT MARKING LETTERS AND SYMBOLS - TYPE IV TAPE

■ SIGN

- TYPE II BARRICADE OR DRUM WITH STEADY BURNING LIGHT AT 50' CENTERS IN TANGENT AND 20' CENTERS IN TAPERS AND RADII

- | | |
|---|---|
|  | TYPE III BARRICADE WITH FLASHING LIGHTS |
|  | WORK ZONE |
|  | TEMPORARY PAVEMENT PREVIOUSLY BUILT |
|  | TEMPORARY CONCRETE BARRIER |
|  | TEMPORARY IMPACT ATTENUATOR |
|  | FLASHING ARROW BOARD |
|  | TRAFFIC FLOW DIRECTION |
|  | FLAGGER WITH CONTROL SIGN |

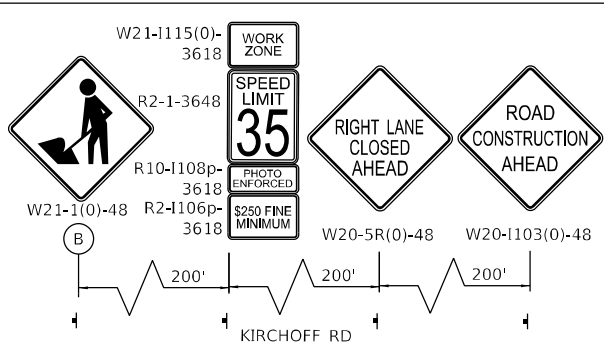 

1170 SOUTH HOUBOLT ROAD
JOLIET, ILLINOIS 60431
(815) 744-4200

USER NAME	= Steven
-----------	----------

	1980	1985	1990	4
--	------	------	---

PLOT SCALE = 100.0000' / in

PLOT DATE = 8/23/2024

DESIGNED - MAG

DESIGNED	FINISHED
BROWN	BROWN

CHECKED - DW

DATE - 8/23

REVISÉ -

REVISER

REVISÉ -


REVISED -


STATE OF ILLINOIS
DEPARTMENT OF TRANSPORTATION

**KIRCHOFF ROAD
TRAFFIC CONTROL PLAN – STAGE 1**




SCALE: 1" = 50'	SHEET 117 OF 125 SHEETS	STA. 300+00.00 TO STA. 314+50.00
-----------------	-------------------------	----------------------------------

F.A.P. RTE.	SECTION	COUNTY	TOTAL SHEETS	SHEET NO.
342	(531) BR 23	COOK	1211	334
		CONTRACT NO. 62W38		
ILLINOIS		FED. AID PROJECT		

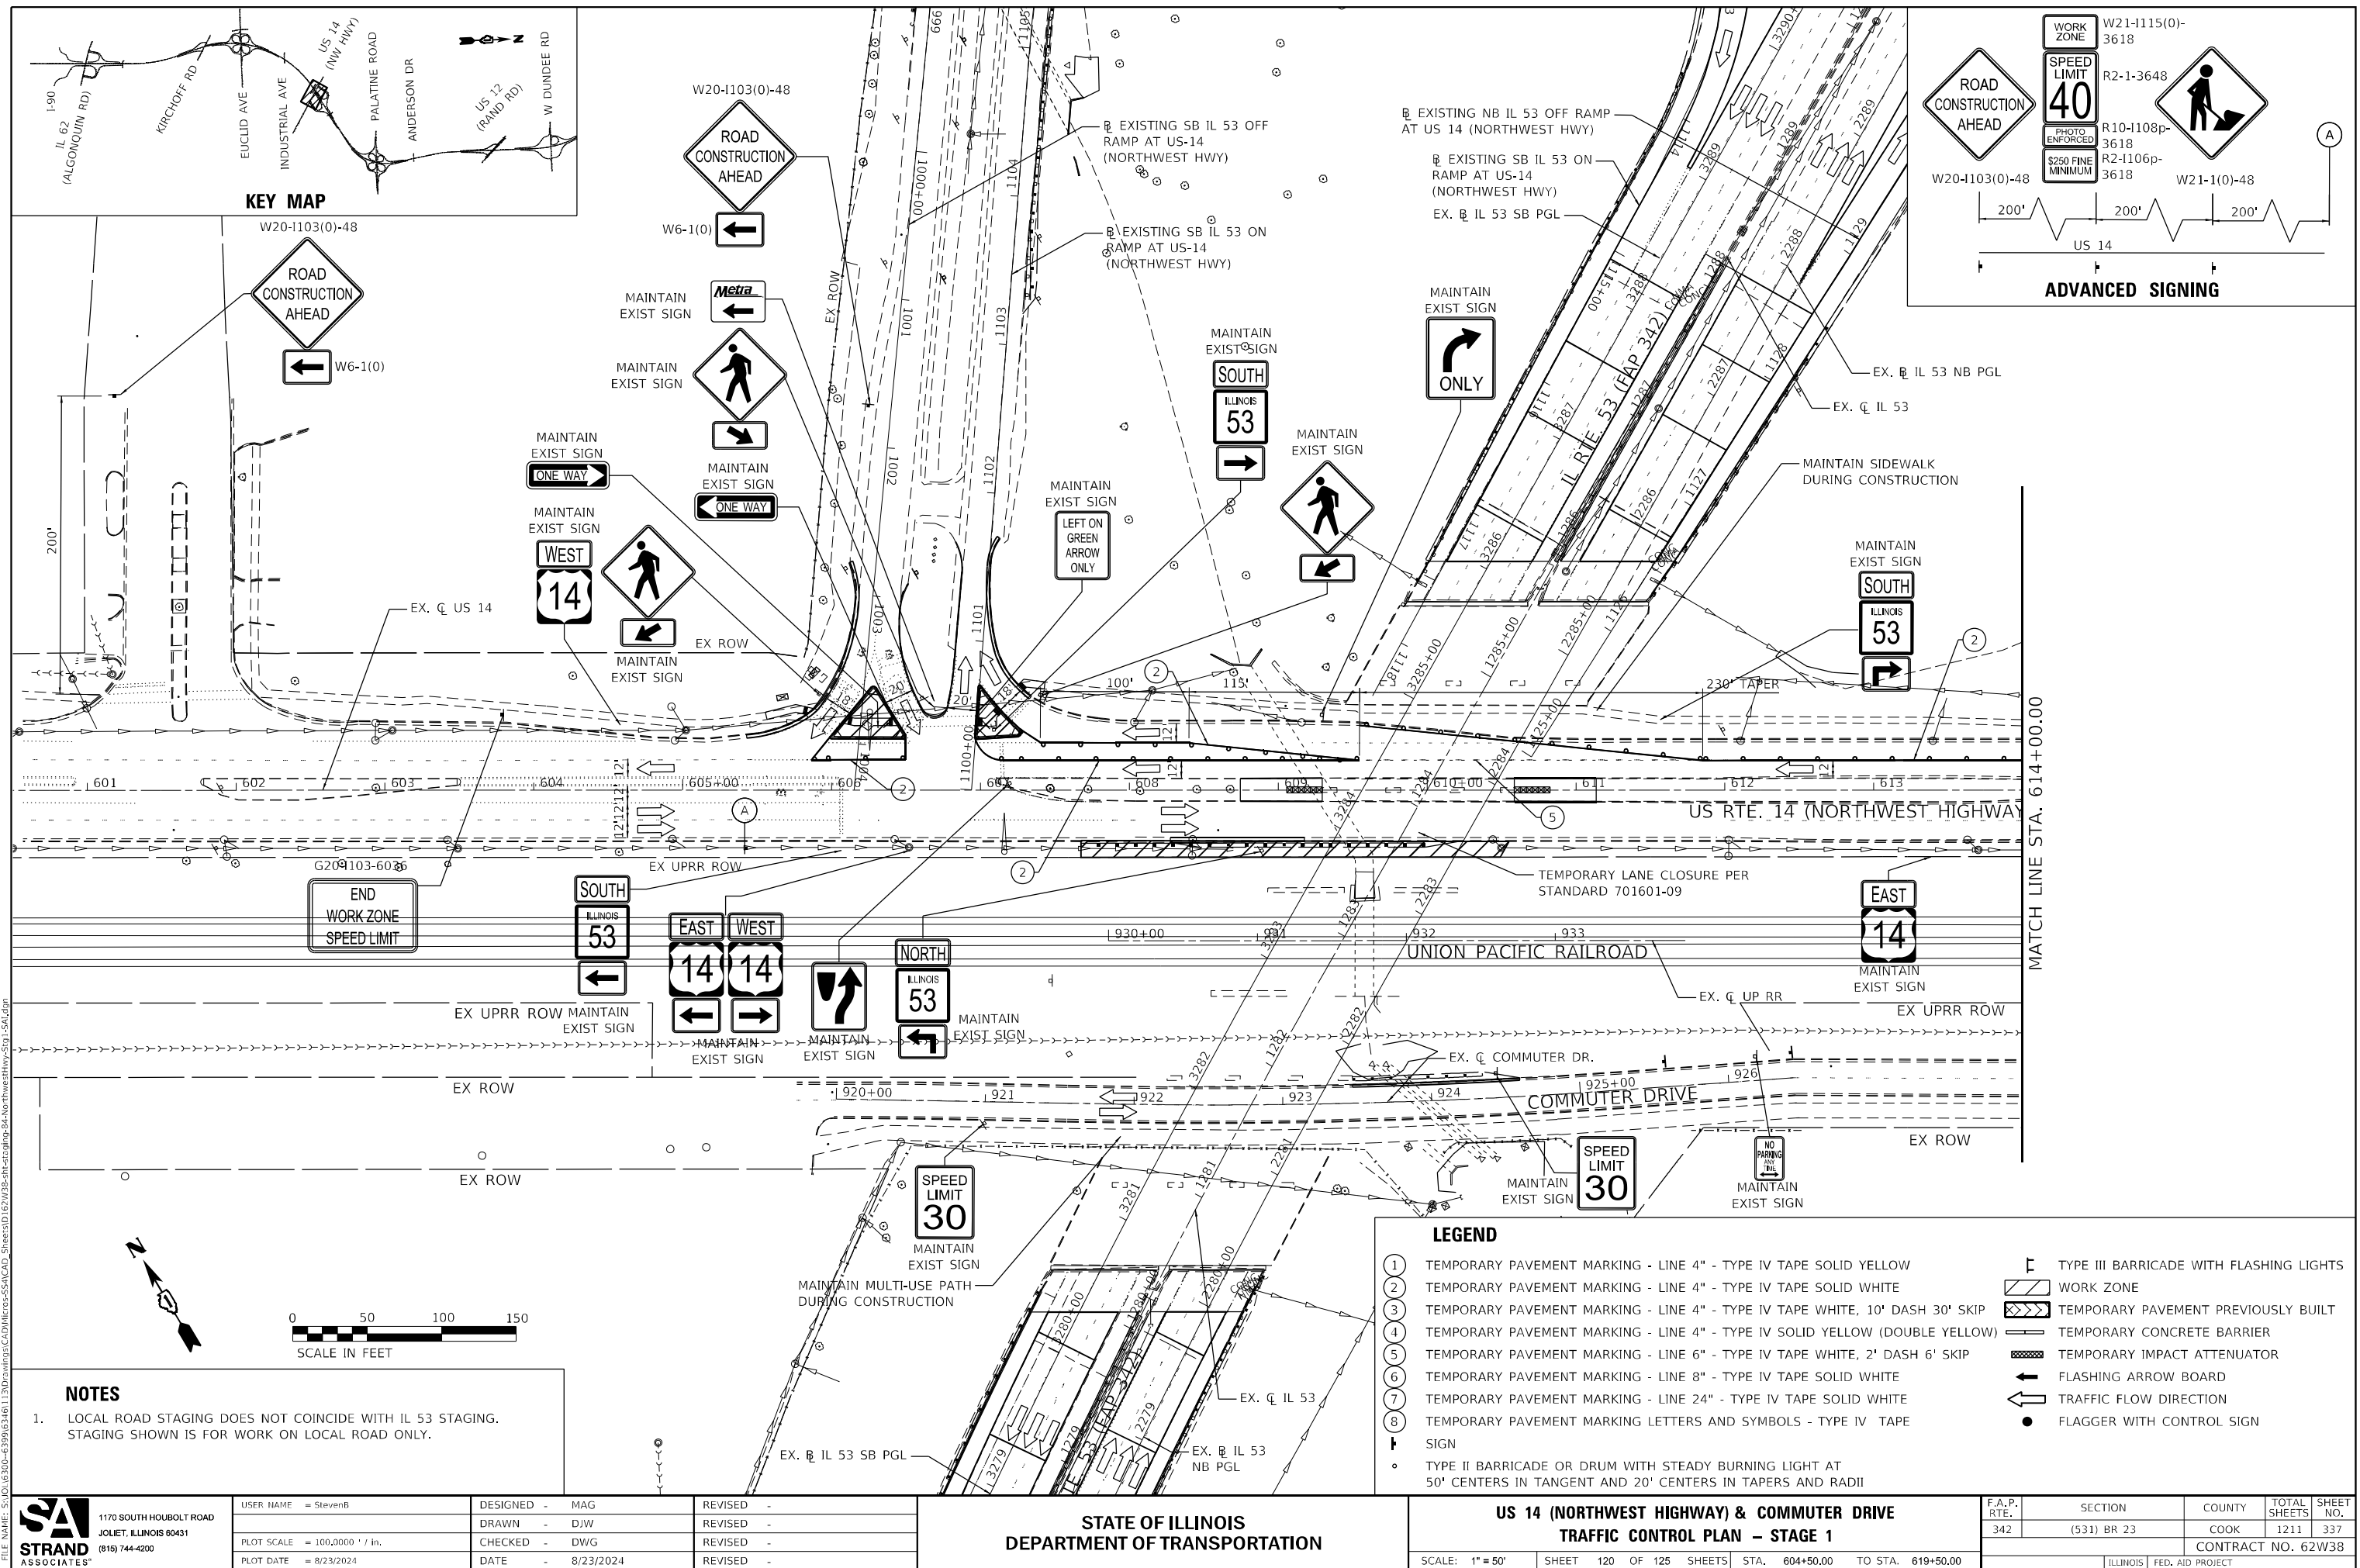

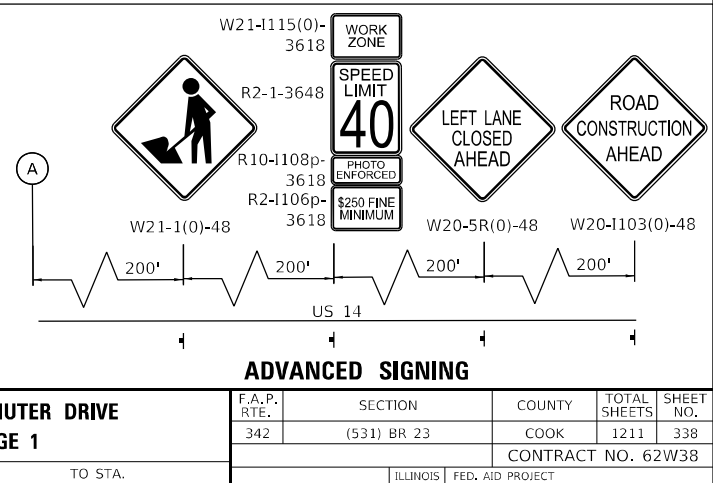


 STRAND ASSOCIATES® 1170 SOUTH HOUBOLT ROAD JOLIET, ILLINOIS 60431 (815) 744-4200	USER NAME = StevenB	DESIGNED - MAG	REVISED -	STATE OF ILLINOIS DEPARTMENT OF TRANSPORTATION	US 14 (NORTHWEST HIGHWAY) & COMMUTER DRIVE TRAFFIC CONTROL PLAN – STAGE 2	F.A.P. RTE.	SECTION	COUNTY	TOTAL SHEETS	SHEET NO.
	PLOT SCALE = 100,000' / in.	DRAWN - DJW	REVISED -			342	(531) BR 23	COOK	1211	335
	PLOT DATE = 8/23/2024	CHECKED - DWG	REVISED -			CONTRACT NO. 62W3				
		DATE = 8/23/2024	REVISED -			SCALE: 1" = 50'	SHEET 121 OF 125 SHEETS	STA. 604+50.00 TO STA. 619+50.00	ILLINOIS	FED. AID PROJECT

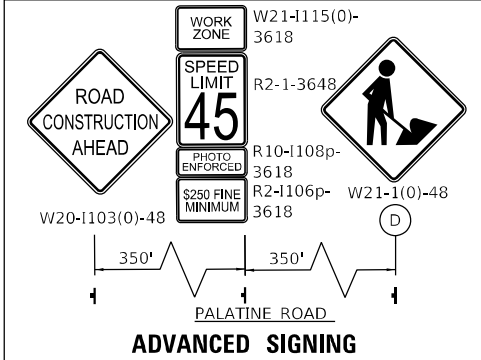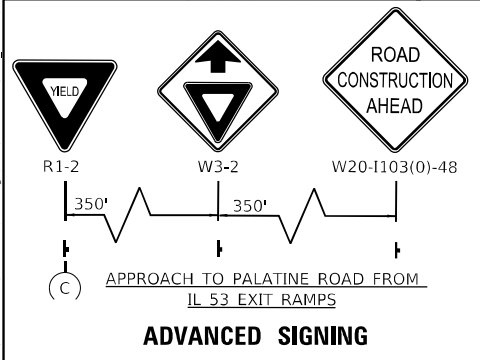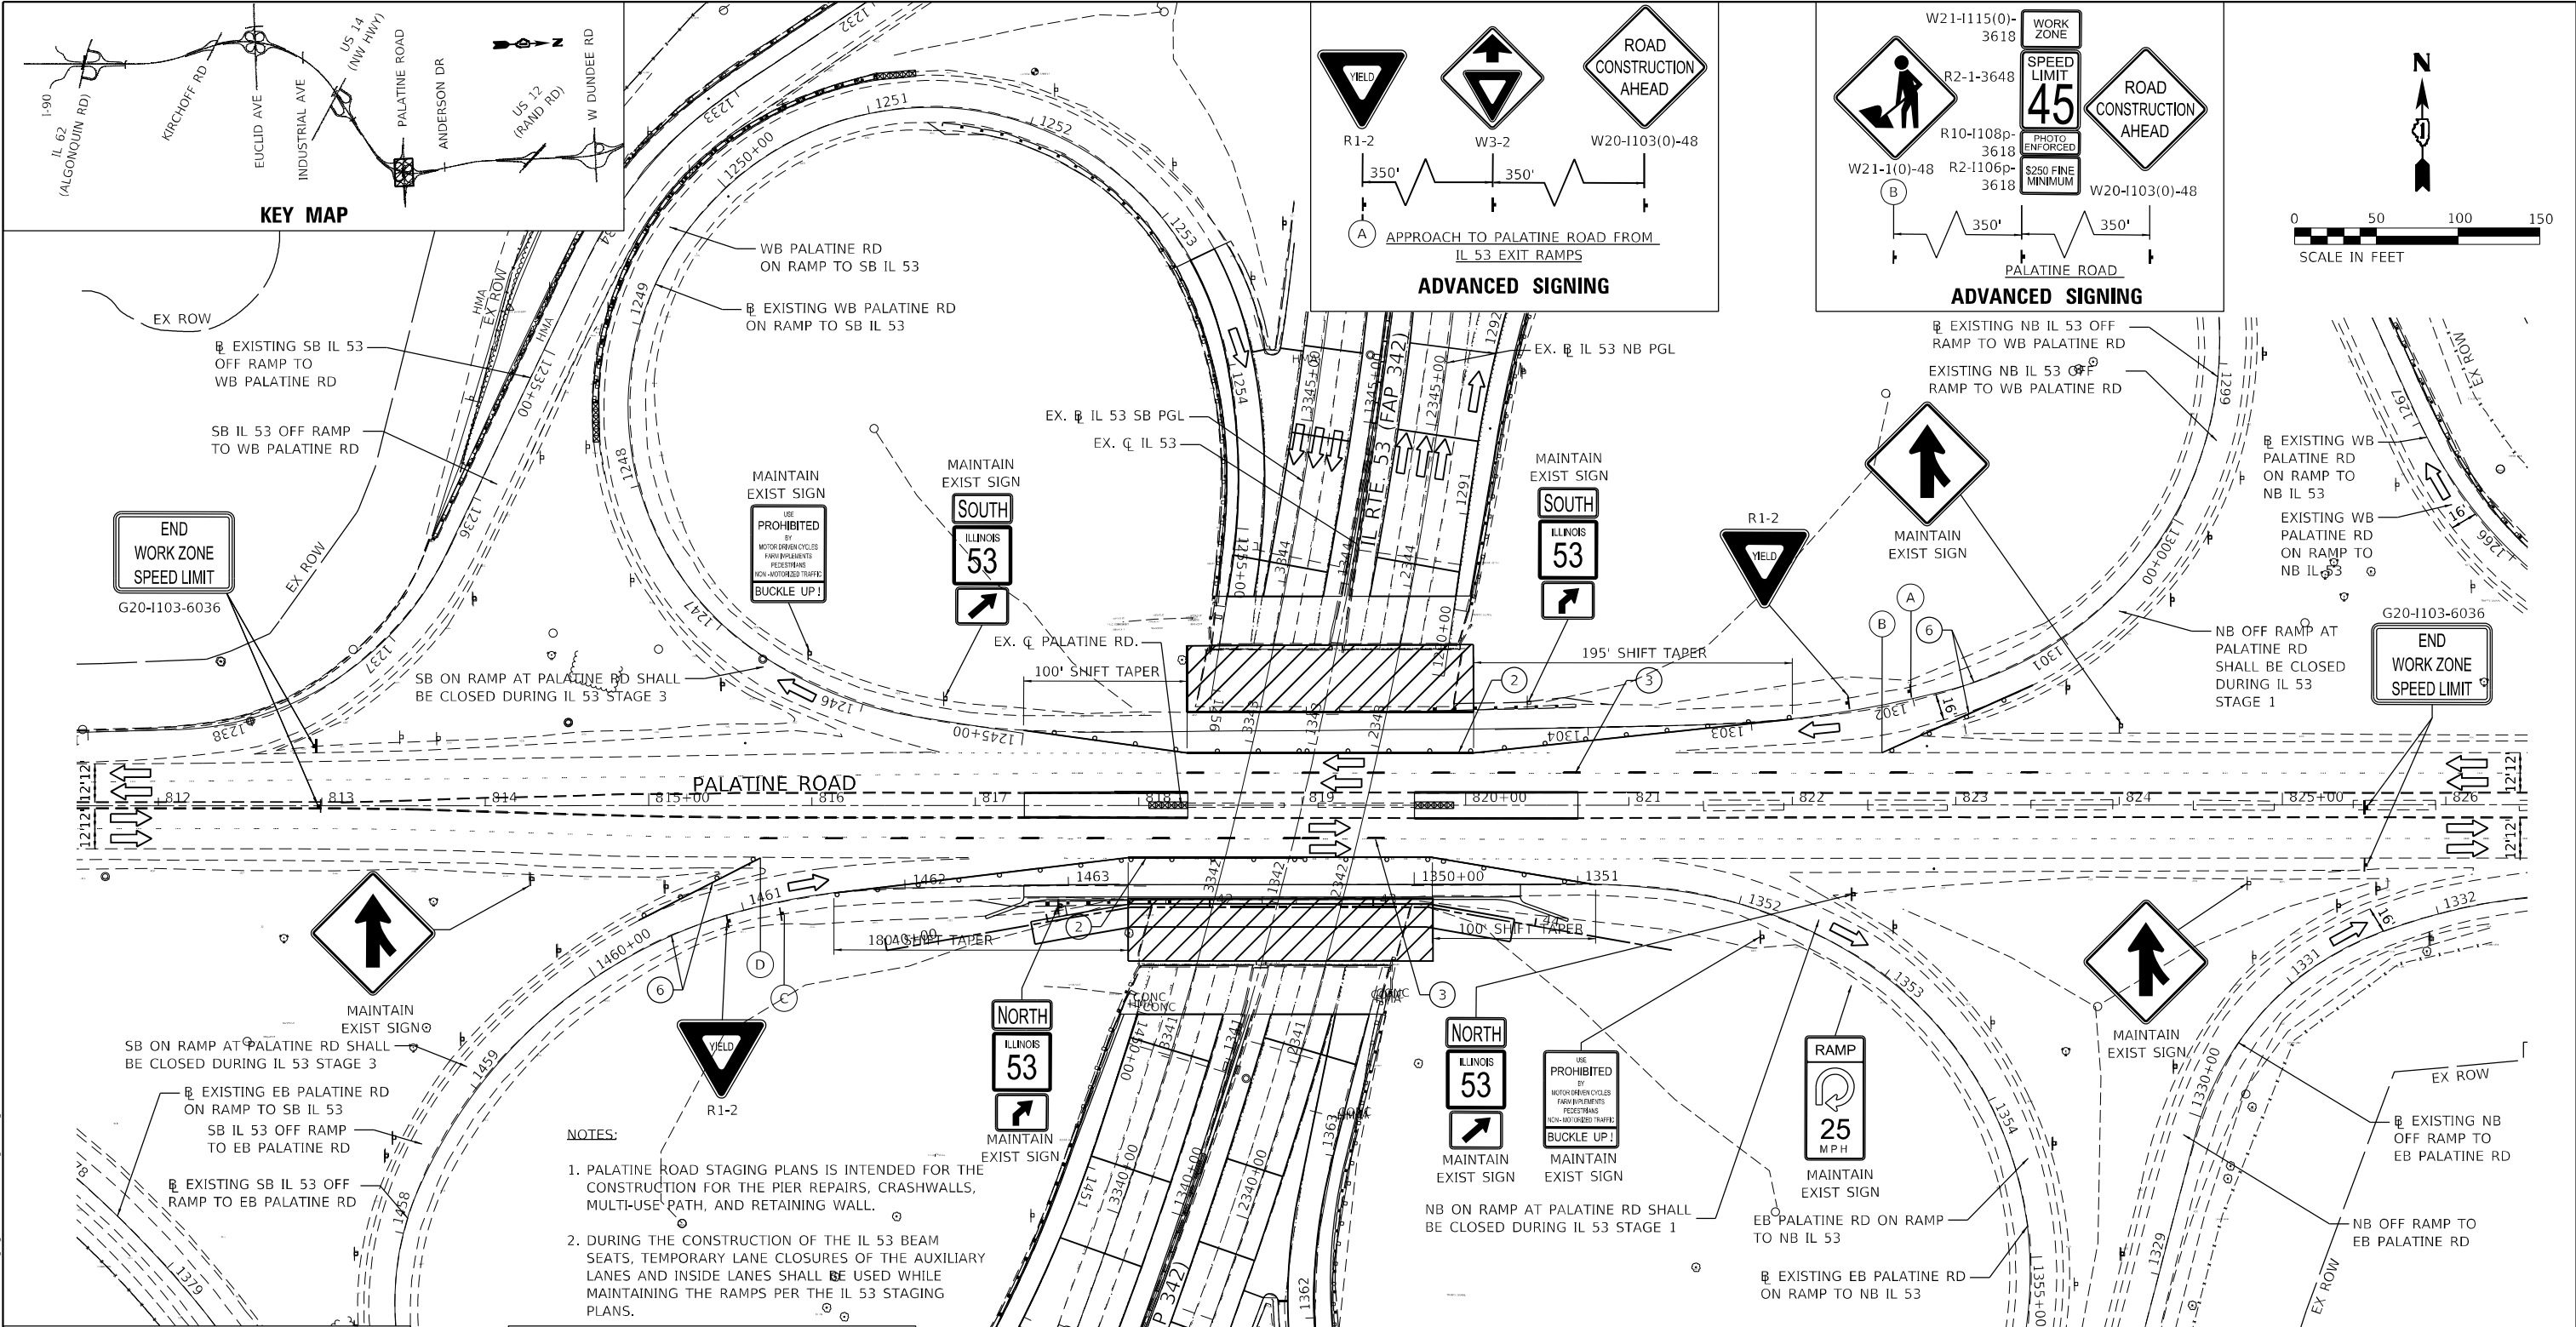




- NOTES**
- LOCAL ROAD STAGING DOES NOT COINCIDE WITH IL 53 STAGING. STAGING SHOWN IS FOR WORK ON LOCAL ROAD ONLY.
 - ROADWAY CLOSURES ARE ANTICIPATED DURING STRUCTURE DEMO DURING ALL STAGES.
 - PALATINE ROAD STAGING PLAN IS INTENDED FOR THE CONSTRUCTION FOR THE PIER REPAIRS, CRASHWALLS, MULTI-USE PATH AND RETAINING WALL.
 - DURING THE CONSTRUCTION OF THE IL 53 BEAMSEATS, TEMPORARY LANE CLOSURES OF THE AUXILIARY LANES AND INSIDE LANES SHALL BE USED WHILE MAINTAINING THE RAMP PER THE IL 53 STAGING PLANS.
 - ROAD CLOSURE SHALL BE USED DURING BRIDGE BEAM REMOVAL AND ERECTION.

- LEGEND**
- 1 TEMPORARY PAVEMENT MARKING - LINE 4" - TYPE IV TAPE SOLID YELLOW
 - 2 TEMPORARY PAVEMENT MARKING - LINE 4" - TYPE IV TAPE SOLID WHITE
 - 3 TEMPORARY PAVEMENT MARKING - LINE 4" - TYPE IV TAPE WHITE, 10' DASH 30' SKIP
 - 4 TEMPORARY PAVEMENT MARKING - LINE 4" - TYPE IV SOLID YELLOW (DOUBLE YELLOW)
 - 5 TEMPORARY PAVEMENT MARKING - LINE 6" - TYPE IV TAPE WHITE, 2' DASH 6' SKIP
 - 6 TEMPORARY PAVEMENT MARKING - LINE 8" - TYPE IV TAPE SOLID WHITE
 - 7 TEMPORARY PAVEMENT MARKING - LINE 24" - TYPE IV TAPE SOLID WHITE
 - 8 TEMPORARY PAVEMENT MARKING LETTERS AND SYMBOLS - TYPE IV TAPE SIGN
 - TYPE II BARRICADE OR DRUM WITH STEADY BURNING LIGHT AT 50' CENTERS IN TANGENT AND 20' CENTERS IN TAPERS AND RADII
 - TYPE III BARRICADE WITH FLASHING LIGHTS
 - WORK ZONE
 - TEMPORARY PAVEMENT PREVIOUSLY BUILT
 - TEMPORARY CONCRETE BARRIER
 - TEMPORARY IMPACT ATTENUATOR
 - FLASHING ARROW BOARD
 - TRAFFIC FLOW DIRECTION
 - FLAGGER WITH CONTROL SIGN

 1170 SOUTH HOUBOLT ROAD JOLIET, ILLINOIS 60431 (815) 744-4200	USER NAME = StevenB	DESIGNED - MAG	REVISED -	STATE OF ILLINOIS DEPARTMENT OF TRANSPORTATION	PALATINE ROAD TRAFFIC CONTROL PLAN – STAGE 1				F.A.P. RTE.	SECTION	COUNTY	TOTAL SHEETS	SHEET NO.
		DRAWN - DJW	REVISED -										
	PLOT SCALE = 100,000' / in.	CHECKED - DWG	REVISED -										
	PLOT DATE = 9/27/2024	DATE - 8/23/2024	REVISED -										
					SCALE: 1" = 50'	SHEET 122 OF 125 SHEETS	STA. 811+50.00 TO STA. 826+50.00						

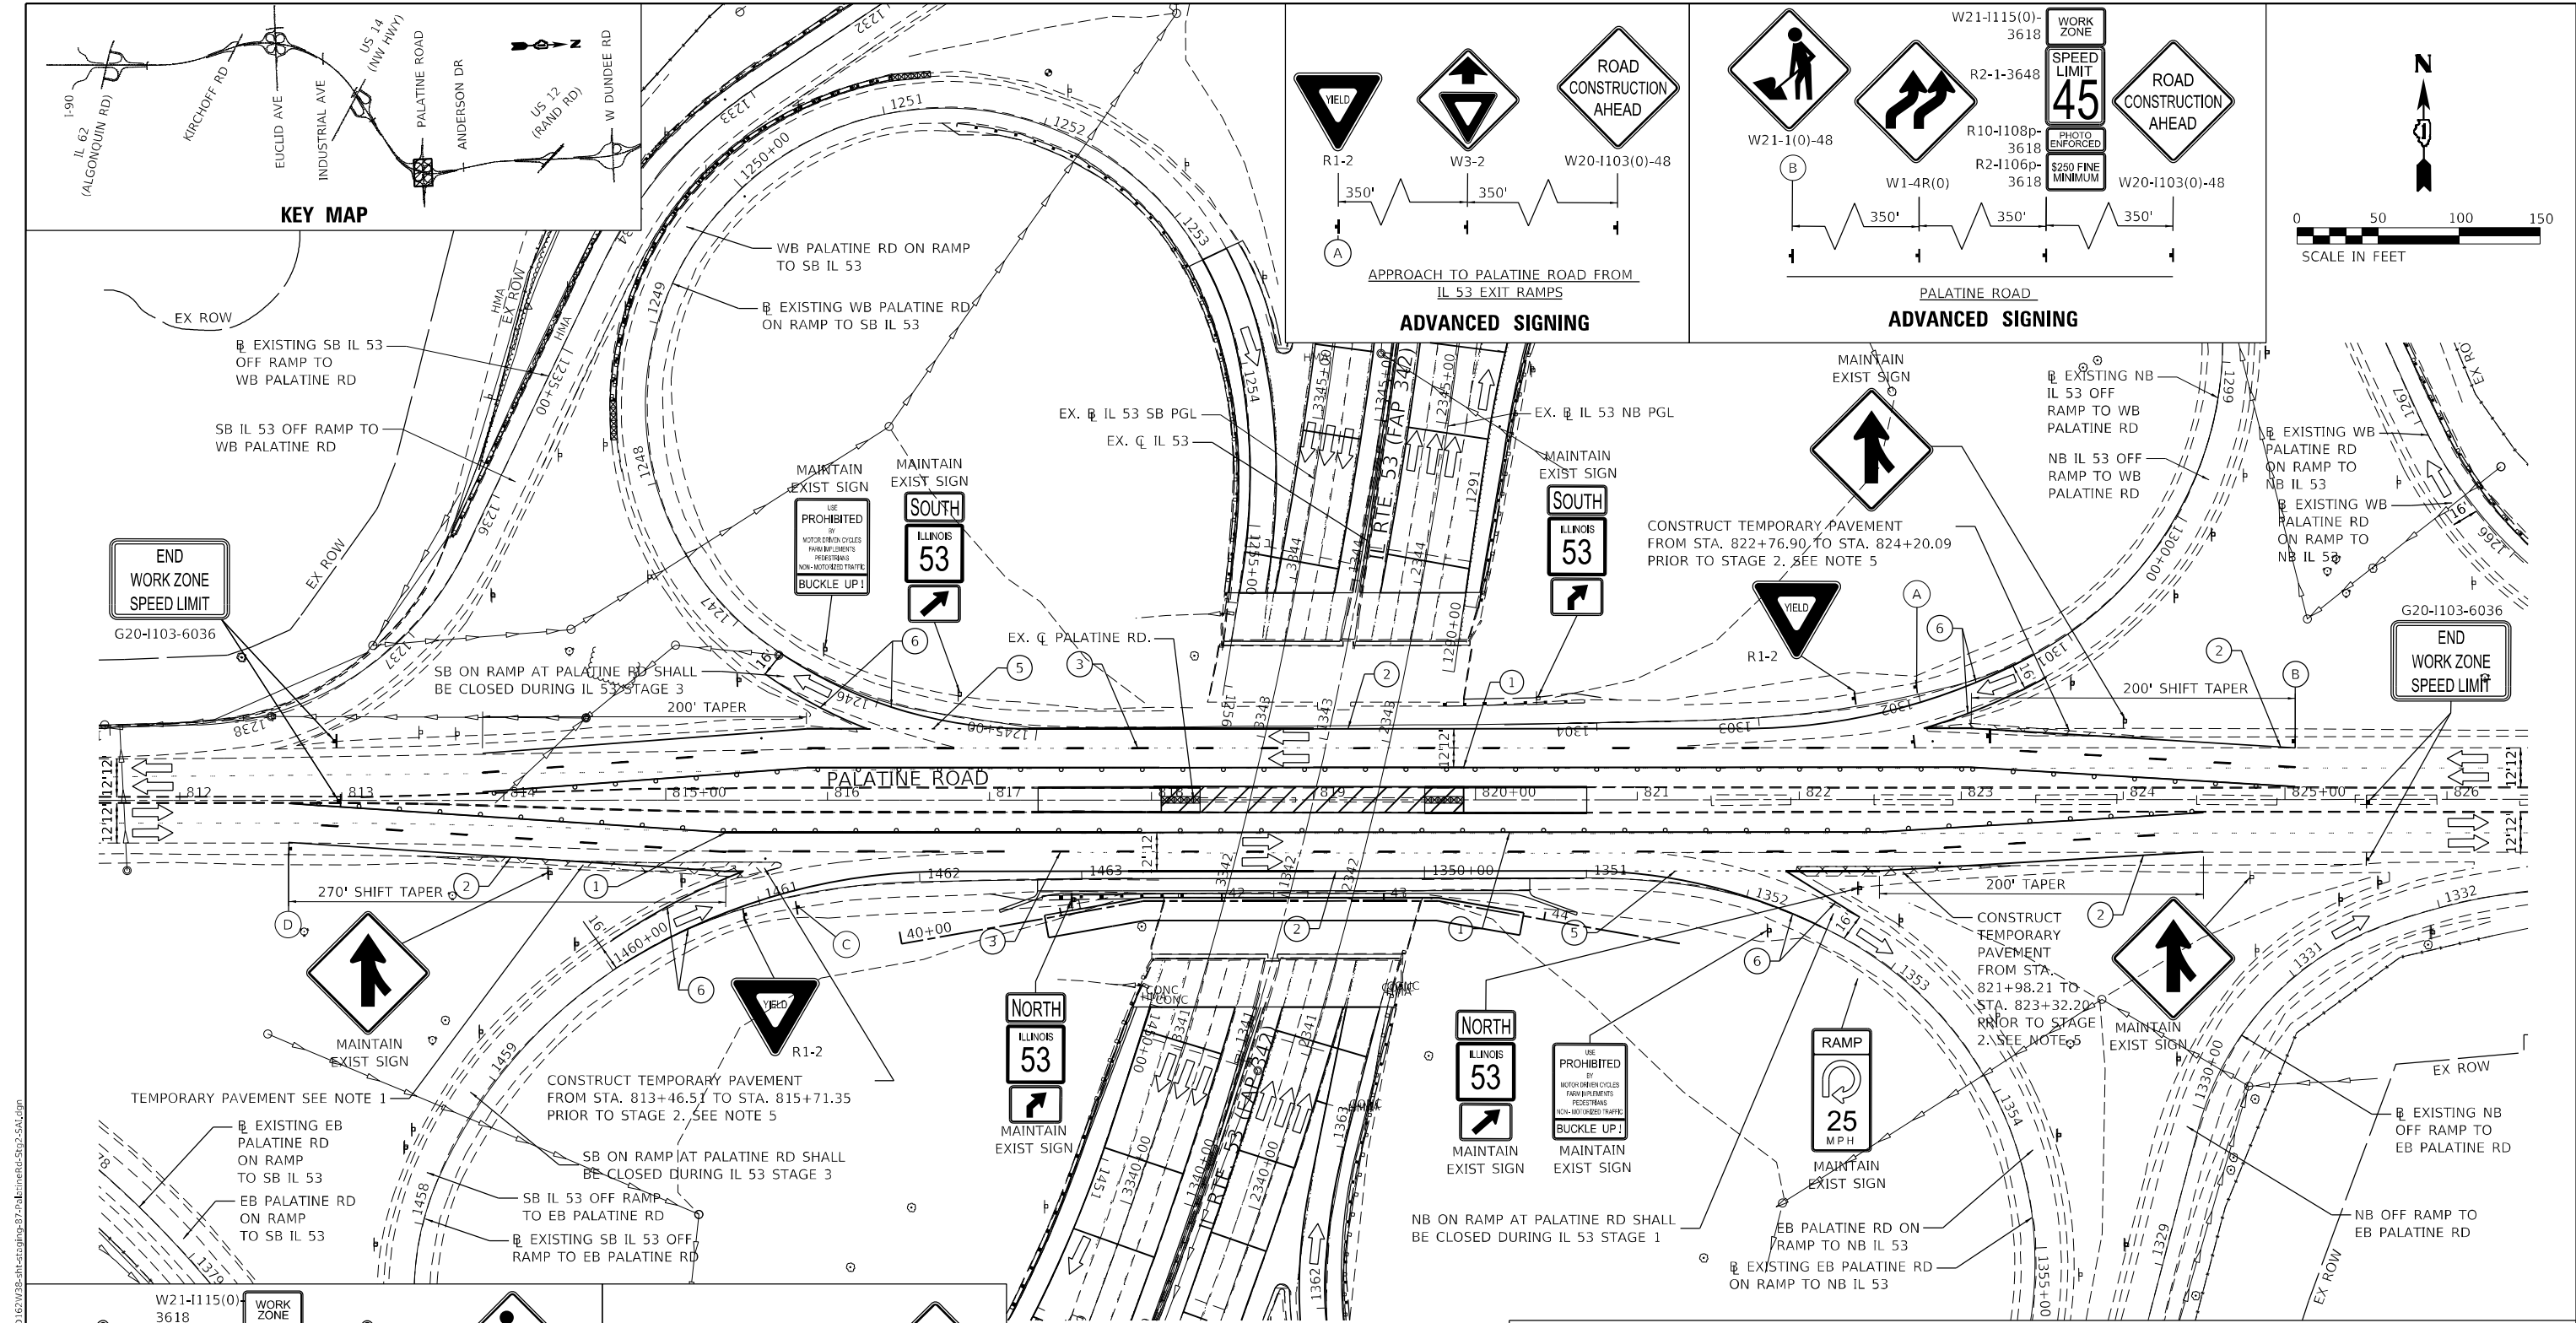

ROAD CONSTRUCTION AHEAD W20-I103(0)-48 WORK ZONE SPEED LIMIT 40 PHOTO ENFORCED \$250 FINE MINIMUM W21-I115(0)-3618 R2-1-3648 R10-I108p-3618 R2-I106p-3618 W1-4R(0) W21-1(0)-48 APPROACH TO PALATINE ROAD FROM IL 53 EXIT RAMP ADVANCED SIGNING	YIELD R1-2 W3-2 W3-2 ROAD CONSTRUCTION AHEAD W20-I103(0)-48 APPROACH TO PALATINE ROAD FROM IL 53 EXIT RAMP ADVANCED SIGNING	LEGEND 1 2 3 <
--	--	--

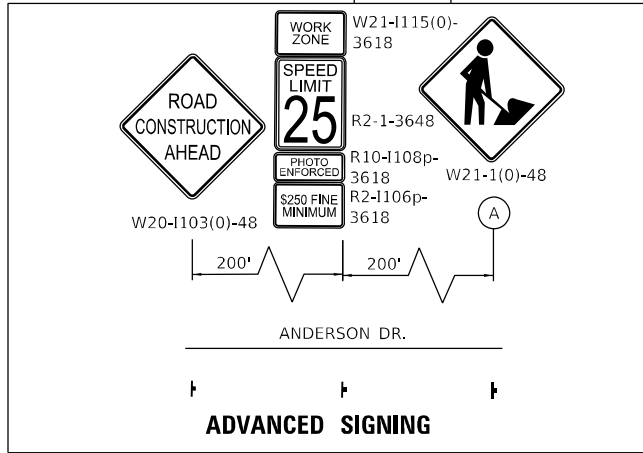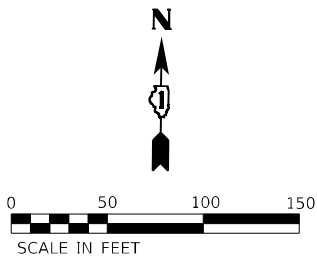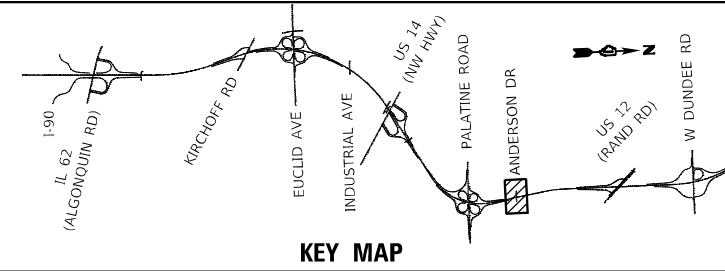

LEGEND

- | | | | |
|---|---|-----|---|
| ① | TEMPORARY PAVEMENT MARKING - LINE 4" - TYPE IV TAPE SOLID YELLOW | ⚡ | TYPE III BARRICADE WITH FLASHING LIGHTS |
| ② | TEMPORARY PAVEMENT MARKING - LINE 4" - TYPE IV TAPE SOLID WHITE | ▨ | WORK ZONE |
| ③ | TEMPORARY PAVEMENT MARKING - LINE 4" - TYPE IV TAPE WHITE, 10' DASH 30' SKIP | ▤ | TEMPORARY PAVEMENT PREVIOUSLY BUILT |
| ④ | TEMPORARY PAVEMENT MARKING - LINE 4" - TYPE IV SOLID YELLOW (DOUBLE YELLOW) | — — | TEMPORARY CONCRETE BARRIER |
| ⑤ | TEMPORARY PAVEMENT MARKING - LINE 6" - TYPE IV TAPE WHITE, 2' DASH 6' SKIP | ▩ | TEMPORARY IMPACT ATTENUATOR |
| ⑥ | TEMPORARY PAVEMENT MARKING - LINE 8" - TYPE IV TAPE SOLID WHITE | ↗ | FLASHING ARROW BOARD |
| ⑦ | TEMPORARY PAVEMENT MARKING - LINE 24" - TYPE IV TAPE SOLID WHITE | ↔ | TRAFFIC FLOW DIRECTION |
| ⑧ | TEMPORARY PAVEMENT MARKING LETTERS AND SYMBOLS - TYPE IV TAPE | ● | FLAGGER WITH CONTROL SIGN |
| ⚡ | SIGN | | |
| ○ | TYPE II BARRICADE OR DRUM WITH STEADY BURNING LIGHT AT 50' CENTERS IN TANGENT AND 20' CENTERS IN TAPERS AND RADII | | |

STATE OF ILLINOIS
DEPARTMENT OF TRANSPORTATION

ANDERSON DRIVE
TRAFFIC CONTROL PLAN – STAGE 1

NOTES

- LOCAL ROAD STAGING DOES NOT COINCIDE WITH IL 53 STAGING. STAGING SHOWN IS FOR WORK ON LOCAL ROAD ONLY.
- ROAD CLOSURE SHALL BE USED DURING BRIDGE BEAM REMOVAL AND ERECTION.

MODEL: Default
FILE NAME: S:\000-63999\342\113\Drawings\CDM\Micro-SSA\CAD_Sheets\0162\038-dt-fighpg-98-andersonD-5tp-LSA.dgn
DATE: 8/23/2024






USER NAME	= StevenB
DESIGNED	- MAG
DRAWN	- DJW
PLOT SCALE	= 100,0000 ' / in.
PLOT DATE	= 8/23/2024

REVISED	-
REVISED	-
REVISED	-
REVISED	-

SCALE: 1" = 50' SHEET 124 OF 125 SHEETS STA. 900+00.00 TO STA. 904+95.91




F.A.P. RTE.	SECTION	COUNTY	TOTAL SHEETS	SHEET NO.
342	(531) BR 23	COOK	1211	342
CONTRACT NO. 62W38				
ILLINOIS FED. AID PROJECT				

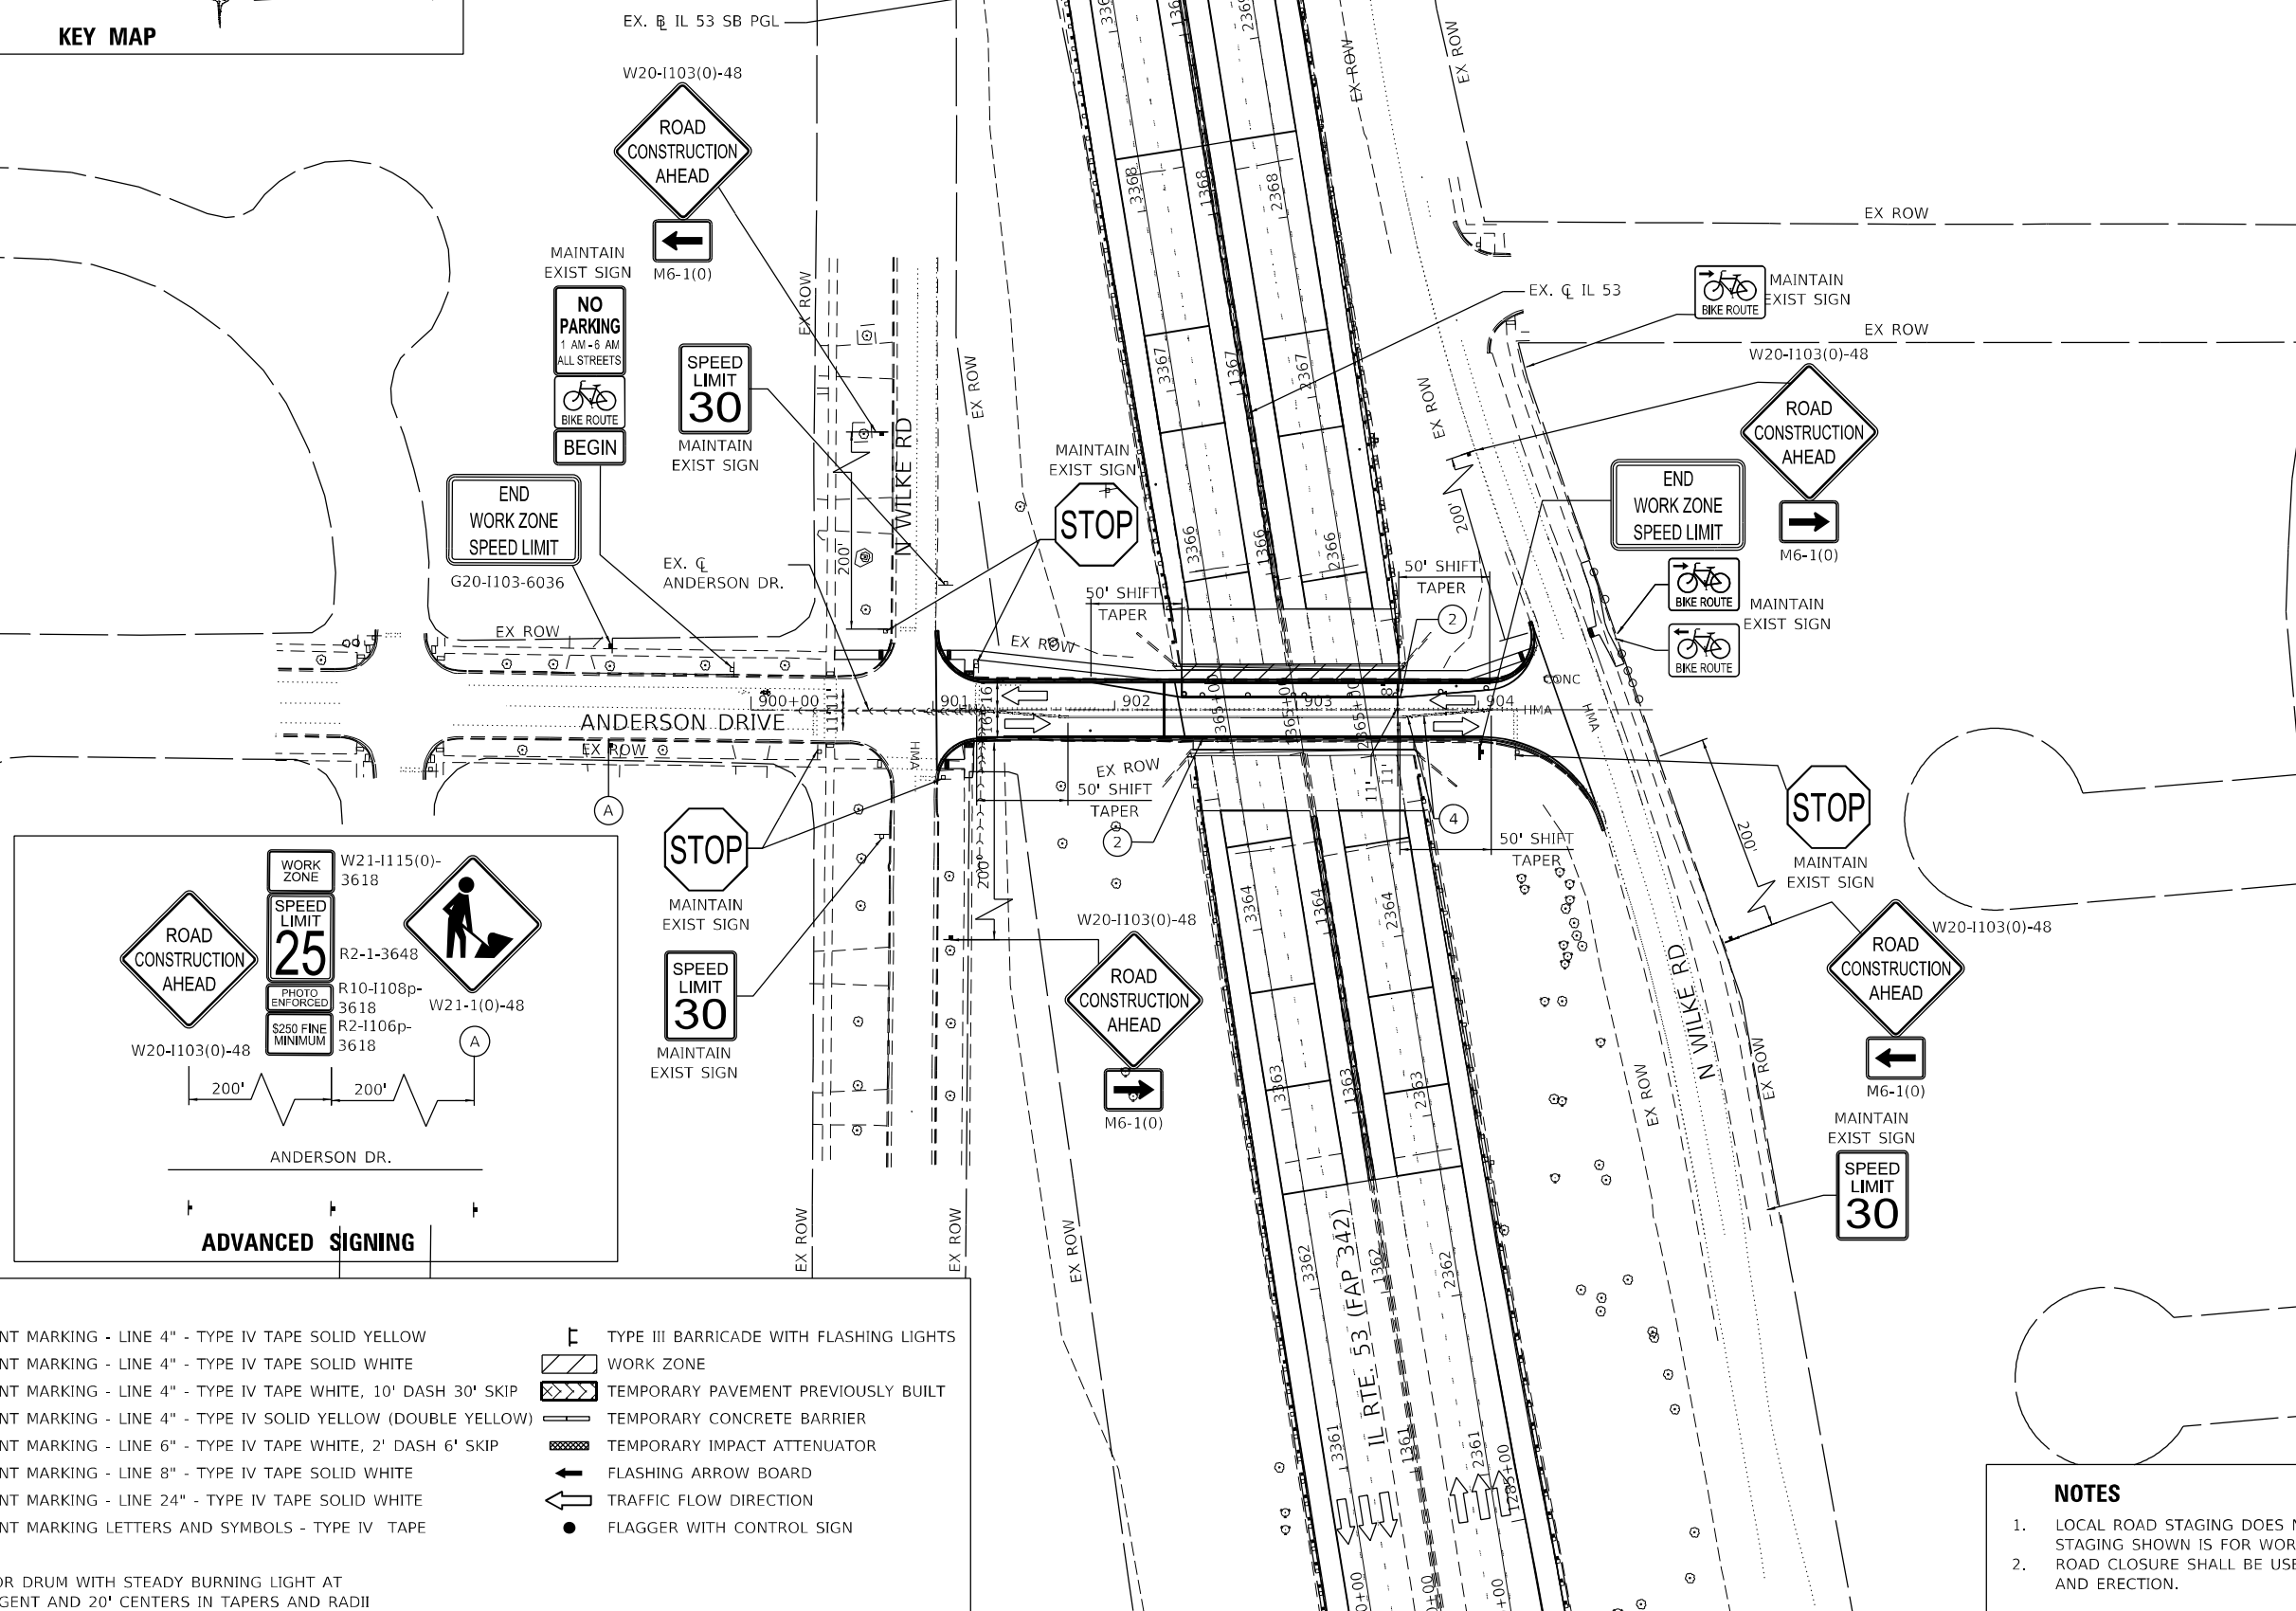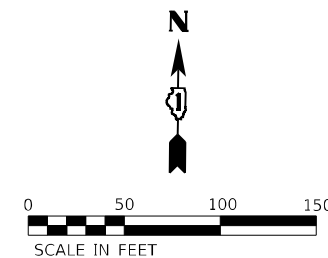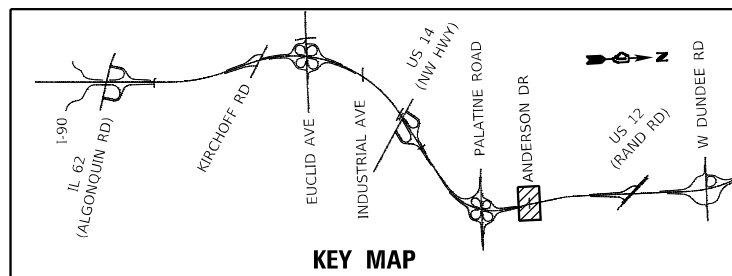


- ## NOTES

LEGEND	
①	TEMPORARY PAVEMENT MARKING - LINE 4" - TYPE IV TAPE SOLID YELLOW
②	TEMPORARY PAVEMENT MARKING - LINE 4" - TYPE IV TAPE SOLID WHITE
③	TEMPORARY PAVEMENT MARKING - LINE 4" - TYPE IV TAPE WHITE, 10' DASH 30' SKIP
④	TEMPORARY PAVEMENT MARKING - LINE 4" - TYPE IV SOLID YELLOW (DOUBLE YELLOW)
⑤	TEMPORARY PAVEMENT MARKING - LINE 6" - TYPE IV TAPE WHITE, 2' DASH 6' SKIP
⑥	TEMPORARY PAVEMENT MARKING - LINE 8" - TYPE IV TAPE SOLID WHITE
⑦	TEMPORARY PAVEMENT MARKING - LINE 24" - TYPE IV TAPE SOLID WHITE
⑧	TEMPORARY PAVEMENT MARKING LETTERS AND SYMBOLS - TYPE IV TAPE
⏏	SIGN
◦	TYPE II BARRICADE OR DRUM WITH STEADY BURNING LIGHT AT 50' CENTERS IN TANGENT AND 20' CENTERS IN TAPERS AND RADII
⏏	TYPE III BARRICADE WITH FLASHING LIGHTS
	WORK ZONE
	TEMPORARY PAVEMENT PREVIOUSLY BUILT
	TEMPORARY CONCRETE BARRIER
	TEMPORARY IMPACT ATTENUATOR
	FLASHING ARROW BOARD
	TRAFFIC FLOW DIRECTION
●	FLAGGER WITH CONTROL SIGN

F.A.P. RTE.	SECTION	COUNTY	TOTAL SHEETS	SHEET NO.
342	(531) BR 23	COOK	1211	343
		CONTRACT NO. 62W38		
ILLINOIS		FED. AID PROJECT		

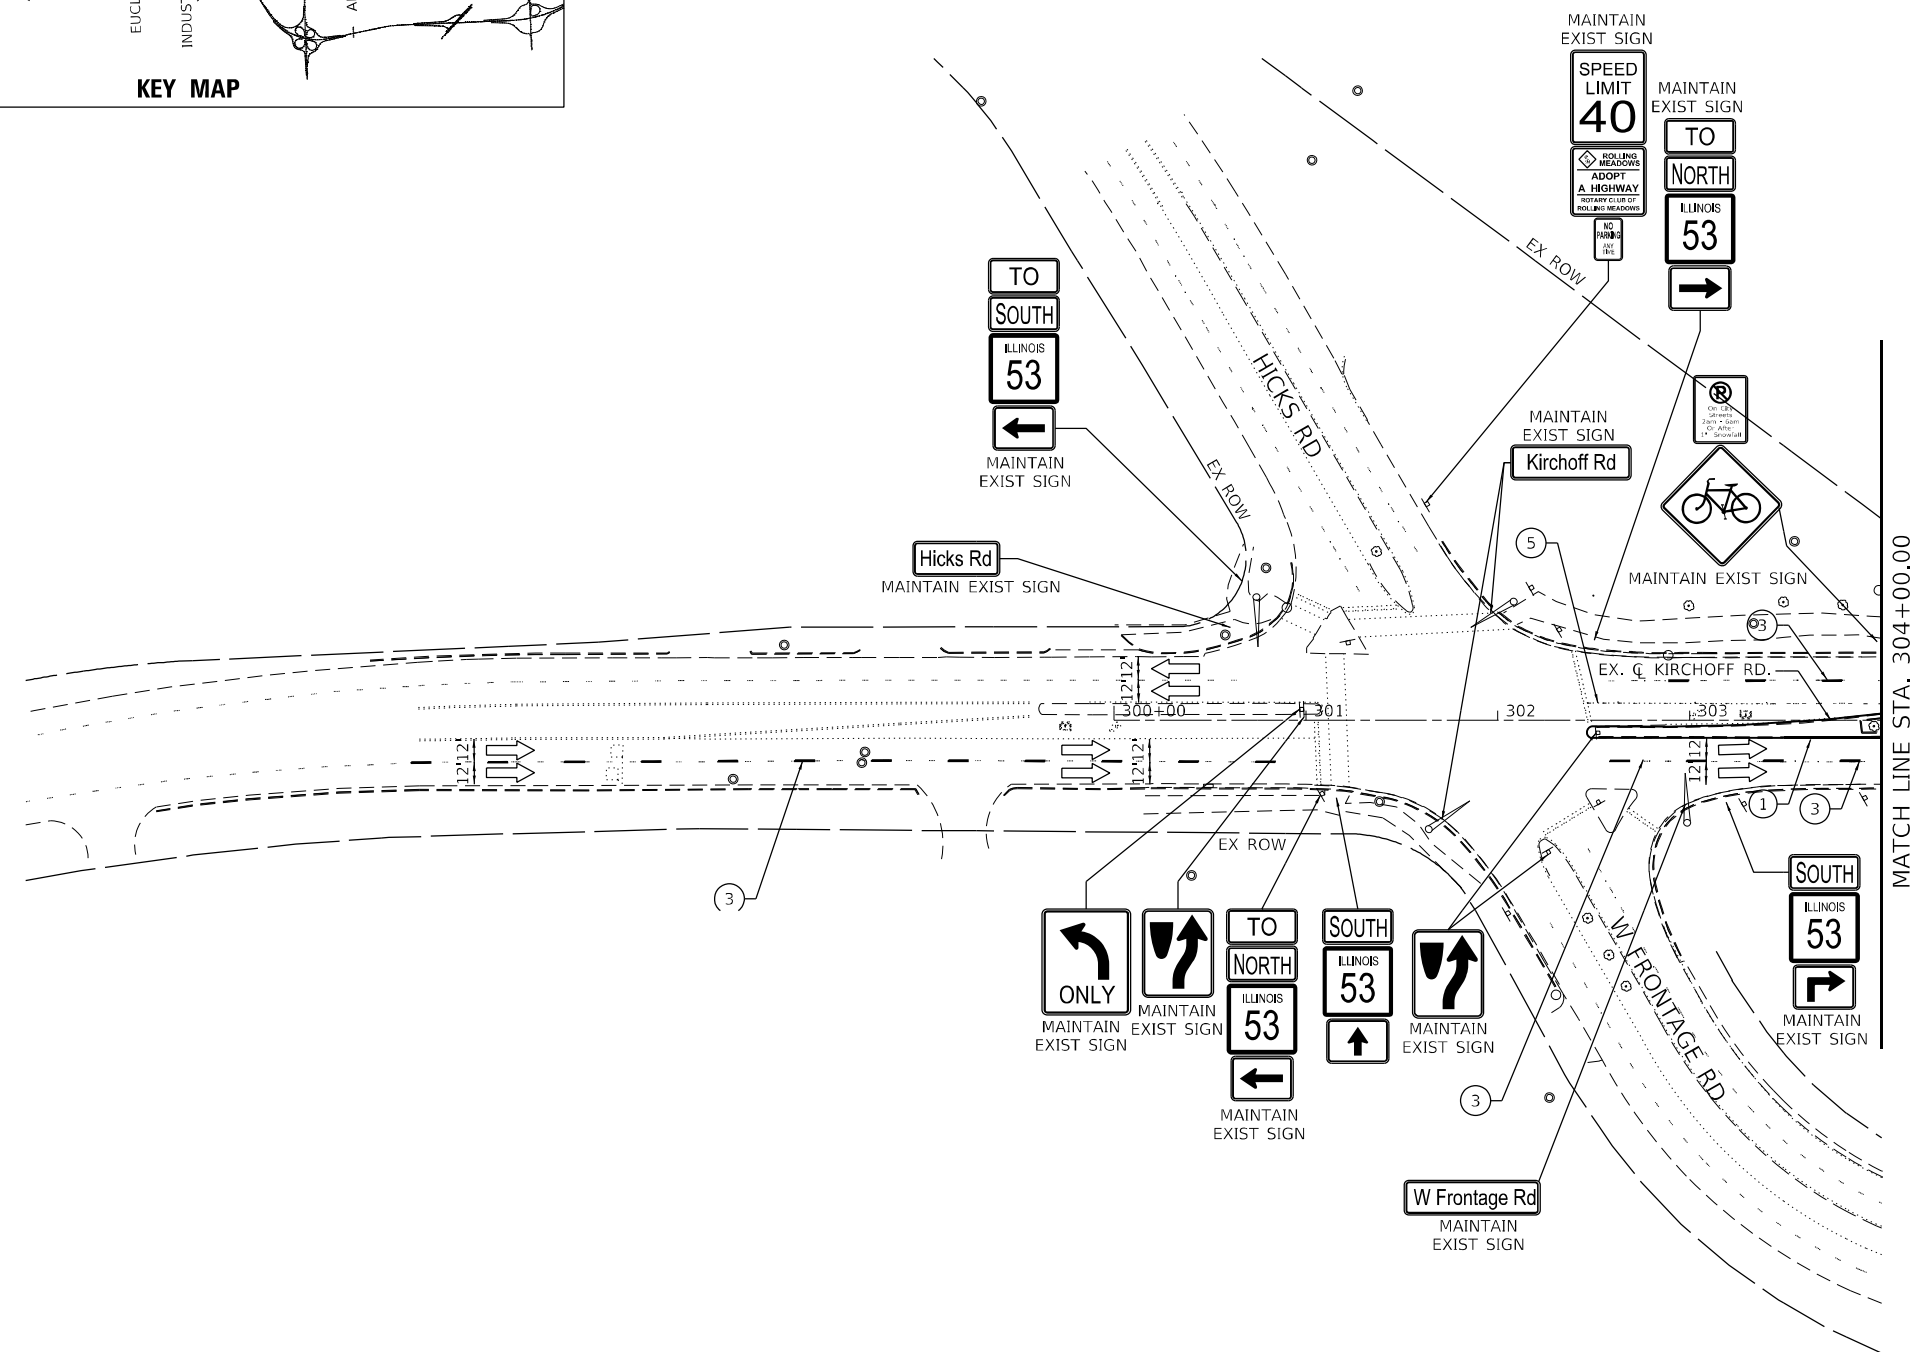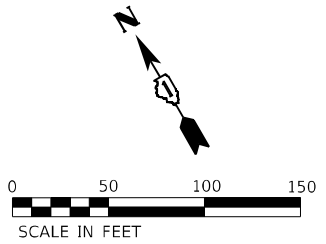
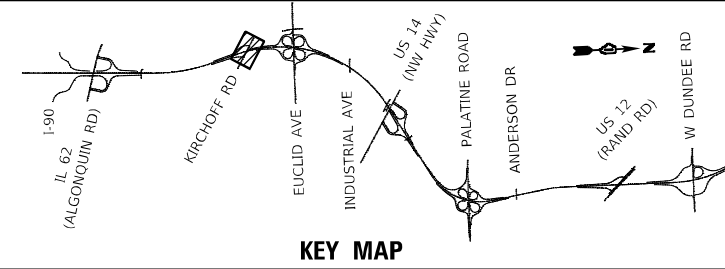


LEGEND	
①	TEMPORARY PAVEMENT MARKING - LINE 4" - MODIFIED URETHANE SOLID YELLOW
②	TEMPORARY PAVEMENT MARKING - LINE 4" - MODIFIED URETHANE SOLID WHITE
③	TEMPORARY PAVEMENT MARKING - LINE 4" - MODIFIED URETHANE WHITE, 10' DASH 30' SKIP
④	TEMPORARY PAVEMENT MARKING - LINE 4" - MODIFIED URETHANE SOLID YELLOW (DOUBLE YELLOW)
⑤	TEMPORARY PAVEMENT MARKING - LINE 6" - MODIFIED URETHANE WHITE, 2' DASH 6' SKIP
⑥	TEMPORARY PAVEMENT MARKING - LINE 8" - MODIFIED URETHANE SOLID WHITE
⑦	TEMPORARY PAVEMENT MARKING - LINE 24" - MODIFIED URETHANE SOLID WHITE
⑧	TEMPORARY PAVEMENT MARKING LETTERS AND SYMBOLS - MODIFIED URETHANE
⬇	SIGN
●	TYPE II BARRICADE OR DRUM WITH STEADY BURNING LIGHT AT 50' CENTERS IN TANGENT AND 20' CENTERS IN TAPERS AND RADII
⌚	TYPE III BARRICADE WITH FLASHING LIGHTS
▨	WORK ZONE
▤	TEMPORARY PAVEMENT PREVIOUSLY BUILT
—	TEMPORARY CONCRETE BARRIER
▩	TEMPORARY IMPACT ATTENUATOR
⬅	FLASHING ARROW BOARD
➡	TRAFFIC FLOW DIRECTION
●	FLAGGER WITH CONTROL SIGN

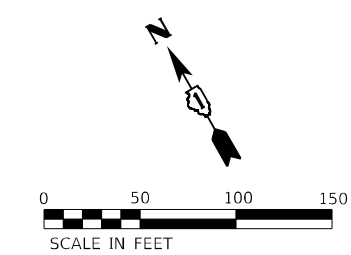



LEGEND

- 1 TEMPORARY PAVEMENT MARKING - LINE 4" - MODIFIED URETHANE SOLID YELLOW
 - 2 TEMPORARY PAVEMENT MARKING - LINE 4" - MODIFIED URETHANE SOLID WHITE
 - 3 TEMPORARY PAVEMENT MARKING - LINE 4" - MODIFIED URETHANE WHITE, 10' DASH 30' SKIP
 - 4 TEMPORARY PAVEMENT MARKING - LINE 4" - MODIFIED URETHANE SOLID YELLOW (DOUBLE YELLOW)
 - 5 TEMPORARY PAVEMENT MARKING - LINE 6" - MODIFIED URETHANE WHITE, 2' DASH 6' SKIP
 - 6 TEMPORARY PAVEMENT MARKING - LINE 8" - MODIFIED URETHANE SOLID WHITE
 - 7 TEMPORARY PAVEMENT MARKING - LINE 24" - MODIFIED URETHANE SOLID WHITE
 - 8 TEMPORARY PAVEMENT MARKING LETTERS AND SYMBOLS - MODIFIED URETHANE
- TYPE II BARRICADE OR DRUM WITH STEADY BURNING LIGHT AT 50' CENTERS IN TANGENT AND 20' CENTERS IN TAPERS AND RADII
- TYPE III BARRICADE WITH FLASHING LIGHTS
- WORK ZONE
- TEMPORARY PAVEMENT PREVIOUSLY BUILT
- TEMPORARY CONCRETE BARRIER
- TEMPORARY IMPACT ATTENUATOR
- FLASHING ARROW BOARD
- TRAFFIC FLOW DIRECTION
- FLAGGER WITH CONTROL SIGN

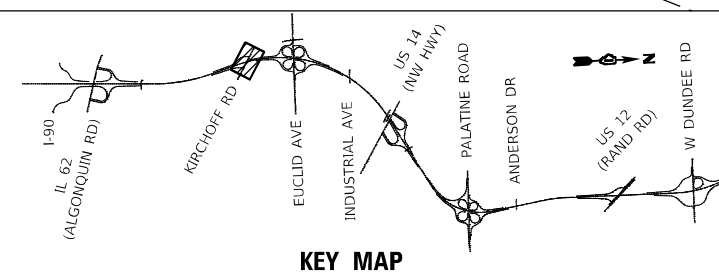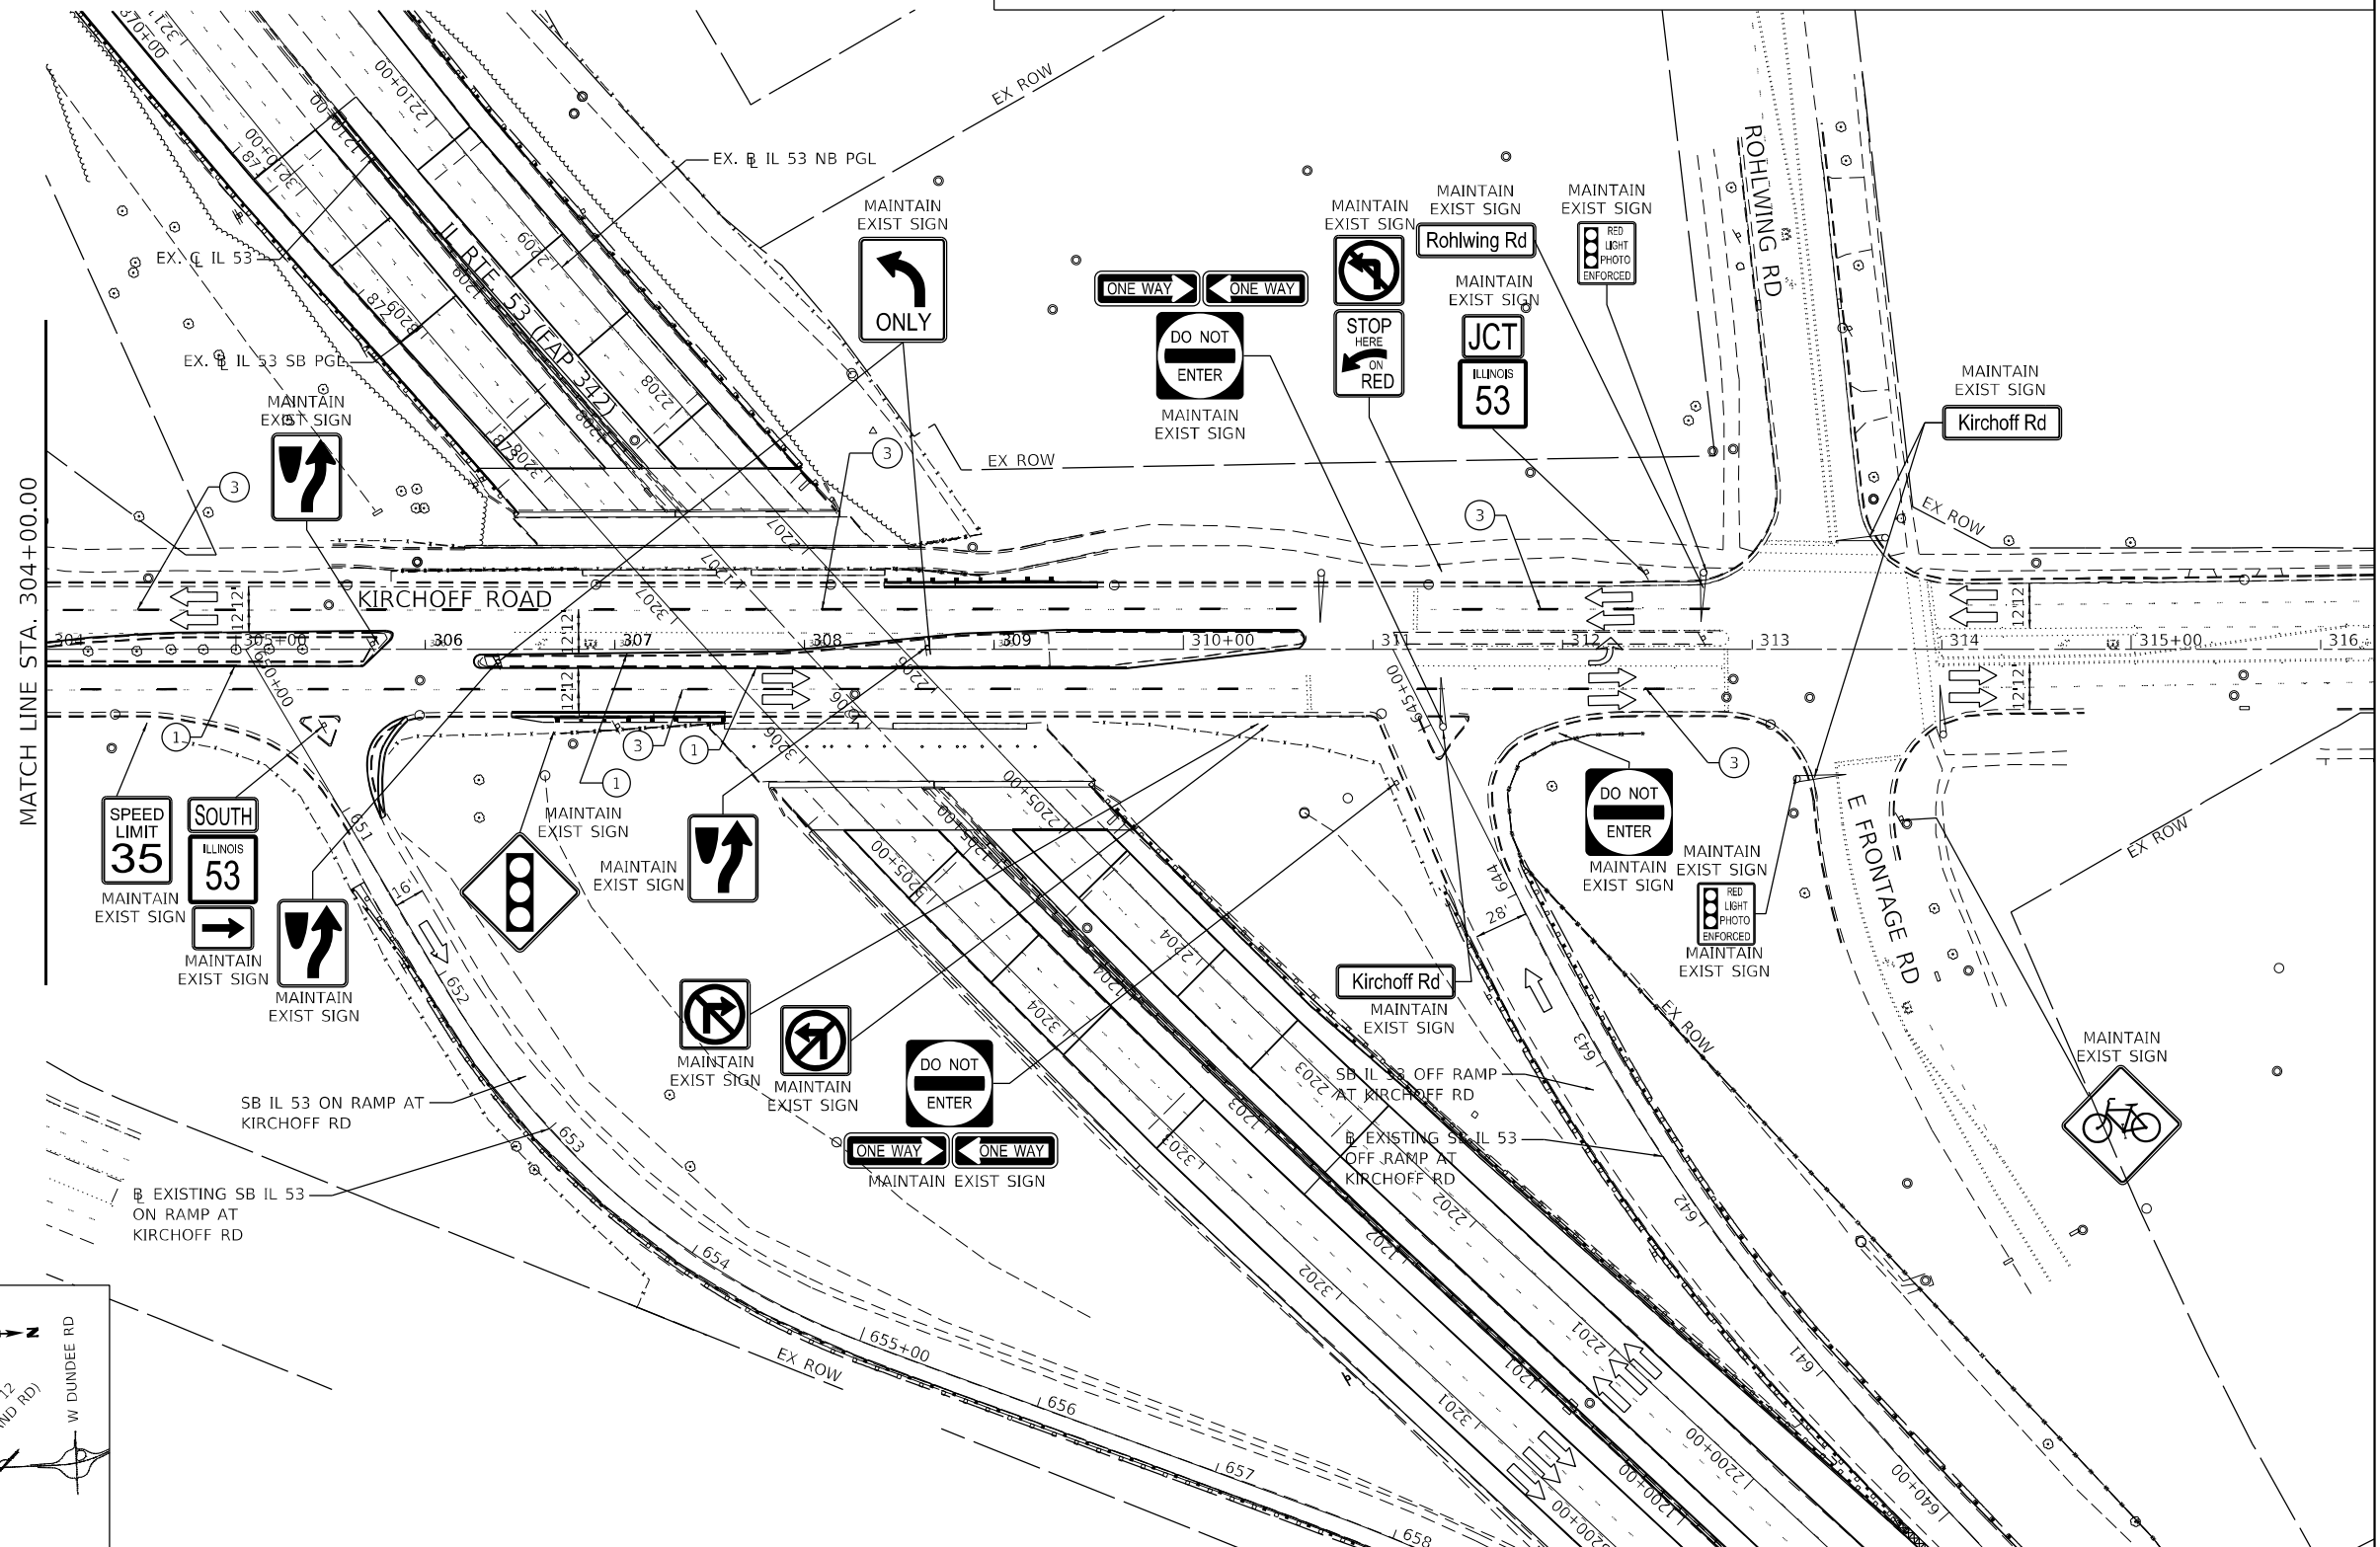

KEY MAP

	1170 SOUTH HOUBOLT ROAD JOLIET, ILLINOIS 60431 (815) 744-4200		USER NAME = StevenB	DESIGNED - MAG	REVISED -	STATE OF ILLINOIS DEPARTMENT OF TRANSPORTATION	KIRCHOFF ROAD TRAFFIC CONTROL PLAN – WINTER SHUTDOWN				F.A.P. RTE.	SECTION	COUNTY	TOTAL SHEETS	SHEET NO.
				DRAWN - DJW	REVISED -						342	(531) BR 23	COOK	1211	345
			PLOT SCALE = 100,000' / in.	CHECKED - DWG	REVISED -						CONTRACT NO. 62W38				
			PLOT DATE = 8/23/2024	DATE - 8/23/2024	REVISED -						ILLINOIS FED. AID PROJECT				
			SCALE: 1" = 50'			SHEET 2 OF 2 SHEETS	STA. 300+00.00 TO STA. 314+50.00								

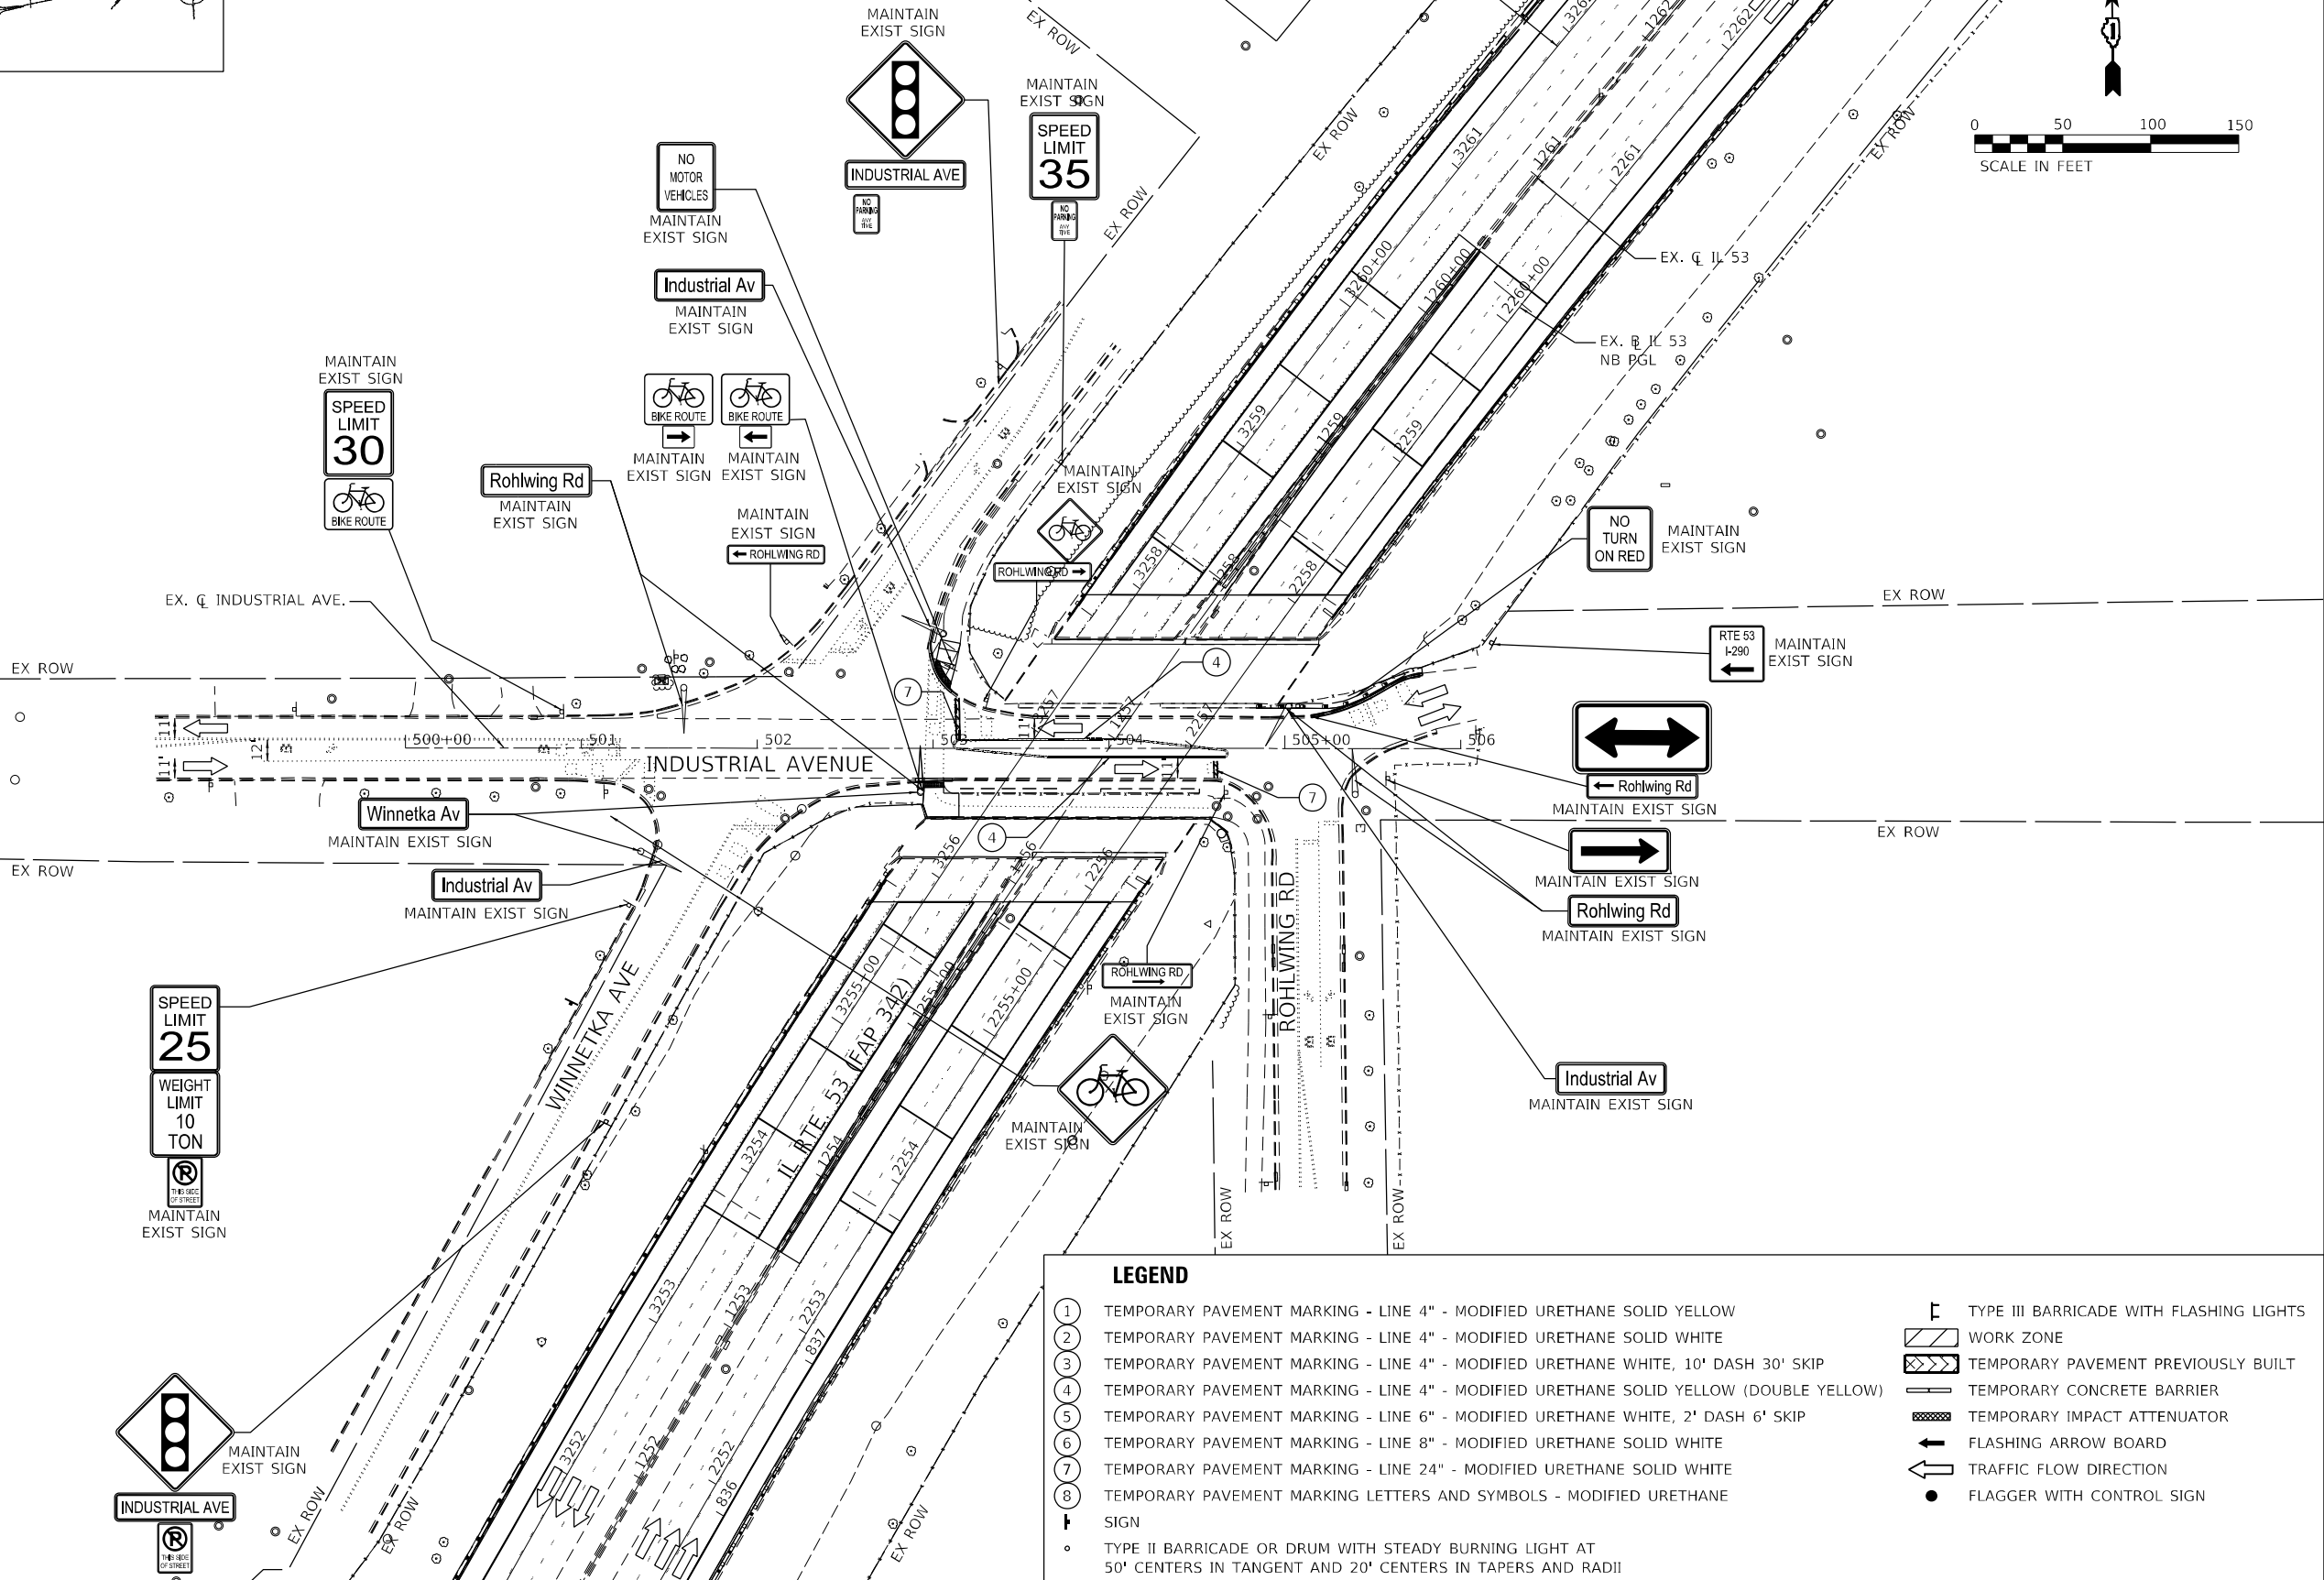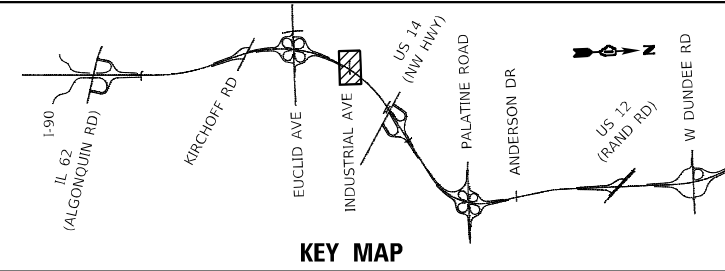

LEGEND

- 1 TEMPORARY PAVEMENT MARKING - LINE 4" - MODIFIED URETHANE SOLID YELLOW
- 2 TEMPORARY PAVEMENT MARKING - LINE 4" - MODIFIED URETHANE SOLID WHITE
- 3 TEMPORARY PAVEMENT MARKING - LINE 4" - MODIFIED URETHANE WHITE, 10' DASH 30' SKIP
- 4 TEMPORARY PAVEMENT MARKING - LINE 4" - MODIFIED URETHANE SOLID YELLOW (DOUBLE YELLOW)
- 5 TEMPORARY PAVEMENT MARKING - LINE 6" - MODIFIED URETHANE WHITE, 2' DASH 6' SKIP
- 6 TEMPORARY PAVEMENT MARKING - LINE 8" - MODIFIED URETHANE SOLID WHITE
- 7 TEMPORARY PAVEMENT MARKING - LINE 24" - MODIFIED URETHANE SOLID WHITE
- 8 TEMPORARY PAVEMENT MARKING LETTERS AND SYMBOLS - MODIFIED URETHANE
- † SIGN
- TYPE II BARRICADE OR DRUM WITH STEADY BURNING LIGHT AT 50' CENTERS IN TANGENT AND 20' CENTERS IN TAPERS AND RADII
- † TYPE III BARRICADE WITH FLASHING LIGHTS
- WORK ZONE
- TEMPORARY PAVEMENT PREVIOUSLY BUILT
- TEMPORARY CONCRETE BARRIER
- TEMPORARY IMPACT ATTENUATOR
- FLASHING ARROW BOARD
- TRAFFIC FLOW DIRECTION
- FLAGGER WITH CONTROL SIGN

MODEL: D:\p04\1130\Drawings\CAD\Misc\SSA\CAO_Sheets\DJ162\128-shd-ctg\p04-IndustrialAve-WinterShutdown-SSA.dgn
FILE NAME: 311001E3300-6399E3461130Drawings\CAD\Misc\SSA\CAO_Sheets\DJ162\128-shd-ctg\p04-IndustrialAve-WinterShutdown-SSA.dgn

SA
STRAND
ASSOCIATES®
1170 SOUTH HOUBOLT ROAD
JOLIET, ILLINOIS 60431
(815) 744-4200

USER NAME	= StevenB
DESIGNED	- MAG
DRAWN	- DJW
CHECKED	- DWG
DATE	- 8/23/2024




REVISED	-
REVISED	-
REVISED	-
REVISED	-

STATE OF ILLINOIS
DEPARTMENT OF TRANSPORTATION

INDUSTRIAL AVENUE
TRAFFIC CONTROL PLAN - WINTER SHUTDOWN

SCALE: 1" = 50' SHEET 1 OF 1 SHEETS STA. 500+00.00 TO STA. 506+10.90

F.A.P. RTE.	SECTION	COUNTY	TOTAL SHEETS	SHEET NO.
342	(531) BR 23	COOK	1211	346
CONTRACT NO. 62W38				
ILLINOIS FED. AID PROJECT				

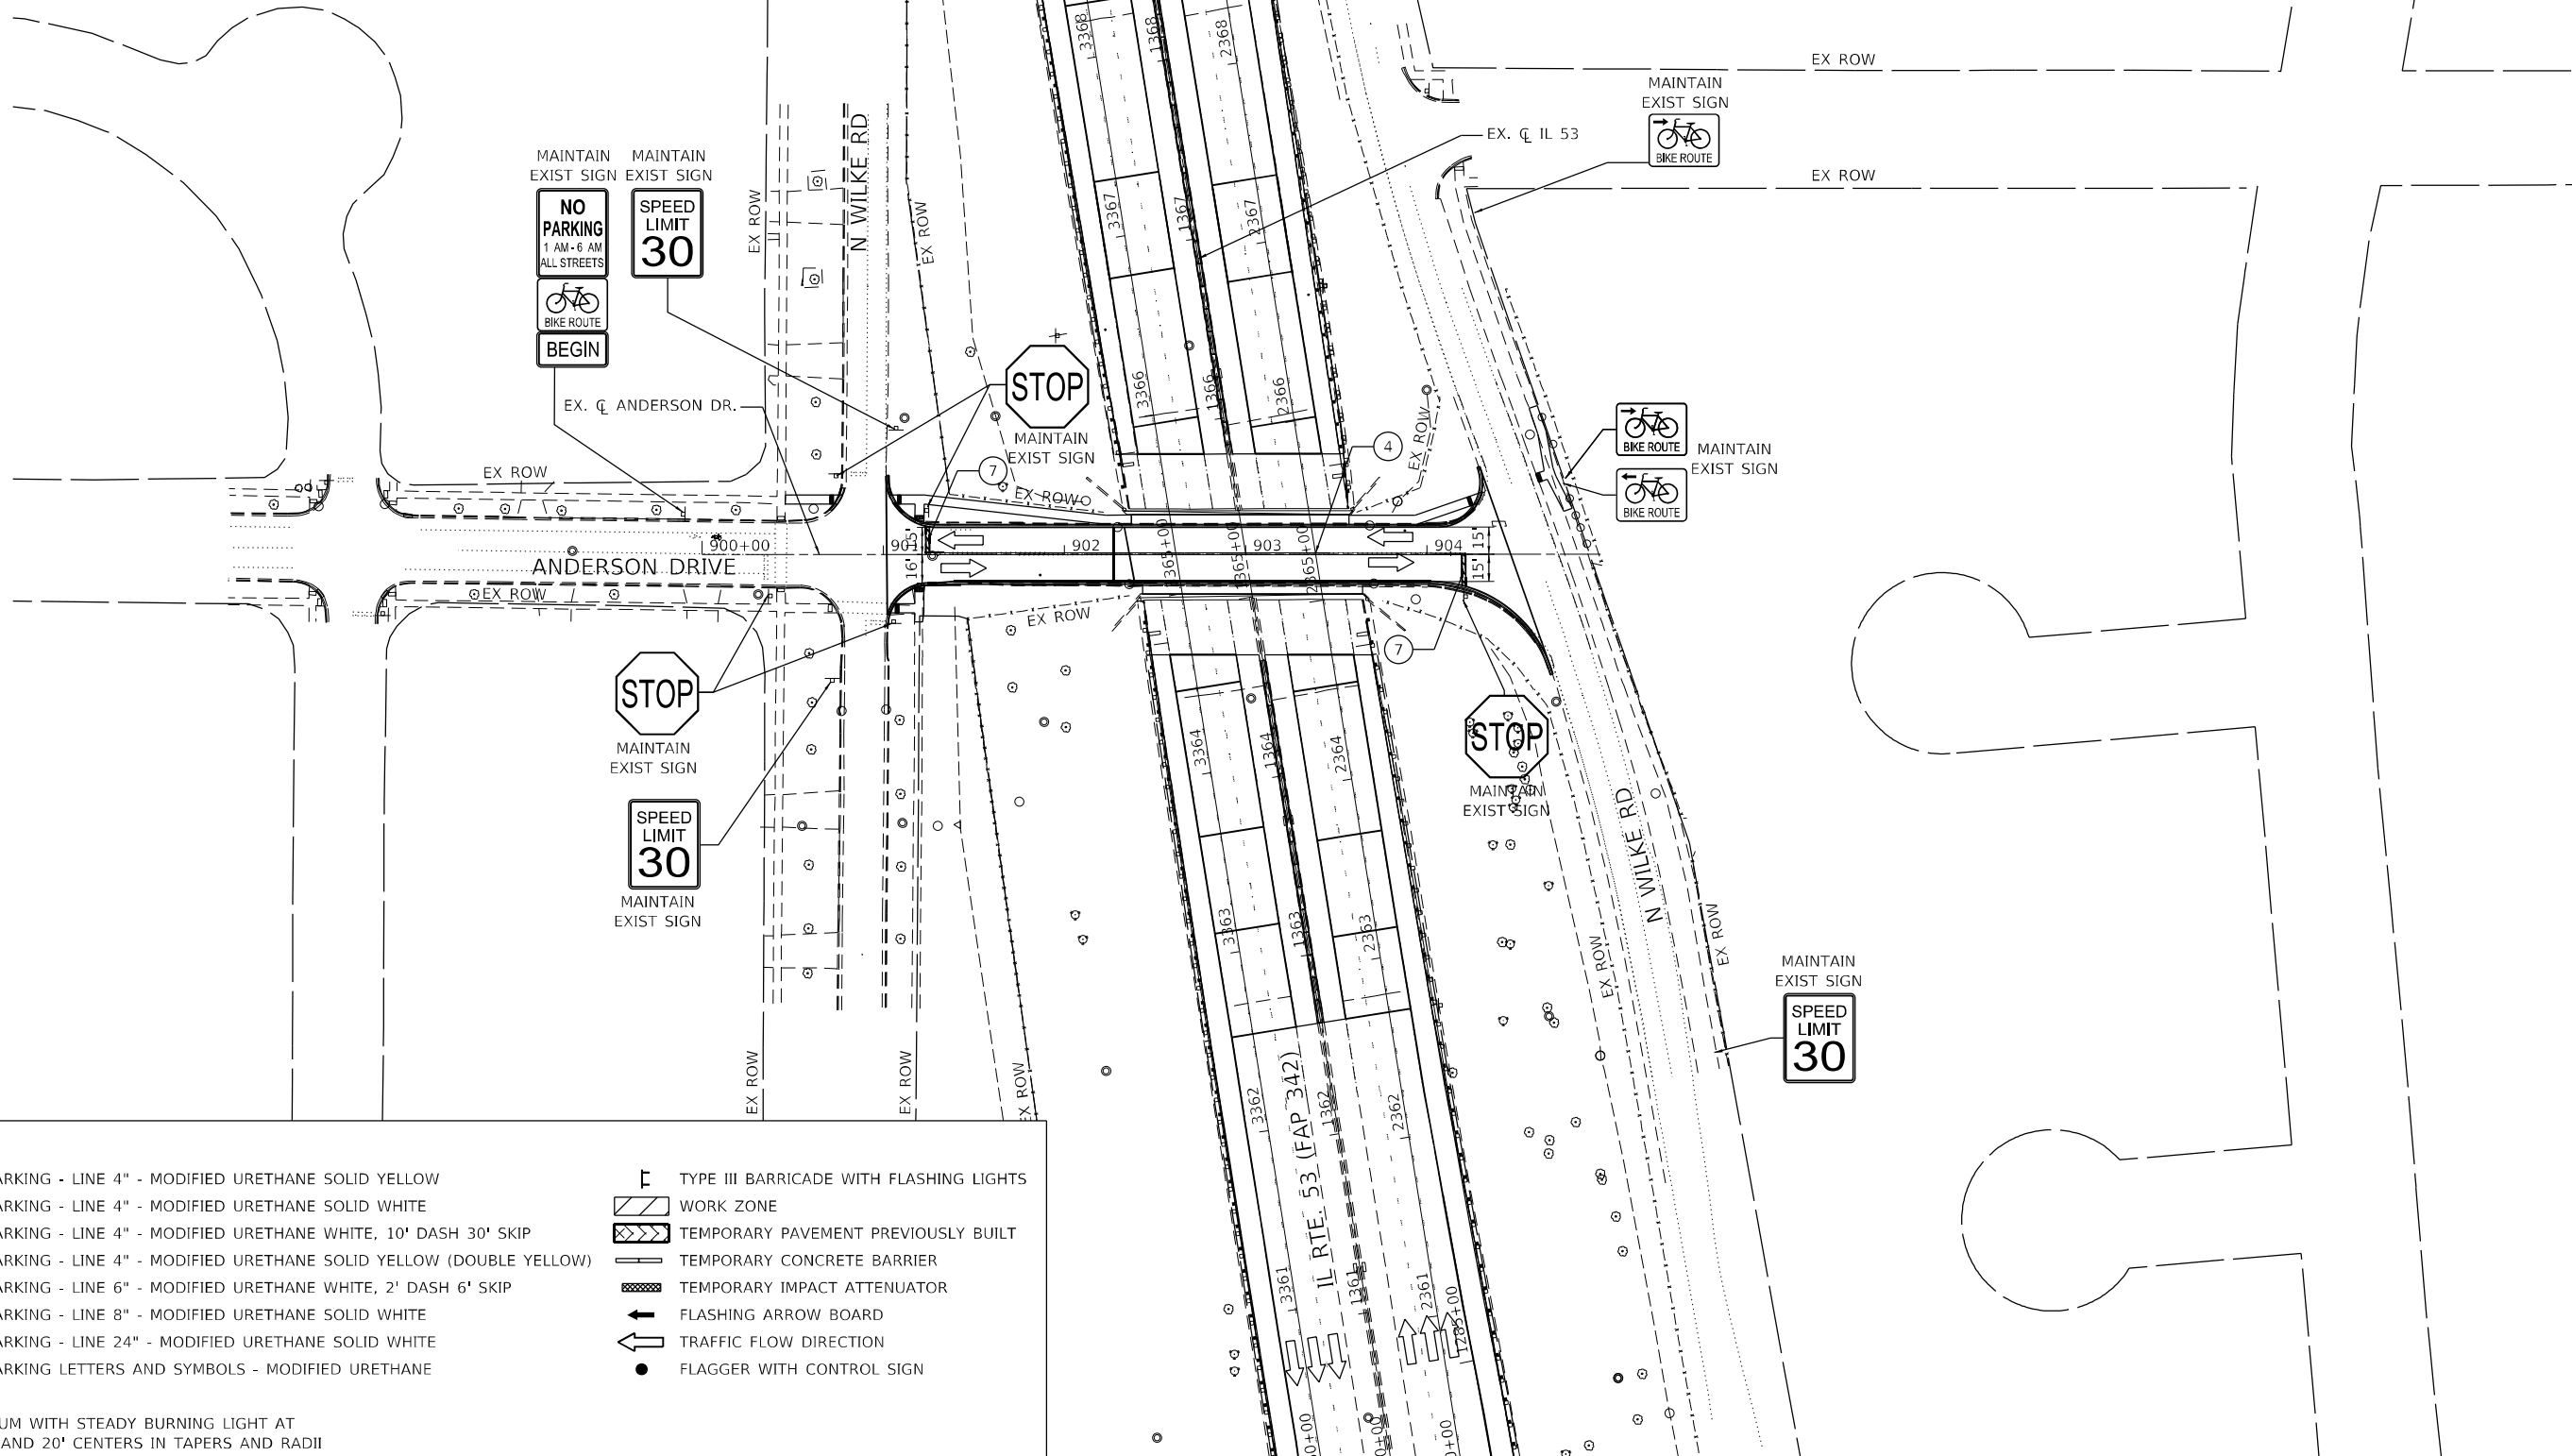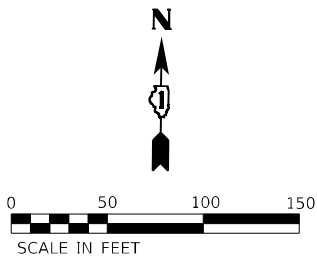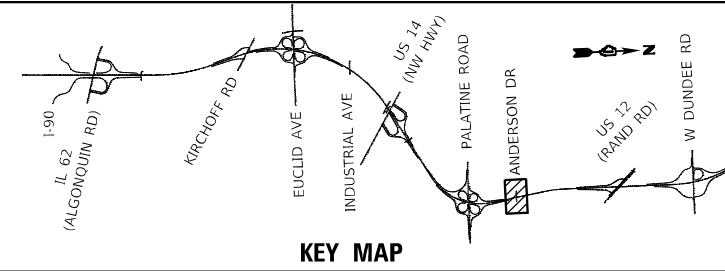

LEGEND

- 1 TEMPORARY PAVEMENT MARKING - LINE 4" - MODIFIED URETHANE SOLID YELLOW
- 2 TEMPORARY PAVEMENT MARKING - LINE 4" - MODIFIED URETHANE SOLID WHITE
- 3 TEMPORARY PAVEMENT MARKING - LINE 4" - MODIFIED URETHANE WHITE, 10' DASH 30' SKIP
- 4 TEMPORARY PAVEMENT MARKING - LINE 4" - MODIFIED URETHANE SOLID YELLOW (DOUBLE YELLOW)
- 5 TEMPORARY PAVEMENT MARKING - LINE 6" - MODIFIED URETHANE WHITE, 2' DASH 6' SKIP
- 6 TEMPORARY PAVEMENT MARKING - LINE 8" - MODIFIED URETHANE SOLID WHITE
- 7 TEMPORARY PAVEMENT MARKING - LINE 24" - MODIFIED URETHANE SOLID WHITE
- 8 TEMPORARY PAVEMENT MARKING LETTERS AND SYMBOLS - MODIFIED URETHANE
- SIGN
 - TYPE II BARRICADE OR DRUM WITH STEADY BURNING LIGHT AT 50' CENTERS IN TANGENT AND 20' CENTERS IN TAPERS AND RADII

- TYPE III BARRICADE WITH FLASHING LIGHTS
- WORK ZONE
- TEMPORARY PAVEMENT PREVIOUSLY BUILT
- TEMPORARY CONCRETE BARRIER
- TEMPORARY IMPACT ATTENUATOR
- FLASHING ARROW BOARD
- TRAFFIC FLOW DIRECTION
- FLAGGER WITH CONTROL SIGN

MODEL: Default
FILE NAME: S:\000_63909\3446113\Drawings\CADD\Micro-SSA\CAD_Sheets\DJ162\738-shd-ctg\tp-95-AndersonDr-WinterShutdown-SA1.dgn





USER NAME	= StevenB	DESIGNED	- MAG	REVISED	-
		DRAWN	- DJW	REVISED	-
PLOT SCALE	= 100,0000 ' / in.	CHECKED	- DWG	REVISED	-
PLOT DATE	= 8/23/2024	DATE	- 8/23/2024	REVISED	-

STATE OF ILLINOIS
DEPARTMENT OF TRANSPORTATION

ANDERSON DRIVE
TRAFFIC CONTROL PLAN - WINTER SHUTDOWN

SCALE: 1" = 50' SHEET 1 OF 1 SHEETS STA. 900+00.00 TO STA. 904+95.91

F.A.P. RTE.	SECTION	COUNTY	TOTAL SHEETS	SHEET NO.
342	(531) BR 23	COOK	1211	349
CONTRACT NO. 62W38				
ILLINOIS FED. AID PROJECT				

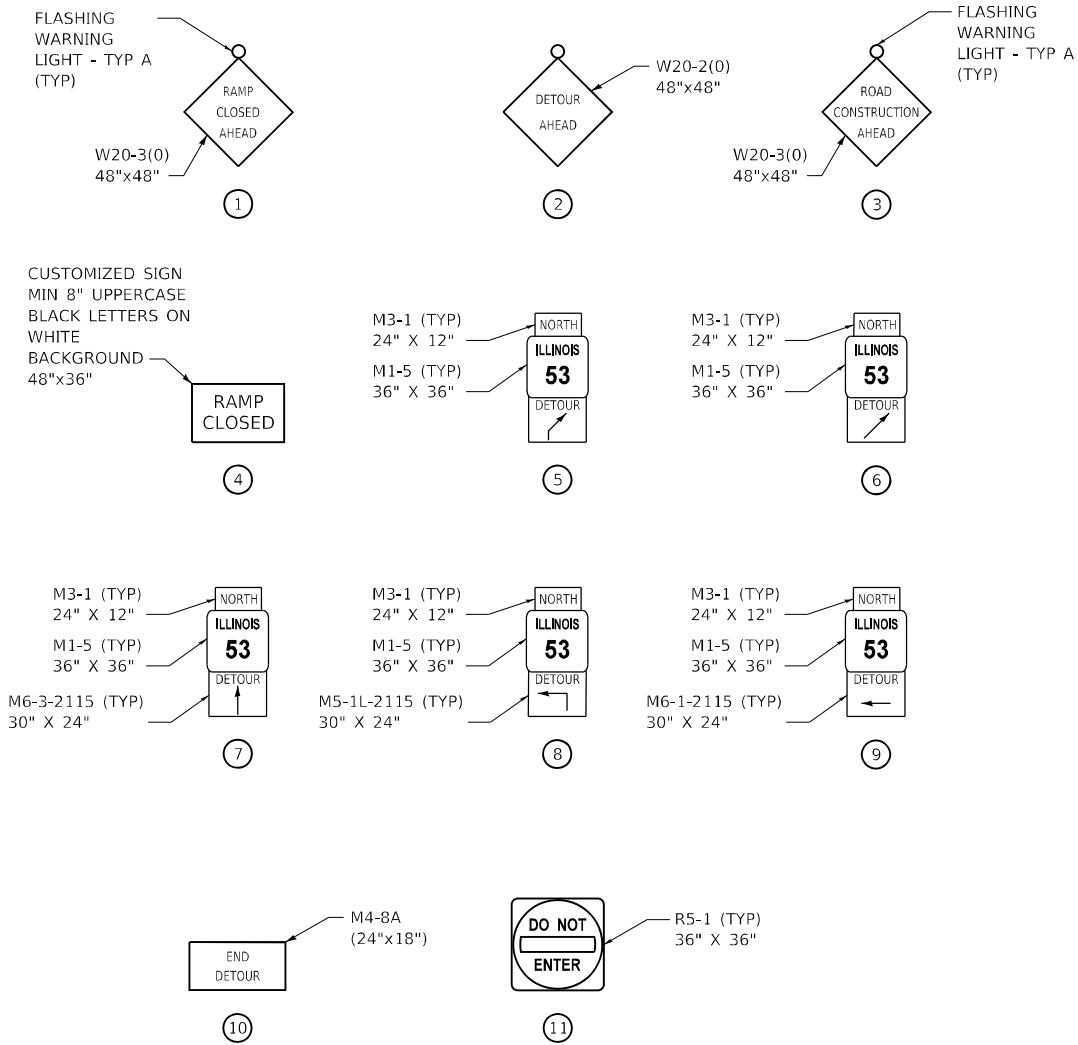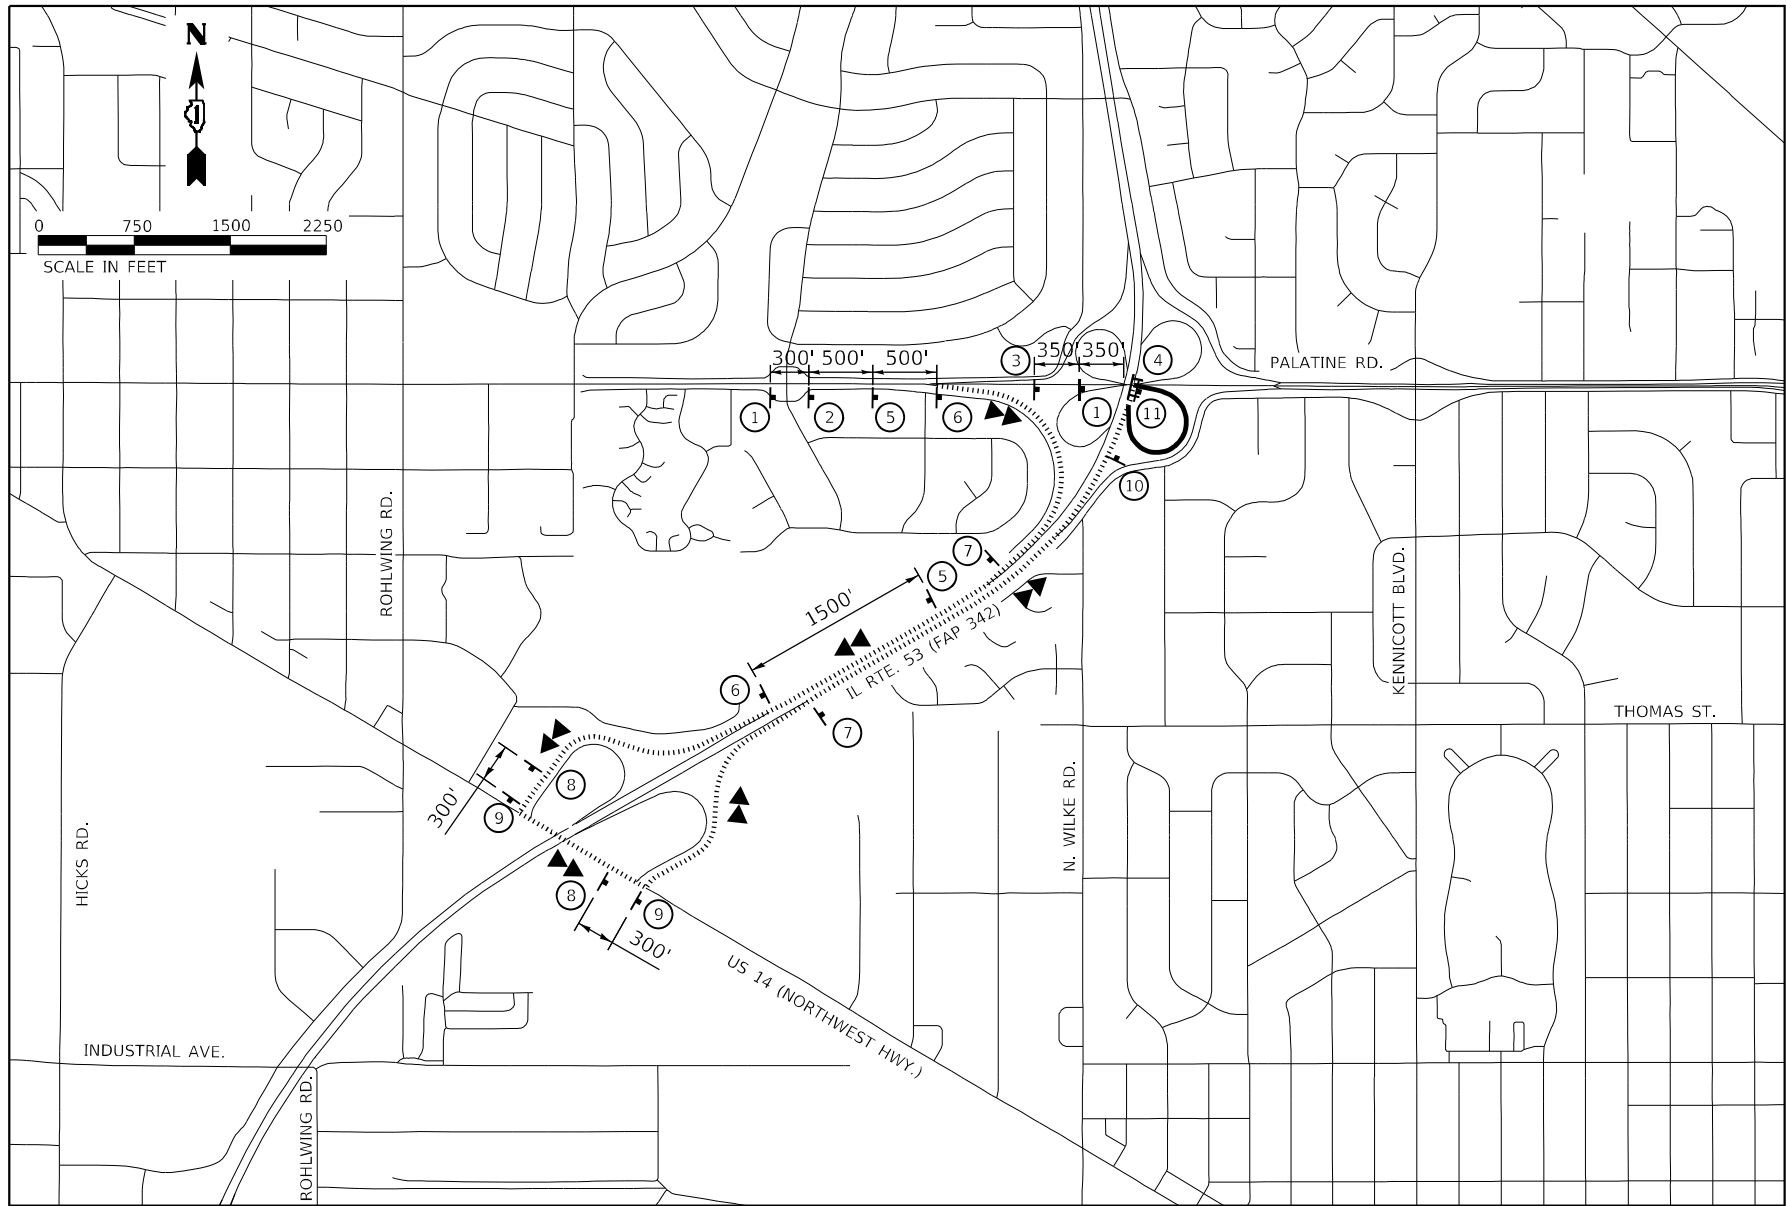

*FOR FREEWAY/EXPRESSWAY USE - SIGNS SHALL BE 36" X 36"


LEGEND

- SIGN
- TYPE III BARRICADES WITH TWO FLASHING LIGHTS
- DETOURED TRAFFIC DIRECTION
- PROPOSED DETOUR
- ROAD CLOSED

DETOUR NOTES

- THE CONTRACTOR SHALL CONTACT THE DISTRICT ONE EXPRESSWAY TRAFFIC CONTROL SUPERVISOR AT (847) 705-4155 A MINIMUM OF 72 HOURS PRIOR TO BEGINNING WORK.
- THE LOCATIONS OF ALL SIGNS SHOWN ON THE DETOUR PLAN ARE APPROXIMATE. THE CONTRACTOR SHALL ADJUST LOCATIONS TO FIT FIELD CONDITIONS. FINAL LOCATIONS SHALL BE APPROVED BY THE ENGINEER AND SHALL ABIDE BY DISTRICT ONE DETAIL (TC-08) ALONG PALATINE ROAD.
- EXISTING TRAFFIC SIGNS CONFLICTING WITH THE DETOUR SIGNAGE SHALL BE TEMPORARILY REMOVED OR COVERED AS DIRECTED BY THE ENGINEER.
- ALL DETOUR SIGNS SHALL BE NEW OR IN LIKE-NEW CONDITION. THE ENGINEER SHALL DETERMINE IF THE CONDITION OF THE SIGNS IS SATISFACTORY.
- DETOUR SIGNING SHALL HAVE BLACK LETTERS WITH 5" MIN. HEIGHT ON ORANGE BACKGROUND.
- ALL DETOUR SIGNS SHALL HAVE THEIR OWN SIGN SUPPORTS.

MODEL: Default
FILE NAME: 311001E300-6399E346113DrawingCADMicro-SSACAD_SheetsC3-01E2N91-ent-detour-STG_1-Palatine-01.dgn

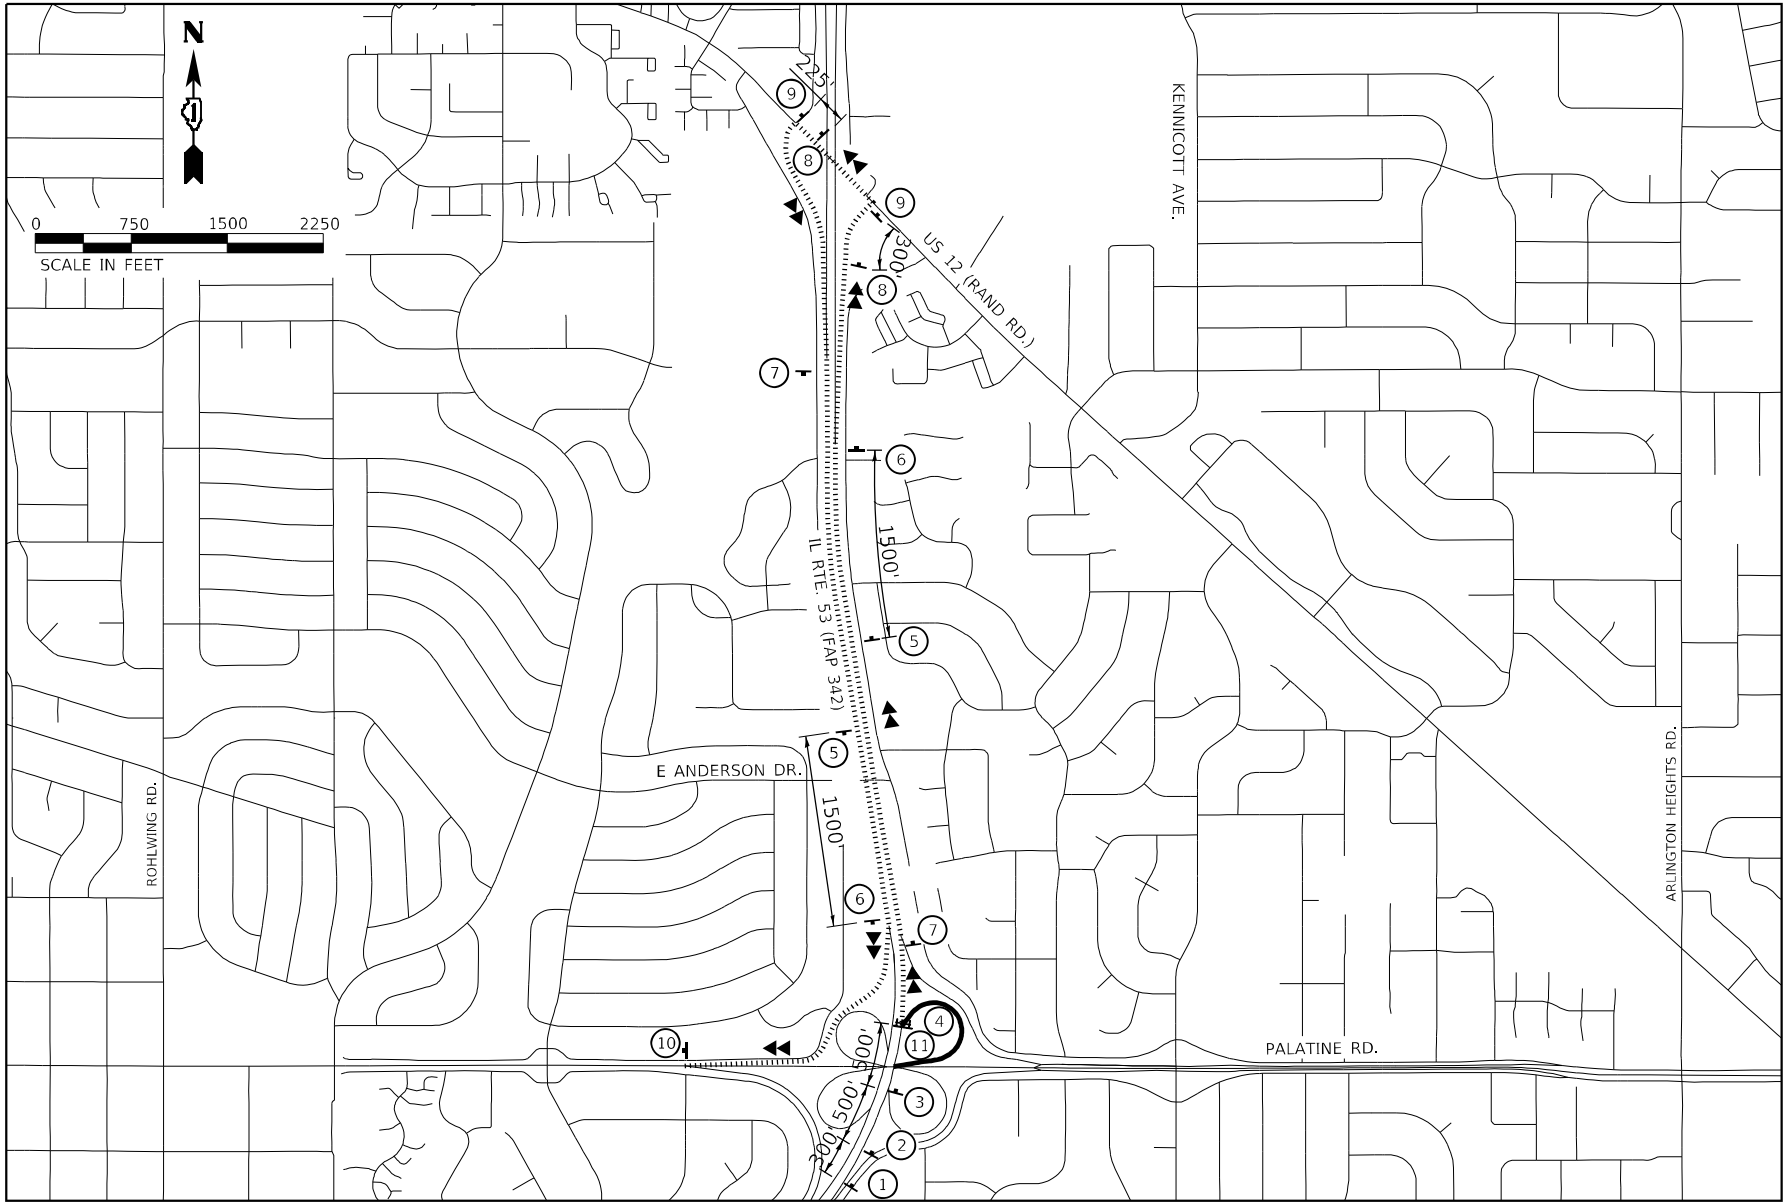


LEGEND



- SIGN
- TYPE III BARRICADES WITH TWO FLASHING LIGHTS
- DETOURED TRAFFIC DIRECTION
- PROPOSED DETOUR
- ROAD CLOSED

DETOUR NOTES

1. THE CONTRACTOR SHALL CONTACT THE DISTRICT ONE EXPRESSWAY TRAFFIC CONTROL SUPERVISOR AT (847) 705-4155 A MINIMUM OF 72 HOURS PRIOR TO BEGINNING WORK.
2. THE LOCATIONS OF ALL SIGNS SHOWN ON THE DETOUR PLAN ARE APPROXIMATE. THE CONTRACTOR SHALL ADJUST LOCATIONS TO FIT FIELD CONDITIONS. FINAL LOCATIONS SHALL BE APPROVED BY THE ENGINEER AND SHALL ABIDE BY DISTRICT ONE DETAIL (TC-08) ALONG PALATINE ROAD.
3. EXISTING TRAFFIC SIGNS CONFLICTING WITH THE DETOUR SIGNAGE SHALL BE TEMPORARILY REMOVED OR COVERED AS DIRECTED BY THE ENGINEER.
4. ALL DETOUR SIGNS SHALL BE NEW OR IN LIKE-NEW CONDITION. THE ENGINEER SHALL DETERMINE IF THE CONDITION OF THE SIGNS IS SATISFACTORY.
5. DETOUR SIGNING SHALL HAVE BLACK LETTERS WITH 5" MIN. HEIGHT ON ORANGE BACKGROUND.
6. ALL DETOUR SIGNS SHALL HAVE THEIR OWN SIGN SUPPORTS.

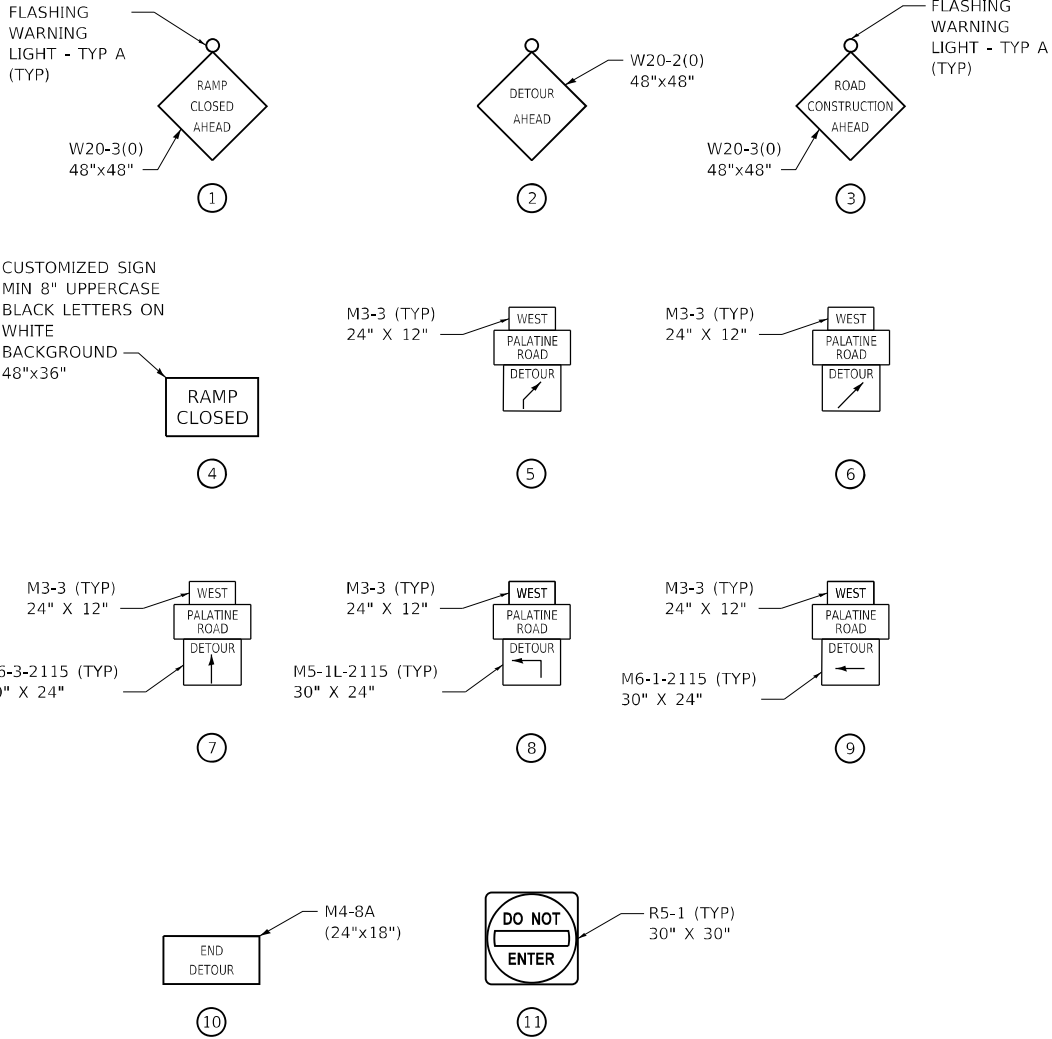

MODEL: Default
FILE NAME: 311001E300-6399E346113DrawingCADMicroSSACAD_SheetsC3-01E2N91-ent-detour-STG_1-Palatine-02.SAT.dgn

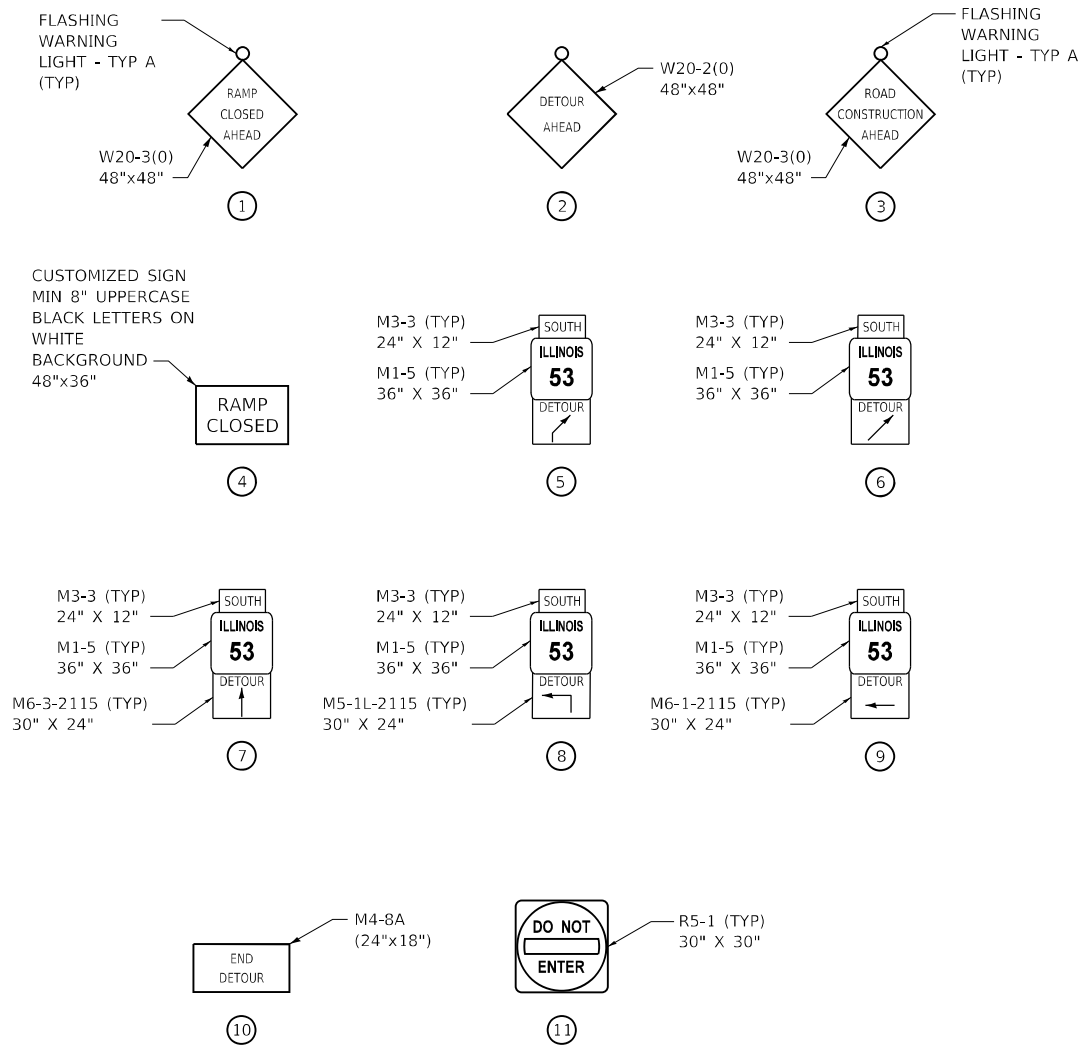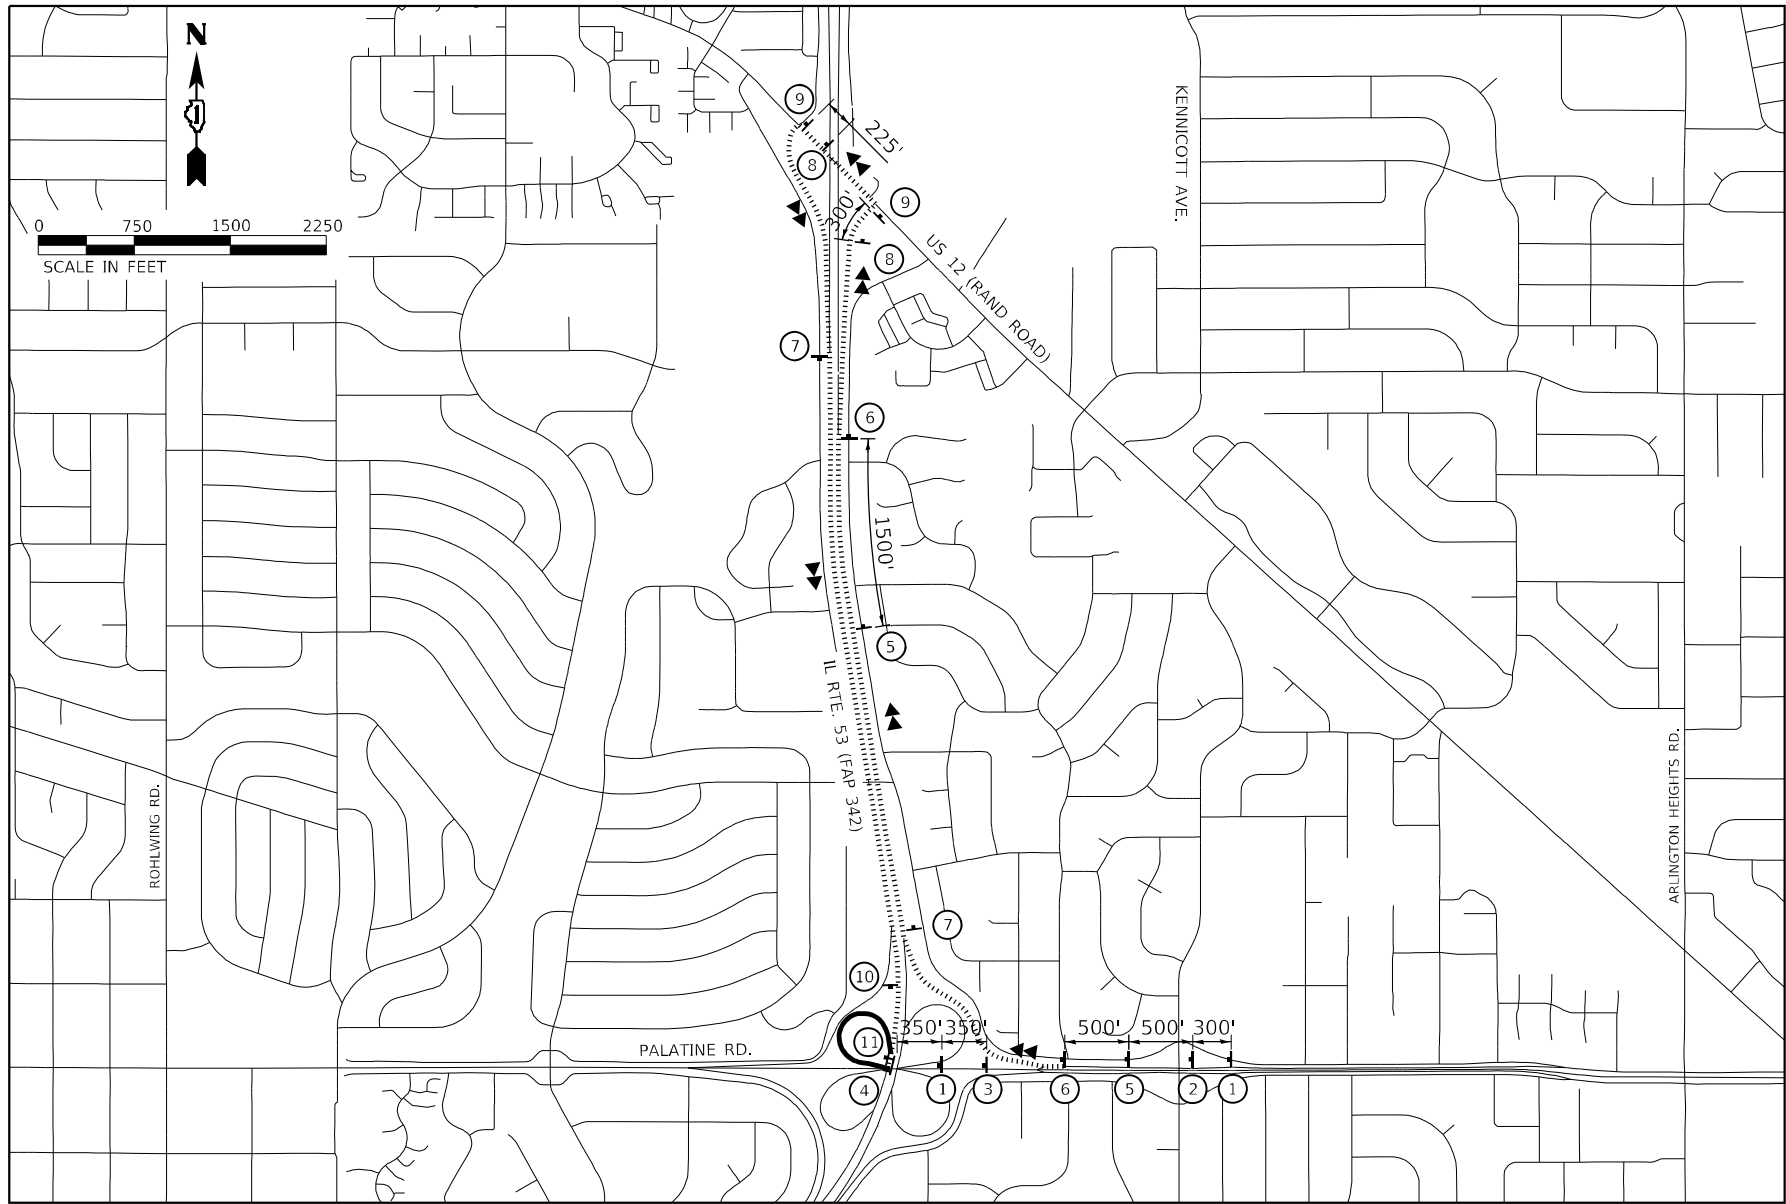

LEGEND

- SIGN
- TYPE III BARRICADES WITH TWO FLASHING LIGHTS
- DETOURED TRAFFIC DIRECTION
- PROPOSED DETOUR
- ROAD CLOSED

DETOUR NOTES

- THE CONTRACTOR SHALL CONTACT THE DISTRICT ONE EXPRESSWAY TRAFFIC CONTROL SUPERVISOR AT (847) 705-4155 A MINIMUM OF 72 HOURS PRIOR TO BEGINNING WORK.
- THE LOCATIONS OF ALL SIGNS SHOWN ON THE DETOUR PLAN ARE APPROXIMATE. THE CONTRACTOR SHALL ADJUST LOCATIONS TO FIT FIELD CONDITIONS. FINAL LOCATIONS SHALL BE APPROVED BY THE ENGINEER AND SHALL ABIDE BY DISTRICT ONE DETAIL (TC-08) ALONG PALATINE ROAD.
- EXISTING TRAFFIC SIGNS CONFLICTING WITH THE DETOUR SIGNAGE SHALL BE TEMPORARILY REMOVED OR COVERED AS DIRECTED BY THE ENGINEER.
- ALL DETOUR SIGNS SHALL BE NEW OR IN LIKE-NEW CONDITION. THE ENGINEER SHALL DETERMINE IF THE CONDITION OF THE SIGNS IS SATISFACTORY.
- DETOUR SIGNING SHALL HAVE BLACK LETTERS WITH 5" MIN. HEIGHT ON ORANGE BACKGROUND.
- ALL DETOUR SIGNS SHALL HAVE THEIR OWN SIGN SUPPORTS.
- A TEMPORARY PORTABLE CHANGEABLE MESSAGE SIGN SHALL BE INSTALLED 7 DAYS IN ADVANCE OF THE RAMP CLOSURE TO INFORM MOTORISTS OF THE RAMP CLOSURE AND DETOUR ROUTE.

MODEL: Default
FILE NAME: 3-0101E300-6399E346113Drawing1CADDMicro-SSACAD_SheetsC3-01E2N91-ramp-detour-STG_3-palatine-01.dgn



1170 SOUTH HOUBOLT ROAD
JOLIET, ILLINOIS 60431
(815) 744-4200


USER NAME = StevenB	DESIGNED - MAG	REVISED -
	DRAWN - DJW	REVISED -
PLOT SCALE = 1500,0000 ' / in.	CHECKED - DWG	REVISED -
PLOT DATE = 9/27/2024	DATE - 8/23/2024	REVISED -

STATE OF ILLINOIS
DEPARTMENT OF TRANSPORTATION

DETOUR PLAN
PALATINE ROAD-WB TO SB ENTRANCE RAMP (STAGE 3)

SCALE: 1" = 750' SHEET 1 OF 2 SHEETS STA. N/A TO STA. N/A

F.A.P. RTE.	SECTION	COUNTY	TOTAL SHEETS	SHEET NO.
342	(531) BR 23	COOK	1211	352
CONTRACT NO. 62W38				
ILLINOIS FED. AID PROJECT				

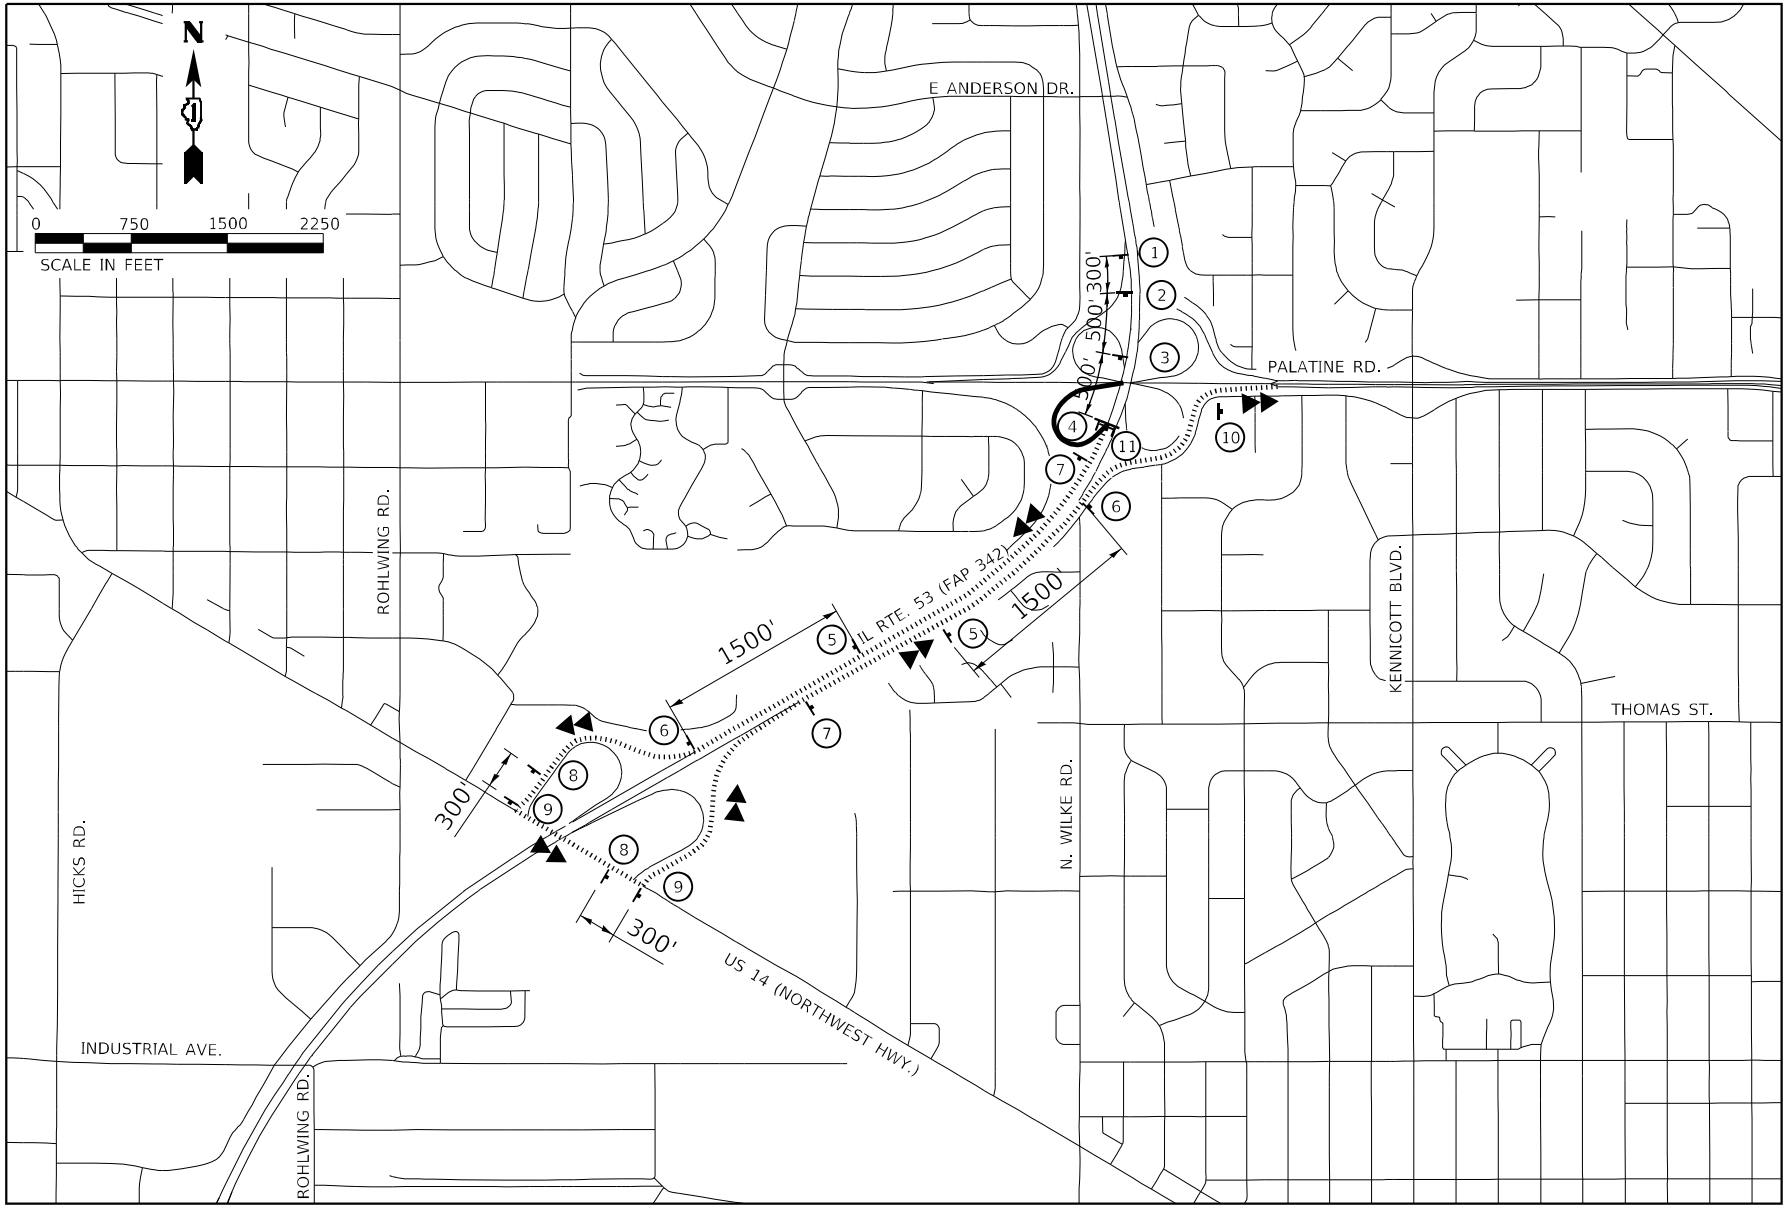


LEGEND




- SIGN
- TYPE III BARRICADES WITH TWO FLASHING LIGHTS
- DETOURED TRAFFIC DIRECTION
- PROPOSED DETOUR
- ROAD CLOSED

DETOUR NOTES

1. THE CONTRACTOR SHALL CONTACT THE DISTRICT ONE EXPRESSWAY TRAFFIC CONTROL SUPERVISOR AT (847) 705-4155 A MINIMUM OF 72 HOURS PRIOR TO BEGINNING WORK.
2. THE LOCATIONS OF ALL SIGNS SHOWN ON THE DETOUR PLAN ARE APPROXIMATE. THE CONTRACTOR SHALL ADJUST LOCATIONS TO FIT FIELD CONDITIONS. FINAL LOCATIONS SHALL BE APPROVED BY THE ENGINEER AND SHALL ABIDE BY DISTRICT ONE DETAIL (TC-08) ALONG PALATINE ROAD.
3. EXISTING TRAFFIC SIGNS CONFLICTING WITH THE DETOUR SIGNAGE SHALL BE TEMPORARILY REMOVED OR COVERED AS DIRECTED BY THE ENGINEER.
4. ALL DETOUR SIGNS SHALL BE NEW OR IN LIKE-NEW CONDITION. THE ENGINEER SHALL DETERMINE IF THE CONDITION OF THE SIGNS IS SATISFACTORY.
5. DETOUR SIGNING SHALL HAVE BLACK LETTERS WITH 5" MIN. HEIGHT ON ORANGE BACKGROUND.
6. ALL DETOUR SIGNS SHALL HAVE THEIR OWN SIGN SUPPORTS.


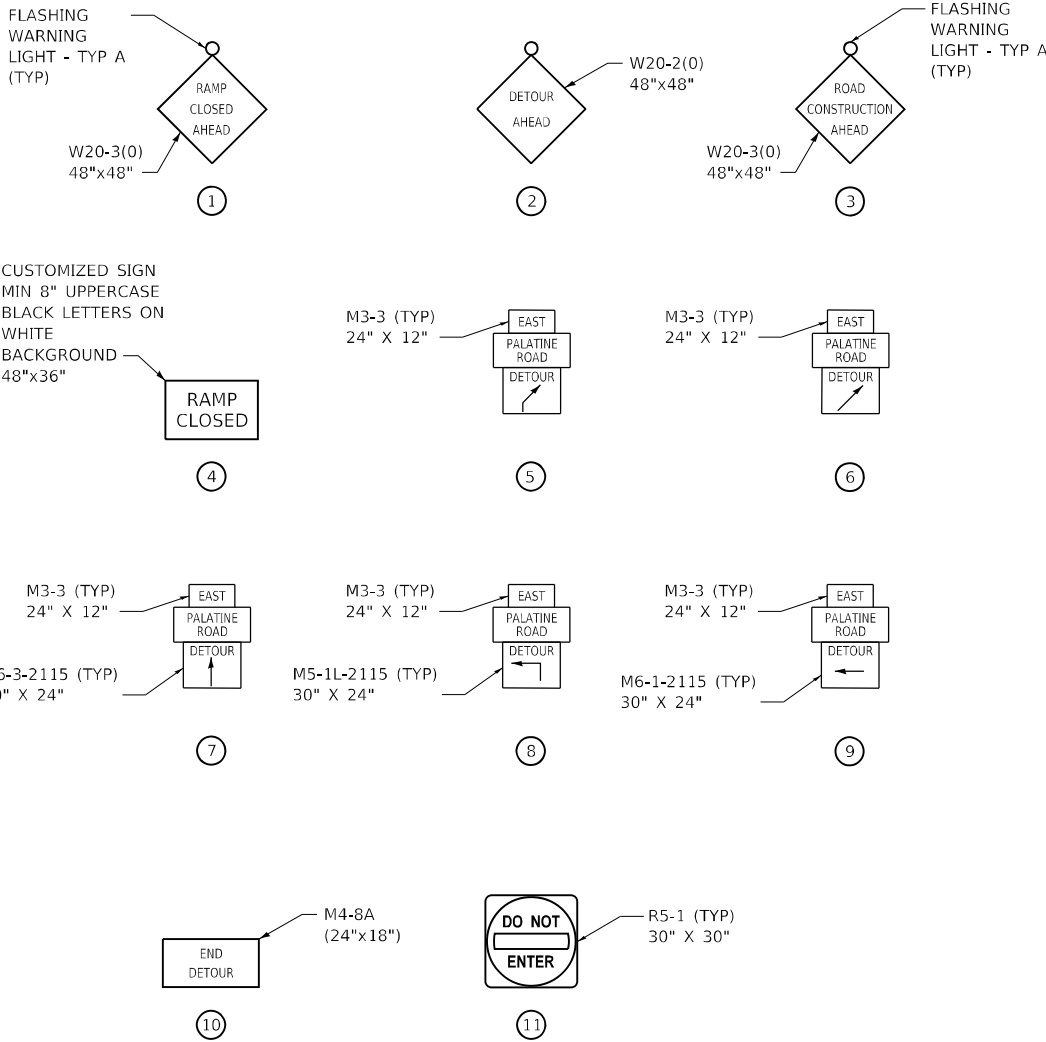


MODEL: Default
FILE NAME: 311016300-6399E346113DrawingCADMicro-SSACAD_SheetsC3-0162N91-ent-detour-STG_3-palatine-02.SAT.dgn

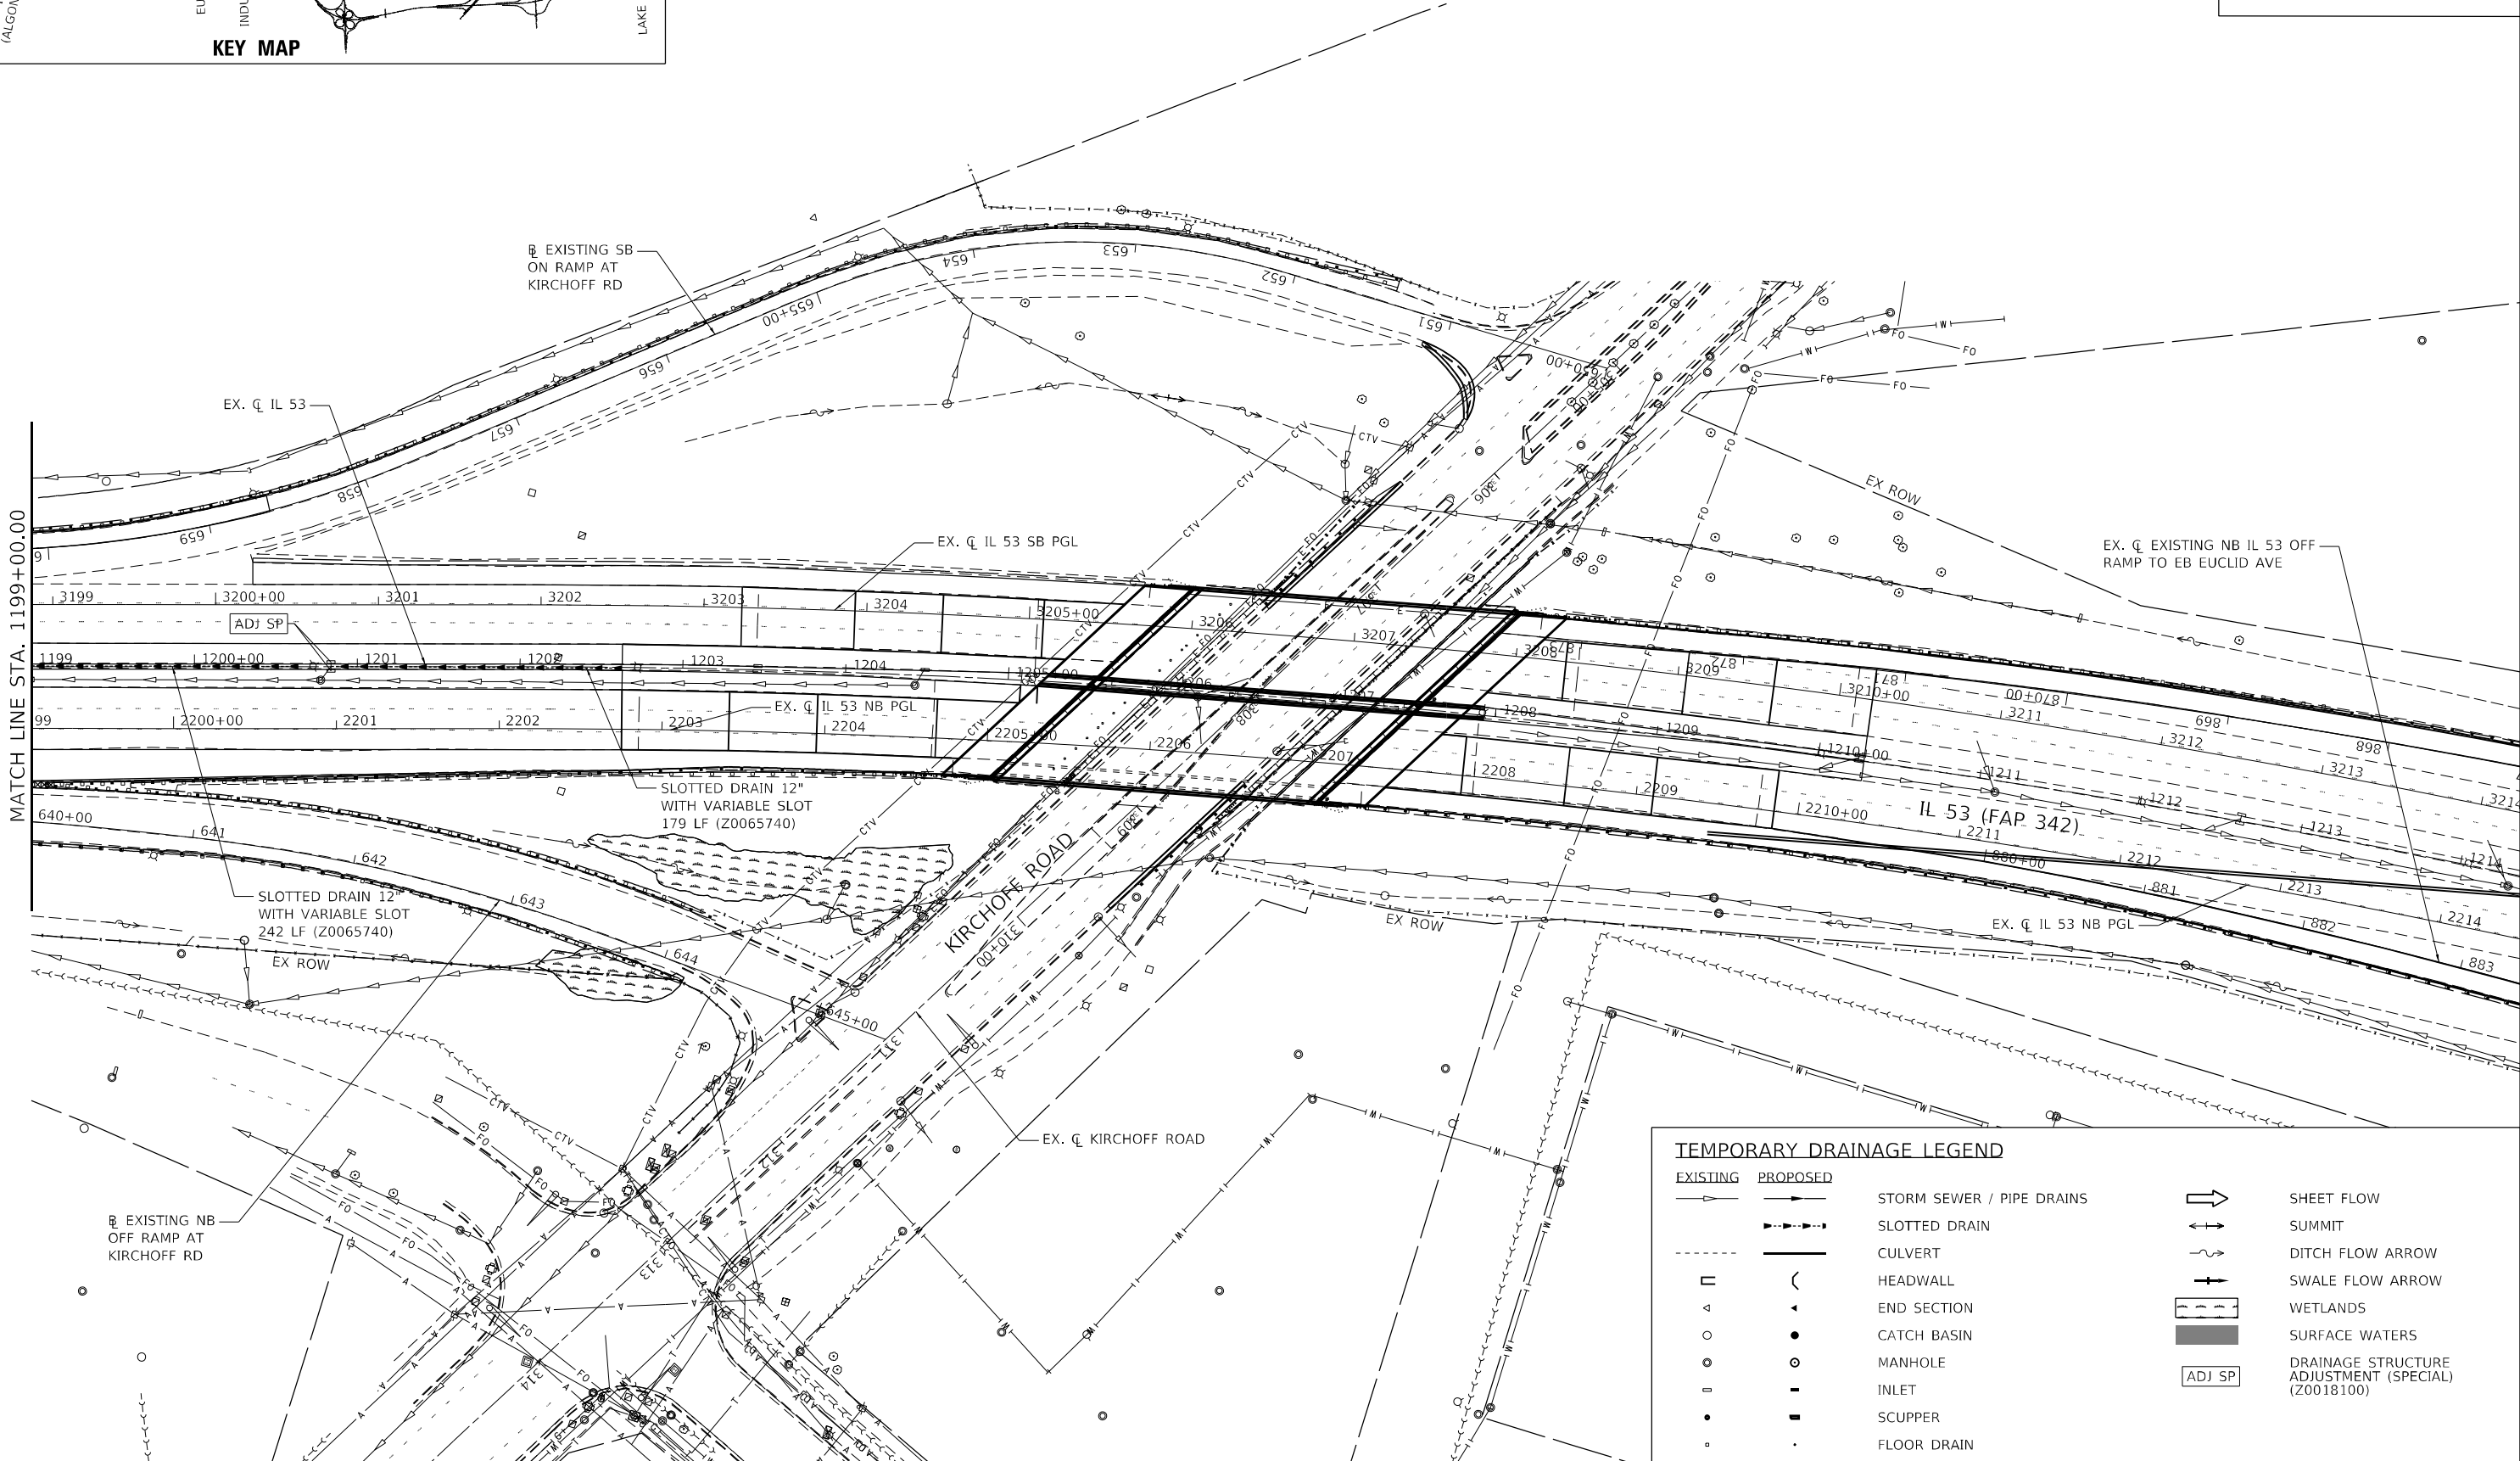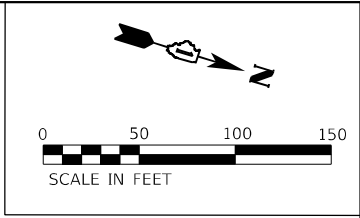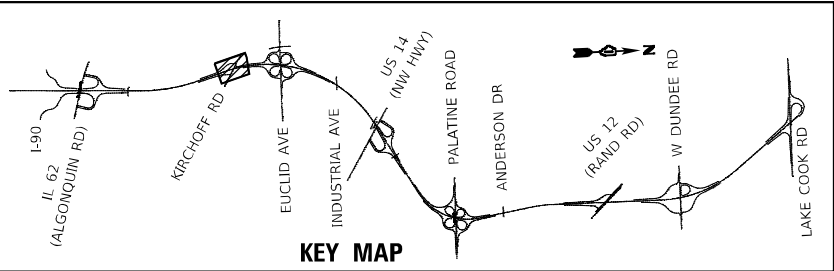



TEMPORARY DRAINAGE LEGEND				
EXISTING	PROPOSED			
		STORM SEWER / PIPE DRAINS		SHEET FLOW
		SLOTTED DRAIN		SUMMIT
		CULVERT		DITCH FLOW ARROW
		HEADWALL		SWALE FLOW ARROW
		END SECTION		WETLANDS
		CATCH BASIN		SURFACE WATERS
		MANHOLE		DRAINAGE STRUCTURE ADJUSTMENT (SPECIAL) (Z0018100)
		INLET		
		SCUPPER		
		FLOOR DRAIN		


MODEL: Default
FILE NAME: S:\00-63000-63000\63000-63000\CADD\Micro-SSA\CAD_Sheets\C3-01\62N01-Int-TEMP-DRAIN-PLAN-IL 53-SAL.dgn
DATE: 9/23/2024

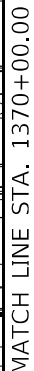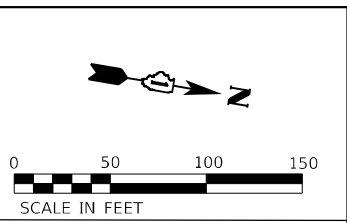


TEMPORARY DRAINAGE LEGEND		
EXISTING	PROPOSED	
		STORM SEWER / PIPE DRAINS
		SLOTTED DRAIN
		CULVERT
		HEADWALL
		END SECTION
		CATCH BASIN
		MANHOLE
		INLET
		SCUPPER
		FLOOR DRAIN
		SHEET FLOW
		SUMMIT
		DITCH FLOW ARROW
		SWALE FLOW ARROW
		WETLANDS
		SURFACE WATERS
		DRAINAGE STRUCTURE ADJUSTMENT (SPECIAL) (Z0018100)

 1170 SOUTH HOUBOLT ROAD JOLIET, ILLINOIS 60431 (815) 744-4200 STRAND ASSOCIATES	USER NAME = vyatts	DESIGNED - MAG	REVISED -	STATE OF ILLINOIS DEPARTMENT OF TRANSPORTATION	IL ROUTE 53 TEMPORARY DRAINAGE PLAN					F.A.P. RTE.	SECTION	COUNTY	TOTAL SHEETS	SHEET NO.
	PLOT SCALE = 100,000' / in.	DRAWN - DJW	REVISED -							342	(531) BR 23	COOK	1211	356
	PLOT DATE = 9/23/2024	CHECKED - DWG	REVISED -		CONTRACT NO. 62W38									
	DATE = 8/23/2024	REVISD -	REVISED -		SCALE: 1" = 50'	SHEET 3 OF 5 SHEETS	STA. 1360+00.00 TO STA. 1370+00.00	ILLINOIS FED. AID PROJECT						

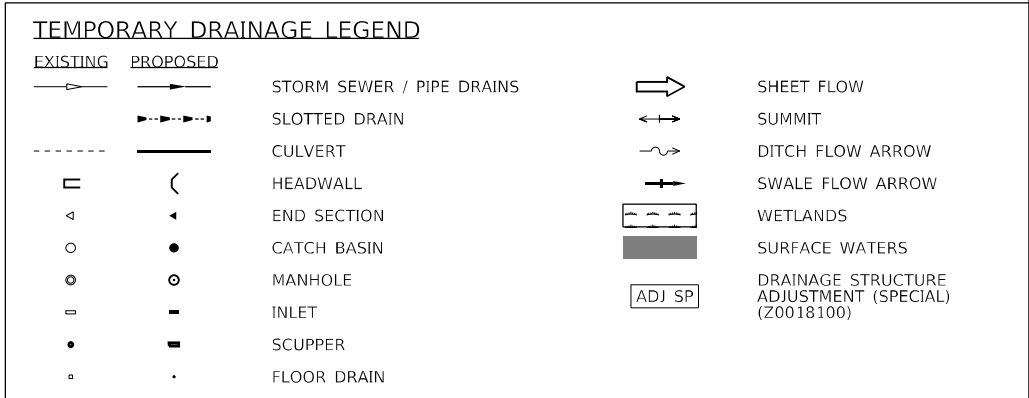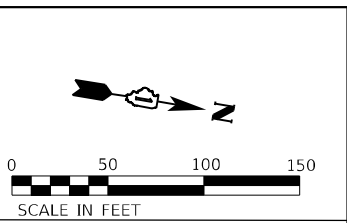

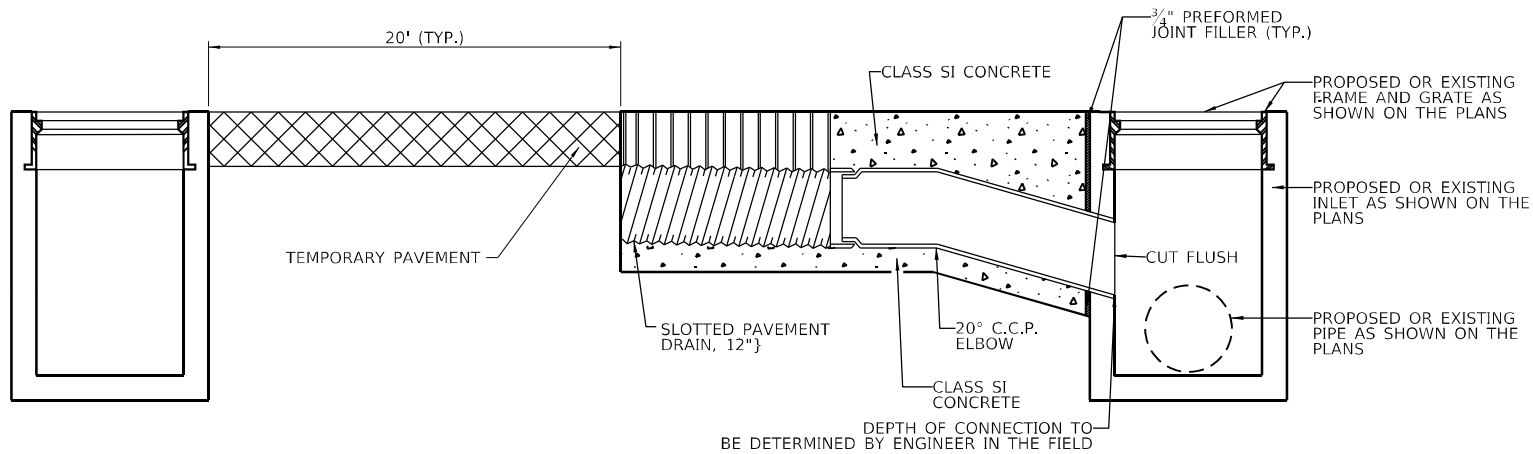

CONNECTION TO DRAINAGE STRUCTURE

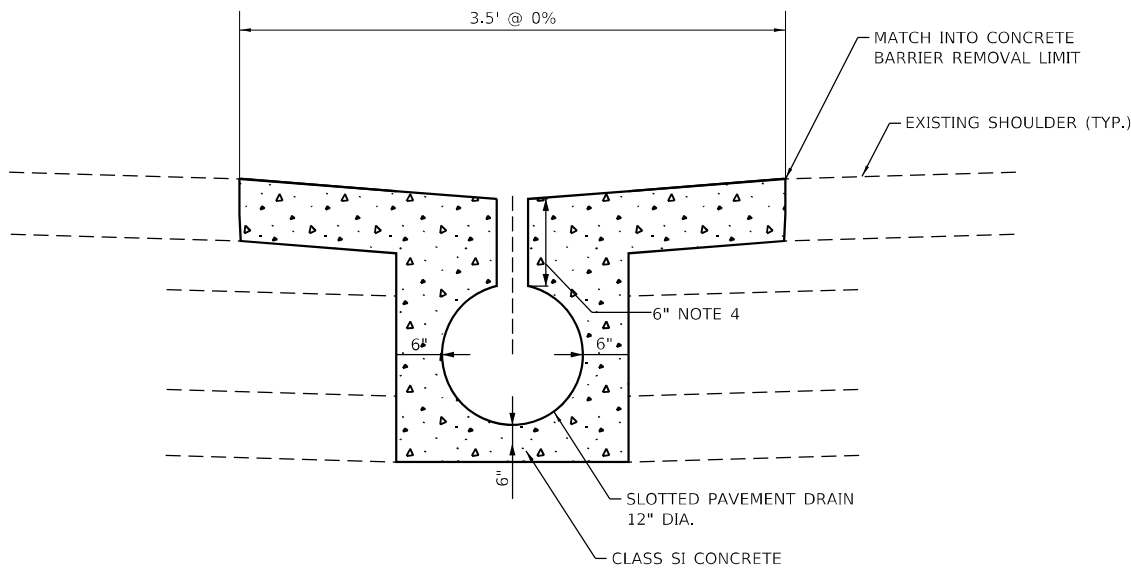

SLOTTED PAVEMENT DRAIN DETAIL

NOTES FOR SLOTTED PAVEMENT DRAIN:

1. SLOTTED PAVEMENT DRAINS SHALL BE 12" DIA. 16 GAUGE, FULL BITUMINOUS COATED WITH PAVED INVERT UNLESS OTHERWISE SPECIFIED.
2. SLOTTED PAVEMENT DRAINS SHALL BE INSTALLED IN A CONTOURED TRENCH AND BACKFILLED WITH CLASS SI CONCRETE.
3. INSTALLATION SHALL BE SEALED WITH A WELDED END PLATE IN ACCORDANCE WITH MANUFACTURERS SPECIFICATIONS, UNLESS OTHERWISE CONNECTED TO A DRAINAGE STRUCTURE.
4. DEPTH OF SLOT CAN BE VARIED FROM 6" MINIMUM TO 12" MAXIMUM TO INCREASE SLOPE OF PIPE AS DETAILED FOR EACH SITE.

MODEL: Default
FILE NAME: 3:\001\6300-6399\6346113\Drawings\CADD\Misc-SSA\CAD_Sheets\C3-0162N91-ent-temp-drain-24-DETAIL-SJ-53-S46.dgn



1170 SOUTH HOUBOLT ROAD
JOLIET, ILLINOIS 60431
(815) 744-4200

USER NAME = noaha	DESIGNED - MAG	REVISED -
	DRAWN - DJW	REVISED -
PLOT SCALE = 100,0000 ' / in.	CHECKED - DWG	REVISED -
PLOT DATE = 8/22/2024	DATE - 8/23/2024	REVISED -

STATE OF ILLINOIS
DEPARTMENT OF TRANSPORTATION

IL ROUTE 53
TEMPORARY DRAINAGE DETAILS


SCALE: 1" = 50' SHEET 5 OF 5 SHEETS STA. N/A TO STA. N/A


F.A.P. RTE.	SECTION	COUNTY	TOTAL SHEETS	SHEET NO.
342	(531) BR 23	COOK	1211	358
CONTRACT NO. 62W38				
ILLINOIS FED. AID PROJECT				

TEMPORARY EROSION CONTROL GENERAL NOTES

1. STABILIZED CONSTRUCTION ENTRANCES ACCORDING TO THE ILLINOIS URBAN MANUAL LATEST EDITION WILL BE REQUIRED. ALL LOCATIONS SHALL BE APPROVED BY THE RESIDENT ENGINEER.
2. PERMANENT STABILIZATION SHALL OCCUR AT EACH CONSTRUCTION STAGE PRIOR TO MOVING ONTO THE NEXT STAGE.
3. PROPOSED DRAINAGE STRUCTURES WITHIN THE PARKWAY RECEIVING RUNOFF SHALL BE PROTECTED WITH INLET AND PIPE PROTECTION IMMEDIATELY AFTER CONSTRUCTION.
4. FOR INLET AND PIPE PROTECTION, USE A COMBINATION OF PERIMETER EROSION BARRIER AND TEMPORARY DITCH CHECKS FOR PIPE PROTECTION. THE USE OF STRAW BALES FOR PIPE PROTECTION SHALL NOT BE ALLOWED.
5. EROSION CONTROL ITEMS ARE CONSIDERED TO BE HIGH PRIORITY ITEMS ON THIS CONTRACT. THE ENGINEER WILL IMPLEMENT ALL PROVISIONS OF THE SPECIFICATION NECESSARY TO ASSURE THAT EROSION CONTROL ITEMS ARE CONSTRUCTED AND MAINTAINED IN A TIMELY WAY. ALL EROSION CONTROL MEASURES SHALL BE INSTALLED PRIOR TO BEGINNING ANY CONSTRUCTION ACTIVITIES WHICH WILL POTENTIALLY CREATE ERODIBLE CONDITIONS.
6. EROSION CONTROL MEASURES SHALL BE CHECKED WEEKLY AND AFTER EACH RAINFALL, 1/2" OR GREATER IN A 24 HOUR PERIOD, OR EQUIVALENT SNOWFALL. ADDITIONALLY DURING WINTER MONTHS, ALL MEASURES SHOULD BE CHECKED AFTER EACH SIGNIFICANT SNOW MELT.
7. PERIMETER EROSION BARRIER TO BE GAPPED AS NEEDED ACROSS DITCH LINE AND AT POINTS OF CONCENTRATED FLOW.
8. TEMPORARY FENCE TO BE INSTALLED AROUND ALL INFIELD WETLAND AREAS.
9. ALL EROSION CONTROL MEASURES WILL BE MAINTAINED IN ACCORDANCE WITH THE IDOT EROSION AND SEDIMENT CONTROL FIELD GUIDE FOR CONSTRUCTION INSPECTION FOUND ON THE CONSTRUCTION TAB AT: (HTTPS://IDOT.ILLINOIS.GOV/CONTENT/DAM/SOI/EN.WEB/IDOT/DOCUMENTS/TRANSPORTATION-SYSTEM/MANUALSGUIDES-AND-HANDBOOK/HIGHWAYS/ENVIRONMENT/EROSION-AND-SEDIMENT-CONTROL-FIELD-GUIDE-FOR-CONSTRUCTION-INSPECTION.PDF)
10. THE CONTRACTOR WILL ASSUME RESPONSIBILITY FOR MAINTENANCE OF ALL THE SOIL EROSION CONTROL DURING CONSTRUCTION
11. THE CONTRACTOR SHALL PROVIDE THE ENGINEER A PLAN TO ENSURE THAT A STABILIZED FLOW LINE WILL BE PROVIDED DURING STORM SEWER CONSTRUCTION. THE USE OF A STABILIZED FLOW LINE BETWEEN INSTALLED STORM SEWER AND OPEN DISTURBANCE WILL REDUCE THE POTENTIAL FOR THE OFFSITE DISCHARGE OF SEDIMENT- BEARING WATERS, ESPECIALLY WHEN RAIN IS FORECASTED, SO THAT FLOW WILL NOT CAUSE EROSION. LACK OF APPROVED PLAN OR FAILURE TO COMPLY WILL RESULT IN AN ESC DEFICIENCY DEDUCTION.
12. ANY LOOSE MATERIAL DEPOSITED IN THE FLOW LINE OF DRAINAGE STRUCTURE WHICH OBSTRUCTS THE NATURAL FLOW OF WATER SHALL BE REMOVED AT THE CLOSE OF EACH WORKING DAY. PRIOR TO ACCEPTANCE OF IMPROVEMENT, ALL DRAINAGE STRUCTURES SHALL BE FREE OF DIRT AND DEBRIS. THIS WORK WILL NOT BE PAID FOR SEPARATELY BUT SHALL BE CONSIDERED AS INCIDENTAL.
13. TEMPORARY OR PERMANENT STABILIZATION SHALL BE INITIATED IMMEDIATELY UPON COMPLETION OF DISTURBANCE OR IF THE WORK AREA IS TO BE LEFT UNDISTURBED FOR 14 DAYS OR MORE.
14. UNDER NO CIRCUMSTANCES SHALL THE CONTRACTOR PROLONG FINAL GRADING AND SHAPING SO THAT THE ENTIRE PROJECT CAN BE PERMANENTLY SEEDED AT ONE TIME.
15. THIS PROJECT REQUIRES A US ARMY CORPS OF ENGINEERS (USACE) 404 PERMIT THAT IS SECURED BY THE DEPARTMENT. ALL CONDITIONS OF SECTION 404 NATIONWIDE PERMIT 3 - MAINTENANCE MUST BE FOLLOWED. AS A CONDITION OF THIS PERMIT, THE CONTRACTOR MUST SUBMIT AN IN-STREAM WORK PLAN (INCLUDING WORK WITHIN WETLANDS) TO THE DEPARTMENT FOR APPROVAL. GUIDELINES ON ACCEPTABLE IN-STREAM WORK TECHNIQUES (INCLUDING WORK WITHIN WETLANDS) CAN BE FOUND ON THE USACE WEBSITE. THE USACE DEFINES AND DETERMINES IN-STREAM WORK. THE COST OF ALL MATERIALS AND LABOR NECESSARY TO COMPLY WITH THE ABOVE PROVISIONS TO PREPARE AND IMPLEMENT AN IN-STREAM WORK PLAN (INCLUDING WORK WITHIN WETLANDS) WILL NOT BE PAID FOR SEPARATELY, BUT SHALL BE CONSIDERED AS INCLUDED IN THE UNIT BID PRICES OF THE CONTRACT AND NO ADDITIONAL COMPENSATION WILL BE ALLOWED WITH THE EXCEPTION OF COFFERDAMS, WHICH WILL BE PAID FOR AS COFFERDAM (TYPE 1) (IN-STREAM / WETLAND WORK) WITH A BASIS OF PAYMENT OF EACH.
16. "WETLANDS NO INTRUSION" SIGNAGE SHOULD BE PROVIDED AT THE BOUNDARY OF EACH UN-IMPACTED WETLAND AND/OR WATER OF THE US TO BE PROTECTED BY TEMPORARY FENCE AS SHOWN ON THE TEMPORARY EROSION AND SEDIMENT CONTROL PLAN.
17. IF WETLANDS ARE FLOODED, PERIMETER EROSION BARRIER MAY BE DETERMINED BY THE ENGINEER IN FIELD TO BE INSUFFICIENT FOR PROMOTING WATER QUALITY, IF SO, THE CONTRACTOR WILL BE RESPONSIBLE FOR THE DETERMINING A SUITABLE ALTERNATIVE FOR PROMOTING WATER QUALITY. THIS WORK SHALL BE SUBJECT TO APPROVAL BY THE ENGINEER IN THE FIELD AND SHALL BE CONSIDERED INCIDENTAL TO THE CONTRACT.

EROSION CONTROL LEGEND

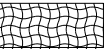TEMPORARY EROSION CONTROL SEEDING WITH TEMPORARY EROSION CONTROL BLANKET

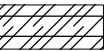TEMPORARY EROSION CONTROL SEEDING WITH TEMPORARY HEAVY DUTY EROSION CONTROL BLANKET

WETLANDS

SURFACE WATERS

TEMPORARY DITCH CHECKS

PERIMETER EROSION BARRIER

INLET FILTER


INLET & PIPE PROTECTION

TEMPORARY FENCE




ANTICIPATED CONSTRUCTION SEQUENCE

1. INSTALL TEMPORARY EROSION AND SEDIMENT CONTROL SUCH AS PERIMETER EROSION BARRIER AND INLET FILTERS.
2. PERFORM TREE REMOVAL, DEMOLITION, AND EARTHWORK NECESSARY FOR ROADWAY AND BRIDGE IMPROVEMENTS.
3. PROVIDE TEMPORARY SEEDING AND TEMPORARY EROSION CONTROL BLANKET ON ALL DISTURBED AREAS.
4. INSTALL AND/OR RELOCATE ALL UNDERGROUND UTILITIES AS NECESSARY OR AS SHOWN ON PLANS.
5. COMPLETE BRIDGE IMPROVEMENTS AS SHOWN ON PLANS.
6. AFTER FINAL CONSTRUCTION OF ALL ROADWAY ITEMS, PERFORM FINAL LANDSCAPING AND PERMANENT EROSION CONTROL MEASURES AS SHOWN ON PLANS.

MODEL: Default
FILE NAME: C:\Users\jgarcia\OneDrive\Documents\Projects\62W38\62W38-01\62W38-01.dgn
PROJECT: 62W38-01
SHEET: 359
DATE: 9/19/2024
DRAWN: MMA
CHECKED: AAS
DESIGNED: AK
REVISED: -
PLOT SCALE: 1" = 50'
PLOT DATE: 9/19/2024

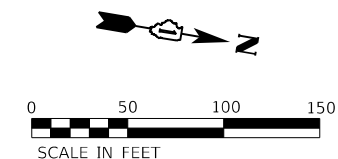

MODEL: Default
FILE NAME: G:\projects\eroc\eroc.dgn
PROJECT: 62W38
DRAWN: MMA
CHECKED: AAS
DATE: 8/23/2024
DESIGNED: AK
REVISED: -
PLOT SCALE: 1" = 50'
PLOT DATE: 8/23/2024

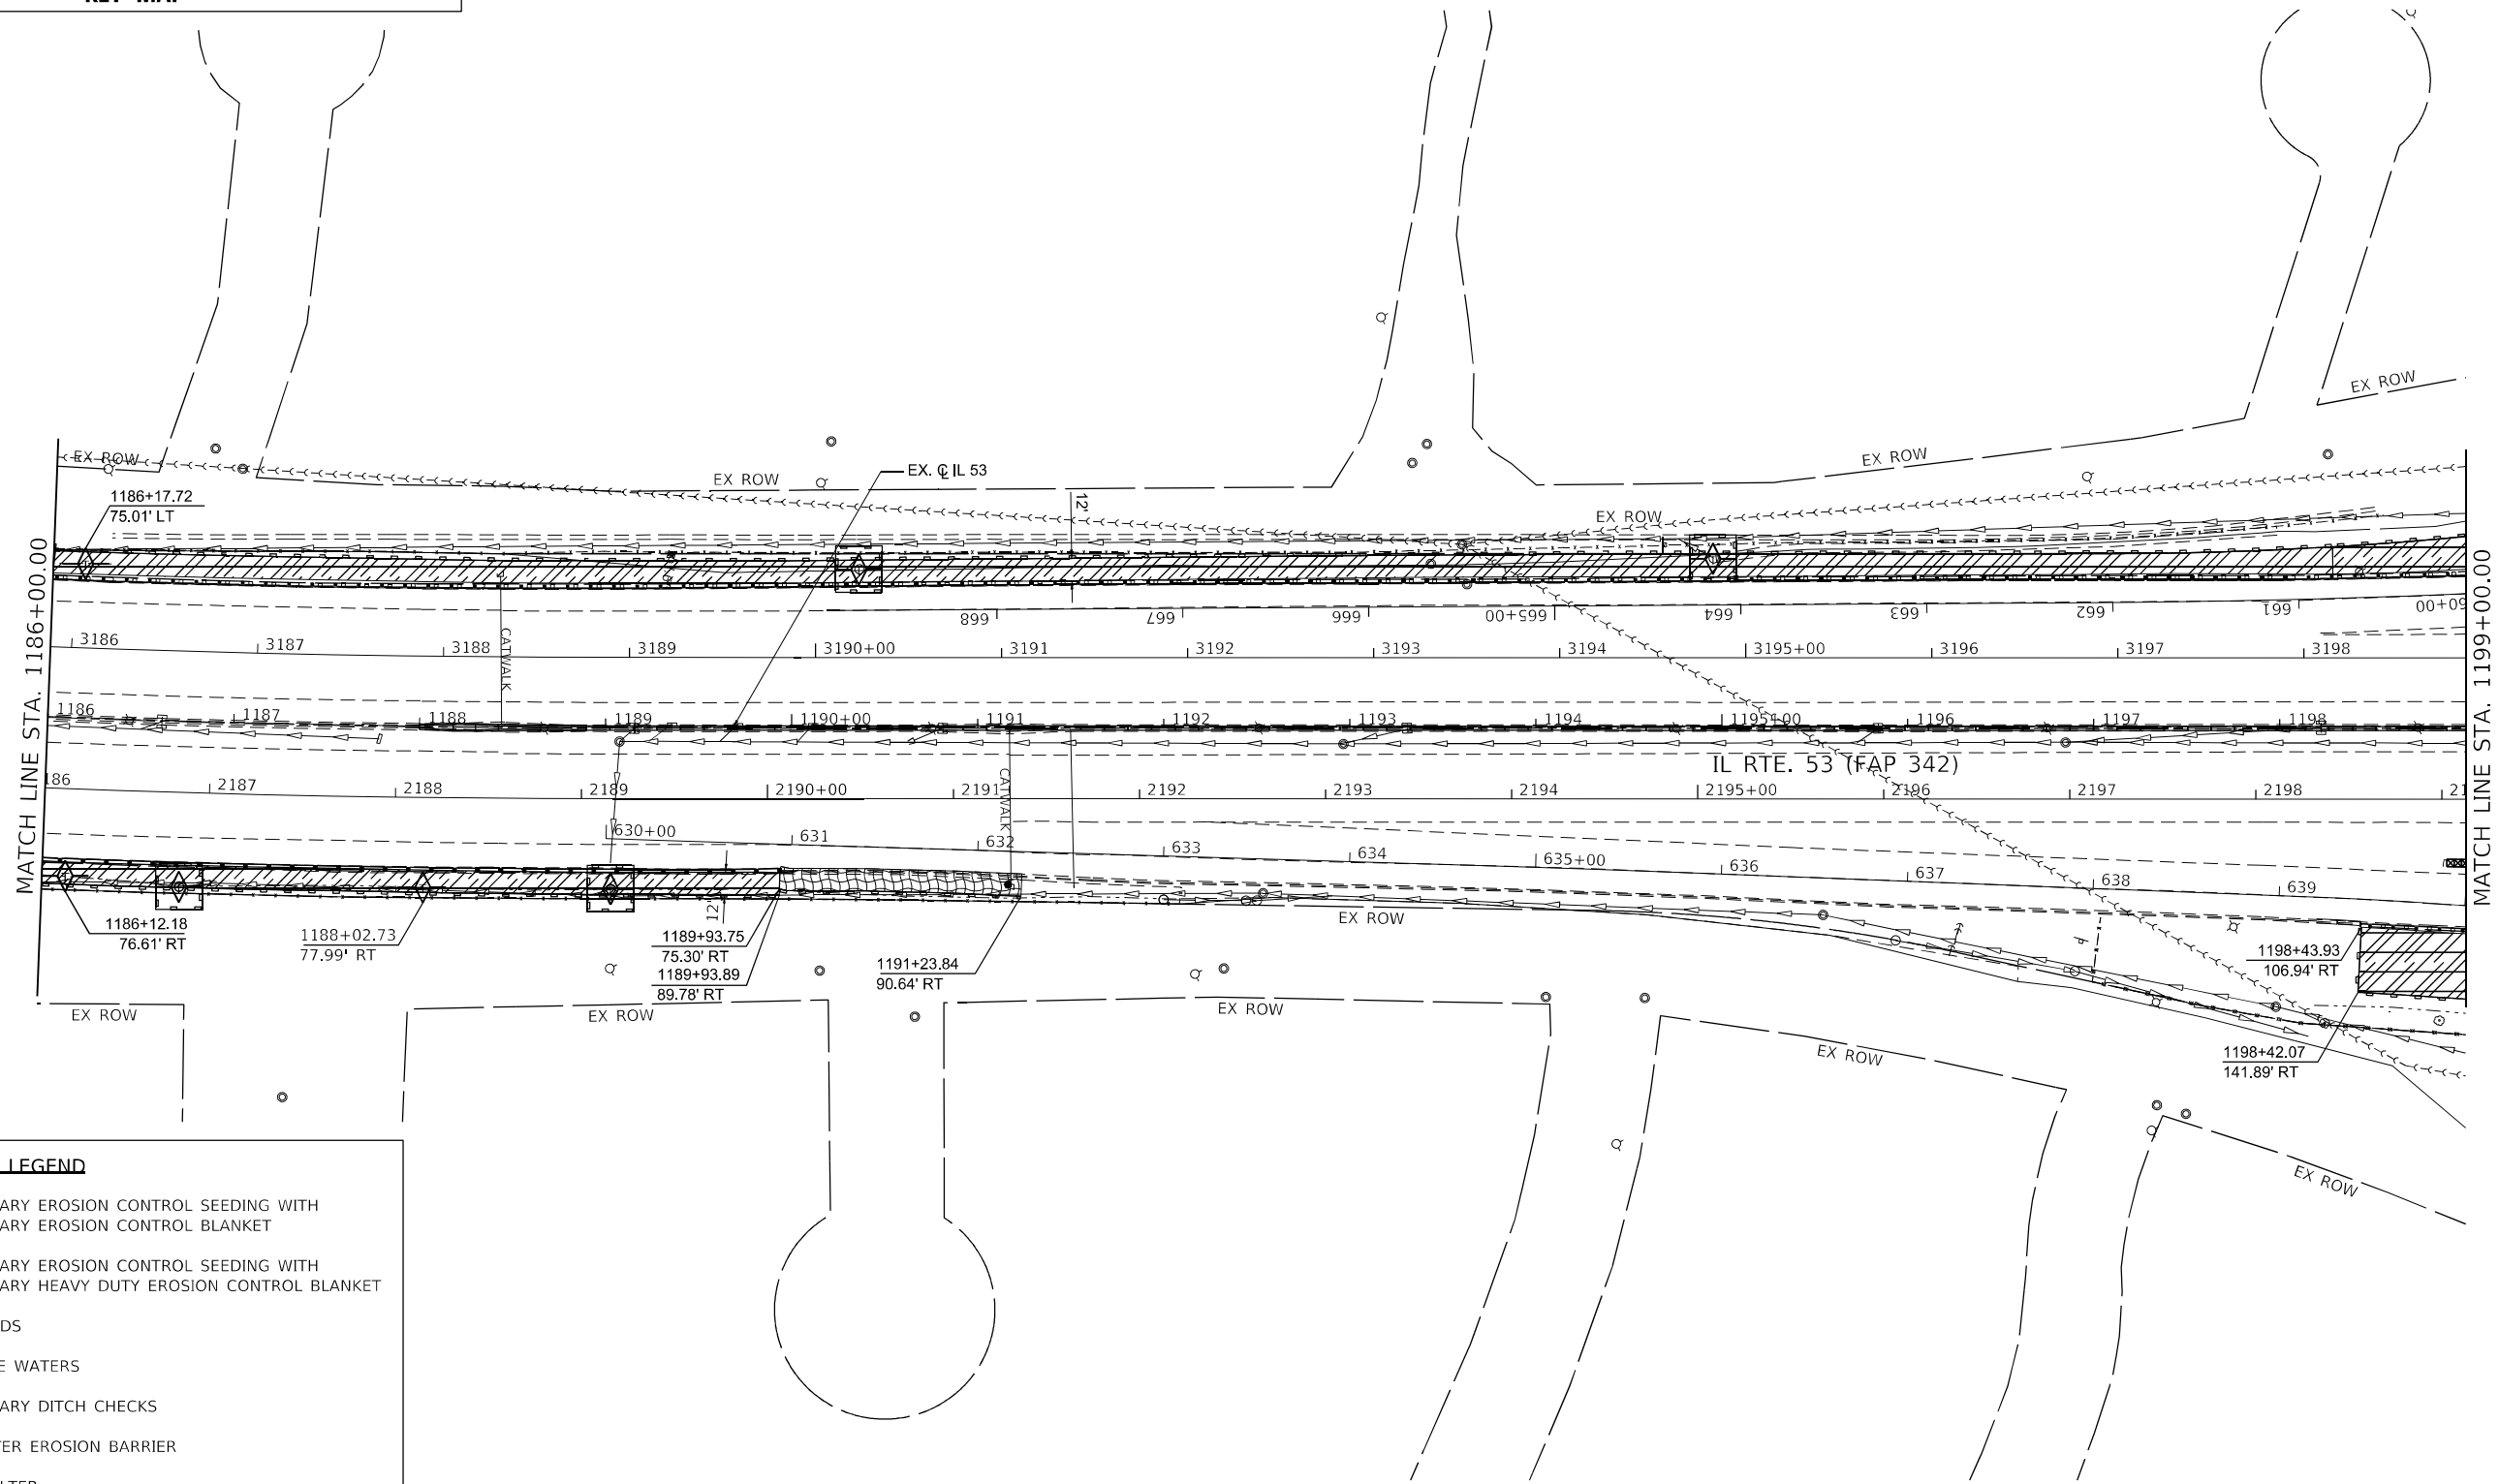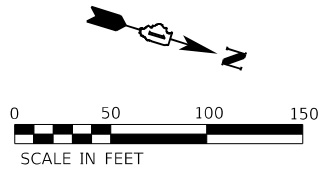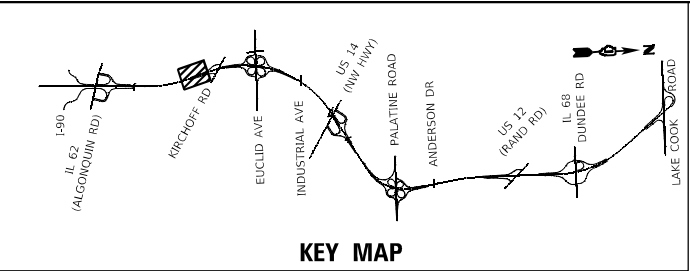

EROSION CONTROL LEGEND

- TEMPORARY EROSION CONTROL SEEDING WITH TEMPORARY EROSION CONTROL BLANKET
- TEMPORARY EROSION CONTROL SEEDING WITH TEMPORARY HEAVY DUTY EROSION CONTROL BLANKET
- WETLANDS
- SURFACE WATERS
- TEMPORARY DITCH CHECKS
- PERIMETER EROSION BARRIER
- INLET FILTER
- INLET & PIPE PROTECTION
- TEMPORARY FENCE

1016 W. JACKSON BLVD.
CHICAGO, ILLINOIS 60607
(312) 776-5591

USER NAME = Abdul Khaliq
DESIGNED - AK
DRAWN - MMA
CHECKED - AAS
DATE - 8/23/2024


REVISED -
REVISED -
REVISED -
REVISED -




STATE OF ILLINOIS
DEPARTMENT OF TRANSPORTATION

IL ROUTE 53
TEMPORARY EROSION AND SEDIMENT CONTROL PLAN



SCALE: 1" = 50' SHEET 2 OF 21 SHEETS STA. 1186+00.00 TO STA. 1199+00.00


F.A.P. RTE.	SECTION	COUNTY	TOTAL SHEETS	SHEET NO.
342	(531)BR 23	COOK	1211	361
CONTRACT NO. 62W38				
ILLINOIS FED. AID PROJECT				

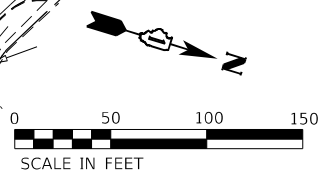

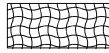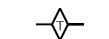 
	TEMPORARY EROSION CONTROL SEEDING WITH TEMPORARY EROSION CONTROL BLANKET
	TEMPORARY EROSION CONTROL SEEDING WITH TEMPORARY HEAVY DUTY EROSION CONTROL BLANKET
	WETLANDS
	SURFACE WATERS
	TEMPORARY DITCH CHECKS
	PERIMETER EROSION BARRIER
	INLET FILTER
	INLET & PIPE PROTECTION
	TEMPORARY FENCE

	STATION	OFFSET
A	1202+32.24	108.25' RT
B	1204+20.16	168.63' RT
C	1202+09.18	184.55' RT
D	1202+93.85	203.80' RT

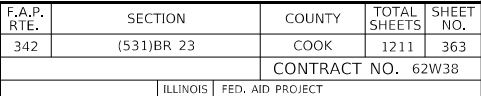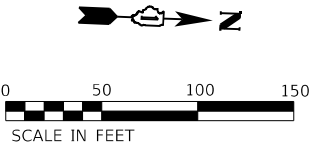

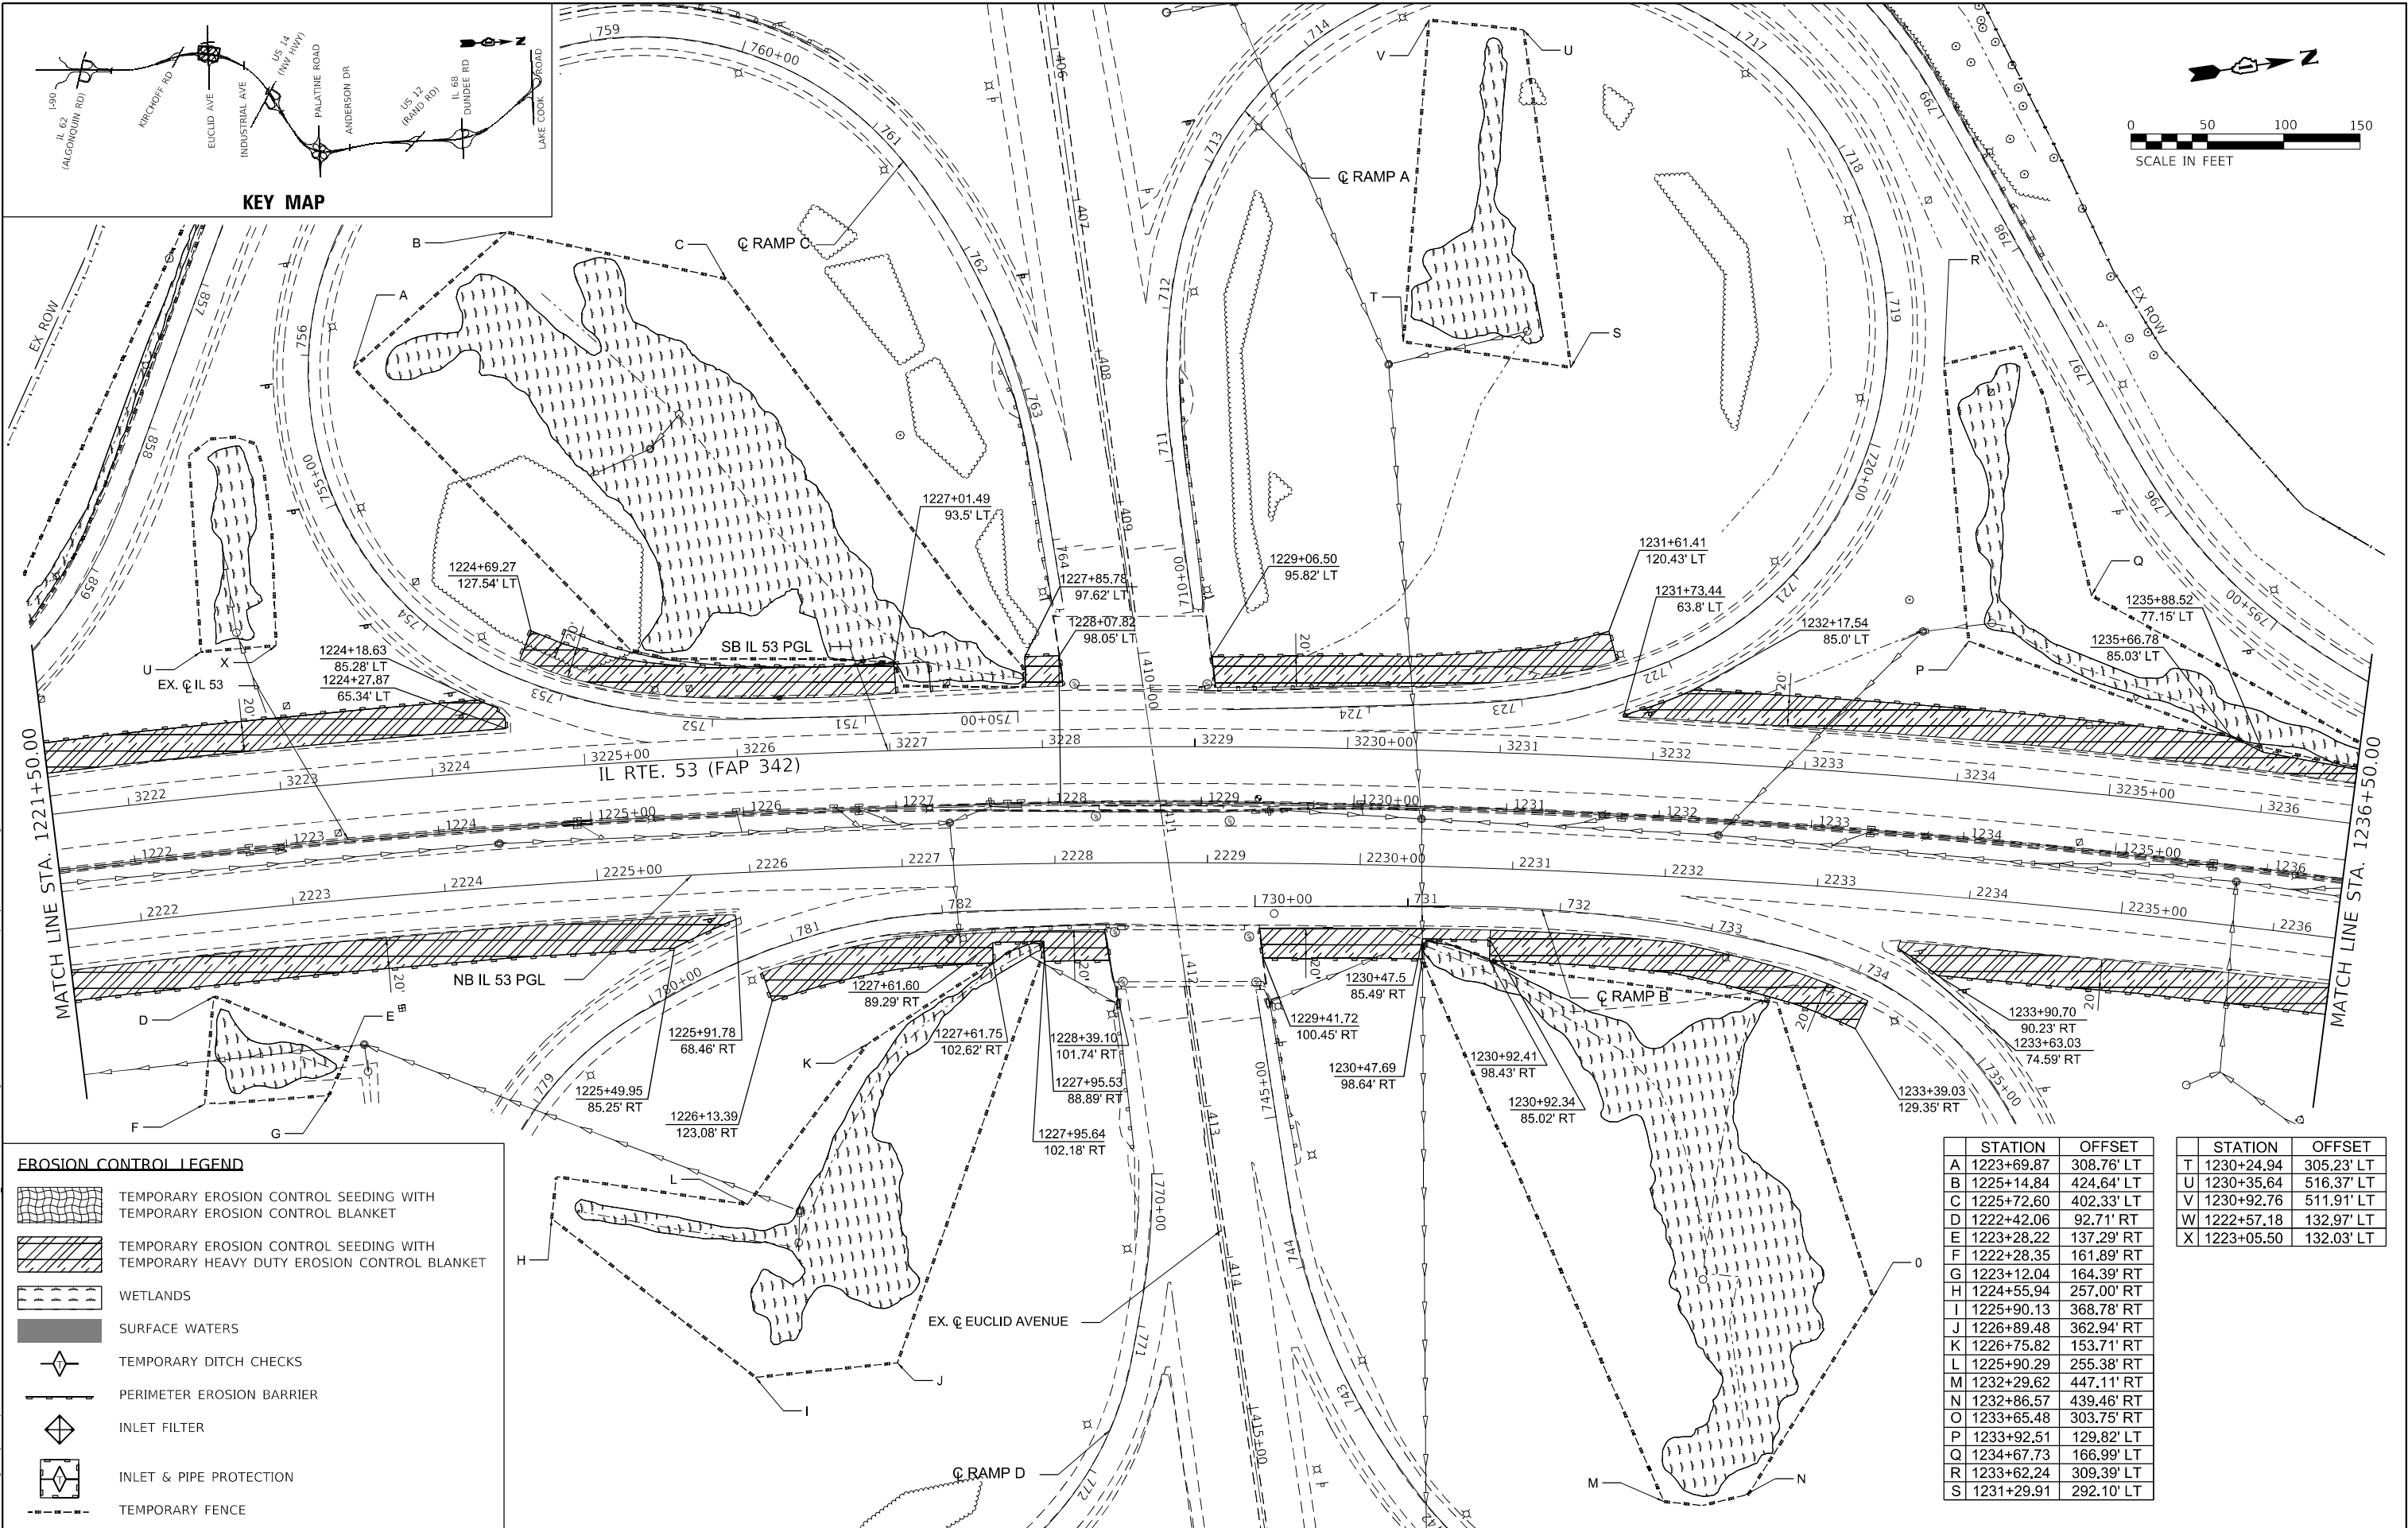






KEY MAP

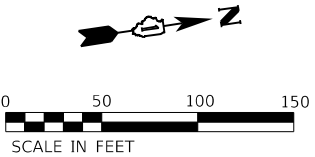




EROSION CONTROL LEGEND

- TEMPORARY EROSION CONTROL SEEDING WITH TEMPORARY EROSION CONTROL BLANKET
- TEMPORARY EROSION CONTROL SEEDING WITH TEMPORARY HEAVY DUTY EROSION CONTROL BLANKET
- WETLANDS
- SURFACE WATERS
- TEMPORARY DITCH CHECKS
- PERIMETER EROSION BARRIER
- INLET FILTER
- INLET & PIPE PROTECTION
- TEMPORARY FENCE

	STATION	OFFSET		STATION	OFFSET
A	1223+69.87	308.76' LT	T	1230+24.94	305.23' LT
B	1225+14.84	424.64' LT	U	1230+35.64	516.37' LT
C	1225+72.60	402.33' LT	V	1230+92.76	511.91' LT
D	1222+42.06	92.71' RT	W	1222+57.18	132.97' LT
E	1223+28.22	137.29' RT	X	1223+05.50	132.03' LT
F	1222+28.35	161.89' RT			
G	1223+12.04	164.39' RT			
H	1224+55.94	257.00' RT			
I	1225+90.13	368.78' RT			
J	1226+89.48	362.94' RT			
K	1226+75.82	153.71' RT			
L	1225+90.29	255.38' RT			
M	1232+29.62	447.11' RT			
N	1232+86.57	439.46' RT			
O	1233+65.48	303.75' RT			
P	1233+92.51	129.82' LT			
Q	1234+67.73	166.99' LT			
R	1233+62.24	309.39' LT			
S	1231+29.91	292.10' LT			

   
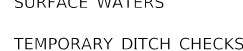
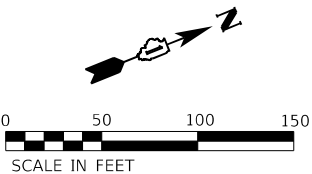


	STATION	OFFSET
A	1239+06.85	123.2' RT
B	1240+47.63	103.86' RT
C	1244+59.31	94.15' RT
D	1236+69.18	75.4' LT

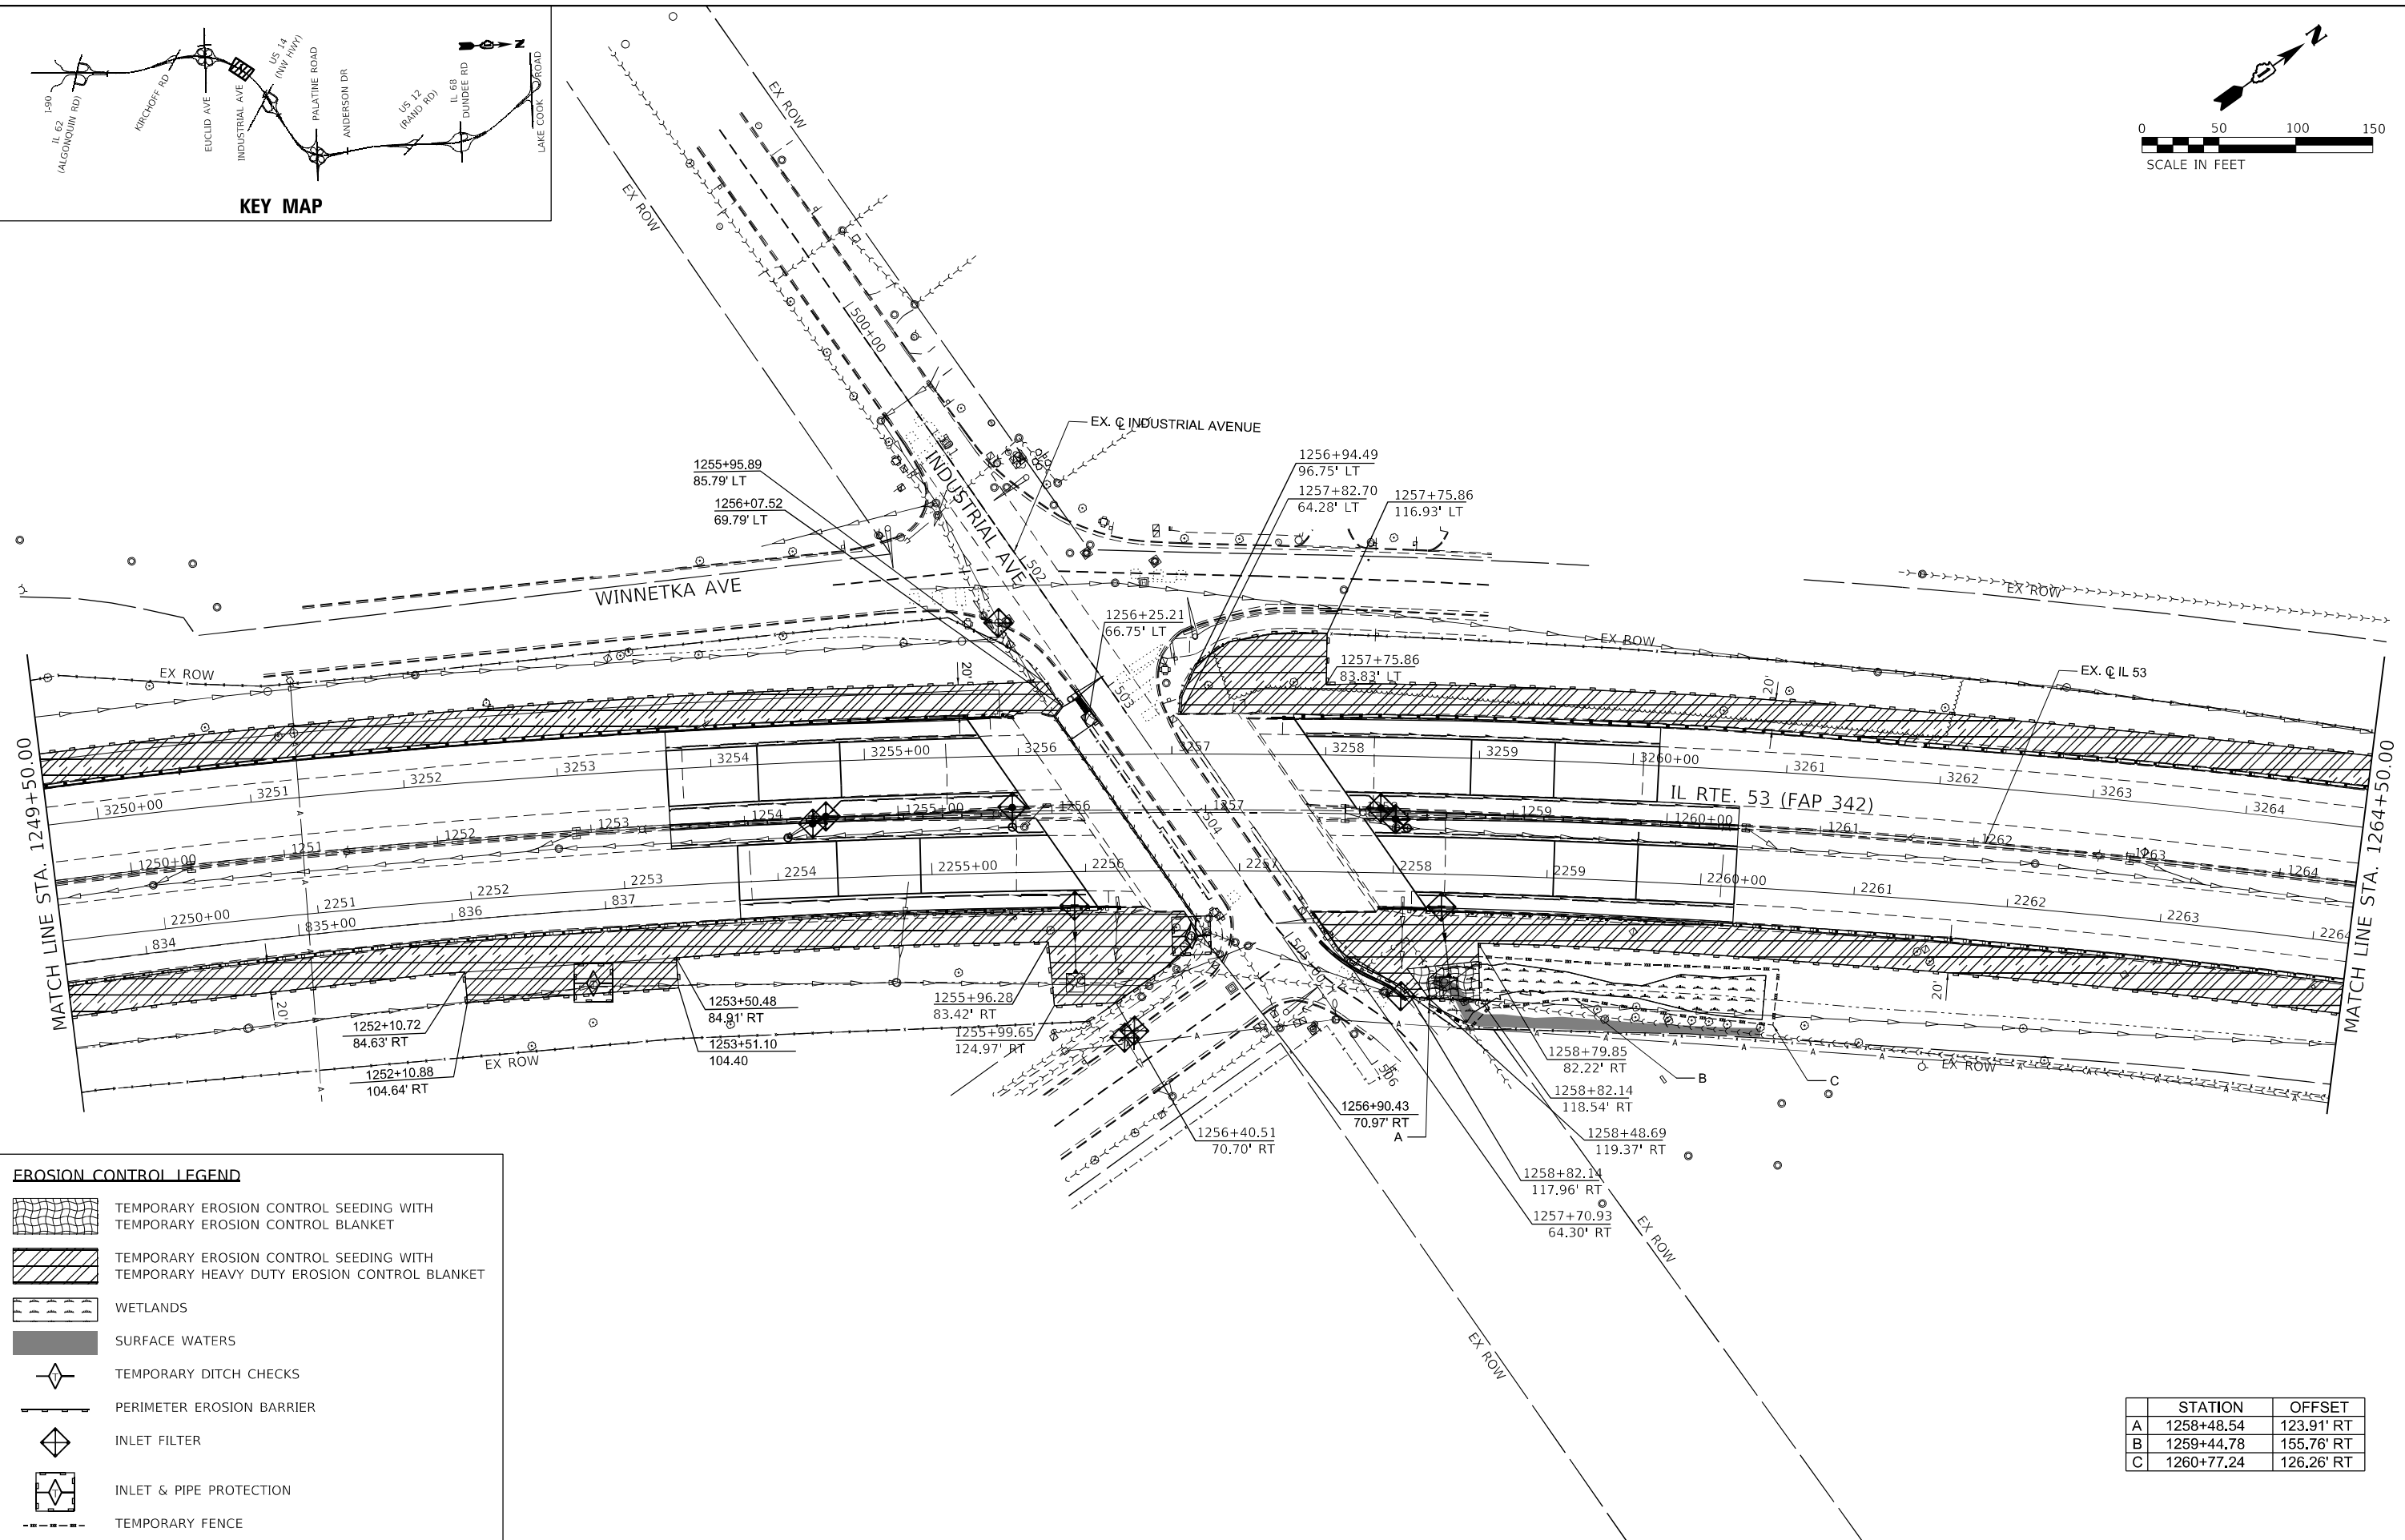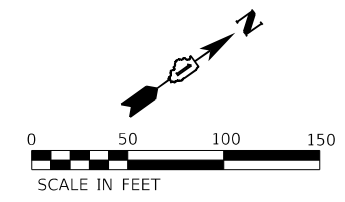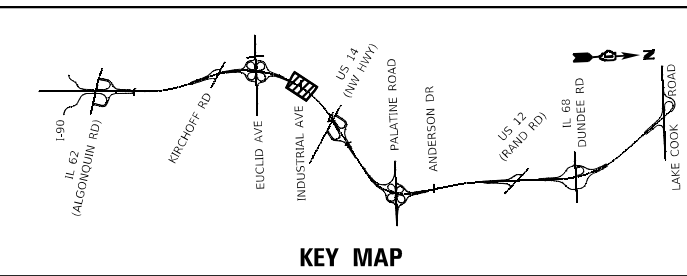

EROSION CONTROL LEGEND	
	TEMPORARY EROSION CONTROL SEEDING WITH TEMPORARY EROSION CONTROL BLANKET
	TEMPORARY EROSION CONTROL SEEDING WITH TEMPORARY HEAVY DUTY EROSION CONTROL BLANKET
	WETLANDS
	SURFACE WATERS
	TEMPORARY DITCH CHECKS
	PERIMETER EROSION BARRIER
	INLET FILTER
	INLET & PIPE PROTECTION
	TEMPORARY FENCE




	STATION	OFFSET
A	1258+48.54	123.91' RT
B	1259+44.78	155.76' RT
C	1260+77.24	126.26' RT

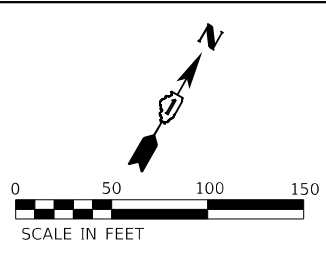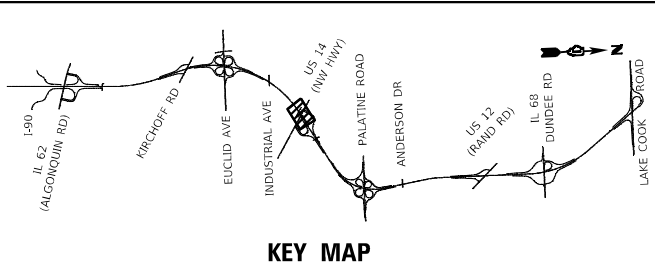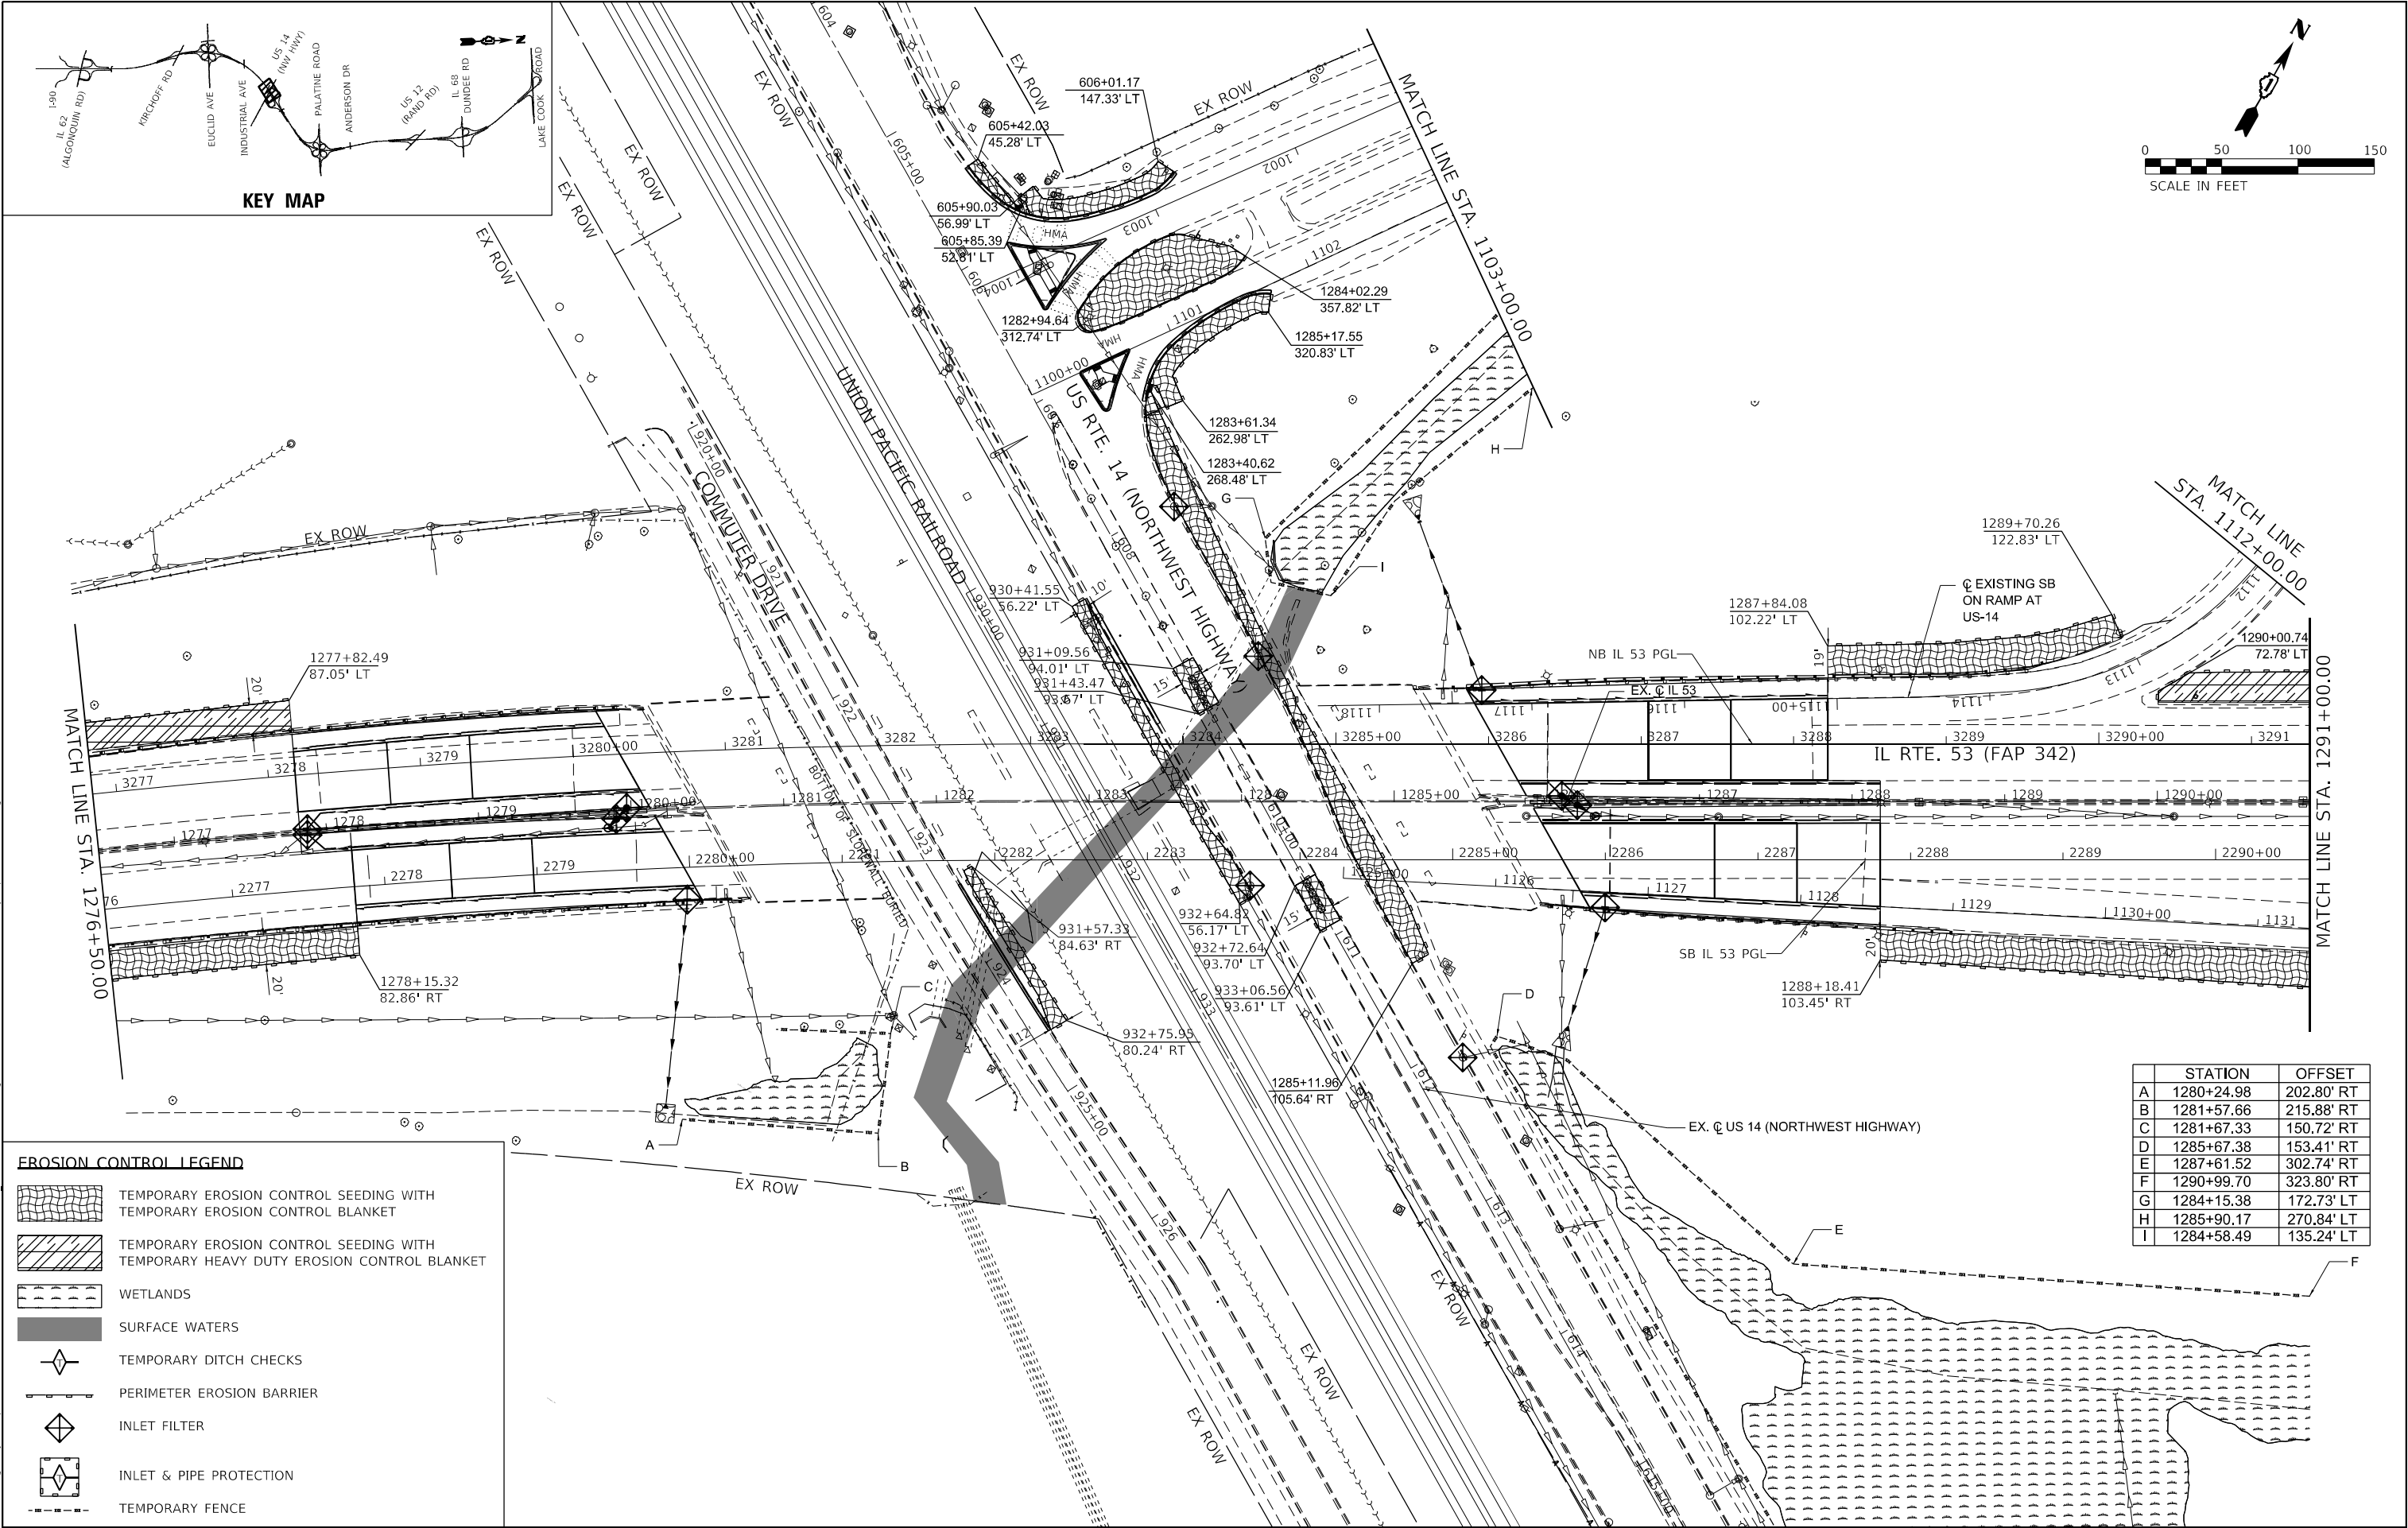

EROSION CONTROL LEGEND

- TEMPORARY EROSION CONTROL SEEDING WITH TEMPORARY EROSION CONTROL BLANKET
- TEMPORARY EROSION CONTROL SEEDING WITH TEMPORARY HEAVY DUTY EROSION CONTROL BLANKET
- WETLANDS
- SURFACE WATERS
- TEMPORARY DITCH CHECKS
- PERIMETER EROSION BARRIER
- INLET FILTER
- INLET & PIPE PROTECTION
- TEMPORARY FENCE




	STATION	OFFSET
A	1280+24.98	202.80' RT
B	1281+57.66	215.88' RT
C	1281+67.33	150.72' RT
D	1285+67.38	153.41' RT
E	1287+61.52	302.74' RT
F	1290+99.70	323.80' RT
G	1284+15.38	172.73' LT
H	1285+90.17	270.84' LT
I	1284+58.49	135.24' LT

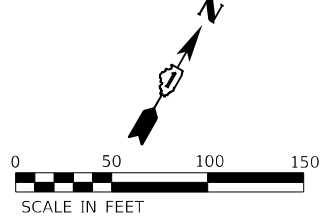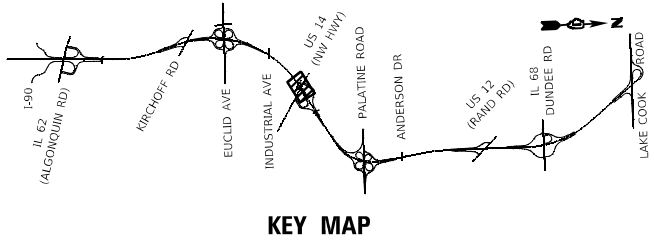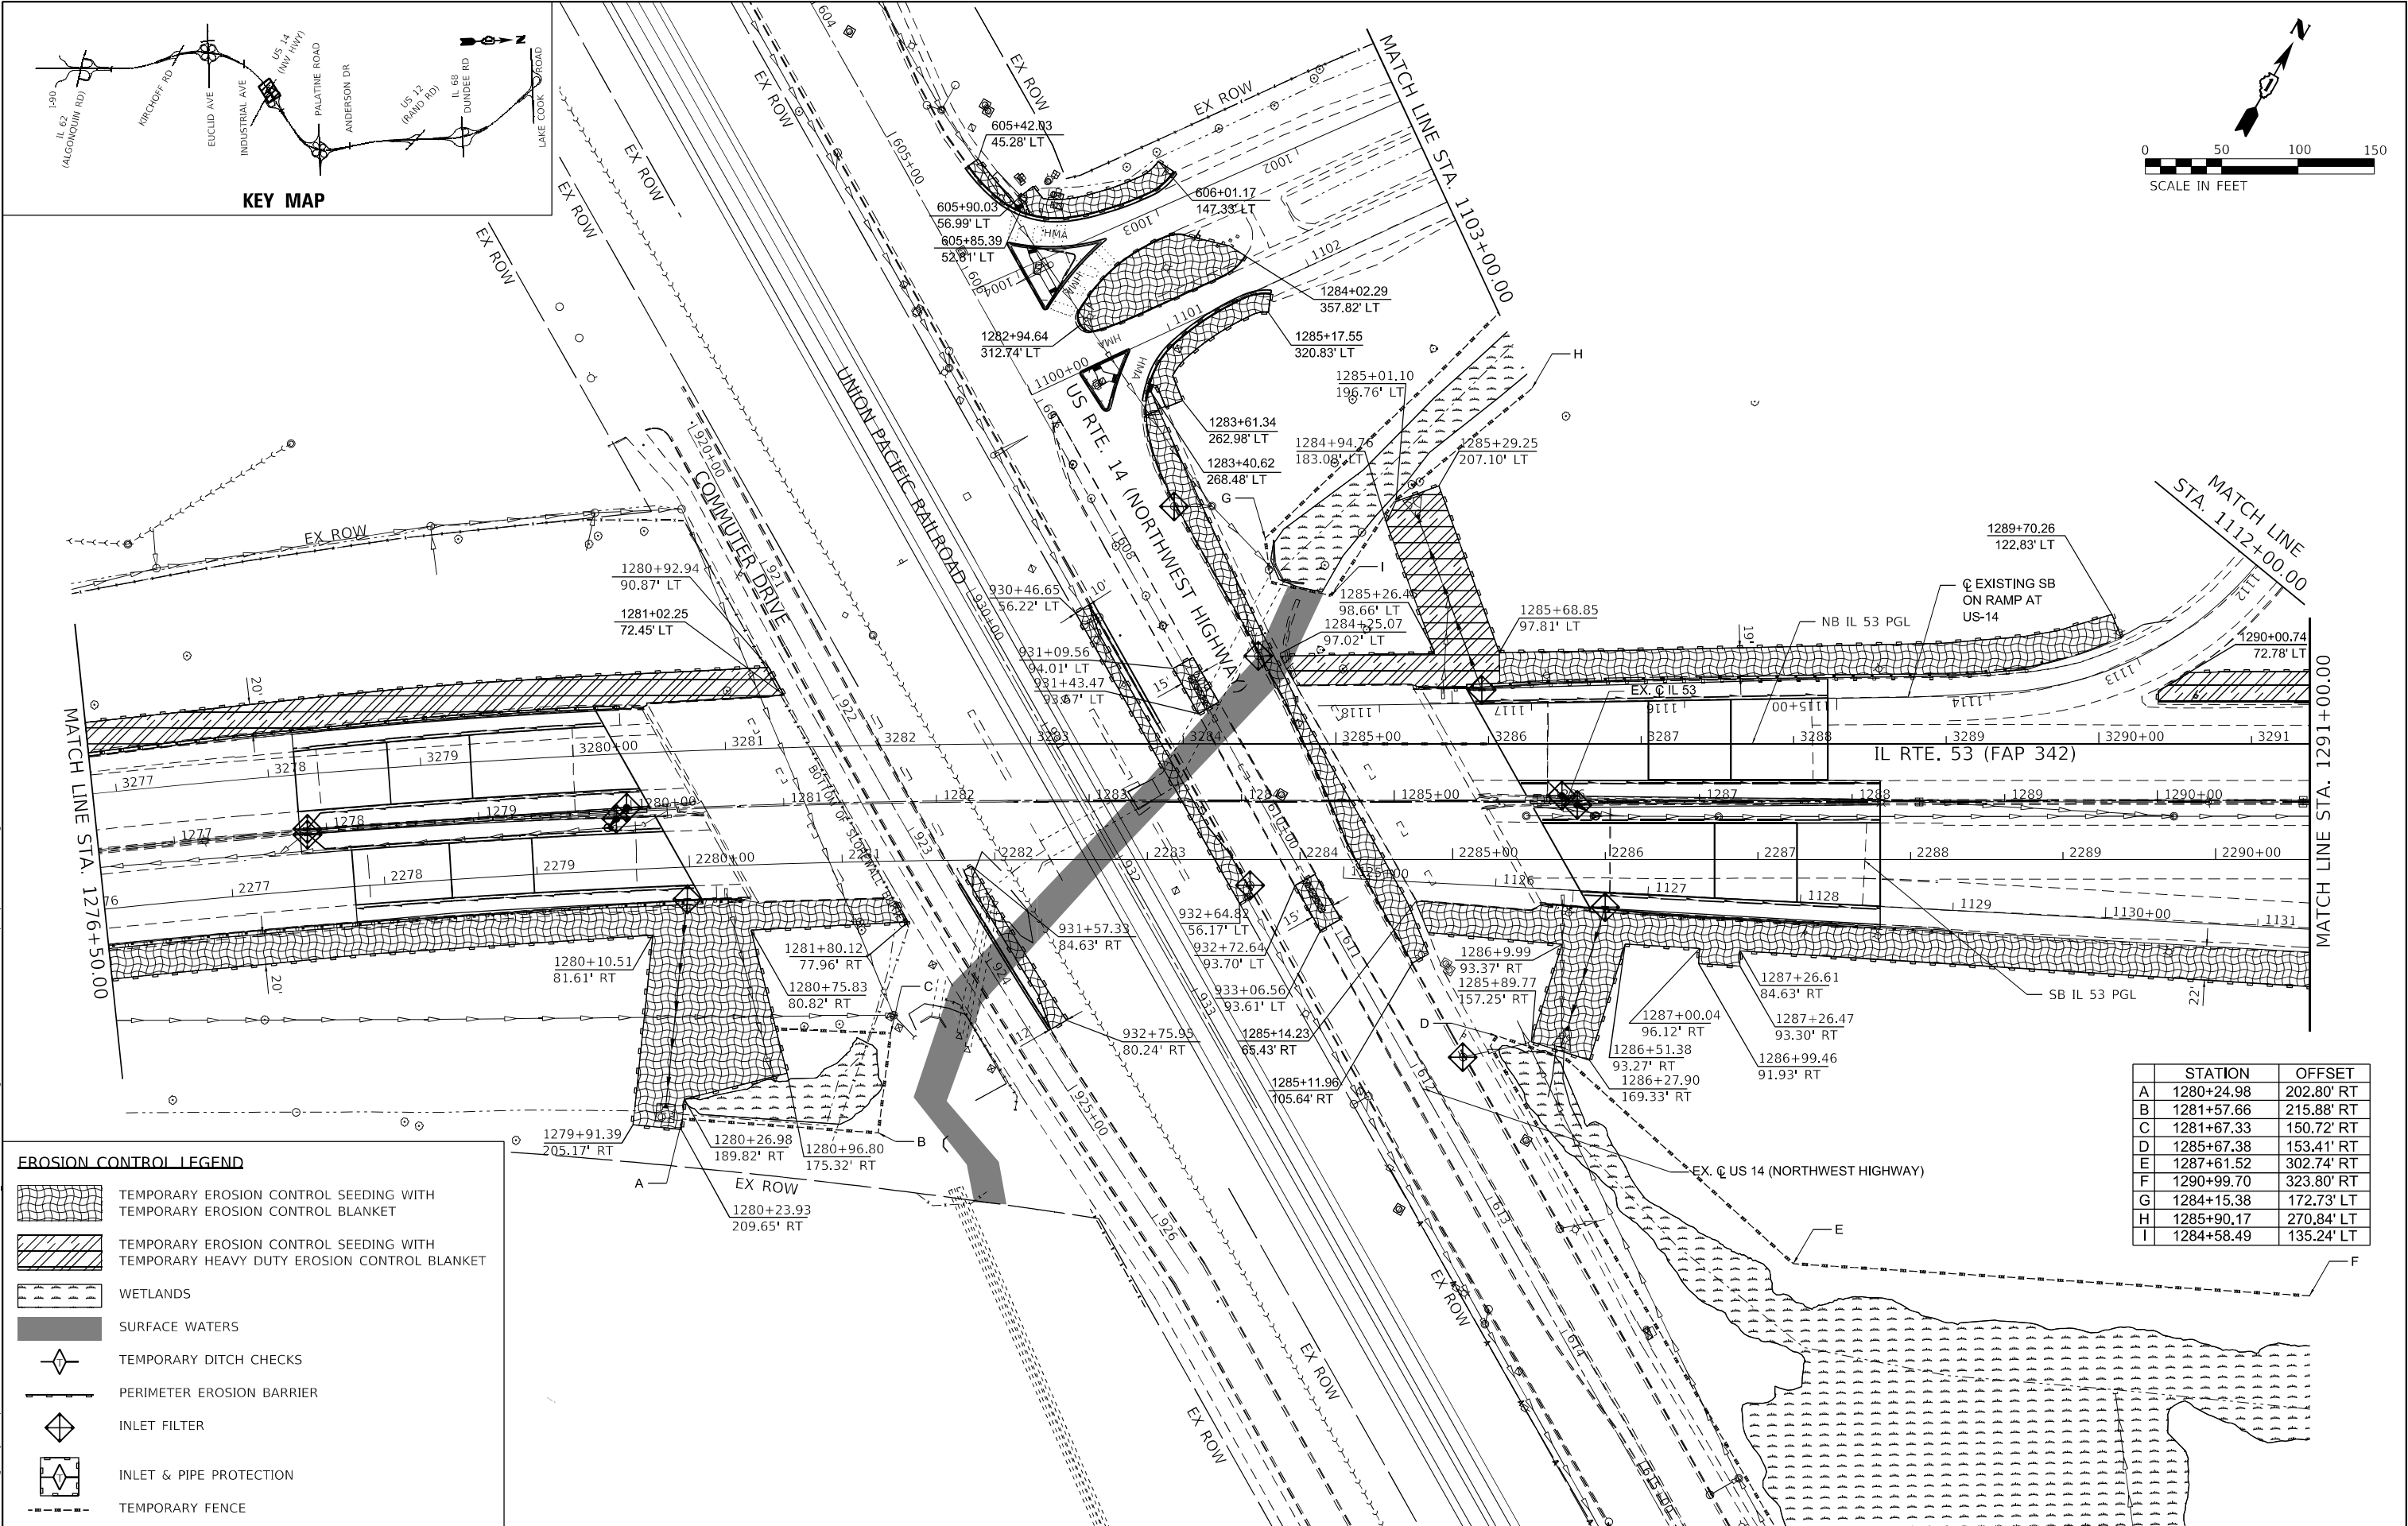

EROSION CONTROL LEGEND

- TEMPORARY EROSION CONTROL SEEDING WITH TEMPORARY EROSION CONTROL BLANKET
- TEMPORARY EROSION CONTROL SEEDING WITH TEMPORARY HEAVY DUTY EROSION CONTROL BLANKET
- WETLANDS
- SURFACE WATERS
- TEMPORARY DITCH CHECKS
- PERIMETER EROSION BARRIER
- INLET FILTER
- INLET & PIPE PROTECTION
- TEMPORARY FENCE


	STATION	OFFSET
A	1280+24.98	202.80' RT
B	1281+57.66	215.88' RT
C	1281+67.33	150.72' RT
D	1285+67.38	153.41' RT
E	1287+61.52	302.74' RT
F	1290+99.70	323.80' RT
G	1284+15.38	172.73' LT
H	1285+90.17	270.84' LT
I	1284+58.49	135.24' LT

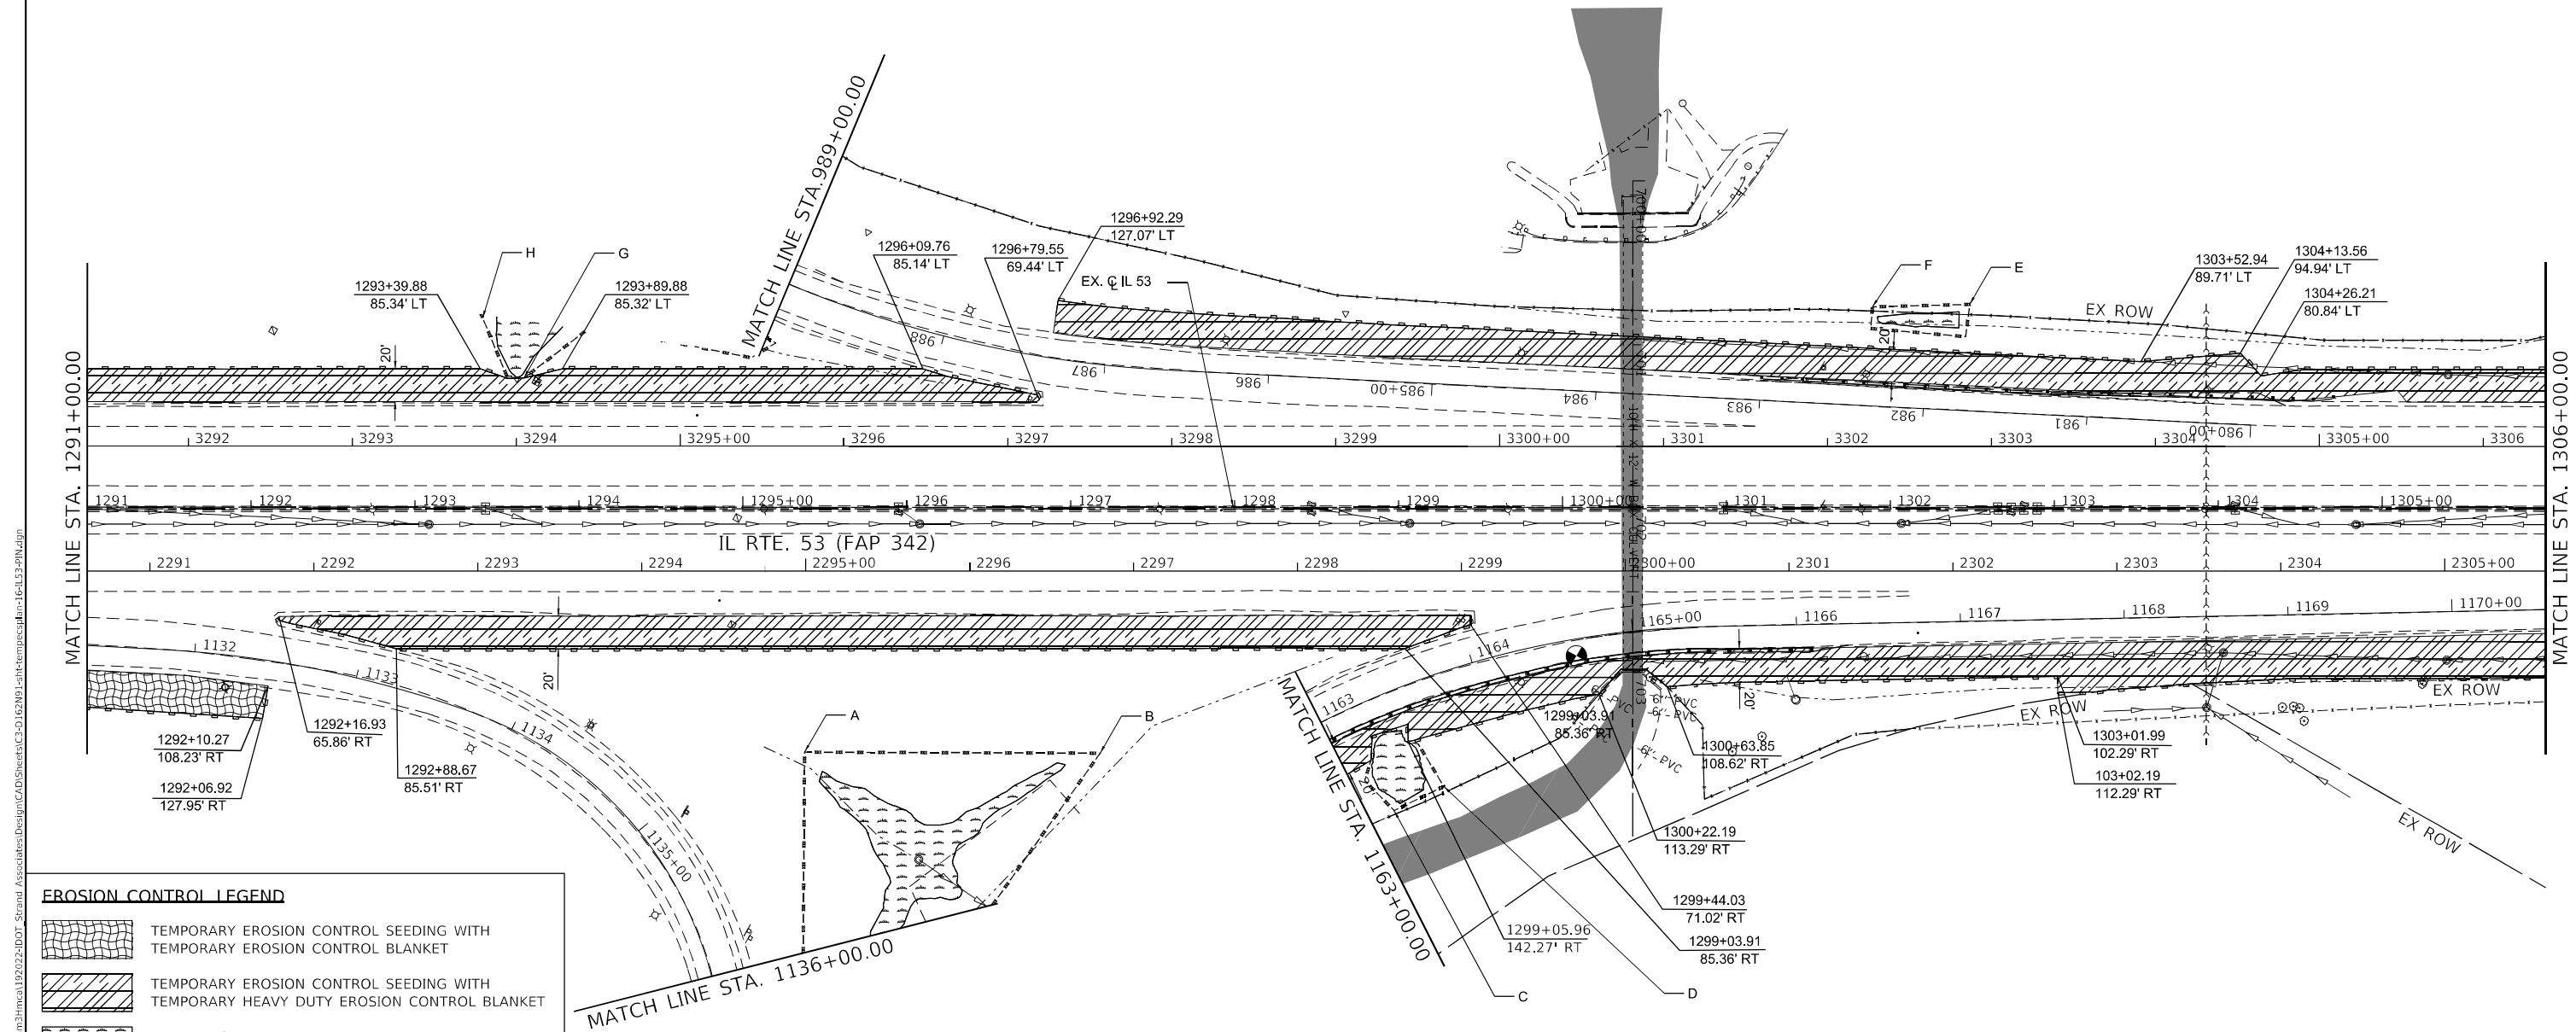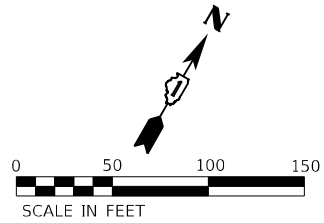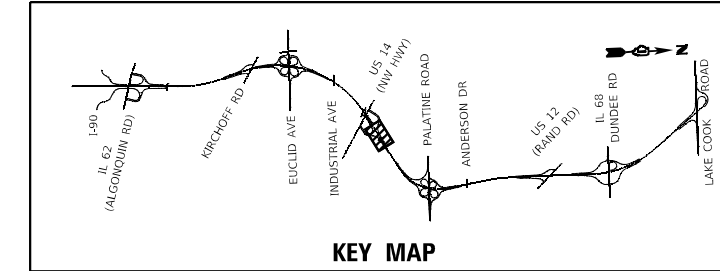



EROSION CONTROL LEGEND

- TEMPORARY EROSION CONTROL SEEDING WITH TEMPORARY EROSION CONTROL BLANKET
- TEMPORARY EROSION CONTROL SEEDING WITH TEMPORARY HEAVY DUTY EROSION CONTROL BLANKET
- WETLANDS
- SURFACE WATERS
- TEMPORARY DITCH CHECKS
- PERIMETER EROSION BARRIER
- INLET FILTER
- INLET & PIPE PROTECTION
- TEMPORARY FENCE

	STATION	OFFSET
A	1295+35.64	148.62' RT
B	1297+17.95	149.23' RT
C	1298+97.33	184.23' RT
D	1299+27.60	169.43' RT
E	1302+88.13	109.95' LT
F	1302+88.13	109.95' LT
G	1293+66.29	79.65' LT
H	1293+41.23	116.29' LT


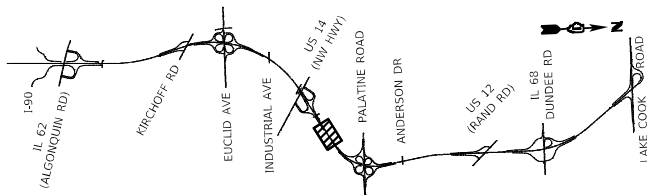


KEY MAP

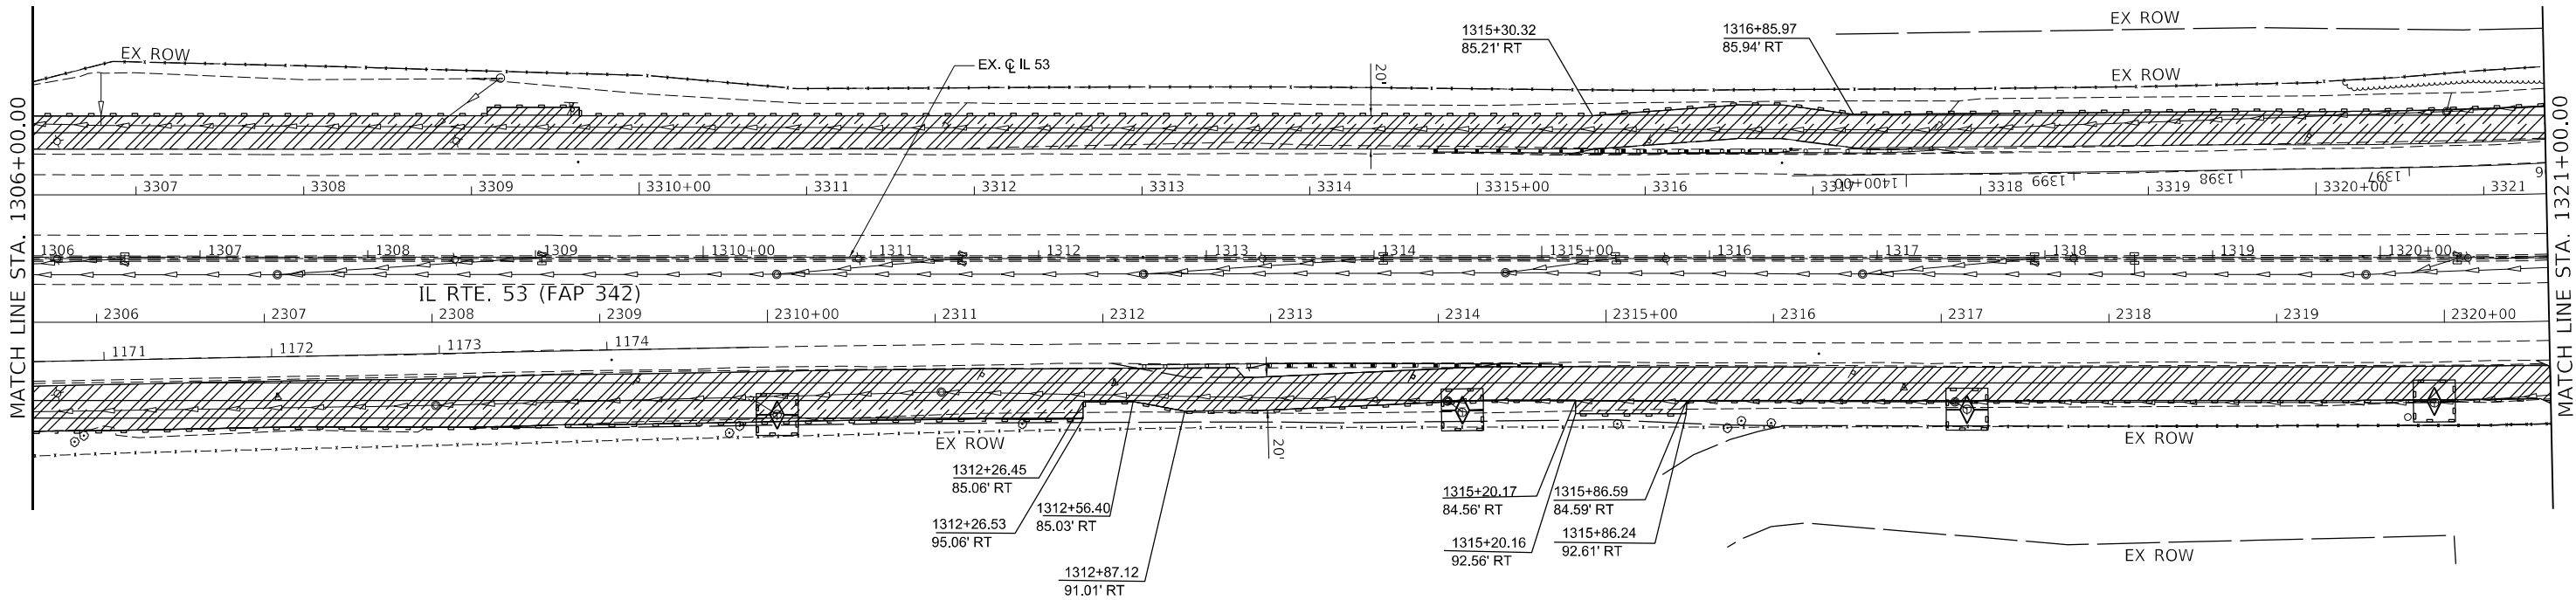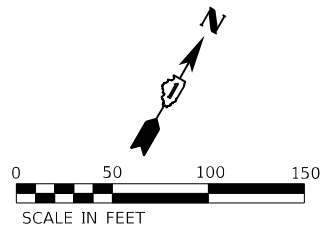


EROSION CONTROL LEGEND

- TEMPORARY EROSION CONTROL SEEDING WITH TEMPORARY EROSION CONTROL BLANKET
- TEMPORARY EROSION CONTROL SEEDING WITH TEMPORARY HEAVY DUTY EROSION CONTROL BLANKET
- WETLANDS
- SURFACE WATERS
- TEMPORARY DITCH CHECKS
- PERIMETER EROSION BARRIER
- INLET FILTER
- INLET & PIPE PROTECTION
- TEMPORARY FENCE

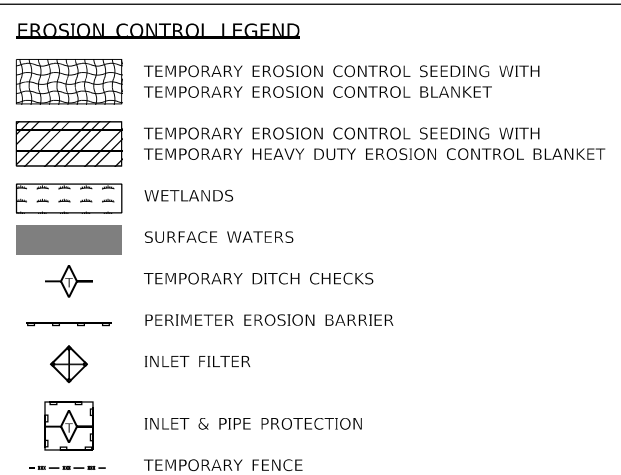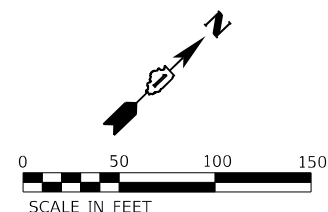



	STATION	OFFSET
A	1335+07.46	174.74 LT
B	1335+09.42	154.33 LT
C	1333+79.55	113.06 LT
D	1332+50.36	110.14 LT


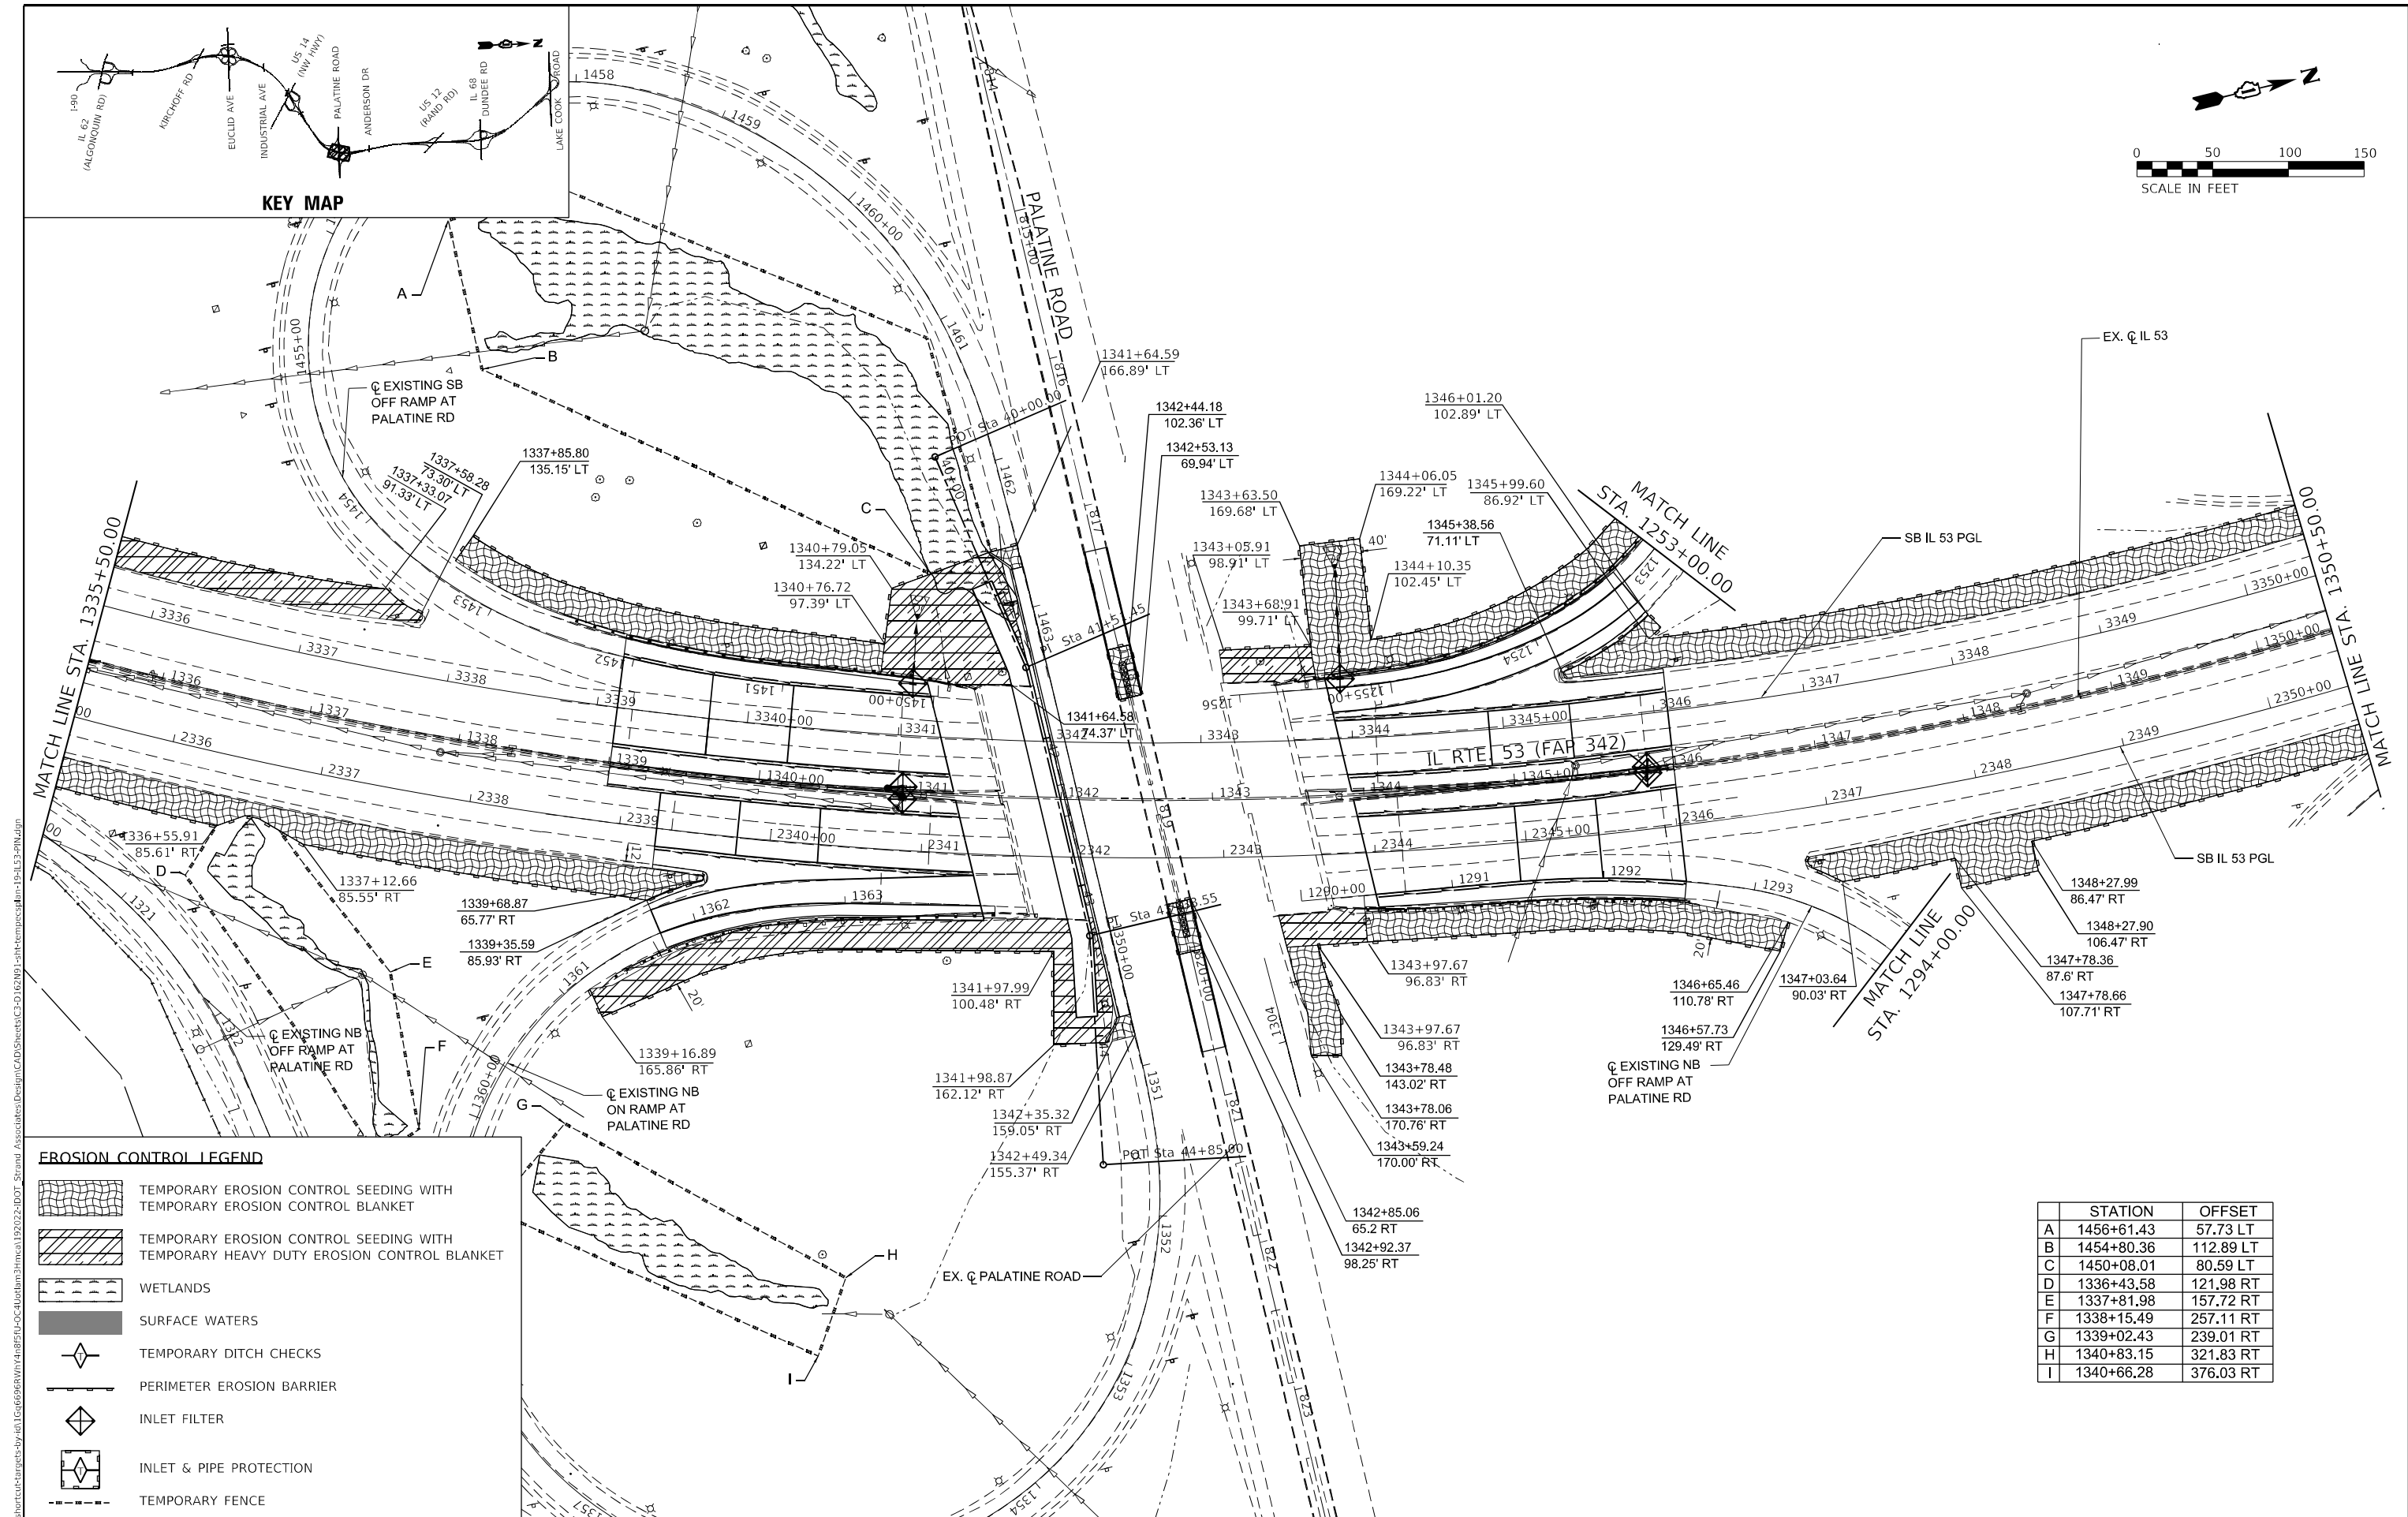


EROSION CONTROL LEGEND

	TEMPORARY EROSION CONTROL SEEDING WITH TEMPORARY EROSION CONTROL BLANKET
	TEMPORARY EROSION CONTROL SEEDING WITH TEMPORARY HEAVY DUTY EROSION CONTROL BLANKET
	WETLANDS
	SURFACE WATERS
	TEMPORARY DITCH CHECKS
	PERIMETER EROSION BARRIER
	INLET FILTER
	INLET & PIPE PROTECTION
	TEMPORARY FENCE

	STATION	OFFSET
A	1456+61.43	57.73 LT
B	1454+80.36	112.89 LT
C	1450+08.01	80.59 LT
D	1336+43.58	121.98 RT
E	1337+81.98	157.72 RT
F	1338+15.49	257.11 RT
G	1339+02.43	239.01 RT
H	1340+83.15	321.83 RT
I	1340+66.28	376.03 RT

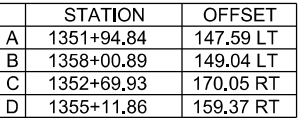
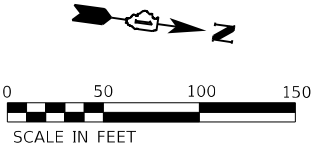


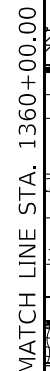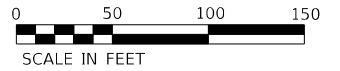

MATCH LINE STA. 1370+50



	TEMPORARY EROSION CONTROL SEEDING WITH TEMPORARY EROSION CONTROL BLANKET
	TEMPORARY EROSION CONTROL SEEDING WITH TEMPORARY HEAVY DUTY EROSION CONTROL BLANKET
	WETLANDS
	SURFACE WATERS
	TEMPORARY DITCH CHECKS
	PERIMETER EROSION BARRIER
	INLET FILTER
	INLET & PIPE PROTECTION
	TEMPORARY FENCE

	STATION	OFFSET
A	1361+66.73	164.41 LT
B	1361+66.73	136.07 LT
C	1364+16.05	136.05 LT
D	1368+15.27	87.24 RT
E	1368+73.01	77.5 RT
F	1369+27.53	82.02 RT

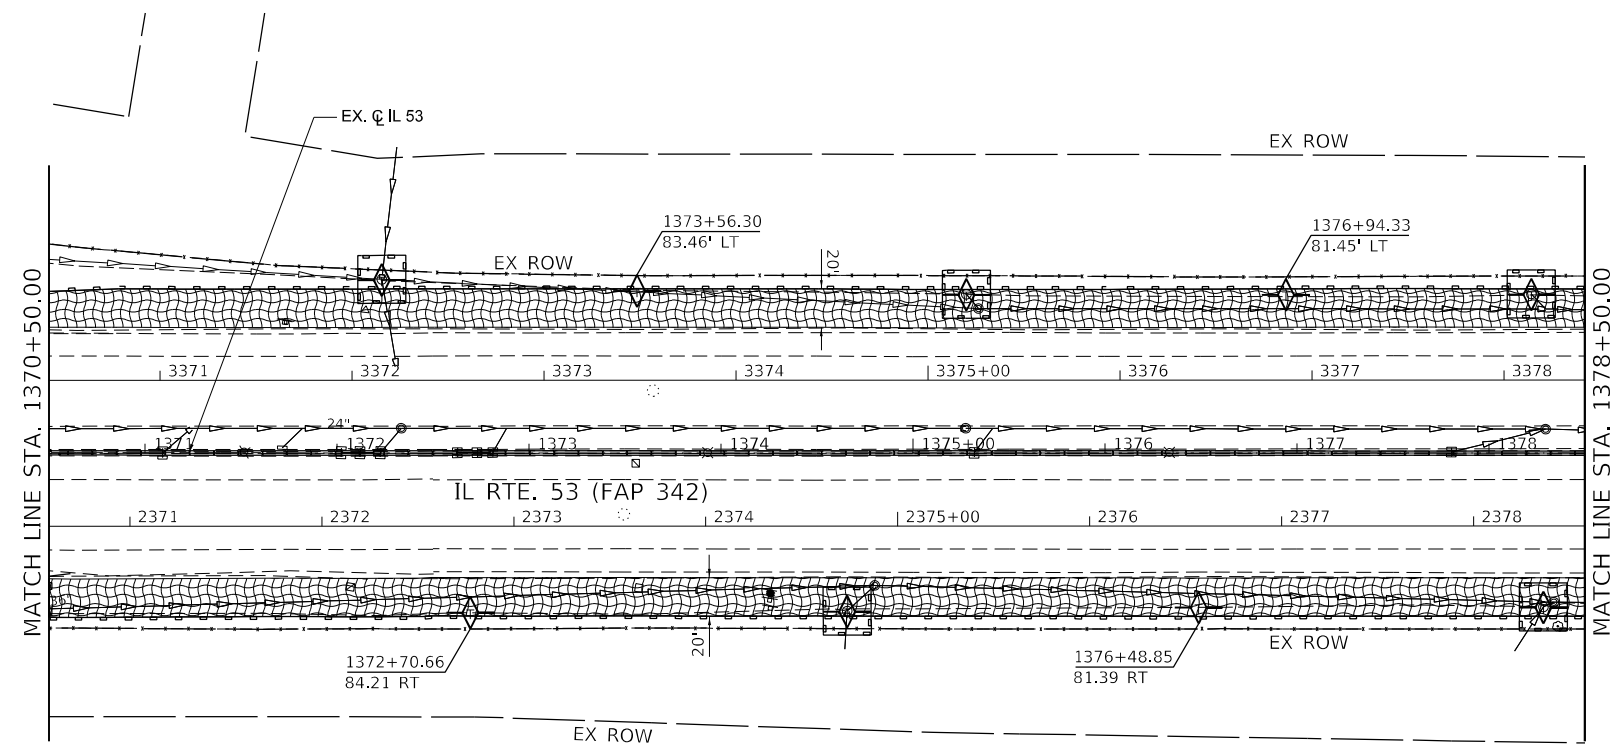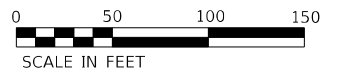


	TEMPORARY EROSION CONTROL SEEDING WITH TEMPORARY EROSION CONTROL BLANKET
	TEMPORARY EROSION CONTROL SEEDING WITH TEMPORARY HEAVY DUTY EROSION CONTROL BLANKET
	WETLANDS
	SURFACE WATERS
	TEMPORARY DITCH CHECKS
	PERIMETER EROSION BARRIER
	INLET FILTER
	INLET & PIPE PROTECTION
	TEMPORARY FENCE

 1016 W. JACKSON BLVD. CHICAGO, ILLINOIS 60607 (312) 776-5591	USER NAME = Abdul Khaliq	DESIGNED - AK	REVISED -	STATE OF ILLINOIS DEPARTMENT OF TRANSPORTATION	IL ROUTE 53 TEMPORARY EROSION AND SEDIMENT CONTROL PLAN					F.A.P. RTE. 1	SECTION	COUNTY	TOTAL SHEETS	SHEET NO.
		DRAWN - MMA	REVISED -		342	(531)BR 23	COOK	1211	375					
	PLOT SCALE = 50,000' 1" / in.	CHECKED - AAS	REVISED -		CONTRACT NO. 62W38									
	PLOT DATE = 8/23/2024	DATE -	REVISED -		SCALE: 1" = 50'	SHEET 16 OF 21 SHEETS	STA. 1370+50.00 TO STA. 1378+50.00	ILLINOIS	FED. AID PROJECT					

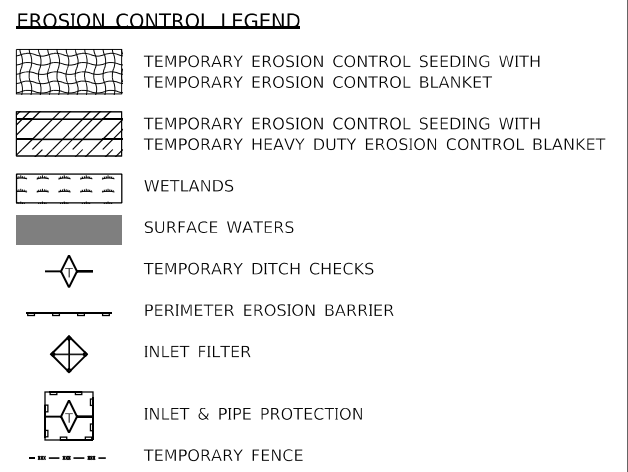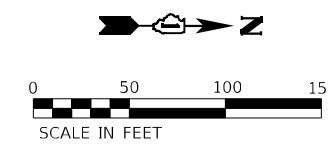

 1016 W. JACKSON BLVD. CHICAGO, ILLINOIS 60607 (312) 776-5591	USER NAME = Abdul Khaliq	DESIGNED - AK	REVISED -	STATE OF ILLINOIS DEPARTMENT OF TRANSPORTATION	IL ROUTE 53 TEMPORARY EROSION AND SEDIMENT CONTROL PLAN					F.A.P. RTE.	SECTION	COUNTY	TOTAL SHEETS	SHEET NO.
		DRAWN - MMA	REVISED -							342	(531)BR 23	COOK	1211	376
	PLOT SCALE = 50,000' / in.	CHECKED - AAS	REVISED -		CONTRACT NO. 62W38									
	PLOT DATE = 8/23/2024	DATE -	REVISED -		SCALE: 1" = 50'	SHEET 17 OF 21 SHEETS	STA. 1378+50.00 TO STA. 1391+50.00	ILLINOIS	FED. AID PROJECT					

 

	STATION	OFFSET
A	612+45.68	91.67 LT
B	614+34.98	155.20 LT
C	1136+61.30	185.20 LT
D	1160+21.60	185.20 LT
E	1161+84.19	57.68 LT
F	1159+15.33	59.84 LT



	TEMPORARY EROSION CONTROL SEEDING WITH TEMPORARY EROSION CONTROL BLANKET
	TEMPORARY EROSION CONTROL SEEDING WITH TEMPORARY HEAVY DUTY EROSION CONTROL BLANKET
	WETLANDS
	SURFACE WATERS
	TEMPORARY DITCH CHECKS
	PERIMETER EROSION BARRIER
	INLET FILTER
	INLET & PIPE PROTECTION
	TEMPORARY FENCE

IL ROUTE 53
TEMPORARY EROSION AND SEDIMENT CONTROL PLAN

SCALE: 1" = 50'	SHEET 18 OF 21 SHEETS	STA. TO STA. 1164+00.00
-----------------	-----------------------	-------------------------

F.A.P. RTE.	SECTION	COUNTY	TOTAL SHEETS	SHEET NO.
342	(531)BR 23	COOK	1211	377
		CONTRACT NO. 62W38		
ILLINOIS		FED. AID PROJECT		

ILLINOIS	FED. AID PROJECT
----------	------------------

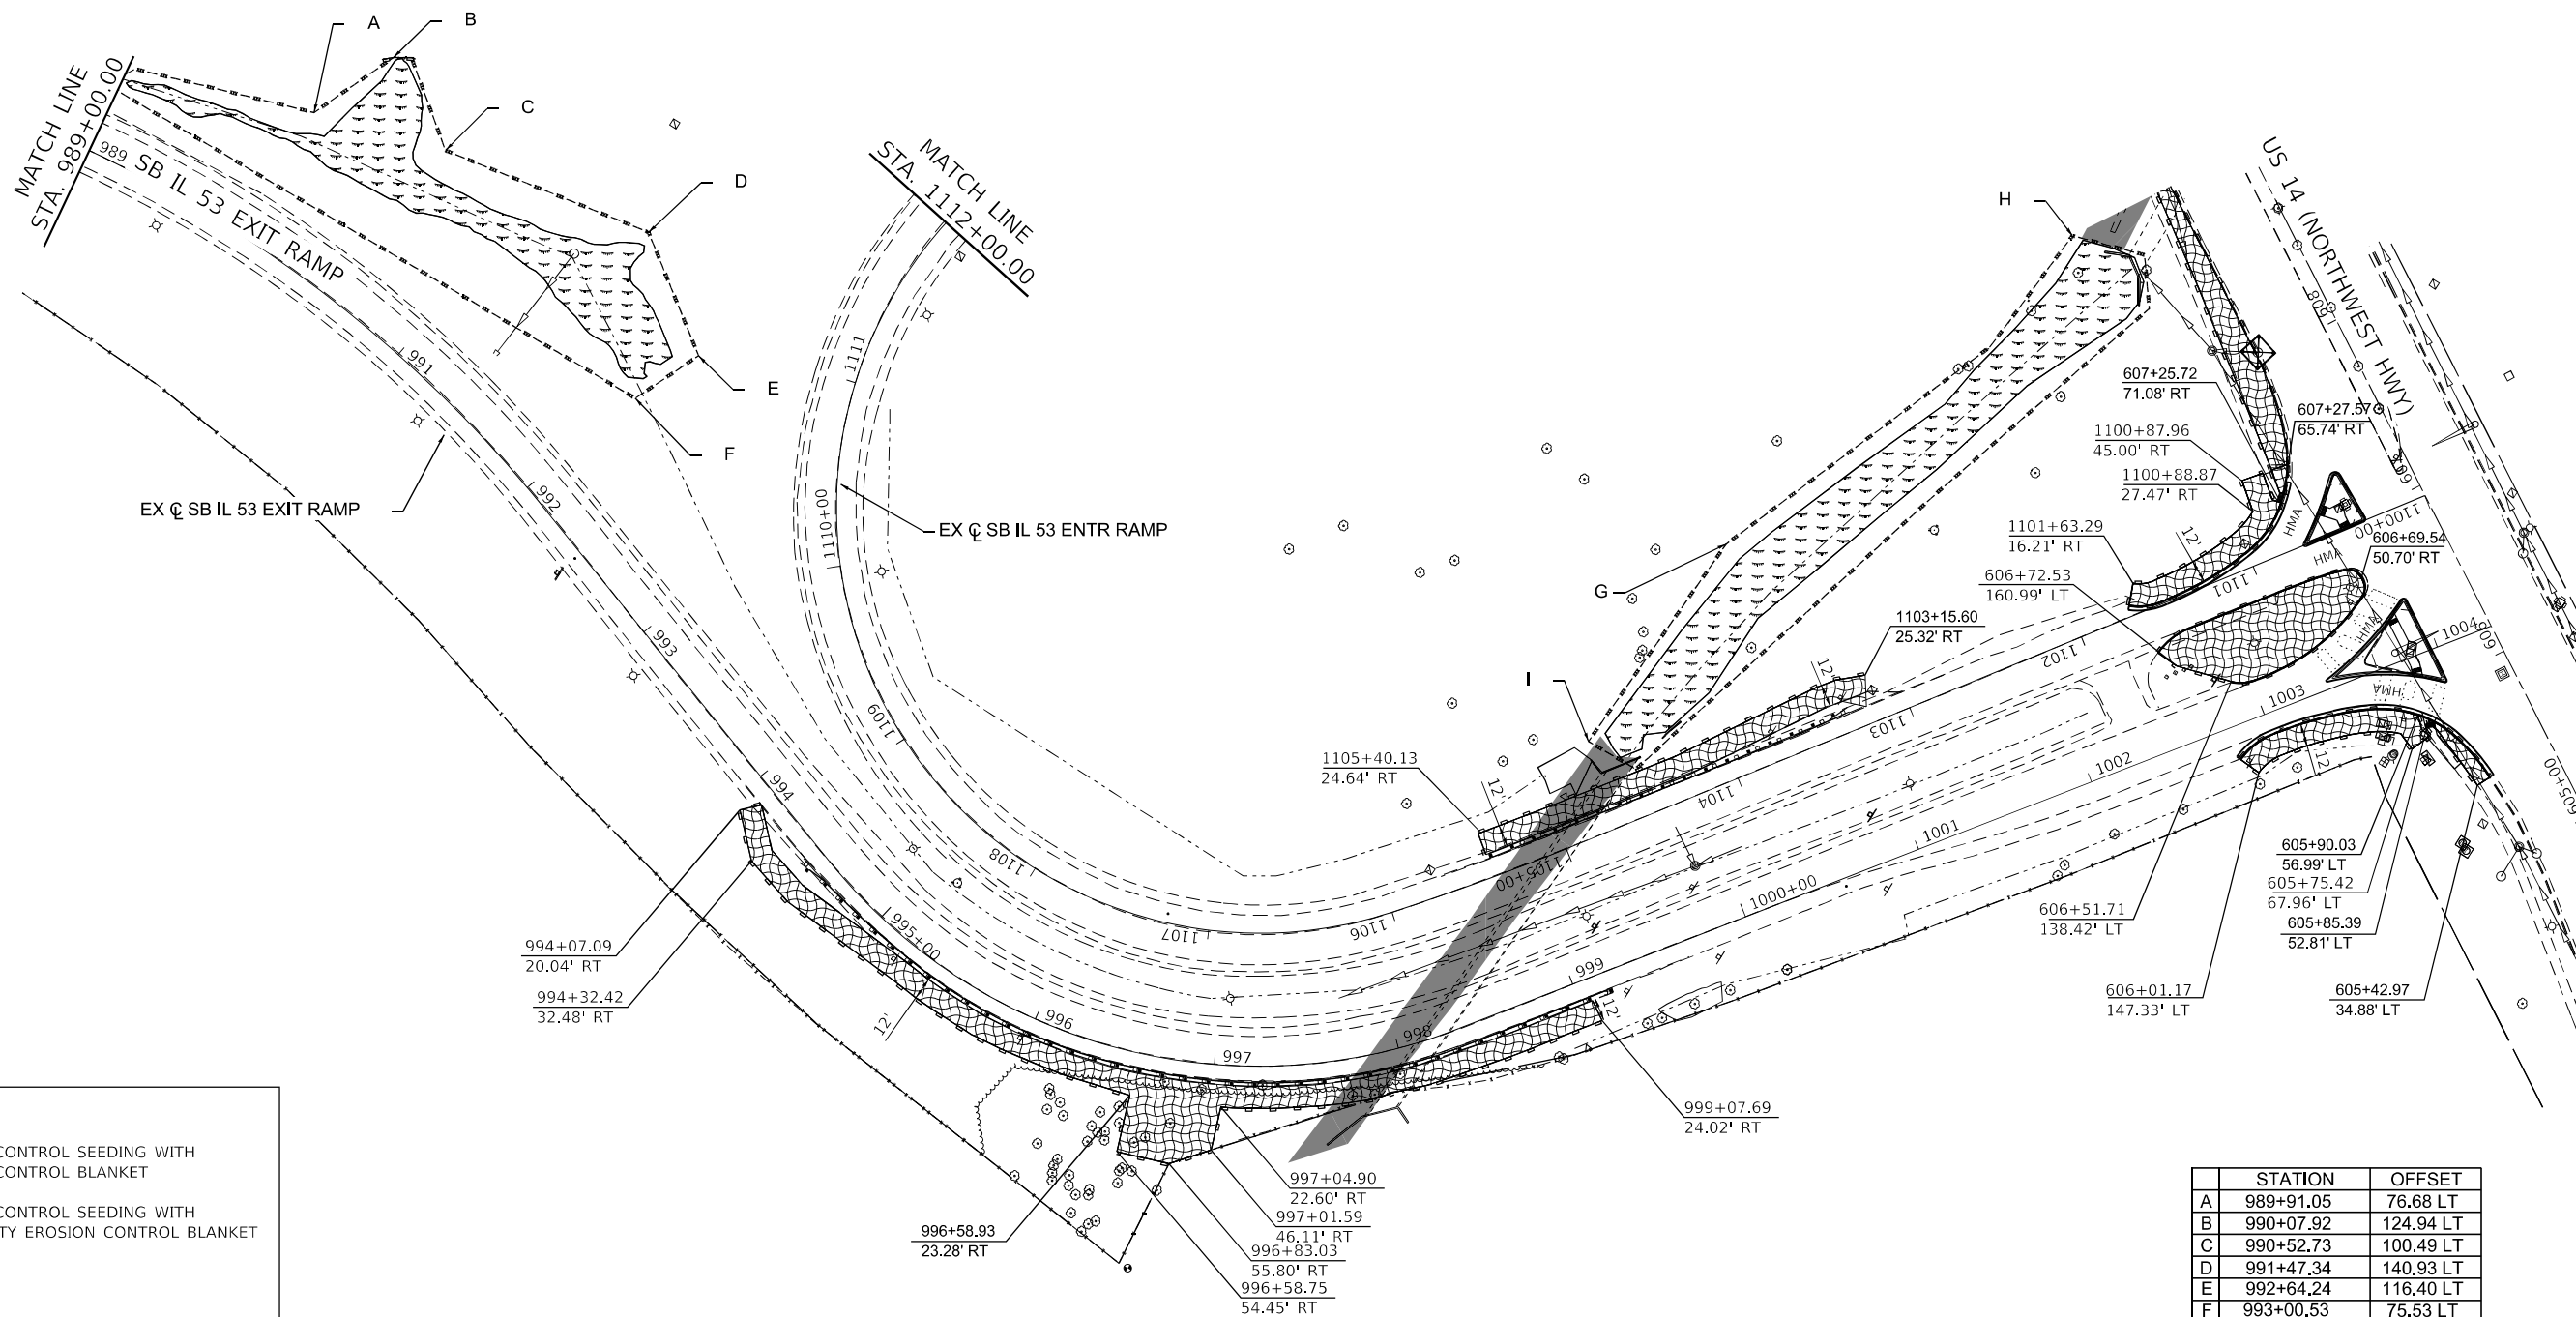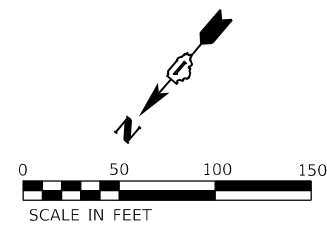

	STATION	OFFSET
A	989+91.05	76.68 LT
B	990+07.92	124.94 LT
C	990+52.73	100.49 LT
D	991+47.34	140.93 LT
E	992+64.24	116.40 LT
F	993+00.53	75.53 LT
G	1101+22.20	201.76 RT
H	1103+58.02	119.07 RT
I	1104+66.99	48.99 RT

EROSION CONTROL LEGEND



TEMPORARY EROSION CONTROL SEEDING WITH
TEMPORARY EROSION CONTROL BLANKET




TEMPORARY EROSION CONTROL SEEDING WITH
TEMPORARY HEAVY DUTY EROSION CONTROL BLANKET



WETLANDS



SURFACE WATERS

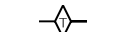

TEMPORARY DITCH CHECKS




PERIMETER EROSION BARRIER






INLET FILTER



INLET & PIPE PROTECTION

 


TEMPORARY FENCE

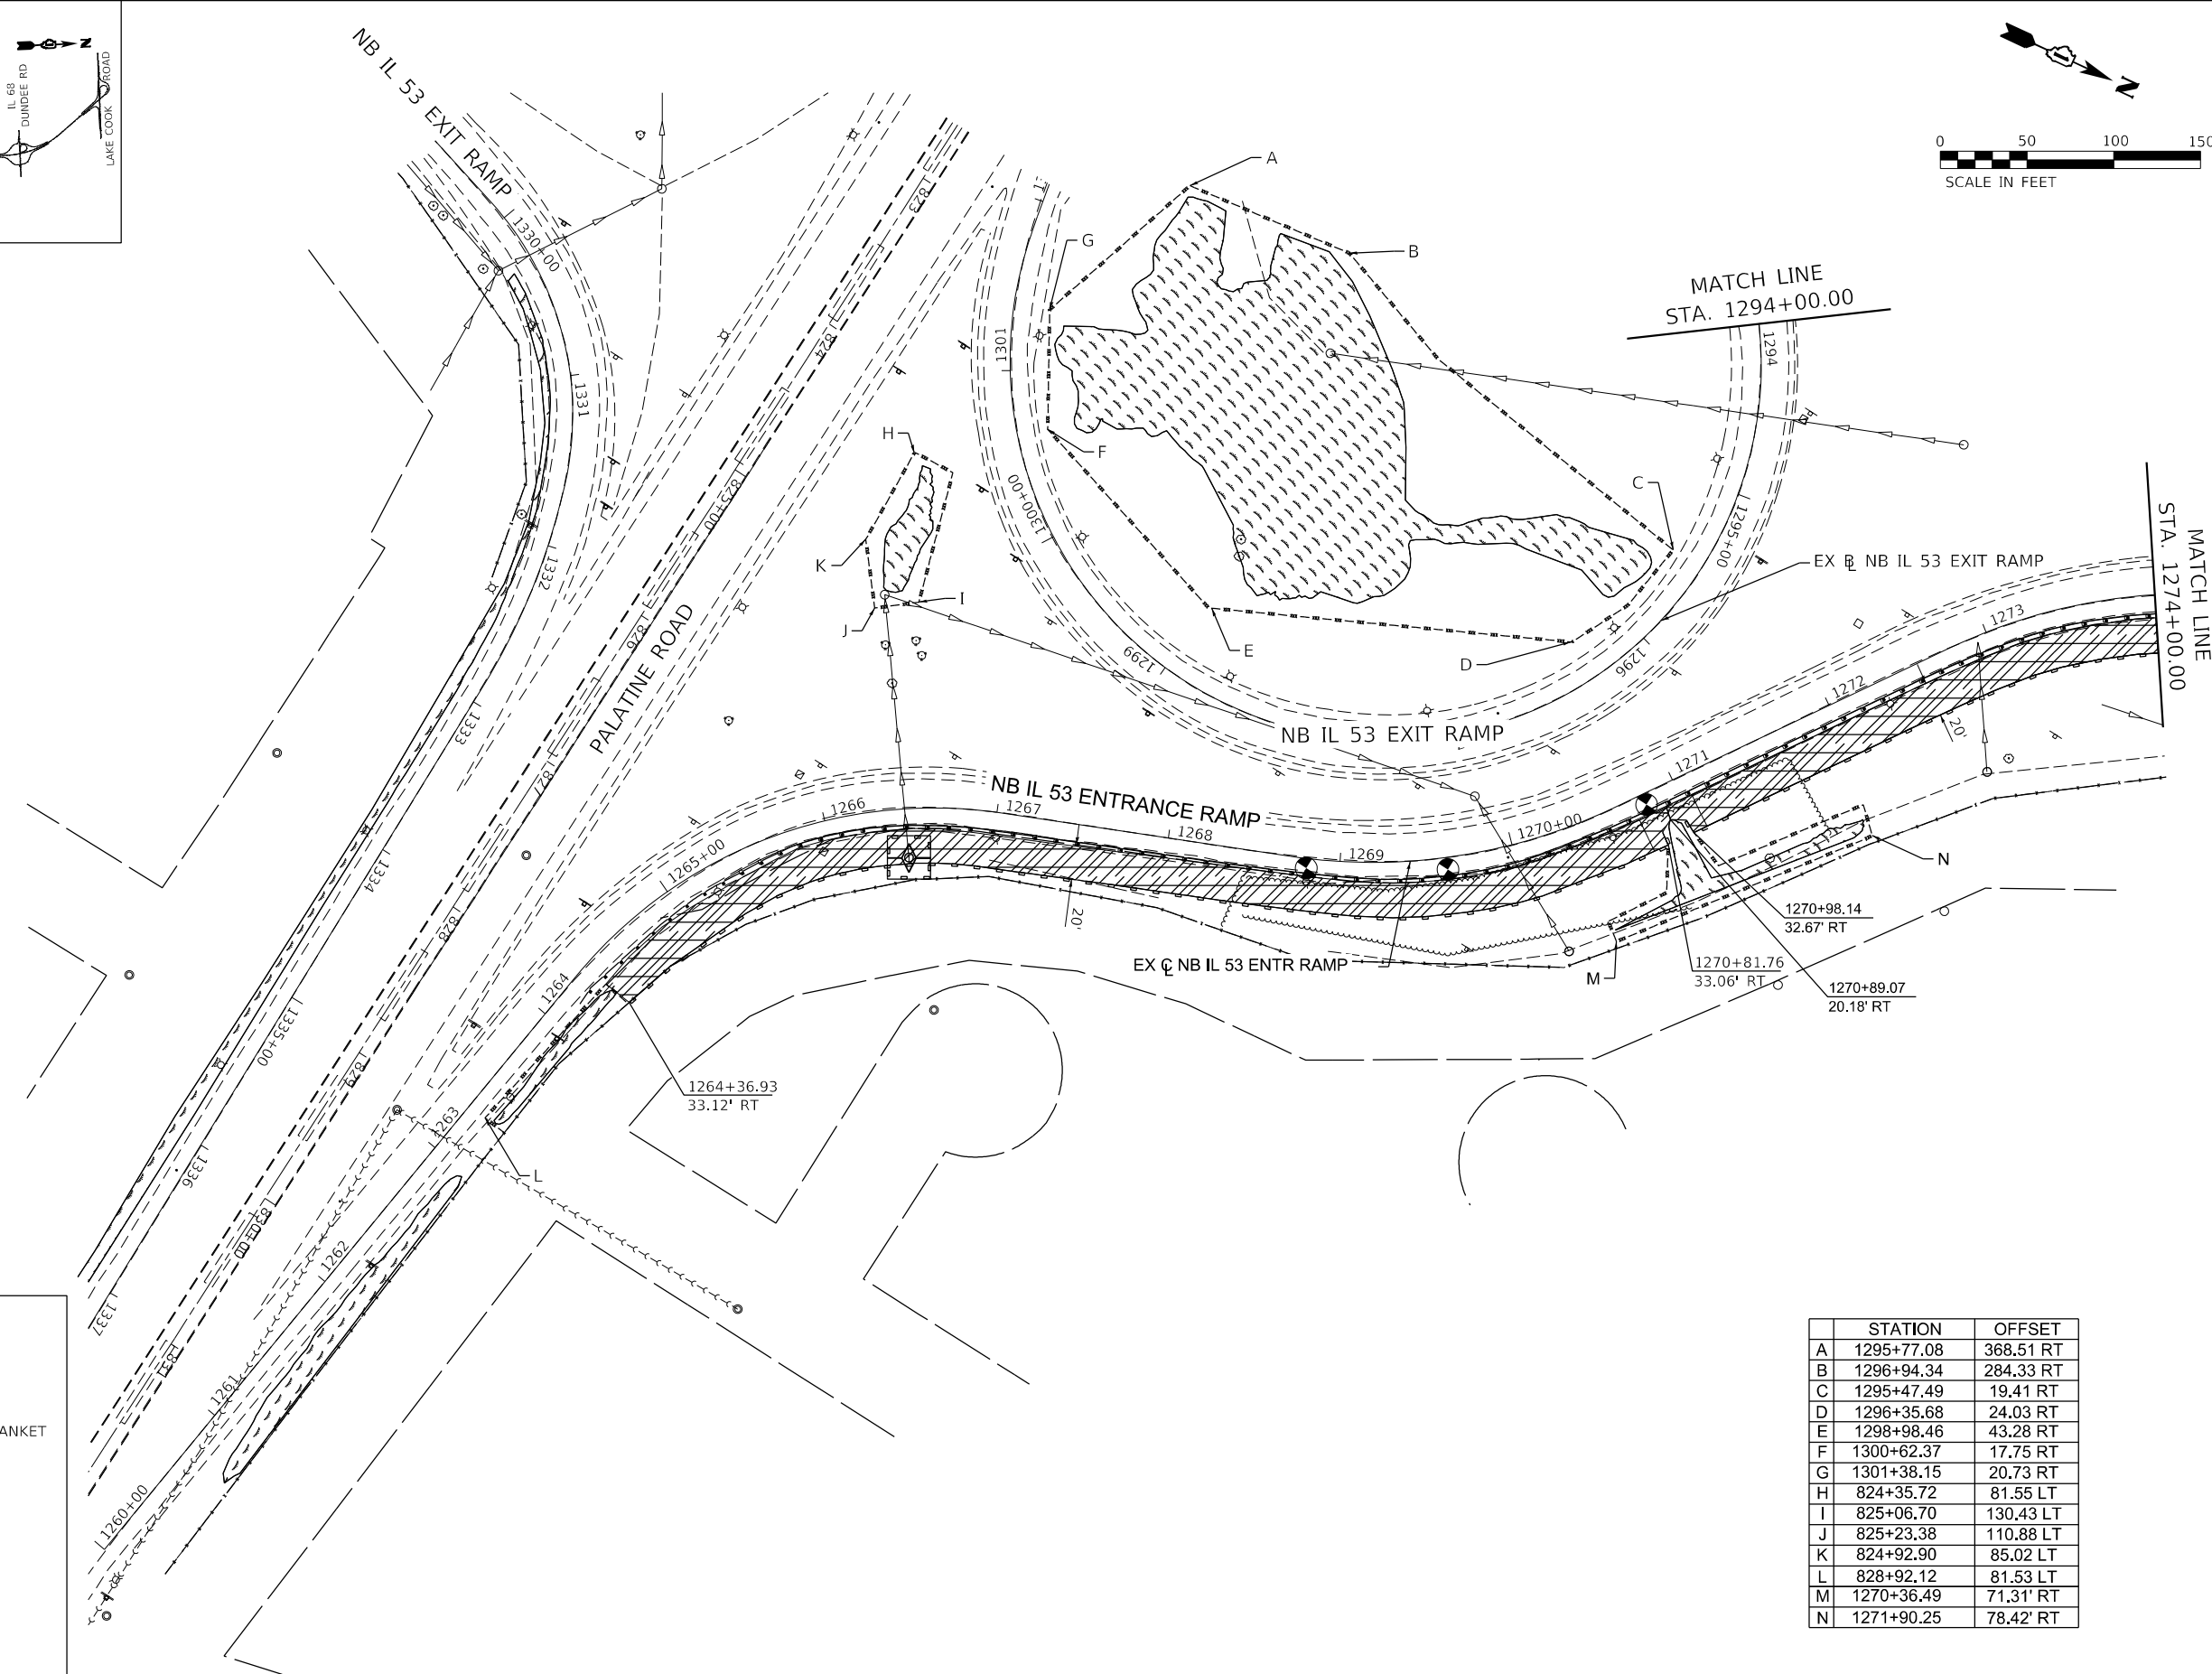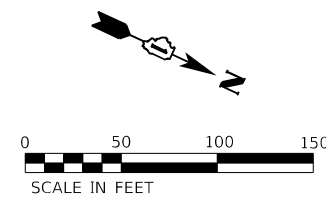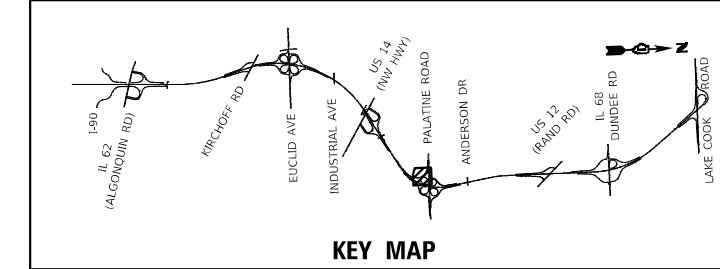




EROSION CONTROL LEGEND	
	TEMPORARY EROSION CONTROL SEEDING WITH TEMPORARY EROSION CONTROL BLANKET
	TEMPORARY EROSION CONTROL SEEDING WITH TEMPORARY HEAVY DUTY EROSION CONTROL BLANKET
	WETLANDS
	SURFACE WATERS
	TEMPORARY DITCH CHECKS
	PERIMETER EROSION BARRIER
	INLET FILTER
	INLET & PIPE PROTECTION
	TEMPORARY FENCE

	STATION	OFFSET
A	1295+77.08	368.51 RT
B	1296+94.34	284.33 RT
C	1295+47.49	19.41 RT
D	1296+35.68	24.03 RT
E	1298+98.46	43.28 RT
F	1300+62.37	17.75 RT
G	1301+38.15	20.73 RT
H	824+35.72	81.55 LT
I	825+06.70	130.43 LT
J	825+23.38	110.88 LT
K	824+92.90	85.02 LT
L	828+92.12	81.53 LT
M	1270+36.49	71.31' RT
N	1271+90.25	78.42' RT

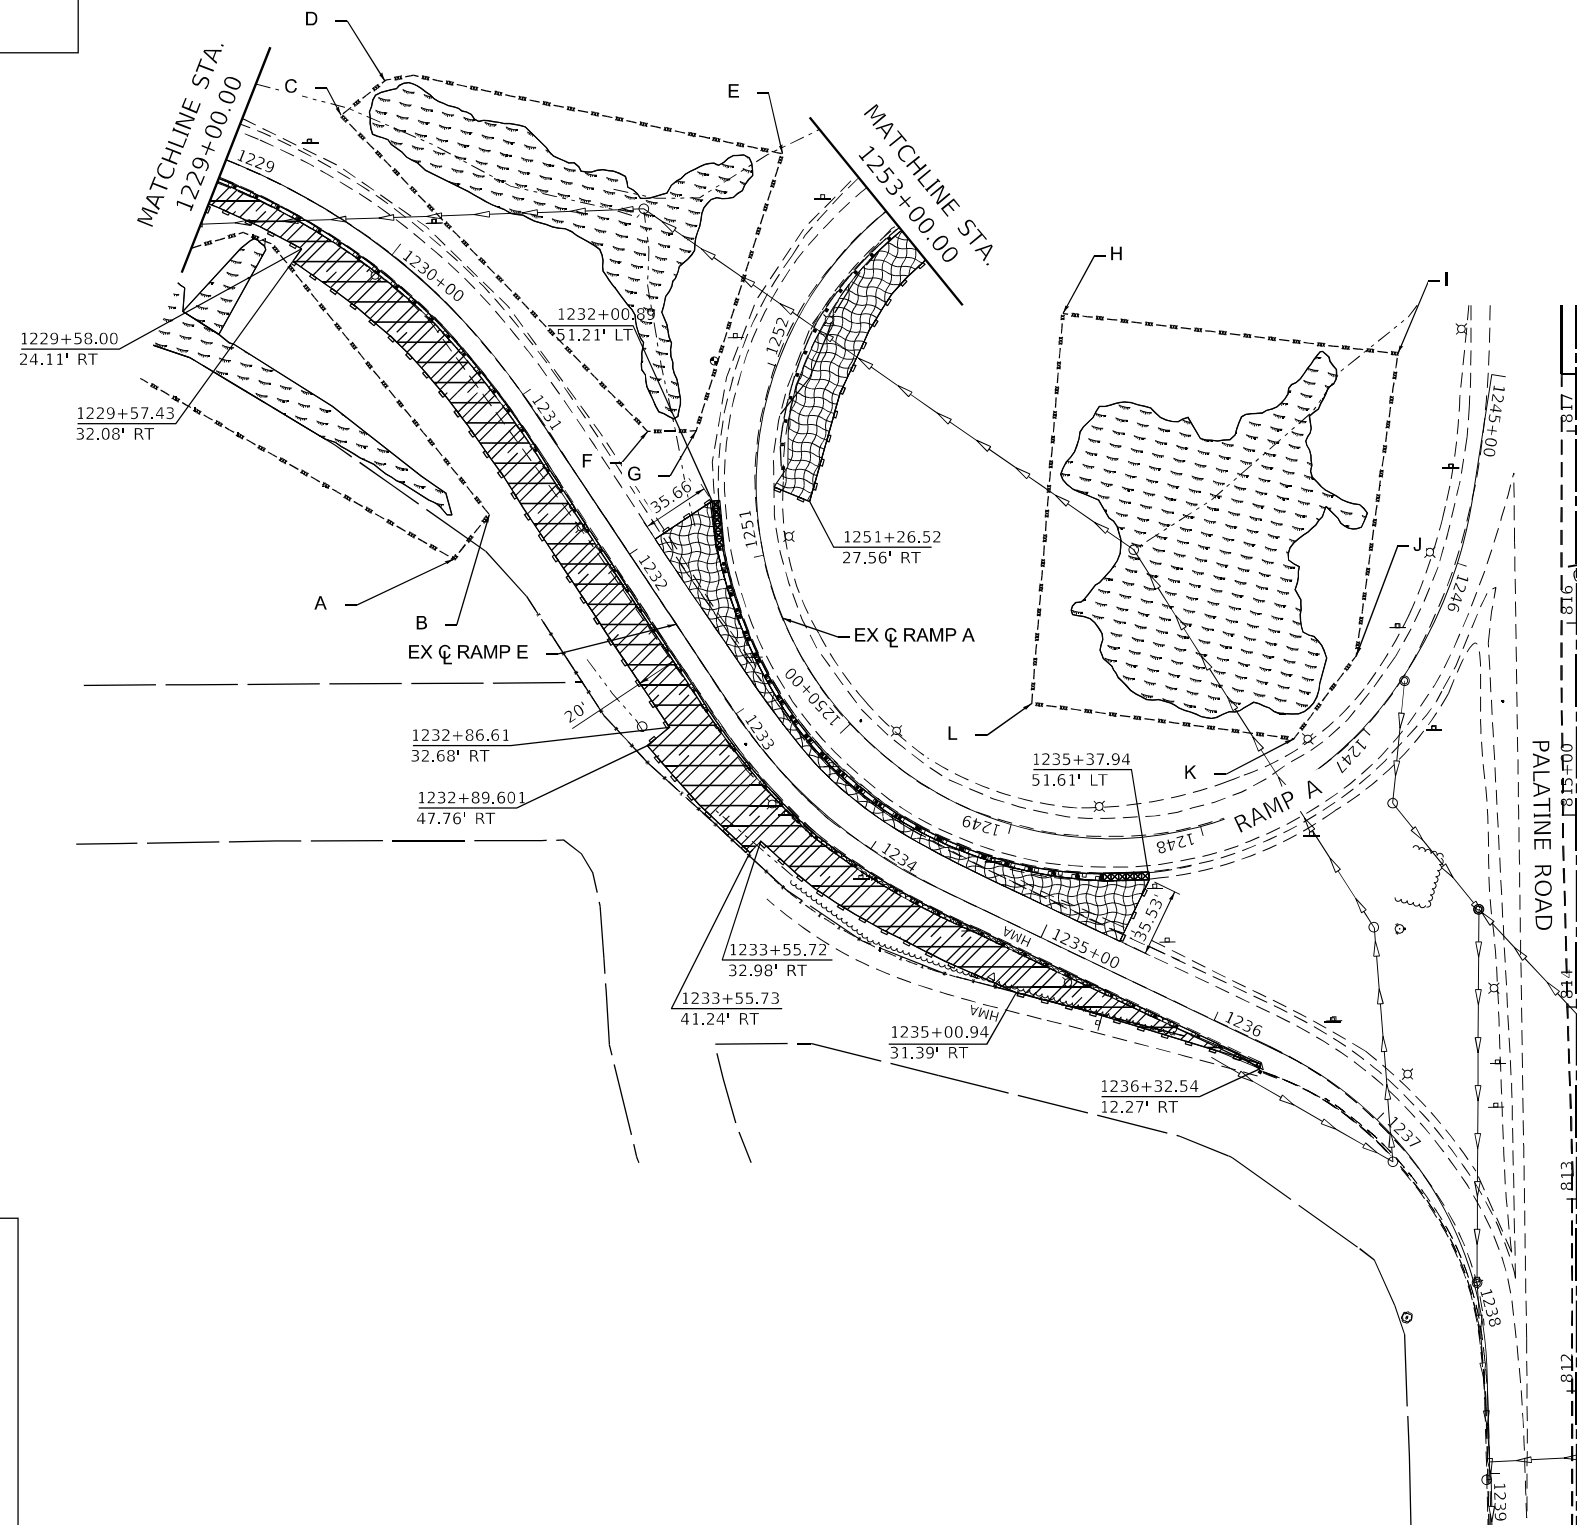

	TEMPORARY EROSION CONTROL SEEDING WITH TEMPORARY EROSION CONTROL BLANKET
	TEMPORARY EROSION CONTROL SEEDING WITH TEMPORARY HEAVY DUTY EROSION CONTROL BLANKET
	WETLANDS
	SURFACE WATERS
	TEMPORARY DITCH CHECKS
	PERIMETER EROSION BARRIER
	INLET FILTER
	INLET & PIPE PROTECTION
	TEMPORARY FENCE




	STATION	OFFSET
A	1231+51.37	77.53 RT
B	1231+42.33	49.25 RT
C	1229+41.54	46.44 LT
D	1229+51.23	73.71 LT
E	1230+83.19	183.26 LT
F	1231+52.05	43.35 LT
G	1231+65.78	64.57 LT
H	1245+02.51	225.52 RT
I	1294+96.73	49.92 RT
J	1246+70.80	26.44 RT
K	1247+32.24	20.18 RT
L	1249+11.74	63.19 RT

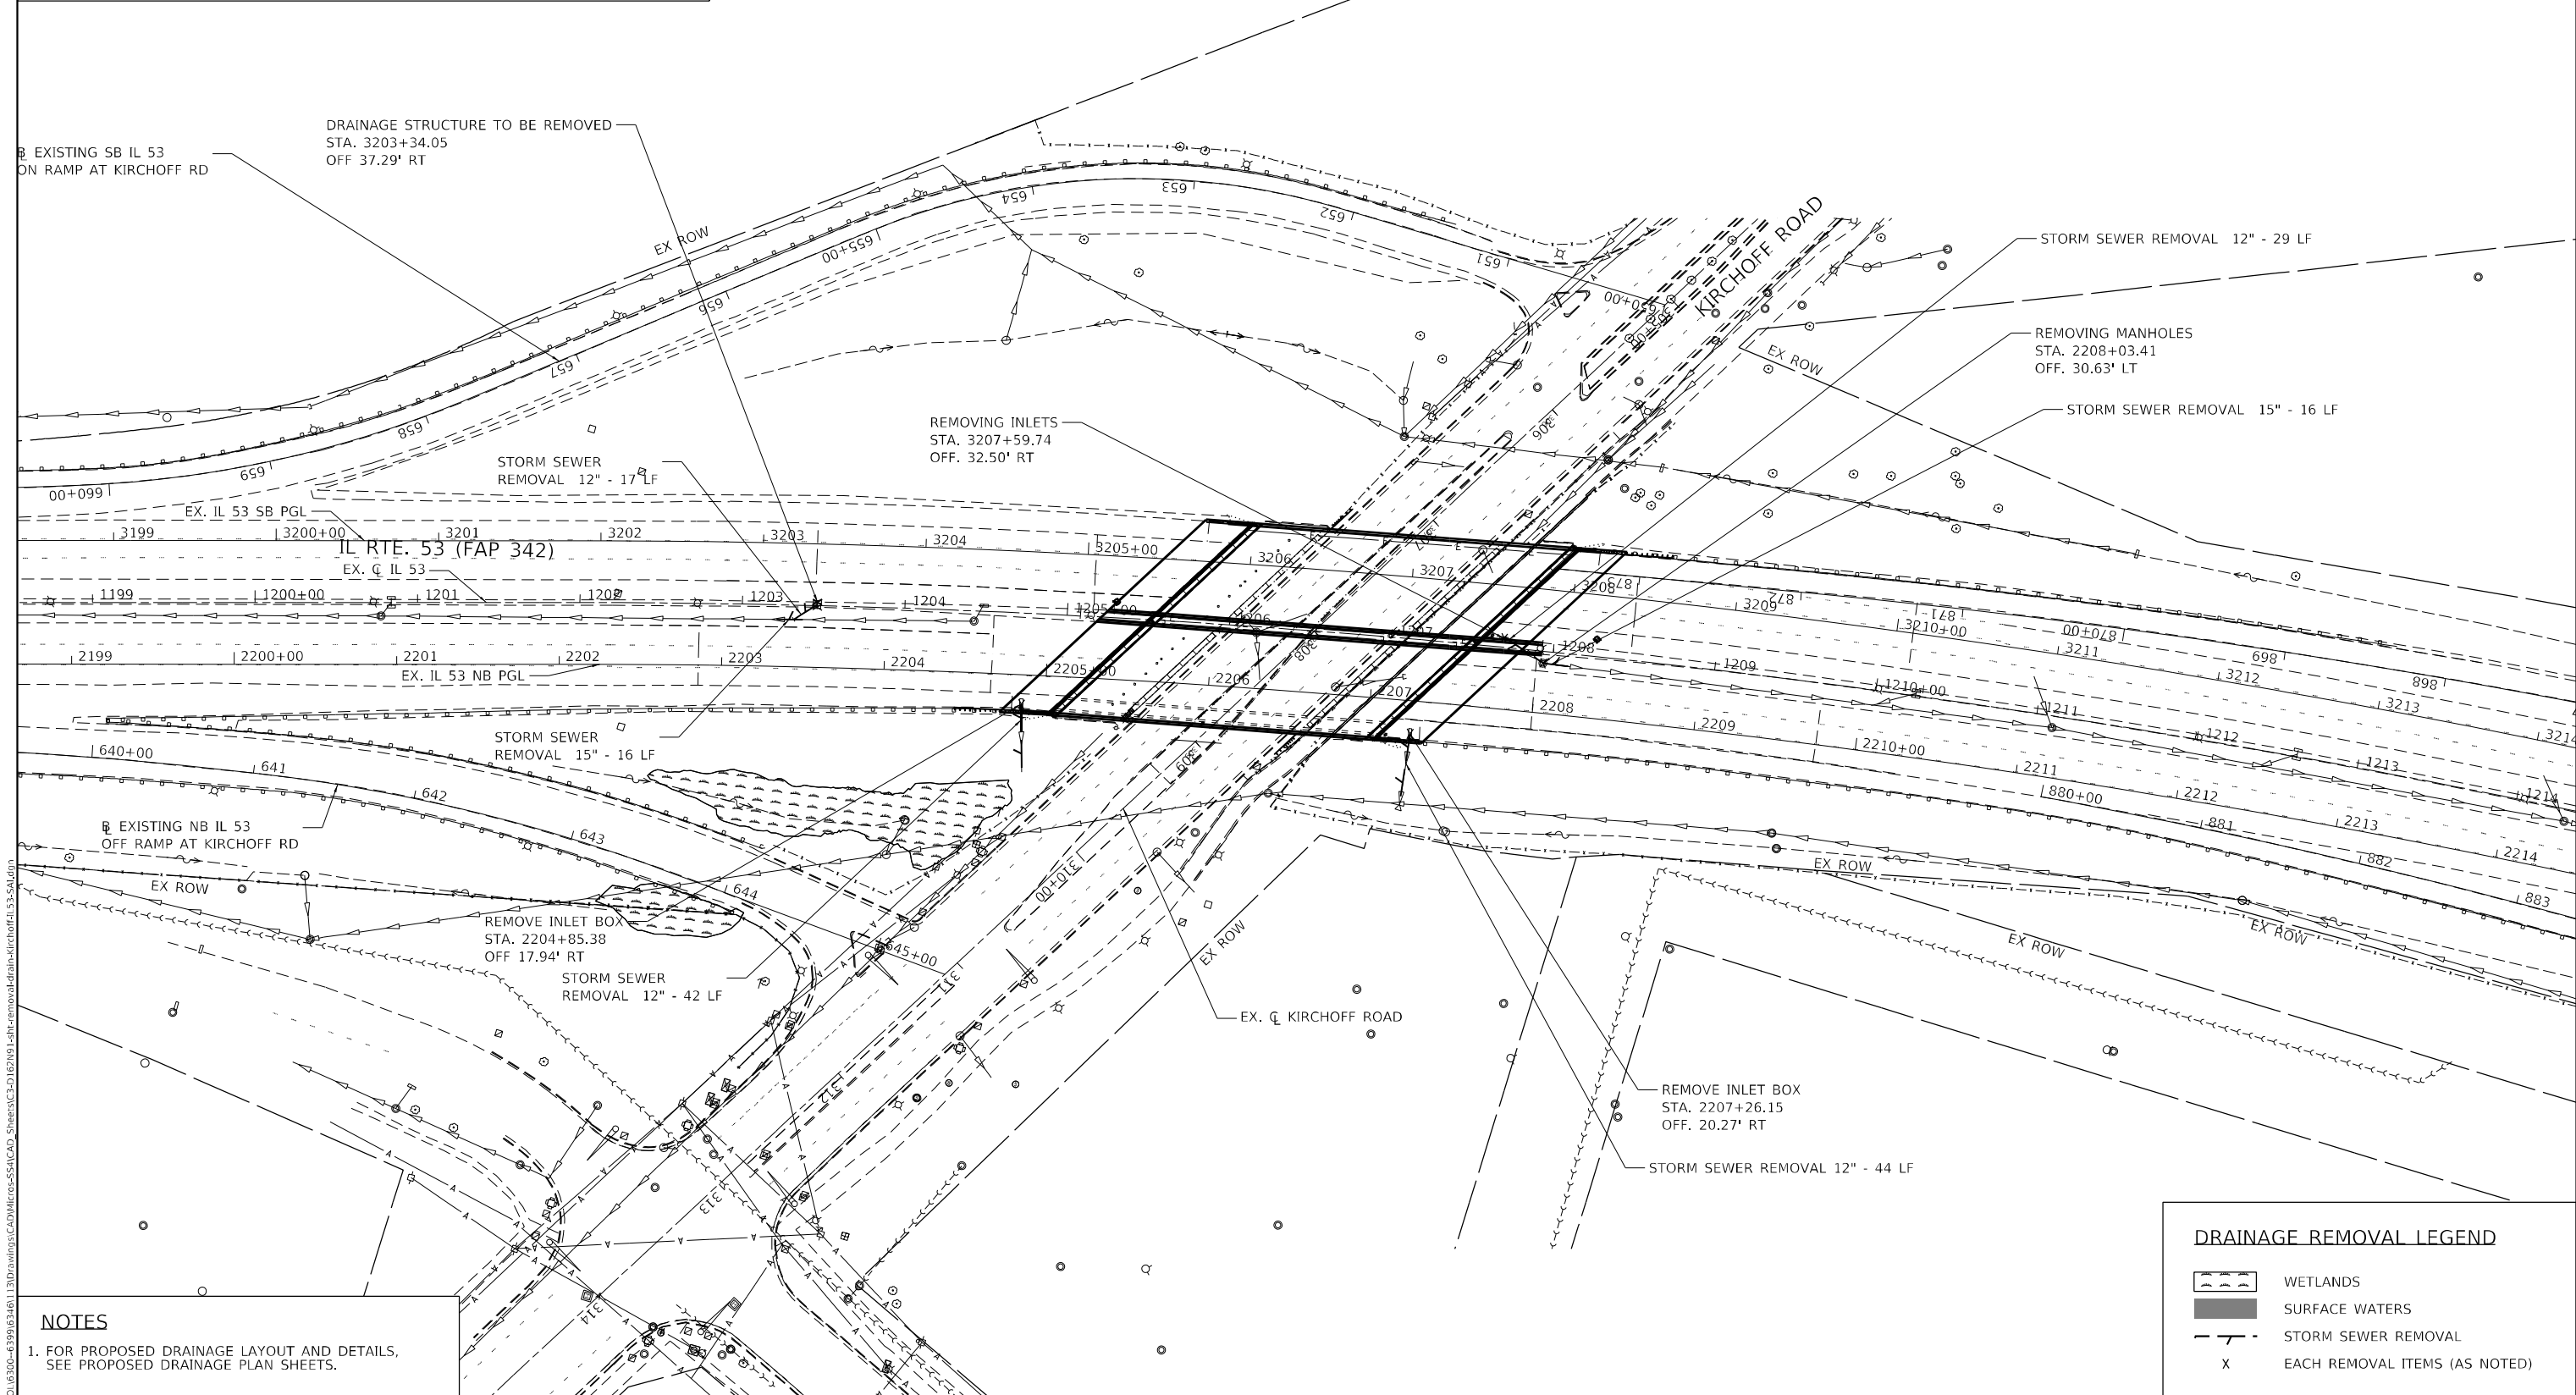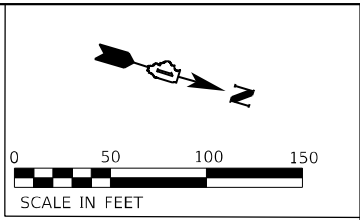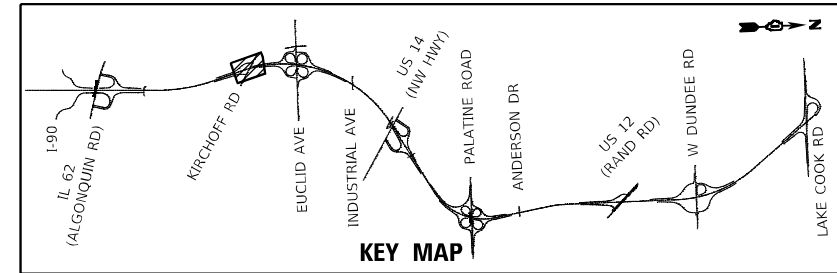

NOTES

1. FOR PROPOSED DRAINAGE LAYOUT AND DETAILS, SEE PROPOSED DRAINAGE PLAN SHEETS.

DRAINAGE REMOVAL LEGEND				
	WETLANDS			
	SURFACE WATERS			
	STORM SEWER REMOVAL			
X	EACH REMOVAL ITEMS (AS NOTED)			

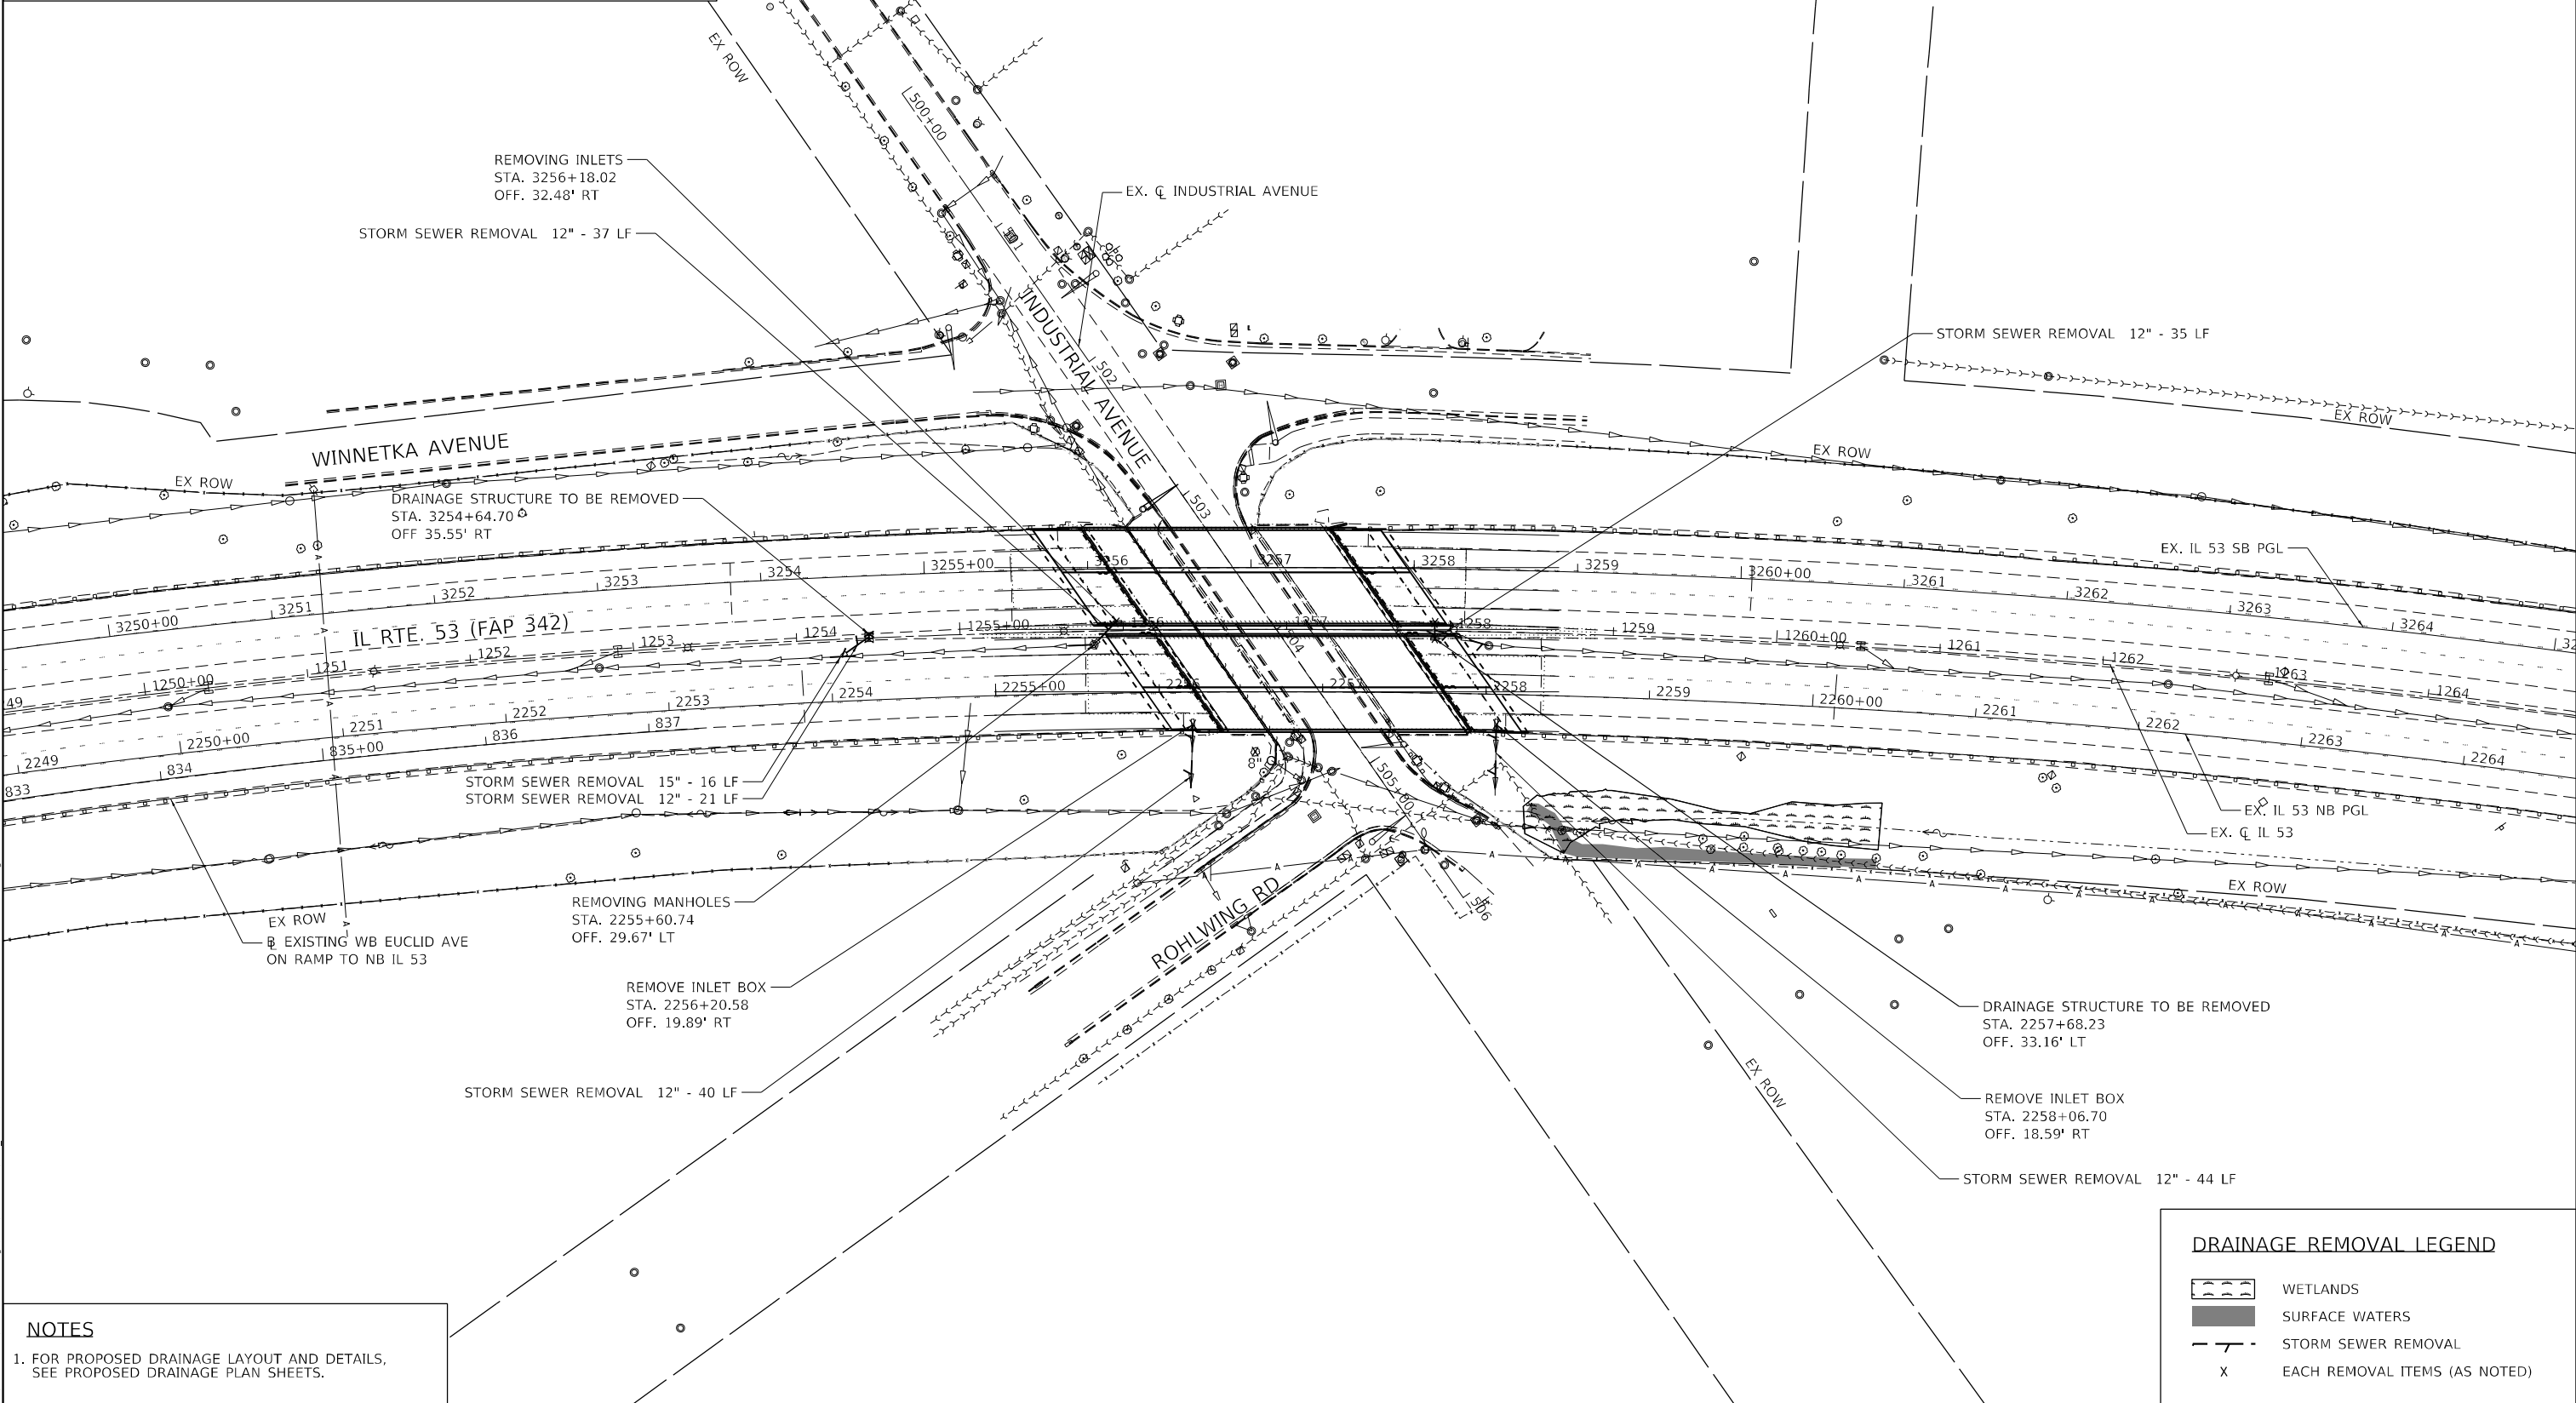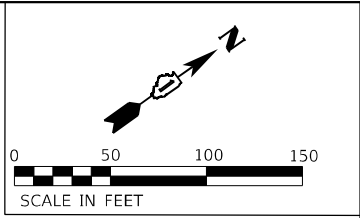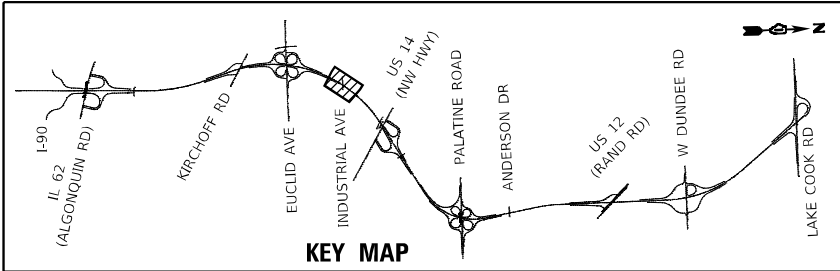

NOTES

1. FOR PROPOSED DRAINAGE LAYOUT AND DETAILS, SEE PROPOSED DRAINAGE PLAN SHEETS.


DRAINAGE REMOVAL LEGEND				
	WETLANDS			
	SURFACE WATERS			
	STORM SEWER REMOVAL			
X	EACH REMOVAL ITEMS (AS NOTED)			

F.A.P. RTE.	SECTION	COUNTY	TOTAL SHEETS	SHEET NO.
342	(531) BR 23	COOK	1211	382
CONTRACT NO. 62W38				
ILLINOIS FED. AID PROJECT				

	USER NAME = noaha	DESIGNED - MAG	REVISED -
	PLOT SCALE = 100,0000' / in.	DRAWN - DJW	REVISED -
	PLOT DATE = 8/22/2024	CHECKED - DWG	REVISED -
		DATE - 8/23/2024	REVISED -

STATE OF ILLINOIS
DEPARTMENT OF TRANSPORTATION

IL ROUTE 53 DRAINAGE REMOVAL PLAN		
SCALE: 1" = 50'	SHEET 2 OF 5 SHEETS	STA. 1249+50.00 TO STA. 1284+50.00

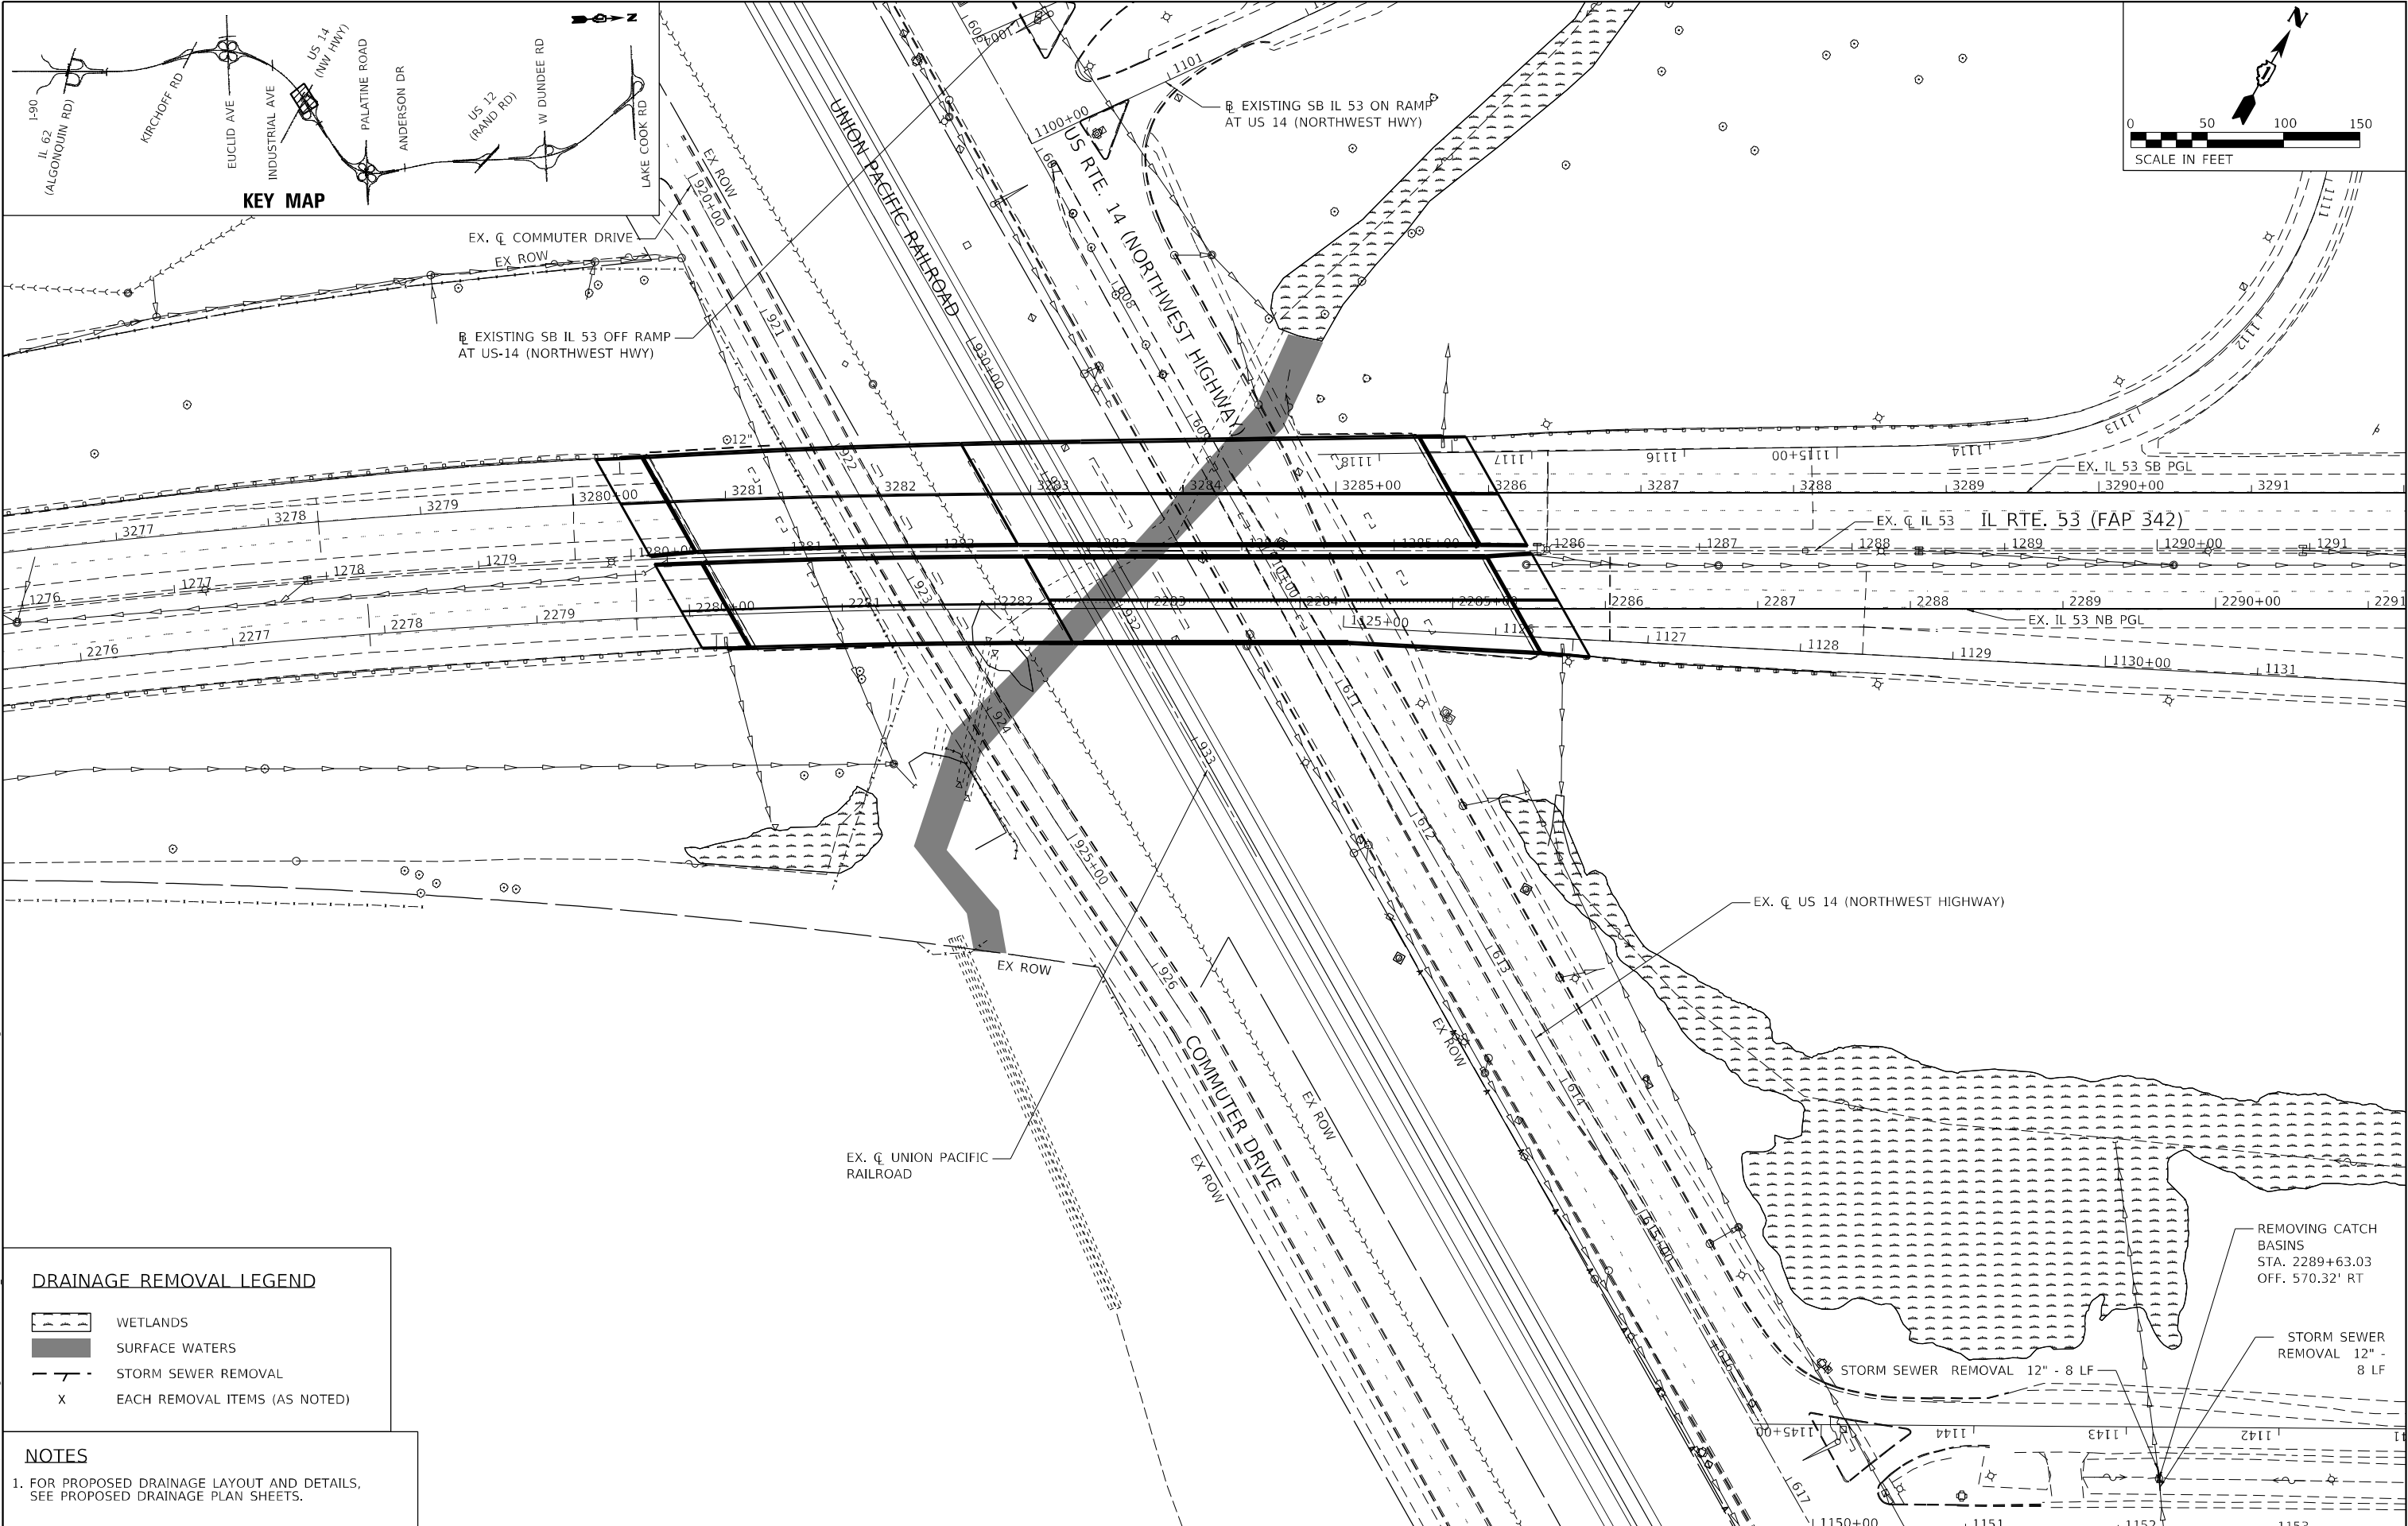


DRAINAGE REMOVAL LEGEND

- WETLANDS
- SURFACE WATERS
- STORM SEWER REMOVAL
- EACH REMOVAL ITEMS (AS NOTED)

NOTES

1. FOR PROPOSED DRAINAGE LAYOUT AND DETAILS, SEE PROPOSED DRAINAGE PLAN SHEETS.

MODEL: Default
FILE NAME: S:\000\63000-63999\6346113\Drawings\CADD\Micro-SSA\CAO_Sheets\C3B-D1\62W38-DR-removal.dgn
US 14 IL 53-CAI.dgn

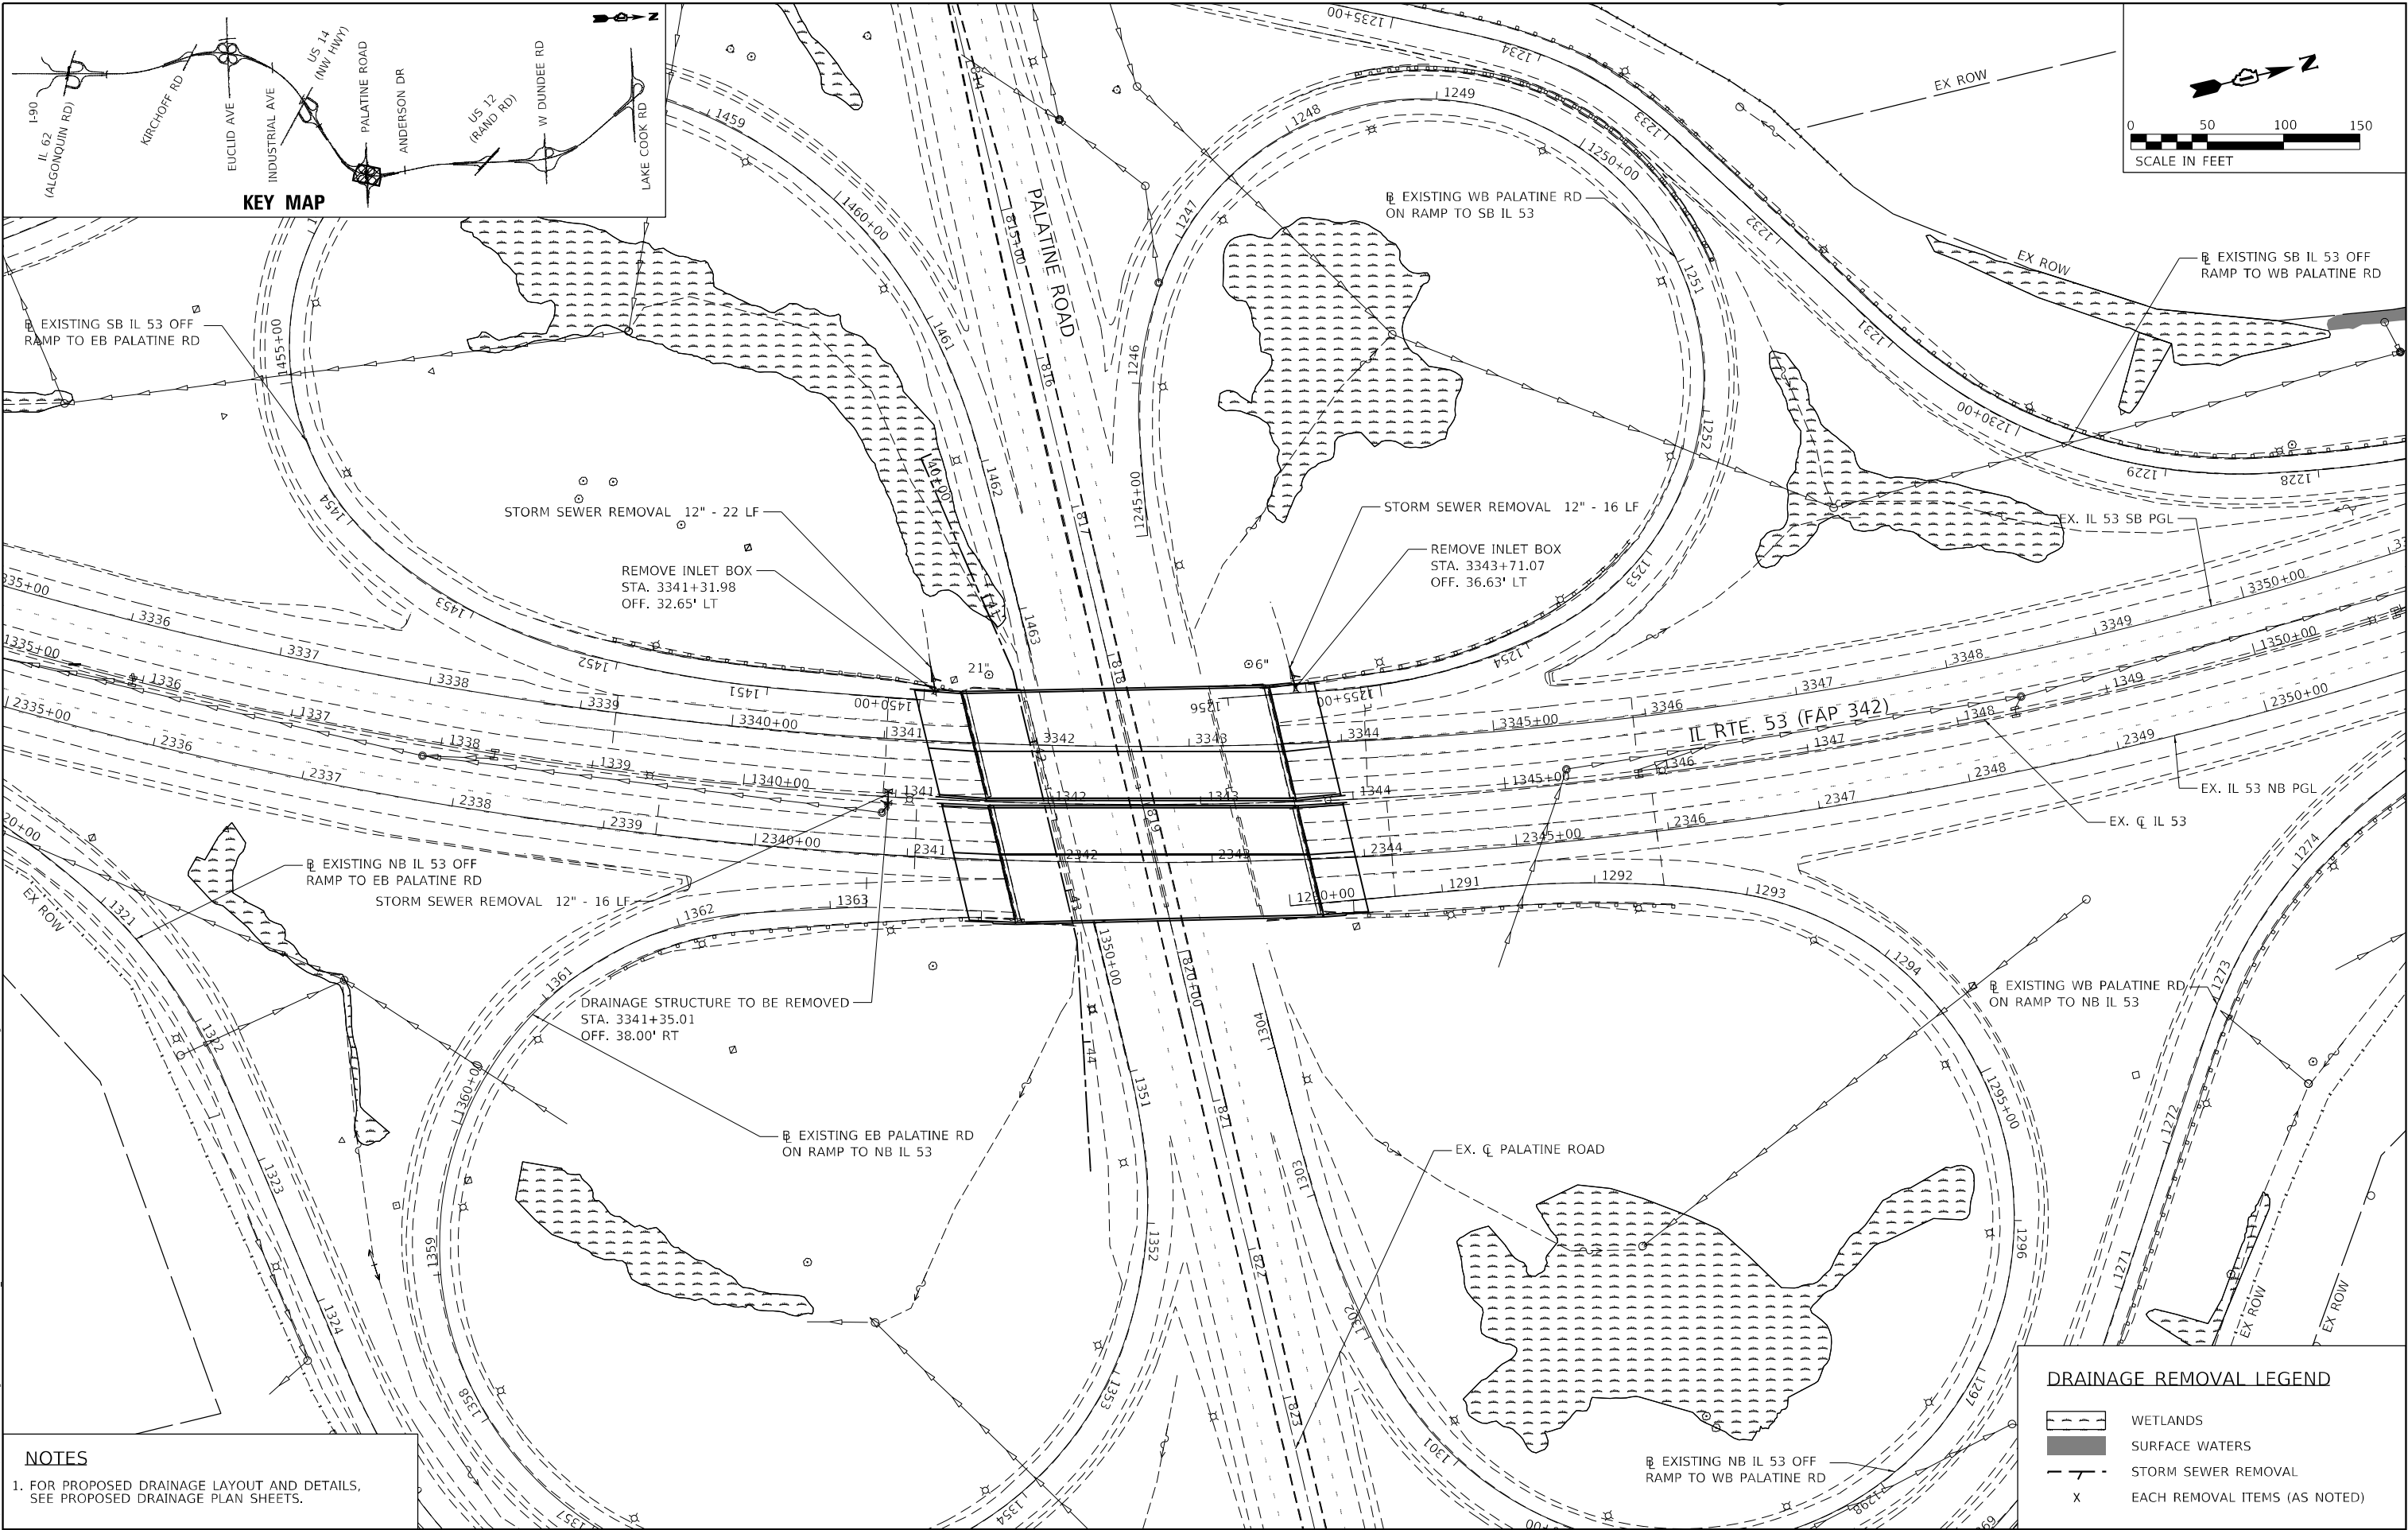


NOTES

1. FOR PROPOSED DRAINAGE LAYOUT AND DETAILS, SEE PROPOSED DRAINAGE PLAN SHEETS.

DRAINAGE REMOVAL LEGEND

- WETLANDS
- SURFACE WATERS
- STORM SEWER REMOVAL
- EACH REMOVAL ITEMS (AS NOTED)


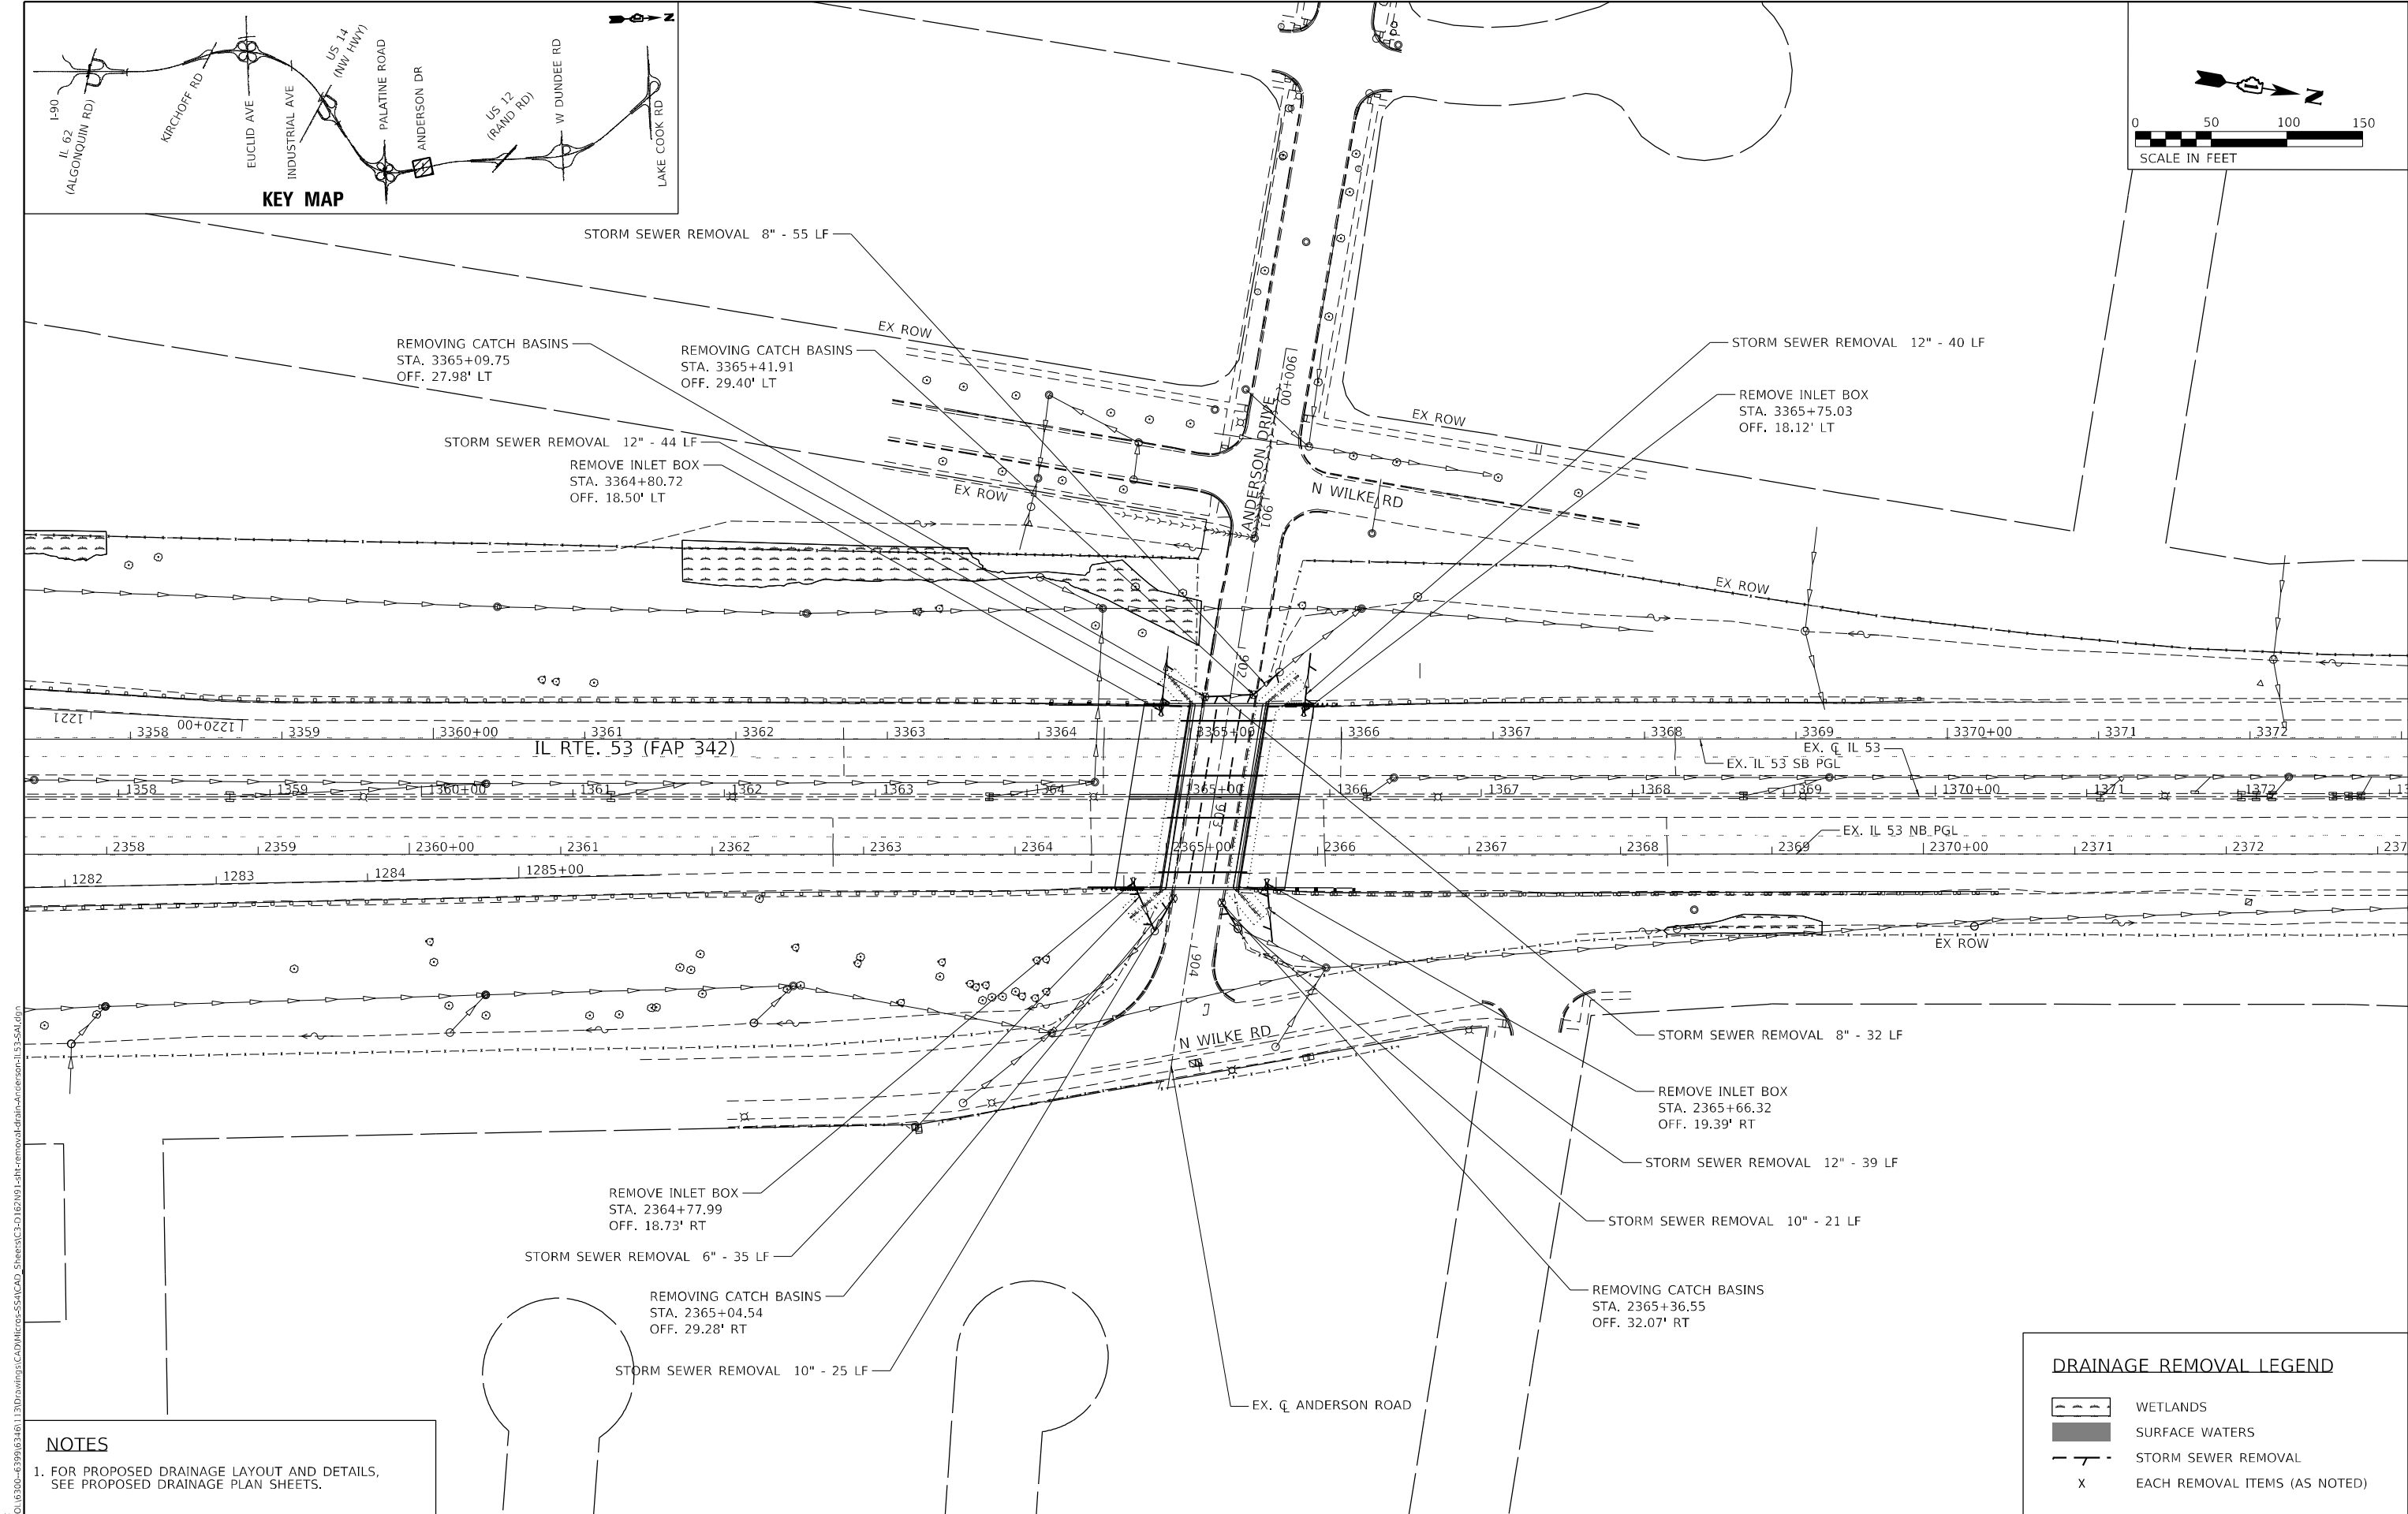





NOTES

1. FOR PROPOSED DRAINAGE LAYOUT AND DETAILS, SEE PROPOSED DRAINAGE PLAN SHEETS.

DRAINAGE REMOVAL LEGEND				
	WETLANDS			
	SURFACE WATERS			
	STORM SEWER REMOVAL			
X	EACH REMOVAL ITEMS (AS NOTED)			

F.A.P. RTE.	SECTION	COUNTY	TOTAL SHEETS	SHEET NO.
342	(531) BR 23	COOK	1211	385
CONTRACT NO. 62W38				
ILLINOIS FED. AID PROJECT				

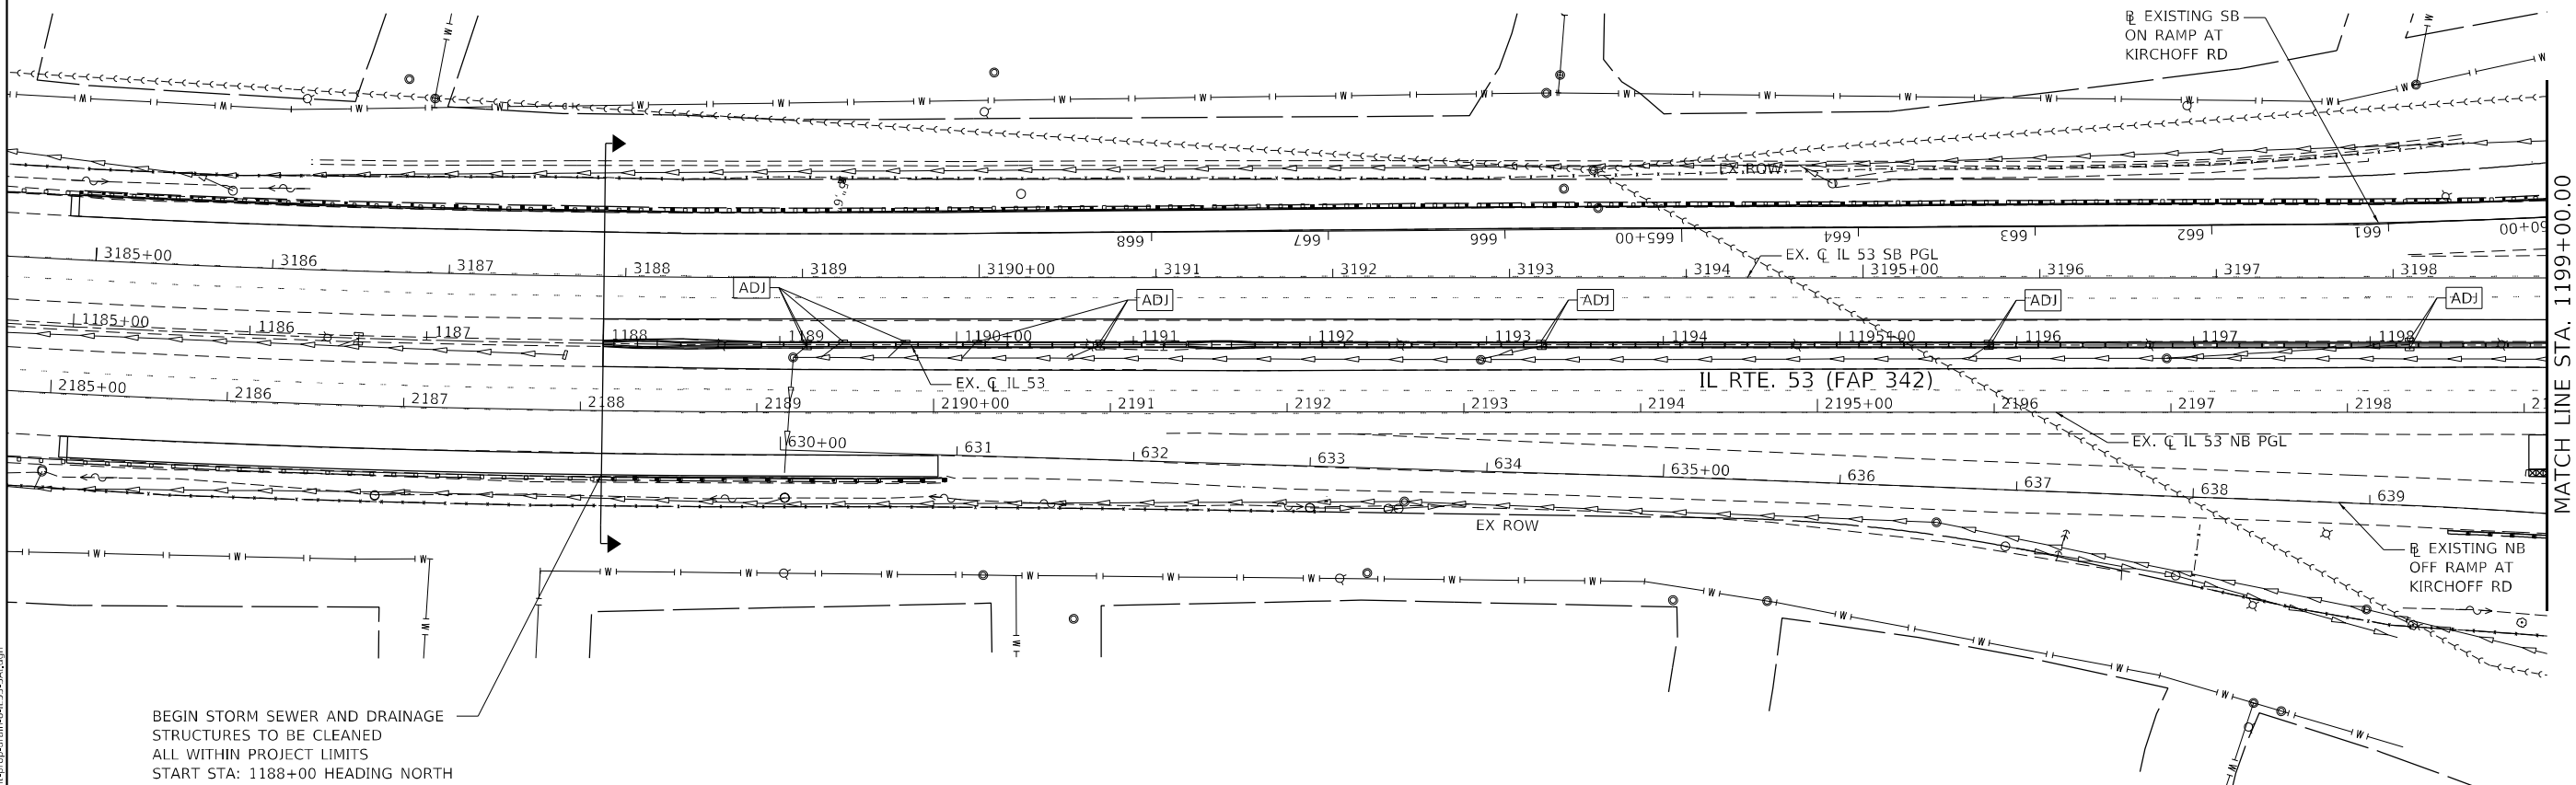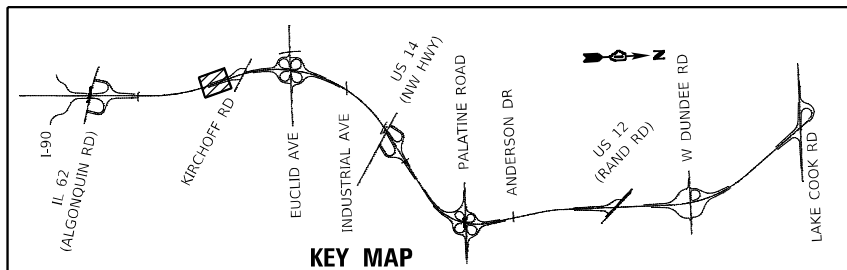

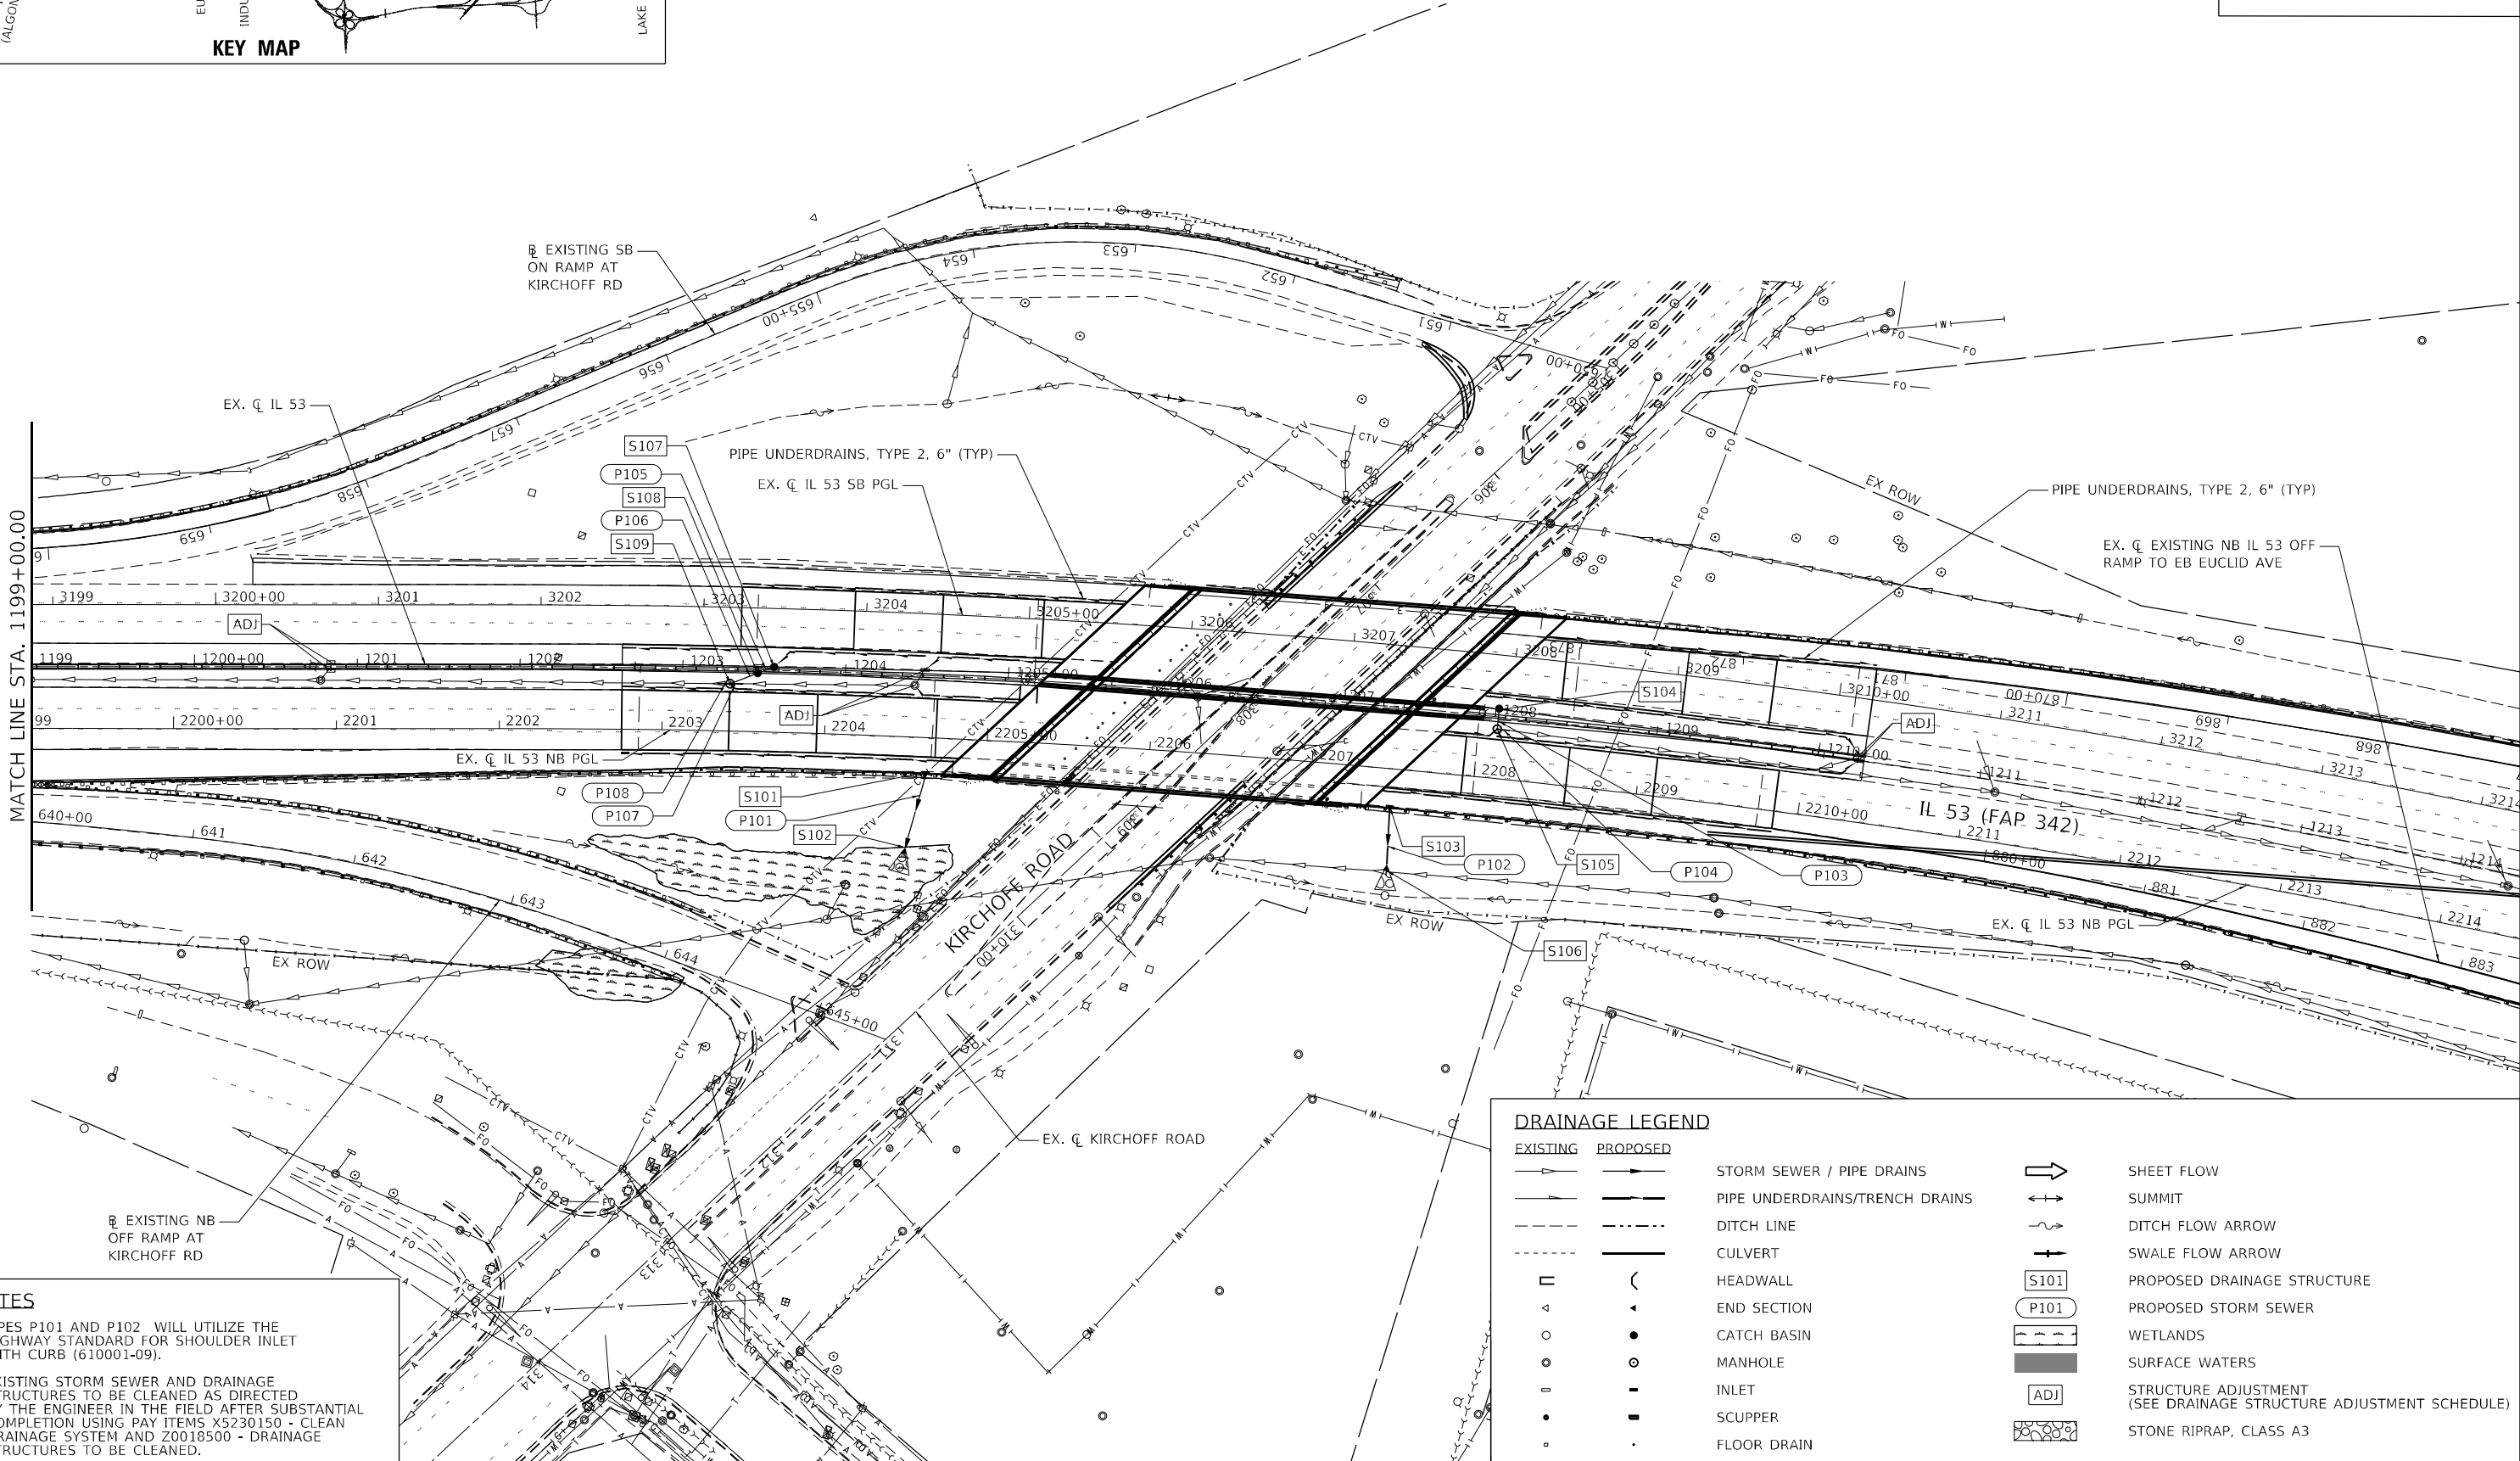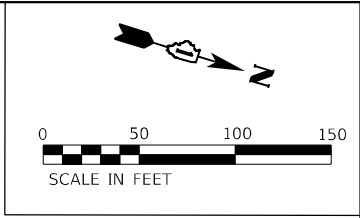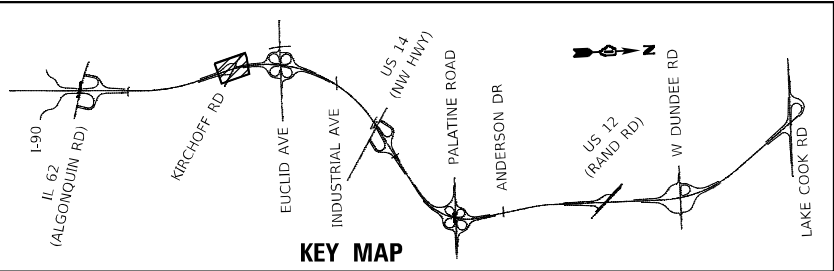


NOTES

1. PIPES P101 AND P102 WILL UTILIZE THE HIGHWAY STANDARD FOR SHOULDER INLET WITH CURB (610001-09).

2. EXISTING STORM SEWER AND DRAINAGE STRUCTURES TO BE CLEANED AS DIRECTED BY THE ENGINEER IN THE FIELD AFTER SUBSTANTIAL COMPLETION USING PAY ITEMS X5230150 - CLEAN DRAINAGE SYSTEM AND Z0018500 - DRAINAGE STRUCTURES TO BE CLEANED.

DRAINAGE LEGEND				
EXISTING	PROPOSED			
		STORM SEWER / PIPE DRAINS		SHEET FLOW
		PIPE UNDERDRAINS/TRENCH DRAINS		SUMMIT
		DITCH LINE		DITCH FLOW ARROW
		CULVERT		SWALE FLOW ARROW
		HEADWALL		PROPOSED DRAINAGE STRUCTURE
		END SECTION		PROPOSED STORM SEWER
		CATCH BASIN		WETLANDS
		MANHOLE		SURFACE WATERS
		INLET		STRUCTURE ADJUSTMENT (SEE DRAINAGE STRUCTURE ADJUSTMENT SCHEDULE)
		SCUPPER		STONE RIPRAP, CLASS A3
		FLOOR DRAIN		

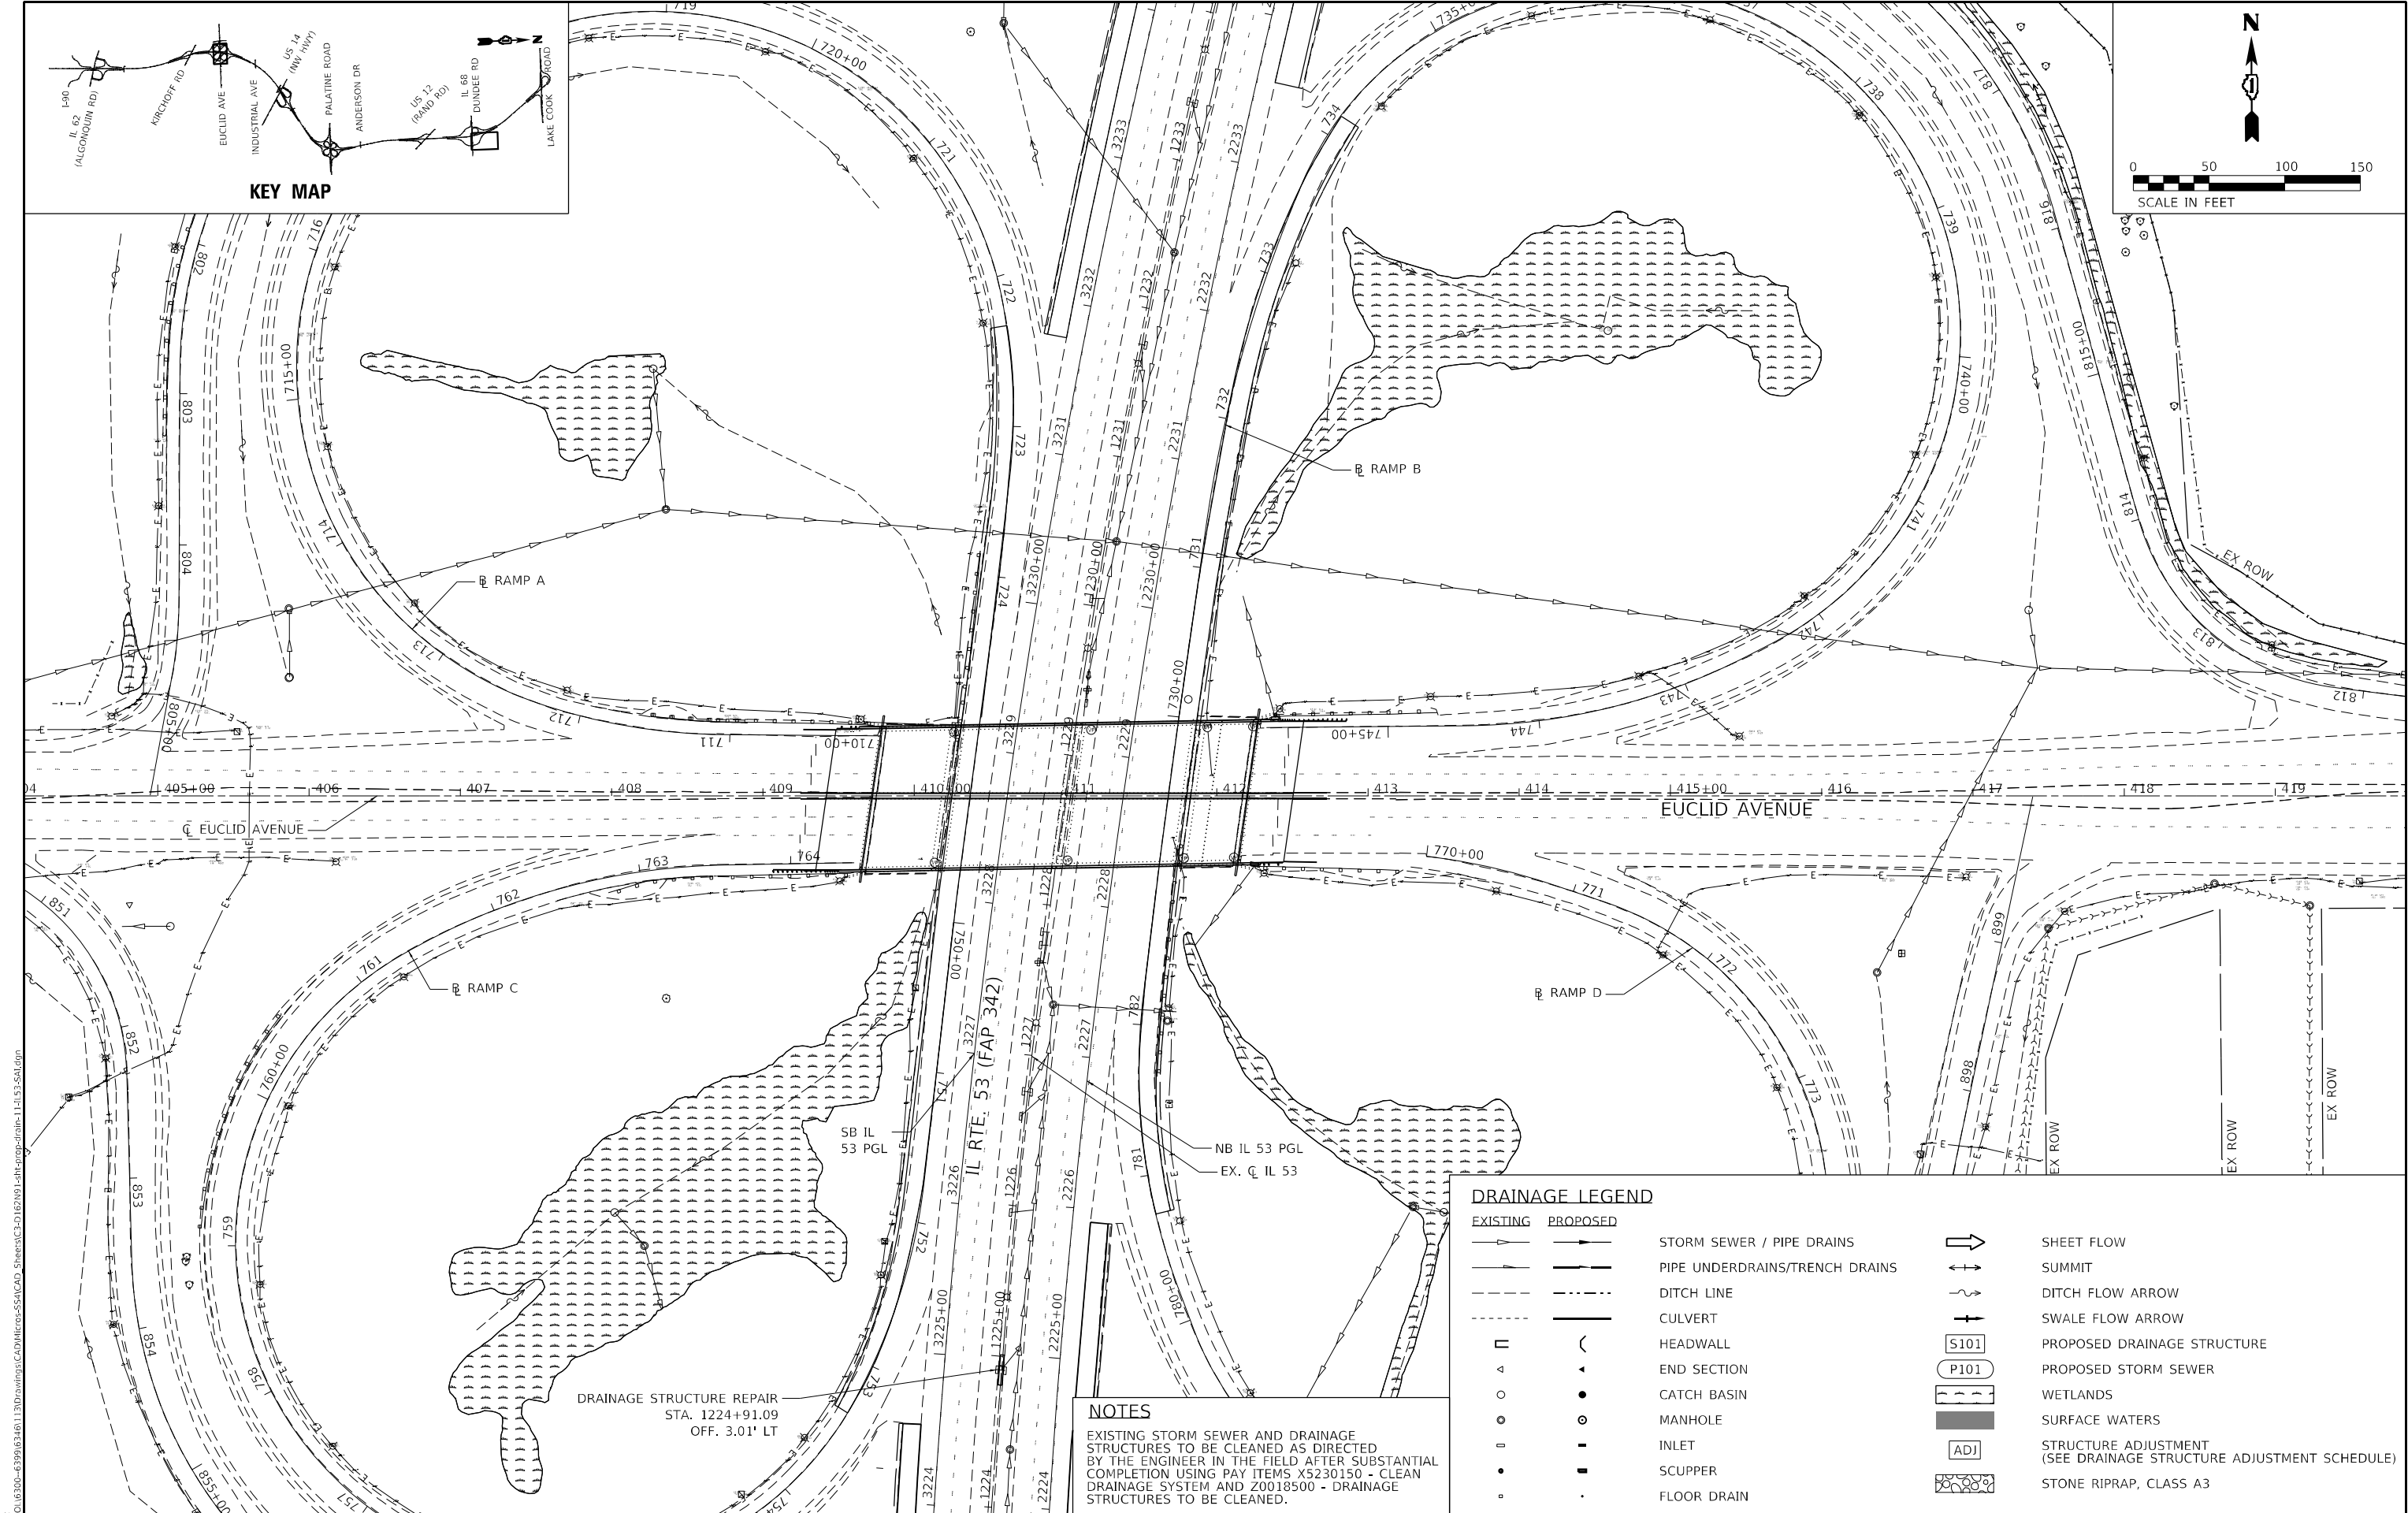

KEY MAP

SCALE IN FEET

DRAINAGE LEGEND

EXISTING	PROPOSED			
		STORM SEWER / PIPE DRAINS		SHEET FLOW
		PIPE UNDERDRAINS/TRENCH DRAINS		SUMMIT
		DITCH LINE		DITCH FLOW ARROW
		CULVERT		SWALE FLOW ARROW
		HEADWALL		PROPOSED DRAINAGE STRUCTURE
		END SECTION		PROPOSED STORM SEWER
		CATCH BASIN		WETLANDS
		MANHOLE		SURFACE WATERS
		INLET		STRUCTURE ADJUSTMENT (SEE DRAINAGE STRUCTURE ADJUSTMENT SCHEDULE)
		SCUPPER		STONE RIPRAP, CLASS A3
		FLOOR DRAIN		

NOTES

EXISTING STORM SEWER AND DRAINAGE STRUCTURES TO BE CLEANED AS DIRECTED BY THE ENGINEER IN THE FIELD AFTER SUBSTANTIAL COMPLETION USING PAY ITEMS X5230150 - CLEAN DRAINAGE SYSTEM AND Z0018500 - DRAINAGE STRUCTURES TO BE CLEANED.

DRAINAGE STRUCTURE REPAIR
STA. 1224+91.09
OFF. 3.01' LT

STATE OF ILLINOIS
DEPARTMENT OF TRANSPORTATION

IL ROUTE 53
PROPOSED DRAINAGE PLAN

SCALE: 1" = 50' SHEET 3 OF 10 SHEETS STA. 1224+00.00 TO STA. 1234+00.00

F.A.P. RTE.	SECTION	COUNTY	TOTAL SHEETS	SHEET NO.
342	(531) BR 23	COOK	1211	388
CONTRACT NO. 62W38				


ILLINOIS FED. AID PROJECT

MODEL: D:\p04\1170 SOUTH HOUBOLT ROAD\1170\Drawings\CAD\Micro-SSA\CAD_Sheets\342\1170-1-RT-Prop-Drain-114153-541.dgn
FILE NAME: 342_00_1170-1-RT-Prop-Drain-114153-541.dgn



1170 SOUTH HOUBOLT ROAD
JOLIET, ILLINOIS 60431
(815) 744-4200

USER NAME = wyatts	DESIGNED - MAG	REVISED -
	DRAWN - DJW	REVISED -
PLOT SCALE = 100,0000 ' / in.	CHECKED - DWG	REVISED -
PLOT DATE = 9/23/2024	DATE - 8/23/2024	REVISED -

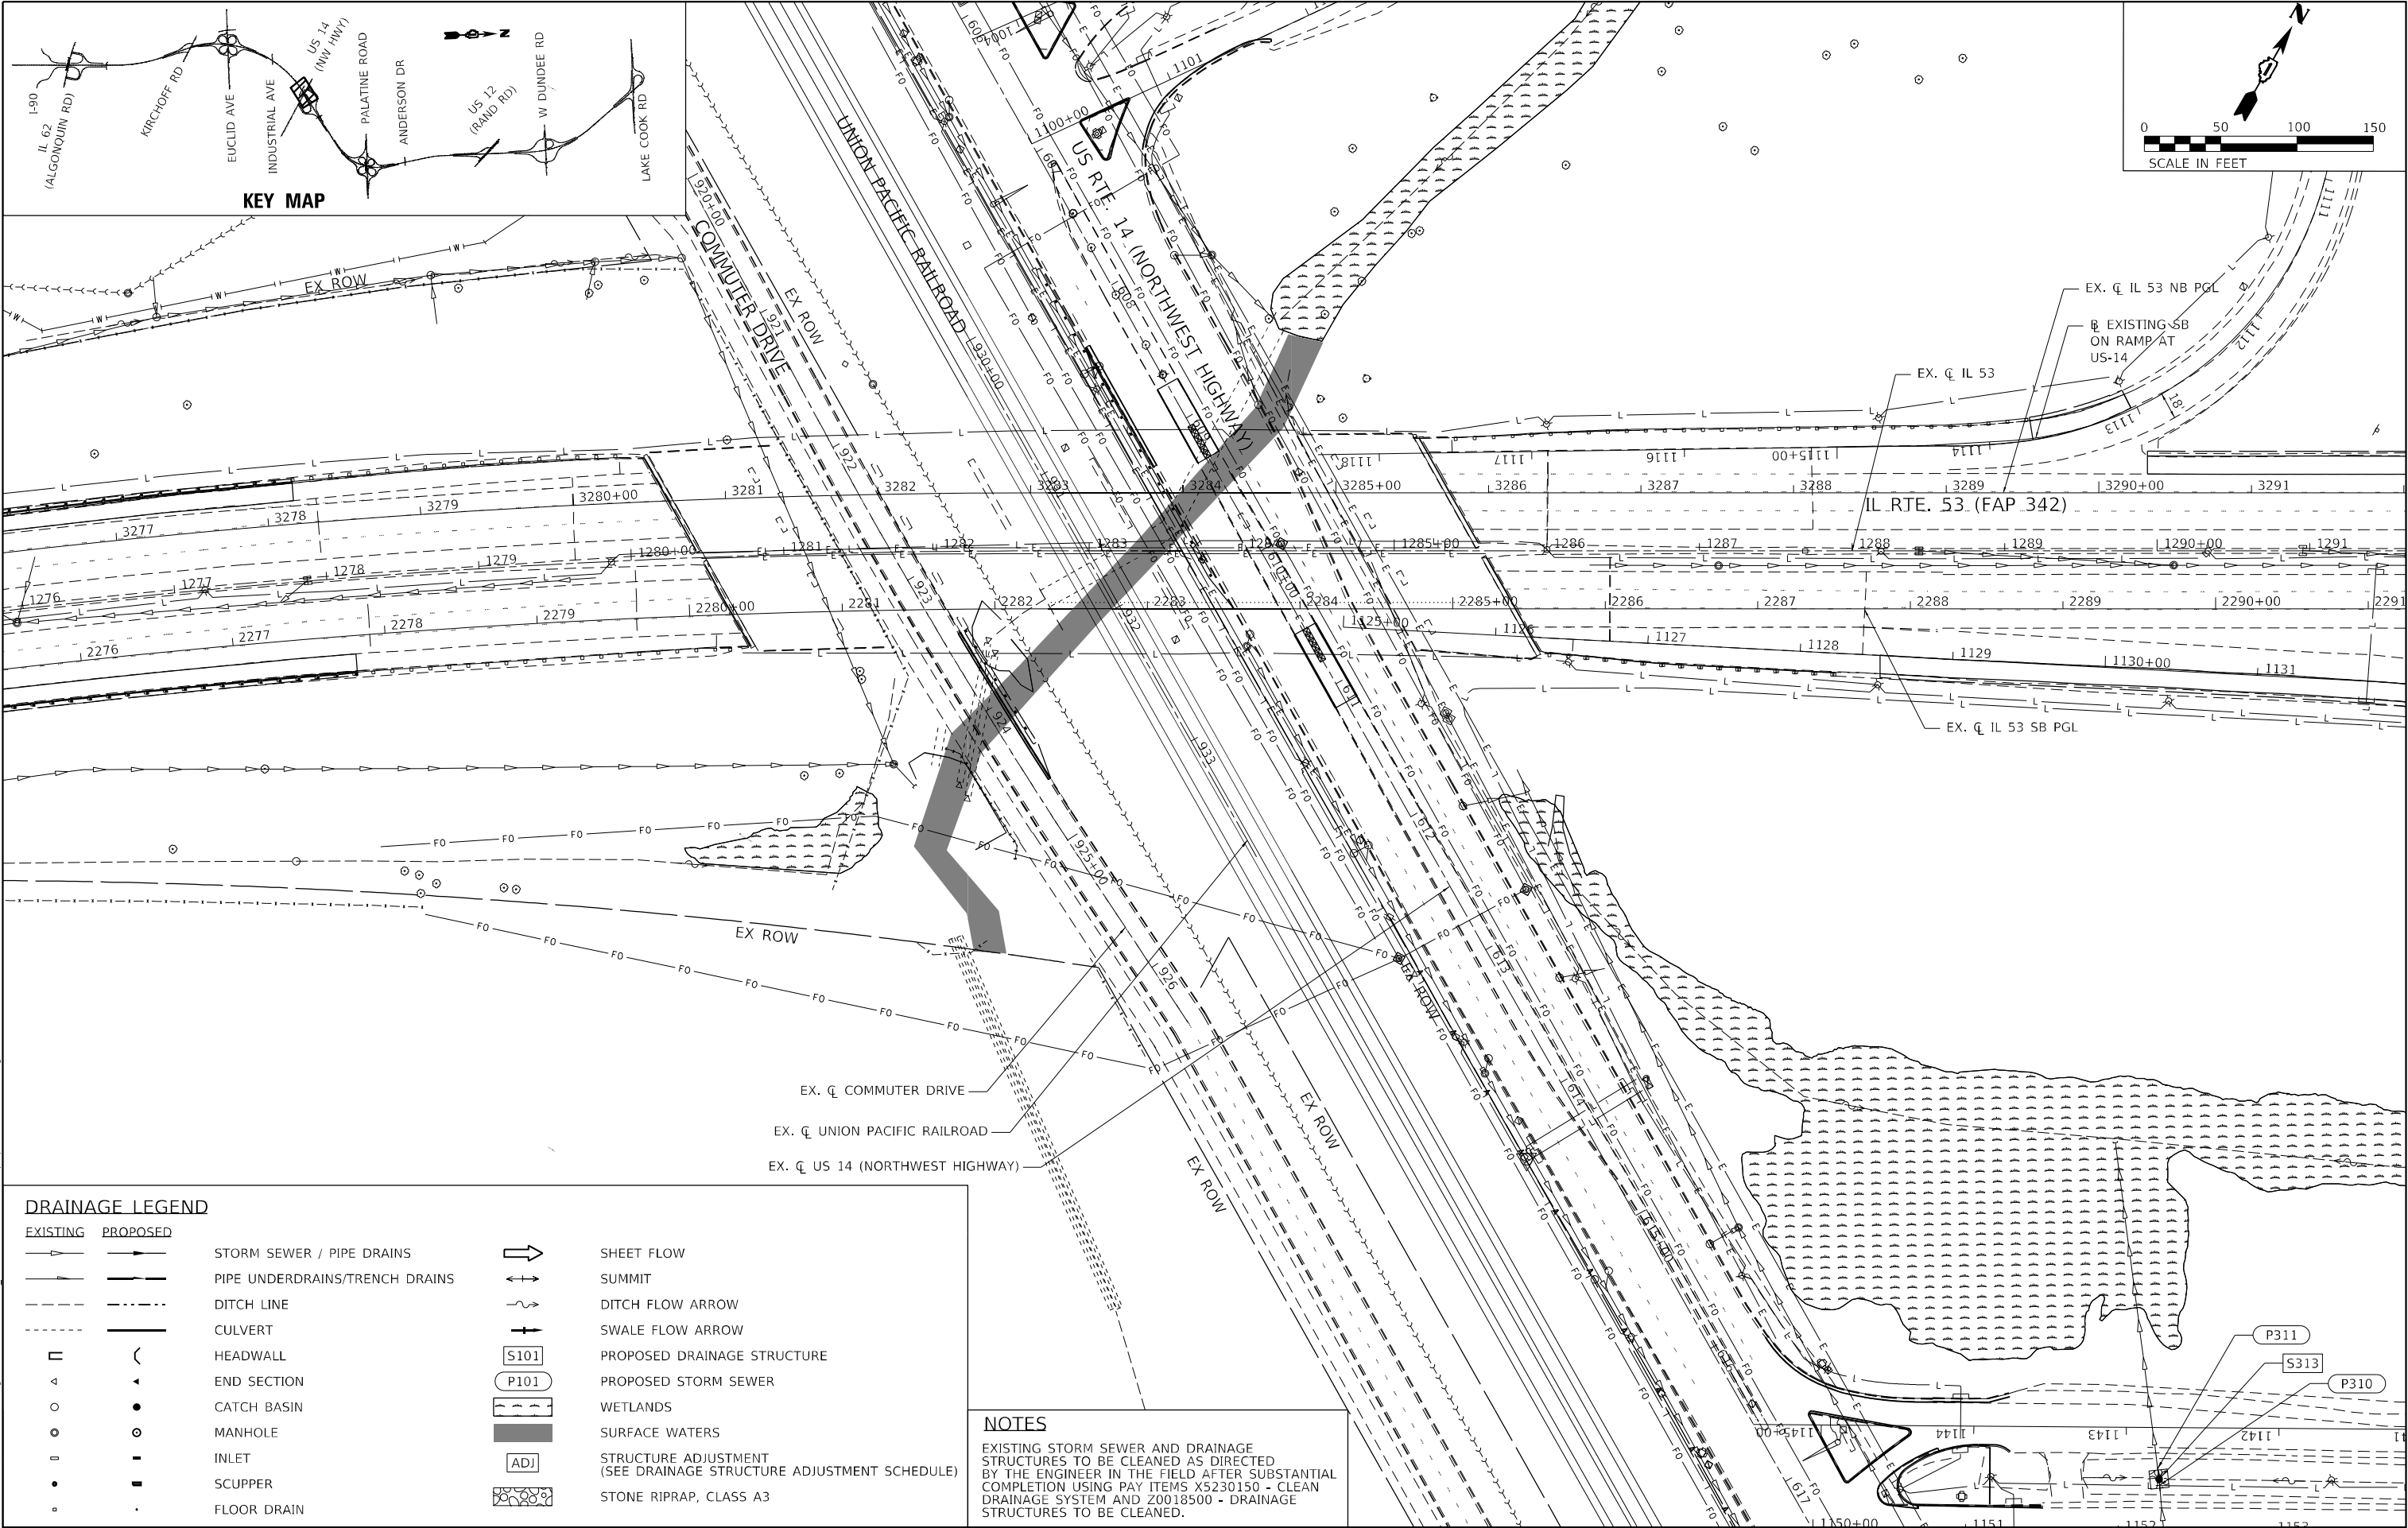

DRAINAGE LEGEND

EXISTING	PROPOSED			
		STORM SEWER / PIPE DRAINS		SHEET FLOW
		PIPE UNDERDRAINS/TRENCH DRAINS		SUMMIT
		DITCH LINE		DITCH FLOW ARROW
		CULVERT		SWALE FLOW ARROW
		HEADWALL		PROPOSED DRAINAGE STRUCTURE
		END SECTION		PROPOSED STORM SEWER
		CATCH BASIN		WETLANDS
		MANHOLE		SURFACE WATERS
		INLET		STRUCTURE ADJUSTMENT (SEE DRAINAGE STRUCTURE ADJUSTMENT SCHEDULE)
		SCUPPER		STONE RIPRAP, CLASS A3
		FLOOR DRAIN		

NOTES

EXISTING STORM SEWER AND DRAINAGE STRUCTURES TO BE CLEANED AS DIRECTED BY THE ENGINEER IN THE FIELD AFTER SUBSTANTIAL COMPLETION USING PAY ITEMS X5230150 - CLEAN DRAINAGE SYSTEM AND Z0018500 - DRAINAGE STRUCTURES TO BE CLEANED.

STATE OF ILLINOIS
DEPARTMENT OF TRANSPORTATION

IL ROUTE 53
PROPOSED DRAINAGE PLAN

SCALE: 1" = 50' SHEET 5 OF 10 SHEETS STA. 1276+50.00 TO STA. 1291+00.00

F.A.P. RTE.	SECTION	COUNTY	TOTAL SHEETS	SHEET NO.
342	(531) BR 23	COOK	1211	390
CONTRACT NO. 62W38				
ILLINOIS FED. AID PROJECT				


MODEL: Default
FILE NAME: S:\000-63000-63000\6346113\Drawings\CADD\Micro-SSA\CAD_Sheets\C3B-D1\62W38-1-RT-000.dwg
PLOT DATE: 9/23/2024

SA
STRAND
ASSOCIATES®
1170 SOUTH HOUBOLT ROAD
JOLIET, ILLINOIS 60431
(815) 744-4200

USER NAME	= wyatts
PLOT SCALE	= 100,0000 ' / in.
PLOT DATE	= 9/23/2024




DESIGNED -	MAG
DRAWN -	DJW
CHECKED -	DWG
DATE -	8/23/2024

REVISED -	
REVISED -	
REVISED -	
REVISED -	

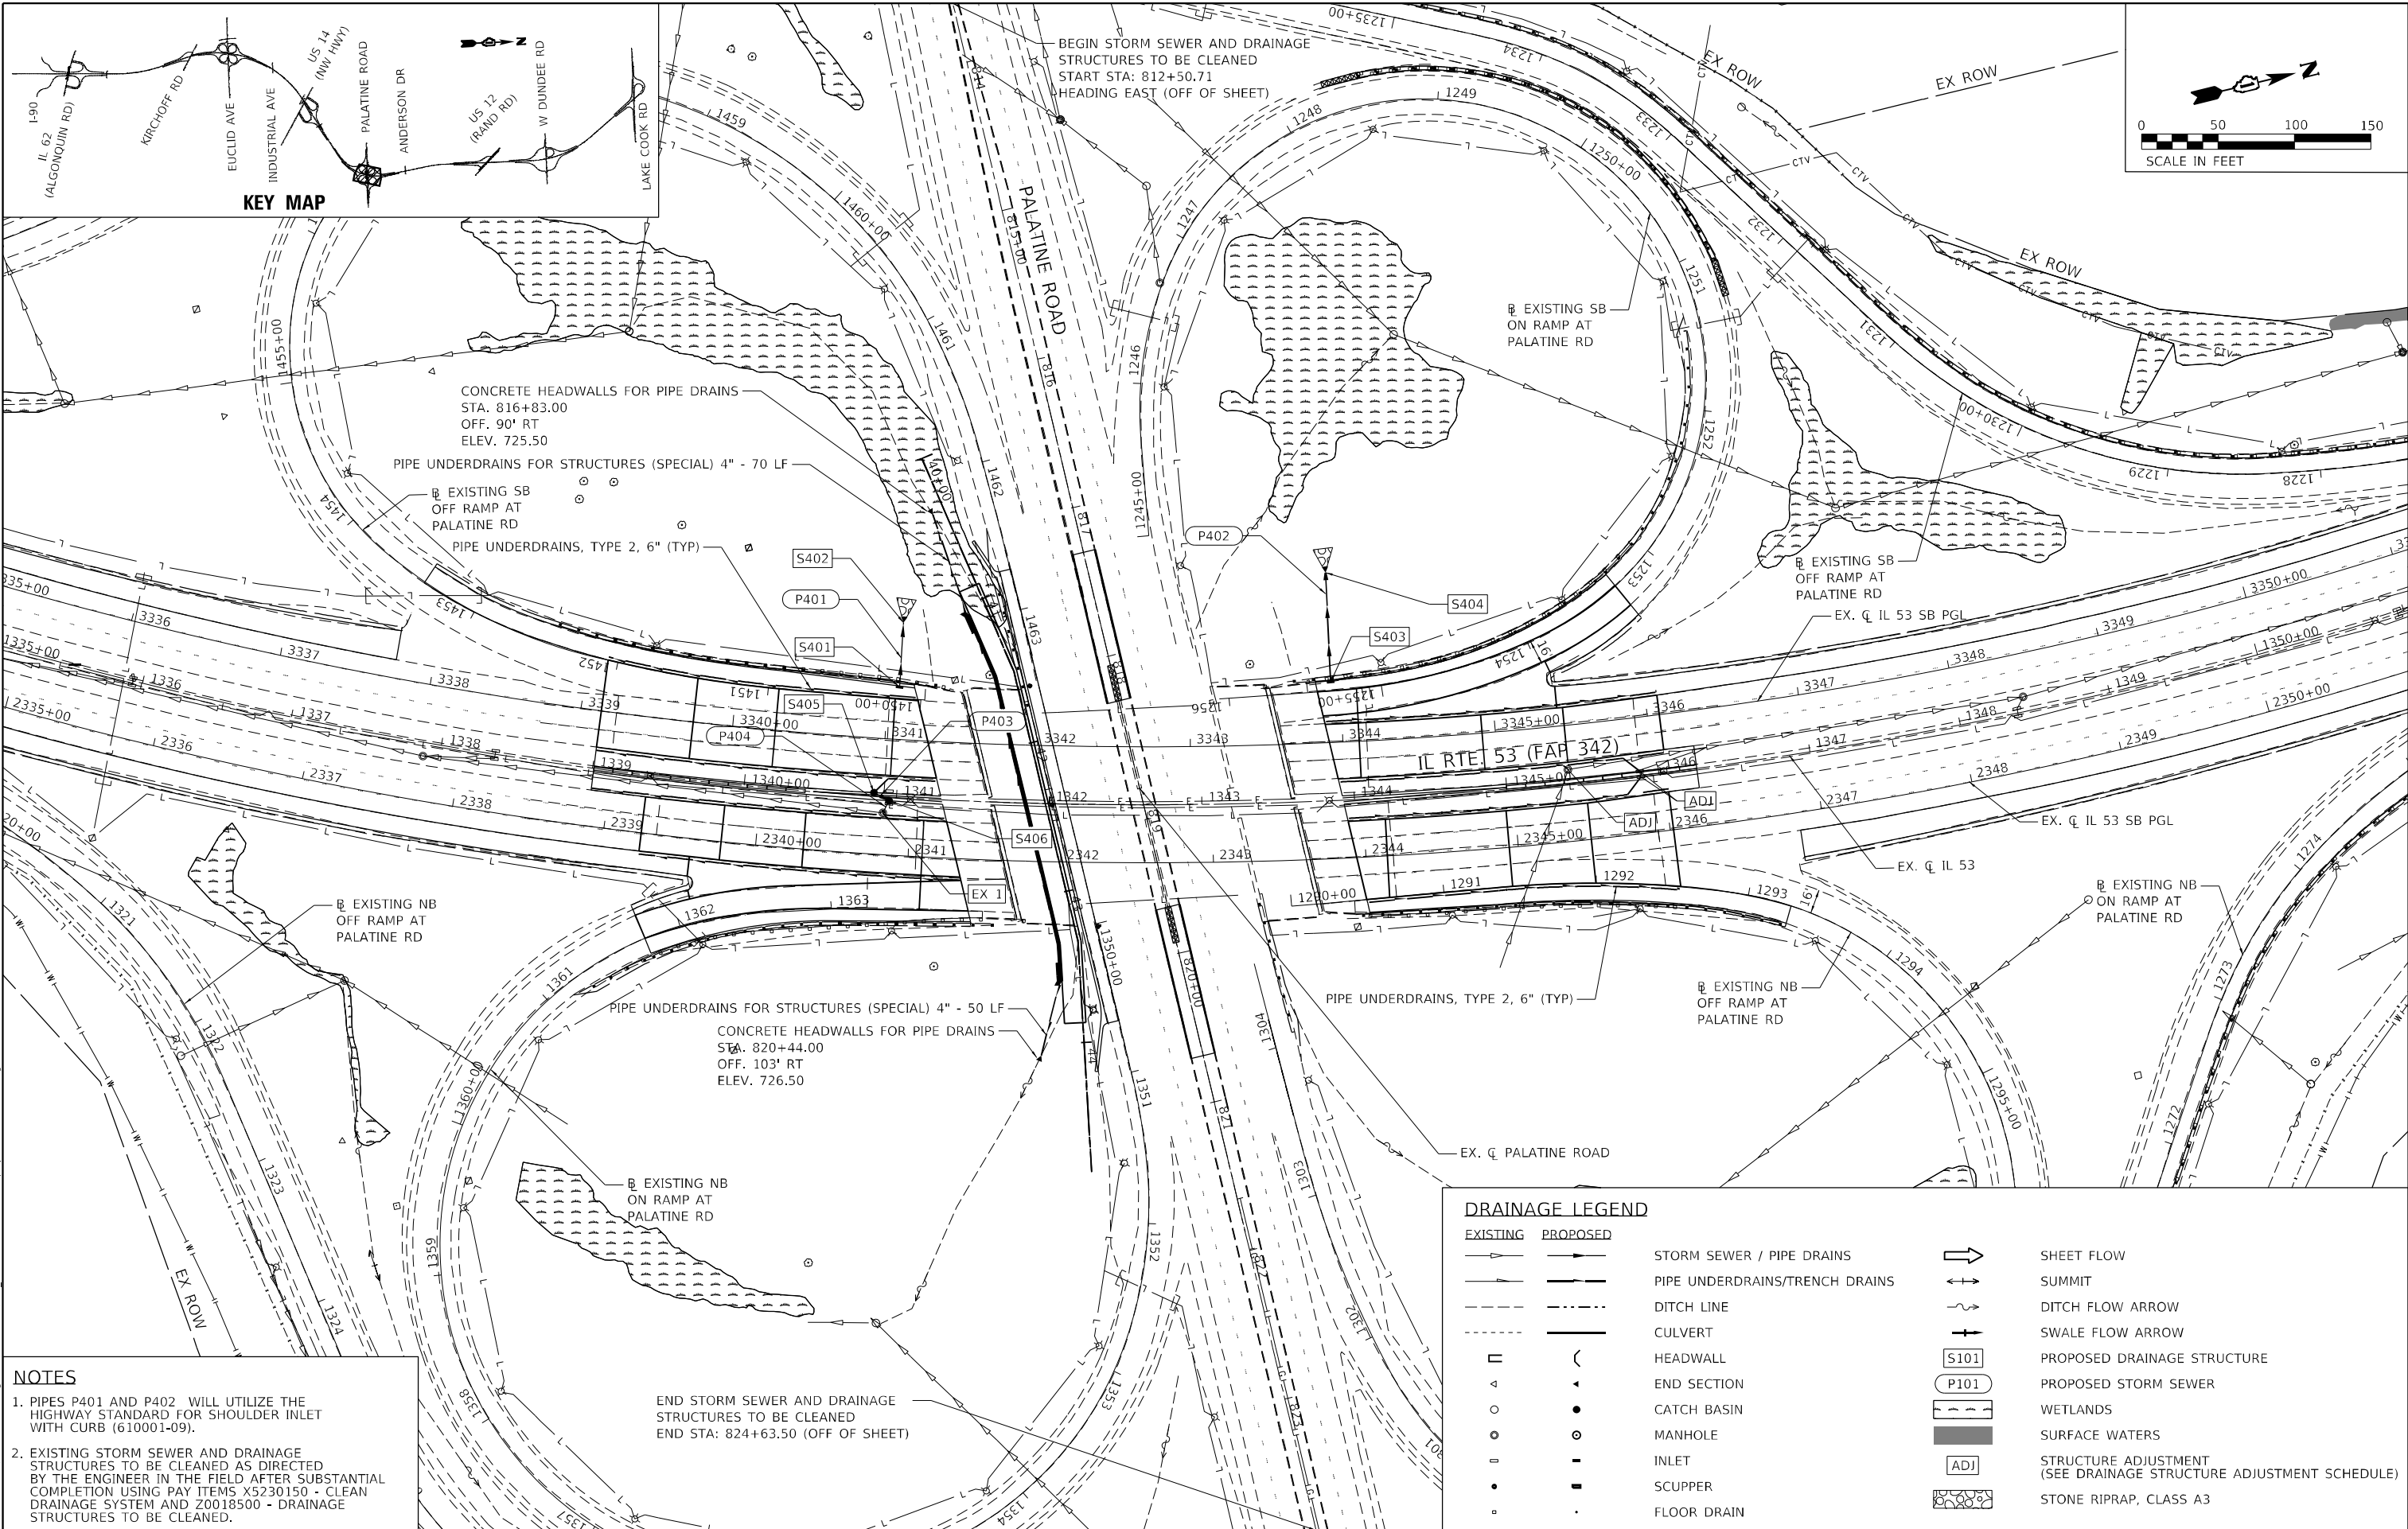

- NOTES**
- PIPES P401 AND P402 WILL UTILIZE THE HIGHWAY STANDARD FOR SHOULDER INLET WITH CURB (610001-09).
 - EXISTING STORM SEWER AND DRAINAGE STRUCTURES TO BE CLEANED AS DIRECTED BY THE ENGINEER IN THE FIELD AFTER SUBSTANTIAL COMPLETION USING PAY ITEMS X5230150 - CLEAN DRAINAGE SYSTEM AND Z0018500 - DRAINAGE STRUCTURES TO BE CLEANED.

 1170 SOUTH HOUBOLT ROAD JOLIET, ILLINOIS 60431 (815) 744-4200	USER NAME = vyatts		DESIGNED - MAG	REVISED -	STATE OF ILLINOIS DEPARTMENT OF TRANSPORTATION	IL ROUTE 53 PROPOSED DRAINAGE PLAN					F.A.P. RTE.	SECTION	COUNTY	TOTAL SHEETS	SHEET NO.
	DRAWN - DJW		REVIS	REVISED -							342	(531) BR 23	COOK	1211	391
	PLOT SCALE = 100,0000 ' / in.		CHECKED - DWG	REVISED -							CONTRACT NO. 62W38				
	PLOT DATE = 9/23/2024		DATE - 8/23/2024	REVISED -							ILLINOIS FED. AID PROJECT				
SCALE: 1" = 50'						SHEET 6 OF 10 SHEETS			STA. 1335+50.00 TO STA. 1350+50.00						

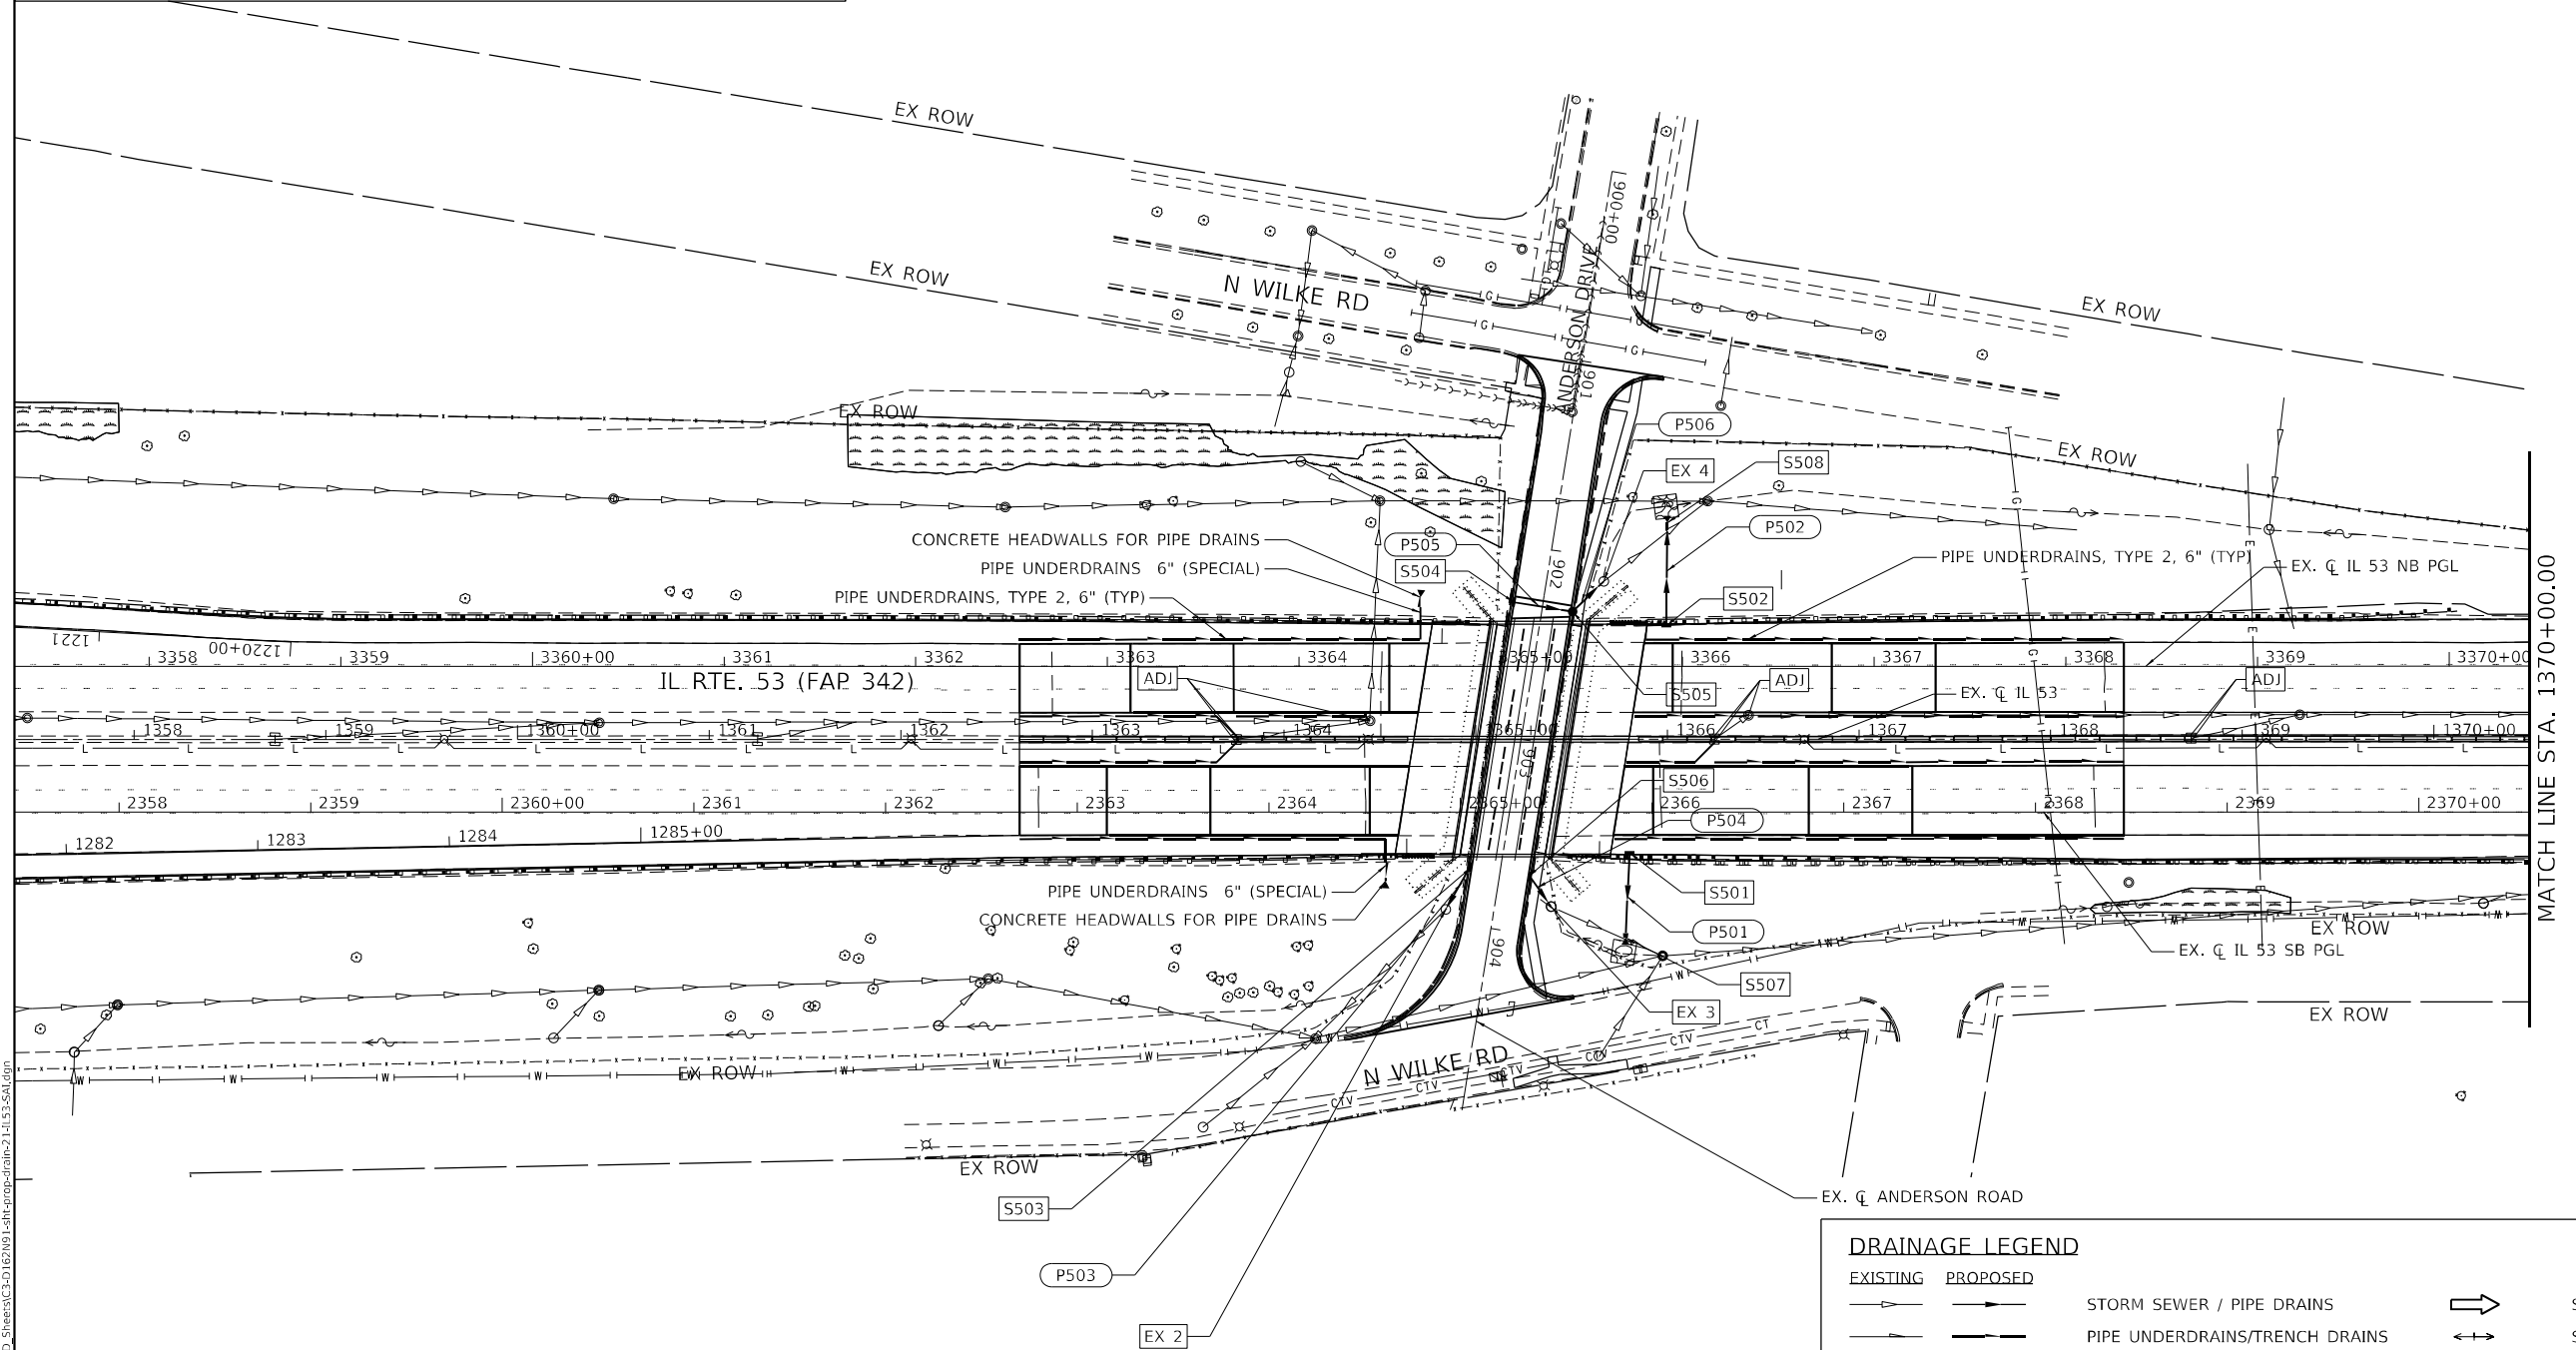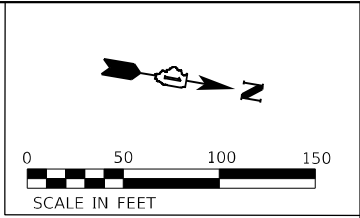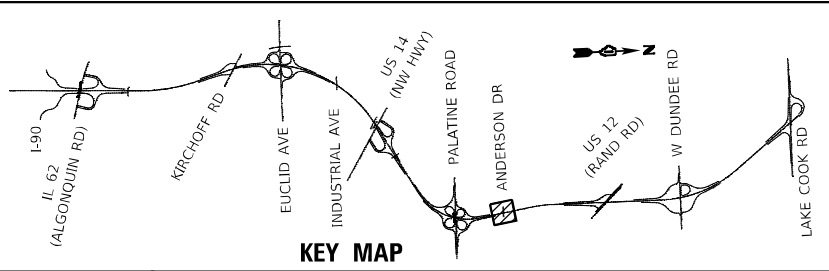

MATCH LINE STA. 1370+00.00

DRAINAGE LEGEND				
EXISTING	PROPOSED			
		STORM SEWER / PIPE DRAINS		SHEET FLOW
		PIPE UNDERDRAINS/TRENCH DRAINS		SUMMIT
		DITCH LINE		DITCH FLOW ARROW
		CULVERT		SWALE FLOW ARROW
		HEADWALL		PROPOSED DRAINAGE STRUCTURE
		END SECTION		PROPOSED STORM SEWER
		CATCH BASIN		WETLANDS
		MANHOLE		SURFACE WATERS
		INLET		STRUCTURE ADJUSTMENT (SEE DRAINAGE STRUCTURE ADJUSTMENT SCHEDULE)
		SCUPPER		STONE RIPRAP, CLASS A3
		FLOOR DRAIN		

NOTES

1. PIPES P501 AND P502 WILL UTILIZE THE HIGHWAY STANDARD FOR SHOULDER INLET WITH CURB (610001-09).

2. EXISTING STORM SEWER AND DRAINAGE STRUCTURES TO BE CLEANED AS DIRECTED BY THE ENGINEER IN THE FIELD AFTER SUBSTANTIAL COMPLETION USING PAY ITEMS X5230150 - CLEAN DRAINAGE SYSTEM AND Z0018500 - DRAINAGE STRUCTURES TO BE CLEANED.


MODEL: D:\p01\1170 South Houbolt Road\1170 Drawing\1170 CAD\Micro-SSA\CAD_Sheets\C3-01\1170-01-01.dgn
FILE NAME: 3-01-01-01.dgn
PLOT DATE: 9/23/2024

 1170 SOUTH HOUBOLT ROAD JOLIET, ILLINOIS 60431 (815) 744-4200 ASSOCIATES	USER NAME = wyatts	DESIGNED - MAG	REVISED -
	DRAWN - DJW	REVISIONS -	REVISIONS -
	PLOT SCALE = 100,0000' / in.	CHECKED - DWG	REVISIONS -
	PLOT DATE = 9/23/2024	DATE - 8/23/2024	REVISIONS -

STATE OF ILLINOIS
DEPARTMENT OF TRANSPORTATION

IL ROUTE 53 PROPOSED DRAINAGE PLAN			
SCALE: 1" = 50'	SHEET 7 OF 10 SHEETS	STA. 1360+00.00 TO STA. 1370+00.00	

F.A.P. RTE.	SECTION	COUNTY	TOTAL SHEETS	SHEET NO.
342	(531) BR 23	COOK	1211	392
CONTRACT NO. 62W38				
ILLINOIS FED. AID PROJECT				

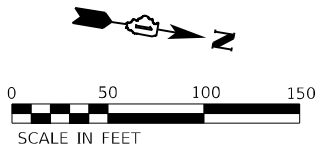

DRAINAGE LEGEND

EXISTING	PROPOSED			
		STORM SEWER / PIPE DRAINS		SHEET FLOW
		PIPE UNDERDRAINS/TRENCH DRAINS		SUMMIT
		DITCH LINE		DITCH FLOW ARROW
		CULVERT		SWALE FLOW ARROW
		HEADWALL		PROPOSED DRAINAGE STRUCTURE
		END SECTION		PROPOSED STORM SEWER
		CATCH BASIN		WETLANDS
		MANHOLE		SURFACE WATERS
		INLET		STRUCTURE ADJUSTMENT (SEE DRAINAGE STRUCTURE ADJUSTMENT SCHEDULE)
		SCUPPER		STONE RIPRAP, CLASS A3
		FLOOR DRAIN		

NOTES

EXISTING STORM SEWER AND DRAINAGE
STRUCTURES TO BE CLEANED AS DIRECTED
BY THE ENGINEER IN THE FIELD AFTER SUBSTANTIAL
COMPLETION USING PAY ITEMS X5230150 - CLEAN
DRAINAGE SYSTEM AND Z0018500 - DRAINAGE
STRUCTURES TO BE CLEANED.

**STATE OF ILLINOIS
DEPARTMENT OF TRANSPORTATION**

IL ROUTE 53 PROPOSED DRAINAGE PLAN

F.A.P. RTE.	SECTION	COUNTY	TOTAL SHEETS	SHEET NO.
342	(531) BR 23	COOK	1211	393
		CONTRACT NO. 62W38		
	ILLINOIS	FED. AID PROJECT		

USER NAME = noaha	DESIGNED - MAG	REVISED -
	DRAWN - DJW	REVISED -
PLOT SCALE = 100,0000 ' / in.	CHECKED - DWG	REVISED -
PLOT DATE = 8/22/2024	DATE - 8/23/2024	REVISED -


PERMANENT DRAINAGE STRUCTURE SCHEDULE							
STRUCTURE NO.	PAY ITEM NO.	PAY ITEM DESCRIPTION	STATION	OFFSET	RIM ELEVATION	INVERT ELEVATIONS	
						INVERT IN	INVERT OUT
S101	61000225	TYPE F INLET BOX, STANDARD 610001	2204+63.24	22.22' RT	750.23		747.56 E
S102	54262712	METAL FLARED END SECTIONS 12"	2204+52.41	68.07' RT		733.00 W	
S103	61000225	TYPE F INLET BOX, STANDARD 610001	2207+49.98	24.01' RT	750.32		747.65 E
S104	60201310	CATCH BASINS, TYPE A, 4'-DIAMETER, TYPE 20 FRAME AND GRATE	3207+92.89	32.89' RT	749.90		746.40 E
S105	60218400	MANHOLES, TYPE A, 4'-DIAMETER, TYPE 1 FRAME, CLOSED LID	2208+11.07	30.44' LT	750.90	746.18 W	744.04 N
S106	54262712	METAL FLARED END SECTIONS 12"	2207+51.36	61.25' RT		735.00 W	
S107	60208210	CATCH BASINS, TYPE C, TYPE 20 FRAME AND GRATE	3203+44.10	35.99' RT	749.46		743.65 SE
S108	60201310	CATCH BASINS, TYPE A, 4'-DIAMETER, TYPE 20 FRAME AND GRATE	2203+57.94	35.91' LT	750.04	743.59 NW	743.59 SE
S109	60218400	MANHOLES, TYPE A, 4'-DIAMETER, TYPE 1 FRAME, CLOSED LID	2203+41.20	29.07' LT	750.21	742.20 N	743.50 NW
S201	61000225	TYPE F INLET BOX, STANDARD 610001	2255+92.51	22.89' RT	744.72		742.05 SE
S202	54262712	METAL FLARED END SECTIONS 12"	2255+92.65	62.55' RT		728.50 NW	
S203	61000225	TYPE F INLET BOX, STANDARD 610001	2258+31.95	22.00' RT	743.18		740.51 SE
S204	54262712	METAL FLARED END SECTIONS 12"	2258+37.91	63.12' RT		724.75 NW	
S205	60201310	CATCH BASINS, TYPE A, 4'-DIAMETER, TYPE 20 FRAME AND GRATE	3255+95.38	33.62' RT	744.46		740.96 SE
S206	60218400	MANHOLES, TYPE A, 4'-DIAMETER, TYPE 1 FRAME, CLOSED LID	2255+52.87	29.60' LT	745.81	740.70 NW	740.20 SW
S207	60208210	CATCH BASINS, TYPE C, TYPE 20 FRAME AND GRATE	3258+36.59	33.87' RT	743.22		739.55 NE
S208	60218400	MANHOLES, TYPE A, 4'-DIAMETER, TYPE 1 FRAME, CLOSED LID	2258+08.56	29.31' LT	744.65	739.44 NW	739.44 NE
S209	60208210	CATCH BASINS, TYPE C, TYPE 20 FRAME AND GRATE	3254+73.34	35.75' RT	744.18		743.84 SE
S210	60201310	CATCH BASINS, TYPE A, 4'-DIAMETER, TYPE 20 FRAME AND GRATE	2254+23.83	35.76' LT	745.27	743.79 NW	743.79 SE
S211	60218400	MANHOLES, TYPE A, 4'-DIAMETER, TYPE 1 FRAME, CLOSED LID	2254+07.50	27.37' LT	745.56	739.49 N	740.70 NW
S212	60201310	CATCH BASINS, TYPE A, 4'-DIAMETER, TYPE 20 FRAME AND GRATE	2258+00.74	35.07' LT	744.42	739.49 SW	739.49 NE
S313	60200805	CATCH BASINS, TYPE A, 4'-DIAMETER, TYPE 8 GRATE	2289+63.03	570.32' RT	711.21	702.31 E	702.31 W
S401	61000115	TYPE E INLET BOX, STANDARD 610001	3341+07.59	35.04' LT	747.65		744.98 W
S402	54262712	METAL FLARED END SECTIONS 12"	3341+07.53	76.50' LT		737.00 E	
S403	61000115	TYPE E INLET BOX, STANDARD 610001	3343+93.61	40.46' LT	748.29		745.62 W
S404	54262712	METAL FLARED END SECTIONS 12"	3343+93.66	111.41' LT		730.00 E	
S405	60208210	CATCH BASINS, TYPE C, TYPE 20 FRAME AND GRATE	3340+95.03	35.71' RT	751.04		747.35 NE
S406	60201310	CATCH BASINS, TYPE A, 4'-DIAMETER, TYPE 20 FRAME AND GRATE	2340+85.36	35.62' LT	748.13	747.30 SW	747.20 SE
S501	61000225	TYPE F INLET BOX, STANDARD 610001	2365+88.14	22.10' RT	737.10		734.43 E
S502	61000225	TYPE F INLET BOX, STANDARD 610001	3365+91.61	21.26' LT	736.70		734.03 W
S503	60236825	INLETS, TYPE A, TYPE 11V FRAME AND GRATE	2365+04.76	28.59' RT	719.38		717.08 E
S504	60236800	INLETS, TYPE A, TYPE 11 FRAME AND GRATE	3365+11.15	33.65' LT	718.94		715.35 N
S505	60201105	CATCH BASINS, TYPE A, 4'-DIAMETER, TYPE 11 FRAME AND GRATE	3365+42.74	28.59' LT	718.94	715.03 S	714.93 NW
S506	60236825	INLETS, TYPE A, TYPE 11V FRAME AND GRATE	2365+36.37	33.60' RT	719.25		716.77 NE
S507	54262712	METAL FLARED END SECTIONS 12"	2365+86.06	65.49' RT		723.00 E	
S508	54262712	METAL FLARED END SECTIONS 12"	3365+92.16	74.86' LT		721.00 W	

PERMANENT DRAINAGE PIPE SCHEDULE								
PIPE NO.	PAY ITEM NO.	PAY ITEM DESCRIPTION	LENGTH (FEET)	FROM STRUCTURE	INVERT START	TO STRUCTURE	INVERT END	SLOPE (%)
P101	60100945	PIPE DRAINS 12"	48	S101	747.56	S102	733.00	MATCH FORESLOPE
P102	60100945	PIPE DRAINS 12"	55	S103	747.65	S106	735.00	MATCH FORESLOPE
P103	550A0340	STORM SEWERS, CLASS A, TYPE 2 12"	11	S104	746.40	S105	746.18	2.00%
P104	550A0360	STORM SEWERS, CLASS A, TYPE 2 15"	8	S105	744.04	EX PIPE	743.96	1.00%
P105	550A0340	STORM SEWERS, CLASS A, TYPE 2 12"	11	S107	743.65	S108	743.59	0.55%
P106	550A0340	STORM SEWERS, CLASS A, TYPE 2 12"	18	S108	743.59	S109	743.50	0.50%
P107	550A0360	STORM SEWERS, CLASS A, TYPE 2 15"	8	EX PIPE	742.27	S109	742.20	0.92%
P108	550A0360	STORM SEWERS, CLASS A, TYPE 2 15"	8	S109	742.16	EX PIPE	742.09	0.92%
P201	60100945	PIPE DRAINS 12"	41	S201	742.05	S202	728.50	MATCH FORESLOPE
P202	60100945	PIPE DRAINS 12"	43	S203	740.51	S204	724.75	MATCH FORESLOPE
P203	550A0340	STORM SEWERS, CLASS A, TYPE 2 12"	13	S205	740.96	S206	740.70	2.00%
P204	550A0340	STORM SEWERS, CLASS A, TYPE 2 12"	12	S207	739.55	S212	739.49	0.50%
P205	550A0340	STORM SEWERS, CLASS A, TYPE 2 12"	10	S212	739.49	S208	739.44	0.50%
P206	550A0360	STORM SEWERS, CLASS A, TYPE 2 15"	8	S206	740.20	EX PIPE	740.16	0.50%
P207	550A0360	STORM SEWERS, CLASS A, TYPE 2 15"	8	S208	739.44	EX PIPE	739.40	0.50%
P208	550A0340	STORM SEWERS, CLASS A, TYPE 2 12"	10	S209	743.84	S210	743.79	0.50%
P209	550A0340	STORM SEWERS, CLASS A, TYPE 2 12"	18	S210	743.79	S211	743.70	0.50%
P210	550A0360	STORM SEWERS, CLASS A, TYPE 2 15"	8	EX PIPE	739.53	S211	739.49	0.50%
P211	550A0360	STORM SEWERS, CLASS A, TYPE 2 15"	8	S211	739.45	EX PIPE	739.41	0.50%
P310	550A0340	STORM SEWERS, CLASS A, TYPE 2 12"	8	EX PIPE	702.35	S113	702.31	0.50%
P311	550A0340	STORM SEWERS, CLASS A, TYPE 2 12"	8	S113	702.31	EX PIPE	702.27	0.50%
P401	60100945	PIPE DRAINS 12"	43	S401	744.98	S402	737.00	MATCH FORESLOPE
P402	60100945	PIPE DRAINS 12"	72	S403	745.62	S404	730.00	MATCH FORESLOPE
P403	550A0340	STORM SEWERS, CLASS A, TYPE 2 12"	11	S406	747.35	S405	747.30	0.50%
P404	550A0340	STORM SEWERS, CLASS A, TYPE 2 12"	9	S405	747.20	EX 1	747.15	0.50%
P501	60100945	PIPE DRAINS 12"	45	S501	734.43	S507	723.00	MATCH FORESLOPE
P502	60100945	PIPE DRAINS 12"	54	S502	734.03	S508	721.00	MATCH FORESLOPE
P503	550A0340	STORM SEWERS, CLASS A, TYPE 2 12"	26	S503	717.08	EX 2	717.00	0.30%
P504	550A0340	STORM SEWERS, CLASS A, TYPE 2 12"	20	S506	716.77	EX 3	716.57	1.00%
P505	550A0340	STORM SEWERS, CLASS A, TYPE 2 12"	31	S504	715.35	S505	715.03	1.00%
P506	550A0340	STORM SEWERS, CLASS A, TYPE 2 12"	23	S505	714.93	EX 4	714.70	1.00%

DRAINAGE STRUCTURE ADJUSTMENT SCHEDULE					
STATION	OFFSET	PAY ITEM NO.	PAY ITEM DESCRIPTION	EXISTING RIM ELEVATION	PROPOSED RIM ELEVATION
3189+02.56	36.36' RT	Z0018400	DRAINAGE STRUCTURES TO BE ADJUSTED	731.70	731.70
2189+28.26	36.00' LT			731.59	731.59
3189+22.90	36.17' RT			731.61	731.61
3189+58.36	36.33' RT	60261510	INLETS TO BE ADJUSTED WITH NEW TYPE 20 FRAME AND GRATE	731.69	731.69
3189+98.75	36.39' RT	60261510	INLETS TO BE ADJUSTED WITH NEW TYPE 20 FRAME AND GRATE	731.64	731.64
3190+68.40	36.26' RT	Z0018400	DRAINAGE STRUCTURES TO BE ADJUSTED	732.00	732.00
2190+93.99	35.99' LT			732.11	732.11
3193+17.79	36.17' RT			734.52	734.52
2193+43.93	36.23' LT	Z0018400	DRAINAGE STRUCTURES TO BE ADJUSTED	734.54	734.54
3195+71.11	36.29' RT	Z0018400	DRAINAGE STRUCTURES TO BE ADJUSTED	738.70	738.70
2195+97.11	36.30' LT			738.60	738.60
3198+09.28	36.93' RT			743.35	743.35
2198+35.21	35.71' LT	Z0018400	DRAINAGE STRUCTURES TO BE ADJUSTED	743.38	743.38
3200+70.84	35.23' RT	Z0018400	DRAINAGE STRUCTURES TO BE ADJUSTED	747.16	747.16
2200+96.74	35.54' LT			747.17	747.17
2204+54.37	31.71' LT			750.73	751.05
3204+37.42	34.56' RT	60261510	MANHOLES TO BE ADJUSTED WITH NEW TYPE 1 FRAME, CLOSED LID	750.02	749.77
3210+17.20	34.75' RT	Z0018400	DRAINAGE STRUCTURES TO BE ADJUSTED	748.08	747.98
2210+32.48	37.66' LT			748.71	748.69
3260+75.77	35.63' RT			748.08	747.98
2260+27.19	36.88' LT	Z0018400	DRAINAGE STRUCTURES TO BE ADJUSTED	748.71	748.69
2340+81.79	27.31' LT	60255800	MANHOLES TO BE ADJUSTED WITH NEW TYPE 1 FRAME, CLOSED LID	748.37	748.52
3345+44.80	28.96' RT	60255800	MANHOLES TO BE ADJUSTED WITH NEW TYPE 1 FRAME, CLOSED LID	750.79	751.02
3345+90.87	35.18' RT	Z0018400	DRAINAGE STRUCTURES TO BE ADJUSTED	750.38	750.37
2345+85.02	37.05' LT			748.45	748.43
2363+82.91	36.48' LT			740.90	740.41
3363+67.34	36.5' RT	Z0018400	DRAINAGE STRUCTURES TO BE ADJUSTED	740.87	740.41
3364+36.80	28.39' RT	60255800	MANHOLES TO BE ADJUSTED WITH NEW TYPE 1 FRAME, CLOSED LID	740.05	739.63
3366+16.77	35.56' RT	Z0018400	DRAINAGE STRUCTURES TO BE ADJUSTED	735.84	735.72
2366+32.34	36.79' LT			735.87	735.61
3366+34.49	29.50' RT			735.77	735.51
3368+65.37	35.80' RT	Z0018400	DRAINAGE STRUCTURES TO BE ADJUSTED	729.72	729.72
2368+81.23	35.70' LT			729.70	729.70
3371+01.30	35.54' RT			725.35	725.35
2371+16.94	35.81' LT	Z0018400	DRAINAGE STRUCTURES TO BE ADJUSTED	725.32	725.32
3371+63.61	35.18' RT	60261510	INLETS TO BE ADJUSTED WITH NEW TYPE 20 FRAME AND GRATE	724.79	724.79
3371+94.36	35.45' RT	Z0018400	DRAINAGE STRUCTURES TO BE ADJUSTED	724.72	724.72
2372+09.96	36.01' LT			724.81	724.81
3371+04.20	35.50' RT			724.78	724.78
2372+19.80	36.07' LT	Z0018400	DRAINAGE STRUCTURES TO BE ADJUSTED	724.78	724.78
3372+14.88	35.46' RT	Z0018400	DRAINAGE STRUCTURES TO BE ADJUSTED	724.78	724.78
2372+30.30	36.05' LT			724.77	724.77
3372+54.75	36.03' RT			724.82	724.82
2372+70.59	36.55' LT	Z0018400	DRAINAGE STRUCTURES TO BE ADJUSTED	724.84	724.84
3372+65.05	36.03' RT	Z0018400	DRAINAGE STRUCTURES TO BE ADJUSTED	724.89	724.89
2372+80.82	36.60' LT			724.94	724.94
3372+73.27	36.01' RT			724.94	724.94
2372+88.91	36.69' LT	Z0018400	DRAINAGE STRUCTURES TO BE ADJUSTED	724.94	724.94
3375+24.27	35.99' RT	Z0018400	DRAINAGE STRUCTURES TO BE ADJUSTED	726.13	726.13
2375+39.75	36.27' LT			726.13	726.13
3377+72.74	35.79' RT			727.15	727.15
2377+88.35	36.89' LT	Z0018400	DRAINAGE STRUCTURES TO BE ADJUSTED	727.32	727.32
3382+77.59	36.20' RT	Z0018400	DRAINAGE STRUCTURES TO BE ADJUSTED	726.87	726.87
2382+88.26	36.25' LT			727.60	727.60

MODEL: D:\p03\1130\Drawings\CADD\Micro-SSA\CAD_Sheets\3B-D_62W3-1130-Proposed-drain-schedule.dgn
FILE NAME: 3B-D_62W3-1130-Proposed-drain-schedule.dgn

MODEL: Default
FILE NAME: S:\01016300-6309(E346)13\Drawings\CADD\Misc-SSA\CAO_Sheets\C3-0162N91-rht-baroc-detail-09-kirchoff-SA.dgn

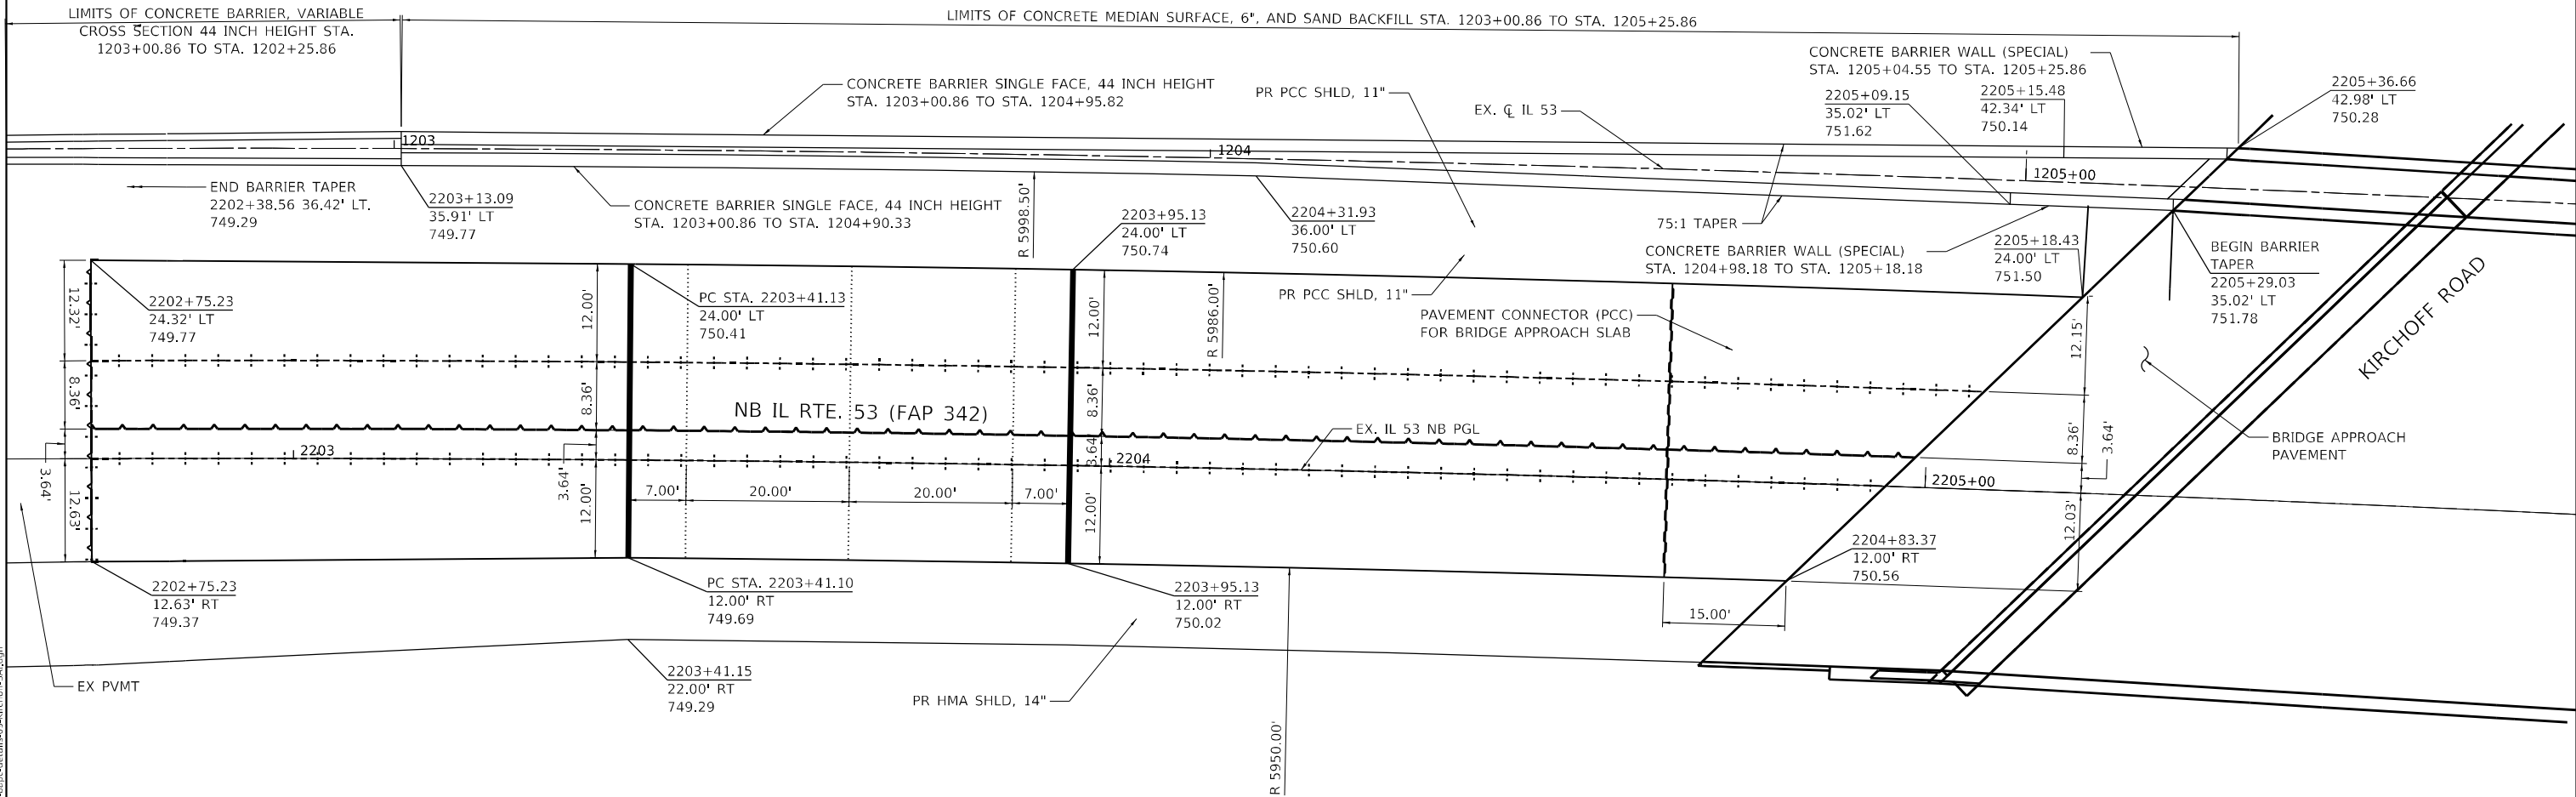

LEGEND:

- +---+---+ LONGITUDINAL SAWED JOINTS No. 6 EPOXY COATED TIE BARS AT 36" CTS
- +---+---+ LONGITUDINAL CONSTRUCTION JOINT DRILL AND GROUT No. 6 EPOXY COATED TIE BARS AT 36" CTS.
- +---+---+ TRANSVERSE CONSTRUCTION JOINT, DRILL AND GROUT 9 No. 6 EPOXY COATED TIE BARS EVENLY SPACED ACROSS 12' WIDTH
- +---+---+ TRANSVERSE EXPANSION JOINT, DRILL AND GROUT DOWEL BARS AT 12" CTS.
- +---+---+ TRANSVERSE TERMINAL JOINT
- PROPOSED LUG CL

NOTES:

- SEE STANDARD BD-27 FOR ADDITIONAL MEDIAN BARRIER TRANSITION DETAILS
- SEE STRUCTURE PLAN FOR BARRIER WALL (SPECIAL) DETAILS

**SN #016-0376 - NB IL 53 OVER KIRCHOFF ROAD
SOUTH APPROACH**



1170 SOUTH HOUBOLT ROAD
JOLIET, ILLINOIS 60431
(815) 744-4200


USER NAME = StevenB	DESIGNED - MAG	REVISED -
	DRAWN - DJW	REVISED -
PLOT SCALE = 20,0000 * / in.	CHECKED - DWG	REVISED -
PLOT DATE = 9/27/2024	DATE - 8/23/2024	REVISED -

STATE OF ILLINOIS
DEPARTMENT OF TRANSPORTATION


BRIDGE APPROACH DETAILS

SCALE: 1" = 10' SHEET 1 OF 18 SHEETS STA. 2202+38.56 TO STA. 2205+29.03


F.A.P. RTE.	SECTION	COUNTY	TOTAL SHEETS	SHEET NO.
342	(531) BR 23	COOK	1211	396
CONTRACT NO. 62W38				
ILLINOIS FED. AID PROJECT				

 

 1170 SOUTH HOUBOLT ROAD JOLIET, ILLINOIS 60431 (815) 744-4200	USER NAME = StevenB	DESIGNED - MAG	REVISED -	STATE OF ILLINOIS DEPARTMENT OF TRANSPORTATION	BRIDGE APPROACH DETAILS				F.A.P. RTE.	SECTION	COUNTY	TOTAL SHEETS	SHEET NO.
	PLOT SCALE = 20,0000' / in.	DRAWN - DJW	REVISED -						342	(531) BR 23	COOK	1211	398
	PLOT DATE = 9/27/2024	CHECKED - DWG	REVISED -		SCALE: 1" = 10' SHEET 3 OF 18 SHEETS STA. 2207+87.41 TO STA. 2210+35.73				CONTRACT NO. 62W38				
	DATE = 8/23/2024	REVISED -	REVISED -		ILLINOIS FED. AID PROJECT								

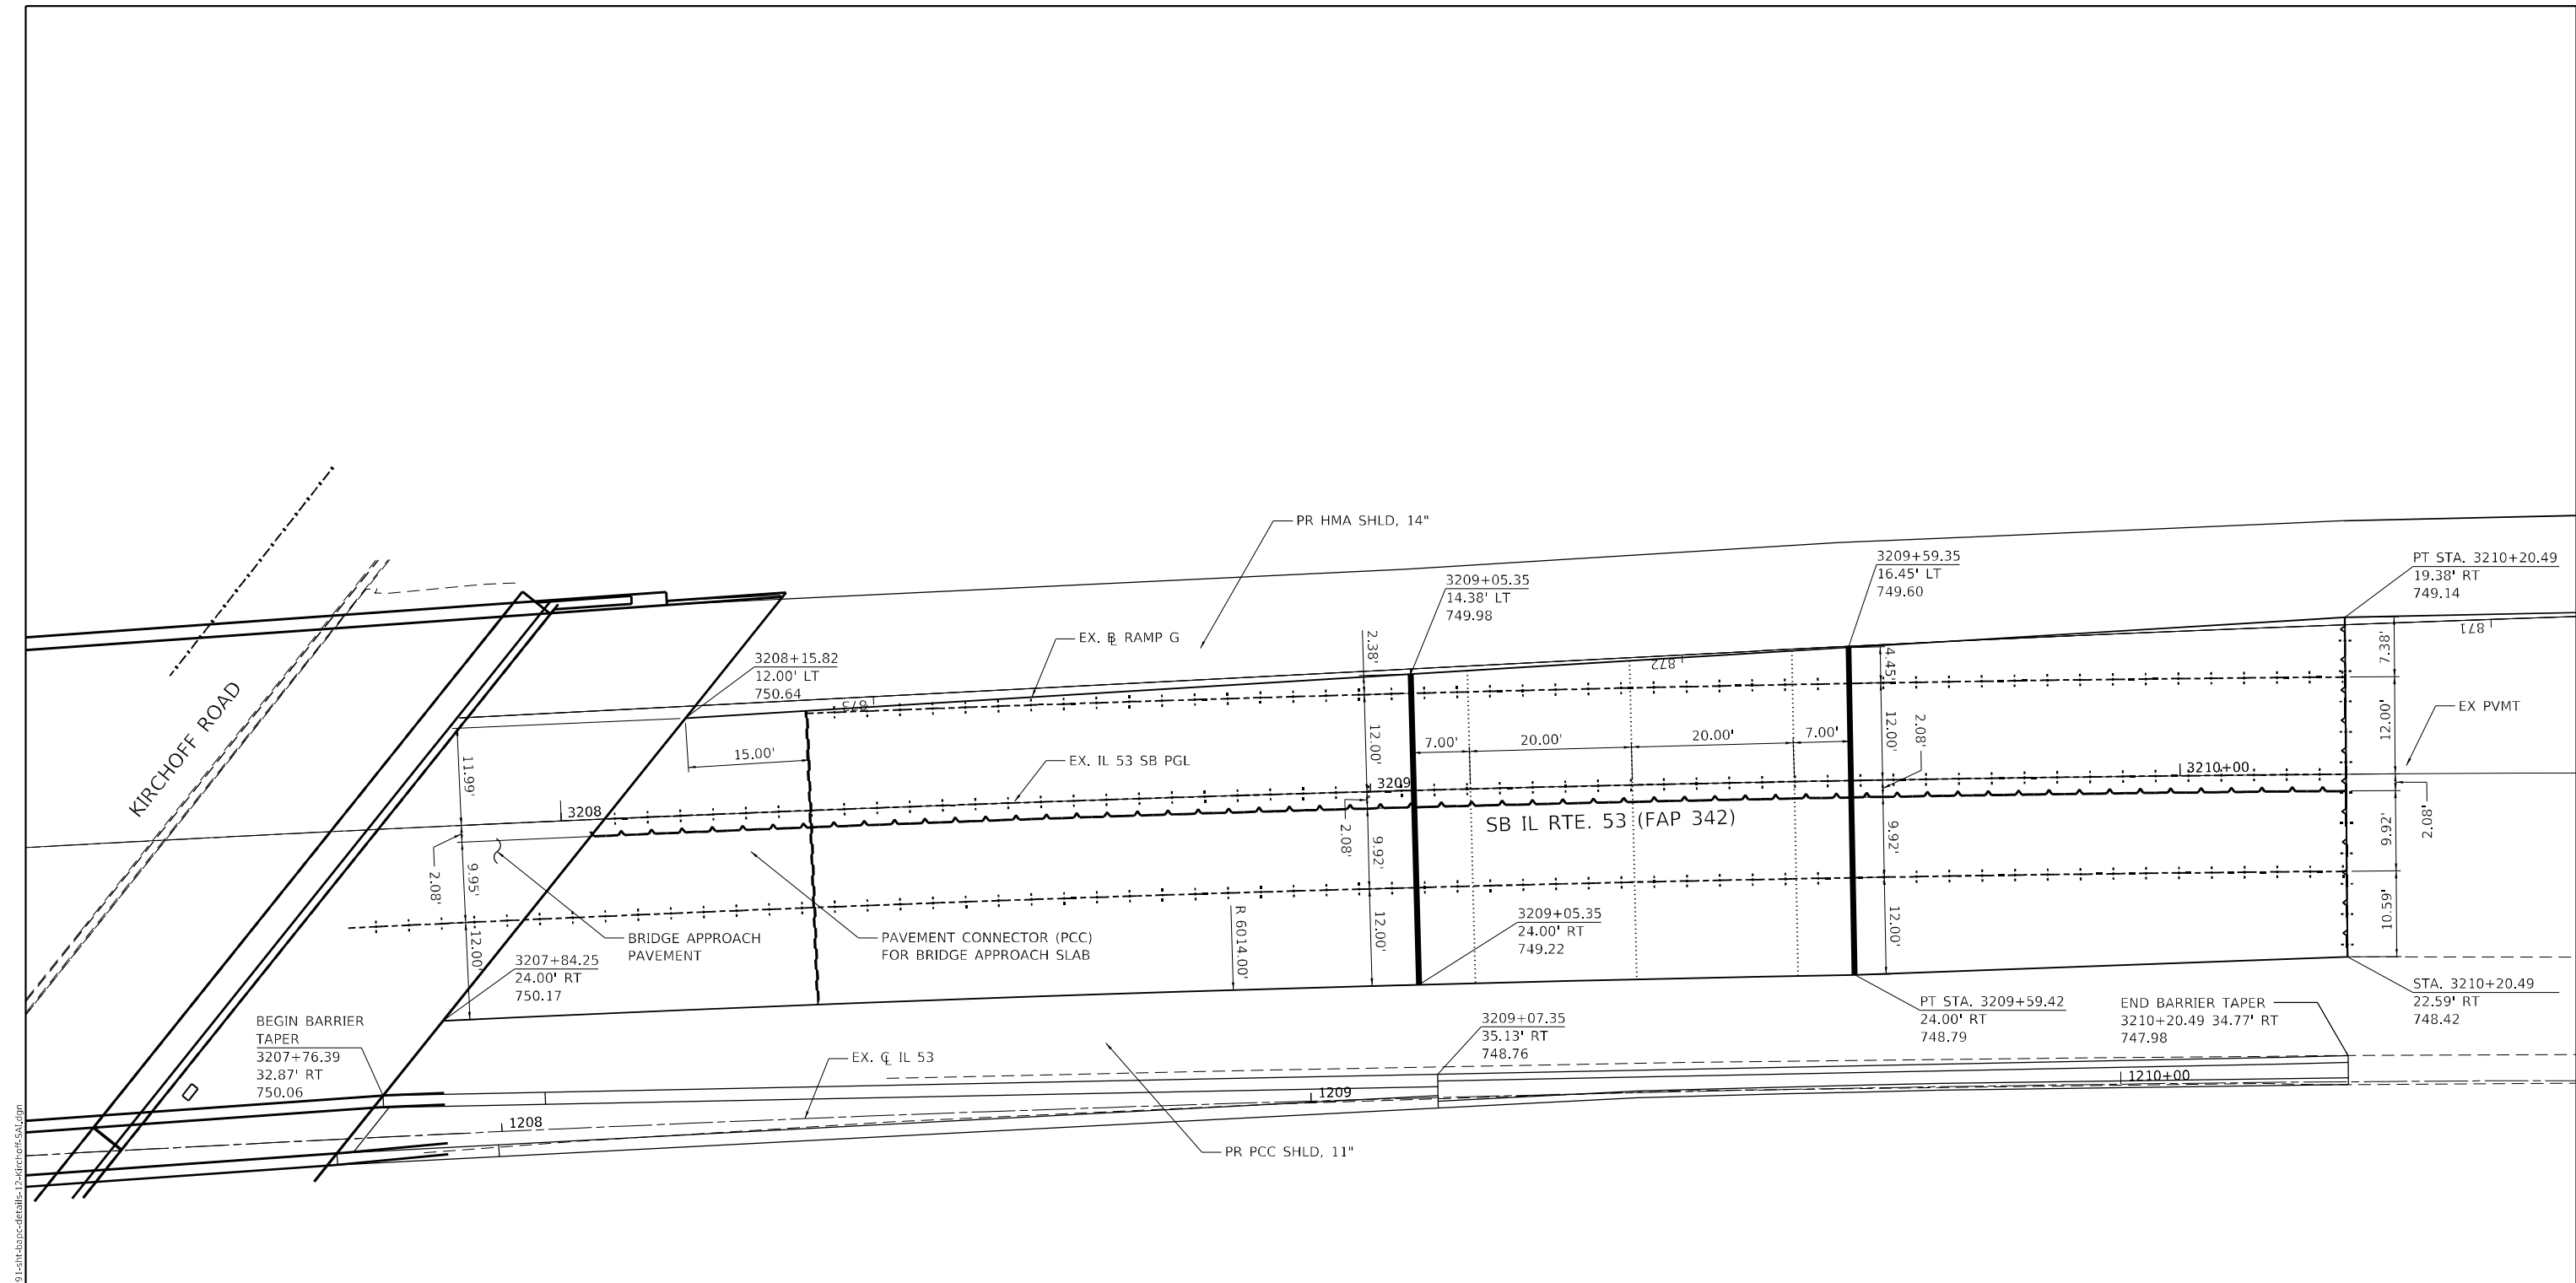

MODEL: Default
FILE NAME: S:\00-6300-6309\342\13\Drawings\CADD\Micro-SSA\CAD_Sheets\C3-0162N91-ent-barac-detail-12-Kirchoff-SA.dgn

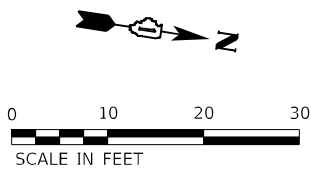

LEGEND:

- LONGITUDINAL SAWED JOINTS No. 6 EPOXY COATED TIE BARS AT 36" CTS
- LONGITUDINAL CONSTRUCTION JOINT DRILL AND GROUT No. 6 EPOXY COATED TIE BARS AT 36" CTS.
- TRANSVERSE CONSTRUCTION JOINT, DRILL AND GROUT 9 No. 6 EPOXY COATED TIE BARS EVENLY SPACED ACROSS 12' WIDTH
- TRANSVERSE EXPANSION JOINT, DRILL AND GROUT DOWEL BARS AT 12" CTS.
- TRANSVERSE TERMINAL JOINT
- PROPOSED LUG

NOTES:

- SEE NB IL 53 OVER KIRCHOFF ROAD NORTH APPROACH FOR BARRIER DETAILS

**SN #016-1121 - SB IL 53 OVER KIRCHOFF ROAD
NORTH APPROACH**

STATE OF ILLINOIS
DEPARTMENT OF TRANSPORTATION


BRIDGE APPROACH DETAILS

SCALE: 1" = 10' SHEET 4 OF 18 SHEETS STA. 3207+76.39 TO STA. 3210+20.49

F.A.P. RTE.	SECTION	COUNTY	TOTAL SHEETS	SHEET NO.
342	(531) BR 23	COOK	1211	399
CONTRACT NO. 62W38				
ILLINOIS FED. AID PROJECT				

SA
STRAND
ASSOCIATES®
1170 SOUTH HOUBOLT ROAD
JOLIET, ILLINOIS 60431
(815) 744-4200

USER NAME = StevenB	DESIGNED - MAG	REVISED -
	DRAWN - DJW	REVISED -
PLOT SCALE = 20,0000 * / in.	CHECKED - DWG	REVISED -
PLOT DATE = 9/27/2024	DATE - 8/23/2024	REVISED -

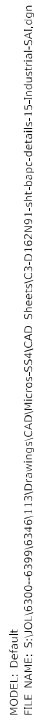

STRAND ASSOCIATES® (815) 744-4200	1170 SOUTH HOUBOLT ROAD JOLIET, ILLINOIS 60431	USER NAME = StevenB	DESIGNED - MAG	REVISED -	STATE OF ILLINOIS DEPARTMENT OF TRANSPORTATION	BRIDGE APPROACH DETAILS					F.A.P. RTE.	SECTION	COUNTY	TOTAL SHEETS	SHEET NO.
		PLOT SCALE = 20,000' = 1"	DRAWN - DJW	REVISED -							342	(531) BR 23	COOK	1211	400
		PLOT DATE = 9/27/2024	CHECKED - DWG	REVISED -		SCALE: 1" = 10' SHEET 5 OF 18 SHEETS STA. 2253+31.75 TO STA. 2255+68.45					CONTRACT NO. 62W38				
		DATE - 8/23/2024	REVISED -												