

GENERAL NOTES

DESIGN: AASHTO Standard Specifications for Structural Supports for Highway Signs, Luminaires and Traffic Signals. ("AASHTO Specifications")

CONSTRUCTION: Current (at time of letting) Illinois Department of Transportation Standard Specifications for Road and Bridge Construction, Supplemental Specifications and Special Provisions. ("Standard Specifications")

LOADING: 90 M.P.H. WIND VELOCITY

WALKWAY LOADING: Dead load plus 500 lbs. concentrated live load.

DESIGN STRESSES:
Field Units
 $f'_c = 3,500$ p.s.i.
 $f_y = 60,000$ p.s.i. (reinforcement)

WELDING: All welds to be continuous unless otherwise shown. All welding to be done in accordance with current AWS D1.1 and D1.2 Structural Welding Codes (Steel and Aluminum) and the Standard Specifications.

MATERIALS: Aluminum Alloys as shown throughout plans. All Structural Steel Pipe shall be ASTM A53 Grade B or A500 Grade B or C. If A500 pipe is substituted for A53, then the outside diameter shall be as detailed and wall thickness greater than or equal to A53.

All Structural Steel Plates and Shapes shall conform to AASHTO M270 Gr. 36, Gr. 50 or Gr. 50W. Stainless steel for shims, sleeves and handhole covers shall be ASTM A240, Type 302 or 304, or another alloy suitable for exterior exposure and acceptable to the Engineer.*

The steel pipe and stiffening ribs at the base plate for the column shall have a minimum longitudinal Charpy V-Notch (CVN) energy of 15 lb.-ft. at 40° F. (Zone 2) before galvanizing.

FASTENERS FOR ALUMINUM TRUSSES: All bolts noted as "high strength" must satisfy the requirements of AASHTO M164 (ASTM A325), or approved alternate, and must have matching lock nuts. Threaded studs for splices (if Members interfere) must satisfy the requirements of ASTM A449, ASTM A193, Grade B7, or approved alternate, and must have matching lock nuts. Bolts and lock nuts not required to be high strength must satisfy the requirements of ASTM A307. All bolts and lock nuts must be hot dip galvanized per AASHTO M232. The lock nuts must have nylon or steel inserts. A stainless steel flat washer conforming to ASTM A240 Type 302 or 304, is required under both head and nut or under both nuts where threaded studs are used. High strength bolt installation shall conform to Article 505.04 (f) (2)d of the IDOT Standard Specifications for Road and Bridge Construction. Rotational capacity ("ROCAP") testing of bolts will not be required.

U-BOLTS AND EYEBOLTS: U-Bolts and Eyebolts must be produced from ASTM A276 Type 304, 304L, 316 or 316L, Condition A, cold finished stainless steel, or an equivalent material acceptable to the Engineer. All nuts for U-Bolts and Eyebolts must be lock nuts equivalent to ASTM A307 with nylon or steel inserts and hot dip galvanized per AASHTO M232. A stainless steel flat washer conforming to ASTM A240, Type 302 or 304, is required under each U-Bolt and Eyebolt lock nut.

GALVANIZING: All Steel Grating, Plates, Shapes and Pipe shall be Hot Dip Galvanized after fabrication in accordance with AASHTO M111. Painting is not permitted.

ANCHOR RODS: Shall conform to ASTM F1554 Gr. 105.


CONCRETE SURFACES: All concrete surfaces above an elevation 6" below the lowest final ground line at each foundation shall be cleaned and coated with Concrete Sealer in accordance with the Standard Specifications.

REINFORCEMENT BARS: Reinforcement Bars designated (E) shall be epoxy coated in accordance with the Standard Specifications.

FOUNDATIONS: The contract unit price for Drilled Shaft Concrete Foundations shall include reinforcement bars complete in place.

TOTAL BILL OF MATERIAL

ITEM	UNIT	TOTAL
OVERHEAD SIGN STRUCTURE CANTILEVER TYPE I-C-A	Foot	25
OVERHEAD SIGN STRUCTURE WALKWAY, TYPE A	Foot	25
DRILLED SHAFT CONCRETE FOUNDATIONS	Cu. Yds.	4.7

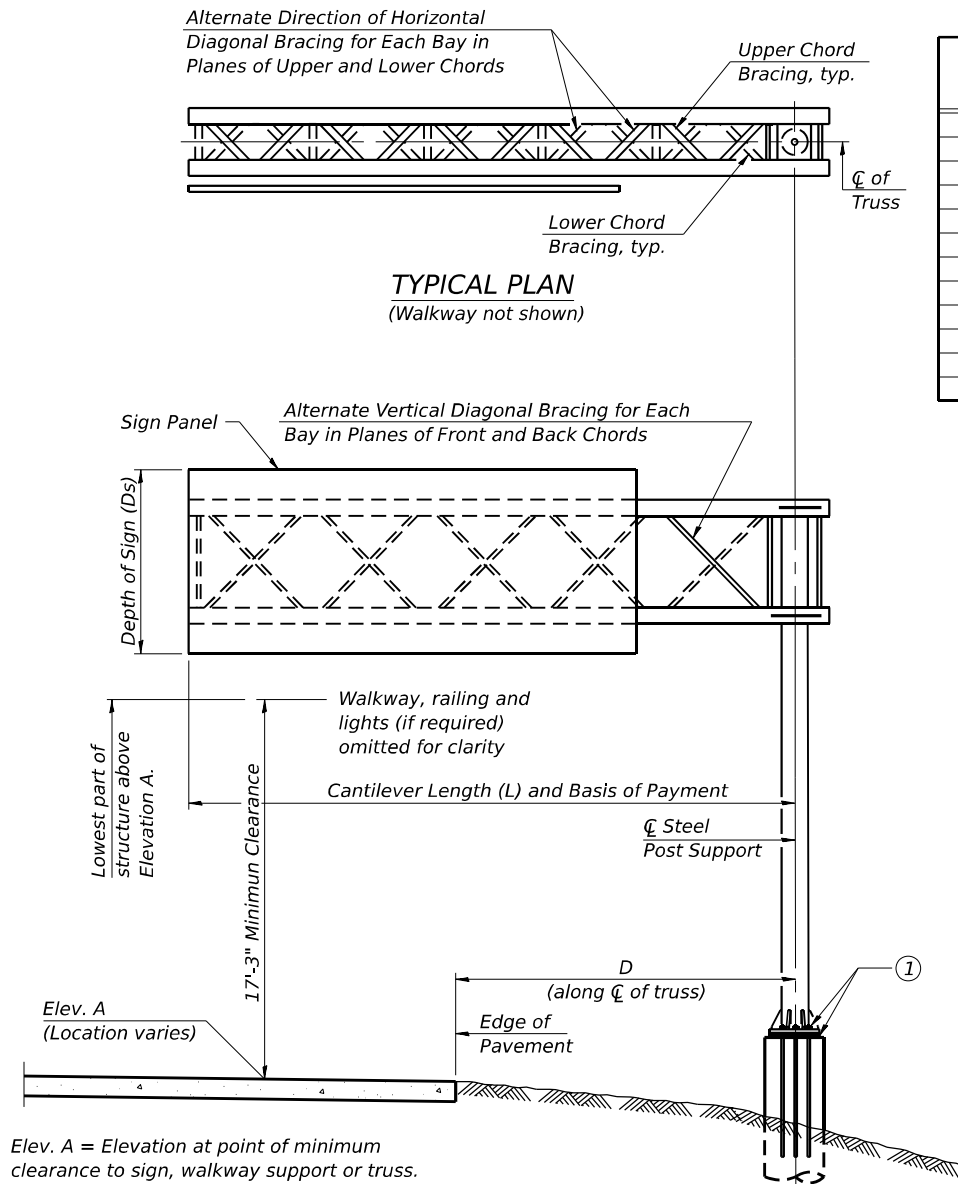


TYPICAL ELEVATION

Looking in Direction of Traffic

Sign support structures may be subject to damaging vibrations and oscillations when sign panels are not in place during erection or maintenance of the structure. To avoid these vibrations and oscillations, consideration should be given to attaching temporary blank sign panels to the structure.

[illegible]

<i>Truss Type</i>	<i>Maximum Sign Area</i>	<i>Maximum Length</i>
I-C-A	170 Sq. Ft.	25 Ft.
II-C-A	340 Sq. Ft.	30 Ft.
III-C-A	400 Sq. Ft.	40 Ft.

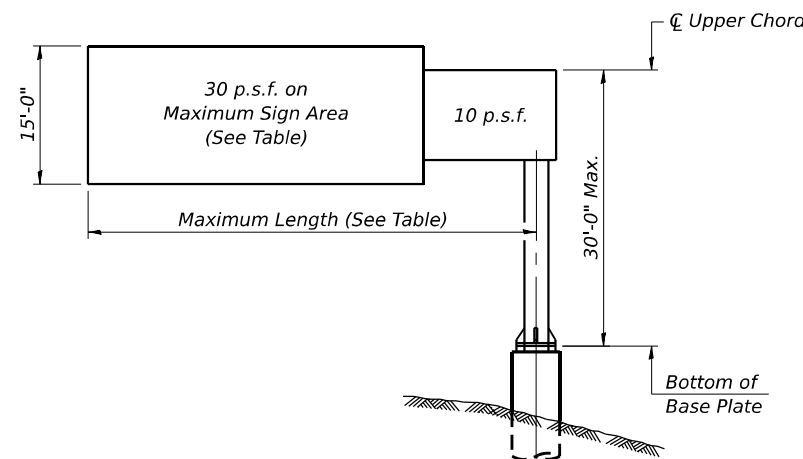

DESIGN WIND LOADING DIAGRAM


Parameters shown are basis for I.D.O.T. Standards
Installations not within dimensional limits shown
require special analysis for all components.

Note:

Trusses shall be shipped individually with adequate provision to prevent detrimental motion during transport. This may require ropes between horizontals and diagonals or energy dissipating (elastic) ties to the vehicle. The contractor is responsible for maintaining the configuration and protection of the trusses.

- ① After adjustments to level truss and insure adequate vertical clearance, all top and leveling nuts shall be tightened against the base plate with a minimum torque of 200 lb.-ft. Stainless steel mesh shall then be placed around the perimeter of the base plate. Secure to base plate with stainless steel banding.

* If M270 Gr. 50W (M222) steel is proposed, chemistry for plate to be used shall first be approved by the Engineer as suitable for galvanizing and welding.

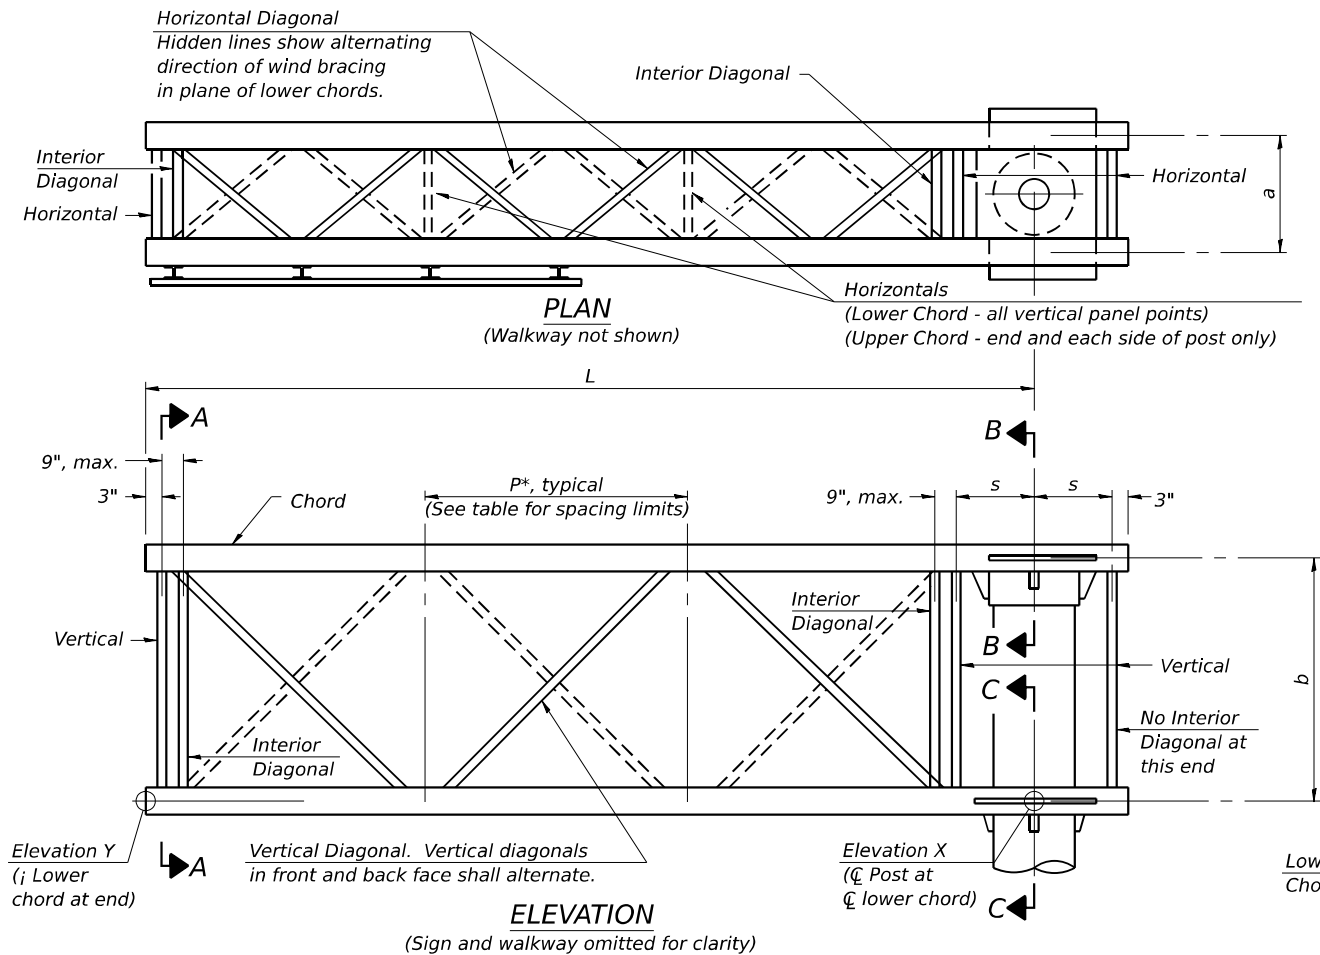

TYPICAL TRUSS UNIT


Note:
There are twice as many horizontal diagonals as there are vertical diagonals.

TRUSS UNIT TABLE



Truss Type	Dimension "a"	Dimension "b"	Dimension "s"	Limits for Panel Spacing (P)*	Up. & Low. Chord				Verticals; Horizontals; Vertical, Horizontal, and Interior Diagonals			
					O.D.	Wall			O.D.	Wall		
I-C-A	24"	54"	16"	36" min. to 48" max.	5"	5/16"			2 1/2"		5/16"	
II-C-A	36"	66"	21"	42" min. to 54" max.	6 1/2"	5/16"			3 1/4"		5/16"	
III-C-A (35' Max.)	36"	84"	21"	48" min. to 66" max.	7"	3/8"			3 1/2"		3/8"	
III-C-A (>35' to 40')	36"	84"	21"	48" min. to 66" max.	8"	3/8"			3 1/2"		3/8"	

$$*P = \frac{L - s - 3"}{\# \text{ Panels}}$$


Structure Number	Station	Truss Type	Design Length (L)	Number of Panels Per Unit	Panel Length (P)*
7C0251070R082.0	1533+37.36	I-C-A	25'-0"	7	3'-4 1/8"

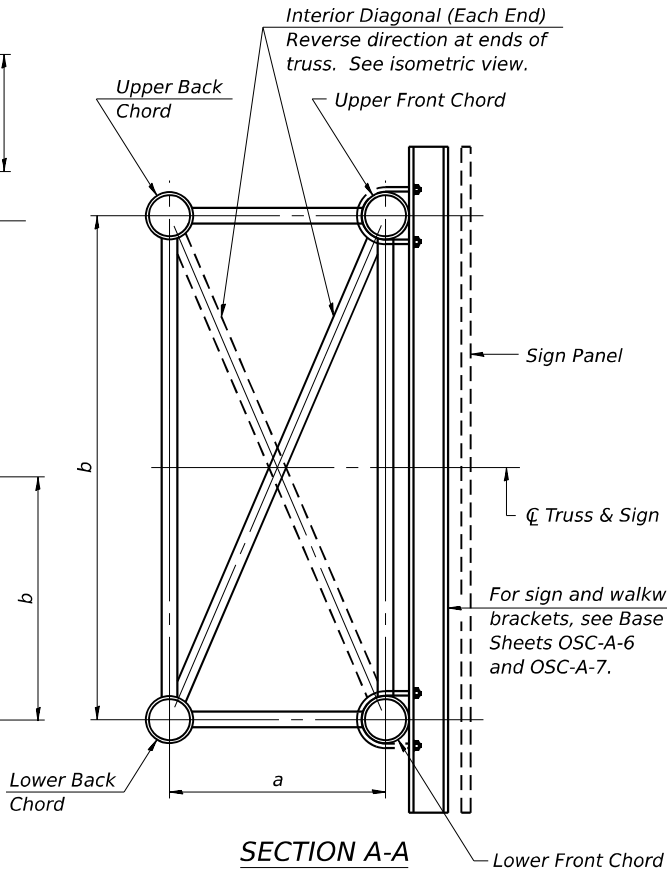

SECTION A-A

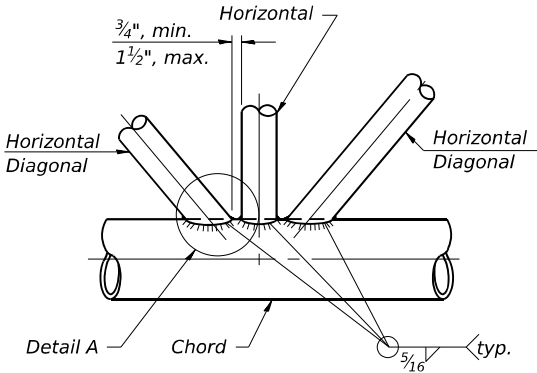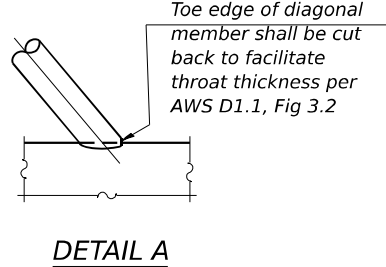


TRUSS INTERIOR JOINT DETAIL

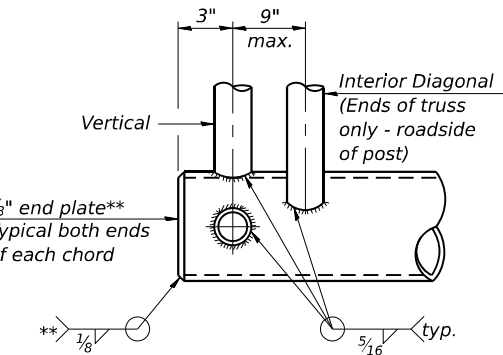


CANTILEVER END JOINT DETAIL

** Contractor may alternatively use standard aluminum drive-fit cap to close ends.
1/2" Ø Drain hole in end plate / drive-fit cap.

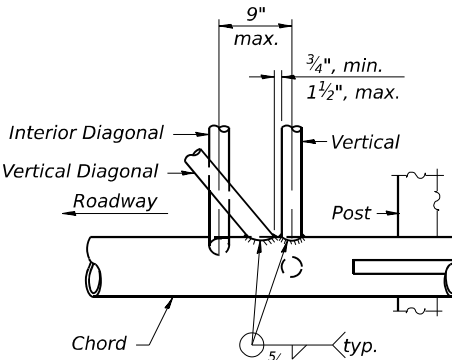

POST END JOINT DETAIL

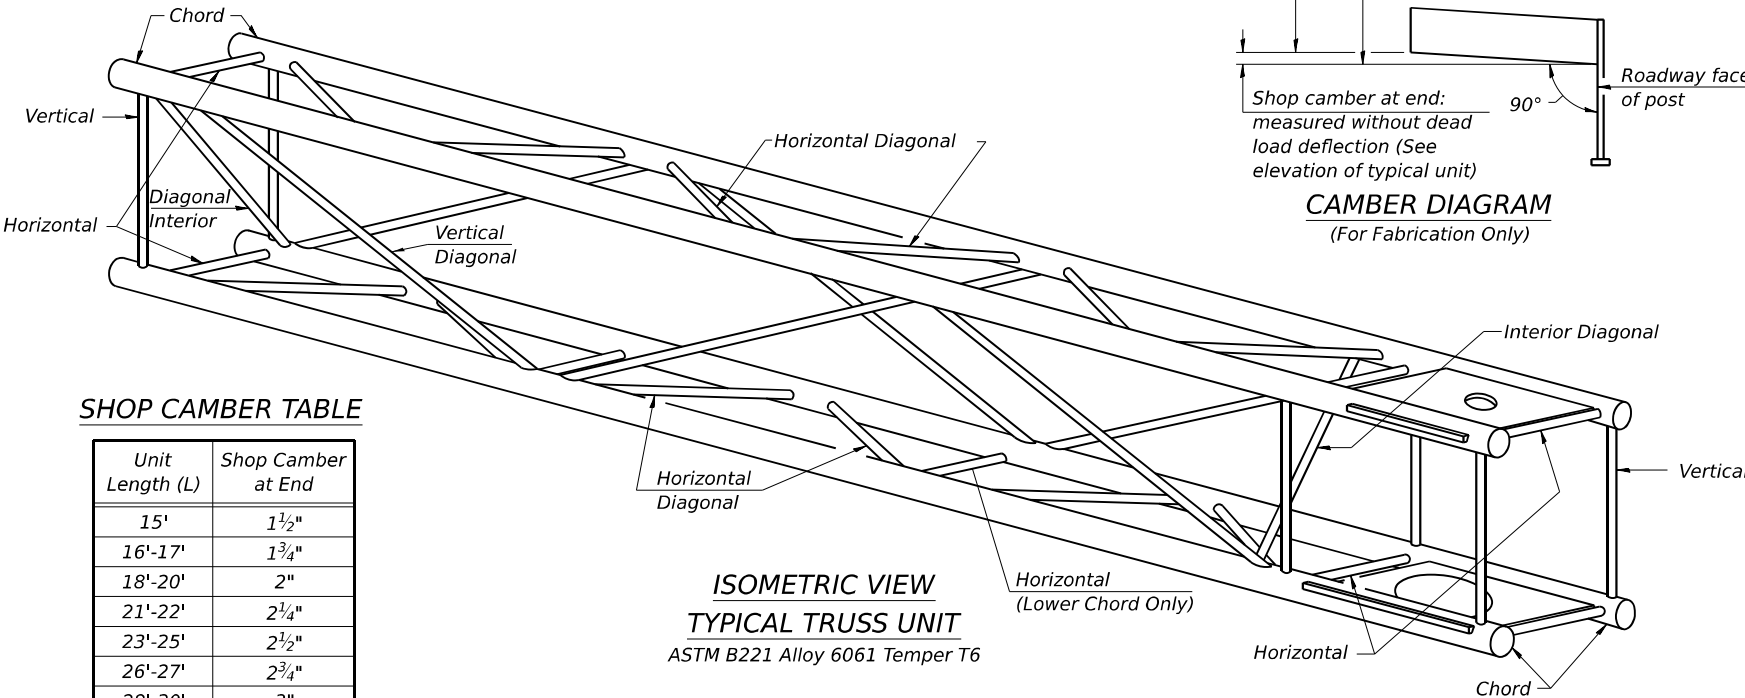


ISOMETRIC VIEW
TYPICAL TRUSS UNIT

ASTM B221 Alloy 6061 Temper T6

SHOP CAMBER TABLE

Unit Length (L)	Shop Camber at End
15'	1 1/2"
16'-17'	1 3/4"
18'-20'	2"
21'-22'	2 1/4"
23'-25'	2 1/2"
26'-27'	2 3/4"
28'-30'	3"
31'-32'	3 1/4"
33'-35'	3 1/2"
36'-37'	4"
38'-40'	4 1/2"

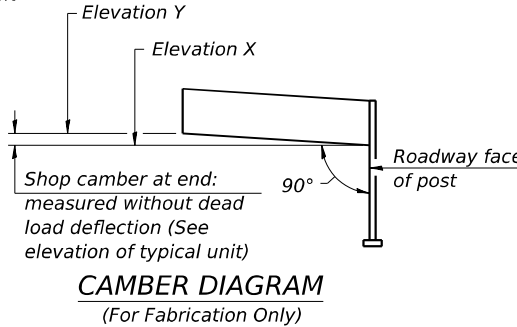

CAMBER DIAGRAM
(For Fabrication Only)

OSC-A-2

5-15-2023



USER NAME	= moverbey
PLOT SCALE	= N/A
PLOT DATE	= 10/17/2025

DESIGNED	- DAC
DRAWN	- DAC
CHECKED	- MJO
DATE	-

REVISED	-
REVISED	-
REVISED	-
REVISED	-


STATE OF ILLINOIS
DEPARTMENT OF TRANSPORTATION

CANTILEVER SIGN STRUCTURES - TRUSS DETAILS
ALUMINUM TRUSS & STEEL POST


SCALE: SHEET 02 OF 09 SHEETS STA. TO STA.

F.A.I. RTE.	SECTION	COUNTY	TOTAL SHEETS	SHEET NO.
70	25-1HB-3	EFFINGHAM	747	202
CONTRACT NO. 74893				
ILLINOIS FED. AID PROJECT				


MODEL: 003 - Sign Structure [Sheet]
FILE NAME: project\sign-structure\003-sign-structure.dgn
C:\Users\jmc\OneDrive\Documents\003-sign-structure\003-sign-structure.dgn

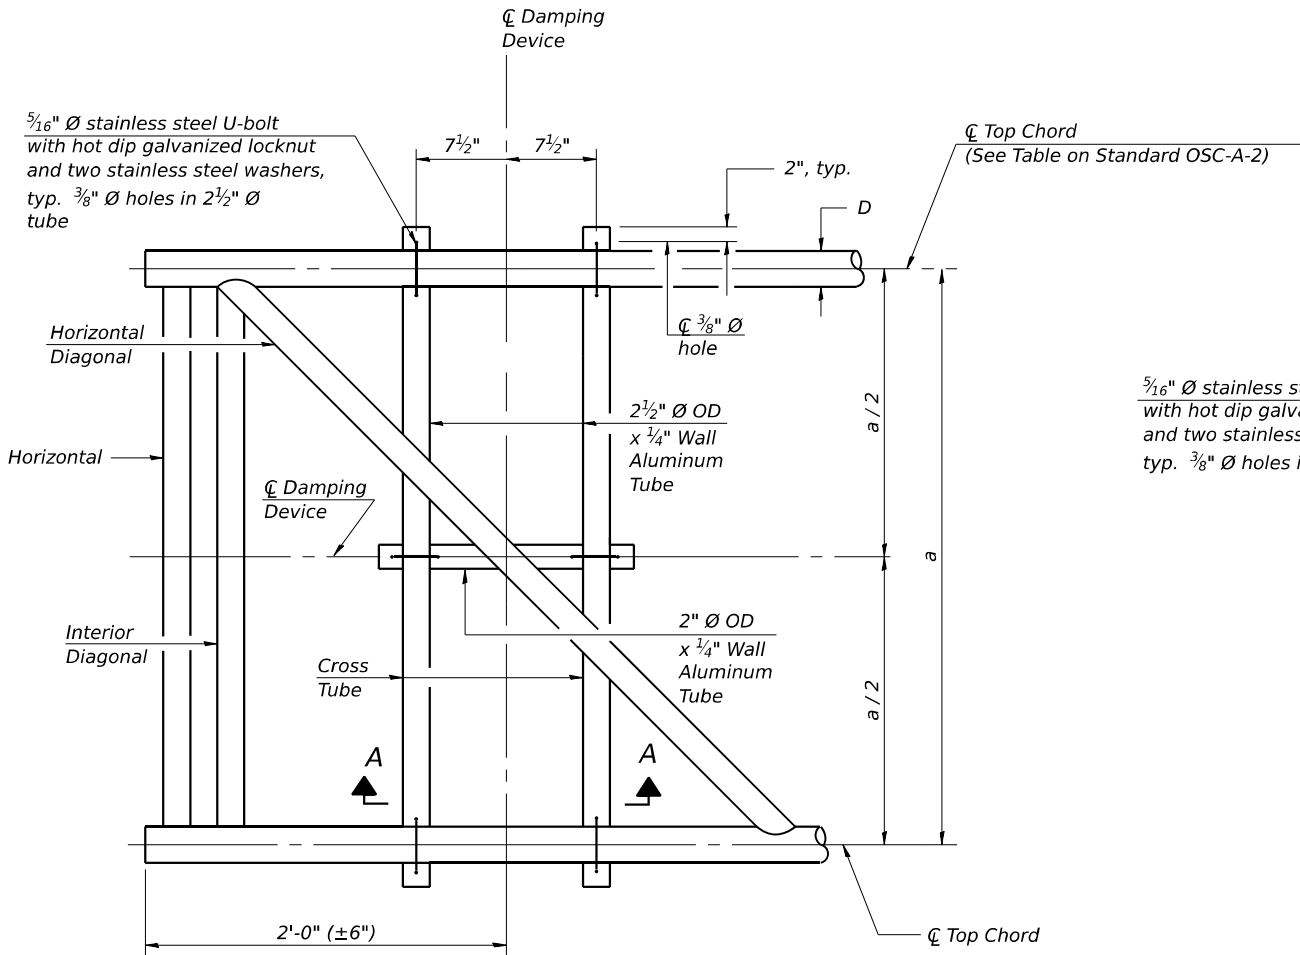

PLAN DETAIL

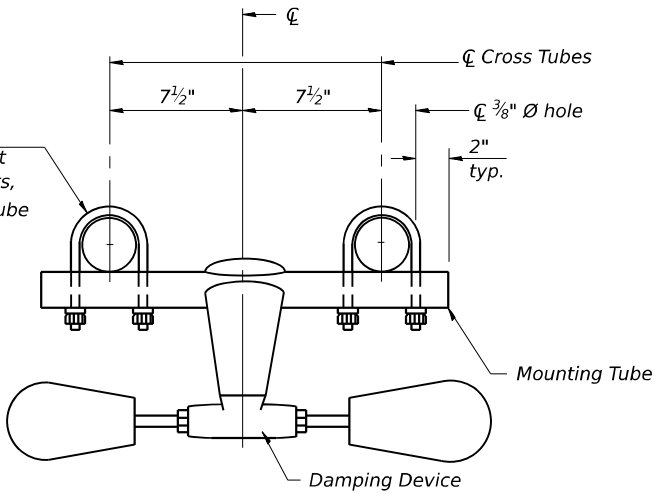


TRUSS DAMPING
DEVICE CONNECTION DETAIL

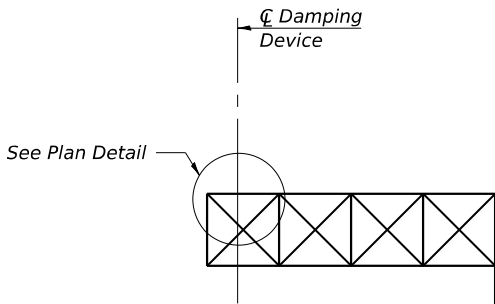


ELEVATION
Aluminum Cantilever
Sign Structure

GENERAL NOTES


- Damper: One damper per truss. (31 lbs. Stockbridge-Type Aluminum-29" minimum between ends of weights)
- Materials: Aluminum tubes shall be ASTM B221 alloy 6061 temper T6

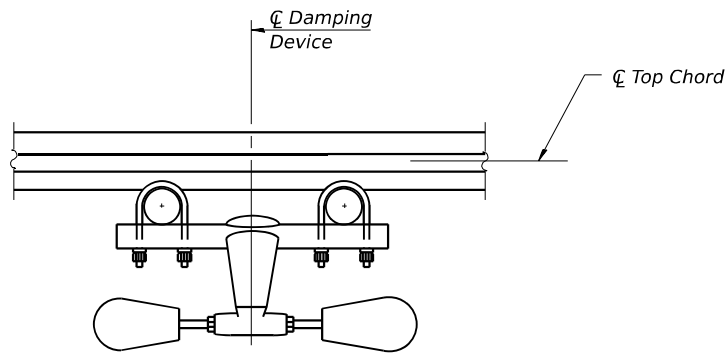

SECTION A-A

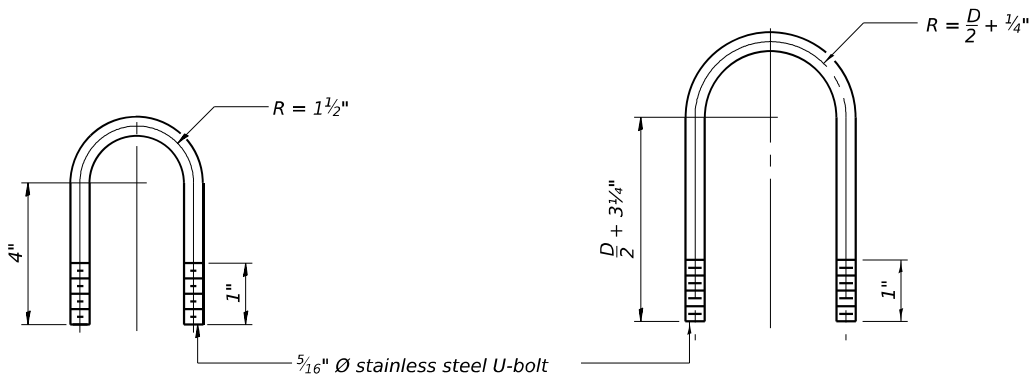

DAMPING DEVICE MOUNTING
TUBE U-BOLT DETAIL
(Typical)

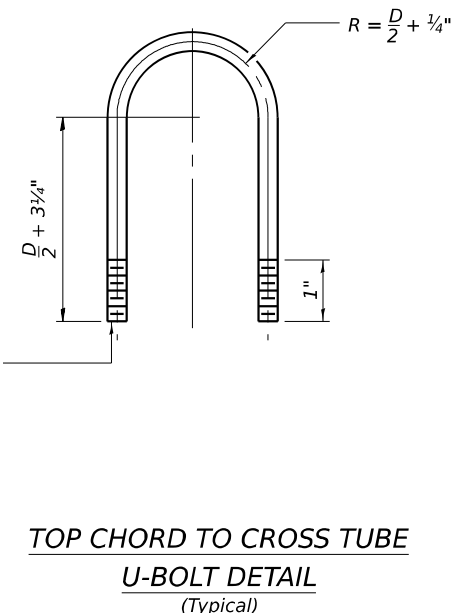

TOP CHORD TO CROSS TUBE
U-BOLT DETAIL
(Typical)

OSC-A-D

5-15-2023



USER NAME	= moverbey
PLOT SCALE	= N/A
PLOT DATE	= 10/17/2025

DESIGNED	- DAC
DRAWN	- DAC
CHECKED	- MJO
DATE	-


REVISED	-
REVISED	-
REVISED	-
REVISED	-

STATE OF ILLINOIS
DEPARTMENT OF TRANSPORTATION


CANTILEVER SIGN STRUCTURE
DAMPING DEVICE

SCALE: SHEET 03 OF 09 SHEETS STA. TO STA.

F.A.I. RTE.	SECTION	COUNTY	TOTAL SHEETS	SHEET NO.
70	25-1HB-3	EFFINGHAM	747	203
CONTRACT NO. 74893				
ILLINOIS FED. AID PROJECT				

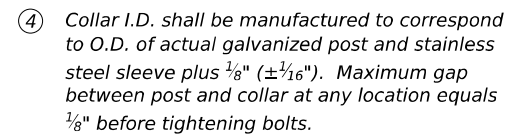


Bolts, washers (including contoured washers), and locknuts shall be stainless steel.

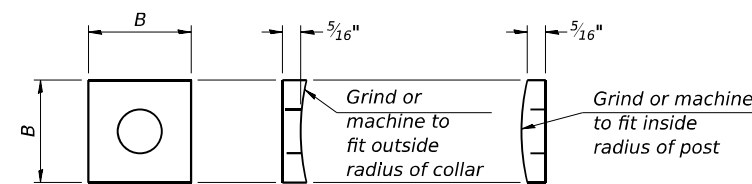


<i>Bolt Size</i>	<i>Contoured Washers</i>	
	<i>Hole Dia.</i>	<i>B</i>
$\frac{7}{8}"$	1"	$2\frac{1}{2}"$
1"	$1\frac{1}{8}"$	3"
$1\frac{1}{4}"$	$1\frac{3}{8}"$	$3\frac{3}{4}"$

*Weld to post after galvanizing.
(Prepare post surface to insure
tight, uniform fit and allow welding.)
Welds to be 1½" long at 6" cts.
along top edge and at ¼" opening.*

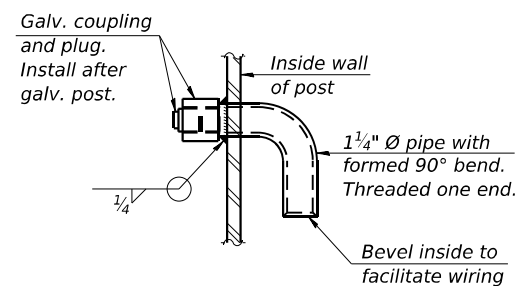

		Upper & Lower
--	--	---------------

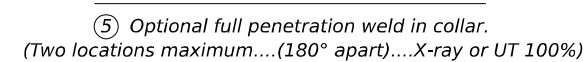

Truss Type	Post Size	Upper & Lower Connection Bolt Diameter ③	Lower Juncture Bolt Spacing Dimension "c" ③	Opening in Cap Plate "HH"	Collar Thickness (t)	Side Ribs	
						x	y
I-C-A	16" Ø (83#/ ')	7/8"	3¼"	8"	5/8"	1¾"	2¼"
II-C-A	24" Ø (125#/ ')	1"	3½"	12"	7/8"	2"	1¼"
III-C-A (35' max.)	24" Ø (125#/ ')	1¼"	3½"	12"	7/8"	2"	1"
III-C-A (>35' to 40')	24" Ø (171#/ ')	1¼"	3½"	12"	7/8"	2"	1"

- ① Grind top if required to fully seat aluminum plate and stainless steel sheet.
- ② After tightening lower connection bolts, fill gap with non-hardening, silicone caulk suitable for exterior exposure and acceptable to the Engineer. Cost is included in Overhead Sign Structure Cantilever.
- ③ Upper and lower connection bolts in collar and bolts at lower chord connection shall be high strength with matching locknuts. Connection bolts shall have 2 stainless steel flat washers each.




USER NAME = moverbey	DESIGNED - DAC	REVISED -
	DRAWN - DAC	REVISED -
PLOT SCALE = N/A	CHECKED - MJO	REVISED -
PLOT DATE = 10/17/2025	DATE -	REVISED -

CANTILEVER SIGN STRUCTURES - TYPE I-C-A TRUSS SUPPORT POST - ALUMINUM TRUSS & STEEL POST


SCALE:	SHEET 05	OF 09	SHEETS	STA.	TO STA
--------	----------	-------	--------	------	--------

F.A.I. RTE.	SECTION	COUNTY	TOTAL SHEETS	SHEET NO.
70	25-1HB-3	EFFINGHAM	747	205
		CONTRACT NO. 74893		
ILLINOIS		FED. AID PROJECT		

Note: "H" based on 15'-0" or actual sign height, whichever is greater.

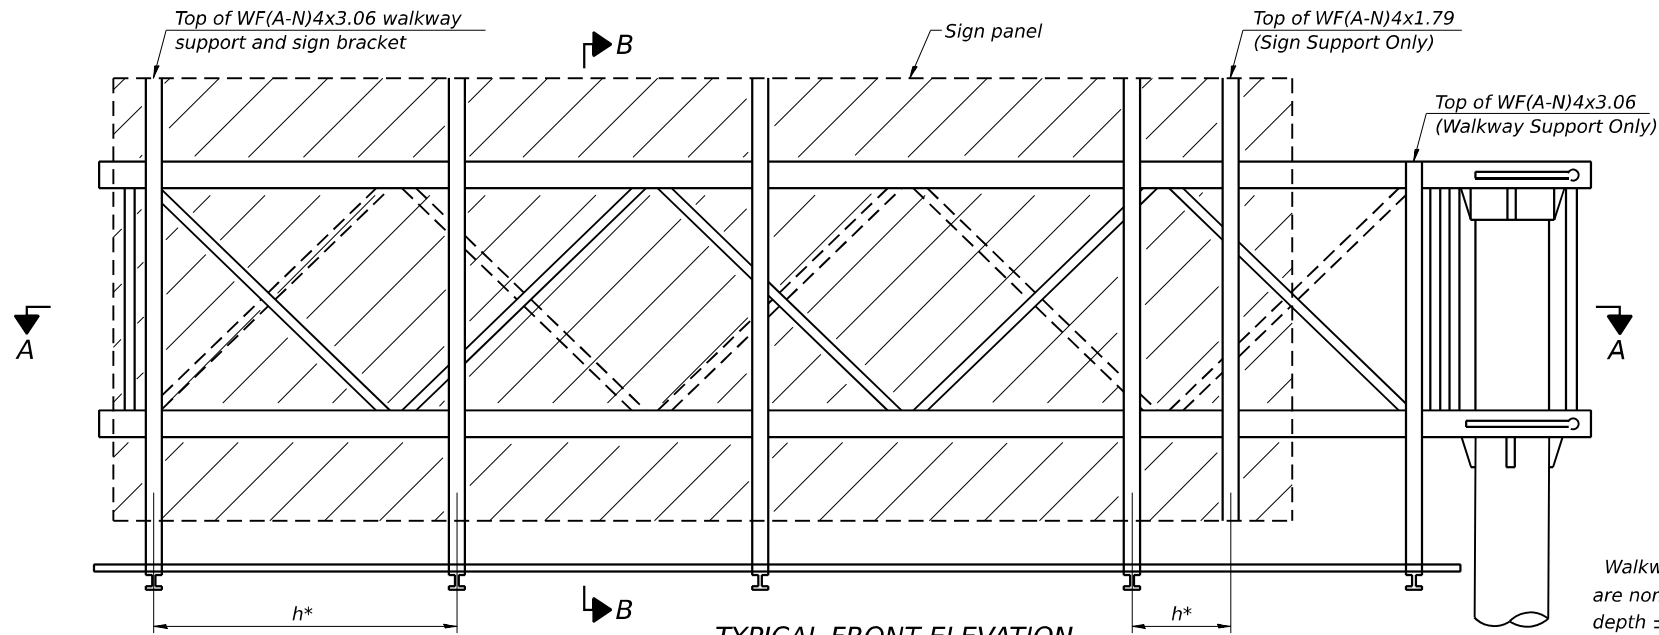


TYPICAL FRONT ELEVATION
With lights and handrail omitted for clarity.

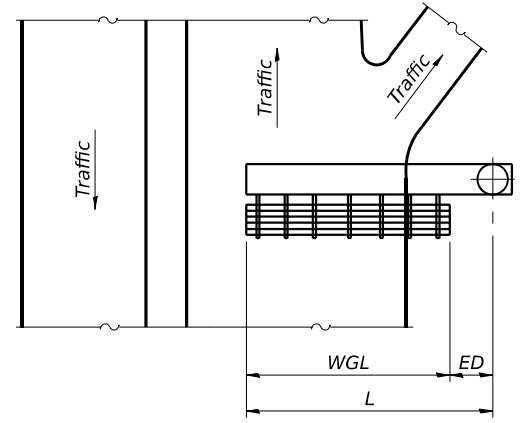

PLAN
WALKWAY AND HANDRAIL SKETCH
(Road plan beneath truss varies)

Walkway and truss grating dimensions are nominal and may vary (width $\pm\frac{1}{2}$ ", depth $\pm\frac{1}{2}$ ") based on available standard widths.

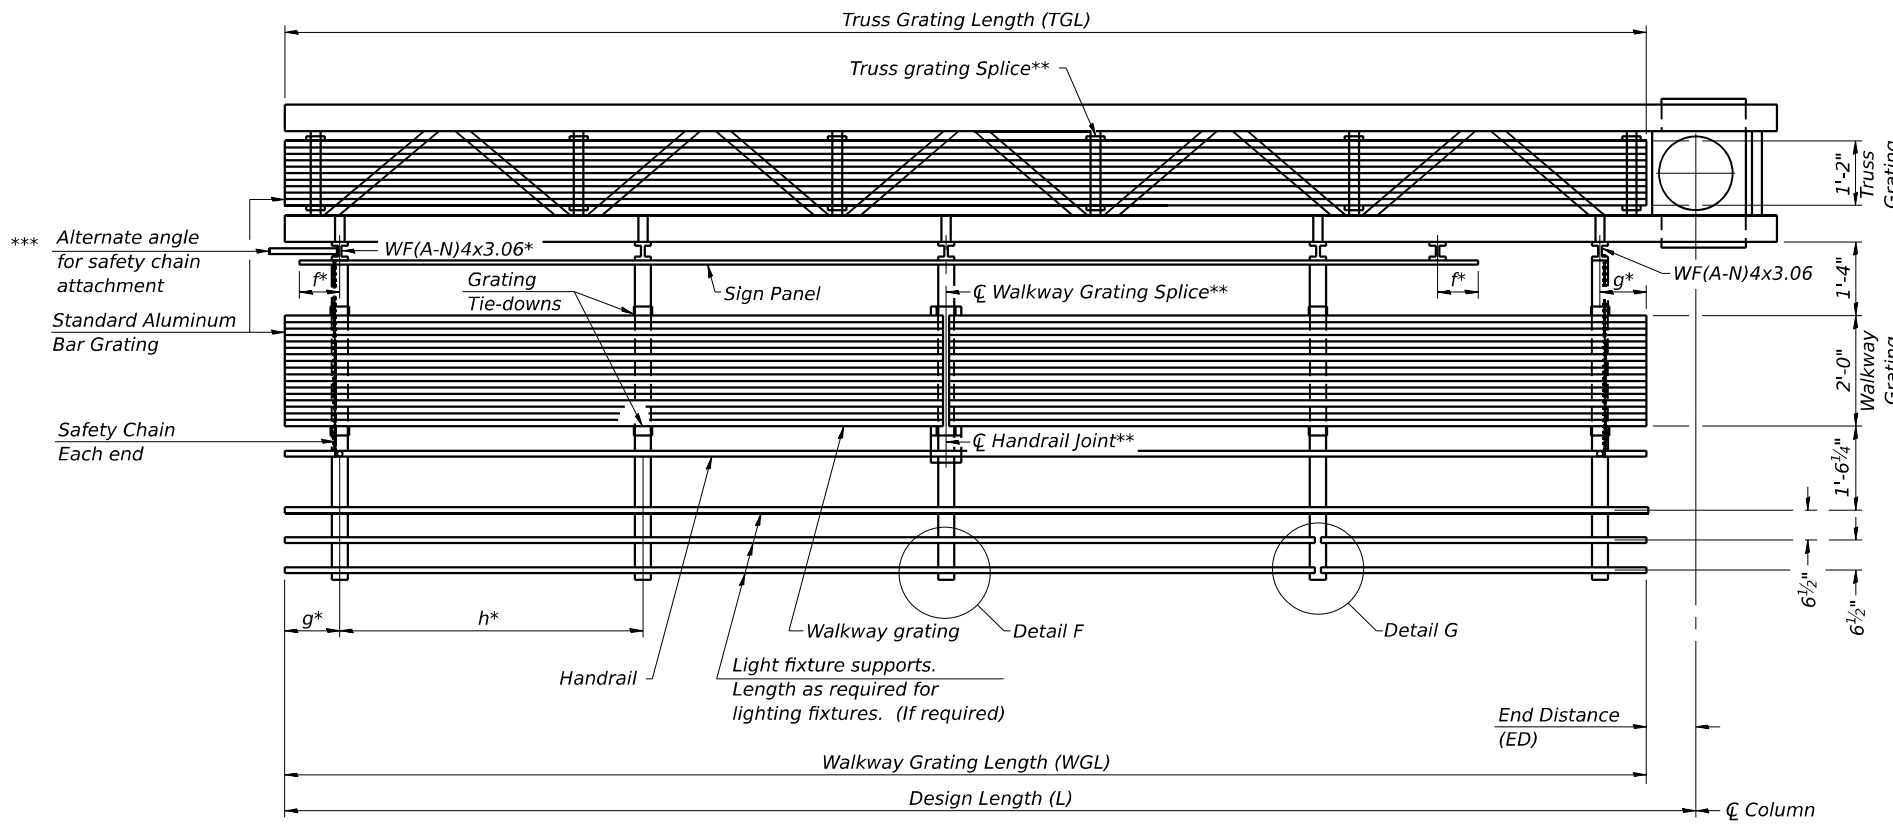

SECTION A-A

Truss grating to facilitate inspection shall run full length of cantilevers. Cost of truss grating is included in Overhead Sign Structure Cantilever.

Handrail and walkway grating shall span a minimum of three brackets between splices.
** Use and location of handrail joints or grating splices are optional, based on lengths needed and material availability.

$$TGL = L - \left(\frac{\text{Post O.D.}}{2} + 6" \right)$$

- Notes:
- * Space walkway brackets WF(A-N)4x3.06 and sign brackets WF(A-N)4x1.79 for efficiency and within limits shown:
 - f = 12" maximum, 4" minimum (End of sign to i of nearest bracket)
 - g = 12" maximum, 4" minimum (End of walkway to i of nearest bracket)
 - h = 6'-0" maximum (i to i sign and/or walkway support brackets, WF(A-N)4x1.79 or WF(A-N)4x3.06)
 - *** If walkway bracket at safety chain location is behind sign, add angle to bracket. See alternate safety chain attachment on base sheet OSC-A-8
- For details of sign placement, sign/walkway brackets, truss and walkway gratings, grating splices and Section B-B, see Base Sheet OSC-A-7.
For details of handrail, handrail joint, safety chain and Details F and G, see Base Sheet OSC-A-8.

BRACKET TABLE



WF(A-N)4x1.79 or WF(A-N)4x3.06 ASTM B308, Alloy 6061-T6		
Sign Width		Number Brackets Required
Greater Than	Less Than or Equal To	
	8'-0"	2
8'-0"	14'-0"	3
14'-0"	20'-0"	4
20'-0"	26'-0"	5
26'-0"	32'-0"	6

Structure Number	Station	WGL	ED	TGL
7C025I070R082.0	1533+37.36	14'-10"	10'-8"	23'-10"


MODEL: 006 - Sign Structure [Sheet]
FILE NAME: project\cmt\connect-projects\documents\DOT\22004197\0074893\CADD Data\Sheets\Sht_06_Sign_Structure.dgn
C:\cmt\connect-projects\documents\DOT\22004197\0074893\CADD Data\Sheets\Sht_06_Sign_Structure.dgn

OSC-A-6


5-15-2023

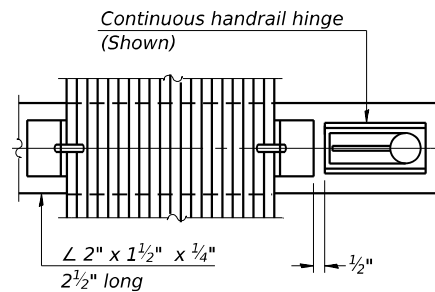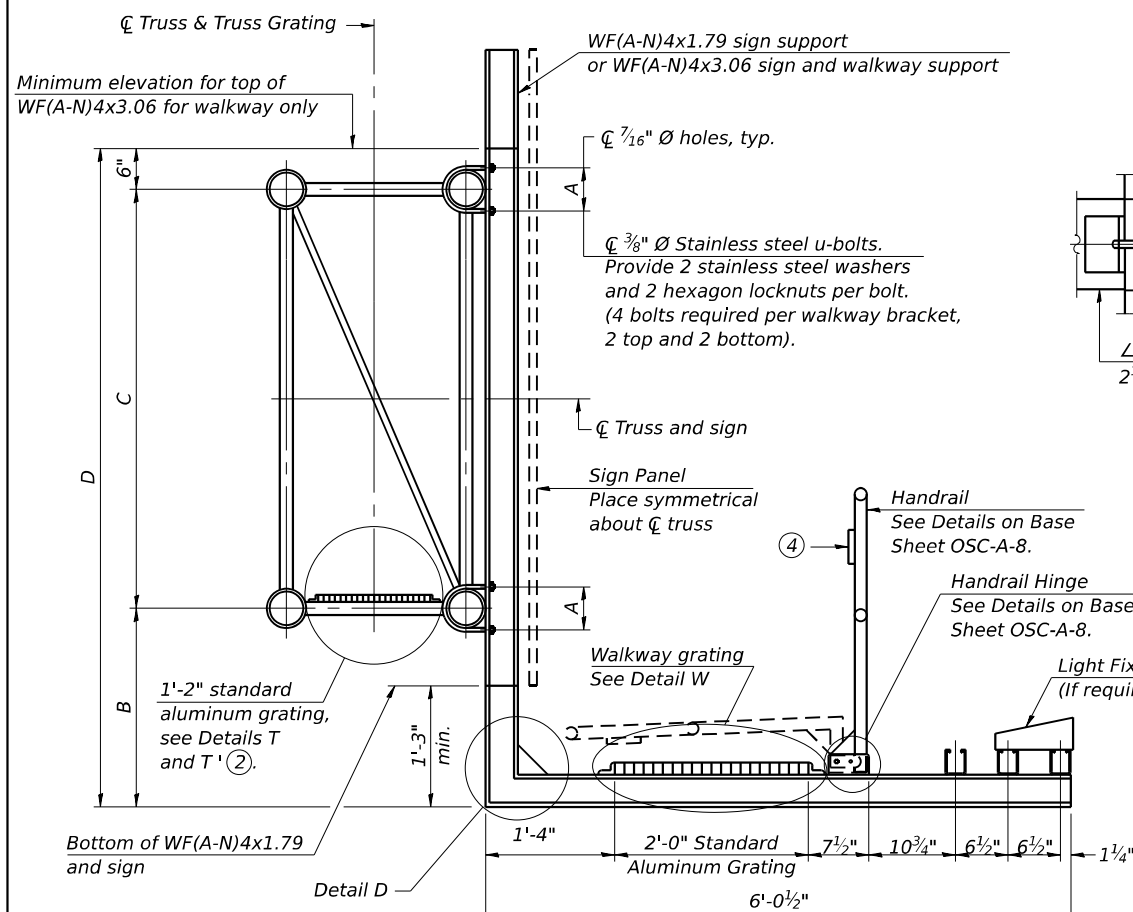


(CONTINUOUS WALKWAY GRATING)

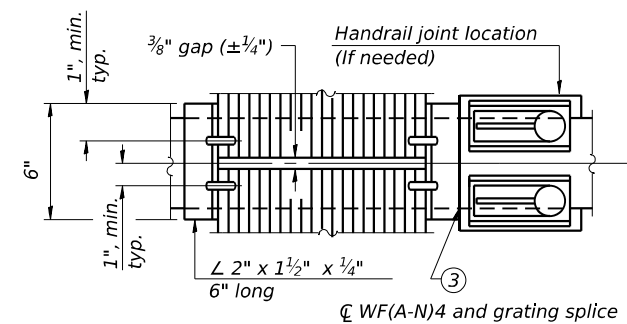

(AT WALKWAY GRATING SPLICE)

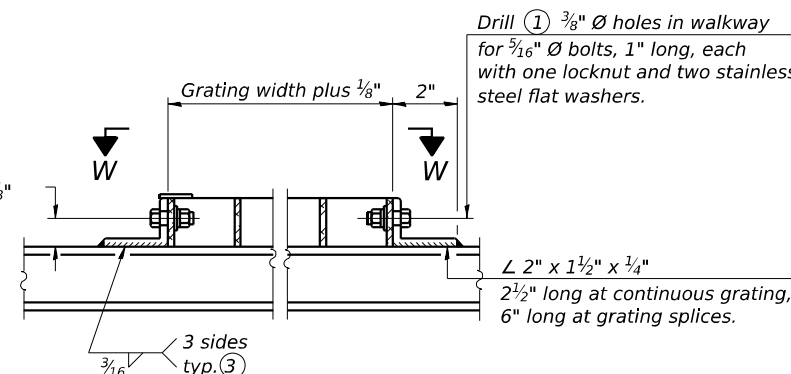


DETAIL W
(Walkway grating)

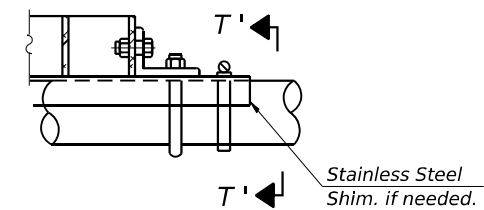


DETAIL T'

(Truss grating splice)



Details not shown same as Detail T.
Alternate materials may be used subject to the
Engineer's review and approval.

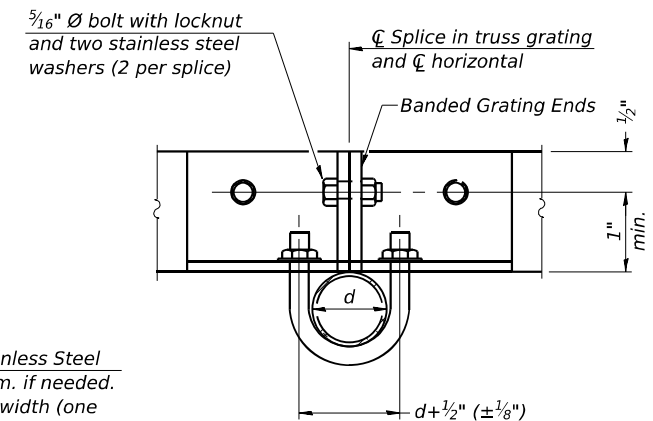

SECTION T'-T'

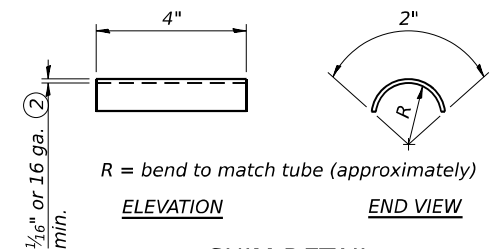


SHIM DETAIL

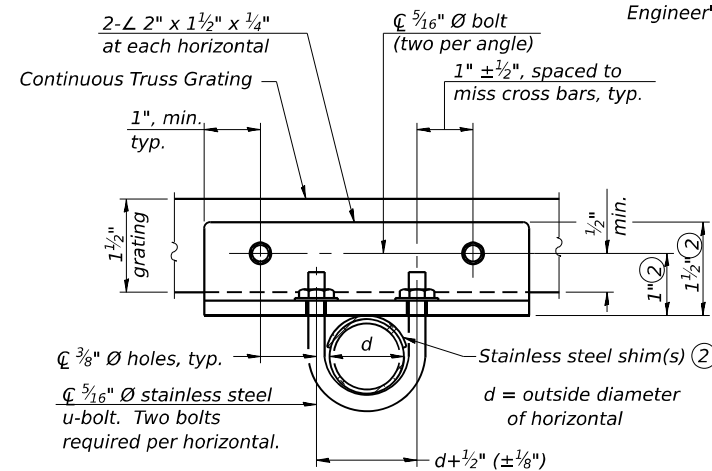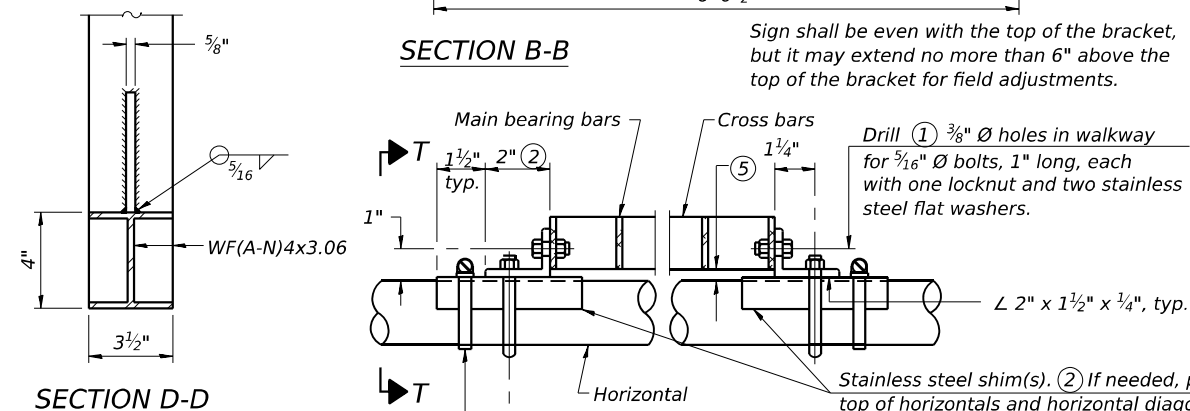


SECTION T-T

[illegible]

- ① Drilling holes in grating may be done in shop or field, based on Contractor's preference and subject to accurate alignment.
- ② Stainless steel shims shall be placed as shown in Detail T if needed to compensate for alignment variations between horizontal and diagonal pipes beyond adjustment provided by angles. Thicker shims may be used subject to shims performing properly.
- ③ If Handrail Joint present, weld angle to WF(A-N)4 and $\frac{1}{4}$ " extension bars. (See Base Sheet OSC-A-8.)
- ④ $\frac{1}{8}$ " x $\frac{1}{2}$ " x 2" welded to handrail posts to protect locations that contact grating.
- ⑤ Tube to grating gap may vary from 0 to $\frac{1}{2}$ ", max. to align walkway, allow for camber, etc.
- ⑥ Based on actual sign height, D_s , given on OSC-A-1.

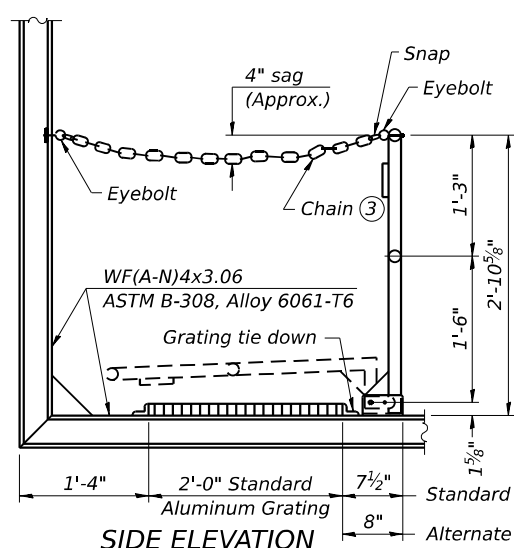


SIDE ELEVATION
(Showing Safety Chain W/O Sign)

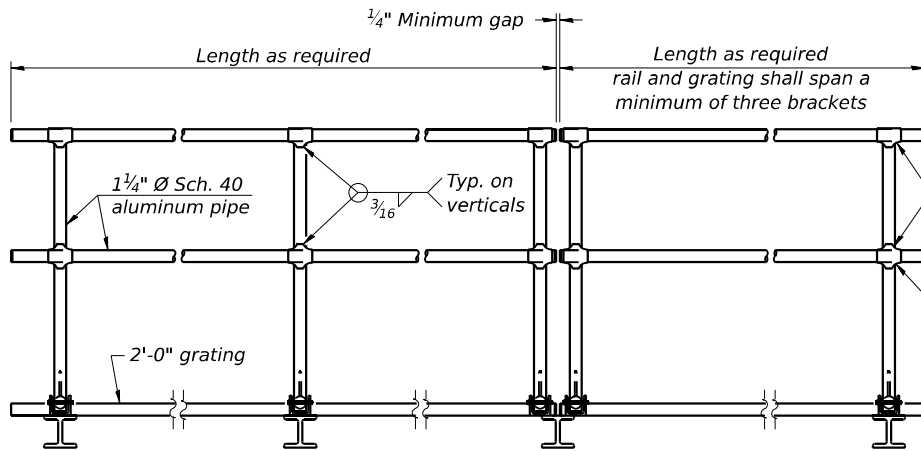

FRONT ELEVATION


HANDRAIL DETAILS

Handrail pipe shall be ASTM B241 or B429, Alloy 6063-T6 or Alloy 6061-T6.

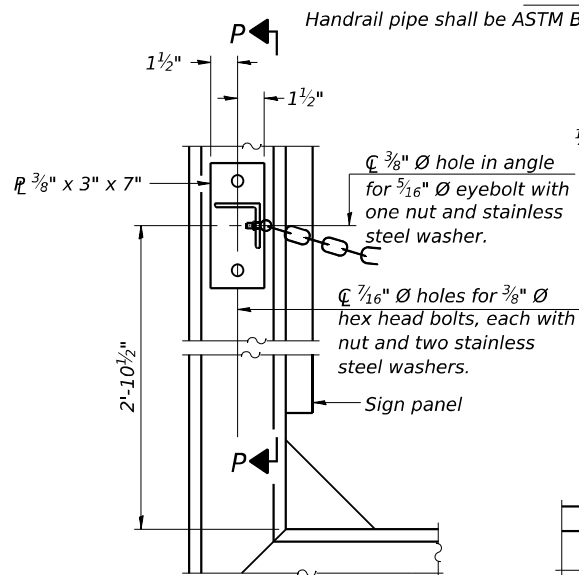


ALTERNATE SAFETY CHAIN ATTACHMENT
(With Sign Present)


Items not shown same as "Side Elevation" of "Handrail Details"

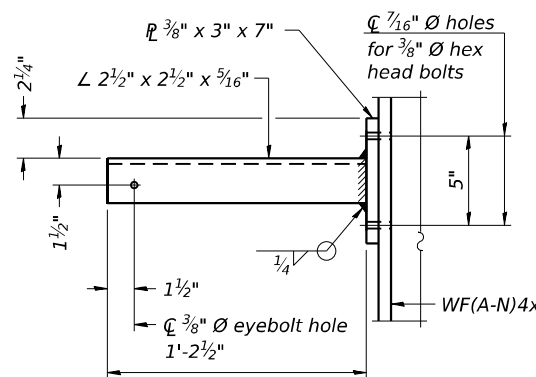


SECTION P-P

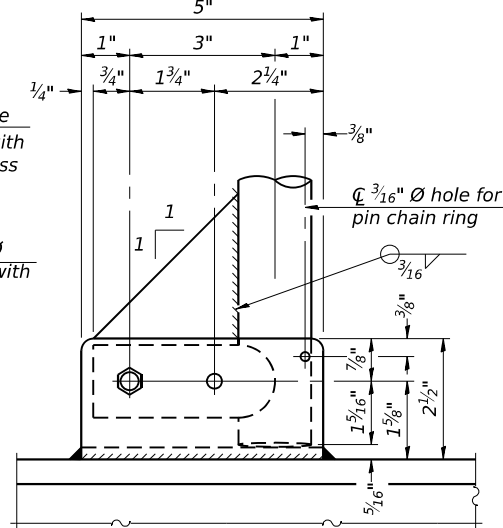

SIDE ELEVATION

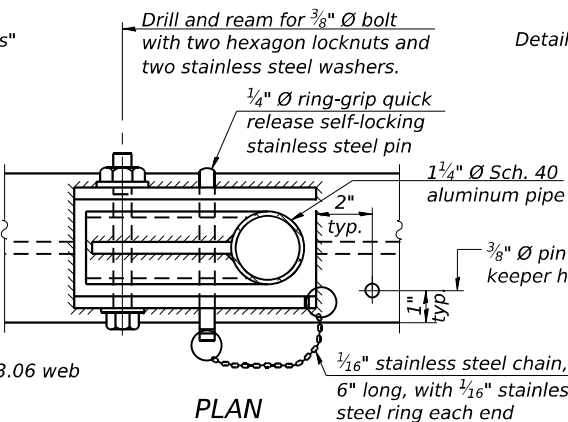


PLAN
DETAIL E HANDRAIL HINGE

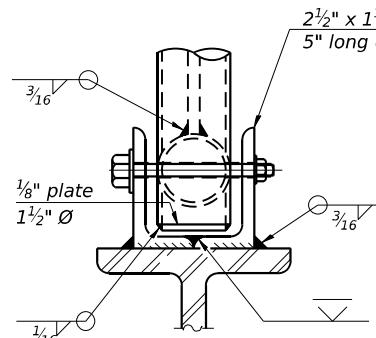

FRONT ELEVATION

Details not shown same as "ELEVATION" at right.

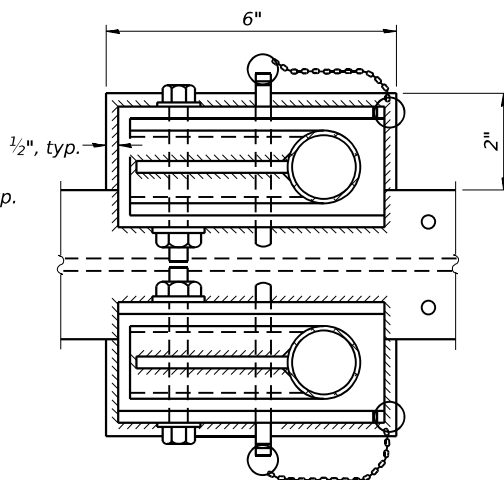


PLAN AT HANDRAIL JOINT
Details not shown same as "PLAN"


① Install standard force-fit end caps or weld 1/8" end plates with 1/8" c.f.w. and grind smooth. (All rail ends)

Fittings-ASTM B26, Alloy 356-T7 or 1 1/2" Ø aluminum pipe

② Horizontal handrail member shall be continuous thru fitting. Provide 7/16" Ø hole in fitting for 3/8" Ø bolt. Field drill 7/16" Ø hole in horizontal rail member. Provide locknut and two stainless steel washers for bolt. (Use 5/16" eyebolts in 7/16" Ø holes on top rail at ends only.)

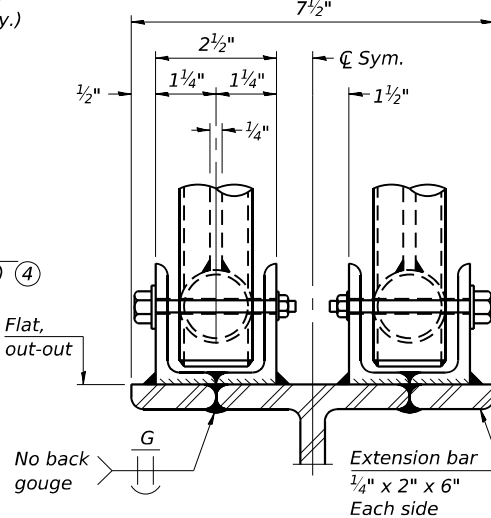


ELEVATION AT HANDRAIL JOINT
Details not shown same as "FRONT ELEVATION"

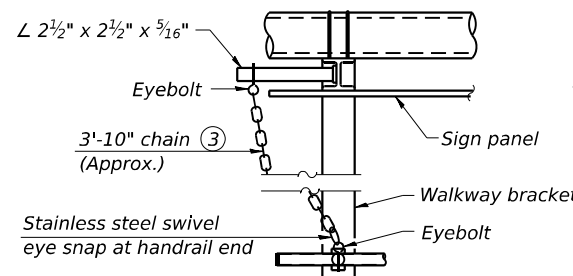


ALTERNATE SAFETY CHAIN ATTACHMENT
Details not shown similar to "Safety Chain" Details (Walkway omitted for clarity)

③ 3/16" Type 304L stainless steel chain, approximately 12 links per foot.
④ Extrusions may be used in lieu of the details shown, with approval of the Engineer.

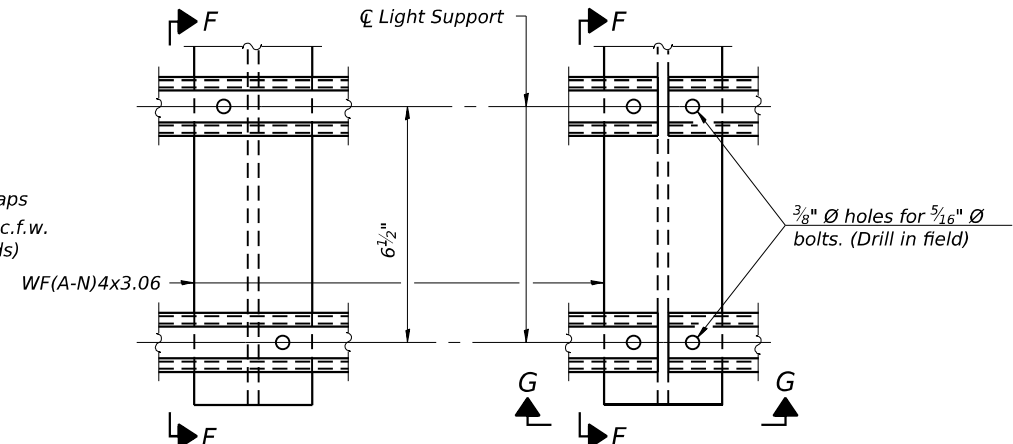

DETAIL F

DETAIL G

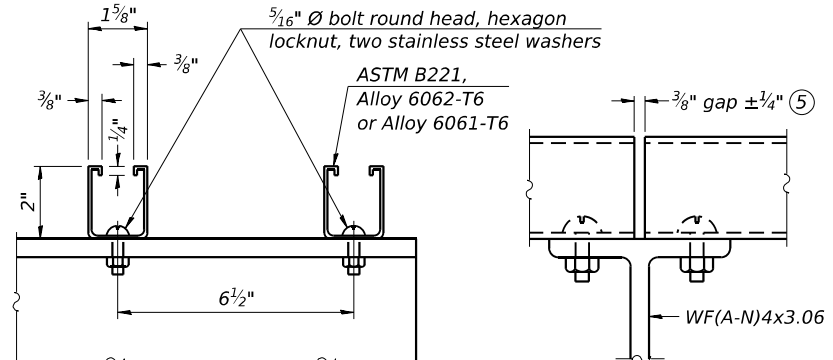


SECTION F-F

SECTION G-G

LIGHTING FIXTURE MOUNTS (IF REQUIRED)

⑤ Field cut ends of light support channels shall be free of burrs or hazardous projections and coated with zinc-rich primer or equivalent.

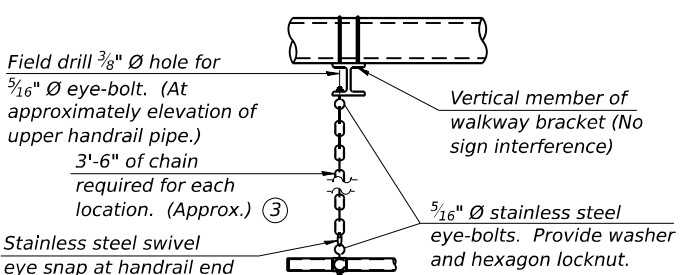

SAFETY CHAIN
One required for each end of each walkway.

OSC-A-8

5-15-2023



USER NAME	= moverbey
PLOT SCALE	= N/A
PLOT DATE	= 10/17/2025

DESIGNED	- DAC
DRAWN	- DAC
CHECKED	- MJO
DATE	-

REVISED	-
REVISED	-
REVISED	-
REVISED	-


STATE OF ILLINOIS
DEPARTMENT OF TRANSPORTATION

CANTILEVER SIGN STRUCTURES - HANDRAIL DETAILS
ALUMINUM TRUSS & STEEL POST


SCALE: SHEET 08 OF 09 SHEETS STA. TO STA.

F.A.I. RTE.	SECTION	COUNTY	TOTAL SHEETS	SHEET NO.
70	25-1HB-3	EFFINGHAM	747	208
CONTRACT NO. 74893				
ILLINOIS FED. AID PROJECT				





* Grind anchor rod to bright finish at ground clamp location before installing clamp.

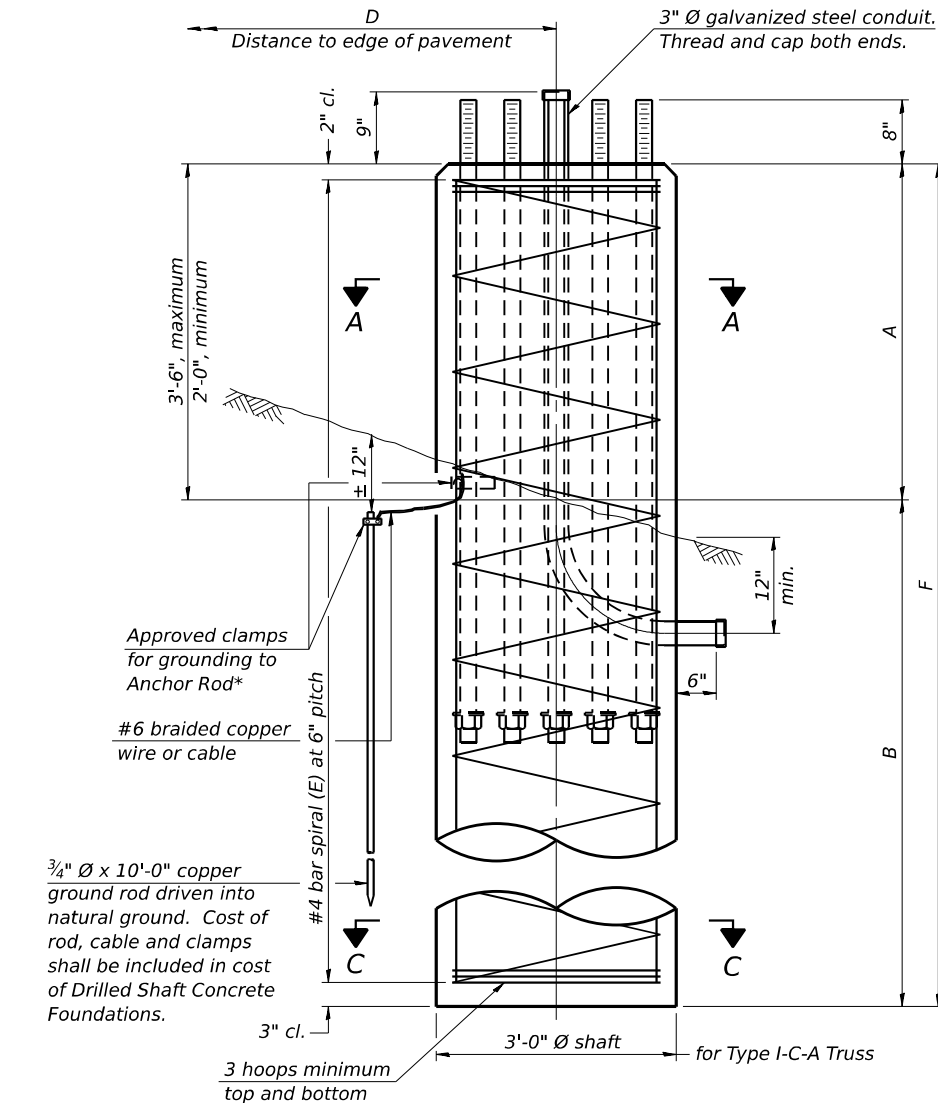

ELEVATION

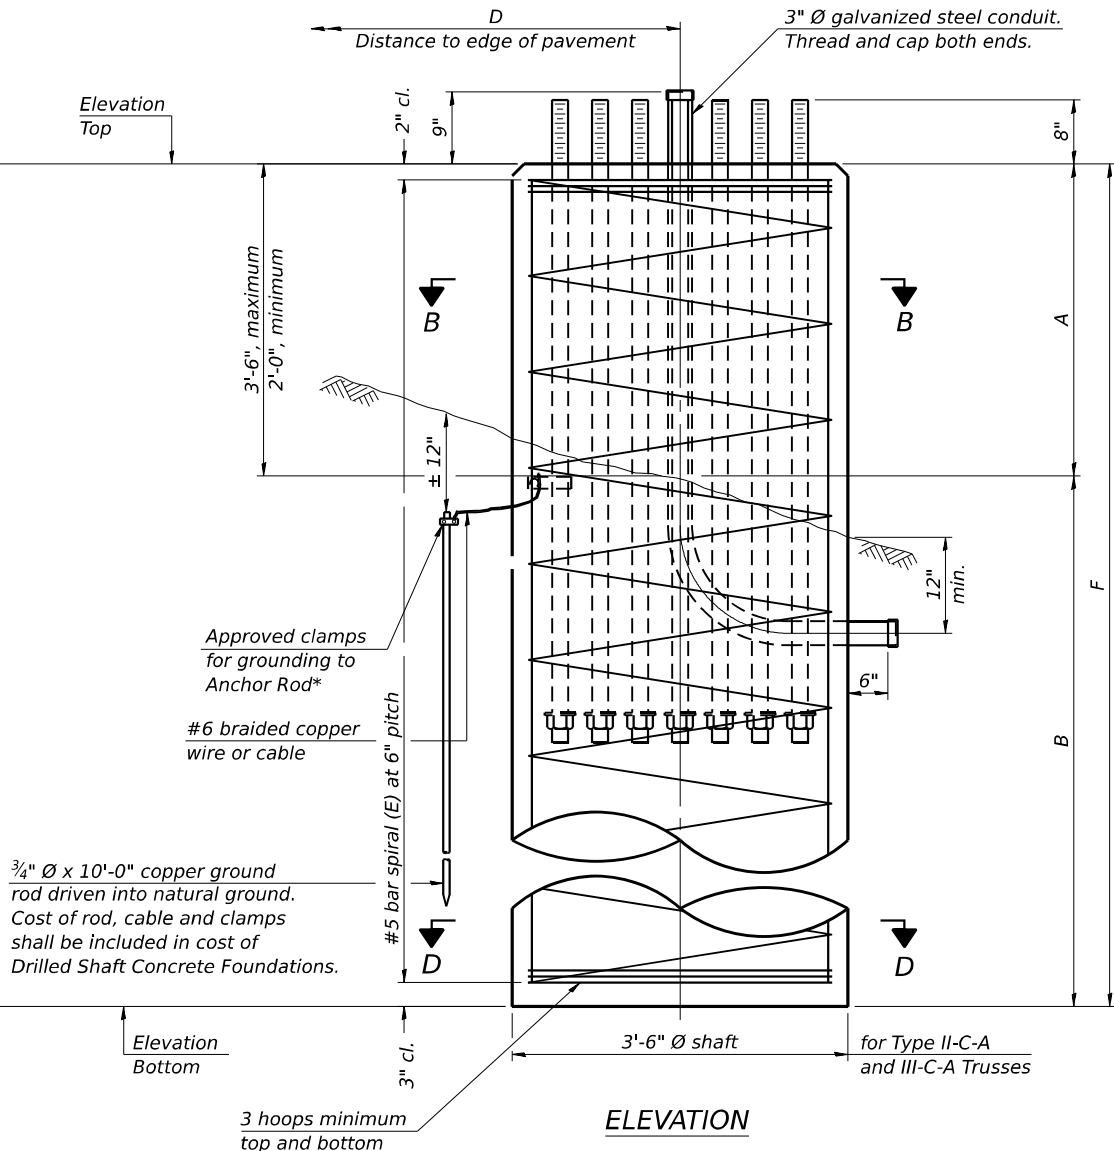

ELEVATION

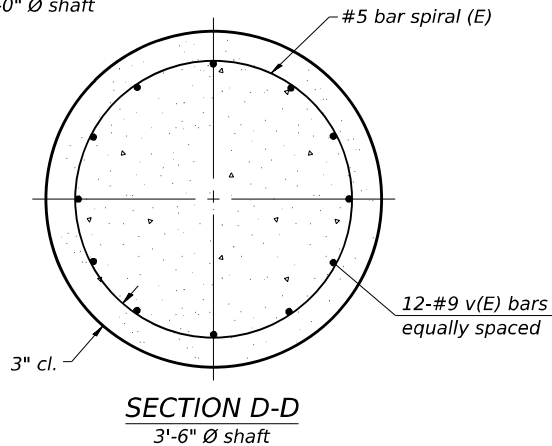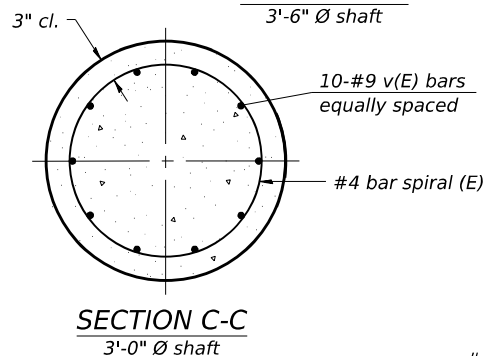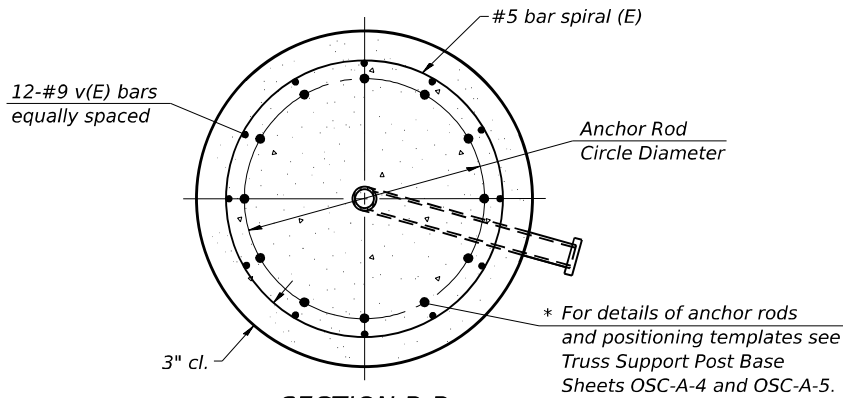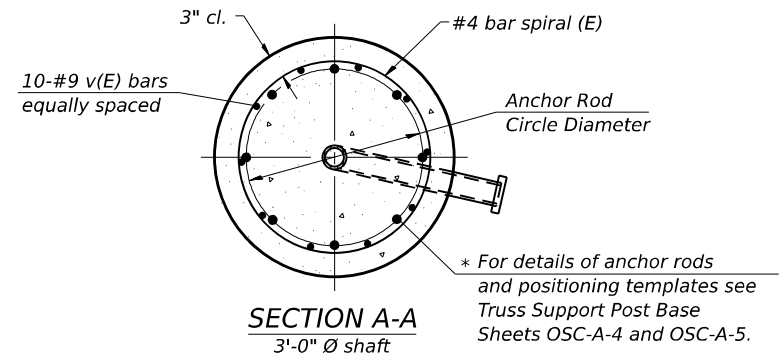

NOTES:

The foundation dimensions shown in the Foundation Design Table are based on the presence of mostly cohesive soils with an average Unconfined Compressive Strength (Q_u) of at least 1.25 tsf, which must be determined by previous soil investigations at the jobsite. When other conditions are indicated, the boring data will be included in the plans and the foundation dimensions shown in the Foundation Data Table will be the result of site specific designs.

If the conditions encountered are different than those indicated, the Contractor shall notify the Engineer to determine if the foundation dimensions need to be modified. If dimensions "B" or "F" are revised by more than 12" by the Contractor, "as-built" plans shall be prepared and submitted to the District Bureau of Operations for future reference.

No sonotubes or decomposable forms shall be used below the lower conduit entrance. Permanent metal forms or other shielding may not be left in place below that elevation without the Engineer's written permission.

Concrete shall be placed monolithically, without construction joints.

Backfill shall be placed per Article 502 of Standard Specification and prior to erection of support column.

A normal surface finish followed by a Concrete Sealer application will be required on concrete surfaces above the lowest elevation 6" below finished ground line. Cost included in "Drilled Shaft Concrete Foundation".

FOUNDATION DESIGN TABLE								
Truss Type	Post Base Sheet	Maximum Cantilever Length (ft)	Maximum Total Sign Area (sq ft)	Shaft Diameter (in)	"B" Depth (ft)	Anchor Rods		Anchor Rod Circle Diameter (in)
						No.	Diameter (in)	
I-C-A	OSC-A-4	25	170	3.0	16.0	8	2	22
II-C-A	OSC-A-5	30	170	3.5	17.0	12	2	30
II-C-A	OSC-A-5	30	340	3.5	21.5	12	2	30
III-C-A	OSC-A-5	35	170	3.5	19.0	12	2	30
III-C-A	OSC-A-5	35	250	3.5	22.5	12	2	30
III-C-A	OSC-A-5	35	400	3.5	26.5	12	2	30
III-C-A	OSC-A-5	40	400	3.5	32.0	12	2	30

FOUNDATION DATA TABLE										
Structure Number	Station	Truss Type	Shaft Diameter	Elevation Top	Elevation Bottom	Q_u	A	B	F	Class D5 Concrete Cubic Yards
7C0251070R082.0	1533+37.36	I-C-A	3'-0"	633.18	615.18	1.9 tsf	2'-0"	16'-0"	18'-0"	4.7

OSC-A-9

5-15-2023

MODEL: 009 - Sign Structure [Sheet]
FILE NAME: project\sign-structure\projects\documents\DOT\2004197-207\74893\CADD Data\Sheets\Sht_09_Sign_Structure.dgn



USER NAME = moverbey
DESIGNED - DAC
DRAWN - DAC
PLOT SCALE = N/A
CHECKED - MJO
PLOT DATE = 10/17/2025
DATE -
REVISED -

DESIGNED - DAC
DRAWN - DAC
CHECKED - MJO
DATE -
REVISED -

STATE OF ILLINOIS
DEPARTMENT OF TRANSPORTATION

CANTILEVER SIGN STRUCTURES - DRILLED SHAFT
ALUMINUM TRUSS & STEEL POST


SCALE: SHEET 09 OF 09 SHEETS STA. TO STA.

F.A.I. RTE. 70
SECTION 25-1HB-3
COUNTY EFFINGHAM
TOTAL SHEETS 747
SHEET NO. 209
CONTRACT NO. 74893
ILLINOIS FED. AID PROJECT

POST	CONCRETE FOUNDATION TABLE								POST TO STUB POST CONNECTION DATA										FUSE PLATE DATA			
	Foundation			Reinforcement				Stub Post	Bolt Size	A	B	C	D	E	t1	t2	R	W	J	K	L	t3
	Diameter	*Minimum Depth	Concrete (cu. yds.) ①	Vertical Bars Length	Bar Spirals		lbs. ②															
					Diameter	Length																
W6x9	2'-0"	6'-0"	0.70	5'-9"	1'-8½"	79'-0"	78	2'-3"	5/8" x 3 3/4"	6"	2 1/4"	1 1/4"	3 1/2"	1 1/4"	3/4"	1 1/2"	1 1/32"	1/4"	4"	2 1/4"	7/8"	1/4"
W6x15	2'-0"	6'-0"	0.70	5'-9"	1'-8½"	79'-0"	78	2'-6"	5/8" x 3 3/4"	6"	2 1/4"	1 1/4"	3 1/2"	1 1/4"	3/4"	1 1/2"	1 1/32"	1/4"	6"	3 1/2"	1 1/4"	3/8"
W8x18	2'-0"	6'-0"	0.70	5'-9"	1'-8½"	79'-0"	78	2'-6"	3/4" x 3 3/4"	6"	2 1/2"	1 3/8"	3 1/4"	1 3/8"	1"	1 1/2"	1 3/32"	5/16"	5 1/4"	2 3/4"	1 1/4"	3/8"
W10x22	2'-6"	6'-6"	1.18	6'-3"	2'-2 1/2"	105'-0"	92	3'-0"	3/4" x 3 3/4"	6"	2 1/2"	1 3/8"	3 1/4"	1 3/8"	1"	1 1/2"	1 3/32"	5/16"	5 3/4"	2 3/4"	1 1/2"	1/2"
W10x26	2'-6"	7'-0"	1.27	6'-9"	2'-2 1/2"	112'-0"	98	3'-0"	7/8" x 4"	7"	2 3/4"	1 1/2"	4"	1 1/2"	1"	3/4"	1 5/32"	3/8"	5 3/4"	2 3/4"	1 1/2"	5/8"
W12x26	2'-6"	7'-9"	1.41	7'-6"	2'-2 1/2"	119'-0"	107	3'-0"	7/8" x 4"	7"	2 3/4"	1 1/2"	4"	1 1/2"	1"	3/4"	1 5/32"	3/8"	6 1/2"	3 1/2"	1 1/2"	5/8"
W14x30	3'-0"	7'-3"	1.90	7'-0"	2'-8 1/2"	145'-0"	113	3'-0"	7/8" x 4"	7"	2 3/4"	1 1/2"	4"	1 1/2"	1"	3/4"	1 5/32"	3/8"	6 3/4"	3 1/2"	1 5/8"	1/2"
W14x38	3'-0"	8'-0"	2.09	7'-9"	2'-8 1/2"	153'-0"	122	3'-6"	1" x 4 1/2"	7 1/2"	3"	1 3/4"	4"	1 3/4"	1 1/4"	3/4"	1 7/32"	3/8"	6 3/4"	3 1/2"	1 5/8"	1/2"
W16x45	3'-0"	8'-6"	2.23	8'-3"	2'-8 1/2"	162'-0"	130	3'-6"	1" x 4 1/2"	7 1/2"	3"	1 3/4"	4"	1 3/4"	1 1/4"	3/4"	1 7/32"	3/8"	7"	3 1/2"	1 3/4"	1/2"

*Dimensional changes required for varying site conditions shall be approved by the Engineer.

POST	FUSE PLATE BOLT SIZE																				
	Sign Height																				
	4'-0"	5'-0"	6'-0"	7'-0"	8'-0"	9'-0"	10'-0"	11'-0"	12'-0"	13'-0"	14'-0"	15'-0"	16'-0"	17'-0"	18'-0"	19'-0"	20'-0"	21'-0"	22'-0"	23'-0"	24'-0"
W6x9	½" x 1½"	½" x 1½"	½" x 1½"	½" x 1½"	—	—	—	—	—	—	—	—	—	—	—	—	—	—	—	—	—
W6x15	½" x 1¾"	½" x 1¾"	½" x 1¾"	⅝" x 2"	⅝" x 2"	¾" x 2"	¾" x 2"	¾" x 2"	¾" x 2"	—	—	—	—	—	—	—	—	—	—	—	—
W8x18	½" x 1¾"	½" x 1¾"	½" x 1¾"	½" x 1¾"	⅝" x 2"	⅝" x 2"	¾" x 2"	¾" x 2"	¾" x 2"	¾" x 2"	—	—	—	—	—	—	—	—	—	—	—
W10x22	½" x 2"	½" x 2"	½" x 2"	½" x 2"	½" x 2"	⅝" x 2"	⅝" x 2"	¾" x 2¼"	¾" x 2¼"	¾" x 2¼"	¾" x 2¼"	¾" x 2¼"	¾" x 2¼"	—	—	—	—	—	—	—	—
W10x26	½" x 2"	½" x 2"	½" x 2"	½" x 2"	½" x 2"	⅝" x 2¼"	⅝" x 2¼"	¾" x 2½"	¾" x 2½"	¾" x 2½"	¾" x 2½"	¾" x 2½"	¾" x 2½"	¾" x 2½"	—	—	—	—	—	—	—
W12x26	½" x 2"	½" x 2"	½" x 2"	½" x 2"	½" x 2"	⅝" x 2¼"	⅝" x 2¼"	¾" x 2½"	¾" x 2½"	¾" x 2½"	¾" x 2½"	¾" x 2½"	¾" x 2½"	¾" x 2½"	¾" x 2½"	—	—	—	—	—	—
W14x30	½" x 2"	½" x 2"	½" x 2"	½" x 2"	½" x 2"	⅝" x 2"	⅝" x 2"	¾" x 2¼"	¾" x 2¼"	¾" x 2¼"	¾" x 2¼"	¾" x 2¼"	¾" x 2¼"	¾" x 2¼"	¾" x 2¼"	¾" x 2¼"	¾" x 2¼"	—	—	—	—
W14x38	½" x 2"	½" x 2"	½" x 2"	½" x 2"	½" x 2"	⅝" x 2¼"	⅝" x 2¼"	¾" x 2½"	¾" x 2½"	¾" x 2½"	¾" x 2½"	⅞" x 2½"	⅞" x 2½"	1" x 2¾"	1" x 2¾"	1" x 2¾"	1" x 2¾"	1" x 2¾"	1" x 2¾"	1" x 2¾"	1" x 2¾"
W16x45	—	½" x 2"	½" x 2"	½" x 2"	½" x 2"	½" x 2"	½" x 2"	⅝" x 2¼"	⅝" x 2¼"	⅝" x 2¼"	¾" x 2½"	¾" x 2½"	⅞" x 2½"	⅞" x 2½"	⅞" x 2½"	1" x 2¾"	1" x 2¾"	1" x 2¾"	1" x 2¾"	1" x 2¾"	1" x 2¾"

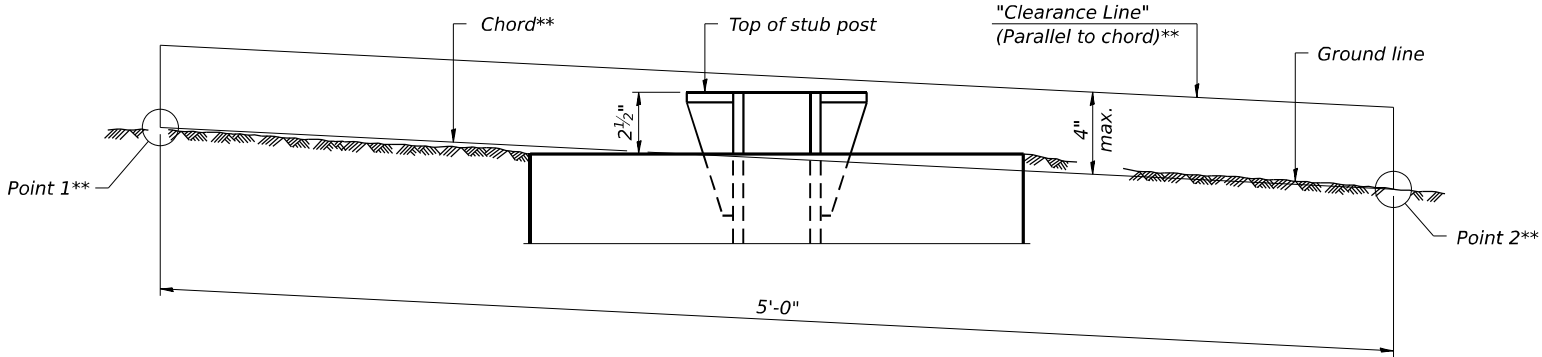

ELEVATION
GROUND LINE & STUB POST

** For all "Point 1" and "Point 2" locations, "Clearance Line" must be at or above top of stub post.


- ① Quantity includes all concrete necessary for one foundation.
- ② Includes reinforcement bars and spiral hooping for one foundation.

BAW-A-2

5-15-2023

(Sheet 2 of 2)

 License No. 184-000613 © Copyright CMT, Inc.	USER NAME = moverbey	DESIGNED - MC	REVISED -	STATE OF ILLINOIS DEPARTMENT OF TRANSPORTATION	FAI ROUTE 70 - INTERSTATE 70 SIGNING PLAN - BREAKAWAY SIGN SUPPORT				F.A.I. RTE.	SECTION	COUNTY	TOTAL SHEETS	SHEET NO.
	PLOT SCALE = 0.16666667' / in.	DRAWN - MC	REVISED -		70	(25-1)R-BR	EFFINGHAM	747	211				
	PLOT DATE = 10/17/2025	CHECKED - MJO	REVISED -		CONTRACT NO. 74893								
	DATE = 10/16/2025	REVISED -	SCALE: 1"=20'		SHEET 34 OF 37 SHEETS	STA.	TO STA.						

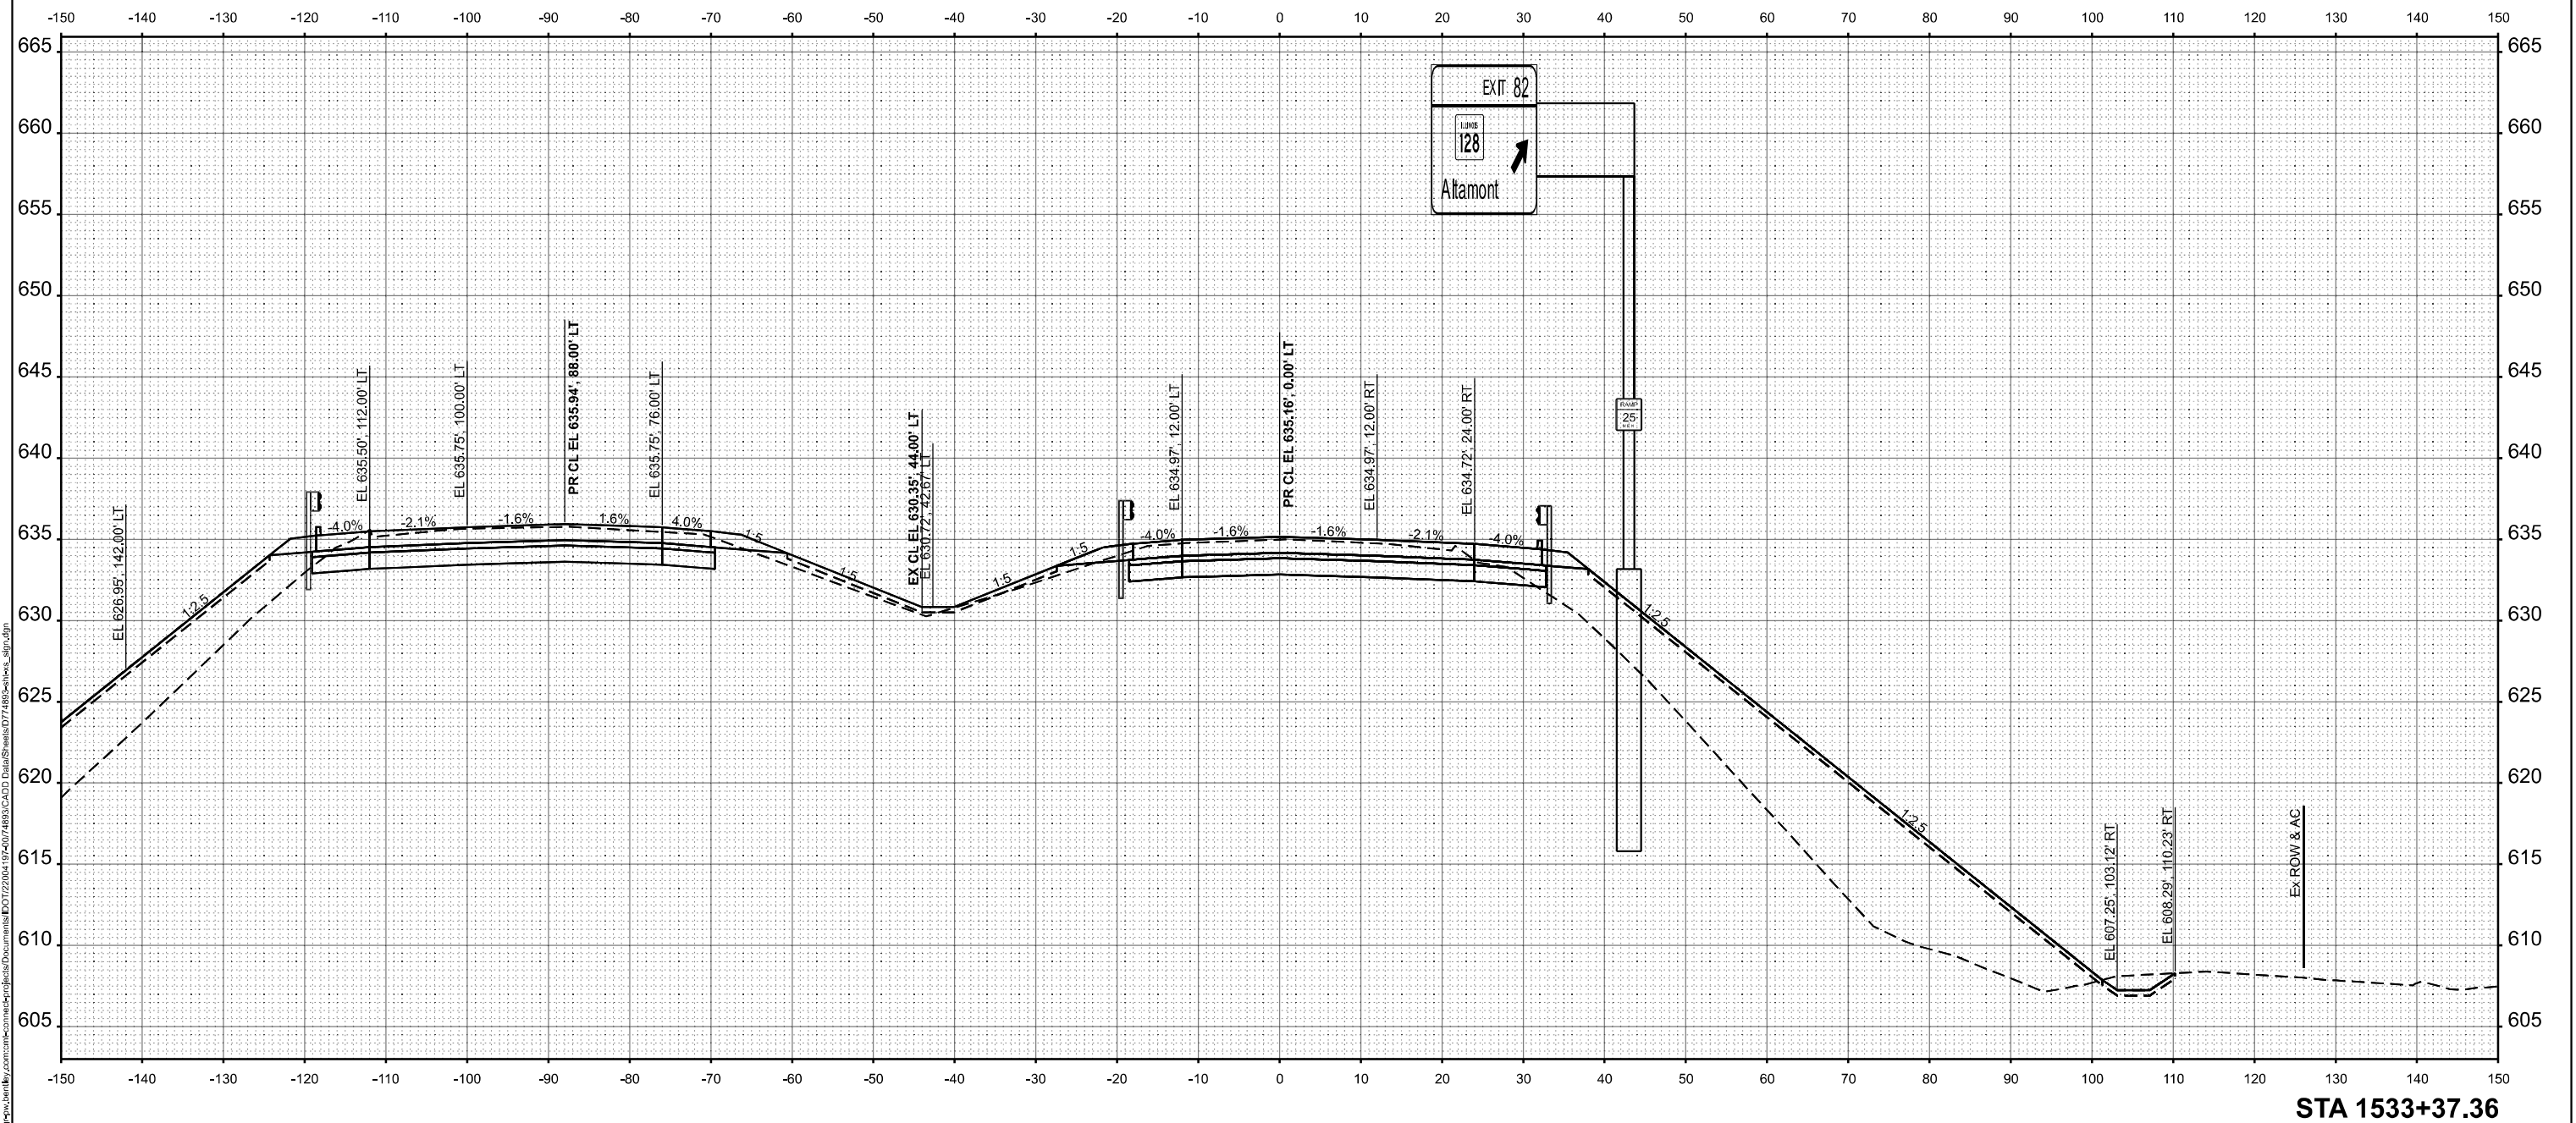**STA 1533+37.36**

FILE NAME: D:\



License No. 184-000613

© Copyright CMT, Inc.

USER NAME = movertbey

PLOT SCALE = 0.16666667' / in.

PLOT DATE = 10/17/2025

DESIGNED - AJ

CHECKED - MJO

DATE = 10/16/2025

REVISED -

REVISED -

REVISED -

STATE OF ILLINOIS

DEPARTMENT OF TRANSPORTATION

FAI ROUTE 70 - INTERSTATE 70

CROSS SECTIONS - SIGN

SCALE: 1"=10'

SHEET 35 OF 37 SHEETS

STA. TO STA.

F.A.I. RTE.

70

SECTION

(25-1)R-BR

COUNTY

EFFINGHAM

TOTAL SHEETS



747

SHEET NO.

212

CONTRACT NO. 74893

MODEL SH - Sign - 113+60.95
FILE NAME - p:\comp\p3\county\com\consec\sign\sheet\DOT\22004\9240\74893\CADD Data\Sheet\DOT14893\shes_sign.dgn

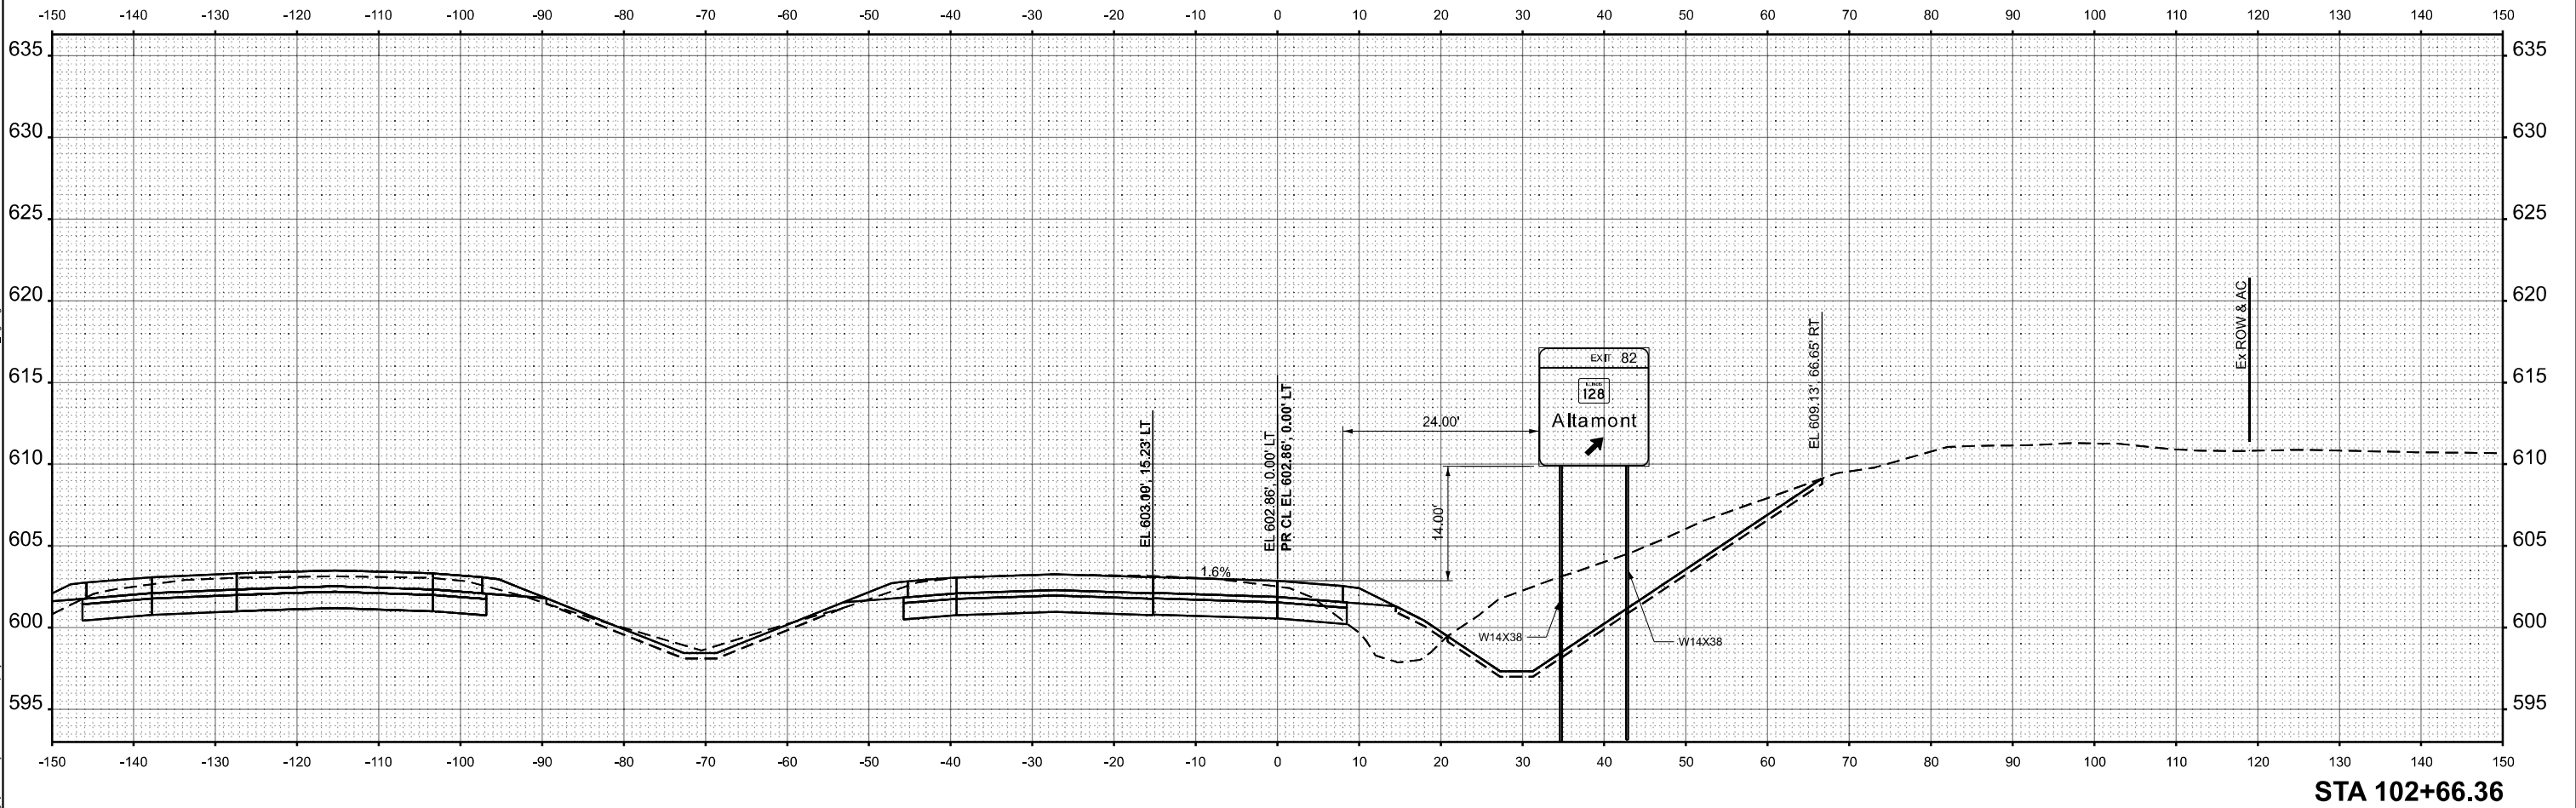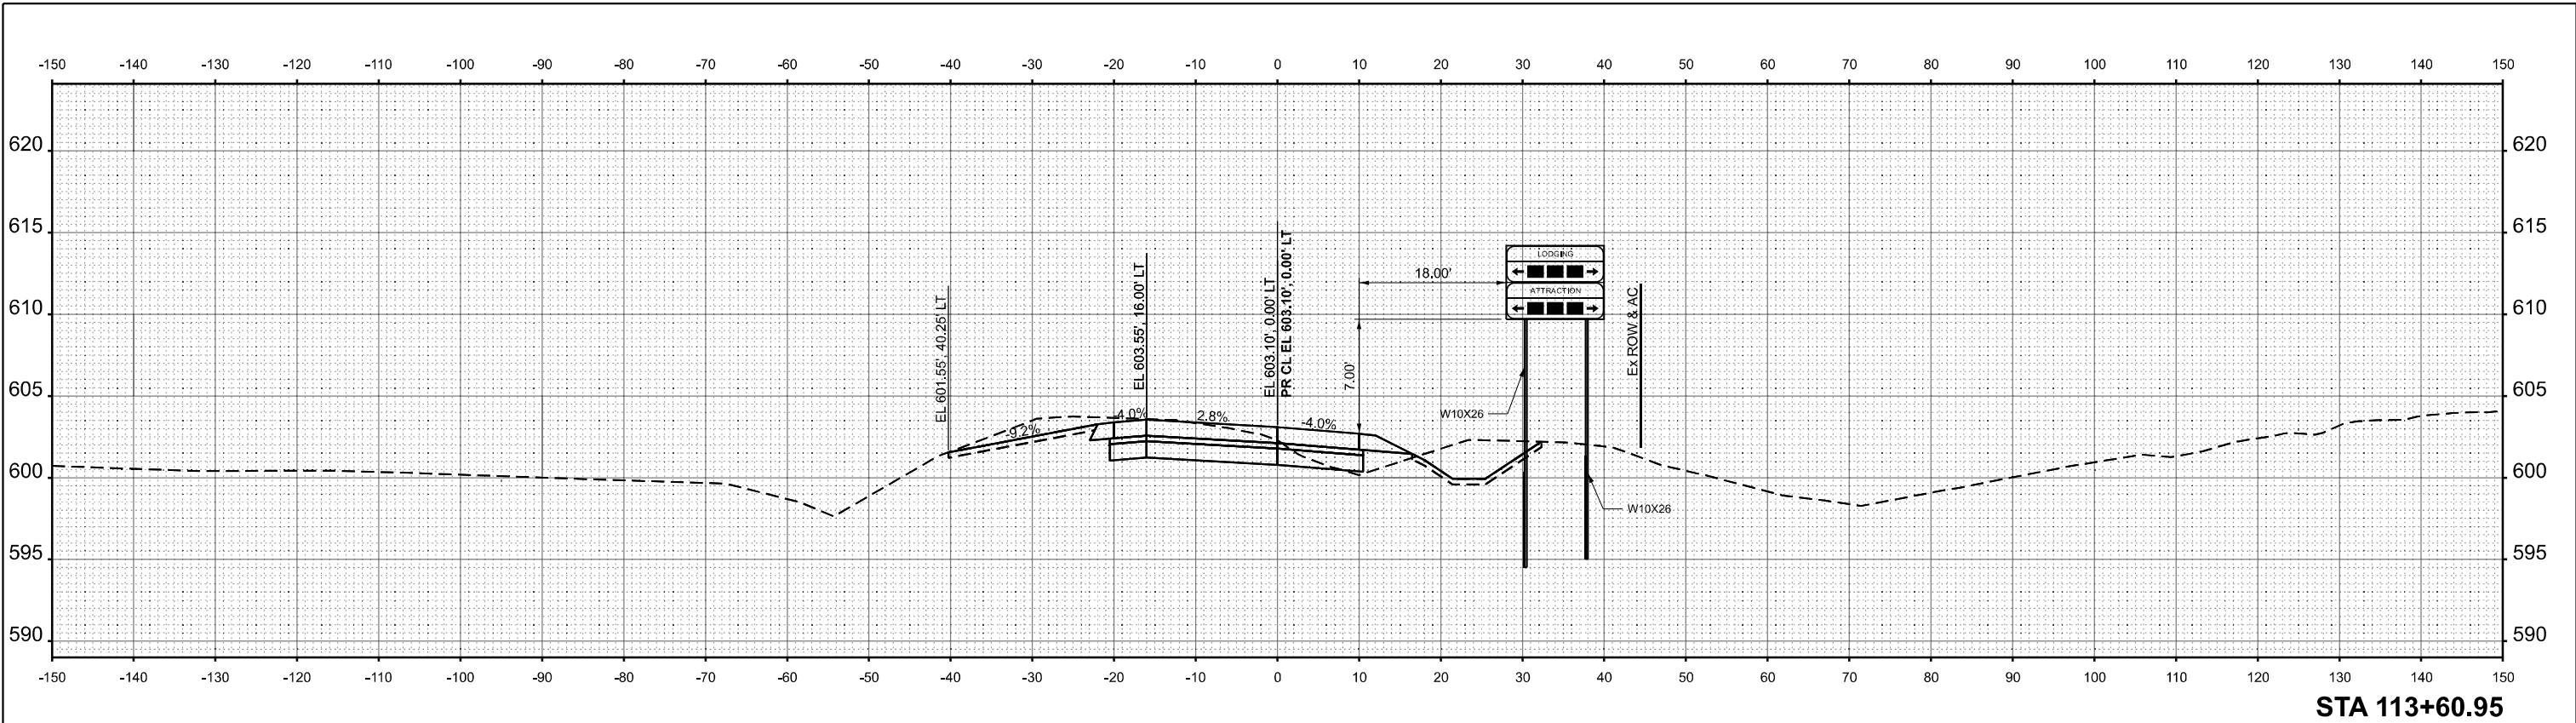

License No. 184-900613

© Copyright CMT, Inc.

USER NAME = moverbey

PLOT SCALE = 0.16666667' / in.

PLOT DATE = 10/17/2025

DESIGNED - AJ

DRAWN - AJ

CHECKED - MJO

DATE - 10/16/2025

REVISED -

REVISED -

REVISED -

REVISED -

STATE OF ILLINOIS
DEPARTMENT OF TRANSPORTATION

FAI ROUTE 70 - INTERSTATE 70
CROSS SECTIONS - SIGN

SCALE: 1"=10'

SHEET 36

OF 37

SHEETS

STA.

TO STA.

F.A.I.
RTE.

70

SECTION

(25-1)R-BR

COUNTY

EFFINGHAM

TOTAL
SHEETS

747


SHEET
NO.

213

CONTRACT NO. 74893

ILLINOIS FED. AID PROJECT

MODEL: SHT_V/S_115+61.00
FILE NAME: p:\concoming\p3\country.com\concoming\p3\cadd\Drawings\74889\cshs.dgn

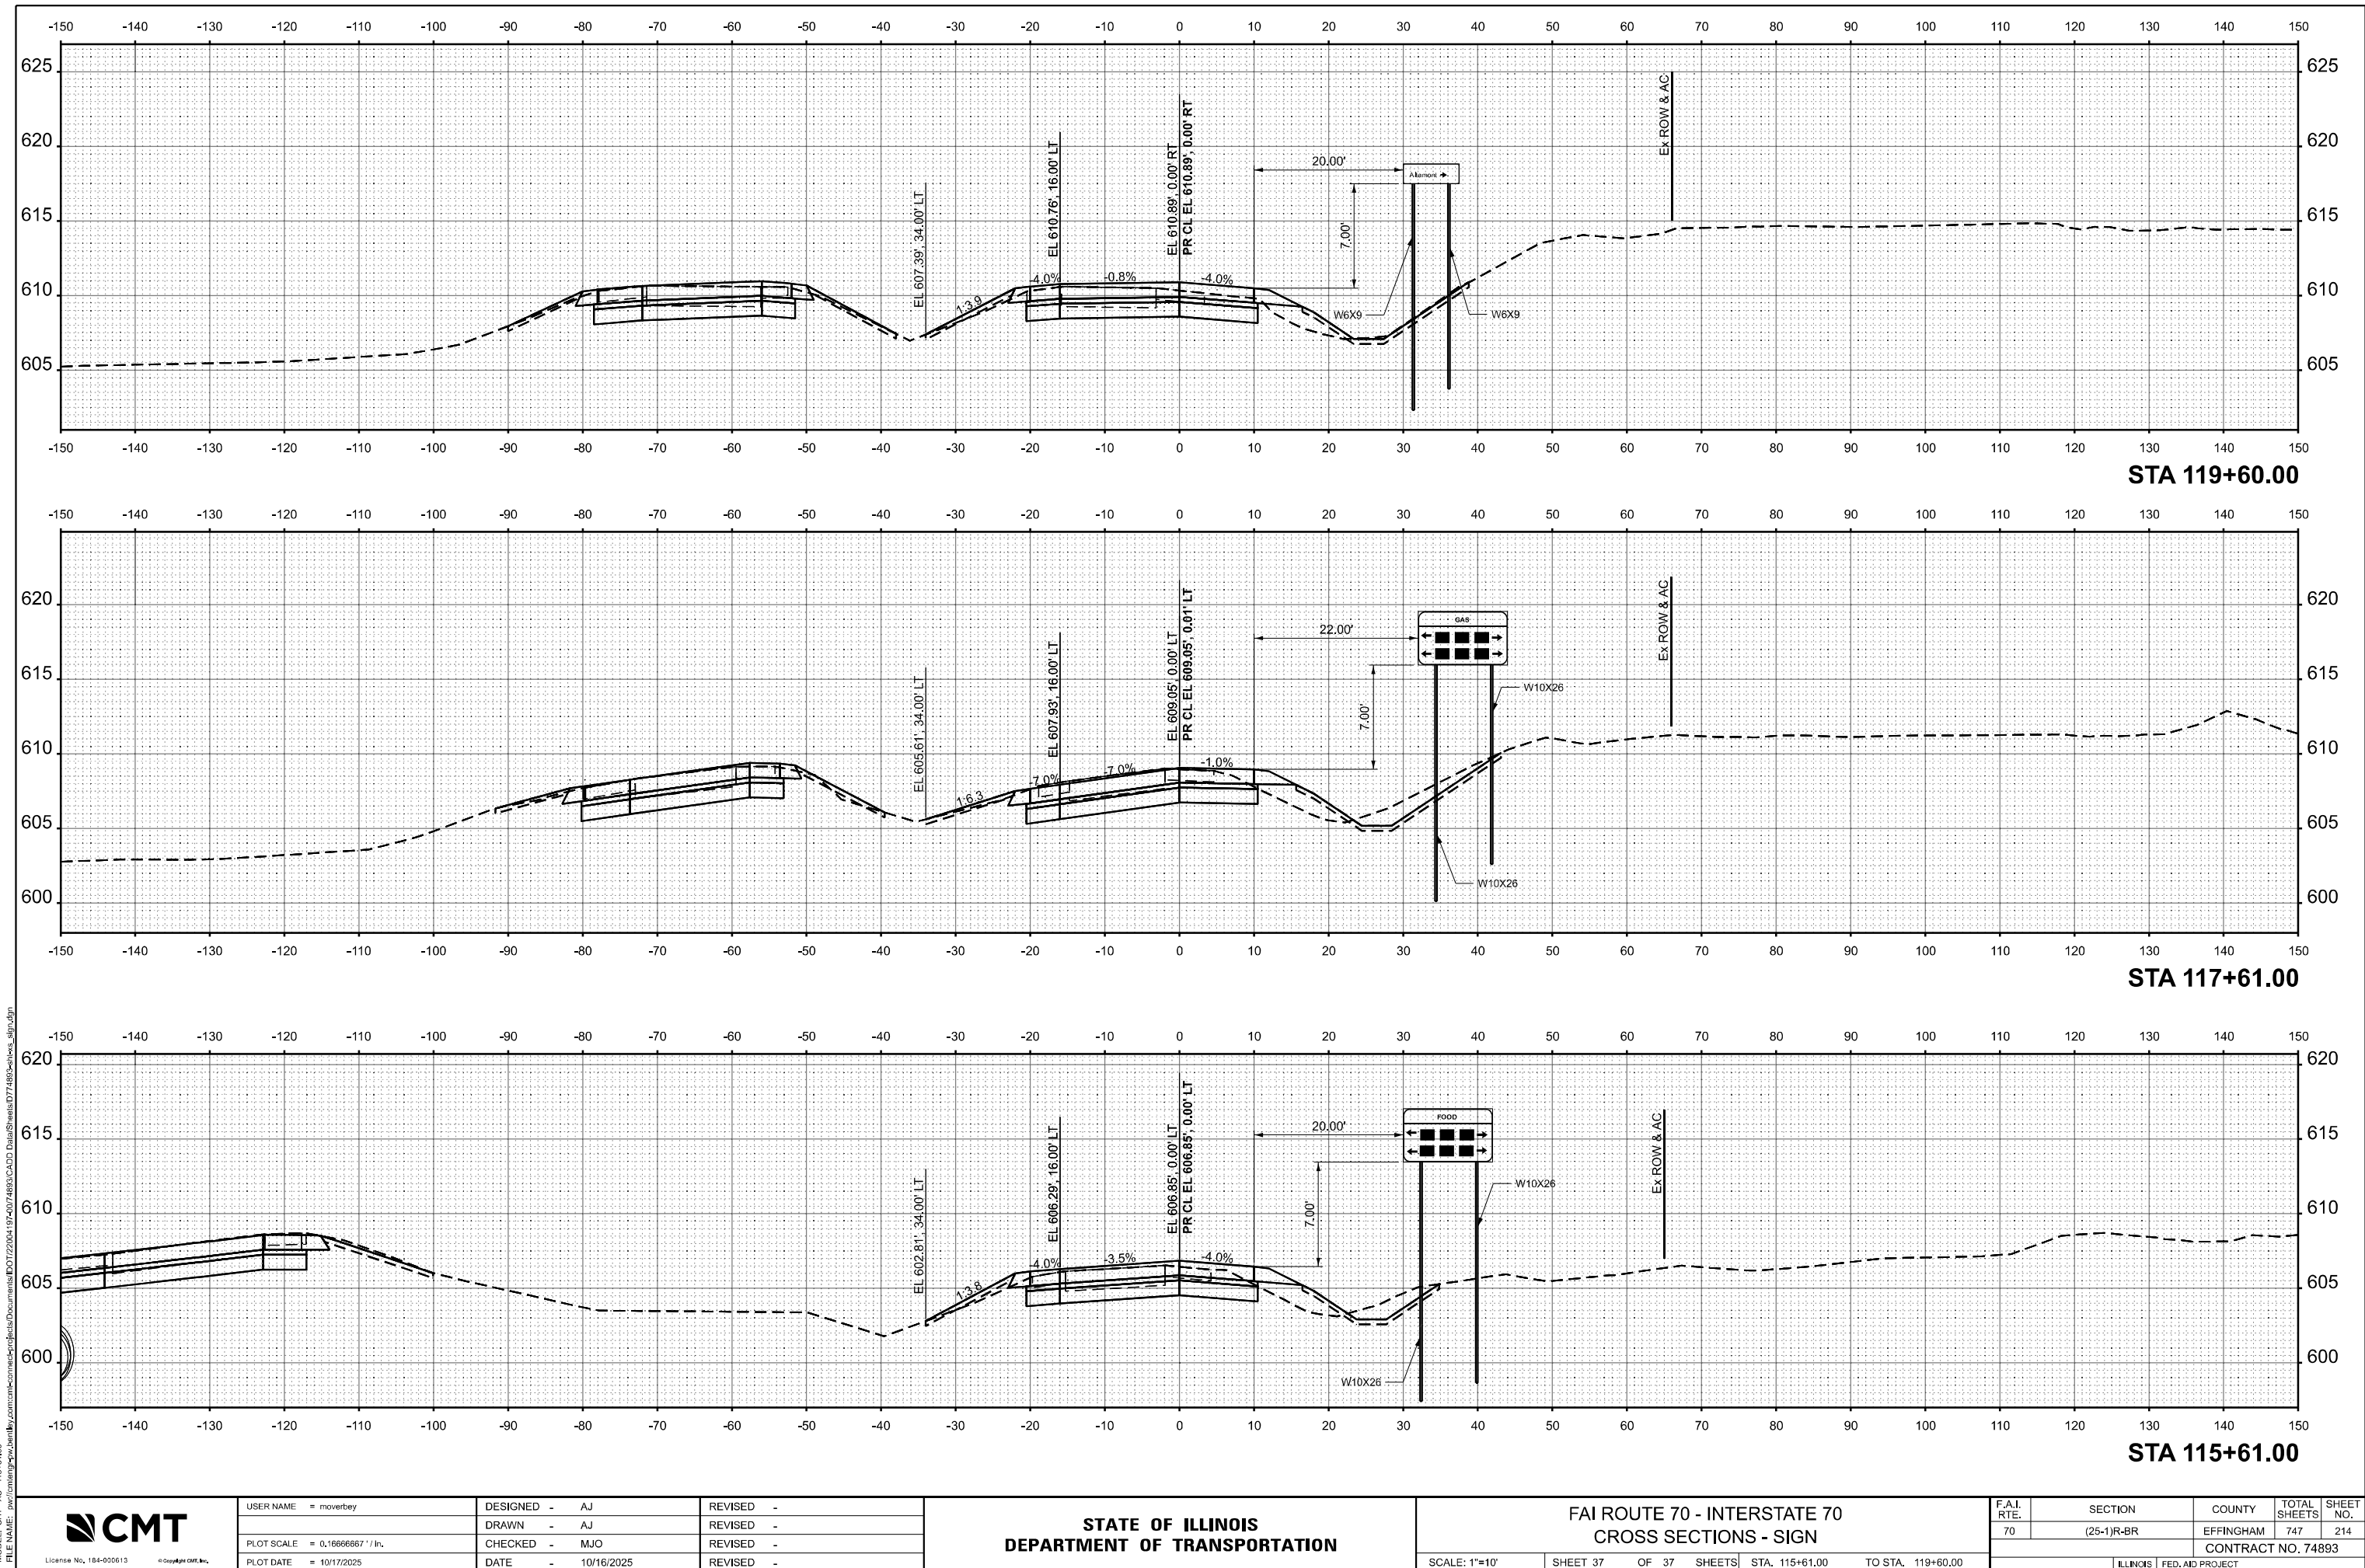

License No. 184-000613

©Copyright CMT, Inc.

USER NAME = moverbey
PLOT SCALE = 0.1666667' / in.
PLOT DATE = 10/17/2025

DESIGNED - AJ
DRAWN - AJ
CHECKED - MJO
DATE - 10/16/2025

REVISED -
REVISED -
REVISED -
REVISED -

STATE OF ILLINOIS
DEPARTMENT OF TRANSPORTATION

FAI ROUTE 70 - INTERSTATE 70
CROSS SECTIONS - SIGN

SCALE: 1"=10'

SHEET 37 OF 37 SHEETS STA. 115+61.00 TO STA. 119+60.00

FAI RTE.	SECTION	COUNTY	TOTAL SHEETS	SHEET NO.
70	(25-1)R-BR	EFFINGHAM	747	214
CONTRACT NO. 74893				
ILLINOIS FED. AID PROJECT				

	UNIT	TOTAL QUANTITY
ELECTRIC SERVICE INSTALLATION	EACH	1
UNDERGROUND CONDUIT, COILABLE NONMETALLIC CONDUIT, 2" DIA.	FOOT	544
UNDERGROUND CONDUIT, COILABLE NONMETALLIC CONDUIT, 3" DIA.	FOOT	274
UNIT DUCT, 600V, 2-1C NO.6, 1/C NO.6 GROUND, (XLP-TYPE USE), 3/4" DIA. POLYETHYLENE	FOOT	7602
LUMINAIRE, LED, ROADWAY, OUTPUT DESIGNATION G	EACH	24
LIGHTING CONTROLLER, PEDESTAL MOUNTED, 240VOLT, 60AMP	EACH	1
LIGHT POLE, ALUMINUM, 45 FT. M.H., 15 FT. DAVIT ARM	EACH	24
LIGHT POLE FOUNDATION, METAL, 15" BOLT CIRCLE, 8 5/8" X 6'	EACH	24
BREAKAWAY DEVICE, COUPLING WITH STAINLESS STEEL SCREEN	EACH	96
REMOVAL OF LIGHTING TOWER, NO SALVAGE	EACH	4
REMOVAL OF LIGHTING CONTROLLER	EACH	1
REMOVAL OF ELECTRIC SERVICE INSTALLATION	EACH	1
REMOVAL OF LIGHTING CONTROLLER FOUNDATION	EACH	1
REMOVAL OF TOWER FOUNDATION	EACH	4
UNIT DUCT, 600V, 2-1C NO.10, 1/C NO.10 GROUND, (XLP-TYPE USE), 3/4" DIA. POLYETHYLENE	FOOT	978
ILLUMINATED SIGN, LED	EACH	12
TRANSFORMER, GENERAL PURPOSE	EACH	3
HANDHOLE, COMPOSITE CONCRETE	EACH	3
CONDUIT ATTACHED TO STRUCTURE, 1" GALVANIZED STEEL	FOOT	84
ELECTRIC CABLE IN CONDUIT, 600V (XLP-TYPE USE) 1/C NO. 12	FOOT	378
FLASHING BEACON INSTALLATION	EACH	2
SIGNAL HEAD, POLYCARBONATE, LED, 1-FACE, 1-SECTION, POST MOUNTED	EACH	2

1. ELECTRICAL WORK SHALL CONFORM TO NATIONAL, STATE, AND LOCAL CODES.
2. THE CONTRACTOR SHALL SET LIGHT POLES 18' BEHIND EDGE OF TRAVELED PAVEMENT.
3. THE CONTRACTOR SHALL BE RESPONSIBLE FOR LOCATING EXISTING IDOT ELECTRICAL FACILITIES AT HIS/HER OWN EXPENSE IF REQUIRED. THE CONTRACTOR SHALL ALSO BE LIABLE FOR ANY DAMAGE TO IDOT FACILITIES RESULTING FROM INACCURATE LOCATING.


DWG NO.	TITLE
1	LIGHTING GENERAL NOTES, SOQ, LEGEND, AND INDEX OF SHEETS
2-4	PROPOSED LIGHTING PLAN
5	WIRING DIAGRAM AND LUMINAIRE PERFORMANCE TABLE

NUMBER	TITLE
814001-03	HANDHOLES
821101-03	LUMINAIRE WIRING IN POLE
825011-04	LIGHTING CONTROLLER PEDESTAL MOUNTED, 240V
830006-05	LIGHT POLE ALUMINUM DAVIT ARM
836001-05	LIGHT POLE FOUNDATION
838001-01	BREAKAWAY DEVICES

	R	EXISTING ELECTRIC SERVICE TO BE REMOVED
		PROPOSED ELECTRIC SERVICE INSTALLATION, 120/240V, 60 AMP, SINGLE PHASE, 3-WIRE
	R	EXISTING LIGHTING TOWER TO BE REMOVED
		PROPOSED LIGHTING UNIT, LUMINAIRE, LED, ROADWAY OUTPUT DESIGNATION G, 45' ALUMINUM POLE, 15' DAVIT ARM, METAL FOUNDATION, BREAKAWAY COUPLINGS WITH SS SCREEN.
	R	EXISTING LIGHTING CONTROLLER TO BE REMOVED
		PROPOSED PEDESTAL MOUNTED LIGHTING CONTROLLER, 240V, 60A
		UNIT DUCT, SIZE AND TYPE AS NOTED
		UNDERGROUND CONDUIT, TYPE AND SIZE AS INDICATED
		UNIT DUCT, 600V, 2-C NO.6, 1/C NO. 6 GROUND, (XLP-TYPE USE), $\frac{3}{4}$ " DIA. POLYETHYLENE
		UNDERGROUND CONDUIT, COILABLE NONMETALLIC CONDUIT, 2" DIA.
		UNDERGROUND CONDUIT, COILABLE NONMETALLIC CONDUIT, 3" DIA.
		INTERCEPT 240 VAC LIGHTING CIRCUIT SPLICE AND CONNECT TO 500 WATT 240 VAC PRIM 120 VAC SEC. THEN PROVIDE 5 AMP SINGLE POLE FUSE THEN TO LIGHTED FLASHING BEASON SIGN.
		UNIT DUCT, 600V, 2-C NO.10, 1/C NO. 10 GROUND, (XLP-TYPE USE), $\frac{3}{4}$ " DIA. POLYETHYLENE
		HANDHOLE COMPOSITE CONCRETE 81400730

	USER NAME = move:bey	DESIGNED - MAA	REVISED -	STATE OF ILLINOIS DEPARTMENT OF TRANSPORTATION	LIGHTING GENERAL NOTES, SOQ, LEGEND, AND INDEX OF SHEETS				F.A.J RTE.	SECTION	COUNTY	TOTAL SHEETS	SHEET NO.
		CHECKED -	REVISED -						70	(25-1)R-BR	EFFINGHAM	747	215
	PLOT SCALE = 100,0000 sf / in.	DRAWN - MAA	REVISED -		CONTRACT NO. 74893								
	PLOT DATE = 10/13/2025	CHECKED -	REVISED -		SCALE:	SHEET OF SHEETS	STA. TO STA.	ILLINOIS FED. AID PROJECT					

MODEL: Default
FILE NAME: http://www.cmt-connect-projects/Documents/IDOT/22004197-00/74893/CADD_Data/Sheets/D774893-sht-llght-1.dgn

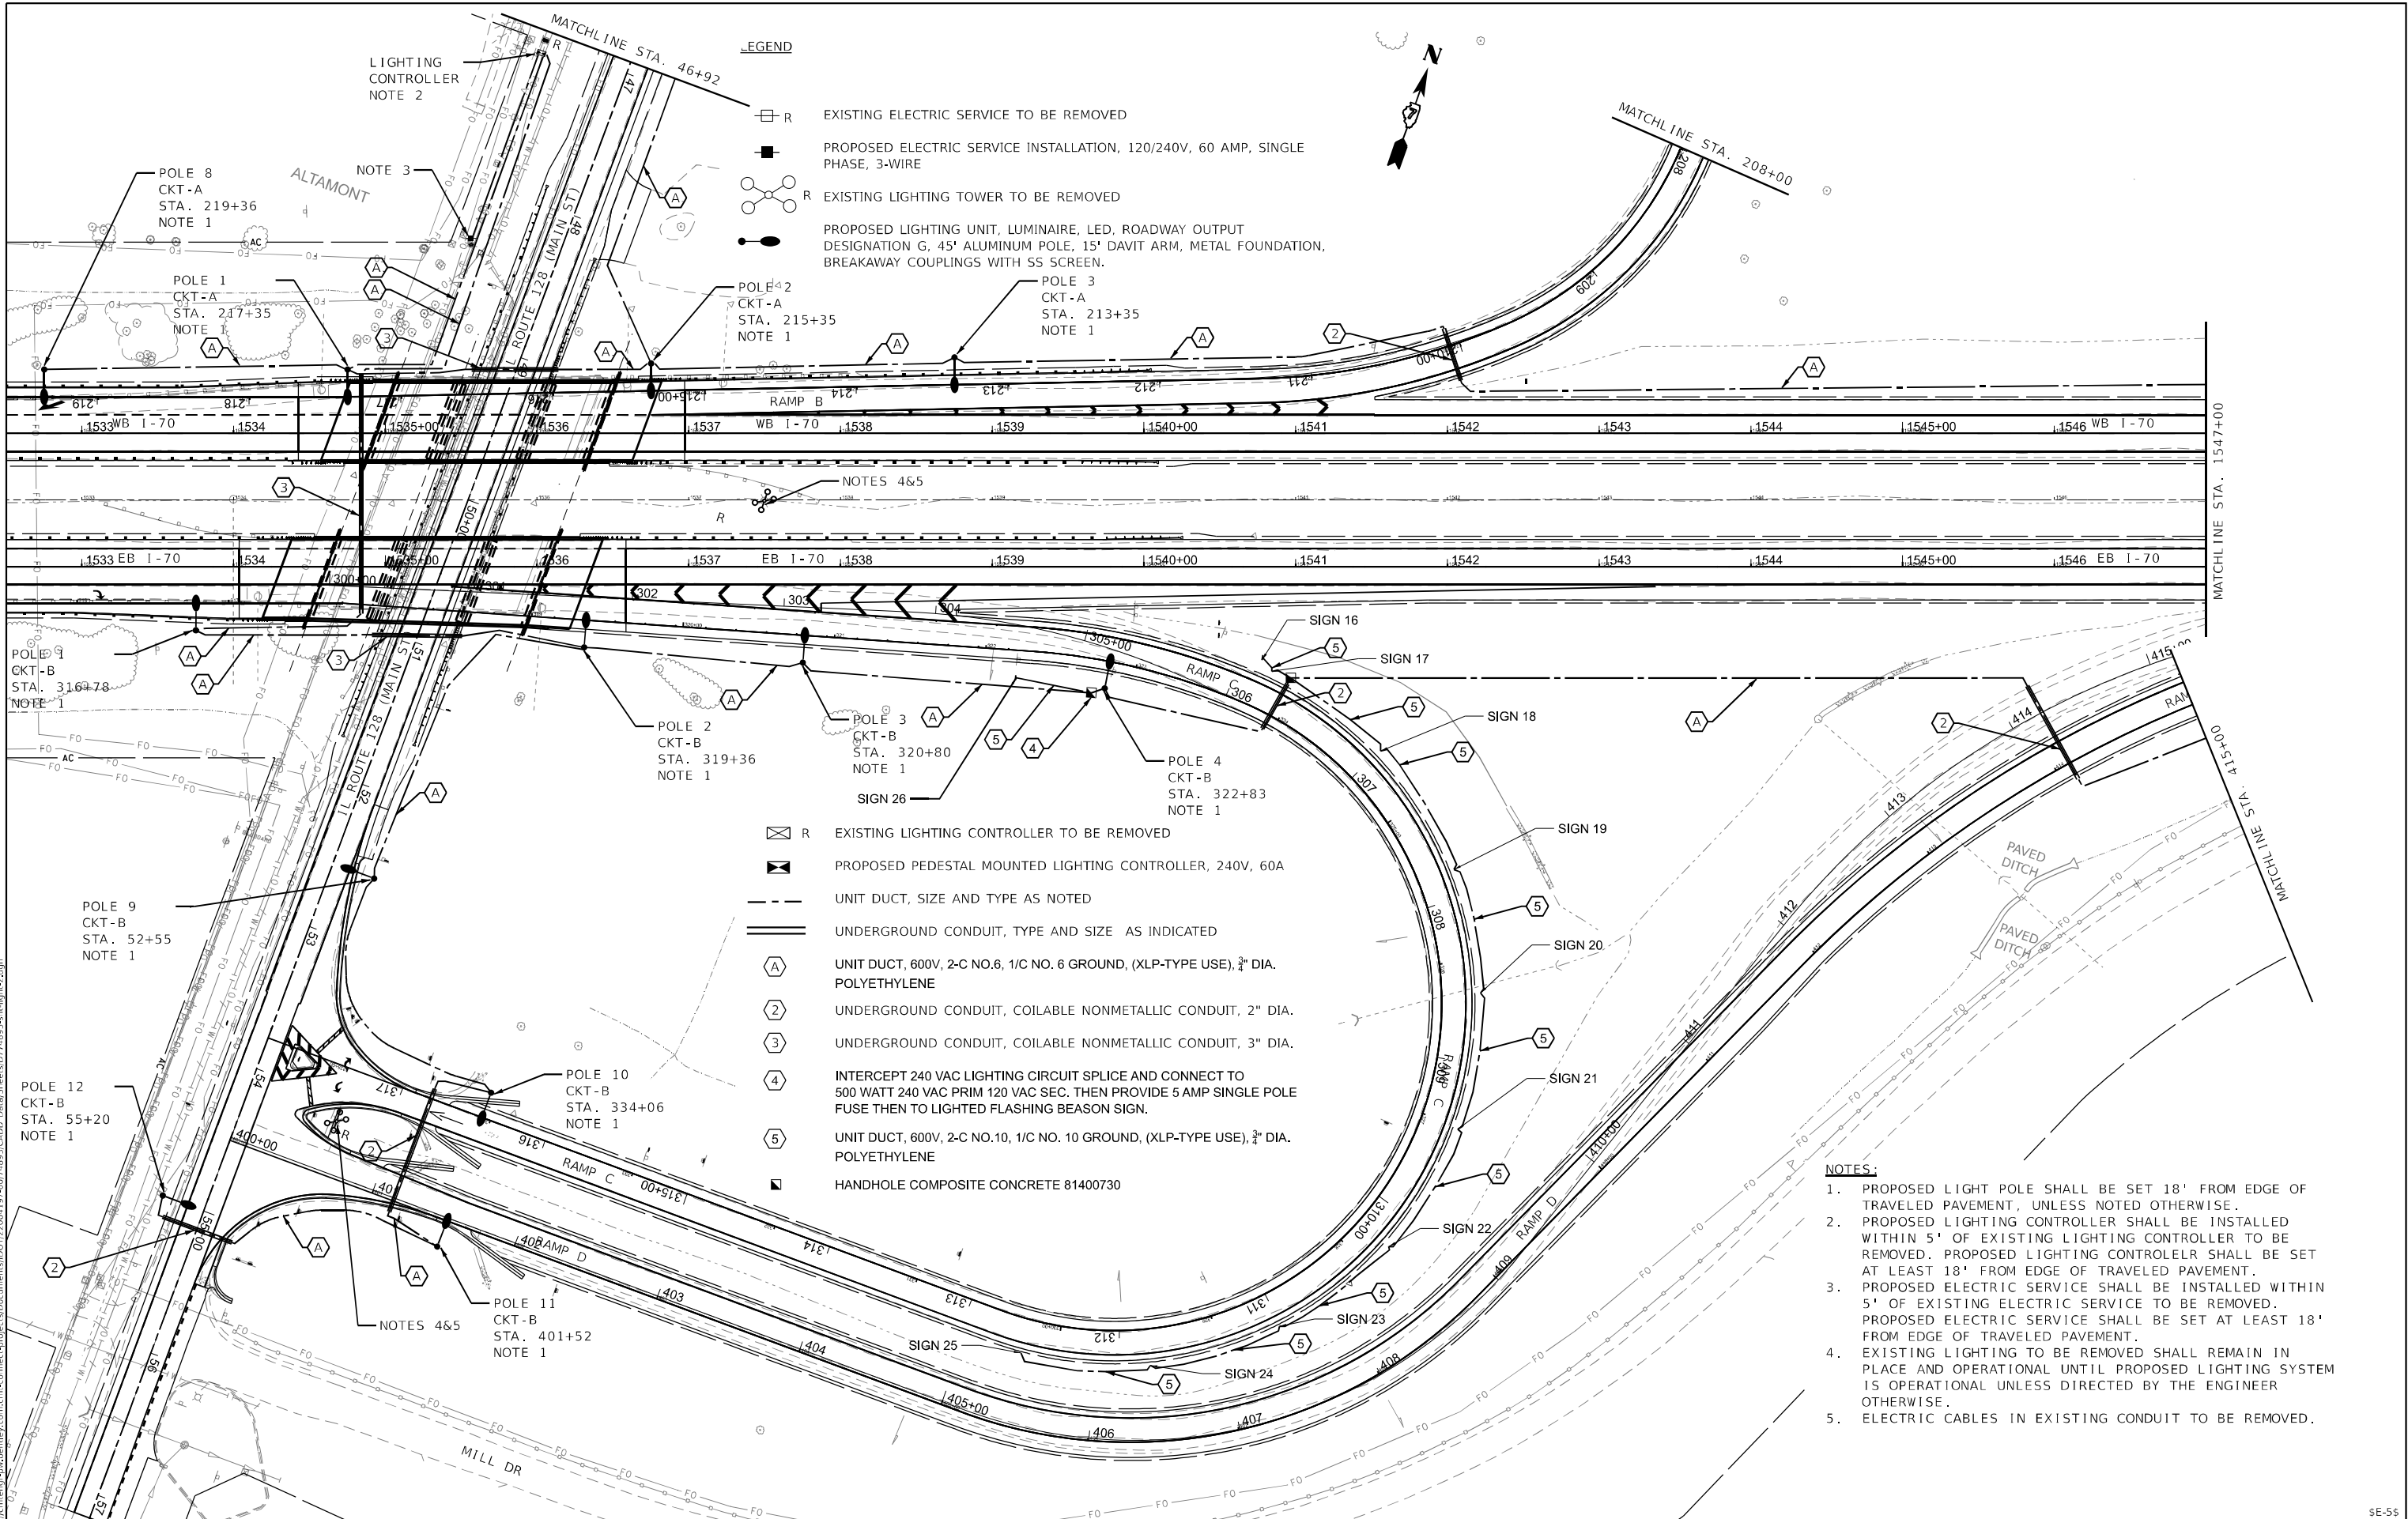

- NOTES:
1. PROPOSED LIGHT POLE SHALL BE SET 18' FROM EDGE OF TRAVELED PAVEMENT, UNLESS NOTED OTHERWISE.
 2. PROPOSED LIGHTING CONTROLLER SHALL BE INSTALLED WITHIN 5' OF EXISTING LIGHTING CONTROLLER TO BE REMOVED. PROPOSED LIGHTING CONTROLLER SHALL BE SET AT LEAST 18' FROM EDGE OF TRAVELED PAVEMENT.
 3. PROPOSED ELECTRIC SERVICE SHALL BE INSTALLED WITHIN 5' OF EXISTING ELECTRIC SERVICE TO BE REMOVED. PROPOSED ELECTRIC SERVICE SHALL BE SET AT LEAST 18' FROM EDGE OF TRAVELED PAVEMENT.
 4. EXISTING LIGHTING TO BE REMOVED SHALL REMAIN IN PLACE AND OPERATIONAL UNTIL PROPOSED LIGHTING SYSTEM IS OPERATIONAL UNLESS DIRECTED BY THE ENGINEER OTHERWISE.
 5. ELECTRIC CABLES IN EXISTING CONDUIT TO BE REMOVED.


MODEL: Default
FILE NAME: p:\c\engineering\utility\contract\connect\project\Documents\DOT\22001137-40174893\CADD Data\Sheets\DOT74893-sst-light2.dgn

USER NAME = moverbey	DESIGNED - MAA	REVISED -
	CHECKED -	REVISED -
PLOT SCALE = 100,000 sf / in.	DRAWN - MAA	REVISED -
PLOT DATE = 10/13/2025	CHECKED -	REVISED -

STATE OF ILLINOIS
DEPARTMENT OF TRANSPORTATION

I-70 AT IL ROUTE 128 LIGHTING PLAN			
SCALE:	SHEET	OF SHEETS	STA. TO STA.

F.A.I. RTE.	SECTION	COUNTY	TOTAL SHEETS	SHEET NO.
70	(25-1)R-BR	EFFINGHAM	747	216
CONTRACT NO. 74893				SE-55
ILLINOIS FED. AID PROJECT				

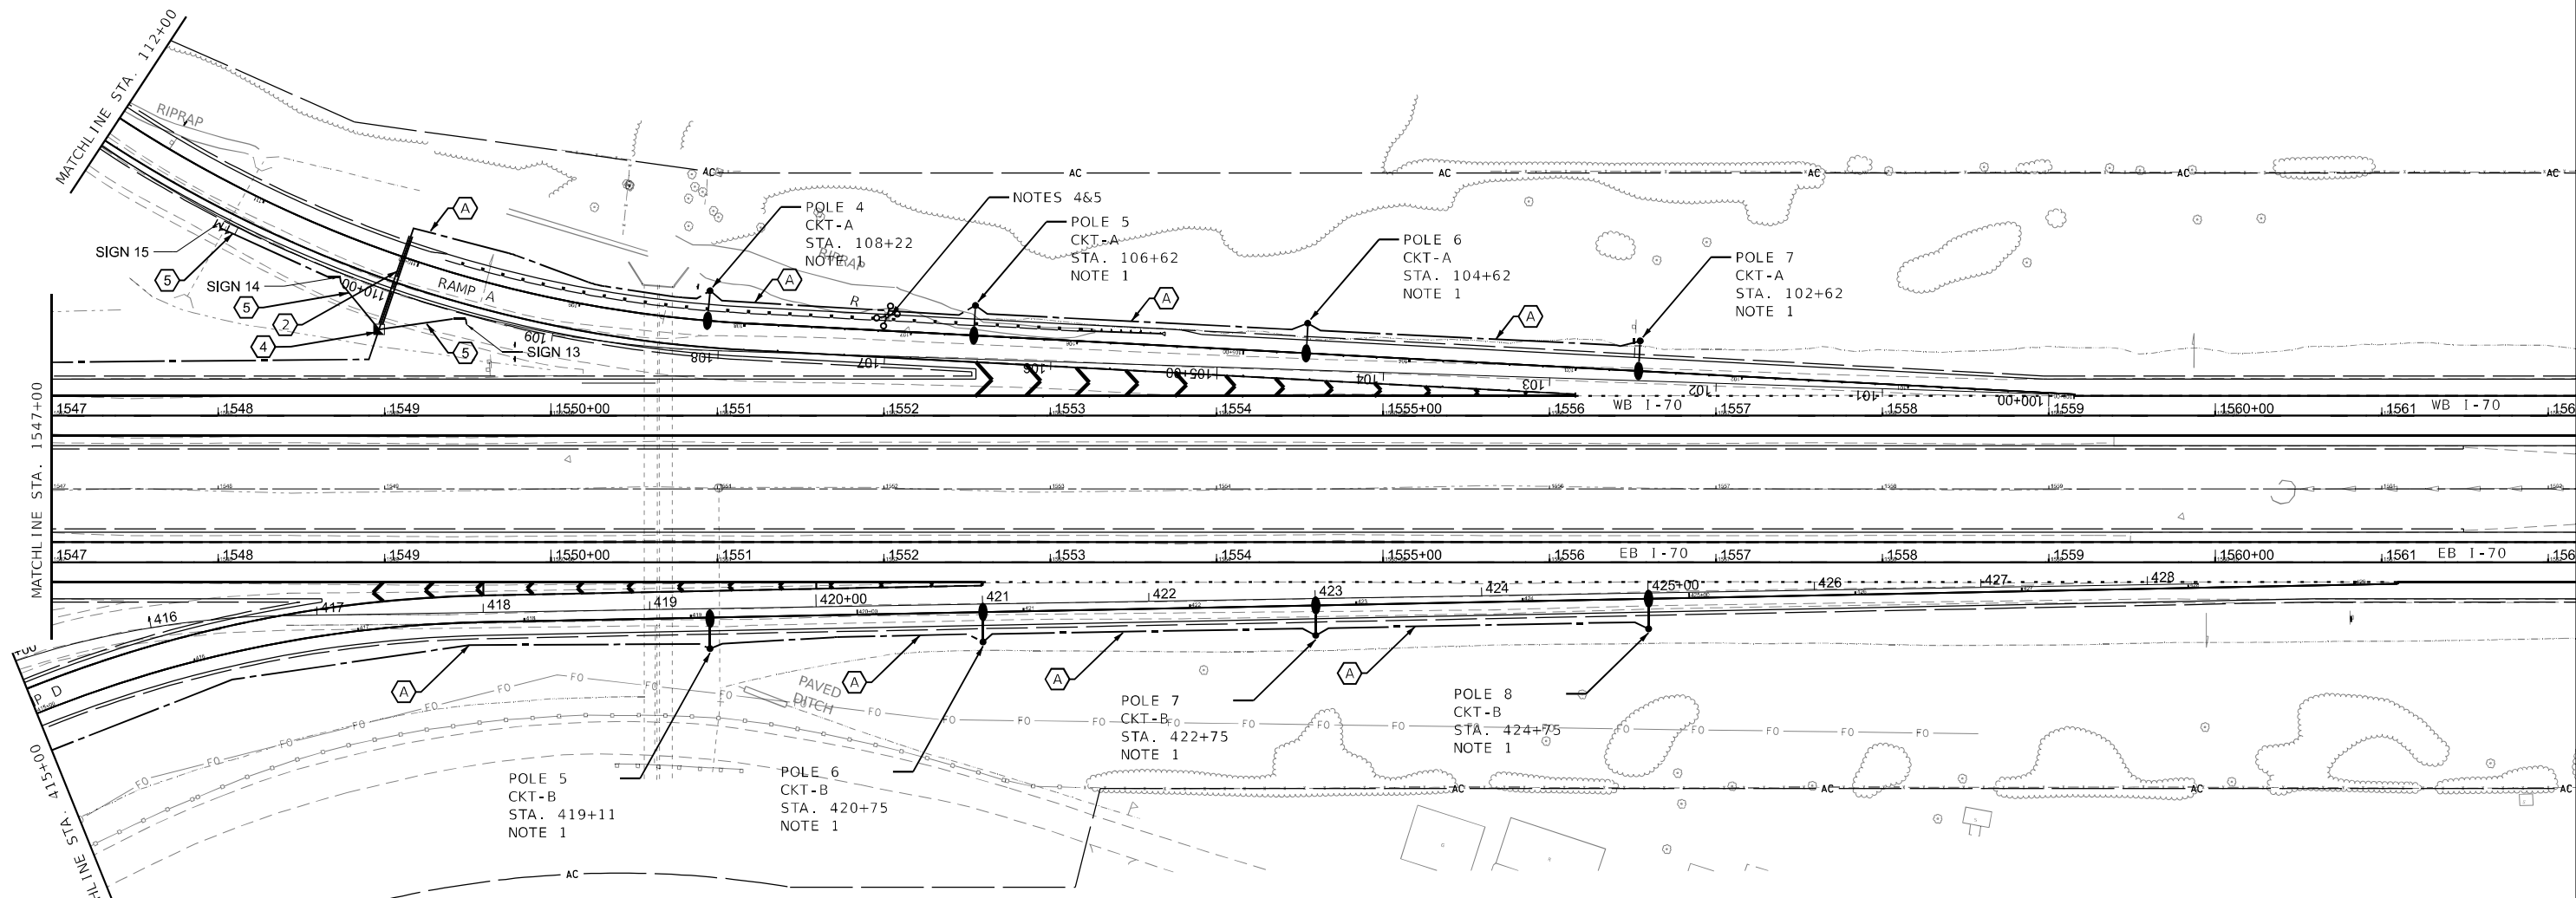

NOTES:

1. PROPOSED LIGHT POLE SHALL BE SET 18' FROM EDGE OF TRAVELED PAVEMENT, UNLESS NOTED OTHERWISE.
2. PROPOSED LIGHTING CONTROLLER SHALL BE INSTALLED WITHIN 5' OF EXISTING LIGHTING CONTROLLER TO BE REMOVED. PROPOSED LIGHTING CONTROLLER SHALL BE SET AT LEAST 18' FROM EDGE OF TRAVELED PAVEMENT.
3. PROPOSED ELECTRIC SERVICE SHALL BE INSTALLED WITHIN 5' OF EXISTING ELECTRIC SERVICE TO BE REMOVED. PROPOSED ELECTRIC SERVICE SHALL BE SET AT LEAST 18' FROM EDGE OF TRAVELED PAVEMENT.
4. EXISTING LIGHTING TO BE REMOVED SHALL REMAIN IN PLACE AND OPERATIONAL UNTIL PROPOSED LIGHTING SYSTEM IS OPERATIONAL UNLESS DIRECTED BY THE ENGINEER OTHERWISE.
5. ELECTRIC CABLES IN EXISTING CONDUIT TO BE REMOVED.

LEGEND


- EXISTING ELECTRIC SERVICE TO BE REMOVED
- PROPOSED ELECTRIC SERVICE INSTALLATION, 120/240V, 60 AMP, SINGLE PHASE, 3-WIRE
- EXISTING LIGHTING TOWER TO BE REMOVED
- PROPOSED LIGHTING UNIT, LUMINAIRE, LED, ROADWAY OUTPUT DESIGNATION G, 45' ALUMINUM POLE, 15' DAVIT ARM, METAL FOUNDATION, BREAKAWAY COUPLINGS WITH SS SCREEN.
- EXISTING LIGHTING CONTROLLER TO BE REMOVED
- PROPOSED PEDESTAL MOUNTED LIGHTING CONTROLLER, 240V, 60A
- UNIT DUCT, SIZE AND TYPE AS NOTED

- UNDERGROUND CONDUIT, TYPE AND SIZE AS INDICATED
- UNIT DUCT, 600V, 2-C NO.6, 1/C NO. 6 GROUND, (XLP-TYPE USE), 3/4" DIA. POLYETHYLENE
- UNDERGROUND CONDUIT, COILABLE NONMETALLIC CONDUIT, 2" DIA.
- UNDERGROUND CONDUIT, COILABLE NONMETALLIC CONDUIT, 3" DIA.
- INTERCEPT 240 VAC LIGHTING CIRCUIT SPLICE AND CONNECT TO 500 WATT 240 VAC PRIM 120 VAC SEC. THEN PROVIDE 5 AMP SINGLE POLE FUSE THEN TO LIGHTED FLASHING BEASON SIGN.
- UNIT DUCT, 600V, 2-C NO.10, 1/C NO. 10 GROUND, (XLP-TYPE USE), 3/4" DIA. POLYETHYLENE
- HANDHOLE COMPOSITE CONCRETE 81400730

MODEL: Default
FILE NAME: p:\projects\mtrng\p\mtrng\concrete\concrete\project\Documents\DOT\22001137-407-4893\CADD Data\Sheets\DOT74893-spl-light-3.dgn

	USER NAME = mtrng/bey	DESIGNED - MAA	REVISED -	STATE OF ILLINOIS DEPARTMENT OF TRANSPORTATION	I-70 AT IL ROUTE 128 LIGHTING PLAN				F.A.I RTE.	SECTION	COUNTY	TOTAL SHEETS	SHEET NO.
		CHECKED -	REVISED -						70	(25-1)R-BR	EFFINGHAM	747	217
	PLOT SCALE = 100,000 sf / in.	DRAWN - MAA	REVISED -		CONTRACT NO. 74893								
	PLOT DATE = 10/13/2025	CHECKED -	REVISED -							SCALE: SHEET OF SHEETS STA. TO STA.		ILLINOIS FED. AID PROJECT	

1. PROPOSED LIGHT POLE SHALL BE SET 18' FROM EDGE OF TRAVELED PAVEMENT, UNLESS NOTED OTHERWISE.
2. PROPOSED LIGHTING CONTROLLER SHALL BE INSTALLED WITHIN 5' OF EXISTING LIGHTING CONTROLLER TO BE REMOVED. PROPOSED LIGHTING CONTROLLER SHALL BE SET AT LEAST 18' FROM EDGE OF TRAVELED PAVEMENT.
3. PROPOSED ELECTRIC SERVICE SHALL BE INSTALLED WITHIN 5' OF EXISTING ELECTRIC SERVICE TO BE REMOVED. PROPOSED ELECTRIC SERVICE SHALL BE SET AT LEAST 18' FROM EDGE OF TRAVELED PAVEMENT.
4. EXISTING LIGHTING TO BE REMOVED SHALL REMAIN IN PLACE AND OPERATIONAL UNTIL PROPOSED LIGHTING SYSTEM IS OPERATIONAL UNLESS DIRECTED BY THE ENGINEER OTHERWISE.
5. ELECTRIC CABLES IN EXISTING CONDUIT TO BE REMOVED.


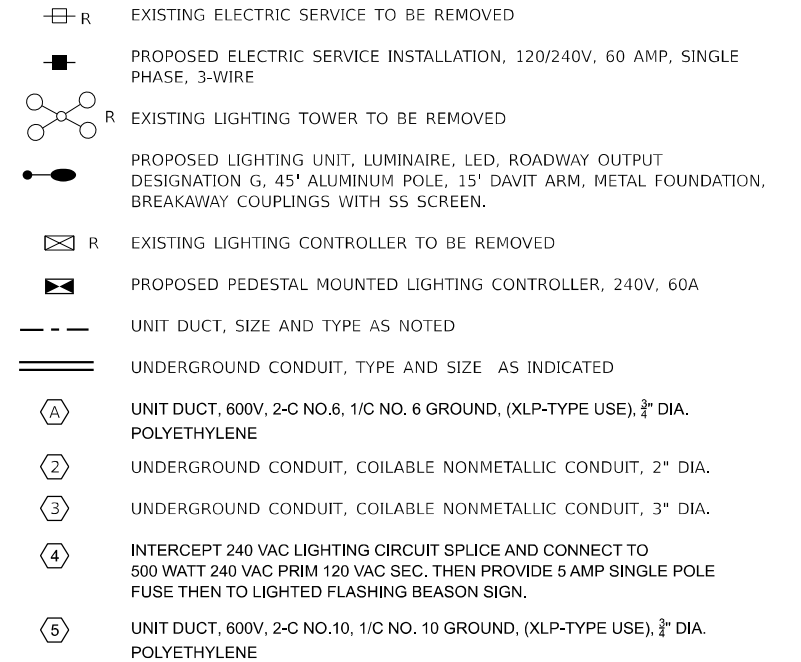


F.A.J RTE.	SECTION	COUNTY	TOTAL SHEETS	SHEET NO.
70	(25-1)R-BR	EFFINGHAM	747	218
		CONTRACT NO. 74893		
		ILLINOIS	FED. AID PROJECT	

NOTES:

1. ALL NECESSARY REVISIONS TO THE WIRING SHOWN ON THIS SHEET SHALL BE MADE AT NO ADDITIONAL COST TO THE DEPARTMENT AND TO THE SATISFACTION OF THE ENGINEER.

LUMINAIRE LEGEND

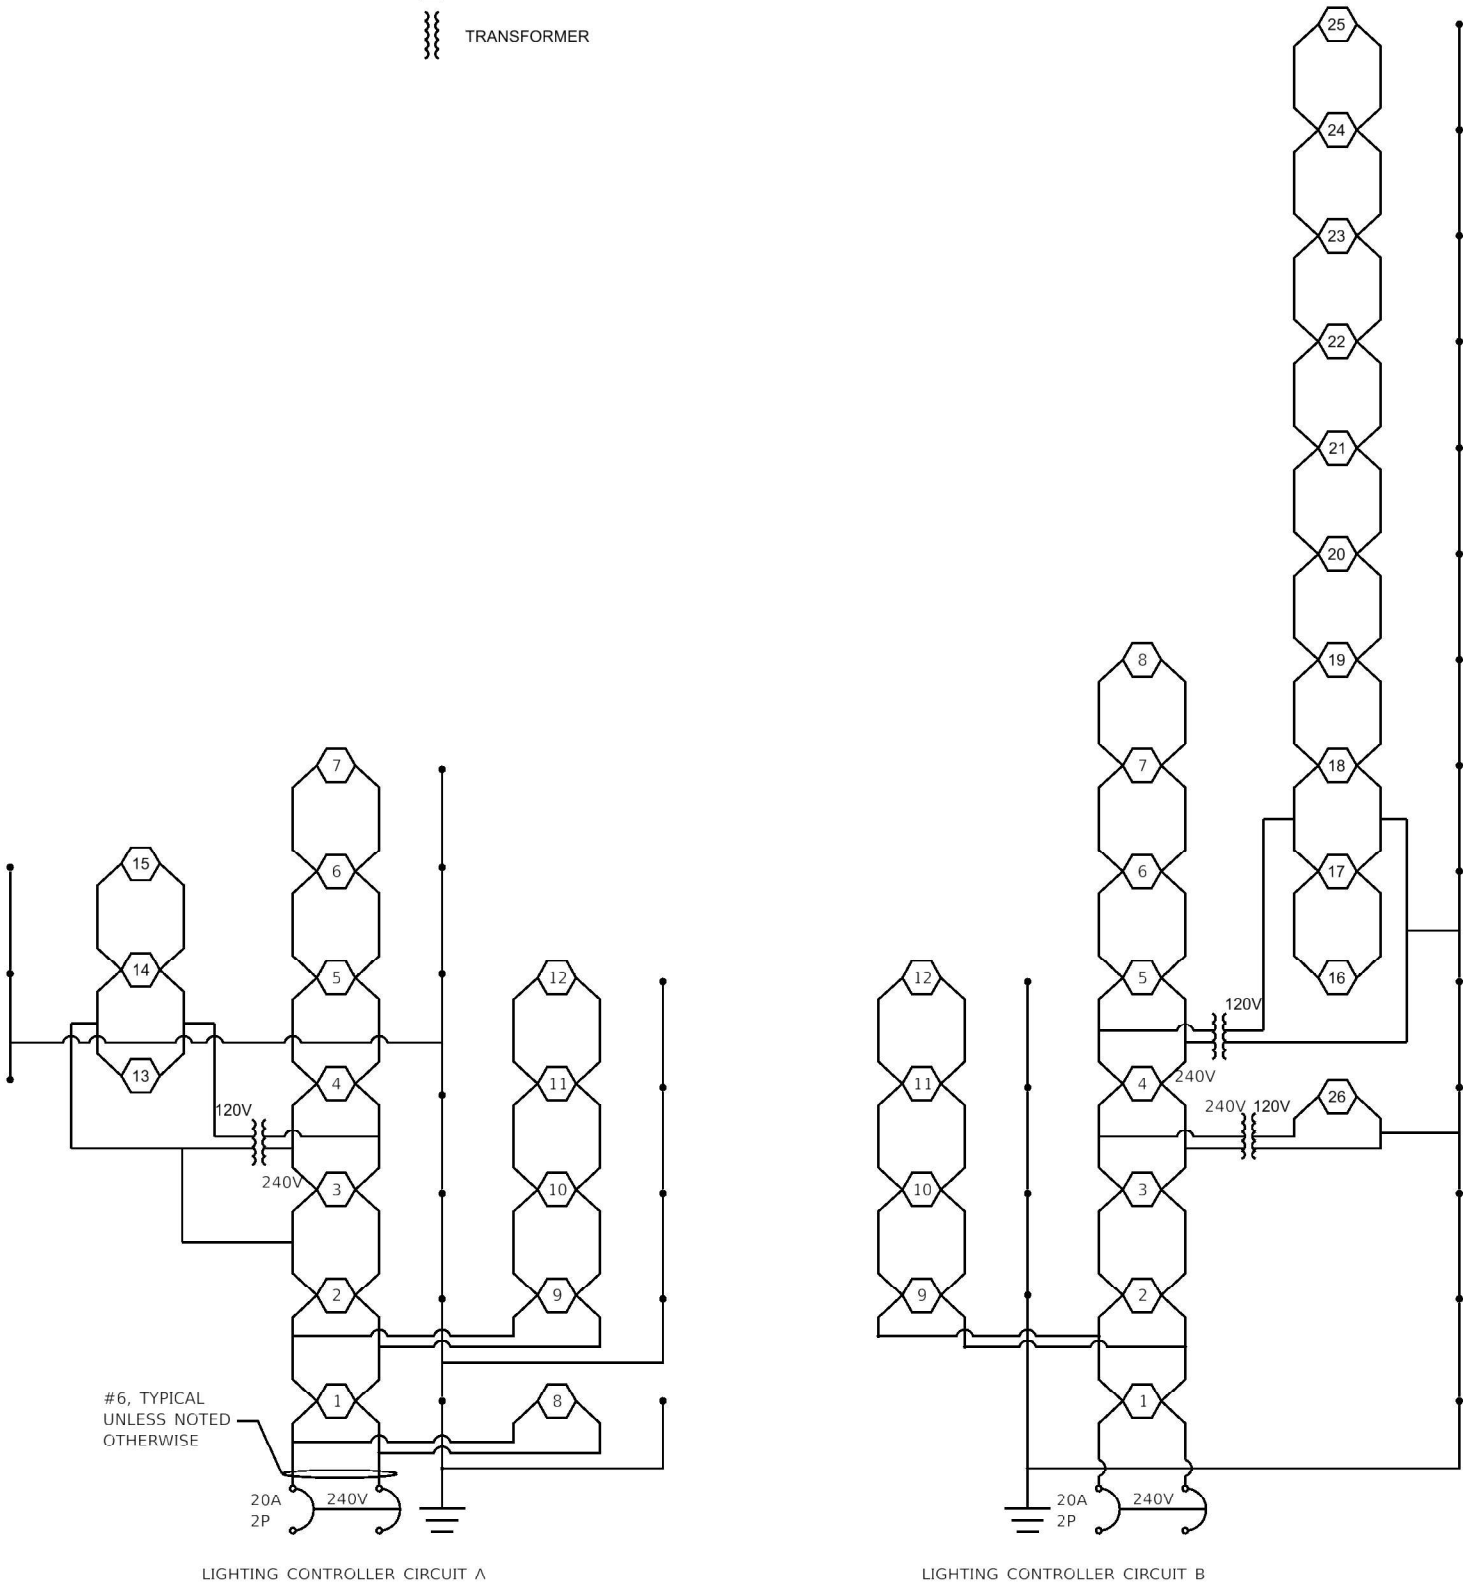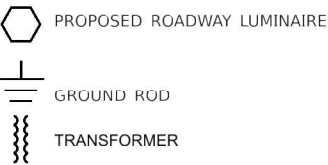

Illinois Department
of Transportation

Luminaire Performance Table
LUMINAIRE, LED, ROADWAY, OUTPUT DESIGNATION G

Project

Date	Contract Number	Section Number	County
08/28/24	74893	(25-1)R-BR	Effingham
Marked Route Number		Municipality	
I-70		ALTAMONT	

Roadway

Lane Width	# of Lanes	Median Width	I.E.S. Surface Classification	Q-Zero Value
12	3	N/A	R3	0.07

Structure

Mounting Height	Arm Length	Set-Back	Number of Luminaires (Highmast & Sign Lighting Only)
45	15	18	N/A

Luminaire

Description		I.E.S. Lateral Distribution	I.E.S. Vertical Distribution
LUMINAIRE, LED, ROADWAY, DES. G		MEDIUM	TYPE III
Total Light Loss Factor (LLF)	B-U-G Rating	Shields	Dimming Protocol
0.7	U-0	N/A	0-10

Layout

Spacing (to Nearest 5 ft)	Configuration (Opposite, Staggered, 1 Sided, or Median)
200	1 SIDED

Performance

Average Illuminance, E_{AVE} (fc)	Uniformity Ratio, E_{AVE}/E_{MIN}		
≥ 0.7	≤ 0.3		
Average Luminance, L_{AVE} (cd/m ²)	Uniformity Ratio, L_{AVE}/L_{MIN}	Uniformity Ratio, L_{MAX}/L_{MIN}	Veiling Luminance Ratio, L_v/L_{AVE}
≥ 0.6	≤ 0.3	≤ 6.0	≤ 0.3

Light Tresspass

Distance to ROW (behind pole)	Max. Horizontal Illuminance at ROW, E_H	Max. Vertical Illuminance at ROW, E_v
N/A	N/A	N/A

Notes

- SET BACK IS FROM EDGE OF PAVEMENT (WHITE LINE).
- LIGHTING CALCULATIONS SHALL BE PERFORMED WITH ALL LUMINAIRES ORIENTED TOWARD AND PERPENDICULAR TO THE ROADWAY.
- PERFORMANCE REQUIREMENTS SHALL BE THE MINIMUM ACCEPTABLE STANDARDS OF PHOTOMETRIC PERFORMANCE FOR THE LUMINAIRE, BASED ON GIVEN CONDITIONS ABOVE.
- LANE WIDTH IS THE WIDTH OF THE INDIVIDUAL LANE, NOT TO BE CONFUSED WITH THE TOTAL ROADWAY WIDTH.
- COMPLIANCE WITH PERFORMANCE CRITERIA SHALL BE HELD TO ONE SIGNIFICANT DIGIT.
- PHOTOMETRIC CALCULATIONS FOR ROADWAYS SHALL BE PERFORMED WITH A TOTAL LIGHT LOSS FACTOR OF 0.7.
- LUMINAIRE PERFORMANCE TABLE IS INTENDED TO DEFINE THE LUMINAIRE AND DOES NOT NECESSARILY REPRESENT SPECIFIC ROADWAY GEOMETRY, ARM LENGTH, MOUNTING HEIGHT, OR SETBACK.

Printed 08/28/24

BDE 5630 (04/10/19)



STATE OF ILLINOIS
DEPARTMENT OF TRANSPORTATION

WIRING DIAGRAM
AND LUMINAIRE PERFORMANCE TABLE

SCALE: SHEET OF SHEETS STA. TO STA.

F.A.I RTE.	SECTION	COUNTY	TOTAL SHEETS	SHEET NO.
70	(25-1)R-BR	EFFINGHAM	747	219
CONTRACT NO. 74893				
ILLINOIS FED. AID PROJECT				

MODEL: Default
FILE NAME: pw://c:\engr\proj\benley.com\cmt\connect\projects\Documents\ID0722004197-0074893\A00-Data\Sheets\0724893-elt-light-5.dgn

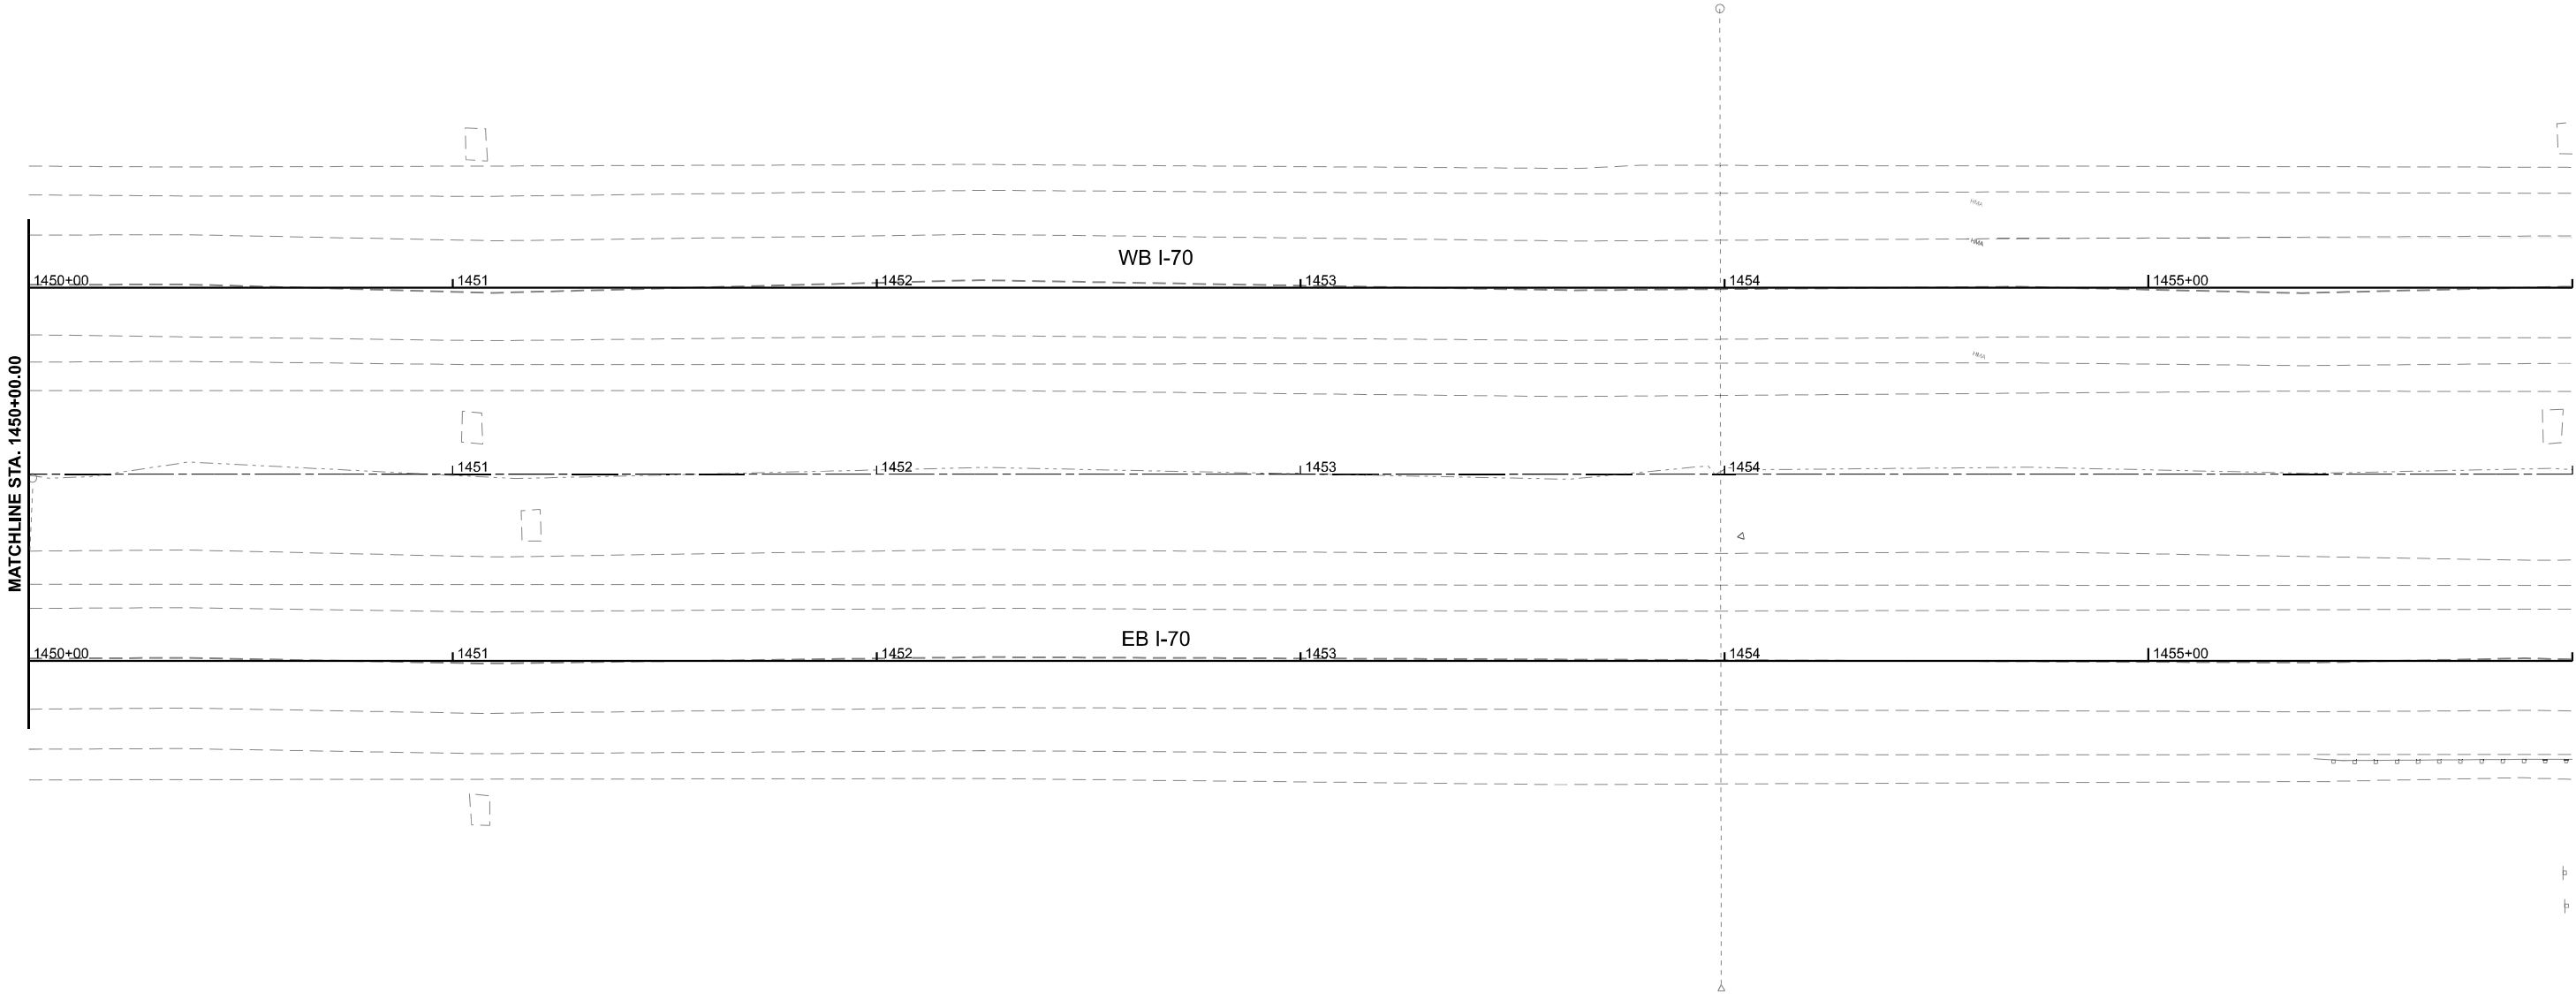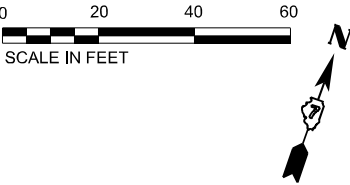

MODEL: SUT - DRN Plan I-70-02
FILE NAME: pro\comp\p3\moverbey\com\con\con\proj\proj\Documents\DOT\2200419\2407\4893\CADD Data\Sheets\DOT4893\ch\drain-plan I-70.dgn



License No. 184-900613

© Copyright CMT, Inc.

USER NAME	= moverbey
PLOT SCALE	= 0.16666667' / in.
PLOT DATE	= 10/13/2025

DESIGNED -	AJ
DRAWN -	AJ
CHECKED -	MJO
DATE -	10/16/2025

REVISED -	
REVISED -	
REVISED -	
REVISED -	

STATE OF ILLINOIS
DEPARTMENT OF TRANSPORTATION


FAI ROUTE 70 - INTERSTATE 70
DRAINAGE PLAN & PROFILE - FAI ROUTE 70



SCALE: 1"=20'

SHEET 3 OF 31 SHEETS STA. 1450+00 TO STA. 1456+00

F.A.I. RTE.	SECTION	COUNTY	TOTAL SHEETS	SHEET NO.
70	(25-1)R-BR	EFFINGHAM	747	222
CONTRACT NO. 74893				
		ILLINOIS	FED. AID PROJECT	

MODEL: 004 - ITD - Prof - Dual
FILE NAME: p:\comeng\p2\country.com\cones\eng\beta\Documents\DOT\22004\19\40\74893\CADD Data\Sheets\DOT\22004\19\40\74893\Inter-profile_170.dgn

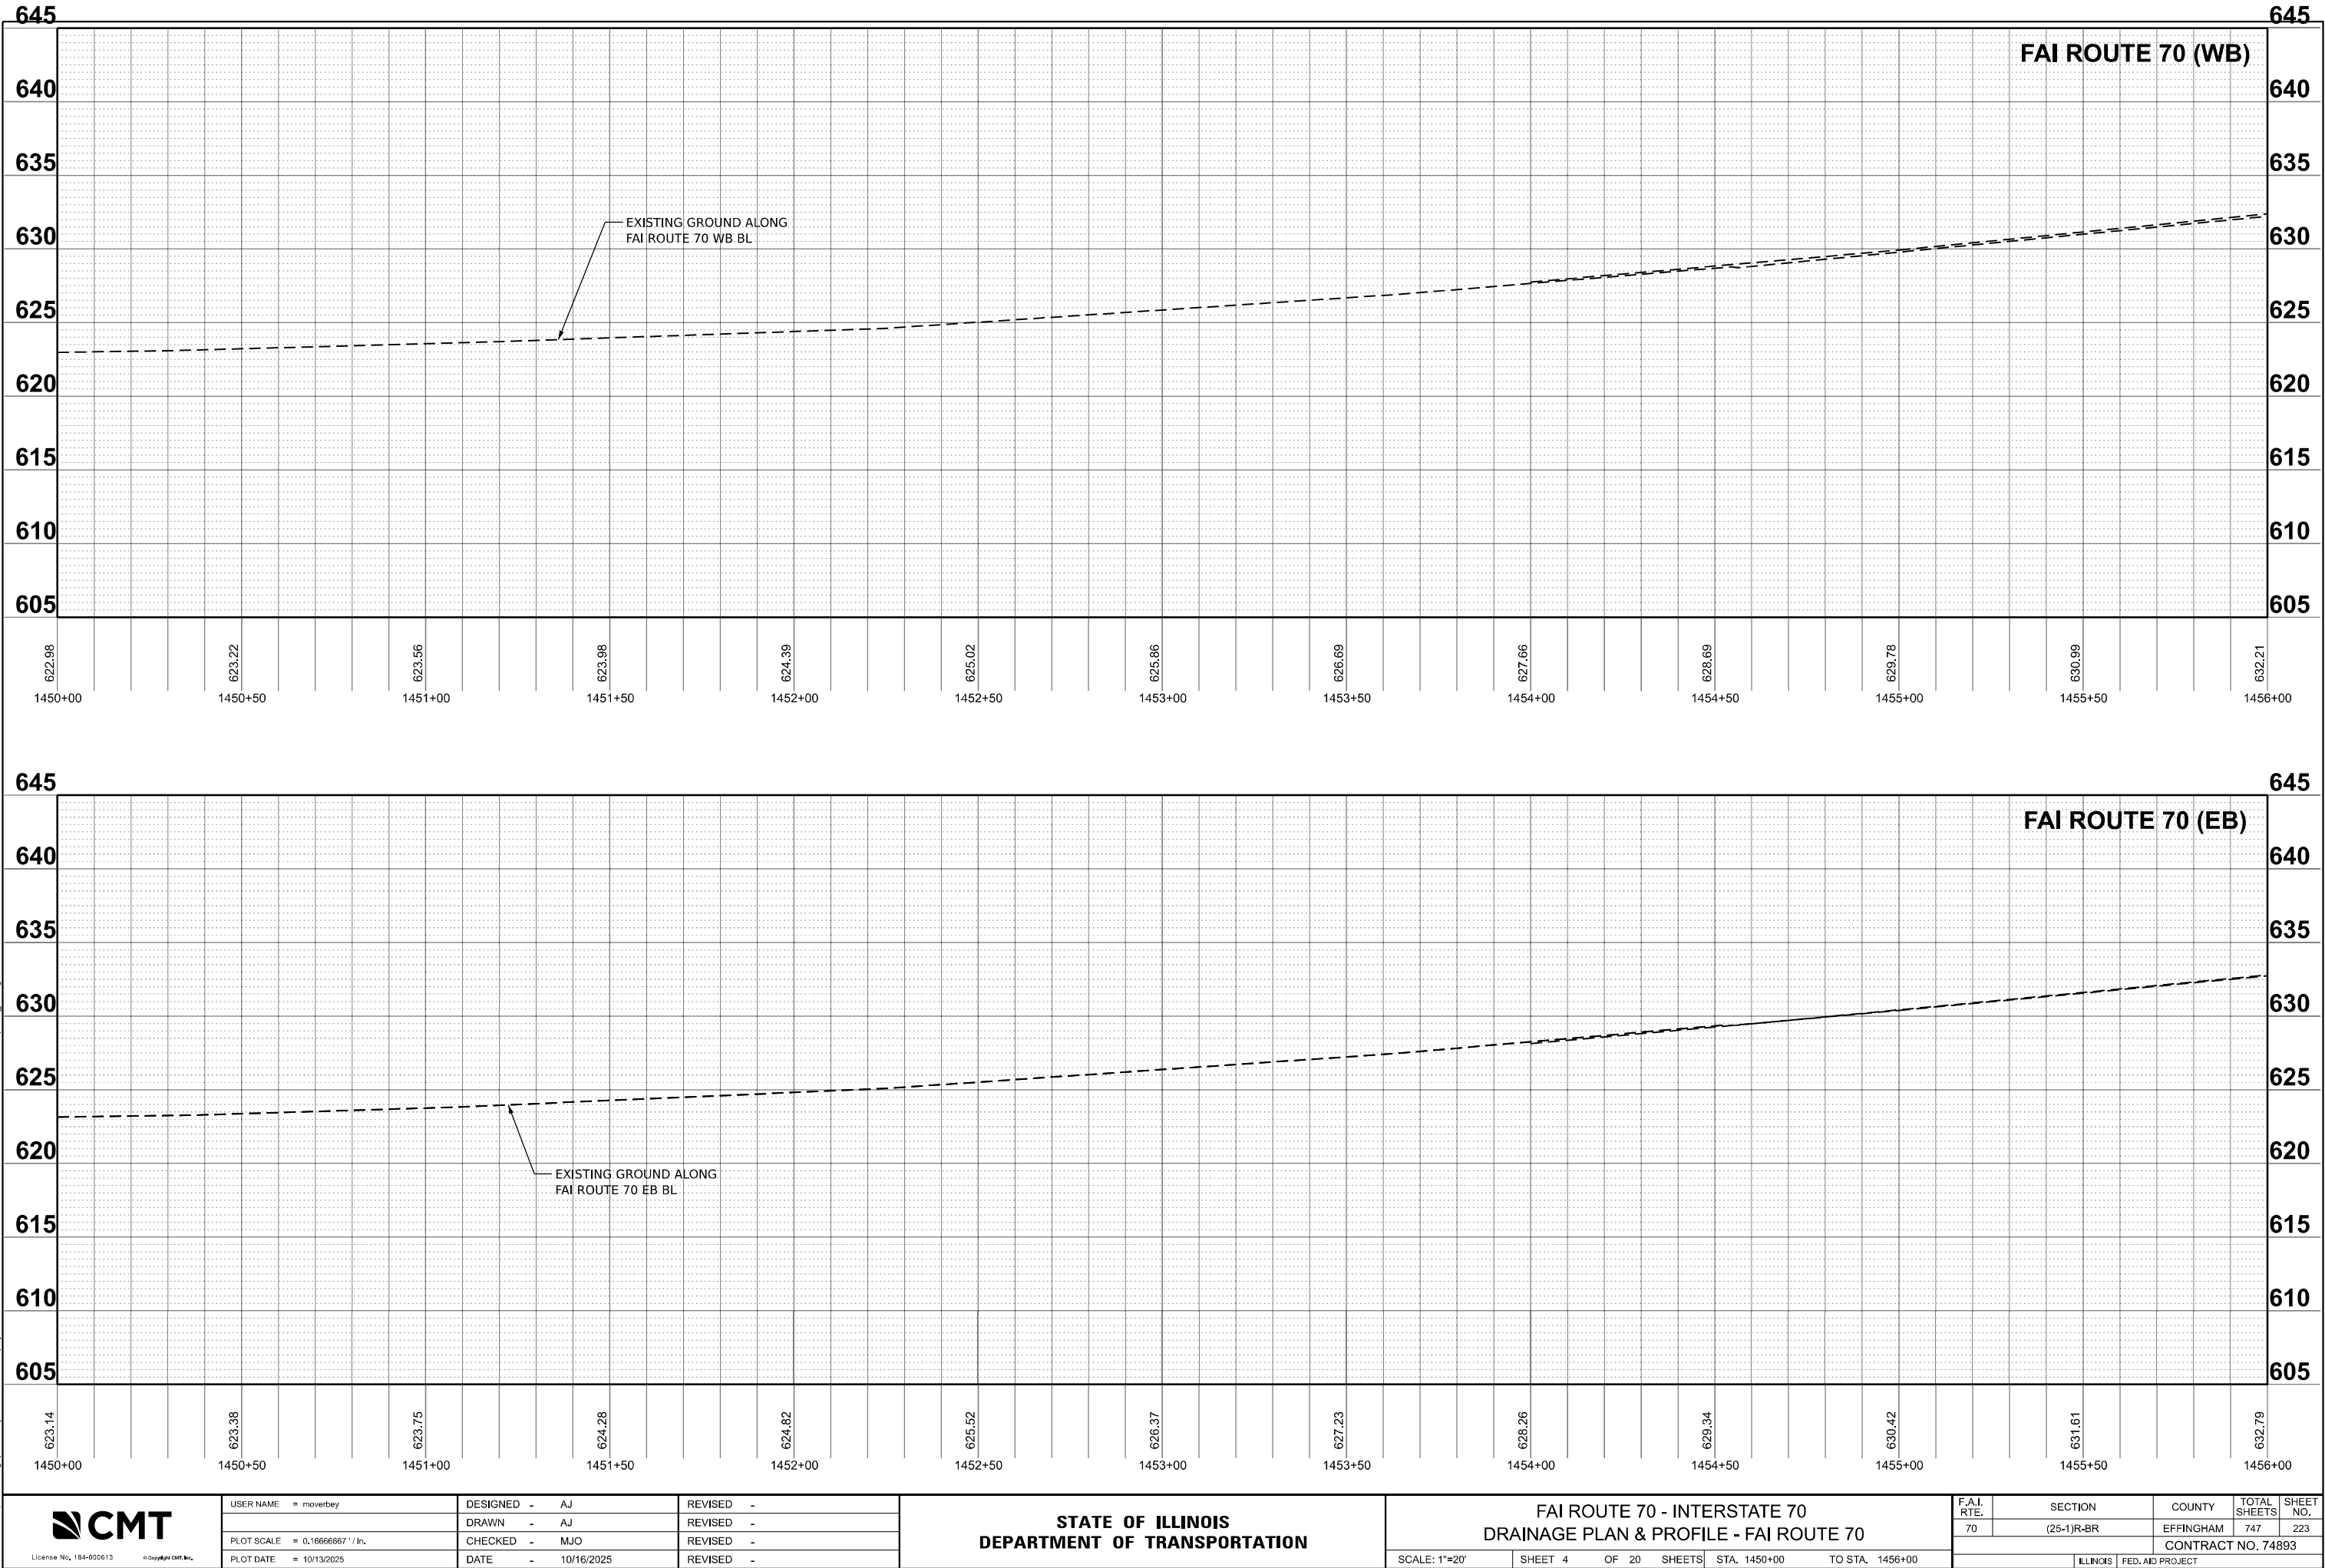

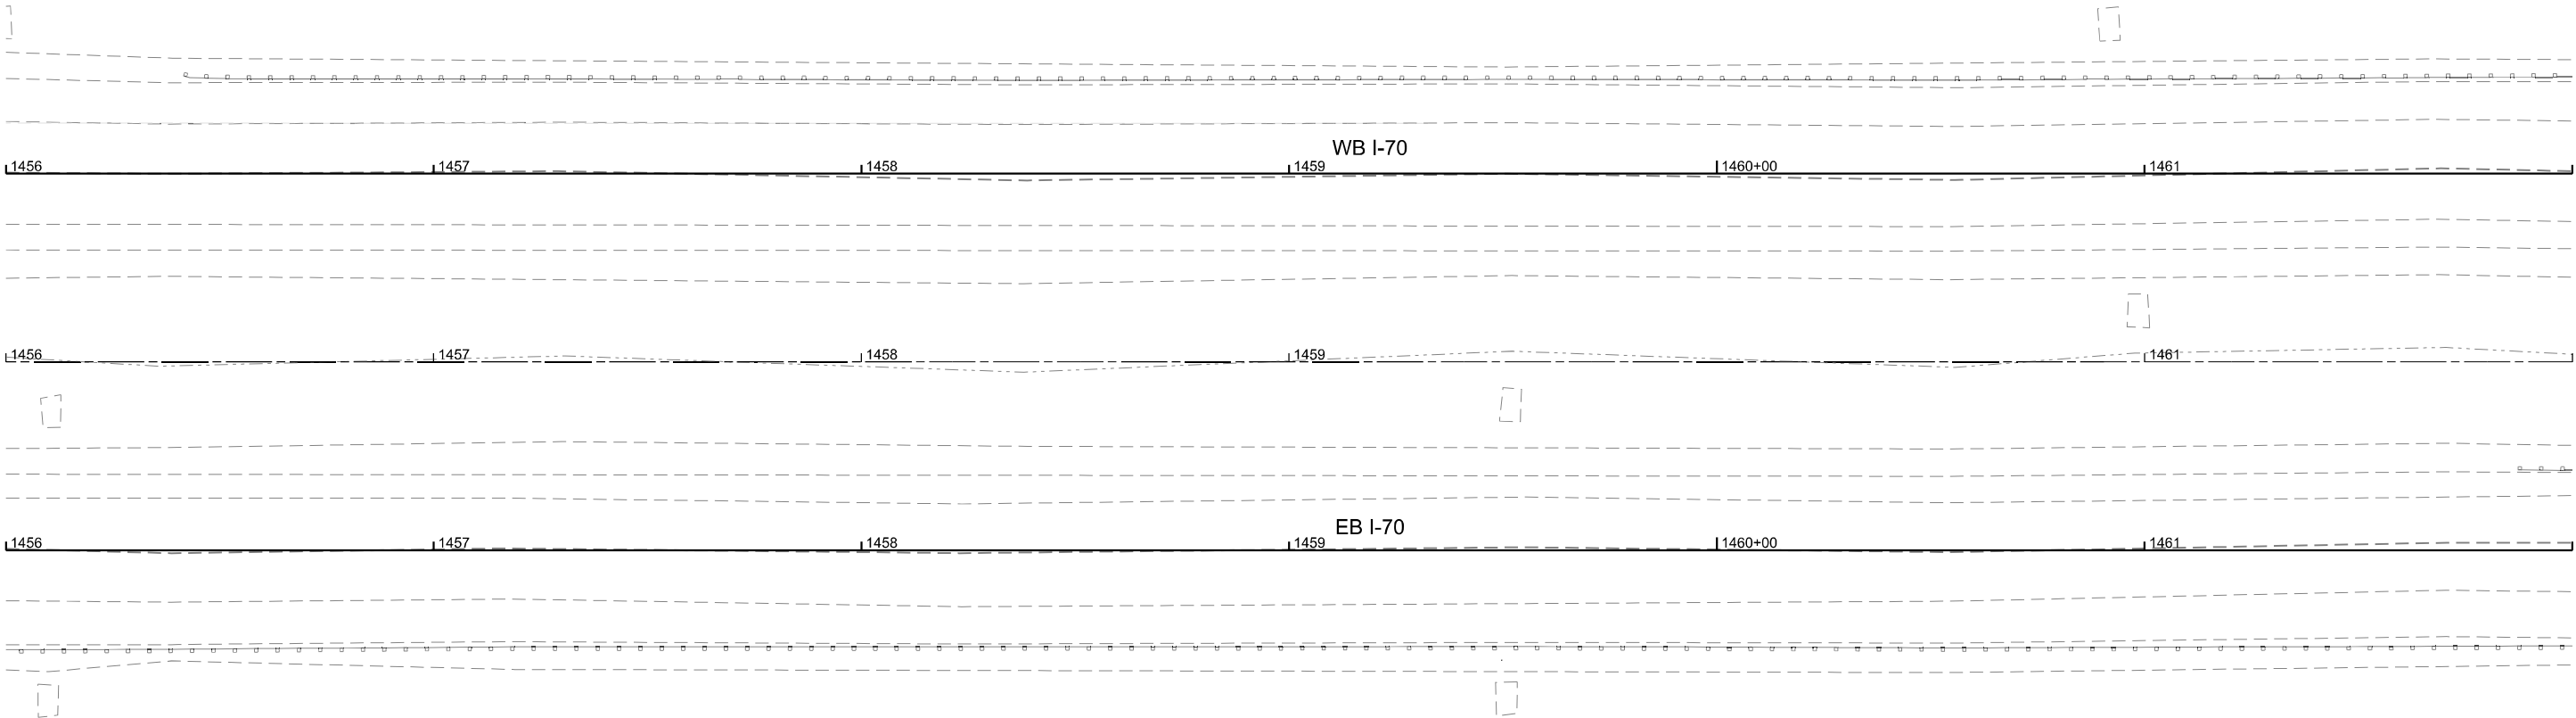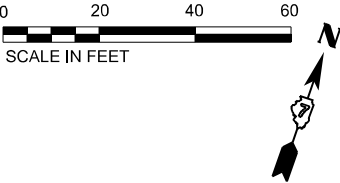

MODEL: SUT - DRN Plan I-70 - 03
FILE NAME: p:\concepts\p2\concepts\concepts\projects\documents\DOT\2200419\2407\4893\CADD Data\Sheets\DOT\4893\2407\4893\plan I-70.dgn



License No. 184-000613

© Copyright CMT, Inc.

USER NAME	= moverbey
PLOT SCALE	= 0.16666667' / in.
PLOT DATE	= 10/13/2025

DESIGNED -	AJ
DRAWN -	AJ
CHECKED -	MJO
DATE -	10/16/2025

REVISED -	
REVISED -	
REVISED -	
REVISED -	

STATE OF ILLINOIS
DEPARTMENT OF TRANSPORTATION

FAI ROUTE 70 - INTERSTATE 70
DRAINAGE PLAN & PROFILE - FAI ROUTE 70



SCALE: 1"=20'

SHEET 5 OF 31 SHEETS

STA. 1456+00

TO STA. 1462+00

F.A.I. RTE.	SECTION	COUNTY	TOTAL SHEETS	SHEET NO.
70	(25-1)R-BR	EFFINGHAM	747	224
CONTRACT NO. 74893				
ILLINOIS			FED. AID PROJECT	

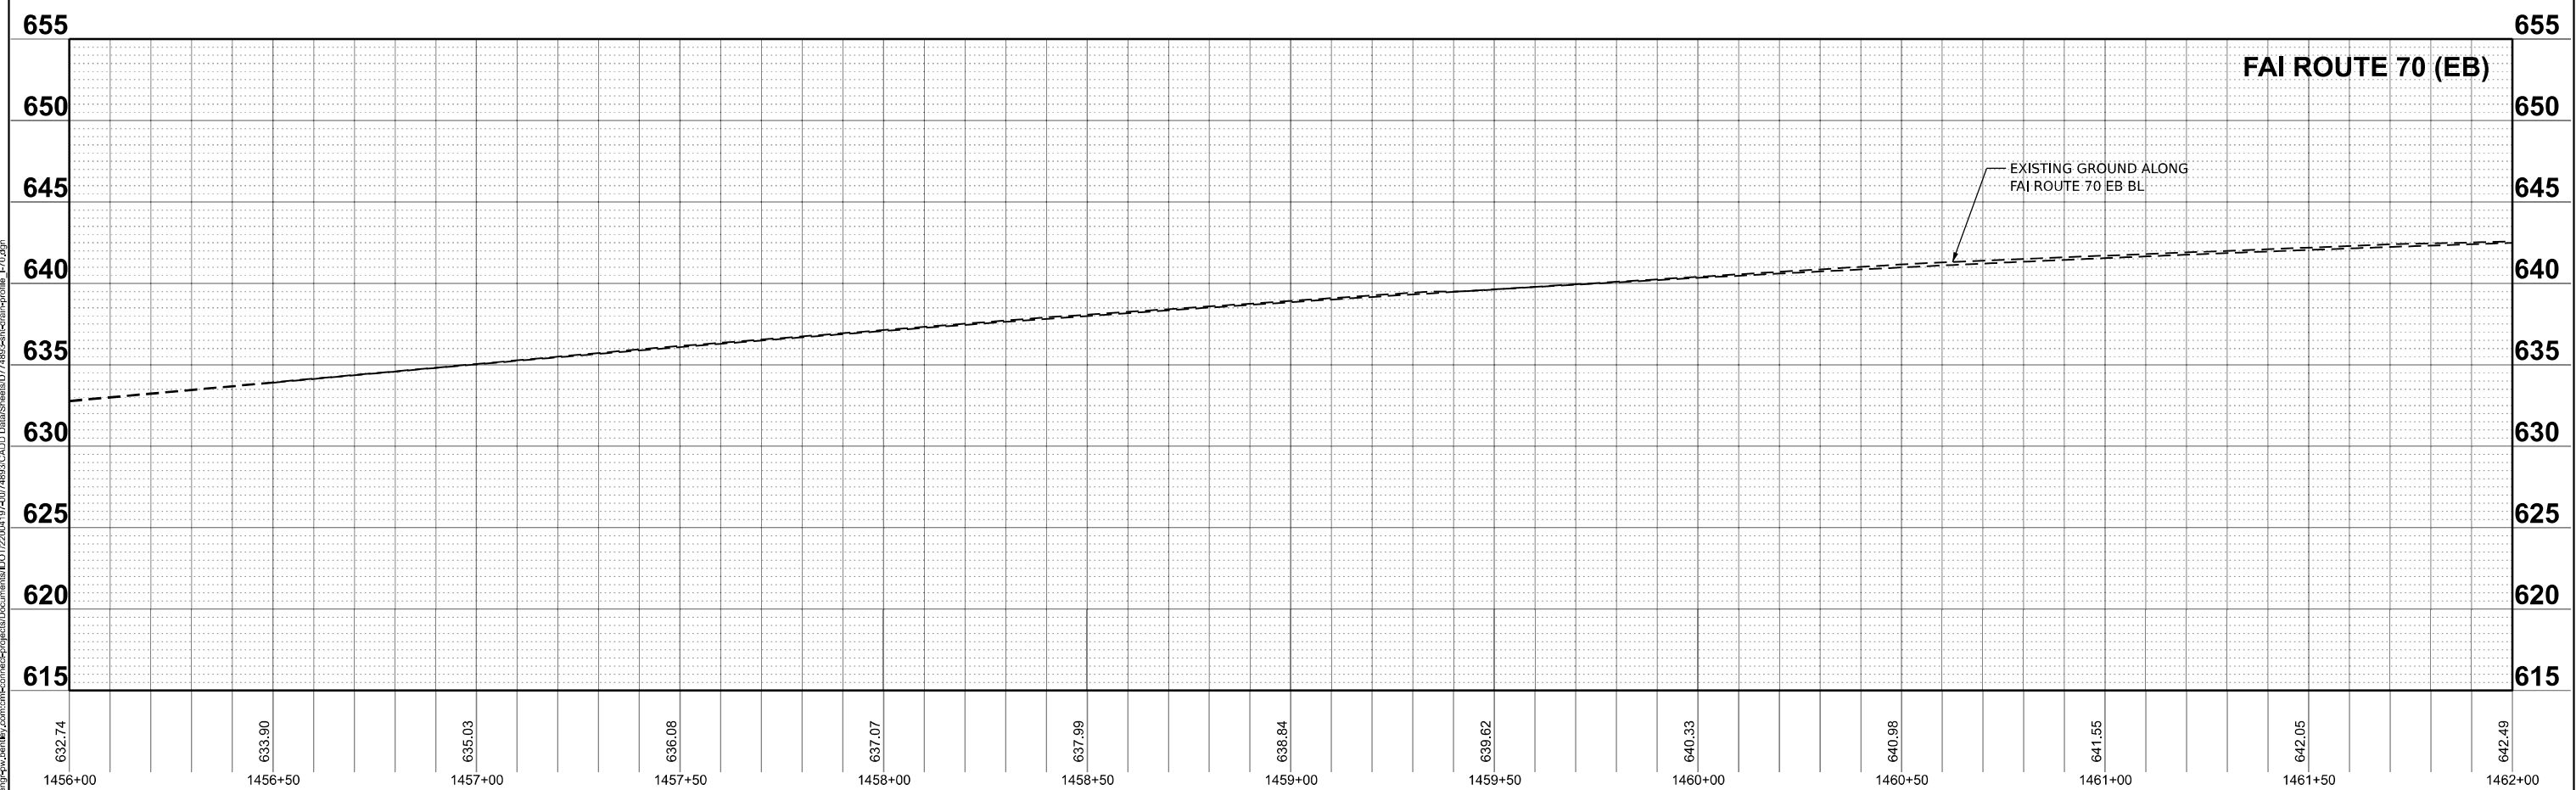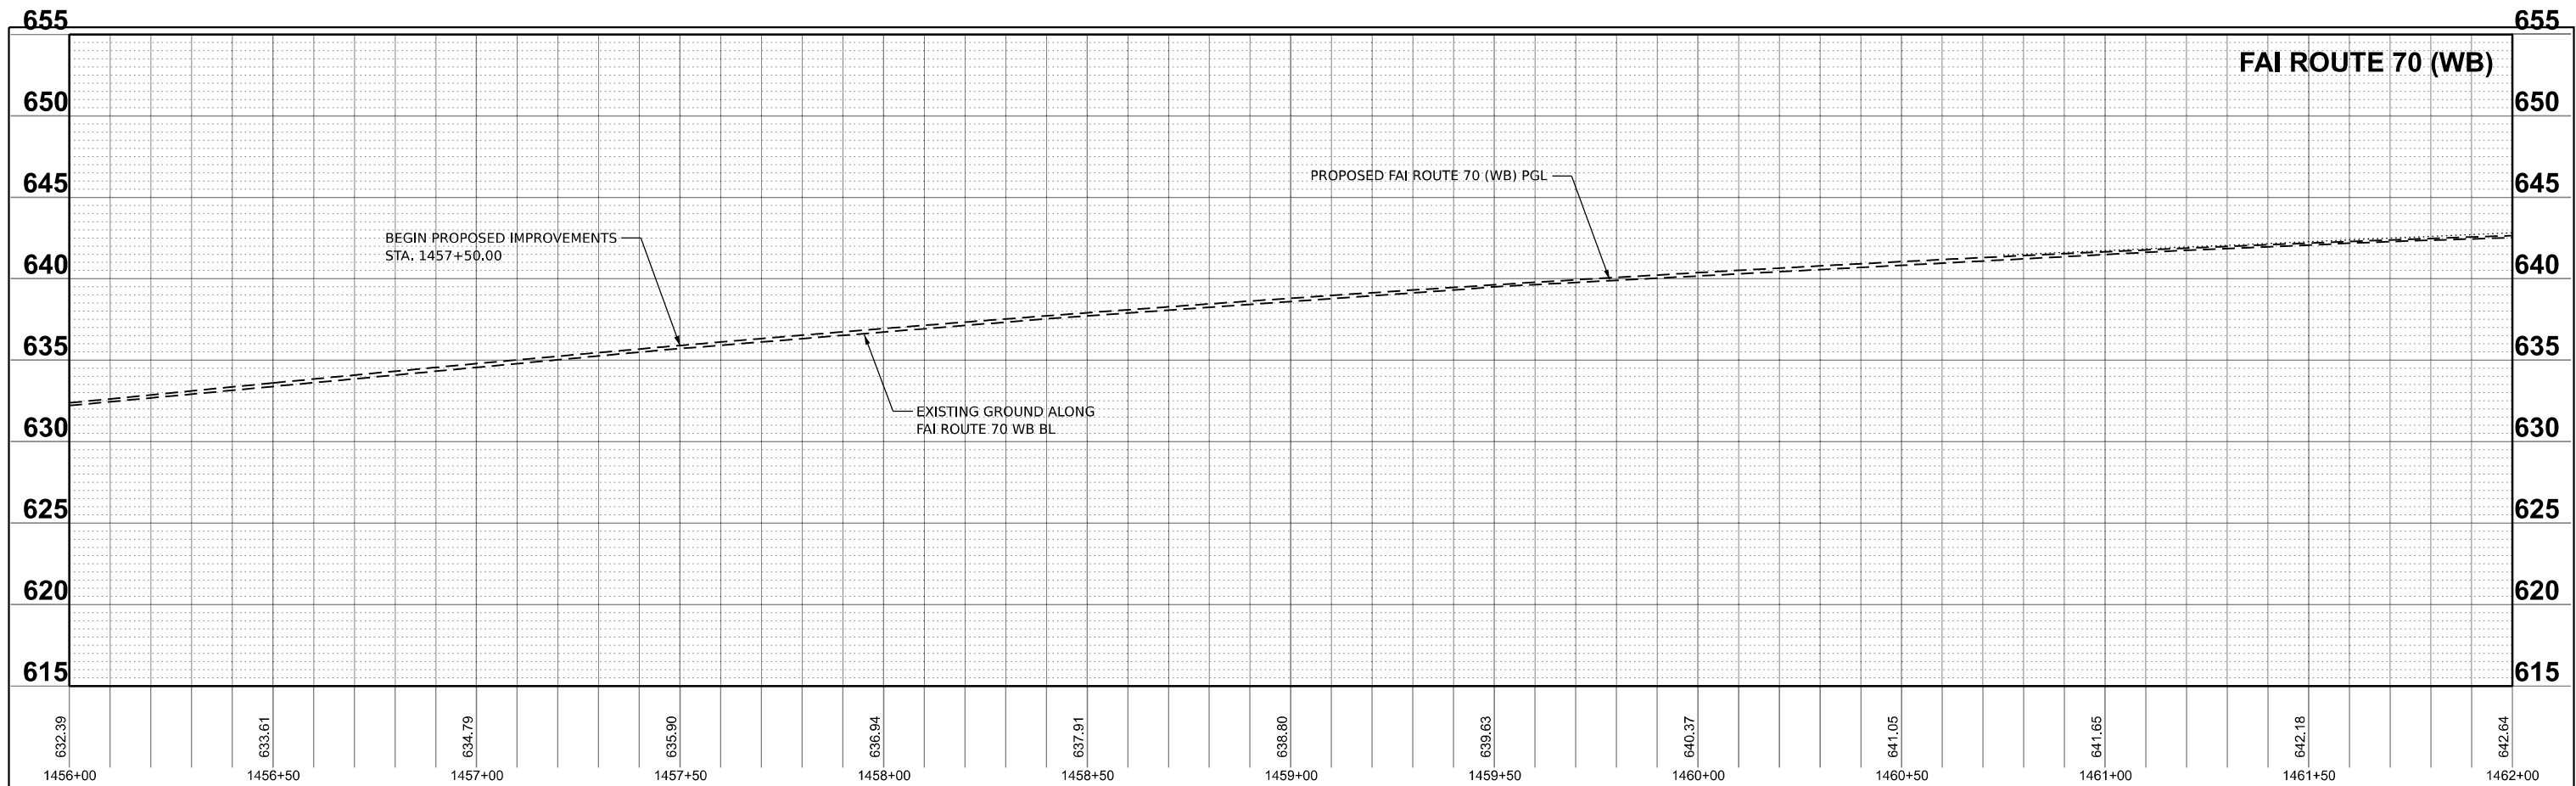

MODEL: SUT - DRN Plan I-70 - 04
FILE NAME: p:\concomp\p70\county.com\concomp\projects\Documents\DOT\22004\19240\74893\CADD Data\Sheets\DOT\4893\ch-rain-plan I-70.dgn



License No. 184-000613

© Copyright CMT, Inc.

USER NAME = moverbey

DESIGNED - AJ

REVISED -

DRAWN - AJ

REVIS

PLOT SCALE = 0.16666667"/in.

CHECKED - MJO

REVISED -

PLOT DATE = 10/13/2025

DATE - 10/16/2025

REVISED -

STATE OF ILLINOIS
DEPARTMENT OF TRANSPORTATION

FAI ROUTE 70 - INTERSTATE 70
DRAINAGE PLAN & PROFILE - FAI ROUTE 70

SCALE: 1"=20'

SHEET 7

OF 31

SHEETS

STA. 1462+00

TO STA. 1527+00

F.A.I.

RTE.

70

SECTION

(25-1)R-BR

COUNTY

EFFINGHAM

TOTAL

SHEETS

747

SHEET

NO.


226

CONTRACT NO. 74893

ILLINOIS FED. AID PROJECT


0 20 40 60

SCALE IN FEET

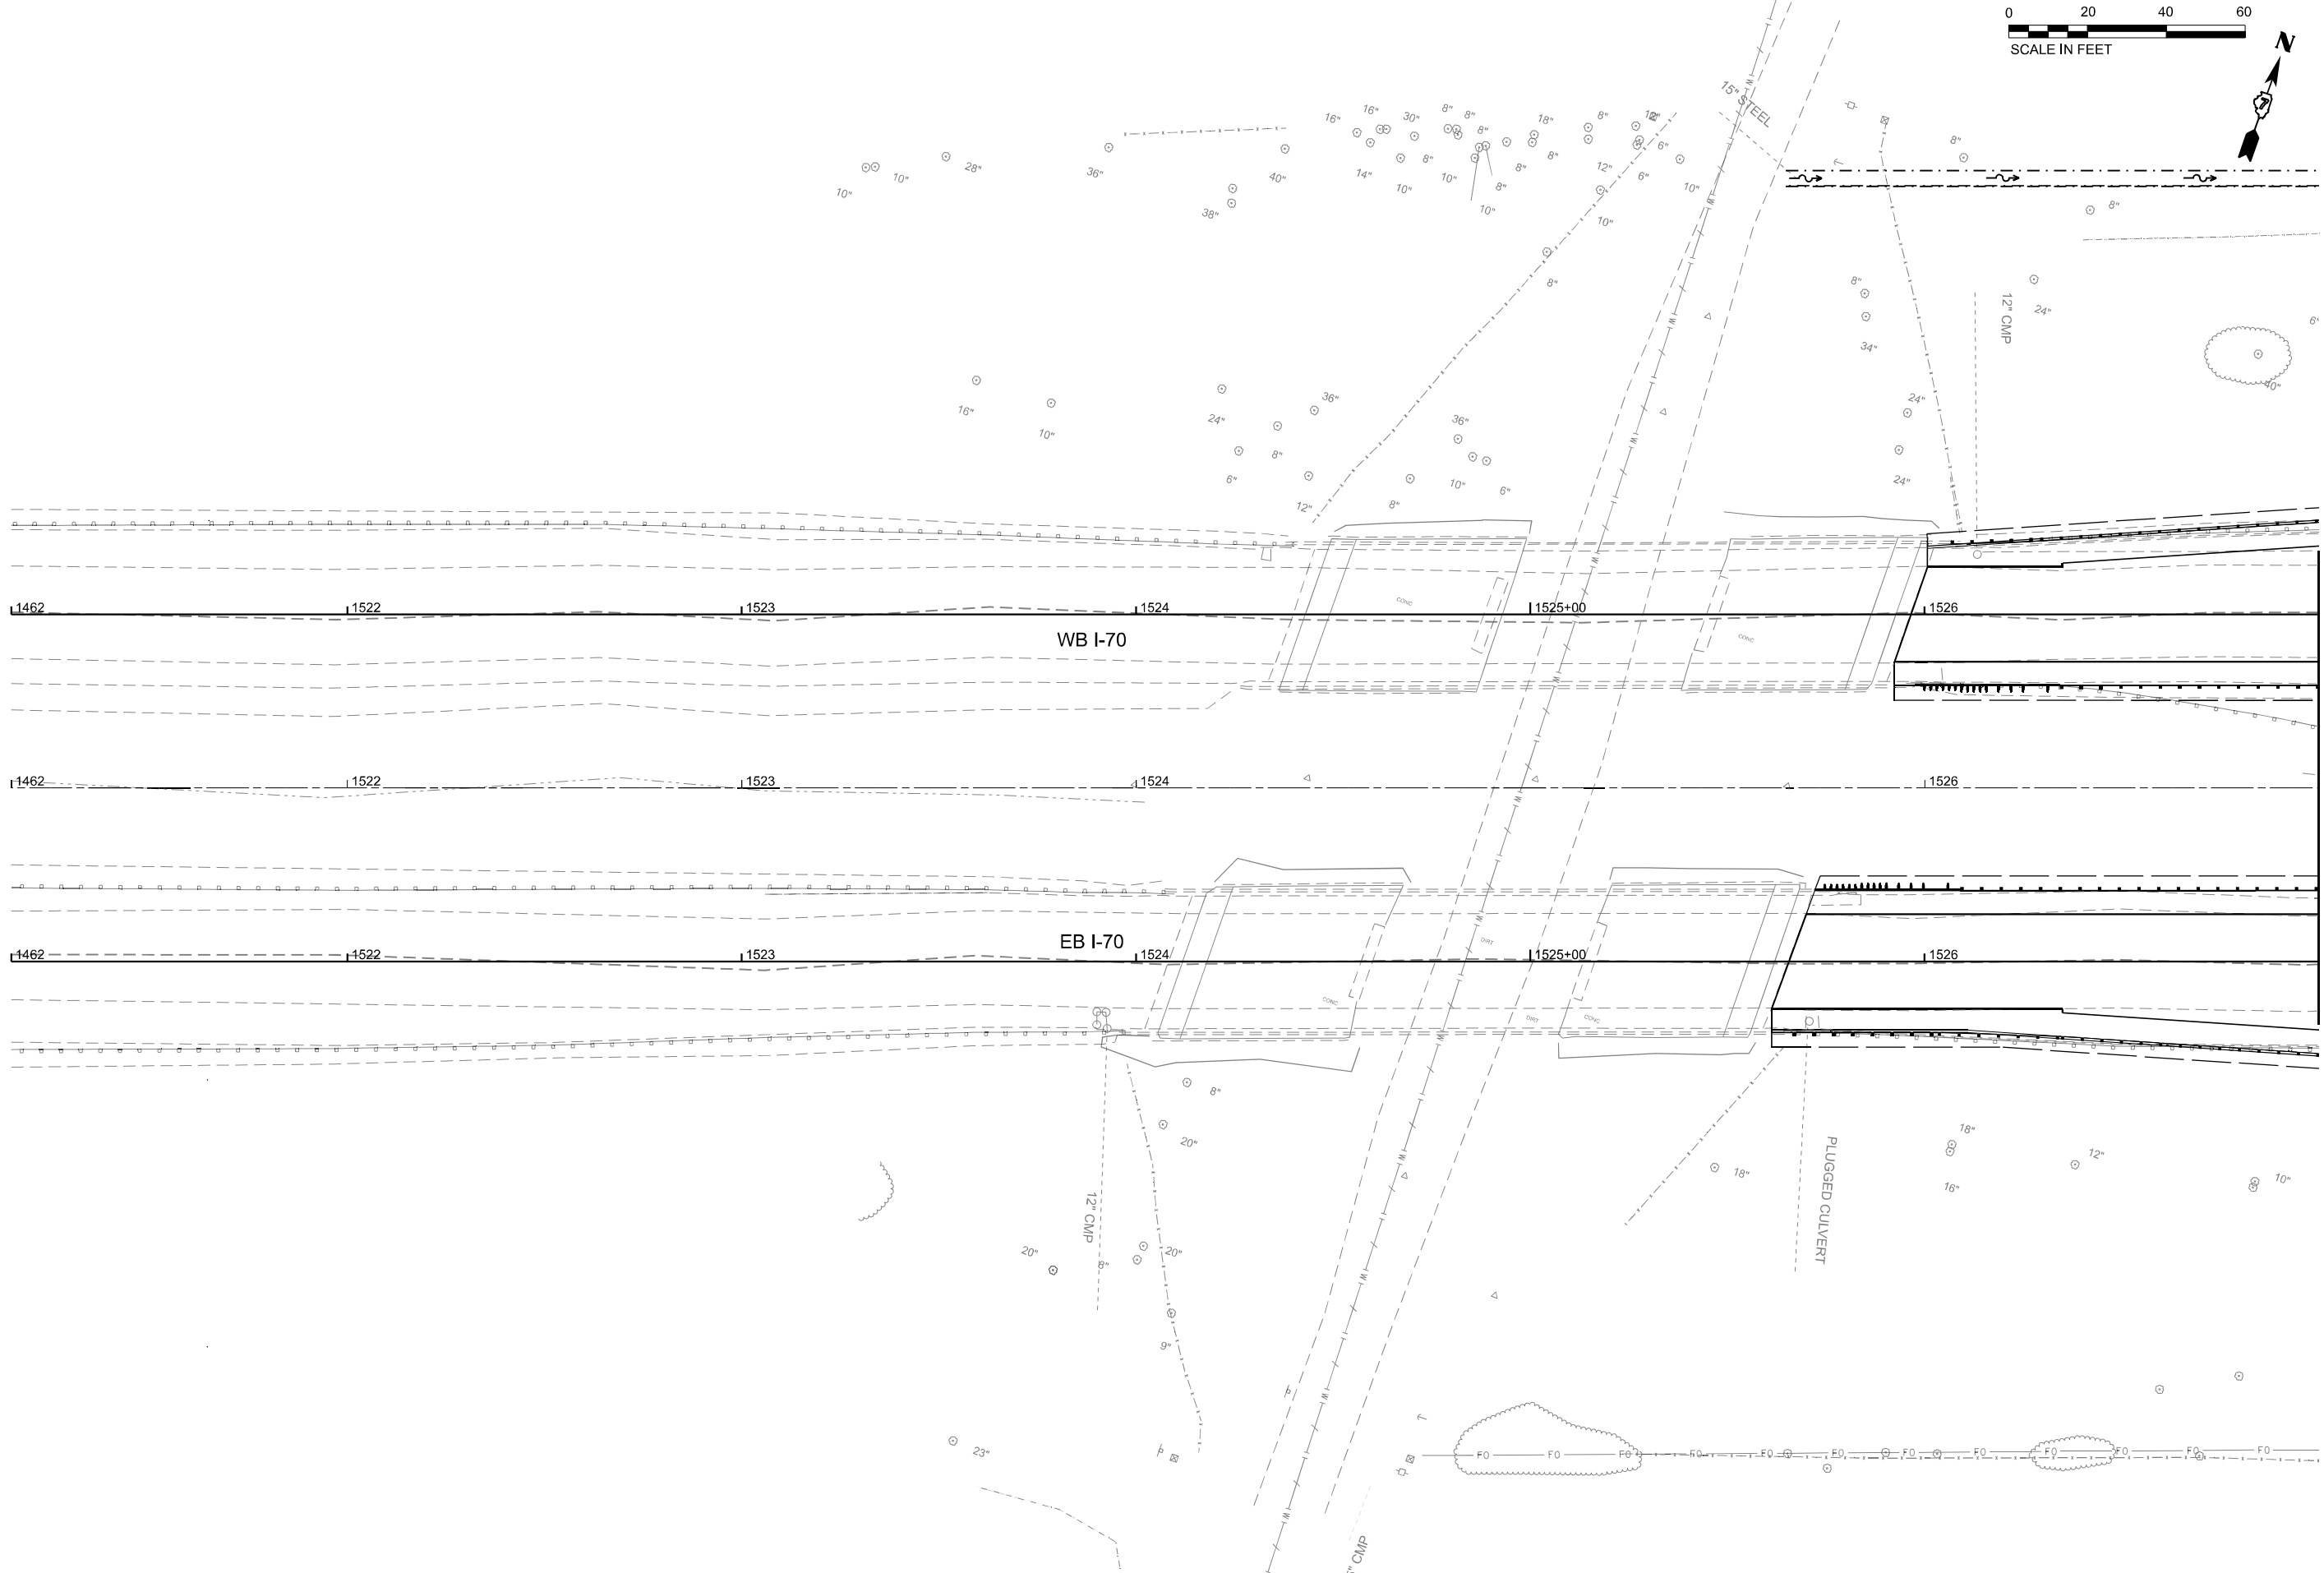

MATCHLINE STA. 1527+00.00

MODEL: 008 - ITD - Prof - WB
FILE NAME: p:\work\p00\country.com\cones\p00\p00\DOT2200419\4074893\CA\DD Data\Sheets\DOT2200419\4074893\CA\drain-profile_170.dgn

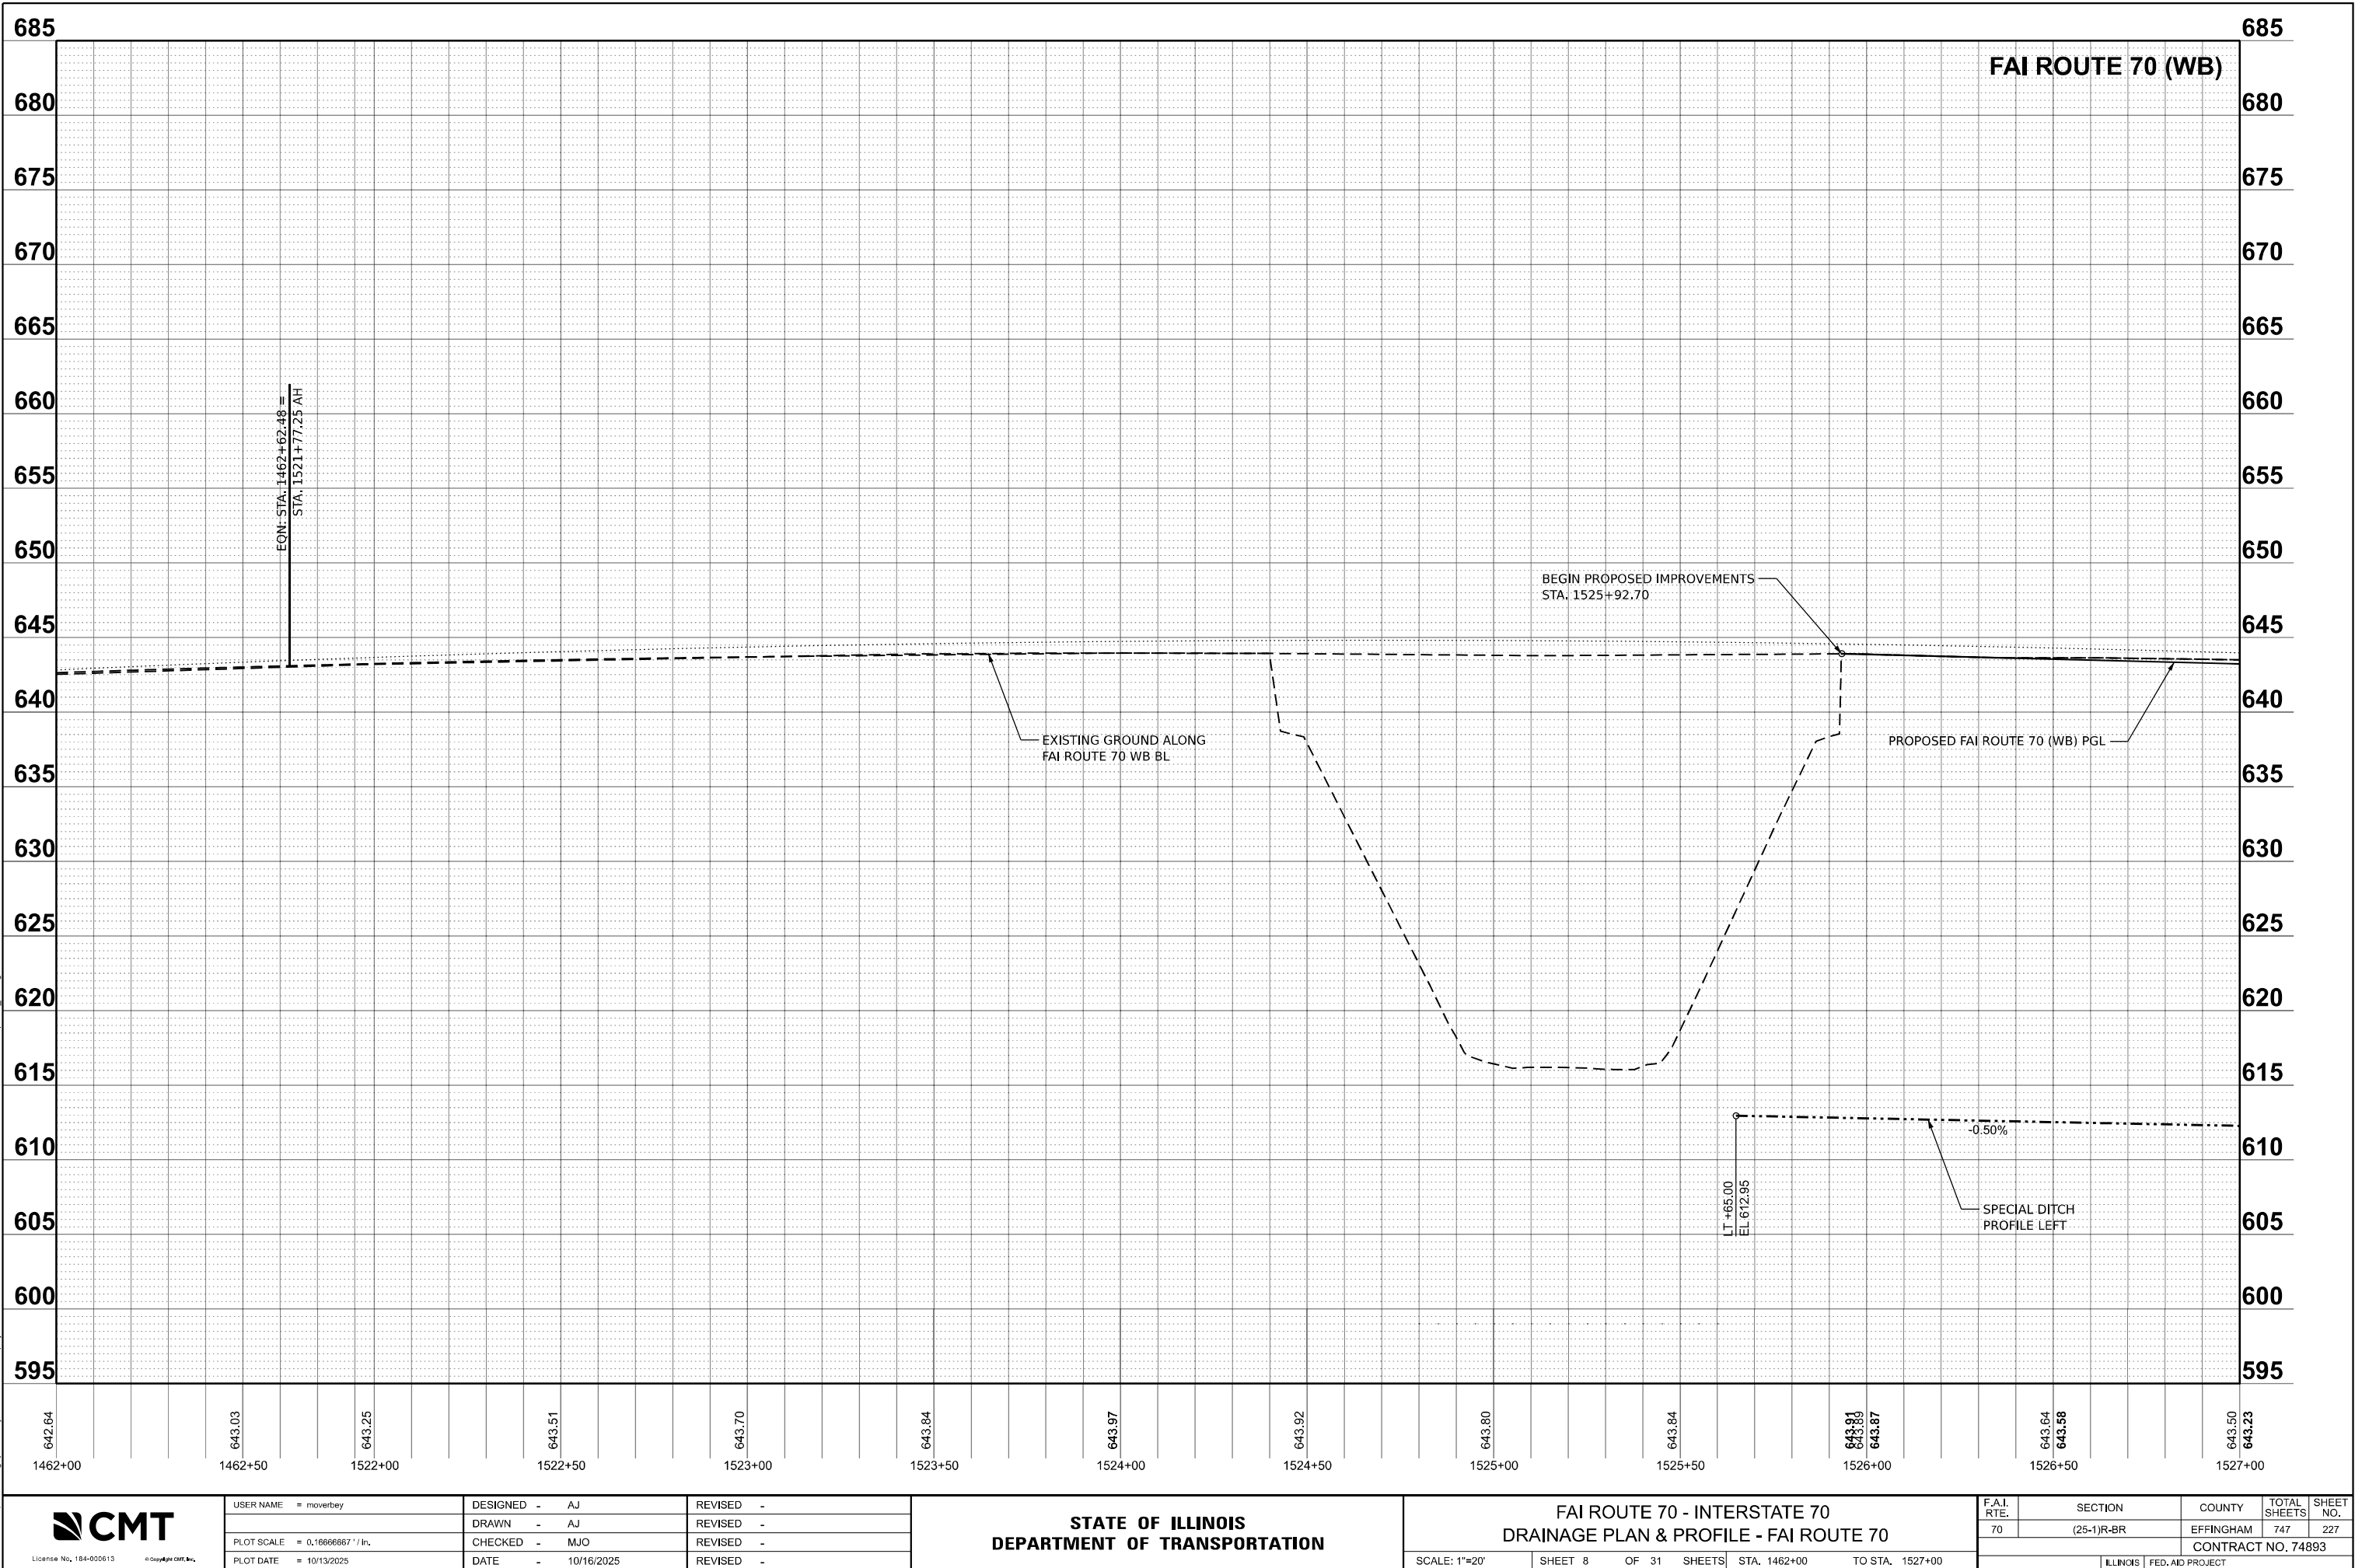

License No. 184-900613

© Copyright CMT, Inc.

USER NAME	= moverbey
PLOT SCALE	= 0.16666667' / in.
PLOT DATE	= 10/13/2025

DESIGNED	-	AJ
DRAWN	-	AJ
CHECKED	-	MJO
DATE	-	10/16/2025

REVISED	-
REVISED	-
REVISED	-
REVISED	-

STATE OF ILLINOIS
DEPARTMENT OF TRANSPORTATION

FAI ROUTE 70 - INTERSTATE 70
DRAINAGE PLAN & PROFILE - FAI ROUTE 70

SCALE: 1"=20'

SHEET 8


OF 31

SHEETS

STA. 1462+00

TO STA. 1527+00

F.A.I. RTE.	SECTION	COUNTY	TOTAL SHEETS	SHEET NO.
70	(25-1)R-BR	EFFINGHAM	747	227
CONTRACT NO. 74893				
ILLINOIS		FED. AID PROJECT		

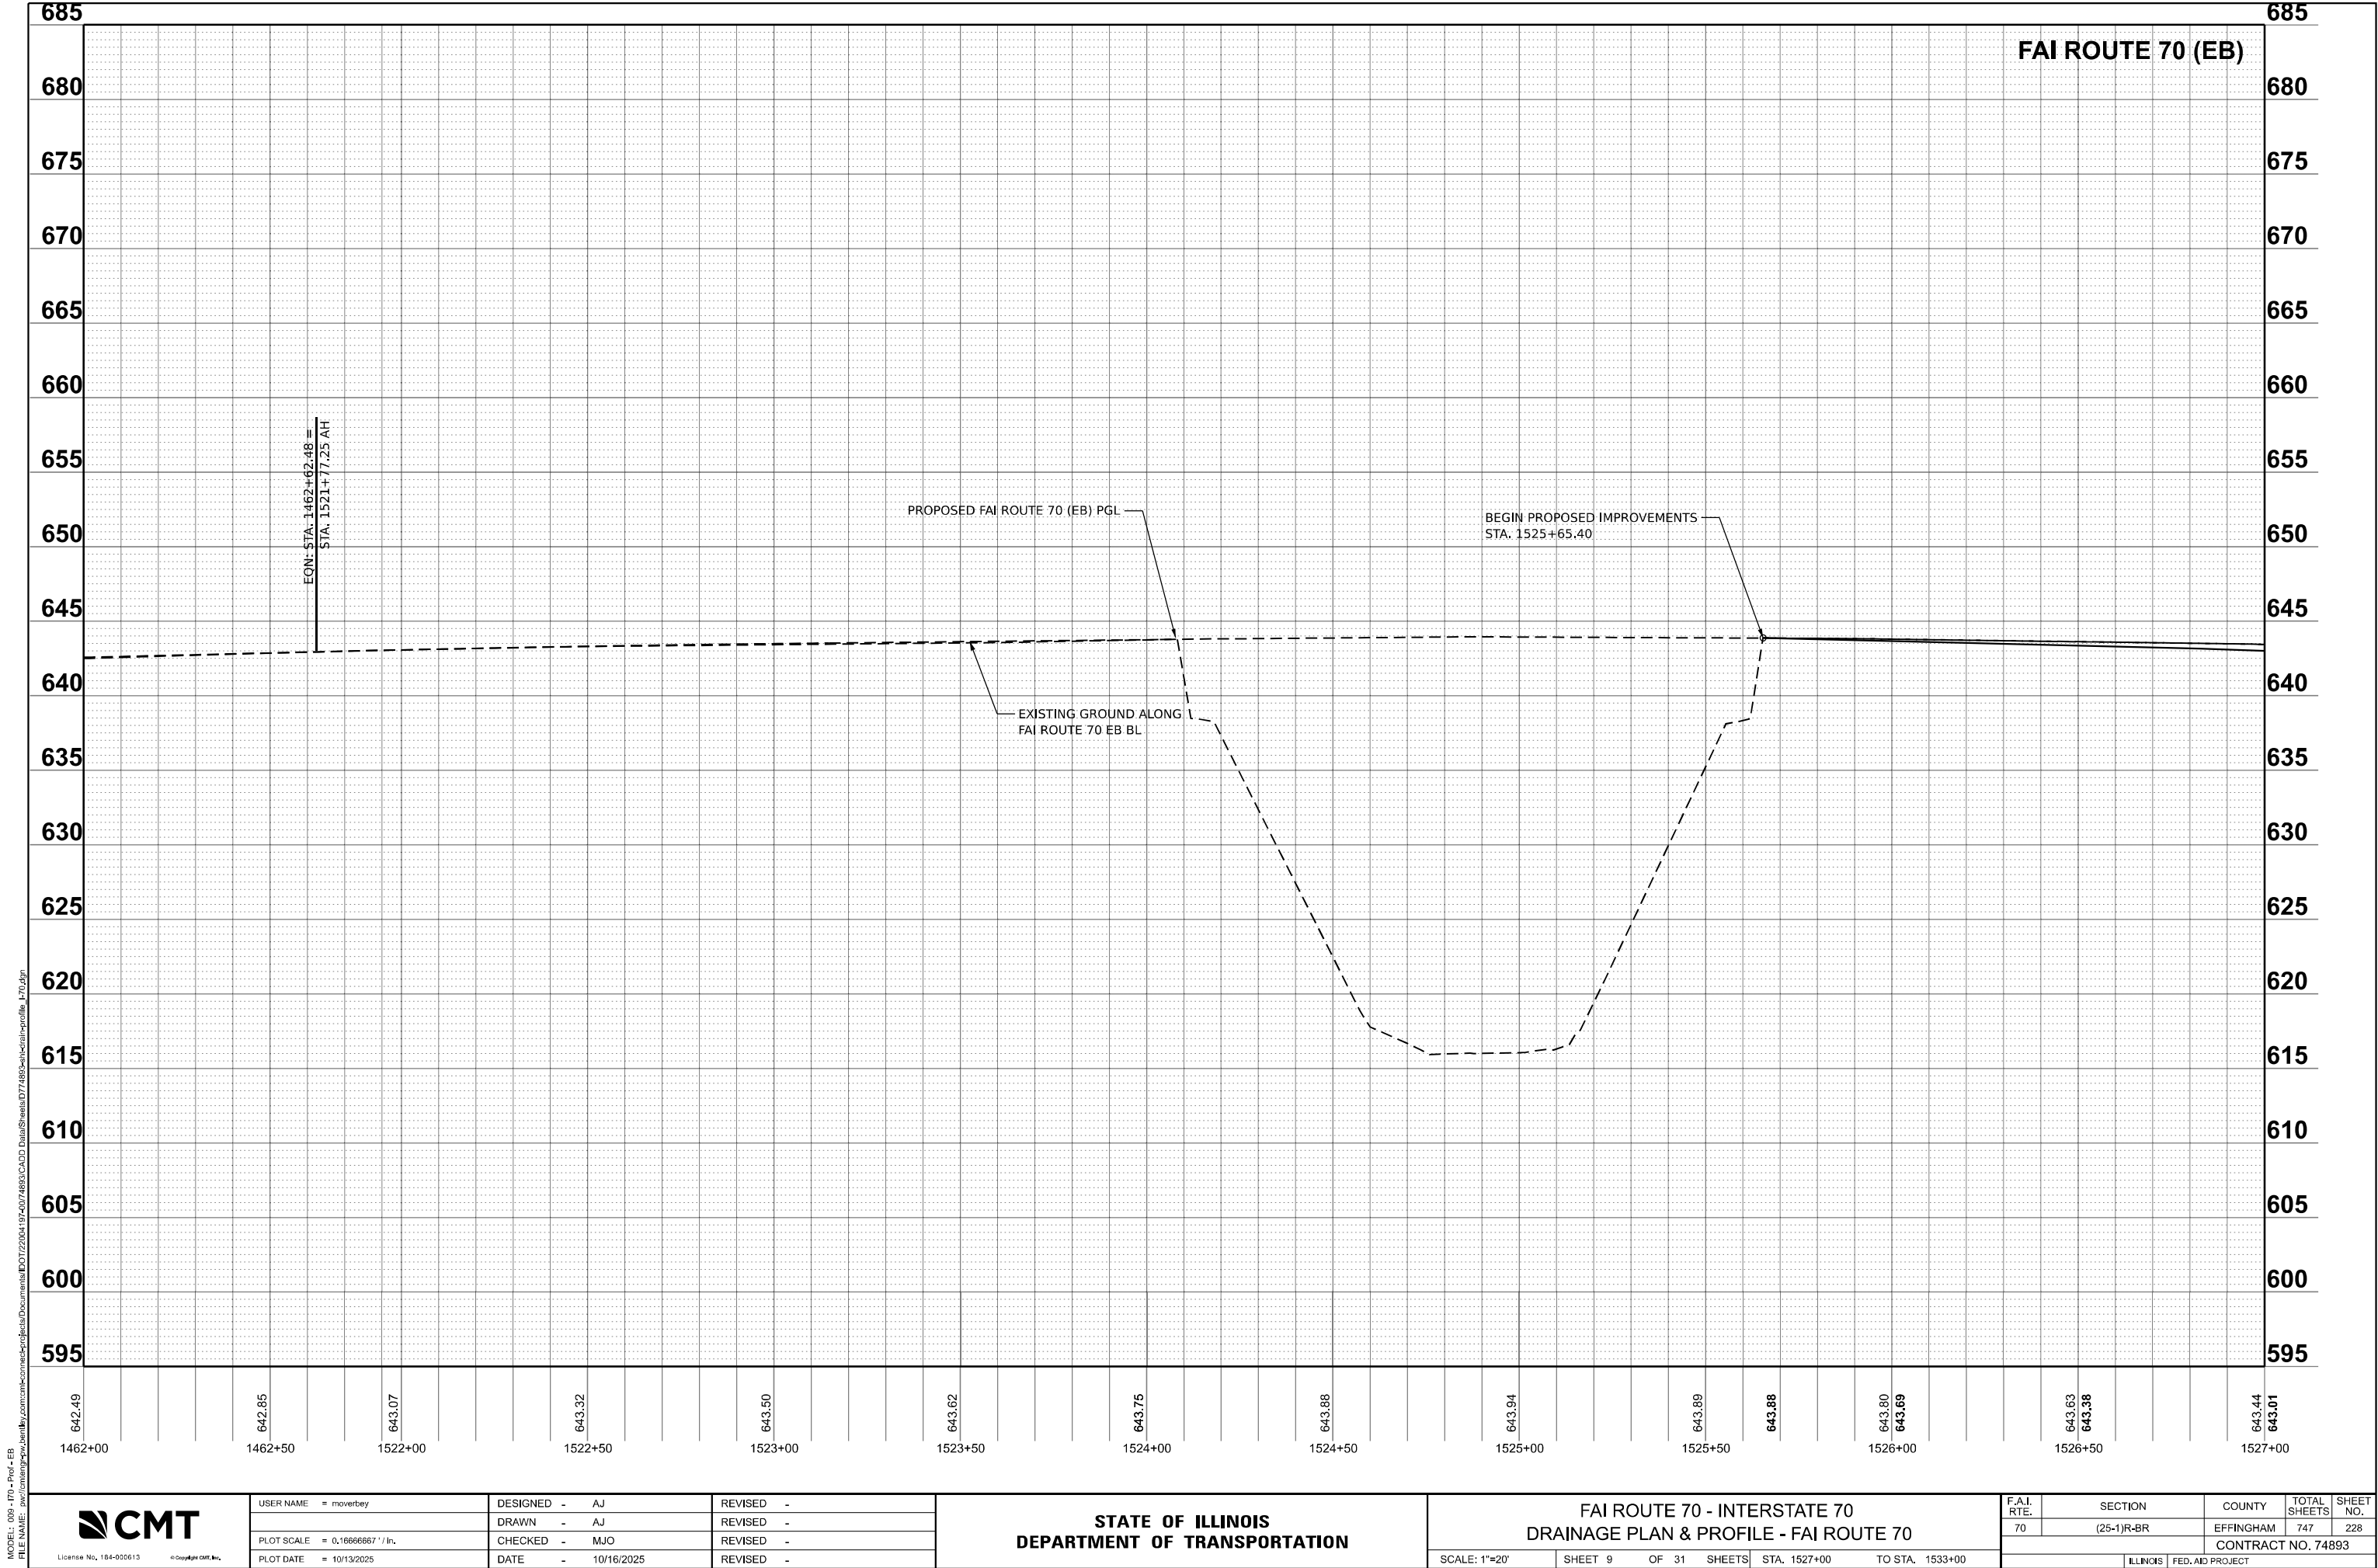

MODEL: 009 - PD - Prof - EB
FILE NAME: p:\comeng\p\county.com\comeng\p\faib\Documents\DOT\22004\19240\74893\CADD Data\Sheets\DOT\4893\faib\faib-profile_170.dgn



License No. 184-900613

© Copyright CMT, Inc.

USER NAME = moverbey

PLOT SCALE = 0.16666667' / in.

PLOT DATE = 10/13/2025

DESIGNED - AJ

DRAWN - AJ

CHECKED - MJO

DATE - 10/16/2025

REVISED -

REVISED -

REVISED -

REVISED -

STATE OF ILLINOIS
DEPARTMENT OF TRANSPORTATION

FAI ROUTE 70 - INTERSTATE 70
DRAINAGE PLAN & PROFILE - FAI ROUTE 70

SCALE: 1"=20'

SHEET 9

OF 31

SHEETS

STA. 1527+00

TO STA. 1533+00

F.A.I.
RTE.

70

SECTION

(25-1)R-BR

COUNTY

EFFINGHAM

TOTAL
SHEETS



747

SHEET
NO.

228

CONTRACT NO. 74893

ILLINOIS FED. AID PROJECT

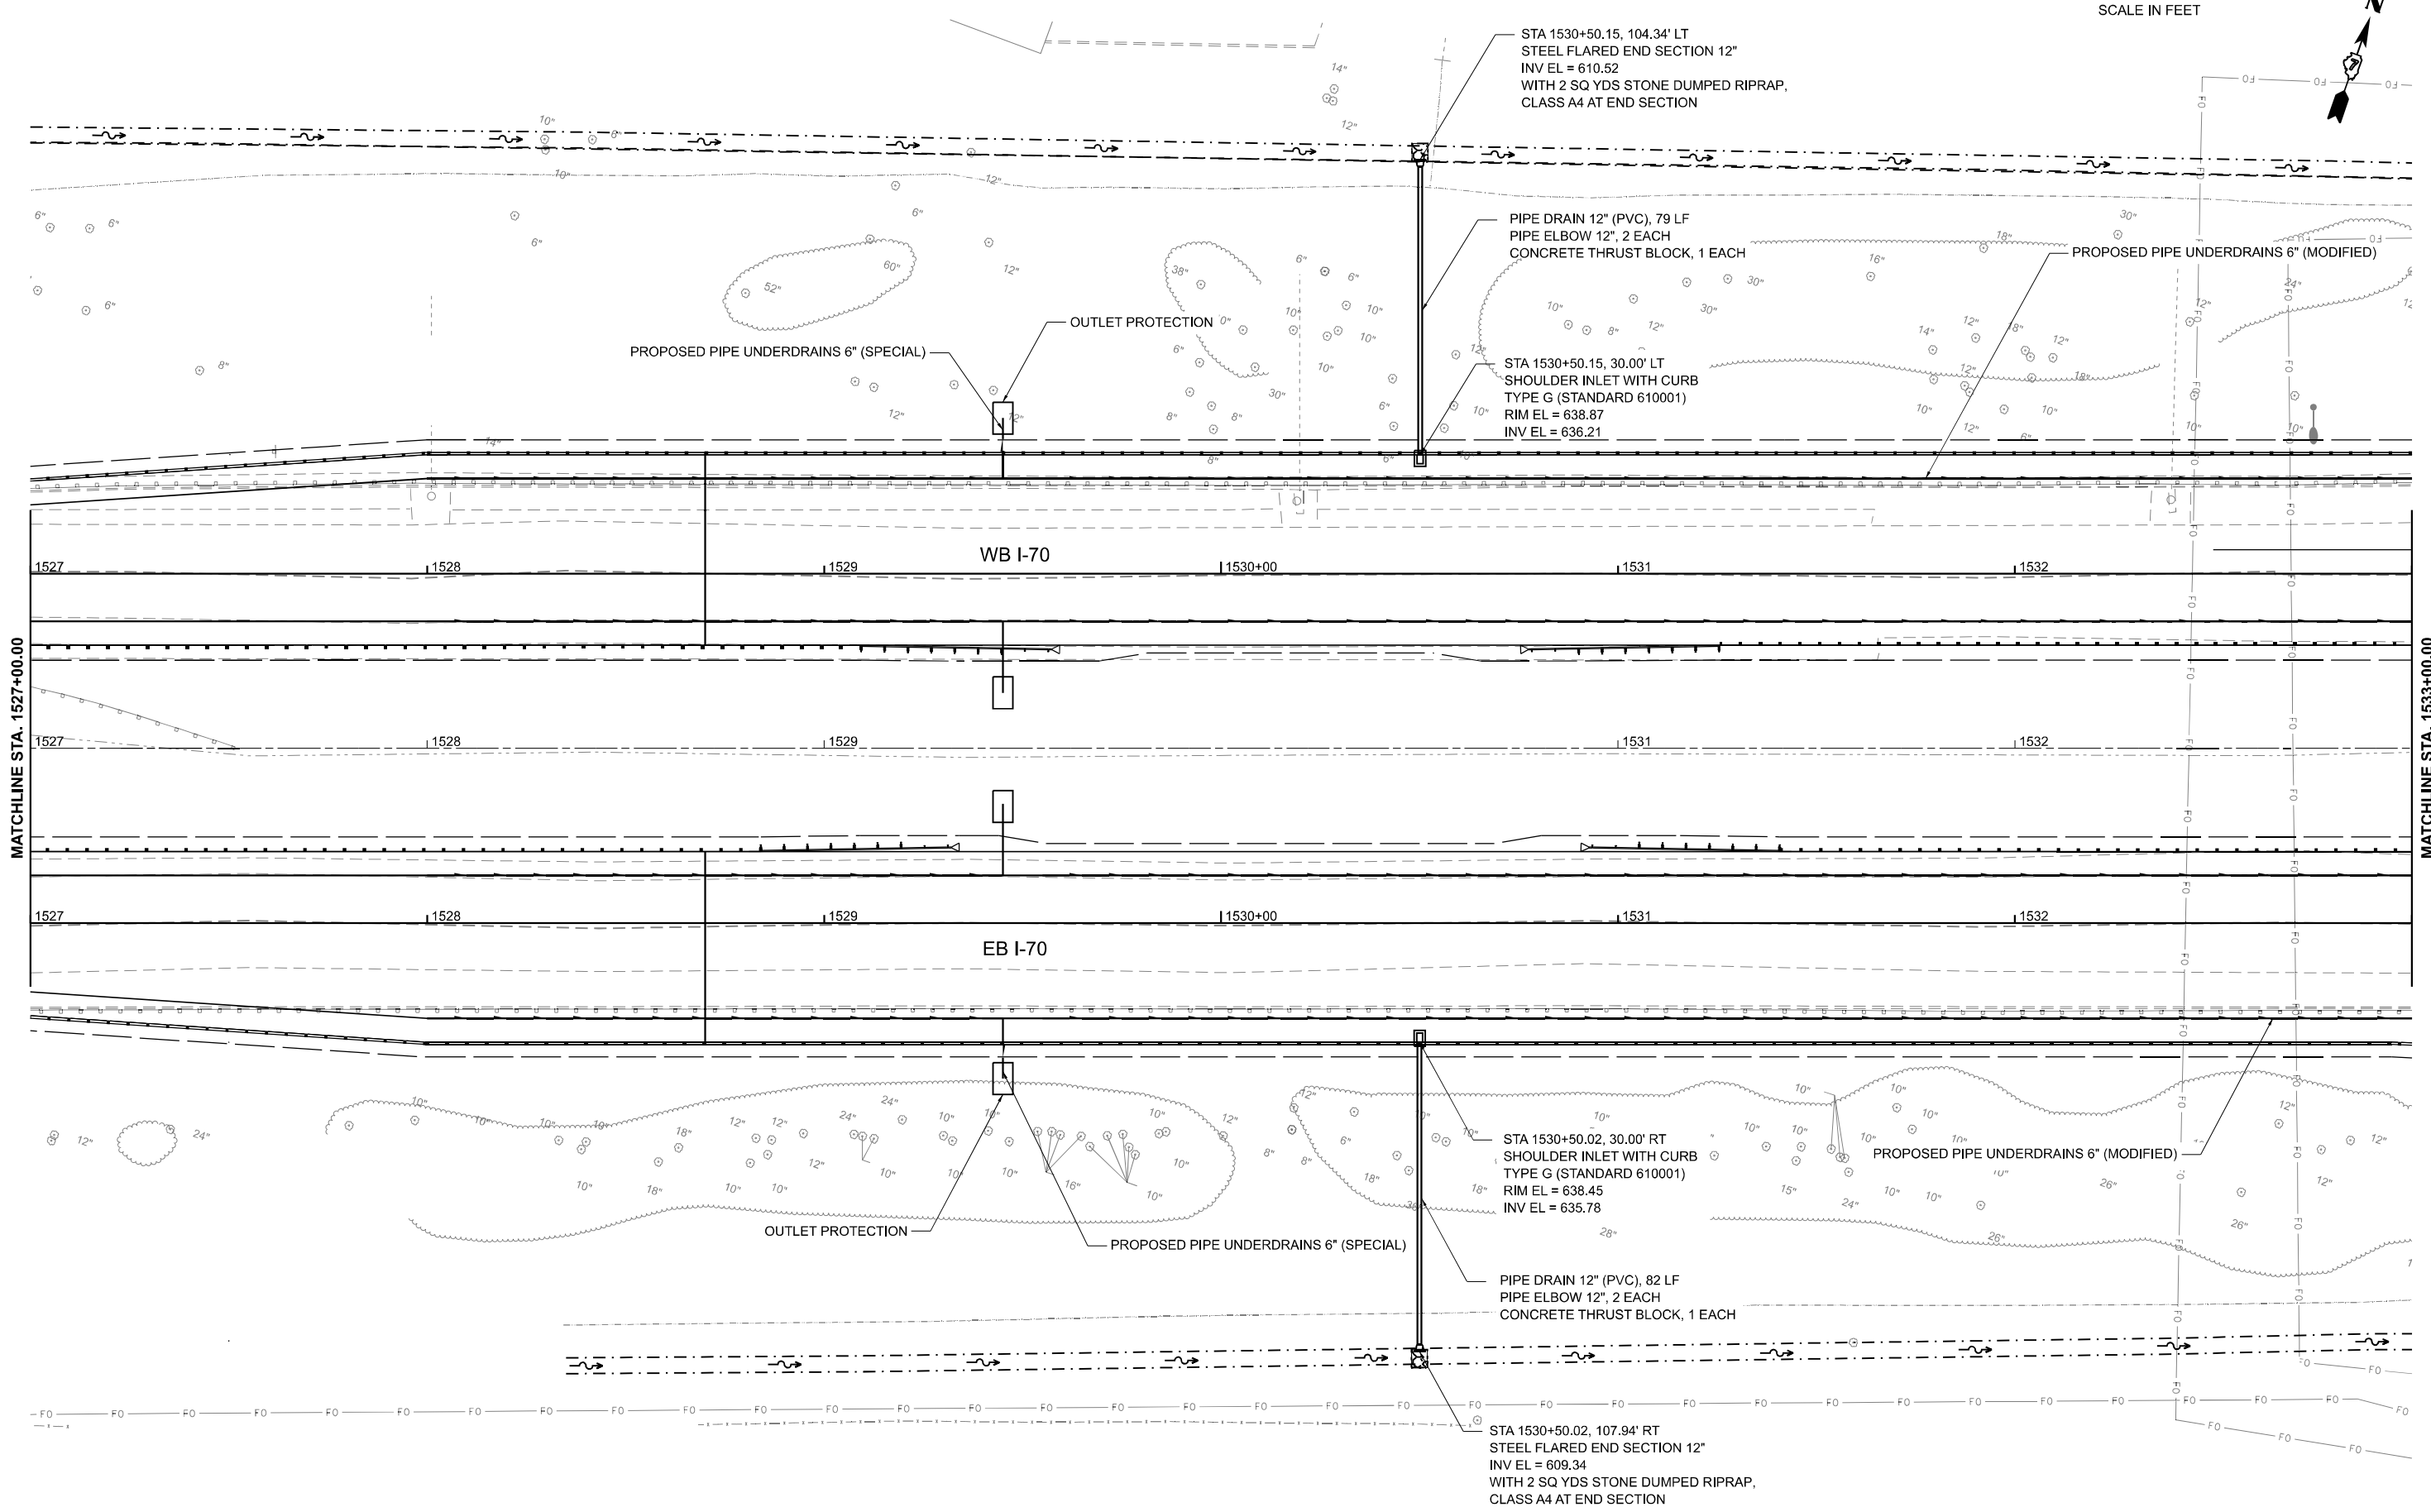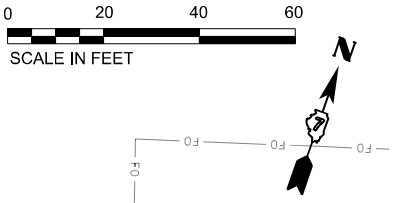

MODEL: SHT - DRN Plan I-70 - 05
FILE NAME: p:\congress\2025\moverbey\congress\congress\Documents\DOT\22004\192407\4893\CAODD Data\Sheets\DOT\4893\CAODD\plan I-70.dgn




USER NAME = moverbey	DESIGNED - AJ	REVISED -
	DRAWN - AJ	REVISED -
PLOT SCALE = 0.16666667"/in.	CHECKED - MJO	REVISED -
PLOT DATE = 10/13/2025	DATE - 10/16/2025	REVISED -

STATE OF ILLINOIS
DEPARTMENT OF TRANSPORTATION

FAI ROUTE 70 - INTERSTATE 70 DRAINAGE PLAN & PROFILE - FAI ROUTE 70			
SCALE: 1"=20'	SHEET 10	OF 31 SHEETS	STA. 1527+00 TO STA. 1533+00

FAI RTE.	SECTION	COUNTY	TOTAL SHEETS	SHEET NO.
70	(25-1)R-BR	EFFINGHAM	747	229
CONTRACT NO. 74893				
ILLINOIS FED. AID PROJECT				

MODEL: 011-170 - Prof - WB
FILE NAME: p:\work\p1\country.com\conns\proj\fa\Documents\DOT2200419\40174893\CADD Data\Sheets\DOT1883\ch\fa\fa-profile_170.dgn

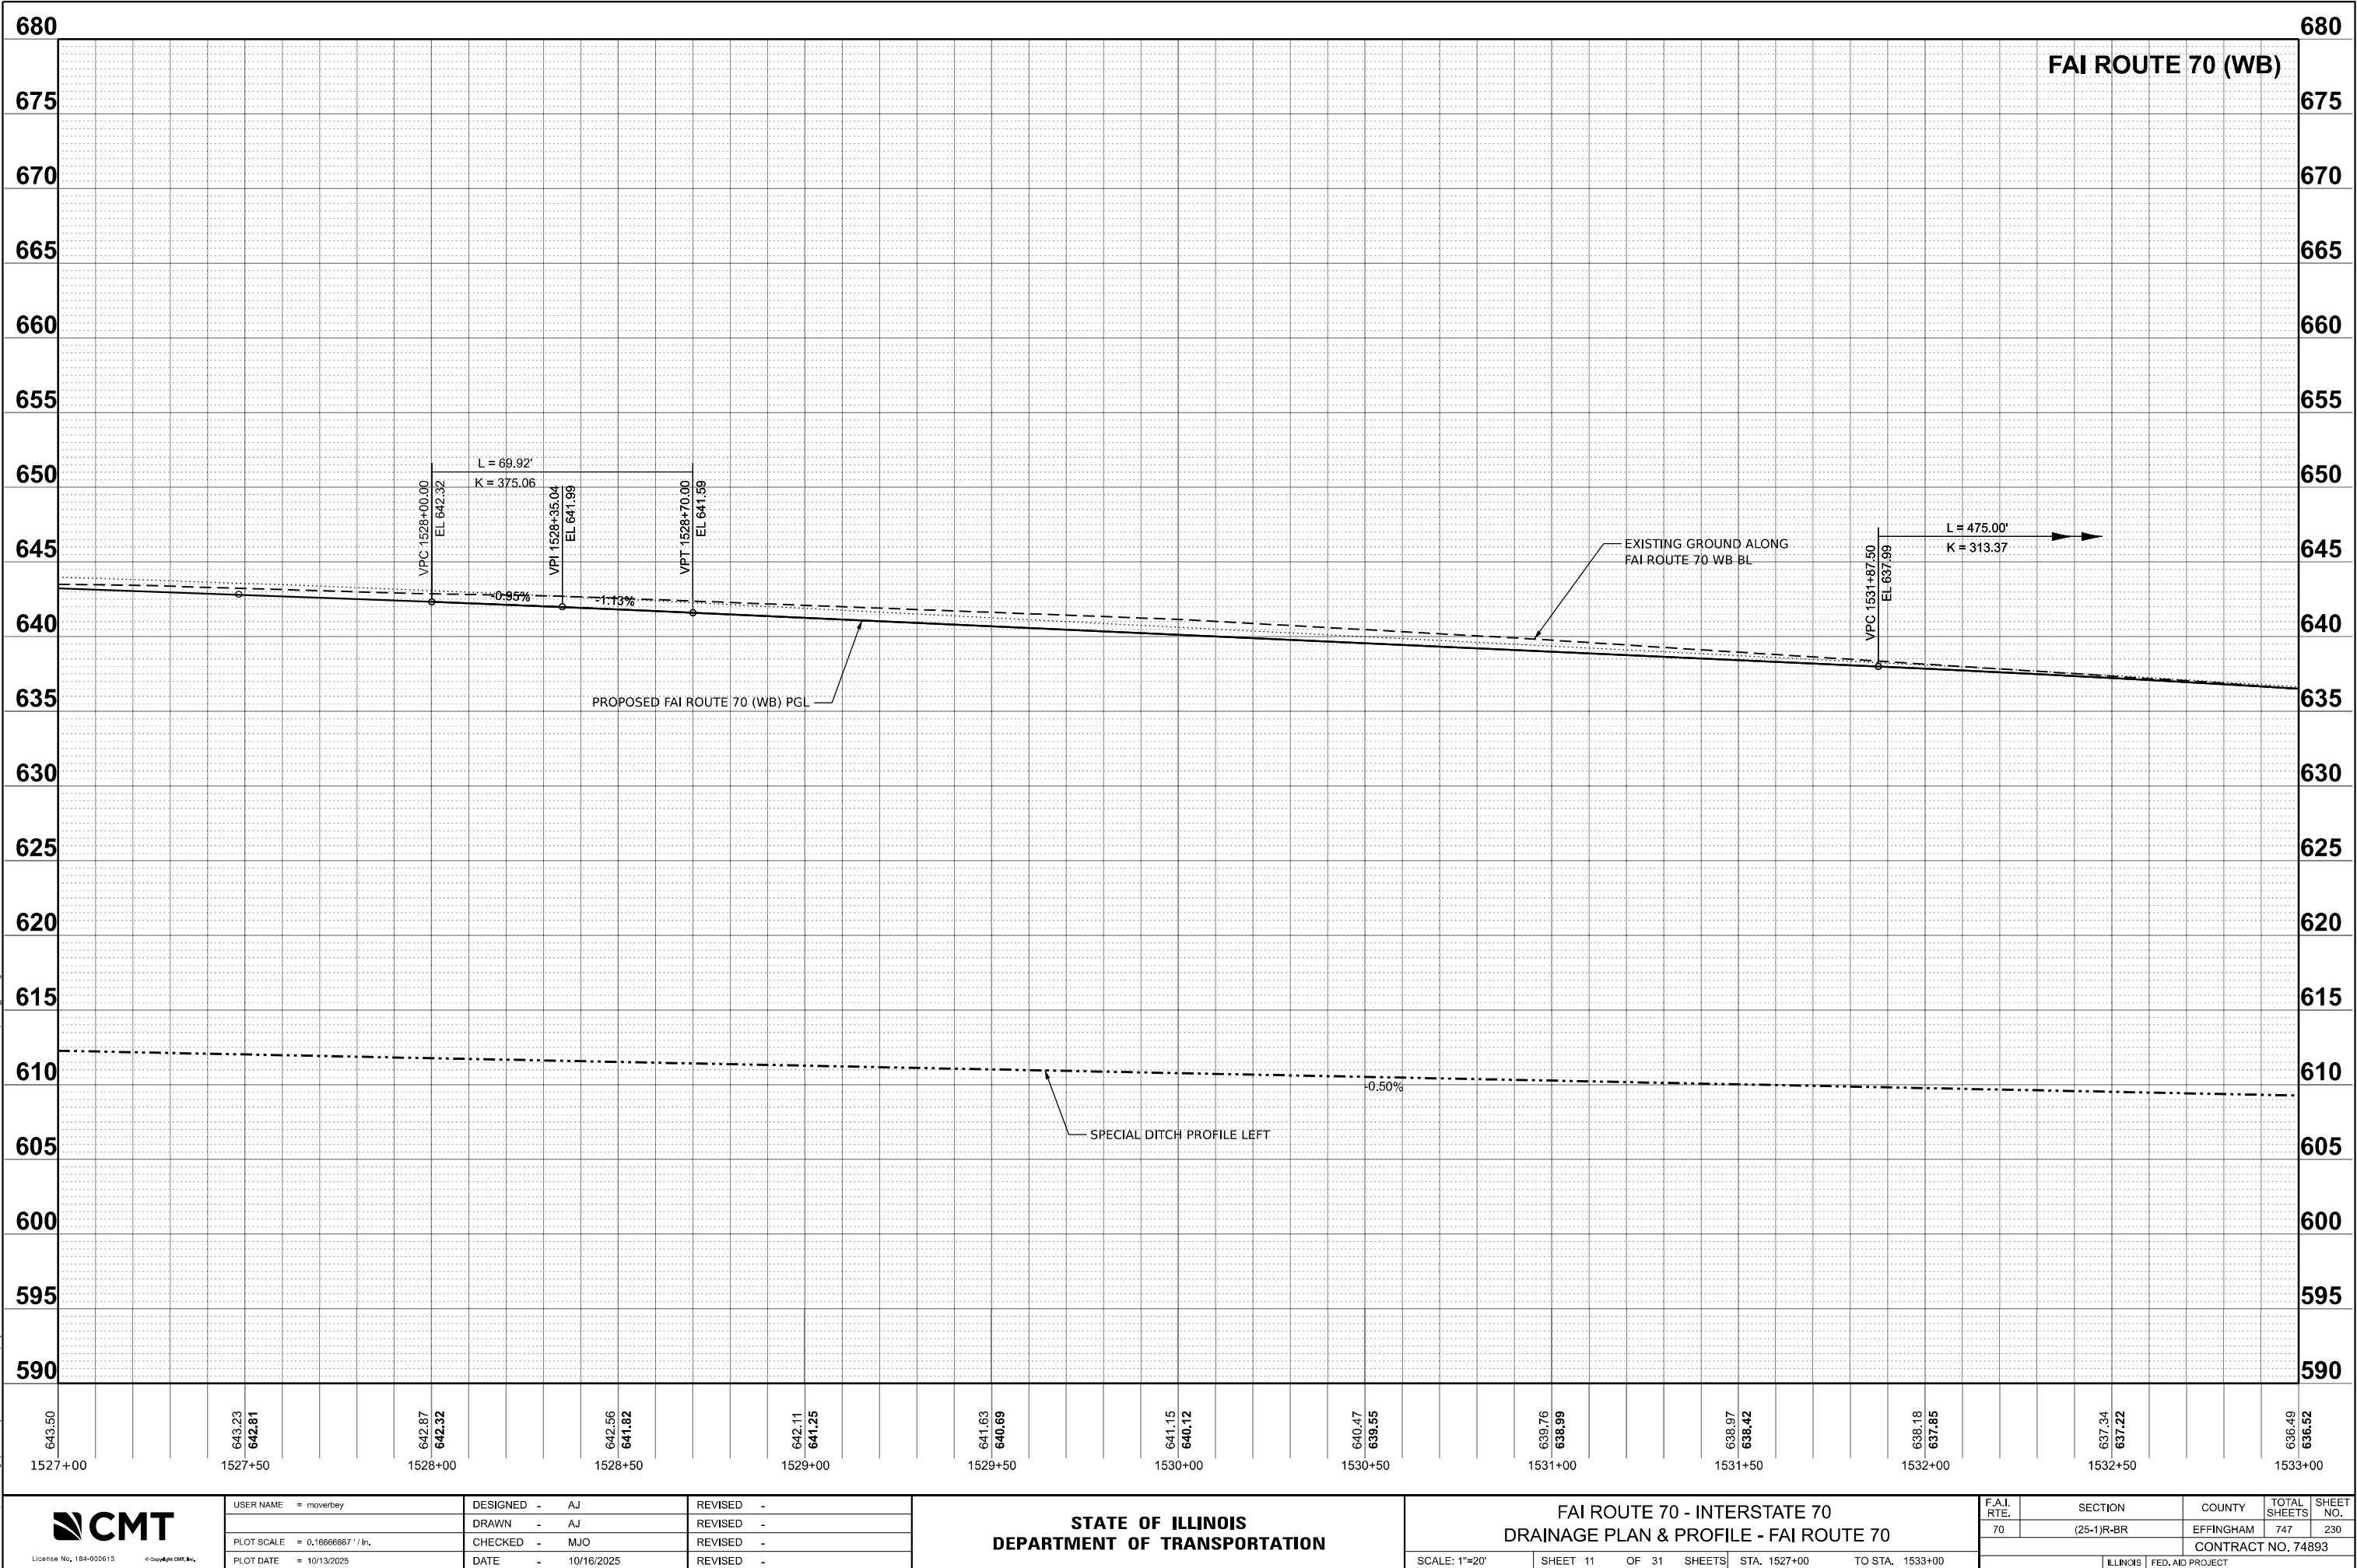

License No. 184-000613

©Copyright CMT, Inc.

USER NAME = moverbey
PLOT SCALE = 0.16666667" / in.
PLOT DATE = 10/13/2025

DESIGNED - AJ
DRAWN - AJ
CHECKED - MJO
DATE - 10/16/2025

REVISED -
REVISED -
REVISED -
REVISED -

STATE OF ILLINOIS
DEPARTMENT OF TRANSPORTATION


FAI ROUTE 70 - INTERSTATE 70
DRAINAGE PLAN & PROFILE - FAI ROUTE 70

SCALE: 1"=20'

SHEET 11 OF 31 SHEETS
STA. 1527+00 TO STA. 1533+00

F.A.I. RTE.	SECTION	COUNTY	TOTAL SHEETS	SHEET NO.
70	(25-1)R-BR	EFFINGHAM	747	230
CONTRACT NO. 74893				
ILLINOIS			FED. AID PROJECT	

MODEL 012-ITD - Prof - EB
FILE NAME: p:\work\p1\county.com\connect\project\Documents\DOT2200419\40174893\CADD Data\Sheets\DOT14893-Inter-profile_170.dgn

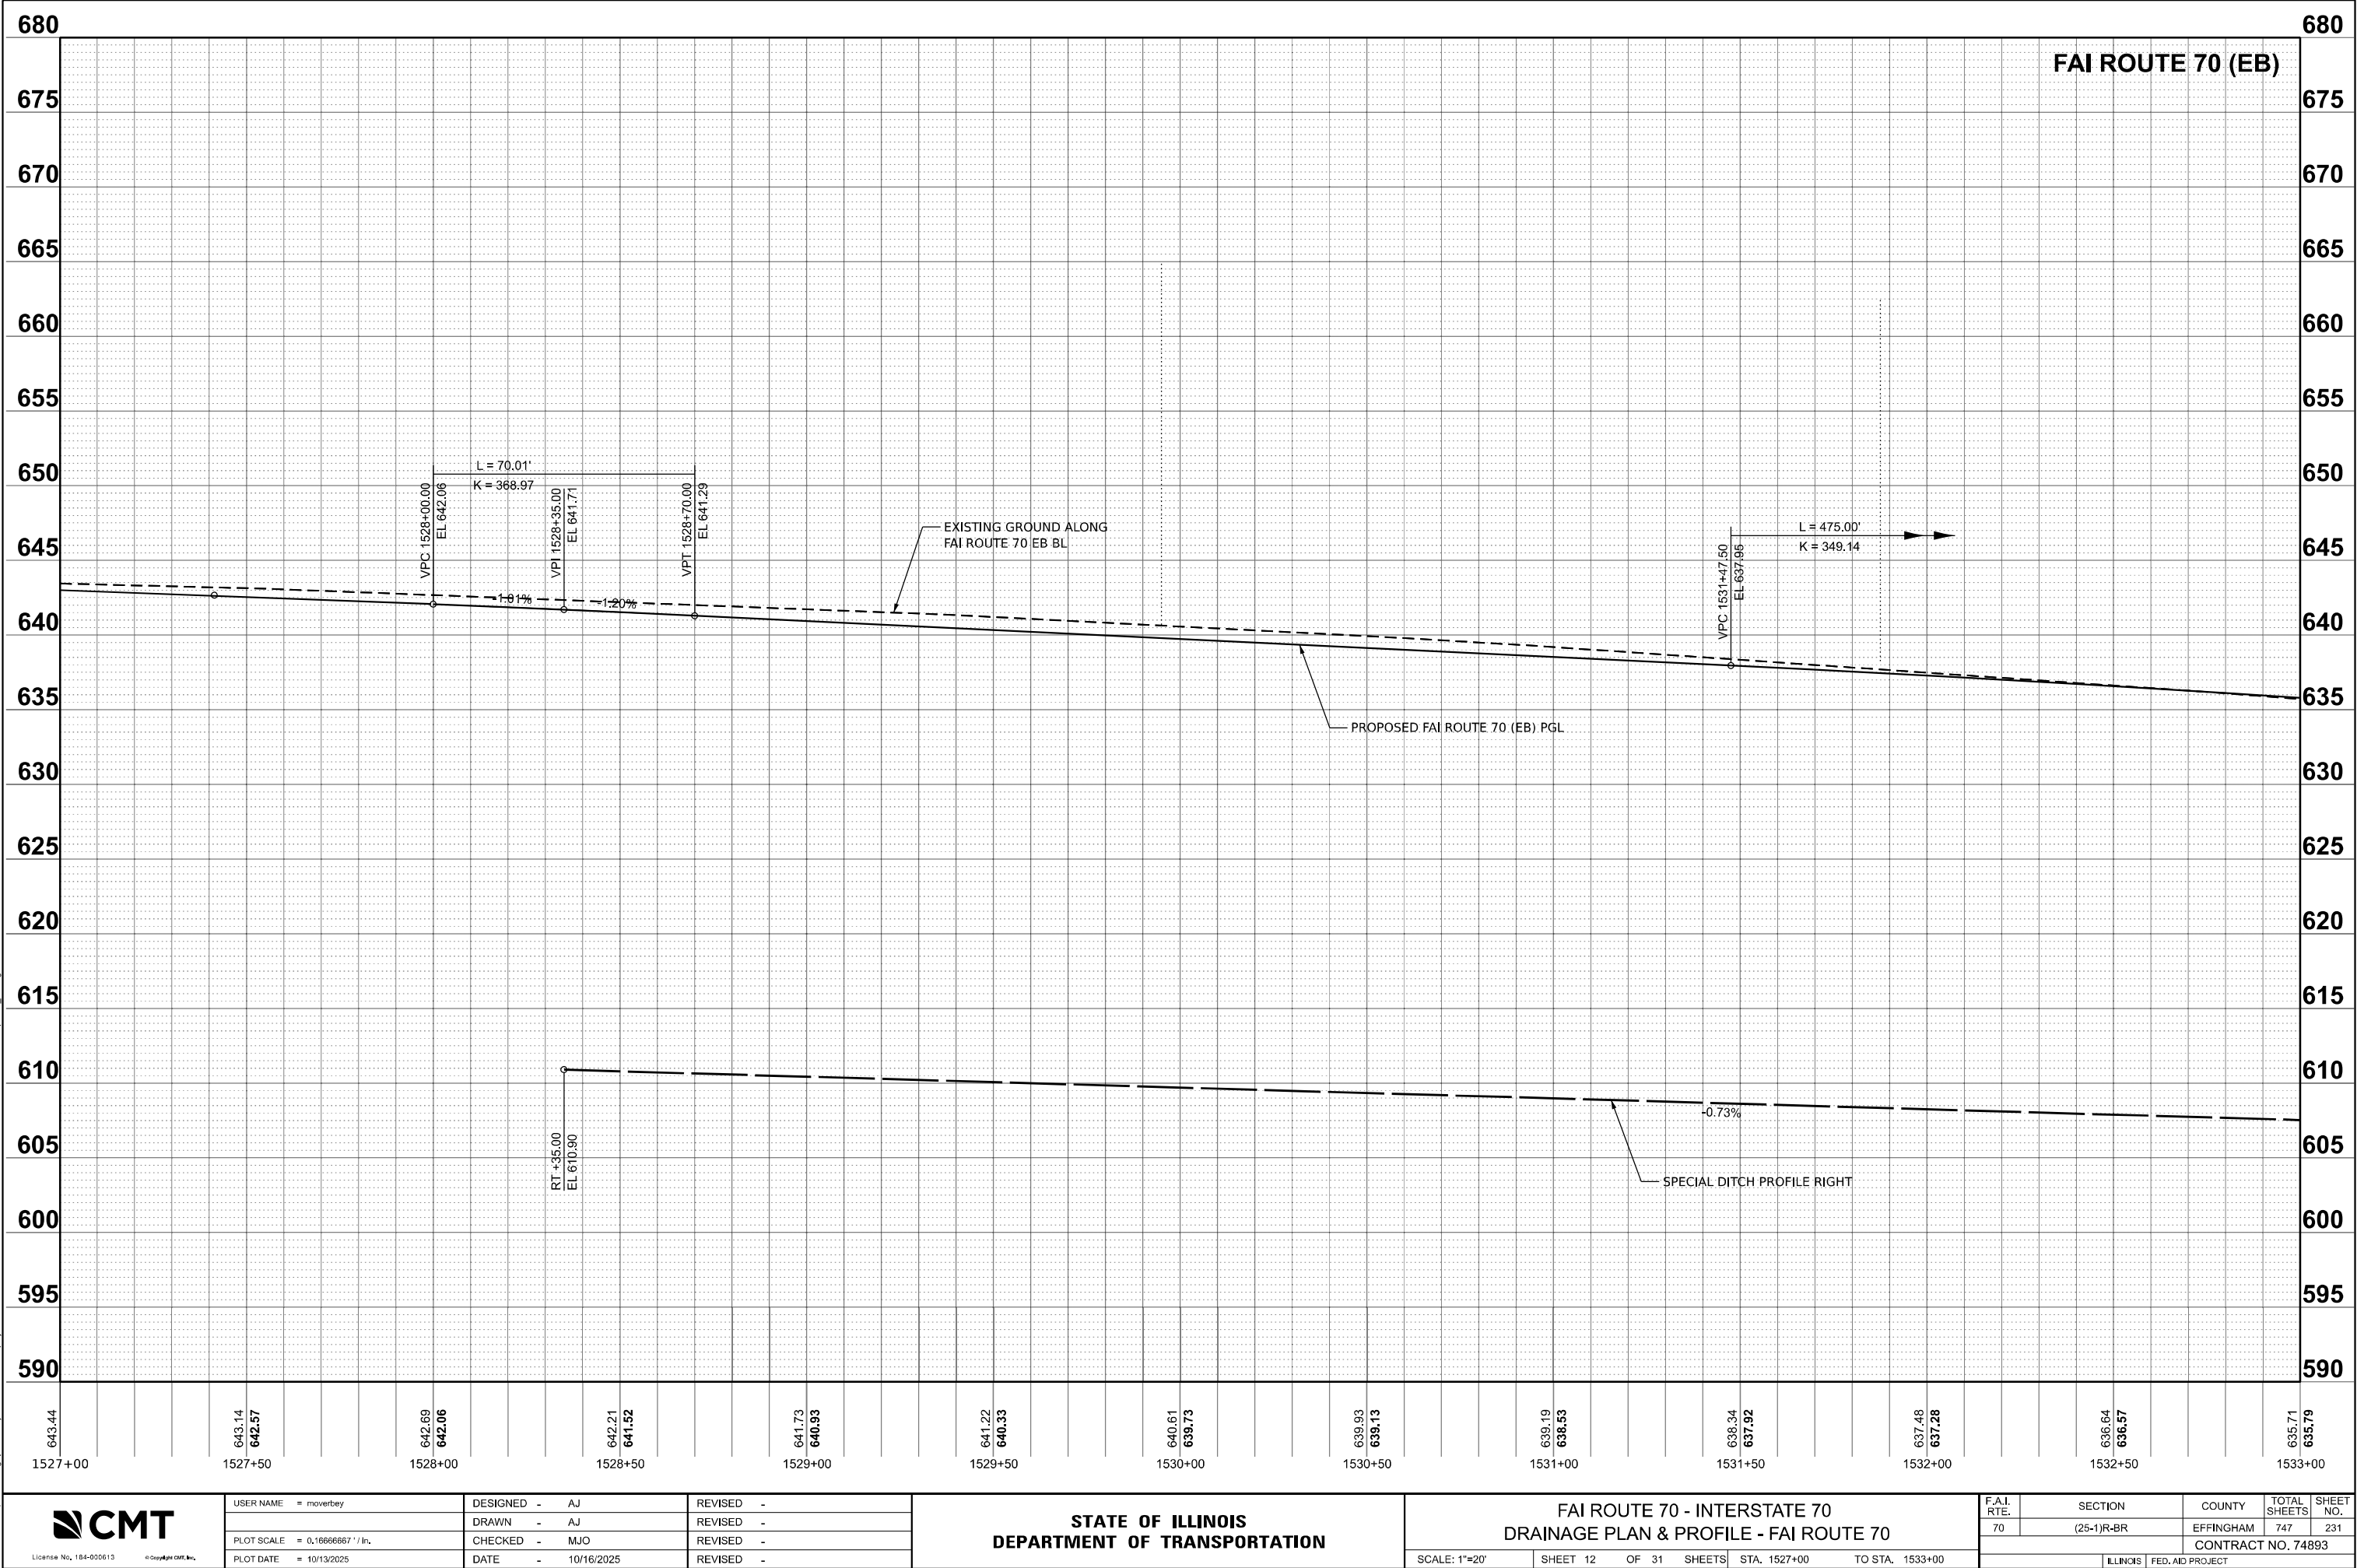

License No. 184-000613

© Copyright CMT, Inc.

USER NAME	= moverbey
PLOT SCALE	= 0.16666667 ' / in.
PLOT DATE	= 10/13/2025

DESIGNED	-	AJ
DRAWN	-	AJ
CHECKED	-	MJO
DATE	-	10/16/2025

REVISED	-
REVISED	-
REVISED	-
REVISED	-

STATE OF ILLINOIS
DEPARTMENT OF TRANSPORTATION

FAI ROUTE 70 - INTERSTATE 70
DRAINAGE PLAN & PROFILE - FAI ROUTE 70

SCALE: 1"=20'

SHEET 12


OF 31


SHEETS


STA. 1527+00

TO STA. 1533+00



F.A.I. RTE.	SECTION	COUNTY	TOTAL SHEETS	SHEET NO.
70	(25-1)R-BR	EFFINGHAM	747	231
CONTRACT NO. 74893				
		ILLINOIS	FED. AID PROJECT	

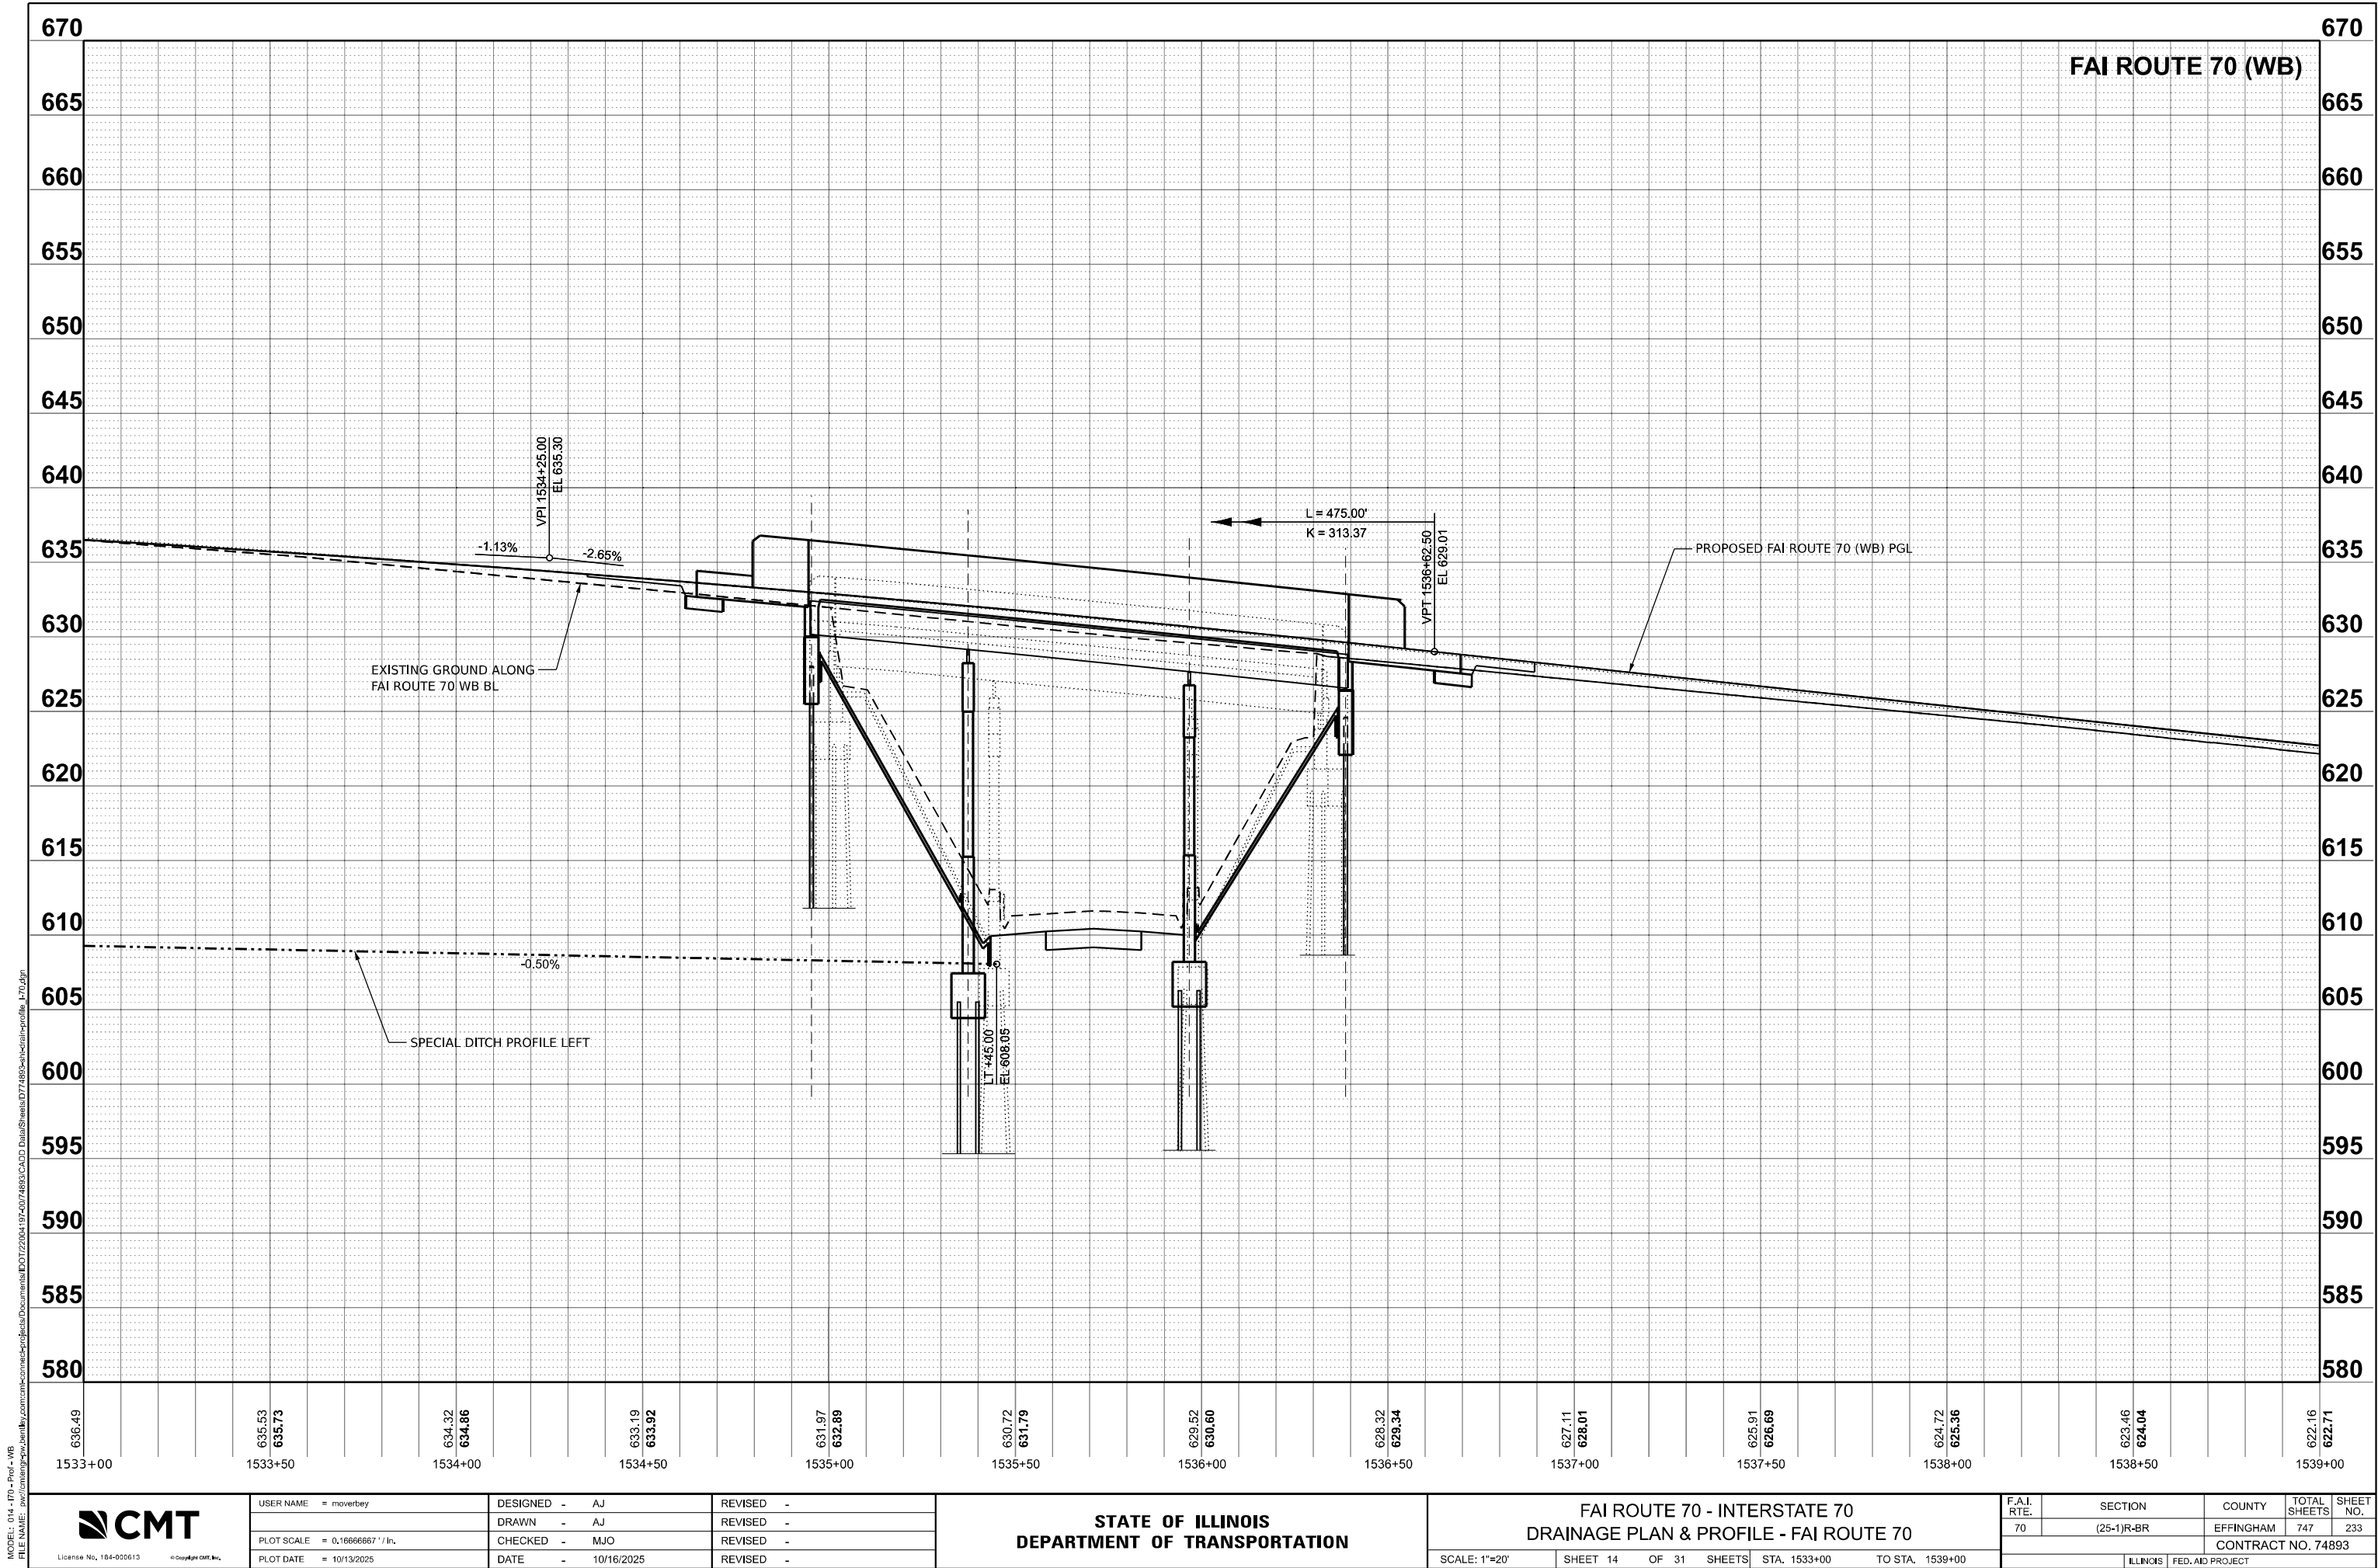


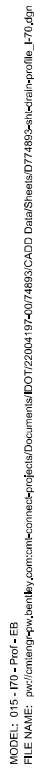

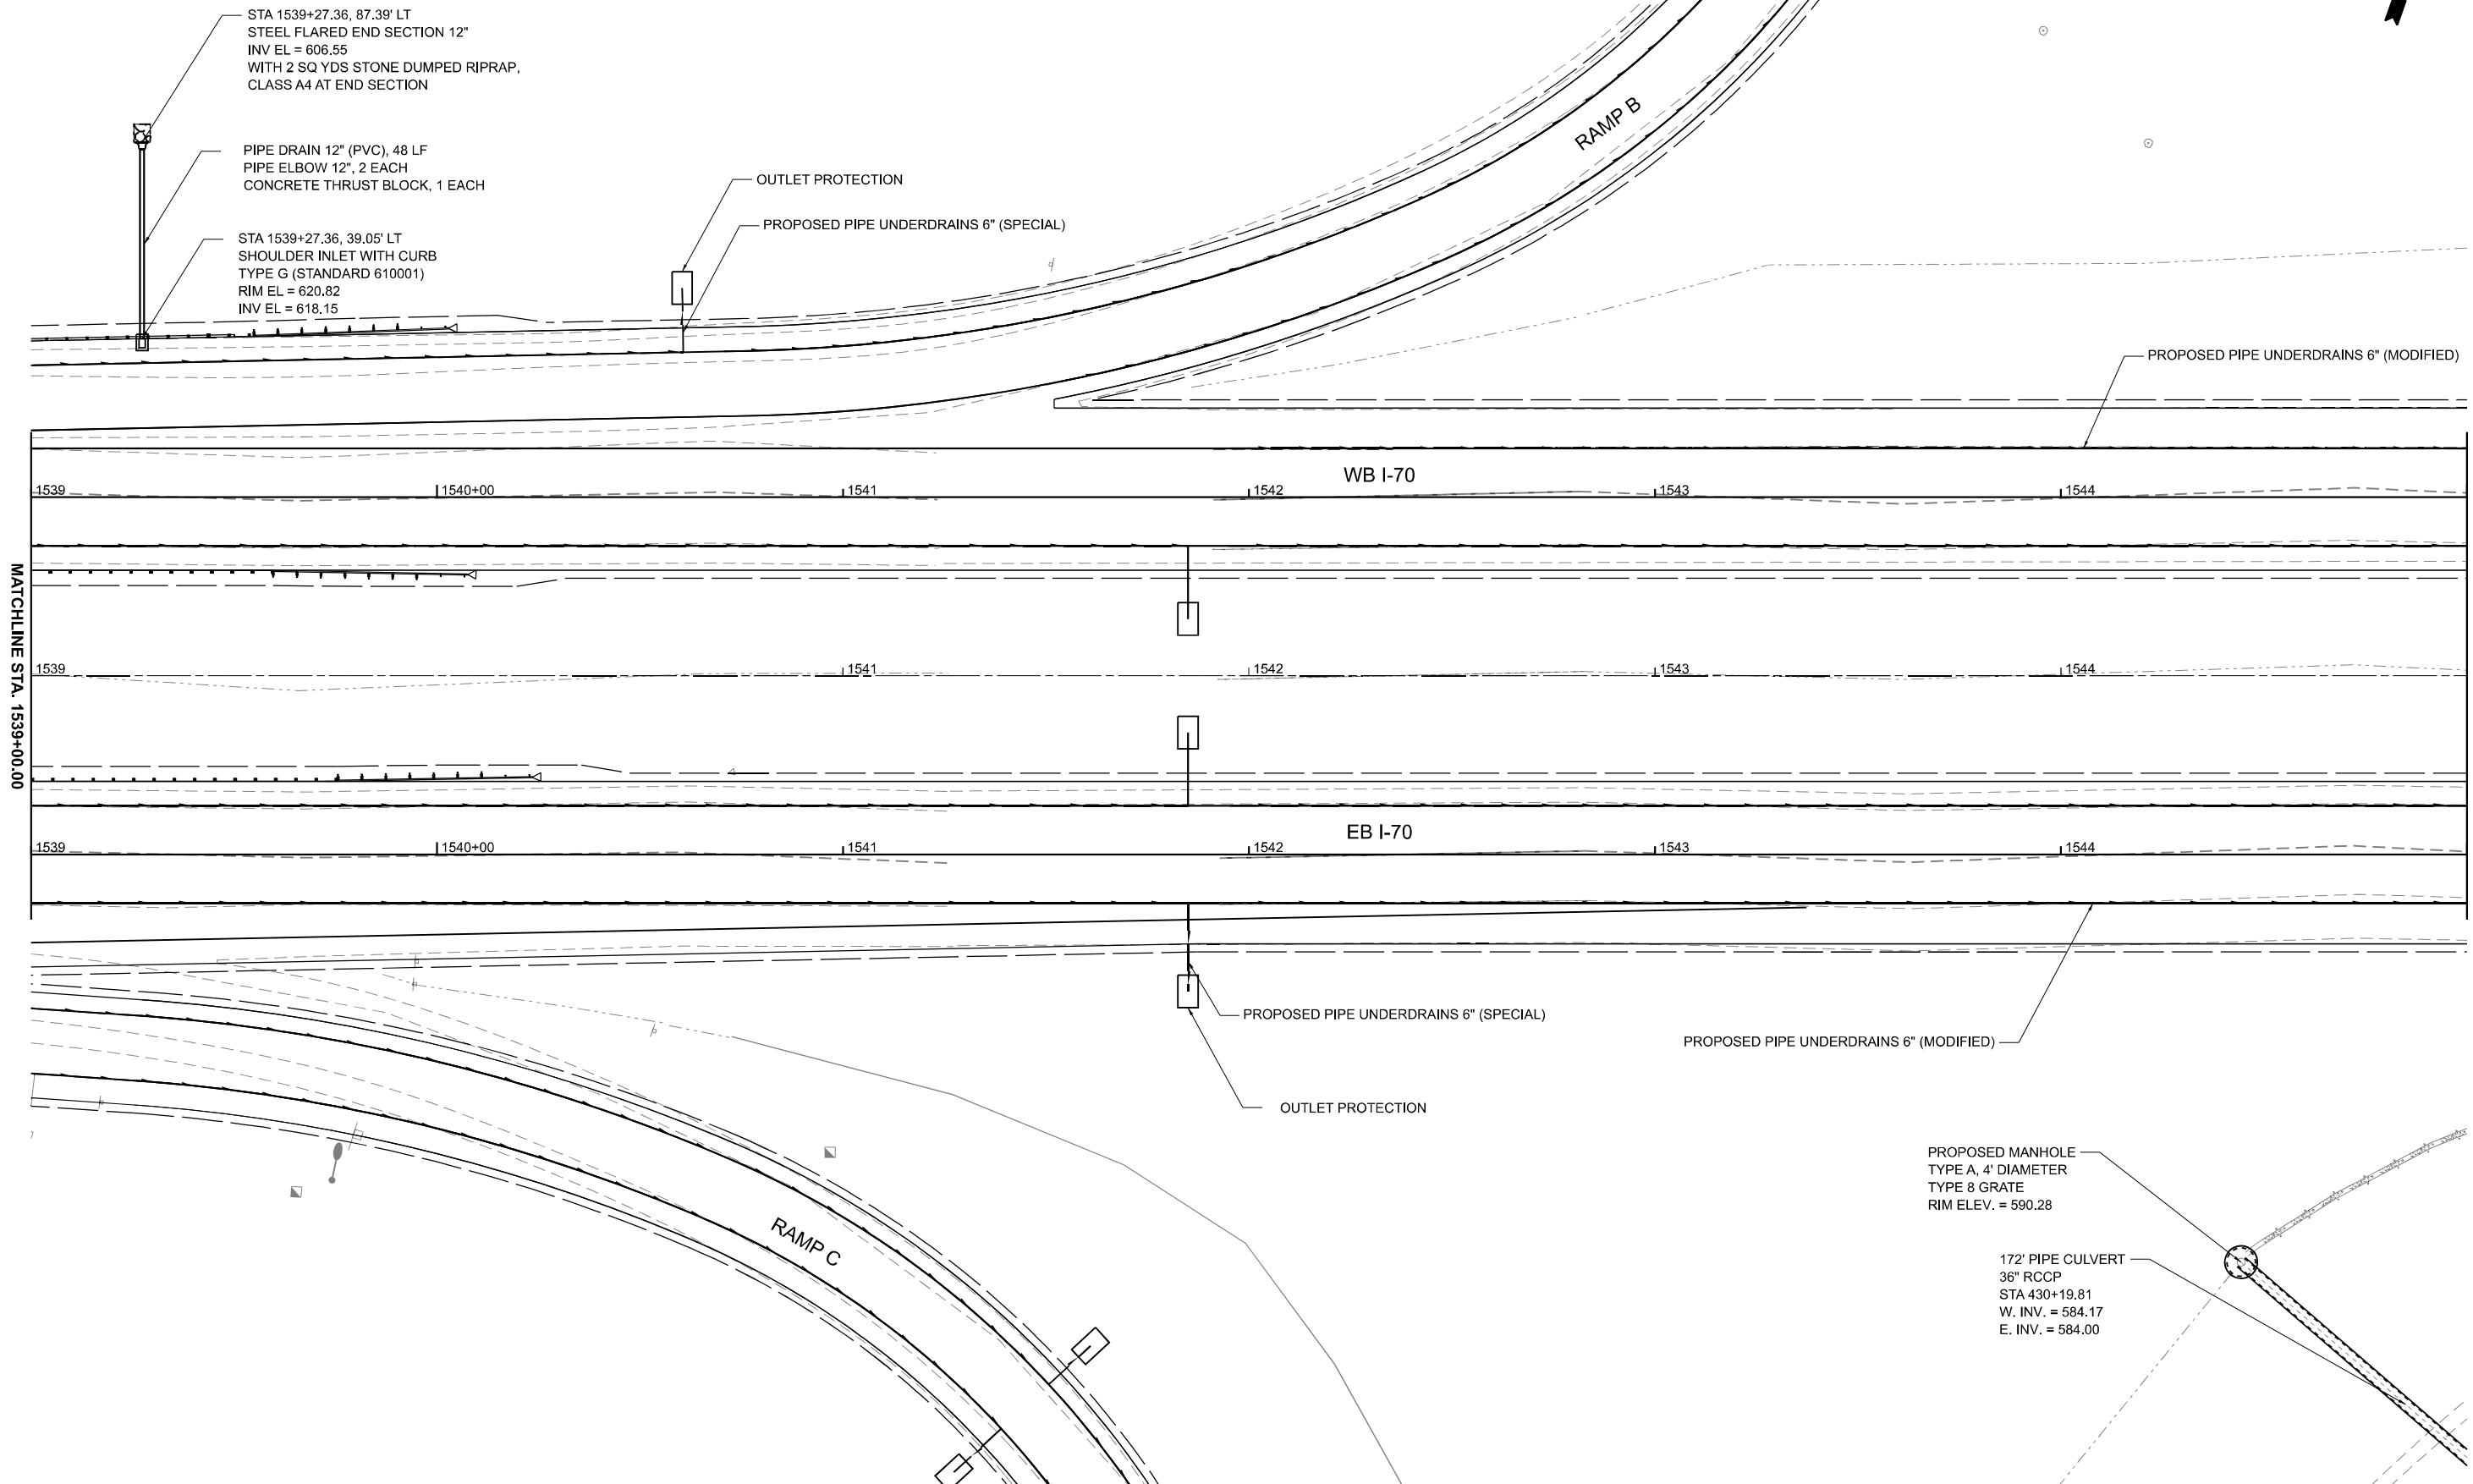

CMT License No. 184-000613 © Copyright CMT, Inc.	USER NAME = moverbey		DESIGNED - AJ		REVISED -		STATE OF ILLINOIS DEPARTMENT OF TRANSPORTATION				FAI ROUTE 70 - INTERSTATE 70 DRAINAGE PLAN & PROFILE - FAI ROUTE 70						F.A.I. RTE.	SECTION		COUNTY	TOTAL SHEETS	SHEET NO.
	PLOT SCALE = 0.16666667' / in.		DRAWN - AJ		REVISED -						70	(25-1)R-BR		EFFINGHAM	747	235						
	PLOT DATE = 10/13/2025		CHECKED - MJO		REVISED -						CONTRACT NO. 74893											
	DATE = 10/16/2025		REVISED -		ILLINOIS FED. AID PROJECT																	
								SCALE: 1"=20'		SHEET 16		OF 31 SHEETS		STA. 1539+00		TO STA. 1545+00						

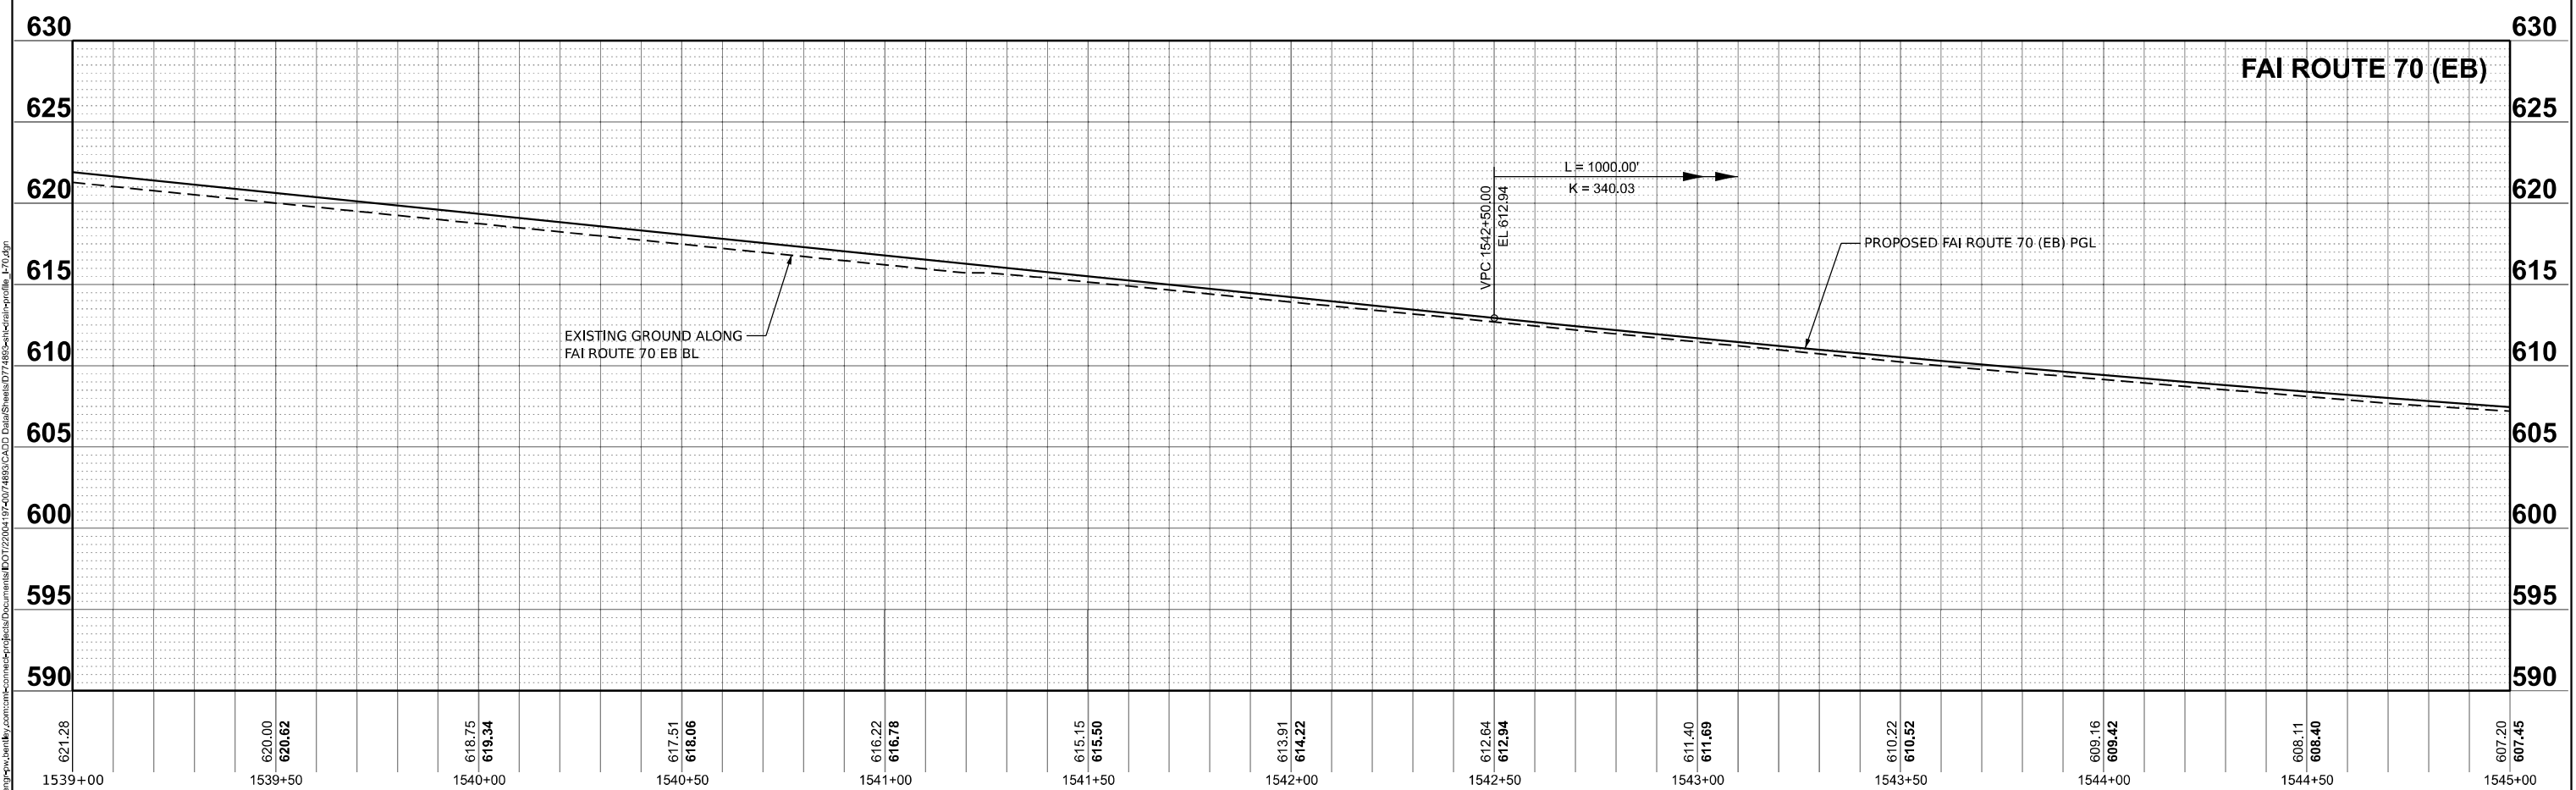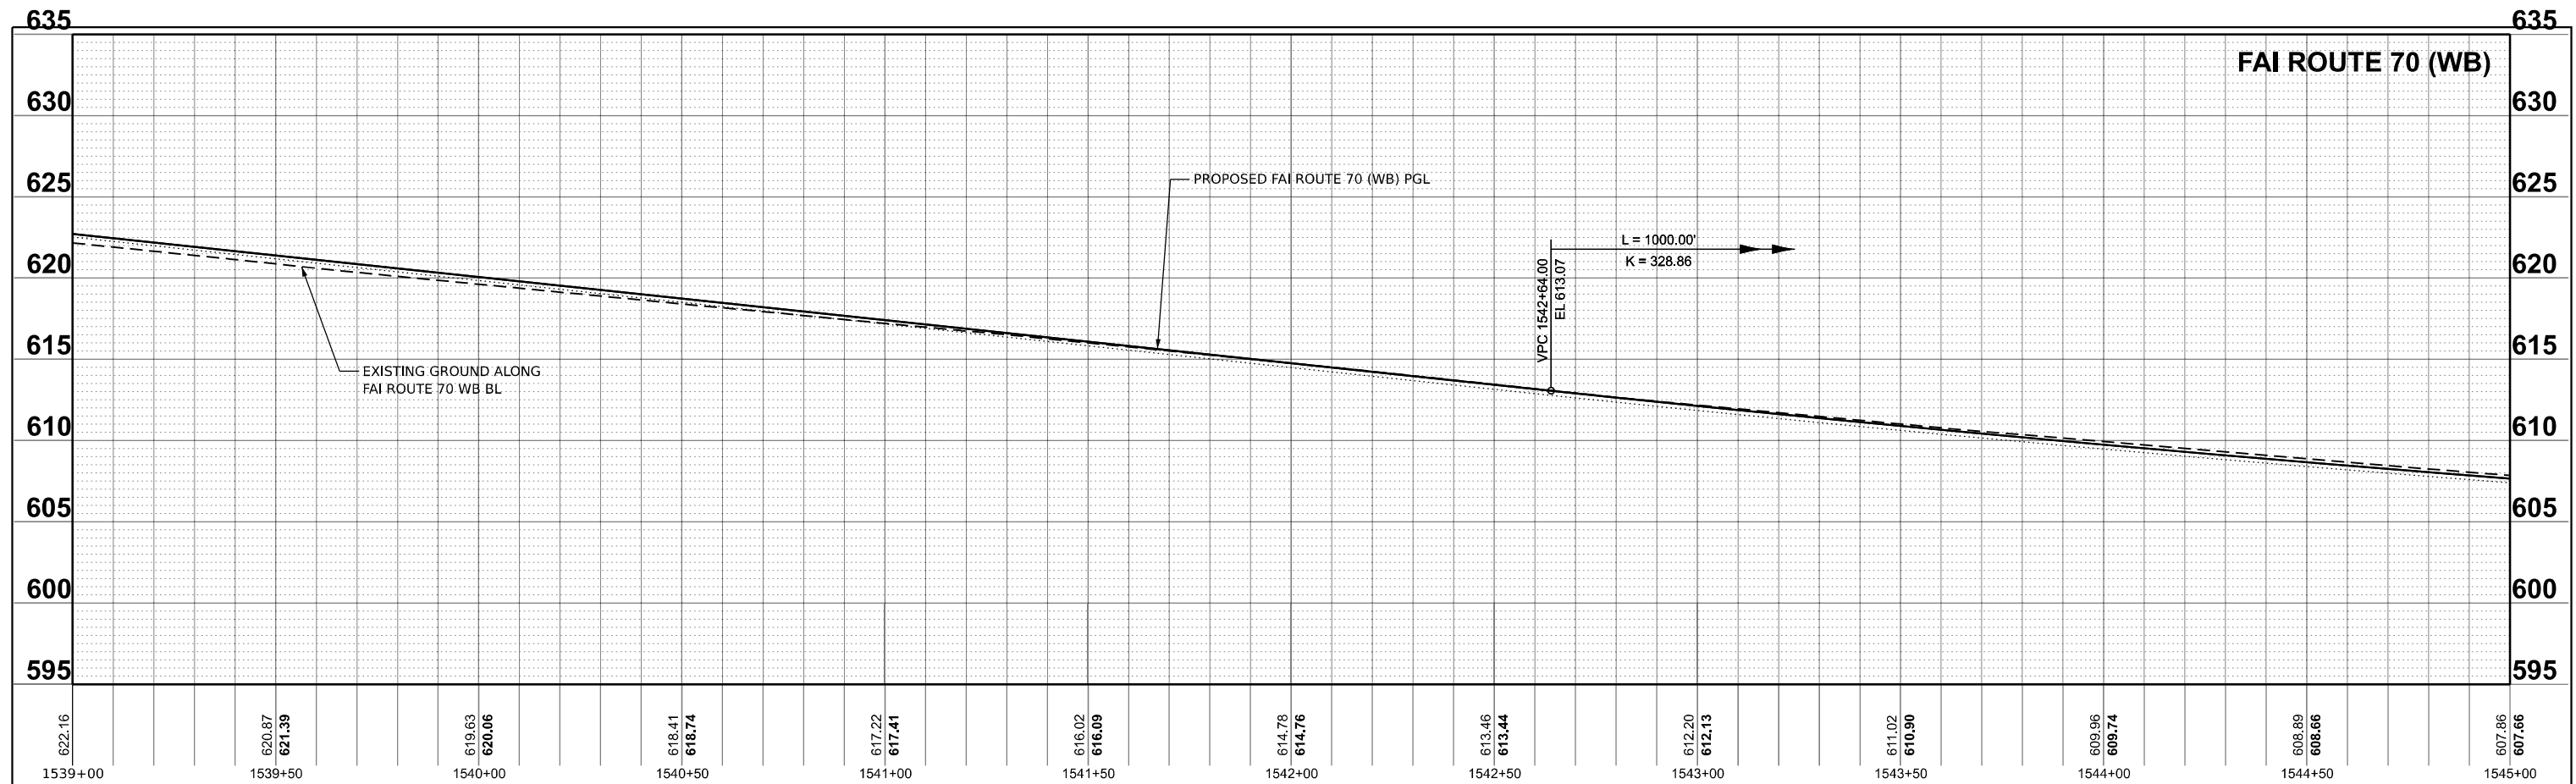

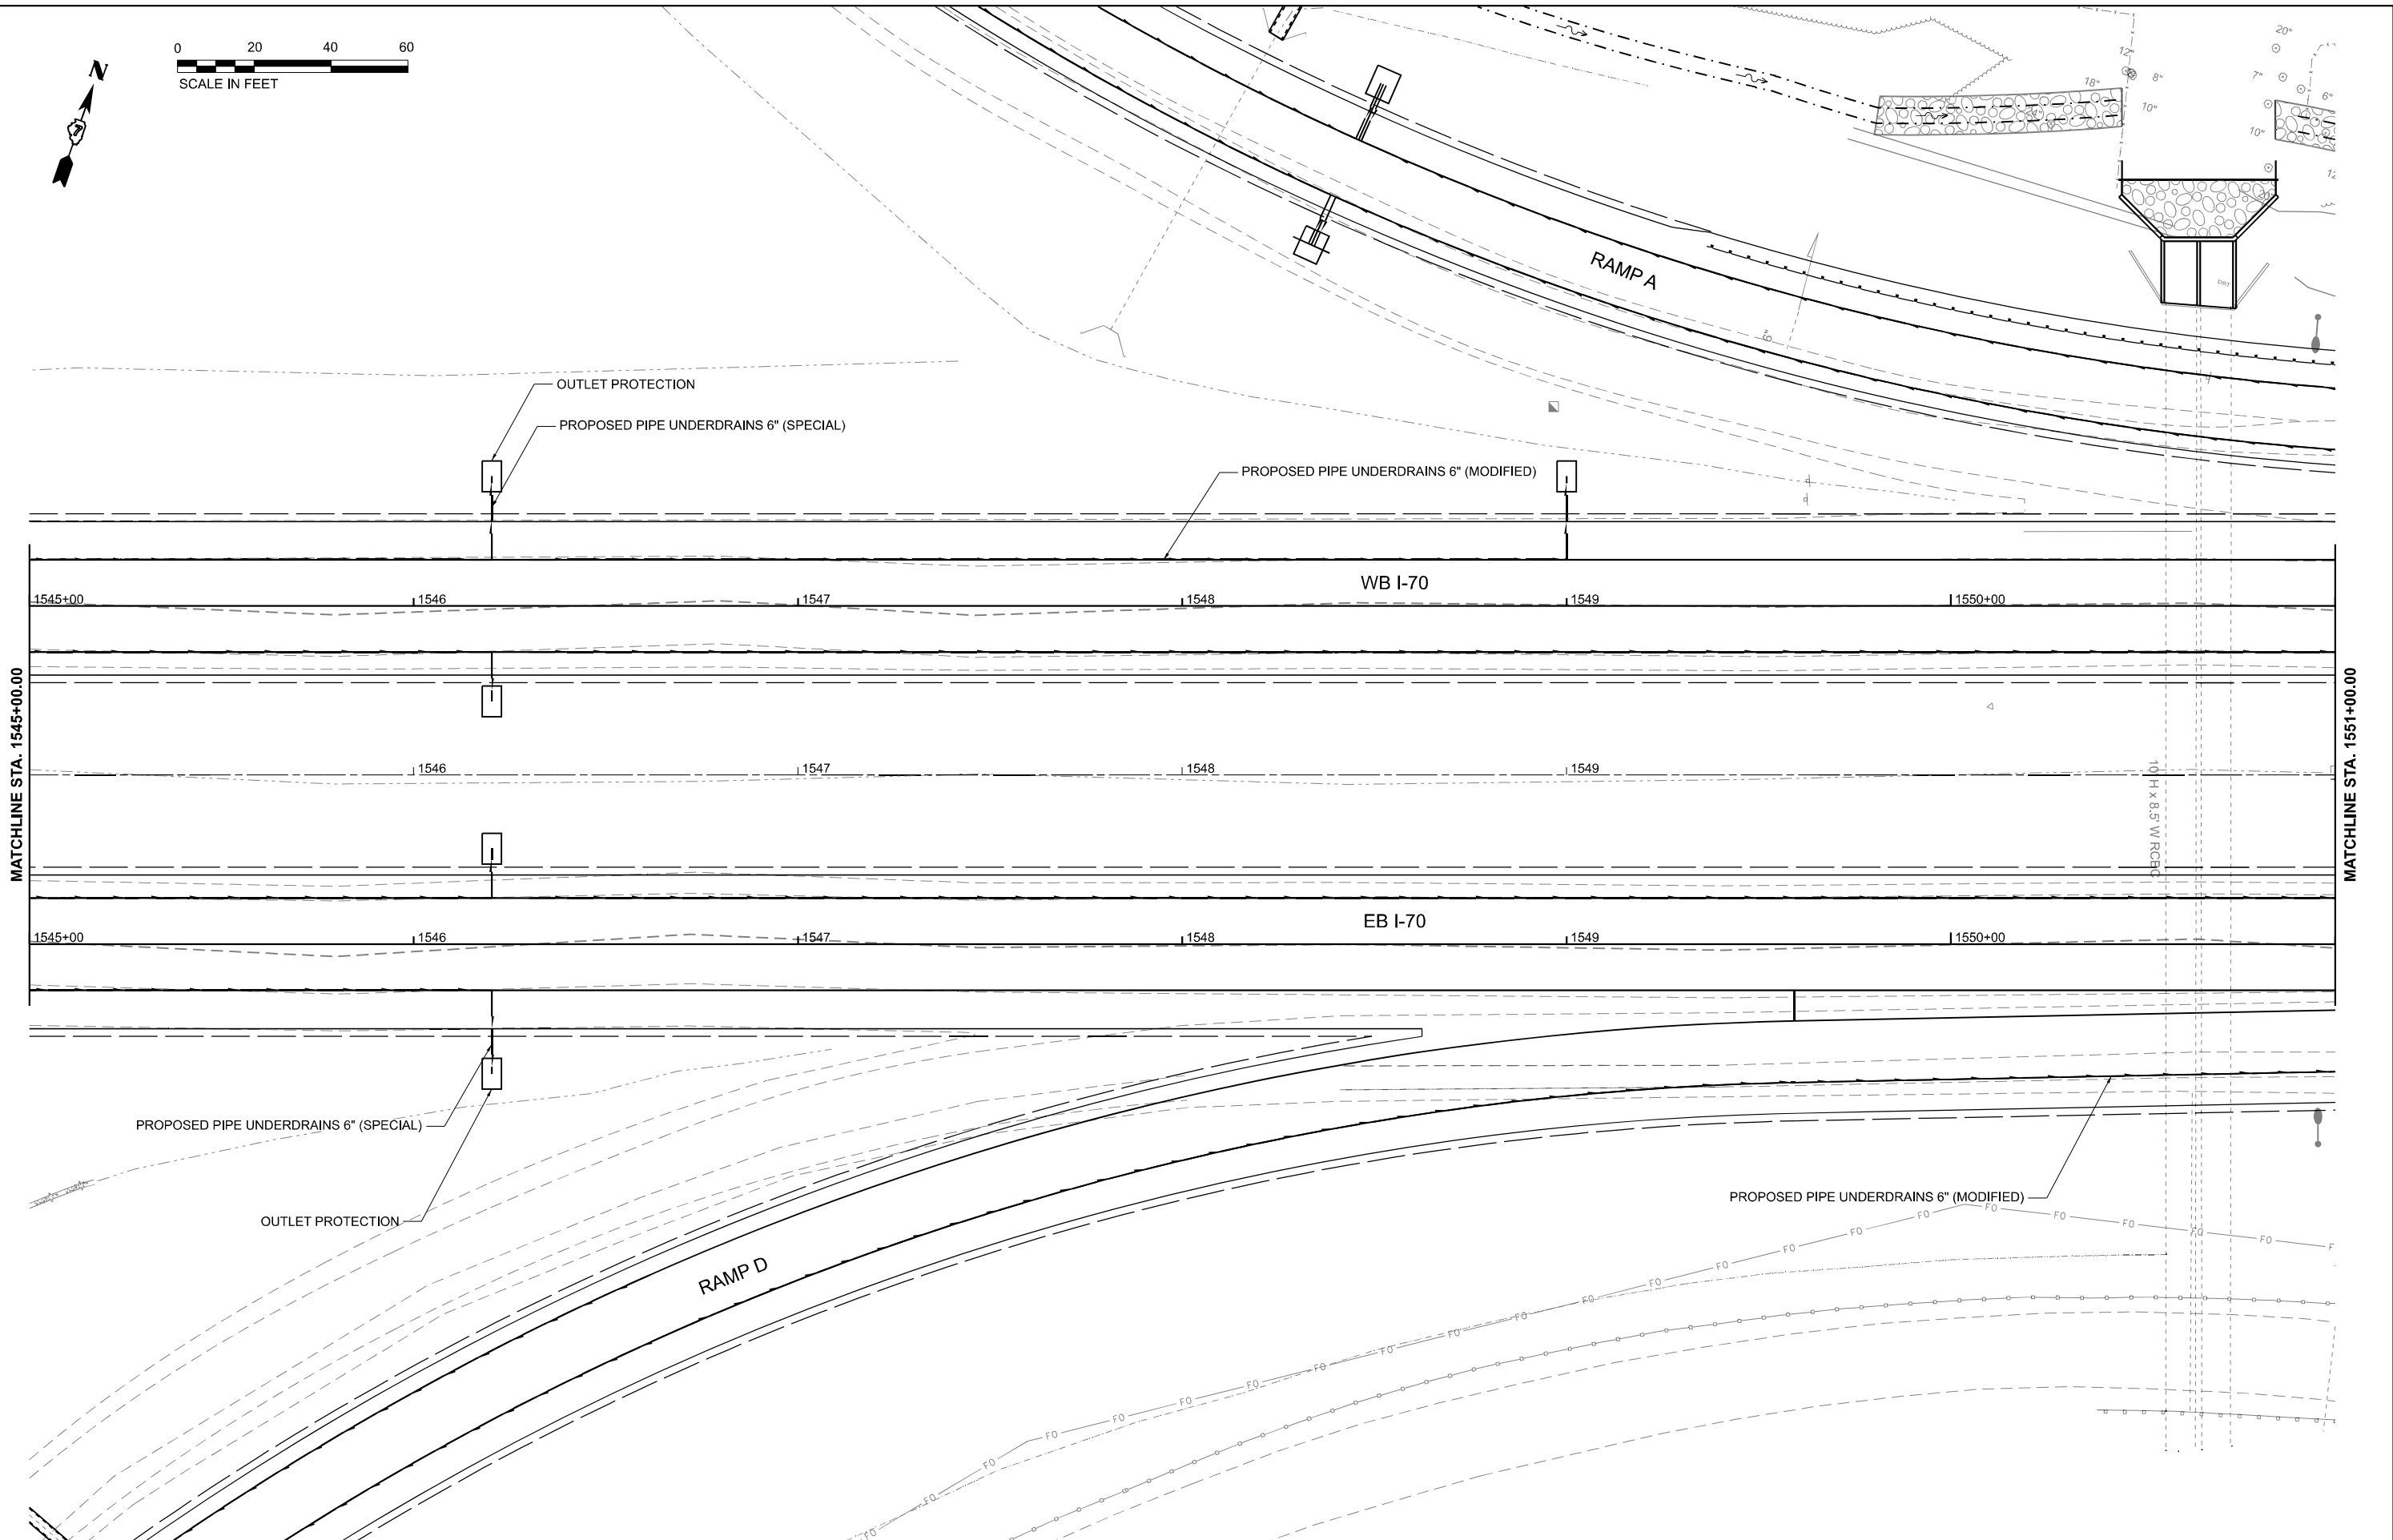

MATCHLINE STA. 1545+00.00

MATCHLINE STA. 1551+00.00



USER NAME = moyerbey

DESIGNED - AJ

REVISED -

DRAWN - AJ

REVISED -

PLOT SCALE = 0.16666667" / in.

CHECKED - MJO

REVISED -

PLOT DATE = 10/13/2025

DATE - 10/16/2025

REVISED -

STATE OF ILLINOIS
DEPARTMENT OF TRANSPORTATION

FAI ROUTE 70 - INTERSTATE 70
DRAINAGE PLAN & PROFILE - FAI ROUTE 70

SCALE: 1"=20'

SHEET 18 OF 31 SHEETS STA. 1545+00 TO STA. 1551+00

F.A.I.
RTE.

SECTION

COUNTY

TOTAL
SHEETS

SHEET
NO.

70

(25-1)R-BR

EFFINGHAM

747

237

CONTRACT NO. 74893



ILLINOIS FED. AID PROJECT

MODEL: SUT - DRN Plan I-70 - 08
FILE NAME: p:\comeng\p70\county.com\connet\proj\beta\Documents\DOT\22004\192407\74893\CADD Data\Sheets\DOT\74893\ch\drain-plan_170.dgn


License No. 184-900613

© Copyright CMT, Inc.

MODEL: 019 - ITD - Prof - Dual
FILE NAME: p:\comeng\p2\country.com\cones\eng\beta\Documents\DOT2200419\40174893\CA\DD Data\Sheets\DOT14893\c-h\cra\p-profile_1-70.dgn

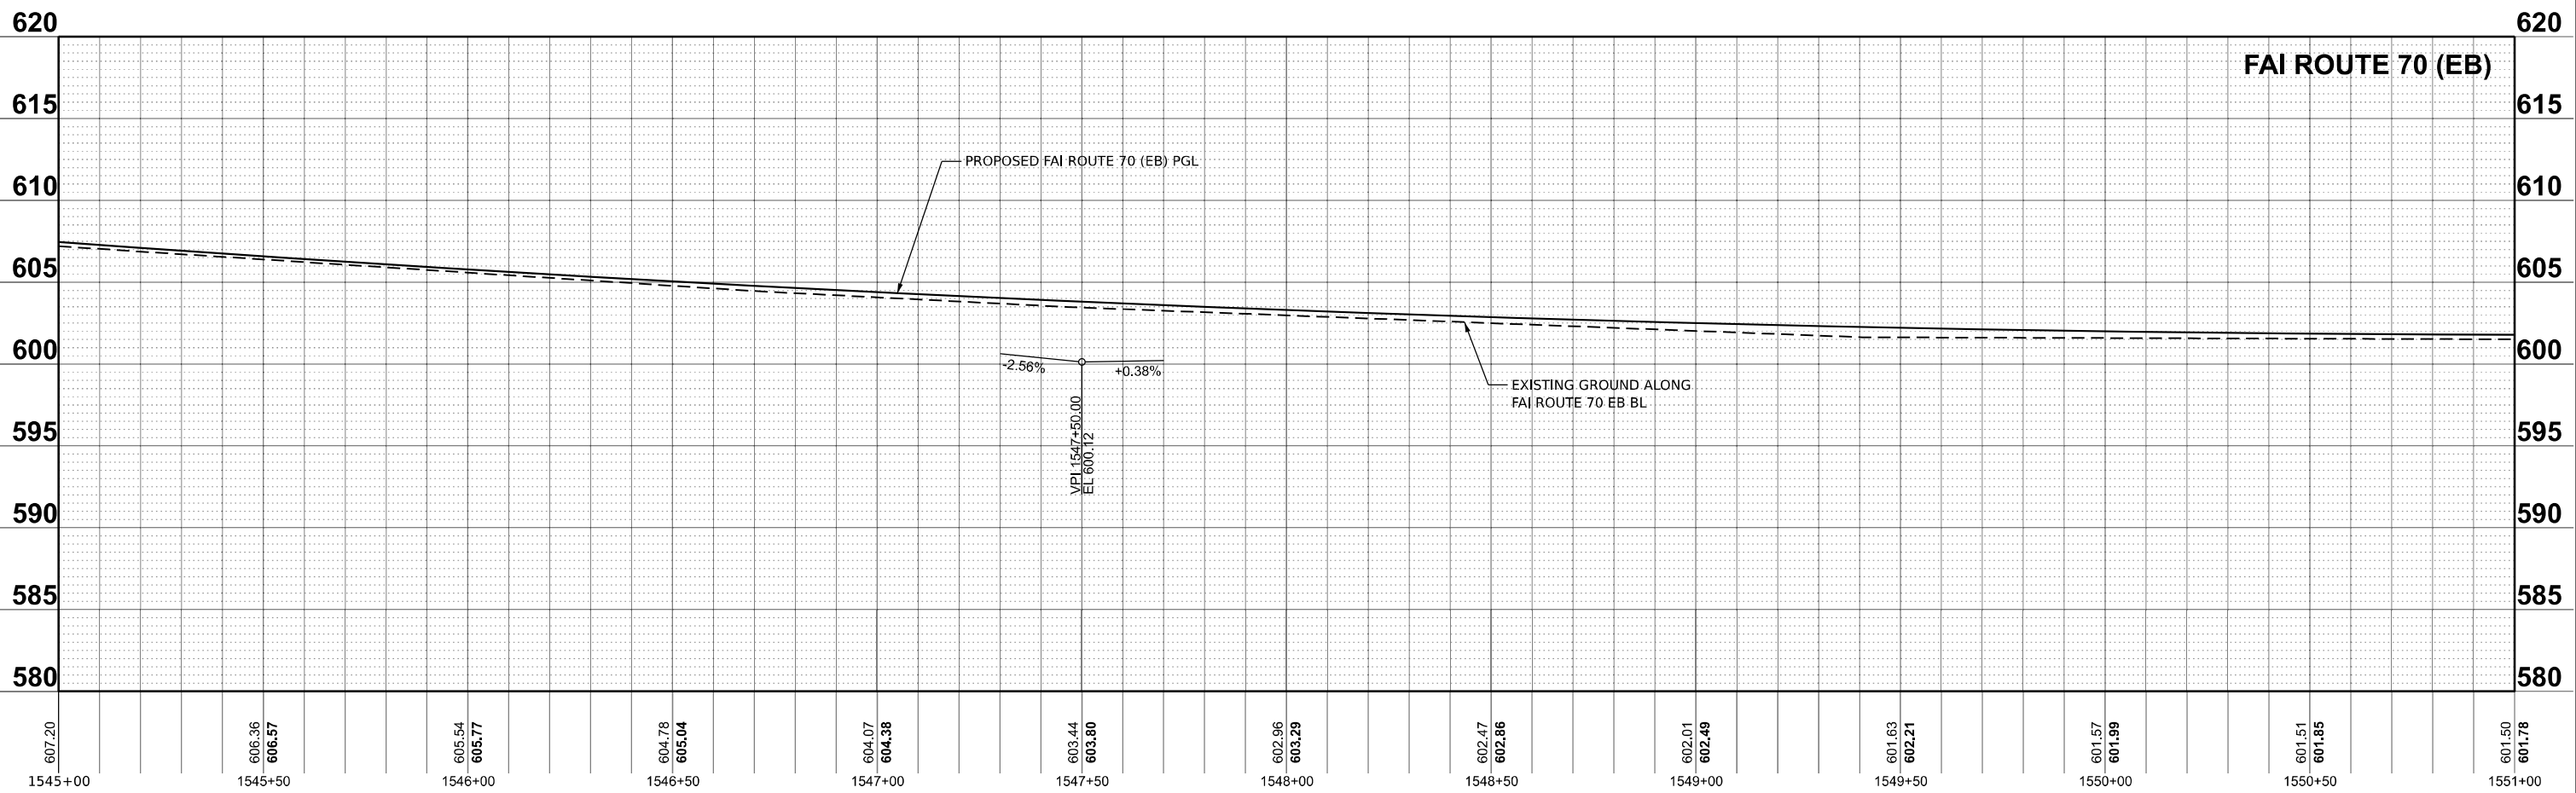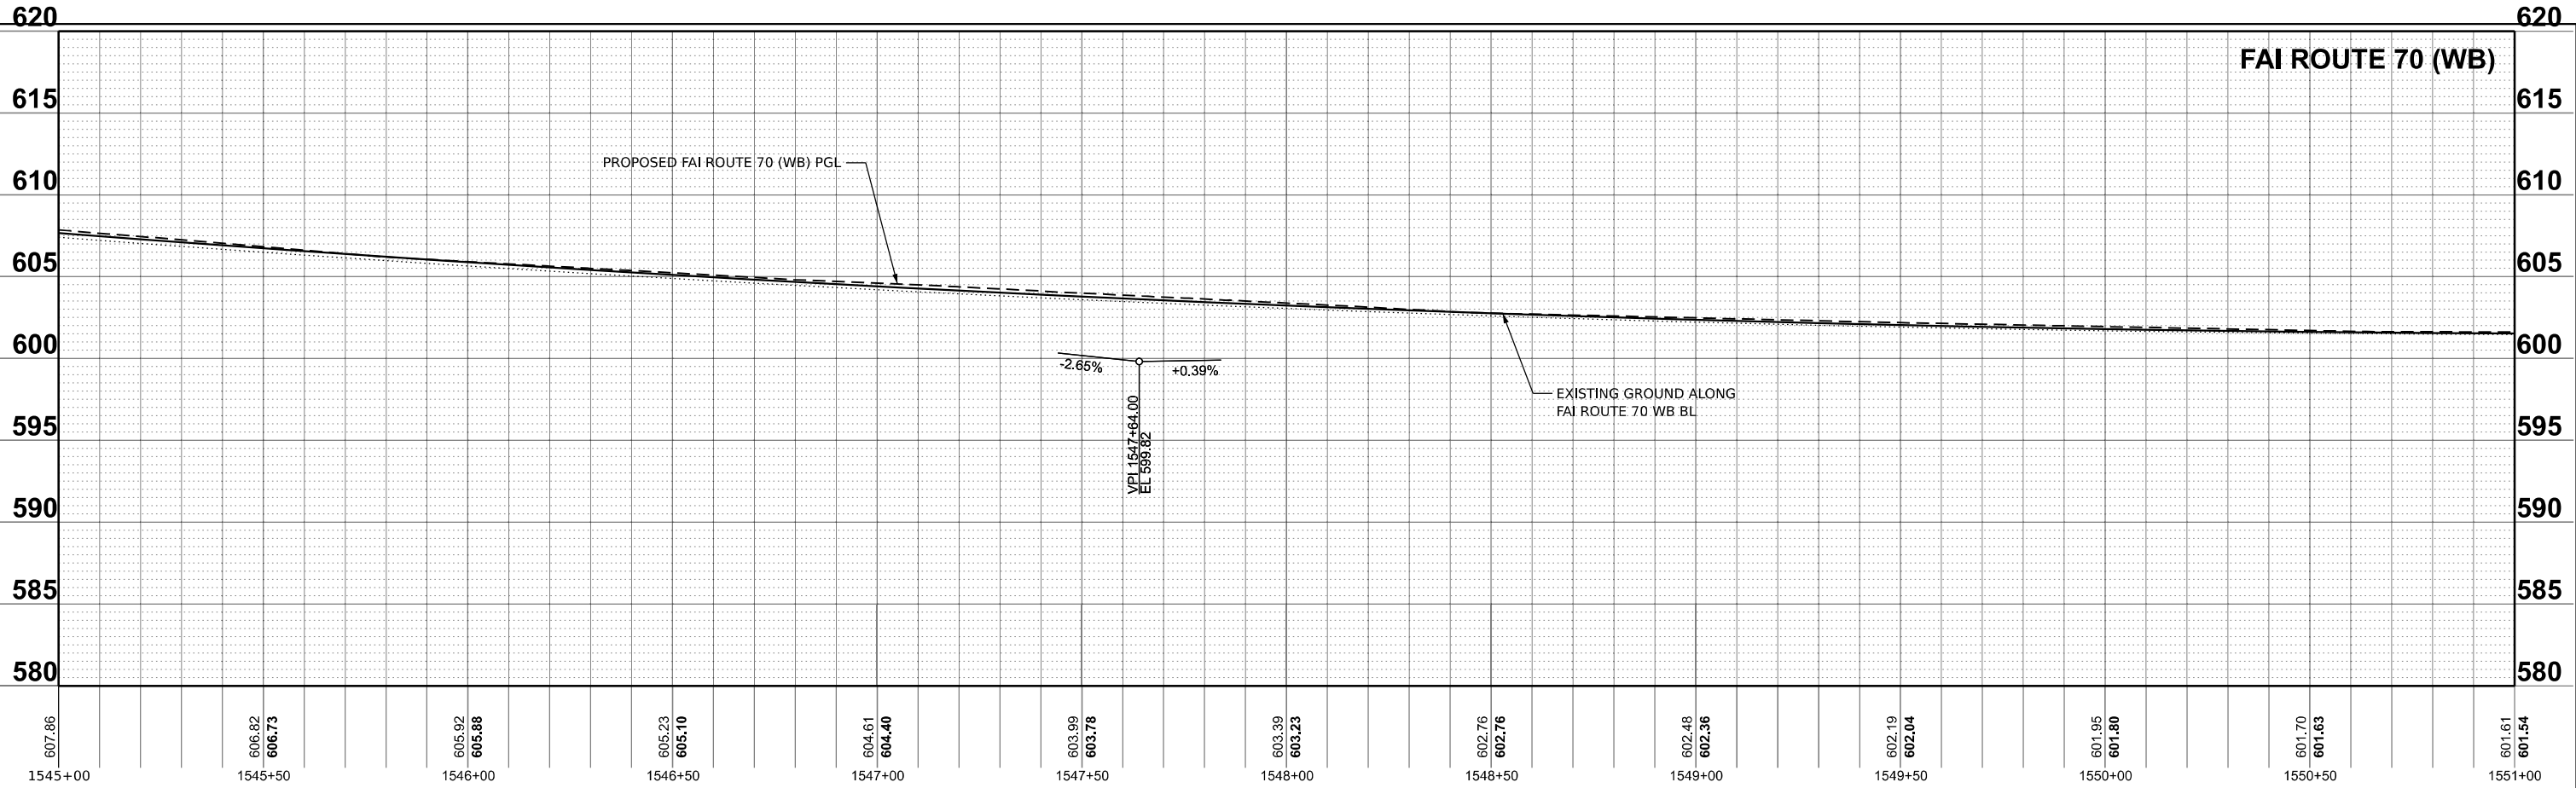

MODEL: 091 - ITD - Prof - Dual
FILE NAME: p:\work\p91\county\com\conns\proj\fa\Documents\DOT2200419\24074893\CADD Data\Sheets\DOT1883\ch\drain-profile_170.dgn

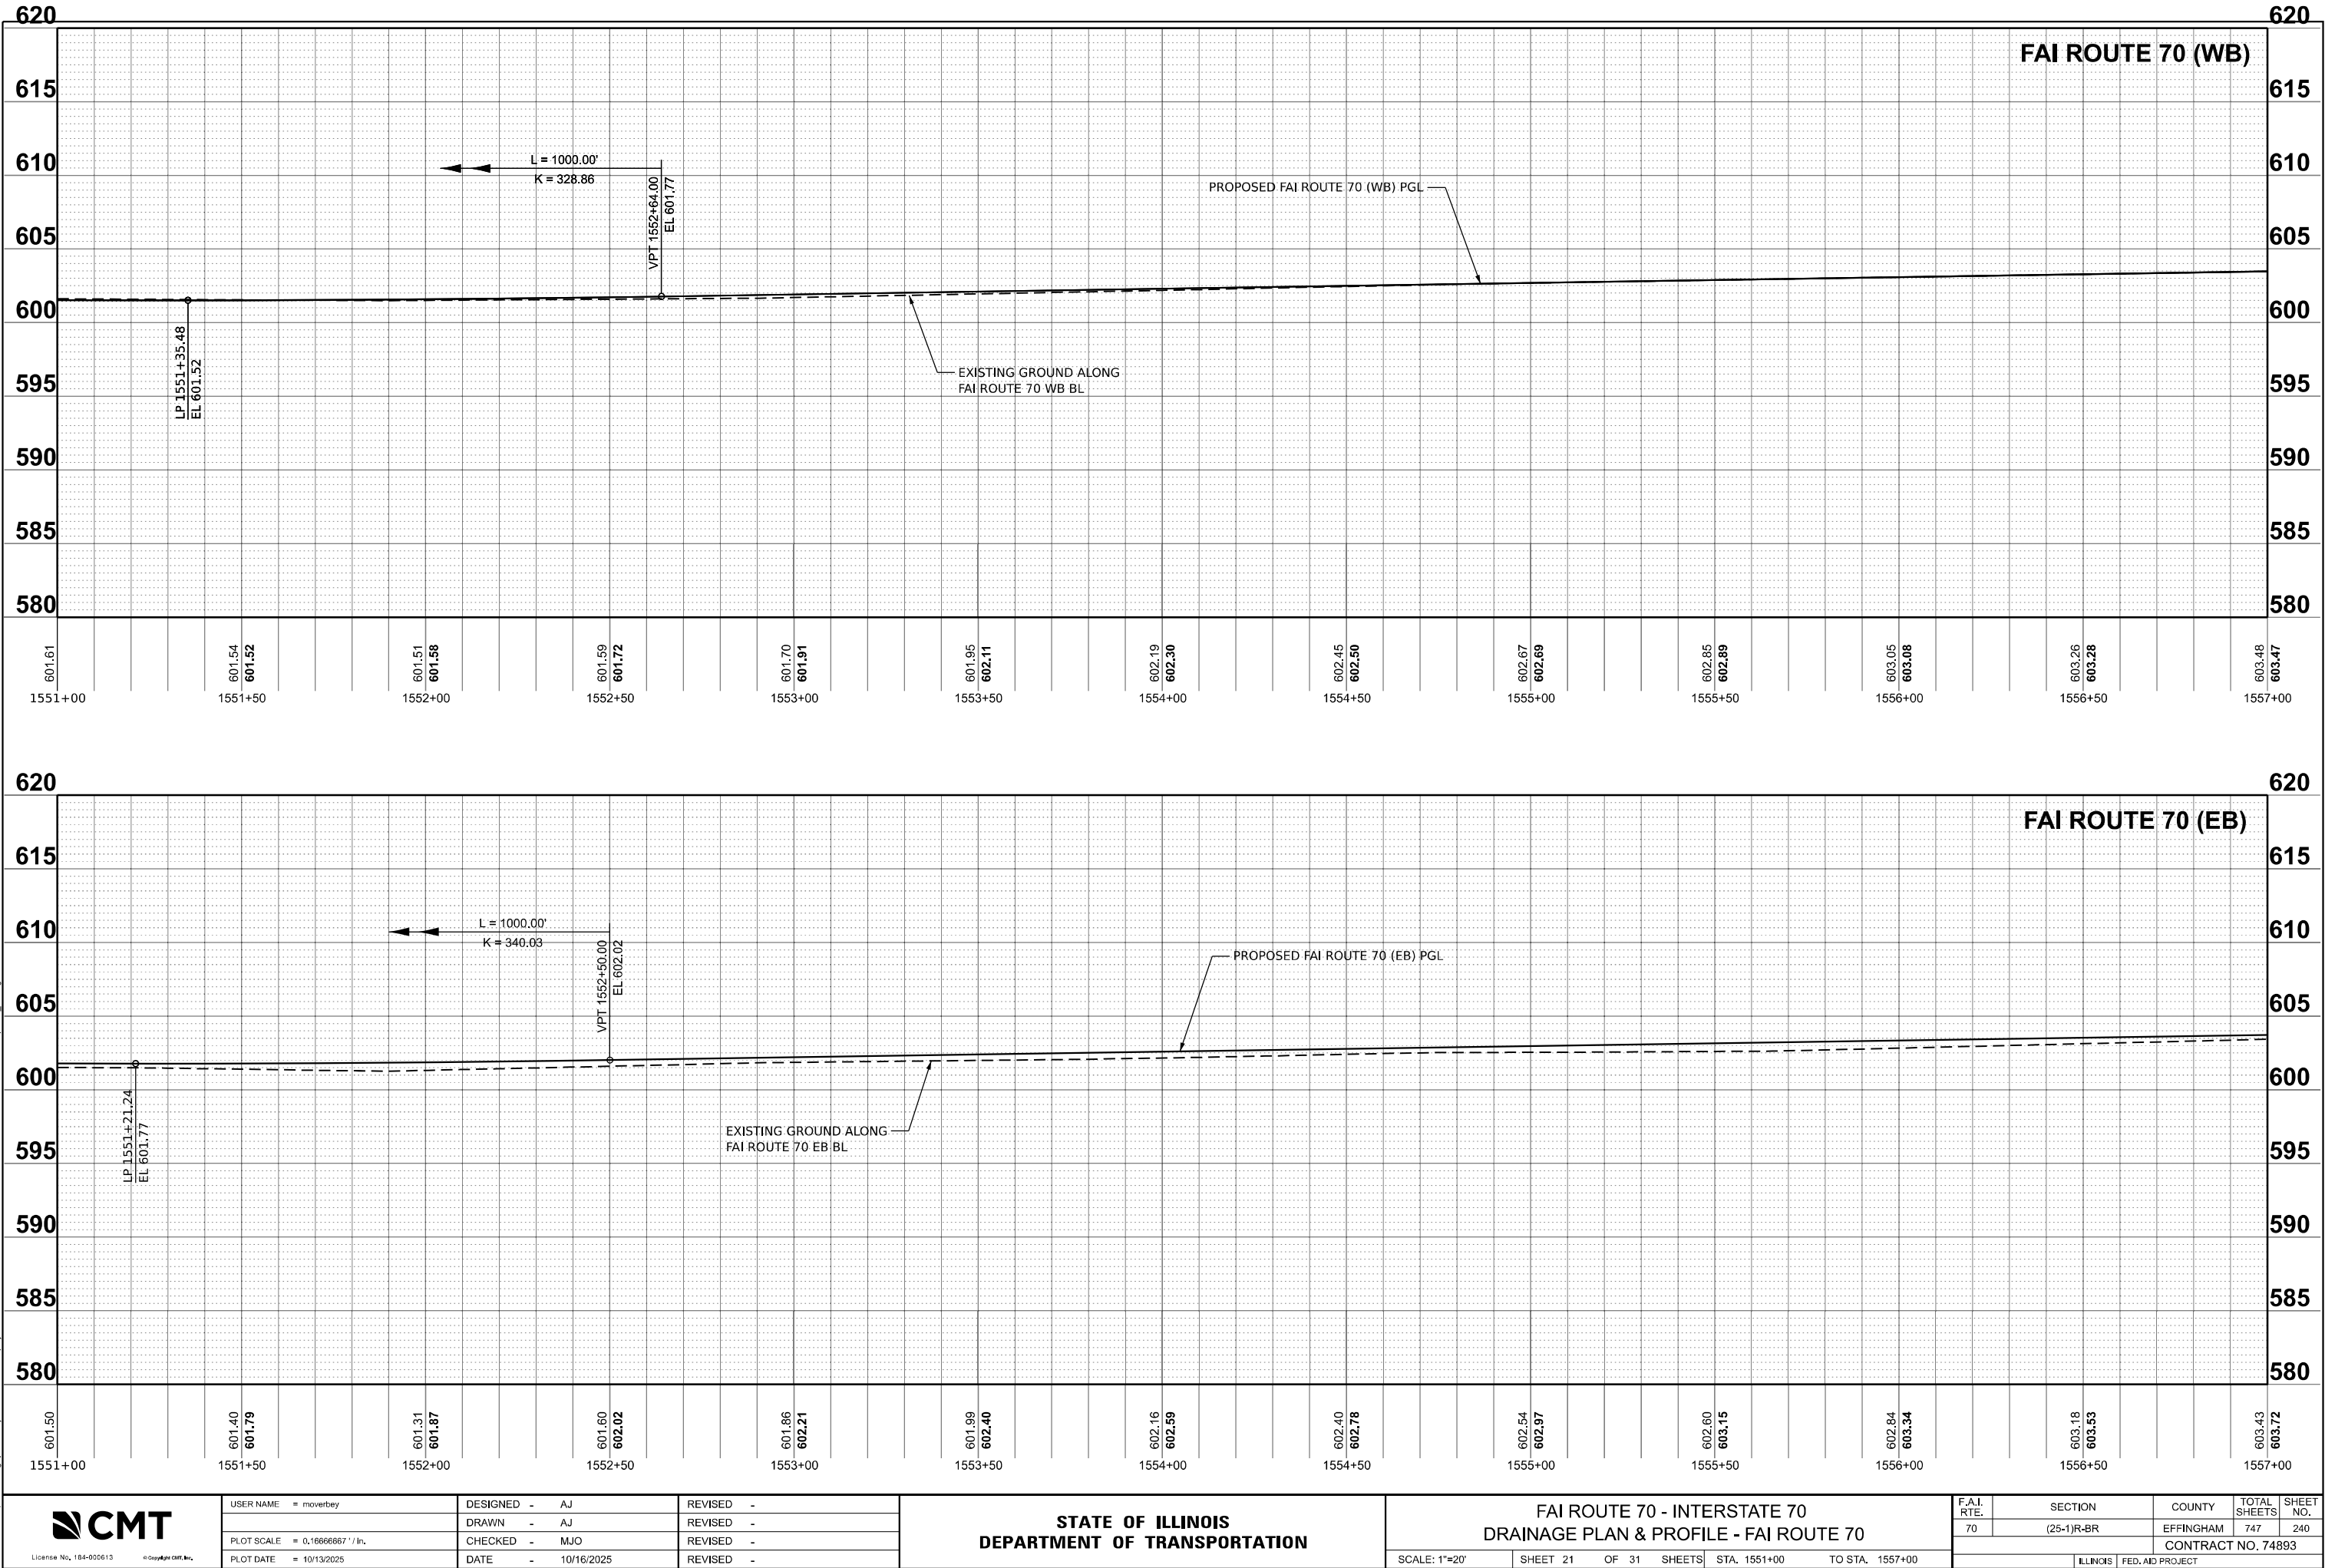

License No. 184-900613

© copyright CMT, Inc.

USER NAME = moverbey

PLOT SCALE = 0.16666667' / in.

PLOT DATE = 10/13/2025

DESIGNED - AJ

DRAWN - AJ

CHECKED - MJO

DATE - 10/16/2025

REVISED -

REVISED -

REVISED -

REVISED -

STATE OF ILLINOIS
DEPARTMENT OF TRANSPORTATION

FAI ROUTE 70 - INTERSTATE 70
DRAINAGE PLAN & PROFILE - FAI ROUTE 70

SCALE: 1"=20'

SHEET 21

OF 31

SHEETS

STA. 1551+00

TO STA. 1557+00

F.A.I.

RTE.

70

SECTION

(25-1)R-BR

COUNTY

EFFINGHAM

TOTAL

SHEETS

747



SHEET

NO.

240

CONTRACT NO. 74893

ILLINOIS FED. AID PROJECT

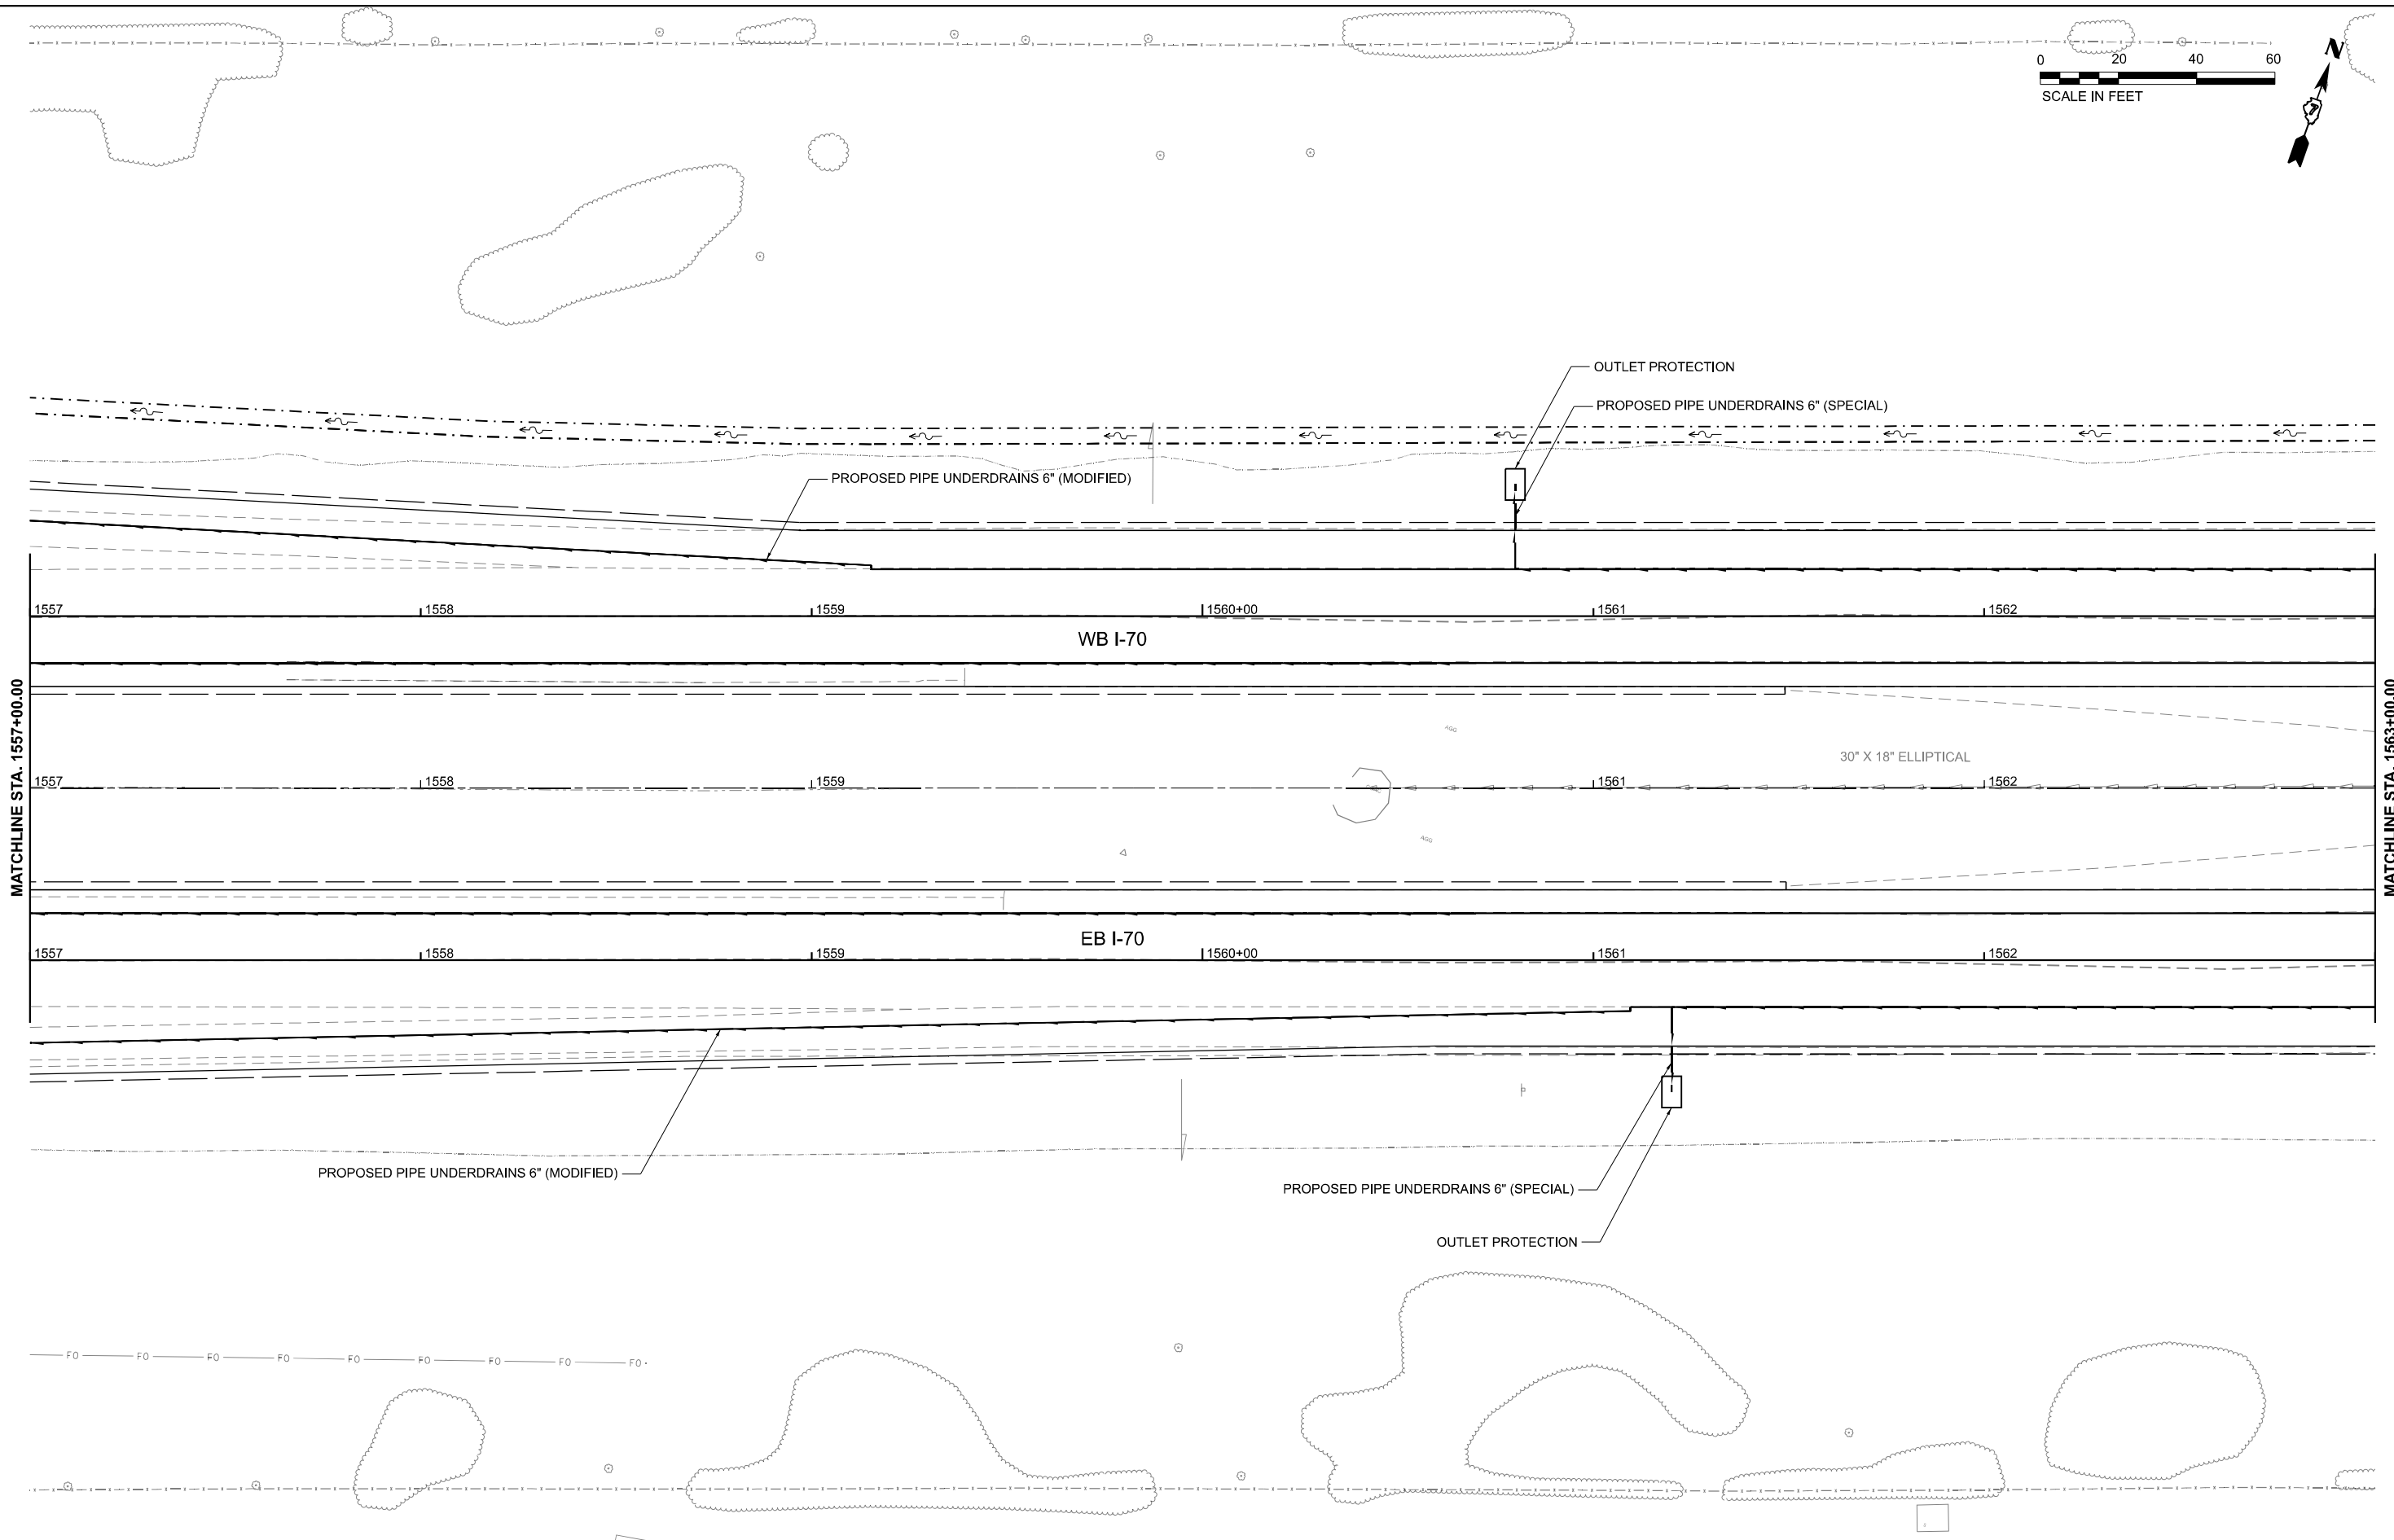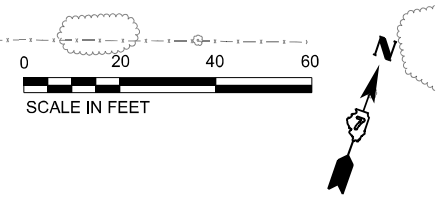

MODEL: SUT - DRN Plan I-70 - 10
FILE NAME: procomp\p\city\city\com\con\con\proj\proj\Documents\DOT\22004\19\240\74893\CADD Data\Sheets\DOT\22004\19\240\74893\con\con\proj\proj\I-70.dgn



USER NAME = moverbey	DESIGNED - AJ	REVISED -
	DRAWN - AJ	REVISED -
PLOT SCALE = 0.16666667' / in.	CHECKED - MJO	REVISED -
PLOT DATE = 10/13/2025	DATE - 10/16/2025	REVISED -



STATE OF ILLINOIS
DEPARTMENT OF TRANSPORTATION


FAI ROUTE 70 - INTERSTATE 70
DRAINAGE PLAN & PROFILE - FAI ROUTE 70

SCALE: 1"=20' SHEET 22 OF 31 SHEETS STA. 1557+00 TO STA. 1563+00



F.A.I. RTE.	SECTION	COUNTY	TOTAL SHEETS	SHEET NO.
70	(25-1)R-BR	EFFINGHAM	747	241
CONTRACT NO. 74893				
ILLINOIS FED. AID PROJECT				

MODEL: 023 - ITD - Prof - Dual
FILE NAME: p:\work\p2\country.com\cones\p2\p2\Documents\DOT2200419\4074893\CADD Data\Sheets\DOT18893\c-h\drain-profile_170.dgn

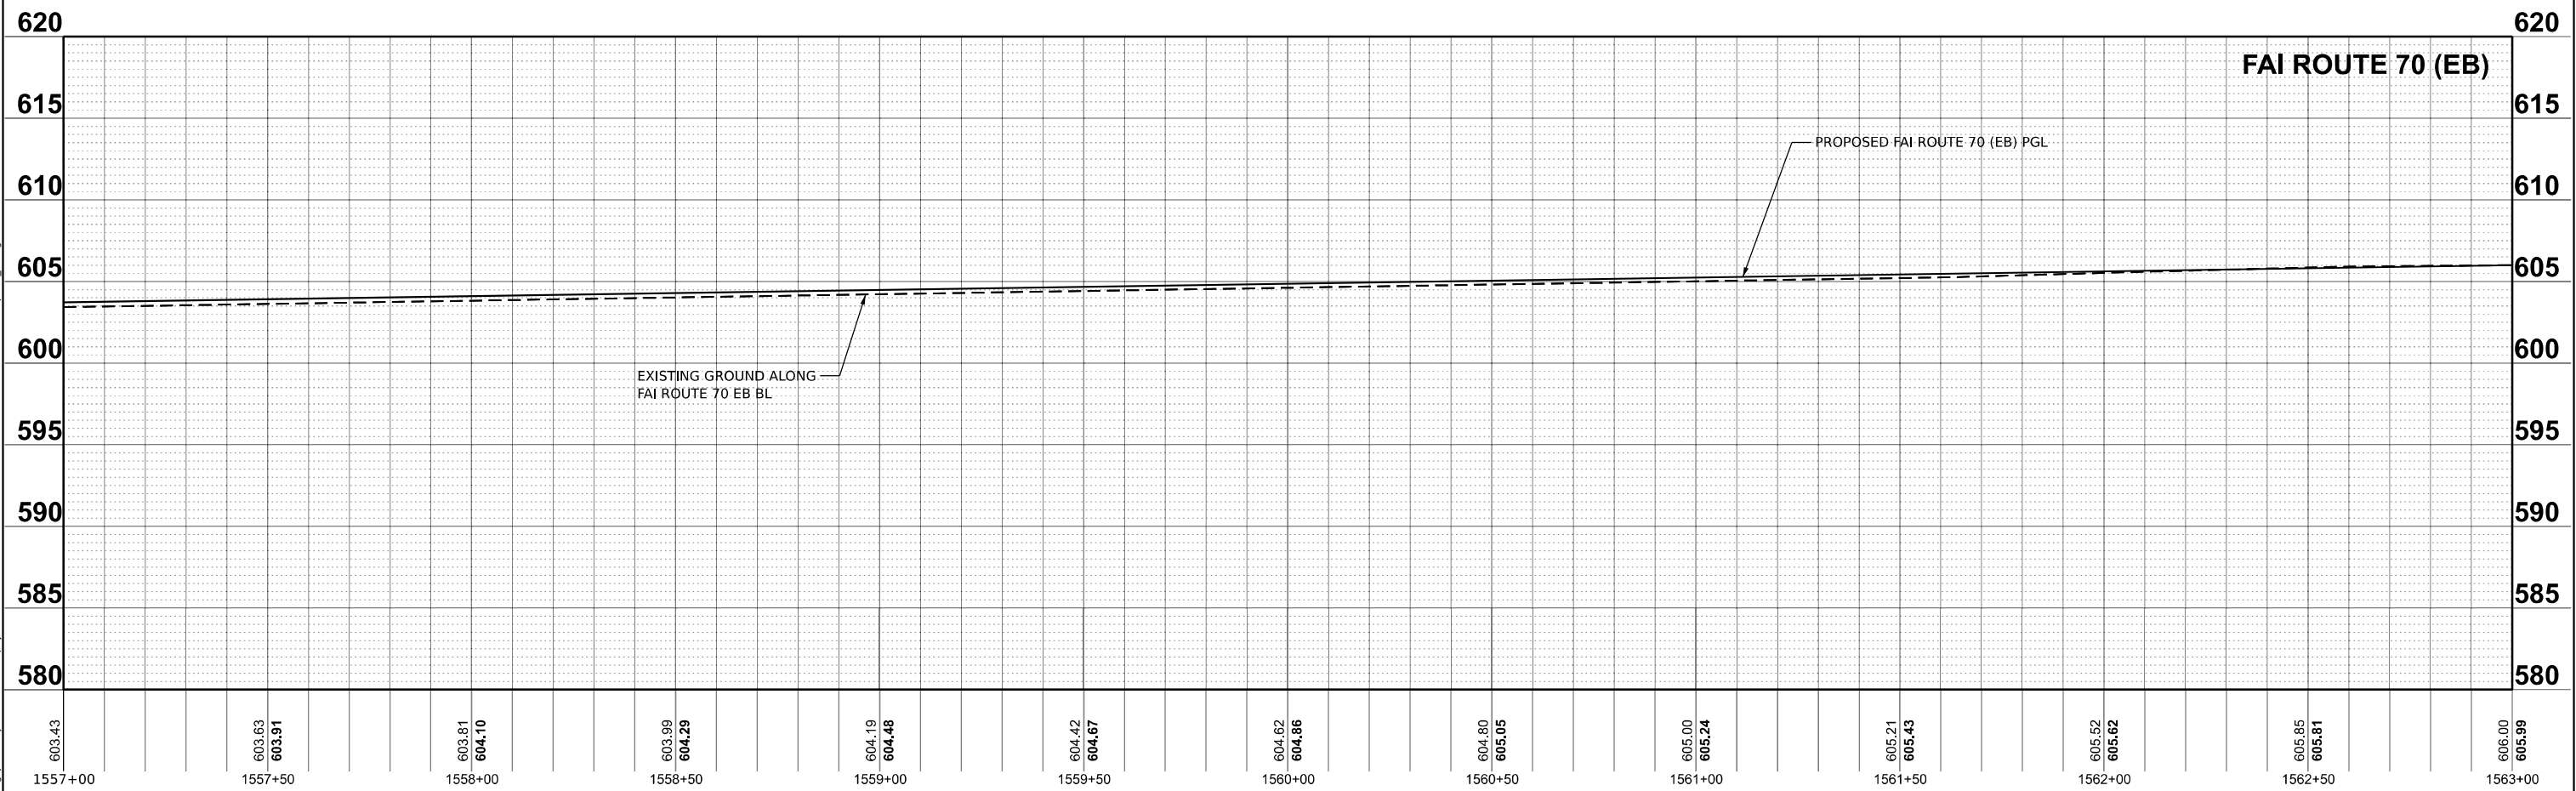
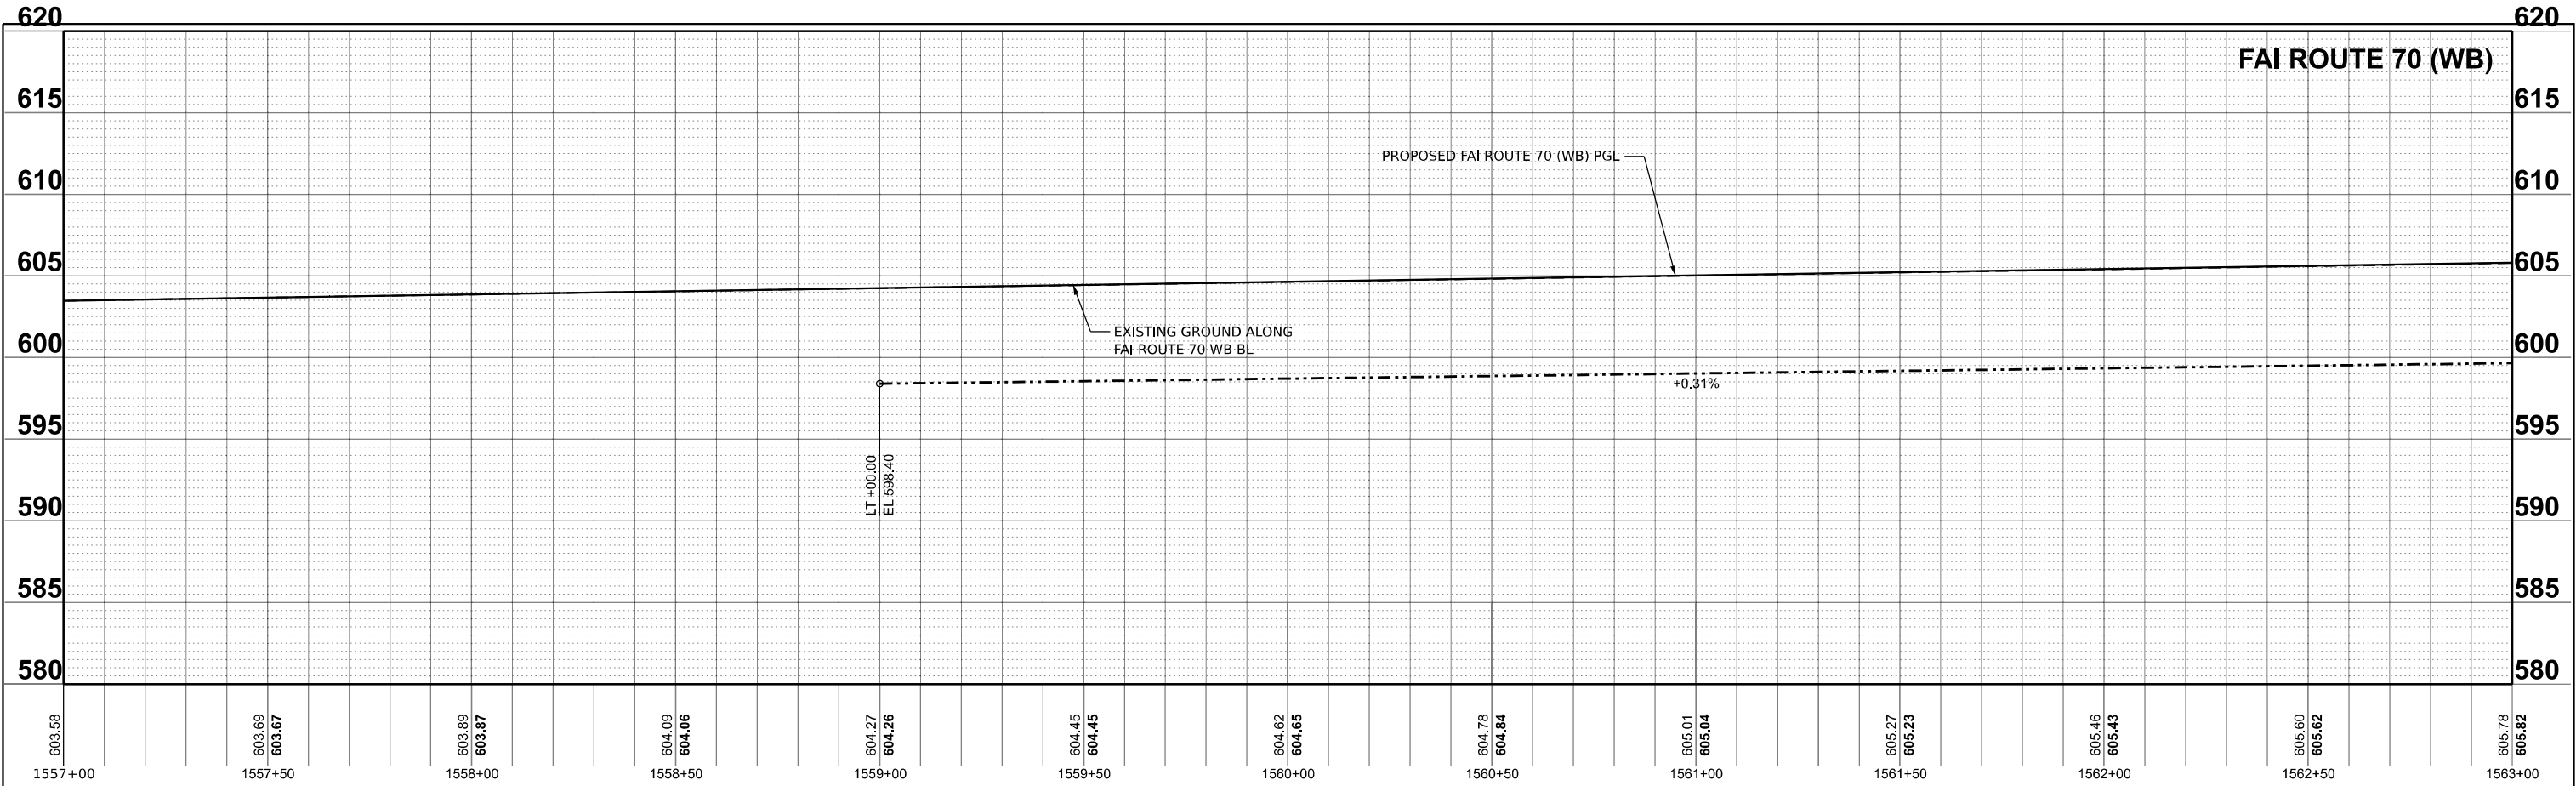


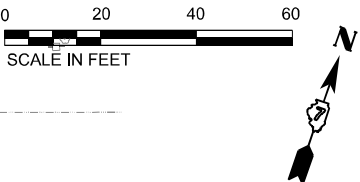

MODEL: 095 - RD - Prof - D.mxd
FILE NAME: p:\congressional\country\congressional\DOT\2200419\4074893\CADD Data\Sheets\DOT\4893\c-h-rd-a-profile_1-70.dgn

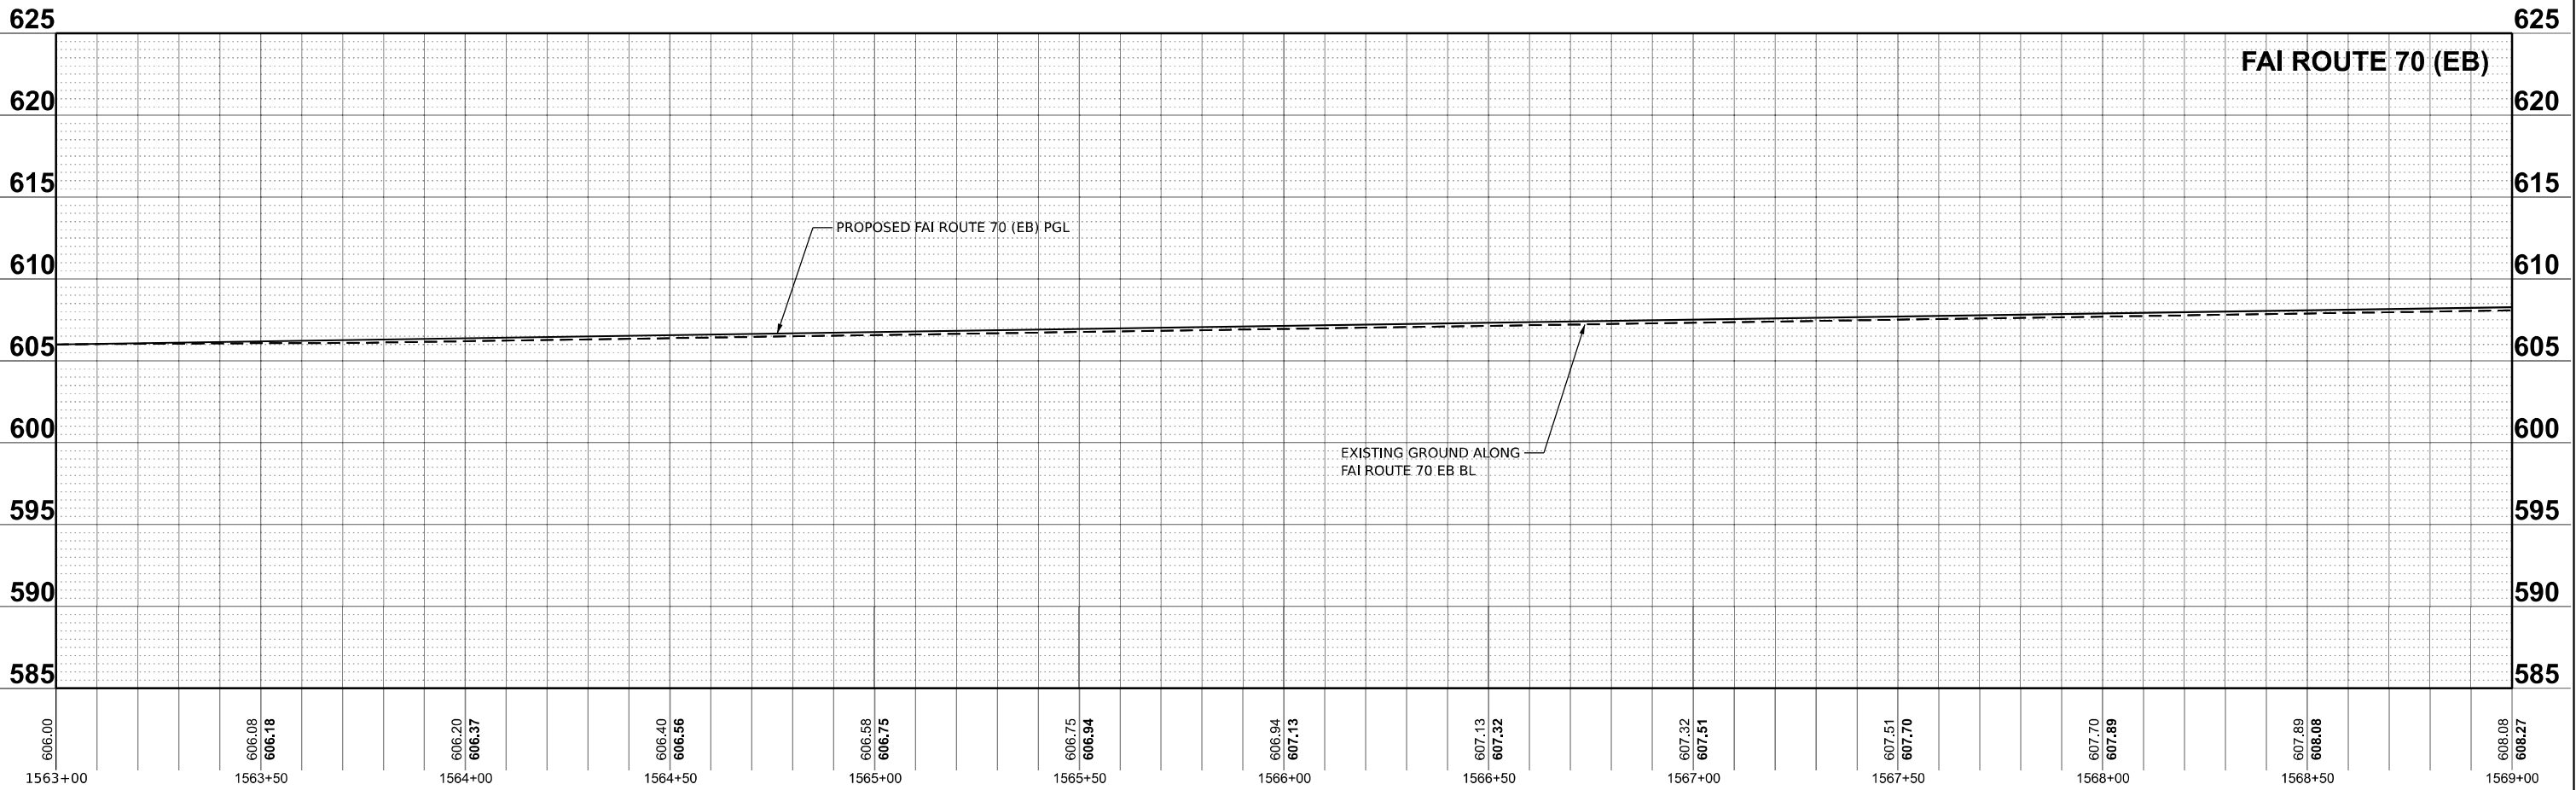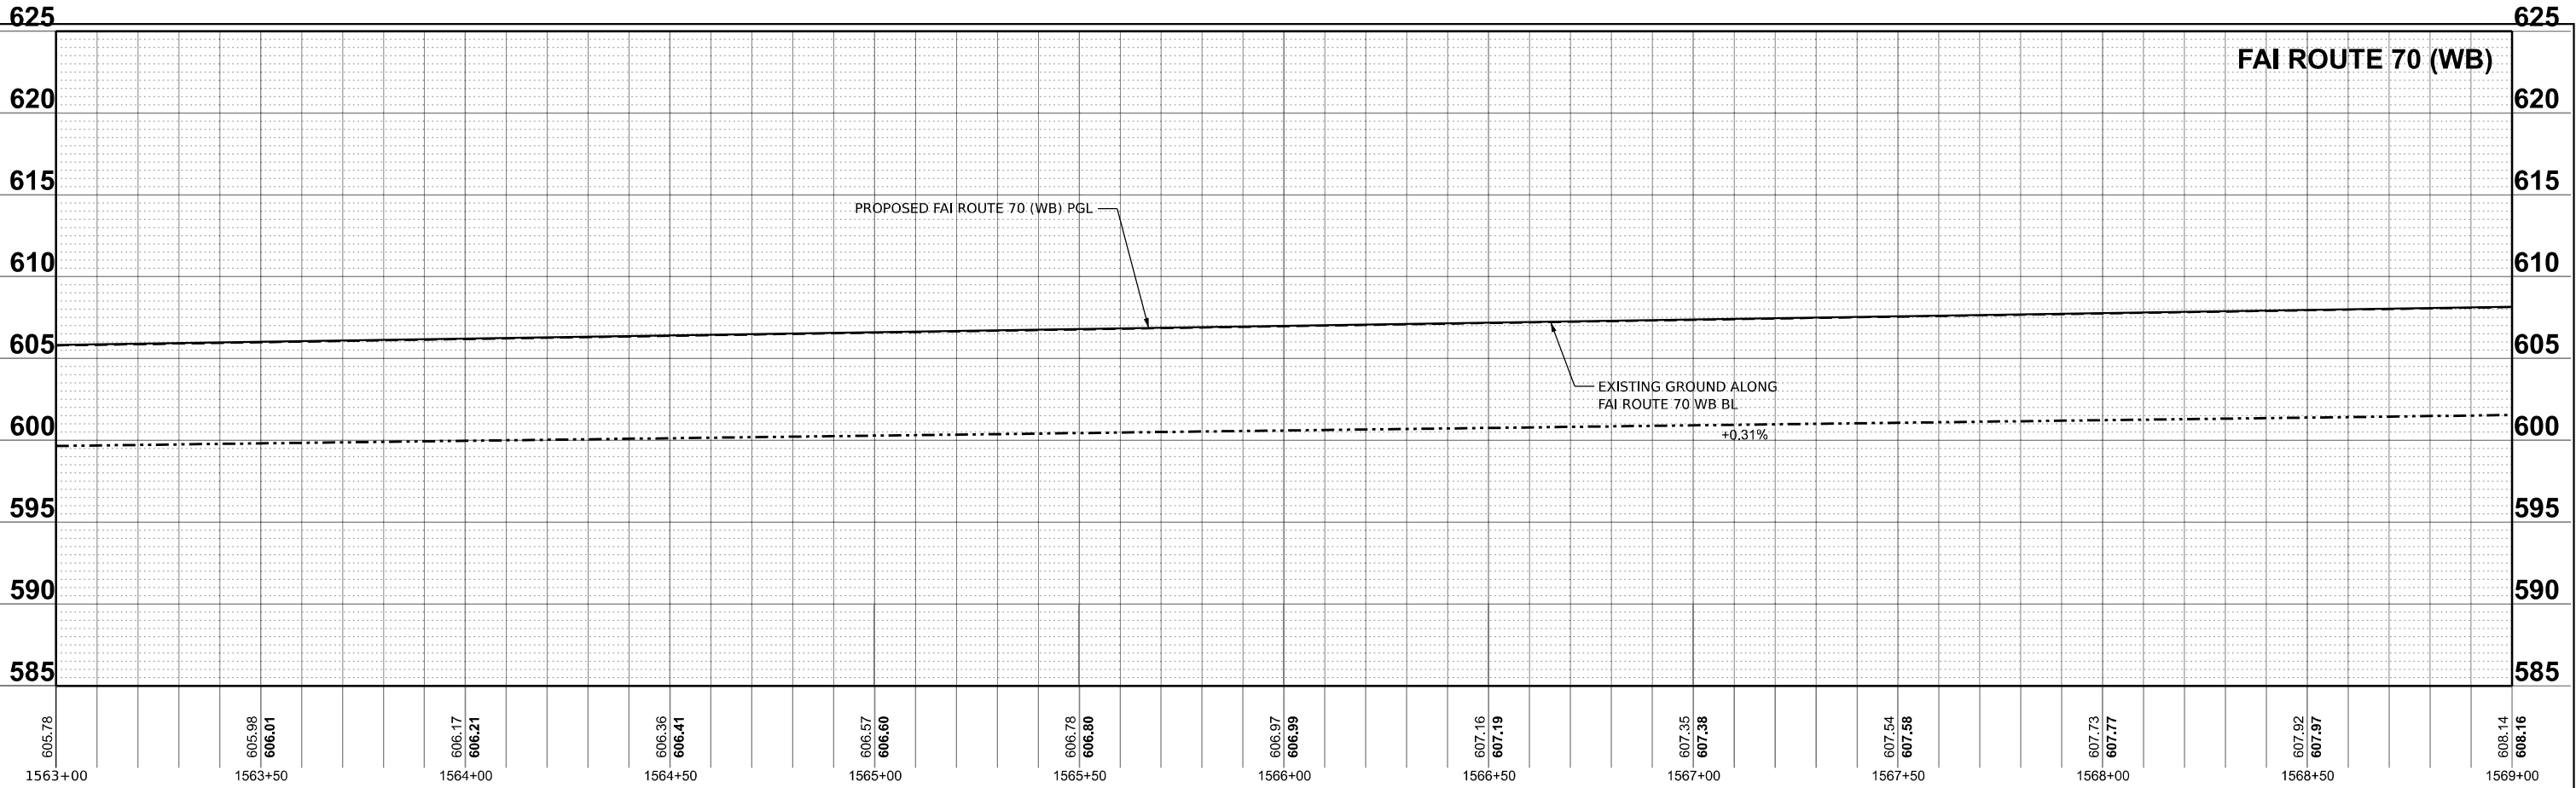

CMT License No. 184-000613 © Copyright CMT, Inc.	USER NAME = moverbey		DESIGNED - AJ	REVISED -	STATE OF ILLINOIS DEPARTMENT OF TRANSPORTATION	FAI ROUTE 70 - INTERSTATE 70 DRAINAGE PLAN & PROFILE - FAI ROUTE 70				F.A.I. RTE. 70	SECTION	COUNTY	TOTAL SHEETS	SHEET NO.
	PLOT SCALE = 0.16666667" / in.		DRAWN - AJ	REVISED -						(25-1)R-BR		EFFINGHAM	747	244
	PLOT DATE = 10/13/2025		CHECKED - MJO	REVISED -						CONTRACT NO. 74893				
			DATE - 10/16/2025	REVISED -		SCALE: 1"=20'		SHEET 25	OF 31	SHEETS	STA. 1563+00	TO STA. 1569+00	ILLINOIS	FED. AID PROJECT

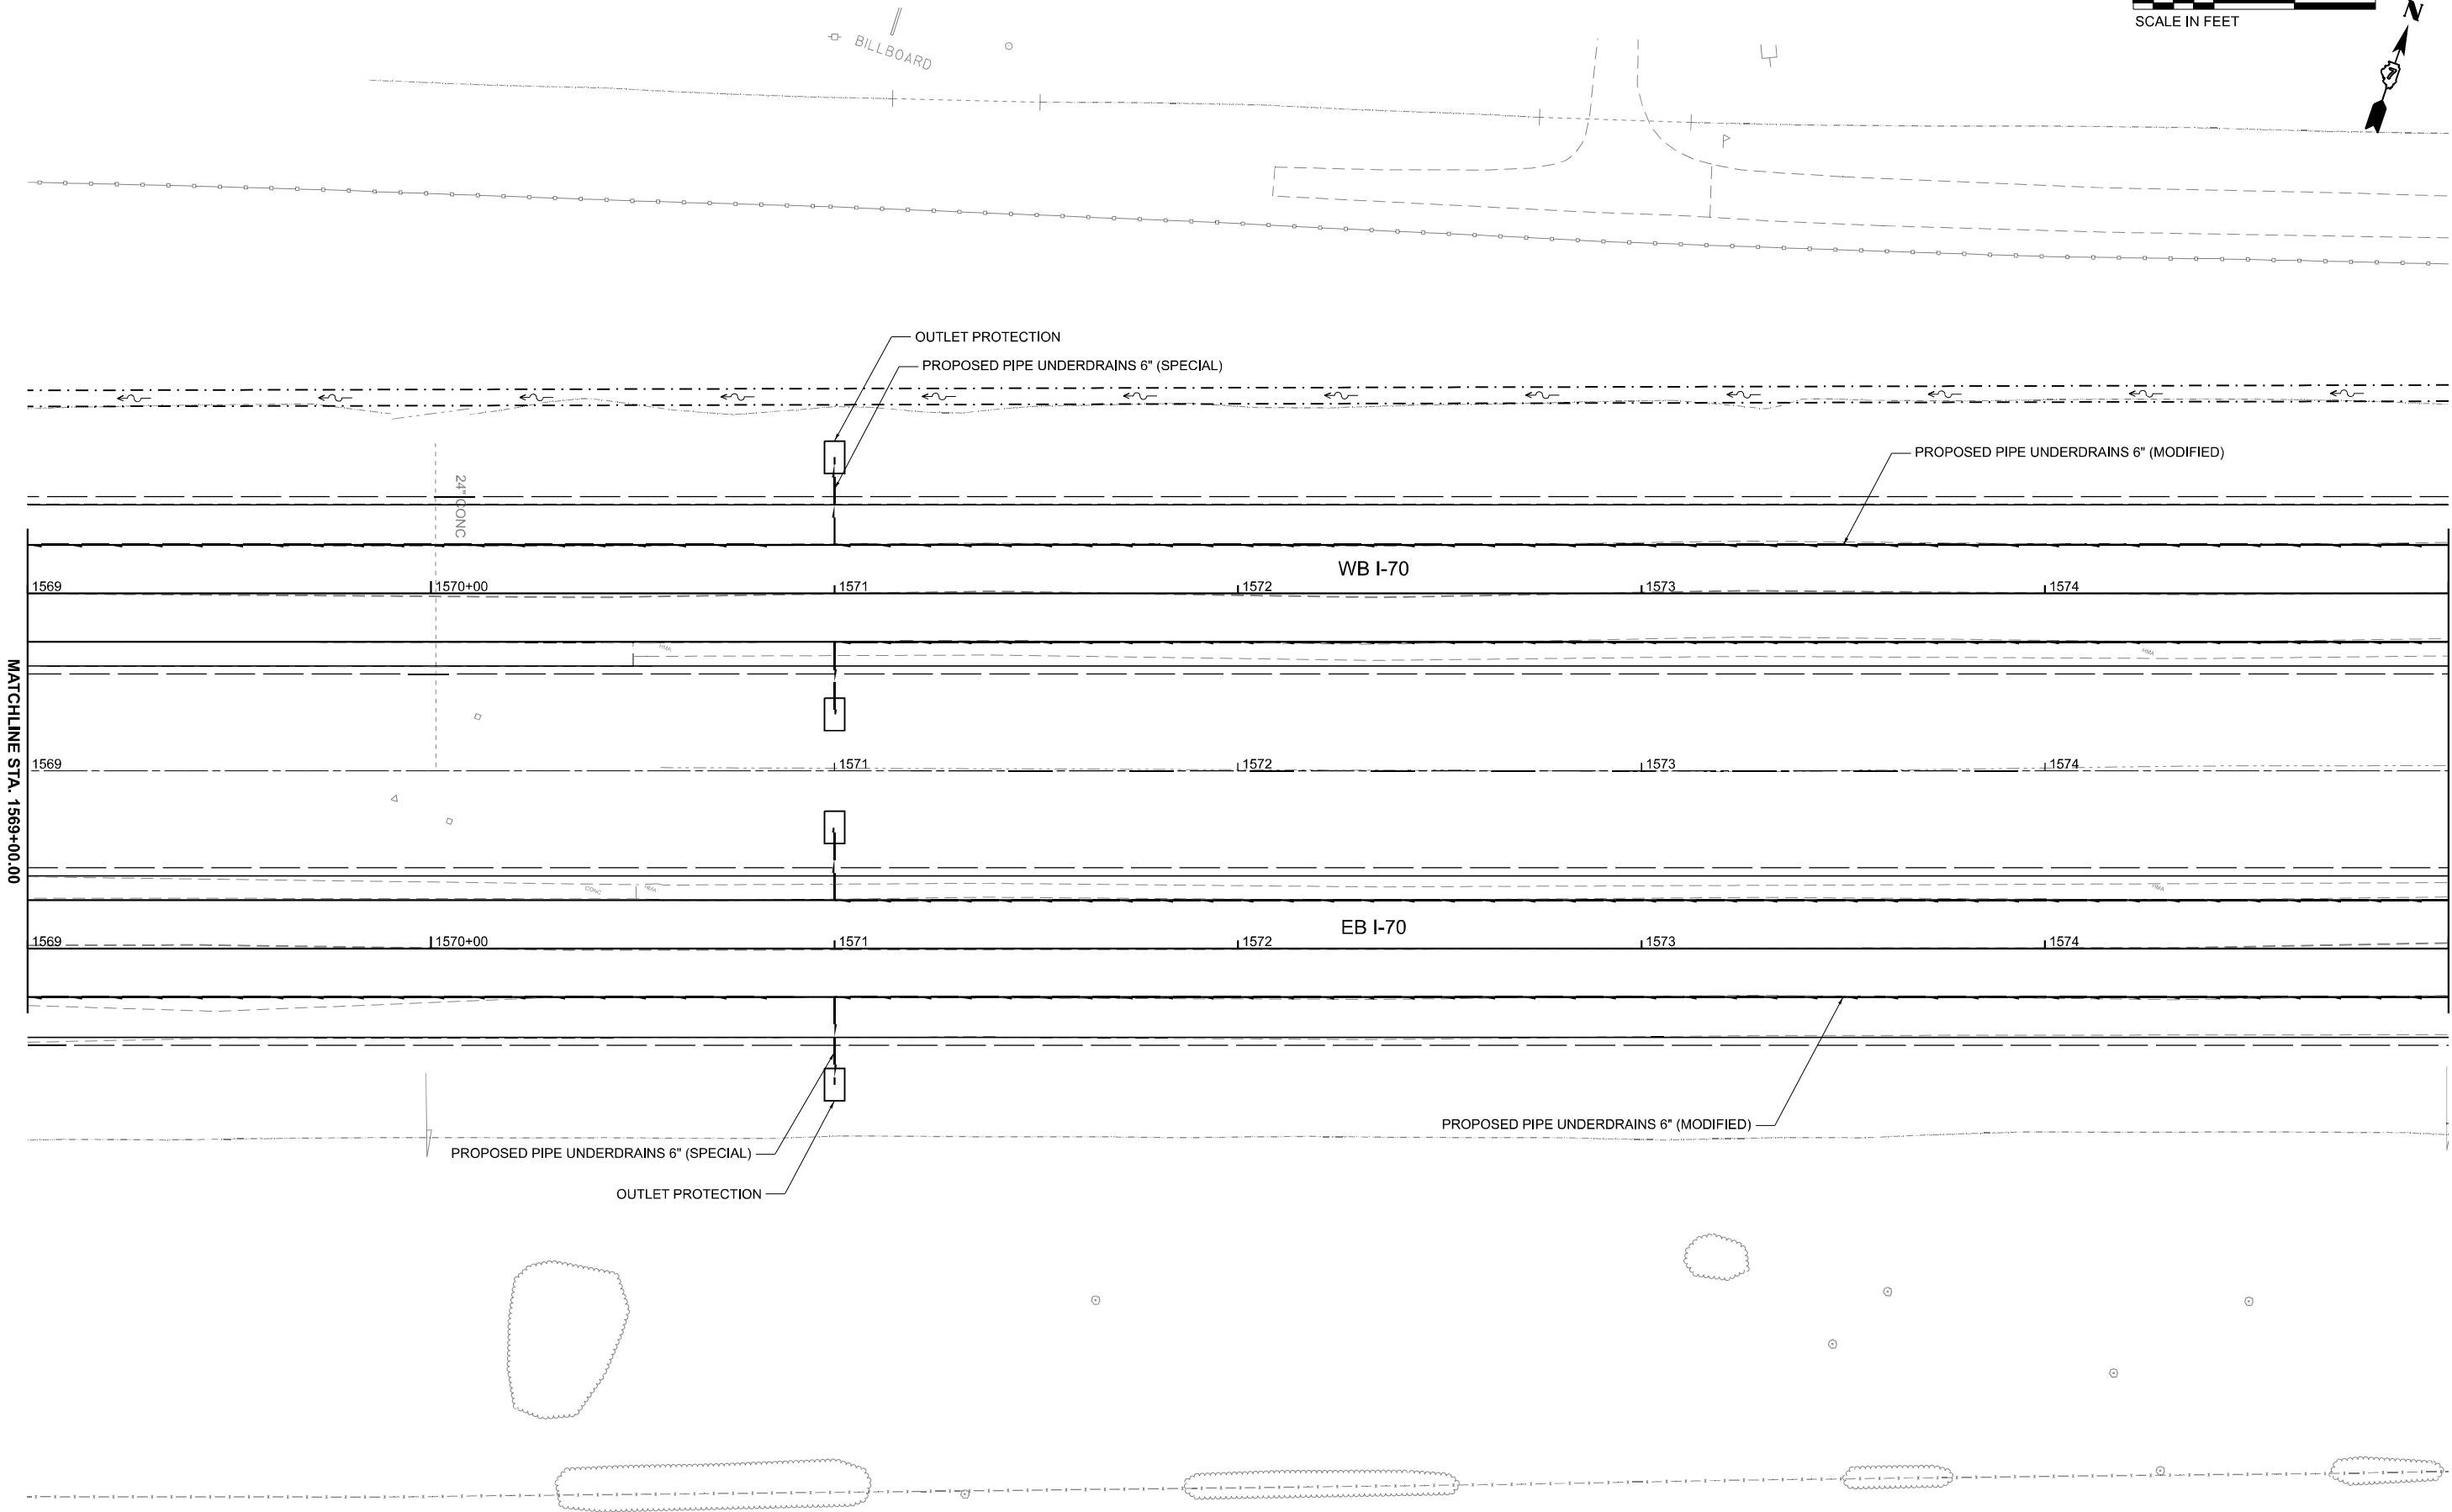
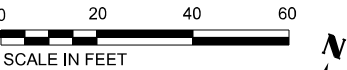


MATCHLINE STA. 1569+00.00

MATCHLINE STA. 1575+00.00

MODEL: SUT - DRN Plan I-70 - 12
FILE NAME: p:\concrete\p3\moverbey\concrete\connect\project\Documents\DOT\22004\19\24\07\4893\CADD Data\Sheets\DOT\4893\concrete\plan I-70.dgn

 License No. 184-000613 © Copyright CMT, Inc.	USER NAME = moverbey		DESIGNED - AJ	REVISED -	STATE OF ILLINOIS DEPARTMENT OF TRANSPORTATION	FAI ROUTE 70 - INTERSTATE 70					F.A.I. RTE.	SECTION	COUNTY	TOTAL SHEETS	SHEET NO.
	PLOT SCALE = 0.16666667 ' / in.		DRAWN - AJ	REVISED -		DRAINAGE PLAN & PROFILE - FAI ROUTE 70					70	(25-1)R-BR	EFFINGHAM	747	245
	PLOT DATE = 10/13/2025		CHECKED - MJO	REVISED -		SCALE: 1"=20'					CONTRACT NO. 74893				
			DATE = 10/16/2025	REVISED -		SHEET 26 OF 31 SHEETS					ILLINOIS FED. AID PROJECT				
			STA. 1569+00 TO STA. 1575+00												

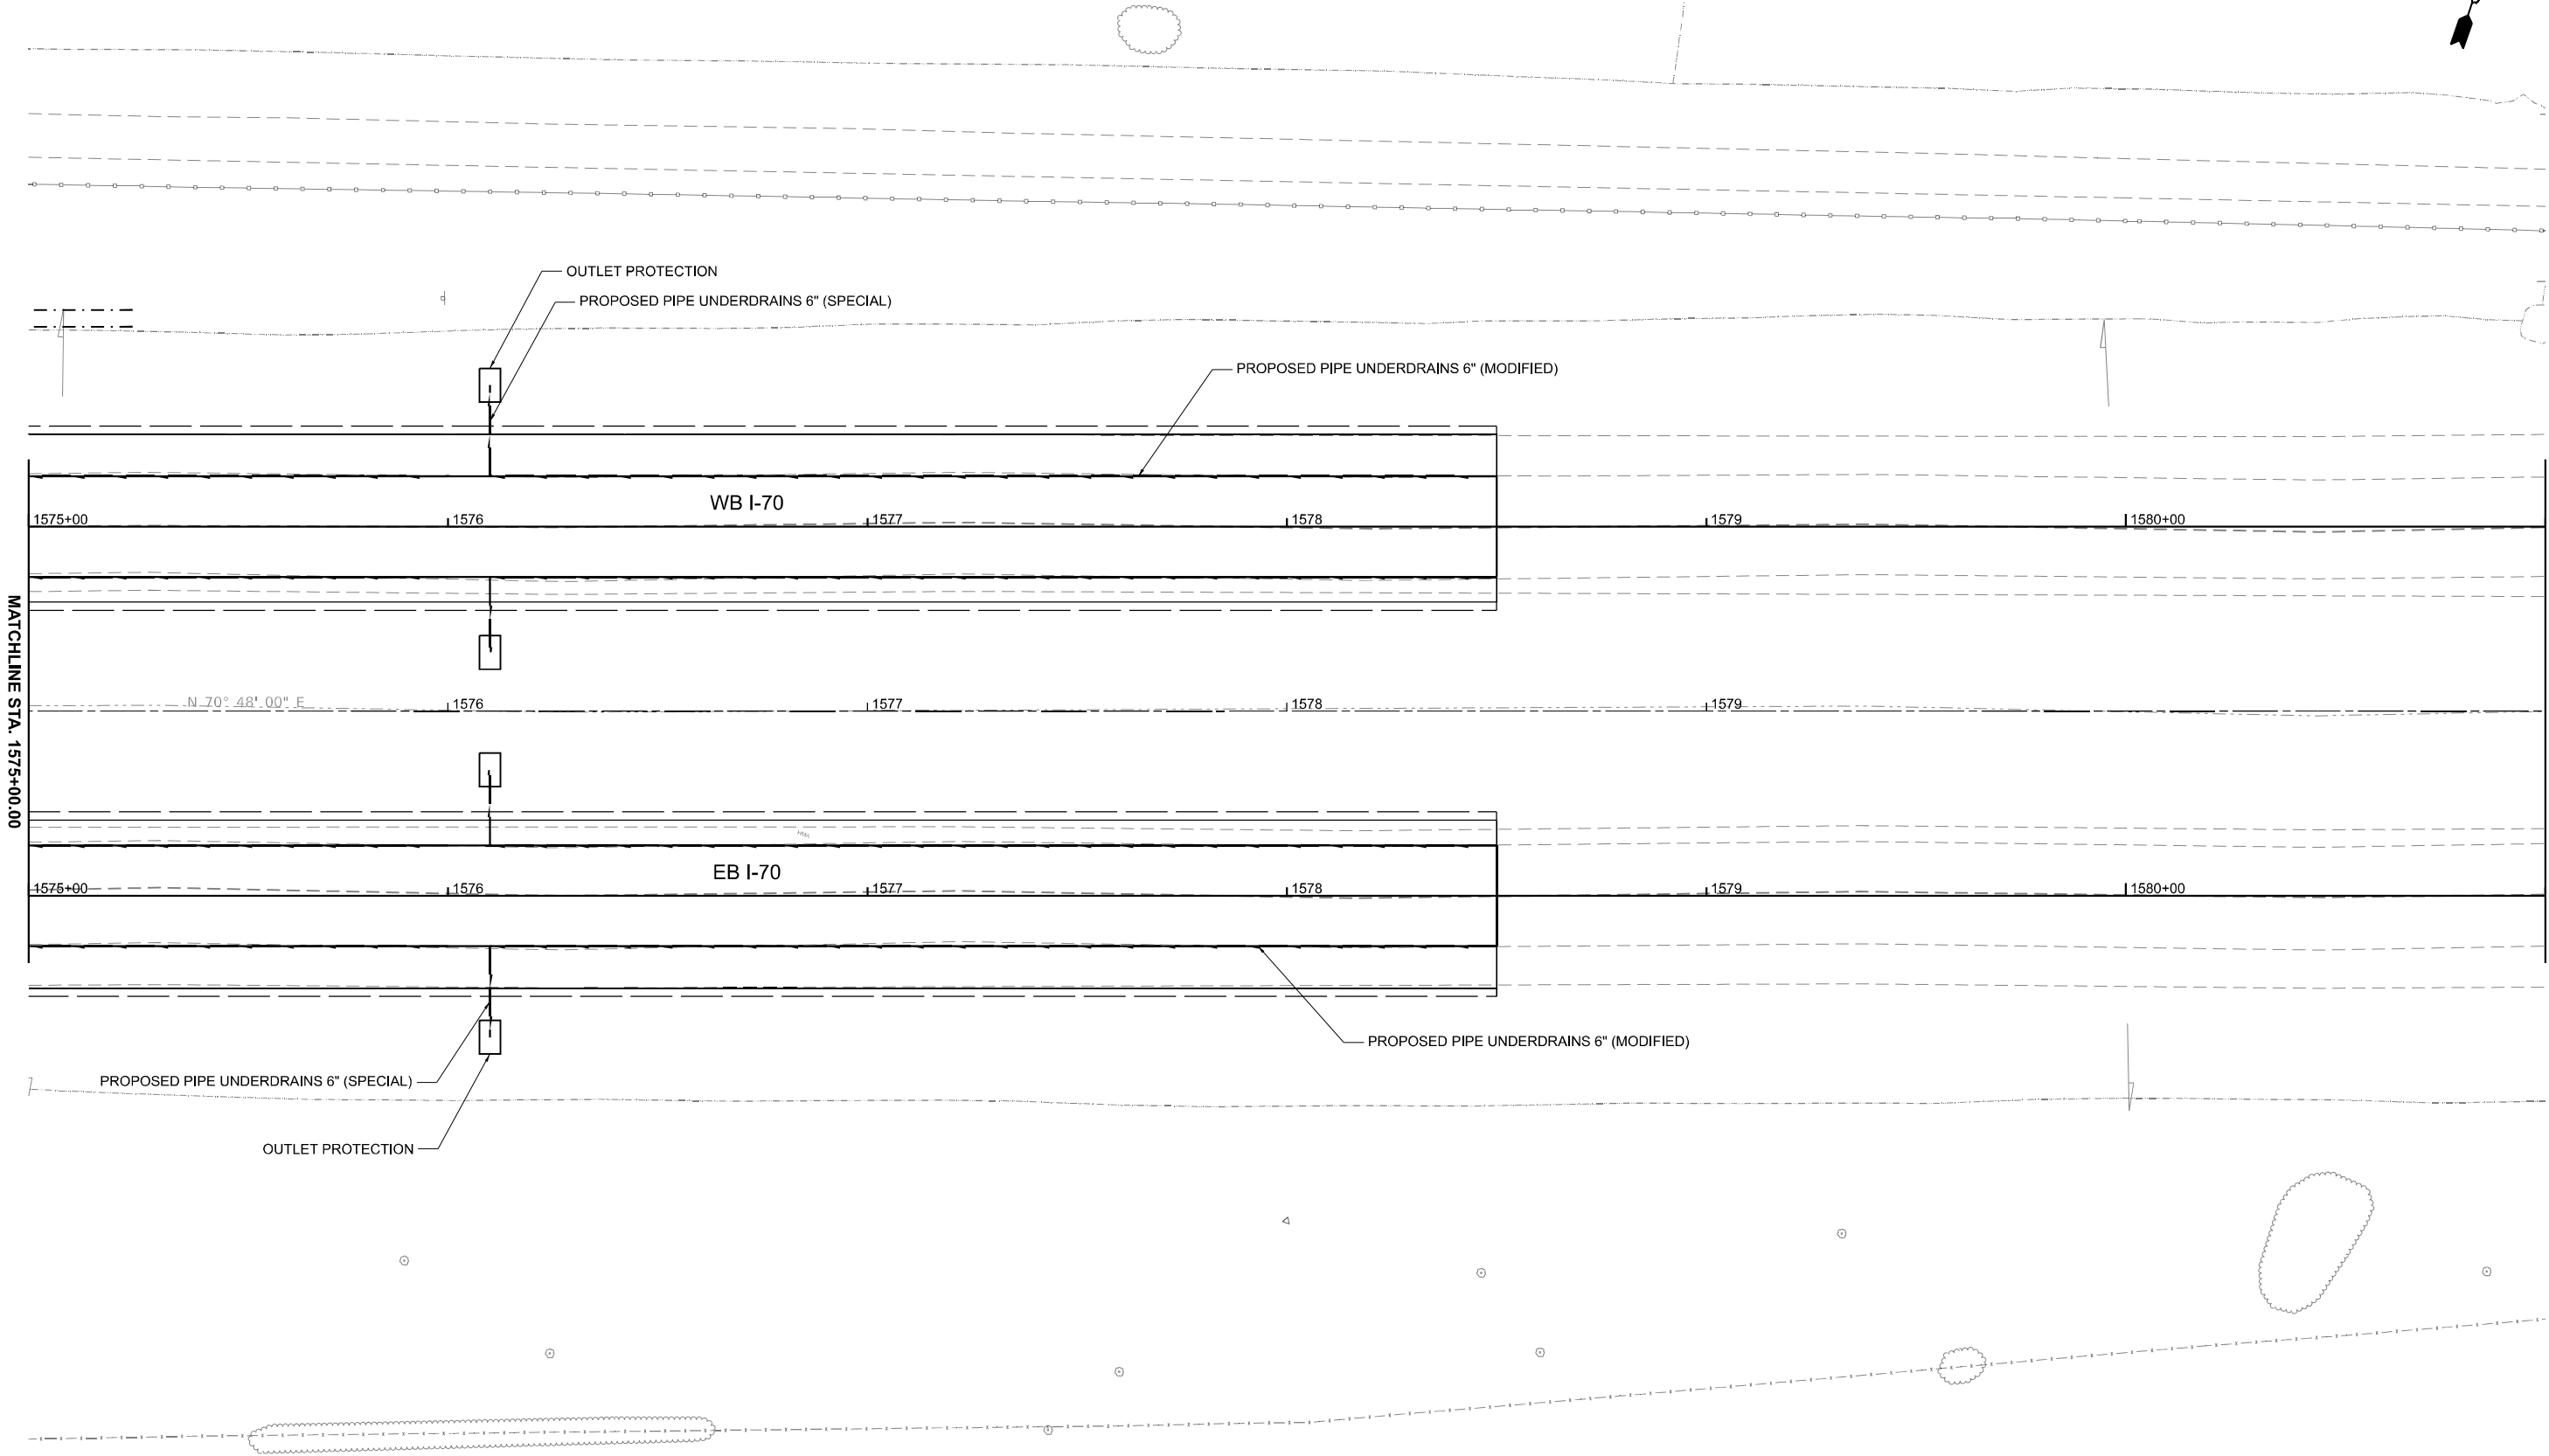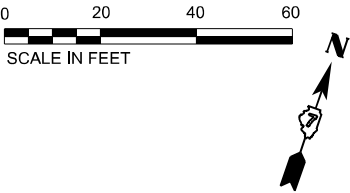

MODEL: SUT - DRN Plan I-70 - 13
FILE NAME: p:\work\p13\denver\comcon\connect\projects\Documents\DOT\22004\19\40\74893\CADD Data\Sheets\DOT\22004\19\40\74893\denver-plan I-70.dgn



License No. 184-900613

© Copyright CMT, Inc.

USER NAME = moverbey

DESIGNED - AJ

REVISED -

DRAWN - AJ

REVISED -

PLOT SCALE = 0.16666667"/in.

CHECKED - MJO

REVISED -

PLOT DATE = 10/13/2025

DATE - 10/16/2025

REVISED -



STATE OF ILLINOIS
DEPARTMENT OF TRANSPORTATION


FAI ROUTE 70 - INTERSTATE 70
DRAINAGE PLAN & PROFILE - FAI ROUTE 70

SCALE: 1"=20'

SHEET 28 OF 31 SHEETS STA. 1575+00 TO STA. 1581+00

F.A.I. RTE.	SECTION	COUNTY	TOTAL SHEETS	SHEET NO.
70	(25-1)R-BR	EFFINGHAM	747	247
CONTRACT NO. 74893				
ILLINOIS FED. AID PROJECT				

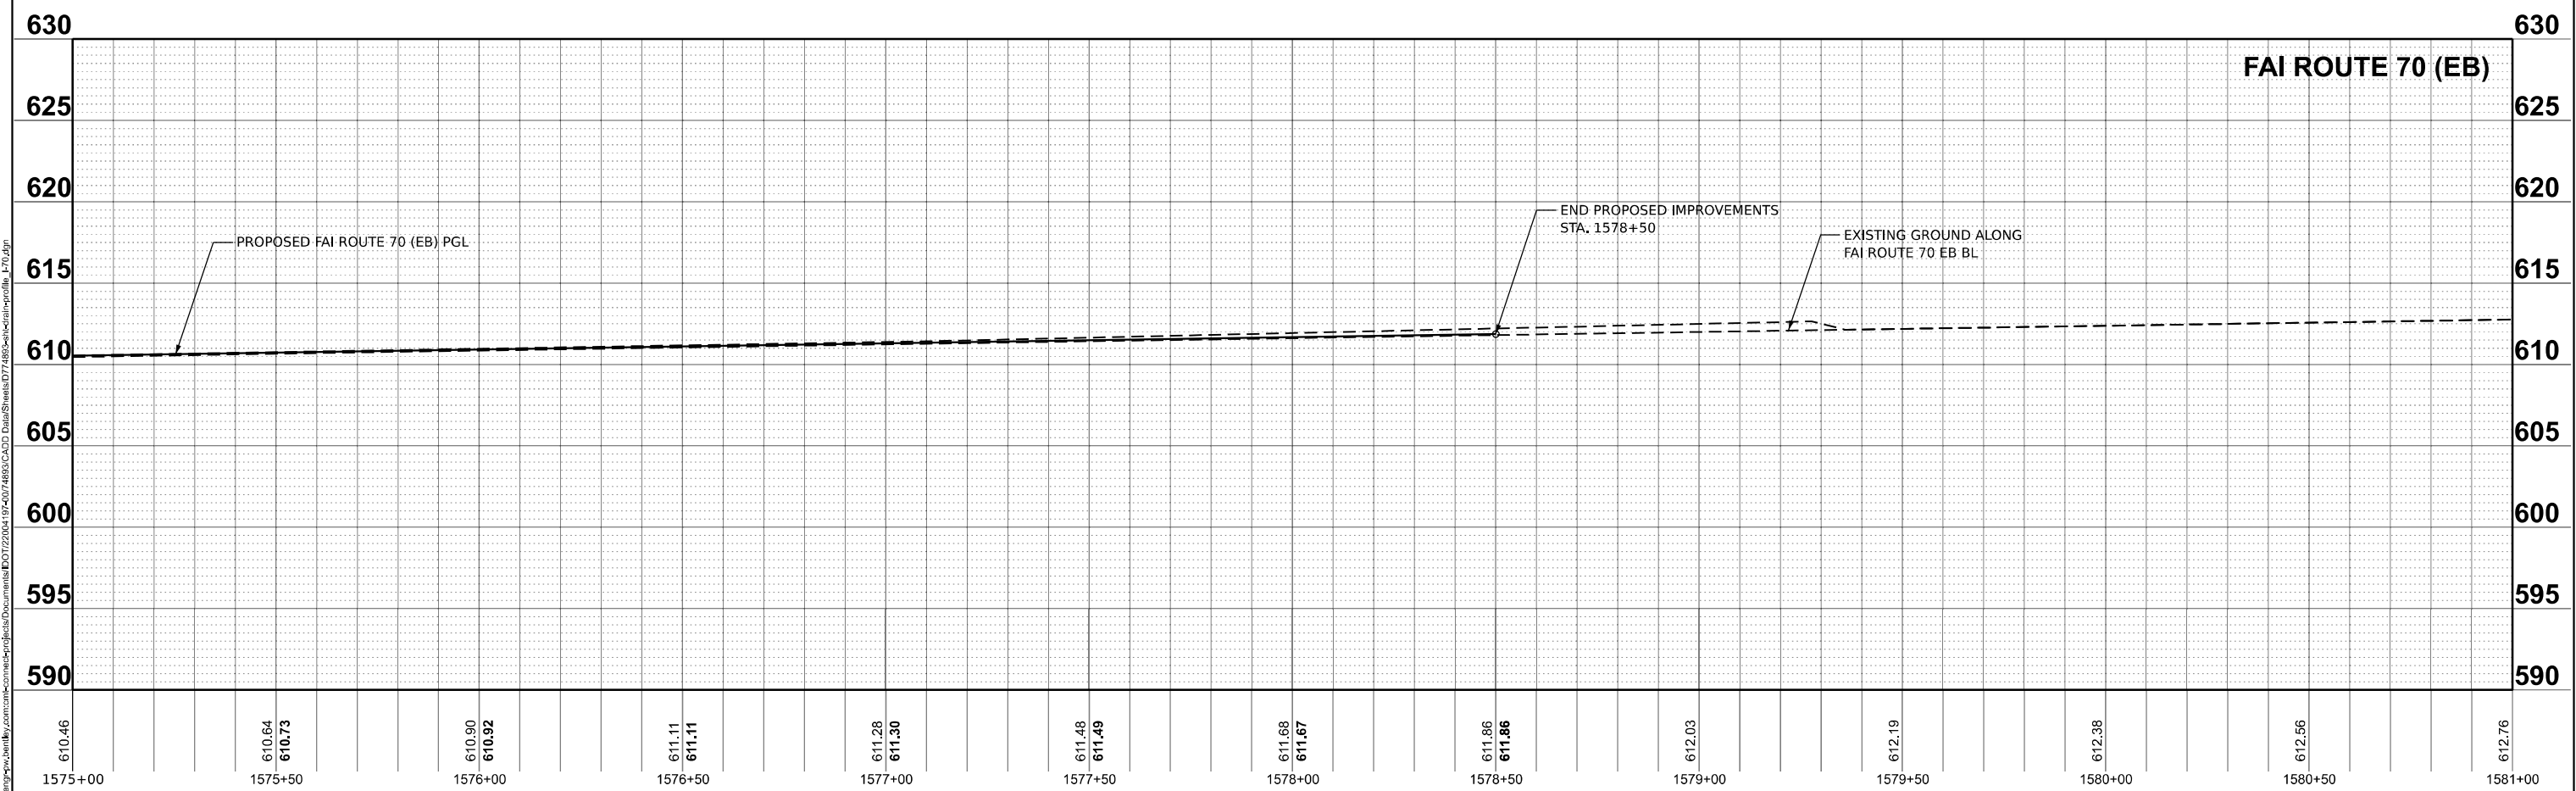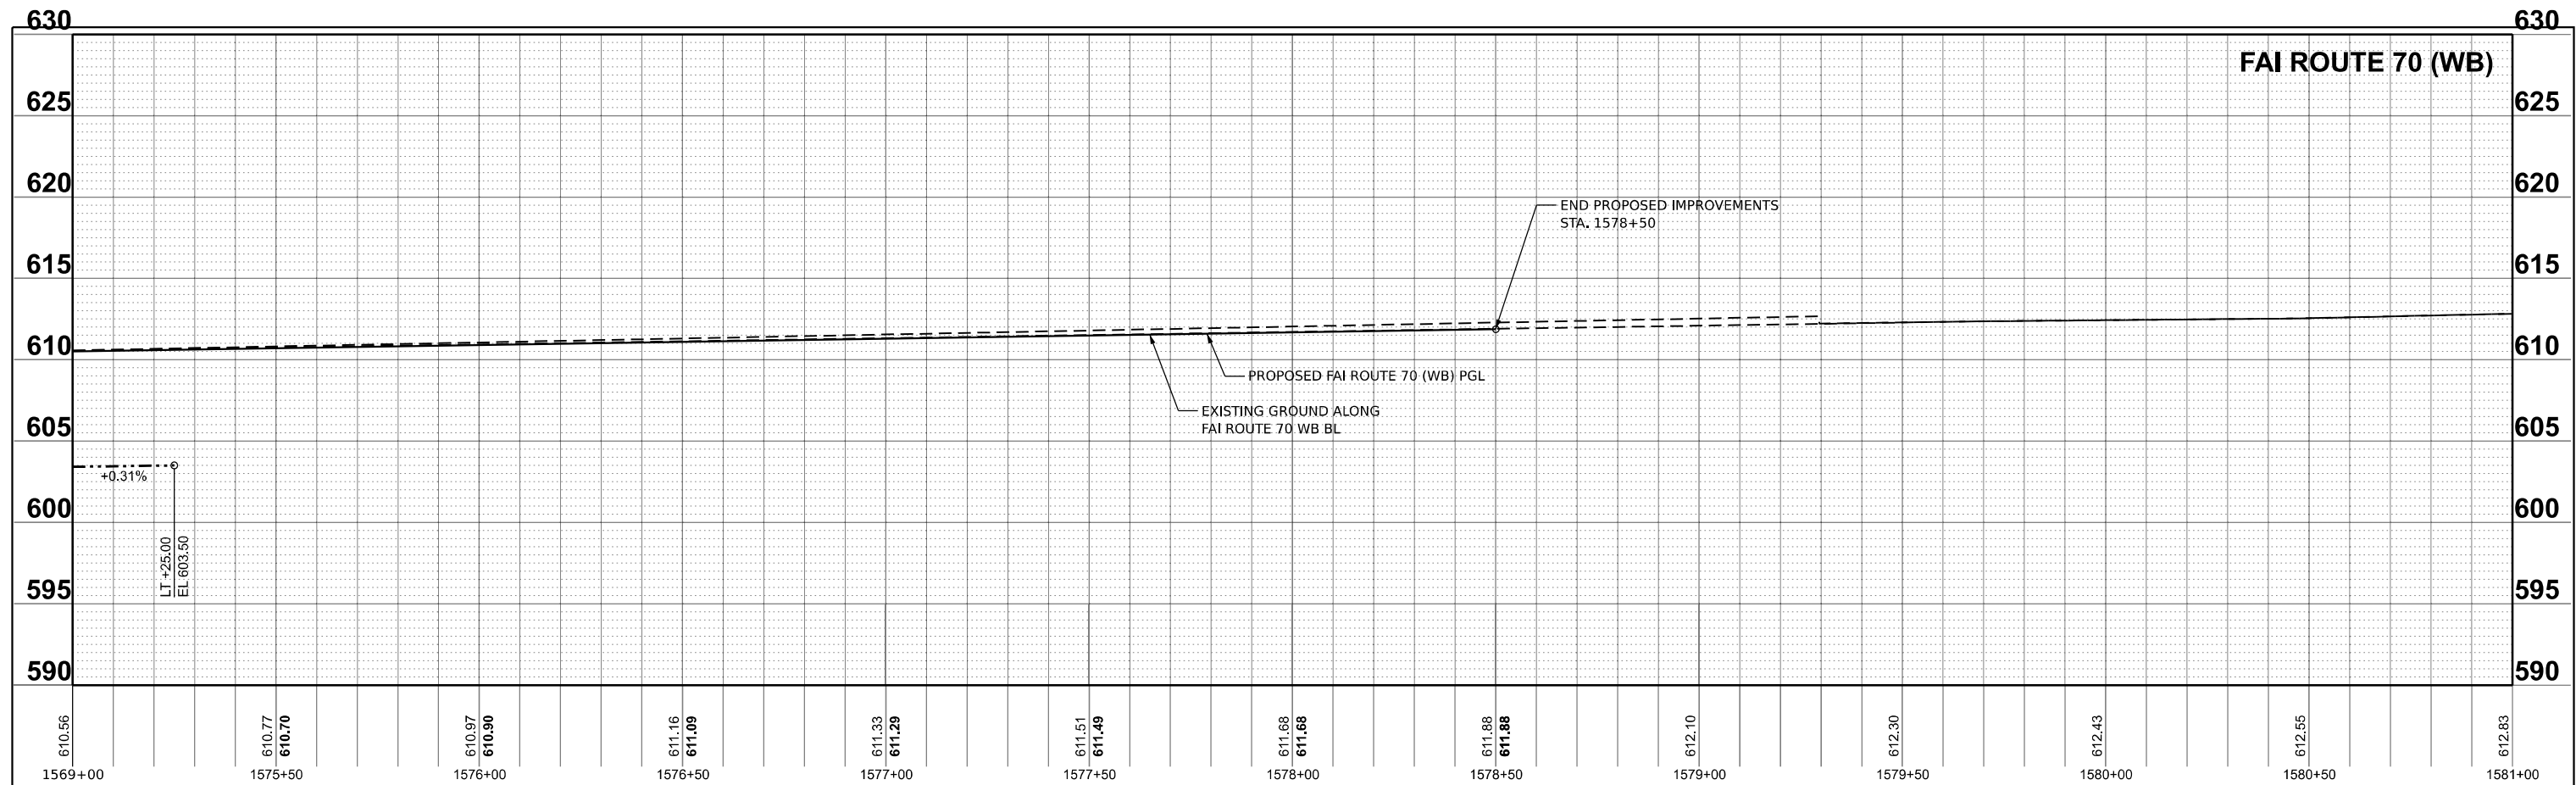

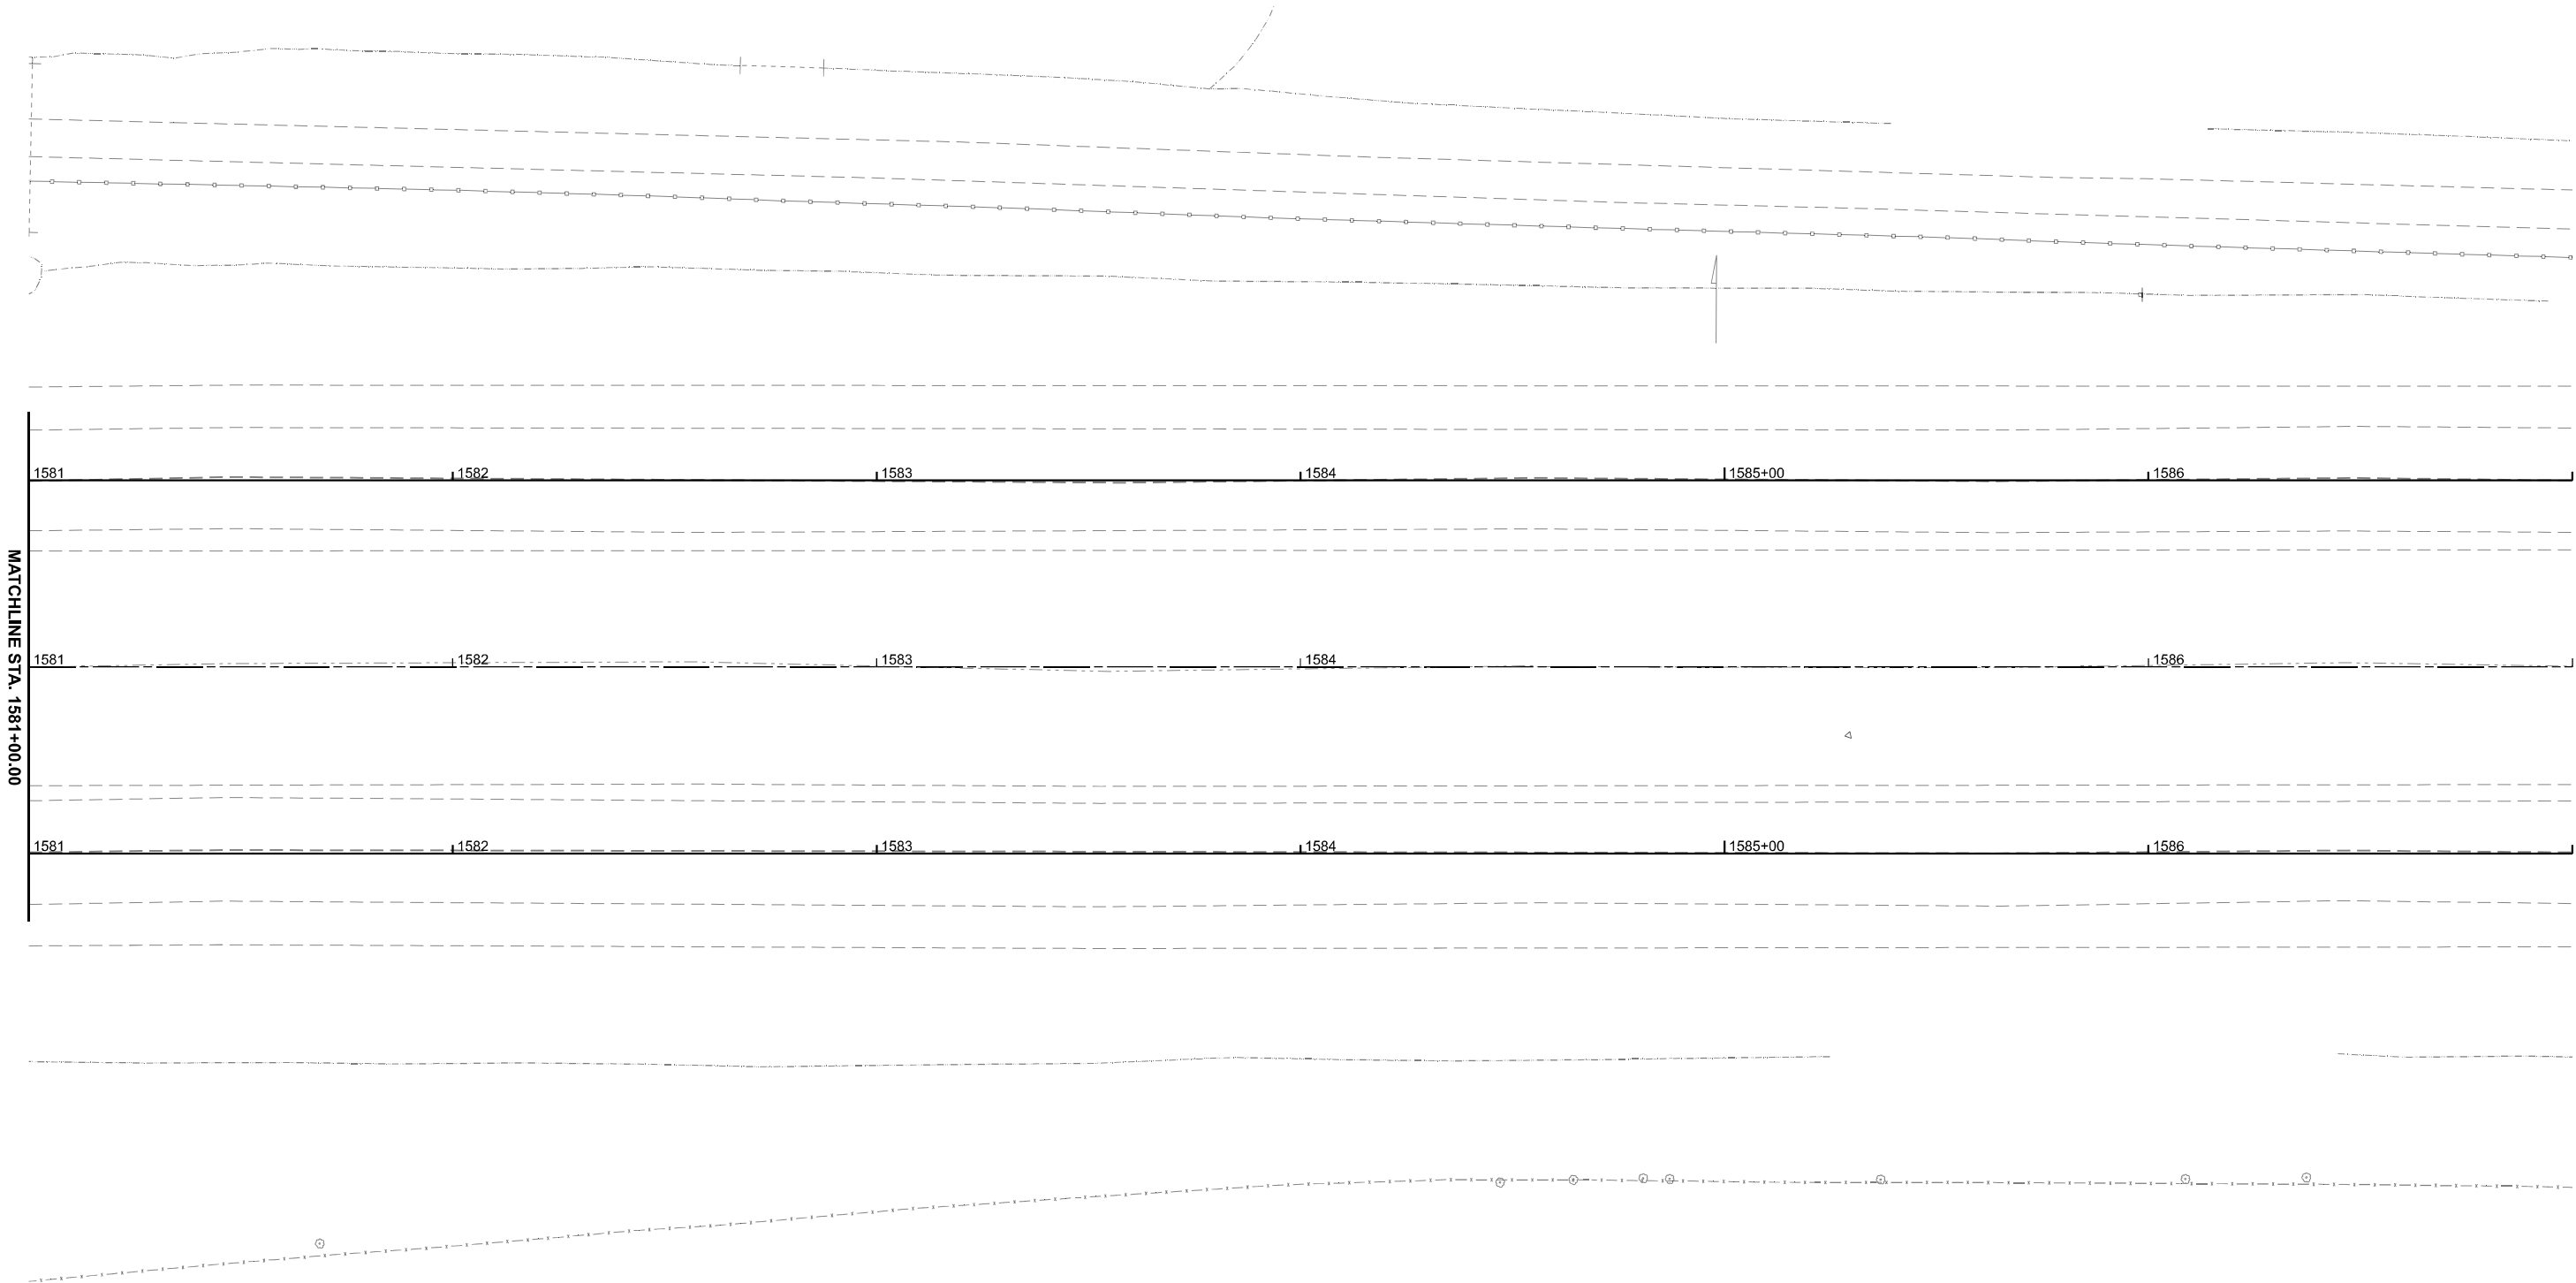

MODEL: SUT - DRN Plan I-70 - 14
FILE NAME: p:\concrete\p70\concrete\projects\Documents\DOT\2200419\24074893\CADD Data\Sheets\DOT4893\concrete\plan I-70.dgn



License No. 184-900613

© Copyright CMT, Inc.

USER NAME = moverbey

DESIGNED - AJ

REVISED -

DRAWN - AJ

REVIS

REVIS

PLOT SCALE = 0.16666667' / in.

CHECKED - MJO

REVISED -

PLOT DATE = 10/13/2025

DATE - 10/16/2025

REVISED -

STATE OF ILLINOIS
DEPARTMENT OF TRANSPORTATION

FAI ROUTE 70 - INTERSTATE 70
DRAINAGE PLAN & PROFILE - FAI ROUTE 70

SCALE: 1"=20'

SHEET 30

OF 31

SHEETS

STA. 1581+00

TO STA. 1587+00

F.A.I.

RTE.

70

SECTION

(25-1)R-BR

COUNTY

EFFINGHAM

TOTAL

SHEETS

747

SHEET

NO.


249




CONTRACT NO. 74893

ILLINOIS



FED. AID PROJECT



MODEL: 031 - ITD - Prof - Dual
FILE NAME: p:\work\p3\country.com\cones\p3\p3\Documents\DOT2200419\4074893\CADD Data\Sheets\DOT2200419\4074893\c-h-rain-profile_1-70.dgn


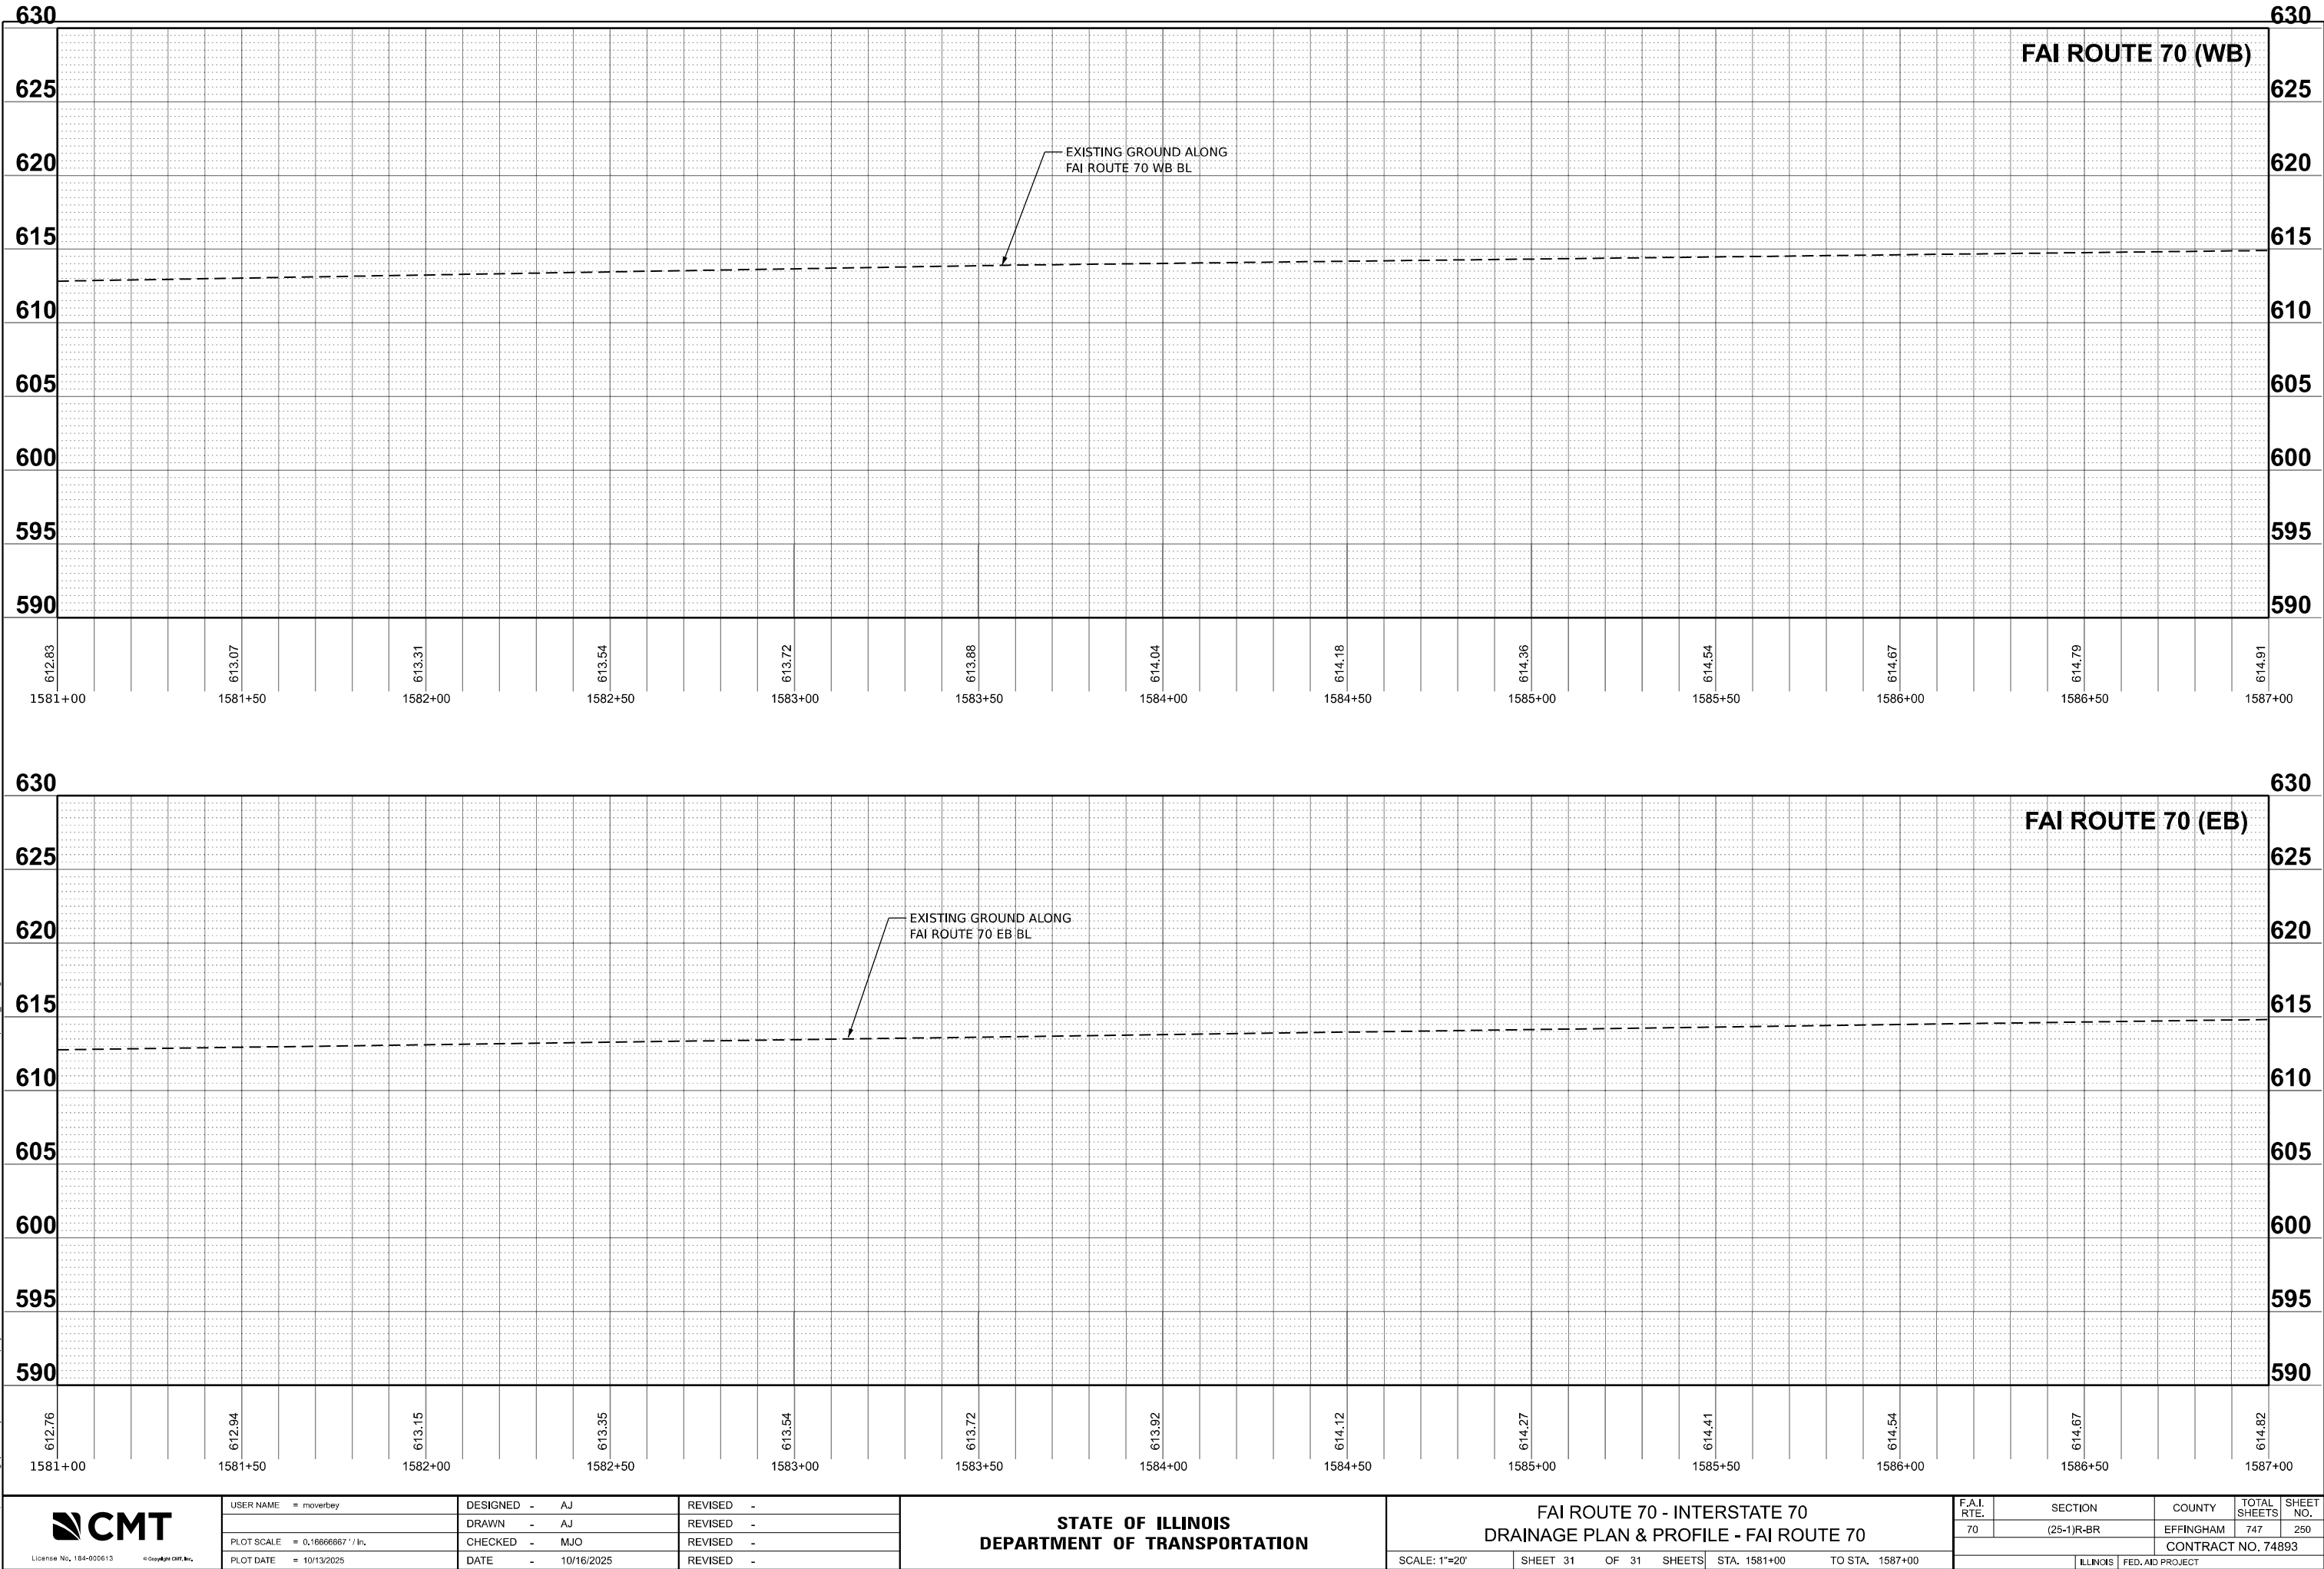


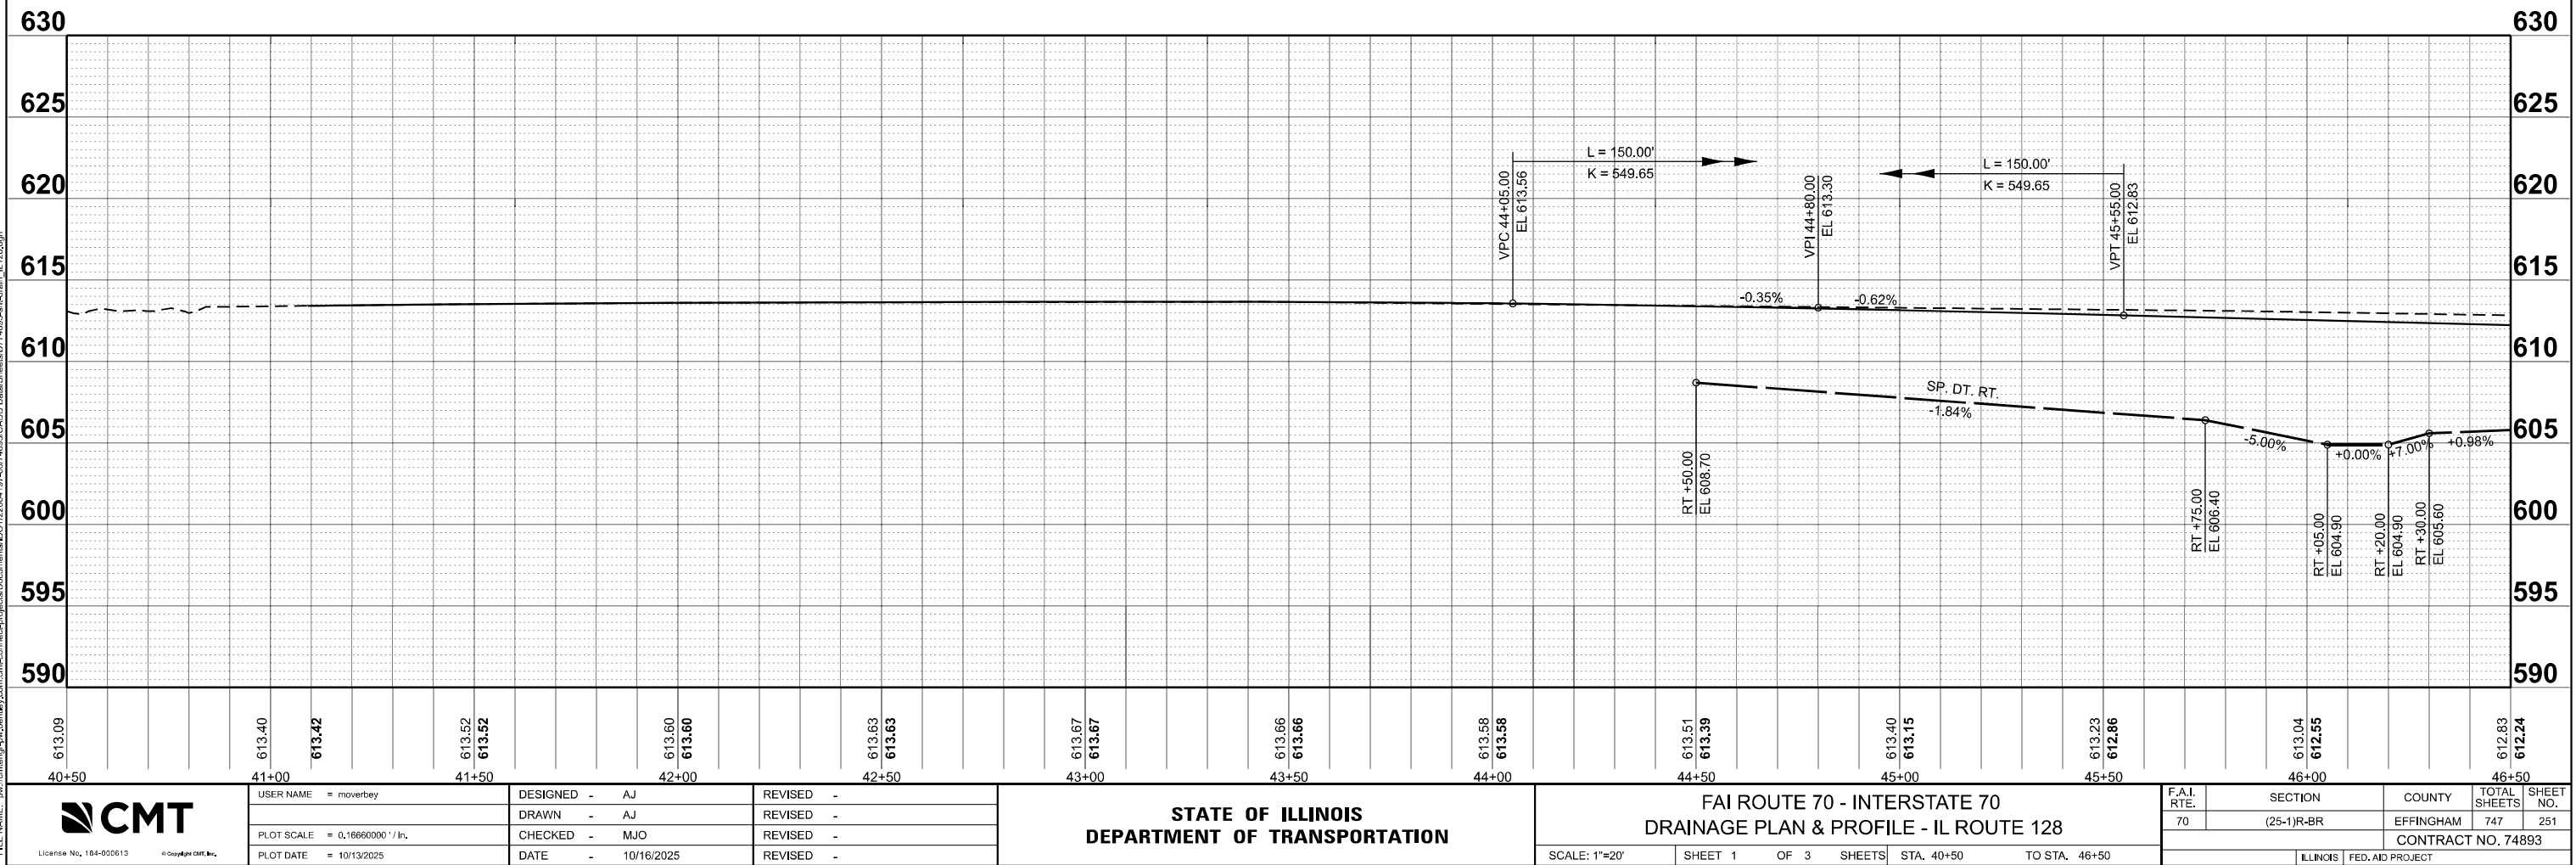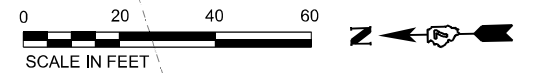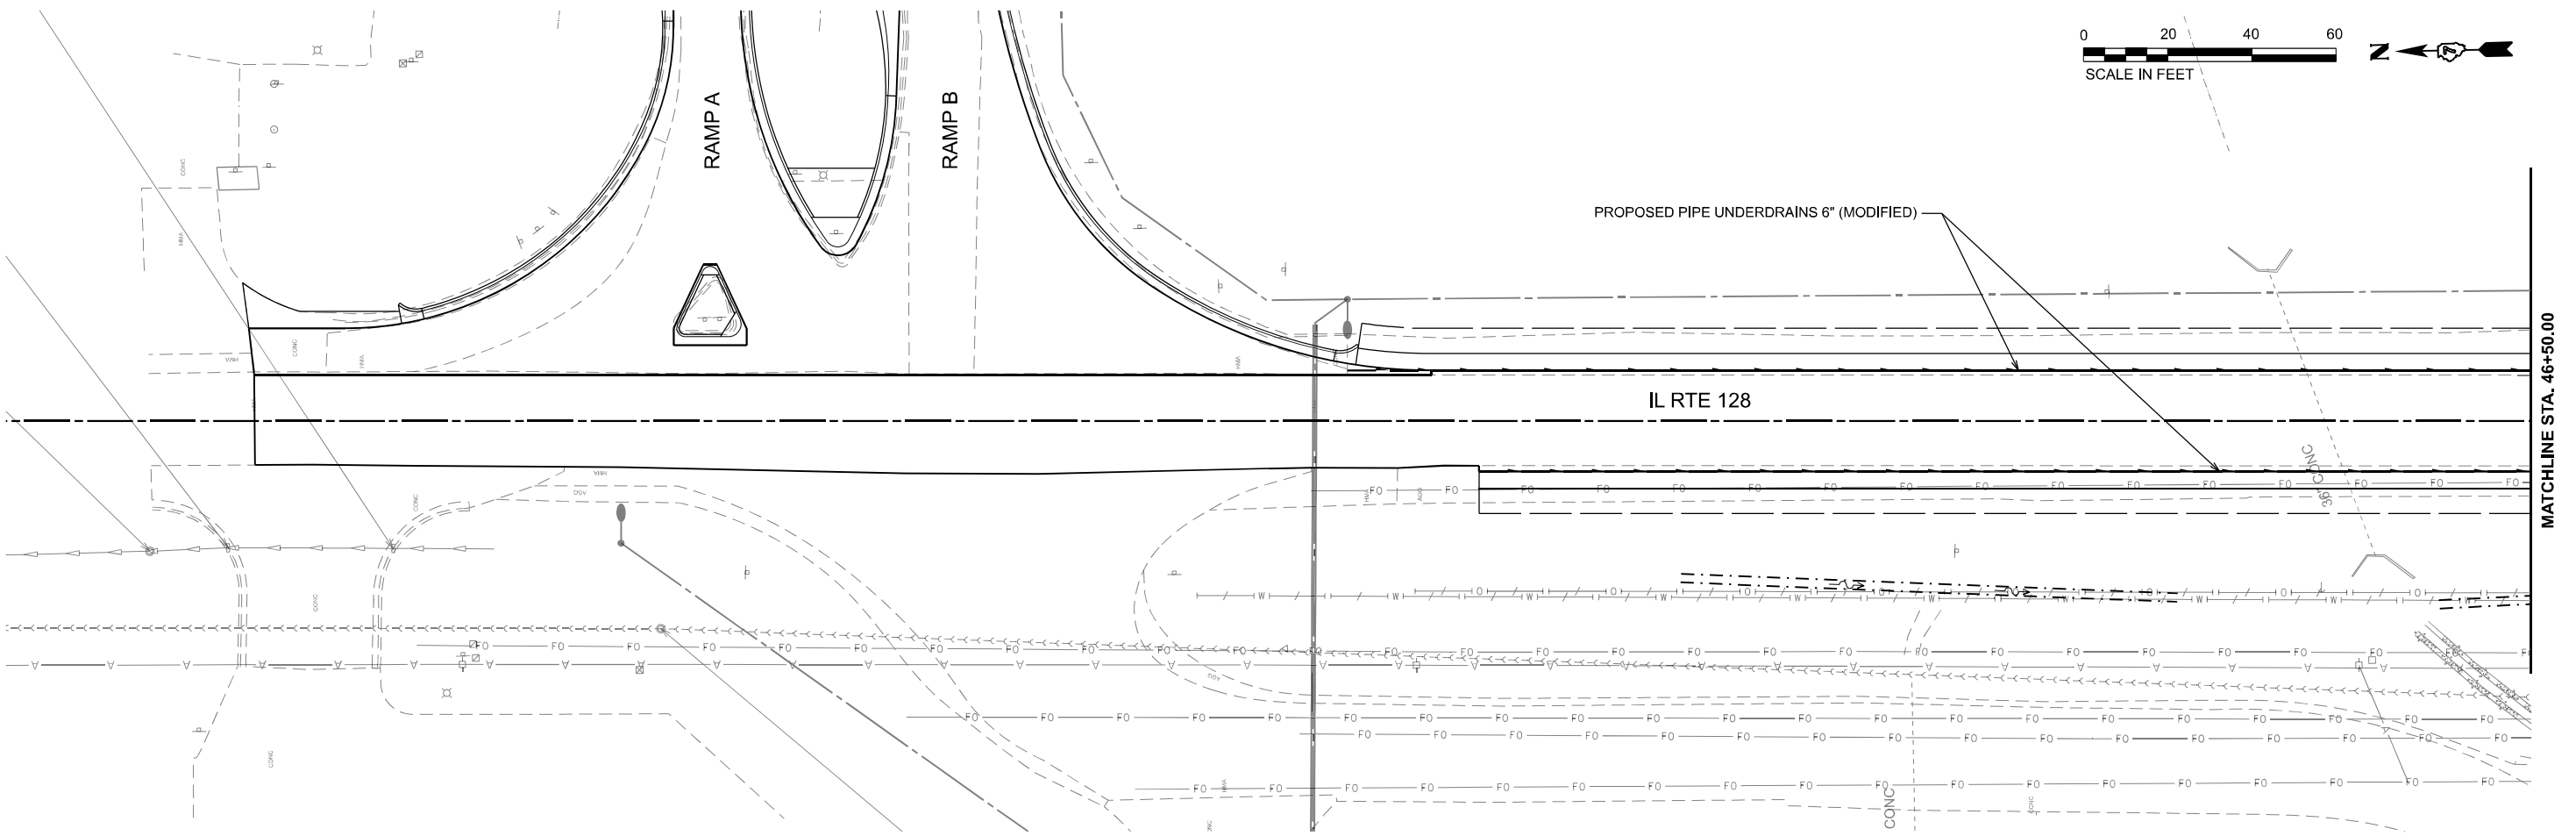


MODEL: SUT - DRN Plan IL-128-02
FILE NAME: p:\congress\2025\congress\congress\Documents\DOT\22004\19-40\74893\CADD Data\Sheets\74893-IL-128.dgn

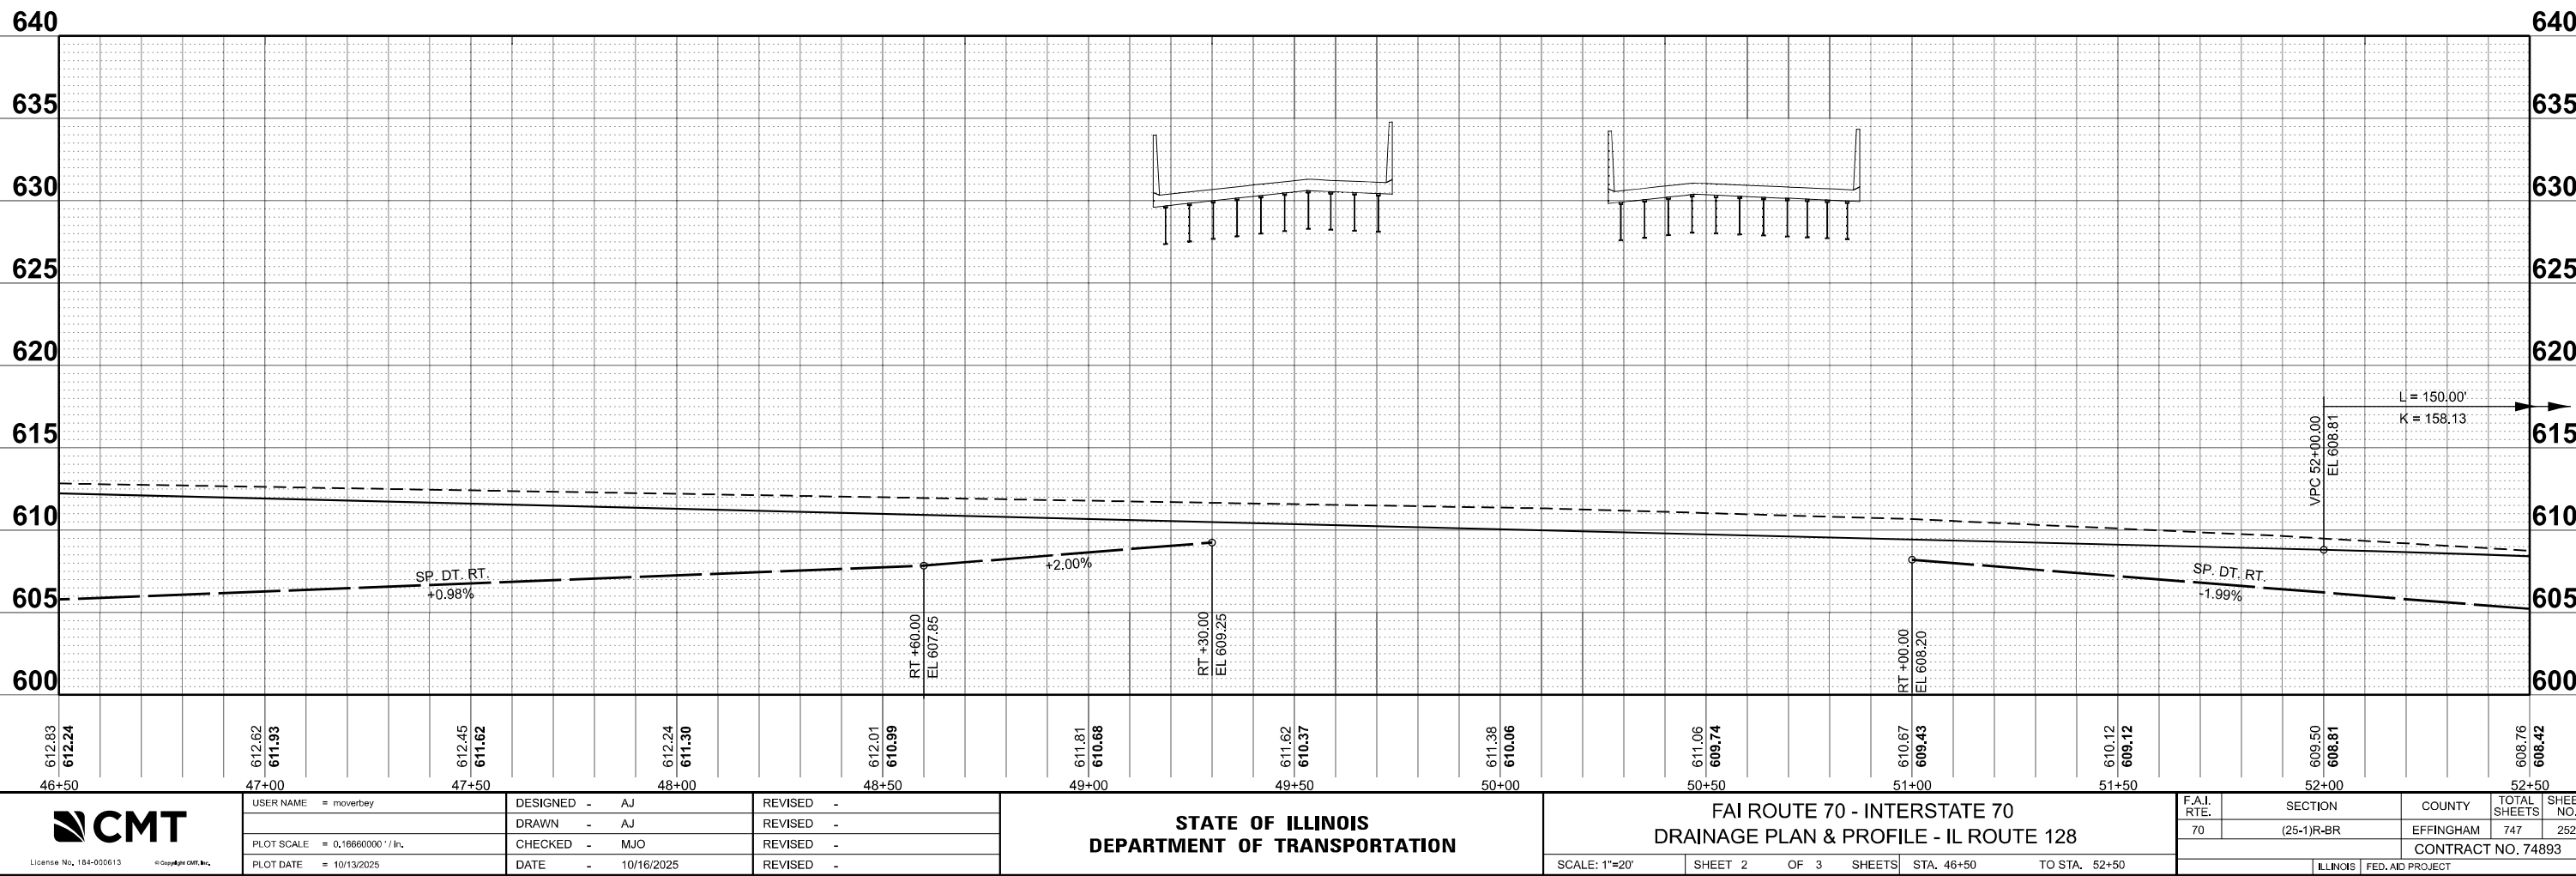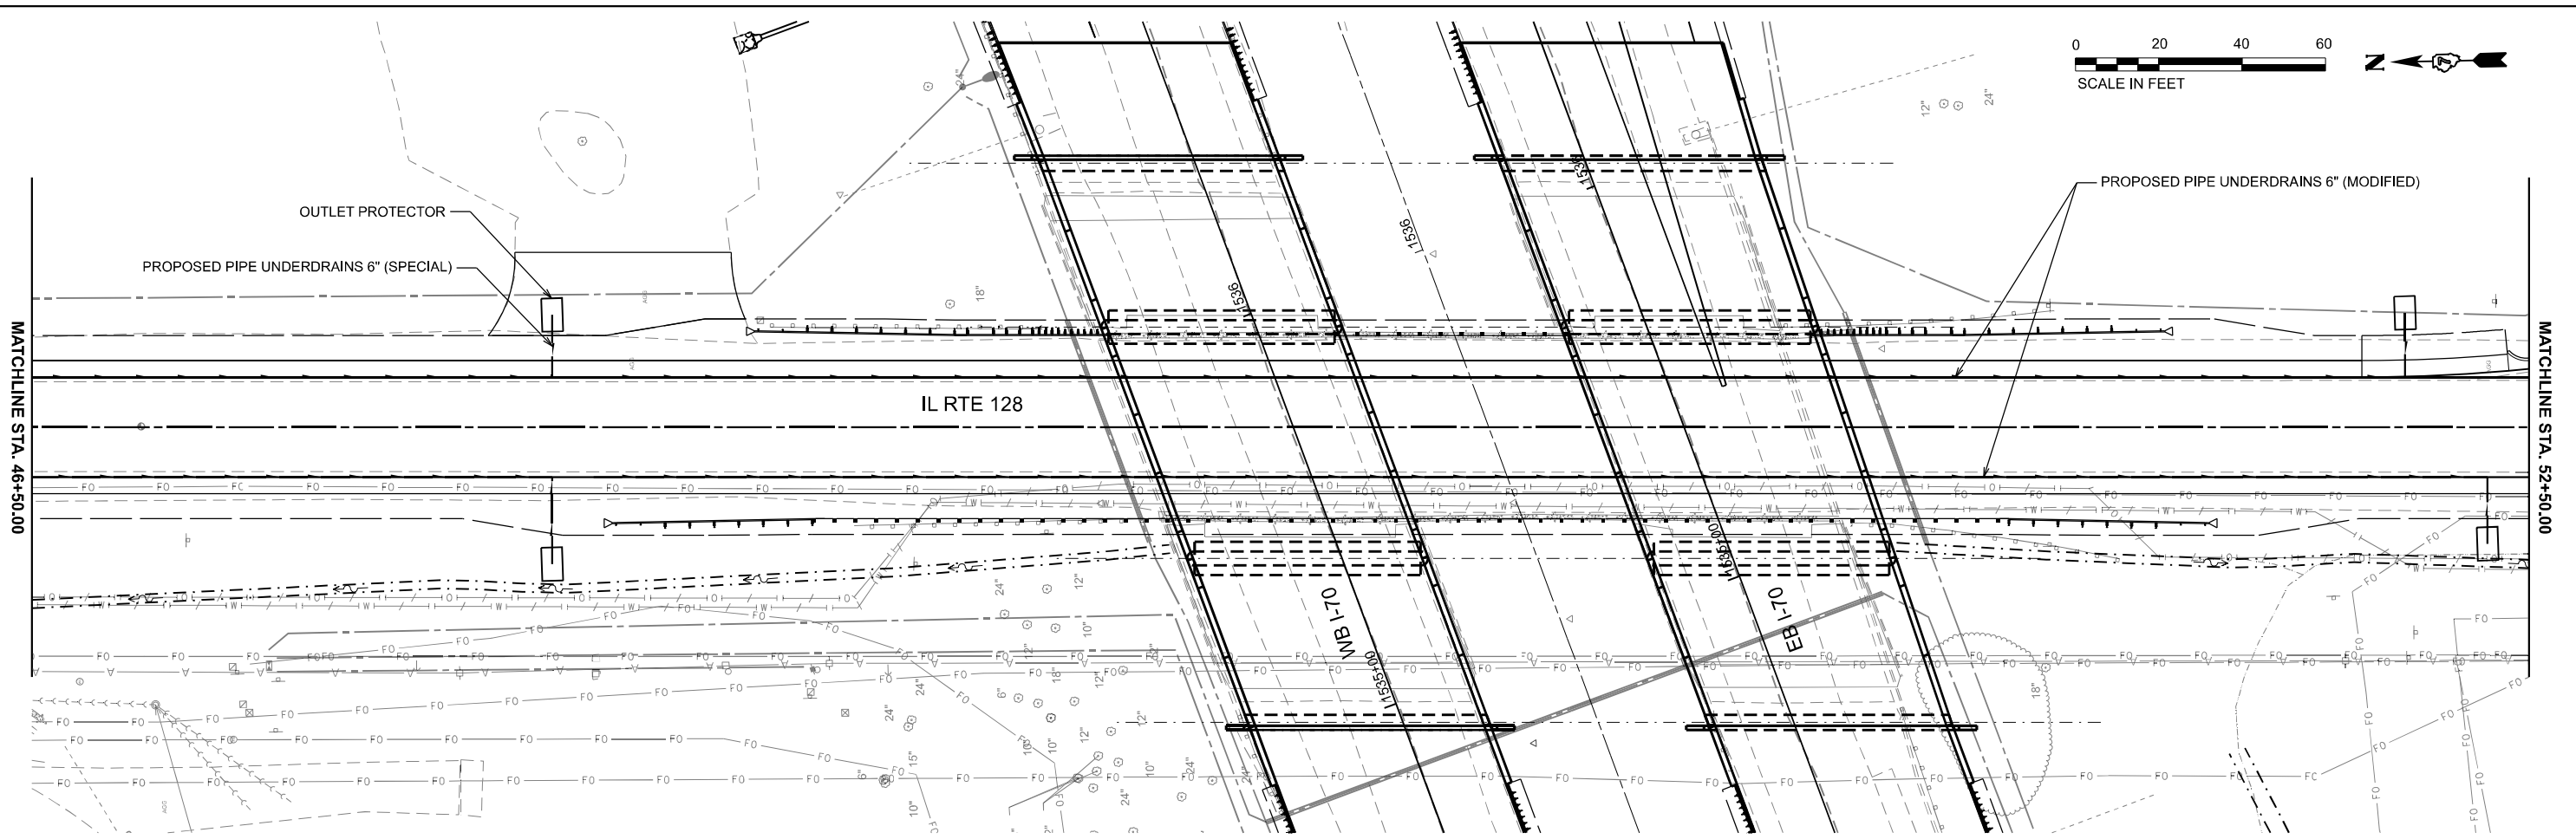


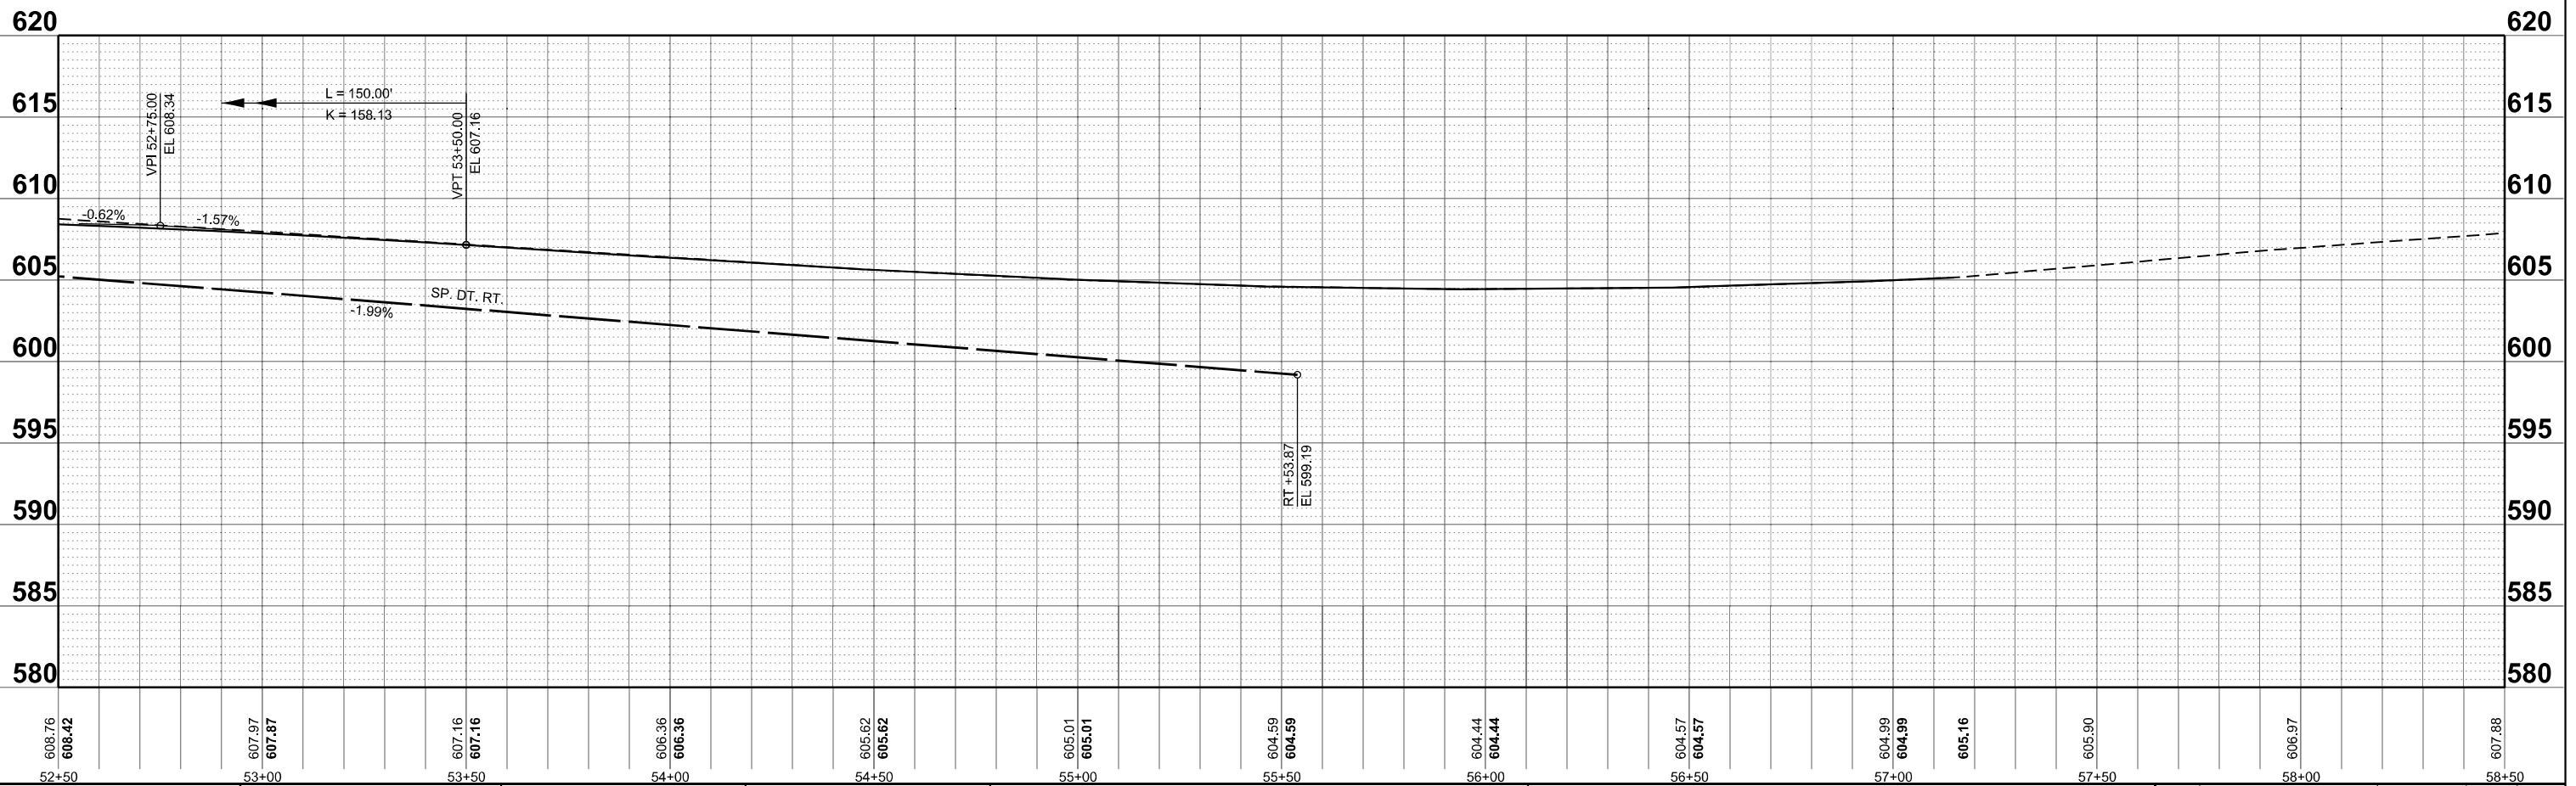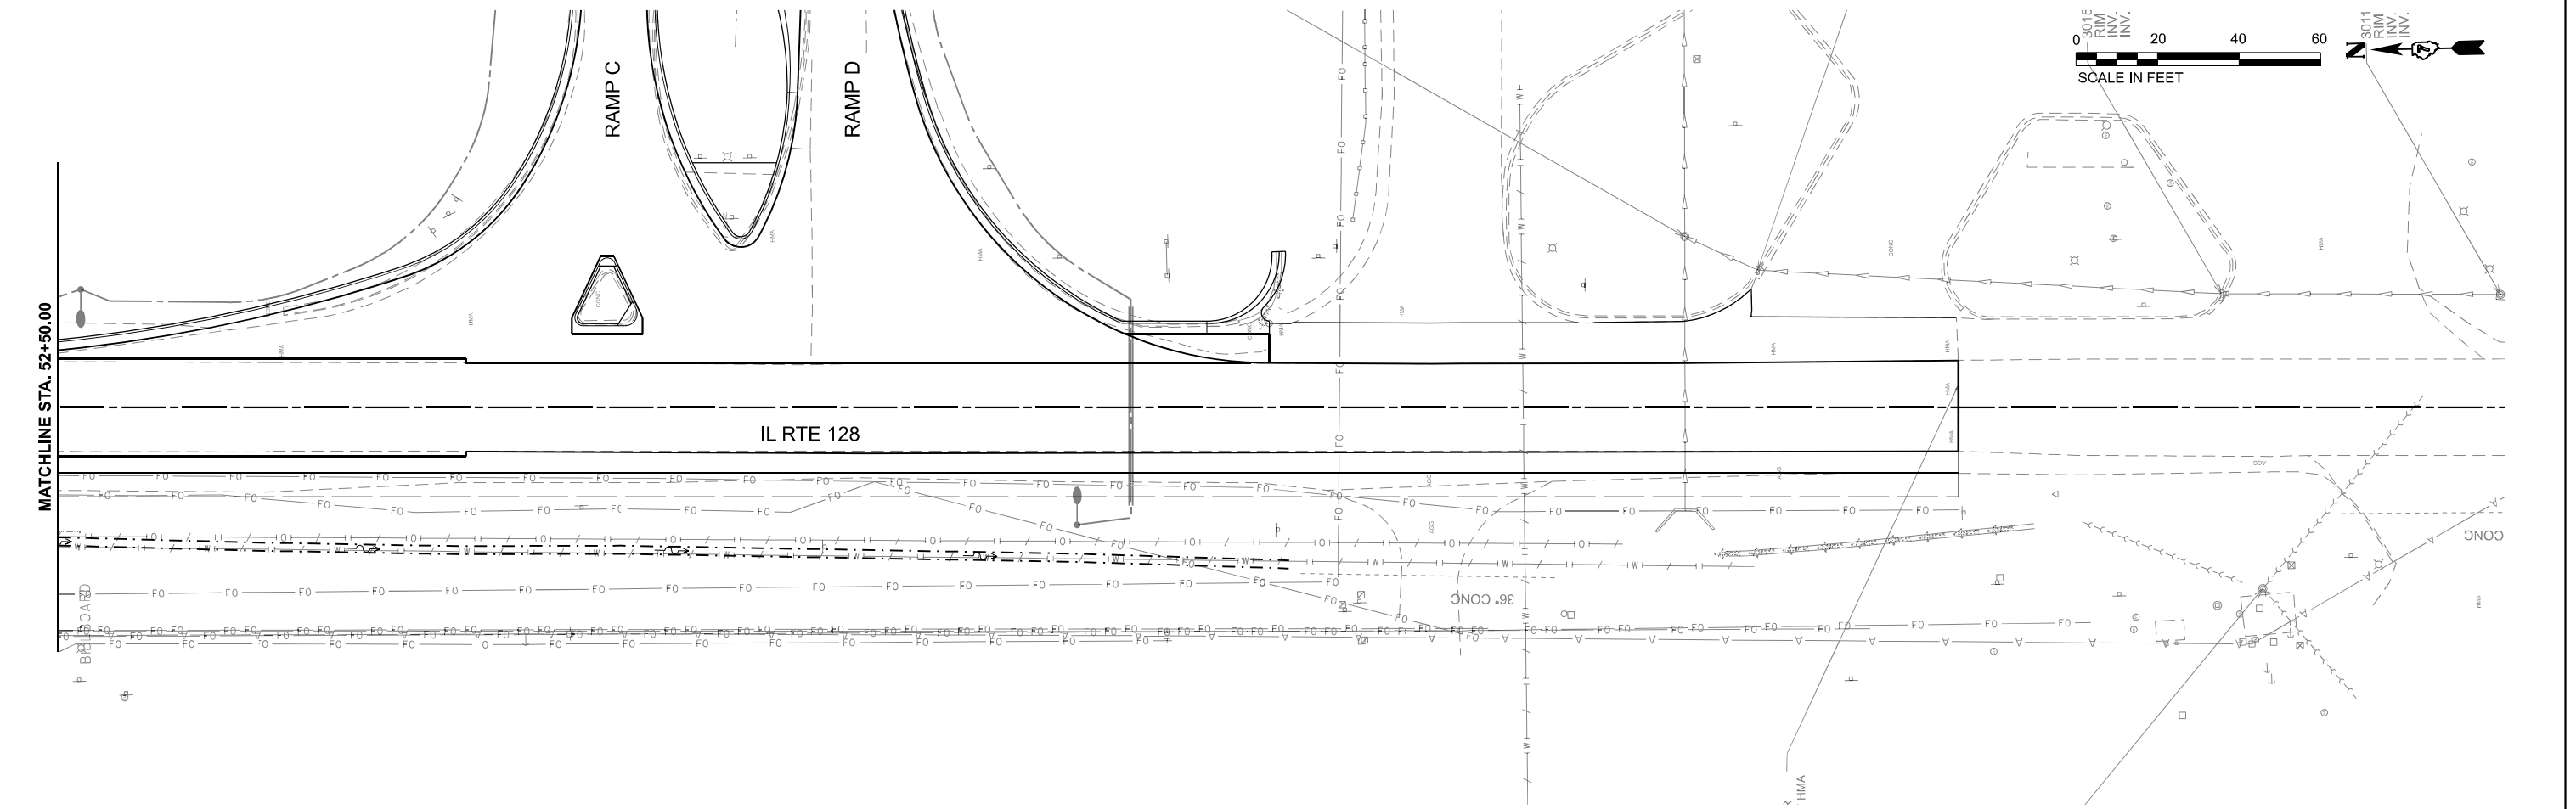

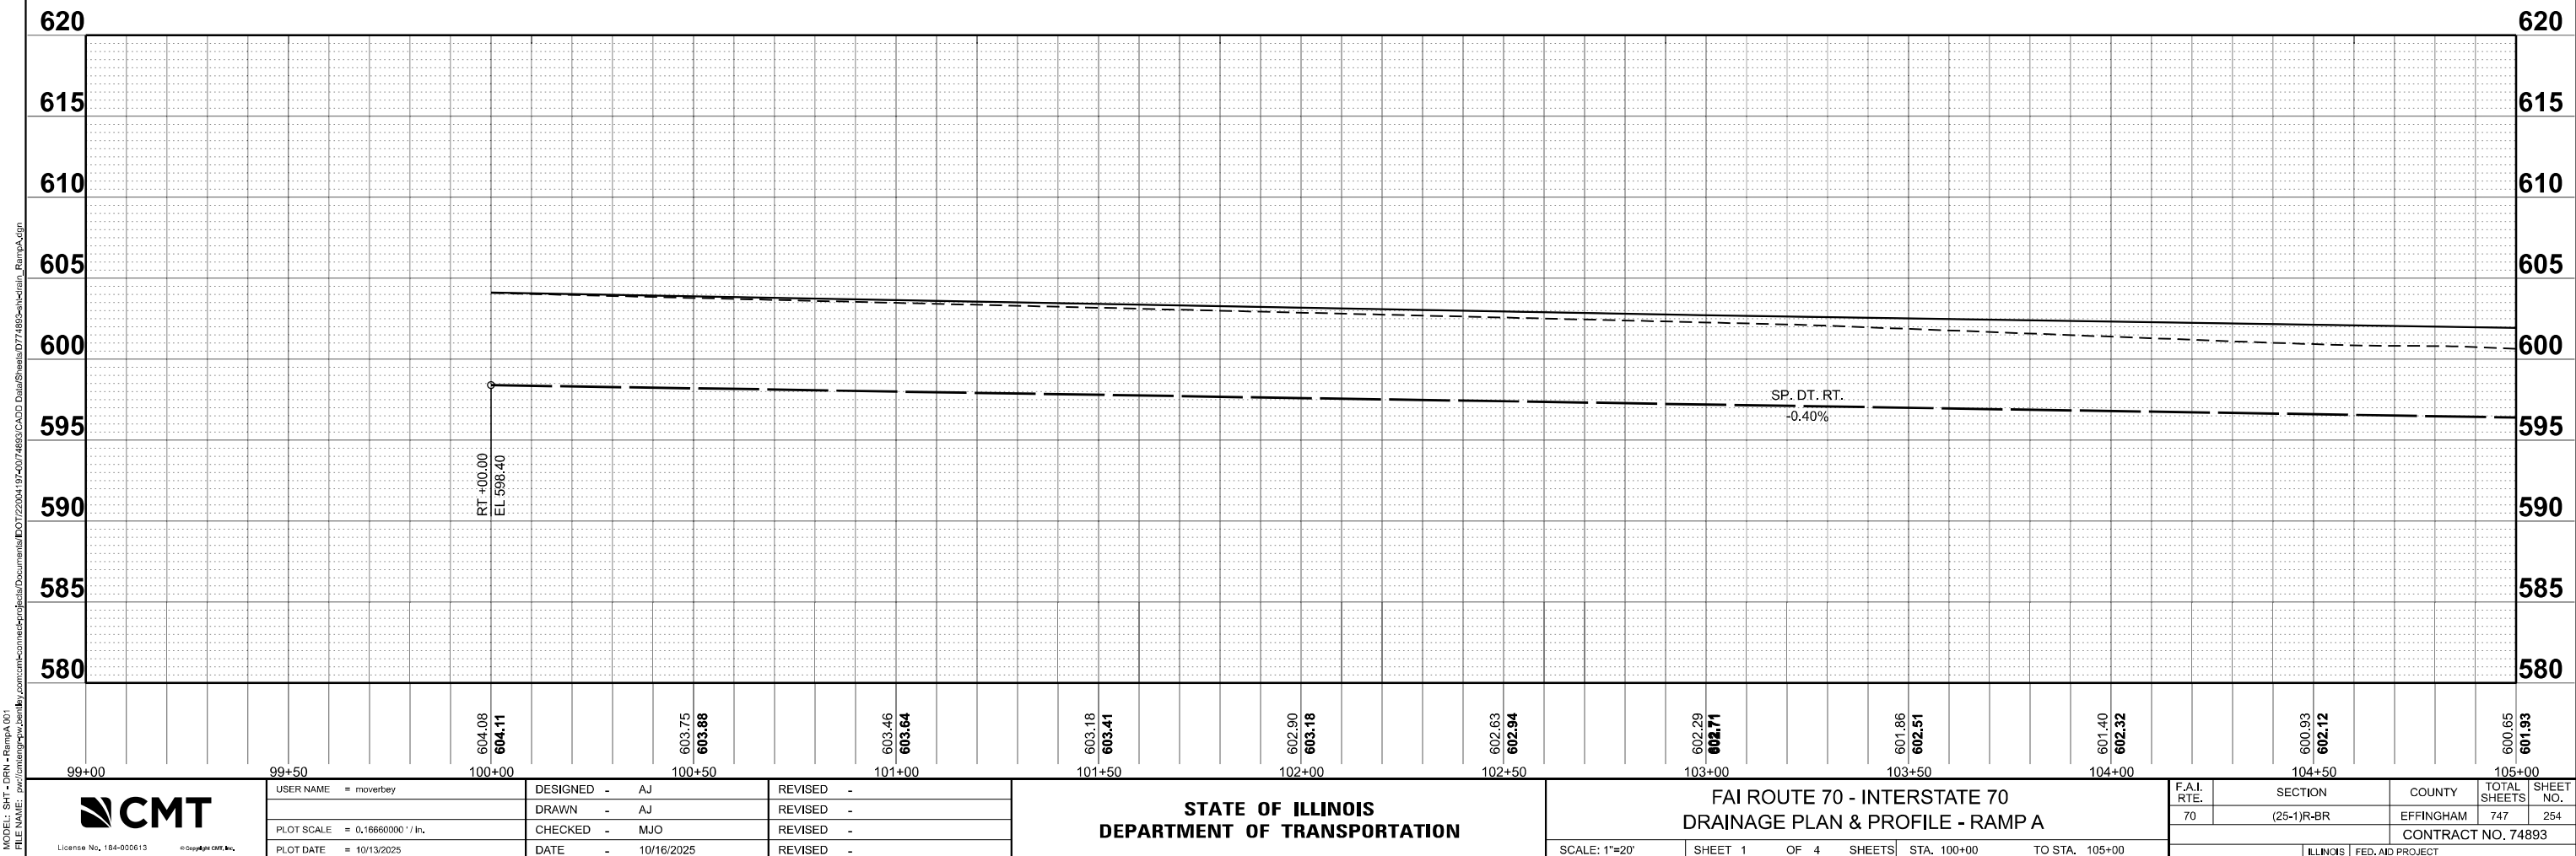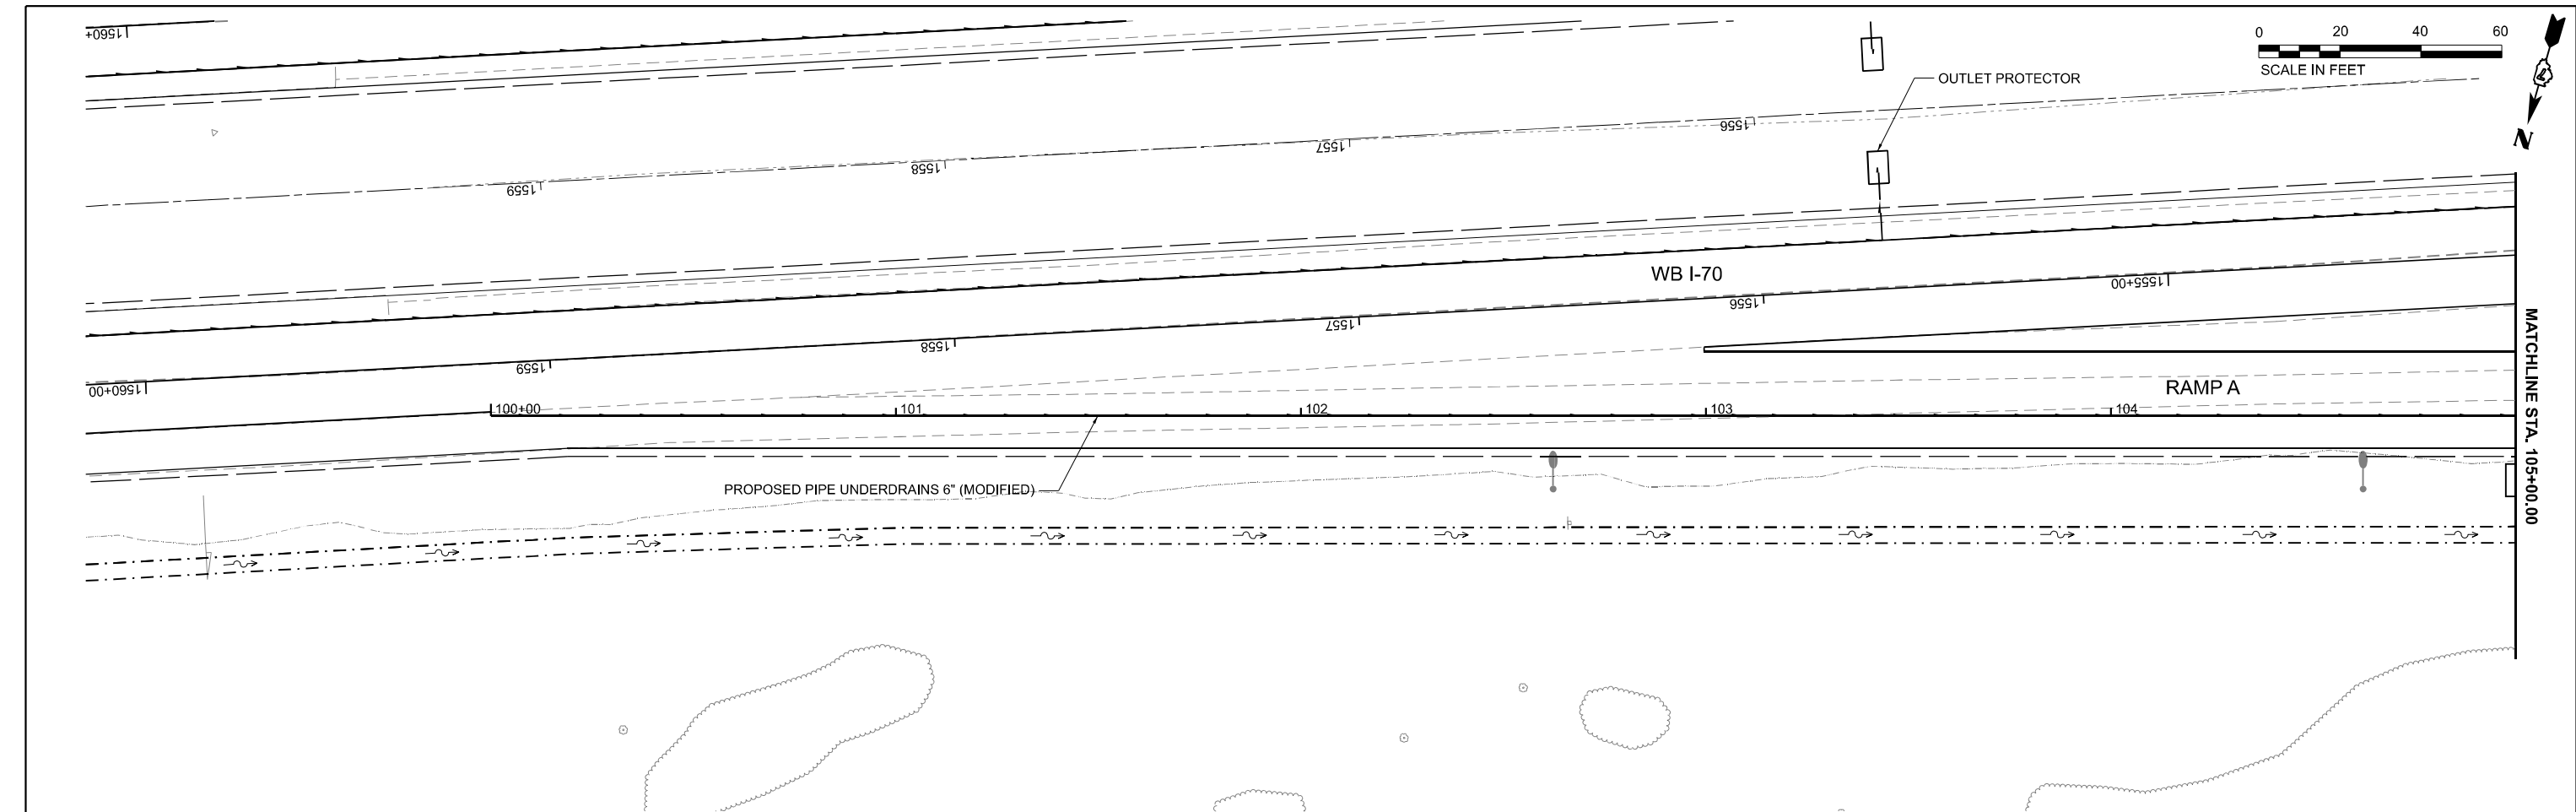


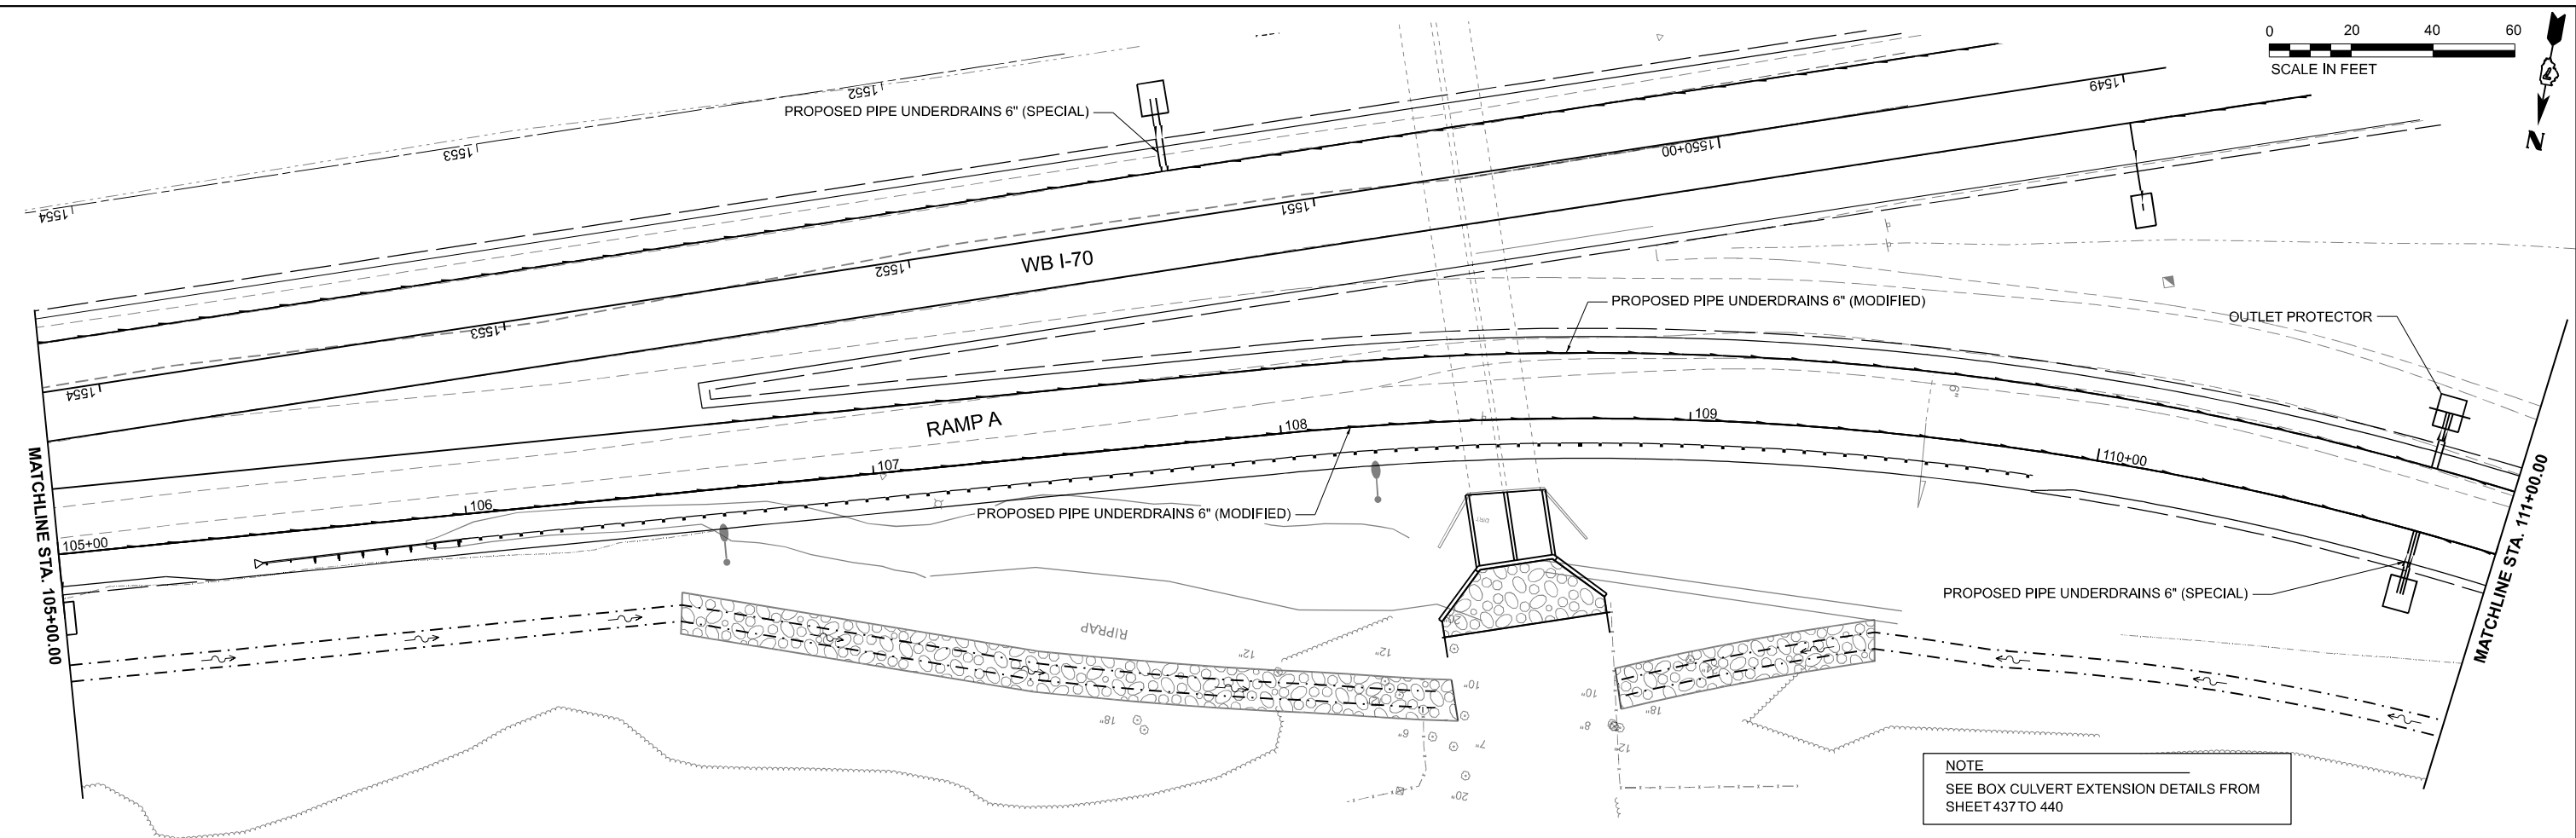


NOTE
SEE BOX CULVERT EXTENSION DETAILS FROM
SHEET 437 TO 440

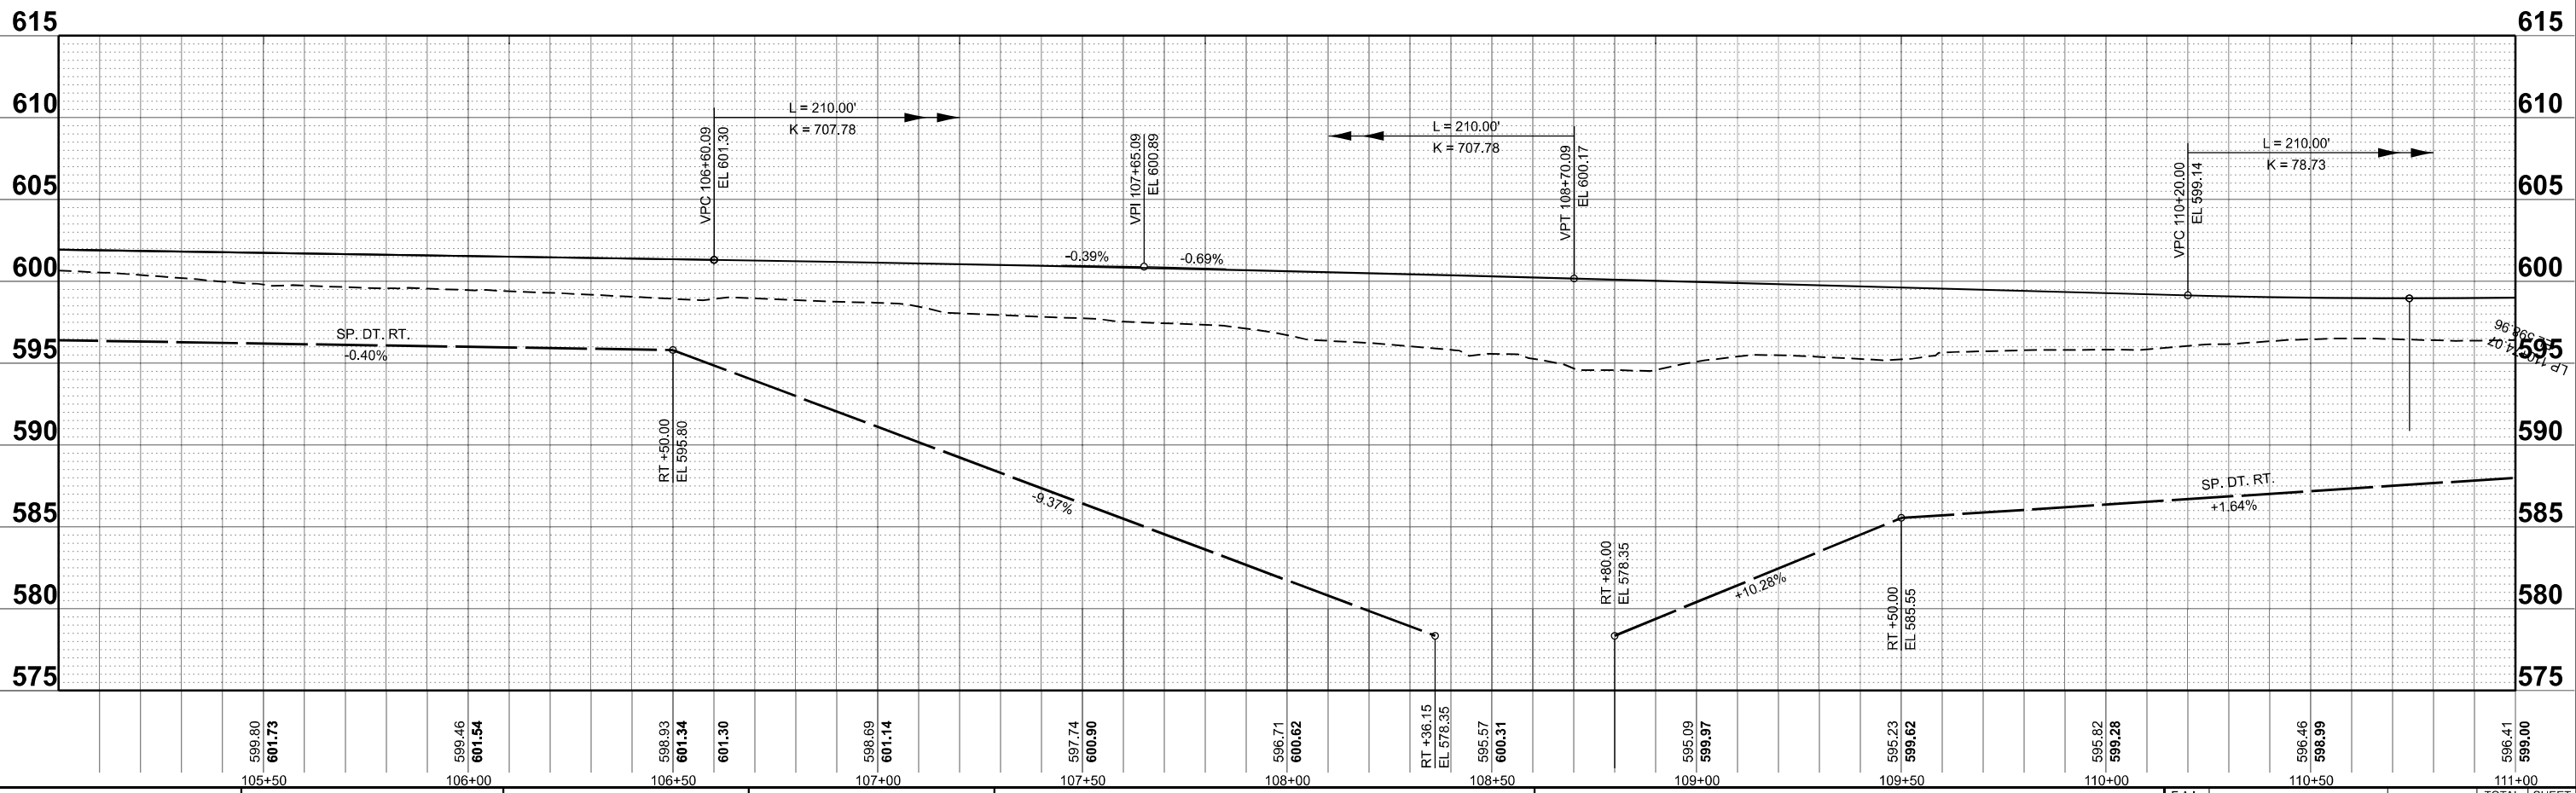

 License No. 184-000613				STATE OF ILLINOIS DEPARTMENT OF TRANSPORTATION				FAI ROUTE 70 - INTERSTATE 70 DRAINAGE PLAN & PROFILE - RAMP A				FAI RTE. 70 SECTION (25-1)R-BR COUNTY EFFINGHAM TOTAL SHEETS 747 SHEET NO. 255 CONTRACT NO. 74893			
USER NAME = moyerbey				DESIGNED - AJ				SCALE: 1"=20'				ILLINOIS FED. AID PROJECT			
DRAWN - AJ				REVIS				SHEET 2 OF 4 SHEETS							
PLOT SCALE = 0.16660000' / in.				CHECKED - MJO				STA. 105+00 TO STA. 111+00							
PLOT DATE = 10/13/2025				DATE - 10/16/2025											
				REVISED -											

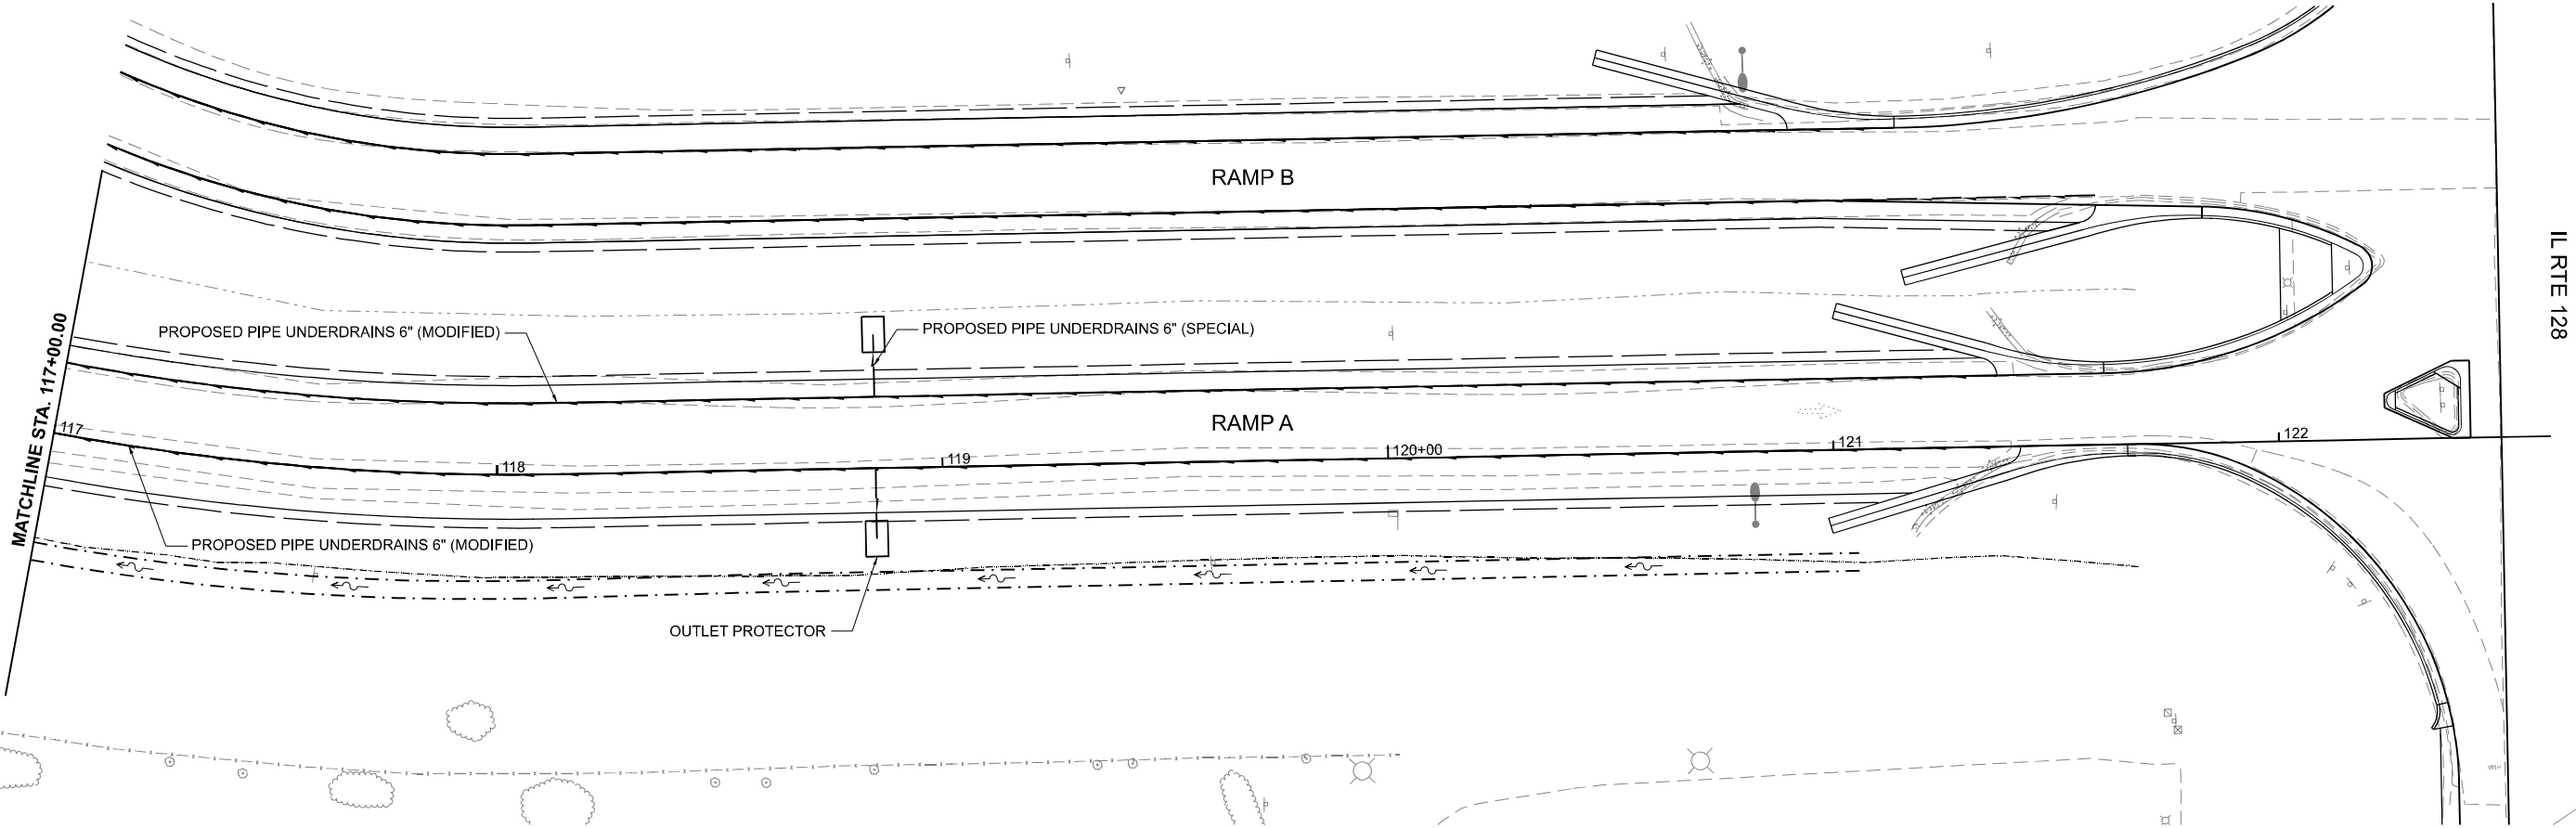

630 630

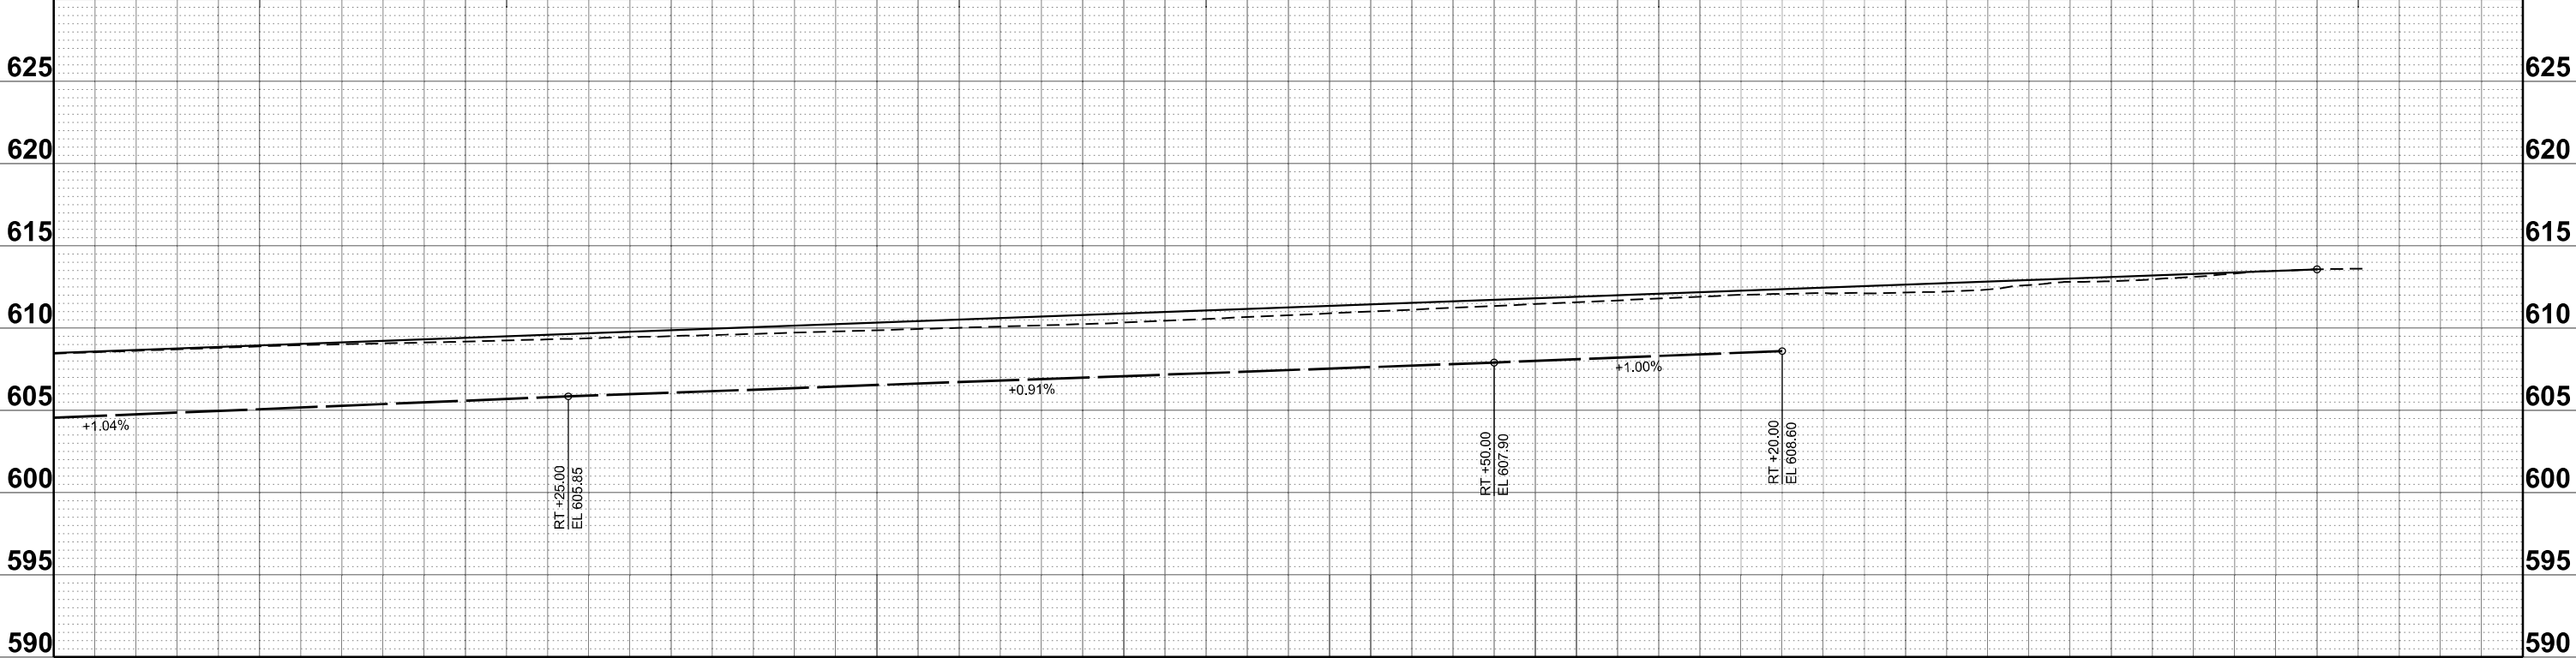

608.87 608.95	609.18 609.41	609.51 609.87	609.87 610.34	610.25 610.80	610.81 611.26	611.38 611.72	611.91 612.18	612.15 612.64	612.84 613.11	613.57 613.57
117+50	118+00	118+50	119+00	119+50	120+00	120+50	121+00	121+50	122+00	122+50





USER NAME = moverbey	DESIGNED - AJ	REVISED -
	DRAWN - AJ	REVISED -
PLOT SCALE = 0.16660000' / in.	CHECKED - MJO	REVISED -
PLOT DATE = 10/13/2025	DATE - 10/16/2025	REVISED -


STATE OF ILLINOIS
DEPARTMENT OF TRANSPORTATION



FAI ROUTE 70 - INTERSTATE 70
DRAINAGE PLAN & PROFILE - RAMP A

SCALE: 1"=20' SHEET 4 OF 4 SHEETS STA. 117+00 TO STA. 122+60.96


F.A.I. RTE.	SECTION	COUNTY	TOTAL SHEETS	SHEET NO.
70	(25-1)R-BR	EFFINGHAM	747	257
CONTRACT NO. 74893				
ILLINOIS FED. AID PROJECT				

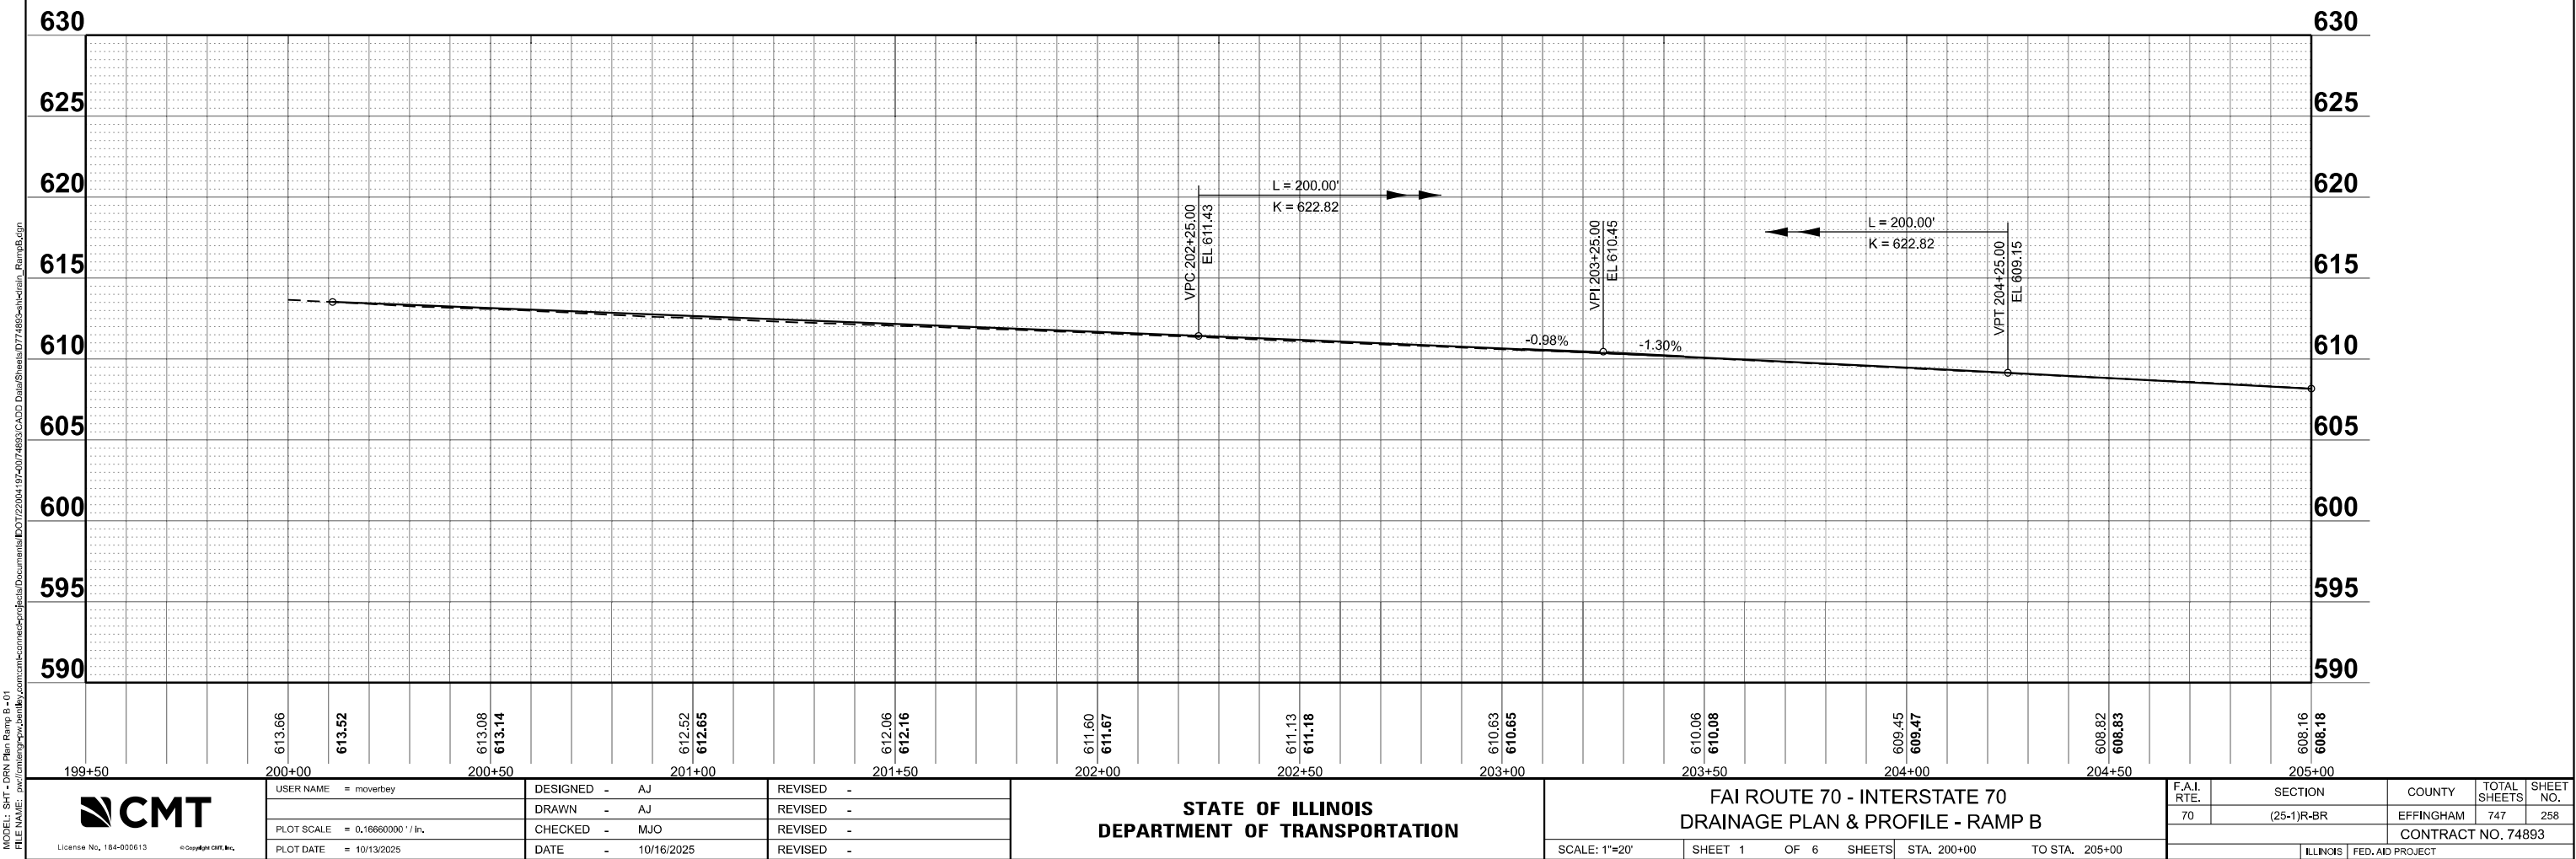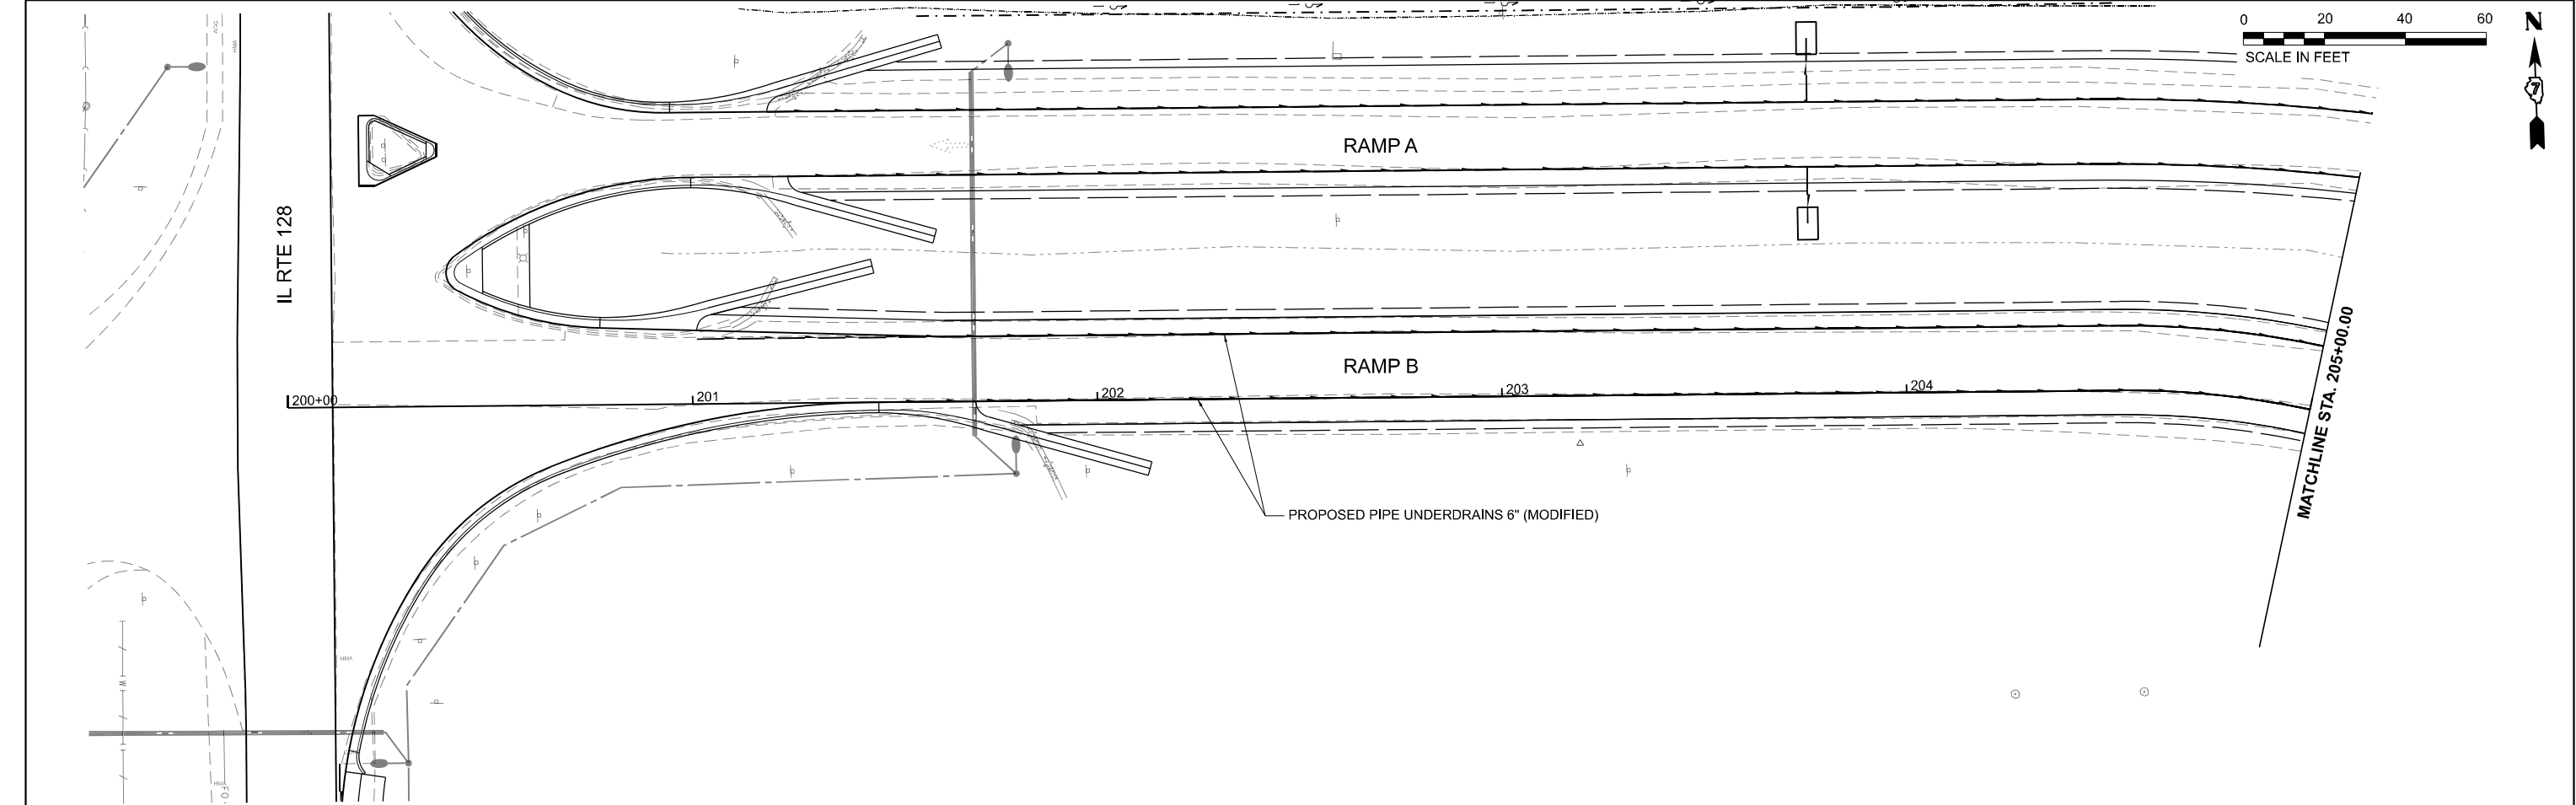

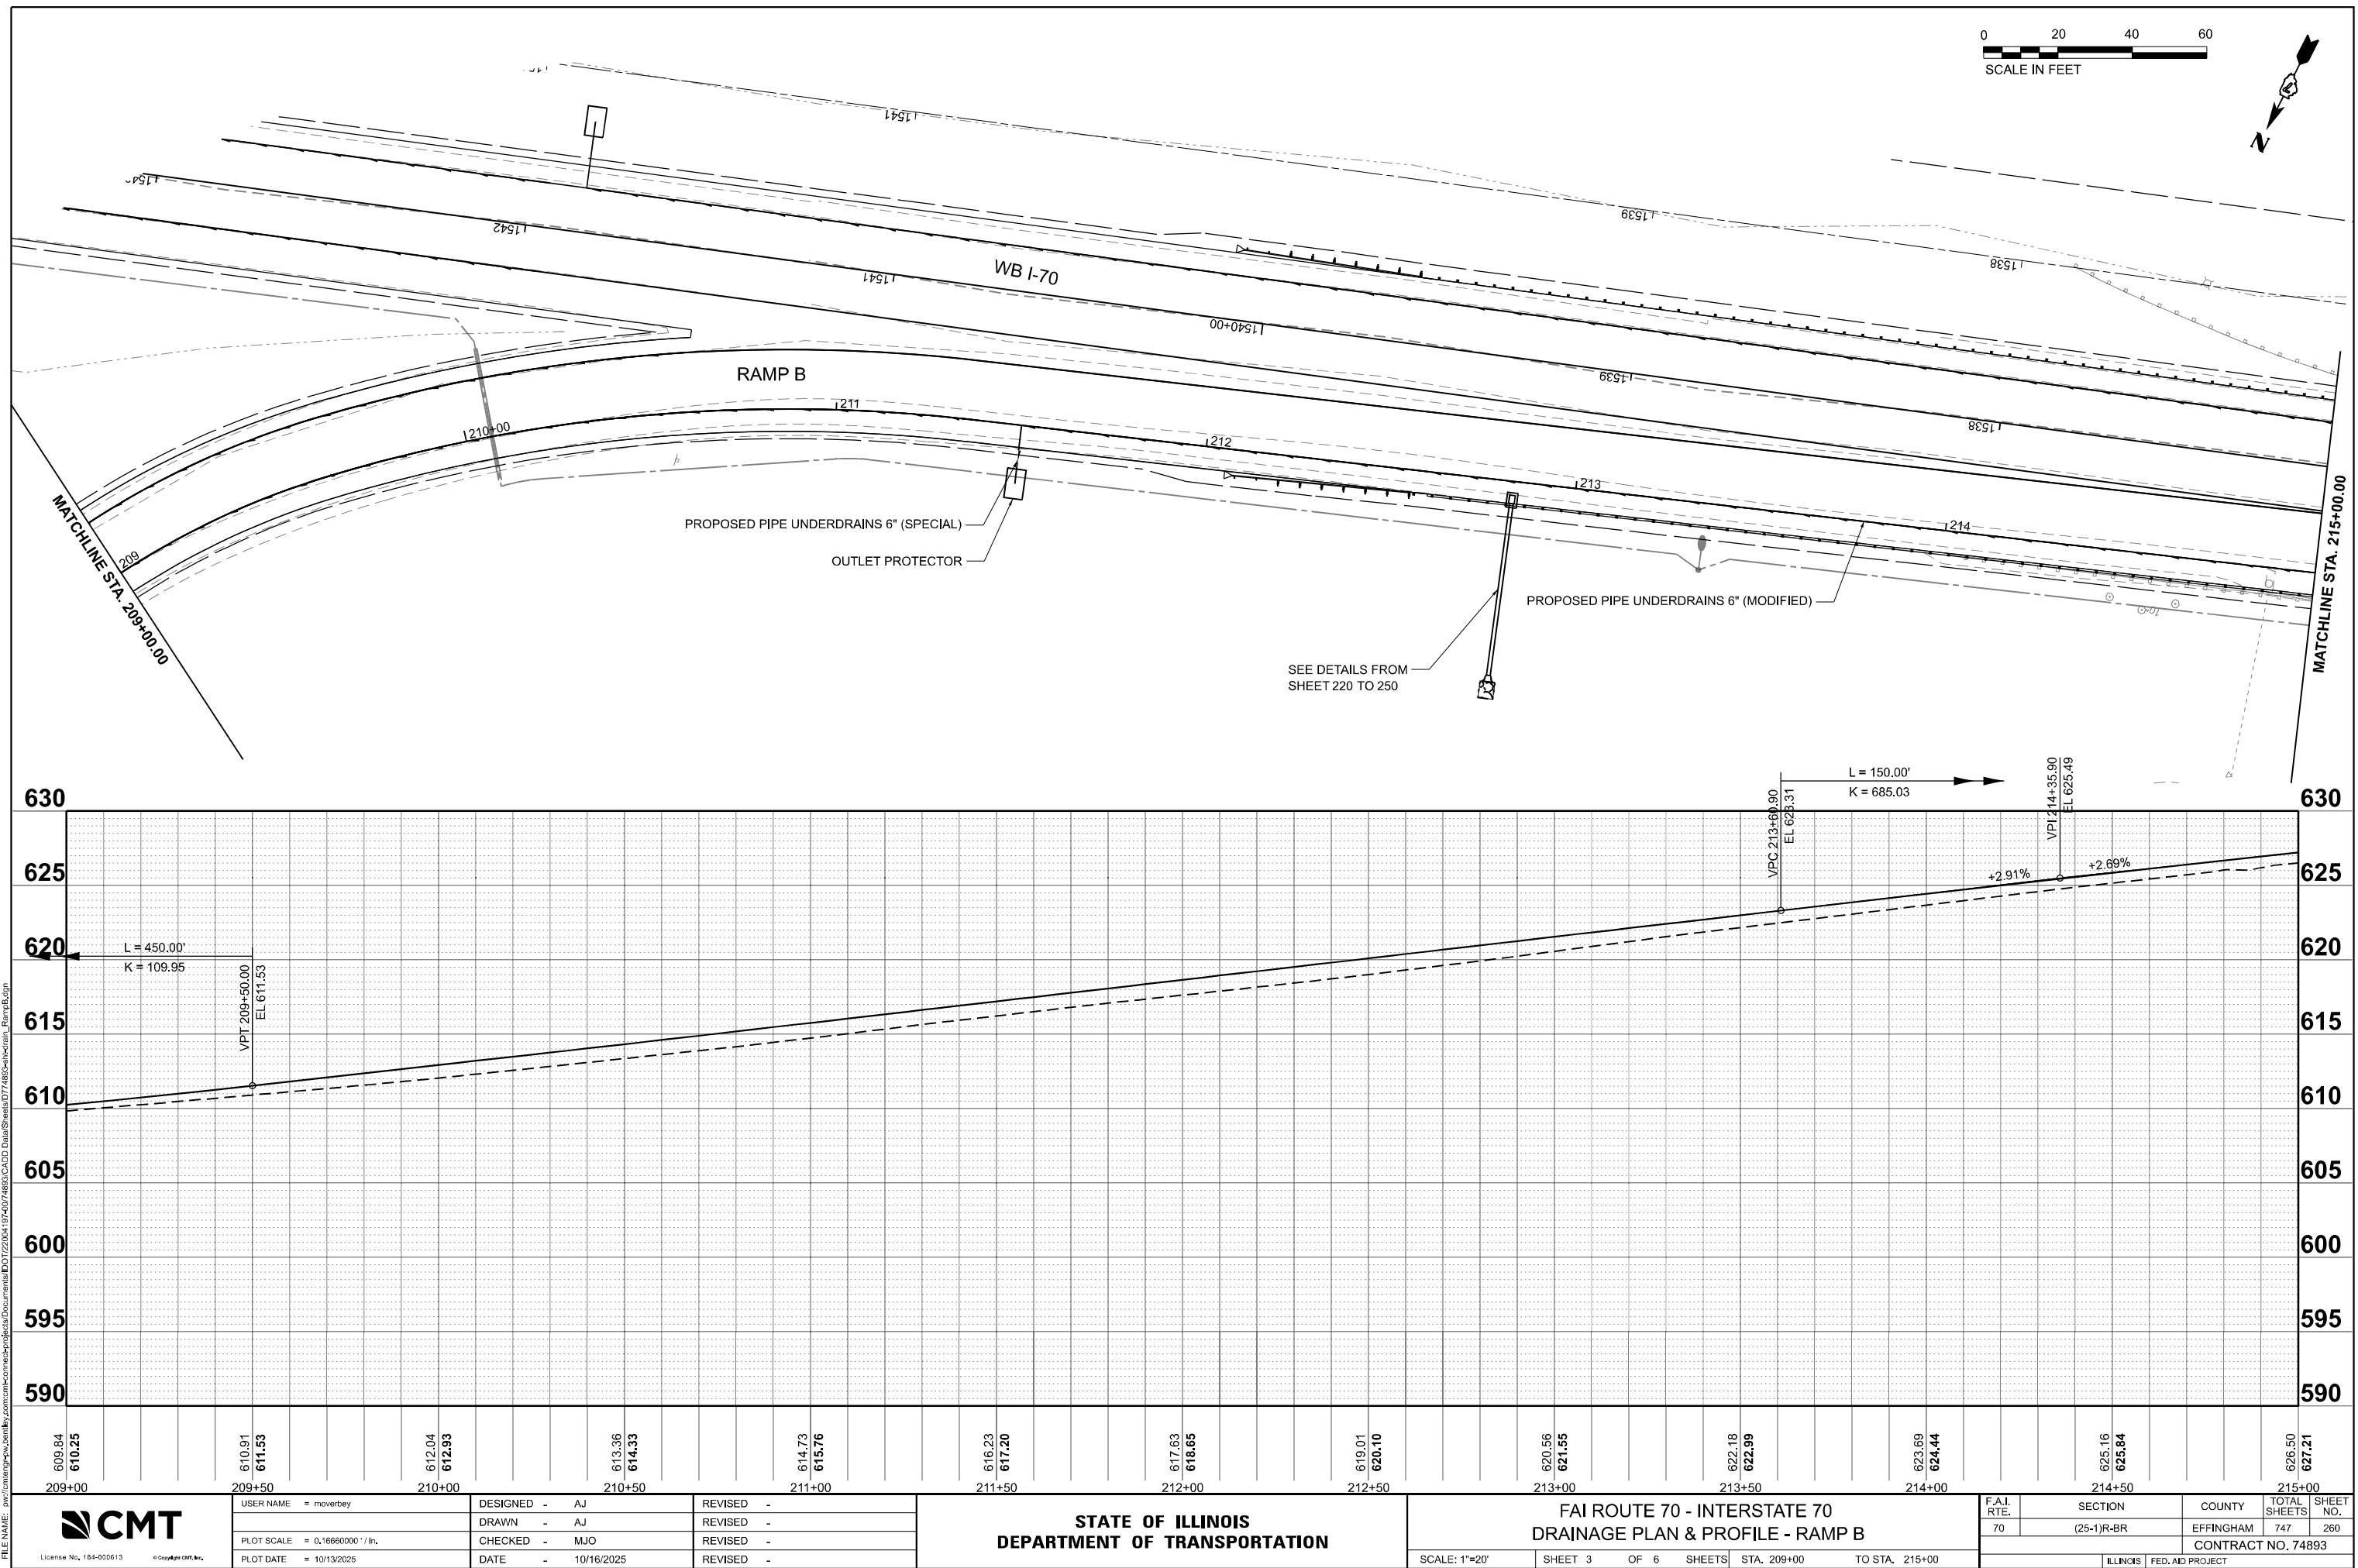

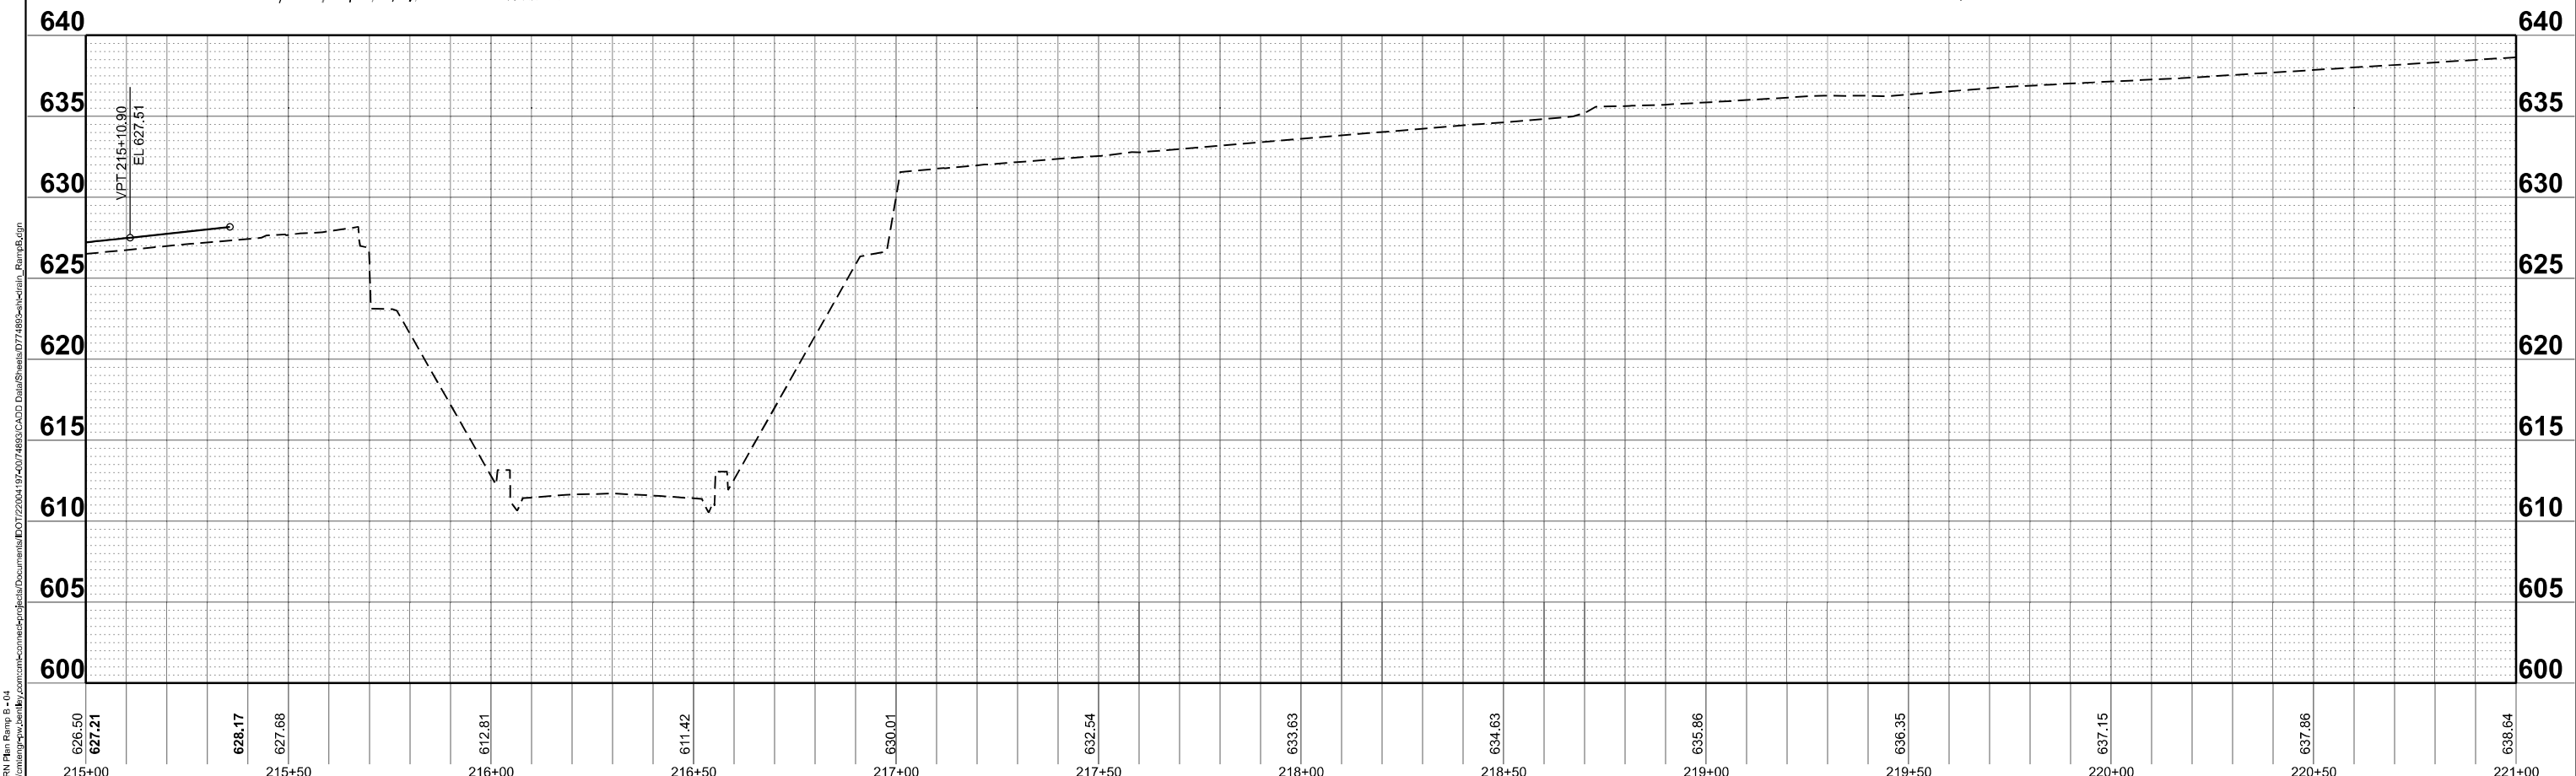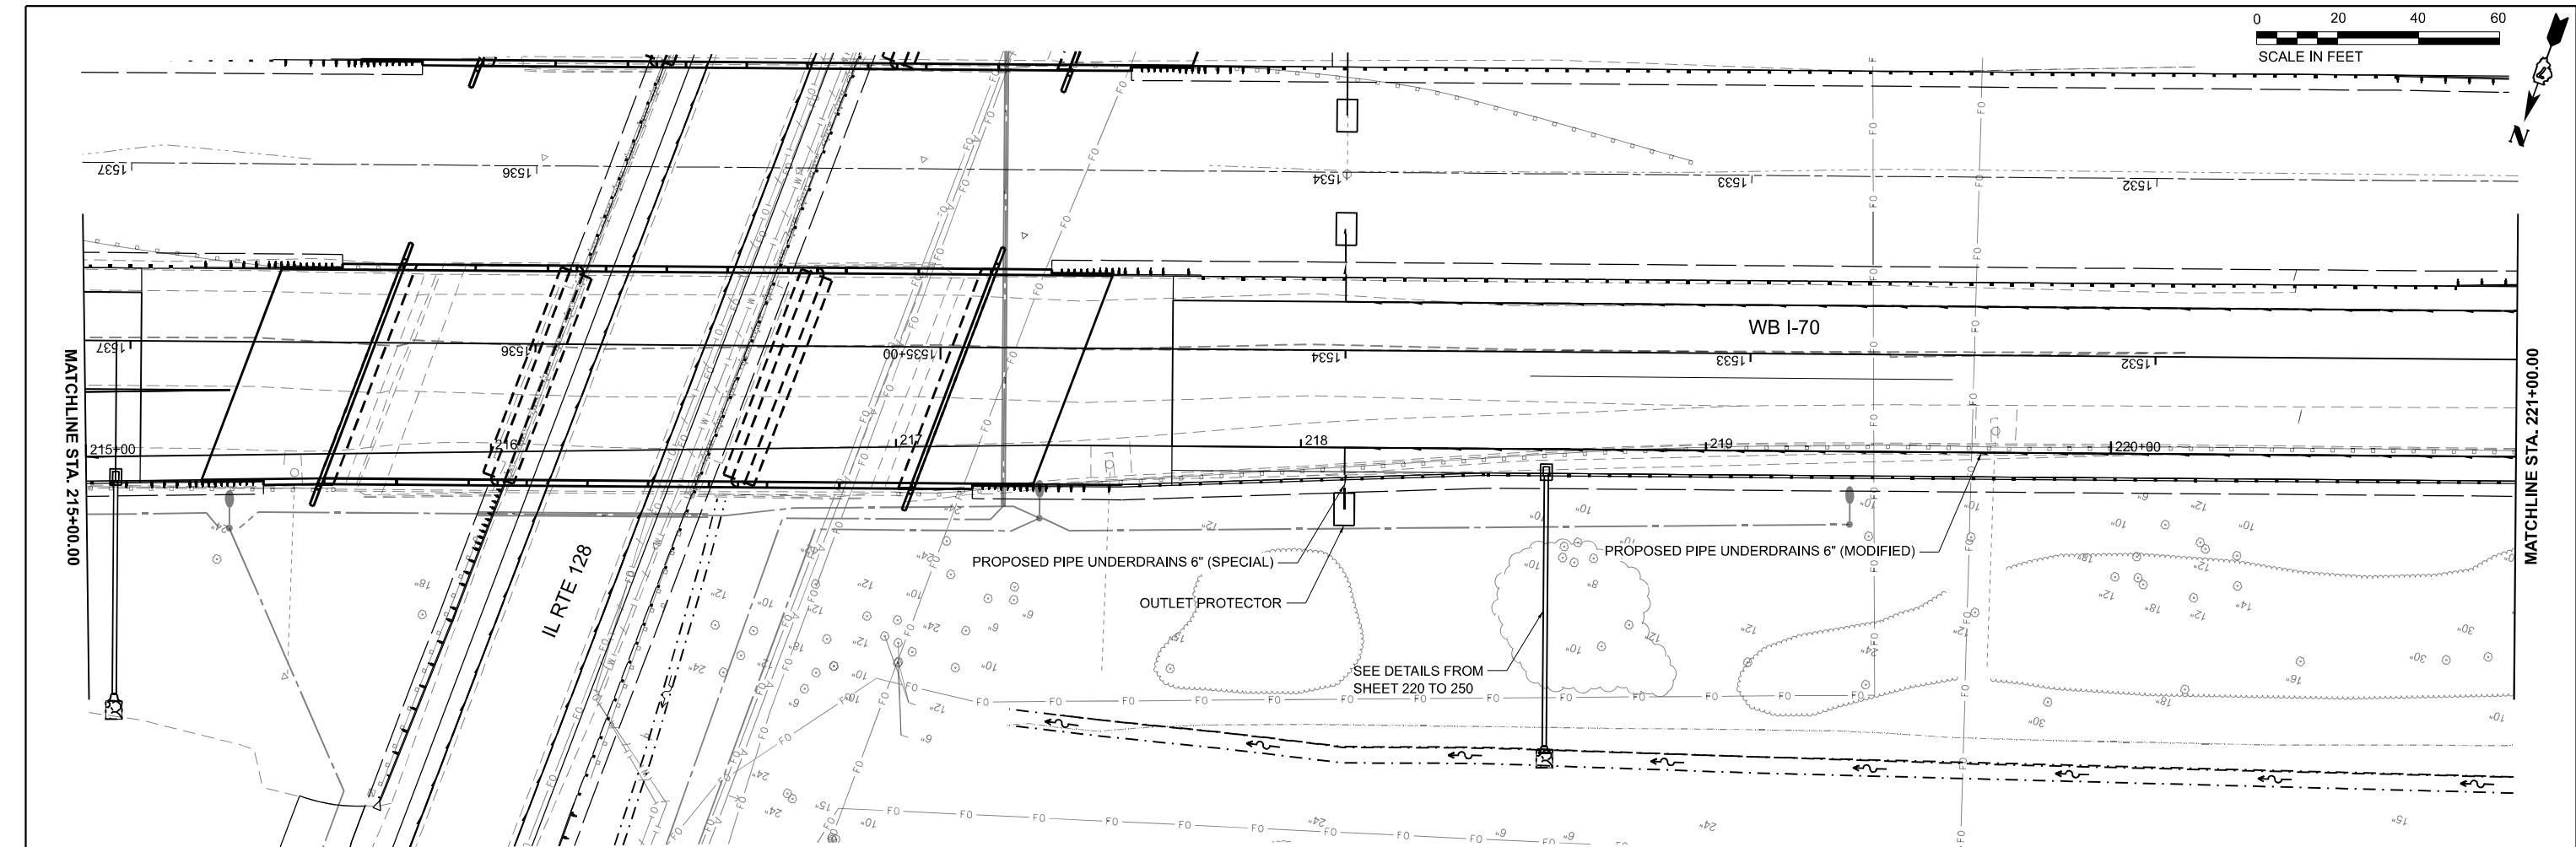

MODEL: SUT - DRN Plan Ramp B - 05
FILE NAME: p:\concomings\25\concomings\concomings\Documents\DOT\22004\19\24\074893\CADD Data\Sheets\DOT1889\24\Interl_RampB.dgn

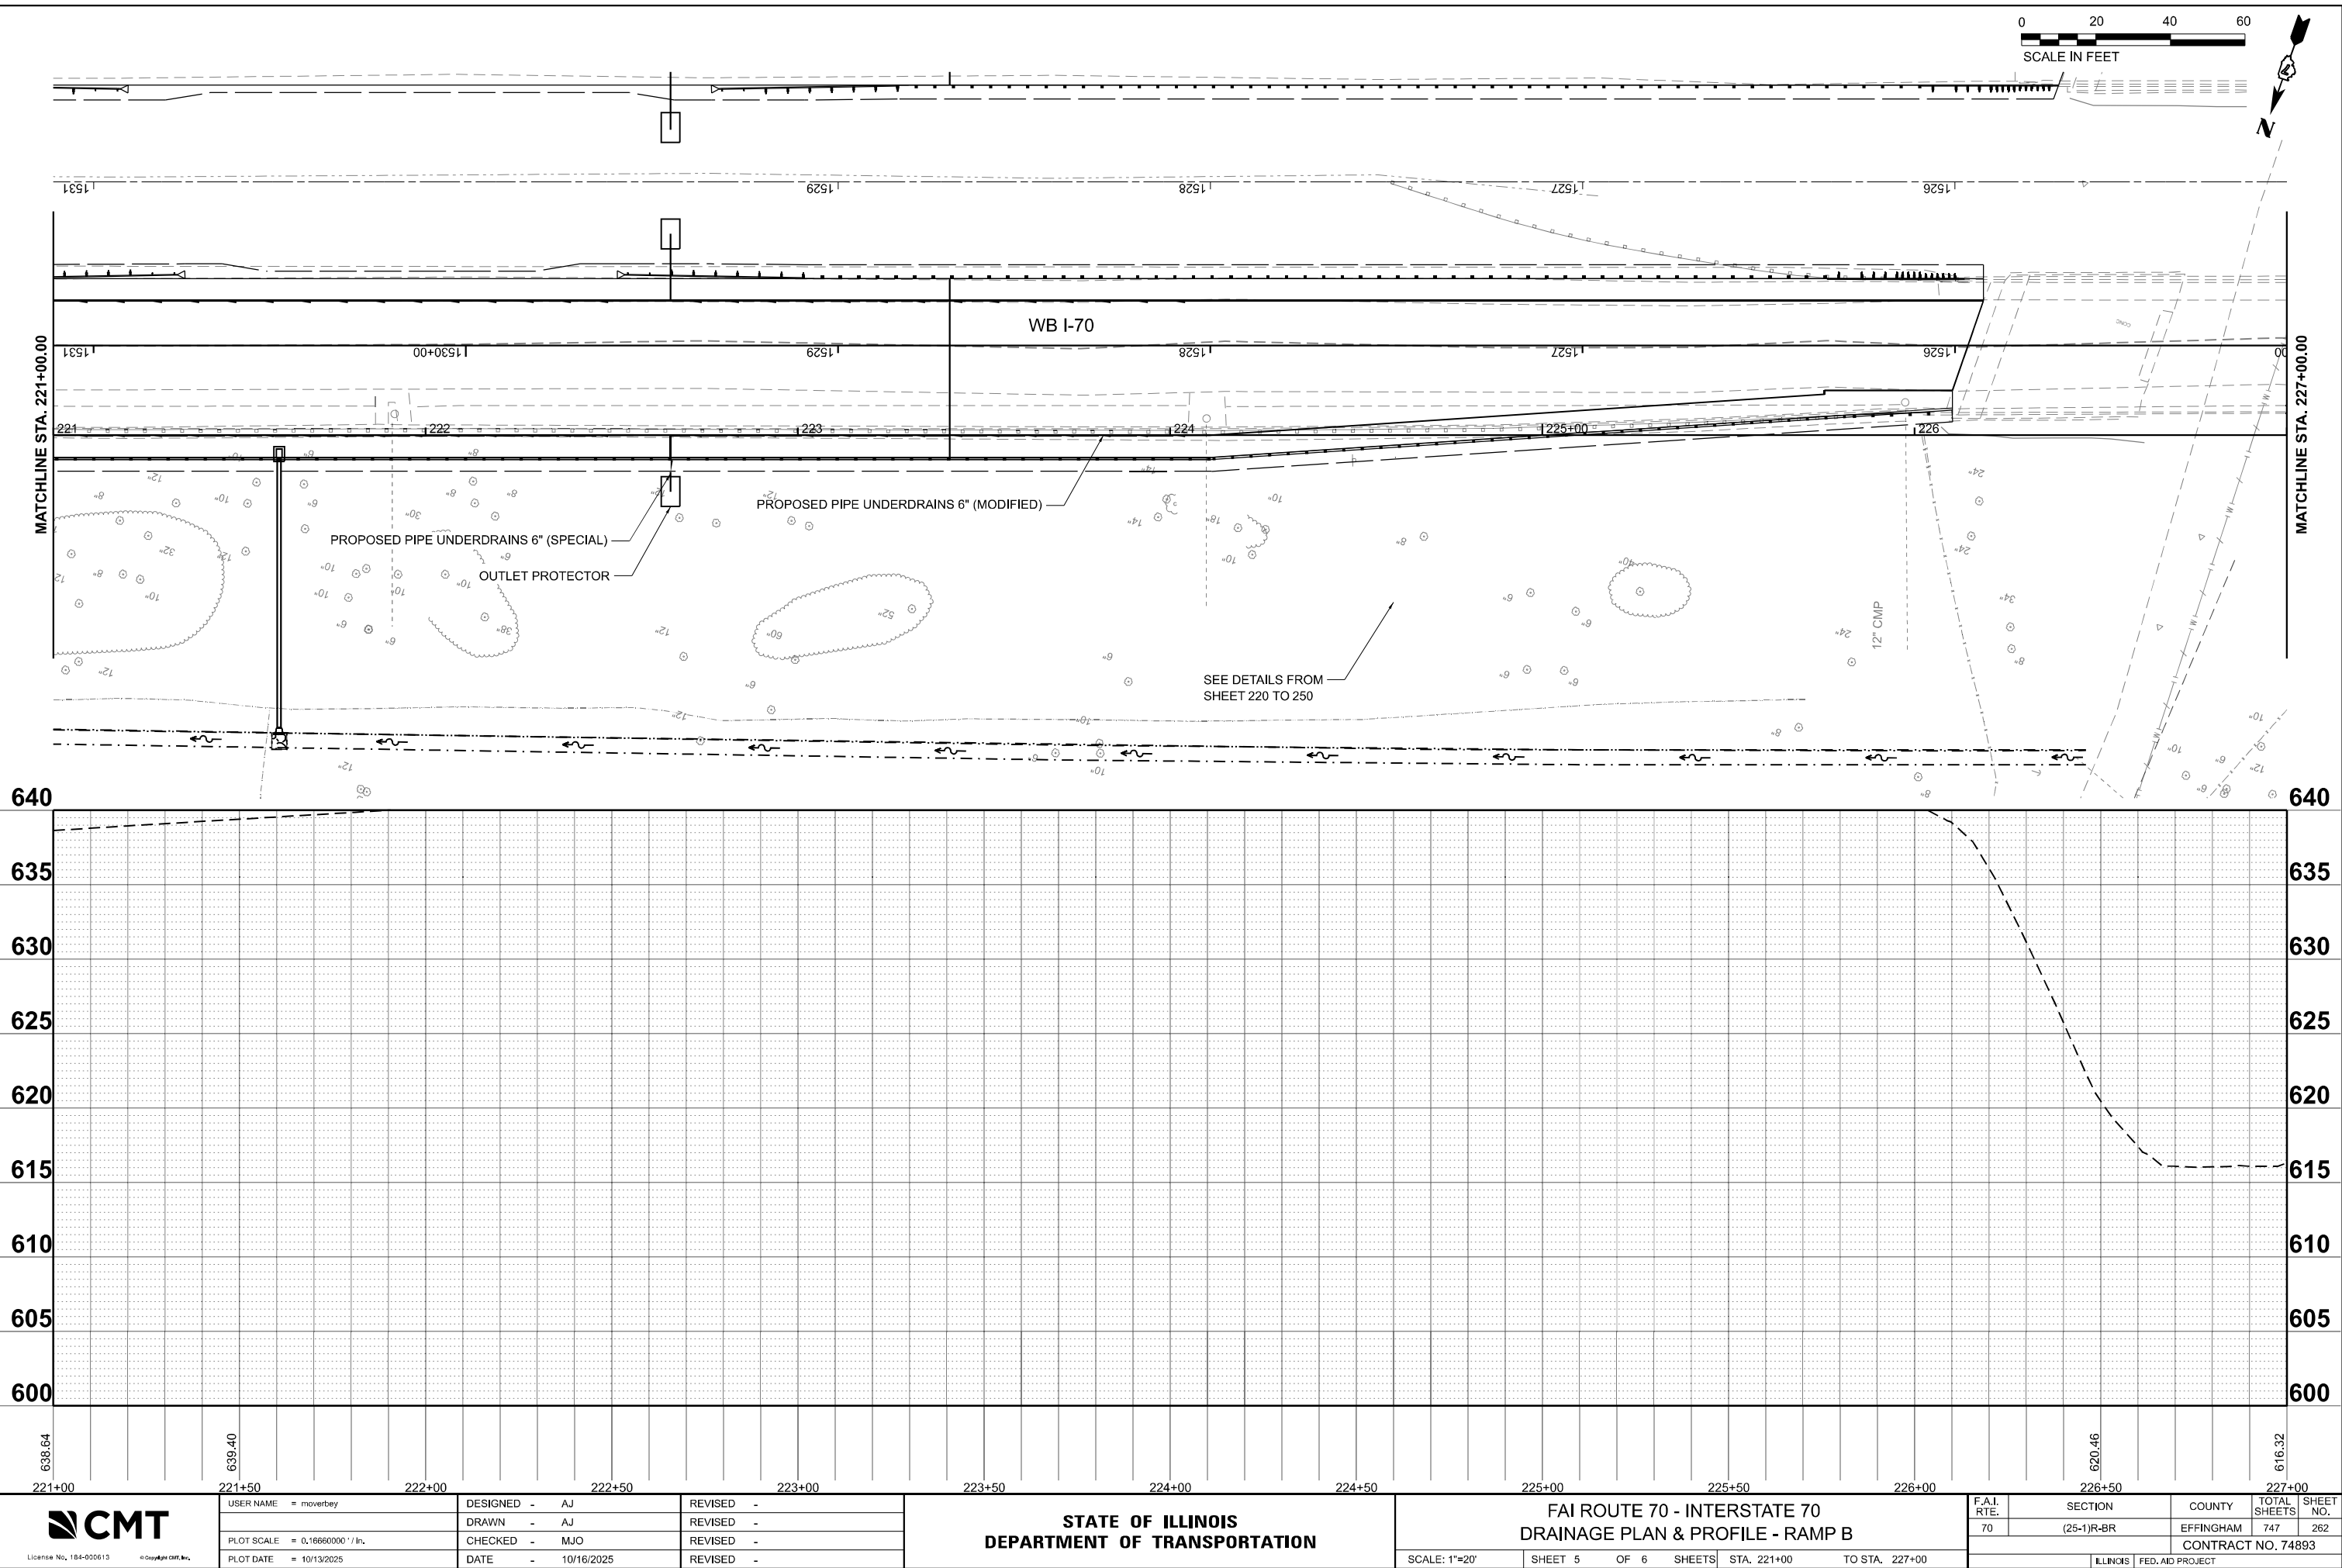

License No. 184-000613

© Copyright CMT, Inc.

USER NAME	= moverbey
PLOT SCALE	= 0.16660000' / in.
PLOT DATE	= 10/13/2025

DESIGNED	- AJ
DRAWN	- AJ
CHECKED	- MJO
DATE	- 10/16/2025

REVISED	-
REVISED	-
REVISED	-
REVISED	-



STATE OF ILLINOIS
DEPARTMENT OF TRANSPORTATION

FAI ROUTE 70 - INTERSTATE 70
DRAINAGE PLAN & PROFILE - RAMP B

SCALE: 1"=20'

SHEET 5 OF 6 SHEETS STA. 221+00 TO STA. 227+00

FAI RTE.	SECTION	COUNTY	TOTAL SHEETS	SHEET NO.
70	(25-1)R-BR	EFFINGHAM	747	262
CONTRACT NO. 74893				
ILLINOIS FED. AID PROJECT				

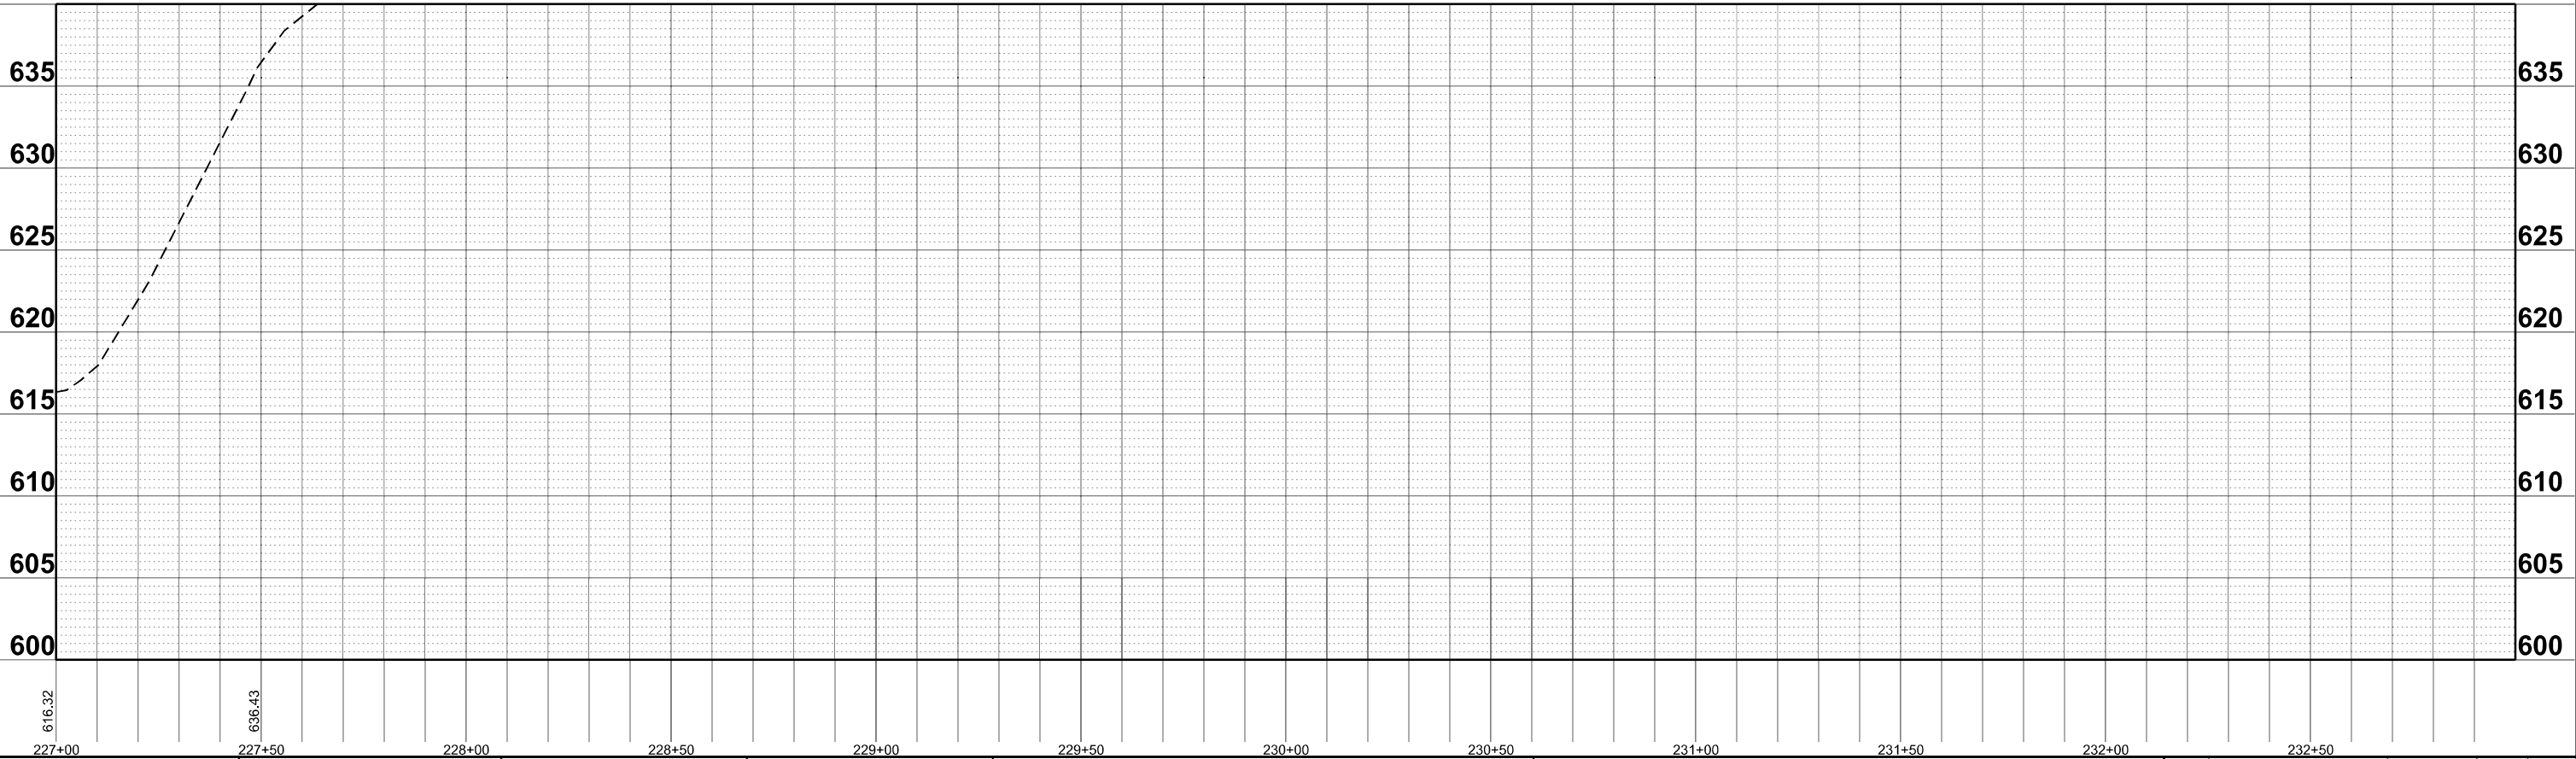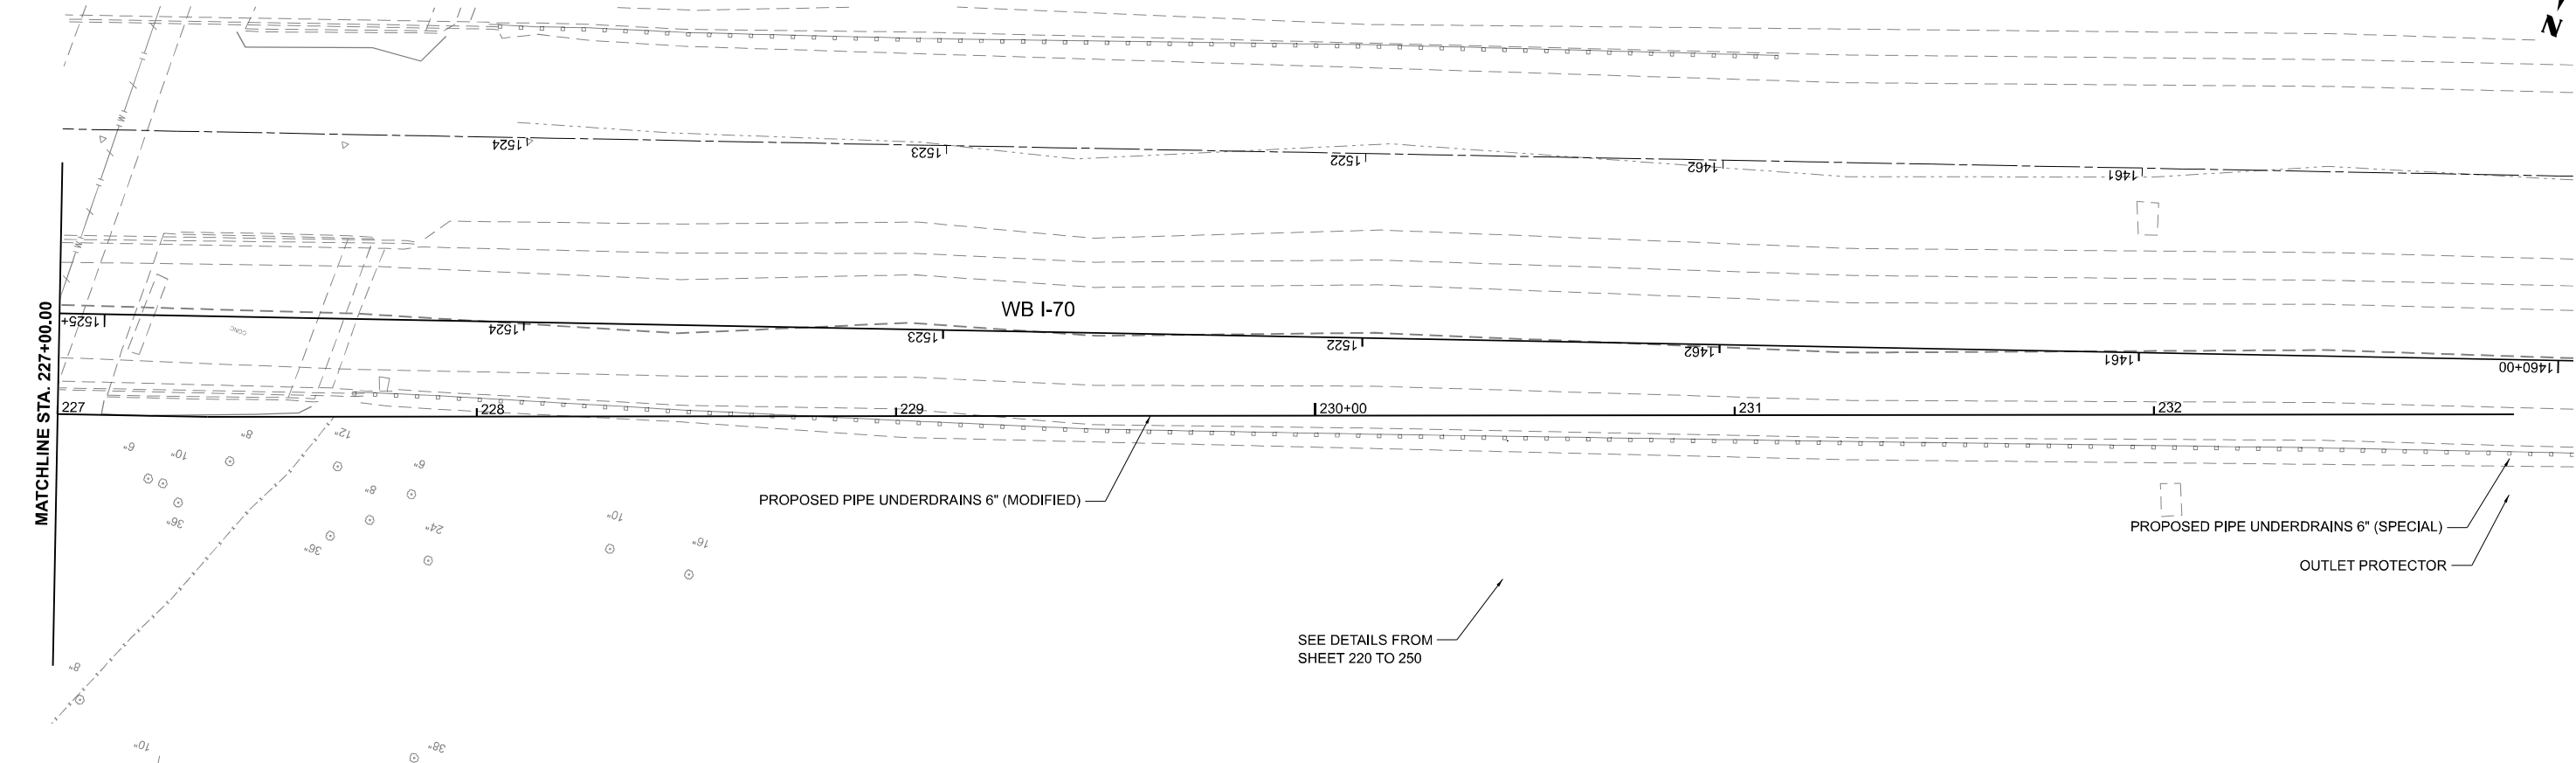

USER NAME = moverbey
PLOT SCALE = 0.16660000' / in.
PLOT DATE = 10/13/2025

DESIGNED - AJ
DRAWN - AJ
CHECKED - MJO
DATE - 10/16/2025



REVISED -
REVISED -
REVISED -
REVISED -

STATE OF ILLINOIS
DEPARTMENT OF TRANSPORTATION

FAI ROUTE 70 - INTERSTATE 70
DRAINAGE PLAN & PROFILE - RAMP B

SCALE: 1"=20' SHEET 6 OF 6 SHEETS STA. 227+00 TO STA. 232+85.84

F.A.I. RTE.	SECTION	COUNTY	TOTAL SHEETS	SHEET NO.
70	(25-1)R-BR	EFFINGHAM	747	263
CONTRACT NO. 74893				
ILLINOIS			FED. AID PROJECT	

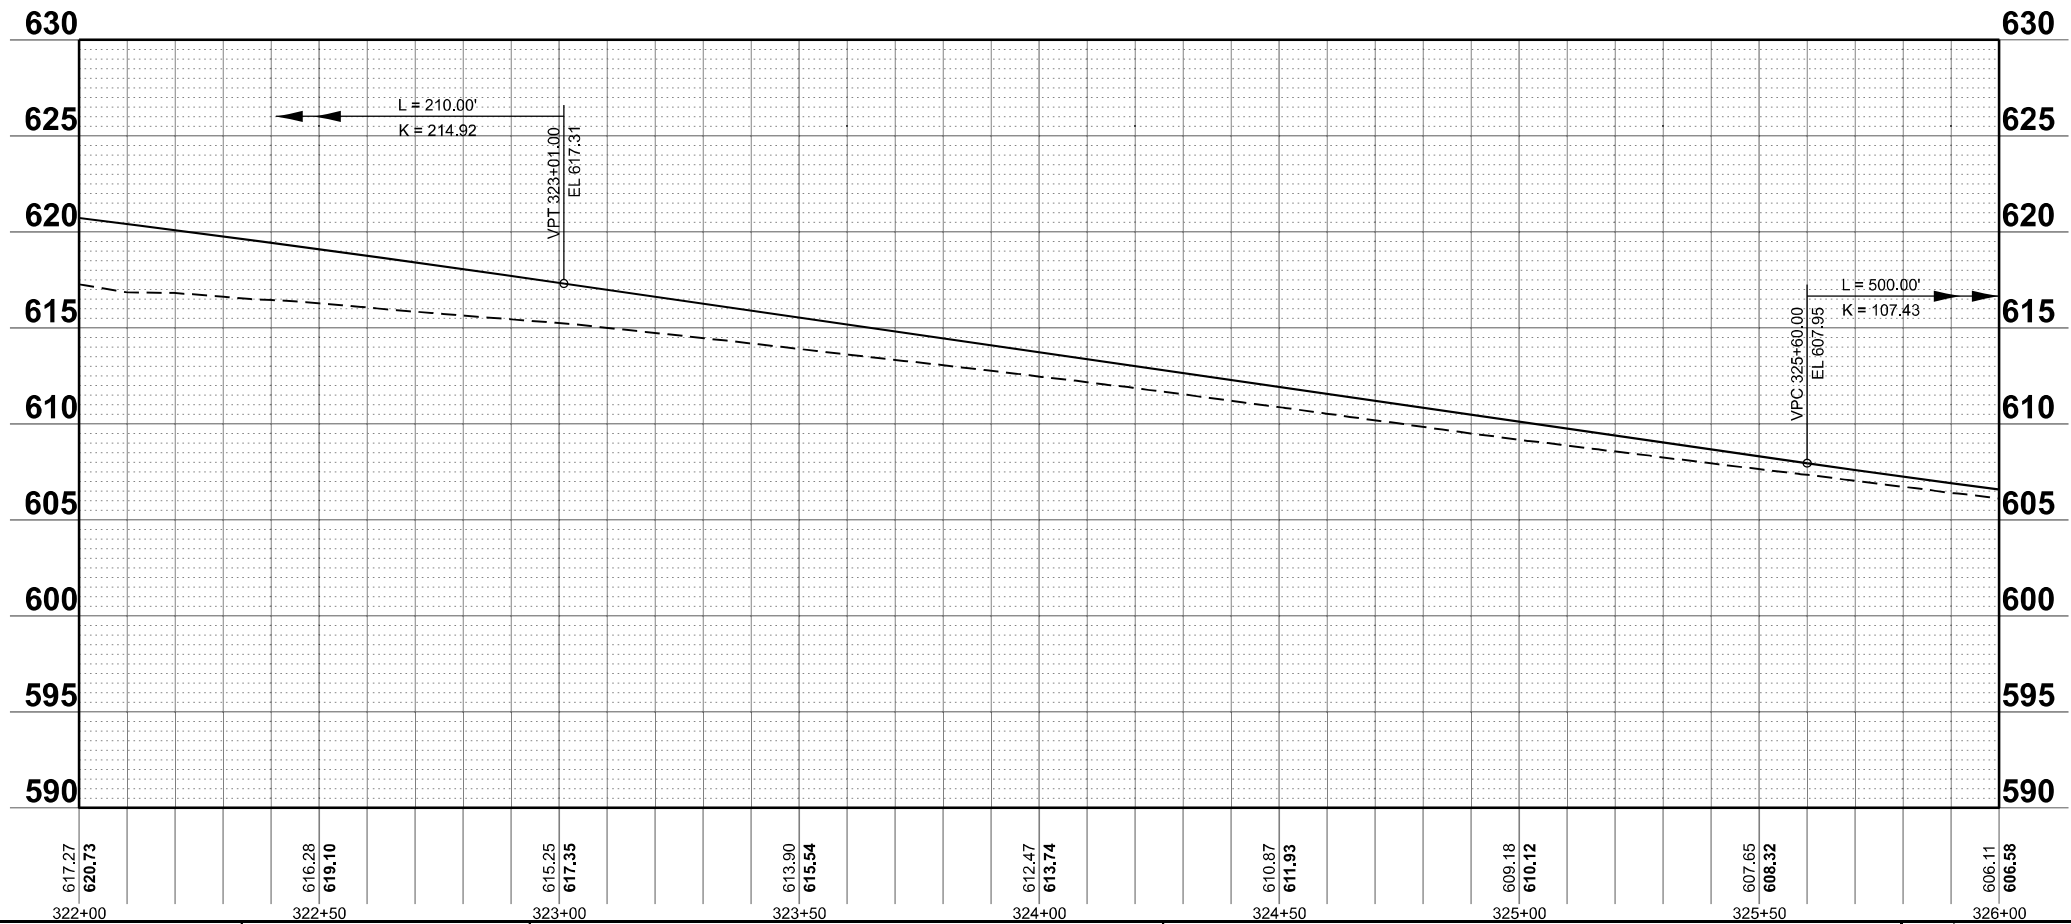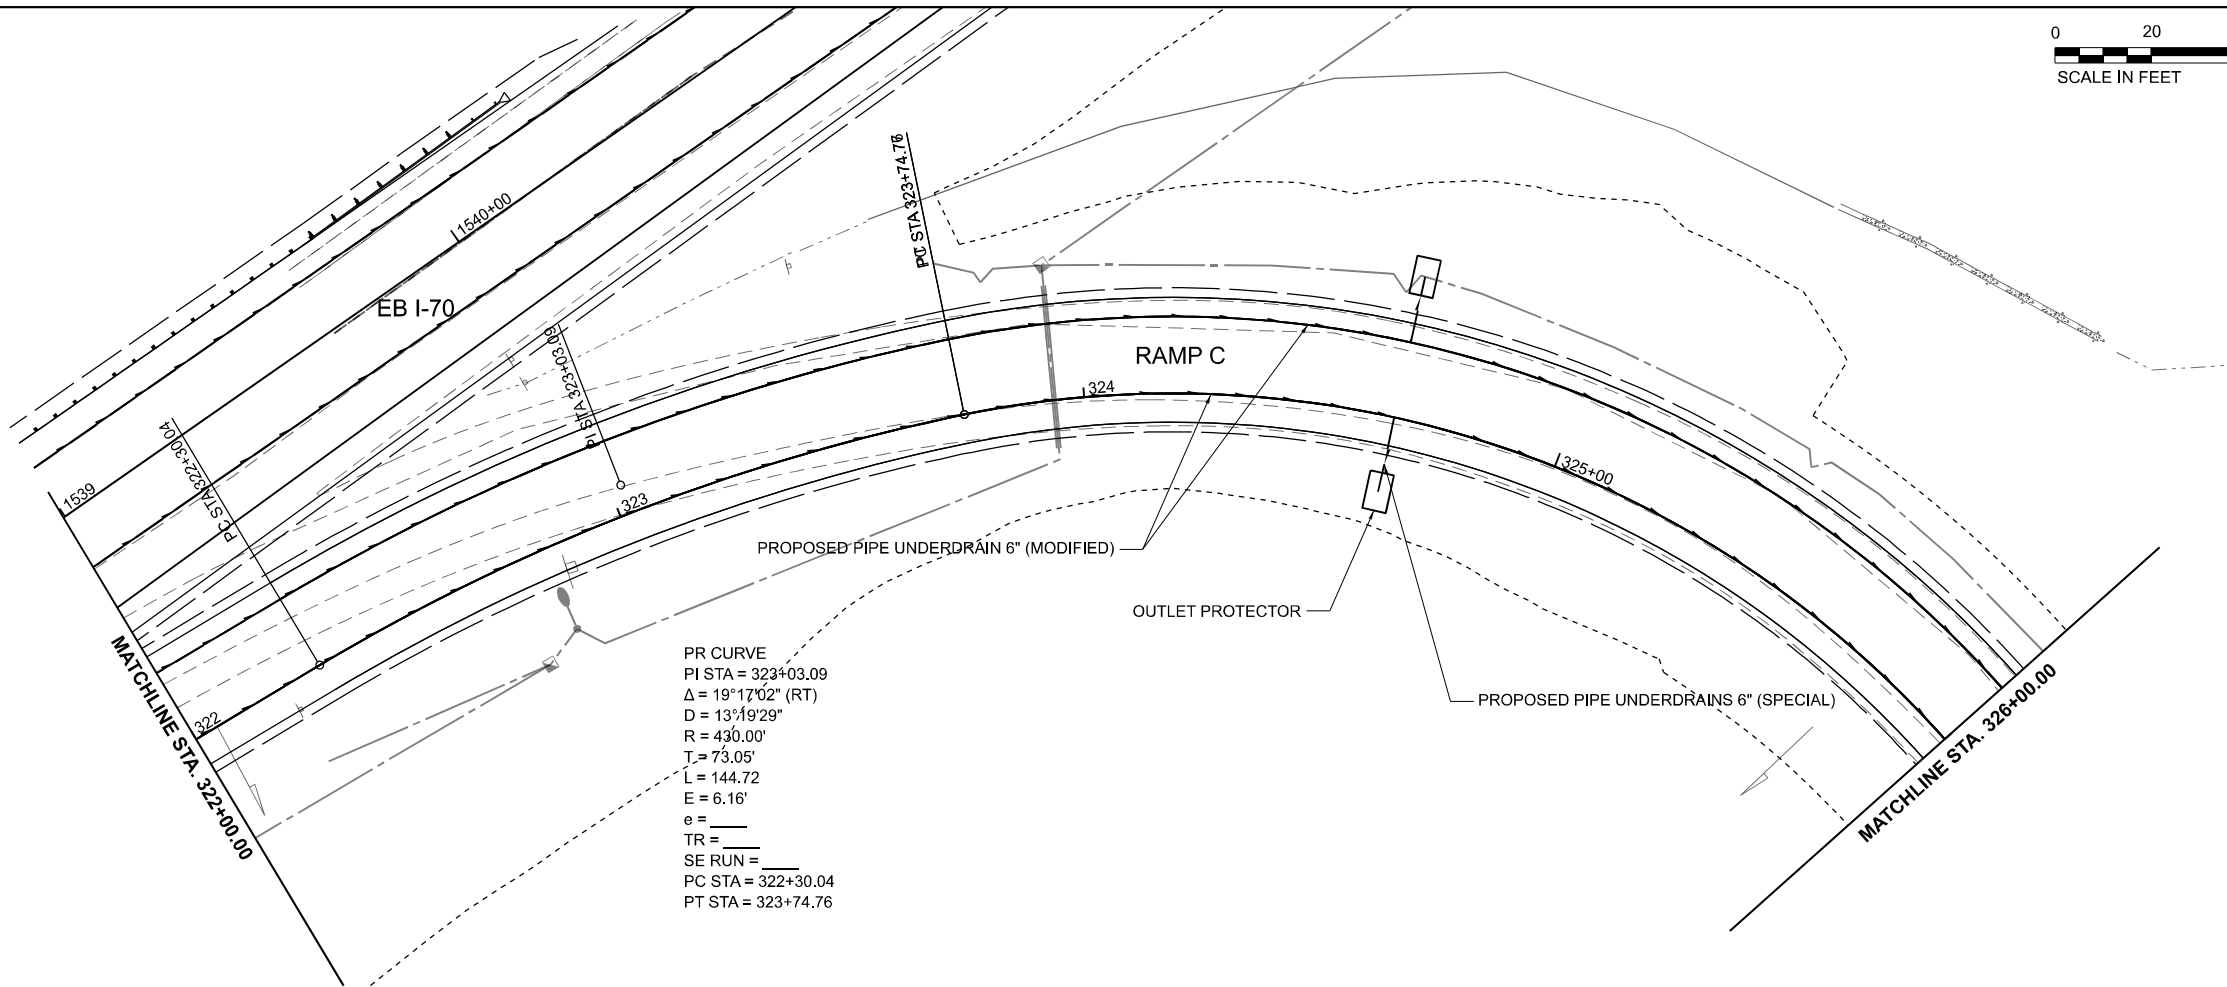

License No. 184-900613

© Copyright CMT, Inc.

USER NAME = moverbey
PLOT SCALE = 0.16660000"/in.
PLOT DATE = 10/14/2025

DESIGNED - AJ
DRAWN - AJ
CHECKED - MJO
DATE - 10/16/2025

REVISED -
REVISED -
REVISED -
REVISED -

STATE OF ILLINOIS
DEPARTMENT OF TRANSPORTATION

FAI ROUTE 70 - INTERSTATE 70
DRAINAGE PLAN & PROFILE - RAMP C

SCALE: 1"=20'

SHEET 2 OF 4 SHEETS STA. 322+00 TO STA. 326+00

F.A.I.
RTE.

70

SECTION

(25-1)R-BR

COUNTY

EFFINGHAM

TOTAL
SHEETS



747


SHEET
NO.



265

CONTRACT NO. 74893

ILLINOIS FED. AID PROJECT

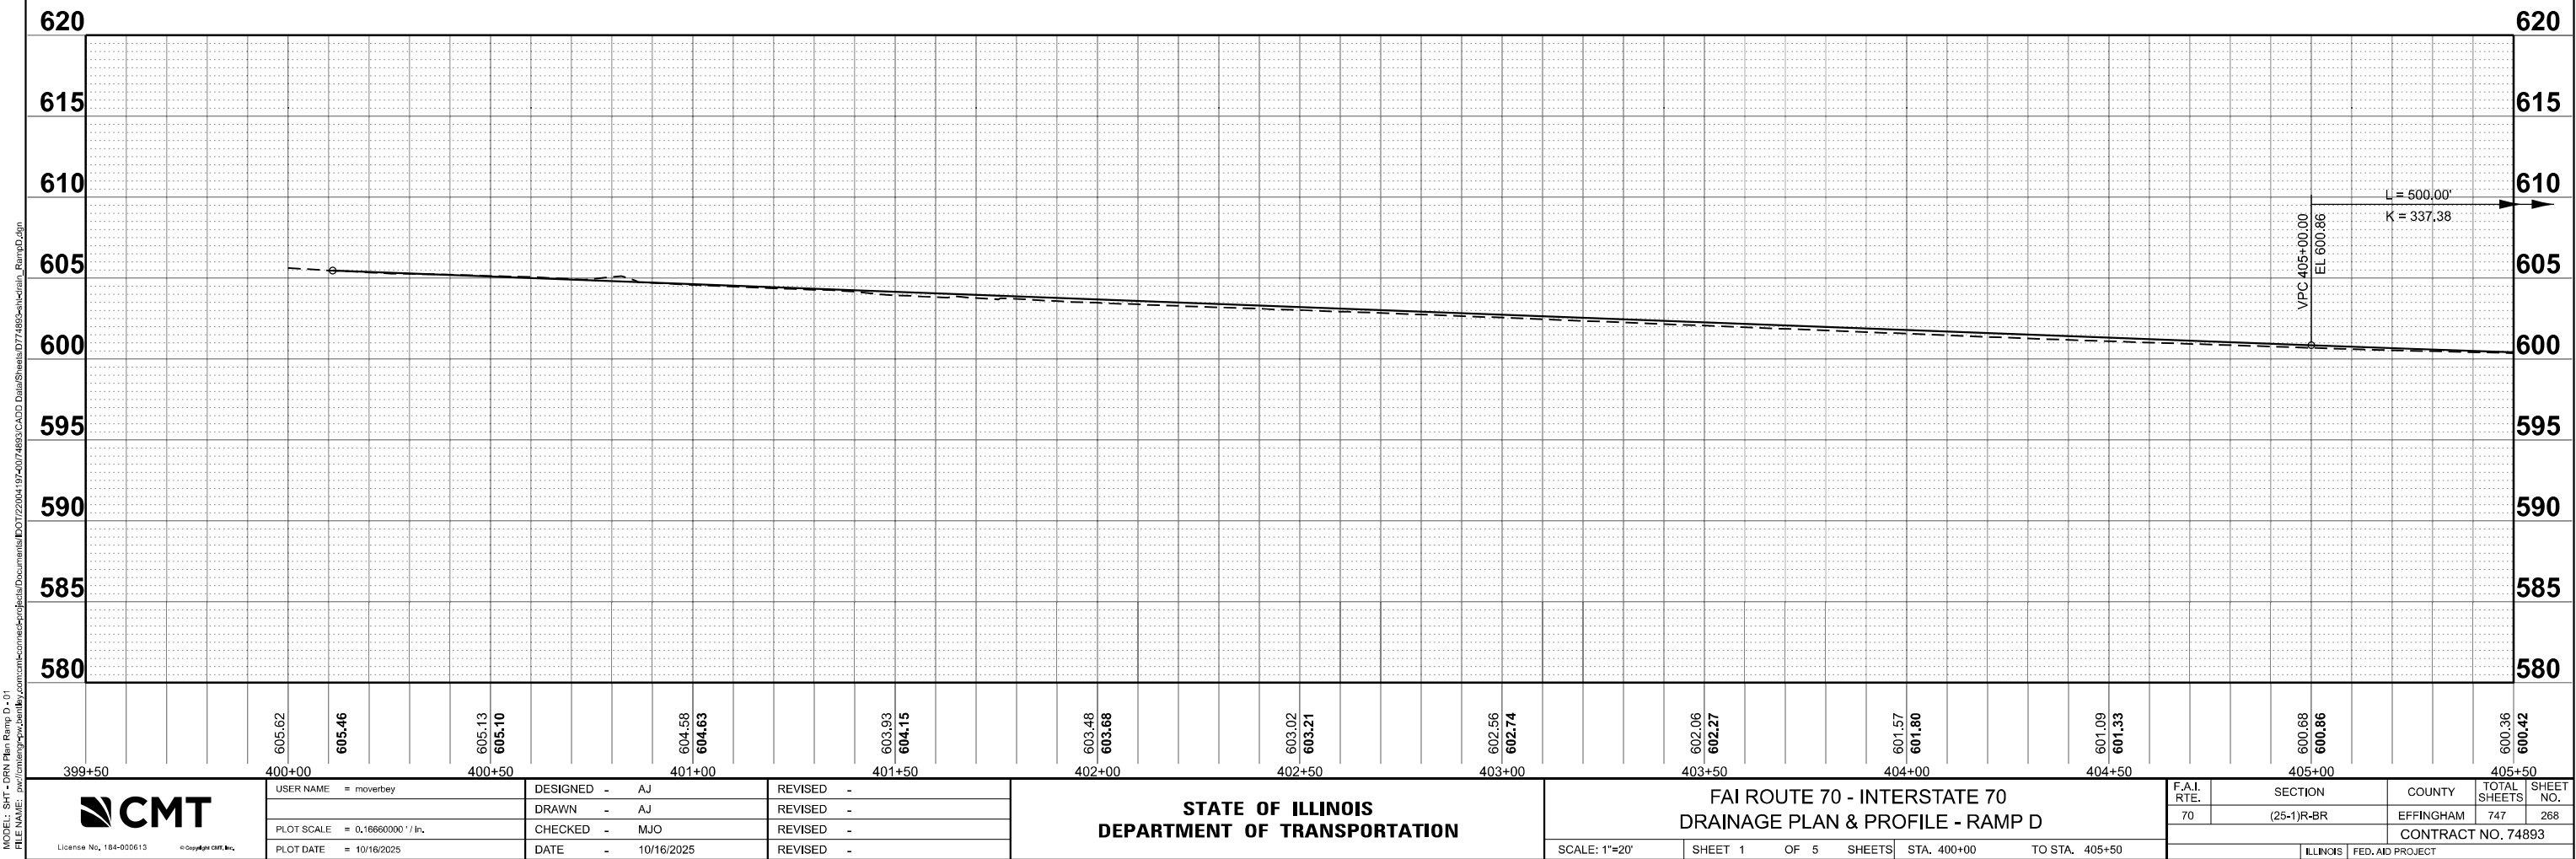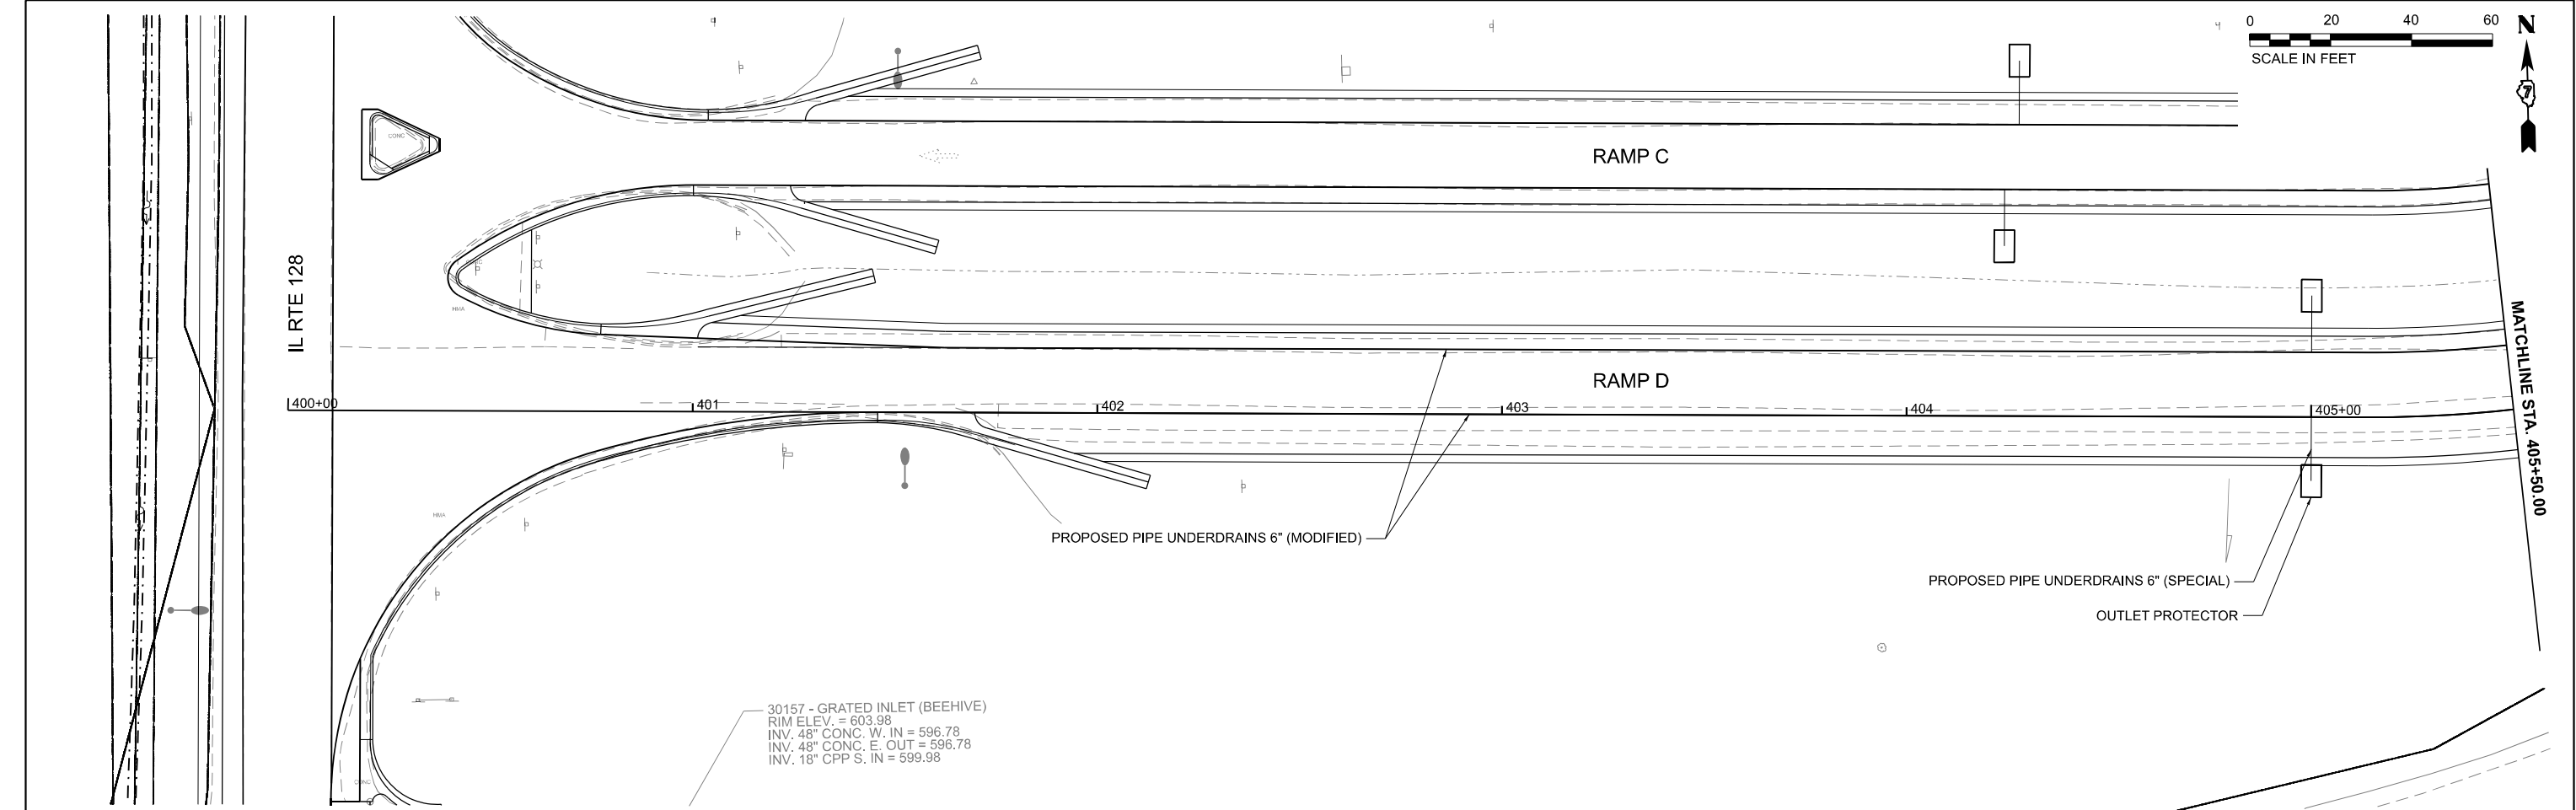

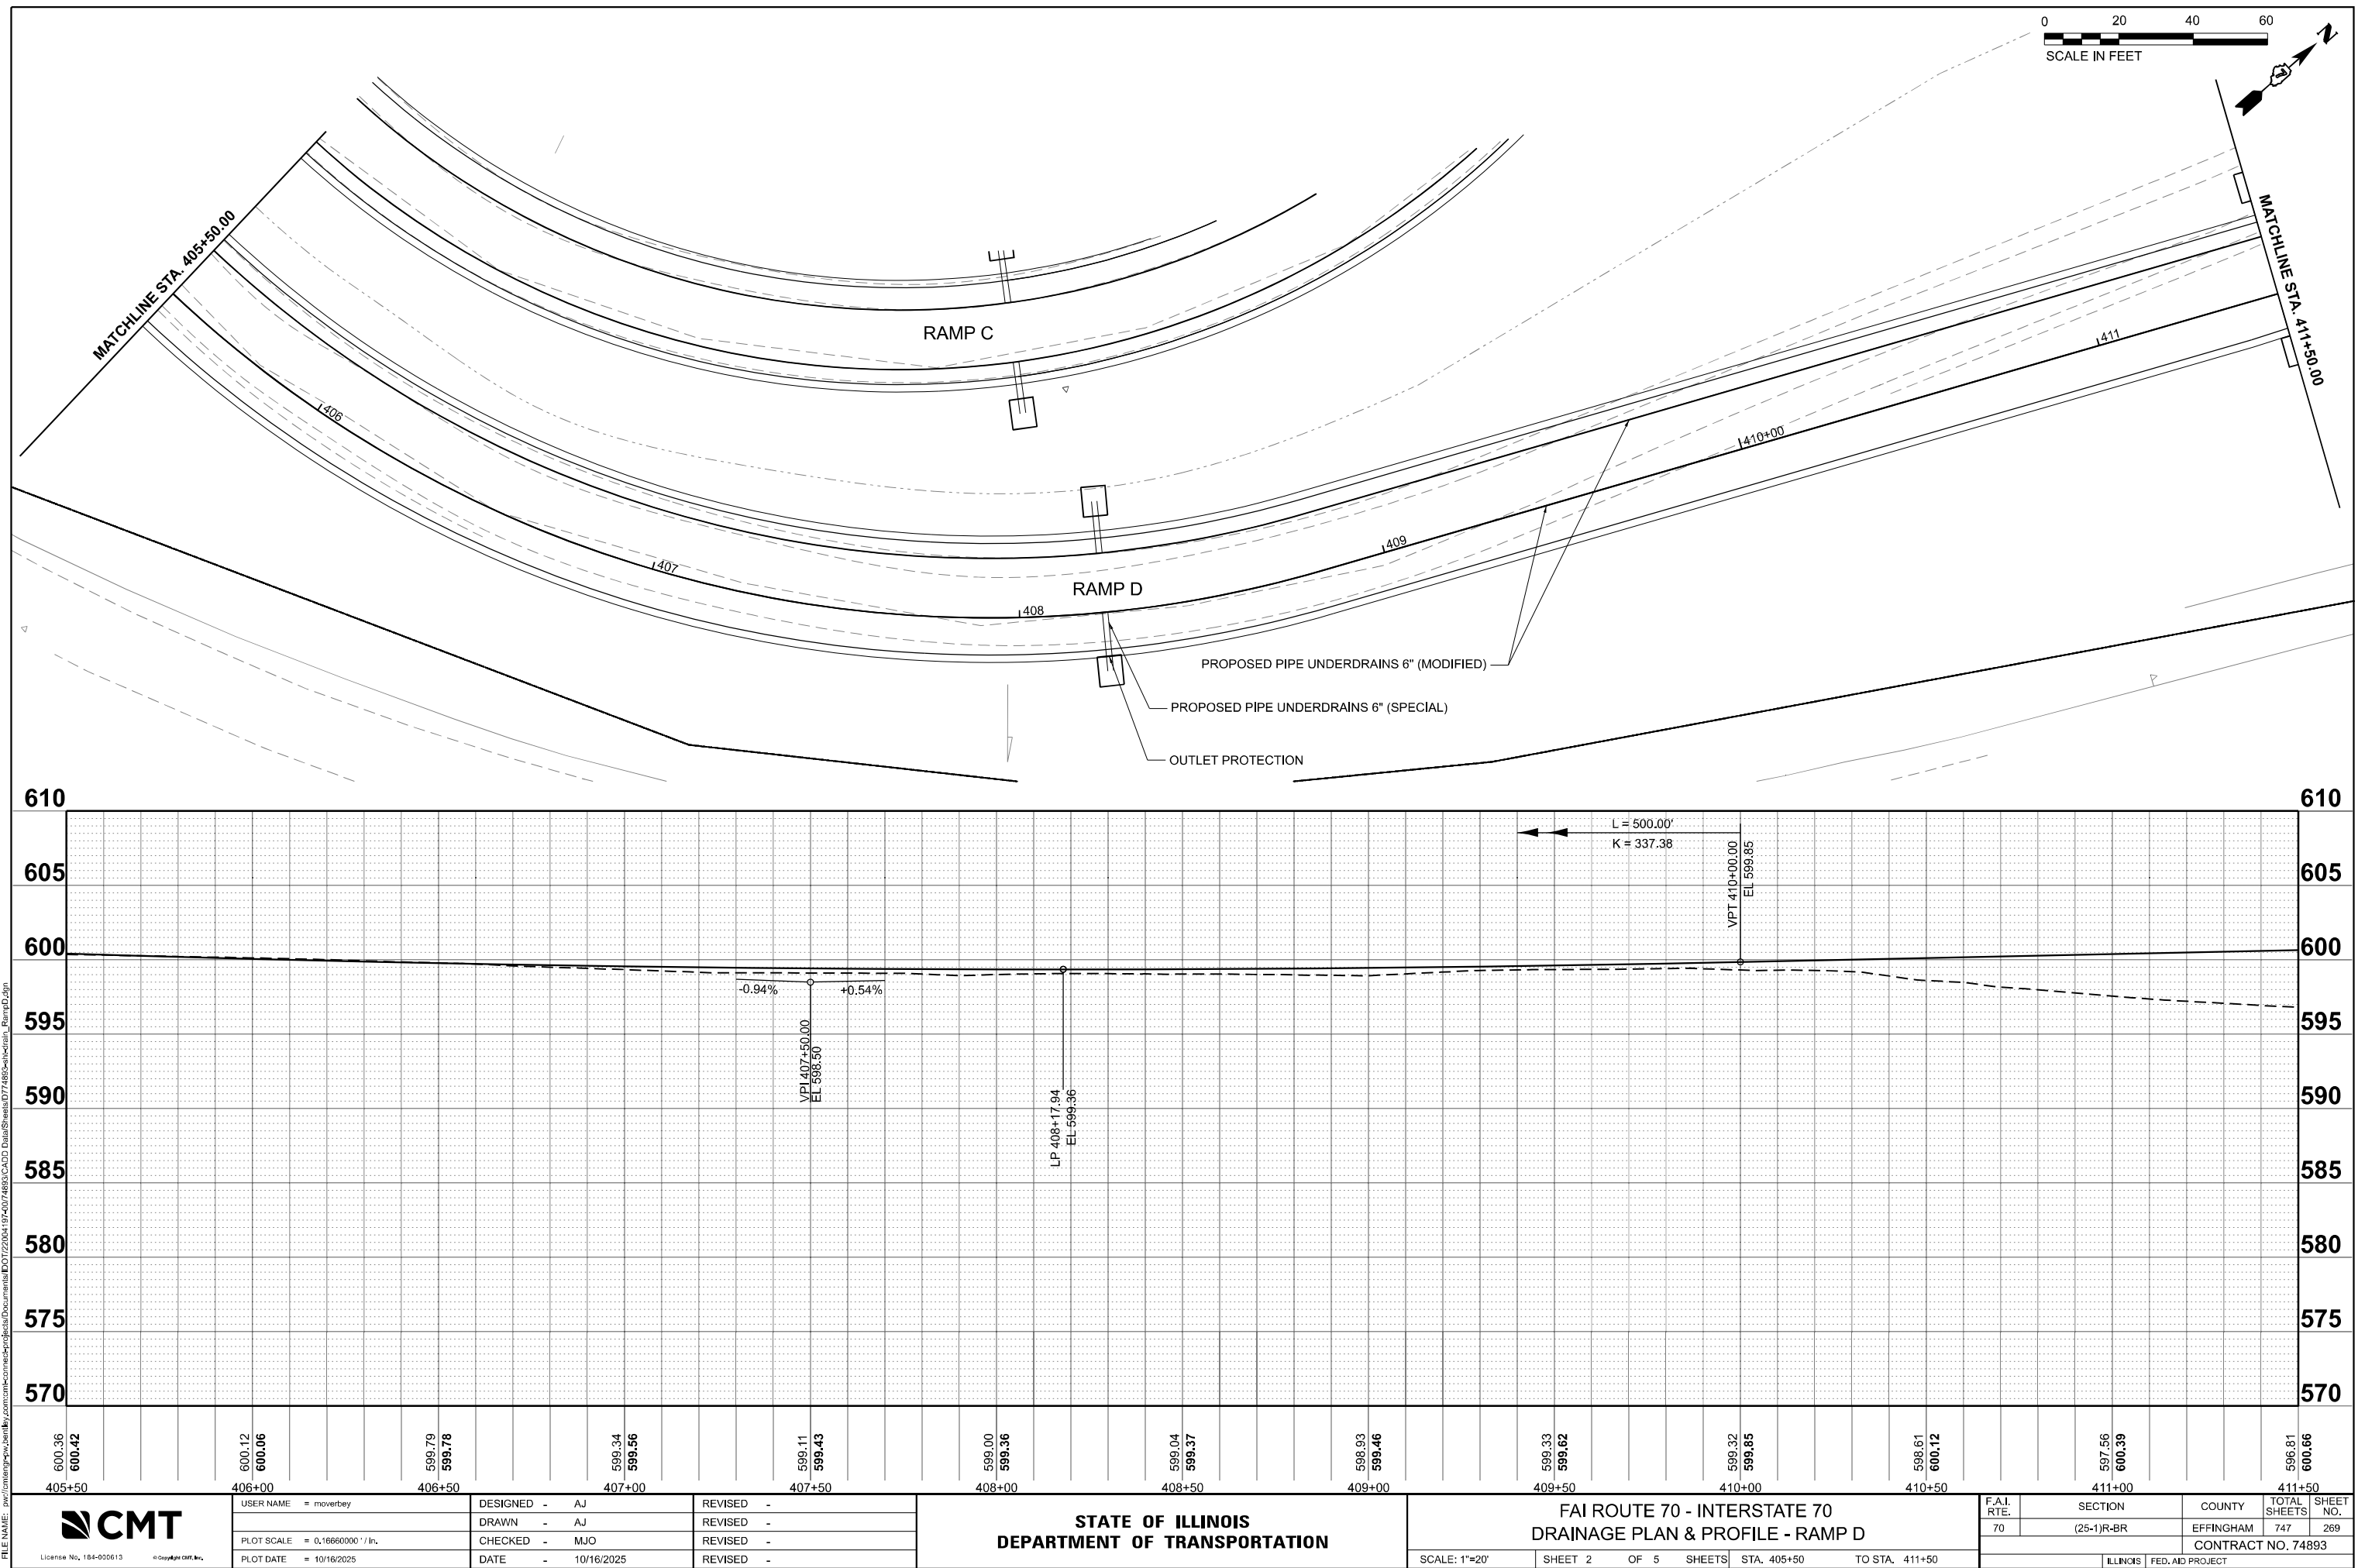

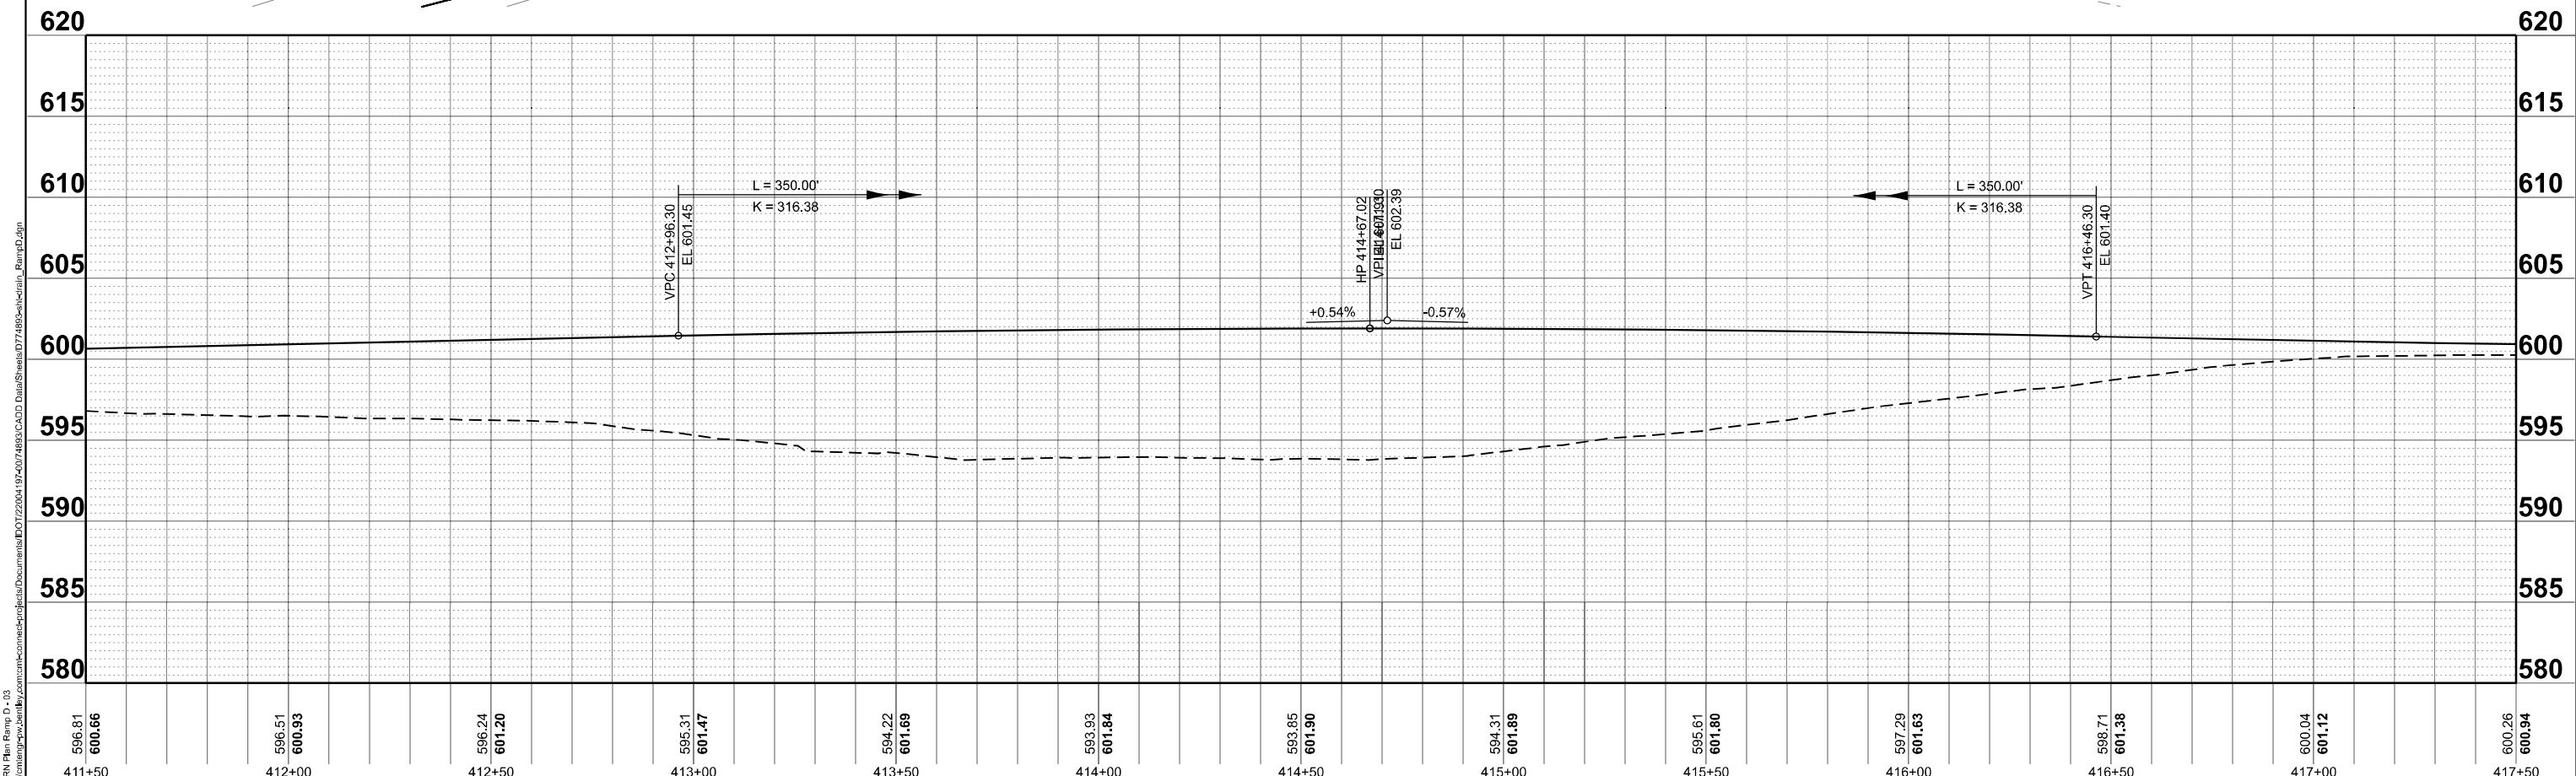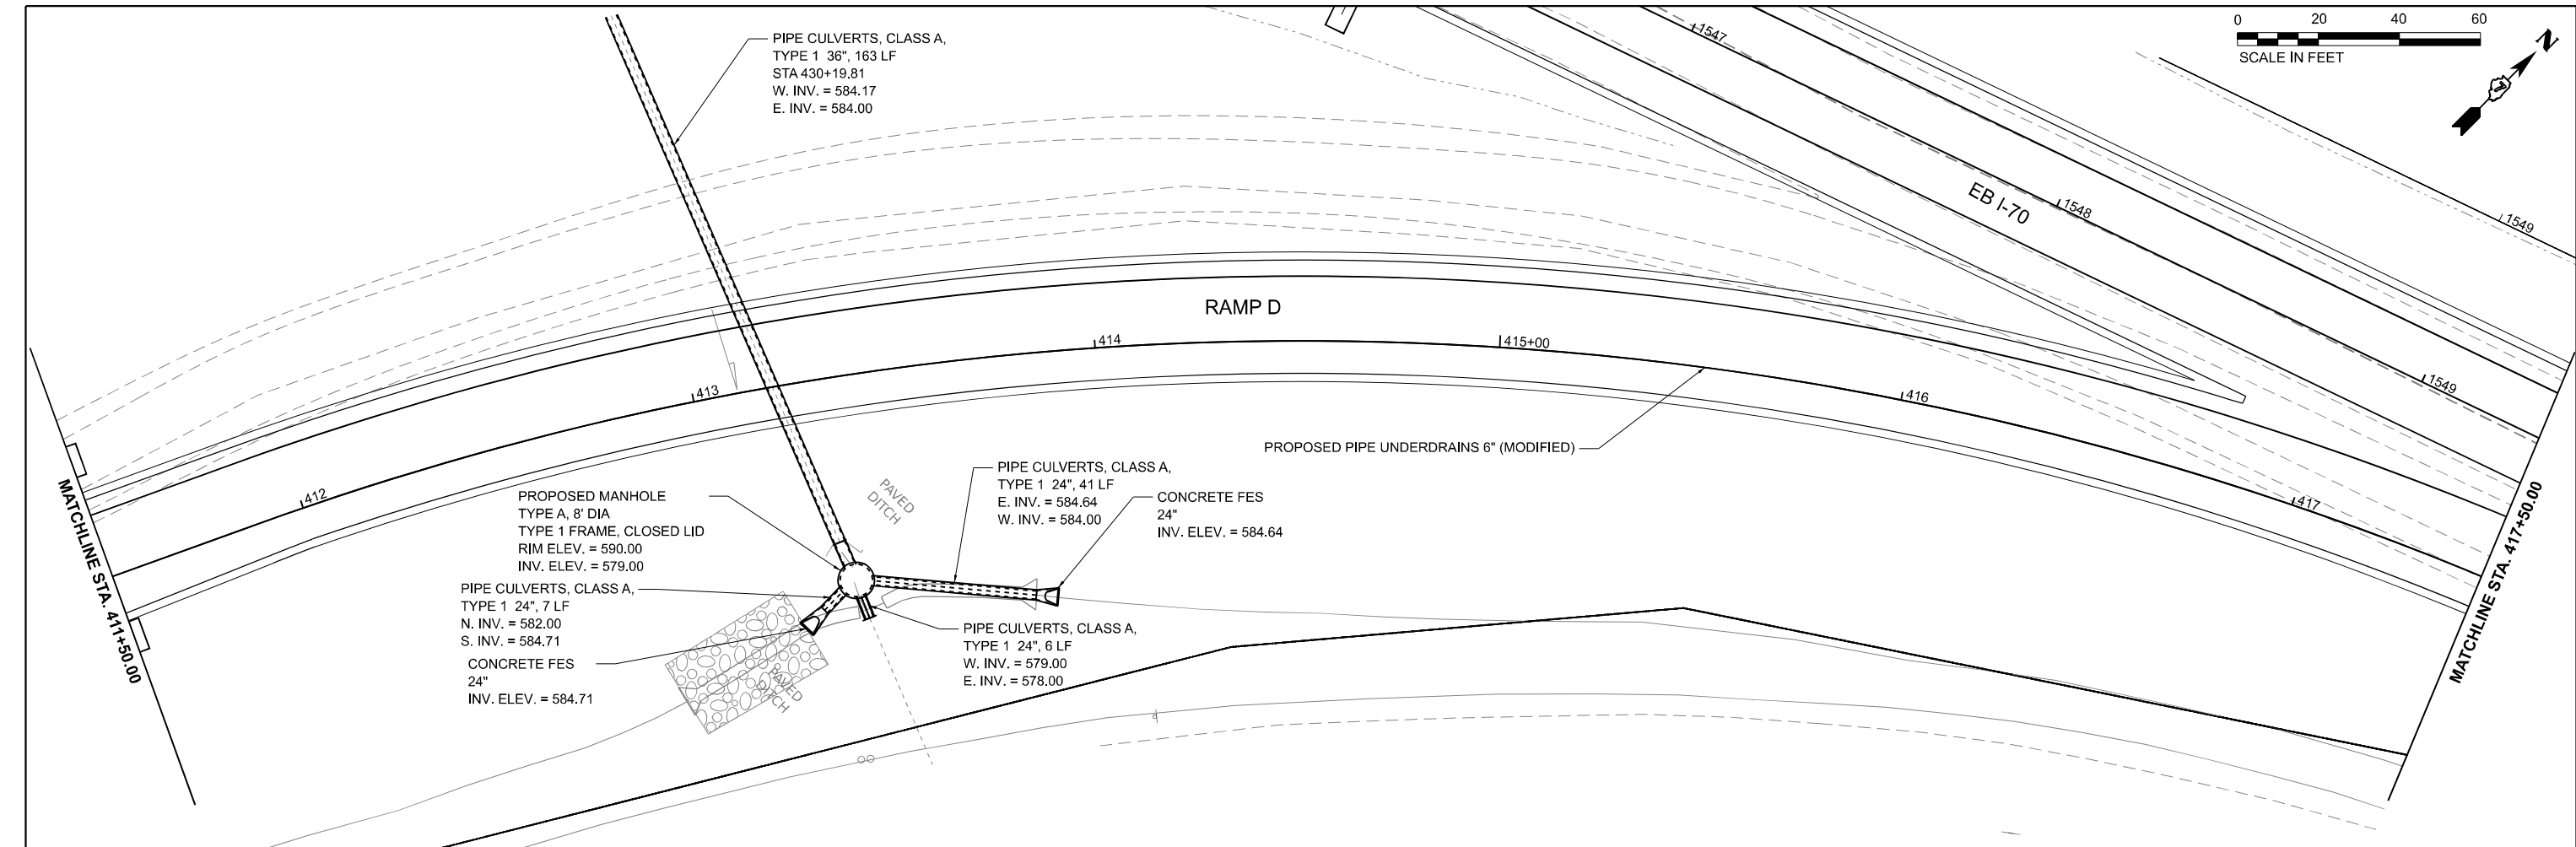

CMT

License No. 184-000613

© Copyright CMT, Inc.

USER NAME = moverbey

DESIGNED - AJ

DRAWN - AJ

PLOT SCALE = 0.16660000' / in.

CHECKED - MJO

DATE - 10/16/2025

REVISD -

REVISD -

REVISD -

REVISD -

STATE OF ILLINOIS
DEPARTMENT OF TRANSPORTATION

FAI
RTE.

SECTION



COUNTY



TOTAL
SHEETS



SHEET
NO.

70	(25-1)R-BR	EFFINGHAM	747	270
CONTRACT NO. 74893				
ILLINOIS FED. AID PROJECT				

| SCALE: 1"=20' | | SHEET 3 | OF 5 SHEETS | STA. 411+50 TO STA. 417+50 |

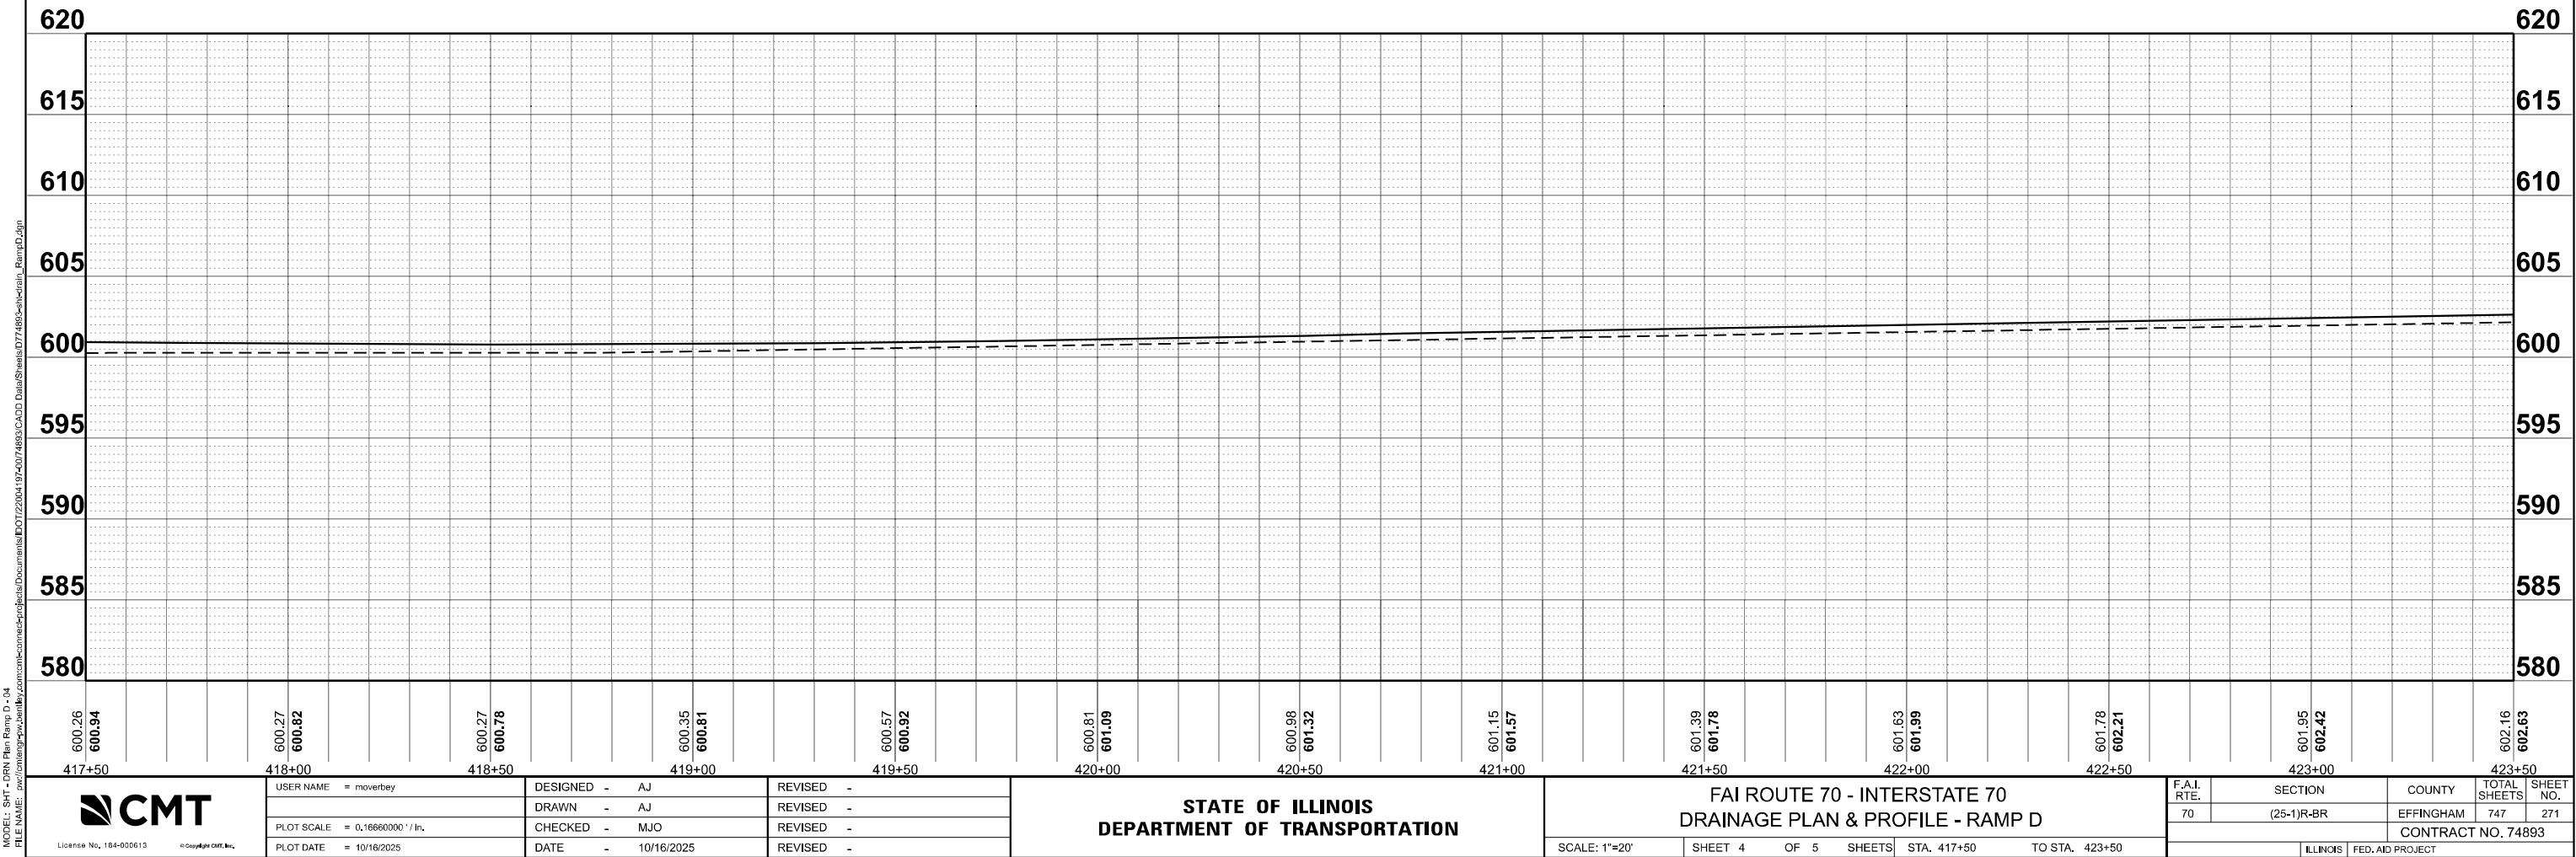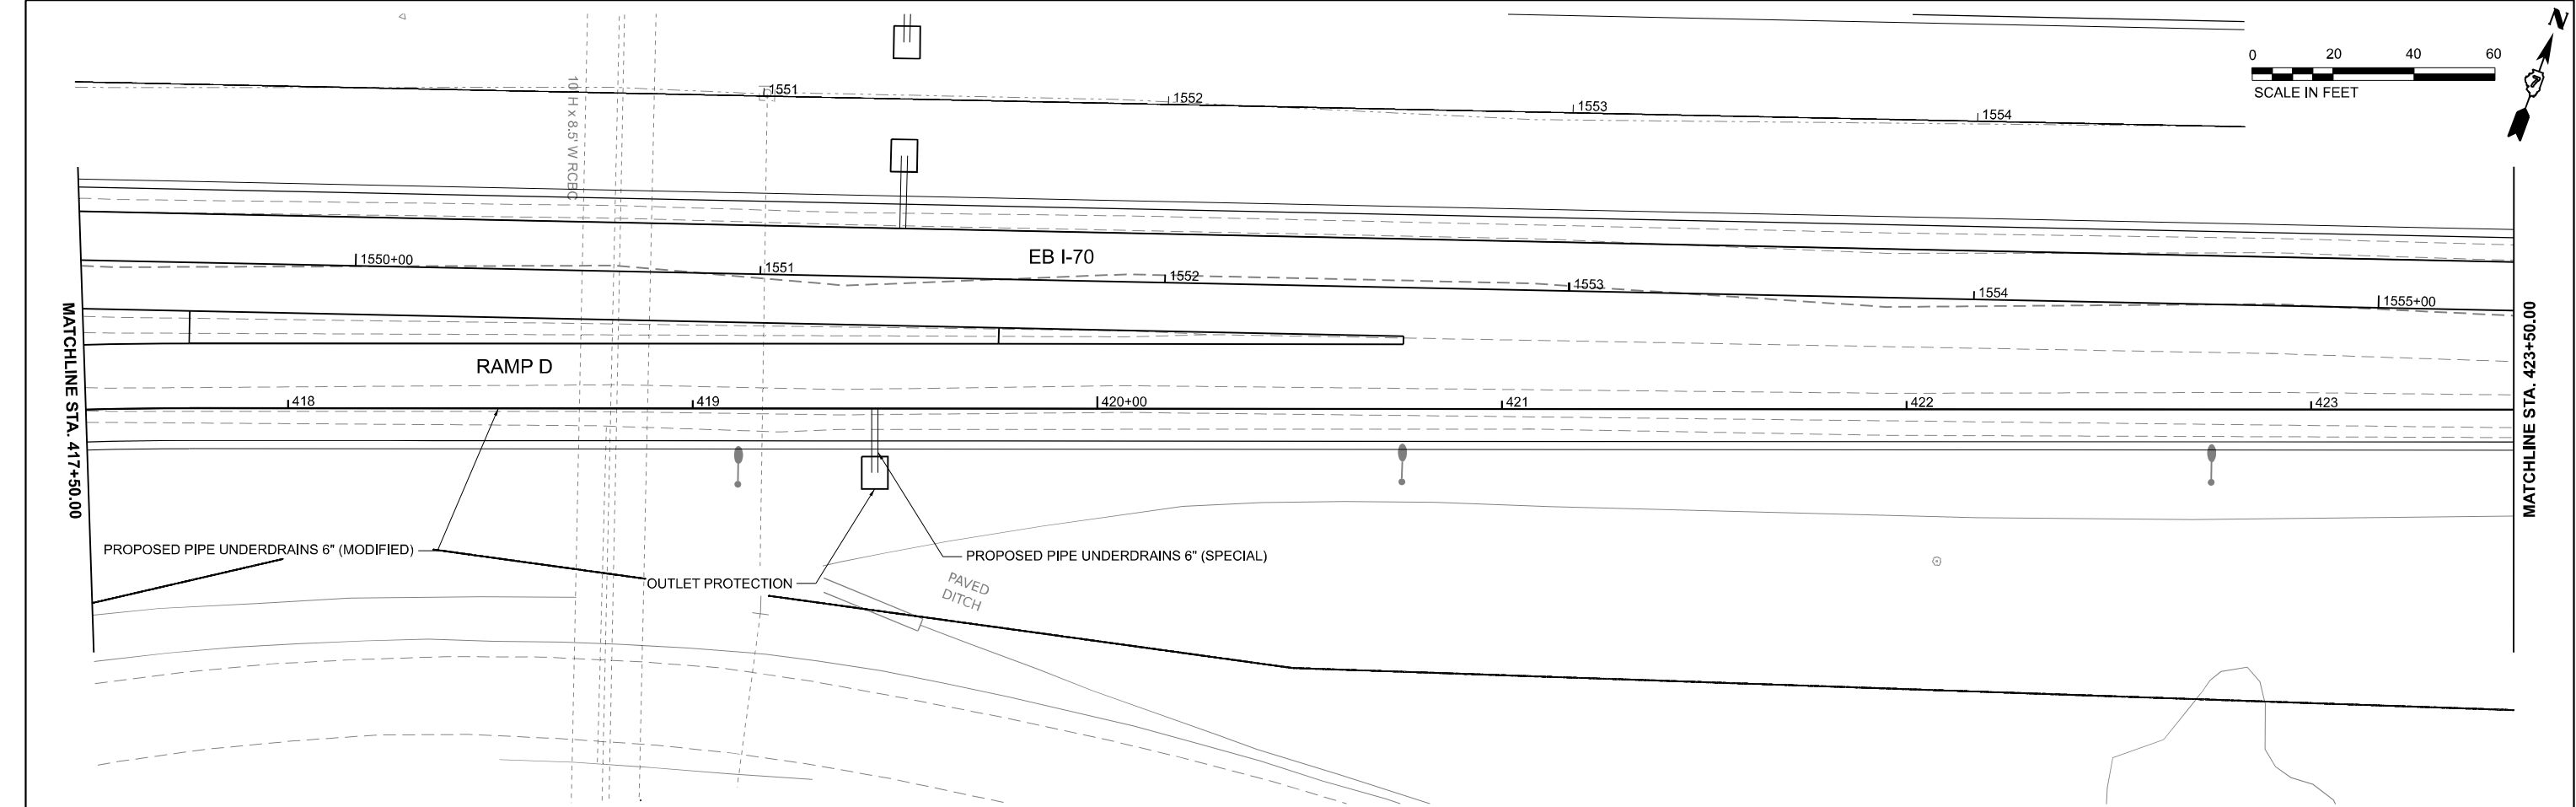

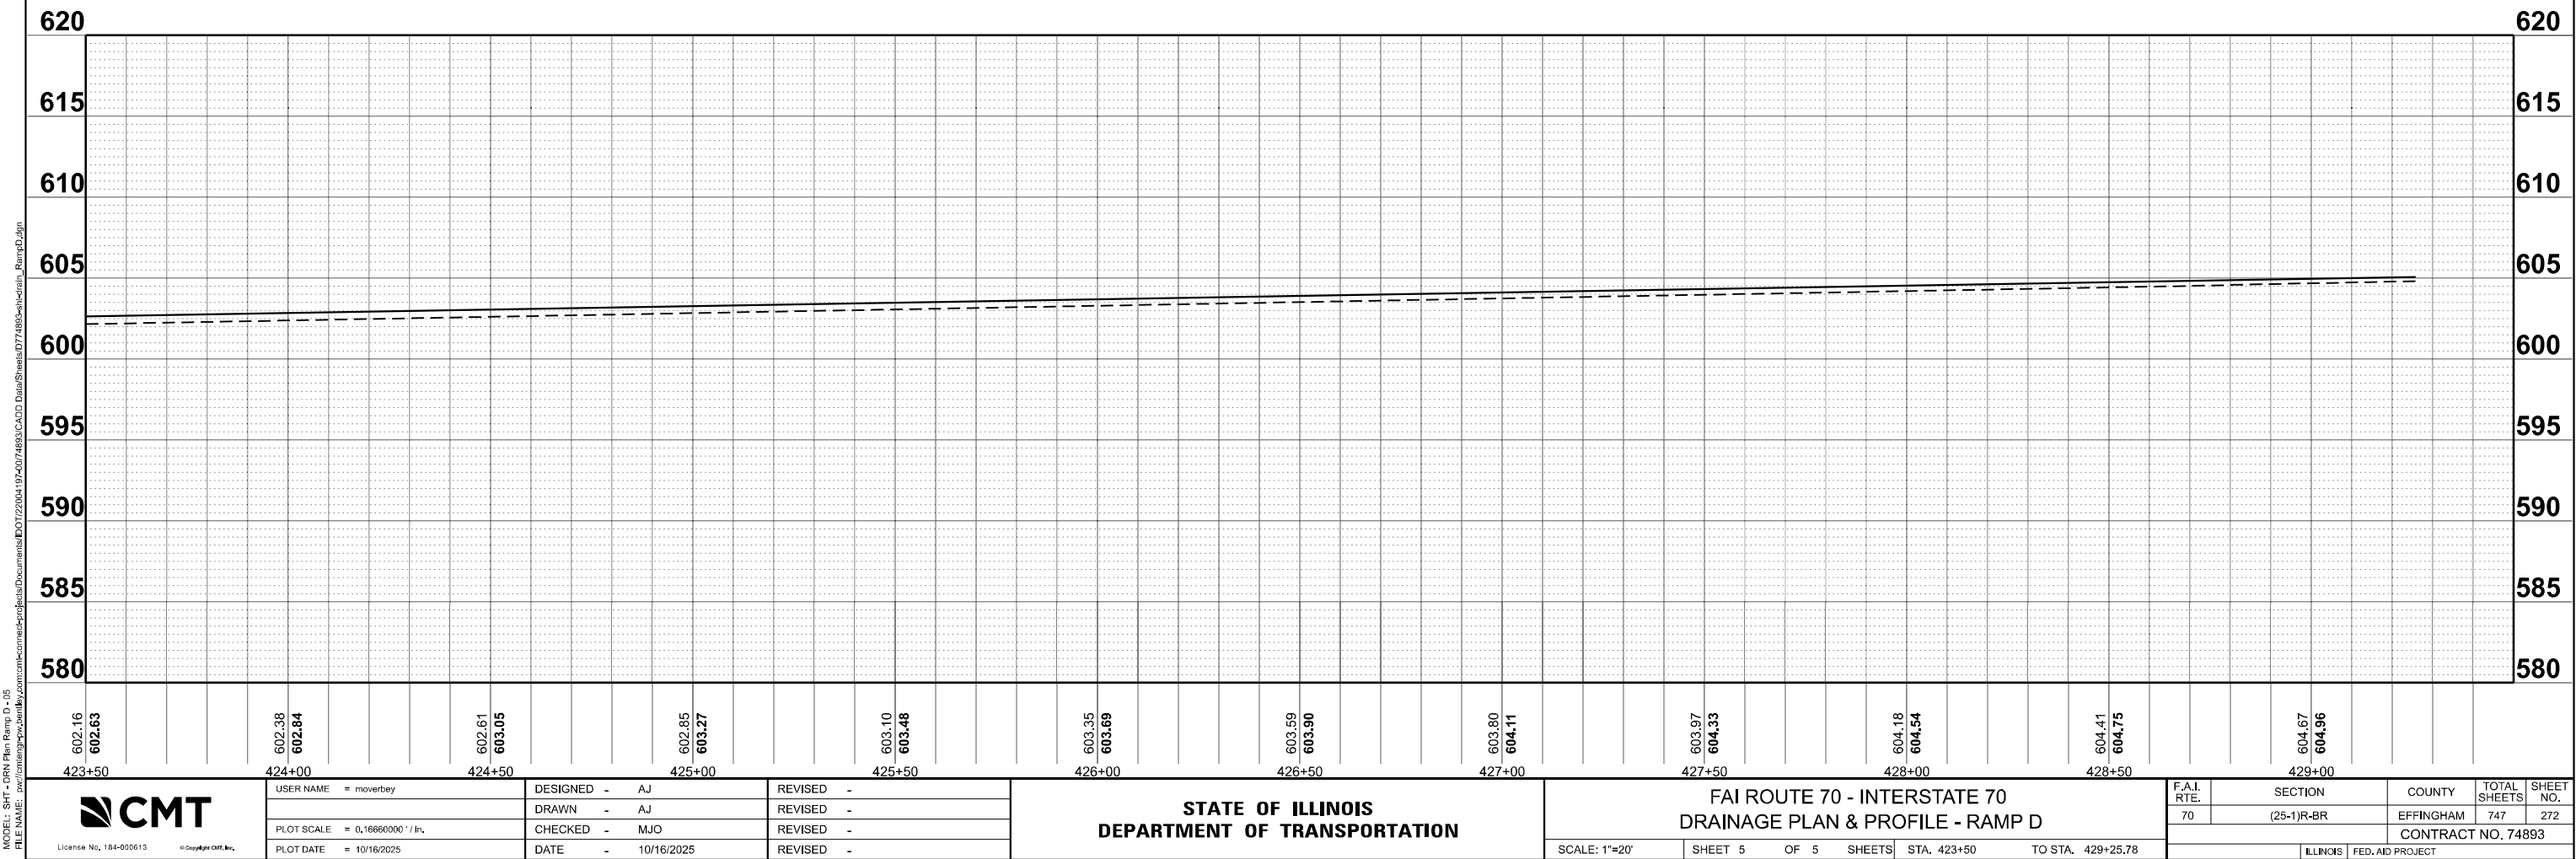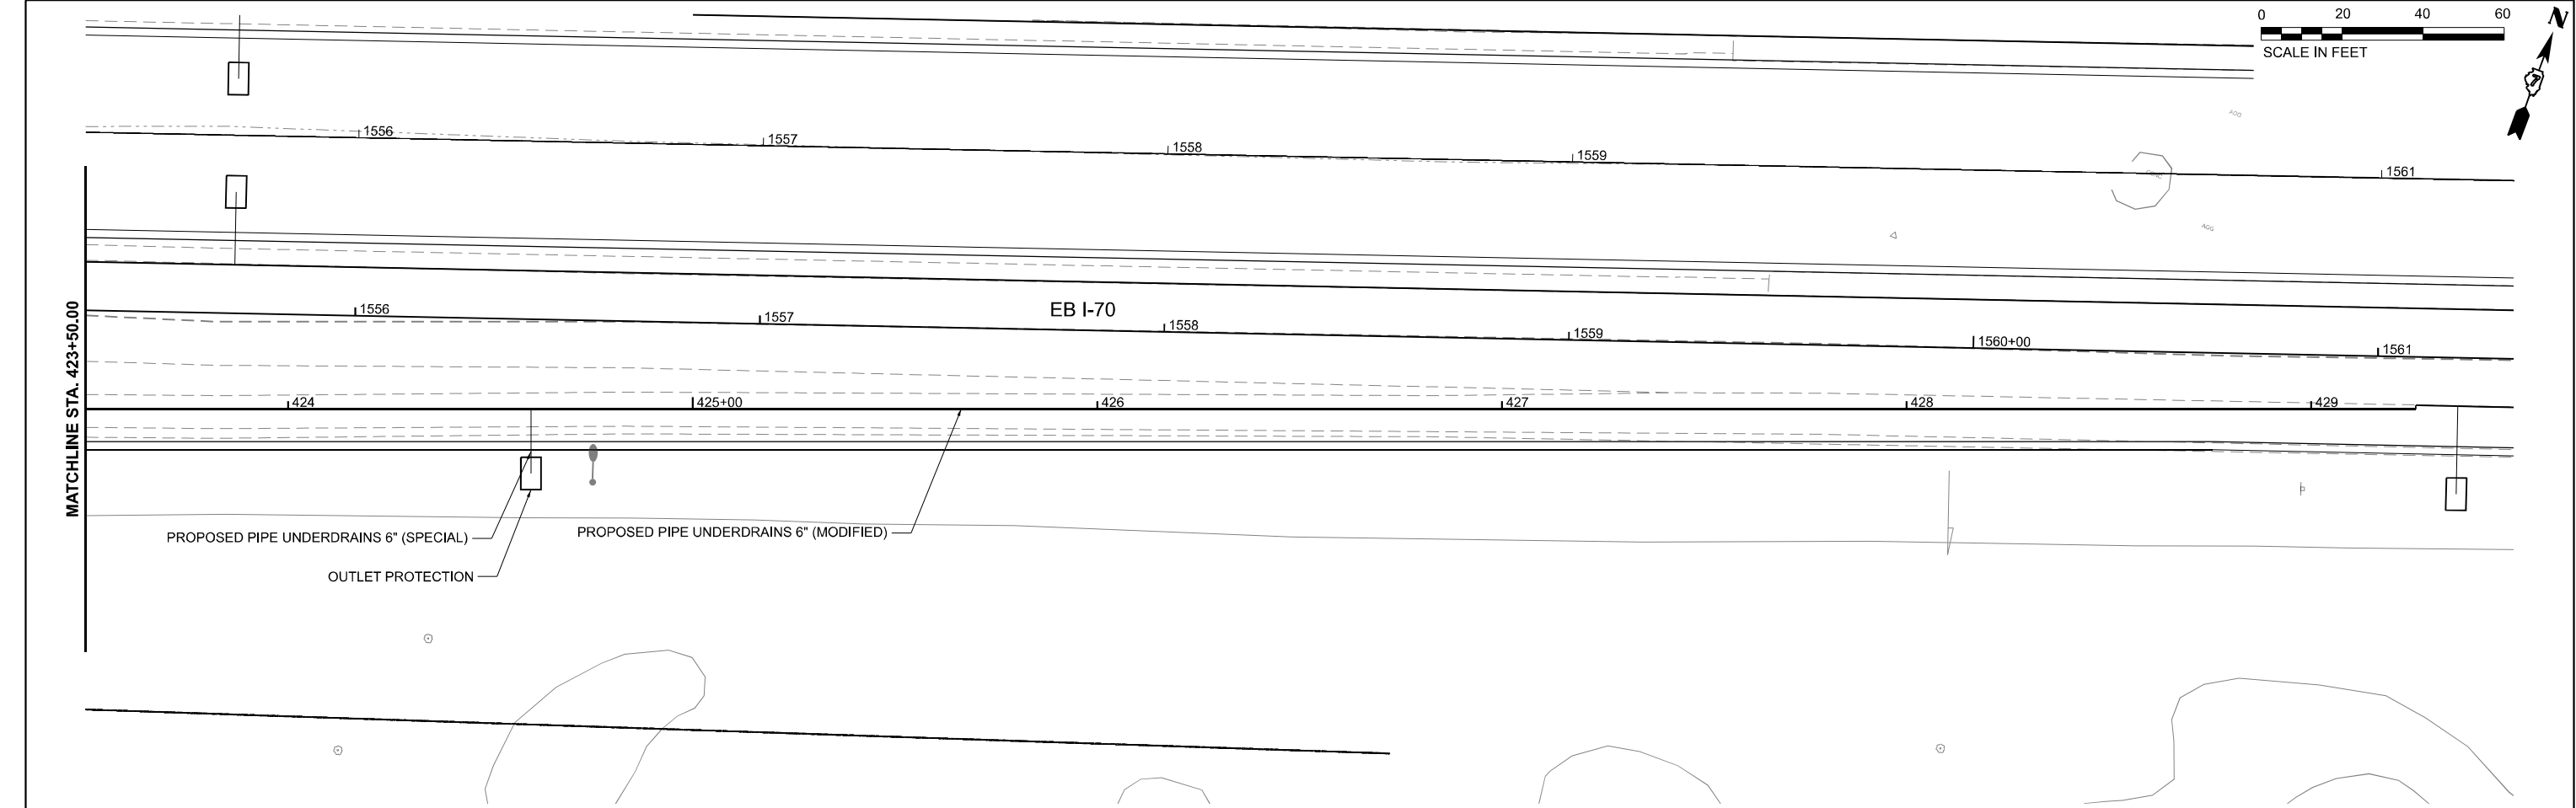

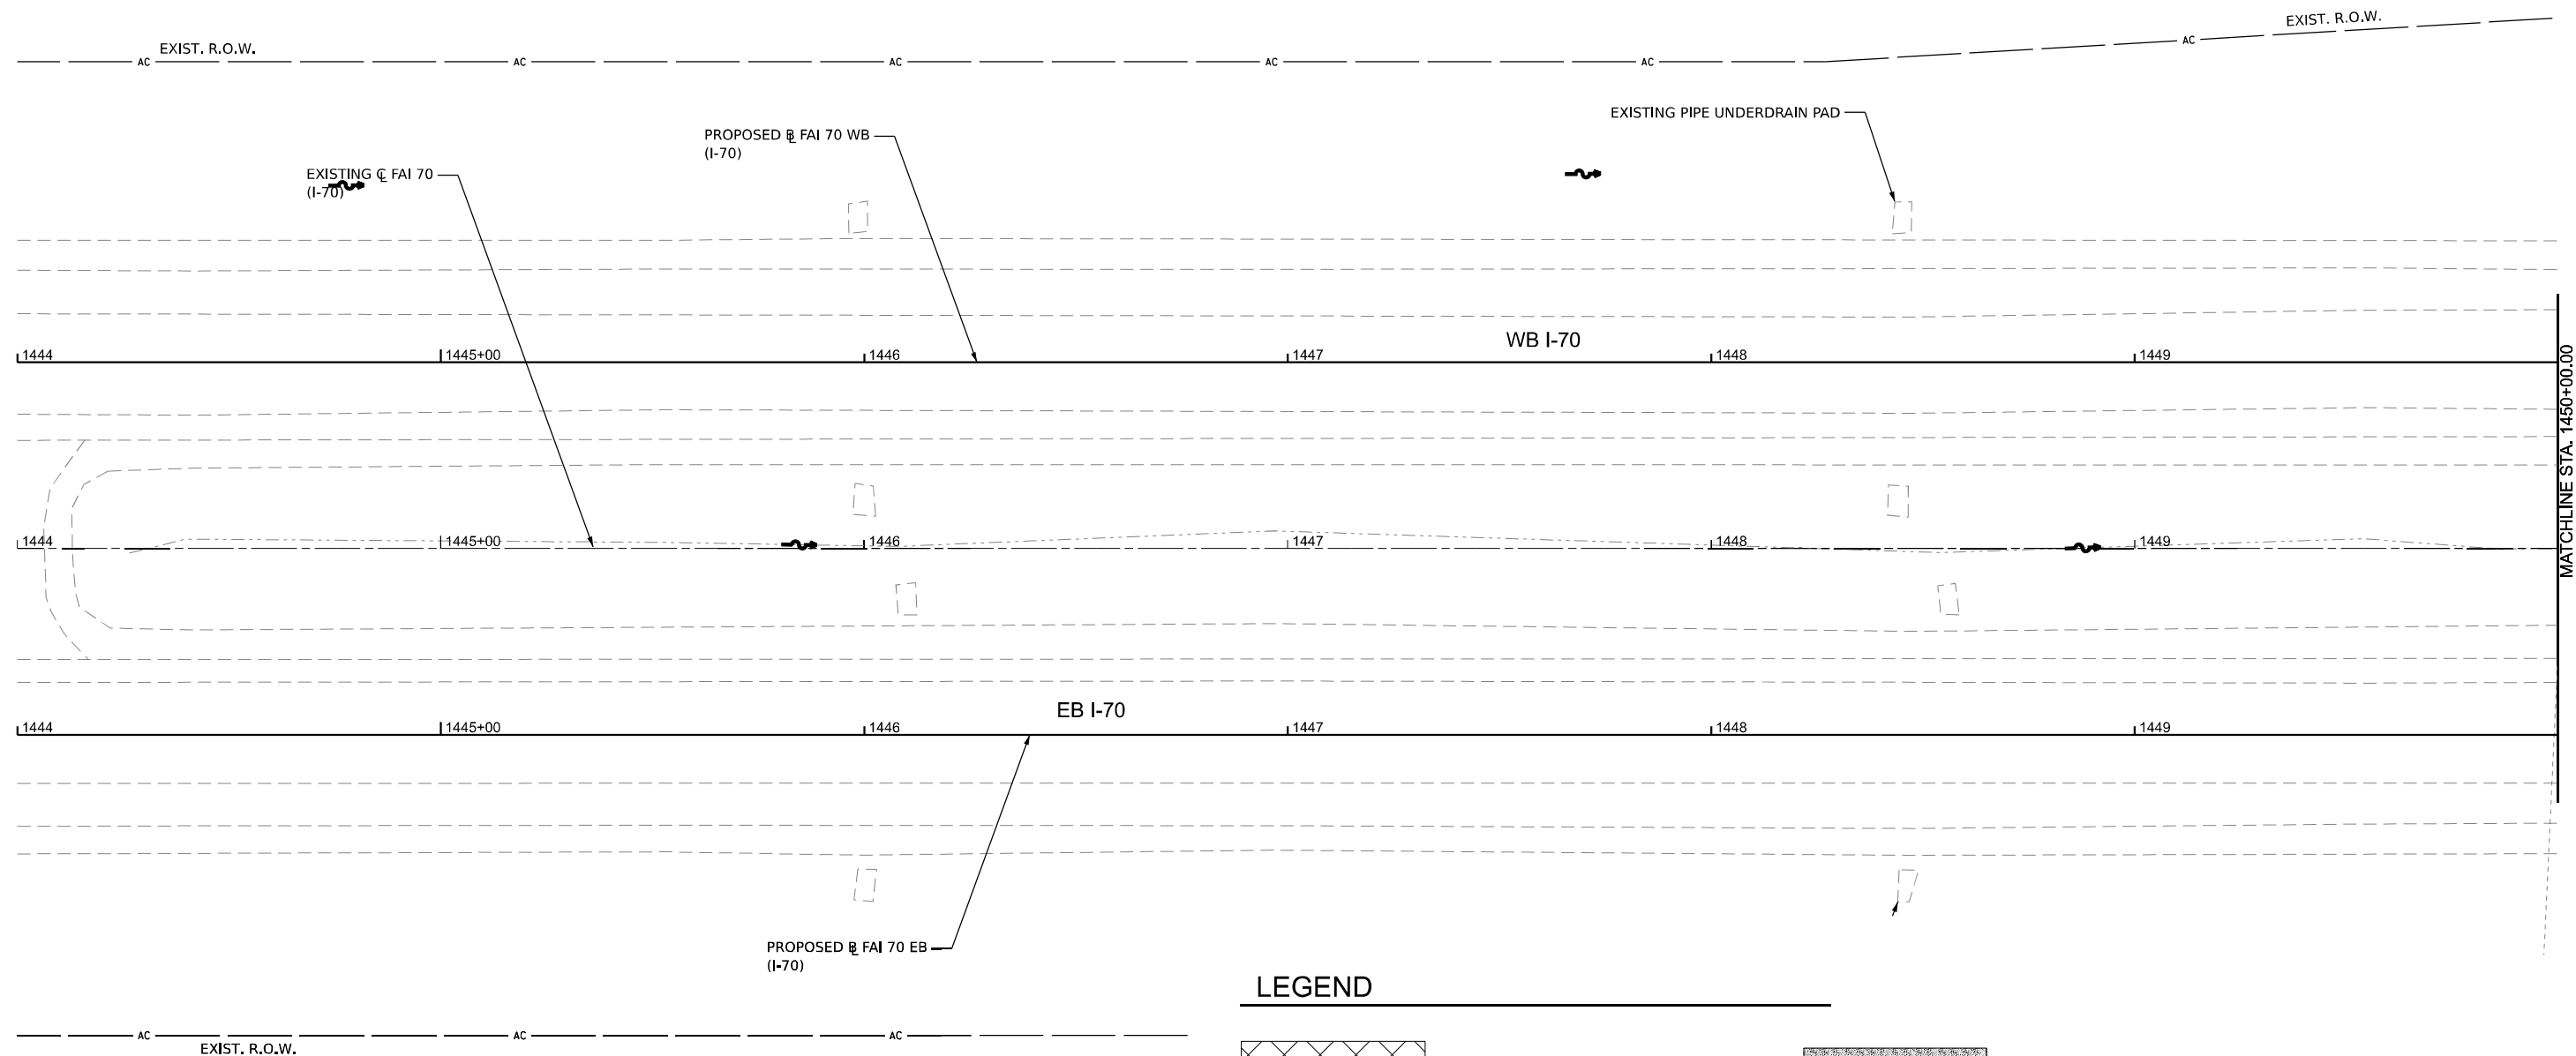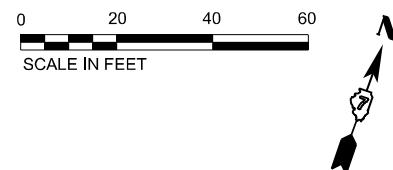

LEGEND




HOT-MIX ASPHALT SURFACE REMOVAL, 4 1/4"



TREE REMOVAL, ACRES




PAVEMENT RECONSTRUCTION

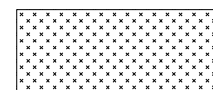

PAVED SHOULDER REMOVAL

MODEL E:\C\F\70 - 74893\4102 Removal [Sheet]
FILE NAME: p:\work\70-74893\4102 Removal\Drawings\DOT\22004.19\407\74893\4102 Removal\70.dgn

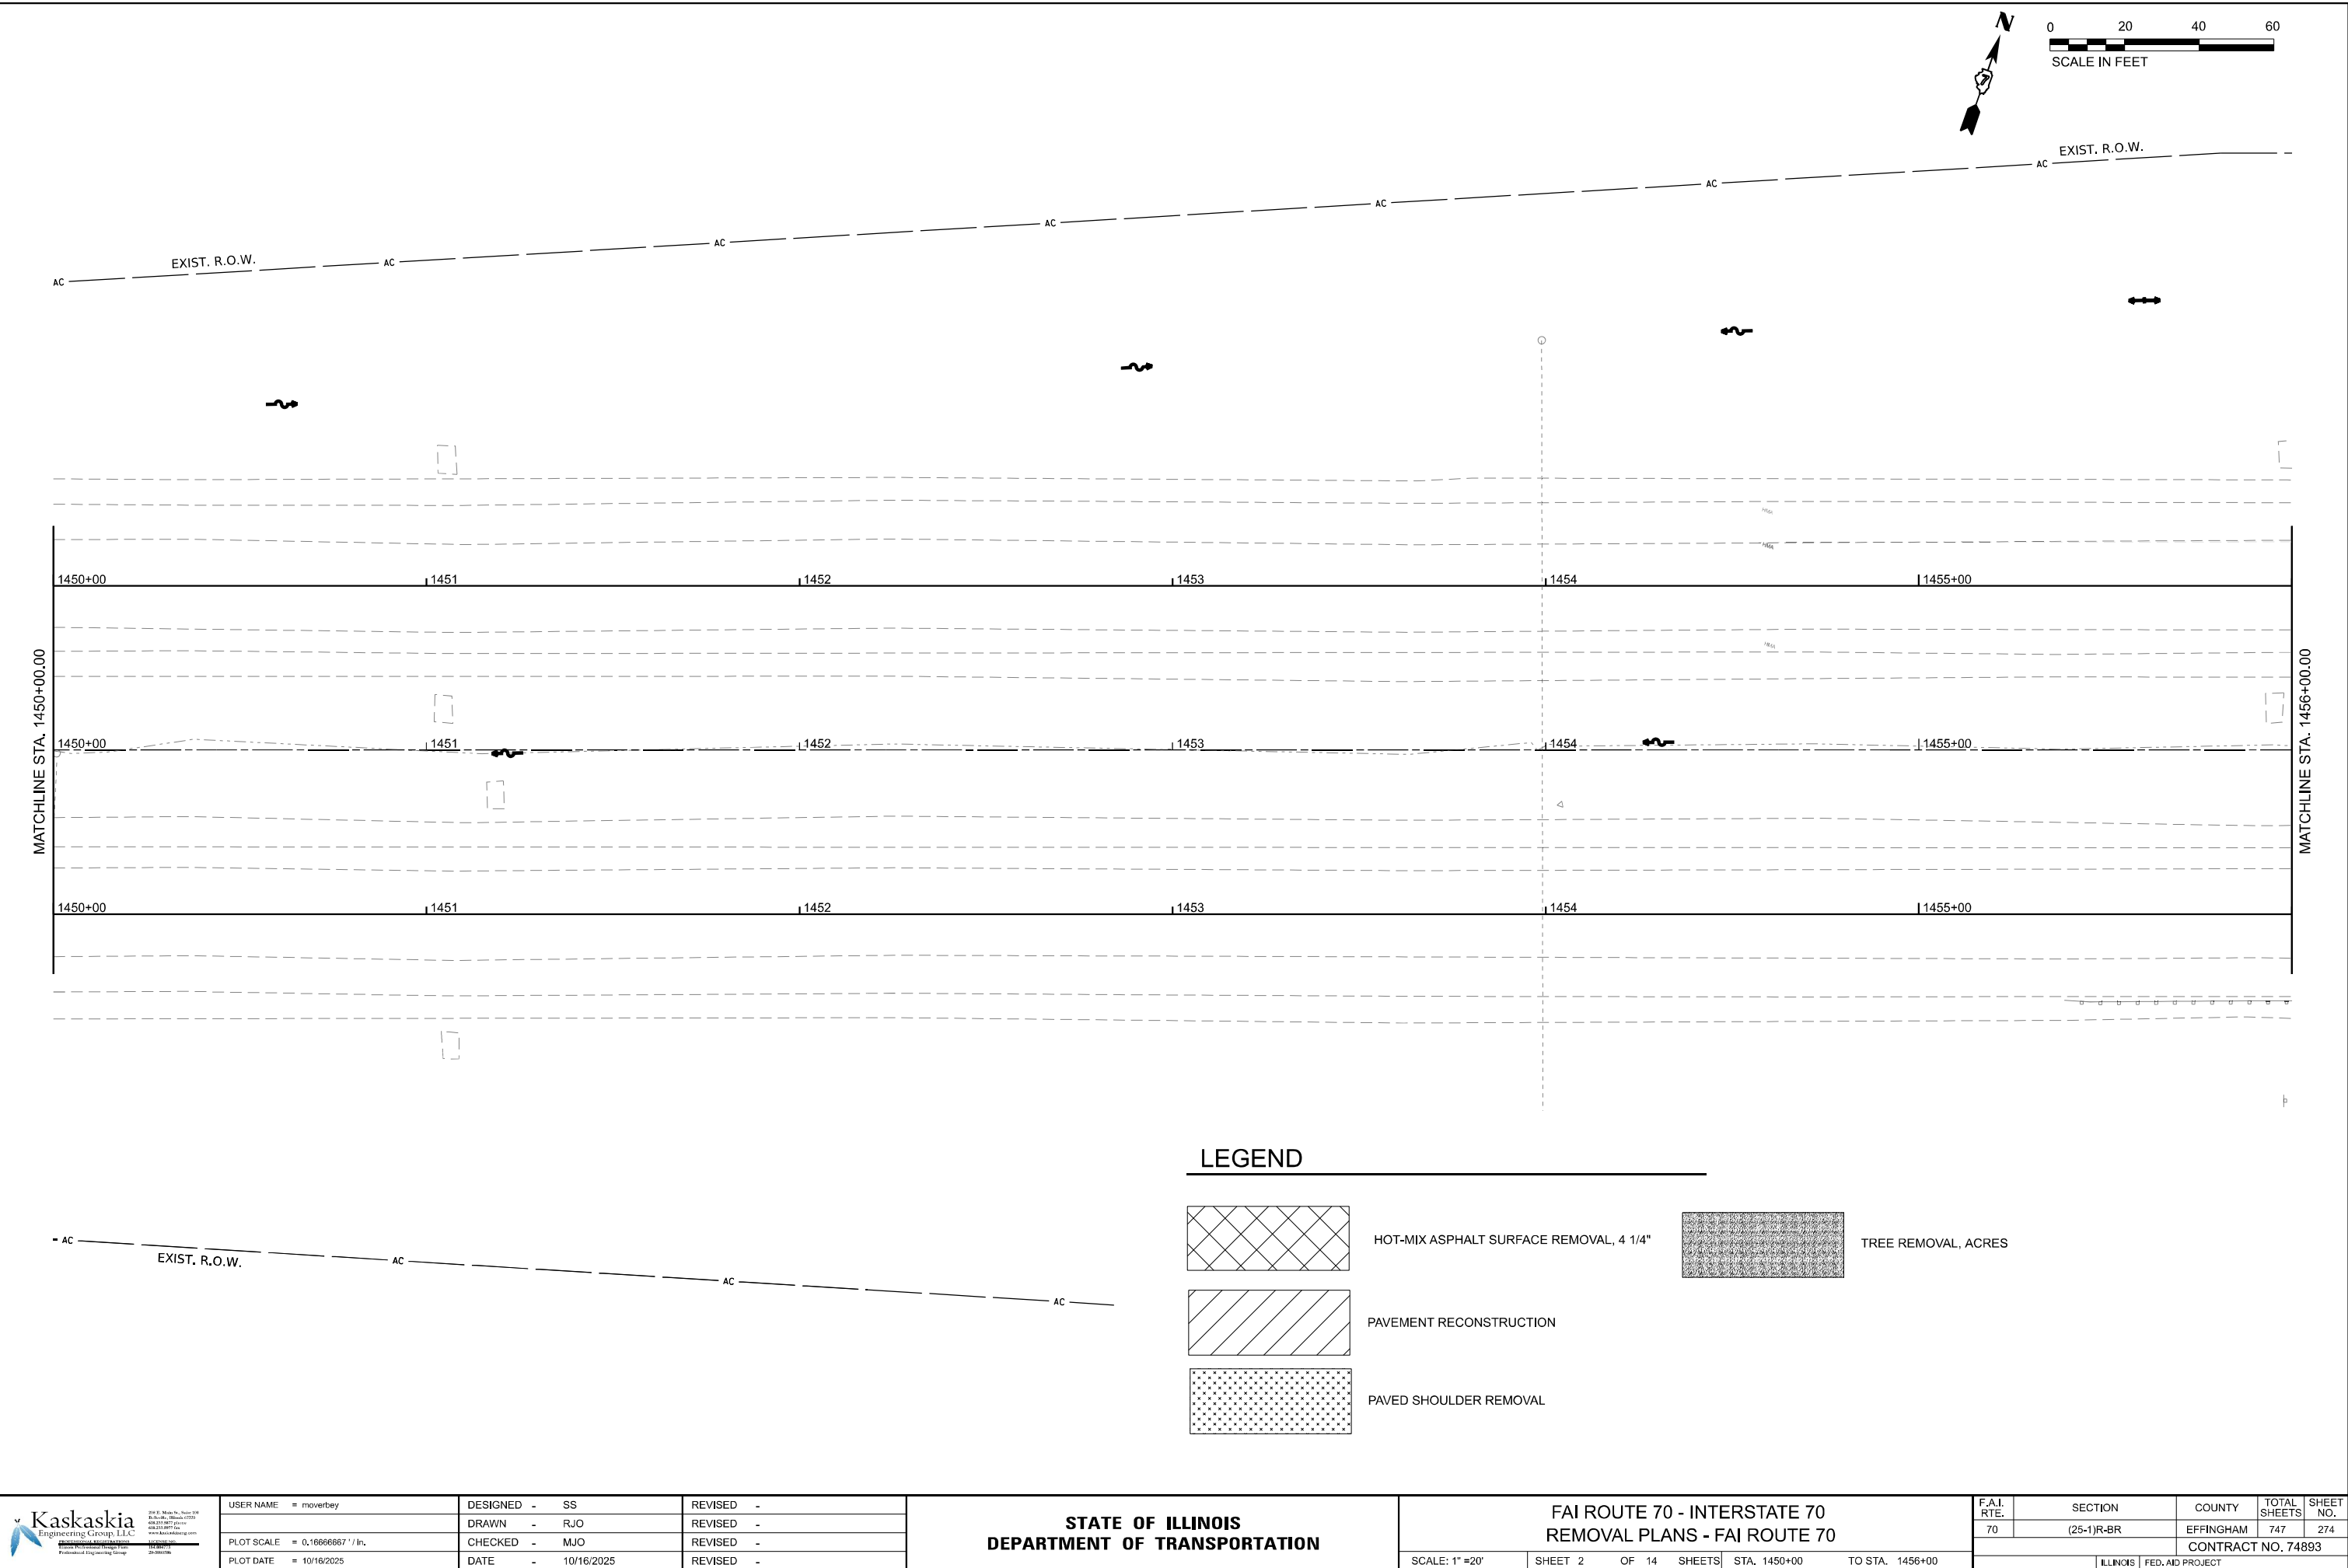

Kaskaskia
Engineering Group, LLC
Professional Engineering Group

210 E. Main St., Suite 100
St. Louis, Missouri 63103
636.210.8877 phone
636.210.8877 fax
www.kaskaskiaeng.com

Professional Engineering Group

USER NAME = moverbey	DESIGNED - SS	REVISED -
DRAWN - RJO	REVISIONS	
PLOT SCALE = 0.16666667' / in.	CHECKED - MJO	REVISED -
PLOT DATE = 10/16/2025	DATE - 10/16/2025	REVISED -

STATE OF ILLINOIS
DEPARTMENT OF TRANSPORTATION

FAI ROUTE 70 - INTERSTATE 70 REMOVAL PLANS - FAI ROUTE 70			
SCALE: 1" = 20'	SHEET 2 OF 14 SHEETS	STA. 1450+00	TO STA. 1456+00

F.A.I. RTE.	SECTION	COUNTY	TOTAL SHEETS	SHEET NO.
70	(25-1)R-BR	EFFINGHAM	747	274
CONTRACT NO. 74893				
ILLINOIS FED. AID PROJECT				





HOT-MIX ASPHALT SURFACE REMOVAL, 4 1/4"

TREE REMOVAL, ACRES


PAVEMENT RECONSTRUCTION

PAVED SHOULDER REMOVAL

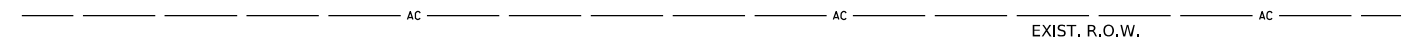

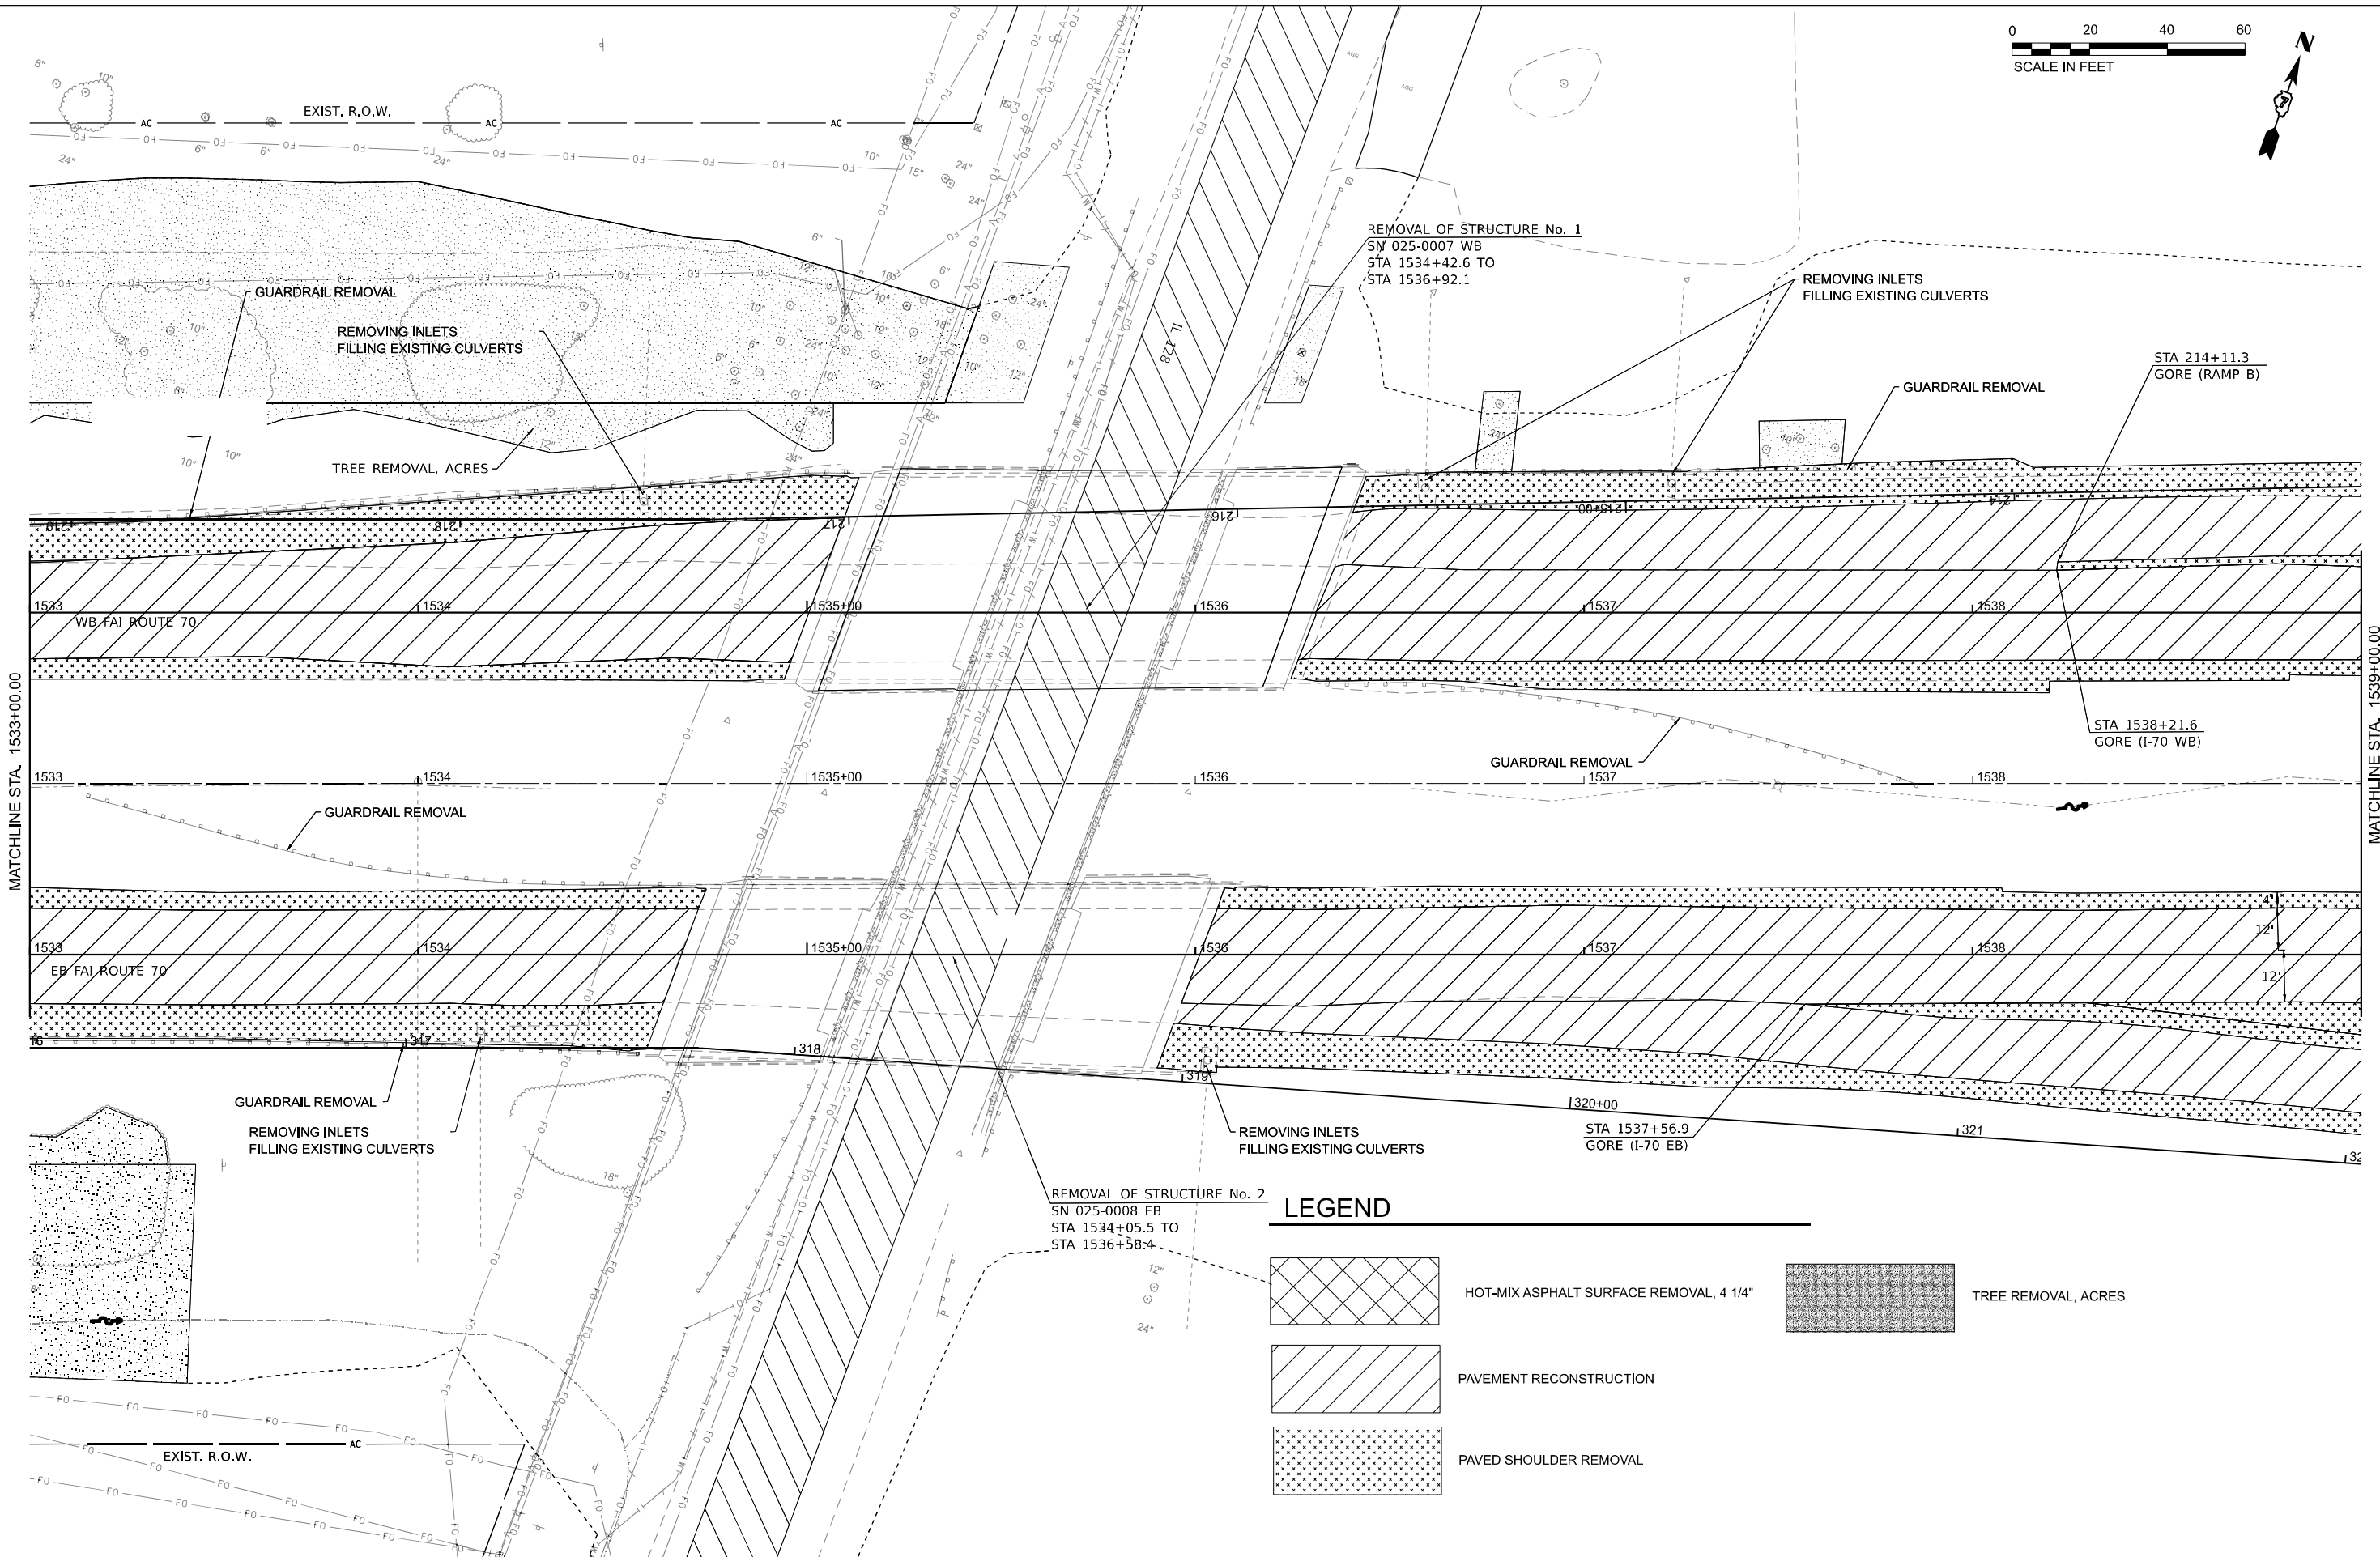


LEGEND

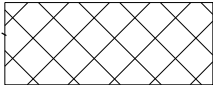

HOT-MIX ASPHALT SURFACE REMOVAL, 4 1/4"



PAVEMENT RECONSTRUCTION

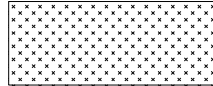

PAVED SHOULDER REMOVAL



TREE REMOVAL, ACRES

**STATE OF ILLINOIS
DEPARTMENT OF TRANSPORTATION**

**FAI ROUTE 70 - INTERSTATE 70
REMOVAL PLANS - FAI ROUTE 70**


SCALE: 1" = 20' SHEET 6 OF 14 SHEETS STA. 1533+00 TO STA. 1539+00

F.A.I. RTE.	SECTION	COUNTY	TOTAL SHEETS	SHEET NO.
70	(25-1)R-BR	EFFINGHAM	747	278
CONTRACT NO. 74893				
ILLINOIS FED. AID PROJECT				


MODEL: E:\CL\FAI70 - 74893\Sheet 06 Removal.dwg
FILE NAME: 74893\Sheet 06 Removal.dwg
PROJECT: 74893 - Removal of Structure 1 and 2, FAI Route 70, Effingham County, Illinois



USER NAME	= moverbey	DESIGNED	- SS	REVISED	-
		DRAWN	- RJO	REVISED	-
PLOT SCALE	= 0.16666667" / in.	CHECKED	- MJO	REVISED	-
PLOT DATE	= 10/16/2025	DATE	- 10/16/2025	REVISED	-

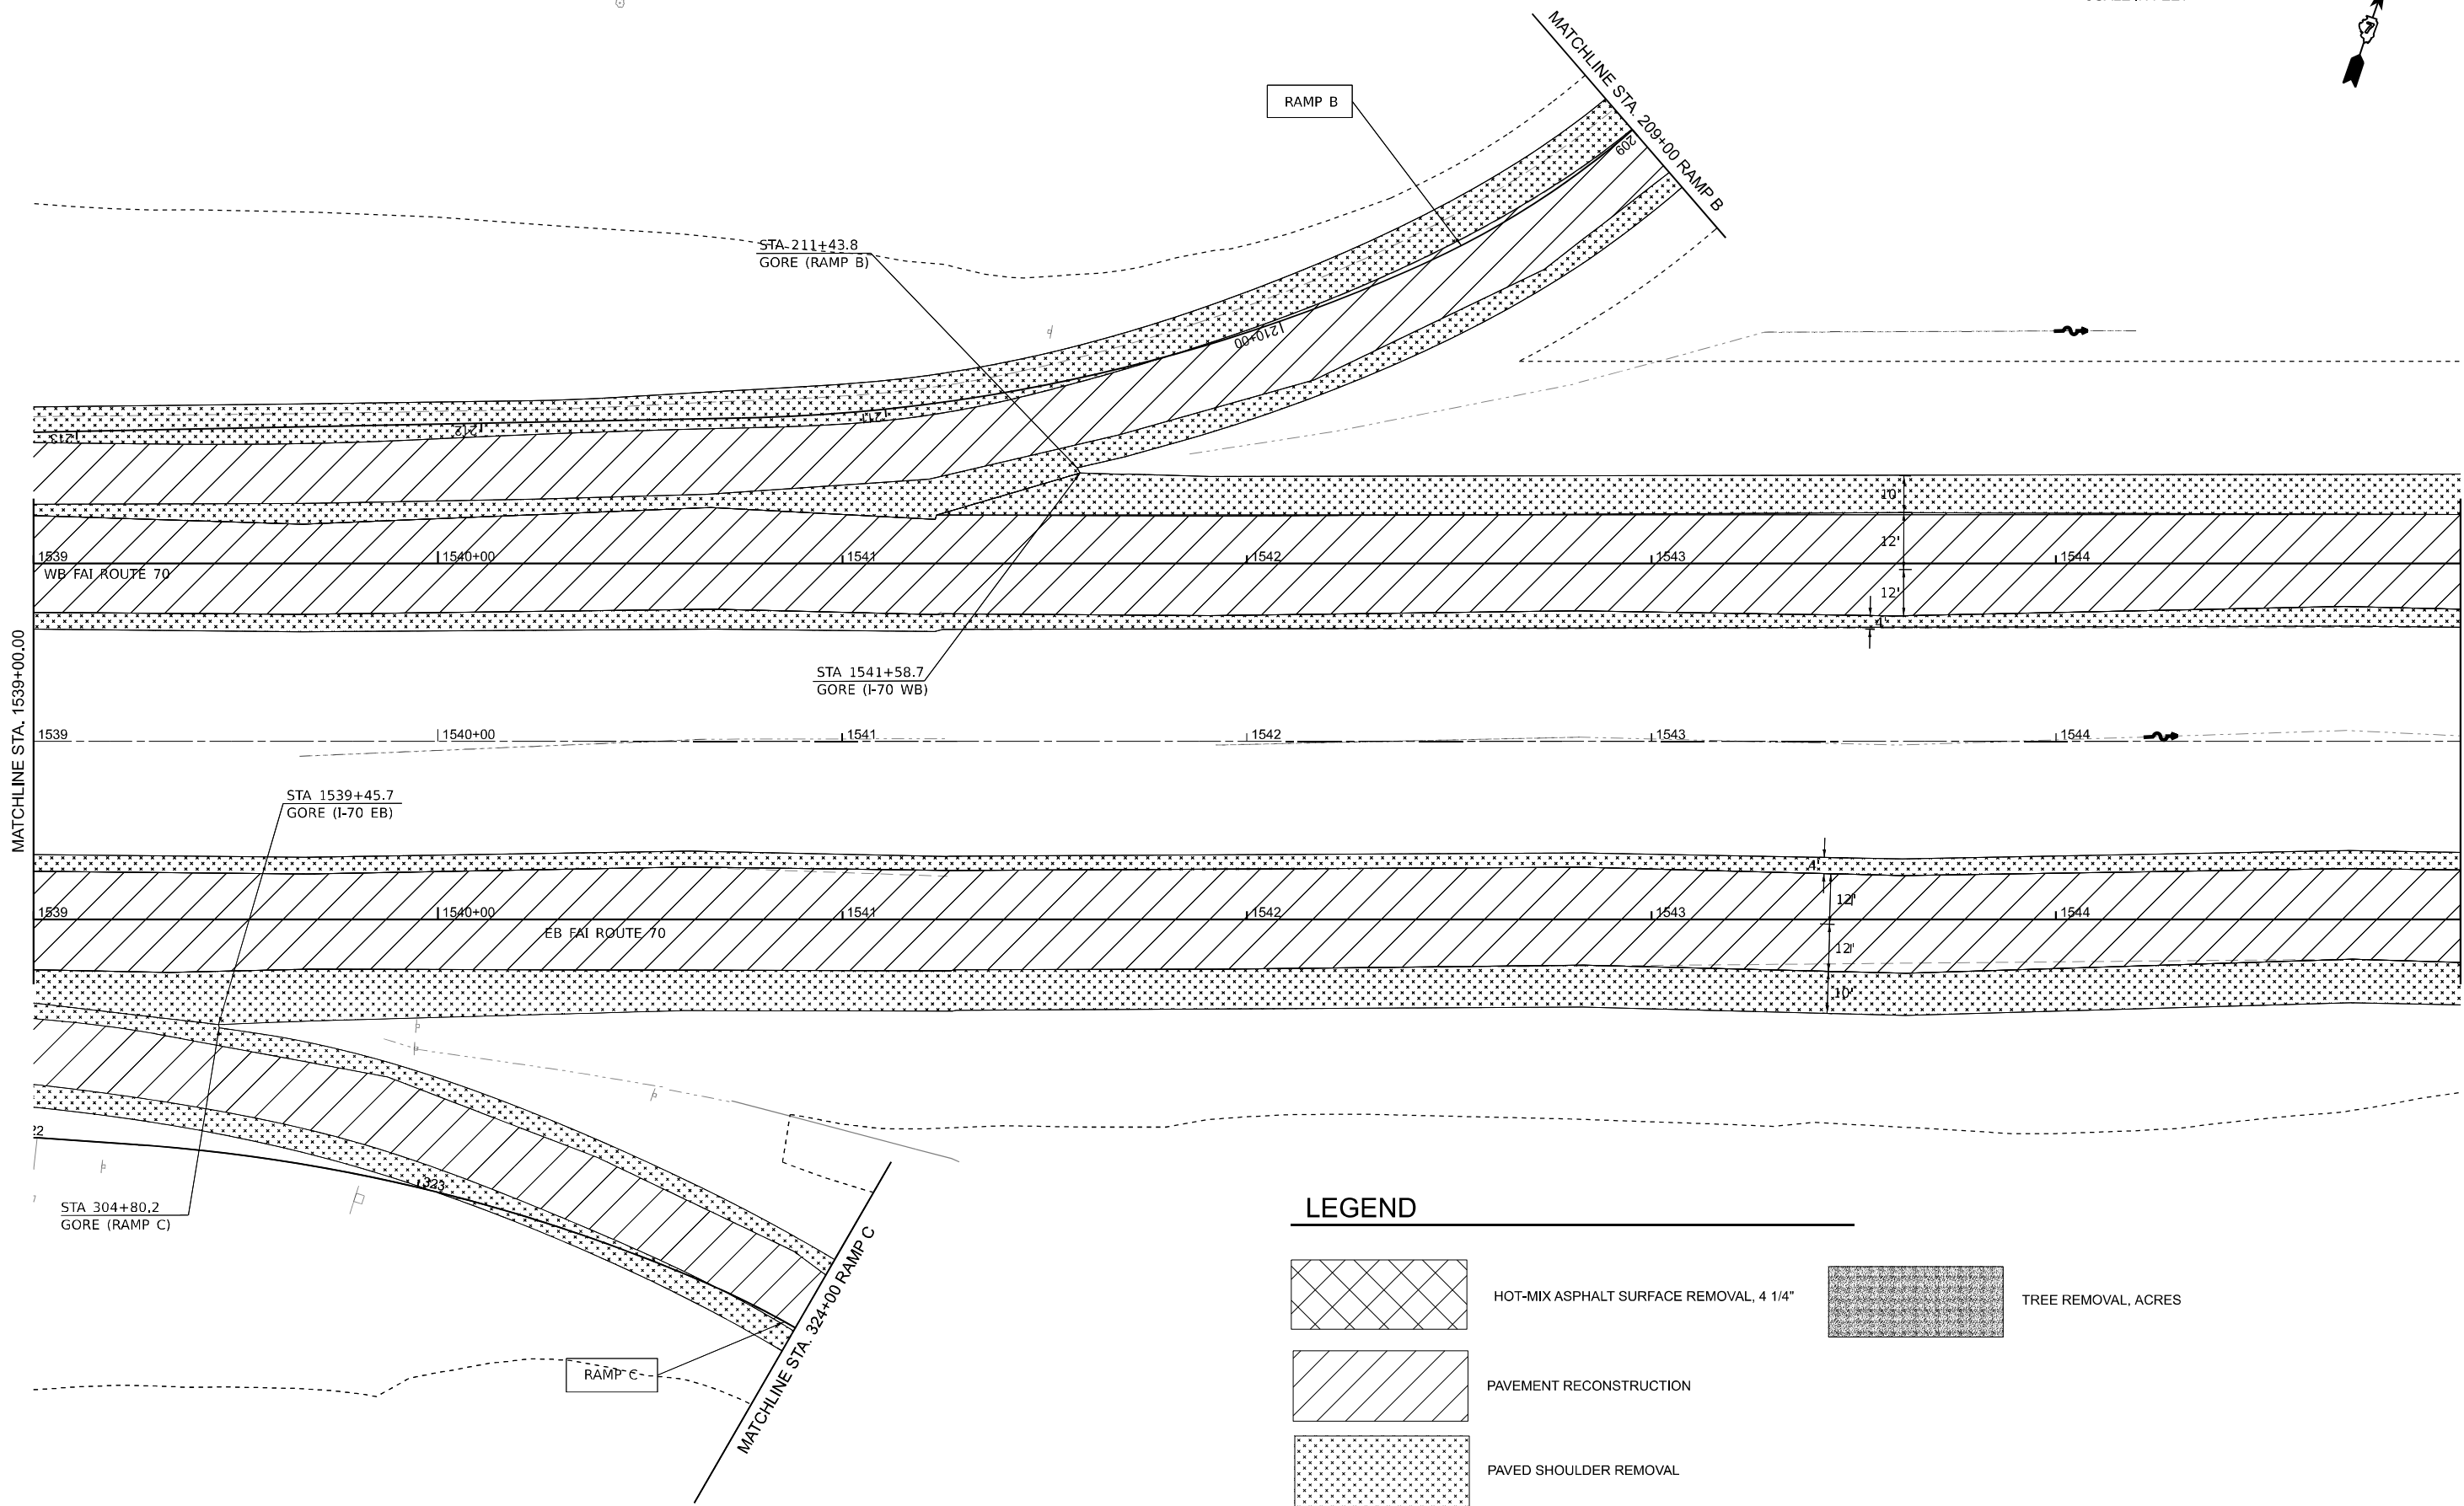

LEGEND

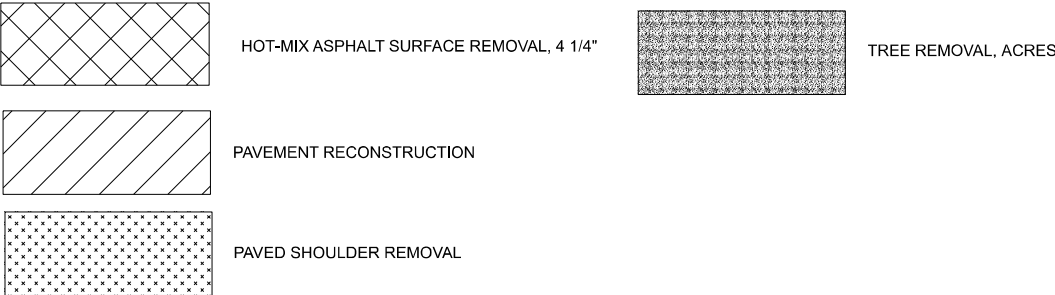

MODEL: E:\C:\FAI70 - 74893\Sheet Removal (Sheet)
FILE NAME: P:\Working\70-74893\Removal\Drawings\DOT\22004.19\24074893\CADD Data\Sheets\DOT\4893\Removal_70.dgn



USER NAME = moverbey	DESIGNED - SS	REVISED -
	DRAWN - RJO	REVISED -
PLOT SCALE = 0.16666667' / in.	CHECKED - MJO	REVISED -
PLOT DATE = 10/16/2025	DATE - 10/16/2025	REVISED -

STATE OF ILLINOIS
DEPARTMENT OF TRANSPORTATION

FAI ROUTE 70 - INTERSTATE 70 REMOVAL PLANS - FAI ROUTE 70			
SCALE: 1" = 20'	SHEET 7	OF 14 SHEETS	STA. 1539+00 TO STA. 1545+00

F.A.I. RTE.	SECTION	COUNTY	TOTAL SHEETS	SHEET NO.
70	(25-1)R-BR	EFFINGHAM	747	279
CONTRACT NO. 74893				
ILLINOIS FED. AID PROJECT				

MATCHLINE STA. 111+00 RAMP A

~~STA 108+78.9
GORE (RAMP A)~~

STA 1550+19.2
GORE (I-70 WB)

STA 1548+47.8
GORE (I-70 EB)

STA 415+89.4
GORE (RAMP D)





 **Kaskaskia**
Engineering Group, LLC
PROFESSIONAL REGISTRATIONS
Experienced Professional Design Firm
Professional Engineering Group

REVISED	-
REVISED	-
REVISED	-
REVISED	-

FAI ROUTE 70 - INTERSTATE 70
REMOVAL PLANS - FAI ROUTE 70

TO STA. 1551+00

F.A.I. RTE.	SECTION	COUNTY	TOTAL SHEETS	SHEET NO.
70	(25-1)R-BR	EFFINGHAM	747	280
CONTRACT NO. 74893				
ILLINOIS		FED. AID PROJECT		

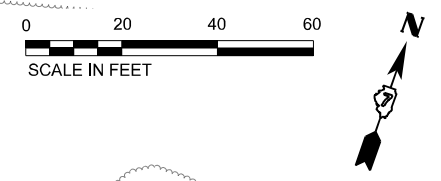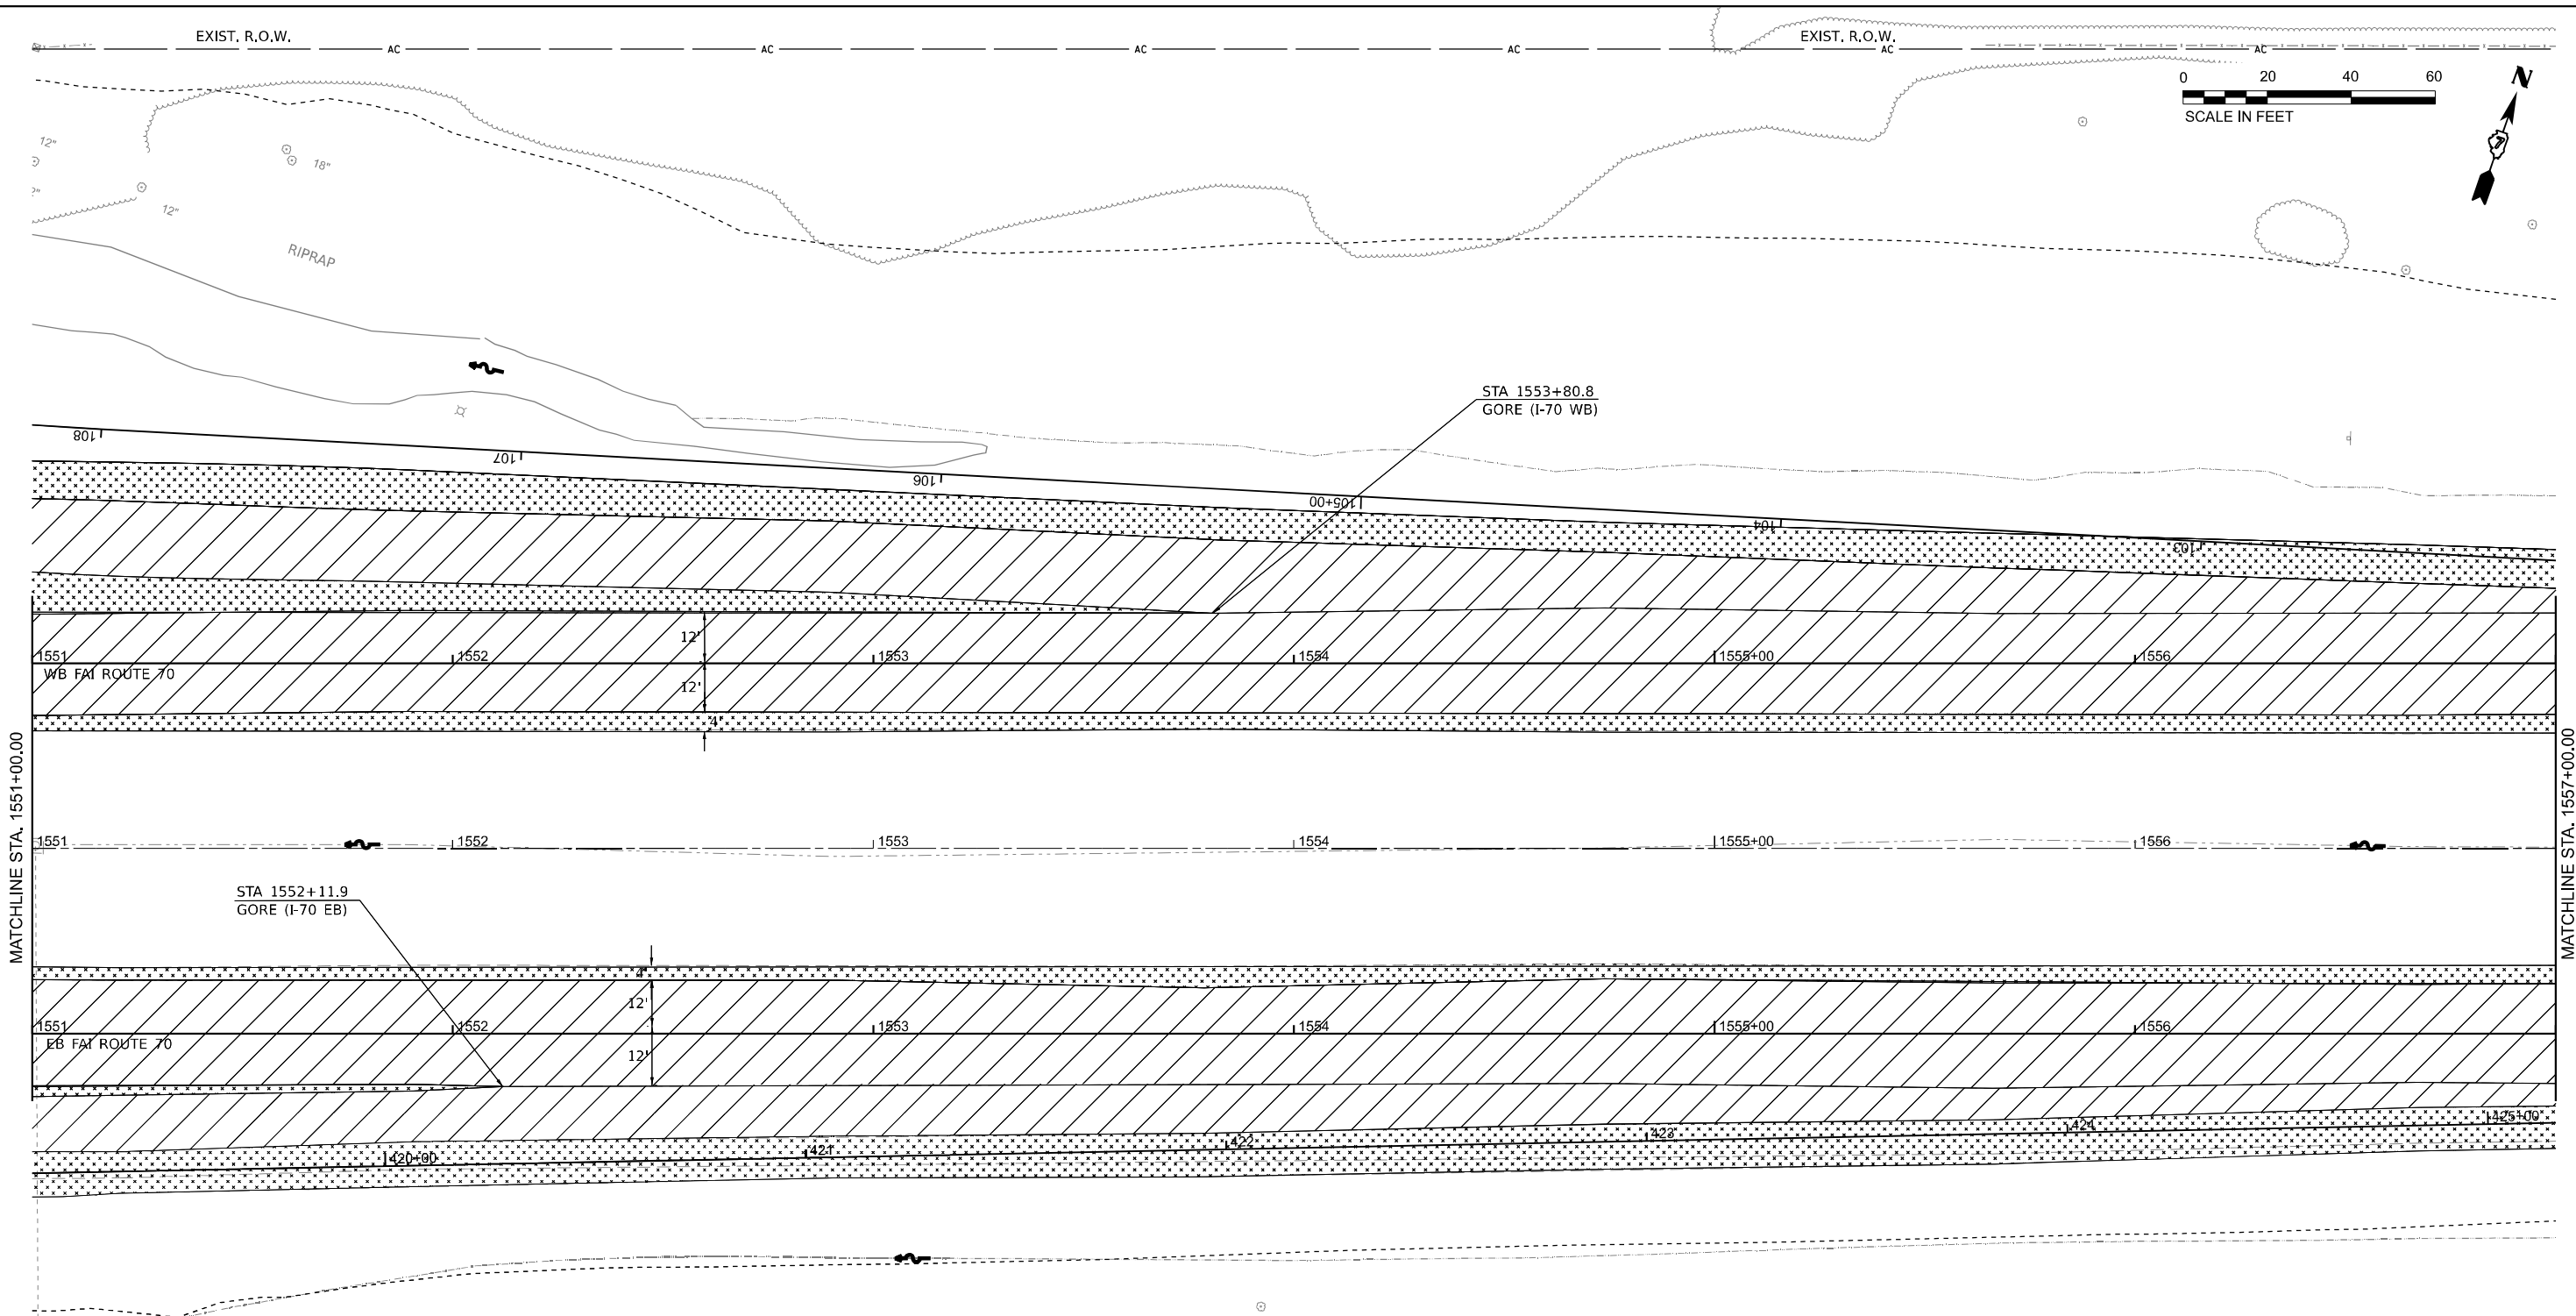


MATCHLINE STA. 1551+00.00

MATCHLINE STA. 1557+00.00

LEGEND

- | | | | |
|--|---|--|---------------------|
| | HOT-MIX ASPHALT SURFACE REMOVAL, 4 1/4" | | TREE REMOVAL, ACRES |
| | PAVEMENT RECONSTRUCTION | | |
| | PAVED SHOULDER REMOVAL | | |

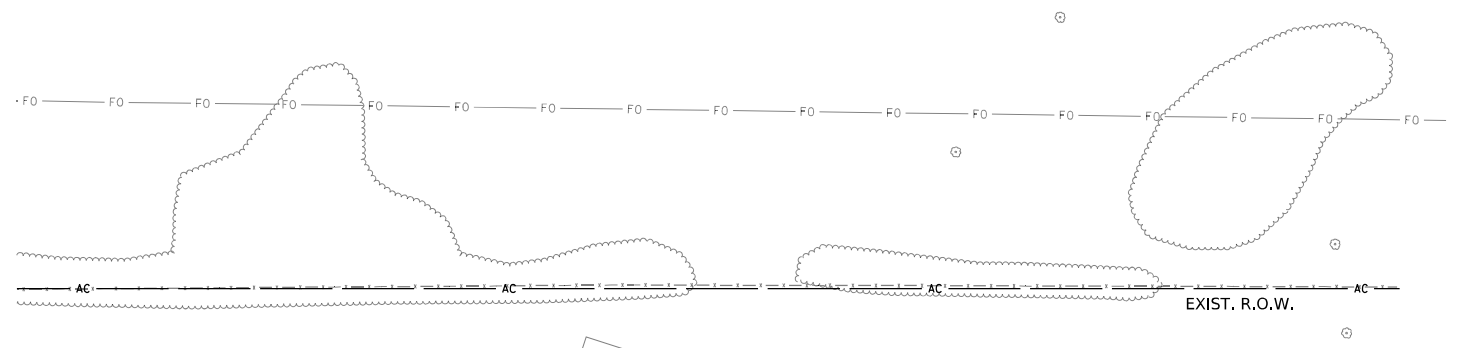

MODEL: E:\C:\FAI70 - 74893.dwg Removal (Sheet)
FILE NAME: Proj\Comp\70-74893\Comp\Removal\70.dwg
DATE: 10/16/2025




USER NAME	= moverbey	DESIGNED -	SS	REVISED -	
DRAWN	- RJO	REVISIONS		REVISIONS	
PLOT SCALE	= 0.16666667' / in.	CHECKED -	MJO	REVISIONS	
PLOT DATE	= 10/16/2025	DATE	- 10/16/2025	REVISIONS	

STATE OF ILLINOIS
DEPARTMENT OF TRANSPORTATION

FAI ROUTE 70 - INTERSTATE 70
REMOVAL PLANS - FAI ROUTE 70

SCALE: 1" = 20' SHEET 9 OF 14 SHEETS STA. TO STA.

F.A.I. RTE.	SECTION	COUNTY	TOTAL SHEETS	SHEET NO.
70	(25-1)R-BR	EFFINGHAM	747	281
CONTRACT NO. 74893				
ILLINOIS FED. AID PROJECT				

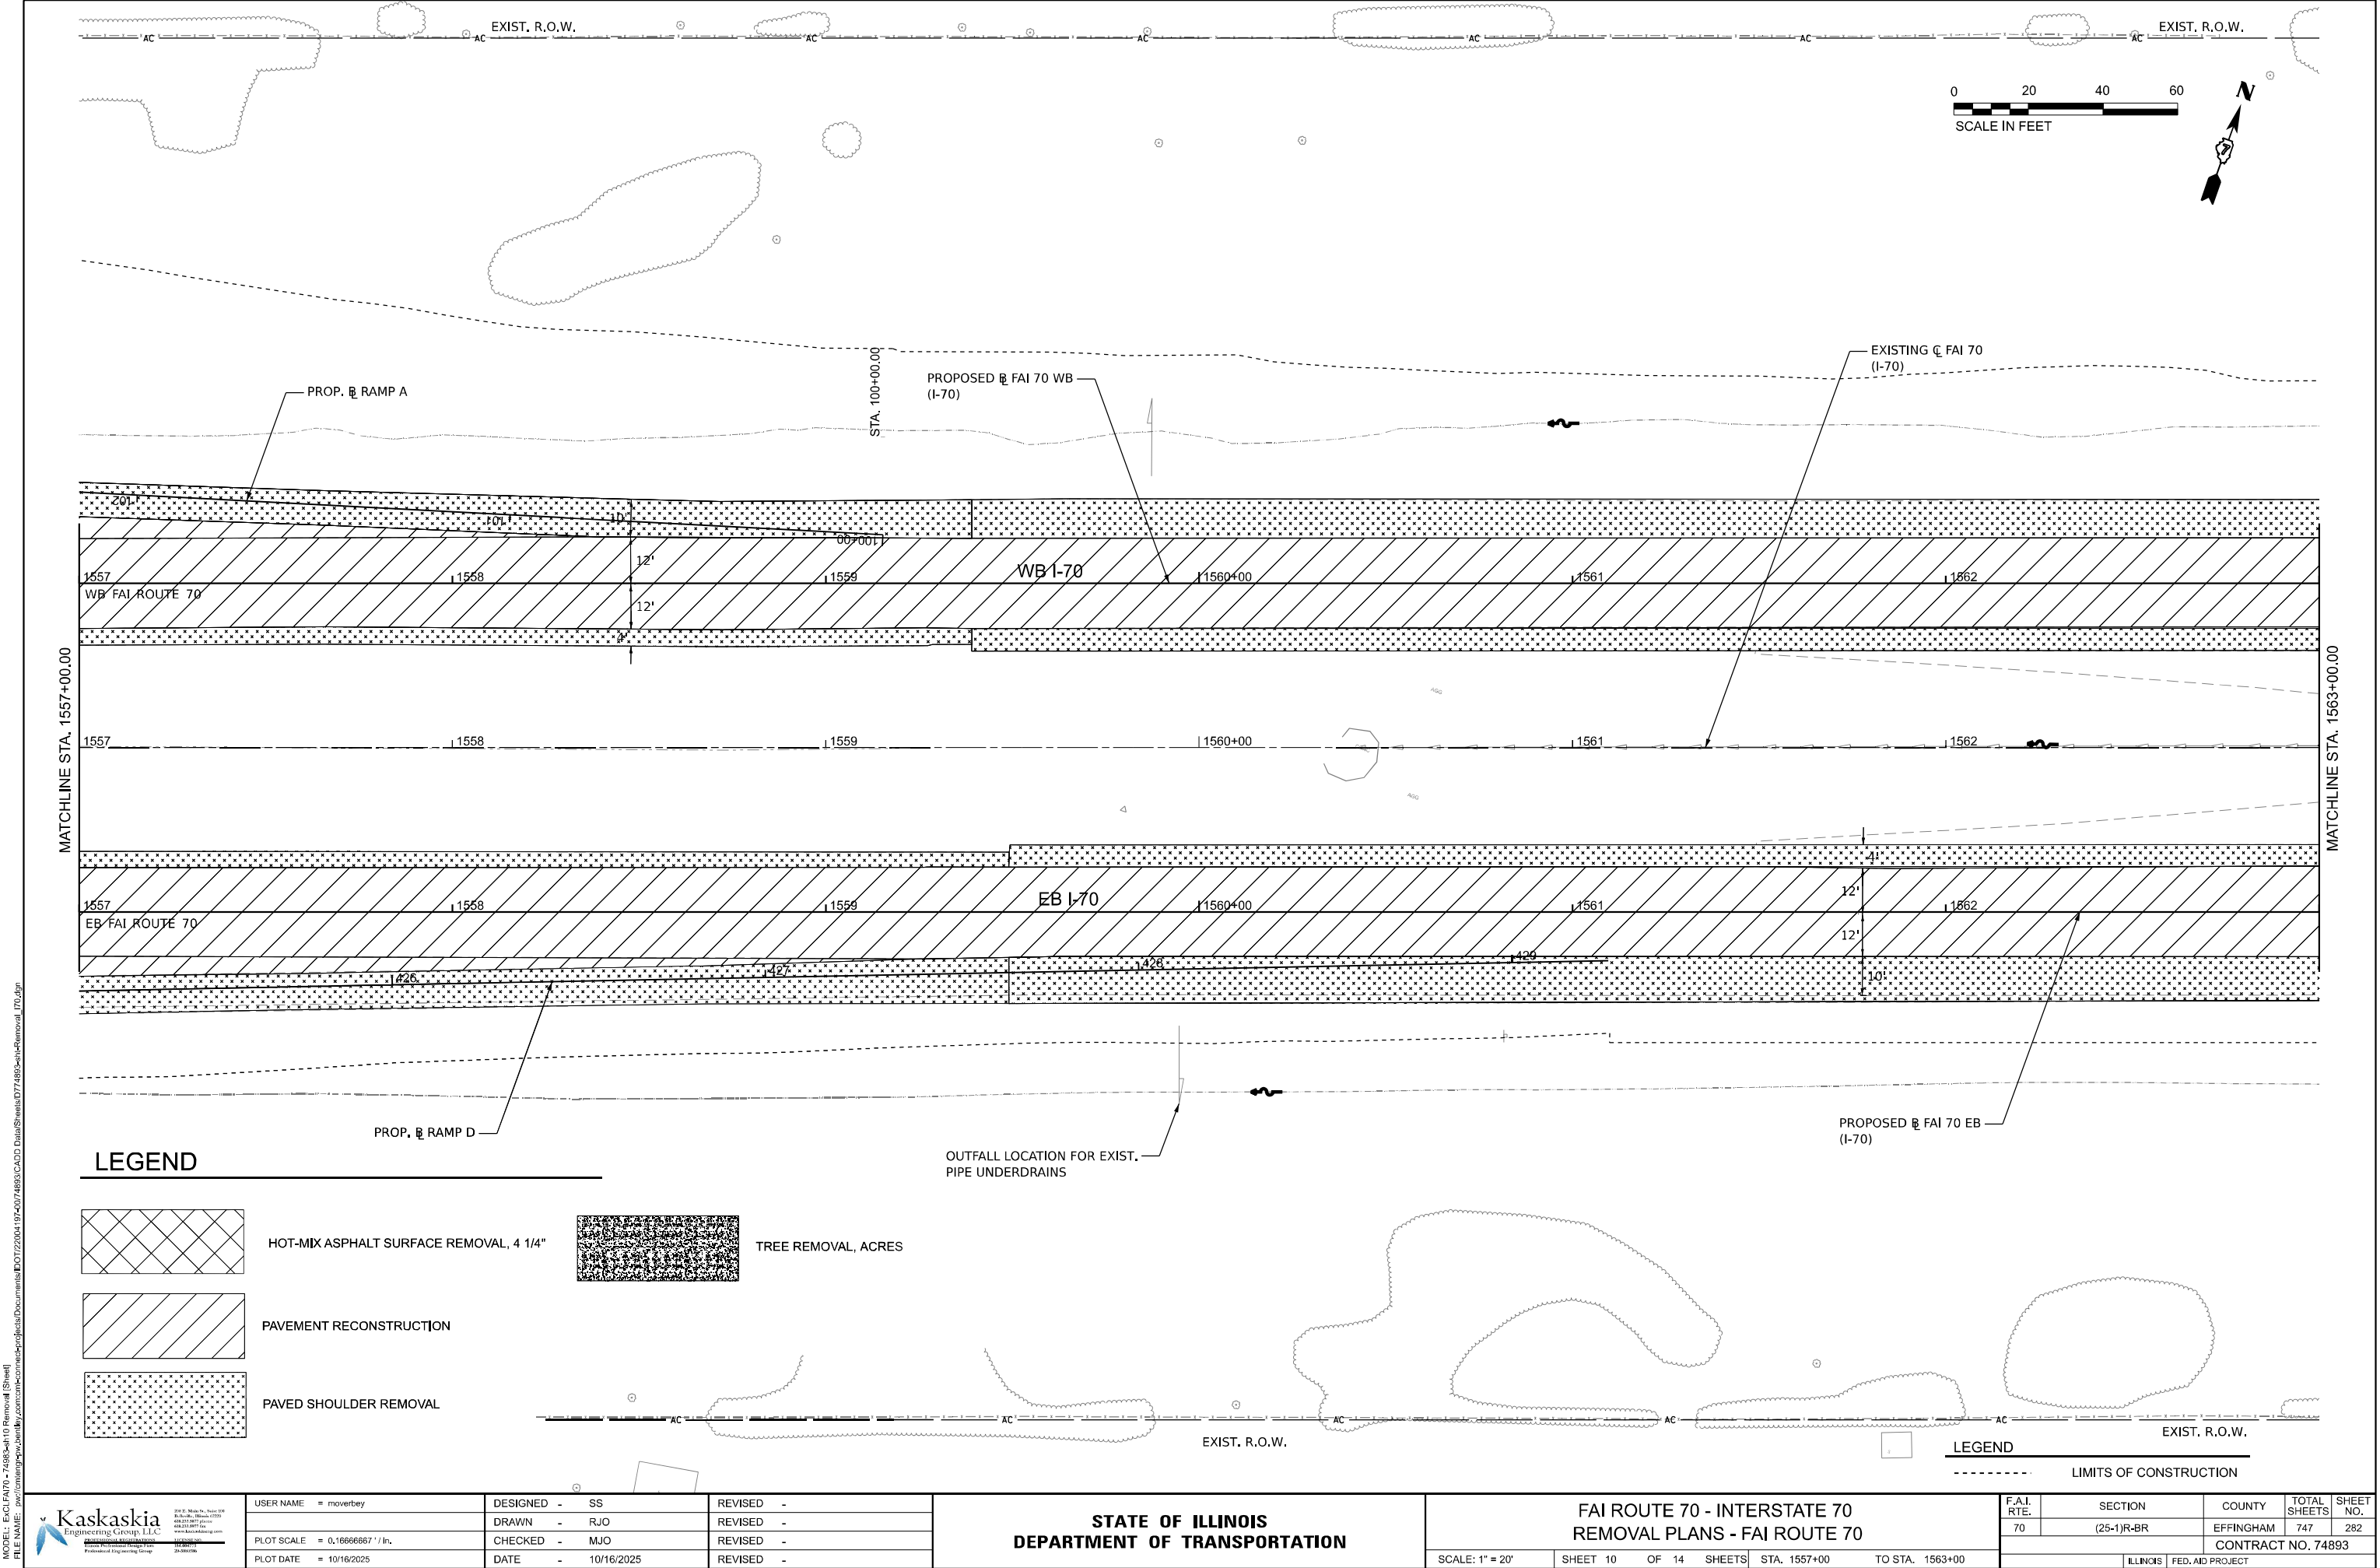

MODEL: E:\C:\FAI70 - 74893.dwg 10 Removal (Sheet)
FILE NAME: p:\congress\p\74893\congress\congress\project\sheet\Document\DOT\22004\19\40\74893\CAOD\Draw\Sheets\DOT\74893\CAOD\Removal_70.dwg

Kaskaskia
Engineering Group, LLC
Professional Engineering Group

210 E. Main St., Suite 100
Effingham, Illinois 62421
618.231.8877
www.kaskaskiaeng.com



210 E. Main St., Suite 100
Effingham, Illinois 62421
618.231.8877
www.kaskaskiaeng.com

USER NAME = moyerbey	DESIGNED - SS	REVISED -
DRAWN - RJO	REVISED -	
PLOT SCALE = 0.16666667' / in.	CHECKED - MJO	REVISED -
PLOT DATE = 10/16/2025	DATE - 10/16/2025	REVISED -


STATE OF ILLINOIS
DEPARTMENT OF TRANSPORTATION

FAI ROUTE 70 - INTERSTATE 70 REMOVAL PLANS - FAI ROUTE 70			
SCALE: 1" = 20'	SHEET 10	OF 14 SHEETS	STA. 1557+00 TO STA. 1563+00

FAI RTE.	SECTION	COUNTY	TOTAL SHEETS	SHEET NO.
70	(25-1)R-BR	EFFINGHAM	747	282
CONTRACT NO. 74893				
ILLINOIS FED. AID PROJECT				

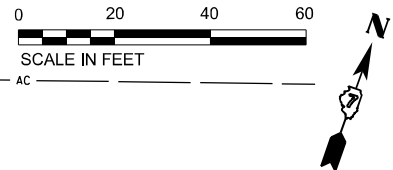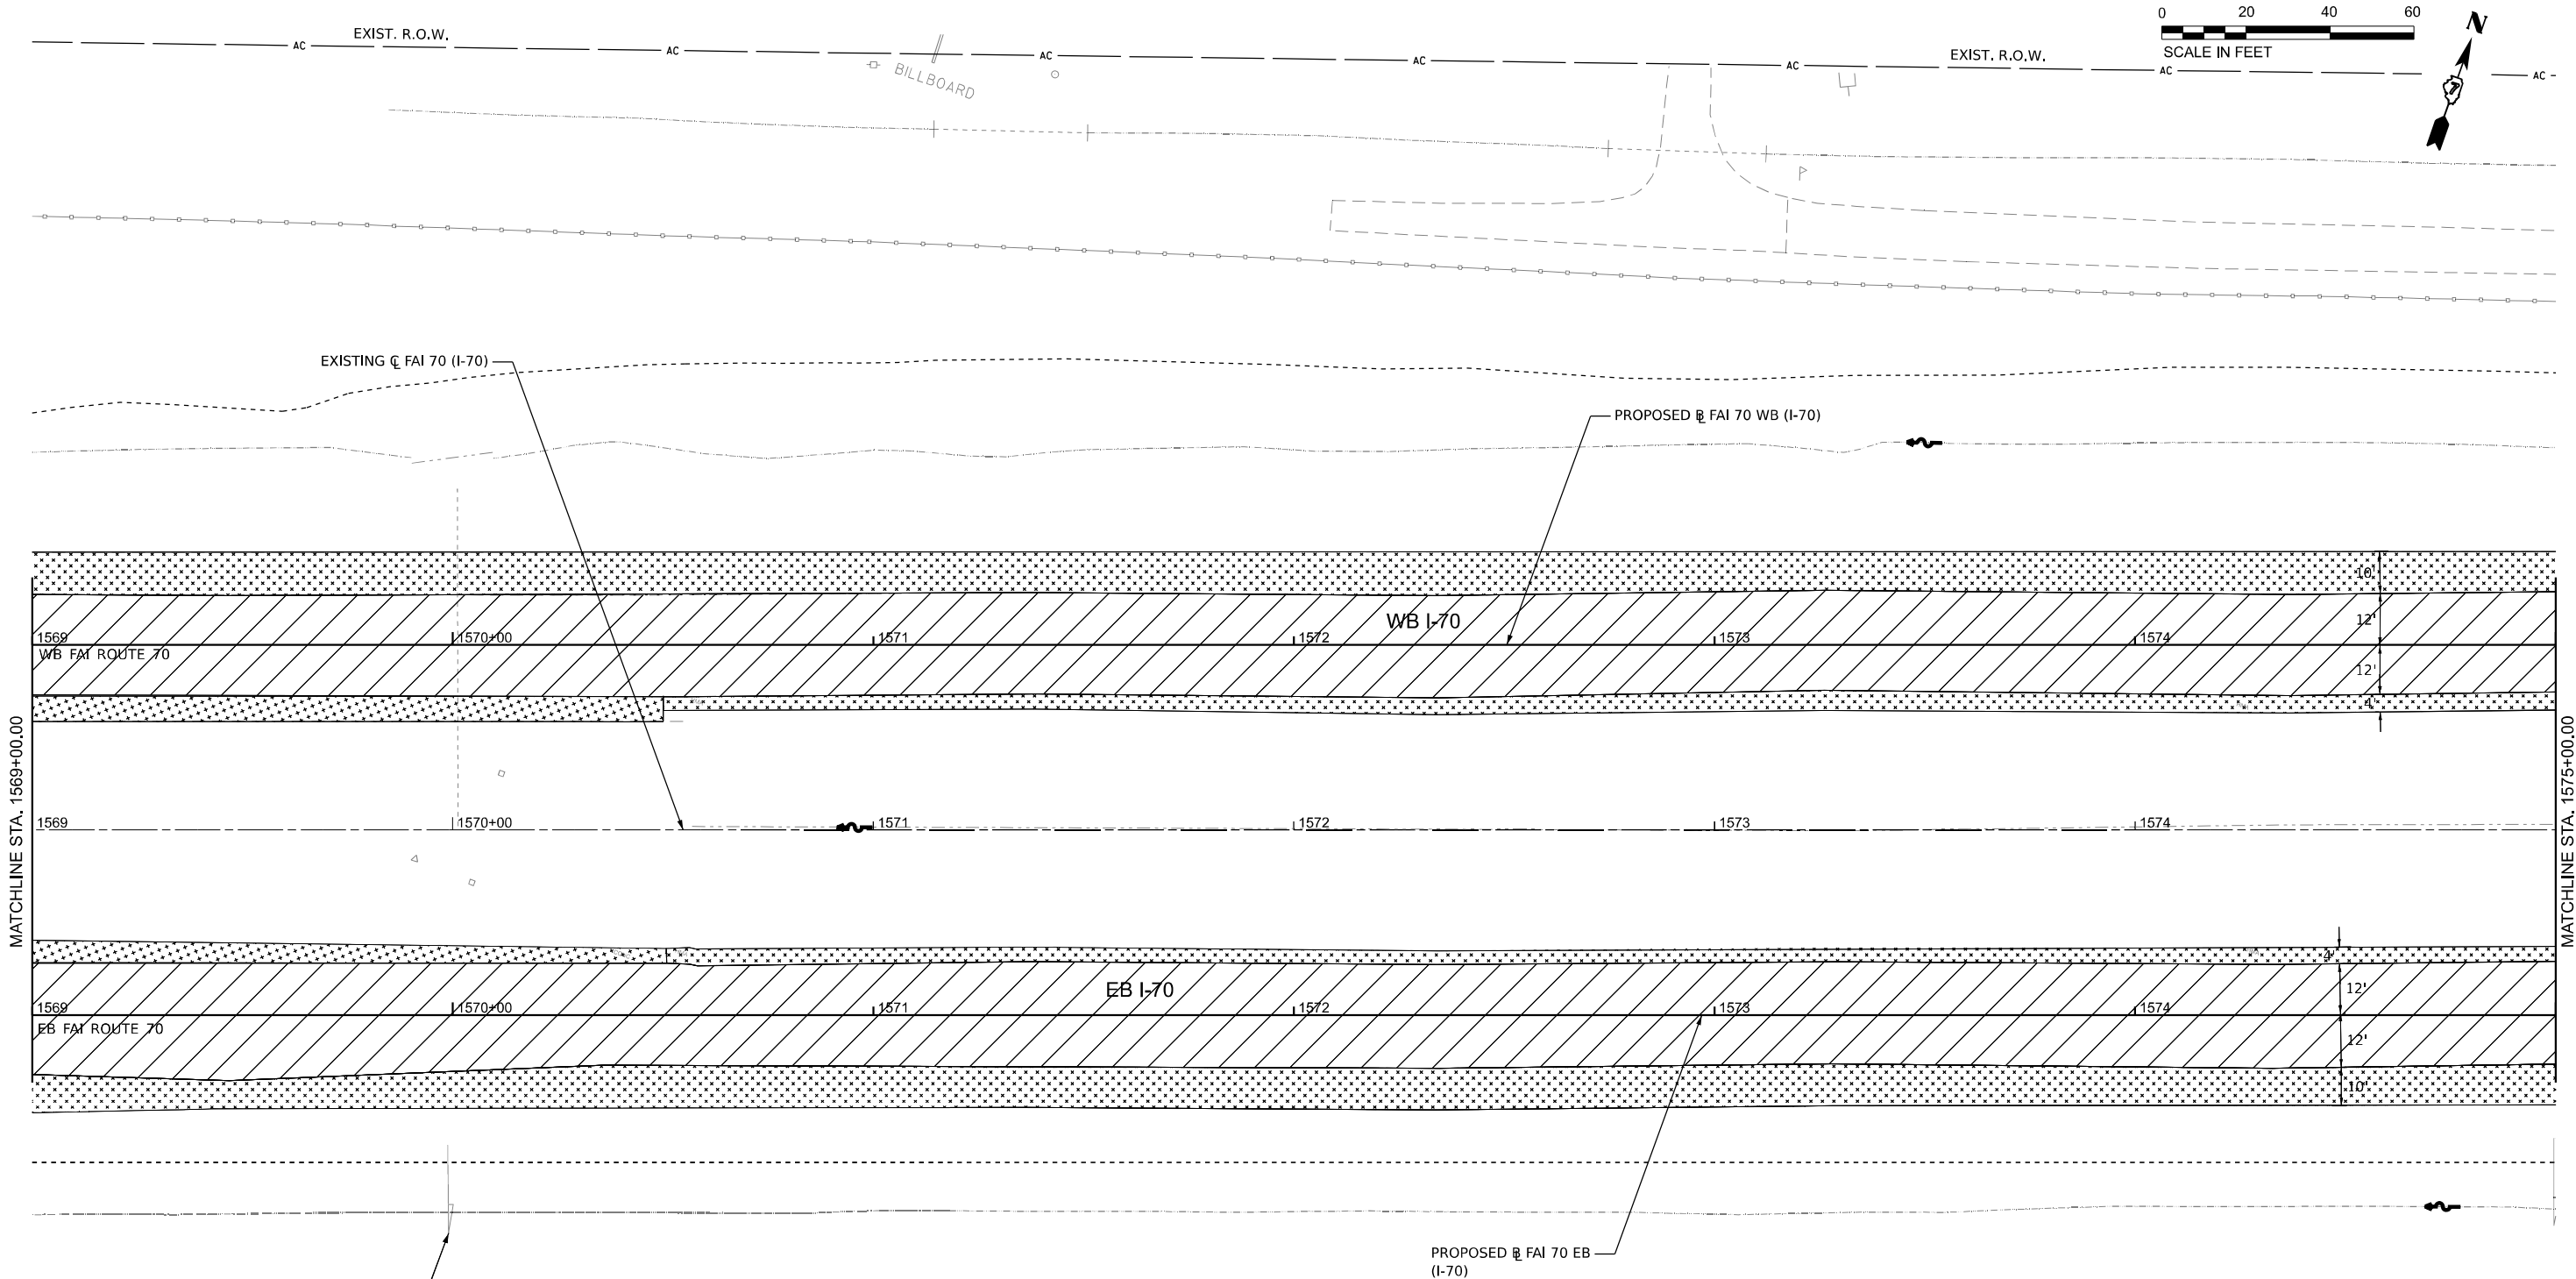


LEGEND

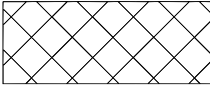
- 

HOT-MIX ASPHALT SURFACE REMOVAL, 4 1/4"
- 

TREE REMOVAL, ACRES
- 

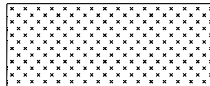PAVEMENT RECONSTRUCTION
- 

PAVED SHOULDER REMOVAL

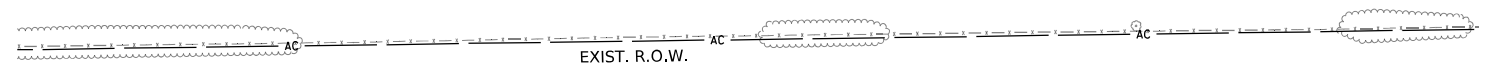

MODEL: E:\C:\FAI70 - 74893.dwg 12 Removal (Sheet)
FILE NAME: p:\concrete\p\74893\concrete\p\74893\DOT\22004\19\40\74893\CADD Data\Sheets\DOT\74893\4-12-Removal_170.dgn



Kaskaskia
Engineering Group, LLC
Professional Engineering Group

210 E. Main St., Suite 100
Effingham, Illinois 62421
618.231.8877
www.kaskaskiaeng.com

USER NAME = moyerbey	DESIGNED - SS	REVISED -
DRAWN - RJO	REVISIONS -	
PLOT SCALE = 0.16666667' / in.	CHECKED - MJO	REVISED -
PLOT DATE = 10/16/2025	DATE - 10/16/2025	REVISED -

STATE OF ILLINOIS
DEPARTMENT OF TRANSPORTATION

FAI ROUTE 70 - INTERSTATE 70
REMOVAL PLANS - FAI ROUTE 70

SCALE: 1" = 20'

FAI RTE. 70	SECTION (25-1)R-BR	COUNTY EFFINGHAM	TOTAL SHEETS 747	SHEET NO. 284
CONTRACT NO. 74893				
ILLINOIS FED. AID PROJECT				





 **Kaskaskia**
Engineering Group, LLC


PROFESSIONAL REGISTRATIONS
Florida Professional Design Firm
Professional Engineering Group

200 E. Main St., Suite 100
Bloomington, Illinois 61723
618.233.8877 phone
618.233.8875 fax
www.kaskaskiaeng.com

3/1/2012 \$20.
104-007733
25-5882586

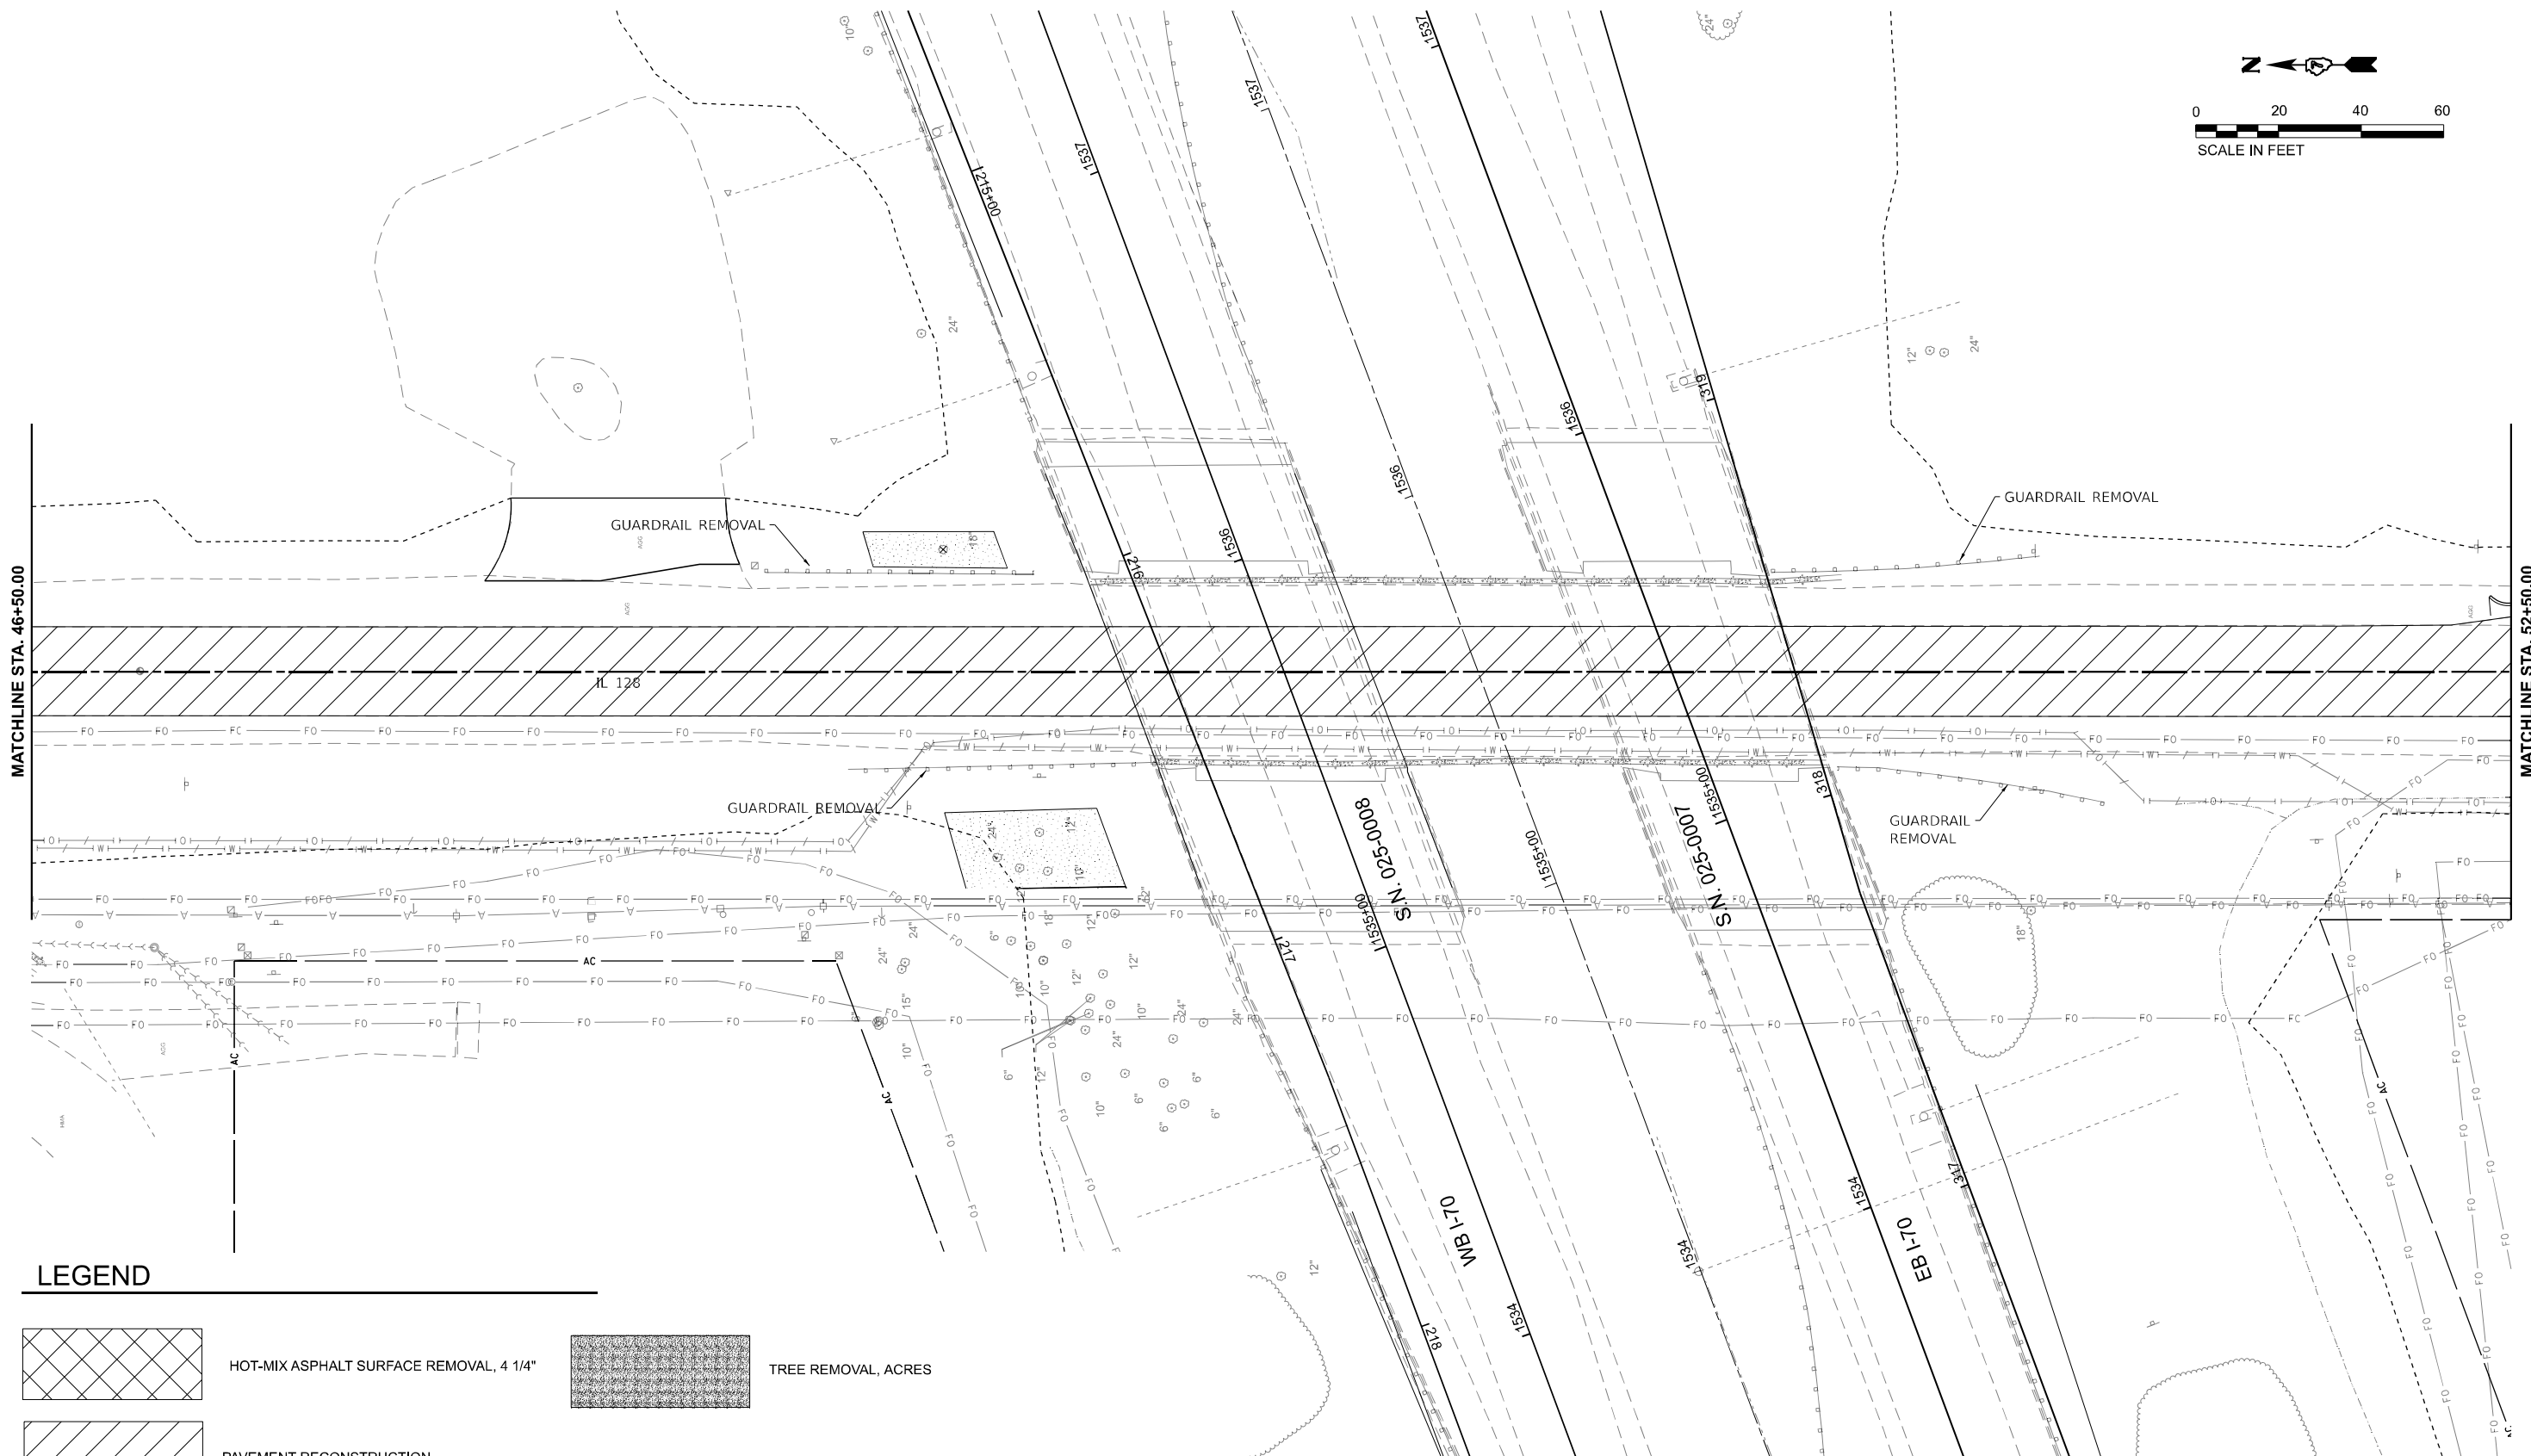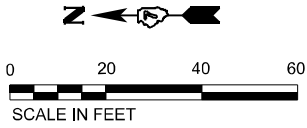

LEGEND

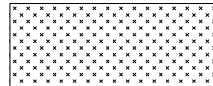- | | | | |
|---|---|--|---------------------|
|  | HOT-MIX ASPHALT SURFACE REMOVAL, 4 1/4" |  | TREE REMOVAL, ACRES |
|  | PAVEMENT RECONSTRUCTION | | |
|  | PAVED SHOULDER REMOVAL | | |

MODEL: E:\CL-IL-126\Plan16 (Sheet)
FILE NAME: p:\work\p16\plan16\plan16.dwg
PROJECT: FAI ROUTE 70 - INTERSTATE 70 REMOVAL PLANS - IL ROUTE 126




USER NAME	= moverbey	DESIGNED -	SS	REVISED -	
DRAWN	- RJO	REVISIONS			
PLOT SCALE	= 0.16666667' / in.	CHECKED -	MJO	REVISED -	
PLOT DATE	= 10/16/2025	DATE	- 10/16/2025	REVISED -	

STATE OF ILLINOIS
DEPARTMENT OF TRANSPORTATION

FAI ROUTE 70 - INTERSTATE 70 REMOVAL PLANS - IL ROUTE 126			
SCALE: 1" = 20'	SHEET 16	OF SHEETS	STA. 46+50 TO STA. 52+50

F.A.I. RTE.	SECTION	COUNTY	TOTAL SHEETS	SHEET NO.
70	(25-1)R-BR	EFFINGHAM	747	288
CONTRACT NO. 74893				
ILLINOIS FED. AID PROJECT				

MODEL: E:\CL - IL\125\Plan17 (Sheet)
FILE NAME: p:\comeng\p17\comeng\connect\project\Documents\DOT2200419\4074893\CAD\DrawSheets\DOT2200419-4074893-IL-Removal_Slabroad-Ramps.dgn

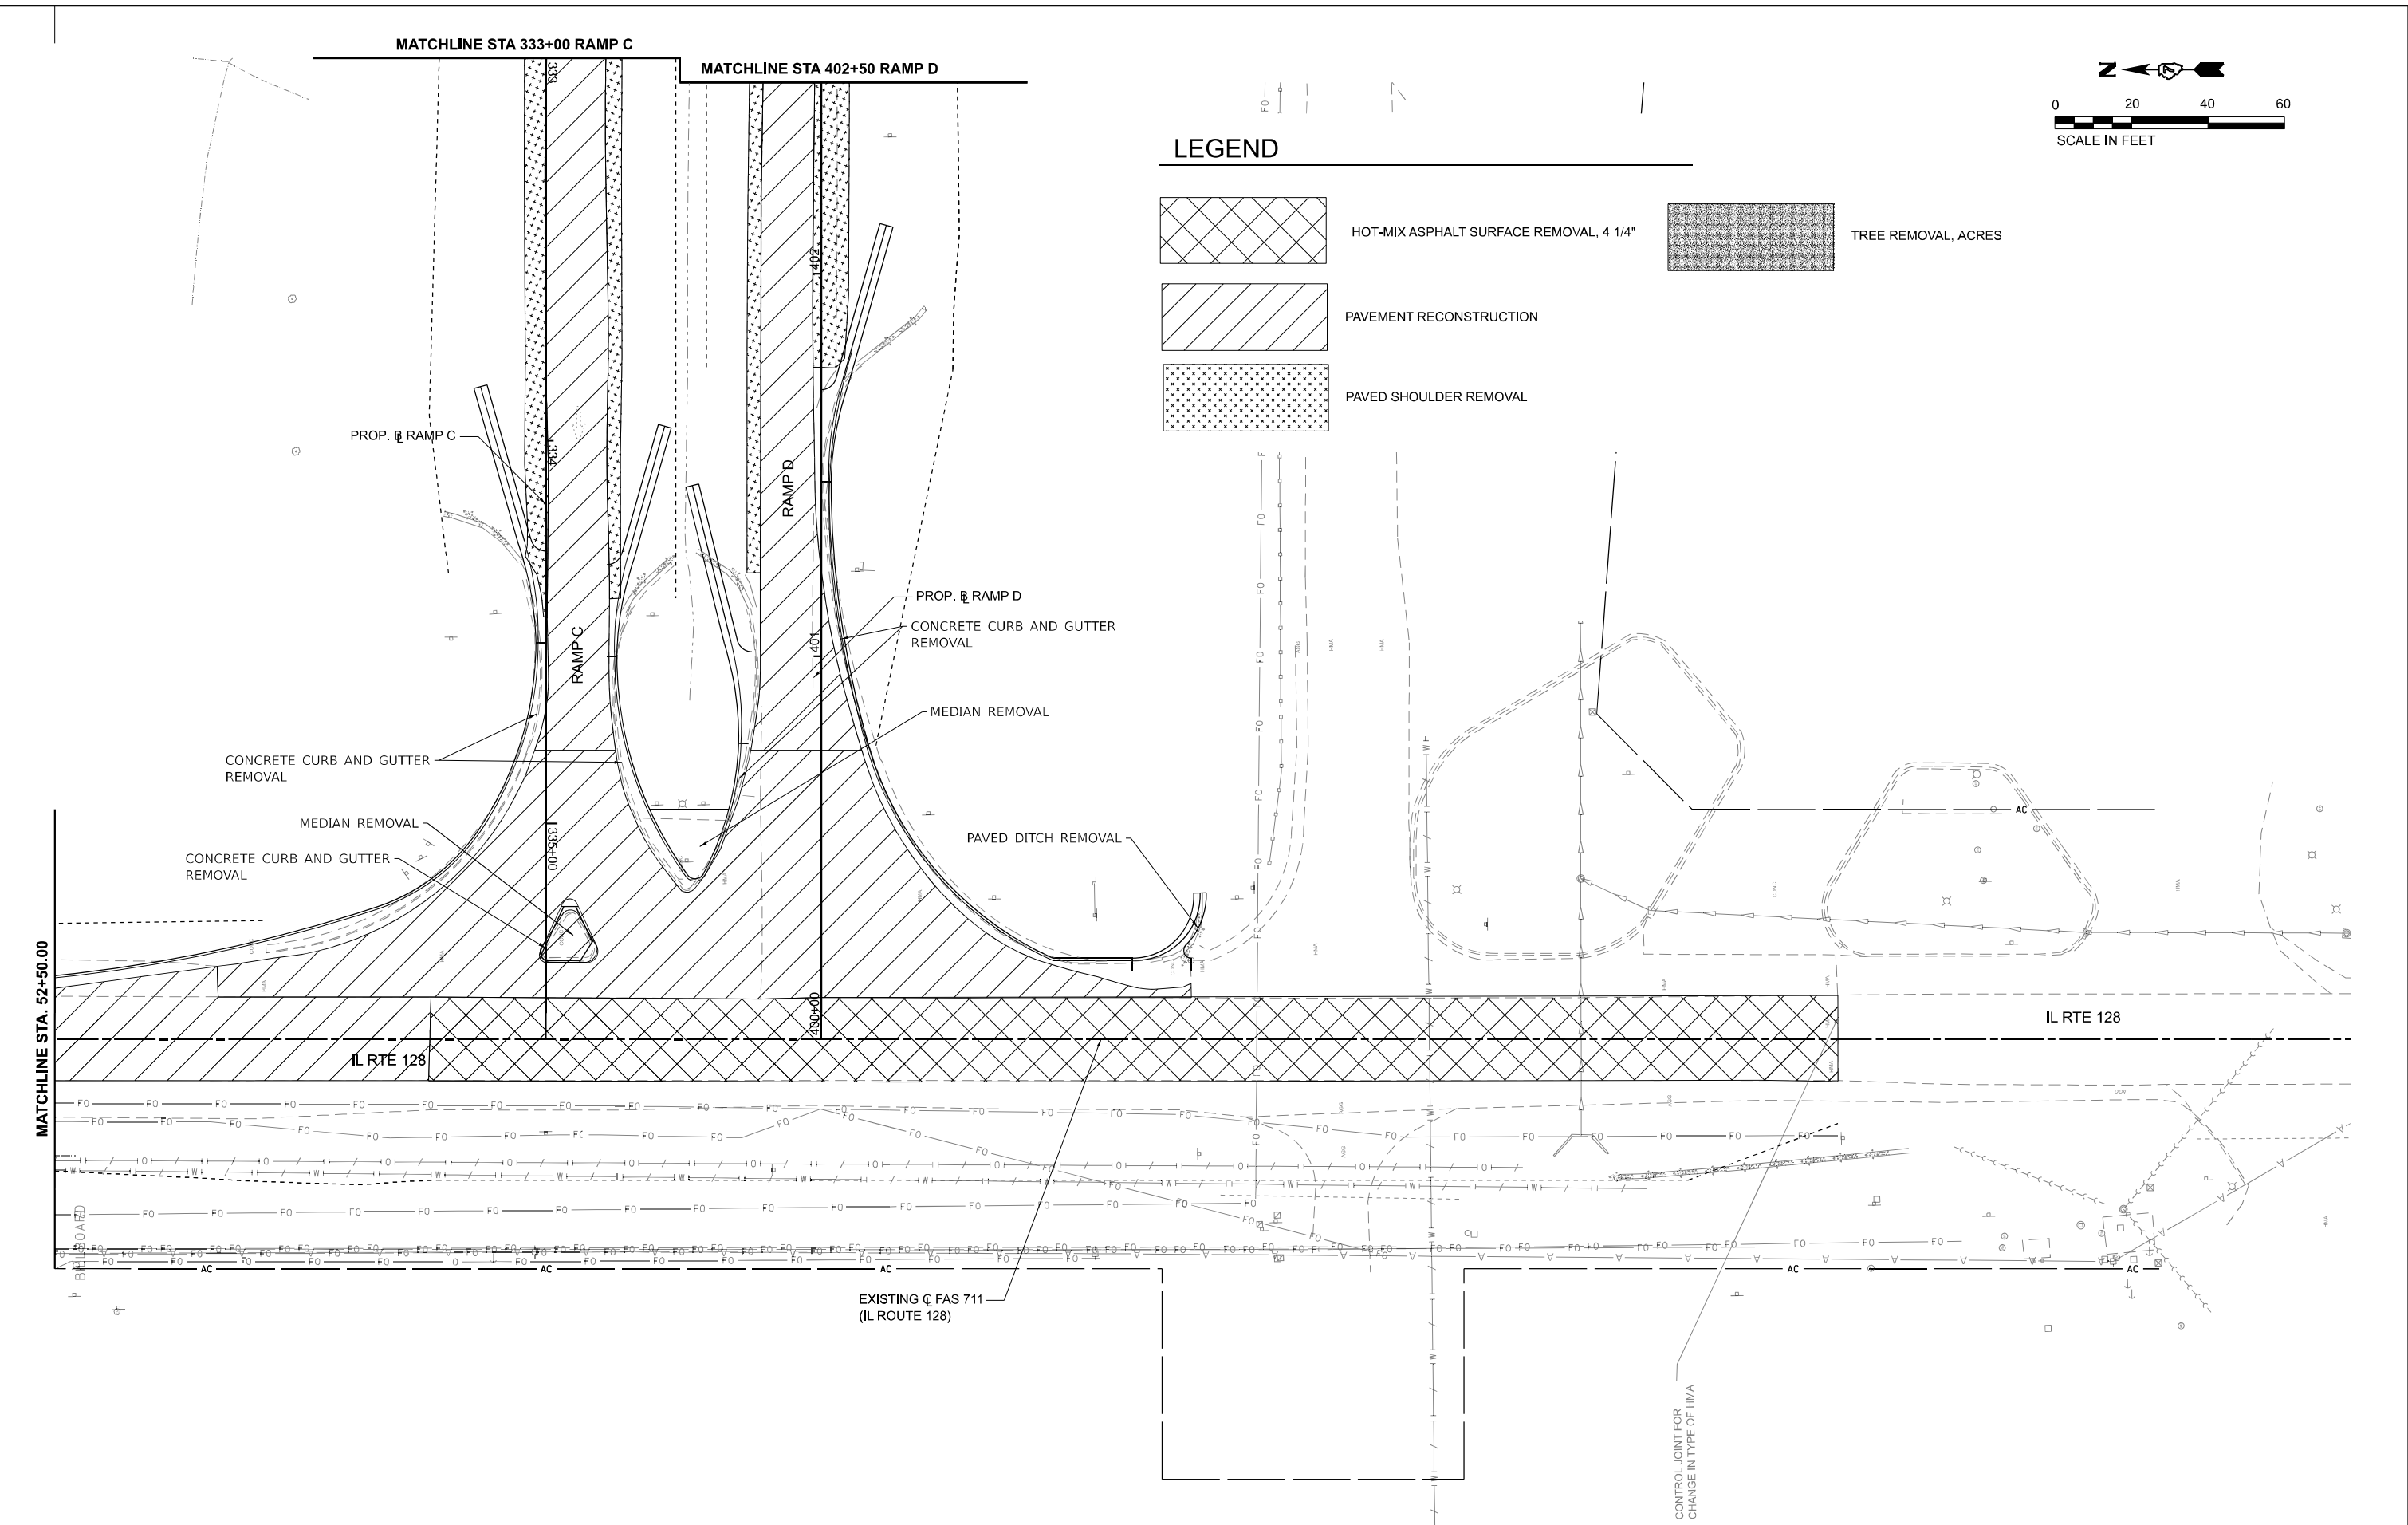

Kaskaskia
Engineering Group, LLC
Professional Engineering Group
210 E. Main St., Suite 100
St. Louis, MO 63103
631.217.8777
www.kaskaskiaeng.com

USER NAME = moverbey	DESIGNED - SS	REVISED -
	DRAWN - RJO	REVISED -
PLOT SCALE = 0.16666667' / in.	CHECKED - MJO	REVISED -
PLOT DATE = 10/16/2025	DATE - 10/16/2025	REVISED -

STATE OF ILLINOIS
DEPARTMENT OF TRANSPORTATION

FAI ROUTE 70 - INTERSTATE 70 REMOVAL PLANS - IL ROUTE 128			
SCALE: 1" = 20'	SHEET 17	OF SHEETS	STA. 52+50 TO STA. 58+50

FAI RTE.	SECTION	COUNTY	TOTAL SHEETS	SHEET NO.
70	(25-1)R-BR	EFFINGHAM	747	289
CONTRACT NO. 74893				
ILLINOIS FED. AID PROJECT				

MODEL: RAMP\WBEFF - Ramp A Plan 18 (Sheet)
FILE NAME: p:\congress\74893\congress\design\documents\DOT\22004\19\40\74893\CADD Data\Sheets\DOT\74893\40\19\Removal_Slabs\A-Ramps.dgn

LEGEND




HOT-MIX ASPHALT SURFACE REMOVAL, 4 1/4"



TREE REMOVAL, ACRES



PAVEMENT RECONSTRUCTION

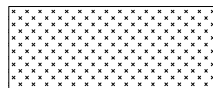

PAVED SHOULDER REMOVAL



USER NAME = moverbey

DESIGNED - SS

DRAWN - RJO

PLOT SCALE = 0.1666667' / in.

PLOT DATE = 10/16/2025

DESIGNED - SS

DRAWN - RJO

CHECKED - MJO

DATE - 10/16/2025

REVISED -

REVISED -

REVISED -

REVISED -

STATE OF ILLINOIS
DEPARTMENT OF TRANSPORTATION

FAI ROUTE 70 - INTERSTATE 70
REMOVAL PLAN - RAMPS A & B

SCALE: 1" = 20'

SHEET 18

OF 22

SHEETS

STA.

TO STA.

F.A.I.

RTE.

70

SECTION

(25-1)R-BR

COUNTY

EFFINGHAM

TOTAL

SHEETS

747


SHEET



NO.

290

CONTRACT NO. 74893

ILLINOIS | FED. AID PROJECT

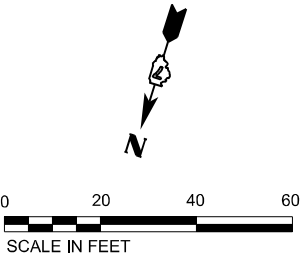

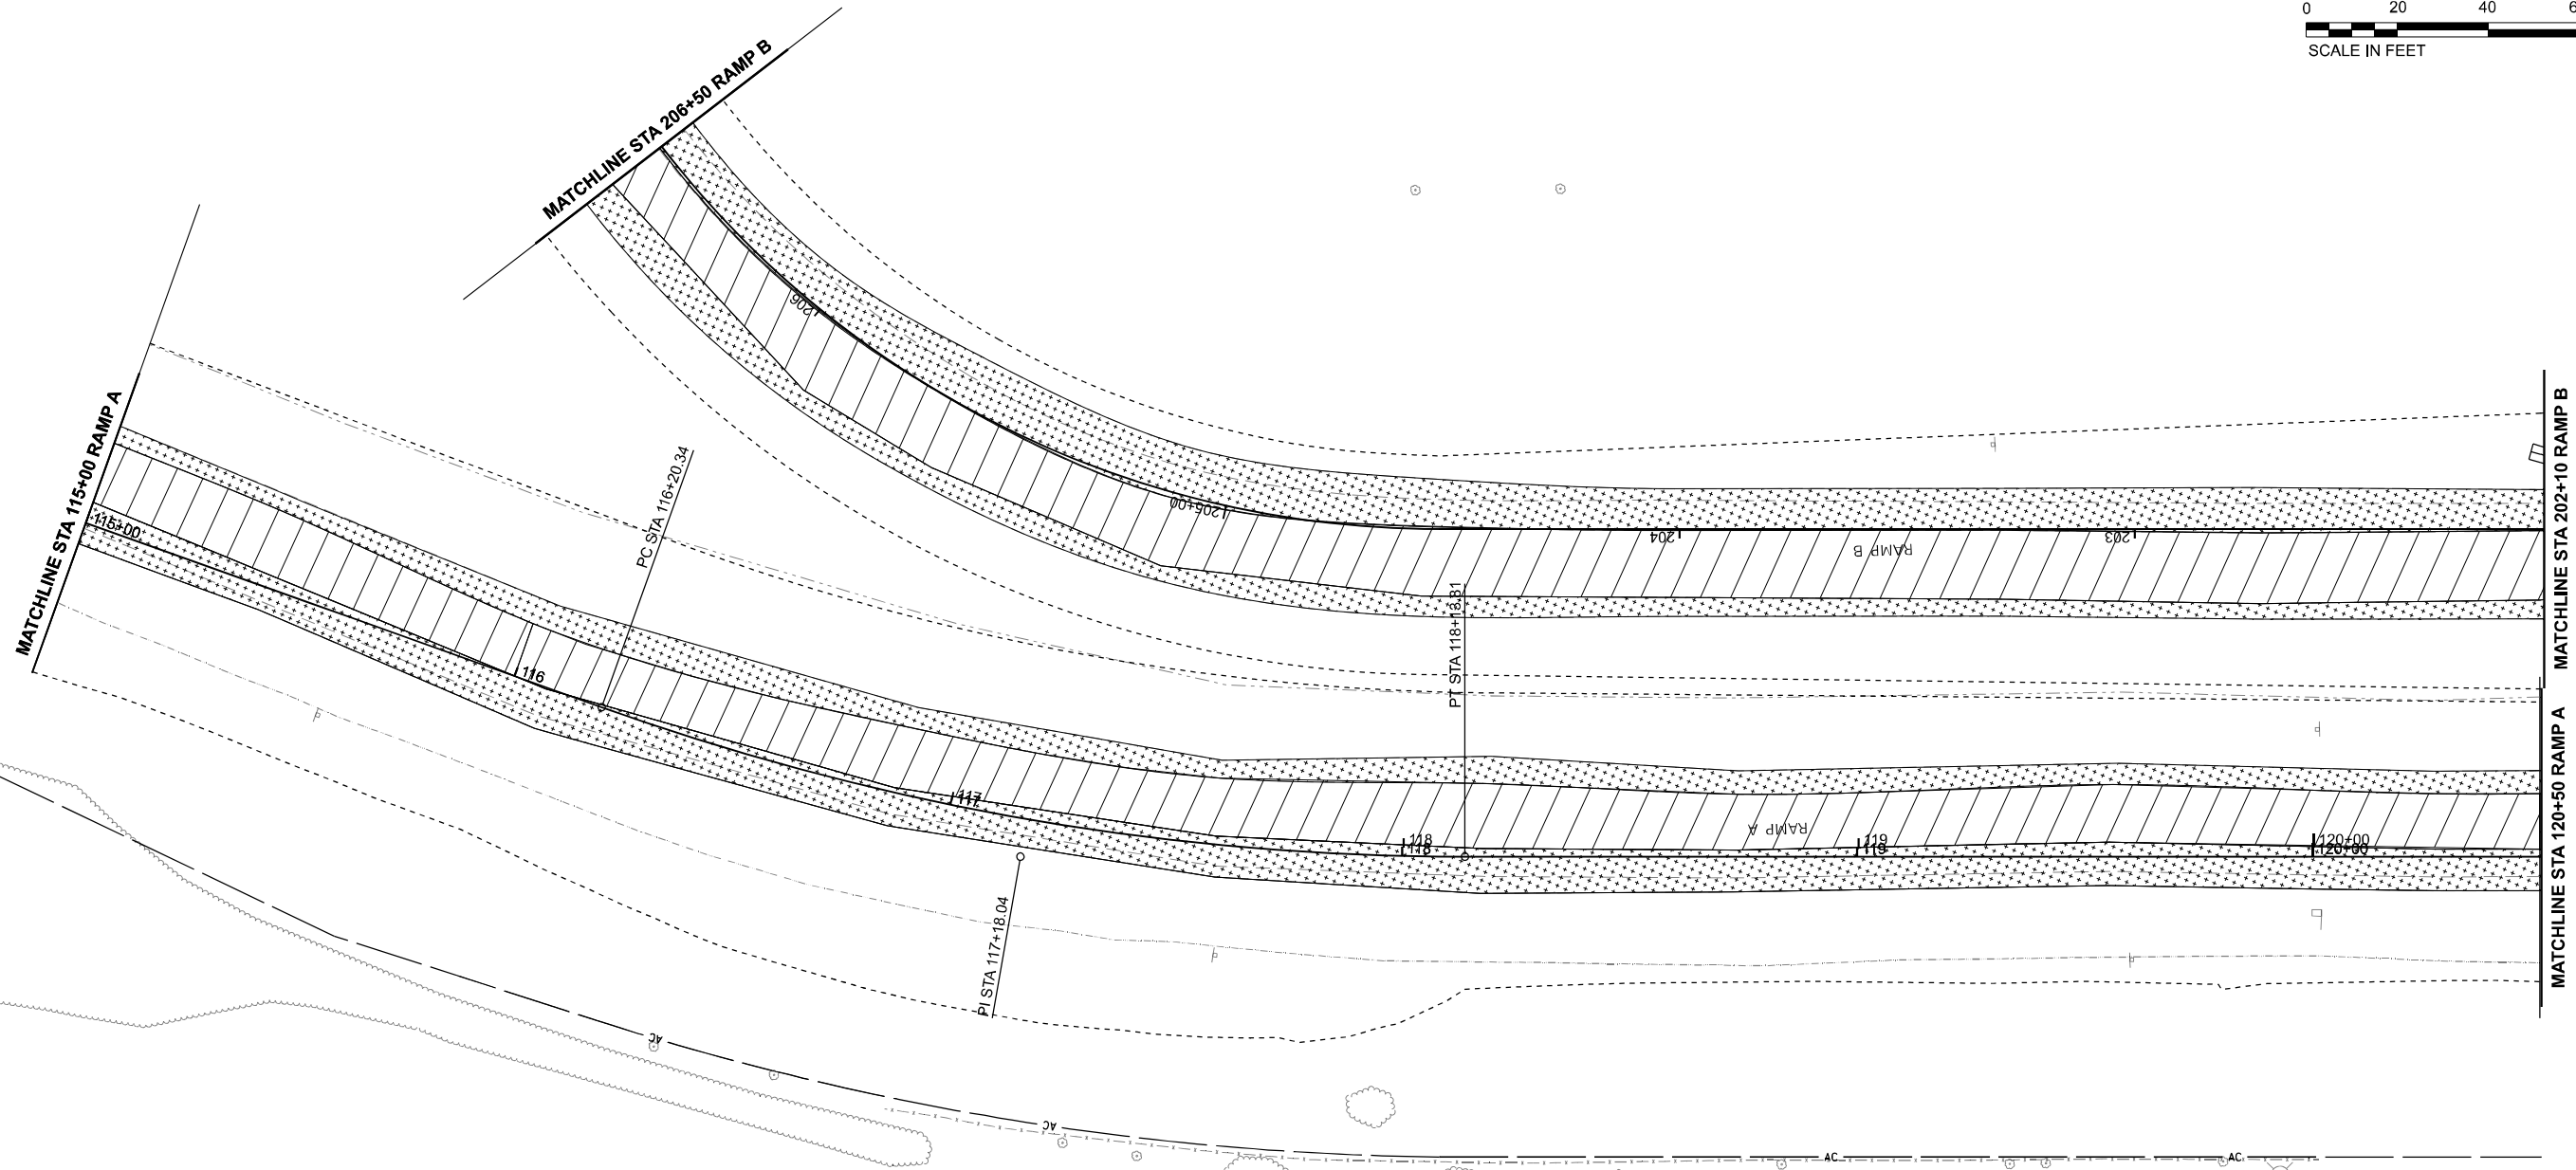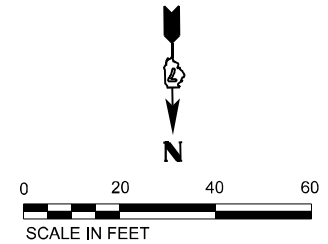

LEGEND




HOT-MIX ASPHALT SURFACE REMOVAL, 4 1/4"



TREE REMOVAL, ACRES



PAVEMENT RECONSTRUCTION

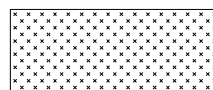

PAVED SHOULDER REMOVAL

MODEL: RAMP\WB\BFF - Ramp A Plan 19 (Sheet)
FILE NAME: P:\Working\74893\74893\Drawings\DOT\22004\19\40\74893\CADD Data\Sheets\DOT\74893\40\4-Removal_Slides\A-Ramp.dgn



USER NAME	= moverbey	DESIGNED -	SS	REVISED -	
		DRAWN -	RJO	REVISED -	
PLOT SCALE	= 0.16666667 ' / in.	CHECKED -	MJO	REVISED -	
PLOT DATE	= 10/16/2025	DATE	= 10/16/2025	REVISED -	


STATE OF ILLINOIS
DEPARTMENT OF TRANSPORTATION

FAI ROUTE 70 - INTERSTATE 70
REMOVAL PLANS - RAMP A & B


SCALE: 1" = 20' SHEET 19 OF 22 SHEETS STA. TO STA.



F.A.I. RTE.	SECTION	COUNTY	TOTAL SHEETS	SHEET NO.
70	(25-1)R-BR	EFFINGHAM	747	291
CONTRACT NO. 74893				
ILLINOIS FED. AID PROJECT				

LEGEND

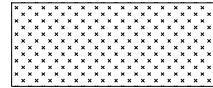


PAVED SHOULDER REMOVAL

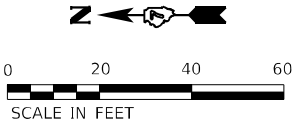

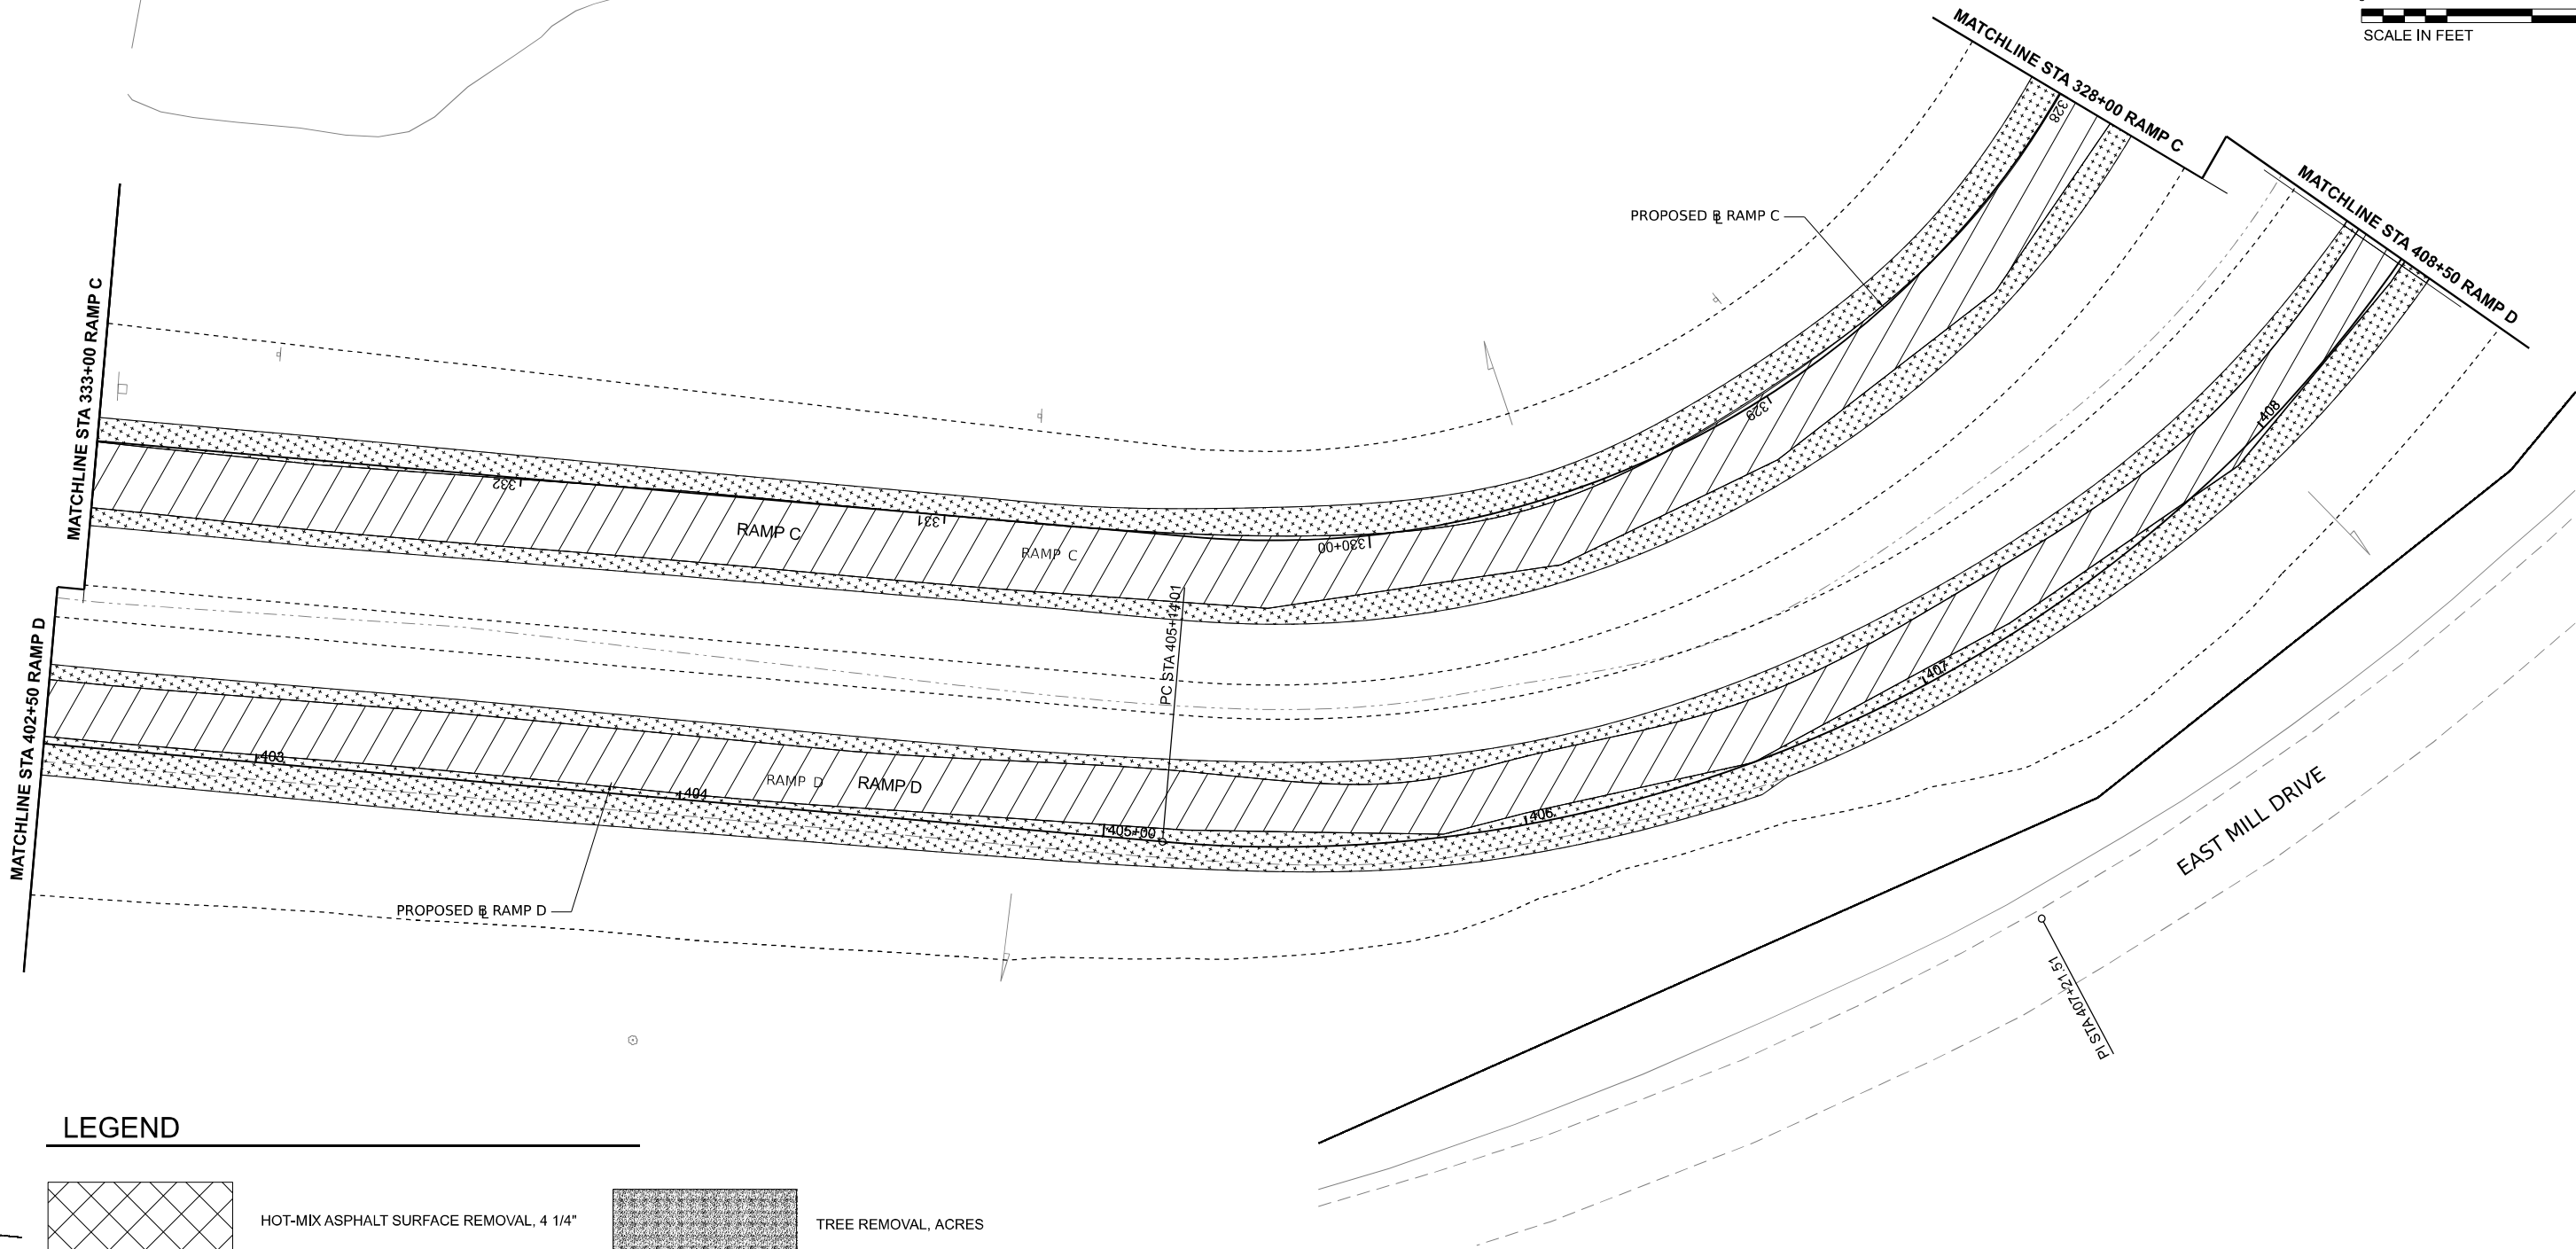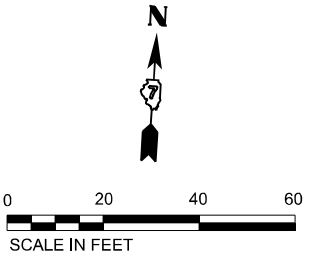

LEGEND

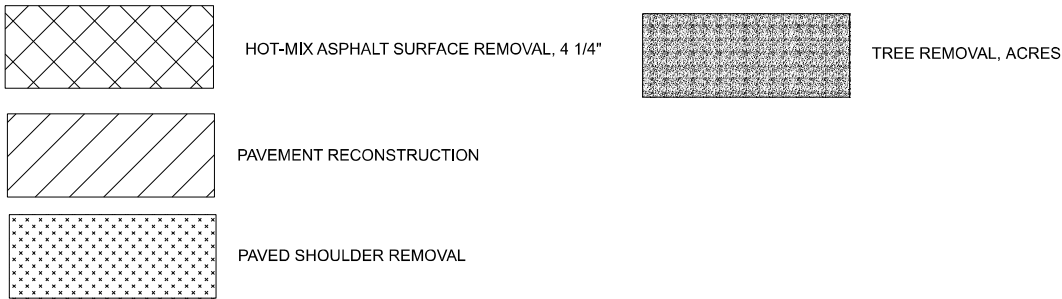

MODEL: RAMPDECON - RampDPlan.rvt [Sheet]
FILE NAME: P:\Projects\74893\CD\Drawings\74893-CD-Removal_SlabsAndRamps.dgn



Kaskaskia
Engineering Group, LLC
Professional Engineering Firm
Illinois License No. 021-000000

210 E. Main St., Suite 100
Effingham, Illinois 62421
618.231.8877
www.kaskaskiaeng.com


USER NAME	= moverbey	DESIGNED	- SS	REVISED	-
		DRAWN	- RJO	REVISED	-
PLOT SCALE	= 0.16666667"/in.	CHECKED	- MJO	REVISED	-
PLOT DATE	= 10/16/2025	DATE	- 10/16/2025	REVISED	-

STATE OF ILLINOIS
DEPARTMENT OF TRANSPORTATION

FAI ROUTE 70 - INTERSTATE 70
REMOVAL PLANS - RAMP A & B

SCALE: 1"=20' SHEET 21 OF 22 SHEETS STA. TO STA.

F.A.I. RTE.	SECTION	COUNTY	TOTAL SHEETS	SHEET NO.
70	(25-1)R-BR	EFFINGHAM	747	293
CONTRACT NO. 74893				
ILLINOIS FED. AID PROJECT				

 

TREE REMOVAL, ACRES



EAST MILL DRIVE

**STATE OF ILLINOIS
DEPARTMENT OF TRANSPORTATION**

FAI ROUTE 70 - INTERSTATE 70
REMOVAL PLANS - RAMP D

SCALE: 1" = 20'	SHEET 22 OF 22 SHEETS	STA. 408+50 TO STA. 414+00
-----------------	-----------------------	----------------------------

F.A.I. RTE.	SECTION	COUNTY	TOTAL SHEETS	SHEET NO.
70	(25-1)R-BR	EFFINGHAM	747	294
		CONTRACT NO. 74893		
		ILLINOIS	FED. AID PROJECT	

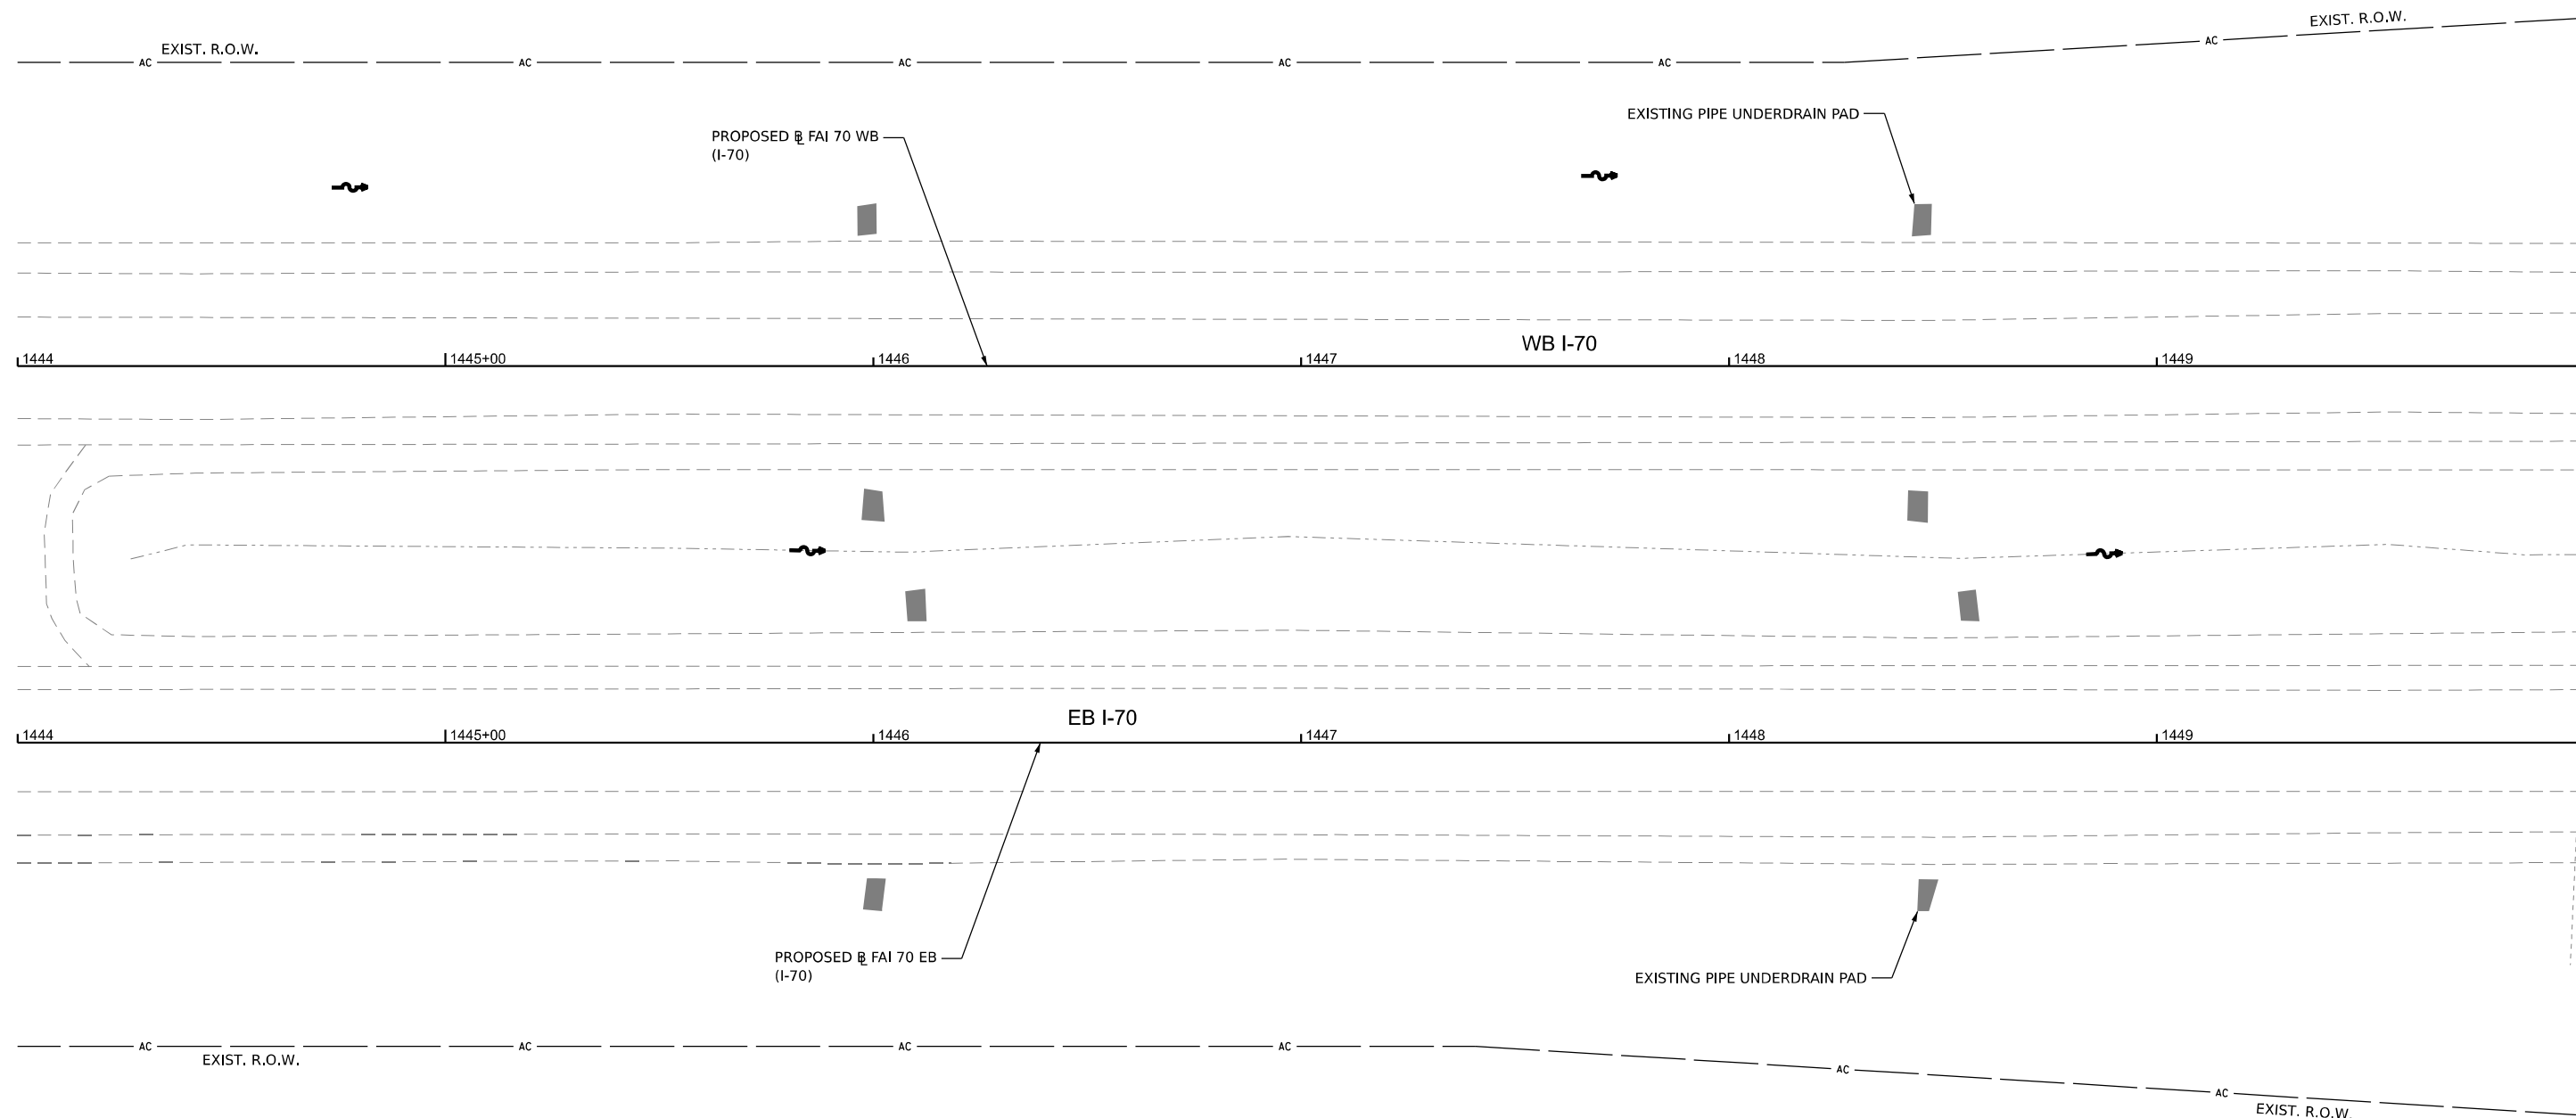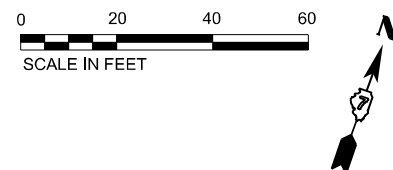

LEGEND

	SEEDING CLASS 2A WITH MULCH METHOD 2		PERIMETER EROSION BARRIER		INLET AND PIPE PROTECTION
	SEEDING CLASS 2A WITH EROSION CONTROL BLANKET		PROPOSED DITCH FLOW ARROW		TEMPORARY DITCH CHECK
	RIPRAP		EXISTING DITCH FLOW ARROW		AGGREGATE DITCH CHECK

MODEL: ExClFAI70 - 74983-sh101 Erosion [Sheet]
FILE NAME: our/cim/online/new/haiku/cv/consumer/contents/Documents/220004197/0074803/C-ADD Data/Sheets/D774803-sh101-Eros 170.doc

 **Kaskaskia**
Engineering Group, LLC

INTERNATIONAL RESOURCES
Elkhart Professional Design Firm
Professional Engineering Group

200 E. Main St., Suite 300
Bloomington, Illinois 61720
618-235-5675, ext. 220
618-235-5677 fax
www.kaskaskiaeng.com

© 2002 Kaskaskia
(815) 647-7173
20-509586


USER NAME = moverbey	DESIGNED - SS	REVISED -
	DRAWN - RJO	REVISED -
PLOT SCALE = 0.16666667' / in.	CHECKED - MJO	REVISED -
PLOT DATE = 10/14/2025	DATE - 10/16/2025	REVISED -

**STATE OF ILLINOIS
DEPARTMENT OF TRANSPORTATION**


FAI ROUTE 70 - INTERSTATE 70
EROSION CONTROL PLANS - FAI ROUTE 70

SCALE: 1" = 20'	SHEET 295 OF 747 SHEETS	STA. 1444+00 TO STA. 1450+00
-----------------	-------------------------	------------------------------

F.A.I. RTE.	SECTION	COUNTY	TOTAL SHEETS	SHEET NO.
70	(25-1)R-BR	EFFINGHAM	747	295
		CONTRACT NO. 74893		
ILLINOIS		FED. AID PROJECT		

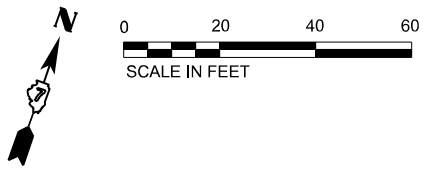

- | | | | | | |
|---|--|---|---------------------------|--|---------------------------|
|  | SEEDING CLASS 2A
WITH MULCH METHOD 2 |  | PERIMETER EROSION BARRIER |  | INLET AND PIPE PROTECTION |
|  | SEEDING CLASS 2A WITH
EROSION CONTROL BLANKET |  | PROPOSED DITCH FLOW ARROW |  | TEMPORARY DITCH CHECK |
|  | RIPRAP |  | EXISTING DITCH FLOW ARROW |  | AGGREGATE DITCH CHECK |

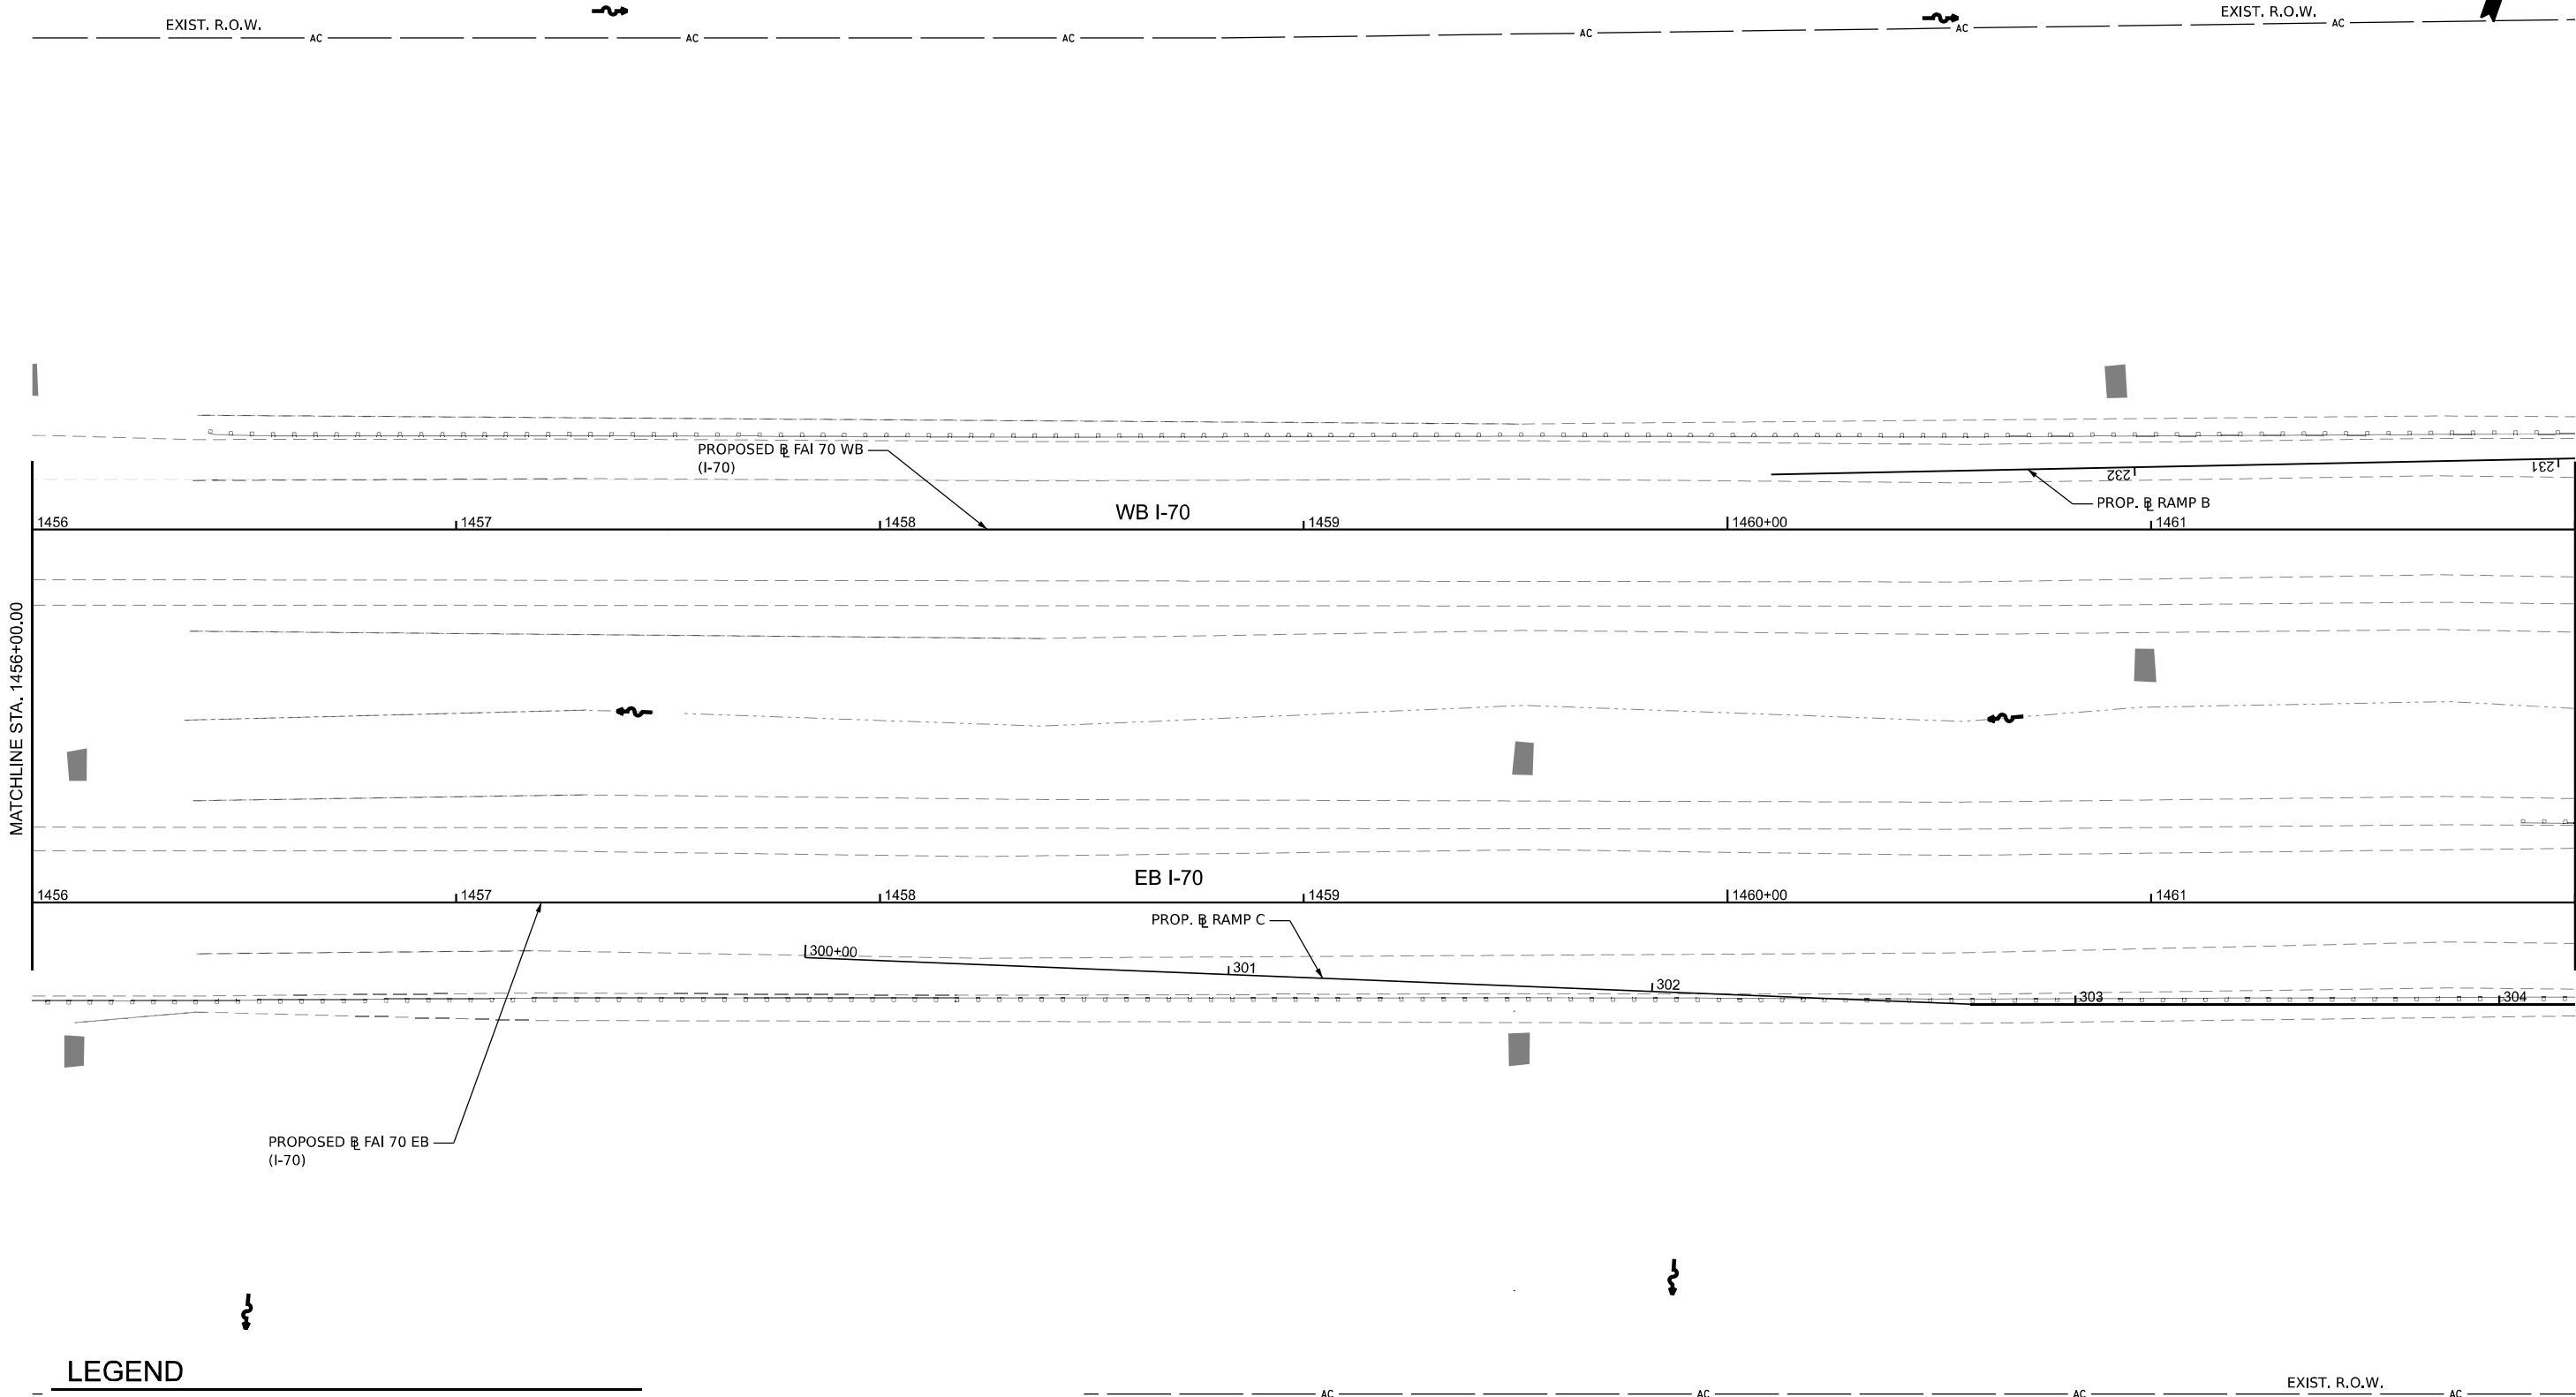

LEGEND

- | | | | | | |
|--|--|--|---------------------------|--|---------------------------|
| | SEEDING CLASS 2A
WITH MULCH METHOD 2 | | PERIMETER EROSION BARRIER | | INLET AND PIPE PROTECTION |
| | SEEDING CLASS 2A WITH
EROSION CONTROL BLANKET | | PROPOSED DITCH FLOW ARROW | | TEMPORARY DITCH CHECK |
| | RIPRAP | | EXISTING DITCH FLOW ARROW | | AGGREGATE DITCH CHECK |



USER NAME	= moverbey	DESIGNED -	SS	REVISED -	
DRAWN -	RJO	REVISIONS			
PLOT SCALE	= 0.16666667" / in.	CHECKED -	MJO	REVISED -	
PLOT DATE	= 10/14/2025	DATE -	10/16/2025	REVISED -	


STATE OF ILLINOIS
DEPARTMENT OF TRANSPORTATION

FAI ROUTE 70 - INTERSTATE 70
EROSION CONTROL PLANS - FAI ROUTE 70

SCALE: 1" = 20' SHEET 297 OF 747 SHEETS STA. 1456+00 TO STA. 1462+00

F.A.I. RTE.	SECTION	COUNTY	TOTAL SHEETS	SHEET NO.
70	(25-1)R-BR	EFFINGHAM	747	297
CONTRACT NO. 74893				

ILLINOIS FED. AID PROJECT

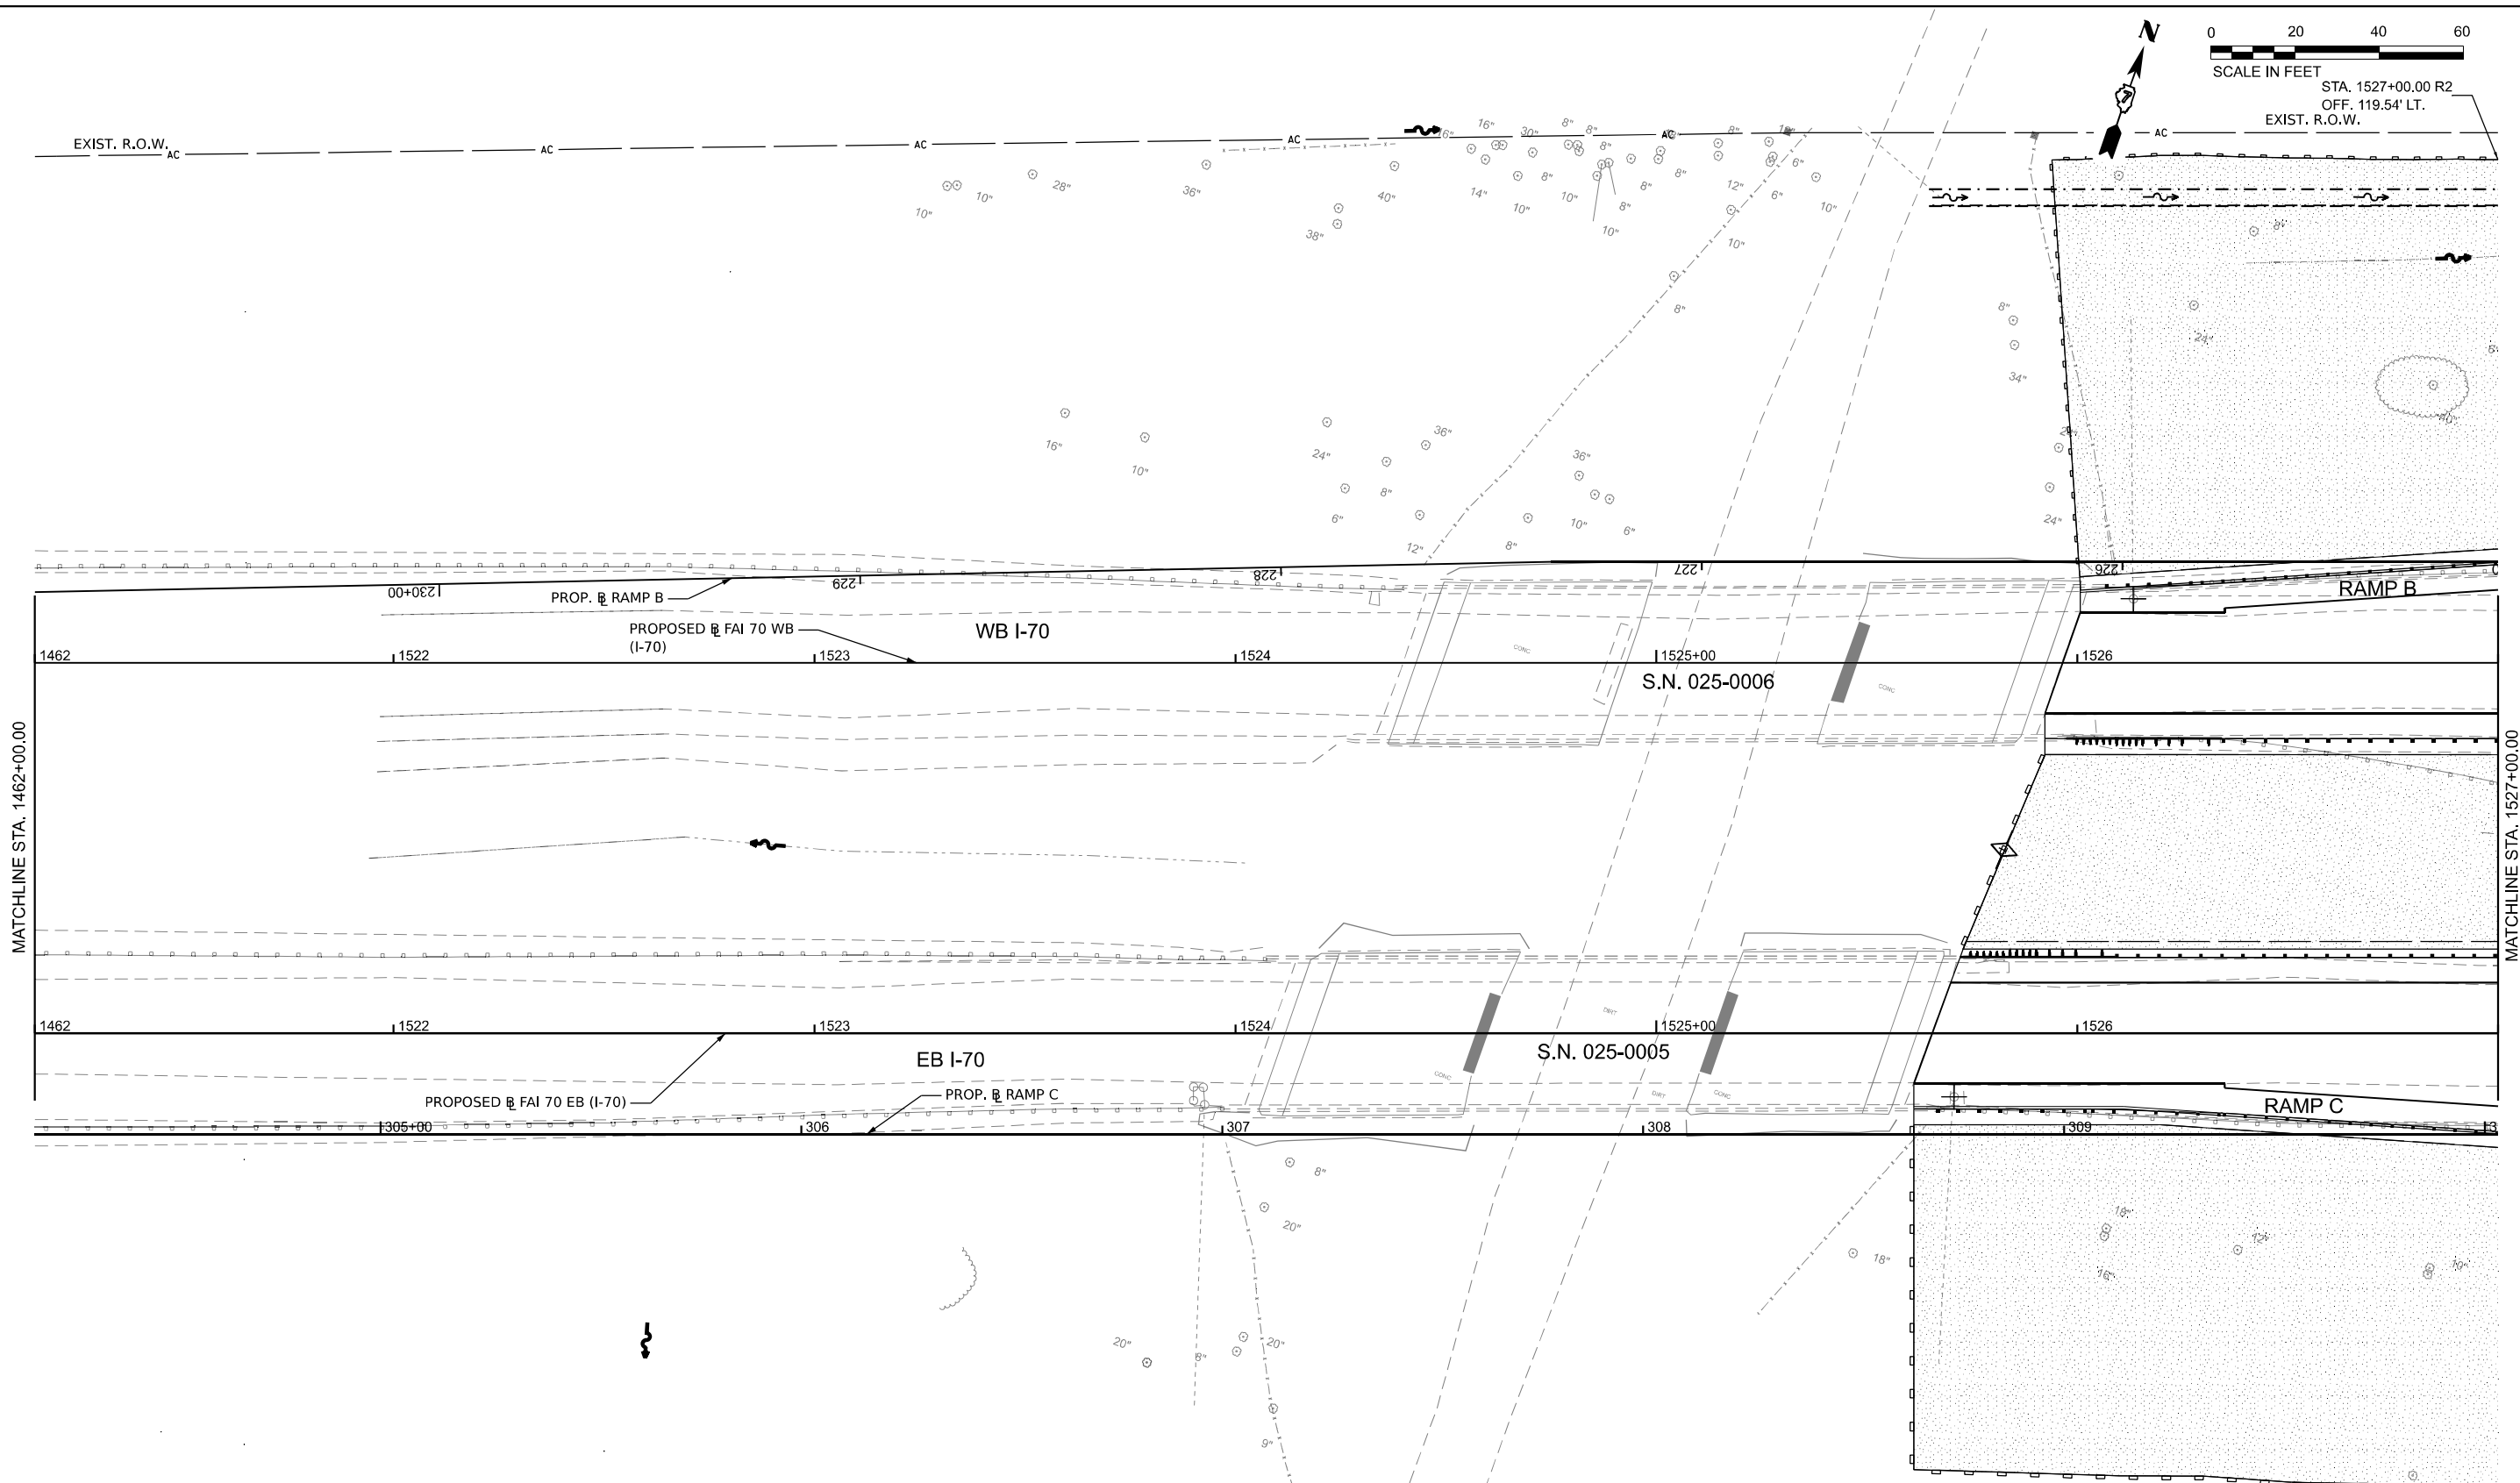

LEGEND

- | | | | | | |
|--|--|--|---------------------------|--|---------------------------|
| | SEEDING CLASS 2A
WITH MULCH METHOD 2 | | PERIMETER EROSION BARRIER | | INLET AND PIPE PROTECTION |
| | SEEDING CLASS 2A WITH
EROSION CONTROL BLANKET | | PROPOSED DITCH FLOW ARROW | | TEMPORARY DITCH CHECK |
| | RIPRAP | | EXISTING DITCH FLOW ARROW | | AGGREGATE DITCH CHECK |

MODEL: E:\C:\FAI70 - 74893\Sheet Erosion (Sheet)
FILE NAME: Proj\Comp\70-74893\Comp\Comp\Design\Drawings\DOT\2200419\240174893\CADD Data\Sheets\DOT\74893\Sheet Erosion (Sheet).dgn

Kaskaskia
Engineering Group, LLC
Professional Engineering Group
209 E. Main St., Suite 100
Bloomington, Illinois 62201
(312) 333-7777
www.kaskaskiaengineering.com


USER NAME = moyerbey	DESIGNED - SS	REVISED -
DRAWN - RJO	REVISOR -	
PLOT SCALE = 0.16666667 / in.	CHECKED - MJO	REVISED -
PLOT DATE = 10/14/2025	DATE - 10/16/2025	REVISED -

STATE OF ILLINOIS
DEPARTMENT OF TRANSPORTATION

FAI ROUTE 70 - INTERSTATE 70 EROSION CONTROL PLANS - FAI ROUTE 70			
SCALE: 1" = 20'	SHEET 298 OF 747 SHEETS	STA. 1462+00 TO STA. 1527+00	

F.A.I. RTE.	SECTION	COUNTY	TOTAL SHEETS	SHEET NO.
70	(25-1)R-BR	EFFINGHAM	747	298
CONTRACT NO. 74893				
ILLINOIS FED. AID PROJECT				

MODEL: E:\C:\FAI70 - 74893.dwg 105 Erosion (Sheet)
FILE NAME: p:\working\p\70\74893\cadd\DrawSheets\74893-145-ero_170.dwg

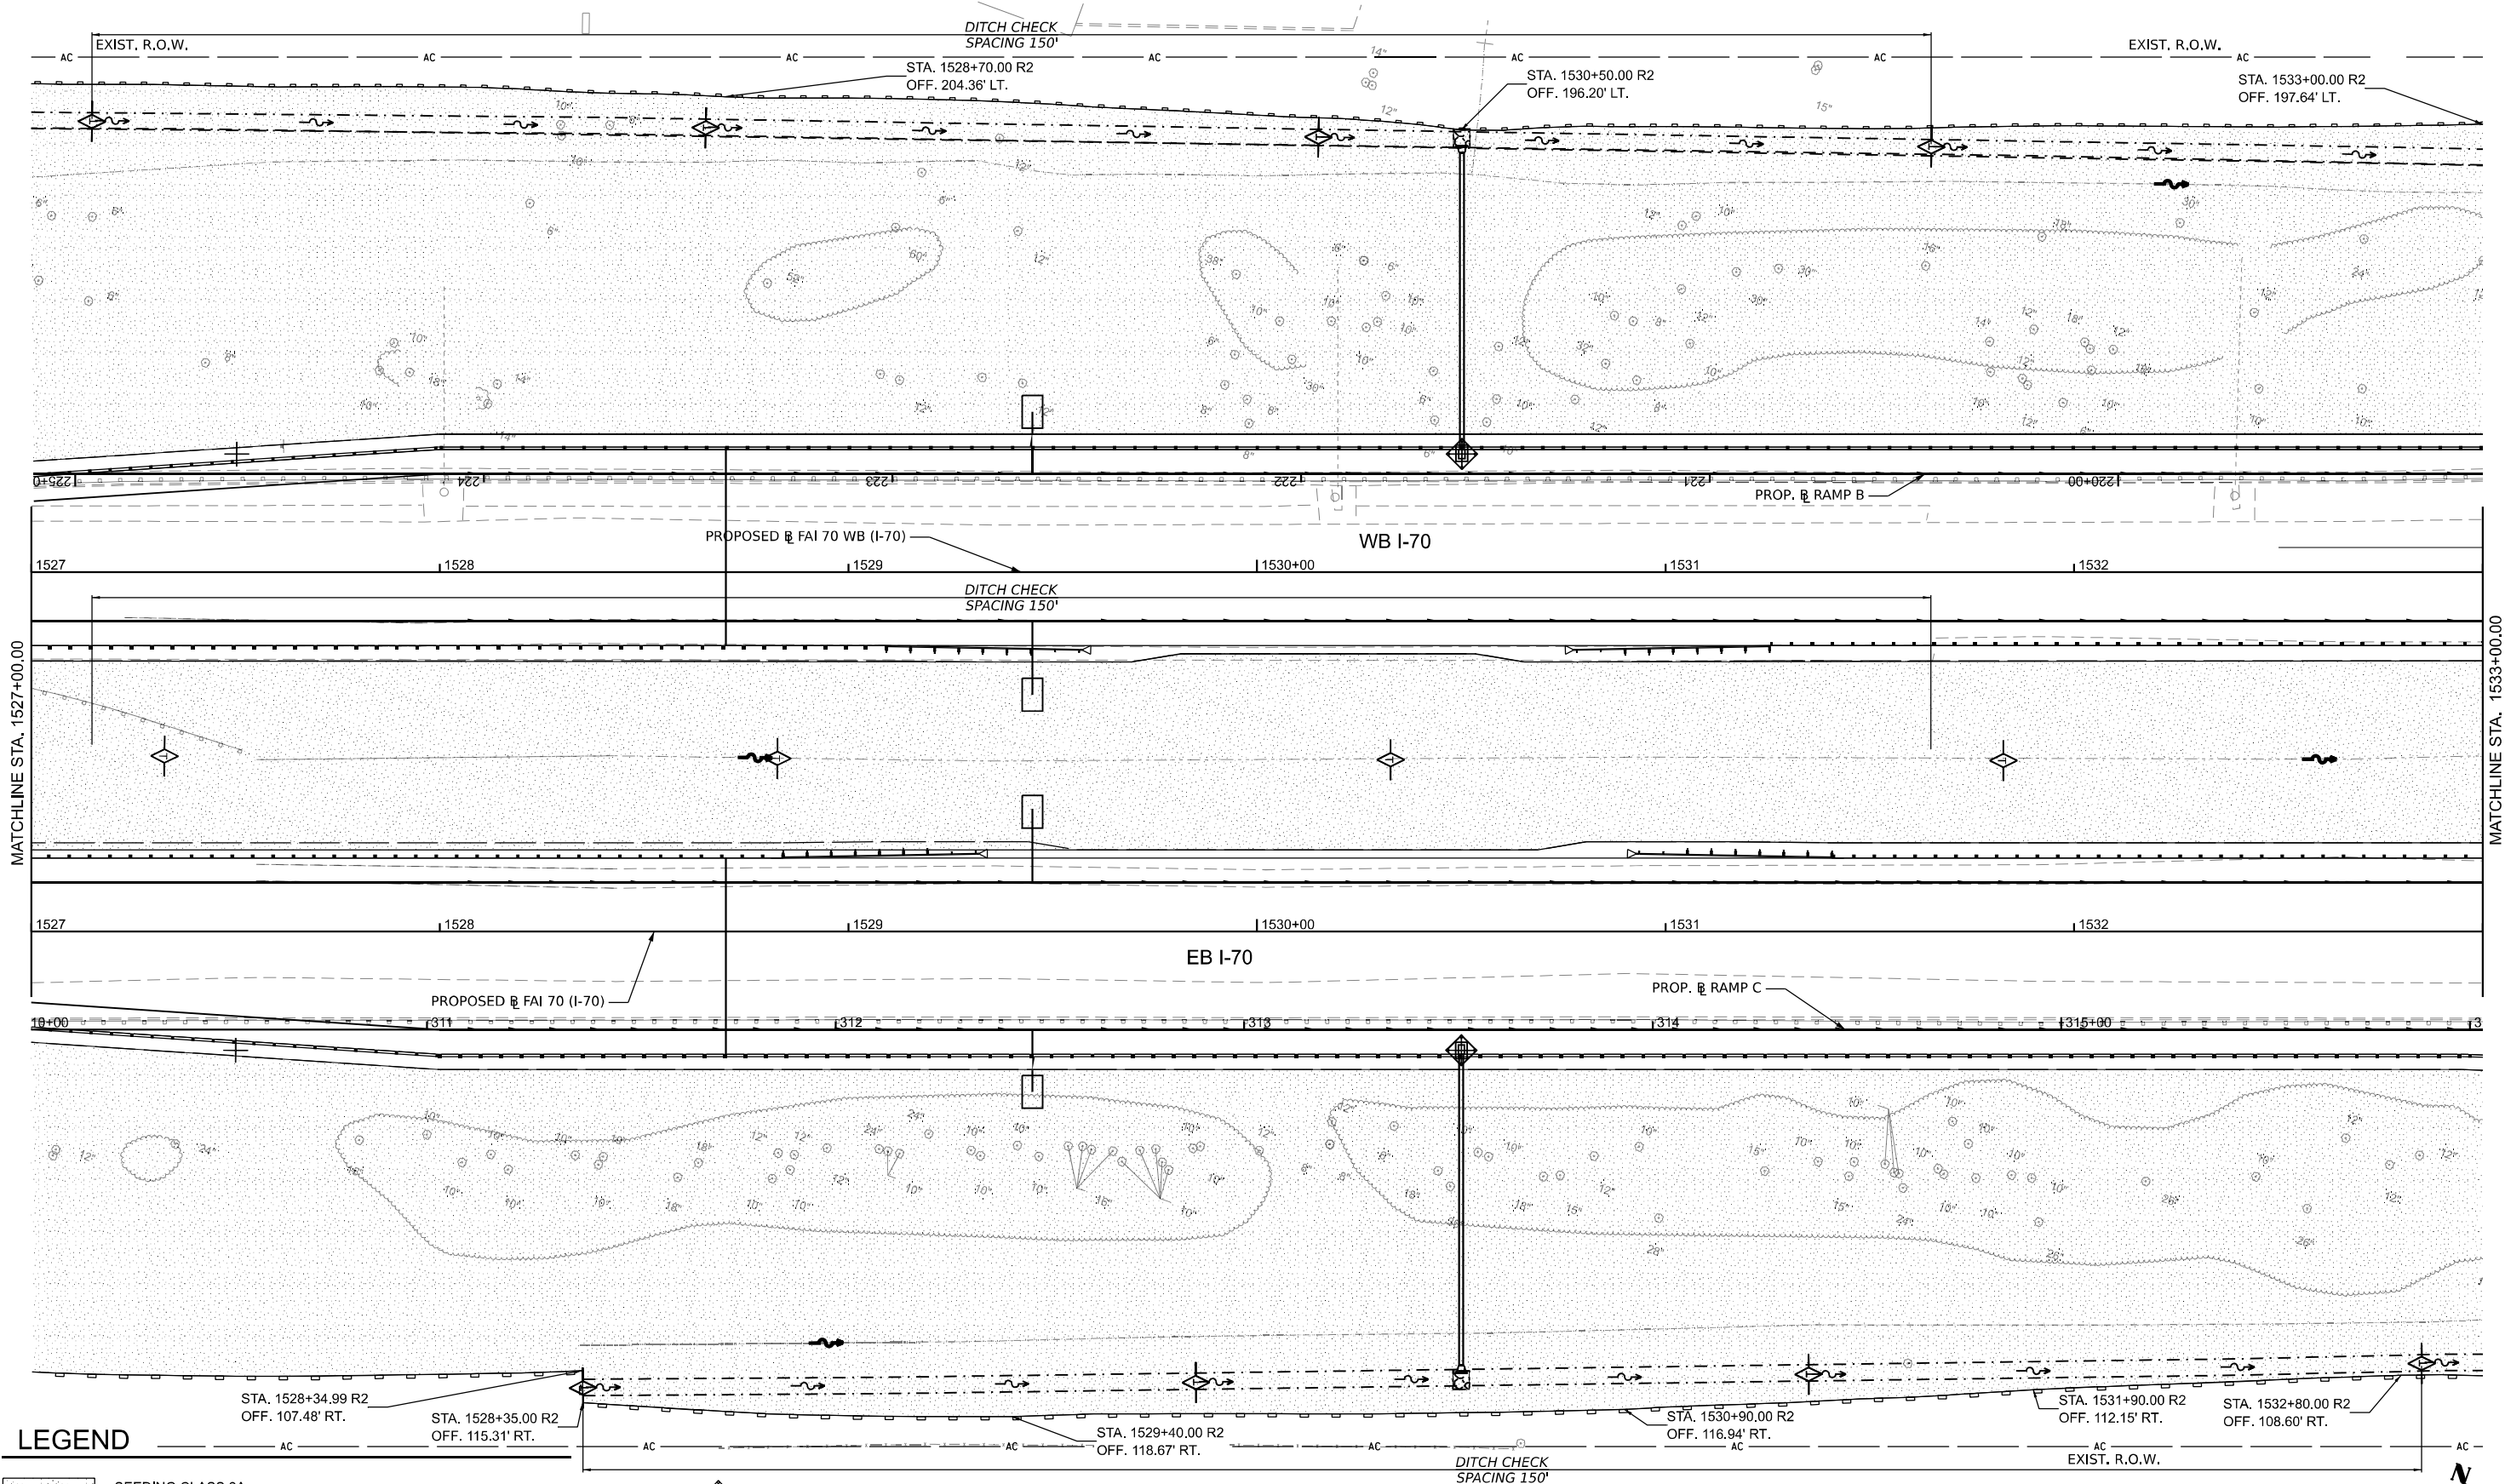

LEGEND

	SEEDING CLASS 2A WITH MULCH METHOD 2		PERIMETER EROSION BARRIER		INLET AND PIPE PROTECTION
	SEEDING CLASS 2A WITH EROSION CONTROL BLANKET		PROPOSED DITCH FLOW ARROW		TEMPORARY DITCH CHECK
	RIPRAP		EXISTING DITCH FLOW ARROW		AGGREGATE DITCH CHECK



STATE OF ILLINOIS DEPARTMENT OF TRANSPORTATION

FAI ROUTE 70 - INTERSTATE 70 EROSION CONTROL PLANS - FAI ROUTE 70

SCALE: 1" = 20' SHEET 299 OF 747 SHEETS STA. 1527+00 TO STA. 1533+00

FAI RTE.	SECTION	COUNTY	TOTAL SHEETS	SHEET NO.
70	(25-1)R-BR	EFFINGHAM	747	299
CONTRACT NO. 74893				
ILLINOIS FED. AID PROJECT				

USER NAME = moverbey	DESIGNED - SS	REVISED -
DRAWN - RJO	REVIS	
PLOT SCALE = 0.1666667" / ft.	CHECKED - MJO	REVISED -
PLOT DATE = 10/14/2025	DATE - 10/16/2025	REVISED -

MODEL: E:\CL\FAI70 - 74893.dwg
FILE NAME: 10/14/2025 10:14:00
PROJECT: 10/14/2025 10:14:00
DRAWN: 10/14/2025 10:14:00
CHECKED: 10/14/2025 10:14:00
DATE: 10/14/2025 10:14:00
DESIGNED: 10/14/2025 10:14:00
REVIS: 10/14/2025 10:14:00
PLOT SCALE: 1" = 20'
PLOT DATE: 10/14/2025



201 E. Main St., Suite 300
Kaskaskia, Illinois 62429
408.253.8777
www.kaskaskiaeng.com

USER NAME = moyerbey
DESIGNED - SS
DRAWN - RJO
CHECKED - MJO
DATE - 10/16/2025

REVISED -
REVISED -
REVISED -
REVISED -

STATE OF ILLINOIS
DEPARTMENT OF TRANSPORTATION

FAI ROUTE 70 - INTERSTATE 70
EROSION CONTROL PLANS - FAI ROUTE 70
SCALE: 1" = 20' SHEET 300 OF 747 SHEETS STA. 1533+00 TO STA. 1539+00

F.A.I. RTE.	SECTION	COUNTY	TOTAL SHEETS	SHEET NO.
70	(25-1)R-BR	EFFINGHAM	747	300
CONTRACT NO. 74893				
ILLINOIS FED. AID PROJECT				

