

F.A.U. RTE.	SECTION	COUNTY	TOTAL SHEETS	SHEET NO.
0403	21-00047-00-WR	WILL	149	1
		ILLINOIS	CONTRACT NO. 61M01	

FOR INDEX OF SHEETS SEE SHEET 2

FOR LIST OF APPLICABLE HIGHWAY STANDARDS SEE SHEET 2


STATE OF ILLINOIS
DEPARTMENT OF TRANSPORTATION
**PLANS FOR PROPOSED
FEDERAL AID HIGHWAY**

FAU 0403 (SEIL ROAD) WIDENING
RAVEN ROAD TO SARVER DRIVE
SECTION 21-00047-00-WR
PROJECT NO: 50FP(334)
VILLAGE OF SHOREWOOD
WILL COUNTY
JOB NO: C-91-193-21

TRAFFIC DATA (SEIL ROAD)
FUNCTIONAL CLASSIFICATION: MAJOR COLLECTOR
POSTED SPEED = 35 MPH
ADT = 6,500 (2021)
ADT = 10,400 (2050)

TRAFFIC DATA (STATES LANE)
FUNCTIONAL CLASSIFICATION: LOCAL ROAD
POSTED SPEED = 25 MPH
ADT = 1,500 (2021)
ADT = 2,600 (2050)

TRAFFIC DATA (RAVEN ROAD)
FUNCTIONAL CLASSIFICATION: LOCAL ROAD
POSTED SPEED = 25 MPH
ADT = 1,800 (2021)
ADT = 3,400 (2050)

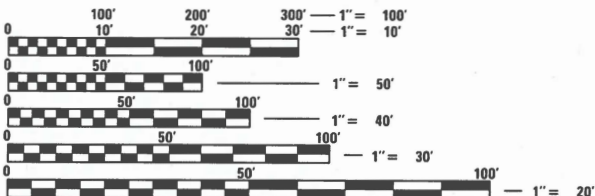

FULL SIZE PLANS HAVE BEEN PREPARED USING STANDARD ENGINEERING SCALES. REDUCED SIZED PLANS WILL NOT CONFORM TO STANDARD SCALES. IN MAKING MEASUREMENTS ON REDUCED PLANS, THE ABOVE SCALES MAY BE USED.

J.U.L.I.E.
JOINT UTILITY LOCATION INFORMATION FOR EXCAVATION
1-800-892-0123
OR 811

CB CHRISTOPHER B. BURKE ENGINEERING, LTD.
16221 W. 159th Street, Suite 201
Lockport, Illinois 60441
(815) 770-2850
PROFESSIONAL DESIGN FIRM NO. 184-001175
EXPIRATION DATE: 04/30/27


CONTRACT NO. 61M01

MAJID MOBASSERI, PE, SE
ILLINOIS REGISTRATION No. 062-047793
ILLINOIS REGISTRATION No. 081-005058
EXPIRATION DATE: 11/2026

ANTHONY J. DERICCO
ILLINOIS REGISTRATION No. 062-57484
EXPIRATION DATE: 11/2027

ALEX SCHAEFER, PE
ILLINOIS REGISTRATION No. 062-071146
EXPIRATION DATE: 11/2027

MIROSLAW ANTAS, PE
ILLINOIS REGISTRATION No. 062-060781
EXPIRATION DATE: 11/2027

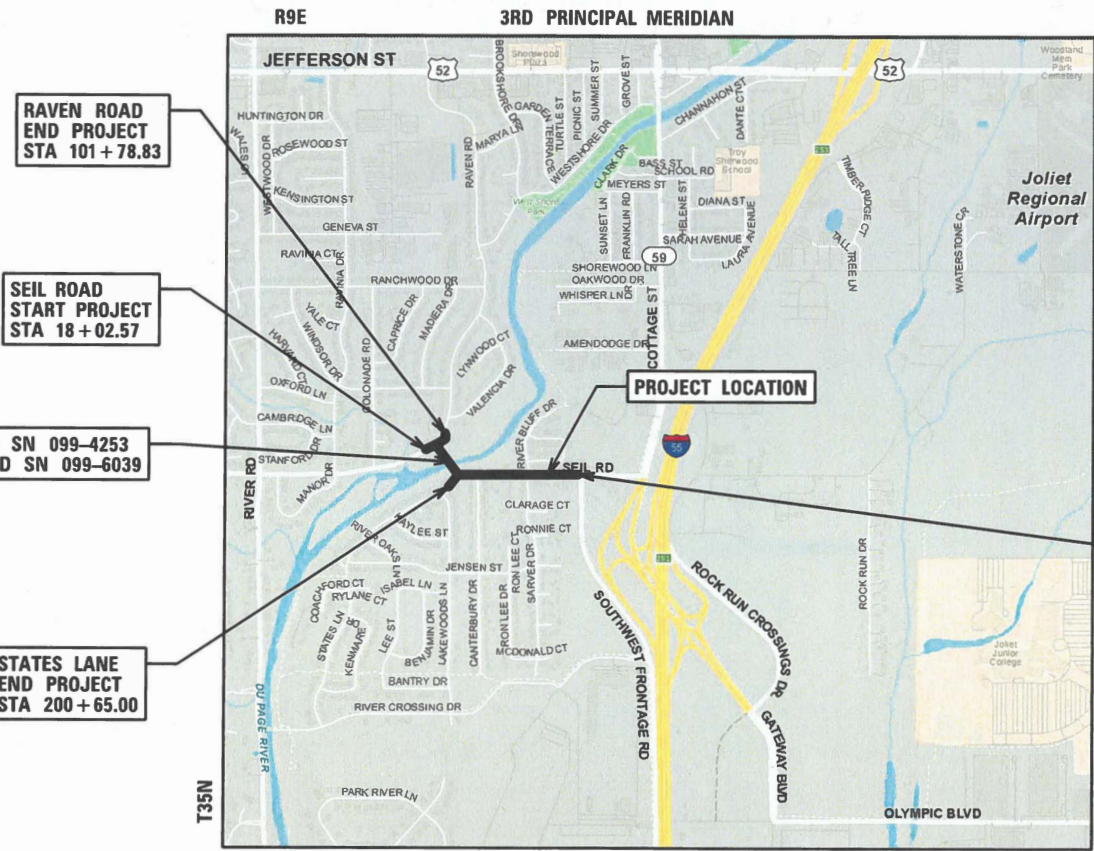

LOCATION MAP
N.T.S.
GROSS LENGTH = 2,045.23 FT = 0.39 MILE
NET LENGTH = 2,045.23 FT = 0.39 MILE



LOCATION OF SECTION INDICATED THUS: -

STATE OF ILLINOIS DEPARTMENT OF TRANSPORTATION	
APPROVED	<i>[Signature]</i> VILLAGE OF SHOREWOOD PRESIDENT
PASSED	<i>[Signature]</i> DISTRICT 1 ENGINEER OF LOCAL ROADS AND STREETS
RELEASING FOR BID BASED ON LIMITED REVIEW	<i>[Signature]</i> REGIONAL ENGINEER

PRINTED BY THE AUTHORITY
OF THE STATE OF ILLINOIS

INDEX OF SHEETS			
DESCRIPTION	SHEET NO.		
COVER SHEET	1		
INDEX OF SHEETS, HIGHWAY STANDARDS, D1 STANDARDS & COMMITMENTS	2		
GENERAL NOTES	3		
SUMMARY OF QUANTITIES	4 – 15		
TYPICAL SECTIONS	16 – 20		
EARTHWORK SCHEDULE	21		
ALIGNMENTS, TIES AND BENCHMARKS	22 – 24		
EXISTING CONDITIONS AND REMOVAL PLANS	25 – 27		
ROADWAY PLAN AND PROFILE	28 – 34		
MAINTENANCE OF TRAFFIC GENERAL NOTES, CONSTRUCTION STAGING, AND TYPICAL SECTIONS	35		
MAINTENANCE OF TRAFFIC PLANS	36 – 40		
DETOUR PLANS	41 – 42		
EROSION AND SEDIMENT CONTROL NOTES	43		
LANDSCAPING AND EROSION CONTROL PLANS	44 – 46		
DRAINAGE NOTES	47		
DRAINAGE SCHEDULES	48 – 49		
DRAINAGE PLAN & PROFILE	50 – 56		
UTILITY PLAN	57 – 59		
PLAT OF HIGHWAYS – FOR REFERENCE ONLY	60 – 63		
ROUNDBABOUT GRADING PLANS	64 – 67		
ADA SIDEWALK DETAILS	68 – 70		
PAVEMENT MARKING AND SIGNAGE PLANS	71 – 73		
LIGHTING GENERAL NOTES AND BILL OF MATERIALS	74		
PROPOSED LIGHTING PLANS	75 – 79		
LIGHTING DETAILS	80 – 87		
STRUCTURAL PLANS	88 – 119		
CONSTRUCTION DETAILS	120 – 129		
DETAIL OF STORM SEWER CONNECTION TO EXISTING SEWER (BD-7)	130		
BUTT JOINT AND HMA TAPER DETAILS (BD-32)	131		
DETAILS FOR DEPRESSED CURB & GUTTER AND SHOULDER TREATMENT AT TBT TY. 1 SPL. (BD-34)	132		
TRAFFIC CONTROL AND PROTECTION FOR SIDE ROADS, INTERSECTIONS AND DRIVEWAYS (TC-10)	133		
DISTRICT ONE TYPICAL PAVEMENT MARKINGS (TC-13)	134		
SHORT TERM PAVEMENT PARKING LETTERS AND SYMBOLS (TC-16)	135		
ARTERIAL ROAD INFORMATION SIGN (TC-22)	136		
DRIVEWAY ENTRANCE SIGNING (TC-26)	137		
CROSS SECTIONS	138 – 149		

HIGHWAY STANDARDS			
000001-09 – STANDARD SYMBOLS, ABBREVIATIONS, AND PATTERNS			
280001-07 – TEMPORARY EROSION CONTROL SYSTEMS			
420406 – PAVEMENT CONNECTOR (HMA) FOR BRIDGE APPROACH SLAB			
424001-12 – PERPENDICULAR CURB RAMPS FOR SIDEWALKS			
424006-06 – DIAGONAL CURB RAMPS FOR SIDEWALKS			
424011-05 – CORNER PARALLEL CURB RAMPS FOR SIDEWALKS			
424026-04 – ENTRANCE/ALLEY PEDESTRIAN CROSSINGS			
542301-03 – PRECAST REINFORCED CONCRETE FLARED END SECTION			
602001-02 – CATCH BASIN TYPE A			
602011-02 – CATCH BASIN TYPE C			
602301-04 – INLET - TYPE A			
602306-03 – INLET - TYPE B			
602401-07 – PRECAST MANHOLE TYPE A 4’ DIAMETER			
602402-03 – PRECAST MANHOLE TYPE A 5’ DIAMETER			
602406-11 – PRECAST MANHOLE TYPE A 6’ DIAMETER			
602411-09 – PRECAST MANHOLE TYPE A 7’ DIAMETER			
602416-09 – PRECAST MANHOLE TYPE A 8’ DIAMETER			
602601-06 – PRECAST REINFORCED CONCRETE FLAT SLAB TOP			
602701-02 – MANHOLE STEPS			
604001-05 – FRAME AND LIDS TYPE 1			
604036-03 – GRATE TYPE 8			
604091-05 – FRAME AND GRATE TYPE 24			
606001-09 – CONCRETE CURB TYPE B AND COMBINATION CONCRETE CURB AND GUTTER			
631011-10 – TRAFFIC BARRIER TERMINAL, TYPE 2			
631026-06 – TRAFFIC BARRIER TERMINAL, TYPE 5			
631031-18 – TRAFFIC BARRIER TERMINAL, TYPE 6			
701001-02 – OFF-ROAD OPERATIONS, 2L, 2W, MORE THAN 15’ AWAY			
701006-05 – OFF-ROAD OPERATIONS, 2L, 2W, 15’ TO 24” FROM PAVEMENT EDGE			
701101-05 – OFF ROAD OPERATIONS, MULTILANE, 15’ TO 24” FROM PAVEMENT EDGE			
701301-04 – LANE CLOSURE, 2L, 2W, SHORT TIME OPERATIONS			
701311-03 – LANE CLOSURE, 2L, 2W, MOVING OPERATIONS, DAY ONLY			
701427-05 – LANE CLOSURE, MULTILANE, INTERMITTENT OR MOVING OPERATIONS, SPEED ≥ 40 MPH			
701501-06 – URBAN LANE CLOSURE, 2L, 2W, UNDIVIDED			
701701-10 – URBAN LANE CLOSURE, MULTILANE INTERSECTION			
701801-06 – SIDEWALK, CORNER OR CROSSWALK CLOSURE			
701901-11 – TRAFFIC CONTROL DEVICES			
720001-01 – SIGN PANEL MOUNTING DETAILS			
720006-04 – SIGN PANEL ERECTION DETAILS			
725001-01 – OBJECT AND TERMINAL MARKERS			
728001-01 – TELESOPING STEEL SIGN SUPPORT			
782006-01 – GUARDRAIL AND BARRIER WALL REFLECTOR MOUNTING DETAILS			

DISTRICT 1 STANDARD DETAILS				
BD-7 – DETAIL OF STORM SEWER CONNECTION TO EXISTING SEWER				
BD-32 – BUTT JOINT AND HMA TAPER DETAILS				
BD-34 – DETAILS FOR DEPRESSED CURB & GUTTER AND SHOULDER TREATMENT AT TBT TY. 1 SPL.				
TC-10 – TRAFFIC CONTROL AND PROTECTION FOR SIDE ROADS, INTERSECTIONS AND DRIVEWAYS				
TC-13 – DISTRICT ONE TYPICAL PAVEMENT MARKINGS				
TC-16 – SHORT TERM PAVEMENT MARKING LETTERS AND SYMBOLS				
TC-22 – ARTERIAL ROAD INFORMATION SIGN				
TC-26 – DRIVEWAY ENTRANCE SIGNING				

COMMITMENTS				
1.	TREES THREE (3) INCHES IN DIAMETER AT BREAST HEIGHT SHALL NOT BE CLEARED FROM APRIL 1 ST THROUGH SEPTEMBER 30 TH OF ANY GIVEN YEAR.			

 CHRISTOPHER B. BURKE ENGINEERING, LTD. 18021 W. 159th Street, Suite 201 Libertyville, Illinois 60041 (815) 770-2000	USER NAME = aschaefer	DESIGNED – AJS/JRS	REVISED –	STATE OF ILLINOIS DEPARTMENT OF TRANSPORTATION	SEIL ROAD WIDENING INDEX OF SHEETS, HIGHWAY STANDARDS, D1 STANDARDS AND COMMITMENTS	F.A.U. RTE.	SECTION	COUNTY	TOTAL SHEETS	SHEET NO.
	PLOT SCALE = N.T.S.	DRAWN – JRS/PWN	REVISED –			0403	21-00047-00-WR	WILL	149	2
	PLOT DATE = 11/2/2025	CHECKED – AJS	REVISED –			CONTRACT NO. 61M01				
		DATE –	REVISED –			ILLINOIS FED. AID PROJECT				

GENERAL NOTES

UTILITIES

1.

THE CONTRACTOR SHALL BE RESPONSIBLE FOR CONTACTING THE OWNERS OF ALL EXISTING FACILITIES SO THAT THE UTILITIES AND THEIR APPURTENANCES MAY BE LOCATED AND ADJUSTED OR MOVED, IF NECESSARY, PRIOR TO THE START OF CONSTRUCTION OPERATIONS. THE CONTRACTOR SHALL COOPERATE WITH ALL UTILITY OWNERS AS PROVIDED FOR IN THE STANDARD SPECIFICATIONS.
2.

THE LOCATIONS OF EXISTING DRAINAGE STRUCTURES, STORM AND SANITARY SEWERS, WATER SERVICE LINES AND OTHER UTILITY LINES ARE APPROXIMATE, AND THE VILLAGE AND ENGINEER DO NOT GUARANTEE THEIR ACCURACY. THEIR EXACT HORIZONTAL AND VERTICAL LOCATIONS ARE TO BE DETERMINED IN THE FIELD BY THE CONTRACTOR.
3.

BEFORE STARTING ANY EXCAVATION, THE CONTRACTOR SHALL CALL "JULIE" AT 8-1-1 FOR FIELD LOCATIONS OF BURIED ELECTRIC, TELEPHONE, GAS AND CABLE TELEVISION FACILITIES (48 HOURS NOTIFICATIONS IS REQUIRED).
4.

A PRIVATE UTILITY POLE PROVIDING ELECTRIC SERVICE TO 24330 W. SEIL ROAD IS LOCATED WITHIN THE PROPOSED RIGHT-OF-WAY AND IN CONFLICT WITH PROPOSED IMPROVEMENTS. THIS POLE WILL BE RELOCATED BY THE PROPERTY OWNER PRIOR TO CONSTRUCTION.
5.

THE EXISTING NICOR GAS MAIN LOCATED EAST OF STATES LANE WILL BE RELOCATED BY NICOR AFTER THE STORM SEWER IN THE NORTH PARKWAY OF SEIL ROAD IS COMPLETE. THE CONTRACTOR SHALL COORDINATE SCHEDULES WITH NICOR DURING CONSTRUCTION. SEE STATUS OF UTILITIES SPECIAL PROVISION FOR MORE INFORMATION.

WATER FOR CONSTRUCTION PURPOSES

6.

THE CONTRACTOR CAN OBTAIN MUNICIPAL WATER IN BULK, AT NO CHARGE, AS LONG AS THERE IS NO "WATERING BAN" IN EFFECT. THE INDISCRIMINATE USE OF FIRE HYDRANTS IS STRICTLY PROHIBITED. THE CONTRACTOR MAY OBTAIN WATER ONLY UNDER THE DIRECTION OF THE SHOREWOOD PUBLIC WORKS DEPARTMENT AT THE TIME OF CONSTRUCTION. WATER FOR CONSTRUCTION SHALL BE OBTAINED FROM THE VILLAGE'S WATER FILL STATION LOCATED AT THE PUBLIC WORKS FACILITY. THE CONTRACTOR SHALL PROVIDE THE WATER TRUCK AND DRIVER REQUIRED TO OBTAIN AND TRANSPORT THIS WATER. THE VILLAGE RESERVES THE RIGHT TO RESTRICT OR REFUSE THE USE OF VILLAGE WATER IF DEEMED NECESSARY.

MISCELLANEOUS

7.

ALL SAWCUTTING SHALL BE PERFORMED PRIOR TO BEGINNING REMOVAL.
8.

WHEN REMOVING PAVEMENT, CURB AND GUTTER, SHOULDER, AND/OR OTHER STRUCTURES, THE USE OF ANY TYPE OF CONCRETE BREAKERS, WHICH MIGHT DAMAGE UNDERGROUND PUBLIC OR PRIVATE UTILITIES, WILL NOT BE PERMITTED. UNDER NO CIRCUMSTANCES WILL THE USE OF A FROST BALL BE PERMITTED. THE CONTRACTOR IS PROHIBITED FROM BREAKING UP CONCRETE BY DROPPING IT ON THE PAVEMENT OR IN ANY OTHER MANNER WHICH MAY DAMAGE EXISTING OR PROPOSED PAVEMENTS OR OTHER ROADWAY APPURTENANCES.
9.

NO CONSTRUCTION SHALL BEGIN UNTIL ALL PROPER TEMPORARY SIGNS AND BARRICADES HAVE BEEN INSTALLED.
10.

THE CONTRACTOR SHALL CONTACT THE DISTRICT ONE TRAFFIC CONTROL SUPERVISOR AT KALPANA.KANNAN-HOSADURGA@ILLINOIS.GOV A MINIMUM OF 72 HOURS IN ADVANCE OF BEGINNING WORK.
11.

THE CONTRACTOR SHALL CONTACT IDOT'S BUREAU OF MATERIALS (PHONE 847-705-4337) AT LEAST 24 HOURS BEFORE PLACING HOT MIX ASPHALT OR PORTLAND CEMENT CONCRETE.
12.

THE CONTRACTOR SHALL TAKE EXTRA CARE IN GRADING AND EXCAVATING NEAR TREES WHICH ARE NOT MARKED FOR REMOVAL SO AS NOT TO CAUSE INJURY TO THE ROOT SYSTEM OR TRUNKS. ANY DAMAGE DONE TO EXISTING ITEMS BY THE CONTRACTOR SHALL BE REPAIRED BY THE CONTRACTOR.
13.

THE CONTRACTOR WILL BE REQUIRED TO RELOCATE OR REMOVE AND REPLACE SIGNS OR MAILBOXES WHICH INTERFERE WITH CONSTRUCTION OPERATIONS, AND TO TEMPORARILY RESET ALL SUCH SIGNS AND MAILBOXES DURING CONSTRUCTION OPERATIONS. IF EXISTING SIGNS, MAILBOXES, OR MAILBOX POSTS ARE DAMAGED DURING THE REMOVAL AND REPLACEMENT PROCESS, THE SIGN, MAILBOX, OR MAILBOX POST SHALL BE REPLACED.

14.

DURING THE CONSTRUCTION OPERATIONS WHEN ANY LOOSE MATERIAL IS DEPOSITED IN THE FLOW LINE OF DITCHES, GUTTERS OR DRAINAGE STRUCTURES SO THE NATURAL FLOW OF WATER IS OBSTRUCTED, THE MATERIAL SHALL BE REMOVED AT THE CLOSE OF EACH WORKING DAY. AT THE CONCLUSION OF THE CONSTRUCTION OPERATIONS ALL DRAINAGE STRUCTURES SHALL BE FREE FROM ALL DIRT AND DEBRIS CAUSED BY THE CONSTRUCTION.
15.

THE SUBGRADE STABILITY SHALL BE VERIFIED BY PROOF ROLLING WITH A FULLY LOADED TANDEM-AXLE TRUCK.
16.

GEOTECHNICAL FABRIC FOR GROUND STABILIZATION AND/OR AGGREGATE SUBGRADE IMPROVEMENT (CU YD) HAVE BEEN PROVIDED FOR USE AT THE LOCATIONS INDICATED FOR SOILS THAT TEND TO BE UNSTABLE AND/OR UNSUITABLE. THE ACTUAL NEED FOR REMOVAL AND REPLACEMENT WITH ABOVE ITEM WILL BE DETERMINED IN THE FIELD AT THE TIME OF CONSTRUCTION BY THE GEOTECHNICAL ENGINEER. ALL POTENTIALLY UNSTABLE SOILS SHOULD BE TESTED WITH A STATIC OR DYNAMIC CONE PENETROMETER AND TREATED IN ACCORDANCE WITH ARTICLE 301.04 OF THE SSRBC AND IDOT SUBGRADE STABILITY MANUAL. IF UNSTABLE AND/OR UNSUITABLE SOILS ARE NOT ENCOUNTERED, THEN THE QUANTITY SHALL BE DEDUCTED AND NO ADDITIONAL COMPENSATION WILL BE DUE TO THE CONTRACTOR.
17.

ANY AGGREGATE SUBGRADE IMPROVEMENT CONTAMINATED AND/OR DAMAGED BY THE CONTRACTOR'S VEHICLES AND/OR EQUIPMENT IS TO BE REMOVED AND REPLACED AS DIRECTED BY THE ENGINEER.
18.

THE AGGREGATE GRADATION FOR THE LOWER 9 INCHES OF AGGREGATE SUBGRADE IMPROVEMENT 12" SHALL BE CS1 OR RR1.
19.

BACKFILLING STORM SEWER CONSTRUCTED UNDER THE ROADWAY SPECIFIED UNDER ART. 550.07(b, c) OF THE SSRBC WILL NOT BE ALLOWED.
20.

AT THE END OF EACH DAY, IT SHALL BE THE CONTRACTOR'S RESPONSIBILITY TO ASSURE THAT ALL STREETS, SIDEWALKS, AND PARKING LOTS ADJACENT TO THE PROJECT ARE FREE OF ALL CONSTRUCTION RELATED DEBRIS INCLUDING DIRT, STONE, NAILS, ETC.
21.

THE LOCATION AND ELEVATION OF EXISTING UTILITIES ARE APPROXIMATE. THE EXACT LOCATIONS AND ELEVATIONS ARE TO BE VERIFIED BY THE CONTRACTOR. THE CONTRACTOR SHALL COORDINATE CONSTRUCTION ACTIVITIES WITH ALL UTILITY COMPANIES AND GOVERNMENT AGENCIES AFFECTED BY THE WORK.
22.

PAVEMENT AND CURBS TO REMAIN SHALL BE PROTECTED FROM DAMAGE, AND, IF DAMAGED, SHALL BE REPLACED PROMPTLY BY THE CONTRACTOR IN CONFORMANCE WITH IDOT STANDARD SPECIFICATIONS IN MATERIALS AND WORKMANSHIP.
23.

ALL DIMENSIONS, INCLUDING RADII, ARE GIVEN TO THE EDGE OF PAVEMENT UNLESS OTHERWISE NOTED.
24.

PHOSPHORUS FERTILIZER HAS BEEN INTENTIONALLY OMITTED FROM THE CONTRACT DUE TO THE PROXIMITY TO THE EXISTING RIVER. A PHOSPHORUS-FREE FERTILIZER SHALL BE USED (MIDDLE NUMBER SHOULD EQUAL 0).

DRAINAGE AND UTILITIES GENERAL NOTES

25.

WHEN EXISTING DRAINAGE FACILITIES ARE DISTURBED, THE CONTRACTOR SHALL PROVIDE AND MAINTAIN TEMPORARY OUTLETS AND CONNECTIONS FOR ALL PRIVATE OR PUBLIC DRAINS, SEWERS OR CATCH BASINS. THE CONTRACTOR SHALL PROVIDE FACILITIES TO TAKE IN ALL STORM WATER WHICH WILL BE RECEIVED BY THESE DRAINS AND SEWERS AND DISCHARGE THE SAME. THE CONTRACTOR SHALL PROVIDE AND MAINTAIN AN EFFICIENT PUMPING PLAN, IF NECESSARY, AND A TEMPORARY OUTLET AND BE PREPARED AT ALL TIMES TO DISPOSE OF THE WATER RECEIVED FROM THESE TEMPORARY CONNECTIONS UNTIL SUCH TIME AS THE PERMANENT CONNECTIONS WITH SEWERS ARE BUILT AND IN SERVICE.
26.

THE CONTRACTOR SHALL CONFIRM ALL SEWER PIPE SIZES AND INVERTS PRIOR TO ORDERING STRUCTURES. ANY MODIFICATIONS OF STRUCTURES DUE TO THE FAILURE OF THE CONTRACTOR TO PERFORM THIS TASK MAY LEAD TO THE REJECTION OF THE STRUCTURE IN THE FIELD.

27.

ANY EXISTING DRAINAGE FACILITIES DISTURBED OR DAMAGED DURING CONSTRUCTION SHALL BE REPAIRED OR REPLACED BY THE CONTRACTOR. THIS WORK SHALL BE PERFORMED TO THE SATISFACTION OF THE ENGINEER.
28.

THE EXISTING STORM SEWER TO REMAIN SHALL BE INSPECTED BY THE CONTRACTOR BEFORE CONSTRUCTION STARTS. ANY EXISTING ACCUMULATED MATERIAL SHALL BE DOCUMENTED BY THE CONTRACTOR. ANY UNDOCUMENTED ACCUMULATION OF MATERIAL FOUND IN THE STRUCTURES OR PIPES AFTER CONSTRUCTION IS COMPLETED SHALL BE REMOVED BY THE CONTRACTOR.
29.

EXISTING DRY UTILITY CONDUITS HAVE BEEN ABANDONED WITHIN THE PROJECT LIMITS. ANY ABANDONED UTILITY CONDUITS THAT ARE ENCOUNTERED AND IN CONFLICT WITH PROPOSED IMPROVEMENTS SHALL BE REMOVED AND DISPOSED OF.

WATER MAIN

30.

FOR WATER MAIN SHUT OFFS, THE CONTRACTOR SHALL GIVE THE VILLAGE A MINIMUM OF 48 HOURS NOTICE TO THE PUBLIC WORKS DEPARTMENT. THE VILLAGE SHALL PROVIDE NOTIFICATION FORMS AND DETERMINE THE LIMIT OF THE AFFECTED AREAS. THE CONTRACTOR SHALL BE RESPONSIBLE FOR DISTRIBUTION OF THE NOTIFICATION FORMS TO ALL AFFECTED RESIDENTS. THERE WILL BE NO SHUT DOWN OF MAINS BETWEEN FRIDAY 12 AM THROUGH MONDAY AT 7 AM OR ON OBSERVED HOLIDAYS AND SUNDAY.
31.

THE CONTRACTOR SHALL NOT OPEN OR SHUT ANY WATER VALVES OR FIRE HYDRANTS WITHOUT PRIOR AUTHORIZATION FROM THE VILLAGE PUBLIC WORKS DEPARTMENT. UNAUTHORIZED USE SHALL SUBJECT THE OFFENDER TO ARREST AND PROSECUTION.
32.

WATER MAIN SHALL BE INSTALLED AT A MINIMUM DEPTH OF 5.5' BELOW FINISHED GRADE AND NO DEEPER THAN 8' FROM FINISHED GRADE WITHOUT THE PRIOR WRITTEN APPROVAL OF THE PUBLIC WORKS DEPARTMENT.
33.

CHANGES IN DIRECTION OF WATER MAIN SHALL BE INSTALLED WITH APPROVED RETAINER FITTINGS AND THRUST BLOCKING. TWO BELLS BEFORE AND AFTER ANY FITTING OR VALVE SHALL HAVE RESTRAINED JOINTS.
34.

PRESSURE TESTING OF WATER MAIN SHALL INCLUDE HYDRANTS BY PRESSURE TESTING AGAINST INTERNAL VALVE OF HYDRANT.
35.

ALL EXISTING BUFFALO BOXES LOCATED IN DRIVEWAYS AND SIDEWALKS SHALL BE RELOCATED AS DIRECTED BY THE ENGINEER.
36.

ALL EXISTING WATER MAIN TO BE TAKEN OUT OF SERVICE AFTER ACCEPTANCE OF NEW WATER MAIN SHALL BE ABANDONED IN PLACE, UNLESS OTHERWISE DIRECTED BY THE VILLAGE. ALL ABANDONED WATER MAIN SHALL BE PLUGGED AT BOTH ENDS WITH A MINIMUM OF TWO (2) FEET OF NON-SHRINK CONCRETE/MORTAR PLUGS.
37.

PAY LIMITS FOR REMOVAL AND REPLACEMENT OF WATER SERVICES EXTEND FROM THE MAIN TO THE B-BOX OR WATER METER. ANY WORK REQUIRED BEYOND THESE PAY LIMITS DUE TO DAMAGE OR BREAKAGE BY CONTRACTOR SHALL BE REPAIRED.
38.

ALL WATER SERVICES ON STREETS WITH WATER MAIN REPLACEMENT SHALL BE REPLACED TO THE BUFFALO BOX OR WATER METER.
39.

WATER MAIN FITTINGS (I.E. BENDS, ELBOWS, TEES, REDUCERS, CUT IN SLEEVES, ETC.) MAY NOT BE SPECIFICALLY REFERENCED ON THE PLANS.

IEPA WATER MAIN PROTECTION NOTES

HORIZONTAL SEPARATION

40.

WATER MAINS SHALL BE LAID AT LEAST TEN (10'-0") FEET HORIZONTALLY FROM ANY EXISTING OR PROPOSED DRAIN. STORM SEWER, SANITARY SEWER, OR SEWER SERVICES CONNECTION.
41.

WATER MAINS MAY BE LAID CLOSER THAN TEN (10'-0") FEET TO A SEWER LINE WHEN:

A.

LOCAL CONDITIONS PREVENT A LATERAL SEPARATION OF TEN (10'-0") FEET;

B.

THE WATER MAIN INVERT IS AT LEAST EIGHTEEN (18") ABOVE THE CROWN OF THE SEWER; AND

C.

THE WATER MAIN IS EITHER IN A SEPARATE TRENCH OR IN THE SAME TRENCH ON AN UNDISTURBED EARTH SHELF LOCATED TO ONE SIDE OF THE SEWER.
42.

BOTH THE WATER MAIN AND DRAIN OR SEWER SHALL BE CONSTRUCTED WITH PIPE EQUIVALENT TO WATER MAIN STANDARDS OF CONSTRUCTION WHEN IT IS IMPOSSIBLE TO MEET 1. OR 2. ABOVE. THE DRAIN OR SEWER SHALL BE PRESSURE TESTED TO THE MAXIMUM EXPECTED SURCHARGE HEAD BEFORE BACKFILLING.

VERTICAL SEPARATION

43.

A WATER MAIN SHALL BE LAID SO THAT ITS INVERT IS EIGHTEEN (18") INCHES ABOVE THE CROWN OF THE DRAIN OR SEWER WHENEVER WATER MAINS CROSS STORM SEWERS, SANITARY SEWERS, OR SEWER SERVICE CONNECTIONS. THE VERTICAL SEPARATION SHALL BE MAINTAINED FOR THAT PORTION OF THE WATER MAIN LOCATED WITHIN TEN (10'-0") FEET HORIZONTALLY OF ANY SEWER OR DRAIN CROSSED. A LENGTH OF WATER MAIN PIPE SHALL BE ENTERED OVER THE SEWER TO BE CROSSED WITH JOINTS EQUIDISTANCE FROM THE SEWER OR DRAIN.
44.

BOTH THE WATER MAINS AND SEWER SHALL BE CONSTRUCTED WITH SEWER PIPE EQUIVALENT TO WATER MAIN STANDARDS OF CONSTRUCTION WHEN:

A.

IT IS IMPOSSIBLE TO OBTAIN THE PROPER VERTICAL SEPARATION AS DESCRIBED IN 1. ABOVE; OR

B.

THE WATER MAIN PASSES UNDER A SEWER OR DRAIN.
45.

A VERTICAL SEPARATION OF EIGHTEEN (18") INCHES BETWEEN THE INVERT OF THE SEWER OR DRAIN AND THE CROWN OF THE WATER MAIN SHALL BE MAINTAINED WHERE A WATERMAIN CROSSES UNDER A SEWER. SUPPORT THE SEWER OR DRAIN LINES TO PREVENT SETTLING AND BREAKING THE WATER MAIN.
46.

CONSTRUCTION SHALL EXTEND ON EACH SIDE OF THE CROSSING UNTIL THE NORMAL DISTANCE FROM THE WATERMAIN TO THE SEWER OR DRAIN LINE IS AT LEAST TEN (10'-0") FEET.
47.

FOR STORM SEWER AND WATER MAIN CROSSINGS, REINFORCED CONCRETE PIPE WITH RUBBER GASKETS MEETING ASTM C-443 SHALL BE ALLOWED.

CHRISTOPHER B. BURKE ENGINEERING, INC. 16021 W. 158th Street, Suite 201 Lockport, Illinois 60441 (815) 770-0265	USER NAME = aschaefer	DESIGNED – AJS/JRS	REVISED –	STATE OF ILLINOIS DEPARTMENT OF TRANSPORTATION	SEIL ROAD WIDENING GENERAL NOTES				F.A.U. RTE.	SECTION	COUNTY	TOTAL SHEETS	SHEET NO.
		DRAWN – JRS/PWN	REVISED –						0403	21-00047-00-WR	WILL	149	3
	PLOT SCALE = N.T.S.	CHECKED – AJS	REVISED –										
	PLOT DATE = 11/2/2025	DATE –	REVISED –										
					SCALE: N.T.S.	SHEET 1	OF 1	SHEETS	STA.	TO STA.	CONTRACT NO. 61M01		
											ILLINOIS FED. AID PROJECT		

FUNDING SOURCE					LOCAL/STATE			LBFP
								80% FED 20 % LOCAL
CONSTRUCTION TYPE CODE					0004	0021	0042	0010
	CODE NO.	ITEM	UNIT	TOTAL QUANTITY	ROADWAY	LIGHTING	TRAINEES	STRUCTURAL
~	20101100	TREE TRUNK PROTECTION	EACH	19	19			
~	20101200	TREE ROOT PRUNING	EACH	22	22			
~	20101300	TREE PRUNING (1 TO 10 INCH DIAMETER)	EACH	5	5			
~	20101350	TREE PRUNING (OVER 10 INCH DIAMETER)	EACH	17	17			
	20200100	EARTH EXCAVATION	CU YD	5333	5333			
	20200200	ROCK EXCAVATION	CU YD	792	792			
	20201200	REMOVAL AND DISPOSAL OF UNSUITABLE MATERIAL	CU YD	3570	3570			
	20800150	TRENCH BACKFILL	CU YD	3270	3244	26		
	21001000	GEOTECHNICAL FABRIC FOR GROUND STABILIZATION	SQ YD	9420	9420			
~	21101605	TOPSOIL FURNISH AND PLACE, 2"	SQ YD	360	360			
~	21101625	TOPSOIL FURNISH AND PLACE, 6"	SQ YD	11150	11150			
~	25000110	SEEDING, CLASS 1A	ACRE	1.5	1.5			
~	25000312	SEEDING, CLASS 4A	ACRE	0.5	0.5			
~	25000314	SEEDING, CLASS 4B	ACRE	0.5	0.5			
~	25000400	NITROGEN FERTILIZER NUTRIENT	POUND	140	140			
~	25000600	POTASSIUM FERTILIZER NUTRIENT	POUND	140	140			
~	25100645	WILDLIFE FRIENDLY EROSION CONTROL BLANKET	SQ YD	11150	11150			
~	25200200	SUPPLEMENTAL WATERING	UNIT	2	2			
	28000250	TEMPORARY EROSION CONTROL SEEDING	POUND	265	265			
	28000305	TEMPORARY DITCH CHECKS	FOOT	120	120			

~ DENOTES SPECIALTY ITEM



USER NAME = aschaefer
PLOT SCALE = N.T.S.
PLOT DATE = 11/2/2025

DESIGNED - AJS/JRS
DRAWN - JRS/PWN
CHECKED - AJS
DATE -

REVISED -
REVISED -
REVISED -
REVISED -

STATE OF ILLINOIS
DEPARTMENT OF TRANSPORTATION

SEIL ROAD WIDENING
SUMMARY OF QUANTITIES

SCALE: N.T.S. SHEET 1 OF 12 SHEETS STA. TO STA.

F.A.U. RTE.	SECTION	COUNTY	TOTAL SHEETS	SHEET NO.
0403	21-00047-00-WR	WILL	149	4
CONTRACT NO. 61M01				
ILLINOIS FED. AID PROJECT				

FUNDING SOURCE					LOCAL/STATE			LBFP
								80% FED 20 % LOCAL
CONSTRUCTION TYPE CODE					0004	0021	0042	0010
	CODE NO.	ITEM	UNIT	TOTAL QUANTITY	ROADWAY	LIGHTING	TRAINEES	STRUCTURAL
	28000400	PERIMETER EROSION BARRIER	FOOT	4070	4070			
	28000500	INLET AND PIPE PROTECTION	EACH	5	5			
	28000510	INLET FILTERS	EACH	75	75			
	28001105	TEMPORARY WILDLIFE FRIENDLY EROSION CONTROL BLANKET	SQ YD	11150	11150			
	28100105	STONE RIPRAP, CLASS A3	SQ YD	39				39
	28100107	STONE RIPRAP, CLASS A4	SQ YD	265				265
	28200200	FILTER FABRIC	SQ YD	304				304
	30300001	AGGREGATE SUBGRADE IMPROVEMENT	CU YD	983	983			
	30300112	AGGREGATE SUBGRADE IMPROVEMENT 12"	SQ YD	9405	9405			
	31101200	SUBBASE GRANULAR MATERIAL, TYPE B 4"	SQ YD	1120	1120			
	35101800	AGGREGATE BASE COURSE, TYPE B 6"	SQ YD	300	300			
	35102000	AGGREGATE BASE COURSE, TYPE B 8"	SQ YD	2070	2070			
	35300300	PORTLAND CEMENT CONCRETE BASE COURSE 8"	SQ YD	285	285			
	35400300	PORTLAND CEMENT CONCRETE BASE COURSE WIDENING 8"	SQ YD	135	135			
	40600290	BITUMINOUS MATERIALS (TACK COAT)	POUND	4040	4040			
	40600400	MIXTURE FOR CRACKS, JOINTS, AND FLANGEWAYS	TON	5	5			
	40600982	HOT-MIX ASPHALT SURFACE REMOVAL - BUTT JOINT	SQ YD	25	25			
	40603085	HOT-MIX ASPHALT BINDER COURSE, IL-19.0, N70	TON	3090	3090			
	40604060	HOT-MIX ASPHALT SURFACE COURSE, IL-9.5, MIX "D", N50	TON	141	141			
	40604062	HOT-MIX ASPHALT SURFACE COURSE, IL-9.5, MIX "D", N70	TON	998	998			

~ DENOTES SPECIALTY ITEM



USER NAME = aschaefer
PLOT SCALE = N.T.S.
PLOT DATE = 11/2/2025

DESIGNED - AJS/JRS
DRAWN - JRS/PWN
CHECKED - AJS
DATE -

REVISED -
REVISED -
REVISED -
REVISED -

STATE OF ILLINOIS
DEPARTMENT OF TRANSPORTATION

SEIL ROAD WIDENING
SUMMARY OF QUANTITIES

SCALE: N.T.S. SHEET 2 OF 12 SHEETS STA. TO STA.


F.A.U. RTE.	SECTION	COUNTY	TOTAL SHEETS	SHEET NO.
0403	21-00047-00-WR	WILL	149	5
CONTRACT NO. 61M01				
ILLINOIS FED. AID PROJECT				

FUNDING SOURCE					LOCAL/STATE			LBFP
								80% FED 20 % LOCAL
CONSTRUCTION TYPE CODE					0004	0021	0042	0010
	CODE NO.	ITEM	UNIT	TOTAL QUANTITY	ROADWAY	LIGHTING	TRAINEES	STRUCTURAL
	42000070	PAVEMENT CONNECTOR (HMA) FOR BRIDGE APPROACH SLAB	SQ YD	120				120
	42300200	PORTLAND CEMENT CONCRETE DRIVEWAY PAVEMENT, 6 INCH	SQ YD	520	520			
	42400200	PORTLAND CEMENT CONCRETE SIDEWALK 5 INCH	SQ FT	5400	5400			
	42400800	DETECTABLE WARNINGS	SQ FT	290	290			
	44000100	PAVEMENT REMOVAL	SQ YD	6940	6940			
	44000157	HOT-MIX ASPHALT SURFACE REMOVAL, 2"	SQ YD	1522	1522			
	44000200	DRIVEWAY PAVEMENT REMOVAL	SQ YD	810	810			
	44000500	COMBINATION CURB AND GUTTER REMOVAL	FOOT	2310	2310			
	44000600	SIDEWALK REMOVAL	SQ FT	2630	2630			
	48101620	AGGREGATE SHOULDERS, TYPE B 10"	SQ YD	35	35			
	50100100	REMOVAL OF EXISTING STRUCTURES	EACH	1				1
	50200100	STRUCTURE EXCAVATION	CU YD	602				602
	50200400	ROCK EXCAVATION FOR STRUCTURES	CU YD	18				18
	50200450	REMOVAL AND DISPOSAL OF UNSUITABLE MATERIAL FOR STRUCTURES	CU YD	35				35
	50300225	CONCRETE STRUCTURES	CU YD	481.3				481.3
	50300255	CONCRETE SUPERSTRUCTURE	CU YD	386.8				386.8
	50300260	BRIDGE DECK GROOVING	SQ YD	1200				1200
	50300300	PROTECTIVE COAT	SQ YD	1975				1975
	50301350	CONCRETE SUPERSTRUCTURE (APPROACH SLAB)	CU YD	134				134
	50401305	FURNISHING AND ERECTING PRECAST PRESTRESSED CONCRETE BEAMS, IL27N	FOOT	1632				1632

~ DENOTES SPECIALTY ITEM

FUNDING SOURCE					LOCAL/STATE			LBFP
								80% FED 20 % LOCAL
CONSTRUCTION TYPE CODE					0004	0021	0042	0010
	CODE NO.	ITEM	UNIT	TOTAL QUANTITY	ROADWAY	LIGHTING	TRAINEES	STRUCTURAL
	50500505	STUD SHEAR CONNECTORS	EACH	140				140
	50800205	REINFORCEMENT BARS, EPOXY COATED	POUND	207710				207710
~	50901750	PARAPET RAILING	FOOT	236				236
	51500100	NAME PLATES	EACH	1				1
	51603000	DRILLED SHAFT IN SOIL	CU YD	7.9				7.9
	51604000	DRILLED SHAFT IN ROCK	CU YD	39.1				39.1
	52100010	ELASTOMERIC BEARING ASSEMBLY, TYPE I	EACH	16				16
	52100520	ANCHOR BOLTS, 1"	EACH	32				32
	52200105	FURNISHING SOLDIER PILES (W SECTION)	FOOT	242.2				242.2
	52200200	DRILLING AND SETTING SOLDIER PILES (IN SOIL)	CU FT	511				511
	52200205	DRILLING AND SETTING SOLDIER PILES (IN ROCK)	CU FT	484				484
	52200250	UNTREATED TIMBER LAGGING	SQ FT	932				932
	52200800	SEGMENTAL CONCRETE BLOCK WALL	SQ FT	321				321
	52200900	CONCRETE STRUCTURES (RETAINING WALL)	CU YD	33.7				33.7
	54213657	PRECAST REINFORCED CONCRETE FLARED END SECTIONS 12"	EACH	1	1			
	54213669	PRECAST REINFORCED CONCRETE FLARED END SECTIONS 24"	EACH	1	1			
	54213675	PRECAST REINFORCED CONCRETE FLARED END SECTIONS 30"	EACH	1	1			
	550A0050	STORM SEWERS, CLASS A, TYPE 1 12"	FOOT	432	432			
	550A0090	STORM SEWERS, CLASS A, TYPE 1 18"	FOOT	42	42			
	550A0120	STORM SEWERS, CLASS A, TYPE 1 24"	FOOT	119	119			

~ DENOTES SPECIALTY ITEM

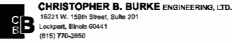

USER NAME = ascheefer
PLOT SCALE = N.T.S.
PLOT DATE = 11/2/2025

DESIGNED - AJS/JRS
DRAWN - JRS/PWN
CHECKED - AJS
DATE -

REVISED -
REVISED -
REVISED -
REVISED -

STATE OF ILLINOIS
DEPARTMENT OF TRANSPORTATION

SEIL ROAD WIDENING
SUMMARY OF QUANTITIES

SCALE: N.T.S. SHEET 4 OF 12 SHEETS STA. TO STA.

F.A.U. RTE.	SECTION	COUNTY	TOTAL SHEETS	SHEET NO.
0403	21-00047-00-WR	WILL	149	7
CONTRACT NO. 61M01				
ILLINOIS FED. AID PROJECT				

FUNDING SOURCE					LOCAL/STATE			LBFP
								80% FED 20 % LOCAL
CONSTRUCTION TYPE CODE					0004	0021	0042	0010
	CODE NO.	ITEM	UNIT	TOTAL QUANTITY	ROADWAY	LIGHTING	TRAINEES	STRUCTURAL
	550A0140	STORM SEWERS, CLASS A, TYPE 1 30"	FOOT	162	162			
	550A0160	STORM SEWERS, CLASS A, TYPE 1 36"	FOOT	81	81			
	550A0190	STORM SEWERS, CLASS A, TYPE 1 48"	FOOT	30	30			
	550A0340	STORM SEWERS, CLASS A, TYPE 2 12"	FOOT	514	514			
	550A0360	STORM SEWERS, CLASS A, TYPE 2 15"	FOOT	156	156			
	550A0380	STORM SEWERS, CLASS A, TYPE 2 18"	FOOT	205	205			
	550A0410	STORM SEWERS, CLASS A, TYPE 2 24"	FOOT	28	28			
	550A0450	STORM SEWERS, CLASS A, TYPE 2 36"	FOOT	211	211			
	550A0470	STORM SEWERS, CLASS A, TYPE 2 42"	FOOT	576	576			
	550A0480	STORM SEWERS, CLASS A, TYPE 2 48"	FOOT	175	175			
	550A2320	STORM SEWERS, RUBBER GASKET, CLASS A, TYPE 1 12"	FOOT	36	36			
	550A2330	STORM SEWERS, RUBBER GASKET, CLASS A, TYPE 1 15"	FOOT	13	13			
	55100100	STORM SEWER REMOVAL 4"	FOOT	43	43			
	55100400	STORM SEWER REMOVAL 10"	FOOT	6	6			
	55100500	STORM SEWER REMOVAL 12"	FOOT	404	404			
	55100700	STORM SEWER REMOVAL 15"	FOOT	355	355			
	55100900	STORM SEWER REMOVAL 18"	FOOT	30	30			
	55101200	STORM SEWER REMOVAL 24"	FOOT	406	406			
	55101600	STORM SEWER REMOVAL 36"	FOOT	545	545			
	55101800	STORM SEWER REMOVAL 42"	FOOT	155	155			

~ DENOTES SPECIALTY ITEM



USER NAME = aschaefer
PLOT SCALE = N.T.S.
PLOT DATE = 11/2/2025

DESIGNED - AJS/JRS	REVISED -
DRAWN - JRS/PWN	REVISED -
CHECKED - AJS	REVISED -
DATE -	REVISED -

STATE OF ILLINOIS
DEPARTMENT OF TRANSPORTATION

SEIL ROAD WIDENING
SUMMARY OF QUANTITIES

SCALE: N.T.S. SHEET 5 OF 12 SHEETS STA. TO STA.

F.A.U. RTE.	SECTION	COUNTY	TOTAL SHEETS	SHEET NO.
0403	21-00047-00-WR	WILL	149	8
CONTRACT NO. 61M01				
ILLINOIS FED. AID PROJECT				

FUNDING SOURCE					LOCAL/STATE			LBFP
								80% FED 20 % LOCAL
CONSTRUCTION TYPE CODE					0004	0021	0042	0010
	CODE NO.	ITEM	UNIT	TOTAL QUANTITY	ROADWAY	LIGHTING	TRAINEES	STRUCTURAL
	55101900	STORM SEWER REMOVAL 48"	FOOT	50	50			
~	56100600	WATER MAIN 6"	FOOT	30	30			
~	56100900	WATER MAIN 12"	FOOT	400	400			
~	56105200	WATER VALVES 12"	EACH	6	6			
~	56105702	INSERTING VALVES 12"	EACH	2	2			
~	56106600	ADJUSTING WATER MAIN 12"	FOOT	120	120			
~	56300100	ADJUSTING SANITARY SEWERS, 8-INCH DIAMETER OR LESS	FOOT	150	150			
~	56400500	FIRE HYDRANTS TO BE REMOVED	EACH	4	4			
~	56400820	FIRE HYDRANT WITH AUXILIARY VALVE AND VALVE BOX	EACH	4	4			
~	56500600	DOMESTIC WATER SERVICE BOXES TO BE ADJUSTED	EACH	11	11			
	58600101	GRANULAR BACKFILL FOR STRUCTURES	CU YD	192				192
	59100100	GEOCOMPOSITE WALL DRAIN	SQ YD	176				176
	60146304	PIPE UNDERDRAINS FOR STRUCTURES 4"	FOOT	282				282
	60200105	CATCH BASINS, TYPE A, 4'-DIAMETER, TYPE 1 FRAME, OPEN LID	EACH	5	5			
	60200805	CATCH BASINS, TYPE A, 4'-DIAMETER, TYPE 8 GRATE	EACH	5	5			
	60201340	CATCH BASINS, TYPE A, 4'-DIAMETER, TYPE 24 FRAME AND GRATE	EACH	15	15			
	60204505	CATCH BASINS, TYPE A, 5'-DIAMETER, TYPE 8 GRATE	EACH	2	2			
	60205040	CATCH BASINS, TYPE A, 5'-DIAMETER, TYPE 24 FRAME AND GRATE	EACH	5	5			
	60207605	CATCH BASINS, TYPE C, TYPE 8 GRATE	EACH	4	4			
	60208240	CATCH BASINS, TYPE C, TYPE 24 FRAME AND GRATE	EACH	6	6			

~ DENOTES SPECIALTY ITEM



USER NAME = aschaefer	DESIGNED - AJS/JRS	REVISED -
	DRAWN - JRS/PWN	REVISED -
PLOT SCALE = N.T.S.	CHECKED - AJS	REVISED -
PLOT DATE = 11/22/2025	DATE -	REVISED -

STATE OF ILLINOIS
DEPARTMENT OF TRANSPORTATION

SEIL ROAD WIDENING
SUMMARY OF QUANTITIES

SCALE: N.T.S. SHEET 6 OF 12 SHEETS STA. TO STA.

F.A.U. RTE.	SECTION	COUNTY	TOTAL SHEETS	SHEET NO.
0403	21-00047-00-WR	WILL	149	9
CONTRACT NO. 61M01				
ILLINOIS FED. AID PROJECT				

FUNDING SOURCE					LOCAL/STATE			LBFP
								80% FED 20 % LOCAL
CONSTRUCTION TYPE CODE					0004	0021	0042	0010
	CODE NO.	ITEM	UNIT	TOTAL QUANTITY	ROADWAY	LIGHTING	TRAINEES	STRUCTURAL
	60218400	MANHOLES, TYPE A, 4'-DIAMETER, TYPE 1 FRAME, CLOSED LID	EACH	4	4			
	60221100	MANHOLES, TYPE A, 5'-DIAMETER, TYPE 1 FRAME, CLOSED LID	EACH	3	3			
	60223800	MANHOLES, TYPE A, 6'-DIAMETER, TYPE 1 FRAME, CLOSED LID	EACH	4	4			
	60224446	MANHOLES, TYPE A, 7'-DIAMETER, TYPE 1 FRAME, CLOSED LID	EACH	2	2			
	60224456	MANHOLES, TYPE A, 8'-DIAMETER, TYPE 24 FRAME AND GRATE	EACH	1	1			
	60224459	MANHOLES, TYPE A, 8'-DIAMETER, TYPE 1 FRAME, CLOSED LID	EACH	3	3			
	60236200	INLETS, TYPE A, TYPE 8 GRATE	EACH	1	1			
	60237470	INLETS, TYPE A, TYPE 24 FRAME AND GRATE	EACH	1	1			
	60240301	INLETS, TYPE B, TYPE 8 GRATE	EACH	2	2			
	60240328	INLETS, TYPE B, TYPE 24 FRAME AND GRATE	EACH	2	2			
	60248900	VALVE VAULTS, TYPE A, 5'-DIAMETER, TYPE 1 FRAME, CLOSED LID	EACH	6	6			
	60500040	REMOVING MANHOLES	EACH	4	4			
	60500050	REMOVING CATCH BASINS	EACH	13	13			
	60500060	REMOVING INLETS	EACH	3	3			
	60600605	CONCRETE CURB, TYPE B	FOOT	335	335			
	60603800	COMBINATION CONCRETE CURB AND GUTTER, TYPE B-6.12	FOOT	470	470			
	60605000	COMBINATION CONCRETE CURB AND GUTTER, TYPE B-6.24	FOOT	3480	3480			
	60608552	COMBINATION CONCRETE CURB AND GUTTER, TYPE M-4.06	FOOT	845	845			
	60608562	COMBINATION CONCRETE CURB AND GUTTER, TYPE M-4.12	FOOT	245	245			
	60608582	COMBINATION CONCRETE CURB AND GUTTER, TYPE M-4.24	FOOT	185	185			

~ DENOTES SPECIALTY ITEM

FUNDING SOURCE					LOCAL/STATE			LBFP
								80% FED 20 % LOCAL
CONSTRUCTION TYPE CODE					0004	0021	0042	0010
	CODE NO.	ITEM	UNIT	TOTAL QUANTITY	ROADWAY	LIGHTING	TRAINEES	STRUCTURAL
~	63100045	TRAFFIC BARRIER TERMINAL, TYPE 2	EACH	1				1
~	63100070	TRAFFIC BARRIER TERMINAL, TYPE 5	EACH	1				1
~	63100085	TRAFFIC BARRIER TERMINAL, TYPE 6	EACH	1				1
~	63100167	TRAFFIC BARRIER TERMINAL, TYPE 1 (SPECIAL) TANGENT	EACH	1				1
~	63200310	GUARDRAIL REMOVAL	FOOT	532	532			
	67000400	ENGINEER'S FIELD OFFICE, TYPE A	CAL MO	14	14			
	67100100	MOBILIZATION	L SUM	1	1			
	70107025	CHANGEABLE MESSAGE SIGN	CAL MO	24	24			
	70300100	SHORT TERM PAVEMENT MARKING	FOOT	1865	1865			
	70300150	SHORT TERM PAVEMENT MARKING REMOVAL	SQ FT	622	622			
	70300211	TEMPORARY PAVEMENT MARKING LETTERS AND SYMBOLS - PAINT	SQ FT	200	200			
	70300221	TEMPORARY PAVEMENT MARKING - LINE 4"- PAINT	FOOT	15200	15200			
	70300241	TEMPORARY PAVEMENT MARKING - LINE 6"- PAINT	FOOT	925	925			
	70300251	TEMPORARY PAVEMENT MARKING - LINE 8"- PAINT	FOOT	800	800			
	70300261	TEMPORARY PAVEMENT MARKING - LINE 12"- PAINT	FOOT	60	60			
	70300281	TEMPORARY PAVEMENT MARKING - LINE 24"- PAINT	FOOT	100	100			
~	72000100	SIGN PANEL - TYPE 1	SQ FT	450	450			
~	72501000	TERMINAL MARKER - DIRECT APPLIED	EACH	1	1			
~	72800100	TELESCOPING STEEL SIGN SUPPORT	FOOT	793	793			
~	78005110	EPOXY PAVEMENT MARKING - LINE 4"	FOOT	1020	1020			

~ DENOTES SPECIALTY ITEM



USER NAME = aschaefer
PLOT SCALE = N.T.S.
PLOT DATE = 11/22/2025

DESIGNED - AJS/JRS
DRAWN - JRS/PWN
CHECKED - AJS
DATE -

REVISED -
REVISED -
REVISED -
REVISED -

STATE OF ILLINOIS
DEPARTMENT OF TRANSPORTATION

SEIL ROAD WIDENING
SUMMARY OF QUANTITIES

SCALE: N.T.S. SHEET 8 OF 12 SHEETS STA. TO STA.

F.A.U. RTE.	SECTION	COUNTY	TOTAL SHEETS	SHEET NO.
0403	21-00047-00-WR	WILL	149	11
CONTRACT NO. 61M01				
ILLINOIS FED. AID PROJECT				

FUNDING SOURCE					LOCAL/STATE			LBFP
								80% FED 20 % LOCAL
CONSTRUCTION TYPE CODE					0004	0021	0042	0010
	CODE NO.	ITEM	UNIT	TOTAL QUANTITY	ROADWAY	LIGHTING	TRAINEES	STRUCTURAL
~	78005150	EPOXY PAVEMENT MARKING - LINE 12"	FOOT	70	70			
~	78009000	MODIFIED URETHANE PAVEMENT MARKING - LETTERS AND SYMBOLS	SQ FT	460	460			
~	78009004	MODIFIED URETHANE PAVEMENT MARKING - LINE 4"	FOOT	7350	7350			
~	78009006	MODIFIED URETHANE PAVEMENT MARKING - LINE 6"	FOOT	1415	1415			
~	78009012	MODIFIED URETHANE PAVEMENT MARKING - LINE 12"	FOOT	1135	1135			
~	78009024	MODIFIED URETHANE PAVEMENT MARKING - LINE 24"	FOOT	70	70			
~	78011000	GROOVING FOR RECESSED PAVEMENT MARKING, LETTERS AND SYMBOLS	SQ FT	460	460			
~	78011025	GROOVING FOR RECESSED PAVEMENT MARKING 5"	FOOT	7350	7350			
~	78011035	GROOVING FOR RECESSED PAVEMENT MARKING 7"	FOOT	1415	1415			
~	78011065	GROOVING FOR RECESSED PAVEMENT MARKING 13"	FOOT	1135	1135			
~	78011125	GROOVING FOR RECESSED PAVEMENT MARKING 25"	FOOT	70	70			
~	78200005	GUARDRAIL REFLECTORS, TYPE A	EACH	5				5
	78300201	PAVEMENT MARKING REMOVAL - GRINDING	SQ FT	910	910			
~	80400100	ELECTRIC SERVICE INSTALLATION	EACH	1		1		
~	80400200	ELECTRIC UTILITY SERVICE CONNECTION	L SUM	1		1		
~	81028200	UNDERGROUND CONDUIT, GALVANIZED STEEL, 2" DIA.	FOOT	50		50		
~	81028210	UNDERGROUND CONDUIT, GALVANIZED STEEL, 2 1/2" DIA.	FOOT	495		495		
~	81028730	UNDERGROUND CONDUIT, COILABLE NONMETALLIC CONDUIT, 1 1/4" DIA.	FOOT	4790		4790		
~	81200215	CONDUIT EMBEDDED IN STRUCTURE, 1 1/4" DIA., PVC	FOOT	305		305		
~	81200270	CONDUIT EMBEDDED IN STRUCTURE, 4" DIA., PVC	FOOT	310		310		

~ DENOTES SPECIALTY ITEM



USER NAME = aschaefer
PLOT SCALE = N.T.S.
PLOT DATE = 11/2/2025

DESIGNED - AJS/JRS
DRAWN - JRS/PWN
CHECKED - AJS
DATE -

REVISED -
REVISED -
REVISED -
REVISED -

STATE OF ILLINOIS
DEPARTMENT OF TRANSPORTATION

SEIL ROAD WIDENING
SUMMARY OF QUANTITIES

SCALE: N.T.S. SHEET 9 OF 12 SHEETS STA. TO STA.

F.A.U. RTE.	SECTION	COUNTY	TOTAL SHEETS	SHEET NO.
0403	21-00047-00-WR	WILL	149	12
CONTRACT NO. 61M01				
ILLINOIS FED. AID PROJECT				

FUNDING SOURCE					LOCAL/STATE			LBFP
								80% FED 20 % LOCAL
CONSTRUCTION TYPE CODE					0004	0021	0042	0010
	CODE NO.	ITEM	UNIT	TOTAL QUANTITY	ROADWAY	LIGHTING	TRAINEES	STRUCTURAL
~	81301290	JUNCTION BOX, STAINLESS STEEL, EMBEDDED IN STRUCTURE, 12" X 12" X 6"	EACH	2		2		
~	81400200	HEAVY-DUTY HANDHOLE	EACH	2		2		
~	81400730	HANDHOLE, COMPOSITE CONCRETE	EACH	9		9		
~	81702120	ELECTRIC CABLE IN CONDUIT, 600V (XLP-TYPE USE) 1/C NO. 8	FOOT	22900		22900		
~	81702150	ELECTRIC CABLE IN CONDUIT, 600V (XLP-TYPE USE) 1/C NO. 2	FOOT	165		165		
~	82500350	LIGHTING CONTROLLER, BASE MOUNTED, 240VOLT, 100AMP	EACH	1		1		
~	D2003760	EVERGREEN, THUJA OCCIDENTALIS (AMERICAN ARBORVITAE), 5' HEIGHT, BALLED AND BURLAPPED	EACH	28	28			
	X0321690	BRICK WALL REMOVAL	FOOT	65	65			
	X0326806	WASHOUT BASIN	L SUM	1	1			
	X0327036	BIKE PATH REMOVAL	SQ YD	125	125			
	X0327487	TRIAXIAL GEOGRID REINFORCEMENT, TYPE I	SQ YD	1615	1615			
	X4021000	TEMPORARY ACCESS (PRIVATE ENTRANCE)	EACH	11	11			
	X4022000	TEMPORARY ACCESS (COMMERCIAL ENTRANCE)	EACH	2	2			
	X4023000	TEMPORARY ACCESS (ROAD)	EACH	3	3			
	X4060280	HOT-MIX ASPHALT DRIVEWAY PAVEMENT, 3"	SQ YD	300	300			
	X4200408	PORTLAND CEMENT CONCRETE PAVEMENT 8" (SPECIAL)	SQ YD	434	434			
	X4400110	TEMPORARY PAVEMENT REMOVAL	SQ YD	225	225			
	X4420210	TEMPORARY PATCHING	SQ YD	500	500			
	X5021510	COFFERDAMS (SPECIAL)	EACH	2				2
~	X5091725	BICYCLE RAILING (SPECIAL)	FOOT	311				311

~ DENOTES SPECIALTY ITEM



USER NAME = aschaefer	DESIGNED - AJS/JRS	REVISED -
	DRAWN - JRS/PWN	REVISED -
PLOT SCALE = N.T.S.	CHECKED - AJS	REVISED -
PLOT DATE = 11/22/2025	DATE -	REVISED -

STATE OF ILLINOIS
DEPARTMENT OF TRANSPORTATION

SEIL ROAD WIDENING
SUMMARY OF QUANTITIES

SCALE: N.T.S. SHEET 10 OF 12 SHEETS STA. TO STA.

F.A.U. RTE.	SECTION	COUNTY	TOTAL SHEETS	SHEET NO.
0403	21-00047-00-WR	WILL	149	13
CONTRACT NO. 61M01				
ILLINOIS FED. AID PROJECT				

FUNDING SOURCE					LOCAL/STATE			LBFP
								80% FED 20 % LOCAL
CONSTRUCTION TYPE CODE					0004	0021	0042	0010
	CODE NO.	ITEM	UNIT	TOTAL QUANTITY	ROADWAY	LIGHTING	TRAINEES	STRUCTURAL
	X5220102	RETAINING WALL REMOVAL	FOOT	50				50
	X5230176	DRAINAGE SCUPPERS, DS-12	EACH	3				3
	X5230190	DRAINAGE SCUPPERS, DS-33	EACH	1				1
	X5400005	BOX CULVERT REMOVAL	FOOT	160	160			
	X5427602	REMOVE EXISTING FLARED END SECTION	EACH	14	14			
	X5510011	PROPOSED STORM SEWER CONNECTION TO EXISTING MANHOLE	EACH	1	1			
	X5510012	PROPOSED STORM SEWER CONNECTION TO EXISTING STORM SEWER	EACH	8	8			
~	X5620116	WATER SERVICE CONNECTION (SHORT)	EACH	2	2			
~	X5620118	WATER SERVICE CONNECTION (LONG)	EACH	4	4			
~	X5630706	CONNECTION TO EXISTING WATER MAIN 6"	EACH	2	2			
~	X6020087	CONFLICT MANHOLES	EACH	2	2			
~	X6026050	SANITARY MANHOLES TO BE ADJUSTED	EACH	4	4			
~	X6026051	SANITARY MANHOLES TO BE RECONSTRUCTED	EACH	8	8			
~	X6026623	VALVE BOX	EACH	4	4			
~	X6026632	VALVE BOXES TO BE REMOVED	EACH	4	4			
	X6640104	FENCE REMOVAL	FOOT	85	85			
~	X6640618	ORNAMENTAL FENCE	FOOT	184	184			
	X7010216	TRAFFIC CONTROL AND PROTECTION, (SPECIAL)	L SUM	1	1			
	X7200061	TEMPORARY INFORMATION SIGNING	SQ FT	104	104			
	X7240205	REMOVE SIGN COMPLETE	EACH	14	14			

~ DENOTES SPECIALTY ITEM



USER NAME = aschaefer	DESIGNED - AJS/JRS	REVISED -
	DRAWN - JRS/PWN	REVISED -
PLOT SCALE = N.T.S.	CHECKED - AJS	REVISED -
PLOT DATE = 11/2/2025	DATE -	REVISED -


STATE OF ILLINOIS
DEPARTMENT OF TRANSPORTATION

SEIL ROAD WIDENING SUMMARY OF QUANTITIES			
SCALE: N.T.S.	SHEET 11	OF 12 SHEETS	STA. TO STA.

F.A.U. RTE.	SECTION	COUNTY	TOTAL SHEETS	SHEET NO.
0403	21-00047-00-WR	WILL	149	14
CONTRACT NO. 61M01				
ILLINOIS FED. AID PROJECT				


FUNDING SOURCE					LOCAL/STATE			LBFP
								80% FED 20 % LOCAL
CONSTRUCTION TYPE CODE					0004	0021	0042	0010
	CODE NO.	ITEM	UNIT	TOTAL QUANTITY	ROADWAY	LIGHTING	TRAINEES	STRUCTURAL
	X7240502	RELOCATE SIGN, SPECIAL	EACH	2	2			
~	X8250500	LIGHTING UNIT COMPLETE (SPECIAL)	EACH	29		29		
~	X8360210	LIGHT POLE FOUNDATION, 24" DIAMETER, SPECIAL	FOOT	240		240		
~	X8360215	LIGHT POLE FOUNDATION, 24" DIAMETER, OFFSET	FOOT	56		56		
	XX005913	TEMPORARY ACCESS CAUSEWAY	L SUM	1				1
	XX008195	EXPLORATION EXCAVATION (UTILITY)	FOOT	250	250			
	Z0013798	CONSTRUCTION LAYOUT	L SUM	1	1			
	Z0017400	DRAINAGE & UTILITY STRUCTURES TO BE ADJUSTED	EACH	6	6			
	Z0056648	STORM SEWERS, TYPE 1, WATER MAIN QUALITY PIPE, 12"	FOOT	96	96			
	Z0056657	STORM SEWERS, TYPE 1, WATER MAIN QUALITY PIPE, 36"	FOOT	54	54			
	Z0056682	STORM SEWERS, TYPE 2, WATER MAIN QUALITY PIPE, 42"	FOOT	240	240			
	Z0062456	TEMPORARY PAVEMENT	SQ YD	225	225			
	Z0076600	TRAINEES	HOUR	1500			1500	
	Z0076604	TRAINEES TRAINING PROGRAM GRADUATE	HOUR	1500			1500	

~ DENOTES SPECIALTY ITEM

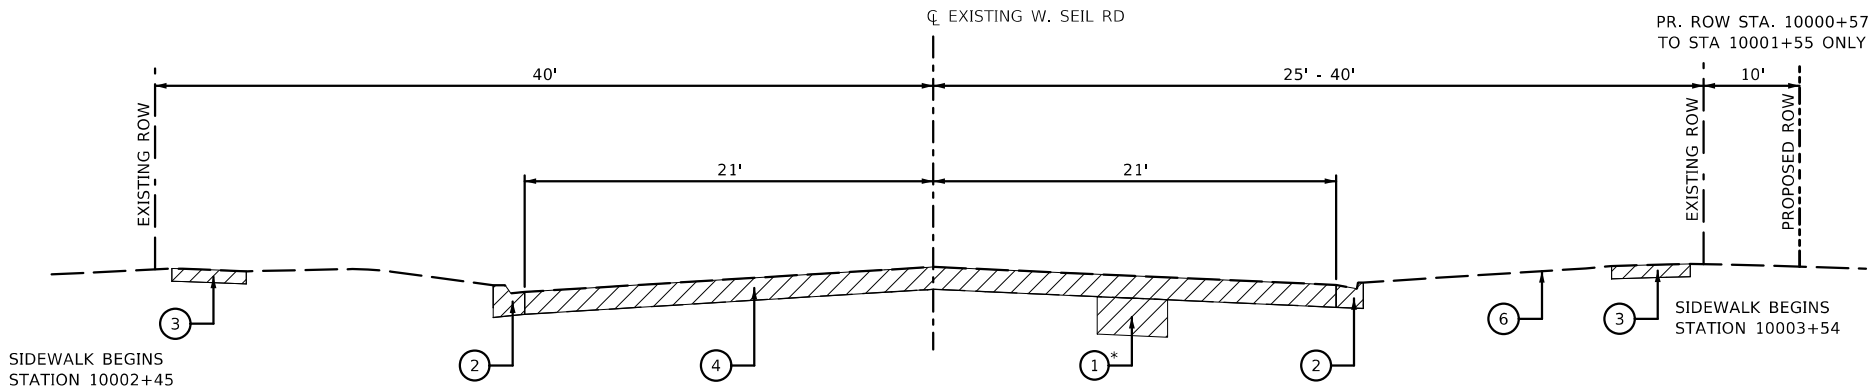


EXISTING TYPICAL SECTION

EX. W. SEIL ROAD CL
STA 10000+56.94 TO STA 10004+33.66

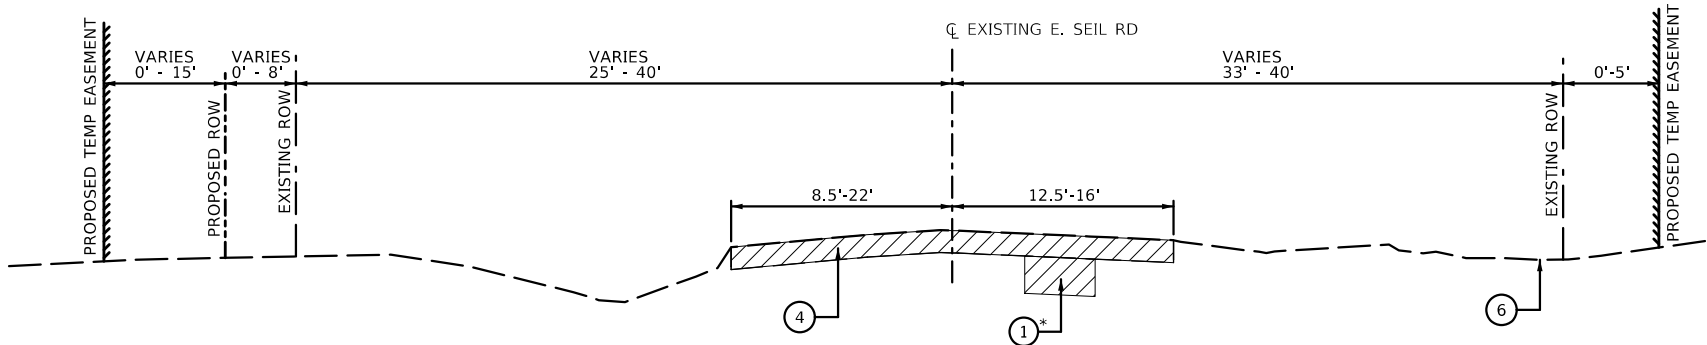

EXISTING TYPICAL SECTION

EX. E. SEIL ROAD CL
STA 10104+13.14 TO STA 10114+51.25

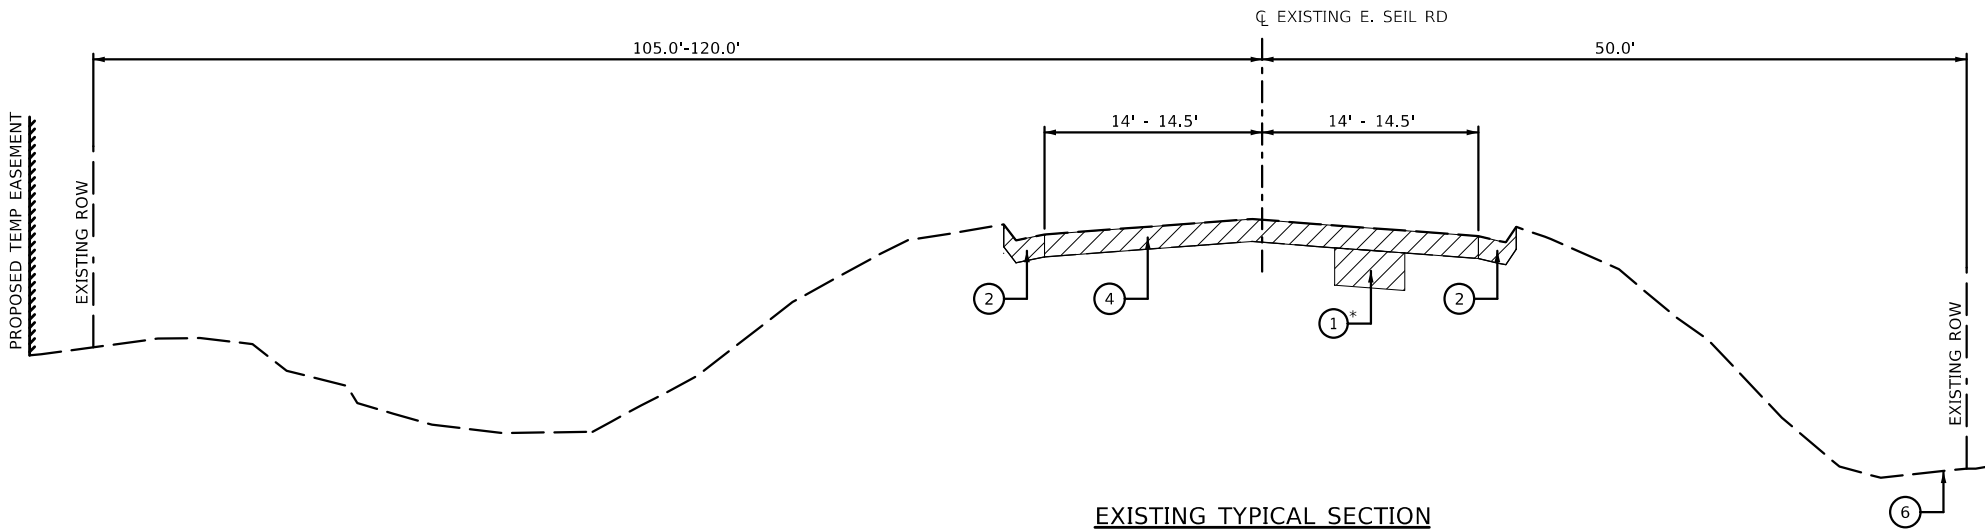

EXISTING TYPICAL SECTION

EX. E. SEIL ROAD CL
STA 10100+82.00 TO STA 10102+26.72

EXISTING LEGEND

- ① REMOVAL AND DISPOSAL OF UNSUITABLE MATERIAL (20201200)
- ② COMBINATION CURB AND GUTTER REMOVAL (44000500)
- ③ SIDEWALK REMOVAL (44000600)
- ④ PAVEMENT REMOVAL (44000100)
- ⑤ HOT-MIX ASPHALT SURFACE REMOVAL, 2" (44000157)
- ⑥ EXISTING GROUND
- ⑦ EXISTING HMA PAVEMENT TO REMAIN
- ⑧ BIKE PATH REMOVAL (X0327036)

* AT LOCATIONS AS DIRECTED BY THE ENGINEER



REMOVAL ITEMS

PROPOSED LEGEND

- Ⓐ TOPSOIL FURNISH AND PLACE, 6" (21101625)
- Ⓑ SEEDING CLASS 1A (25000110) & WILDLIFE FRIENDLY EROSION CONTROL BLANKET (25100645)
- Ⓒ SEEDING, CLASS 4A (25000312) OR SEEDING CLASS 4B (25000314) & WILDLIFE FRIENDLY EROSION CONTROL BLANKET (25100645) - SEE LANDSCAPING PLANS
- Ⓓ AGGREGATE SUBGRADE IMPROVEMENT (30300001)
- Ⓔ AGGREGATE SUBGRADE IMPROVEMENT 12" (30300112)
- Ⓕ AGGREGATE BASE COURSE, TYPE B 8" (35102000)
- Ⓖ HOT-MIX ASPHALT BINDER COURSE, IL-19.0, N70, 8" (40603085)
- Ⓗ HOT-MIX ASPHALT SURFACE COURSE, IL-9.5 MIX "D", N70; 2" (40604062)
- Ⓘ HOT-MIX ASPHALT SURFACE COURSE, IL-9.5 MIX "D", N50; 2" (40604060)
- Ⓙ COMBINATION CONCRETE CURB AND GUTTER, TYPE B-6.12 (60603800)
- Ⓚ COMBINATION CONCRETE CURB AND GUTTER, TYPE B-6.24 (60605000)
- Ⓛ COMBINATION CONCRETE CURB AND GUTTER, TYPE M-4.06 (60608552)
- Ⓜ COMBINATION CONCRETE CURB AND GUTTER, TYPE M-4.12 (60608562)
- Ⓝ COMBINATION CONCRETE CURB AND GUTTER, TYPE M-4.24 (60608582)
- Ⓞ PORTLAND CEMENT CONCRETE SIDEWALK, 5" (42400200), SEE NOTE 1
- Ⓟ SUBBASE GRANULAR MATERIAL, TYPE B 4" (31101200)
- Ⓠ PORTLAND CEMENT CONCRETE PAVEMENT 8", SPECIAL (X4200408)
- Ⓡ GEOTECHNICAL FABRIC FOR GROUND STABILIZATION (21001000)
- Ⓢ PORTLAND CEMENT CONCRETE BASE COURSE 8" (35300300) FOR WIDENING GREATER THAN 6' OR PORTLAND CEMENT CONCRETE BASE COURSE WIDENING 8" (35400300) FOR WIDENING 6' OR LESS
- Ⓣ TRIAXIAL GEOGRID REINFORCEMENT, TYPE I (X0327487)
- Ⓤ AGGREGATE SHOULDERS, TYPE B 10" (48101620)
- Ⓥ TOPSOIL FURNISH AND PLACE, 2" (21101605)

NOTES: • AT LOCATIONS AS DIRECTED BY THE ENGINEER

- PROPOSED PCC SIDEWALK THICKNESS SHALL BE INCREASED TO 6" AT ALL RESIDENTIAL DRIVEWAYS.
- THE PROPOSED HMA SURFACE COURSE, IL-9.5, N70 SHALL BE INSTALLED 1/4" ABOVE THE GUTTER AT THE EDGE OF PAVEMENT.
- SEE ROUNDABOUT GRADING PLANS FOR DETAILED SLOPE INFORMATION.
- EXISTING AGGREGATE SHOULDER TO BE REMOVED SHALL BE MEASURED AND PAID FOR AS EARTH EXCAVATION.
- SEE STRUCTURAL PLANS FOR PROPOSED BRIDGE TYPICAL SECTIONS AND DETAILS.
- DUE TO DIFFERENCES BETWEEN THE EXISTING AND PROPOSED ROADWAY CONFIGURATIONS, EXISTING AND PROPOSED ALIGNMENTS/BASELINES HAVE BEEN PROVIDED FOR REFERENCE.

USER NAME = aschaefer	DESIGNED - AJS/JRS	REVISED -
	DRAWN - JRS/PWN	REVISED -
PLOT SCALE = N.T.S.	CHECKED - AJS	REVISED -
PLOT DATE = 11/2/2025	DATE -	REVISED -

F.A.U. RTE.	SECTION	COUNTY	TOTAL SHEETS	SHEET NO.
0403	21-00047-00-WR	WILL	149	16
CONTRACT NO. 61M01				
ILLINOIS FED. AID PROJECT				

EXISTING LEGEND

- *① REMOVAL AND DISPOSAL OF UNSUITABLE MATERIAL (20201200)
- ② COMBINATION CURB AND GUTTER REMOVAL (44000500)
- ③ SIDEWALK REMOVAL (44000600)
- ④ PAVEMENT REMOVAL (44000100)
- ⑤ HOT-MIX ASPHALT SURFACE REMOVAL, 2" (44000157)
- ⑥ EXISTING GROUND
- ⑦ EXISTING HMA PAVEMENT TO REMAIN
- *⑧ BIKE PATH REMOVAL (X0327036)

* AT LOCATIONS AS DIRECTED BY THE ENGINEER



REMOVAL ITEMS


PROPOSED LEGEND

- Ⓐ TOPSOIL FURNISH AND PLACE, 6" (21101625)
- Ⓑ SEEDING CLASS 1A (25000110) & WILDLIFE FRIENDLY EROSION CONTROL BLANKET (25100645)
- Ⓒ SEEDING, CLASS 4A (25000312) OR SEEDING CLASS 4B (25000314) & WILDLIFE FRIENDLY EROSION CONTROL BLANKET (25100645) - SEE LANDSCAPING PLANS
- Ⓓ AGGREGATE SUBGRADE IMPROVEMENT (30300001)
- Ⓔ AGGREGATE SUBGRADE IMPROVEMENT 12" (30300112)
- Ⓕ AGGREGATE BASE COURSE, TYPE B 8" (35102000)
- Ⓖ HOT-MIX ASPHALT BINDER COURSE, IL-19.0, N70, 8" (40603085)
- Ⓗ HOT-MIX ASPHALT SURFACE COURSE, IL-9.5 MIX "D", N70; 2" (40604062)
- Ⓘ HOT-MIX ASPHALT SURFACE COURSE, IL-9.5 MIX "D", N50; 2" (40604060)
- Ⓙ COMBINATION CONCRETE CURB AND GUTTER, TYPE B-6.12 (60603800)
- Ⓚ COMBINATION CONCRETE CURB AND GUTTER, TYPE B-6.24 (60605000)
- Ⓛ COMBINATION CONCRETE CURB AND GUTTER, TYPE M-4.06 (60608552)
- Ⓜ COMBINATION CONCRETE CURB AND GUTTER, TYPE M-4.12 (60608562)
- Ⓝ COMBINATION CONCRETE CURB AND GUTTER, TYPE M-4.24 (60608582)
- Ⓞ PORTLAND CEMENT CONCRETE SIDEWALK, 5" (42400200), SEE NOTE 1
- Ⓟ SUBBASE GRANULAR MATERIAL, TYPE B 4" (31101200)
- Ⓠ PORTLAND CEMENT CONCRETE PAVEMENT 8", SPECIAL (X4200408)
- Ⓡ GEOTECHNICAL FABRIC FOR GROUND STABILIZATION (21001000)
- Ⓢ PORTLAND CEMENT CONCRETE BASE COURSE 8" (35300300) FOR WIDENING GREATER THAN 6' OR PORTLAND CEMENT CONCRETE BASE COURSE WIDENING 8" (35400300) FOR WIDENING 6' OR LESS
- Ⓣ TRIAXIAL GEOGRID REINFORCEMENT, TYPE I (X0327487)
- Ⓤ AGGREGATE SHOULDERS, TYPE B 10" (48101620)
- Ⓥ TOPSOIL FURNISH AND PLACE, 2" (21101605)

•AT LOCATIONS AS DIRECTED BY THE ENGINEER


NOTES:

- PROPOSED PCC SIDEWALK THICKNESS SHALL BE INCREASED TO 6" AT ALL RESIDENTIAL DRIVEWAYS.
- THE PROPOSED HMA SURFACE COURSE, IL-9.5, N70 SHALL BE INSTALLED 1/4" ABOVE THE GUTTER AT THE EDGE OF PAVEMENT.
- SEE ROUNDABOUT GRADING PLANS FOR DETAILED SLOPE INFORMATION.
- EXISTING AGGREGATE SHOULDER TO BE REMOVED SHALL BE MEASURED AND PAID FOR AS EARTH EXCAVATION.
- SEE STRUCTURAL PLANS FOR PROPOSED BRIDGE TYPICAL SECTIONS AND DETAILS.
- DUE TO DIFFERENCES BETWEEN THE EXISTING AND PROPOSED ROADWAY CONFIGURATIONS, EXISTING AND PROPOSED ALIGNMENTS/BASELINES HAVE BEEN PROVIDED FOR REFERENCE.

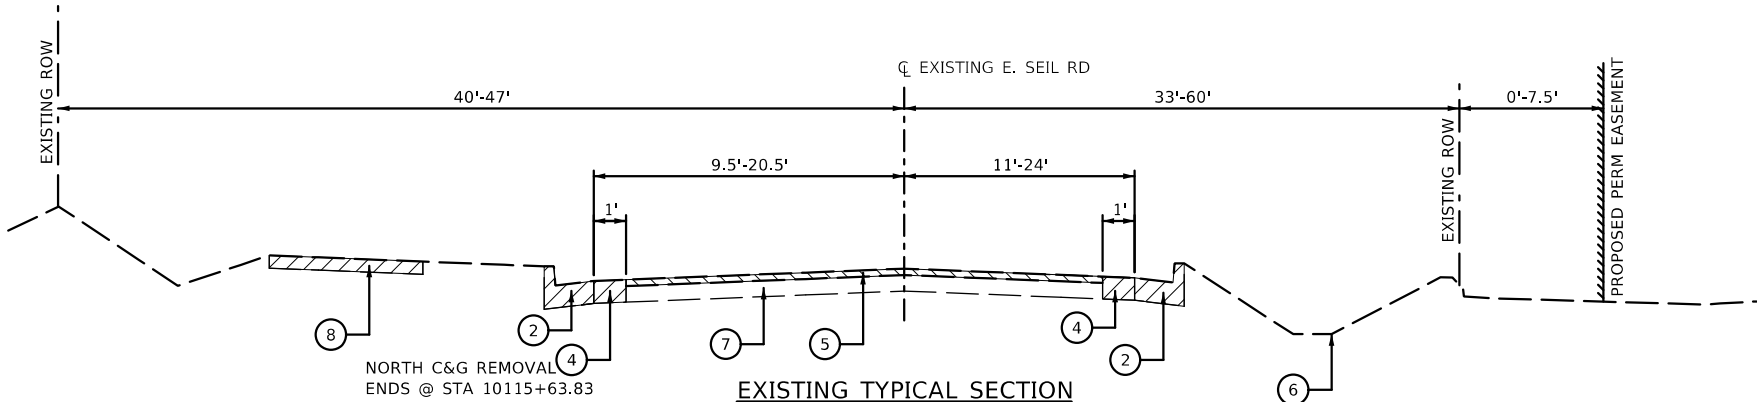

EXISTING TYPICAL SECTION

EX. E. SEIL ROAD CL
STA 10114+51.25 TO STA 10119+00.11

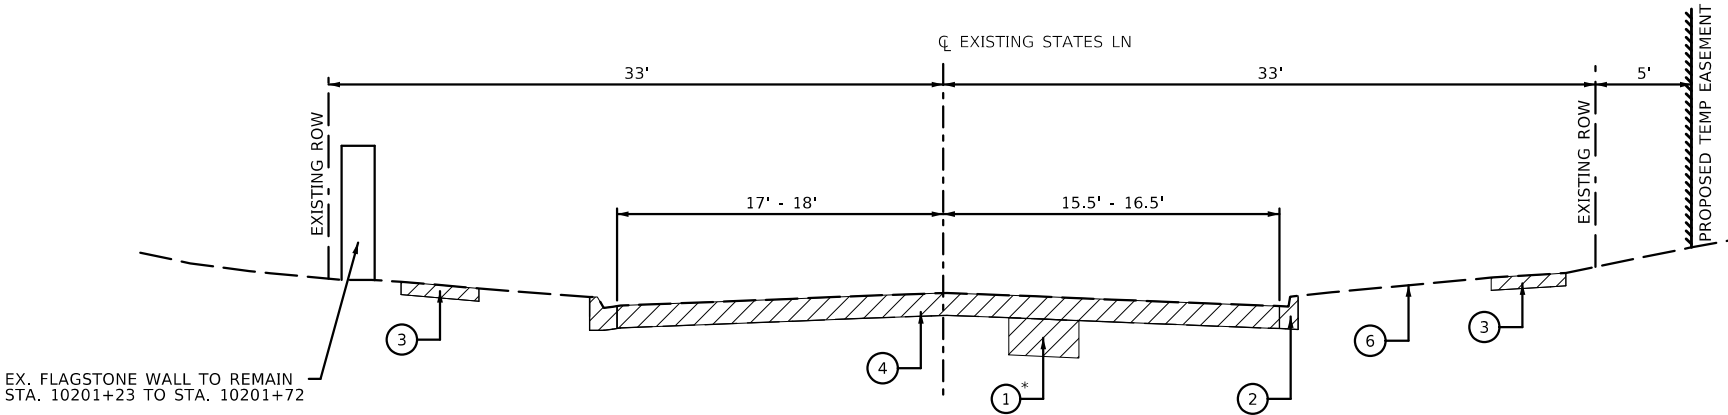

EXISTING TYPICAL SECTION

EX. STATES LANE CL
STA 10200+36.35 TO STA 10202+00.00


HOT-MIX ASPHALT MIXTURE REQUIREMENTS		
MIXTURE TYPE	AIR VOIDS @ NDES	QMP
ROADWAY PAVEMENT RECONSTRUCTION		
HOT-MIX ASPHALT SURFACE COURSE, IL-9.5, MIX "D", N70, 2"	4% @ 70 GYR.	LR 1030-2
HOT-MIX ASPHALT BINDER COURSE, IL-19.0, N70, 8"	4% @ 70 GYR.	LR 1030-2
HMA RESURFACING & OVER WIDENING AREAS		
HOT-MIX ASPHALT SURFACE COURSE, IL 9.5, MIX "D", N70, 2"	4% @ 70 GYR.	LR 1030-2
HMA SHARED-USE PATH		
HOT-MIX ASPHALT SURFACE COURSE, IL 9.5, MIX "D", N50, 2"	4% @ 50 GYR.	LR 1030-2
HMA DRIVEWAY PAVEMENT, 3"		
HOT-MIX ASPHALT SURFACE COURSE, IL 9.5, MIX "D", N50, 3" (IN 2 LIFTS)	4% @ 50 GYR.	LR 1030-2
HMA PAVEMENT CONNECTOR FOR BRIDGE APPROACH SLAB		
HOT-MIX ASPHALT SURFACE COURSE, IL-9.5, MIX "D", N70, 2"	4% @ 70 GYR.	LR 1030-2
HOT-MIX ASPHALT BINDER COURSE, IL-19.0, N70, 8"-13"	4% @ 70 GYR.	LR 1030-2
HMA TEMPORARY PAVEMENT		
HOT-MIX ASPHALT BINDER COURSE, IL-19.0, N50, 4"	4% @ 50 GYR.	LR 1030-2
HMA TEMPORARY PATCHING		
HOT-MIX ASPHALT BINDER COURSE, IL-19.0, N50, 2 1/2"	4% @ 50 GYR.	LR 1030-2
QMP DESIGNATION: QUALITY CONTROL/QUALITY ASSURANCE PER LR 1030-2		

HMA TABLE NOTES:

- THE UNIT WEIGHT USED TO CALCULATE ALL HOT-MIX ASPHALT MATERIAL IS 112 LB/SQ YD/IN.
- THE "AC TYPE" FOR POLYMERIZED HMA MIXES SHALL BE "SBS/SBR PG 76-22" AND FOR NON POLYMERIZED HMA THE "AC TYPE" SHALL BE "PG 64-22" UNLESS MODIFIED BY RECLAIMED MATERIALS SPECIFICATIONS.
- THE CONTRACTOR SHALL HAVE THE OPTION BETWEEN HMA OR PCC TEMPORARY PAVEMENT. PC CONCRETE PAVEMENT SHALL CONSIST OF CLASS PV CONCRETE MEETING THE REQUIREMENTS OF ART. 1020 OF THE STANDARD SPECIFICATIONS; THICKNESS SHALL BE 6". TEMPORARY PCC PAVEMENT DOES NOT REQUIRE DOWEL BARS.


USER NAME = aschaefer	DESIGNED - AJS/JRS	REVISED -
	DRAWN - JRS/PWN	REVISED -
PLOT SCALE = N.T.S.	CHECKED - AJS	REVISED -
PLOT DATE = 11/2/2025	DATE -	REVISED -

F.A.U. RTE.	SECTION	COUNTY	TOTAL SHEETS	SHEET NO.
0403	21-00047-00-WR	WILL	149	17
CONTRACT NO. 61M01				
ILLINOIS FED. AID PROJECT				

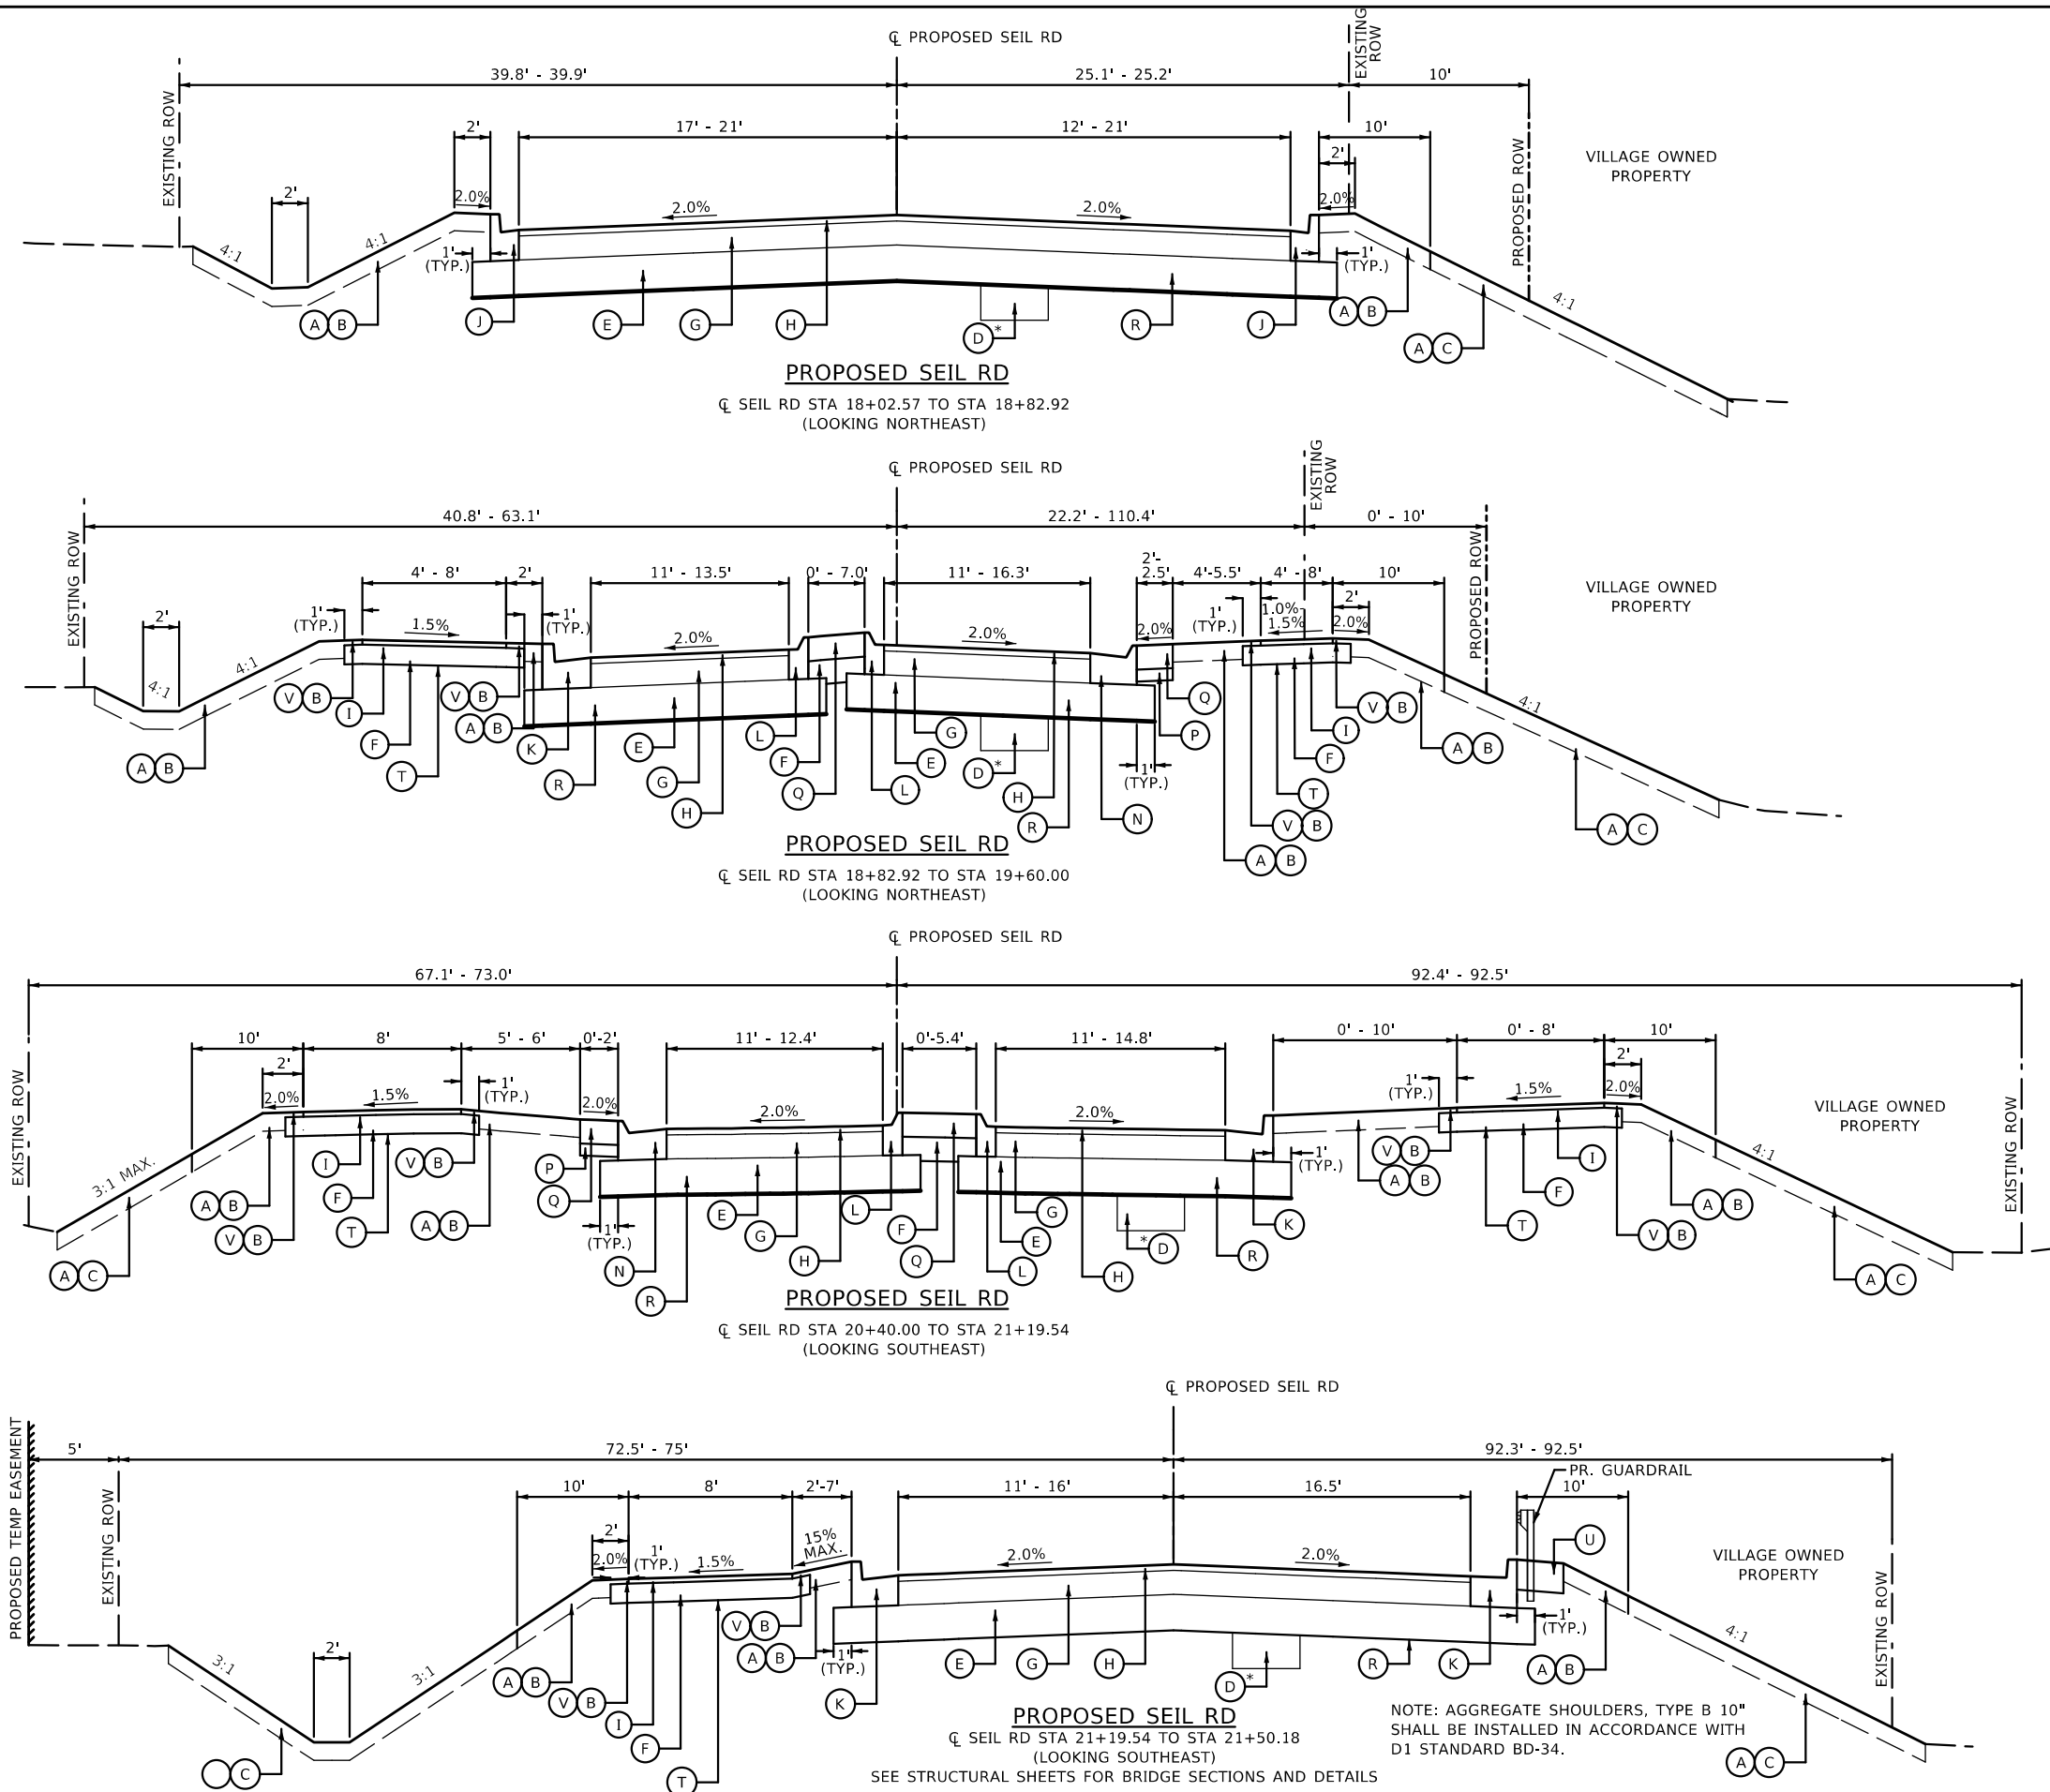


- EXISTING LEGEND**
- * ① REMOVAL AND DISPOSAL OF UNSUITABLE MATERIAL (20201200)
 - ② COMBINATION CURB AND GUTTER REMOVAL (44000500)
 - ③ SIDEWALK REMOVAL (44000600)
 - ④ PAVEMENT REMOVAL (44000100)
 - ⑤ HOT-MIX ASPHALT SURFACE REMOVAL, 2" (44000157)
 - ⑥ EXISTING GROUND
 - ⑦ EXISTING HMA PAVEMENT TO REMAIN
 - * ⑧ BIKE PATH REMOVAL (X0327036)
- * AT LOCATIONS AS DIRECTED BY THE ENGINEER
- PROPOSED LEGEND**
- Ⓐ TOPSOIL FURNISH AND PLACE, 6" (21101625)
 - Ⓑ SEEDING CLASS 1A (25000110) & WILDLIFE FRIENDLY EROSION CONTROL BLANKET (25100645)
 - Ⓒ SEEDING, CLASS 4A (25000312) OR SEEDING CLASS 4B (25000314) & WILDLIFE FRIENDLY EROSION CONTROL BLANKET (25100645) - SEE LANDSCAPING PLANS
 - Ⓓ AGGREGATE SUBGRADE IMPROVEMENT (30300001)
 - Ⓔ AGGREGATE SUBGRADE IMPROVEMENT 12" (30300112)
 - Ⓕ AGGREGATE BASE COURSE, TYPE B 8" (35102000)
 - Ⓖ HOT-MIX ASPHALT BINDER COURSE, IL-19.0, N70, 8" (40603085)
 - Ⓗ HOT-MIX ASPHALT SURFACE COURSE, IL-9.5 MIX "D", N70; 2" (40604062)
 - Ⓘ HOT-MIX ASPHALT SURFACE COURSE, IL-9.5 MIX "D", N50; 2" (40604060)
 - Ⓙ COMBINATION CONCRETE CURB AND GUTTER, TYPE B-6.12 (60603800)
 - Ⓚ COMBINATION CONCRETE CURB AND GUTTER, TYPE B-6.24 (60605000)
 - Ⓛ COMBINATION CONCRETE CURB AND GUTTER, TYPE M-4.06 (60608552)
 - Ⓜ COMBINATION CONCRETE CURB AND GUTTER, TYPE M-4.12 (60608562)
 - Ⓝ COMBINATION CONCRETE CURB AND GUTTER, TYPE M-4.24 (60608582)
 - Ⓞ PORTLAND CEMENT CONCRETE SIDEWALK, 5" (42400200), SEE NOTE 1
 - Ⓟ SUBBASE GRANULAR MATERIAL, TYPE B 4" (31101200)
 - Ⓠ PORTLAND CEMENT CONCRETE PAVEMENT 8", SPECIAL (X4200408)
 - Ⓡ GEOTECHNICAL FABRIC FOR GROUND STABILIZATION (21001000)
 - Ⓢ PORTLAND CEMENT CONCRETE BASE COURSE 8" (35300300) FOR WIDENING GREATER THAN 6' OR PORTLAND CEMENT CONCRETE BASE COURSE WIDENING 8" (35400300) FOR WIDENING 6' OR LESS
 - Ⓣ TRIAXIAL GEOGRID REINFORCEMENT, TYPE I (X0327487)
 - Ⓤ AGGREGATE SHOULDERS, TYPE B 10" (48101620)
 - Ⓥ TOPSOIL FURNISH AND PLACE, 2" (21101605)
- AT LOCATIONS AS DIRECTED BY THE ENGINEER

- NOTES:**
1. PROPOSED PCC SIDEWALK THICKNESS SHALL BE INCREASED TO 6" AT ALL RESIDENTIAL DRIVEWAYS.
 2. THE PROPOSED HMA SURFACE COURSE, IL-9.5, N70 SHALL BE INSTALLED 1/4" ABOVE THE GUTTER AT THE EDGE OF PAVEMENT.
 3. SEE ROUNDABOUT GRADING PLANS FOR DETAILED SLOPE INFORMATION.
 4. EXISTING AGGREGATE SHOULDER TO BE REMOVED SHALL BE MEASURED AND PAID FOR AS EARTH EXCAVATION.
 5. SEE STRUCTURAL PLANS FOR PROPOSED BRIDGE TYPICAL SECTIONS AND DETAILS.
 6. DUE TO DIFFERENCES BETWEEN THE EXISTING AND PROPOSED ROADWAY CONFIGURATIONS, EXISTING AND PROPOSED ALIGNMENTS/BASELINES HAVE BEEN PROVIDED FOR REFERENCE.

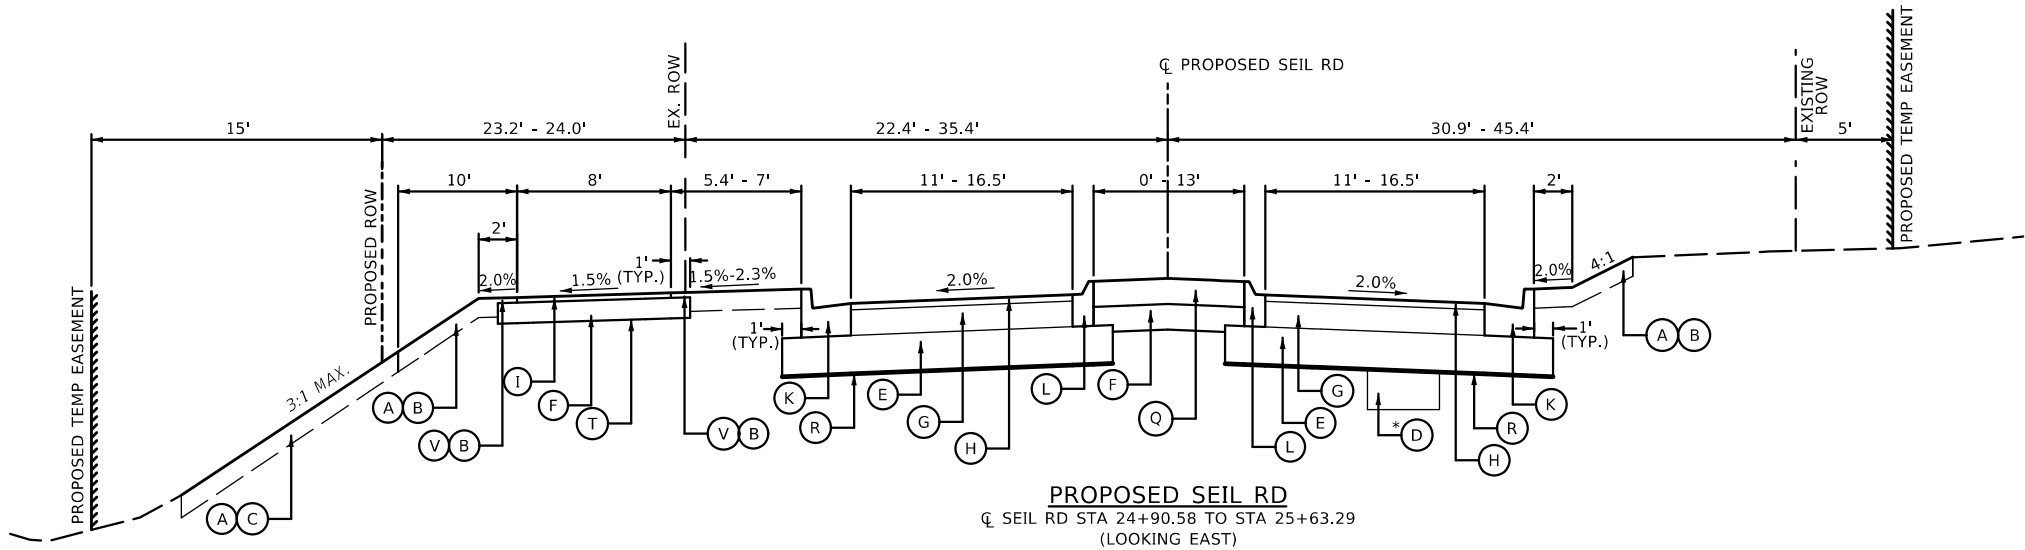


PROPOSED SEIL RD
CL SEIL RD STA 24+90.58 TO STA 25+63.29
(LOOKING EAST)

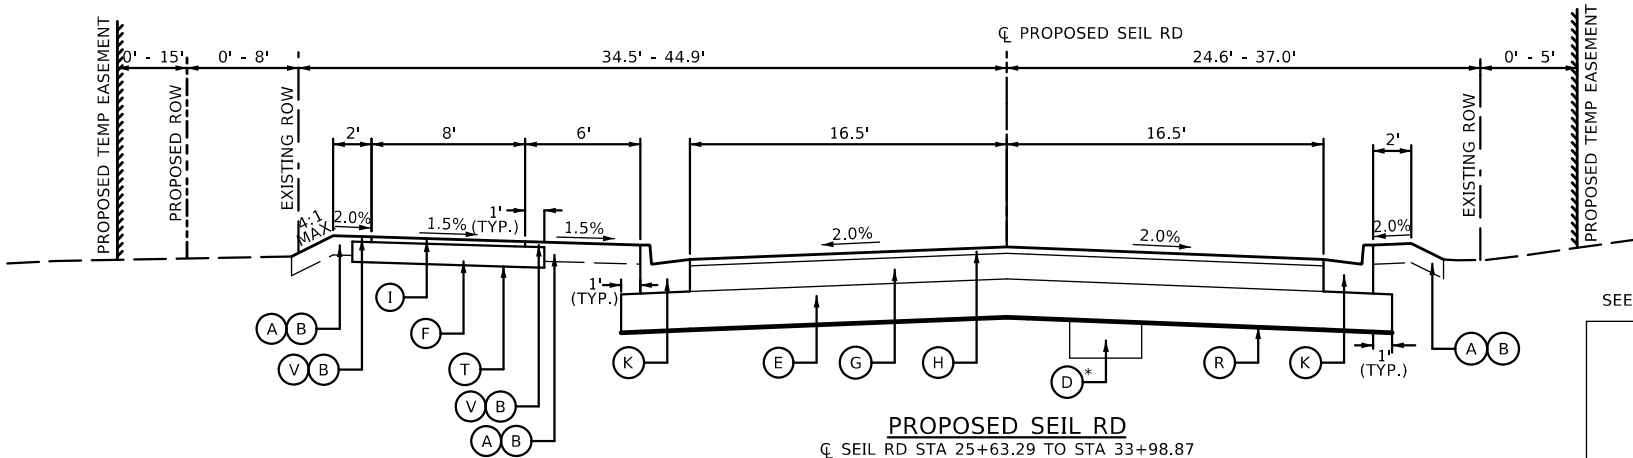


PROPOSED SEIL RD
CL SEIL RD STA 25+63.29 TO STA 33+98.87
(LOOKING EAST)

SOUTH PARKWAY SHOWN FOR
STA. 26+63.29 TO STA. 31+28.00
AND STA. 33+30.00 TO 33+98.87
SEE DETAIL "A" FOR STA. 31+28.00 TO 33+30.00

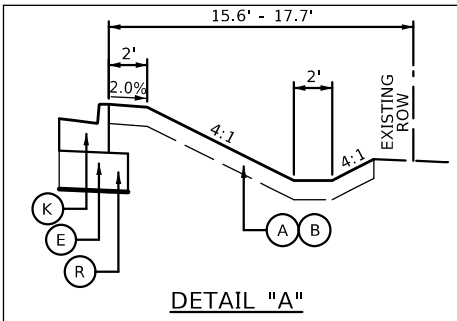

DETAIL "A"

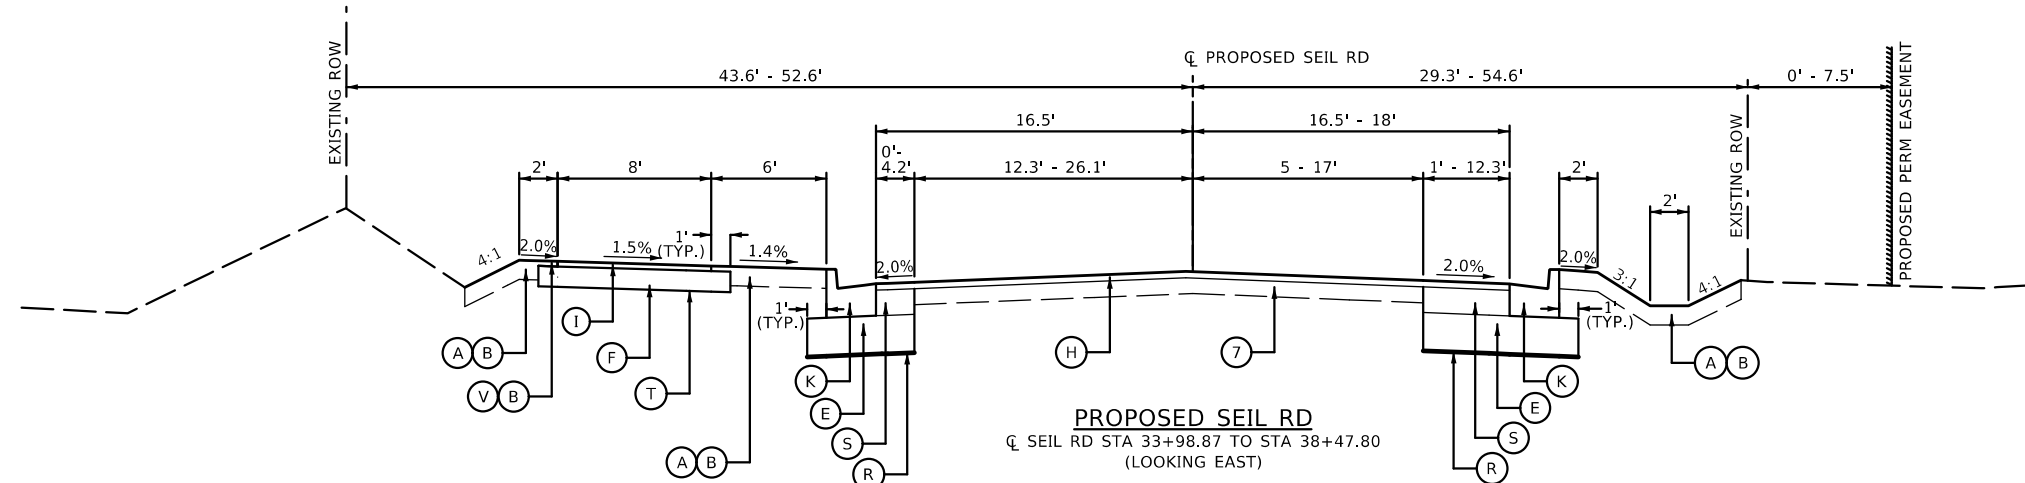

PROPOSED SEIL RD
CL SEIL RD STA 33+98.87 TO STA 38+47.80
(LOOKING EAST)


NORTH EOP WIDENING
ENDS AT STA. 35+11.37

- EXISTING LEGEND
- * ① REMOVAL AND DISPOSAL OF UNSUITABLE MATERIAL (20201200)
 - ② COMBINATION CURB AND GUTTER REMOVAL (44000500)
 - ③ SIDEWALK REMOVAL (44000600)
 - ④ PAVEMENT REMOVAL (44000100)
 - ⑤ HOT-MIX ASPHALT SURFACE REMOVAL, 2" (44000157)
 - ⑥ EXISTING GROUND
 - ⑦ EXISTING HMA PAVEMENT TO REMAIN
 - * ⑧ BIKE PATH REMOVAL (X0327036)


- * AT LOCATIONS AS DIRECTED BY THE ENGINEER
- REMOVAL ITEMS
- PROPOSED LEGEND





- ① TOPSOIL FURNISH AND PLACE, 6" (21101625)
 - ② SEEDING CLASS 1A (25000110) & WILDLIFE FRIENDLY EROSION CONTROL BLANKET (25100645)
 - ③ SEEDING, CLASS 4A (25000312) OR SEEDING CLASS 4B (25000314) & WILDLIFE FRIENDLY EROSION CONTROL BLANKET (25100645) - SEE LANDSCAPING PLANS
 - * ④ AGGREGATE SUBGRADE IMPROVEMENT (30300001)
 - ⑤ AGGREGATE SUBGRADE IMPROVEMENT 12" (30300112)
 - ⑥ AGGREGATE BASE COURSE, TYPE B 8" (35102000)
 - ⑦ HOT-MIX ASPHALT BINDER COURSE, IL-19.0, N70, 8" (40603085)
 - ⑧ HOT-MIX ASPHALT SURFACE COURSE, IL-9.5 MIX "D", N70; 2" (40604062)
 - ⑨ HOT-MIX ASPHALT SURFACE COURSE, IL-9.5 MIX "D", N50; 2" (40604060)
 - ⑩ COMBINATION CONCRETE CURB AND GUTTER, TYPE B-6.12 (60603800)
 - ⑪ COMBINATION CONCRETE CURB AND GUTTER, TYPE B-6.24 (60605000)
 - ⑫ COMBINATION CONCRETE CURB AND GUTTER, TYPE M-4.06 (60608552)
 - ⑬ COMBINATION CONCRETE CURB AND GUTTER, TYPE M-4.12 (60608562)
 - ⑭ COMBINATION CONCRETE CURB AND GUTTER, TYPE M-4.24 (60608582)
 - ⑮ PORTLAND CEMENT CONCRETE SIDEWALK, 5" (42400200), SEE NOTE 1
 - ⑯ SUBBASE GRANULAR MATERIAL, TYPE B 4" (31101200)
 - ⑰ PORTLAND CEMENT CONCRETE PAVEMENT 8", SPECIAL (X4200408)
 - ⑱ GEOTECHNICAL FABRIC FOR GROUND STABILIZATION (21001000)
 - ⑲ PORTLAND CEMENT CONCRETE BASE COURSE 8" (35300300) FOR WIDENING GREATER THAN 6' OR PORTLAND CEMENT CONCRETE BASE COURSE WIDENING 8" (35400300) FOR WIDENING 6' OR LESS
 - ⑳ TRIAXIAL GEOGRID REINFORCEMENT, TYPE I (X0327487)
 - ㉑ AGGREGATE SHOULDERS, TYPE B 10" (48101620)
 - ㉒ TOPSOIL FURNISH AND PLACE, 2" (21101605)
- * AT LOCATIONS AS DIRECTED BY THE ENGINEER

- NOTES:
- PROPOSED PCC SIDEWALK THICKNESS SHALL BE INCREASED TO 6" AT ALL RESIDENTIAL DRIVEWAYS.
 - THE PROSPED HMA SURFACE COURSE, IL-9.5, N70 SHALL BE INSTALLED 1/4" ABOVE THE GUTTER AT THE EDGE OF PAVEMENT.
 - SEE ROUNDABOUT GRADING PLANS FOR DETAILED SLOPE INFORMATION.
 - EXISTING AGGREGATE SHOULD BE REMOVED SHALL BE MEASURED AND PAID FOR AS EARTH EXCAVATION.
 - SEE STRUCTURAL PLANS FOR PROPOSED BRIDGE TYPICAL SECTIONS AND DETAILS.
 - DUE TO DIFFERENCES BETWEEN THE EXISTING AND PROPOSED ROADWAY CONFIGURATIONS, EXISTING AND PROPOSED ALIGNMENTS/BASELINES HAVE BEEN PROVIDED FOR REFERENCE.

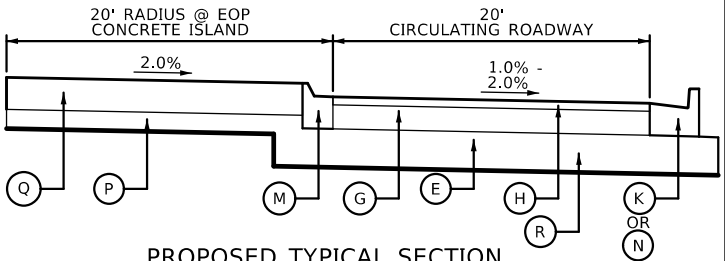

PROPOSED TYPICAL SECTION
ROUNDABOUT CIRCULATING ROADWAY
SEIL RD & RAVEN RD
SEIL RD & STATES LN

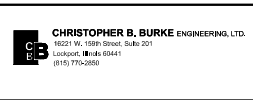
	USER NAME = aschaefer		DESIGNED - AJS/JRS	REVISED -	STATE OF ILLINOIS DEPARTMENT OF TRANSPORTATION	SEIL ROAD WIDENING PROPOSED TYPICAL SECTIONS		F.A.U. RTE.	SECTION	COUNTY	TOTAL SHEETS	SHEET NO.
	DRAWN - JRS/PWN		CHECKED - AJS	REVISED -		SCALE: N.T.S.		0403	21-00047-00-WR	WILL	149	19
	PLOT DATE = 11/2/2025		DATE -	REVISED -		SHEET 4 OF 5 SHEETS		STATION		CONTRACT NO. 61M01		

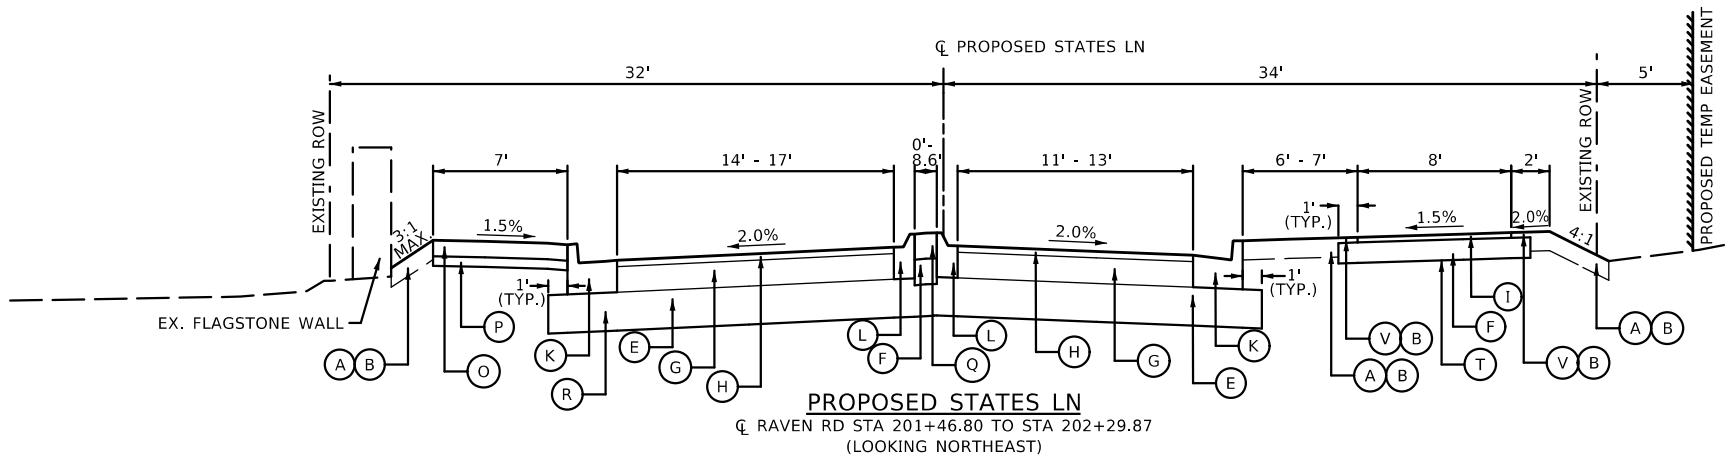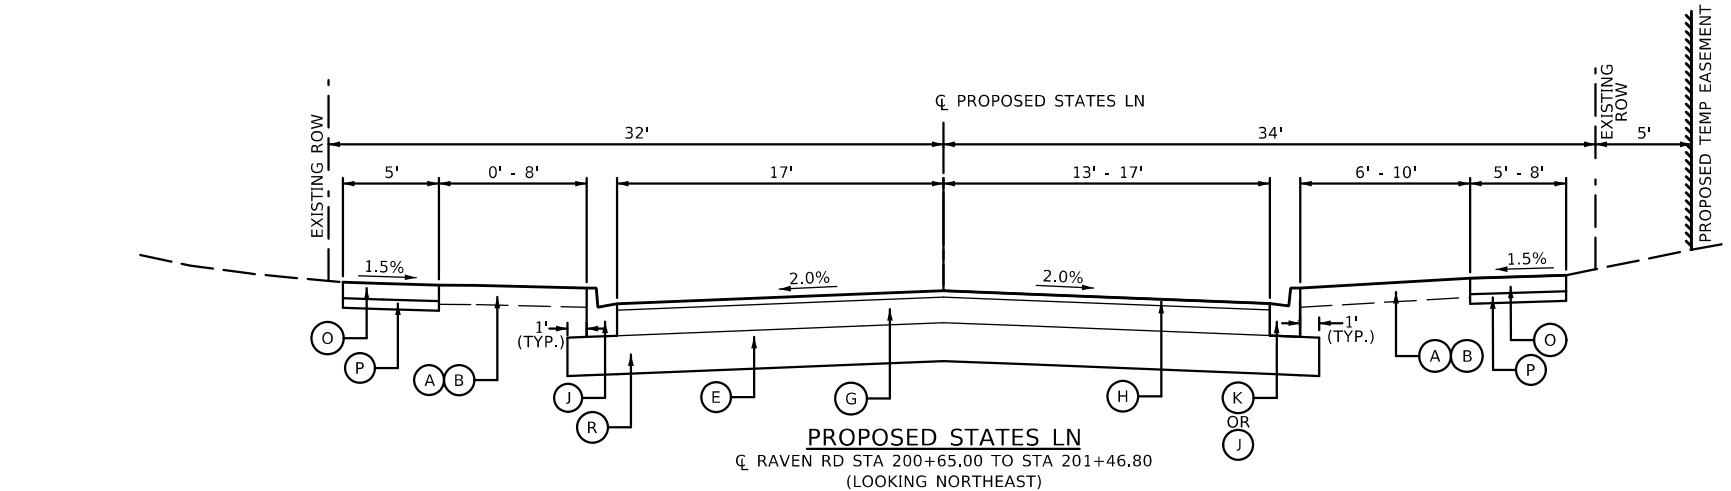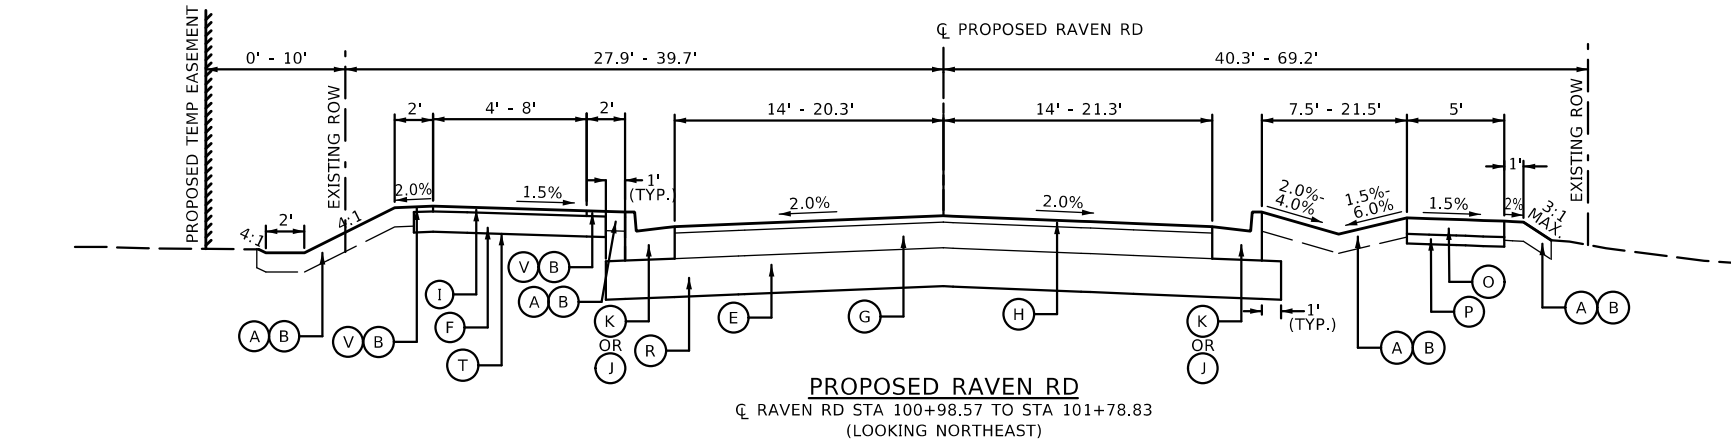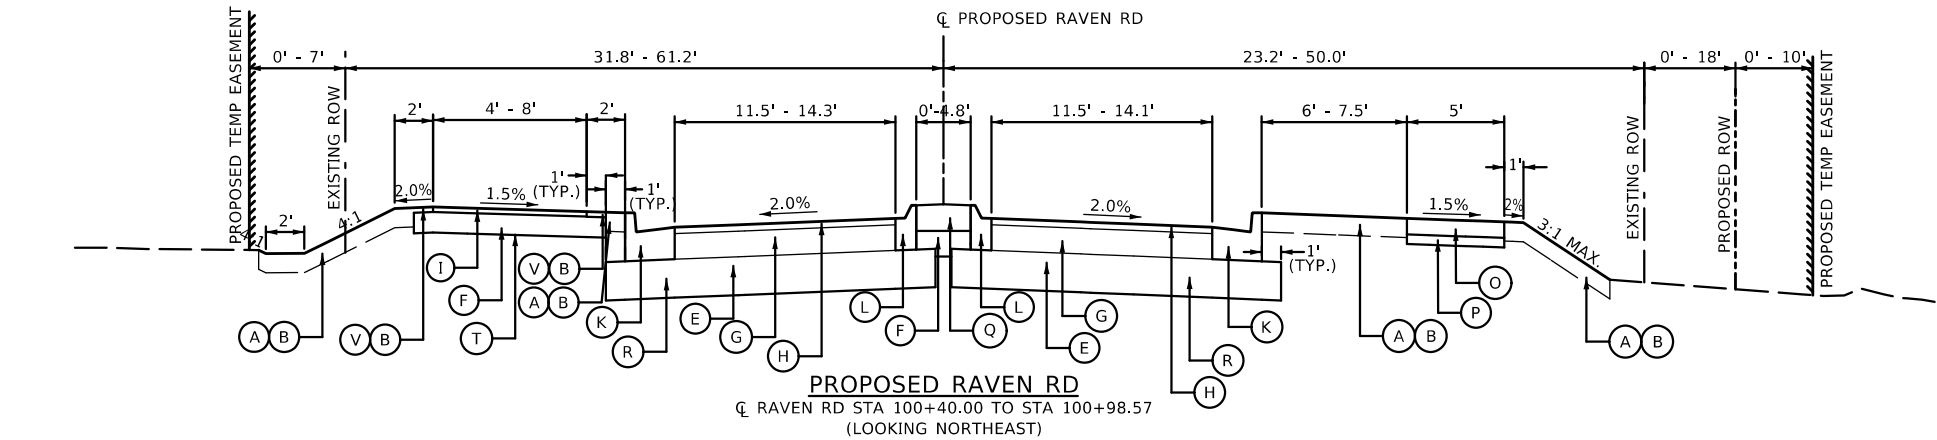

EXISTING LEGEND

- ① REMOVAL AND DISPOSAL OF UNSUITABLE MATERIAL (20201200)
- ② COMBINATION CURB AND GUTTER REMOVAL (44000500)
- ③ SIDEWALK REMOVAL (44000600)
- ④ PAVEMENT REMOVAL (44000100)
- ⑤ HOT-MIX ASPHALT SURFACE REMOVAL, 2" (44000157)
- ⑥ EXISTING GROUND
- ⑦ EXISTING HMA PAVEMENT TO REMAIN
- ⑧ BIKE PATH REMOVAL (X0327036)

* AT LOCATIONS AS DIRECTED BY THE ENGINEER

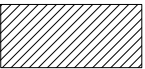

REMOVAL ITEMS

PROPOSED LEGEND

- Ⓐ TOPSOIL FURNISH AND PLACE, 6" (21101625)
- Ⓑ SEEDING CLASS 1A (25000110) & WILDLIFE FRIENDLY EROSION CONTROL BLANKET (25100645)
- Ⓒ SEEDING, CLASS 4A (25000312) OR SEEDING CLASS 4B (25000314) & WILDLIFE FRIENDLY EROSION CONTROL BLANKET (25100645) - SEE LANDSCAPING PLANS
- Ⓓ AGGREGATE SUBGRADE IMPROVEMENT (30300001)
- Ⓔ AGGREGATE SUBGRADE IMPROVEMENT 12" (30300112)
- Ⓕ AGGREGATE BASE COURSE, TYPE B 8" (35102000)
- Ⓖ HOT-MIX ASPHALT BINDER COURSE, IL-19.0, N70, 8" (40603085)
- Ⓗ HOT-MIX ASPHALT SURFACE COURSE, IL-9.5 MIX "D", N70; 2" (40604062)
- Ⓘ HOT-MIX ASPHALT SURFACE COURSE, IL-9.5 MIX "D", N50; 2" (40604060)
- Ⓙ COMBINATION CONCRETE CURB AND GUTTER, TYPE B-6.12 (60603800)
- Ⓚ COMBINATION CONCRETE CURB AND GUTTER, TYPE B-6.24 (60605000)
- Ⓛ COMBINATION CONCRETE CURB AND GUTTER, TYPE M-4.06 (60608552)
- Ⓜ COMBINATION CONCRETE CURB AND GUTTER, TYPE M-4.12 (60608562)
- Ⓝ COMBINATION CONCRETE CURB AND GUTTER, TYPE M-4.24 (60608582)
- Ⓞ PORTLAND CEMENT CONCRETE SIDEWALK, 5" (42400200), SEE NOTE 1
- Ⓟ SUBBASE GRANULAR MATERIAL, TYPE B 4" (31101200)
- Ⓠ PORTLAND CEMENT CONCRETE PAVEMENT 8", SPECIAL (X4200408)
- Ⓡ GEOTECHNICAL FABRIC FOR GROUND STABILIZATION (21001000)
- Ⓢ PORTLAND CEMENT CONCRETE BASE COURSE 8" (35300300) FOR WIDENING GREATER THAN 6' OR PORTLAND CEMENT CONCRETE BASE COURSE WIDENING 8" (35400300) FOR WIDENING 6' OR LESS
- Ⓣ TRIAXIAL GEOGRID REINFORCEMENT, TYPE I (X0327487)
- Ⓤ AGGREGATE SHOULDERS, TYPE B 10" (48101620)
- Ⓥ TOPSOIL FURNISH AND PLACE, 2" (21101605)

• AT LOCATIONS AS DIRECTED BY THE ENGINEER

NOTES:

- PROPOSED PCC SIDEWALK THICKNESS SHALL BE INCREASED TO 6" AT ALL RESIDENTIAL DRIVEWAYS.
- THE PROPOSED HMA SURFACE COURSE, IL-9.5, N70 SHALL BE INSTALLED 1/4" ABOVE THE GUTTER AT THE EDGE OF PAVEMENT.
- SEE ROUNDABOUT GRADING PLANS FOR DETAILED SLOPE INFORMATION.
- EXISTING AGGREGATE SHOULDER TO BE REMOVED SHALL BE MEASURED AND PAID FOR AS EARTH EXCAVATION.
- SEE STRUCTURAL PLANS FOR PROPOSED BRIDGE TYPICAL SECTIONS AND DETAILS.
- DUE TO DIFFERENCES BETWEEN THE EXISTING AND PROPOSED ROADWAY CONFIGURATIONS, EXISTING AND PROPOSED ALIGNMENTS/BASELINES HAVE BEEN PROVIDED FOR REFERENCE.

USER NAME = aschaefer	DESIGNED - AJS/JRS	REVISED -
	DRAWN - JRS/PWN	REVISED -
PLOT SCALE = N.T.S.	CHECKED - AJS	REVISED -
PLOT DATE = 11/2/2025	DATE -	REVISED -

F.A.U. RTE.	SECTION	COUNTY	TOTAL SHEETS	SHEET NO.
0403	21-00047-00-WR	WILL	149	20
CONTRACT NO. 61M01				
ILLINOIS FED. AID PROJECT				

EARTHWORK SCHEDULE							
STATION			20201200	20200100			
			REMOVAL & DISPOSAL OF UNSUITABLE MATERIAL	EARTH EXCAVATION	EARTH EXCAVATION VOLUME USED (15% SHRINKAGE)	EMBANKMENT	EARTHWORK BALANCE WASTE (+) OR SHORTAGE (-)
SEIL ROAD			(CU YD)	(CU YD)	(CU YD)	(CU YD)	(CU YD)
18+03	TO	18+36	7	77	65	4	61
18+36	TO	18+50	9	33	28	6	22
18+50	TO	19+00	55	86	73	60	13
19+00	TO	19+35	40	26	22	67	-45
19+35	TO	19+50	18	5	4	47	-43
19+50	TO	19+87	36	32	27	217	-190
19+87	TO	20+00	12	80	68	113	-45
20+00	TO	20+50	95	301	256	522	-266
20+50	TO	20+72	65	73	62	238	-176
20+72	TO	21+00	90	192	163	300	-137
21+00	TO	21+50	167	535	455	597	-142
21+50	TO	21+78	103	442	376	387	-11
21+78	TO	21+84	20	139	118	39	79
21+84	TO	22+16	137	683	581	1	580
22+16	TO	23+94	OMISSION FOR BRIDGE				
23+94	TO	24+25	77	15	13	264	-251
24+25	TO	24+40	36	2	2	133	-131
24+40	TO	25+00	114	27	23	321	-298
25+00	TO	25+17	26	25	21	20	1
25+17	TO	25+50	51	77	65	20	45
25+50	TO	26+00	75	132	112	37	75
26+00	TO	26+50	106	120	102	63	39
26+50	TO	26+83	58	145	123	46	77
26+83	TO	27+00	29	78	66	26	40
27+00	TO	27+50	96	105	89	72	17
27+50	TO	27+73	19	51	43	10	33
27+73	TO	28+00	20	70	60	11	49
28+00	TO	28+20	14	59	50	16	34
28+20	TO	28+50	22	84	71	23	48
28+50	TO	29+00	51	114	97	39	58
29+00	TO	29+50	50	104	88	38	50
29+50	TO	30+00	52	100	85	46	39
30+00	TO	30+50	54	99	84	61	23
30+50	TO	30+89	30	78	66	29	37
30+89	TO	31+00	8	21	18	2	16
31+00	TO	31+13	11	26	22	10	12

EARTHWORK SCHEDULE							
STATION			20201200	20200100			
			REMOVAL & DISPOSAL OF UNSUITABLE MATERIAL	EARTH EXCAVATION	EARTH EXCAVATION VOLUME USED (15% SHRINKAGE)	EMBANKMENT	EARTHWORK BALANCE WASTE (+) OR SHORTAGE (-)
SEIL ROAD			(CU YD)	(CU YD)	(CU YD)	(CU YD)	(CU YD)
31+13	TO	31+50	38	65	55	44	11
31+50	TO	32+00	67	73	62	39	23
32+00	TO	32+50	68	78	66	25	41
32+50	TO	33+00	71	111	94	26	68
33+00	TO	33+29	29	85	72	11	61
33+29	TO	33+46	5	56	48	3	45
33+46	TO	33+50	0	15	13	0	13
33+50	TO	33+61	1	44	37	0	37
33+61	TO	34+00	17	104	88	3	85
34+00	TO	34+17	8	16	14	1	13
34+17	TO	34+50	17	27	23	6	17
34+50	TO	35+00	35	33	28	18	10
35+00	TO	35+11	9	7	6	4	2
35+11	TO	35+31	9	11	9	3	6
35+31	TO	35+50	4	8	7	3	4
35+50	TO	36+00	23	14	12	23	-11
36+00	TO	36+23	6	10	9	7	2
36+23	TO	36+50	8	12	10	9	1
36+50	TO	37+00	14	27	23	16	7
37+00	TO	37+04	0	3	3	0	3
37+04	TO	37+50	13	24	20	17	3
37+50	TO	38+00	14	19	16	19	-3
38+00	TO	38+03	0	1	1	0	1
38+03	TO	38+48	9	16	14	6	8
RAVEN ROAD							
100+65	TO	101+00	24	6	5	88	-83
101+00	TO	101+50	30	48	41	52	-11
101+50	TO	101+79	21	56	48	12	36
STATES LANE							
200+65	TO	200+80	6	28	24	2	22
200+80	TO	201+00	5	38	32	3	29
201+00	TO	201+50	23	54	46	26	20
201+50	TO	202+00	33	8	7	99	-92
202+00	TO	202+05	4	0	0	17	-17
TOTALS			2464	5333	4534	4467	67


SUMMARY	
20201200	20200100
REMOVAL & DISPOSAL OF UNSUITABLE MATERIAL	EARTH EXCAVATION
(CU YD)	(CU YD)
2,464	5,333


IT IS ANTICATED THAT TOPSOIL STRIPPED FROM THE SITE WILL BE REMOVED AND NEW TOPSOIL WILL BE FURNISHED TO SITE. TOPSOIL STRIPPING WILL BE PAID FOR AS REMOVAL & DISPOSAL OF UNSUITABLE MATERIAL. BASED ON EXISTING TOPSOIL DEPTHS, A QUANTITY OF 2,464 CY OF TOPSOIL WILL BE EXCAVATED TO CONSTRUCT THE PROPOSED FINAL GRADING & ROADWAY IMPROVEMENTS AS SHOWN ON THE CROSS SECTIONS. ADDITIONAL QUANTITY FOR REMOVAL AND DISPOSAL OF UNSUITABLE MATERIAL HAS BEEN INCLUDED IN THE SUMMARY OF QUANTITIES FOR LANDSCAPED AREAS DISTURBED OUTSIDE OF THE ROADWAY IMPROVEMENTS.

EXCAVATED MATERIALS SHALL NOT BE ALLOWED TO BE STORED/STOCKPILED ON OR WITHIN 100 FEET OF A DESIGNATED FLOOD PLAIN.

HORIZONTAL CONTROL POINTS					
NO.	NORTHING	EASTING	STATION	OFFSET	DESCRIPTION
5	1 763 424.55	1 018 400.19	10003+78.21	36.7' LT	X-CUT
8	1 762 923.69	1 018 879.90	10107+56.54	28.3' RT	IRON ROD W/ CAP
14	1 763 320.36	1 018 377.08	10002+56.63	44.4' RT	IRON PIPE
515	1 762 928.42	1 018 559.95	10201+71.77	24.7' LT	X-CUT
2175	1 762 859.76	1 018 504.18	10200+83.40	28.6' LT	X-CUT


ELEVATION BENCHMARKS DATUM: NAVD'88 (GPS OBSERVED)		
NO.	DESCRIPTION	ELEV.
OSBM	SQUARE CUT ON SOUTHWEST CORNER OF	565.53
21-50	CONCRETE BASE OF ATT PANEL BOX ON THE NORTHWEST SIDE OF SEIL ROAD ON WEST SIDE OF BRIDGE	
OSBM	NORTHWEST CORNER OF CONC. PAD AT THE	572.80
21-51	SOUTHEAST CORNER OF STATES LANE & SEIL ROAD AT THE NORTHERY ATT PANEL BOX	

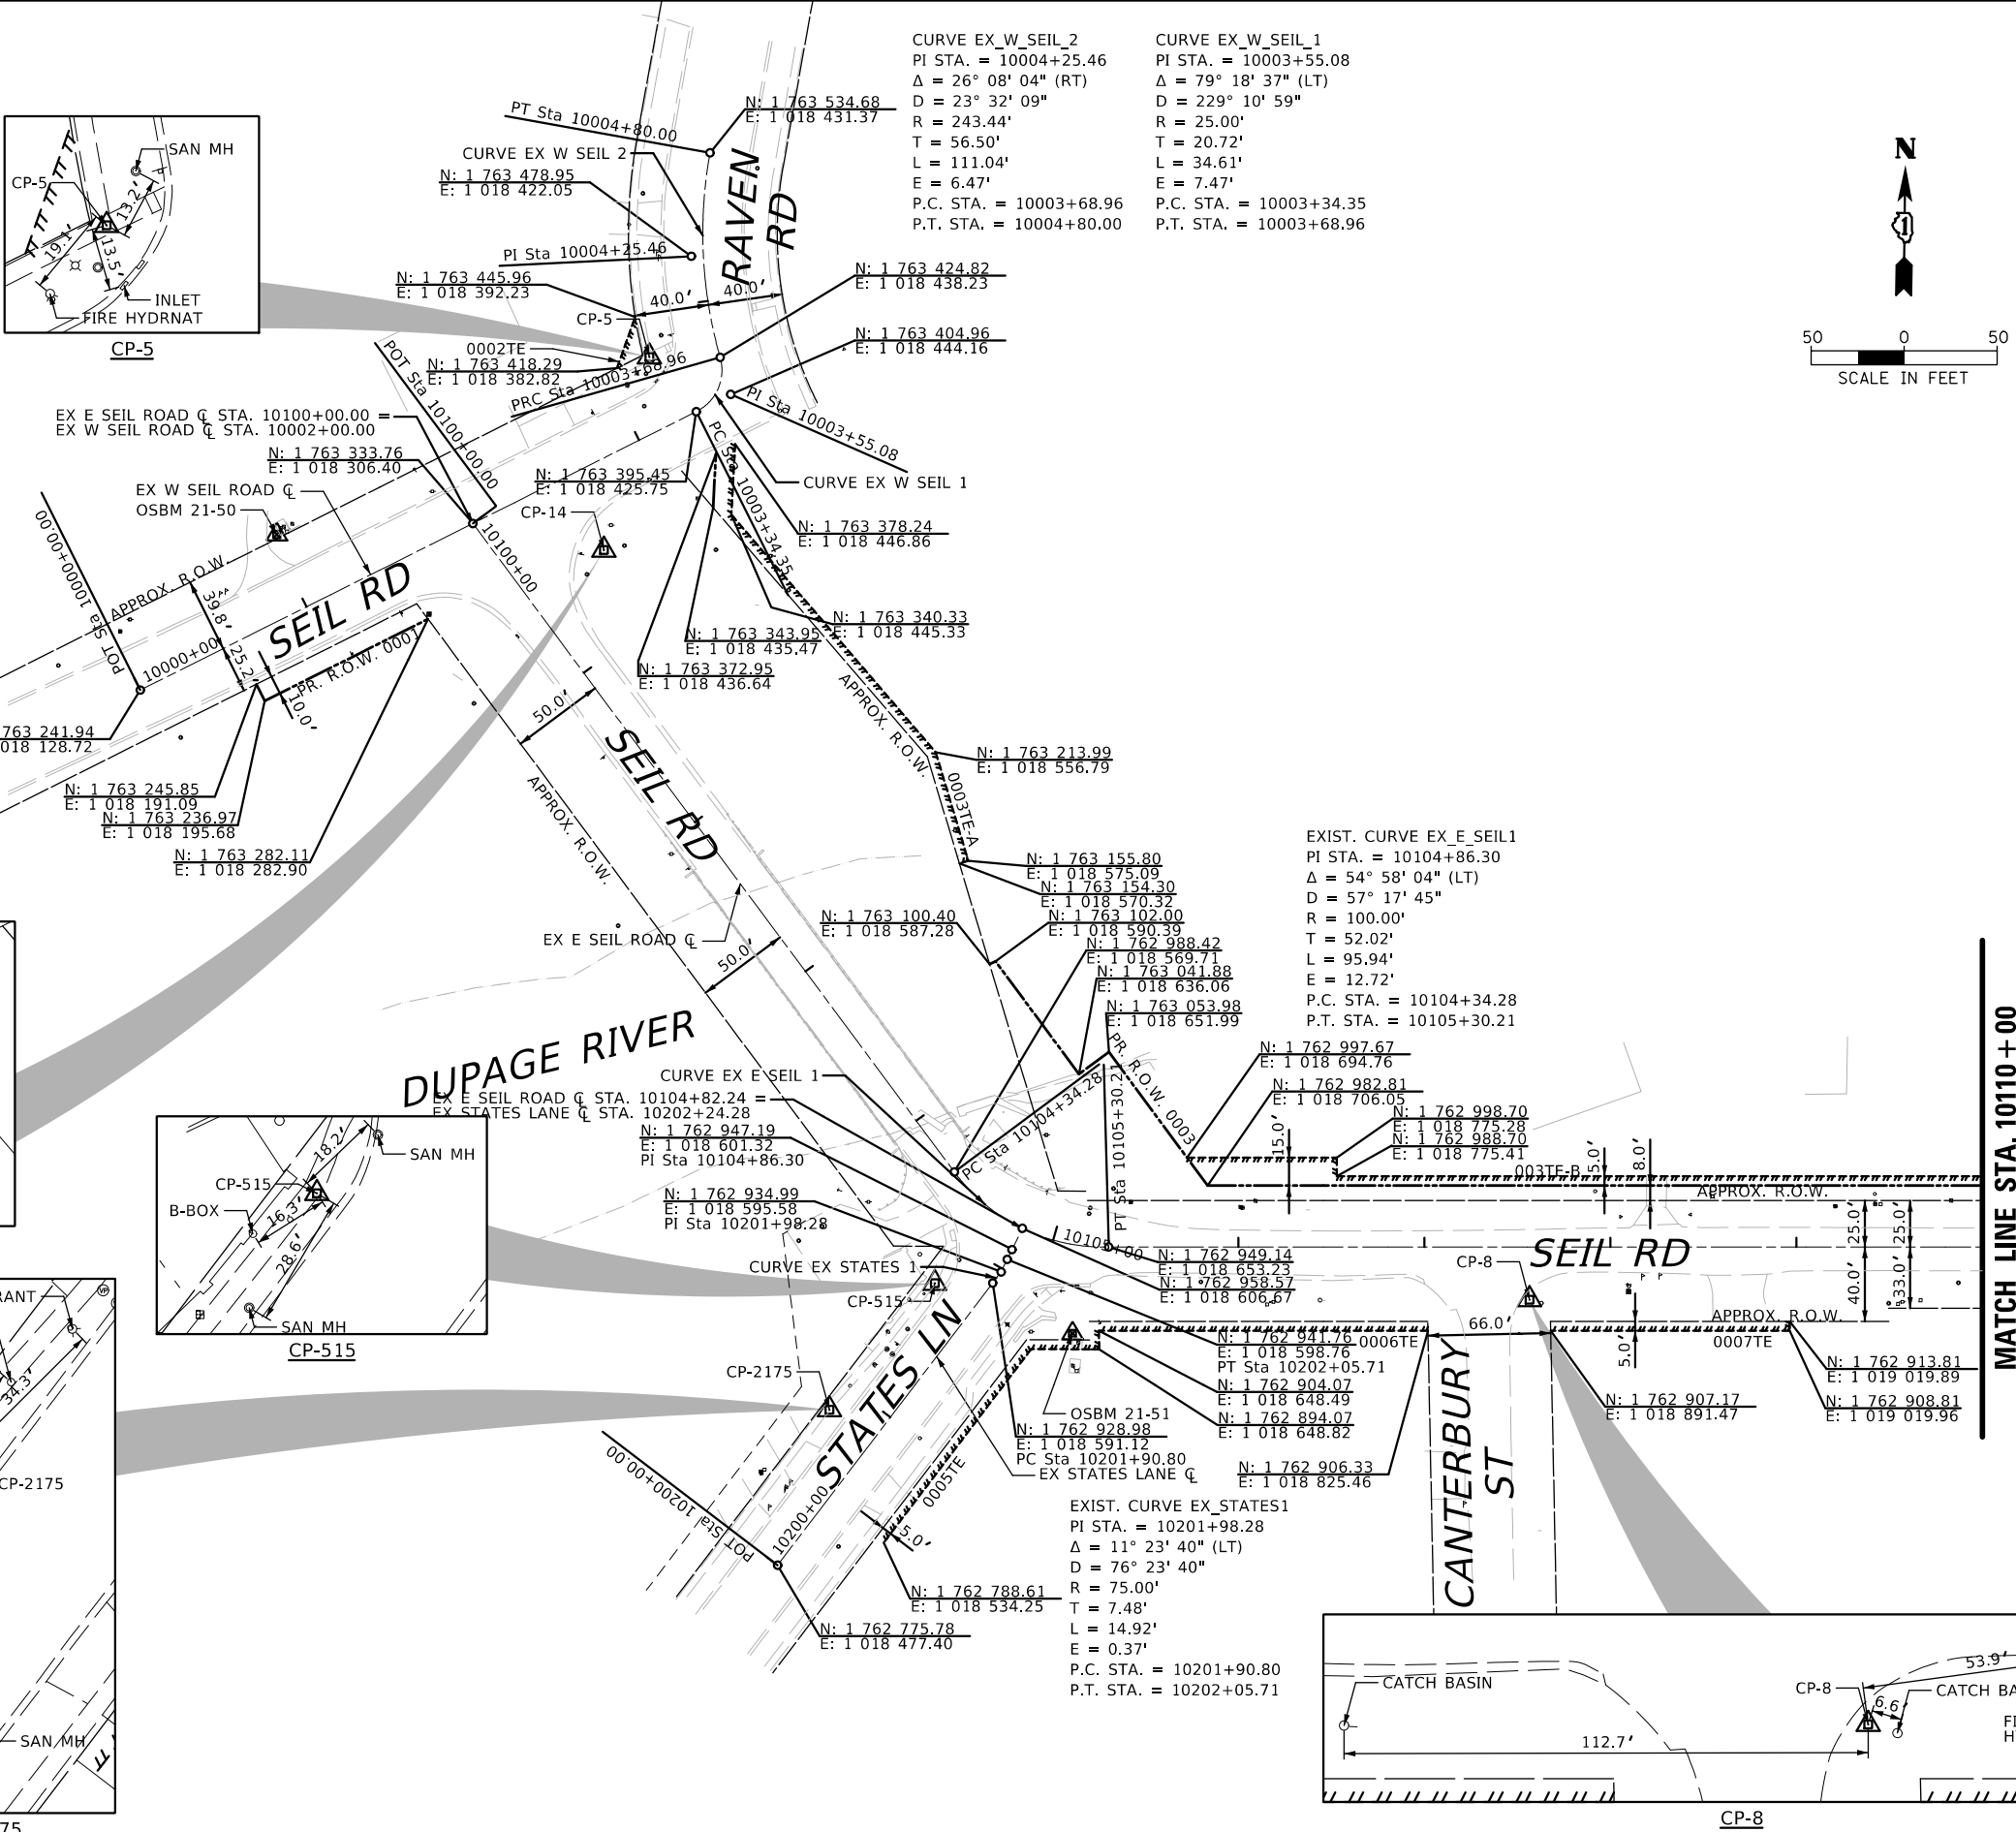


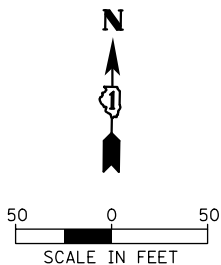

HORIZONTAL CONTROL POINTS					
	NORTHING	EASTING	STATION	OFFSET	DESCRIPTION
9	1 762 938.95	1 019 311.12	10111+87.91	18.6' RT	HCS
10	1 762 935.97	1 019 550.61	10114+27.36	24.6' RT	HCS
11	1 762 939.90	1 019 912.70	10117+89.47	25.3' RT	HCS

	ELEVATION BENCHMARKS	
	DATUM: NAVD'88 (GPS OBSERVED)	
NO.	DESCRIPTION	ELEV.
OSBM	SOUTHWEST BOLT OF FIRE HYDRANT AT THE	590.90
21-52	NORTHWEST CORNER OF RIVER BLUFF DRIVE &	
	SEIL ROAD	

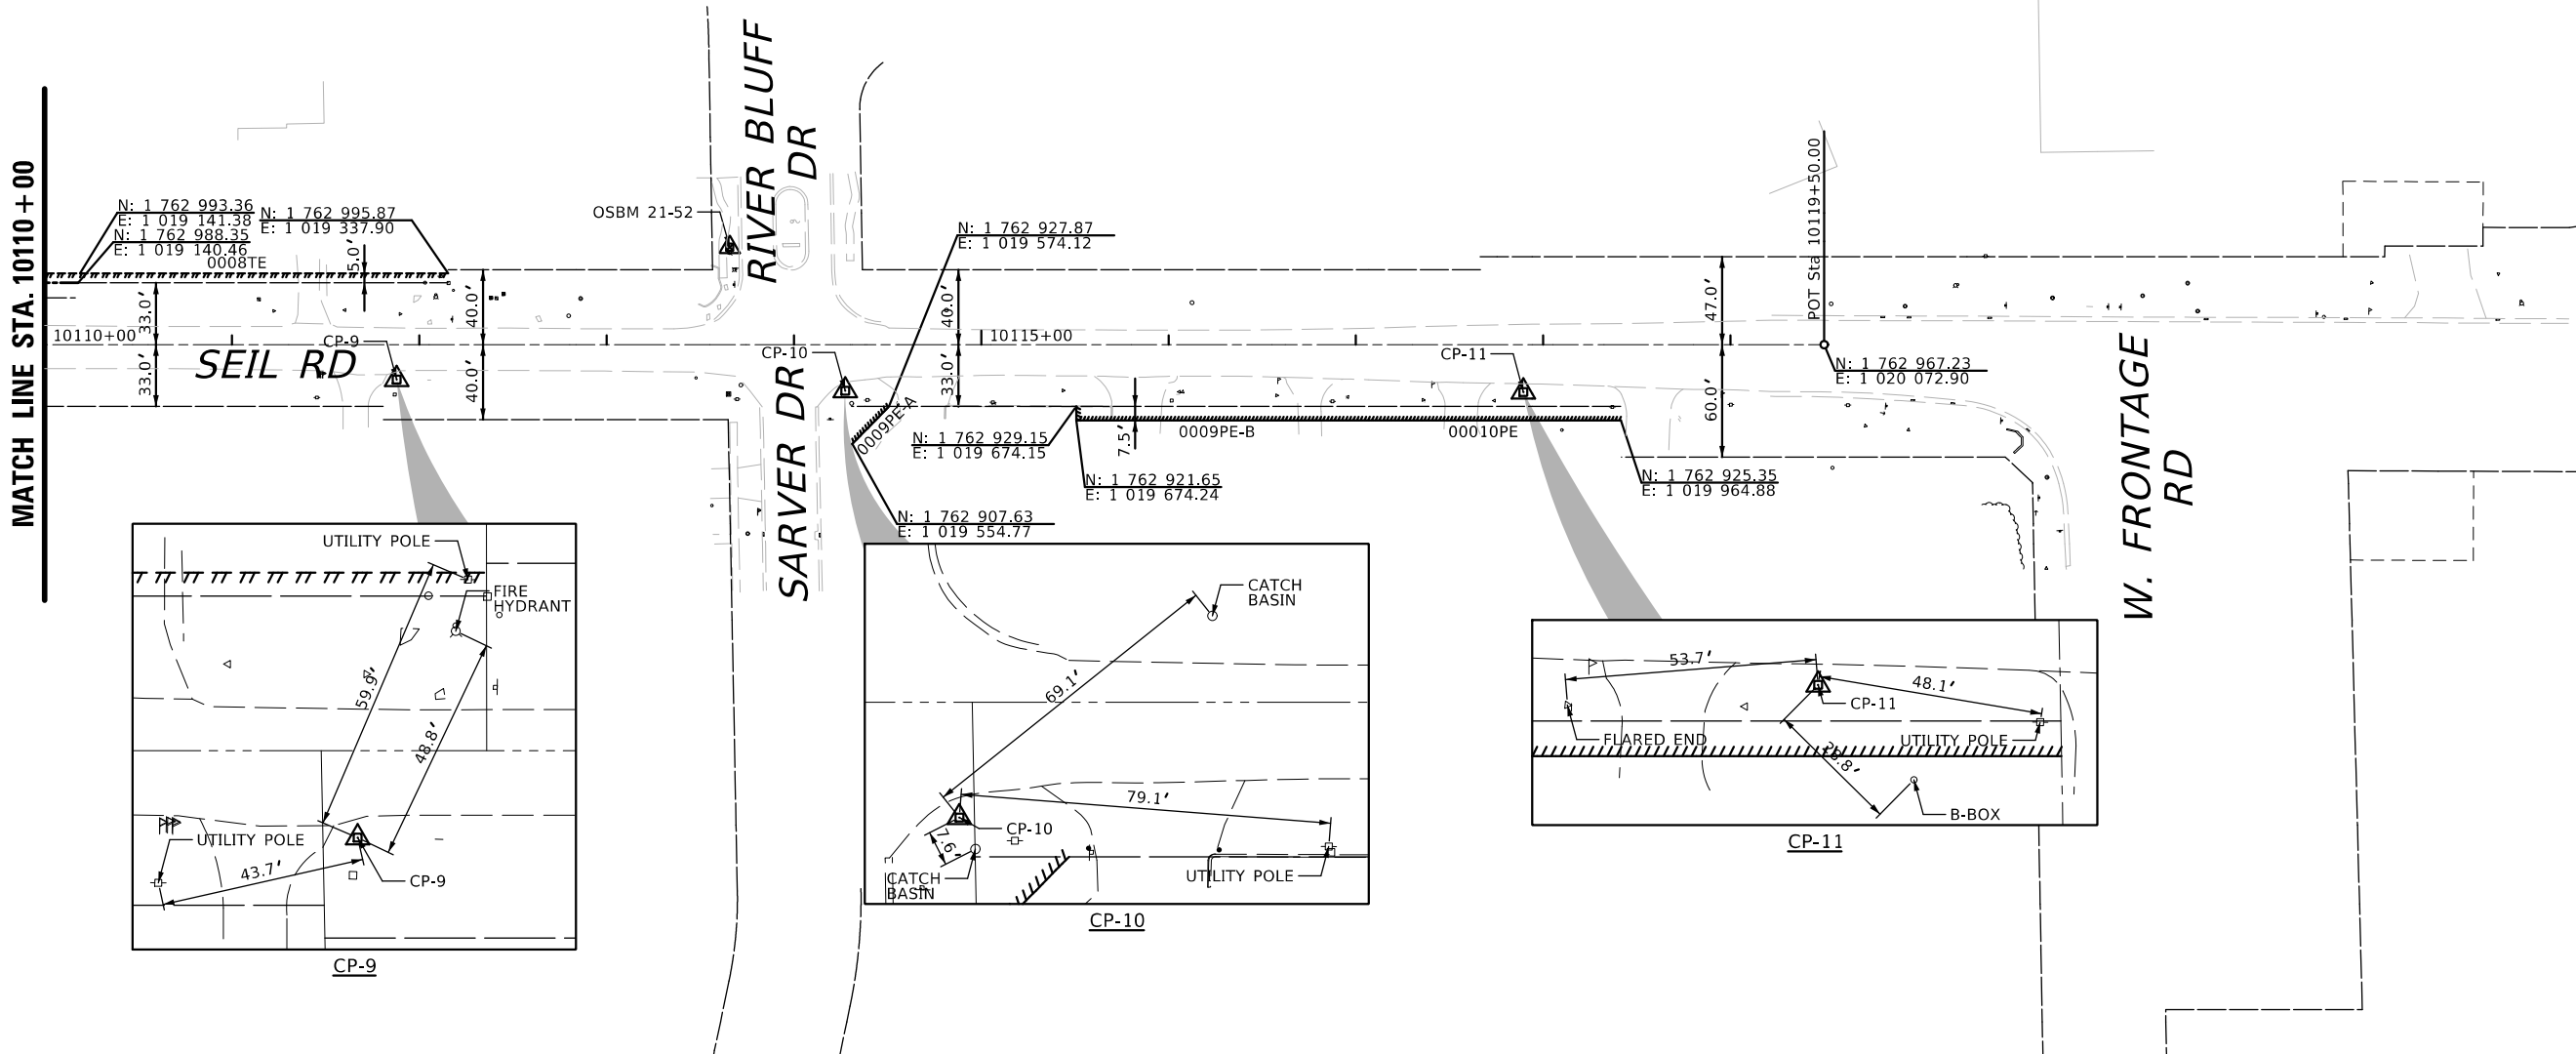

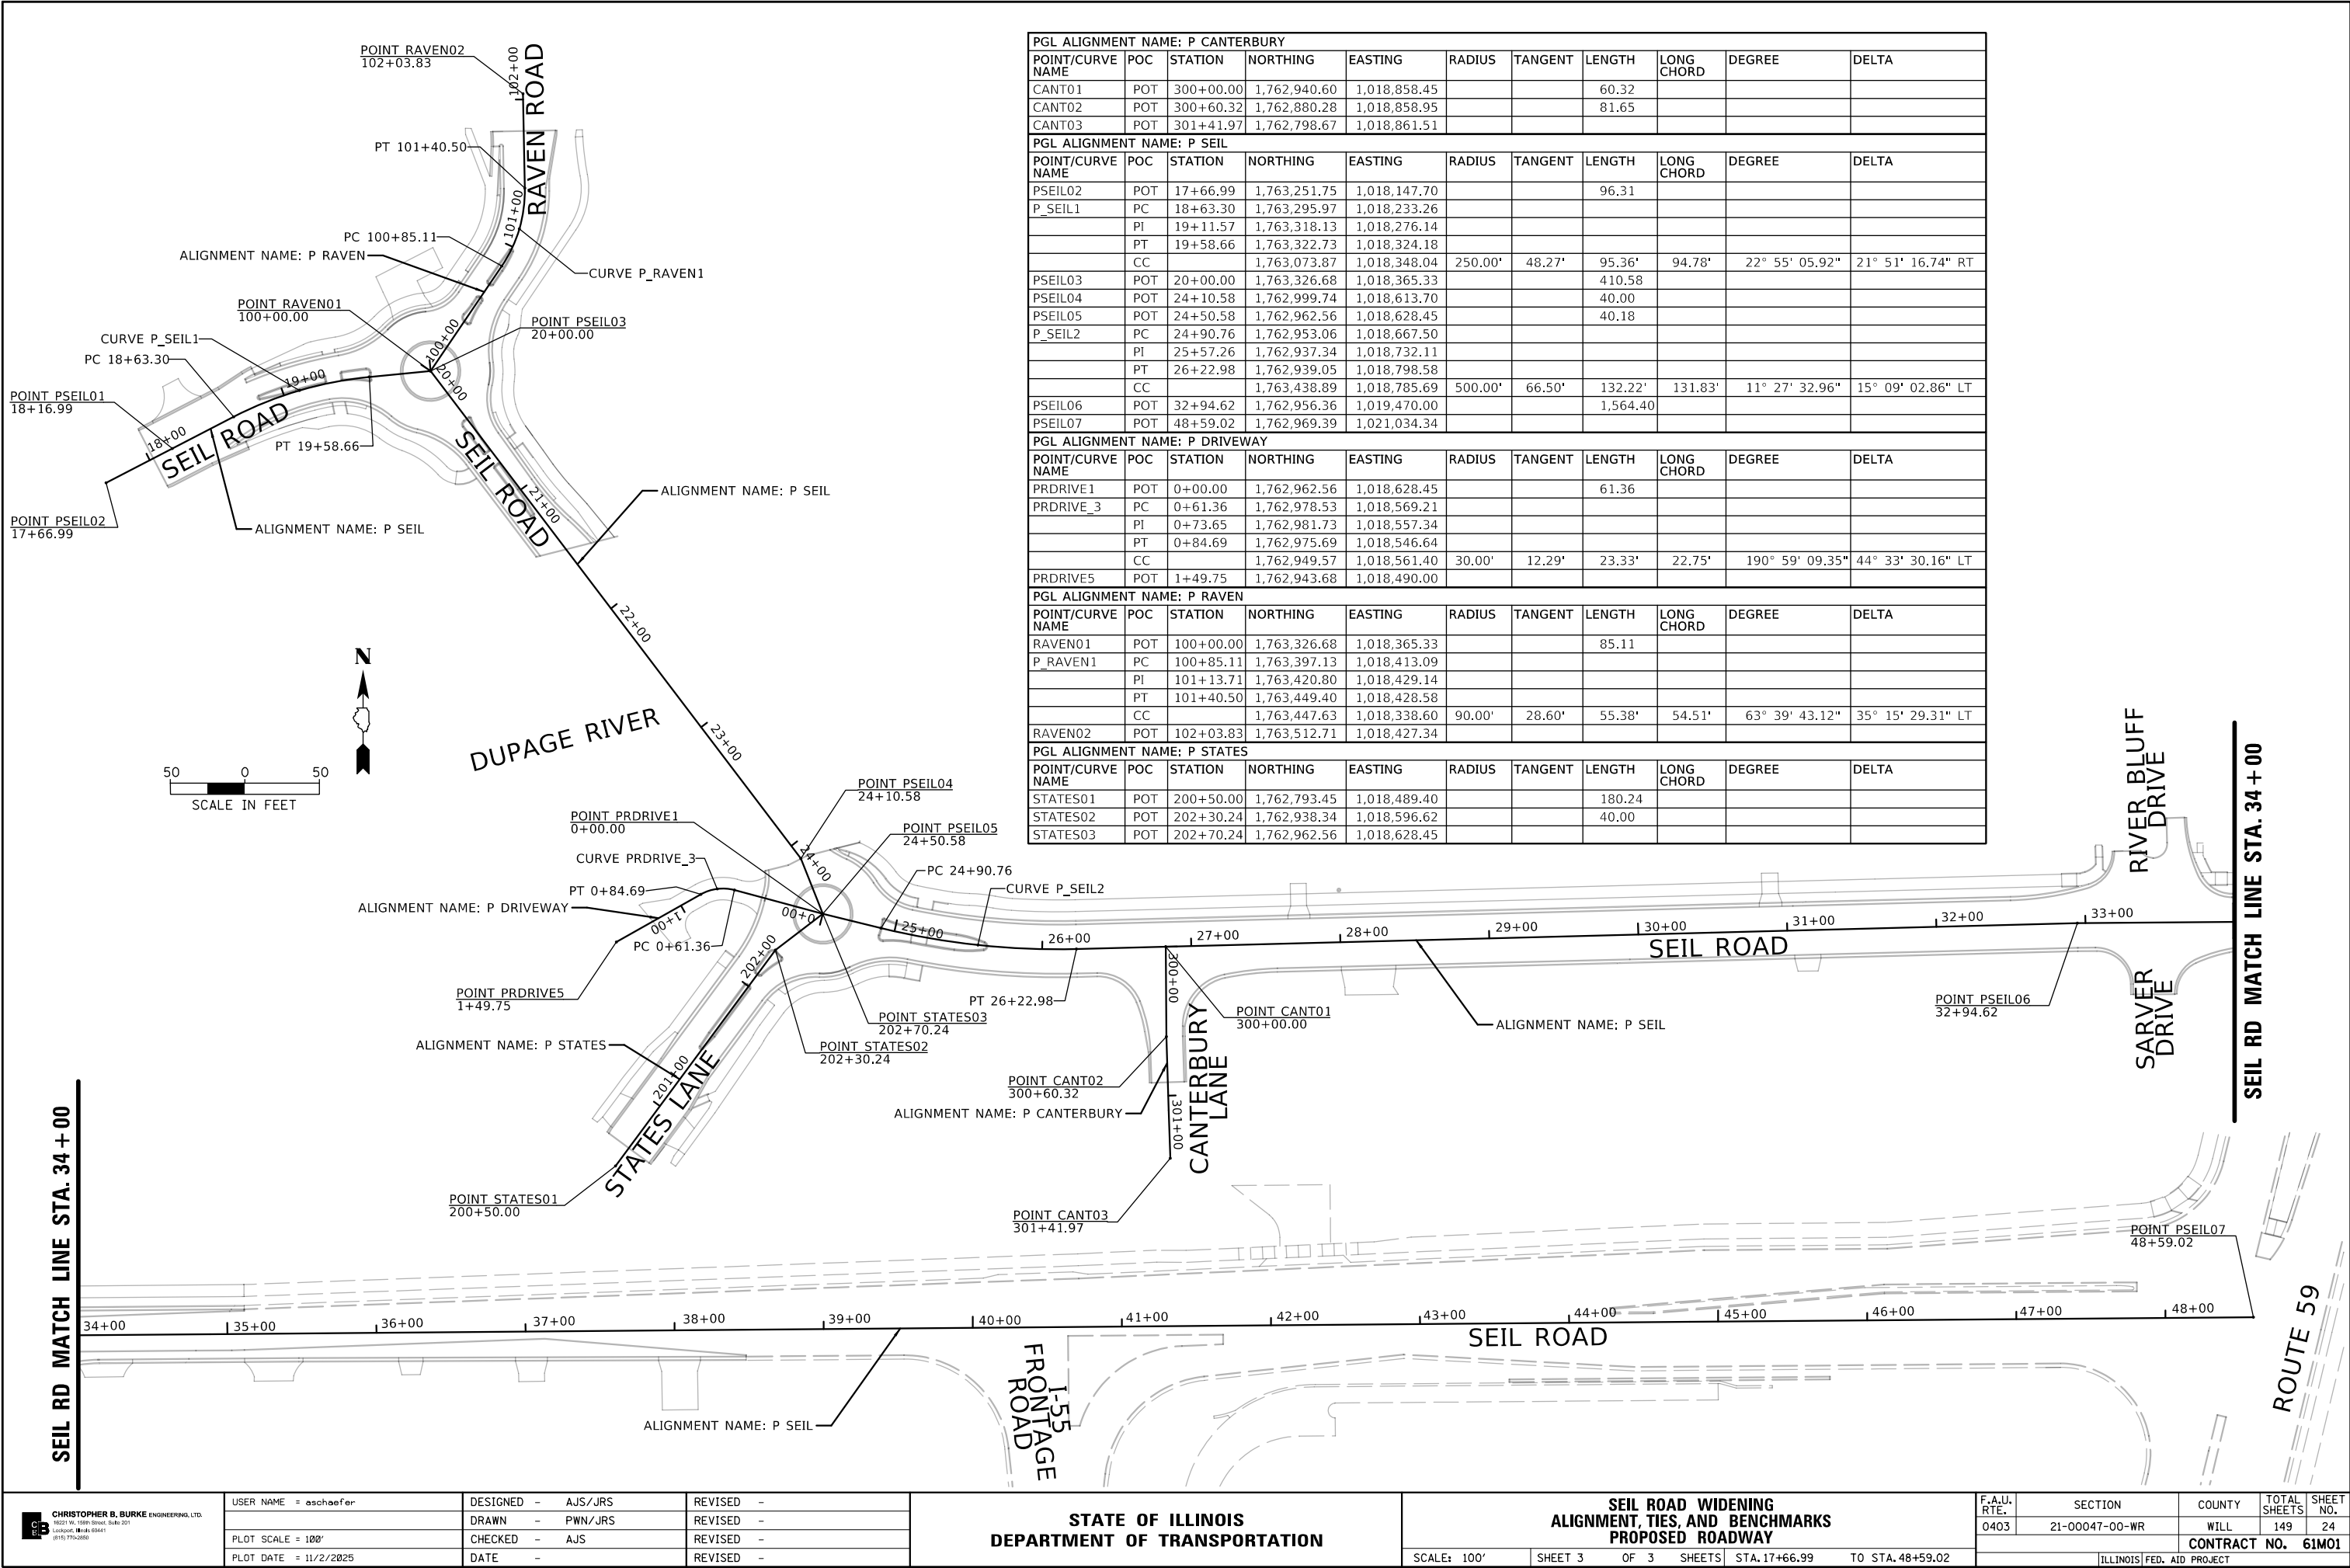



PGL ALIGNMENT NAME: P CANTERBURY										
POINT/CURVE NAME	POC	STATION	NORTHING	EASTING	RADIUS	TANGENT	LENGTH	LONG CHORD	DEGREE	DELTA
CANT01	POT	300+00.00	1,762,940.60	1,018,858.45			60.32			
CANT02	POT	300+60.32	1,762,880.28	1,018,858.95			81.65			
CANT03	POT	301+41.97	1,762,798.67	1,018,861.51						

PGL ALIGNMENT NAME: P SEIL										
POINT/CURVE NAME	POC	STATION	NORTHING	EASTING	RADIUS	TANGENT	LENGTH	LONG CHORD	DEGREE	DELTA
PSEIL02	POT	17+66.99	1,763,251.75	1,018,147.70			96.31			
P_SEIL1	PC	18+63.30	1,763,295.97	1,018,233.26						
	PI	19+11.57	1,763,318.13	1,018,276.14						
	PT	19+58.66	1,763,322.73	1,018,324.18						
	CC		1,763,073.87	1,018,348.04	250.00'	48.27'	95.36'	94.78'	22° 55' 05.92"	21° 51' 16.74" RT
PSEIL03	POT	20+00.00	1,763,326.68	1,018,365.33			410.58			
PSEIL04	POT	24+10.58	1,762,999.74	1,018,613.70			40.00			
PSEIL05	POT	24+50.58	1,762,962.56	1,018,628.45			40.18			
P_SEIL2	PC	24+90.76	1,762,953.06	1,018,667.50						
	PI	25+57.26	1,762,937.34	1,018,732.11						
	PT	26+22.98	1,762,939.05	1,018,798.58						
	CC		1,763,438.89	1,018,785.69	500.00'	66.50'	132.22'	131.83'	11° 27' 32.96"	15° 09' 02.86" LT
PSEIL06	POT	32+94.62	1,762,956.36	1,019,470.00			1,564.40			
PSEIL07	POT	48+59.02	1,762,969.39	1,021,034.34						

PGL ALIGNMENT NAME: P DRIVEWAY										
POINT/CURVE NAME	POC	STATION	NORTHING	EASTING	RADIUS	TANGENT	LENGTH	LONG CHORD	DEGREE	DELTA
PRDRIVE1	POT	0+00.00	1,762,962.56	1,018,628.45			61.36			
PRDRIVE_3	PC	0+61.36	1,762,978.53	1,018,569.21						
	PI	0+73.65	1,762,981.73	1,018,557.34						
	PT	0+84.69	1,762,975.69	1,018,546.64						
	CC		1,762,949.57	1,018,561.40	30.00'	12.29'	23.33'	22.75'	190° 59' 09.35"	44° 33' 30.16" LT
PRDRIVE5	POT	1+49.75	1,762,943.68	1,018,490.00						


PGL ALIGNMENT NAME: P RAVEN										
POINT/CURVE NAME	POC	STATION	NORTHING	EASTING	RADIUS	TANGENT	LENGTH	LONG CHORD	DEGREE	DELTA
RAVEN01	POT	100+00.00	1,763,326.68	1,018,365.33			85.11			
P_RAVEN1	PC	100+85.11	1,763,397.13	1,018,413.09						
	PI	101+13.71	1,763,420.80	1,018,429.14						
	PT	101+40.50	1,763,449.40	1,018,428.58						
	CC		1,763,447.63	1,018,338.60	90.00'	28.60'	55.38'	54.51'	63° 39' 43.12"	35° 15' 29.31" LT
RAVEN02	POT	102+03.83	1,763,512.71	1,018,427.34						

PGL ALIGNMENT NAME: P STATES										
POINT/CURVE NAME	POC	STATION	NORTHING	EASTING	RADIUS	TANGENT	LENGTH	LONG CHORD	DEGREE	DELTA
STATES01	POT	200+50.00	1,762,793.45	1,018,489.40			180.24			
STATES02	POT	202+30.24	1,762,938.34	1,018,596.62			40.00			
STATES03	POT	202+70.24	1,762,962.56	1,018,628.45						

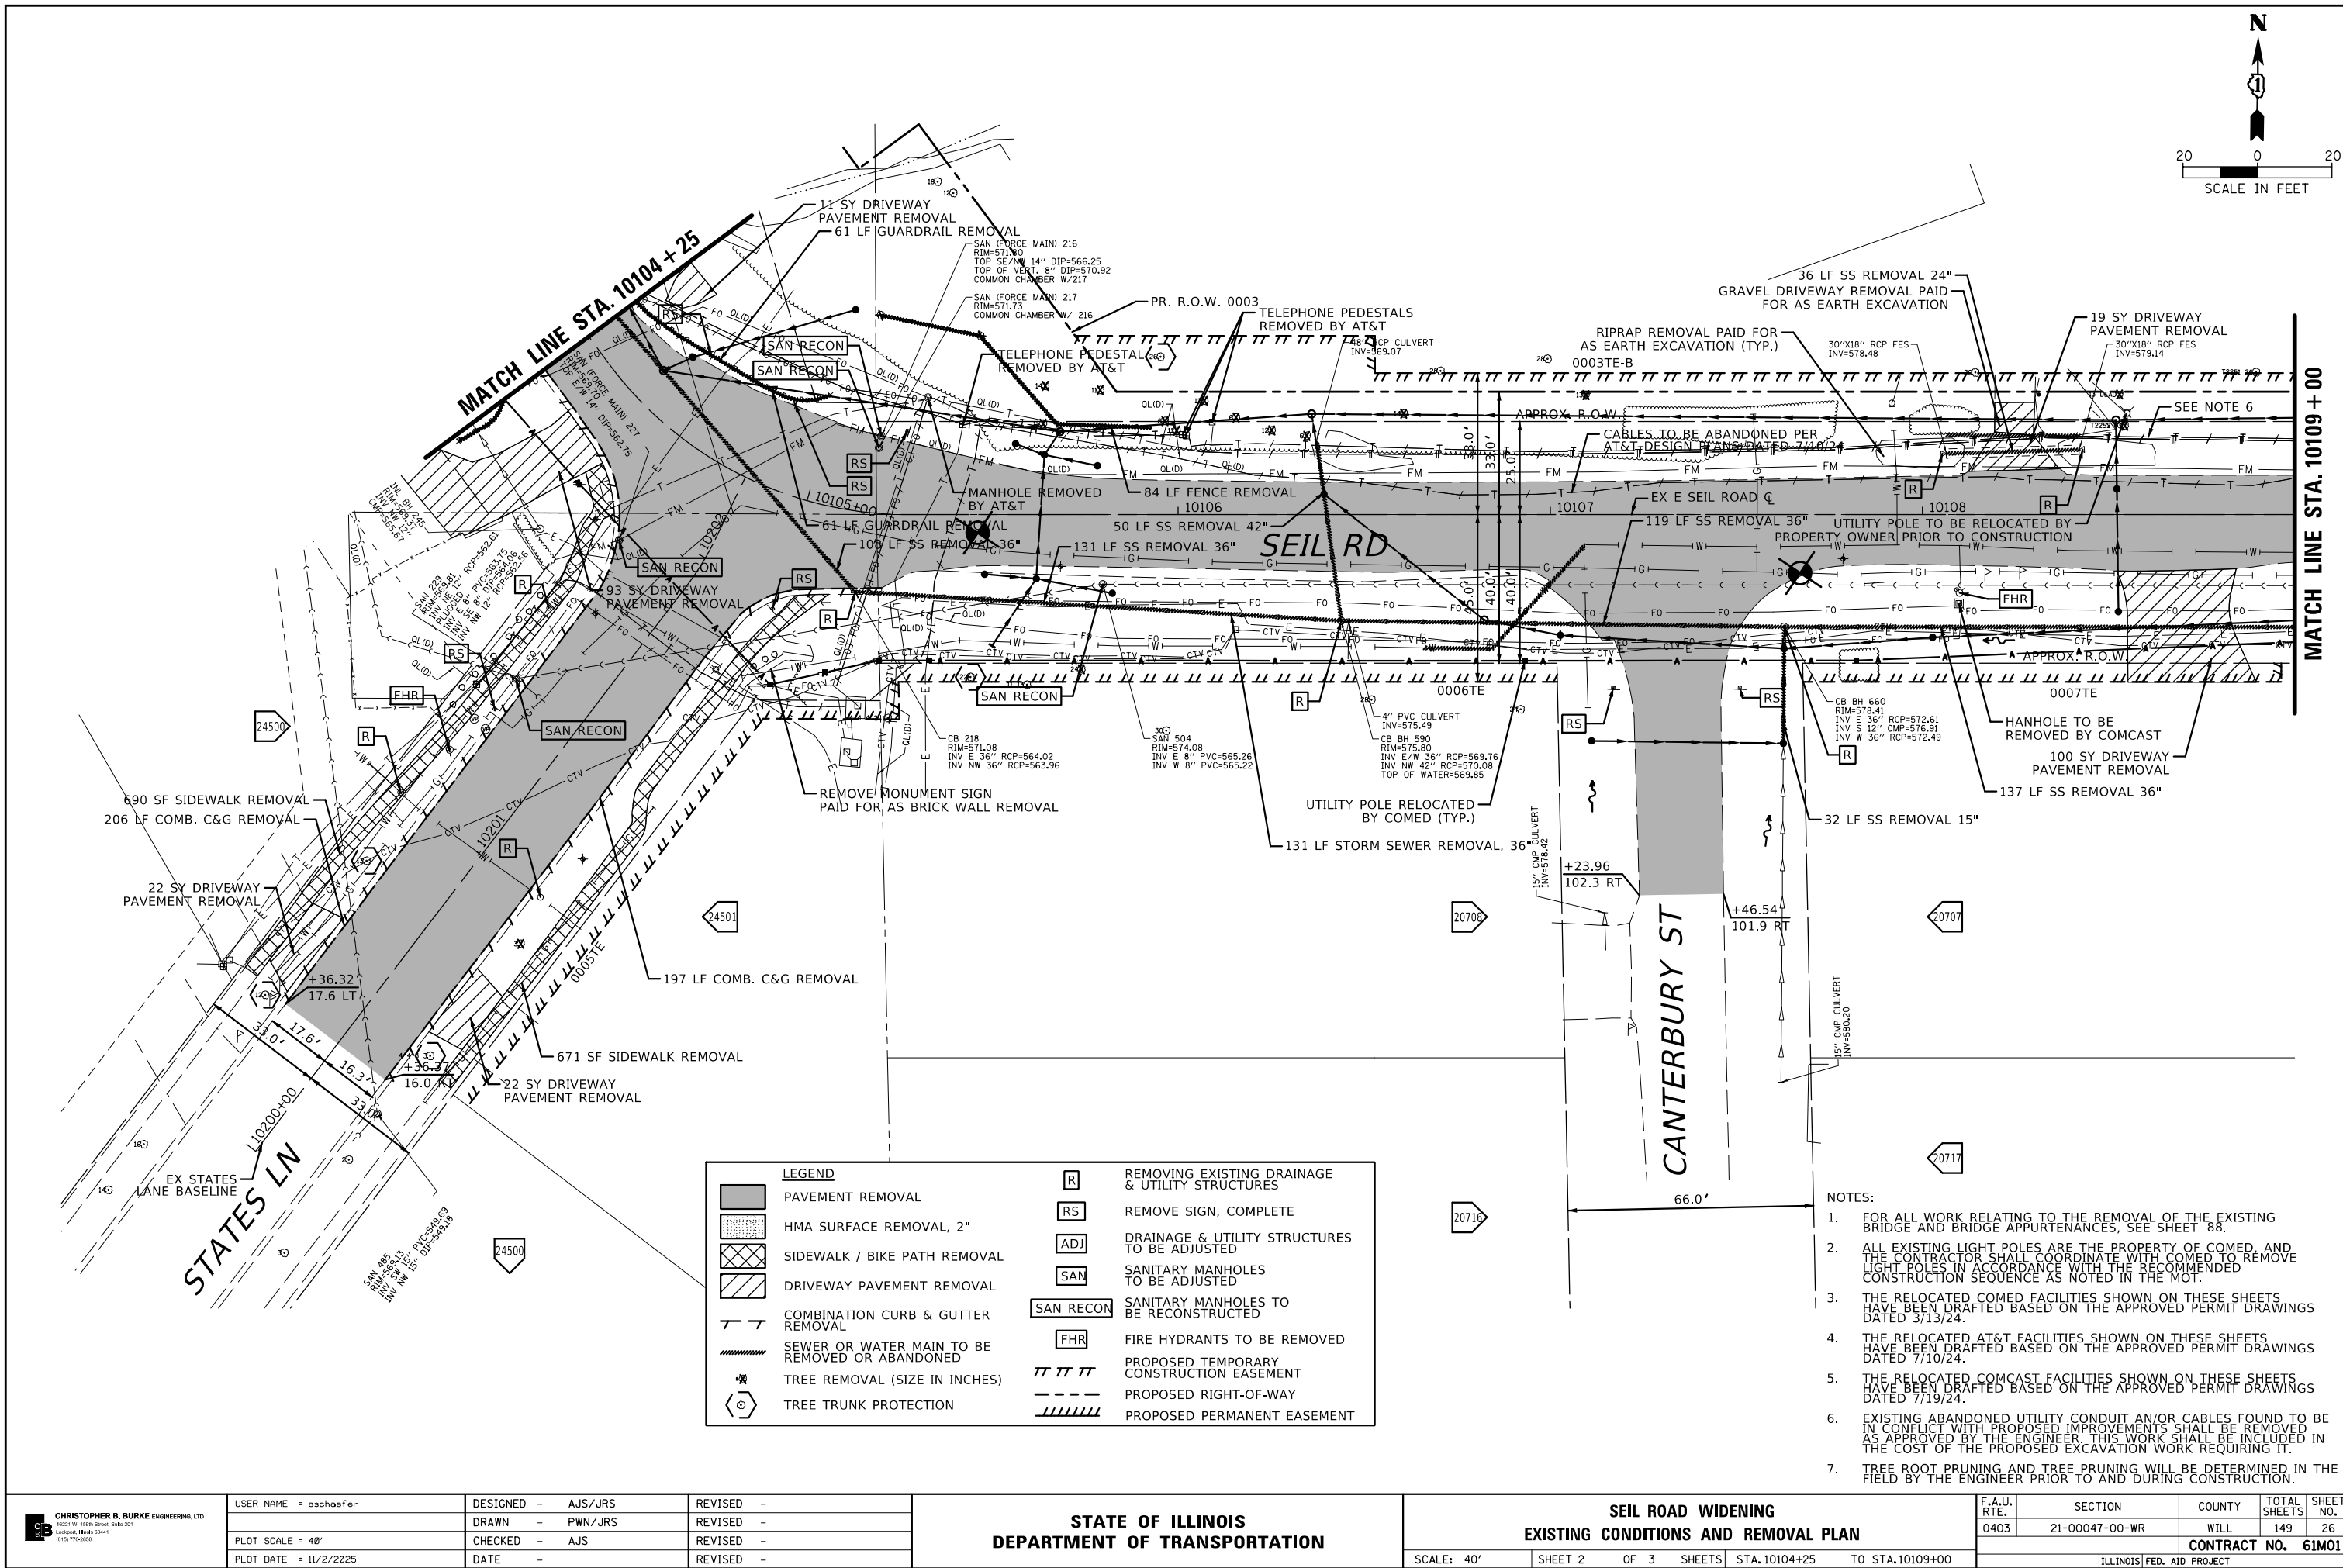
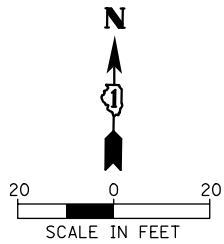


USER NAME = aschaefer	DESIGNED - AJS/JRS	REVISED -
	DRAWN - PWN/JRS	REVISED -
PLOT SCALE = 48"	CHECKED - AJS	REVISED -
PLOT DATE = 11/2/2025	DATE -	REVISED -

F.A.U. RTE.	SECTION	COUNTY	TOTAL SHEETS	SHEET NO.
0403	21-00047-00-WR	WILL	149	26
CONTRACT NO. 61M01				
ILLINOIS FED. AID PROJECT				

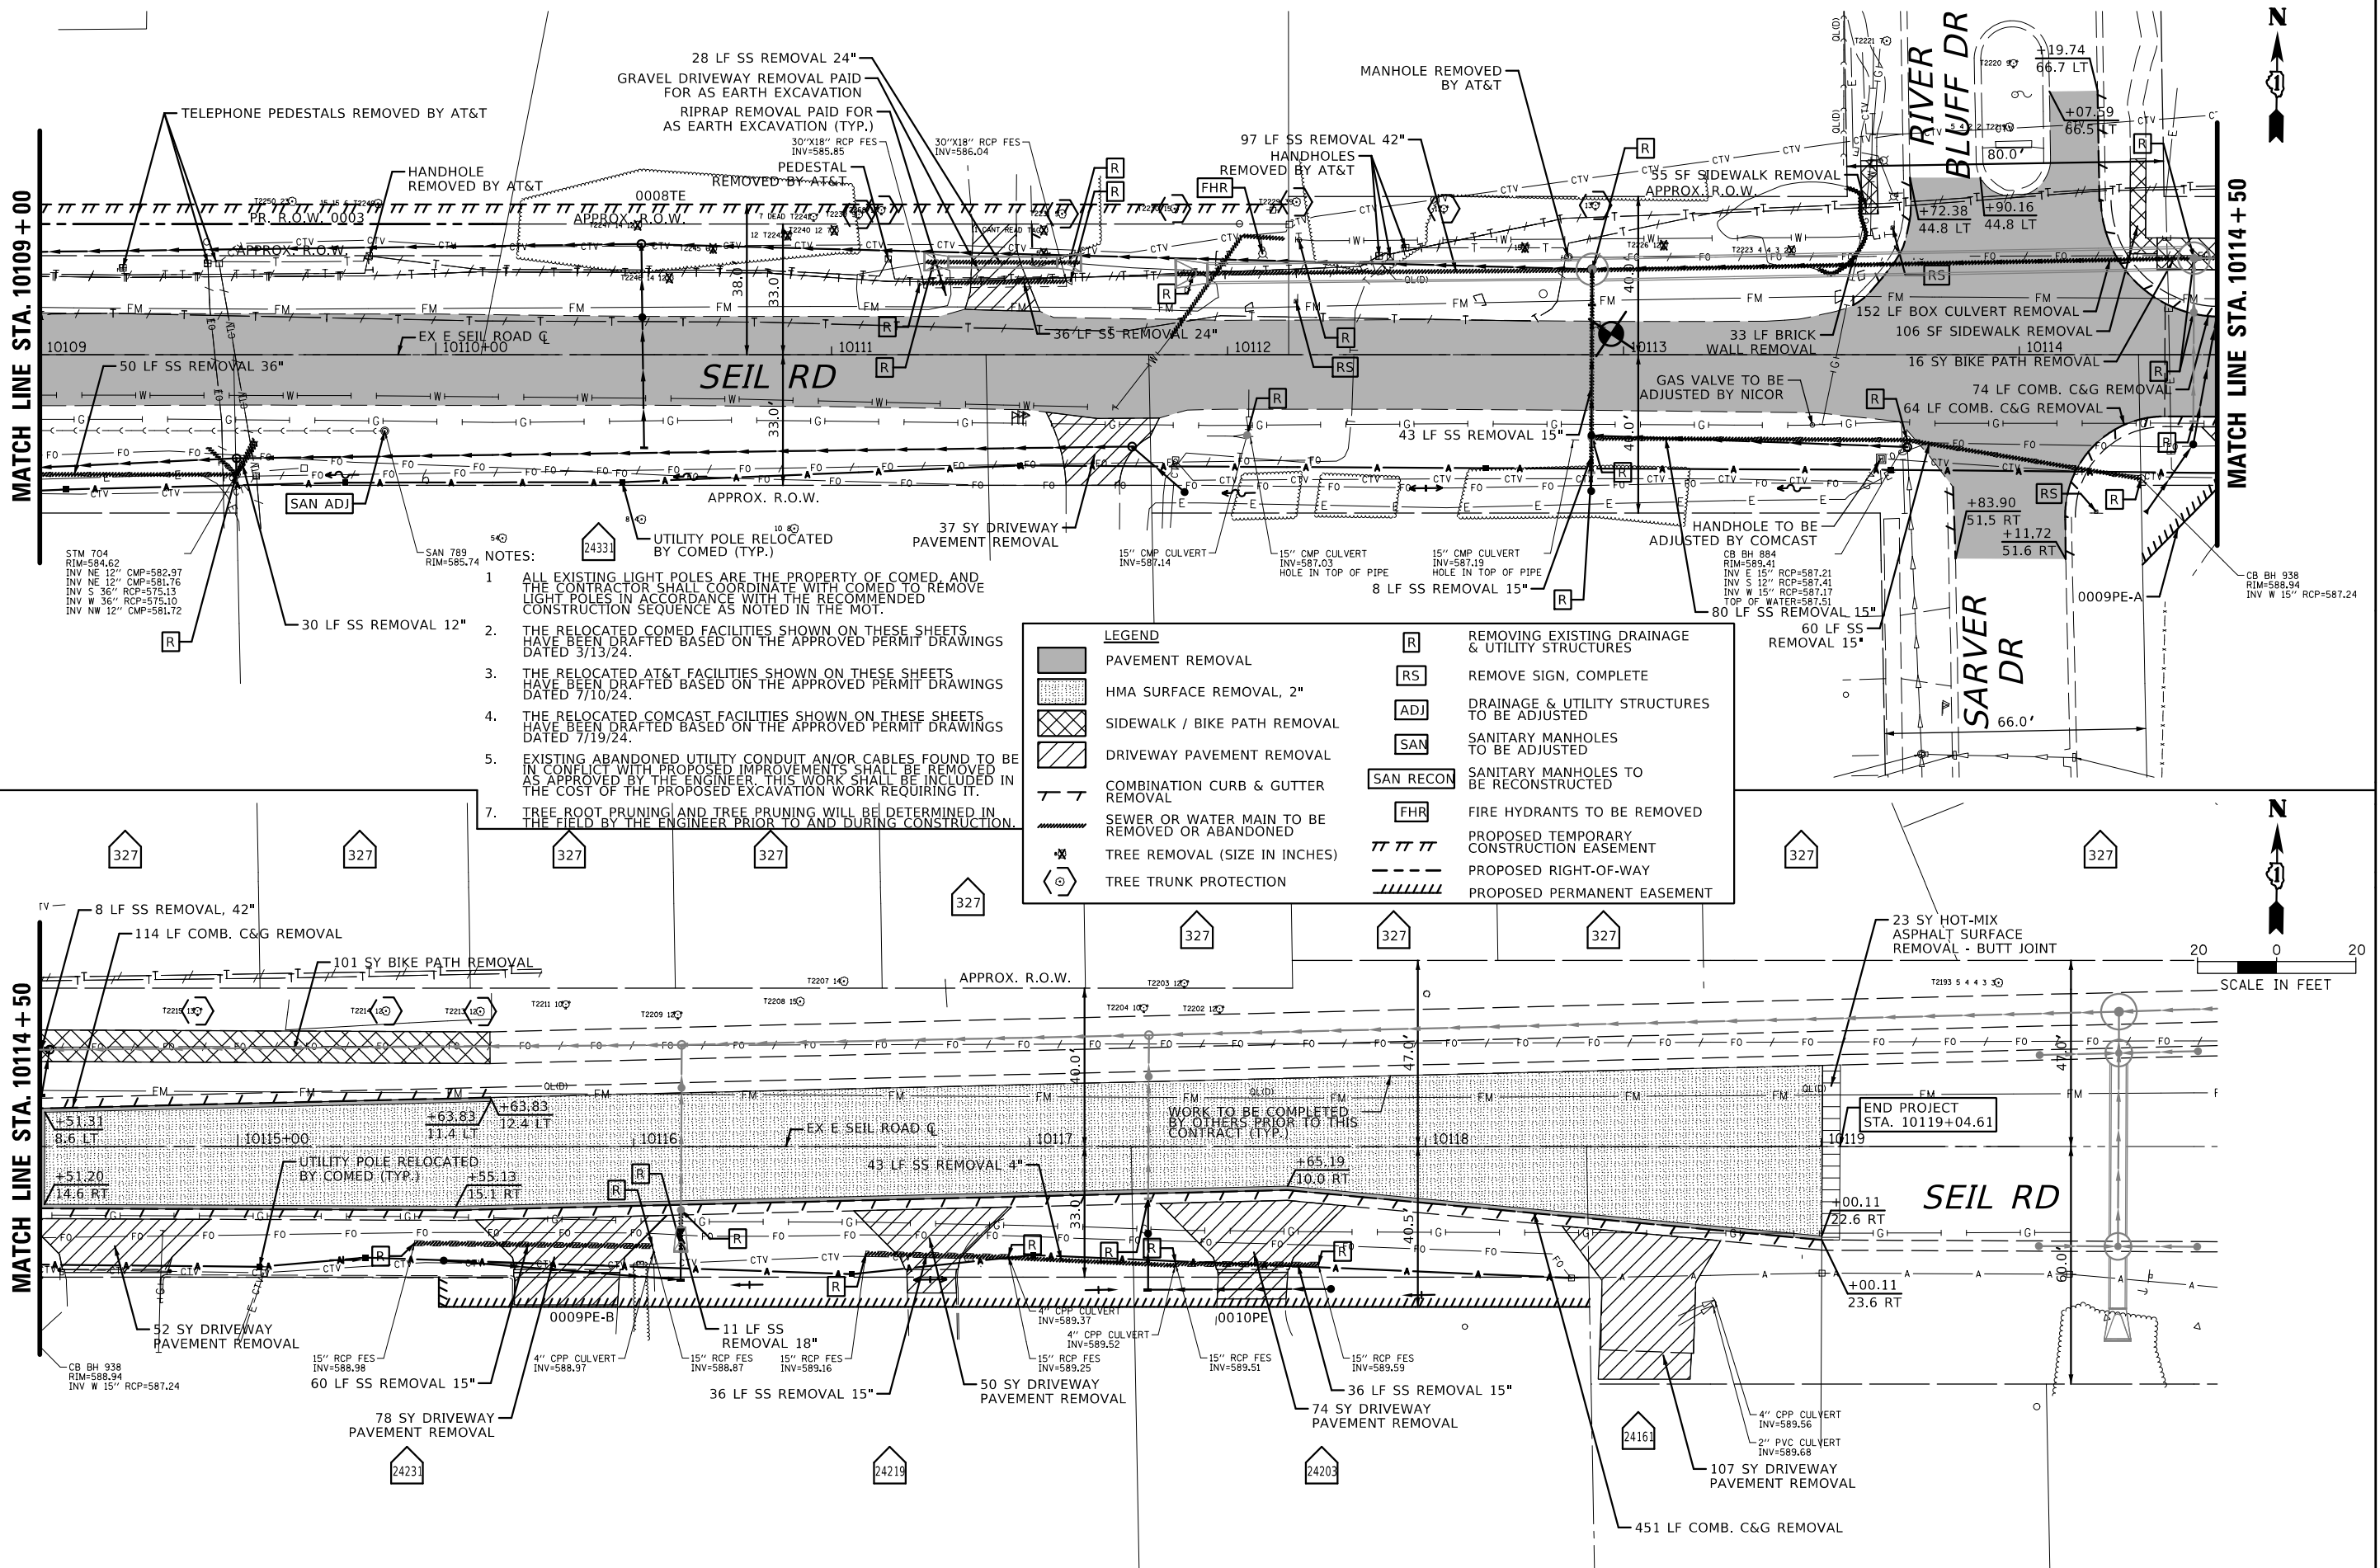

PROFILE	SURVEYED _____	BY _____	DATE _____
	PLOTTED _____		
NOTE BOOK _____	GRADES CHECKED _____		
	R.M. NOTED _____		
NO. _____	STRUCTURE NOTATIONS CHK'D _____		

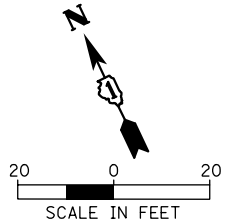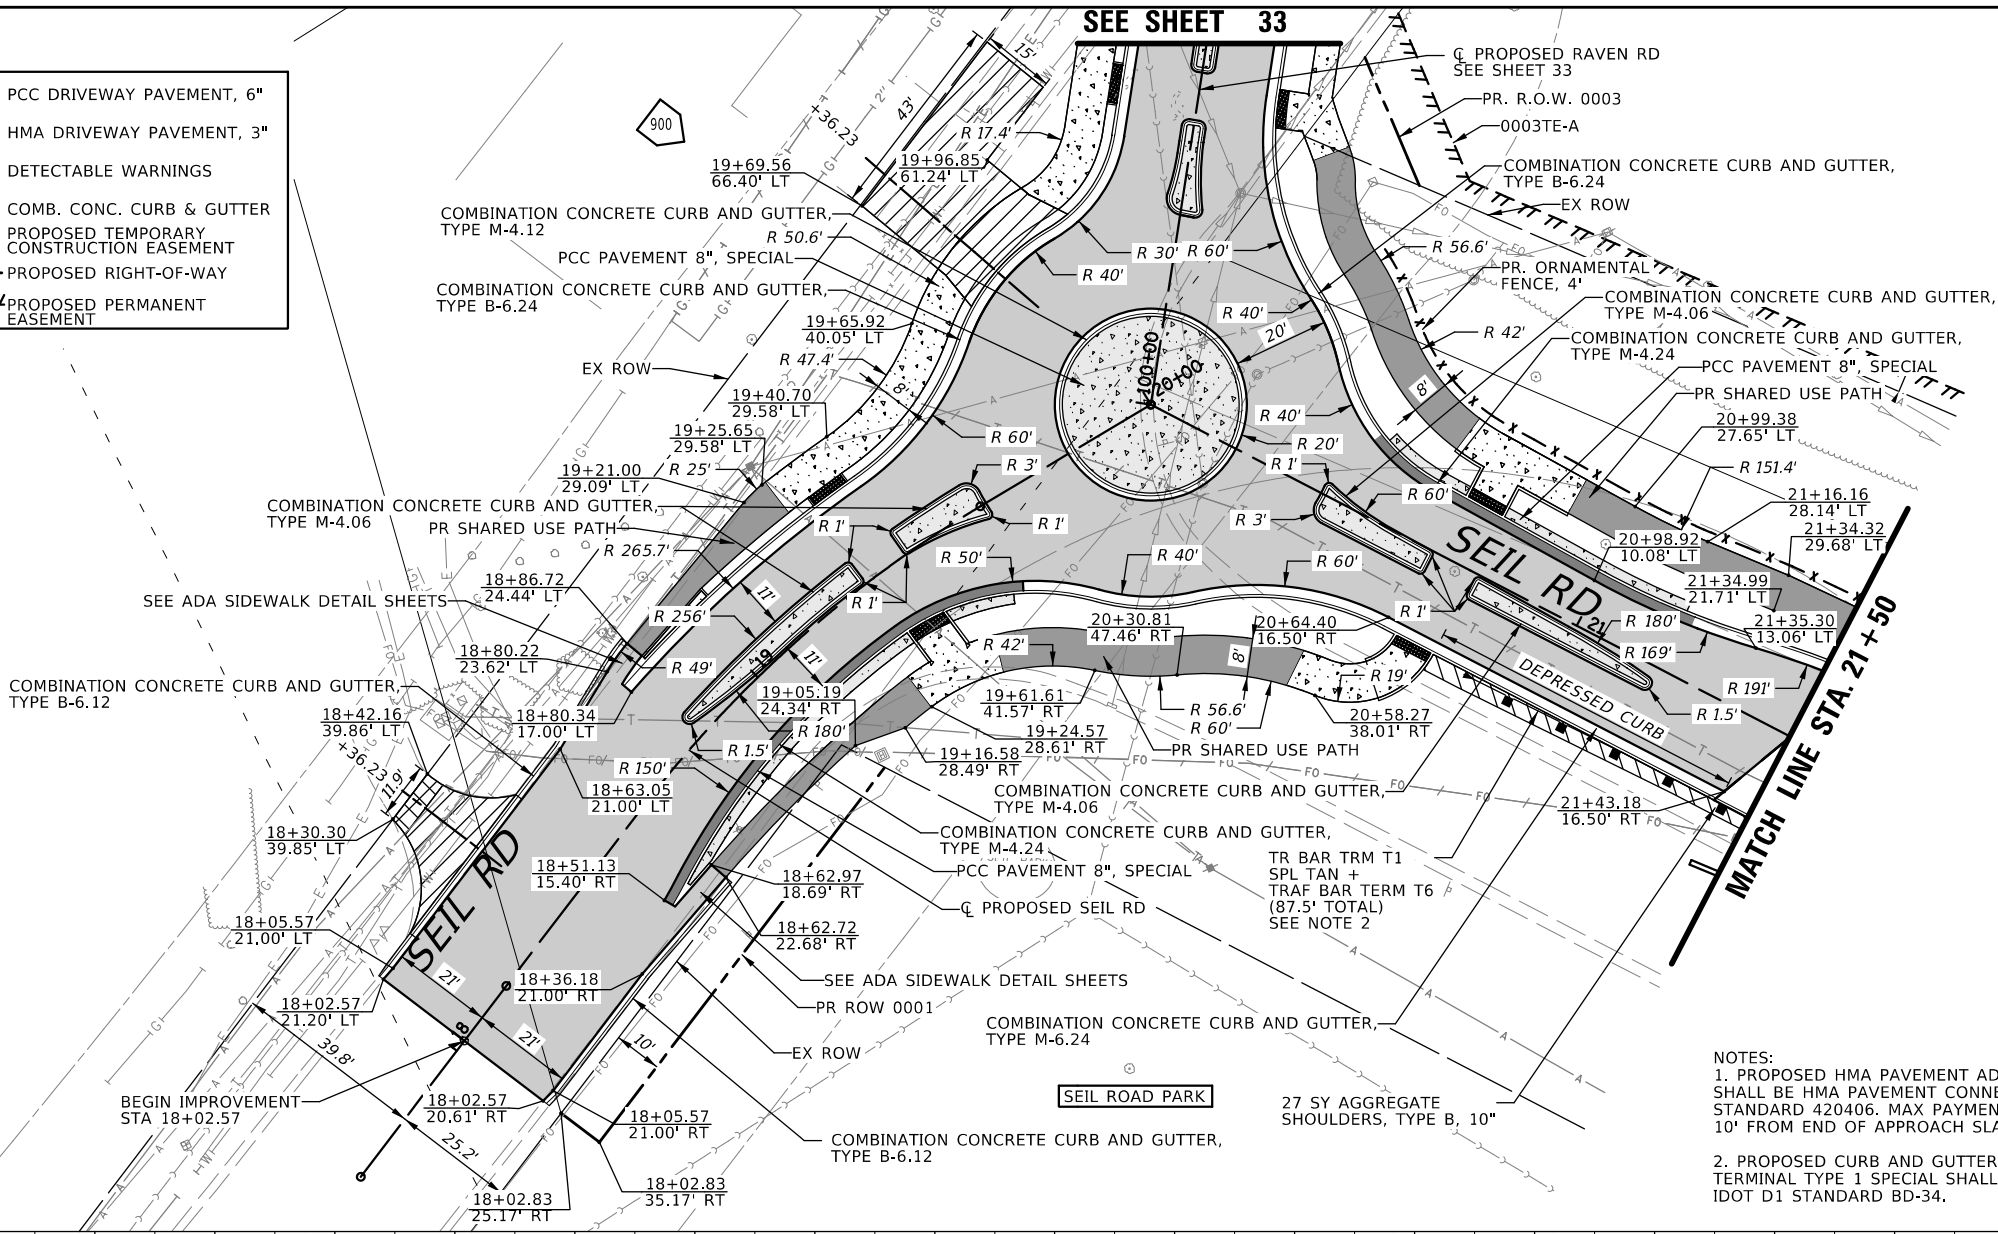[illegible]


MODEL: Default
FILE NAME: N:\Shorewood\070001\070001.D\2021\02103\Civil\RPP-01-D2103-01.shl

 CHRISTOPHER B. BURKE ENGINEERING, LTD. 16221 W. 159th Street, Suite 201 Oakton, MD 22124 (815) 775-2550	USER NAME = aschaefer	DESIGNED - AJS/JRS	REVISED -	STATE OF ILLINOIS DEPARTMENT OF TRANSPORTATION	SEIL ROAD WIDENING ROADWAY PLAN AND PROFILE				F.A.U. RTE.	SECTION	COUNTY	TOTAL SHEETS	SHEET NO.
	PLOT SCALE = 40'	DRAWN - PWN/JRS	REVISED -						0403	21-00047-00-WR	WILL	149	28
	PLOT DATE = 11/2/2025	CHECKED - AJS	REVISED -		CONTRACT NO.61M01								
		DATE -	REVISED -		SCALE: 40'	SHEET 1	OF 7 SHEETS	STA. 18+00	TO STA. 21+50	ILLINOIS FED. AID PROJECT			

PLAN	SURVEYED	BY	DATE
NOTE BOOK NO.	ALIGNED		
	CHECKED		
	FILE NAME		

PROFILE	SURVEYED	BY	DATE
NOTE BOOK NO.	GRADES		
	CHECKED		
	STRUCTURE NOTATIONS CHNG		

MODEL: Default
FILE NAME: N:\3\Drawings\070001\070001D202102103\CHL\RP-42-42103-42103.dwg

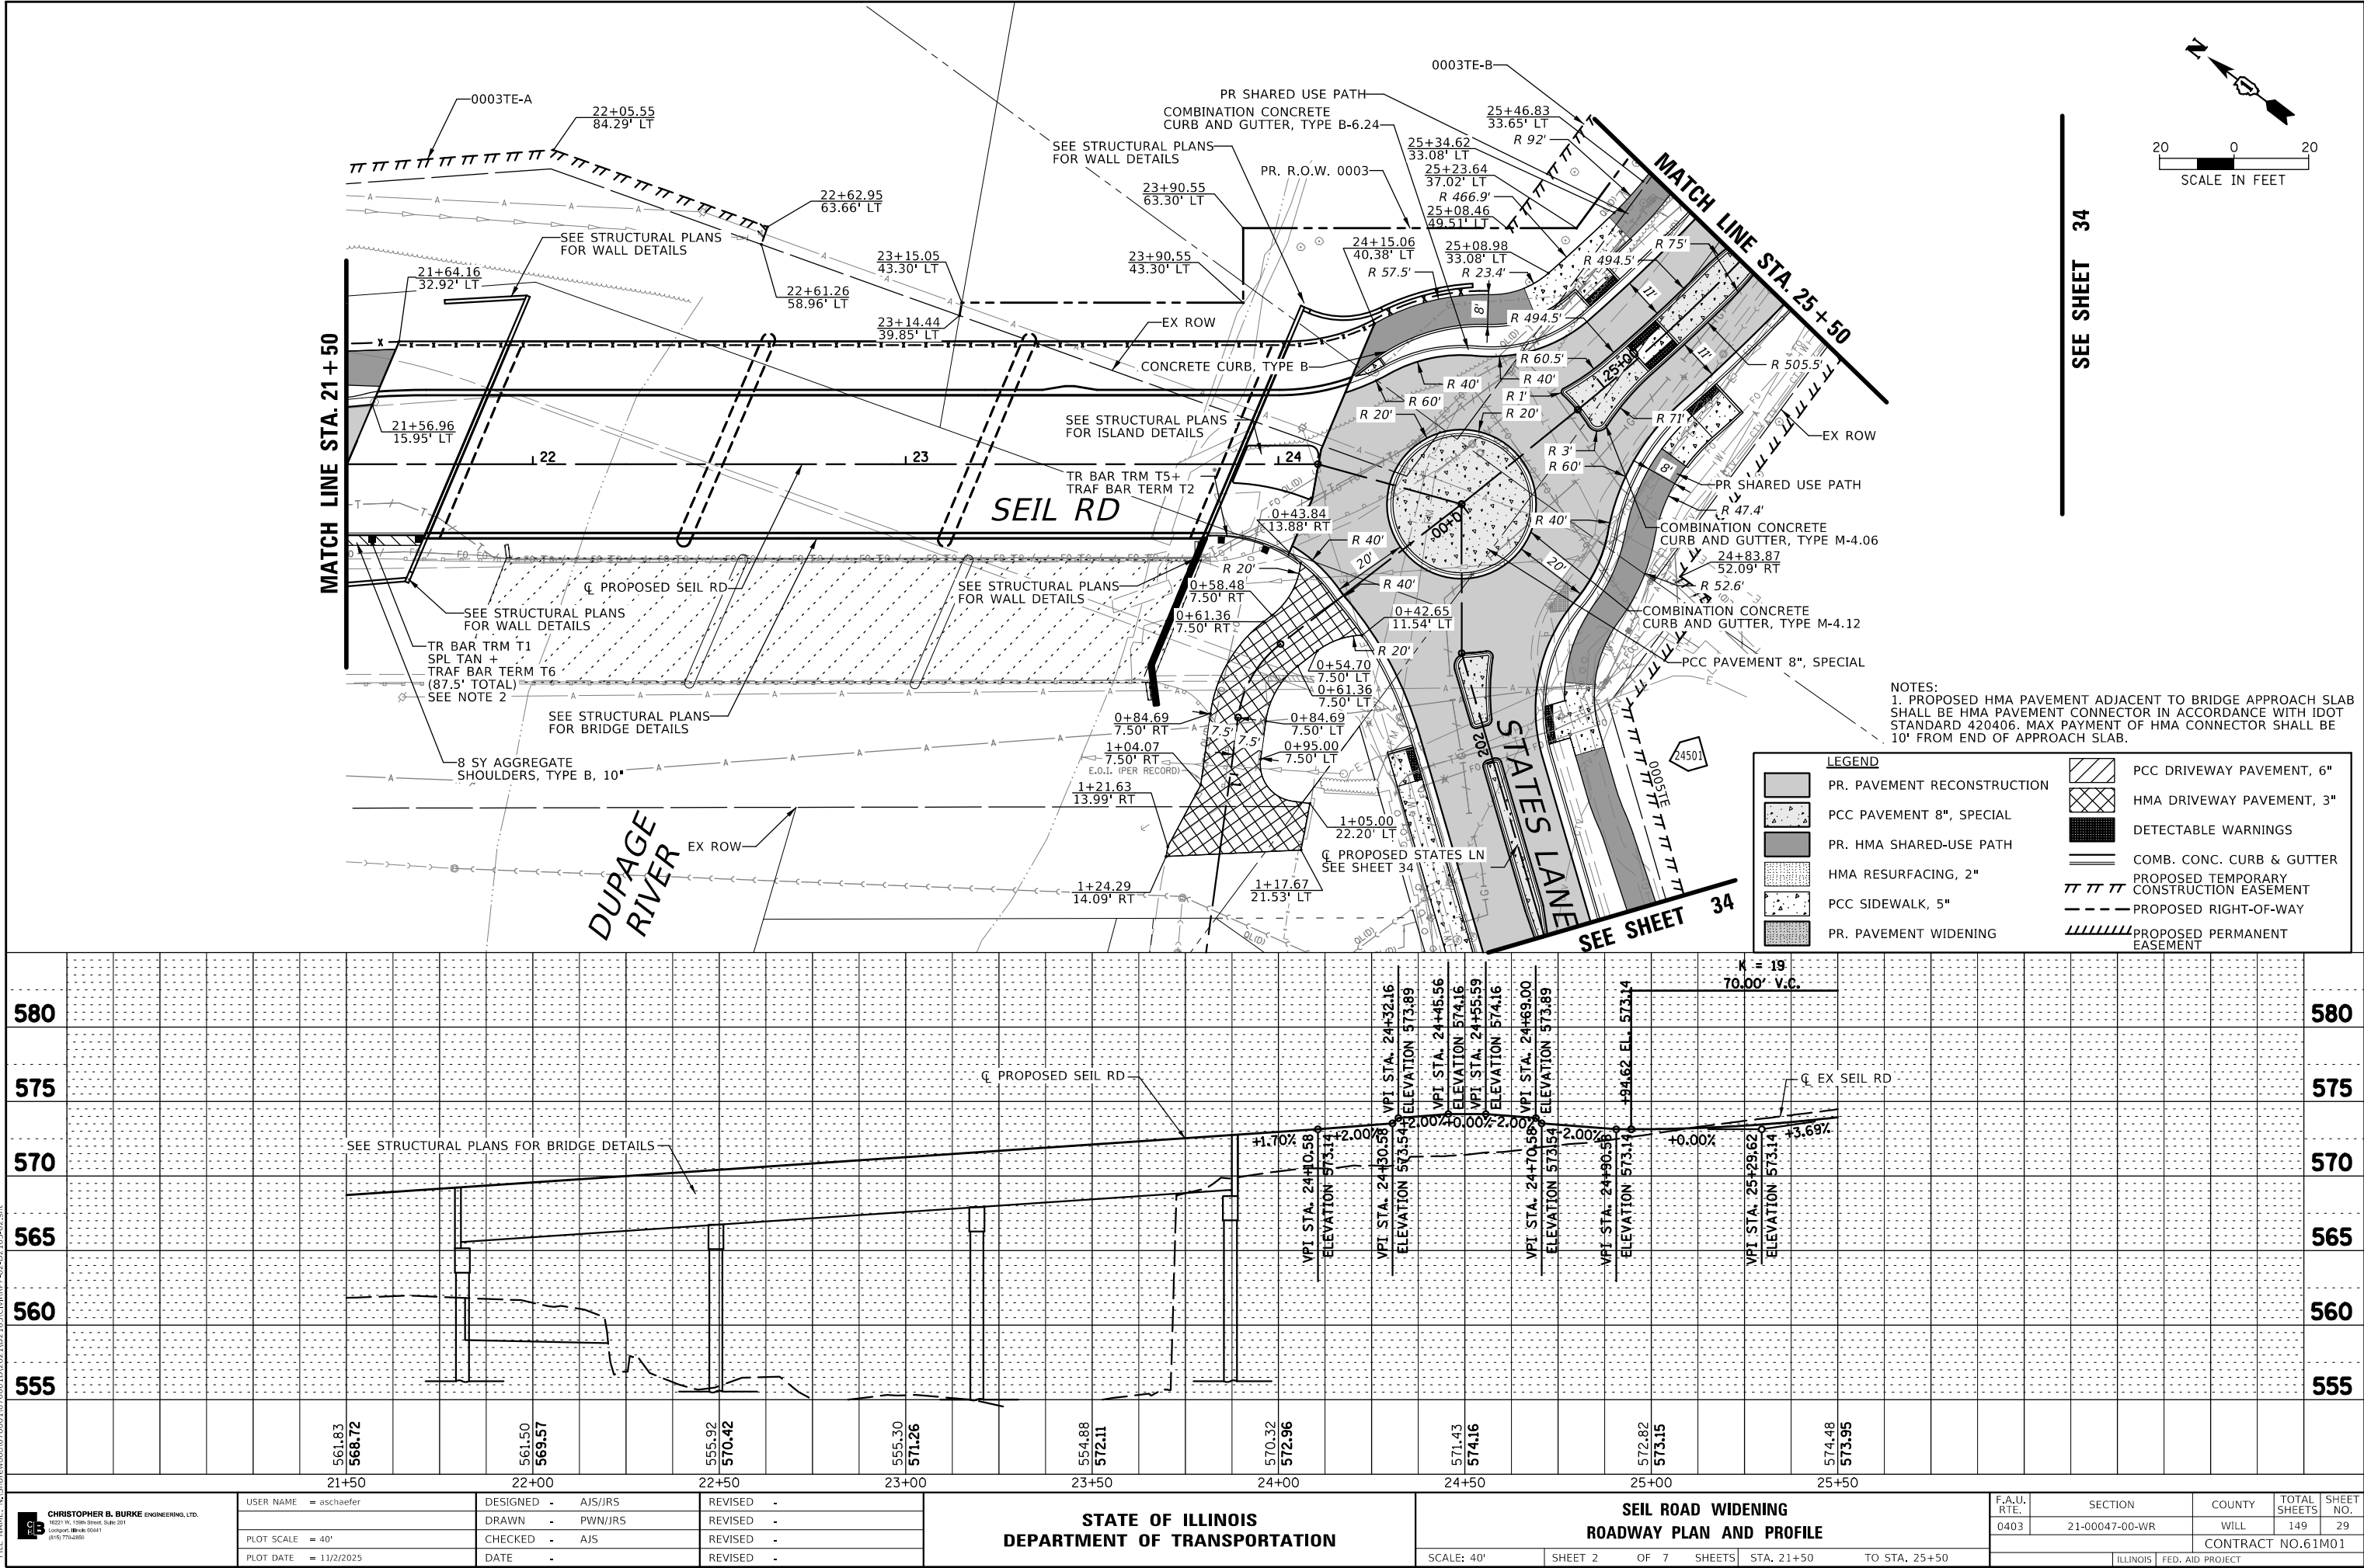


SEE SHEET 34

SEE SHEET 34

PLAN	SURVEYED	BY	DATE
NOTE BOOK	PLOTTED		
NO.	ALIGNED		
	CHECKED		
	FILE NAME		


PROFILE	SURVEYED	BY	DATE
NOTE BOOK	PLOTTED		
NO.	GRADES		
	CHECKED		
	STRUCTURE		
	NOTATIONS		

MODEL: Default
FILE NAME: N:\3\Shorewood\070001\070001D\20210210\3\Chilapp-01-02\103-03.shx

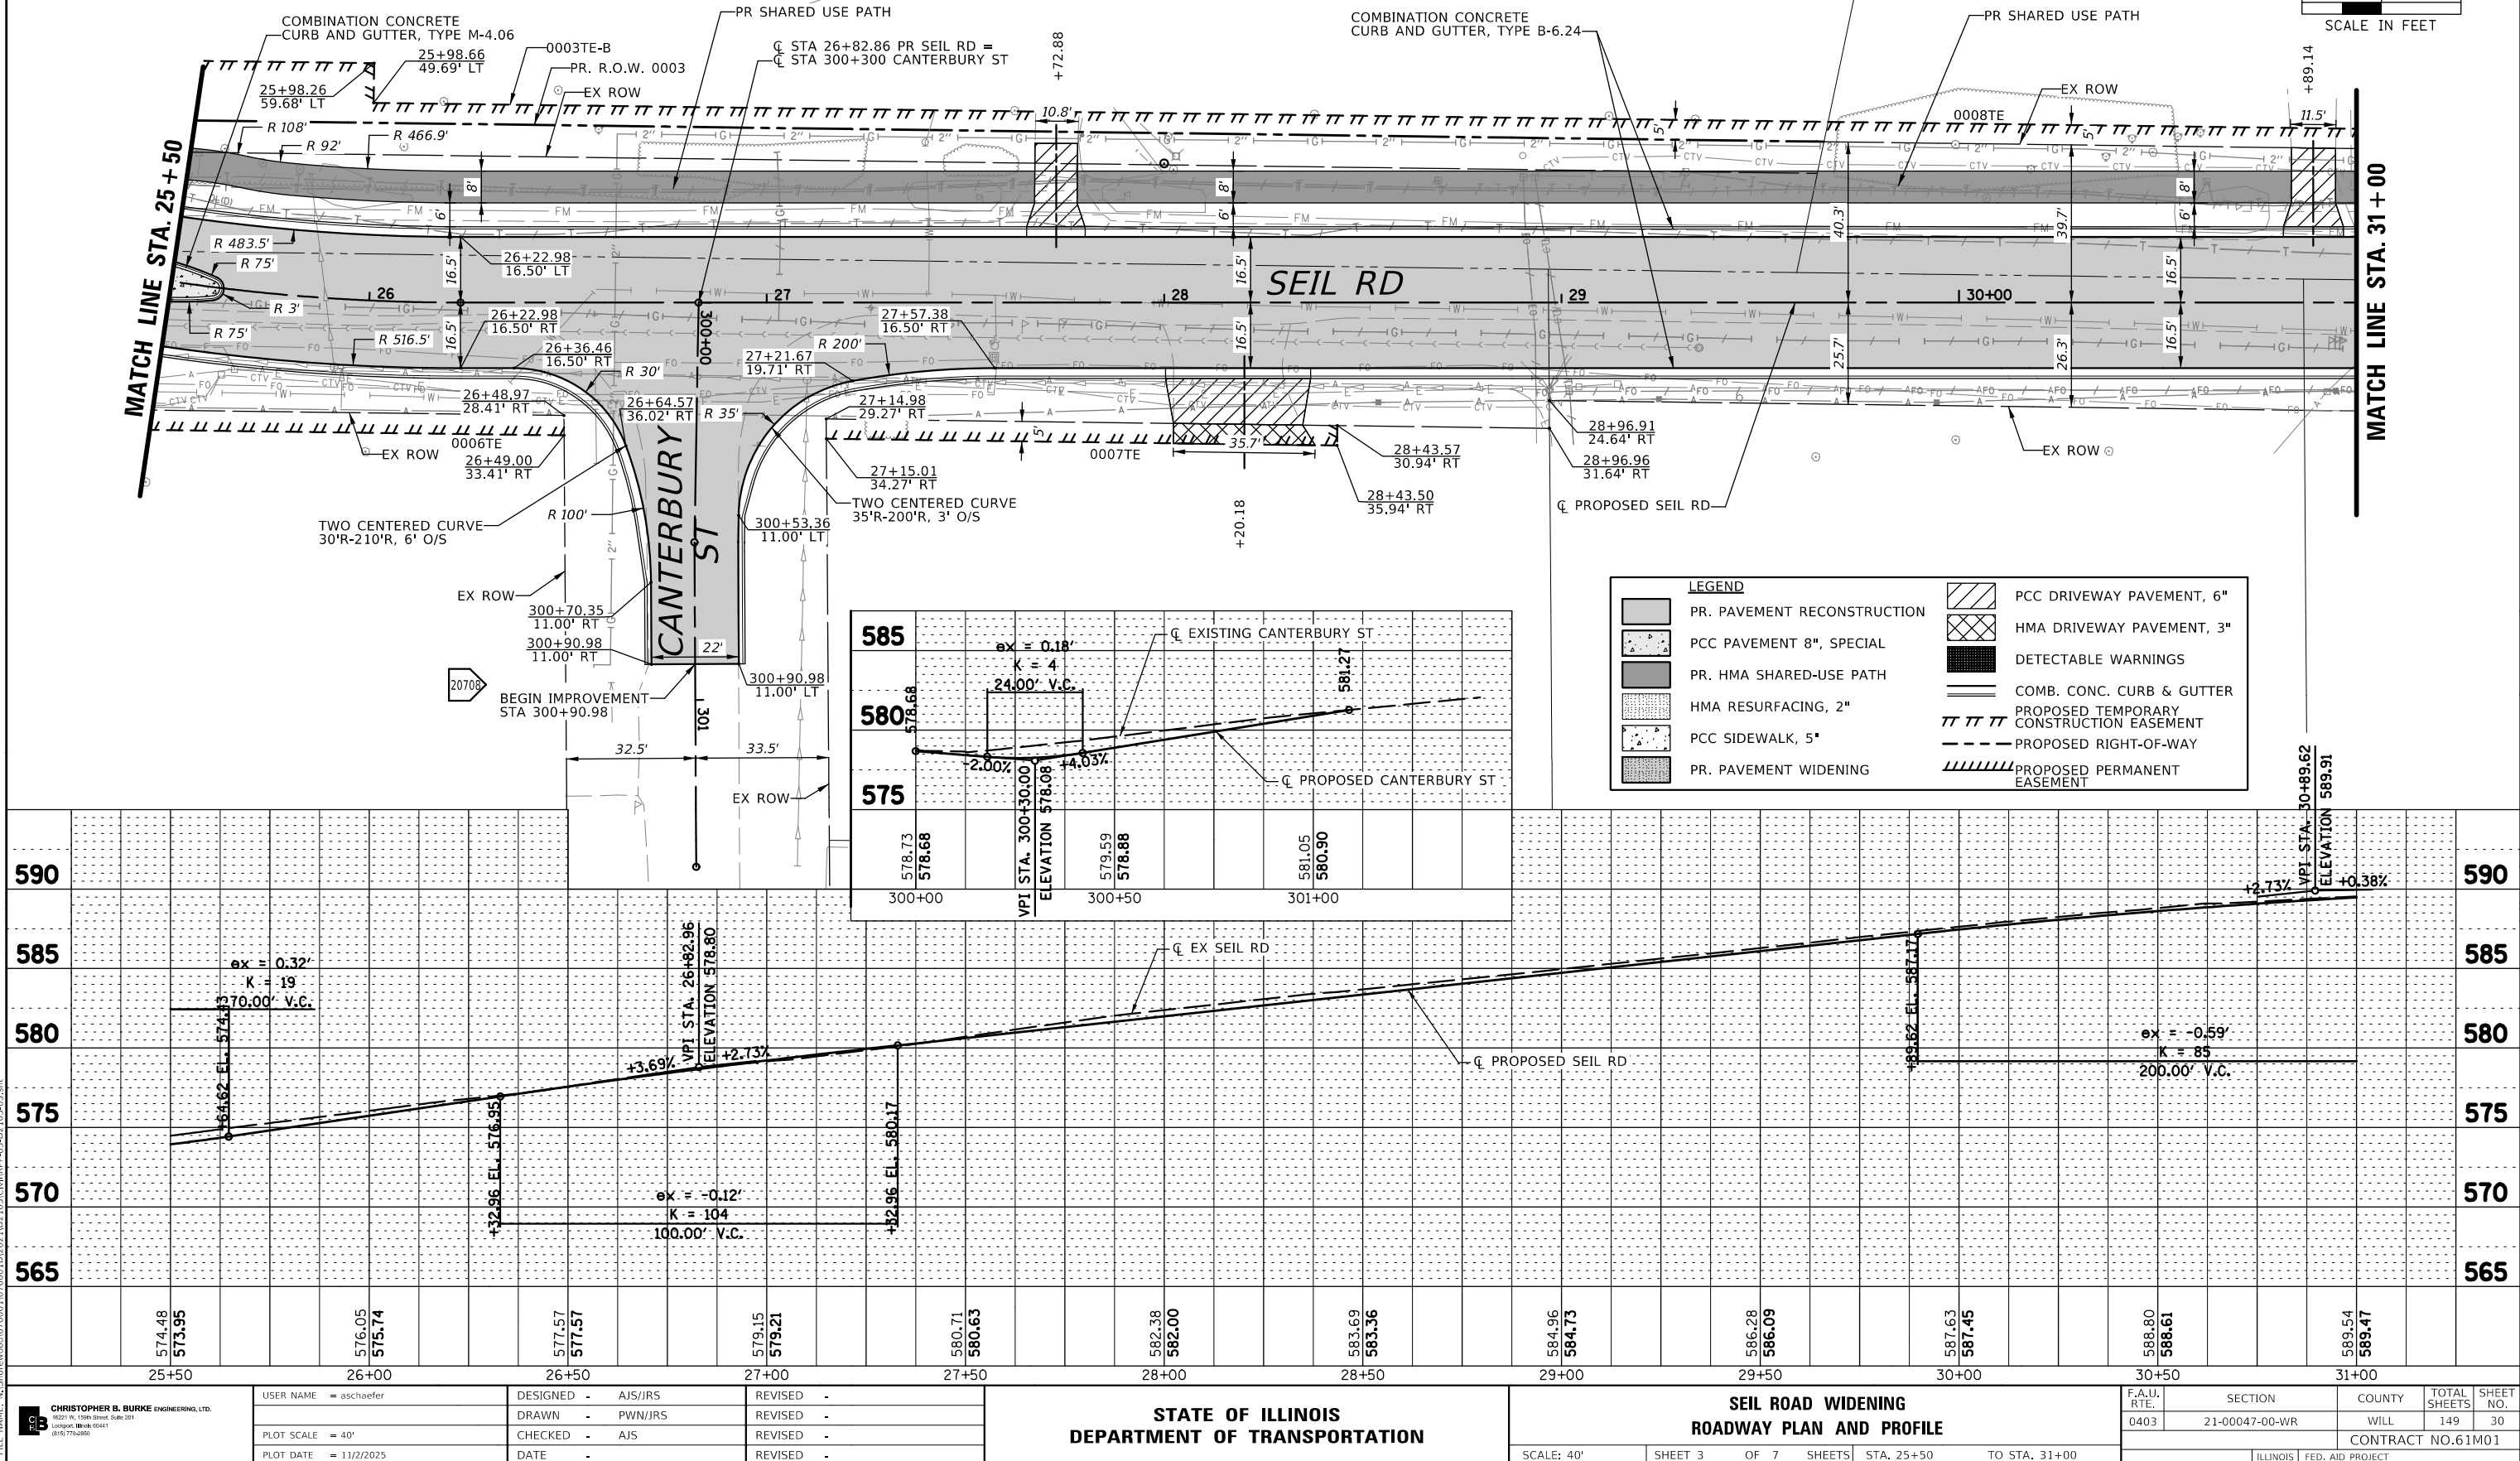

PLAN	SURVEYED	BY	DATE
NOTE BOOK	PLOTTED		
NO.	ALIGNED		
	CHECKED		
	FILE NAME		

PROFILE	SURVEYED	BY	DATE
NOTE BOOK	PLOTTED		
NO.	GRADES		
	CHECKED		
	STRUCTURE		
	NOTATIONS		

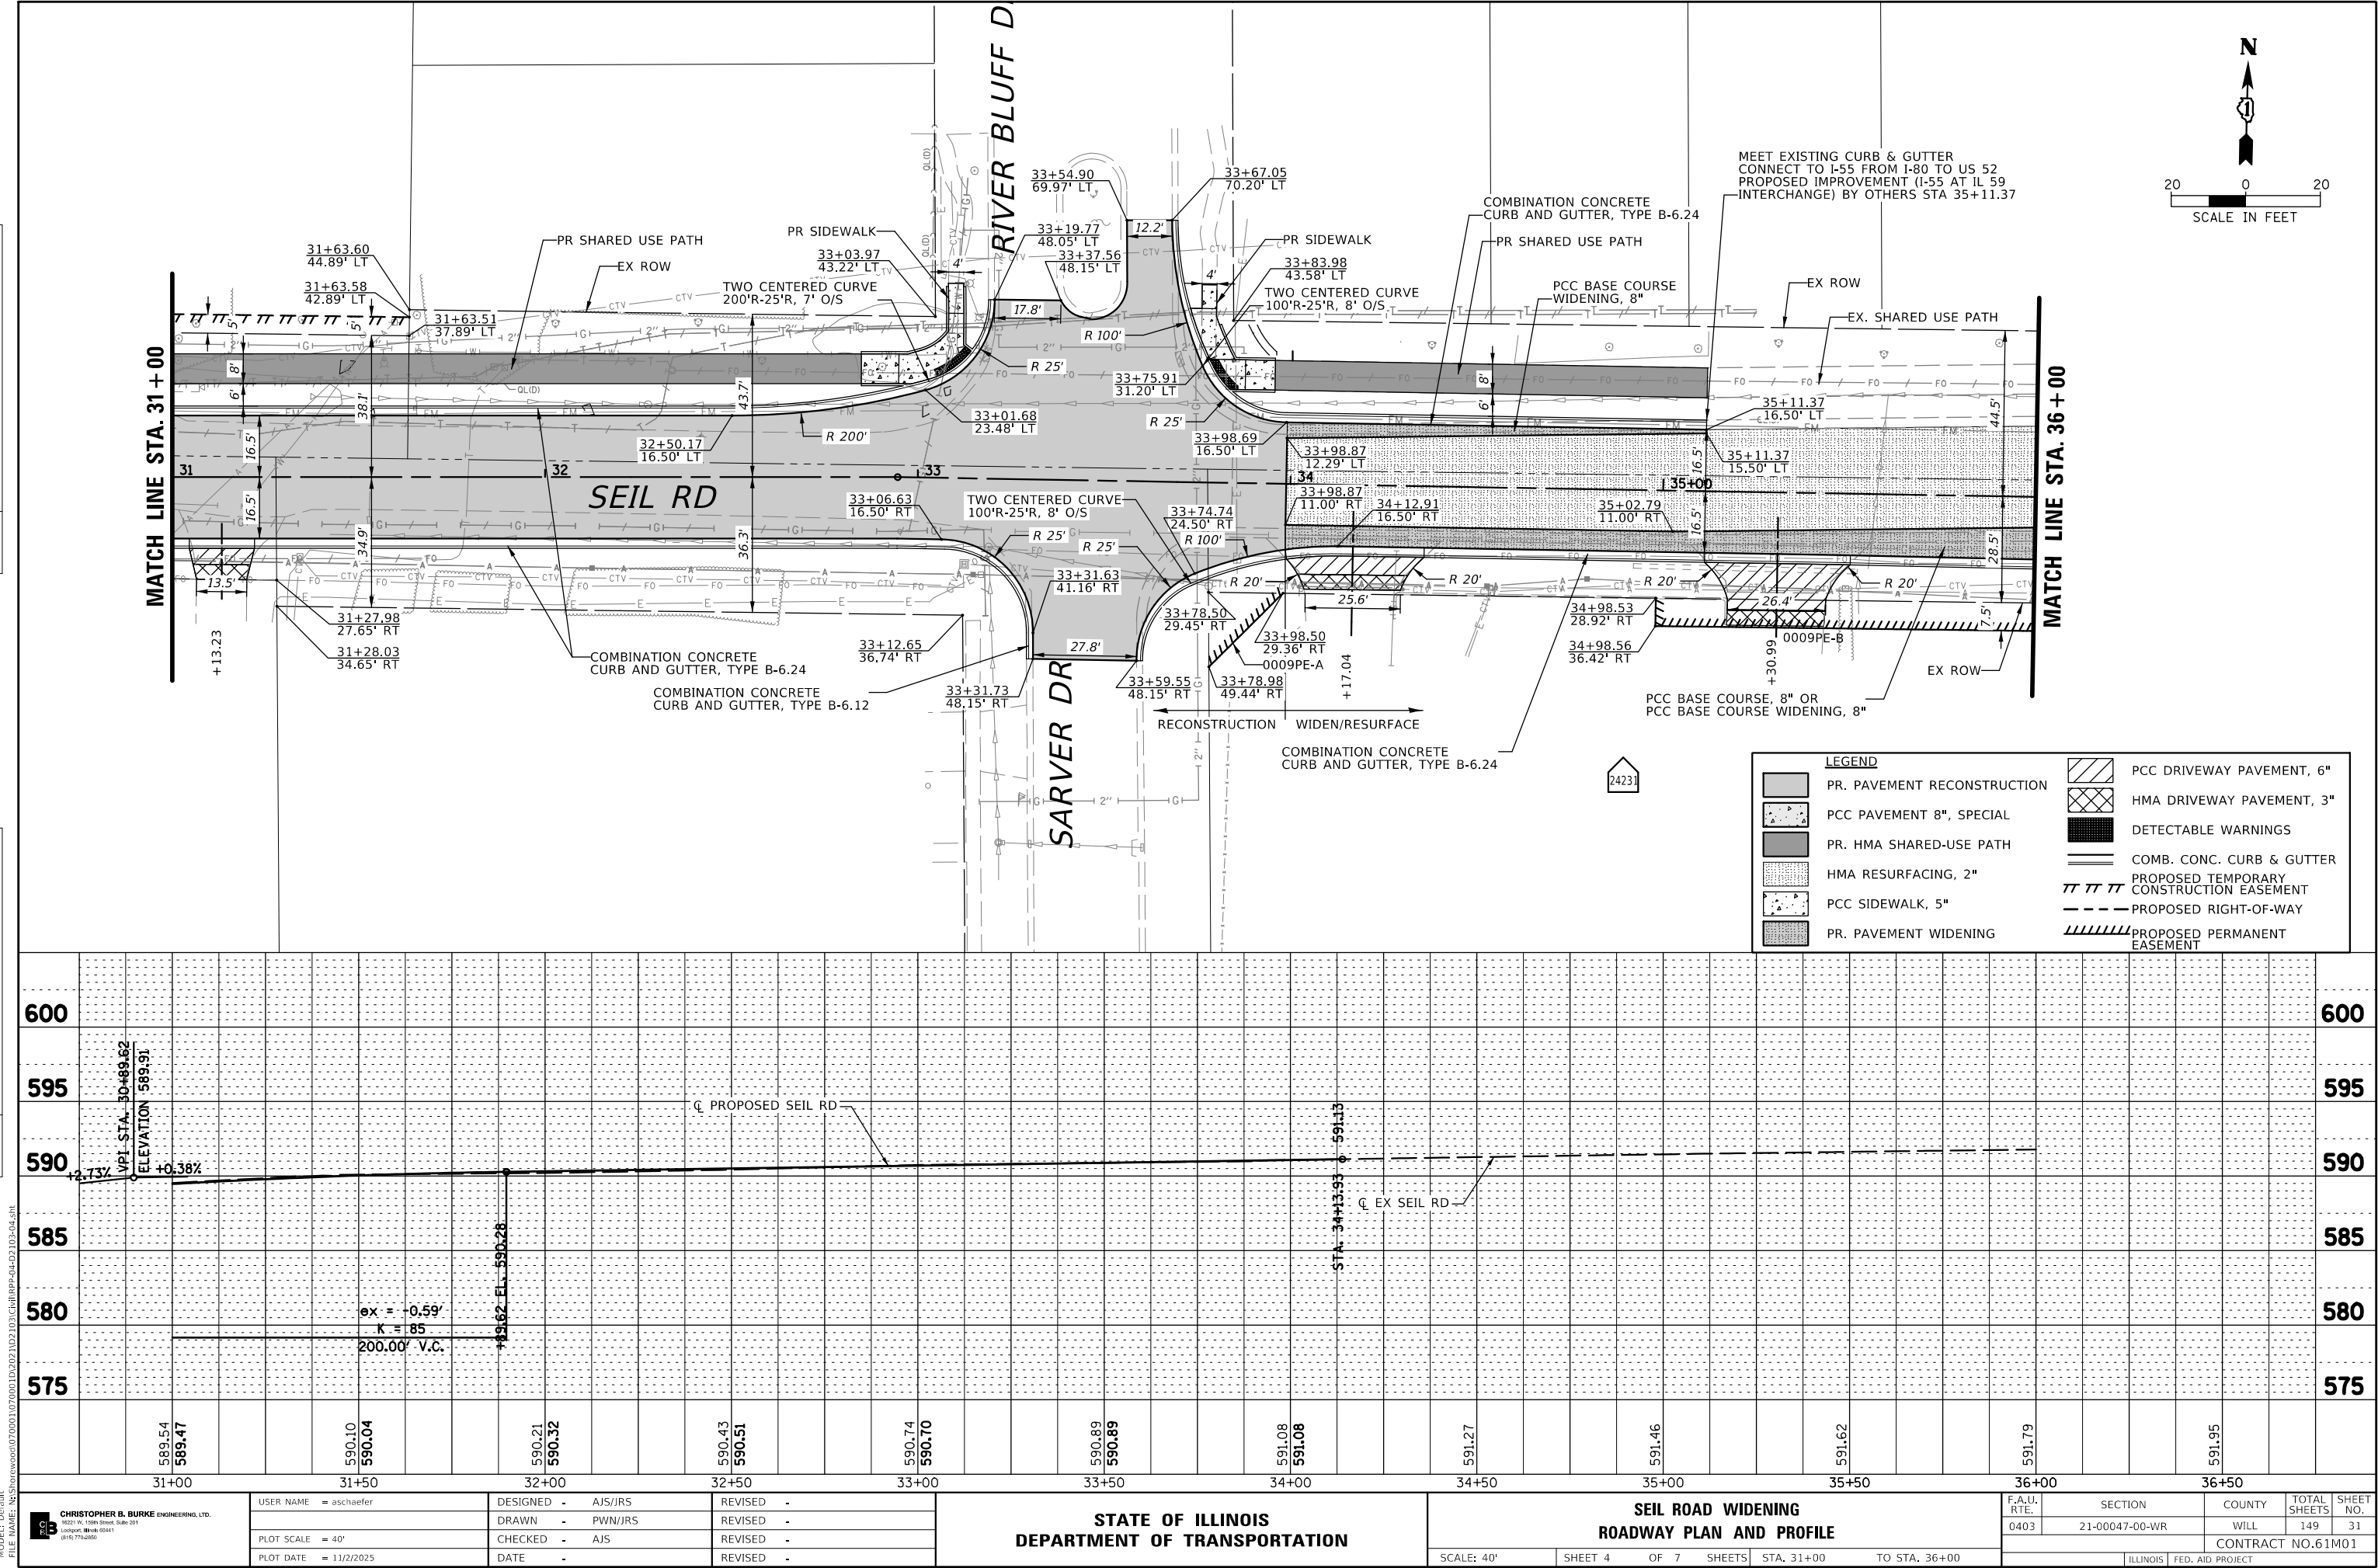


MODEL: Default
FILE NAME: N:\31000\070001\070001D202102103\CH\1100-41-02\103-04.sht

PLAN	SURVISED	BY	DATE
NO.	PLOTTED		
	ALIGNMENT CHECKED		
	GRADES CHECKED		
	CADD FILE NAME		



PROFILE	SURVISED	BY	DATE
NO.	PLOTTED		
	GRADES CHECKED		
	STRUCTURE NOTATIONS CHKD		

MODEL: Default
FILE NAME: N:\3\Drawings\070001\070001D\2021\02103\Challapp-05-02\103-05.sht

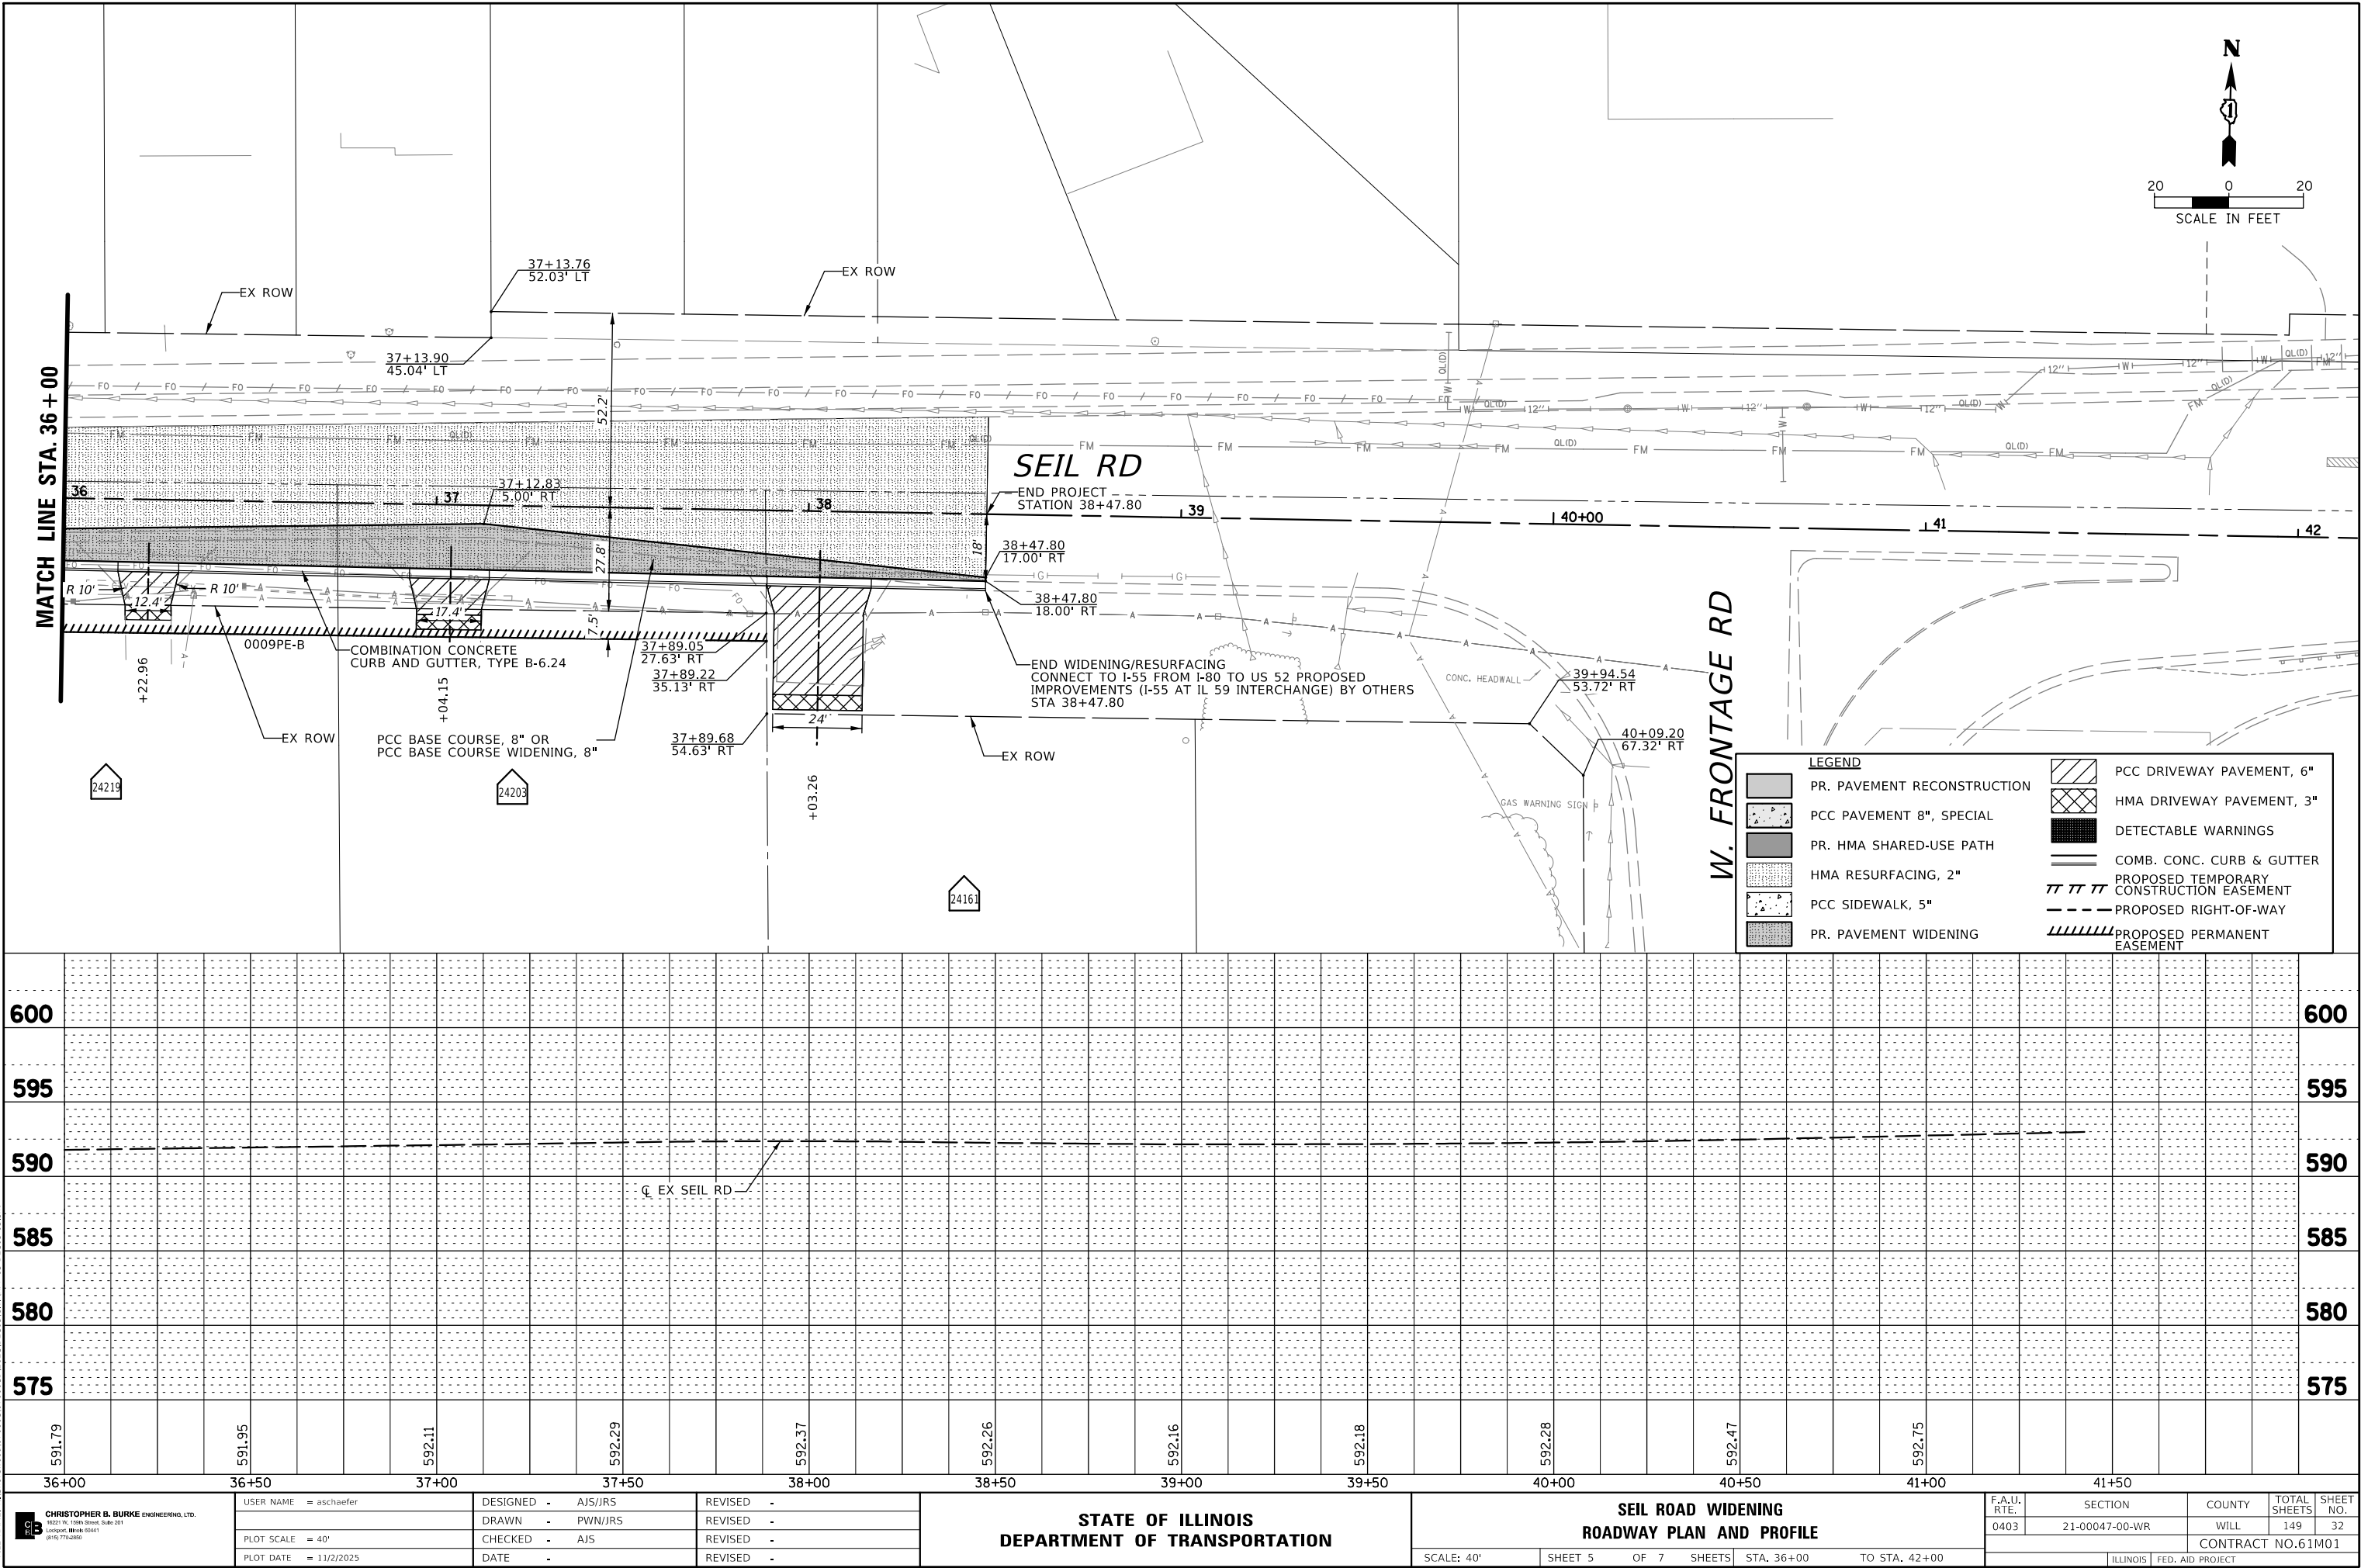


PLAN	SURVEYED	PLOTTED	ALIGNMENT CHECKED	CONSTRUCTION	CADD FILE NAME	BY	DATE

PROFILE	SURVEYED	PLOTTED	GRADES CHECKED	STRUCTURE NOTATIONS CHKD	BY	DATE

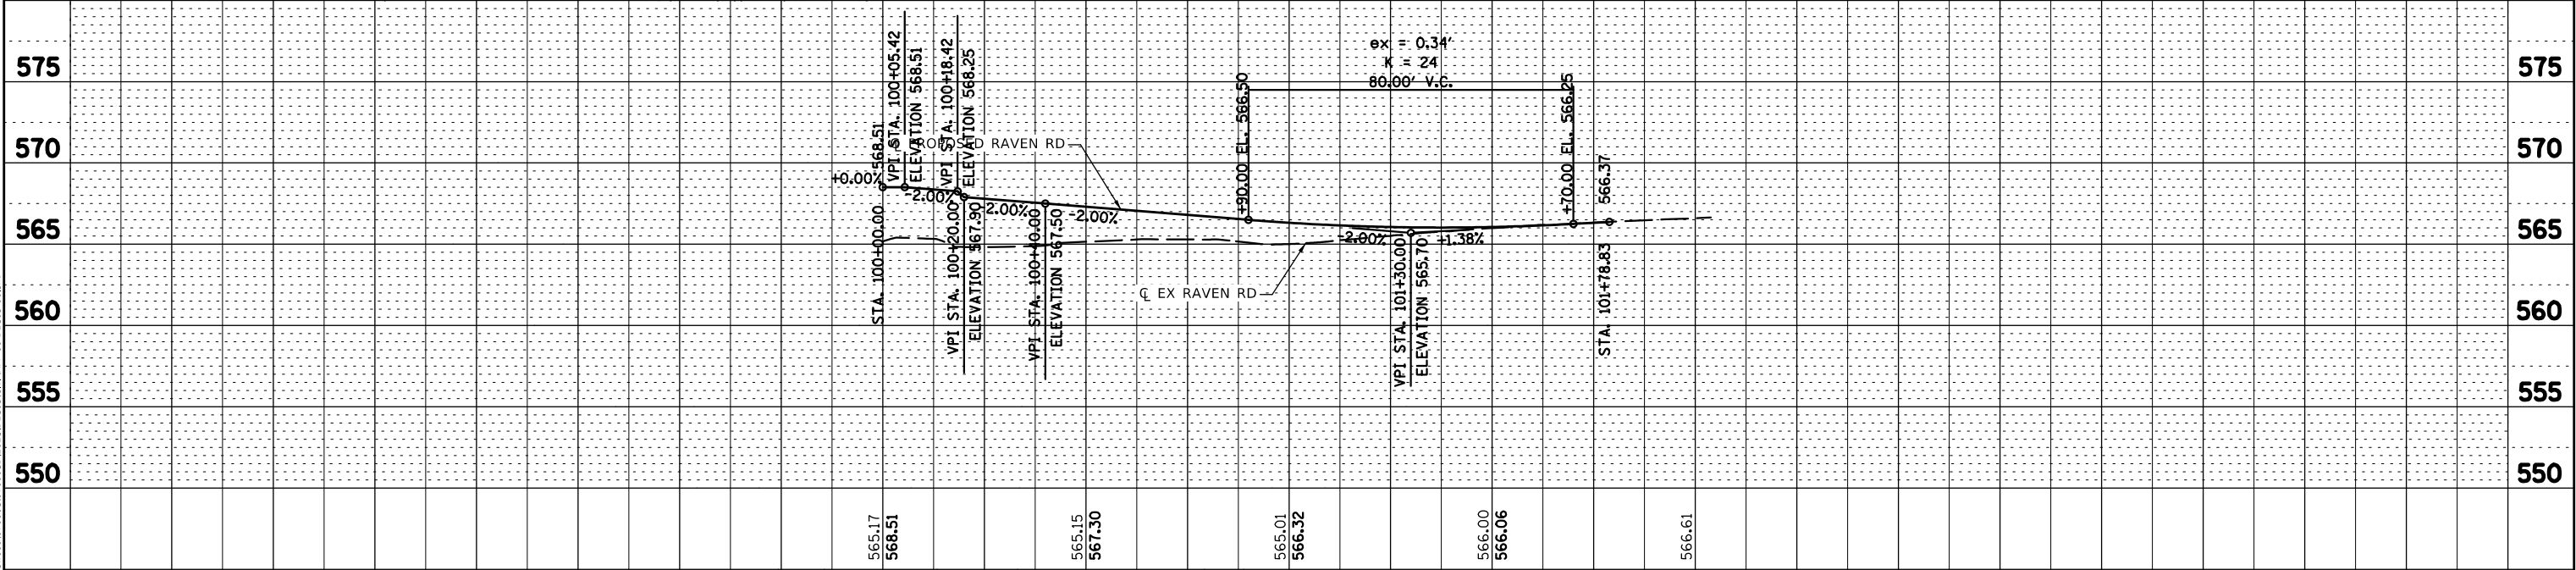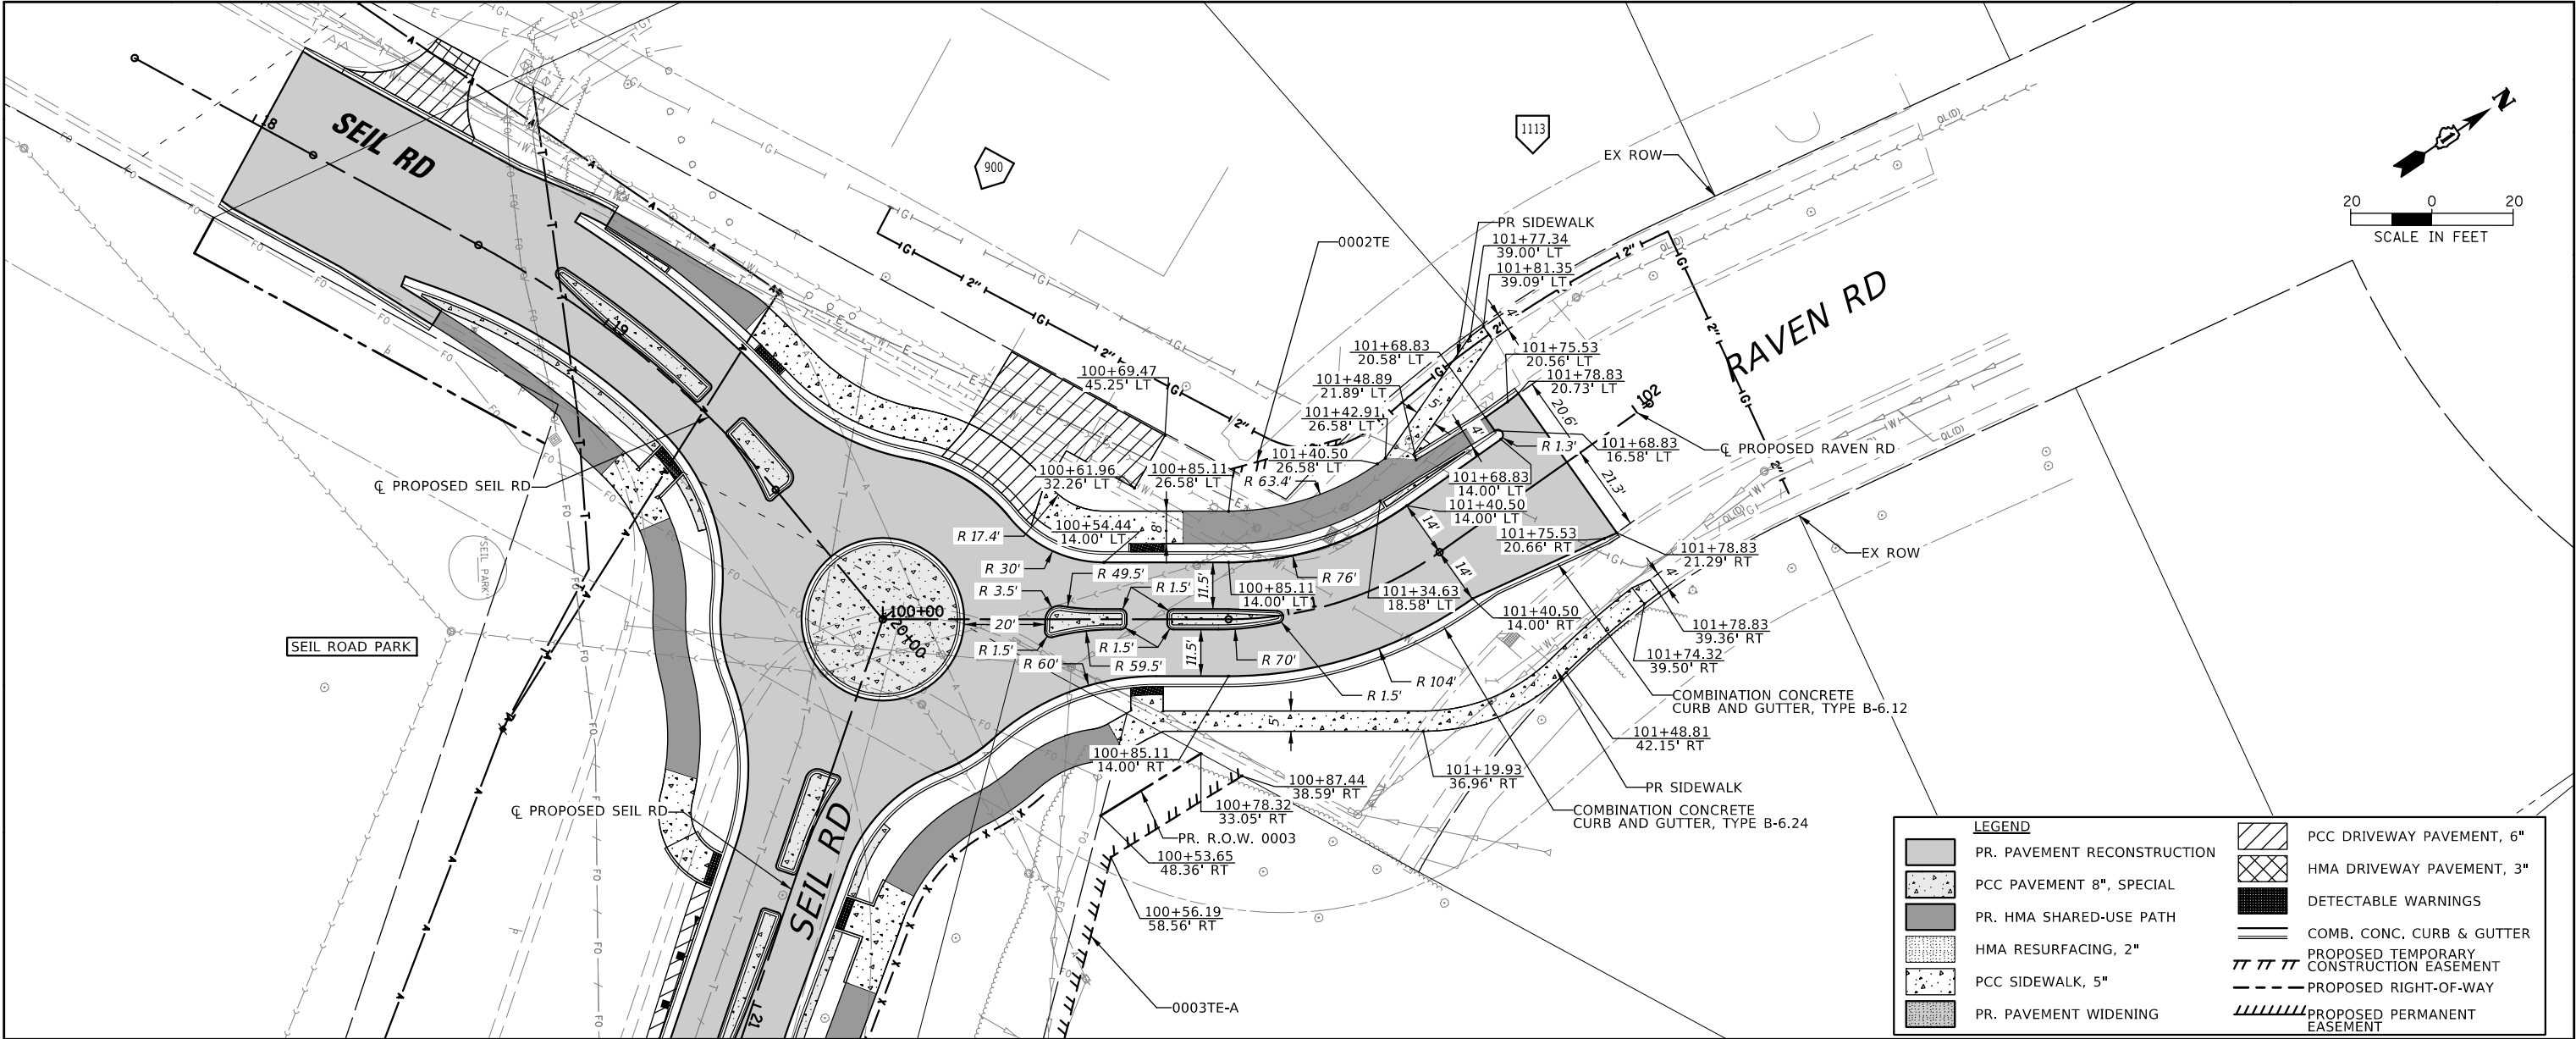


										100+00	100+50	101+00	101+50	102+00														
 CHRISTOPHER B. BURKE ENGINEERING, LTD. 10221 W. 126th Street, Suite 201 Lombard, Illinois 60141 (630) 774-2650	USER NAME = aschaefer		DESIGNED - AJS/JRS		REVISED -		STATE OF ILLINOIS DEPARTMENT OF TRANSPORTATION										SEIL ROAD WIDENING ROADWAY PLAN AND PROFILE						F.A.U. RTE.	SECTION		COUNTY	TOTAL SHEETS	SHEET NO.
	DRAWN - PWN/JRS		CHECKED - AJS		REVISED -																		0403	21-00047-00-WR		WILL	149	33
	PLOT SCALE = 40'		DATE -		REVISED -												CONTRACT NO.61M01											
	PLOT DATE = 11/2/2025		DATE -		REVISED -												SCALE: 40'		SHEET 6 OF 7 SHEETS		STA. 100+00 TO STA. 101+78.83				ILLINOIS	FED. AID PROJECT		

PROFILE	SURVEYED _____	BY _____	DATE _____
	PLOTTED _____		
NOTE BOOK _____	GRADES CHECKED _____		
	R.M. NOTED _____		
NO. _____	STRUCTURE NOTATIONS CHKD _____		

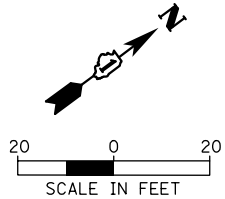

LEGEND	
	PR. PAVEMENT RECONSTRUCTION
	PCC PAVEMENT 8", SPECIAL
	PR. HMA SHARED-USE PATH
	HMA RESURFACING, 2"
	PCC SIDEWALK, 5"
	PR. PAVEMENT WIDENING
	PCC DRIVEWAY PAVEMENT, 6"
	HMA DRIVEWAY PAVEMENT, 3"
	DETECTABLE WARNINGS
	COMB. CONC. CURB & GUTTER
	PROPOSED TEMPORARY CONSTRUCTION EASEMENT
	PROPOSED RIGHT-OF-WAY
	PROPOSED PERMANENT EASEMENT

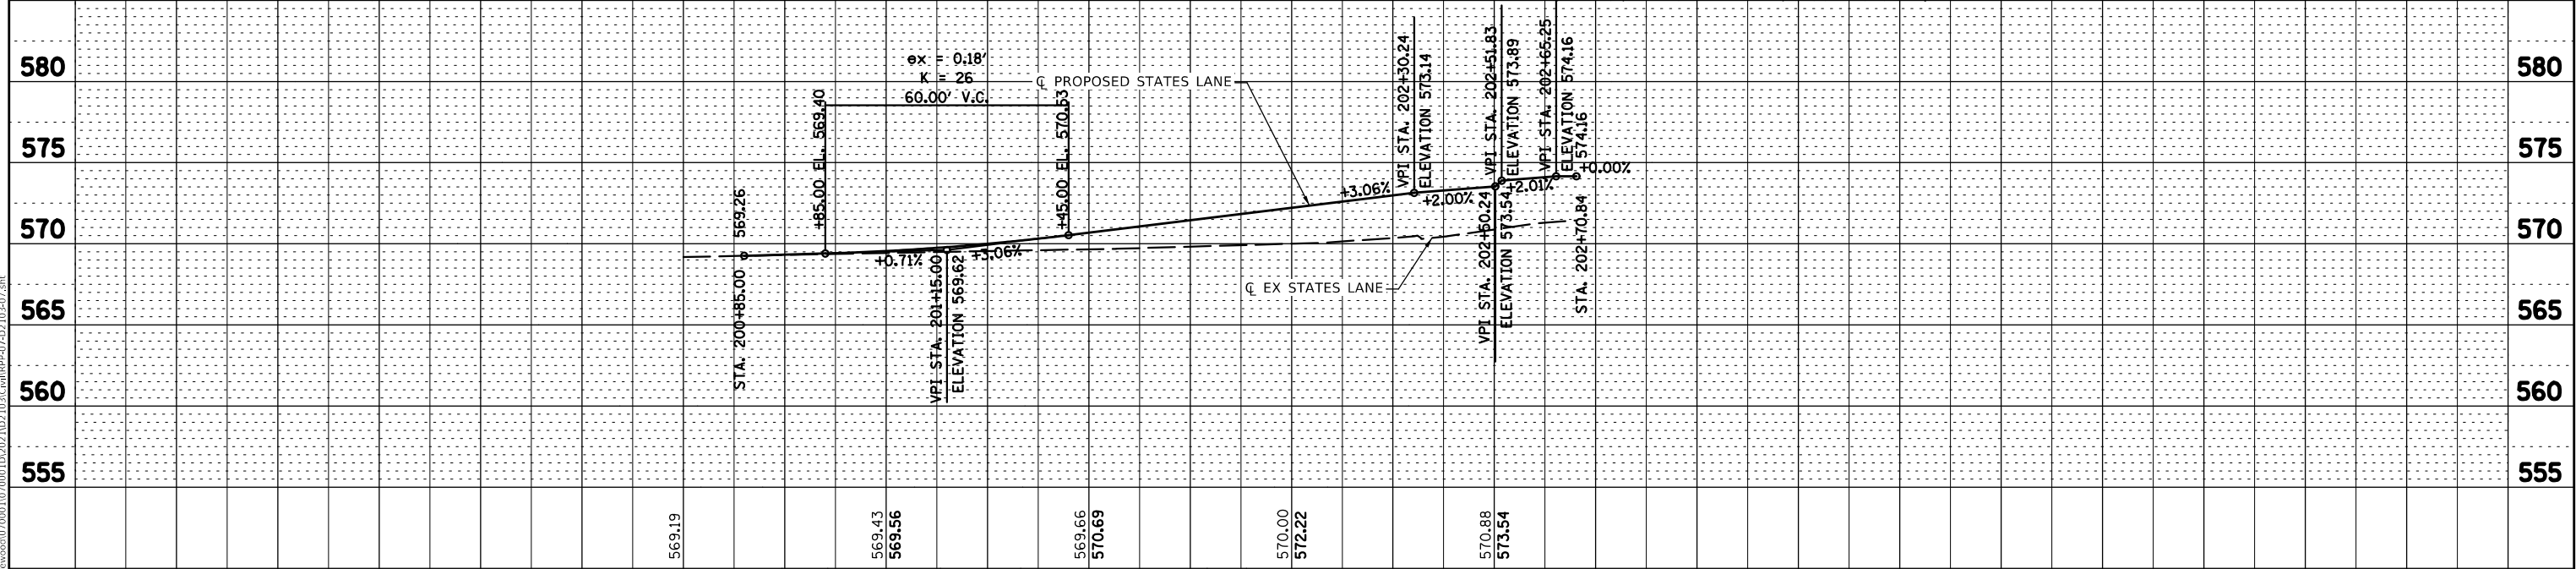

MODEL: Default
FILE NAME: N:\Shorewood\070001\070001.D\2021\02103\Civil\RPP-07.D2 103-07.shl

 CHRISTOPHER B. BURKE ENGINEERING, LTD. 10221 W. 126th Street, Suite 201 Skokie, WI 60076-0441 (619) 770-6550	USER NAME = aschaefer	DESIGNED - AJS/JRS	REVISED -	STATE OF ILLINOIS DEPARTMENT OF TRANSPORTATION	SEIL ROAD WIDENING ROADWAY PLAN AND PROFILE				F.A.U. RTE.	SECTION	COUNTY	TOTAL SHEETS	SHEET NO.
	PLOT SCALE = 40'	DRAWN - PWN/JRS	REVISED -						0403	21-00047-00-WR	WILL	149	34
	PLOT DATE = 11/2/2025	CHECKED - AJS	REVISED -		CONTRACT NO.61M01								
		DATE -	REVISED -		SCALE: 40'	SHEET 7	OF 7 SHEETS	STA. 200+65	TO STA. 202+00	ILLINOIS FED. AID PROJECT			

GENERAL NOTES

1.

THE CONTRACTOR SHALL NOTIFY NORIEL NORIEGA AT THE VILLAGE OF SHOREWOOD AT 815-553-2321 AT LEAST 48 HOURS IN ADVANCE OF BEGINNING WORK.
2.

THE CONTRACTOR SHALL CONTACT THE IDOT ARTERIAL TRAFFIC CONTROL SUPERVISOR AT (847) 705-4470 A MINIMUM OF 72 HOURS IN ADVANCE OF BEGINNING WORK.
3.

ROADWORK REQUIRING A CLOSURE OF A LANE (IN ADDITION TO THE STAGING SHOWN IN THE PLANS), WHICH HAS BEEN OPENED PREVIOUSLY TO TRAFFIC, WILL BE ALLOWED AT THE DISCRETION OF THE ENGINEER AND UNDER THE FOLLOWING CONDITIONS:

a.

THE LANE CLOSURE SHALL ONLY BE IN EFFECT WHILE WORKERS ARE PRESENT IN OR WITHIN TWO (2) FEET OF TRAFFIC.

b.

ALL TRAFFIC CONTROL DEVICES PERTAINING TO THE LANE CLOSURE SHALL BE REMOVED FROM THE ROADWAY AT THE END OF THE WORKDAY.

c.

LANE CLOSURES SHALL BE IN ACCORDANCE WITH IDOT STANDARDS 701001, 701006, 701501, 701502, 701701 AND 701801 AND AS DIRECTED BY THE ENGINEER.
4.

ALL AREAS UNDERCUT FOR AGGREGATE SUBGRADE IMPROVEMENT SHALL NOT BE LEFT UNFILLED OVERNIGHT. DROP-OFFS GREATER THAN 24 INCHES SHALL NOT BE LEFT UNFILLED OVERNIGHT.
5.

DRIVEWAY ACCESS AND ACCESS TO SIDE ROADS SHALL BE MAINTAINED AT ALL TIMES THROUGH THE USE OF "TEMPORARY ACCESS (PRIVATE ENTRANCE)" AND "TEMPORARY ACCESS (COMMERCIAL ENTRANCE)" AND "TEMPORARY ACCESS (ROAD)". DRIVEWAYS AND SIDE ROADS SHALL BE CONSTRUCTED IN STAGES, ONE HALF AT A TIME.
6.

IF DRIVEWAY ACCESS CANNOT BE MAINTAINED, PEDESTRIAN ACCESS SHALL BE PROVIDED TO PROPERTY AS APPROVED BY THE ENGINEER.
7.

UTILITY TRENCHES SHALL BE BACKFILLED OR COVERED WITH STEEL PLATES AT THE END OF EACH DAY. NO SEPARATE PAYMENT SHALL BE MADE FOR STEEL PLATES.
8.

SPACING OF TYPE II BARRICADES OR DRUMS SHALL BE AS FOLLOWS: 50' C-C ON TANGENTS, 20' C-C IN TAPERS/SHIFTS, 12' C-C AROUND RADII.
9.

ALL SIGNAGE TO BE IN ACCORDANCE WITH MANUAL ON UNIFORM TRAFFIC CONTROL DEVICES (MUTCD). MAINTENANCE OF TRAFFIC SHOWN IS THE MINIMUM REQUIRED; THE CONTRACTOR SHALL PROVIDE ADDITIONAL TRAFFIC CONTROL MEASURES AS DIRECTED BY RESIDENT ENGINEER.
10.

TEMPORARY INFORMATION SIGNING SHALL BE PLACED AT ALL COMMERCIAL DRIVEWAY ENTRANCES THAT ARE OPEN TO TRAFFIC WITHIN THE ACTIVE WORK ZONE. THESE SIGNS SHALL BE REMOVED IF THE ENTRANCE IS UNDER CONSTRUCTION AND ACCESS IS TEMPORARILY RESTRICTED.
11.

THE HMA SURFACE COURSE SHALL NOT BE PLACED UNTIL AFTER STAGE 2. TRAFFIC CONTROL AND PROTECTION FOR THIS WORK SHALL BE PER IDOT STANDARD 701502.
12.

SEE HIGHWAY STANDARDS AND DISTRICT ONE DETAILS FOR ADDITIONAL REQUIREMENTS AND INFORMATION.

CONSTRUCTION STAGING

PRE-STAGE – CONSTRUCT PROPOSED STORM SEWER ALONG NORTH SEIL ROAD PARKWAY FROM STA. 25+00 TO STA. 32+40 AND COMPLETE ALL WATER MAIN RELOCATIONS.

1.

PLACE AND MAINTAIN SEDIMENT AND EROSION CONTROL MEASURES AS PER THE PLANS AND AS DIRECTED BY THE ENGINEER.
2.

INSTALL AND BACKFILL ALL PROPOSED STORM SEWER. INSTALL NORTH HALF OF LATERALS CROSSING SEIL ROAD AND CAP FOR FUTURE CONNECTION DURING STAGE 1.
3.

NICOR TO INSTALL NEW 2" GAS MAIN ALONG SEIL ROAD EAST OF STATES LANE AFTER STORM SEWER IN NORTH PARKWAY OF SEIL ROAD IS COMPLETE.
4.

INSTALL AND BACKFILL ALL WATER MAIN RELOCATIONS.
5.

PLACE TEMPORARY PATCHING OVER ALL SEWER/UTILITY TRENCHES LOCATED WITHIN TRAVEL LANES AS DIRECTED BY THE ENGINEER.
6.

PLACE TEMPORARY PAVEMENT MARKINGS AND TRAFFIC CONTROL AS SHOWN ON THE STAGE 1 MAINTENANCE OF TRAFFIC PLANS. ANY EXISTING PAVEMENT MARKINGS IN CONFLICT WITH THE STAGE 1 PAVEMENT MARKINGS SHALL BE REMOVED.

STAGE 1 – PERFORM FULL CLOSURE OF SEIL ROAD BETWEEN RAVEN ROAD AND CANTERBURY STREET AND CLOSE THE SOUTH HALF OF SEIL ROAD FROM CANTERBURY STREET TO THE EAST PROJECT LIMIT. FULLY REMOVE EXISTING BRIDGE STRUCTURE, COMPLETE CONSTRUCTION OF THE PROPOSED BRIDGE, CONSTRUCT THE RAVEN ROAD AND STATES LANE ROUNDABOUTS, RECONSTRUCT/WIDEN FULL WIDTH OF SEIL ROAD FROM RAVEN ROAD TO CANTERBURY STREET, AND RECONSTRUCT/WIDEN SOUTH HALF OF SEIL ROAD FROM CANTERBURY STREET TO EAST PROJECT LIMIT.

1.

PLACE AND MAINTAIN SEDIMENT AND EROSION CONTROL MEASURES AS PER THE PLANS AND AS DIRECTED BY THE ENGINEER.
2.

COMPLETE ALL REMOVAL AND PROPOSED WORK AS SHOWN ON THE PLANS.
3.

PLACE AGGREGATE SUBGRADE IMPROVEMENT AND BINDER COURSE IN PROPOSED FULL DEPTH PAVEMENT LOCATIONS.
4.

COMPLETE LANDSCAPING.
5.

PLACE TEMPORARY PAVEMENT MARKINGS AND TRAFFIC CONTROL AS SHOWN ON THE STAGE 2 MAINTENANCE OF TRAFFIC PLANS. ANY EXISTING OR TEMPORARY PAVEMENT MARKINGS REMAINING FROM STAGE 1 IN CONFLICT WITH STAGE 2 PAVEMENT MARKINGS SHALL BE REMOVED.

STAGE 2 – RECONSTRUCT/WIDEN THE NORTH HALF OF SEIL ROAD FROM CANTERBURY STREET TO EAST PROJECT LIMIT.

1.

REMOVE ALL DETOUR SIGNAGE AND OPEN SEIL ROAD TO TWO-WAY TRAFFIC IN ACCORDANCE WITH THE MOT PLAN.
2.

PLACE AND MAINTAIN SEDIMENT AND EROSION CONTROL MEASURES AS PER THE PLANS AND AS DIRECTED BY THE ENGINEER.
3.

COMPLETE ALL REMOVAL AND PROPOSED WORK AS SHOWN ON THE PLANS.
4.

PLACE AGGREGATE SUBGRADE IMPROVEMENT AND BINDER COURSE IN PROPOSED FULL DEPTH PAVEMENT LOCATIONS.
5.

COMPLETE LANDSCAPING.
6.

UPON COMPLETION, PLACE ANY REQUIRED TEMPORARY OR SHORT-TERM PAVEMENT MARKINGS FOR REMAINING WORK. ANY EXISTING OR TEMPORARY PAVEMENT MARKINGS REMAINING FROM STAGE 2 IN CONFLICT WITH STAGE 3 PAVEMENT MARKINGS SHALL BE REMOVED.

STAGE 3 – PLACEMENT OF FINAL ROADWAY SURFACE

1.



COMPLETE ANY REMAINING HMA SURFACE REMOVAL AND CLEAN (SWEEP) PRIOR TO PLACING SURFACE COURSE.
2.

PLACE ALL ROADWAY HMA SURFACE COURSE.
3.

PLACE FINAL PAVEMENT MARKINGS.
4.


COMPLETE ANY REMAINING PUNCH LIST ITEMS.
5.

UPON APPROVAL FROM THE ENGINEER, REMOVE ALL TEMPORARY EROSION CONTROL ITEMS.

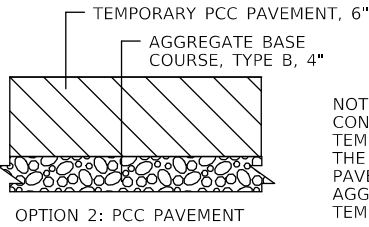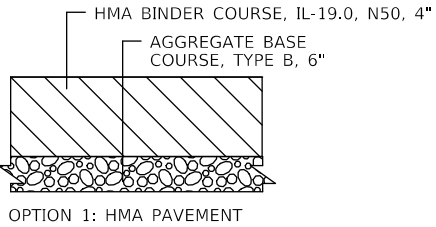


NOTE:
CONTRACTOR SHALL HAVE THE OPTION OF CONSTRUCTING TEMPORARY PAVEMENT USING EITHER HMA OR PCC PAVEMENT. THE HMA OR PCC PAVEMENT SHALL BE PAID FOR AS TEMPORARY PAVEMENT REGARDLESS OF MATERIAL CHOSEN, AND THE AGGREGATE BASE COURSE SHALL BE INCLUDED IN THE COST OF TEMPORARY PAVEMENT.

TEMPORARY PAVEMENT DETAIL

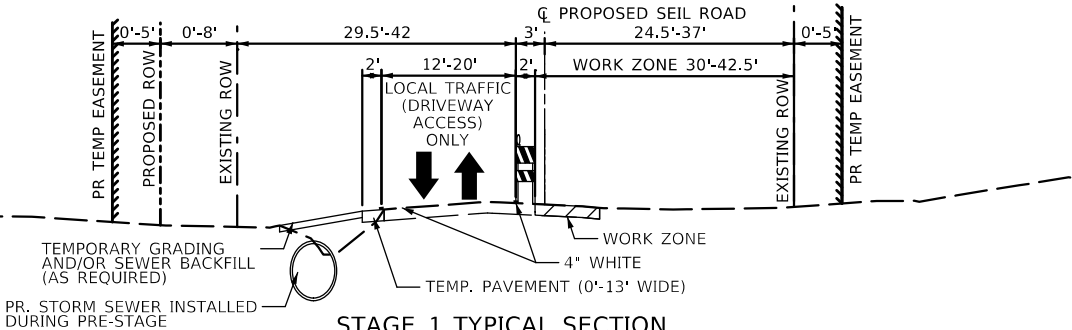


STAGE 1 TYPICAL SECTION

CL PR. SEIL ROAD
STA. 27+30 TO STA. 33+50 (LOOKING EAST)

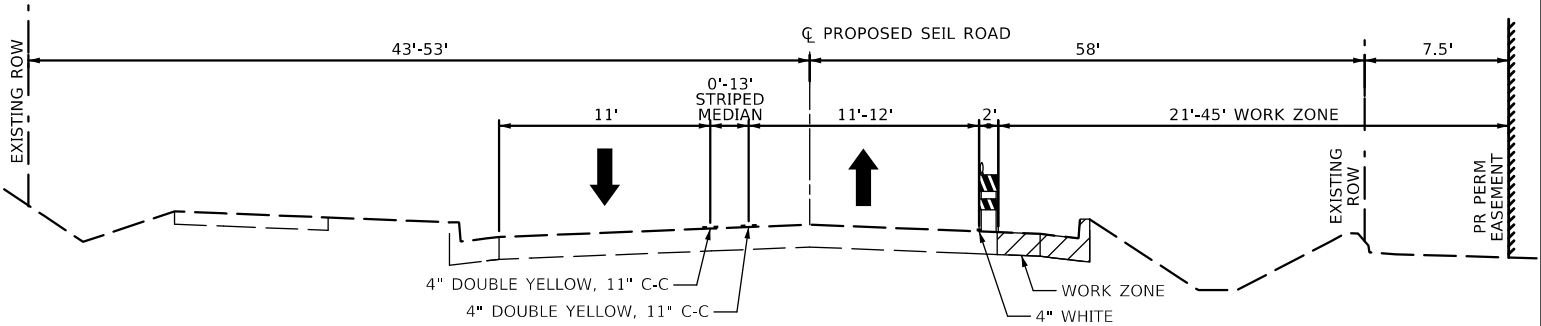


STAGE 1 TYPICAL SECTION

CL PR. SEIL ROAD
STA. 33+50 TO STA. 40+30 (LOOKING EAST)

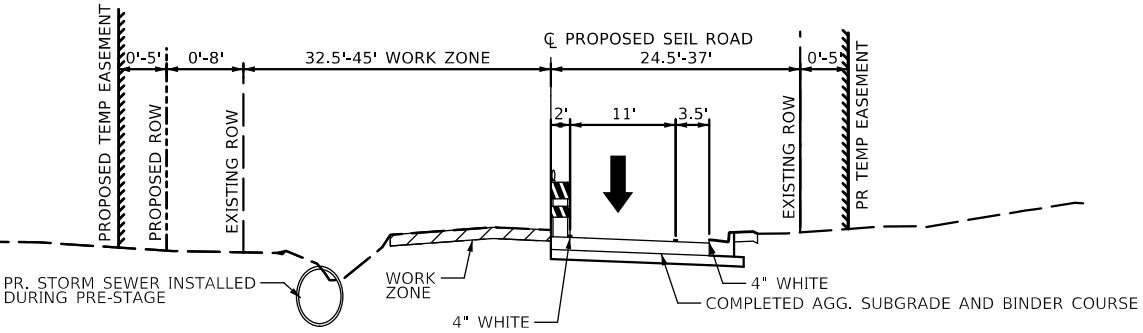

STAGE 2 TYPICAL SECTION

CL PR. SEIL ROAD
STA. 27+25 TO STA. 34+00 (LOOKING EAST)

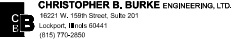


USER NAME = aschaefer	DESIGNED - AJS/JRS	REVISED -
DRAWN - JRS/PWN	REVISED -	
PLOT SCALE = N.T.S.	CHECKED - AJS	REVISED -
PLOT DATE = 11/2/2025	DATE -	REVISED -

STATE OF ILLINOIS
DEPARTMENT OF TRANSPORTATION

SEIL ROAD WIDENING MAINTENANCE OF TRAFFIC GENERAL NOTES, CONSTRUCTION STAGING AND TYPICAL SECTIONS			
SCALE: N.T.S.	SHEET 1	OF 1 SHEETS	STA. TO STA.

F.A.U. RTE.	SECTION	COUNTY	TOTAL SHEETS	SHEET NO.
0403	21-00047-00-WR	WILL	149	35
CONTRACT NO. 61M01				
ILLINOIS FED. AID PROJECT				

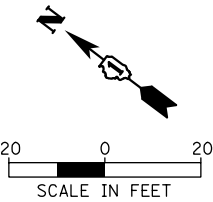

INSTALL PER HWY. STD. 701901
ROAD CLOSED TO ALL TRAFFIC


TEMP ACCESS (PRIVATE ENTRANCE)
SHIFT AS NEEDED TO
COMPLETE STAGE WORK

TEMPORARY ACCESS FOR 900 SEIL
ROAD SHALL INCLUDE A 12' WIDE
6" DEEP AGGREGATE ACCESS TO
CONNECT TO THE PROJECT LIMITS
ON SEIL ROAD

TEMP ACCESS (PRIVATE ENTRANCE)
SHIFT AS NEEDED TO
COMPLETE STAGE WORK

INSTALL PER HWY. STD. 701901
ROAD CLOSED TO THRU TRAFFIC

MOT SYMBOL LEGEND

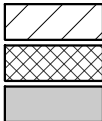

WORK ZONE

TEMP PAVEMENT

COMPLETED PAVEMENT



DIRECTION OF TRAFFIC




TYPE III BARRICADE





DRUM WITH STEADY BURN MONODIRECTIONAL
LIGHT, 10' C-C RADII, 20' C-C TAPERS,
50' C-C TANGENTS

NOTE: ALL PAVEMENT MARKINGS IN MOT
PLAN ARE TEMPORARY PMK - PAINT

- | | |
|----|-----------------------------|
| 1 | 4" WHITE SOLID |
| 2 | 4" YELLOW SOLID |
| 3 | 4" DOUBLE YELLOW SOLID |
| 4 | 4" WHITE, 10' DASH 30' SKIP |
| 5 | 6" WHITE SOLID |
| 6 | 6" WHITE, 2' DASH 6' SKIP |
| 7 | 24" WHITE STOP BAR |
| 8 | 12" WHITE DIAGONAL |
| 9 | LETTERS AND SYMBOLS |
| 10 | 8" WHITE SOLID |
| 11 | 8" WHITE, 3' DASH 9' SKIP |

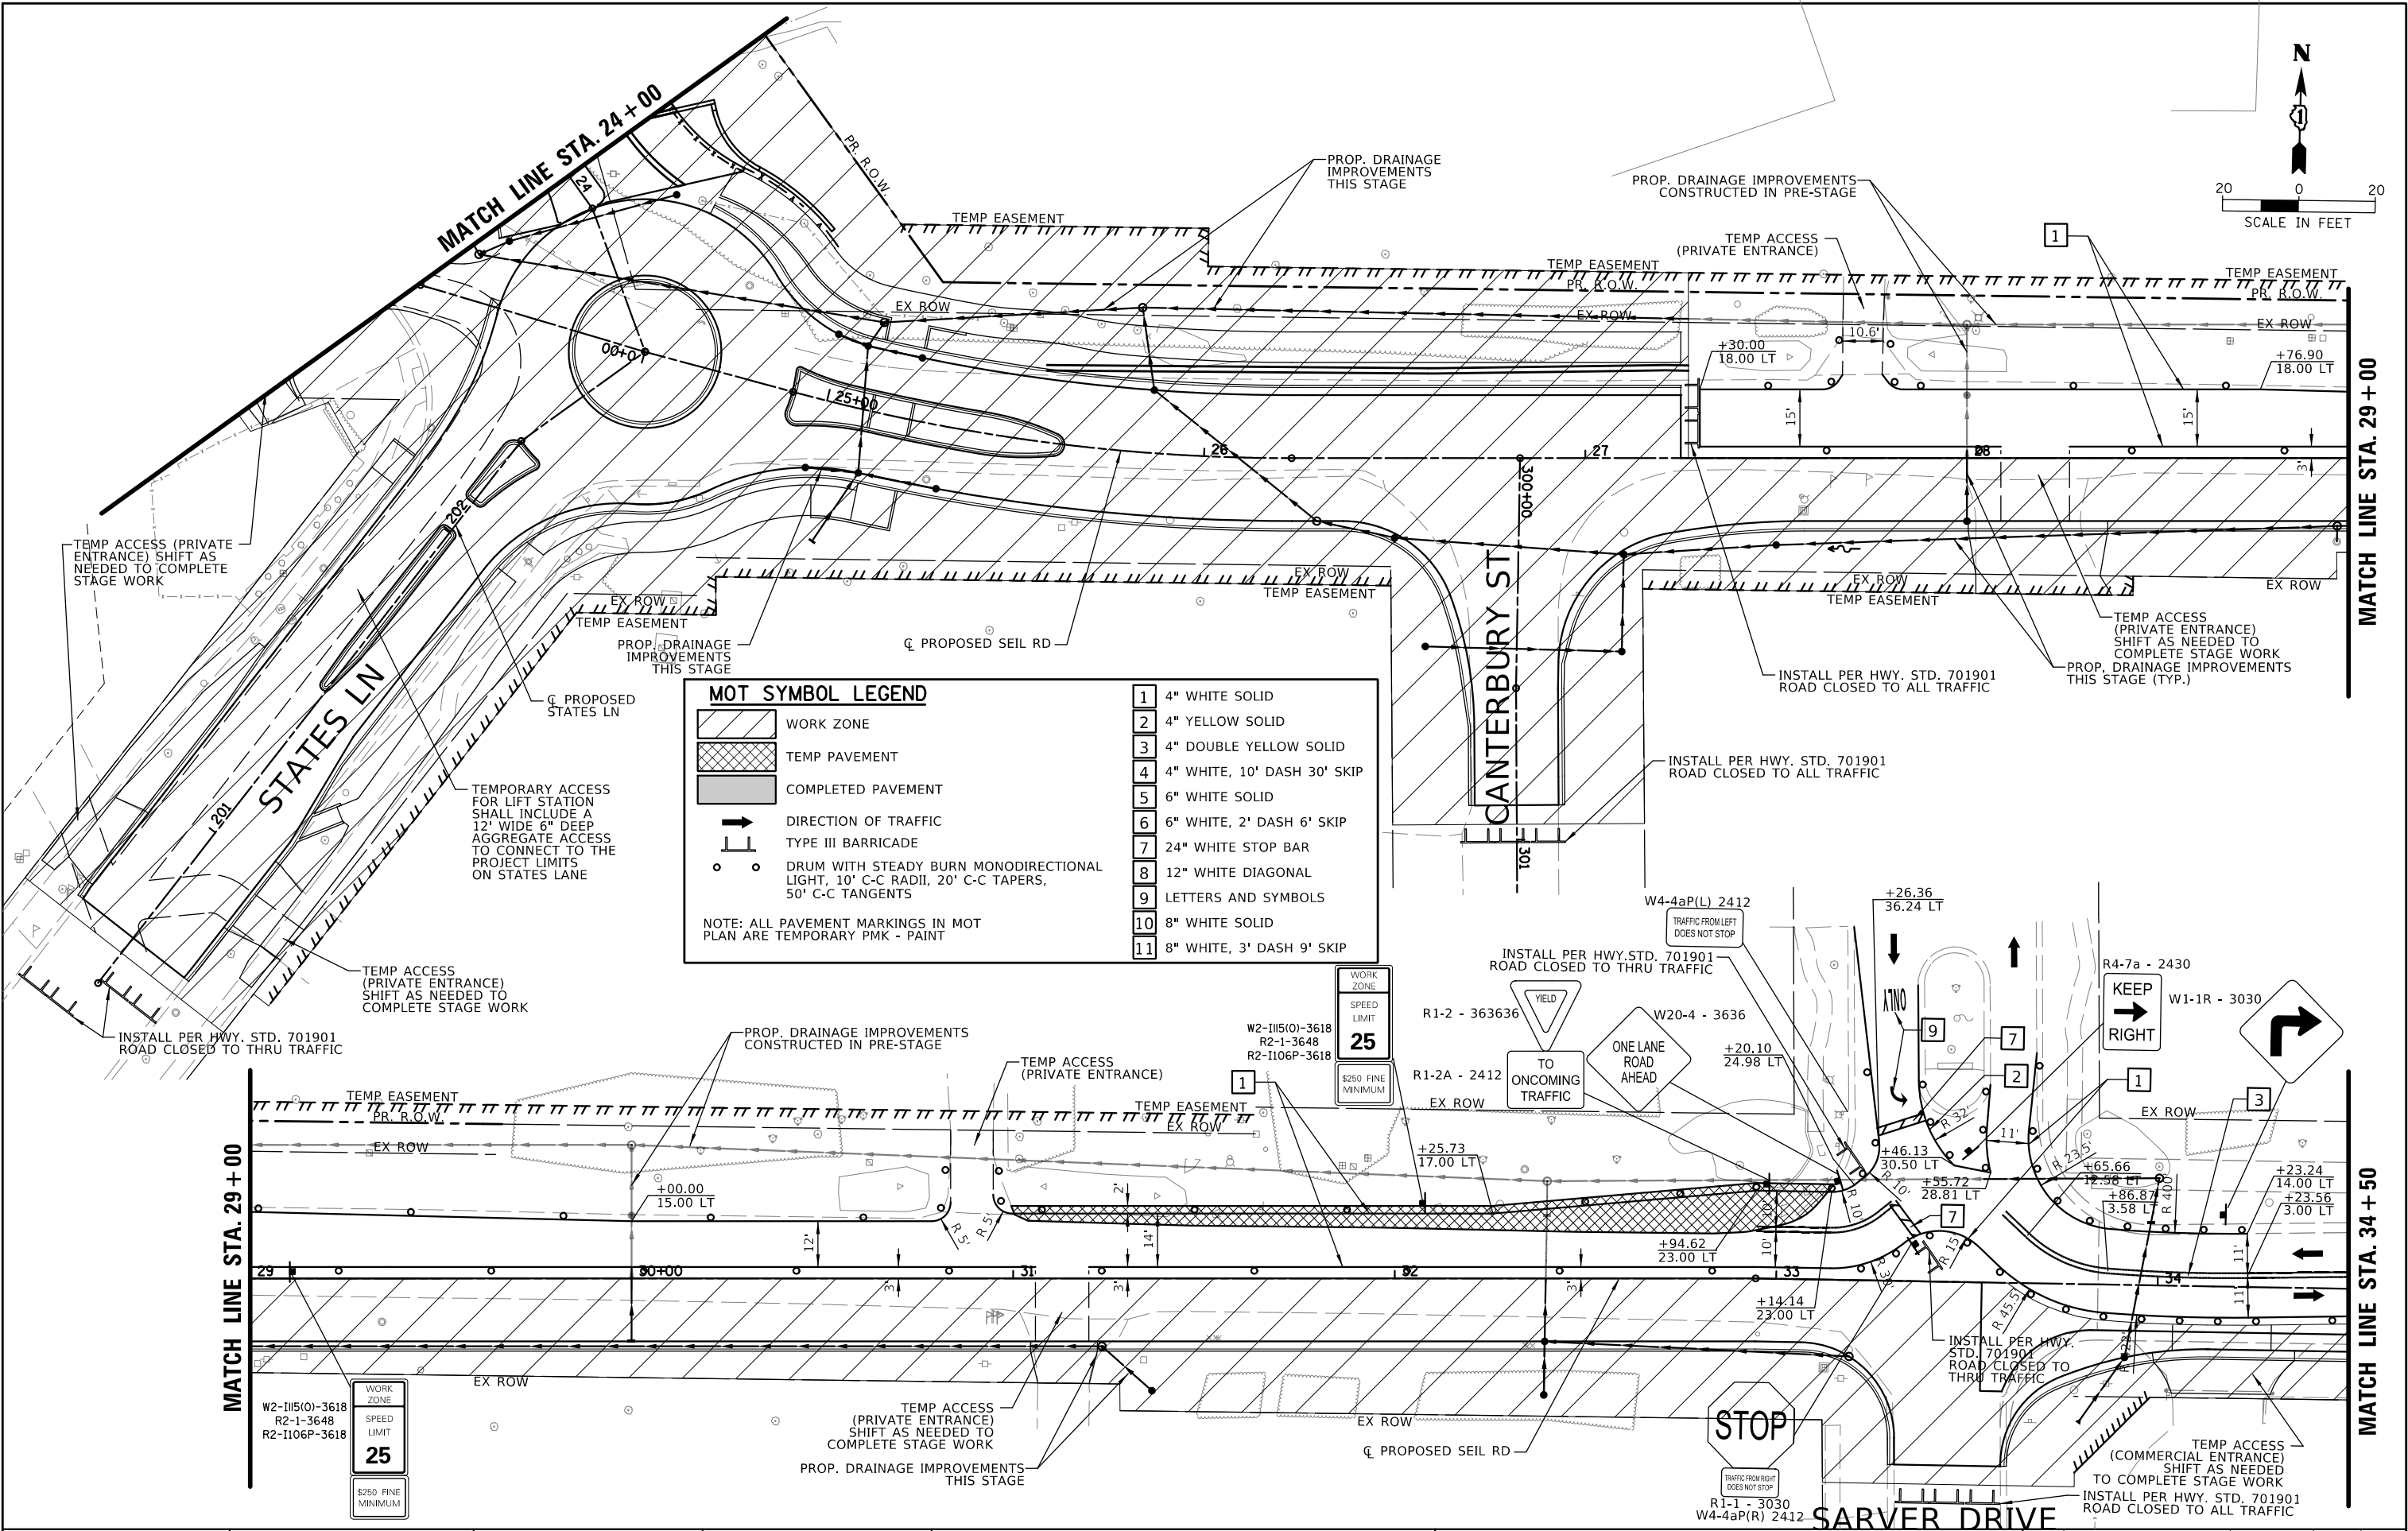


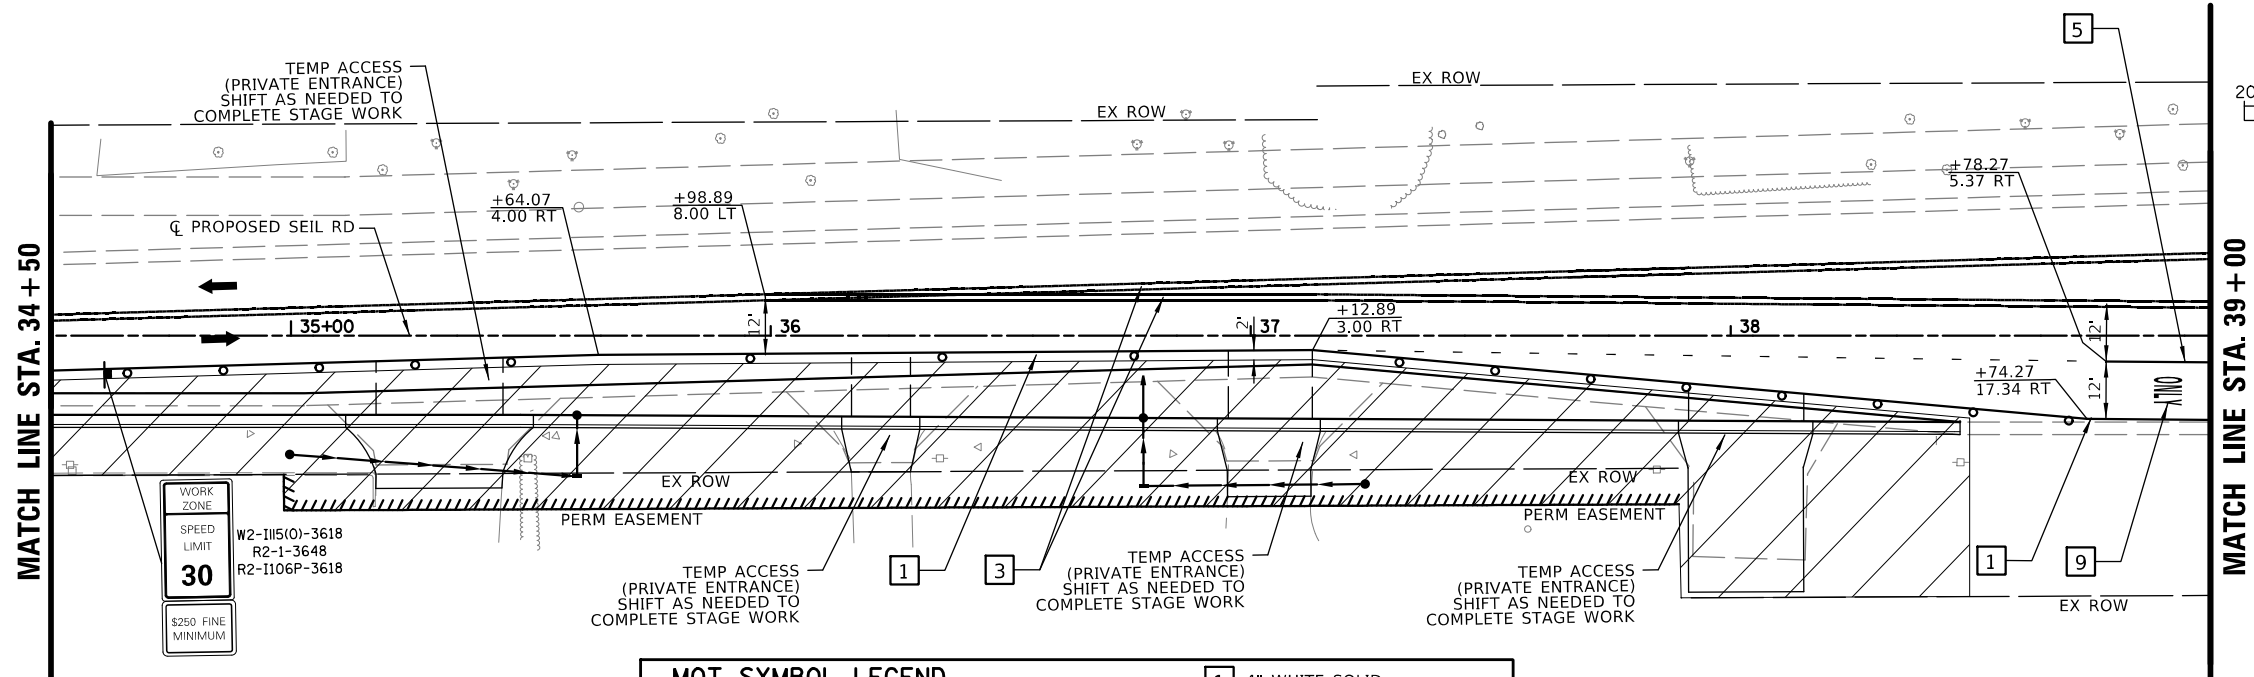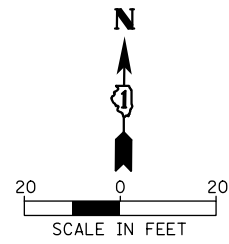



MOT SYMBOL LEGEND


	WORK ZONE	1	4" WHITE SOLID
	TEMP PAVEMENT	2	4" YELLOW SOLID
	COMPLETED PAVEMENT	3	4" DOUBLE YELLOW SOLID
	DIRECTION OF TRAFFIC	4	4" WHITE, 10' DASH 30' SKIP
	TYPE III BARRICADE	5	6" WHITE SOLID
	DRUM WITH STEADY BURN MONODIRECTIONAL LIGHT, 10' C-C RADII, 20' C-C TAPERS, 50' C-C TANGENTS	6	6" WHITE, 2' DASH 6' SKIP
		7	24" WHITE STOP BAR
		8	12" WHITE DIAGONAL
		9	LETTERS AND SYMBOLS
		10	8" WHITE SOLID
		11	8" WHITE, 3' DASH 9' SKIP

NOTE: ALL PAVEMENT MARKINGS IN MOT PLAN ARE TEMPORARY PMK - PAINT

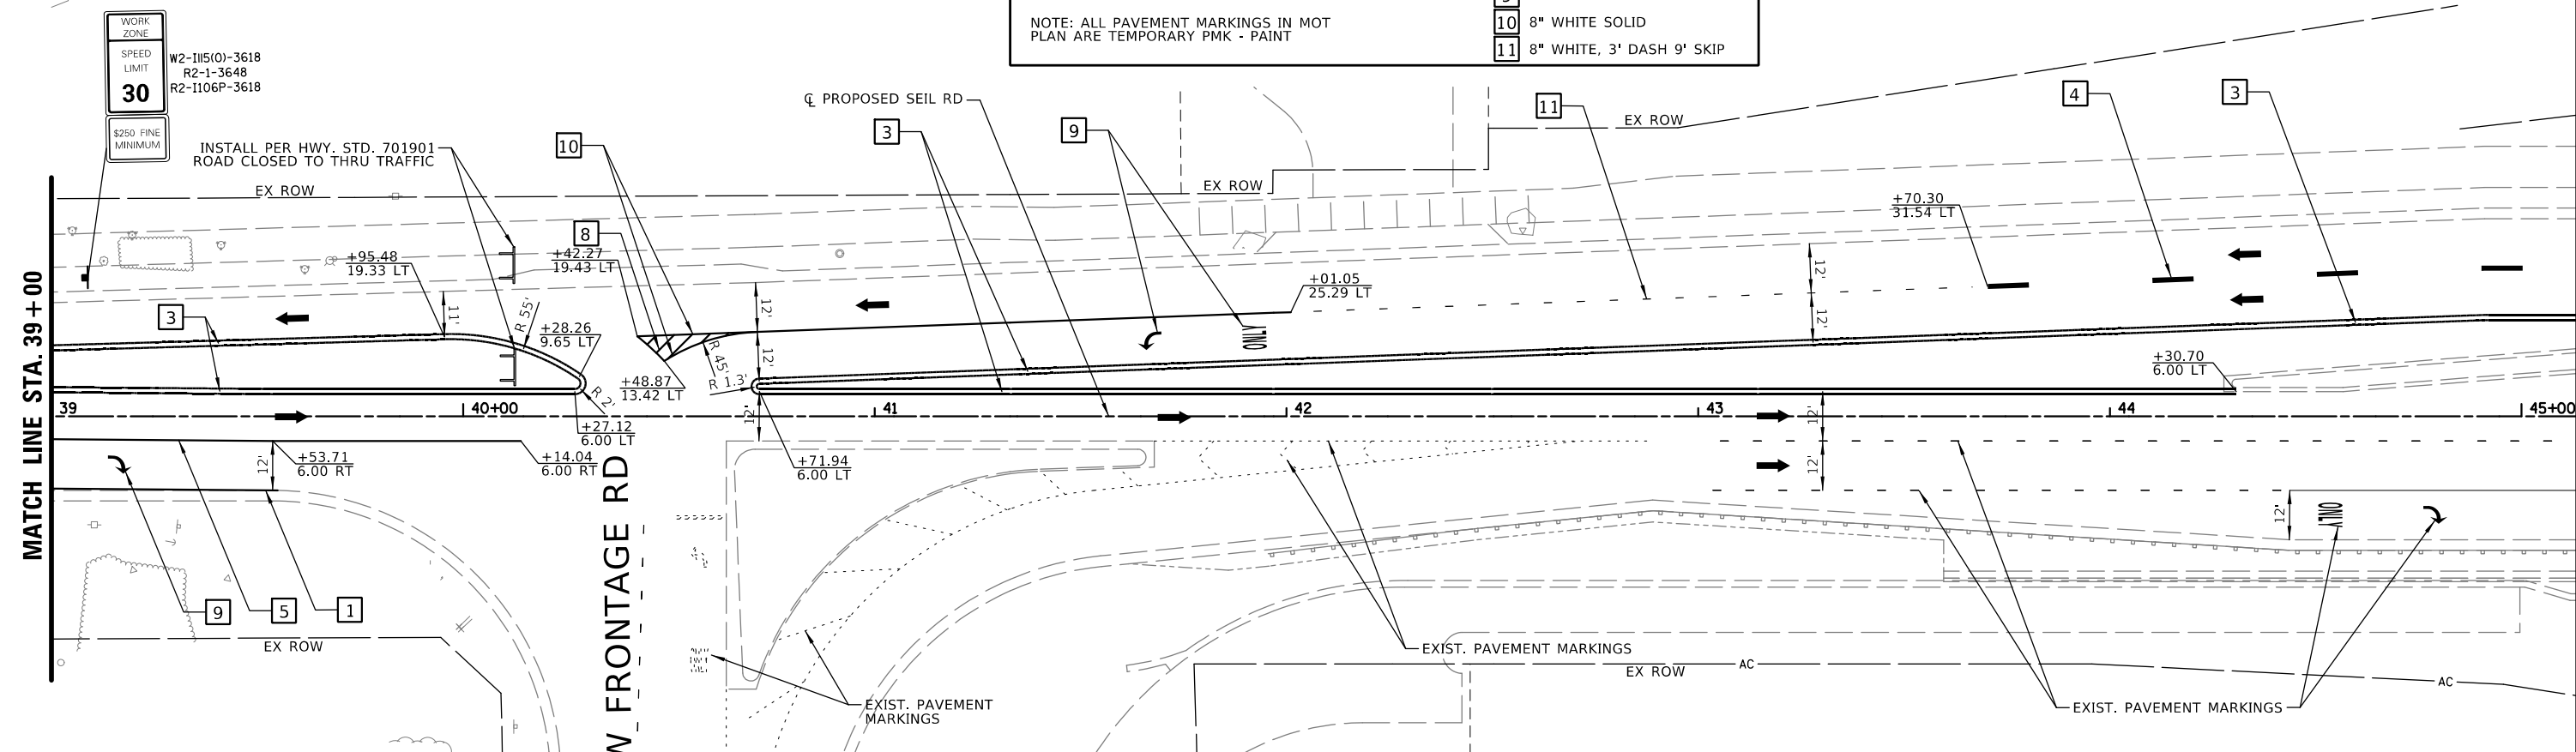

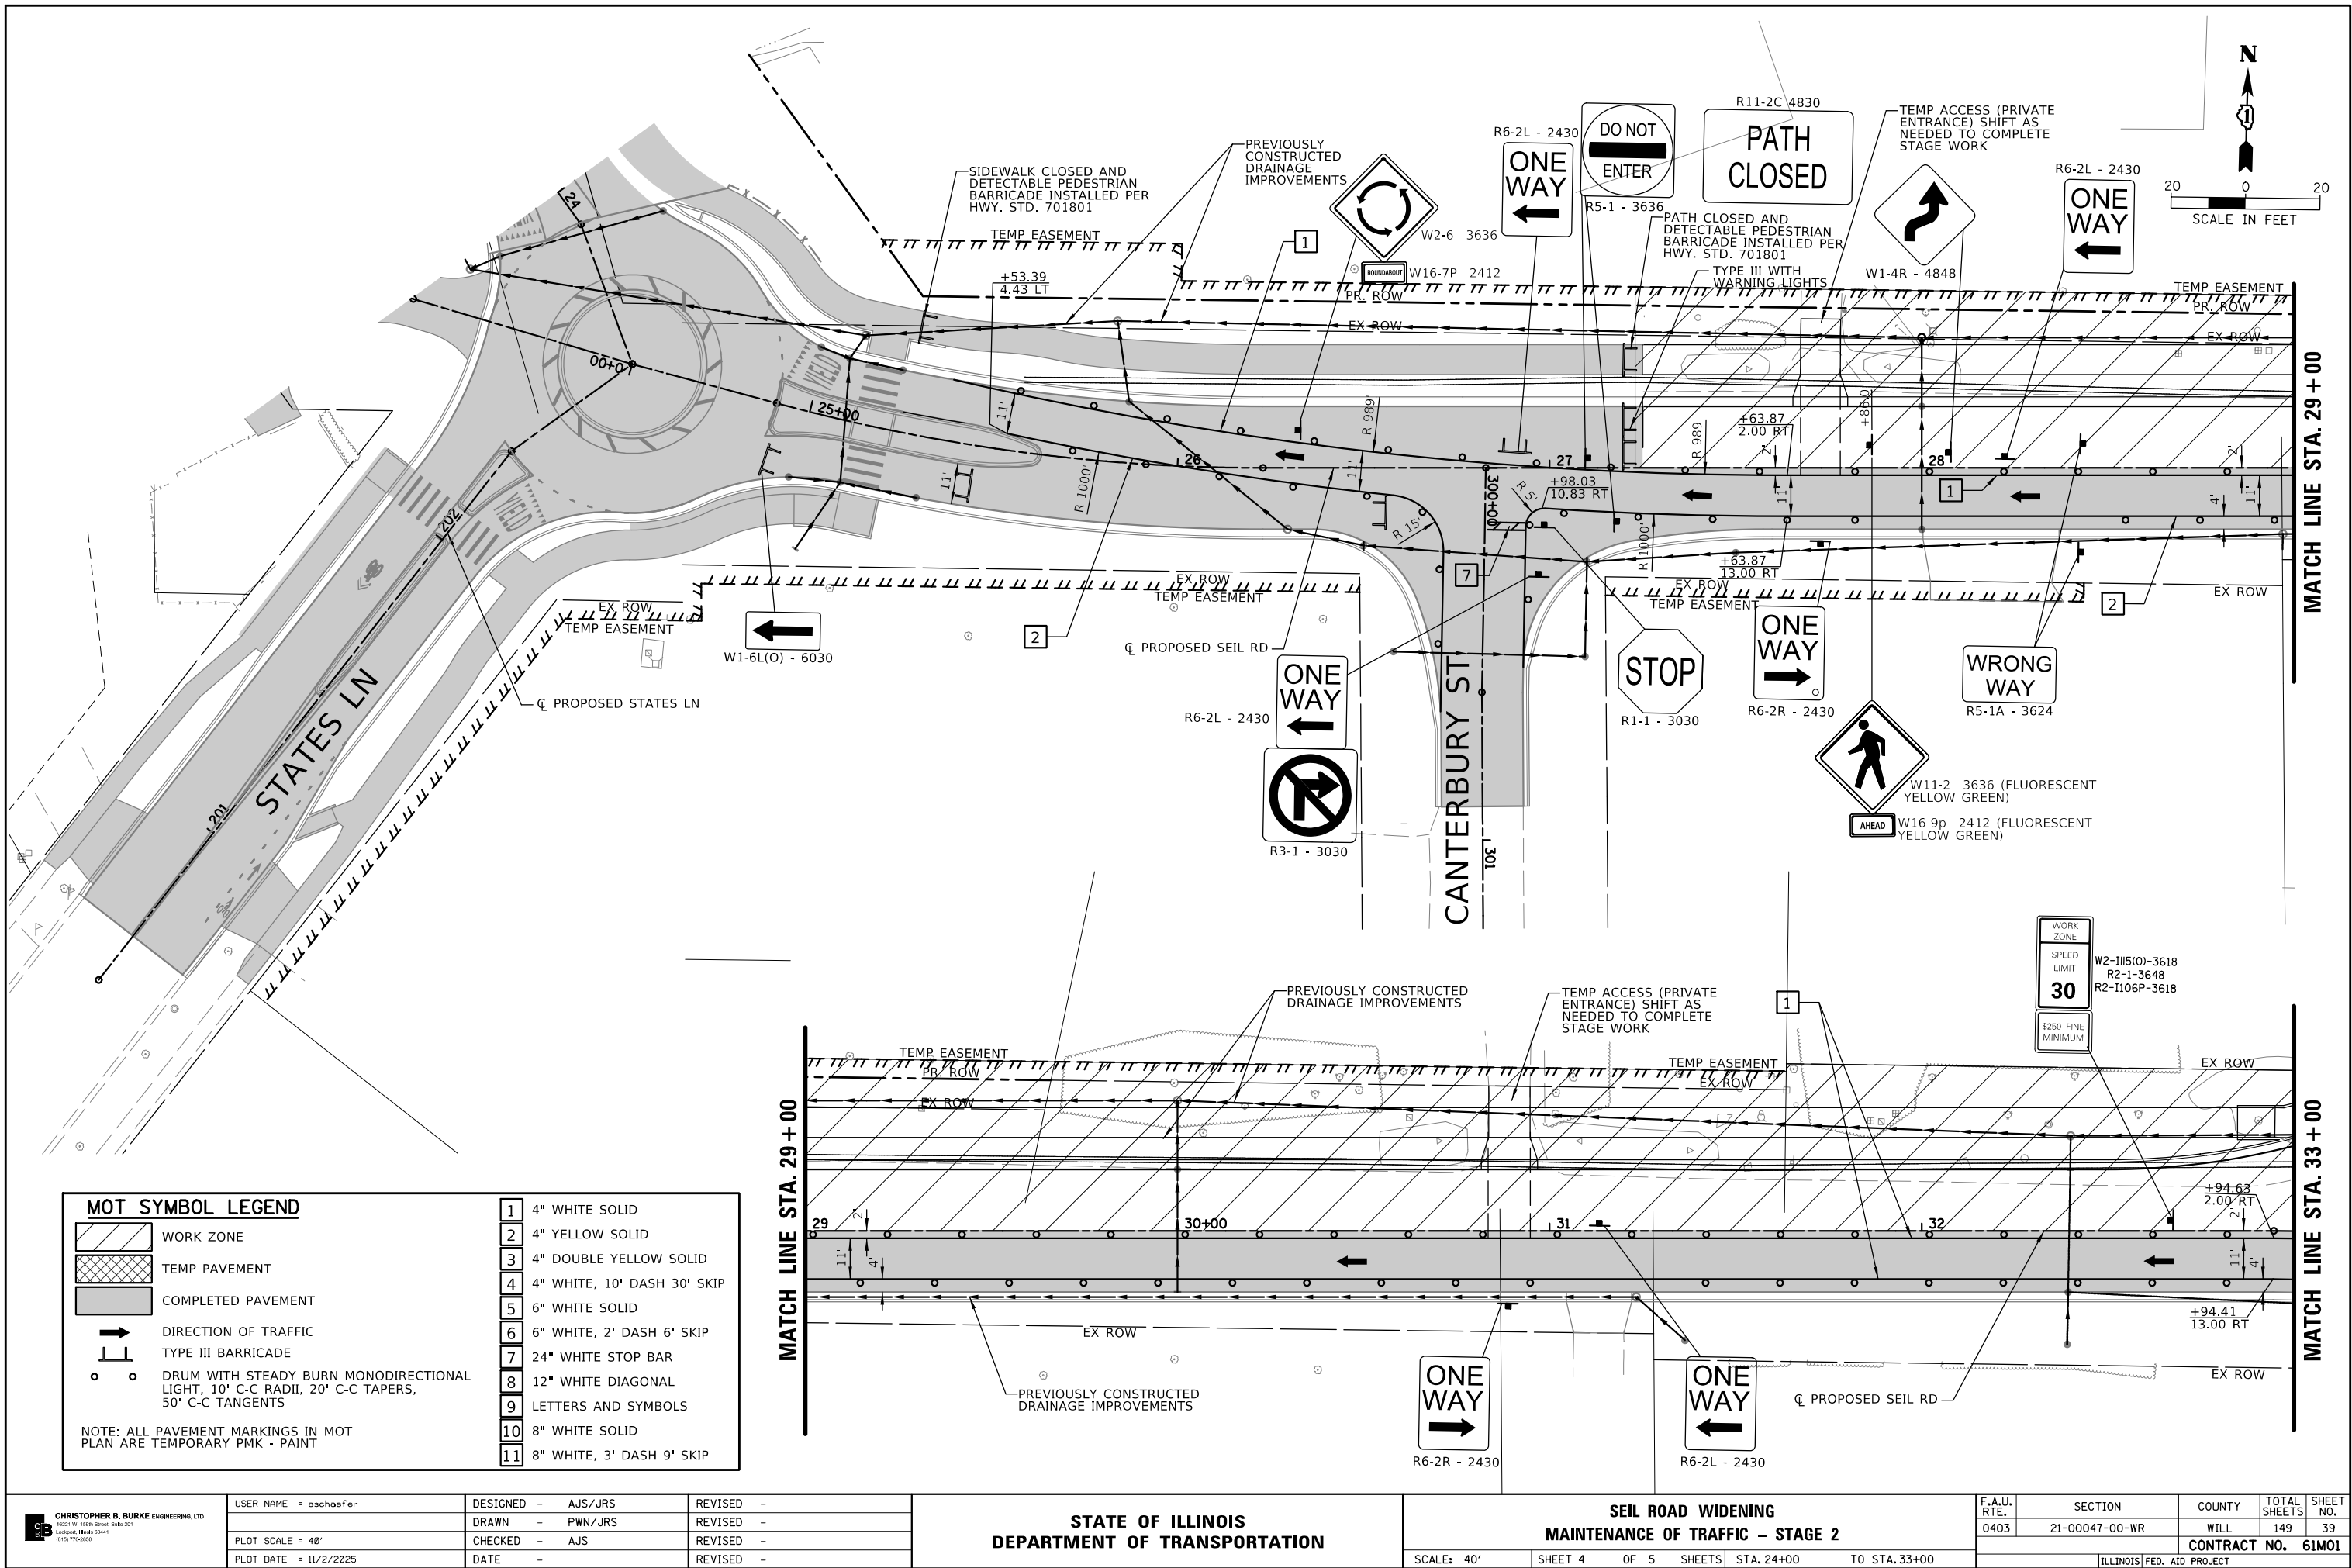

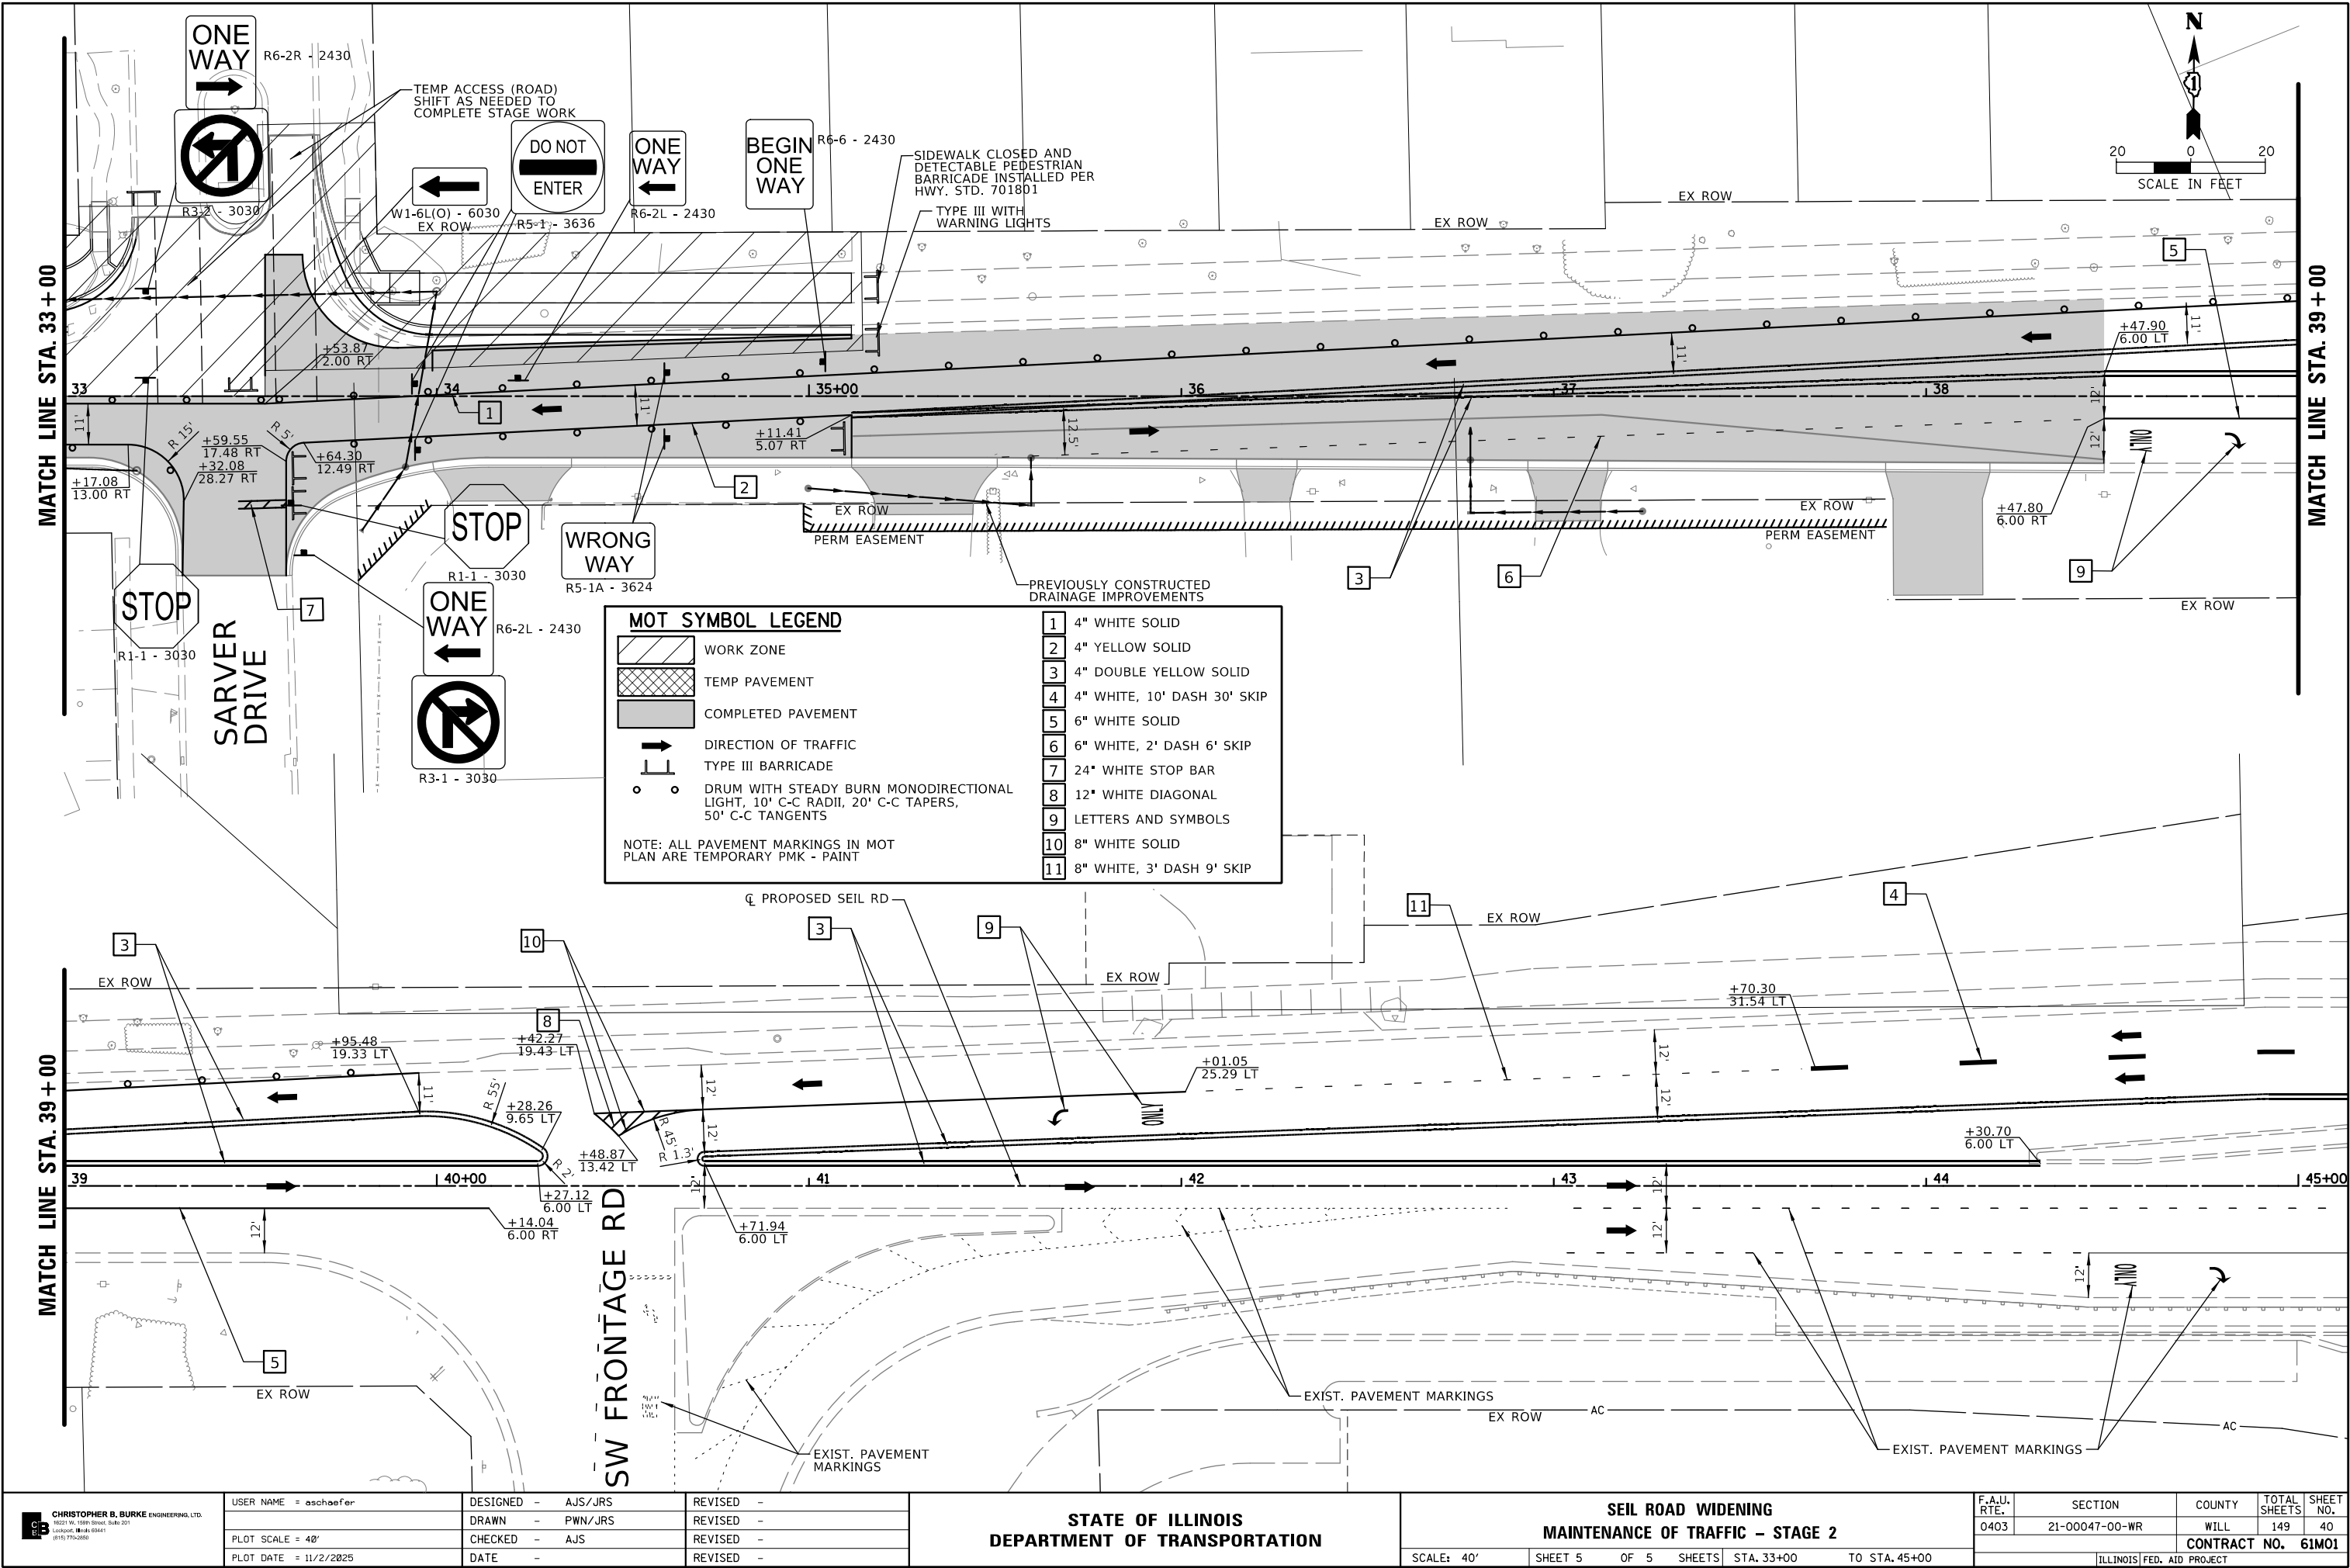

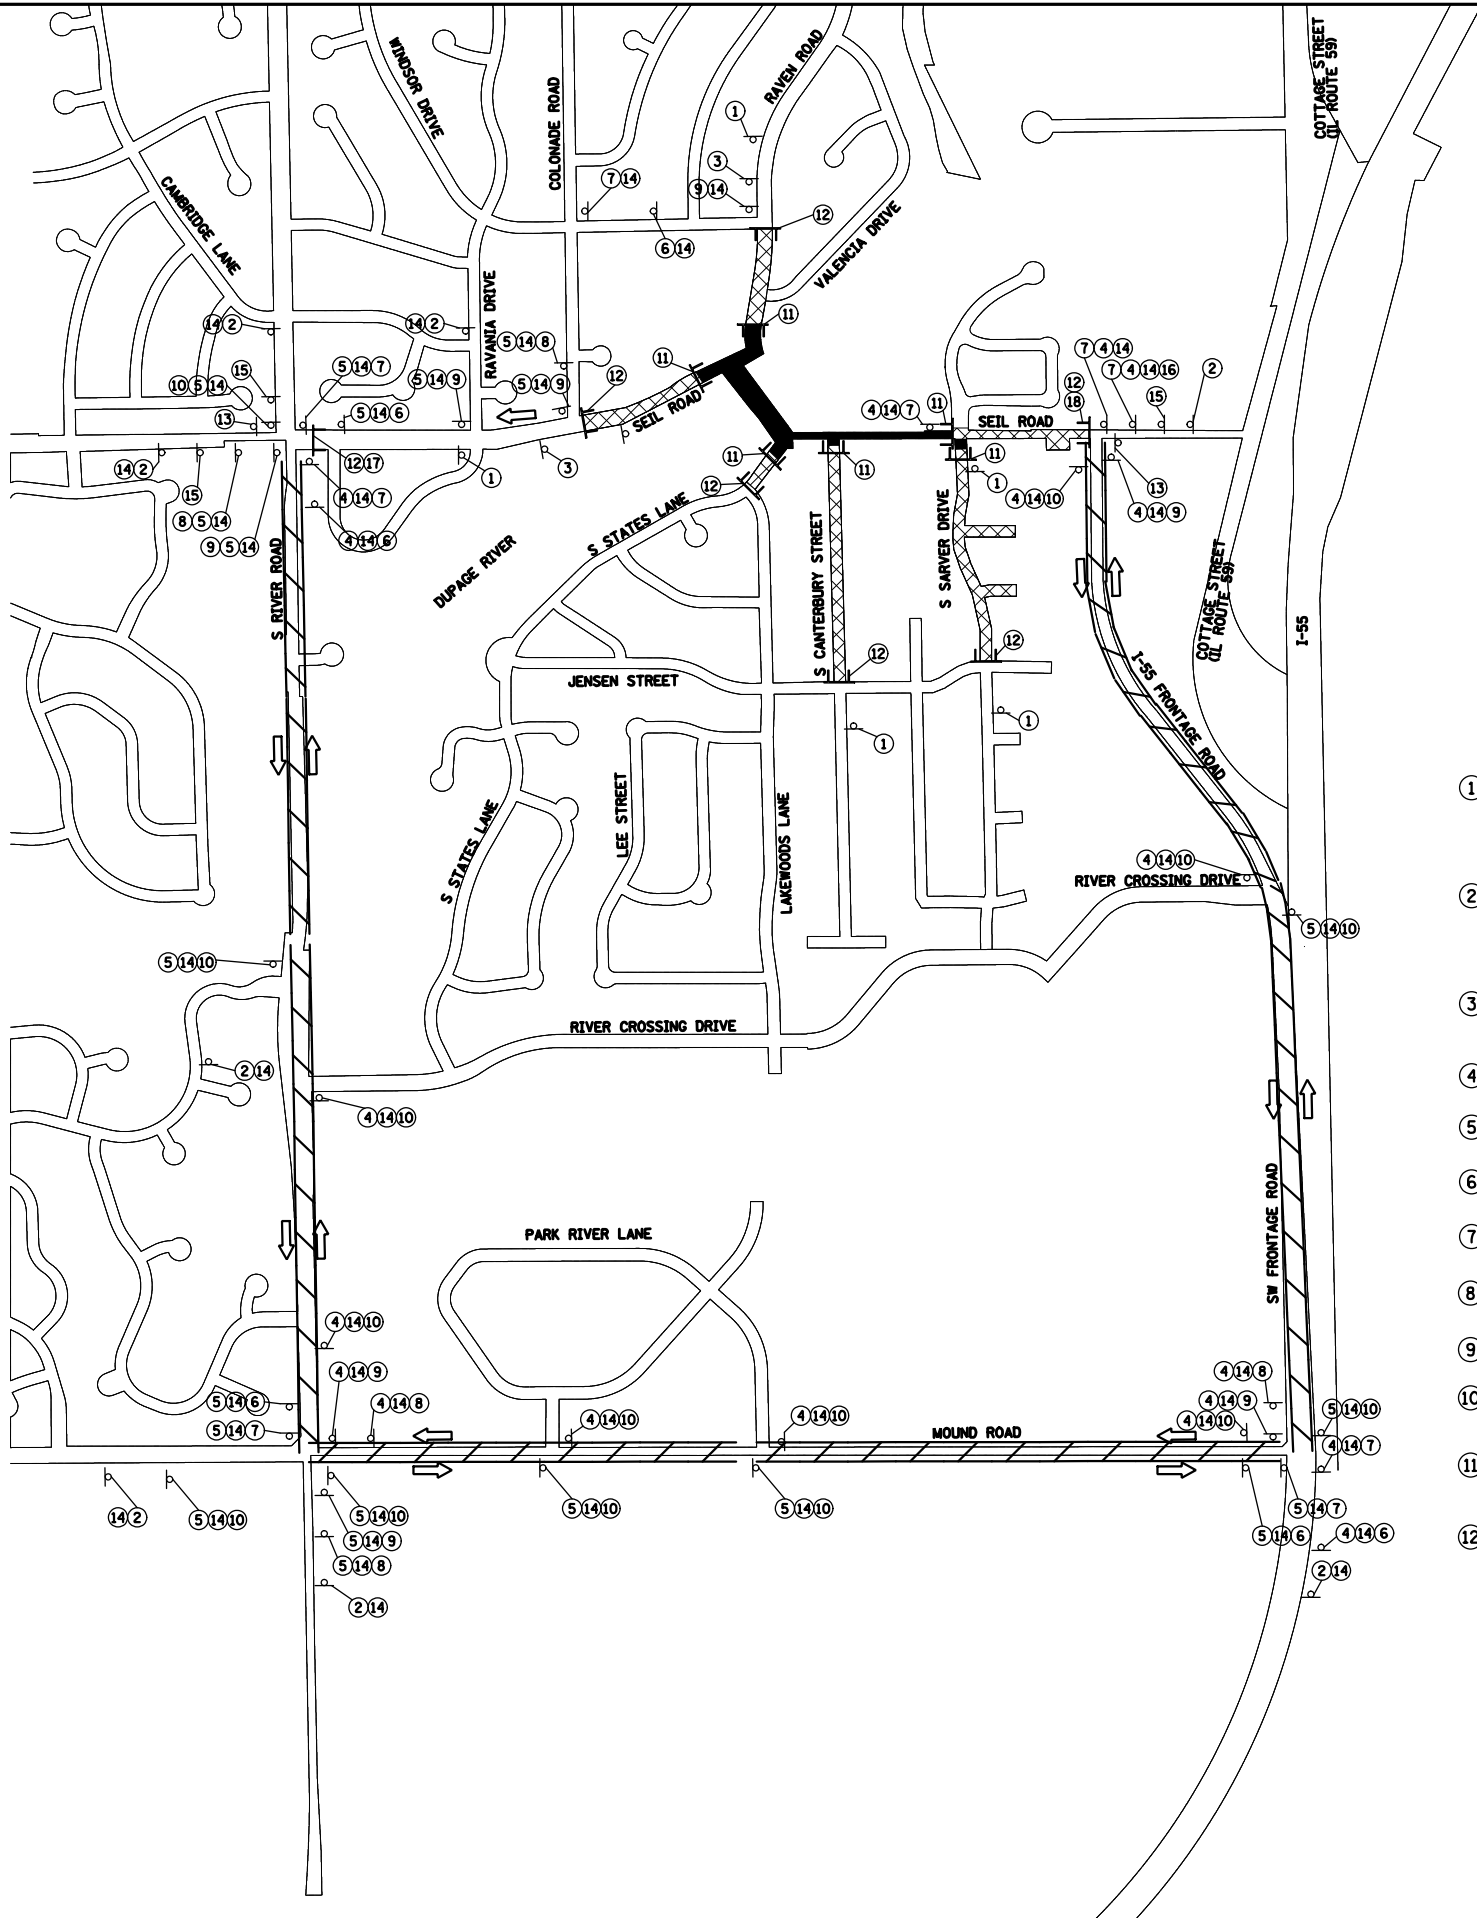

- 1

W20-3-4848
- 2

W20-2-4848
- 3

W20-3-4848
- 4

M3-4P(O) 2412
- 5

M3-2P(O) 2412
- 6

M4-9(MOD)-3021
- 7

M4-9L-3021
- 8

M4-9(MOD)-3021
- 9

M4-9R-3021
- 10

M4-9(MOD)-3021
- 11

R11-2-4830
- 12

R11-4-6030
- 12A

R11-3A-6030
- 13

M4-8A-2418
- 14

D3-1-3612
- 15

SPECIAL-4836
6" UPPERCASE/4.5" LOWERCASE
BLACK LETTERS ON
ORANGE BACKGROUND
- 16

SPECIAL-4836
6" UPPERCASE/4.5" LOWERCASE
BLACK LETTERS ON
ORANGE BACKGROUND
- 17

M4-10R-4818
- 18

M4-10L-4818
- 19

R5-1A-3018
- 20


R6-1-3612
- 21

R6-2-3612

LEGEND:

- ROAD CLOSED TO THRU TRAFFIC
- ROAD CLOSED
- DETOUR ROUTE
- DETOUR SIGN
- TYPE III BARRICADE
- DETOUR SIGN TYPE
- DIRECTION OF TRAVEL

	USER NAME = aschaefer		DESIGNED - AJS/JRS	REVISED -	STATE OF ILLINOIS DEPARTMENT OF TRANSPORTATION	SEIL ROAD WIDENING DETOUR PLAN - STAGE 1		F.A.U. RTE.	SECTION	COUNTY	TOTAL SHEETS	SHEET NO.
	DRAWN - JRS/PWN		CHECKED - AJS	REVISED -		SCALE: N.T.S.		0403	21-00047-00-WR	WILL	149	41
	PLOT SCALE = N.T.S.		DATE -	REVISED -		SHEET 1 OF 2 SHEETS		CONTRACT NO. 61M01				
	PLOT DATE = 11/2/2025		DATE -	REVISED -		STA. TO STA.		ILLINOIS FED. AID PROJECT				

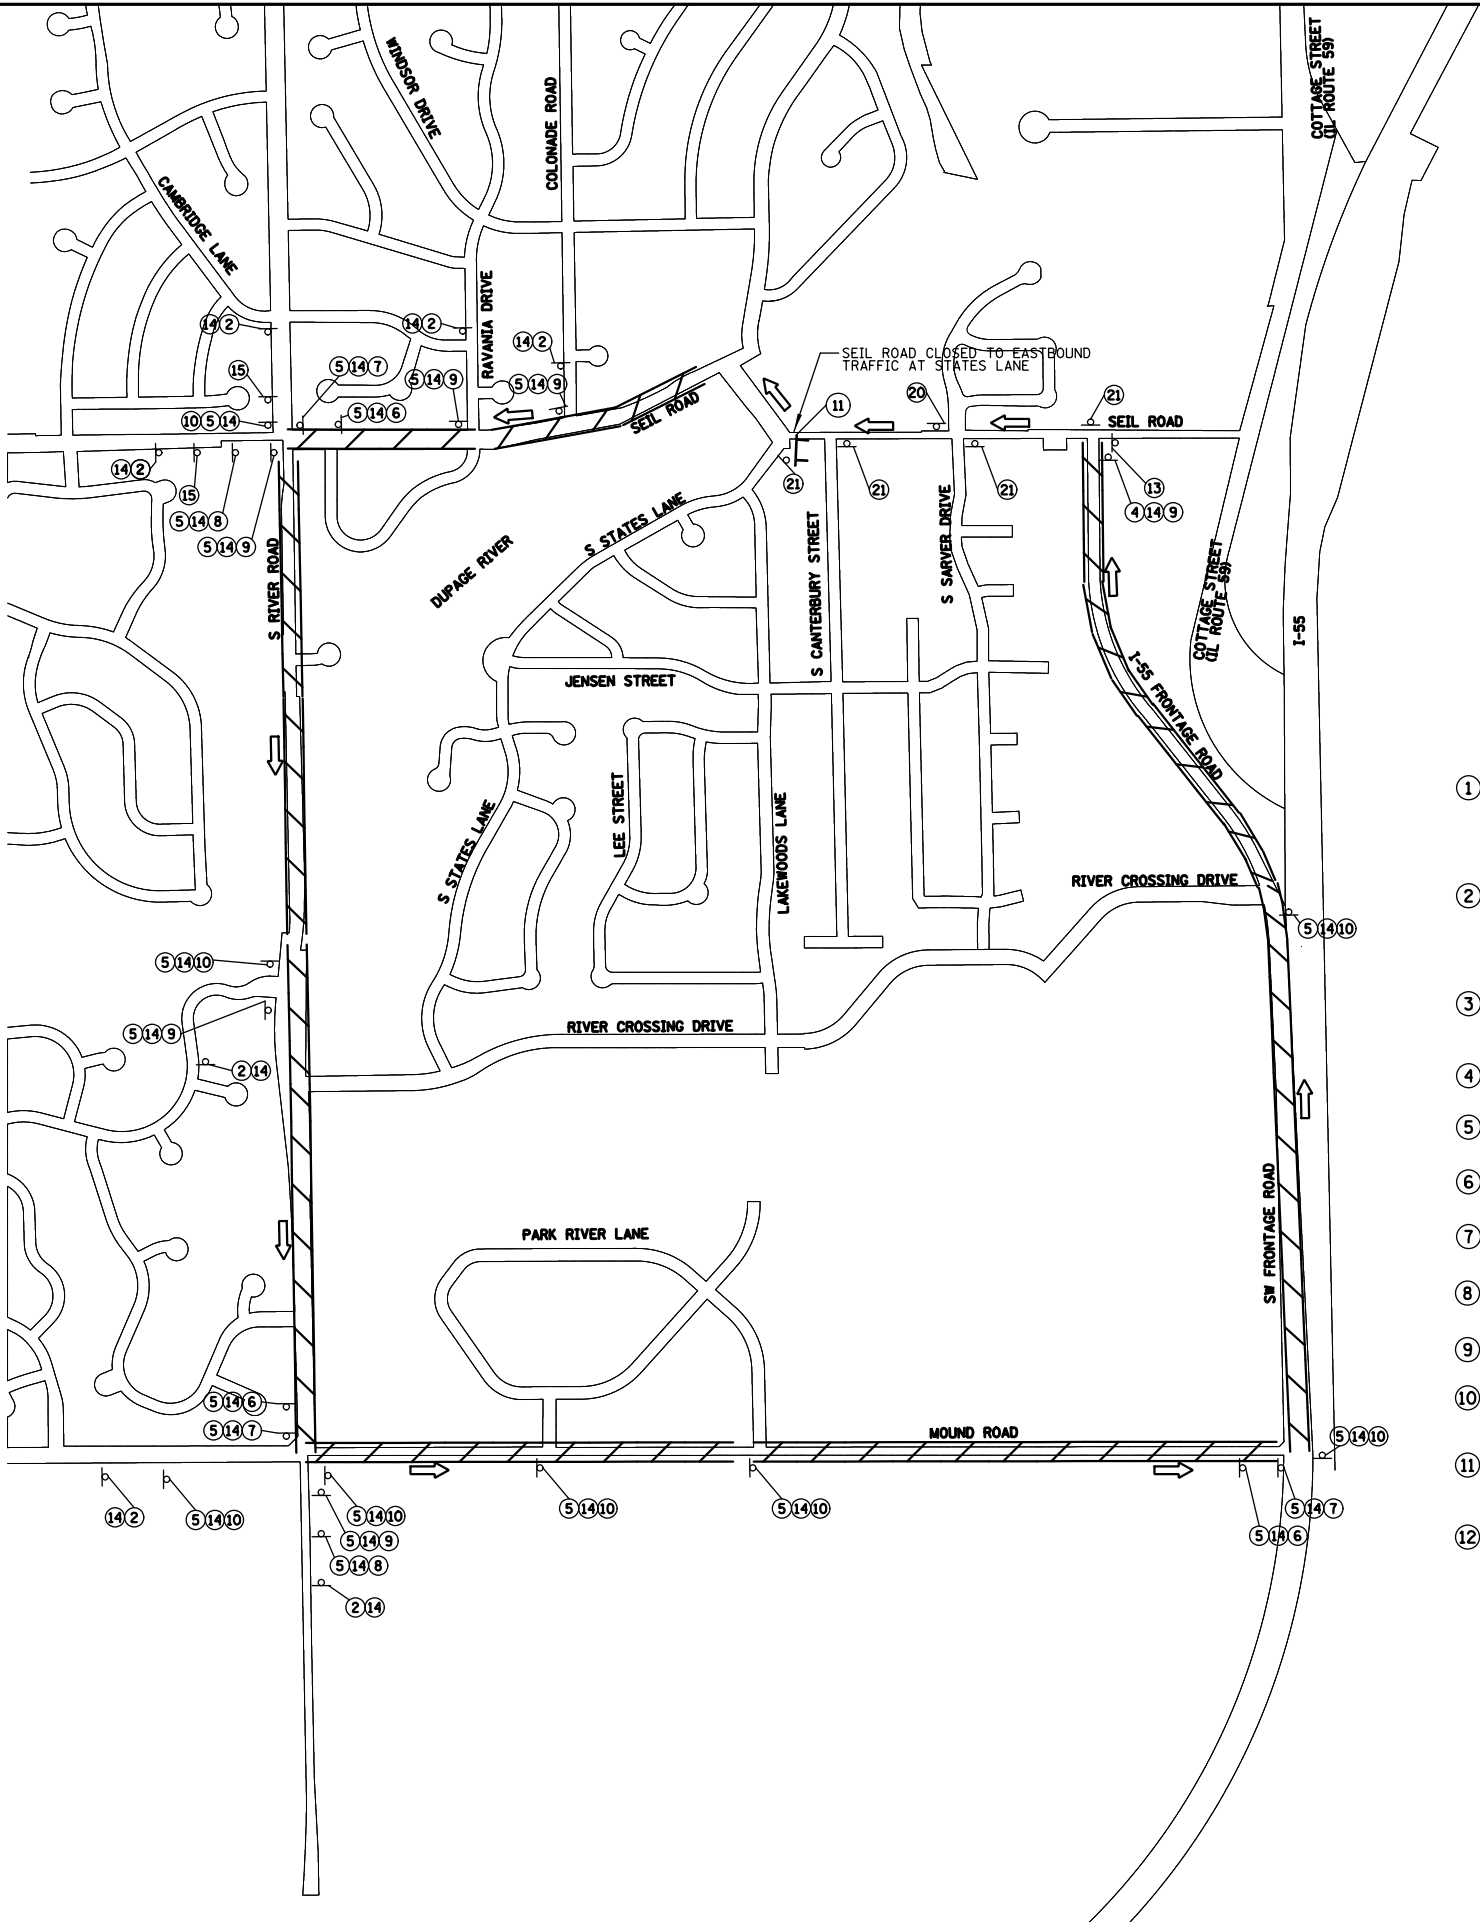

- ① ROAD CLOSED AHEAD W20-3-4848
- ② DETOUR AHEAD W20-2-4848
- ③ ROAD CLOSED 500 FT W20-3-4848
- ④ WEST M3-4P(O) 2412
- ⑤ EAST M3-2P(O) 2412
- ⑥ DETOUR M4-9(MOD)-3021
- ⑦ DETOUR M4-9L-3021
- ⑧ DETOUR M4-9(MOD)-3021
- ⑨ DETOUR M4-9R-3021
- ⑩ DETOUR M4-9(MOD)-3021
- ⑪ ROAD CLOSED R11-2-4830
- ⑫ ROAD CLOSED TO THRU TRAFFIC R11-4-6030

- ⑫A ROAD CLOSED LOCAL TRAFFIC ONLY R11-3A-6030
- ⑬ END DETOUR M4-8A-2418
- ⑭ Seil Road D3-1-3612
- ⑮ Seil Road CLOSED AT Colonnade Road USE Mound Road SPECIAL-4836 6" UPPERCASE/4.5" LOWERCASE BLACK LETTERS ON ORANGE BACKGROUND
- ⑯ East Seil Road CLOSED AT Frontage Road USE Mound Road SPECIAL-4836 6" UPPERCASE/4.5" LOWERCASE BLACK LETTERS ON ORANGE BACKGROUND
- ⑰ DETOUR M4-10R-4818
- ⑱ DETOUR M4-10L-4818
- ⑲ WRONG WAY R5-1A-3018
- ⑳ ONE WAY R6-1-3612
- ㉑ ONE WAY R6-2-3612

LEGEND:

- XXXXXX ROAD CLOSED TO THRU TRAFFIC
- ROAD CLOSED
- DETOUR ROUTE
- DETOUR SIGN
- TYPE III BARRICADE
- DETOUR SIGN TYPE
- DIRECTION OF TRAVEL

SOIL EROSION CONTROL AND SEDIMENT CONTROL NOTES

1. SOIL EROSION AND SEDIMENT CONTROL (SESC) FEATURES MUST BE CONSTRUCTED PRIOR TO THE COMMENCEMENT OF UPLAND DISTURBANCE. SOIL DISTURBANCE MUST BE PHASED OR ENACTED IN SUCH A MANNER AS TO MINIMIZE EROSION. SOIL STABILIZATION MEASURES MUST CONSIDER THE TIME OF YEAR, SITE CONDITIONS AND THE USE OF TEMPORARY AND/OR PERMANENT MEASURES.
2. UNLESS OTHERWISE INDICATED, ALL VEGETATIVE AND STRUCTURAL EROSION AND SEDIMENT CONTROL PRACTICES WILL BE INSTALLED AT MINIMUM ACCORDING TO THE STANDARDS AND SPECIFICATIONS IN THE ILLINOIS URBAN MANUAL, REVISED TO LATEST VERSION AS AMENDED. A COPY OF THE APPROVED SOIL EROSION AND SEDIMENT CONTROL (SESC) PLAN MUST BE MAINTAINED ON THE SITE AT ALL TIMES.
3. THE EROSION AND SEDIMENT CONTROLS SHOWN ON THE PLANS ARE THE MINIMUM REQUIREMENTS. ADDITIONAL MEASURES MAY BE REQUIRED AS DIRECTED BY THE VILLAGE, OR THEIR AUTHORIZED REPRESENTATIVE. ALL ADDITIONAL MEASURES MUST BE IN PLACE WITHIN 3 DAYS OF DISTURBANCE AND ANY EMERGENCY SESC MEASURES MUST BE INSTALLED IMMEDIATELY.
4. THE CONTRACTOR MUST CLEAN UP, GRADE THE WORK AREAS AS THE PROJECT PROGRESSES, AND INSTALL EROSION PROTECTION TO ELIMINATE THE CONCENTRATION OF RUNOFF, OR MUST INSTALL APPROPRIATE SEDIMENT CONTROL DEVICES TO TRAP SEDIMENT. PAVEMENT MUST BE CLEANED DAILY OR AS NECESSARY TO REMOVE TRACK-OUT MATERIAL.
5. IT SHALL BE THE RESPONSIBILITY OF THE CONTRACTOR TO DIVERT ALL WATER (GROUND, STORM, AND CONSTRUCTION) DURING CONSTRUCTION IN ORDER TO KEEP THE CONSTRUCTION AREAS FREED OF WATER, BYPASS PUMPING, INCLUDING SILT BAGS AND AN ENERGY DISSIPATION SURFACE FOR THE PUMPS, SHALL NOT BE MEASURED AND PAID FOR SEPARATELY BUT SHALL BE INCLUDED IN THE COST OF THE STORM SEWER OR WATER MAIN. IT SHALL BE THE CONTRACTOR'S RESPONSIBILITY TO SIZE THE PUMPS APPROPRIATELY.
6. DURING DE-WATERING/PUMPING OPERATIONS, ONLY UNCONTAMINATED WATER SHOULD BE ALLOWED TO DISCHARGE TO PROTECTED NATURAL AREAS, WATERS OF THE STATE, OR TO A STORM SEWER SYSTEM (IN ACCORDANCE WITH LOCAL PERMITS). INLET HOSES SHOULD BE PLACED IN A STABILIZED SUMP PIT OR FLOATED AT THE SURFACE OF THE WATER IN ORDER TO LIMIT THE AMOUNT OF SEDIMENT INTAKE. PUMPING OPERATIONS MAY BE DISCHARGED TO A STABILIZED AREA THAT CONSISTS OF AN ENERGY DISSIPATING DEVICE (E.G., STONE), SEDIMENT FILTER BAG, OR BOTH. ADEQUATE EROSION AND SEDIMENT CONTROLS SHOULD BE USED DURING DE-WATERING OPERATIONS AS NECESSARY. DEWATERING SEDIMENT LADEN WATER DIRECTLY INTO FIELD TILES, STORM WATER STRUCTURES, OR "WATERS OF THE US" IS PROHIBITED.
7. SEDIMENT CONTROL BMPS SHALL BE CONSTRUCTED AT ALL LOCATIONS WHERE CONSTRUCTION TRAFFIC ENTERS OF LEAVES THE SITE. THESE LOCATIONS SHALL BE DETERMINED IN THE FIELD, AS NEEDED. GRAVELED ROADS, RUMBLE STRIPS, ACCESS DRIVES, PARKING AREAS OF SUFFICIENT WIDTH AND LENGTH, AND VEHICLE WASH DOWN FACILITIES IF NECESSARY, MUST BE PROVIDED TO PREVENT THE DEPOSIT OF SOIL FROM BEING TRACKED ONTO PUBLIC OR PRIVATE ROADWAYS. ANY SOIL REACHING PUBLIC OR PRIVATE ROADWAY MUST BE REMOVED IMMEDIATELY.
8. STOCK PILES OR SOIL MUST NOT BE LOCATED IN FLOOD PLAINS, RIPARIAN AREAS (VEGETATED FLOOD PLAINS), WETLANDS AND WATERS OF THE U.S., UNLESS OTHERWISE AUTHORIZED BY THE RELEVANT PERMITTING AUTHORITY. IF A STOCKPILE IS TO REMAIN IN PLACE FOR MORE THAN THREE DAYS, PERIMETER SEDIMENT BARRIER MUST BE PROVIDED AT THE CONTRACTOR'S EXPENSE.
9. ALL PROPOSED AND EXISTING STORM SEWER INLET STRUCTURES (INCLUDING INLETS LOCATED WITHIN THE HAUL ROUTES) MUST BE PROTECTED WITH STORM SEWER INLET PROTECTION (I.E. INLET FILTERS) PER INLET PROTECTION DETAILS IN THE PLANS.

10. STABILIZATION OF DISTURBED AREAS MUST, AT A MINIMUM, BE INITIATED IMMEDIATELY WHENEVER ANY CLEARING, GRADING, EXCAVATING, OR OTHER EARTH DISTURBING ACTIVITIES HAVE PERMANENTLY CEASED ON ANY PORTION OF THE SITE AND WILL NOT RESUME FOR A PERIOD EXCEEDING 14 CALENDAR DAYS. STABILIZATION OF DISTURBED AREAS MUST BE INITIATED WITHIN 1 WORKING DAY OF PERMANENT OR TEMPORARY CESSATION OF EARTH DISTURBING ACTIVITIES AND SHALL BE COMPLETED AS SOON AS POSSIBLE BUT NOT LATER THAN 14 DAYS FROM THE INITIATION OF STABILIZATION WORK IN AN AREA. EXCEPTIONS TO THESE TIME FRAMES ARE SPECIFIED AS FOLLOWS:
- WHERE THE INITIATION OF STABILIZATION MEASURES IS PRECLUDED BY SNOW COVER, STABILIZATION MEASURES SHALL BE INITIATED AS SOON AS PRACTICABLE.

• ON AREAS WHERE CONSTRUCTION ACTIVITY CEASED AND WILL RESUME AFTER 14 DAYS, A TEMPORARY STABILIZATION METHOD CAN BE USED.
11. THE VILLAGE SHALL PROVIDE A QUALIFIED PERSON WHO WILL BE RESPONSIBLE FOR CONDUCTING SITE INSPECTIONS IN COMPLIANCE WITH THE ILR10 NPDES PERMIT. AFTER EACH INSPECTION, A REPORT SHOULD BE PREPARED BY THE PERSON WHO PERFORMED THE INSPECTION. THE INSPECTION REPORT SHOULD BE MAINTAINED ON SITE AS PART OF THE PLAN. INSPECTIONS SHOULD BE CONDUCTED AT LEAST ONCE EVERY SEVEN CALENDAR DAYS AND WITHIN 24 HOURS OF THE END OF A STORM, OR BY THE END OF THE FOLLOWING BUSINESS OR WORK DAY, THAT IS 0.5 INCHES OR GREATER.
- INSPECTIONS MAY BE REDUCED TO ONCE PER MONTH WHEN CONSTRUCTION ACTIVITIES HAVE CEASED DUE TO FROZEN CONDITIONS. INSPECTIONS MUST COMMENCE WHEN CONSTRUCTION ACTIVITIES ARE CONDUCTED, OR IF THERE IS A 0.5" OR GREATER RAIN EVENT, OR DISCHARGE DUE TO SNOWMELT OCCURS.
12. THE WILL / SOUTH COOK SOIL AND WATER CONSERVATION DISTRICT (WSCSWCD) MUST BE NOTIFIED ONE WEEK PRIOR TO THE PRE-CONSTRUCTION MEETING, ONE WEEK PRIOR TO THE COMMENCEMENT OF LAND DISTURBING ACTIVITIES, AND ONE WEEK PRIOR TO THE FINAL INSPECTION.
13. PRIOR TO COMMENCING LAND-DISTURBING ACTIVITIES IN AREAS OTHER THAN INDICATED ON THESE PLANS, A SUPPLEMENTARY EROSION CONTROL PLAN SHALL BE SUBMITTED FOR REVIEW BY THE WSCSWCD.
14. THE CONTRACTOR IS RESPONSIBLE FOR THE INSTALLATION OF ANY ADDITIONAL EROSION CONTROL MEASURES NECESSARY TO PREVENT EROSION AND SEDIMENTATION AS DETERMINED BY THE WSCSWCD.
15. IT IS THE RESPONSIBILITY OF THE LANDOWNER AND/OR GENERAL CONTRACTOR TO INFORM ANY SUB-CONTRACTOR(S), WHO MAY PERFORM WORK ON THIS SITE/PROJECT, OF THE REQUIREMENTS IN IMPLEMENTING AND MAINTAINING THESE EROSION CONTROL PLANS AND ASSURE COMPLIANCE WITH ALL APPLICABLE LOCAL, STATE, AND FEDERAL REGULATIONS.

LEGEND

INLET FILTER OR
INLET & PIPE PROTECTION

SEEDING, CLASS 1A & WILDLIFE
FRIENDLY EROSION CONTROL BLANKET


SEEDING, CLASS 4A & WILDLIFE
FRIENDLY EROSION CONTROL BLANKET

SEEDING, CLASS 4B & WILDLIFE
FRIENDLY EROSION CONTROL BLANKET

TEMPORARY DITCH CHECK

PERIMETER EROSION
CONTROL BARRIER

NOTE: ALL SEEDING AREAS SHALL BE
PREPARED WITH A MINIMUM OF 6" OF TOPSOIL
UNLESS OTHERWISE NOTED IN THE TYPICAL SECTIONS.

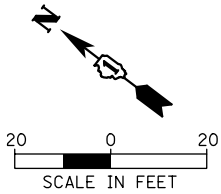

CL PROPOSED RAVEN ROAD

0002TE

PR. R.O.W. 0003

PROPOSED SEEDING SHOWN BETWEEN STA. 21+71
AND STA. 22+37 IS INTENDED TO BE PLACED
BELOW THE PROPOSED BRIDGE.

240 SY STONE RIPRAP, CLASS A4, 1.5'

39 SY STONE RIPRAP, CLASS A3, 1.25'

0003TE-A

APPROX. R.O.W.

DUPAGE RIVER

MATCH LINE STA. 23+60

CL PROPOSED SEIL ROAD

SEIL RD

CL PROPOSED SEIL ROAD

SEE STRUCTURAL DRAWINGS FOR OUTFALL DETAILS

COFFERDAM (SPECIAL)
(SEE NOTE 1)

COFFERDAM (SPECIAL)
(SEE NOTE 1)

APPROX. R.O.W.

SEE SHEET 89
FOR PROPOSED BRIDGE PLAN


APPROX. EDGE OF
WATER (TYP.)


NOTES:

1. THE LAYOUT/LIMITS OF THE PROPOSED COFFERDAMS ARE APPROXIMATE. IT IS THE CONTRACTOR'S RESPONSIBILITY TO PROVIDE A DETAILED COFFERDAM PLAN PRIOR TO CONSTRUCTION. ALL WORK TO DESIGN, INSTALL, MAINTAIN AND REMOVE THE COFFERDAMS SHALL BE INCLUDED IN THE COST OF COFFERDAM (SPECIAL).

BEGIN IMPROVEMENT
STA 18+02.57

 CHRISTOPHER B. BURKE ENGINEERING, LTD. 16221 W. 158th Street, Suite 201 Lockport, Illinois 60441 (815) 770-0265	USER NAME = aschaefer		DESIGNED - AJS/JRS	REVISED -	STATE OF ILLINOIS DEPARTMENT OF TRANSPORTATION	SEIL ROAD WIDENING LANDSCAPING & EROSION CONTROL PLAN				F.A.U. RTE.	SECTION	COUNTY	TOTAL SHEETS	SHEET NO.
			DRAWN - PWN/JRS	REVISED -		0403	21-00047-00-WR	WILL	149	44				
	PLOT SCALE = 40'		CHECKED - AJS	REVISED -		CONTRACT NO. 61M01								
	PLOT DATE = 11/2/2025		DATE -	REVISED -		ILLINOIS FED. AID PROJECT								
						SCALE: 40'	SHEET 1	OF 3	SHEETS	STA. 17+90	TO STA. 23+60			



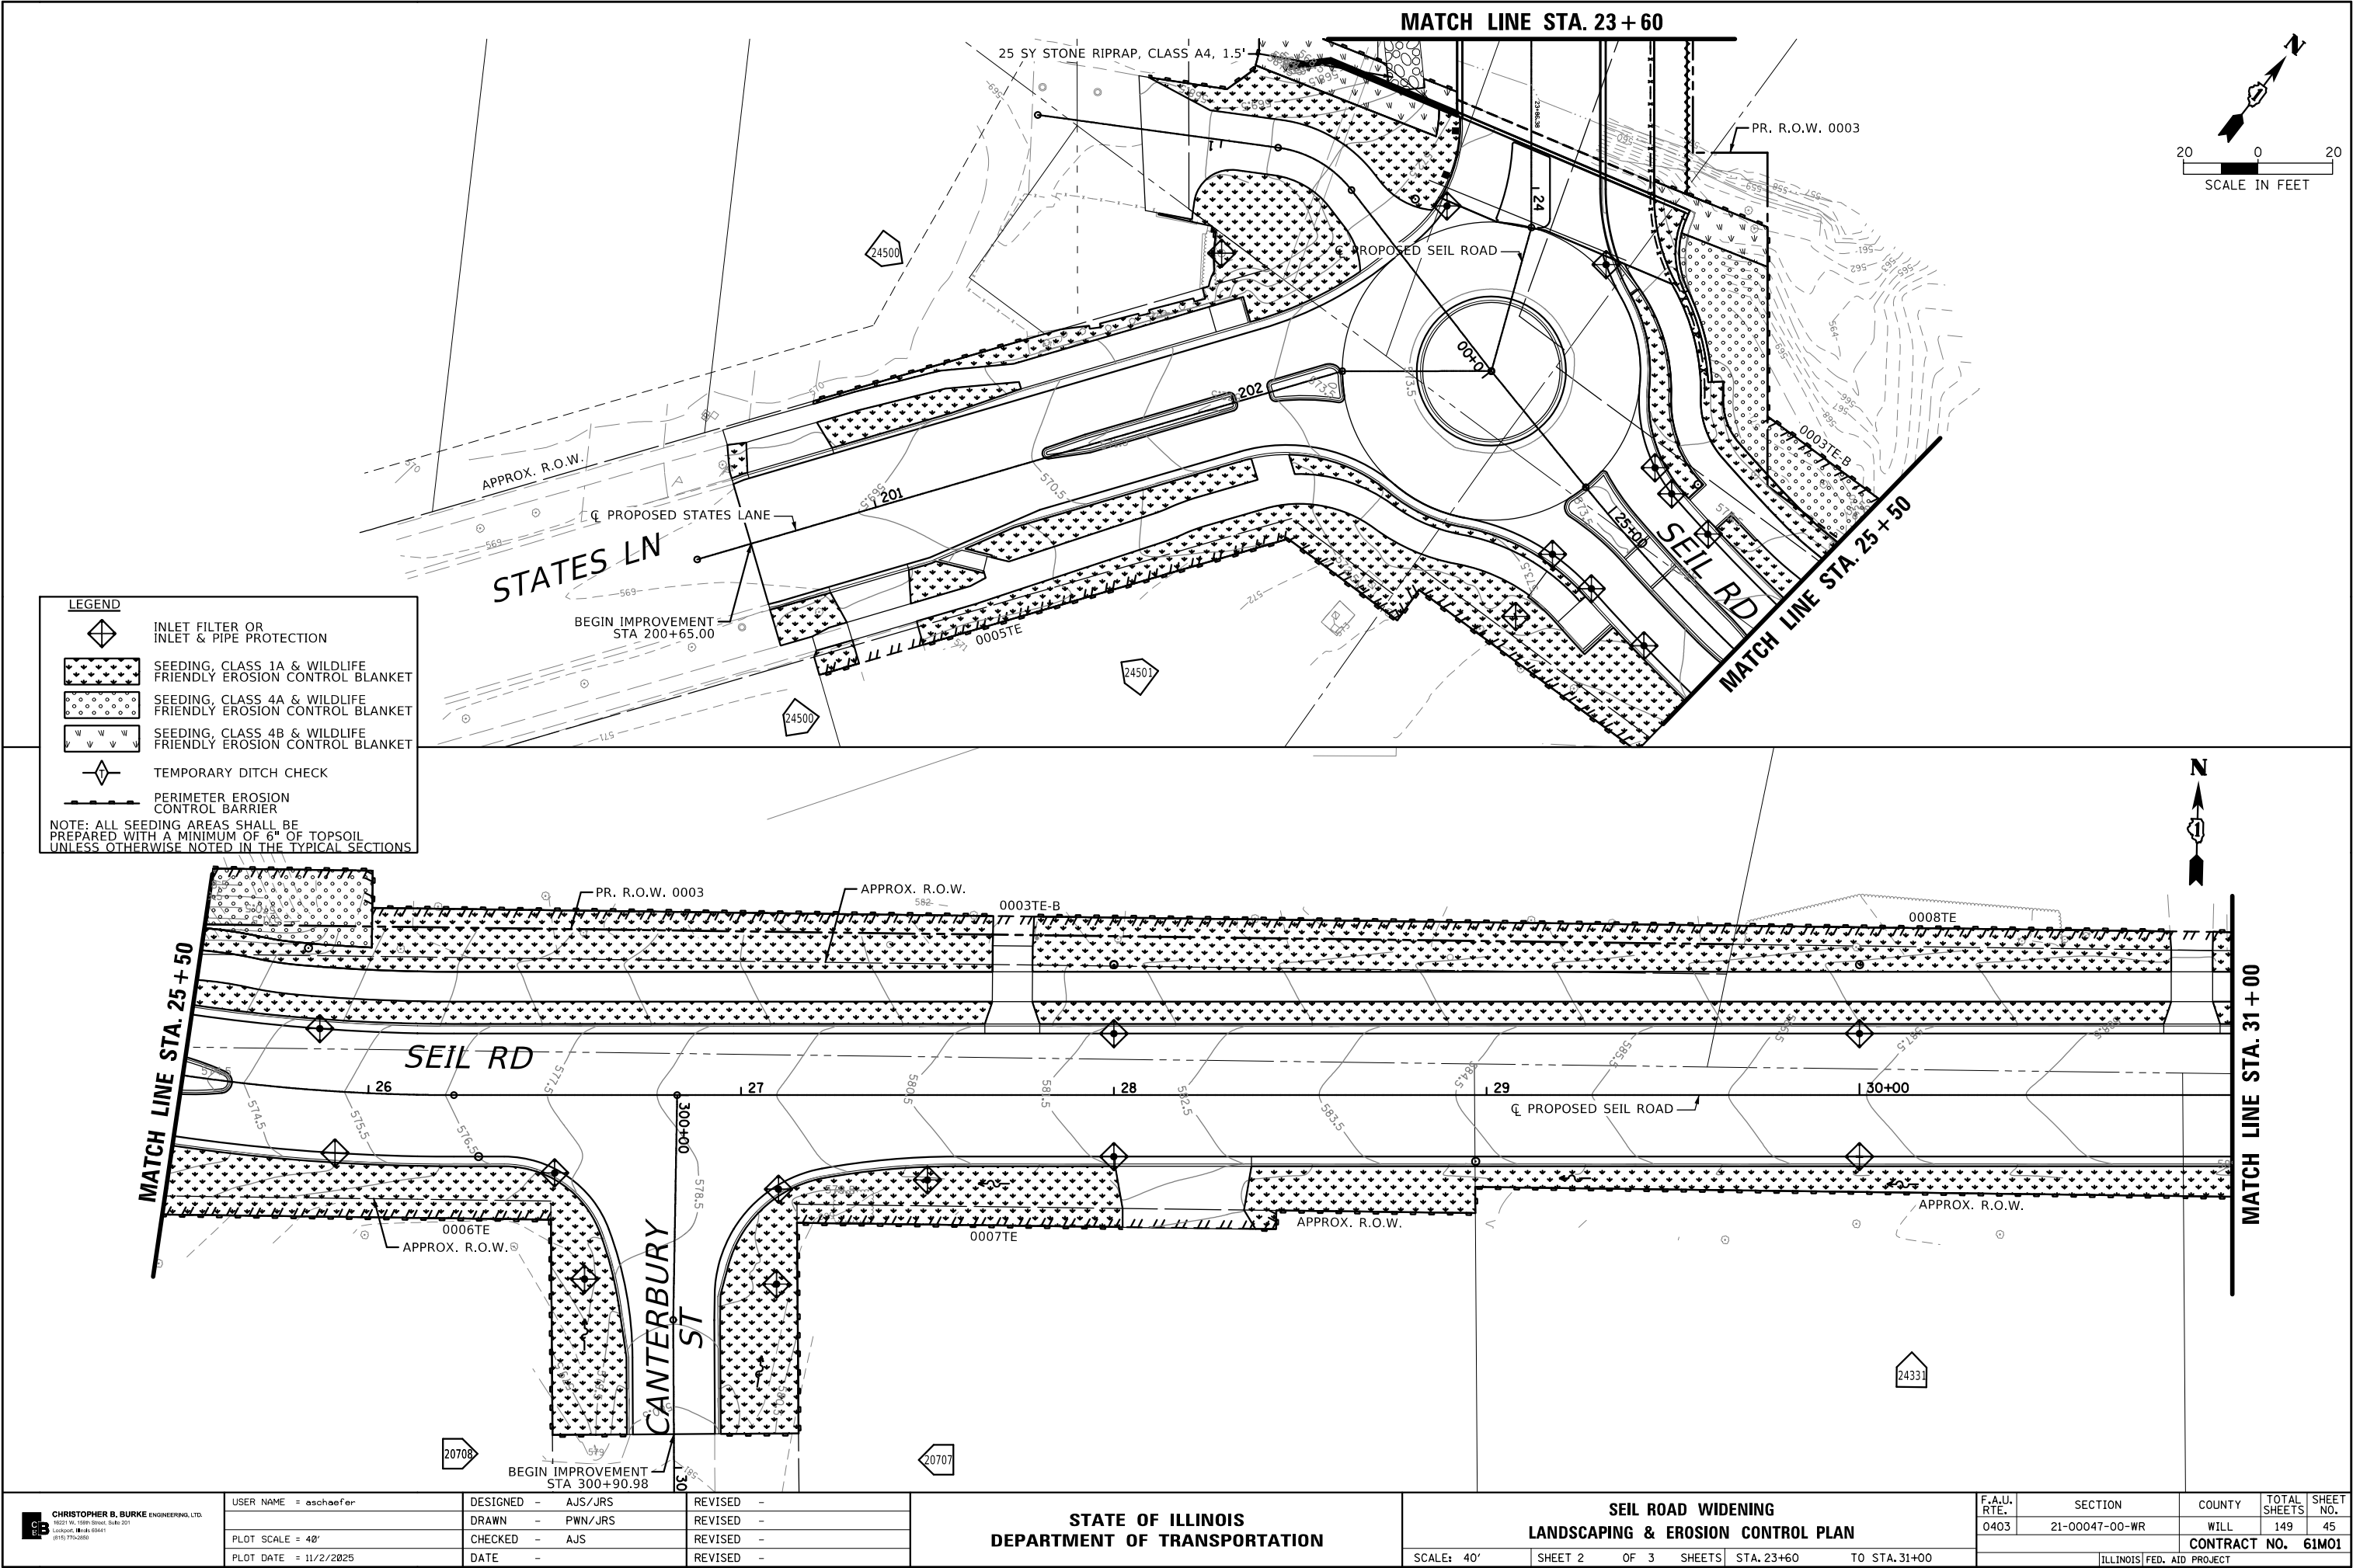


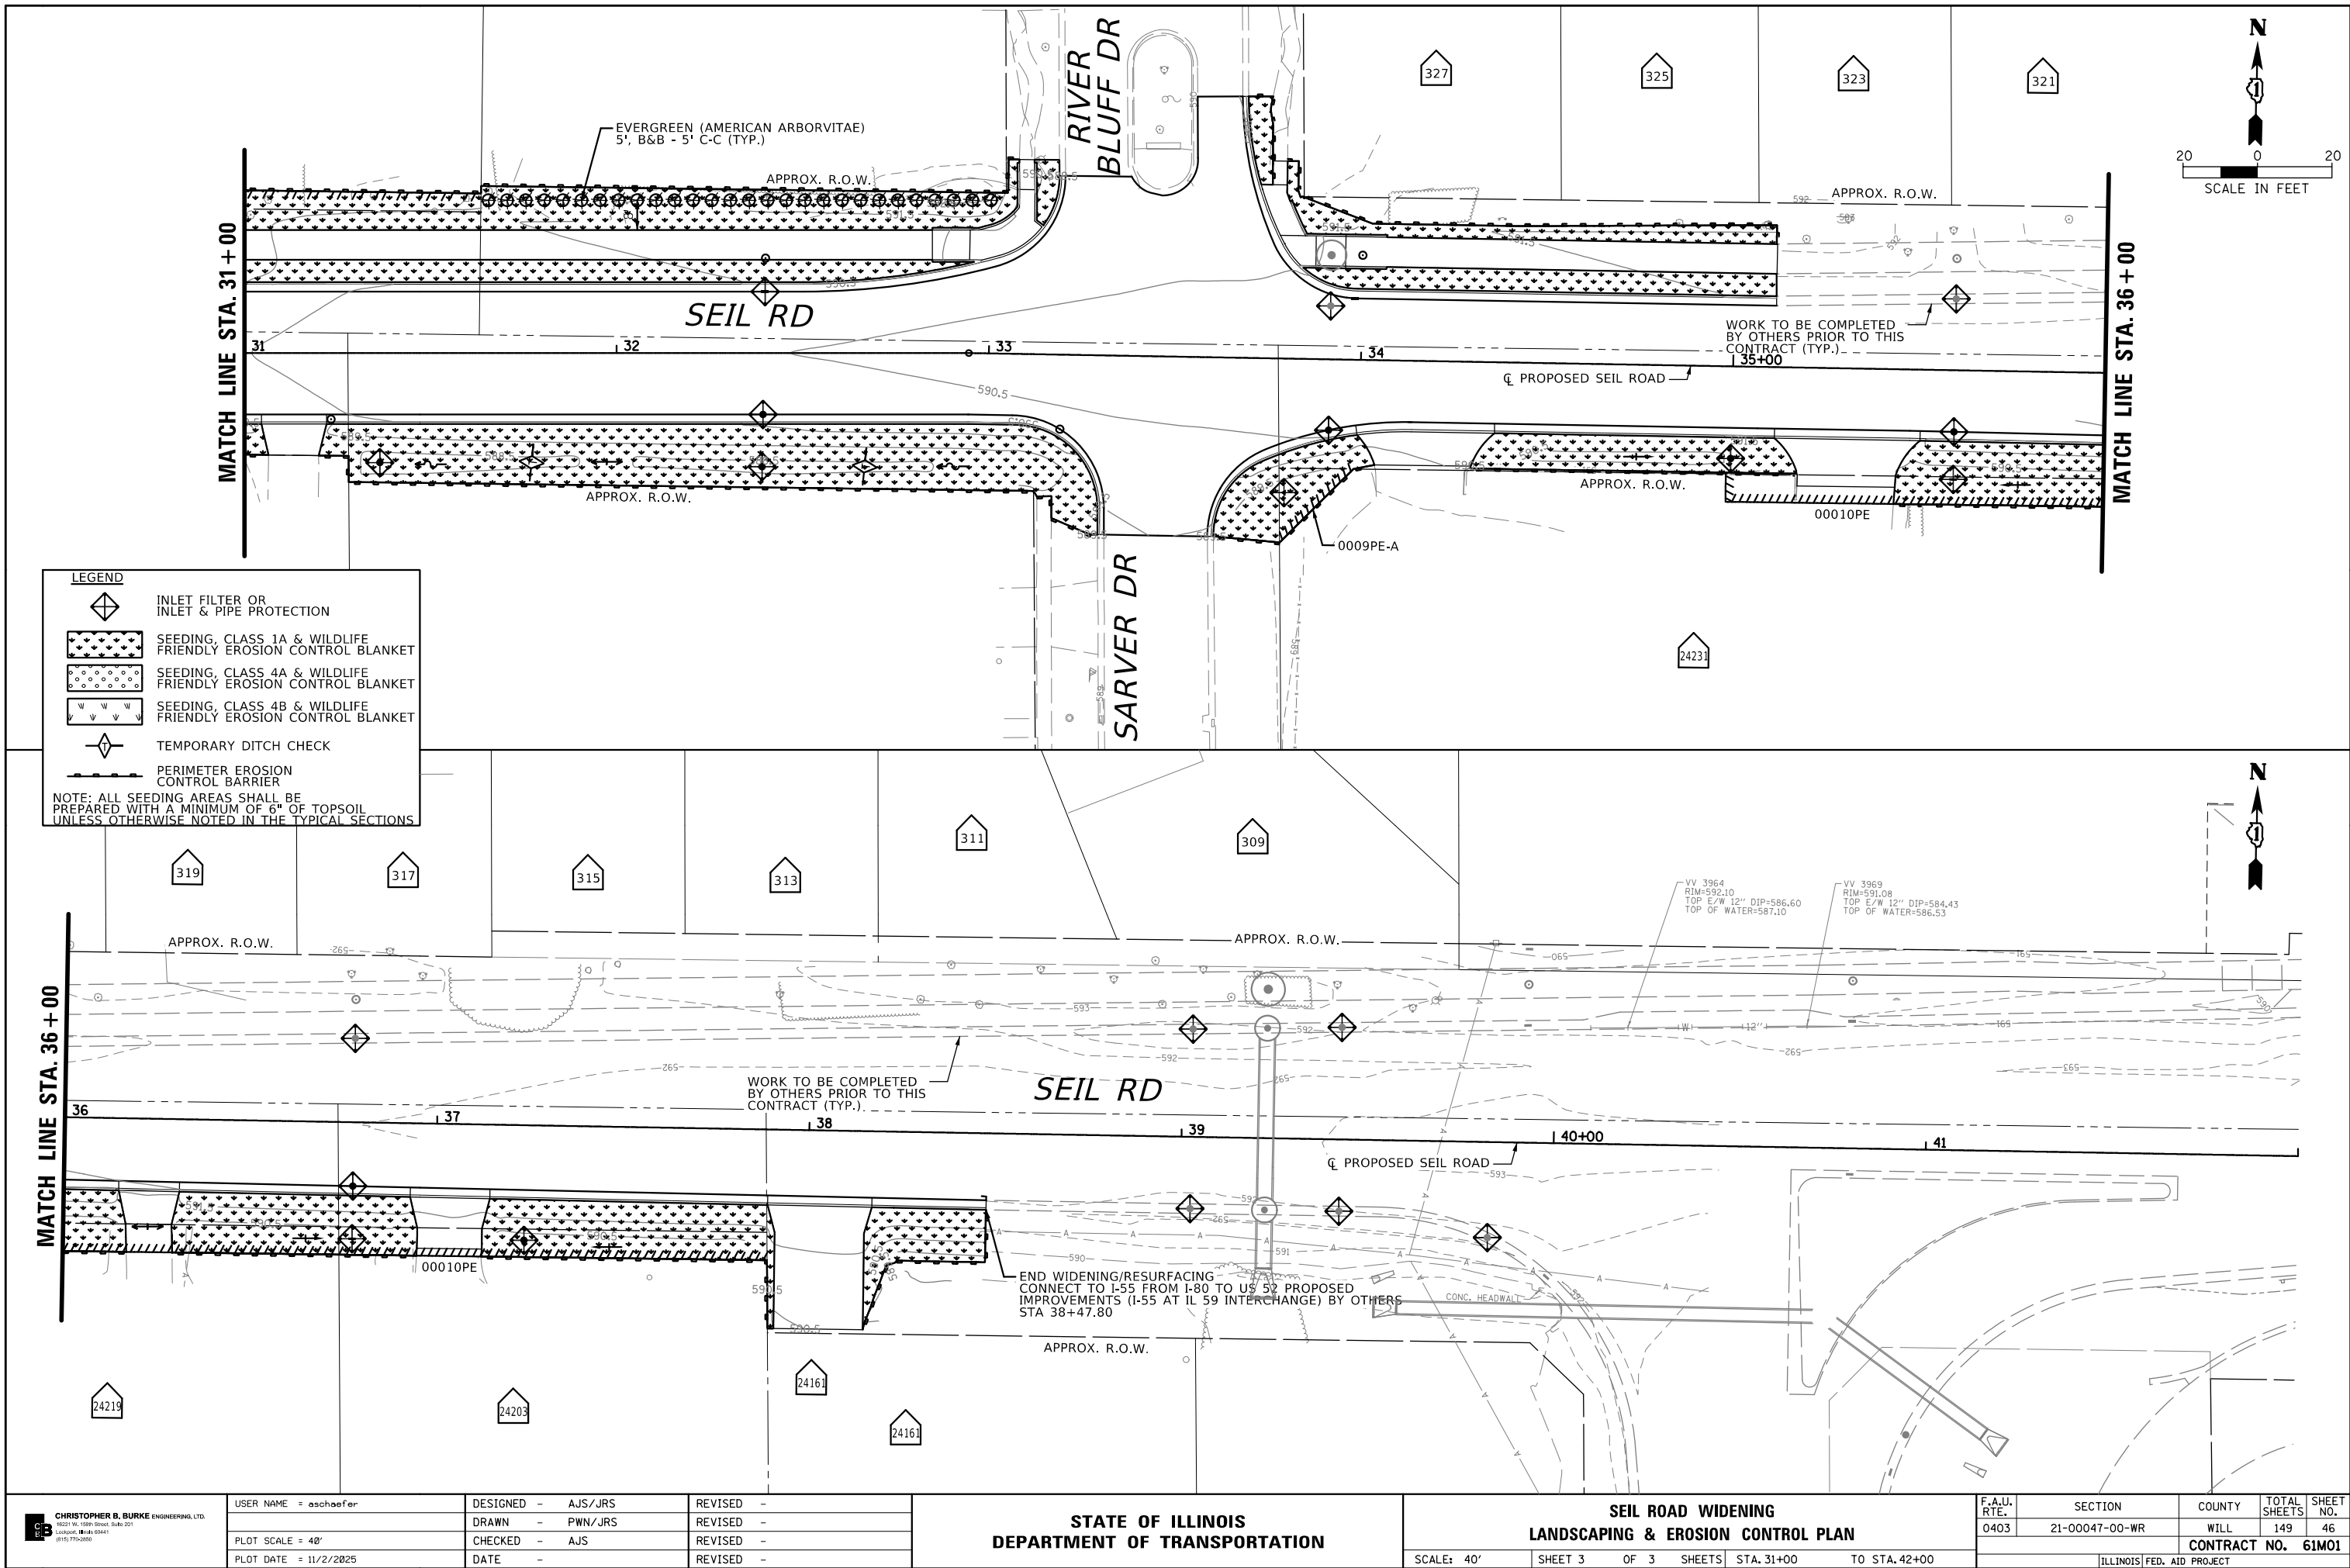

DRAINAGE GENERAL NOTES:

1. MAINTAINING DRAINAGE; IT SHALL BE THE CONTRACTOR'S RESPONSIBILITY TO MAINTAIN DRAINAGE FLOWS AT ALL TIMES DURING THE PERFORMANCE OF THE WORK. METHODS USED BY THE CONTRACTOR SHALL BE SUBJECT TO APPROVAL OF THE ENGINEER.
2. LENGTHS AND SIZES OF EXISTING STORM SEWERS AS SHOWN ON THE PLANS SHALL BE VERIFIED IN THE FIELD PRIOR TO INSTALLATION OF PROPOSED DRAINAGE ITEMS. THE INVERTS OF PROPOSED DRAINAGE ITEMS CONNECTING TO EXISTING SEWERS OR STRUCTURES MAY REQUIRE REVISIONS TO MEET EXISTING FIELD CONDITIONS. ANY ADJUSTMENTS SHALL BE AS DIRECTED BY THE ENGINEER.
3. EXISTING DRAINAGE STRUCTURES TO BE LEFT IN PLACE SHALL BE PROTECTED DURING CONSTRUCTION. IF IN THE OPINION OF THE ENGINEER, THE DRAINAGE STRUCTURES ARE DAMAGED DUE TO THE CONTRACTOR'S OPERATION, THEY SHALL BE REPLACED IN KIND AT NO ADDITIONAL COST.
4. DURING CONSTRUCTION OPERATIONS, IF ANY LOOSE MATERIAL IS DEPOSITED IN THE FLOW LINE OF THE GUTTER OR DRAINAGE STRUCTURES, DITCHES, ETC. SO THAT THE NATURAL FLOW OF WATER IS OBSTRUCTED, THE LOOSE MATERIAL SHALL BE REMOVED AT THE CLOSE OF EACH WORK DAY. AT THE CONCLUSION OF THE CONSTRUCTION OPERATIONS, ALL DRAINAGE STRUCTURES AND FLOW LINES ARE TO BE FREE FROM DIRT AND DEBRIS. THE CONTRACTORS FAILURE TO PROVIDE THE ABOVE WILL PRECLUDE ANY POSSIBLE ADDED COMPENSATION REQUESTED DUE TO DELAYS OR UNSUITABLE MATERIAL CREATED AS A RESULT THEREOF.
5. ALL EXISTING FIELD DRAINAGE TILE AND OFF-SITE STORM SEWER ENCOUNTERED OR DAMAGED DURING CONSTRUCTION ARE TO BE RESTORED TO THEIR ORIGINAL CONDITIONS. PROPERLY REROUTED AND /OR CONNECTED TO THE STORM SEWER SYSTEM OR PROPOSED DITCHES UNLESS OTHERWISE SPECIFIED.
6. THE CONTRACTOR SHALL VERIFY WHEN FLAT SLAB TOPS ARE REQUIRED ON MANHOLES, INLETS, CATCH BASINS, AND OTHER DRAINAGE STRUCTURES. NO ADDITIONAL COMPENSATION SHALL BE PROVIDED FOR THE USE OF FLAT SLAB TOPS, UNLESS NOTED OTHERWISE ON PLANS.
7. THE LOCATION OF EXISTING DRAINAGE STRUCTURES, STORM SEWERS, WATER MAINS, SANITARY SEWERS, AND ANY OTHER PUBLIC OR PRIVATE UTILITIES AS SHOWN ON THE PLANS IS APPROXIMATE, AND THEIR EXACT LOCATION IS TO BE DETERMINED IN THE FIELD BY THE CONTRACTOR.
8. THE INFORMATION PROVIDED IS ESTIMATED BASED UPON EXISTING SURVEY AND WILL REQUIRE ADJUSTMENT BY THE CONTRACTOR AS NECESSARY TO FULFILL THE INTENT OF THE DRAINAGE PLANS.
9. THE CONTRACTOR SHALL VERIFY EXISTING DRAINAGE STRUCTURE DATA IN FIELD PRIOR TO INSTALLATION OF DRAINAGE ITEMS. GRADES, ELEVATIONS, SIZES, AND LENGTHS OF EXISTING STORM SEWER WERE DETERMINED FROM AVAILABLE RECORD DRAWINGS AND FIELD SURVEY. THE INVERTS OF THE PROPOSED DRAINAGE STRUCTURES MAY REQUIRE REVISIONS TO MEET EXISTING FIELD CONDITIONS. ANY ADJUSTMENTS SHALL BE AS DIRECTED BY THE ENGINEER. THE COST OF THIS WORK IS TO BE INCLUDED IN THE UNIT PRICES OF THE ITEMS TO BE INSTALLED OR REPAIRED AND NO ADDITIONAL COMPENSATION WILL BE ALLOWED.
10. DRAINAGE STRUCTURE ELEVATIONS; RIM ELEVATIONS GIVEN ON THE PLANS ARE ONLY TO ASSIST THE CONTRACTOR IN DETERMINING THE APPROXIMATE OVERALL HEIGHT OF THE STRUCTURE. FRAMES OF ALL NEW, ADJUSTED OR RECONSTRUCTED STRUCTURES, WILL BE ADJUSTED TO THE FINAL ELEVATION OF THE AREA IN WHICH THEY ARE LOCATED AS PART OF THE STRUCTURE COST. DRAINAGE STRUCTURE GRADES SHALL BE VERIFIED IN THE FIELD PRIOR TO FABRICATION AND INSTALLATION OF DRAINAGE ITEMS. GRADES OR SEWER LINES WERE DETERMINED FROM AVAILABLE PLANS AND SURVEY. THE INVERTS OF THE PROPOSED SEWERS CONNECTING TO EXISTING DRAINAGE STRUCTURES MAY REQUIRE REVISIONS TO MEET EXISTING FIELD CONDITIONS. ANY ADJUSTMENTS SHALL BE AS DIRECTED BY THE ENGINEER.
11. THE RIM ELEVATION OF ALL DRAINAGE STRUCTURES SHALL BE CONSTRUCTED FLUSH WITH EXISTING GROUND.
12. ANY COST ASSOCIATED WITH CONSTRUCTING A PROPOSED CATCH BASIN, INLET OR MANHOLE OVER AN EXISTING STORM SEWER SHALL BE CONSIDERED INCLUDED IN THE COST OF THE STRUCTURE. ANY COST ASSOCIATED WITH CONNECTING A PROPOSED CATCH BASIN, INLET OR MANHOLE TO AN EXISTING STORM SEWER SHALL BE CONSIDERED INCLUDED IN THE COST OF THE STRUCTURE.
13. ANY COST ASSOCIATED WITH TEMPORARY PUMPING TO AVOID FLOODING, SHALL BE CONSIDERED INCLUDED IN THE COST OF PROPOSED STORM SEWER.

GENERAL DETAILS

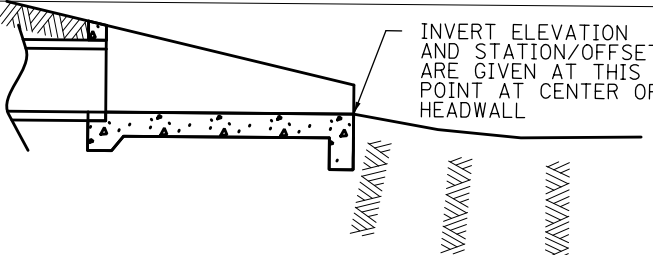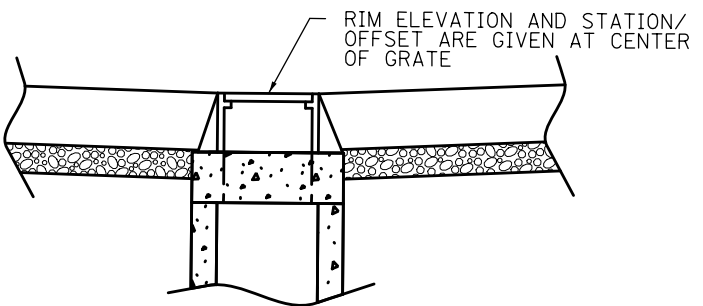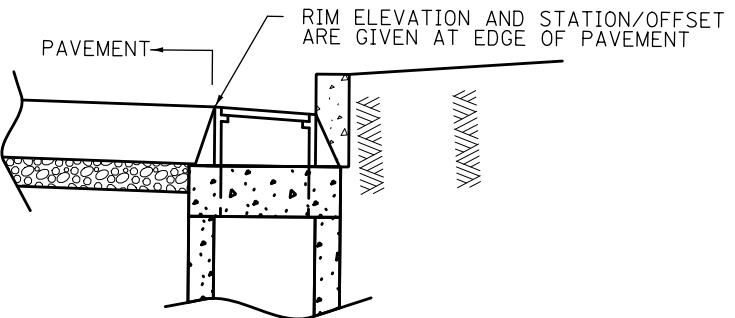DESCRIPTION	ELEVATION
HEADWALL, END SECTION, OR FLARED END SECTION	
TYPE 1 AND TYPE 8 FRAME AND GRATE	
FRAMES AND GRATES WITHIN CURB AND GUTTER SECTIONS (EXCLUDING TYPE 1)	

USER NAME = aschaefer	DESIGNED - MA	REVISED -
	DRAWN - MA	REVISED -
PLOT SCALE = 1/8" = 1'	CHECKED - JOC	REVISED -
PLOT DATE = 11/2/2025	DATE -	REVISED -

F.A.U. RTE.	SECTION	COUNTY	TOTAL SHEETS	SHEET NO.
0403	21-00047-00-WR	WILL	149	47
CONTRACT NO. 61M01				
ILLINOIS FED. AID PROJECT				

DRAINAGE STRUCTURE SCHEDULE									
STRUCTURE NO.	STRUCTURE TYPE	STATION	OFFSET	RIM	INV (N)	INV (S)	INV (W)	INV (E)	PAY ITEM
S101	CATCH BASINS, TYPE A, 4'-DIAMETER, TYPE 1 FRAME, OPEN LID	18+13.56	21.00' LT	565.66				562.09	60200105
S102	CATCH BASINS, TYPE A, 4'-DIAMETER, TYPE 1 FRAME, OPEN LID	18+44.04	21.00' LT	565.57	561.47	561.47	561.95		60200105
S103	CATCH BASINS, TYPE A, 4'-DIAMETER, TYPE 8 GRATE	18+49.39	33.40' LT	563.93		561.52			60200805
S104	CATCH BASINS, TYPE A, 4'-DIAMETER, TYPE 1 FRAME, OPEN LID	18+30.05	21.00' RT	565.58				561.90	60200105
S105	CATCH BASINS, TYPE A, 4'-DIAMETER, TYPE 1 FRAME, OPEN LID	18+43.98	21.49' RT	565.56	561.35		561.84	561.35	60200105
S106	MANHOLES, TYPE A, 5'-DIAMETER, TYPE 1 FRAME, CLOSED LID	19+24.25	18.32' RT	566.77			561.15	561.15	60221100
S107	MANHOLES, TYPE A, 5'-DIAMETER, TYPE 1 FRAME, CLOSED LID	20+40.00	21.66' RT	567.44			560.94	560.94	60221100
S108	CATCH BASINS, TYPE A, 5'-DIAMETER, TYPE 24 FRAME & GRATE	20+64.16	16.50' RT	567.23	560.39		560.89	563.10	60205040
S109	CATCH BASINS, TYPE A, 4'-DIAMETER, TYPE 24 FRAME & GRATE	20+78.00	16.50' RT	567.32			563.15		60201340
S110	CATCH BASINS, TYPE A, 4'-DIAMETER, TYPE 24 FRAME & GRATE	20+78.00	10.63' LT	567.47			563.27		60201340
S111	CATCH BASINS, TYPE A, 5'-DIAMETER, TYPE 24 FRAME & GRATE	20+60.82	11.08' LT	567.32	560.31	560.31		563.20	60205040
S112	PRECAST REINFORCED CONCRETE FLARED END SECTIONS 24"	20+73.03	50.58' LT	-			560.25		54213669
S201	DRAINAGE SCUPPERS, DS-12	22+29.67	16.50' LT	569.74					Z0018004
S202	DRAINAGE SCUPPERS, DS-33	22+64.67	16.50' RT	570.34					Z0018010
S203	DRAINAGE SCUPPERS, DS-12	23+09.66	21.98' LT	571.13					Z0018004
S204	DRAINAGE SCUPPERS, DS-12	23+09.66	16.56' LT	571.10					Z0018004
S205	48" WALL OPENING	23+76.42	27.40' RT	-			562.34		N/A
S206	MANHOLES, TYPE A, 7'-DIAMETER, TYPE 1 FRAME, CLOSED LID	24+02.98	31.16' RT	573.14	568.65		562.95	563.85	60224446
S207	CATCH BASINS, TYPE A, 4'-DIAMETER, TYPE 24 FRAME & GRATE	24+04.80	22.65' RT	572.94			568.70	568.80	60201340
S208	CATCH BASINS, TYPE C, TYPE 24 FRAME & GRATE	24+14.80	21.98' LT	573.05			569.00		60208240
S209	MANHOLES, TYPE A, 8'-DIAMETER, TYPE 1 FRAME, CLOSED LID	25+07.72	22.42' LT	574.38		568.21	565.94	566.04	60224459
S210	CATCH BASINS, TYPE A, 4'-DIAMETER, TYPE 24 FRAME & GRATE	25+07.20	16.50' LT	572.89	568.27	568.37	568.72	568.72	60201340
S211	CATCH BASINS, TYPE C, TYPE 24 FRAME & GRATE	24+98.68	17.65' LT	572.99				568.82	60208240
S212	CATCH BASINS, TYPE C, TYPE 24 FRAME & GRATE	25+22.24	16.50' LT	573.00			568.83		60208240
S213	CATCH BASINS, TYPE A, 4'-DIAMETER, TYPE 24 FRAME & GRATE	25+12.12	16.50' RT	572.90	568.48	569.46	568.73	569.61	60201340
S214	CATCH BASINS, TYPE C, TYPE 24 FRAME & GRATE	24+98.77	18.36' RT	573.02				569.18	60208240
S215	CATCH BASINS, TYPE C, TYPE 24 FRAME & GRATE	25+32.25	16.50' RT	573.19			570.58		60208240
S216	INLETS, TYPE A, TYPE 8 GRATE	25+04.76	36.67' RT	573.18	570.14				60236200
S301	MANHOLES, TYPE A, 8'-DIAMETER, TYPE 24 FRAME AND GRATE	26+29.60	16.50' RT	576.50	570.10			570.20	60224456
S302	CATCH BASINS, TYPE A, 5'-DIAMETER, TYPE 24 FRAME & GRATE	26+50.00	20.89' RT	577.25			570.42	571.44	60205040
S303	CATCH BASINS, TYPE A, 5'-DIAMETER, TYPE 24 FRAME & GRATE	27+10.04	25.24' RT	578.82		573.16	572.81	572.91	60205040
S304	CATCH BASINS, TYPE A, 4'-DIAMETER, TYPE 8 GRATE	27+09.53	50.70' RT	579.57	573.23		573.73		60200805
S305	CATCH BASINS, TYPE C, TYPE 8 GRATE	26+58.01	49.37' RT	578.13				573.96	60207605
S306	CATCH BASINS, TYPE A, 5'-DIAMETER, TYPE 8 GRATE	27+50.00	22.76' RT	580.33			573.57	573.67	60204505
S307	MANHOLES, TYPE A, 7'-DIAMETER, TYPE 1 FRAME, CLOSED LID	28+97.05	17.79' RT	584.24		575.10	573.82	580.07	60224446
S308	CATCH BASINS, TYPE A, 5'-DIAMETER, TYPE 24 FRAME & GRATE	25+85.75	16.50' LT	574.74	570.03	570.03			60205040
S309	MANHOLES, TYPE A, 8'-DIAMETER, TYPE 1 FRAME, CLOSED LID	25+80.71	37.81' LT	576.20		569.83	567.00	567.50	60224459
S310	MANHOLES, TYPE A, 6'-DIAMETER, TYPE 1 FRAME, CLOSED LID	28+00.00	35.28' LT	582.26		577.17	575.28	575.38	60223800
S311	CATCH BASINS, TYPE A, 4'-DIAMETER, TYPE 24 FRAME & GRATE	28+00.00	35.00' LT	581.67	577.25	577.57			60201340
S312	CATCH BASINS, TYPE C, TYPE 24 FRAME & GRATE	28+00.00	16.50' LT	581.67	579.17				60208240
S313	MANHOLES, TYPE A, 6'-DIAMETER, TYPE 1 FRAME, CLOSED LID	30+00.00	35.00' LT	587.74		582.63	580.76	580.86	60223800
S314	CATCH BASINS, TYPE A, 4'-DIAMETER, TYPE 24 FRAME & GRATE	30+00.00	16.50' LT	587.13	582.71	582.71			60201340
S315	INLETS, TYPE A, TYPE 24 FRAME AND GRATE	30+00.00	16.50' RT	587.13	584.03				60237470
S401	MANHOLES, TYPE A, 4'-DIAMETER, TYPE 1 FRAME, CLOSED LID	31+23.28	17.79' RT	589.37		583.72	582.87		60218400
S402	CATCH BASINS, TYPE A, 4'-DIAMETER, TYPE 8 GRATE	31+36.38	29.44' RT	587.97	583.80				60200805
S403	INLETS, TYPE B, TYPE 24 FRAME AND GRATE	32+39.90	16.29' LT	590.15	586.42	586.42			60240328
S404	CATCH BASINS, TYPE A, 4'-DIAMETER, TYPE 24 FRAME & GRATE	32+39.32	16.50' RT	590.14	586.57	586.57		586.57	60201340
S405	CATCH BASINS, TYPE A, 4'-DIAMETER, TYPE 8 GRATE	32+39.08	30.53' RT	588.33	586.63				60200805
S406	MANHOLES, TYPE A, 4'-DIAMETER, TYPE 1 FRAME, CLOSED LID	33+19.43	20.02' RT	590.29		EX 587.41	586.92		60218400
S407	PRECAST REINFORCED CONCRETE FLARED END SECTIONS 12"	33+79.94	36.02' RT	-	588.63				54213657
S408	CATCH BASINS, TYPE A, 4'-DIAMETER, TYPE 24 FRAME & GRATE	33+91.62	19.02' RT	590.18	587.80	587.90			60201340
S409	CATCH BASINS, TYPE C, TYPE 8 GRATE	34+99.75	24.75' RT	590.40				588.70	60207605
S410	INLETS, TYPE B, TYPE 8 GRATE	35+59.64	29.34' RT	589.80	588.45		588.45		60240301
S411	CATCH BASINS, TYPE A, 4'-DIAMETER, TYPE 24 FRAME & GRATE	35+59.62	16.56' RT	590.75	588.40	588.40			60201340
S412	MANHOLES, TYPE A, 6'-DIAMETER, TYPE 1 FRAME, CLOSED LID	32+40.00	25.50' LT	590.62		586.37	583.72	583.72	60223800
S413	MANHOLES, TYPE A, 8'-DIAMETER, TYPE 1 FRAME, CLOSED LID	34+00.00	28.12' LT	591.14		587.55	583.84	EX 586.55	60224459
S414	INLETS, TYPE B, TYPE 24 FRAME AND GRATE	33+98.00	16.51' LT	590.80	587.60	587.60			60240328
S501	CATCH BASINS, TYPE A, 4'-DIAMETER, TYPE 24 FRAME & GRATE	36+77.62	17.15' RT	590.35	588.10	588.10			60201340
S502	INLETS, TYPE B, TYPE 8 GRATE	36+77.68	31.31' RT	589.77	588.17			588.17	60240301
S503	CATCH BASINS, TYPE C, TYPE 8 GRATE	37+23.86	30.92' RT	590.01			588.37		60207605
S601	PRECAST REINFORCED CONCRETE FLARED END SECTIONS 30"	100+30.28	78.01' RT	-	560.25				54213675
S602	MANHOLES, TYPE A, 5'-DIAMETER, TYPE 1 FRAME, CLOSED LID	100+44.20	47.52' RT	565.50	560.28	560.28			60221100
S603	MANHOLES, TYPE A, 6'-DIAMETER, TYPE 1 FRAME, CLOSED LID	100+53.26	22.65' RT	567.20	560.34	560.34	561.35	560.34	60223800
S604	MANHOLES, TYPE A, 4'-DIAMETER, TYPE 1 FRAME, CLOSED LID	100+53.26	30.56' LT	566.84	561.58			561.58	60218400
S605	CATCH BASINS, TYPE C, TYPE 8 GRATE	100+66.87	34.17' LT	565.03		561.65			60207605
S606	CATCH BASINS, TYPE A, 4'-DIAMETER, TYPE 8 GRATE	101+04.93	46.04' RT	563.77			560.40	560.40	60200805
S607	MANHOLES, TYPE A, 4'-DIAMETER, TYPE 1 FRAME, CLOSED LID	101+14.15	58.79' RT	564.88			560.45	EX 560.45	60218400
S608	CATCH BASINS, TYPE A, 5'-DIAMETER, TYPE 8 GRATE	101+39.31	29.67' RT	565.64	560.96	560.46	561.35		60204505
S609	CATCH BASINS, TYPE A, 4'-DIAMETER, TYPE 24 FRAME & GRATE	101+35.71	14.00' RT	565.75		561.70	561.50	561.40	60201340
S610	CATCH BASINS, TYPE A, 4'-DIAMETER, TYPE 24 FRAME & GRATE	101+25.71	14.00' RT	565.78	561.75				60201340
S611	CATCH BASINS, TYPE A, 4'-DIAMETER, TYPE 24 FRAME & GRATE	101+35.71	14.00' LT	565.75	561.75	561.75		561.65	60201340
S612	CATCH BASINS, TYPE A, 4'-DIAMETER, TYPE 24 FRAME & GRATE	101+25.71	14.00' LT	565.78	561.80				60201340
S613	CATCH BASINS, TYPE A, 4'-DIAMETER, TYPE 1 FRAME, OPEN LID	101+68.83	20.58' LT	565.82		561.90			60200105



CHRISTOPHER B. BURKE ENGINEERING, LTD.
10221 1st, 10th Street, Suite 201
London, Ontario N6A4H1
(519) 774-2000

USER NAME = aschaefer

DESIGNED - MA

REVISED -

PLOT SCALE = 1/8" = 1'

DRAWN - MA

REVISED -

PLOT DATE = 11/2/2025

CHECKED - JOC

REVISED -

DATE -

REVISED -

STATE OF ILLINOIS
DEPARTMENT OF TRANSPORTATION

SEIL ROAD WIDENING
DRAINAGE SCHEDULES

SCALE:

SHEET 1

OF 2

SHEETS

STA.

TO STA.

F.A.U.
RTE.

0403

SECTION

21-00047-00-WR

COUNTY

WILL

TOTAL
SHEETS

149

SHEET
NO.



48

CONTRACT NO. 61M01

ILLINOIS FED. AID PROJECT

STORM SEWER SCHEDULE								
PIPE NO.	FROM	TO	LENGTH (FT)	DIA. (IN)	PIPE TYPE	SLOPE (%)	TRENCH BACKFILL (CY)	PAY ITEM
P101	S101	S102	30	12	STORM SEWERS, TYPE 1, WATER MAIN QUALITY PIPE, 12"	0.47	4.00	Z0056648
P102	S103	S102	13	15	STORM SEWERS, RUBBER GASKET, CLASS A, TYPE 1 15"	0.38	1.60	550A2330
P103	S102	S105	42	18	STORM SEWERS, CLASS A, TYPE 1 18"	0.29	4.40	550A0090
P104	S104	S105	14	12	STORM SEWERS, CLASS A, TYPE 1 12"	0.43	1.80	550A0050
P105	S105	S106	75	18	STORM SEWERS, CLASS A, TYPE 2 18"	0.27	15.40	550A0380
P106	S106	S107	80	18	STORM SEWERS, CLASS A, TYPE 2 18"	0.26	28.60	550A0380
P107	S107	S108	25	18	STORM SEWERS, CLASS A, TYPE 2 18"	0.20	10.20	550A0380
P108	S109	S108	11	12	STORM SEWERS, CLASS A, TYPE 2 12"	0.45	1.50	550A0340
P109	S108	S111	28	24	STORM SEWERS, CLASS A, TYPE 2 24"	0.29	19.10	550A0410
P110	S110	S111	15	12	STORM SEWERS, CLASS A, TYPE 2 12"	0.47	2.00	550A0340
P111	S111	S112	41	24	STORM SEWERS, CLASS A, TYPE 1 24"	0.15	4.80	550A0120
P201	S206	S205	30	48	STORM SEWERS, CLASS A, TYPE 1 48"	2.03	0.00	550A0190
P202	S207	S206	9	12	STORM SEWERS, CLASS A, TYPE 2 12"	0.56	1.40	550A0340
P203	S208	S207	45	12	STORM SEWERS, CLASS A, TYPE 2 12"	0.44	5.90	550A0340
P204	S209	S206	105	48	STORM SEWERS, CLASS A, TYPE 2 48"	1.99	110.50	550A0480
P205	S310	S209	70	48	STORM SEWERS, CLASS A, TYPE 2 48"	1.37	53.30	550A0480
P206	S210	S209	6	15	STORM SEWERS, CLASS A, TYPE 2 15"	1.00	1.60	550A0360
P207	S211	S210	8	12	STORM SEWERS, CLASS A, TYPE 2 12"	1.25	1.10	550A0340
P208	S212	S210	15	12	STORM SEWERS, CLASS A, TYPE 2 12"	0.73	2.00	550A0340
P209	S213	S210	33	15	STORM SEWERS, CLASS A, TYPE 2 15"	0.33	5.50	550A0360
P210	S214	S213	14	12	STORM SEWERS, CLASS A, TYPE 2 12"	3.21	1.80	550A0340
P211	S215	S213	20	12	STORM SEWERS, CLASS A, TYPE 1 12"	4.85	2.60	550A0050
P212	S216	S213	22	12	STORM SEWERS, RUBBER GASKET, CLASS A, TYPE 1 12"	3.09	2.90	550A2320
P301	S301	S308	54	36	STORM SEWERS, TYPE 1, WATER MAIN QUALITY PIPE 36"	0.13	9.10	Z0056657
P302	S302	S301	20	36	STORM SEWERS, CLASS A, TYPE 2 36"	1.10	10.40	550A0450
P303	S303	S302	59	36	STORM SEWERS, CLASS A, TYPE 1 36"	2.32	14.40	550A0160
P304	S304	S303	25	18	STORM SEWERS, CLASS A, TYPE 2 18"	0.28	9.00	550A0340
P305	S305	S304	52	15	STORM SEWERS, CLASS A, TYPE 2 15"	0.44	12.30	550A0360
P306	S306	S303	40	36	STORM SEWERS, CLASS A, TYPE 2 36"	1.65	12.80	550A0450
P307	S307	S306	147	36	STORM SEWERS, CLASS A, TYPE 2 36"	0.10	149.10	550A0450
P308	EX	S307	4	36	STORM SEWERS, CLASS A, TYPE 2 36"	1.00	4.80	550A0450
P309	S401	S307	226	12	STORM SEWERS, CLASS A, TYPE 2 12"	1.24	58.10	550A0340
P310	S308	S309	22	36	STORM SEWERS, CLASS A, TYPE 1 36"	0.91	0.00	550A0160
P311	S310	S309	216	42	STORM SEWERS, CLASS A, TYPE 2 42"	3.60	120.10	550A0470
P312	S311	S310	18	12	STORM SEWERS, CLASS A, TYPE 2 12"	0.44	3.50	550A0340
P313	S312	S311	33	12	STORM SEWERS, TYPE 1, WATER MAIN QUALITY PIPE, 12"	4.85	4.40	Z0056648
P314	S313	S310	200	42	STORM SEWERS, CLASS A, TYPE 2 42"	2.69	111.20	550A0470
P315	S314	S313	18	12	STORM SEWERS, CLASS A, TYPE 2 12"	0.44	3.50	550A0340
P316	S315	S314	33	12	STORM SEWERS, TYPE 1, WATER MAIN QUALITY PIPE, 12"	4.00	4.40	Z0056648
P401	S402	S401	18	12	STORM SEWERS, CLASS A, TYPE 2 12"	0.44	3.90	550A0340
P402	S412	S314	240	42	STORM SEWERS, TYPE 2, WATER MAIN QUALITY PIPE, 42"	1.19	107.50	Z0056682
P403	S403	S412	9	12	STORM SEWERS, CLASS A, TYPE 1 12"	0.56	1.20	550A0050
P404	S404	S403	33	12	STORM SEWERS, CLASS A, TYPE 1 12"	0.45	4.40	550A0050
P405	S405	S404	14	12	STORM SEWERS, CLASS A, TYPE 1 12"	0.43	1.80	550A0050
P406	S406	S404	80	12	STORM SEWERS, CLASS A, TYPE 1 12"	0.44	10.60	550A0050
P407	S407	S408	21	12	STORM SEWERS, CLASS A, TYPE 1 12"	3.48	2.80	550A0050
P408	S408	S414	36	12	STORM SEWERS, CLASS A, TYPE 1 12"	0.56	4.80	550A0050
P409	S409	S410	60	12	STORM SEWERS, CLASS A, TYPE 1 12"	0.42	7.90	550A0050
P410	S410	S411	13	12	STORM SEWERS, CLASS A, TYPE 1 12"	0.38	1.70	550A0050
P411	S413	S412	160	42	STORM SEWERS, CLASS A, TYPE 2 42"	0.08	97.60	550A0470
P412	S414	S413	11	12	STORM SEWERS, CLASS A, TYPE 1 12"	0.45	1.50	550A0050
P501	S501	EX	9	12	STORM SEWERS, CLASS A, TYPE 1 12"	0.67	1.20	550A0050
P502	S502	S501	14	12	STORM SEWERS, CLASS A, TYPE 1 12"	0.50	1.80	550A0050
P503	S503	S502	46	12	STORM SEWERS, CLASS A, TYPE 1 12"	0.43	6.10	550A0050
P601	S602	S601	34	30	STORM SEWERS, CLASS A, TYPE 1 30"	0.09	0.00	550A0140
P602	S603	S602	27	30	STORM SEWERS, CLASS A, TYPE 1 30"	0.22	8.90	550A0140
P603	S604	S603	53	12	STORM SEWERS, CLASS A, TYPE 2 12"	0.43	14.70	550A0340
P604	S605	S604	14	12	STORM SEWERS, RUBBER GASKET, CLASS A, TYPE 1 12"	0.50	2.10	550A2320
P605	S606	S603	65	15	STORM SEWERS, CLASS A, TYPE 2 15"	0.09	15.30	550A0360
P606	S607	S606	19	12	STORM SEWERS, CLASS A, TYPE 1 12"	0.26	2.50	550A0050
P607	S608	S603	101	30	STORM SEWERS, CLASS A, TYPE 1 30"	0.12	33.10	550A0140
P608	EX	S608	78	24	STORM SEWERS, CLASS A, TYPE 1 24"	0.17	16.00	550A0120
P609	S609	S608	16	12	STORM SEWERS, CLASS A, TYPE 2 12"	0.31	2.40	550A0340
P610	S610	S609	12	12	STORM SEWERS, CLASS A, TYPE 2 12"	0.42	1.60	550A0340
P611	S611	S609	28	12	STORM SEWERS, CLASS A, TYPE 2 12"	0.54	3.70	550A0340
P612	S612	S611	8	12	STORM SEWERS, CLASS A, TYPE 2 12"	0.62	1.10	550A0340
P613	S613	S611	33	12	STORM SEWERS, CLASS A, TYPE 1 12"	0.45	4.40	550A0050
TRENCH BACKFILL TOTAL							1170	20800150

PROFILE	SURVEYED _____	BY _____	DATE _____
	PLOTTED _____		
NOTE BOOK _____	GRADES CHECKED _____		
	R.M. NOTED _____		
NO. _____	STRUCTURE NOTATIONS CHKD _____		

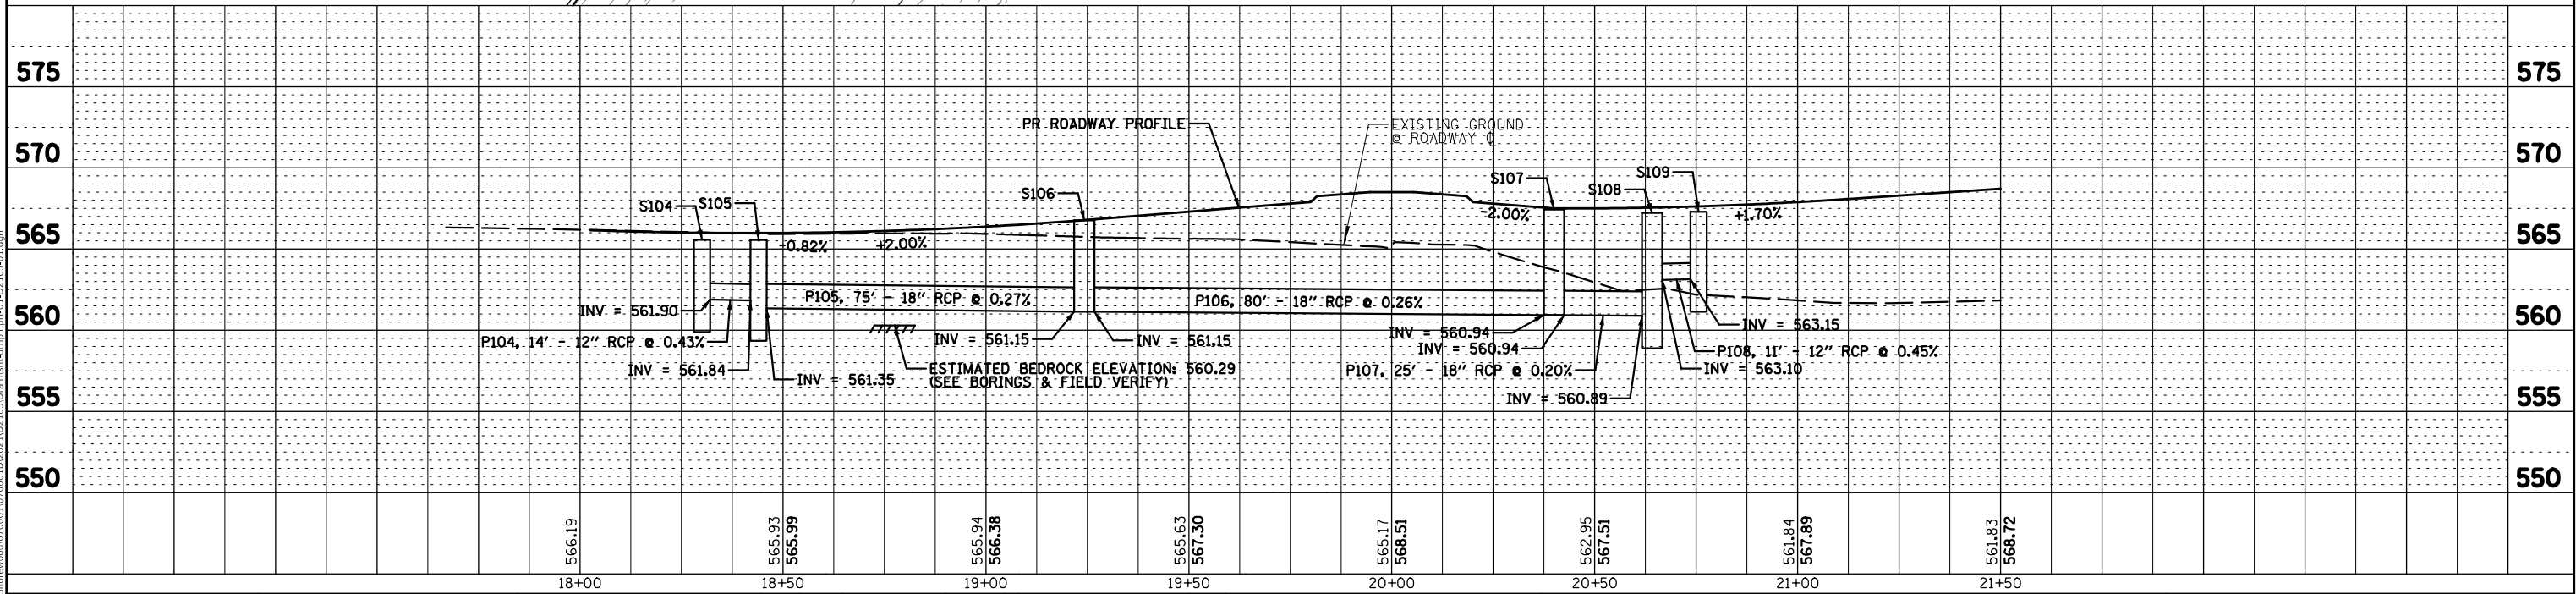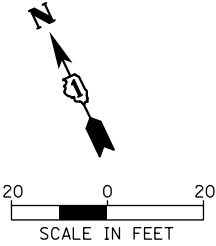


 CHRISTOPHER B. BURKE ENGINEERING, LTD. 16221 W. 159th Street, Suite 201 Lombard, Illinois 60441 (630) 770-0350	USER NAME = aschaefer DESIGNED - MA DRAWN - MA CHECKED - JOC PLOT DATE = 11/2/2025	DESIGNED - MA DRAWN - MA CHECKED - JOC DATE -	REVISED - REVISED - REVISED - REVISED -	STATE OF ILLINOIS DEPARTMENT OF TRANSPORTATION				SEIL ROAD WIDENING DRAINAGE PLAN AND PROFILE					F.A.U. RTE.	SECTION	COUNTY	TOTAL SHEETS	SHEET NO.
								SCALE:	SHEET 1	OF 7	SHEETS	STA. 18+02	TO STA. 21+50	0403	21-00047-00-WR	WILL	149
										CONTRACT NO. 61M01							
										ILLINOIS FED. AID PROJECT P-91-020-19							

PLAN	SURVEYED	BY	DATE
NOTE BOOK NO.	PLOTTED		
	ALIGNMENT CHECKED		
	STRUCTURE NOTATIONS CHNG		
	CADD FILE NAME		

PROFILE	SURVEYED	BY	DATE
NOTE BOOK NO.	PLOTTED		
	GRADES CHECKED		
	STRUCTURE NOTATIONS CHNG		
	CADD FILE NAME		

MODEL: Default
FILE NAME: N:\3\Shorewood\070001\070001D\20210210\3\Drainage-dm\Inp-d-49242103-02.dgn

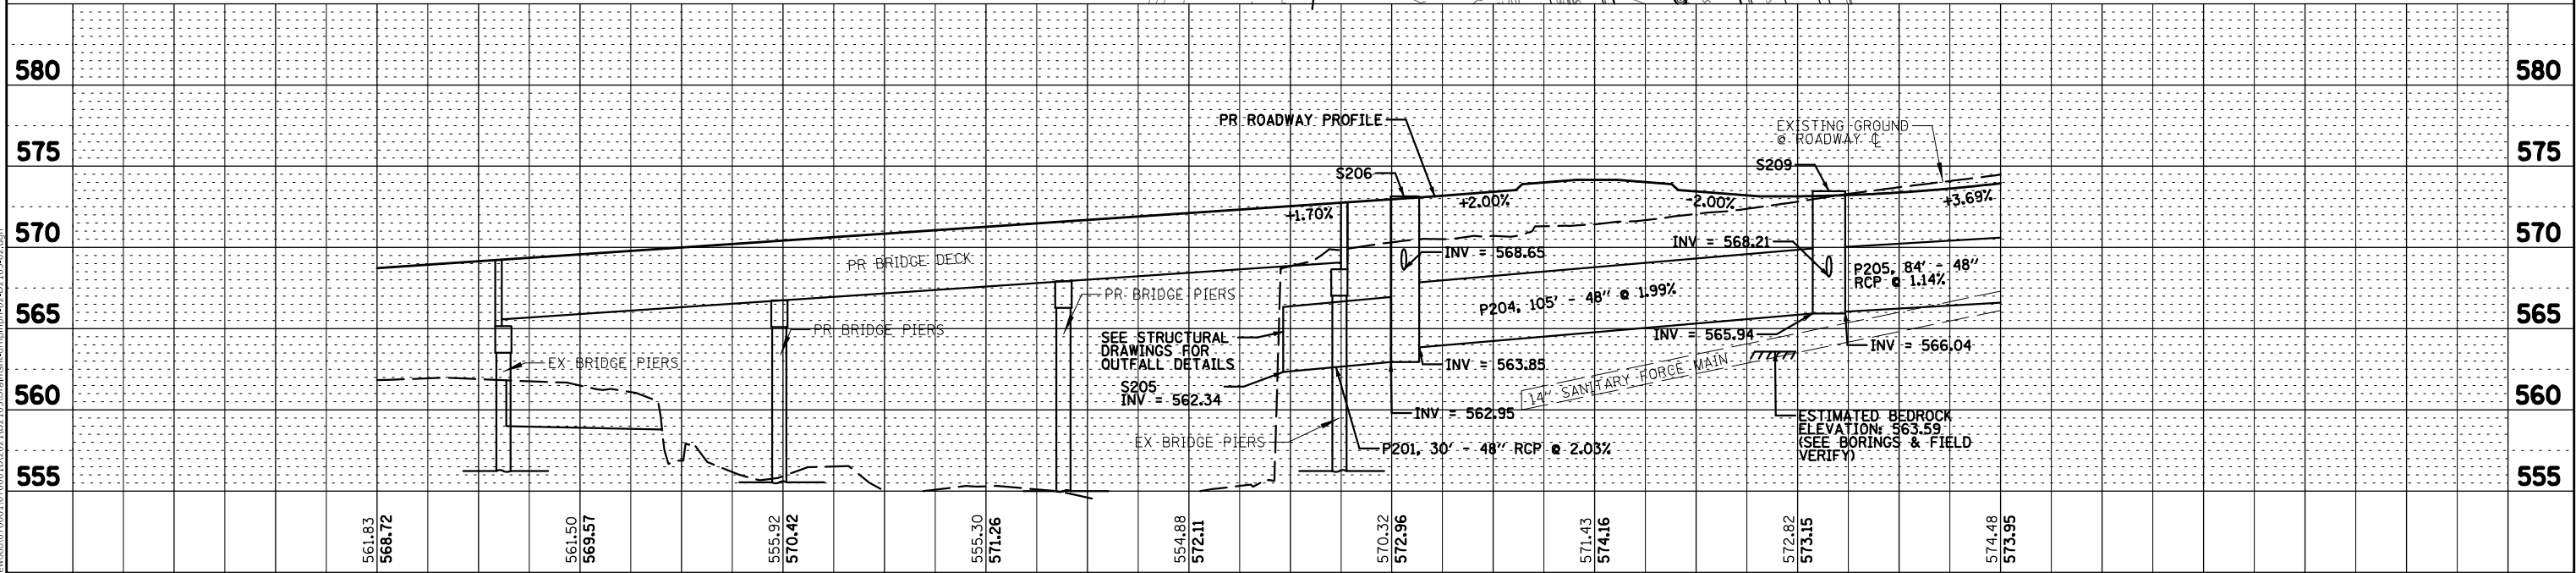


MATCH LINE STA. 21 + 50

MATCH LINE STA. 25 + 50

DUPAGE RIVER

SEIL RD

STATES LN

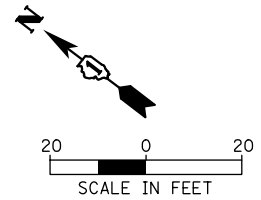

TOP OF FM: 562.67 (ESTIMATE)
BOTTOM OF SS: 568.31

TOP OF SAN
SEWER: 565.84
(ESTIMATE)
BOTTOM OF SS:
570.01

TOP OF WM:
568.38
(ESTIMATE)
BOTTOM OF SS:
570.14

TOP OF SAN
SEWER: 565.72
(ESTIMATE)
BOTTOM OF SS:
568.73

BOREHOLE B-9
ESTIMATED
BEDROCK
ELEVATION: 563.59
(SEE BORINGS &
FIELD VERIFY)

580

580

575

575

570

570

565

565

560

560

555


555

 CHRISTOPHER B. BURKE ENGINEERING, LTD. 16221 W. 158th Street, Suite 201 Libertyville, Illinois 60041 (815) 770-0200	USER NAME = aschaefer	DESIGNED - MA	REVISED -	STATE OF ILLINOIS DEPARTMENT OF TRANSPORTATION	SEIL ROAD WIDENING DRAINAGE PLAN AND PROFILE				F.A.U. RTE.	SECTION	COUNTY	TOTAL SHEETS	SHEET NO.	
		DRAWN - MA	REVISED -			0403	21-00047-00-WR	WILL	149	51				
	PLOT SCALE = 40'	CHECKED - JOC	REVISED -			CONTRACT NO. 61M01								
	PLOT DATE = 11/2/2025	DATE -	REVISED -			SCALE:	SHEET 2	OF 7	SHEETS	STA. 21+50	TO STA. 25+50			
												ILLINOIS	FED. AID PROJECT	P-91-020-19

PLAN	SURVEYED	BY	DATE
NOTE BOOK	PLOTTED		
NO.	ALIGNMENT CHECKED		
	GRADES CHECKED		
	CAAD FILE NAME		

PROFILE	SURVEYED	BY	DATE
NOTE BOOK	PLOTTED		
NO.	GRADES CHECKED		
	STRUCTURE NOTATIONS CHNG		


MODEL: Default
FILE NAME: N:\3\Shorewood\070001\070001D\20210210\Drawings\dm\hmf-69-421\03-03.dgn

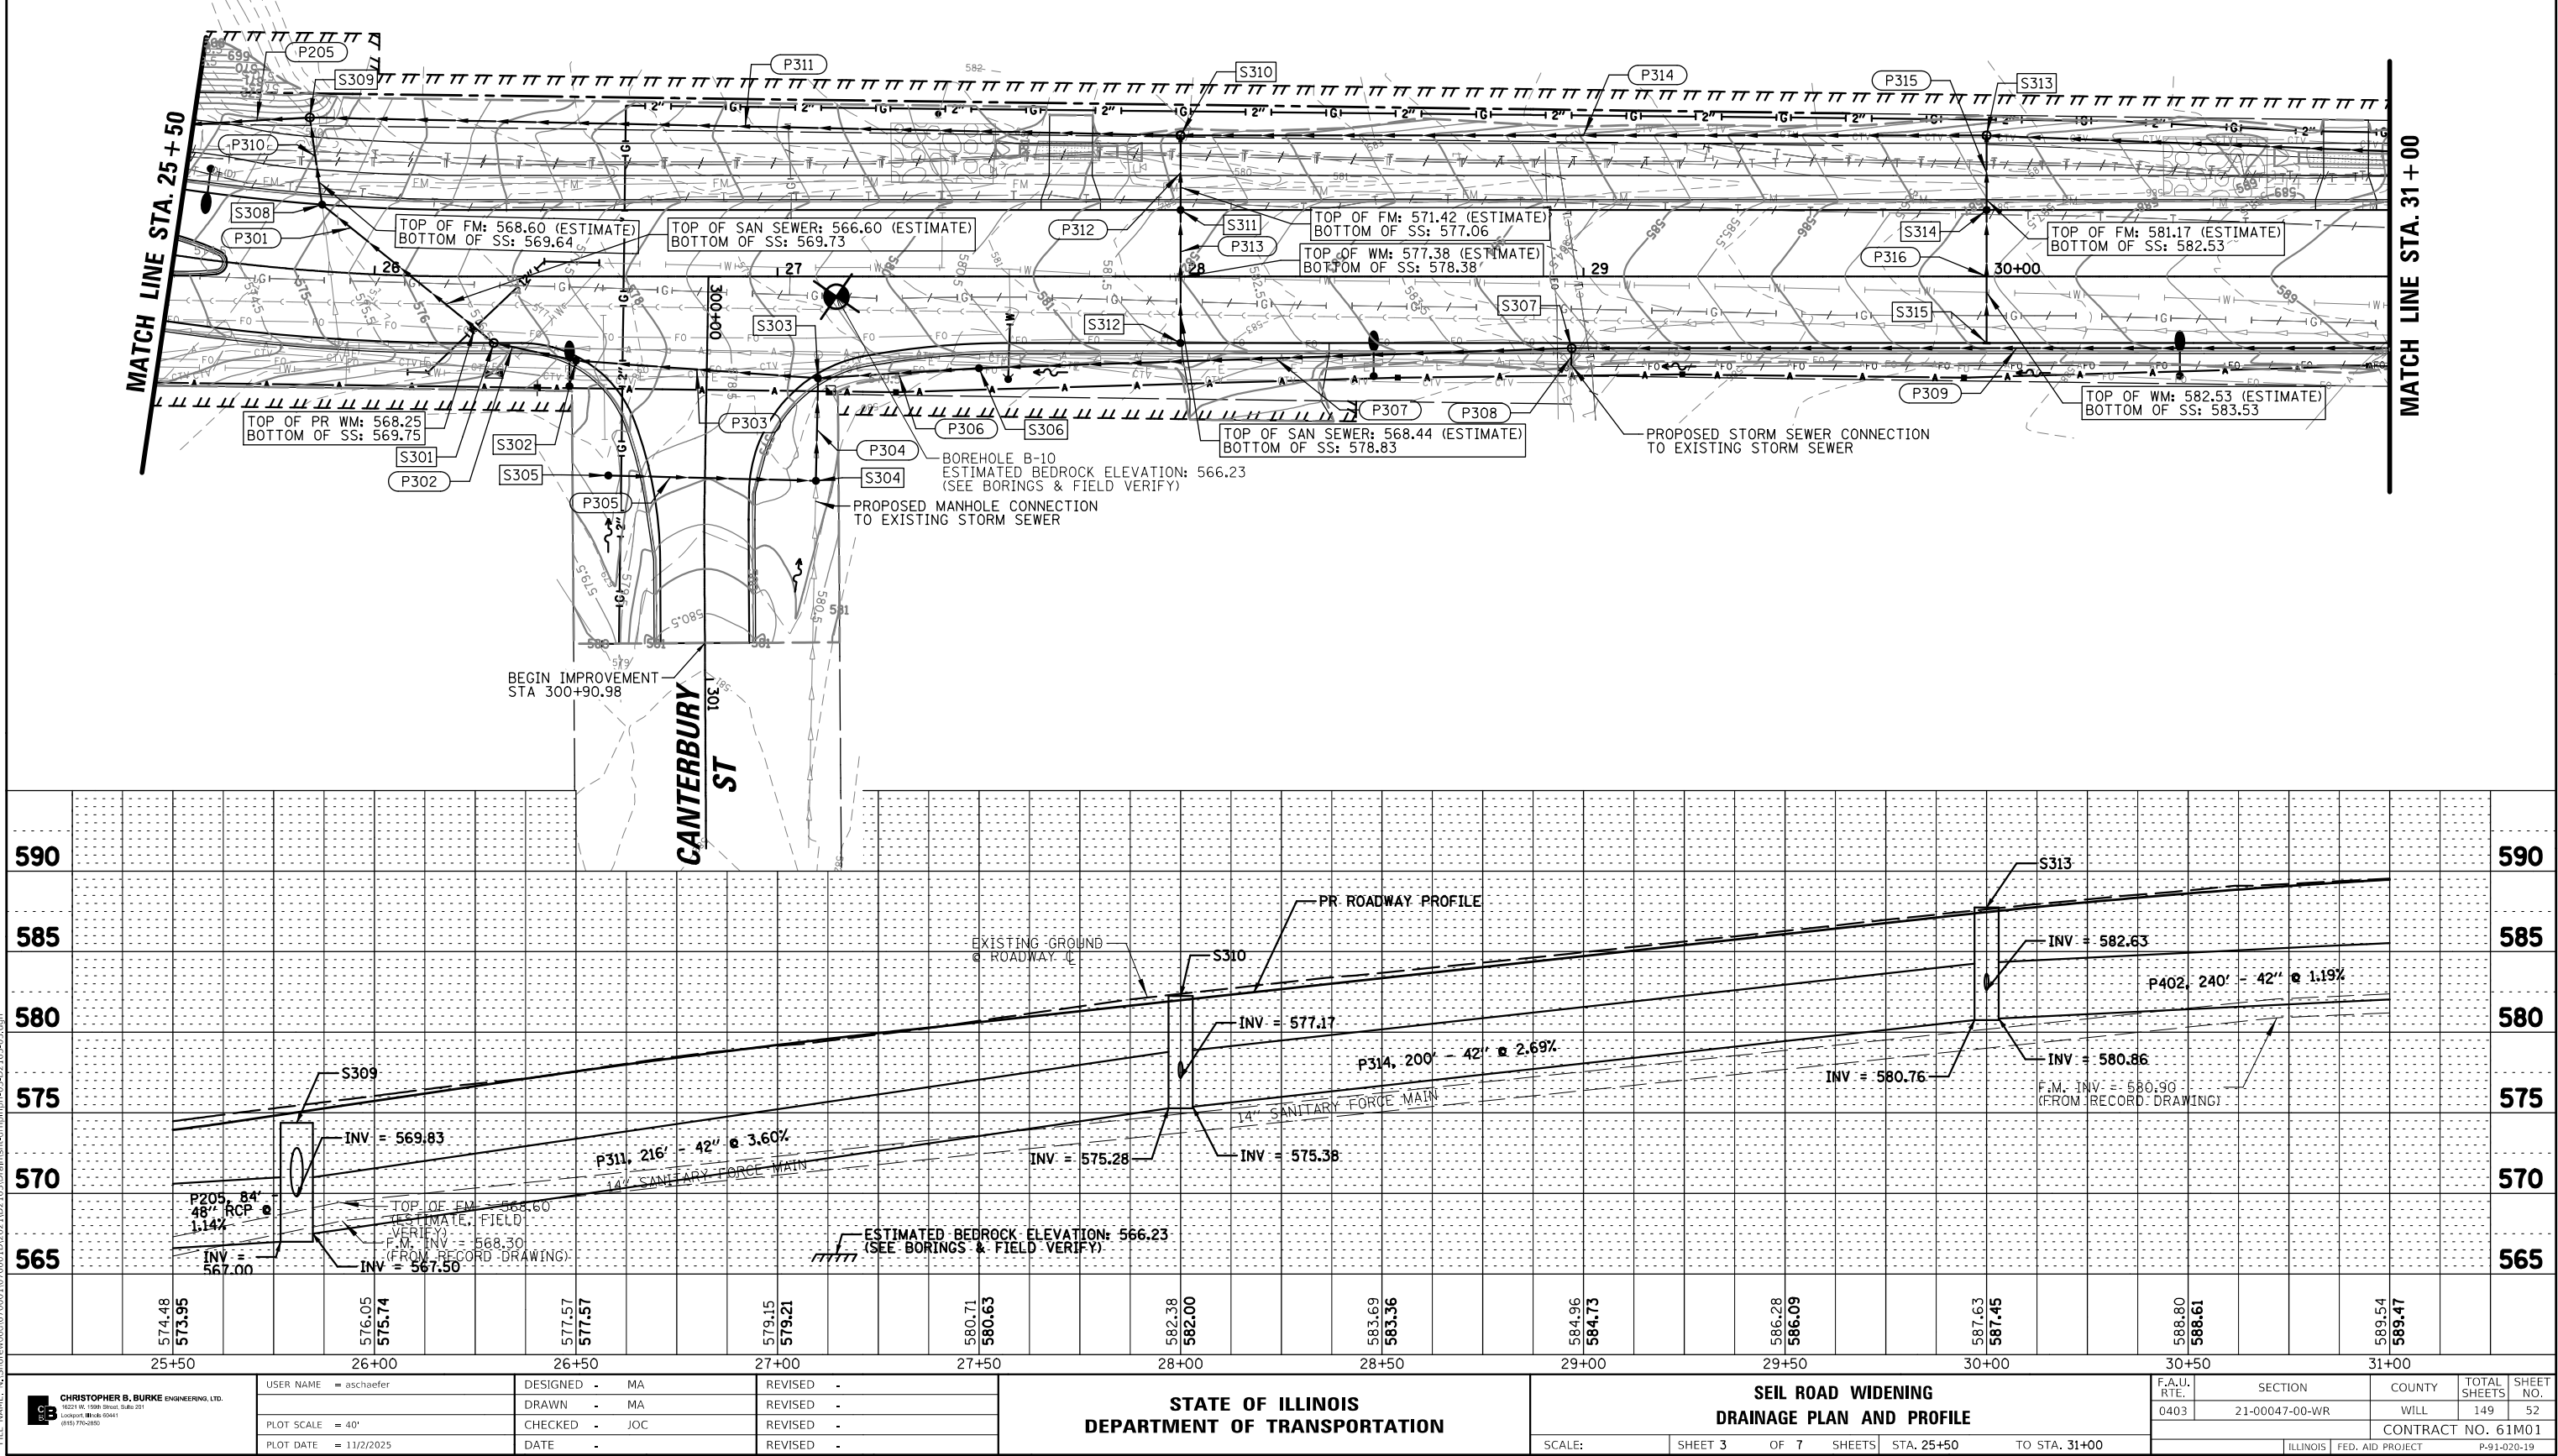

PLAN	SURVEYED	BY	DATE
NOTE BOOK NO.	ALIGNED		
	CHECKED		
	DATE		
	FILE NAME		

PROFILE	SURVEYED	BY	DATE
NOTE BOOK NO.	GRADES		
	CHECKED		
	DATE		
	FILE NAME		


MODEL: Default
FILE NAME: N:\3\Shorewood\070001\070001D\20210210\Drawings\dm\mp-dm44-02103-04.dgn

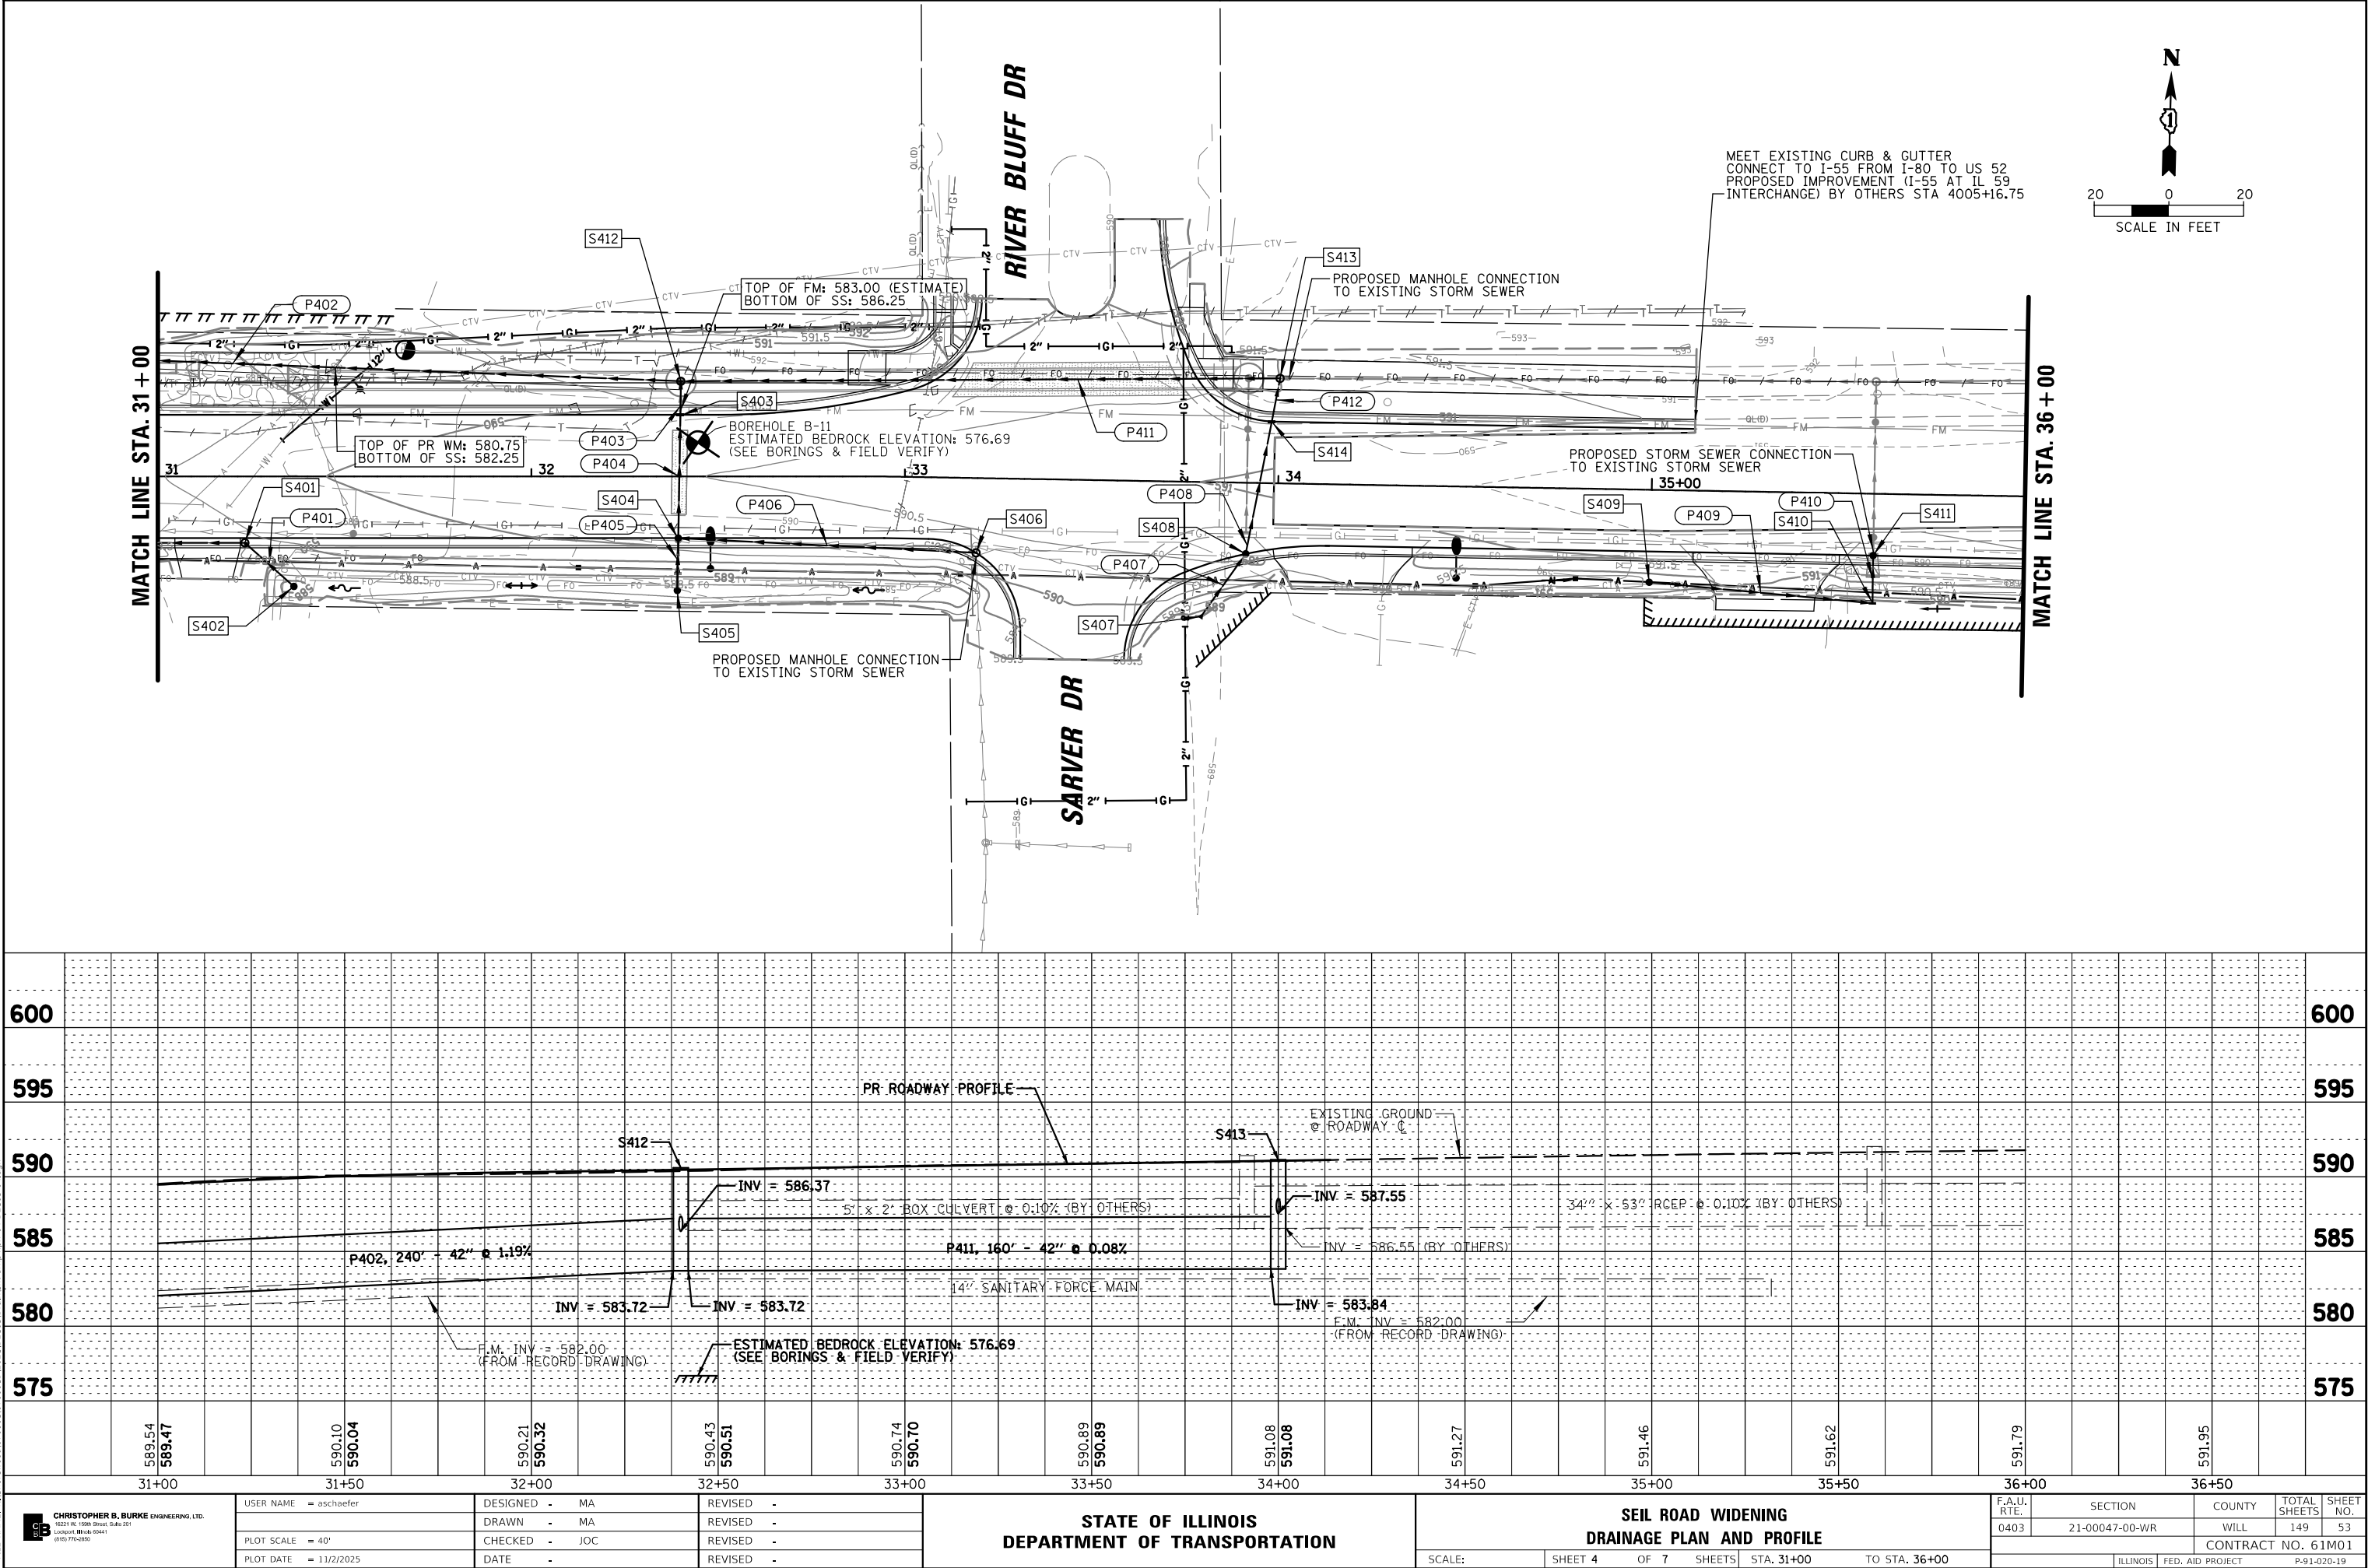



PLAN	SURVISED	BY	DATE
NO.	PLOTTED		
	ALIGNMENT CHECKED		
	STRUCTURE NOTATIONS CHKD		
	CAAD FILE NAME		

PROFILE	SURVISED	BY	DATE
NO.	PLOTTED		
	GRADES CHECKED		
	STRUCTURE NOTATIONS CHKD		
	CAAD FILE NAME		

MODEL: Default
FILE NAME: N:\3\Shorewood\070001\070001D\2021\02103\Drainage\4-m\hnp-45-521\03-05.dgn

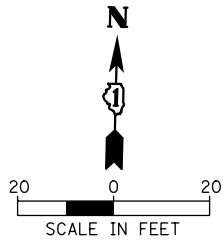

MATCH LINE STA. 36+00

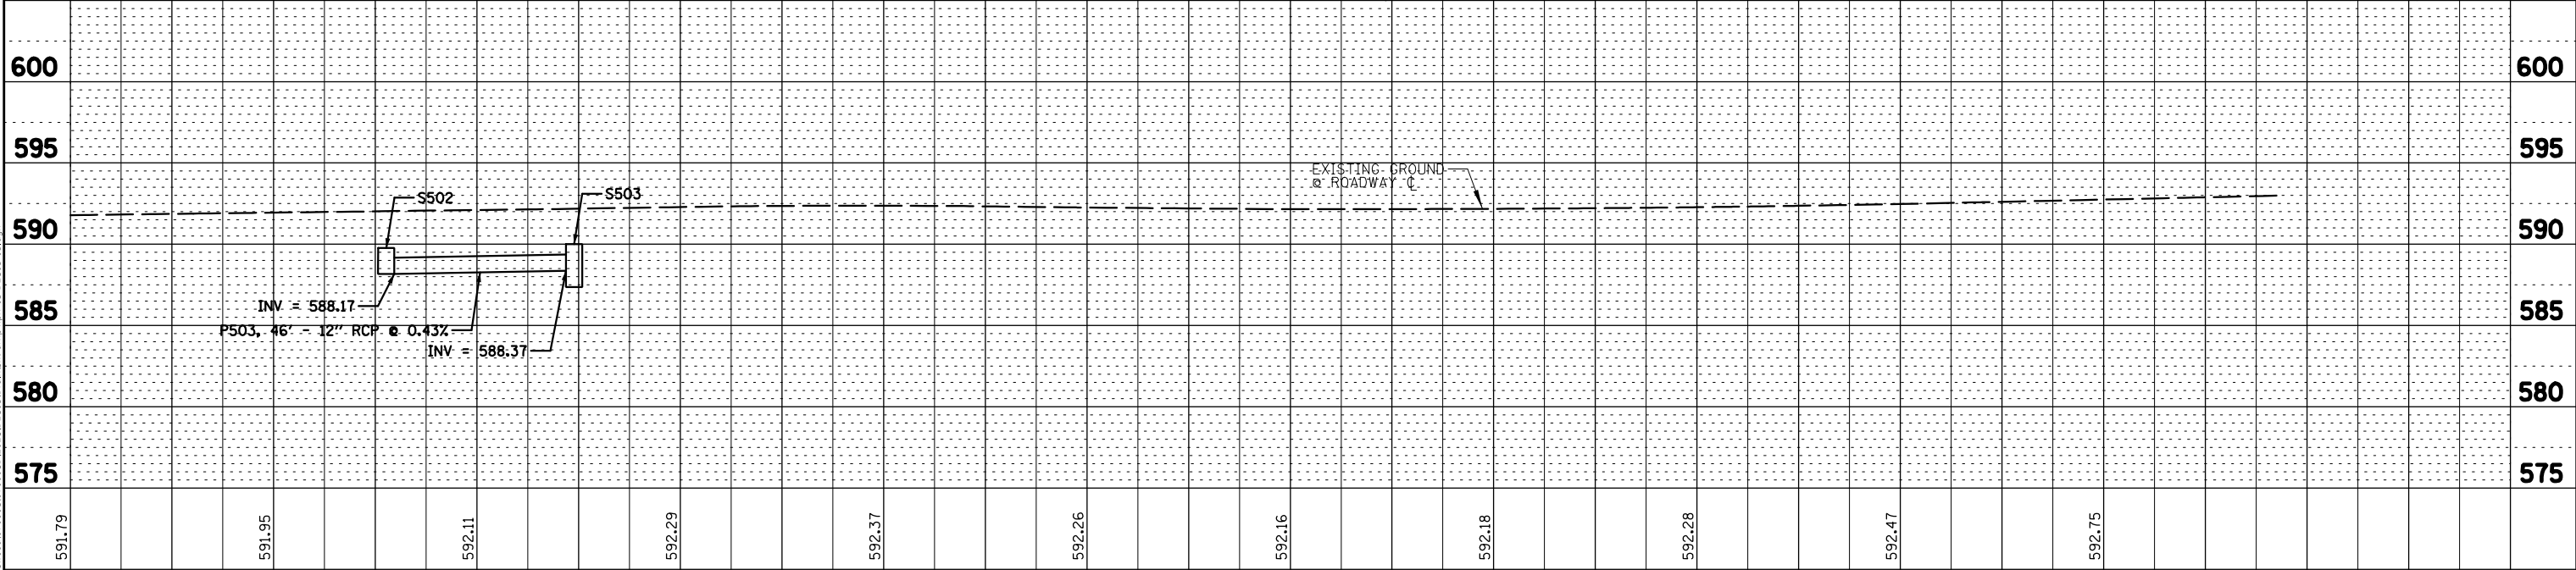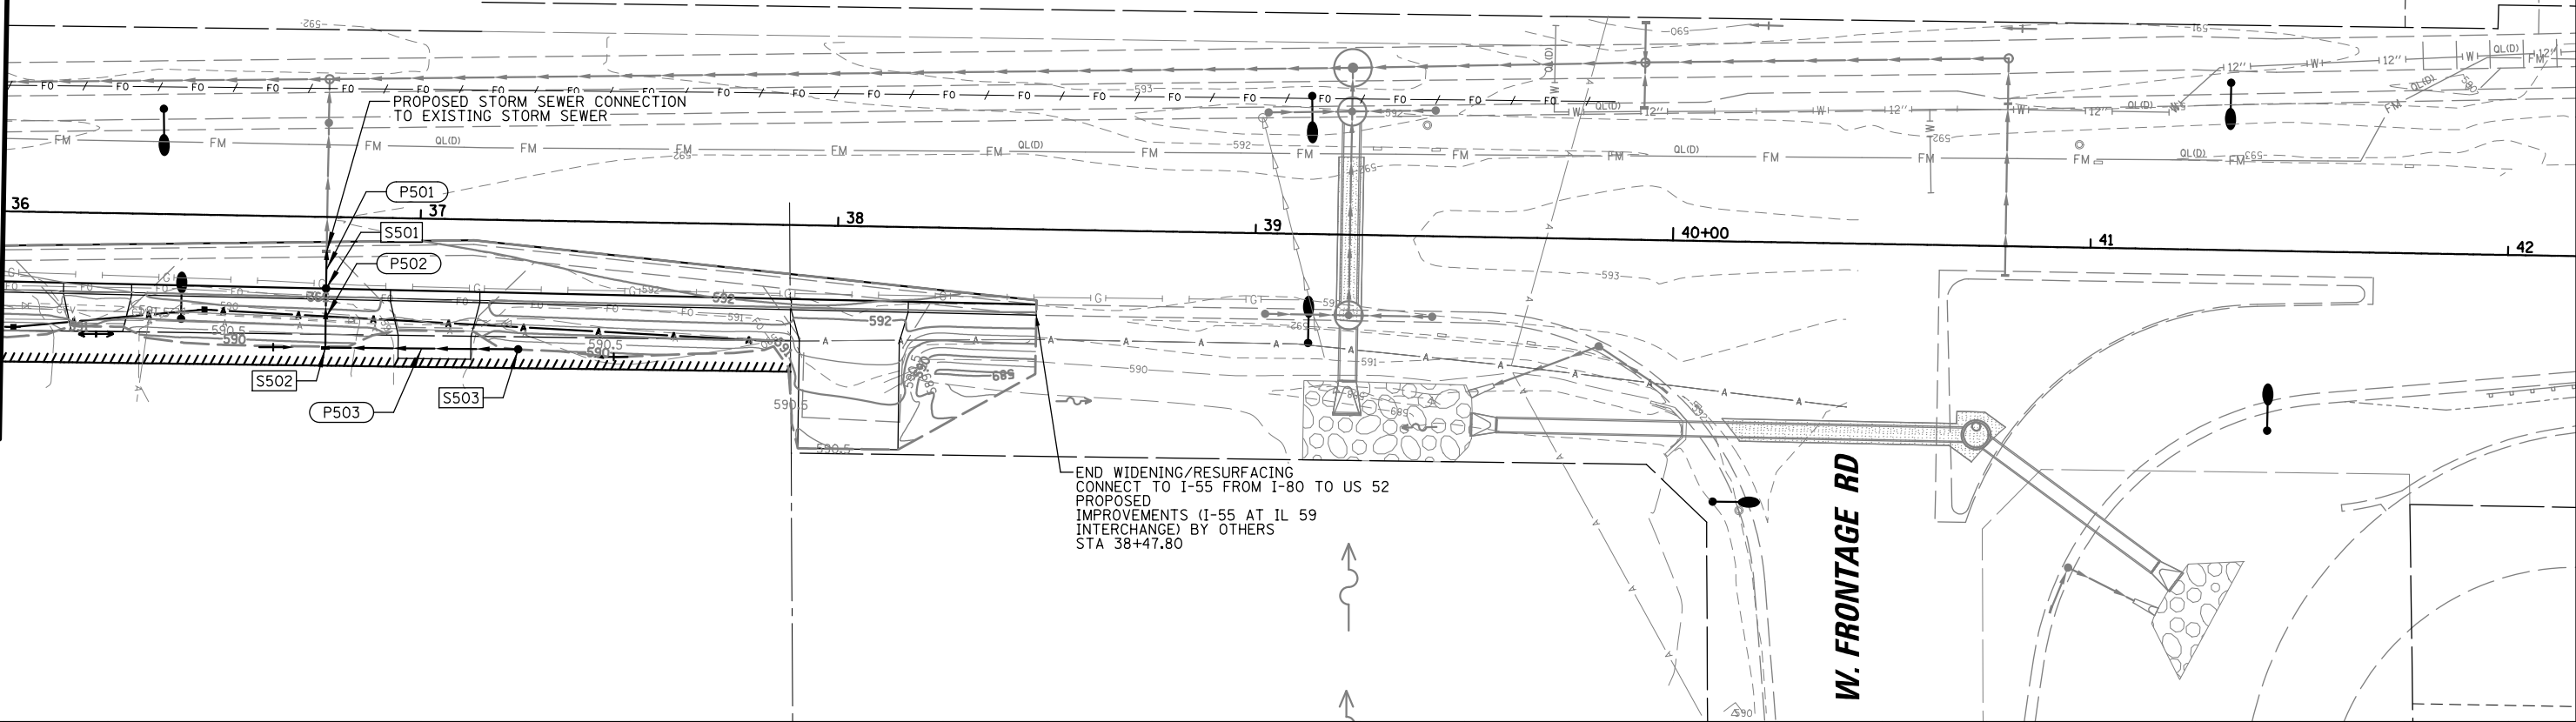

CHRISTOPHER S. BURKE ENGINEERING, LTD.
16221 W. 158th Street, Suite 201
Libertyville, IL 60041
(815) 770-0200

USER NAME = aschaefer
DESIGNED - MA
DRAWN - MA
PLOT SCALE = 40'
PLOT DATE = 11/2/2025

DESIGNED - MA
DRAWN - MA
CHECKED - JOC
DATE -

REVISED -
REVISED -
REVISED -
REVISED -

STATE OF ILLINOIS
DEPARTMENT OF TRANSPORTATION

SEIL ROAD WIDENING
DRAINAGE PLAN AND PROFILE




SCALE: SHEET 5 OF 7 SHEETS STA. 36+00 TO STA. 38+47

F.A.U. RTE.	SECTION	COUNTY	TOTAL SHEETS	SHEET NO.
0403	21-00047-00-WR	WILL	149	54
CONTRACT NO. 61M01				
ILLINOIS FED. AID PROJECT				P-91-020-19

PLAN	SURVEYED	BY	DATE
NOTE BOOK NO.	PLOTTED		
	ALIGNMENT CHECKED		
	STRUCTURE NOTATIONS CHKD		
	CADD FILE NAME		

PROFILE	SURVEYED	BY	DATE
NOTE BOOK NO.	PLOTTED		
	GRADES CHECKED		
	STRUCTURE NOTATIONS CHKD		
	CADD FILE NAME		

MODEL: Default
FILE NAME: N:\3\Shorewood\070001\070001D\20210210\3\Drainage-dm\hmf-66-62103-06.dgn

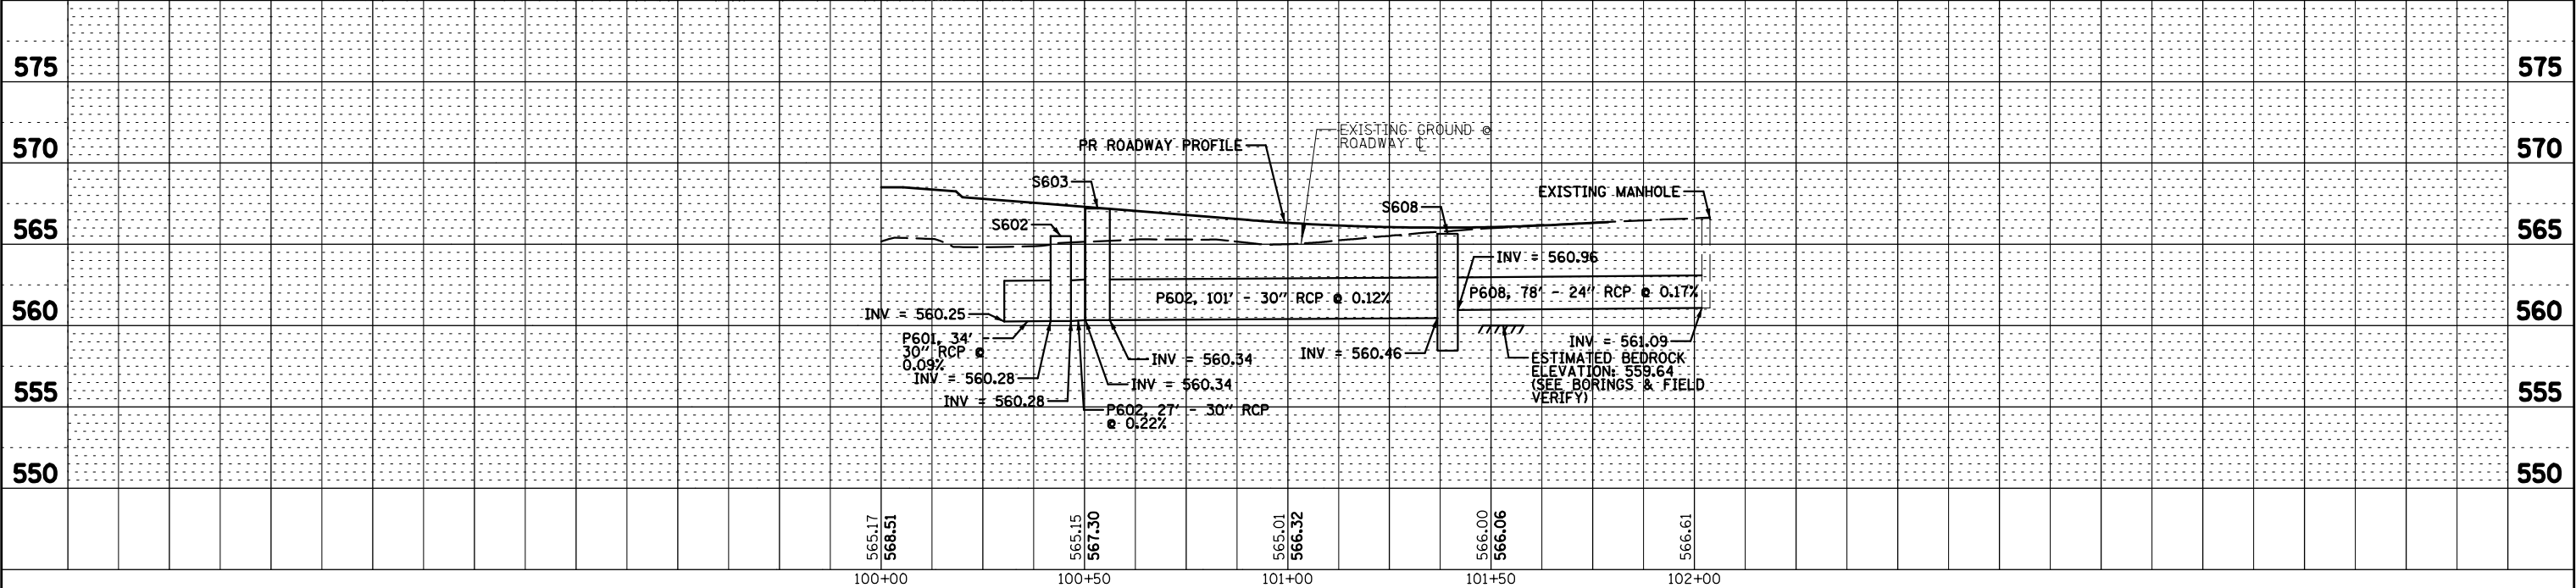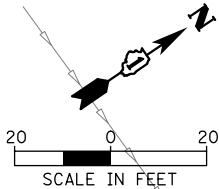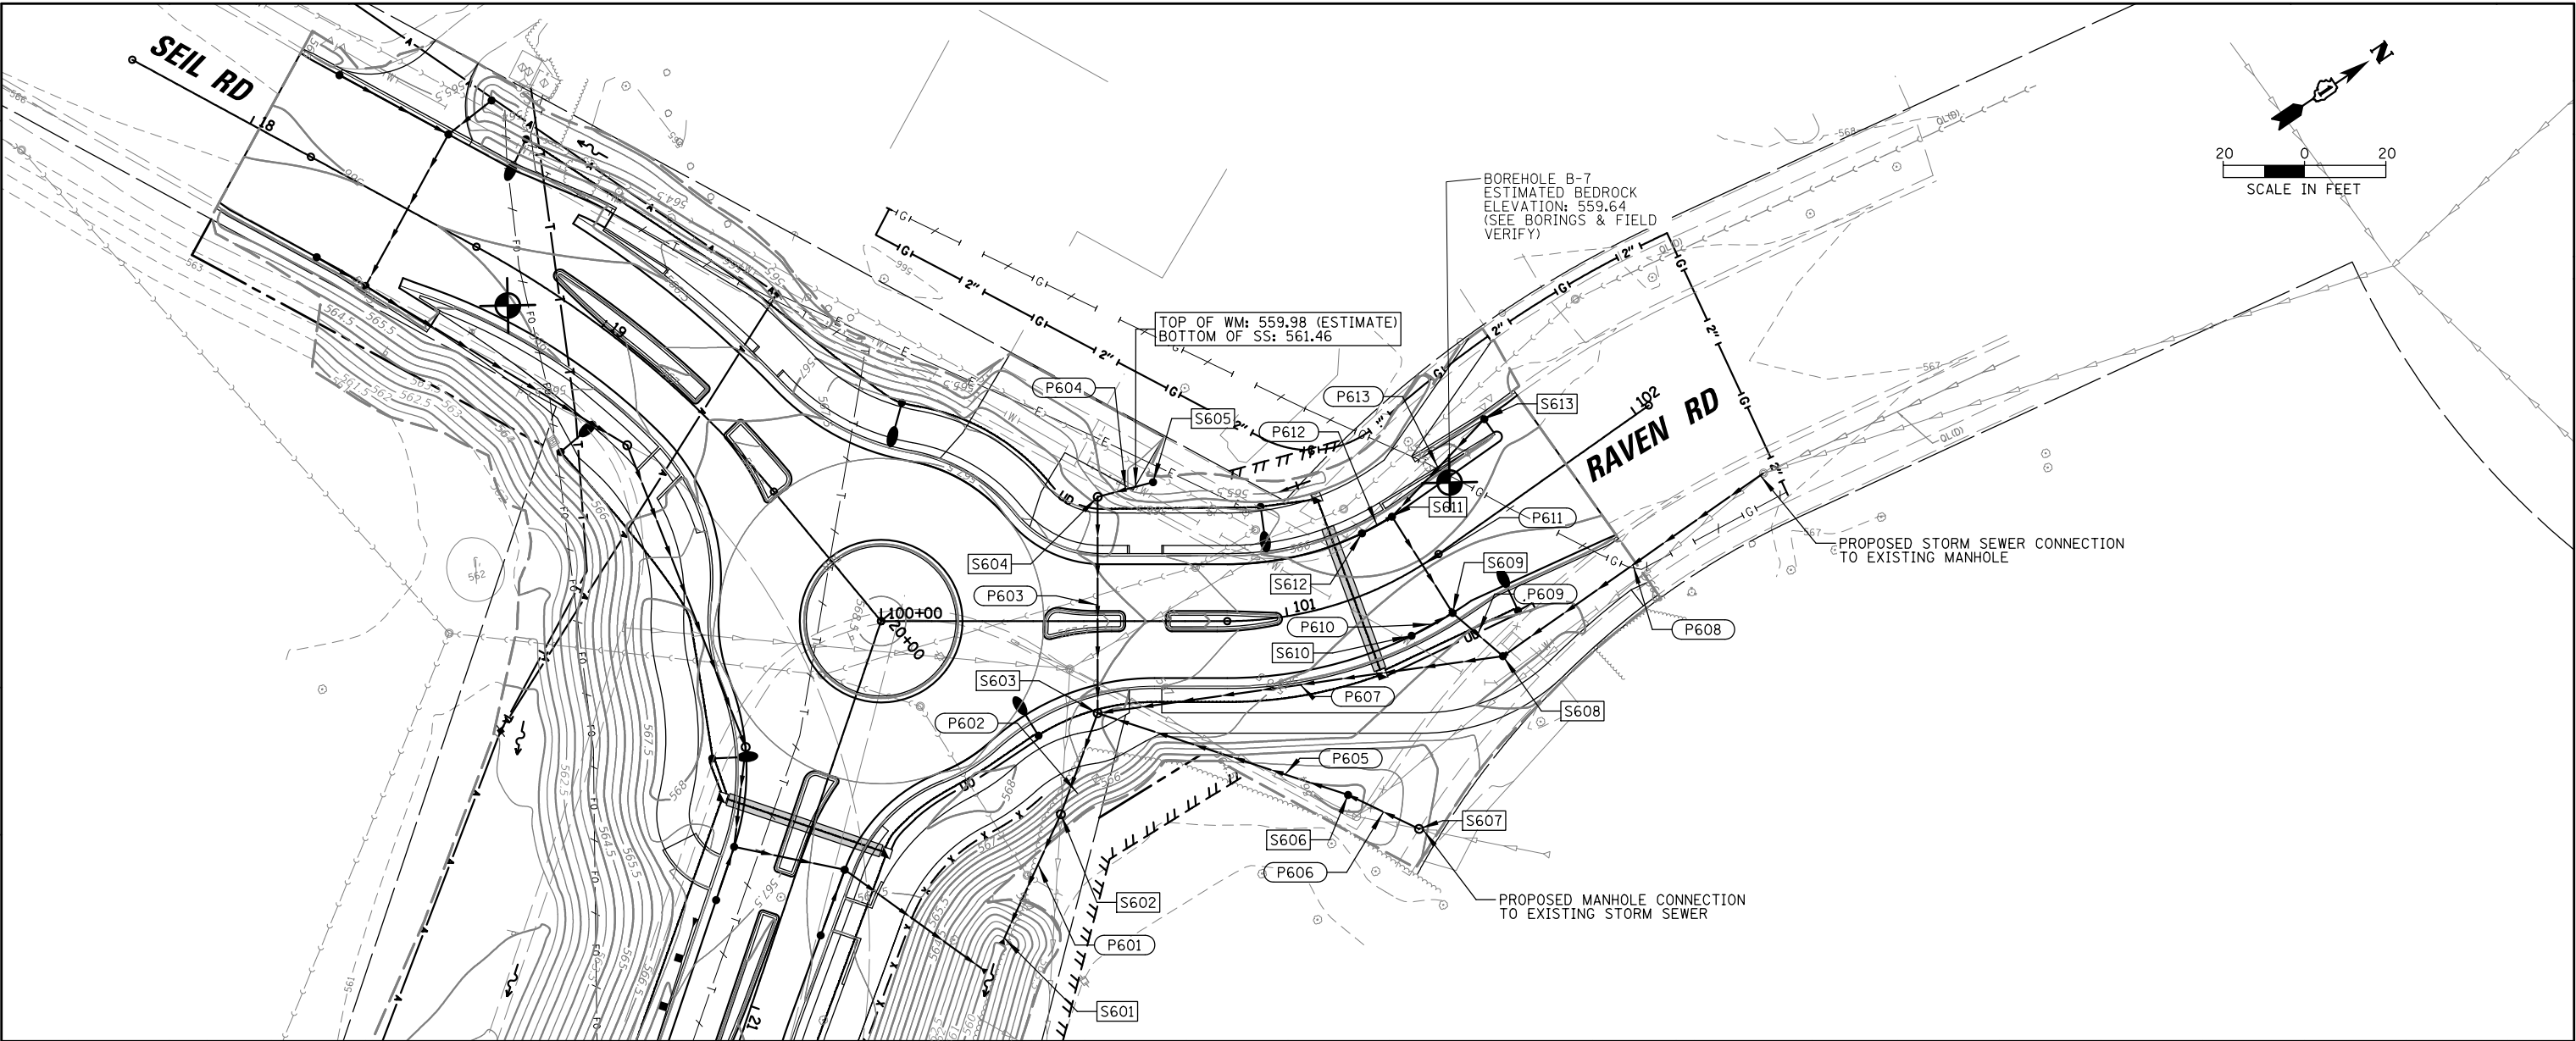

CHRISTOPHER B. BURKE ENGINEERING, LTD.
15221 W. 158th Street, Suite 201
Libertyville, IL 60041
(815) 770-0200

USER NAME = aschaefer	DESIGNED - MA	REVISED -
	DRAWN - MA	REVISED -
PLOT SCALE = 40"	CHECKED - JOC	REVISED -
PLOT DATE = 11/2/2025	DATE -	REVISED -

STATE OF ILLINOIS
DEPARTMENT OF TRANSPORTATION


SEIL ROAD WIDENING
DRAINAGE PLAN AND PROFILE

SCALE: SHEET 6 OF 7 SHEETS STA. 100+00 TO STA. 101+78

F.A.U. RTE.	SECTION	COUNTY	TOTAL SHEETS	SHEET NO.
0403	21-00047-00-WR	WILL	149	55
CONTRACT NO. 61M01				
ILLINOIS FED. AID PROJECT				P-91-020-19


PLAN	SURVEYED	DATE
NO.	BY	
NOTE BOOK	PLOTTED	
	ALIGNMENT CHECKED	
	GRADES CHECKED	
	CAAD FILE NAME	

N:\Shorewood\070001\070001D\2021\02103\Drainage-imp-dp-47-02103-07.dgn

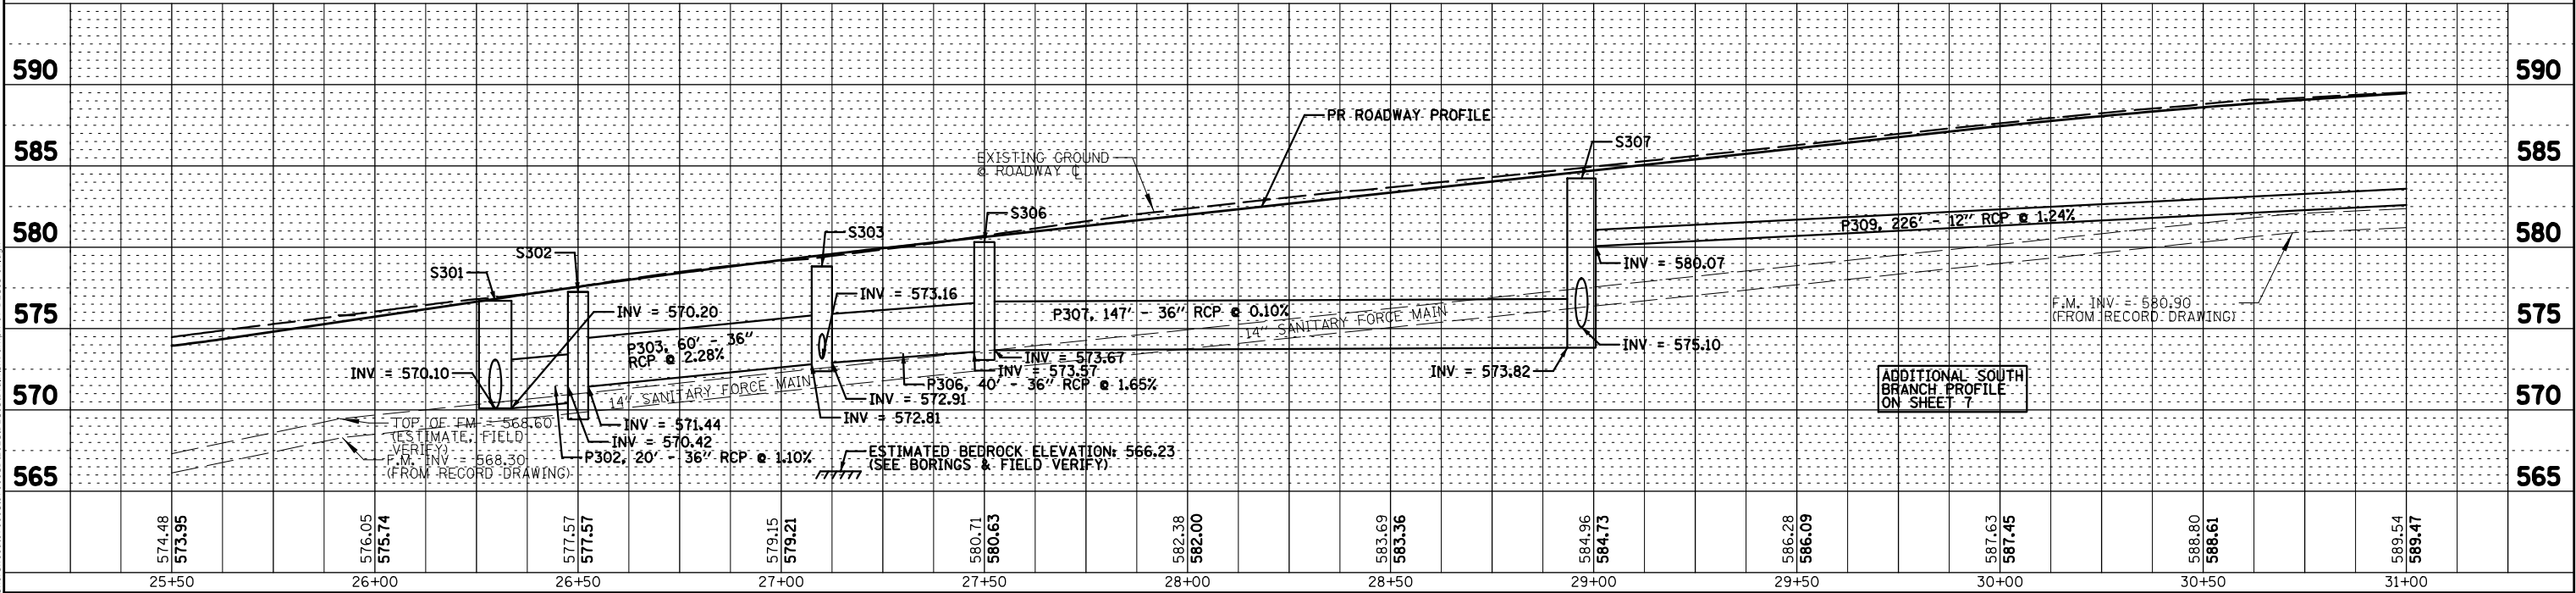

PROFILE		BY	DATE
NOTE BOOK	SURVEYED _____		
	PLOTTED _____		
	GRADES CHECKED _____		
	B.M. NOTED _____		
NO. _____	STRUCTURE NOTATIONS CHK'D _____		

MODEL: Default
FILE NAME: N:\Shorewood\070001\070001D\2021\02103\Drainage-imp-dp-47-02103-07.dgn

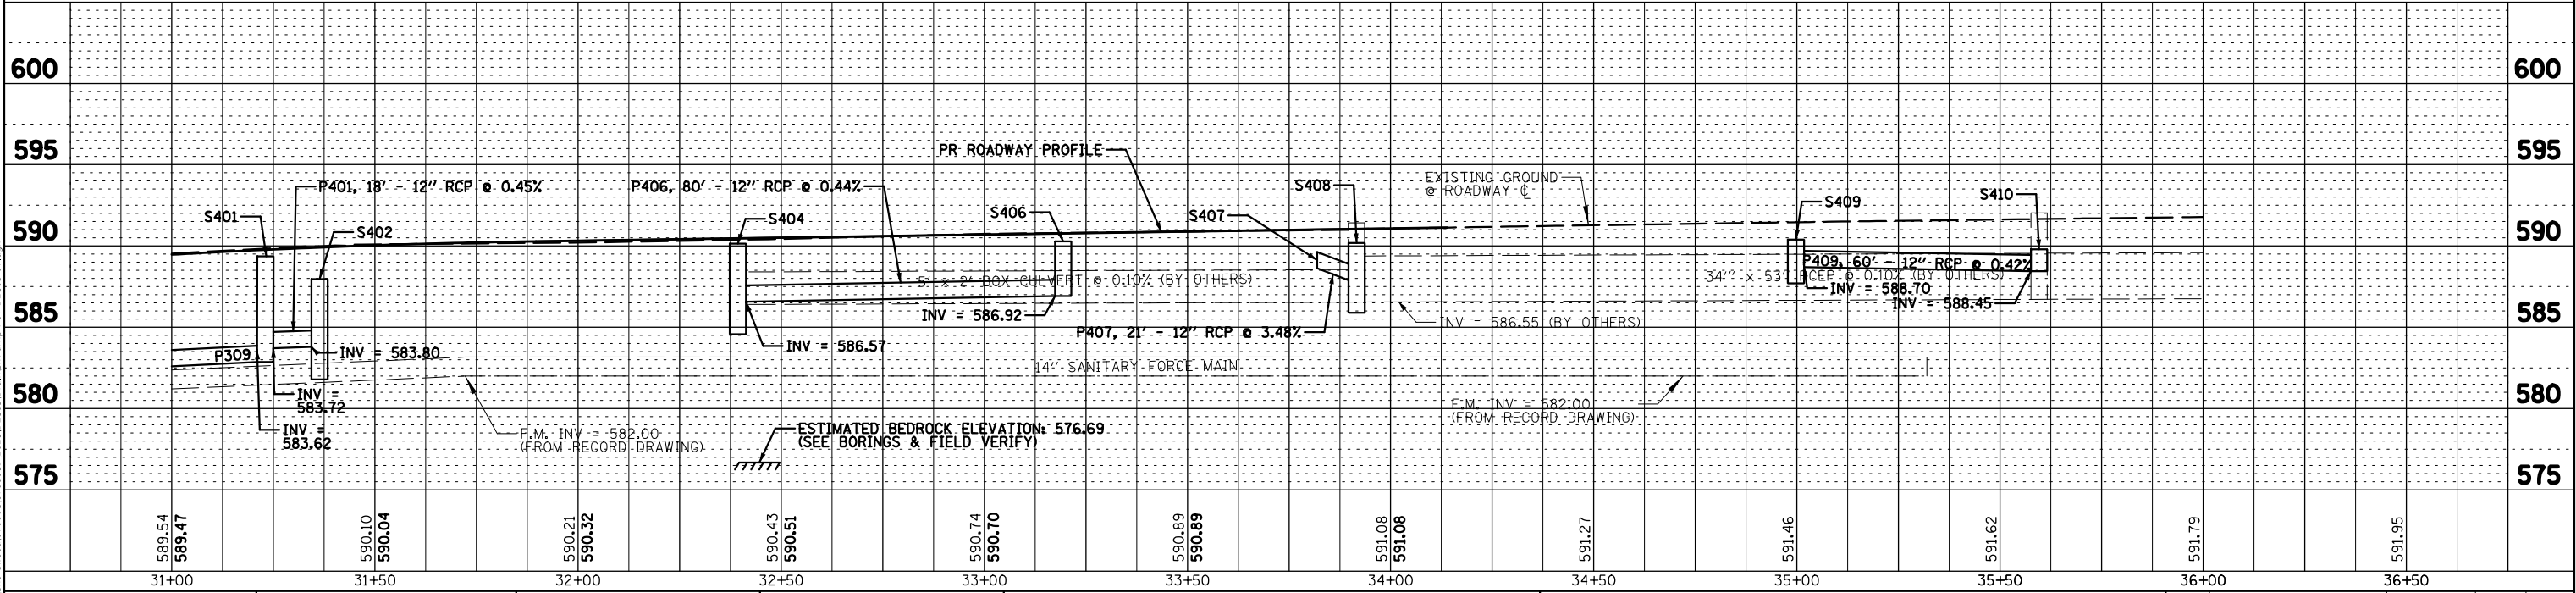

CHRISTOPHER B. BURKE ENGINEERING, LTD.
16221 W. 158th Street, Suite 201
Libertyville, IL 60041
(815) 770-0280

USER NAME = aschaefer	DESIGNED - MA	REVISED -
	DRAWN - MA	REVISED -
PLOT SCALE = 40'	CHECKED - JOC	REVISED -
PLOT DATE = 11/2/2025	DATE -	REVISED -



STATE OF ILLINOIS
DEPARTMENT OF TRANSPORTATION

SEIL ROAD WIDENING
DRAINAGE PROFILE (SOUTH SIDE)



SCALE: SHEET 7 OF 7 SHEETS STA. 25+50 TO STA. 36+00

F.A.U. RTE.	SECTION	COUNTY	TOTAL SHEETS	SHEET NO.
0403	21-00047-00-WR	WILL	149	56
CONTRACT NO. 61M01				
ILLINOIS		FED. AID PROJECT		P-91-020-19



NOTES:
1. SEE DRAINAGE PLANS FOR DRAINAGE STRUCTURE
AND PIPE INFORMATION.

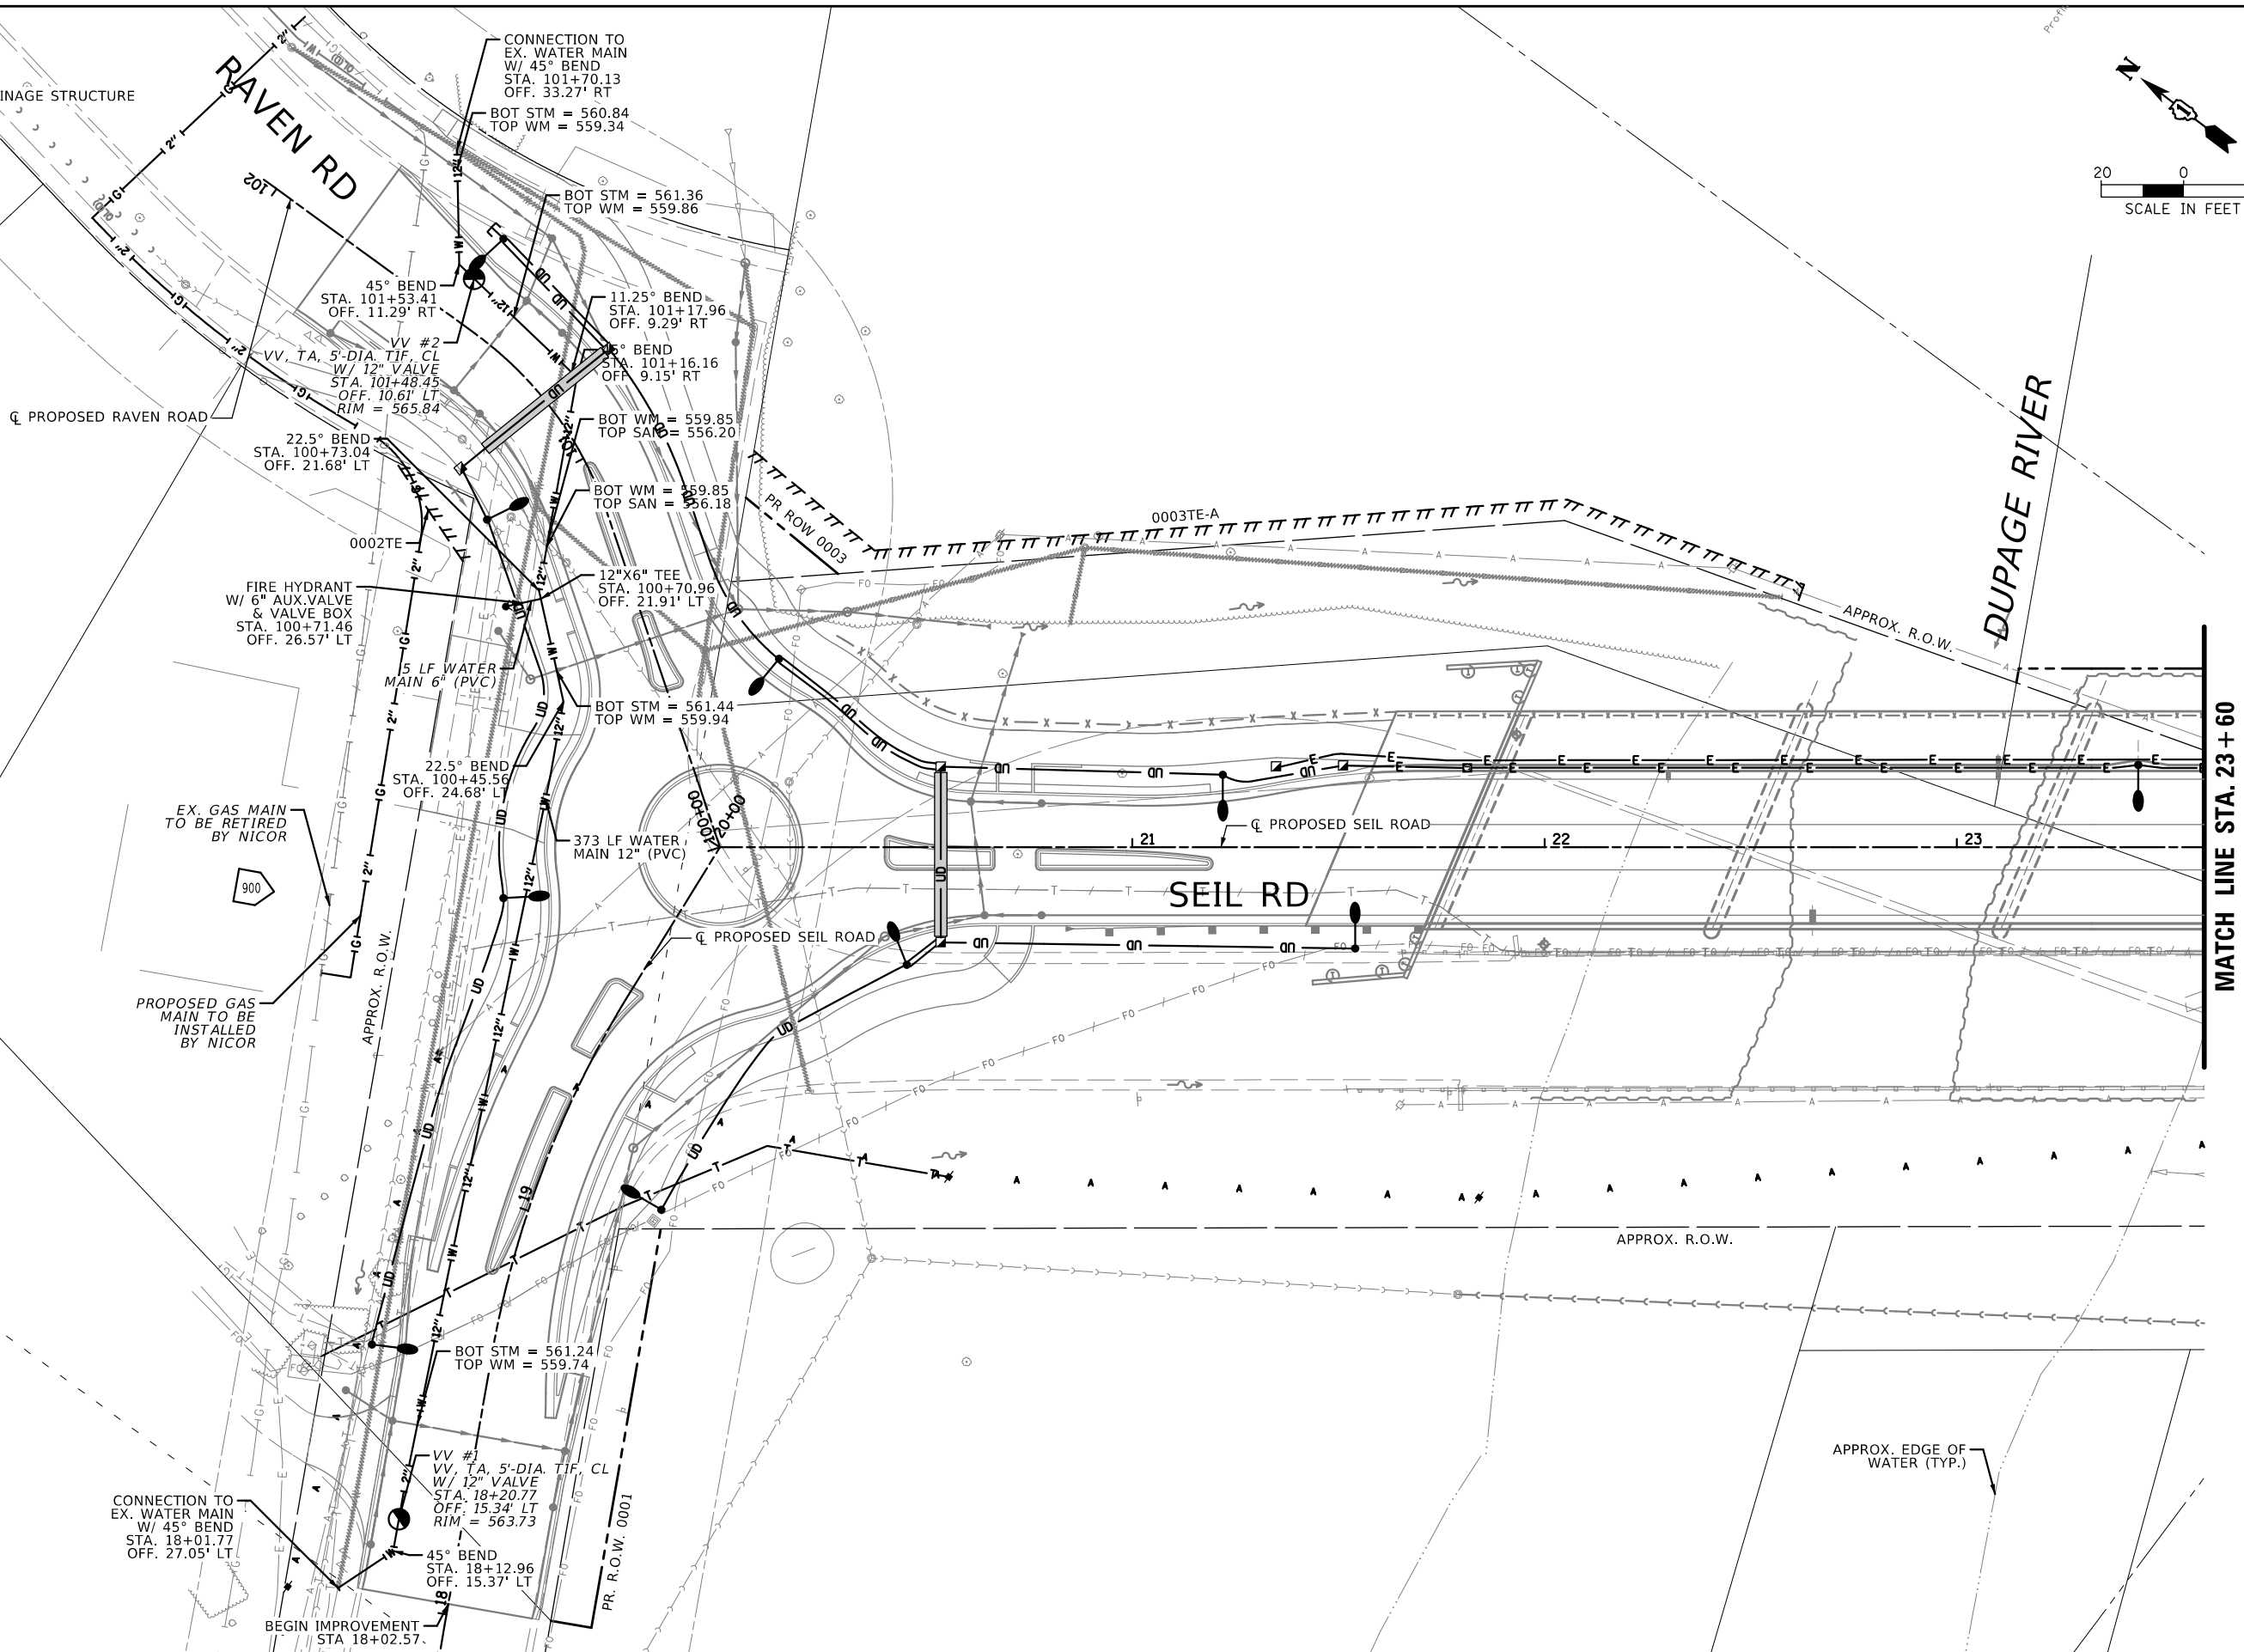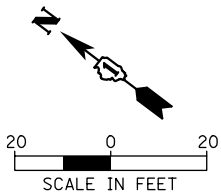

 CHRISTOPHER B. BURKE ENGINEERING, LTD. 16221 W. 158th Street, Suite 201 Lockport, Illinois 60441 (815) 770-2650	USER NAME = aschaefer	DESIGNED - AJS/JRS	REVISED -	STATE OF ILLINOIS DEPARTMENT OF TRANSPORTATION	SEIL ROAD WIDENING PROPOSED UTILITY PLAN		F.A.U. RTE.	SECTION	COUNTY	TOTAL SHEETS	SHEET NO.
	PLOT SCALE = 40'	DRAWN - PWN/JRS	REVISED -				0403	21-00047-00-WR	WILL	149	57
	PLOT DATE = 11/2/2025	CHECKED - AJS	REVISED -		SCALE: 40' SHEET 1 OF 3 SHEETS STA. 18+02.57 TO STA. 23+60		CONTRACT NO. 61M01				
		DATE -	REVISED -				ILLINOIS FED. AID PROJECT				

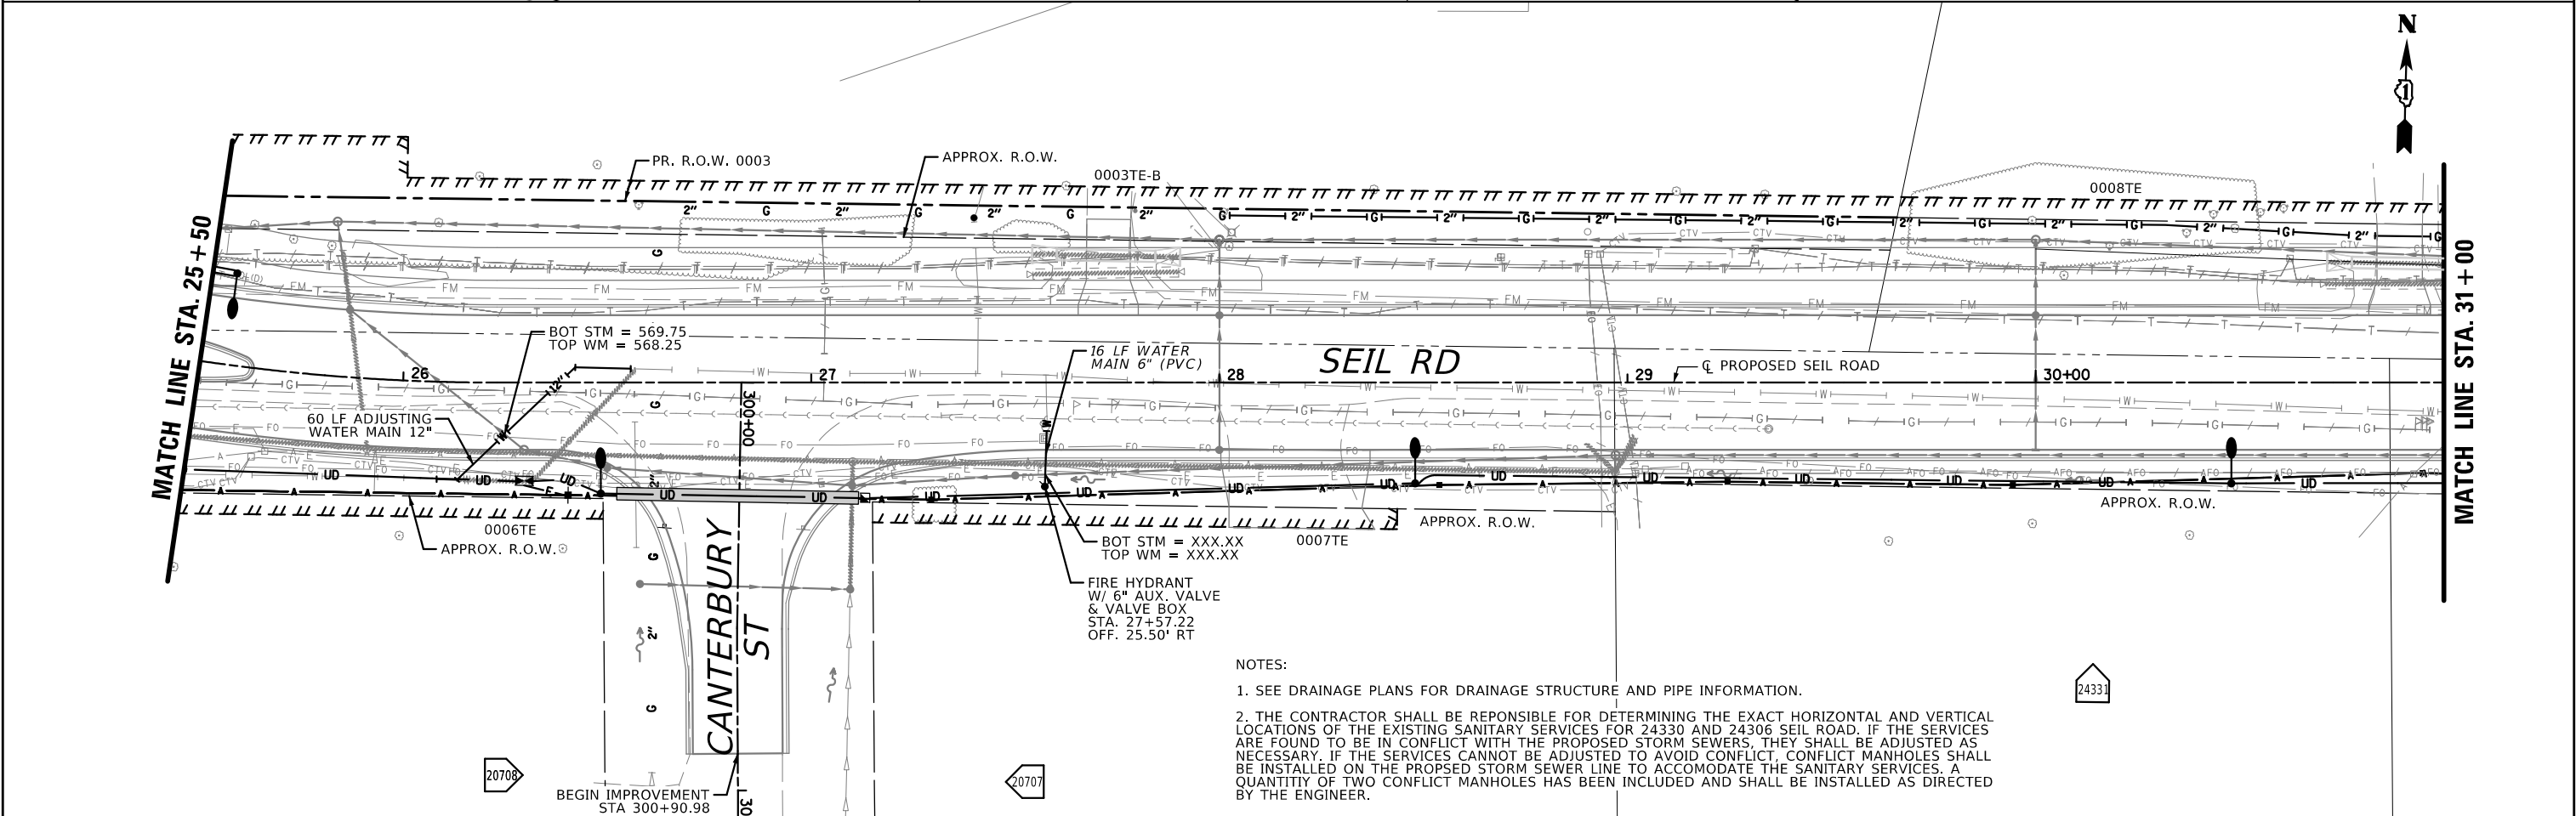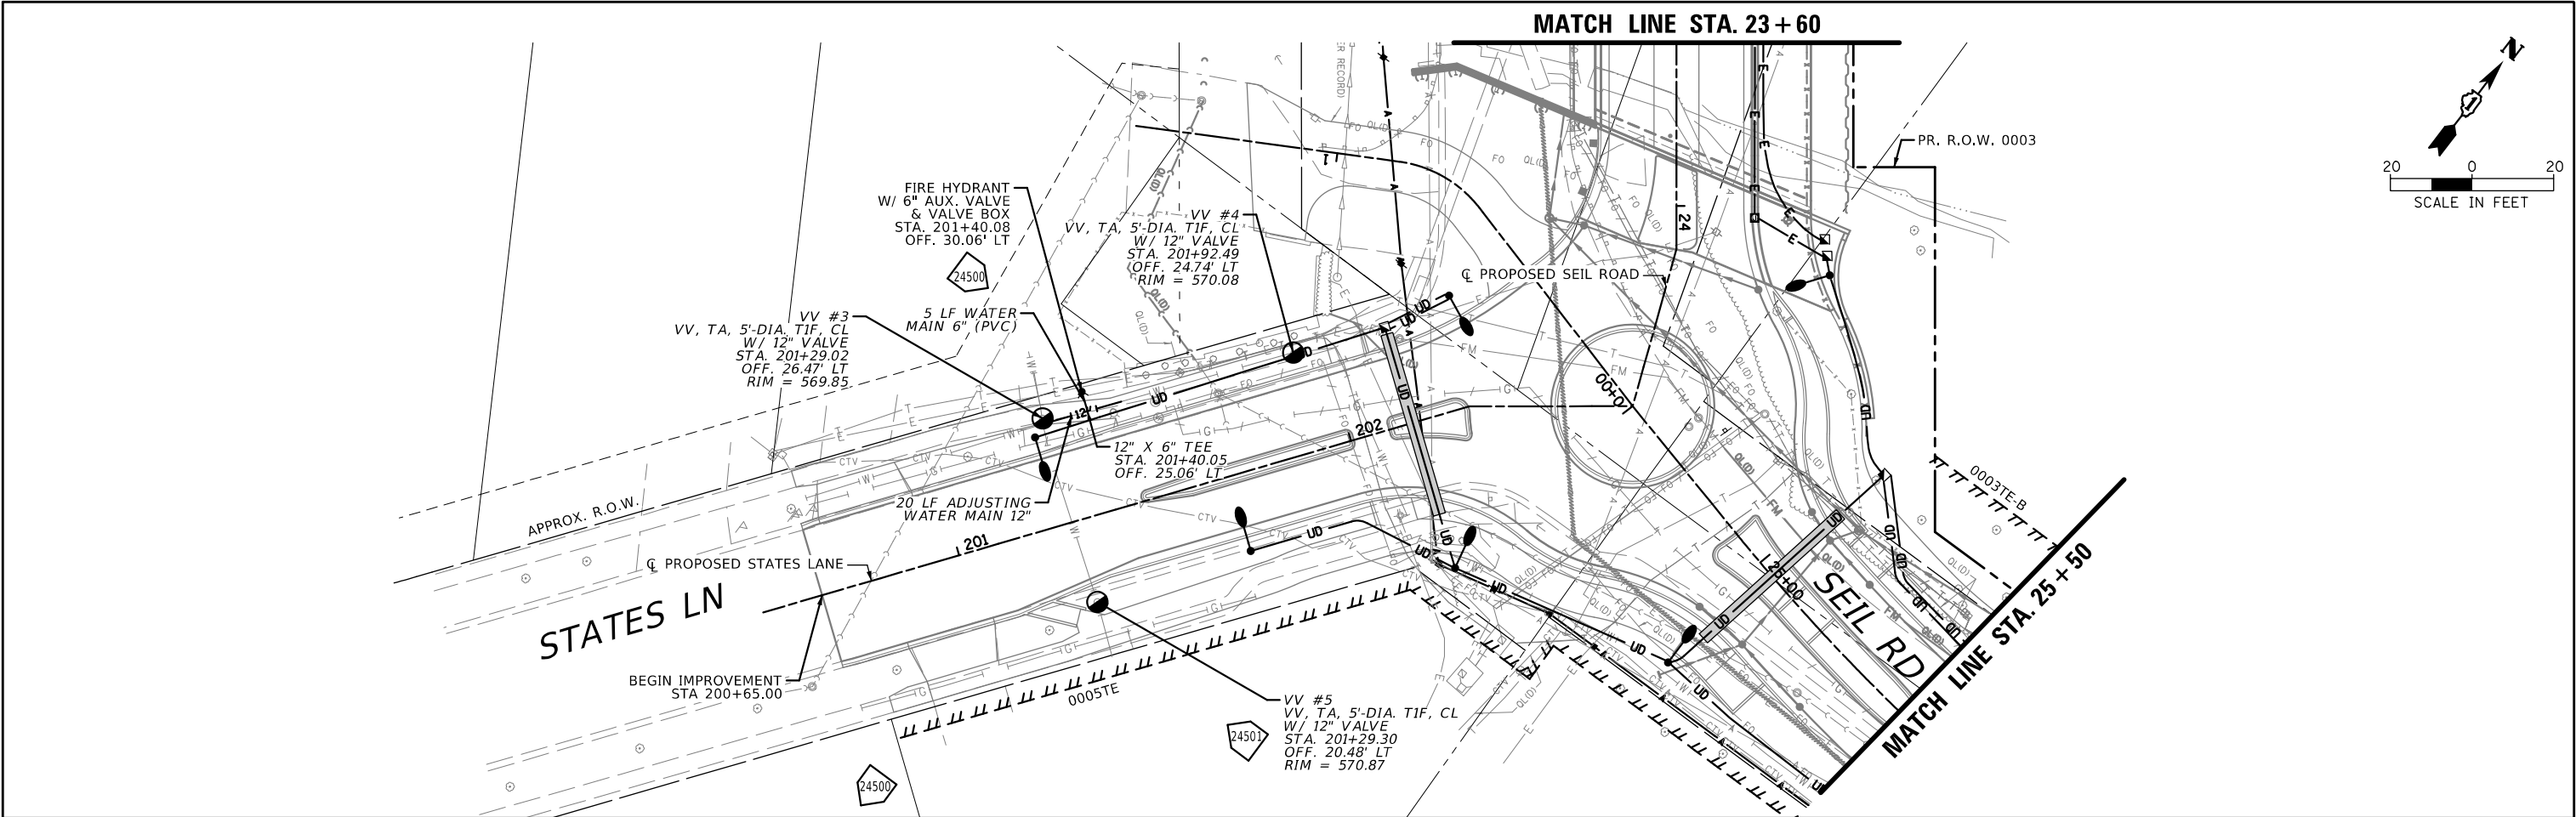

- NOTES:
1. SEE DRAINAGE PLANS FOR DRAINAGE STRUCTURE AND PIPE INFORMATION.
 2. THE CONTRACTOR SHALL BE RESPONSIBLE FOR DETERMINING THE EXACT HORIZONTAL AND VERTICAL LOCATIONS OF THE EXISTING SANITARY SERVICES FOR 24330 AND 24306 SEIL ROAD. IF THE SERVICES ARE FOUND TO BE IN CONFLICT WITH THE PROPOSED STORM SEWERS, THEY SHALL BE ADJUSTED AS NECESSARY. IF THE SERVICES CANNOT BE ADJUSTED TO AVOID CONFLICT, CONFLICT MANHOLES SHALL BE INSTALLED ON THE PROPOSED STORM SEWER LINE TO ACCOMMODATE THE SANITARY SERVICES. A QUANTITY OF TWO CONFLICT MANHOLES HAS BEEN INCLUDED AND SHALL BE INSTALLED AS DIRECTED BY THE ENGINEER.

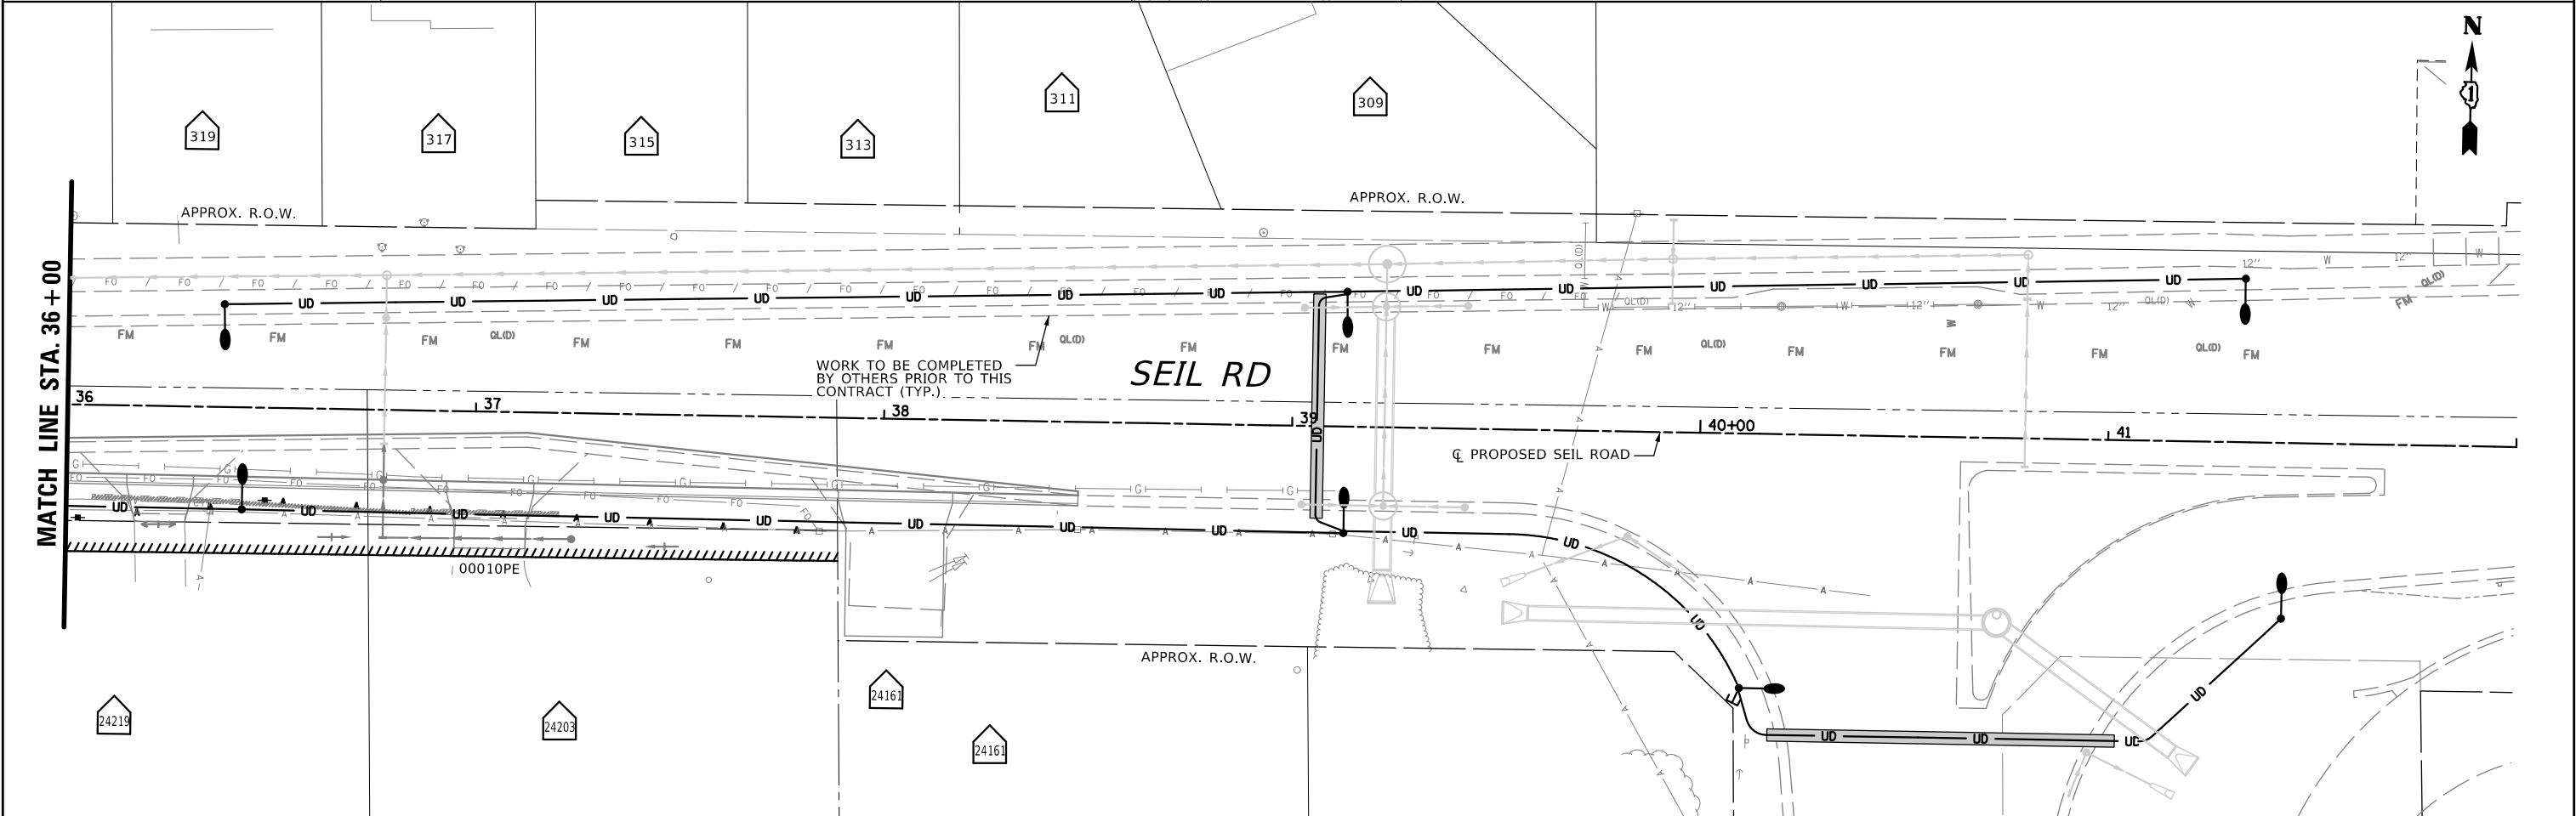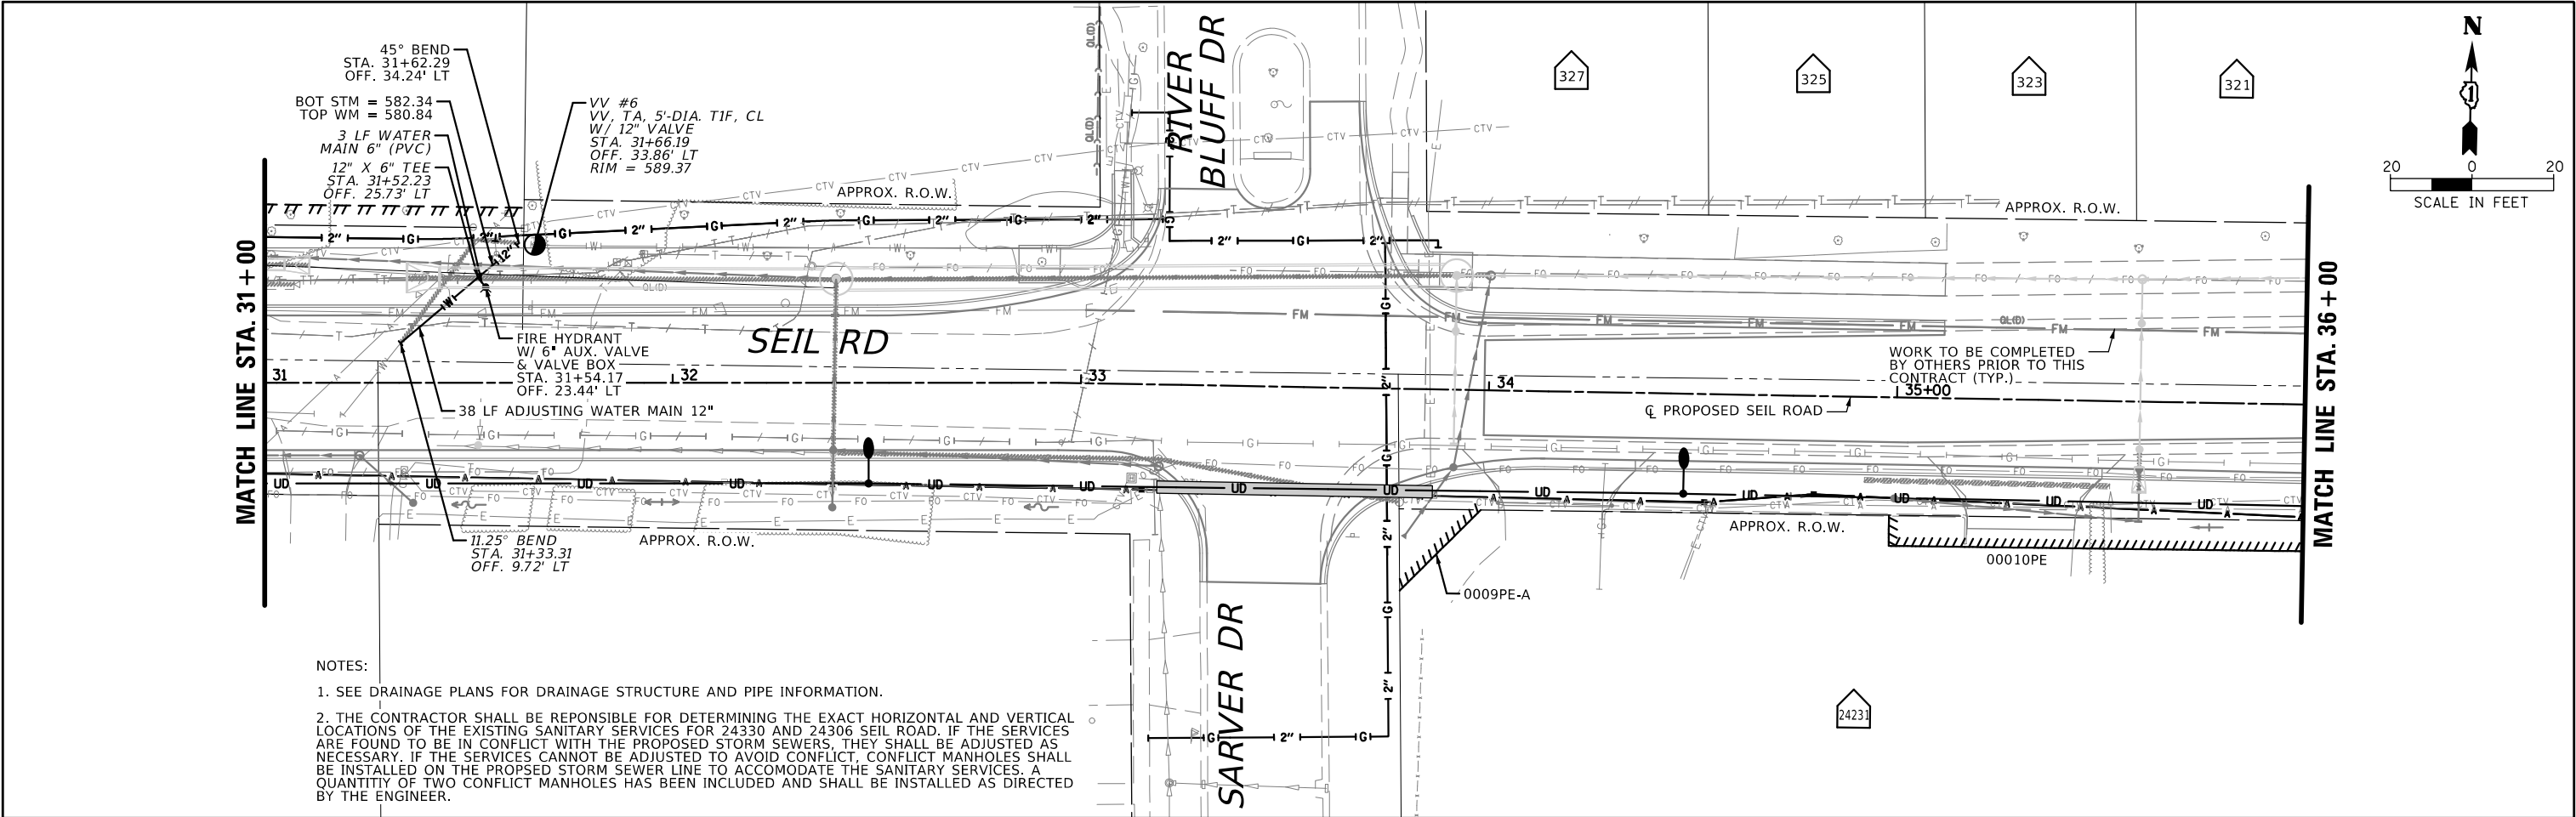

PART OF THE SOUTHWEST & SOUTHEAST QUARTER OF SECTION 16, TWP. 35 N., R. 9 E. OF THE 3RD. P.M., IN WILL COUNTY, ILLINOIS.
PART OF THE NORTHWEST & NORTHEAST QUARTER OF SECTION 21, TWP. 35 N., R. 9 E. OF THE 3RD. P.M., IN WILL COUNTY, ILLINOIS.

LEGEND

SECTION / QUARTER SECTION LINE
PLATTED LOT LINES
PROPERTY (DEED) LINE
APPROXIMATE PROPERTY LINE
EXISTING CENTERLINE
PROPOSED CENTERLINE
EXISTING RIGHT OF WAY LINE
PROPOSED RIGHT OF WAY LINE
EXISTING EASEMENT
PROPOSED EASEMENT
EXISTING ACCESS CONTROL LINE
PROPOSED ACCESS CONTROL LINE
MEASURED DIMENSION
COMPUTED DIMENSION
RECORDED DIMENSION
EXISTING BUILDING

IRON PIPE OR ROD FOUND
CUT CROSS FOUND OR SET
STAKING OF PROPOSED RIGHT OF WAY. SET DIVISION OF HIGHWAYS SURVEY MARKER TO MONUMENT THE POSITION SHOWN, IDENTIFIED BY INSCRIPTION DATA AND SURVEYORS REGISTRATION NUMBER.
STAKING OF PROPOSED RIGHT OF WAY IN CULTIVATED AREAS. BURIED 5/8 INCH METAL ROD 20 INCHES BELOW GROUND TO MARK FUTURE SURVEY MARKER POSITION IDENTIFIED BY COLORED PLASTIC CAP BEARING SURVEYORS REGISTRATION NUMBER.
PERMANENT SURVEY MARKER, I.D.O.T. STANDARD 2135 (TO BE SET BY OTHERS)
RIGHT OF WAY STAKING PROPOSED TO BE SET
STATE OF ILLINOIS
COUNTY OF COOK


THIS IS TO CERTIFY THAT I, KENNETH J. RASMUSSEN, AN ILLINOIS PROFESSIONAL LAND SURVEYOR, (IWE, CHRISTOPHER B. BURKE ENGINEERING, LTD., AN ILLINOIS PROFESSIONAL DESIGN FIRM LAND SURVEYING CORPORATION, NUMBER 184.001175-0014,) HAVE SURVEYED THE PLAT OF HIGHWAYS SHOWN HEREON IN SECTION 16 & 21, TOWNSHIP 35 NORTH, RANGE 9 EAST OF THE THIRD PRINCIPAL MERIDIAN, WILL COUNTY, THAT THE SURVEY IS TRUE AND COMPLETE AS SHOWN TO THE BEST OF MY KNOWLEDGE AND BELIEF, THAT THE PLAT CORRECTLY REPRESENTS SAID SURVEY, THAT ALL MONUMENTS FOUND AND ESTABLISHED ARE OF PERMANENT QUALITY AND OCCUPY THE POSITIONS SHOWN THEREON AND THAT THE MONUMENTS ARE SUFFICIENT TO ENABLE THE SURVEY TO BE RETRACED, MADE FOR THE DEPARTMENT OF TRANSPORTATION, STATE OF ILLINOIS.

DATED AT ROSEMONT, ILLINOIS THIS 13 DAY OF 2023 A.D.

ILLINOIS PROFESSIONAL LAND SURVEYOR NO. 35
LICENSE EXPIRATION DATE: 11-30-2024

THIS PROFESSIONAL SERVICE CONFORMS TO THE CURRENT ILLINOIS MINIMUM STANDARDS FOR A BOUNDARY SURVEY.

NOTE:
ALL DIMENSION ARE MEASURED UNLESS OTHERWISE SPECIFIED
BEARINGS AND DISTANCES SHOWN HEREON ARE ON THE ILLINOIS STATE PLANE COORDINATE SYSTEM, EAST ZONE, NORTH AMERICAN DATUM OF 1983 (2011 ADJUSTMENT) "GRID".
ALL MEASURED AND CALCULATED DISTANCES ARE "GRID" NOT "GROUND". TO OBTAIN GROUND DISTANCES, DIVIDE GRID DISTANCES BY THE COMBINATION FACTOR OF 0.99995372753.
AREAS SHOWN ON THIS PLAT ARE "GROUND"

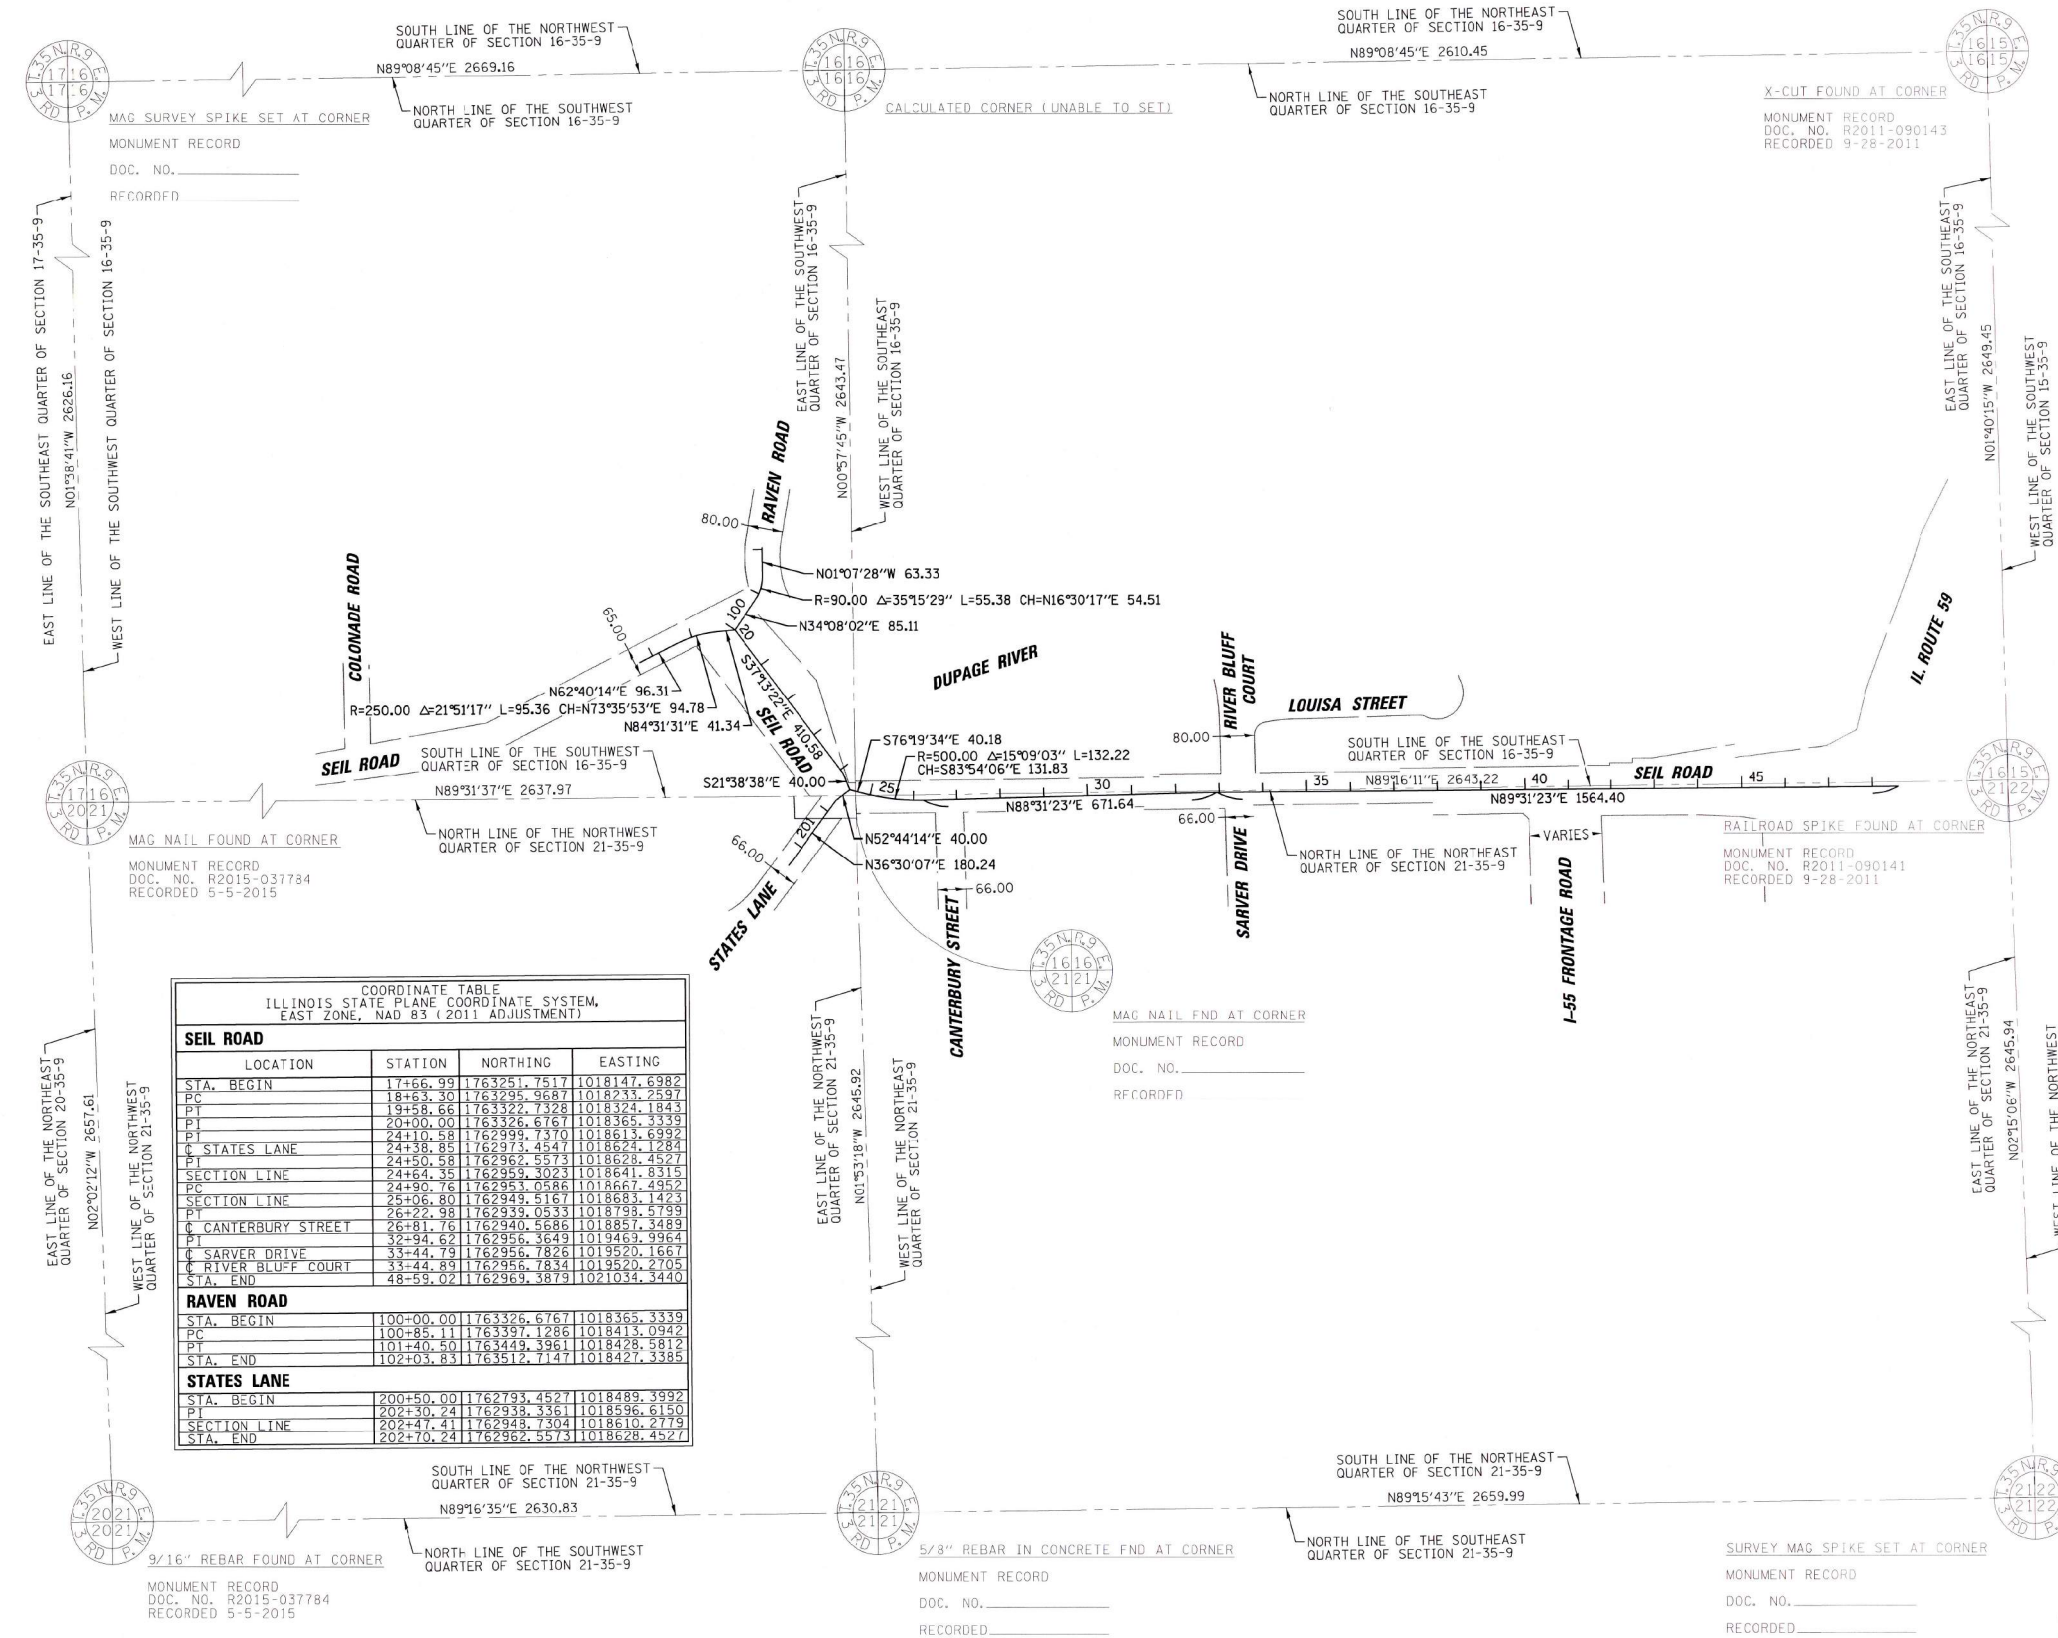

COORDINATE TABLE ILLINOIS STATE PLANE COORDINATE SYSTEM, EAST ZONE, NAD 83 (2011 ADJUSTMENT)			
SEIL ROAD			
LOCATION	STATION	NORTHING	EASTING
STA. BEGIN	17+66.99	1763251.7517	1018147.6982
PC	18+63.30	1763295.9687	1018233.2597
PT	19+58.66	1763322.7328	1018324.1843
PI	20+00.00	1763326.6167	1018365.3339
CD	24+10.58	1762999.7370	1018613.6992
CD	24+38.85	1762973.4547	1018624.1284
PT	24+50.58	1762962.5573	1018628.4527
SECTION LINE	24+64.35	1762959.3023	1018641.8315
PC	24+90.76	1762953.0586	1018667.4952
SECTION LINE	25+06.80	1762949.5167	1018683.1423
PT	26+22.98	1762939.0533	1018793.5799
CD	26+81.76	1762940.5686	1018857.3489
PT	32+94.62	1762956.5649	1019469.9964
CD	33+44.79	1762956.7826	1019520.1667
CD	33+44.89	1762956.7834	1019520.2705
STA. END	48+59.02	1762969.3879	1021034.3440
RAVEN ROAD			
STA. BEGIN	100+00.00	1763326.6767	1018365.3339
PC	100+85.11	1763397.1286	1018413.0942
PT	101+40.50	1763449.3961	1018428.5812
STA. END	102+03.83	1763512.7147	1018427.3385
STATES LANE			
STA. BEGIN	200+50.00	1762793.4527	1018489.3992
PT	202+30.24	1762938.3361	1018596.6150
SECTION LINE	202+47.41	1762943.7304	1018610.2719
STA. END	202+70.24	1762962.5573	1018628.4527

PART OF THE SOUTHWEST & SOUTHEAST QUARTER OF SECTION 16, TWP. 35 N., R. 9 E. OF THE 3RD. P.M., IN WILL COUNTY, ILLINOIS.
PART OF THE NORTHWEST & NORTHEAST QUARTER OF SECTION 21, TWP. 35 N., R. 9 E. OF THE 3RD. P.M., IN WILL COUNTY, ILLINOIS.

RAVEN ROAD STATION OFFSET TABLE		
PT #	STATION	OFFSET
05	101+35.93	36.35 L
06	101+35.81	27.93 L
07	100+86.02	36.93 L
08	100+32.96	8.43 R
09	100+60.14	23.18 R
10	100+78.32	48.09 R
11	100+53.65	48.92 R
23	100+87.44	38.59 R
24	100+56.19	58.56 R

PARCEL NUMBER	TOTAL HOLDINGS ACRES	PART TAKEN ACRES	AREA IN EXISTING R.O.W. ACRES	REMAINDER AREA ACRES	EASEMENT ACRES	AREA SQUARE FEET	PARCEL INDEX NUMBER
0001	5.781	0.022	N/A	5.759	N/A	N/A	05-06-16-300-021
0002TE	0.410	N/A	N/A	0.410	TE= 0.004	154	05-06-16-406-008
0003	11.371	0.836	0.616	10.535	TE-A= 0.034 TE-B= 0.068	1500 2952	05-06-16-404-033 05-06-16-400-034
0005TE	0.305	N/A	N/A	0.305	TE= 0.019	824	05-06-21-104-001

LEGEND



- SECTION / QUARTER SECTION LINE
PLATTED LOT LINES
PROPERTY (DEED) LINE
APPROXIMATE PROPERTY LINE
EXISTING CENTERLINE
PROPOSED CENTERLINE
EXISTING RIGHT OF WAY LINE
PROPOSED RIGHT OF WAY LINE
EXISTING EASEMENT
PROPOSED EASEMENT
EXISTING ACCESS CONTROL LINE
PROPOSED ACCESS CONTROL LINE
MEASURED DIMENSION
COMPUTED DIMENSION
RECORDED DIMENSION
EXISTING BUILDING
- IRON PIPE OR ROD FOUND
CUT CROSS FOUND OR SET
STAKING OF PROPOSED RIGHT OF WAY. SET DIVISION OF HIGHWAYS SURVEY MARKER TO MONUMENT THE POSITION SHOWN, IDENTIFIED BY INSCRIPTION DATA AND SURVEYORS REGISTRATION NUMBER.
STAKING OF PROPOSED RIGHT OF WAY IN CULTIVATED AREAS. BURIED 5/8 INCH METAL ROD 20 INCHES BELOW GROUND TO MARK FUTURE SURVEY MARKER POSITION IDENTIFIED BY COLORED PLASTIC CAP BEARING SURVEYORS REGISTRATION NUMBER.
PERMANENT SURVEY MARKER, I.D.O.T. STANDARD 2135 (TO BE SET BY OTHERS)
RIGHT OF WAY STAKING PROPOSED TO BE SET
- STATE OF ILLINOIS)
COUNTY OF COOK)

THIS IS TO CERTIFY THAT I, KENNETH J. RASMUSSEN, AN ILLINOIS PROFESSIONAL LAND SURVEYOR, (WE, CHRISTOPHER B. BURKE ENGINEERING, LTD. AN ILLINOIS PROFESSIONAL DESIGN FIRM LAND SURVEYING CORPORATION, NUMBER 184.001175-0014,) HAVE SURVEYED THE PLAT OF HIGHWAYS SHOWN HEREON IN SECTION 16 & 21, TOWNSHIP 35 NORTH, RANGE 9 EAST OF THE THIRD PRINCIPAL MERIDIAN, WILL COUNTY, THAT THE SURVEY IS TRUE AND COMPLETE AS SHOWN TO THE BEST OF MY KNOWLEDGE AND BELIEF, THAT THE PLAT CORRECTLY REPRESENTS SAID SURVEY, THAT ALL MONUMENTS FOUND AND ESTABLISHED ARE OF PERMANENT QUALITY AND OCCUPY THE POSITIONS SHOWN THEREON AND THAT THE MONUMENTS ARE SUFFICIENT TO ENABLE THE SURVEY TO BE RETRACED, MADE FOR THE DEPARTMENT OF TRANSPORTATION, STATE OF ILLINOIS.

DATED AT ROSEMONT, ILLINOIS THIS 26 DAY OF March 20 24 A.D.

ILLINOIS PROFESSIONAL LAND SURVEYOR NO. 35-32405 KENNETH J. RASMUSSEN
LICENSE EXPIRATION DATE: 11-30-2024

THIS PROFESSIONAL SERVICE CONFORMS TO THE CURRENT ILLINOIS MINIMUM STANDARDS FOR A BOUNDARY SURVEY.


NOTE:
ALL DIMENSION ARE MEASURED UNLESS OTHERWISE SPECIFIED
BEARINGS AND DISTANCES SHOWN HEREON ARE ON THE ILLINOIS STATE PLANE COORDINATE SYSTEM, EAST ZONE, NORTH AMERICAN DATUM OF 1983 (2011 ADJUSTMENT) "GRID".
ALL MEASURED AND CALCULATED DISTANCES ARE "GRID" NOT "GROUND". TO OBTAIN GROUND DISTANCES, DIVIDE GRID DISTANCES BY THE COMBINATION FACTOR OF 0.9995372753.
AREAS SHOWN ON THIS PLAT ARE "GROUND"

CB CHRISTOPHER B. BURKE ENGINEERING, LTD.
9575 W. Higgins Road, Suite 600
Rosemont, Illinois 60018
(847) 823-0500

PLAT OF HIGHWAYS STATE OF ILLINOIS DEPARTMENT OF TRANSPORTATION SEIL ROAD

LIMITS: SEIL ROAD (RAVEN TO FRONTAGE) COUNTY: WILL
SECTION: 21-00047-00-WR JOB NO.: R-91-013-21
STA. 17+66.99 TO STA. 24+64.35
SCALE: 1"= 40' SHEET 3 OF 5 SHEETS

BUREAU OF LAND ACQUISITION
201 WEST CENTER COURT
SCHAUMBURG, ILLINOIS 60196

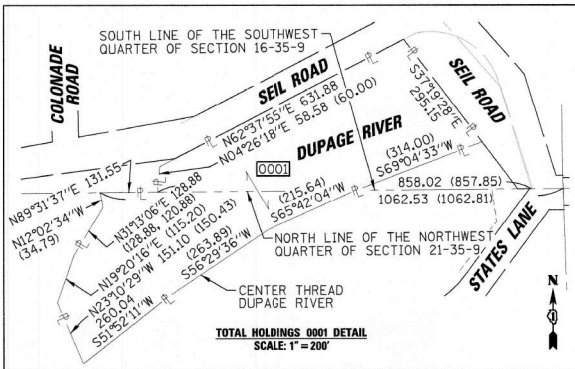

COORDINATE TABLE ILLINOIS STATE PLANE COORDINATE SYSTEM, EAST ZONE, NAD 83 (2011 ADJUSTMENT)				
PT#	STATION	OFFSET	NORTHING	EASTING
01	19+02.96	22.24 RT	1763290.19	1018276.75
02	19+06.77	31.81 RT	1763282.11	1018282.90
03	18+02.83	35.17 RT	1763236.97	1018195.68
04	18+02.83	25.73 RT	1763245.85	1018191.08
05	20+02.74	64.39 LT	1763363.45	1018418.27
10	20+06.28	84.77 LT	1763372.95	1018436.64
11	20+28.67	66.30 LT	1763343.95	1018435.47
12	20+04.55	79.23 LT	1763211.48	1018592.34
13	23+14.44	39.85 LT	1763100.40	1018587.28
14	23+15.05	43.30 LT	1763102.00	1018590.39
15	23+30.55	63.30 LT	1763041.88	1018636.06
16	23+30.55	63.30 LT	1763053.98	1018651.99
17	23+23.64	37.02 LT	1762982.81	1018706.05
18	29+66.02	40.47 LT	1762988.35	1019140.46
19	29+59.14	7.55 LT	1762955.27	1019134.44
20	24+66.95	9.98 RT	1762948.99	1018642.00
21	24+50.58	28.51 RT	1762948.67	1018603.25
22	24+00.70	48.84 LT	1763196.41	1018525.63
23	20+08.25	96.11 LT	1763378.24	1018446.88

PORTION OF LOT 1A ACQUIRED BY THE VILLAGE OF SHOREWOOD BY CORPORATION WARRANTY DEED RECORDED 6-13-1991 AS DOCUMENT NO. R91-032001, PRE-RIVER OAKS SOUTH UNIT 1 SUBDIVISION

COORDINATE TABLE ILLINOIS STATE PLANE COORDINATE SYSTEM, EAST ZONE, NAD 83 (2011 ADJUSTMENT)				
PT#	STATION	OFFSET	NORTHING	EASTING
24	20+37.52	71.96 LT	1763340.33	1018445.33
25	22+05.55	84.29 LT	1763213.99	1018556.79
26	22+62.95	63.66 LT	1763155.80	1018575.09
27	22+61.28	58.96 LT	1763154.30	1018570.32
28	25+08.46	49.51 LT	1762997.61	1018694.16
29	25+98.28	59.68 LT	1762998.70	1018775.28
30	25+98.66	49.69 LT	1762988.70	1018775.41
31	29+67.06	45.45 LT	1762993.36	1019141.38
39	24+80.37	58.16 RT	1762889.00	1018643.65
40	24+81.71	62.98 RT	1762894.00	1018643.82
41	24+51.14	70.68 RT	1762893.74	1018612.29

LINE TABLE		
LINE	BEARING	LENGTH
L01	S02°18'15"W	29.03
L02	N02°18'15"E	37.95
L03	S89°31'37"W	16.00

CURVE TABLE				
CURVE	RADIUS	DELTA	LENGTH	CHORD BEARING
C01	(283.44)	13°09'28"	65.09	S07°32'00"E
C02	(283.44)	8°54'43"	44.08	S05°24'37"E
C03	(283.44)	4°14'46"	21.00	S11°59'21"E

REVISION DATE: 03-26-2024 REVISION MADE BY: AJK

STATE OF ILLINOIS
DEPARTMENT OF TRANSPORTATION

SEIL ROAD WIDENING
PLAT OF HIGHWAYS (FOR REFERENCE ONLY)

SCALE: N.T.S. SHEET 2 OF 4 SHEETS STA. TO STA.


F.A.U. RTE.	SECTION	COUNTY	TOTAL SHEETS	SHEET NO.
0403	21-00047-00-WR	WILL	149	61
ILLINOIS FED. AID PROJECT				CONTRACT NO. 61M01

CHRISTOPHER B. BURKE ENGINEERING, LTD.
9521 W. Higgins Road, Suite 600
Rosemont, Illinois 60018
(847) 823-0500

USER NAME = aschaefer	DESIGNED - AJS/JRS	REVISED -
PLOT SCALE = N.T.S.	DRAWN - JRS/PWN	REVISED -
PLOT DATE = 11/2/2025	CHECKED - AJS	REVISED -
	DATE -	REVISED -

PART OF THE SOUTHWEST & SOUTHEAST QUARTER OF SECTION 16, TWP. 35 N., R. 9 E. OF THE 3RD. P.M., IN WILL COUNTY, ILLINOIS.
PART OF THE NORTHWEST & NORTHEAST QUARTER OF SECTION 21, TWP. 35 N., R. 9 E. OF THE 3RD. P.M., IN WILL COUNTY, ILLINOIS.

COORDINATE TABLE ILLINOIS STATE PLANE COORDINATE SYSTEM, EAST ZONE, NAD 83 (2011 ADJUSTMENT)				
PT#	STATION	OFFSET	NORTHING	EASTING
15	23+90.55	43.30	1763041.88	1018636.06
16	23+90.55	63.30	1763053.98	1018651.99
17	25+23.64	37.02	1762982.81	1018706.05
18	28+66.02	40.47	1762988.35	1019140.46
19	29+59.14	7.95	1762985.27	1019134.44
20	24+66.95	9.98	1762948.99	1018642.00
21	25+08.46	49.51	1762997.67	1018694.76
22	25+98.66	59.68	1762988.70	1018775.28
23	25+98.66	49.51	1762988.70	1018775.28
24	25+98.66	49.51	1762988.70	1018775.28
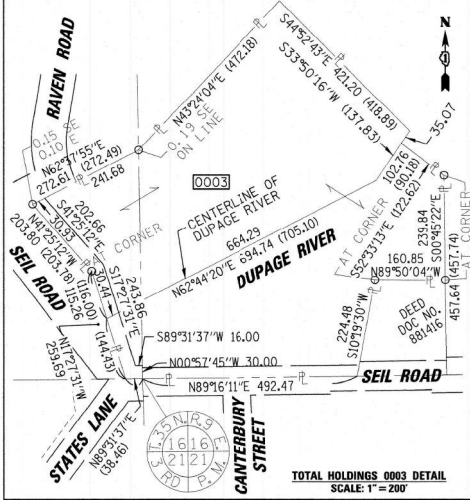

PARCEL NUMBER	TOTAL HOLDINGS ACRES	PART TAKEN ACRES	AREA IN EXISTING R.O.W. ACRES	REMAINDER AREA ACRES	EASEMENT ACRES	AREA SQUARE FEET	PARCEL INDEX NUMBER
0003	11.371	0.836	0.616	10.535	TE-A= 0.034 TE-B= 0.068	1500 2952	05-06-16-404-033 05-06-16-400-034
0006TE	0.443	N/A	N/A	0.443	TE= 0.022	960	05-06-21-201-001
0007TE	0.443	N/A	N/A	0.443	TE= 0.015	643	05-06-21-202-001
0008TE	0.918	N/A	0.152	0.918	TE= 0.023	985	05-06-16-400-004

LEGEND

SECTION / QUARTER SECTION LINE
PLATTED LOT LINES
PROPERTY (DEED) LINE
APPARENT PROPERTY LINE
EXISTING CENTERLINE
PROPOSED CENTERLINE
EXISTING RIGHT OF WAY LINE
PROPOSED RIGHT OF WAY LINE
EXISTING EASEMENT
PROPOSED EASEMENT
EXISTING ACCESS CONTROL LINE
PROPOSED ACCESS CONTROL LINE
MEASURED DIMENSION
COMPUTED DIMENSION
RECORDED DIMENSION
EXISTING BUILDING

IRON PIPE OR ROD FOUND
CUT CROSS FOUND OR SET
STAKING OF PROPOSED RIGHT OF WAY
STAKING OF PROPOSED RIGHT OF WAY IN CULTIVATED AREAS
PERMANENT SURVEY MARKER, I.D.O.T. STANDARD 2135 (TO BE SET BY OTHERS)
RIGHT OF WAY STAKING PROPOSED TO BE SET

STATE OF ILLINOIS
COUNTY OF COOK


THIS IS TO CERTIFY THAT I, KENNETH J. RASMUSSEN, AN ILLINOIS PROFESSIONAL LAND SURVEYOR, (WE, CHRISTOPHER B. BURKE ENGINEERING, LTD., AN ILLINOIS PROFESSIONAL DESIGN FIRM LAND SURVEYING CORPORATION, NUMBER 184.001175-0014,) HAVE SURVEYED THE PLAT OF HIGHWAYS SHOWN HEREON IN SECTION 16 & 21, TOWNSHIP 35 NORTH, RANGE 9 EAST OF THE THIRD PRINCIPAL MERIDIAN, WILL COUNTY, THAT THE SURVEY IS TRUE AND COMPLETE AS SHOWN TO THE BEST OF MY KNOWLEDGE AND BELIEF, THAT THE PLAT CORRECTLY REPRESENTS SAID SURVEY, THAT ALL MONUMENTS FOUND AND ESTABLISHED ARE OF PERMANENT QUALITY AND OCCUPY THE POSITIONS SHOWN THEREON AND THAT THE MONUMENTS ARE SUFFICIENT TO ENABLE THE SURVEY TO BE RETRACED, MADE FOR THE DEPARTMENT OF TRANSPORTATION, STATE OF ILLINOIS.

DATED AT ROSEMONT, ILLINOIS THIS 26th DAY OF March 2024 A.D.

Kenneth J. Rasmussen
ILLINOIS PROFESSIONAL LAND SURVEYOR NO. 589370
LICENSE EXPIRATION DATE: 11-30-2024

THIS PROFESSIONAL SERVICE CONFORMS TO THE CURRENT ILLINOIS MINIMUM STANDARDS FOR A BOUNDARY SURVEY.

NOTE:
ALL DIMENSION ARE MEASURED UNLESS OTHERWISE SPECIFIED
BEARINGS AND DISTANCES SHOWN HEREON ARE ON THE ILLINOIS STATE PLANE COORDINATE SYSTEM, EAST ZONE, NORTH AMERICAN DATUM OF 1983 (2011 ADJUSTMENT) "GRID".
ALL MEASURED AND CALCULATED DISTANCES ARE "GRID" NOT "GROUND". TO OBTAIN GROUND DISTANCES, DIVIDE GRID DISTANCES BY THE COMBINATION FACTOR OF 0.9999537253.
AREAS SHOWN ON THIS PLAT ARE "GROUND"

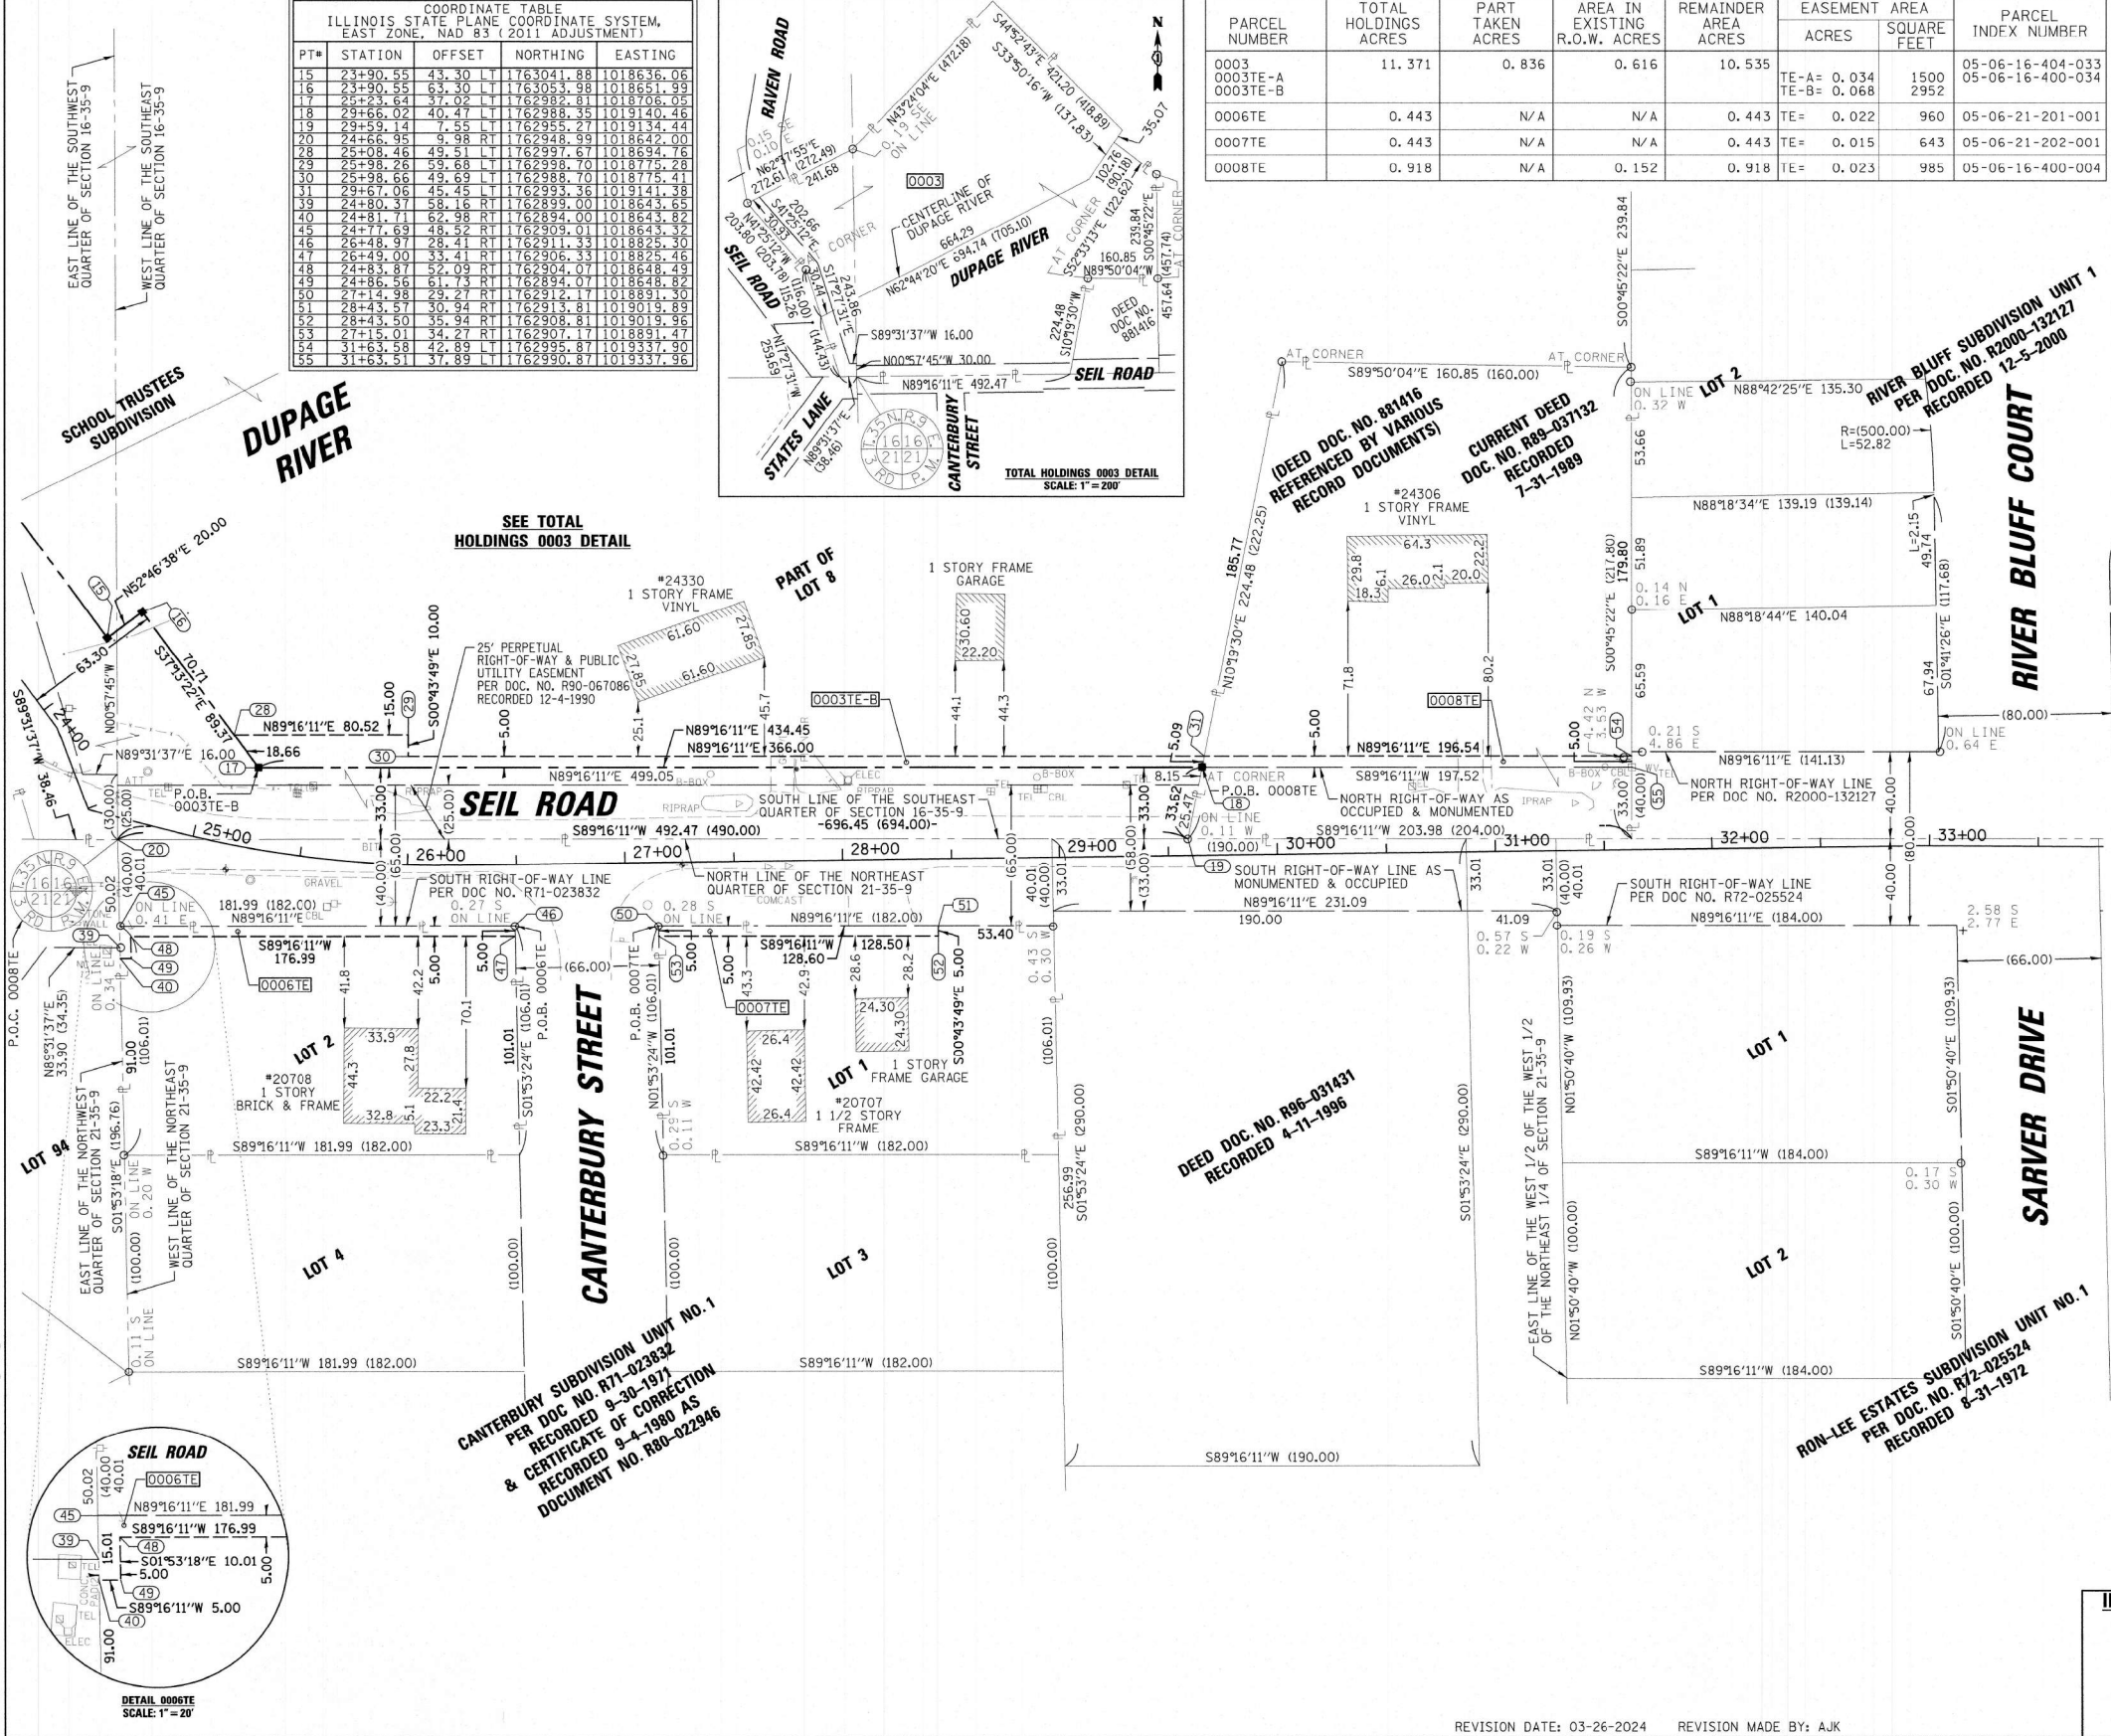

N:\Shorewood\07\0001D\070001D\2024\2103\Survey\hwy070001D2103-04.sur

REVISION DATE: 03-26-2024 REVISION MADE BY: AJK

PART OF THE SOUTHWEST & SOUTHEAST QUARTER OF SECTION 16, TWP. 35 N., R. 9 E. OF THE 3RD. P.M., IN WILL COUNTY, ILLINOIS.
PART OF THE NORTHWEST & NORTHEAST QUARTER OF SECTION 21, TWP. 35 N., R. 9 E. OF THE 3RD. P.M., IN WILL COUNTY, ILLINOIS.

STATE OF ILLINOIS }
COUNTY OF COOK }

THIS IS TO CERTIFY THAT I, KENNETH J. RASMUSSEN, AN ILLINOIS PROFESSIONAL LAND SURVEYOR, (ME, CHRISTOPHER B. BURKE ENGINEERING, LTD., AN ILLINOIS PROFESSIONAL DESIGN FIRM LAND SURVEYING CORPORATION, NUMBER 184.001175-0014,) HAVE SURVEYED THE PLAT OF HIGHWAYS SHOWN HEREON IN SECTION 16 & 21, TOWNSHIP 35 NORTH, RANGE 9 EAST OF THE THIRD PRINCIPAL MERIDIAN, WILL COUNTY, THAT THE SURVEY IS TRUE AND COMPLETE AS SHOWN TO THE BEST OF MY KNOWLEDGE AND BELIEF, THAT THE PLAT CORRECTLY REPRESENTS SAID SURVEY, THAT ALL MONUMENTS FOUND AND ESTABLISHED ARE OF PERMANENT QUALITY AND OCCUPY THE POSITIONS SHOWN THEREON AND THAT THE MONUMENTS ARE SUFFICIENT TO ENABLE THE SURVEY TO BE RETRACED, MADE FOR THE DEPARTMENT OF TRANSPORTATION, STATE OF ILLINOIS.

DATED AT ROSEMONT, ILLINOIS THIS 12 DAY OF April 2023 A.D.

ILLINOIS PROFESSIONAL LAND SURVEYOR NO. 35-3223
LICENSE EXPIRATION DATE: 11-30-2024

THIS PROFESSIONAL SERVICE CONFORMS TO THE CURRENT ILLINOIS MINIMUM STANDARDS FOR A BOUNDARY SURVEY

COORDINATE TABLE ILLINOIS STATE PLANE COORDINATE SYSTEM, EAST ZONE, NAD 83 (2011 ADJUSTMENT)				
PT#	STATION	OFFSET	NORTHING	EASTING
56	33+78.50	29.45 RT	1762927.62	1019554.12
57	33+98.50	29.36 RT	1762927.87	1019574.12
58	33+78.98	49.44 RT	1762907.63	1019554.77
59	34+98.53	28.32 RT	1762929.15	1019674.15
60	36+74.03	28.14 RT	1762931.38	1019849.63
61	36+74.20	35.64 RT	1762923.89	1019849.87
62	34+98.56	36.42 RT	1762921.65	1019674.24
63	37+89.05	27.63 RT	1762932.85	1019964.64
64	37+89.22	35.13 RT	1762925.35	1019964.88

PARCEL NUMBER	TOTAL HOLDINGS ACRES	PART TAKEN ACRES	AREA IN EXISTING R.O.W. ACRES	REMAINDER AREA ACRES	EASEMENT		PARCEL INDEX NUMBER
					ACRES	SQUARE FEET	
0009PE-A 0009PE-B	2.225	N/A	0.224	2.225	PE-A= 0.005 PE-B= 0.030	200 1317	05-06-21-205-004
0010PE	0.866	N/A	0.087	0.866	PE= 0.020	836	05-06-21-200-021



GRAPHIC SCALE
FEET
SCALE: 1"= 40'

- SECTION / QUARTER SECTION LINE
PLATTED LOT LINES
PROPERTY (DEED) LINE
APPARENT PROPERTY LINE
EXISTING CENTERLINE
PROPOSED CENTERLINE
EXISTING RIGHT OF WAY LINE
PROPOSED RIGHT OF WAY LINE
EXISTING EASEMENT
PROPOSED EASEMENT
EXISTING ACCESS CONTROL LINE
PROPOSED ACCESS CONTROL LINE
MEASURED DIMENSION
COMPUTED DIMENSION
RECORDED DIMENSION
EXISTING BUILDING

- IRON PIPE OR ROD FOUND
CUT CROSS FOUND OR SET
STAKING OF PROPOSED RIGHT OF WAY. SET DIVISION OF HIGHWAYS SURVEY MARKER TO MONUMENT THE POSITION SHOWN, IDENTIFIED BY INSCRIPTION DATA AND SURVEYORS REGISTRATION NUMBER.
STAKING OF PROPOSED RIGHT OF WAY IN CULTIVATED AREAS. BURIED 5/8 INCH METAL ROD 20 INCHES BELOW GROUND TO MARK FUTURE SURVEY MARKER POSITION IDENTIFIED BY COLORED PLASTIC CAP BEARING SURVEYORS REGISTRATION NUMBER.
PERMANENT SURVEY MARKER, I.D.O.T. STANDARD 2135 (TO BE SET BY OTHERS)
RIGHT OF WAY STAKING PROPOSED TO BE SET

TEMPORARY CONSTRUCTION EASEMENT TO I.D.O.T. PER DOC. NO. R2002-012275 RECORDED 2-7-2022
TEMPORARY CONSTRUCTION EASEMENT TO I.D.O.T. PER DOC. NO. R2008-115537 RECORDED 9-17-2008
TEMPORARY CONSTRUCTION EASEMENT TO I.D.O.T. PER DOC. NO. R2012-005127 RECORDED 1-12-2012
TEMPORARY CONSTRUCTION EASEMENT TO I.D.O.T. PER DOC. NO. R2021-068839 RECORDED 6-22-2021


NOTE:
ALL DIMENSION ARE MEASURED UNLESS OTHERWISE SPECIFIED
BEARINGS AND DISTANCES SHOWN HEREON ARE ON THE ILLINOIS STATE PLANE COORDINATE SYSTEM, EAST ZONE, NORTH AMERICAN DATUM OF 1983 (2011 ADJUSTMENT) "GRID".
ALL MEASURED AND CALCULATED DISTANCES ARE "GRID" NOT "GROUND". TO OBTAIN GROUND DISTANCES, DIVIDE GRID DISTANCES BY THE COMBINATION FACTOR OF 0.99995372753.
AREAS SHOWN ON THIS PLAT ARE "GROUND"


CHRISTOPHER B. BURKE ENGINEERING, LTD.
9575 W. Higgins Road, Suite 600
Rosemont, Illinois 60018
(847) 823-0500

PLAT OF HIGHWAYS
STATE OF ILLINOIS
DEPARTMENT OF TRANSPORTATION
SEIL ROAD

LIMITS: SEIL ROAD (RAVEN TO FRONTAGE) COUNTY: WILL
SECTION: 21-00047-00-WR JOB NO.: R-91-013-21
STA. 24+64.35 TO STA. 33+77.80
SCALE: 1"= 40' SHEET 5 OF 5 SHEETS

BUREAU OF LAND ACQUISITION
201 WEST CENTER COURT
SCHAUMBURG, ILLINOIS 60196

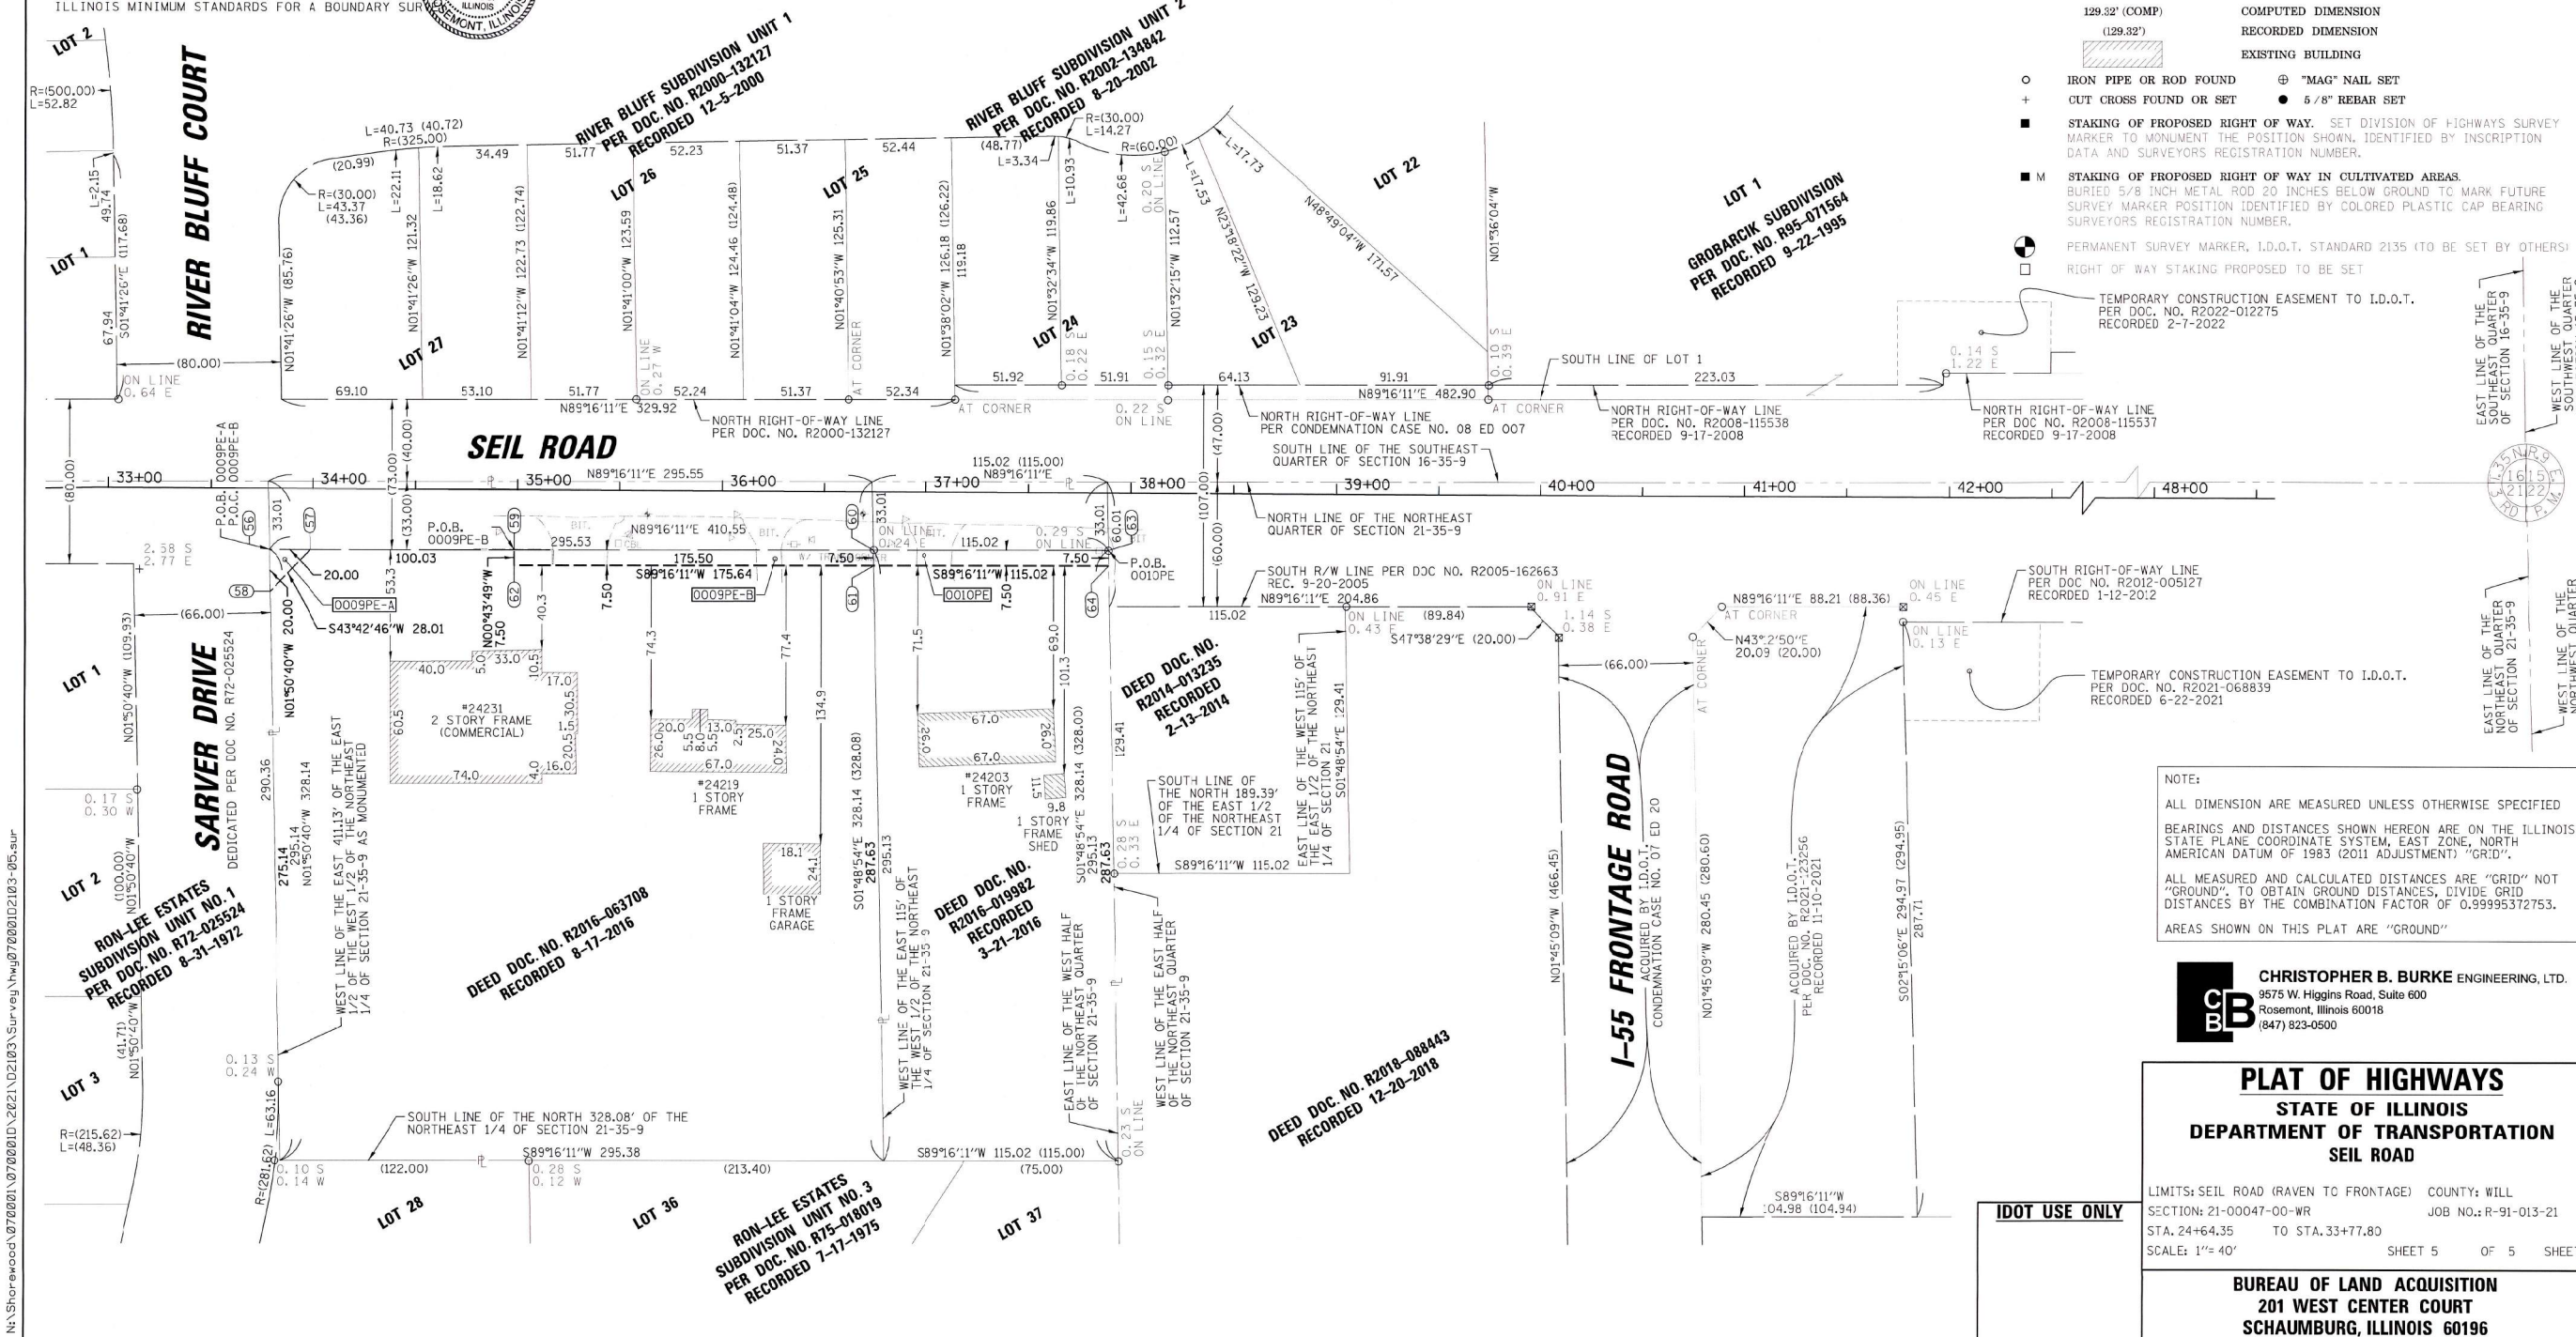

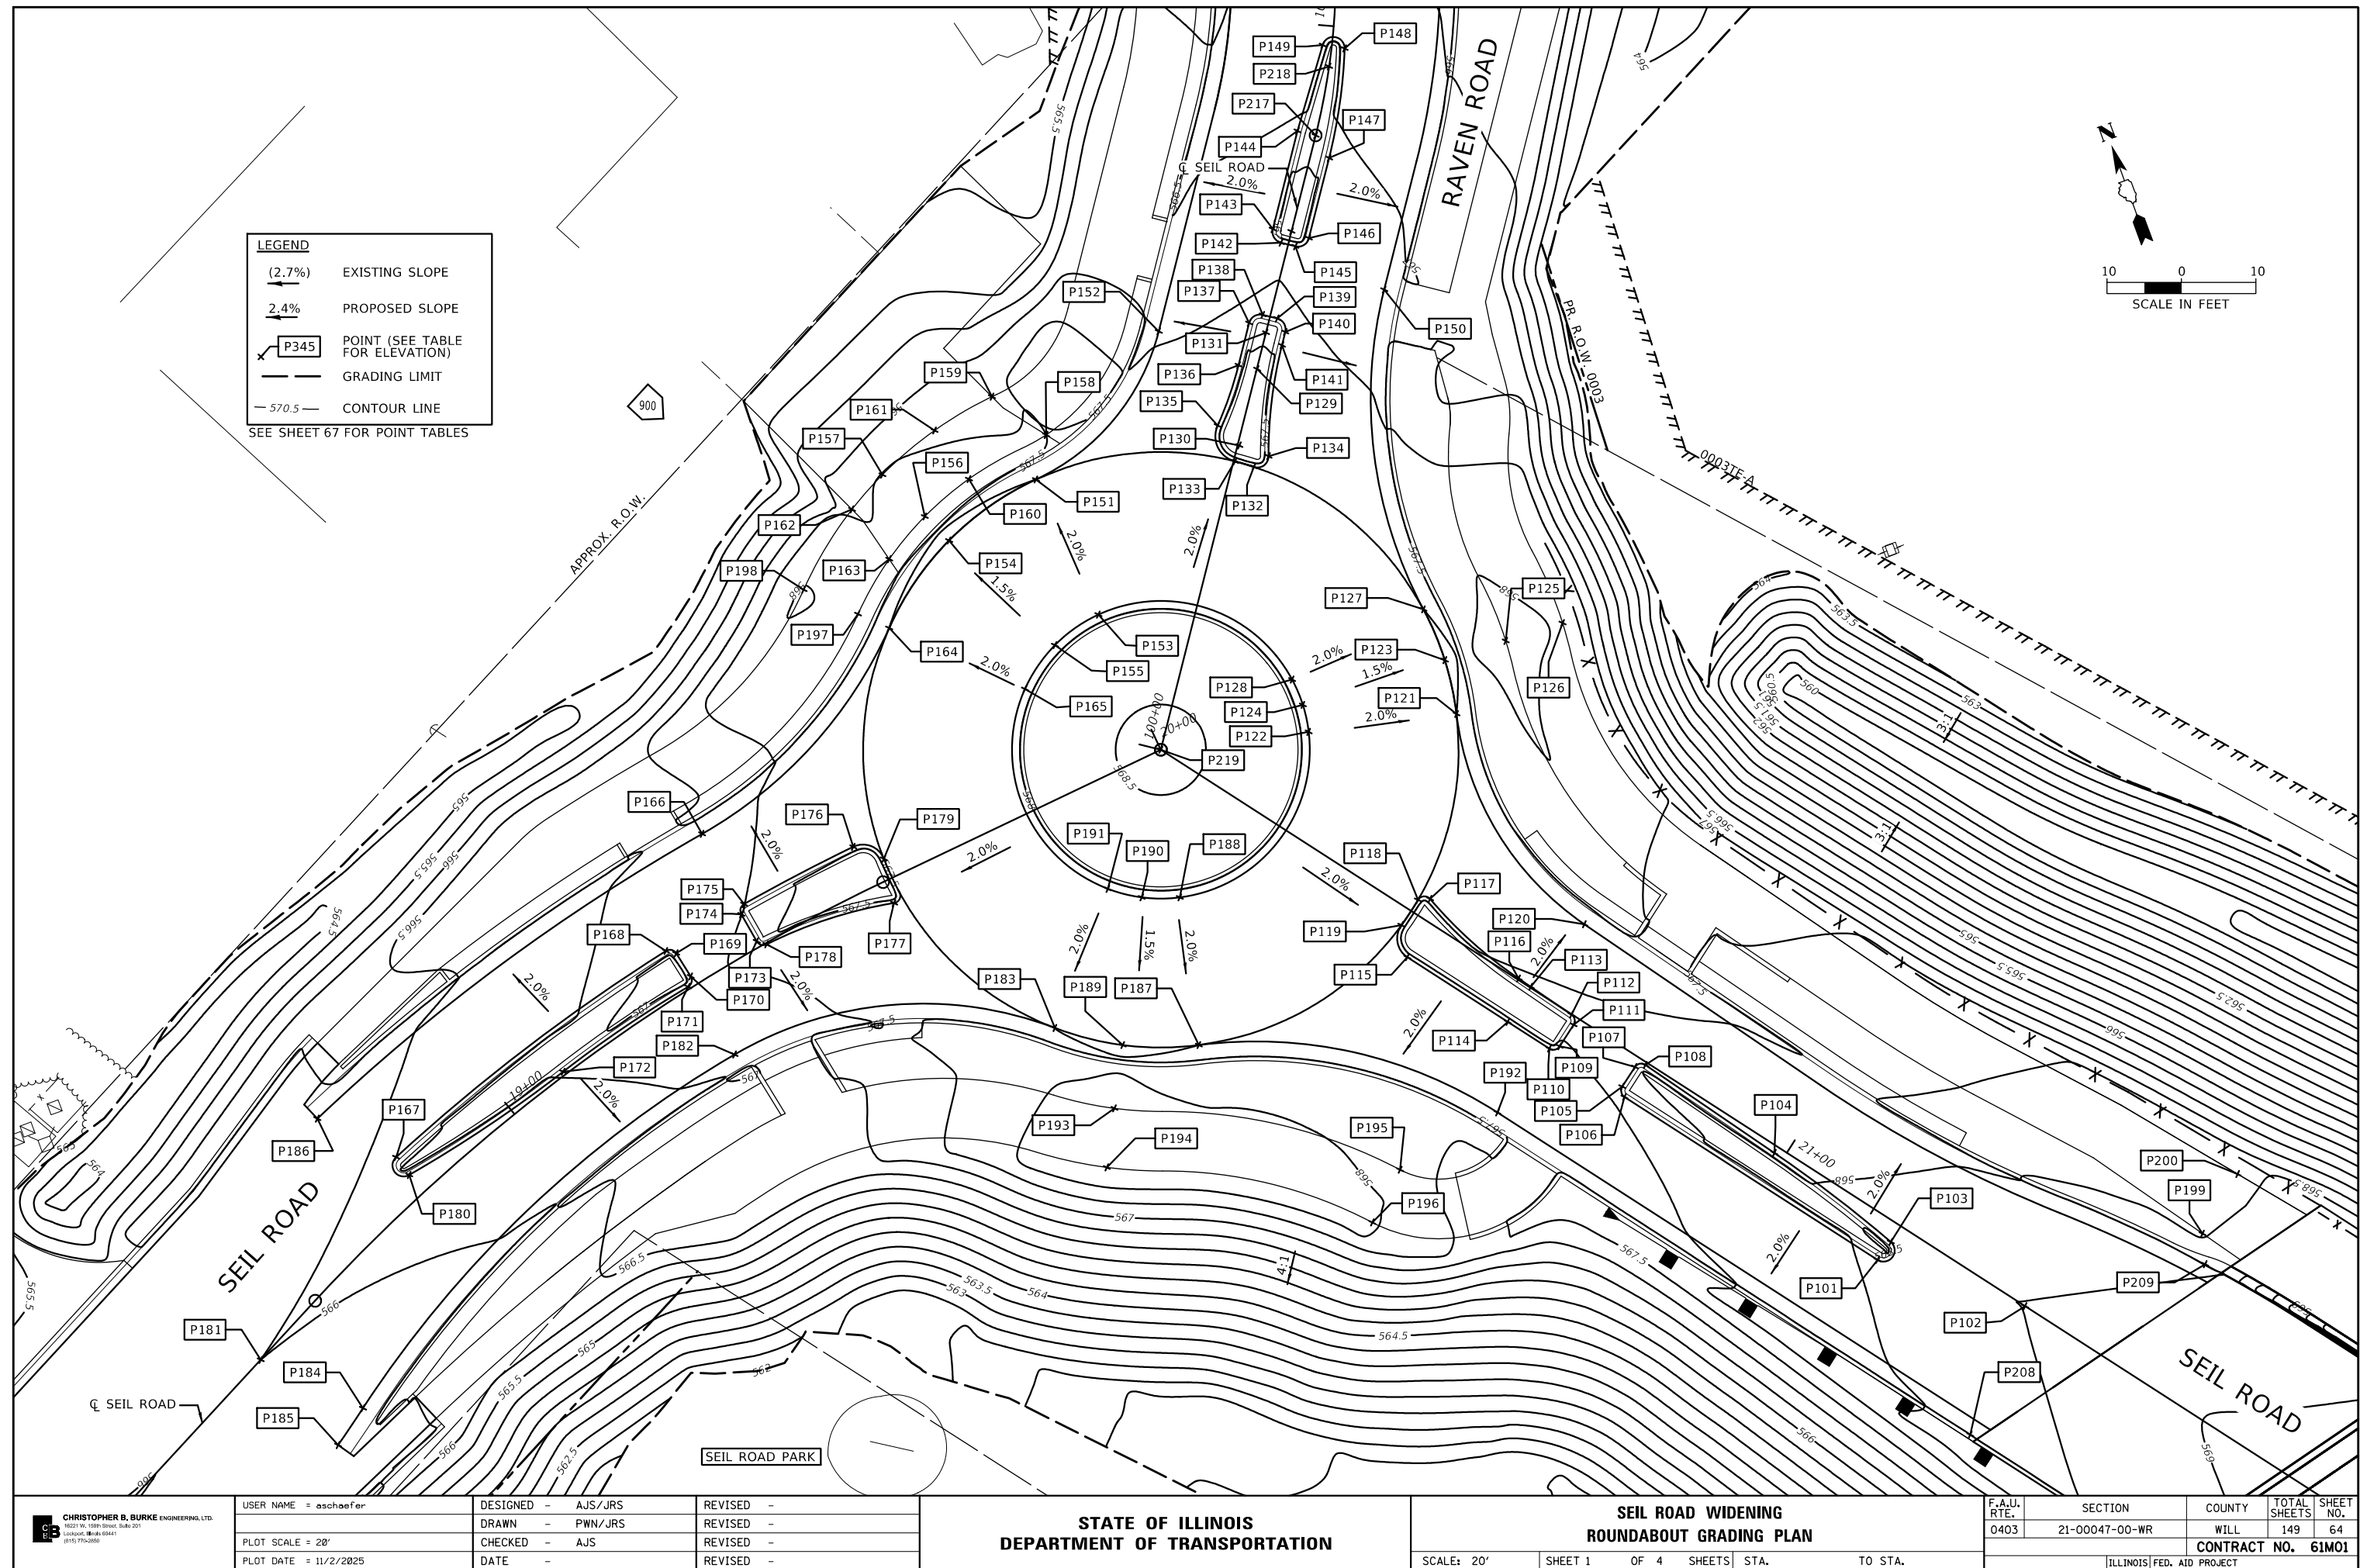

LEGEND

(2.7%) EXISTING SLOPE



2.4% PROPOSED SLOPE

P345 POINT (SEE TABLE FOR ELEVATION)

--- GRADING LIMIT

570.5 CONTOUR LINE

SEE SHEET 67 FOR POINT TABLES

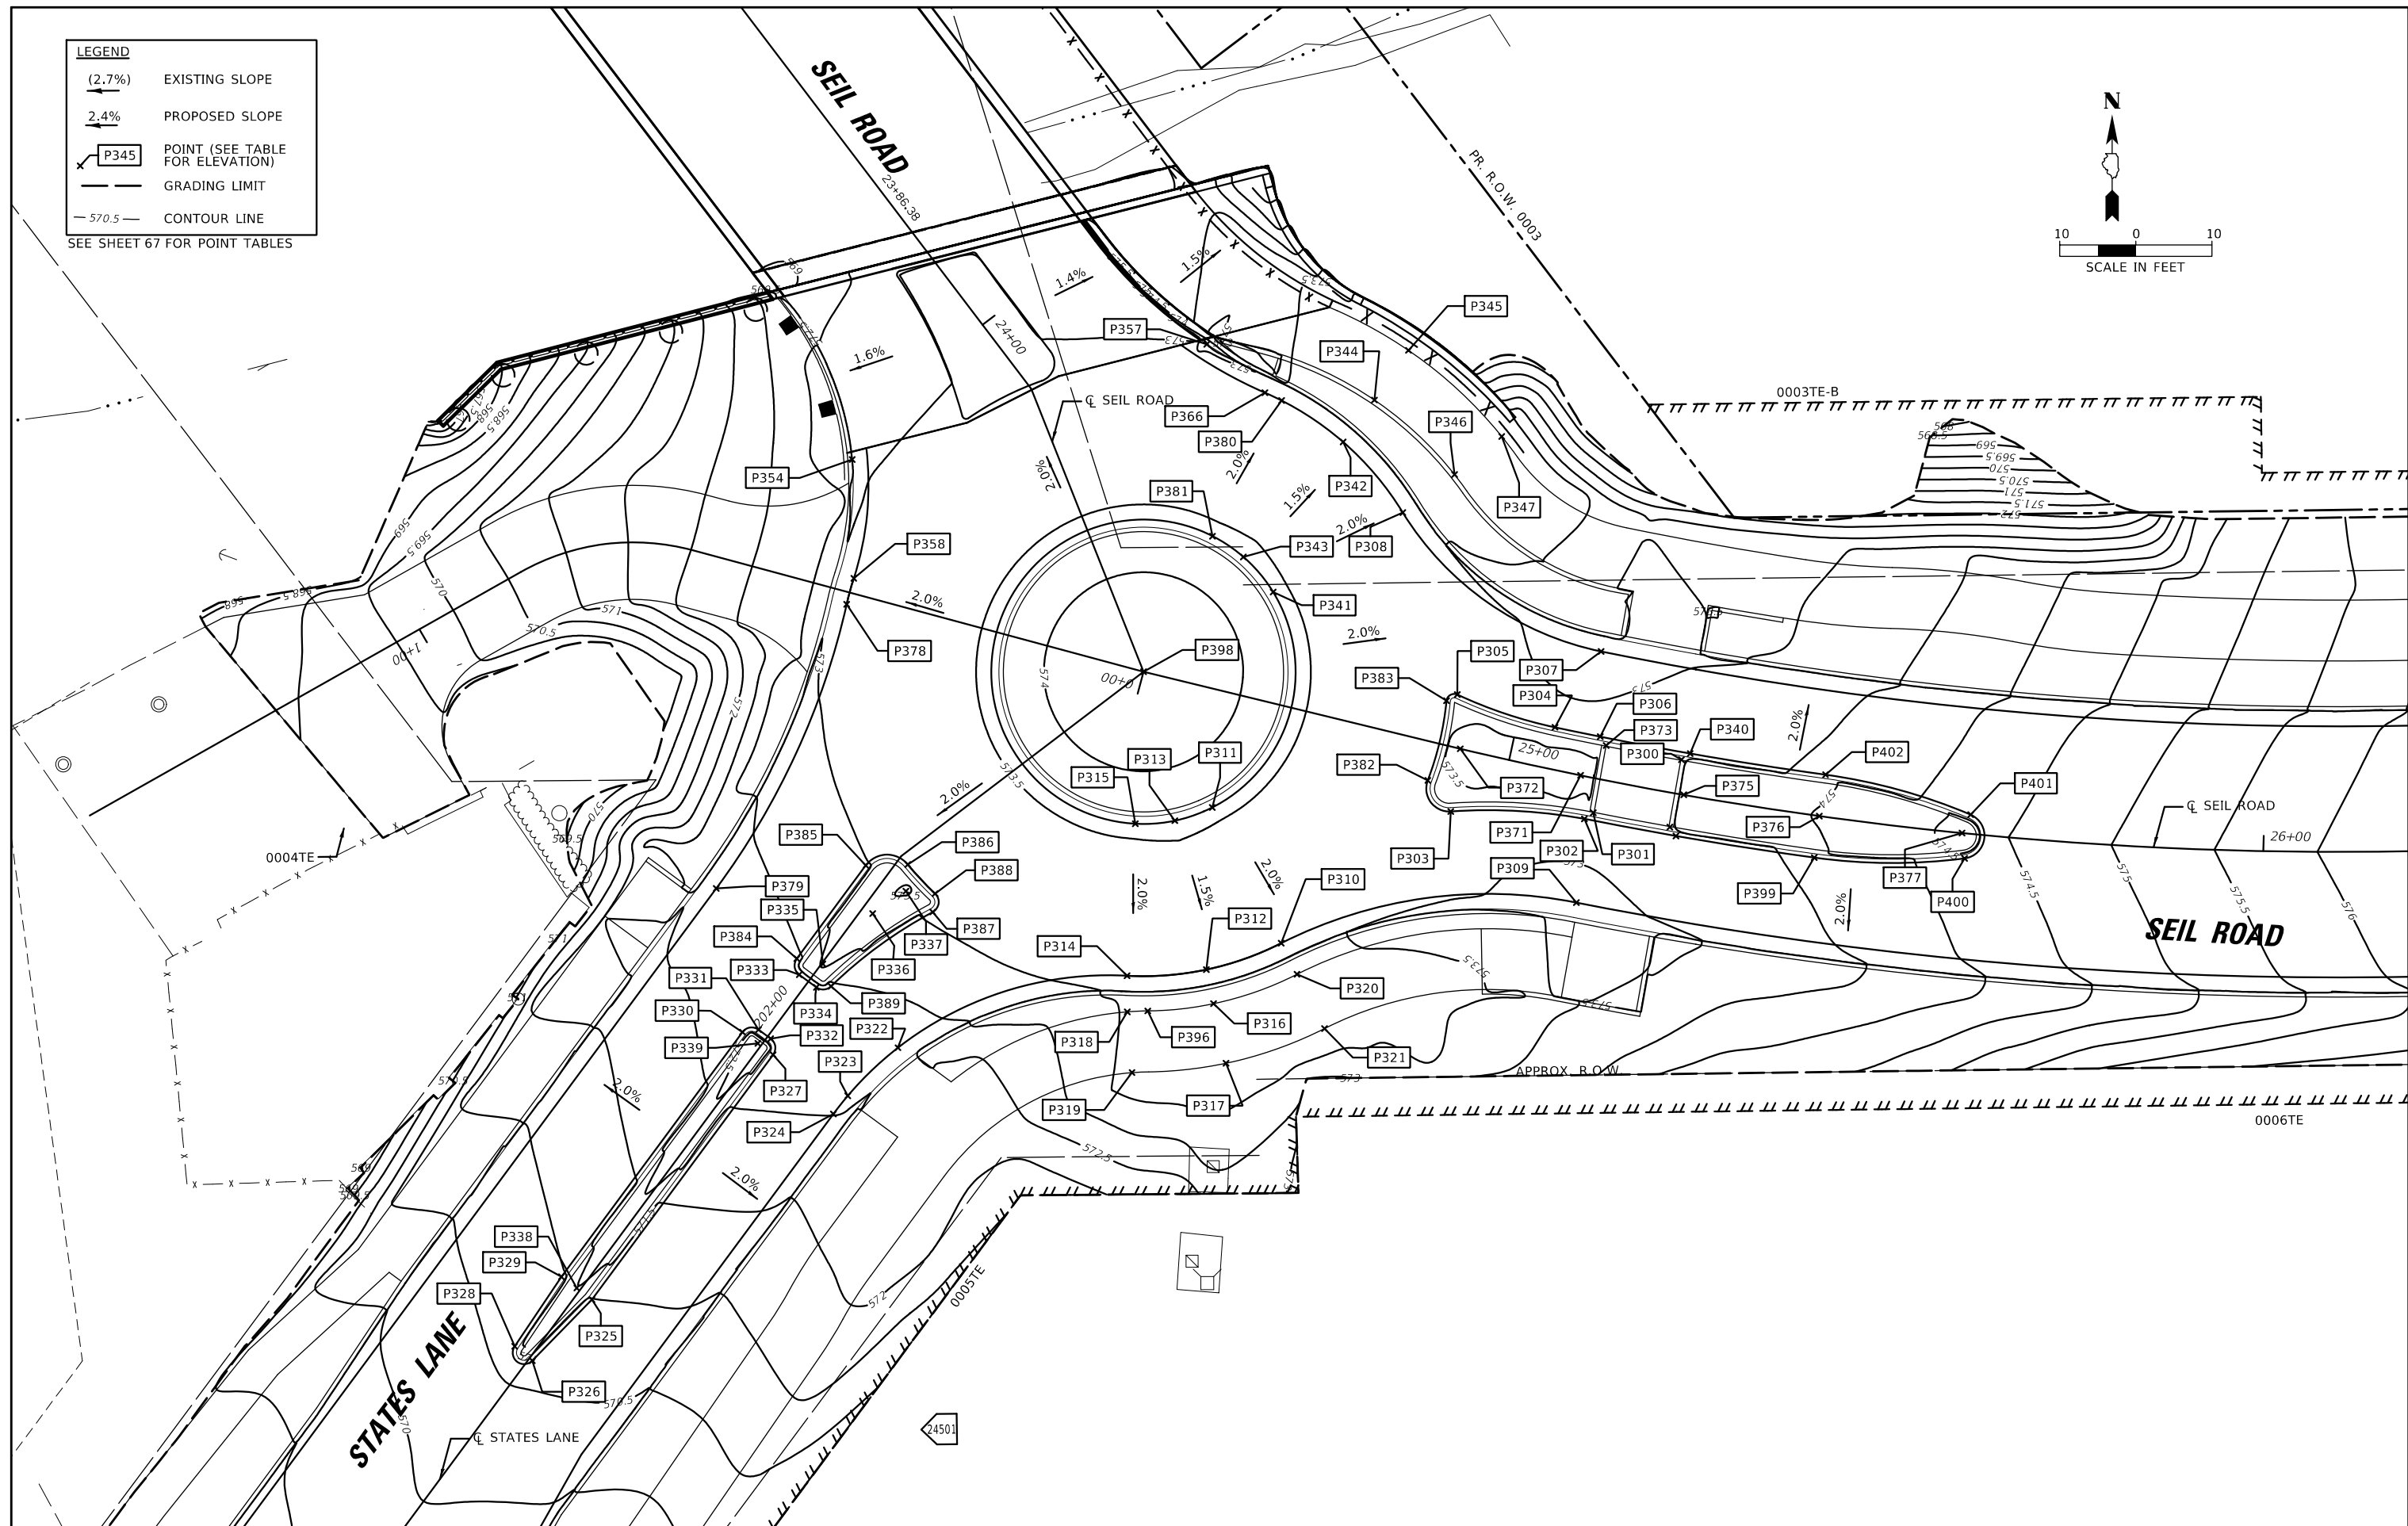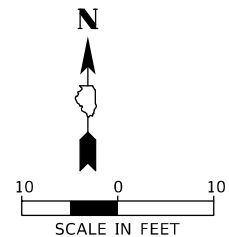

CHRISTOPHER B. BURKE ENGINEERING, LTD.
16221 W. 158th Street, Suite 201
Lockport, Illinois 60441
(815) 770-0265


USER NAME = aschaefer	DESIGNED - AJS/JRS	REVISED -
	DRAWN - PWN/JRS	REVISED -
PLOT SCALE = 20'	CHECKED - AJS	REVISED -
PLOT DATE = 11/2/2025	DATE -	REVISED -

**STATE OF ILLINOIS
DEPARTMENT OF TRANSPORTATION**

**SEIL ROAD WIDENING
ROUNDBOUT GRADING PLAN**

SCALE: 20' SHEET 2 OF 4 SHEETS STA. TO STA.

F.A.U. RTE.	SECTION	COUNTY	TOTAL SHEETS	SHEET NO.
0403	21-00047-00-WR	WILL	149	65
CONTRACT NO. 61M01				
ILLINOIS FED. AID PROJECT				

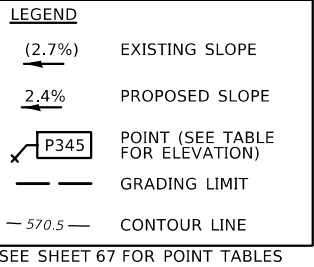

 CHRISTOPHER B. BURKE ENGINEERING, LTD. 10221 VL 108th Street, Suite 201 Edmonton, Alberta T6A 4A1 (403) 753-0000	USER NAME = aschaefer	DESIGNED - AUS/JRS	REVISED -
	PLOT SCALE = 20'	DRAWN - PWN/JRS	REVISED -
	PLOT DATE = 11/2/2025	CHECKED - AUS	REVISED -
		DATE -	REVISED -

SEIL ROAD WIDENING COMPENSATORY STORAGE GRADING PLAN

F.A.U. RTE.	SECTION	COUNTY	TOTAL SHEETS	SHEET NO.
0403	21-00047-00-WR	WILL	149	66
		CONTRACT NO. 61M01		
ILLINOIS		FED. AID PROJECT		


SEIL ROAD (SHEET 64)					
POINT NO.	NORTHING	EASTING	ELEV	STATION	OFFSET
P101	1763229.35	1018432.36	568.07	21+18.04	5.50' RT
P102	1763216.72	1018448.87	568.52	21+38.09	0.00' RT
P103	1763231.00	1018434.86	568.23	21+18.25	2.51' RT
P104	1763247.59	1018424.26	567.90	20+98.63	0.92' RT
P105	1763262.94	1018408.10	567.55	20+76.62	4.50' RT
P106	1763261.54	1018407.91	567.54	20+77.62	5.50' RT
P107	1763264.84	1018410.59	567.62	20+76.62	1.37' RT
P108	1763264.63	1018412.01	567.65	20+77.64	0.37' RT
P109	1763270.91	1018402.05	567.48	20+66.62	4.50' RT
P110	1763271.10	1018400.65	567.46	20+65.62	5.50' RT
P111	1763272.99	1018404.80	567.55	20+66.62	1.05' RT
P112	1763274.37	1018405.00	567.56	20+65.64	0.05' RT
P113	1763279.76	1018401.13	567.55	20+59.01	0.13' LT
P114	1763276.38	1018396.63	567.42	20+58.98	5.50' RT
P115	1763289.17	1018386.92	567.49	20+42.93	5.50' RT
P116	1763281.36	1018399.98	567.52	20+57.05	0.18' LT
P117	1763295.48	1018392.46	567.45	20+41.25	2.73' LT
P118	1763295.90	1018390.88	567.50	20+39.96	1.73' LT
P119	1763293.47	1018387.64	567.50	20+39.93	2.33' RT
P120	1763285.19	1018410.77	567.32	20+60.52	11.09' LT
P121	1763317.61	1018404.29	567.50	20+30.79	25.54' LT
P122	1763322.14	1018384.81	567.90	20+15.39	12.77' LT
P123	1763324.94	1018405.30	567.60	20+25.55	30.77' LT
P124	1763325.81	1018385.32	567.90	20+12.78	15.39' LT
P125	1763324.57	1018413.87	568.10	20+31.04	37.38' LT
P126	1763324.22	1018421.86	567.98	20+36.15	43.53' LT
P127	1763332.34	1018404.93	567.50	20+19.45	34.95' LT
P128	1763329.51	1018385.13	567.90	20+09.72	17.48' LT
P151	1763366.54	1018361.98	567.50	20+00.00	40.00' LT
P153	1763346.61	1018363.66	567.90	20+00.00	20.00' LT
P154	1763362.83	1018348.21	567.60	19+86.41	37.62' LT
P155	1763344.75	1018356.77	567.90	19+93.20	18.81' LT
P156	1763366.97	1018346.25	567.63	19+84.85	41.93' LT
P157	1763374.20	1018342.83	567.51	19+82.13	49.45' LT
P158	1763371.70	1018365.31	567.50	20+00.00	45.02' LT
P159	1763379.01	1018360.23	567.42	19+99.92	52.58' LT
P160	1763369.67	1018353.54	567.59	19+92.37	43.93' LT
P161	1763377.39	1018351.43	567.47	19+91.00	51.81' LT
P162	1763371.22	1018337.39	567.45	19+76.43	47.01' LT
P163	1763363.22	1018339.80	567.54	19+78.06	38.81' LT
P164	1763354.53	1018336.62	567.50	19+74.08	30.46' LT
P165	1763340.60	1018350.98	567.90	19+87.04	15.23' LT
P166	1763337.14	1018303.55	566.77	19+40.70	17.00' LT

SEIL ROAD (SHEET 64)					
POINT NO.	NORTHING	EASTING	ELEV	STATION	OFFSET
P167	1763310.39	1018250.07	566.08	18+84.38	6.00' LT
P168	1763324.02	1018293.60	566.76	19+28.98	6.00' LT
P169	1763323.25	1018294.79	566.80	19+29.96	5.00' LT
P170	1763319.66	1018295.56	566.88	19+29.96	1.33' LT
P171	1763318.47	1018294.76	566.88	19+28.94	0.33' LT
P172	1763313.49	1018275.09	566.52	19+08.67	0.47' LT
P173	1763321.06	1018305.52	567.08	19+39.96	0.82' LT
P174	1763325.18	1018304.81	567.00	19+39.96	5.00' LT
P175	1763326.34	1018305.63	567.00	19+40.94	6.00' LT
P176	1763328.55	1018322.04	567.42	19+57.12	6.00' LT
P177	1763319.58	1018324.61	567.47	19+58.78	3.18' RT
P178	1763320.23	1018306.61	567.11	19+40.91	0.18' RT
P179	1763325.64	1018325.35	567.50	19+60.10	2.79' LT
P180	1763307.53	1018250.91	566.26	18+84.06	3.04' LT
P181	1763291.01	1018223.66	566.00	18+52.50	0.00' RT
P182	1763307.79	1018297.51	566.67	19+29.37	10.69' RT
P183	1763296.42	1018339.17	567.50	19+71.07	27.62' RT
P184	1763280.20	1018234.35	565.73	18+57.03	14.51' RT
P185	1763276.70	1018229.51	565.69	18+51.13	15.40' RT
P186	1763318.87	1018241.90	565.82	18+80.34	17.00' LT
P187	1763287.65	1018356.55	567.50	20+25.76	30.60' RT
P188	1763307.16	1018360.94	567.90	20+12.88	15.30' RT
P189	1763291.15	1018346.94	567.60	19+78.30	33.61' RT
P190	1763308.92	1018356.14	567.90	19+89.15	16.80' RT
P191	1763311.55	1018352.25	567.90	19+85.53	13.81' RT
P192	1763265.41	1018391.15	567.23	20+64.40	16.50' RT
P193	1763283.53	1018343.00	568.10	19+73.65	40.82' RT
P194	1763276.43	1018339.32	568.22	19+69.31	47.54' RT
P195	1763262.66	1018376.24	567.93	20+57.57	30.04' RT
P196	1763257.28	1018370.31	568.05	20+58.27	38.01' RT
P197	1763357.72	1018333.33	567.91	19+71.11	33.95' LT
P198	1763363.29	1018327.59	568.03	19+65.92	40.05' LT
P199	1763217.73	1018474.59	568.49	21+52.84	21.10' LT
P200	1763223.64	1018481.77	568.34	21+52.48	30.38' LT
P208	1763203.02	1018436.04	568.12	21+41.24	18.50' RT
P209	1763213.75	1018473.52	568.38	21+55.37	17.83' LT
P219	1763326.68	1018365.33	568.51	20+00.00	0.00' RT

SEIL ROAD (SHEET 65)					
POINT NO.	NORTHING	EASTING	ELEV	STATION	OFFSET
P300	1762951.00	1018699.14	573.25	25+22.29	4.50' LT
P301	1762944.02	1018687.56	573.13	25+12.20	4.50' RT
P302	1762943.23	1018686.39	573.10	25+11.23	5.51' RT
P303	1762944.21	1018668.82	573.11	24+94.09	8.30' RT
P304	1762955.27	1018682.53	573.07	25+05.01	5.50' LT
P305	1762959.56	1018669.69	573.13	24+91.36	6.83' LT
P306	1762954.04	1018688.48	573.10	25+11.14	5.50' LT
P307	1762965.24	1018688.59	572.87	25+08.98	16.50' LT
P308	1762983.49	1018662.54	573.14	24+78.75	28.40' LT
P309	1762932.23	1018685.34	572.90	25+12.32	16.50' RT
P310	1762926.88	1018646.55	573.14	24+76.59	30.39' RT
P311	1762944.72	1018637.50	573.54	24+63.59	15.19' RT
P312	1762923.42	1018636.70	573.24	24+67.85	36.08' RT
P313	1762942.99	1018632.58	573.54	24+59.21	18.04' RT
P314	1762922.62	1018626.30	573.14	24+57.93	39.32' RT
P315	1762942.59	1018627.38	573.54	24+54.25	19.66' RT
P316	1762918.93	1018637.65	673.65	24+69.83	40.22' RT
P317	1762911.11	1018639.30	573.77	24+73.28	47.43' RT
P318	1762917.86	1018626.33	573.55	24+59.08	43.93' RT
P319	1762909.88	1018626.95	573.68	24+61.57	51.54' RT
P320	1762922.80	1018648.62	573.55	24+79.57	33.86' RT
P321	1762915.66	1018652.24	573.67	24+84.77	39.94' RT
P340	1762951.82	1018700.29	573.25	25+23.30	5.50' LT
P341	1762973.03	1018645.49	573.54	24+64.66	14.21' LT
P342	1762992.75	1018654.69	573.24	24+32.19	35.52' LT
P343	1762977.66	1018641.57	573.54	24+41.38	17.76' LT
P344	1762998.27	1018658.81	573.70	24+28.58	41.39' LT
P345	1763004.80	1018663.28	573.82	24+24.16	47.95' LT
P346	1762988.48	1018669.33	573.64	24+84.17	34.85' LT
P347	1762993.48	1018675.53	573.76	24+89.01	41.18' LT
P349	1762940.98	1018698.42	573.25	25+23.33	5.50' RT
P354	1762990.46	1018590.18	572.82	24+03.74	24.34' RT
P357	1763005.60	1018636.78	572.93	24+13.64	23.61' LT
P358	1762974.84	1018590.39	573.14	24+25.12	30.85' RT
P366	1762999.23	1018644.41	573.14	24+22.37	28.36' LT
P371	1762948.95	1018685.89	573.68	25+09.61	0.00' RT
P372	1762952.44	1018670.08	573.69	24+93.42	0.00' RT
P373	1762952.87	1018689.26	573.13	25+12.15	4.51' LT
P374	1762942.13	1018697.61	573.25	25+22.34	4.50' RT
P375	1762946.38	1018699.44	573.68	25+23.40	0.00' RT
P376	1762943.59	1018717.25	574.02	25+41.43	0.00' RT
P377	1762941.36	1018736.00	574.62	25+60.31	0.00' RT
P378	1762971.41	1018589.45	573.14	24+27.96	32.99' RT

SEIL ROAD (SHEET 65)					
POINT NO.	NORTHING	EASTING	ELEV	STATION	OFFSET
P380	1762998.20	1018646.61	573.14	24+24.14	30.02' LT
P381	1762980.38	1018637.53	573.54	24+37.36	15.01' LT
P382	1762948.27	1018665.81	573.14	24+90.26	5.05' RT
P383	1762958.74	1018668.27	573.14	24+90.17	5.71' LT
P396	1762917.98	1018629.03	573.58	24+61.68	43.18' RT
P398	1762962.56	1018628.45	574.16	24+50.58	0.00' RT
P399	1762938.13	1018716.59	573.61	25+41.52	5.50' RT
P400	1762938.03	1018736.35	574.24	25+60.98	3.28' RT
P401	1762943.77	1018737.14	574.26	25+61.21	2.51' LT
P402	1762949.03	1018718.08	573.61	25+41.51	5.50' LT

RAVENS LANE(SHEET 64)					
POINT NO.	NORTHING	EASTING	ELEV	STATION	OFFSET
P129	1763370.30	1018394.98	567.56	100+52.74	0.06' RT
P130	1763361.48	1018389.22	567.82	100+42.21	0.24' RT
P131	1763374.50	1018397.77	567.46	100+57.79	0.01' RT
P132	1763358.11	1018390.07	567.50	100+39.90	2.84' RT
P133	1763359.68	1018387.93	567.50	100+40.00	0.19' RT
P134	1763358.78	1018392.41	567.46	100+41.77	4.40' RT
P135	1763365.00	1018387.40	567.41	100+44.10	3.24' LT
P136	1763371.66	1018392.81	567.20	100+52.65	2.50' LT
P137	1763376.50	1018396.09	567.08	100+58.50	2.50' LT
P138	1763376.90	1018398.17	567.08	100+60.00	1.00' LT
P139	1763375.78	1018399.83	567.08	100+60.00	1.00' RT
P140	1763373.70	1018400.23	567.09	100+58.50	2.50' RT
P141	1763372.18	1018399.20	567.13	100+56.67	2.50' RT
P142	1763385.18	1018403.79	566.88	100+70.00	1.00' LT
P143	1763387.26	1018403.39	566.82	100+71.50	2.50' LT
P144	1763398.52	1018411.02	566.55	100+85.11	2.50' LT
P145	1763384.06	1018405.44	566.88	100+70.00	1.00' RT
P146	1763384.46	1018407.52	566.82	100+71.50	2.50' RT
P147	1763393.65	1018413.76	566.60	100+82.61	2.50' RT
P148	1763406.77	1018420.75	566.33	100+97.19	1.75' RT
P149	1763408.22	1018418.15	566.34	100+97.33	1.23' LT
P150	1763374.49	1018414.66	566.67	100+67.26	14.00' RT
P152	1763379.60	1018384.29	566.93	100+54.44	14.00' LT
P216	1763386.12	1018405.63	567.18	100+71.82	0.00' RT
P217	1763397.13	1018413.09	566.91	100+85.11	0.00' RT
P218	1763405.20	1018417.97	566.73	100+94.55	0.00' RT

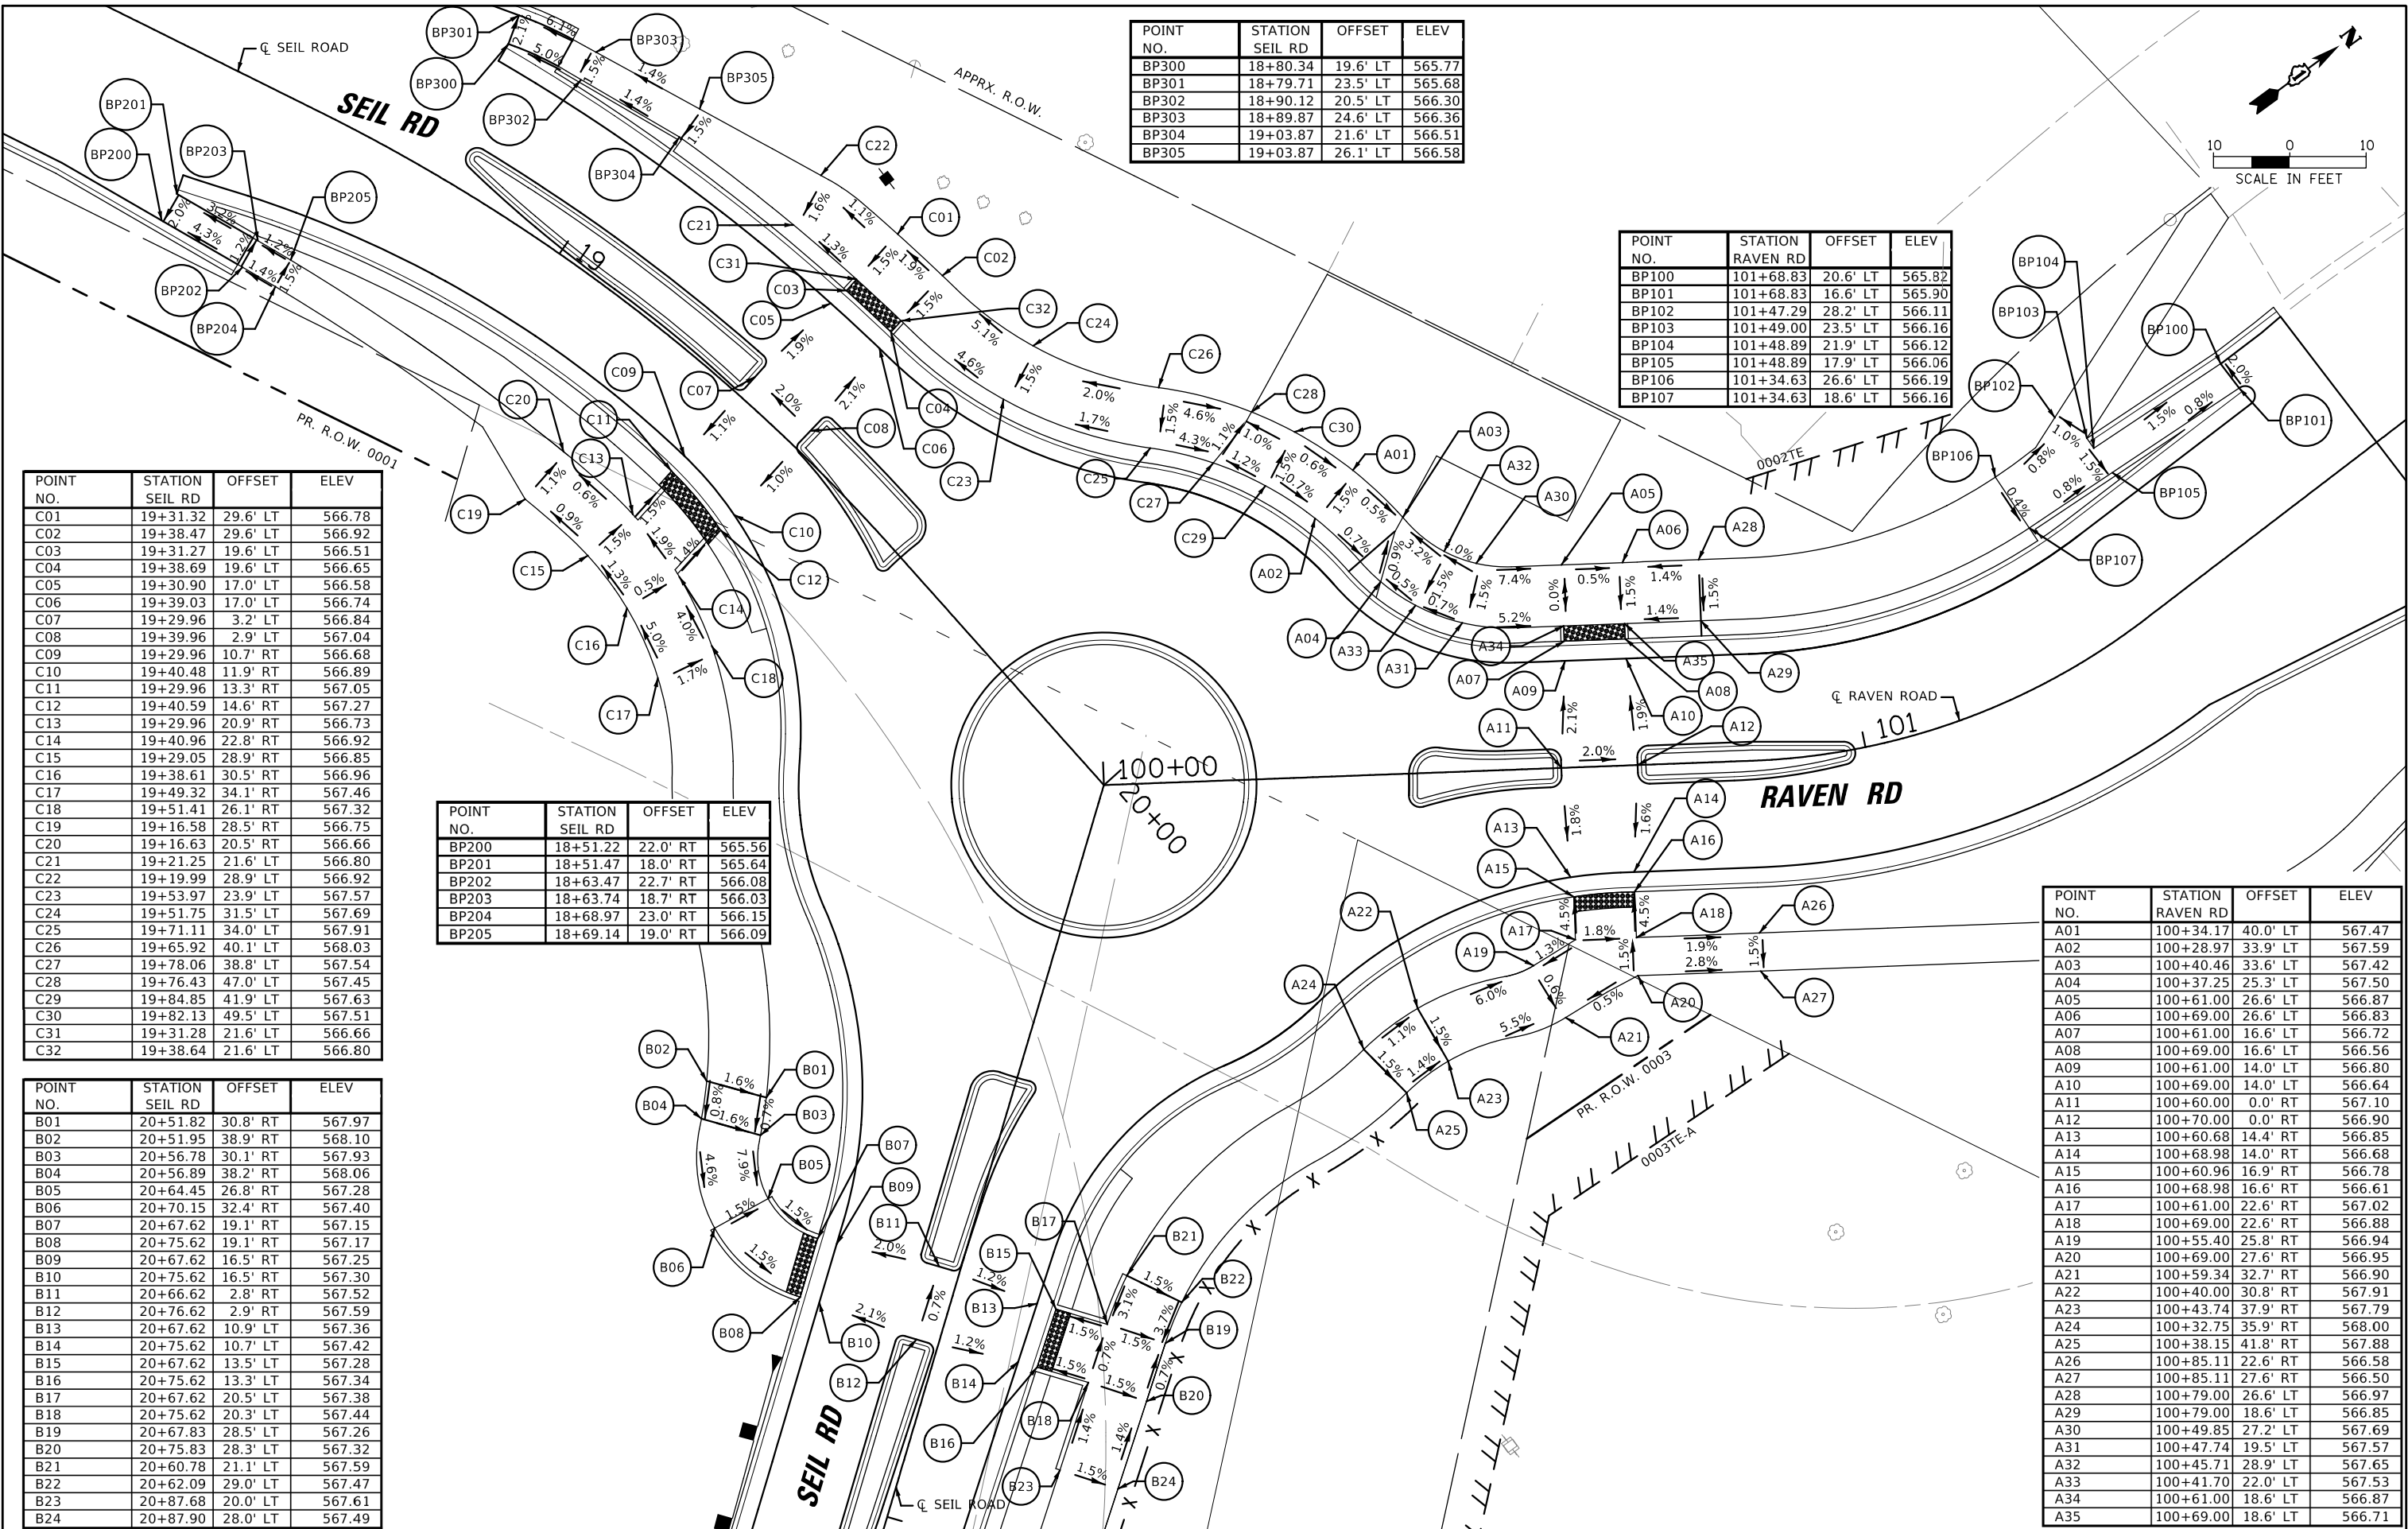

POINT NO.	STATION SEIL RD	OFFSET	ELEV
BP300	18+80.34	19.6' LT	565.77
BP301	18+79.71	23.5' LT	565.68
BP302	18+90.12	20.5' LT	566.30
BP303	18+89.87	24.6' LT	566.36
BP304	19+03.87	21.6' LT	566.51
BP305	19+03.87	26.1' LT	566.58



POINT NO.	STATION RAVEN RD	OFFSET	ELEV
BP100	101+68.83	20.6' LT	565.82
BP101	101+68.83	16.6' LT	565.90
BP102	101+47.29	28.2' LT	566.11
BP103	101+49.00	23.5' LT	566.16
BP104	101+48.89	21.9' LT	566.12
BP105	101+48.89	17.9' LT	566.06
BP106	101+34.63	26.6' LT	566.19
BP107	101+34.63	18.6' LT	566.16

POINT NO.	STATION SEIL RD	OFFSET	ELEV
C01	19+31.32	29.6' LT	566.78
C02	19+38.47	29.6' LT	566.92
C03	19+31.27	19.6' LT	566.51
C04	19+38.69	19.6' LT	566.65
C05	19+30.90	17.0' LT	566.58
C06	19+39.03	17.0' LT	566.74
C07	19+29.96	3.2' LT	566.84
C08	19+39.96	2.9' LT	567.04
C09	19+29.96	10.7' RT	566.68
C10	19+40.48	11.9' RT	566.89
C11	19+29.96	13.3' RT	567.05
C12	19+40.59	14.6' RT	567.27
C13	19+29.96	20.9' RT	566.73
C14	19+40.96	22.8' RT	566.92
C15	19+29.05	28.9' RT	566.85
C16	19+38.61	30.5' RT	566.96
C17	19+49.32	34.1' RT	567.46
C18	19+51.41	26.1' RT	567.32
C19	19+16.58	28.5' RT	566.75
C20	19+16.63	20.5' RT	566.66
C21	19+21.25	21.6' LT	566.80
C22	19+19.99	28.9' LT	566.92
C23	19+53.97	23.9' LT	567.57
C24	19+51.75	31.5' LT	567.69
C25	19+71.11	34.0' LT	567.91
C26	19+65.92	40.1' LT	568.03
C27	19+78.06	38.8' LT	567.54
C28	19+76.43	47.0' LT	567.45
C29	19+84.85	41.9' LT	567.63
C30	19+82.13	49.5' LT	567.51
C31	19+31.28	21.6' LT	566.66
C32	19+38.64	21.6' LT	566.80

POINT NO.	STATION SEIL RD	OFFSET	ELEV
BP200	18+51.22	22.0' RT	565.56
BP201	18+51.47	18.0' RT	565.64
BP202	18+63.47	22.7' RT	566.08
BP203	18+63.74	18.7' RT	566.03
BP204	18+68.97	23.0' RT	566.15
BP205	18+69.14	19.0' RT	566.09

POINT NO.	STATION SEIL RD	OFFSET	ELEV
B01	20+51.82	30.8' RT	567.97
B02	20+51.95	38.9' RT	568.10
B03	20+56.78	30.1' RT	567.93
B04	20+56.89	38.2' RT	568.06
B05	20+64.45	26.8' RT	567.28
B06	20+70.15	32.4' RT	567.40
B07	20+67.62	19.1' RT	567.15
B08	20+75.62	19.1' RT	567.17
B09	20+67.62	16.5' RT	567.25
B10	20+75.62	16.5' RT	567.30
B11	20+66.62	2.8' RT	567.52
B12	20+76.62	2.9' RT	567.59
B13	20+67.62	10.9' LT	567.36
B14	20+75.62	10.7' LT	567.42
B15	20+67.62	13.5' LT	567.28
B16	20+75.62	13.3' LT	567.34
B17	20+67.62	20.5' LT	567.38
B18	20+75.62	20.3' LT	567.44
B19	20+67.83	28.5' LT	567.26
B20	20+75.83	28.3' LT	567.32
B21	20+60.78	21.1' LT	567.59
B22	20+62.09	29.0' LT	567.47
B23	20+87.68	20.0' LT	567.61
B24	20+87.90	28.0' LT	567.49


POINT NO.	STATION RAVEN RD	OFFSET	ELEV
A01	100+34.17	40.0' LT	567.47
A02	100+28.97	33.9' LT	567.59
A03	100+40.46	33.6' LT	567.42
A04	100+37.25	25.3' LT	567.50
A05	100+61.00	26.6' LT	566.87
A06	100+69.00	26.6' LT	566.83
A07	100+61.00	16.6' LT	566.72
A08	100+69.00	16.6' LT	566.56
A09	100+61.00	14.0' LT	566.80
A10	100+69.00	14.0' LT	566.64
A11	100+60.00	0.0' RT	567.10
A12	100+70.00	0.0' RT	566.90
A13	100+60.68	14.4' RT	566.85
A14	100+68.98	14.0' RT	566.68
A15	100+60.96	16.9' RT	566.78
A16	100+68.98	16.6' RT	566.61
A17	100+61.00	22.6' RT	567.02
A18	100+69.00	22.6' RT	566.88
A19	100+55.40	25.8' RT	566.94
A20	100+69.00	27.6' RT	566.95
A21	100+59.34	32.7' RT	566.90
A22	100+40.00	30.8' RT	567.91
A23	100+43.74	37.9' RT	567.79
A24	100+32.75	35.9' RT	568.00
A25	100+38.15	41.8' RT	567.88
A26	100+85.11	22.6' RT	566.58
A27	100+85.11	27.6' RT	566.50
A28	100+79.00	26.6' LT	566.97
A29	100+79.00	18.6' LT	566.85
A30	100+49.85	27.2' LT	567.69
A31	100+47.74	19.5' LT	567.57
A32	100+45.71	28.9' LT	567.65
A33	100+41.70	22.0' LT	567.53
A34	100+61.00	18.6' LT	566.87
A35	100+69.00	18.6' LT	566.71

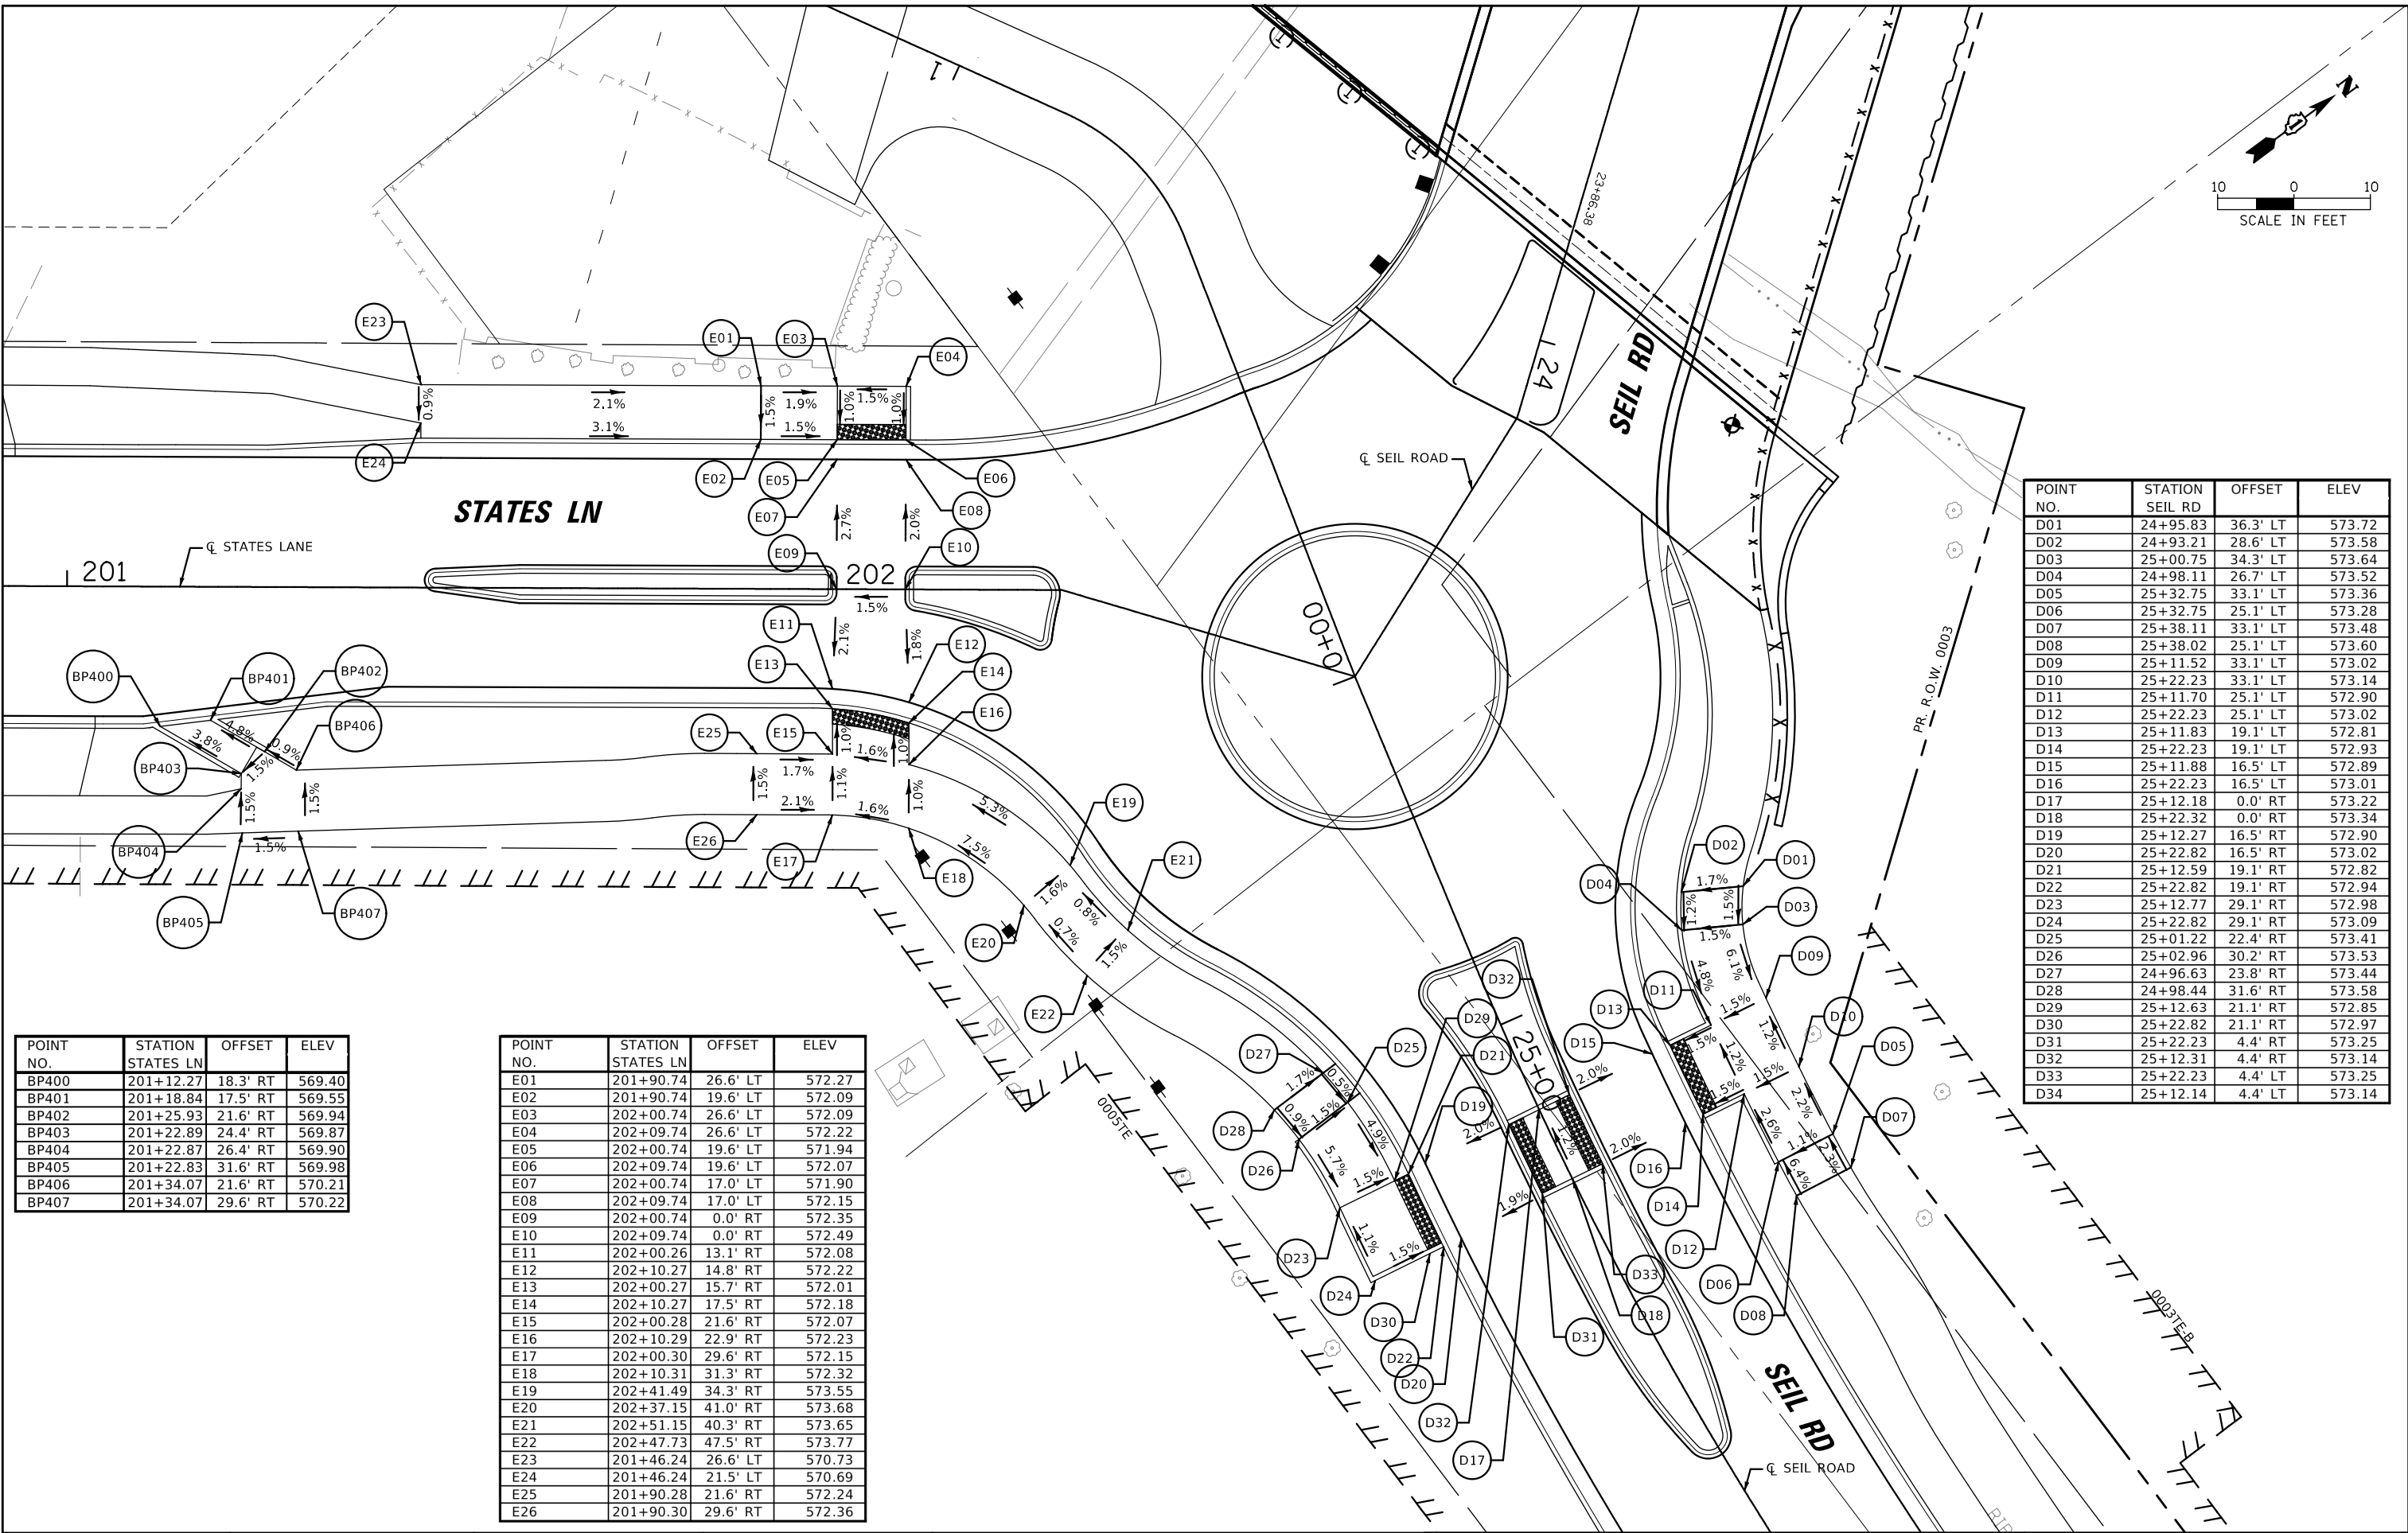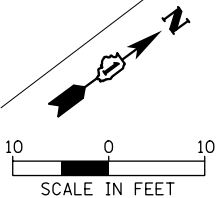


POINT NO.	STATION STATES LN	OFFSET	ELEV
BP400	201+12.27	18.3' RT	569.40
BP401	201+18.84	17.5' RT	569.55
BP402	201+25.93	21.6' RT	569.94
BP403	201+22.89	24.4' RT	569.87
BP404	201+22.87	26.4' RT	569.90
BP405	201+22.83	31.6' RT	569.98
BP406	201+34.07	21.6' RT	570.21
BP407	201+34.07	29.6' RT	570.22

POINT NO.	STATION STATES LN	OFFSET	ELEV
E01	201+90.74	26.6' LT	572.27
E02	201+90.74	19.6' LT	572.09
E03	202+00.74	26.6' LT	572.09
E04	202+09.74	26.6' LT	572.22
E05	202+00.74	19.6' LT	571.94
E06	202+09.74	19.6' LT	572.07
E07	202+00.74	17.0' LT	571.90
E08	202+09.74	17.0' LT	572.15
E09	202+00.74	0.0' RT	572.35
E10	202+09.74	0.0' RT	572.49
E11	202+00.26	13.1' RT	572.08
E12	202+10.27	14.8' RT	572.22
E13	202+00.27	15.7' RT	572.01
E14	202+10.27	17.5' RT	572.18
E15	202+00.28	21.6' RT	572.07
E16	202+10.29	22.9' RT	572.23
E17	202+00.30	29.6' RT	572.15
E18	202+10.31	31.3' RT	572.32
E19	202+41.49	34.3' RT	573.55
E20	202+37.15	41.0' RT	573.68
E21	202+51.15	40.3' RT	573.65
E22	202+47.73	47.5' RT	573.77
E23	201+46.24	26.6' LT	570.73
E24	201+46.24	21.5' LT	570.69
E25	201+90.28	21.6' RT	572.24
E26	201+90.30	29.6' RT	572.36

POINT NO.	STATION SEIL RD	OFFSET	ELEV
D01	24+95.83	36.3' LT	573.72
D02	24+93.21	28.6' LT	573.58
D03	25+00.75	34.3' LT	573.64
D04	24+98.11	26.7' LT	573.52
D05	25+32.75	33.1' LT	573.36
D06	25+32.75	25.1' LT	573.28
D07	25+38.11	33.1' LT	573.48
D08	25+38.02	25.1' LT	573.60
D09	25+11.52	33.1' LT	573.02
D10	25+22.23	33.1' LT	573.14
D11	25+11.70	25.1' LT	572.90
D12	25+22.23	25.1' LT	573.02
D13	25+11.83	19.1' LT	572.81
D14	25+22.23	19.1' LT	572.93
D15	25+11.88	16.5' LT	572.89
D16	25+22.23	16.5' LT	573.01
D17	25+12.18	0.0' RT	573.22
D18	25+22.32	0.0' RT	573.34
D19	25+12.27	16.5' RT	572.90
D20	25+22.82	16.5' RT	573.02
D21	25+12.59	19.1' RT	572.82
D22	25+22.82	19.1' RT	572.94
D23	25+12.77	29.1' RT	572.98
D24	25+22.82	29.1' RT	573.09
D25	25+01.22	22.4' RT	573.41
D26	25+02.96	30.2' RT	573.53
D27	24+96.63	23.8' RT	573.44
D28	24+98.44	31.6' RT	573.58
D29	25+12.63	21.1' RT	572.85
D30	25+22.82	21.1' RT	572.97
D31	25+22.23	4.4' RT	573.25
D32	25+12.31	4.4' RT	573.14
D33	25+22.23	4.4' LT	573.25
D34	25+12.14	4.4' LT	573.14

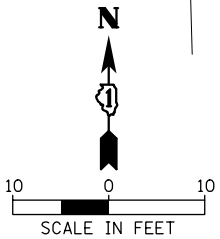



POINT NO.	STATION SEIL RD	OFFSET	ELEV
F01	32+84.83	33.1' LT	590.76
F02	32+84.83	25.1' LT	590.64
F03	32+94.62	33.1' LT	590.21
F04	32+94.62	25.1' LT	590.16
F05	33+01.62	34.6' LT	590.17
F06	33+07.43	48.2' LT	590.11
F07	33+11.50	48.2' LT	590.07
F08	33+07.56	39.4' LT	590.08
F09	33+11.66	39.4' LT	590.03
F10	33+07.32	39.0' LT	590.09
F11	33+16.93	35.9' LT	589.92
F12	33+13.70	34.2' LT	589.97
F13	33+15.19	33.1' LT	590.01
F14	33+04.75	27.2' LT	590.05
F15	33+05.81	25.1' LT	590.09
F16	33+45.89	33.1' LT	590.28
F17	33+45.89	25.1' LT	590.40
F18	33+75.08	33.1' LT	590.29
F19	33+77.80	33.1' LT	590.24
F20	33+79.83	25.1' LT	590.45
F21	33+83.42	25.1' LT	590.43
F22	POINT	NOT	USED
F23	33+84.58	33.1' LT	590.37
F24	33+87.42	33.1' LT	590.41
F25	33+87.42	25.1' LT	590.49
F26	33+95.42	33.1' LT	591.05
F27	33+95.42	25.1' LT	591.13
F28	34+07.42	33.1' LT	591.26
F29	34+07.42	25.1' LT	591.22
F30	33+74.67	40.1' LT	590.25
F31	33+80.25	42.3' LT	590.34
F32	33+75.47	46.7' LT	590.30
F33	33+79.37	46.7' LT	590.36
F34	33+75.41	53.0' LT	590.04
F35	33+79.37	53.1' LT	590.07
F36	33+07.34	52.3' LT	590.05
F37	33+11.38	52.3' LT	590.01
F38	32+79.83	33.1' LT	590.78
F39	32+79.83	25.1' LT	590.66

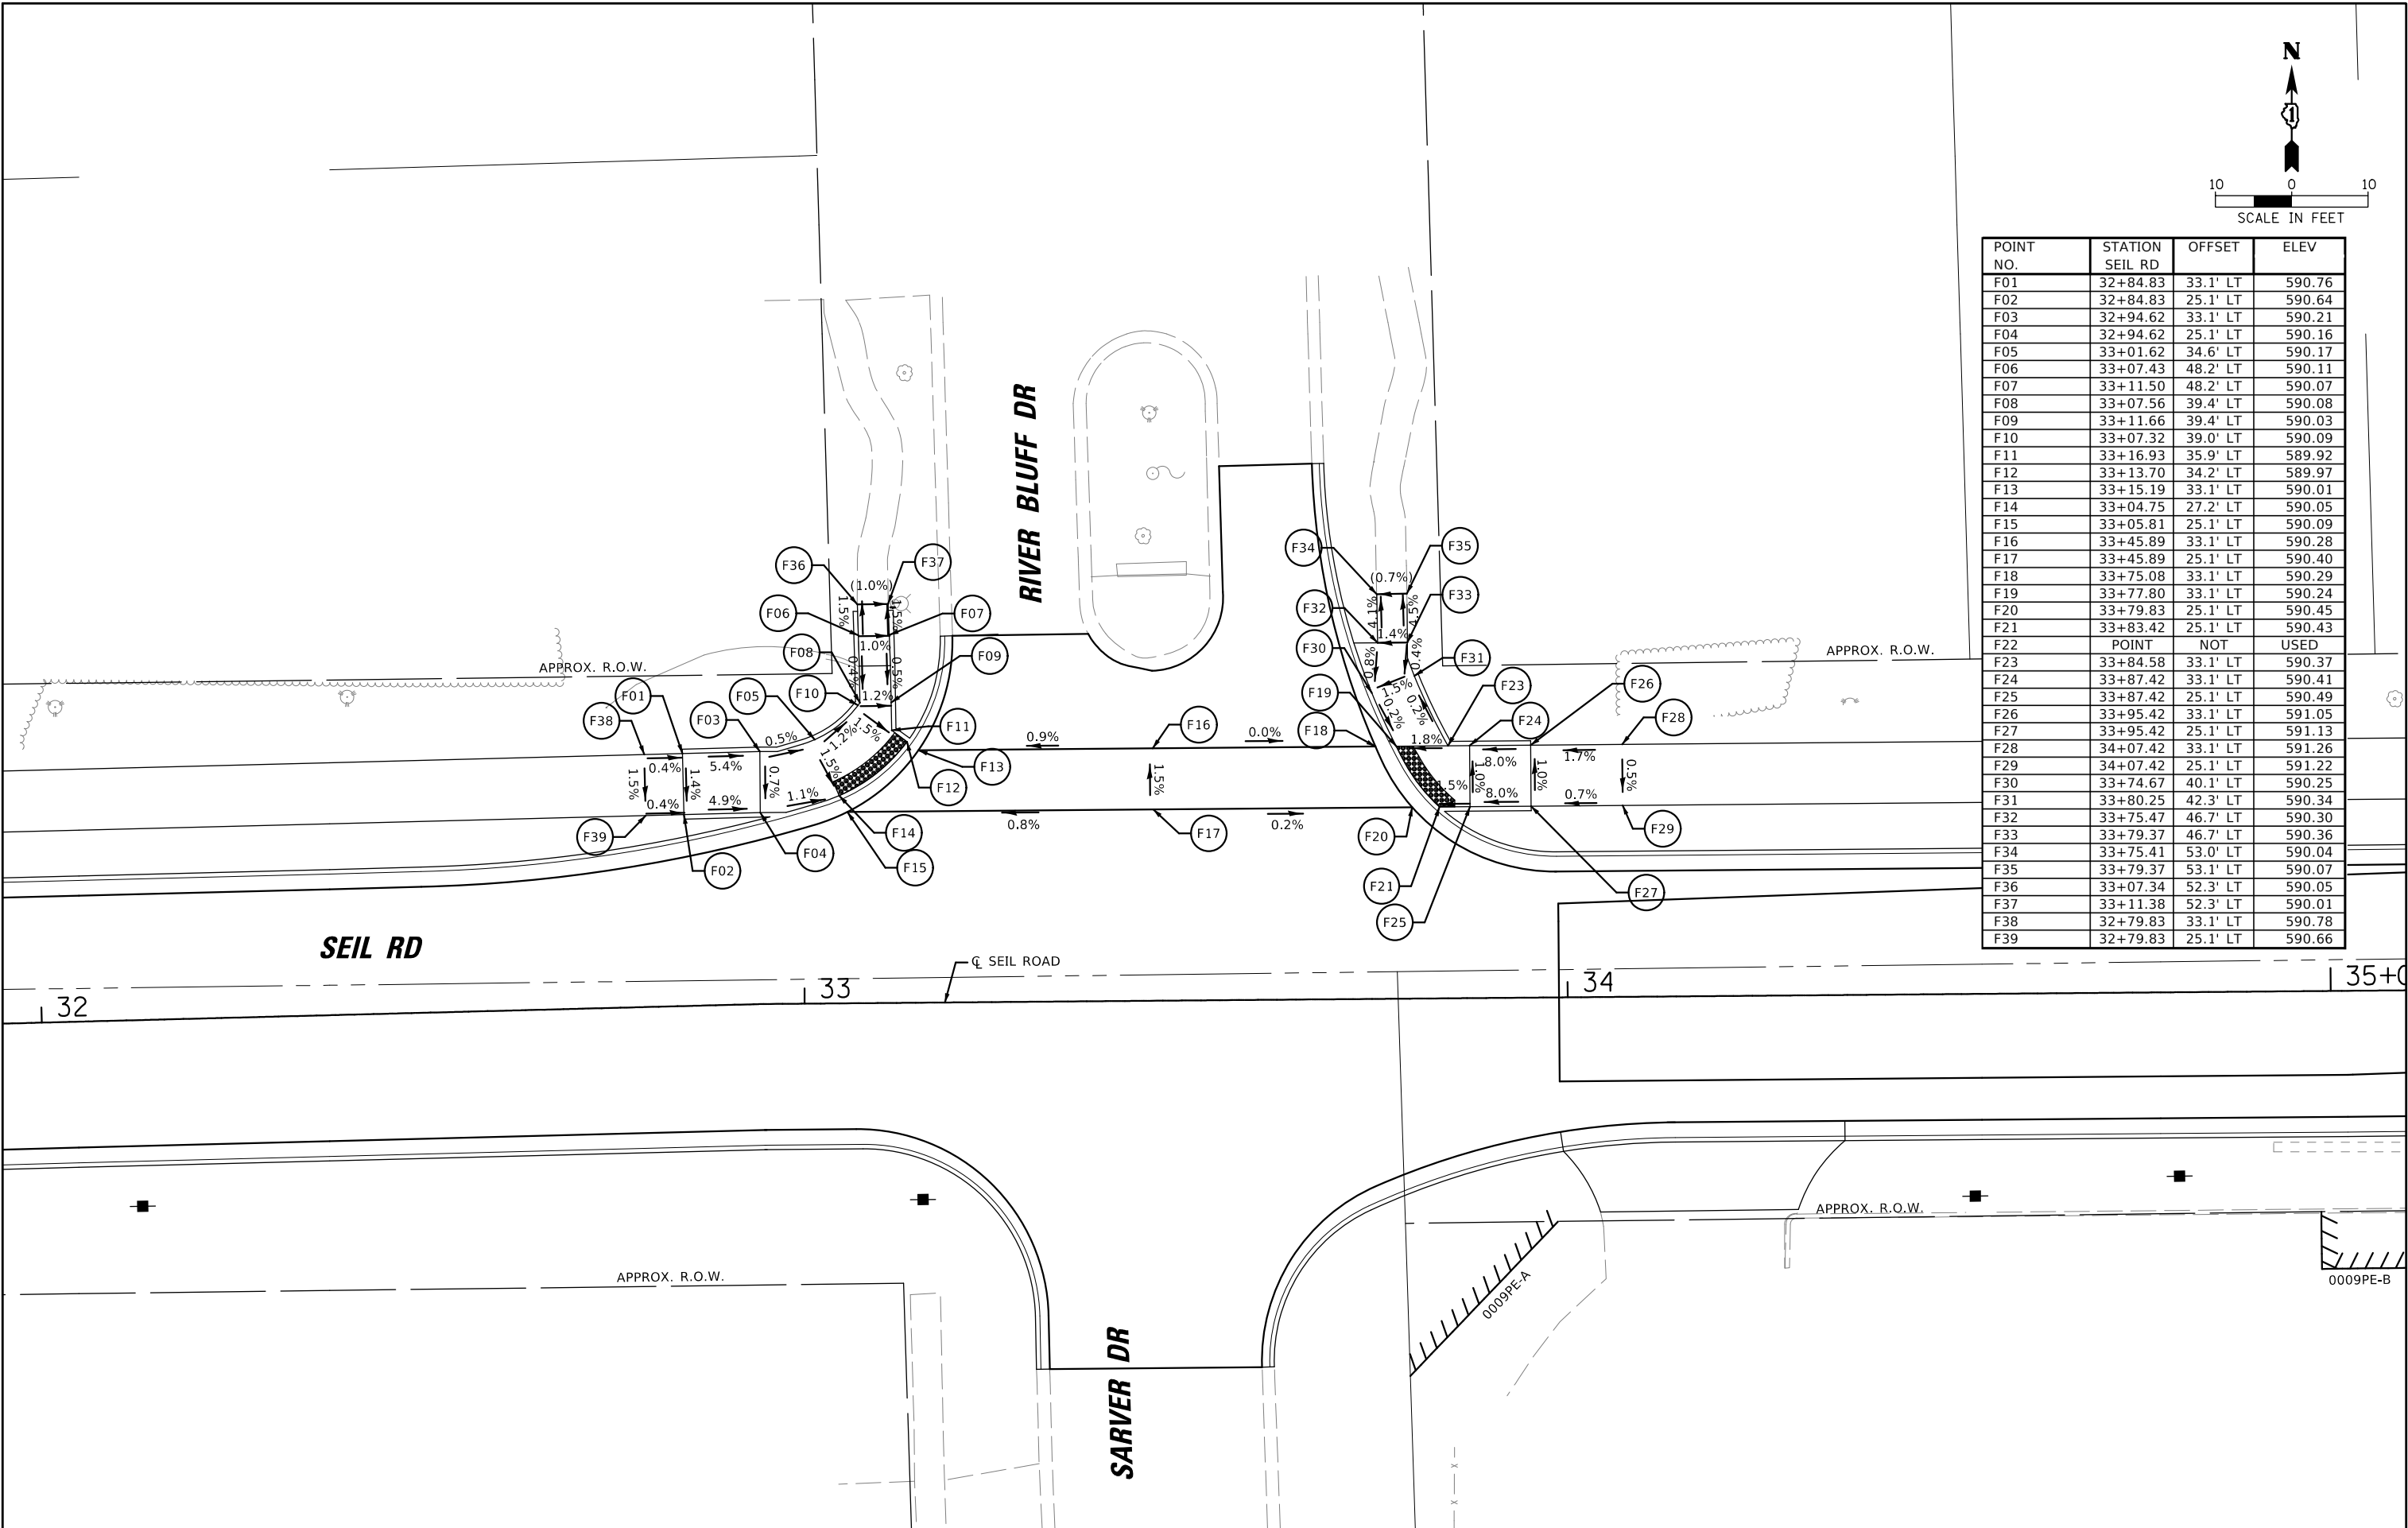

PAVEMENT MARKING LEGEND



A	MODIFIED URETHANE PAVEMENT MARKING - LINE 4", DOUBLE YELLOW	H	MODIFIED URETHANE PAVEMENT MARKING - LINE 4" WHITE
B	MODIFIED URETHANE PAVEMENT MARKING - LINE 6", WHITE	I	MODIFIED URETHANE PAVEMENT MARKING - LINE 4" YELLOW
C	MODIFIED URETHANE PAVEMENT MARKING - LINE 6", WHITE DOTTED (2' LINE - 6' SKIP, UNLESS OTHERWISE NOTED)	J	MODIFIED URETHANE PAVEMENT MARKING - LINE 12" YELLOW
D	MODIFIED URETHANE PAVEMENT MARKING - LINE 12" YELLOW 50' C-C (MIN. 5)	K	EPOXY PAVEMENT MARKING - LINE 4" DOUBLE YELLOW
E	MODIFIED URETHANE PAVEMENT MARKING - LINE 12" WHITE (3' C-C)	L	EPOXY PAVEMENT MARKING - LINE 12" YELLOW
F	MODIFIED URETHANE PAVEMENT MARKING - LINE 24" WHITE	M	MODIFIED URETHANE PAVEMENT MARKING - LINE 6", WHITE DOTTED (2' LINE - 2' SKIP, UNLESS OTHERWISE NOTED)
G	MODIFIED URETHANE PAVEMENT MARKING, LETTERS & SYMBOLS		

NOTE: ALL MODIFIED URETHANE PAVEMENT MARKINGS SHALL BE RECESSED.

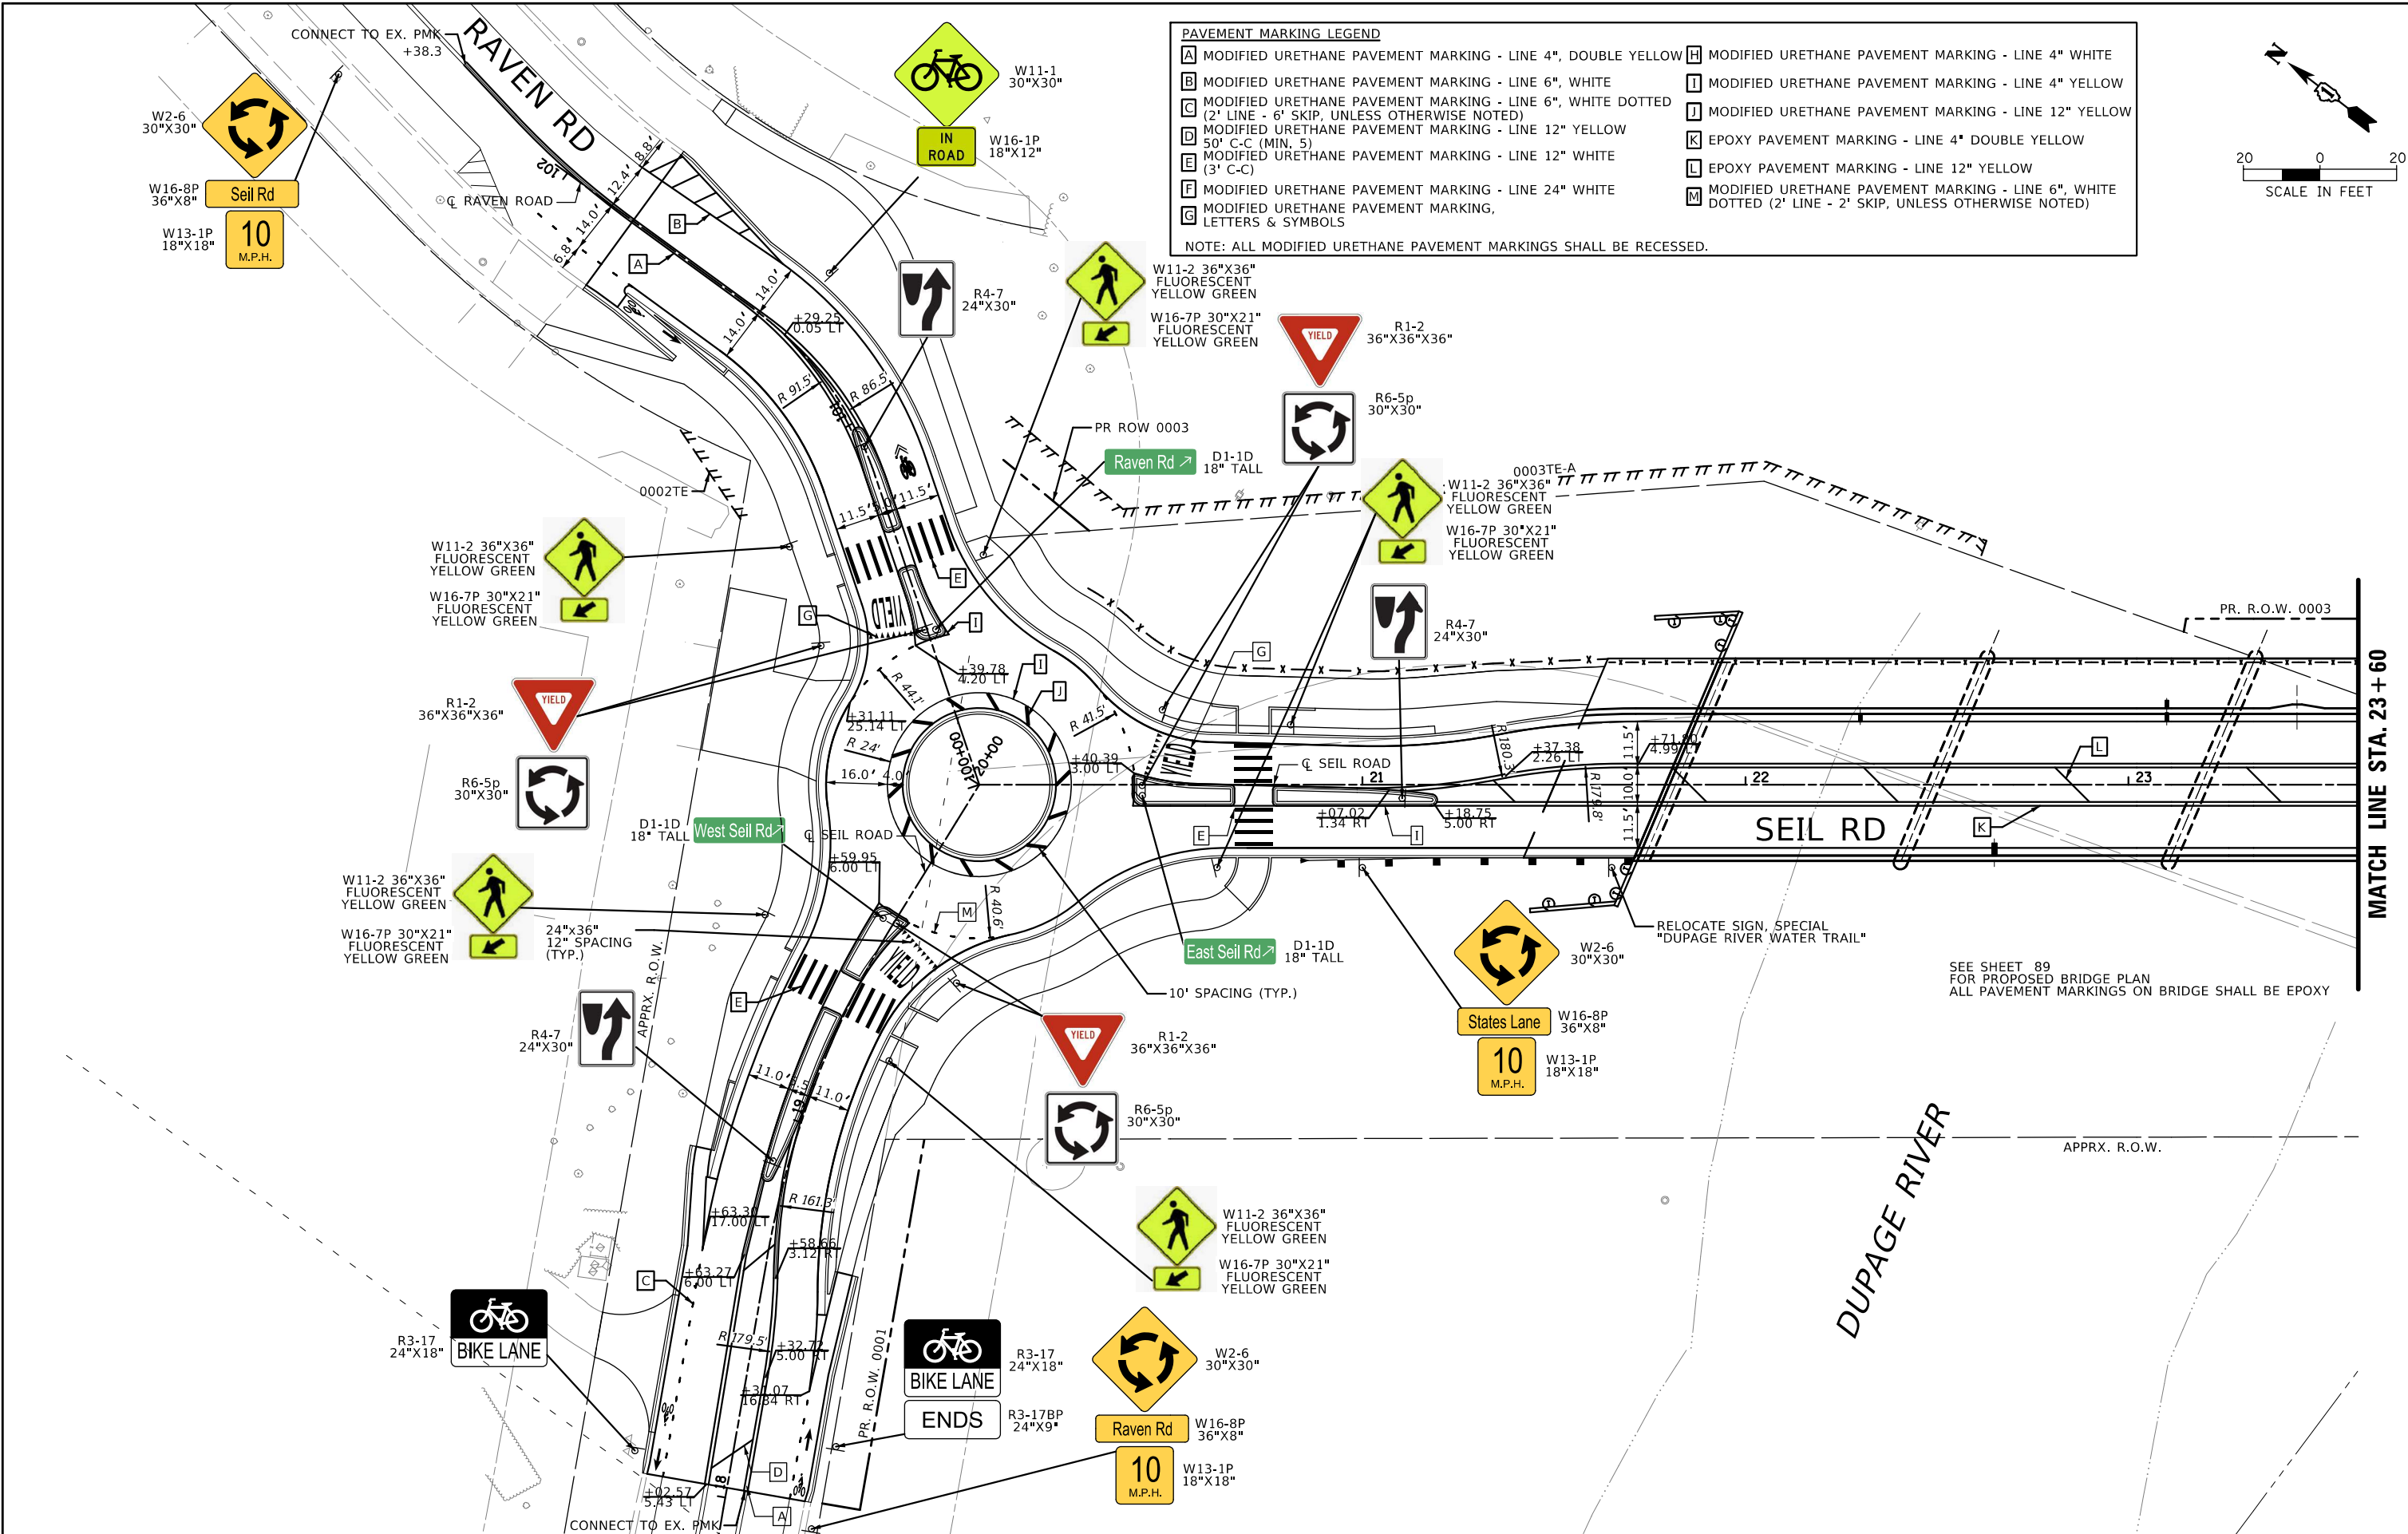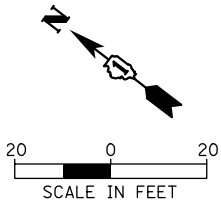

SEE SHEET 89
FOR PROPOSED BRIDGE PLAN
ALL PAVEMENT MARKINGS ON BRIDGE SHALL BE EPOXY


 CHRISTOPHER B. BURKE ENGINEERING, LTD. 10221 W. 159th Street, Suite 201 Jackson, MN 55441 (612) 770-0060	USER NAME = aschaefer	DESIGNED - AJS/JRS	REVISED -	STATE OF ILLINOIS DEPARTMENT OF TRANSPORTATION	SEIL ROAD WIDENING PAVEMENT MARKING AND SIGNAGE PLAN				F.A.U. RTE.	SECTION	COUNTY	TOTAL SHEETS	SHEET NO.
		DRAWN - PWN/JRS	REVISED -						0403	21-00047-00-WR	WILL	149	71
	PLOT SCALE = 40'	CHECKED - AJS	REVISED -						CONTRACT NO. 61M01				
	PLOT DATE = 11/2/2025	DATE -	REVISED -						ILLINOIS FED. AID PROJECT				
						SCALE: 40'	SHEET 1	OF 3	SHEETS	STA. 18+00	TO STA. 23+60		

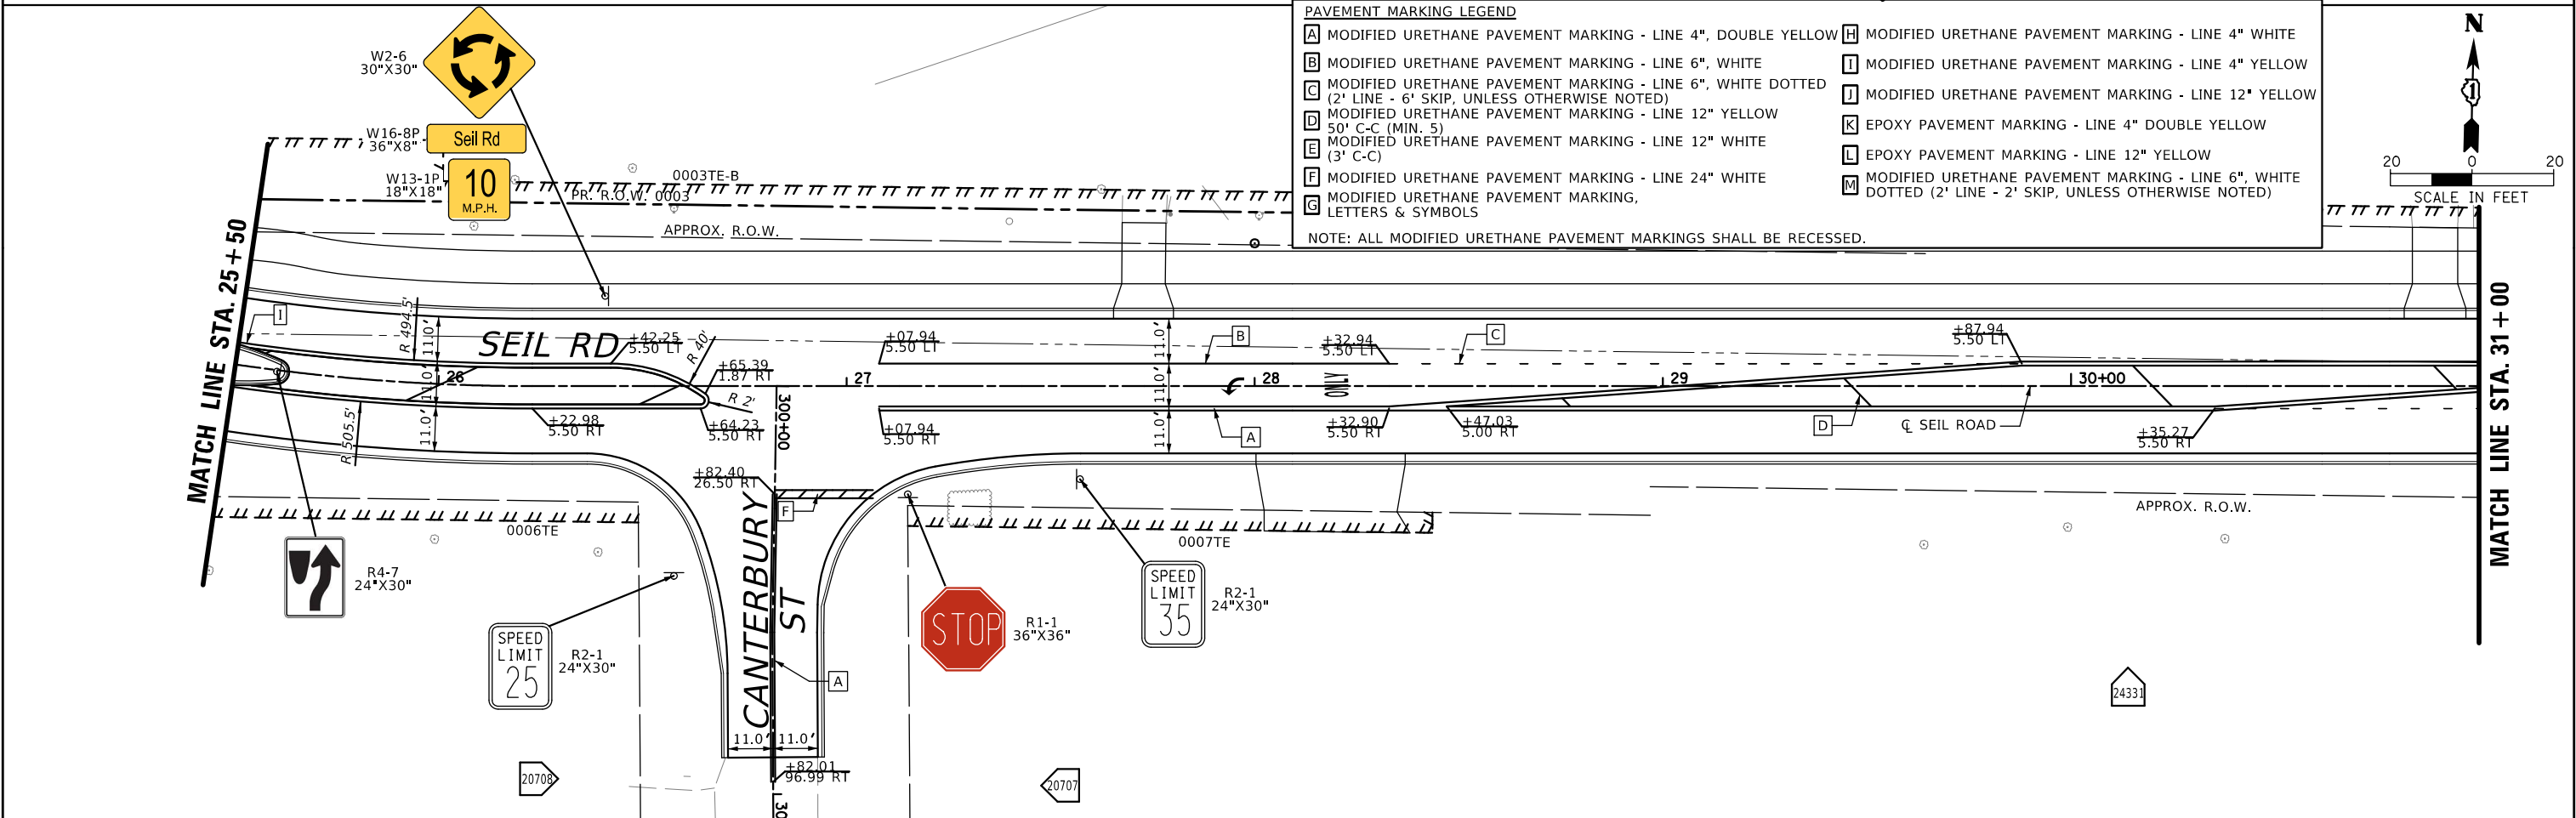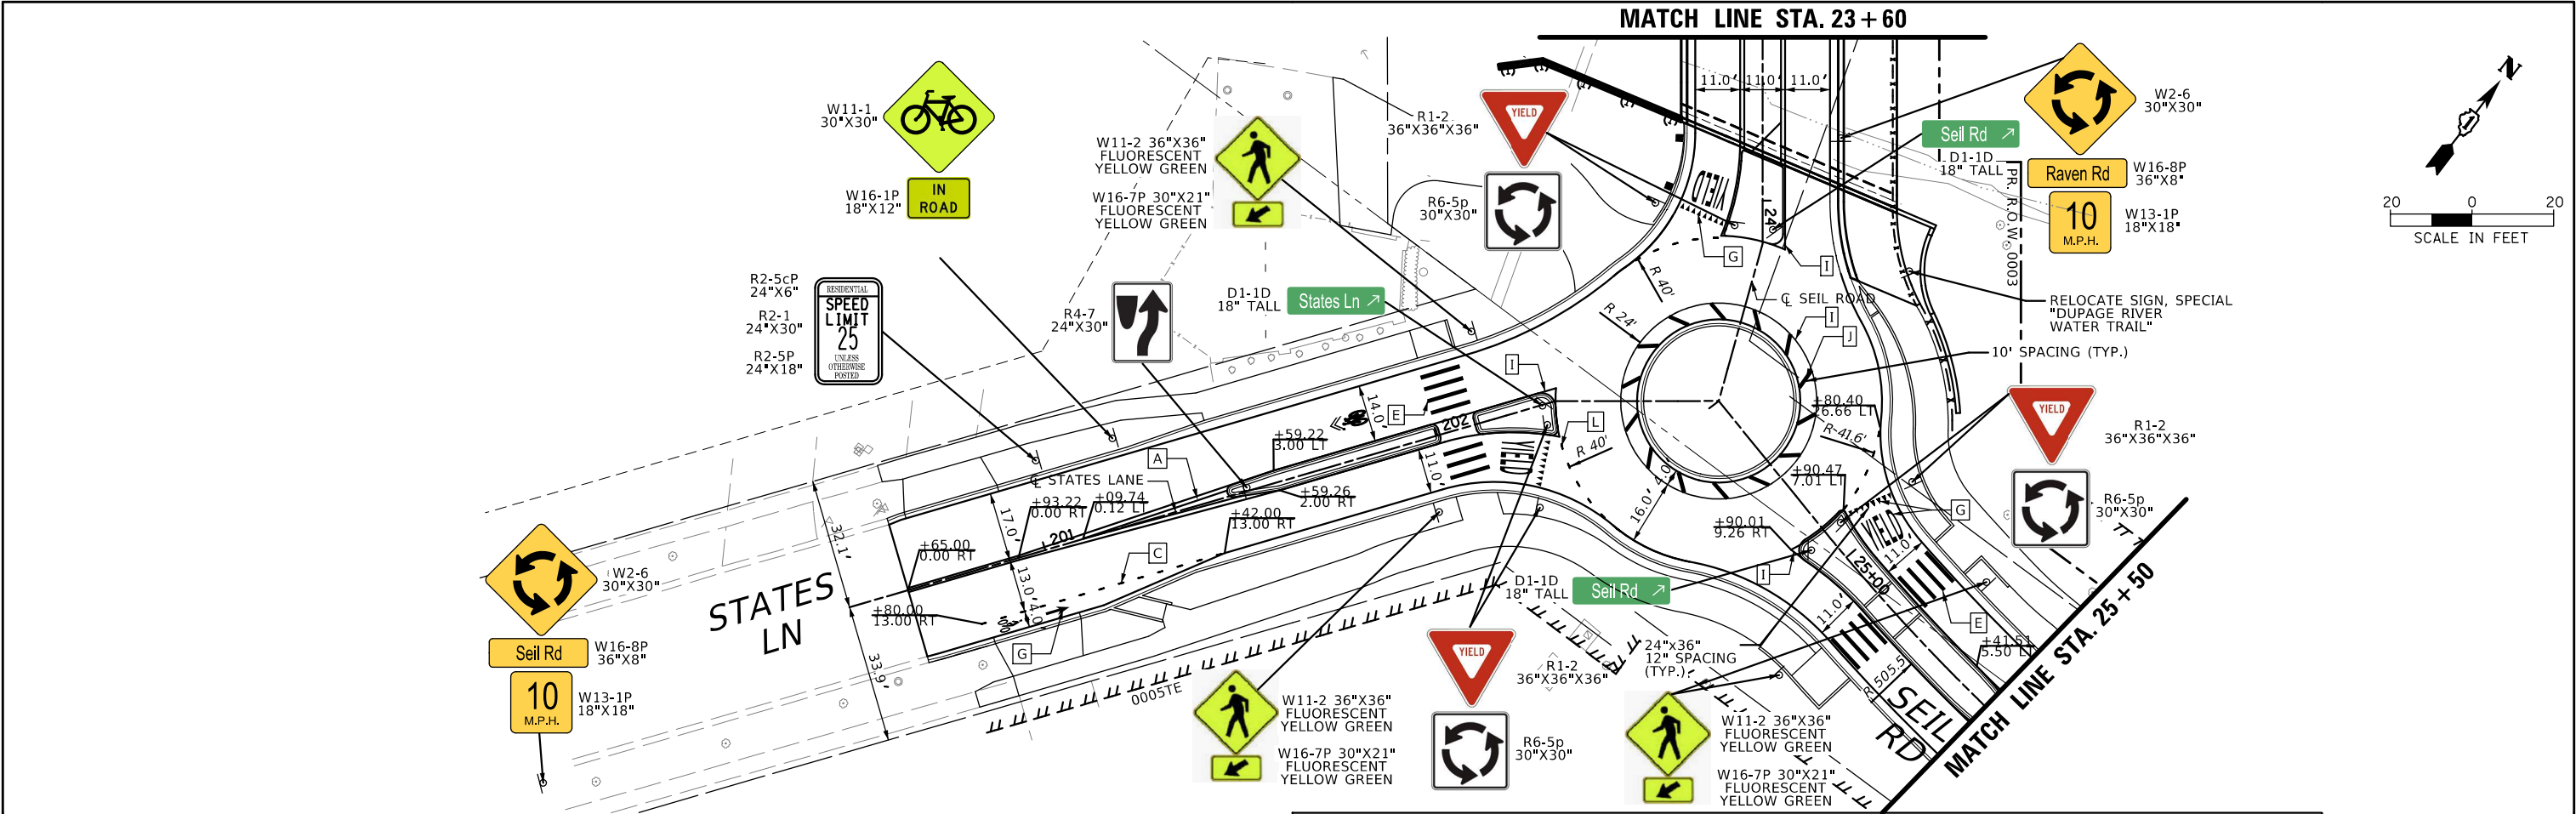

PAVEMENT MARKING LEGEND

A	MODIFIED URETHANE PAVEMENT MARKING - LINE 4", DOUBLE YELLOW	H	MODIFIED URETHANE PAVEMENT MARKING - LINE 4" WHITE
B	MODIFIED URETHANE PAVEMENT MARKING - LINE 6", WHITE	I	MODIFIED URETHANE PAVEMENT MARKING - LINE 4" YELLOW
C	MODIFIED URETHANE PAVEMENT MARKING - LINE 6", WHITE DOTTED (2' LINE - 6' SKIP, UNLESS OTHERWISE NOTED)	J	MODIFIED URETHANE PAVEMENT MARKING - LINE 12" YELLOW
D	MODIFIED URETHANE PAVEMENT MARKING - LINE 12" YELLOW	K	EPOXY PAVEMENT MARKING - LINE 4" DOUBLE YELLOW
E	50' C-C (MIN. 5)	L	EPOXY PAVEMENT MARKING - LINE 12" YELLOW
F	MODIFIED URETHANE PAVEMENT MARKING - LINE 12" WHITE	M	MODIFIED URETHANE PAVEMENT MARKING - LINE 6", WHITE DOTTED (2' LINE - 2' SKIP, UNLESS OTHERWISE NOTED)
G	MODIFIED URETHANE PAVEMENT MARKING - LINE 24" WHITE		
	MODIFIED URETHANE PAVEMENT MARKING, LETTERS & SYMBOLS		

NOTE: ALL MODIFIED URETHANE PAVEMENT MARKINGS SHALL BE RECESSED.

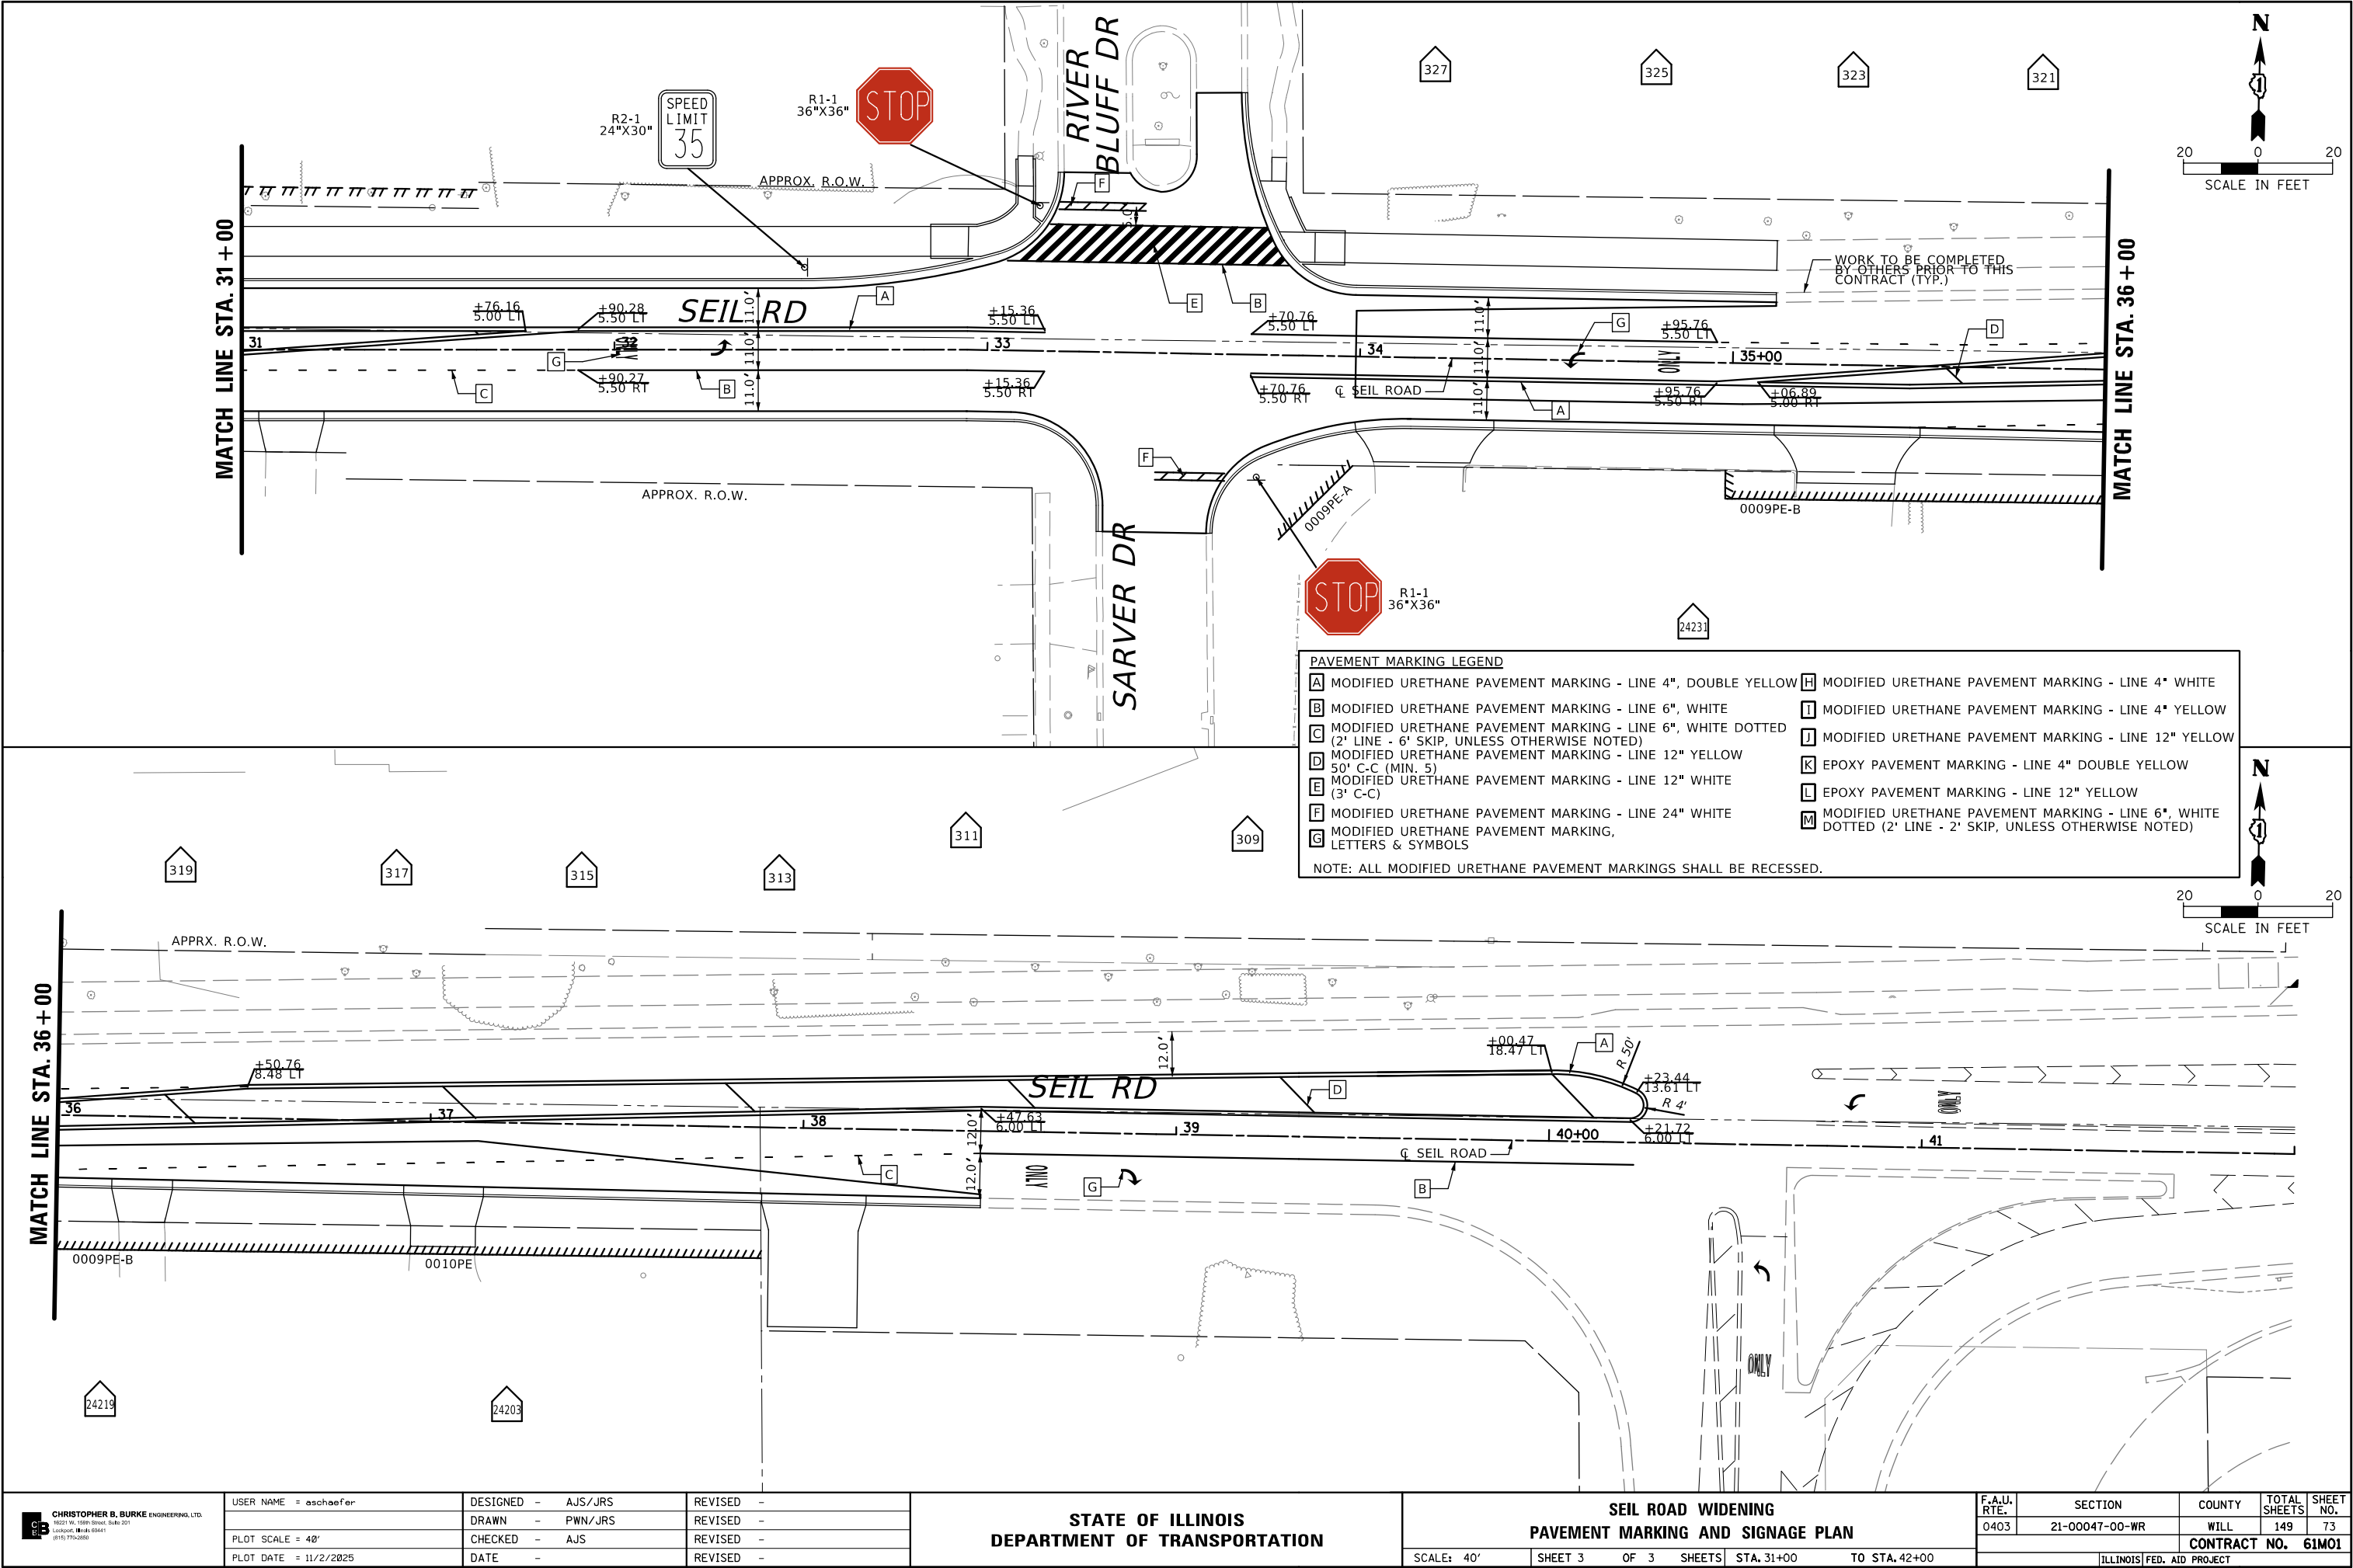

PAVEMENT MARKING LEGEND			
A	MODIFIED URETHANE PAVEMENT MARKING - LINE 4", DOUBLE YELLOW	H	MODIFIED URETHANE PAVEMENT MARKING - LINE 4" WHITE
B	MODIFIED URETHANE PAVEMENT MARKING - LINE 6", WHITE	I	MODIFIED URETHANE PAVEMENT MARKING - LINE 4" YELLOW
C	MODIFIED URETHANE PAVEMENT MARKING - LINE 6", WHITE DOTTED (2' LINE - 6' SKIP, UNLESS OTHERWISE NOTED)	J	MODIFIED URETHANE PAVEMENT MARKING - LINE 12" YELLOW
D	MODIFIED URETHANE PAVEMENT MARKING - LINE 12" YELLOW 50' C-C (MIN. 5)	K	EPOXY PAVEMENT MARKING - LINE 4" DOUBLE YELLOW
E	MODIFIED URETHANE PAVEMENT MARKING - LINE 12" WHITE (3' C-C)	L	EPOXY PAVEMENT MARKING - LINE 12" YELLOW
F	MODIFIED URETHANE PAVEMENT MARKING - LINE 24" WHITE	M	MODIFIED URETHANE PAVEMENT MARKING - LINE 6", WHITE DOTTED (2' LINE - 2' SKIP, UNLESS OTHERWISE NOTED)
G	MODIFIED URETHANE PAVEMENT MARKING, LETTERS & SYMBOLS		

NOTE: ALL MODIFIED URETHANE PAVEMENT MARKINGS SHALL BE RECESSED.

	USER NAME = aschaefer		DESIGNED - AJS/JRS	REVISED -	STATE OF ILLINOIS DEPARTMENT OF TRANSPORTATION	SEIL ROAD WIDENING PAVEMENT MARKING AND SIGNAGE PLAN					F.A.U. RTE.	SECTION	COUNTY	TOTAL SHEETS	SHEET NO.
			DRAWN - PWN/JRS	REVISED -							0403	21-00047-00-WR	WILL	149	73
	PLOT SCALE = 40'		CHECKED - AJS	REVISED -							CONTRACT NO. 61M01				
	PLOT DATE = 11/2/2025		DATE -	REVISED -							ILLINOIS FED. AID PROJECT				
						SCALE: 40'	SHEET 3	OF 3 SHEETS	STA. 31+00	TO STA. 42+00					

LIGHTING GENERAL NOTES

- THE EXACT LOCATIONS OF ALL UTILITIES SHALL BE VERIFIED BY THE CONTRACTOR BEFORE THE INSTALLATION OF ANY EQUIPMENT. FOR THE LOCATIONS OF THE UTILITIES, CALL JULIE AT (800) 892-0123.
- BEFORE INSTALLING LIGHT STANDARDS NEAR OVERHEAD AND UNDERGROUND ELECTRIC UTILITIES CONTRACTOR SHALL CALL COM ED FOR LOCATION APPROVAL AND MINIMUM CLEARANCE REQUIREMENTS.
- THE CONTRACTOR SHALL BE SOLELY RESPONSIBLE FOR JOB SITE SAFETY AS WELL AS SUPERVISION/DIRECTION AND MEANS/METHODS OF CONSTRUCTION.
- ALL WORK SHALL BE IN ACCORDANCE WITH THE LATEST EDITION OF THE FOLLOWING SPECIFICATIONS, WHICH ARE HEREBY MADE A PART HEREOF:
 - “STANDARD SPECIFICATIONS FOR ROAD AND BRIDGE CONSTRUCTION”, AS PREPARED BY IDOT.
 - “THE NATIONAL ELECTRICAL CODE”.
 - MUNICIPAL CODES & STANDARDS.
- NO MATERIALS SHALL BE DELIVERED TO THE JOB SITE UNTIL ALL PERTINENT EQUIPMENT SUBMITTALS HAVE BEEN REVIEWED BY THE ENGINEER.
- ALL UNDERGROUND WIRING SHALL BE XLP TYPE-USE, EXTRA ABRASION RESISTANCE, 600 VOLTS, BURIED A MINIMUM 30 INCHES BELOW FINISHED GRADE, FOLLOWING THE ROADWAY OR SIDEWALK EDGE.
- NO POLES SHALL BE ERECTED UNTIL THE RESPECTIVE FOUNDATIONS HAVE CURED, (IF APPLICABLE) AND HAVE BEEN REVIEWED BY THE ENGINEER.
- TO MAINTAIN THE STRUCTURAL INTEGRITY OF LIGHT POLES WITH MAST ARMS, THEY SHALL NOT BE ERECTED AND LEFT TO STAND WITHOUT LUMINAIRES.
- ALL POLE HANDHOLES SHALL FACE AWAY FROM TRAFFIC.
- THE CONTRACTOR SHALL BE RESPONSIBLE FOR THE ESTABLISHMENT OF THE TOP OF FOUNDATION ELEVATION WITH THE FINISHED GRADE.
- THE CONTRACTOR SHALL STAKE ALL POLE LOCATIONS PRIOR TO REQUESTING A JULIE UTILITY LOCATE. ONCE ALL LOCATIONS ARE STAKED CONTRACTOR SHALL SET UP A MEETING WITH THE VILLAGE AND ENGINEER FOR POLE LOCATION APPROVAL.
- THE ELECTRICAL CONTRACTOR SHALL FURNISH TWO SETS OF FULL SIZE RECORD DRAWINGS TO THE ENGINEER UPON COMPLETION OF THE LIGHTING AND ELECTRICAL IMPROVEMENTS. THE DRAWINGS SHALL SHOW THE INSTALLED LOCATIONS OF ALL LIGHT POLES, UNDERGROUND CONDUITS/WIRING, HANDHOLES, JUNCTION BOXES & CONTROLLER CABINETS. THE DRAWINGS WILL BE REVIEWED BY THE ENGINEER.
- UPON COMPLETION OF THE PROPOSED LIGHTING IMPROVEMENTS, THE CONTRACTOR SHALL PERFORM ELECTRICAL TESTING AND VERIFY THAT THE INSTALLATION COMPLIES WITH THE LATEST EDITION OF THE STANDARD SPECIFICATIONS FOR ROAD AND BRIDGE CONSTRUCTION IN ILLINOIS.
- THE CONTRACTOR SHALL BE RESPONSIBLE FOR TIMELY NOTIFICATION AND ALL COORDINATION WITH COM ED FOR NEW ELECTRIC SERVICE TO THE PROPOSED LIGHTING CONTROLLER.
- THE CONTRACTOR SHALL LABEL ALL WIRES WITH WIRE MARKERS INDICATING THE CIRCUIT ID IN EVERY CONTROLLER, POLE BASE, HANDHOLE AND SPLICE/CONNECTION POINT. WIRE MARKERS SHALL BE WHITE NYLON WITH INTEGRAL MECHANICAL FASTENER WITH MINIMUM ¾” X 1” WRITABLE AREA.
- THE LIGHT POLE LOCATIONS SHALL COMPLY WITH THE MINIMUM CLEAR WIDTH FOR AN ACCESSIBLE ROUTE FOR SIDEWALKS PER CURRENT AMERICAN WITH DISABILITIES ACT (ADA) REQUIREMENTS.
- THE CONTRACTOR SHALL USE A STANDARD FOUNDATION WHENEVER POSSIBLE. WHEN UTILITY CONFLICT PROHIBITS USE OF STANDARD FOUNDATION THE CONTRACTOR MAY USE AN OFFSET FOUNDATION AT THE DIRECTION OF THE ENGINEER.

ABBREVIATIONS

A	AMPS	HH	HAND HOLE
BOC	BACK OF CURB	HPS	HIGH PRESSURE SODIUM
CKT	CIRCUIT	PVC	POLYVINYL CHLORIDE
DIA	DIAMETER	RGS	RIGID GALVANIZED STEEL
EIS	EMBEDDED IN STRUCTURE	ROW	RIGHT OF WAY
FT	FOOT	STA	STATION
FOC	FACE OF CURB	V	VOLTS
GND	GROUND	W	WATTS
HD	HEAVY DUTY		
HDPE	HIGH DENSITY POLYETHYLENE		


LIGHTING BILL OF MATERIALS

DESCRIPTION	UNIT	QUANTITY
TRENCH BACKFILL	CU YD	26
ELECTRIC SERVICE INSTALLATION	EACH	1
ELECTRIC UTILITY SERVICE CONNECTION	L SUM	1
UNDERGROUND CONDUIT, GALVANIZED STEEL, 2” DIA.	FOOT	50
UNDERGROUND CONDUIT, GALVANIZED STEEL, 2 1/2” DIA.	FOOT	495
UNDERGROUND CONDUIT, COILABLE NONMETALLIC CONDUIT, 1 1/4” DIA.	FOOT	4790
CONDUIT EMBEDDED IN STRUCTURE, 1 1/4” DIA., PVC	FOOT	305
CONDUIT EMBEDDED IN STRUCTURE, 4” DIA., PVC	FOOT	310
JUNCTION BOX, STAINLESS STEEL, EMBEDDED IN STRUCTURE, 12” X 12” X 6”	EACH	2
HEAVY-DUTY HANDHOLE	EACH	2
HANDHOLE, COMPOSITE CONCRETE	EACH	9
ELECTRIC CABLE IN CONDUIT, 600V (XLP-TYPE USE) 1/C NO. 8	FOOT	22900
ELECTRIC CABLE IN CONDUIT, 600V (XLP-TYPE USE) 1/C NO. 2	FOOT	165
LIGHTING CONTROLLER, BASE MOUNTED, 240VOLT, 100AMP	EACH	1
LIGHTING UNIT COMPLETE, SPECIAL	EACH	29
LIGHT POLE FOUNDATION, 24” DIAMETER, SPECIAL	FOOT	240
LIGHT POLE FOUNDATION, 24” DIAMETER, OFFSET	FOOT	56

CAUTION
NOTICE TO CONTRACTOR

THE CONTRACTOR IS SPECIFICALLY CAUTIONED THE LOCATION AND/OR ELEVATION OF EXISTING AND PROPOSED UTILITIES AS SHOWN ON THESE PLANS. THE INFORMATION IS NOT TO BE RELIED ON AS BEING EXACT OR COMPLETE. THE CONTRACTOR MUST CALL THE LOCAL UTILITY LOCATION CENTER AT LEAST 72 HOURS BEFORE ANY EXCAVATION TO REQUEST EXACT FIELD LOCATIONS OF THE UTILITIES. IT SHALL BE THE RESPONSIBILITY OF THE CONTRACTOR TO INFORM ENGINEER OF ANY EXISTING UTILITIES WHICH CONFLICT WITH THE PROPOSED IMPROVEMENTS.

THE VILLAGE OF SHOREWOOD WILL OWN AND MAINTAIN THE PROPOSED ROADWAY LIGHTING SYSTEM.

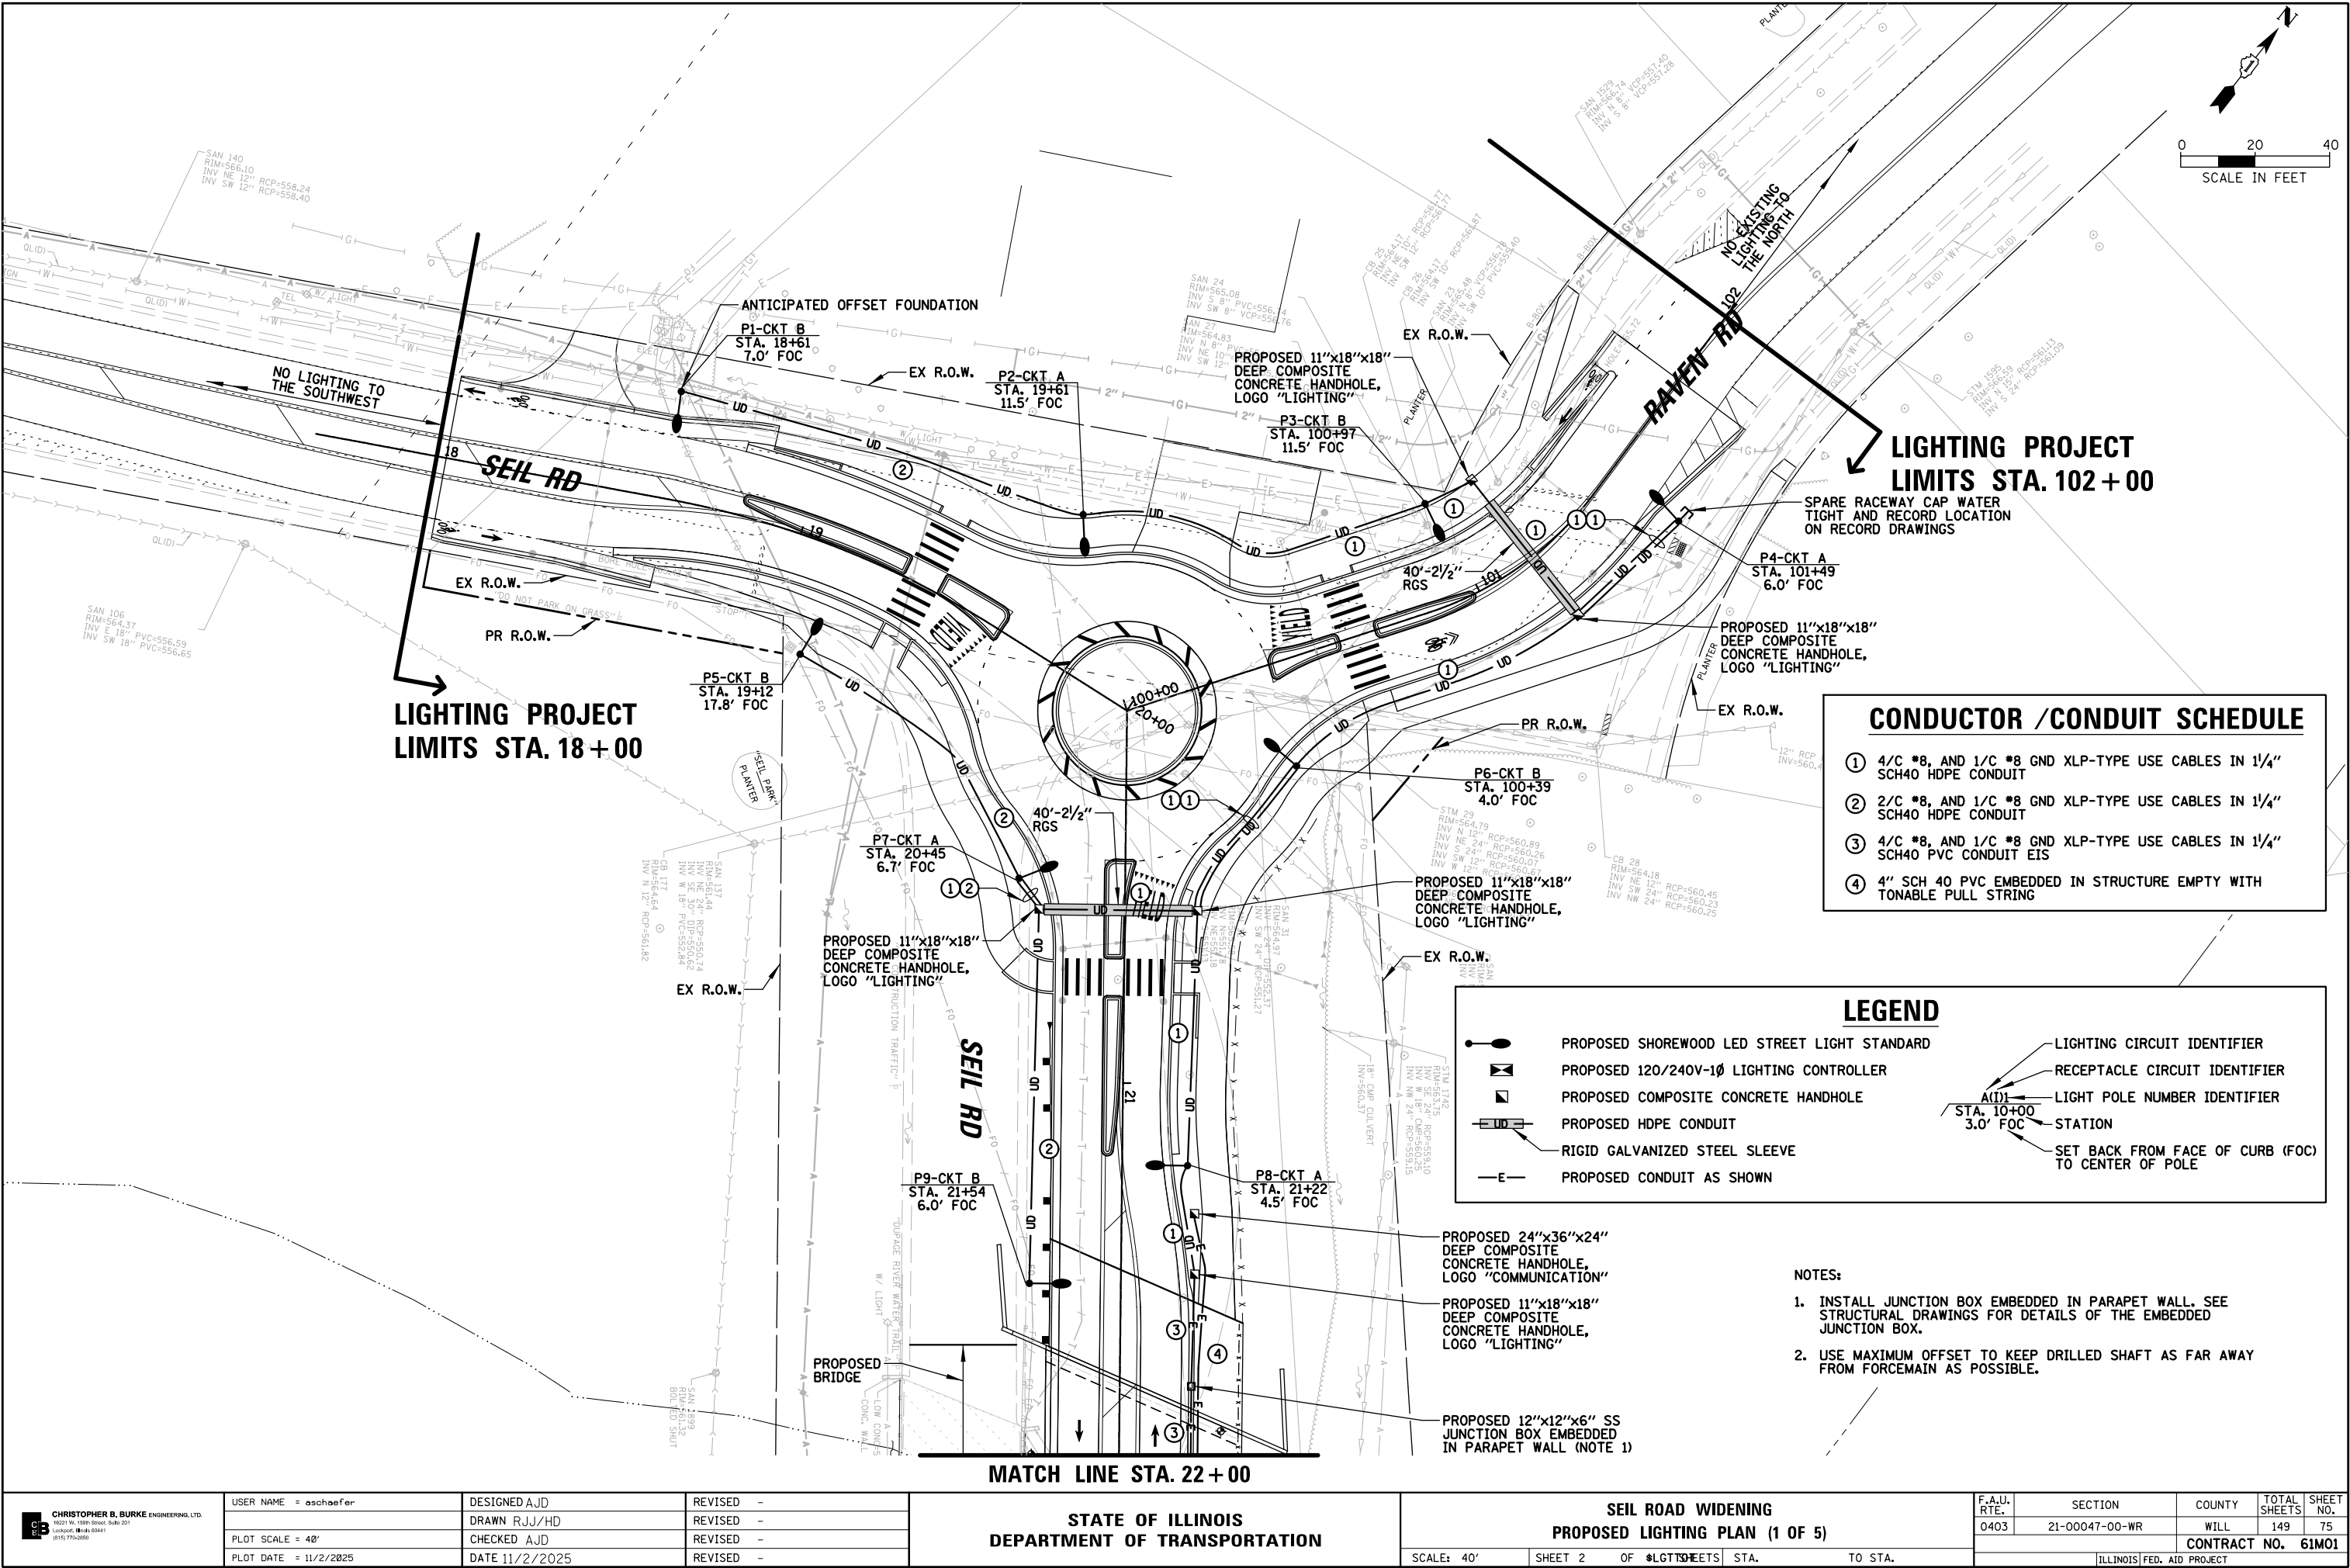

**LIGHTING PROJECT
LIMITS STA. 102 + 00**

**LIGHTING PROJECT
LIMITS STA. 18 + 00**

**LIGHTING PROJECT
LIMITS STA. 102 + 00**


CONDUCTOR /CONDUIT SCHEDULE

- ① 4/C #8, AND 1/C #8 GND XLP-TYPE USE CABLES IN 1/4" SCH40 HDPE CONDUIT
- ② 2/C #8, AND 1/C #8 GND XLP-TYPE USE CABLES IN 1/4" SCH40 HDPE CONDUIT
- ③ 4/C #8, AND 1/C #8 GND XLP-TYPE USE CABLES IN 1/4" SCH40 PVC CONDUIT EIS
- ④ 4" SCH 40 PVC EMBEDDED IN STRUCTURE EMPTY WITH TONABLE PULL STRING

LEGEND

- PROPOSED SHOREWOOD LED STREET LIGHT STANDARD
- PROPOSED 120/240V-1Ø LIGHTING CONTROLLER
- PROPOSED COMPOSITE CONCRETE HANDHOLE
- PROPOSED HDPE CONDUIT
- RIGID GALVANIZED STEEL SLEEVE
- PROPOSED CONDUIT AS SHOWN
- LIGHTING CIRCUIT IDENTIFIER
- RECEPTACLE CIRCUIT IDENTIFIER
- LIGHT POLE NUMBER IDENTIFIER
- STATION
- SET BACK FROM FACE OF CURB (FOC) TO CENTER OF POLE

- NOTES:
- 1. INSTALL JUNCTION BOX EMBEDDED IN PARAPET WALL. SEE STRUCTURAL DRAWINGS FOR DETAILS OF THE EMBEDDED JUNCTION BOX.
 - 2. USE MAXIMUM OFFSET TO KEEP DRILLED SHAFT AS FAR AWAY FROM FORCEMAIN AS POSSIBLE.

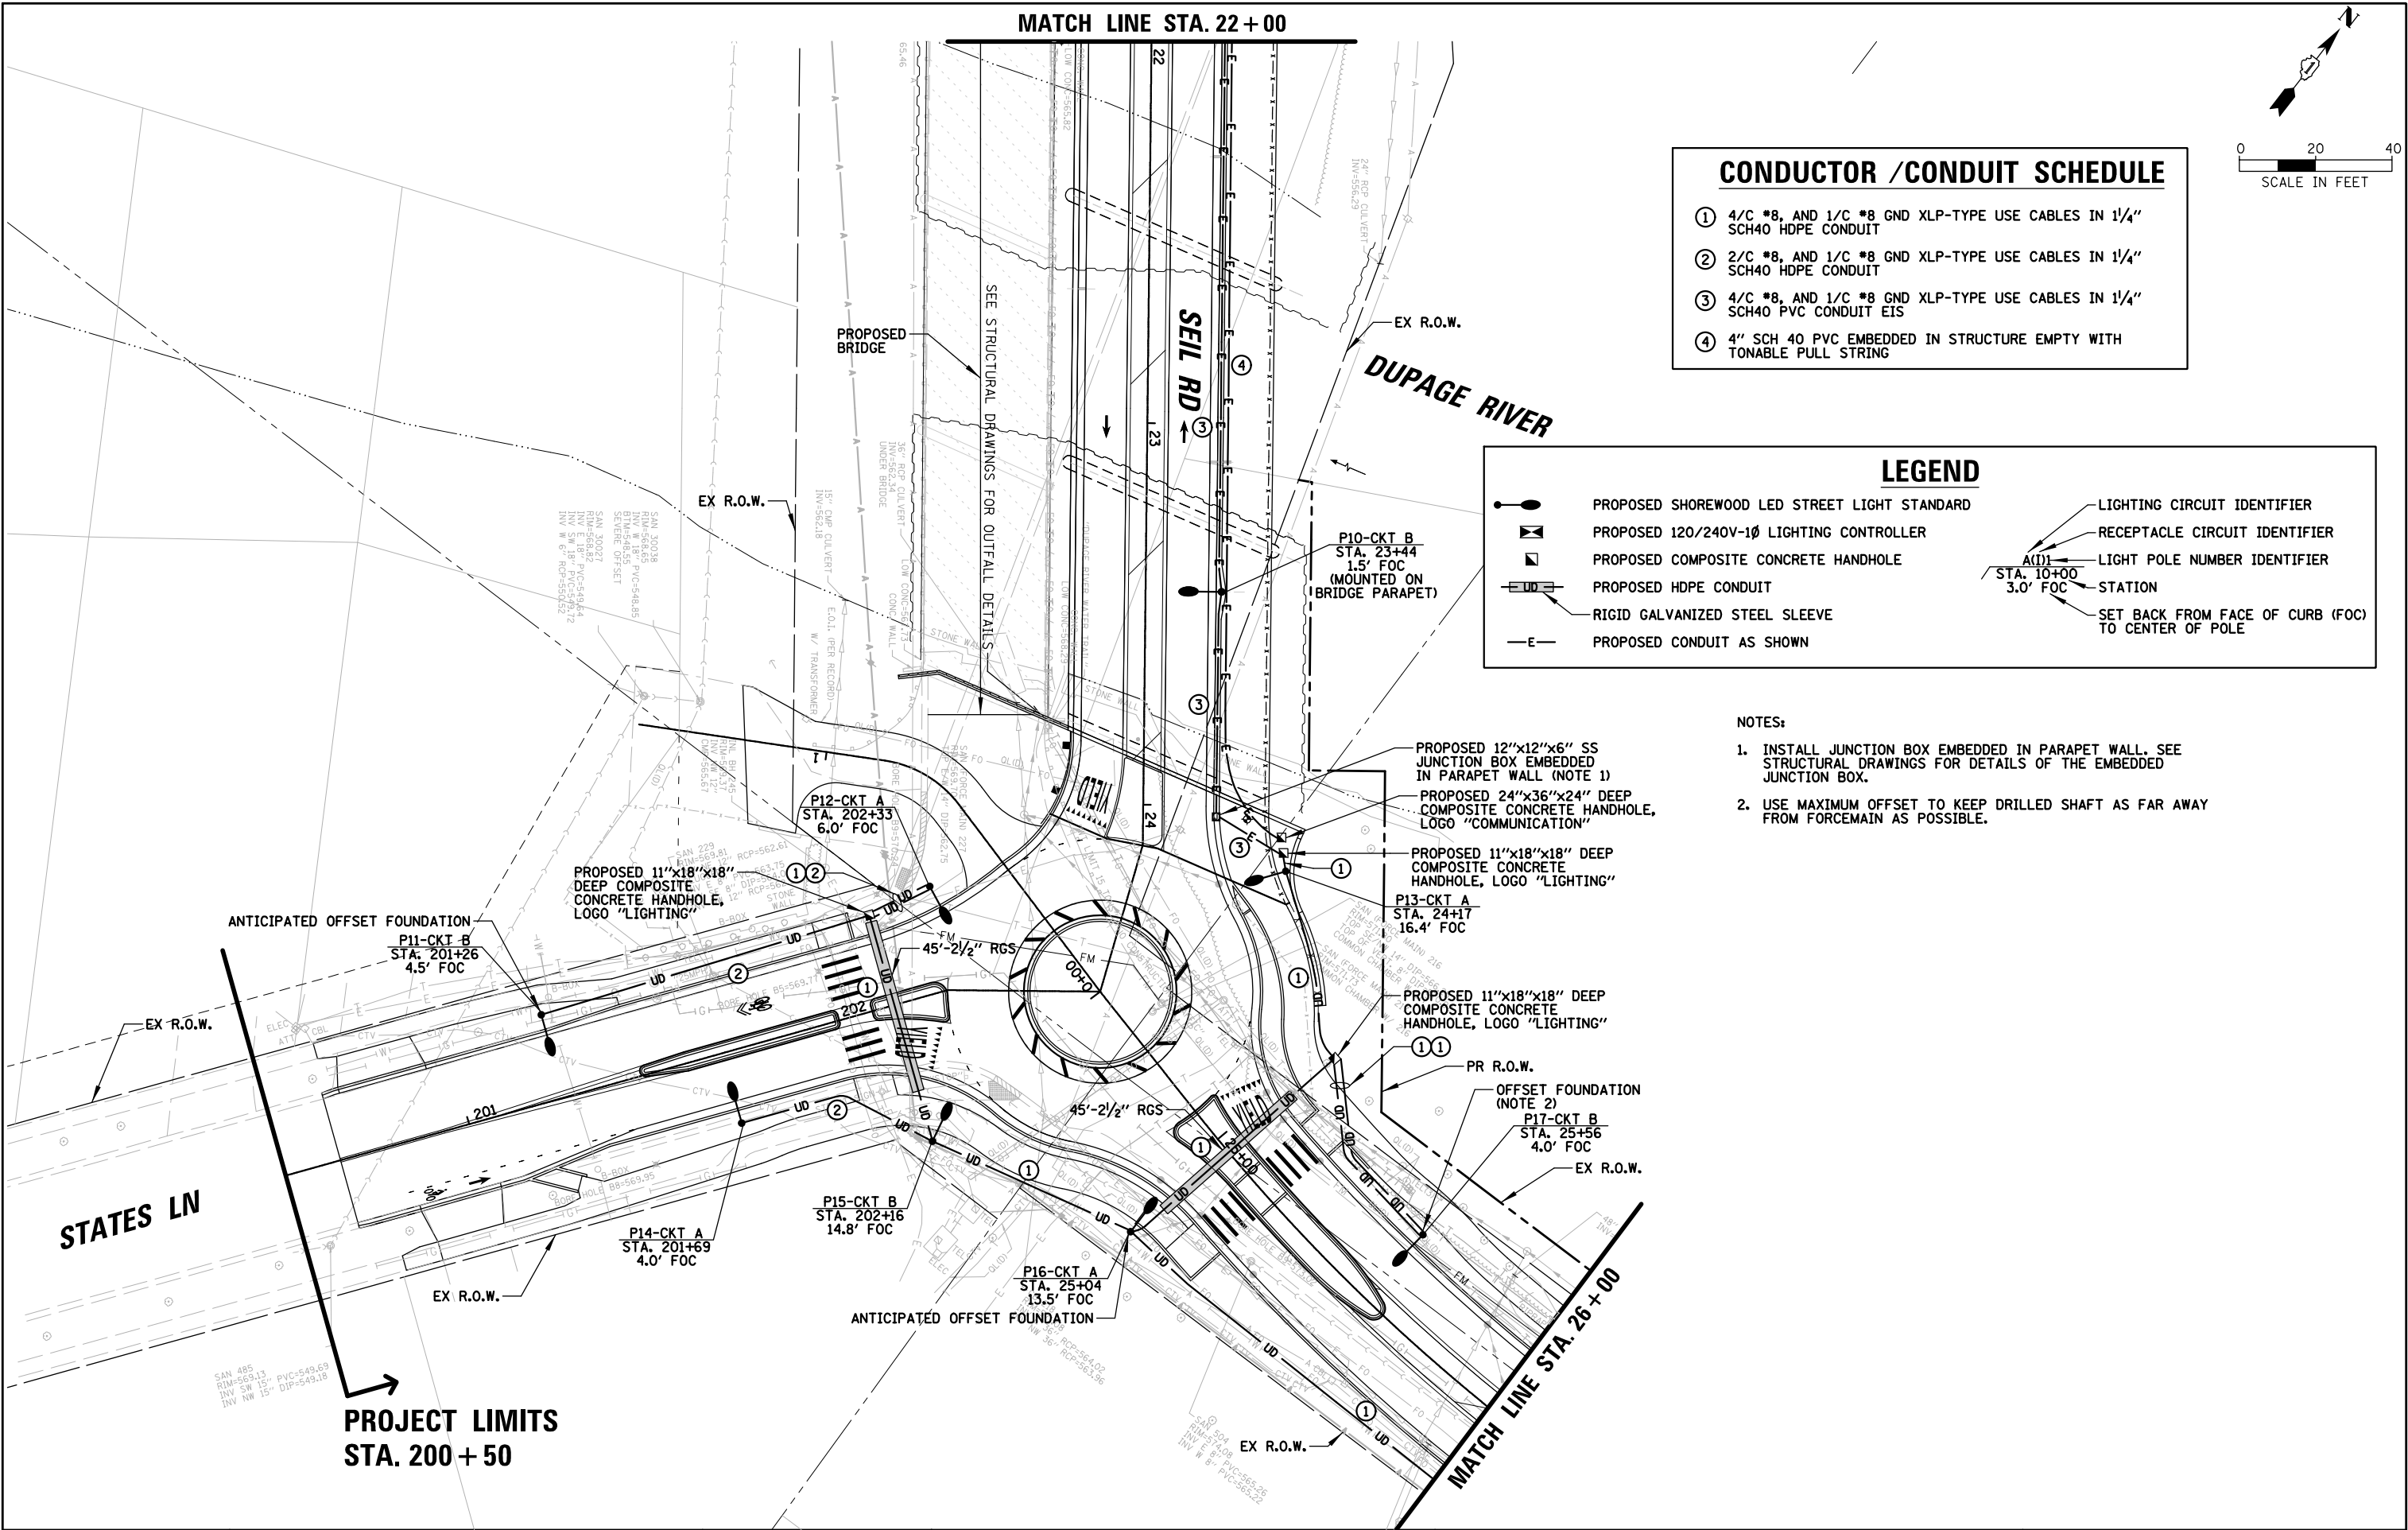


CONDUCTOR /CONDUIT SCHEDULE	
①	4/C #8, AND 1/C #8 GND XLP-TYPE USE CABLES IN 1/4" SCH40 HDPE CONDUIT
②	2/C #8, AND 1/C #8 GND XLP-TYPE USE CABLES IN 1/4" SCH40 HDPE CONDUIT
③	4/C #8, AND 1/C #8 GND XLP-TYPE USE CABLES IN 1/4" SCH40 PVC CONDUIT EIS
④	4" SCH 40 PVC EMBEDDED IN STRUCTURE EMPTY WITH TONABLE PULL STRING

LEGEND	
	PROPOSED SHOREWOOD LED STREET LIGHT STANDARD
	PROPOSED 120/240V-1Ø LIGHTING CONTROLLER
	PROPOSED COMPOSITE CONCRETE HANDHOLE
	PROPOSED HDPE CONDUIT
	RIGID GALVANIZED STEEL SLEEVE
	PROPOSED CONDUIT AS SHOWN
	LIGHTING CIRCUIT IDENTIFIER
	RECEPTACLE CIRCUIT IDENTIFIER
	LIGHT POLE NUMBER IDENTIFIER
	STATION
	SET BACK FROM FACE OF CURB (FOC) TO CENTER OF POLE

- NOTES:
1. INSTALL JUNCTION BOX EMBEDDED IN PARAPET WALL. SEE STRUCTURAL DRAWINGS FOR DETAILS OF THE EMBEDDED JUNCTION BOX.
 2. USE MAXIMUM OFFSET TO KEEP DRILLED SHAFT AS FAR AWAY FROM FORCEMAIN AS POSSIBLE.

 CHRISTOPHER B. BURKE ENGINEERING, LTD. 16221 W. 158th Street, Suite 201 Lockport, Illinois 60441 (815) 770-2050	USER NAME = aschaefer		DESIGNED AJD	REVISED -	STATE OF ILLINOIS DEPARTMENT OF TRANSPORTATION	SEIL ROAD WIDENING PROPOSED LIGHTING PLAN (2 OF 5)		F.A.U. RTE.	SECTION	COUNTY	TOTAL SHEETS	SHEET NO.
	DRAWN RJJ/HD		CHECKED AJD	REVISED -		SCALE: 40'		0403	21-00047-00-WR	WILL	149	76
	PLOT SCALE = 40'		DATE 11/2/2025	REVISED -		SHEET 3 OF 5		CONTRACT NO. 61M01				
	PLOT DATE = 11/2/2025					STATION TO STATION		ILLINOIS FED. AID PROJECT				

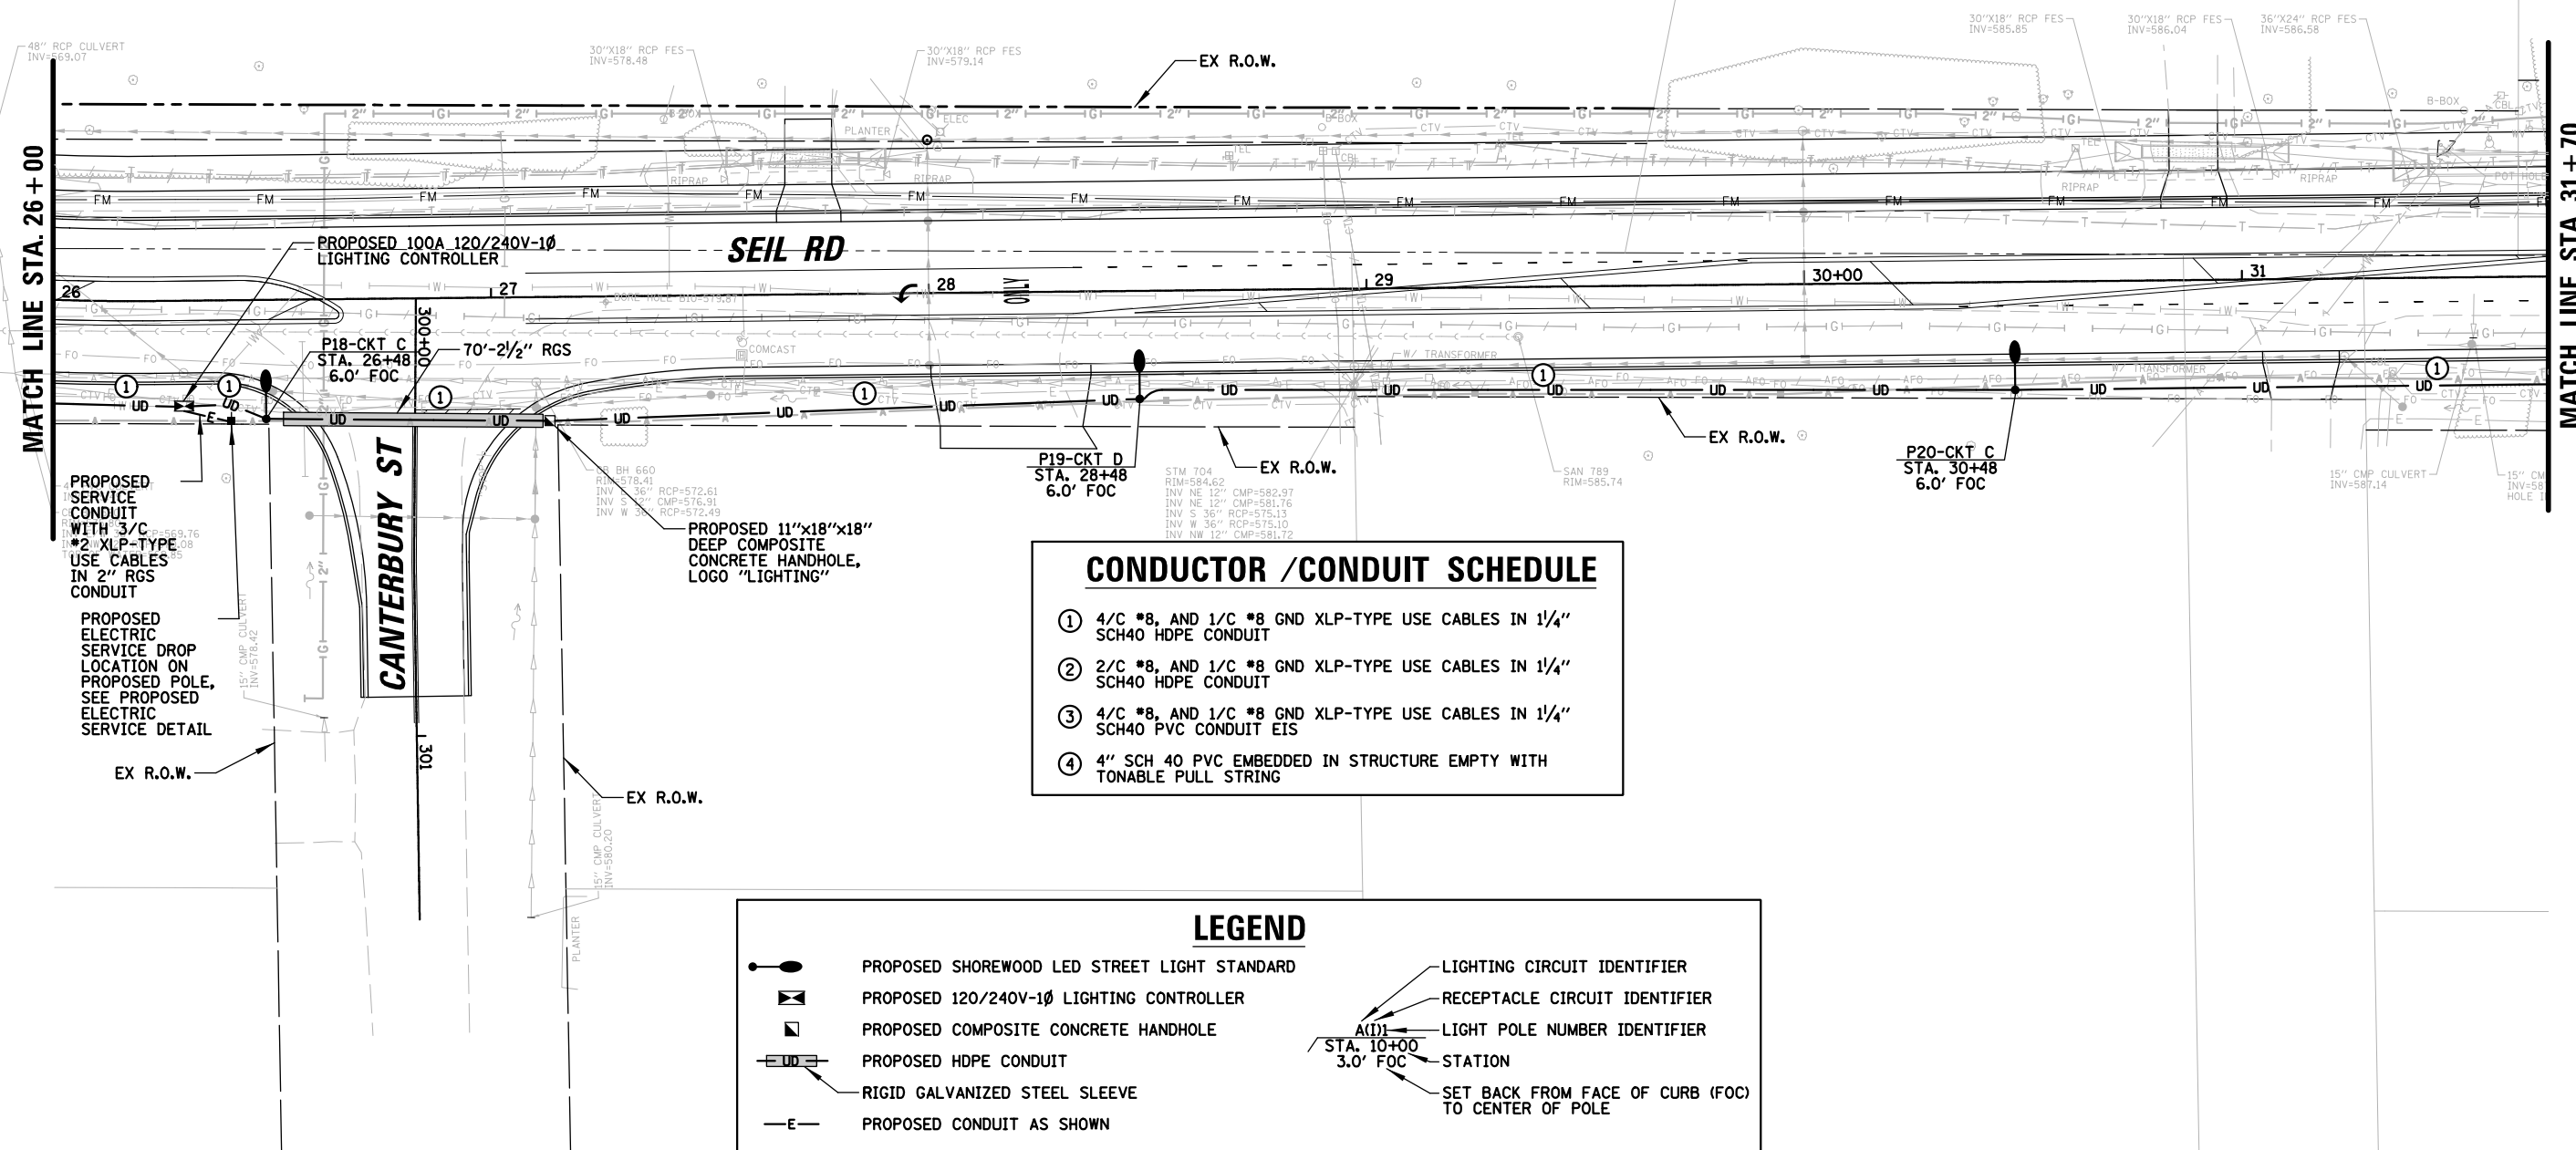



USER NAME = aschaefer	DESIGNED AJD	REVISED -
	DRAWN RJJ/HD	REVISED -
PLOT SCALE = 40'	CHECKED AJD	REVISED -
PLOT DATE = 11/2/2025	DATE 11/2/2025	REVISED -

**STATE OF ILLINOIS
DEPARTMENT OF TRANSPORTATION**

**SEIL ROAD WIDENING
PROPOSED LIGHTING PLAN (3 OF 5)**

SCALE: 40'	SHEET 4	OF 10	LGTT SHEETS	STA.	TO STA.
------------	---------	-------	-------------	------	---------

F.A.U. RTE.	SECTION	COUNTY	TOTAL SHEETS	SHEET NO.
0403	21-00047-00-WR	WILL	149	77
		CONTRACT NO. 61M0		
ILLINOIS		FED. AID PROJECT		

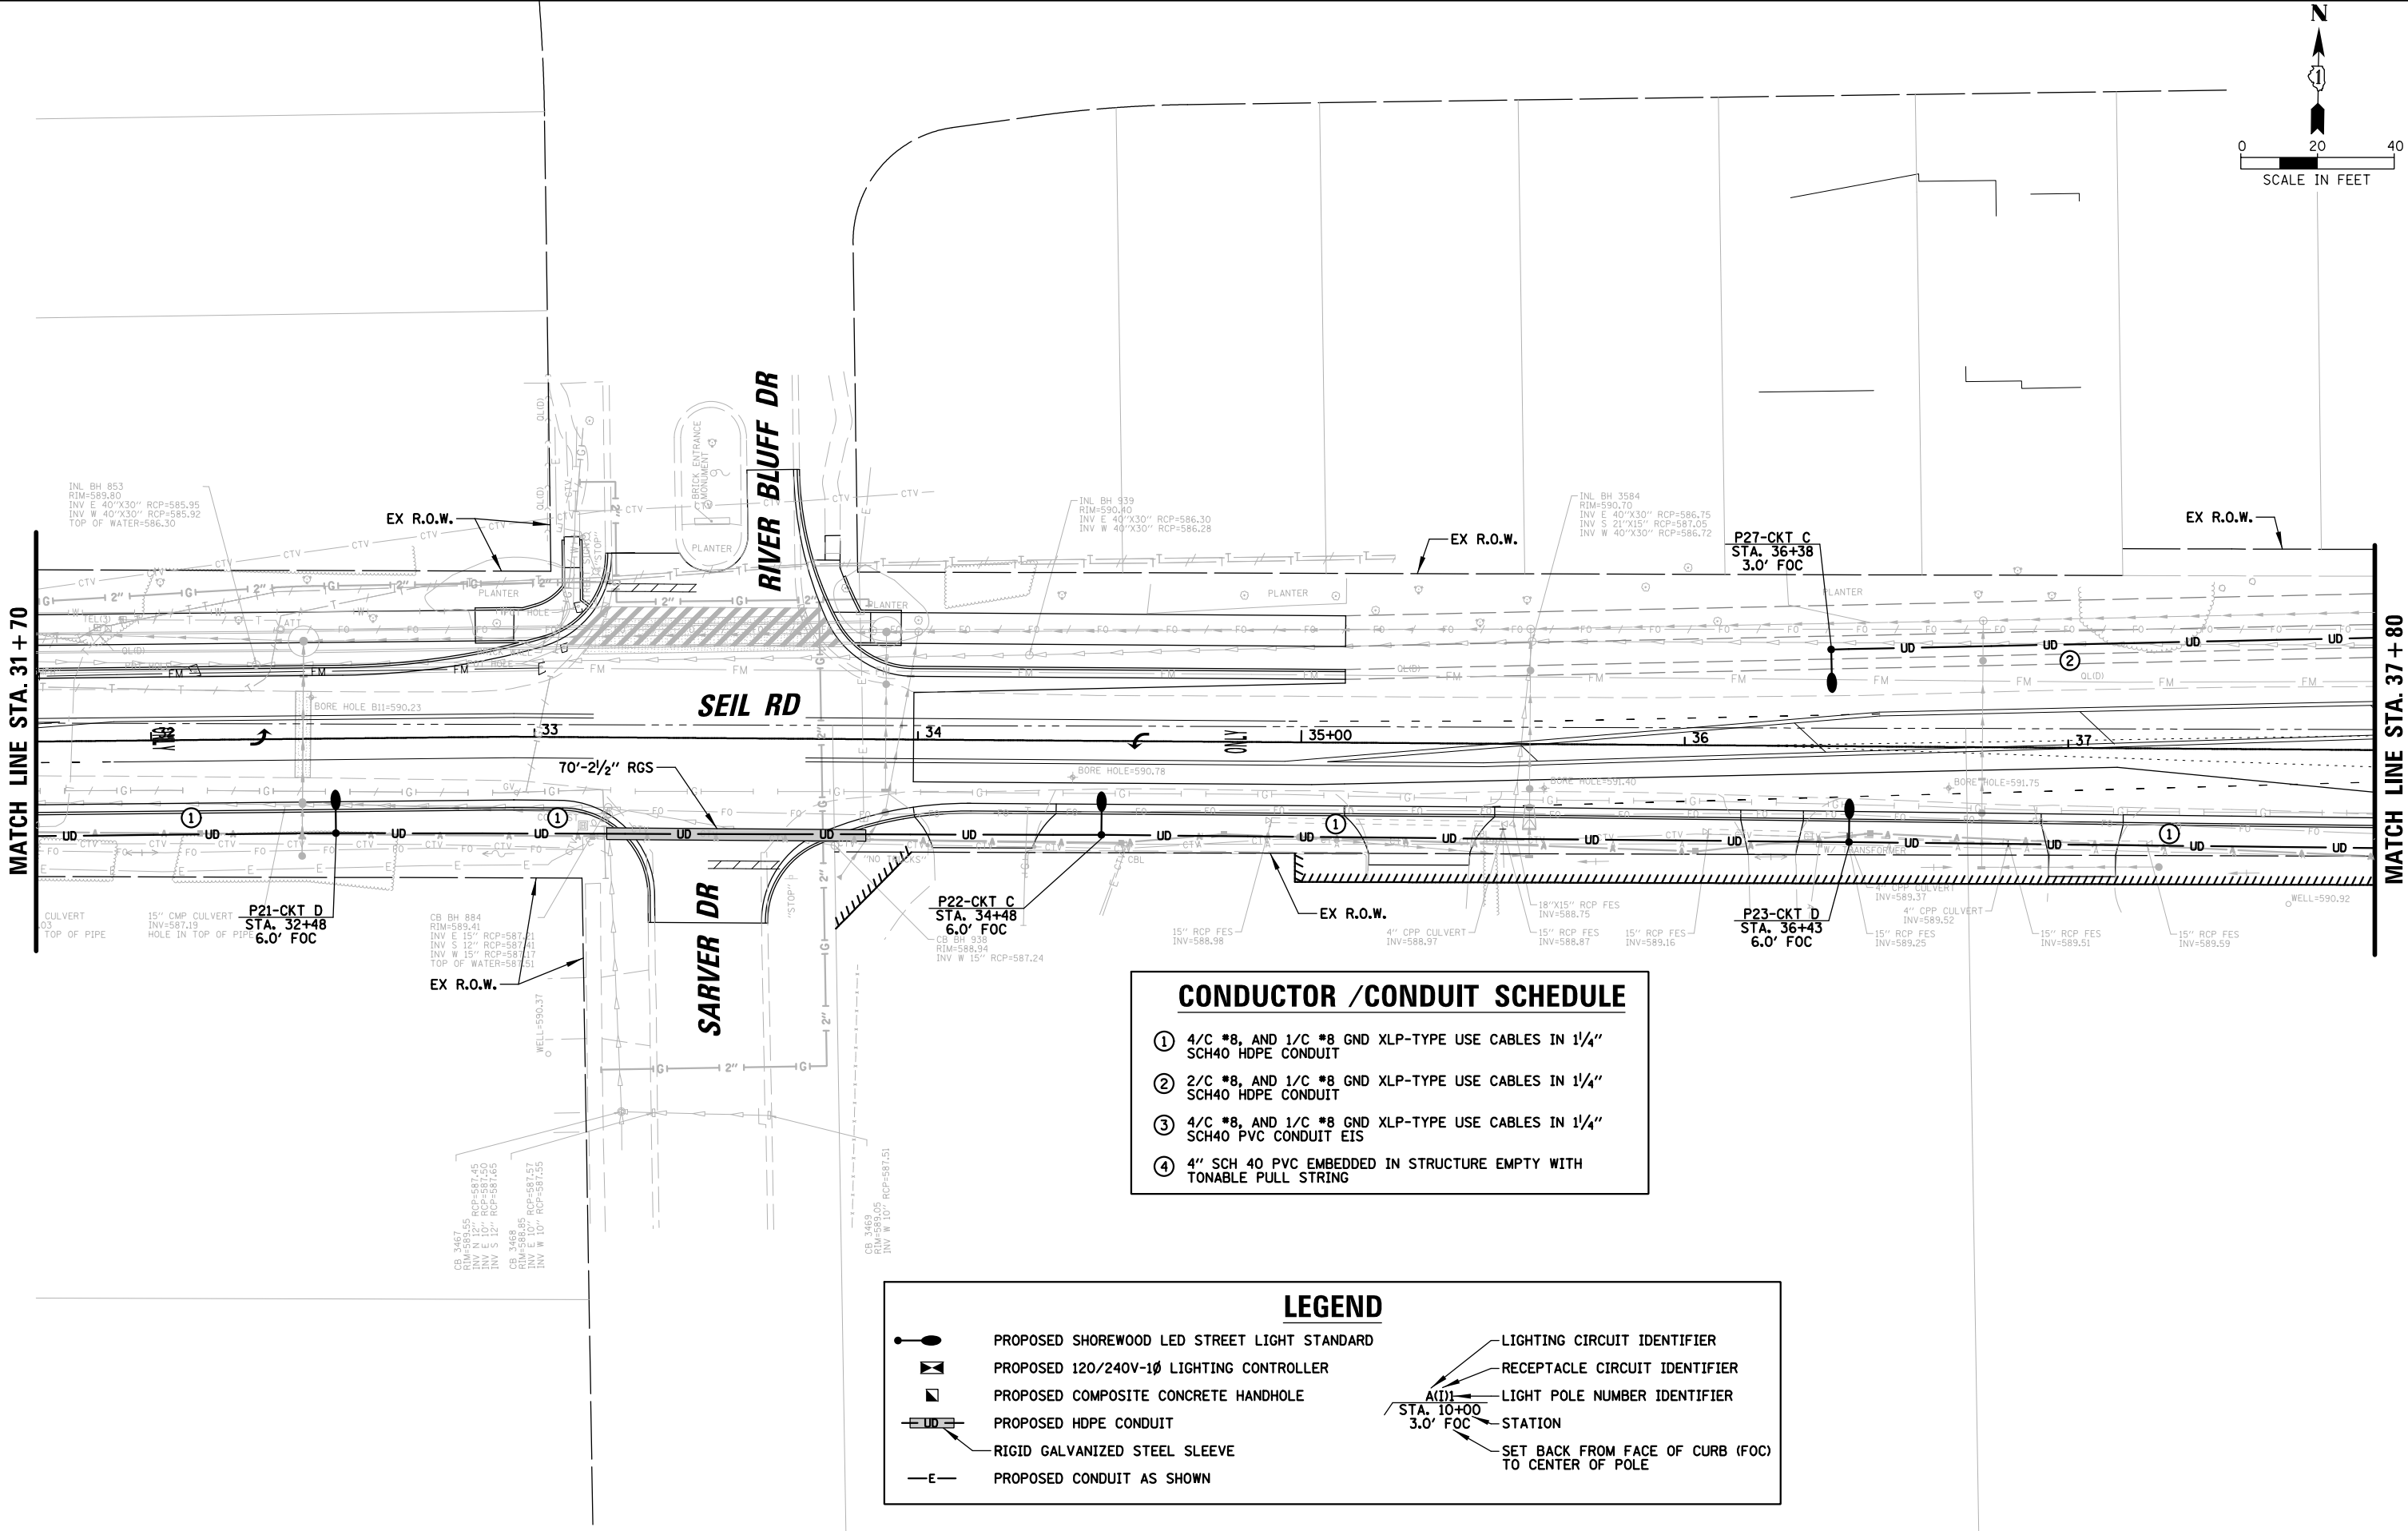
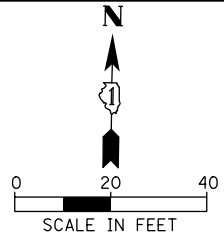


CONDUCTOR /CONDUIT SCHEDULE

- ① 4/C *8, AND 1/C *8 GND XLP-TYPE USE CABLES IN 1/4" SCH40 HDPE CONDUIT
- ② 2/C *8, AND 1/C *8 GND XLP-TYPE USE CABLES IN 1/4" SCH40 HDPE CONDUIT
- ③ 4/C *8, AND 1/C *8 GND XLP-TYPE USE CABLES IN 1/4" SCH40 PVC CONDUIT EIS
- ④ 4" SCH 40 PVC EMBEDDED IN STRUCTURE EMPTY WITH TONABLE PULL STRING

LEGEND

- PROPOSED SHOREWOOD LED STREET LIGHT STANDARD
- PROPOSED 120/240V-1Ø LIGHTING CONTROLLER
- PROPOSED COMPOSITE CONCRETE HANDHOLE
- PROPOSED HDPE CONDUIT
- RIGID GALVANIZED STEEL SLEEVE
- PROPOSED CONDUIT AS SHOWN
- LIGHTING CIRCUIT IDENTIFIER
- RECEPTACLE CIRCUIT IDENTIFIER
- LIGHT POLE NUMBER IDENTIFIER
- STATION
- SET BACK FROM FACE OF CURB (FOC) TO CENTER OF POLE

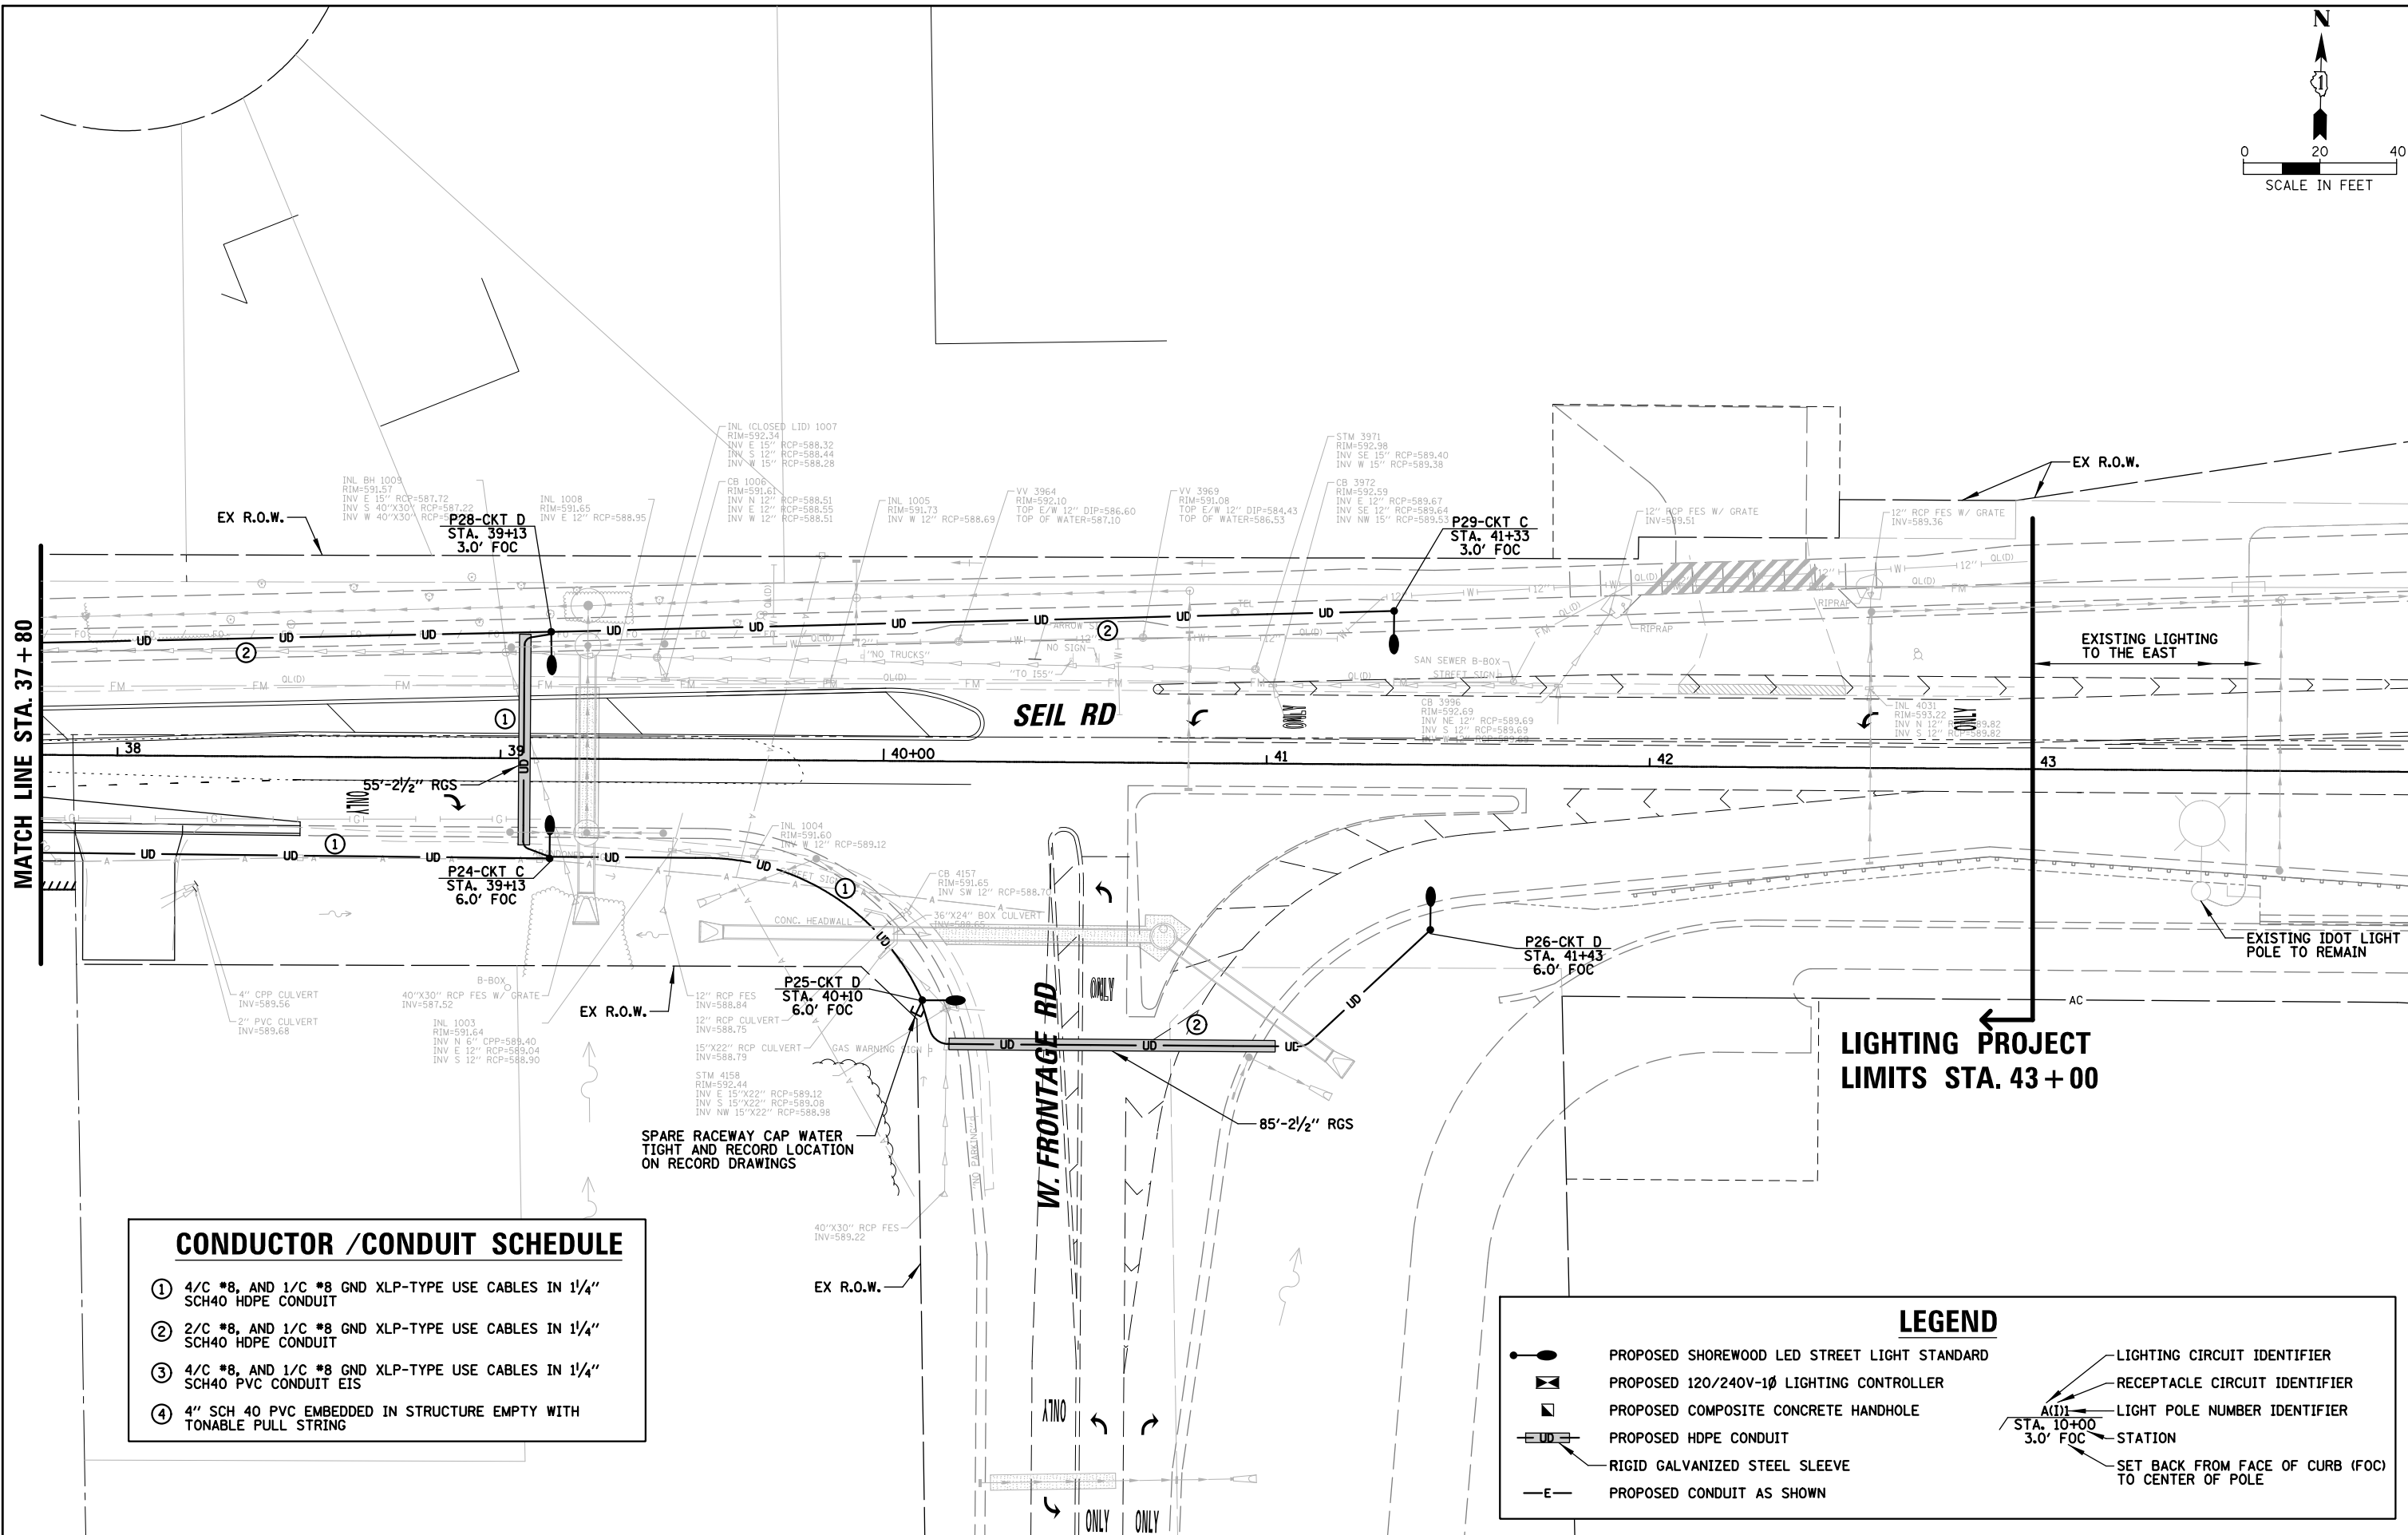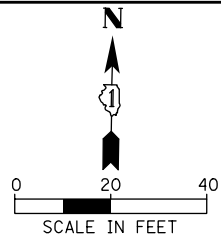

CONDUCTOR /CONDUIT SCHEDULE	
①	4/C *8, AND 1/C *8 GND XLP-TYPE USE CABLES IN 1/4" SCH40 HDPE CONDUIT
②	2/C *8, AND 1/C *8 GND XLP-TYPE USE CABLES IN 1/4" SCH40 HDPE CONDUIT
③	4/C *8, AND 1/C *8 GND XLP-TYPE USE CABLES IN 1/4" SCH40 PVC CONDUIT EIS
④	4" SCH 40 PVC EMBEDDED IN STRUCTURE EMPTY WITH TONABLE PULL STRING

LEGEND	
	PROPOSED SHOREWOOD LED STREET LIGHT STANDARD
	PROPOSED 120/240V-1Ø LIGHTING CONTROLLER
	PROPOSED COMPOSITE CONCRETE HANDHOLE
	PROPOSED HDPE CONDUIT
	RIGID GALVANIZED STEEL SLEEVE
	PROPOSED CONDUIT AS SHOWN
	LIGHTING CIRCUIT IDENTIFIER
	RECEPTACLE CIRCUIT IDENTIFIER
	LIGHT POLE NUMBER IDENTIFIER
	STATION
	SET BACK FROM FACE OF CURB (FOC) TO CENTER OF POLE

USER NAME = aschaefer	DESIGNED AJD	REVISED -
	DRAWN RJJ/HD	REVISED -
PLOT SCALE = 48"	CHECKED AJD	REVISED -
PLOT DATE = 11/2/2025	DATE 11/2/2025	REVISED -

SEIL ROAD WIDENING PROPOSED LIGHTING PLAN (5 OF 5)			
SCALE: 40'	SHEET 6	OF 8 LGT SHEETS	STA. TO STA.

F.A.U. RTE.	SECTION	COUNTY	TOTAL SHEETS	SHEET NO.
0403	21-00047-00-WR	WILL	149	79
CONTRACT NO. 61M01				
ILLINOIS FED. AID PROJECT				

ITEM	SPECIFICATION
① MAIN CIRCUIT BREAKER	100 AMPERE, 2P, 240V SERVICE RATING, 10KAIC
② LAMPHOLDER CIRCUIT BREAKER	20 AMPERE, 1P, 120V RATING, 10KAIC
③ PHOTOELECTRIC CONTROL CIRCUIT BREAKER	15 AMPERE, 1P, 120V RATING, 10KAIC
④ AUXILIARY RELAY	120 V OPERATED DPDT 60 HZ COIL 2 NO & 2 NC CONTACTS
⑤ CABINET RECEPTACLE AND BOX	COMMERCIAL GRADE GFCI 20A/120V, MOUNTED IN A WEATHERPROOF CAST ALUMINUM SINGLE GANG BOX WITH WEATHERPROOF COVER
⑥ CABINET LIGHT	5 WATT LED STRIP LIGHT, 60K HOUR RATING, 65K COLOR TEMPERATURE, DOOR SWITCH CONTROLLED, FASTENED TO TOP OF CABINET
⑦ CONTACTOR	100 AMPERE, 2P, 120V COIL, MECHANICALLY HELD
⑧ BRANCH LINE CIRCUIT BREAKERS	(5) 20A, 2P, 240V RATING, 10KAIC
⑨ POWER DISTRIBUTION BLOCK	600 VOLT, INSULATED, SIZE AS REQ'D, 10KAIC
⑩ SERVICE CABLES	3-600V (XLP-TYPE USE) NO. #2
⑪ LAMPHOLDER WIRE	2-600V XLP NO. 12
⑫ CONTROL WIRE	2-600V XLP NO. 12
⑬ SURGE ARRESTOR	10 K AMPERE RATING
⑭ PHOTOELECTRIC CONTROL WIRE	3-600V XLP NO. 12
⑮ DOOR SWITCH	20A/120V, DOOR MOUNTED SNAP ACTION TYPE PLUNGER SWITCH
⑯ HAND-AUTO-OFF CONTROL SWITCH	20A, 3 POS. MTD IN CAST ALUM. ENCLOSURE
⑰ PHOTOCELL	120V, MTD. ON CABINET, DELAY TYPE, SPST-NC
⑱ TERMINAL BLOCK	3 TERMINAL, SCREW TYPE, MAX. #10 WIRE SIZE
⑲ CIRCUIT BREAKER DIST. BLOCKS	30A, 600V, 10 KAIC - WIRE RANGE: LINE SIDE LUG (1) #2/0-#14 AWG, LOAD SIDE LUGS (2) #4-#14 AWG


NOTES:

- ALL ITEMS LISTED IN LIGHTING CONTROLLER COMPONENT SCHEDULE SHALL BE CONSIDERED INCLUDED IN THE PRICE BID FOR "LIGHTING CONTROLLER, BASE MOUNTED, 240 VOLT, 100 AMP" INCLUDING CABINET AND FOUNDATION.
- THE LIGHTING CONTROLLER TOGETHER WITH ALL OF ITS COMPONENTS SHALL BE UL LISTED AS AN "ENCLOSED INDUSTRIAL CONTROL PANEL" UNDER UL508A.
- CONNECTION OF SURGE ARRESTOR TO LINE SIDE OF MAIN CIRCUIT BREAKER SHALL NOT BE "DOUBLE LUGGED."
- THE MAIN CIRCUIT BREAKER AND LAMPHOLDER CIRCUIT BREAKER SHALL BE LABELED "SERVICE DISCONNECT".
- ALL SWITCHES AND CONTROLS SHALL BE IDENTIFIED USING TWO COLOR ENGRAVED NAMEPLATES.
- THE PANEL MANUFACTURER SHALL LABEL THE CABINET WITH THE APPROPRIATE ARC FLASH WARNING AND PERSONNEL PROTECTION EQUIPMENT REQUIRED FOR SERVICING.
- ALL EXPOSED BUS BARS SHALL BE INSULATED.
- ALL WIRING SHALL BE COPPER.

PROPOSED LIGHTING CONTROLLER COMPONENT SCHEDULE

LIGHTING CONTROLLER				
CIRCUIT ID	110W LED LUMINAIRE		TOTAL CIRCUIT LOAD	
	QTY.	LOAD/FIXT. (WATTS)	(WATTS)	AMPS (VOLTS)
A	8	68 W	544 W	2.3A (240V)
B	9	68 W	612 W	2.6A (240V)
C	6	68 W	408 W	1.7A (240V)
D	6	68 W	408 W	1.7A (240V)
TOTAL	29	N/A	1972 W	8.3A (240V)

PROPOSED LIGHTING/ELECTRICAL CIRCUIT LOADS

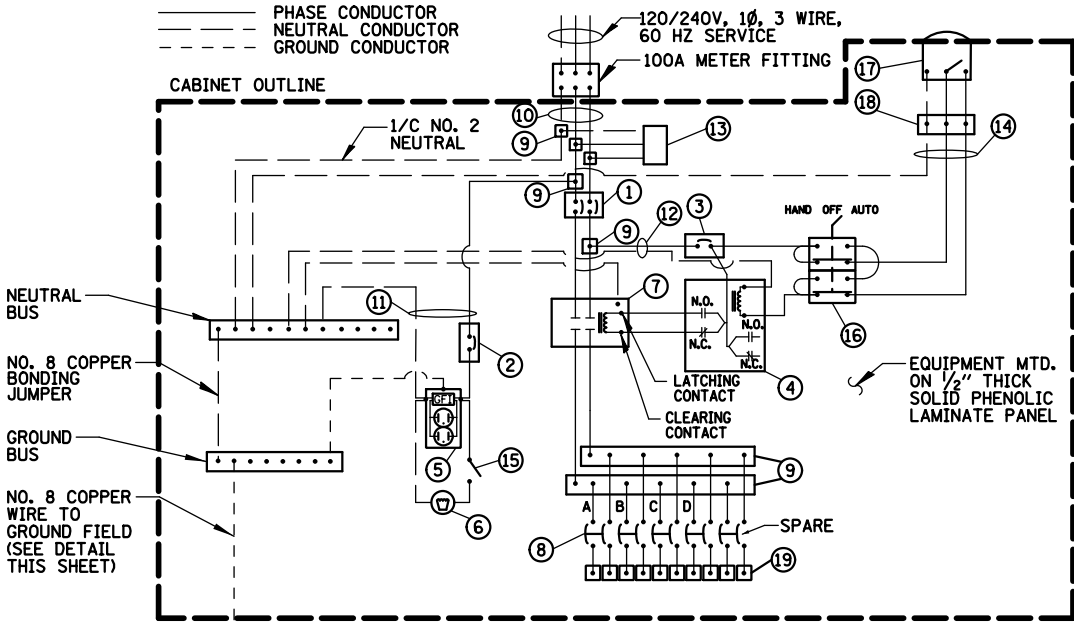


NOTES:

- ALL GROUND CONDUCTORS SHALL BE GREEN AND NEUTRAL CONDUCTORS SHALL BE WHITE. PHASE CONDUCTORS SHALL BE COLOR CODED IN ACCORDANCE WITH SECTION 1066.02 OF THE STANDARD SPECIFICATIONS. CONTRACTOR SHALL ONLY USE SOLID COLOR CODED INSULATIONS. COLOR STRIPPING OF PHASE CONDUCTORS SHALL NOT BE ALLOWED.
- IN ADDITION TO THE TERMINATIONS SHOWN, THE NEUTRAL AND GROUND BUS BARS SHALL EACH ACCOMMODATE A MINIMUM OF 8 ADDITIONAL TERMINATIONS (#2-#14).

PROPOSED LIGHTING CONTROLLER WIRING DETAIL

N.T.S.

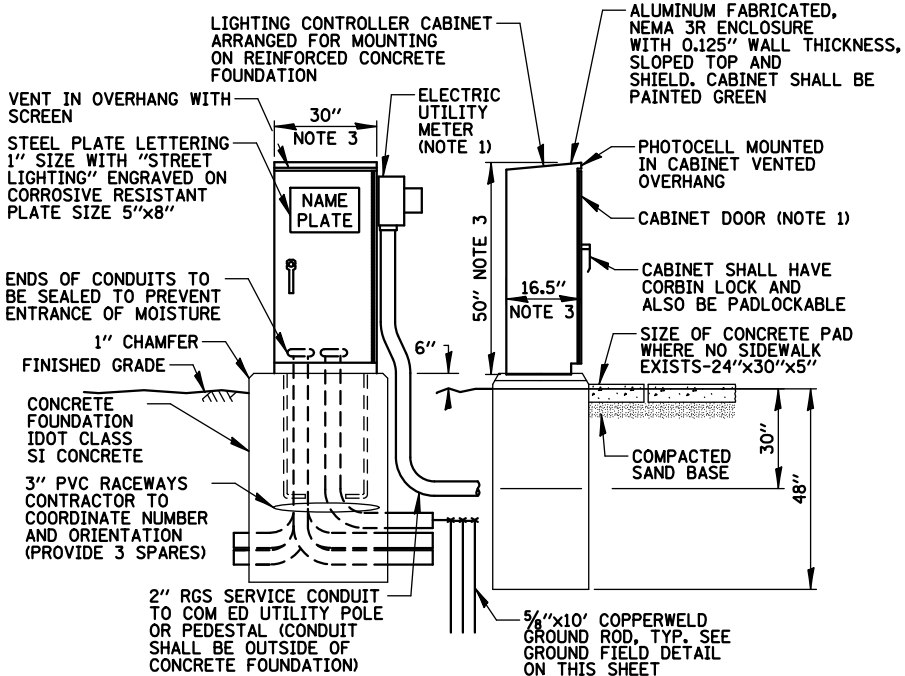


NOTES:

- SEE DETAIL ON THIS SHEET FOR CABINET METER FITTING & DOOR ORIENTATION. METER AND DISCONNECT SHALL BE CECHA APPROVED. METER FITTING AND SERVICE CONDUIT SHALL BE PAINTED BLACK.
- ALL ITEMS SHOWN ABOVE (INCLUDING FOUNDATION, ELECTRIC METER & GROUND FIELD) SHALL BE INCLUDED IN THE PRICE BID FOR "LIGHTING CONTROLLER, BASE MOUNTED, 240 VOLT, 100 AMP", EXCEPT FOR THE SERVICE CONDUIT/WIRE WHICH WILL BE PAID FOR SEPARATELY.
- CABINET DIMENSIONS SHOWN ARE APPROXIMATE, CABINET SHALL BE AS COMPACT AS POSSIBLE, CONTRACTOR TO COORDINATE.


PROPOSED LIGHTING CONTROLLER CABINET AND FOUNDATION

N.T.S.

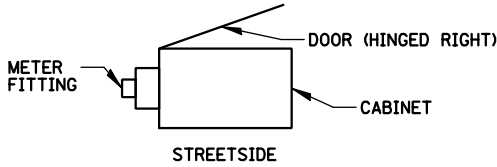


PROPOSED CABINET METER FITTING & DOOR ORIENTATION

N.T.S.

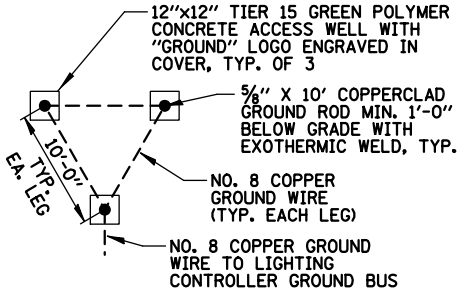

GROUND FIELD DETAIL (TYP.)

N.T.S.

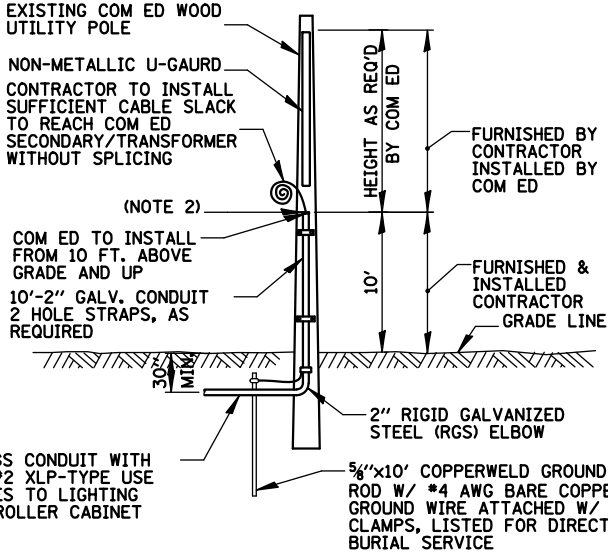


NOTES:

- ALL WORK SHALL CONFORM TO COM ED'S BOOK OF "INFORMATION AND REQUIREMENTS FOR THE SUPPLY OF ELECTRIC SERVICE."
- CONTRACTOR SHALL PROVIDE CONDUIT BUSHING AND SEALING COMPOUND AT TOP OF RISER.
- ALL MATERIAL ABOVE (EXCEPT FOR POLE) SHALL BE INCLUDED IN THE PRICE BID FOR "ELECTRIC SERVICE INSTALLATION". THE HORIZONTAL SERVICE CONDUIT AND WIRING FROM POLE TO CONTROLLER SHALL BE PAID FOR SEPARATELY.

COM ED OVERHEAD CONNECTION POLE

N.T.S.

 CHRISTOPHER B. BURKE ENGINEERING, LTD. 16221 W. 158th Street, Suite 201 Libertyville, Illinois 60041 (815) 770-0265	USER NAME = aschaefer	DESIGNED AJD	REVISED -	STATE OF ILLINOIS DEPARTMENT OF TRANSPORTATION	SEIL ROAD WIDENING LIGHTING DETAILS (1 OF 8)		F.A.U. RTE.	SECTION	COUNTY	TOTAL SHEETS	SHEET NO.
	PLOT SCALE = N.T.S.	DRAWN RJJ/HD	REVISED -				0403	21-00047-00-WR	WILL	149	80
	PLOT DATE = 11/2/2025	CHECKED AJD	REVISED -				CONTRACT NO. 61M01				
		DATE 11/2/2025	REVISED -				ILLINOIS FED. AID PROJECT				
SCALE: N.T.S.		SHEET 7	OF 8	LIGHTING SHEETS	STA.	TO STA.					

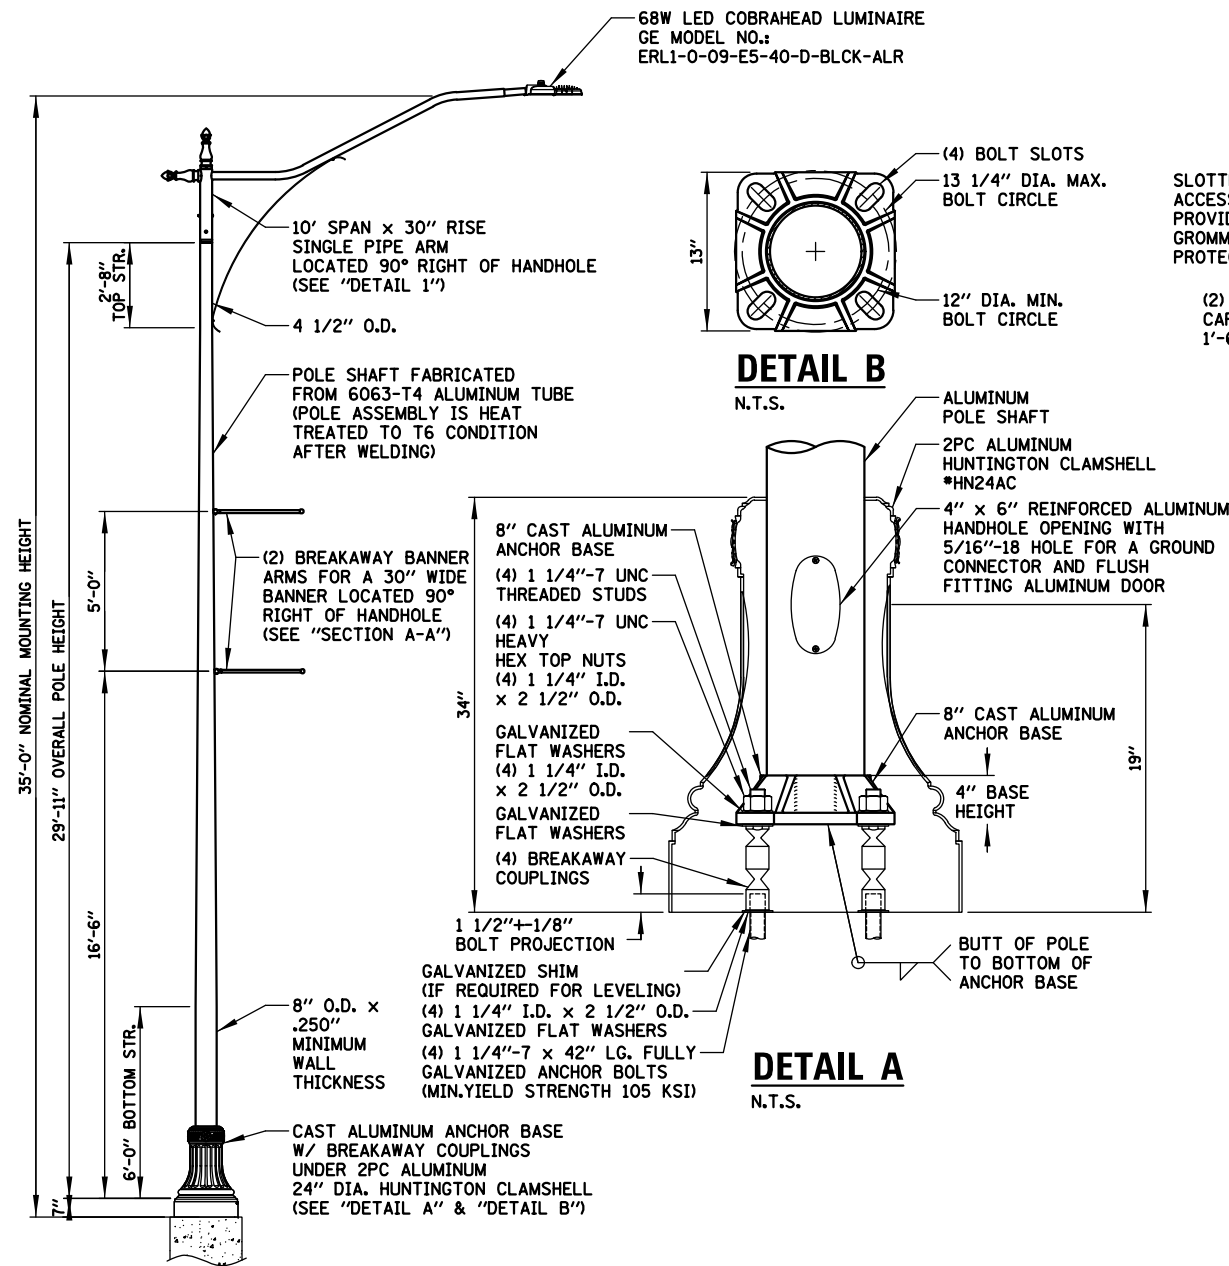

LIGHT POLE DETAIL

N.T.S.

SPECIFICATION NOTES:

1. PAID FOR UNDER "LIGHTING UNIT COMPLETE, SPECIAL" (SEE SPECIAL PROVISION)
2. DECORATIVE POLE ASSEMBLY SHALL BE VALMONT OR PRE APPROVED EQUIVALENT, FACTORY PAINTED BLACK WITH 5 YEAR WARRANTY.
3. SYSTEM INCLUSIVE OF POLE, COUPLINGS, BANNER ARMS, AND HUNTINGTON DECORATIVE CLAM-SHELL BASE SHALL CARRY FHWA BREAKAWAY RATING AND BE LISTED AS SUCH.
4. BANNER ARMS SHALL BE BREAKAWAY AND ATTACHED VIA COUPLING CONNECTION. PROTECTIVE CAPS SHALL BE PROVIDED PER POLE TO COVER COUPLINGS IF NOT IN USE.
5. CONTRACTOR IS TO FOLLOW MANUFACTURER'S GUIDELINES FOR PROPER FINISH TOUCH UP TO REPAIR ALL DAMAGE INCURRED DURING INSTALLATION. TOUCH UP TO BE CONDUCTED BY CONTRACTOR TRAINED BY MANUFACTURER. VILLAGE SHALL INSPECT PRIOR TO SIGN OFF ON INSTALLATION.
6. PAINT IS TGIC SUPER DURABLE POWDER TOP COAT FORMULATED TO MEET AAMA 2604 5 YEAR COLOR AND GLOSS RETENTION STANDARD. THIS TOP COAT IS TO BE APPLIED TO A DFT OF 3.0 MILS. CONTRACTOR TO FOLLOW MANUFACTURERS GUIDELINES FOR PROPER FINISH TOUCHUP TO REPAIR ANY DAMAGE THAT OCCURRED DURING TRANSPORTATION OR INSTALLATION.
7. ANCHOR BOLTS SHALL BE F1554 GRADE 105.

SLOTTED WIREWAY
ACCESS HOLES
PROVIDED WITH
GROMMET FOR WIRE
PROTECTION

(2) ALHAMBRA
CAPS
1'-6" LONG

2 1/2" SCH. 80
(2.875" O.D. x .276" WALL)
ALUMINUM PIPE ARM
(6061-T6 ALLOY)

2 3/8" O.D. x
8" LG. TENON

1/2"-13 S.S. HEX HEAD BOLT,
1/2"-13 S.S. FLAT WASHER
& 1/2"-13 RIV NUT

1/4" THK. ALUMINUM
SCROLL BAR



(2) 1/2"-13 S.S. BOLTS
& HARDWARE

4 1/2" O.D. POLE TOP

1/2"-13 S.S. HEX HEAD BOLT,
1/2"-13 S.S. FLAT WASHER
& 1/2"-13 RIV NUT

DETAIL 1: LUMINAIRE ARM


N.T.S.

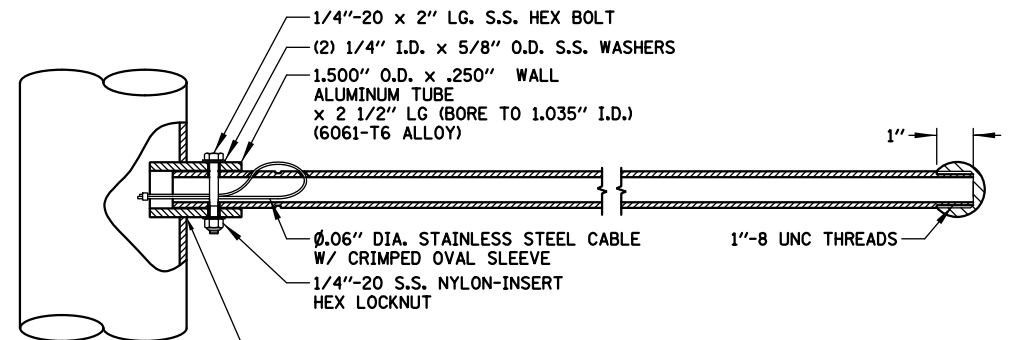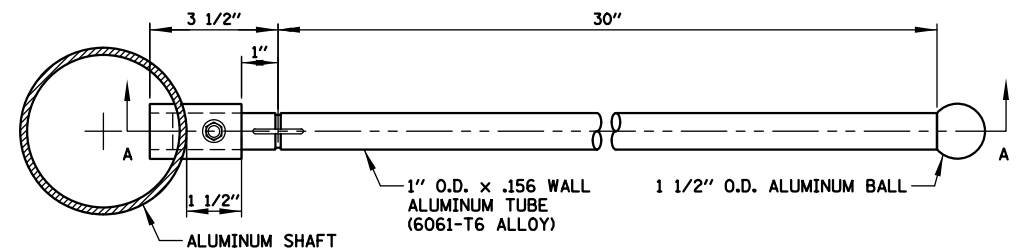

SECTION A-A

N.T.S.


(2) 5/16" DIA. HOLES
@ 180° APART

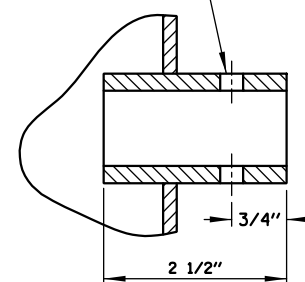

COUPLING DETAIL

N.T.S.

(2) 7/64" DIA. HOLES
DRILLED @ 45°

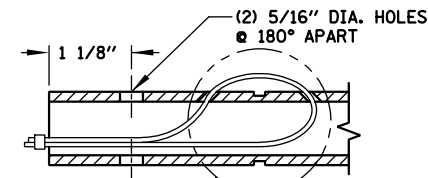

SEE "DETAIL C"


CABLE OMITTED FOR CLARITY

DETAIL C

N.T.S.


USER NAME = aschaefer	DESIGNED AJD	REVISED -
PLOT SCALE = N.T.S.	DRAWN RJJ/HD	REVISED -
PLOT DATE = 11/2/2025	CHECKED AJD	REVISED -
	DATE 11/2/2025	REVISED -

F.A.U. RTE.	SECTION	COUNTY	TOTAL SHEETS	SHEET NO.
0403	21-00047-00-WR	WILL	149	81
CONTRACT NO. 61M01				
ILLINOIS FED. AID PROJECT				

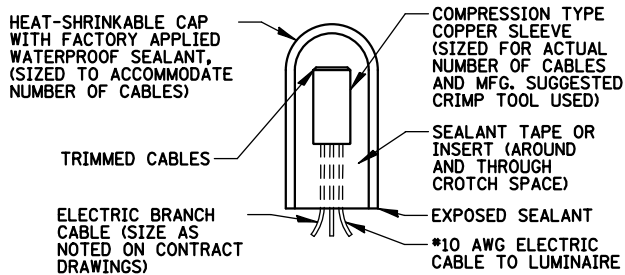

SPlicing ELECTRIC CABLE

N.T.S.

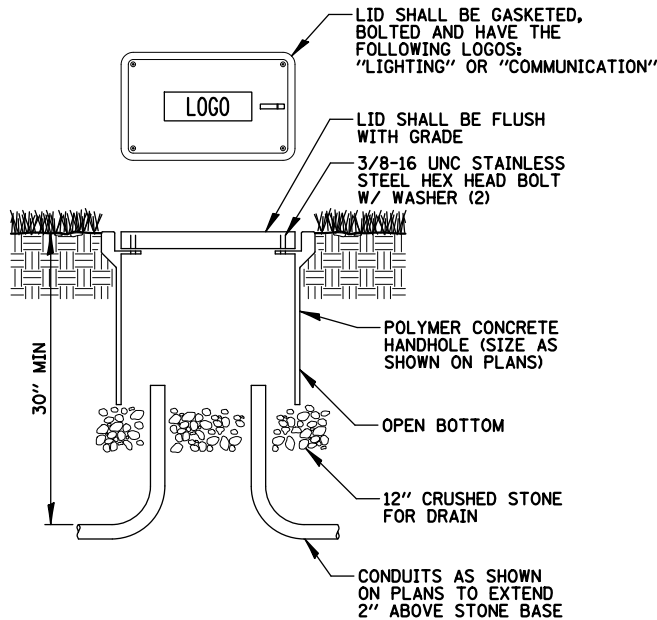


NOTES:

1. NO SPlicing ALLOWED IN HANDHOLE.
2. POLYMER CONCRETE HANDHOLE AND LID SHALL BE GREY.
3. BOX & LID SHALL MEET/EXCEED ANSI TIER 15 LOADING REQUIREMENTS, AND BE TESTED IN ACCORDANCE WITH THE LATEST EDITION OF THE ANSI/SCIE 77 "SPECIFICATION FOR UNDERGROUND ENCLOSURE INTEGRITY", AND THE PROVISIONS OF PARAGRAPHS 5.2.3 AND 5.2.4 OF WESTERN UNDERGROUND COMMITTEE GUIDE 3.6.

POLYMER CONCRETE HANDHOLE


N.T.S.

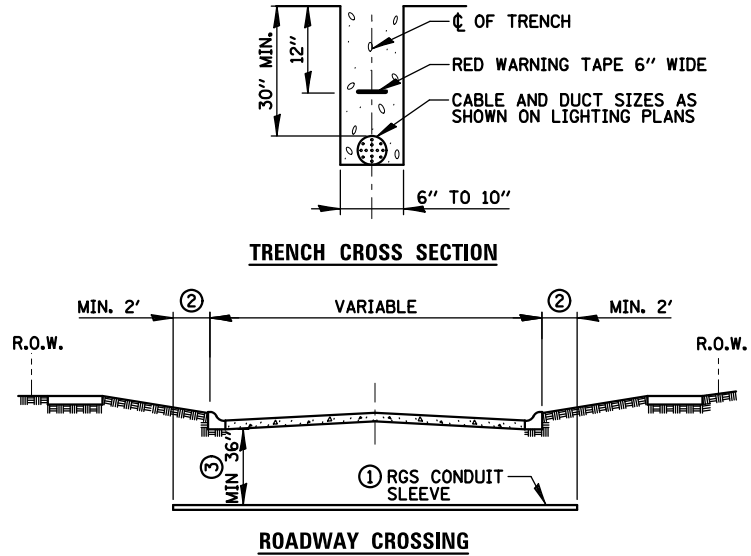

- ① SLEEVE SHALL BE HEAVY WALL RIGID GALVANIZED STEEL (RGS) CONDUIT.
- ② SLEEVE SHALL EXTEND A MINIMUM OF 2 FT. BEYOND BACK OF CURB.
- ③ SLEEVE SHALL BE A MINIMUM OF 36\"/>


ELECTRIC CONDUIT INSTALLATION

N.T.S.

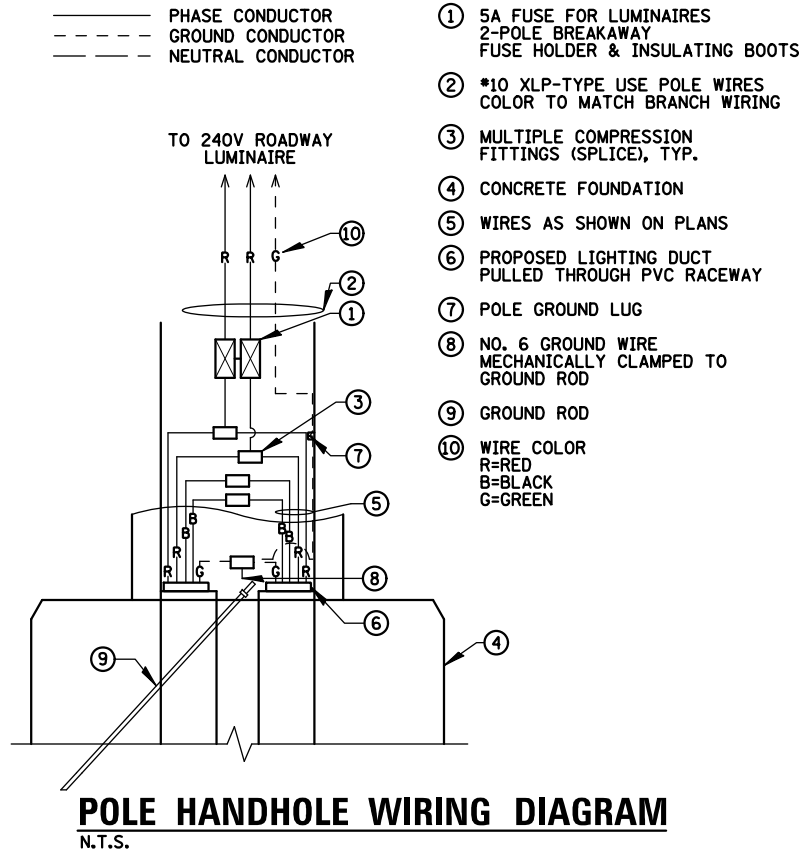


POLE HANDHOLE WIRING DIAGRAM

N.T.S.

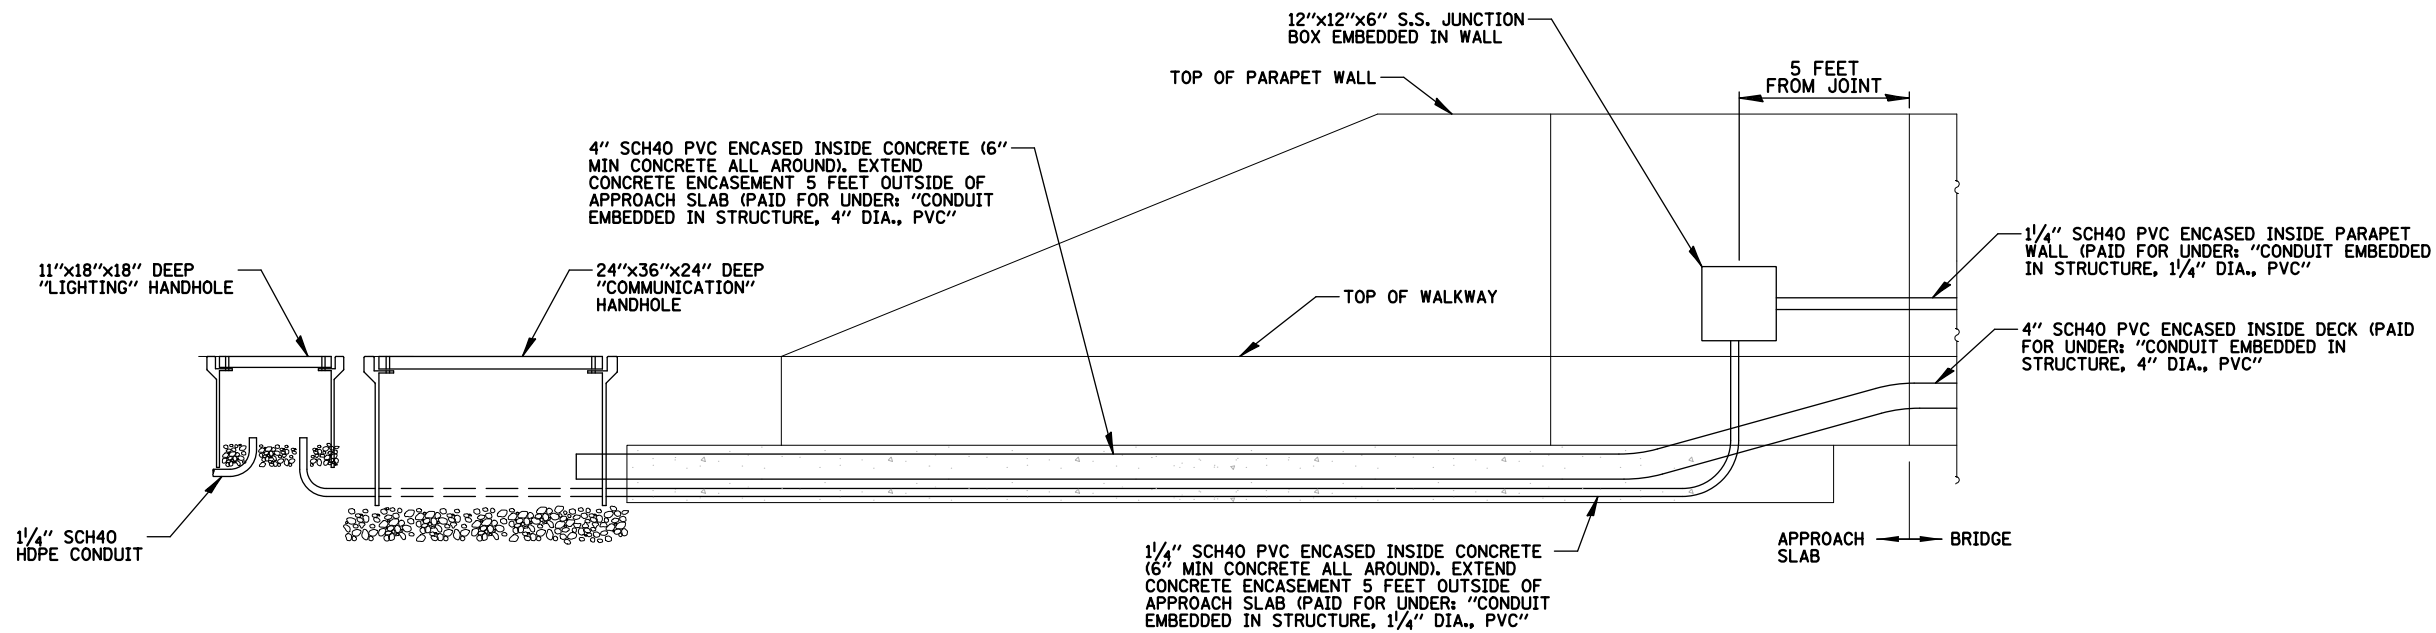

VIEW A-A

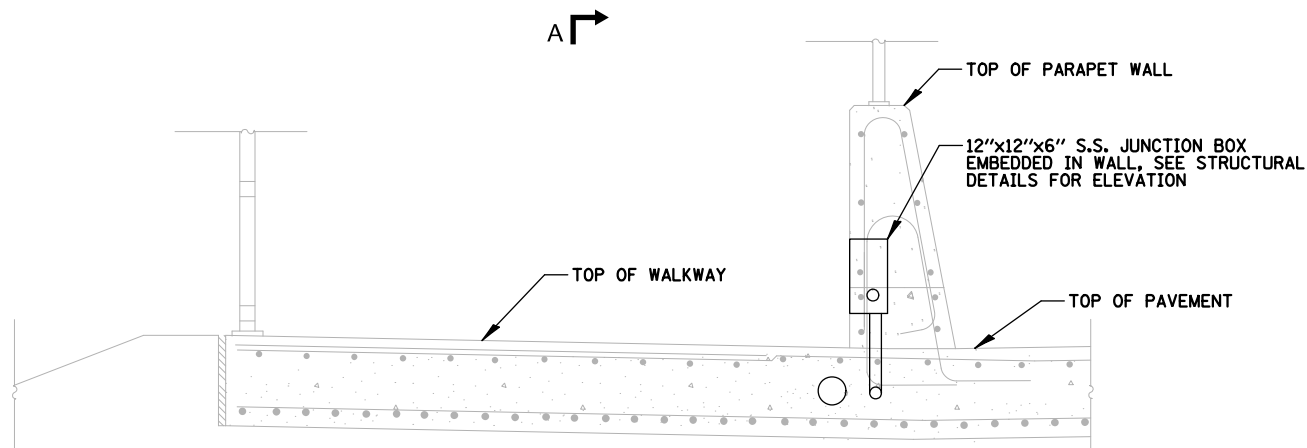

EAST APPROACH SLAB CROSS SECTION (LOOKING EAST)


- NOTES:
- THIS WORK IS PAID FOR UNDER "JUNCTION BOX, STAINLESS STEEL, EMBEDDED IN STRUCTURE, 12"x12"x6""", "CONDUIT EMBEDDED IN STRUCTURE, 1/4" DIA., PVC", AND "CONDUIT EMBEDDED IN STRUCTURE, 4" DIA., PVC" RESPECTIVELY. HANDHOLE PAID FOR SEPARATELY.

EMBEDDED JUNCTION BOX DETAIL

N.T.S.

USER NAME = aschaefer	DESIGNED AJD	REVISED -
	DRAWN RJJ/HD	REVISED -
PLOT SCALE = N.T.S.	CHECKED AJD	REVISED -
PLOT DATE = 11/2/2025	DATE 11/2/2025	REVISED -

F.A.U. RTE.	SECTION	COUNTY	TOTAL SHEETS	SHEET NO.
0403	21-00047-00-WR	WILL	149	83
CONTRACT NO. 61M01				
ILLINOIS FED. AID PROJECT				

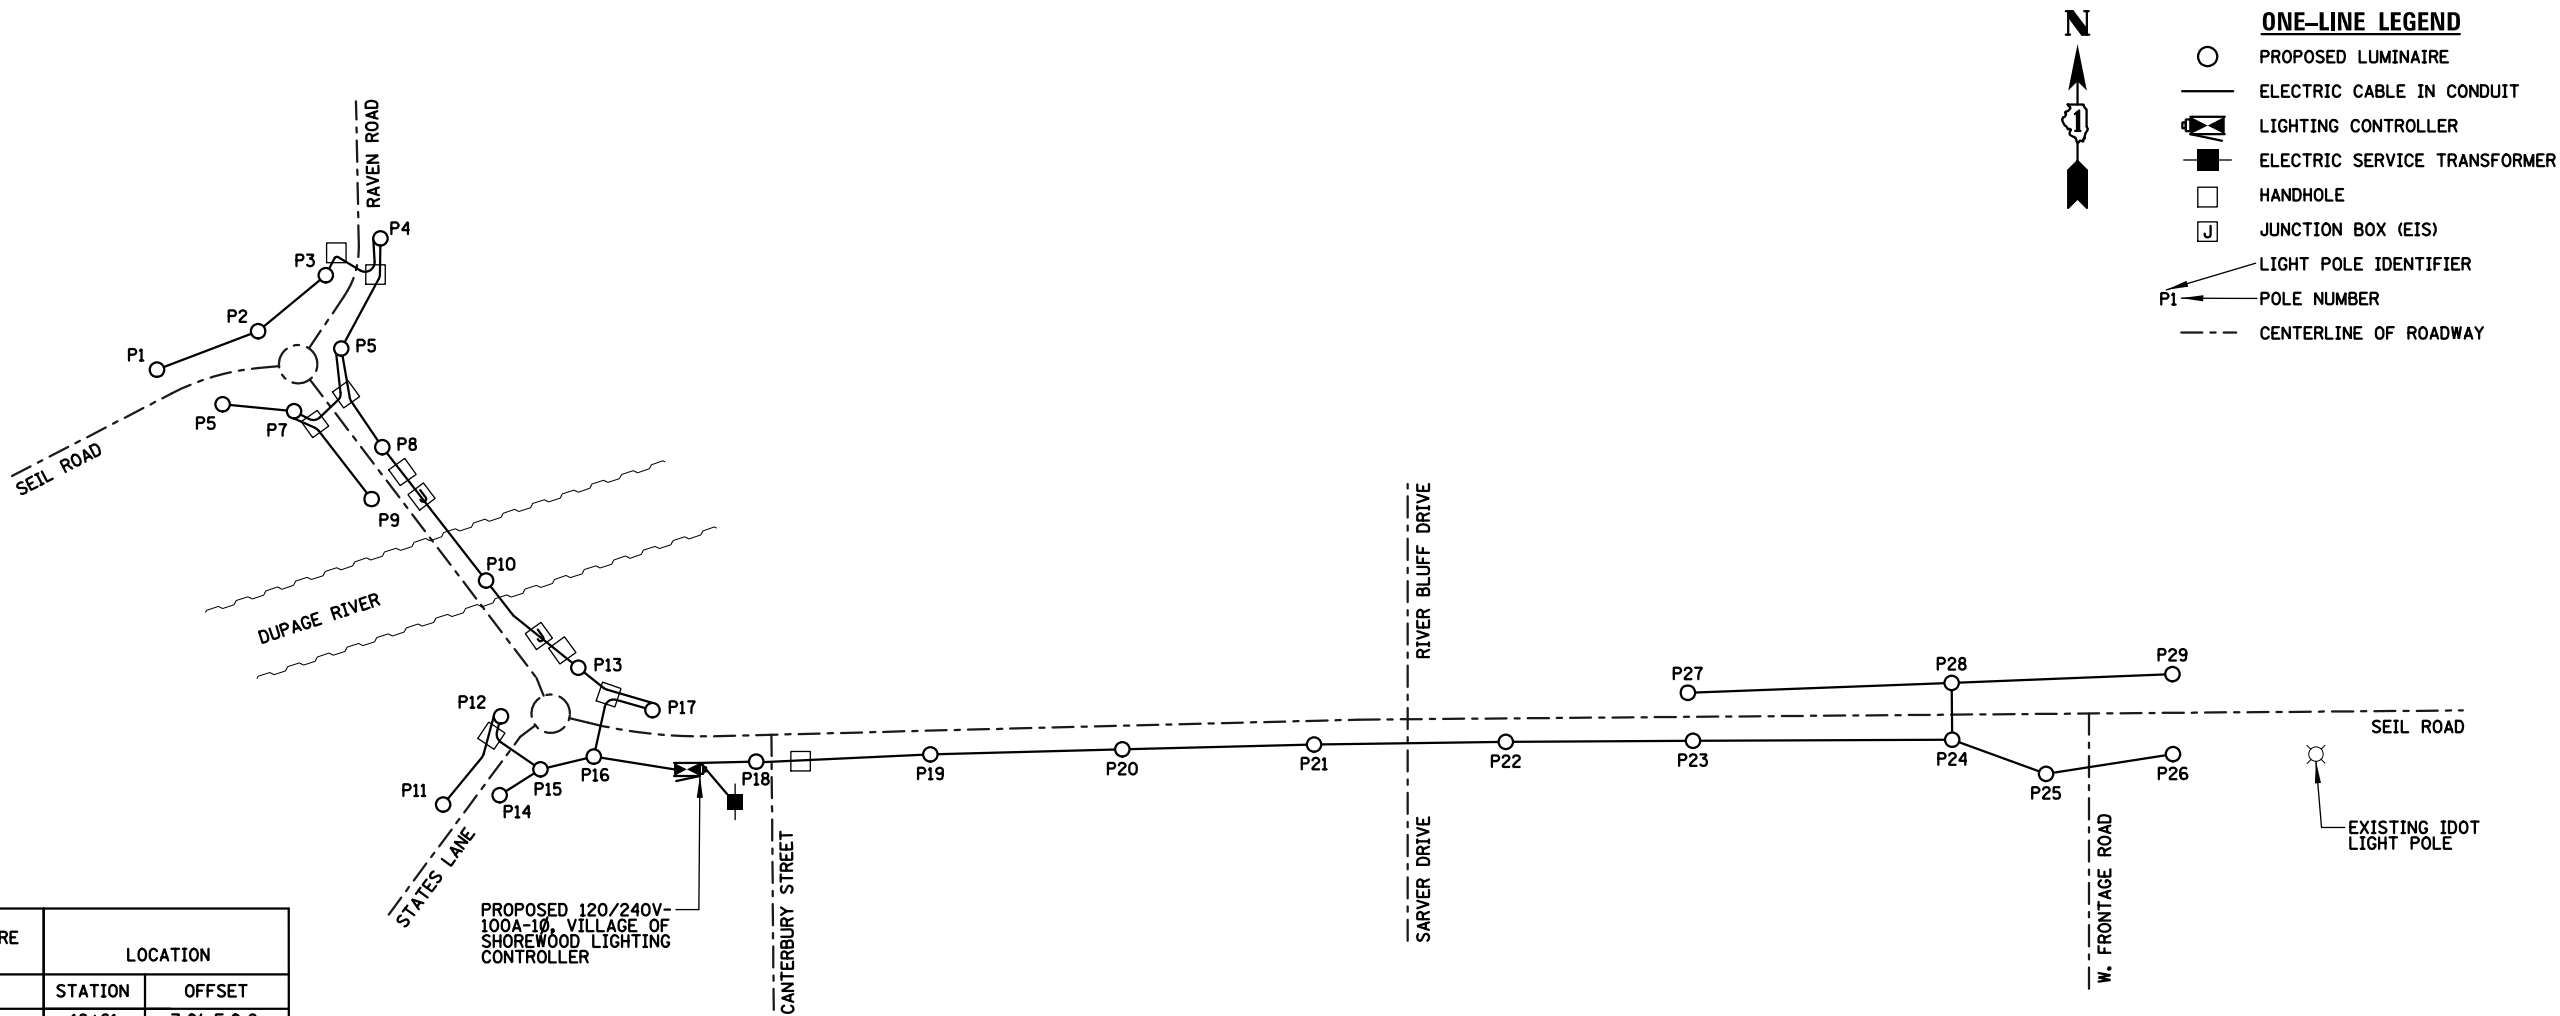

LIGHT POLE IDENTIFIER	LUMINAIRE CKT	LOCATION	
		STATION	OFFSET
P1	B	18+61	7.0' F.O.C.
P2	A	19+61	11.5' F.O.C.
P3	B	100+97	11.5' F.O.C.
P4	A	101+49	6.0' F.O.C.
P5	B	19+12	17.8' F.O.C.
P6	B	100+39	4.0' F.O.C.
P7	A	20+45	6.7' F.O.C.
P8	A	21+22	4.5' F.O.C.
P9	B	21+54	6.0' F.O.C.
P10	B	23+44	1.5' F.O.C.
P11	B	201+26	4.5' F.O.C.
P12	A	202+33	6.0' F.O.C.
P13	A	24+17	16.4' F.O.C.
P14	A	201+69	4.0' F.O.C.
P15	B	202+16	14.8' F.O.C.
P16	A	25+04	13.5' F.O.C.
P17	B	25+56	4.0' F.O.C.
P18	C	26+48	6.0' F.O.C.
P19	D	28+48	6.0' F.O.C.
P20	C	30+48	6.0' F.O.C.
P21	D	32+48	6.0' F.O.C.
P22	C	34+48	6.0' F.O.C.
P23	D	36+43	6.0' F.O.C.
P24	C	39+13	6.0' F.O.C.
P25	D	40+10	6.0' F.O.C.
P26	D	41+43	6.0' F.O.C.
P27	C	36+38	3.0' F.O.C.
P28	D	39+13	3.0' F.O.C.
P29	C	41+33	3.0' F.O.C.


F.O.C. - FACE OF CURB

LUMINAIRE AND POLE SCHEDULE


LIGHTING ONE-LINE DIAGRAM
N.T.S.

LIGHT POLE FOUNDATION DEPTH TABLE
 30 FT. (9.144 m) TO 35 FT. (10.668 m) MOUNTING HEIGHT


SOIL CONDITIONS	DESIGN DEPTH "D" OF FOUNDATION	
	SINGLE ARM POLE	TWIN ARM POLE
SOFT CLAY Qu = 0.375 TON/SQ. FT.	11'-0" (3.35 m)	12'-8" (3.85 m)
MEDIUM CLAY Qu = 0.75 TON/SQ.FT	9'-0" (2.74 m)	14'-10" (4.52 m)
STIFF CLAY Qu = 1.50 TON/SQ. FT.	7'-6" (2.29 m)	8'-7" (2.64 m)
LOOSE SAND φ = 34°	9'-6" (2.90 m)	10'-7" (3.22 m)
MEDIUM SAND φ = 37.5°	9'-0" (2.74 m)	9'-10" (2.99 m)
DENSE SAND φ = 40°	8'-3" (2.51 m)	9'-7" (2.91 m)

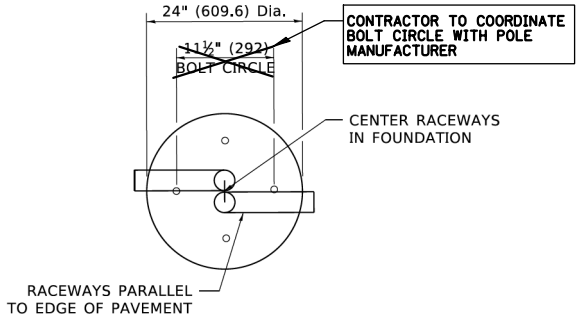


TOP VIEW

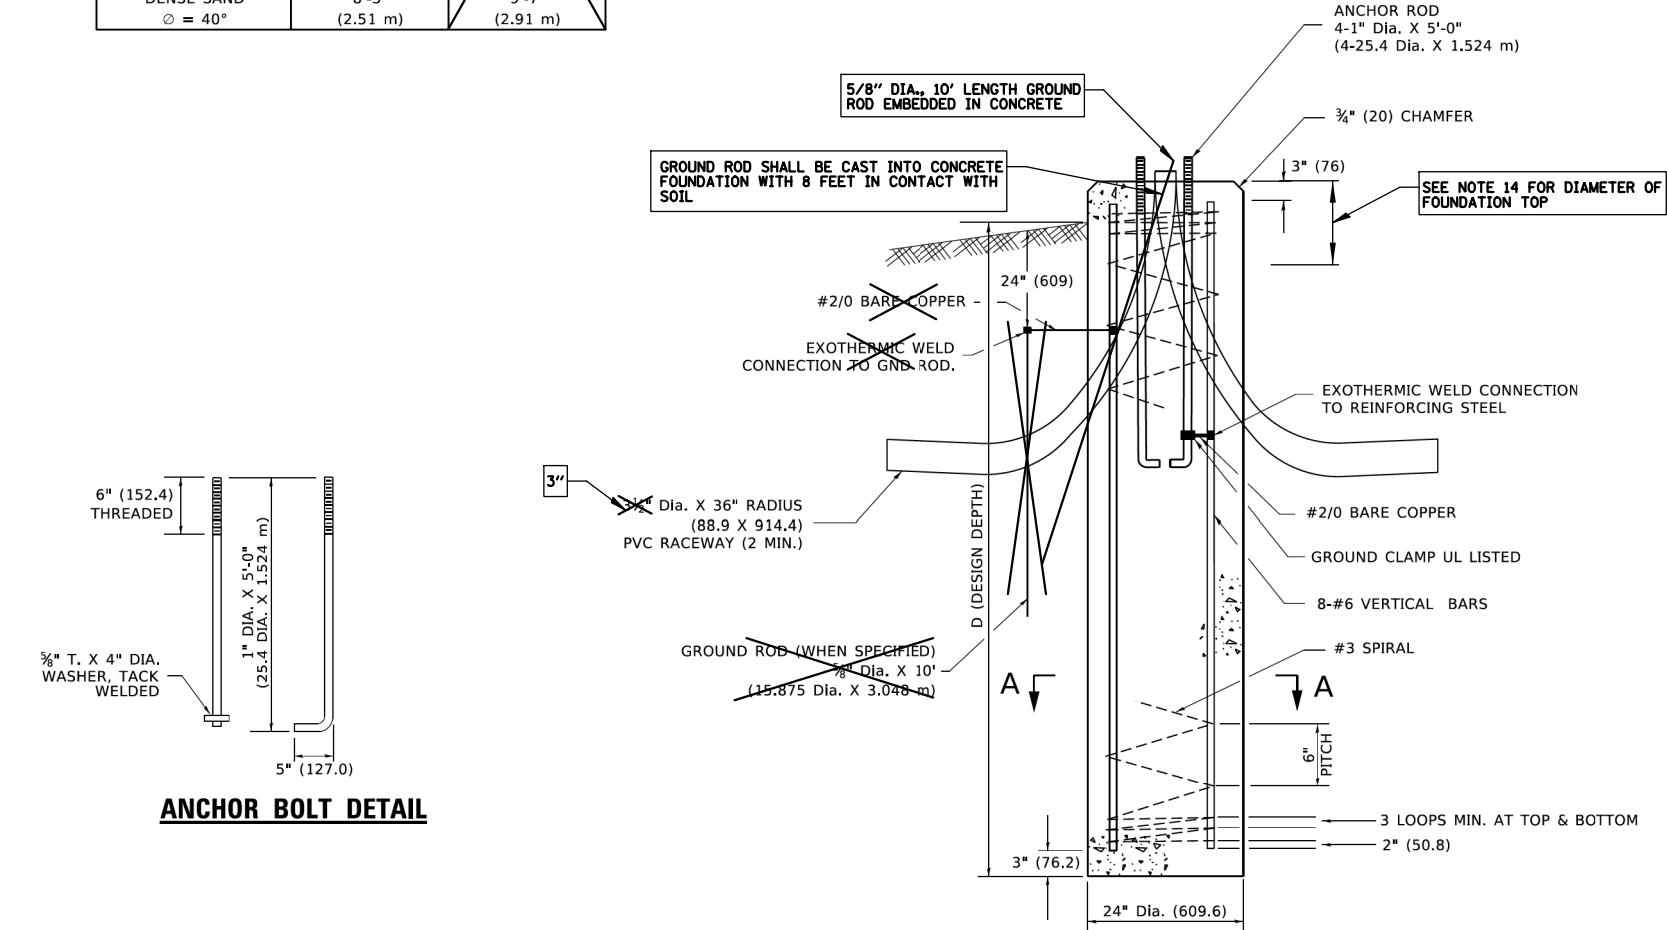

FOUNDATION DETAIL

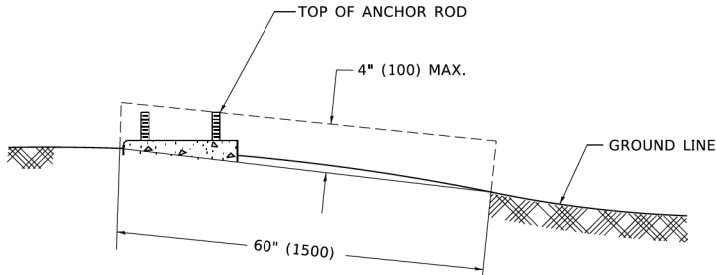

FOUNDATION EXTENSION DETAIL

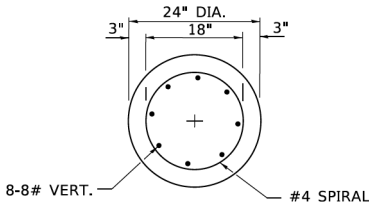

SECTION A-A

LIGHT POLE FOUNDATION

N.T.S.

NOTES

- ALL DIMENSIONS ARE IN INCHES (MILLIMETERS) UNLESS OTHERWISE SHOWN.
- THE ANCHOR RODS AND RACEWAYS SHALL BE PROPERLY SECURED IN PLACE BEFORE THE CONCRETE IS PLACED.
- THE FOUNDATION SHALL NOT PROTRUDE MORE THAN 4 IN. (100 mm) ABOVE THE FINISHED GRADE WITHIN A 60 IN. (1.5 m) CHORD ACROSS THE FOUNDATION, WITH ANCHOR RODS INCLUDED, IN ACCORDANCE WITH AASHTO GUIDELINES. IF THE FOUNDATION HEIGHT, INCLUDING ANCHOR RODS, EXTENDS BEYOND THESE SPECIFIED LIMITS, THE FOUNDATION SHALL BE REPLACED AT THE CONTRACTOR'S EXPENSE. SEE FOUNDATION EXTENSION DETAIL.
- THE HOLE FOR THE FOUNDATION SHALL BE MADE BY DRILLING WITH AN AUGER, OF THE SAME DIAMETER AS THE FOUNDATION. IF SOIL CONDITIONS REQUIRE THE USE OF A LINER TO FORM THE HOLE, THE LINER SHALL BE WITHDRAWN AS THE CONCRETE IS DEPOSITED.
- THE TOP OF THE FOUNDATION SHALL BE CONSTRUCTED LEVEL. A LINER OR FORM SHALL BE USED TO PRODUCE A UNIFORM SMOOTH SIDE TO THE TOP OF THE FOUNDATION. FOUNDATION TOP SHALL BE CHAMFERED 3#4-IN. (20 mm).
- THE CONCRETE SHALL BE CLASS SI. CONCRETE SHALL CURE ACCORDING TO ARTICLE 1020.13 BEFORE LIGHT POLES ARE INSTALLED.
- THE ANCHOR ROD SHALL BE A HOOK ROD TYPE. COLD BENDING OF THE ANCHOR ROD WILL NOT BE ALLOWED. THE RADIUS OF THE HOOK BEND SHALL NOT BE LESS THAN 4 TIMES THE NOMINAL DIAMETER OF THE ANCHOR ROD. A TACK WELDED ANCHOR ROD MAY BE SUBSTITUTED WITH THE APPROVAL OF THE ENGINEER.
- ANCHOR RODS, NUTS AND WASHERS SHALL BE COMPLETELY GALVANIZED BY EITHER THE HOT-DIPPED PROCESS CONFORMING WITH AASHTO M 232, THE MECHANICAL PLATING METHOD CONFORMING TO AASHTO M 298, CLASS 50 WITH A MAXIMUM COATING THICKNESS OF 150 UM(6 MILS) OR THE ELECTROLYTIC PROCESS ACCORDING TO ASTM F 1136.
- THE ANCHOR RODS SHALL BE THREADED A MINIMUM OF 6 INCHES (150 mm) WITH A MINIMUM OF 3 INCHES (75 mm) OF THREADED ANCHOR ROD EMBEDDED IN THE FOUNDATION.
- ANCHOR RODS SHALL PROJECT 23#4" (69.9 mm) ABOVE THE TOP OF THE FOUNDATION. IF BREAKAWAY COUPLINGS ARE SPECIFIED, THE CONTRACTOR SHALL CAREFULLY COORDINATE THE ANCHOR ROD PROJECTION WITH THE INSTALLATION REQUIREMENTS OF THE BREAKAWAY COUPLINGS.
- THE CONTRACTOR SHALL USE A #3 SPIRAL AT 6" (152.4 mm) PITCH OR MAY SUBSTITUTE #3 TIES AT 12" (304.8 mm) O.C. WITH THE APPROVAL OF THE ENGINEER.
- THE CABLE TRENCHES AND FOUNDATION SHALL BE BACK FILLED AND COMPACTED AS SPECIFIED BEFORE THE LIGHT POLE IS ERECTED.
- THE RACEWAYS SHALL PROJECT 1" (25.4 mm) ABOVE THE TOP OF THE FOUNDATION.
- TOP 12" OF FOUNDATIONS SHALL BE 28" DIAMETER.

PAID FOR UNDER "LIGHT POLE FOUNDATION, 24" DIAMETER, SPECIAL" (SEE SPECIAL PROVISION).

IDOT STANDARD BE-300
 MODIFIED FOR THIS PROJECT

USER NAME = aschaefer	DESIGNED AJD	REVISED -
	DRAWN RJJ/HD	REVISED -
PLOT SCALE = N.T.S.	CHECKED AJD	REVISED -
PLOT DATE = 11/2/2025	DATE 11/2/2025	REVISED -

F.A.U. RTE.	SECTION	COUNTY	TOTAL SHEETS	SHEET NO.
0403	21-00047-00-WR	WILL	149	85
CONTRACT NO. 61M01				
ILLINOIS FED. AID PROJECT				

FOUNDATION DESIGN TABLE

TYPE OF SOIL	DESIGN DEPTH OF FOUNDATION		REINFORCEMENT IN FOUNDATION			
	SINGLE ARM D	TWIN ARM D	SINGLE ARM		TWIN ARM	
			VERT BARS	SPIRAL	VERT BARS	SPIRAL
SOFT CLAY	13'-0" (3.962 m)	15'-0" (4.572 m)	8-#6X12'-6" (3.810 m)	#3X122' (37.186 m)	8-#6X14'-3" (4.343 m)	#3X141' (42.977 m)
MEDIUM CLAY	9'-6" (2.896 m)	10'-9" (3.277 m)	8-#6X9'-0" (2.743 m)	#3X90' (27.432 m)	8-#6X10'-0" (3.048 m)	#3X100' (30.480 m)
STIFF CLAY	7'-0" (2.134 m)	8'-0" (2.438 m)	8-#6X6'-6" (1.981 m)	#3X66' (20.112 m)	8-#6X7'-6" (2.286 m)	#3X76' (23.165 m)
LOOSE SAND	9'-0" (2.743 m)	10'-0" (3.048 m)	8-#6X8'-6" (2.591 m)	#3X85' (25.908 m)	8-#6X9'-6" (2.896 m)	#3X94' (28.651 m)
MEDIUM SAND	8'-3" (2.515 m)	9'-0" (2.743 m)	8-#6X8'-0" (2.438 m)	#3X78' (23.774 m)	8-#6X8'-6" (2.591 m)	#3X85' (25.908 m)
DENSE SAND	7'-9" (2.362 m)	9'-0" (2.743 m)	8-#6X7'-6" (2.286 m)	#3X73' (22.250 m)	8-#6X8'-6" (2.591 m)	#3X85' (25.908 m)
ROCK OR SOLIDIFIED SLAG	5'-0" (1.524 m)	5'-0" (1.524 m)	NONE	NONE	NONE	NONE

OFFSET SCHEDULE

SEWER DIAM. d IN.	PILE OFFSET from CL-MED'N FT.	LENGTH of BAR a FT.
UP TO 24" (609.6 mm)	3'-3" (0.991 m)	#6 x 5'-3" (1.600 m)
27" (685.8 mm) TO 36" (914.4 mm)	3'-9" (1.143 m)	5'-9" (1.753 m)
42" (1066.8 mm) TO 48" (1219.2 mm)	4'-6" (1.372 m)	6'-6" (1.981 m)
54" (1371.6 mm) TO 60" (1524.0 mm)	5'-0" (1.524 m)	7'-0" (2.134 m)
66" (1676.4 mm) TO 72" (1828.8 mm)	5'-6" (1.676 m)	7'-6" (2.286 m)


BILL OF MATERIAL

MARK	NO.	SIZE	LENGTH	SHAPE
a	10	6	SEE BELOW	—
s	12	4	8'-0" (2.438 m)	□
s ₁	3	3	7'-6" (2.286 m)	□
v ₁	8	6	2'-9" (0.838 m)	—
v ₂				

NOTES

- ALL DIMENSIONS ARE IN INCHES (MILLIMETERS) UNLESS OTHERWISE SHOWN.
- THE ENGINEER SHALL DETERMINE THE CLASS OF SOIL DURING EXCAVATION AND SELECT THE DESIGN DEPTH OF FOUNDATION FROM THE DESIGN TABLE.
- EXCAVATION OF THE POLE FOUNDATION SHALL BE MADE WITH AN AUGER, 24" (609.6 mm) ~~OR 30" (762.0 mm)~~ IN DIAMETER.
- THE ANCHOR ROD SHALL BE A HOOK ROD TYPE. COLD BENDING OF THE ANCHOR ROD WILL NOT BE ALLOWED. THE RADIUS OF THE HOOK BEND SHALL NOT BE LESS THAN 4 TIMES THE NOMINAL DIAMETER OF THE ANCHOR ROD. A TACK WELDED ANCHOR ROD MAY BE SUBSTITUTED WITH THE APPROVAL OF THE ENGINEER.
- THE ANCHOR BOLTS AND RACEWAYS SHALL BE PROPERLY SECURED IN PLACE BEFORE THE CONCRETE IS PLACED IN THE FORM.
- THE ANCHOR RODS SHALL BE ACCORDING TO ASTM F1554 GRADE 725 (GRADE 105). NUTS SHALL BE HEXAGON NUTS ACCORDING TO ASTM A 194 2H OR ASTM A 563 DH, AND WASHERS SHALL BE ACCORDING TO ASTM F 436.
- THE CONTRACTOR SHALL COORDINATE EXTENSION OF ANCHOR BOLTS ABOVE TOP OF FOUNDATION WITH THE BREAKAWAY DEVICE MANUFACTURER'S REQUIREMENTS. IF LIGHT POLE IS MOUNTED WITHOUT BREAKAWAY DEVICE, ANCHOR BOLTS SHALL PROJECT 23#4" (69.9 mm) ABOVE TOP OF THE FOUNDATION. THE CONTRACTOR SHALL CONFIRM ANCHOR BOLT EXTENTION WITH ENGINEER.
- RACEWAYS SHALL PROJECT 1" (25.4 mm) ABOVE THE TOP OF THE FOUNDATION.
- THE CABLE TRENCH SHALL BE BACKFILLED AND FIRMLY COMPACTED BEFORE THE LIGHT IS ERCTED.
- CONTRACTOR SHALL COORDINATE BOLT CIRCLE AND BOLT DIAMETER.

LIGHT POLE FOUNDATION OFFSET
N.T.S.

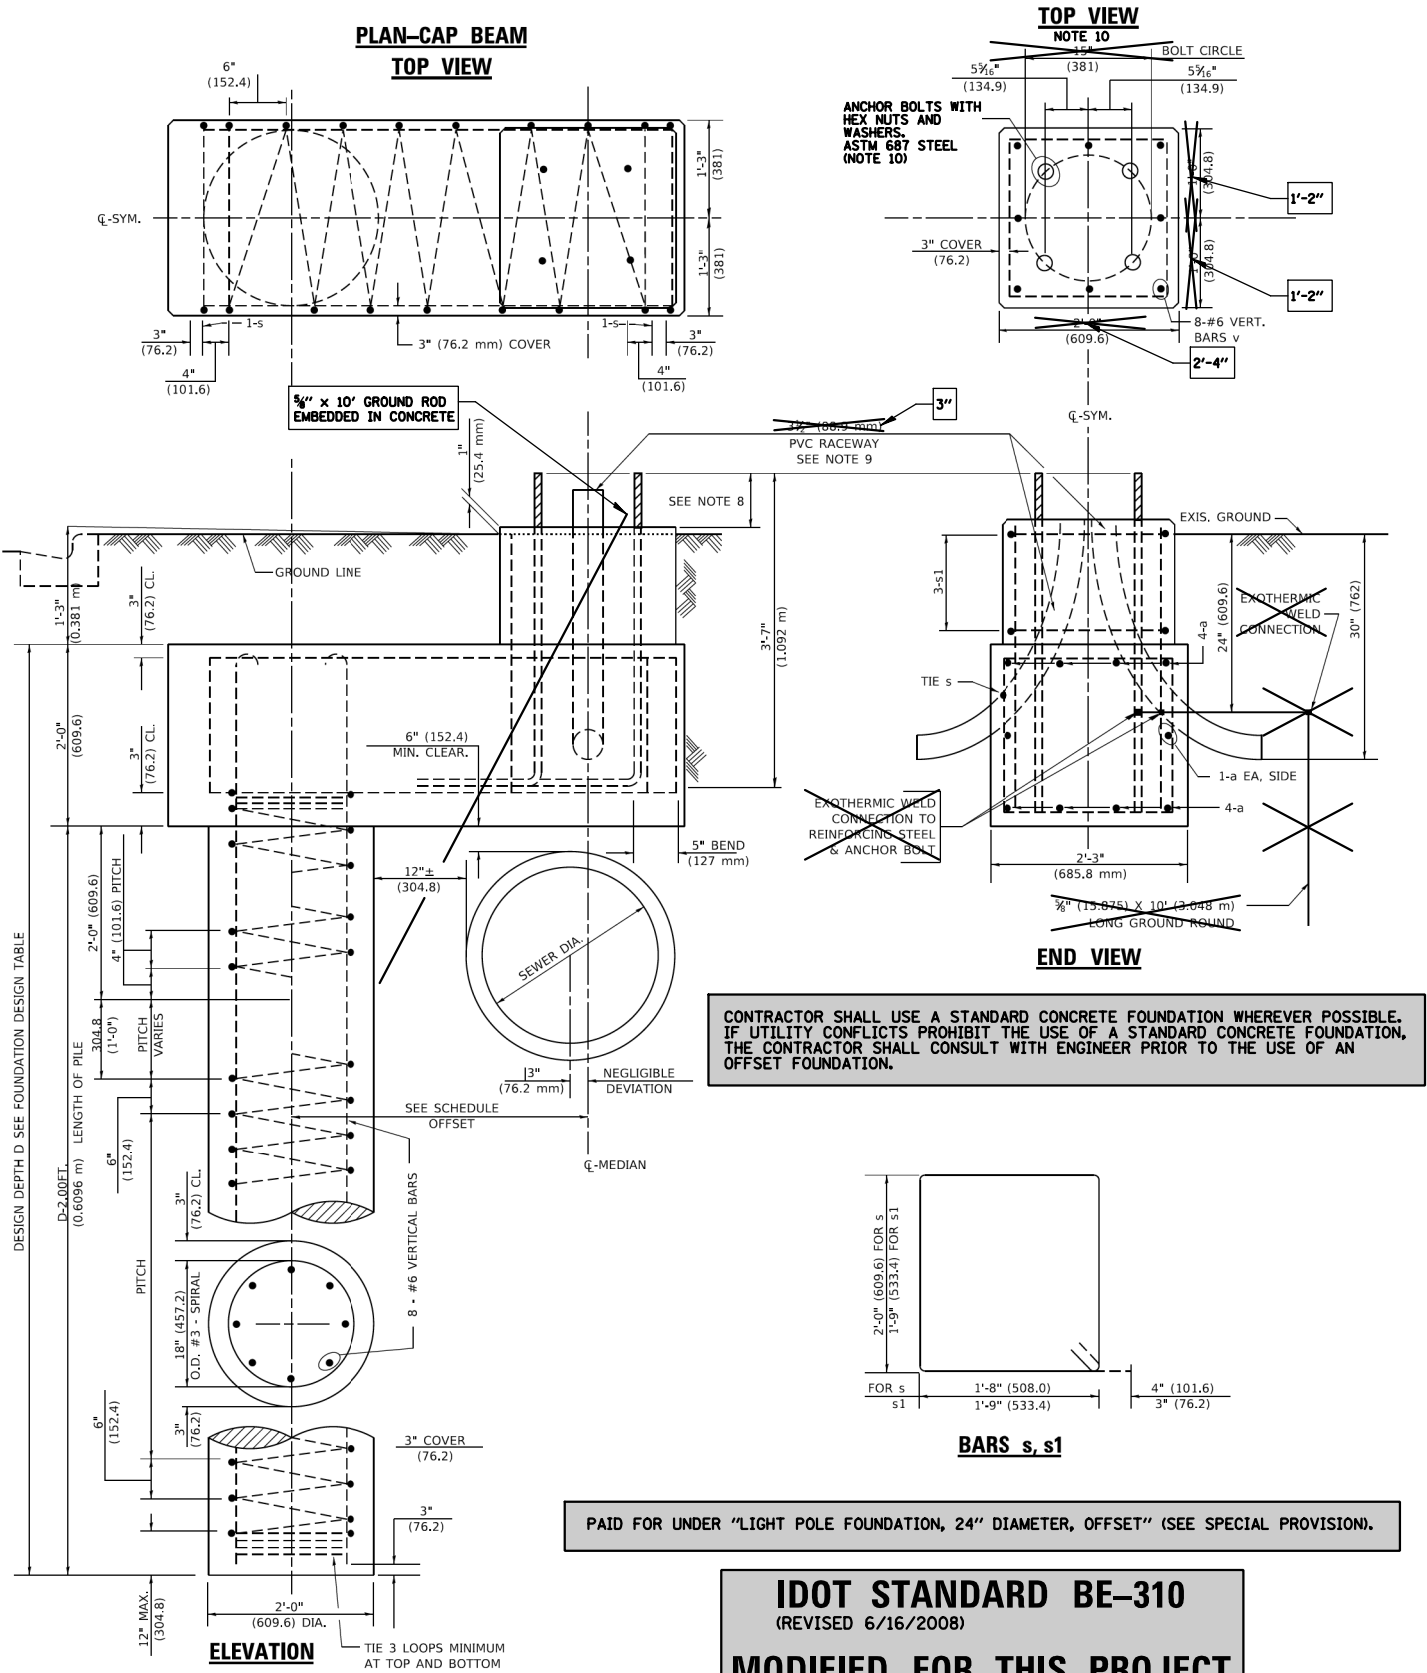

USER NAME = aschaefer	DESIGNED AJD	REVISED -
PLOT SCALE = N.T.S.	DRAWN RJJ/HJD	REVISED -
PLOT DATE = 11/2/2025	CHECKED AJD	REVISED -
	DATE 11/2/2025	REVISED -

F.A.U. RTE.	SECTION	COUNTY	TOTAL SHEETS	SHEET NO.
0403	21-00047-00-WR	WILL	149	86
CONTRACT NO. 61M01				
ILLINOIS FED. AID PROJECT				

Bench Mark: OSBM-21-50. Square cut on southwest corner of concrete base of ATT panel box on the northwest side of Seil Road on west side of bridge. Elev. 565.53


Existing Structure: SN 099-4253 was constructed in 1981 as part of IDOT Section 80-18104-02-BR. The structure consists of three simple spans with a length of 187'-7 5/8" back-to-back of abutments. The span lengths are 61'-on", 62'-1 1/8", 61'-5". The bridge has a skew angle of 23 degrees. The superstructure consists of 8- 27"x48" PPC deck beams with a 2.8" HMA wearing. The out to out width of deck is 32'-0" with type S steel railings on both sides. The deck provides one lane of traffic in each direction. The east abutment is supported on bed rock. The west abutment is a stub abutment, supported on steel H piles. Both piers are solid web wall type piers supported on spread footings at the top of bed rock. The existing structure will be removed. An existing stone wall abutment remains from the original truss bridge (SN 099-3132) that crossed the river north of SN 099-4253. This wall will be removed during construction.

Traffic will be detoured during construction.

No Salvage

STATION 22+84.10
BUILT BY
STATE OF ILLINOIS
F.A.U. 0403-SEC 21-00047-00-WR
LOADING HL-93
STRUCTURE NO. 099-6039

NAME PLATE

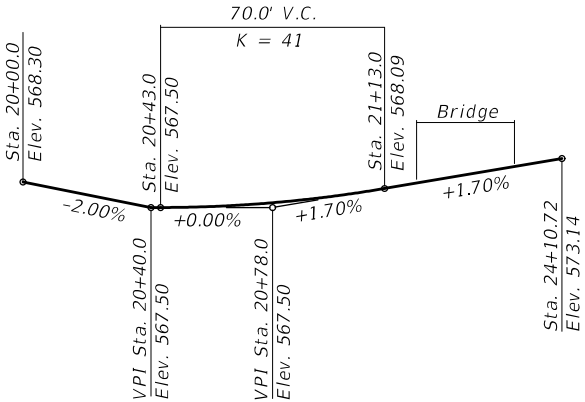

PROFILE GRADE

LOADING HL-93

Allow 50#/sq. ft. for future wearing surface.

DESIGN SPECIFICATIONS

2020 AASHTO LRFD Bridge Design Specifications, 9th Edition

SEISMIC DATA

Seismic Performance Zone (SPZ) = 1
Design Spectral Acceleration at 1.0 sec. (SD1) = 0.069g
Design Spectral Acceleration at 0.2 sec. (SDS) = 0.14g
Soil Site Class = B

DESIGN STRESSES

FIELD UNITS

f'c = 3,500 psi (Concrete Structures and Retaining Walls)

f'c = 4,000 psi (Superstructure and Drilled Shaft)

Fy = 50,000 psi (Soldier Piles)

fy = 60,000 psi (Reinforcement)

PRECAST PRESTRESSED UNITS

f'c = 8,500 psi

f'ci = 6,500 psi

f'pu = 270,000 psi (0.6ø Low relax strands)


f'pbt = 201,960 psi (0.6ø Low relax strands)



MAJID MOBASSERI
ILLINOIS REGISTRATION No. 081-005058
STRUCTURAL ENGINEER
EXPIRATION DATE: 11/30/2026

I Certify That To The Best Of My Knowledge, Information And Belief, This Bridge Design Is Structurally Adequate For The Design Loading Shown On The Plans. The Design Is An Economical One For The Style Of Structure And Complies With Requirements Of The Current "AASHTO Standard Specification For Highway And Bridges".

Range 9E, 3rd P.M.

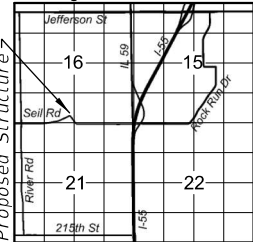

LOCATION SKETCH

GENERAL PLAN

SEIL ROAD OVER DUPAGE RIVER

F.A.U. 0403 - SECTION 21-00047-00-WR

WILL COUNTY

STATION 22+84.10

STRUCTURE NO. 099-6039


DESIGN SCOUR ELEVATION TABLE

Event/Limit State	Design Scour Elevations (ft.)				Item 113
	NW Abutment	Pier 1	Pier 2	SE Abutment	
Q100	550.30	552.30	552.30	559.80	5
Q200	550.30	552.30	552.30	559.80	
Design	550.30	552.30	552.30	559.80	
Check	550.30	552.30	552.30	559.80	

PLAN

* Limits of Cofferdam (Special) shown are conceptual and are for bidding purposes only. The plan quantity is listed as 2 Each for Cofferdam (Special), and this is meant to cover the entire limits of the substructure removal and construction. The contractor may elect to construct additional/smaller cofferdams or adjust the limits shown; however, no adjustments to the pay quantity of 2 Each shall be allowed.

ELEVATION

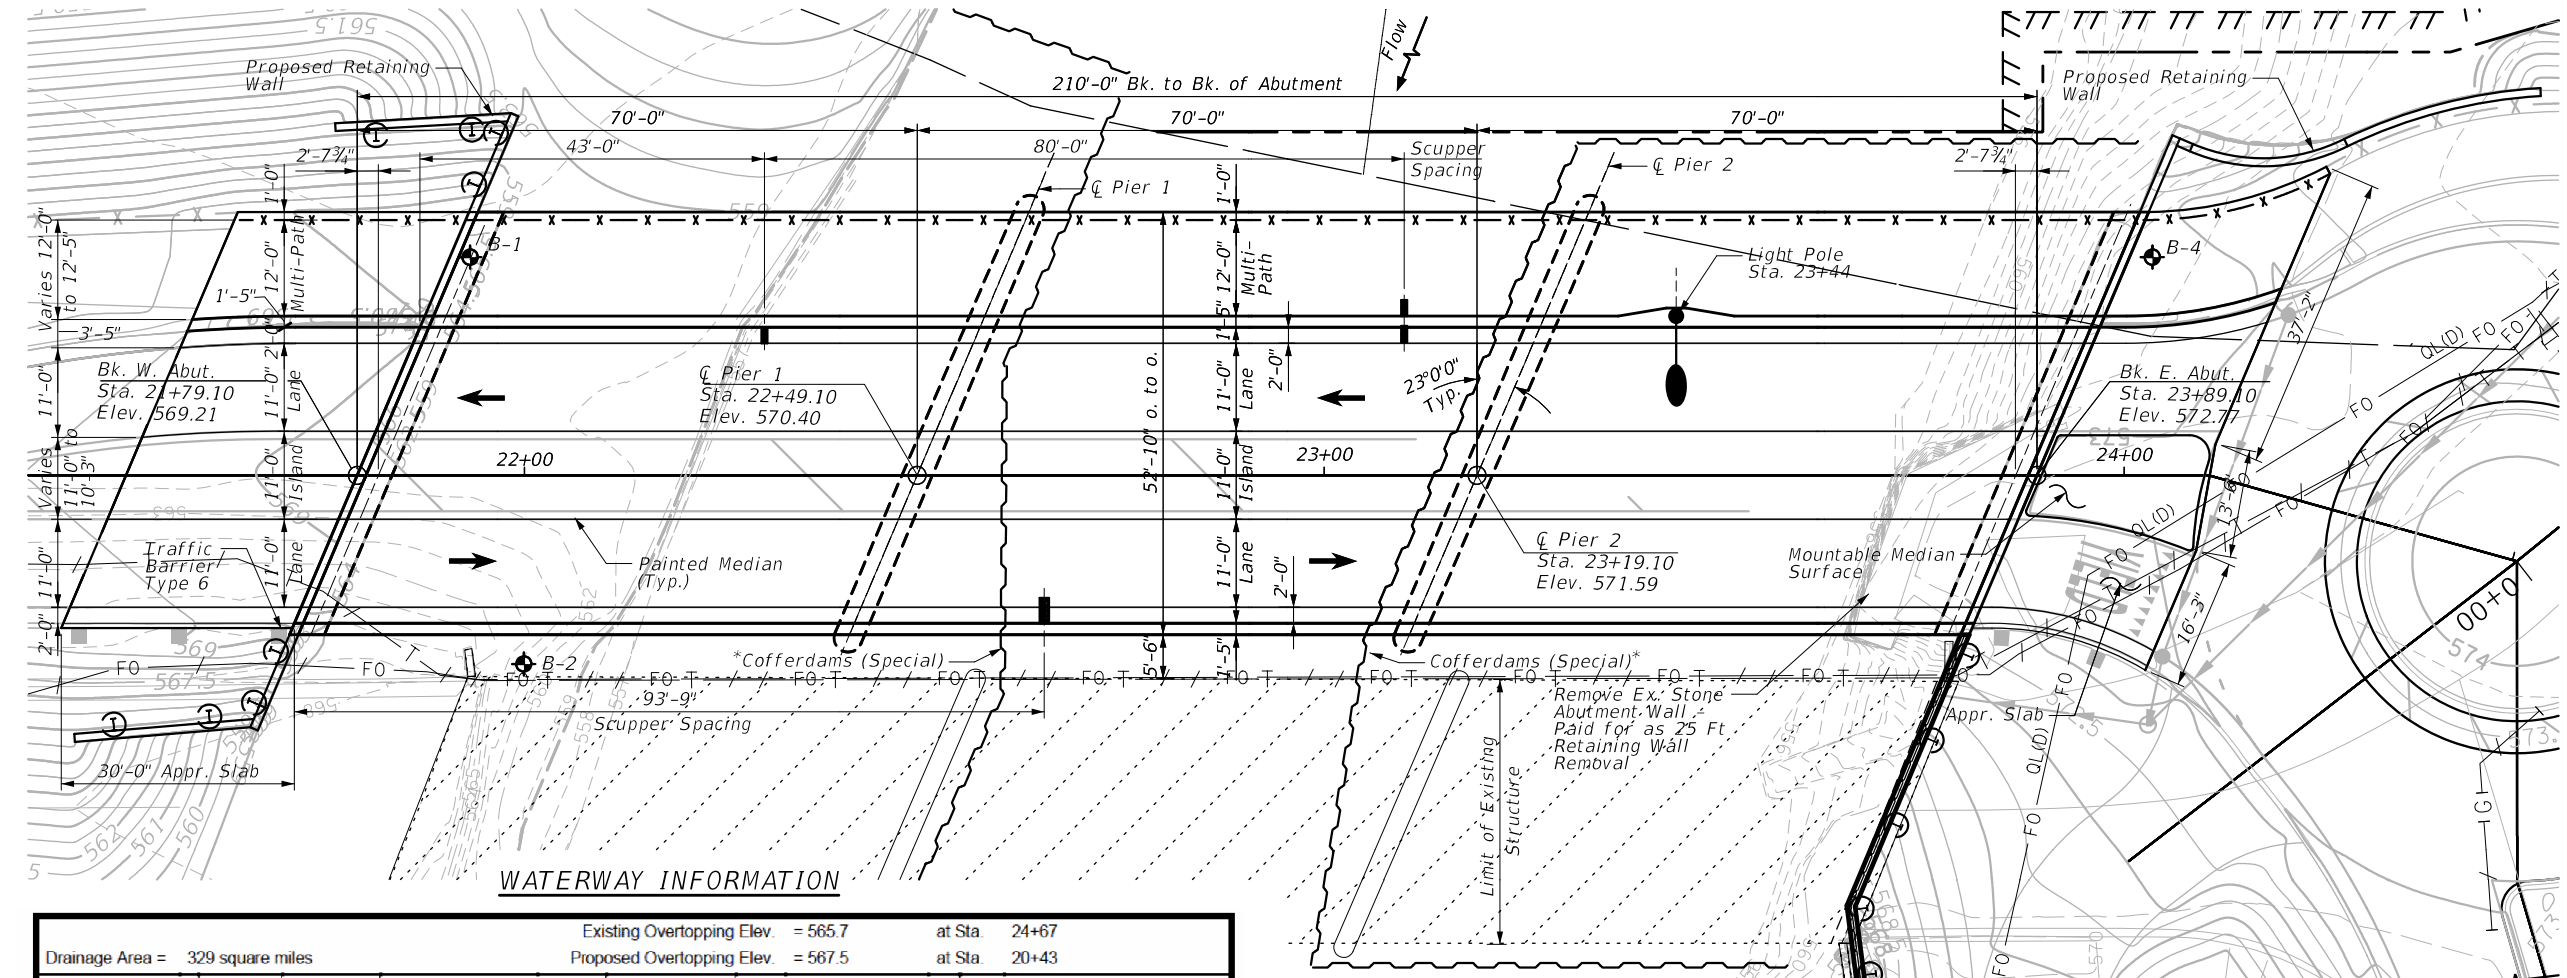

WATERWAY INFORMATION

Drainage Area = 329 square miles		Existing Overtopping Elev. = 565.7		at Sta. 24+67					
		Proposed Overtopping Elev. = 567.5		at Sta. 20+43					
Flood Event	Freq. Yr.	Discharge ft³/s	Waterway Opening - ft²		Natural H.W.E. - ft Existing Face/Proposed Face	Head - ft		Headwater Elevation - ft	
			Existing	Proposed		Existing	Proposed	Existing	Proposed
	10	8626	1025	1174	563.08/563.12	0.71	0.61	563.79	563.73
Design	30	11000	1167	1339	563.98/564.00	0.79	0.71	564.77	564.71
	50	12200	1238	1416	564.40/564.41	0.84	0.75	565.24	565.16
Base	100	13918	1330	1526	564.97/564.99	1.52	0.63	566.49	566.62
Scour Design Check	200	15550	1420	1638	565.51/565.54	1.13	0.95	566.64	566.49
Overtop Existing	65	12850	1273	-	564.62/ -	1.06	-	565.71	-
Overtop Proposed	>500	-	-	-	-	-	-	-	-
Max. Calc.	500	17800	1538	1871	566.29/566.33	2.64	1.25	568.93	567.58

CHRISTOPHER B. BURKE ENGINEERING, LTD.
16221 W. 159th Street, Suite 201
Lockport, Illinois 60441
(815) 770-2850

USER NAME = aschaefer
DESIGNED - MM
DRAWN - PDR
CHECKED - MM
PLOT DATE = 11/2/2025
DATE = 03/24/2021
REVISED -
REVISED -
REVISED -
REVISED -

STATE OF ILLINOIS
DEPARTMENT OF TRANSPORTATION

SEIL ROAD WIDENING
GENERAL PLAN AND ELEVATION

SCALE: NTS SHEET S-1 OF S-32 SHEETS STA. 21+50.18 TO STA. 24+10.72

F.A.U. RTE. 0403 SECTION 21-00047-00-WR COUNTY WILL TOTAL SHEETS 149 SHEET NO. 88
61M01
ILLINOIS FED. AID PROJECT P-91-020-19

GENERAL NOTES

1. Reinforcement bars shall conform to the requirements of ASTM A 706 Gr 60. See Special Provisions.
2. Reinforcement bars designated (E) shall be epoxy coated.
3. Plan dimensions and details relative to existing plans are subject to nominal construction variations. The Contractor shall field verify existing dimensions and details affecting new construction and make necessary approved adjustments prior to construction or ordering of materials. Such variations shall not be cause for additional compensation for a change in scope of the work; however, the Contractor will be paid for the quantity actually furnished at the unit price bid for the work.
4. Bearing seat surfaces shall be constructed or adjusted to the designated elevations within a tolerance of 1/8 in. (0.01 ft.). Adjustment shall be made either by grinding the surface or by shimming the bearings.
5. Layout of the slope protection system may be varied to suit ground conditions in the field as directed by the Engineer.
6. The embankment configuration shown shall be the minimum that must be placed and compacted prior to construction of the abutments.
7. The Contractor shall obtain a construction permit from the Illinois Department of Natural Resources (IDNR), Office of Water Resources for any temporary construction activity placed in the water. This shall include the placement of material for run-arounds, causeways, cofferdams, etc. Any permit application by the Contractor shall refer to the IDNR 3708 Floodway Construction permit number allowing permanent construction as shown in the contract plans.
8. Two 1/8 in. adjusting shims shall be provided for each bearing in addition to all other plates or shims and placed as shown on bearing details.
9. All (embedded and separate) bearing plates, side retainers, anchor bolts, nuts, washers and pintles shall be galvanized according to AASHTO M111 or M232 as applicable.
10. H.S. bolts in bearing assembly shall be galvanized according to AASHTO M298 Class 50.
11. Seal coat design thickness is based on the Cofferdam Design Water Elevation (CDWE) shown. Final cofferdam design, details and seal coat thickness shall be submitted to the Engineer for approval. The CDWE is equal to the Estimated Water Surface Elevation (EWSE) plus 3 feet. Seal coat, if necessary, is included in the cost of Cofferdams (Special).

INDEX OF SHEET

- S-1 General Plan and Elevation
- S-2 General Data
- S-3 Top of Deck Elevations
- S-4 Top of Deck Elevations
- S-5 Top of Deck Elevations
- S-6 Top of Approach Slab Elevations
- S-7 Deck Plan and Cross Section
- S-8 Superstructure Details
- S-9 Superstructure Details
- S-10 Diaphragm Details
- S-11 Diaphragm Details
- S-12 West Approach Plan and Cross Section
- S-13 West Approach Slab Details
- S-14 East Approach Plan and Cross Section
- S-15 East Approach Slab Details
- S-16 Bicycle Railing (Special) and Parapet Railing
- S-17 Framing Plan and Details
- S-18 IL-27N Beam Details-Span 1 and 3
- S-19 IL-27N Beam Details-Span 2
- S-20 IL-27N Beam Details
- S-21 Bearing Details
- S-22 West Abutment
- S-23 East Abutment
- S-24 Pier 1 Detail
- S-25 Pier 2 Detail
- S-26 Pile Data Table and Southeast Wall
- S-27 Northwest and Southwest Walls
- S-28 Northeast Wall
- S-29 Drainage Scupper DS-12
- S-30 Drainage Scupper DS-33
- S-31 Soil Boring Logs
- S-32 Rock Core Logs


TOTAL BILL OF MATERIAL

PAY ITEM	ITEM	UNIT	QUANTITY
50100100	Removal Of Existing Structures	Each	1
50200100	Structure Excavation	Cu. Yd.	602
50200400	Rock Excavation for Structures	Cu. Yd.	18.0
50200450	Removal and Disposal of Unsuitable Material for Structures	Cu. Yd.	35
50300225	Concrete Structures	Cu. Yd.	481.3
50300255	Concrete Superstructure	Cu. Yd.	386.8
50300260	Bridge Deck Grooving	Sq. Yd.	1200
50300300	Protective Coat	Sq. Yd.	1975
50301350	Concrete Superstructure (Approach Slab)	Cu. Yd.	134
50401305	Furnishing And Erecting Precast Prestressed Concrete Beams, IL27N	Foot	1632
50500505	Stud Shear Connectors	Each	140
50800205	Reinforcement Bars, Epoxy Coated	Pound	207710
50901750	Parapet Railing	Foot	236
51500100	Name Plates	Each	1
51603000	Drilled Shaft In Soil	Cu. Yd.	7.9
51604000	Drilled Shaft In Rock	Cu. Yd.	39.1
52100010	Elastomeric Bearing Assembly, Type I	Each	16
52100520	Anchor Bolts, 1"	Each	32
52200105	Furnishing Soldier Piles (W Section)	Foot	242
52200200	Drilling And Setting Soldier Piles (In Soil)	Cu. Ft.	511
52200205	Drilling And Setting Soldier Piles (In Rock)	Cu. Ft.	484
52200250	Untreated Timber Lagging	Sq. Ft.	932
52200800	Segmental Concrete Block Wall	Sq. Ft.	321
52200900	Concrete Structures (Retaining Wall)	Cu. Yd.	33.7
58600101	Granular Backfill For Structures	Cu. Yd.	192
59100100	Geocomposite Wall Drain	Sq. Yd.	176
60146304	Pipe Underdrains For Structures 4"	Foot	282
X3400004	Retaining Wall Removal	Foot	50
X5021510	Cofferdams (Special)	Each	2
X5091725	Bicycle Railing (Special)	Foot	311
XX005913	Temporary Access Causeway	L. Sum	1
Z0018004	Drainage Scuppers, DS-12	Each	3
Z0018010	Drainage Scuppers, DS-33	Each	1




RETAINING WALL REMOVAL

Remove Existing Stone Abutment - paid for as retaining wall removal - estimated exposed height = 12' Thickness is unknown, estimated at 4.5' thick min. Front and Sideview of Existing Wall Shown Above

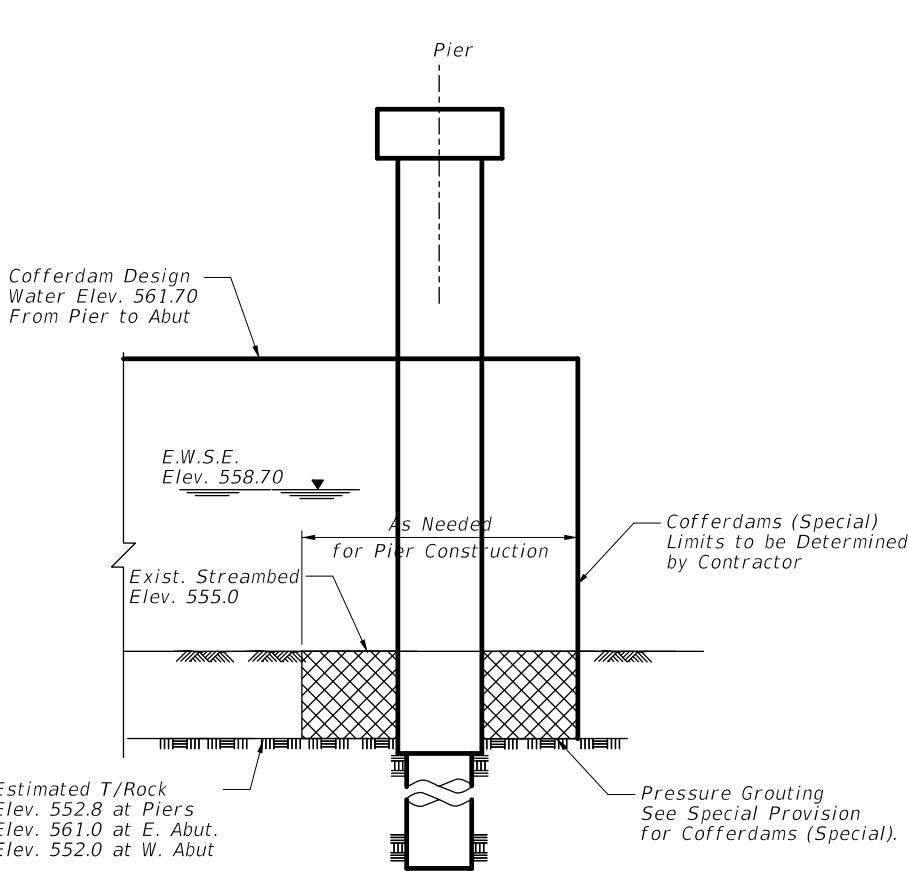

COFFERDAM (SPECIAL)

Cofferdam Excavation - Included in Cost of Cofferdams (Special)

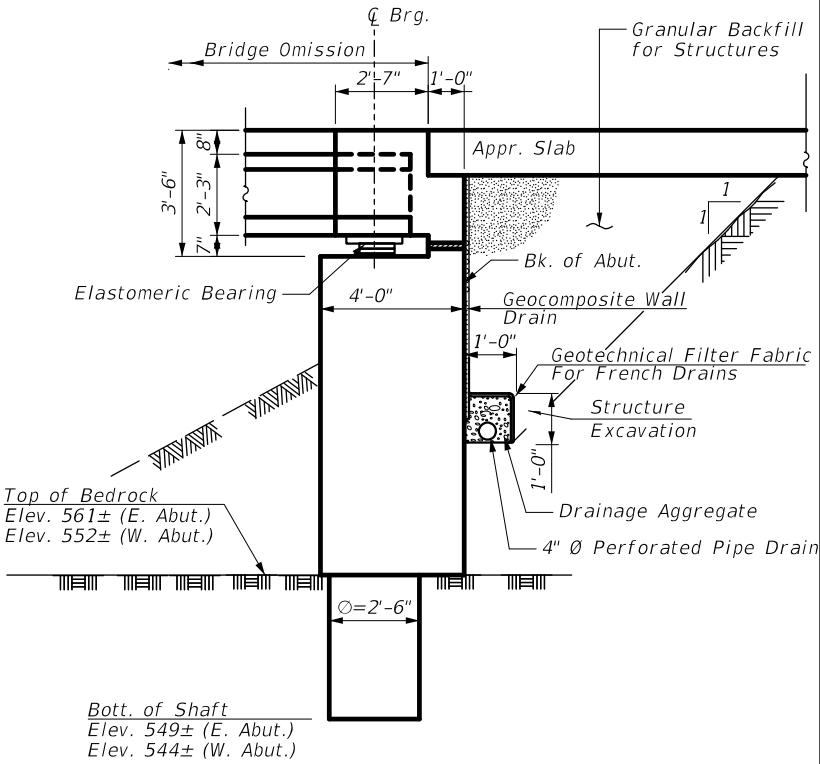

SECTION THRU ABUTMENT

FILE NAME: N:\Shorewood\070001\070001D\20210210\31Struct\02-470001.dwg 10/25/2021 10:25:00 AM

BEAM 1

Location	Station	Offset	Theoritical Grade Elevations	Theoritical Grade Elevations Adjusted for Dead Load Deflection
Bk. W. Abut.	21+92.01	-30.42	569.30	569.30
Ç Brg W. Abut.	21+94.66	-30.42	569.35	569.35
A	22+04.66	-30.42	569.52	569.59
B	22+14.66	-30.42	569.69	569.81
C	22+24.66	-30.42	569.86	570.01
D	22+34.66	-30.42	570.02	570.17
E	22+44.66	-30.42	570.19	570.30
F	22+54.66	-30.42	570.36	570.41
Ç Brg	22+60.89	-30.42	570.47	570.47
Ç. Pier 1	22+62.01	-30.42	570.49	570.49
Ç Brg	22+63.14	-30.42	570.51	570.51
G	22+73.14	-30.42	570.68	570.74
H	22+83.14	-30.42	570.85	570.97
I	22+93.14	-30.42	571.02	571.16
J	23+03.14	-30.42	571.19	571.33
K	23+13.14	-30.42	571.36	571.47
L	23+23.14	-30.42	571.53	571.58
Ç Brg	23+30.89	-30.42	571.66	571.66
Ç Pier 2	23+32.01	-30.42	571.68	571.68
Ç Brg	23+33.14	-30.42	571.69	571.69
M	23+43.14	-30.42	571.86	571.93
N	23+53.14	-30.42	572.03	572.16
O	23+63.14	-30.42	572.20	572.36
P	23+73.14	-30.42	572.37	572.52
Q	23+83.14	-30.42	572.54	572.65
R	23+93.14	-30.42	572.71	572.76
Ç Brg E. Abut.	23+99.36	-30.42	572.82	572.82
Bk. E. Abut.	24+02.01	-30.42	572.86	572.86

BEAM 2

Location	Station	Offset	Theoritical Grade Elevations	Theoritical Grade Elevations Adjusted for Dead Load Deflection
Bk. W. Abut.	21+89.11	-23.58	569.12	569.12
Ç Brg W. Abut.	21+91.76	-23.58	569.16	569.16
A	22+01.76	-23.58	569.33	569.40
B	22+11.76	-23.58	569.50	569.63
C	22+21.76	-23.58	569.67	569.82
D	22+31.76	-23.58	569.84	569.99
E	22+41.76	-23.58	570.01	570.12
F	22+51.76	-23.58	570.18	570.22
Ç Brg	22+57.99	-23.58	570.28	570.28
Ç. Pier 1	22+59.11	-23.58	570.30	570.30
Ç Brg	22+60.24	-23.58	570.32	570.32
G	22+70.24	-23.58	570.49	570.56
H	22+80.24	-23.58	570.66	570.78
I	22+90.24	-23.58	570.83	570.98
J	23+00.24	-23.58	571.00	571.15
K	23+10.24	-23.58	571.17	571.28
L	23+20.24	-23.58	571.34	571.39
Ç Brg	23+27.99	-23.58	571.47	571.47
Ç Pier 2	23+29.11	-23.58	571.49	571.49
Ç Brg	23+30.24	-23.58	571.51	571.51
M	23+40.24	-23.58	571.68	571.75
N	23+50.24	-23.58	571.85	571.97
O	23+60.24	-23.58	572.02	572.17
P	23+70.24	-23.58	572.19	572.34
Q	23+80.24	-23.58	572.36	572.46
R	23+90.24	-23.58	572.53	572.57
Ç Brg E. Abut.	23+96.46	-23.58	572.63	572.63
Bk. E. Abut.	23+99.11	-23.58	572.68	572.68

BEAM 3

Location	Station	Offset	Theoritical Grade Elevations	Theoritical Grade Elevations Adjusted for Dead Load Deflection
Bk. W. Abut.	21+86.21	-16.75	569.00	569.00
Ç Brg W. Abut.	21+88.86	-16.75	569.04	569.04
A	21+98.86	-16.75	569.21	569.28
B	22+08.86	-16.75	569.38	569.51
C	22+18.86	-16.75	569.55	569.71
D	22+28.86	-16.75	569.72	569.87
E	22+38.86	-16.75	569.89	570.00
F	22+48.86	-16.75	570.06	570.11
Ç Brg	22+55.08	-16.75	570.17	570.17
Ç. Pier 1	22+56.21	-16.75	570.19	570.19
Ç Brg	22+57.33	-16.75	570.21	570.21
G	22+67.33	-16.75	570.38	570.44
H	22+77.33	-16.75	570.55	570.67
I	22+87.33	-16.75	570.71	570.86
J	22+97.33	-16.75	570.88	571.03
K	23+07.33	-16.75	571.05	571.16
L	23+17.33	-16.75	571.22	571.27
Ç Brg	23+25.08	-16.75	571.36	571.36
Ç Pier 2	23+26.21	-16.75	571.37	571.37
Ç Brg	23+27.33	-16.75	571.39	571.39
M	23+37.33	-16.75	571.56	571.63
N	23+47.33	-16.75	571.73	571.86
O	23+57.33	-16.75	571.90	572.05
P	23+67.33	-16.75	572.07	571.22
Q	23+77.33	-16.75	572.24	572.35
R	23+87.33	-16.75	572.41	572.45
Ç Brg E. Abut.	23+93.56	-16.75	572.52	572.52
Bk. E. Abut.	23+96.21	-16.75	572.56	572.56

BEAM 4

Location	Station	Offset	Theoritical Grade Elevations	Theoritical Grade Elevations Adjusted for Dead Load Deflection
Bk. W. Abut.	21+83.31	-9.92	569.09	569.09
Ç Brg W. Abut.	21+85.96	-9.92	569.13	569.13
A	21+95.96	-9.92	569.30	569.37
B	22+05.96	-9.92	569.47	569.60
C	22+15.96	-9.92	569.64	569.79
D	22+25.96	-9.92	569.81	569.96
E	22+35.96	-9.92	569.98	570.09
F	22+45.96	-9.92	570.15	570.19
Ç Brg	22+52.18	-9.92	570.26	570.26
Ç. Pier 1	22+53.31	-9.92	570.27	570.27
Ç Brg	22+54.43	-9.92	570.29	570.29
G	22+64.43	-9.92	570.46	570.53
H	22+74.43	-9.92	570.63	570.75
I	22+84.43	-9.92	570.80	570.95
J	22+94.43	-9.92	570.97	571.12
K	23+04.43	-9.92	571.14	571.25
L	23+14.43	-9.92	571.31	571.36
Ç Brg	23+22.18	-9.92	571.44	571.44
Ç Pier 2	23+23.31	-9.92	571.46	571.46
Ç Brg	23+24.43	-9.92	571.48	571.48
M	23+34.43	-9.92	571.65	571.72
N	23+44.43	-9.92	571.82	571.95
O	23+54.43	-9.92	571.99	572.14
P	23+64.43	-9.92	572.16	572.31
Q	23+74.43	-9.92	572.33	572.44
R	23+84.43	-9.92	572.50	572.54
Ç Brg E. Abut.	23+90.66	-9.92	572.60	572.60
Bk. E. Abut.	23+93.31	-9.92	572.65	572.65

BEAM 5

Location	Station	Offset	Theoritical Grade Elevations	Theoritical Grade Elevations Adjusted for Dead Load Deflection
Bk. W. Abut.	21+80.41	-3.08	569.17	569.17
Ç Brg W. Abut.	21+83.05	-3.08	569.22	569.22
A	21+93.05	-3.08	569.39	569.46
B	22+03.05	-3.08	569.56	569.69
C	22+13.05	-3.08	569.73	569.88
D	22+23.05	-3.08	569.90	570.05
E	22+33.05	-3.08	570.07	570.17
F	22+43.05	-3.08	570.24	570.28
Ç Brg	22+49.28	-3.08	570.34	570.34
Ç. Pier 1	22+50.41	-3.08	570.36	570.36
Ç Brg	22+51.53	-3.08	570.38	570.38
G	22+61.53	-3.08	570.55	570.62
H	22+71.53	-3.08	570.72	570.84
I	22+81.53	-3.08	570.89	571.04
J	22+91.53	-3.08	571.06	571.20
K	23+01.53	-3.08	571.23	571.34
L	23+11.53	-3.08	571.40	571.45
Ç Brg	23+19.28	-3.08	571.53	571.53
Ç Pier 2	23+20.41	-3.08	571.55	571.55
Ç Brg	23+21.53	-3.08	571.57	571.57
M	23+31.53	-3.08	571.74	571.81
N	23+41.53	-3.08	571.91	572.03
O	23+51.53	-3.08	572.08	572.23
P	23+61.53	-3.08	572.25	572.39
Q	23+71.53	-3.08	572.42	572.52
R	23+81.53	-3.08	572.59	572.63
Ç Brg E. Abut.	23+87.76	-3.08	572.69	572.69
Bk. E. Abut.	23+90.41	-3.08	572.74	572.74

BASELINE/P.G.L.

Location	Station	Offset	Theoritical Grade Elevations	Theoritical Grade Elevations Adjusted for Dead Load Deflection
Bk. W. Abut.	21+79.10	0.00	569.21	569.21
Ç Brg W. Abut.	21+81.75	0.00	569.26	569.26
A	21+91.75	0.00	569.43	569.50
B	22+01.75	0.00	569.60	569.73
C	22+11.75	0.00	569.77	569.92
D	22+21.75	0.00	569.94	570.09
E	22+31.75	0.00	570.11	570.21
F	22+41.75	0.00	570.28	570.32
Ç Brg	22+47.98	0.00	570.38	570.38
Ç. Pier 1	22+49.10	0.00	570.40	570.40
Ç Brg	22+50.23	0.00	570.42	570.42
G	22+60.23	0.00	570.59	570.66
H	22+70.23	0.00	570.76	570.88
I	22+80.23	0.00	570.93	571.08
J	22+90.23	0.00	571.10	571.24
K	23+00.23	0.00	571.27	571.38
L	23+10.23	0.00	571.44	571.49
Ç Brg	23+17.98	0.00	571.57	571.57
Ç Pier 2	23+19.10	0.00	571.59	571.59
Ç Brg	23+20.23	0.00	571.61	571.61
M	23+30.23	0.00	571.78	571.85
N	23+40.23	0.00	571.95	572.07
O	23+50.23	0.00	572.12	572.27
P	23+60.23	0.00	572.29	572.43
Q	23+70.23	0.00	572.46	572.56
R	23+80.23	0.00	572.63	572.67
Ç Brg E. Abut.	23+86.45	0.00	572.73	572.73
Bk. E. Abut.	23+89.10	0.00	572.78	572.78

FILE NAME: N:\S\horewood\07000\107000\1D\20210210\3\Struct\04-070001-42D-103-Top of Deck-02.sht

BEAM 6

Location	Station	Offset	Theoritical Grade Elevations	Theoritical Grade Elevations Adjusted for Dead Load Deflection
Bk. W. Abut.	21+77.51	3.75	569.11	569.11
℄ Brg W. Abut.	21+80.15	3.75	569.16	569.16
A	21+90.15	3.75	569.33	569.40
B	22+00.15	3.75	569.50	569.62
C	22+10.15	3.75	569.67	569.82
D	22+20.15	3.75	569.84	569.98
E	22+30.15	3.75	570.01	570.11
F	22+40.15	3.75	570.17	570.22
℄ Brg	22+46.38	3.75	570.28	570.28
℄ Pier 1	22+47.51	3.75	570.30	570.30
℄ Brg	22+48.63	3.75	570.32	570.32
G	22+58.63	3.75	570.49	570.55
H	22+68.63	3.75	570.66	570.78
I	22+78.63	3.75	570.83	570.97
J	22+88.63	3.75	571.00	571.14
K	22+98.63	3.75	571.17	571.28
L	23+08.63	3.75	571.34	571.39
℄ Brg	23+16.38	3.75	571.47	571.47
℄ Pier 2	23+17.51	3.75	571.49	571.49
℄ Brg	23+18.63	3.75	571.51	571.51
M	23+28.63	3.75	571.68	571.74
N	23+38.63	3.75	571.84	571.97
O	23+48.63	3.75	572.01	572.17
P	23+58.63	3.75	572.18	572.33
Q	23+68.63	3.75	572.35	572.46
R	23+78.63	3.75	572.52	572.57
℄ Brg E. Abut.	23+84.86	3.75	572.63	572.63
Bk. E. Abut.	23+87.51	3.75	572.67	572.67

BEAM 7

Location	Station	Offset	Theoritical Grade Elevations	Theoritical Grade Elevations Adjusted for Dead Load Deflection
Bk. W. Abut.	21+74.61	10.58	568.93	568.93
℄ Brg W. Abut.	21+77.25	10.58	568.97	568.97
A	21+87.25	10.58	569.14	569.21
B	21+97.25	10.58	569.31	569.44
C	22+07.25	10.58	569.48	569.63
D	22+17.25	10.58	569.65	569.80
E	22+27.25	10.58	569.82	569.93
F	22+37.25	10.58	569.99	570.03
℄ Brg	22+43.48	10.58	570.09	570.09
℄ Pier 1	22+44.61	10.58	570.11	570.11
℄ Brg	22+45.73	10.58	570.13	570.13
G	22+55.73	10.58	570.30	570.37
H	22+65.73	10.58	570.47	570.59
I	22+75.73	10.58	570.64	570.79
J	22+85.73	10.58	570.81	570.96
K	22+95.73	10.58	570.98	571.09
L	23+05.73	10.58	571.15	571.20
℄ Brg	23+13.48	10.58	571.28	571.28
℄ Pier 2	23+14.61	10.58	571.30	571.30
℄ Brg	23+15.73	10.58	571.32	571.32
M	23+25.73	10.58	571.49	571.56
N	23+35.73	10.58	571.66	571.79
O	23+45.73	10.58	571.83	571.98
P	23+55.73	10.58	572.00	572.15
Q	23+65.73	10.58	572.17	572.27
R	23+75.73	10.58	572.34	572.38
℄ Brg E. Abut.	23+81.96	10.58	572.44	572.44
Bk. E. Abut.	23+84.61	10.58	572.49	572.49

BEAM 8

Location	Station	Offset	Theoritical Grade Elevations	Theoritical Grade Elevations Adjusted for Dead Load Deflection
Bk. W. Abut.	21+71.71	17.42	568.74	568.74
℄ Brg W. Abut.	21+74.35	17.42	568.79	568.79
A	21+84.35	17.42	568.96	569.02
B	21+94.35	17.42	569.12	569.25
C	22+04.35	17.42	569.29	569.45
D	22+14.35	17.42	569.46	569.61
E	22+24.35	17.42	569.63	569.74
F	22+34.35	17.42	569.80	569.85
℄ Brg	22+40.58	17.42	569.91	569.91
℄ Pier 1	22+41.71	17.42	569.93	569.93
℄ Brg	22+42.83	17.42	569.95	569.95
G	22+52.83	17.42	570.12	570.18
H	22+62.83	17.42	570.29	570.41
I	22+72.83	17.42	570.46	570.60
J	22+82.83	17.42	570.63	570.77
K	22+92.83	17.42	570.79	570.90
L	23+02.83	17.42	570.96	571.02
℄ Brg	23+10.58	17.42	571.10	571.10
℄ Pier 2	23+11.71	17.42	571.11	571.11
℄ Brg	23+12.83	17.42	571.13	571.13
M	23+22.83	17.42	571.30	571.37
N	23+32.83	17.42	571.47	571.60
O	23+42.83	17.42	571.64	571.80
P	23+52.83	17.42	571.81	571.96
Q	23+62.83	17.42	571.98	572.09
R	23+72.83	17.42	572.15	572.20
℄ Brg E. Abut.	23+79.06	17.42	572.26	572.26
Bk. E. Abut.	23+81.71	17.42	572.30	572.30

FILE NAME: N:\5\horewood\070001\070001D\2021\02102103\Struct\05-070001.dgn 105-Top of Deck-03.dgn

NORTH EDGE OF SIDEWALK

<i>Location</i>	<i>Station</i>	<i>Offset</i>	<i>Theoretical Grade Elevations</i>
<i>W. End W. Appr. Pav't</i>	<i>21+64.16</i>	<i>-32.92</i>	<i>568.89</i>
<i>A</i>	<i>21+74.16</i>	<i>-32.92</i>	<i>569.05</i>
<i>B</i>	<i>21+84.16</i>	<i>-32.92</i>	<i>569.22</i>
<i>E. End W. Appr. Pav't</i>	<i>21+94.16</i>	<i>-32.92</i>	<i>569.37</i>
<i>W. End E. Appr. Pav't</i>	<i>24+01.98</i>	<i>-32.92</i>	<i>572.92</i>
<i>C</i>	<i>24+10.58</i>	<i>-34.00</i>	<i>573.10</i>
<i>D</i>	<i>24+13.44</i>	<i>-40.25</i>	<i>573.69</i>
<i>E. End E. Appr. Pav't.</i>	<i>24+15.06</i>	<i>-40.38</i>	<i>573.71</i>

NORTH FRONT FACE OF PARAPET

<i>Location</i>	<i>Station</i>	<i>Offset</i>	<i>Theoretical Grade Elevations</i>
<i>W. End W. Aprpr. Pav't</i>	<i>21+57.83</i>	<i>-18.02</i>	<i>568.49</i>
<i>A</i>	<i>21+68.02</i>	<i>-18.47</i>	<i>568.66</i>
<i>B</i>	<i>21+78.04</i>	<i>-18.50</i>	<i>568.83</i>
<i>E. End W. Aprpr. Pav't</i>	<i>21+88.04</i>	<i>-18.50</i>	<i>569.00</i>
<i>W. End E. Aprpr. Pav't</i>	<i>23+95.86</i>	<i>-18.50</i>	<i>572.52</i>
<i>C</i>	<i>24+05.99</i>	<i>-18.79</i>	<i>572.74</i>
<i>D</i>	<i>24+11.04</i>	<i>-21.88</i>	<i>572.97</i>
<i>E. End E. Aprpr. Pav't.</i>	<i>24+12.82</i>	<i>-23.04</i>	<i>573.00</i>

Q SEIL ROAD & PGL


<i>Location</i>	<i>Station</i>	<i>Offset</i>	<i>Theoretical Grade Elevations</i>
<i>W. End W. Apr. Pav't</i>	<i>21+50.18</i>	<i>0.00</i>	<i>568.72</i>
<i>A</i>	<i>21+60.18</i>	<i>0.00</i>	<i>568.89</i>
<i>B</i>	<i>21+70.18</i>	<i>0.00</i>	<i>569.06</i>
<i>E. End W. Apr. Pav't</i>	<i>21+80.18</i>	<i>0.00</i>	<i>569.21</i>
<i>W. End E. Apr. Pav't</i>	<i>23+88.01</i>	<i>0.00</i>	<i>572.77</i>
<i>C</i>	<i>23+98.01</i>	<i>0.00</i>	<i>573.18</i>
<i>D</i>	<i>24+08.01</i>	<i>0.00</i>	<i>573.43</i>
<i>E. End E. Apr. Pav't.</i>	<i>24+10.58</i>	<i>0.00</i>	<i>573.14</i>

SOUTH FRONT FACE OF PARAPET

<i>Location</i>	<i>Station</i>	<i>Offset</i>	<i>Theoretical Grade Elevations</i>
<i>E. End W. Appr. Pav't</i>	<i>21+72.33</i>	<i>18.50</i>	<i>568.73</i>
<i>W. End E. Appr. Pav't</i>	<i>23+80.16</i>	<i>18.50</i>	<i>572.25</i>

SOUTH FRONT FACE OF CURB


Location	Station	Offset	Theoretical Grade Elevations
W. End W. Appr. Pav't	21+42.33	18.50	568.22
A	21+52.33	18.50	568.39
B	21+62.33	18.50	568.56
C	23+89.93	19.05	572.53
D	23+98.79	21.72	572.76
E. End. E. Appr. Pav't	24+02.89	23.82	572.87

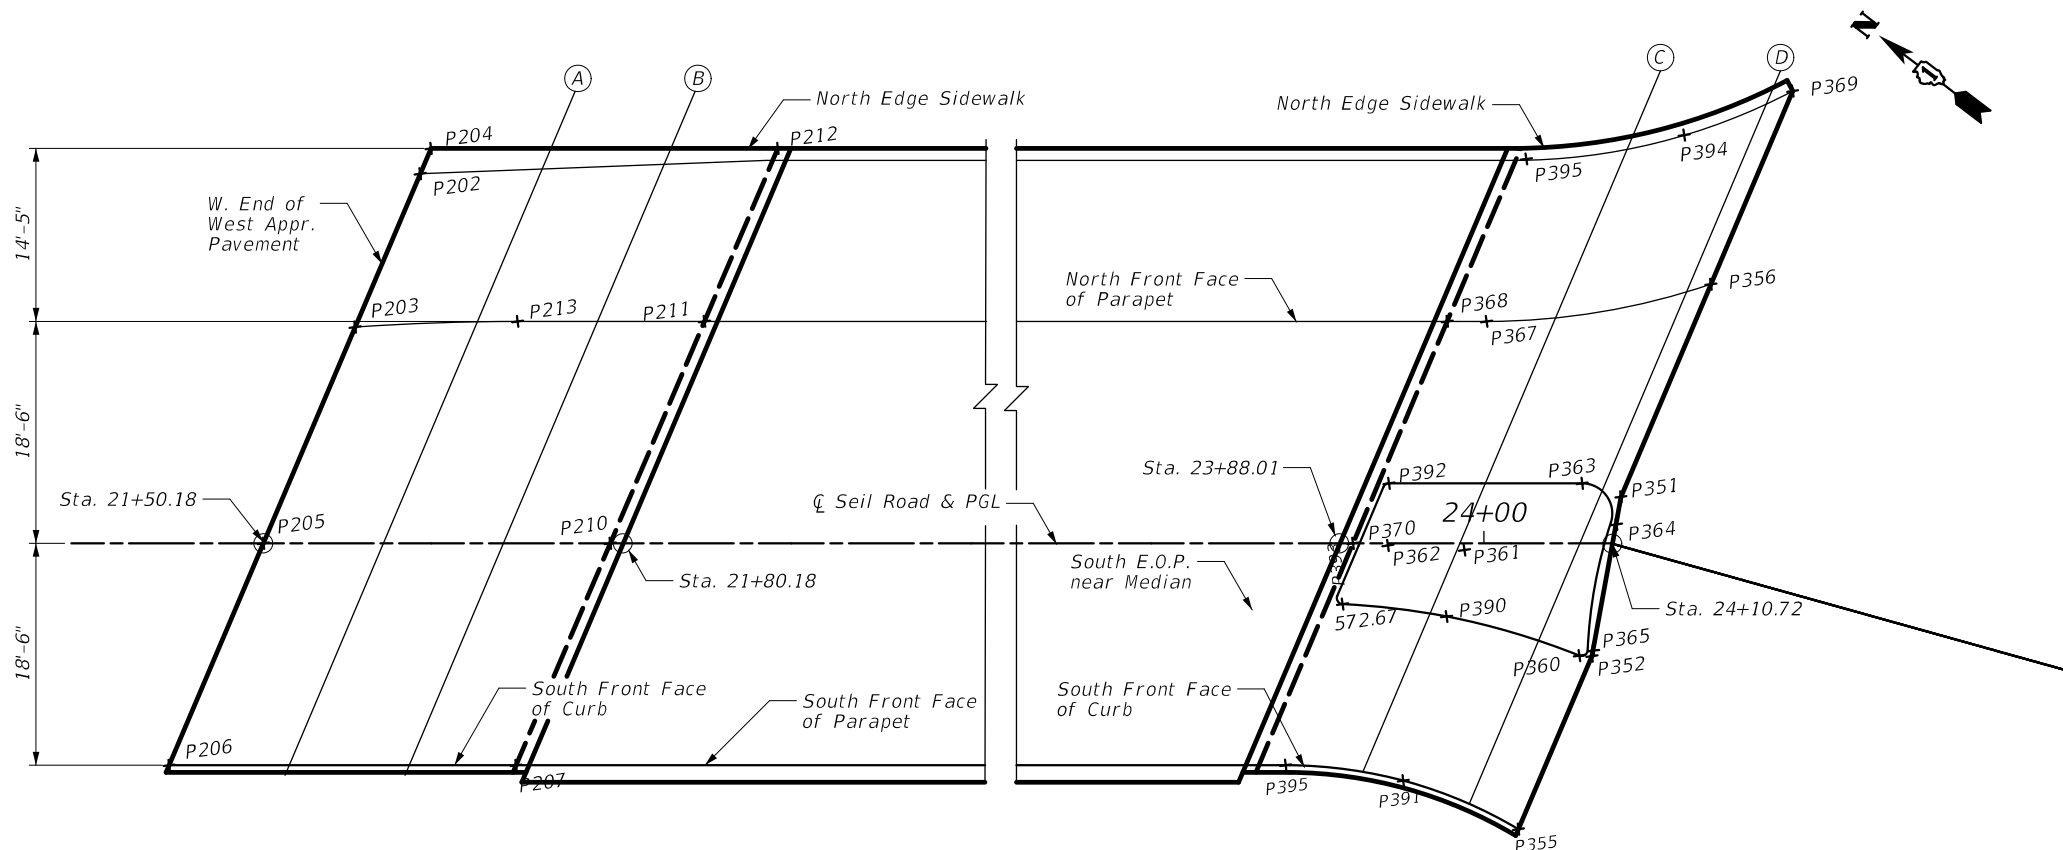

EAST ABUTMENT					
POINT NO.	NORTHING	EASTING	ELEV	STATION	OFFSET
P348	1763010.47	1018652.89	573.71	24+15.06	40.38' LT
P350	1763006.61	1018637.75	572.93	24+13.06	24.89' LT
P351	1763001.41	1018617.30	573.13	24+10.58	3.97' LT
P352	1762995.30	1018605.26	573.14	24+09.01	9.40' RT
P355	1762991.45	1018590.08	572.87	24+02.89	23.82' RT
P356	1763006.15	1018635.94	573.00	24+12.82	23.04' LT
P359	1763010.12	1018582.58	572.33	23+83.49	18.50' RT
P360	1762996.16	1018604.66	573.12	24+07.96	9.36' RT
P361	1763009.11	1018605.88	573.18	23+98.39	0.56' RT
P362	1763014.42	1018602.33	573.12	23+92.01	0.17' RT
P363	1763004.66	1018616.24	573.05	24+08.20	5.00' LT
P367	1763019.16	1018622.17	572.61	24+00.23	18.50' LT
P368	1763021.78	1018620.19	572.54	23+96.95	18.50' LT
P369	1763011.37	1018653.31	573.76	24+14.37	41.11' LT
P370	1763016.84	1018600.70	572.78	23+89.10	0.00' RT
P390	1763006.94	1018600.56	572.84	23+96.90	6.10' RT
P391	1763001.54	1018587.49	572.61	23+93.28	19.78' RT
P392	1763017.48	1018606.50	572.73	23+92.09	5.00' LT
P393	1763014.47	1018596.14	572.67	23+88.22	5.07' RT
P394	1763016.35	1018644.92	573.17	24+53.86	56.16' LT
P395	1763025.63	1018635.37	572.93	24+03.07	32.92' LT
P397	1763011.90	1018581.22	572.27	23+81.24	18.50' RT


WEST ABUTMENT					
POINT NO,	NORTHING	EASTING	ELEV	STATION	OFFSET
P203	1763211.90	1018475.16	568.49	21+57.83	18.02' LT
P204	1763215.87	1018490.85	568.89	21+64.16	32.92' LT
P205	1763207.09	1018456.18	568.72	21+50.18	0.00' RT
P206	1763202.15	1018436.70	568.22	21+42.33	18.50' RT
P207	1763179.13	1018454.19	568.71	21+71.24	18.50' RT
P210	1763184.06	1018473.67	569.21	21+79.10	0.00' RT
P211	1763189.00	1018493.15	568.98	21+86.95	18.50' LT
P212	1763192.85	1018508.34	569.37	21+93.07	32.92' LT
P213	1763201.40	1018483.73	568.71	21+71.38	18.50' LT

FILE NAME: N:\51shorewood\070001\070001D\2021\02102103\51shorewood\07-470001\4210103-Deck-Cross Section.sht

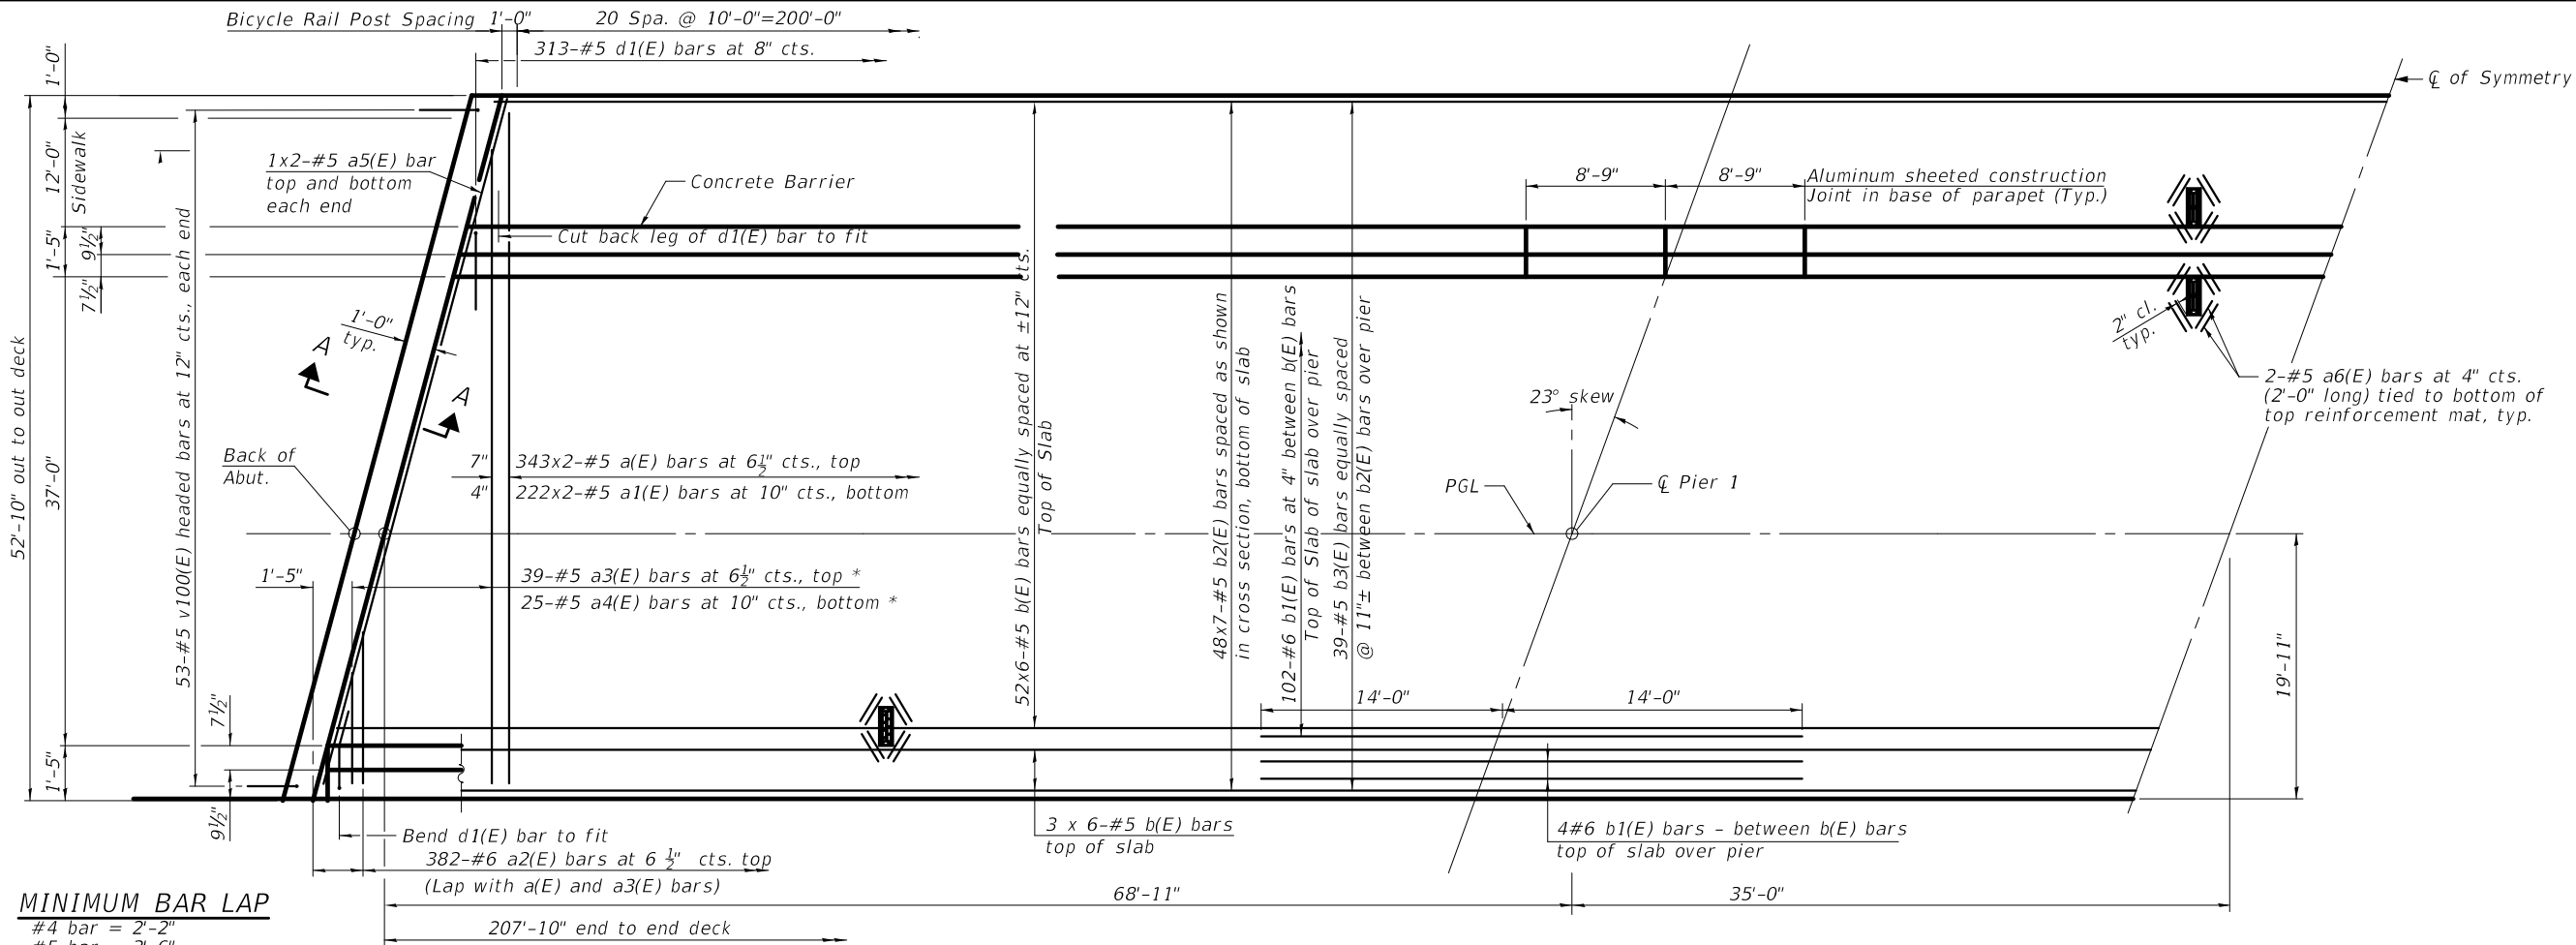


MINIMUM BAR LAP

#4 bar = 2'-2"
#5 bar = 3'-6"
* See Field Cutting Diagram on Sheet S-8 of S-32

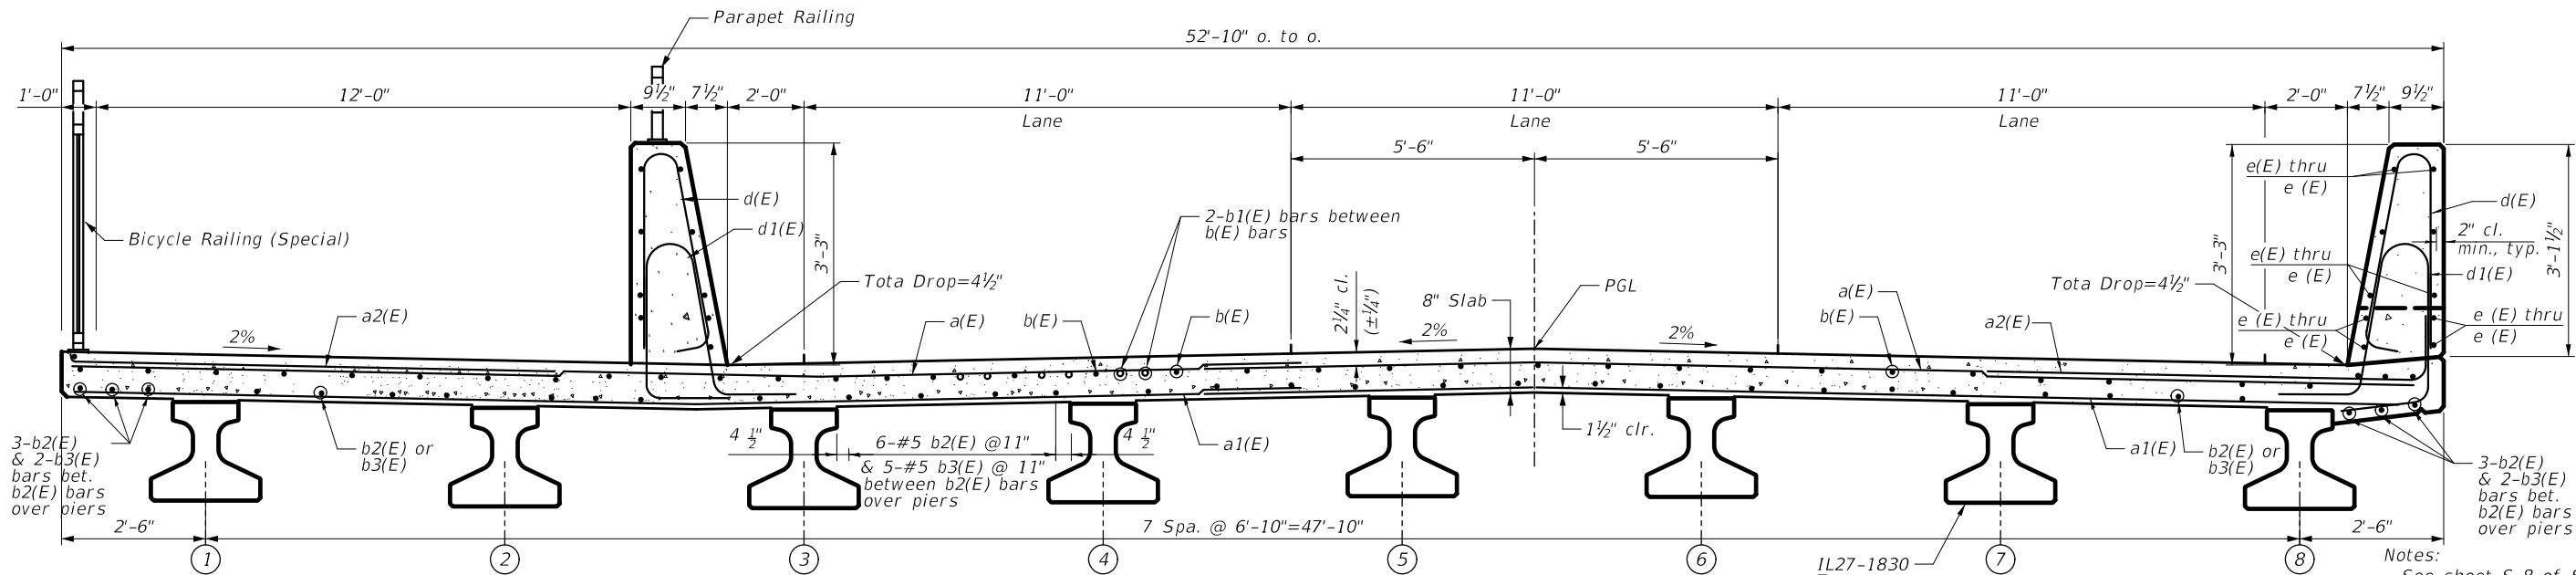


Notes:
See sheet S-8 of S-32 for Superstructure Details and Bill of Material.
Bars indicated thus 20 x 2-#4 etc. indicates 20 lines of bars with 2 lengths per line.
Spacing of a(E) and a1(E) bars shall be measured along the ℄ of structure.
Concrete wearing surface shall be placed prior to casting approach slab.

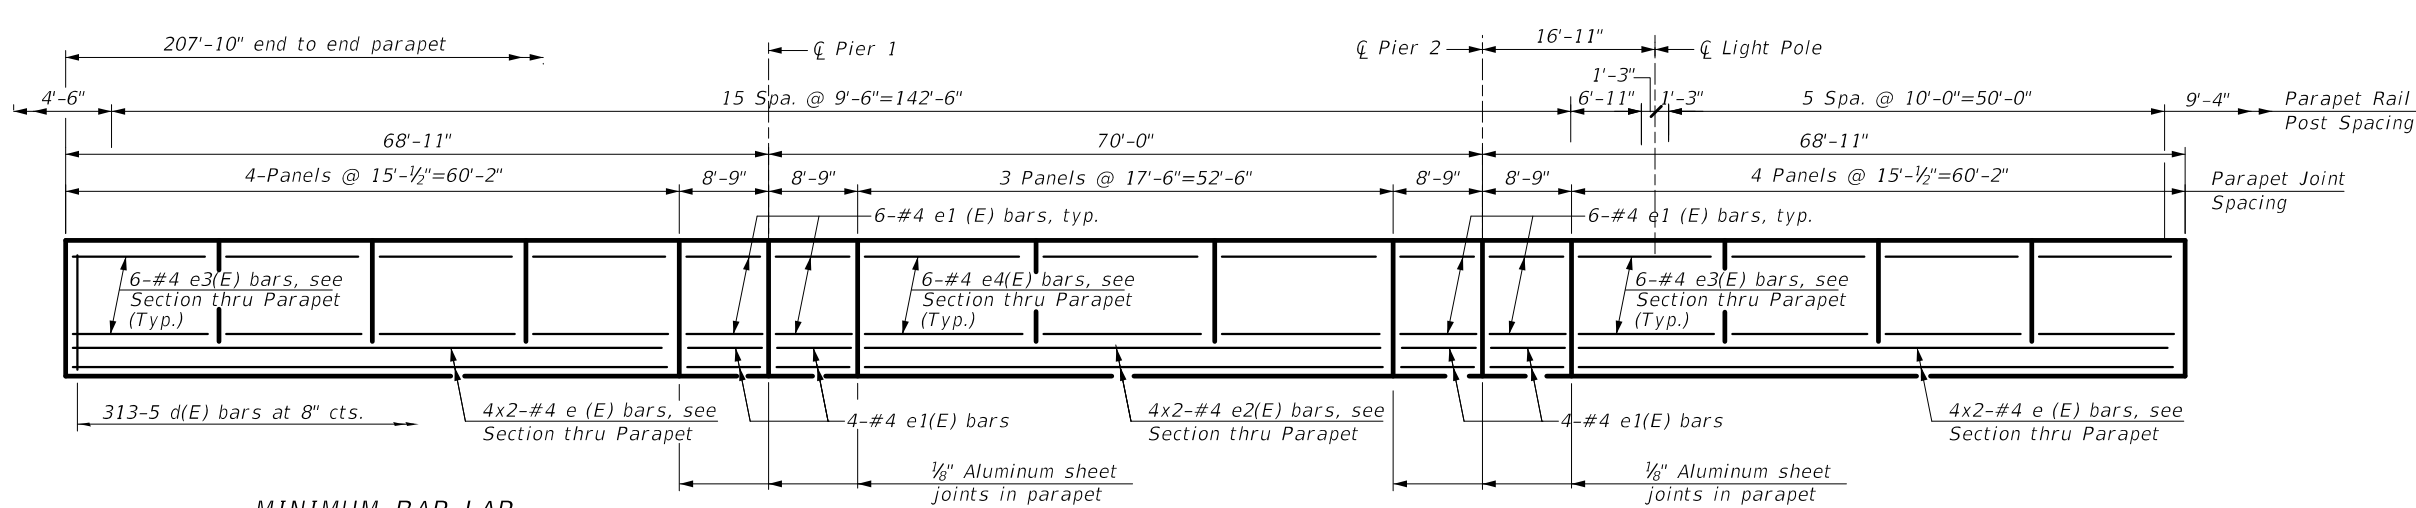


MINIMUM BAR LAP
#4 bar = 2'-5"

INSIDE ELEVATION OF PARAPET

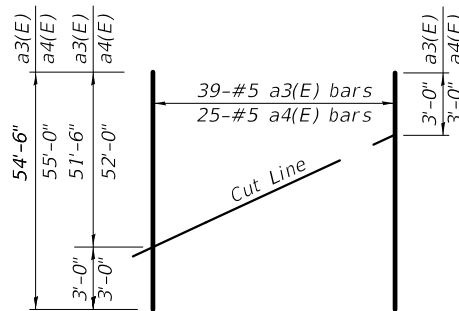


FIELD CUTTING DIAGRAM

Order a3(E) and a4(E) bars full length.
Cut as shown and use remainder of
bars in opposite end of deck.

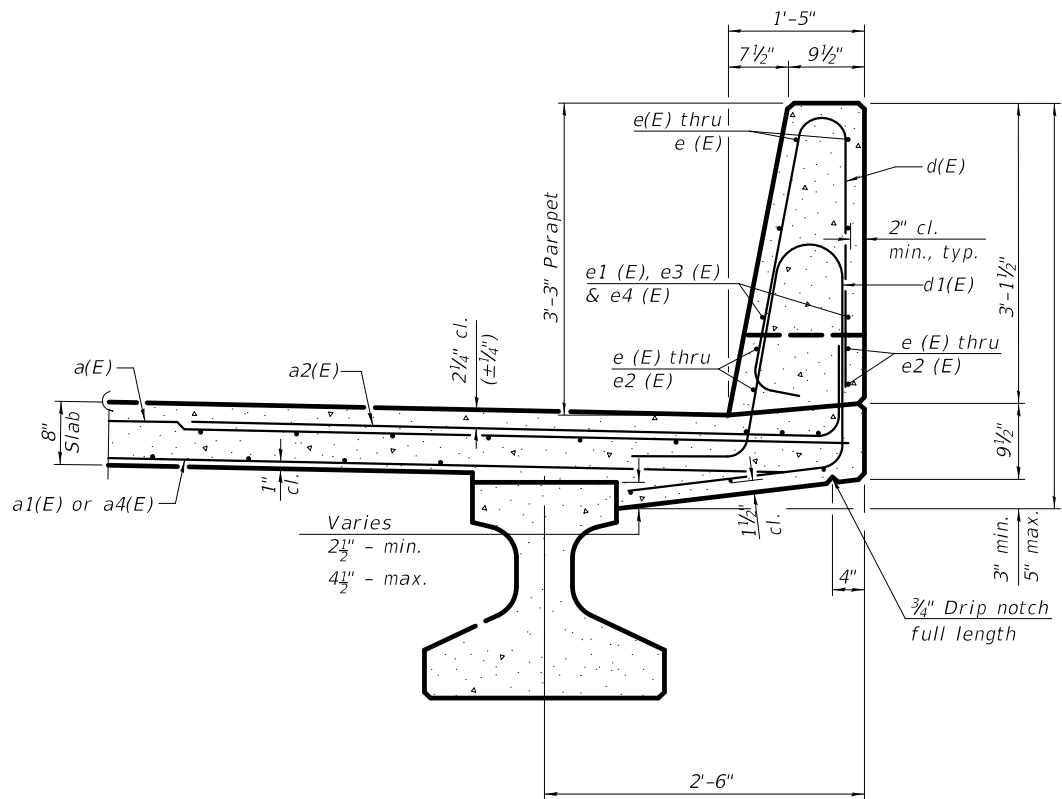


SECTION THRU PARAPET

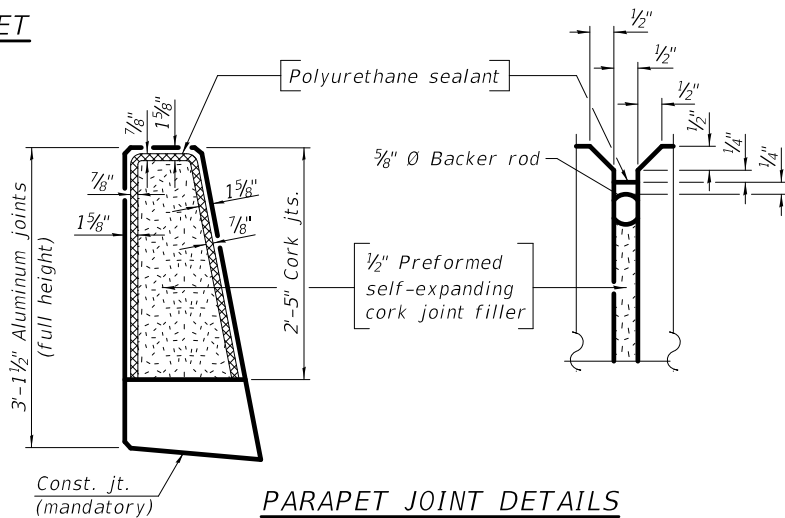


PARAPET JOINT DETAILS


Notes:
The 1/8" Aluminum sheet shall be ASTM B 209 alloy 3003-H14 and coated to minimize reaction with wet concrete. Cost included with Concrete Superstructure.
The Polyurethane Sealant shall be according to Article 1050.04 of the Std. Spec. and the color shall be gray.
Headed bars shall conform to ASTM A970 with threaded attachment; Class HA; and reinforcement bars conforming to ASTM A706. Cost included with Reinforcement Bars, Epoxy Coated.

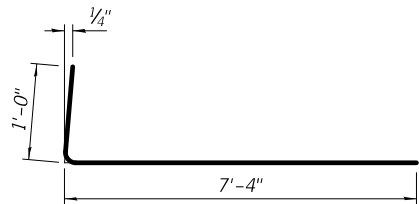


BAR a2(E)

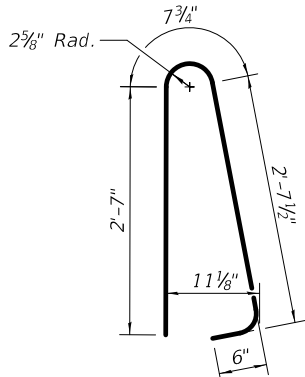

BAR d(E)

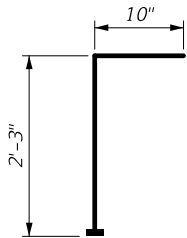

BAR v100(E)
(Headed)

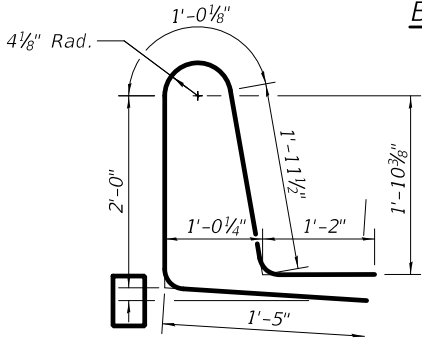


BAR d1(E)

SUPERSTRUCTURE
BILL OF MATERIAL



Bar	No.	Size	Length	Shape
a(E)	686	#5	27'-9"	
a1(E)	444	#5	27'-6"	
a2(E)	764	#6	8'-4"	
a3(E)	39	#5	54'-6"	
a4(E)	25	#5	55'-0"	
a5(E)	8	#5	30'-3"	
a6(E)	32	#5	2'-0"	
b(E)	330	#5	37'-8"	
b1(E)	212	#6	28'-0"	
b2(E)	336	#5	32'-9"	
b3(E)	78	#5	28'-0"	
d(E)	616	#5	6'-5"	
d1(E)	616	#5	7'-7"	
d7(E)	6	#6	18'-8"	
d8(E)	3	#6	4'-10"	
e(E)	32	#4	31'-4"	
e1(E)	80	#4	8'-5"	
e2(E)	16	#4	27'-6"	
e3(E)	96	#4	14'-9"	
e4(E)	36	#4	17'-2"	
m10(E)	10	#6	57'-0"	
m11(E)	28	#6	6'-10"	
m12(E)	28	#6	6'-3"	
m13(E)	8	#6	3'-3"	
m14(E)	8	#4	29'-6"	
m15(E)	32	#5	4'-0"	
m20(E)	28	#6	4'-5"	
m21(E)	56	#6	6'-3"	
m22(E)	28	#5	8'-0"	
s10(E)	82	#5	7'-6"	
s11(E)	68	#5	7'-11"	
s12(E)	128	#5	7'-10"	
s20(E)	70	#5	11'-2"	
s21(E)	32	#5	8'-8"	
v100(E)	106	#5	3'-1"	
u10(E)	82	#4	4'-8"	
Reinforcement Bars, Epoxy Coated		Lbs.	100,350	
Concrete Superstructure		Cu. Yds.	381.3	

Bars indicated thus 1 x 2-#4 etc. indicates
1 line of bars with 2 lengths per line.

FILE NAME: N:\Shorewood\070001\070001D\20210210\31Struct\08-070001-421-105-Superstructures-01.dwg

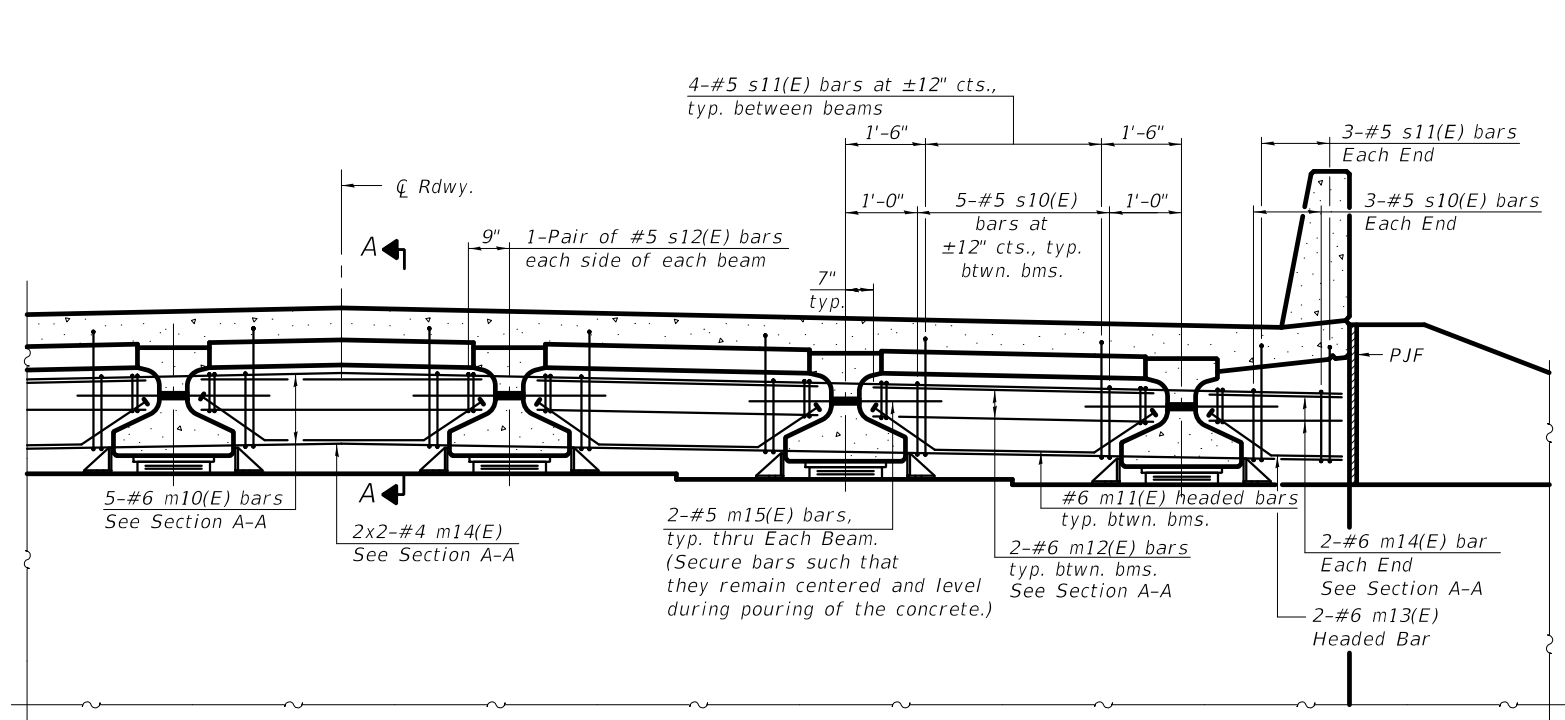


DIAPHRAGM AT ABUTMENT

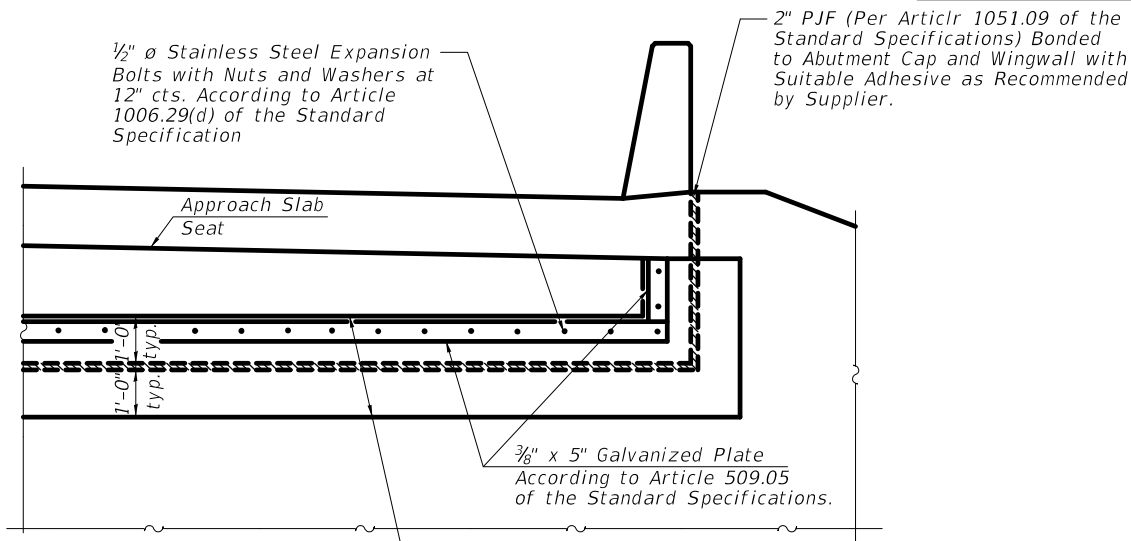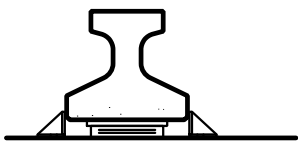

NOTE:
Cost of fabric reinforced elastomeric mat, galvanized plate, stainless steel expansion bolts with nuts and washers and installation are included in the Cost of Concrete Superstructure.


Limits of Fabric Reinforced Elastomeric Mat According to Section 1028 of the Standard Specifications and Installed According to Applicable Requirements of Article 520.09 of the Standard Specifications.

JOINT DETAIL
(LOOKING AT BACK OF ABUTMENT)

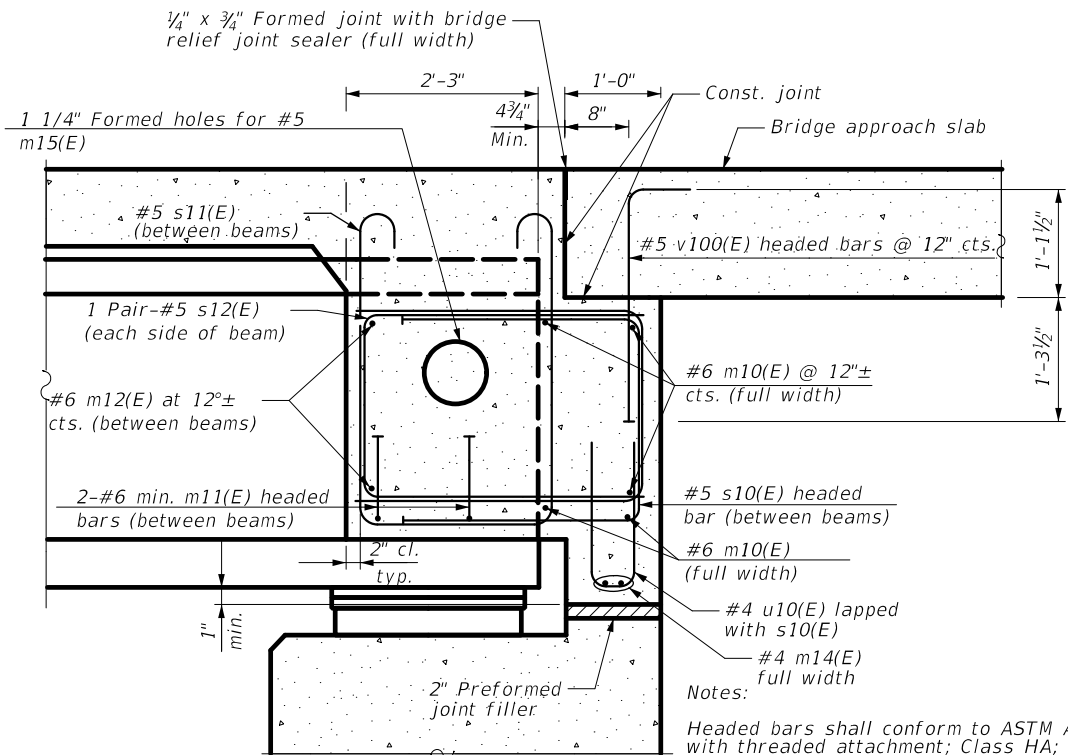


SECTION A-A
(at Rt. L's)


Notes:
Headed bars shall conform to ASTM A970 with threaded attachment; Class HA; and reinforcement bars conforming to ASTM A706. Cost included with Reinforcement Bars, Epoxy Coated.
The s10(E), s11(E), s12(E), u10(U), and v100(E) bars are placed parallel to beams and spaced at right angles to beams.

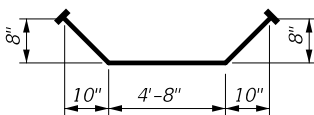


BARS m11(E)
(Headed)

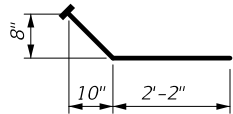


BARS m13(E)
(Headed)

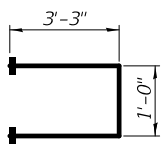

BARS s10(E)
(Headed)

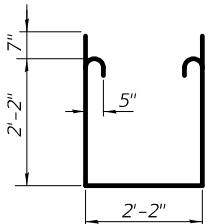


BARS s11(E)

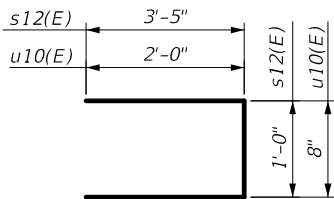


BARS s12(E), u10(E)

Notes:
See sheet S-8 of S-32 for superstructure details and Bill of Material.
See sheet S-11 of S-32 for PJF details.
The s10(E), s11(E), s12(E) and u10(E) bars shall be placed parallel to the beams. Spacing for these bars shall be at right angles to the beams.
The approach slab seat shall have a constant slope determined from the control points shown.
Beams shall be braced for stability during erections and remain braced until deck is poured and cured.


FILE NAME: N:\5shorewood\070001\070001D\2021\02102103\Struct\10-070001-02102103-Diaphragm.dwg

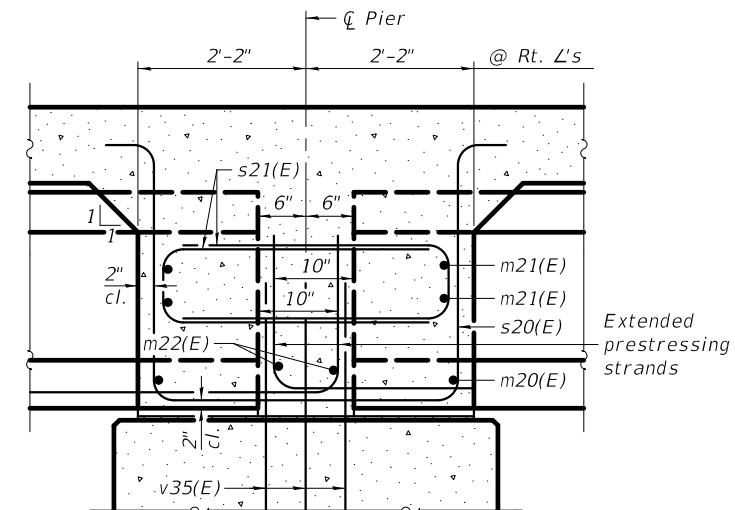

*Bonded to sides of beams embedded into diaphragm.

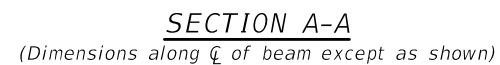


SECTION A-A

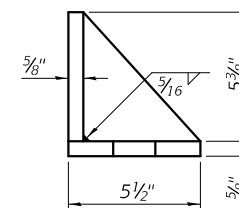


Ø 1 3/4" Ø hole, typ.

(2 required each side of pier).
Equivalent rolled angle with stiffeners
will be allowed in lieu of welded plates.


Side Retainers and anchor bolts shall be included in the Cost of Furnishing and Erecting Precast Prestressed Concrete Beams, IL27N

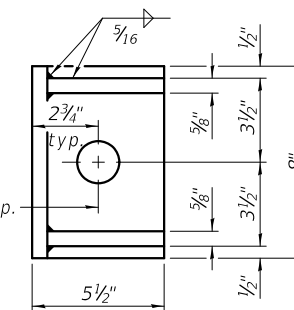

BAR s20(E)

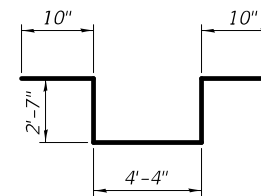


BAR s21(E)

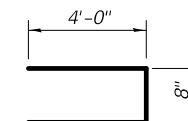

Notes:

See sheet S-8 of S-32 for superstructure details and Bill of Material.
Cost of 30 Lb. roofing felt is included with Concrete Superstructure.
Cost of side retainer and anchor bolts shall be included with Concrete Structures.


Anchor bolts and side retainers shall be according to Article 521.06 of the Standard Specifications. Side retainers shall be hot dip galvanized. Anchor bolts and side retainers shall be installed as each exterior beam is erected unless an equivalent temporary means of lateral restraint is used.

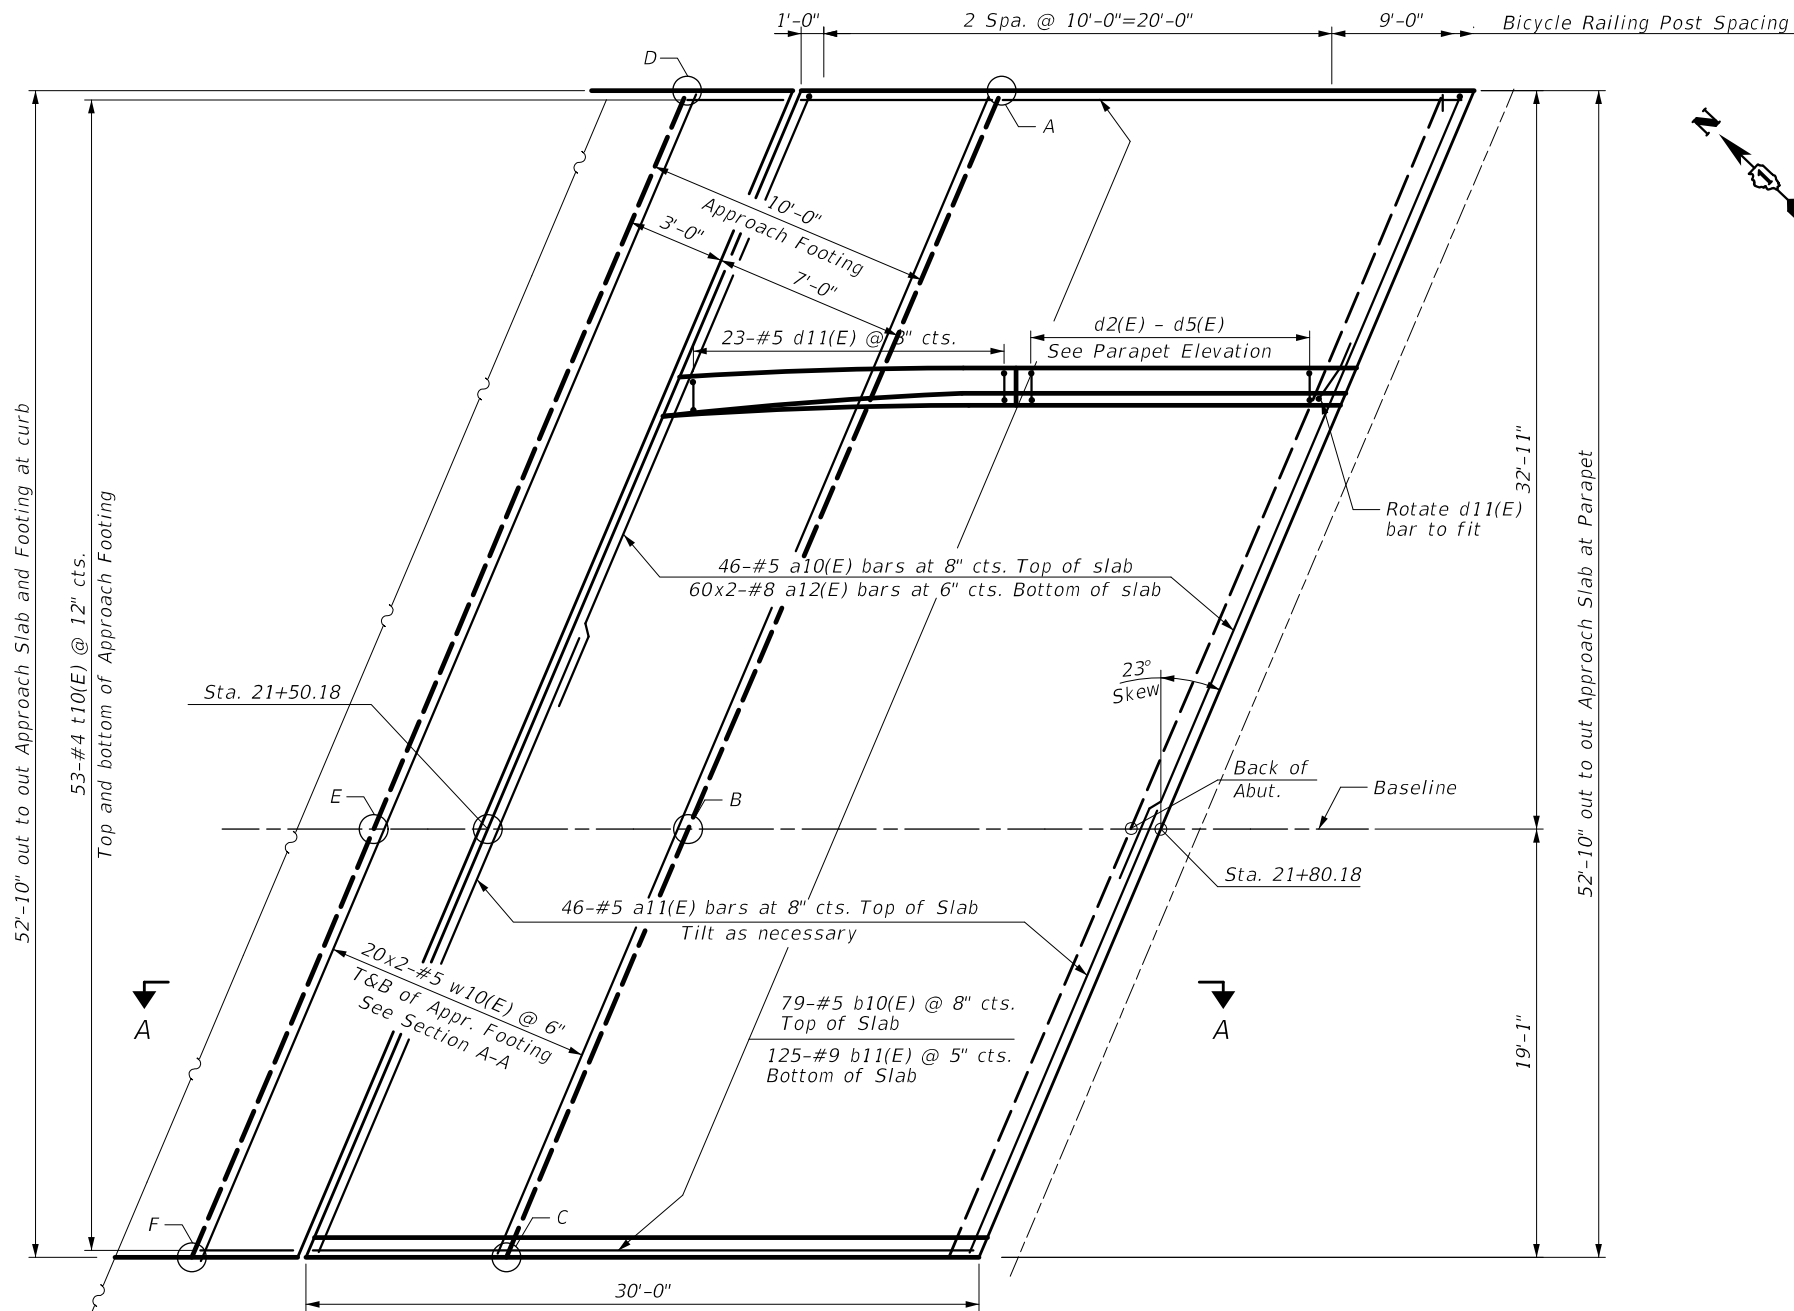

TOP AND BOTTOM ELEVATIONS
FOR APPROACH FOOTING

Point/ Location	Approach	
	Top	Bottom
A -	569.01	566.92
B -	568.70	566.62
C -	568.85	566.77
D -	568.76	566.68
E -	568.67	566.59
F -	568.58	566.50


PLAN

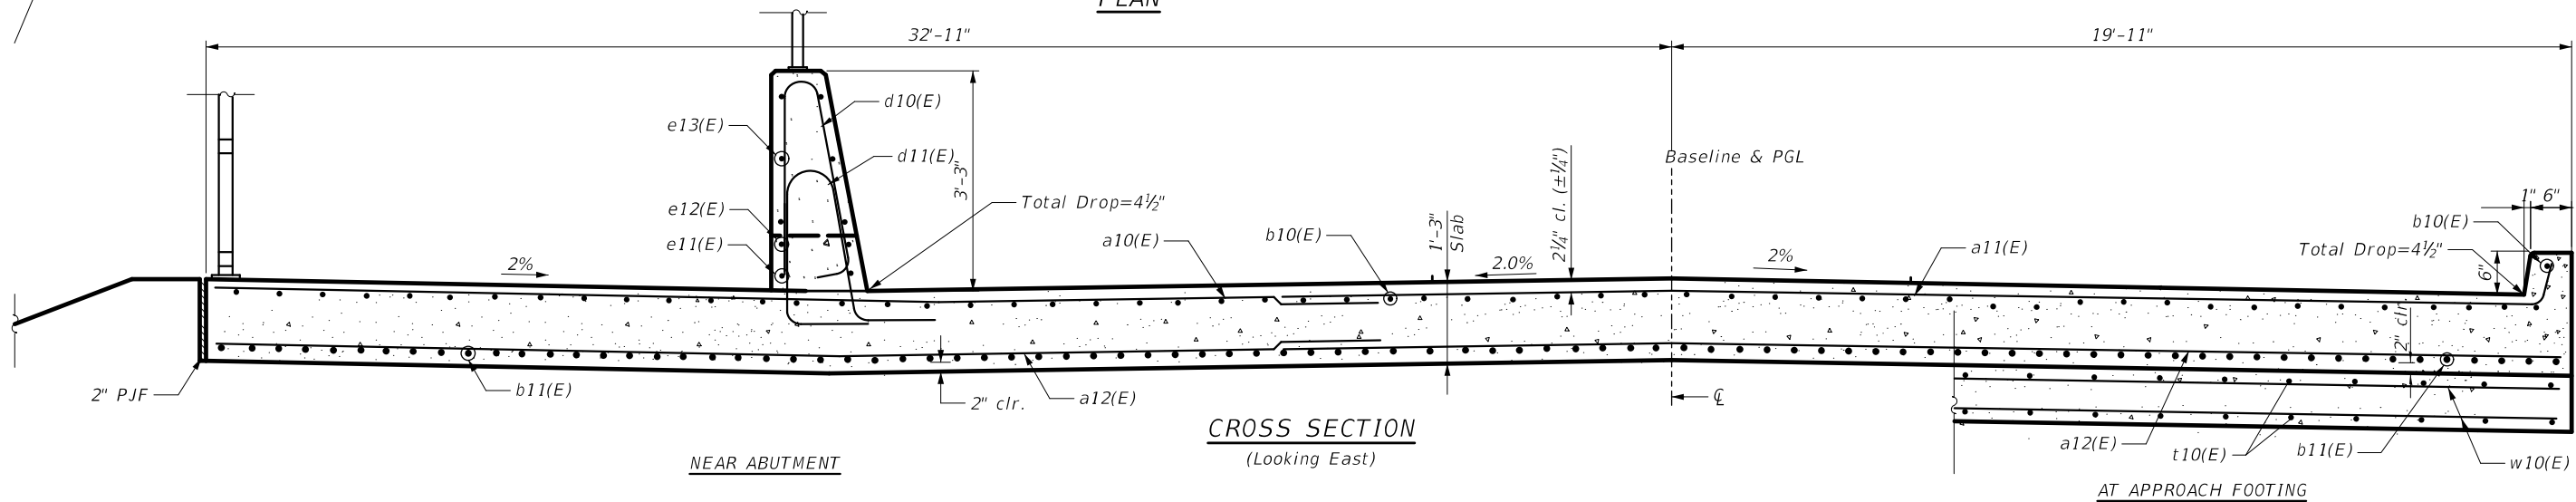

CROSS SECTION
(Looking East)

AT APPROACH FOOTING

FILE NAME: N:\Shorewood\070001\070001D\2021\02102103\Struct\12-070001.42103-Appr-Slab-01.dgn

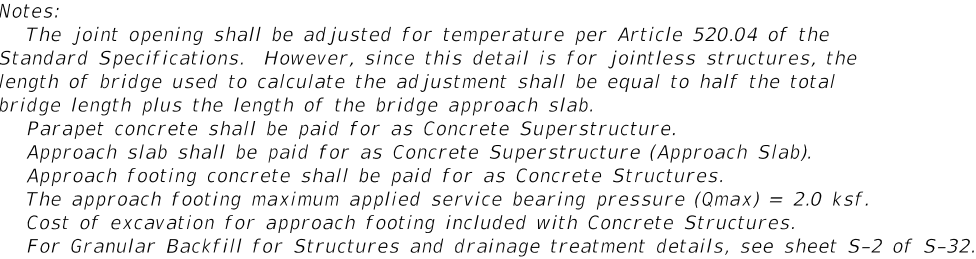

Technical drawing of a bridge approach showing the transition from a bridge slab to an approach footing. The drawing includes labels for various components:

- $\frac{1}{4} \times \frac{3}{4}$ Formed joint with bridge relief joint sealer. Full width.
- b10(E)
- b11(E)
- * 10 mil. Polyethylene bond breaker on steel trowel finish
- a10(E) or a11(E)
- a12(E)
- See Detail A
- HMA Pavement Connector
- Granular Backfill for Structures
- * Subbase Granular Mat'l. Type B, 4"
- v100(E)
- t10(E)
- w10(E)
- Approach Footing

Dimensions and other specifications:

- 30'-0" end to end approach
- 1'-3" Slab
- 2 1/2" cl.
- 2" cl.
- 7'-0"
- 3'-0" @ Rt. Angle
- 2" cl. typ.
- 10"

Diagram illustrating the joint seal detail for a concrete slab. The diagram shows a cross-section of a concrete slab with a joint seal installed. Key dimensions and components are labeled:

- Joint Seal Dimensions:**
 - Width: $2\frac{3}{4}"$ at $50^\circ F$
 - Depth: $1\frac{1}{2}"$
 - Recess: $\frac{1}{4}"$ minimum
- Joint Seal Components:**
 - Expansion joint.** See Special Provision "Preformed Pavement Joint Seal".
 - Pavement Connector (HMA)**
- Other Dimensions:**
 - End of Appr. slab: $1\frac{3}{4}"$ at $50^\circ F$
 - Joint location: $\frac{1}{2}"$

Technical drawing of a tapered rectangular plate. The top width is labeled "Varies $9\frac{1}{2}''$ to $1'-3\frac{7}{8}''$ ". The height is labeled "Varies $6''$ to $3'-3''$ ". The left side is labeled "(E) or (E)". The right side is labeled "d2(E) or d3(E)". The plate has a thick black border and a series of small black dots along its edges and interior. A line from the label "(E) or (E)" points to the left edge. A line from the label "d2(E) or d3(E)" points to the right edge. A line from the label "Varies $6''$ to $3'-3''$ " points to the height dimension. A line from the label "Varies $9\frac{1}{2}''$ to $1'-3\frac{7}{8}''$ " points to the top width dimension.

Diagram of a stepped cantilever beam with dimensions: 7 1/2 inch horizontal offset, 2'-2 inch vertical segment, 3'-5 inch vertical segment, 1'-2 inch horizontal segment, and diameters d5 and d4.

Diagram showing a roof section with a 7' pitch (7' p.) and a horizontal span of 27'-9". The vertical height is indicated as 1" typ.


Technical drawing of a bent pipe with the following dimensions:

- Top arc radius: $4\frac{1}{8}"$ Rad.
- Top arc length: $1'-0\frac{1}{8}"$
- Vertical height from base to top of bend: $2'-5\frac{1}{2}"$
- Horizontal distance from base to start of bend: $1'-6"$
- Horizontal distance from start of bend to end of bend: $1'-1"$
- Horizontal distance from end of bend to end of pipe: $1'-2"$
- Vertical height from base to end of pipe: $2'-3\frac{3}{8}"$
- Horizontal distance from base to end of pipe: $3"$
- Length of the straight section of the pipe: $2'-3\frac{3}{4}"$


WEST APPROACH
BILL OF MATERIAL

Bar	No.	Size	Length	Shape
a10(E)	46	#5	29'-9"	
a11(E)	46	#5	30'-4"	
a12(E)	120	#8	30'-6"	
b10(E)	80	#5	29'-8"	
b11(E)	125	#9	29'-8"	
d2(E)	11	#5	4'-7"	
d3(E)	11	#5	3'-4"	
d4(E)	10	#5	4'-6"	
d5(E)	10	#5	3'-4"	
d10(E)	23	#5	6'-5"	
d11(E)	23	#5	8'-6"	
e3(E)	3	#5	14'-8"	
e11(E)	2	#5	29'-8"	
e12(E)	2	#5	29'-2"	
e13(E)	3	#5	13'-4"	
e17(E)	2	#5	14'-6"	
t10(E)	106	#4	10'-6"	
W10(E)	80	#5	29'-9"	
Concrete Superstructure			Cu. Yd.	3.2
Concrete Superstructure (Approach Slab)			Cu. Yd.	72.5
Concrete Structures			Cu. Yd.	17.7
Reinforcement Bars, Epoxy Coated			Pound	31,740


FILE NAME: N:\S:\newroad\070001\070001D\2021\02102103\SRUC114-070001-142103-Appr-Slab-03.sht

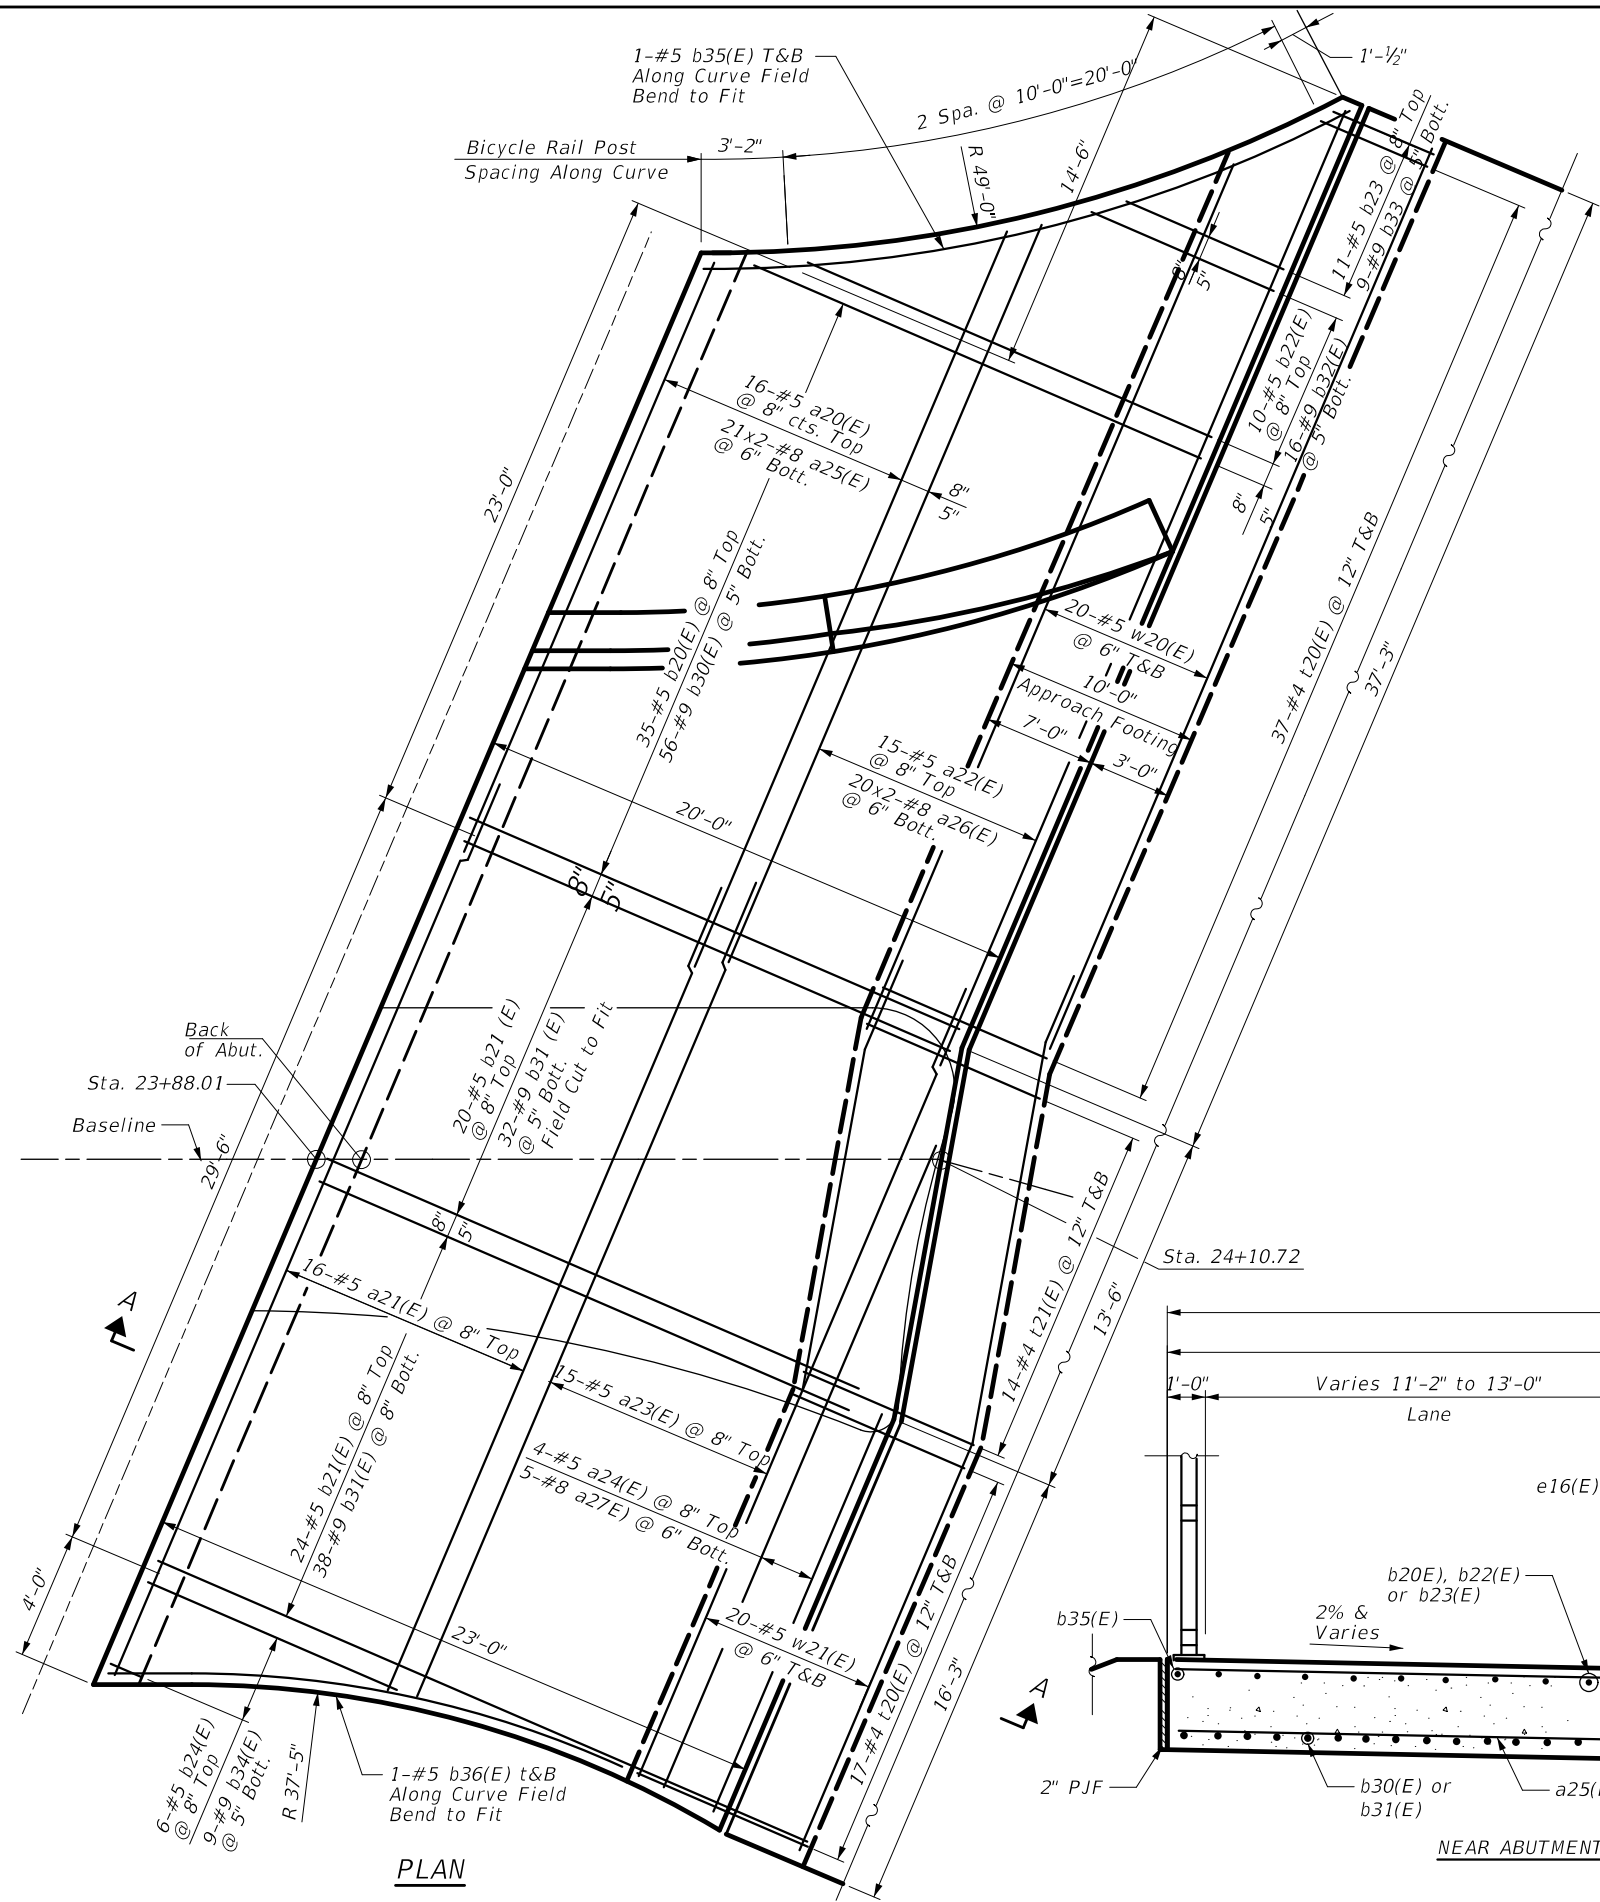

PLAN

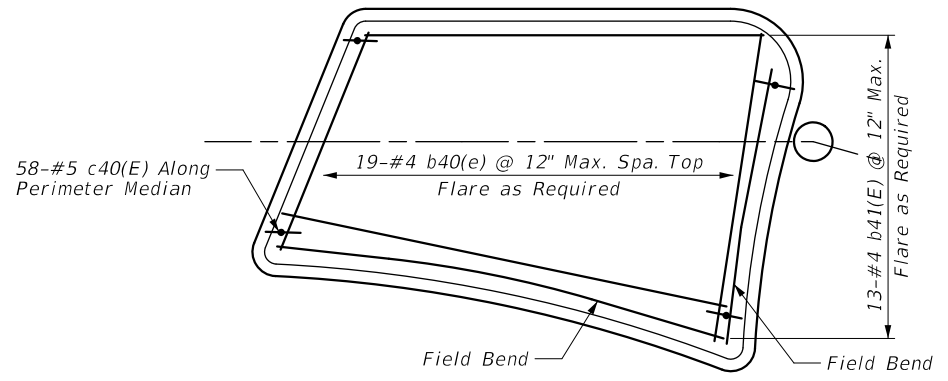


MOUNTABLE CURB DETAIL

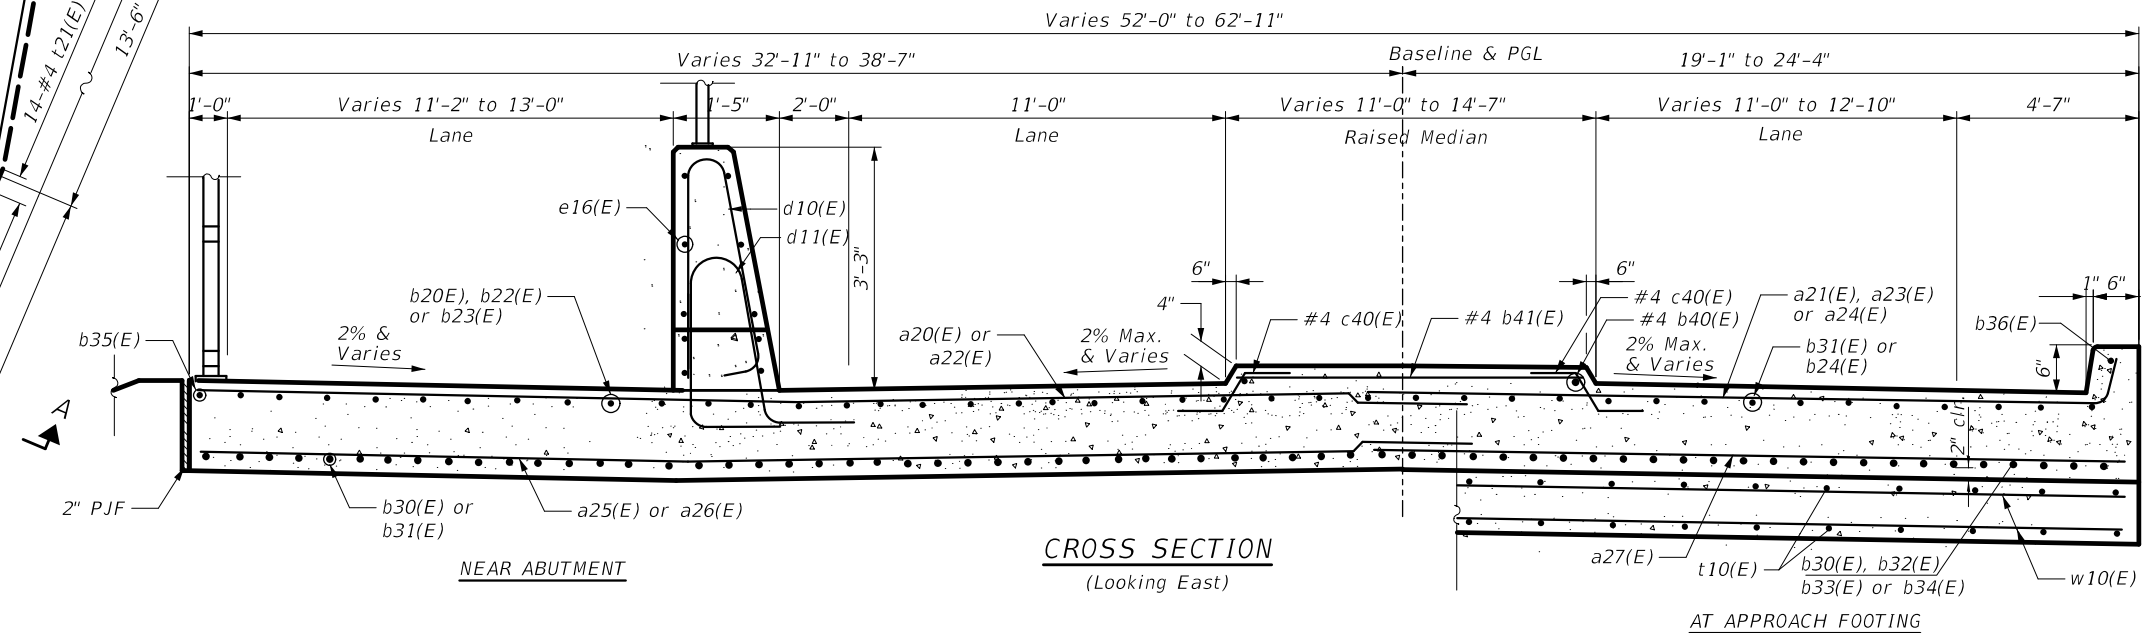


CROSS SECTION
(Looking East)


AT APPROACH FOOTING

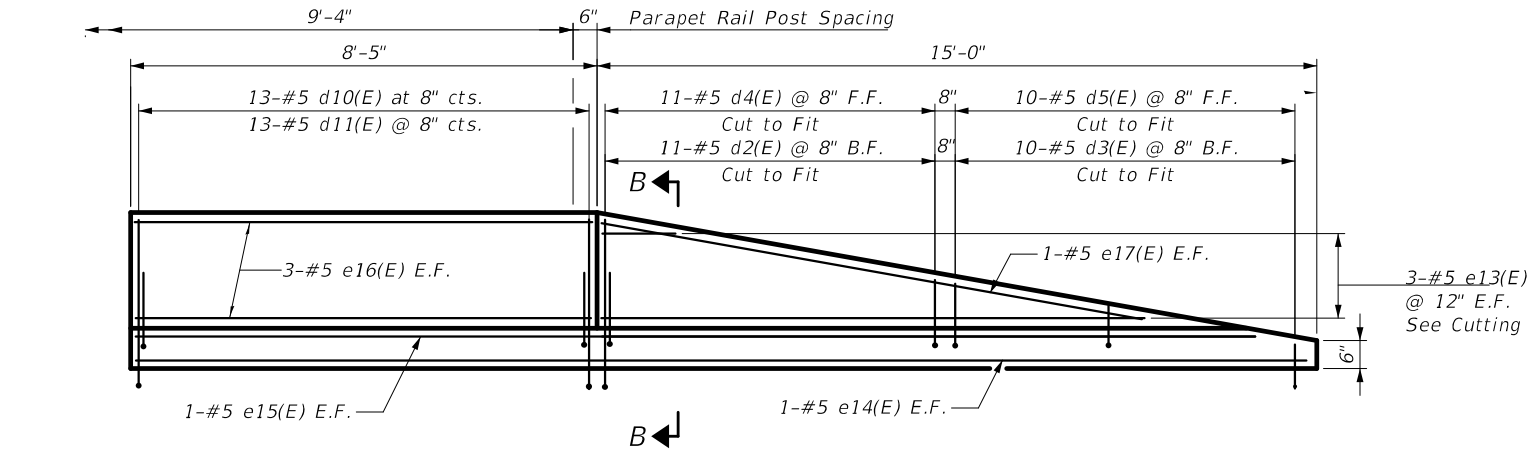

INSIDE ELEVATION OF PARAPET AND CURB

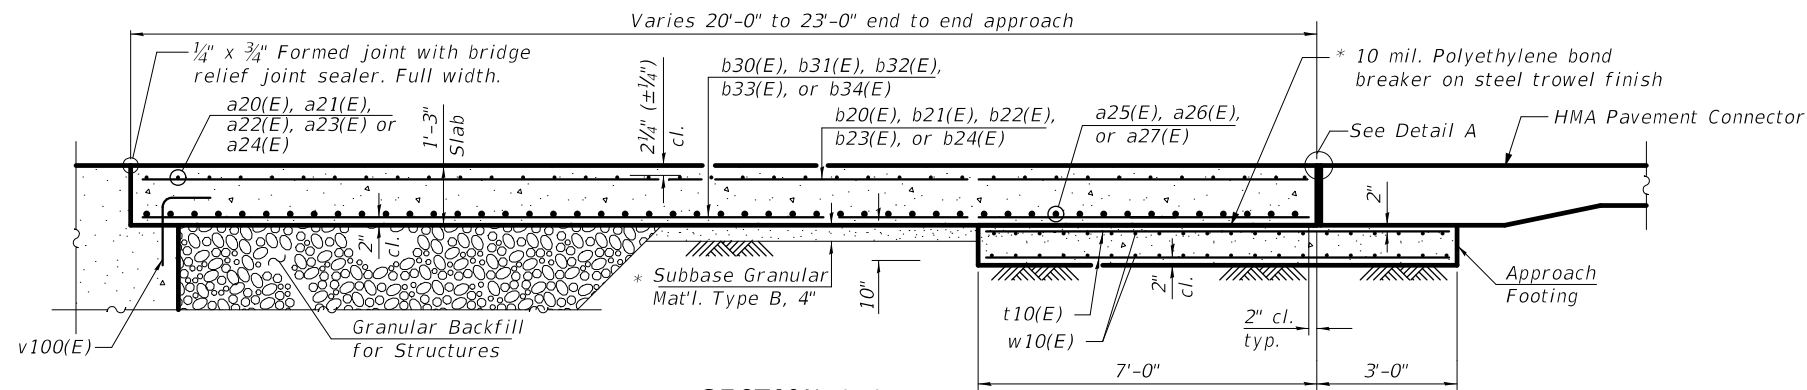


SECTION A-A

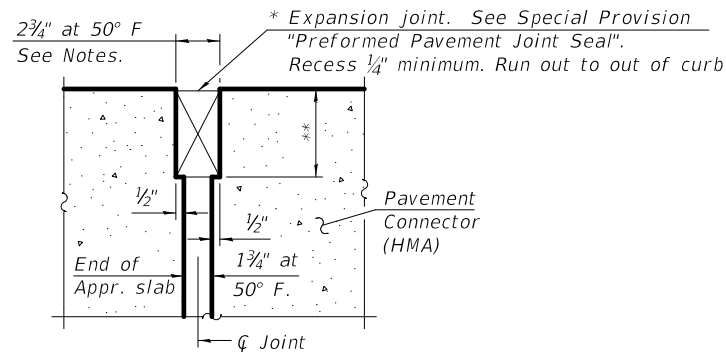


DETAIL A
(at Rt. L's)

* Cost included with Concrete Superstructure (Approach Slab).

** Per manufacturer recommendations

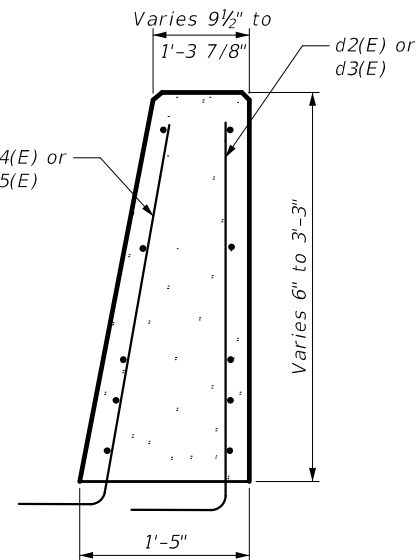

SECTION B-B

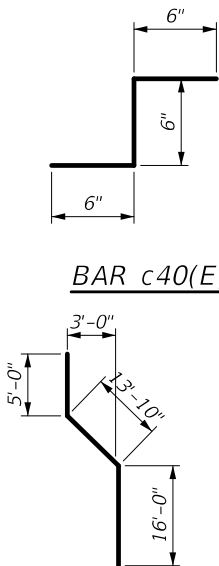

BAR w21(E)

Notes:

The joint opening shall be adjusted for temperature per Article 520.04 of the Standard Specifications. However, since this detail is for jointless structures, the length of bridge used to calculate the adjustment shall be equal to half the total bridge length plus the length of the bridge approach slab.

Parapet concrete shall be paid for as Concrete Superstructure.


Approach slab shall be paid for as Concrete Superstructure (Approach Slab).

Approach footing concrete shall be paid for as Concrete Structures.


The approach footing maximum applied service bearing pressure (Qmax) = 2.0 ksf.

Cost of excavation for approach footing included with Concrete Structures.


For Granular Backfill for Structures and drainage treatment details, see sheet S-2 of S-32.

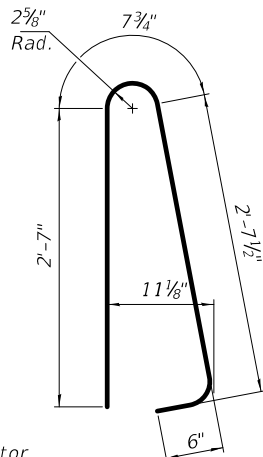


BAR d10(E)

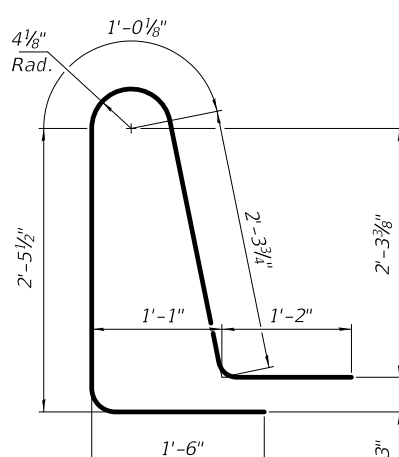


BAR d11(E)

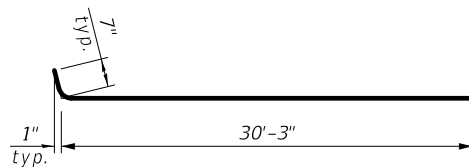

BAR a11(E)

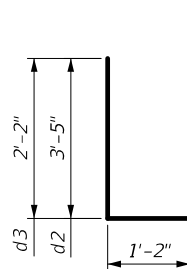

BARS d2(E) & d3(E)

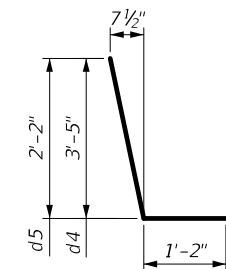


BARS d4(E) & d5(E)

Bar	a	b	c	d	Total
a24(E)	25'-4"	22'-5"	19'-6"	16'-7"	41'-11"
a27(E)	27'-0"	24'-10"	20'-6"	18'-4"	45'-4"
b22(E)	18'-6"	13'-11"	12'-9"	8'-2"	26'-8"
b23(E)	7'-4"	4'-3"	3'-7"	0'-6"	7'-10"
b24(E)	8'-10"	5'-6"	3'-10"	0'-4"	9'-2"
b32(E)	18'-10"	13'-6"	12'-8"	7'-4"	26'-2"
b33(E)	7'-7"	4'-6"	4'-1"	1'-0"	8'-7"
b34(E)	9'-8"	5'-6"	4'-6"	0'-4"	10'-0"
e13(E)	11'-10"	-	-	1'-6"	13'-4"


* Discard the shortest bar.

EAST APPROACH
BILL OF MATERIAL

Bar	No.	Size	Length	Shape
a20(E)	16	#5	30'-3"	
a21(E)	16	#5	30'-10"	
a22(E)	15	#5	35'-0"	
a23(E)	15	#5	35'-4"	
a24(E)	2	#5	41'-11"	
a25(E)	42	#8	31'-3"	
a26(E)	40	#8	35'-9"	
a27(E)	3	#8	45'-4"	
b20(E)	35	#5	19'-8"	
b21(E)	45	#5	22'-8"	
b22(E)	5	#5	26'-6"	
b23(E)	6	#5	7'-10"	
b24(E)	3	#5	9'-2"	
b30(E)	56	#9	19'-4"	
b31(E)	70	#9	22'-8"	
b32(E)	8	#9	26'-2"	
b33(E)	5	#9	8'-7"	
b34(E)	5	#9	10'-0"	
b35(E)	2	#5	24'-0"	
b36(E)	2	#5	23'-4"	
b40(E)	19	#4	11'-6"	
b41(E)	13	#4	16'-0"	
c40(E)	58	#4	1'-6"	
d2(E)	11	#5	4'-7"	
d3(E)	10	#5	3'-4"	
d4(E)	11	#5	4'-6"	
d5(E)	10	#5	3'-4"	
d10(E)	13	#5	6'-5"	
d11(E)	13	#5	8'-6"	
e13(E)	3	#5	13'-4"	
e14(E)	2	#5	23'-11"	
e15(E)	12	#5	23'-5"	
e16(E)	6	#5	08'-1"	
e17(E)	2	#5	14'-6"	
t20(E)	108	#4	9'-8"	
t21(E)	28	#4	9'-11"	
W20(E)	40	#5	34'-9"	
W21(E)	40	#5	34'-10"	
Concrete Superstructure			Cu. Yd.	2.3
Concrete Superstructure (Approach Slab)			Cu. Yd.	61.5
Concrete Structures			Cu. Yd.	20.7
Reinforcement Bars, Epoxy Coated			Pound	27,060

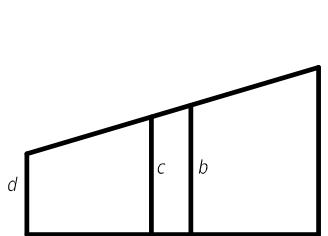


PLACING DIAGRAM

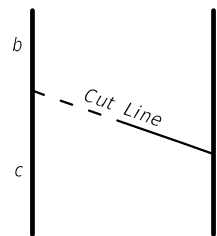

CUTTING DIAGRAM


FILE NAME: N:\Shorewood\07000\107000\102102102103\Struct\15-070001.423 103-Appr-Slab-04.sht

FILE NAME: N:\5\horewood\070001\070001D\202102102103\Struct\16-070001-02103-Railing Detail.sht

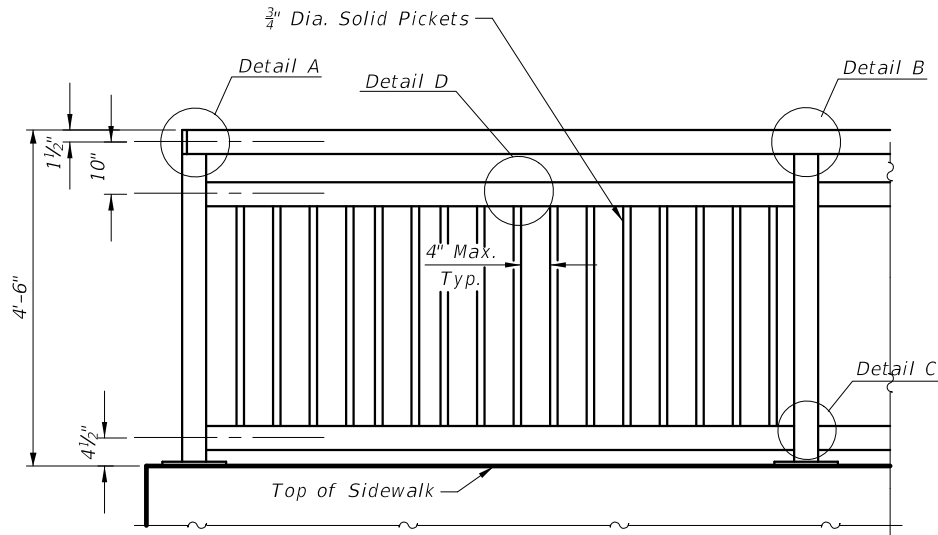

BICYCLE RAILING (SPECIAL)


Maximum Post Spacing = 10'-0"

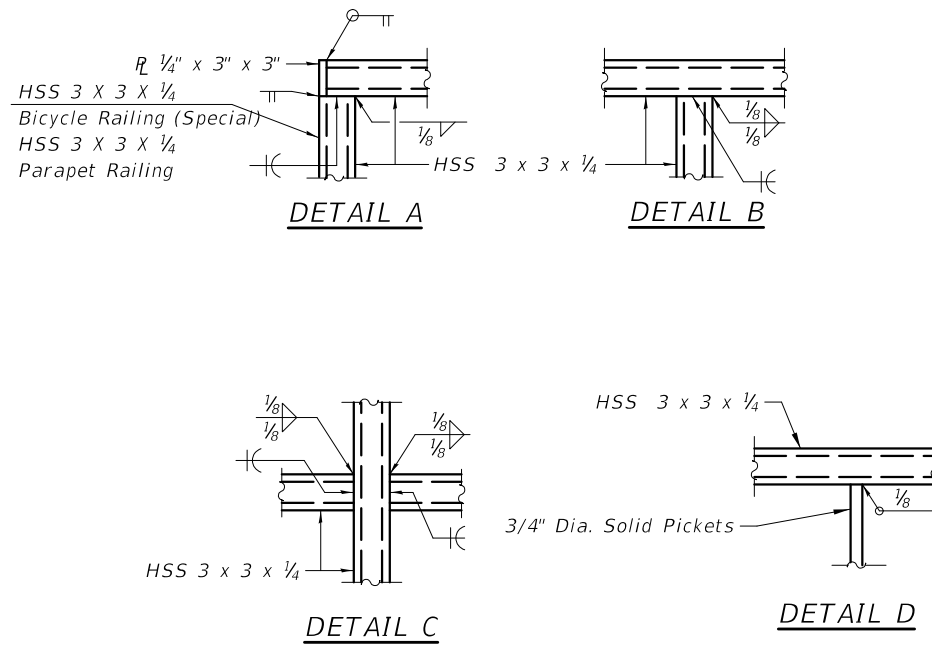

Notes:

- Place reinforcement bars to miss anchor rod locations.
- All HSS tubing used for the Parapet Railing shall be CVN tested according to Article 1006.34(b) of the Standard Specifications.
- All HSS tubing used for the Parapet Railing shall be ASTM A500 grade C.
- All base plates used for the Paraper Railing shall be AASHTO M270 grade 50.
- All heavy hex nuts shall be according to ASTM A 563 grade DH.
- All fully threaded anchor rods shall be ASTM F1554 grade 105.
- The post base plate shall be fastened to the curb snug tight and given an additional 1/8" turn.
- Rail splice inserts may be built out of bent plates of the same thicknesses and outside geometry limits as the 4 plate rail splice inserts shown.
- All steel railing elements shall be galvanized according to Article 509.05 and then painted. Painting shall be per Article 506.08 except application of Organic Zinc Rich Primer will not be required. Railing shall be black.
- See sheets S-7, S-8, S-12 and S-14 of S-32 for railing post spacing.


SECTION A-A

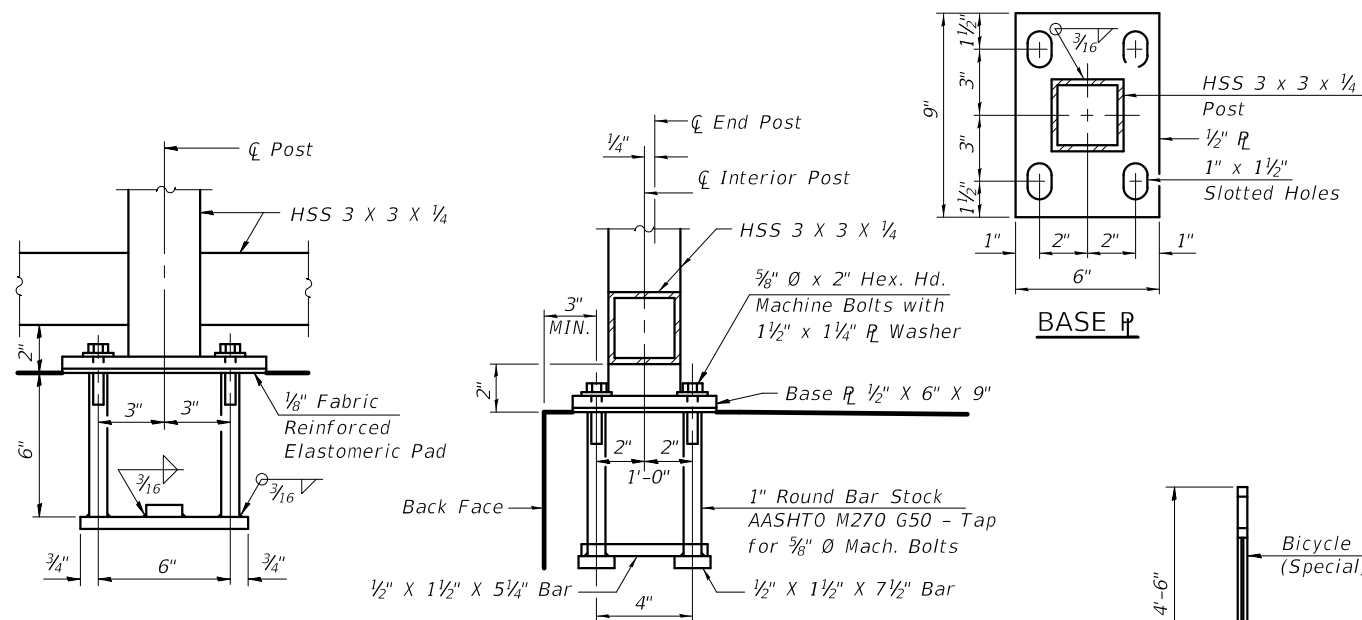


ANCHOR BOLT DETAILS

In lieu of the cast-in-place anchor device shown, the Contractor has the option of drilling and setting 5/8" Ø anchor rods According to Article 509.06 of the Standard Specifications. embedment shall be According to the Manufacturer's Specifications.


(10'-0" Maximum Post Spacing)

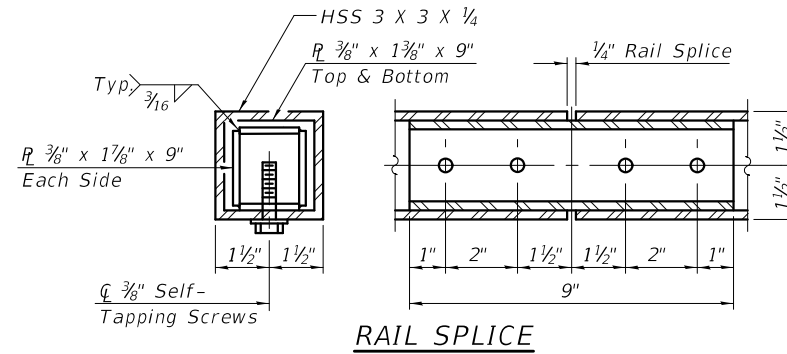


RAIL SPLICE

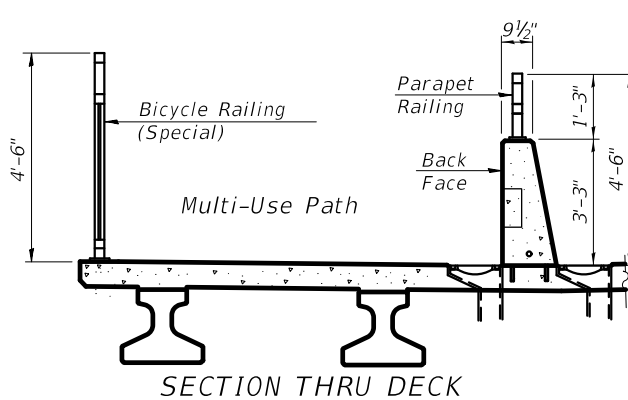

SECTION THRU DECK

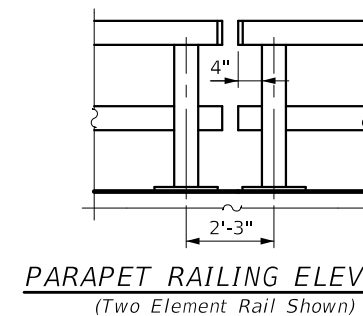

PARAPET RAILING ELEVATION (Two Element Rail Shown)

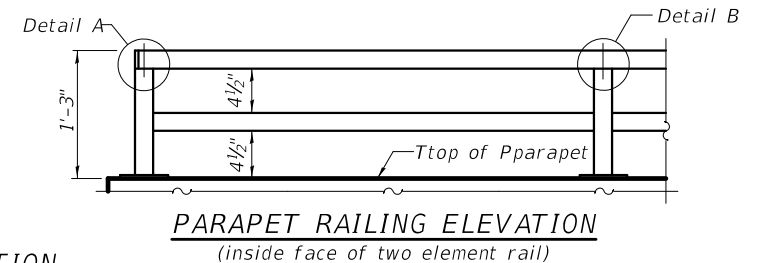

PARAPET RAILING ELEVATION (inside face of two element rail)

BILL OF MATERIAL

ITEM	UNIT	QUANTITY
Bicycle Railing (Special)	Foot	311
Parapet Railing	Foot	236



CHRISTOPHER B. BURKE ENGINEERING, LTD.
16221 W. 159th Street, Suite 201
Lockport, Illinois 60441
(815) 770-2850



USER NAME = aschaefer	DESIGNED - MM	REVISED -
PLOT SCALE = 2'	DRAWN - PDR	REVISED -
PLOT DATE = 11/2/2025	CHECKED - MM	REVISED -
	DATE - 03/24/2021	REVISED -

STATE OF ILLINOIS
DEPARTMENT OF TRANSPORTATION

SEIL ROAD WIDENING
BICYCLE RAILING (SPECIAL)
AND PARAPET RAILING

SCALE: NTS SHEET S-16 OF S-32 SHEETS STA. 21+50.18 TO STA. 24+10.72

F.A.U. RTE.	SECTION	COUNTY	TOTAL SHEETS	SHEET NO.
0403	21-00047-00-WR	WILL	149	103
ILLINOIS FED. AID PROJECT				61M01
				P-91-020-19

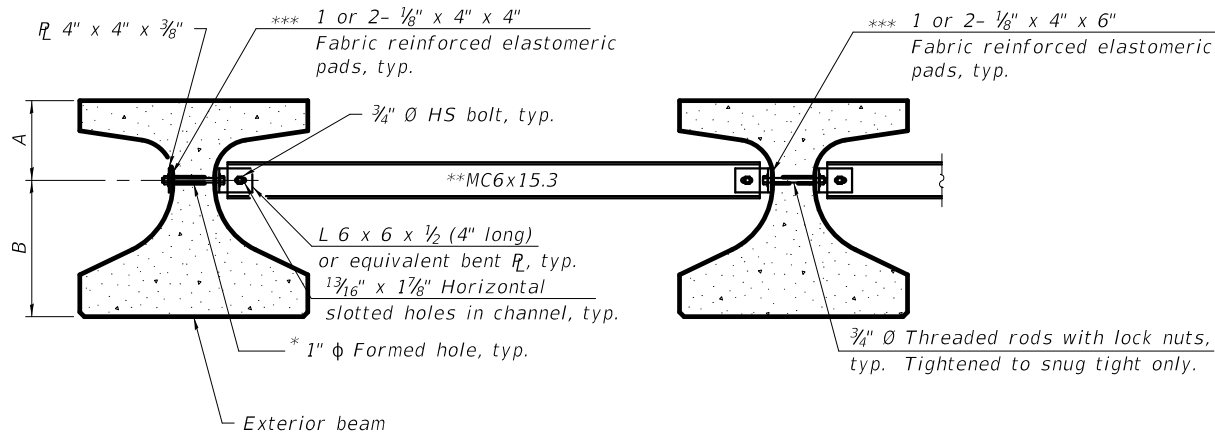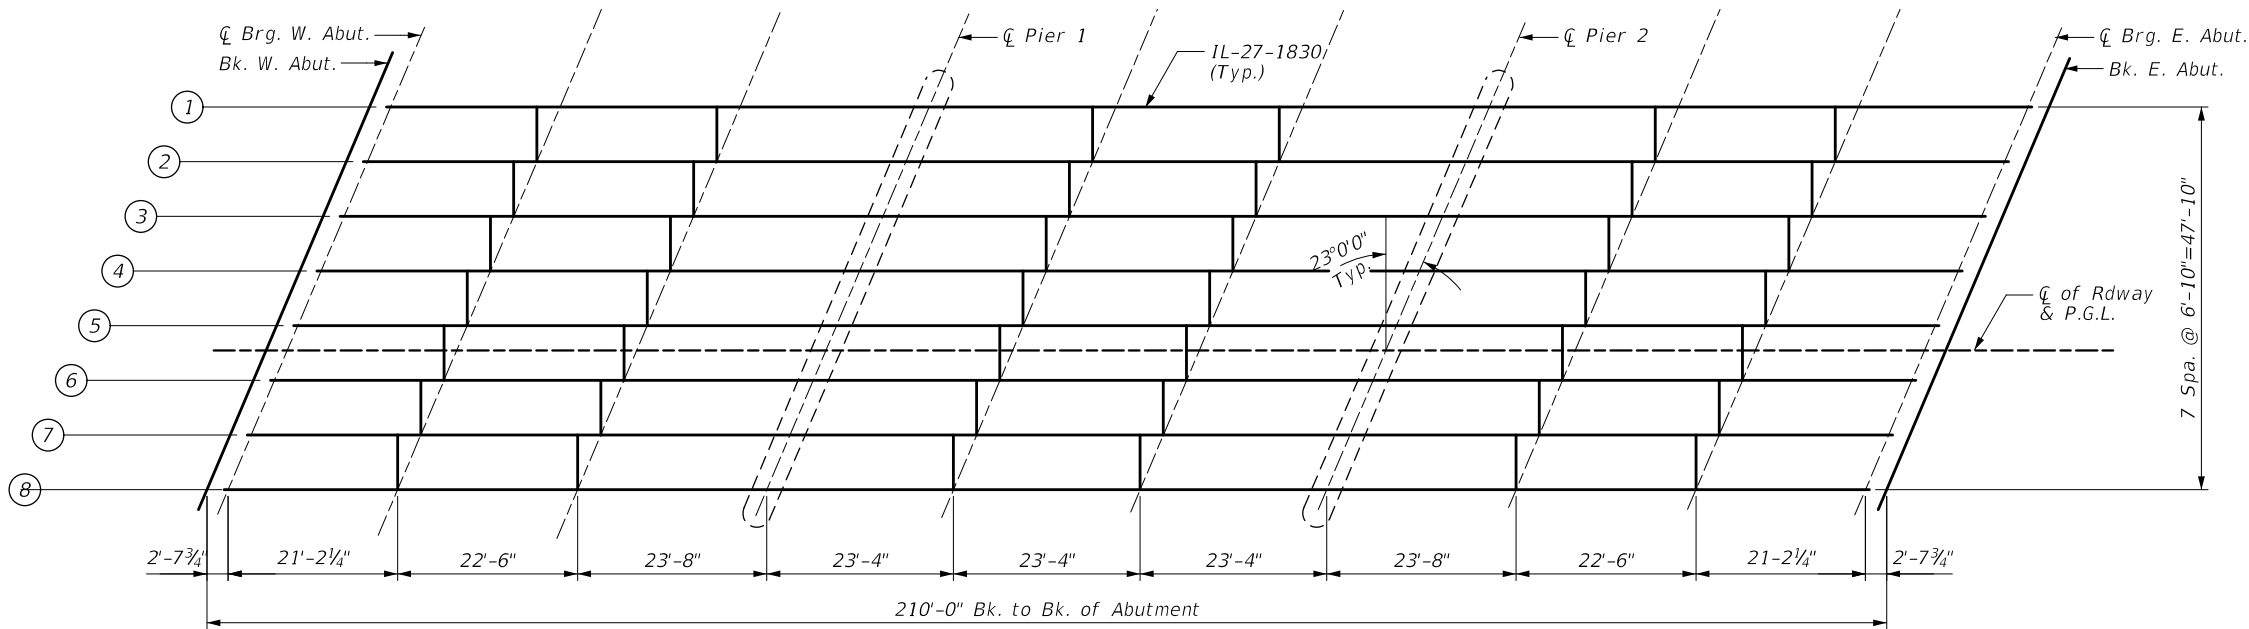

Notes:

All material for bracing shall be hot dip galvanized according to AASHTO M111 unless otherwise noted.
Two hardened washers are required for each set of oversized holes.
All holes shall be $1\frac{3}{16}$ " $\varnothing$ unless otherwise noted.
 $\frac{5}{16}$ " x 3" x 3" plate washers are required over all slotted holes.
All bolts, threaded rods, and hardware shall be galvanized according to AASHTO M232.
Threaded rods shall be ASTM F 1554 Grade 55.
Bracing shall be installed as beams are erected and tightened as soon as possible during erection.
Permanent bracing shall not be paid for separately, but shall be included in the cost of Furnishing and Erecting Precast Prestressed Concrete Beams.

- * Fabricator shall locate to miss strands within permissible tolerances.
- ** Alternate MC6x18 channels are permitted to facilitate material acquisition.
- *** Place pads as necessary to provide a flat mounting surface between the steel and concrete.

Beam	A	B
IL27	11 $\frac{1}{4}$ "	1'-3 $\frac{3}{4}$ "

INTERIOR BEAM MOMENT TABLE				
		0.4 Sp. 1 0.6 Sp. 3	Pier 1 or 2	0.5 Sp. 2
I	(in ⁴)	38,879	38,879	38,879
I'	(in ⁴)	130,287	130,287	130,287
Sb	(in ³)	6,832	6,832	6,832
Sb'	(in ³)	6,102.4	6,102.4	6,102.4
St	(in ³)	2,126.7	2,126.7	2,126.7
St'	(in ³)	9,544.8	9,544.8	9,544.8
DC1	(k/')	1.160	1.160	1.160
MDC1	('k)	611.6	0	658.0
DC2	(k/')	0.15	0.15	0.15
MDC2	('k)	57.0	-62.2	19.4
DW	(k/')	0.231	0.231	0.231
MDW	('k)	87.9	-95.9	29.8
M _L + IM	('k)	762.8	-506.3	616.4

INTERIOR BEAM REACTION TABLE				
		Abut.	Pier 1 Span 1 Pier 2 Span 3	Pier 1 Span 2 Pier 2 Span 2
RDC1	(k)	38.2	38.2 / 38.2	38.9 / 38.9
* RDC2	(k)	4.0	6.0 / 6.1	5.1 / 5.1
* RDW	(k)	6.1	9.2 / 9.3	7.8 / 7.8
* R _L + IM	(k)	77.7	89.8 / 90.6	87.0 / 87.0
RTotal	(k)	126.0	143.2 / 144.2	138.8 / 138.8

* At continuous piers, reactions from composite loads are assumed to be equally distributed to each bearing line.

- I: Non-composite moment of inertia of beam section (in⁴).
- I': Composite moment of inertia of beam section (in⁴).
- Sb: Non-composite section modulus for the bottom fiber of the prestressed beam (in³).
- Sb': Composite section modulus for the bottom fiber of the prestressed beam (in³).
- St: Non-composite section modulus for the top fiber of the prestressed beam (in³).
- St': Composite section modulus for the top fiber of the prestressed beam (in³).
- DC1: Un-factored non-composite dead load (kips/ft.).
- MDC1: Un-factored moment due to non-composite dead load (kip-ft.).
- DC2: Un-factored long-term composite (superimposed excluding future wearing surface) dead load (kips/ft.).
- MDC2: Un-factored moment due to long-term composite (superimposed excluding future wearing surface) dead load (kip-ft.).
- DW: Un-factored long-term composite (superimposed future wearing surface only) dead load (kips/ft.).
- MDW: Un-factored moment due to long-term composite (superimposed future wearing surface only) dead load (kip-ft.).
- M_L + IM: Un-factored live load moment plus dynamic load allowance (impact) (kip-ft.).

PERMANENT BRACING DETAILS FOR IL27

FILE NAME: N:\Shorewood\070001\070001\070001\2021\02102103\Struct\17-470001-422-103-Framing Plan-01.sht

FILE NAME: N:\Shorewood\070001\070001D\2021\02102103\Struct\18-070001.420 103-IL-27-1830-Span1-3.sht



CHRISTOPHER B. BURKE ENGINEERING, LTD.
16221 W. 159th Street, Suite 201
Lockport, Illinois 60441
(815) 770-2850







USER NAME = aschaefer	DESIGNED - MM	REVISED -
	DRAWN - PDR	REVISED -
PLOT SCALE = 2'	CHECKED - MM	REVISED -
PLOT DATE = 11/2/2025	DATE - 03/24/2021	REVISED -

**STATE OF ILLINOIS
DEPARTMENT OF TRANSPORTATION**

**SEIL ROAD WIDENING
IL27N BEAM DETAILS - SPAN 1 AND 3**

SCALE: NTS SHEET S-18 OF S-32 SHEETS STA. 21+50.18 TO STA. 24+10.72

F.A.U. RTE.	SECTION	COUNTY	TOTAL SHEETS	SHEET NO.
0403	21-00047-00-WR	WILL	149	105
61M01				
ILLINOIS FED. AID PROJECT				P-91-020-19

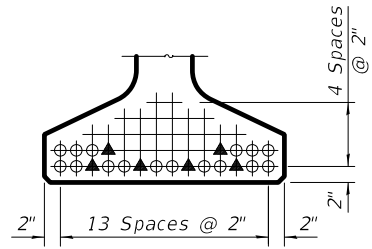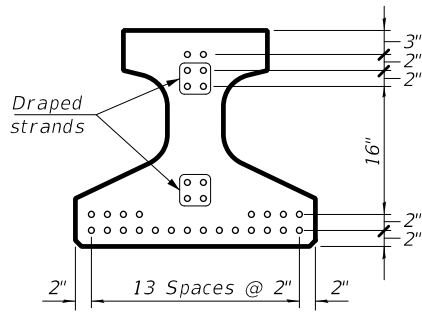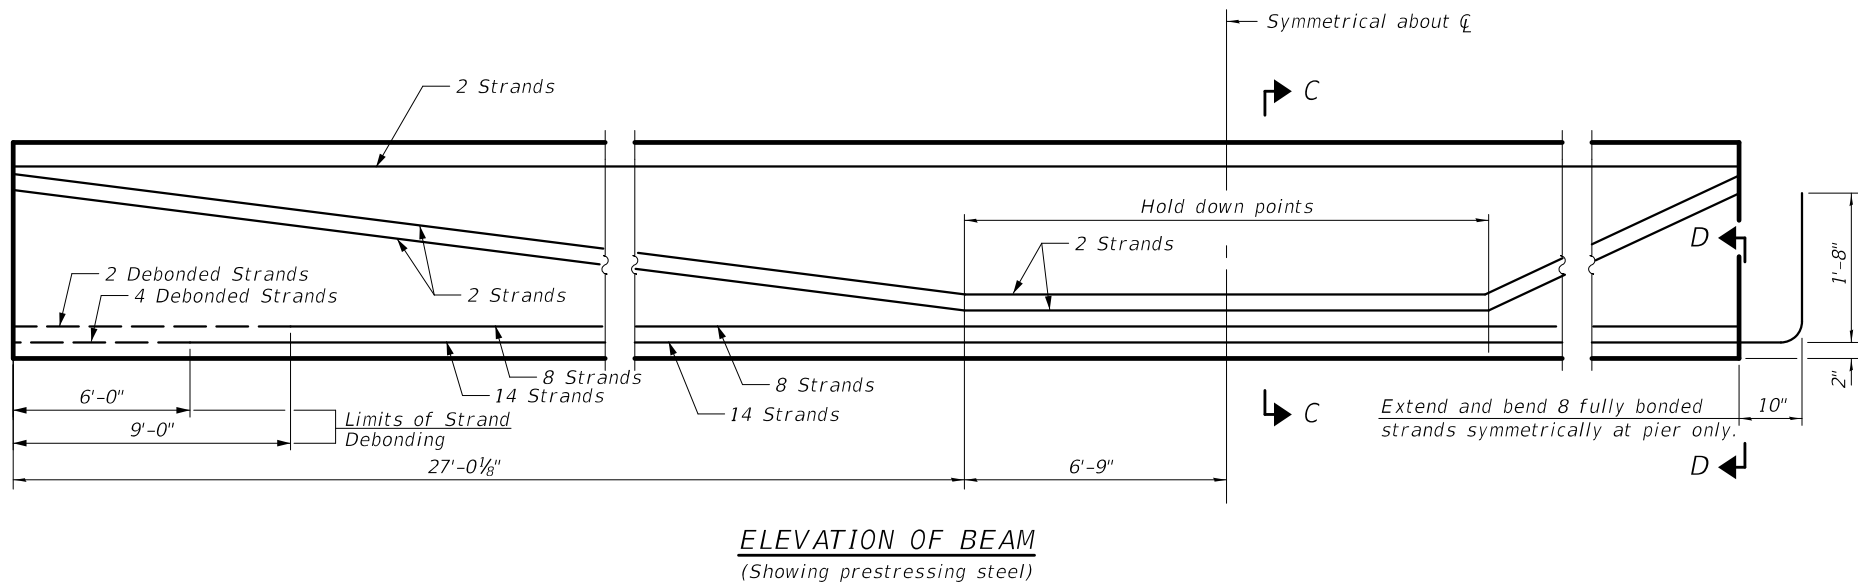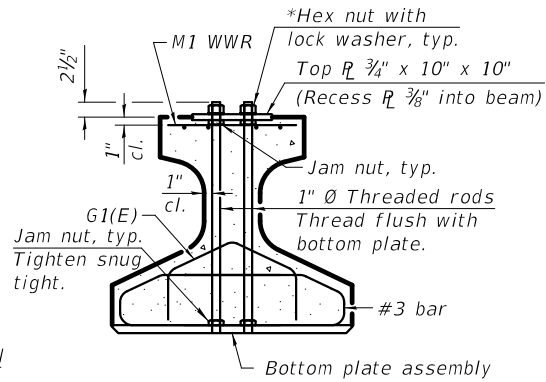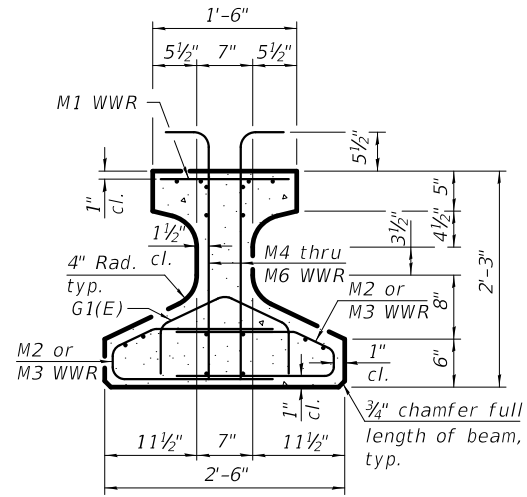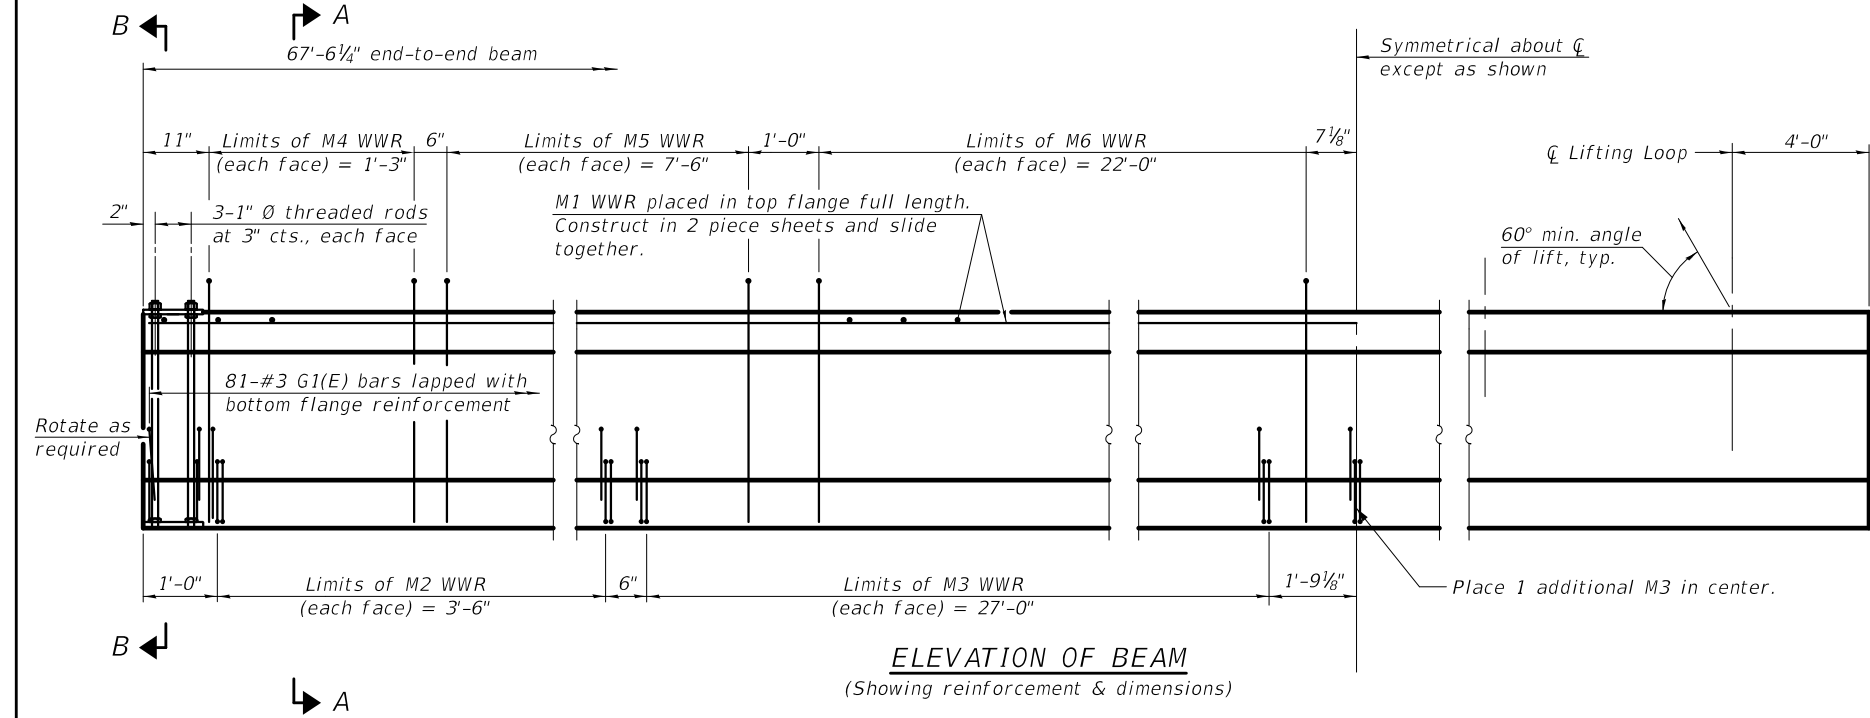

Note:
See sheet S-20 of S-32 for additional details and Bill of Material.

NOTES

Inserts for 3/4" Ø threaded dowel rods, when specified, are to be two strut, ferrule type for interior beams and single ferrule, flared loop type for exterior beams. Prestressing steel shall be uncoated high strength, low relaxation 7-wire strand, Grade 270. The nominal diameter for beam strands shall be 0.6" and the nominal cross-sectional area shall be 0.217 sq. in. The nominal diameter for lifting loops shall be 1/2" and the nominal cross sectional area shall be 0.153 sq. in.

The beams shall have a final concrete compressive strength, f'c, of 8500 psi and a release concrete compressive strength, f'ci, of 6500 psi.

A minimum 2 1/2" Ø lifting pin shall be used to engage the lifting loops during handling.

Bend the extended strands inward on the fascia beams to maintain 1 1/2" clearance inside the pier diaphragm.


The top and bottom plates shall be AASHTO M270 Grade 50.

The top plates and bottom plate assemblies shall be galvanized according to AASHTO M111.

The threaded rods, nuts and washers shall be galvanized according to AASHTO M232.


Threaded rods shall be ASTM F 1554 Grade 55.

Welded Wire Reinforcement (WWR) shall conform to ASTM A884 with a Class A, Type 1 epoxy coating or ASTM A1060, Table 3 galvanized coating.

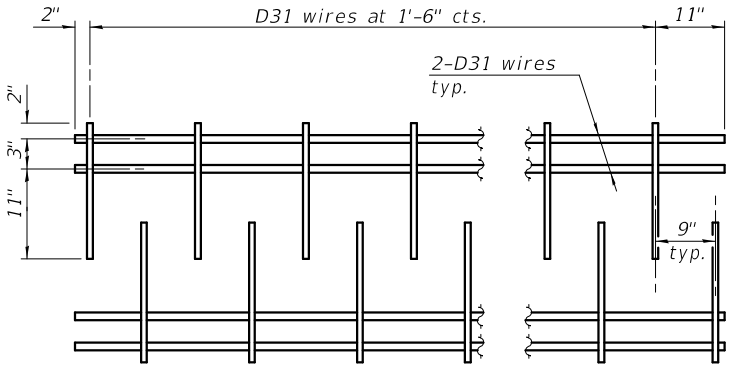

M1 WWR DETAIL

When multiple sheets of M1 WWR are required along the beam length, #5(E) bars (5'-0" long) shall be used to splice the longitudinal D31 wires together (Min. Lap 2'-2").

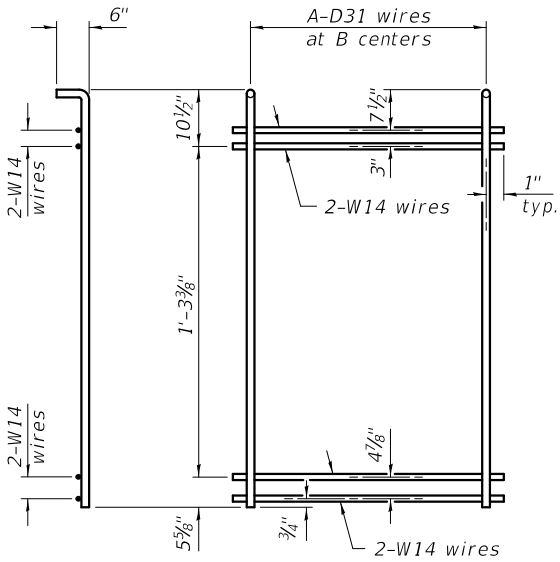

M4 THRU M6 WWR DETAIL

(See Table of Dimensions)

TABLE OF DIMENSIONS


(WWR tables are based on Grade 60.)

SPAN 1 & 3

WWR	A	B
M2	15	3"
M3	19	1'-6"
M4	6	3"
M5	16	6"
M6	23	1'-0"

SPAN 2


WWR	A	B
M2	15	3"
M3	20	1'-6"
M4	6	3"
M5	16	6"
M6	24	1'-0"

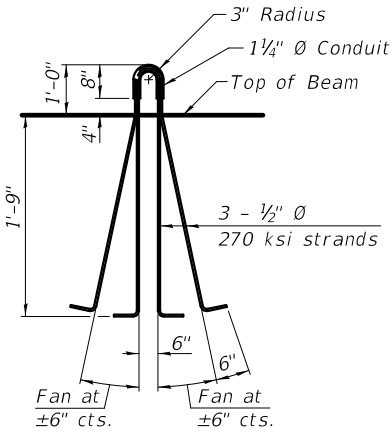


LIFTING LOOP DETAIL

BILL OF MATERIAL


Item	Unit	Total
Furnishing and Erecting Precast Prestressed Concrete Beams, IL27N	Ft.	1,632

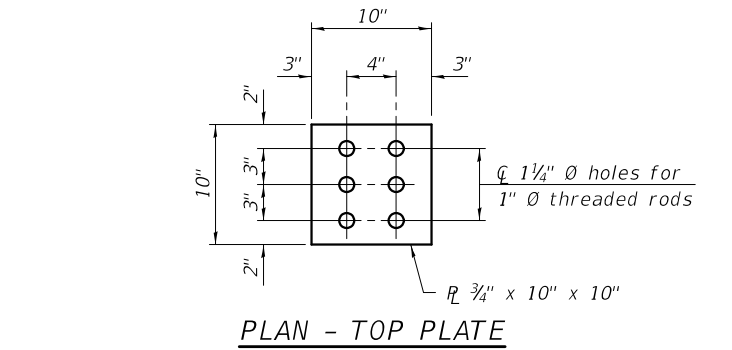

PLAN - TOP PLATE

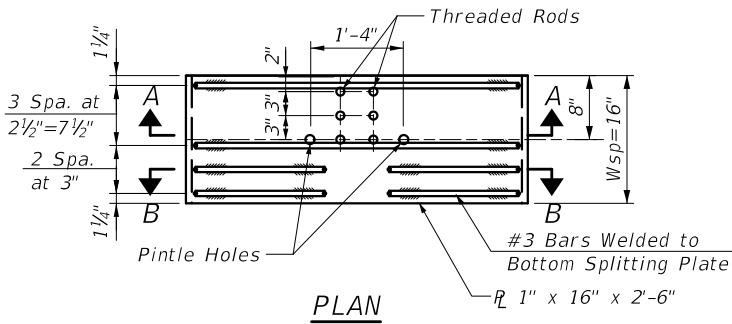


PLAN

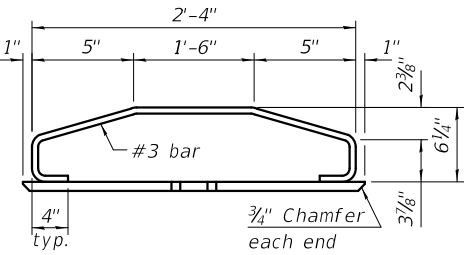


SECTION A-A


BOTTOM PLATE ASSEMBLY

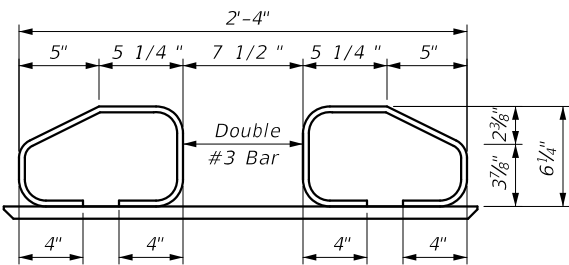

SECTION B-B

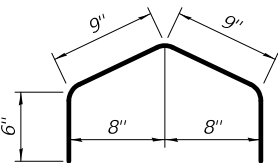

BAR G1(E)

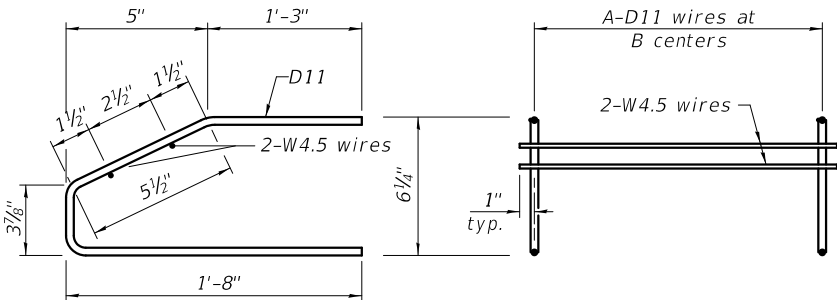

M2 AND M3 WWR DETAIL

(See Table of Dimensions)

STATE OF ILLINOIS
DEPARTMENT OF TRANSPORTATION


SEIL ROAD WIDENING
IL27N BEAM DETAILS

SCALE: NTS SHEET S-20 OF S-32 SHEETS STA. 21+50.18 TO STA. 24+10.72


F.A.U. RTE.	SECTION	COUNTY	TOTAL SHEETS	SHEET NO.
0403	21-00047-00-WR	WILL	149	107
61M01				
ILLINOIS FED. AID PROJECT				P-91-020-19

FILE NAME: N:\S:\newwood\070001\070001D\202102102103\Struct\20-070001.402 103-IL-27-1830-Details\42.sht


 CHRISTOPHER B. BURKE ENGINEERING, LTD. 16221 W. 159th Street, Suite 201 Lockport, Illinois 60441 (815) 770-2850	USER NAME = aschaefer	DESIGNED - MM	REVISED -
	PLOT SCALE = 2'	DRAWN - PDR	REVISED -
	PLOT DATE = 11/2/2025	CHECKED - MM	REVISED -
		DATE - 03/24/2021	REVISED -

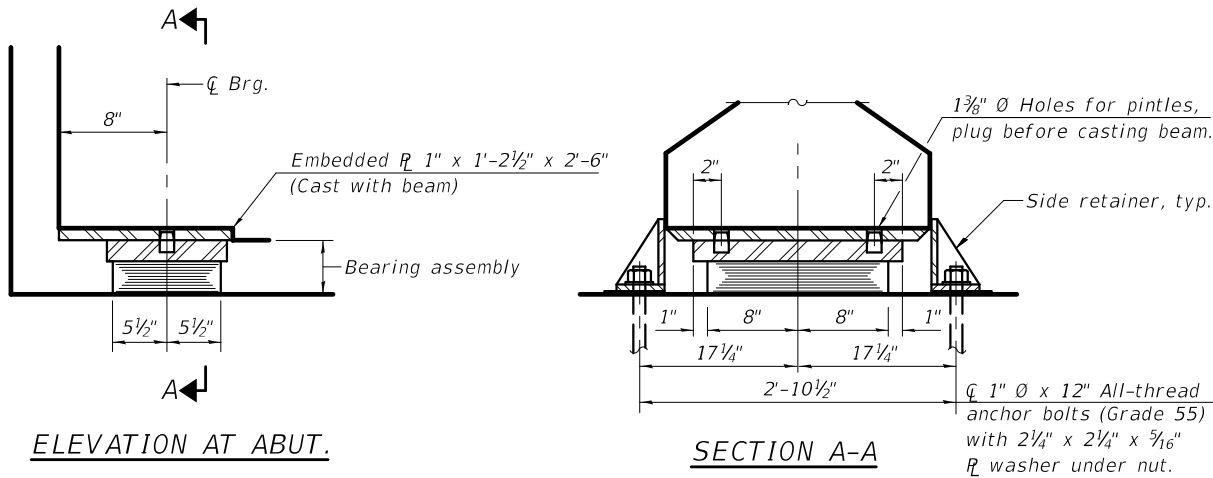

TYPE I ELASTOMERIC EXP. BRG.
(ABUTMENTS)

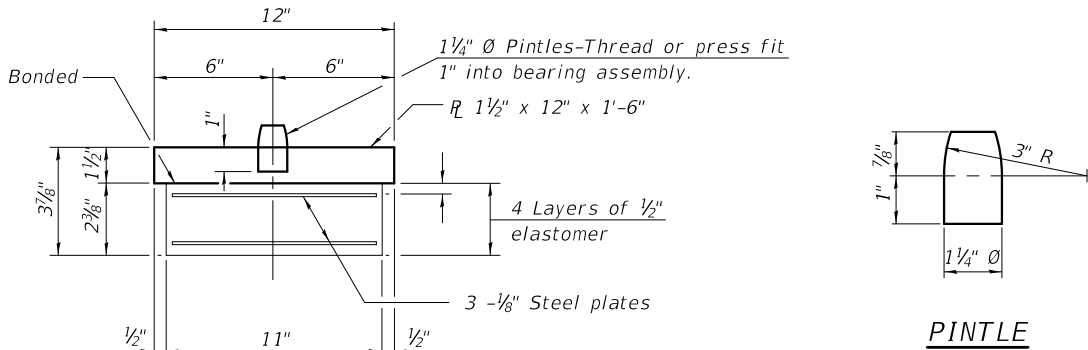

BEARING ASSEMBLY

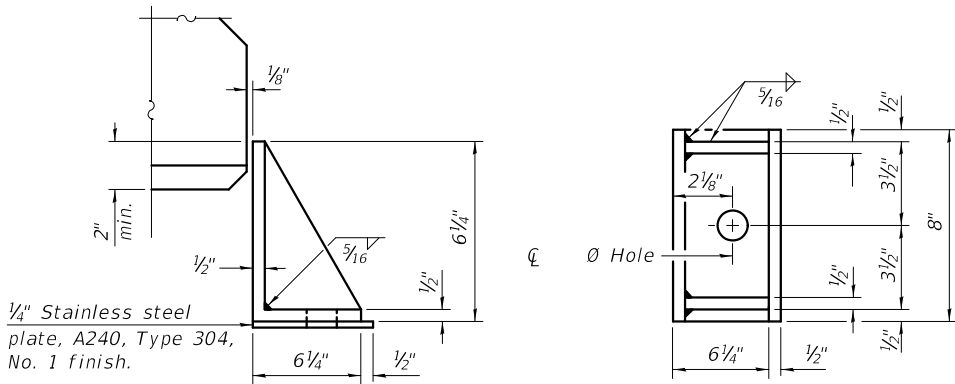

SIDE RETAINER
Equivalent rolled angle with stiffeners will be allowed in lieu of welded plates.


Notes:
Side retainers and stainless steel plates shall be included in the cost of Elastomeric Bearing Assembly, Type I.
See sheet S-20 of S-32 for additional details of embedded plate.
Anchor bolts and side retainers at all supports shall be installed as each member is erected unless an equivalent temporary means of lateral restraint is used.
All exposed bearing plates and side retainers shall be hot dip galvanized according to AASHTO M111.

BILL OF MATERIAL

Item	Unit	Total
Elastomeric Bearing Assembly, Type I	Each	16
Anchor Bolts	Each	32

FILE NAME: N:\Shorewood\070001\070001D\2021\02102103\Struct21-470001-42102-Bearing-Details.dwg

FILE NAME: N:\S:\shorewood\070001\070001D\2021\02102131\Struct\22-470001_422-103-West-Abutment.sht

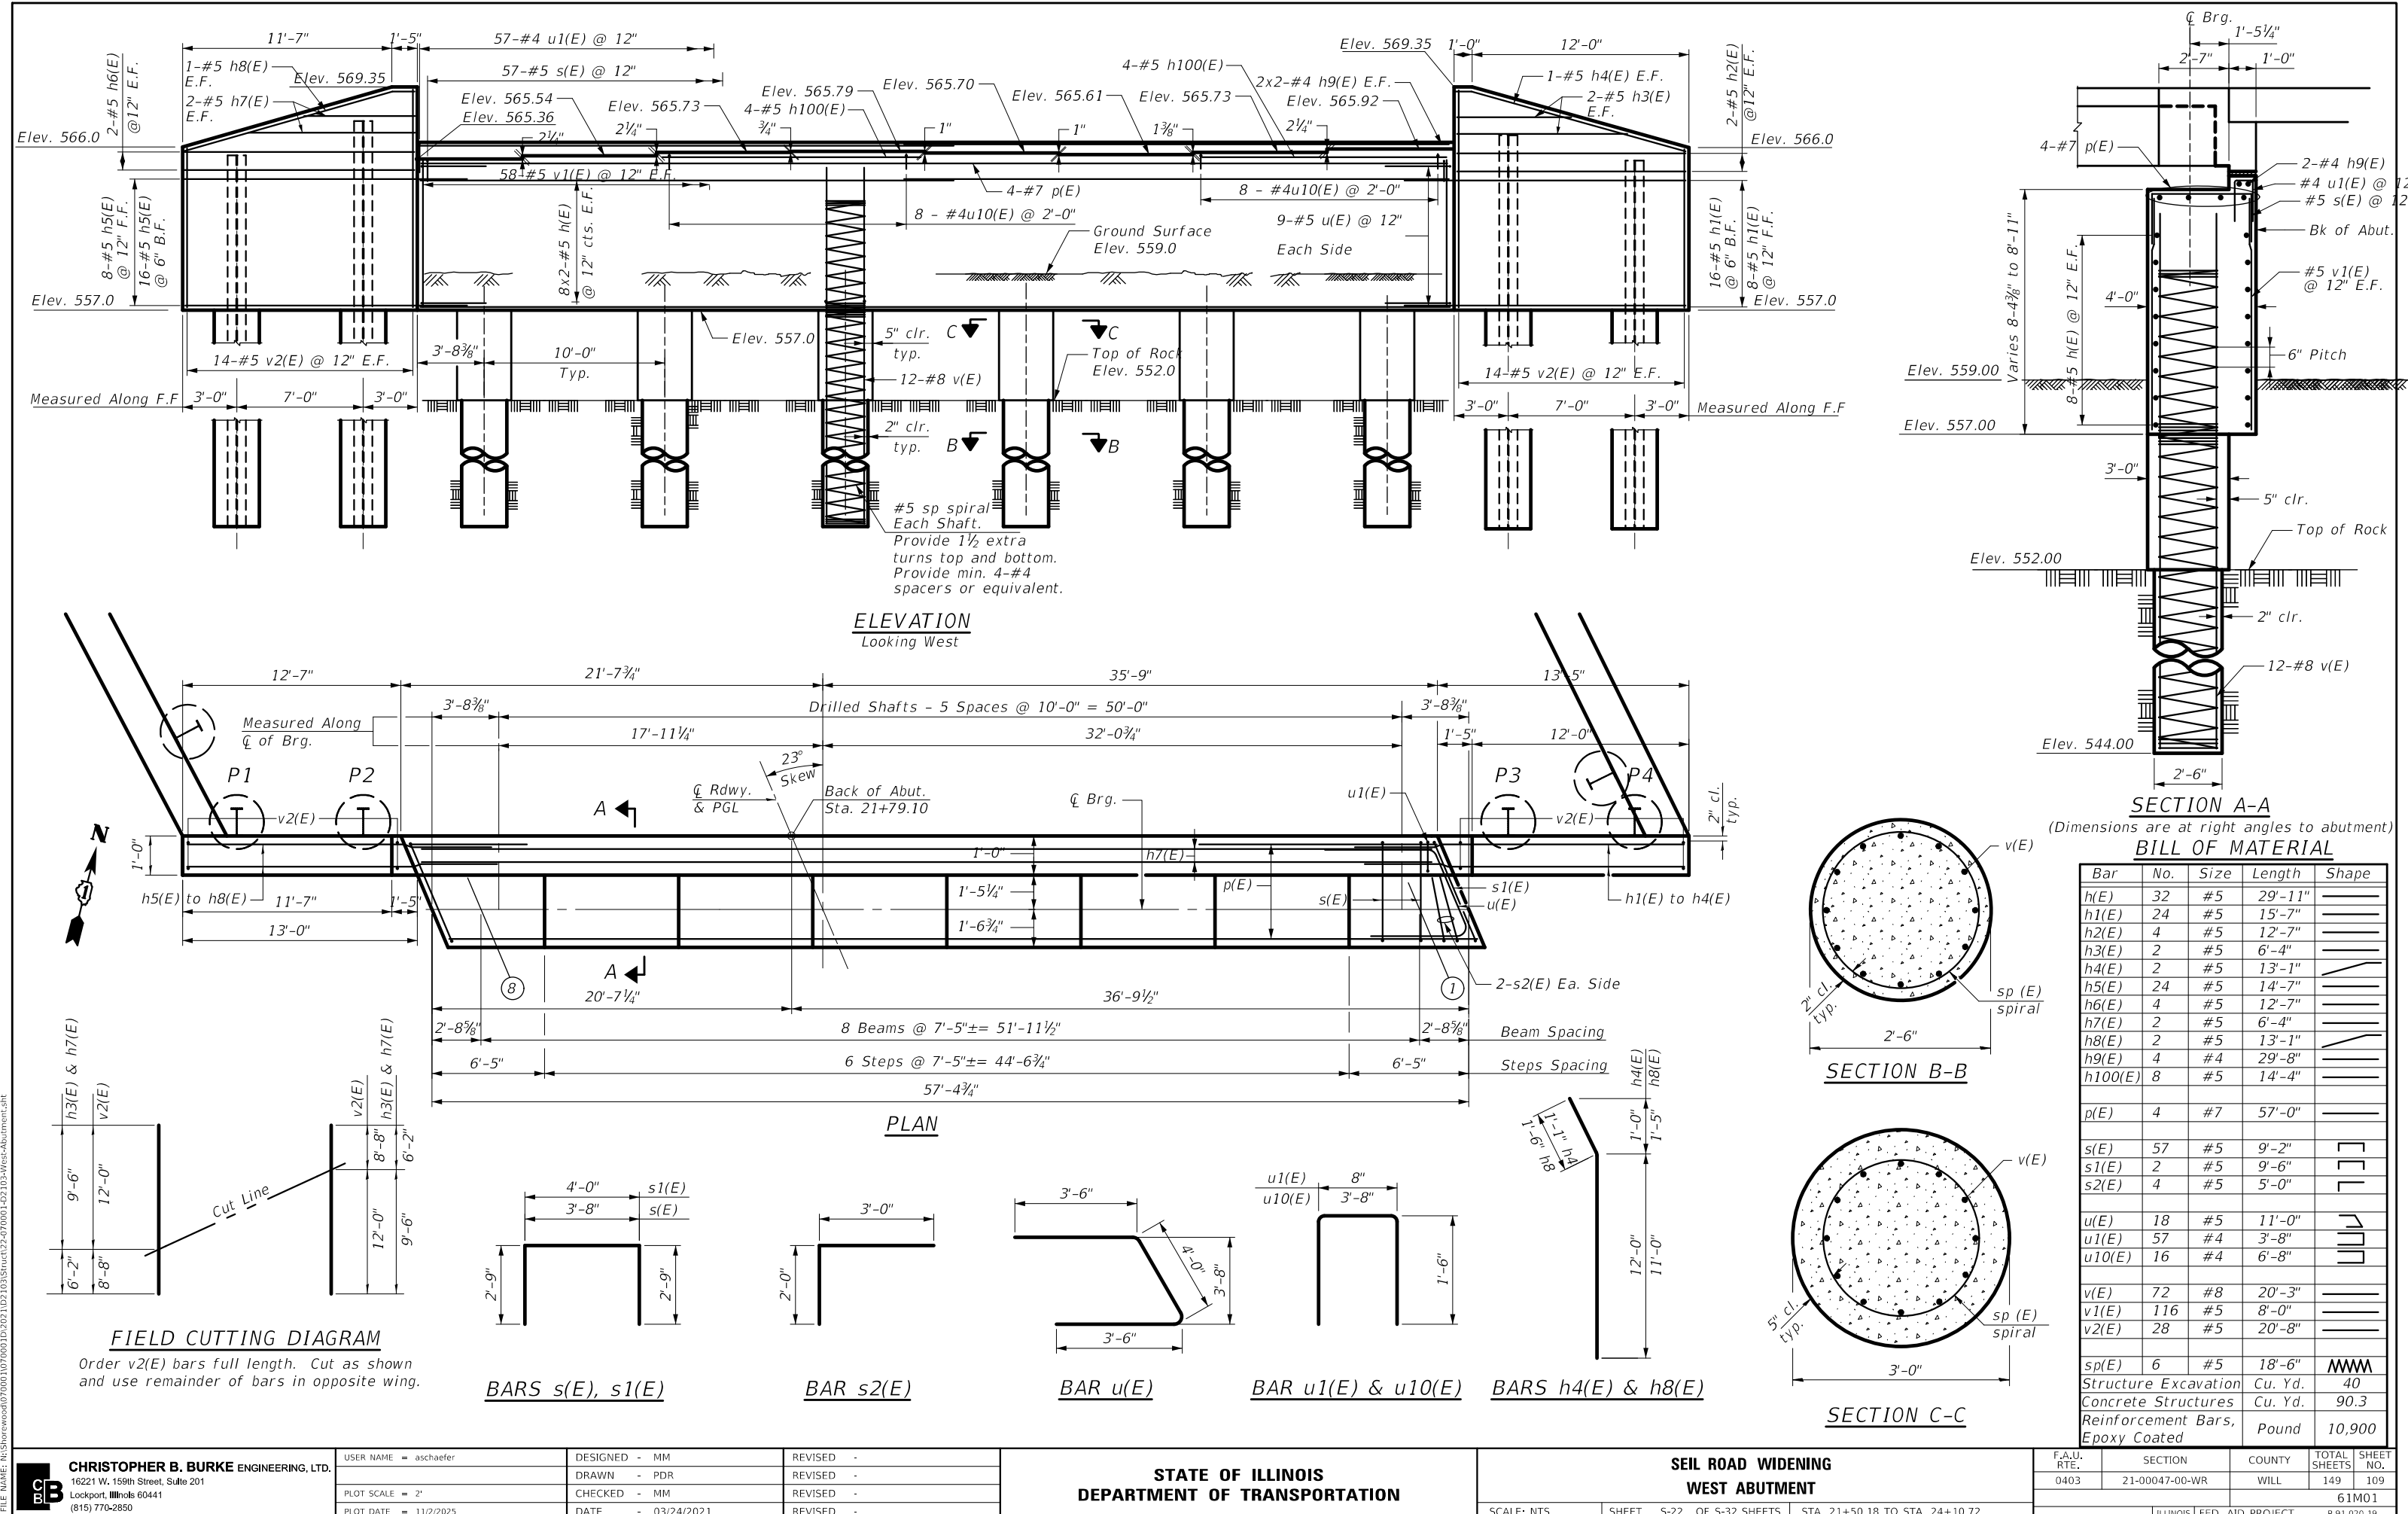

FILE NAME: N:\5\horewood\070001\070001D\20210210315hrcu24-070001-02103-103-Pier-Details01.sht



CHRISTOPHER B. BURKE ENGINEERING, LTD.
16221 W. 159th Street, Suite 201
Lockport, Illinois 60441
(815) 770-2850



USER NAME = aschaefer	DESIGNED - MM	REVISED -
	DRAWN - PDR	REVISED -
PLOT SCALE = 2"	CHECKED - MM	REVISED -
PLOT DATE = 11/2/2025	DATE - 03/24/2021	REVISED -

**STATE OF ILLINOIS
DEPARTMENT OF TRANSPORTATION**


**SEIL ROAD WIDENING
PIER 1 DETAILS**

SCALE: NTS SHEET S-24 OF S-32 SHEETS STA. 21+50.18 TO STA. 24+10.72


F.A.U. RTE.	SECTION	COUNTY	TOTAL SHEETS	SHEET NO.
040003	21-00047-00-WR	WILL	149	111
61M01				
ILLINOIS FED. AID PROJECT				P-91-020-19

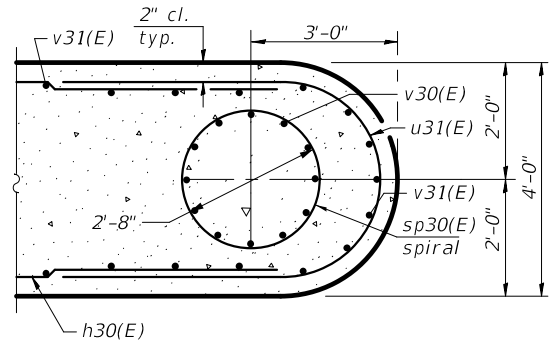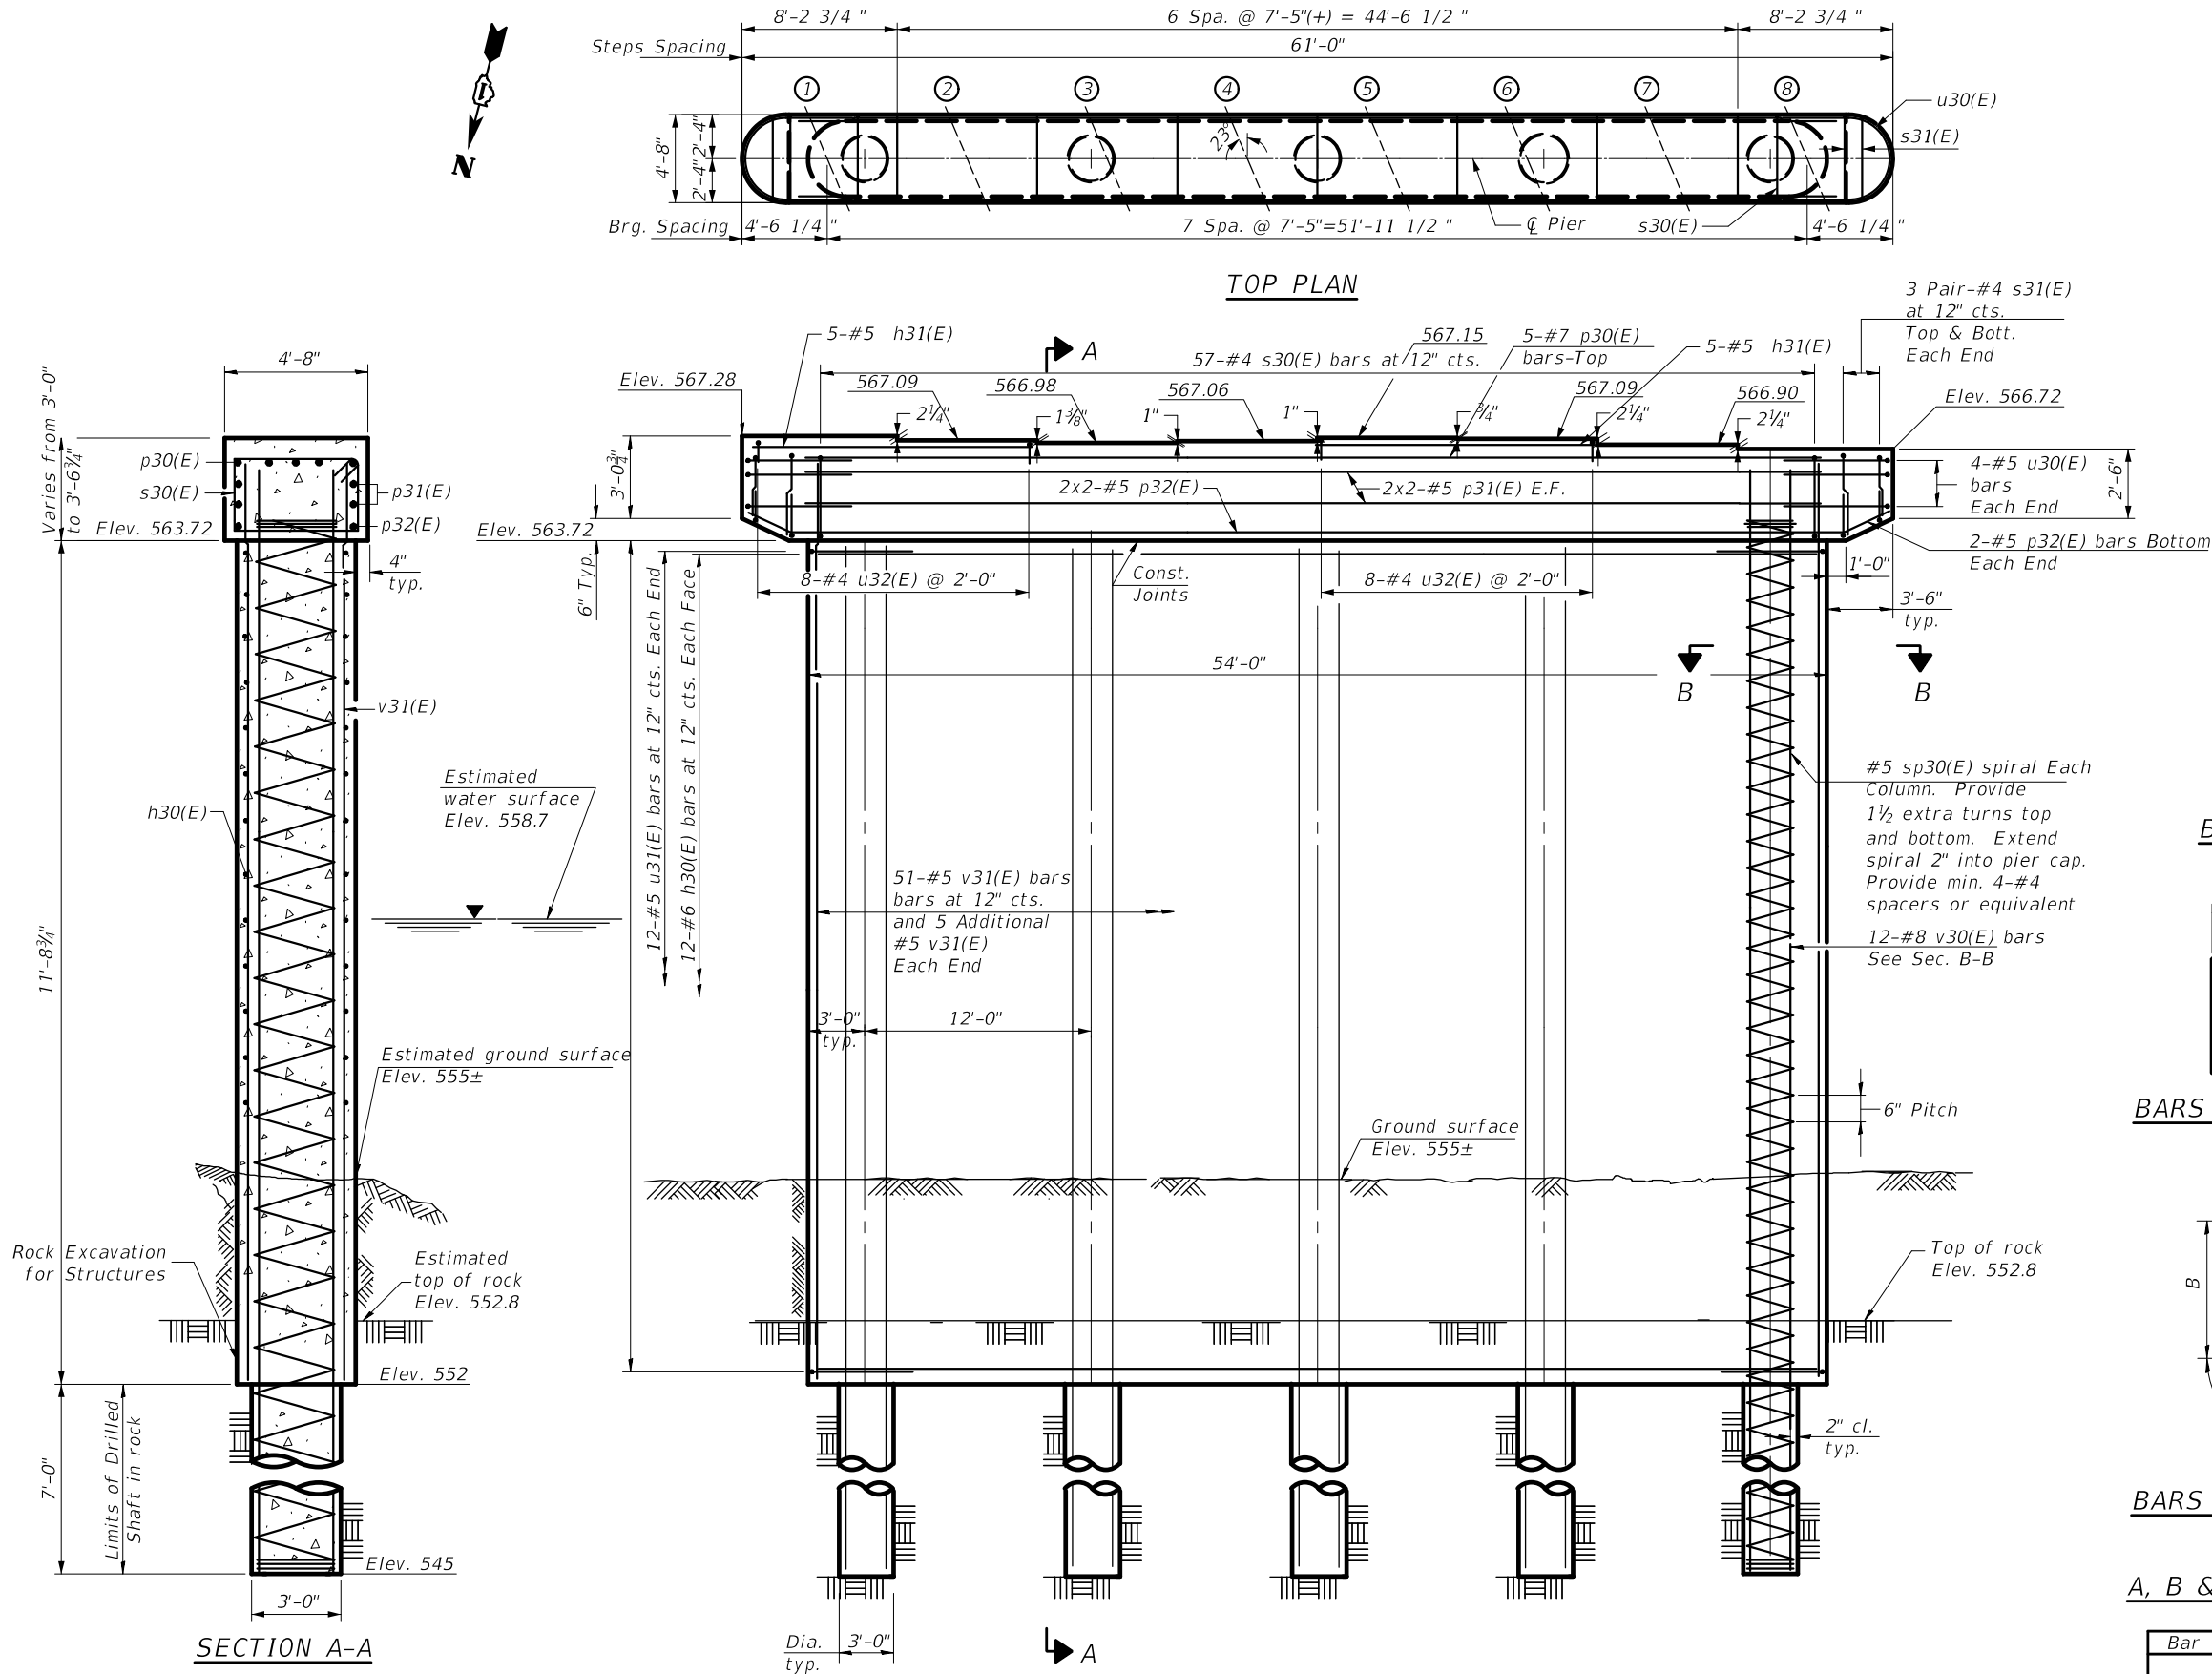


SECTION B-B

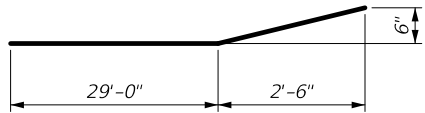


BAR p32(E)

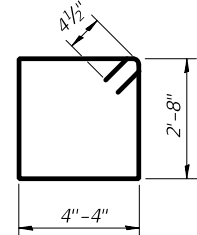


BAR s30(E)

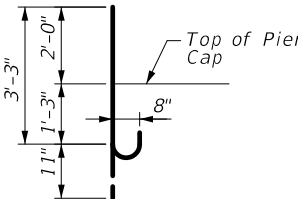

BAR v35(E)
See Sheet S-11

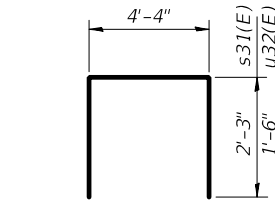

BARS s31(E) & u32(E)

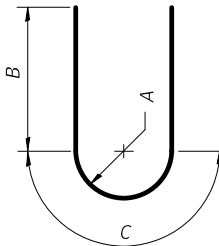

BARS u30(E) or u31(E)

A, B & C DIMENSIONS

Bar	A	B	C
u30(E)	2'-2"	3'-6"	6'-10"
u31(E)	1'-10"	3'-6"	5'-9"



BILL OF MATERIAL

Bar	No.	Size	Length	Shape
h30(E)	24	#6	49'-8"	—
h31(E)	10	#5	14'-4"	—
p30(E)	5	#7	57'-0"	—
p31(E)	8	#5	29'-6"	—
p32(E)	4	#5	31'-7"	—
s30(E)	57	#4	14'-9"	□
s31(E)	12	#4	8'-10"	□
u30(E)	8	#5	13'-10"	—
u31(E)	24	#5	12'-9"	—
u32(E)	16	#4	7'-4"	□
v30(E)	60	#8	21'-0"	—
v31(E)	112	#5	14'-0"	—
V35(E)	44	#8	04'-2"	—
sp30(E)	5	#5	19'-6"	—
Concrete Structures				Cu. Yd. 128.0
Reinforcement Bars, Epoxy Coated				Pound 11,370
Drilled Shaft in Rock				Cu. Yd. 9.2
Rock Excavation for Structures				Cu. Yd. 6


Cast steps monolithically with cap.
Space cap reinforcement to miss anchor bolts.
Minimum lap for spirals = 4'-3"
** Length is height of spiral.

ELEVATION
(Looking East)


FILE NAME: N:\S\newwood\070001\070001D\2021\0210315\struct\25-070001.421-103-46e-Detail02.sht

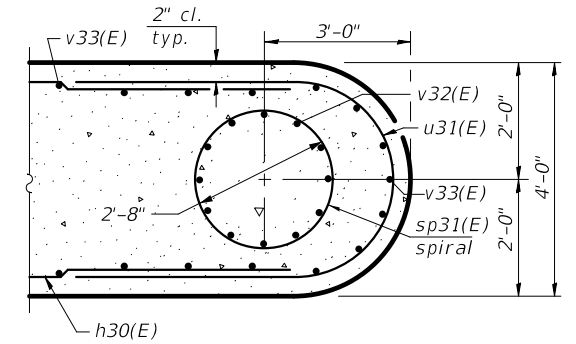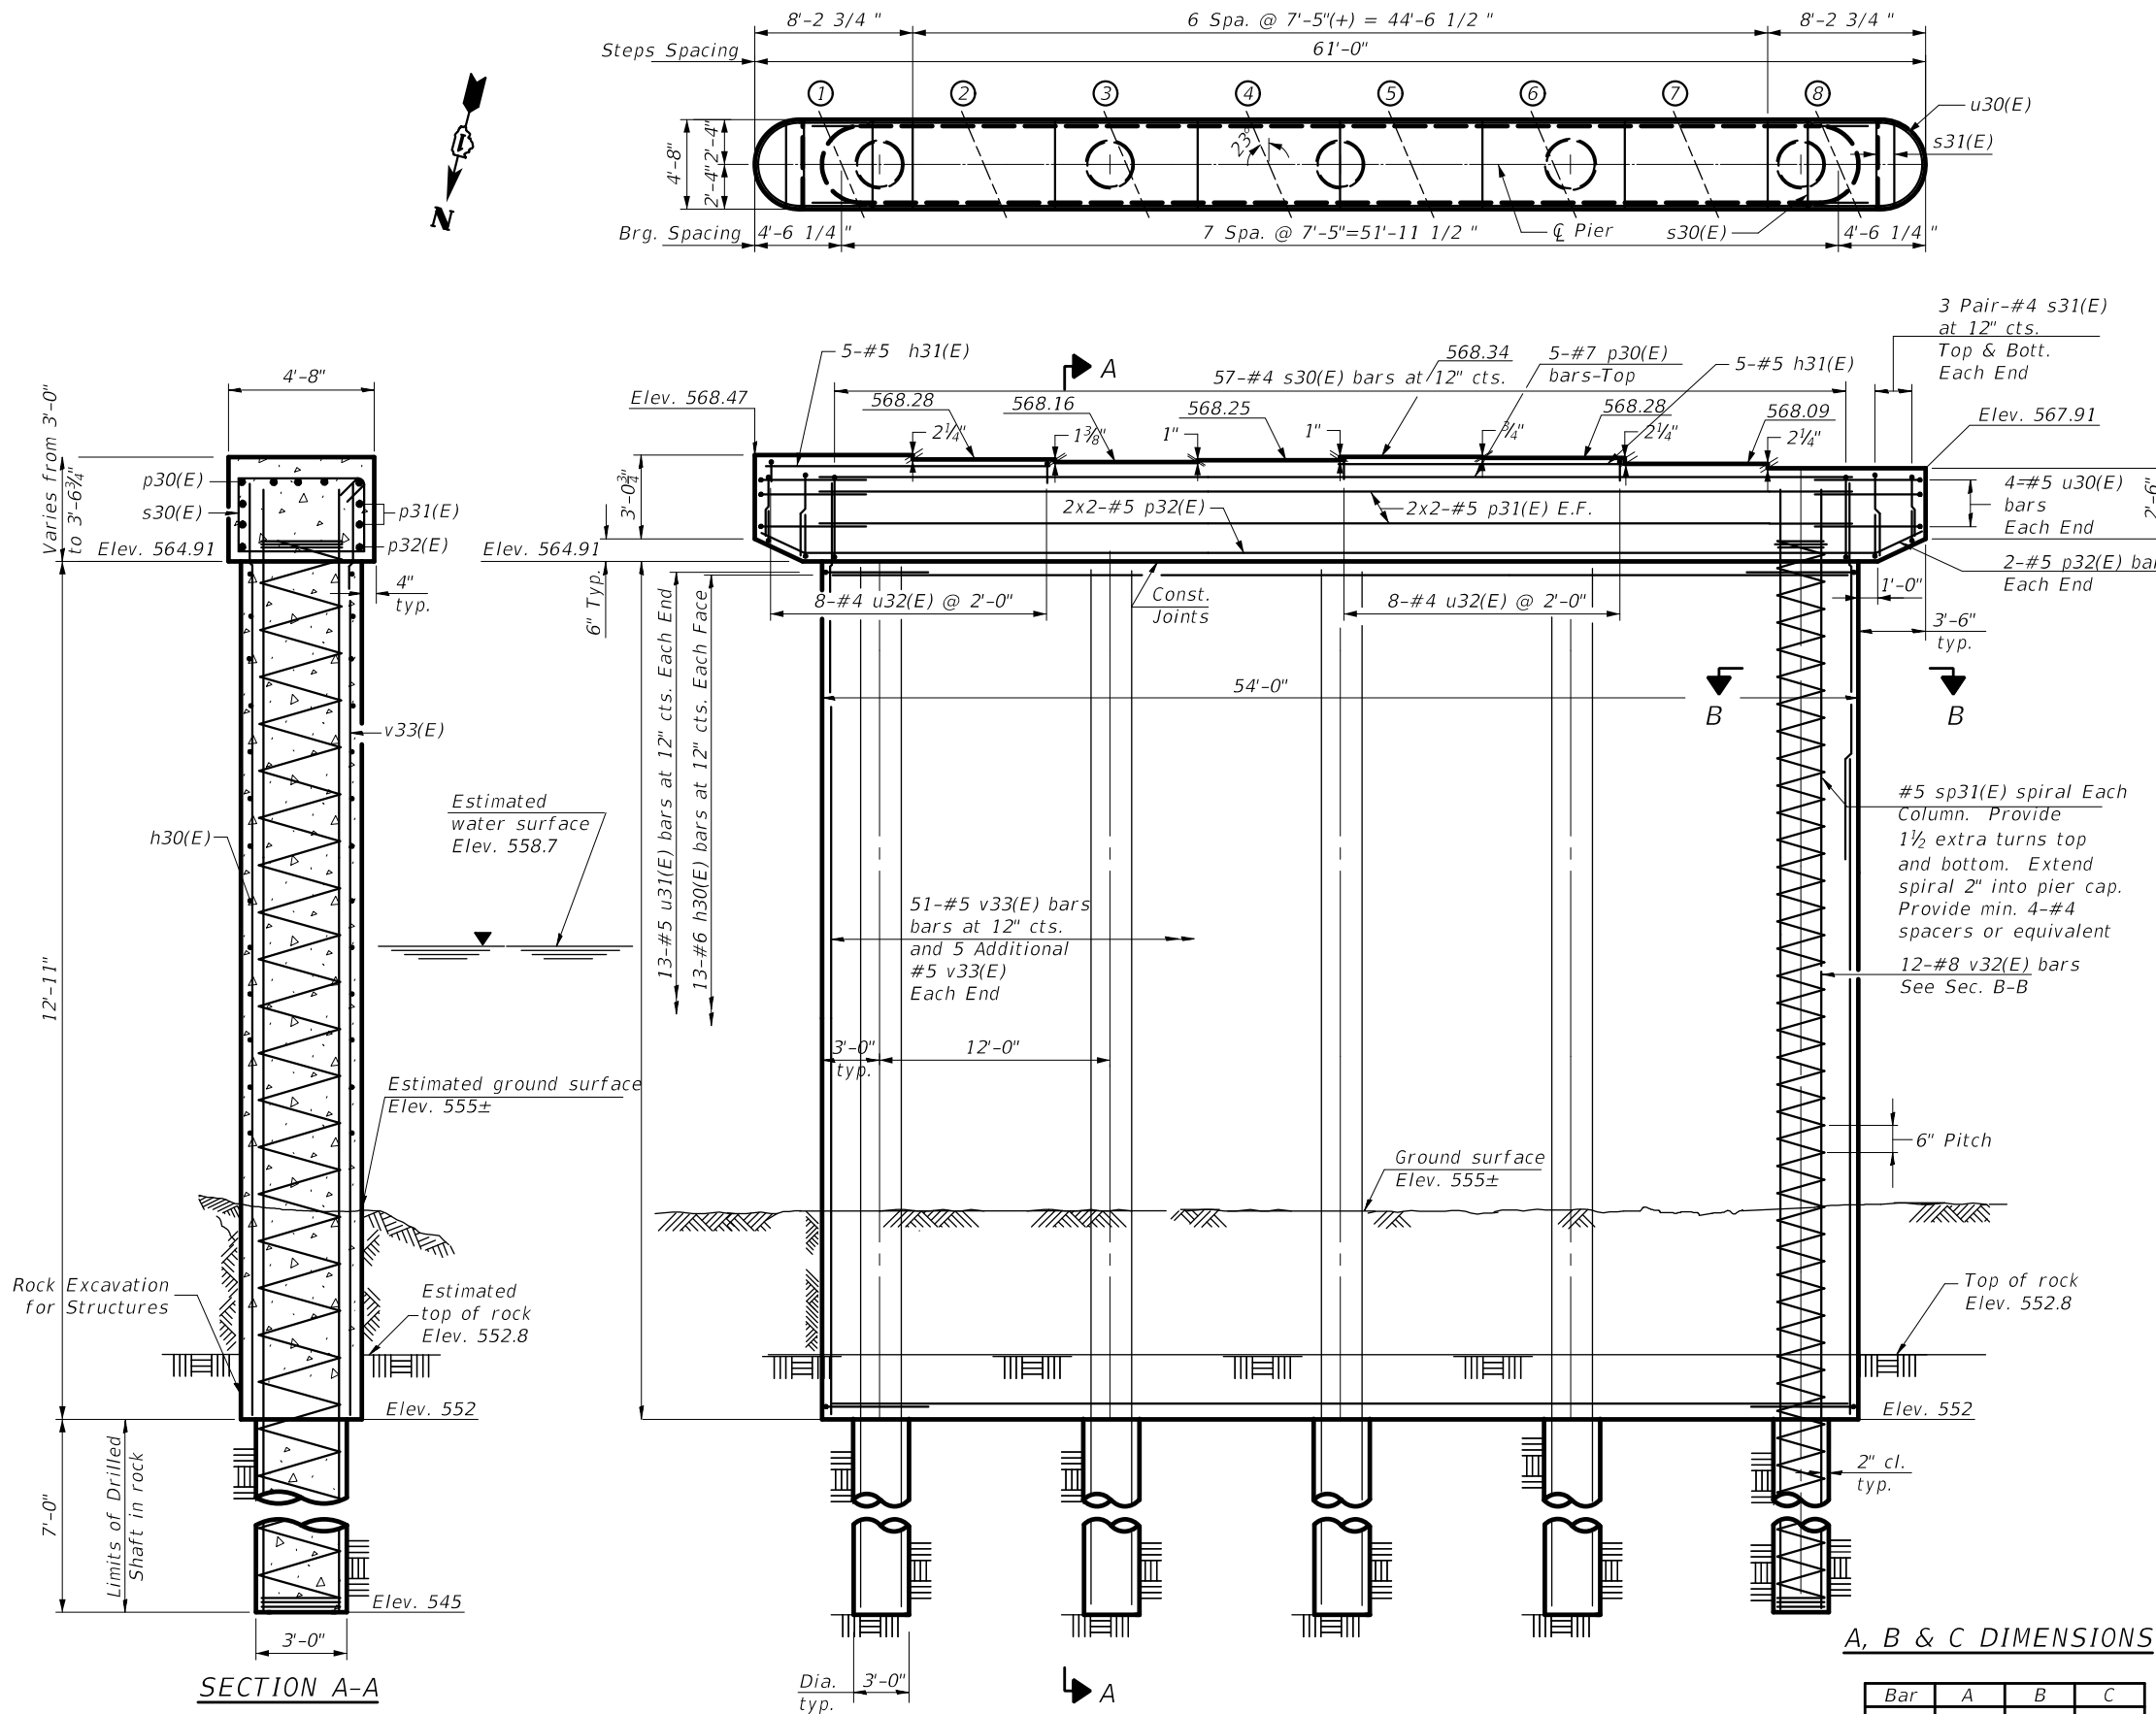


SECTION B-B

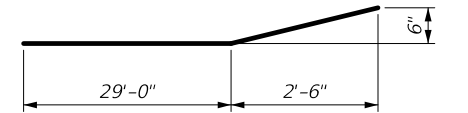


BAR p32(E)

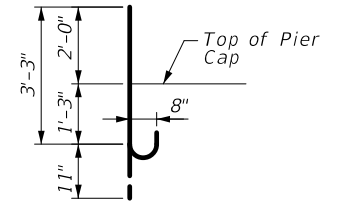


BAR v35(E)
See Sheet S-11

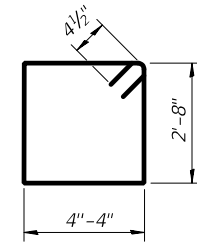

BAR s30(E)

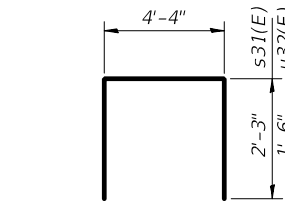

BARS s31(E) & u32(E)

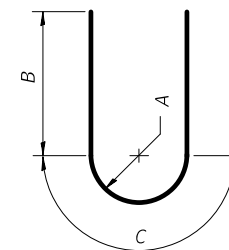

BARS u30(E) or u31(E)

BILL OF MATERIAL

Bar	No.	Size	Length	Shape
h30(E)	26	#6	49'-8"	—
h31(E)	10	#5	14'-4"	—
p30(E)	5	#7	57'-0"	—
p31(E)	8	#5	29'-6"	—
p32(E)	4	#5	31'-7"	—
s30(E)	57	#4	14'-9"	□
s31(E)	12	#4	8'-6"	□
u30(E)	8	#5	13'-10"	—
u31(E)	26	#5	12'-9"	—
u32(E)	16	#4	7'-4"	—
v32(E)	60	#8	22'-31"	—
v33(E)	112	#5	15'-3"	—
V35(E)	44	#8	4'-2"	—
sp30(E)	5	#5	20'-9"	—
Concrete Structures			Cu. Yd.	137.6
Reinforcement Bars, Epoxy Coated			Pound	12,000
Drilled Shaft in Rock			Cu. Yd.	9.2
Rock Excavation for Structures			Cu. Yd.	6

A, B & C DIMENSIONS

Bar	A	B	C
u30(E)	2'-2"	3'-6"	6'-10"
u31(E)	1'-10"	3'-6"	5'-9"

ELEVATION
(Looking East)

Cast steps monolithically with cap.
Space cap reinforcement to miss anchor bolts.
Minimum lap for spirals = 4'-3"
** Length is height of spiral.



CHRISTOPHER B. BURKE ENGINEERING, LTD.
16221 W. 159th Street, Suite 201
Lockport, Illinois 60441
(815) 770-2850

USER NAME = aschaefer	DESIGNED - MM	REVISED -
PLOT SCALE = 2'	DRAWN - PDR	REVISED -
PLOT DATE = 11/2/2025	CHECKED - MM	REVISED -
	DATE - 03/24/2021	REVISED -

STATE OF ILLINOIS
DEPARTMENT OF TRANSPORTATION


SEIL ROAD WIDENING
PIER 2 DETAILS

SCALE: NTS	SHEET S-25 OF S-32 SHEETS	STA. 21+50.18 TO STA. 24+10.72
------------	---------------------------	--------------------------------

F.A.U. RTE.	SECTION	COUNTY	TOTAL SHEETS	SHEET NO.
0403	21-00047-00-WR	WILL	149	112
61M01				
ILLINOIS FED. AID PROJECT				P-91-020-19


PILE DATA TABLE

Pile Number	Pile Designation	Station	Offset	Ex. Ground Elevation at Pile	T/Wall Facing Elevation	B/Wall Facing Elevation	T/Pile Elevation	B/Pile & B/Shaft Elevation	No. of Shear Studs
P1	W18x71	21+66.19	28.43' RT	567.88	566.75	557.00	565.25	544.0	11
P2	W18x71	21+68.93	21.99' RT	567.59	568.72	557.00	567.22	544.0	13
P3	W18x71	21+93.70	36.37' LT	562.10	568.79	557.00	567.29	544.0	13
P4	W18x71	21+96.43	42.81' LT	562.20	566.84	557.00	565.34	544.0	11
P5	W18x71	23+80.38	22.52' RT	579.70	572.02	560.30	570.63	552.3	13
P6	W18x71	23+75.94	33.13' RT	570.33	570.74	560.30	569.34	552.3	12
P7	W18x71	23+71.49	43.73' RT	570.32	569.47	560.30	568.06	552.3	10
P8	W18x71	23+67.18	54.17' RT	570.02	568.30	560.30	566.80	552.3	9
P9	W18x71	23+68.24	62.38' RT	567.00	567.25	560.30	565.75	552.3	8
P10	W18x71	21+48.64	31.16' RT	567.77	566.00	557.00	564.50	546.0	10
P11	W18x71	21+60.60	30.15' RT	567.88	566.00	557.00	564.50	546.0	10
P12	W18x71	21+81.44	42.55' LT	562.33	566.00	557.00	564.50	546.0	10
P13	W18x71	21+93.42	43.23' LT	562.26	566.00	557.00	564.50	546.0	10

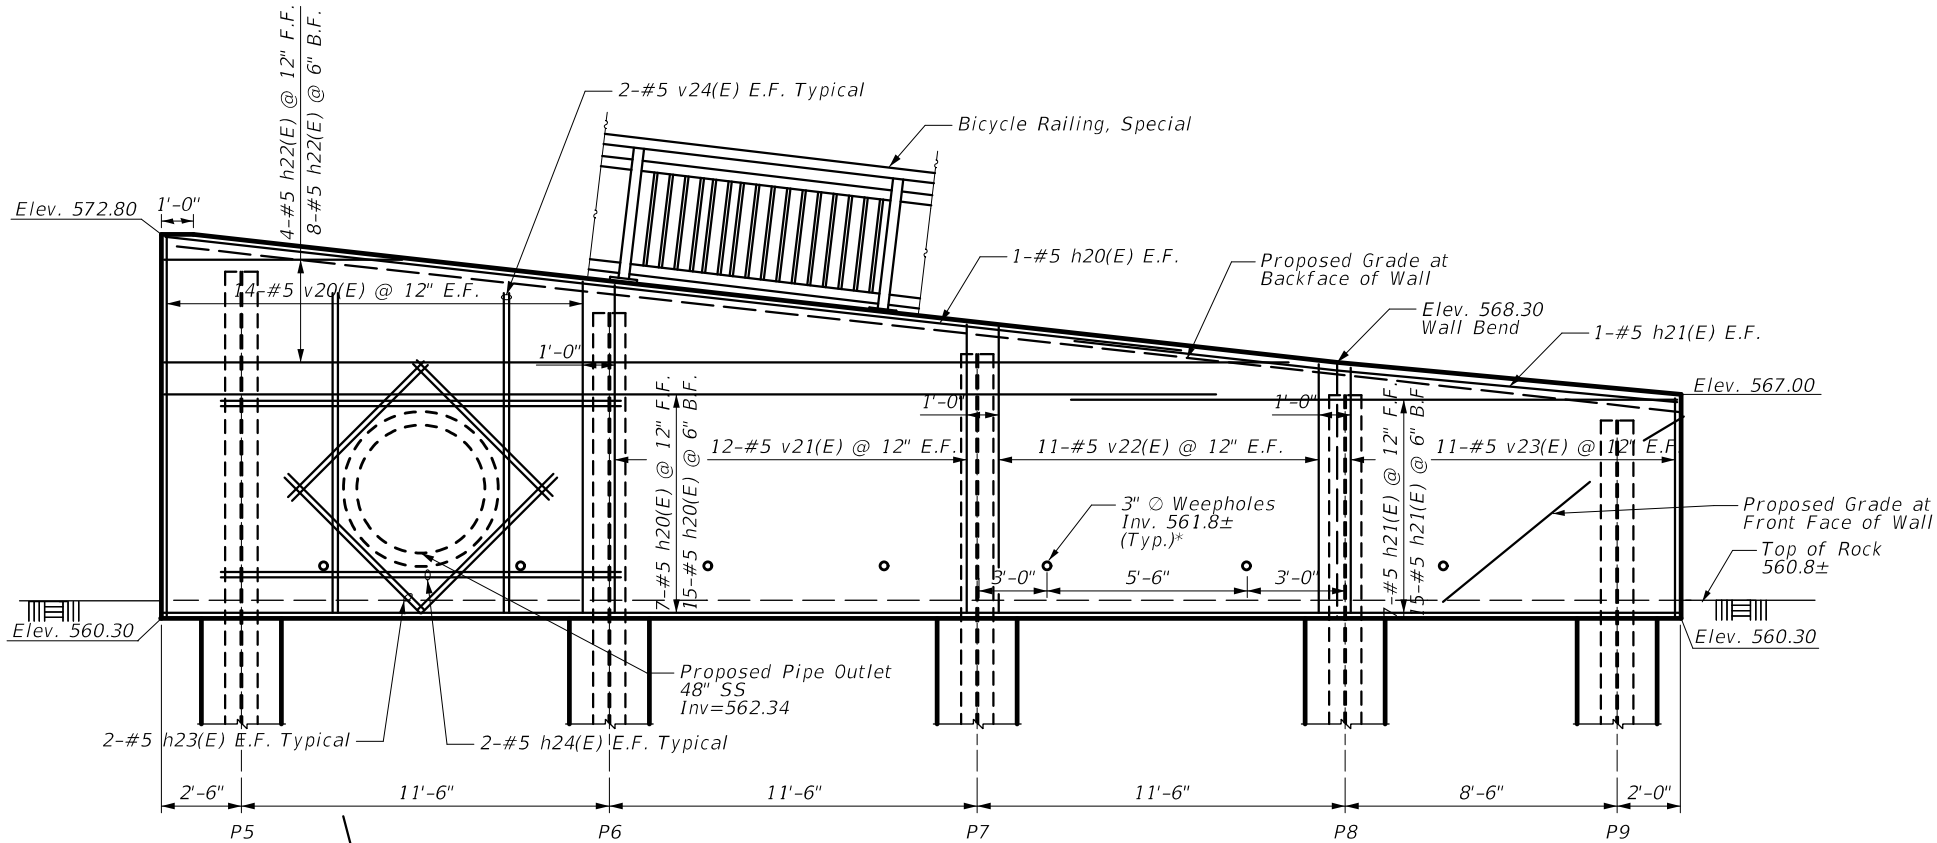


SOUTHEAST RETAINING WALL - ELEVATION

* Weepholes spacing is typical. Weepholes Shall Be Located Approximately 1'-0" Above Finished Grade at Front Face of Wall

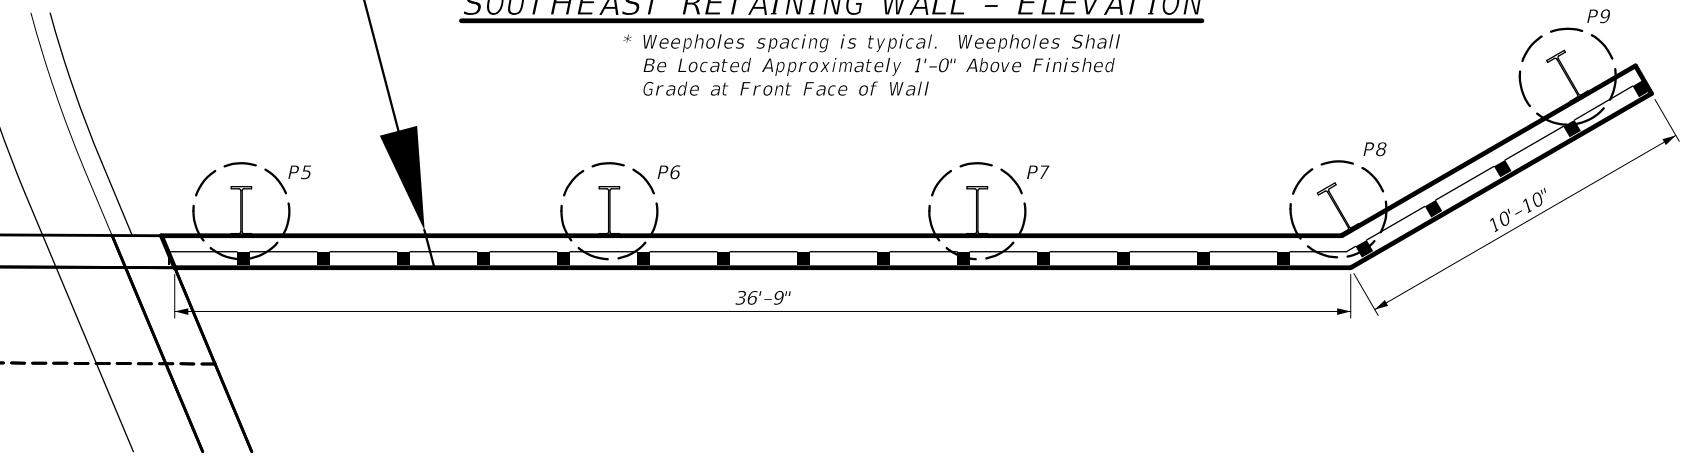


SOUTHEAST RETAINING WALL - PLAN

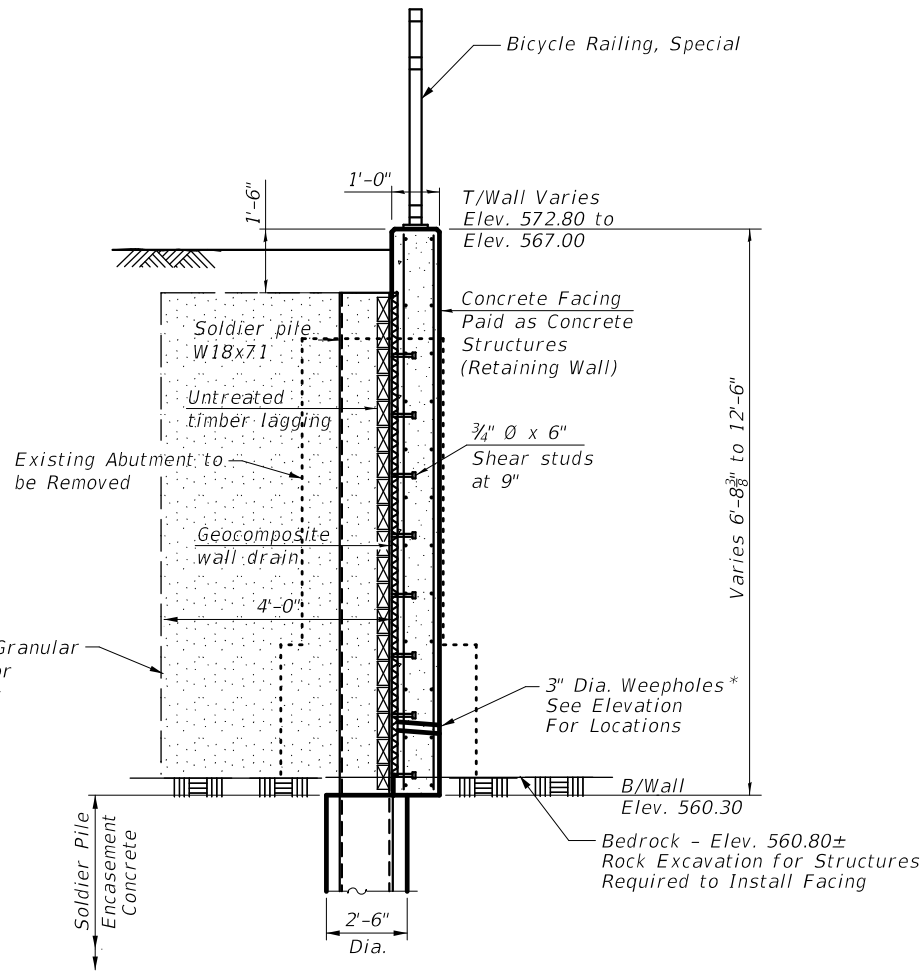

SOUTHEAST WINGWALL

* Cut Impervious Side of Geocomposite Wall Drain at Weepholes as Required to Ensure Flow

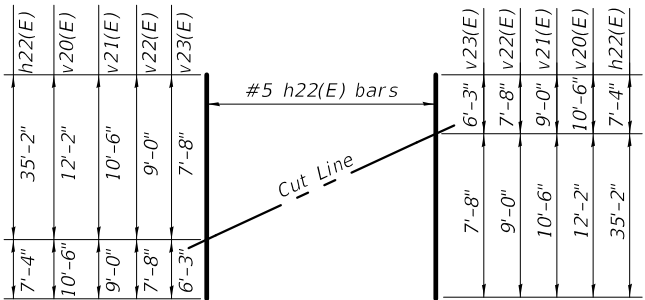

FIELD CUTTING DIAGRAM

Order bars full length. Cut as shown and use remainder of bars in opposite end.

BILL OF MATERIAL

Bar	No.	Size	Length	Shape
h20(E)	24	#5	25'-0"	—
h21(E)	24	#5	24'-0"	—
h22(E)	12	#5	42'-6"	—
h23(E)	16	#5	6'-0"	—
h24(E)	8	#5	12'-6"	—
v20(E)	14	#5	22'-8"	—
v21(E)	12	#5	19'-6"	—
v22(E)	11	#5	16'-8"	—
v23(E)	11	#5	13'-1"	—
v24(E)	8	#5	10'-0"	—
Concrete Structures (Retaining Wall)				Cu. Yd. 19.1
Reinforcement Bars, Epoxy Coated				Pound 2,960
Rock Excavation for Structures				Cu. Yd. 0.9

FILE NAME: N:\Shorewood\070001\070001D\2021\02102103\Struct\26-070001-421-103-Wingwall_Betallant



CHRISTOPHER B. BURKE ENGINEERING, LTD.
16221 W. 159th Street, Suite 201
Lockport, Illinois 60441
(815) 770-2850

USER NAME = aschaefer	DESIGNED - MM	REVISED -
PLOT SCALE = 2'	DRAWN - PDR	REVISED -
PLOT DATE = 11/2/2025	CHECKED - MM	REVISED -
	DATE - 03/24/2021	REVISED -

STATE OF ILLINOIS
DEPARTMENT OF TRANSPORTATION

SEIL ROAD WIDENING
PILE DATA TABLE AND SOUTHEAST WALL

SCALE: NTS SHEET S-26 OF S-32 SHEETS STA. 21+50.18 TO STA. 24+10.72

F.A.U. RTE.	SECTION	COUNTY	TOTAL SHEETS	SHEET NO.
0403	21-00047-00-WR	WILL	149	113
61M01				
ILLINOIS FED. AID PROJECT				P-91-020-19

FILE NAME: N:\Shorewood\070001\070001D\20210210\315hru27-470001.dwg 102-102-Rel_Wall.sht



CHRISTOPHER B. BURKE ENGINEERING, LTD.
16221 W. 159th Street, Suite 201
Lockport, Illinois 60441
(815) 770-2850


USER NAME = aschaefer	DESIGNED - MM	REVISED -
PLOT SCALE = 8"	DRAWN - PDR	REVISED -
PLOT DATE = 11/2/2025	CHECKED - MM	REVISED -
	DATE - 03/24/2021	REVISED -

**STATE OF ILLINOIS
DEPARTMENT OF TRANSPORTATION**


**SEIL ROAD WIDENING
NORTHWEST AND SOUTHWEST WALLS**

SCALE: NTS SHEET S-27 OF S-32 SHEETS STA. 21+50.18 TO STA. 24+10.72


F.A.U. RTE.	SECTION	COUNTY	TOTAL SHEETS	SHEET NO.
0403	21-00047-00-WR	WILL	149	114
61M01				P-91-020-19

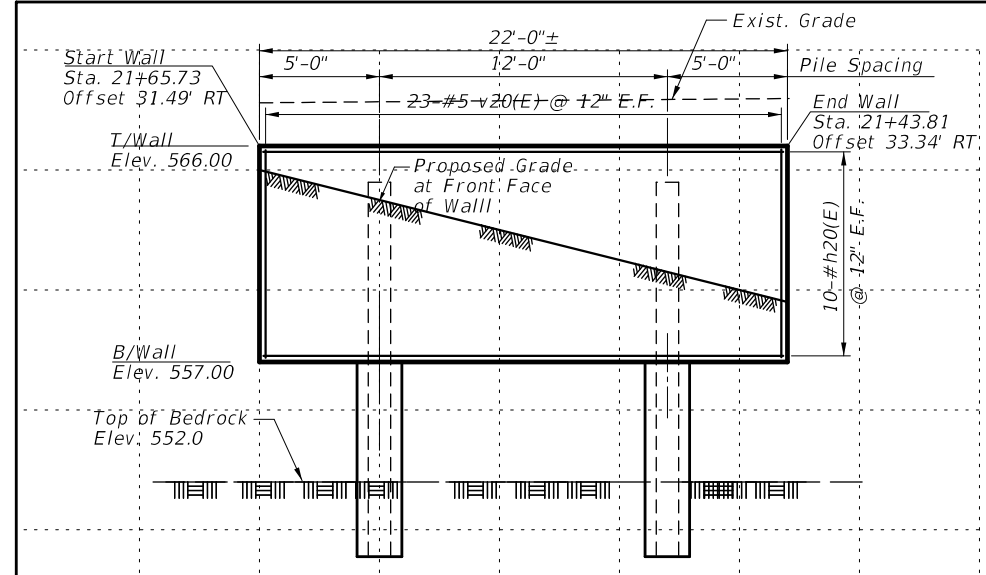


ELEVATION - SOUTHWEST RETAINING WALL

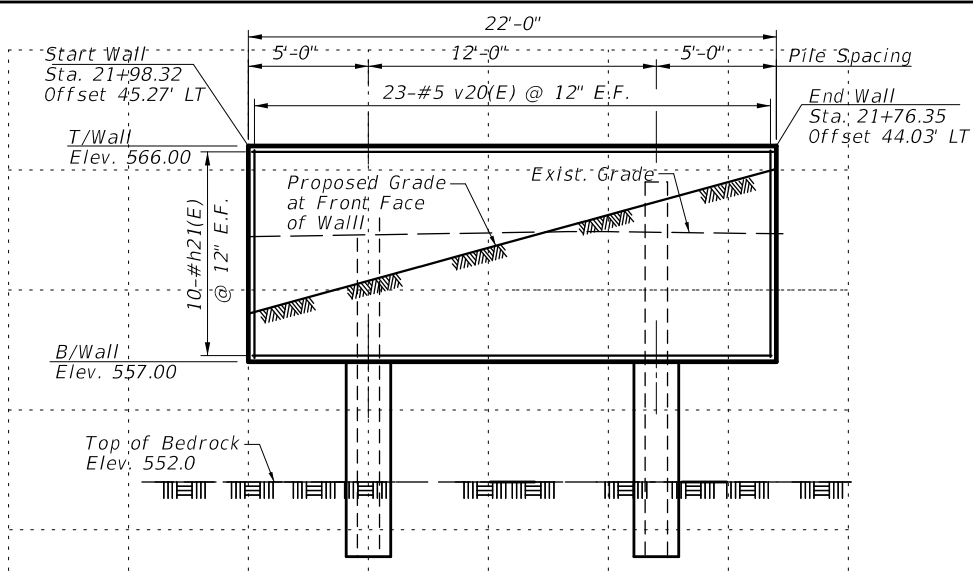


ELEVATION - NORTHWEST RETAINING WALL

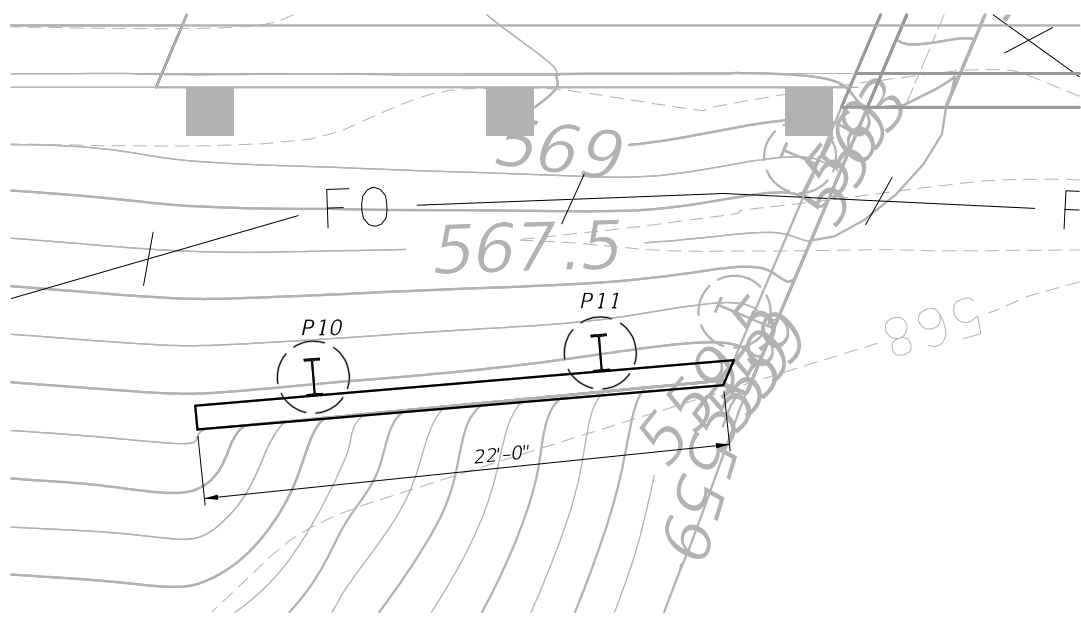


PLAN - SOUTHWEST RETAINING WALL

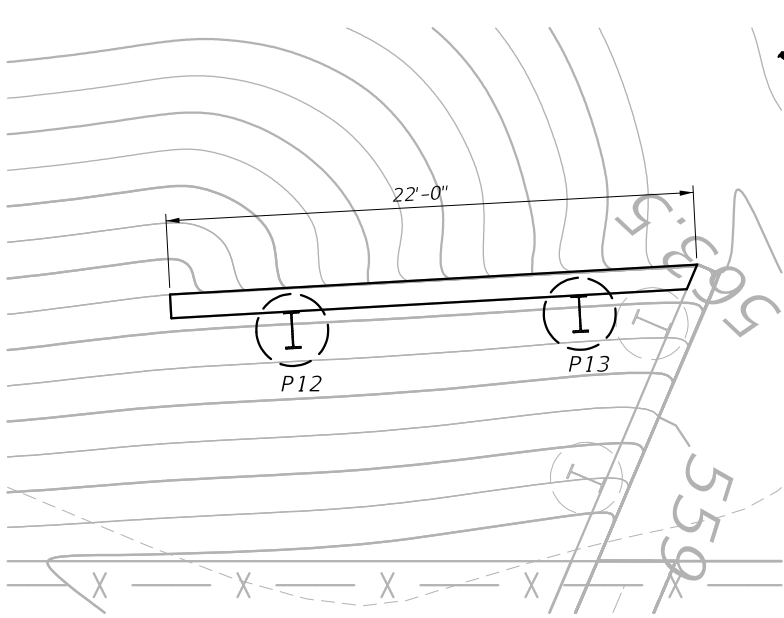

PLAN - NORTHWEST RETAINING WALL

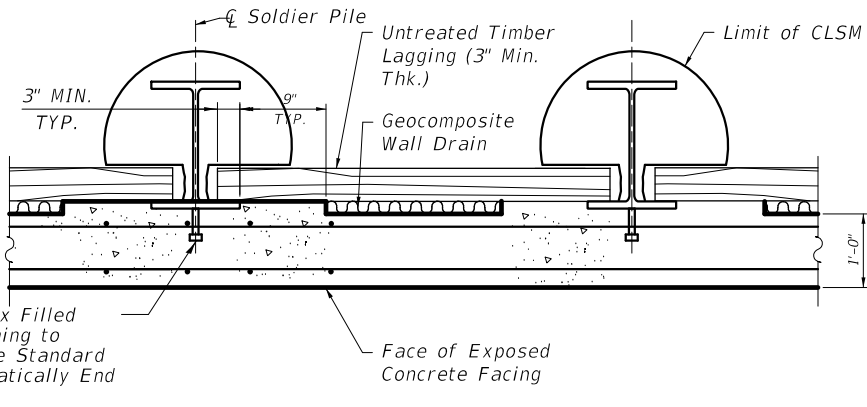


SECTION THRU DRILLED SOLDIER PILE WALL

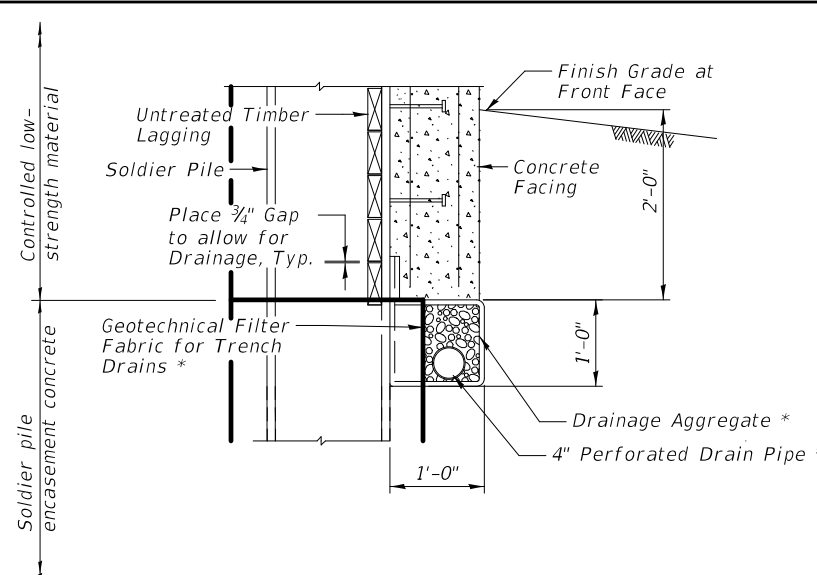

AT SOLDIER PILES

* Included in the Cost of
Pipe Underdrains for
Structures

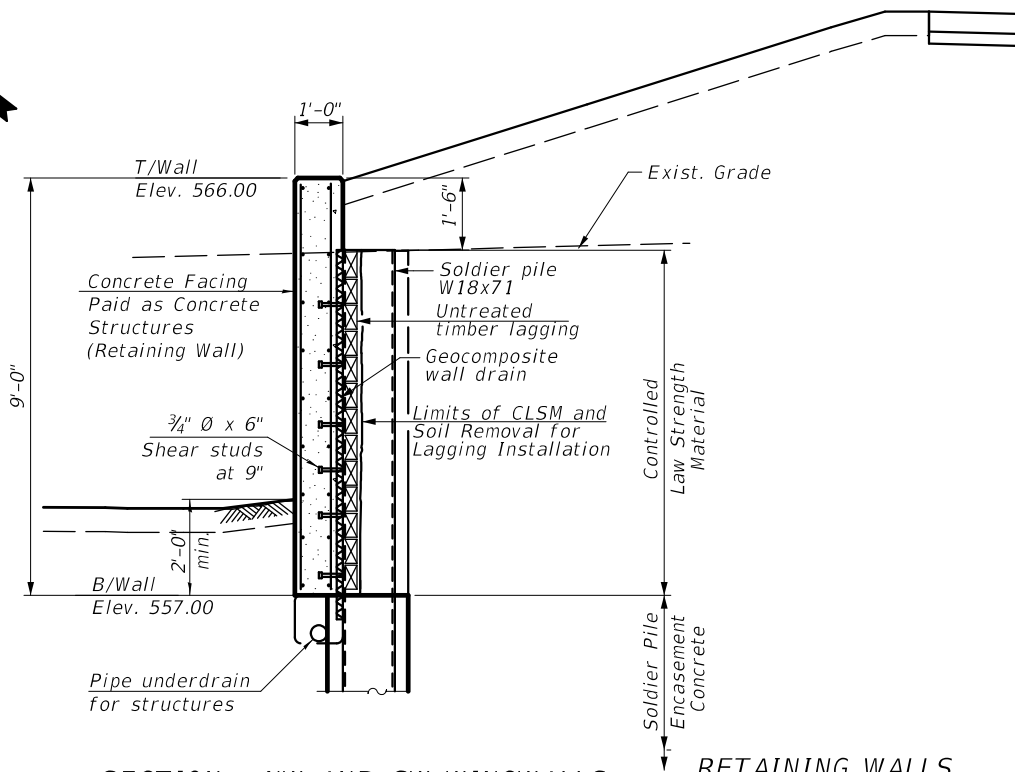


SECTION - NW AND SW WINGWALLS


RETAINING WALLS
BILL OF MATERIAL

Bar	No.	Size	Length	Shape
h20(E)	20	#5	21'-8"	—
h21(E)	20	#5	21'-8"	—
v20(E)	92	#5	8'-8"	—
Reinforcement Bars, Epoxy Coated Concrete Structures (Retaining Wall)				
			Lbs.	1,740
			Cu. Yds.	14.6


FILE NAME: N:\Shorewood\070001\070001D\20102102103\Shorewood\26-070001-02102-Rel_SWall.sht

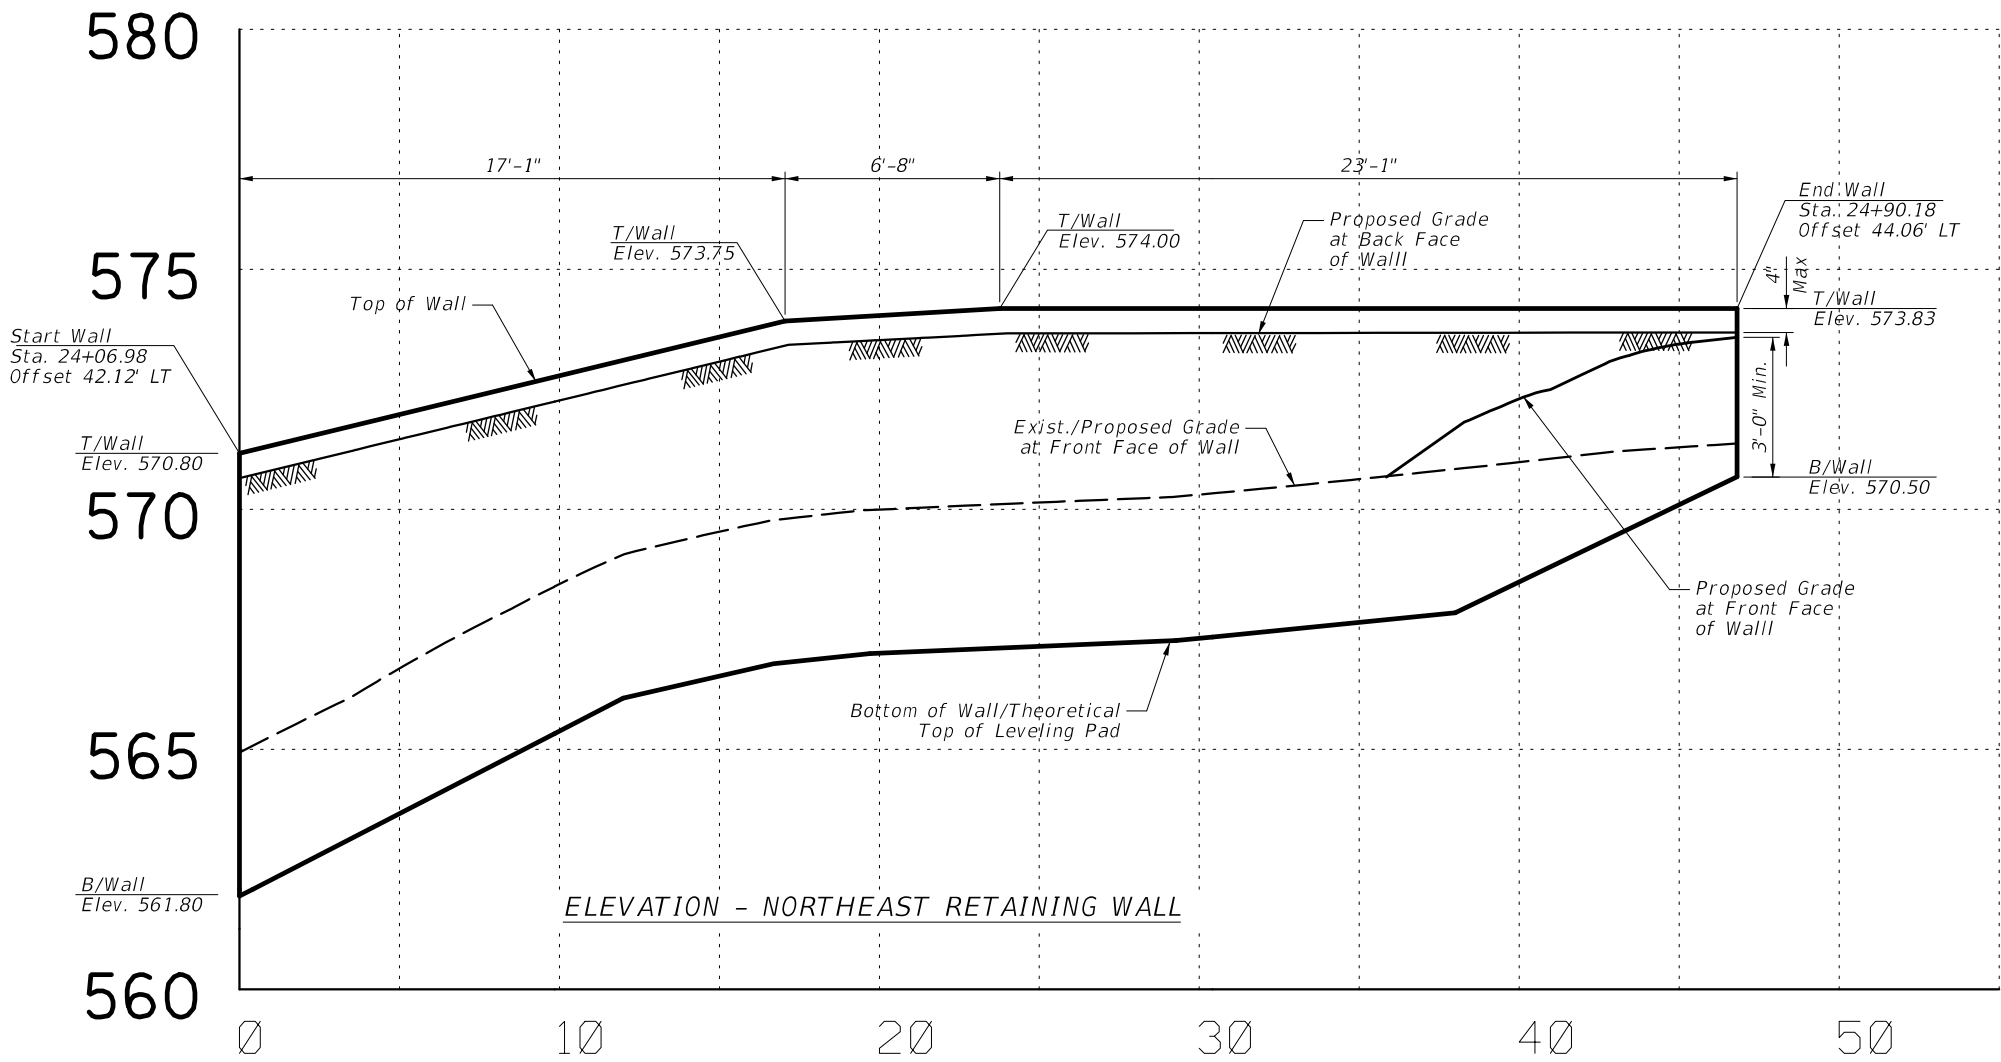

ELEVATION - NORTHEAST RETAINING WALL

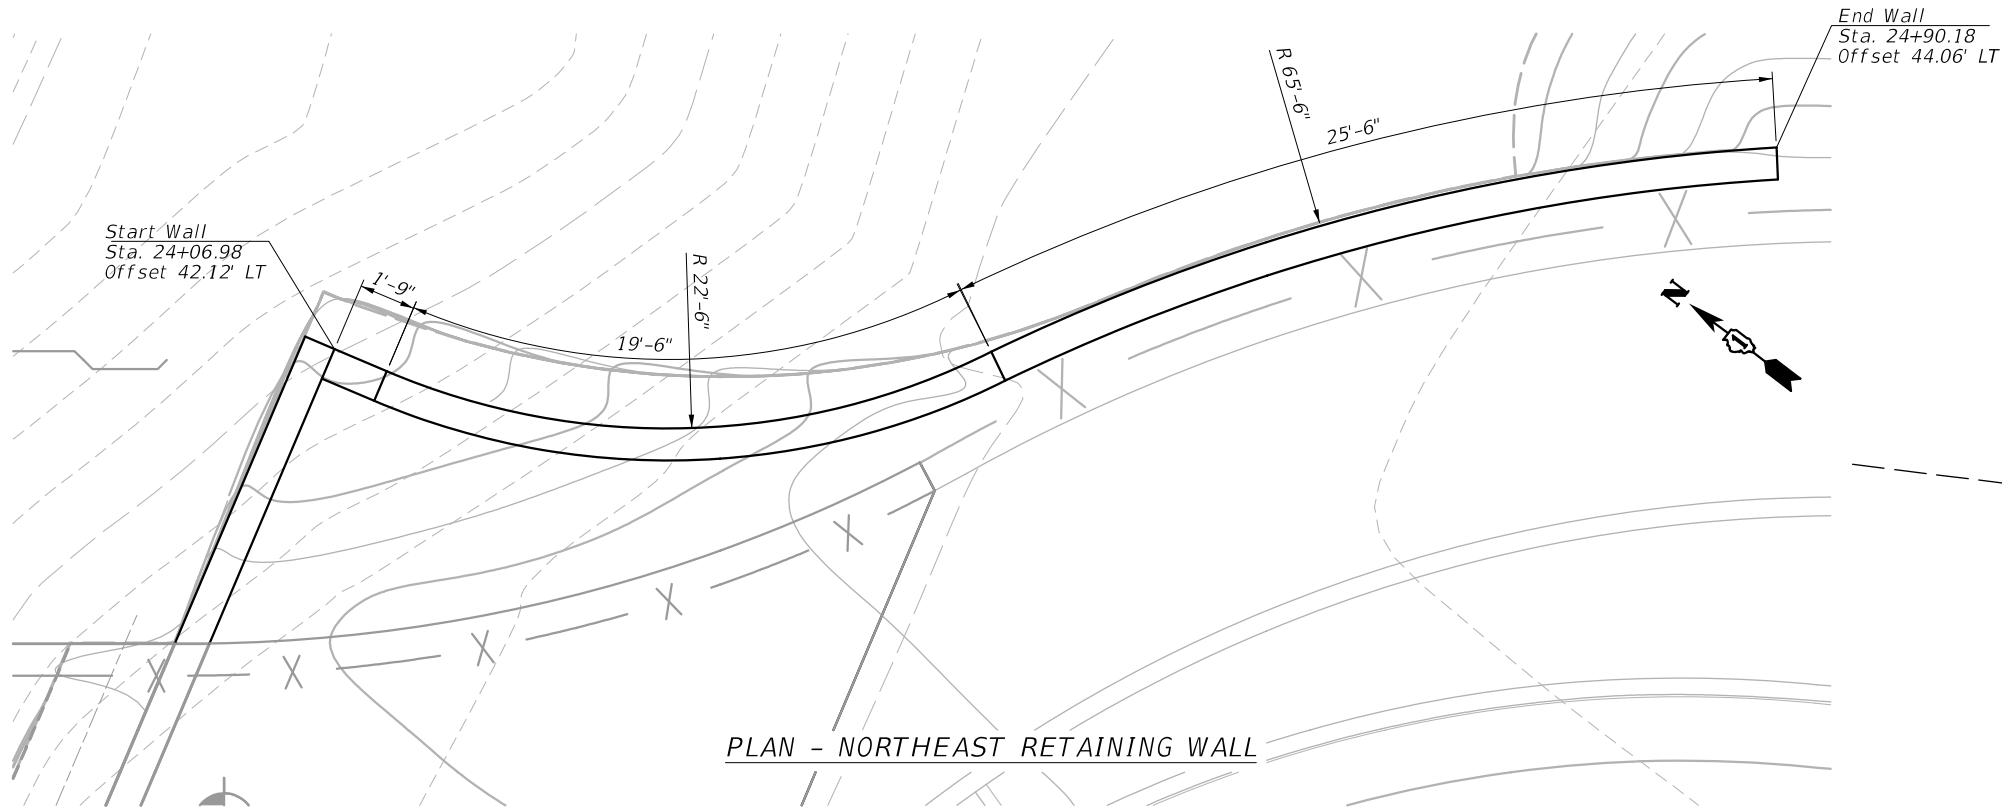


PLAN - NORTHEAST RETAINING WALL

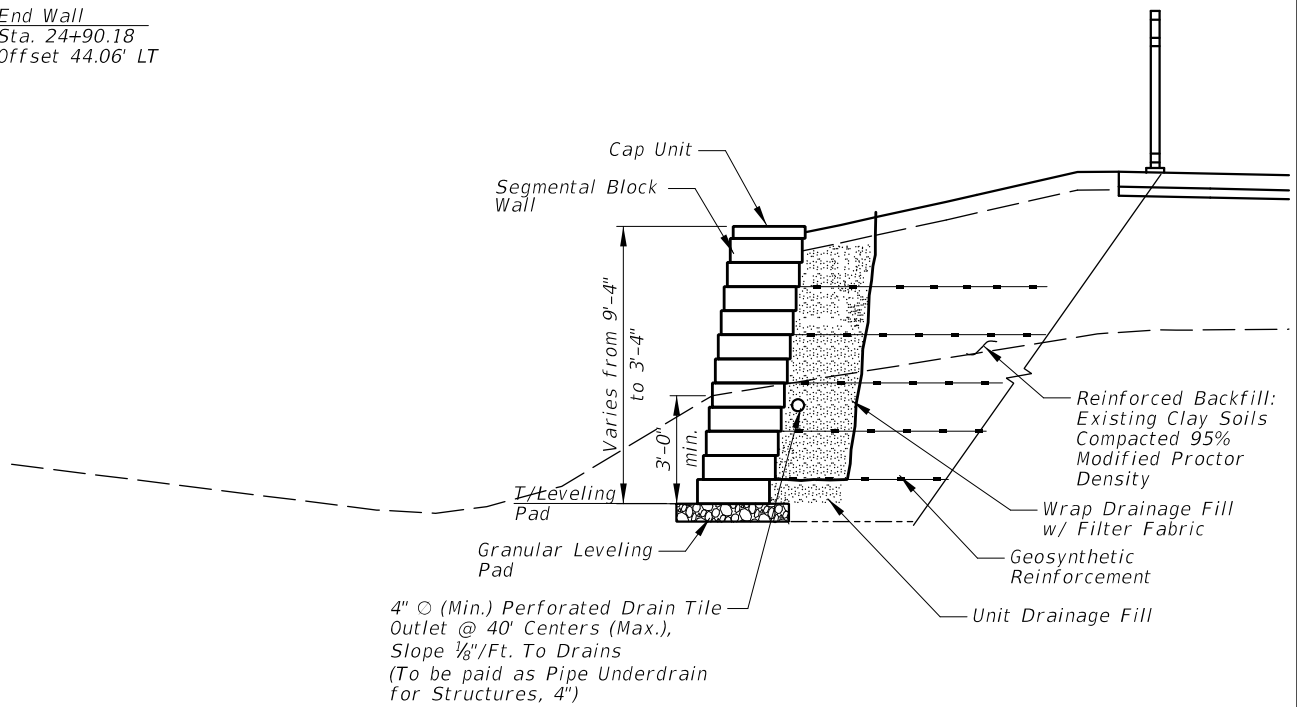


SECTION - NORTHEAST WALL


 CHRISTOPHER B. BURKE ENGINEERING, LTD. 16221 W. 159th Street, Suite 201 Lockport, Illinois 60441 (815) 770-2850	USER NAME = aschaefer	DESIGNED - MM	REVISED -	STATE OF ILLINOIS DEPARTMENT OF TRANSPORTATION	SEIL ROAD WIDENING NORTHEAST WALL				F.A.U. RTE.	SECTION	COUNTY	TOTAL SHEETS	SHEET NO.
		DRAWN - PDR	REVISED -						0403	21-00047-00-WR	WILL	149	115
	PLOT SCALE = 6'	CHECKED - MM	REVISED -						61M01				
	PLOT DATE = 11/2/2025	DATE - 03/24/2021	REVISED -						ILLINOIS FED. AID PROJECT P-91-020-19				
SCALE: NTS				SHEET S-28 OF S-32 SHEETS	STA. 21+50.18 TO STA. 24+10.72								

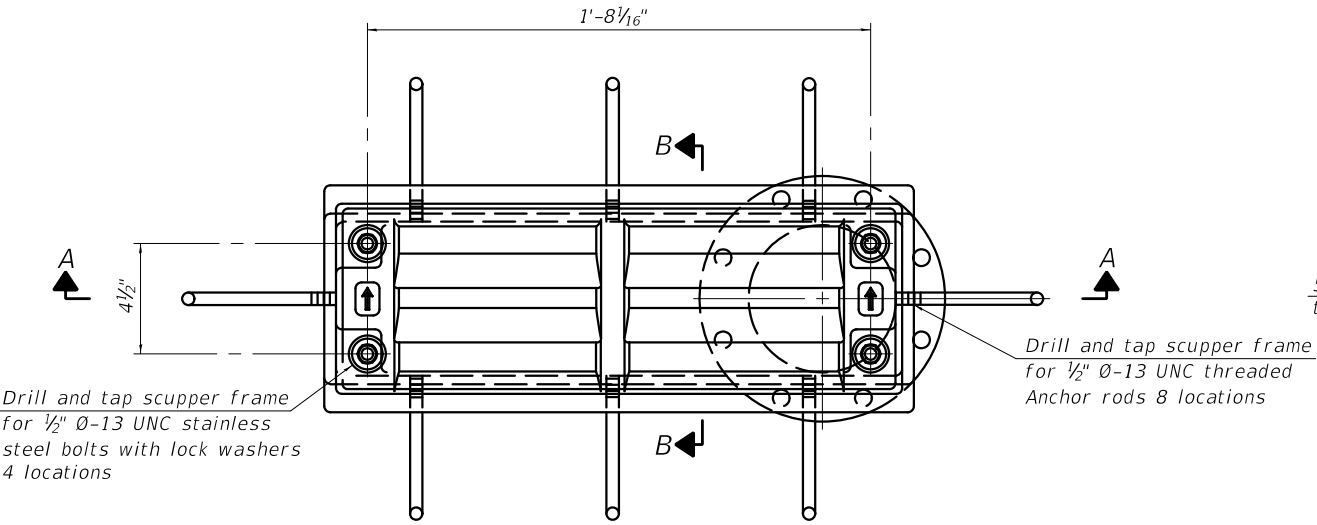

PLAN

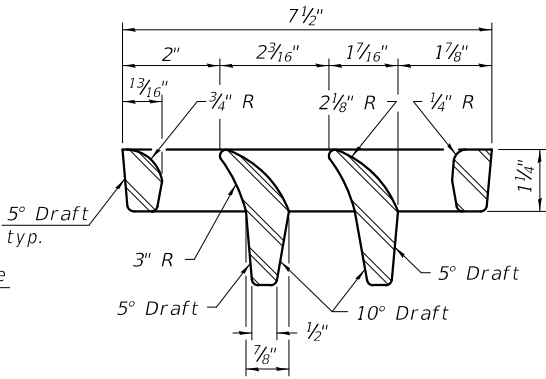


VANE GRATE DETAIL

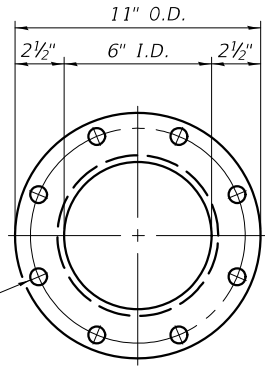


8-1 3/16" Ø holes on
9 1/2" Ø bolt circle

Notes:
All cast iron parts shall be gray iron conforming to the requirements of AASHTO M105, Class 35B and AASHTO M306.
Bolts, anchor rods, nuts and washers shall be according to ASTM A307 and shall be galvanized according to AASHTO M232. As an alternate stainless steel may be used.
Stainless steel hardware shall be according to Article 1006.29(d) of the Standard Specifications.
Structural steel weldments of equal sections and of the same configuration may be substituted for the cast iron scupper frames and downspouts; however, the scupper grates shall remain cast iron. Fillet or full penetration welds shall be used for the weldments. Details shall be submitted to the Engineer for approval.
Structural steel scupper frames and downspouts, when utilized, shall be galvanized according to AASHTO M111.
As an alternate, fiberglass may be used for downspouts according to ASTM D2996 with a short-time rupture strength hoop tensile stress of 30,000 psi min. in lieu of the cast iron or structural steel.
Exterior surfaces of downspouts and exterior exposed surfaces of the scupper frame below deck shall be treated as specified on sheet S-9 of S-32.
The Contractor shall take appropriate measures to assure that Protective Coat is not applied to the scupper.
Cost of the grate, frame, downspout, anchor rods, nuts and washers including complete installation of the scupper shall be paid for at the contract unit price for Drainage Scupper, DS-12.

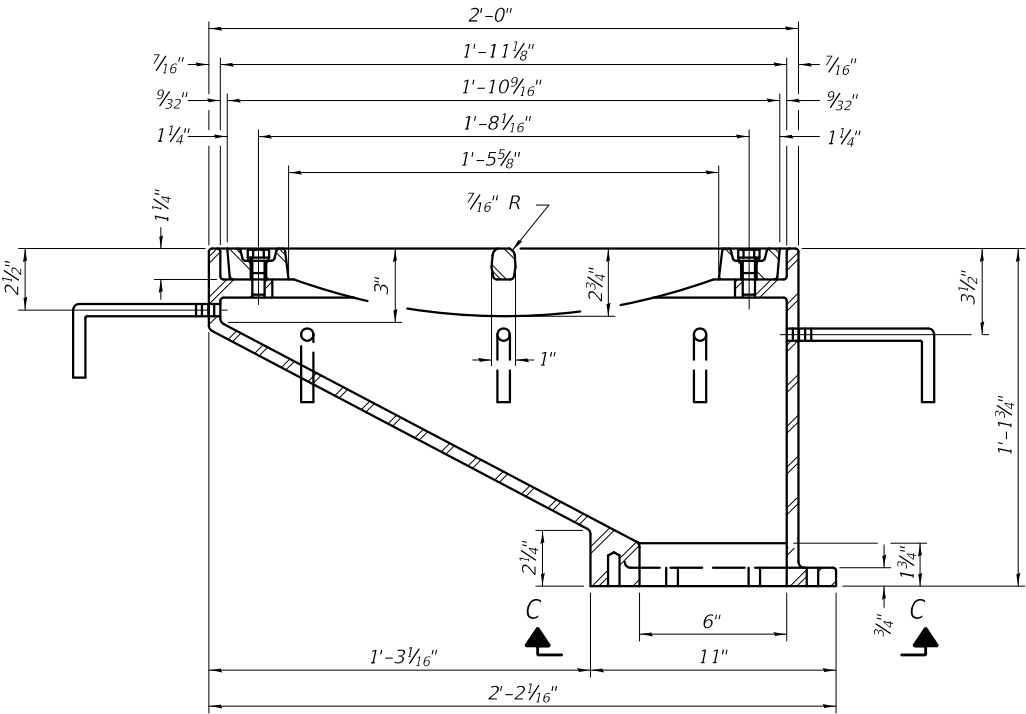


SECTION A-A


See sheet S-9 of S-32 for scupper location relative to parapet.

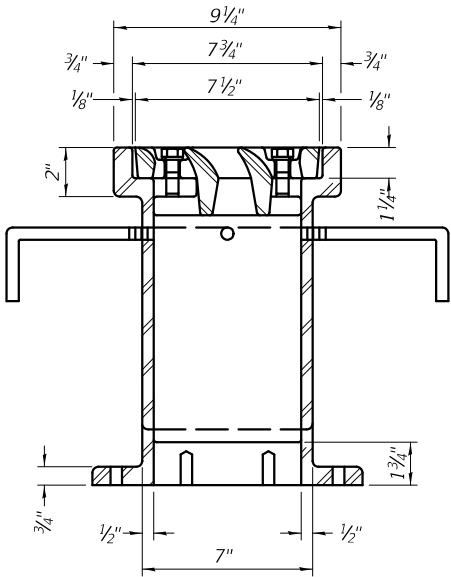


SECTION B-B

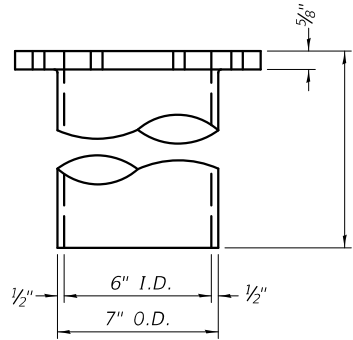


DOWNSPOUT

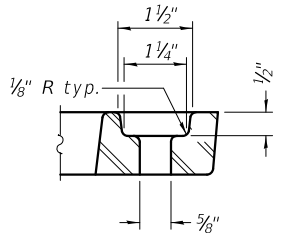

GRATE BOLT HOLE DETAIL

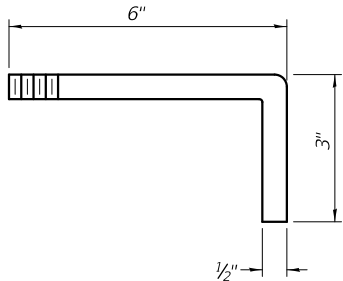

ANCHOR ROD DETAIL

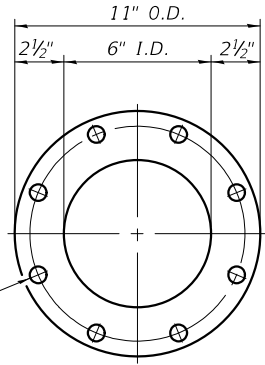

VIEW C-C

Drill and tap 8 holes for 3/4\"/>

BILL OF MATERIAL

ITEM	UNIT	QUANTITY
Drainage Scupper, DS-12	Each	3

DS-12

1-1-2020

FILE NAME: N:\S:\newwood\070001\070001D\2021\02103\515ruct\25-470001.420 102-Drainage Scupper-DS12.dwt

 CHRISTOPHER B. BURKE ENGINEERING, LTD. 16221 W. 159th Street, Suite 201 Lockport, Illinois 60441 (815) 770-2850	USER NAME = aschaefer		DESIGNED - MM	REVISED -	STATE OF ILLINOIS DEPARTMENT OF TRANSPORTATION	SEIL ROAD WIDENING DRAINAGE SCUPPER, DS-12				F.A.U. RTE.	SECTION	COUNTY	TOTAL SHEETS	SHEET NO.
	DRAWN - PDR		REVISED -	0403						21-00047-00-WR	WILL	149	116	
	PLOT SCALE = 2'		CHECKED - MM	REVISED -		61M01								
	PLOT DATE = 11/2/2025		DATE - 03/24/2021	REVISED -		SCALE: NTS	SHEET S-29 OF S-32 SHEETS	STA. 21+50.18 TO STA. 24+10.72		ILLINOIS FED. AID PROJECT	P-91-020-19			

ILLINOIS DEPARTMENT OF TRANSPORTATION			SOIL BORING LOG			Page 1 Of 1 Date <u>6/23/21</u>		
ROUTE FAU Route 403		DESCRIPTION Proposed Seil Road Bridge over DuPage River		Logged By DM				
SECTION 21-00047-00-WR		LOCATION Seil Road, Shorewood, Illinois		SEC 16 TWP. 35N RNG. 9E PM 3rd				
COUNTY WILL		STRUCTURE NO. _____ (Exist.) _____ (Prop.)		Drilling Method AASHTO T 206-19 Hammer Type AUTOMATIC HAMMER				
Boring No. B-1		ELEV. V. _____		ELEV. V. _____				
Station 3801+92		Surf. Wat. El. _____		Groundwater Elev.: _____				
Offset 24' LT		When Drilling 7'		at Completion 4'				
Ground Surface El. 561.80 +/- M.S.L.		After _____ Hrs _____		M.S.L. _____				
FILL: 15" CLAY (TOPSOIL), Dark Brown (A-7-5) FILL: CLAY, Dark Brown, Trace Black, Trace Gravel, Contains Tan Limestone Fragments, Trace Roots, Very Stiff, Moist (PID = 0.0 ppm) ORGANIC SILT, Brown and Gray, Some Sand, Trace Gravel, Contains Shells, Loose to Very Loose, Wet (PID = 0.0 ppm) (Atterberg Limits Test LL=33, PL=24, PI=9) PEAT, Dark Gray, Contains Shells and Fibers, Soft, Wet (PID = 0.0 ppm) SANDY GRAVEL, Brown, Contains Tan Limestone Fragments, Very Dense, Saturated (PID = 0.0 ppm) SHALEY LIMESTONE BEDROCK, Weathered (PID = 0.0 ppm) End of Boring @ 11.0 Feet Note: 1. No Petroleum odors were observed in this boring utilizing olfactory senses and all the soil samples were screened with a MiniRae 3000 OVM photo-ionization detector (PID). All PIDS = 0.0 pm. 2. Weathered bedrock was encountered at approximately 9.5 feet b.e.g.l. and solid bedrock was encountered at approximately 11 feet b.e.g.l. where total auger and total split spoon refusal was encountered. This bedrock was then cored to a depth of 26 feet b.e.g.l. (see Rock Core Log). 3. Sample 1 was discretely chosen to be environmentally chemically tested for pH by an independent environmental laboratory.		1.0 2.0 3.0 4.0 5.0 6.0 7.0 8.0 9.0 10.0 11.0 12.0 13.0 14.0 15.0 16.0	4 6 8 2 3 2 1 2 14 27 50 50/0" refusal	2.25 P 0.25 P 	16.1 30.3 36.9 180.3			

N=Standard Penetration Test-Blows per six inches to drive 2" O.D. (QU)=B=Bulge S=Shear P=Penetrometer Test
Split Spoon Sampler 18" with 140lb hammer falling 30"
3.25" Diameter Hollow Stem Augers used between Split Spoon Sample intervals unless noted otherwise.
ATV Drill Rig (Model CME-750) used. SEEEO Job No. 127356

ROUTE FAU Route 403		DESCRIPTION Proposed Seal Road Bridge over DuPage River						Page 1 Of 1 Date <u>6/23/21</u>
SECTION 21-00047-00-WR		LOCATION Seal Road, Shorewood, Illinois	SEC 16 TWP .35N RNG. 9E PM 3rd					Logged By DM
COUNTY WILL		STRUCTURE NO.		(Exist.)		(Prop.)		
		Drilling Method		AASHTO T 206-19		Hammer Type		AUTOMATIC HAMMER
Boring No. B-2	E L E V.	D E P T H	S P C S N Qu	M O I S T . (%)	Surf. Wat. El.	E L E V.	D E P T H	S P C S N Qu M O I S T . (%)
Station 3802+04	(M.S.L.)	(ft.)	(blows)	(TSF)	Groundwater Elev.: When Drilling 8' at Completion 5'	(M.S.L.)	(ft.)	(blows) (TSF) (%)
Offset 16' RT					After Hrs			
Ground Surface El. .562.80 +/- M.S.L.								
FILL: 12" SANDY CLAY (TOPSOIL), Dark Brown, Some Gravel (A-7-5)	561.8	1.0						
FILL: SANDY CLAY, Dark Brown, Trace Gravel, Trace Shells, Trace Roots, Very Stiff, Moist (A-6) (PID = 0.0 ppm)		2.0	5 6	2.75 P 18.0				
		3.0						
	559.3	4.0	2 3 2	0.50 P 37.5				
ORGANIC CLAY, Brown and Gray, Some Sand, Trace Gravel, Contains Shells, Medium to Stiff, Wet (A-7-6) (PID = 0.0 ppm)		5.0						
		6.0						
		7.0	2 7	1.25 P 36.0 14.6				
SAND AND GRAVEL, Brown and Gray, Trace Clay, Medium Dense, Moist (A-1-b) (PID = 0.0 ppm)	555.8	8.0						
		9.0	9 21					
SAND AND GRAVEL, Brown, Contains Tan Limestone Fragments and Cobble Pieces, Dense, Saturated (A-1-b) (PID = 0.0 ppm)	554.3	10.0	50/1"	refusal				
SHALEY LIMESTONE BEDROCK, Weathered (PID = 0.0 ppm)	552.8	11.0						
		12.0						
		13.0						
		14.0						
		15.0						
		16.0						

Note:

- No Petroleum odors were observed in this boring utilizing olfactory senses and all the soil samples were screened with a MiniRae 3000 OVM photo-ionization detector (PID). All PID's = 0.0 pm.
- Weathered bedrock was encountered at approximately 9.5 feet b.e.g.l. and solid bedrock was encountered at approximately 10 feet b.e.g.l. where total auger and total split spoon refusal was encountered. This bedrock was then cored to a depth of 25 feet b.e.g.l. (see Rock Core Log).
- Sample 1 was discretely chosen to be environmentally chemically tested for VOCs, SVOCs and Total & RCRA Metals and pH by an independent environmental laboratory.

N=Standard Penetration Test-Blows per six inches to drive 2" O.D. (QU)=Bulge S=Shear P=Penetrometer Test
Split Spoon Sampler 18" with 140lb hammer falling 30"
3.25" Diameter Hollow Stem Augers used between Split Spoon Sample intervals unless noted otherwise.
ATV Drill Rig (Model CME-750) used.

SEECO Job No. 12735G

ILLINOIS DEPARTMENT
OF TRANSPORTATION

ROUTE FAU Route 403 DESCRIPTION Proposed Seil Road Bridge over DuPage River

Soil Sampling Log

Page 1 of 1
Date 6/24/21

SECTION 21-00047-00-WR

COUNTY WILL

LOCATION Seil Road, Shorewood, Illinois

STRUCTURE NO. _____ (Exist.) _____ (Prop.)

SEC 16 TWP 35N RNG. 9E PM 3rd

Boring No. B-4

Station 3804+12

Offset 27' LT

Ground Surface El. 569.80 +/- M.S.L.

Drilling Method AASHTO T 206-19 Hammer Type AUTOMATIC HAMMER

LOG

E L E V.	D E P T H	S P T N	U C S Q	M O I S T.	Surf. Wat. El. _____ Groundwater Elev.: When Drilling <u>Dry</u> at Completion <u>Dry</u>	E L E V.	D E P T H	S P T N	U C S Q	M O I S T.
(M.S.L.)	(ft.)	(blows)	(TSF)	(%)	After _____ Hrs _____	(M.S.L.)	(ft.)	(blows)	(TSF)	(%)
	1.0		4							
	2.0		5	2.75 P						
	3.0		7							
	4.0		5							
	5.0		7	2.25 P						
	6.0									
	7.0		6							
	8.0		9	3.50 P						
	9.0		10							
	10.0									
	11.0									
	12.0									
	13.0									
	14.0									
	15.0									
	16.0									

FILL: 12" CLAY (TOPSOIL), Dark Brown (A-7-5)

FILL: CLAY, Brown and Gray, Some Dark Brown, Trace Sand and Gravel, Contains Bricks, Very Stiff, Moist (PID = 0.0 ppm)

CLAY, Brown and Gray, Trace Sand, Little Gravel, Very Stiff, Moist (A-7-6)
(Atterberg Limits Test
LL=43, PL=21, PI=23)
(PID = 0.0 ppm)

(PID = 0.0 ppm)

SHALEY LIMESTONE BEDROCK, Weathered (PID = 0.0 ppm)

End of Boring @ 9.0 Feet

Note:
1. No Petroleum odors were observed in this boring utilizing olfactory senses and all the soil samples were screened with a MiniRae 3000 OVM photo-ionization detector (PID). All PIDS = 0.0 ppm.
2. Weathered bedrock was encountered at approximately 8 feet b.e.g.l. and solid bedrock was encountered at approximately 9 feet b.e.g.l. where total auger and total split spoon refusal was encountered. This bedrock was then cored to a depth of 24 feet b.e.g.l. (see Rock Core Log).
3. Sample 1 was discretely chosen to be environmentally chemically tested for VOCs, SVOCs and Total 8 RCRA Metals and pH by an independent environmental laboratory.

N=Standard Penetration Test-Blows per six inches to drive 2" O.D. (QU)B=Bulge S=Shear P=Penetrometer Test
Split Spoon Sampler 18" with 140lb hammer falling 30"
3.25" Diameter Hollow Stem Augers used between Split Spoon Sample intervals unless noted otherwise.
Diedrich Drill Rig (Model D-50) used.

SEECO Job No. 12735G

FILE NAME: N:\Shorewood\070001\070001D\202102102103\Shorewood\32-470001-42D-102-Rock-Core-Logs.sht

ILLINOIS DEPARTMENT OF TRANSPORTATION

ROCK CORE LOG

Page 1 Of 1

ROUTE

FAU RTE 403

DESCRIPTION

Proposed Seil Road Bridge over DuPage River

Logged By

DM

SECTION

21-00047-00-WR

LOCATION

Seil Road, Shorewood, IL

SEC

16

TWP

35N

RNG

9E

PM

3rd

COUNTY

Will

CORING METHOD

Rotary, Diamond Bit Core Barrel

STRUCT. NO.

(Prop.)

CORING BARREL TYPE & SIZE

NX 5' split barrel 2-1/8"

Core Diameter

2.04"

in

Station

3801+92

Top of Rock Elevation

M.S.L.

Offset

24' LT

Begin Core Elevation

M.S.L.

Ground Surface Elev.

561.80+/-

M.S.L.

DEPTH

12.0

13.0

14.0

15.0

16.0

17.0

18.0

19.0

20.0

21.0

22.0

23.0

24.0

25.0

26.0

27.0

28.0

29.0

30.0

31.0

32.0

RECOVERY

91

96

100

RECOVERY

37.0

57.0

94.0

CORE TIME

3.2

4.0

4.0

STRENGTH

SHALEY LIMESTONE BEDROCK, Light Gray, With Greenish Gray Bands, Slightly Weathered, Fine to Medium Grained, Strong HCL Reaction, Thinly Bedded, Closely Spaced Horizontal Joints, Widely Spaced Vertical Joints, Good Discontinuity Condition, Vuggy, Rock Quality is Poor

493

246

SHALEY LIMESTONE BEDROCK, Light Gray, With Greenish Gray Bands, Slightly Weathered, Fine to Medium Grained, Strong HCL Reaction, Thinly Bedded, Closely Spaced Horizontal Joints, Widely Spaced Vertical Joints, Good Discontinuity Condition, Vuggy, Rock Quality is Fair, Medium Strong Rock (R3) to Weak Rock (R2)

(Depth: 17.5', Moisture Content: 0.85%, Dry Density = 164.6 PCF)

(Depth: 18.5', Moisture Content: 0.54%, Dry Density = 164.5 PCF)

SHALEY LIMESTONE BEDROCK, Light Gray, With Greenish Gray Bands, Fresh to Slightly Weathered, Fine to Medium Grained, Strong HCL Reaction, Thinly Bedded, Closely Spaced Horizontal Joints, Widely Spaced Vertical Joints, Good to Excellent Discontinuity Condition, Vuggy, Rock Quality is Excellent

562

End of Boring @ 26 Feet.

Note:

1) Top of bedrock is approximately 11 feet from existing ground surface.

2) Total split spoon sampler and hollow stem auger refusal was encountered at approximately 11 feet below the existing ground surface level (N=50 blows/ 1 inch). A Tri-Cone rock roller bit was used to clean out the borehole before rock coring was started. At approximately 11 feet below the existing grade level, a NX size (2-1/8" diameter) 5 foot long diamond bit core barrel attached to the drill rods was then used to core the bedrock.

3) This core boring was backfilled and plugged with bentonite chips and hydrated with water- Driller's Observation.

4) The groundwater level reading after coring the bedrock was not recorded due to injecting water into the core borehole during the coring process to cool the rock coring bit and therefore would not be accurate.

Color pictures of the cores

Yes

Cores will be stored for examination until

Until Construction is Completed

The "Strength" column represents the uniaxial compressive strength of the core sample (ASTM D 7012 which replaces ASTM D-2938)

SEECO Job No. 12733G

ILLINOIS DEPARTMENT OF TRANSPORTATION

ROCK CORE LOG

Page 1 Of 1

ROUTE

FAU RTE 403

DESCRIPTION

Proposed Seil Road Bridge over DuPage River

Logged By

DM

SECTION

21-00047-00-WR

LOCATION

Seil Road, Shorewood, IL

SEC

16

TWP

35N

RNG

9E

PM

3rd

COUNTY

Will

CORING METHOD

Rotary, Diamond Bit Core Barrel

STRUCT. NO.

(Prop.)

CORING BARREL TYPE & SIZE

NX 5' split barrel 2-1/8"

Core Diameter

2.04"

in

Station

3802+04

Top of Rock Elevation

M.S.L.

Offset

16' RT

Begin Core Elevation

M.S.L.

Ground Surface Elev.

562.80+/-

M.S.L.

DEPTH

11.0

12.0

13.0

14.0

15.0

16.0

17.0

18.0

19.0

20.0

21.0

22.0

23.0

24.0

25.0

26.0

27.0

28.0

29.0

30.0

31.0

RECOVERY

58

70

96

98

RECOVERY

0.0

9.0

46.0

75.0

CORE TIME

3.0

4.0

3.0

4.0

STRENGTH

SHALEY LIMESTONE BEDROCK, Tan and Gray, With Greenish Gray Bands, Moderately Weathered, Fine to Medium Grained, Strong HCL Reaction, Thinly Bedded, Closely Spaced Horizontal Joints, Widely Spaced Vertical Joints, Fair Discontinuity Condition, Rock Quality is Very Poor

633

394

SHALEY LIMESTONE BEDROCK, Tan and Light Gray, With Greenish Gray Bands, Slightly to Moderately Weathered, Fine to Medium Grained, Strong HCL Reaction, Thinly Bedded, Closely Spaced Horizontal Joints, Widely Spaced Vertical Joints, Fair Discontinuity Condition, Vuggy, Rock Quality is Very Poor

(Depth: 17.25', Moisture Content: 0.92%, Dry Density = 163.6 PCF)

SHALEY LIMESTONE BEDROCK, Light Gray, With Greenish Gray Bands, Slightly Weathered, Fine to Medium Grained, Strong HCL Reaction, Thinly Bedded, Closely Spaced Horizontal Joints, Widely Spaced Vertical Joints, Trace Gray Silt within Joints, Fair Discontinuity Condition, Vuggy, Rock Quality is Poor, Strong Rock (R4) to Medium Strong Rock (R3)

(Depth: 15.5', Moisture Content: 0.86%, Dry Density = 162.7 PCF)

(Depth: 22', Moisture Content: 1.09%, Dry Density = 164.4 PCF)

SHALEY LIMESTONE BEDROCK, Light Gray & Gray, With Greenish Gray Bands, Slightly Weathered, Fine to Medium Grained, Strong HCL Reaction, Thinly Bedded, Closely Spaced Horizontal Joints, Widely Spaced Vertical Joints, Good Discontinuity Condition, Vuggy, Rock Quality is Good, Strong Rock (R4)

512

End of Boring @ 25 Feet.

Note:

1) Top of bedrock is approximately 10 feet from existing ground surface.

2) Total split spoon sampler and hollow stem auger refusal was encountered at approximately 10 feet below the existing ground surface level (N=50 blows/ 0 inch). A Tri-Cone rock roller bit was used to clean out the borehole before rock coring was started. At approximately 10 feet below the existing grade level, a NX size (2-1/8" diameter) 5 foot long diamond bit core barrel attached to the drill rods was then used to core the bedrock.

3) This core boring was backfilled and plugged with bentonite chips and hydrated with water- Driller's Observation.

4) The groundwater level reading after coring the bedrock was not recorded due to injecting water into the core borehole during the coring process to cool the rock coring bit and therefore would not be accurate.

Color pictures of the cores

Yes

Cores will be stored for examination until

Until Construction is Completed

The "Strength" column represents the uniaxial compressive strength of the core sample (ASTM D 7012 which replaces ASTM D-2938)

SEECO Job No. 12733G

ILLINOIS DEPARTMENT OF TRANSPORTATION

ROCK CORE LOG

Page 1 Of 1

ROUTE

FAU RTE 403

DESCRIPTION

Proposed Seil Road Bridge over DuPage River

Logged By

DM

SECTION

21-00047-00-WR

LOCATION

Seil Road, Shorewood, IL

SEC

16

TWP

35N

RNG

9E

PM

3rd

COUNTY

Will

CORING METHOD

Rotary, Diamond Bit Core Barrel

STRUCT. NO.

(Prop.)

CORING BARREL TYPE & SIZE

NX 5' split barrel 2-1/8"

Core Diameter

2.04"

in

Station

3804+12

Top of Rock Elevation

M.S.L.

Offset

27' LT

Begin Core Elevation

M.S.L.

Ground Surface Elev.

569.80+/-

M.S.L.

DEPTH

10.0

11.0

12.0

13.0

14.0

15.0

16.0

17.0

18.0

19.0

20.0

21.0

22.0

23.0

24.0

25.0

26.0

27.0

28.0

29.0

30.0

RECOVERY

65

95

87

RECOVERY

7.0

8.0

32.0

CORE TIME

4.0

4.0

4.0

STRENGTH

SHALEY LIMESTONE BEDROCK, Tan and Light Brown, With Greenish Gray Bands, Moderately Weathered, Fine to Medium Grained, Strong HCL Reaction, Thinly Bedded, Closely Spaced Horizontal Joints, Widely Spaced Vertical Joints, Fair Discontinuity Condition, Vuggy, Rock Quality is Very Poor

562

SHALEY LIMESTONE BEDROCK, Tan and Gray, With Greenish Gray Bands, Moderately Weathered, Fine to Medium Grained, Strong HCL Reaction, Thinly Bedded, Closely Spaced Horizontal Joints, Widely Spaced Vertical Joints, Fair Discontinuity Condition, Vuggy, Rock Quality is Very Poor

(Depth: 19.25', Moisture Content: 1.15%, Dry Density = 160.7 PCF)

SHALEY LIMESTONE BEDROCK, Light Gray, With Greenish Gray Bands, Moderately Weathered, Fine to Medium Grained, Strong HCL Reaction, Thinly Bedded, Closely Spaced Horizontal Joints, Widely Spaced Vertical Joints, Fair Discontinuity Condition, Vuggy, Rock Quality is Poor, Strong Rock (R4)

(Depth: 19.25', Moisture Content: 1.15%, Dry Density = 160.7 PCF)

End of Boring @ 24 Feet.

Note:

1) Top of bedrock is approximately 9.0 feet from existing ground surface.

2) Total split spoon sampler refusal (N=50 blows/ 1 inch at 8.58 feet) and total hollow stem auger refusal was encountered at approximately 9.0 feet below the existing ground surface level. A Tri-Cone rock roller bit was used to clean out the borehole before rock coring was started. At approximately 9.0 feet below the existing grade level, a NX size (2-1/8" diameter) 5 foot long diamond bit core barrel attached to the drill rods was then used to core the bedrock.

3) This core boring was backfilled and plugged with bentonite chips and hydrated with water- Driller's Observation.

4) The groundwater level reading after coring the bedrock was not recorded due to injecting water into the core borehole during the coring process to cool the rock coring bit and therefore would not be accurate.

Color pictures of the cores

Yes

Cores will be stored for examination until

Until Construction is Completed

The "Strength" column represents the uniaxial compressive strength of the core sample (ASTM D 7012 which replaces ASTM D-2938)

SEECO Job No. 12733G



CHRISTOPHER B. BURKE ENGINEERING, LTD.
16221 W. 159th Street, Suite 201
Lockport, Illinois 60441
(815) 770-2850


USER NAME = aschaefer	DESIGNED - MM	REVISED -
	DRAWN - PDR	REVISED -
PLOT SCALE = 2'	CHECKED - MM	REVISED -
PLOT DATE = 11/2/2025	DATE - 03/24/2021	REVISED -

STATE OF ILLINOIS
DEPARTMENT OF TRANSPORTATION

SCALE: NTS	SHEET	S-32	OF S-32 SHEETS	STA. 21+50.18 TO STA. 24+10.72
------------	-------	------	----------------	--------------------------------

SEIL ROAD WIDENING
ROCK CORE LOGS


F.A.U. RTE.	SECTION	COUNTY	TOTAL SHEETS	SHEET NO.
0403	21-00047-00-WR	WILL	149	119
				61M01
		ILLINOIS	FED. AID PROJECT	P-91-020-19

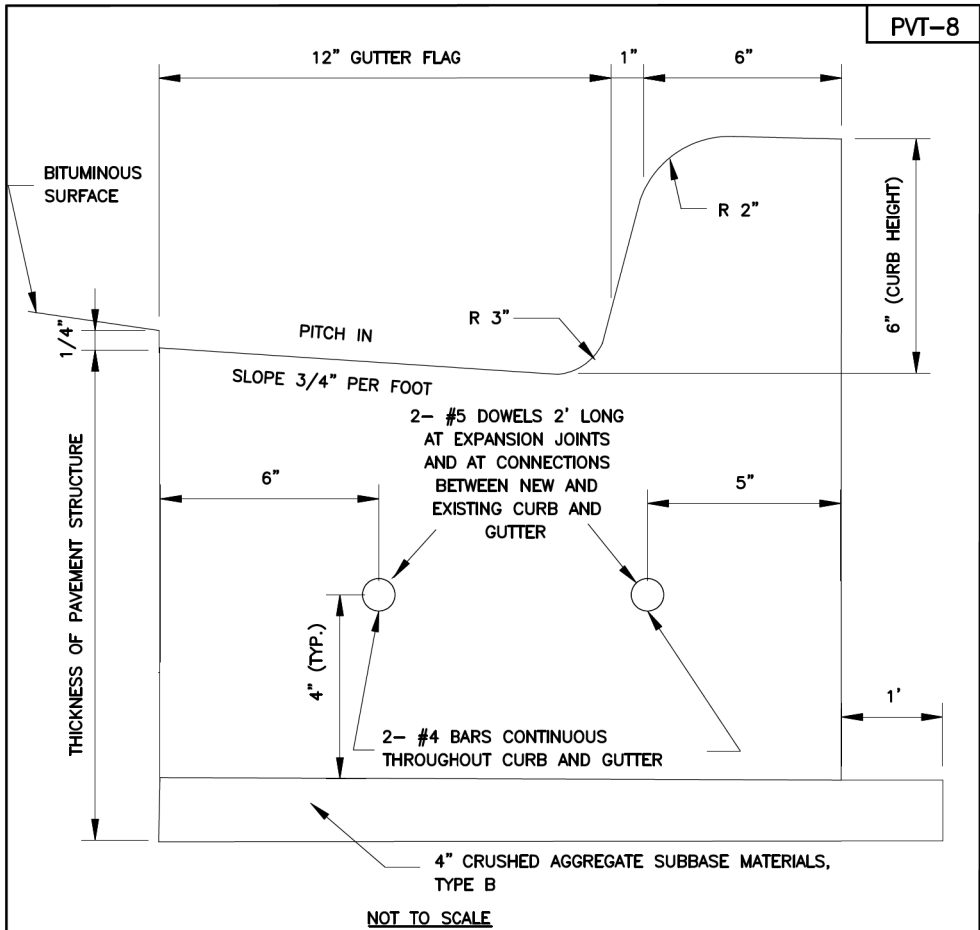

- NOTES:**
1. ALL CURB AND GUTTER SHALL BE CONSTRUCTED WITH IDOT CLASS SI CONCRETE WITH A MINIMUM COMPRESSIVE STRENGTH OF 4000 PSI AT 14 DAYS. PROVIDE AND TEST 3 CYLINDERS FOR EACH DAY'S POUR, OR 50 CUBIC YARDS, WHICHEVER IS LESS.
 2. CONTRACTION JOINTS SHALL BE SAW-CUT AT 20' INTERVALS AND CAULKED.
 3. PREFORMED EXPANSION JOINTS, 3/4" THICK, SHALL BE PLACED FIVE FEET EITHER SIDE OF STORM STRUCTURES IN CURB AND GUTTER, AT CURB RETURNS AND AT POINTS OF CURVATURE, AT ALL CONNECTIONS BETWEEN NEW AND EXISTING CURB AND GUTTER, AND AT 100' INTERVALS ON TANGENTS.
 4. CURB AND GUTTER AT STORM STRUCTURES SHALL BE BOXED-OUT AND HAND-FORMED BETWEEN EXPANSION JOINTS. FORMS SHALL BE PLACED AND INSPECTED BY VILLAGE PRIOR TO POURING CONCRETE. STRUCTURE FRAMES SHALL BE PLACED AND ADJUSTED PRIOR TO THIS INSPECTION.
 5. THE FOLLOWING SHALL BE STAMPED IN THE CURB AT THE INDICATED LOCATIONS:
 "W" FOR WATER SERVICES
 "S" FOR SANITARY SEWER SERVICES
 "ST" FOR STORM SEWER SERVICES
 "CO" FOR STORM SEWER SERVICE LINE CLEAN-OUTS
 6. DOWELS AT EXPANSION JOINTS SHALL BE CENTERED ON THE JOINT (DRILLED INTO EXISTING CURB AND GUTTER), AND SHALL BE INSTALLED WITH GREASE CAPS ON ONE SIDE.

VILLAGE OF SHOREWOOD
STANDARD DETAIL
FOR
CONCRETE CURB & GUTTER
TYPE B-6.12


DATE: JUNE 2007
-VPV-pvt-8 (B-6.12 curb).dgn

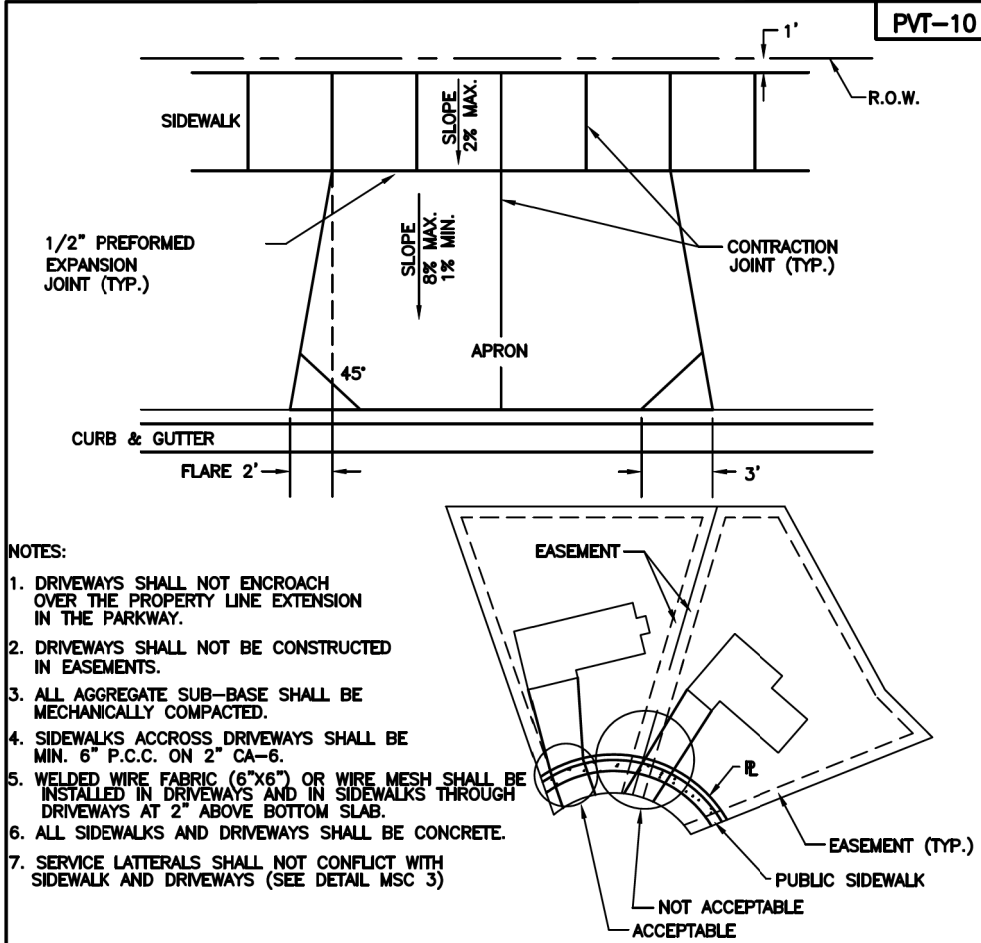

NOTES:

1. DRIVEWAYS SHALL NOT ENCROACH OVER THE PROPERTY LINE EXTENSION IN THE PARKWAY.
2. DRIVEWAYS SHALL NOT BE CONSTRUCTED IN EASEMENTS.
3. ALL AGGREGATE SUB-BASE SHALL BE MECHANICALLY COMPACTED.
4. SIDEWALKS ACCROSS DRIVEWAYS SHALL BE MIN. 6" P.C.C. ON 2" CA-6.
5. WELDED WIRE FABRIC (6"x6") OR WIRE MESH SHALL BE INSTALLED IN DRIVEWAYS AND IN SIDEWALKS THROUGH DRIVEWAYS AT 2" ABOVE BOTTOM SLAB.
6. ALL SIDEWALKS AND DRIVEWAYS SHALL BE CONCRETE.
7. SERVICE LATERALS SHALL NOT CONFLICT WITH SIDEWALK AND DRIVEWAYS (SEE DETAIL MSC 3)


DRIVEWAYS (AND SIDEWALKS THROUGH DRIVEWAYS)

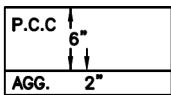

CONVENTIONAL
CONCRETE

VILLAGE OF SHOREWOOD
STANDARD DETAIL
FOR
TYPICAL RESIDENTIAL
DRIVEWAY

DATE: JUNE 2007
-VPV-10 (Residential Driveway).dgn



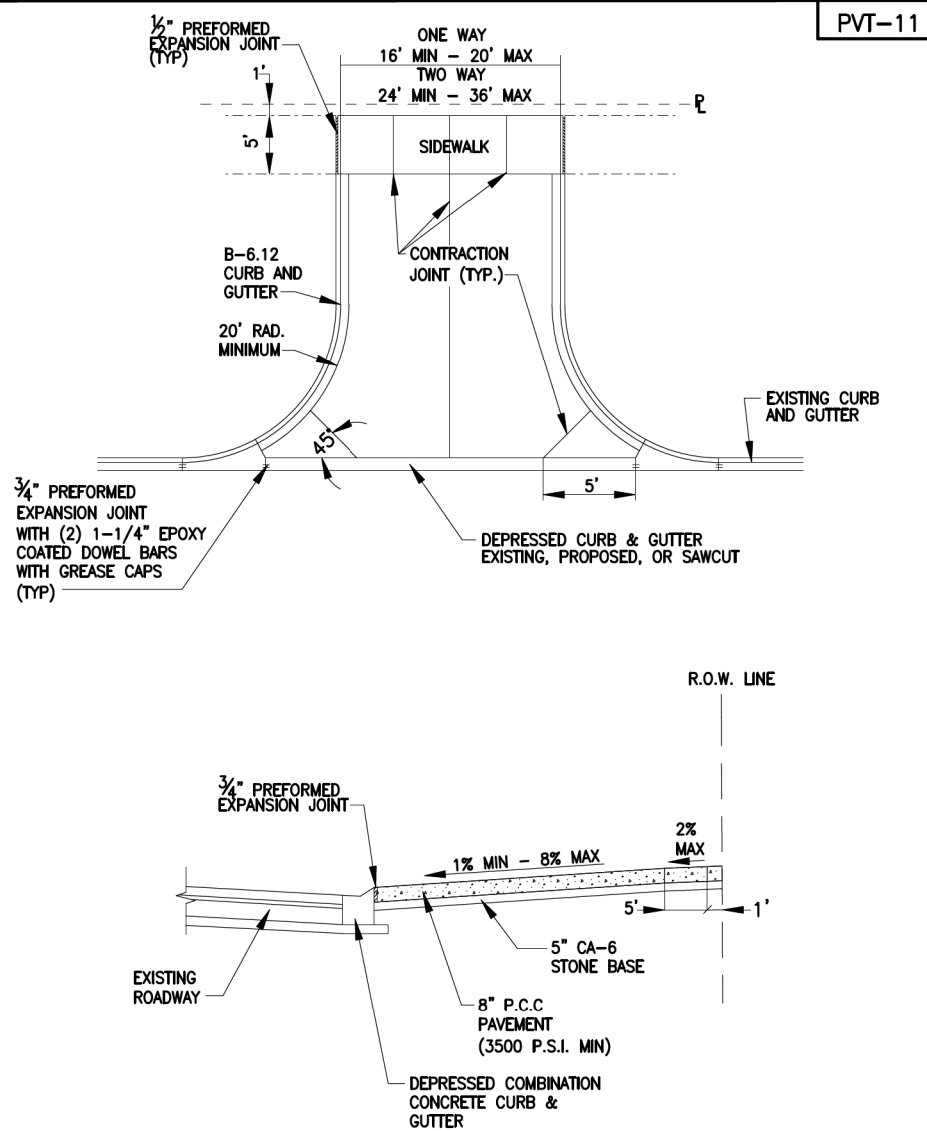




NOTES:



1. ALL CONCRETE SHALL BE IDOT CLASS "SI" CONCRETE WITH A MINIMUM COMPRESSIVE STRENGTH OF 3,500 PSI AT 14 DAYS.
2. THE SUBGRADE SHALL BE STABLE AND MECHANICALLY COMPACTED.
3. ALL AGGREGATE SUBBASE SHALL BE MECHANICALLY COMPACTED.
4. CONCRETE AND BASE THICKNESS OF SIDEWALK THRU DRIVEWAY SHALL MATCH THAT OF DRIVEWAY.
5. WELDED WIRE FABRIC (6"x6") OR WIRE MESH SHALL BE INSTALLED IN DRIVEWAYS AND IN SIDEWALKS THROUGH DRIVEWAYS AT 2" ABOVE BOTTOM SLAB.



VILLAGE OF SHOREWOOD
STANDARD DETAIL
FOR
COMMERCIAL
ENTRANCE

DATE: JUNE 2007
-VPV-11 (Nonresidential Driveway).dgn

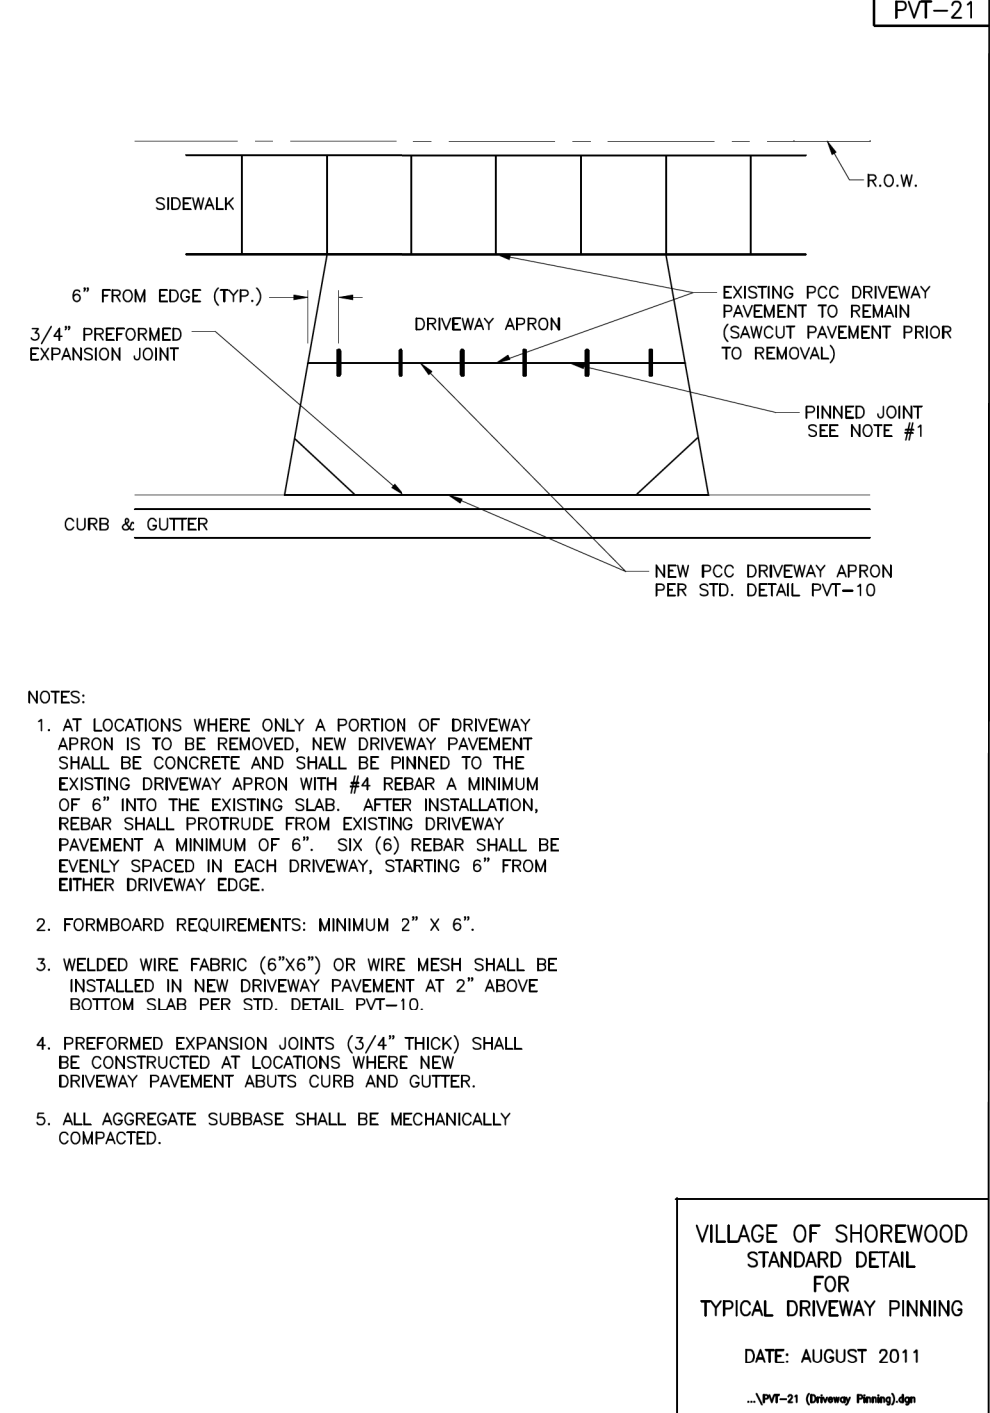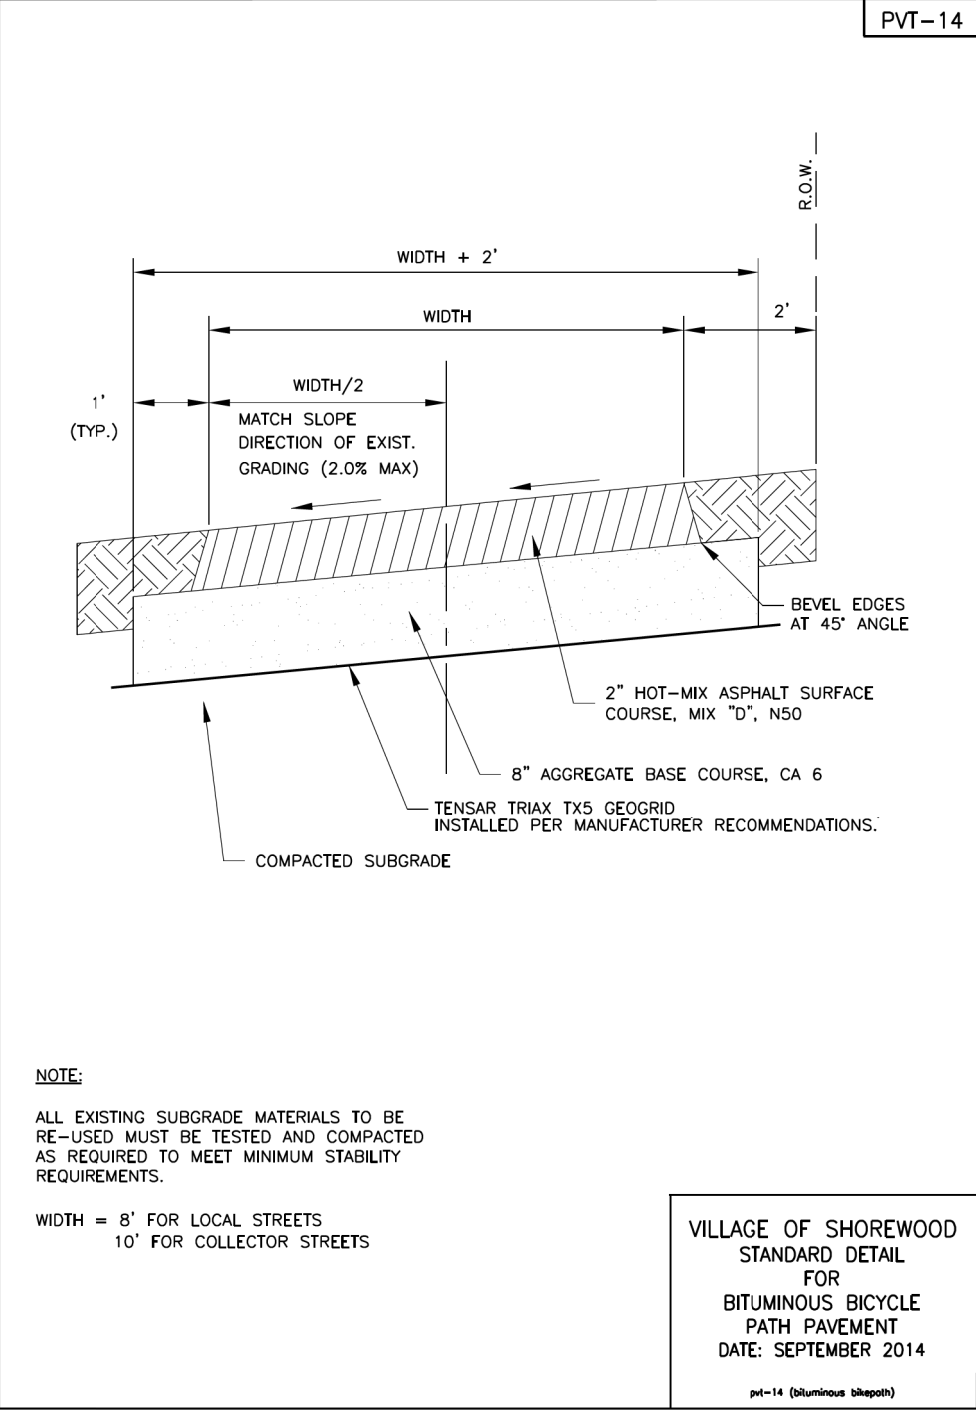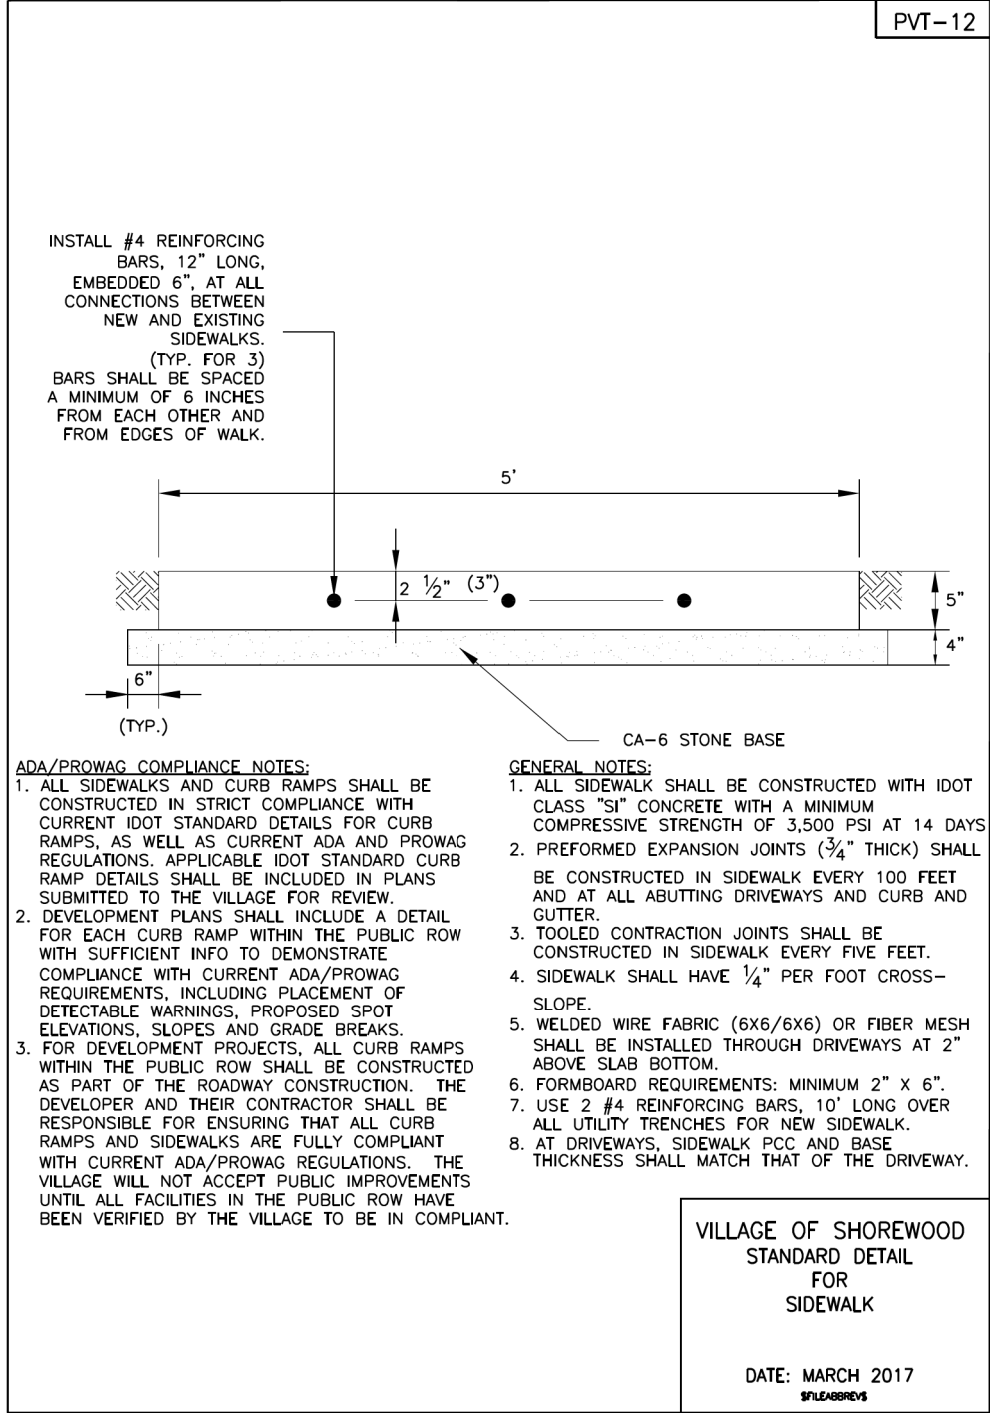


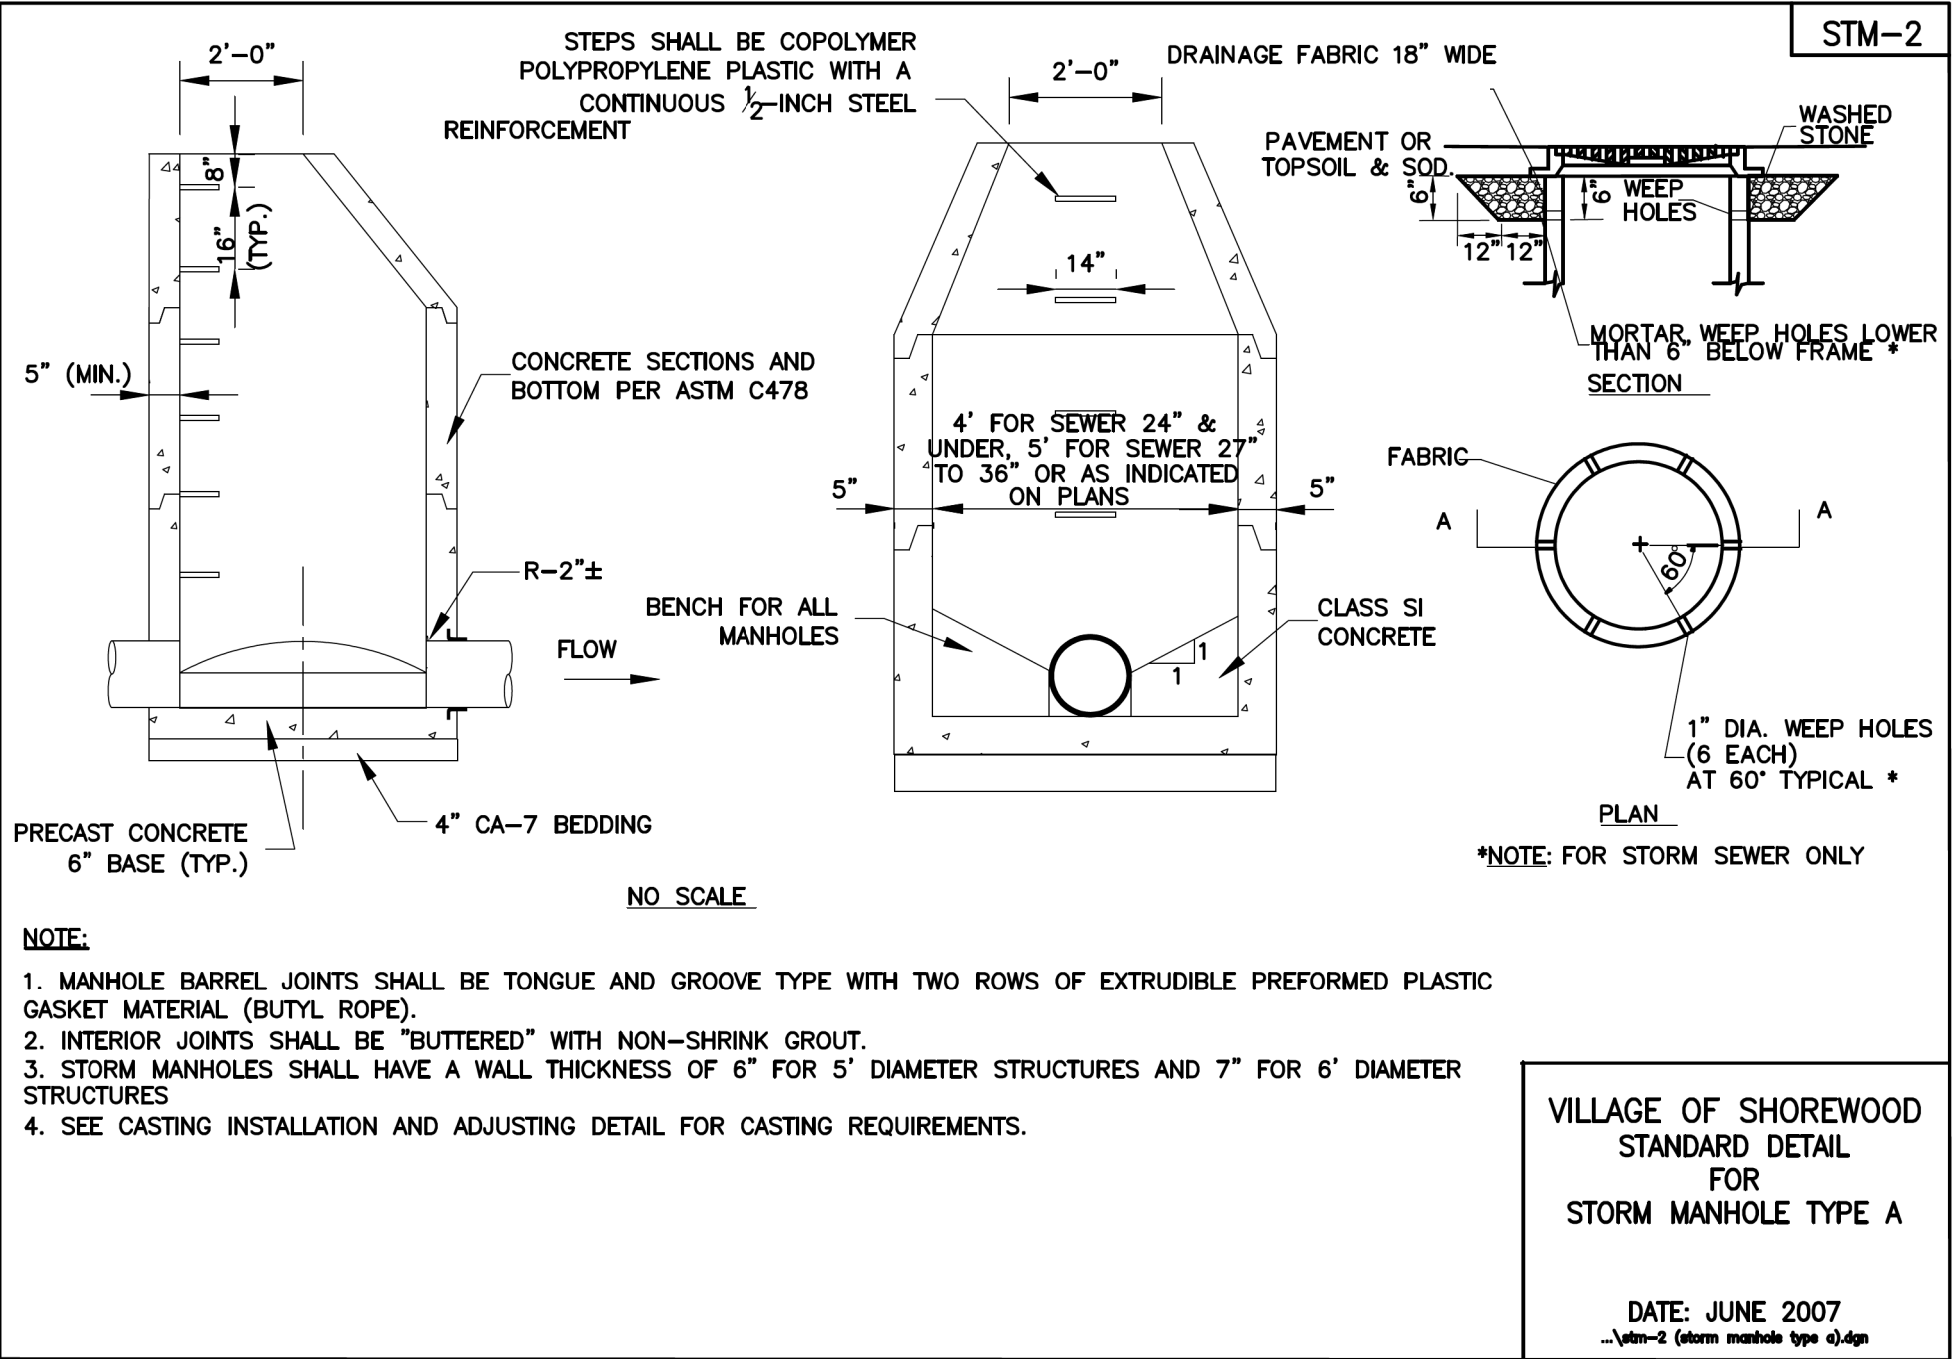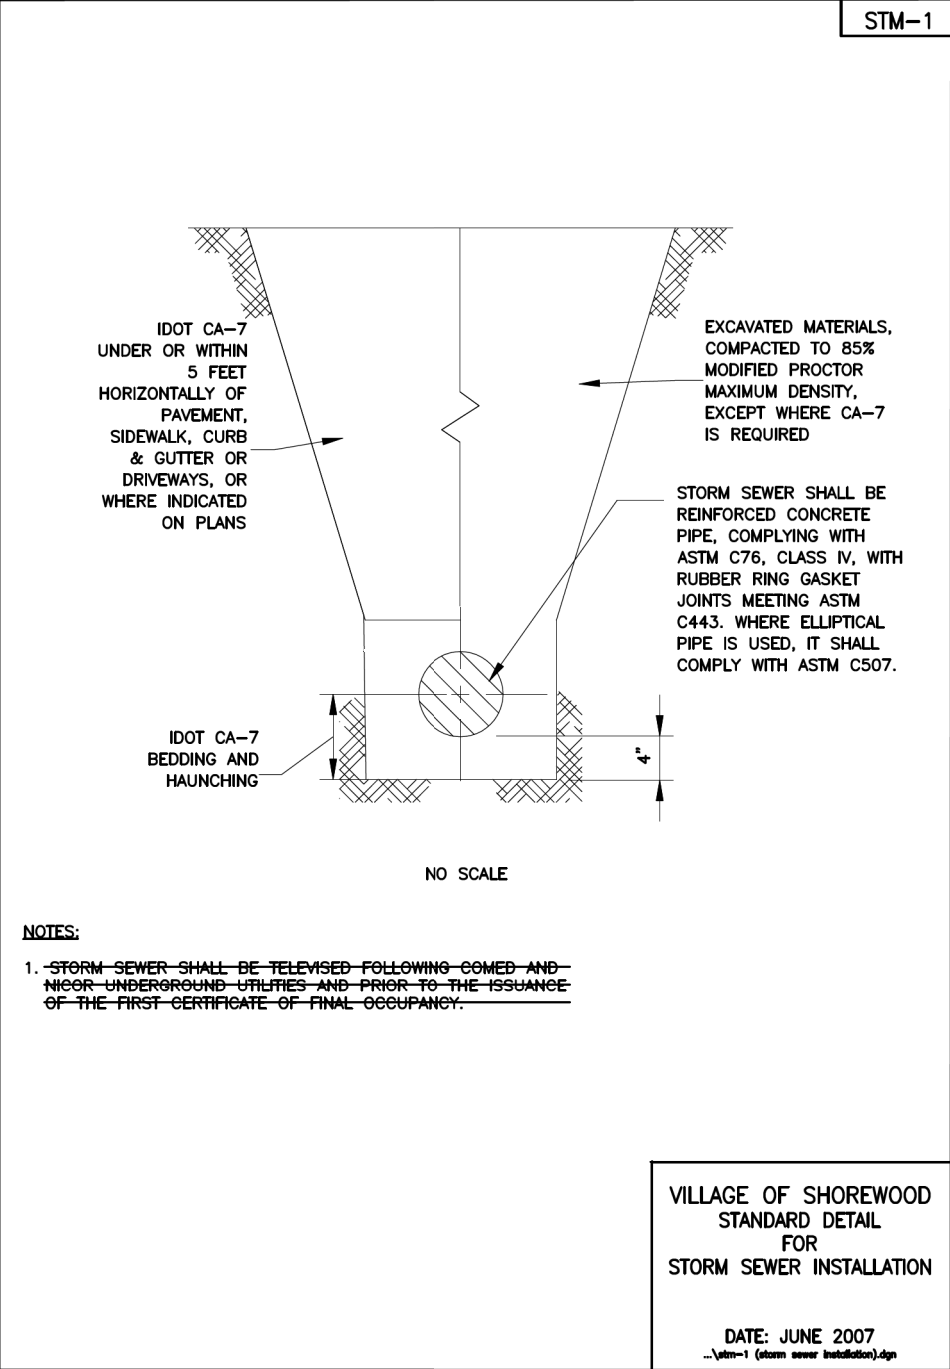

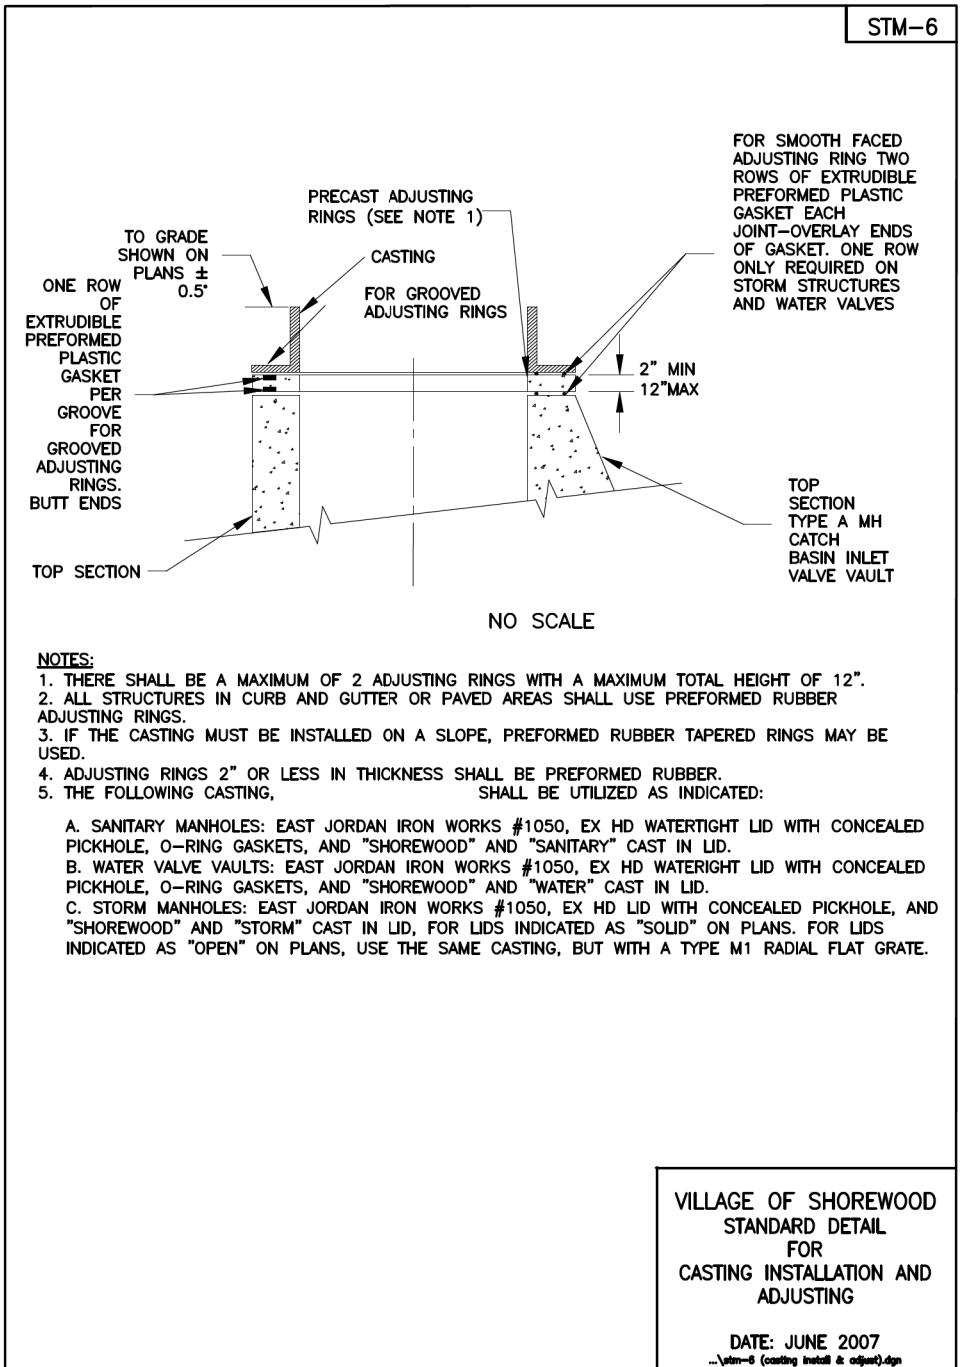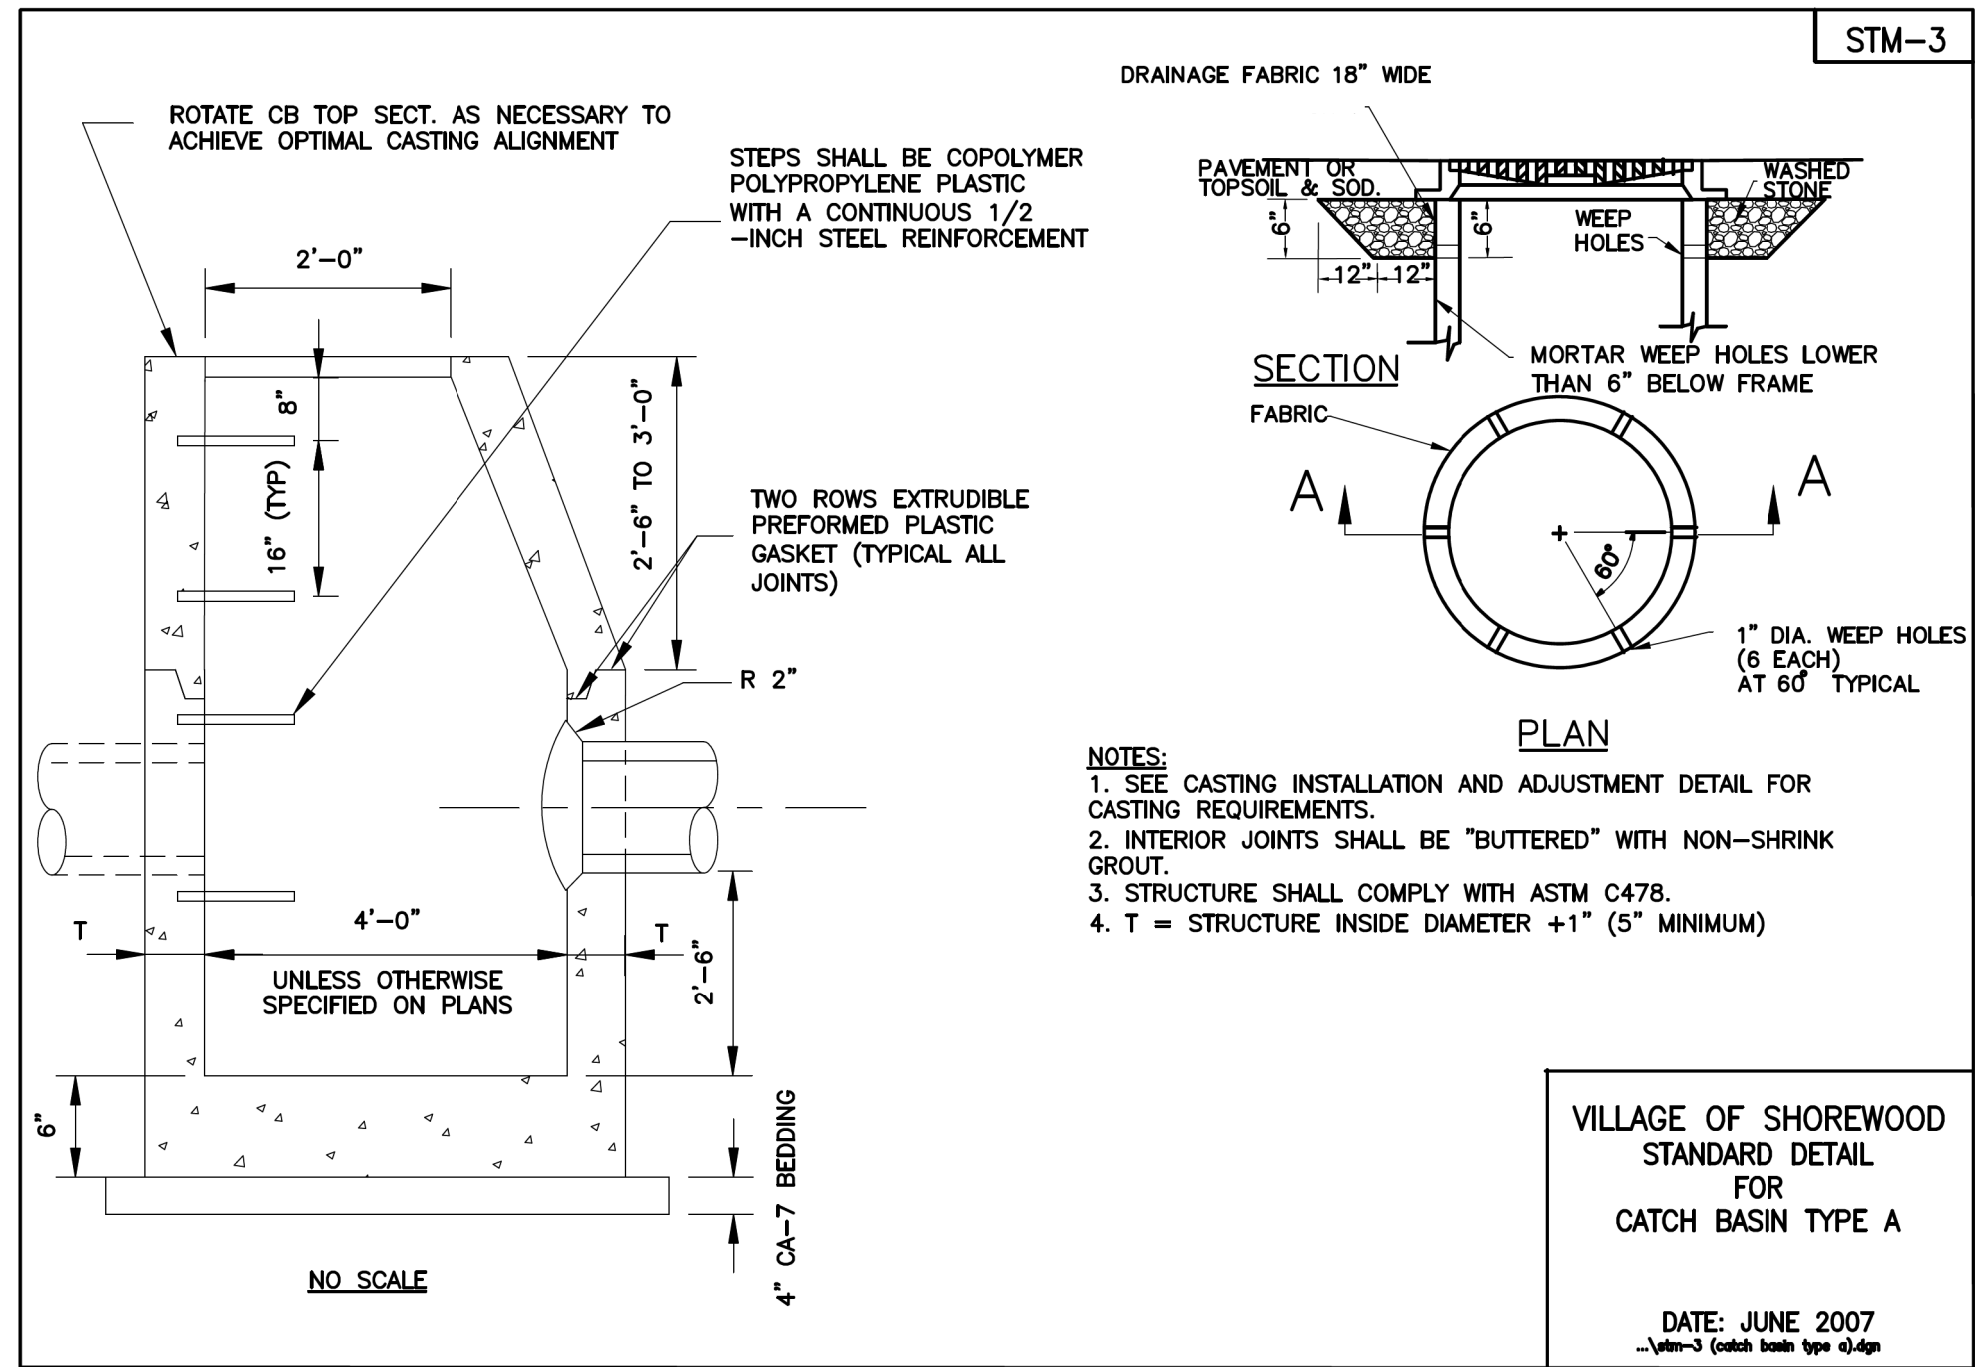

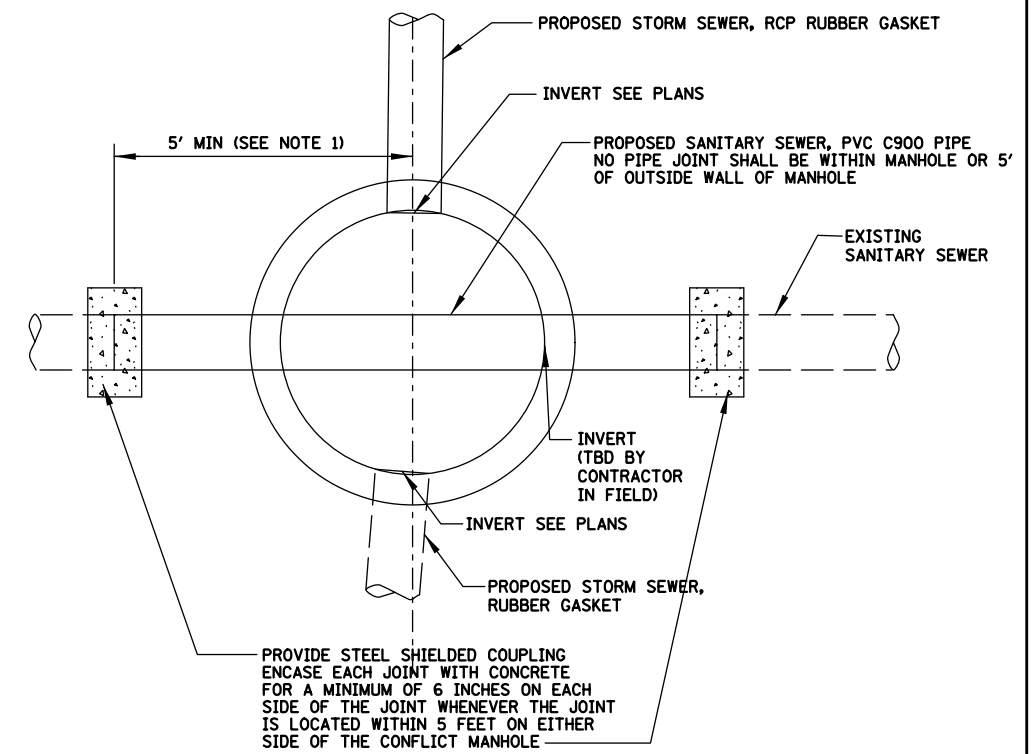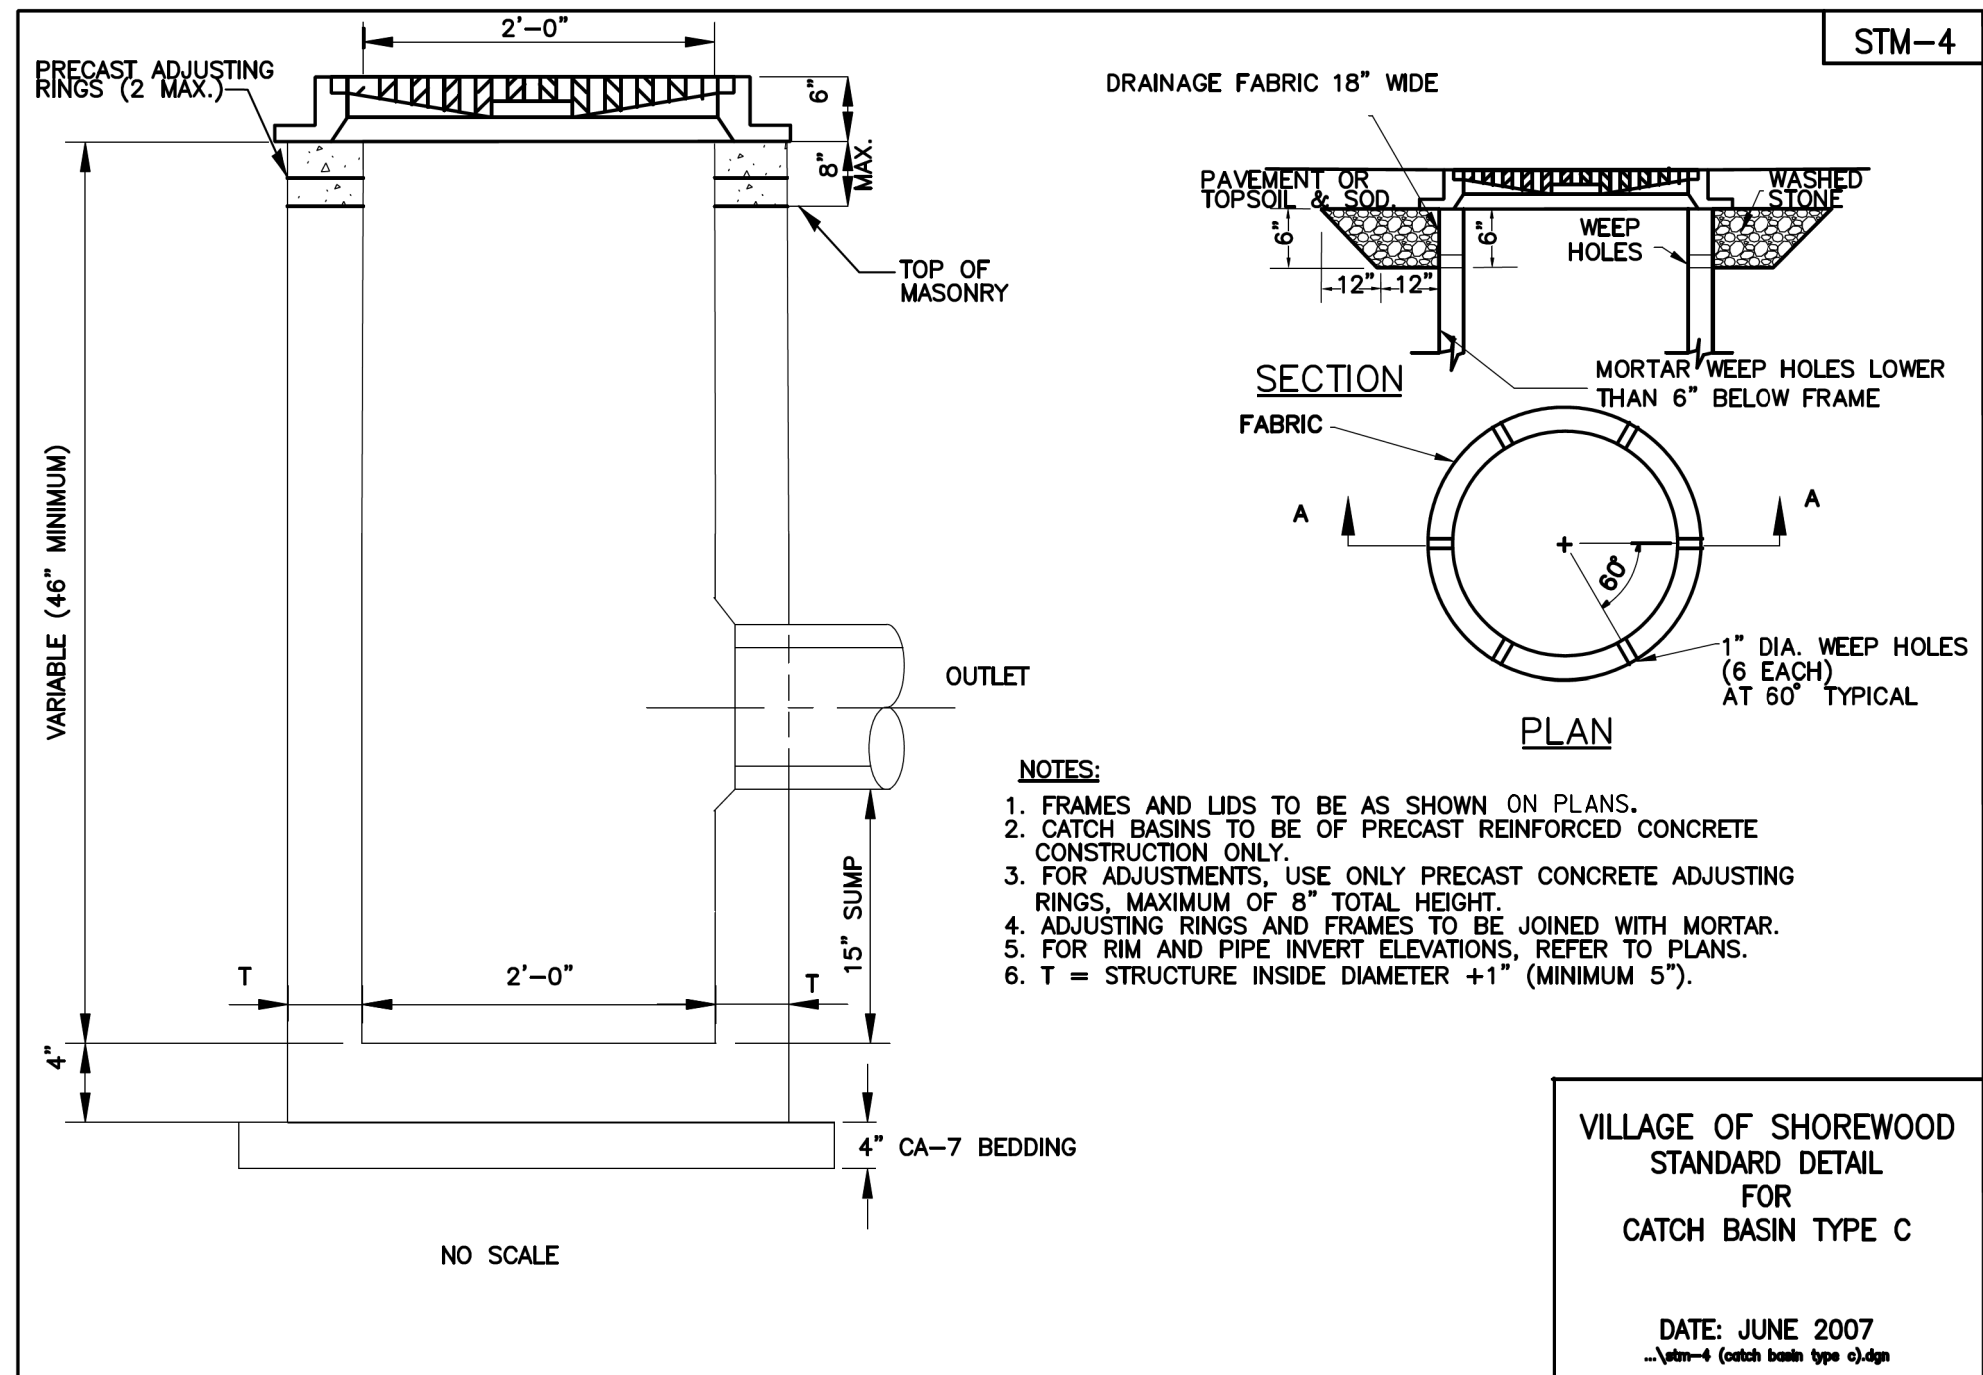

**PLAN VIEW
CONFLICT MANHOLE DETAIL**

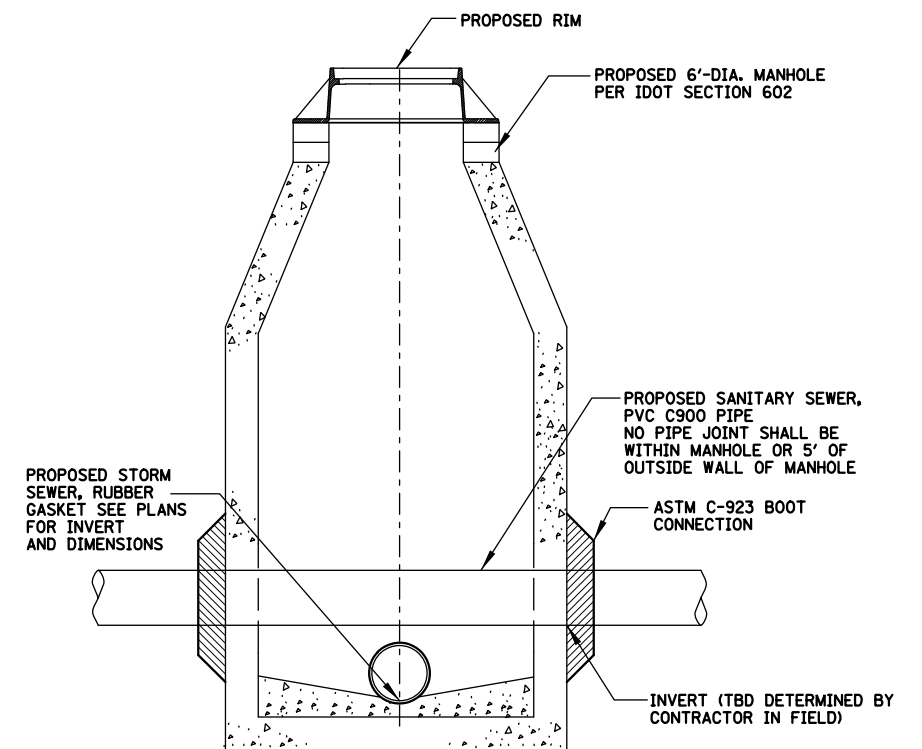


**SECTION
CONFLICT MANHOLE DETAIL**

NOTES:

1. ALL JOINTS IN THE SANITARY SEWER SHALL BE KEPT AS FAR FROM THE OUTSIDE EDGE OF THE CONFLICT STRUCTURE AS POSSIBLE. ENCASE EACH JOINT WITH CONCRETE FOR FOR A MINIMUM OF 6-INCHES ON EACH SIDE OF THE JOINT WHENEVER THE JOINT IS LOCATED WITHIN 10 FEET OF THE CONFLICT MANHOLE.
2. PROVIDE CONCRETE CRADLES AT LEAST 6" THICK AND EXTENDING AT LEAST 1 FOOT FROM THE CONFLICT MANHOLE.

WTR-1

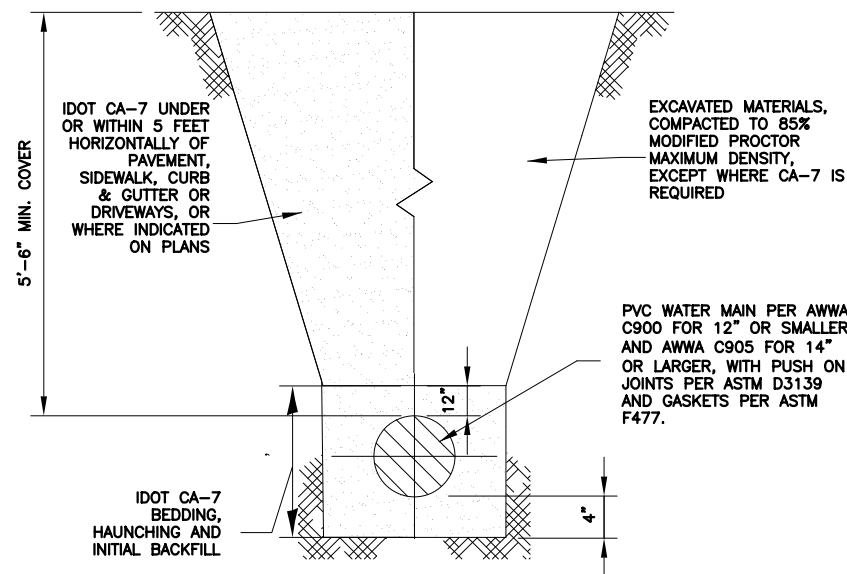

NO SCALE


NOTES:

1. PRESSURE AND LEAKAGE TESTS AND CHLORINATION SHALL BE COORDINATED WITH VILLAGE UTILITY FOREMAN.
2. MAINS SHALL BE PRESSURE TESTED AT A MINIMUM PRESSURE OF 150 PSI FOR TWO HOUR WITHOUT PRESSURE LOSS OR FURTHER PRESSURE APPLICATION. TEST SHALL BE PERFORMED IN ACCORDANCE WITH AWWA C600 AND AWWA C603. IF MAINS TO BE TESTED INCLUDE CONCRETE THRUST BLOCKING, DO NOT BEGIN TEST UNTIL AT LEAST 5 DAYS AFTER THE INSTALLATION OF THE THRUST BLOCKING.
3. AFTER COMPLETING A SATISFACTORY PRESSURE TEST, THE WATER MAIN SHALL BE LEAKAGE TESTED FOR 24 HOURS AT SYSTEM PRESSURE, IN ACCORDANCE WITH THE STANDARD SPECIFICATIONS FOR WATER & SEWER MAIN CONSTRUCTION IN ILLINOIS, LATEST EDITION.
4. STAINLESS STEEL TRACER WIRE SHALL BE INSTALLED ON ALL WATER MAIN

VILLAGE OF SHOREWOOD
STANDARD DETAIL
FOR
WATER MAIN INSTALLATION

DATE: JANUARY 2018 (DRAFT)
-V02103/04M/DET_04_02103.dwg

WTR-2

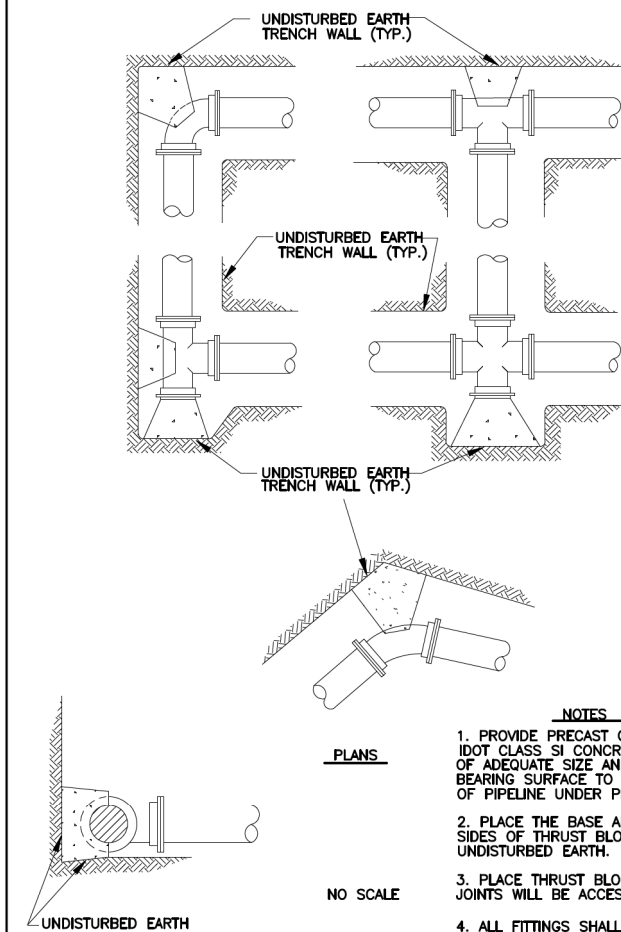


NOTES:

1. PROVIDE PRECAST OR CAST-IN-PLACE IDOT CLASS SI CONCRETE THRUST BLOCKS OF ADEQUATE SIZE AND THRUST BEARING SURFACE TO PREVENT MOVEMENT OF PIPELINE UNDER PRESSURE.
2. PLACE THE BASE AND THRUST BEARING SIDES OF THRUST BLOCK DIRECTLY AGAINST UNDISTURBED EARTH.
3. PLACE THRUST BLOCKING SO THE FITTING JOINTS WILL BE ACCESSIBLE FOR REPAIR.
4. ALL FITTINGS SHALL HAVE MECHANICAL JOINTS WITH MEGA-LUG RETAINER GLANDS BY EBAA IRON.

VILLAGE OF SHOREWOOD
STANDARD DETAIL
FOR
THRUST BLOCK
INSTALLATIONS

DATE: JUNE 2007
-V02103/04M/DET_04_02103.dwg

WTR-3

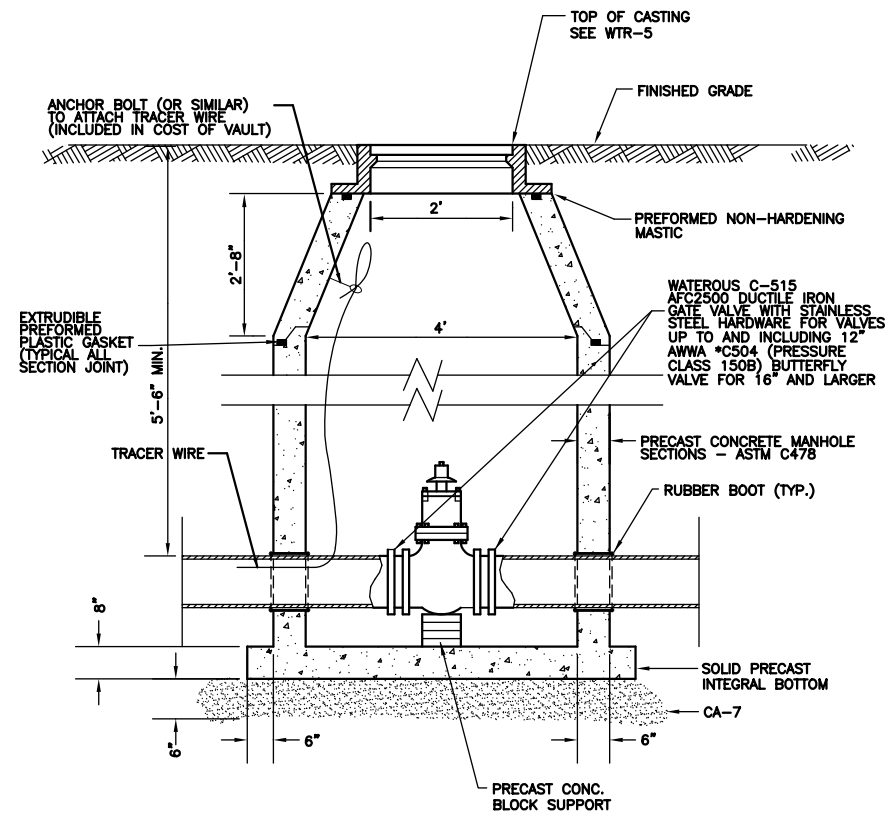

- 1) VALVE MUST ALIGN WITH THE CENTER OF VAULT OPENINGS.
- 2) CONES MUST BE CONCENTRIC WITH VALVES 12" AND SMALLER.
- 3) BUTTERFLY VALVES AND PRESSURE TAP VALVES REQUIRE ECCENTRIC CONES.
- 4) WHEN ADJUSTMENTS ARE NECESSARY, THEY SHALL BE PERFORMED WITH A MAXIMUM OF TWO (2) PRECAST CONCRETE RINGS SET IN A BED OF PREFORMED NON-HARDENING MASTIC MATERIAL(CONSEAL CS-102B, OR APPROVED EQUAL) TO A MAXIMUM HEIGHT OF 12".
- 5) MANHOLE STEPS SHALL BE AT 16" O.C. COPOLYMER POLYPROPYLENE PLASTIC WITH CONTINUOUS 1/2" STEEL REINFORCEMENT BY M.A. INDUSTRIES, INC. OR APPROVED EQUAL.
- 6) DURATION SAC-NUTS SHALL BE USED ON 50% OF ALL BOLTS.
- 7) ALL HARDWARE SHALL BE STAINLESS STEEL.
- 8) USE 4'-0" DIAMETER FOR WATER MAIN SIZES 8" OR LESS.
USE 5'-0" DIAMETER FOR WATER MAIN SIZES 10" THRU 20",
USE 6'-0" DIAMETER FOR WATER MAIN SIZES GREATER THAN 20".

BUTTERFLY VALVES SHALL:


- 9) HAVE A CAST IRON BODY, AND BE RUBBER-SEATED, TIGHT-CLOSING TYPE SUITABLE FOR BURIED SERVICE.
- 10) HAVE ANSI CLASS 125 STANDARD FLANGE OR VICTAULIC COUPLING ENDS.
- 11) HAVE VALVE SHAFT OF EITHER 18-8 OR TYPE 304 STAINLESS STEEL, EXTENDED THROUGH VALVE DISC AND BODY INTO OPERATOR.
- 12) HAVE A FULLY ENCLOSED, SEALED, GREASE-PACKED INTEGRAL GEARED MANUAL OPERATOR WITH A 2-INCH SQUARE OPERATING NUT.
- 13) STAINLESS STEEL TRACER WIRE SHALL BE ANCHORED TO THE INSIDE OF THE VALVE VAULT AT A LOCATION THAT CAN BE EASILY ACCESSED FROM THE OPENING OF THE VAULT. METHOD OF ANCHORING TRACER WIRE SHALL BE APPROVED BY THE ENGINEER.

VILLAGE OF SHOREWOOD
STANDARD DETAIL
FOR
VALVE VAULT

DATE: JUNE 2007
-V02103/04M/DET_04_02103.dwg

USER NAME = aschaefer	DESIGNED - AJS/JRS	REVISED -
	DRAWN - JRS/PWN	REVISED -
PLOT SCALE = N.T.S.	CHECKED - AJS	REVISED -
PLOT DATE = 11/2/2025	DATE -	REVISED -

F.A.U. RTE.	SECTION	COUNTY	TOTAL SHEETS	SHEET NO.
0403	21-00047-00-WR	WILL	149	125
CONTRACT NO. 61M01				
ILLINOIS FED. AID PROJECT				

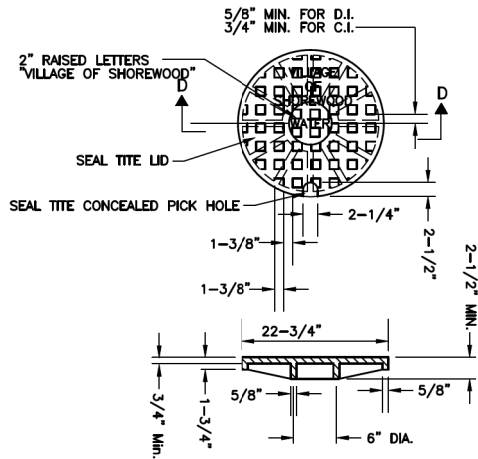


CAST CLOSED LID
(SEAL TITE CONCEALED PICK HOLE)

- 1) DUCTILE IRON SHALL BE GRADE 60-40-18 AND SHALL BE TESTED IN ACCORDANCE WITH FEDERAL SPECIFICATIONS.
- 2) ALL FRAMES AND COVERS SHALL HAVE MACHINED HORIZONTAL AND VERTICAL BEARING SURFACES. PICK HOLES SHALL NOT CREATE OPENINGS IN THE COVER.
- 3) THE MANHOLE COVERS SHALL HAVE RAISED LETTERS AS SHOWN.
- 4) DIMENSIONS FOR CASTINGS ARE COMPARABLE TO EAST JORDAN 1022-3 OR NEENAH R-1772-C.
- 5) LIDS AND FRAMES TO MEET AASHTO H-20 LOADING SPECIFICATIONS.
- 6) ALL CASTINGS SHALL BE SHOP PAINTED WITH ASPHALTIC BASE PAINT.

VILLAGE OF SHOREWOOD
STANDARD DETAIL
FOR
VALVE VAULT
FRAME & COVER

DATE: JUNE 2007
--WTR-5 (Valve Vault Frame & Cover).dgn

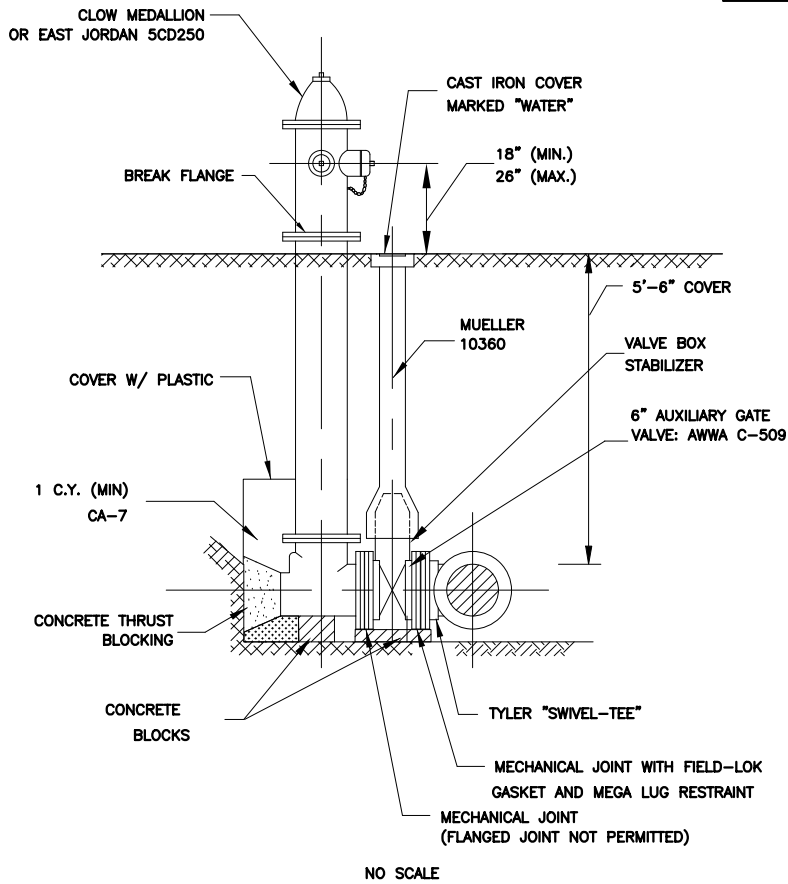


NOTES:

1. ALL BOLTS & NUTS BELOW GRADE ON FIRE HYDRANT SHALL BE STAINLESS STEEL.
2. ALL BOLTS & NUTS ON AUXILIARY VALVE SEAL PLATE AND BONNET SHALL BE STAINLESS STEEL.
3. THRUST BLOCKING SHALL BE CONSTRUCTED SO HYDRANT DRAIN HOLE IS NOT OBSTRUCTED.
4. HYDRANT SHALL BE PAINTED ACE BRAND RUST STOP SAFETY RED.
5. STAINLESS STEEL TRACER WIRE SHALL BE PULLED THROUGH AUXILIARY VALVE BOX AND ANCHORED TO THE INSIDE OF THE VALVE BOX AT A LOCATION THAT CAN EASILY BE ACCESSED FROM THE BOX OPENING. METHOD OF ANCHORING TRACER WIRE SHALL BE APPROVED BY THE ENGINEER.

VILLAGE OF SHOREWOOD
STANDARD DETAIL
FOR
FIRE HYDRANT

DATE: SEPTEMBER 2014

--WTR-6 (Fire Hydrant).dgn

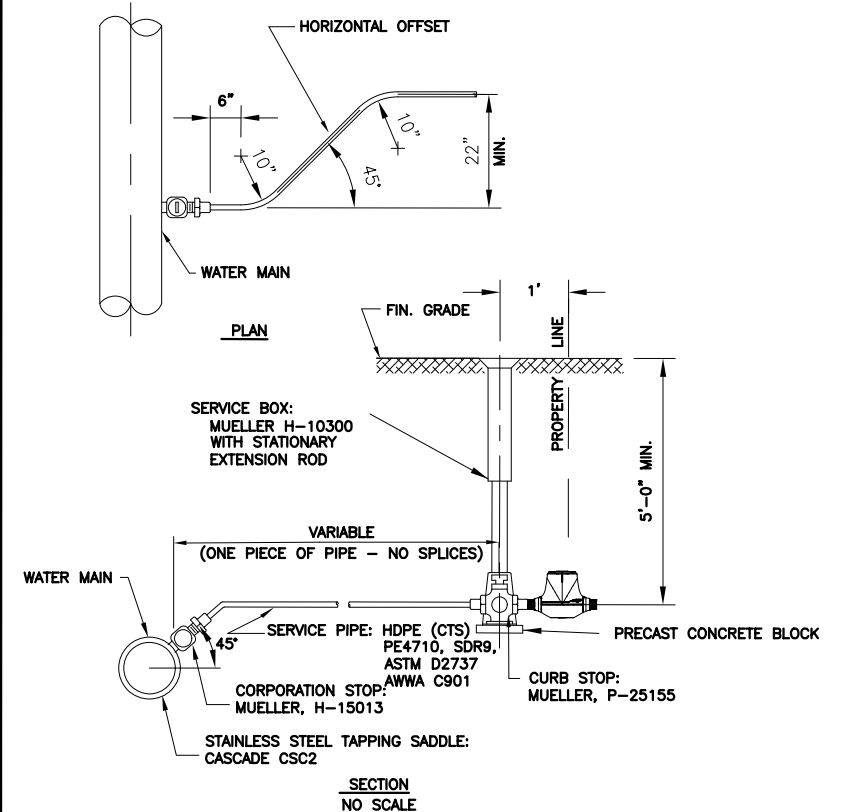

NOTES:

1. TRENCH BACKFILL SHALL BE INSTALLED PER WATER MAIN INSTALLATION DETAIL.
2. PLACE AND HAND-TAMP AT LEAST 1/4 CUBIC YARDS OF SAND AROUND CORPORATION STOP.
3. MINIMUM DISTANCE BETWEEN SERVICE TAPS SHALL BE 18 INCHES.
4. MINIMUM RESIDENTIAL SERVICE DIAMETER SHALL BE 1".
5. SERVICES SHALL NOT BE LOCATED WITHIN DRIVEWAYS.
6. ALL SERVICES TO BE ABANDONED OR RELOCATED SHALL BE CLOSED AT THE CORP STOP AND RE-TAPPED.
7. SEE DETAIL MSC-3 FOR SERVICE LATERAL LOCATIONS.
8. STAINLESS STEEL TAPPING SLEEVES SHALL BE USED WHENEVER WATER SERVICE CONNECTIONS ARE MADE TO PVC WATER MAINS.
9. 2-10 GAUGE TRACER WIRES SHALL BE FASTENED EVERY 48" WITH TAPE ALONG THE FULL LENGTH OF THE SERVICE PIPE. AT A MINIMUM, ONE OF THE TRACER WIRES SHALL BE VERIFIED TO BE OPERATING PROPERLY. THE WIRES SHALL BE INSTALLED AT 1 O'CLOCK AND 6 O'CLOCK.

VILLAGE OF SHOREWOOD
STANDARD DETAIL
FOR
RESIDENTIAL WATER SERVICE



DATE: MARCH 2017

--WTR-7 (Residential Water Service).dgn

USER NAME = aschaefer	DESIGNED - AJS/JRS	REVISED -
	DRAWN - JRS/PWN	REVISED -
PLOT SCALE = N.T.S.	CHECKED - AJS	REVISED -
PLOT DATE = 11/2/2025	DATE -	REVISED -

F.A.U. RTE.	SECTION	COUNTY	TOTAL SHEETS	SHEET NO.
0403	21-00047-00-WR	WILL	149	126
CONTRACT NO. 61M01				
ILLINOIS FED. AID PROJECT				


AUTOCAD2006

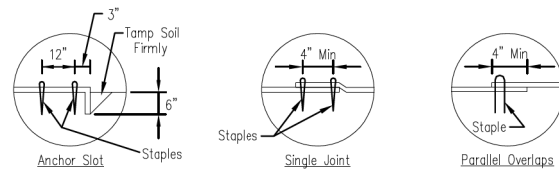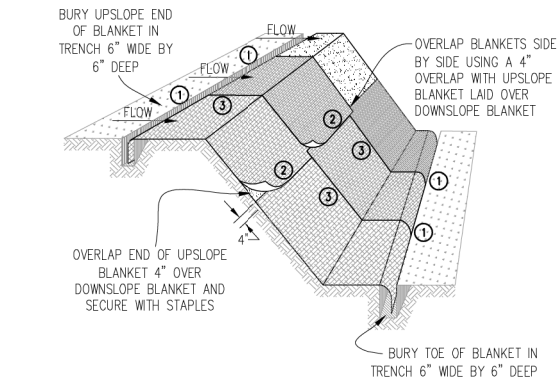


DETAIL 1

DETAIL 2

DETAIL 3

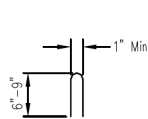

STAPLE DETAIL

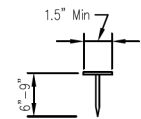

PUSH PIN DETAIL


NOTES:

1. Staples shall be placed in a diamond pattern at 2 per s.y. for stitched blankets. Non-stitched shall use 4 staples per s.y. of material. This equates to 200 staples with stitched blanket and 400 staples with non-stitched blanket per 100 s.y. of material.
2. Staple or push pin lengths shall be selected based on soil type and conditions. (minimum staple length is 6")
3. Erosion control material shall be placed in contact with the soil over a prepared seedbed.
4. All anchor slots shall be stapled at approximately 12" intervals.

TITLE		DATE	
DESIGNED	_____	DESIGNED	_____
DRAWN	B. JOHNSON	11/08	
CHECKED	_____	CHECKED	_____
APPROVED	_____	APPROVED	_____

EROSION CONTROL
BLANKET INSTALLATION DETAILS

CULVERT INLET PROTECTION - SILT FENCE

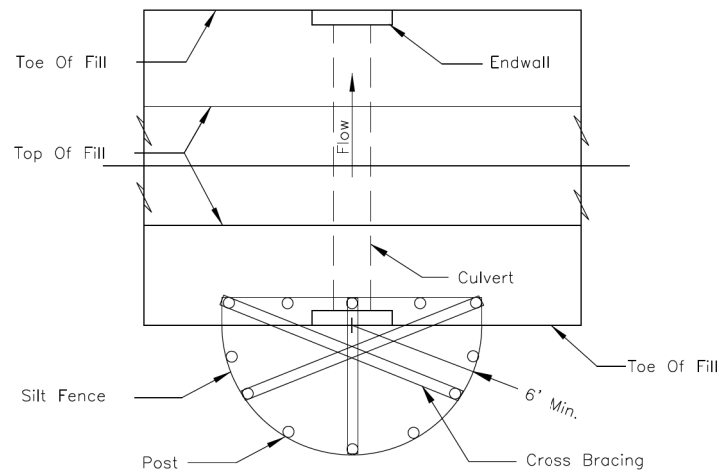

PLAN VIEW

NOTES:


1. The silt fence shall meet the requirements as shown on standard drawing IL-620 SILT FENCE except the maximum post spacing shall be 3 feet and the tops of posts shall be cross braced.
2. Sediment shall be removed when the sediment has accumulated to one-half the height of the silt fence.
3. The maximum drainage area to the culvert being protected is 1 acre.

REFERENCE	Project _____
Designed	_____ Date _____
Drawn	B. JOHNSON _____
Checked	_____ Date _____
Approved	_____ Date _____





STANDARD DWG. NO.	IL-508SF
SHEET	1 OF 1
DATE	1-29-99

ROLLED EROSION CONTROL PRODUCTS

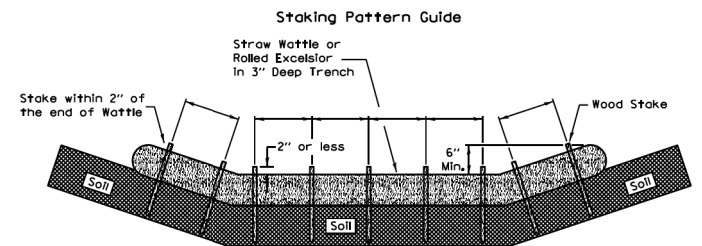

Notes:

1. Overlap minimum is the diameter of the roll.
2. 4' spacing for wattles.
3. 2' spacing for rolled excelsior.
4. Or space according to manufacturer's specifications.

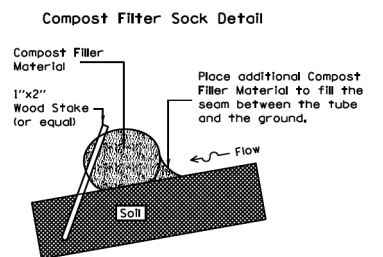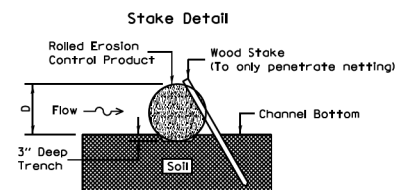

Notes:

1. Drawings are not to scale.
2. Ends of wattles or rolled excelsior shall be turned at least 6" upslope.
3. Recommended stakes are 1 1/8" wide x 1 1/8" thick x 30" long.
4. Stakes shall not extend above the straw wattle more than 2".
5. Spacing: The toe of the upstream ditch check shall create a horizontal line with the top of the downstream ditch check.
6. When compost filter sock ditch check is used, place a compost berm upstream of the filter sock (see IUM 805). A trench is not required.


REFERENCE	Project _____
Designed	_____ Date _____
Checked	_____ Date _____
Approved	_____ Date _____




STANDARD DWG. NO.	IUM-514
SHEET	1 OF 1
DATE	8-19-11




USER NAME = aschaefer	DESIGNED -	AJS/JRS	REVISED -
	DRAWN -	JRS/PWN	REVISED -
PLOT SCALE = N.T.S.	CHECKED -	AJS	REVISED -
PLOT DATE = 11/2/2025	DATE -		REVISED -

F.A.U. RTE.	SECTION	COUNTY	TOTAL SHEETS	SHEET NO.
0403	21-00047-00-WR	WILL	149	127
CONTRACT NO. 61M01				
ILLINOIS FED. AID PROJECT				

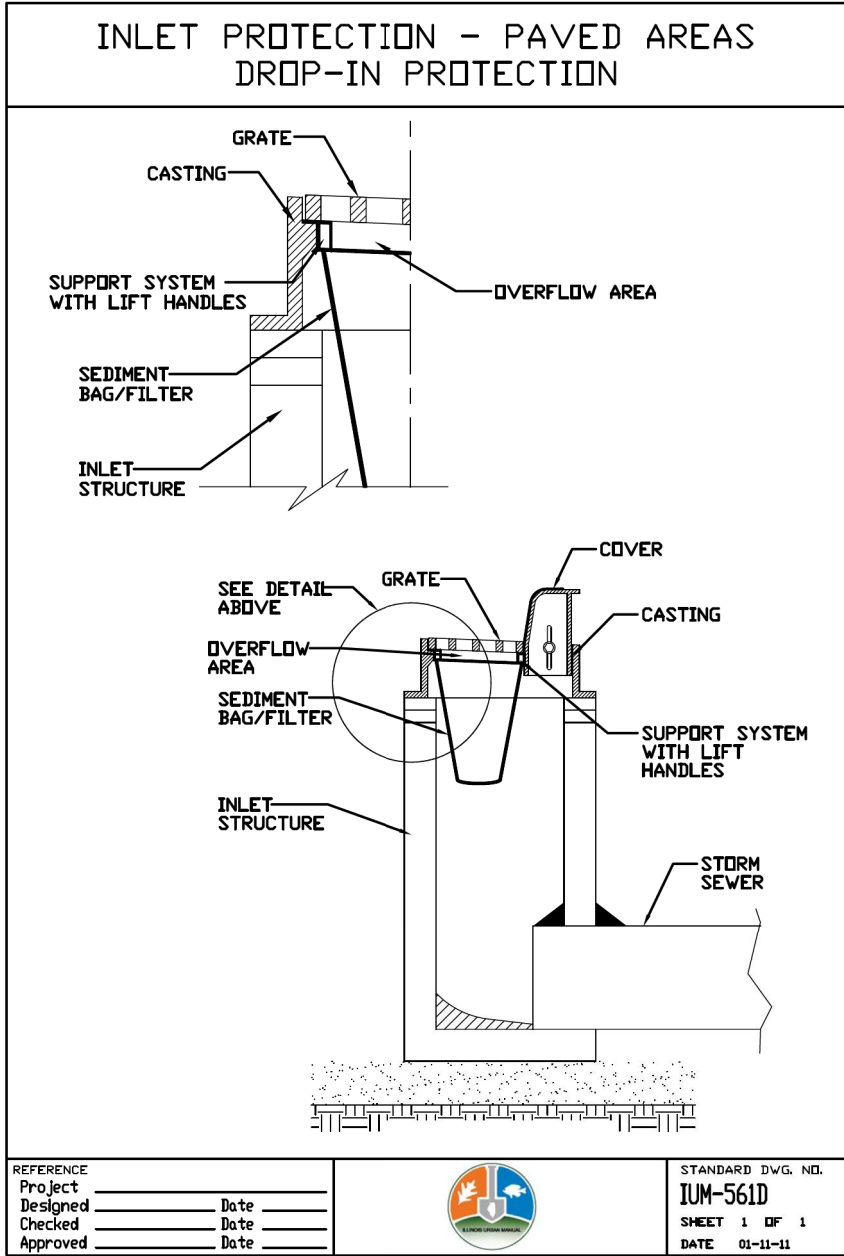


AUTOCAD2006

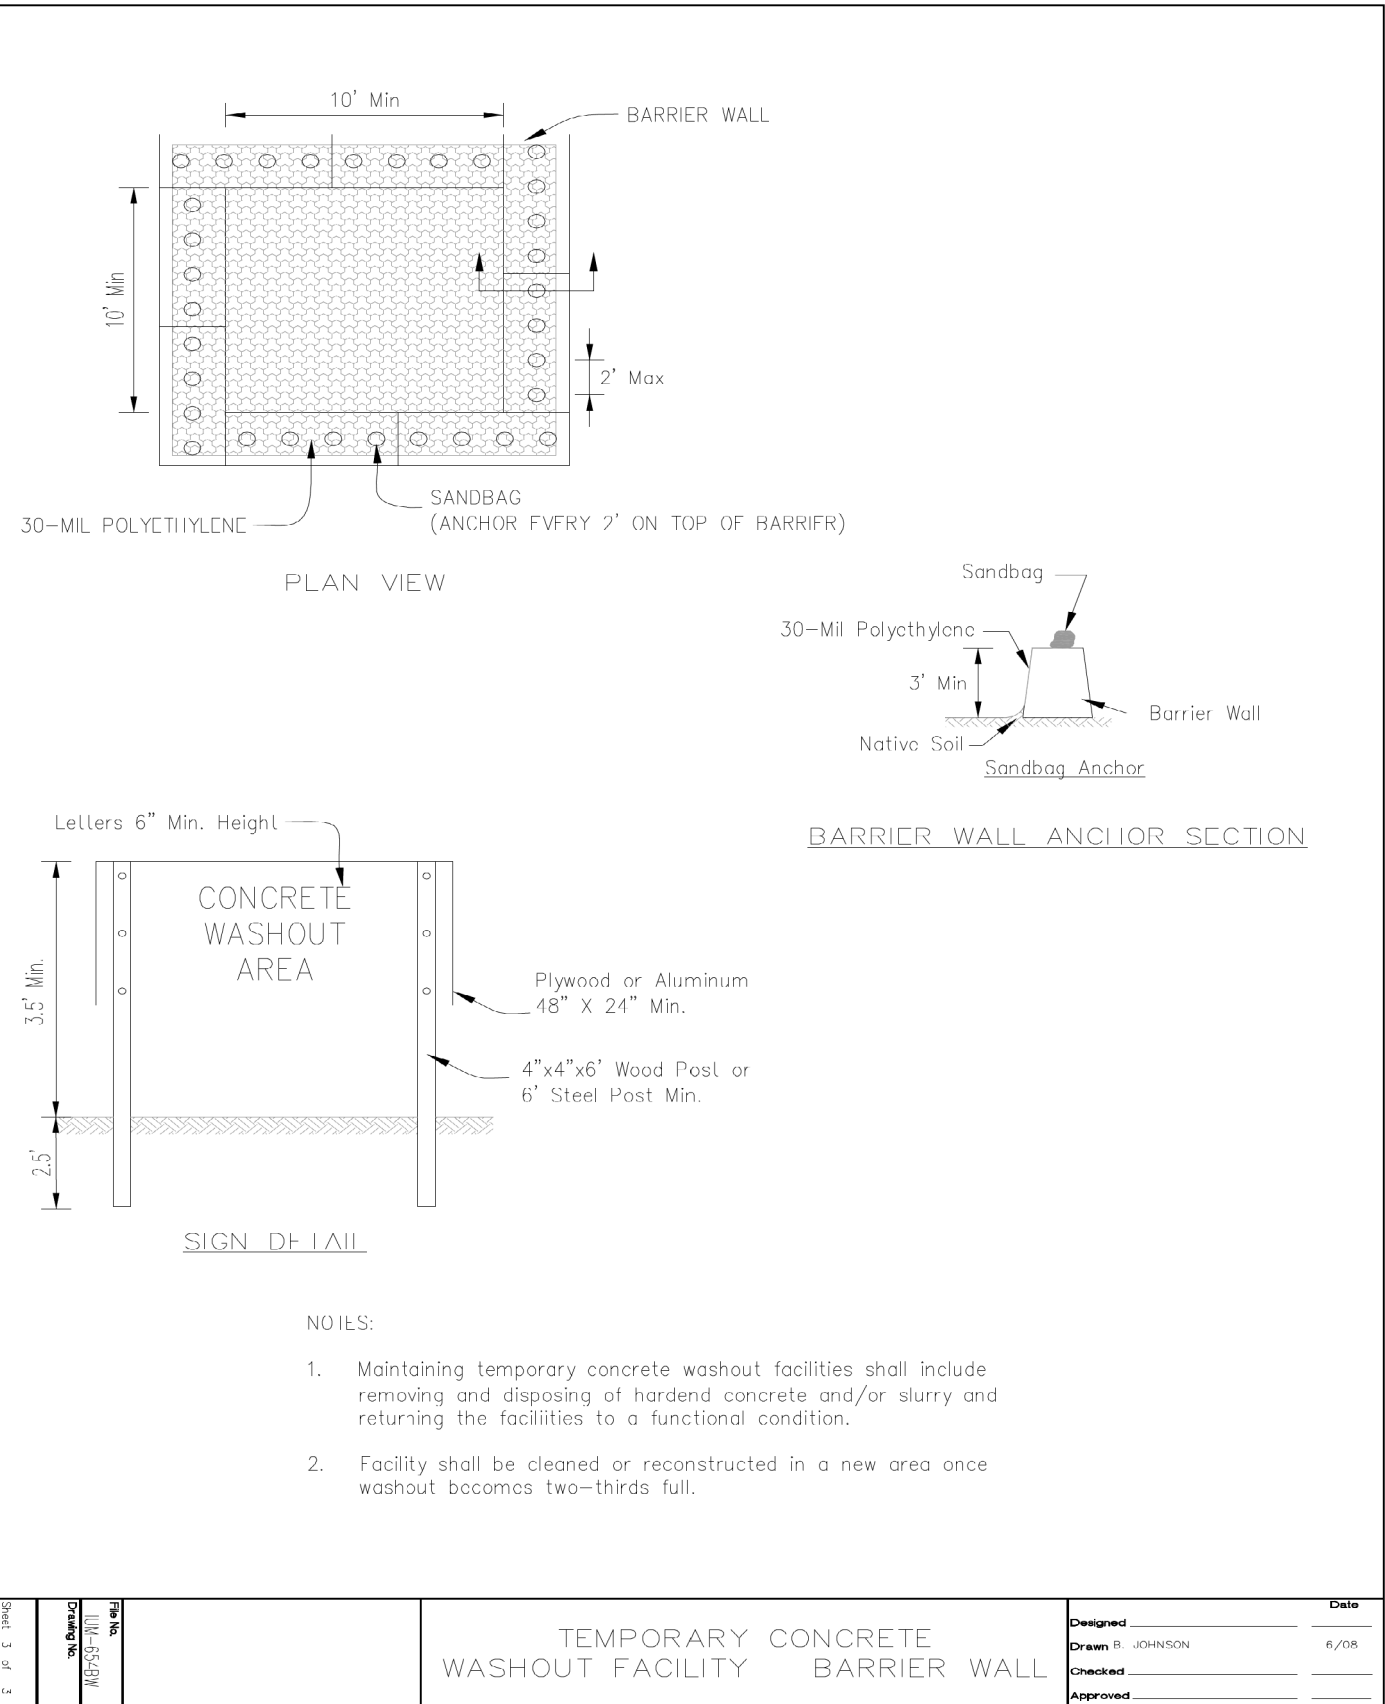


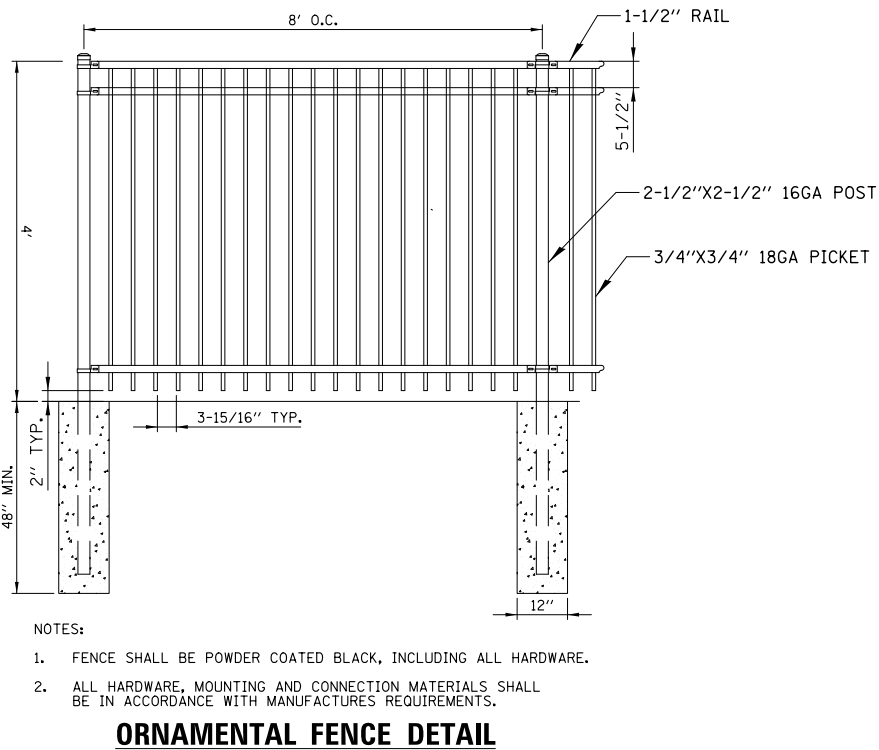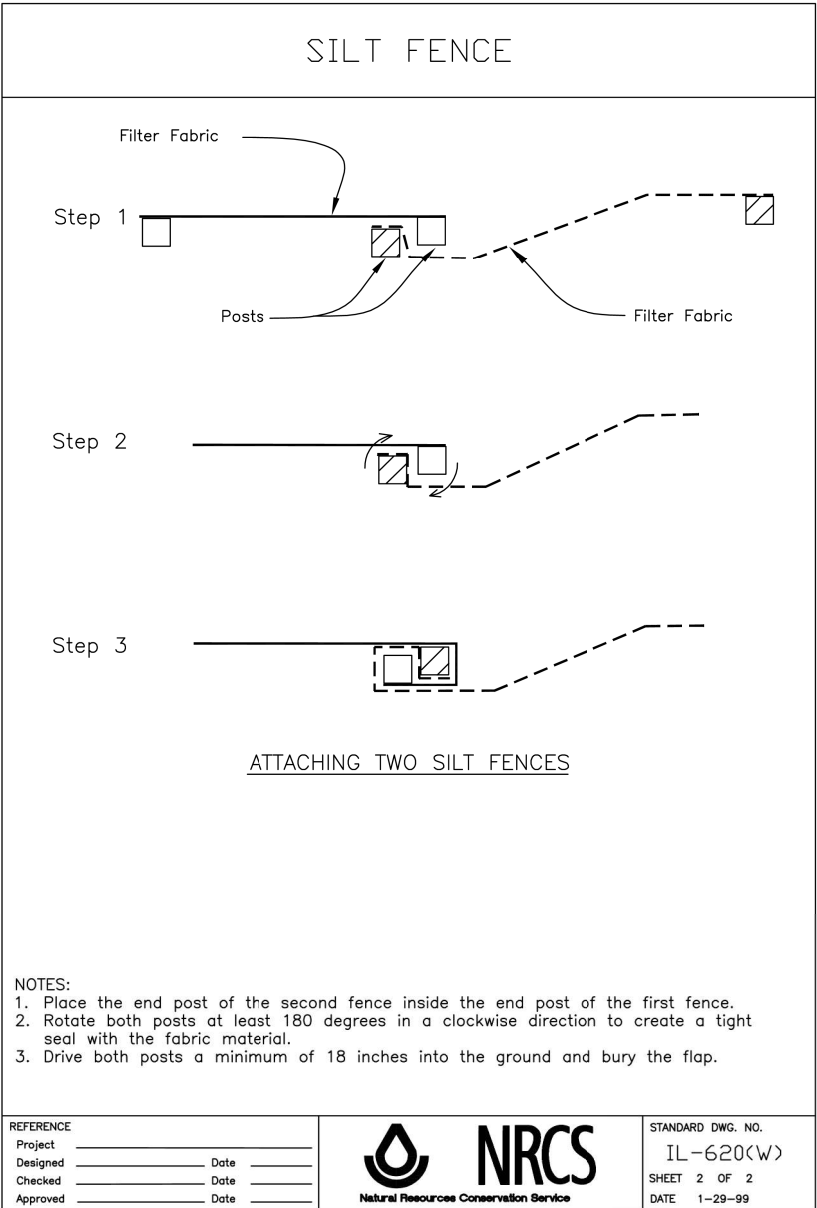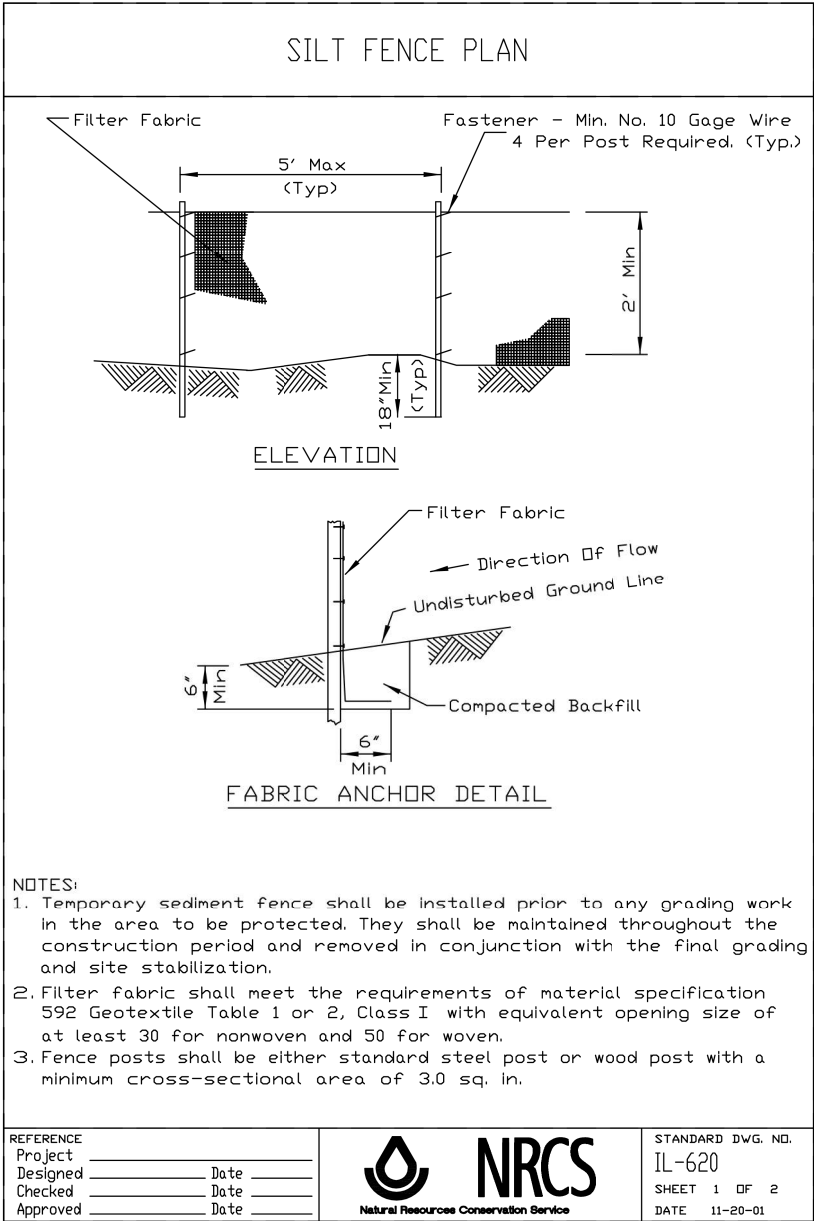


MODEL: Default
FILE NAME: c:\projects\dot\Documents\DOT Office\District 1\Projects\Bd5d22341CADDData\CDsheet\bd07.dgn

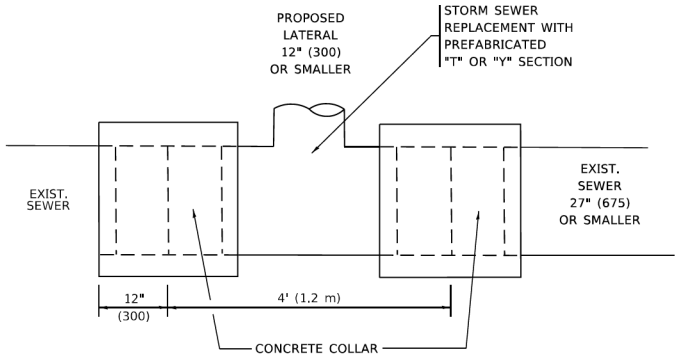

DETAIL "A"
LATERAL CONNECTION TO EXISTING SEWER
OF 27" (675) OR SMALLER

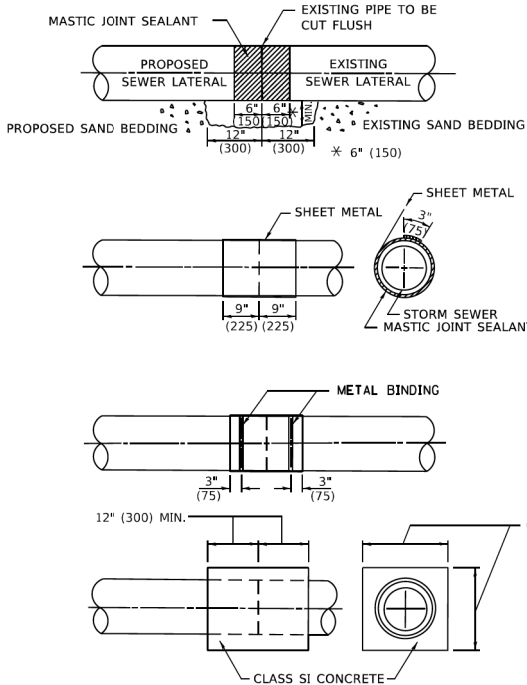

DETAIL "B"
CLASS SI CONCRETE COLLAR

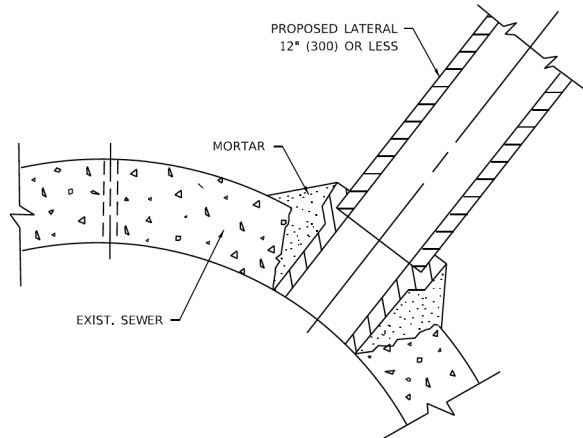

DETAIL "C"
PROPOSED LATERAL
CONNECTION TO EXISTING SEWER
OF 30" (750) OR LARGER

NOTES:

MATERIAL

MATERIAL USED FOR THE TEE OR WYE SECTION SHALL BE COMPATIBLE WITH THE EXISTING STORM SEWER OR THE PROPOSED STORM SEWER.

CONSTRUCTION METHODS

- I. THIS WORK SHALL BE CONSTRUCTED IN CONFORMANCE WITH THE APPLICABLE PORTIONS OF SECTION 550 OF THE STANDARD SPECIFICATIONS.
- II. CONNECTION TO AN EXISTING STORM SEWER SHALL BE BY EITHER OF THE FOLLOWING METHODS:
 - A) PROPOSED STORM SEWER CONNECTION TO EXISTING SEWER OF 27" (675) OR SMALLER SEE DETAIL "A" AND "B".
 - B) PROPOSED STORM SEWER CONNECTION TO EXISTING SEWER OF 30" (750) OR LARGER SEE DETAIL "C".

IF THE EXISTING SEWER PIPE IS CRACKED, BROKEN OR OTHERWISE DAMAGED BY THE CONTRACTOR IN MAKING THE CIRCULAR OPENING, THE CONTRACTOR SHALL REPLACE THAT SECTION OF PIPE WITH PIPE EQUAL AND SIMILAR IN ALL RESPECTS TO THE PIPE IN THE EXISTING SEWER, IN A CAREFUL WORKMANLIKE MANNER, WITHOUT EXTRA COMPENSATION.

GENERAL


1. CARE MUST BE TAKEN TO PREVENT DEBRIS FROM ENTERING THE SEWER. ALL DEBRIS WHICH ENTERS THE SEWER MUST BE REMOVED. THE SEWER MUST BE LEFT CLEAN AND UNOBSTRUCTED UPON COMPLETION OF THE CONTRACT.
2. CARE MUST BE TAKEN TO PREVENT ANY PART OF THE NEW PIPE CONNECTION FROM PROJECTING INTO THE EXISTING SEWER.


BASIS OF PAYMENT

1. TEE OR WYE CONNECTIONS SHALL BE PAID FOR AT THE CONTRACT UNIT PRICE EACH FOR STORM SEWER TEE OR WYE OF THE TYPE AND SIZE SPECIFIED IN THE PLANS, THIS PRICE SHALL INCLUDE ALL EXCAVATION OF THE TRENCH, REMOVAL OF THE EXISTING STORM SEWER, FURNISHING AND INSTALLING THE SPECIFIED TEE OR WYE SECTION, FURNISHING AND INSTALLING THE REQUIRED CONCRETE COLLAR, AND ALL OTHER MATERIAL NECESSARY TO COMPLETE THIS WORK AS SHOWN AND SPECIFIED.
2. REMOVAL AND REINSTALLATION OF EXISTING STORM SEWER ADJACENT TO THE PROPOSED TEE OR WYE SECTION, FOR THE PURPOSE OF FACILITATING THE INSTALLATION OF THE TEE OR WYE SECTION, WILL NOT BE PAID FOR SEPARATELY BUT SHALL BE INCLUDED IN THE UNIT PRICE BID FOR THE WORK.
3. TRENCH BACKFILL, EXCAVATION IN ROCK AND REMOVAL AND REPLACEMENT OF UNSUITABLE MATERIAL BELOW PLAN BEDDING GRADE WILL BE PAID FOR SEPARATELY.
4. CONCRETE COLLAR FOR CONNECTING A PROPOSED STORM SEWER TO AN EXISTING STORM SEWER WILL NOT BE PAID FOR SEPARATELY BUT SHALL BE INCLUDED IN THE COST OF THE PROPOSED STORM SEWER.

* ALL DIMENSIONS ARE IN INCHES (MILLIMETERS)
UNLESS OTHERWISE SHOWN.


	USER NAME = Lawrence.DeManche	DESIGNED - M. DE YONG	REVISED - R. SHAH 09-09-94	STATE OF ILLINOIS DEPARTMENT OF TRANSPORTATION	DETAIL OF STORM SEWER CONNECTION TO EXISTING SEWER			F.A. RTE.	SECTION	COUNTY	TOTAL SHEETS	SHEET NO.
		DRAWN -	REVISED - R. SHAH 10-25-94									
	PLOT SCALE = 100.0000 ' / 1 in.	CHECKED -	REVISED - R. SHAH 06-12-96					BD500-01 (BD-07)		CONTRACT NO.		
	PLOT DATE = 11/18/2022	DATE - 07-25-90	REVISED - K. SMITH 11-18-22					ILLINOIS FED. AID PROJECT				

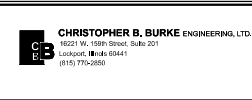	USER NAME = aschoefer	DESIGNED - AJS/JRS	REVISED -	STATE OF ILLINOIS DEPARTMENT OF TRANSPORTATION	SEIL ROAD WIDENING DISTRICT ONE DETAILS		F.A.U. RTE.	SECTION	COUNTY	TOTAL SHEETS	SHEET NO.
		DRAWN - JRS/PWN	REVISED -								
	PLOT SCALE = N.T.S.	CHECKED - AJS	REVISED -				0403	21-00047-00-WR	WILL	149	130
	PLOT DATE = 11/2/2025	DATE -	REVISED -				CONTRACT NO. 61M01				

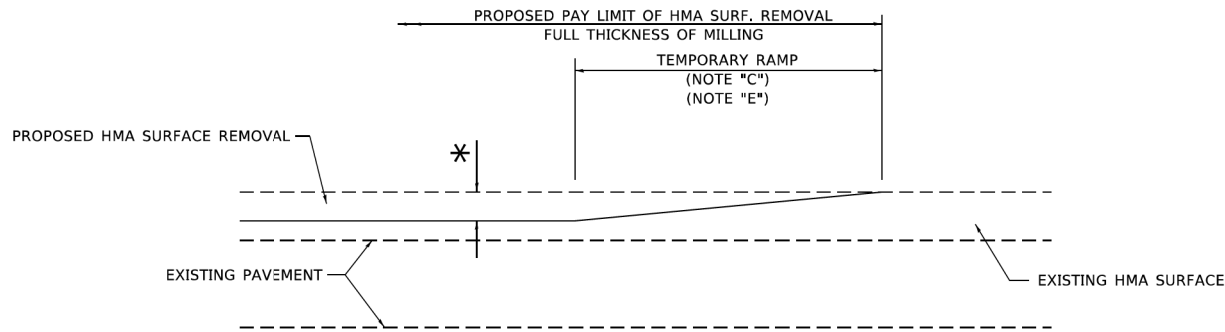

MILLED TEMPORARY RAMP
(FOR BUTT JOINT AND HMA TAPER SEE DETAIL BELOW)


OPTION 1

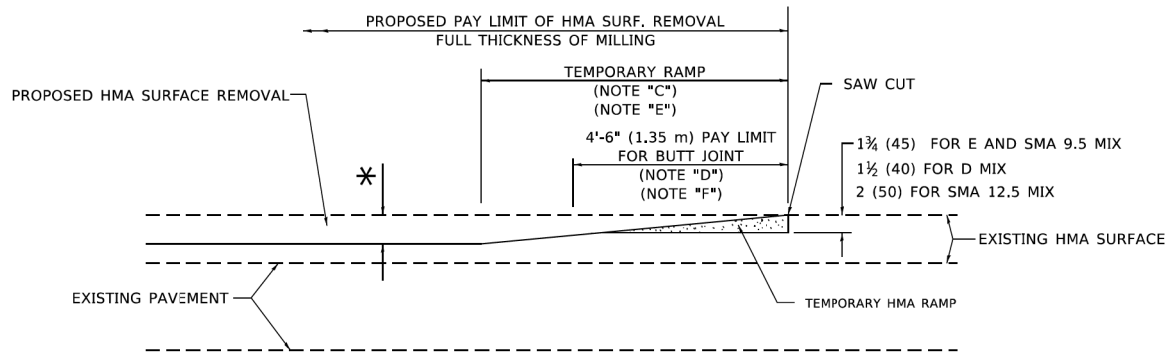

HMA CONSTRUCTED TEMPORARY RAMP
(FOR BUTT JOINT AND HMA TAPER SEE DETAIL BELOW)


OPTION 2

TYPICAL TEMPORARY RAMP

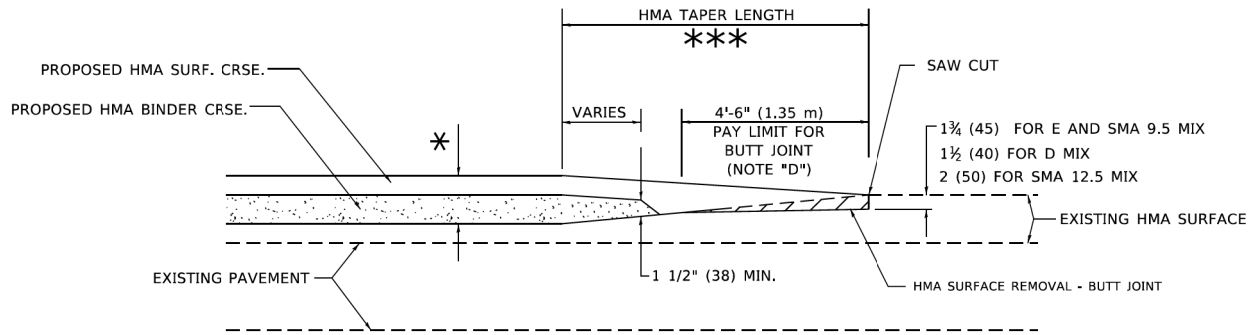


BUTT JOINT AND
HMA TAPER

TYPICAL BUTT JOINT AND HMA TAPER
FOR MILLING AND RESURFACING

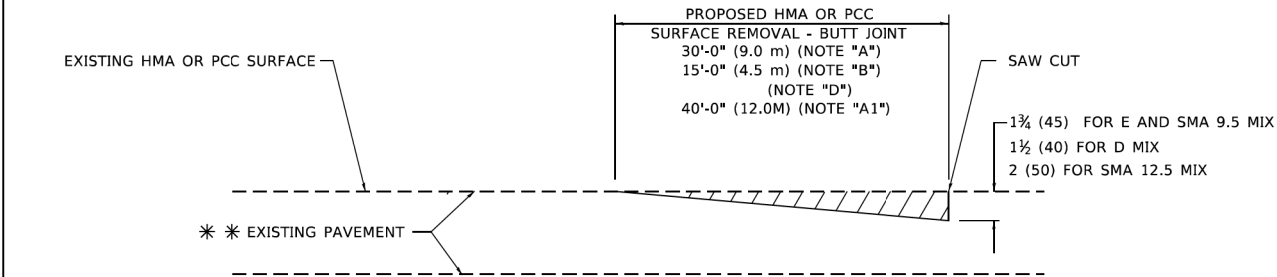

BUTT JOINT DETAIL

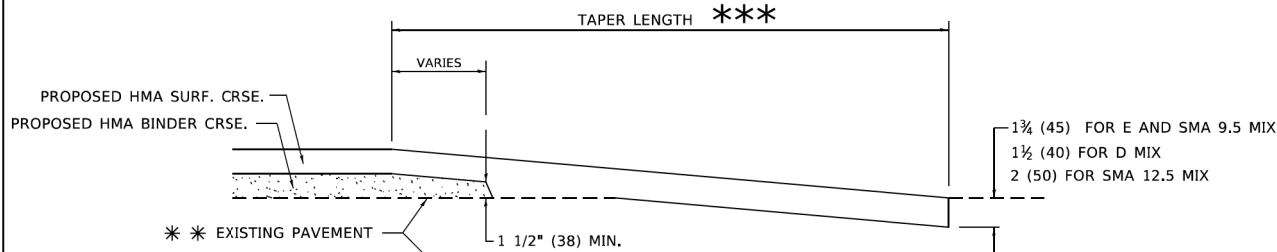

HMA TAPER DETAIL

TYPICAL BUTT JOINT AND HMA TAPER
FOR RESURFACING ONLY

** PC CONCRETE, HMA OR HMA RESURFACED PAVEMENT.

GENERAL NOTES

- A. MAINLINE ARTERIAL ROADWAYS AND MAJOR SIDE ROADS.
- A1. INTERSTATES
- B. MINOR SIDE ROADS.
- C. THE TEMP. RAMP SHALL BE CONSTRUCTED IMMEDIATELY UPON REMOVAL OF THE EXISTING HMA SURFACE.
- D. THE BUTT JOINT SHALL BE CONSTRUCTED IMMEDIATELY PRIOR TO PLACING THE PROPOSED HMA COURSES.
- E. TAPER THE TEMP. RAMP AT A RATE OF 3' - 4" (1.02m) PER 1 INCH (25 mm) OF MILLING THICKNESS.
* SEE TYPICAL SECTIONS FOR MILLING THICKNESS.
- F. SEE ARTICLE 406.08 AND 406.14 OF THE STANDARD SPECIFICATIONS FOR "HMA AND/OR PCC SURFACE REMOVAL, BUTT JOINT".
*** 20'-0" (6.1 m) PER 1 (25) RESURFACING (NOTE "A")
10'-0" (3.0 m) PER 1 (25) RESURFACING (NOTE "B")

BASIS OF PAYMENT

- 1. THE BUTT JOINT WILL BE PAID FOR AT THE CONTRACT UNIT PRICE PER SQUARE YARD (SQUARE METER) FOR "HOT-MIX ASPHALT SURFACE REMOVAL - BUTT JOINT" OR FOR "PORTLAND CEMENT CONCRETE SURFACE REMOVAL- BUTT JOINT".
- 2. THE TEMPORARY RAMP AND SAW CUT SHALL BE INCLUDED IN THE UNIT COST FOR HMA OR PCC SURFACE REMOVAL-BUTT JOINT.

ALL DIMENSIONS ARE IN INCHES (MILLIMETERS) UNLESS OTHERWISE SHOWN.

MODEL: Default
FILE NAME: c:\cadd\paw\entlery.com\paw\DOT\Documents\DOT - Office\District 1\Projects\Bdsd22\341CADD\data\Z0dpheesbd32.dgn

USER NAME = Lawrence.DeManche	DESIGNED - M. DE YONG	REVISED - A. ABBAS 03-21-97
	DRAWN -	REVISED - M. GOMEZ 04-06-01
PLOT SCALE = 100.0000 " / in.	CHECKED -	REVISED - R. BORO 01-01-07
PLOT DATE = 11/18/2022	DATE - 06-13-90	REVISED - K. SMITH 11-18-22

STATE OF ILLINOIS
DEPARTMENT OF TRANSPORTATION

BUTT JOINT AND
HMA TAPER DETAILS

F.A.U. RTE.	SECTION	COUNTY	TOTAL SHEETS	SHEET NO.
BD400-05	BD-32			
SCALE: NONE		SHEET 1	OF 1 SHEETS	STA. TO STA.
		ILLINOIS FED. AID PROJECT		

USER NAME = aschaefer	DESIGNED - AJS/JRS	REVISED -
	DRAWN - JRS/PWN	REVISED -
PLOT SCALE = N.T.S.	CHECKED - AJS	REVISED -
PLOT DATE = 11/2/2025	DATE -	REVISED -

STATE OF ILLINOIS
DEPARTMENT OF TRANSPORTATION


SEIL ROAD WIDENING
DISTRICT ONE DETAILS

F.A.U. RTE.	SECTION	COUNTY	TOTAL SHEETS	SHEET NO.
0403	21-00047-00-WR	WILL	149	131
SCALE: N.T.S.		SHEET 2	OF 8 SHEETS	STA. TO STA.
		ILLINOIS FED. AID PROJECT		

MODEL: Default
FILE NAME: c:\c1\ltd\paw.bentley.com\paw\DOT\Documents\DOT - Office\District 1\Projects\Dist5d2x34\CAD\data\CAD\sheetc10.dgn

USER NAME = Lawrence.DeManche	DESIGNED - L.H.A.	REVISED - T. RAMMACHER 01-06-00
	DRAWN -	REVISED - A. SCHUETZE 07-01-13
PLOT SCALE = 100.0000 " / in.	CHECKED -	REVISED - A. SCHUETZE 09-15-16
PLOT DATE = 5/3/2024	DATE - 06-89	REVISED - D. SENDERAK 05-03-24

STATE OF ILLINOIS
DEPARTMENT OF TRANSPORTATION

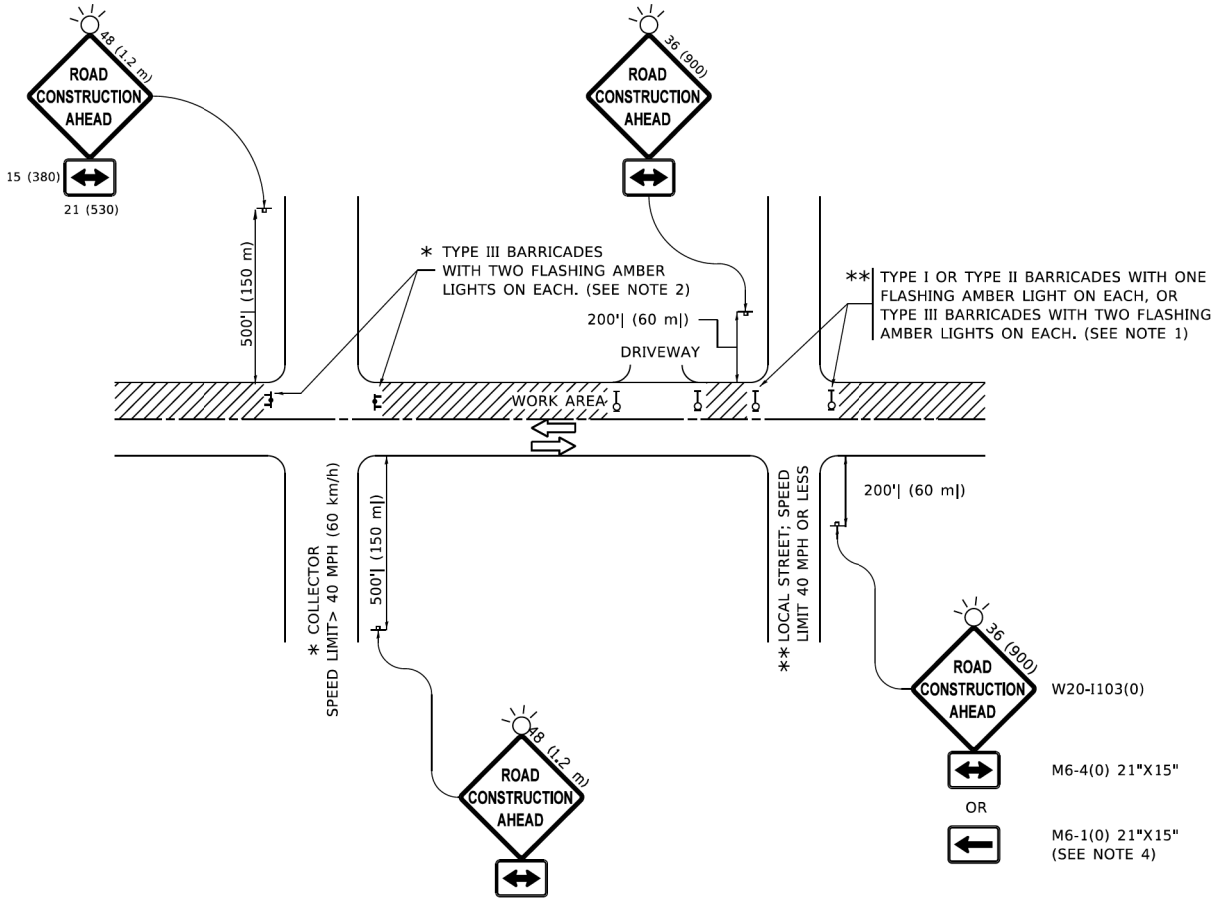

NOTES:

- SIDE ROAD WITH A SPEED LIMIT OF 40 MPH (60 km/h) OR LESS AS SHOWN ON THE DRAWING AND AS DIRECTED BY THE ENGINEER:
 - ONE "ROAD CONSTRUCTION AHEAD" SIGN 36 x 36 (900x900) WITH A FLASHER MOUNTED ON IT APPROXIMATELY 200' (60 m) IN ADVANCE OF THE MAIN ROUTE.
 - THE CLOSED PORTION OF THE MAIN ROUTE SHALL BE PROTECTED BY BLOCKING WITH TYPE I, TYPE II OR TYPE III BARRICADES, 1/3 OF THE CROSS SECTION OF THE CLOSED PORTION.
- SIDE ROAD WITH A SPEED LIMIT GREATER THAN 40 MPH (60 km/h) AS SHOWN ON THE DRAWING AND AS DIRECTED BY THE ENGINEER:
 - ONE "ROAD CONSTRUCTION AHEAD" SIGN 48 x 48 (1.2 m x 1.2 m) WITH A FLASHER MOUNTED ON IT APPROXIMATELY 500' (150 m) IN ADVANCE OF THE MAIN ROUTE.
 - THE CLOSED PORTION OF THE MAIN ROUTE SHALL BE PROTECTED BY BLOCKING WITH TYPE III BARRICADES, 1/2 OF THE CROSS SECTION OF THE CLOSED PORTION.
- CONES MAY BE SUBSTITUTED FOR BARRICADES OR DRUMS AT HALF THE SPACING DURING DAY OPERATIONS. CONES SHALL BE A MINIMUM OF 28 (710) IN HEIGHT.
- WHEN THE SIDE ROAD LIES BETWEEN THE BEGINNING OF THE MAINLINE
- SIGNING AND THE WORK ZONE, A SINGLE HEADED ARROW (M6-1) SHALL BE USED IN LIEU OF THE DOUBLE HEADED ARROW (M6-4).
- WHEN WORK IS BEING PERFORMED ON A SIDE ROAD OR DRIVEWAY, FOLLOW THE APPLICABLE STANDARD(S). THE DIRECTIONAL ARROW (M6-1 OR M6-4) SHALL BE COVERED OR REMOVED WHEN NO LONGER CONSISTENT WITH THE TRAFFIC CONTROL SET-UP.
- ADVANCE WARNING SIGNS ARE TO BE OMITTED ON DRIVEWAYS UNLESS OTHERWISE SPECIFIED IN THE PLANS OR BY THE ENGINEER.
- THE TRAFFIC CONTROL AND PROTECTION FOR SIDE ROADS, INTERSECTIONS, AND DRIVEWAYS SHALL BE INCLUDED IN THE COST OF SPECIFIED TRAFFIC CONTROL STANDARDS OR ITEMS.


All dimensions are in inches (millimeters)
unless otherwise shown.

TRAFFIC CONTROL AND PROTECTION FOR SIDE ROADS, INTERSECTIONS, AND DRIVEWAYS				F.A. RTE.	SECTION	COUNTY	TOTAL SHEETS	SHEET NO.
				TC-10		CONTRACT NO.		
SCALE: NONE	SHEET 1	OF 1	SHEETS	STA.	TO STA.			
					ILLINOIS	FED. AID PROJECT		

USER NAME = aschaefer	DESIGNED - AJS/JRS	REVISED -
	DRAWN - JRS/PWN	REVISED -
PLOT SCALE = N.T.S.	CHECKED - AJS	REVISED -
PLOT DATE = 11/2/2025	DATE -	REVISED -


STATE OF ILLINOIS
DEPARTMENT OF TRANSPORTATION

SCALE: N.T.S.			SHEET 4 OF 8 SHEETS			STA. TO STA.	
			F.A.U. RTE.	SECTION	COUNTY	TOTAL SHEETS	SHEET NO.
			0403	21-00047-00-WR	WILL	149	133
			ILLINOIS		CONTRACT NO. 61M01		
					FED. AID PROJECT		

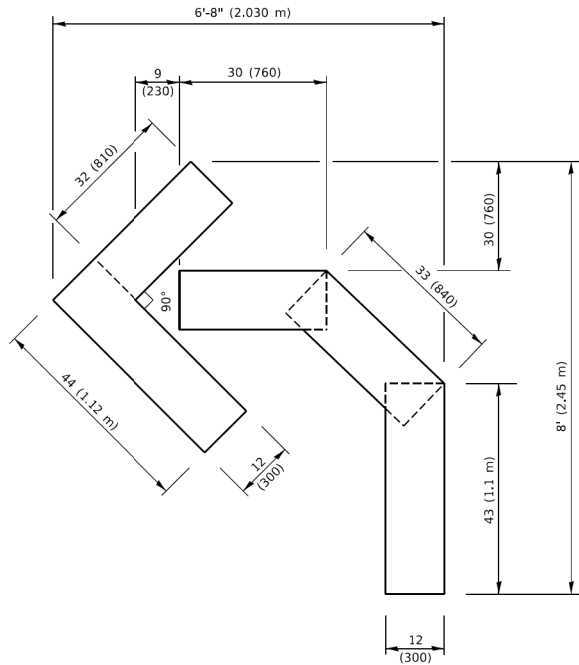


QUANTITY

4 (100) LINE = 45.5 ft. (13.9 m)
15.2 sq. ft. (1.41 sq. m)

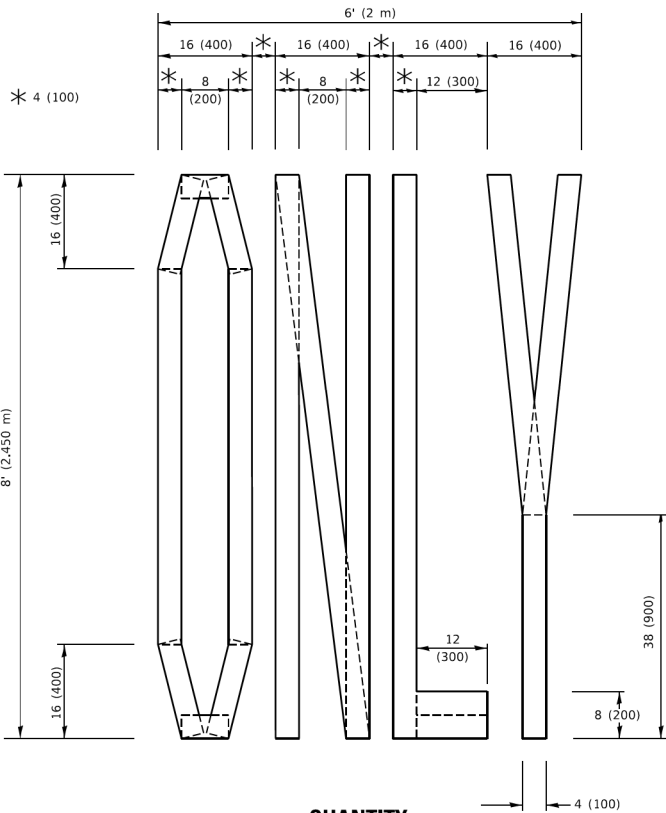

QUANTITY

4 (100) LINE = 64.1 ft. (19.5 m)
21.4 sq. ft. (1.99 sq. m)

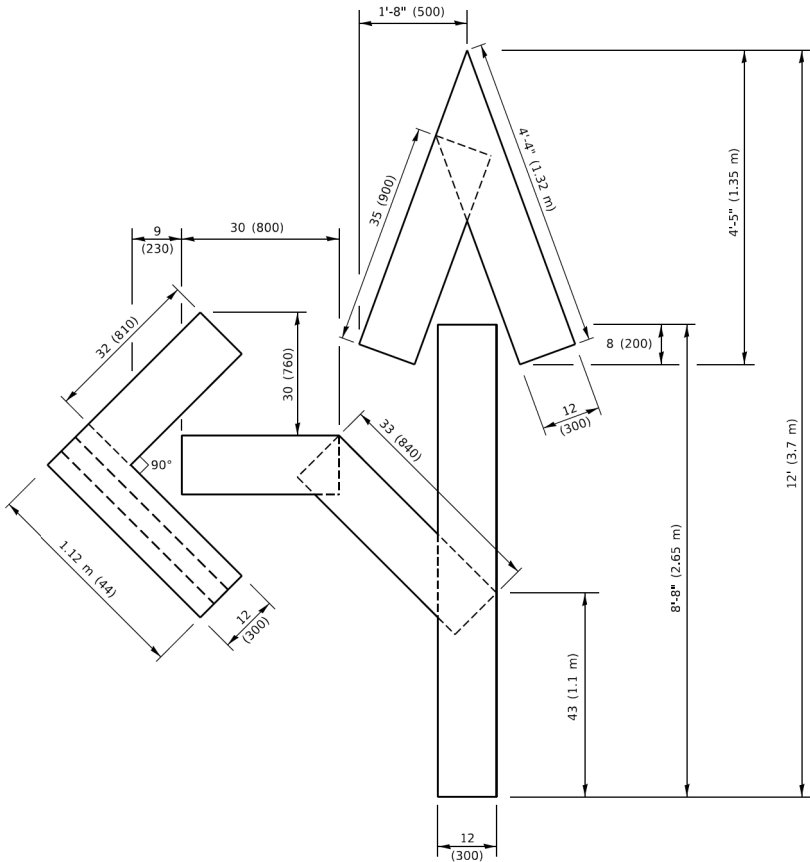


QUANTITY

4 (100) LINE = 82.5 ft. (25.1 m)
27.5 sq. ft. (2.53 sq. m)

NOTE:

ALL QUANTITIES OF PLACEMENT ARE REPRESENTED
IN LINEAR FEET OF 4" LINES TO MATCH THE
4" TEMPORARY TAPE PAY ITEM AND REPRESENTS
THE TOTAL QUANTITY OF 4" TAPE REQUIRED.

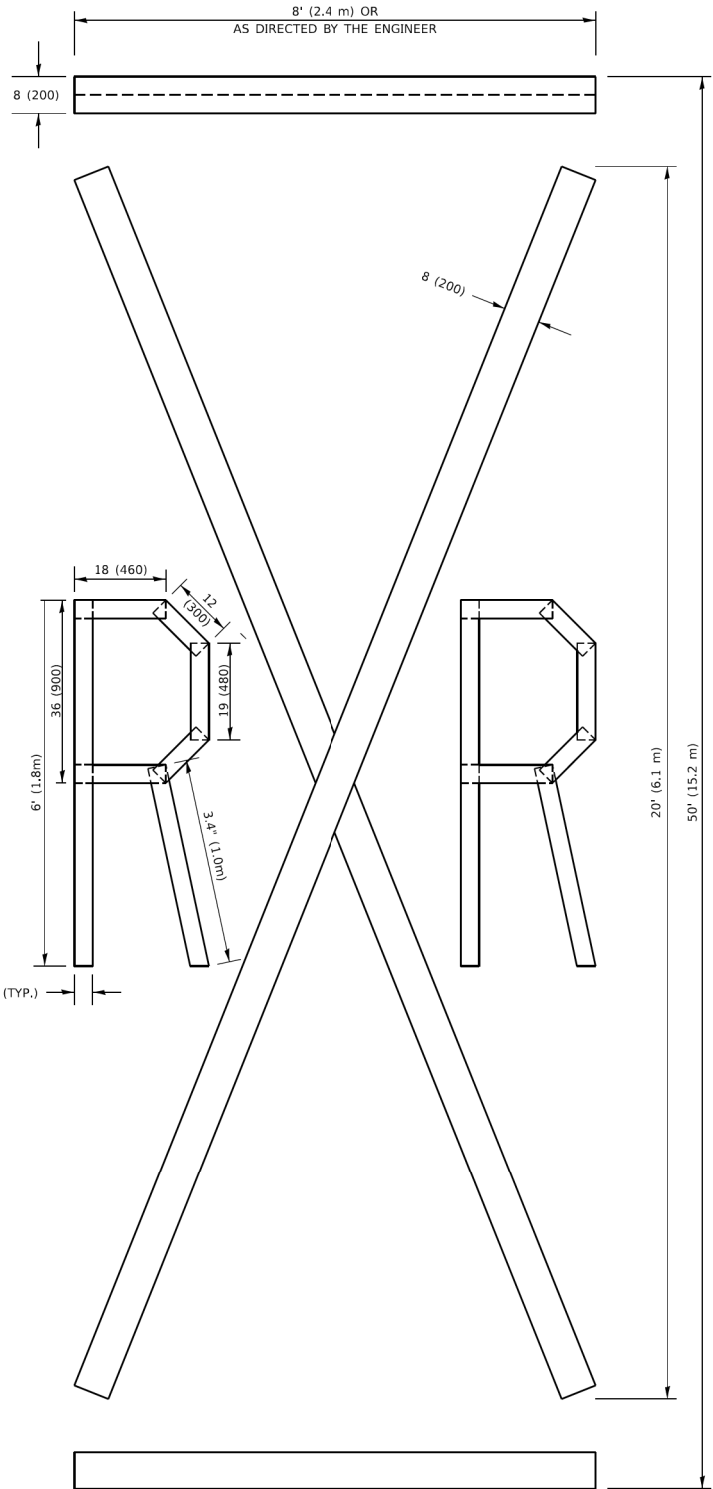

QUANTITY

4 (100) LINE = 225.9 ft. (68.9 m)
75.3 sq. ft. (6.99 sq. m)

All dimensions are in inches (millimeters)
unless otherwise shown.

MODEL: Default
FILE NAME: m:\1084810\TEG\Illinois\gov\PMW\DOT\Documents\1DOT_Official\District 1\Projects\0815022\341CADData\CAD\Sheet\c16.dgn

USER NAME = footemj	DESIGNED -	REVISED - T. RAMMACHER 03-02-98
	DRAWN -	REVISED - E. GOMEZ 08-28-00
PLOT SCALE = 50,0068 ' / in.	CHECKED -	REVISED - E. GOMEZ 08-28-00
PLOT DATE = 3/4/2019	DATE - 09-18-94	REVISED - A. SCHUETZE 09-15-16

STATE OF ILLINOIS
DEPARTMENT OF TRANSPORTATION

SHORT TERM PAVEMENT MARKING LETTERS AND SYMBOLS

SCALE: NONE SHEET 1 OF 1 SHEETS STA. TO STA.

F.A. RTE.	SECTION	COUNTY	TOTAL SHEETS	SHEET NO.
TC-16		CONTRACT NO.		
		ILLINOIS FED. AID PROJECT		

c16.dgn 3/4/2019 10:27:36 AM User:footemj

CHRISTOPHER B. BURKE ENGINEERING, LTD.
16221 W. 158th Street, Suite 201
Libertyville, Illinois 60441
(815) 770-2050


USER NAME = aschaefer	DESIGNED - AJS/JRS	REVISED -
	DRAWN - JRS/PWN	REVISED -
PLOT SCALE = N.T.S.	CHECKED - AJS	REVISED -
PLOT DATE = 11/2/2025	DATE -	REVISED -

STATE OF ILLINOIS
DEPARTMENT OF TRANSPORTATION

SEIL ROAD WIDENING
DISTRICT ONE DETAILS

SCALE: N.T.S. SHEET 6 OF 8 SHEETS STA. TO STA.

F.A.U. RTE.	SECTION	COUNTY	TOTAL SHEETS	SHEET NO.
0403	21-00047-00-WR	WILL	149	135
		CONTRACT NO. 61M01		
		ILLINOIS FED. AID PROJECT		

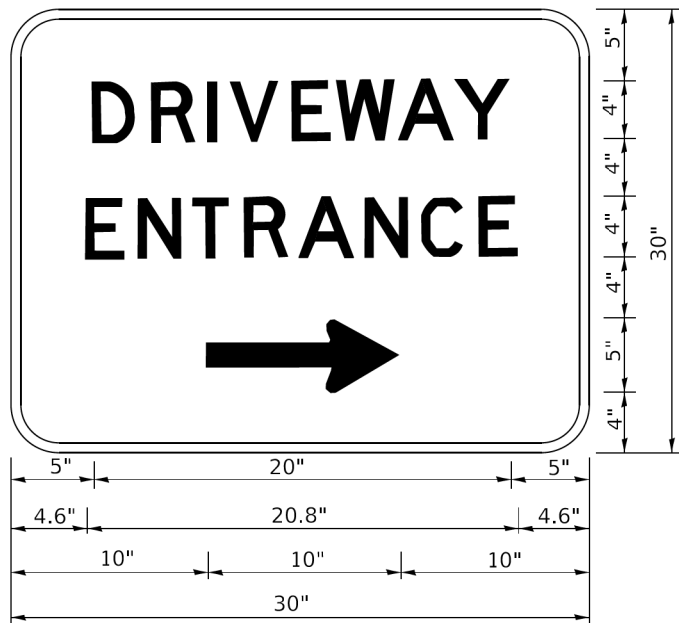

3.0" RADIUS, 0.5" BORDER, WHITE ON GREEN; REFLECTORIZED
"DRIVEWAY" D; "ENTRANCE" D; STANDARD ARROW CUSTOM 12.0" x 5.0"

NOTES:

1. HALF OF THE SIGNS WILL REQUIRE A LEFT HAND FACING ARROW.
2. TWO SIGNS SHALL BE USED AT EACH COMMERCIAL ENTRANCE
PLACED BACK-TO-BACK: ONE WITH A RIGHT HAND ARROW (SHOWN)
SHALL BE PLACED ON THE NEAR RIGHT SIDE THE DRIVEWAY
AND ONE WITH A LEFT HAND ARROW SHALL BE PLACED ON THE
FAR LEFT SIDE OF THE DRIVEWAY.
3. SIGNS TO BE PAID FOR AS ITEM "TEMPORARY INFORMATION SIGNING".


MODEL: Default
FILE NAME: project\planroom\ds\illinois\gou\WIDOT\Documents\DOT - Office\District 1\Projects\Dist502234\CADDData\ZADshheetstc26.dgn

	USER NAME = leysa	DESIGNED -	REVISED - C. JUCIUS 02-15-07	STATE OF ILLINOIS DEPARTMENT OF TRANSPORTATION	DRIVEWAY ENTRANCE SIGNING	SCALE: NONE	SHEET 1 OF 1 SHEETS	STA. TO STA.	F.A. RTE.	SECTION	COUNTY	TOTAL SHEETS	SHEET NO.
		DRAWN -	REVISED -										
	PLOT SCALE = 50,0000 ' / in.	CHECKED -	REVISED -						TC-26		CONTRACT NO.		
	PLOT DATE = 8/6/2021	DATE -	REVISED -							ILLINOIS	FED. AID PROJECT		

26.dgn 8/17/2021 8:37:02 AM User:leisa CHRISTOPHER B. BURKE ENGINEERING, LTD. 16221 W. 158th Street, Suite 201 Libertyville, IL 60441 (815) 770-2055	USER NAME = aschaefer	DESIGNED - AJS/JRS	REVISED -	STATE OF ILLINOIS DEPARTMENT OF TRANSPORTATION	SEIL ROAD WIDENING DISTRICT ONE DETAILS	SCALE: N.T.S.	SHEET 8 OF 8 SHEETS	STA. TO STA.	F.A.U. RTE.	SECTION	COUNTY	TOTAL SHEETS	SHEET NO.
		DRAWN - JRS/PWN	REVISED -						0403	21-00047-00-WR	WILL	149	137
	PLOT SCALE = N.T.S.	CHECKED - AJS	REVISED -								CONTRACT NO.	61M01	
	PLOT DATE = 11/2/2025	DATE -	REVISED -							ILLINOIS	FED. AID PROJECT		

FINAL SURVEY NO.	SURVEYED PLOTTED NOTE BOOK AREAS CHECKED	BY	DATE


ORIGINAL SURVEY NO.	SURVEYED PLOTTED NOTE BOOK AREAS CHECKED	BY	DATE

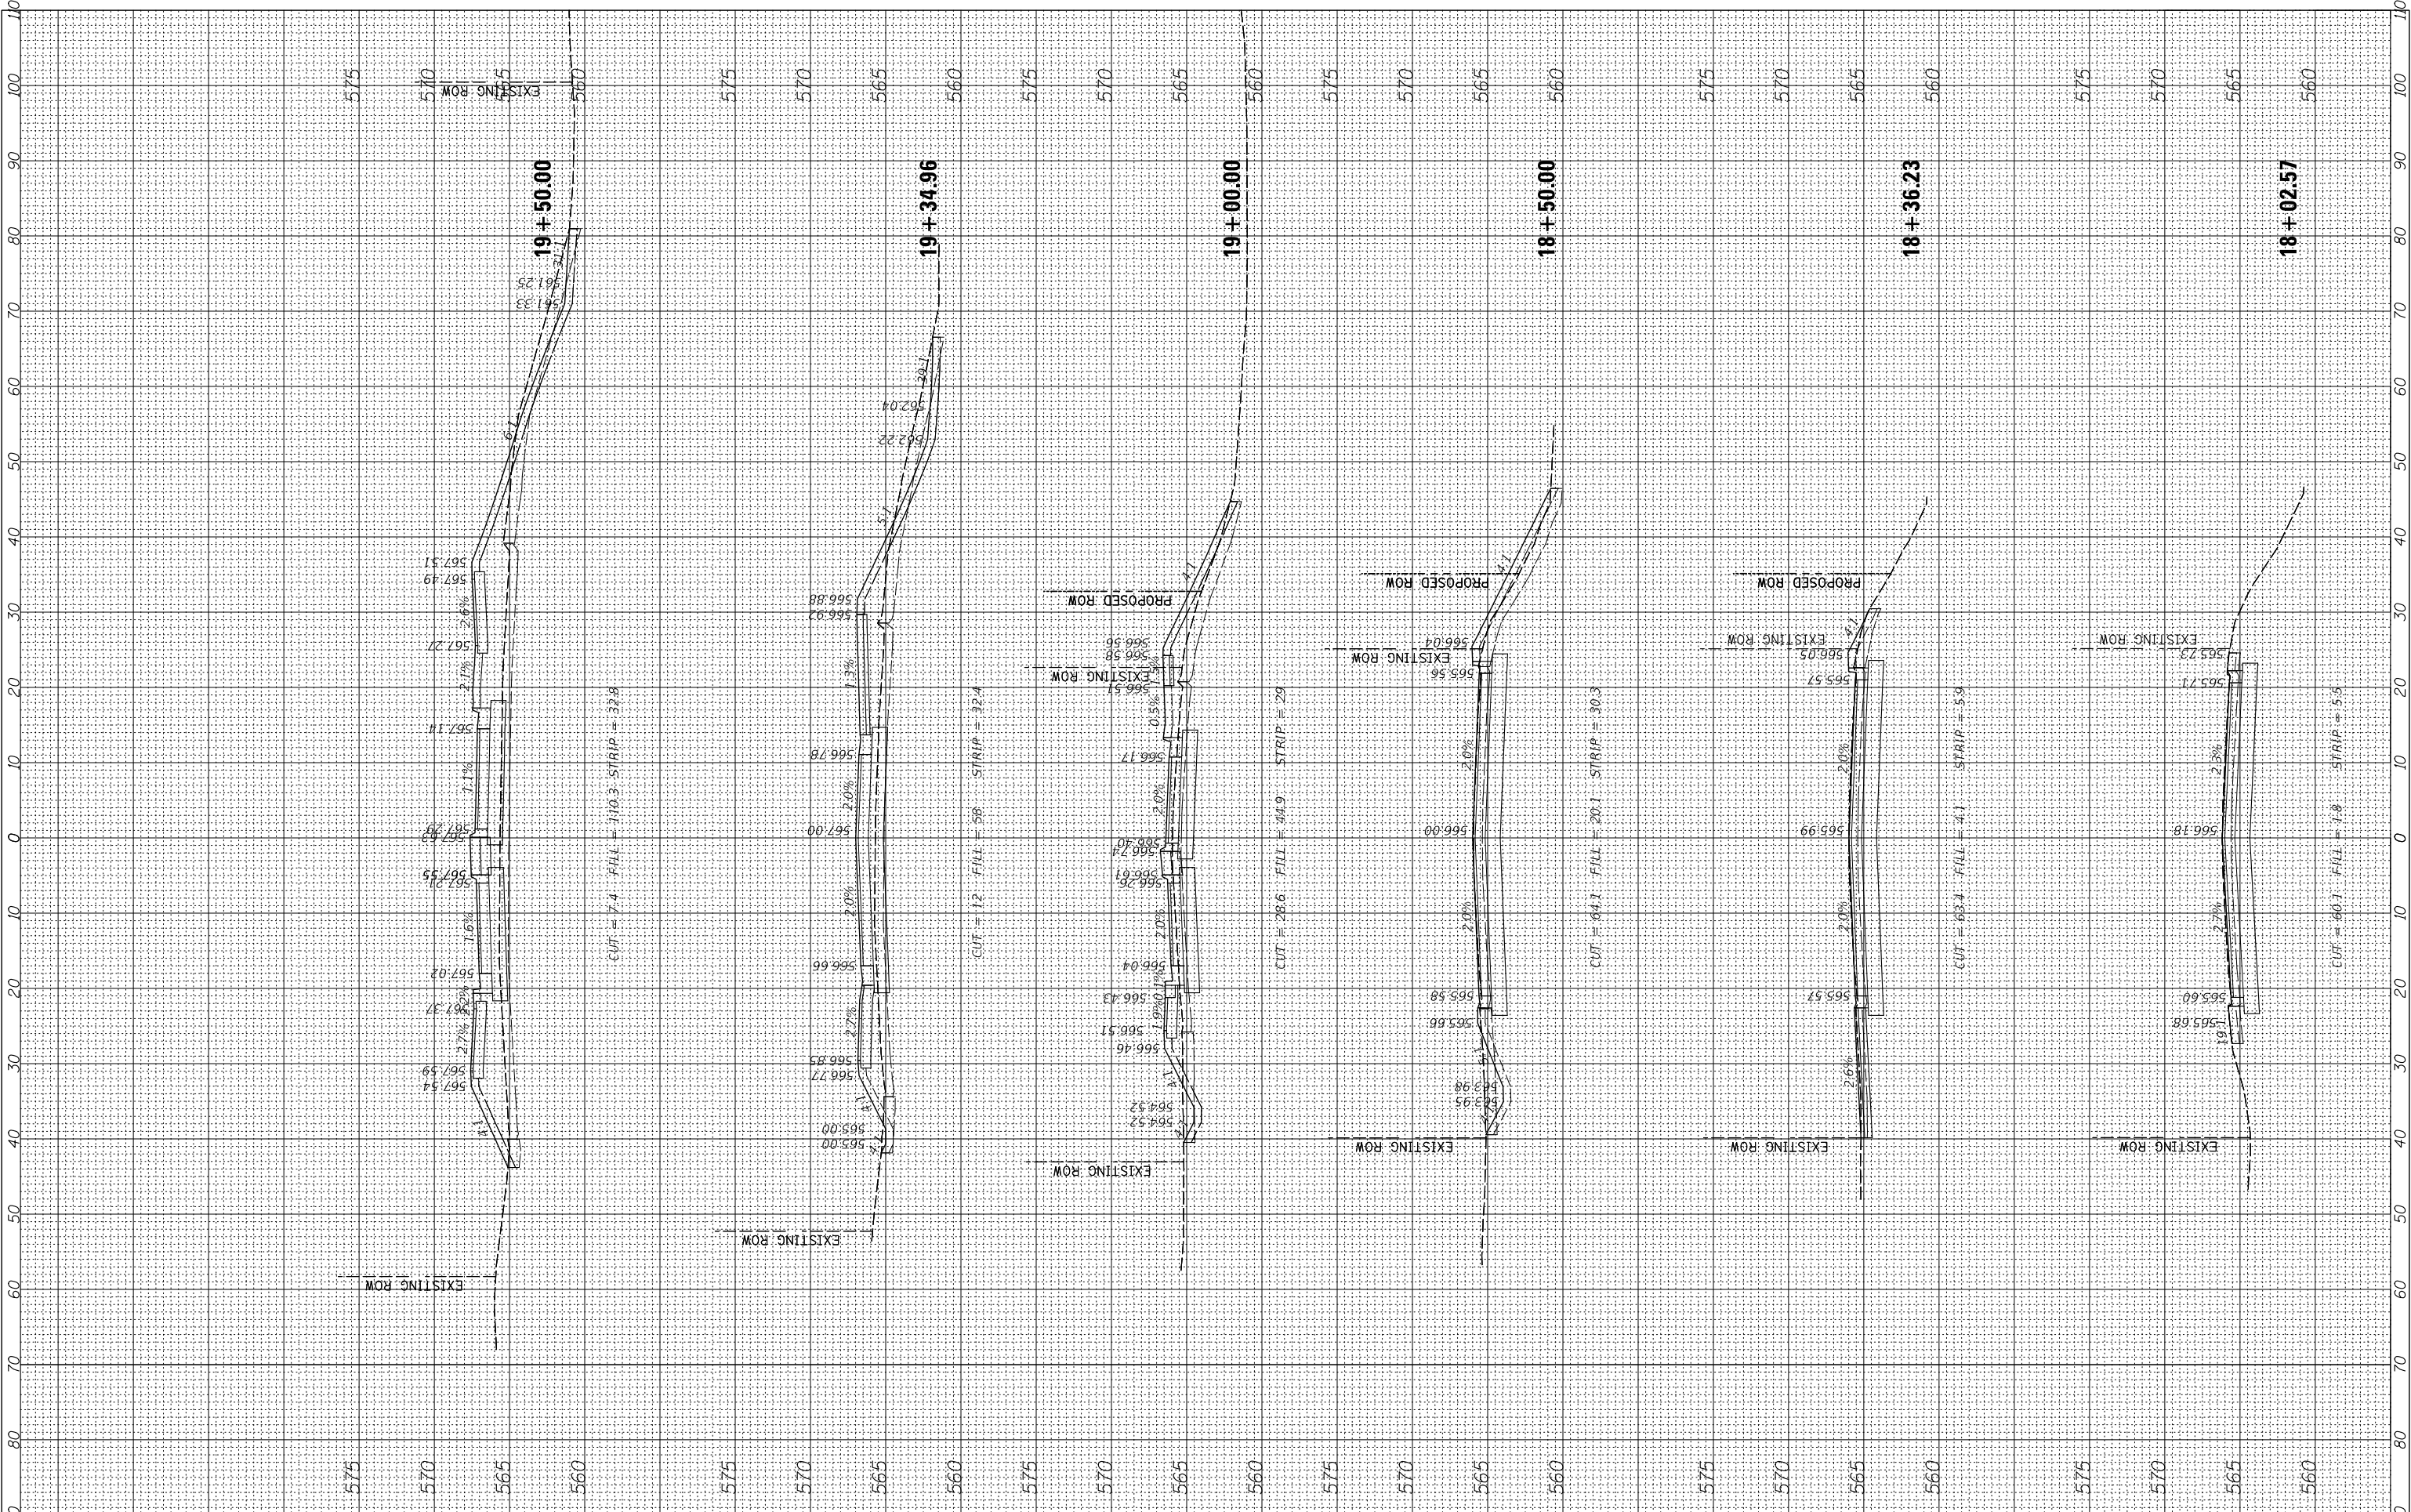

FINAL SURVEY NOTE BOOK NO.	SURVEYED PLOTTED TEMPLATE AREAS CHECKED	BY	DATE

ORIGINAL SURVEY NOTE BOOK NO.	SURVEYED PLOTTED TEMPLATE AREAS CHECKED	BY	DATE

FILE NAME =	USER NAME = aschaefer	DESIGNED -	AJS/JRS	REVISED -	
N:\Shorewood\070001\070001D\2021\02103\Civil\PKS_01_SEIL_D2103.sht		DRAWN -	PWN/JRS	REVISED -	
Default	PLOT SCALE = 10'	CHECKED -	AJS	REVISED -	
	PLOT DATE = 12/4/2025	DATE -		REVISED -	

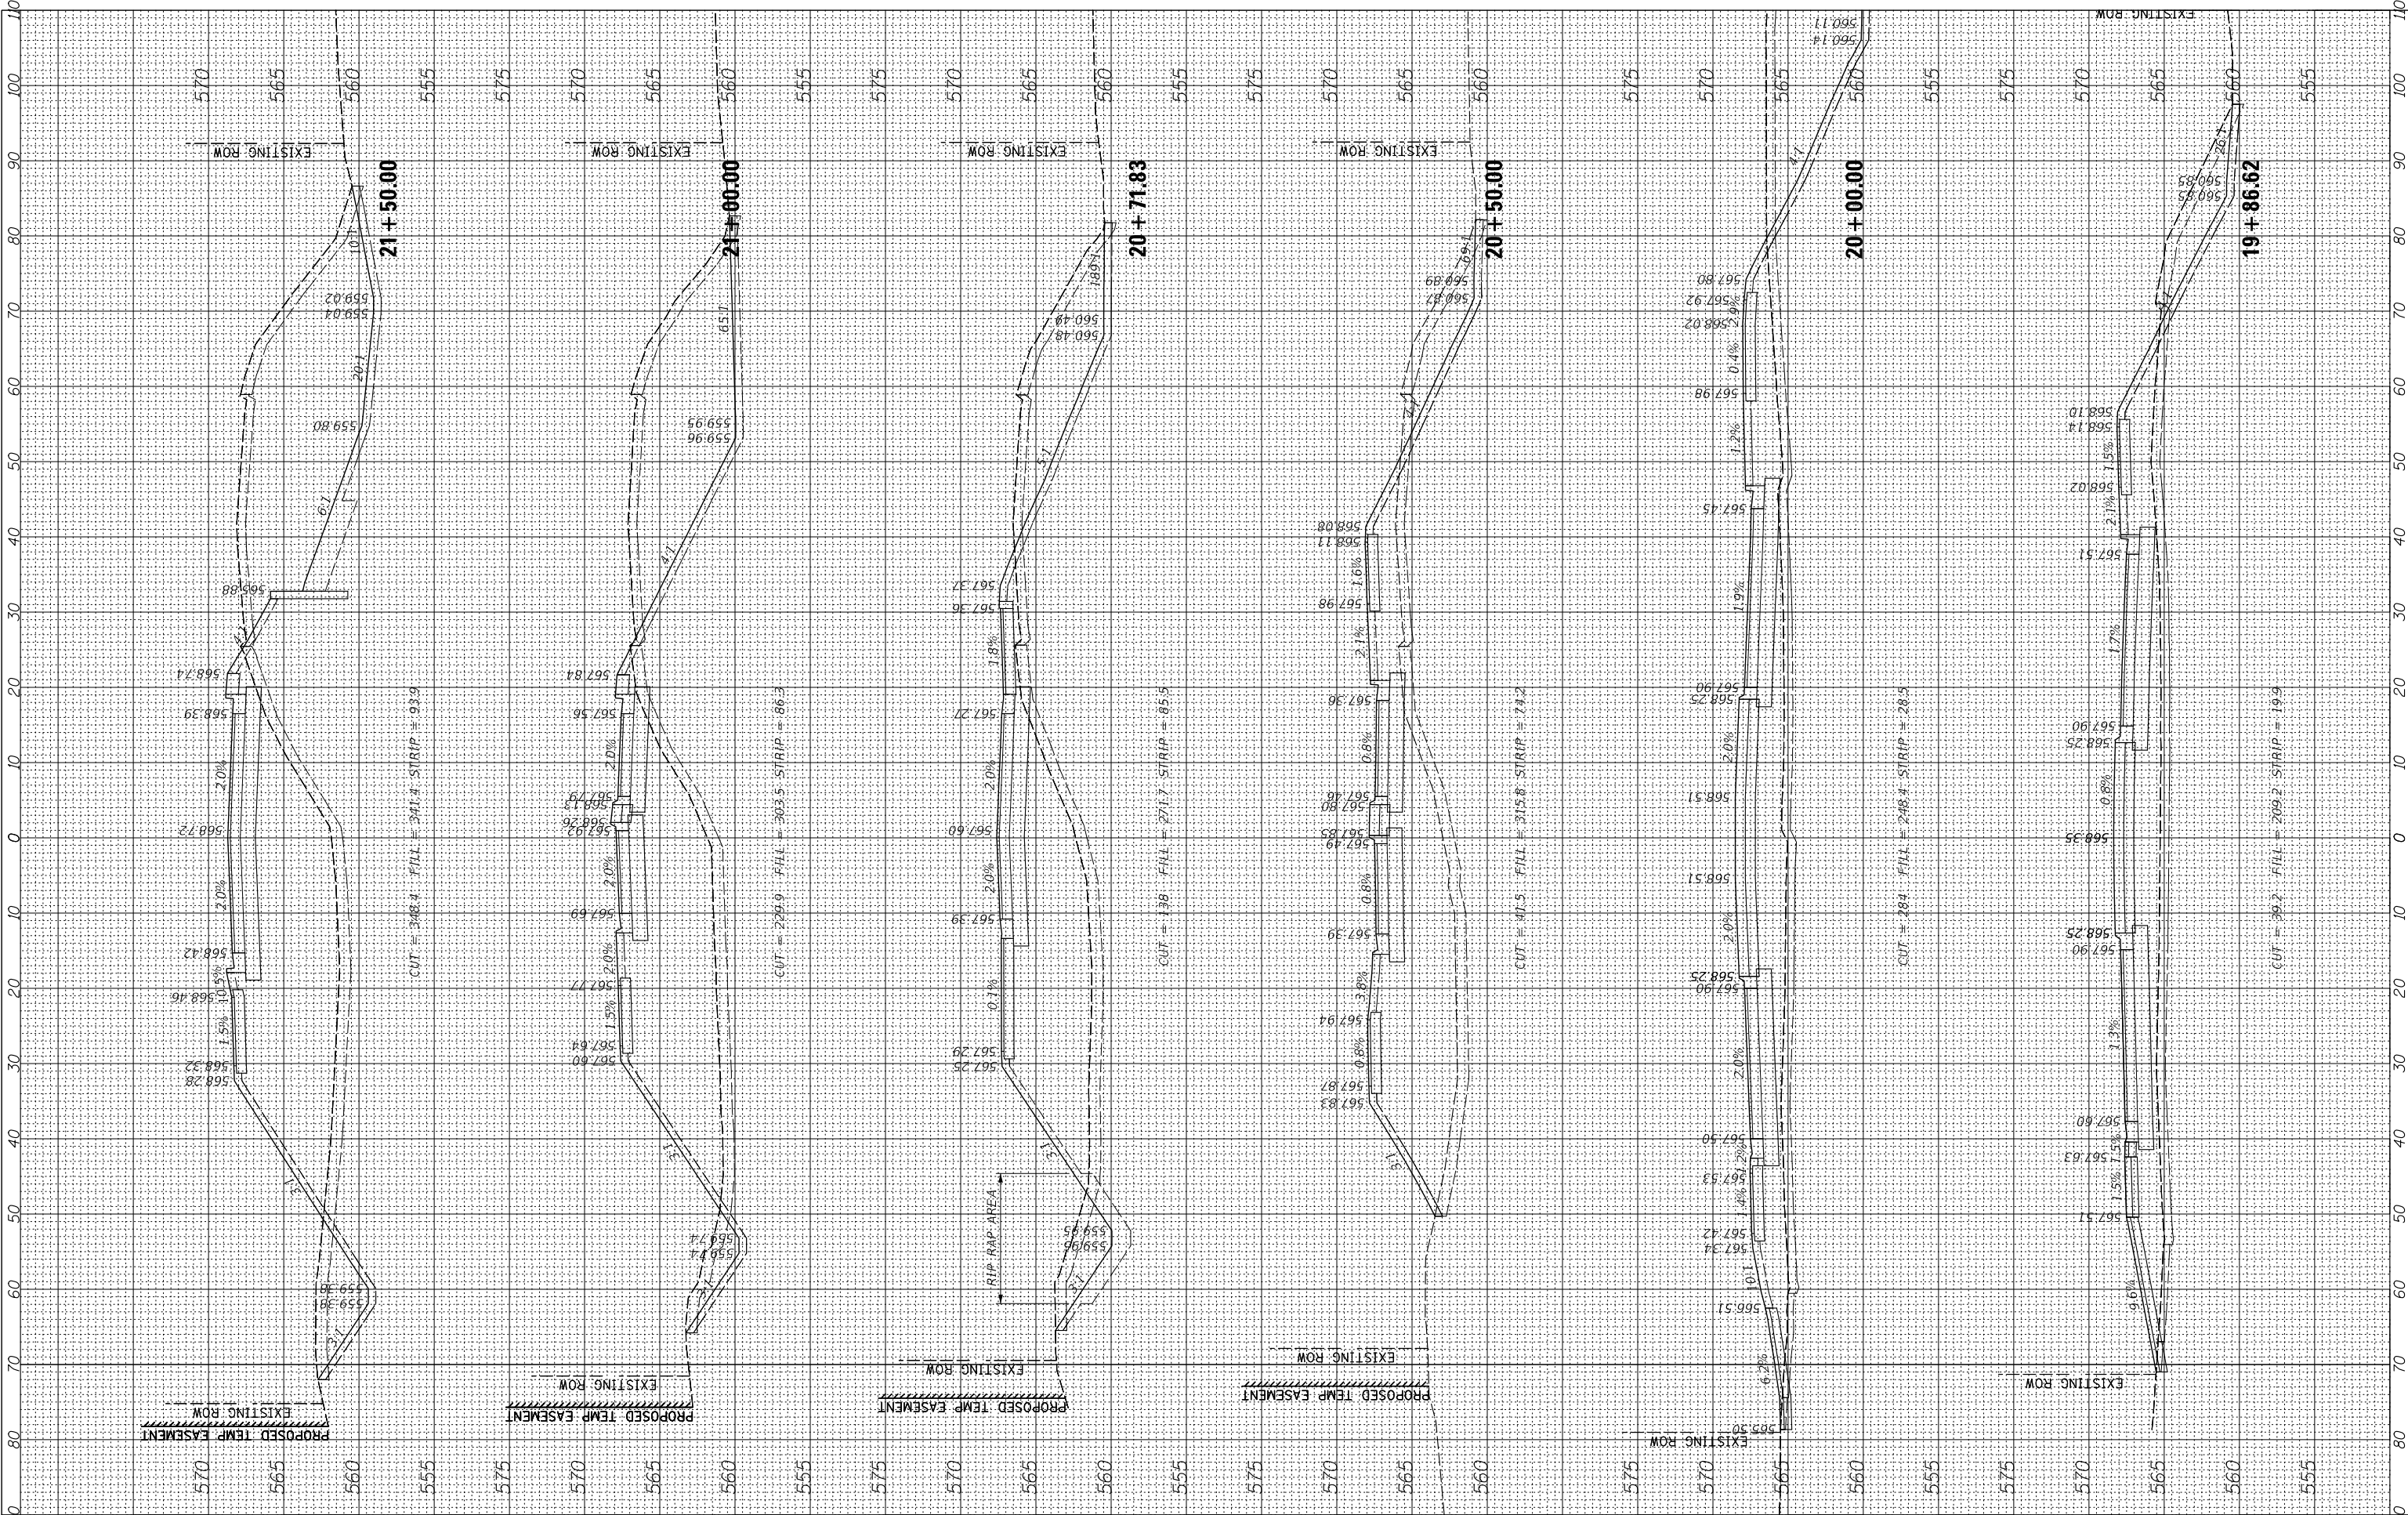

STATE OF ILLINOIS
DEPARTMENT OF TRANSPORTATION

SEIL ROAD - CROSS SECTIONS

SCALE: 10H:5V SHEET 2 OF 12 SHEETS STA. 19+86.62 TO STA. 21+50.00

F.A.U. RTE.	SECTION	COUNTY	TOTAL SHEETS	SHEET NO.
0403	21-00047-00-WR	WILL	149	139
CONTRACT NO. 61M01				
ILLINOIS FED. AID PROJECT				

FINAL SURVEY NOTE BOOK NO.	SURVEYED PLOTTED TEMPLATE AREAS CHECKED	BY	DATE

ORIGINAL SURVEY NOTE BOOK NO.	SURVEYED PLOTTED TEMPLATE AREAS CHECKED	BY	DATE


FILE NAME =	USER NAME = aschaefer	DESIGNED -	AJS/JRS	REVISED -	
N:\Shorewood\070001\070001D\2021\02103\Civil\PS_01_SEIL_D2103.shx		DRAWN -	PWN/JRS	REVISED -	
Default	PLOT SCALE = 10'	CHECKED -	AJS	REVISED -	
	PLOT DATE = 12/4/2025	DATE -		REVISED -	

STATE OF ILLINOIS
DEPARTMENT OF TRANSPORTATION


SEIL ROAD - CROSS SECTIONS

SCALE: 10H:5V SHEET 3 OF 12 SHEETS STA. 21+78.42 TO STA. 24+40.00

F.A.U. RTE.	SECTION	COUNTY	TOTAL SHEETS	SHEET NO.
0403	21-00047-00-WR	WILL	149	140
CONTRACT NO. 61M01				
ILLINOIS FED. AID PROJECT				

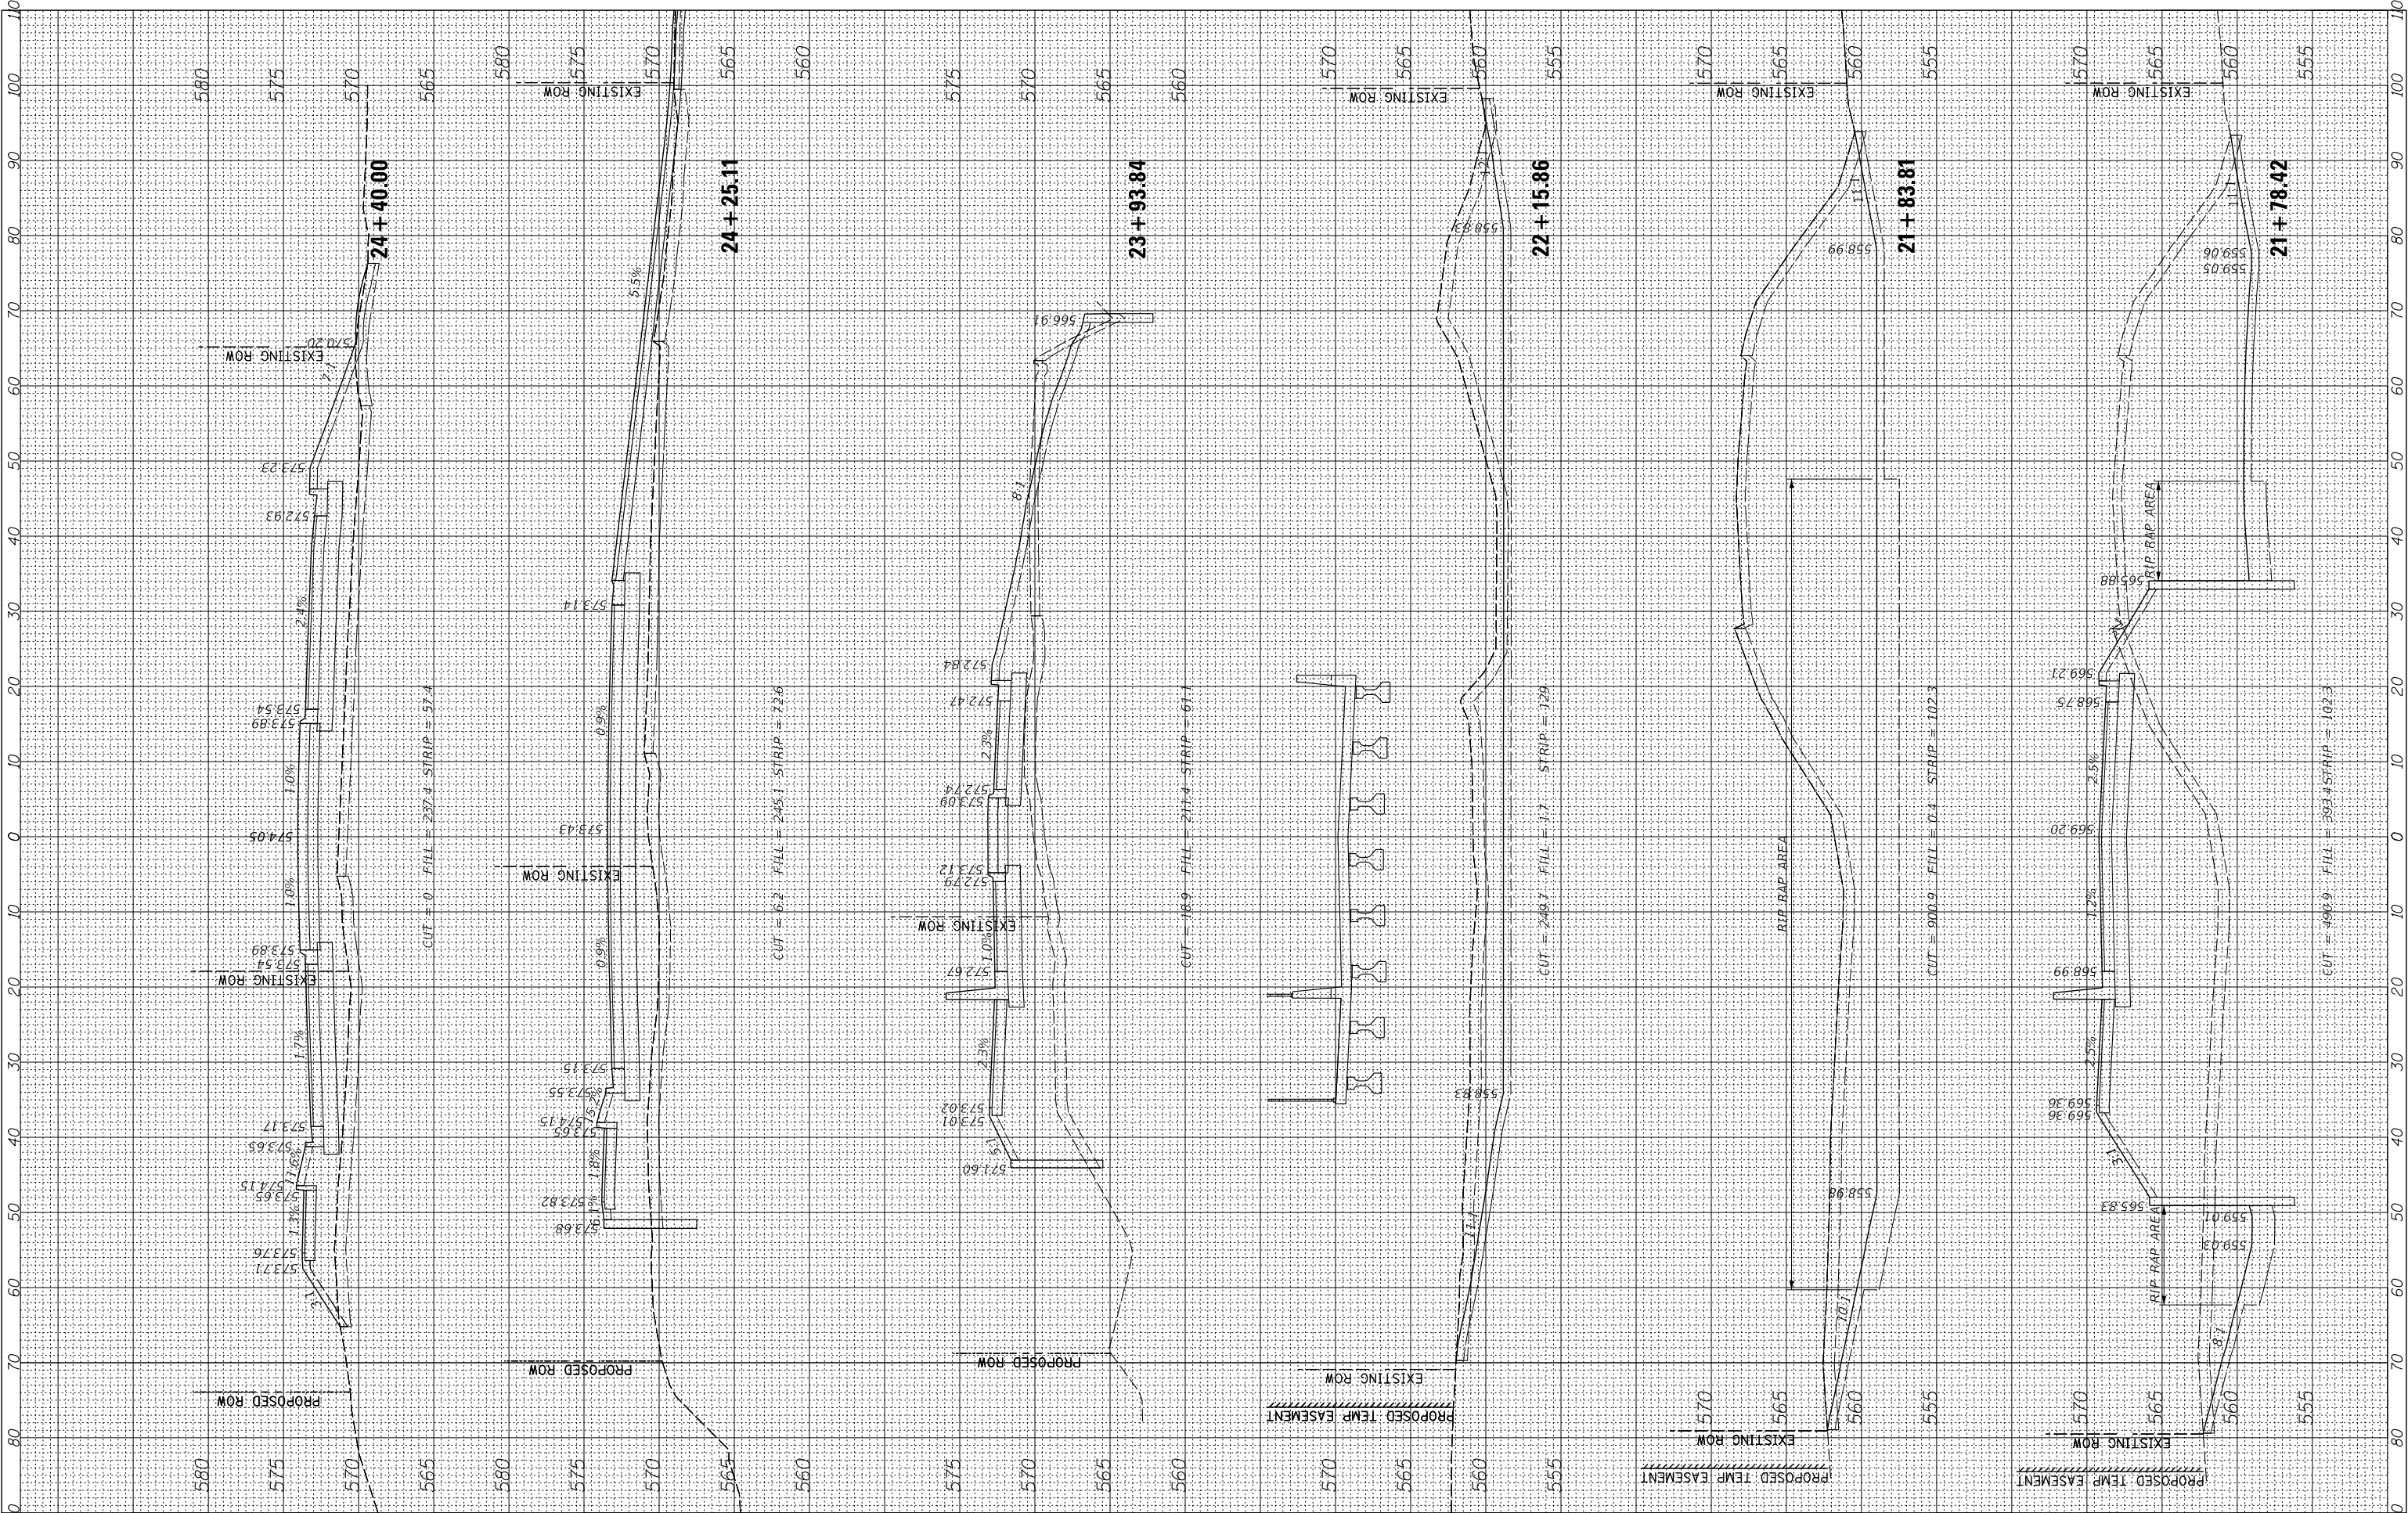

FINAL SURVEY	SURVEYED _____	BY _____	DATE _____
	PLOTTED _____		
	TEMPLATE _____		
	AREAS _____		
NO. _____	AREAS CHECKED _____		

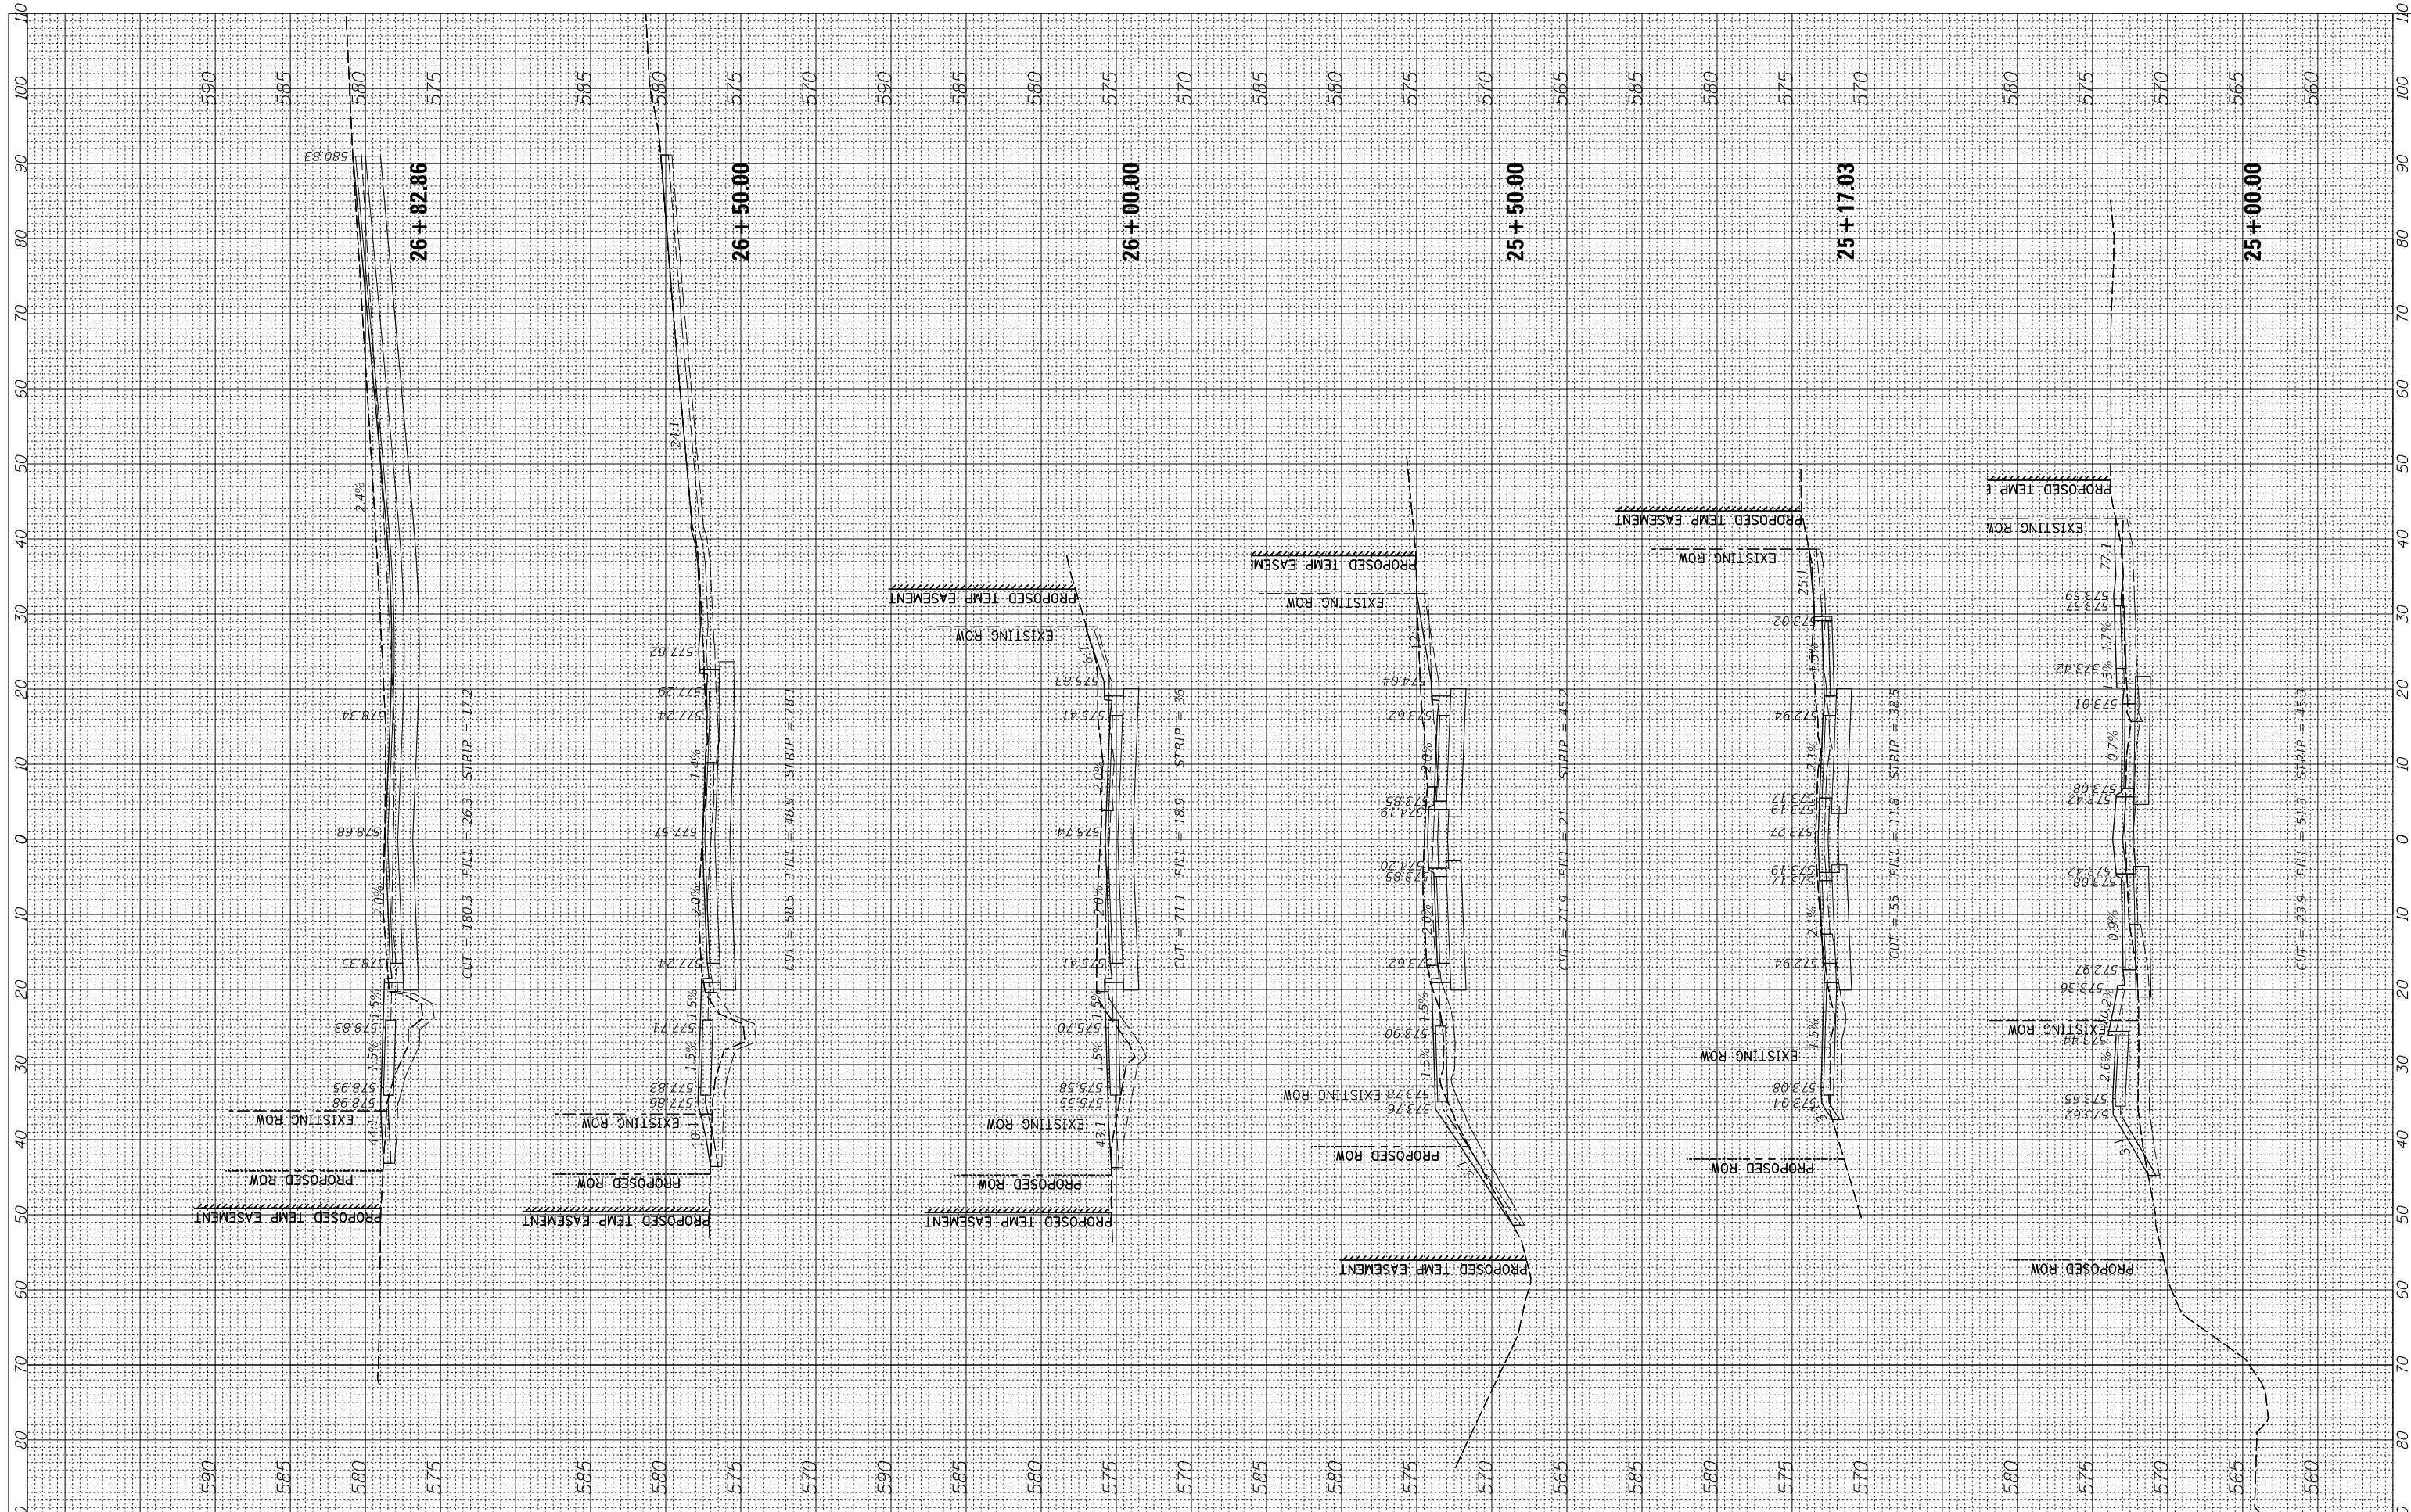

FILE NAME =

```
USER NAME = aschaefer
```

PLOT SCALE = 10'

PLOT DATE = 12/4/2025

DESIGNED -

CHECKED -

DATE -

REVISÉ -

REVISÉ -

REVISÉ -

REVISOR

**STATE OF ILLINOIS
DEPARTMENT OF TRANSPORTATION**

SEIL ROAD – CROSS SECTIONS

SCALE: 10H·5V

OF

STA. 25+00.00

TO STA. 26+82.86

F.A.U.

SECTION

COUNTY


TOTAL	100.00
-------	--------

NO

NO.

FINAL SURVEY NO.	SURVEYED PLOTTED NOTE BOOK AREAS CHECKED	BY	DATE

ORIGINAL SURVEY NO.	SURVEYED PLOTTED NOTE BOOK AREAS CHECKED	BY	DATE

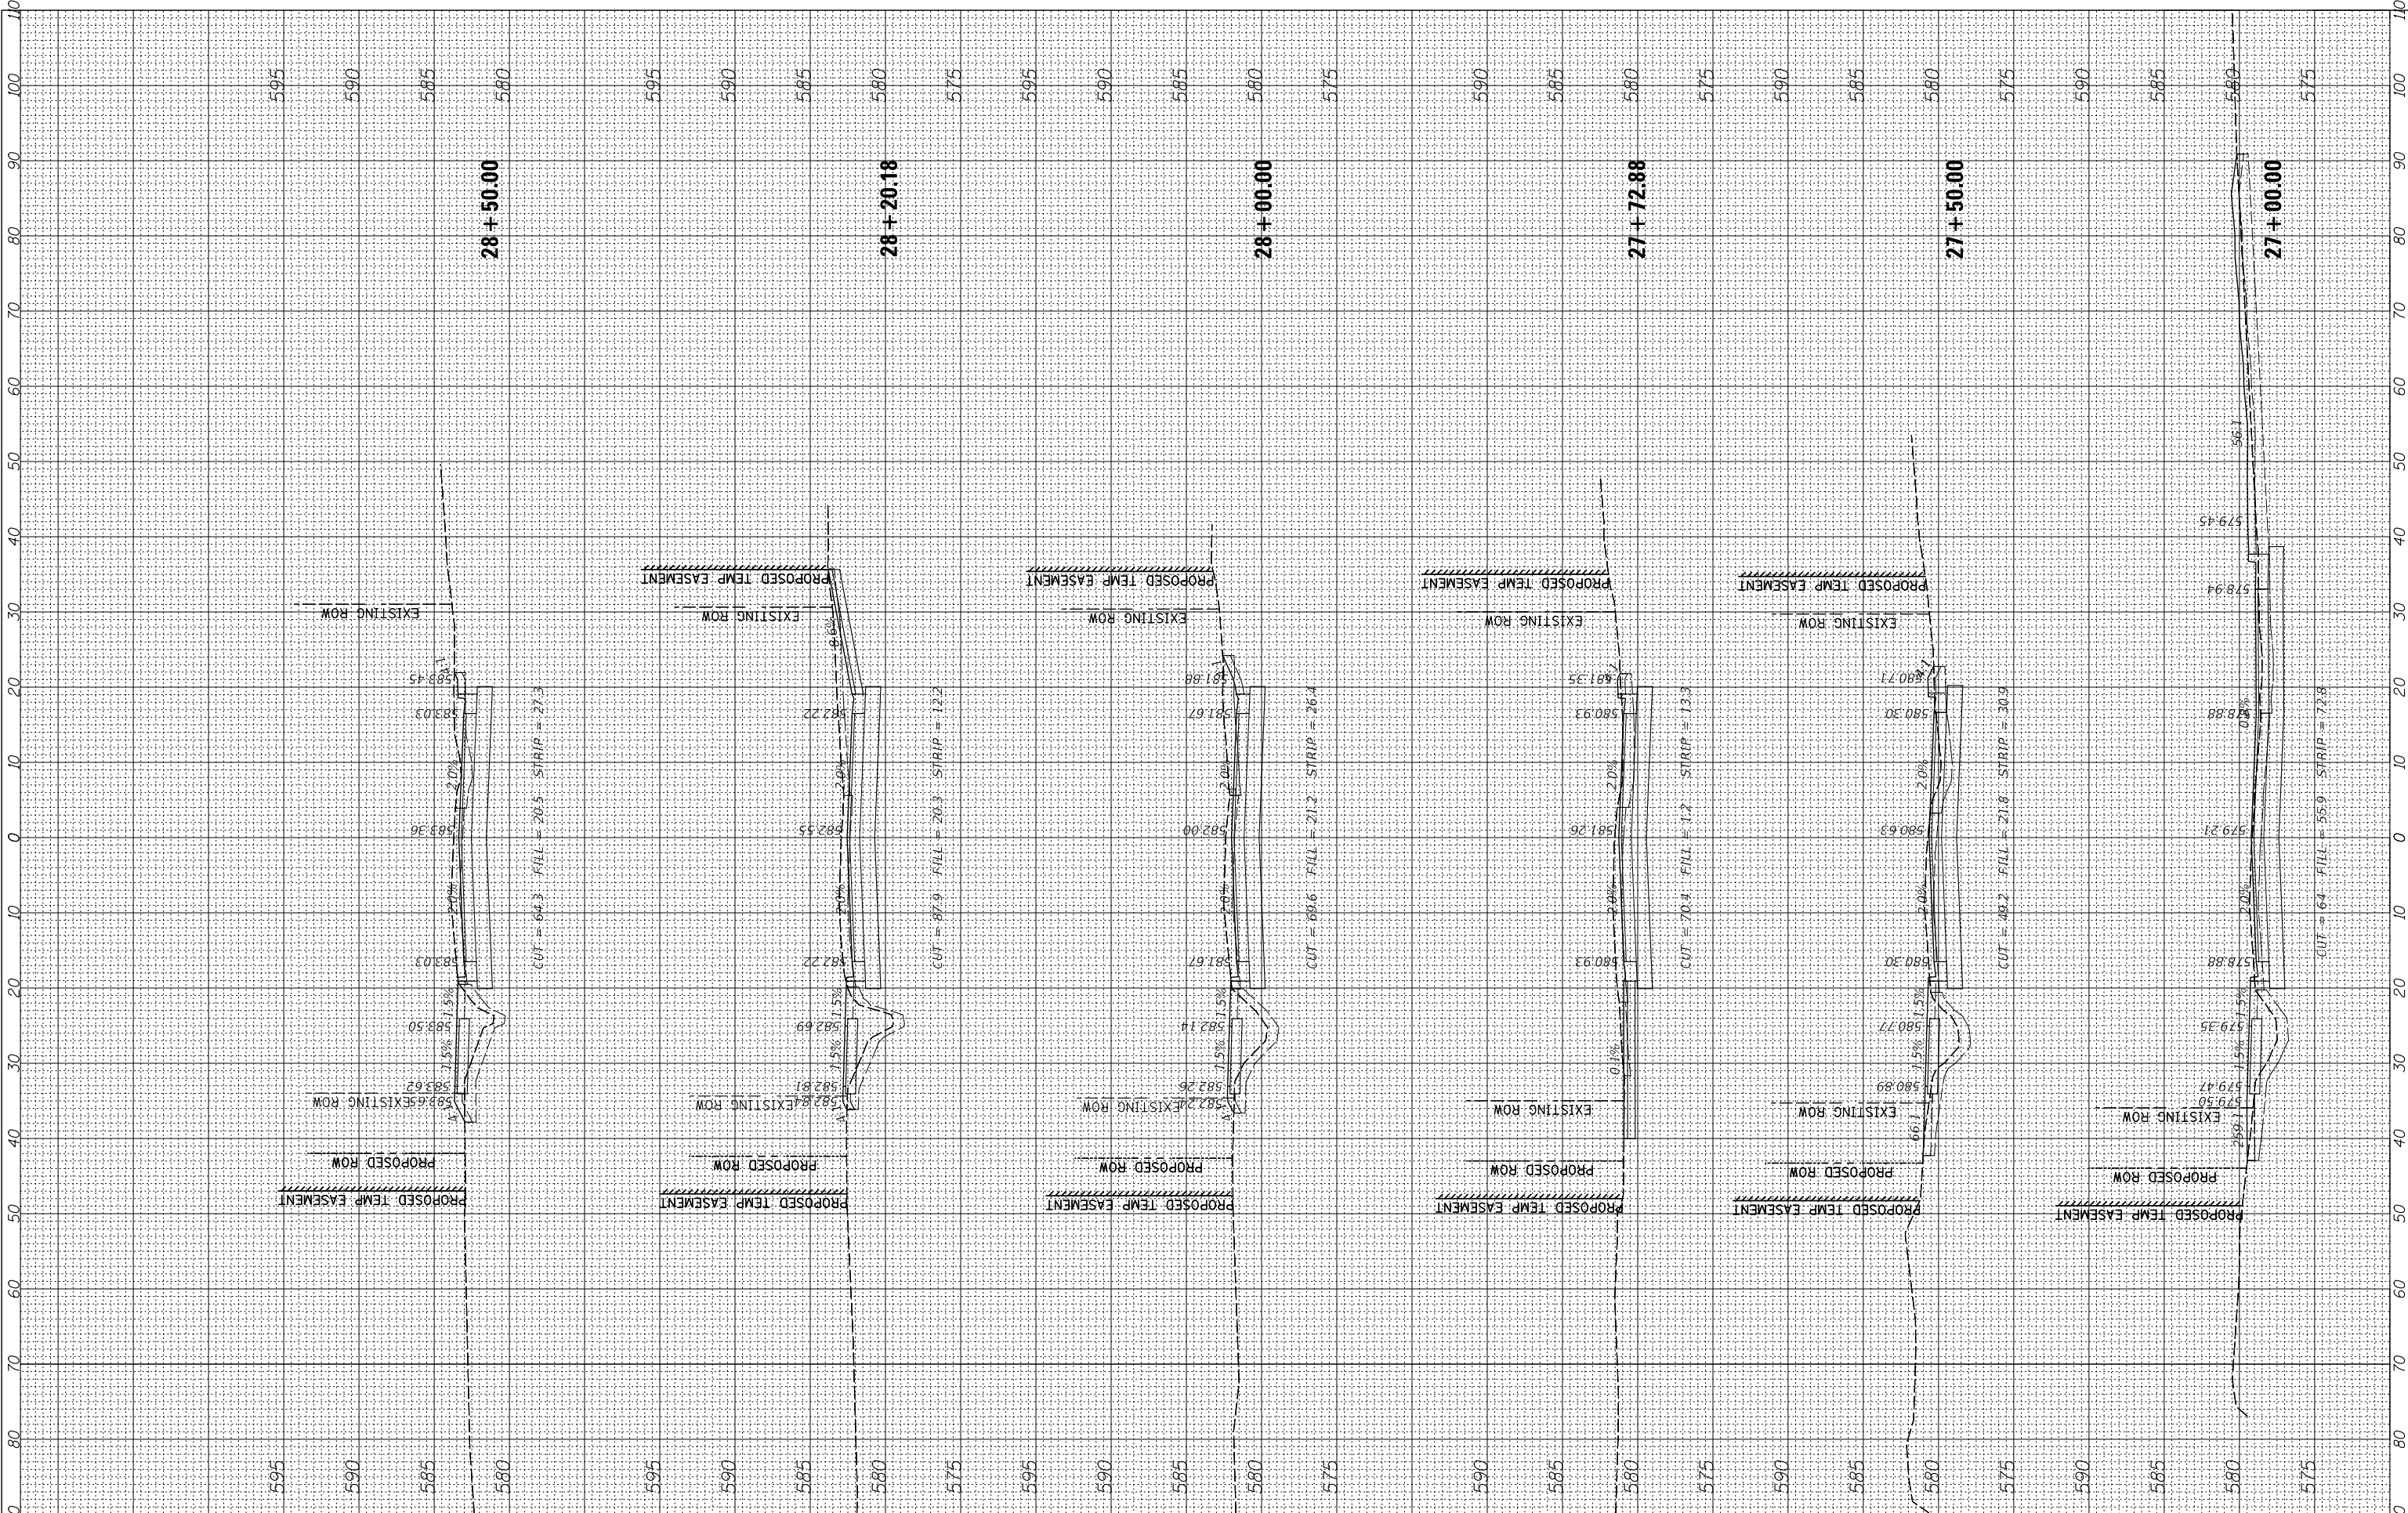

FINAL SURVEY NOTE BOOK NO.	SURVEYED PLOTTED TEMPLATE AREAS CHECKED	BY	DATE

ORIGINAL SURVEY NOTE BOOK NO.	SURVEYED PLOTTED TEMPLATE AREAS CHECKED	BY	DATE

FILE NAME =
N:\Shorewood\070001\070001D\2021\02103\Civil\PKS_01_SEIL_D2103.sht
Default

USER NAME = aschaefer
DRAWN - PWN/JRS
CHECKED - AJS
DATE -
PLOT SCALE = 10'
PLOT DATE = 12/4/2025

DESIGNED - AJS/JRS
DRAWN - PWN/JRS
CHECKED - AJS
DATE -


REVISED -
REVISED -
REVISED -
REVISED -

STATE OF ILLINOIS
DEPARTMENT OF TRANSPORTATION

SEIL ROAD - CROSS SECTIONS


SCALE: 10H:5V SHEET 6 OF 12 SHEETS STA. 29+00.00 TO STA. 31+13.23

F.A.U. RTE.	SECTION	COUNTY	TOTAL SHEETS	SHEET NO.
0403	21-00047-00-WR	WILL	149	143
CONTRACT NO. 61M01				
ILLINOIS FED. AID PROJECT				

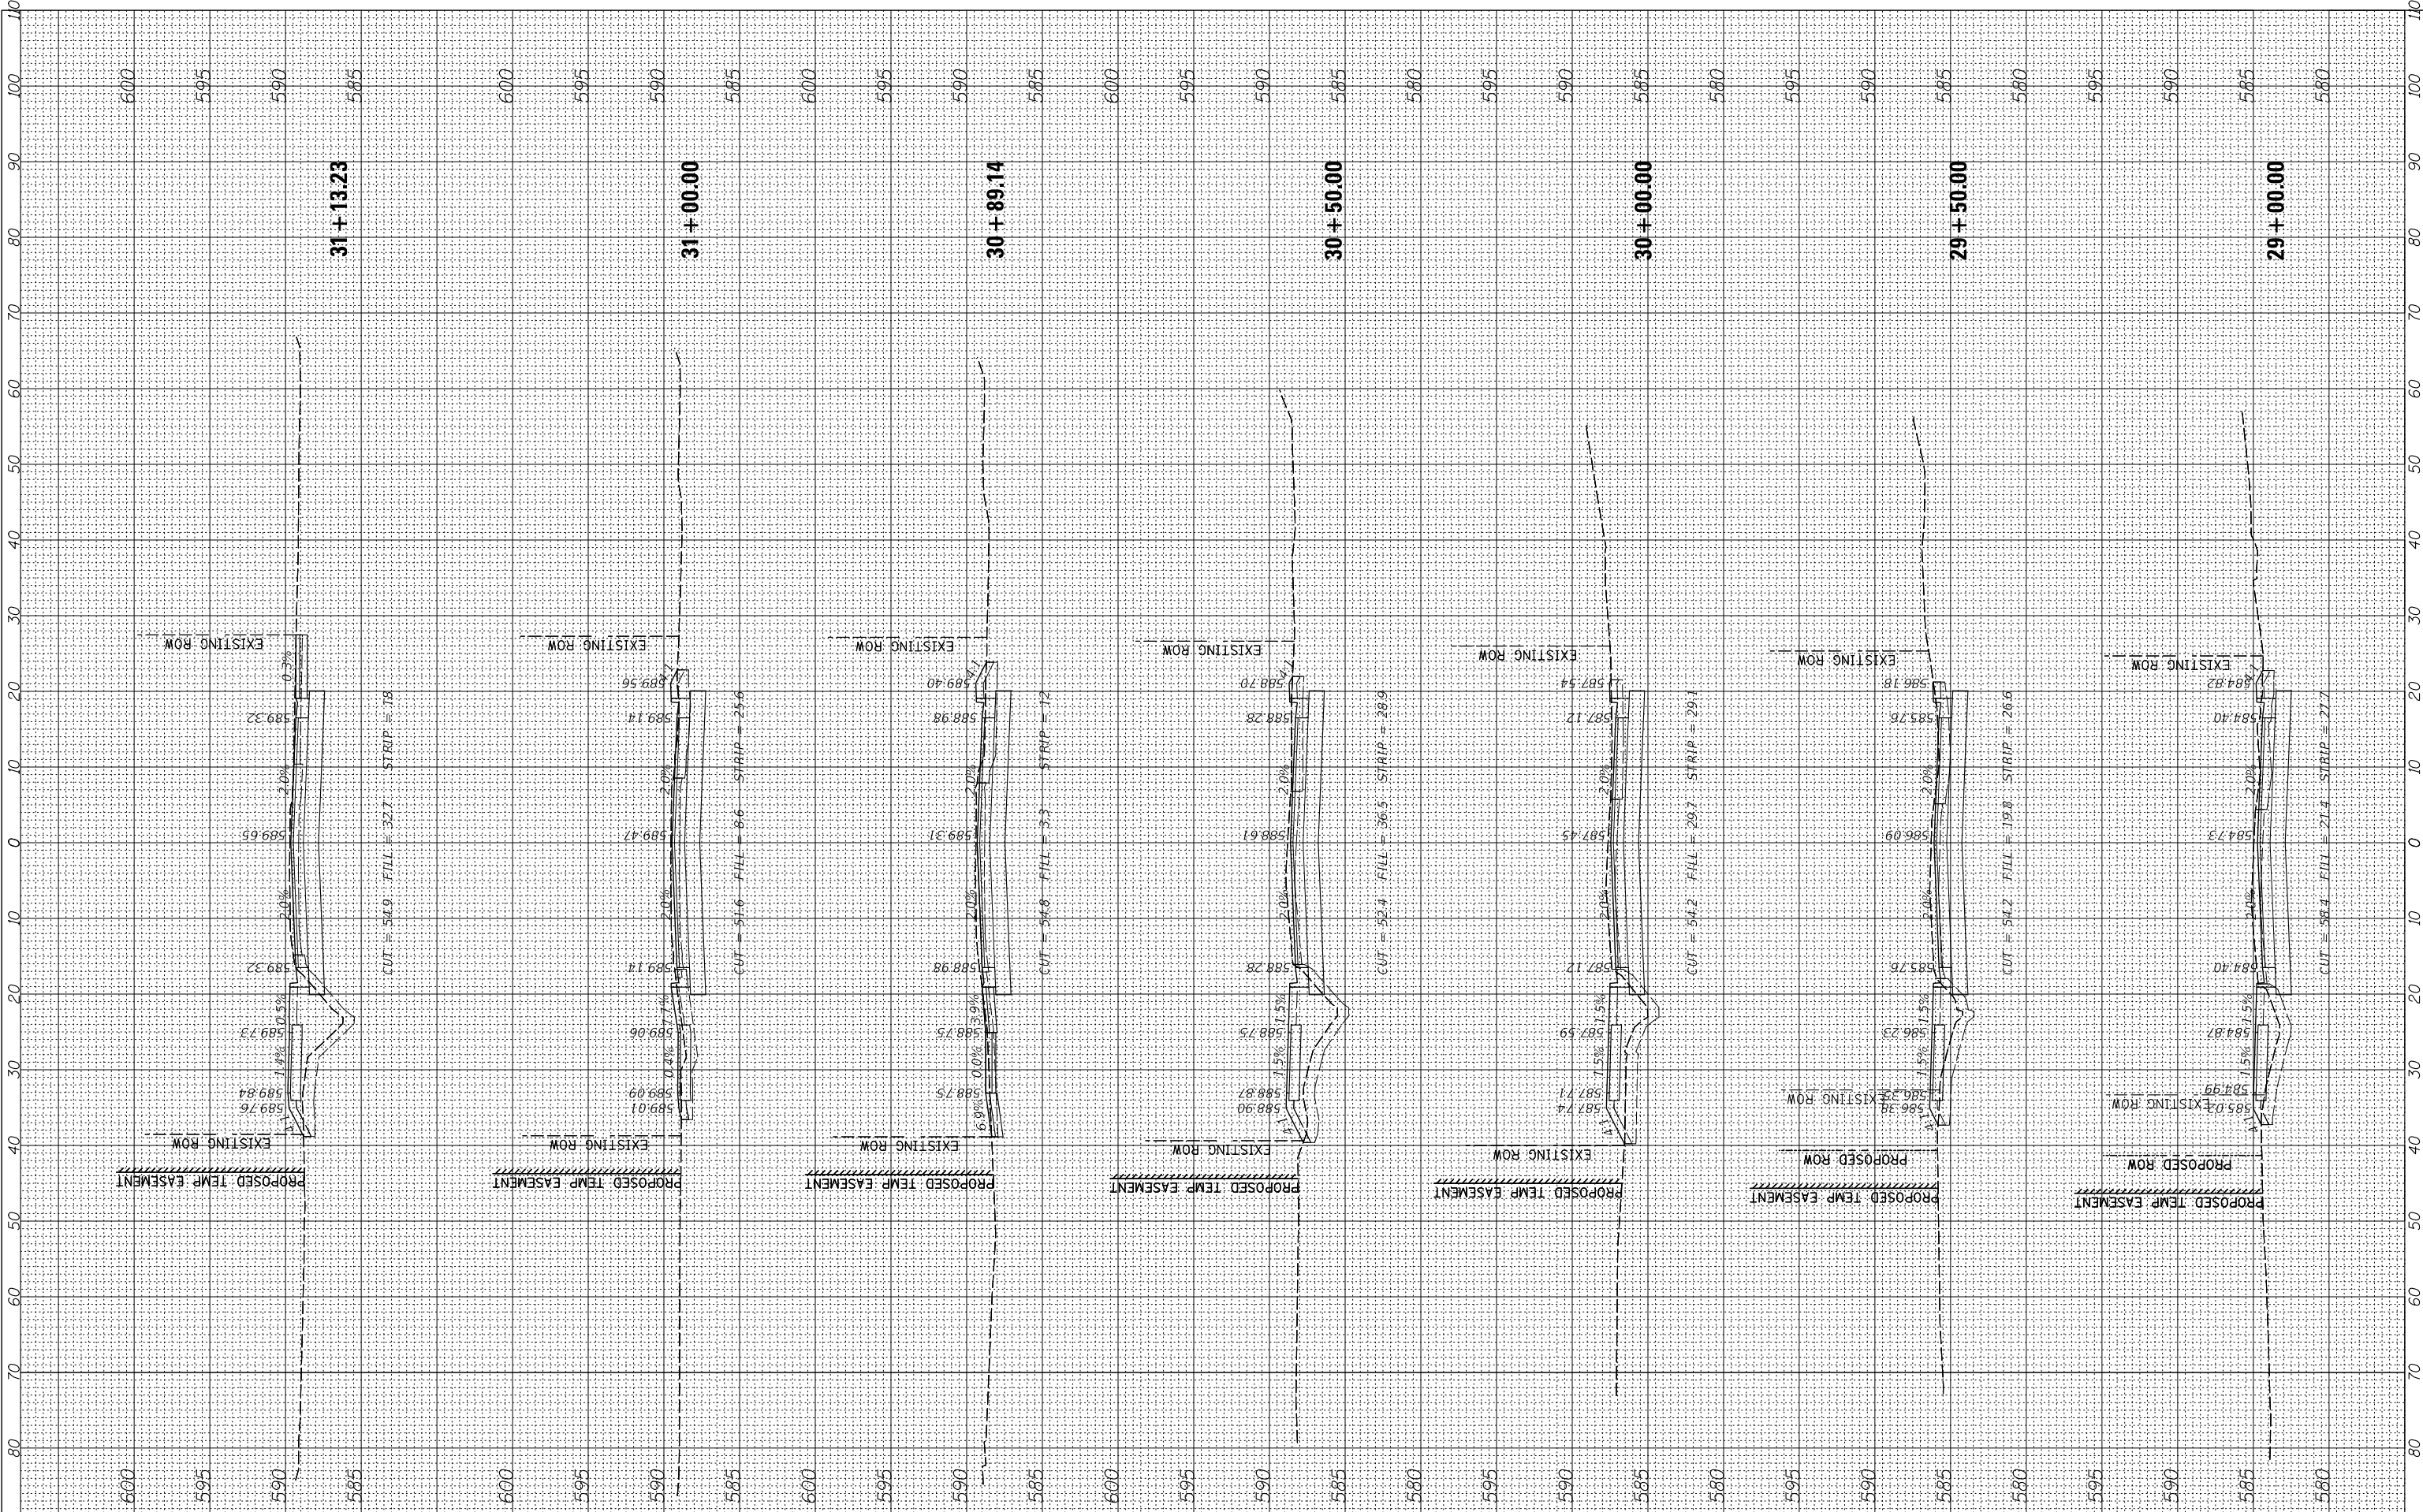

FINAL SURVEY NO.	SURVEYED PLOTTED NOTE BOOK AREAS CHECKED	BY	DATE

ORIGINAL SURVEY NO.	SURVEYED PLOTTED NOTE BOOK AREAS CHECKED	BY	DATE

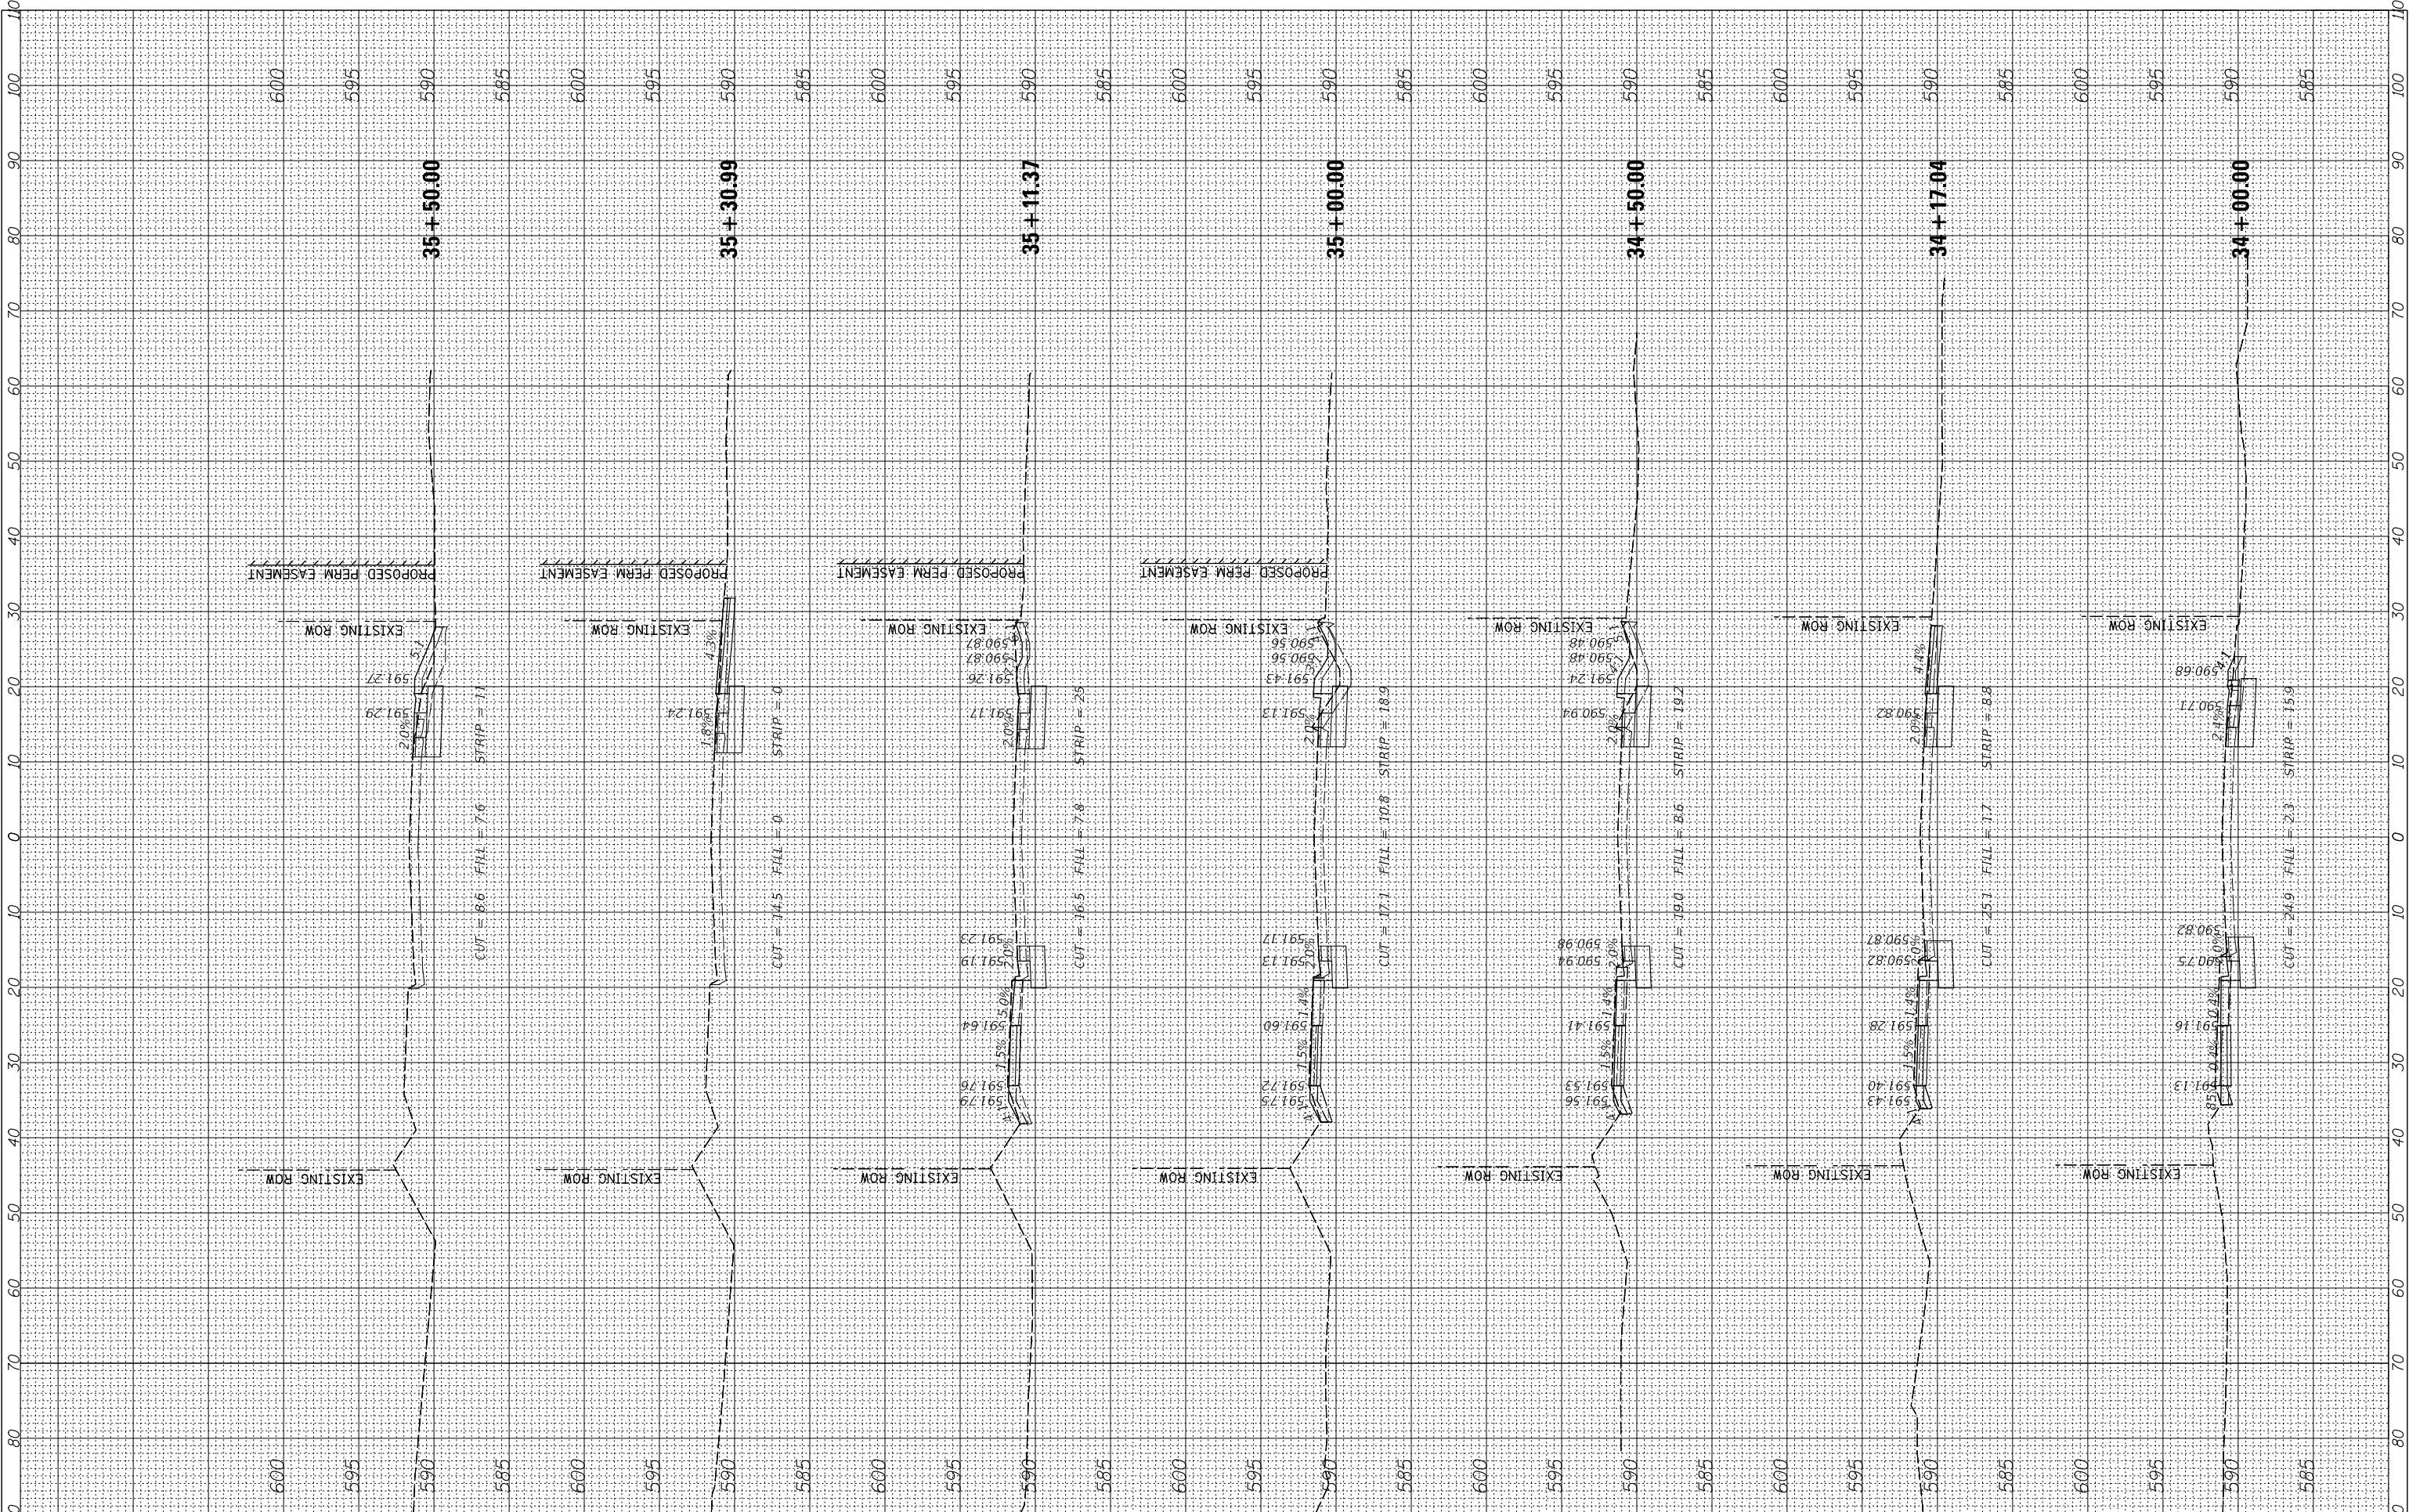

FILE NAME = N:\Shorewood\070001\070001D\2021\02103\Civil\PKS_01_SEIL_D2103.sht Default	USER NAME = aschaefer	DESIGNED - AJS/JRS	REVISED -	STATE OF ILLINOIS DEPARTMENT OF TRANSPORTATION	SEIL ROAD - CROSS SECTIONS					F.A.U. RTE. 0403	SECTION 21-00047-00-WR	COUNTY WILL	TOTAL SHEETS 149	SHEET NO. 145
	DRAWN - PWN/JRS	REVIS	REVIS							CONTRACT NO. 61M01				
	PLOT SCALE = 10'	CHECKED - AJS	REVIS		SCALE: 10H:5V SHEET 8 OF 12 SHEETS STA. 34+00.00 TO STA. 35+50.00					ILLINOIS FED. AID PROJECT				
	PLOT DATE = 12/4/2025	DATE -	REVIS											

FINAL SURVEY NO.	SURVEYED PLOTTED NOTE BOOK AREAS CHECKED	BY	DATE

ORIGINAL SURVEY NO.	SURVEYED PLOTTED NOTE BOOK AREAS CHECKED	BY	DATE


FILE NAME = N:\Shorewood\070001\070001D\2021\02103\Civil\PKS_01.SEIL_D2103.sht Default	USER NAME = aschaefer	DESIGNED - AJS/JRS	REVISED -
	PLOT SCALE = 10'	DRAWN - PWN/JRS	REVISED -
	PLOT DATE = 12/4/2025	CHECKED - AJS	REVISED -
		DATE -	REVISED -

STATE OF ILLINOIS
DEPARTMENT OF TRANSPORTATION

SEIL ROAD - CROSS SECTIONS


SCALE: 10H:5V SHEET 9 OF 12 SHEETS STA. 36+00.00 TO STA. 38+00.00

F.A.U. RTE. 0403	SECTION	COUNTY	TOTAL SHEETS	SHEET NO.
	21-00047-00-WR	WILL	149	146
CONTRACT NO. 61M01			ILLINOIS FED. AID PROJECT	

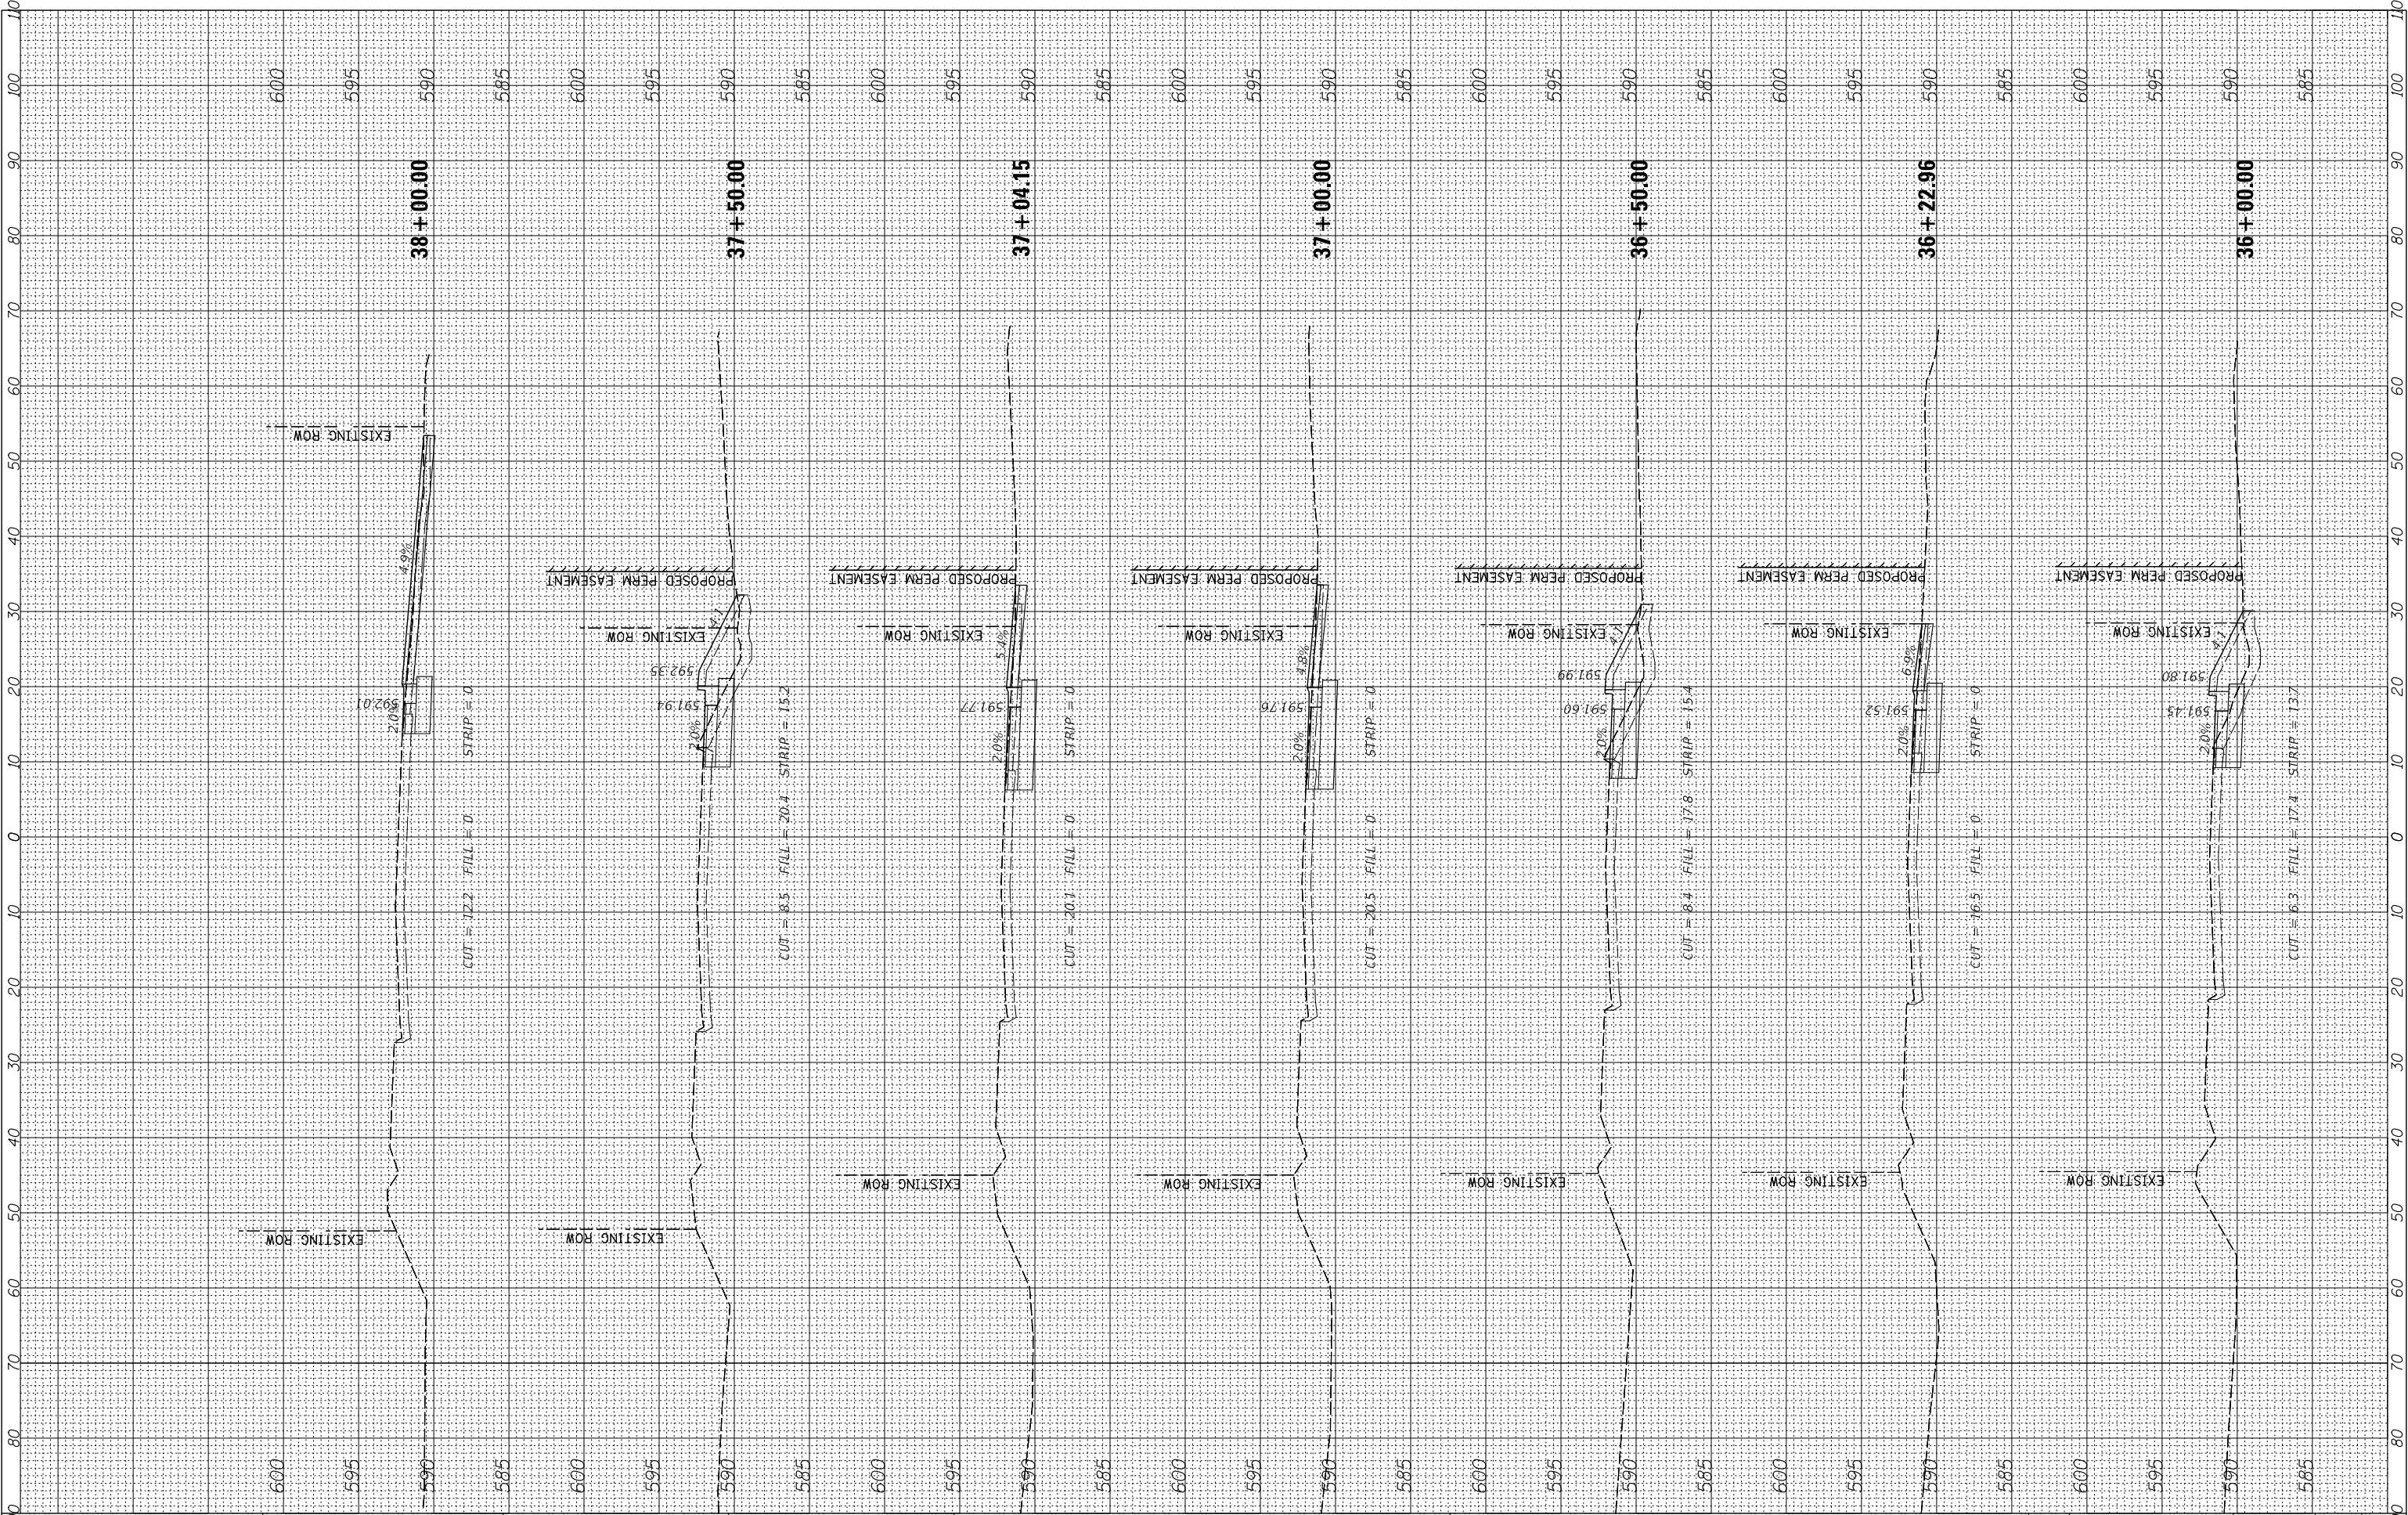


FINAL SURVEY NOTE BOOK NO.	SURVEYED PLOTTED TEMPLATE AREAS CHECKED	BY	DATE

ORIGINAL SURVEY NOTE BOOK NO.	SURVEYED PLOTTED TEMPLATE AREAS CHECKED	BY	DATE

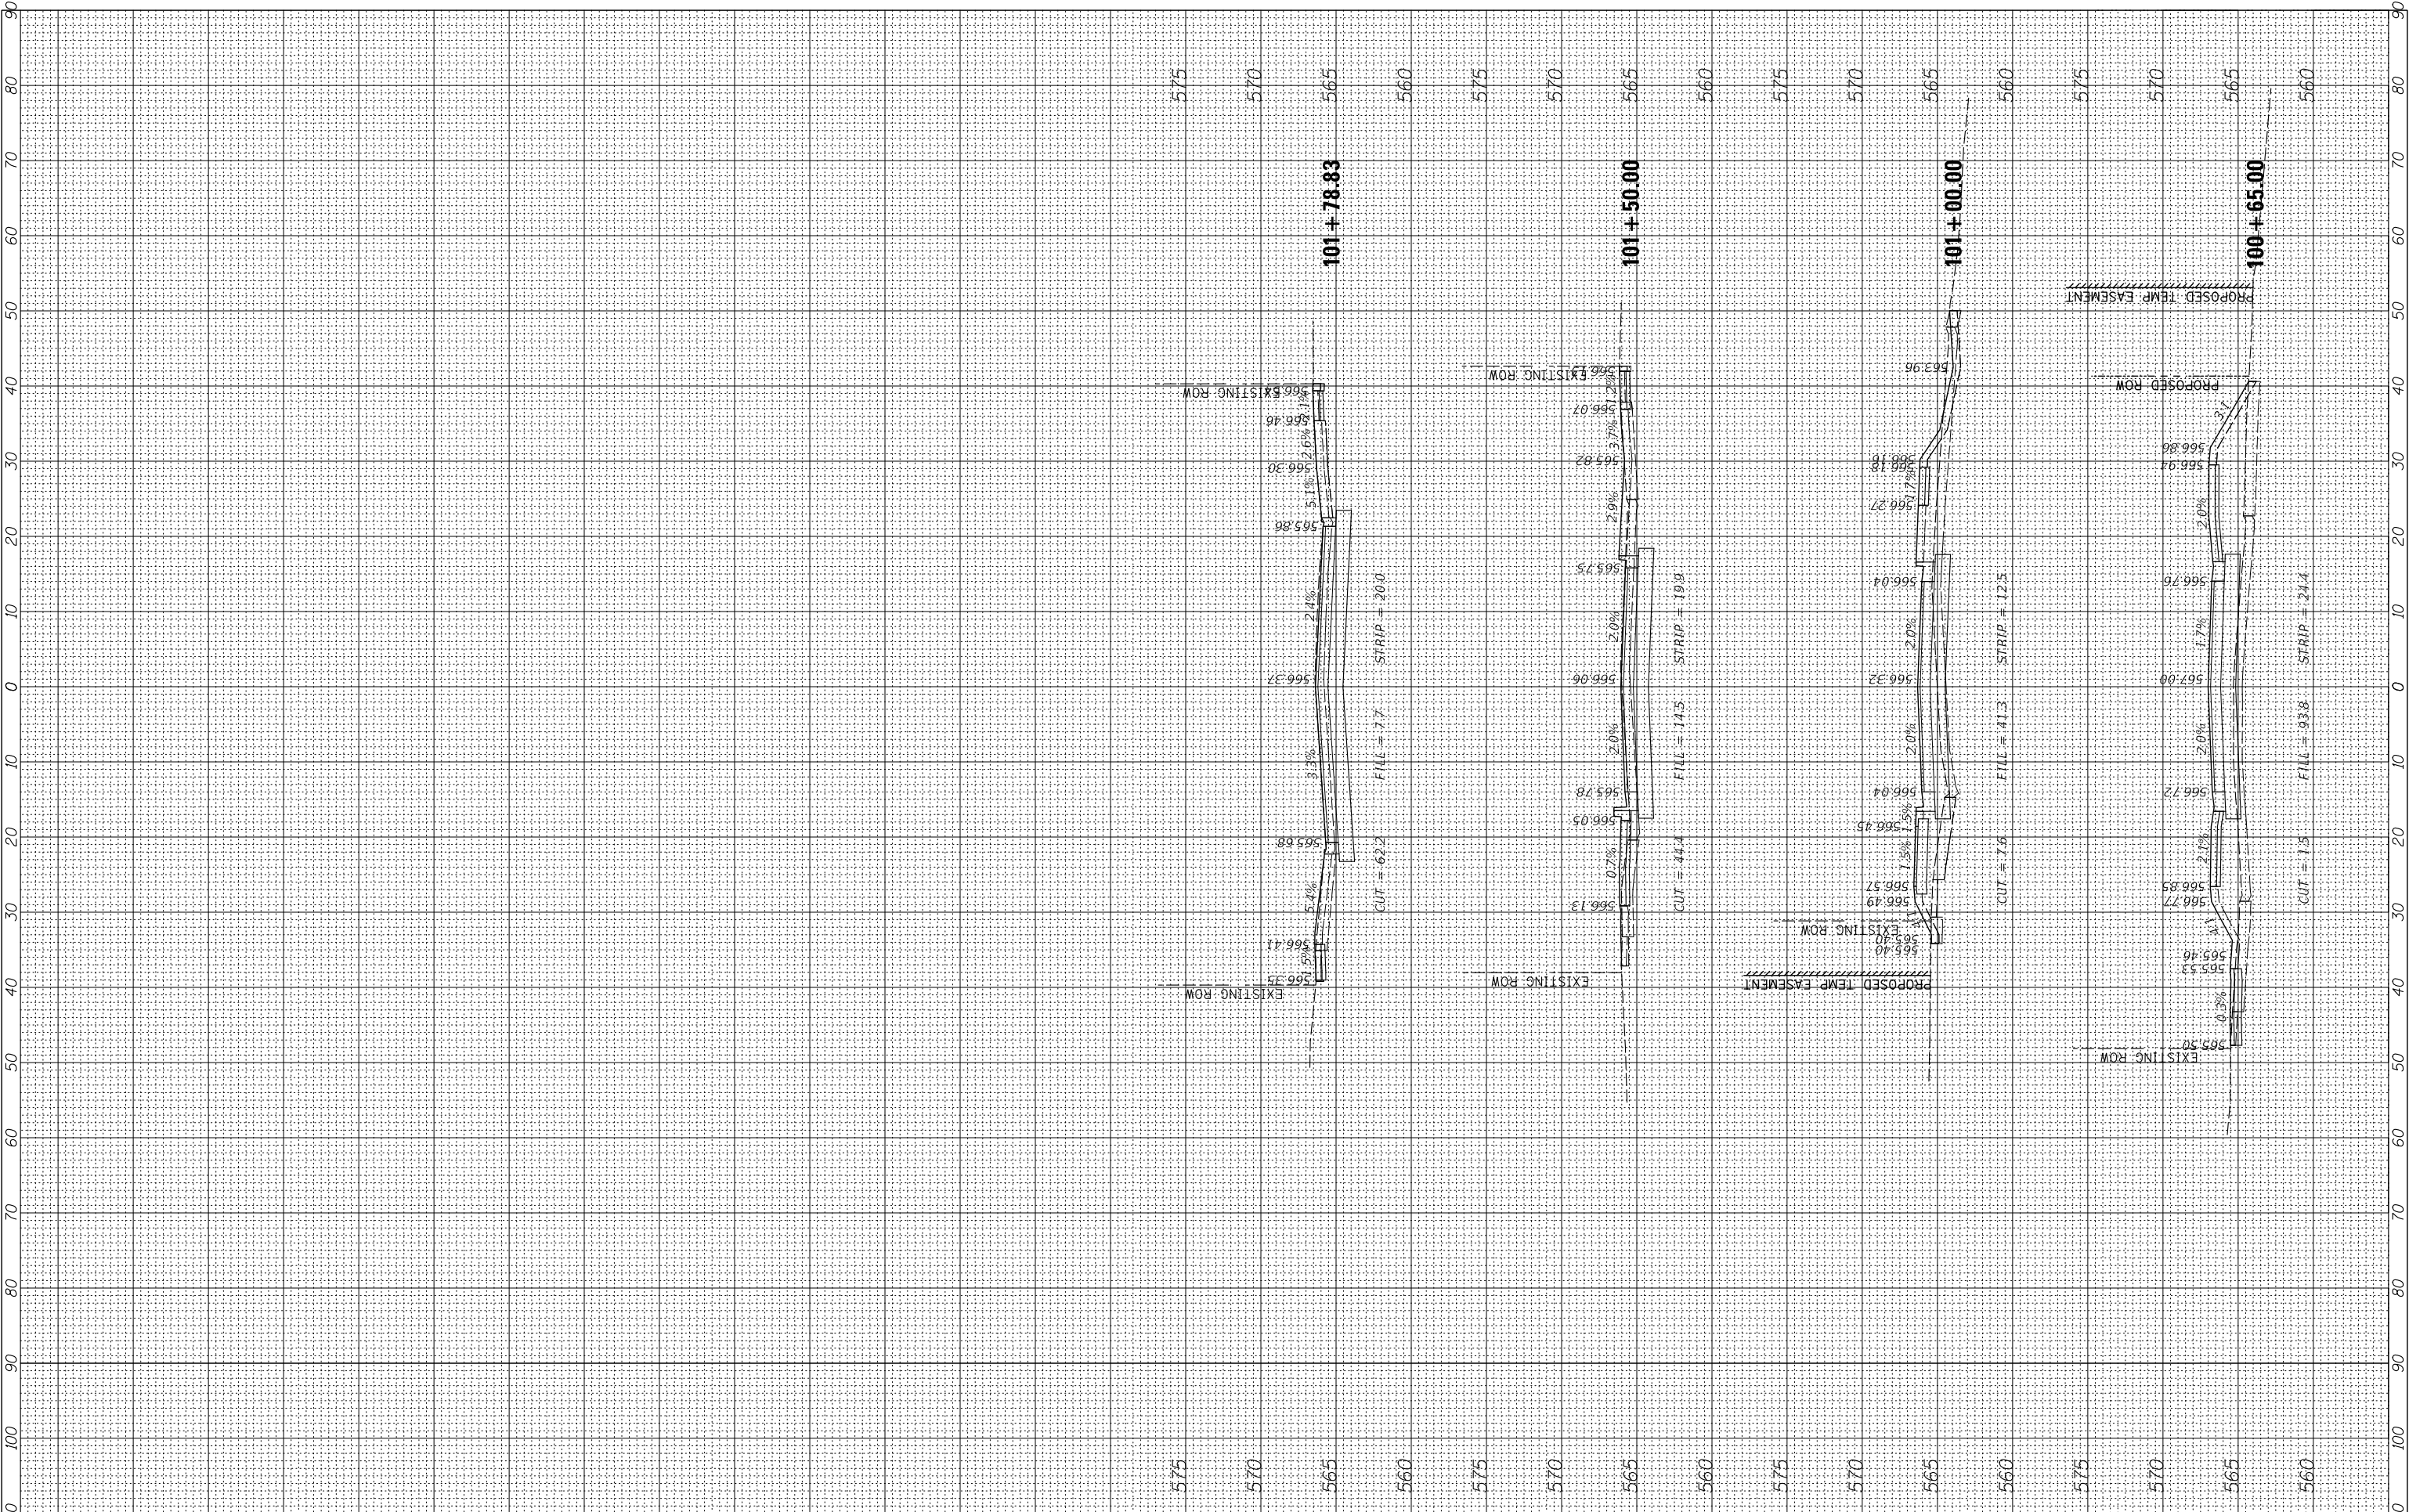

FINAL SURVEY NO.	SURVEYED PLOTTED NOTE BOOK AREAS CHECKED	BY	DATE

ORIGINAL SURVEY NO.	SURVEYED PLOTTED NOTE BOOK AREAS CHECKED	BY	DATE

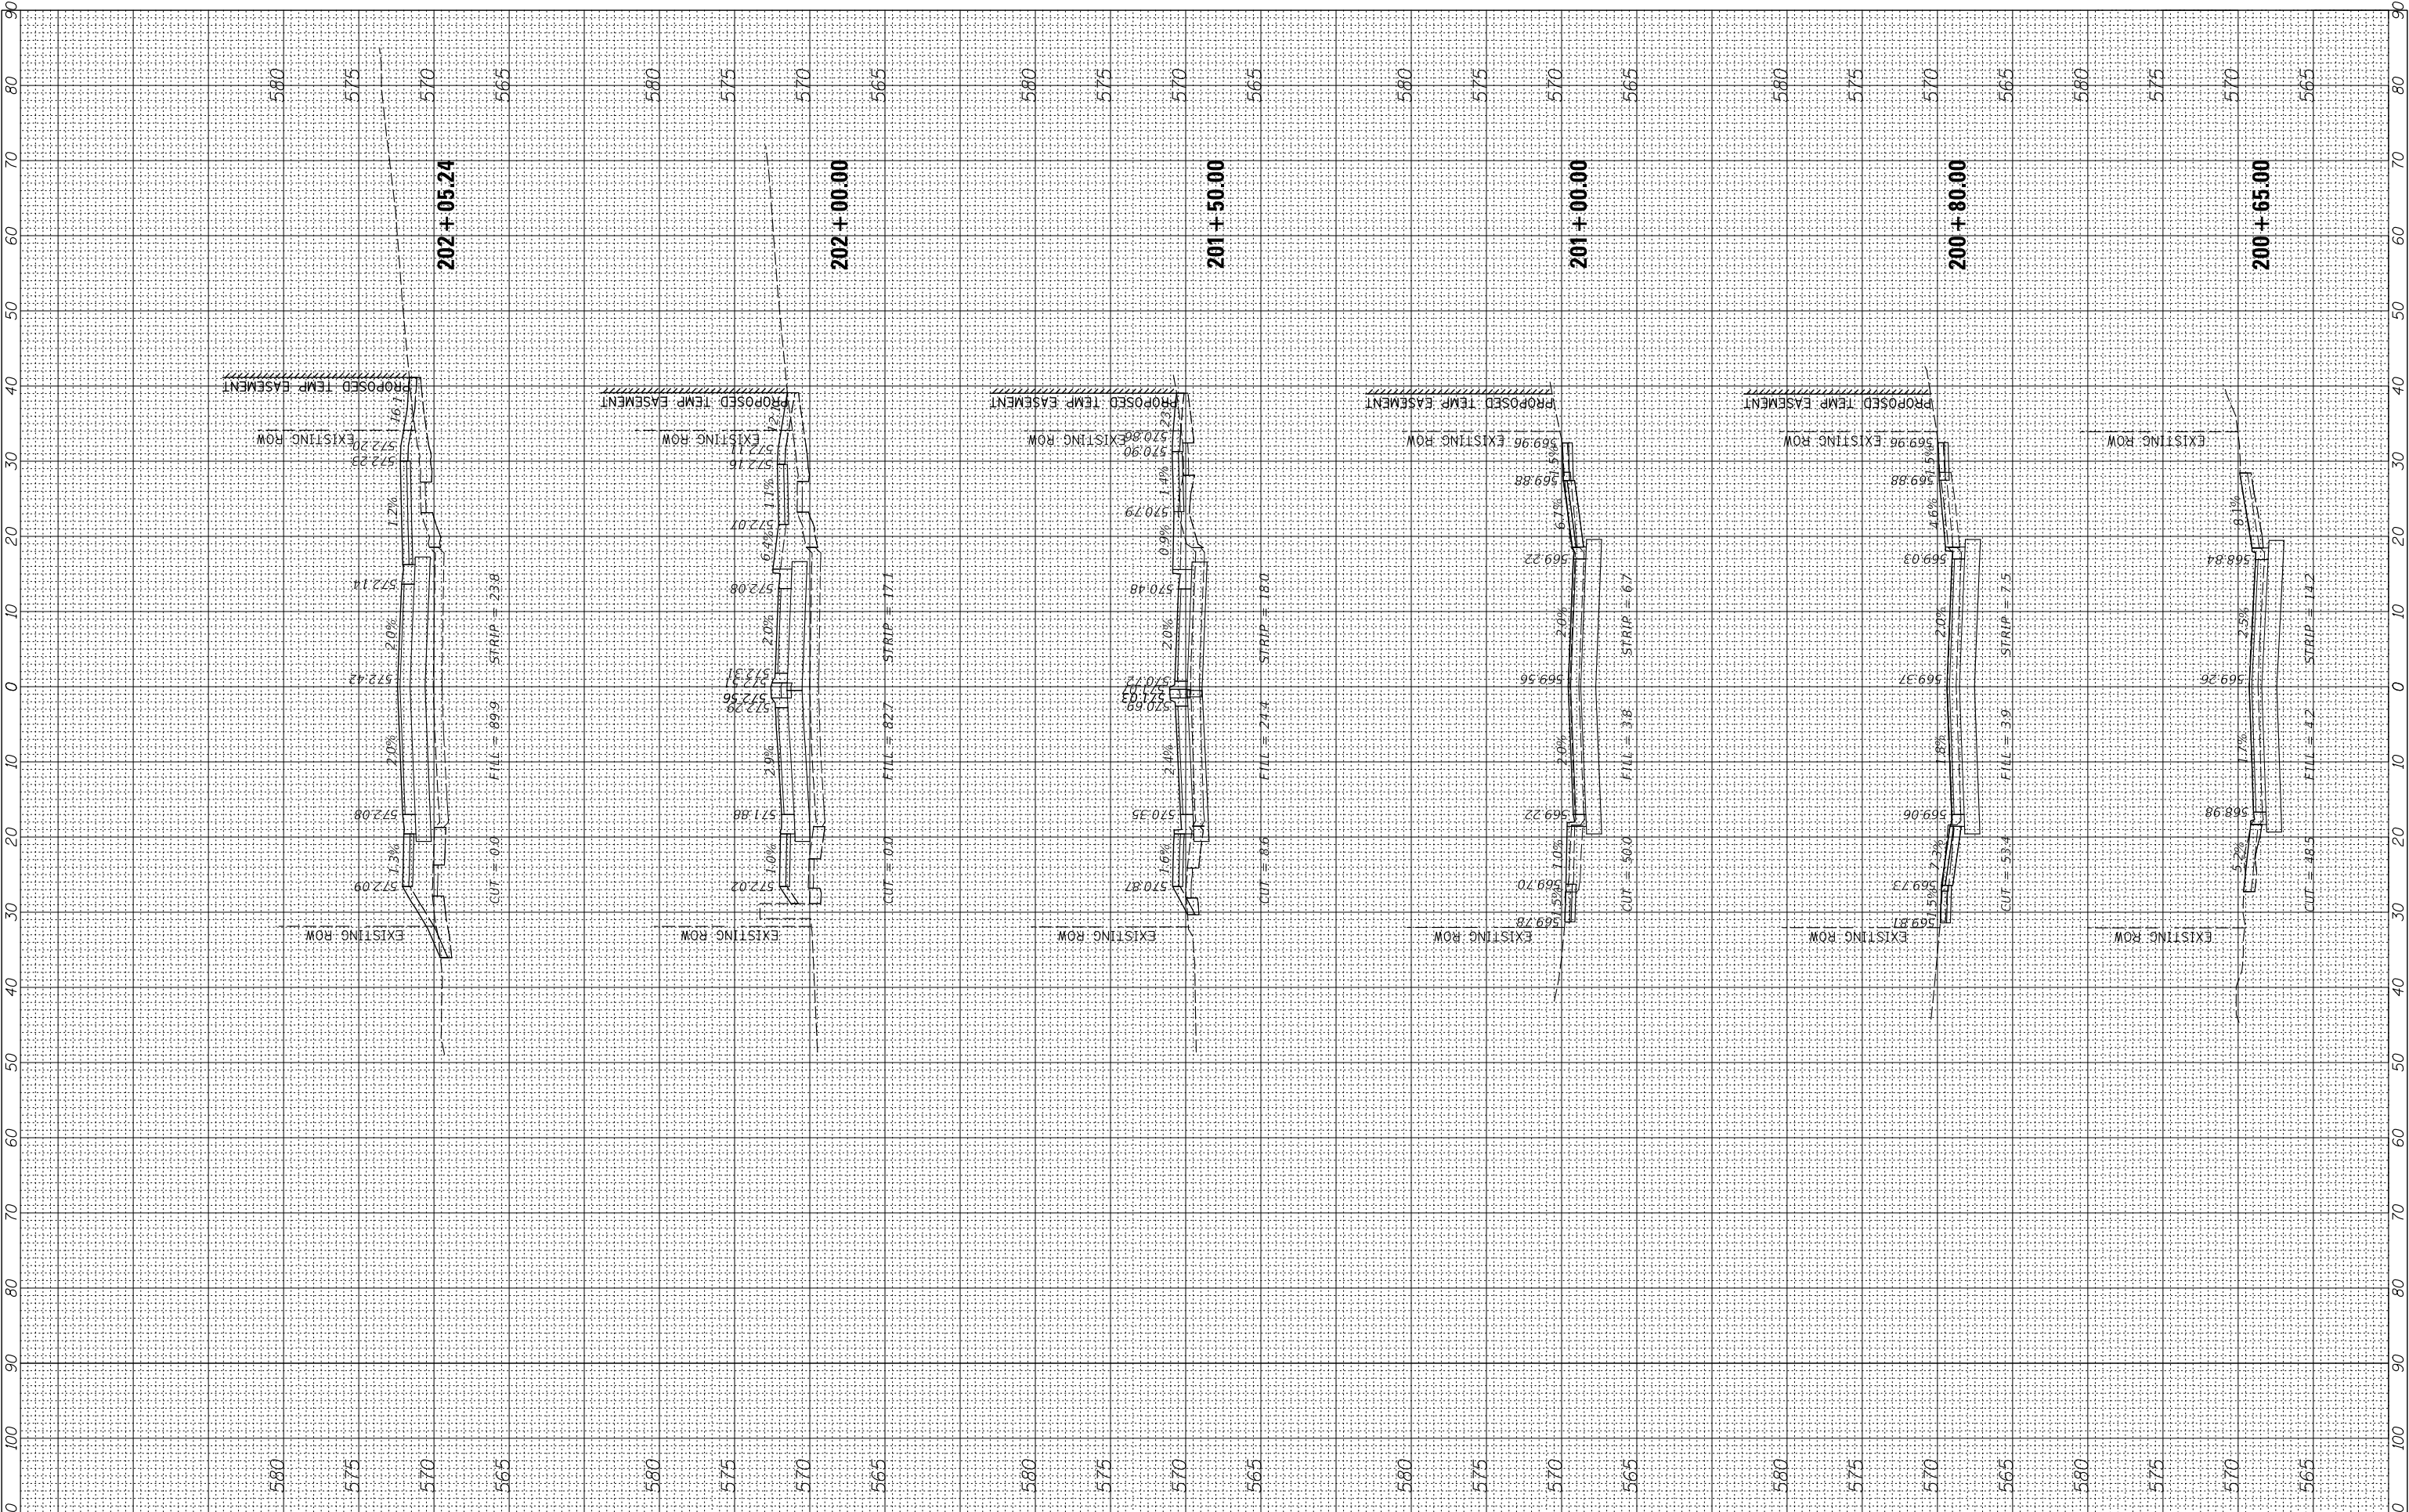

FILE NAME = N:\Shorewood\070001\070001D\2021\02103\Civil\PKS_01.STATES_02103.sht Default	USER NAME = aschaefer	DESIGNED - AJS/JRS	REVISED -	STATE OF ILLINOIS DEPARTMENT OF TRANSPORTATION	STATES LANE - CROSS SECTIONS				F.A.U. RTE. 0403	SECTION 21-00047-00-WR	COUNTY WILL	TOTAL SHEETS 149	SHEET NO. 149
	DRAWN - PWN/JRS	REVISED -	REVISED -										
	PLOT SCALE = 10'	CHECKED - AJS	REVISED -										
	PLOT DATE = 12/4/2025	DATE -	REVISED -										
					SCALE: 10H=5V	SHEET 12	OF 12	SHEETS	STA. 200+65.00	TO STA. 202+05.24	CONTRACT NO. 61M01		
										ILLINOIS FED. AID PROJECT			