

STATE OF ILLINOIS
DEPARTMENT OF TRANSPORTATION

FOR INDEX OF SHEETS, STANDARDS
& GENERAL NOTES SEE SHEET NO. 2

UTILITIES

THE FOLLOWING UTILITY COMPANIES MAY HAVE FACILITIES
LOCATED WITHIN THE PROJECT AREA:

CITY OF MOLINE PUBLIC UTILITIES:

- ELECTRICAL MAINTENANCE DEPARTMENT
- STORMWATER DEPARTMENT
- STREET DEPARTMENT
- WATER POLLUTION CONTROL DEPARTMENT
- WATER DEPARTMENT


PRIVATE GAS AND ELECTRIC:

- MIDAMERICAN ENERGY

PRIVATE TELECOMMUNICATIONS:

- AT&T
- CENTURY LINK
- GENESEO COMMUNICATIONS
- MEDIACOM
- VERIZON
- WINDSTREAM
- OTHERS TO BE DETERMINED

THE CONTRACTOR SHALL CALL J.U.L.I.E. AT 1-800-892-0123 OR
811 TO CONTACT ALL UTILITY COMPANIES WHICH MAY HAVE
FACILITIES WITHIN THE PROJECT AREA. PRIOR TO THE
COMMENCEMENT OF CONSTRUCTION, ALL POINTS OF
POSSIBLE CONFLICT SHALL BE EXCAVATED TO VERIFY EXACT
LOCATIONS AND ELEVATIONS.

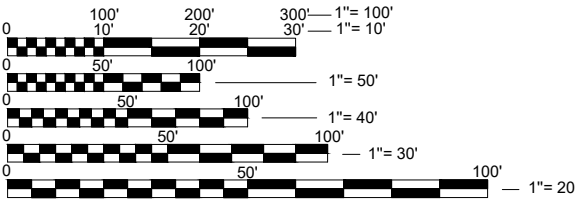

FULL SIZE PLANS HAVE BEEN PREPARED USING STANDARD
ENGINEERING SCALES. REDUCED SIZED PLANS WILL NOT
CONFORM TO STANDARD SCALES. IN MAKING MEASUREMENTS
ON REDUCED PLANS, THE ABOVE SCALES MAY BE USED.

J.U.L.I.E.
JOINT UTILITY LOCATION INFORMATION FOR EXCAVATORS
1-800-892-0123
OR 811

PLANS PREPARED BY:




1800 5TH AVENUE
ROCK ISLAND, IL 61201
309-786-7590
309-797-0996(FAX)
877-241-8010(WATS)

PLANS FOR PROPOSED
HIGHWAY PLANS

FAU 5784 36TH AVENUE
7TH STREET TO 13TH STREET
BIKE PATH IMPROVEMENTS
SECTION 19-00274-00-BT
PROJECT NO: LQ0P(831)
ROCK ISLAND COUNTY

C-92-019-20

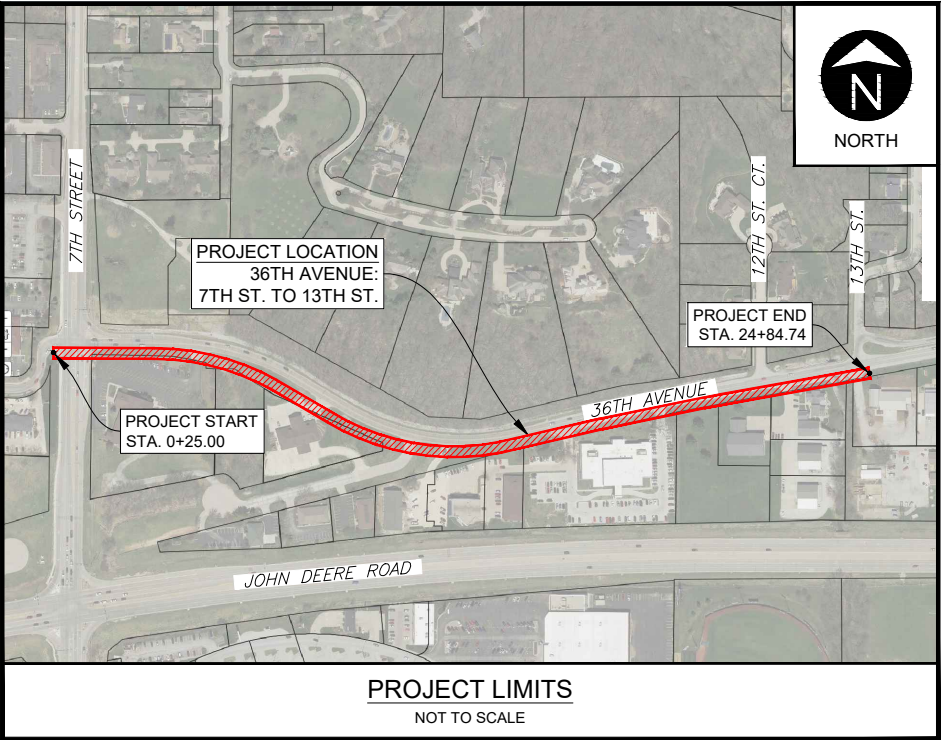

GROSS LENGTH = 2,500 FT. = 0.473 MILE
NET LENGTH = 2,347 FT. = 0.444 MILE

36TH AVENUE
FUNCTIONAL CLASSIFICATION: MAJOR COLLECTOR
EXISTING ADT: 6,700



JASON L. MCKENZIE
ILLINOIS P.E. 062-058089
DATE: 04/1/2025
EXPIRES: 11/30/2027
SHEETS: 1-51, 62-70

F.A.U. RTE.	SECTION	COUNTY	TOTAL SHEETS	SHEET NO.
5784	19-00274-00-BT	ROCK ISLAND	70	1
		ILLINOIS	CONTRACT NO.	85763



LOCATION OF SECTION INDICATED THUS: -

STATE OF ILLINOIS
DEPARTMENT OF TRANSPORTATION

Approved 04-01-2025

Laura Klauer
Local Agency Official

Passed October 22, 2025

Shawn Williams
District 2 Engineer of Local Roads & Streets

Releasing for Bid
Based on Limited
Review

10/22/2025

Julia Thompson
Deputy Director of Highways, Region 2 Engineer

CONTRACT NO. 85763

PRINTED BY THE AUTHORITY
OF THE STATE OF ILLINOIS

PLOTTED: Monday, June 9, 2025 3:51:32 PM

INDEX OF SHEETS

1	TITLE SHEET
2	INDEX OF SHEETS & STANDARDS
3	GENERAL NOTES & LEGEND
4	QUANTITY SUMMARY & REFERENCE INFO
5 - 8	SCHEDULE OF QUANTITIES
9 - 11	TYPICAL SECTIONS
12	ALIGNMENT DATA
13	HORIZONTAL & VERTICAL CONTROL
14 - 18	RIGHT-OF-WAY & REMOVAL SHEETS
19 - 23	PLAN & PROFILE SHEETS
24	ADA CURB RAMP DETAILS - 7TH ST & 36TH AVE
25	ADA CURB RAMP DETAILS - 35TH AVE PL & 36TH AVE
26	ADA CURB RAMP DETAILS - 13TH ST & 36TH AVE
27	STORM SEWER PLAN & PROFILE SHEETS
28 - 32	EROSION CONTROL SHEETS
33 - 51	CROSS SECTIONS
52 - 61	STRUCTURAL SHEETS & DETAILS
62	WATER MAIN RELOCATION PLAN
63	TRAFFIC SIGNAL & WIRING PLAN
64 - 70	CITY OF MOLINE STANDARDS

HIGHWAY STANDARDS

000001-09	STANDARD SYMBOLS, ABBREVIATIONS AND PATTERNS
001006	DECIMAL OF AN INCH AND OF A FOOT
280001-07	TEMPORARY EROSION CONTROL SYSTEMS
424001-12	PERPENDICULAR CURB RAMPS FOR SIDEWALKS
515001-04	NAME PLATE FOR BRIDGES
542301-03	PRECAST REINFORCED CONCRETE FLARED END SECTION TYPICAL SECTIONS
602401-07	PRECAST MANHOLE, TYPE A, 4' (1.22 M) DIAMETER
604001-05	FRAME AND LIDS, TYPE 1
606001-09	CONCRETE CURB TYPE B AND COMBINATION CONCRETE CURB AND GUTTER
606301-04	PC CONCRETE ISLANDS AND MEDIANS
630001-13	STEEL PLATE BEAM GUARDRAIL
630301-09	SHOULDER WIDENING FOR TYPE 1 (SPECIAL) GUARDRAIL TERMINALS
631032-10	TRAFFIC BARRIER TERMINAL, TYPE 6A
701006-05	OFF-RD OPERATIONS, 2L, 2W, 15' TO 24" FROM PAVEMENT EDGE
701301-04	LANE CLOSURE, 2L, 2W, SHORT TIME OPERATIONS
701311-03	LANE CLOSURE 2L, 2W MOVING OPERATIONS-DAY ONLY
701501-06	URBAN LANE CLOSURE, 2L, 2W, UNDIVIDED
701701-10	URBAN LANE CLOSURE, MULTILANE INTERSECTION
701801-06	SIDEWALK, CORNER OR CROSSWALK CLOSURE
701901-11	TRAFFIC CONTROL DEVICES
728001-01	TELESCOPING STEEL SIGN SUPPORT
729001-01	APPLICATIONS OF TYPES A AND B METAL POSTS (FOR SIGNS & MARKERS)
857001-01	STANDARD PHASE DESIGNATION DIAGRAM AND PHASE SEQUENCES
873001-02	TRAFFIC SIGNAL GROUNDING & BONDING
876001-04	PEDESTRIAN PUSH BUTTON POST
878001-11	CONCRETE FOUNDATION DETAILS
880006-01	TRAFFIC SIGNAL MOUNTING DETAILS

X-REFS: FILE PATH: Z:\MOLINE 3205 36TH AVENUE BIKE PATH\DRAWINGS\1_PRODUCTION DRAWINGS\3205 B SHEETS



CITY OF MOLINE
PUBLIC WORKS DEPARTMENT
ENGINEERING DIVISION
(309) 524-2350
3635 4TH AVENUE, MOLINE, IL 61265



1800 5th Avenue
Rock Island, IL 61201
309-786-7590

36TH AVENUE BIKE PATH
FROM 7TH TO 13TH STREET
INDEX OF SHEETS & STANDARDS

DATE	REVISION



NORTH

SCALED FOR
11"X17" PAPER



SCALE: --

Date	3-21-2025
Project	#3205
Designer	EWL

SHEET
2
OF
70

GENERAL NOTES

1. THIS PROJECT SHALL BE CONSTRUCTED IN ACCORDANCE WITH THE FOLLOWING STANDARDS: THE "STANDARD SPECIFICATIONS FOR ROAD AND BRIDGE CONSTRUCTION", LATEST EDITION BY THE ILLINOIS DEPARTMENT OF TRANSPORTATION; THE "SUPPLEMENTAL SPECIFICATIONS AND RECURRING SPECIAL PROVISIONS", LATEST EDITION BY THE ILLINOIS DEPARTMENT OF TRANSPORTATION; THE "2023 (OR LATEST) SUPPLEMENTAL SPECIFICATIONS" ADOPTED JANUARY 1, 2023 (OR LATEST) BY THE CITY OF MOLINE; AND THE SPECIAL PROVISIONS CONTAINED WITHIN THE BIDDING DOCUMENTS.
2. ALL POINTS OF POSSIBLE CONFLICT WITH UTILITIES ARE TO BE EXCAVATED AS NECESSARY TO VERIFY THE EXACT LOCATION AND ELEVATION BEFORE COMMENCEMENT OF CONSTRUCTION. THIS WORK SHALL BE CONSIDERED INCIDENTAL TO THE CONTRACT.
3. TRAFFIC CONTROL SHALL BE IN ACCORDANCE WITH THE "MANUAL ON UNIFORM TRAFFIC CONTROL DEVICES", LATEST EDITION BY THE FEDERAL HIGHWAY ADMINISTRATION, THE "STANDARD SPECIFICATIONS FOR ROAD AND BRIDGE CONSTRUCTION", LATEST EDITION BY THE ILLINOIS DEPARTMENT OF TRANSPORTATION, AND THE SPECIAL PROVISIONS CONTAINED WITHIN THE BIDDING DOCUMENTS.
4. THE CONTRACTOR SHALL PROVIDE PROTECTION TO THE PUBLIC IN ACCORDANCE WITH ARTICLE 107.14 OF THE "STANDARD SPECIFICATIONS FOR ROAD AND BRIDGE CONSTRUCTION", LATEST EDITION BY THE ILLINOIS DEPARTMENT OF TRANSPORTATION. THIS SHALL INCLUDE TRAFFIC CONTROL AND OTHER NECESSARY MEASURES TO UPHOLD AN ADEQUATE LEVEL OF SAFETY. TRAFFIC CONTROL SHALL BE PROVIDED, TO THE SATISFACTION OF THE ENGINEER, INCLUDING ALL PROTECTION DEEMED NECESSARY BEYOND THAT SHOWN IN THE PLANS OR SPECIAL PROVISIONS. THE ABSENCE OF TRAFFIC CONTROL DRAWINGS DOES NOT RELIEVE THE CONTRACTOR OF THEIR RESPONSIBILITY TO ENSURE PUBLIC SAFETY. IF A PAY ITEM IS NOT LISTED, TRAFFIC CONTROL SHALL BE CONSIDERED INCIDENTAL TO THE CONTRACT.
5. THE CONTRACTOR SHALL PROTECT ALL EXISTING SIDEWALK, PAVEMENT, LANDSCAPING, AND RETAINING WALLS THAT ARE NOT MARKED FOR REMOVAL. ANY DAMAGE CAUSED DURING CONSTRUCTION SHALL BE REPAIRED AT THE CONTRACTOR'S EXPENSE.
6. EXISTING FIRE HYDRANTS AND VALVES SHALL REMAIN THE PROPERTY OF THE CITY OF MOLINE WATER DEPARTMENT.
7. PLEASE REFER TO THE SPECIAL PROVISIONS FOR THE INSTRUCTIONS FOR TRACER WIRE INSTALLATION FOR PROPOSED WATER MAIN.
8. ALL STORM AND SANITARY SEWER PIPE CONNECTIONS SHALL BE CONSIDERED INCIDENTAL TO THE CONTRACT.
9. ALL PAVEMENT JOINTS SHALL BE SEALED IN ACCORDANCE WITH STANDARD DRAWING #5 FOUND IN THE "2023 (OR LATEST) SUPPLEMENTAL SPECIFICATIONS" ADOPTED JANUARY 1, 2023 (OR LATEST) BY THE CITY OF MOLINE, AND SHALL BE CONSIDERED INCIDENTAL TO THE CONTRACT.
10. THE REMOVAL AND STORAGE OF EXISTING SIGNS AND FENCING WITHIN THE CONSTRUCTION LIMITS SHALL BE CONSIDERED INCIDENTAL TO THE CONTRACT. THE CITY WILL BE RESPONSIBLE FOR REINSTALLATION OF SIGNS.
11. THE CONTRACTOR SHALL NOTIFY INDIVIDUAL RESIDENTS PRIOR TO THE REMOVAL OF DRIVEWAYS OR TREES. THE CONTRACTOR SHALL BE RESPONSIBLE FOR COORDINATING THE REMOVAL AND RECONSTRUCTION SCHEDULE OF DRIVEWAYS WITH INDIVIDUAL RESIDENTS IN ORDER TO MINIMIZE DISRUPTIONS TO DRIVEWAY ACCESS. THIS WORK SHALL BE CONSIDERED INCIDENTAL TO THE CONTRACT.
12. THE CONTRACTOR SHALL ENSURE THE CONTINUATION OF MAIL SERVICES AND GARBAGE COLLECTION SERVICES TO RESIDENTS THROUGHOUT THE DURATION OF THE PROJECT. THE CONTRACTOR SHALL NOTIFY RESIDENTS PRIOR TO ANY CHANGES OR DISRUPTIONS IN THESE SERVICES. THIS WORK SHALL BE CONSIDERED INCIDENTAL TO THE CONTRACT.
13. ALL HONEYCOMBING AND/OR POROUS AREAS IN BACK OF CURB WILL BE CORRECTED AS DIRECTED BY THE ENGINEER. SLUMP NOT TO EXCEED 3". REQUIRED AIR, 5% - 8%. NO WATER MAY BE ADDED AT JOBSITE TO EXCEED THE DESIGN SLUMP. ALL TIE BARS, DOWEL BARS AND REINFORCING STEEL SHALL BE EPOXY COATED.
14. THE CONTRACTOR SHALL REVIEW ALL NOTES, THE "2023 (OR LATEST) SUPPLEMENTAL SPECIFICATIONS" ADOPTED JANUARY 1, 2023 (OR LATEST) BY THE CITY OF MOLINE, AND THE SPECIAL PROVISIONS CONTAINED WITHIN THE BIDDING DOCUMENTS PRIOR TO BIDDING EACH PAY ITEM.
15. TRAFFIC CONTROL - E.B. LANE CLOSURE: THE EAST-BOUND LANE WILL BE CLOSED WITH A DETOUR. THE WEST-BOUND LANE WILL BE ONE-WAY AND OPEN AT ALL TIMES. THE DETOUR WILL BE FROM 7TH STREET TO 19TH AVENUE, 19TH AVENUE TO 16TH STREET, AND 16TH STREET TO 36TH AVENUE. 36TH AVENUE, 7TH STREET, 19TH AVENUE, AND 16TH STREET ARE ALL UNDER CITY OF MOLINE JURISDICTION.

GENERAL LEGEND

	SURVEY LINE & STATION INDICATOR		CULVERT; SIZE AND TYPE
	CONCRETE SURFACE		FLARED END SECTION
	ASPHALT SURFACE		RAILROAD
	CONCRETE W/ASPHALT OVERLAY		MAILBOX
	LOW GRADE ASPHALT SURFACE		FENCE (MISC.)
	GRANULAR SURFACE		SECURITY FENCE
	DIRT SURFACE		WOOD FENCE
	BRICK SURFACE		SILT FENCE
	SURFACING REMOVAL/REPLACEMENT		CHAIN LINK FENCE
	EARTH SECTION		PROPERTY LINE
	NEW SEWER/MANHOLE		PROPERTY PIN
	NEW SEWER/INTAKE		SECTION CORNER
	NEW WATER MAIN		PLAT BOUNDARY
	NEW FORCE MAIN		BUILDING
	NEW HYDRANT		ELEVATION MARKER
	NEW WATER VALVE		CENTERLINE
	8" S EXISTING SANITARY SEWER AND SIZE		DIA. DIAMETER
	18" ST EXISTING STORM SEWER AND SIZE		ELEV. ELEVATION
	8" W EXISTING WATER MAIN AND SIZE		PVC POLYVINYLCHLORIDE PIPE
	6" FM EXISTING FORCE MAIN AND SIZE		CI CAST IRON PIPE
	4" G GAS MAIN AND SIZE		DI DUCTILE IRON PIPE
	UE UNDERGROUND POWER LINE		CMP CORRUGATED METAL PIPE
	OHE OVERHEAD POWER LINE		VCP VITRIFIED CLAY PIPE
	T UNDERGROUND TELEPHONE LINE		RCP REINFORCED CONCRETE PIPE
	CTV CABLE TELEVISION LINE		RCAP REINFORCED CONCRETE ARCH PIPE
	FO FIBER OPTICS		LRCP LINED REINFORCED CONCRETE PIPE
	TOP OF EMBANKMENT		LCP LINED CONCRETE PRESSURE PIPE
	TOE OF EMBANKMENT		STA. STATION
	DRAINAGE COURSE		LA LINE AHEAD
	S SANITARY MANHOLE		LB LINE BACK
	ST STORM WATER MANHOLE		BM-2 BENCH MARK AND NUMBER
	E ELECTRIC MANHOLE		ROW RIGHT-OF-WAY
	T TELEPHONE MANHOLE		PI POINT OF INTERSECTION
	W WATER MANHOLE		POT POINT ON TANGENT
	OR CURB INTAKE		LF LINEAR FEET
	OR AREA OR BEEHIVE INTAKE		TH TACKED HUB
	EXISTING HYDRANT		*SB-2 SOIL BORING AND NUMBER
	EXISTING WATER VALVE		PVC POINT OF VERTICAL CURVATURE
	GAS VALVE		PVT POINT OF VERTICAL TANGENCY
	UTILITY POLE		VC VERTICAL CURVE
	GUY ANCHOR		PC POINT OF CURVATURE
	STREET LIGHT		PT POINT OF TANGENCY
	SIGN		MO MIDDLE ORDINATE
	TELEPHONE CABLE JUNCTION BOX		DWG. DRAWING
	TRAFFIC SIGNALS		CP-1 CONTROL POINT AND NUMBER
	PEDESTRIAN CONTROL LIGHT		(TYP.) TYPICAL
	RAILROAD CONTROL LIGHT		HPG HIGH PRESSURE GAS
	RAILROAD SIGN		IPG INTERMEDIATE PRESSURE GAS
	UTILITY ACCESS COVER		INV. INVERT
	PARKING METER		E.W., E.F. EACH WAY, EACH FACE
	TREE		E.W. EACH WAY
	EVERGREEN		@ AT
	STUMP		③ DRAWING NUMBER
	OR BUSH, SHRUB OR HEDGE		

NOTE: THIS IS A GENERAL LEGEND. ITEMS MAY OR MAY NOT APPEAR ON DRAWINGS.

PLOTTED: Monday, March 24, 2025 2:48:29 PM

X-REFS: C:\CIVIL 3D PROJECTS\MOLINE 3205 36TH AVENUE BIKE PATH\DRAWINGS\3205 B SHEETS
FILE PATH:



CITY OF MOLINE
PUBLIC WORKS DEPARTMENT
ENGINEERING DIVISION
(309) 524-2350
3635 4TH AVENUE, MOLINE, IL 61265



1800 5th Avenue
Rock Island, IL 61201
309-786-7590

36TH AVENUE BIKE PATH

FROM 7TH TO 13TH STREET
GENERAL NOTES & LEGEND

DATE	REVISION



NORTH

SCALED FOR
11"X17" PAPER



SCALE: --

Date	3-21-2025
Project	#3205
Designer	EWL

SHEET
3
OF
70

PLOTTED: Thursday, June 12, 2025 9:44:36 AM

QUANTITY SUMMARY TABLE					CONSTRUCTION TYPE CODE
NO.	CODE NO.	ITEM DESCRIPTION	UNIT	QUANTITY	0028
1	20100500	TREE REMOVAL, ACRES	ACRE	0.11	0.11
2	20201200	REMOVAL AND DISPOSAL OF UNSUITABLE MATERIAL	CU YD	185	185
3	20400800	FURNISHED EXCAVATION	CU YD	965	965
4	20800150	TRENCH BACKFILL	CU YD	468	468
5	21001000	GEOTECHNICAL FABRIC FOR GROUND STABILIZATION	SQ YD	550	550
6	25000100	SEEDING, CLASS 1	ACRE	0.15	0.15
7	25000300	SEEDING, CLASS 3	ACRE	0.62	0.62
8	25000400	NITROGEN FERTILIZER NUTRIENT	POUND	69	69
9	25000500	PHOSPHORUS FERTILIZER NUTRIENT	POUND	69	69
10	25000600	POTASSIUM FERTILIZER NUTRIENT	POUND	69	69
11	25100630	EROSION CONTROL BLANKET	SQ YD	2986	2986
12	28000400	PERIMETER EROSION BARRIER	FOOT	3273	3273
13	28000500	INLET AND PIPE PROTECTION	EACH	5	5
14	28100207	STONE RIPRAP, CLASS A4	TON	53	53
15	28200200	FILTER FABRIC	SQ YD	62	62
16	30300001	AGGREGATE SUBGRADE IMPROVEMENT	CU YD	230	230
17	35100500	AGGREGATE BASE COURSE, TYPE A 6"	SQ YD	1564	1564
18	35100800	AGGREGATE BASE COURSE, TYPE A 9"	SQ YD	1496	1496
19	40201000	AGGREGATE FOR TEMPORARY ACCESS	TON	347	347
20	40600275	BITUMINOUS MATERIALS (PRIME COAT)	POUND	3366	3366
21	40600290	BITUMINOUS MATERIALS (TACK COAT)	POUND	306	306
22	40604060	HOT-MIX ASPHALT SURFACE COURSE, IL-9.5, MIX "D", N50	TON	242	242
23	42400300	PORTLAND CEMENT CONCRETE SIDEWALK, 6 INCH	SQ FT	1594.1	1594
24	42400800	DETECTABLE WARNINGS	SQ FT	122	122
25	44000100	PAVEMENT REMOVAL	SQ YD	466.8	466.8
26	44000200	DRIVEWAY PAVEMENT REMOVAL	SQ YD	702	702
27	44000600	SIDEWALK REMOVAL	SQ FT	106	106
28	44003100	MEDIAN REMOVAL	SQ FT	645	645
29	48100500	AGGREGATE SHOULDERS, TYPE A 6"	SQ YD	299	299
30	50102400	CONCRETE REMOVAL	CU YD	1.0	1
31	50200100	STRUCTURE EXCAVATION	CU YD	157	157
32	50300225	CONCRETE STRUCTURES	CU YD	72.4	72.4
33	50300255	CONCRETE SUPERSTRUCTURE	CU YD	10.8	11
34	50800205	REINFORCEMENT BARS, EPOXY COATED	POUND	9180	9180.0
35 *	50901720	BICYCLE RAILING	FOOT	170	170.0
36	51500100	NAME PLATES	EACH	1	1
37	54213660	PRECAST REINFORCED CONCRETE FLARED END SECTIONS 15"	EACH	1	1
38	55101200	STORM SEWER REMOVAL 24"	FOOT	10	10
39	550A0360	STORM SEWER, CLASS A, TYPE 2 15"	FOOT	10	10
40	550A0410	STORM SEWERS, CLASS A, TYPE 2 24"	FOOT	188	188

* SPECIALTY ITEMS

QUANTITY SUMMARY TABLE					CONSTRUCTION TYPE CODE
NO.	CODE NO.	ITEM DESCRIPTION	UNIT	QUANTITY	0028
41 *	56101000	WATER MAIN 16"	FOOT	237	237
42 *	56105300	WATER VALVES 16"	EACH	1	1
43 *	56200300	WATER SERVICE LINE 1"	FOOT	4	4
44 *	56201400	CORPORATION STOP 1"	EACH	1	1
45 *	56400300	FIRE HYDRANTS TO BE ADJUSTED	EACH	1	1
46	60218400	MANHOLES, TYPE A, 4'-DIAMETER, TYPE 1 FRAME, CLOSED LID	EACH	1	1
47	60221100	MANHOLES, TYPE A, 5'-DIAMETER, TYPE 1 FRAME, CLOSED LID	EACH	2	2
48 *	60265700	VALVE VAULTS TO BE ADJUSTED	EACH	4	4
49	60300105	FRAMES AND GRATES TO BE ADJUSTED	EACH	1	1
50	60300305	FRAMES AND LIDS TO BE ADJUSTED	EACH	6	6
51 *	63100087	TRAFFIC BARRIER TERMINAL, TYPE 6A	EACH	1	1
52	63100167	TRAFFIC BARRIER TERMINAL, TYPE 1 (SPECIAL) TANGENT	EACH	1	1
53	63200310	GUARDRAIL REMOVAL	FOOT	144	144
54 *	67100100	MOBILIZATION	LS	1	1
55 *	78001110	PAINT PAVEMENT MARKING - LINE 4"	FOOT	471	471
56 *	78001130	PAINT PAVEMENT MARKING - LINE 6"	FOOT	504	504
57 *	78001180	PAINT PAVEMENT MARKING - LINE 24"	FOOT	118	118
58 *	81028370	UNDERGROUND CONDUIT, PVC, 3" DIA.	FOOT	4	4
59 *	87301215	ELECTRIC CABLE IN CONDUIT, SIGNAL NO. 14 2C	FOOT	120	120
60 *	87301225	ELECTRIC CABLE IN CONDUIT, SIGNAL NO. 14 3C	FOOT	120	120
61 *	87800100	CONCRETE FOUNDATION, TYPE A	FOOT	6	6
62 *	88102717	PEDESTRIAN SIGNAL HEAD, LED, 1-FACE, BRACKET MOUNTED WITH COUNTDOWN TIMER	EACH	2	2
63	87900200	DRILL EXISTING HANDHOLE	EACH	1	1
64	LR420129	PORTLAND CEMENT CONCRETE PAVEMENT 8" (SPECIAL) WITH INTEGRAL CURB	SQ YD	1240	1240
65	X2810844	REMOVE EXISTING RIPRAP	SQ YD	50	50
66 *	X0327301	RELOCATE EXISTING MAILBOX	EACH	1	1
67 *	X1200290	16" CUT & CAP	EACH	2	2
68 *	X1400367	PEDESTRIAN SIGNAL POST, 10 FT.	EACH	2	2
69	XX005703	REMOVE EXISTING TRAFFIC SIGNAL EQUIPMENT, SPECIAL	LS	1	1
70	X2020410	EARTH EXCAVATION (SPECIAL)	CU YD	669	669
71	X5220102	RETAINING WALL REMOVAL	FOOT	110	110
72 *	X5427602	REMOVE EXISTING FLARED END SECTION	EACH	4	4
73 *	X5610716	WATER MAIN REMOVAL, 16"	FOOT	244	244
74	X5630716	CONNECTION TO EXISTING WATER MAIN 16"	EACH	2	2
75	X6061055	CONCRETE ISLAND (SPECIAL)	SQ FT	645	645
76	X7010216	TRAFFIC CONTROL & PROTECTION SPECIAL	LS	1	1
77 *	X7200053	REMOVE, STORE AND RE-ERECT SIGN PANEL (SPECIAL)	EACH	3	3
78 *	X8760200	ACCESSIBLE PEDESTRIAN SIGNALS	EACH	4	4
79	X8950212	MODIFY EXISTING CONTROLLER CABINET, SPECIAL	EACH	1	1
80	Z0013798	CONSTRUCTION LAYOUT	LS	1	1

X-REFS:
 FILE PATH: Z:\MOLINE 3205 36TH AVENUE BIKE PATH\DRAWINGS_PRODUCTION DRAWINGS\3205 B SHEETS



CITY OF MOLINE
 PUBLIC WORKS DEPARTMENT
 ENGINEERING DIVISION
 (309) 524-2350
 3635 4TH AVENUE, MOLINE, IL 61265



1800 5th Avenue
 Rock Island, IL 61201
 309-786-7590

36TH AVENUE BIKE PATH
 FROM 7TH TO 13TH STREET
 QUANTITY SUMMARY & REFERENCE INFO

DATE	REVISION



NORTH

SCALED FOR
 11"X17" PAPER



SCALE: --

Date	3-21-2025
Project	#3205
Designer	EWL

SHEET
 4
 OF
 70

PLOTTED: Tuesday, March 25, 2025 12:24:54 PM

X-REFS: C:\CIVIL 3D PROJECTS\MOLINE 3205 36TH AVENUE BIKE PATH\DRAWINGS\PRODUCTION DRAWINGS\3205 B SHEETS

20100500	TREE REMOVAL, ACRES				
ACRE	STA	STA	SIDE	SQ YD	
0.11	9+00	11+00	LT + RT	530	
0.11					
25000100	SEEDING, CLASS 1				
ACRE	STA	STA	SIDE	SQ FT	
0.03	1+00	4+50	LT	1369	
0.04	4+50	8+50	LT	1634	
0.03	8+50	11+25	LT	1130	
0.01	11+25	12+25	LT	315	
0.04	12+25	16+25	LT	1538	
0.15					
25000300	SEEDING, CLASS 3				
ACRE	STA	STA	SIDE	SQ FT	
0.04	1+00	4+50	RT	1613	
0.10	4+50	8+50	RT	4410	
0.10	8+50	11+25	RT	4385	
0.04	11+25	12+25	RT	1815	
0.19	12+25	16+25	RT	8278	
0.08	20+00	22+50	RT	3614	
0.06	22+50	25+50	RT	2754	
0.62					
25100630	EROSION CONTROL BLANKET				
SQ YD	STA	STA	SIDE	SQ FT	REMARKS
179	1+00	4+50	RT	1613	
490	4+50	8+50	RT	4410	
487	8+50	11+25	RT	4385	
202	11+25	12+25	RT	1815	
920	12+25	16+25	RT	8278	
402	20+00	22+50	RT	3614	
306	22+50	25+50	RT	2754	
2986					
28000400	PERIMETER EROSION BARRIER				
FEET	STA	STA	SIDE	REMARKS	
269	1+00	4+50	LT		
311	1+00	4+50	RT		
340	4+50	8+50	LT		
388	4+50	8+50	RT		
216	8+50	11+25	LT		
321	8+50	11+25	RT		
64	11+25	12+25	LT		
114	11+25	12+25	RT		
307	12+25	15+75	LT		
378	12+25	15+75	RT		
24	15+75	16+25	RT		
268	20+00	22+50	RT		
273	22+50	25+50	RT		
3273					

28000500	INLET AND PIPE PROTECTION			REMARKS
EA	STA	OFFSET		
1	3+18.99	17.90' RT		
1	3+84.65	2.44' LT		
1	5+61.32	6.18' LT		
1	8+28.18	6.17' LT		
1	11+84.76	31.99' RT		
5				
35100500	AGGREGATE BASE COURSE, TYPE A 6"			
SQ YD	STA	STA	REMARKS	SQ FT
PCC SIDEWALKS				
10			SW CORNER 7TH	92.7
26			SE CORNER 7TH	230.3
20			SW CORNER 35TH ST PL	178.2
19			SE CORNER 35TH ST PL	172.2
21			SW CORNER ENTRANCE TO 1200 36TH AVE	186.0
20			SE CORNER ENTRANCE TO 1200 36TH AVE	180.2
23	23+60	23+75.5	6" WALK WEST BRIDGE APPROACH	204.7
36			6" WALK EAST BRIDGE APPROACH/SW CORNER 13TH	325.5
11			SE CORNER 13TH ST	98.5
PCC DRIVEWAYS				
198	3+93.9	4+89.7		1779.8
147	7+96.7	8+74.5		1323.3
102	12+13.7	12+40.8		916.3
140	15+40.0	16+25.0		1257.3
185	22+15.2	22+65.1		1661
PCC PAVEMENT				
34	0+23.6	0+46.4	SW CORNER 7TH PATCH	306.9
72	1+09.5	1+59.1	NE CORNER 7TH PATCH (REPLACING PREVIOUS ISLAND)	646.0
41	1+24.4	1+51.8	SE CORNER 7TH PATCH	372.3
215	10+78.3	11+70.4	35TH ST PL INTERSECTION	1935.0
244	23+97.4	25+01.2	13TH ST INTERSECTION	2200.0
1564	TOTAL			
35100800	AGGREGATE BASE COURSE, TYPE A 9"			
SQ YD	STA	STA	REMARKS	SQ FT
UNDER 3" HMA BIKE PATH				
254	1+00	4+50	BIKE PATH	2282.5
342	4+50	8+50	BIKE PATH	3077.8
215	8+50	11+25	BIKE PATH	1932.7
50	11+25	12+25	BIKE PATH	446.6
311	12+25	15+75	BIKE PATH	2798.4
10	15+75	16+25	BIKE PATH	94.3
196	20+00	22+50	BIKE PATH	1766.6
118	22+50	23+60	BIKE PATH	1063.7
1496	TOTAL			



CITY OF MOLINE
 PUBLIC WORKS DEPARTMENT
 ENGINEERING DIVISION
 (309) 524-2350
 3635 4TH AVENUE, MOLINE, IL 61265



1800 5th Avenue
 Rock Island, IL 61201
 309-786-7590

36TH AVENUE BIKE PATH
 FROM 7TH TO 13TH STREET
 SCHEDULE OF QUANTITIES

DATE	REVISION



NORTH

SCALED FOR
 11"X17" PAPER



SCALE: --

Date **3-21-2025**
 Project **#3205**
 Designer **EWL**

SHEET
5
 OF
70

X-REFS: C:\CIVIL 3D PROJECTS\MOLINE 3205 36TH AVENUE BIKE PATH\DRAWINGS\PRODUCTION DRAWINGS\3205 B SHEETS
FILE PATH: C:\CIVIL 3D PROJECTS\MOLINE 3205 36TH AVENUE BIKE PATH\DRAWINGS\PRODUCTION DRAWINGS\3205 B SHEETS
PLOTTED: Tuesday, March 25, 2025 12:24:57 PM

40201000	AGGREGATE FOR TEMPORARY ACCESS				
TON	STA	STA	SQ FT	FT THICK	REMARKS
57	3+93.9	4+89.7	1618	0.67	Drive
43	7+96.7	8+74.5	1203	0.67	Drive
62	10+78.3	11+70.4	1759.1	0.67	Entrance
21	12+13.7	12+40.8	605	0.67	Drive
40	15+40.0	16+25.0	1143	0.67	Drive
53	22+15.2	22+65.1	1510	0.67	Drive
71	23+97.4	25+01.2	2000.0	0.67	Entrance
347	TOTAL				

40604060	HOT-MIX ASPHALT SURFACE COURSE, IL-9.5, MIX "D", N50			
TONS	STA	STA	SQ FT	REMARKS
41	1+00	4+50	2075	3" MULTI-USE PATH
55	4+50	8+50	2798	3" MULTI-USE PATH
35	8+50	11+25	1757	3" MULTI-USE PATH
8	11+25	12+25	406	3" MULTI-USE PATH
50	12+25	15+75	2544	3" MULTI-USE PATH
2	15+75	16+25	86	3" MULTI-USE PATH
32	20+00	22+50	1606	3" MULTI-USE PATH
19	22+50	23+60	967	3" MULTI-USE PATH
242	TOTAL			

42400300	PORTLAND CEMENT CONCRETE SIDEWALK, 6 INCH		
(SQ FT)	SW	SE	36TH AVE INTERSECTIONS
TOTAL			
351.5	112.4	239.1	7TH ST
338.2	181.7	156.5	35TH ST PL
332.9	169.1	163.8	Entrance to 1200 36TH AVE
186.1	-	-	STA 23+60 To 23+75.5
385.4	295.9	89.5	13TH ST
1594.1	TOTAL		

42400800	DETECTABLE WARNINGS		
(SQ FT)	SW	SE	36TH AVE INTERSECTIONS
TOTAL			
36	17	19	7TH ST
39	20	19	35TH ST PL
47	24	23	13TH ST
122	TOTAL		

44000100	PAVEMENT REMOVAL		REMARKS
SQ YD	STA	STA	
32.5	0+23.6	0+46.4	
39.3	1+24.4	1+51.8	
195.0	10+78.3	11+70.4	
200.0	23+97.3	24+96.1	
466.8			

44000200	DRIVEWAY PAVEMENT REMOVAL		REMARKS
SQ YD	STA	STA	
180	3+93.9	4+89.7	
134	7+96.7	8+74.5	
93	12+13.7	12+40.8	
127	15+40.0	16+25.4	
168	22+15.2	22+65.1	
702			

44000600	SIDEWALK REMOVAL		REMARKS
SQ FT	STA	STA	
106	0+00	0+50	
106			

44003100	MEDIAN REMOVAL		REMARKS
SQ FT	STA	STA	
645	1+09.5	1+59.1	
645			

48100500	AGGREGATE SHOULDERS, TYPE A 6 INCH			
SQ YD	STA	STA	SQ FT	REMARKS
2	16+00	16+25	22	
185	20+00	22+50	1661	
112	22+50	25+50	1008	
299	TOTAL			



CITY OF MOLINE
PUBLIC WORKS DEPARTMENT
ENGINEERING DIVISION
(309) 524-2350
3635 4TH AVENUE, MOLINE, IL 61265



1800 5th Avenue
Rock Island, IL 61201
309-786-7590

36TH AVENUE BIKE PATH

FROM 7TH TO 13TH STREET
SCHEDULE OF QUANTITIES

DATE	REVISION



NORTH

SCALED FOR
11"X17" PAPER



SCALE: --

Date	3-21-2025
Project	#3205
Designer	EWL

SHEET
6
OF
70

PLOTTED: Friday, April 11, 2025 1:57:17 PM

X-REFS: FILE PATH: C:\CIVIL 3D PROJECTS\MOLINE 3205 36TH AVENUE BIKE PATH\DRAWINGS\PRODUCTION DRAWINGS\3205 B SHEETS

54213660	PRECAST REINFORCED CONCRETE FLARED END SECTIONS 15'		
EA	STA	OFFSET	REMARKS
1	10+73.57	51.78' RT	
1			

55101200	STORM SEWER REMOVAL 24"				
FOOT	STA	OFFSET	STA	OFFSET	REMARKS
5	9+09.68	3.54' RT	9+14.66	3.56' RT	
5	10+77.65	45.12' RT	10+84.35	43.64' RT	
10					

550A0360	STORM SEWERS, CLASS A, TYPE 2 15"				
FOOT	STA	OFFSET	STA	OFFSET	REMARKS
10	10+73.57	51.78' RT	10+79.74	44.65' RT	
10					

550A0410	STORM SEWERS, CLASS A, TYPE 2 24"				
FOOT	STA	OFFSET	STA	OFFSET	REMARKS
5	9+09.68	3.54' RT	9+14.66	3.56' RT	
141	9+14.66	3.56' RT	10+52.74	23.24' RT	
37	10+52.74	23.24' RT	10+79.74	44.65' RT	
5	10+79.74	44.65' RT	10+82.40	44.06' RT	
188					

56101000	WATER MAIN 16"				
FOOT	STA	OFFSET	STA	OFFSET	REMARKS
237	22+19.81	11.45' RT	24+60.61	6.13' RT	Sheet 62
237					

56105300	WATER VALVES 16"		
EA	STA	OFFSET	REMARKS
1	22+19.85	12.39 RT	Sheet 62
1			

56400300	FIRE HYDRANTS TO BE ADJUSTED		
EA	STA	OFFSET	REMARKS
1	24+69.68	22.44' RT	Hydrant
1			

60218400	MANHOLES, TYPE A, 4'-DIAMETER, TYPE 1 FRAME, CLOSED LID			
EA	STA	OFFSET	REMARKS	
1	9+14.66	3.56' RT	STR-1: U/S MH TO REPLACE PREVIOUS 24" FES	
1				

60221100	MANHOLES, TYPE A, 5'-DIAMETER, TYPE 1 FRAME, CLOSED LID		
1	10+52.06	23.24' RT	STR-2A
1	10+79.74	44.65' RT	STR-2: D/S MH TO REPLACE 24" FES
2			

<u>60265700</u>	<u>VALVE VAULTS TO BE ADJUSTED</u>		
EA	STA	OFFSET	REMARKS
1	12+72.10	37.78' RT	WATER VALVE PIT
1	22+13.99	5.64' LT	WATER VALVE PIT
1	24+60.36	9.32' RT	WATER VALVE PIT
1	24+71.85	3.37' LT	WATER VALVE PIT

<u>60300105</u>	<u>FRAMES AND GRATES TO BE ADJUSTED</u>		
EA	STA	OFFSET	REMARKS
1	11+84.81	32.09' RT	STORM AREA INTAKE
<u>1</u>			

60300305	FRAMES AND LIDS TO BE ADJUSTED			
EA	STA	OFFSET	REMARKS	
1	1+13.52	70.37' LT	STORM MH	
1	4+92.41	0.65' LT	STORM MH	
1	7+21.79	3.59' RT	STORM MH	
1	11+44.63	33.53' RT	STORM MH	
1	12+30.10	31.51' RT	STORM MH	
1	24+31.82	10.86 RT	SANITARY MH	
6				

63200310	GUARDRAIL REMOVAL				
FOOT	STA	OFFSET	STA	OFFSET	REMARKS
102	22+73.77	2.11' LT	23+75.52	2.94' LT	
42	23+97.42	3.17' LT	24+26.02	19.23' RT	
144					

78001110	PAINTED PAVEMENT MARKING - LINE 4"			
FOOT	STA	STA	REMARKS	
63	1+00	4+50	21 Yellow 3' Dashed Trail CL Paint Marking (9' space between)	
87	4+50	8+50	29 Yellow 3' Dashed Trail CL Paint Marking (9' space between)	
57	8+50	11+25	19 Yellow 3' Dashed Trail CL Paint Marking (9' space between)	
15	11+25	12+25	5 Yellow 3' Dashed Trail CL Paint Marking (9' space between)	
78	12+25	15+75	26 Yellow 3' Dashed Trail CL Paint Marking (9' space between)	
57	15+75	18+50	19 Yellow 3' Dashed Trail CL Paint Marking (9' space between)	
81	18+50	22+50	27 Yellow 3' Dashed Trail CL Paint Marking (9' space between)	
33	22+50	24+50	11 Yellow 3' Dashed Trail CL Paint Marking (9' space between)	
471				

78001130	PAINTED PAVEMENT MARKING - LINE 6"			
FOOT	Intersection	Quad	REMARKS	
113	7th St	West	White Crosswalk Paint Marking - West Side of Intersection	
194	7th St	South	White Crosswalk Paint Marking - South Side of Intersection	
92	35th Ave Pl	South	White Crosswalk Paint Marking - South Side of Intersection	
105	13th St	South	White Crosswalk Paint Marking - South Side of Intersection	
504				

78001180	PAINTED PAVEMENT MARKING - LINE 24"			
FOOT	Intersection	Quad	REMARKS	
26	7th St	West	White Stop Bar Paint Marking - West Side intersection, Eastbound	
55	7th St	South	White Stop Bar Paint Marking - South Side intersection, Northbound	
18	35th Ave PI	South	White Stop Bar Paint Marking - South Side intersection, Northbound	
19	13th St	South	White Stop Bar Paint Marking - South Side intersection, Northbound	
118				

LR420129	PORTLAND CEMENT CONCRETE PAVEMENT 8" (SPECIAL) WITH INTEGRAL CURB			
SQ YD	STA	STA	SQ FT	REMARKS
32	0+23.6	0+46.4	292.3	
72	1+09.5	1+59.1	646	
39	1+24.4	1+51.8	354.6	
180	3+93.9	4+89.7	1618	Entrance to 700 35th Ave PI
134	7+96.7	8+74.5	1203	Entrance to 840 35th Ave PI
195	10+78.3	11+70.4	1759.1	35th Ave PI Intersection Entrance
93	12+13.7	12+40.8	833	Entrance to 1000 36th Ave
127	15+40.0	16+25.4	1143	Entrance to 1100 36th Ave
168	22+15.2	22+65.1	1510	Entrance to 1200 36th Ave
200	23+97.4	25+01.2	1800	13th Street Intersection (southside)
1240	TOTAL			

X0327301	RELOCATE EXISTING MAILBOX		
EA	STA	OFFSET	REMARKS
1	22+55.92	11.96'	RELOCATE IN FIELD
1			

X5427602	REMOVE EXISTING FLARED END SECTION		
EA	STA	OFFSET	REMARKS
1	9+14.66	3.56' RT	24" FES
1	9+32.59	11.99' RT	12" FES
1	10+77.85	44.32' RT	FES
1	10+79.74	44.65' RT	24" FES
4			

X5610716	WATER MAIN REMOVAL, 16"				
FOOT	STA	OFFSET	STA	OFFSET	REMARKS
244	22+19.81	11.45' RT	24+60.61	6.13' RT	
244					

X6061055	CONCRETE ISLAND (SPECIAL)		
SQ FT	STA	STA	REMARKS
645	1+09.5	1+59.1	
645			

X7200053	REMOVE, STORE AND RE-ERECT SIGN PANEL (SPECIAL)			
EA	STA	OFFSET	REMARKS	
1	10+87.25	13.43' R	800-870 36TH AVE	
1	12+39.63	15.78' R	1000 36TH AVE	
1	15+32.71	17.80' R	1050 36TH AVE	
3				



CITY OF MOLINE
PUBLIC WORKS DEPARTMENT
ENGINEERING DIVISION
(309) 524-2350
3635 4TH AVENUE, MOLINE, IL 61265



1800 5th Avenue
Rock Island, IL 61201
309-786-7590

36TH AVENUE BIKE PATH

FROM 7TH TO 13TH STREET
SCHEDULE OF QUANTITIES

DATE	REVISION



NORTH

SCALED FOR
11"X17" PAPER



SCALE: --

Date **3-21-2025**

Project **#3205**

Designer **EWL**

SHEET

7

OF

70

PLOTTED: Friday, April 11, 2025 12:06:38 PM

X-REFS: FILE PATH: C:\CIVIL 3D PROJECTS\MOLINE 3205 36TH AVENUE BIKE PATH\DRAWINGS_PRODUCTION DRAWINGS\3205 B SHEETS

Total Volume Table Sta 1+00 - Sta 16+25							
Station	Cut Area (SF)	Fill Area (SF)	Cut Vol (CY)	Fill Vol (CY)	Cumulative Cut Vol (CY)	Cumulative Fill Vol (CY)	Net Vol (CY)
1+00.00	0.00	0.00	0.00	0.00	0.00	0.00	0.00
1+25.00	0.00	0.00	0.00	0.00	0.00	0.00	0.00
1+50.00	18.22	0.02	9.04	0.01	9.04	0.01	9.04
1+75.00	8.69	0.00	12.10	0.01	21.14	0.02	21.12
2+00.00	8.64	0.03	7.72	0.02	28.87	0.04	28.83
2+25.00	9.63	0.00	8.43	0.02	37.30	0.06	37.24
2+50.00	10.97	0.00	9.53	0.00	46.83	0.06	46.77
2+75.00	9.22	0.00	9.35	0.00	56.18	0.06	56.11
3+00.00	10.40	0.00	9.08	0.00	65.26	0.07	65.20
3+25.00	12.16	0.00	10.45	0.00	75.71	0.07	75.64
3+50.00	19.00	0.00	14.43	0.00	90.13	0.07	90.06
3+71.10	17.39	0.05	16.85	0.03	106.98	0.10	106.88
4+00.00	27.34	0.00	20.62	0.03	127.60	0.12	127.47
4+25.00	38.87	0.00	30.19	0.00	157.79	0.12	157.67
4+50.00	39.67	0.00	35.68	0.00	193.47	0.12	193.34
4+75.00	26.17	0.14	25.34	0.07	218.80	0.19	218.61
5+00.00	4.56	56.07	16.45	39.11	235.25	39.30	195.95
5+25.00	2.57	48.96	3.29	60.34	238.54	99.64	138.90
5+50.00	0.94	16.90	1.62	38.55	240.16	138.19	101.97
5+75.00	5.09	3.31	2.78	11.93	242.94	150.12	92.82
6+00.00	5.72	2.32	4.98	3.33	247.92	153.45	94.46
6+25.00	7.92	0.80	6.28	1.85	254.19	155.30	98.89
6+50.00	6.21	1.27	6.51	1.23	260.70	156.53	104.17
6+75.00	6.54	2.11	5.87	2.00	266.57	158.54	108.03
7+00.00	5.29	2.46	5.44	2.71	272.01	161.25	110.77
7+25.00	5.17	4.01	4.82	3.85	276.84	165.10	111.74
7+50.00	5.09	3.98	4.75	4.81	281.59	169.91	111.69
7+75.00	5.53	6.68	4.92	6.42	286.51	176.32	110.19
8+00.00	11.73	4.06	7.99	6.47	294.50	182.79	111.71
8+25.00	15.26	0.10	12.49	2.50	306.99	185.29	121.70
8+50.00	27.53	0.00	19.81	0.06	326.80	185.35	141.45
8+75.00	10.08	0.00	17.42	0.00	344.22	185.35	158.87
9+00.00	8.40	0.30	8.56	0.18	352.78	185.53	167.25
9+07.28	0.00	31.22	3.91	19.10	356.68	204.63	152.05
9+50.00	3.77	17.50	1.76	29.63	358.44	234.27	124.18
9+75.00	16.46	26.43	9.58	26.81	368.02	261.07	106.95
10+00.00	9.43	32.50	12.30	36.05	380.32	297.12	83.20
10+25.00	8.01	33.86	2.35	11.63	382.67	308.75	73.92
10+43.00	5.51	42.31	10.86	79.97	393.53	388.72	4.81
10+75.00	8.15	100.44	6.34	89.03	399.87	477.76	-77.89
11+00.00	48.11	0.00	26.63	62.99	426.51	540.75	-114.24
11+25.00	39.61	0.00	41.52	0.00	468.03	540.75	-72.72
11+50.00	62.22	0.00	34.69	0.00	502.72	540.75	-38.03
11+75.00	6.00	44.32	41.34	35.15	544.06	575.90	-31.84
12+00.00	8.23	21.97	6.66	40.98	550.72	616.88	-66.16
12+25.00	33.46	0.00	19.62	13.52	570.34	630.40	-60.06
12+50.00	10.80	0.33	20.78	0.20	591.12	630.60	-39.48
12+75.00	6.93	45.75	8.25	28.56	599.37	659.16	-59.79
13+00.00	5.69	66.95	5.86	69.89	605.22	729.05	-123.83
13+25.00	5.69	54.97	5.28	75.62	610.50	804.67	-194.17

Total Volume Table Sta 1+00 - Sta 16+25							
Station	Cut Area (SF)	Fill Area (SF)	Cut Vol (CY)	Fill Vol (CY)	Cumulative Cut Vol (CY)	Cumulative Fill Vol (CY)	Net Vol (CY)
13+50.00	5.17	57.55	5.04	69.75	615.54	874.42	-258.88
13+75.00	5.22	70.02	4.82	79.06	620.36	953.48	-333.11
14+00.00	5.43	49.97	4.94	74.31	625.31	1027.79	-402.48
14+25.00	5.39	46.74	5.03	59.87	630.33	1087.66	-457.33
14+50.00	7.07	24.49	5.79	43.90	636.12	1131.56	-495.44
14+75.00	6.42	13.74	6.24	23.01	642.36	1154.57	-512.21
15+00.00	8.01	9.12	6.68	13.76	649.05	1168.33	-519.28
15+25.00	6.47	3.58	6.71	7.64	655.75	1175.97	-520.22
15+50.00	13.98	1.14	9.47	2.84	665.22	1178.81	-513.59
15+75.00	18.86	0.00	15.21	0.68	680.43	1179.50	-499.07
16+00.00	19.00	0.00	17.53	0.00	697.96	1179.50	-481.54
16+25.00	9.57	1.40	13.23	0.84	711.19	1180.34	-469.15





Total Volume Table Sta 20+00 - Sta 25+25							
Station	Cut Area (SF)	Fill Area (SF)	Cut Vol (CY)	Fill Vol (CY)	Cumulative Cut Vol (CY)	Cumulative Fill Vol (CY)	Net Vol (CY)
20+00.00	3.16	35.76	0.00	0.00	0.00	0.00	0.00
20+25.00	3.75	30.31	3.20	39.77	3.20	39.77	-36.57
20+25.76	4.16	23.52	3.66	32.40	6.86	72.17	-65.31
20+33.24	3.62	24.55	3.60	28.93	10.46	101.10	-90.64
20+40.71	3.79	23.40	3.43	28.86	13.89	129.96	-116.07
20+50.00	7.22	16.06	5.10	23.75	18.99	153.71	-134.73
20+69.59	7.32	15.86	0.20	0.58	19.19	154.29	-135.10
20+75.00	7.70	15.23	2.04	5.09	21.23	159.38	-138.15
20+76.32	6.81	16.70	1.98	5.23	23.21	164.61	-141.40
20+83.06	4.90	18.23	2.01	7.81	25.22	172.42	-147.20
21+00.00	2.27	19.91	2.60	17.99	27.82	190.41	-162.59
21+25.00	1.60	19.30	0.39	5.53	28.21	195.94	-167.73
21+50.00	1.55	19.12	0.08	1.23	28.29	197.16	-168.87
21+61.11	1.86	18.00	0.42	6.49	28.71	203.65	-174.94
21+75.00	4.53	13.73	2.00	12.94	30.72	216.59	-185.87
22+00.00	41.67	0.00	21.39	8.26	52.10	224.85	-172.75
22+25.00	43.66	0.00	39.50	0.00	91.61	224.85	-133.24
22+50.00	37.45	1.19	16.68	0.32	108.29	225.17	-116.88
22+75.00	7.14	0.49	11.47	0.56	119.76	225.73	-105.97
22+75.51	6.29	3.45	6.22	2.37	125.98	228.10	-102.13
22+97.37	7.49	4.03	6.38	4.50	132.36	232.61	-100.25
23+00.00	6.06	4.20	6.27	4.96	138.63	237.56	-98.93
23+17.47	2.47	57.11	3.95	36.90	142.58	274.46	-131.88
23+25.00	3.10	62.20	0.05	1.45	142.63	275.91	-133.28
23+50.00	5.28	97.14	3.39	83.85	146.03	359.77	-213.74
23+75.00	2.06	66.69	0.35	10.79	146.38	370.55	-224.18
23+78.74	18.22	0.22	6.56	28.15	152.94	398.70	-245.77
24+00.00	30.91	0.00	6.85	0.04	159.78	398.74	-238.96
24+09.45	40.63	0.00	33.12	0.00	192.91	398.74	-205.84
24+25.00	18.38	19.35	27.32	11.65	220.22	410.39	-190.17
24+50.00	12.28	22.19	2.12	3.74	222.35	414.13	-191.78
24+75.00	5.93	35.91	7.16	30.42	229.51	444.55	-215.05
25+00.00	6.99	0.08	2.26	8.19	231.77	452.74	-220.98
25+25.00	0.00	0.00	2.02	0.03	233.78	452.77	-218.99

- NOTES:
1. FILL VOLUME CALCULATIONS IN TABLES TAKE INTO ACCOUNT 30% SHRINKAGE.
 2. CALCULATIONS INCLUDE TOPSOIL.
 3. CALCULATION TABLE BELOW:
 4. CALCULATIONS OMITTED PREVIOUSLY CONSTRUCTED TRAIL FROM STA 16+25 TO STA 20+00.

EARTHWORK CUT STA 1+00- STA 16+25	711
EARTHWORK CUT STA 20+00- STA 25+25	234
PAVEMENT REMOVED	-276
TOTAL CUT (CY)	669
EARTHWORK FILL STA 1+00- STA 16+25	1180
EARTHWORK FILL STA 20+00- STA 25+25	453
TOTAL FILL (CY)	1633
NET VOLUME +/- (CY)	-965

X2020410 - EARTH EXCAVATION (SPECIAL)	669	CY
20400800 - FURNISHED EXCAVATION	965	CY

X-REFS: C:\CIVIL 3D PROJECTS\MOLINE 3205 36TH AVENUE BIKE PATH\DRAWINGS\REPORT DRAWINGS\3205 B SHEETS - ATTACH 2
FILE PATH: C:\CIVIL 3D PROJECTS\MOLINE 3205 36TH AVENUE BIKE PATH\DRAWINGS\REPORT DRAWINGS\3205 B SHEETS - ATTACH 2
PLOTTED: Tuesday, March 25, 2025 11:48:16 AM

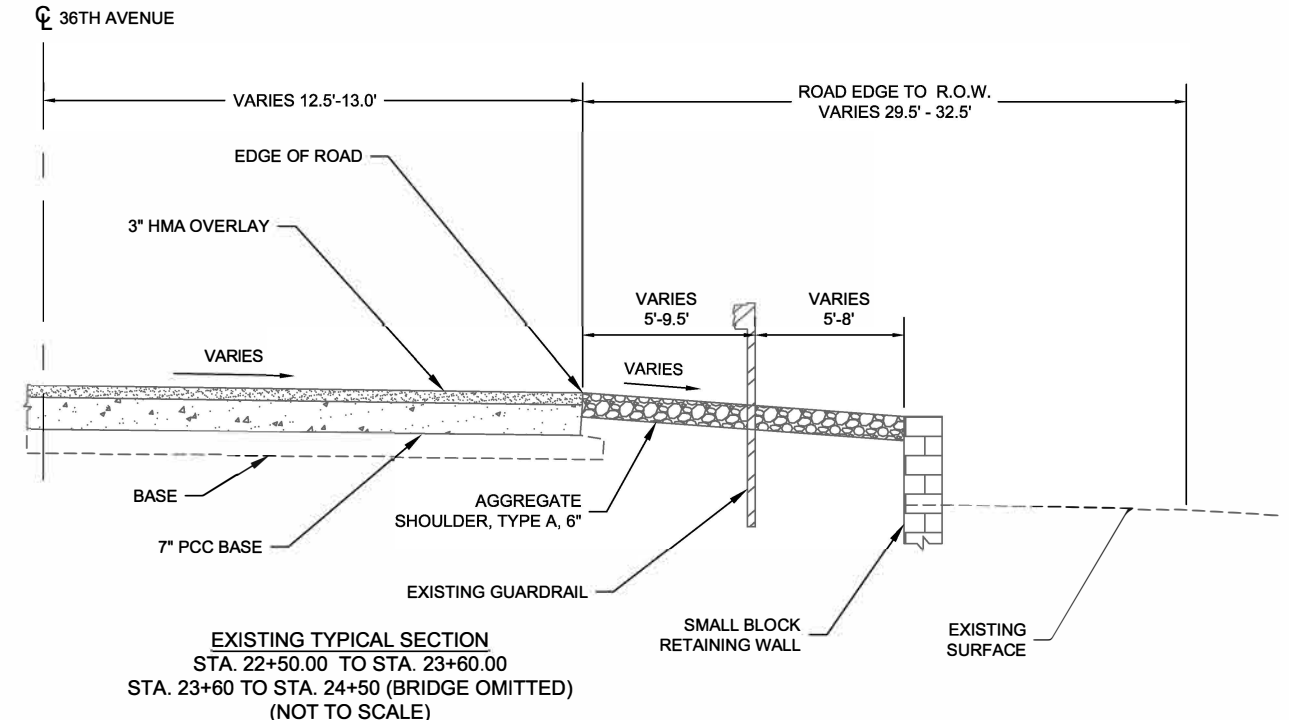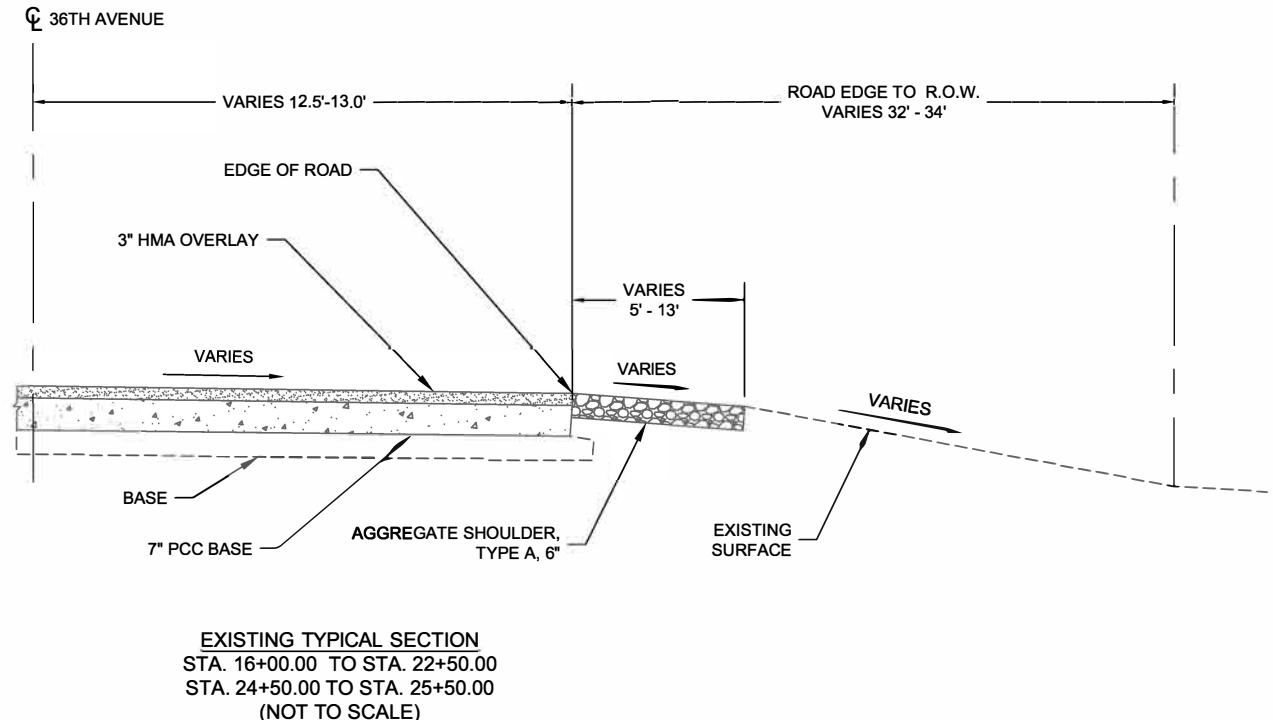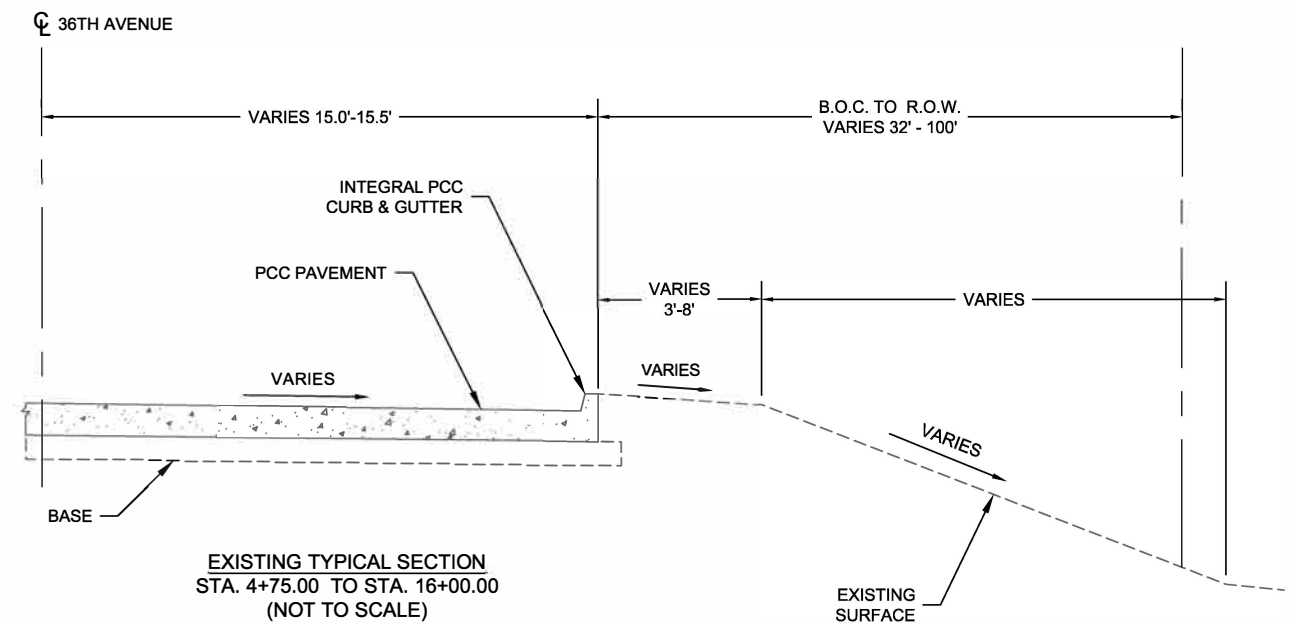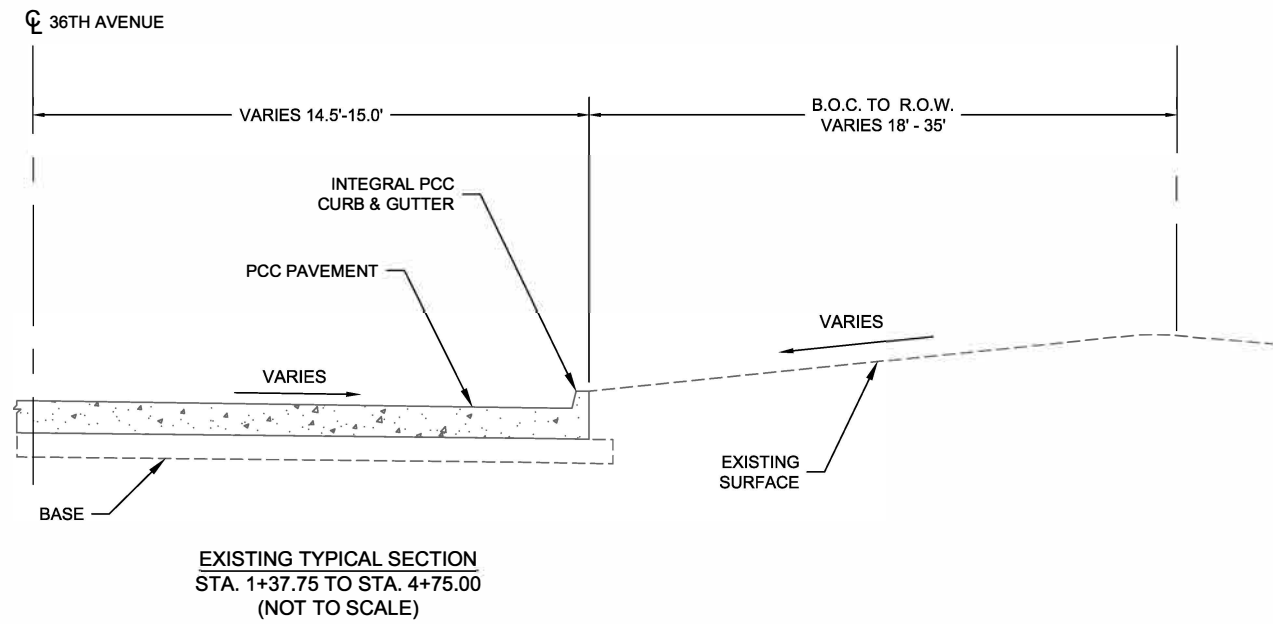

CITY OF MOLINE
PUBLIC WORKS DEPARTMENT
ENGINEERING DIVISION
(309) 524-2350
3635 4TH AVENUE, MOLINE, IL 61265



36TH AVENUE BIKE PATH

FROM 7TH TO 13TH STREET
EXISTING TYPICAL SECTIONS

DATE	REVISION



SCALED FOR
11"X17" PAPER
SCALE: --

Date **3-21-2025**
Project **#3205**
Designer **EWL**


SHEET
9
OF
70

X-REFS: CITY OF MOLINE PUBLIC WORKS DEPARTMENT
FILE PATH: C:\USERS\ELI\ONE\DRIVE - KLEINFELDER\DRIVE\CIVIL 3D PROJECTS\MOLINE 3205 36TH AVENUE BIKE PATH\DRAWINGS_ REPORT DRAWINGS\3205 B SHEETS - ATTACH 2
PLOTTED: Monday, November 24, 2025 10:08:49 AM


85763

H.M.A. CHART


Location and Mixture Uses(s):	Surface
PG:	PG 58-28
Design Air Voids	4.0 @ N50
Mixture Composition	IL 9.5
Friction Aggregate	D
Mix Weight	112 lb/sy/in
Quality Management Program	QC/QA
Sublot Size	n/a
Material Transfer Device	n/a

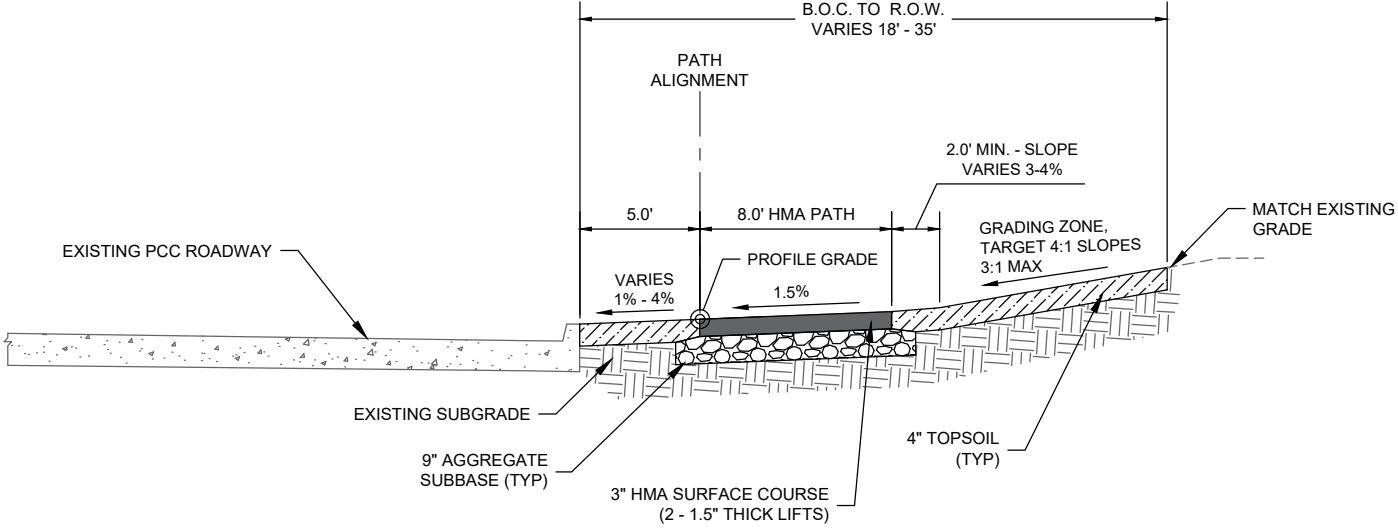


TYPICAL BIKE PATH SECTION
STA. 1+37.75 TO STA. 4+75.00
(NOT TO SCALE)

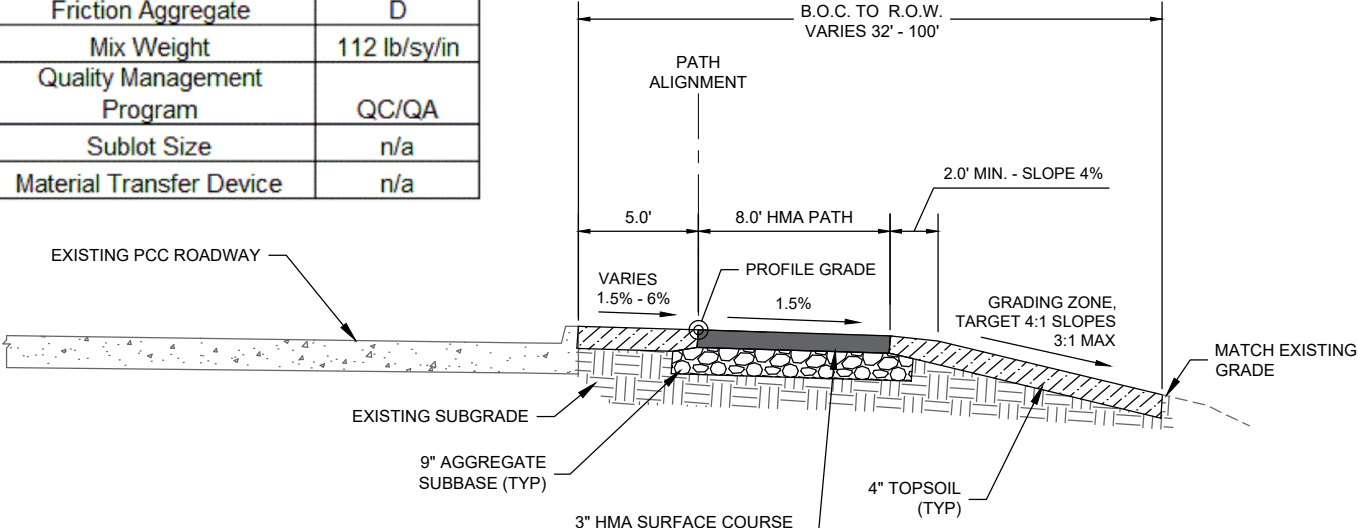

TYPICAL BIKE PATH SECTION
STA. 4+75.00 TO STA. 16+25.00
(NOT TO SCALE)

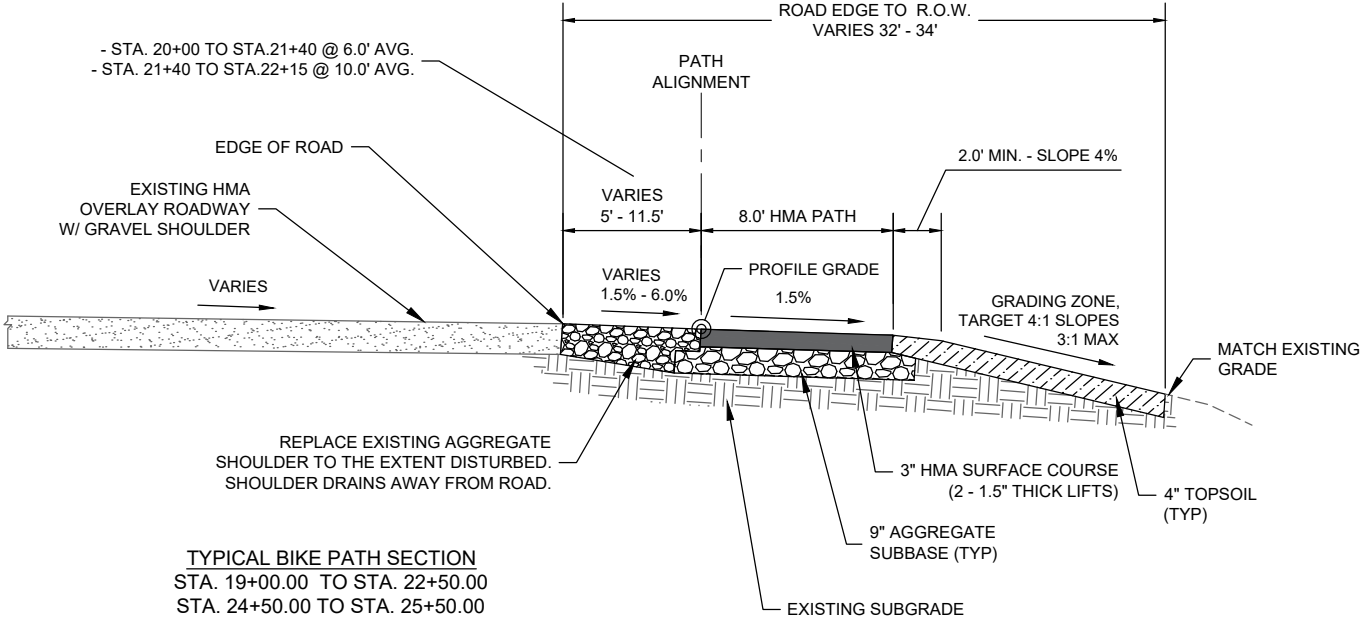

TYPICAL BIKE PATH SECTION
STA. 19+00.00 TO STA. 22+50.00
STA. 24+50.00 TO STA. 25+50.00
(NOT TO SCALE)

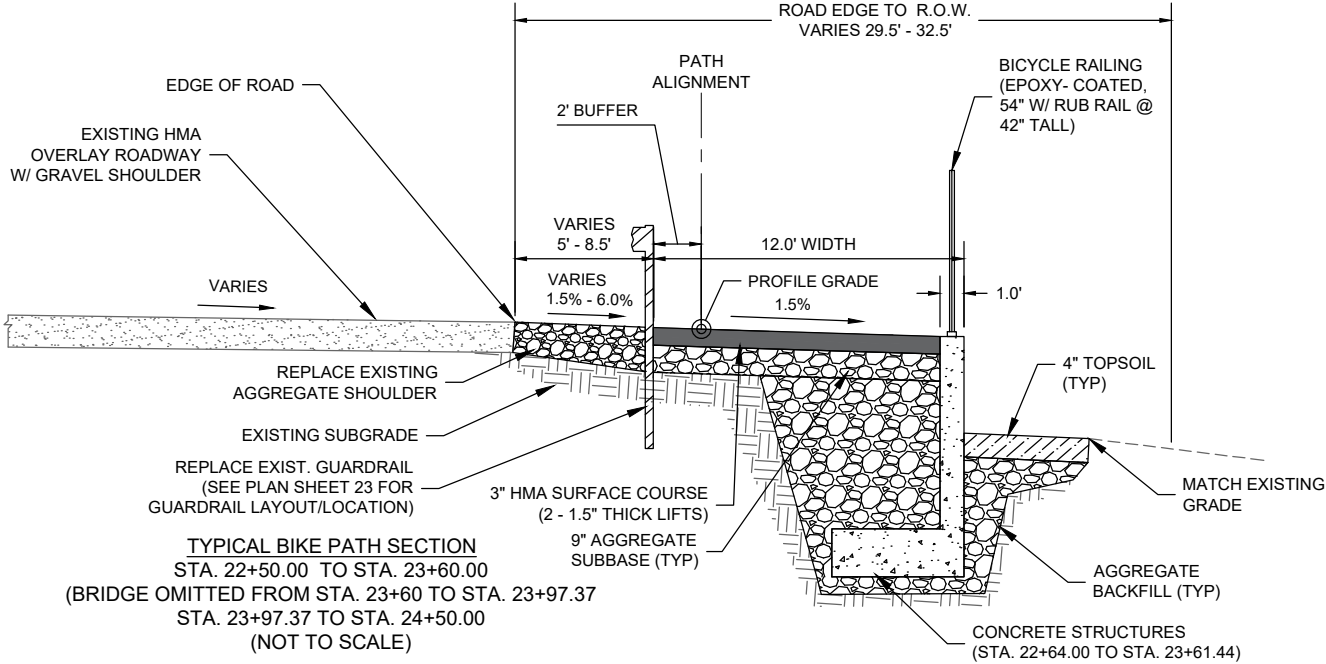

TYPICAL BIKE PATH SECTION
STA. 22+50.00 TO STA. 23+60.00
(BRIDGE OMITTED FROM STA. 23+60 TO STA. 23+97.37)
STA. 23+97.37 TO STA. 24+50.00
(NOT TO SCALE)



CITY OF MOLINE
PUBLIC WORKS DEPARTMENT
ENGINEERING DIVISION
(309) 524-2350
3635 4TH AVENUE, MOLINE, IL 61265



1800 5th Avenue
Rock Island, IL 61201
309-786-7590

36TH AVENUE BIKE PATH
FROM 7TH TO 13TH STREET
TYPICAL SECTIONS

DATE	REVISION



NORTH

SCALED FOR
11"X17" PAPER


SCALE: --

Date **11-24-2025**
Project **#3205**
Designer **EWL**


SHEET
10
OF
70

X-REFS: FILE PATH: C:\USERS\VEENSTR\3D PROJECTS\MOLINE 3205 36TH AVENUE BIKE PATH\DRAWINGS\REPORT DRAWINGS\3205 B SHEETS - ATTACH 2 PLOTTED: Monday, November 24, 2025 10:36:33 AM

85763

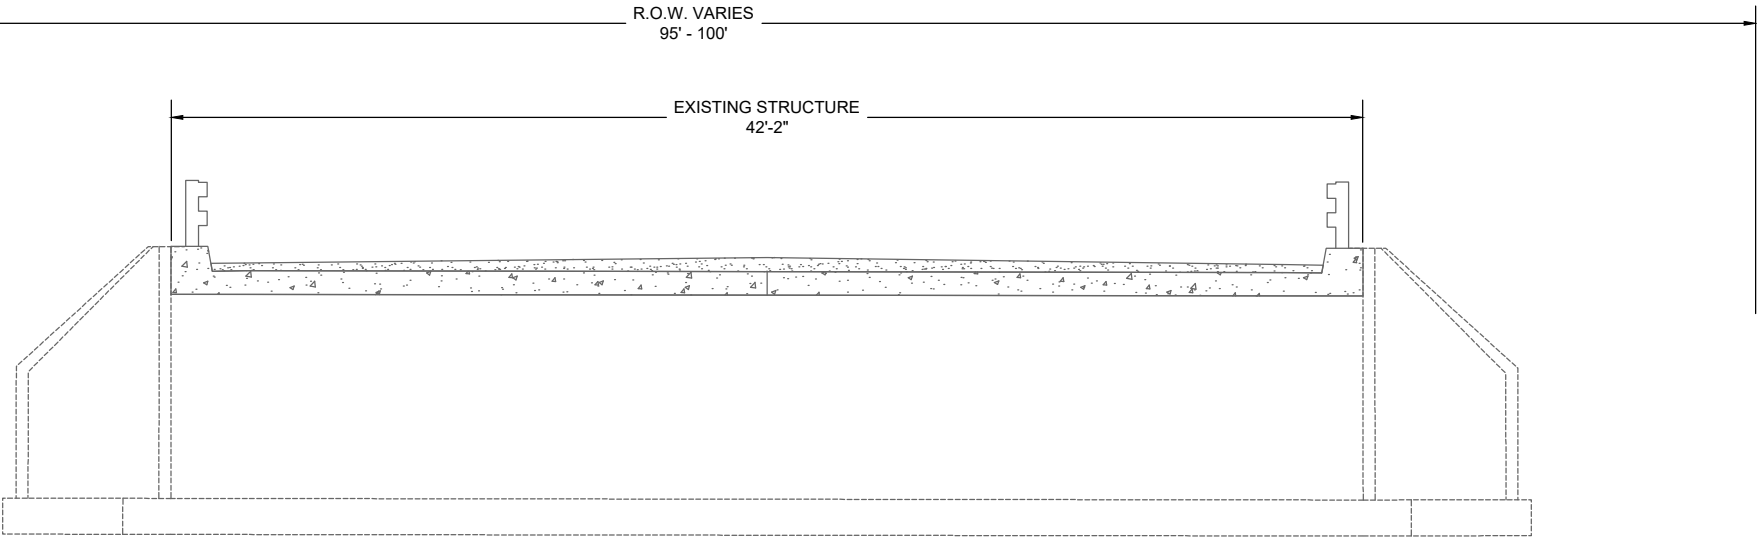

EXISTING TYPICAL SECTION
STA. 23+75.51 TO STA. 23+97.37
(NOT TO SCALE)

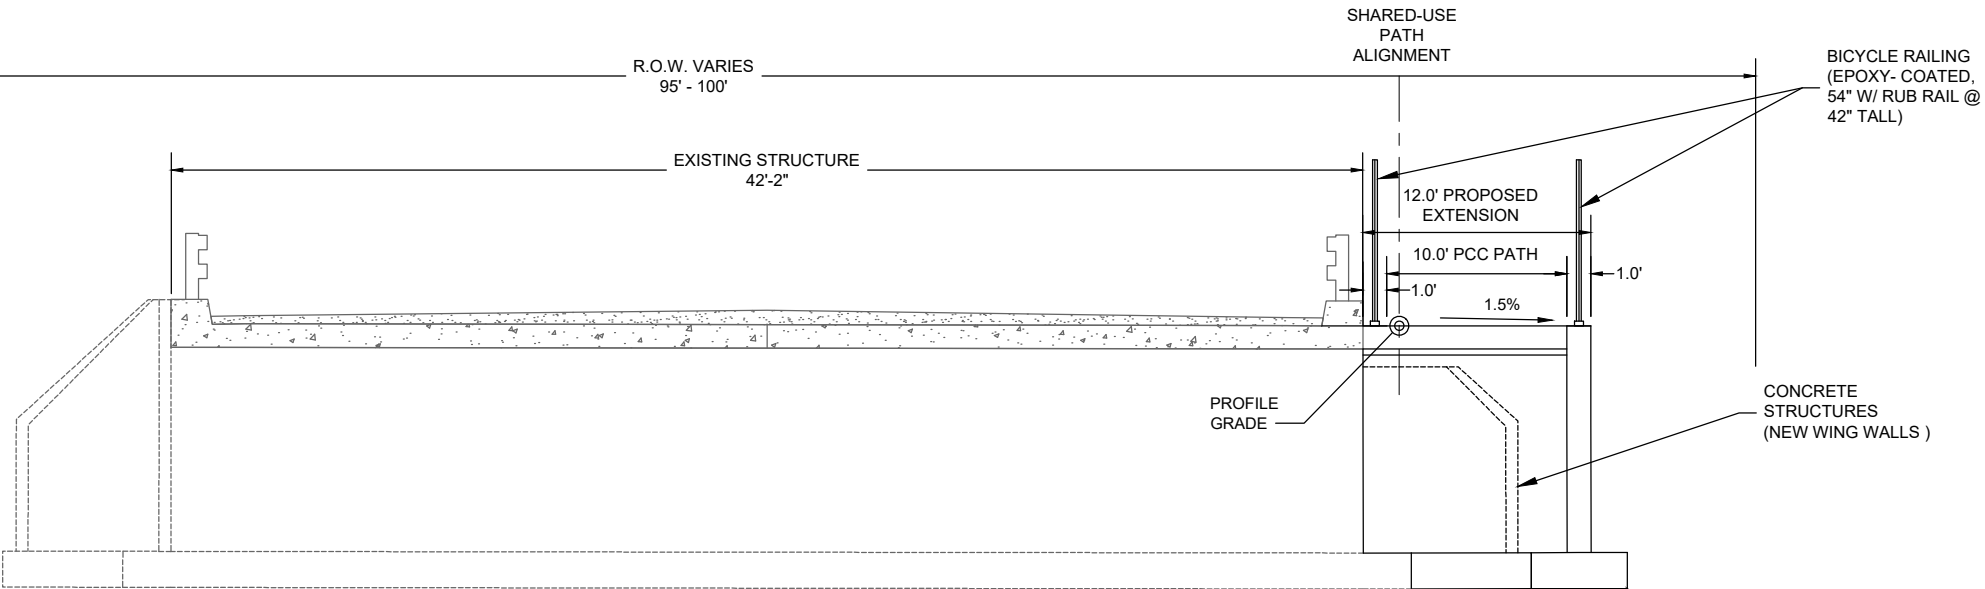

TYPICAL BIKE PATH SECTION
STA. 23+75.51 TO STA. 23+97.37
(NOT TO SCALE)



CITY OF MOLINE
PUBLIC WORKS DEPARTMENT
ENGINEERING DIVISION
(309) 524-2350
3635 4TH AVENUE, MOLINE, IL 61265



1800 5th Avenue
Rock Island, IL 61201
309-786-7590

36TH AVENUE BIKE PATH

FROM 7TH TO 13TH STREET
BRIDGE TYPICAL SECTIONS

DATE	REVISION



NORTH

SCALED FOR
11"X17" PAPER




SCALE: --

Date **11-24-2025**
Project **#3205**
Designer **EWL**

SHEET
11
OF
70

PLOTTED: Friday, April 11, 2025 10:18:36 AM

X-REFS: 3205 Survey IL-83W & 3205 Parcels
FILE PATH: C:\CIVIL 3D PROJECTS\MOLINE 3205 36TH AVENUE BIKE PATH\DRAWINGS\PRODUCTION DRAWINGS\3205 CONTROL

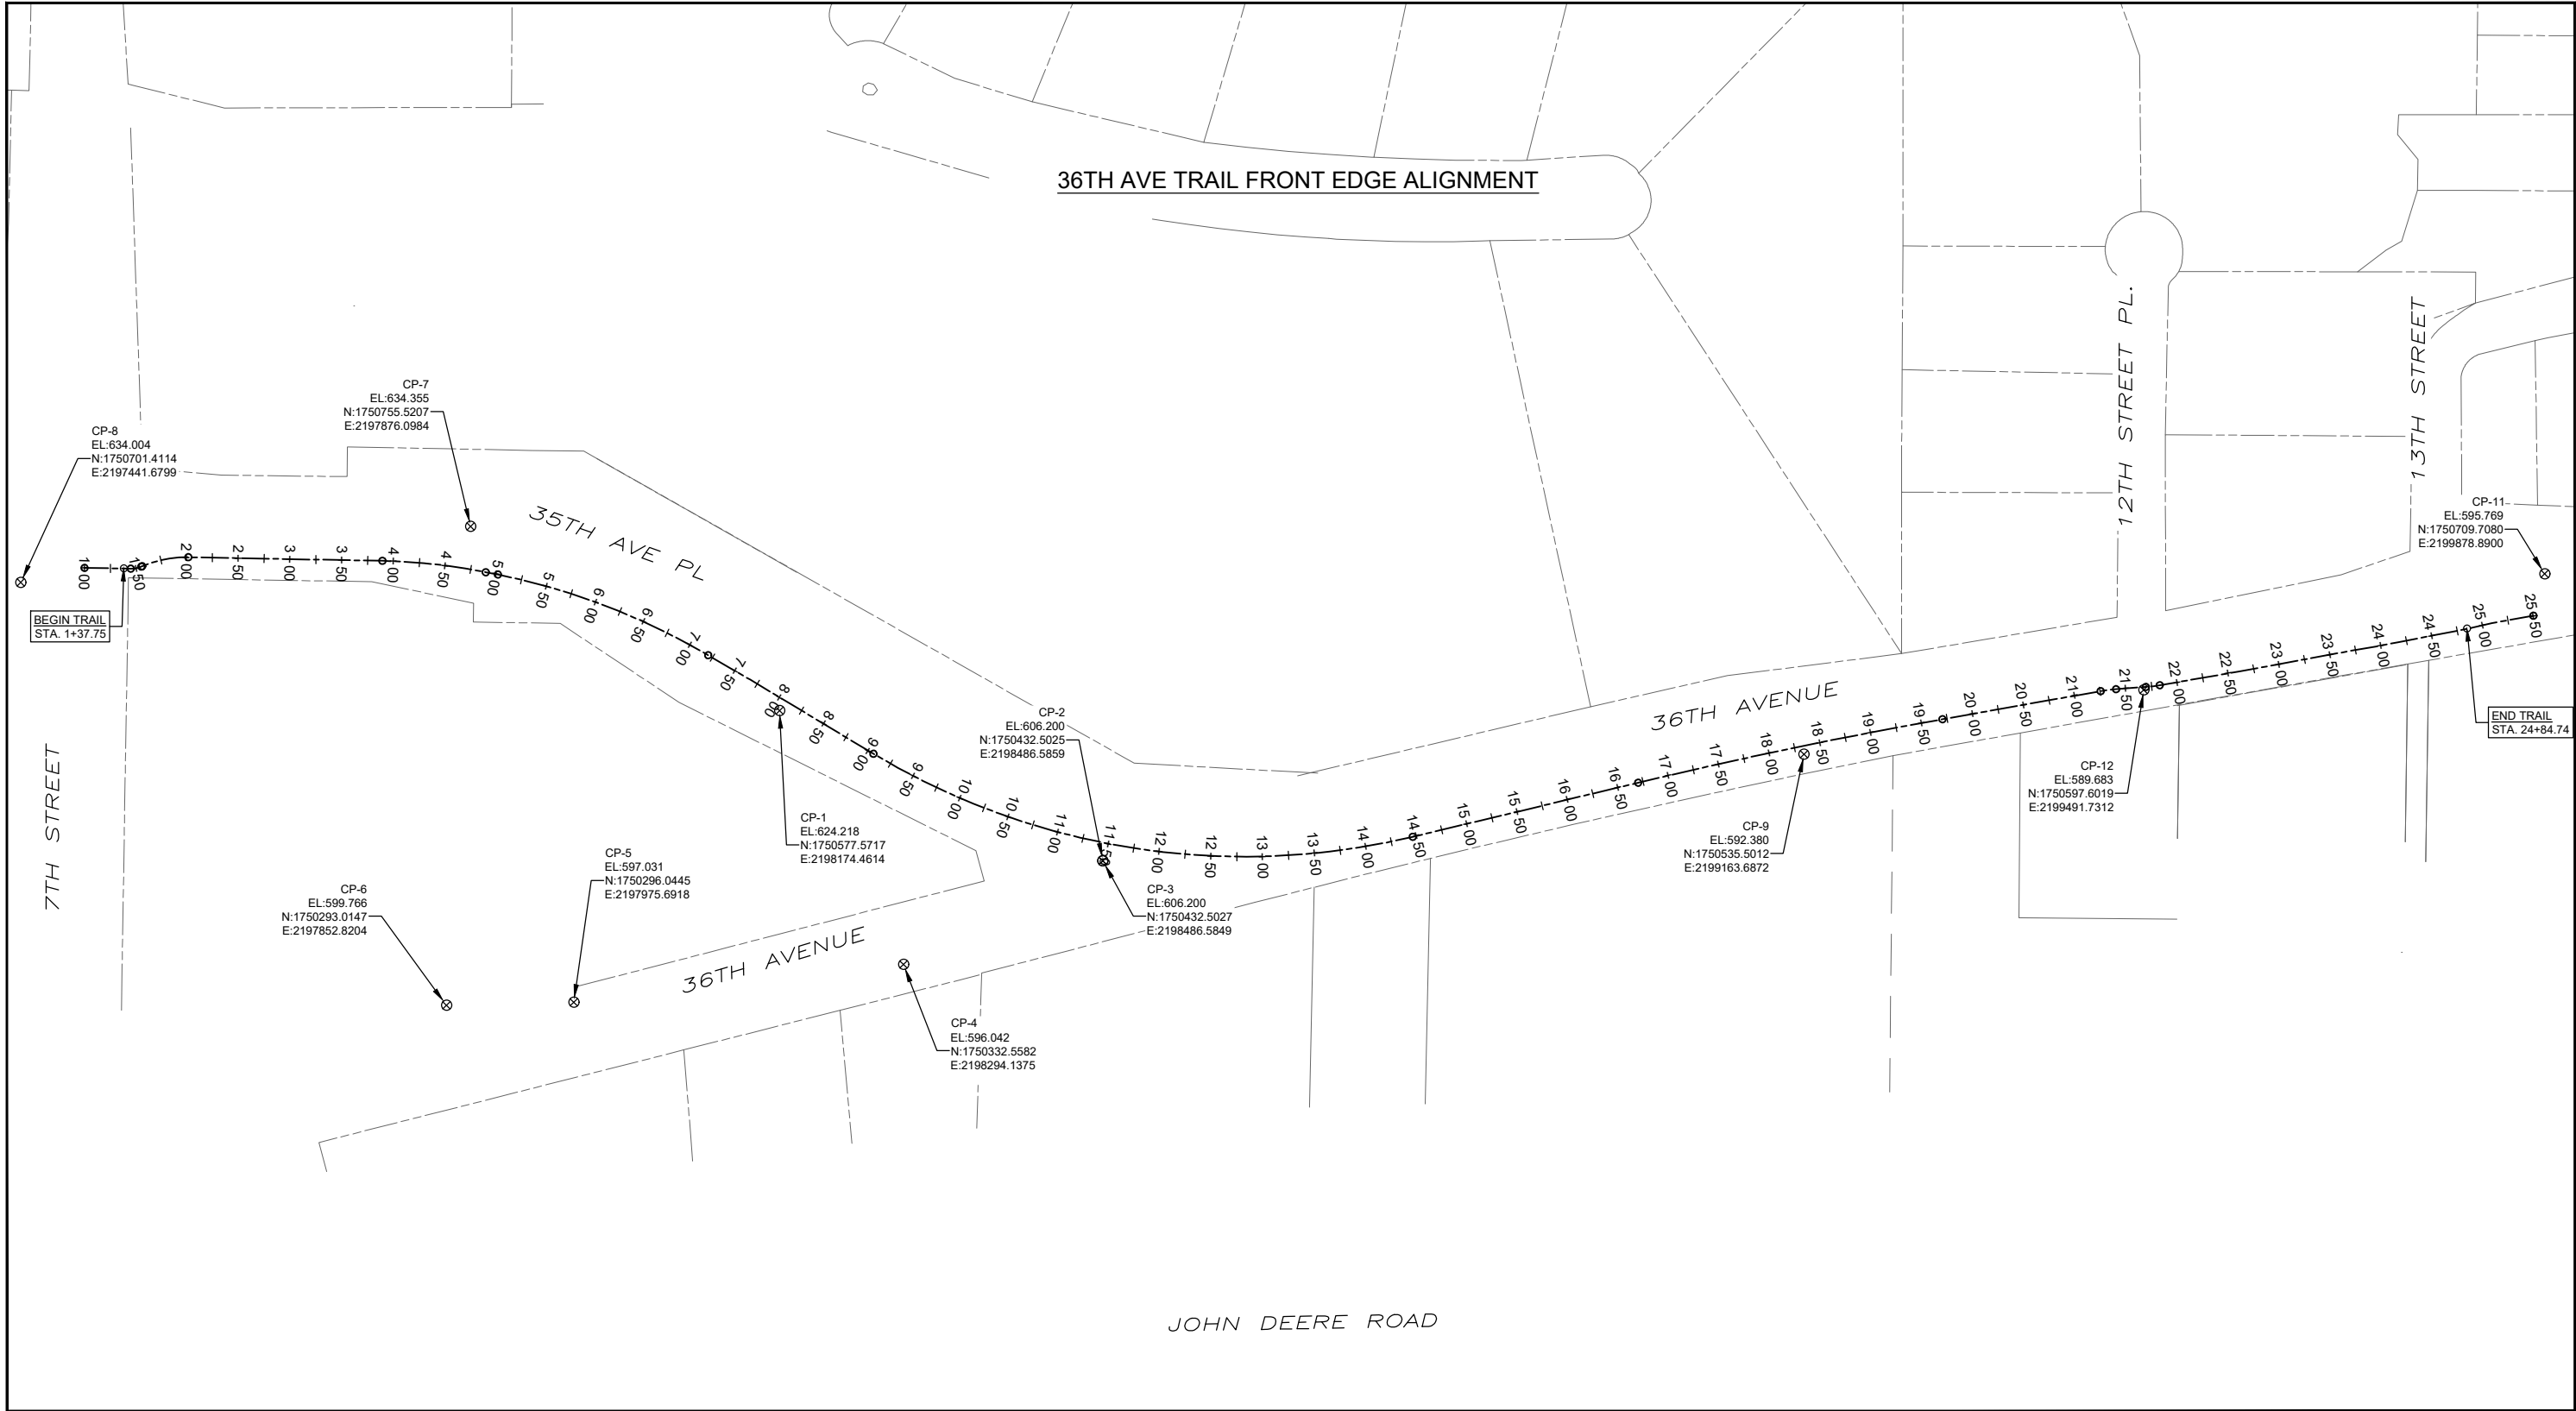

CITY OF MOLINE
PUBLIC WORKS DEPARTMENT
ENGINEERING DIVISION
(309) 524-2350
3635 4TH AVENUE, MOLINE, IL 61265



1800 5th Avenue
Rock Island, IL 61201
309-786-7590

36TH AVENUE BIKE PATH

FROM 7TH TO 13TH STREET

HORIZONTAL & VERTICAL CONTROL

DATE	REVISION



NORTH

SCALED FOR
11"X17" PAPER

0 80' 160'

SCALE: 1" = 160'

Date **3-21-2025**


Project **#3205**

Designer **EWL**

SHEET
13
OF
70

PLOTTED: Tuesday, March 25, 2025 12:14:04 PM

X-REFS: 3205 Survey IL-83W & 3205 Aerial-Moline & 3205 Parcels
FILE PATH: C:\CIVIL 3D PROJECTS\MOLINE 3205 36TH AVENUE BIKE PATH DRAWINGS\PRODUCTION DRAWINGS\3205 REMOVALS + ROW

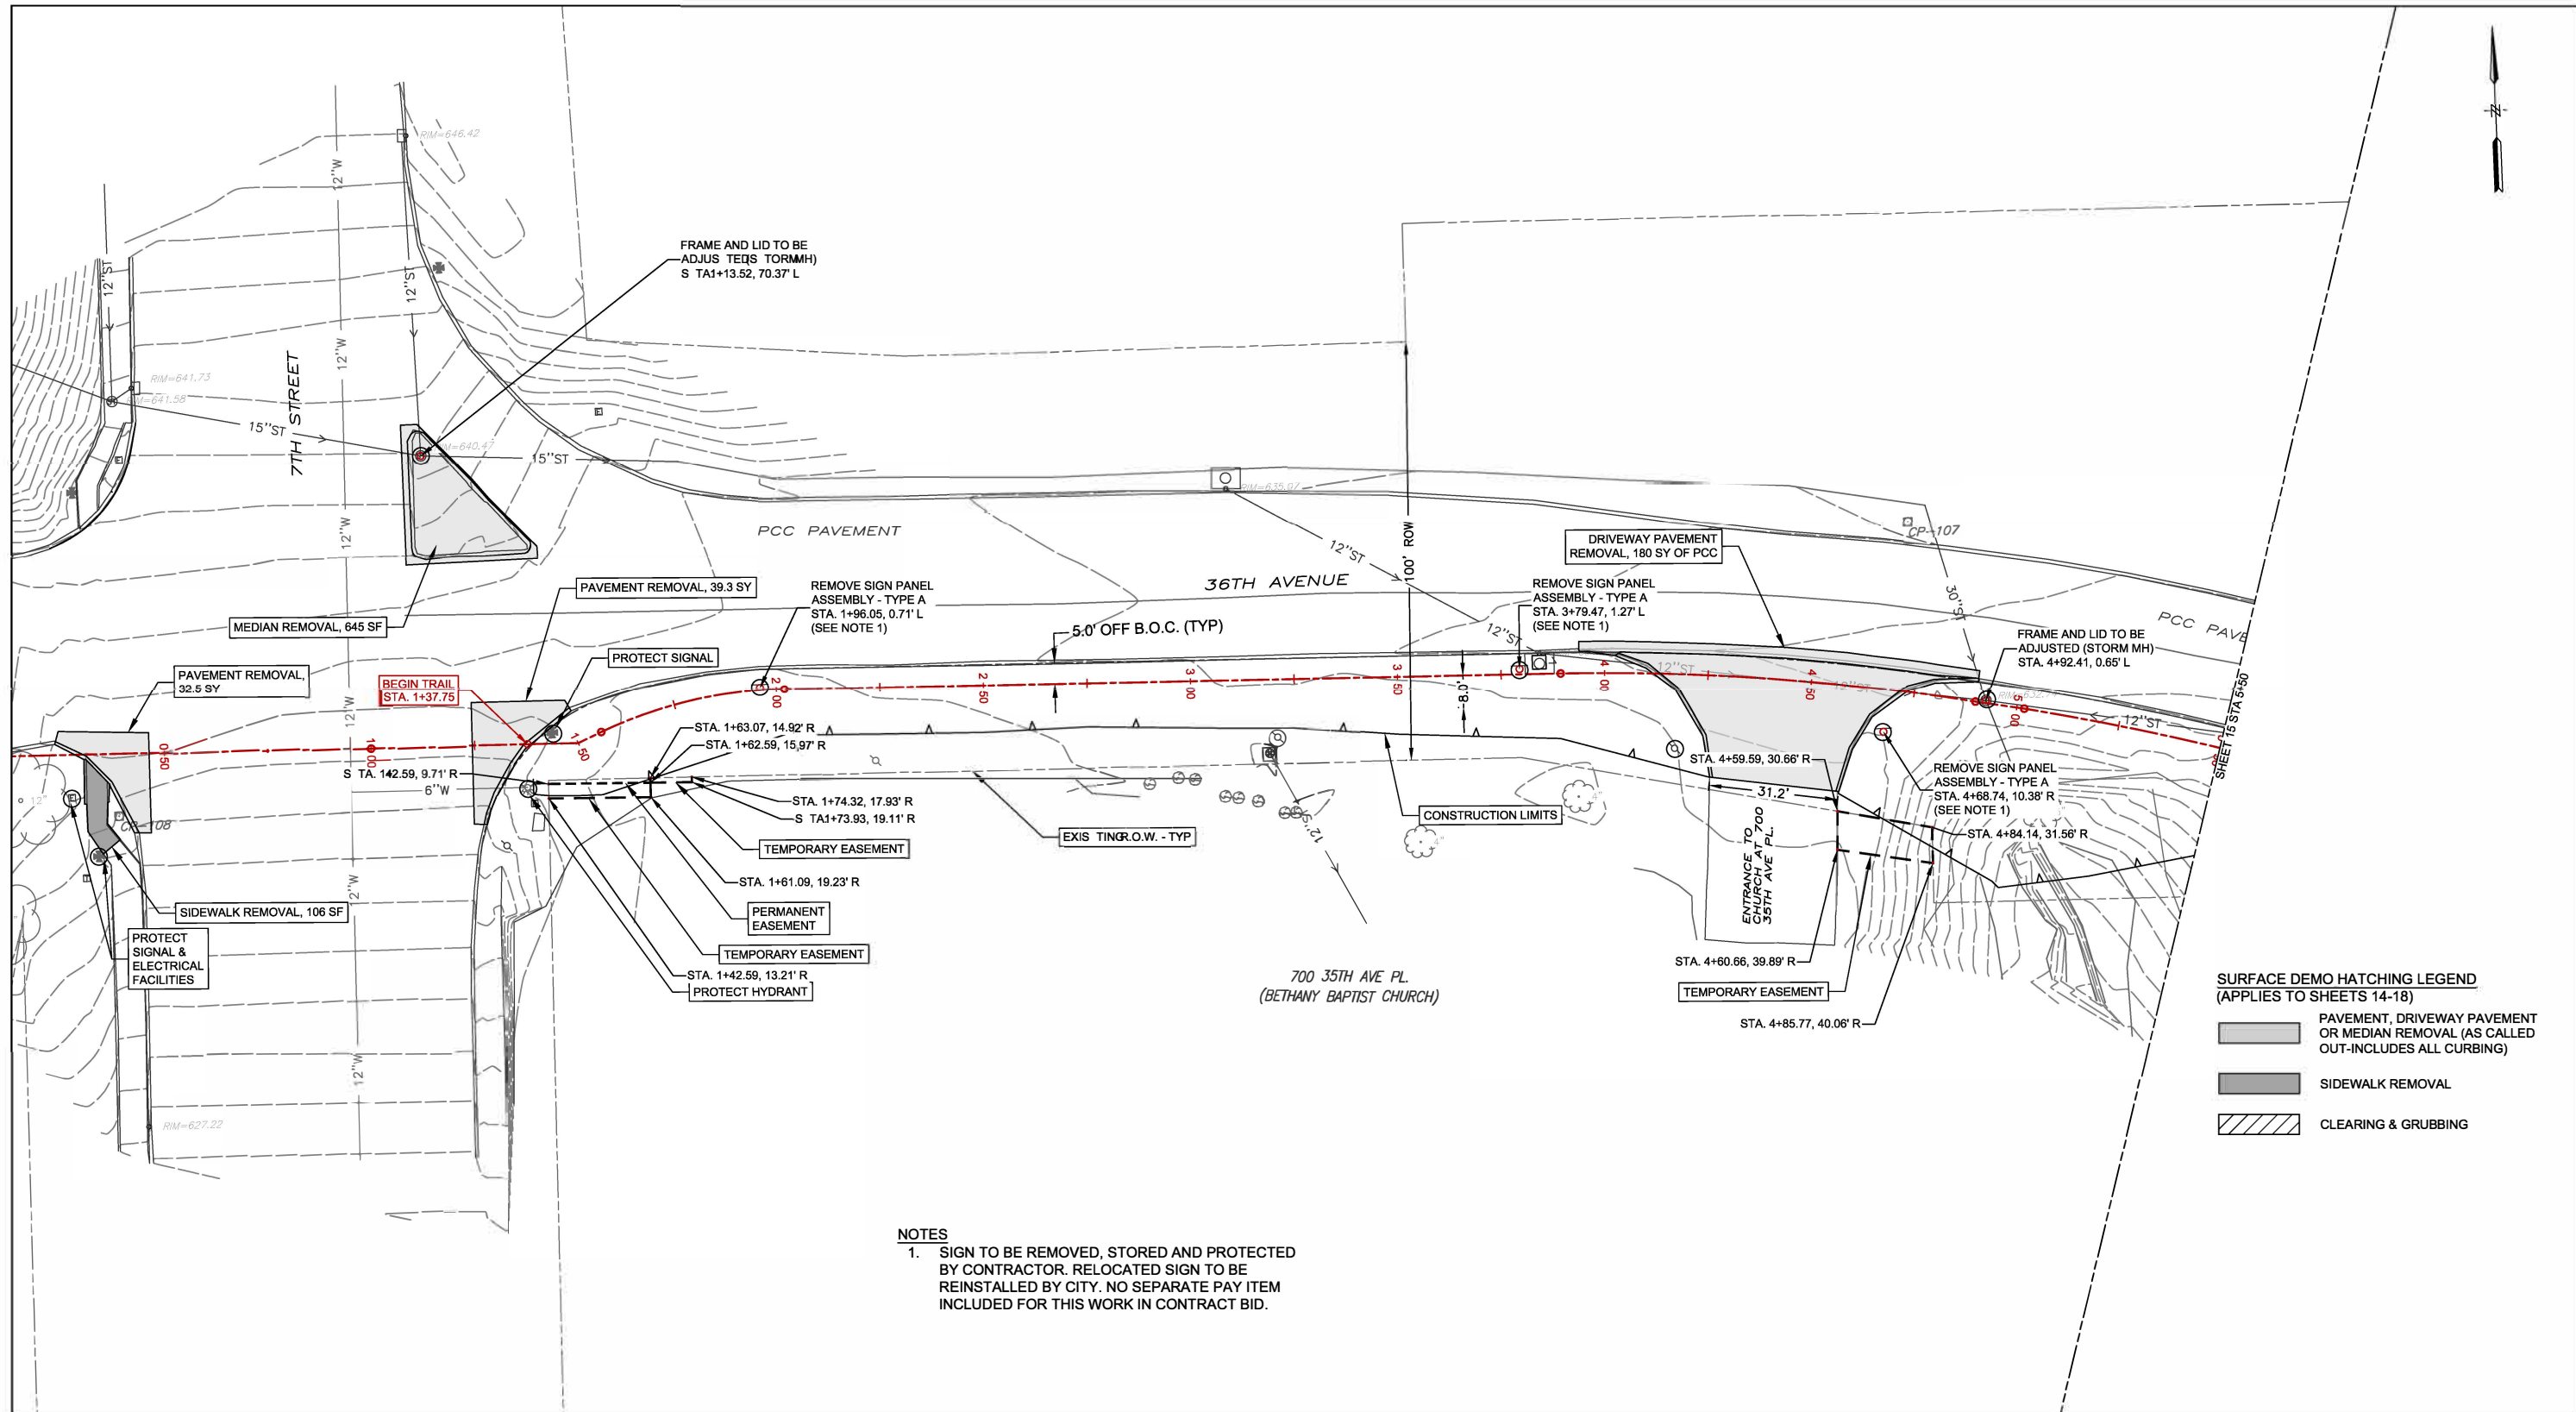

- NOTES**
1. SIGN TO BE REMOVED, STORED AND PROTECTED BY CONTRACTOR. RELOCATED SIGN TO BE REINSTALLED BY CITY. NO SEPARATE PAY ITEM INCLUDED FOR THIS WORK IN CONTRACT BID.

SURFACE DEMO HATCHING LEGEND
(APPLIES TO SHEETS 14-18)

- PAVEMENT, DRIVEWAY PAVEMENT OR MEDIAN REMOVAL (AS CALLED OUT-INCLUDES ALL CURBING)
- SIDEWALK REMOVAL
- CLEARING & GRUBBING



CITY OF MOLINE
PUBLIC WORKS DEPARTMENT
ENGINEERING DIVISION
(309) 524-2350
3635 4TH AVENUE, MOLINE, IL 61265

VEENSTRA & KIMM INC.
1800 5th Avenue
Rock Island, IL 61201
309-786-7590

36TH AVENUE BIKE PATH
FROM 7TH TO 13TH STREET
RIGHT-OF-WAY & REMOVALS - STA. 0+00 TO STA. 5+50

DATE	REVISION




SCALED FOR
11"X17" PAPER
0 20' 40'
SCALE: 1" = 40'

Date	3-21-2025
Project	#3205
Designer	EWL

PLOTTED: Friday, April 11, 2025 11:25:44 AM

X-REFS: 3205 Survey IL-83W & 3205 Aerial-Moline & 3205 Parcels
FILE PATH: C:\CIVIL 3D PROJECTS\MOLINE 3205 36TH AVENUE BIKE PATH\DRAWINGS\PRODUCTION DRAWINGS\3205 REMOVALS - ROW

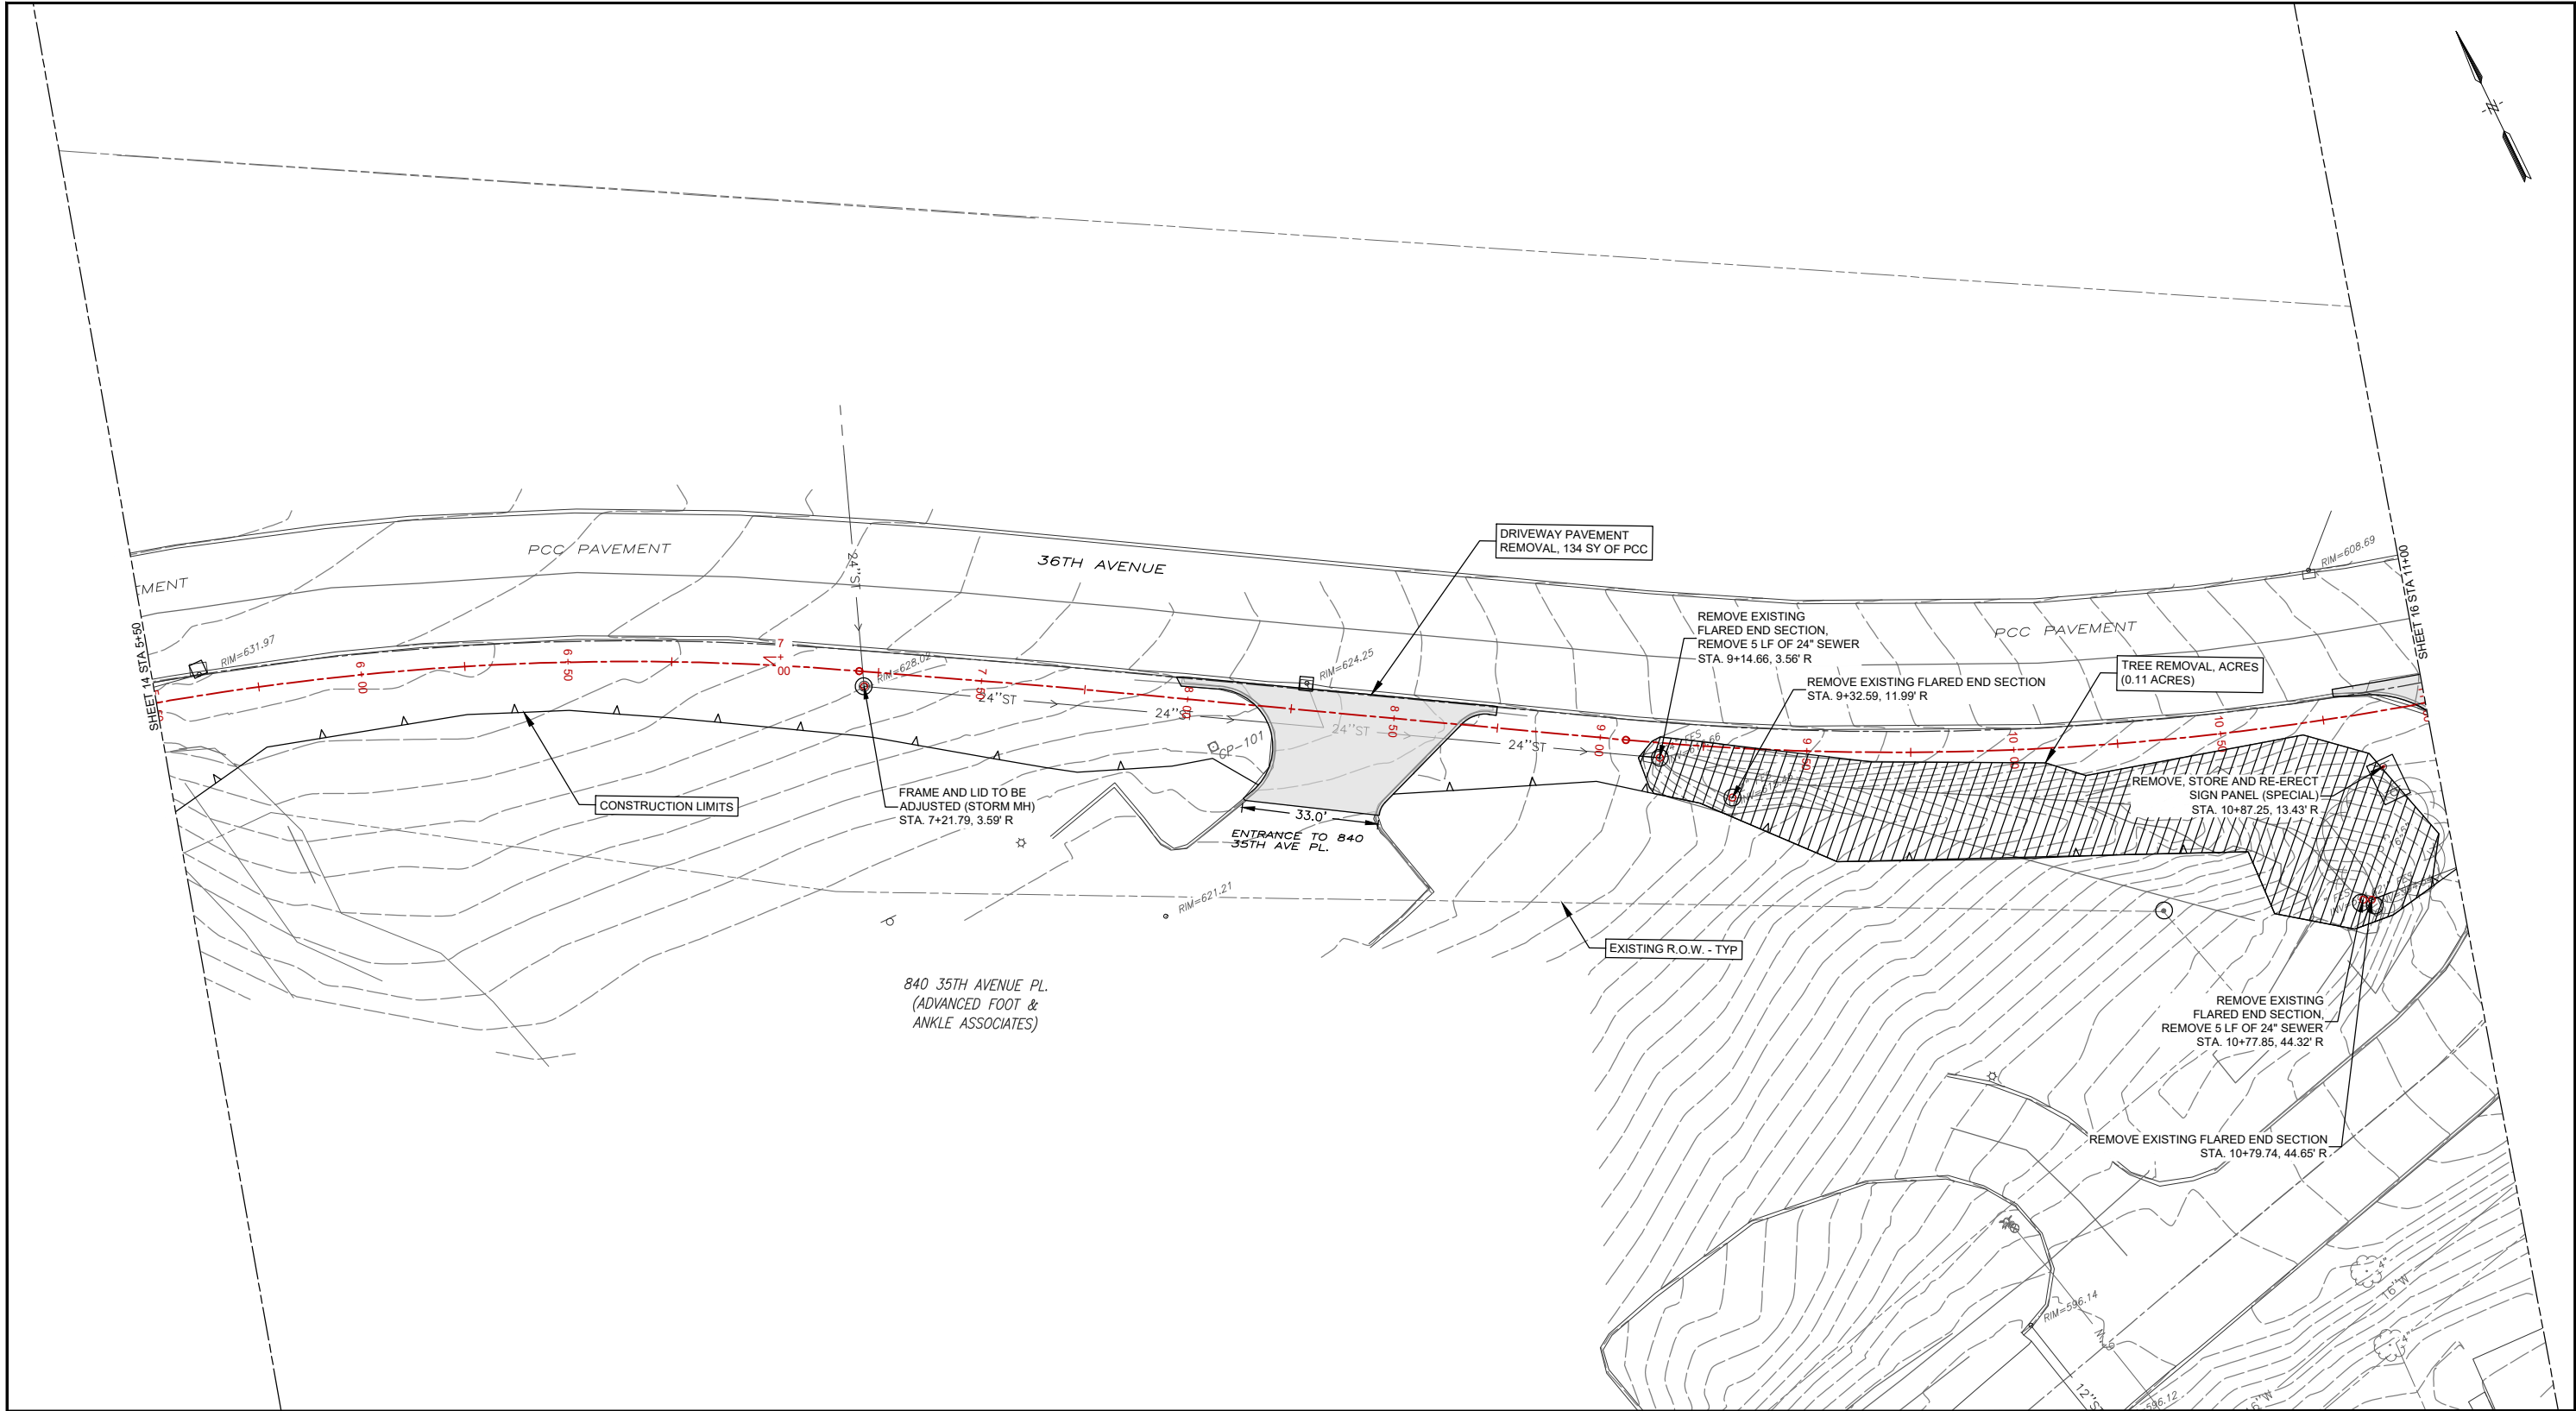

CITY OF MOLINE
PUBLIC WORKS DEPARTMENT
ENGINEERING DIVISION
(309) 524-2350
3635 4TH AVENUE, MOLINE, IL 61265



1800 5th Avenue
Rock Island, IL 61201
309-786-7590

36TH AVENUE BIKE PATH

FROM 7TH TO 13TH STREET

RIGHT-OF-WAY & REMOVALS - STA. 5+50 TO STA. 11+00

DATE	REVISION



NORTH


SCALED FOR
11"X17" PAPER
0 20' 40'
SCALE: 1" = 40'

Date **3-21-2025**
Project **#3205**
Designer **EWL**

SHEET
15
OF
70

PLOTTED: Tuesday, March 25, 2025 12:14:16 PM

X-REFS: 3205 Survey IL-33W & 3205 Aerial-Moline & 3205 Parcels
FILE PATH: C:\CIVIL 3D PROJECTS\MOLINE 3205 36TH AVENUE BIKE PATH DRAWINGS\PRODUCTION DRAWINGS\3205 REMOVALS + ROW

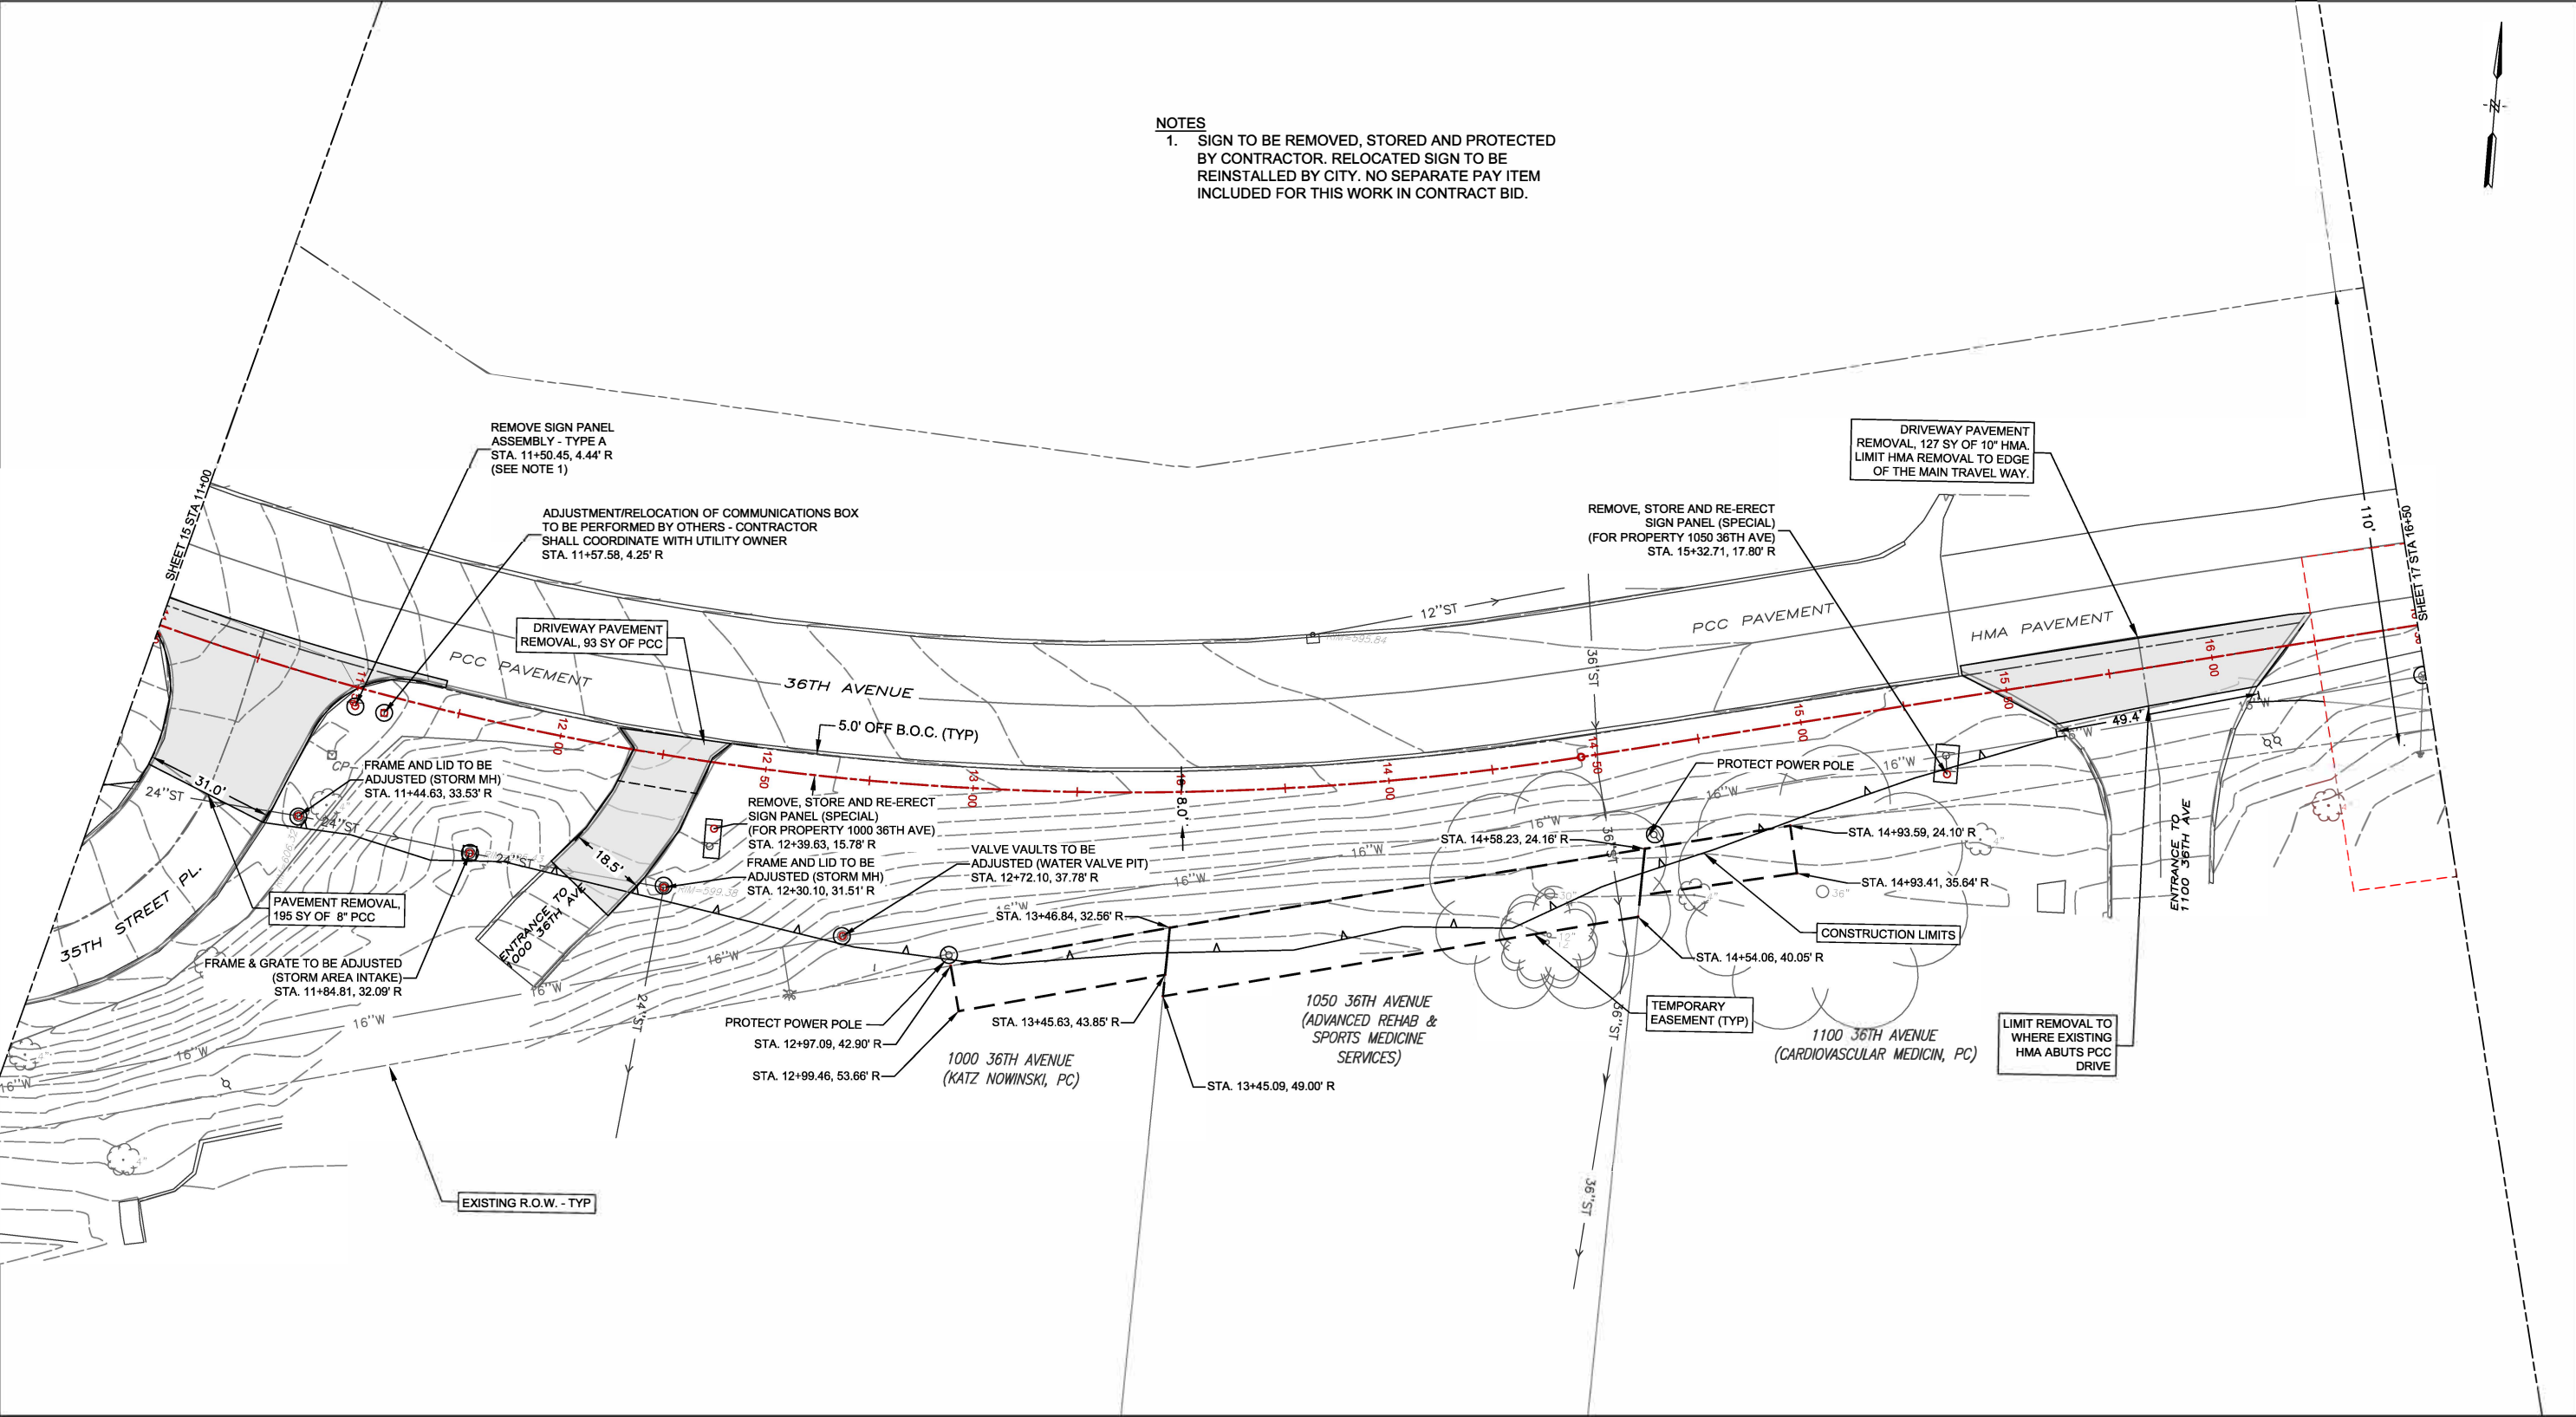

- NOTES**
1. SIGN TO BE REMOVED, STORED AND PROTECTED BY CONTRACTOR. RELOCATED SIGN TO BE REINSTALLED BY CITY. NO SEPARATE PAY ITEM INCLUDED FOR THIS WORK IN CONTRACT BID.



CITY OF MOLINE
PUBLIC WORKS DEPARTMENT
ENGINEERING DIVISION
(309) 524-2350
3635 4TH AVENUE, MOLINE, IL 61265



1800 5th Avenue
Rock Island, IL 61201
309-786-7590

36TH AVENUE BIKE PATH

FROM 7TH TO 13TH STREET

RIGHT-OF-WAY & REMOVALS - STA. 11+00 TO STA. 16+50

DATE	REVISION



NORTH

SCALED FOR
11"X17" PAPER

0 20' 40'


SCALE: 1" = 40'

Date	3-21-2025
Project	#3205
Designer	EWL

SHEET
16
OF
70

PLOTTED: Tuesday, March 25, 2025 12:14:21 PM

X-REFS: 3205 Survey IL-83W & 3205 Aerial-Moline & 3205 Parcels
FILE PATH: C:\CIVIL 3D PROJECTS\MOLINE 3205 36TH AVENUE BIKE PATH DRAWINGS\PRODUCTION DRAWINGS\3205 REMOVALS - ROW

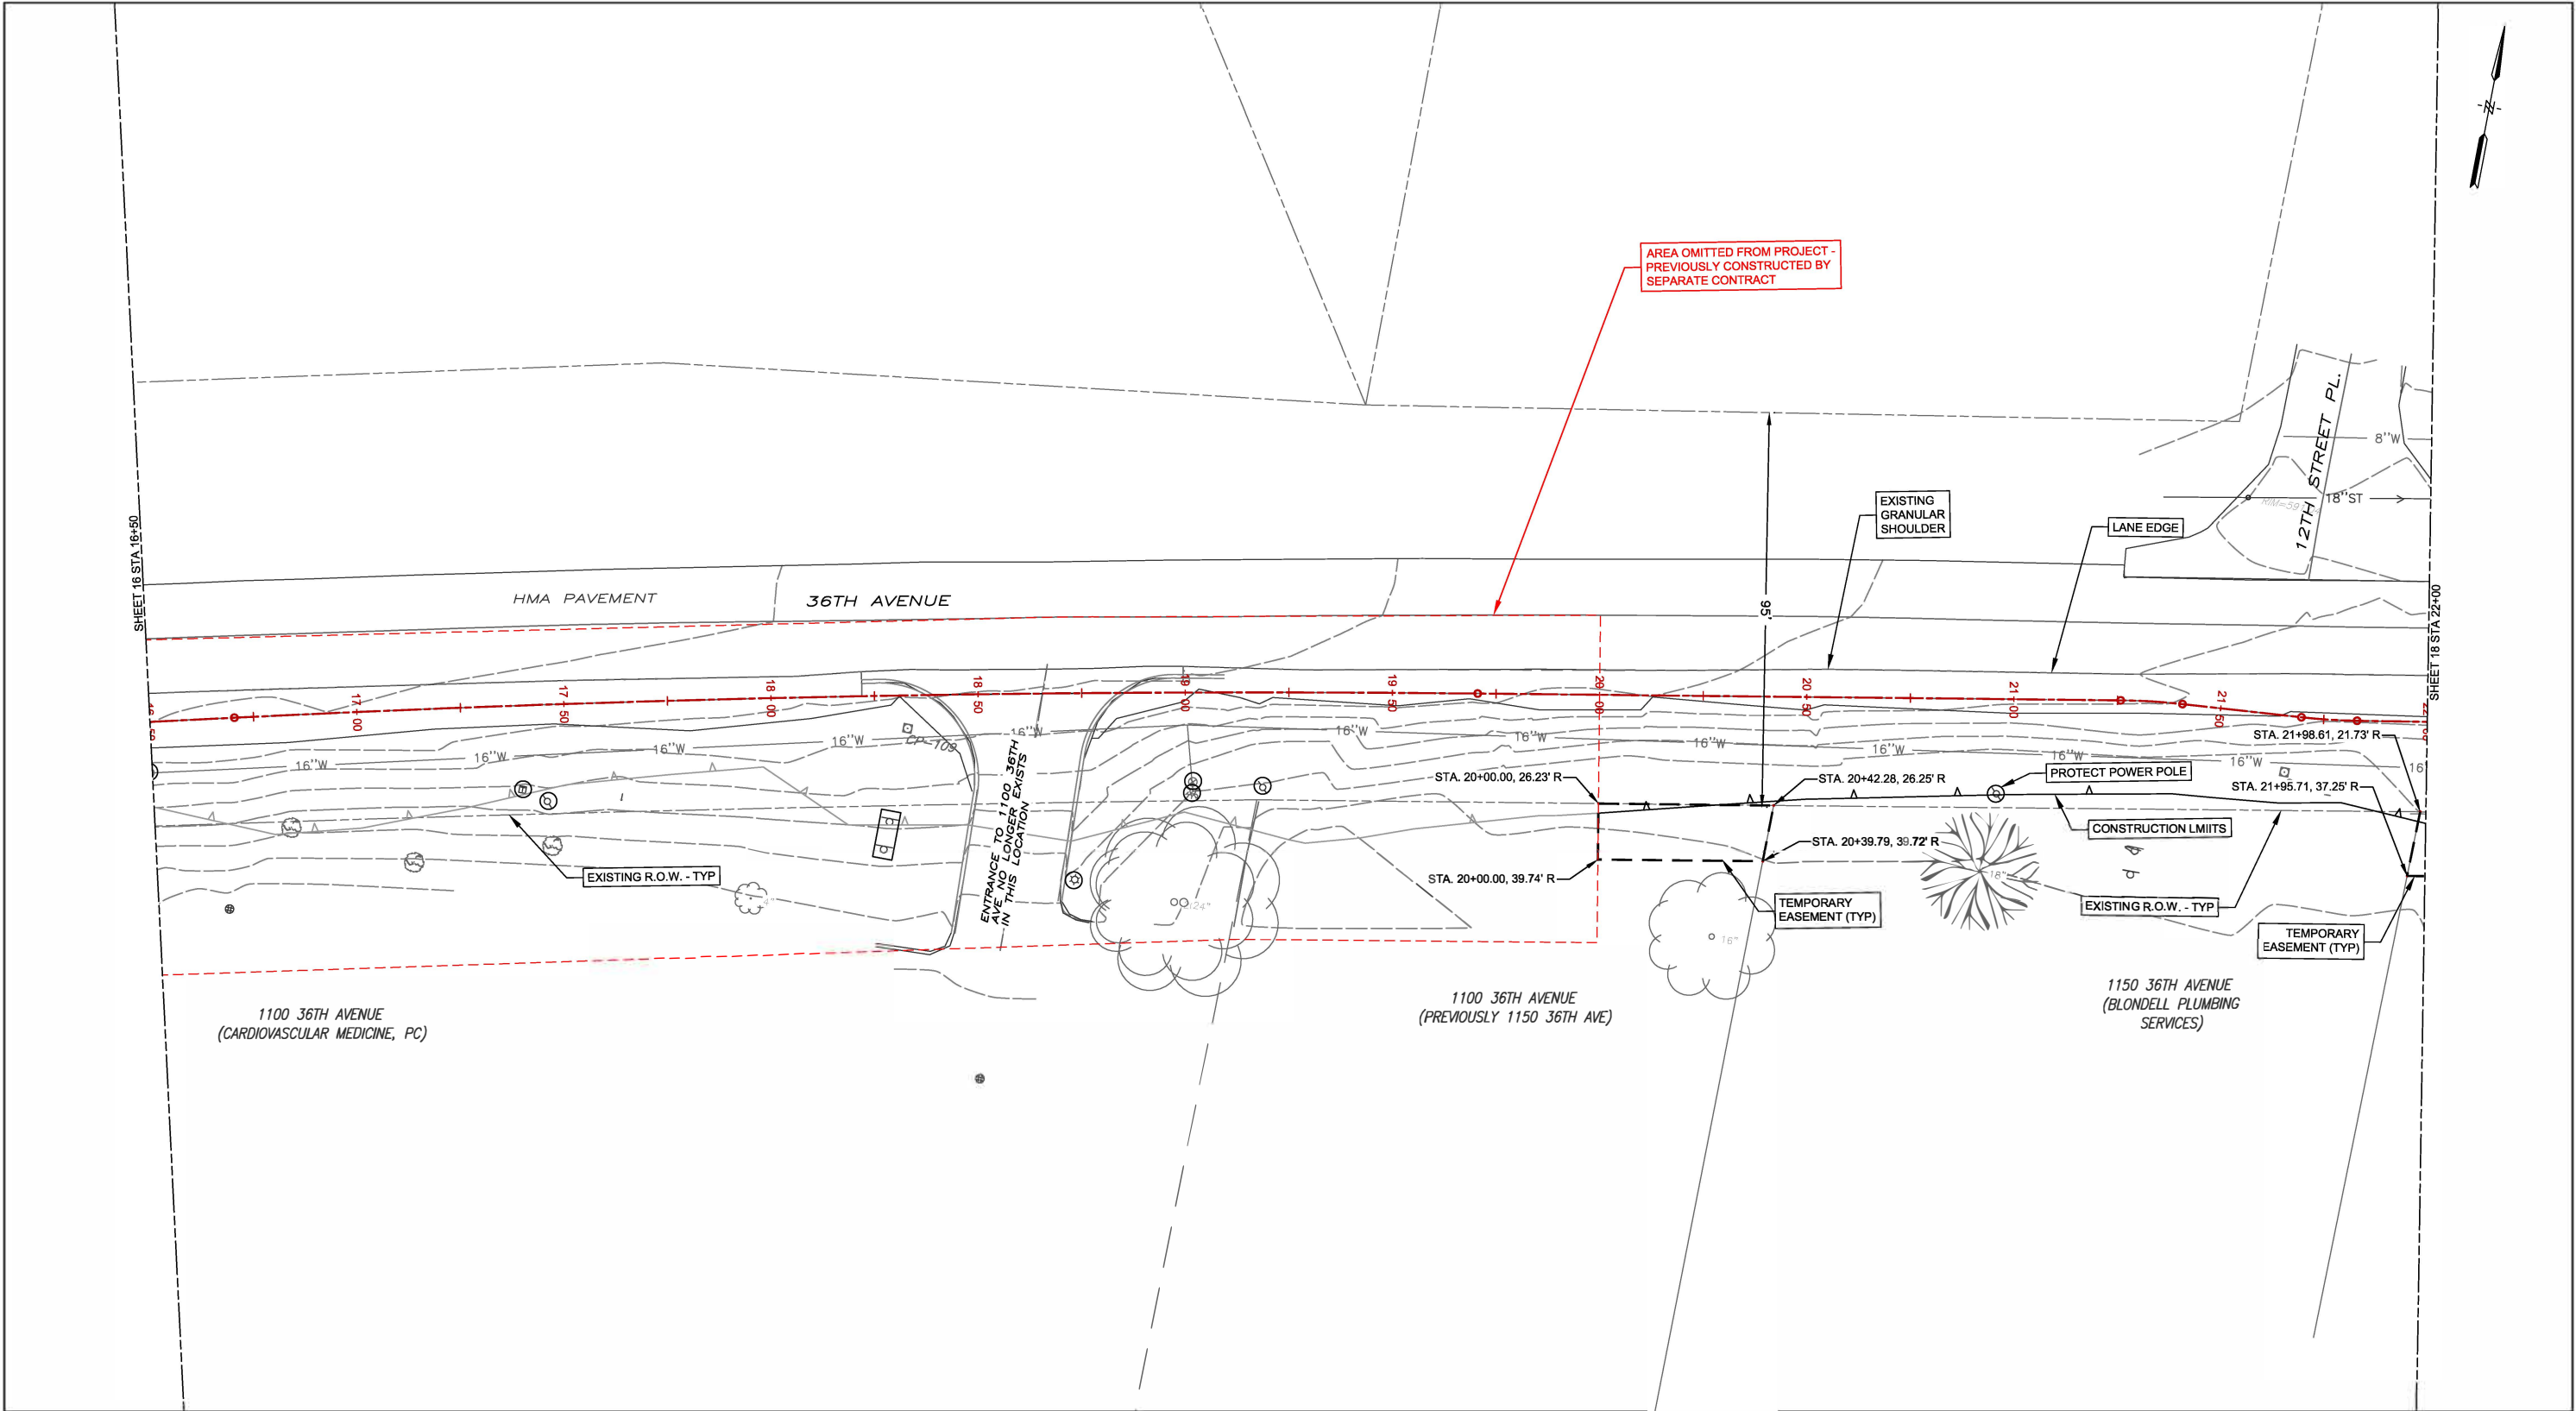

CITY OF MOLINE
PUBLIC WORKS DEPARTMENT
ENGINEERING DIVISION
(309) 524-2350
3635 4TH AVENUE, MOLINE, IL 61265



1800 5th Avenue
Rock Island, IL 61201
309-786-7590

36TH AVENUE BIKE PATH

FROM 7TH TO 13TH STREET

RIGHT-OF-WAY & REMOVALS - STA. 16+50 TO STA. 22+00

DATE	REVISION



NORTH

SCALED FOR
11"X17" PAPER
0 20' 40'
SCALE: 1" = 40'

Date **3-21-2025**
Project **#3205**
Designer **EWL**


SHEET
17
OF
70

PLOTTED: Tuesday, March 25, 2025 12:14:26 PM

X-REFS: 3205 Survey IL-33W & 3205 Aerial-Moline & 3205 Parcels
FILE PATH: C:\CIVIL 3D PROJECTS\MOLINE 3205 36TH AVENUE BIKE PATH DRAWINGS\3205 REMOVALS + ROW

NOTES

1. SIGN TO BE REMOVED, STORED AND PROTECTED BY CONTRACTOR. RELOCATED SIGN TO BE REINSTALLED BY CITY. NO SEPARATE PAY ITEM INCLUDED FOR THIS WORK IN CONTRACT BID.

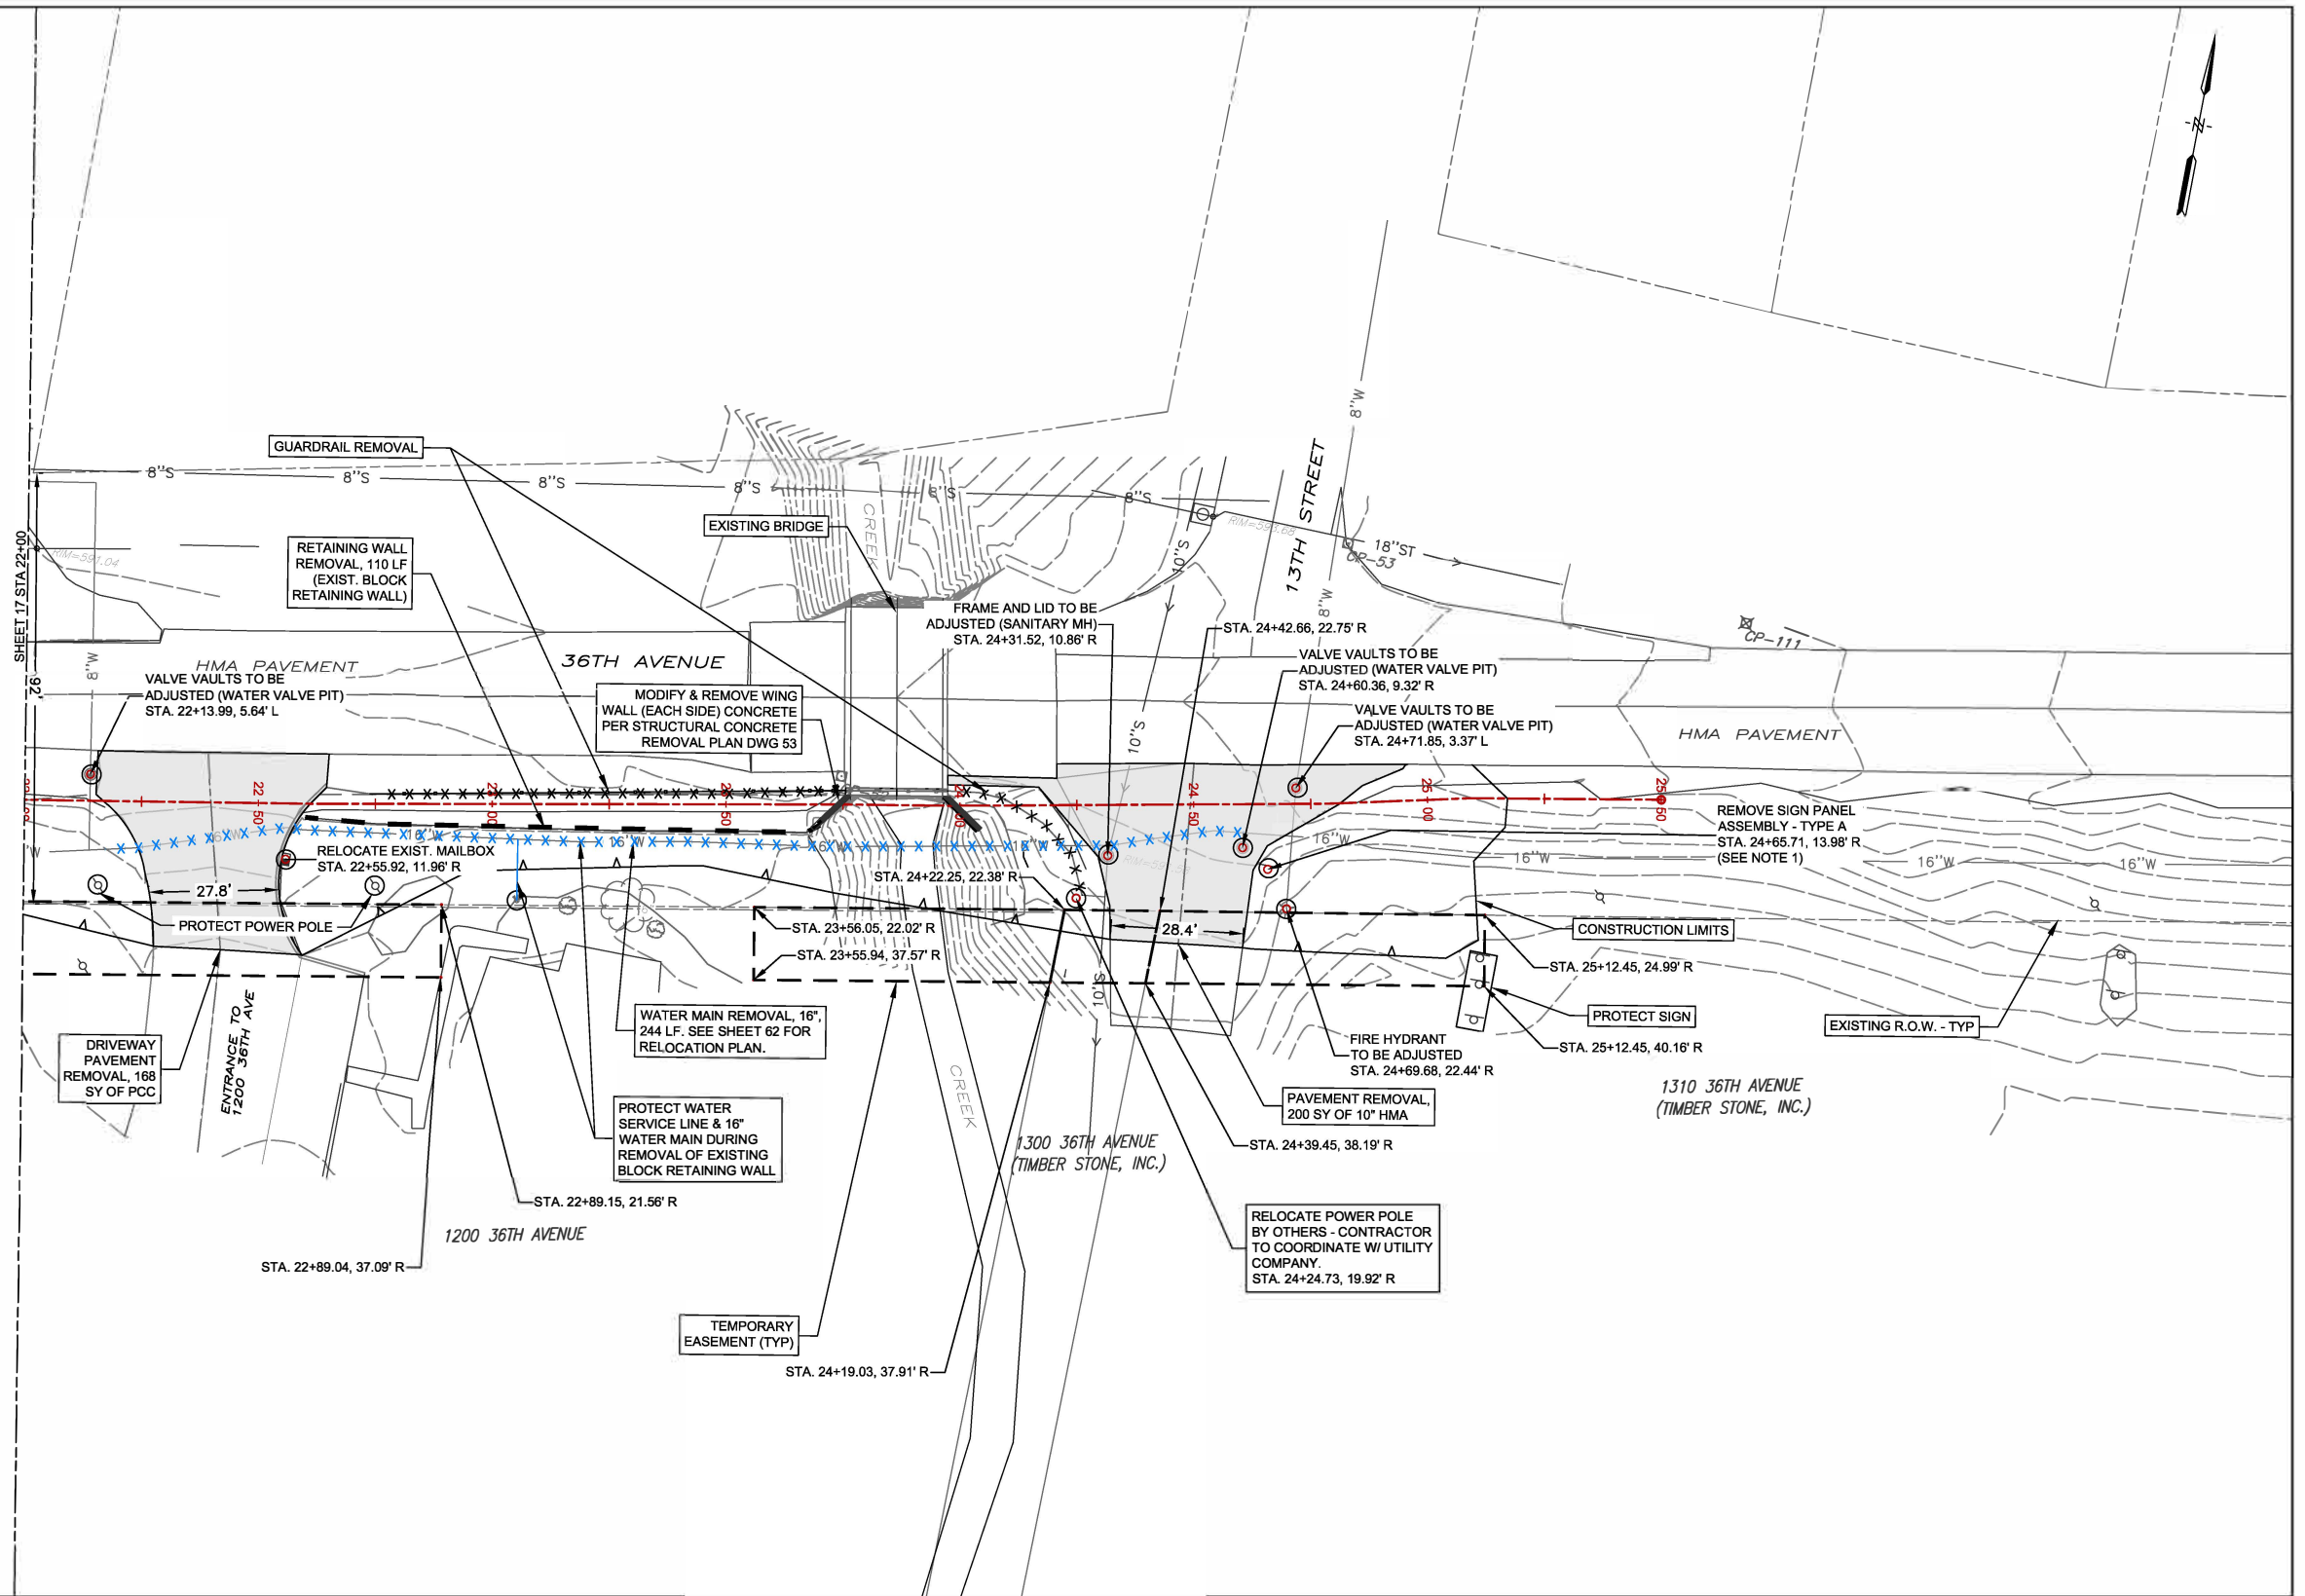

CITY OF MOLINE
PUBLIC WORKS DEPARTMENT
ENGINEERING DIVISION
(309) 524-2350
3635 4TH AVENUE, MOLINE, IL 61265



1800 5th Avenue
Rock Island, IL 61201
309-786-7590

36TH AVENUE BIKE PATH

FROM 7TH TO 13TH STREET

RIGHT-OF-WAY & REMOVALS - STA. 22+00 TO STA. 25+50

DATE	REVISION



NORTH



SCALED FOR
11"X17" PAPER
0 20' 40'
SCALE: 1" = 40'

Date **3-21-2025**
Project **#3205**
Designer **EWL**

SHEET
18
OF
70

PLOTTED: Tuesday, March 25, 2025 11:24:44 AM

X-REFS: 3205 Survey IL-83W & 3205 Aerial-Moline & 3205 Parcels
FILE PATH: C:\CIVIL 3D PROJECTS\MOLINE 3205 36TH AVENUE BIKE PATHDRAWINGS\REPORT DRAWINGS\3205 PLAN & PROFILE REPORT ALIGN EDIT

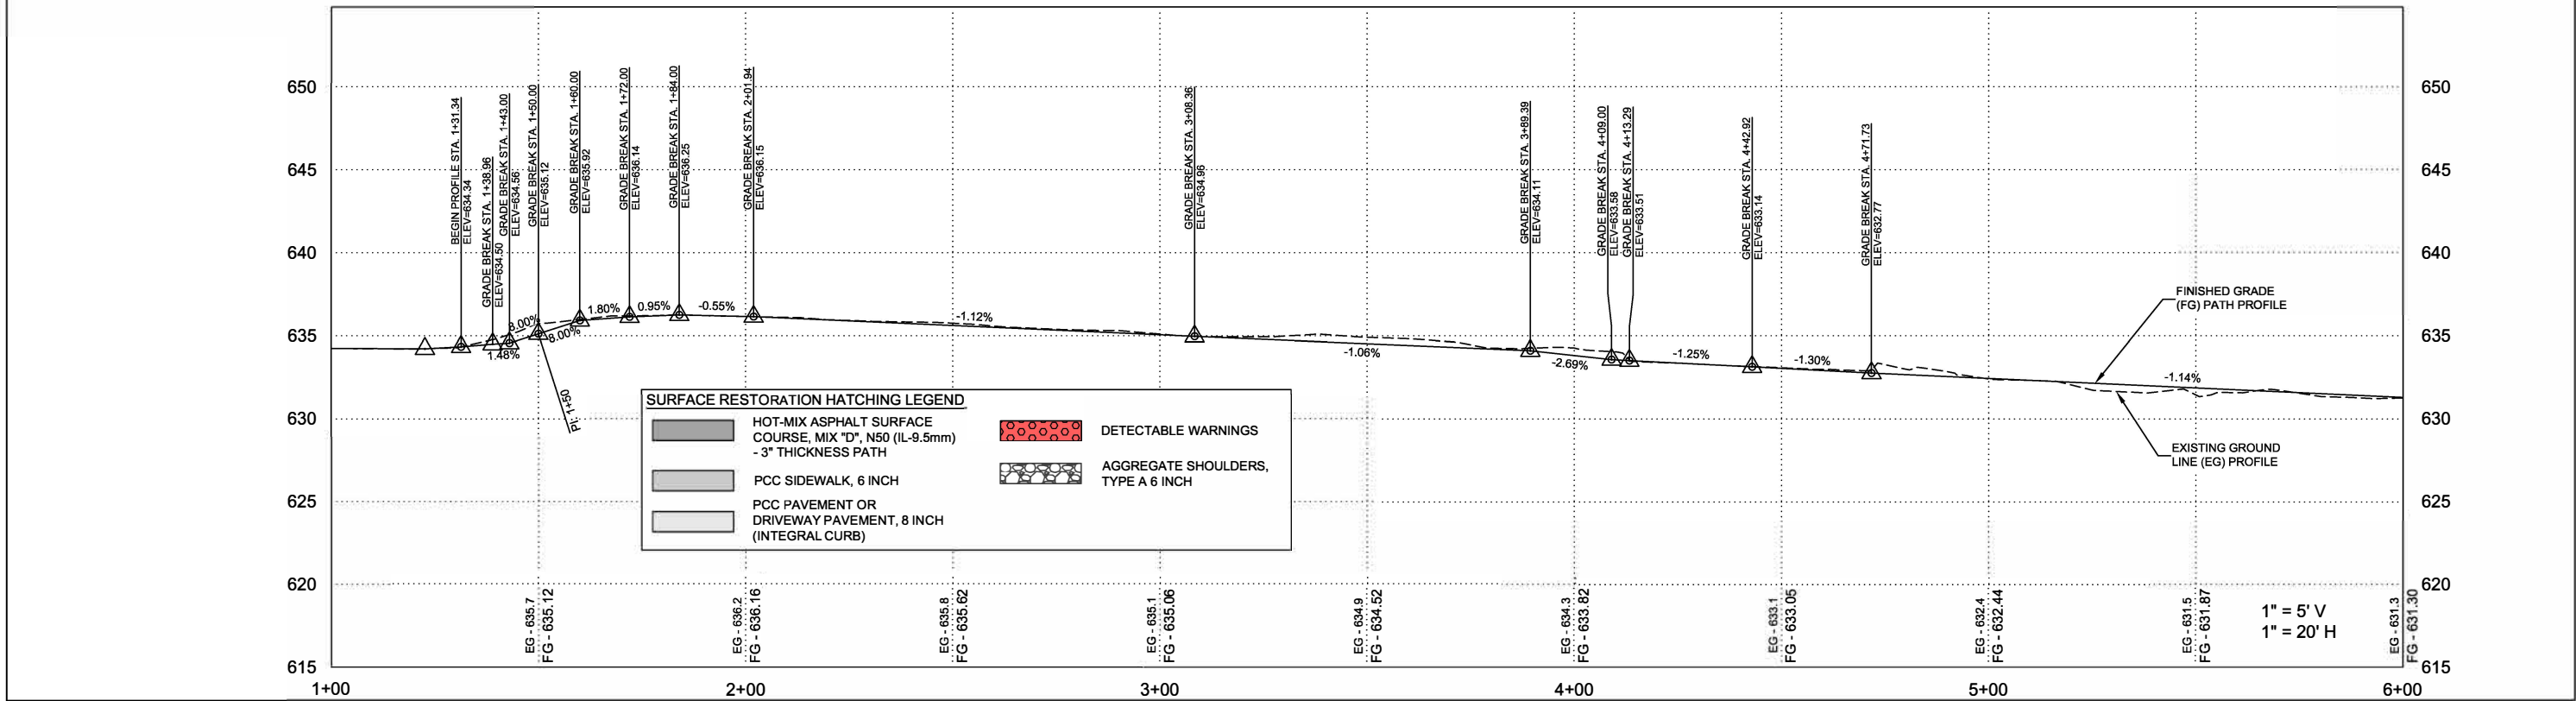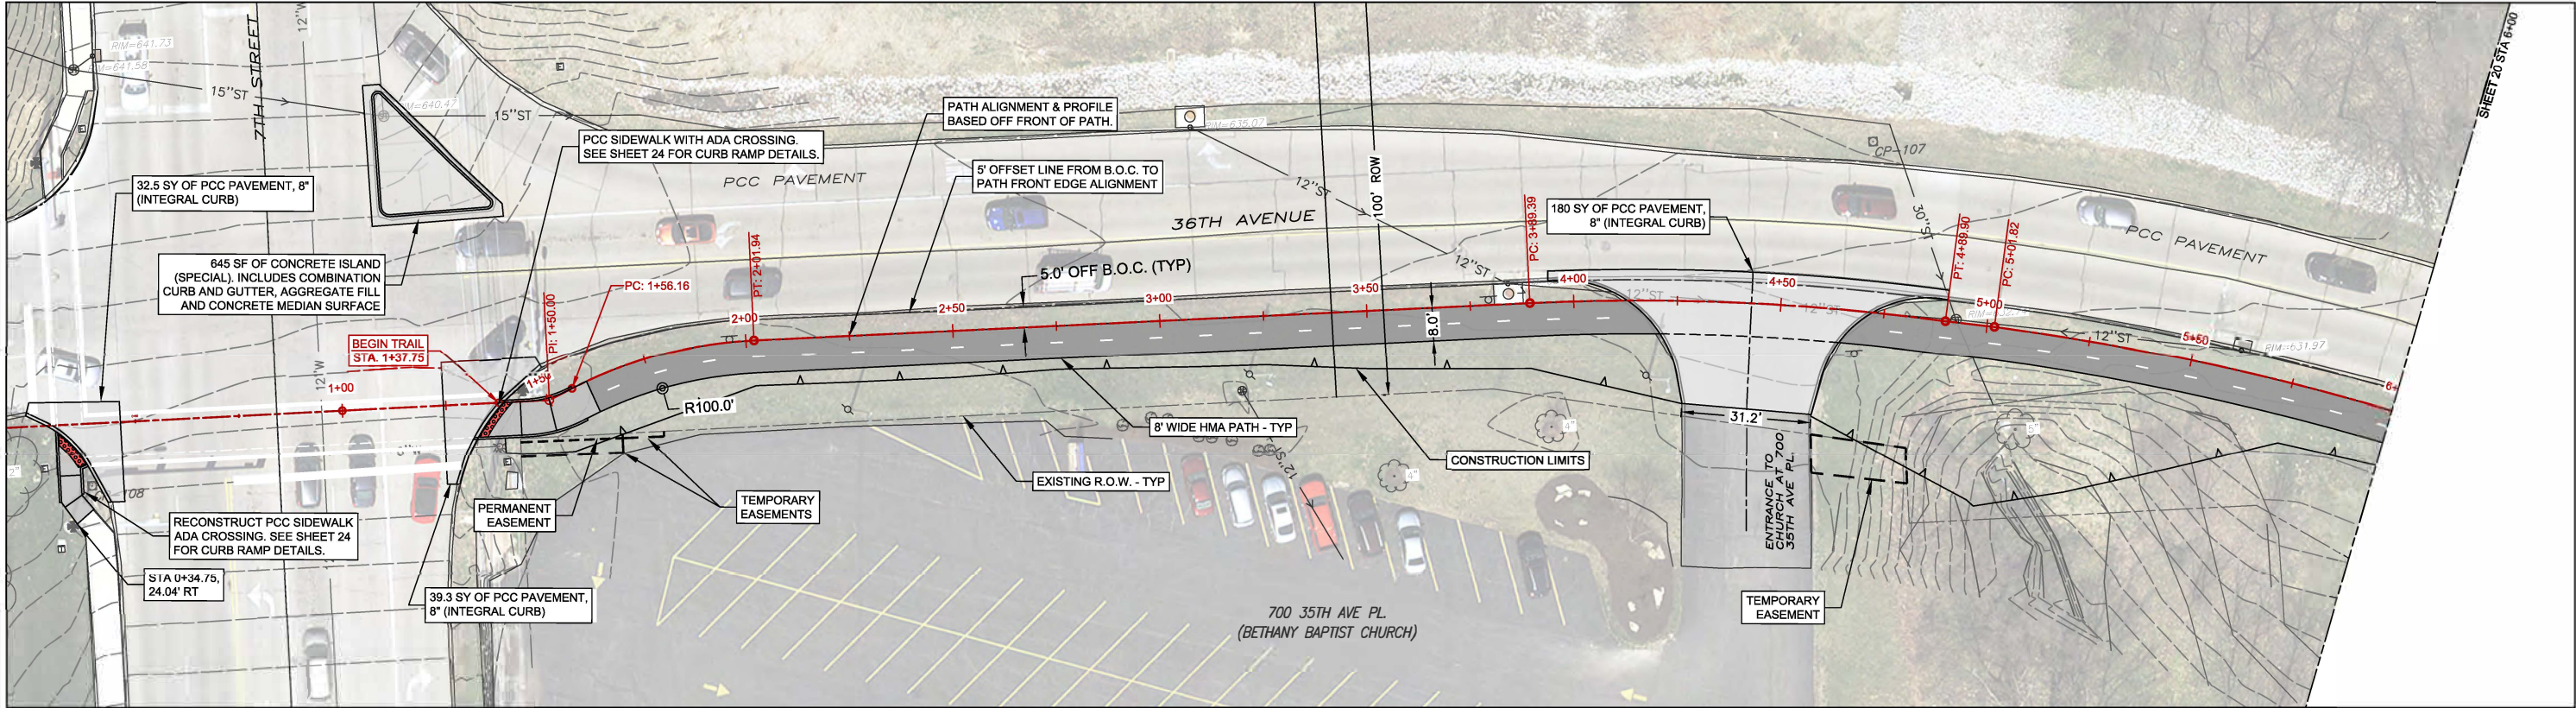



CITY OF MOLINE
PUBLIC WORKS DEPARTMENT
ENGINEERING DIVISION
(309) 524-2350
3635 4TH AVENUE, MOLINE, IL 61265



1800 5th Avenue
Rock Island, IL 61201
309-786-7590

36TH AVENUE BIKE PATH

FROM 7TH TO 13TH STREET

PLAN & PROFILE - STA. 0+00 TO STA. 6+00

DATE	REVISION



NORTH

SCALED FOR
11"X17" PAPER

0 20' 40'

SCALE: 1" = 40'

Date **3-21-2025**



Project **#3205**

Designer **EWL**

SHEET
19
OF
70

PLOTTED: Tuesday, March 25, 2025 11:24:50 AM

X-REFS: 3205 Survey IL-83W & 3205 Aerial-Moline & 3205 Parcels
FILE PATH: C:\CIVIL 3D PROJECTS\MOLINE 3205 36TH AVENUE BIKE PATH DRAWINGS\REPORT DRAWINGS\3205PLAN & PROFILE REPORT ALIGN EDIT

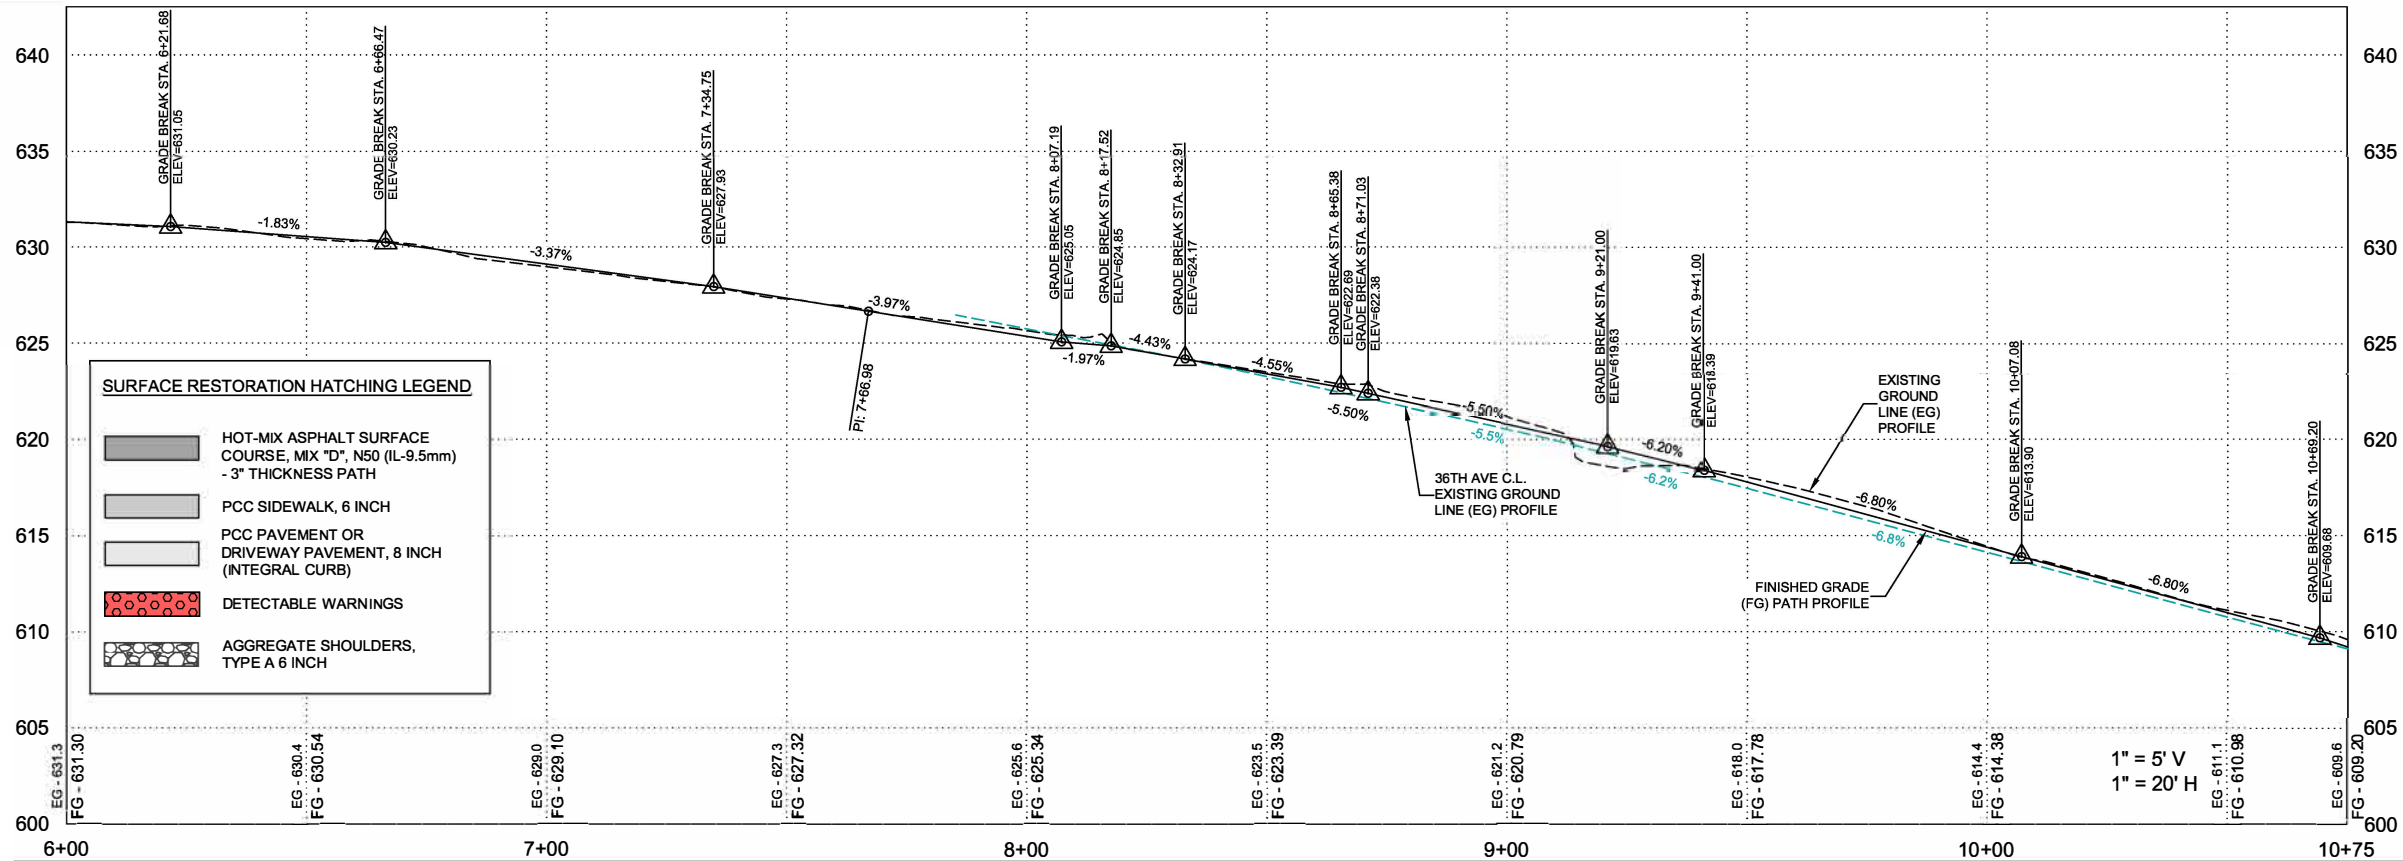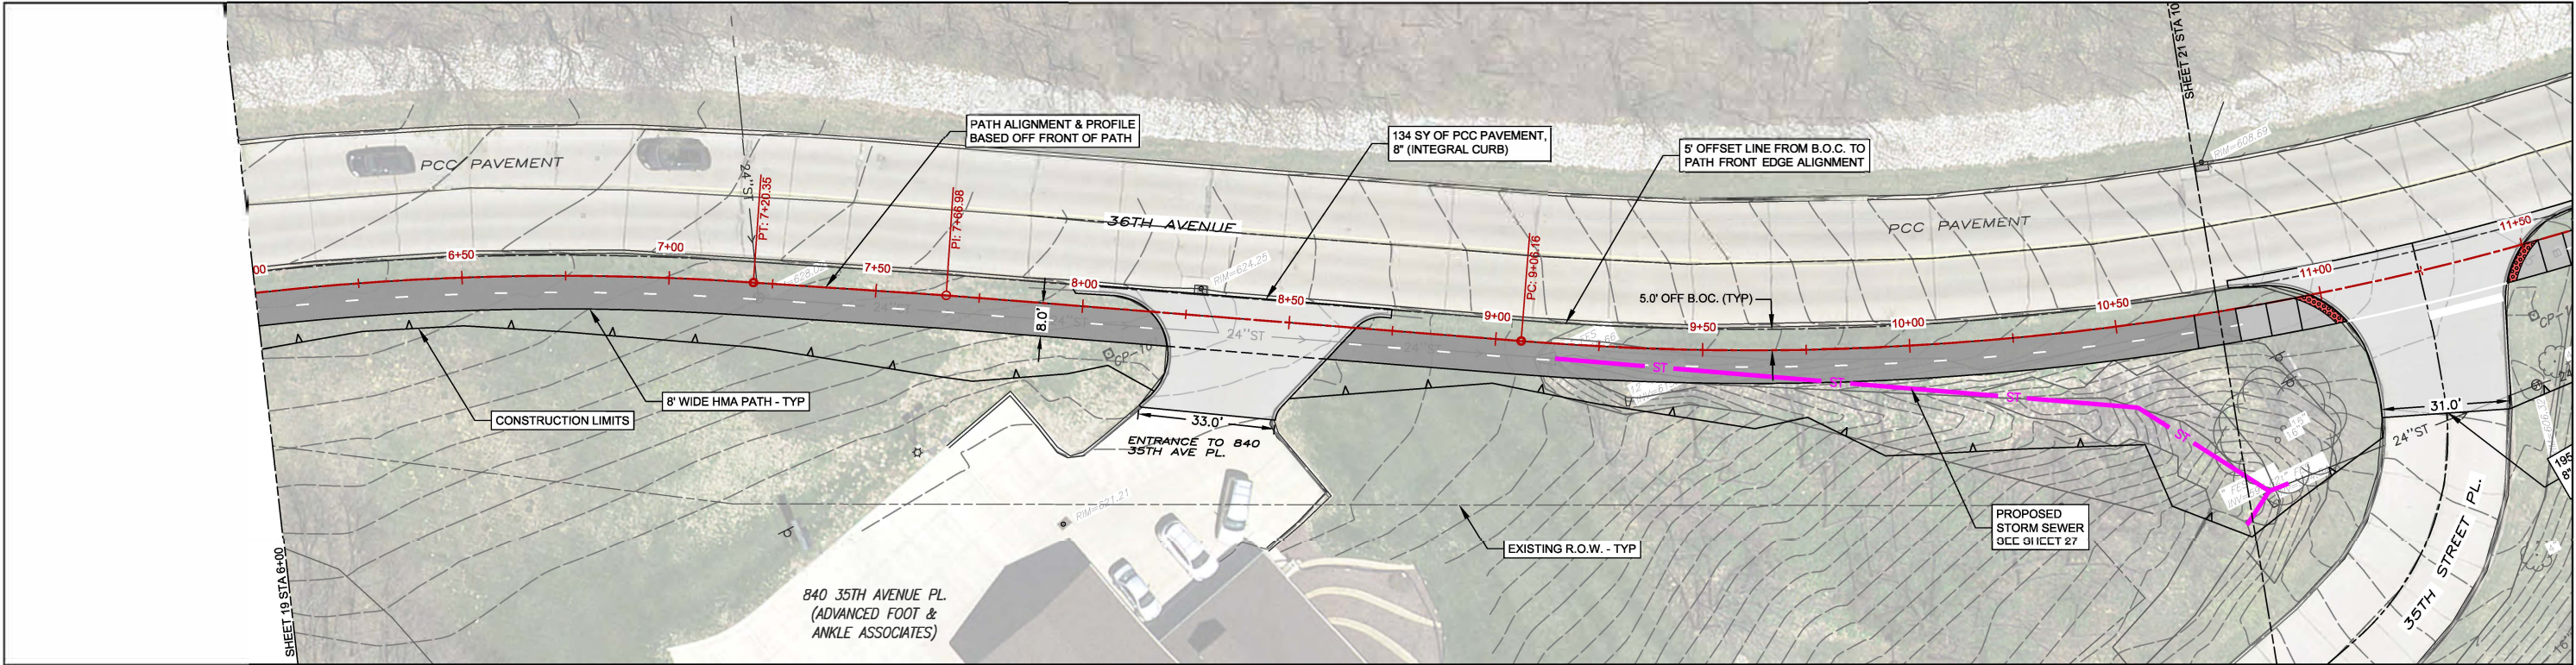

CITY OF MOLINE
PUBLIC WORKS DEPARTMENT
ENGINEERING DIVISION
(309) 524-2350
3635 4TH AVENUE, MOLINE, IL 61265



1800 5th Avenue
Rock Island, IL 61201
309-786-7590

36TH AVENUE BIKE PATH

FROM 7TH TO 13TH STREET

PLAN & PROFILE - STA. 6+00 TO STA. 10+75

DATE	REVISION






NORTH

SCALED FOR
11"X17" PAPER
0 20' 40'
SCALE: 1" = 40'

Date **3-21-2025**
Project **#3205**
Designer **EWL**

SHEET
20
OF
70

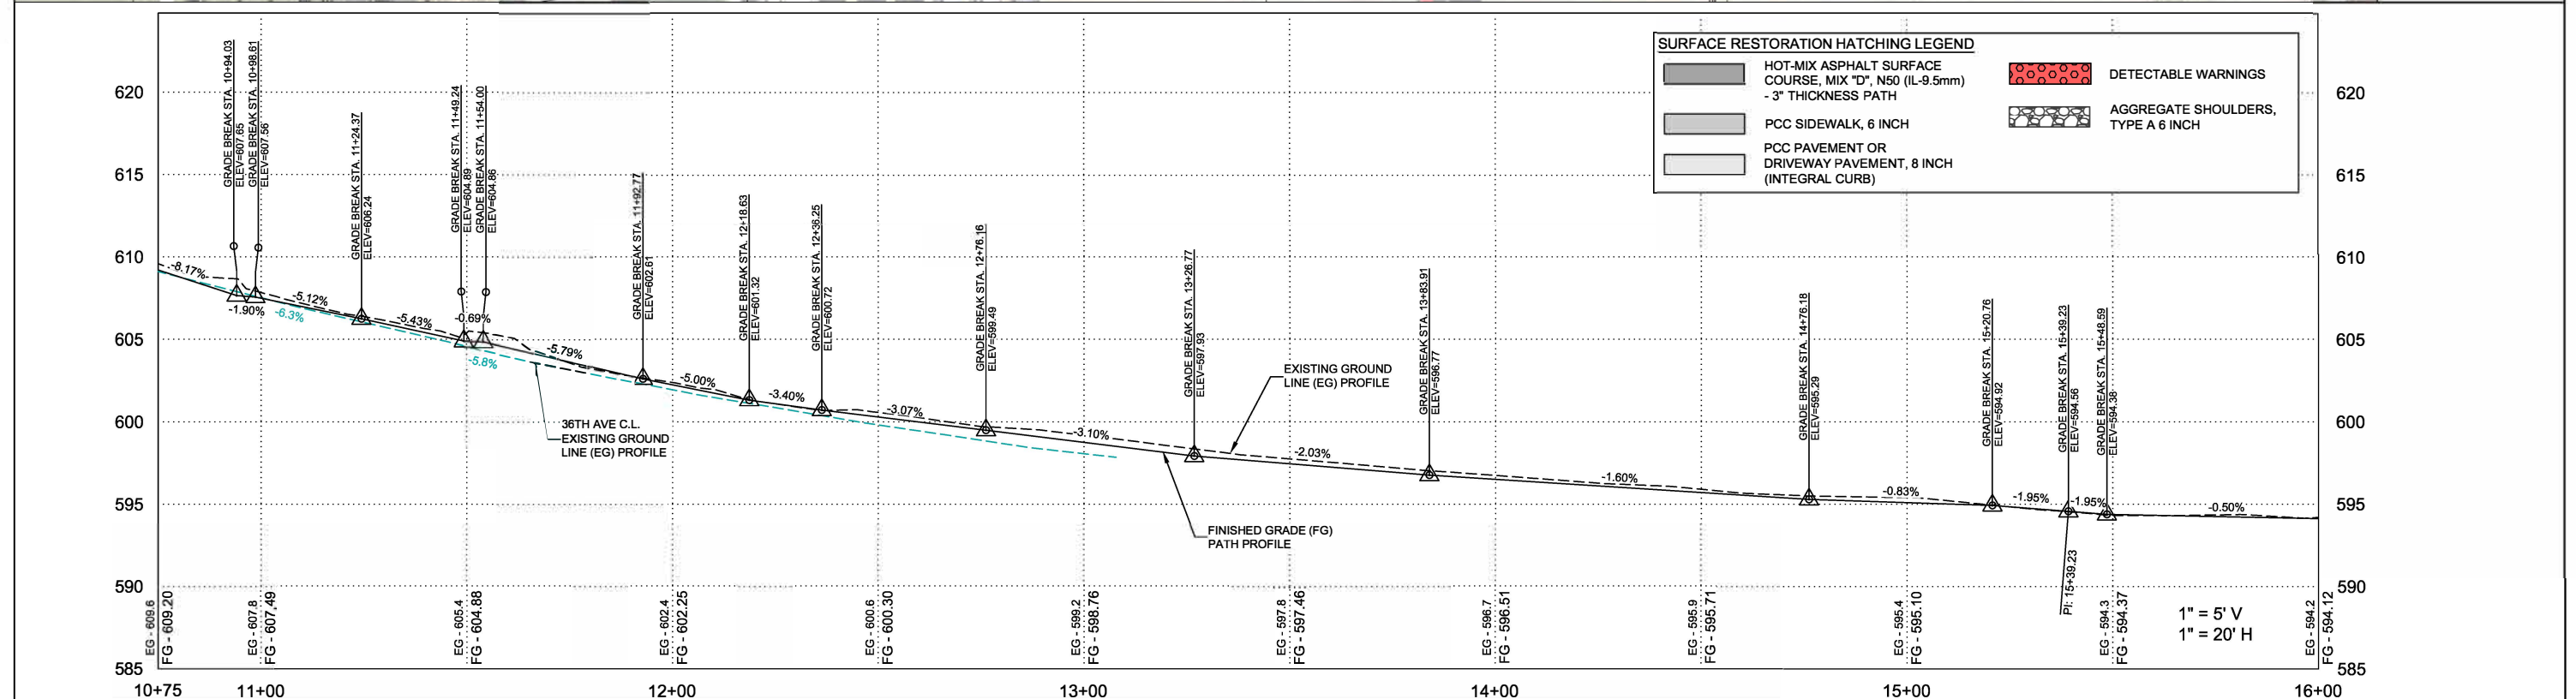

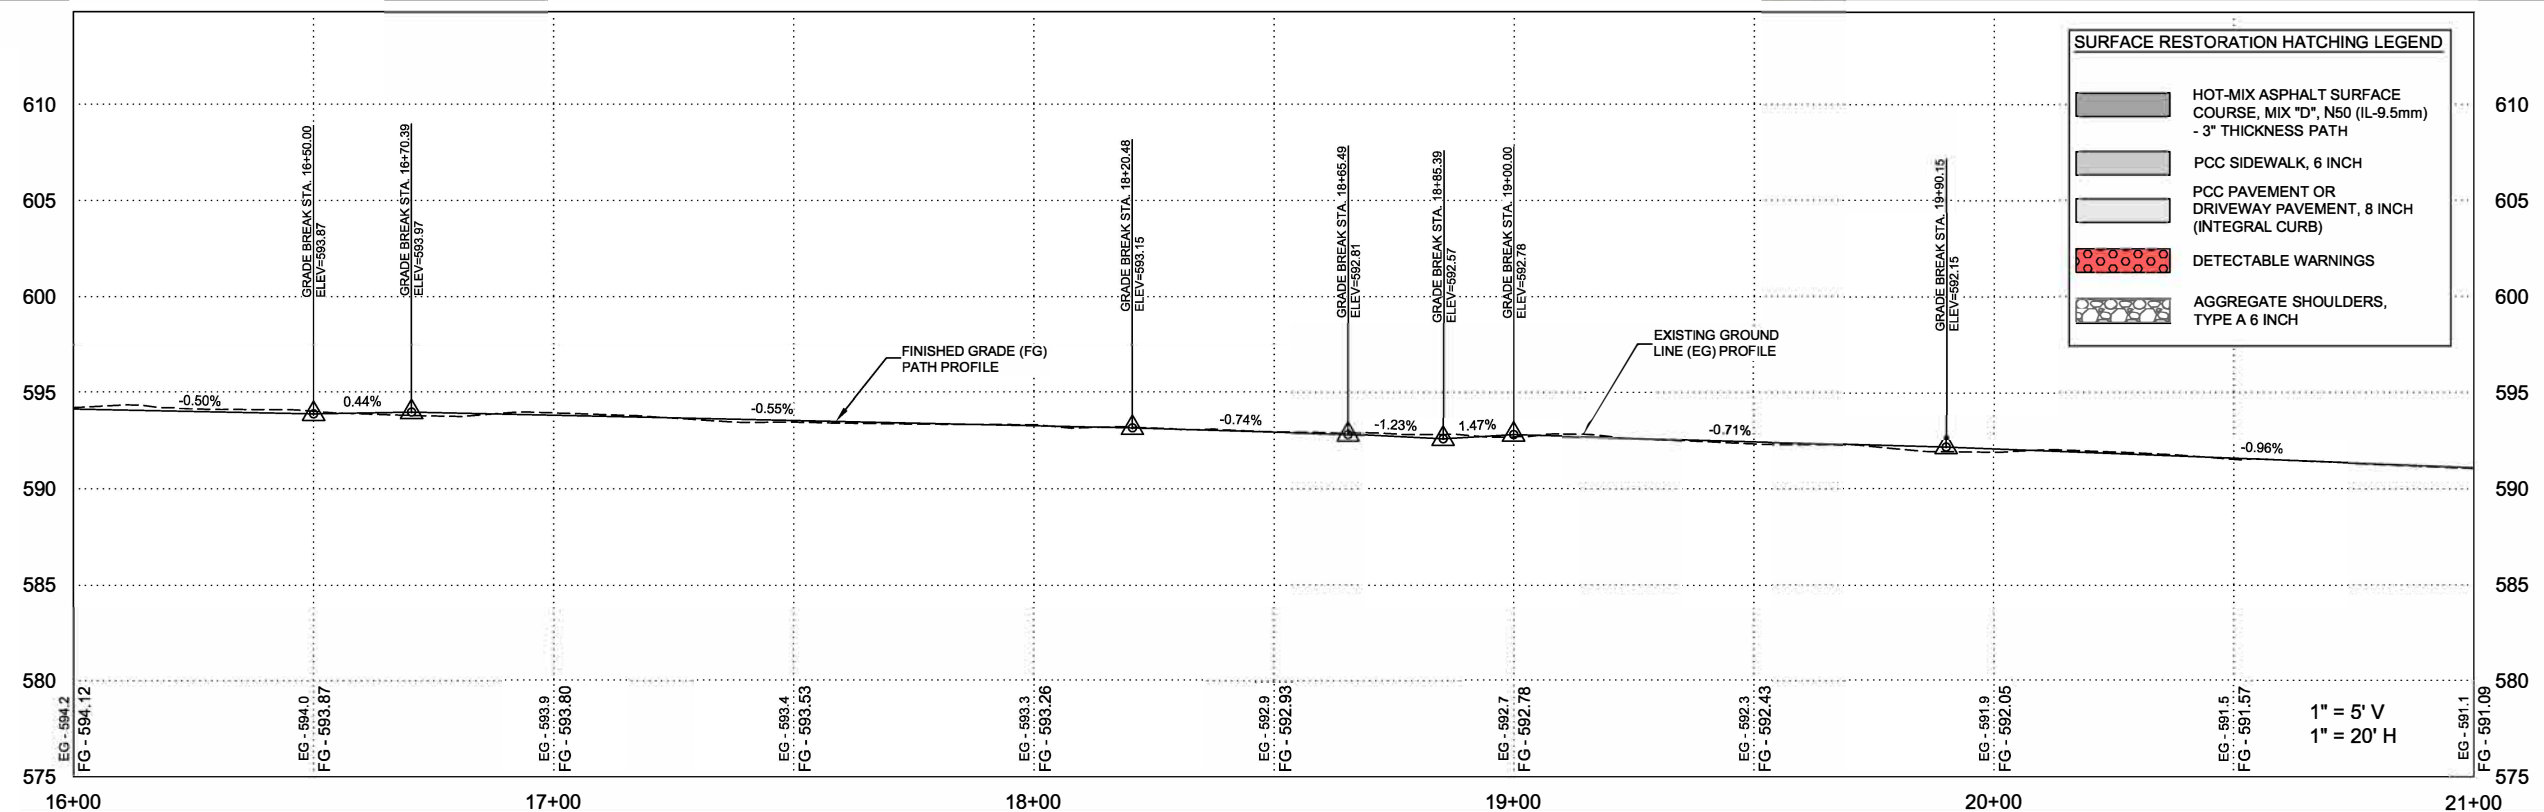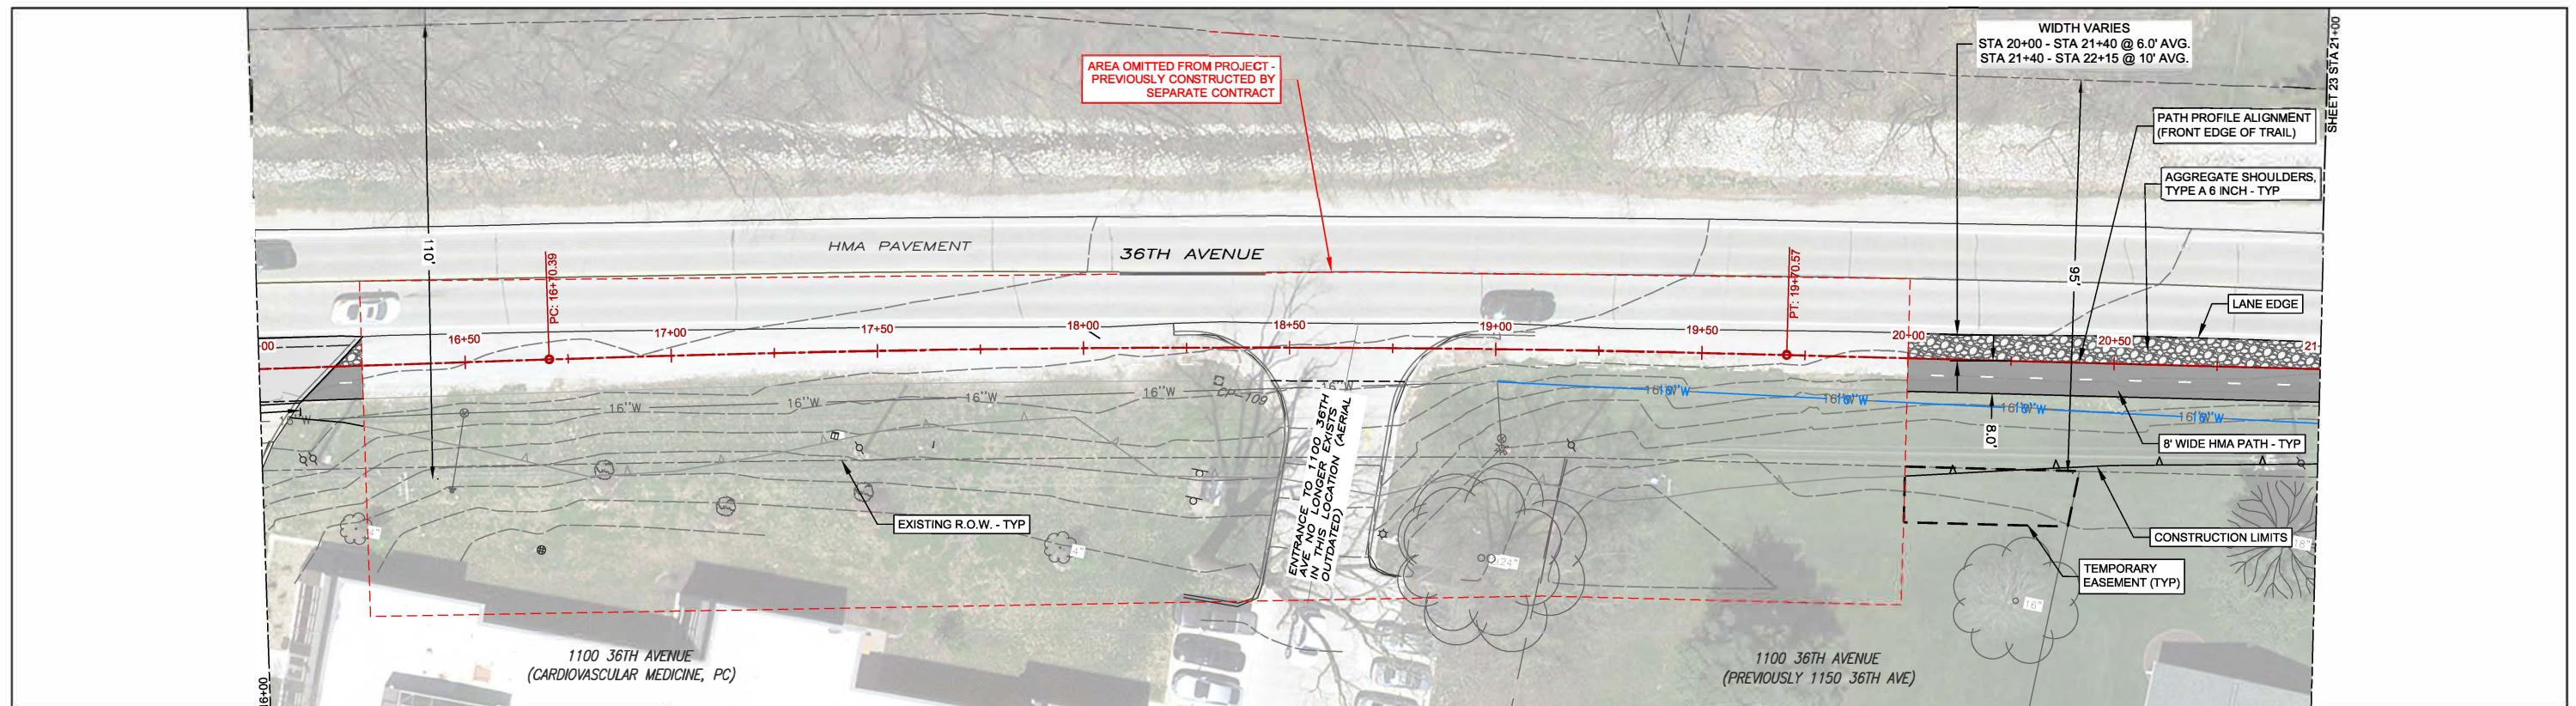

CITY OF MOLINE
PUBLIC WORKS DEPARTMENT
ENGINEERING DIVISION
(309) 524-2350
3635 4TH AVENUE, MOLINE, IL 61265




1800 5th Avenue
Rock Island, IL 61201
309-786-7590

36TH AVENUE BIKE PATH

FROM 7TH TO 13TH STREET


PLAN & PROFILE - STA. 16+00 TO STA. 21+00

DATE	REVISION

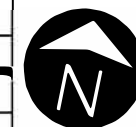

NORTH

SCALED FOR
11"X17" PAPER

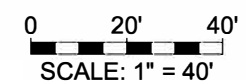Date **3-21-2025**

Project #3205

Designer **EWL**

SHEET



22

OF

70

PLOTTED: Monday, June 9, 2025 3:57:07 PM

FILE PATH: Z:\MOLINE 3205 36TH AVENUE\BIKE PATH\DRAWINGS\REPORT DRAWINGS\3205 PLAN & PROFILE REPORT ALIGN EDIT

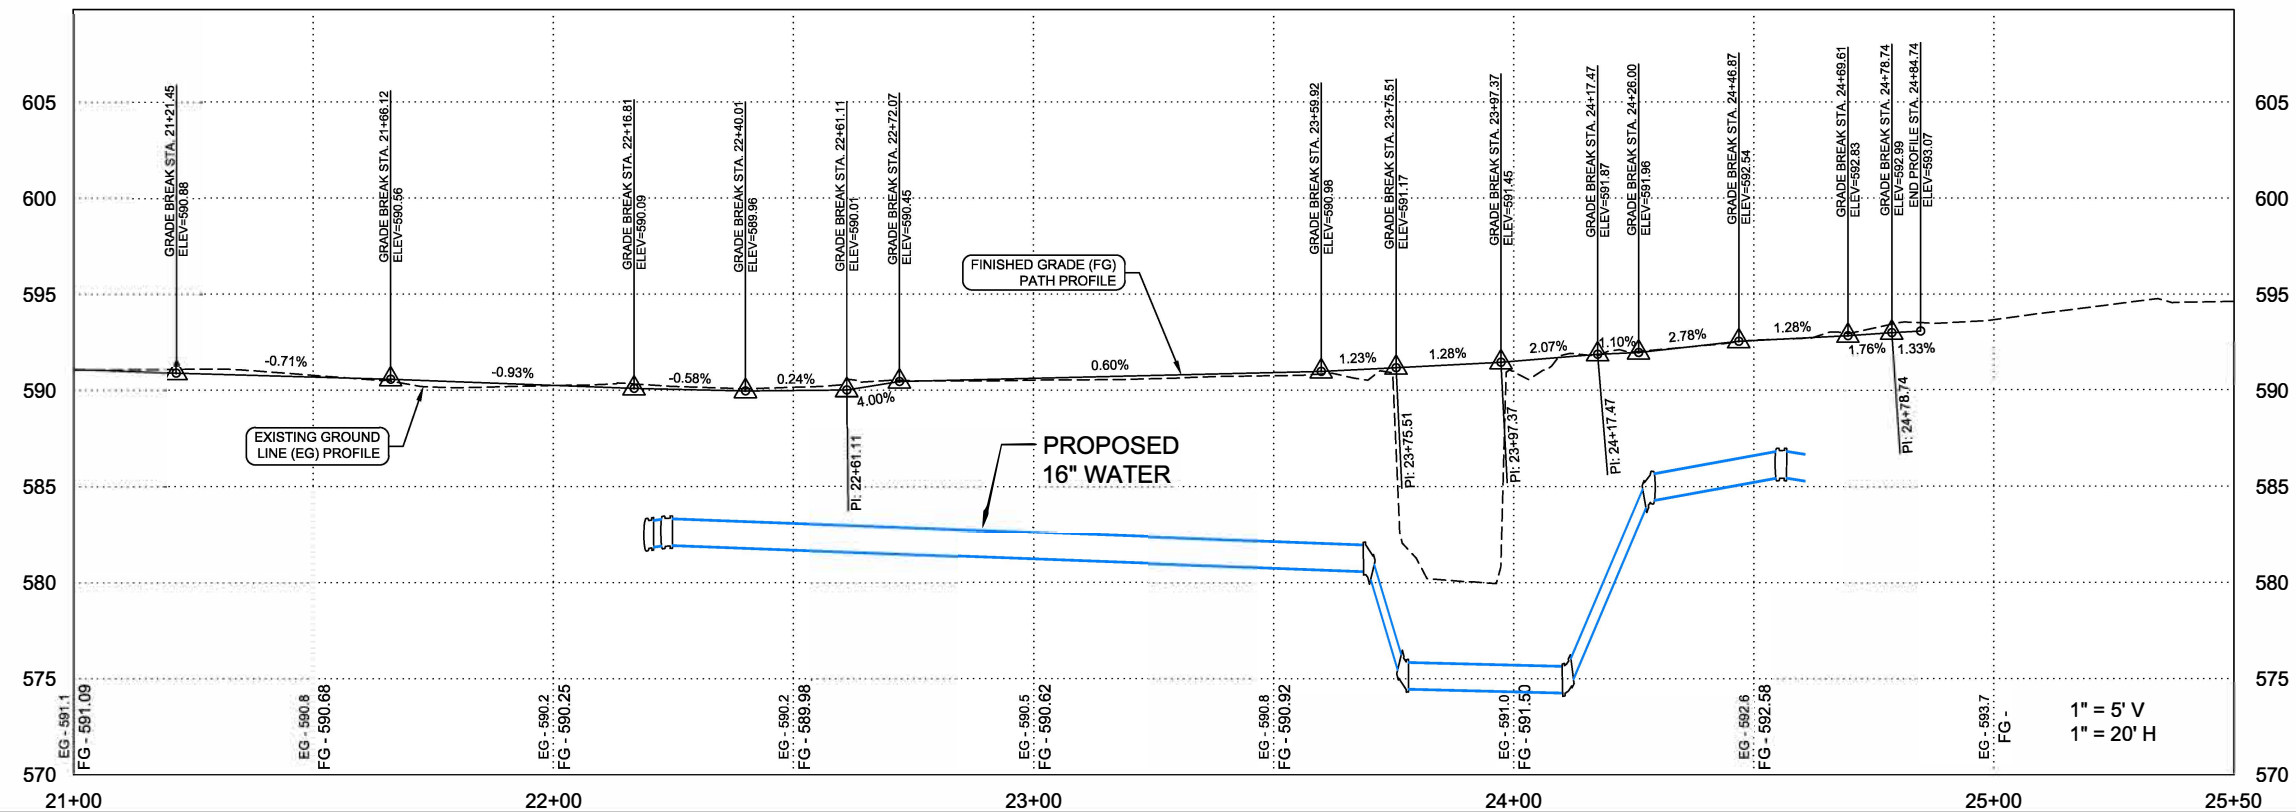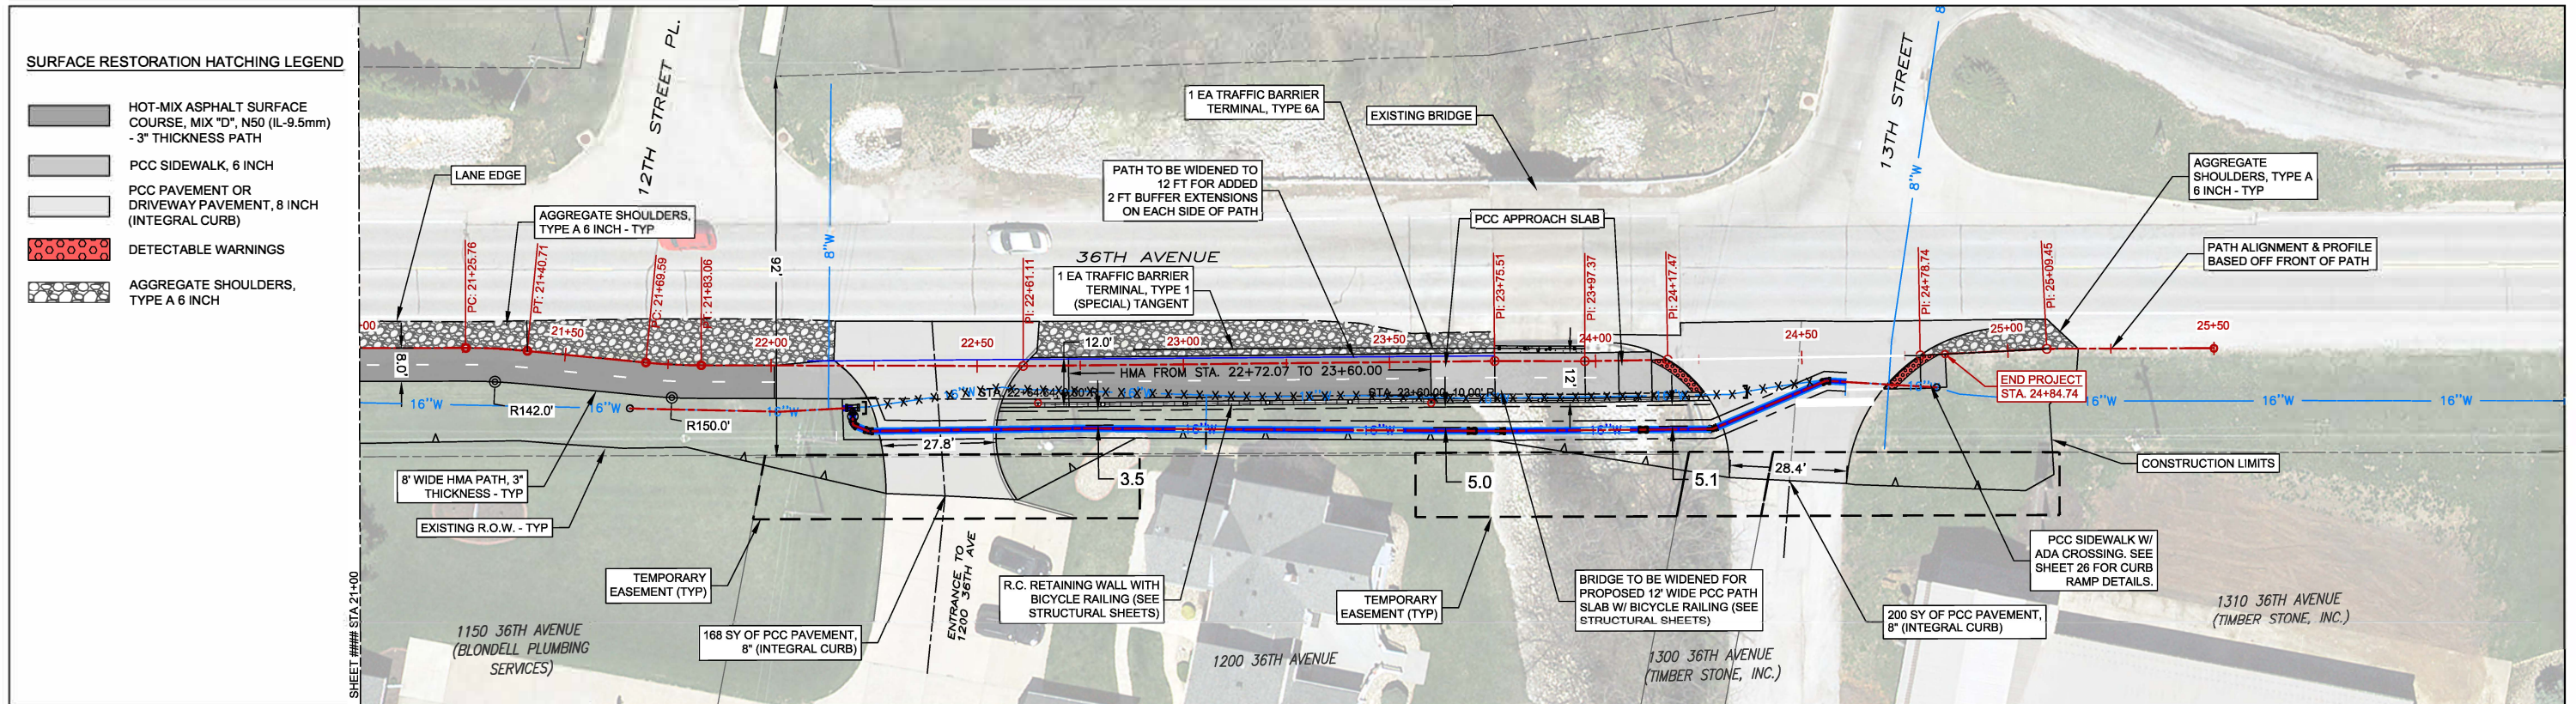

CITY OF MOLINE
PUBLIC WORKS DEPARTMENT
ENGINEERING DIVISION
(309) 524-2350
3635 4TH AVENUE, MOLINE, IL 61265



1800 5th Avenue
Rock Island, IL 61201
309-786-7590

36TH AVENUE BIKE PATH

FROM 7TH TO 13TH STREET


PLAN & PROFILE - STA. 21+00 TO STA. 25+50

DATE	REVISION



NORTH

SCALED FOR
11"X17" PAPER

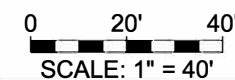


Date	3-21-2025
Project	#3205
Designer	EWL

SHEET
23
OF
70

PLOTTED: Tuesday, April 1, 2025 10:06:04 AM

X-REFS: 3205 Survey IL-83W & 3205 Aerial-Moline & 3205 Parcels
FILE PATH: C:\CIVIL 3D PROJECTS\MOLINE 3205 36TH AVENUE BIKE PATH\DRAWINGS_REPORT DRAWINGS\3205 PLAN & PROFILE REPORT ALIGN EDIT

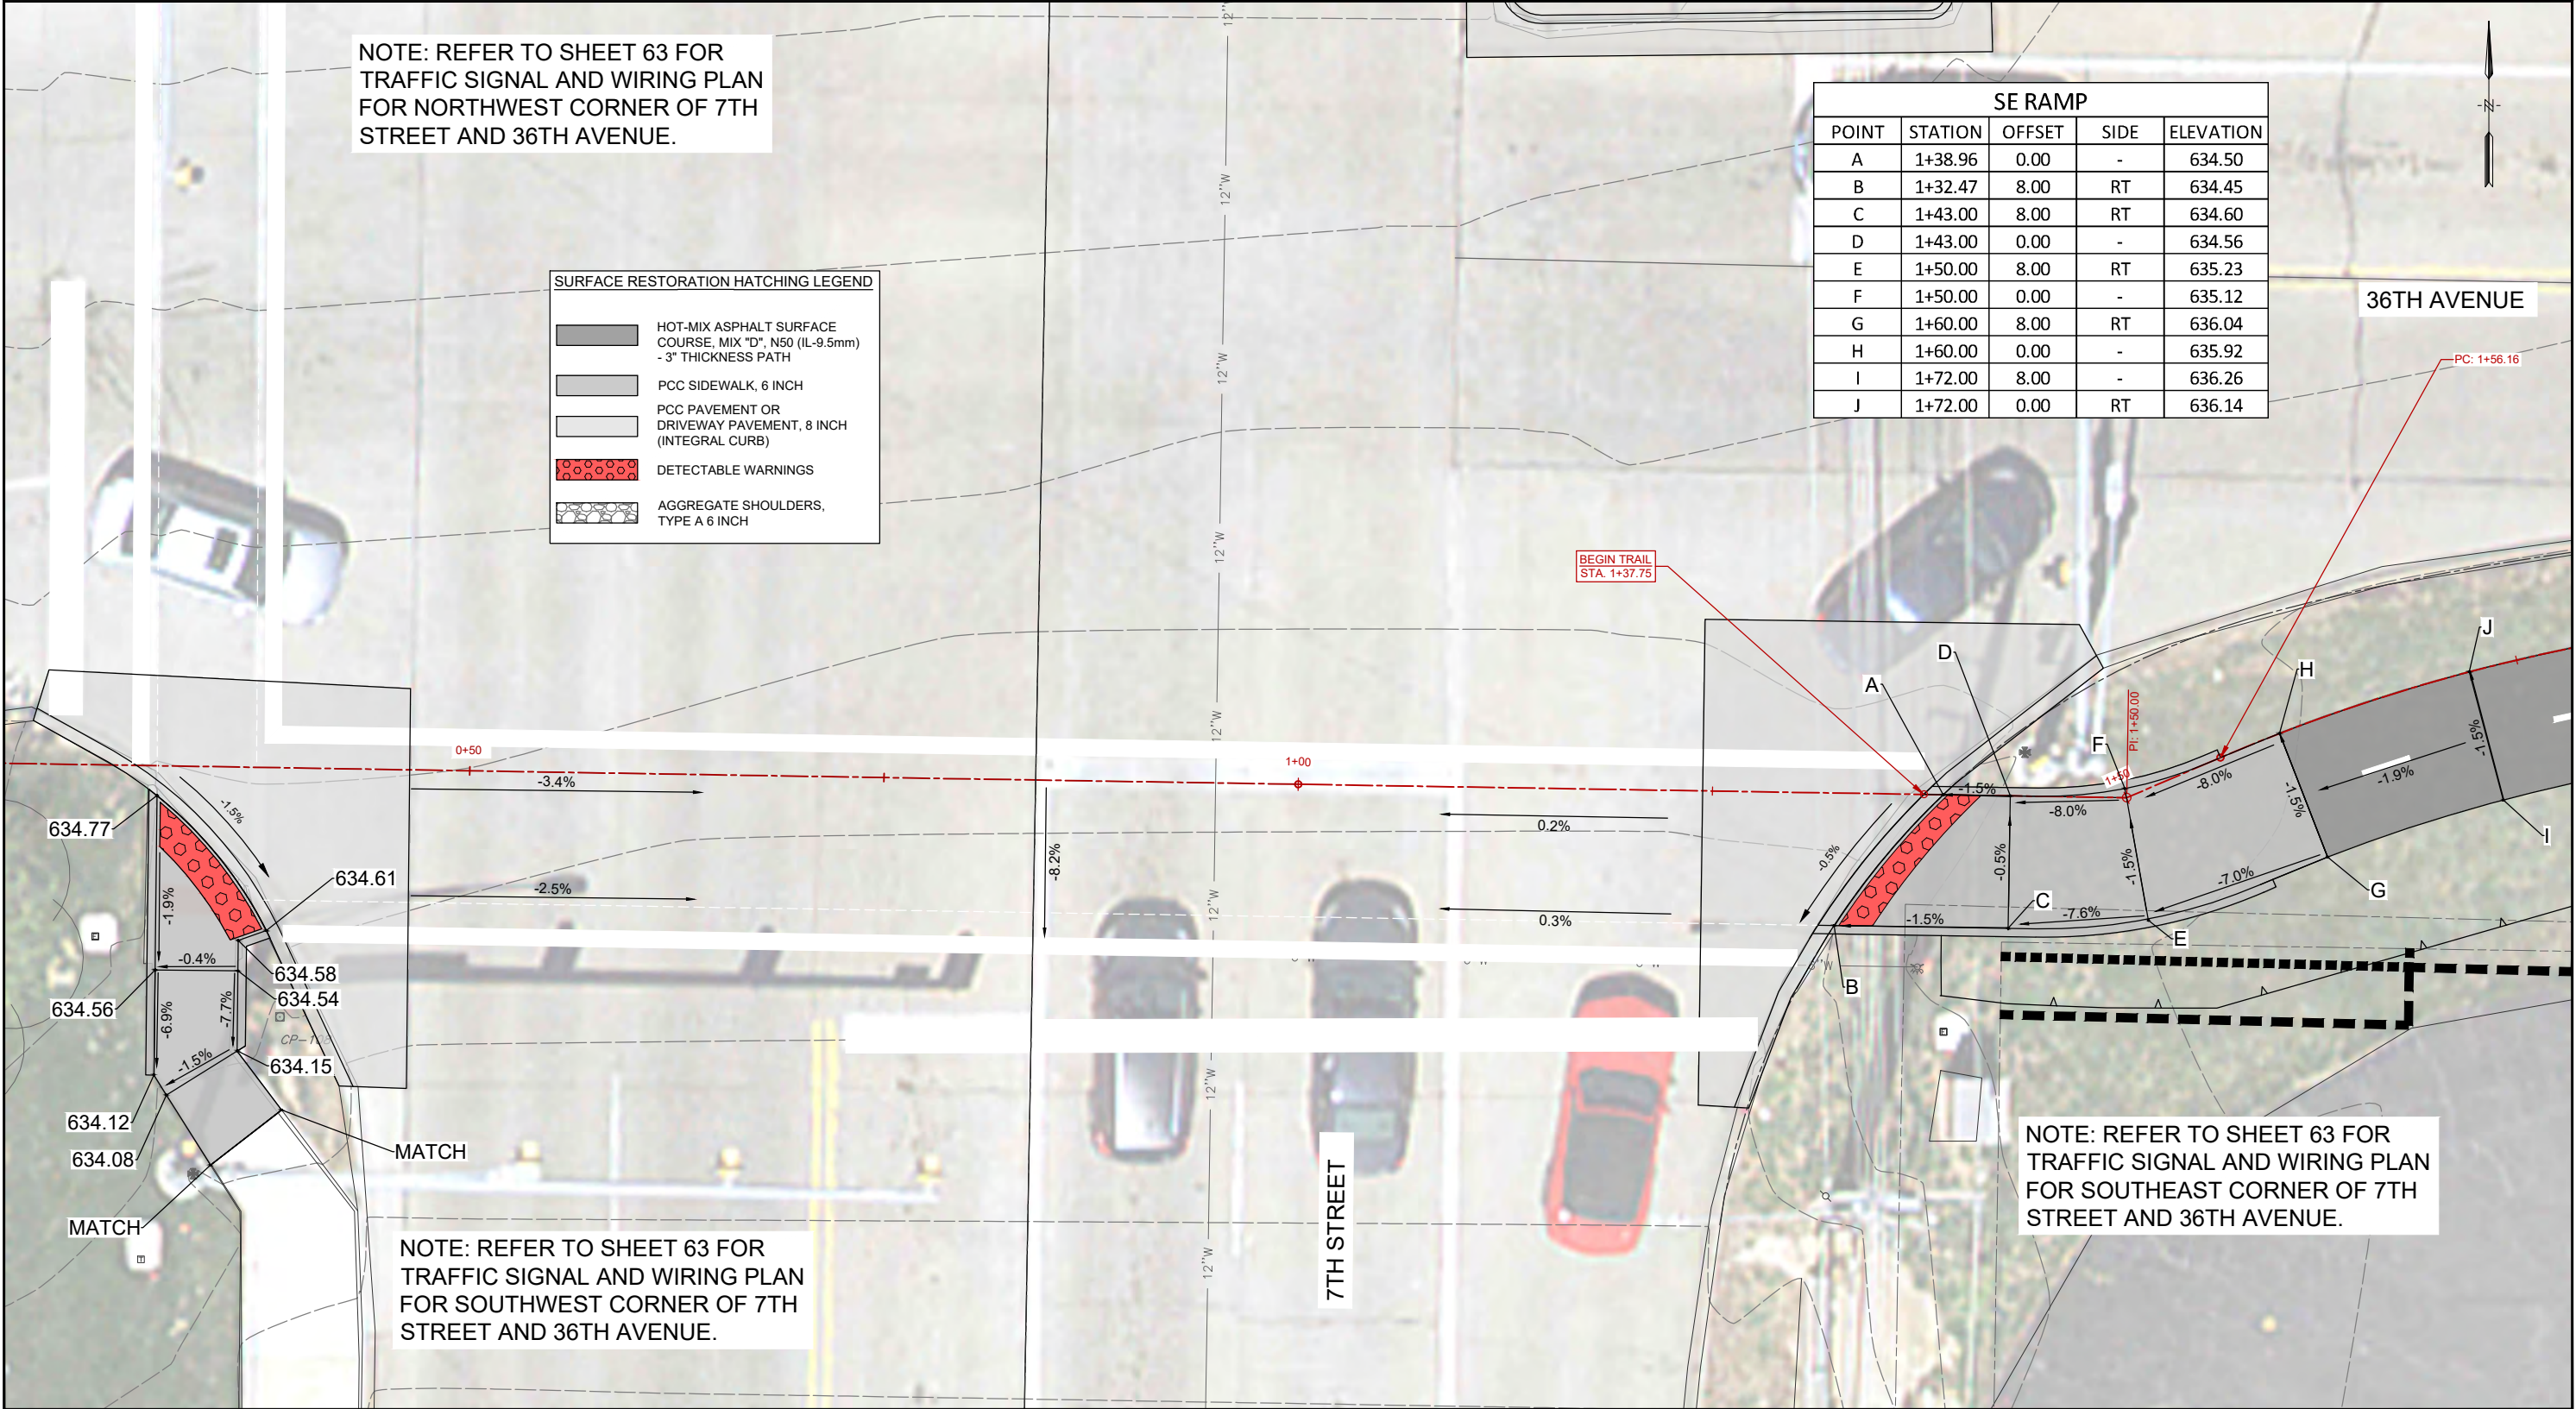



CITY OF MOLINE
PUBLIC WORKS DEPARTMENT
ENGINEERING DIVISION
(309) 524-2350
3635 4TH AVENUE, MOLINE, IL 61265



1800 5th Avenue
Rock Island, IL 61201
309-786-7590

36TH AVENUE BIKE PATH

FROM 7TH TO 13TH STREET


ADA CURB RAMP DETAILS - 7TH ST & 36TH AVE

DATE	REVISION



NORTH

SCALED FOR
11"X17" PAPER

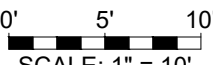


SCALE: 1" = 10'

Date	3-21-2025
Project	#3205
Designer	EWL

SHEET
24
OF
70

PLOTTED: Tuesday, March 25, 2025 11:19:19 AM

X-REFS: 3205 Survey IL-83W & 3205 Aerial-Moline & 3205 Parcels
FILE PATH: C:\CIVIL 3D PROJECTS\MOLINE 3205 36TH AVENUE BIKE PATH\DRAWINGS\REPORT DRAWINGS\3205 PLAN & PROFILE REPORT ALIGN EDIT

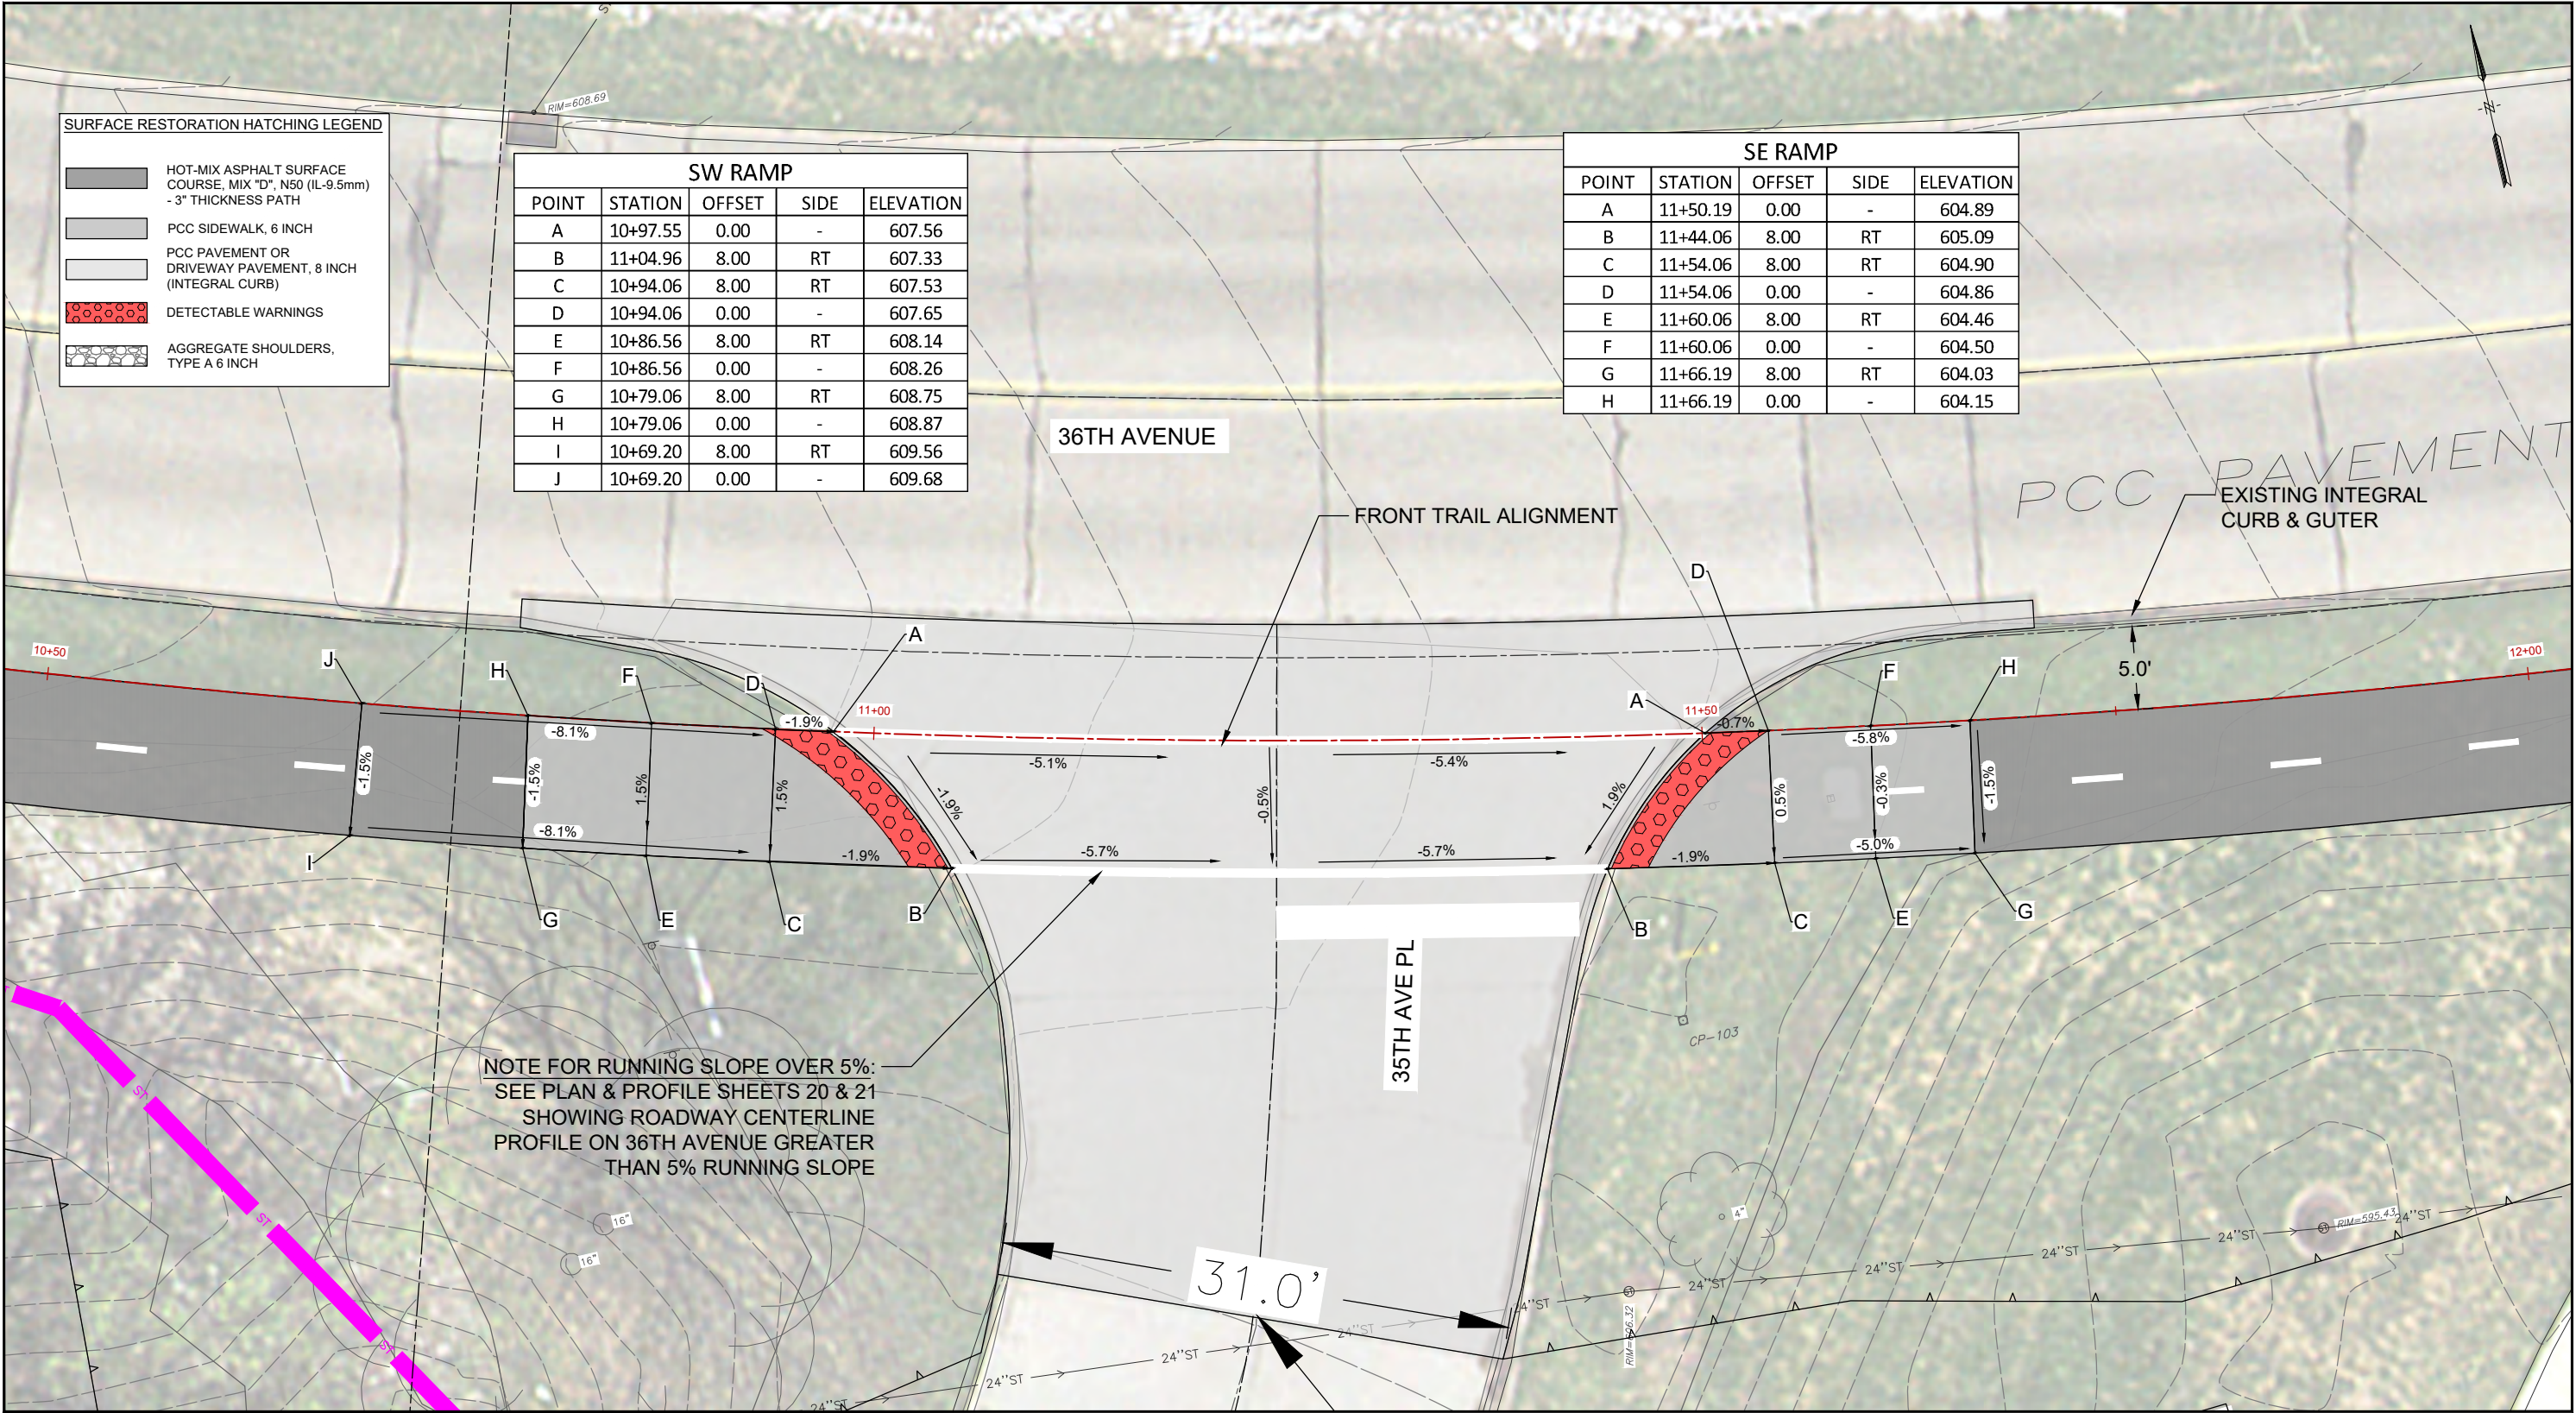

CITY OF MOLINE
PUBLIC WORKS DEPARTMENT
ENGINEERING DIVISION
(309) 524-2350
3635 4TH AVENUE, MOLINE, IL 61265



1800 5th Avenue
Rock Island, IL 61201
309-786-7590

36TH AVENUE BIKE PATH

FROM 7TH TO 13TH STREET

ADA CURB RAMP DETAILS - 35TH AVE PL & 36TH AVE

DATE	REVISION



NORTH

SCALED FOR
11"X17" PAPER

0' 5' 10'

SCALE: 1" = 10'

Date **3-21-2025**


Project **#3205**

Designer **EWL**

SHEET
25
OF
70

PLOTTED: Tuesday, March 25, 2025 11:21:47 AM

X-REFS: 3205 Survey IL-83W & 3205 Aerial-Moline & 3205 Parcels
FILE PATH: C:\CIVIL 3D PROJECTS\MOLINE 3205 36TH AVENUE BIKE PATH\DRAWINGS_REPORT DRAWINGS\3205 PLAN & PROFILE REPORT ALIGN EDIT

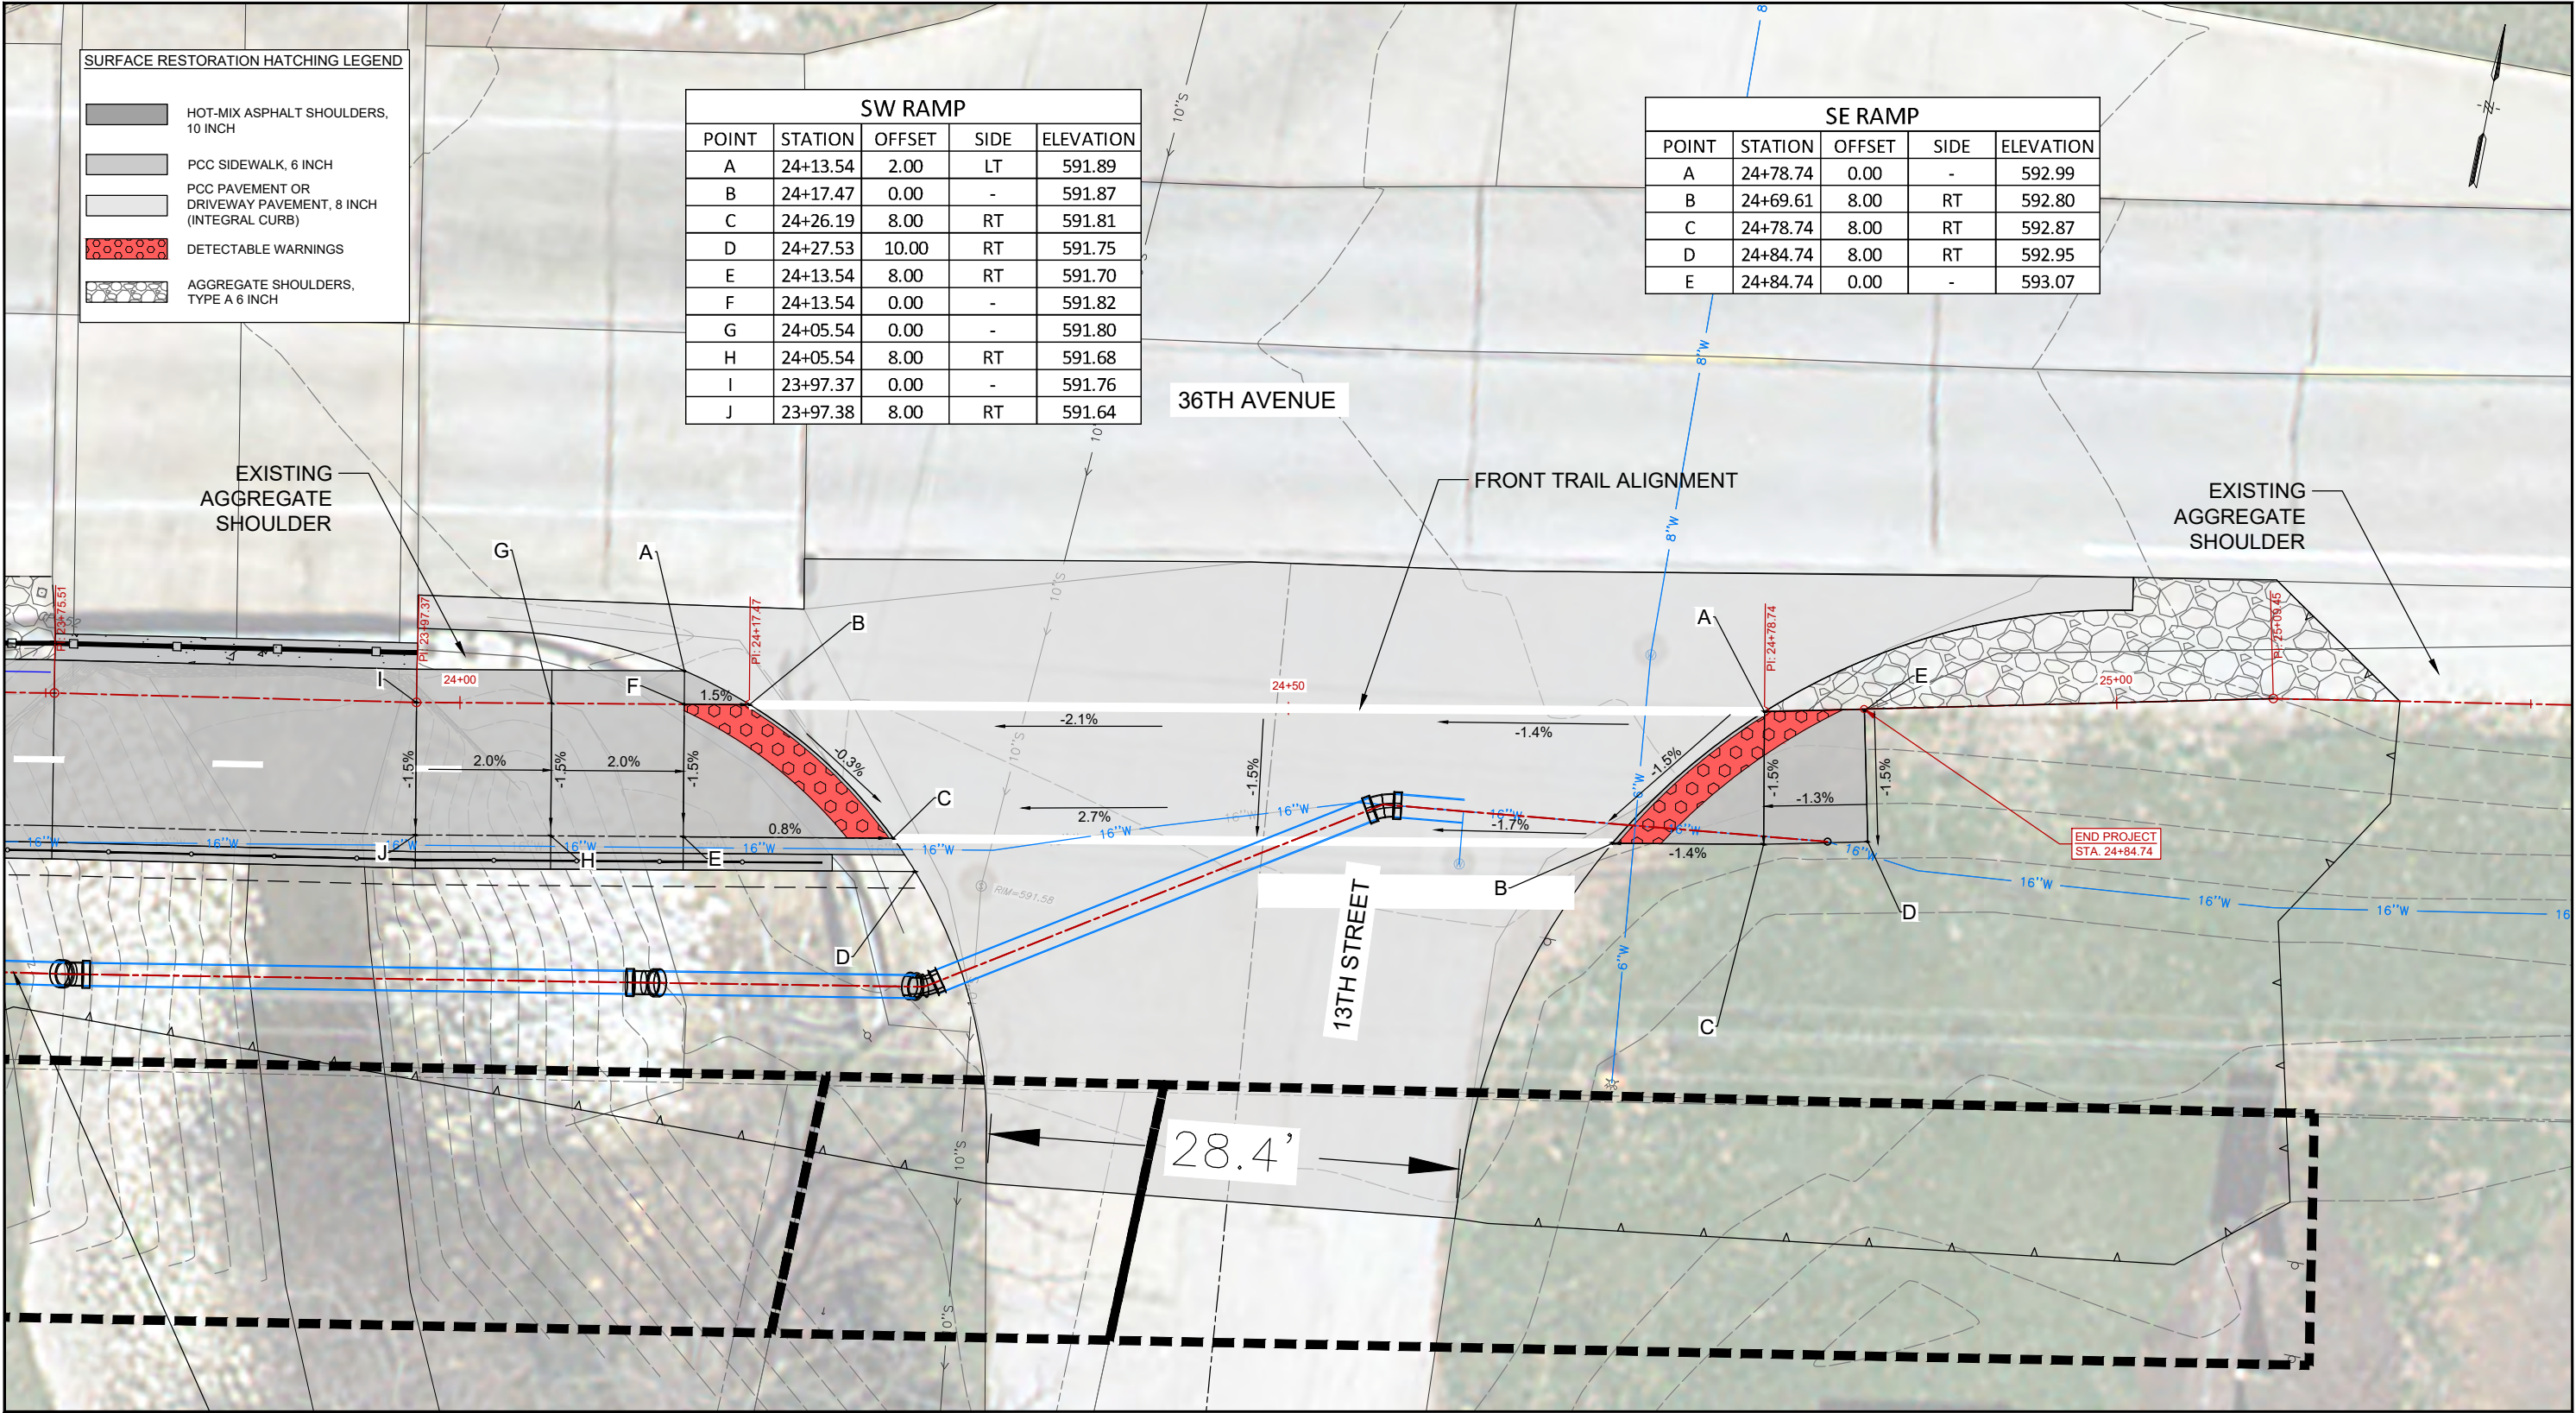

SURFACE RESTORATION HATCHING LEGEND

	HOT-MIX ASPHALT SHOULDERS, 10 INCH
	PCC SIDEWALK, 6 INCH
	PCC PAVEMENT OR DRIVEWAY PAVEMENT, 8 INCH (INTEGRAL CURB)
	DETECTABLE WARNINGS
	AGGREGATE SHOULDERS, TYPE A 6 INCH

SW RAMP

POINT	STATION	OFFSET	SIDE	ELEVATION
A	24+13.54	2.00	LT	591.89
B	24+17.47	0.00	-	591.87
C	24+26.19	8.00	RT	591.81
D	24+27.53	10.00	RT	591.75
E	24+13.54	8.00	RT	591.70
F	24+13.54	0.00	-	591.82
G	24+05.54	0.00	-	591.80
H	24+05.54	8.00	RT	591.68
I	23+97.37	0.00	-	591.76
J	23+97.38	8.00	RT	591.64

SE RAMP

POINT	STATION	OFFSET	SIDE	ELEVATION
A	24+78.74	0.00	-	592.99
B	24+69.61	8.00	RT	592.80
C	24+78.74	8.00	RT	592.87
D	24+84.74	8.00	RT	592.95
E	24+84.74	0.00	-	593.07



CITY OF MOLINE
PUBLIC WORKS DEPARTMENT
ENGINEERING DIVISION
(309) 524-2350
3635 4TH AVENUE, MOLINE, IL 61265



1800 5th Avenue
Rock Island, IL 61201
309-786-7590

36TH AVENUE BIKE PATH
FROM 7TH TO 13TH STREET
ADA CURB RAMP DETAILS - 13TH ST & 36TH AVE

DATE	REVISION



NORTH

SCALED FOR
11"X17" PAPER



0' 5' 10'
SCALE: 1" = 10'

Date	3-21-2025
Project	#3205
Designer	EWL

SHEET
26
OF
70

PLOTTED: Tuesday, March 25, 2025 11:28:19 AM

X-REFS: 3205 Aerial-Moline & 3205 Survey IL-83W & 3205 Parcels
FILE PATH: C:\CIVIL 3D PROJECTS\MOLINE 3205 36TH AVENUE BIKE PATHDRAWINGS_PRODUCTION DRAWINGS\3205 SEWER & UTILITIES

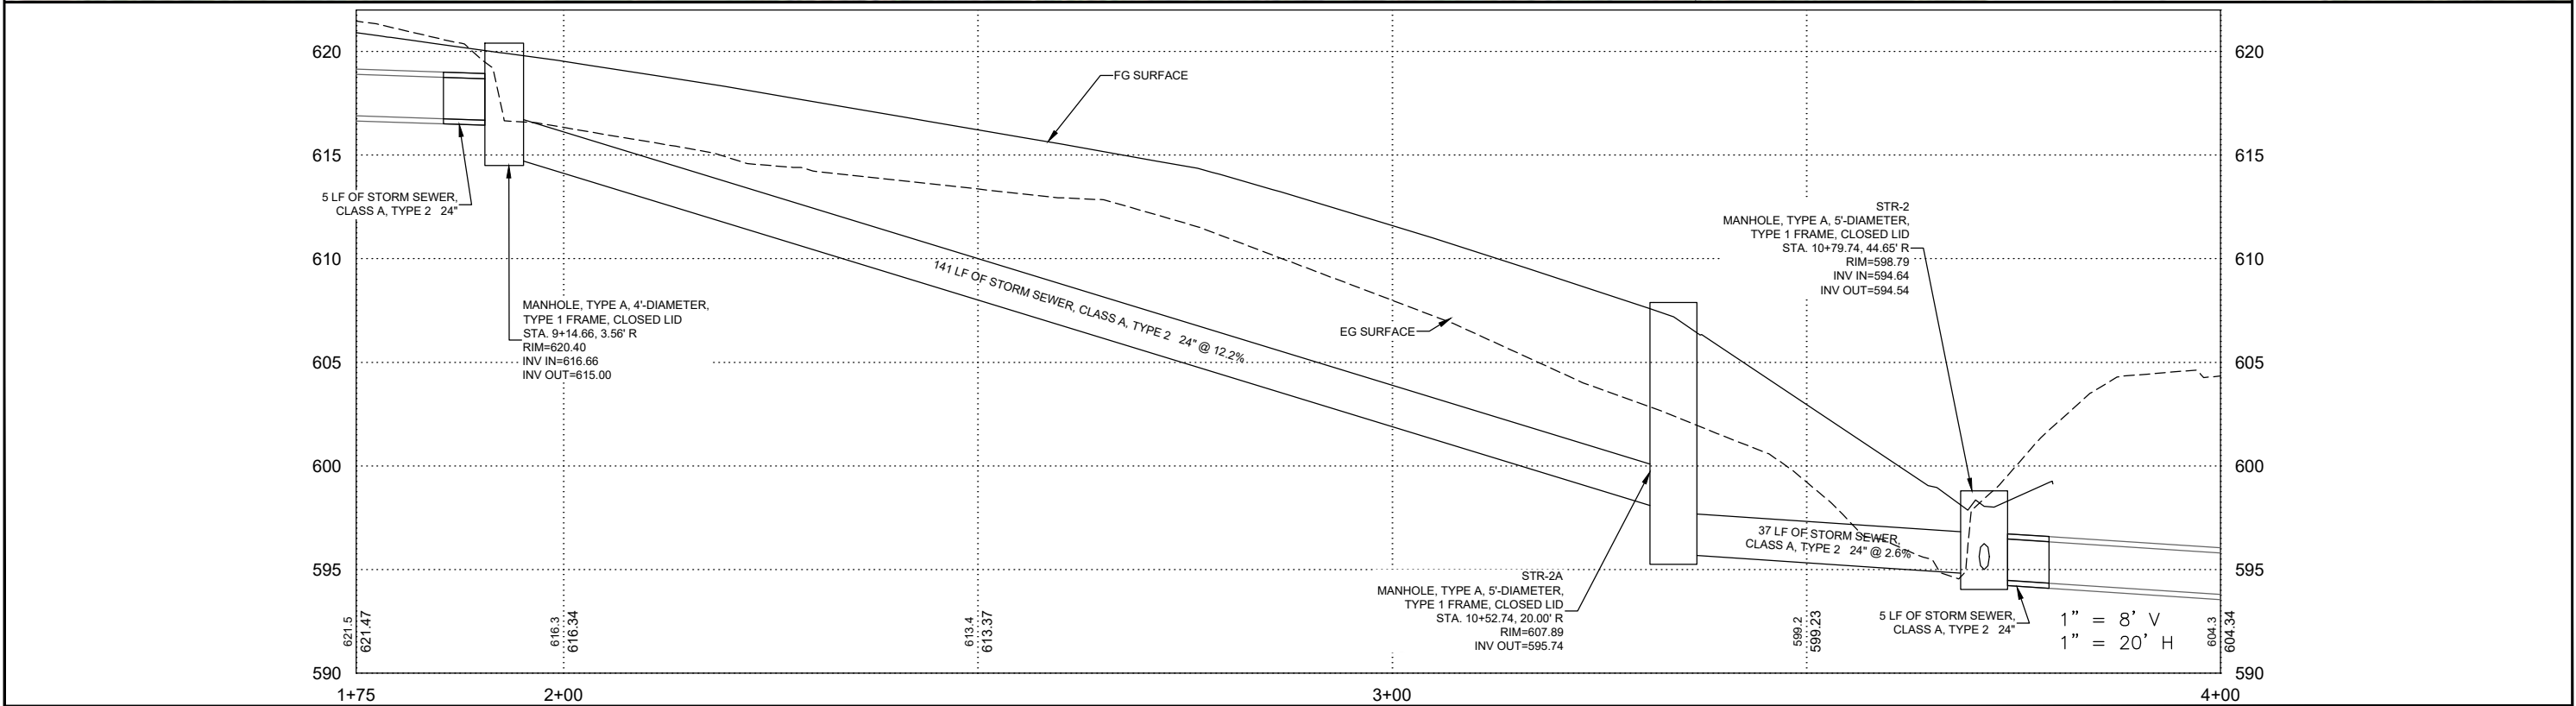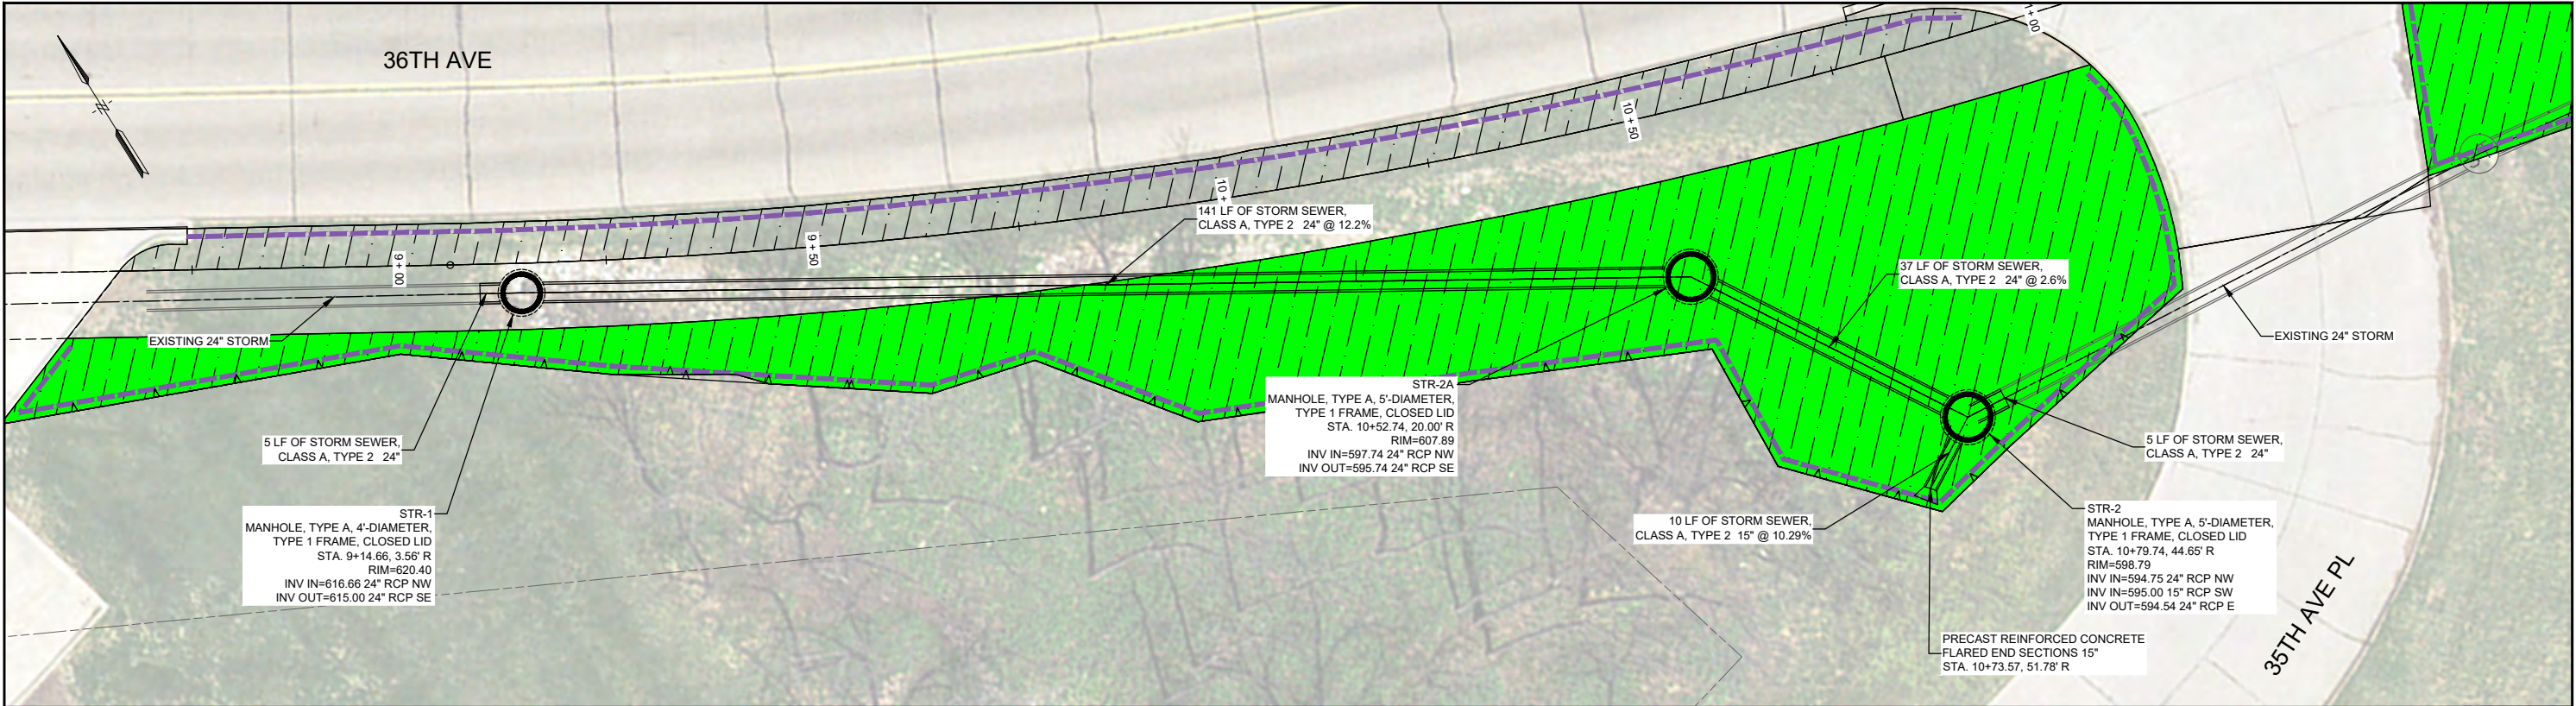

CITY OF MOLINE
PUBLIC WORKS DEPARTMENT
ENGINEERING DIVISION
(309) 524-2350
3635 4TH AVENUE, MOLINE, IL 61265



1800 5th Avenue
Rock Island, IL 61201
309-786-7590

36TH AVENUE BIKE PATH

FROM 7TH TO 13TH STREET
STORM SEWER PLAN & PROFILE

DATE	REVISION



NORTH


SCALED FOR
11"X17" PAPER
0 10' 20'
SCALE: 1" = 20'

Date **3-21-2025**
Project **#3205**
Designer **EWL**

SHEET
27
OF
70

PLOTTED: Tuesday, March 25, 2025 11:31:16 AM

X-REFS: 3205 Aerial-Moline & 3205 Survey IL-83W & 3205 Parcels
FILE PATH: C:\CIVIL 3D PROJECTS\MOLINE 3205 36TH AVENUE BIKE PATHDRAWINGS\ PRODUCTION DRAWINGS\3205 SEWER & UTILITIES

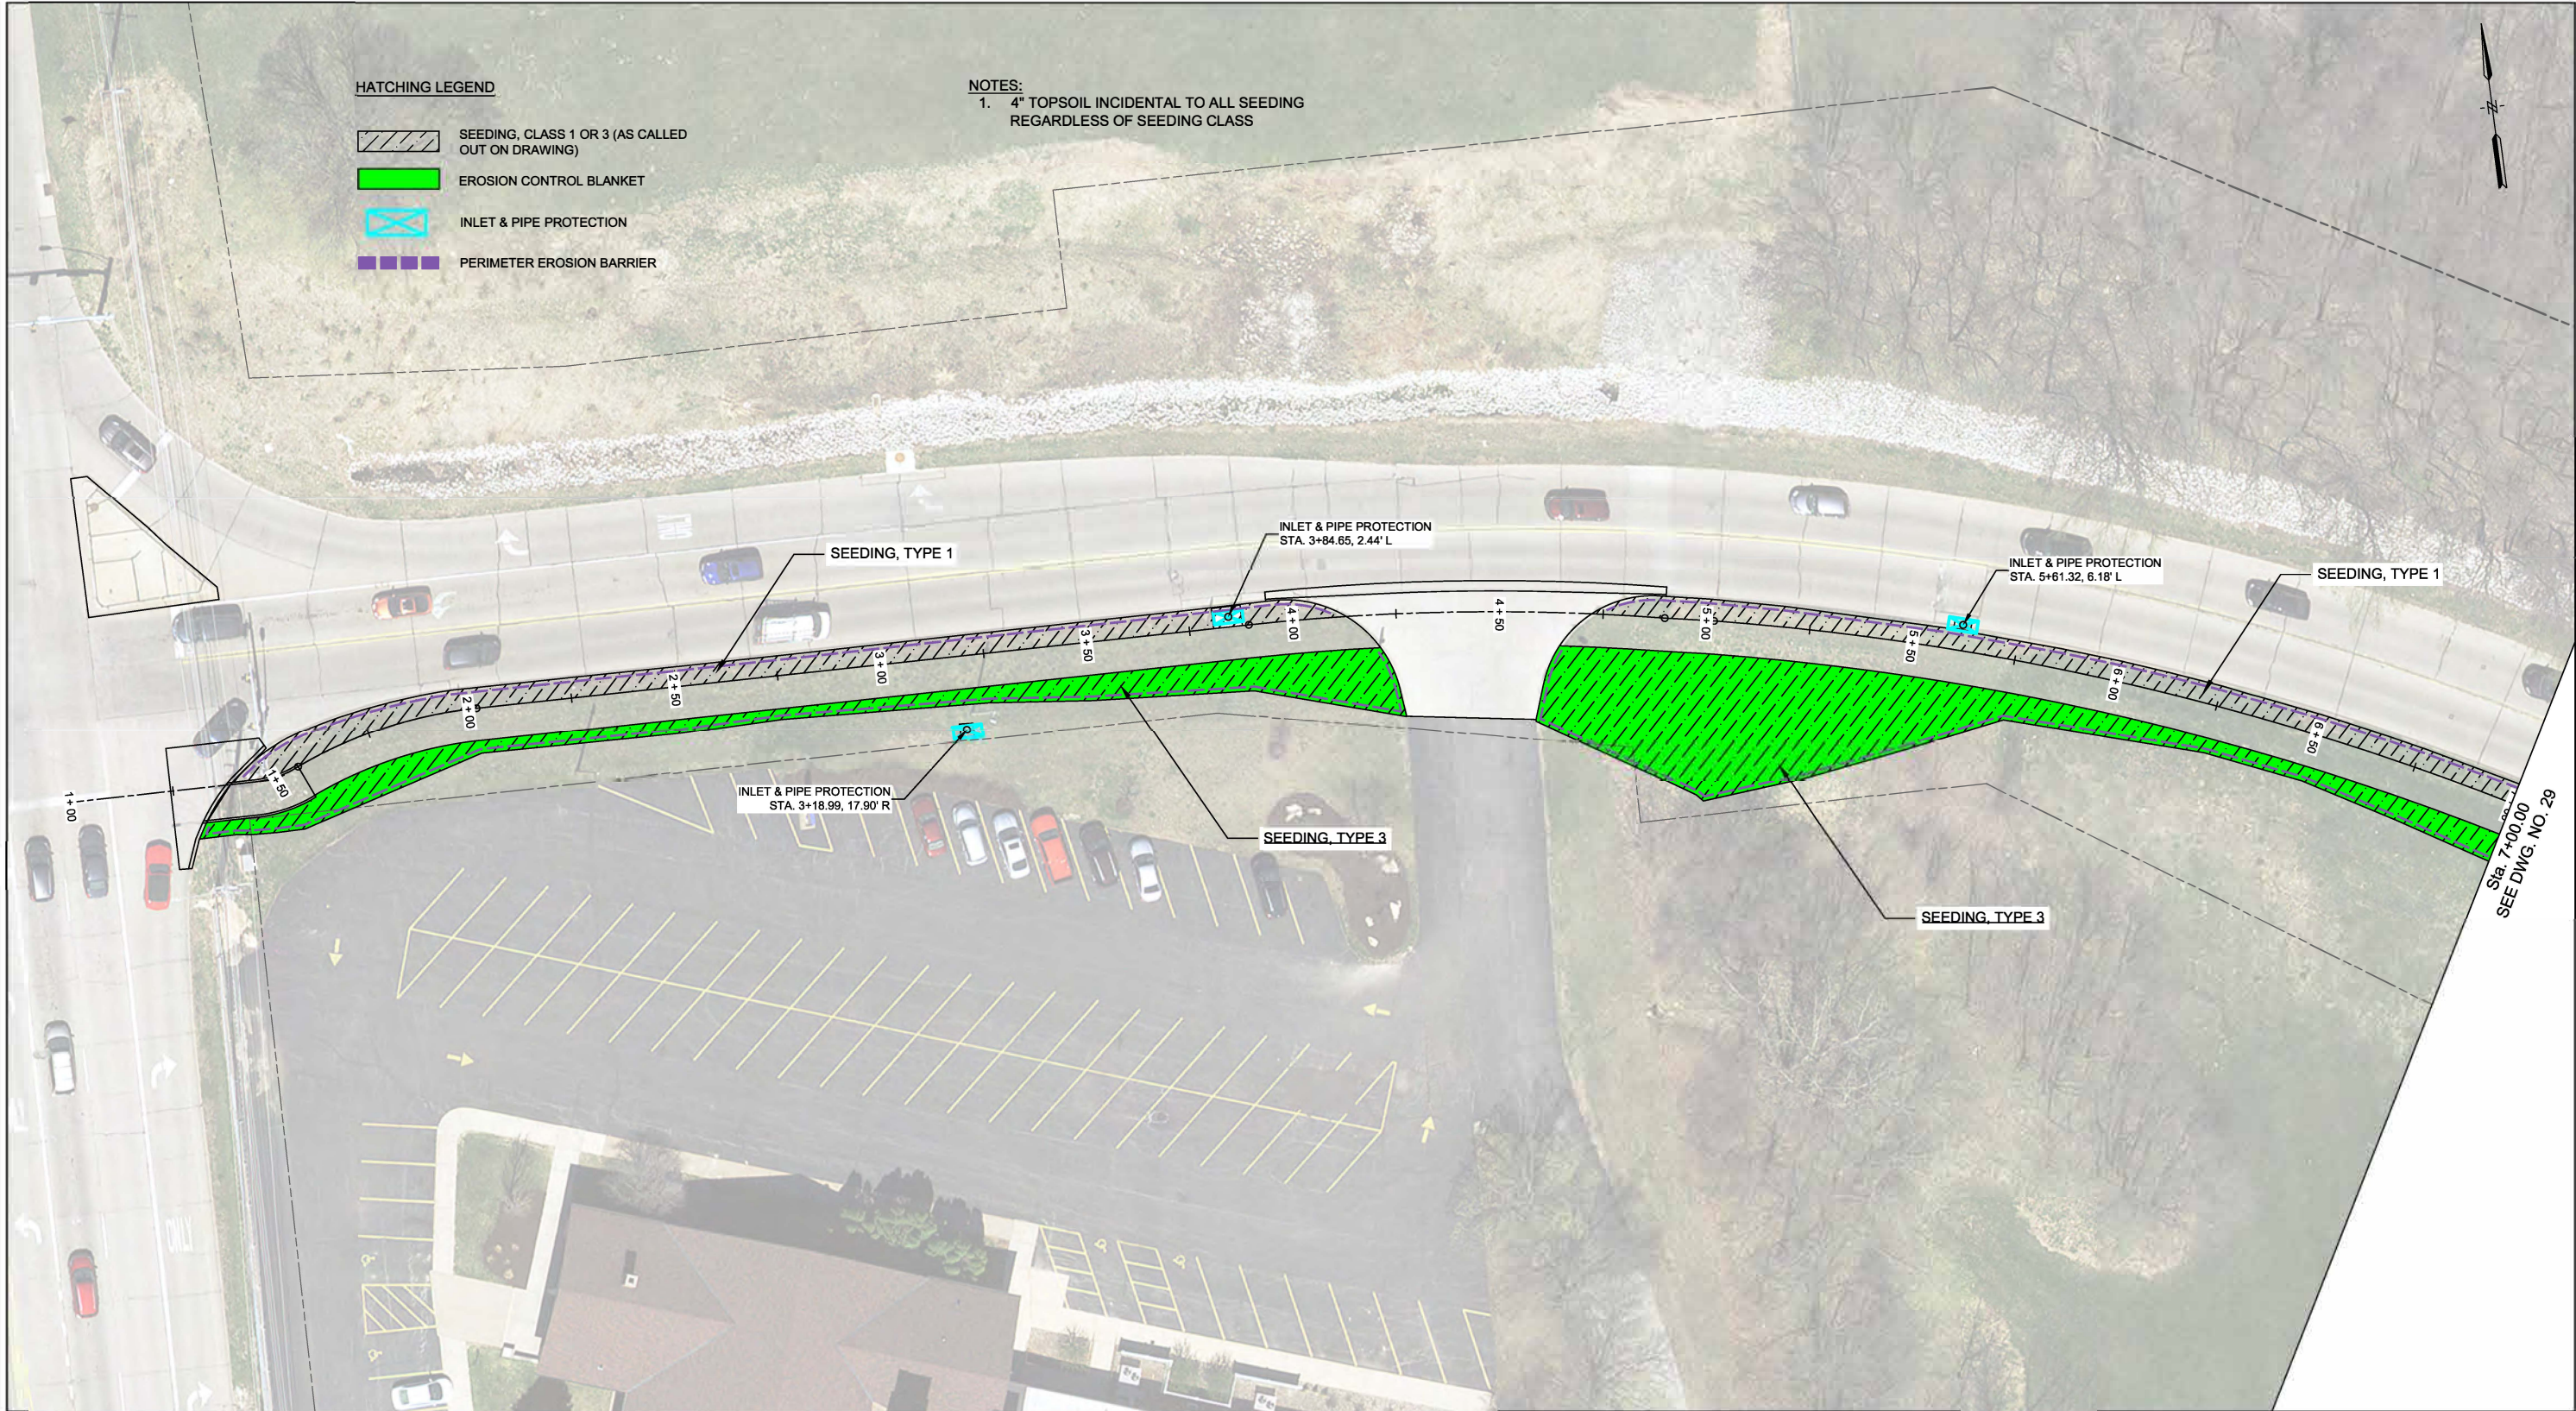

CITY OF MOLINE
PUBLIC WORKS DEPARTMENT
ENGINEERING DIVISION
(309) 524-2350
3635 4TH AVENUE, MOLINE, IL 61265



1800 5th Avenue
Rock Island, IL 61201
309-786-7590

36TH AVENUE BIKE PATH

FROM 7TH TO 13TH STREET
EROSION CONTROL PLAN

DATE	REVISION



NORTH


SCALED FOR
11"X17" PAPER
0 20' 40'
SCALE: 1" = 40'

Date **3-21-2025**
Project **#3205**
Designer **EWL**

SHEET
28
OF
70

PLOTTED: Tuesday, March 25, 2025 11:31:23 AM

X-REFS: 3205 Aerial-Moline & 3205 Survey IL-83W & 3205 Parcels
FILE PATH: C:\CIVIL 3D PROJECTS\MOLINE 3205 36TH AVENUE BIKE PATH DRAWINGS\3205 SEWER & UTILITIES

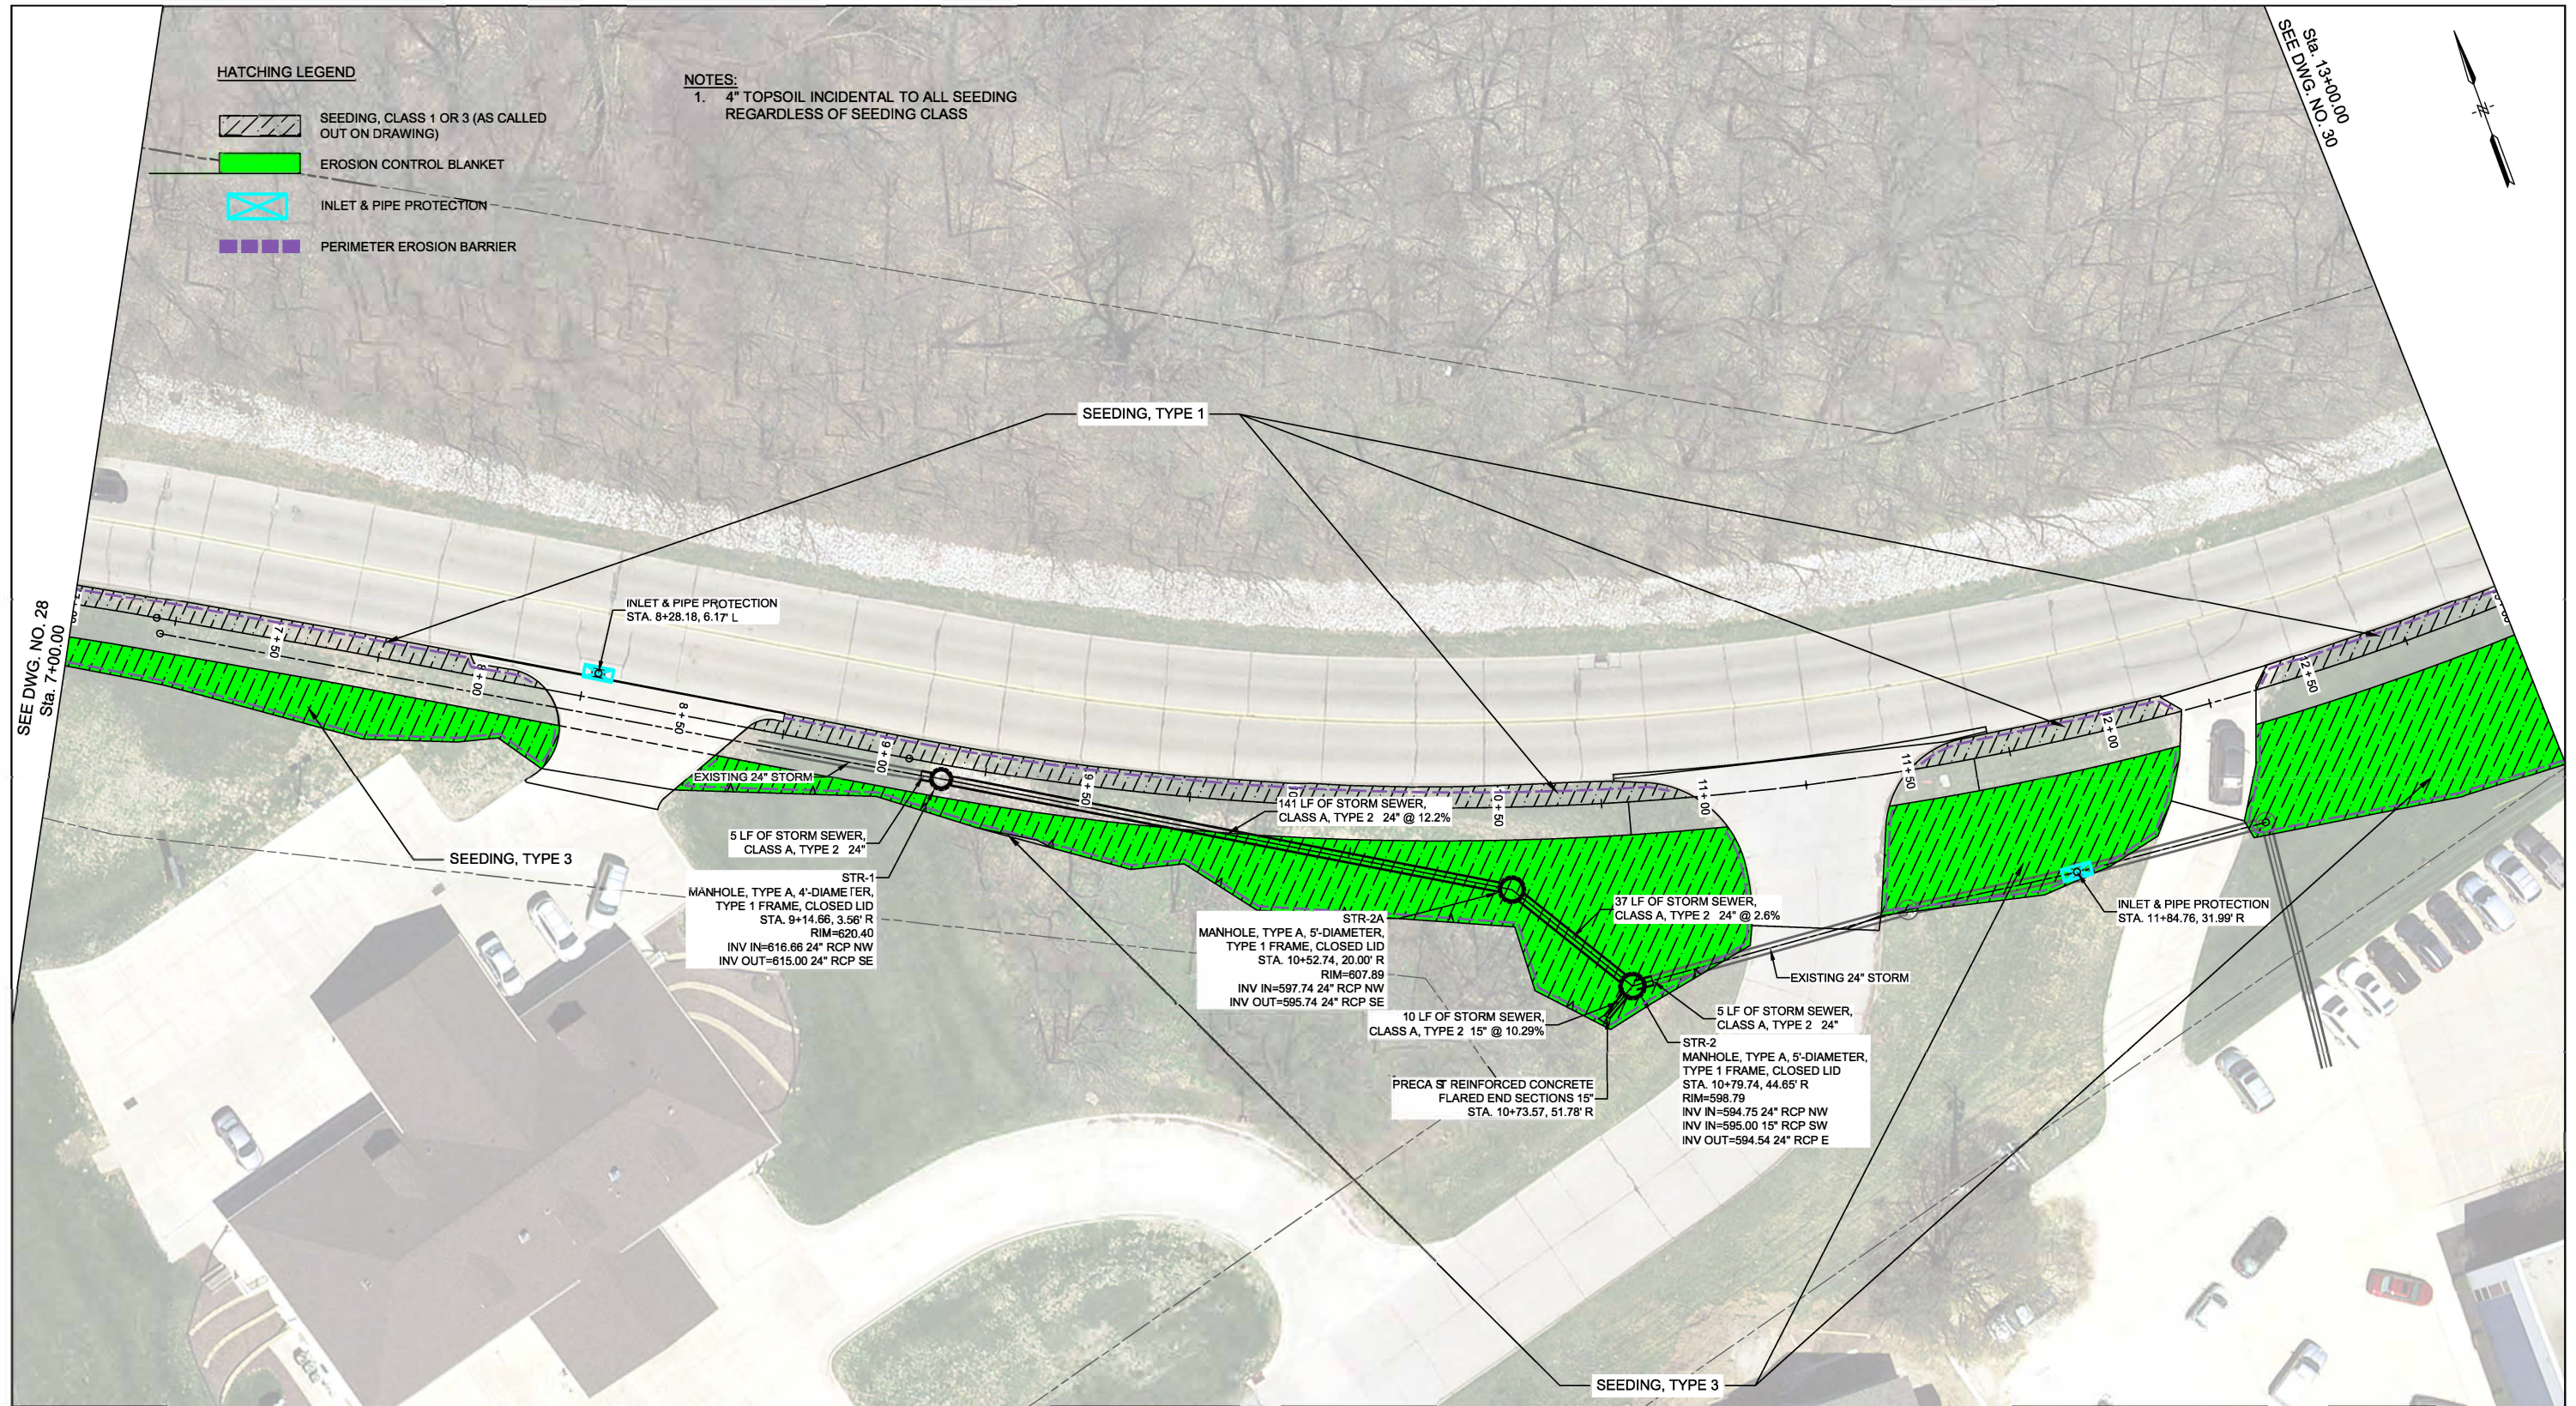



CITY OF MOLINE
PUBLIC WORKS DEPARTMENT
ENGINEERING DIVISION
(309) 524-2350
3635 4TH AVENUE, MOLINE, IL 61265



1800 5th Avenue
Rock Island, IL 61201
309-786-7590

36TH AVENUE BIKE PATH

FROM 7TH TO 13TH STREET
EROSION CONTROL PLAN

DATE	REVISION



NORTH

SCALED FOR
11"X17" PAPER


0 20' 40'

SCALE: 1" = 40'

Date	3-21-2025	SHEET 29 OF 70
Project	#3205	
Designer	EWL	

PLOTTED: Tuesday, March 25, 2025 11:31:28 AM

X-REFS: 3205 Aerial-Moline & 3205 Survey IL-83W & 3205 Parcels
FILE PATH: C:\CIVIL 3D PROJECTS\MOLINE 3205 36TH AVENUE BIKE PATH DRAWINGS\3205 SEWER & UTILITIES

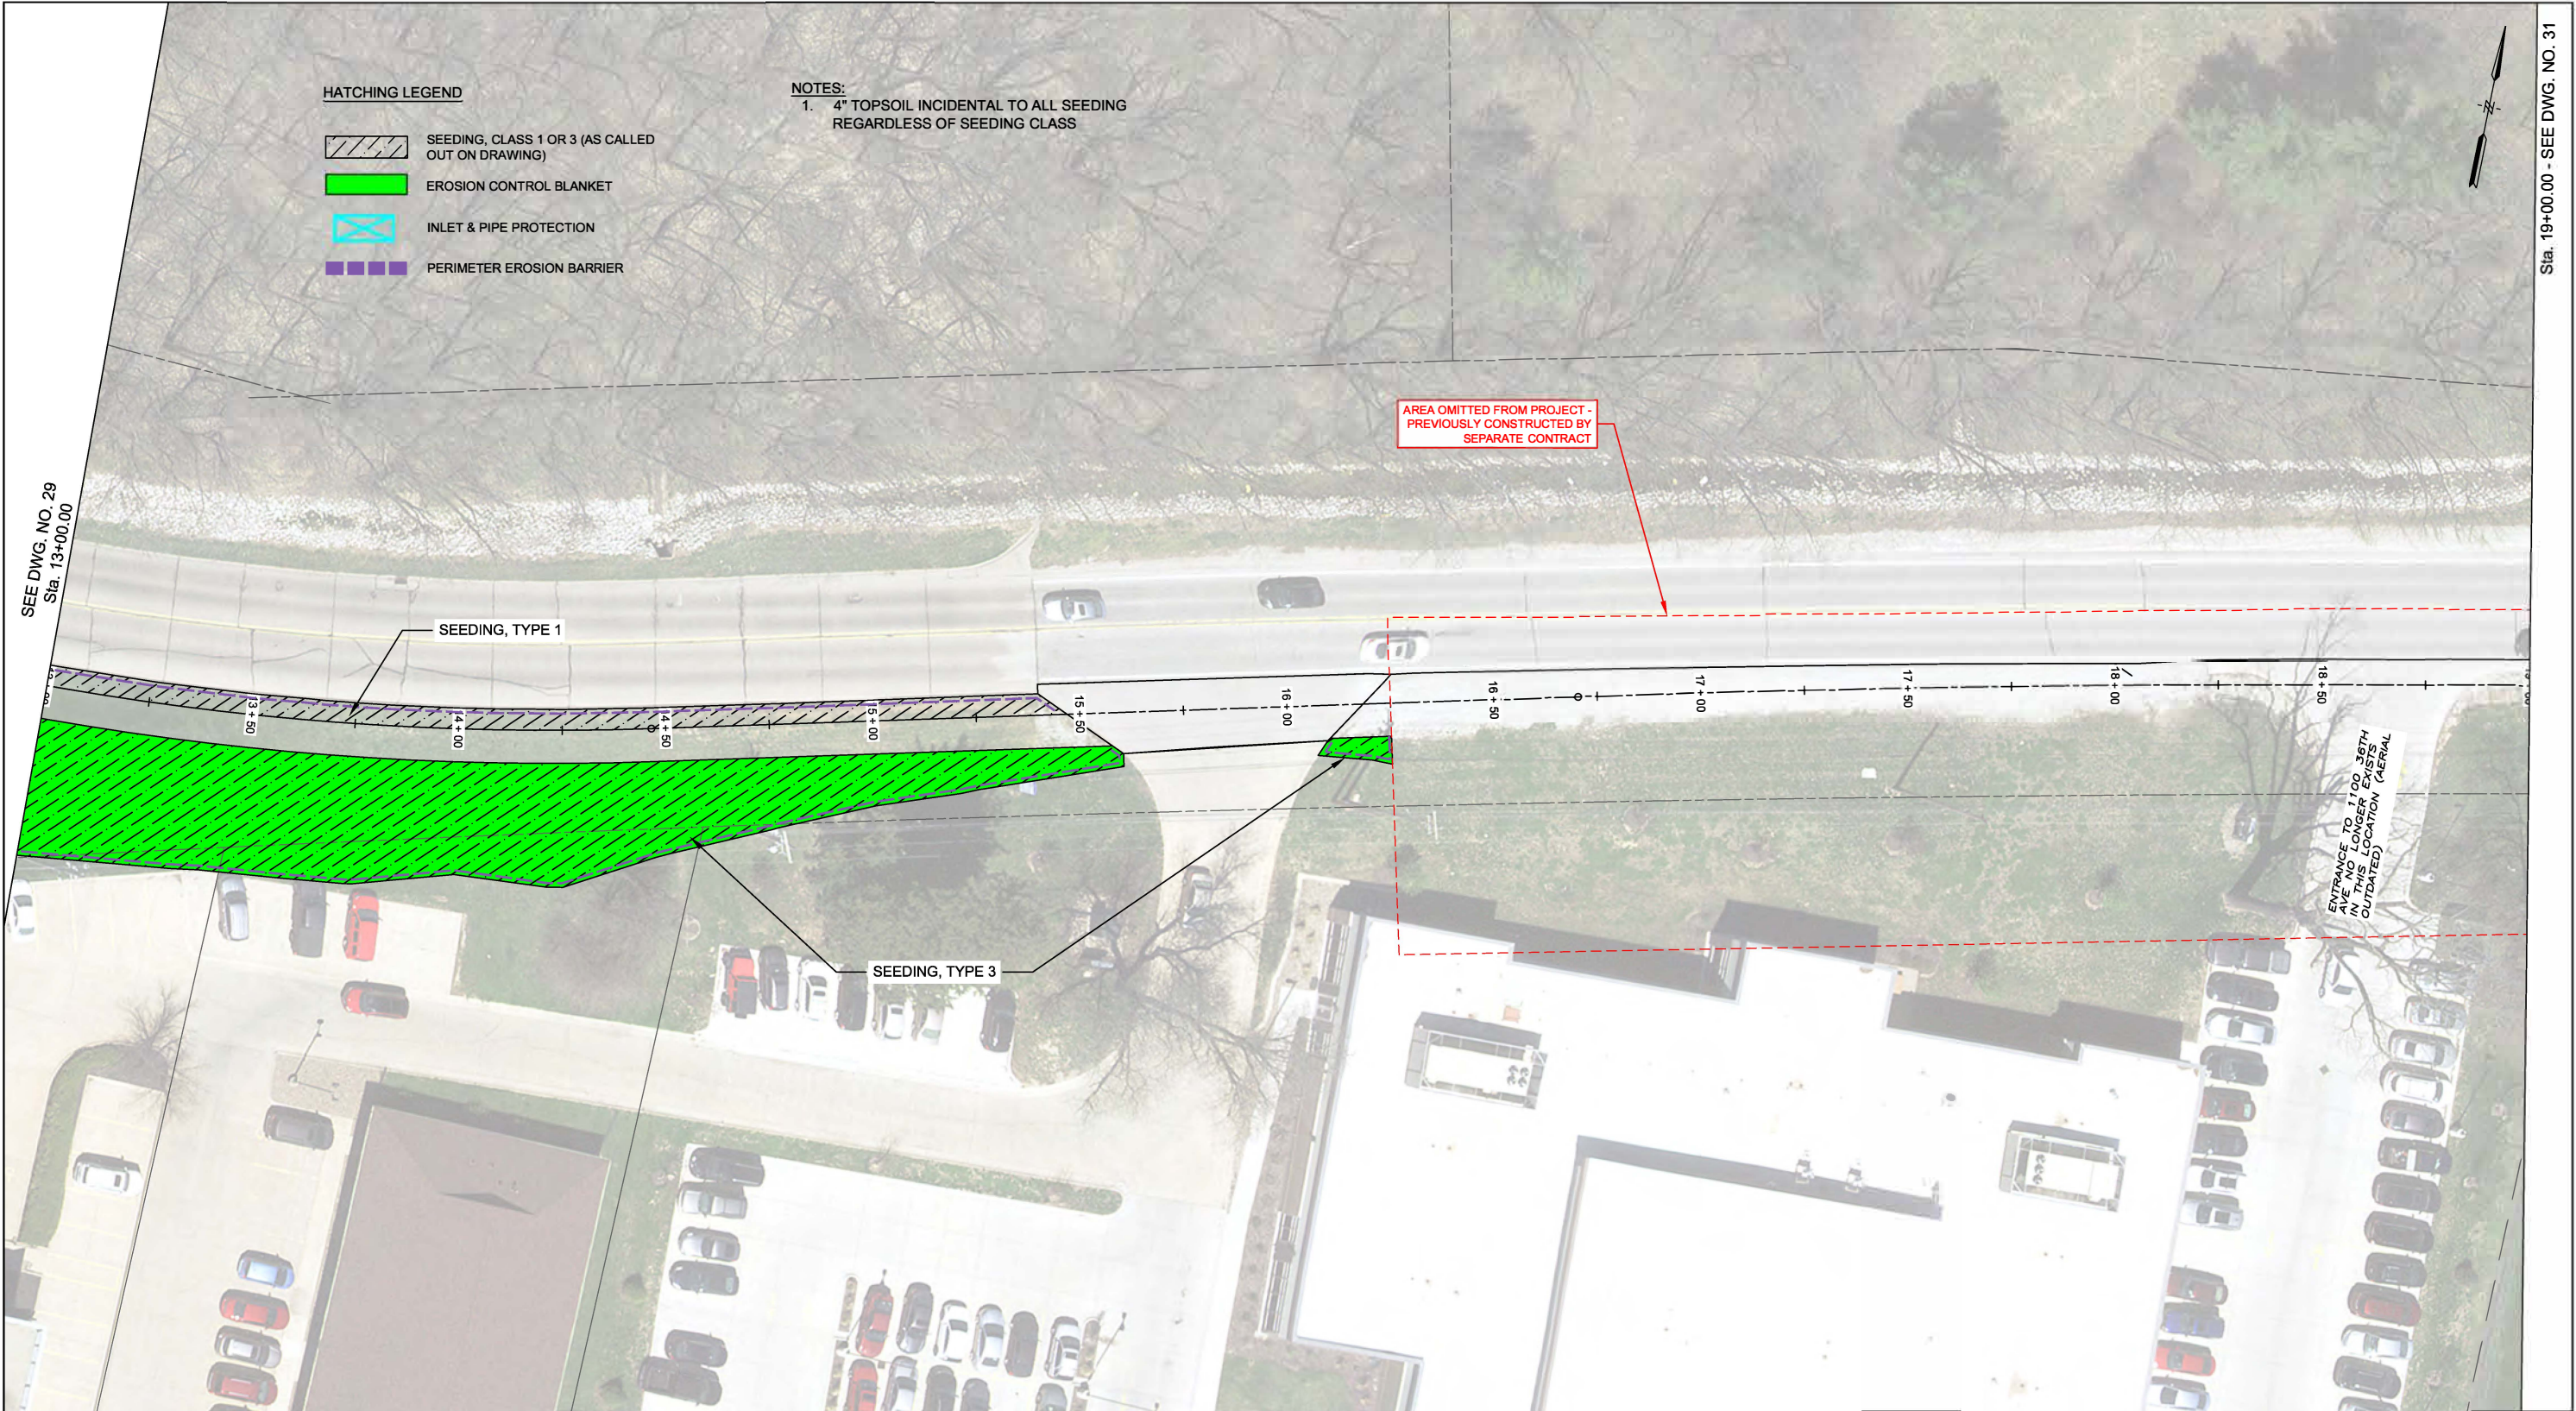

CITY OF MOLINE
PUBLIC WORKS DEPARTMENT
ENGINEERING DIVISION
(309) 524-2350
3635 4TH AVENUE, MOLINE, IL 61265



1800 5th Avenue
Rock Island, IL 61201
309-786-7590

36TH AVENUE BIKE PATH

FROM 7TH TO 13TH STREET
EROSION CONTROL PLAN

DATE	REVISION



NORTH


SCALED FOR
11"X17" PAPER
0 20' 40'
SCALE: 1" = 40'

Date **3-21-2025**
Project **#3205**
Designer **EWL**

SHEET
30
OF
70

PLOTTED: Tuesday, March 25, 2025 11:31:33 AM

X-REFS: 3205 Aerial-Moline & 3205 Survey IL-83W & 3205 Parcels
FILE PATH: C:\CIVIL 3D PROJECTS\MOLINE 3205 36TH AVENUE BIKE PATH\DRAWINGS\3205 SEWER & UTILITIES

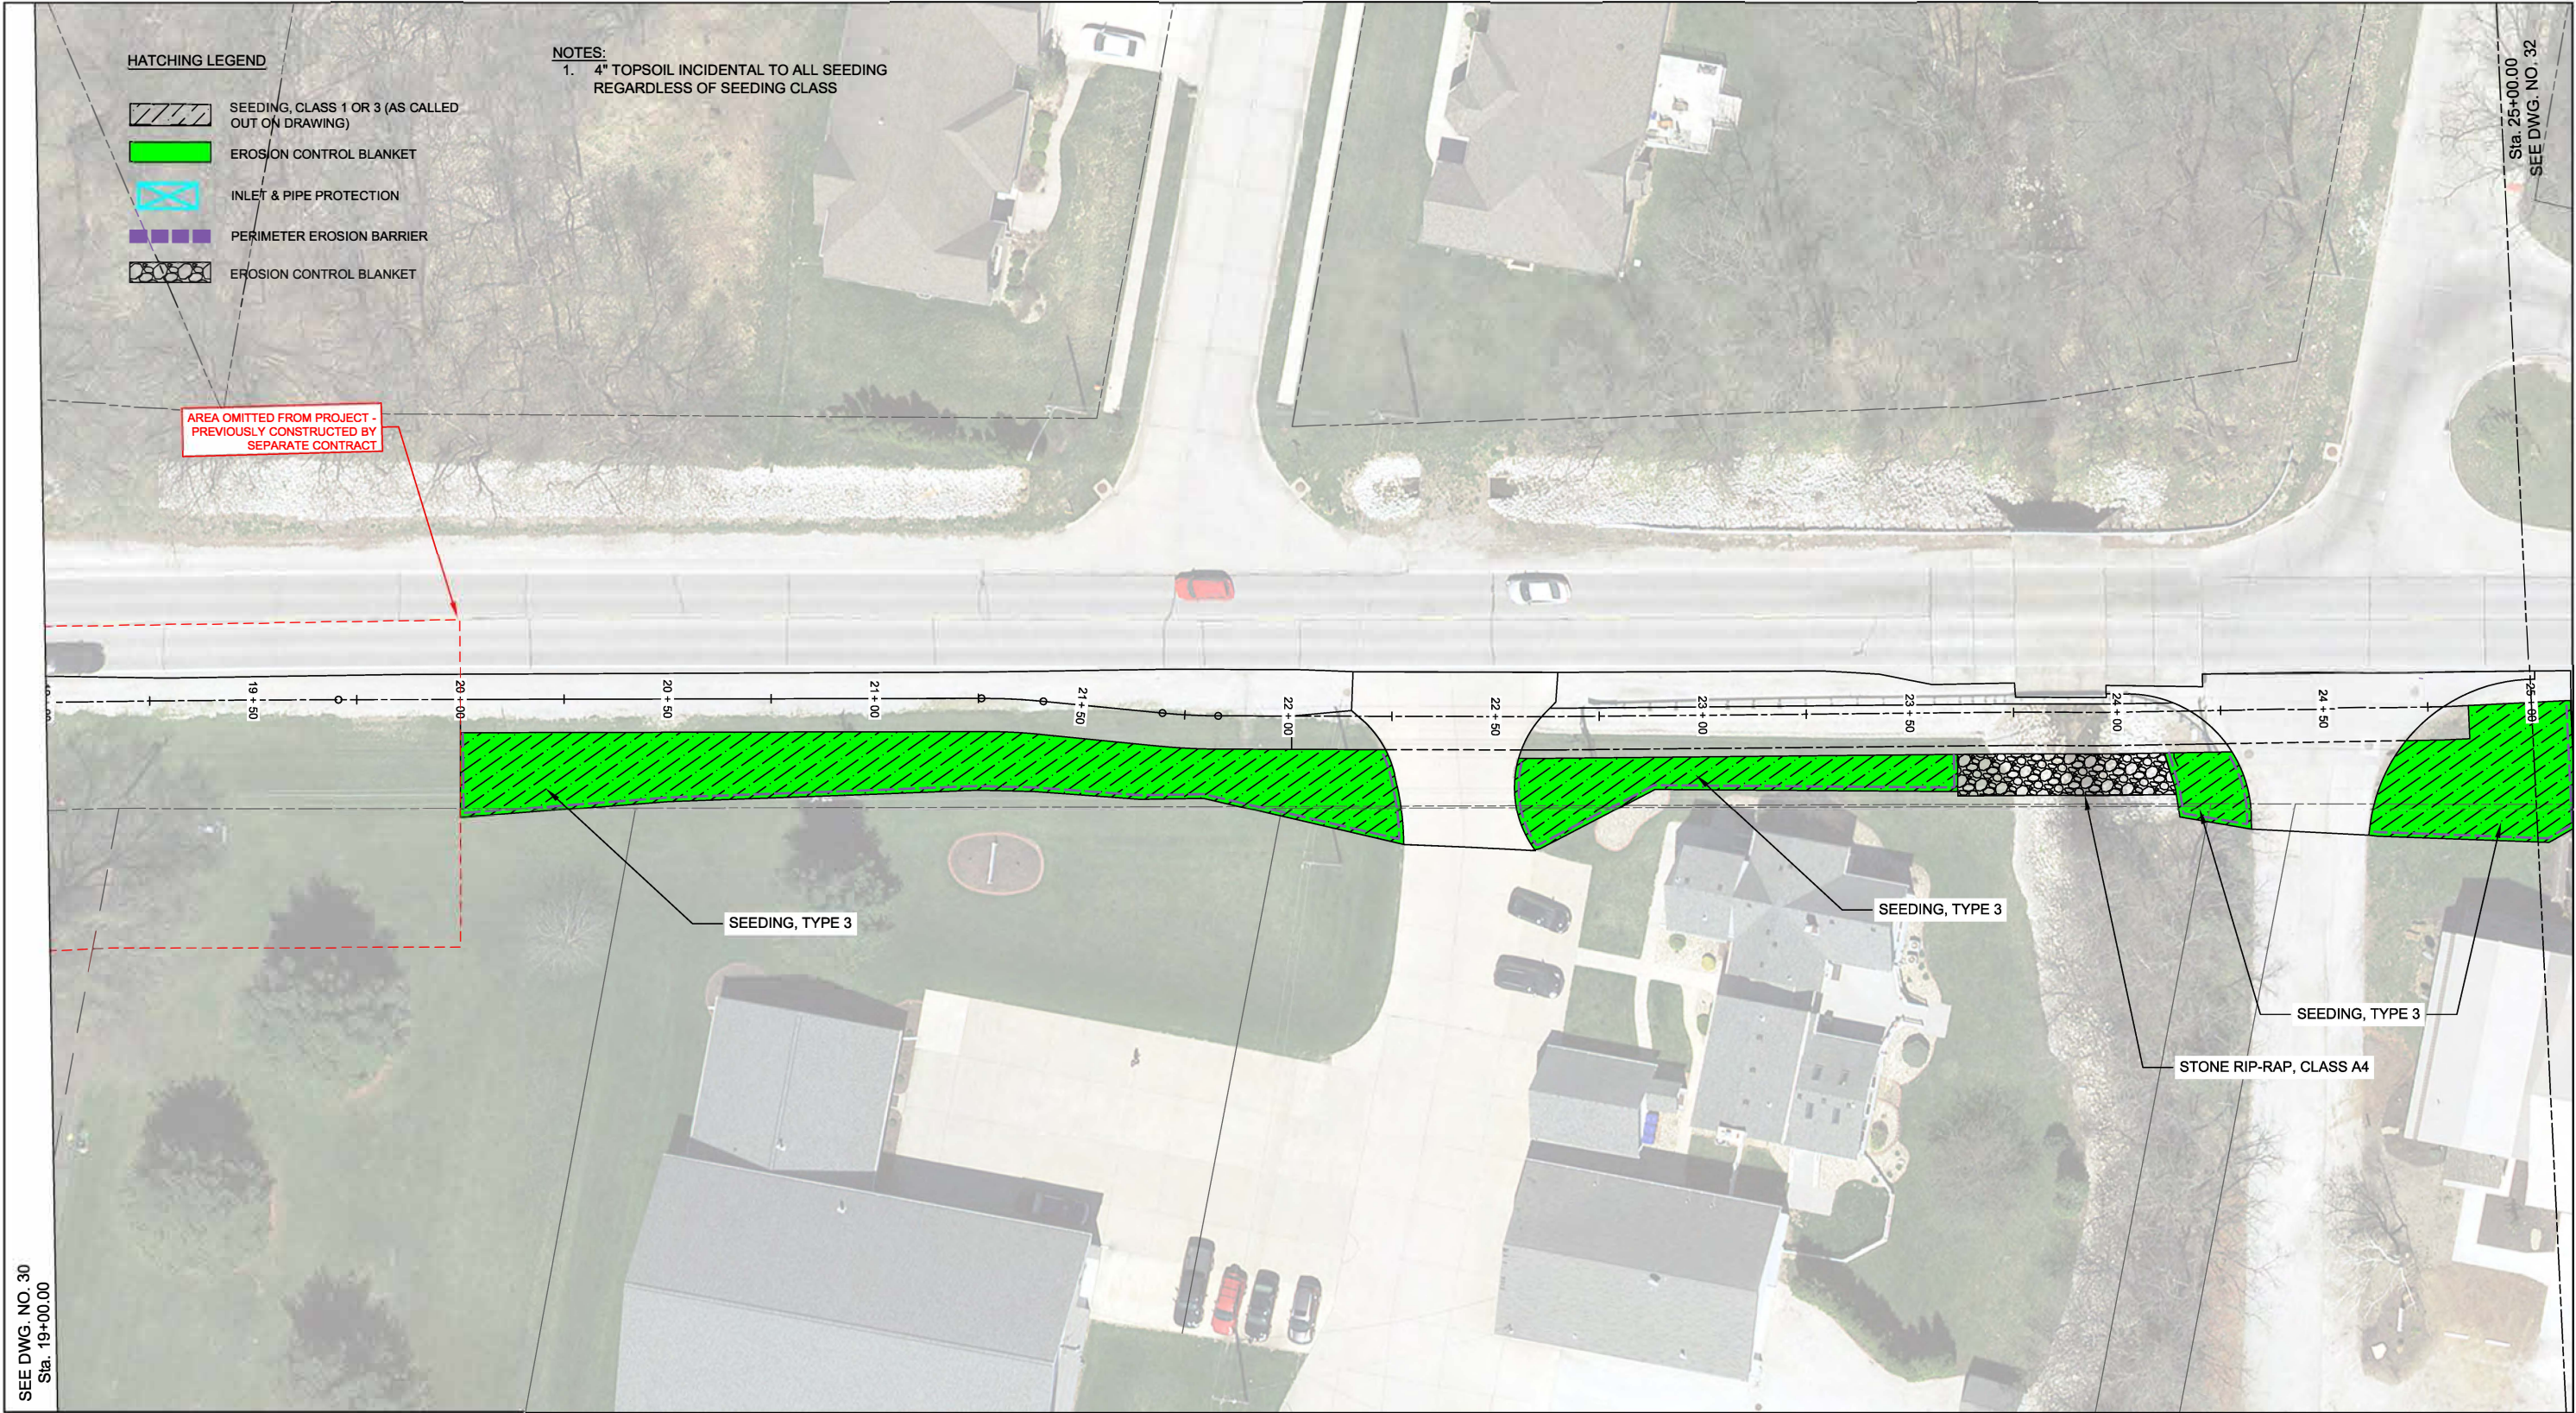

CITY OF MOLINE
PUBLIC WORKS DEPARTMENT
ENGINEERING DIVISION
(309) 524-2350
3635 4TH AVENUE, MOLINE, IL 61265



1800 5th Avenue
Rock Island, IL 61201
309-766-7590

36TH AVENUE BIKE PATH

FROM 7TH TO 13TH STREET
EROSION CONTROL PLAN

DATE	REVISION



NORTH


SCALED FOR
11"X17" PAPER
0 20' 40'
SCALE: 1" = 40'

Date **3-21-2025**
Project **#3205**
Designer **EWL**

SHEET
31
OF
70

PLOTTED: Tuesday, March 25, 2025 11:31:39 AM

X-REFS: 3205 Aerial-Moline & 3205 Survey IL-83W & 3205 Parcels
FILE PATH: C:\CIVIL 3D PROJECTS\MOLINE 3205 38TH AVENUE BIKE PATH DRAWINGS\3205 SEWER & UTILITIES

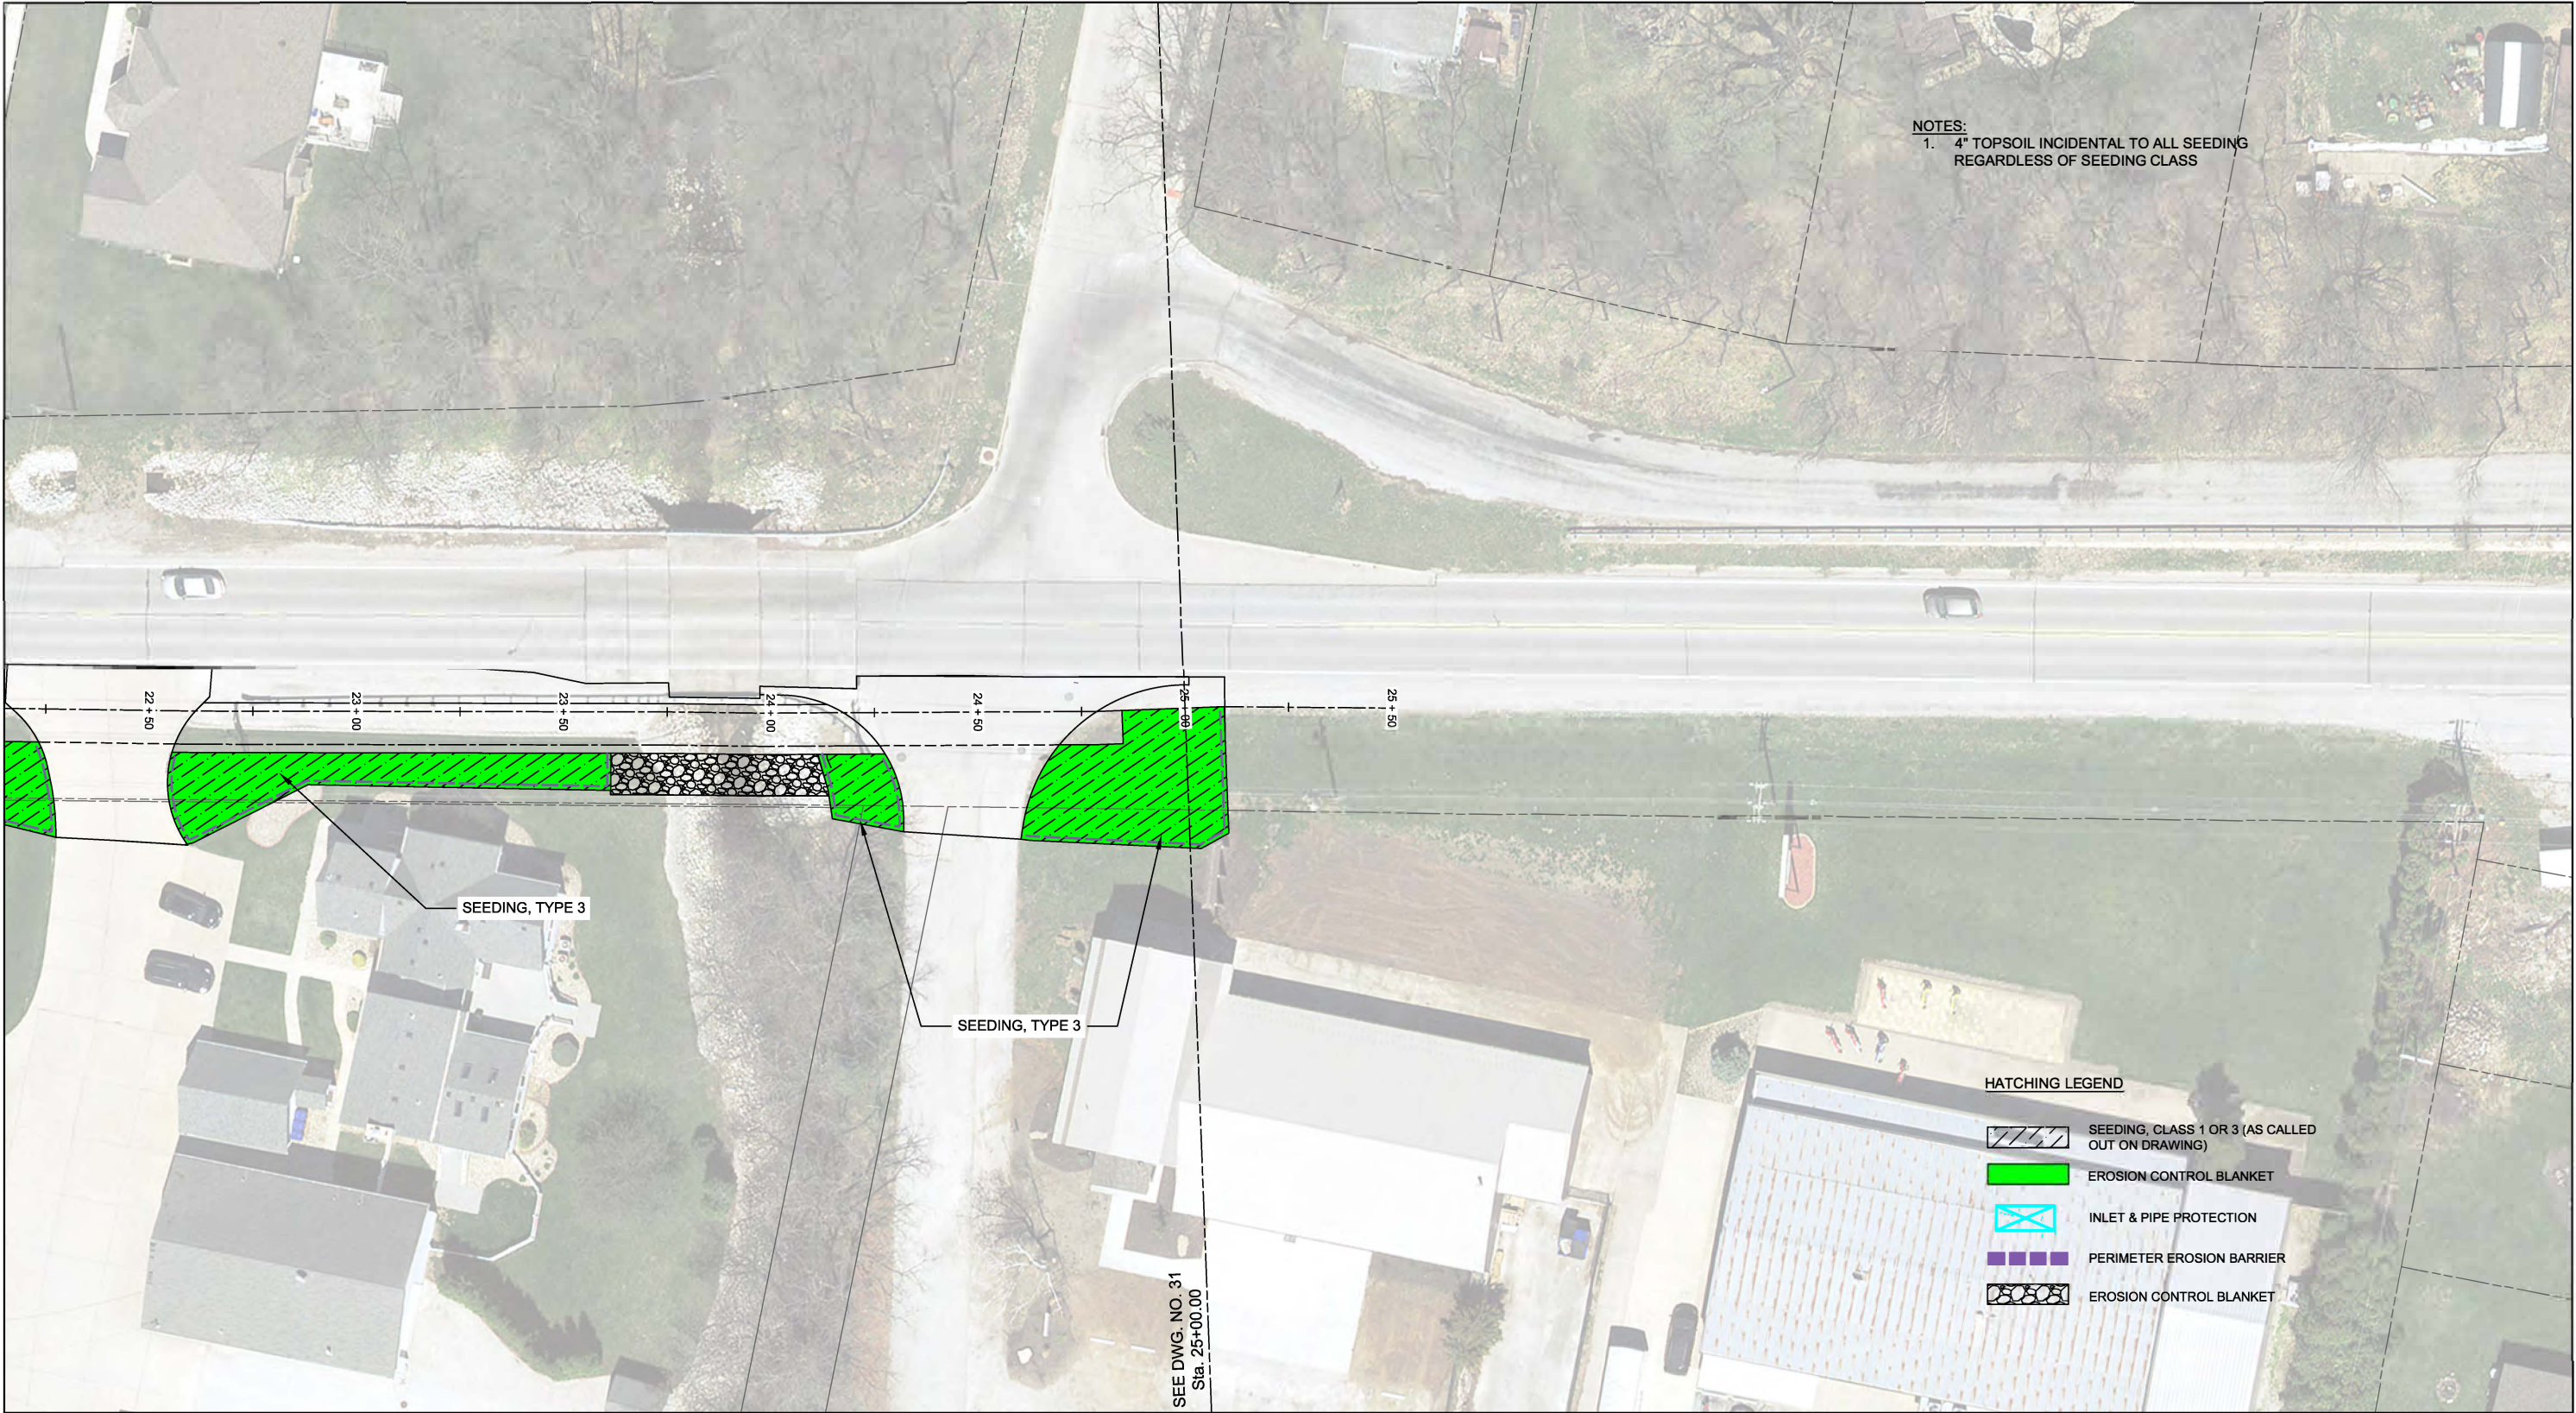

CITY OF MOLINE
PUBLIC WORKS DEPARTMENT
ENGINEERING DIVISION
(309) 524-2350
3635 4TH AVENUE, MOLINE, IL 61265



1800 5th Avenue
Rock Island, IL 61201
309-786-7590

36TH AVENUE BIKE PATH

FROM 7TH TO 13TH STREET
EROSION CONTROL PLAN

DATE	REVISION



NORTH







SCALED FOR
11"X17" PAPER
0 20' 40'
SCALE: 1" = 40'

Date **3-21-2025**
Project **#3205**
Designer **EWL**

SHEET
32
OF
70

PLOTTED: Tuesday, March 25, 2025 12:57:58 PM

X-REFS: 3205 Aerial-Moline & 3205 Survey IL-83W & 3205 Parcels
 FILE PATH: C:\CIVIL 3D PROJECTS\MOLINE 3205 36TH AVENUE BIKE PATH\DRAWINGS\3205 DESIGN - EARTHWORK

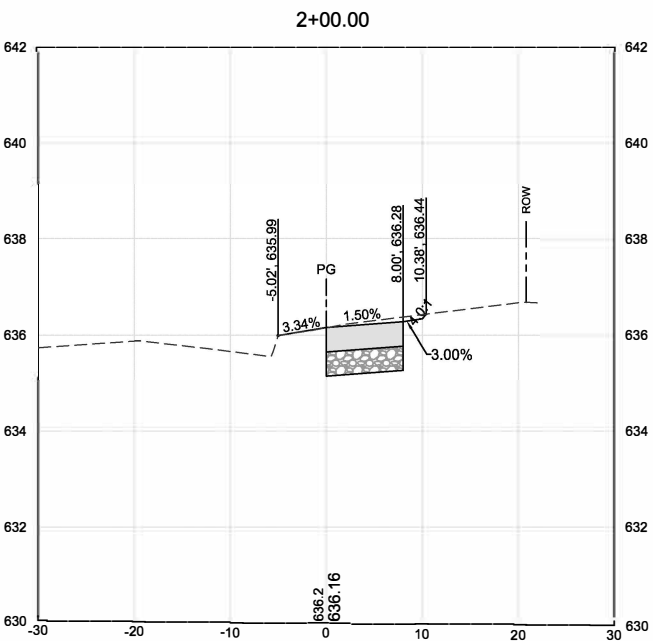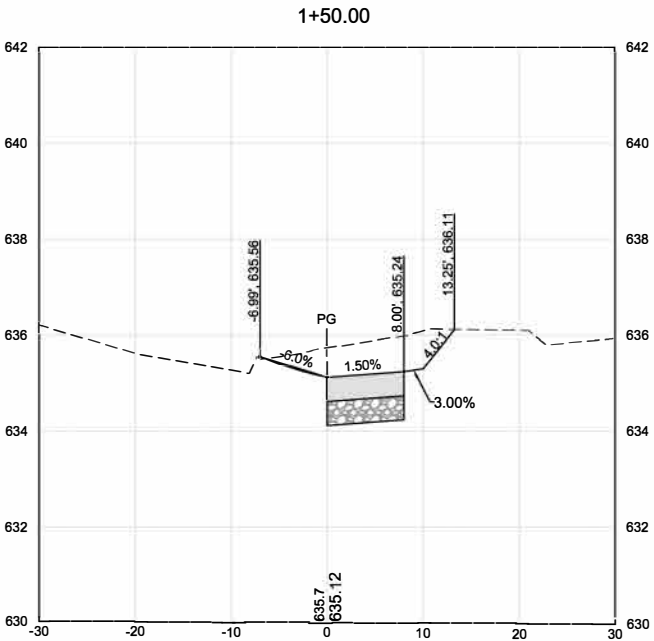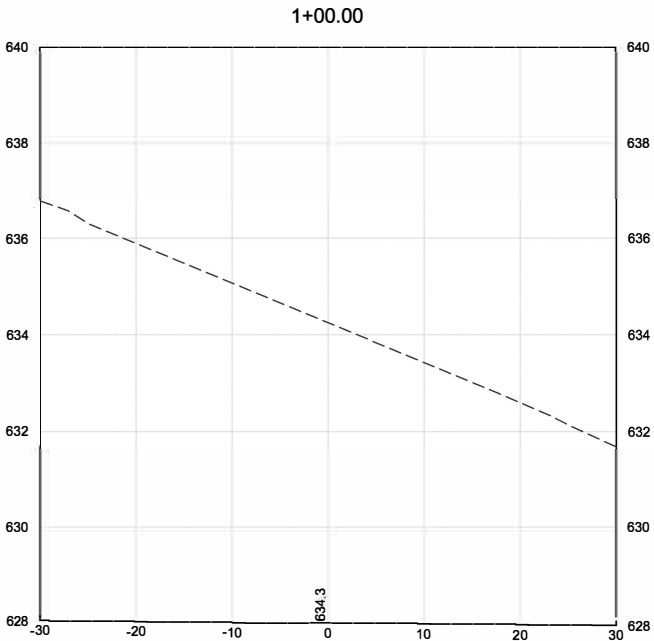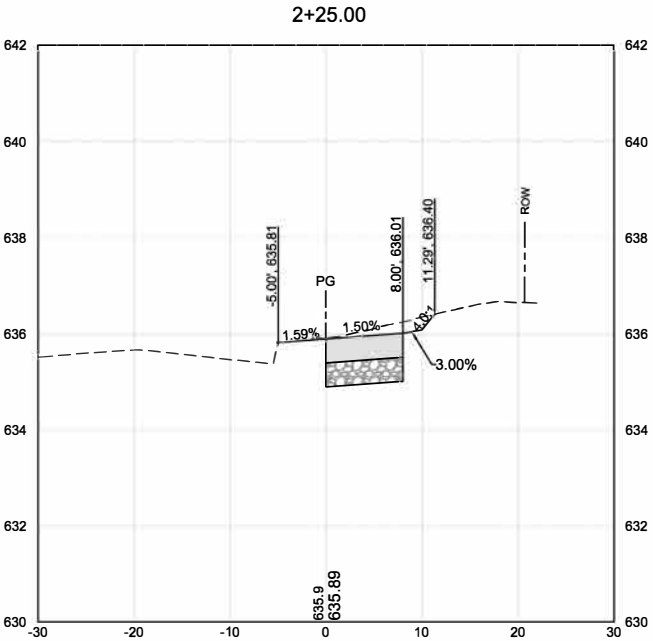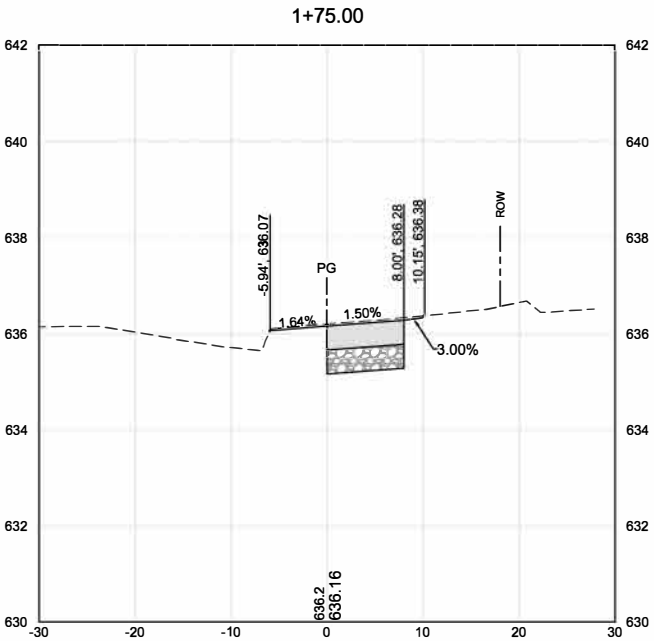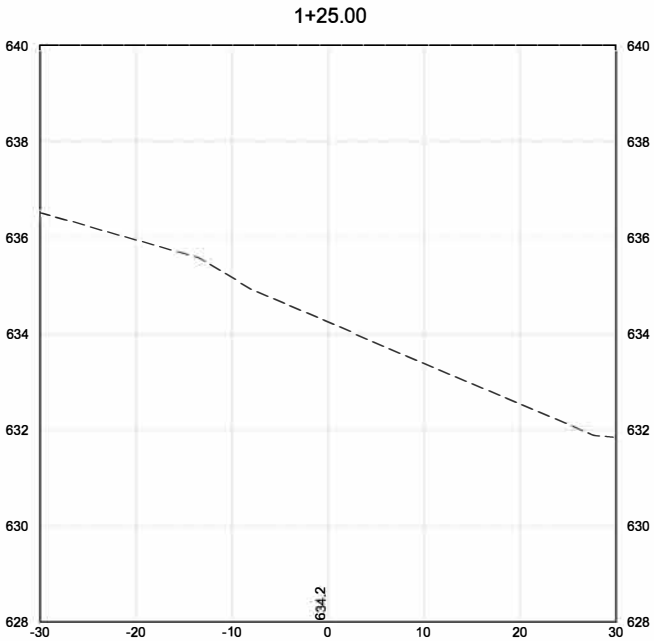

CITY OF MOLINE
 PUBLIC WORKS DEPARTMENT
 ENGINEERING DIVISION
 (309) 524-2350
 3635 4TH AVENUE, MOLINE, IL 61265



1800 5th Avenue
 Rock Island, IL 61201
 309-786-7590

36TH AVENUE BIKE PATH
 FROM 7TH TO 13TH STREET
 CROSS SECTIONS

DATE	REVISION



NORTH

SCALED FOR
 11"X17" PAPER









SCALE: --

Date **3-21-2025**
 Project **#3205**
 Designer **EWL**

SHEET
33
 OF
70

PLOTTED: Tuesday, March 25, 2025 12:58:18 PM

X-REFS: 3205 Aerial-Moline & 3205 Survey IL-83W & 3205 Parcels
FILE PATH: C:\CIVIL 3D PROJECTS\MOLINE 3205 36TH AVENUE BIKE PATH\DRAWINGS\3205 DESIGN - EARTHWORK

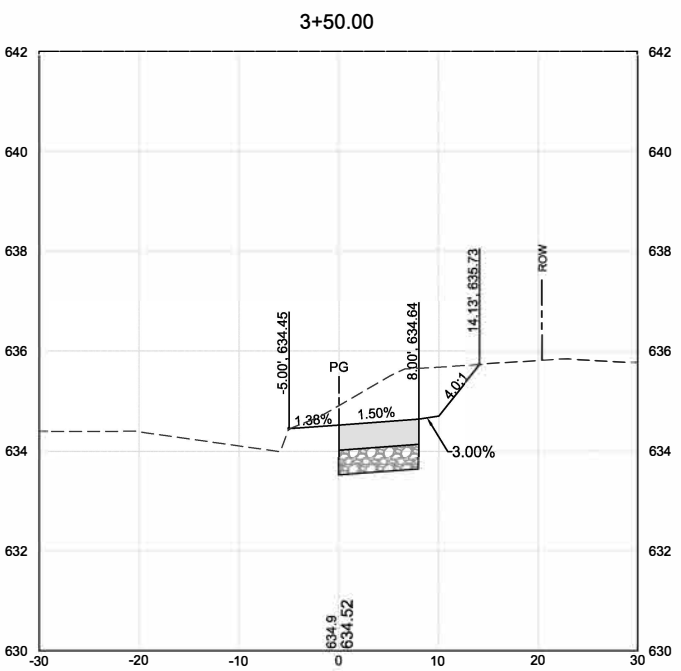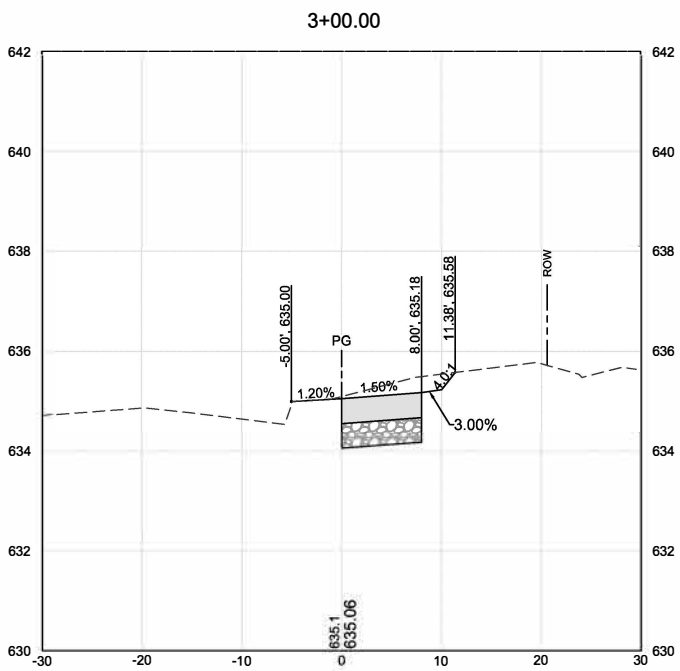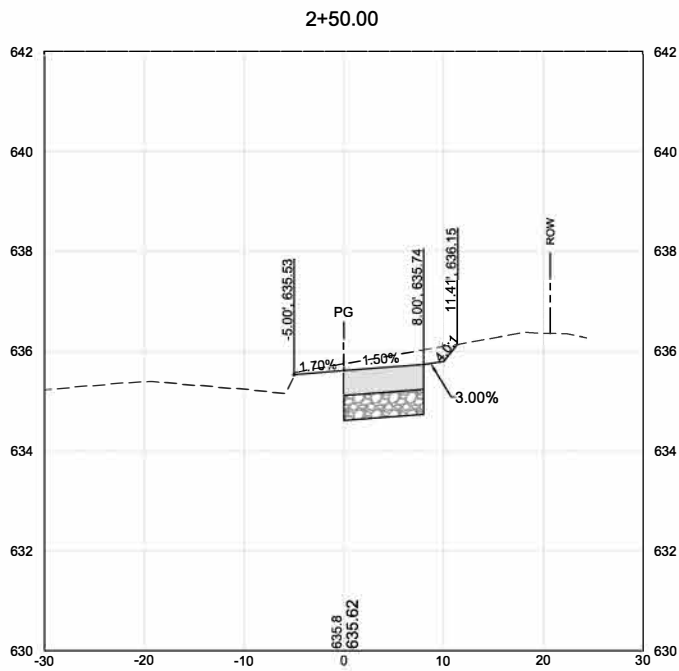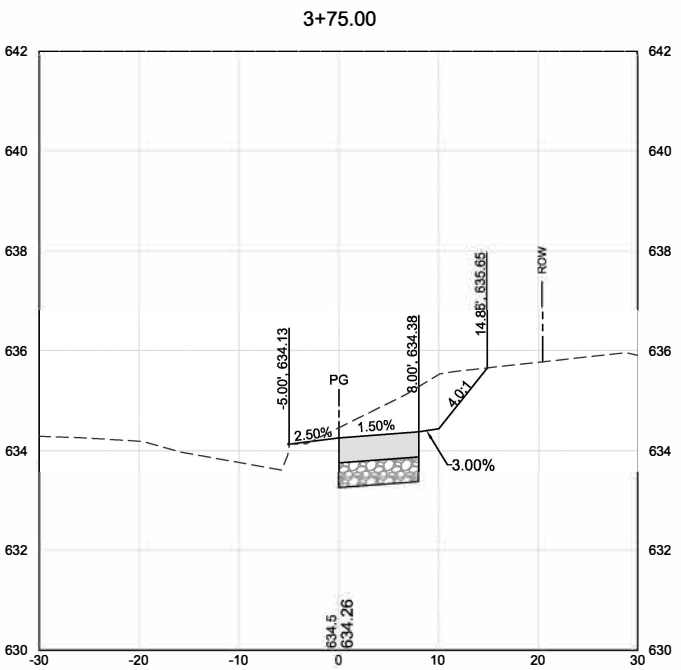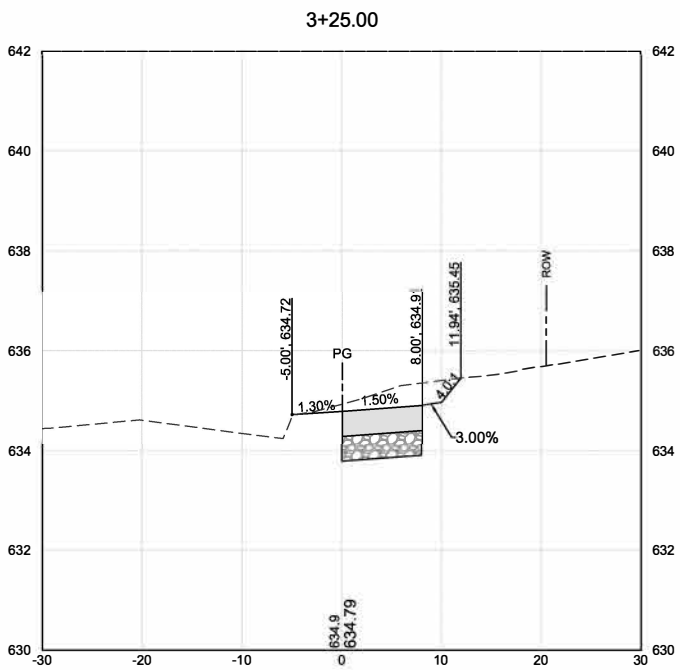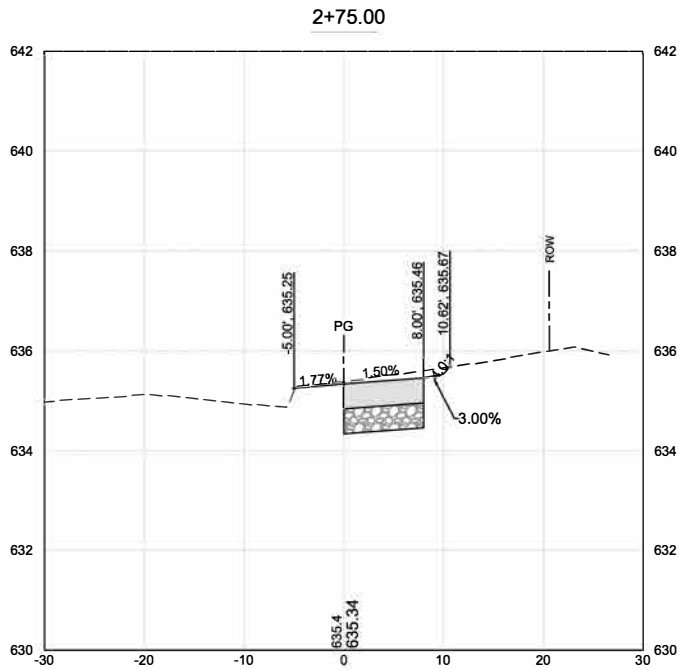

CITY OF MOLINE
PUBLIC WORKS DEPARTMENT
ENGINEERING DIVISION
(309) 524-2350
3635 4TH AVENUE, MOLINE, IL 61265



1800 5th Avenue
Rock Island, IL 61201
309-786-7590

36TH AVENUE BIKE PATH

FROM 7TH TO 13TH STREET

CROSS SECTIONS

DATE	REVISION



NORTH







SCALED FOR
11"X17" PAPER



SCALE: --

Date **3-21-2025**
Project **#3205**
Designer **EWL**

SHEET
34
OF
70

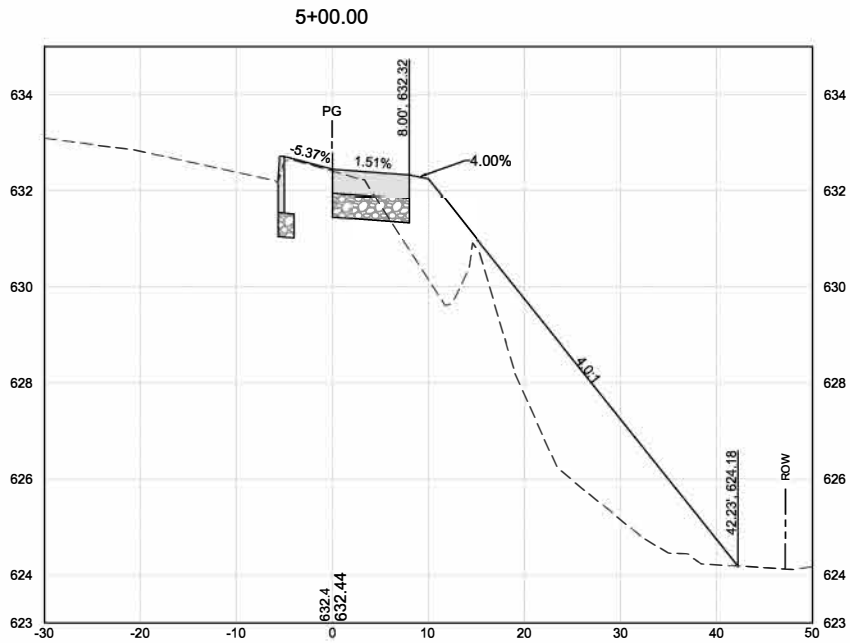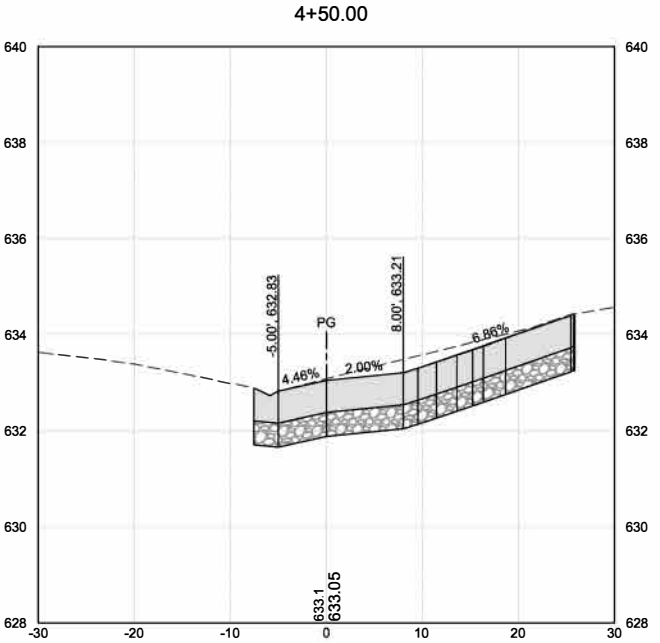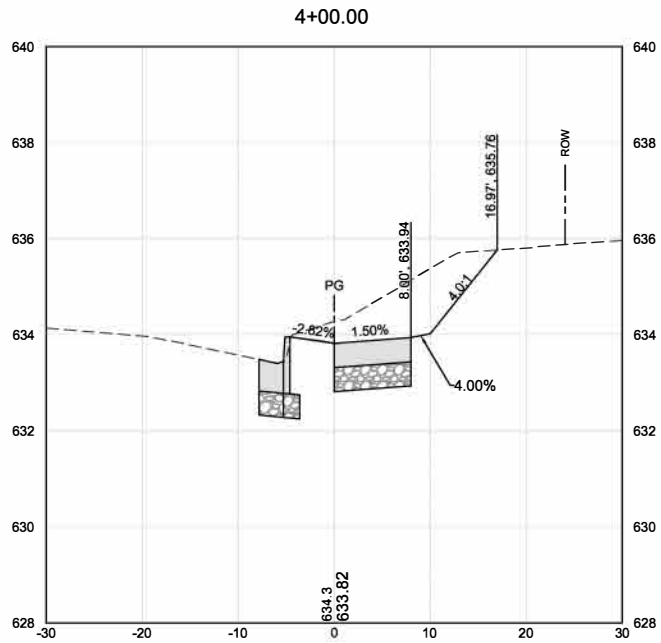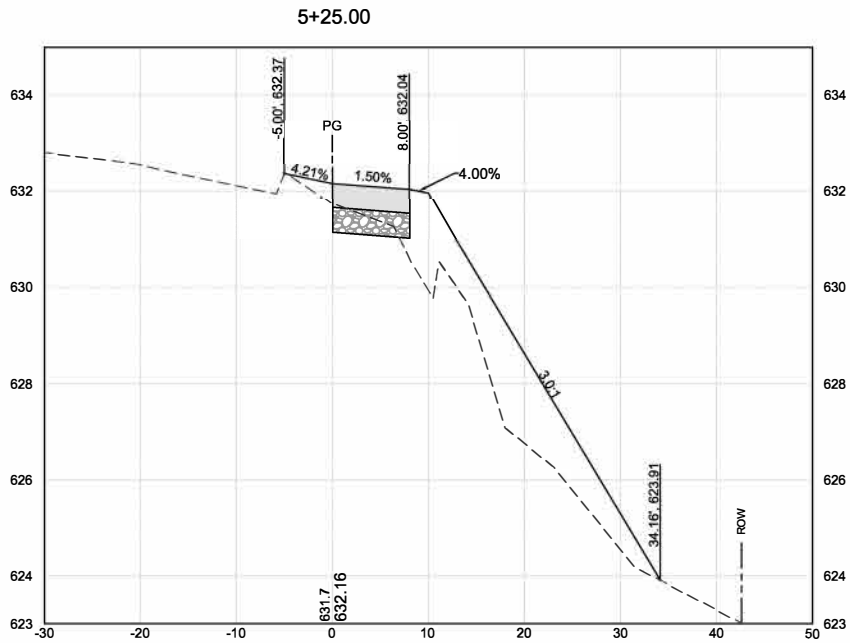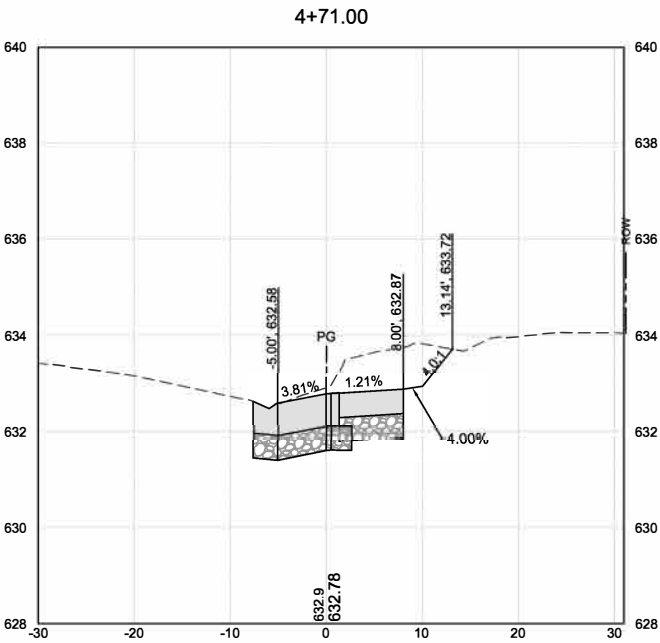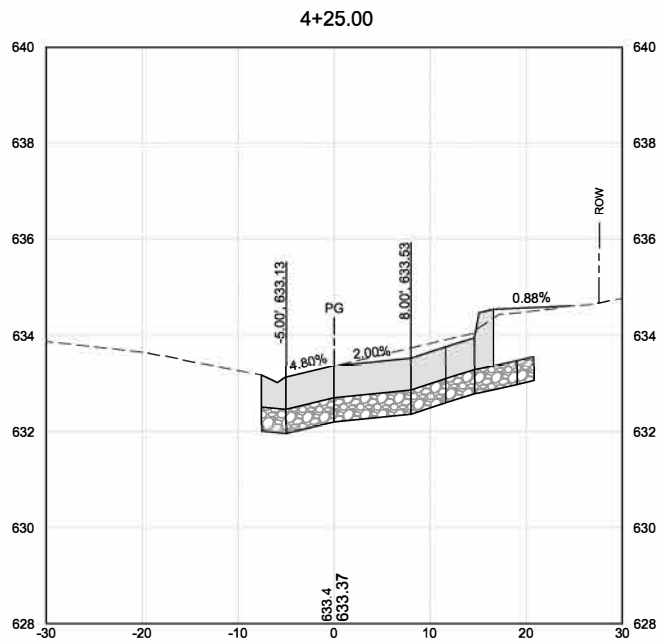

X-REFS: 3205 Aerial-Moline & 3205 Survey IL-83W & 3205 Parcels
FILE PATH: C:\CIVIL 3D PROJECTS\MOLINE 3205 36TH AVENUE BIKE PATH\DRAWINGS\DESIGN 3205 36TH AVENUE BIKE PATH\DRAWINGS\DESIGN - EARTHWORK

PLOTTED: Tuesday, March 25, 2025 12:58:31 PM



CITY OF MOLINE
PUBLIC WORKS DEPARTMENT
ENGINEERING DIVISION
(309) 524-2350
3635 4TH AVENUE, MOLINE, IL 61265



1800 5th Avenue
Rock Island, IL 61201
309-786-7590

36TH AVENUE BIKE PATH

FROM 7TH TO 13TH STREET

CROSS SECTIONS

DATE	REVISION



NORTH

SCALED FOR
11"X17" PAPER




SCALE: --

Date **3-21-2025**
Project **#3205**
Designer **EWL**

SHEET
35
OF
70

PLOTTED: Tuesday, March 25, 2025 12:58:43 PM

X-REFS: 3205 Aerial-Moline & 3205 Survey IL-83W & 3205 Parcels
 FILE PATH: C:\CIVIL 3D PROJECTS\MOLINE 3205 36TH AVENUE BIKE PATH\DRAWINGS\3205 DESIGN - EARTHWORK

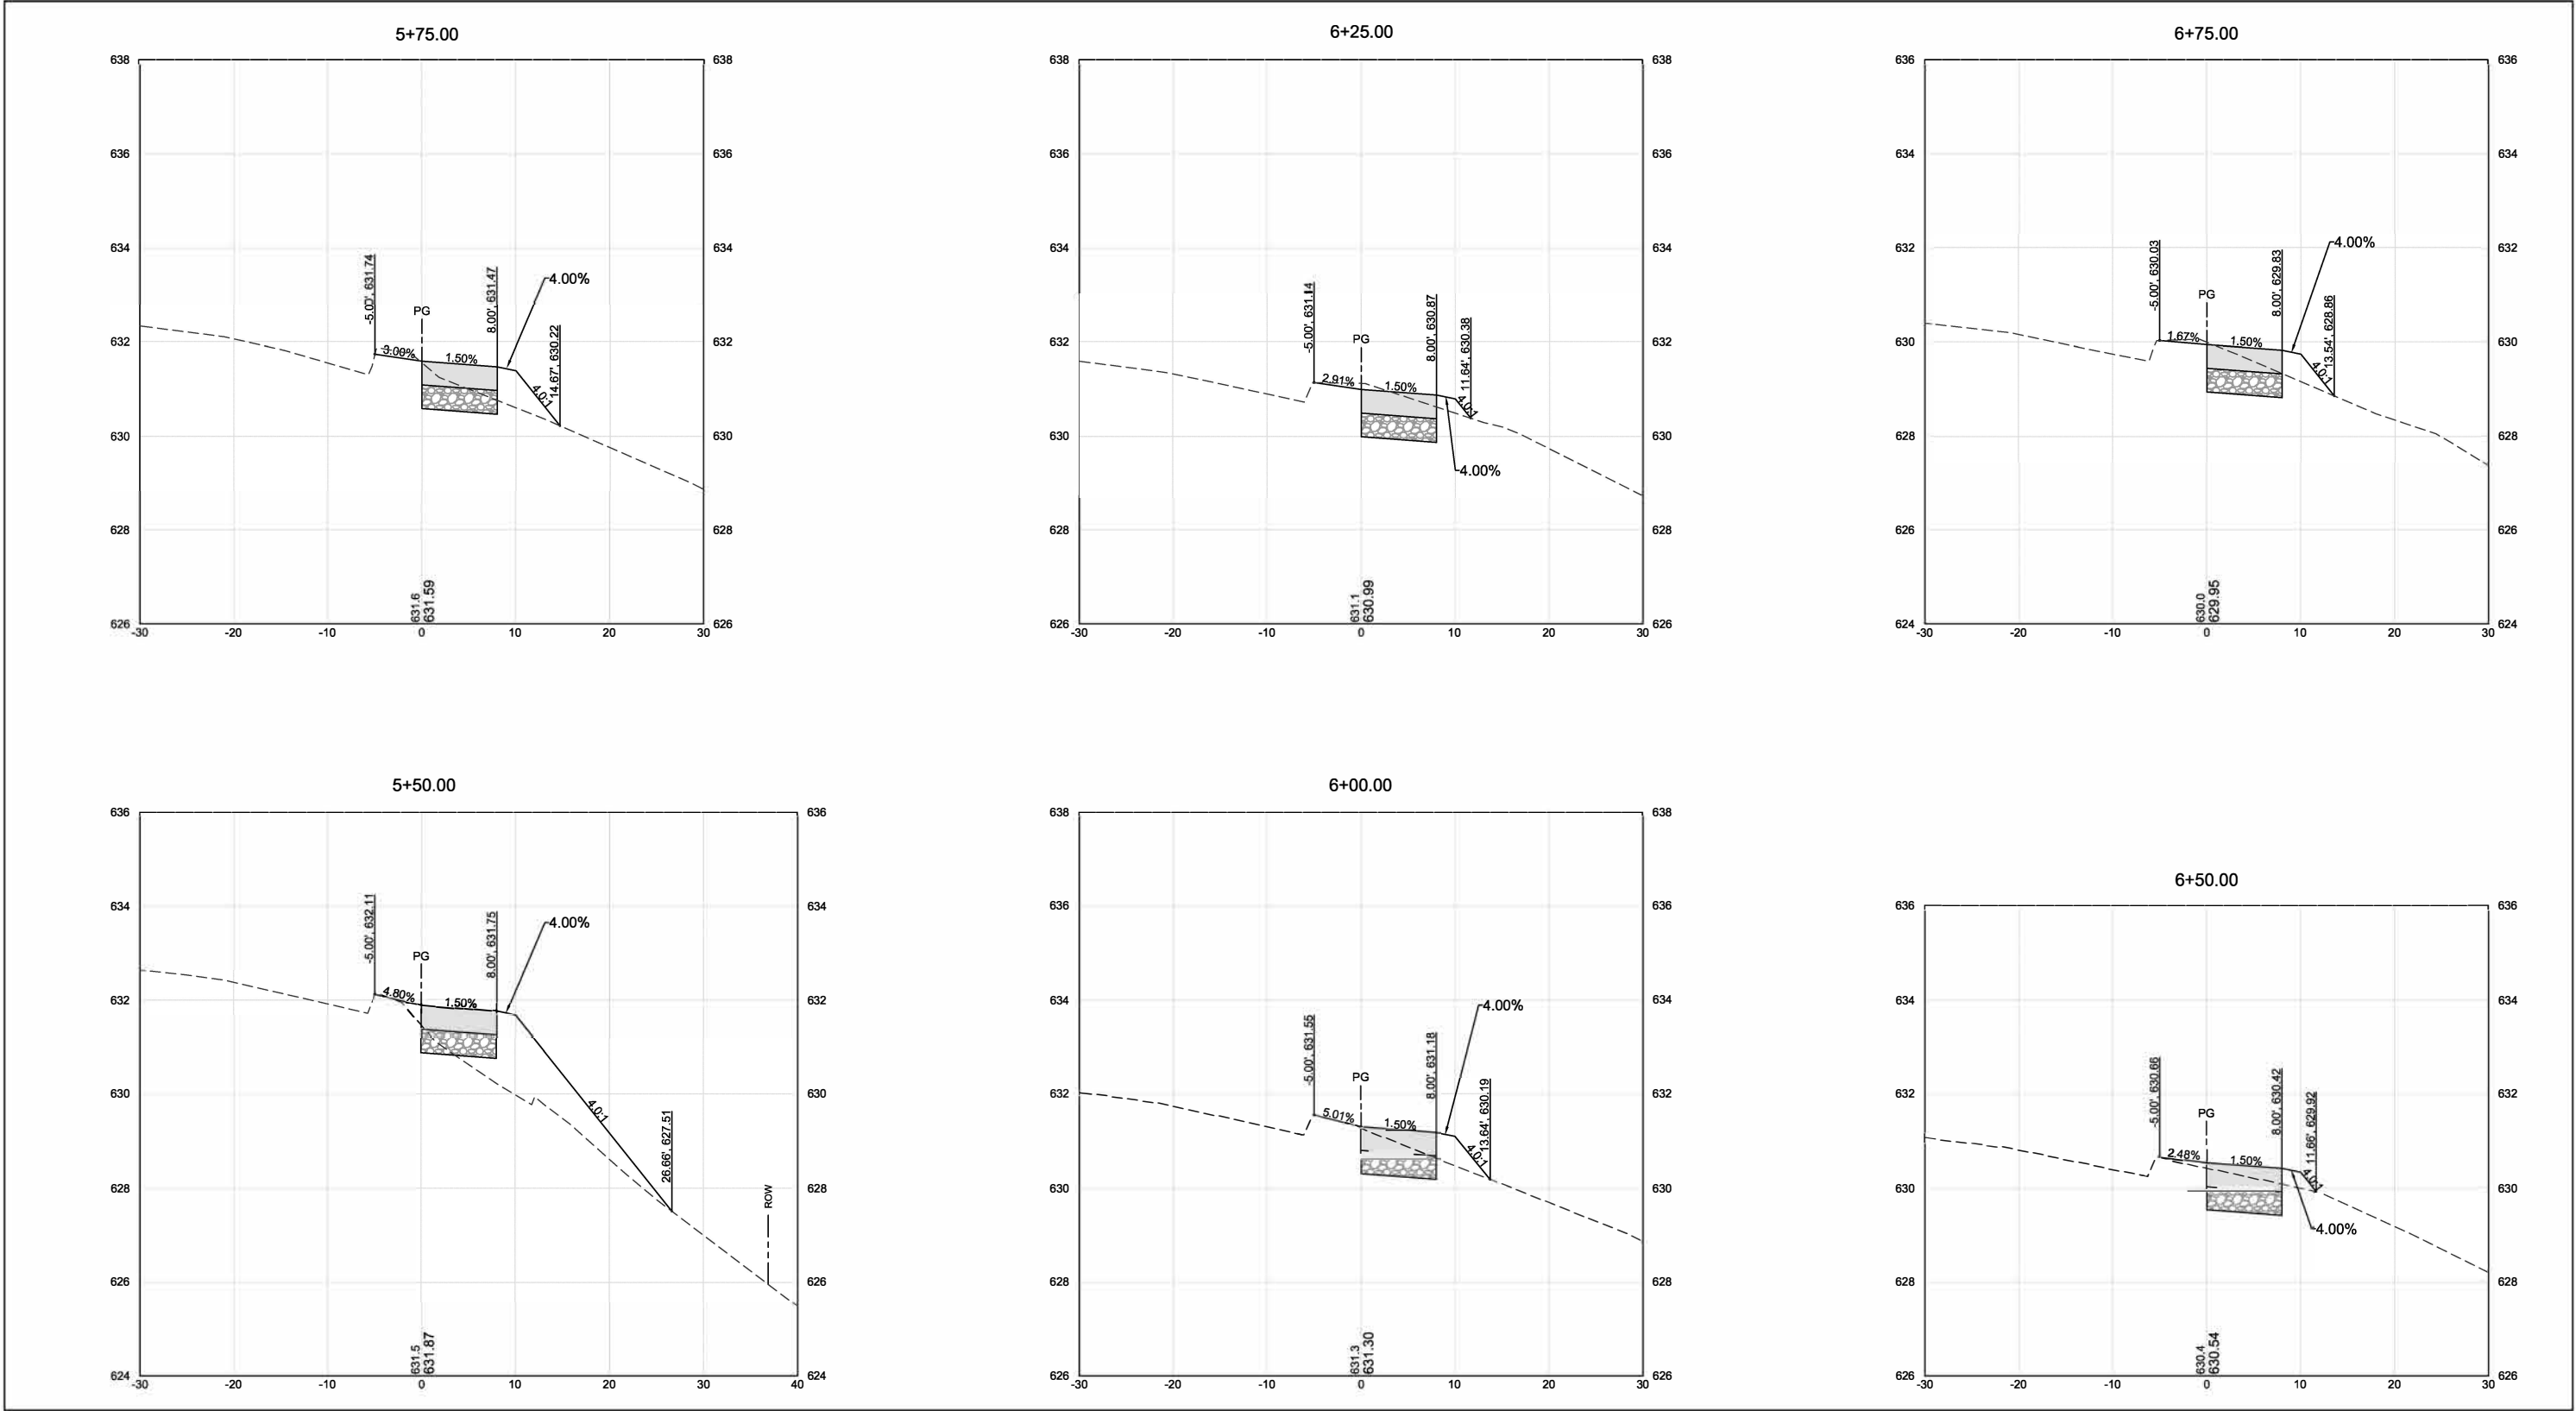

CITY OF MOLINE
 PUBLIC WORKS DEPARTMENT
 ENGINEERING DIVISION
 (309) 524-2350
 3635 4TH AVENUE, MOLINE, IL 61265



1800 5th Avenue
 Rock Island, IL 61201
 309-786-7590

36TH AVENUE BIKE PATH FROM 7TH TO 13TH STREET CROSS SECTIONS

DATE	REVISION



NORTH

SCALED FOR
 11"X17" PAPER




SCALE: --

Date	3-21-2025
Project	#3205
Designer	EWL

SHEET
 36
 OF
 70

PLOTTED: Tuesday, April 1, 2025 9:12:49 AM

X-REFS: 3205 Aerial-Moline & 3205 Survey IL-83W & 3205 Parcels
 FILE PATH: C:\CIVIL 3D PROJECTS\MOLINE 3205 36TH AVENUE BIKE PATH\DRAWINGS\3205 DESIGN - EARTHWORK

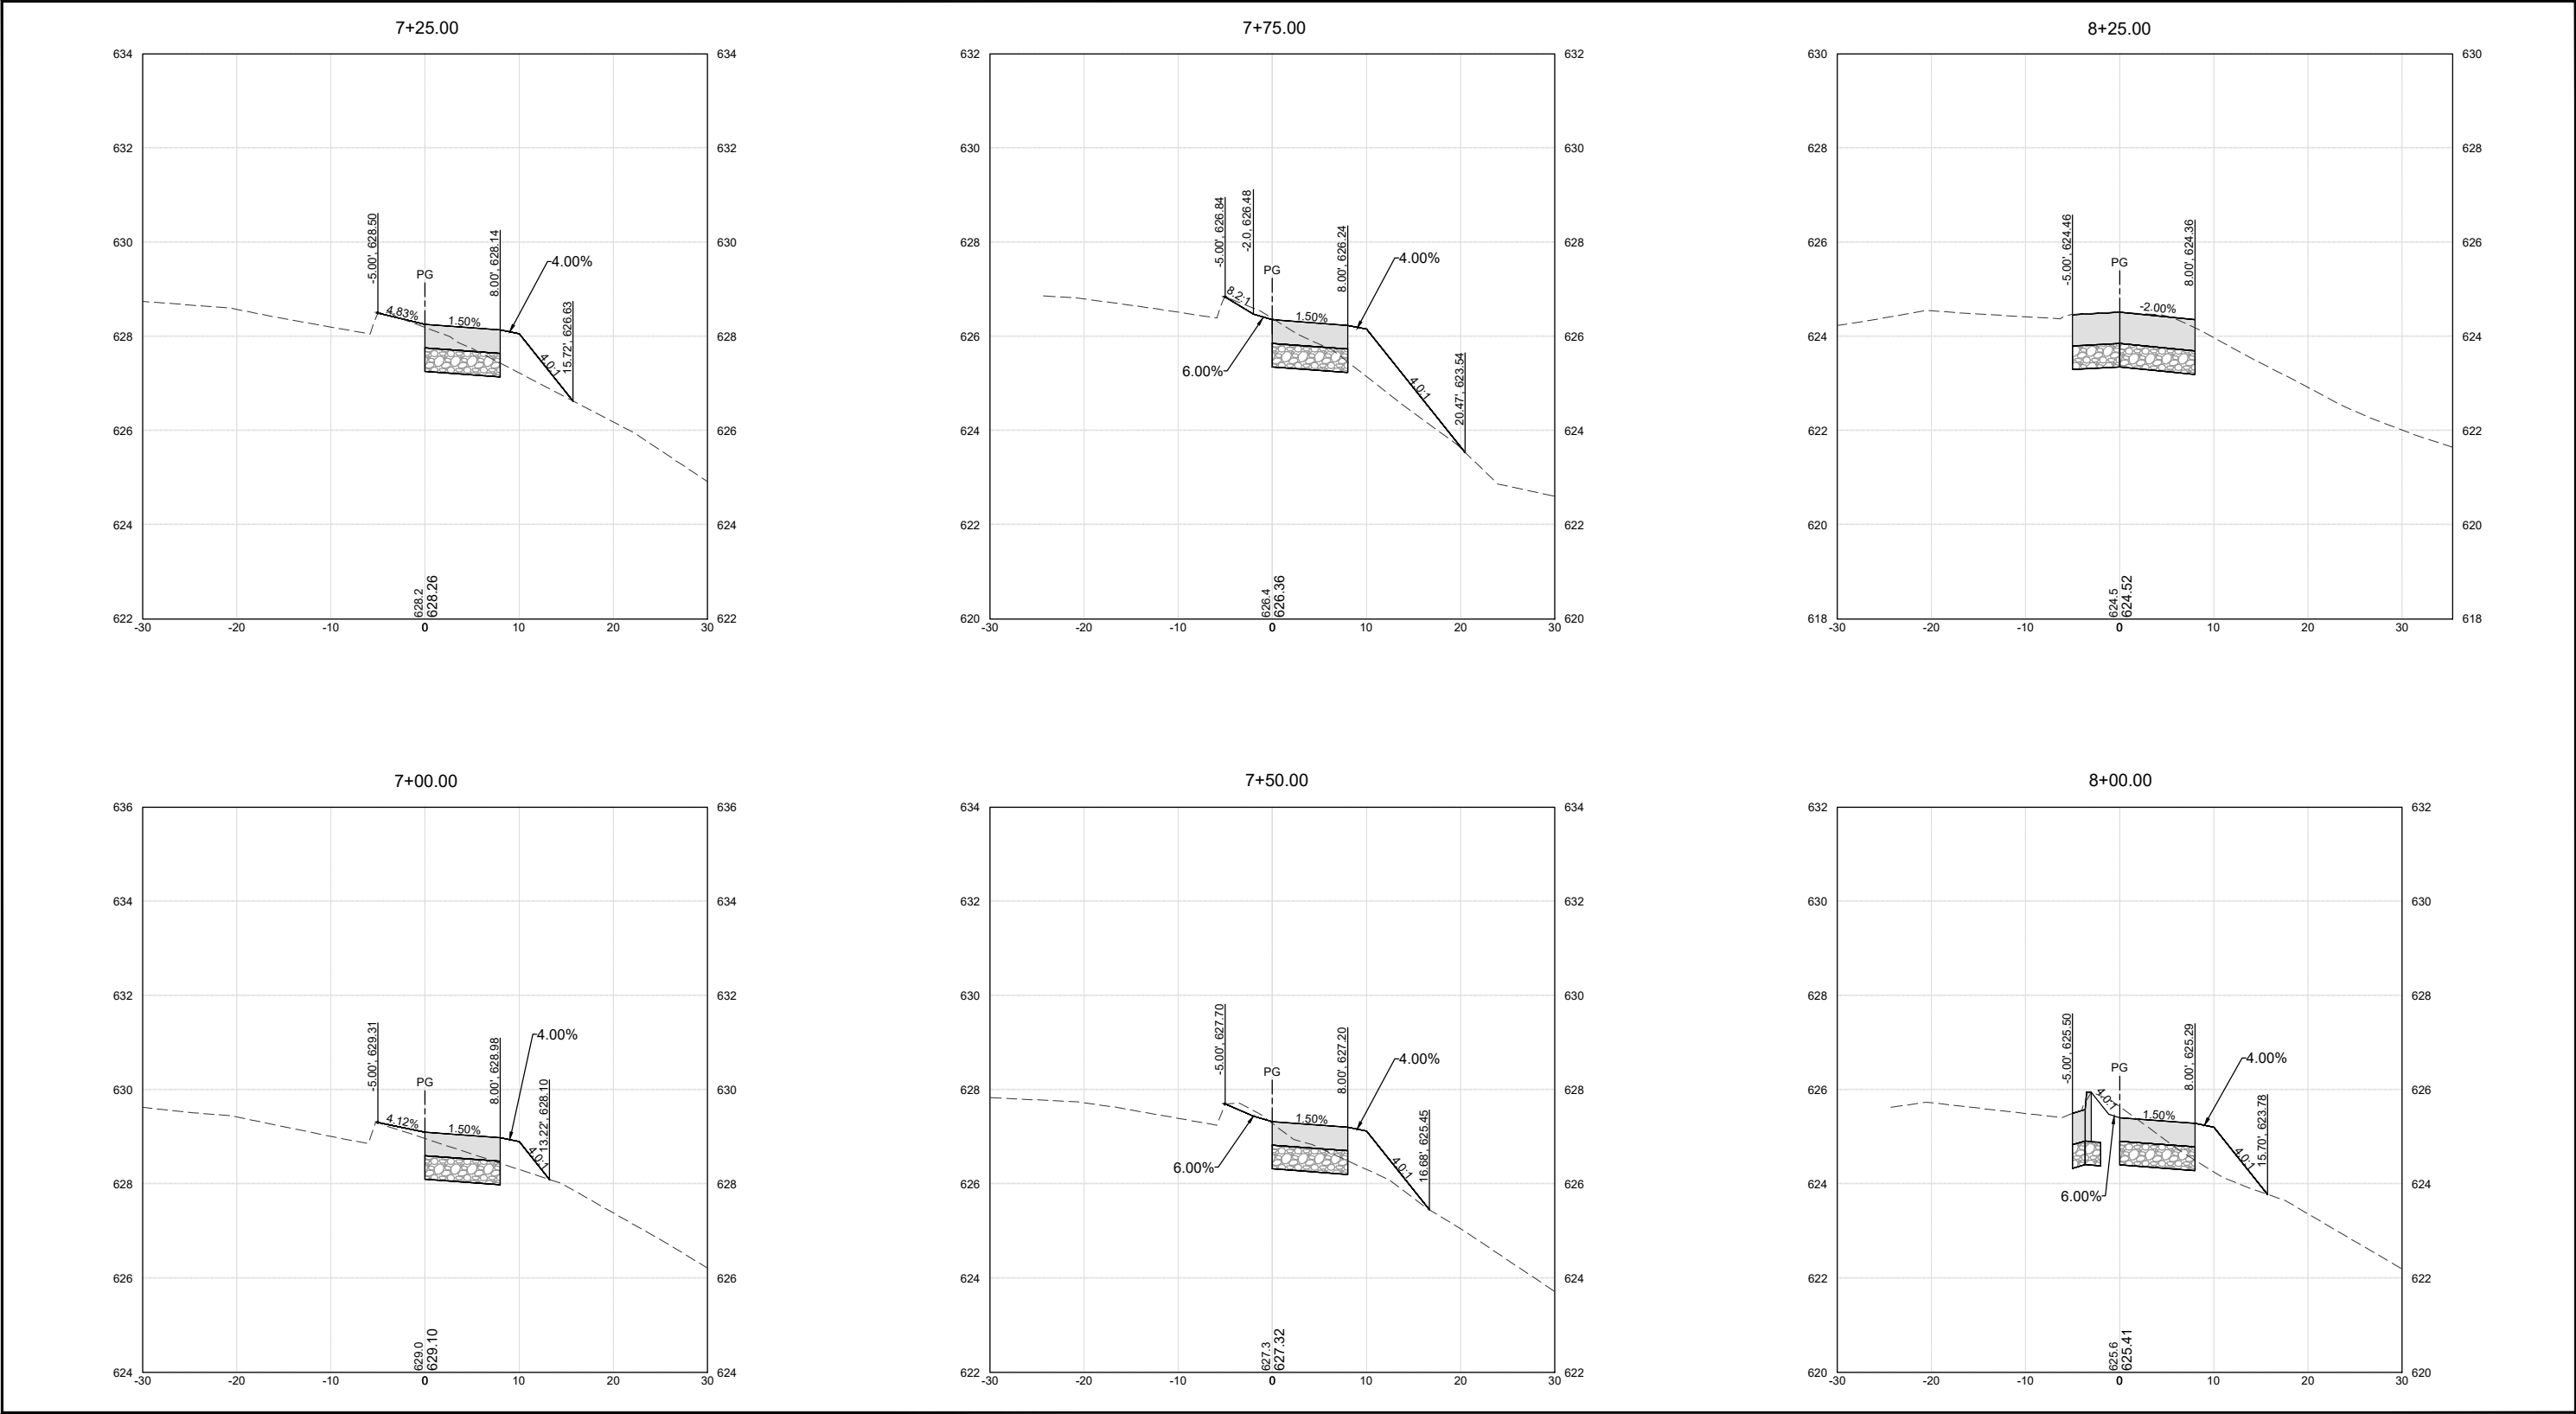

CITY OF MOLINE
 PUBLIC WORKS DEPARTMENT
 ENGINEERING DIVISION
 (309) 524-2350
 3635 4TH AVENUE, MOLINE, IL 61265



1800 5th Avenue
 Rock Island, IL 61201
 309-786-7590

36TH AVENUE BIKE PATH
 FROM 7TH TO 13TH STREET
 CROSS SECTIONS

DATE	REVISION



NORTH

SCALED FOR
 11"X17" PAPER









SCALE: --

Date	3-21-2025
Project	#3205
Designer	EWL

SHEET
37
 OF
70

PLOTTED: Tuesday, March 25, 2025 12:58:14 PM

X-REFS: 3205 Aerial-Moline & 3205 Survey IL-83W & 3205 Parcels
FILE PATH: C:\CIVIL 3D PROJECTS\MOLINE 3205 36TH AVENUE BIKE PATH\DRAWINGS\3205 DESIGN - EARTHWORK

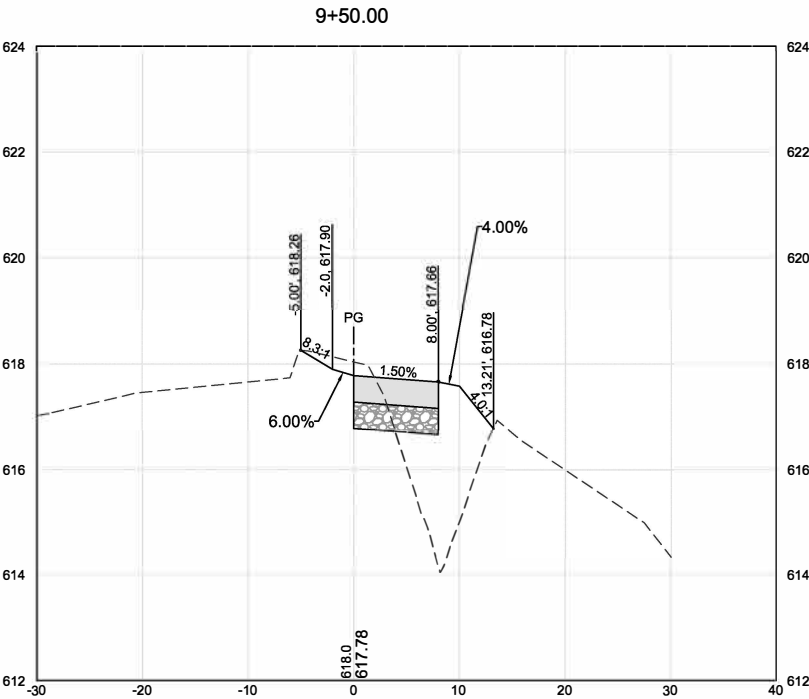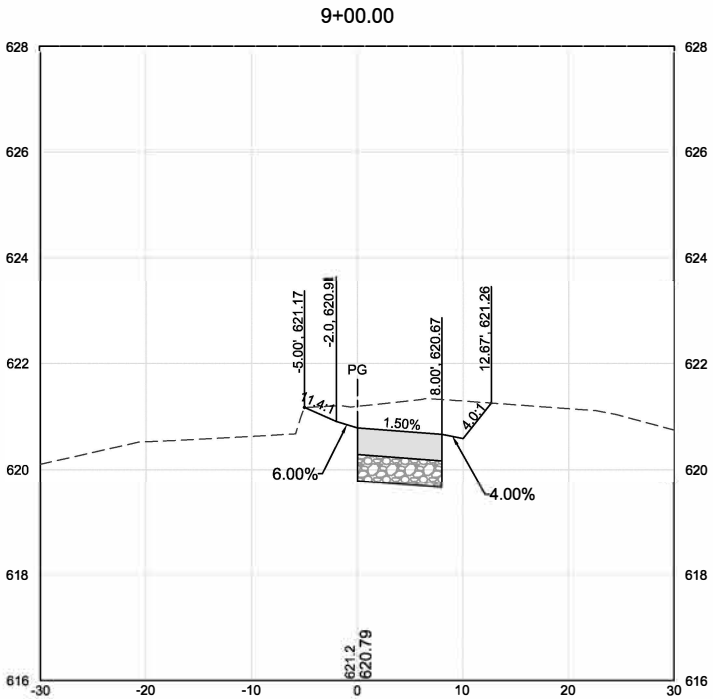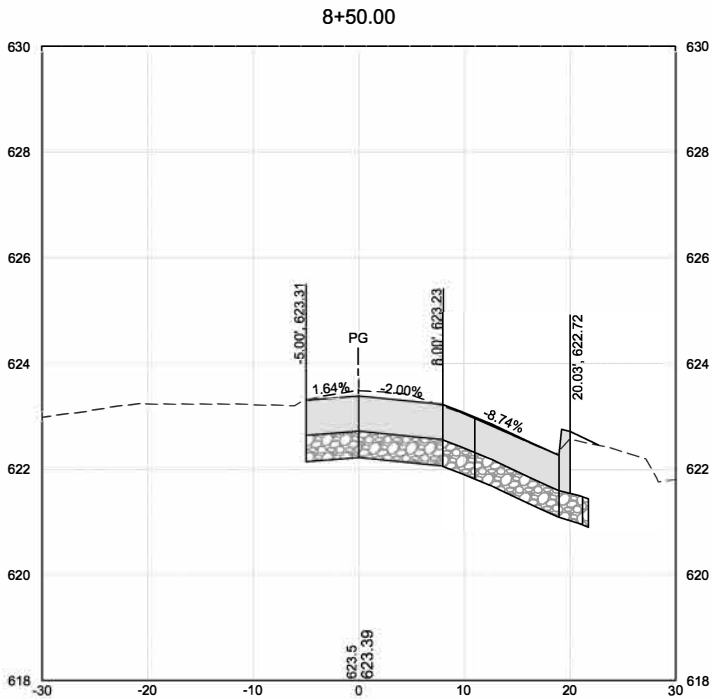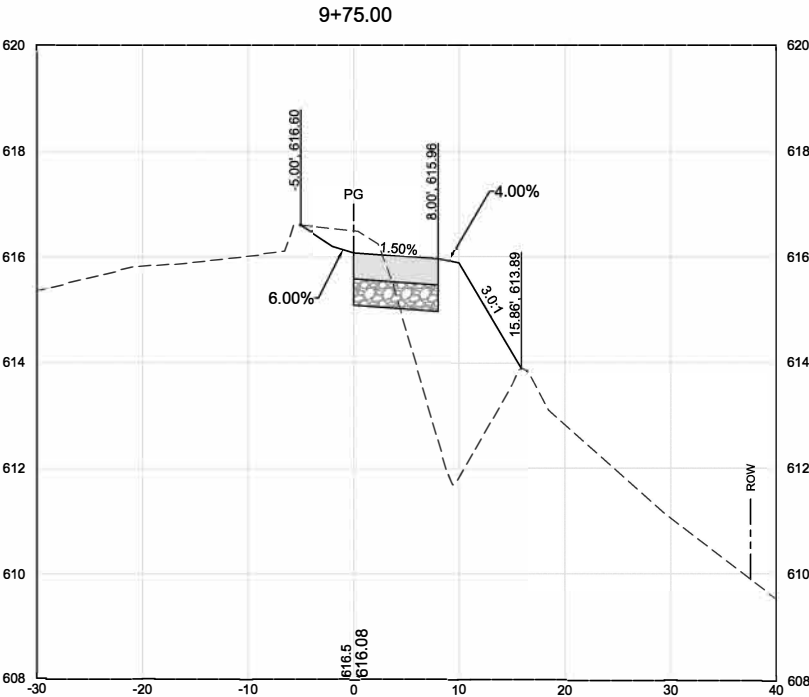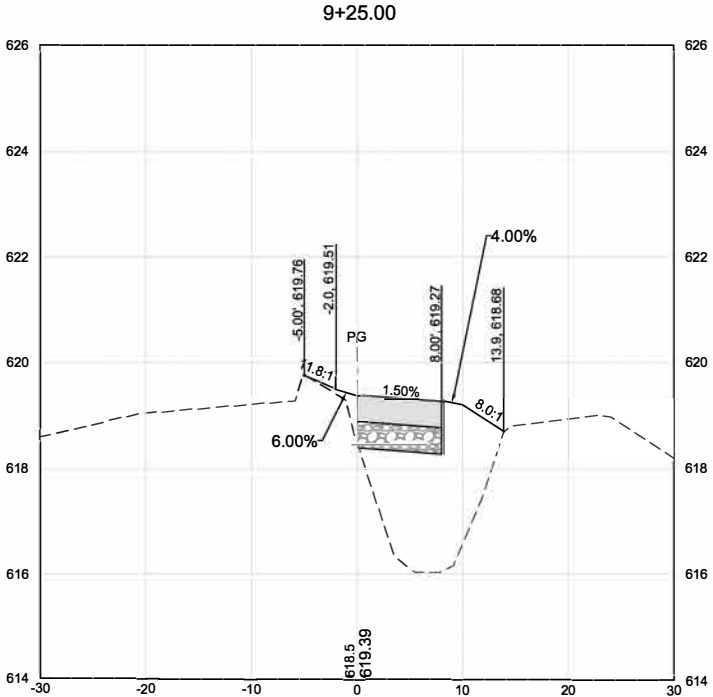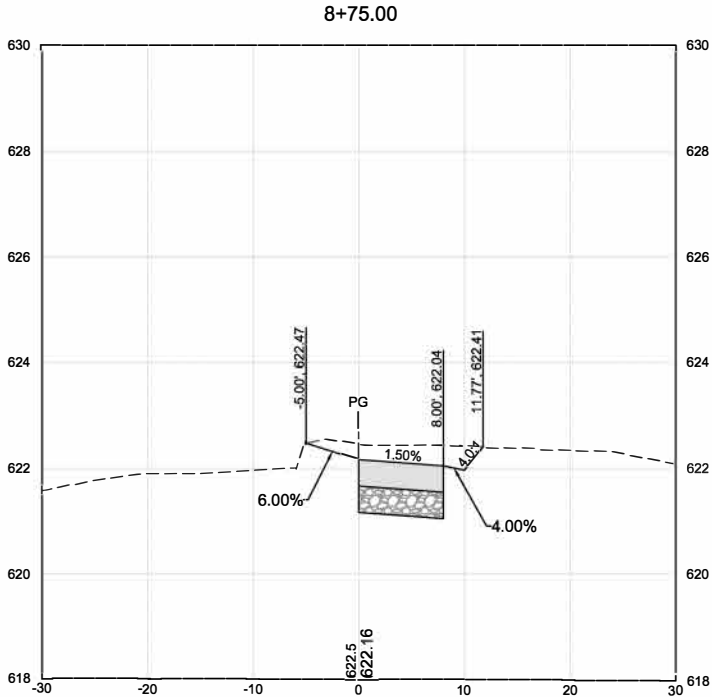

CITY OF MOLINE
PUBLIC WORKS DEPARTMENT
ENGINEERING DIVISION
(309) 524-2350
3635 4TH AVENUE, MOLINE, IL 61265



1800 5th Avenue
Rock Island, IL 61201
309-786-7590

36TH AVENUE BIKE PATH

FROM 7TH TO 13TH STREET

CROSS SECTIONS

DATE	REVISION



NORTH

SCALED FOR
11"x17" PAPER






SCALE: --

Date **3-21-2025**
Project **#3205**
Designer **EWL**

SHEET
38
OF
70

PLOTTED: Tuesday, March 25, 2025 12:58:28 PM

X-REFS: 3205 Aerial-Moline & 3205 Survey IL-83W & 3205 Parcels
 FILE PATH: C:\CIVIL 3D PROJECT\SMOLINE 3205 36TH AVENUE BIKE PATH\DRAWINGS\DESIGN DRAWINGS\3205 DESIGN - EARTHWORK

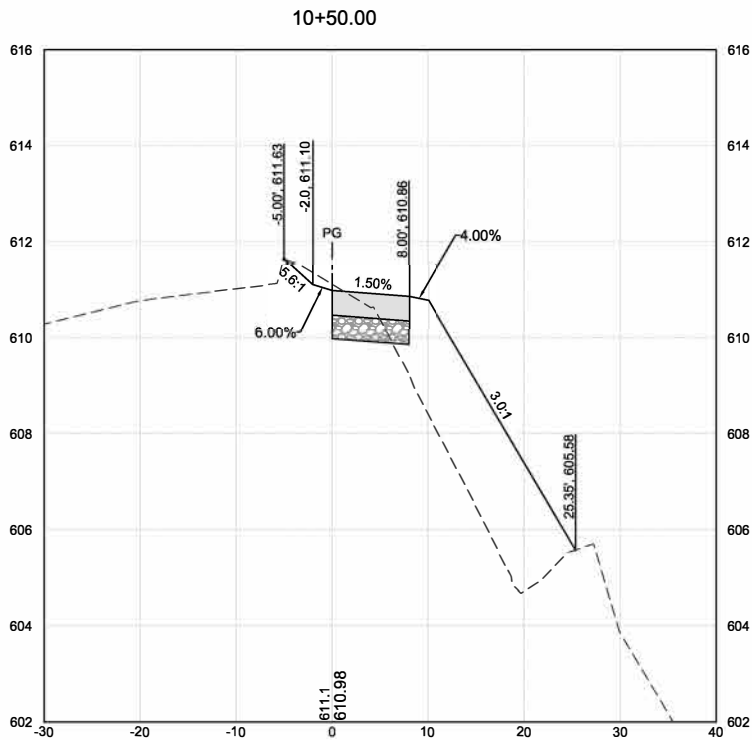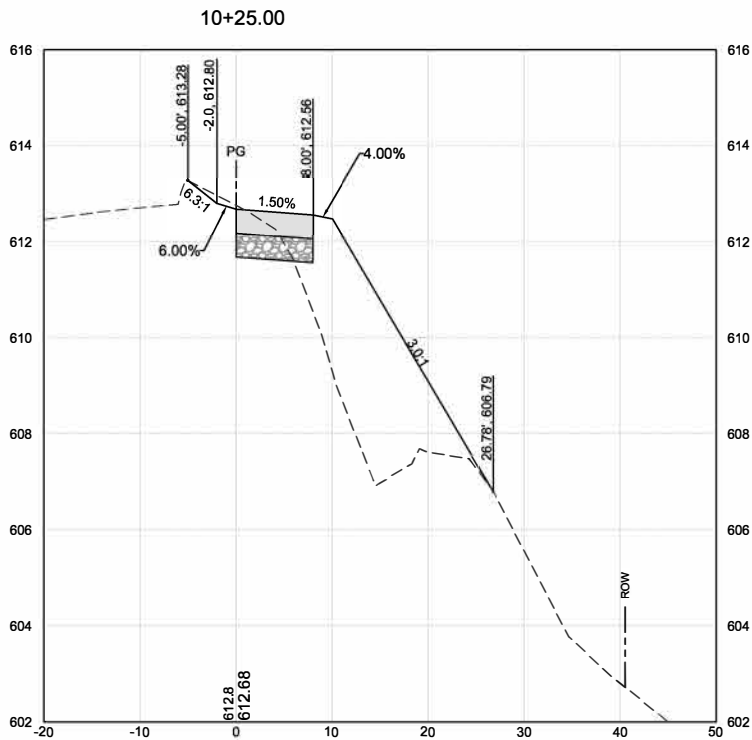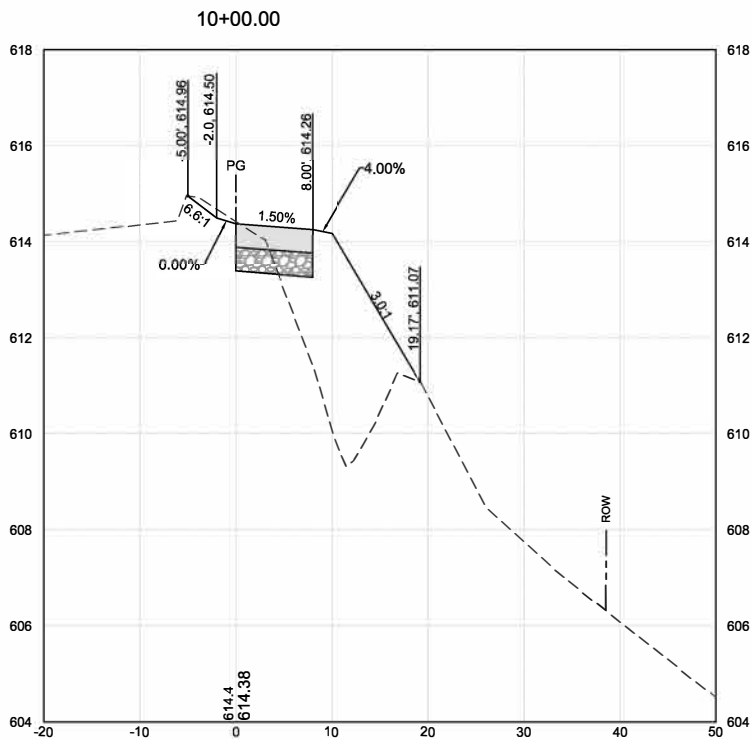

CITY OF MOLINE
 PUBLIC WORKS DEPARTMENT
 ENGINEERING DIVISION
 (309) 524-2350
 3635 4TH AVENUE, MOLINE, IL 61265



1800 5th Avenue
 Rock Island, IL 61201
 309-786-7590

36TH AVENUE BIKE PATH

FROM 7TH TO 13TH STREET

CROSS SECTIONS

DATE	REVISION



NORTH

SCALED FOR
11"X17" PAPER






SCALE: --

Date **3-21-2025**
 Project **#3205**
 Designer **EWL**

SHEET
39
 OF
70

PLOTTED: Tuesday, April 1, 2025 10:10:24 AM

X-REFS: 3205 Aerial-Moline & 3205 Survey IL-83W & 3205 Parcels
FILE PATH: C:\CIVIL 3D PROJECTS\MOLINE 3205 36TH AVENUE BIKE PATH\DRAWINGS\DESIGN DRAWINGS\3205 DESIGN - EARTHWORK

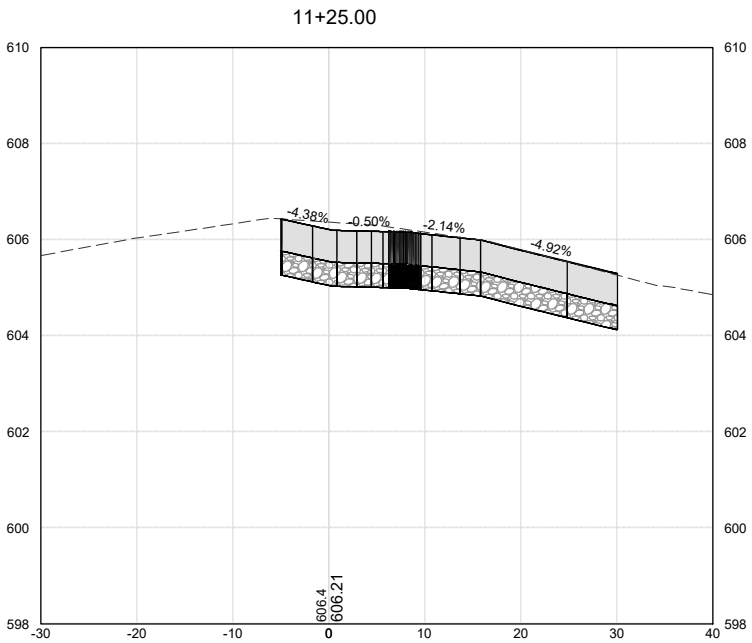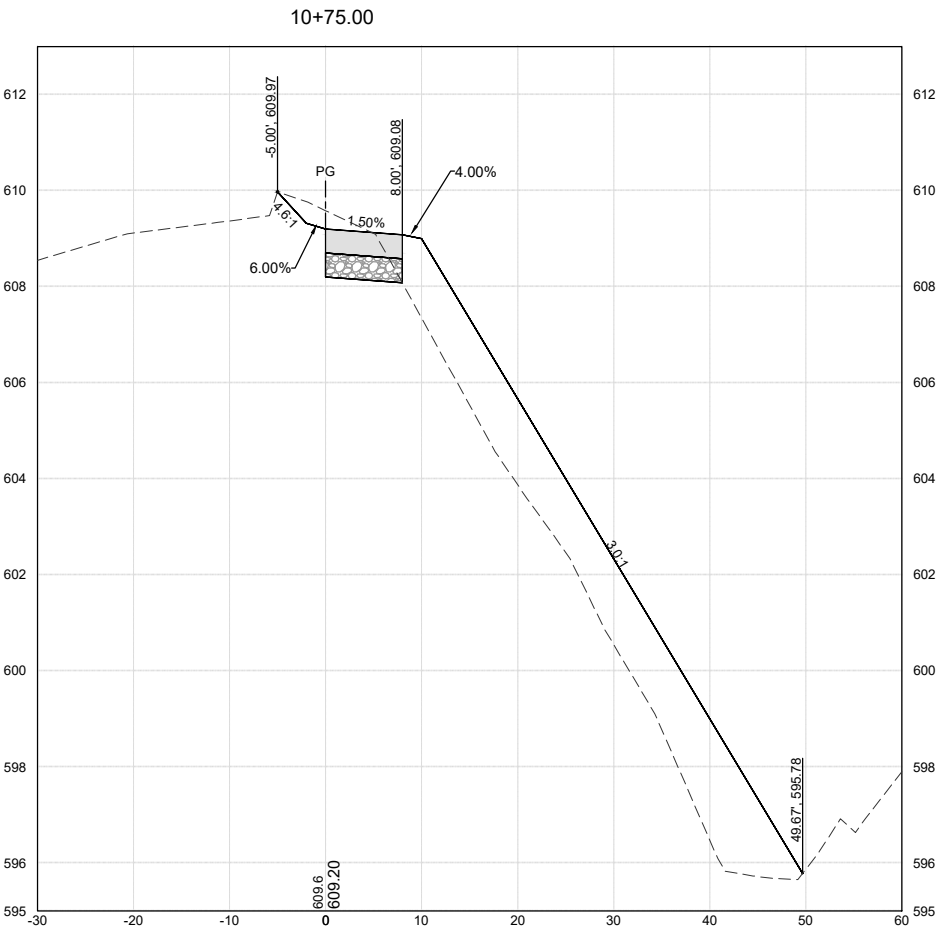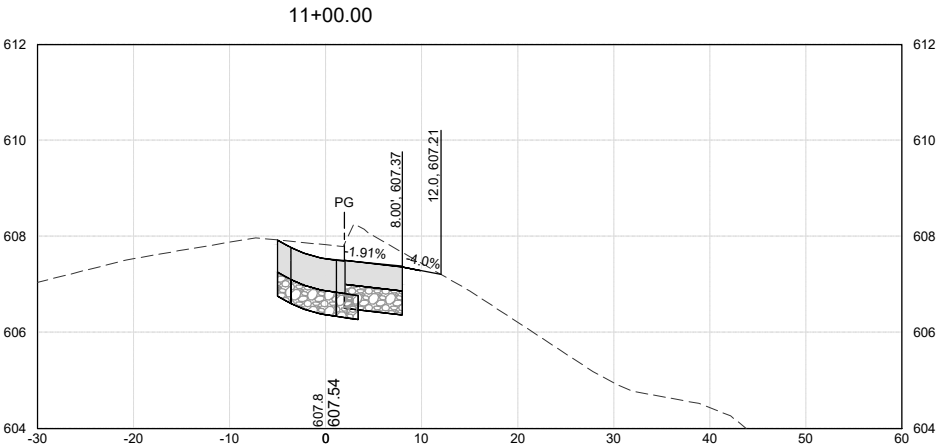

CITY OF MOLINE
PUBLIC WORKS DEPARTMENT
ENGINEERING DIVISION
(309) 524-2350
3635 4TH AVENUE, MOLINE, IL 61265



1800 5th Avenue
Rock Island, IL 61201
309-786-7590

36TH AVENUE BIKE PATH

FROM 7TH TO 13TH STREET


CROSS SECTIONS

DATE	REVISION



NORTH

SCALED FOR
11"X17" PAPER

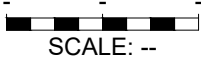







SCALE: --

Date **3-21-2025**
Project **#3205**
Designer **EWL**

SHEET
40
OF
70

PLOTTED: Tuesday, March 25, 2025 12:59:59 PM

X-REFS: 3205 Aerial-Moline & 3205 Survey IL-83W & 3205 Parcels
FILE PATH: C:\CIVIL 3D PROJECTS\MOLINE 3205 36TH AVENUE BIKE PATH\DRAWINGS\3205 DESIGN - EARTHWORK

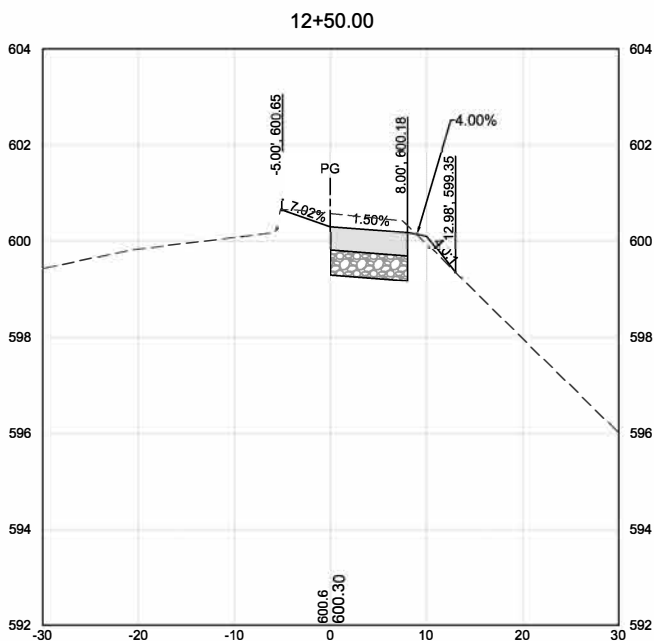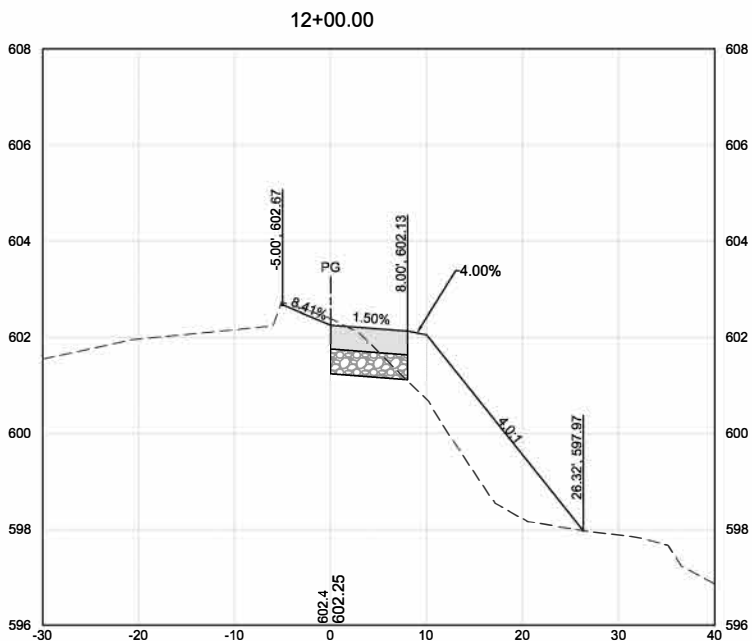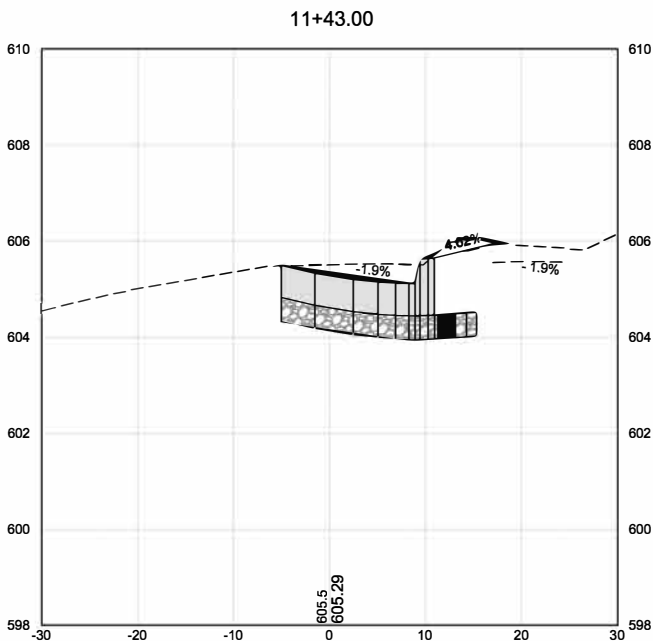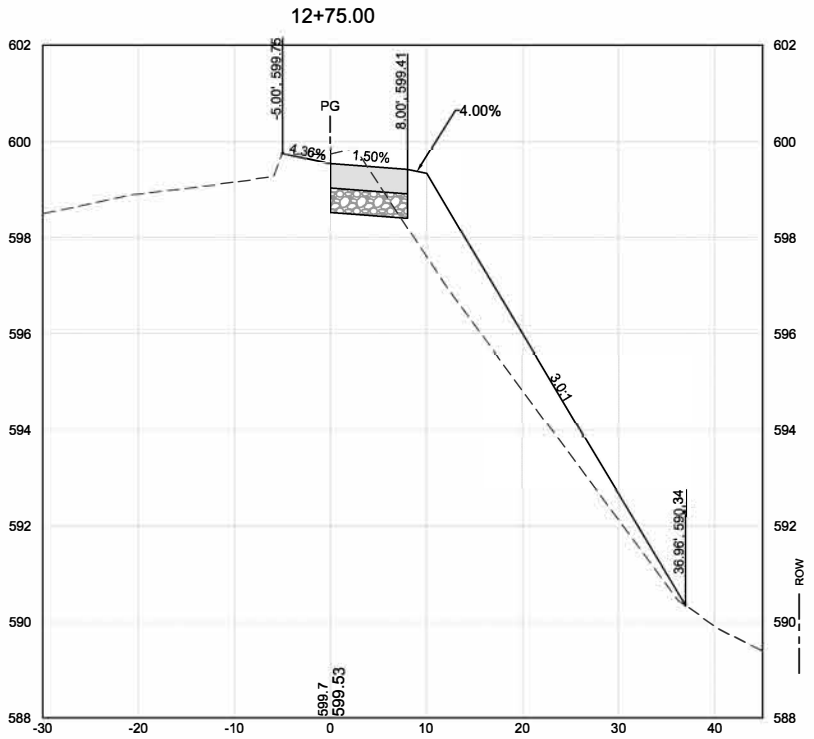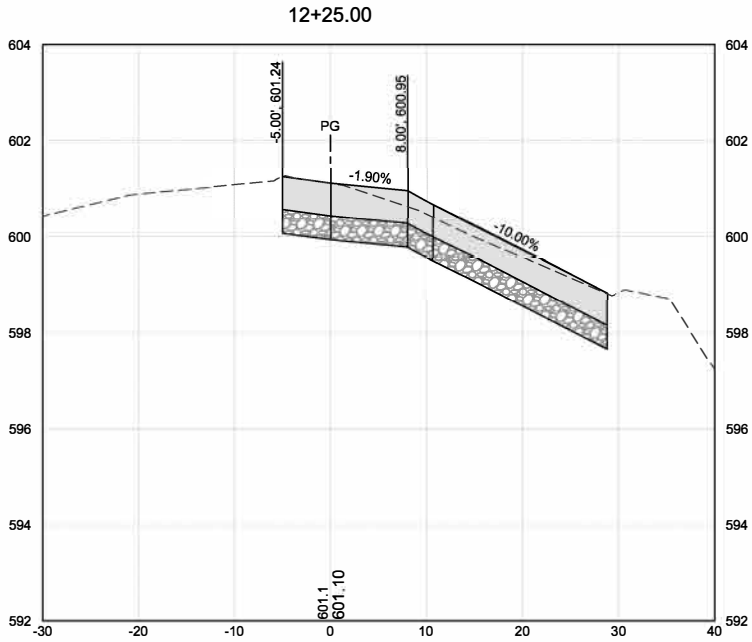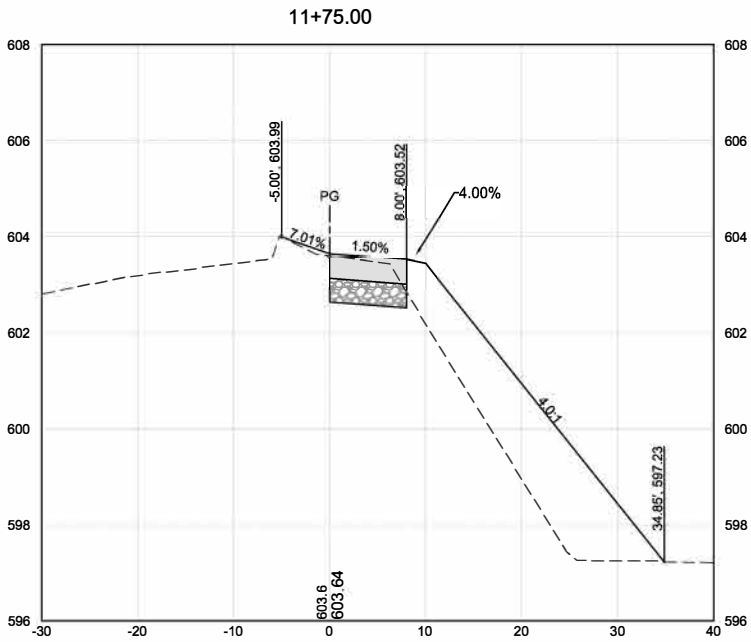

CITY OF MOLINE
PUBLIC WORKS DEPARTMENT
ENGINEERING DIVISION
(309) 524-2350
3635 4TH AVENUE, MOLINE, IL 61265



1800 5th Avenue
Rock Island, IL 61201
309-786-7590

36TH AVENUE BIKE PATH

FROM 7TH TO 13TH STREET

CROSS SECTIONS

DATE	REVISION



NORTH

SCALED FOR
11"X17" PAPER









SCALE: --

Date **3-21-2025**
Project **#3205**
Designer **EWL**

SHEET
41
OF
70

PLOTTED: Tuesday, March 25, 2025 1:00:14 PM

X-REFS: 3205 Aerial-Moline & 3205 Survey IL-83W & 3205 Parcels
FILE PATH: C:\CIVIL 3D PROJECTS\MOLINE 3205 36TH AVENUE BIKE PATH\DRAWINGS\3205 DESIGN - EARTHWORK

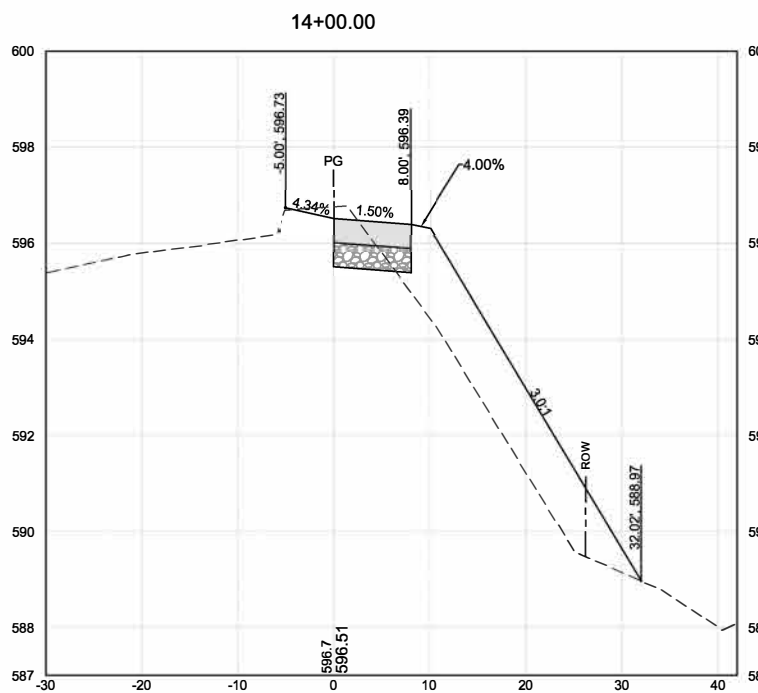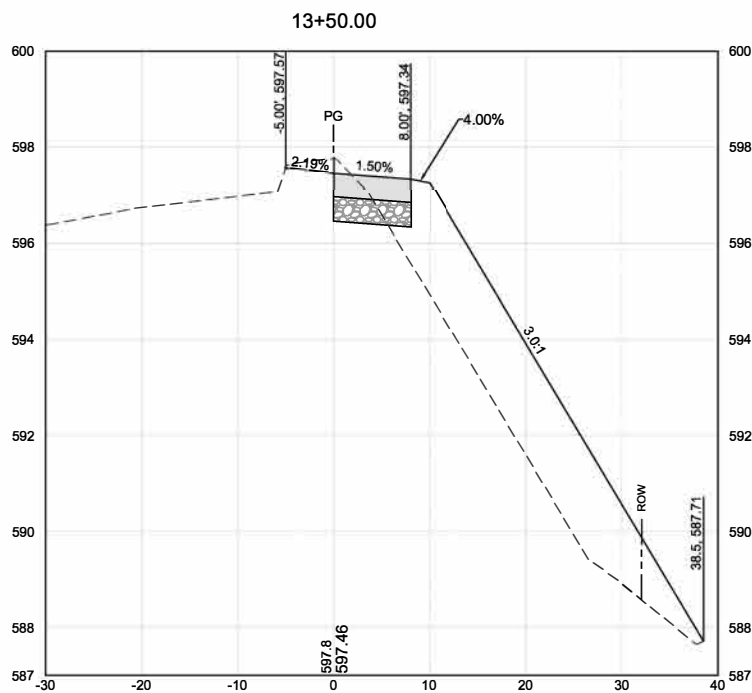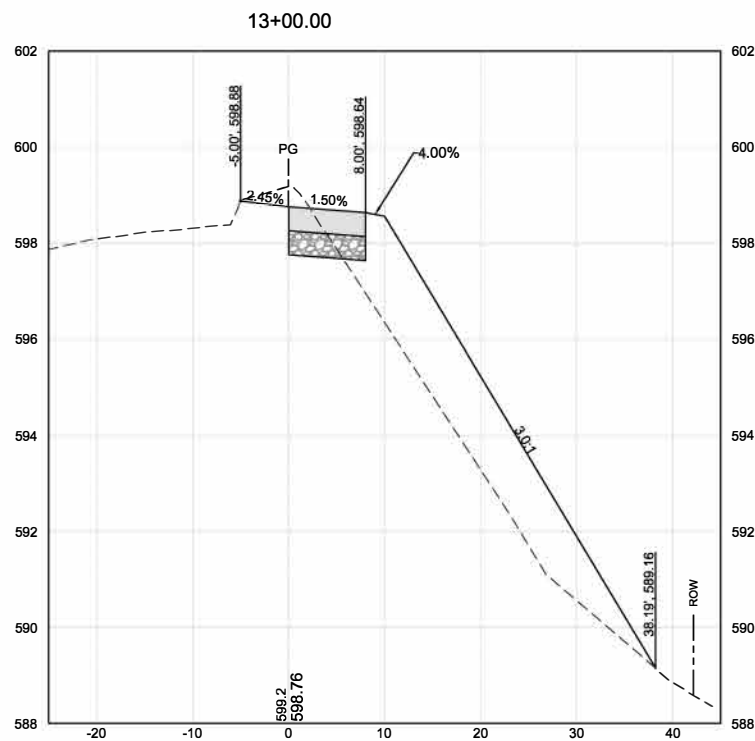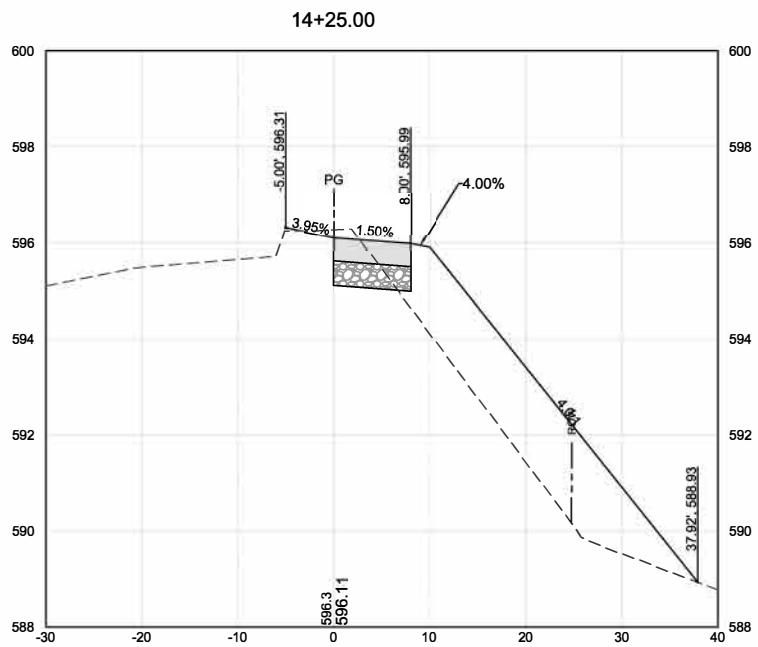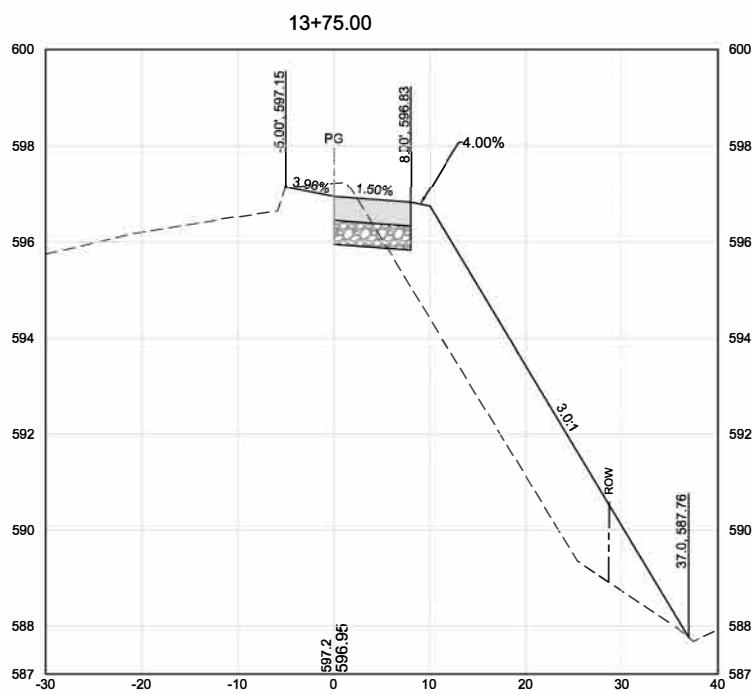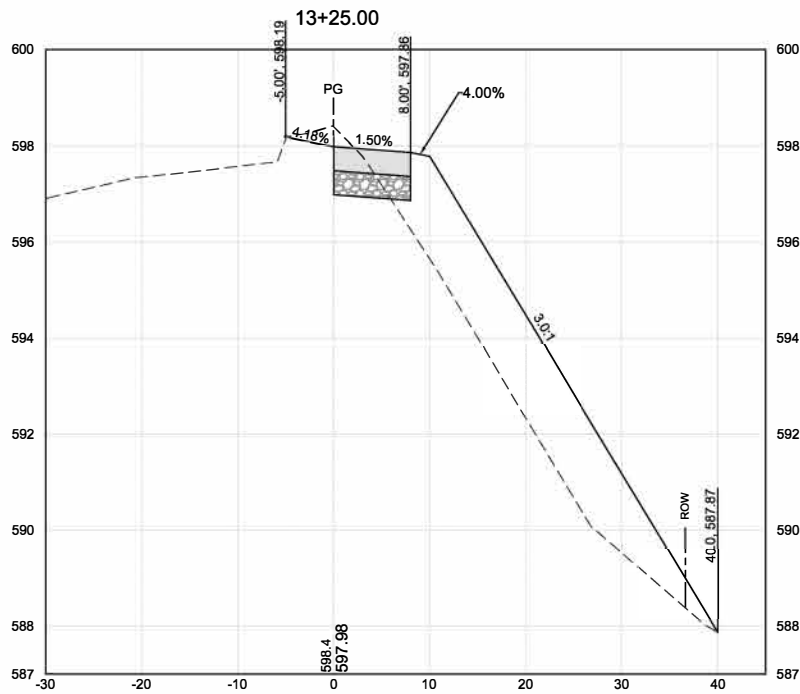

CITY OF MOLINE
PUBLIC WORKS DEPARTMENT
ENGINEERING DIVISION
(309) 524-2350
3635 4TH AVENUE, MOLINE, IL 61265



1800 5th Avenue
Rock Island, IL 61201
309-786-7590

36TH AVENUE BIKE PATH

FROM 7TH TO 13TH STREET

CROSS SECTIONS

DATE	REVISION



NORTH

SCALED FOR
11"X17" PAPER









SCALE: --

Date **3-21-2025**
Project **#3205**
Designer **EWL**

SHEET
42
OF
70

PLOTTED: Tuesday, March 25, 2025 1:00:30 PM

X-REFS: 3205 Aerial-Moline & 3205 Survey IL-83W & 3205 Parcels
 FILE PATH: C:\CIVIL 3D PROJECTS\MOLINE 3205 36TH AVENUE BIKE PATH\DRAWINGS\DESIGN - EARTHWORK

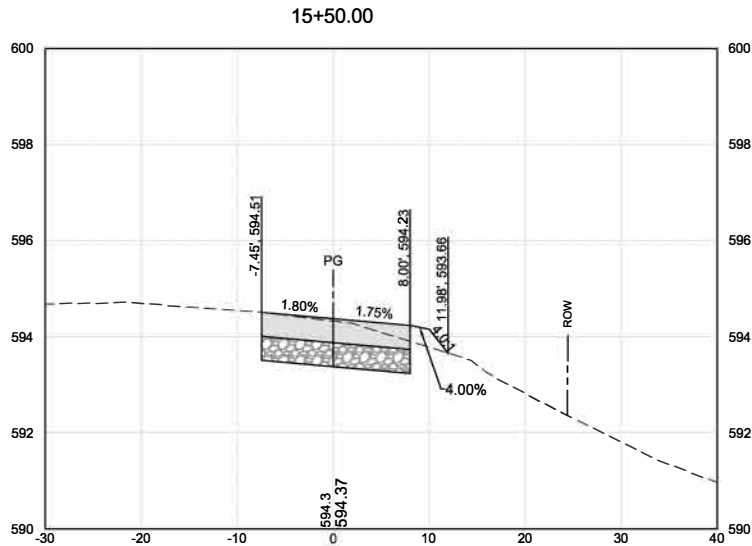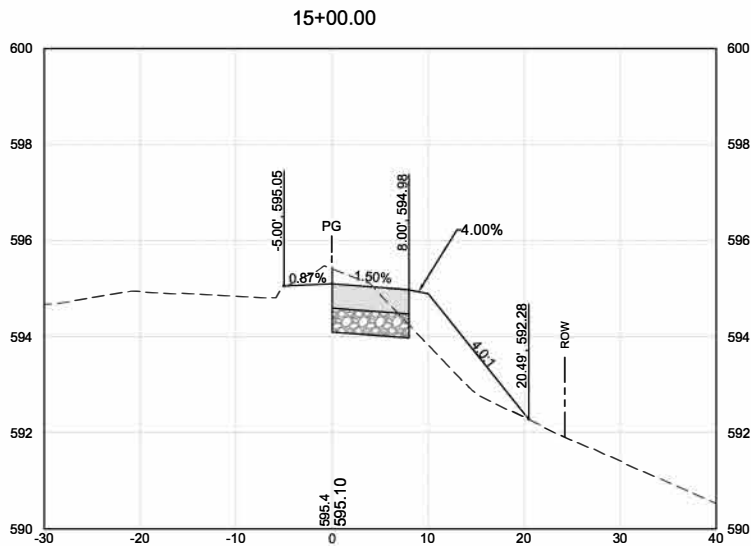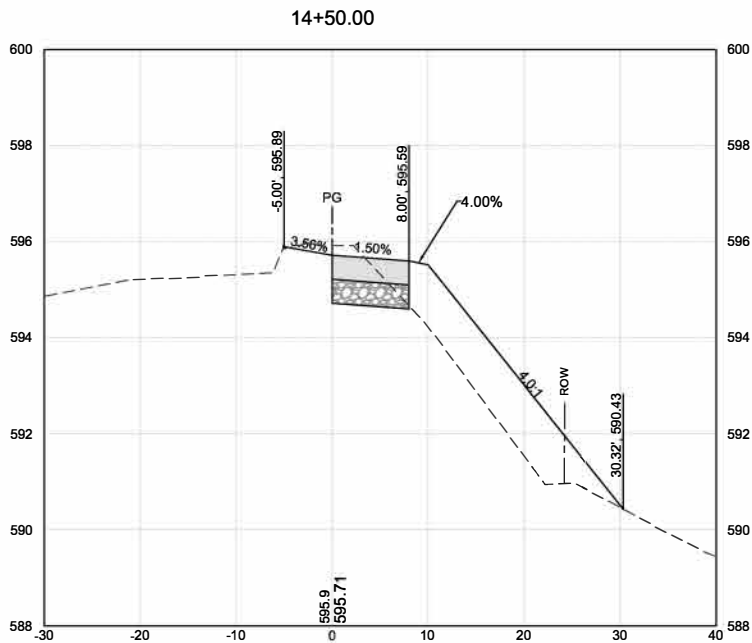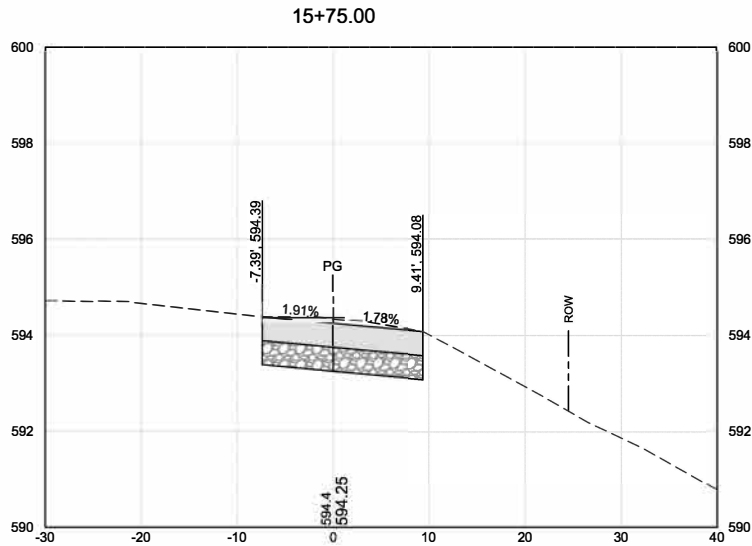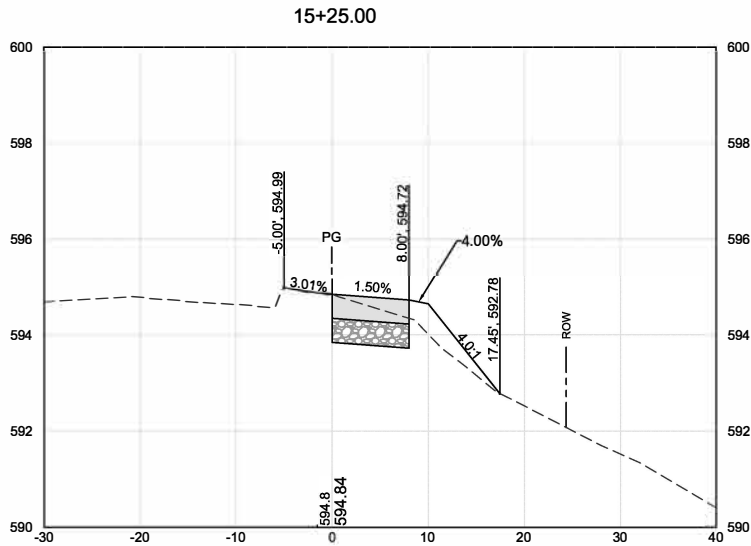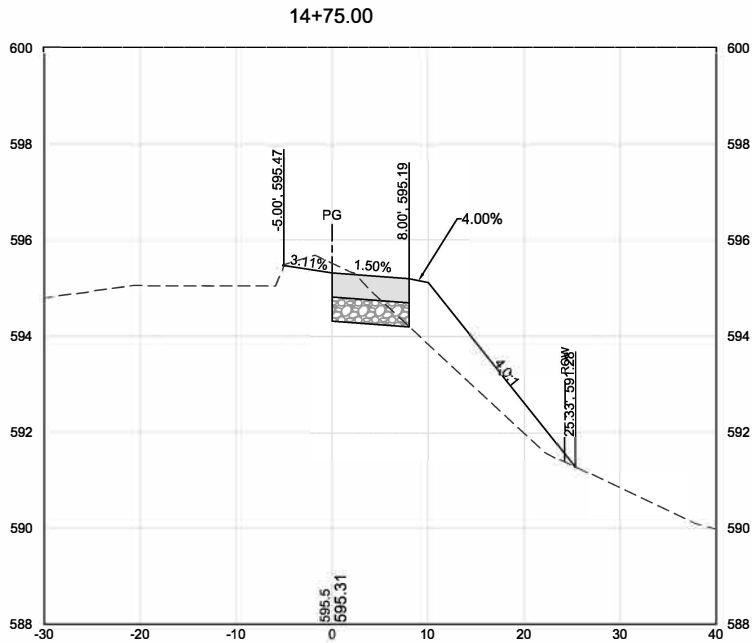

CITY OF MOLINE
 PUBLIC WORKS DEPARTMENT
 ENGINEERING DIVISION
 (309) 524-2350
 3635 4TH AVENUE, MOLINE, IL 61265



1800 5th Avenue
 Rock Island, IL 61201
 309-786-7590

36TH AVENUE BIKE PATH FROM 7TH TO 13TH STREET CROSS SECTIONS

DATE	REVISION



NORTH

SCALED FOR
 11"X17" PAPER



SCALE: --







Date	3-21-2025
Project	#3205
Designer	EWL

SHEET
 43
 OF
 70

PLOTTED: Tuesday, March 25, 2025 1:00:44 PM

X-REFS: 3205 Aerial-Moline & 3205 Survey IL-83W & 3205 Parcels
FILE PATH: C:\CIVIL 3D PROJECTS\MOLINE 3205 36TH AVENUE BIKE PATH\DRAWINGS\DESIGN - EARTHWORK

NOTE: STA. 16+25 TO STA 20+00 PREVIOUSLY CONSTRUCTED AND NOT APART OF THIS CONTRACT

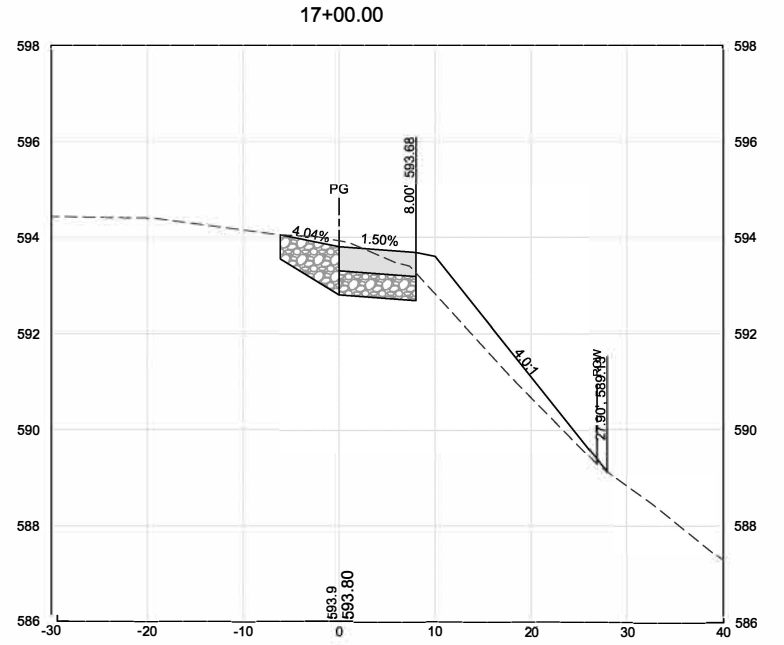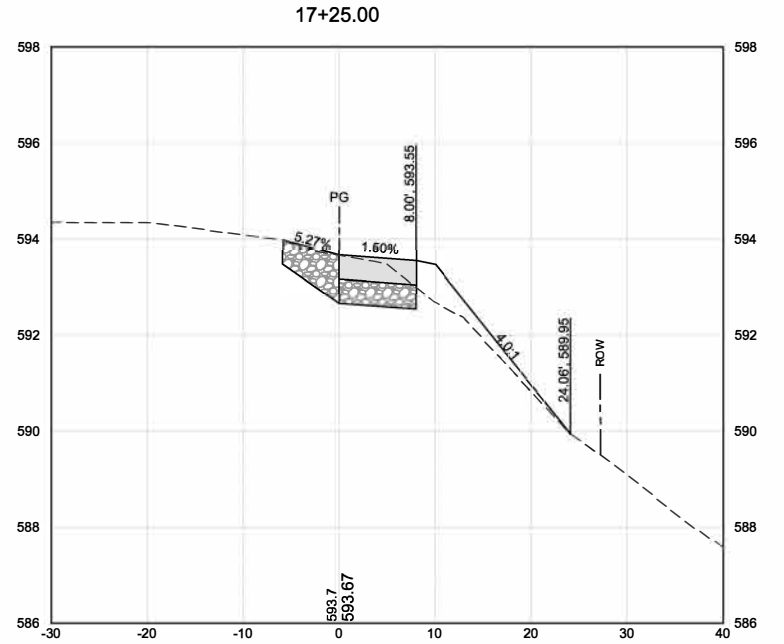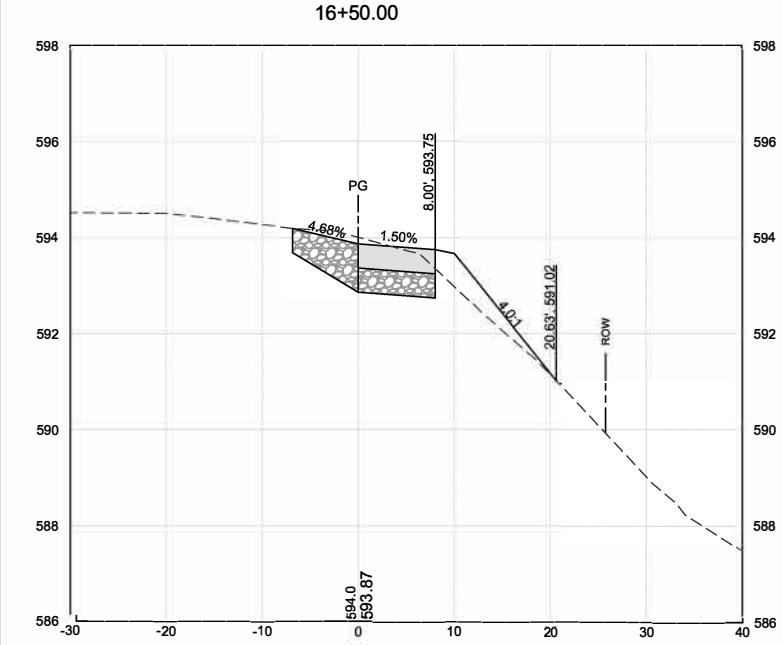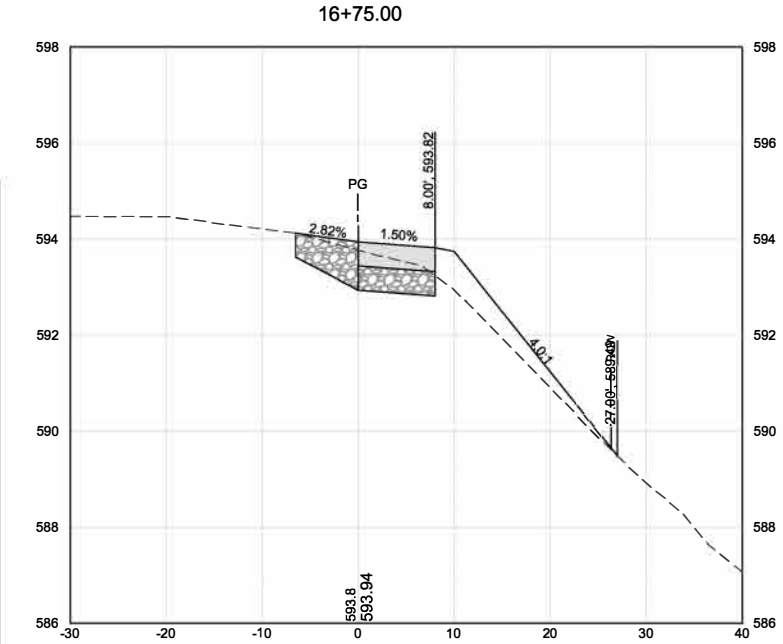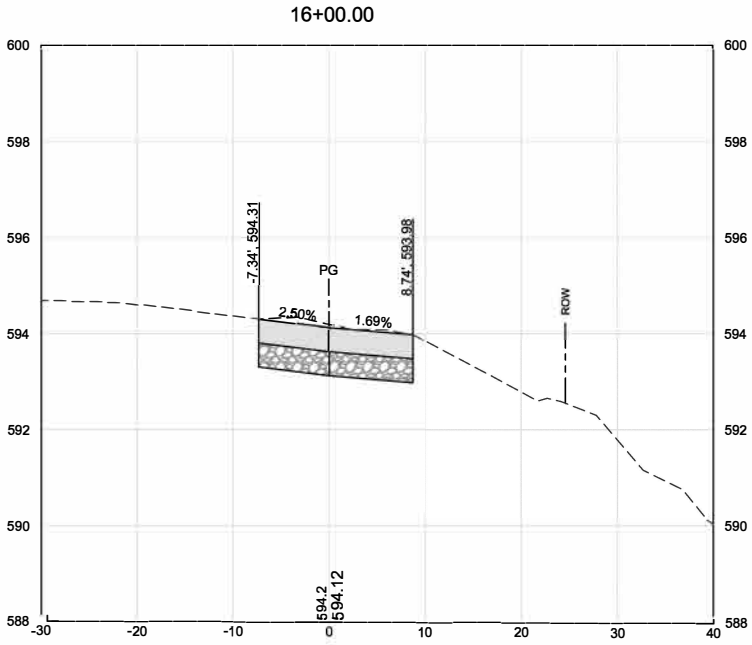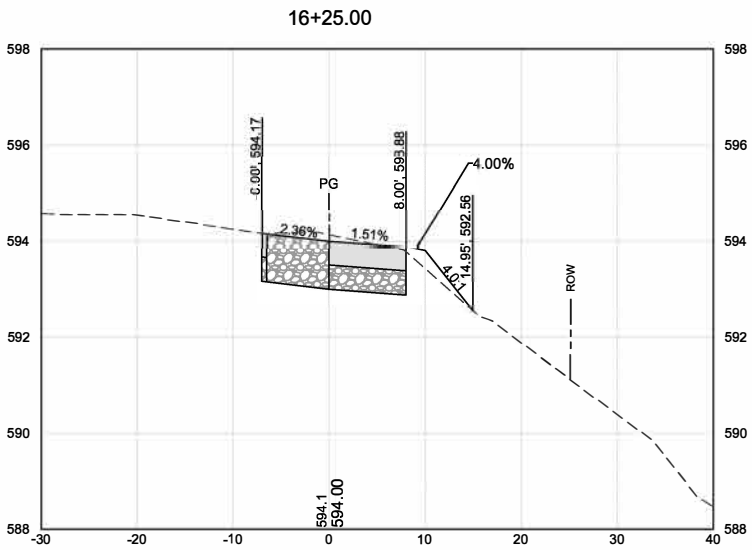

CITY OF MOLINE
PUBLIC WORKS DEPARTMENT
ENGINEERING DIVISION
(309) 524-2350
3635 4TH AVENUE, MOLINE, IL 61265



1800 5th Avenue
Rock Island, IL 61201
309-786-7590

36TH AVENUE BIKE PATH

FROM 7TH TO 13TH STREET

CROSS SECTIONS

DATE	REVISION



NORTH

SCALED FOR
11"X17" PAPER



SCALE: --







Date **3-21-2025**
Project **#3205**
Designer **EWL**

SHEET
44
OF
70

PLOTTED: Tuesday, March 25, 2025 1:01:01 PM

X-REFS: 3205 Aerial-Moline & 3205 Survey IL-83W & 3205 Parcels
FILE PATH: C:\CIVIL 3D PROJECTS\MOLINE 3205 36TH AVENUE BIKE PATH\DRAWINGS\3205 DESIGN - EARTHWORK

NOTE: STA. 16+25 TO STA 20+00 PREVIOUSLY CONSTRUCTED
AND NOT APART OF THIS CONTRACT

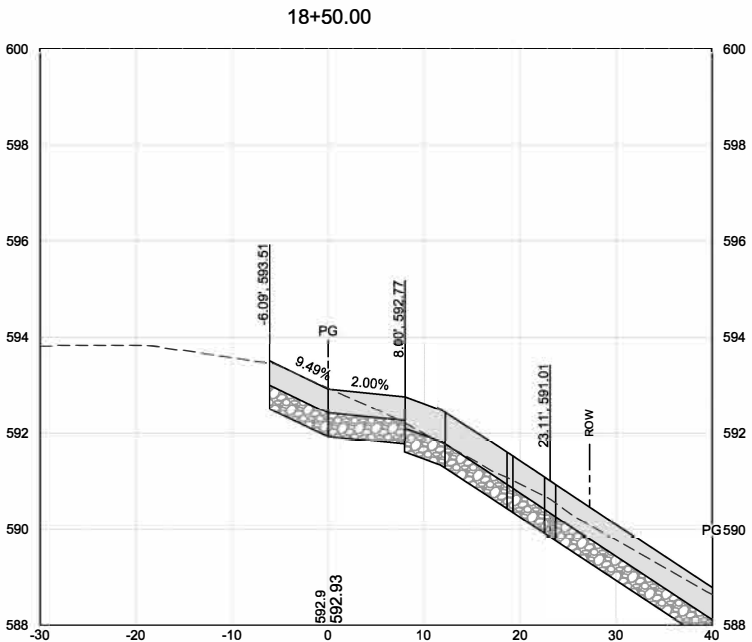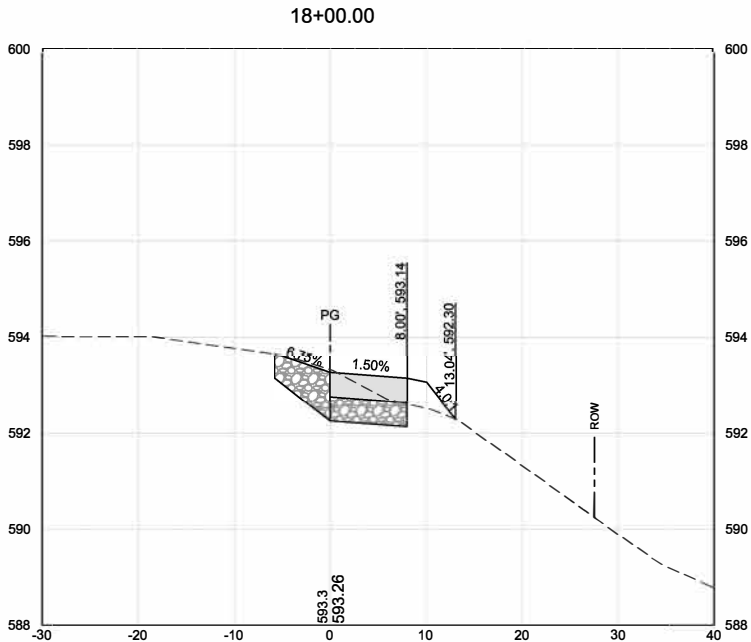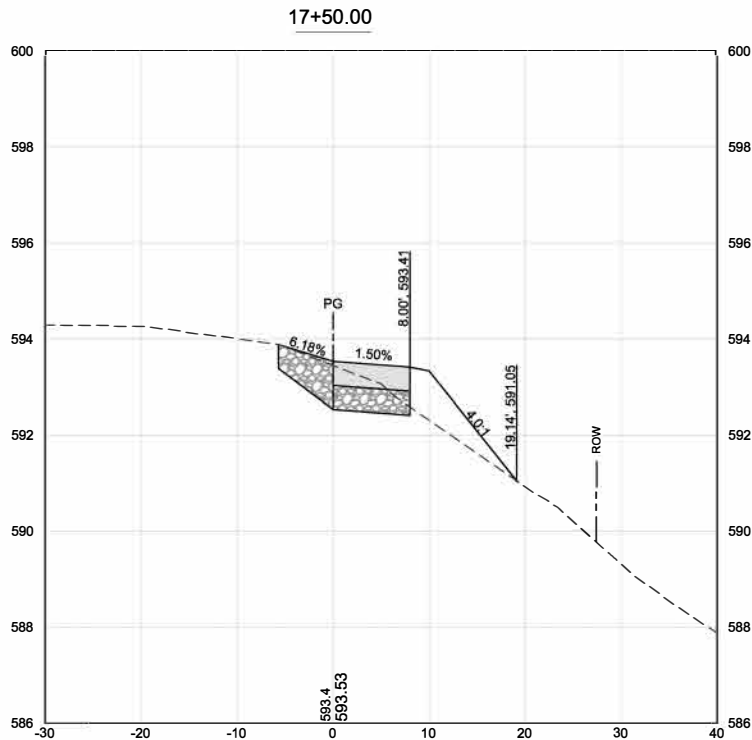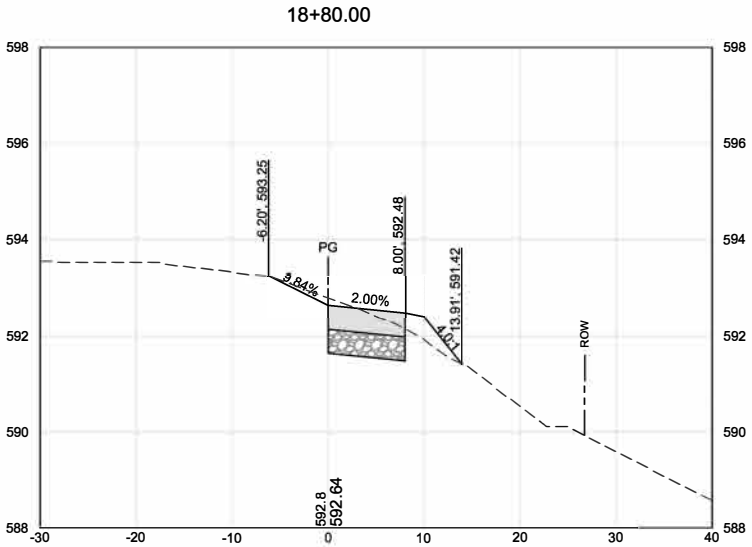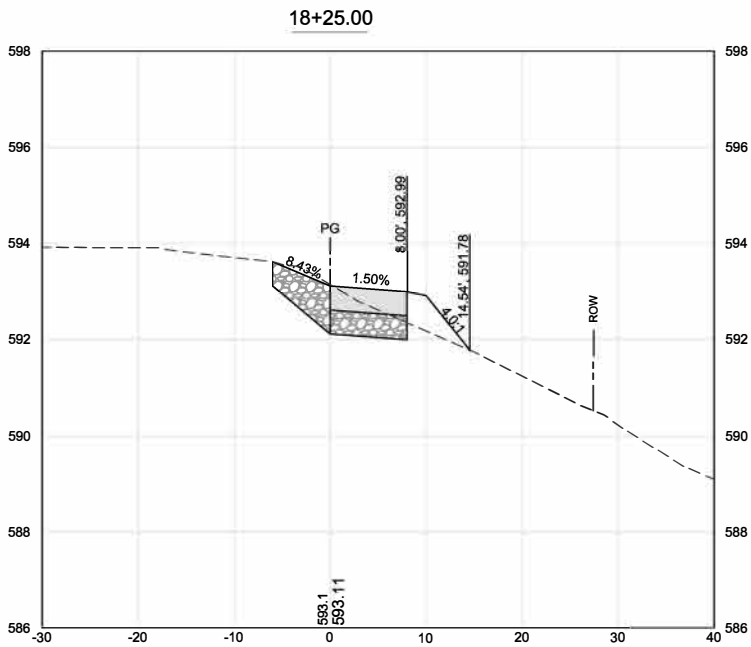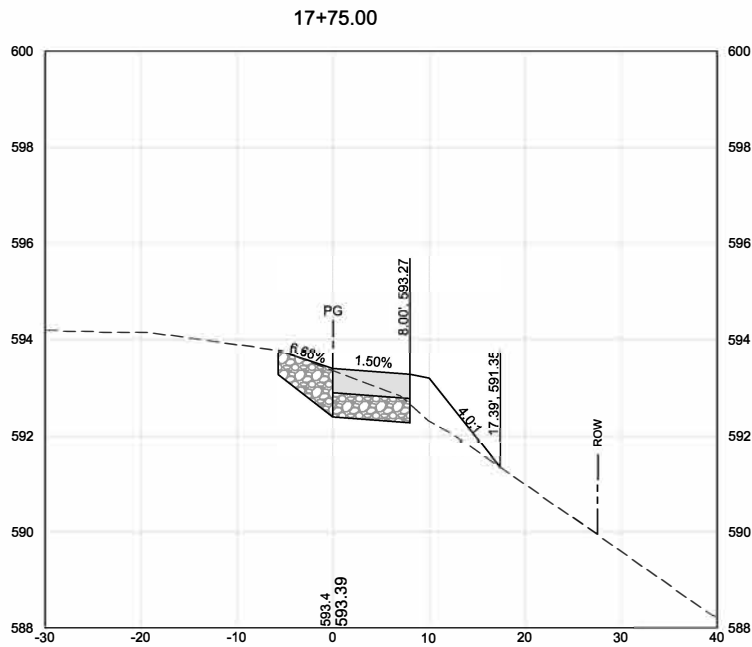

CITY OF MOLINE
PUBLIC WORKS DEPARTMENT
ENGINEERING DIVISION
(309) 524-2350
3635 4TH AVENUE, MOLINE, IL 61265



1800 5th Avenue
Rock Island, IL 61201
309-786-7590

36TH AVENUE BIKE PATH

FROM 7TH TO 13TH STREET
CROSS SECTIONS

DATE	REVISION



NORTH

SCALED FOR
11"X17" PAPER









SCALE: --

Date **3-21-2025**
Project **#3205**
Designer **EWL**

SHEET
45
OF
70

NOTE: STA. 16+25 TO STA 20+00 PREVIOUSLY CONSTRUCTED
AND NOT APART OF THIS CONTRACT

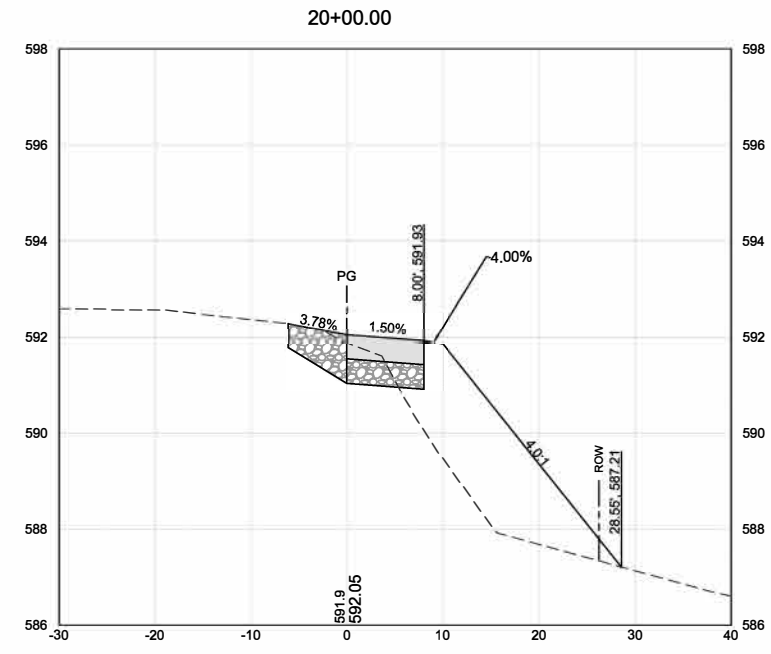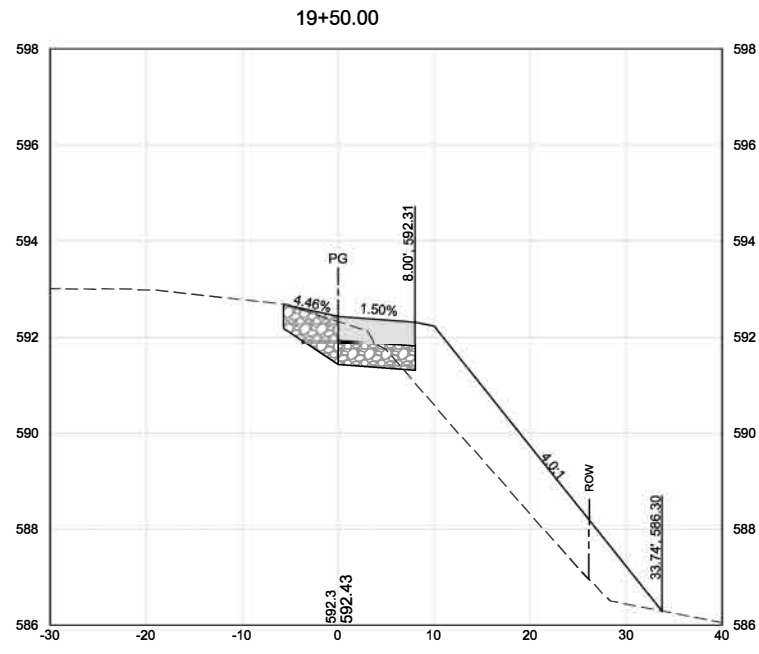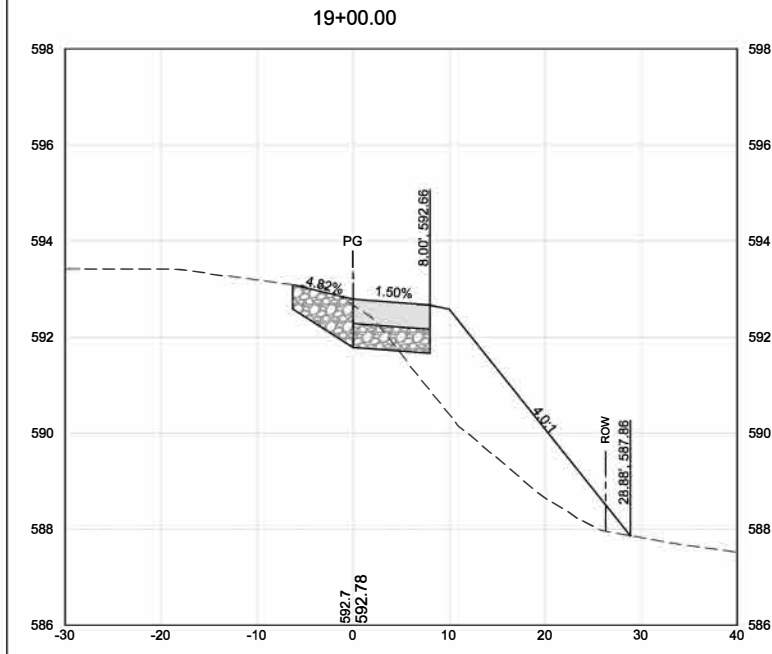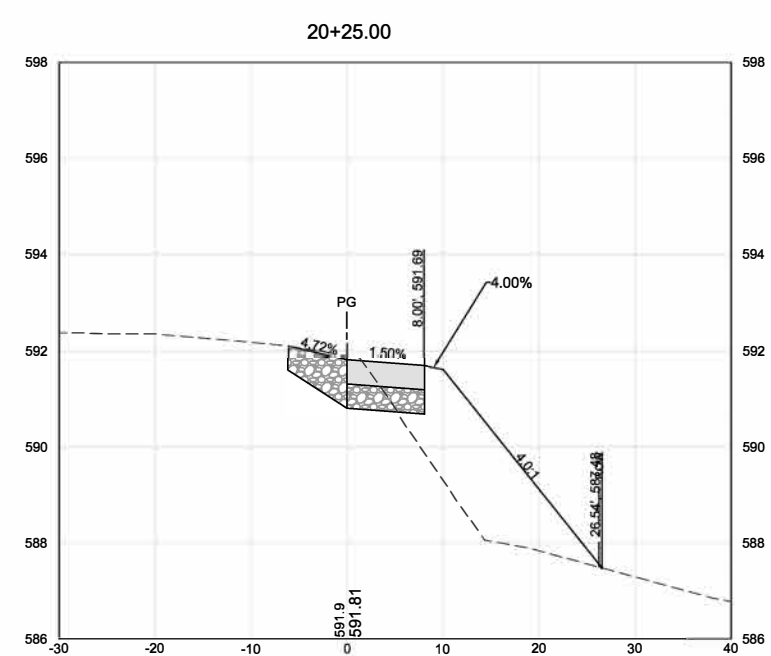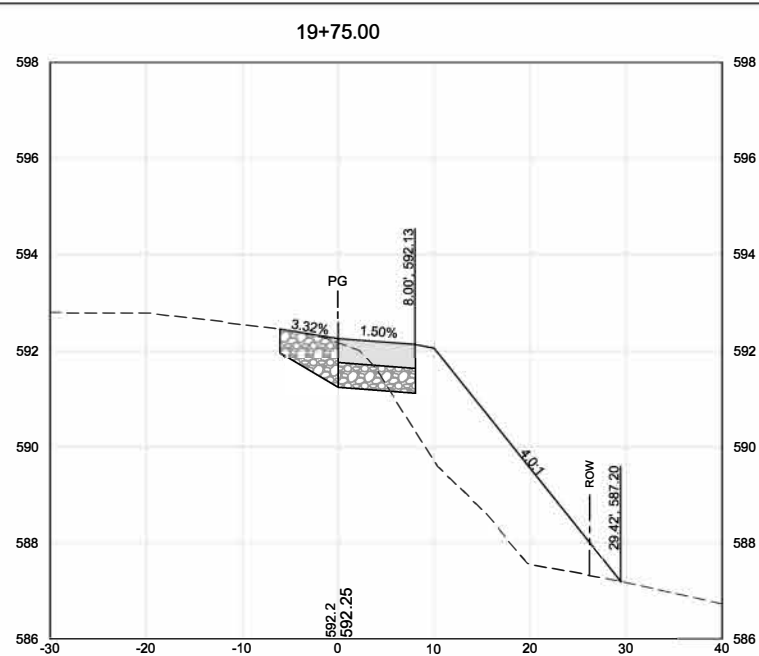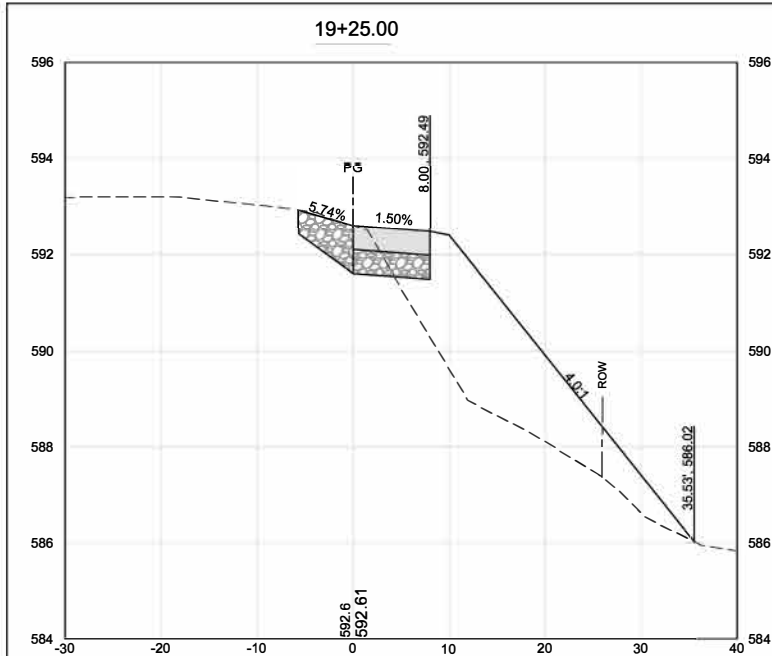

PLOTTED: Tuesday, March 25, 2025 1:01:14 PM

X-REFS: 3205 Aerial-Moline & 3205 Survey IL-83W & 3205 Parcels
FILE PATH: C:\CIVIL 3D PROJECTS\MOLINE 3205 36TH AVENUE BIKE PATH\DRAWINGS\DESIGN DRAWINGS\3205 DESIGN - EARTHWORK



CITY OF MOLINE
PUBLIC WORKS DEPARTMENT
ENGINEERING DIVISION
(309) 524-2350
3635 4TH AVENUE, MOLINE, IL 61265



1800 5th Avenue
Rock Island, IL 61201
309-786-7590

36TH AVENUE BIKE PATH

FROM 7TH TO 13TH STREET

CROSS SECTIONS

DATE	REVISION



NORTH

SCALED FOR
11"X17" PAPER









SCALE: --

Date **3-21-2025**
Project **#3205**
Designer **EWL**

SHEET
46
OF
70

PLOTTED: Tuesday, March 25, 2025 1:01:29 PM

X-REFS: 3205 Aerial-Moline & 3205 Survey IL-83W & 3205 Parcels
FILE PATH: C:\CIVIL 3D PROJECTS\MOLINE 3205 36TH AVENUE BIKE PATH\DRAWINGS\DESIGN - EARTHWORK

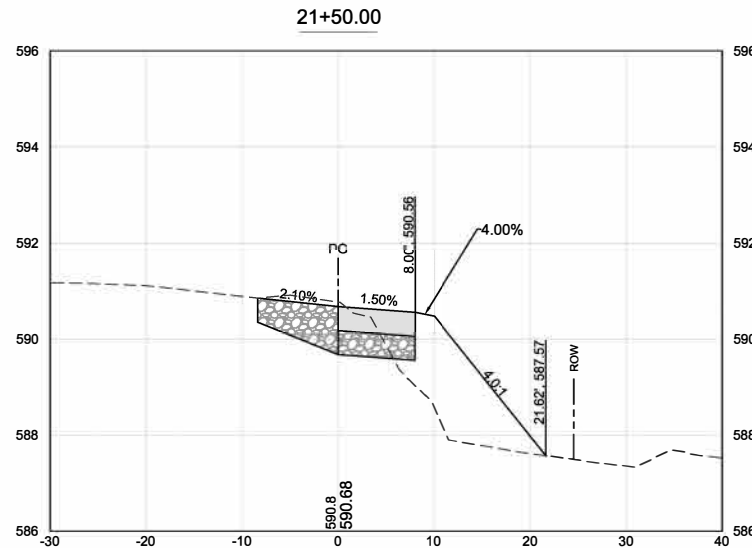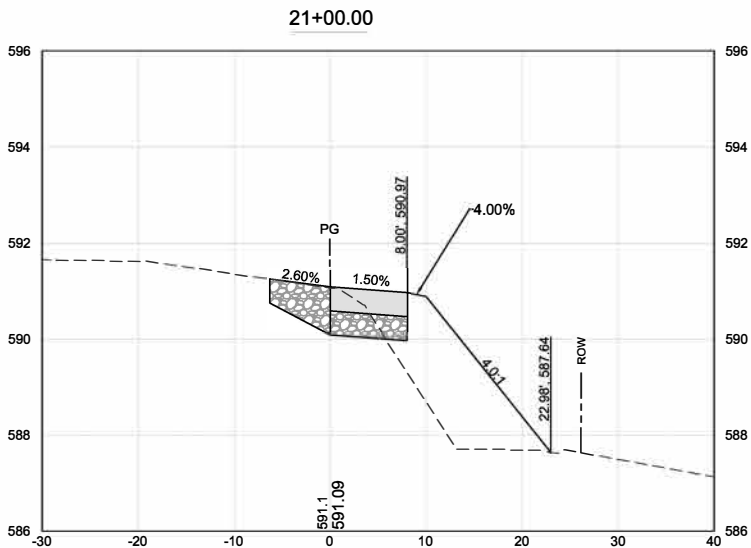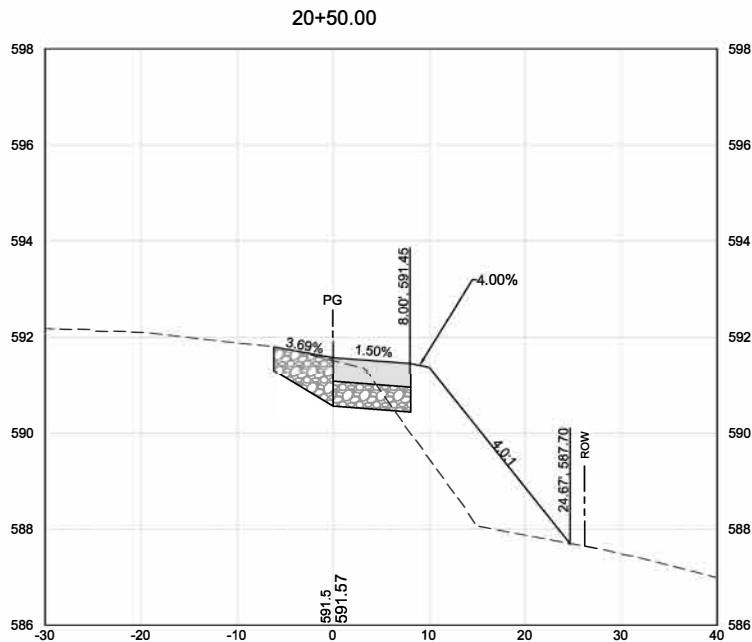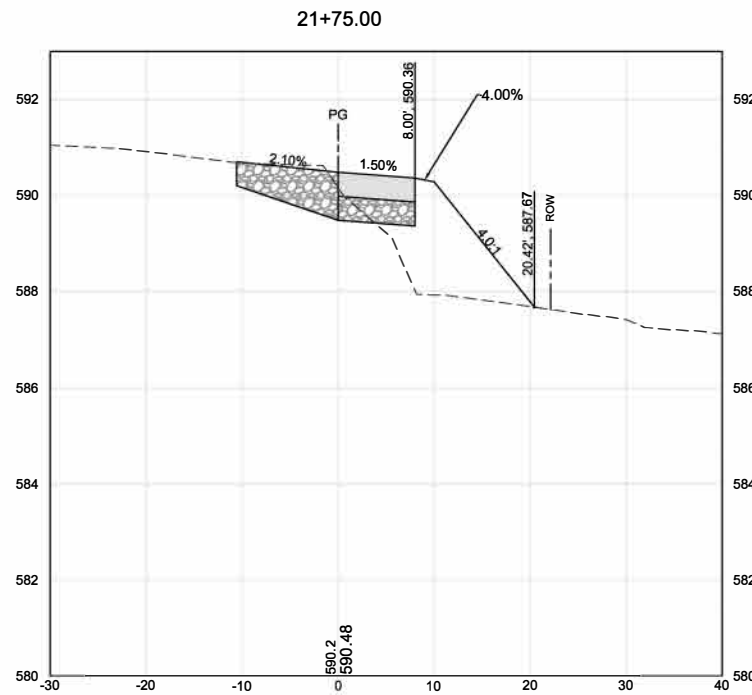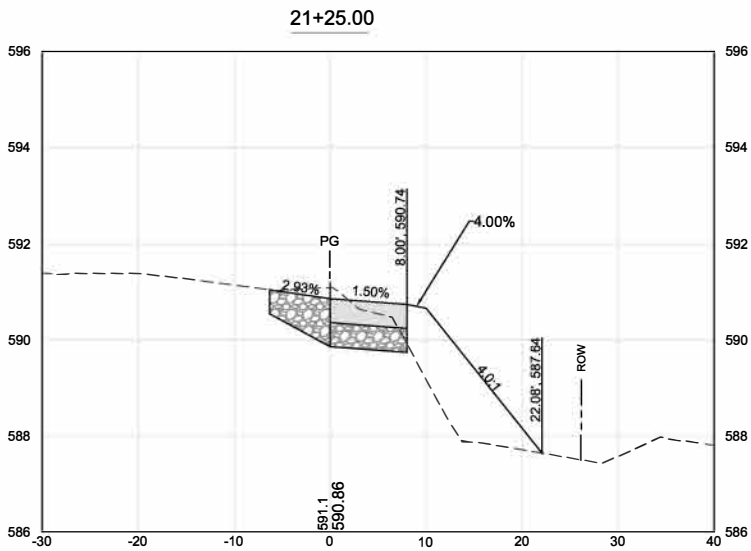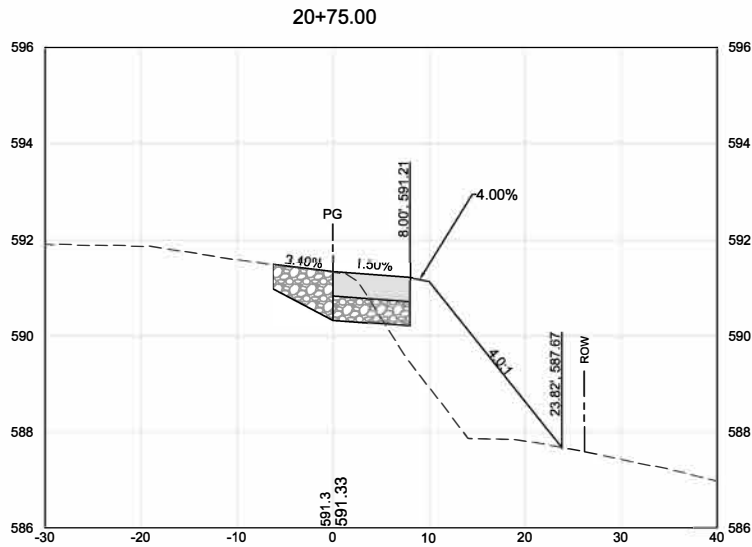

CITY OF MOLINE
PUBLIC WORKS DEPARTMENT
ENGINEERING DIVISION
(309) 524-2350
3635 4TH AVENUE, MOLINE, IL 61265



1800 5th Avenue
Rock Island, IL 61201
309-786-7590

36TH AVENUE BIKE PATH

FROM 7TH TO 13TH STREET

CROSS SECTIONS

DATE	REVISION



NORTH





SCALED FOR
11"X17" PAPER



SCALE: --

Date **3-21-2025**
Project **#3205**
Designer **EWL**

SHEET
47
OF
70

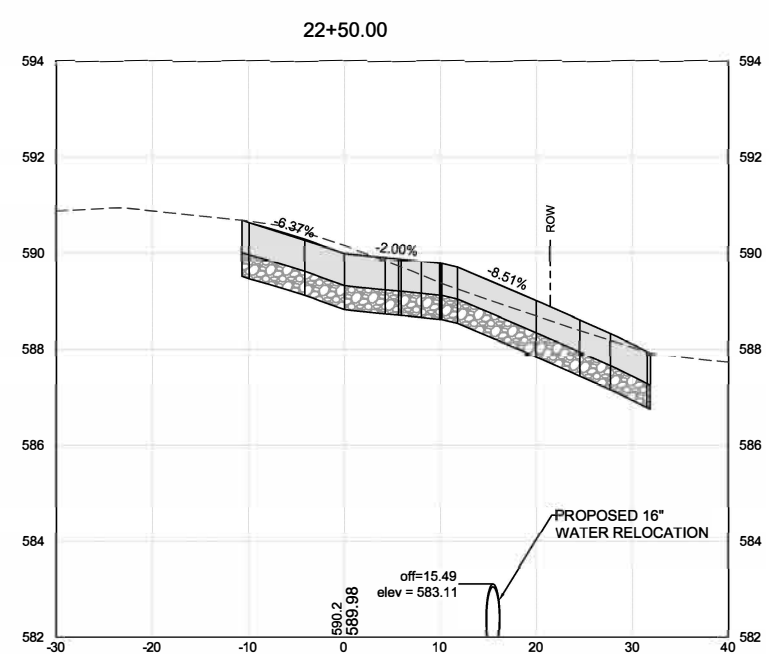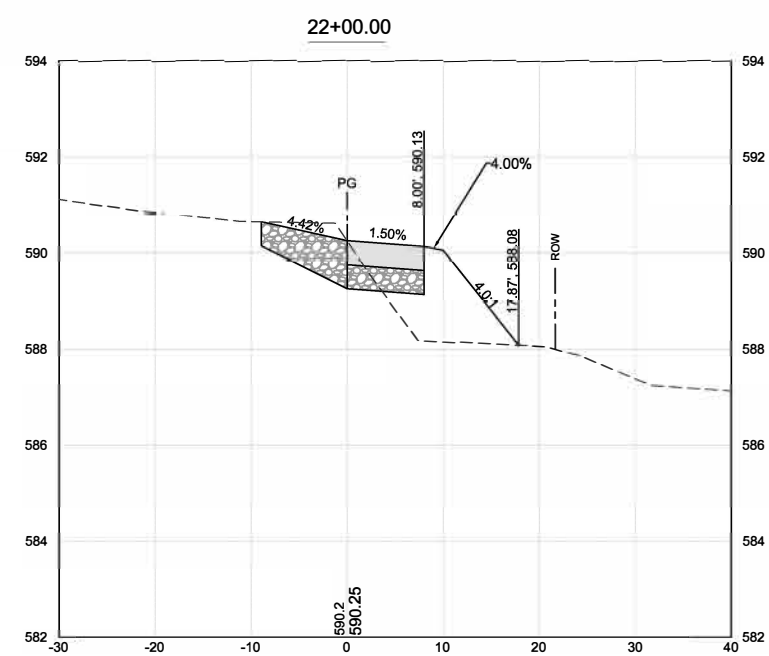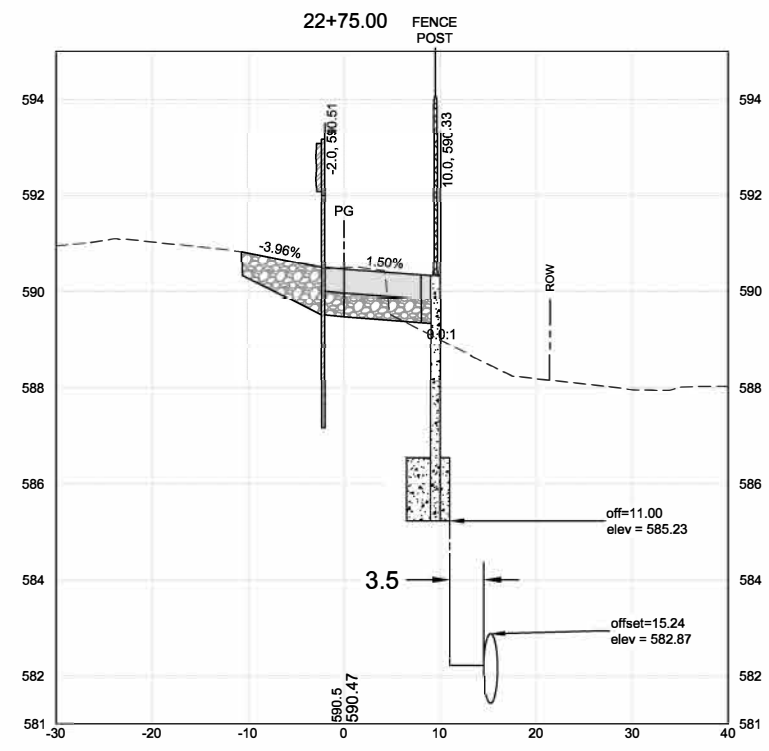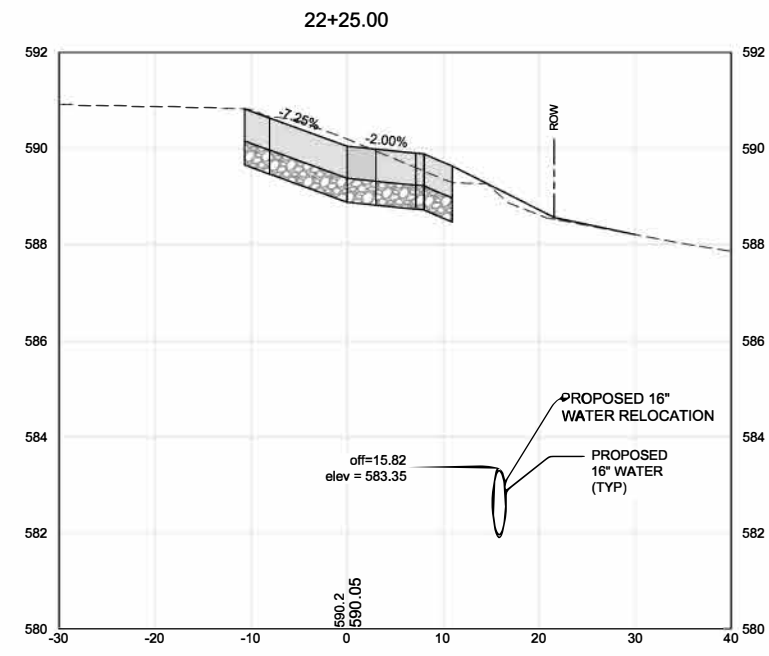

X-REFS: 3205 Aerial-Moline & 3205 Survey IL-83W & 3205 Parcels
FILE PATH: C:\CIVIL 3D PROJECTS\MOLINE 3205 36TH AVENUE BIKE PATH\DRAWINGS\DESIGN DRAWINGS\3205 DESIGN - EARTHWORK



CITY OF MOLINE
PUBLIC WORKS DEPARTMENT
ENGINEERING DIVISION
(309) 524-2350
3635 4TH AVENUE, MOLINE, IL 61265



36TH AVENUE BIKE PATH

FROM 7TH TO 13TH STREET

CROSS SECTIONS

DATE	REVISION



SCALED FOR
11"X17" PAPER




SCALE: --

Date **3-21-2025**
Project **#3205**
Designer **EWL**

SHEET
48
OF
70

PLOTTED: Tuesday, March 25, 2025 1:02:00 PM

X-REFS: 3205 Aerial-Moline & 3205 Survey IL-83W & 3205 Parcels
FILE PATH: C:\CIVIL 3D PROJECT\SMOLINE 3205 36TH AVENUE BIKE PATH\DRAWINGS\DESIGN - EARTHWORK

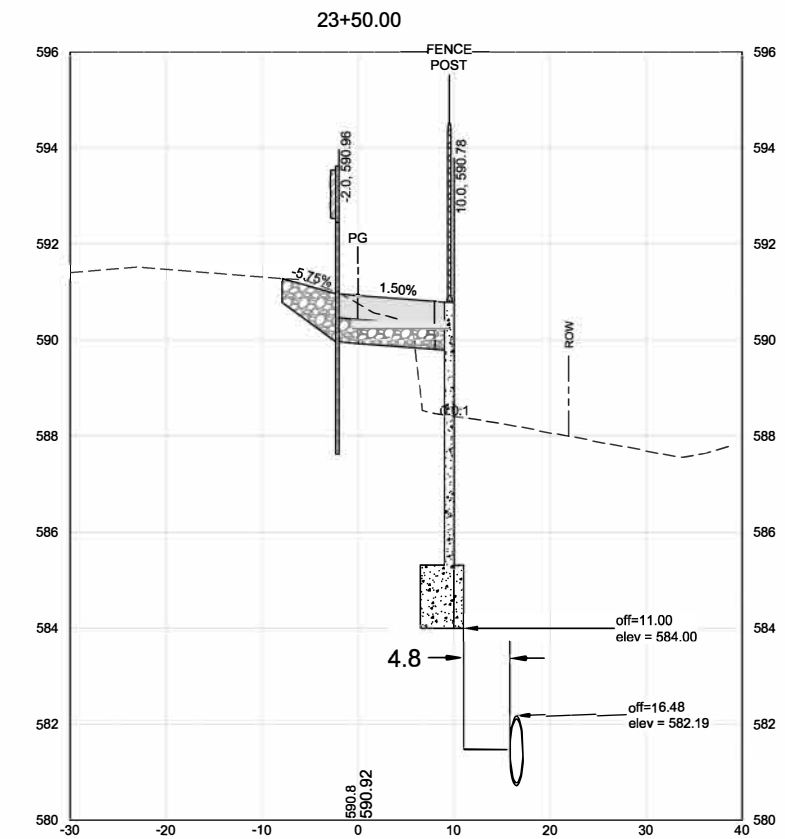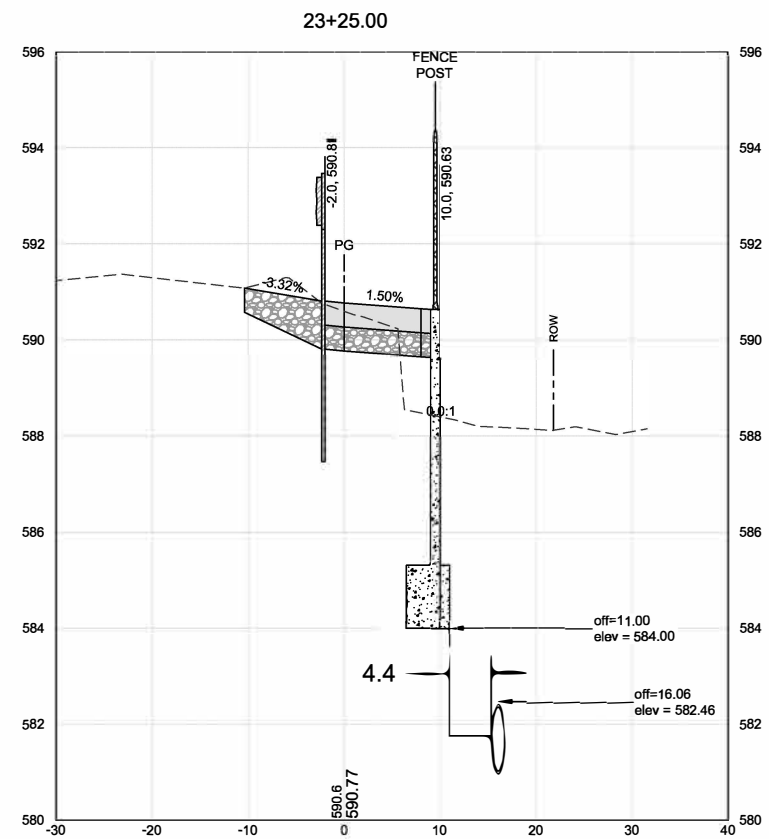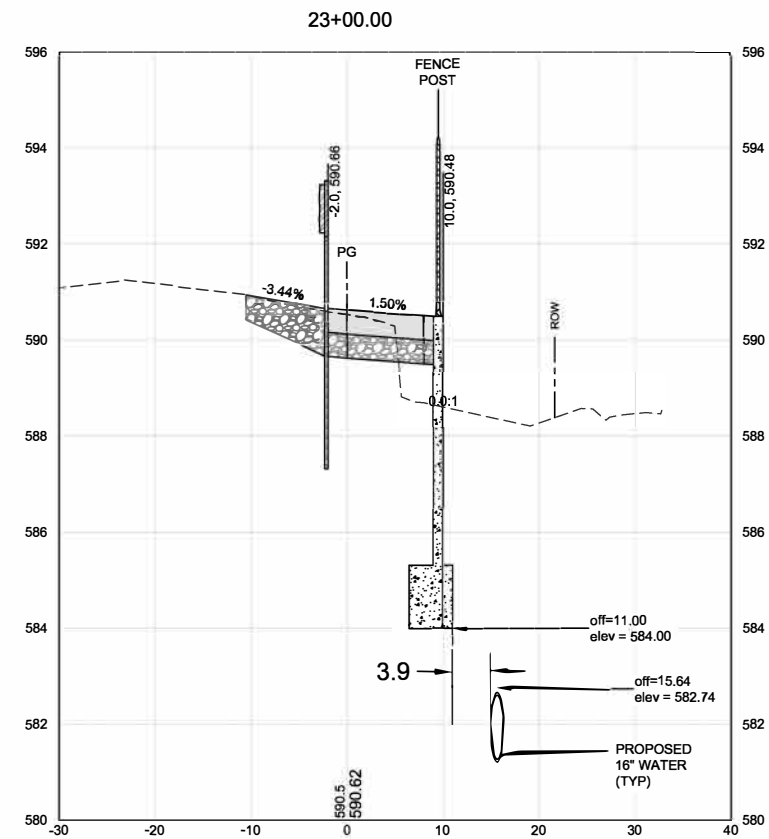

CITY OF MOLINE
PUBLIC WORKS DEPARTMENT
ENGINEERING DIVISION
(309) 524-2350
3635 4TH AVENUE, MOLINE, IL 61265



36TH AVENUE BIKE PATH

FROM 7TH TO 13TH STREET

CROSS SECTIONS

DATE	REVISION









SCALED FOR
11"X17" PAPER
SCALE: --

Date **3-21-2025**
Project **#3205**
Designer **EWL**

SHEET
49
OF
70

PLOTTED: Tuesday, March 25, 2025 1:02:15 PM

NOTE: BRIDGE
ABUTMENT/SUBSTRUCTURE
OMITTED IN X-SECTIONS.
SEE STRUCTURAL
SHEETS 52-61

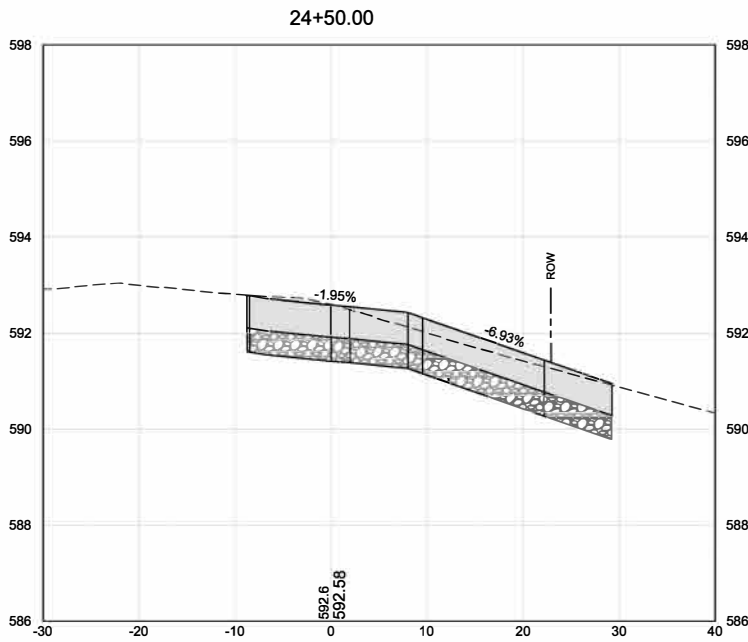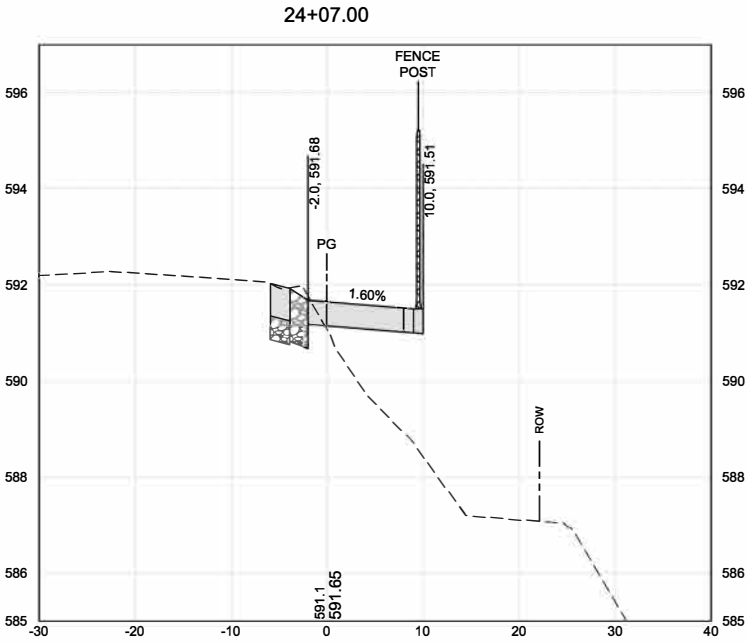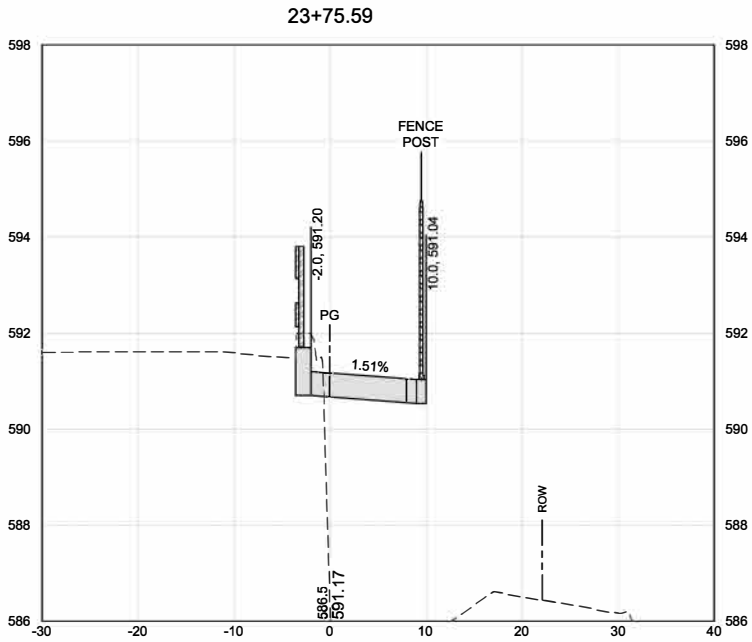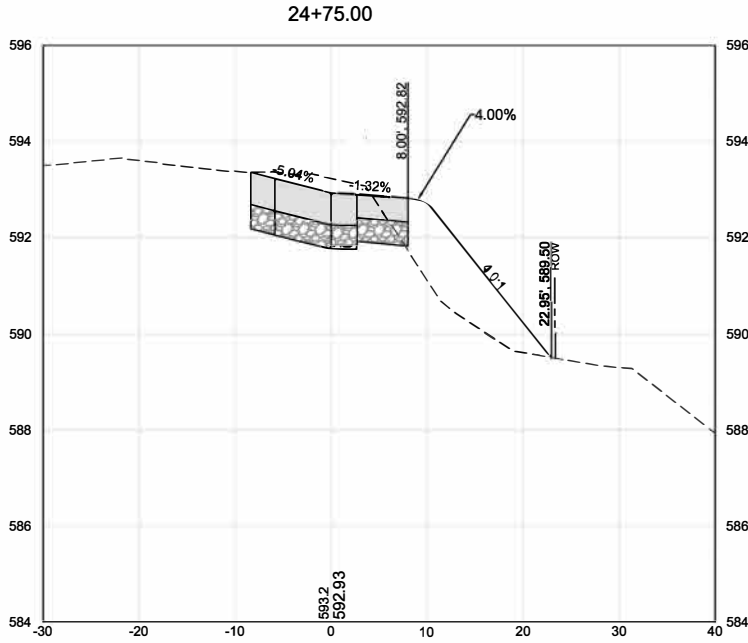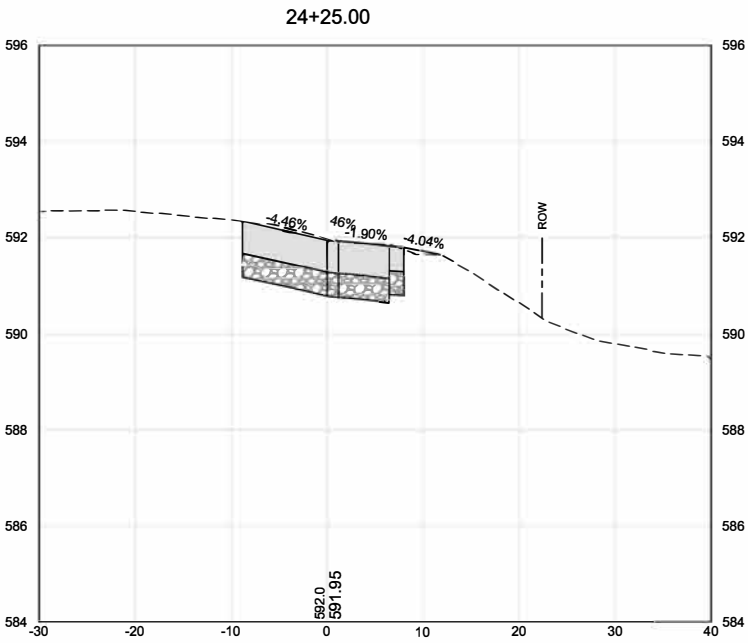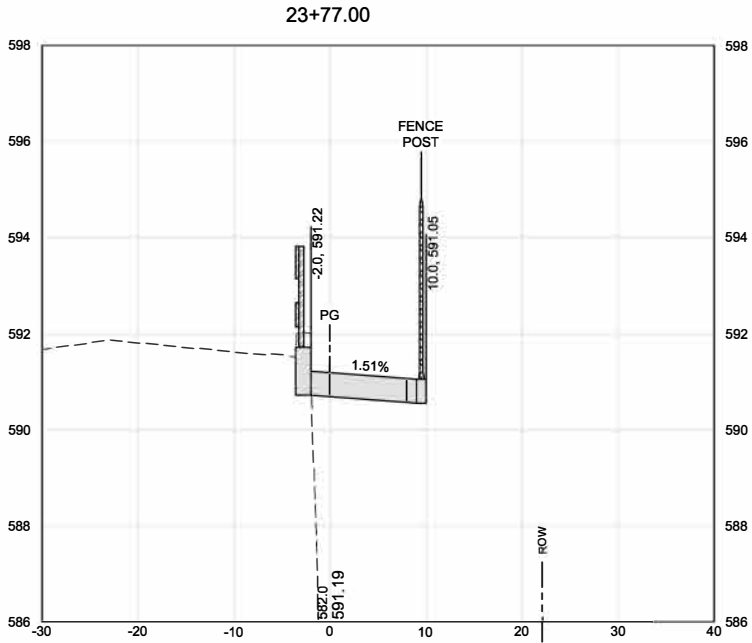

X-REFS: 3205 Aerial-Moline & 3205 Survey IL-83W & 3205 Parcels
FILE PATH: C:\CIVIL 3D PROJECTS\MOLINE 3205 36TH AVENUE BIKE PATH\DRAWINGS\3205 DESIGN - EARTHWORK



CITY OF MOLINE
PUBLIC WORKS DEPARTMENT
ENGINEERING DIVISION
(309) 524-2350
3635 4TH AVENUE, MOLINE, IL 61265



1800 5th Avenue
Rock Island, IL 61201
309-786-7590

36TH AVENUE BIKE PATH
FROM 7TH TO 13TH STREET
CROSS SECTIONS

DATE	REVISION



NORTH



SCALED FOR
11"X17" PAPER



SCALE: --

Date **3-21-2025**
Project **#3205**
Designer **EWL**

SHEET
50
OF
70

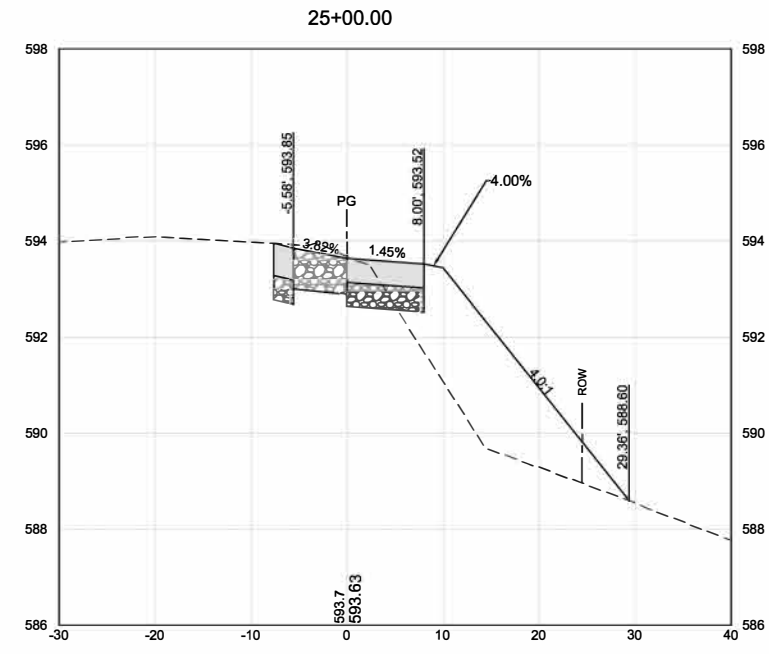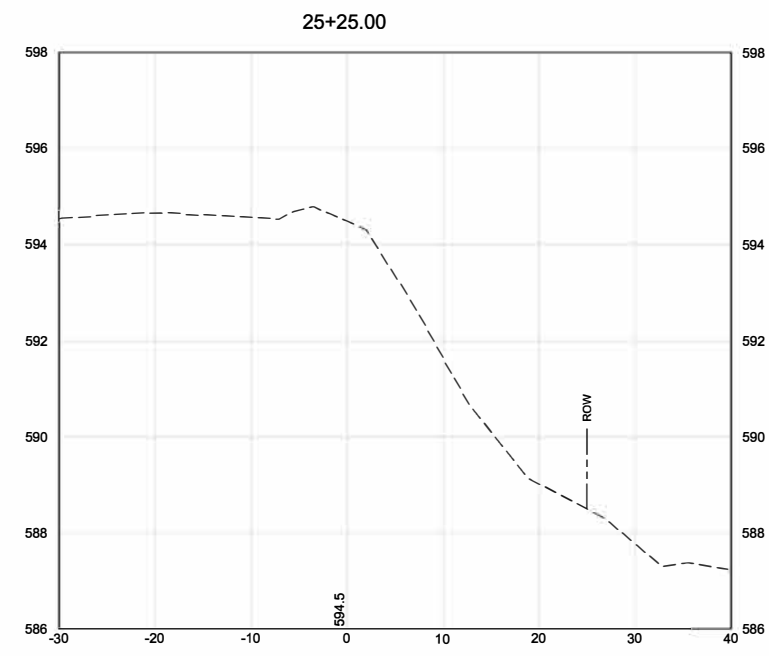

X-REFS: 3205 Aerial-Moline & 3205 Survey IL-83W & 3205 Parcels
FILE PATH: C:\CIVIL 3D PROJECTS\MOLINE 3205 36TH AVENUE BIKE PATH\DRAWINGS\3205 DESIGN - EARTHWORK
PLOTTED: Tuesday, March 25, 2025 1:02:30 PM



CITY OF MOLINE
PUBLIC WORKS DEPARTMENT
ENGINEERING DIVISION
(309) 524-2350
3635 4TH AVENUE, MOLINE, IL 61265



36TH AVENUE BIKE PATH

FROM 7TH TO 13TH STREET

CROSS SECTIONS

DATE	REVISION



SCALED FOR
11"X17" PAPER

SCALE: --

Date	3-21-2025
Project	#3205
Designer	EWL

SHEET
51
OF
70

PLOTTED: 8/21/2023 2:31:13 PM

MODEL: 001
FILE NAME: Z:\0 V and K Jobs\3205 - 36th Avenue City of Moline\CADD Sheets\3205-shl-structure.dgn

Bench Mark: BM #1 - Top of concrete parapet at southwest corner. Elevation 592.12

Existing Structure: SN 081-1002 was constructed in 1932 under Section 18B-2 at Sta. 202+93.00.
The existing structure is a single span, reinforced concrete slab bridge having a back-to-back abutment length of 22'-0" and a 38"-3¼" face-to-face of curb and 42'-2" out-to-out of deck at a 0° skew.
The superstructure consists of a reinforced concrete slab. The substructure consists of reinforced concrete closed abutments supported by reinforced concrete spread footings.
The structure will be widened to the south to accommodate a new bike path.

INDEX OF SHEETS

- 1 - General Plan and Elevation
- 2 - Concrete Removal
- 3 - Concrete Superstructure
- 4-5 - Bicycle Railing
- 6 - Substructure Details
- 7 - Retaining Wall
- 8-10 - Existing Structure Plans


TOTAL BILL OF MATERIAL

ITEM	UNIT	SUPER	SUB	TOTAL
Stone Riprap, Class A4	Ton		53	53
Filter Fabric	Sq. Yd.		62	62
Concrete Removal	Cu. Yd.	1.0		1.0
Structure Excavation	Cu. Yd.		157	157
Concrete Structures	Cu. Yd.		72.4	72.4
Concrete Superstructure	Cu. Yd.	10.8		10.8
Reinforcement Bars, Epoxy Coated	Pound	3340	5840	9180
Bicycle Railing	Foot	170		170
Name Plates	Each	1		1

GENERAL NOTES

Reinforcement bars designated (E) shall be epoxy coated.
Plan dimensions and details relative to existing plans are subject to nominal construction variations. The Contractor shall field verify existing dimensions and details affecting new construction and make necessary approved adjustments prior to construction or ordering of materials. Such variations shall not be cause for additional compensation for a change in scope of the work, however, the Contractor will be paid for the quantity actually furnished at the unit price bid for the work.
Layout of the slope protection system may be varied to suit ground conditions in the field as directed by the Engineer.
Contractor is responsible for the removal and disposal of any excess channel excavation not incorporated back into the project. The disposal of any excess material shall be in accordance with Article 202.03. Cost to dispose of excess excavation will be included in the unit cost of Structure Excavation.
All exposed edges shall have a standard ¾" chamfer.
The existing 16" diameter water main shall be relocated prior to construction of the bridge extension and retaining wall. Portions within the limits of the proposed structures (Sta. 22+54 to Sta. 24+08) shall be removed. See roadway plans.


PROFILE GRADE
(Along Trail Alignment)

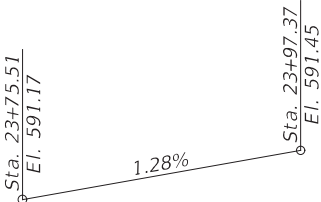


36th AVENUE BRIDGE
WIDENED 202 BY
CITY OF MOLINE
SEC. 19-00274-00-BT
STA. 11+39.63
SN 081-1002 LOADING HL 93

NAME PLATE
(Standard 515001)

New Name Plate shall be located on the Southwest corner of bridge rail adjacent to existing Name Plate.

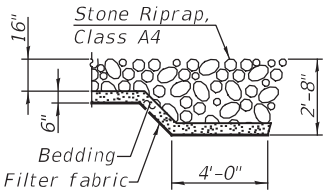

SECTION A-A

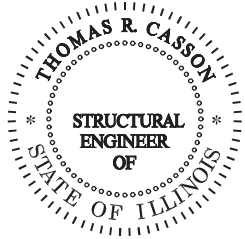

8-21-2023
Thomas R. Casson
EXPIRES 11-30-2026

GENERAL PLAN & ELEVATION
36TH AVENUE
OVER DRAINAGE DITCH
SECTION 19-00274-00-BT
CITY OF MOLINE
STATION 11+39.63
STRUCTURE NO. 081-1002

SHEET NO. 1 of 10 SHEETS



CITY OF MOLINE
PUBLIC WORKS DEPARTMENT
ENGINEERING DIVISION
(309) 524-2350
3635 4TH AVENUE, MOLINE, IL 61265



36TH AVENUE BIKE PATH
FROM 7TH TO 13TH STREET
GENERAL PLAN & ELEVATION

----	----
DATE	REVISION





SCALED FOR
11"X17" PAPER
SCALE: _____

Date: 3-21-2025
Project: #3205
Designer: ----

SHEET
52
OF
70

PLOTTED: 8/21/2023 2:31:44 PM

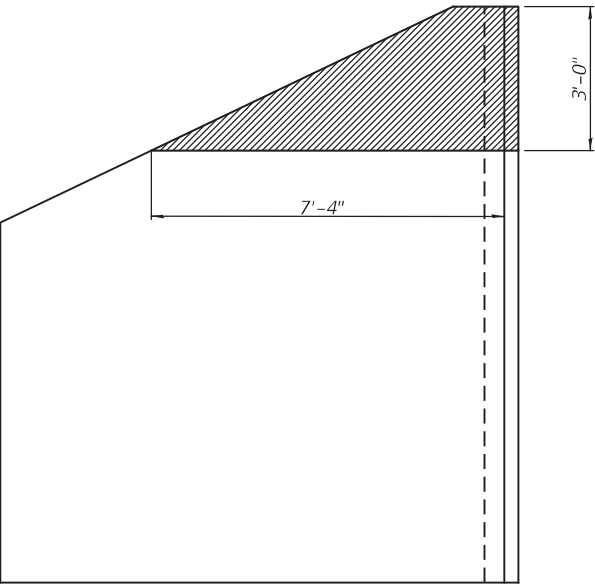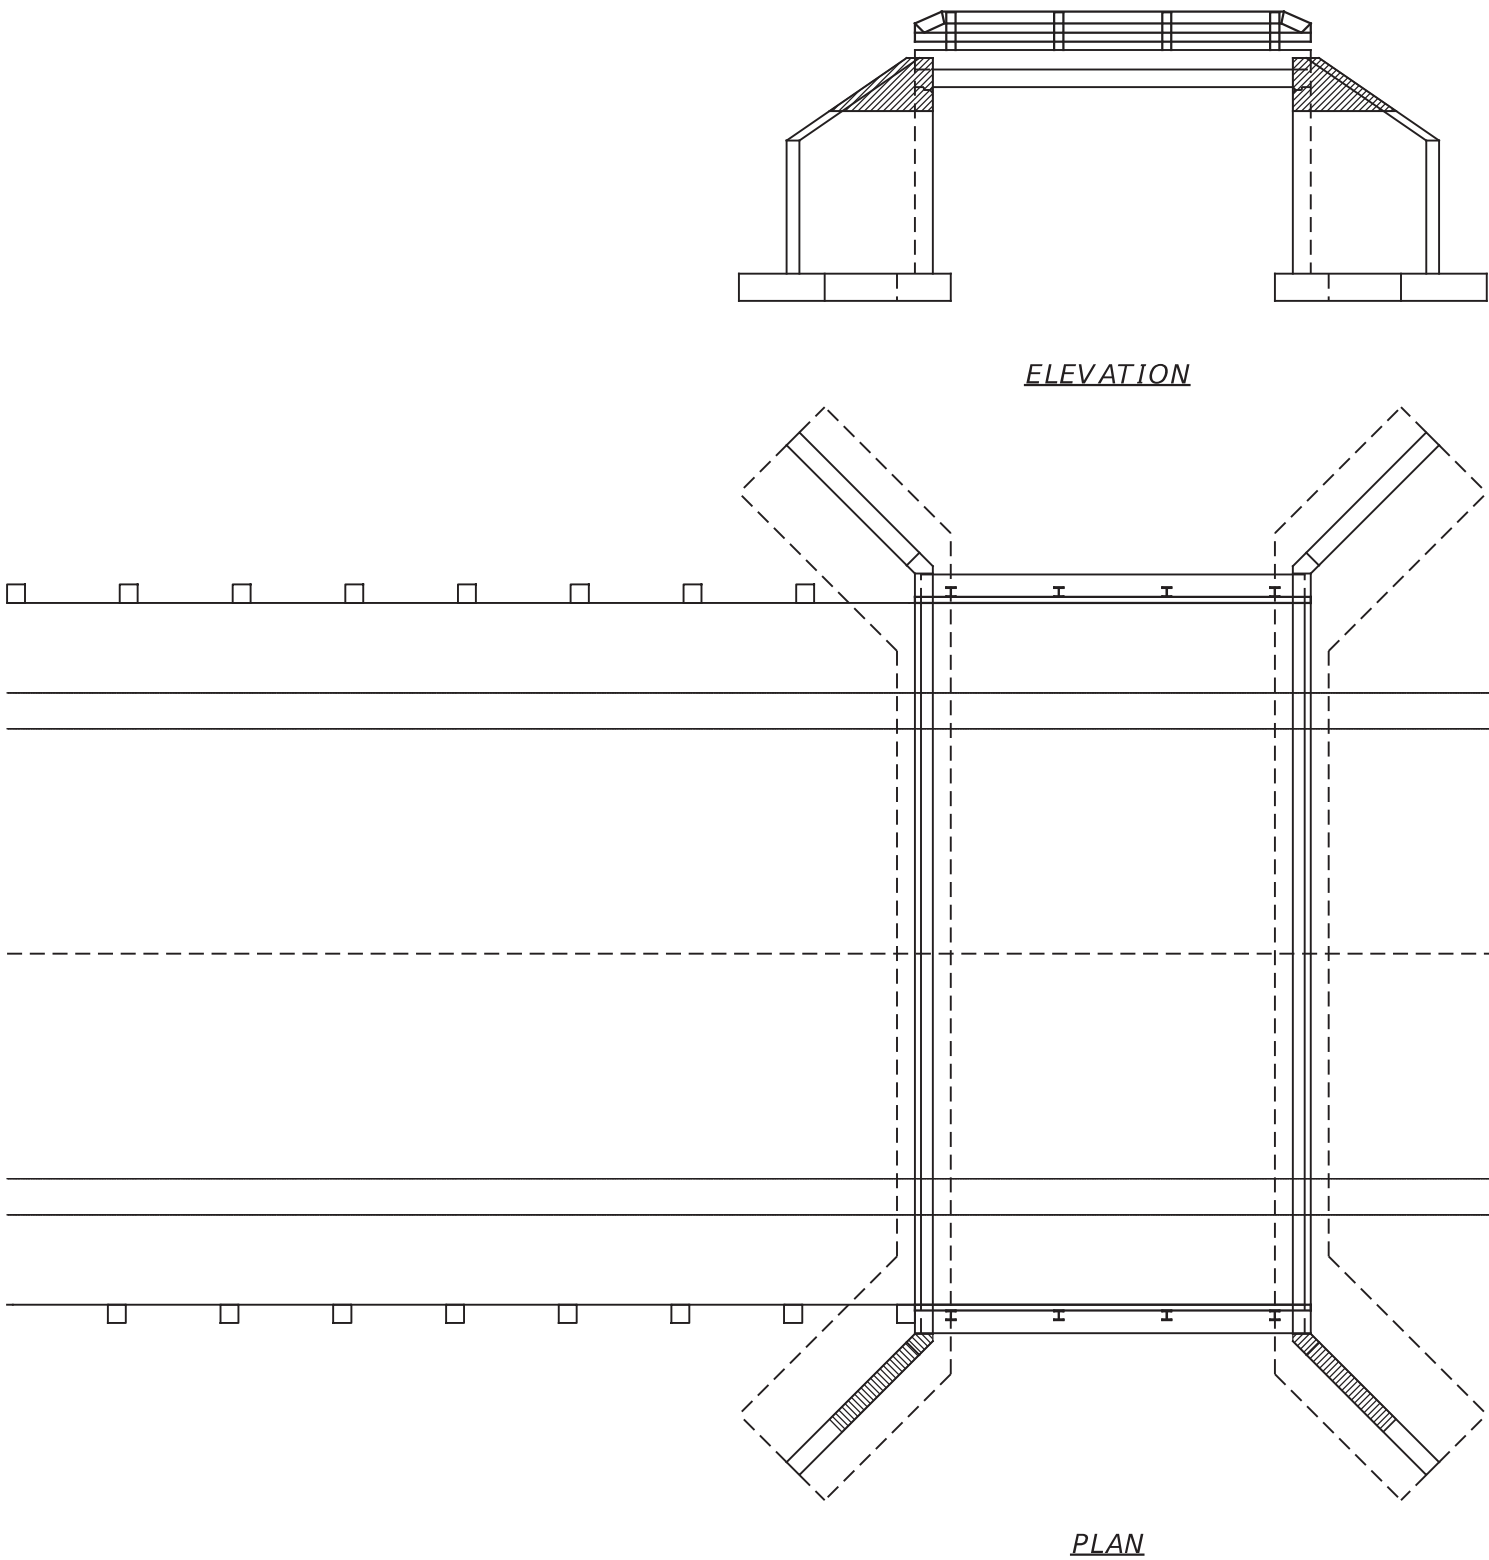

SOUTHWEST WINGWALL
(Southeast Wingwall Similar)

LEGEND
- Concrete Removal

BILL OF MATERIAL

Concrete Removal	Cu. Yd.	1.0
------------------	---------	-----

SHEET NO. 2 of 10 SHEETS



CITY OF MOLINE
PUBLIC WORKS DEPARTMENT
ENGINEERING DIVISION
(309) 524-2350
3635 4TH AVENUE, MOLINE, IL 61265



36TH AVENUE BIKE PATH
FROM 7TH TO 13TH STREET
CONCRETE REMOVAL

---	---
DATE	REVISION



NORTH

SCALED FOR
11"X17" PAPER
SCALE:


Date: 3-21-2025
Project: #3205
Designer: ---

SHEET
53
OF
70


MODEL: 002
FILE NAME: Z:\0 V and K Jobs\3205 - 36th Avenue City of Moline\CADD Sheets\3205-shr-structure.dgn

PLOTTED: 8/21/2023 , 2:32:03 PM

MODEL: 003
FILE NAME: Z:\0 V and K Jobs\3205 - 36th Avenue City of Moline\CADD Sheets\3205-shr-structure.dgn

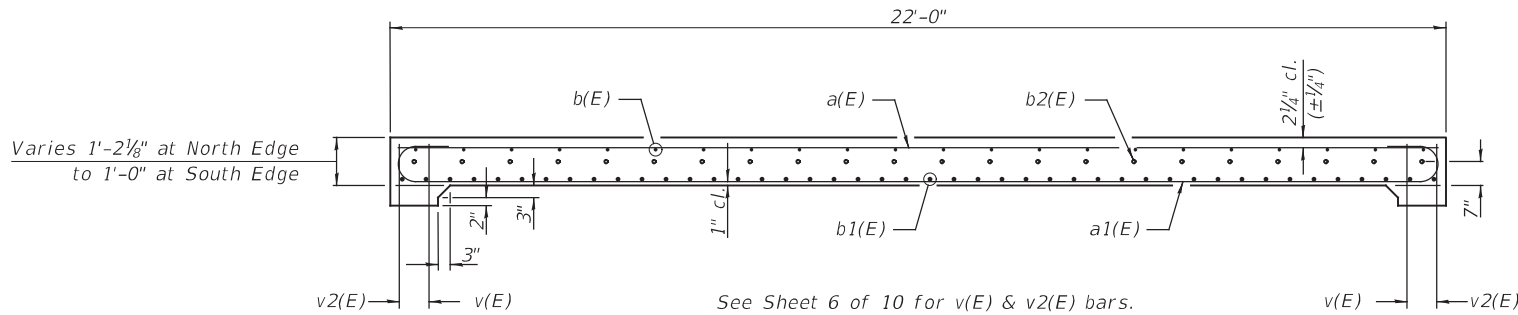


ELEVATION
(Looking North)

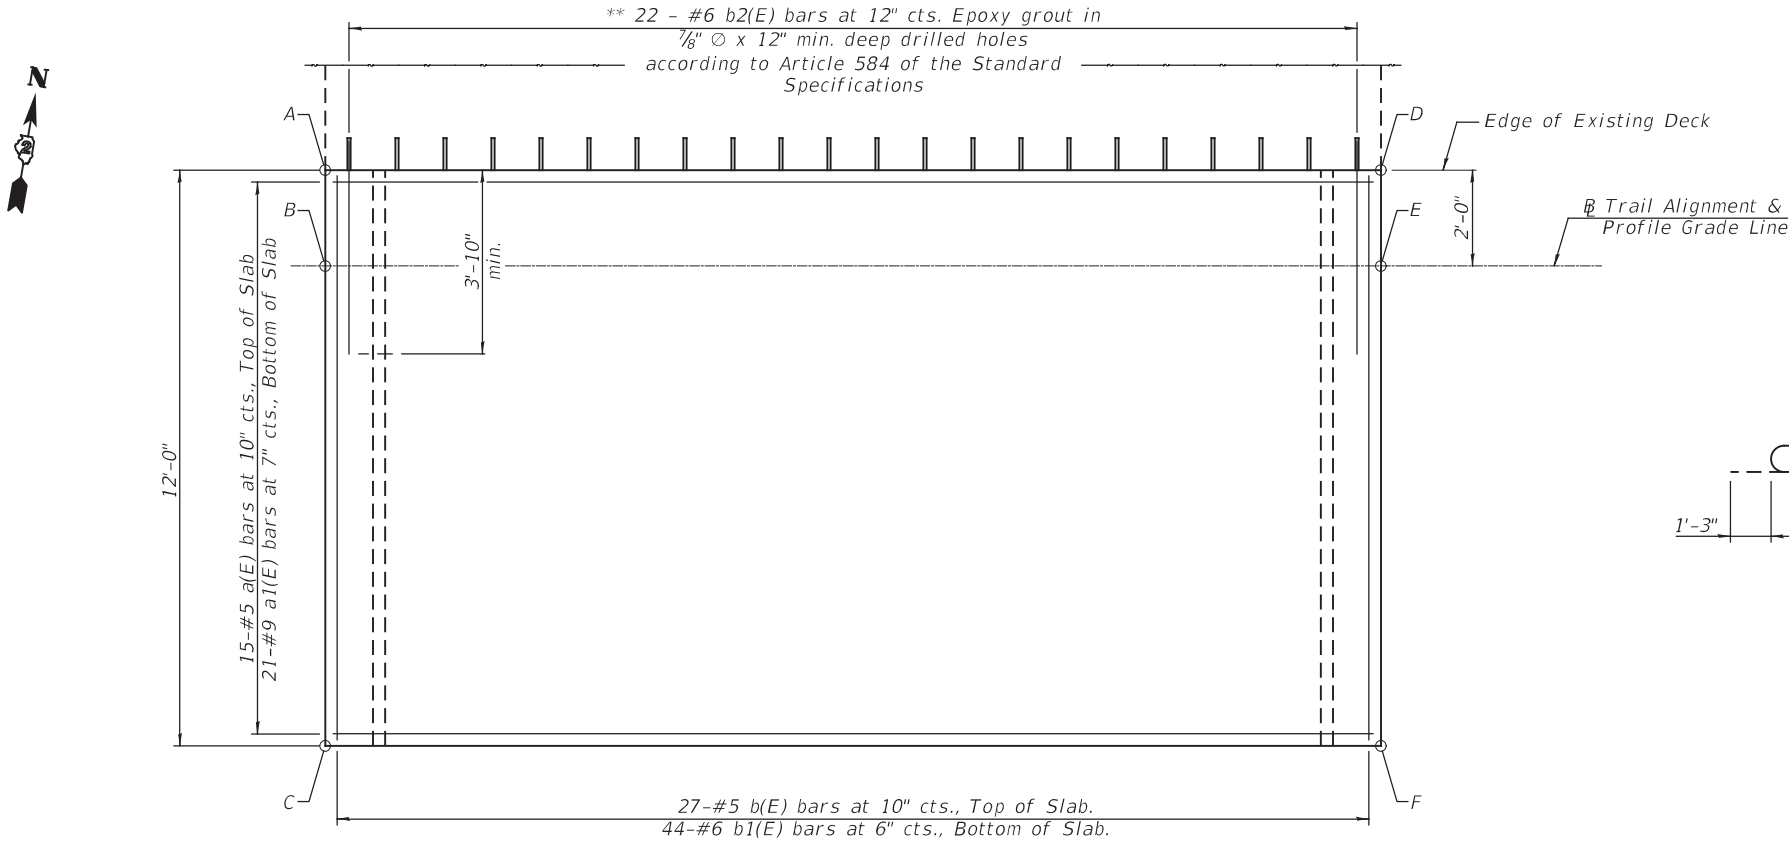

PLAN

** Space bars to miss existing reinforcement.

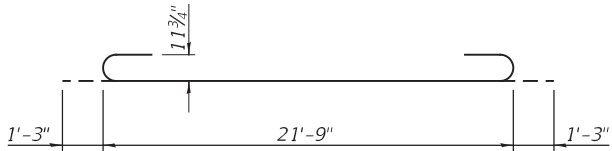

BAR a1(E)

SLAB ELEVATIONS

Point	Station	Offset	Top	Bottom	Thick
A	23+75.44	-2.00'	591.20	590.02	14 1/8"
B	23+75.44	0.00'	591.17	590.02	13 3/4"
C	23+75.44	10.00'	591.02	590.02	12"
D	23+97.44	-2.00'	591.48	590.30	14 1/8"
E	23+97.44	0.00'	591.45	590.30	13 3/4"
F	23+97.44	10.00'	591.30	590.30	12"

BILL OF MATERIAL

Bar	No.	Size	Length	Shape
a(E)	15	#5	21'-9"	—
a1(E)	21	#9	24'-3"	⌋
b(E)	27	#5	11'-9"	—
b1(E)	44	#6	11'-9"	—
b2(E)	22	#6	4'-10"	—
Concrete Superstructure			Cu. Yd.	10.8
Reinforcement Bars, Epoxy Coated			Pound	3,340

SHEET NO. 3 of 10 SHEETS



CITY OF MOLINE
PUBLIC WORKS DEPARTMENT
ENGINEERING DIVISION
(309) 524-2350
3635 4TH AVENUE, MOLINE, IL 61265



36TH AVENUE BIKE PATH
FROM 7TH TO 13TH STREET
CONCRETE SUPERSTRUCTURE

----	----
DATE	REVISION



NORTH

SCALED FOR
11"X17" PAPER

SCALE:

Date: 3-21-2025

Project: #3205


Designer: ----

SHEET

54

OF

70

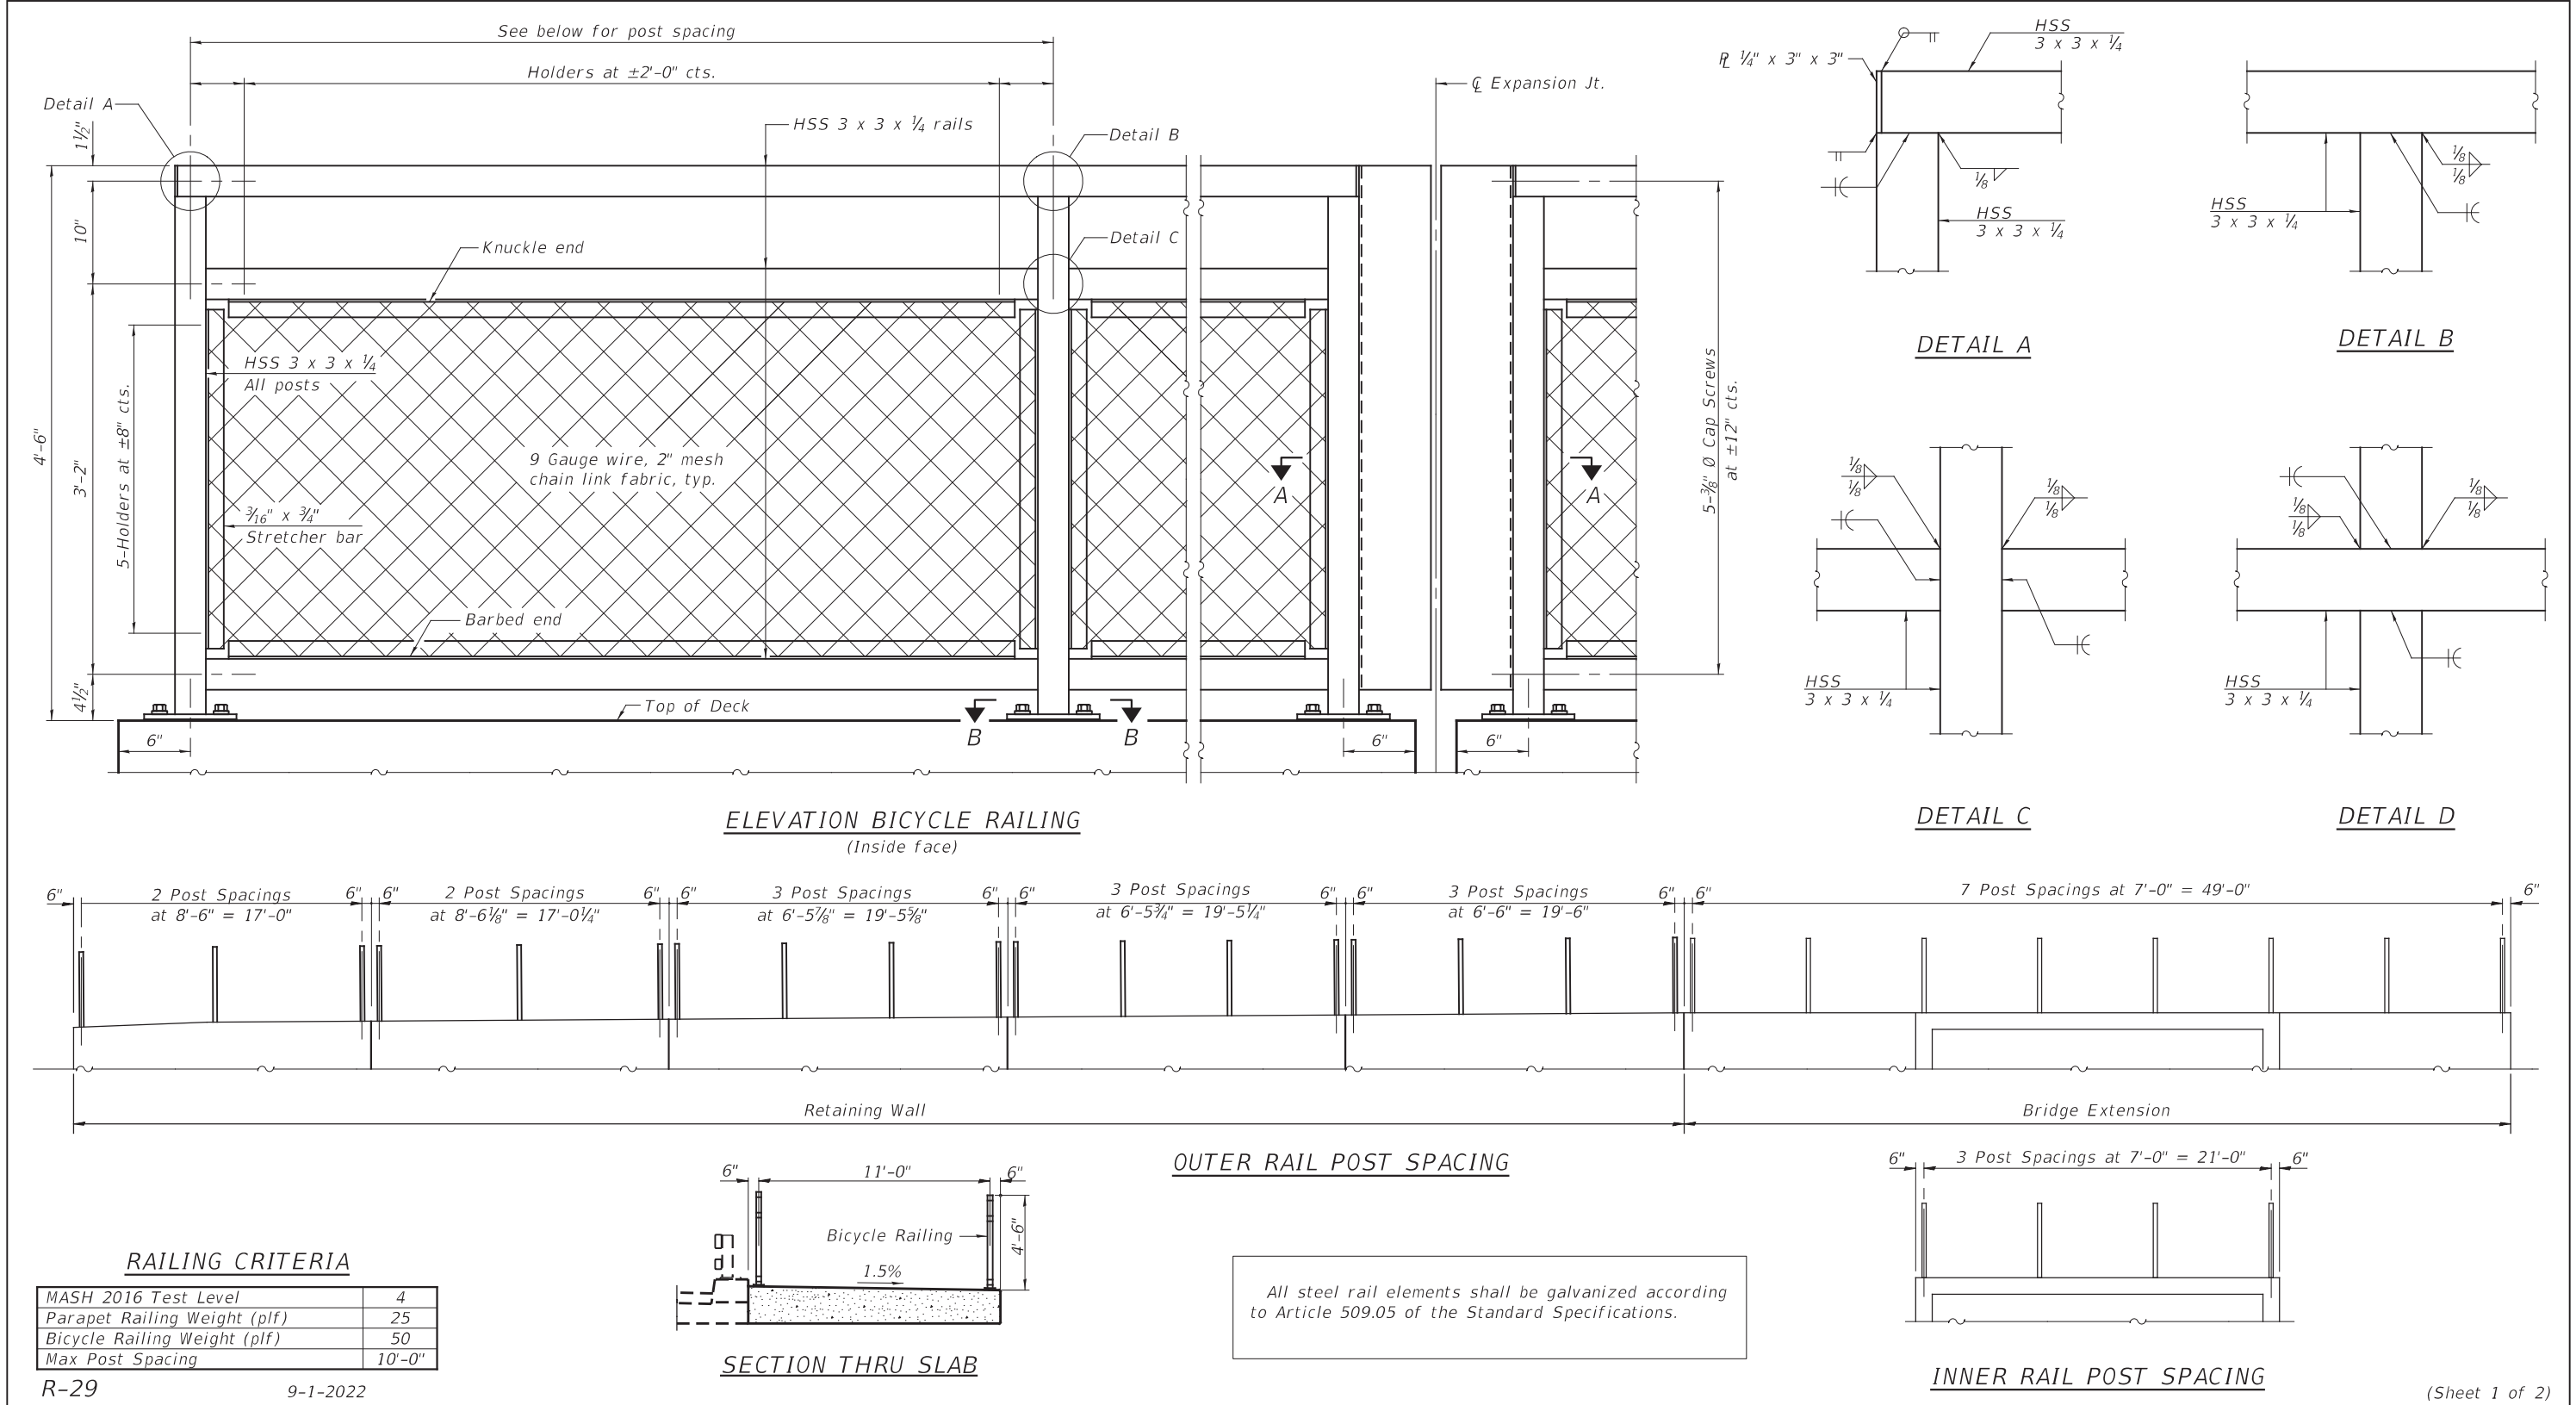

MODEL: 004
FILE NAME: Z:\0 V and K Jobs\3205 - 36th Avenue City of Moline\CADD Sheets\3205-shr-structure.dgn



CITY OF MOLINE
PUBLIC WORKS DEPARTMENT
ENGINEERING DIVISION
(309) 524-2350
3635 4TH AVENUE, MOLINE, IL 61265



36TH AVENUE BIKE PATH
FROM 7TH TO 13TH STREET
BICYCLE RAILING

----	----
DATE	REVISION




SCALED FOR
11"X17" PAPER
SCALE:

Date: 3-21-2025
Project: #3205
Designer: ----

SHEET
55
OF
70


PLOTTED: 8/21/2023 2:32:43 PM

MODEL: 005
FILE NAME: Z:\0 V and K Jobs\3205 - 36th Avenue City of Moline\CADD Sheets\3205-shr-structure.dgn

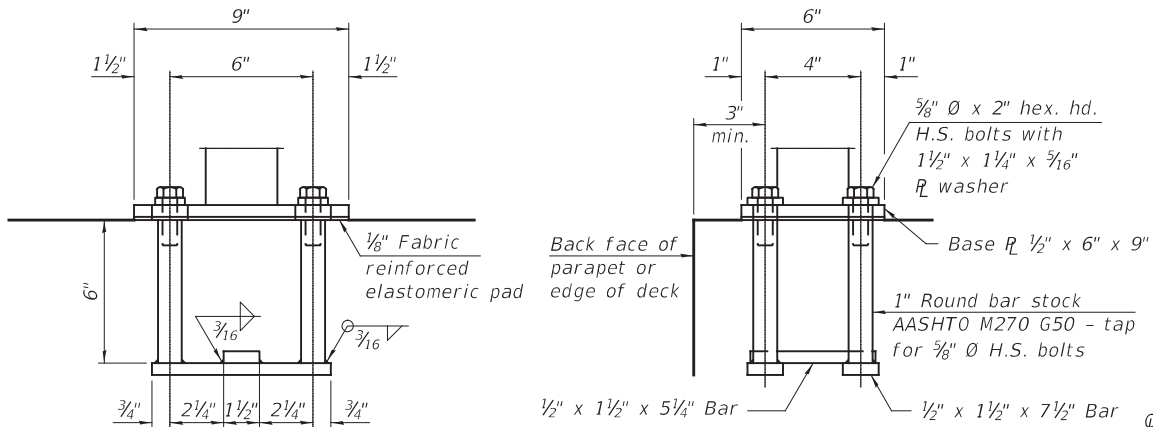

ANCHORAGE ASSEMBLY

The Bicycle Railing fasteners for end posts near expansion joints may need to be installed prior to installing the bent plates. In lieu of the cast-in-place anchor device shown, the Contractor has the option of drilling and setting 5/8" Ø fully threaded anchor rods with the same plate washers as specified above and heavy hex lock nuts according to Article 509.06 of the Standard Specifications. Embedment shall be according to the manufacturer's specifications.

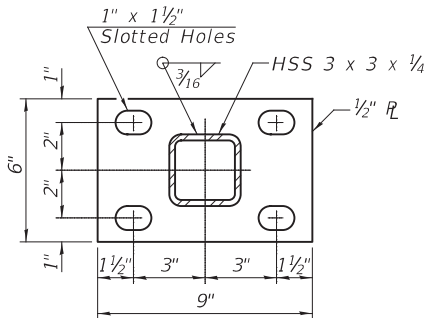


SECTION B-B


TABLE OF DIMENSIONS

Location	T	A	B	C	D	E
Over Strip Seal Jt.	≤4"	2 1/2"	1'-2"	2'-4"	7 1/4"	7"
Over Finger or Modular Jt.	≤9 1/2"	5 1/2"	1'-7 3/4"	3'-3 1/2"		
Over Finger or Modular Jt.	≤15"	8 1/4"	2'-1 1/4"	4'-2 1/2"		


T = ; total movement based on total temperature range from -20°F to 120°F along centerline of roadway at expansion joint.

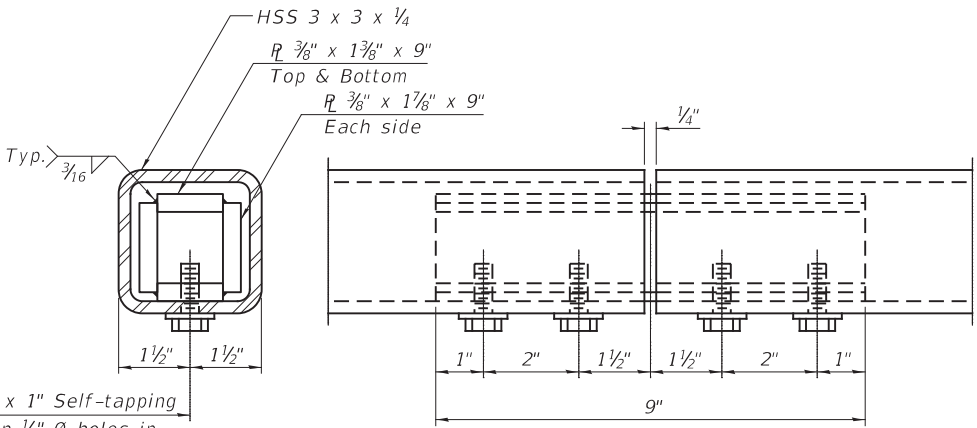


MATERIAL SPLICE

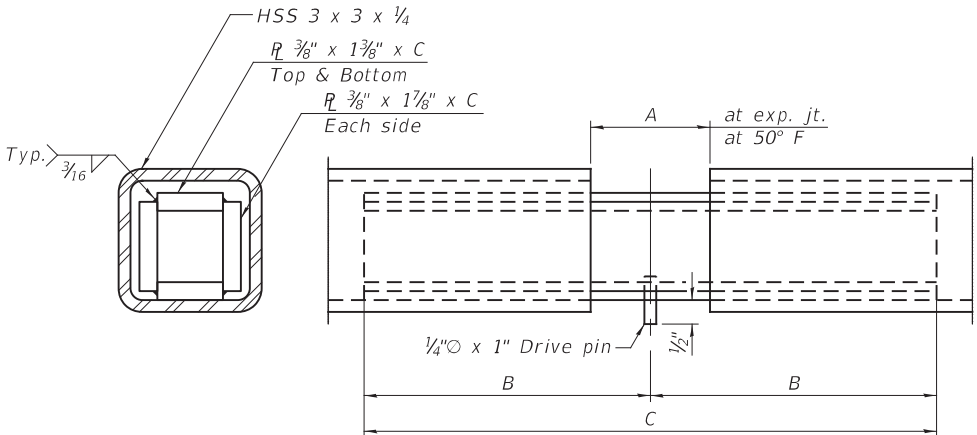

EXPANSION SPLICE

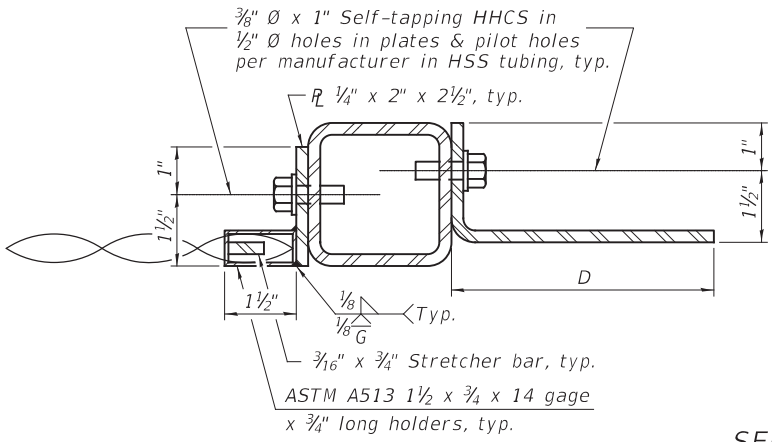

SECTION A-A

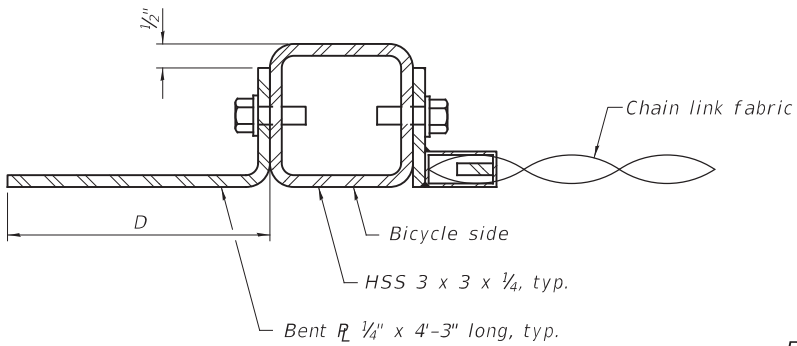

BILL OF MATERIAL

Item	Unit	Quantity
Bicycle Railing	Foot	170

Notes:
Place reinforcement bars to miss anchor rod locations. CVN testing is not required for the HSS tubing used in the Bicycle Railing.
All HSS tubing used for the Parapet Railing shall be CVN tested according to Article 1006.34(b) of the Standard Specifications.
All HSS tubing used for the Parapet Railing shall be ASTM A500 grade C.
All base plates used for the Parapet Railing shall be AASHTO M270 grade 50.
All heavy hex nuts shall be according to ASTM A 563 grade DH.
All fully threaded anchor rods shall be ASTM F1554 grade 105.
The post base plate shall be fastened to the curb snug tight and given an additional 1/8" turn.
Rail splice inserts may be built out of bent plates of the same thicknesses and outside geometry limits as the 4 plate rail splice inserts shown.
When the contract specifies a galvanized railing, all steel rail elements shall be galvanized according to Article 509.05 of the Standard Specifications. When the contract specifies a painted railing, all posts, rail, splices, anchor devices and plates of the railing shall be painted according to the paint system for railings as specified in the General Notes.
See sheet 7 of 10 for dimensions of concrete openings at expansion joints.

(Sheet 2 of 2)

SHEET NO. 5 of 10 SHEETS

CITY OF MOLINE
PUBLIC WORKS DEPARTMENT
ENGINEERING DIVISION
(309) 524-2350
3635 4TH AVENUE, MOLINE, IL 61265



36TH AVENUE BIKE PATH
FROM 7TH TO 13TH STREET
BICYCLE RAILING

DATE	REVISION
----	----




SCALED FOR
11"X17" PAPER
SCALE: _____

Date: 3-21-2025
Project: #3205
Designer: ----

SHEET
56
OF
70


PLOTTED: 8/21/2023 2:33:07 PM

MODEL: 006
FILE NAME: Z:\0 V and K Jobs\3205 - 36th Avenue City of Moline\CADD Sheets\3205-shf-structure.dgn

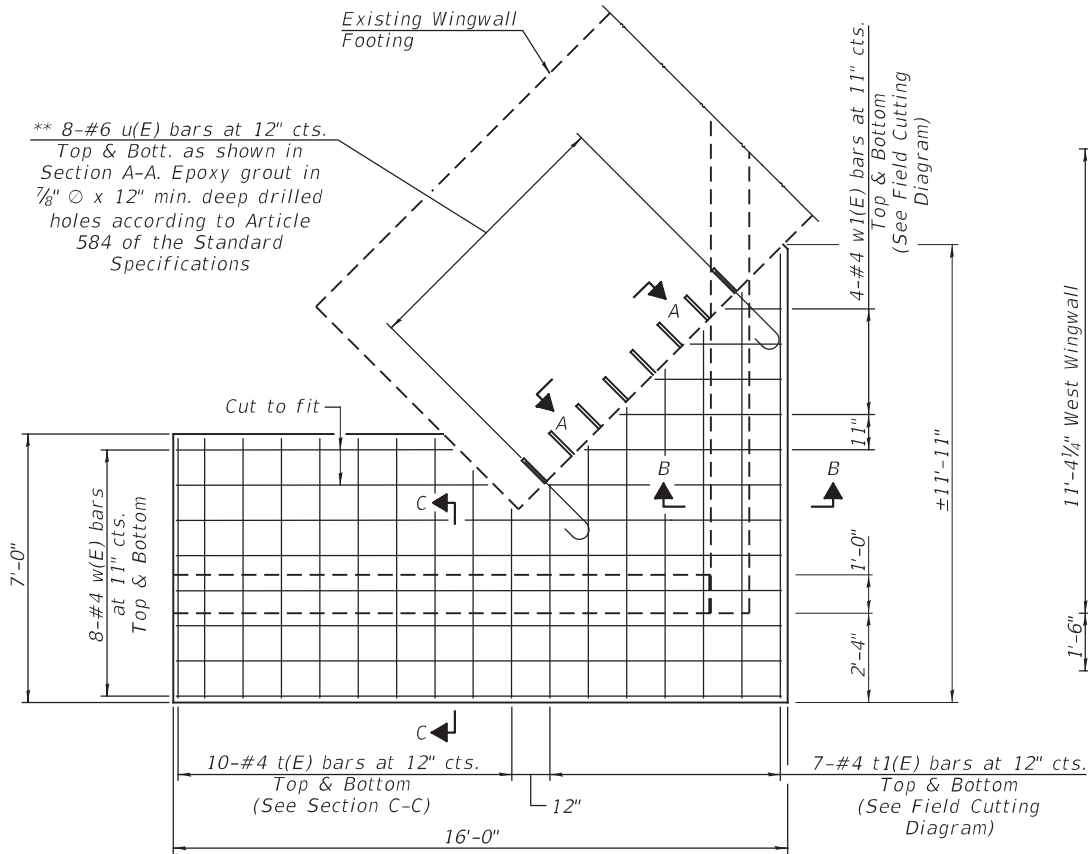


FOOTING PLAN

* Cost included with Concrete Structures.
** Space to miss existing reinforcement.
*** Match bottom of existing footings.

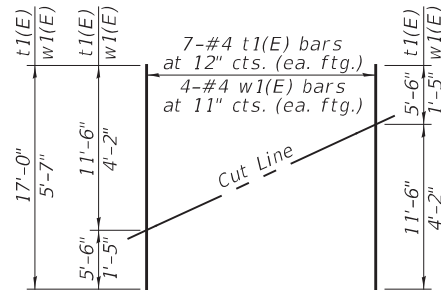


FIELD CUTTING DIAGRAM


Order t1(E) and w1(E) full length. Cut as shown and use remainder of bars in opposite face.

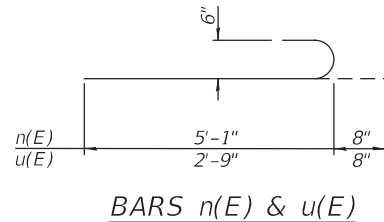


BARS n(E) & u(E)

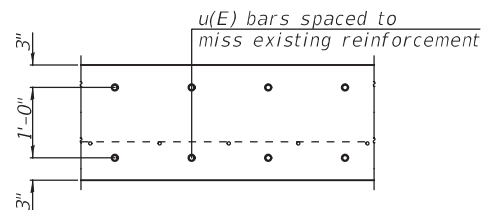


SECTION A-A

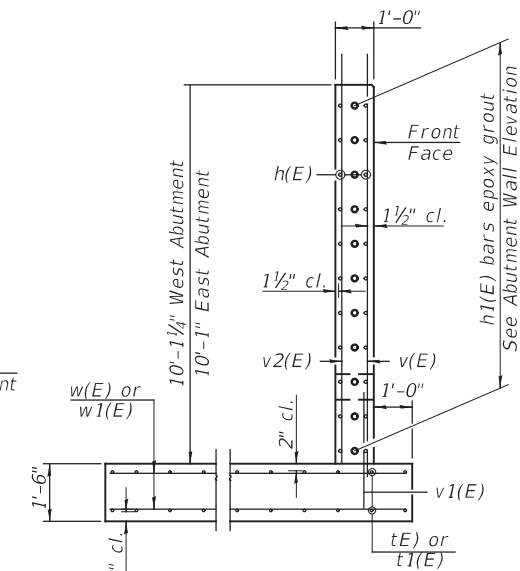


SECTION B-B

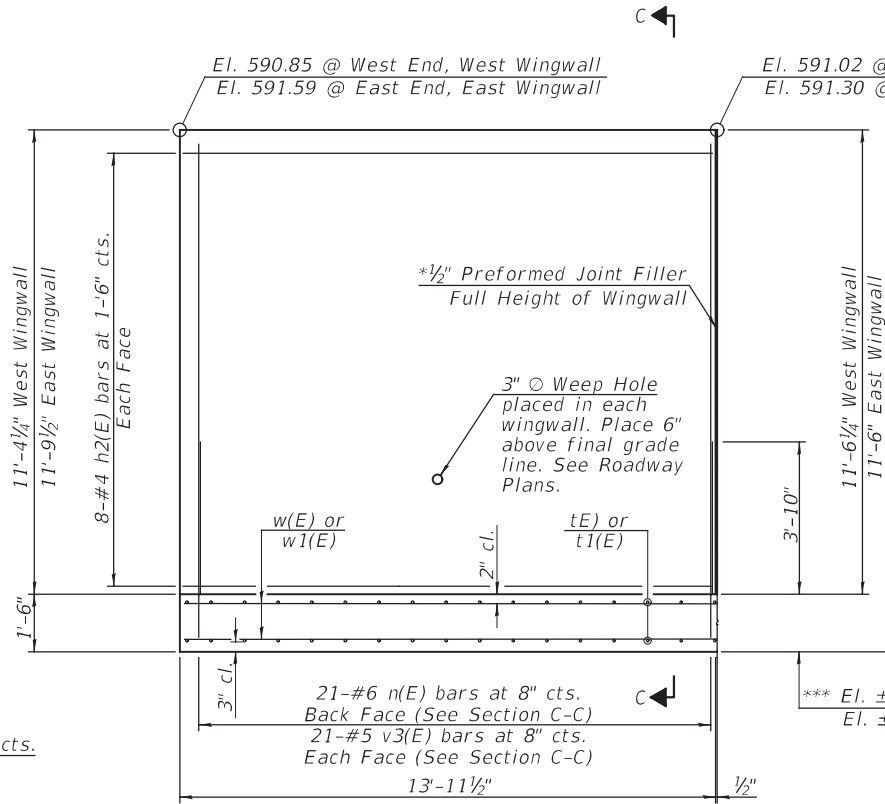

WINGWALL ELEVATION

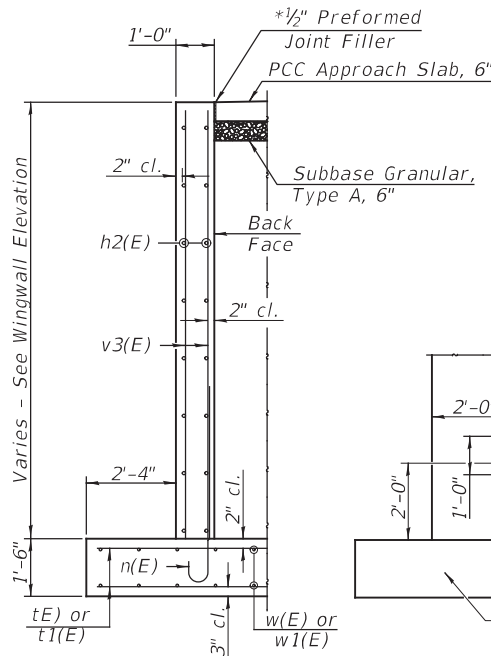


SECTION C-C

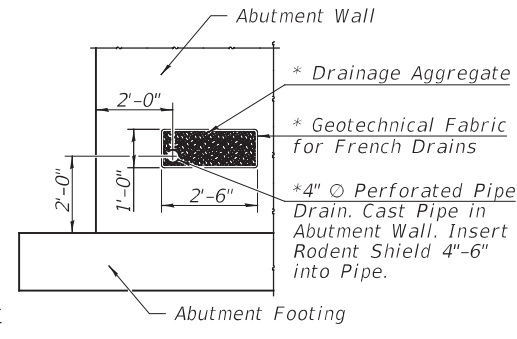

WEST ABUTMENT WALL ELEVATION

(Looking West)

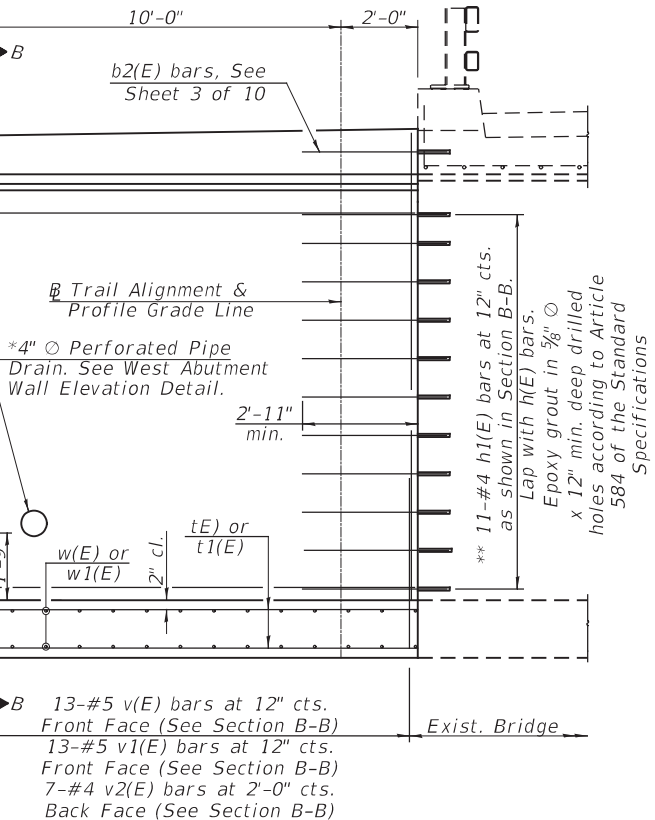

ABUTMENT WALL ELEVATION

(Looking West, East Abut. Similar)

BILL OF MATERIAL
TWO ABUTMENTS

Bar	No.	Size	Length	Shape
h(E)	44	#4	11'-9"	—
h1(E)	22	#4	4'-0"	—
h2(E)	32	#4	13'-8"	—
n(E)	42	#6	5'-9"	⌋
t(E)	40	#4	6'-9"	—
t1(E)	14	#4	17'-0"	—
u(E)	32	#6	3'-5"	⌋
w(E)	32	#4	15'-9"	—
w1(E)	8	#4	5'-7"	—
v(E)	26	#5	11'-0"	—
v1(E)	26	#5	3'-0"	—
v2(E)	14	#4	11'-0"	—
v3(E)	84	#5	11'-0"	—
Concrete Structures			Cu. Yd.	34.3
Reinforcement Bars, Epoxy Coated			Pound	3,380

SHEET NO. 6 of 10 SHEETS



CITY OF MOLINE
PUBLIC WORKS DEPARTMENT
ENGINEERING DIVISION
(309) 524-2350
3635 4TH AVENUE, MOLINE, IL 61265



36TH AVENUE BIKE PATH

FROM 7TH TO 13TH STREET

SUBSTRUCTURE DETAILS

DATE	REVISION
----	----



NORTH

SCALED FOR
11"X17" PAPER


SCALE:

Date: 3-21-2025
Project: #3205
Designer: ----

SHEET
57
OF
70


PLOTTED: 8/21/2023 2:33:30 PM

MODEL: 007
FILE NAME: Z:\0 V and K Jobs\3205 - 36th Avenue City of Moline\CADD Sheets\3205-shr-structure.dgn

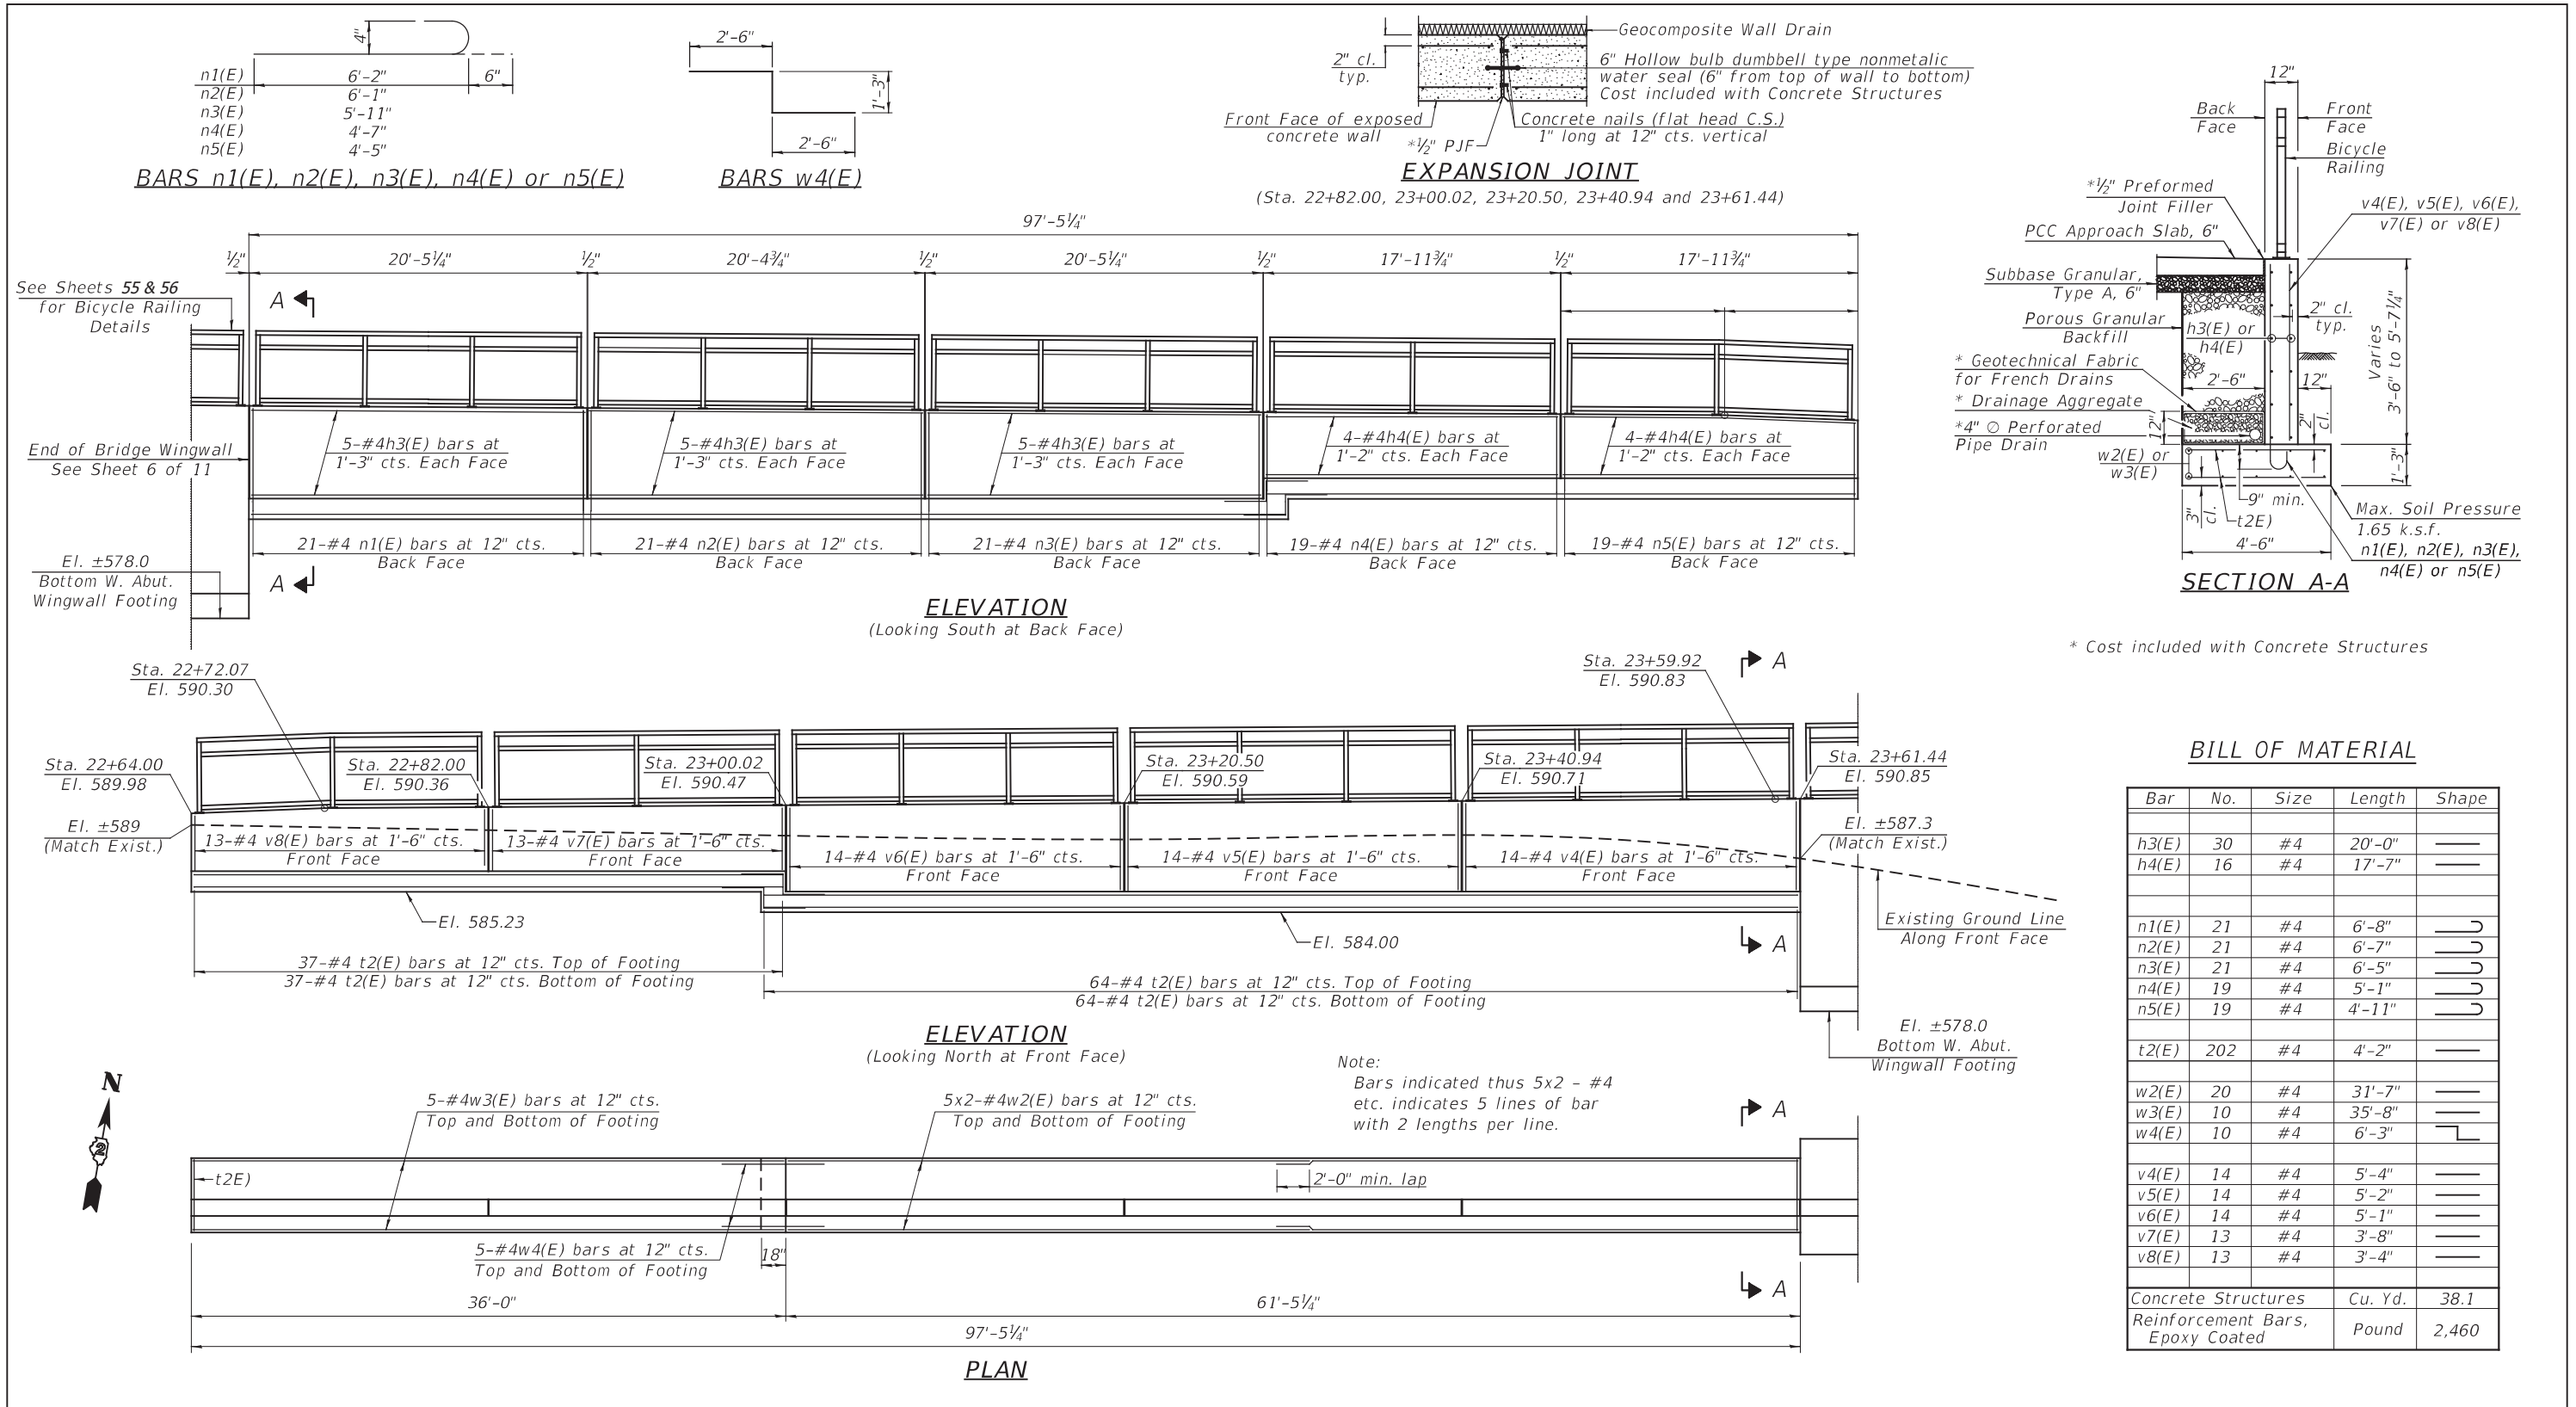


PLOTTED: 8/21/2023 2:33:56 PM

MODEL: 008
FILE NAME: Z:\0 V and K Jobs\3205 - 36th Avenue City of Moline\CADD Sheets\3205-shr-structure.dgn

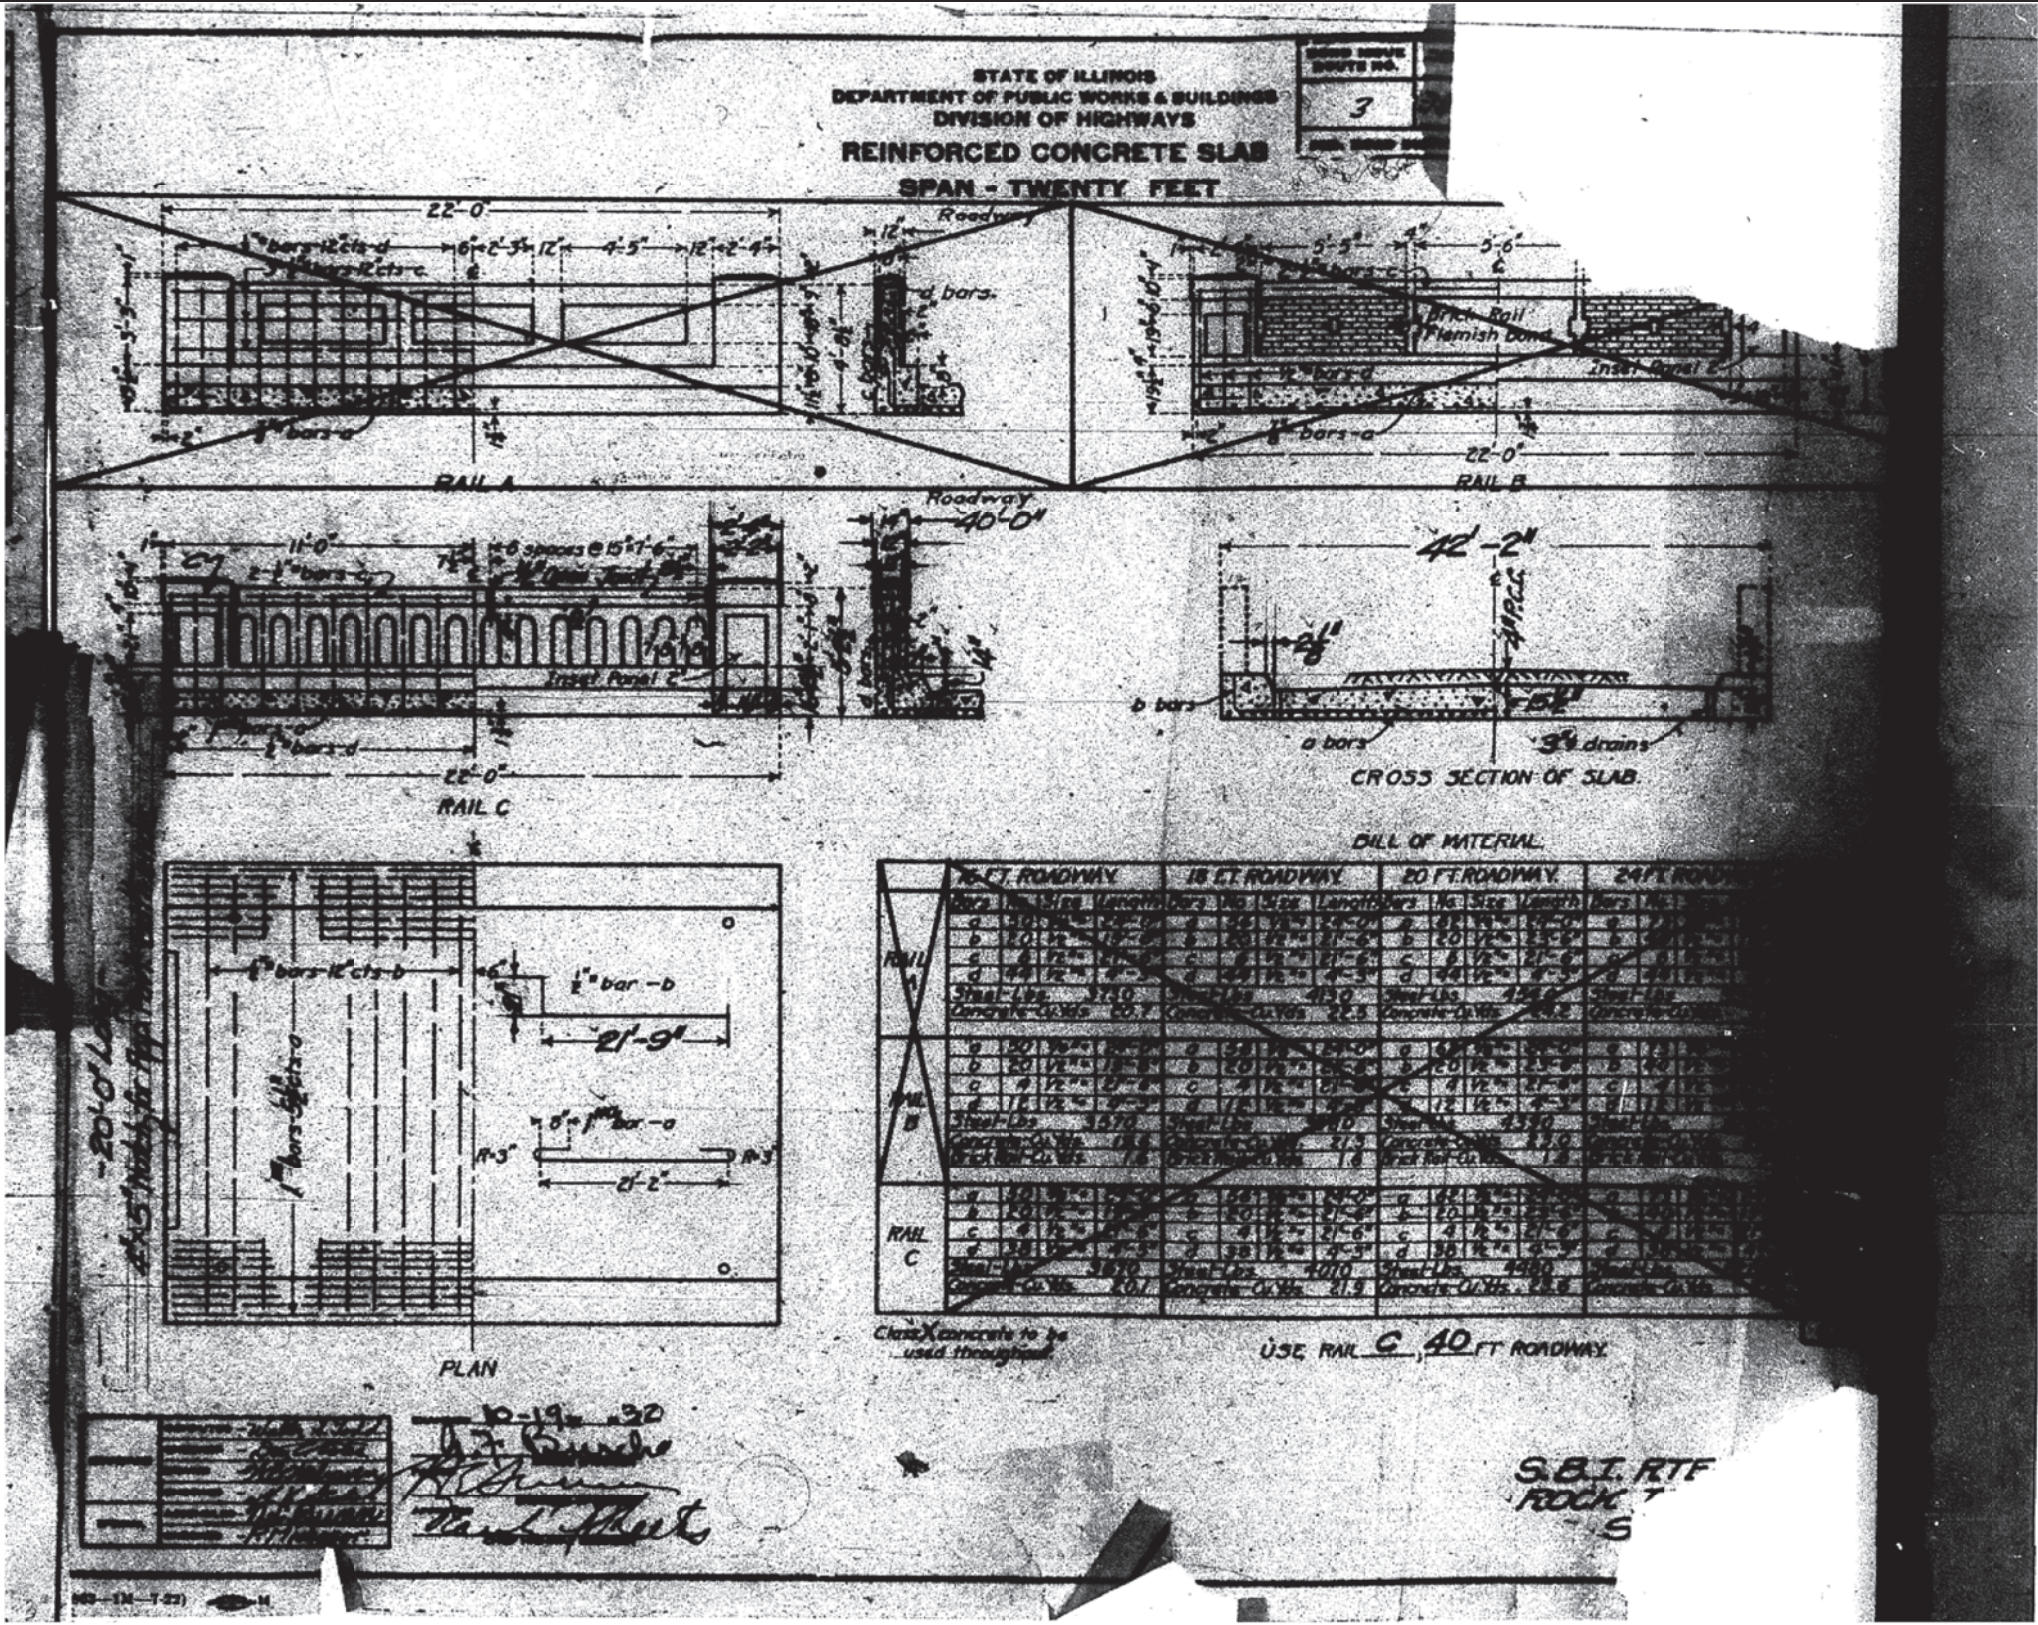

PLOTTED: 8/21/2023 2:34:22 PM

MODEL: 009
FILE NAME: Z:\0 V and K Jobs\3205 - 36th Avenue City of Moline\CADD Sheets\3205-shr-structure.dgn

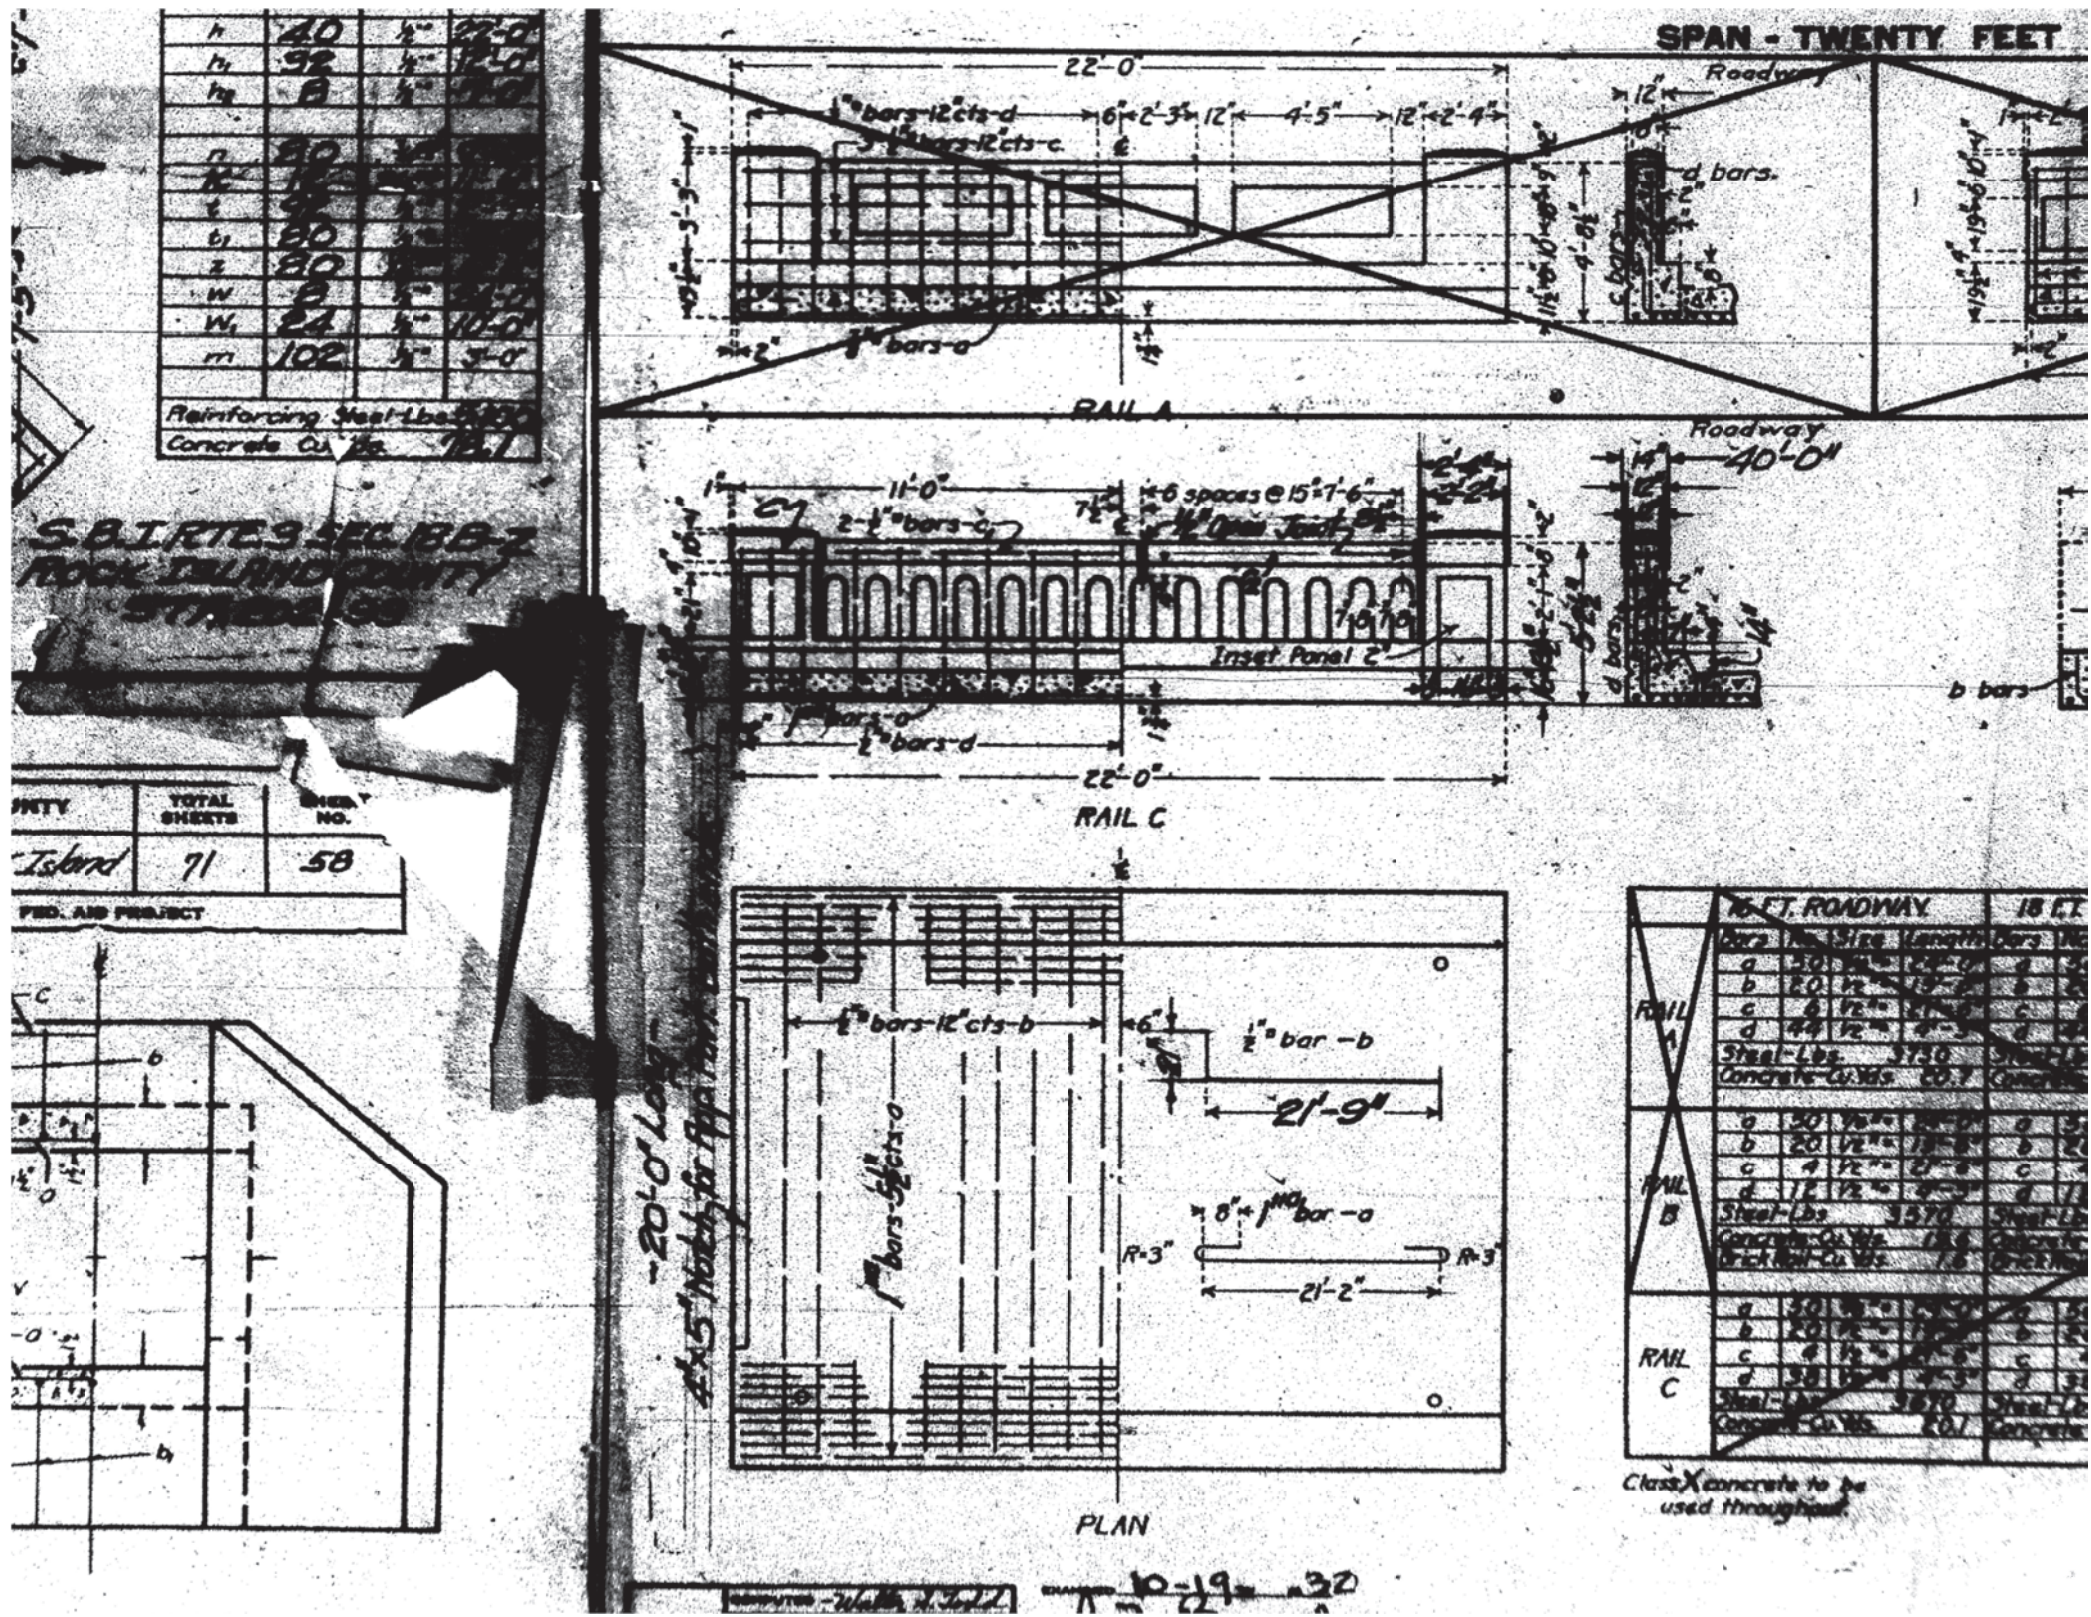

SHEET NO. 9 of 10 SHEETS



CITY OF MOLINE
PUBLIC WORKS DEPARTMENT
ENGINEERING DIVISION
(309) 524-2350
3635 4TH AVENUE, MOLINE, IL 61265



36TH AVENUE BIKE PATH

FROM 7TH TO 13TH STREET
EXISTING STRUCTURE

DATE	REVISION




SCALED FOR
11"X17" PAPER

SCALE:

Date: 3-21-2025
Project: #3205
Designer: ----


SHEET
60
OF
70

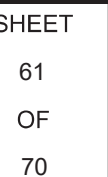

PLOTTED: Monday, March 24, 2025 2:40:07 PM


WATER MAIN SEQUENCING:

1. CLOSE VALVES AS CALLED OUT ON PLAN DRAWING FOR TEMPORARY LINE ISOLATION.
2. CUT IN 16" TEE (FITTING 1) AT WATER ALIGN. STA. 0+54.04 (SEE PROFILE) AND NEW 16" GATE VALVE OFF OF TEE TO THE SOUTH. CONNECT EXISTING 16" WATER TO TEE (TO EAST) TO MAINTAIN SERVICE TO PROPERTY 1200 36TH AVE (CURRENTLY TIED TO 16" WATER LINE).
3. RE-OPEN EXISTING VALVES WHILE PROPOSED 16" GATE TO REMAIN CLOSED.
4. INSTALL PROPOSED 16" WATER LINE FROM 16" GATE VALVE RUNNING EAST TO CONNECTION AT 13TH STREET.
5. WHEN READY FOR CONNECTION OF NEW 16" WATER TO EXISTING 16" WATER AT 13TH, TEMPORARILY RE-CLOSE EXISTING VALVES (MAINTAIN CLOSURE OF NEW 16" GATE VALVE), PROVIDE TEMPORARY CUT/CAP AT 13TH STREET AND CONNECT TO EXISTING 16" WATER AT 13TH.
6. ONCE TEMP. CAP INSTALLED AT 13TH AND CONNECTION TO EXISTING 16" IS PERFORMED, KEEP 13TH STREET EXISTING 16" WATER VALVE CLOSED AND RE-OPEN 16" WATER VALVE AT 12+72.37.8' RT AND 8" VALVE SHOWN ON DRAWING. THIS WILL ALLOW WATER TO 1200 36TH AVENUE DURING DISINFECTION AND TESTING OF NEW 16" WATER.
7. PRESSURE TEST AND DISINFECT NEW 16" WATER LINE.
8. UPON COMPLETION OF DISINFECTION AND PRESSURE TESTING, RE-CLOSE ALL VALVING AND PERMANENTLY CUT AND CAP 16" WATER LINE JUST EAST OF NEW TEE FITTING. DISCONNECT AND RECONNECT EXISTING WATER SERVICE TO 1200 36TH AVENUE TO PROPOSED 16" WATER.
9. RE-OPEN ALL VALVING FOR FULL CONTINUATION OF WATER MAIN SERVICE.
10. REMOVE EXISTING 16" WATER LINE AS SHOWN ON PLAN DRAWINGS AND DENOTED ON REMOVAL SHEETS.

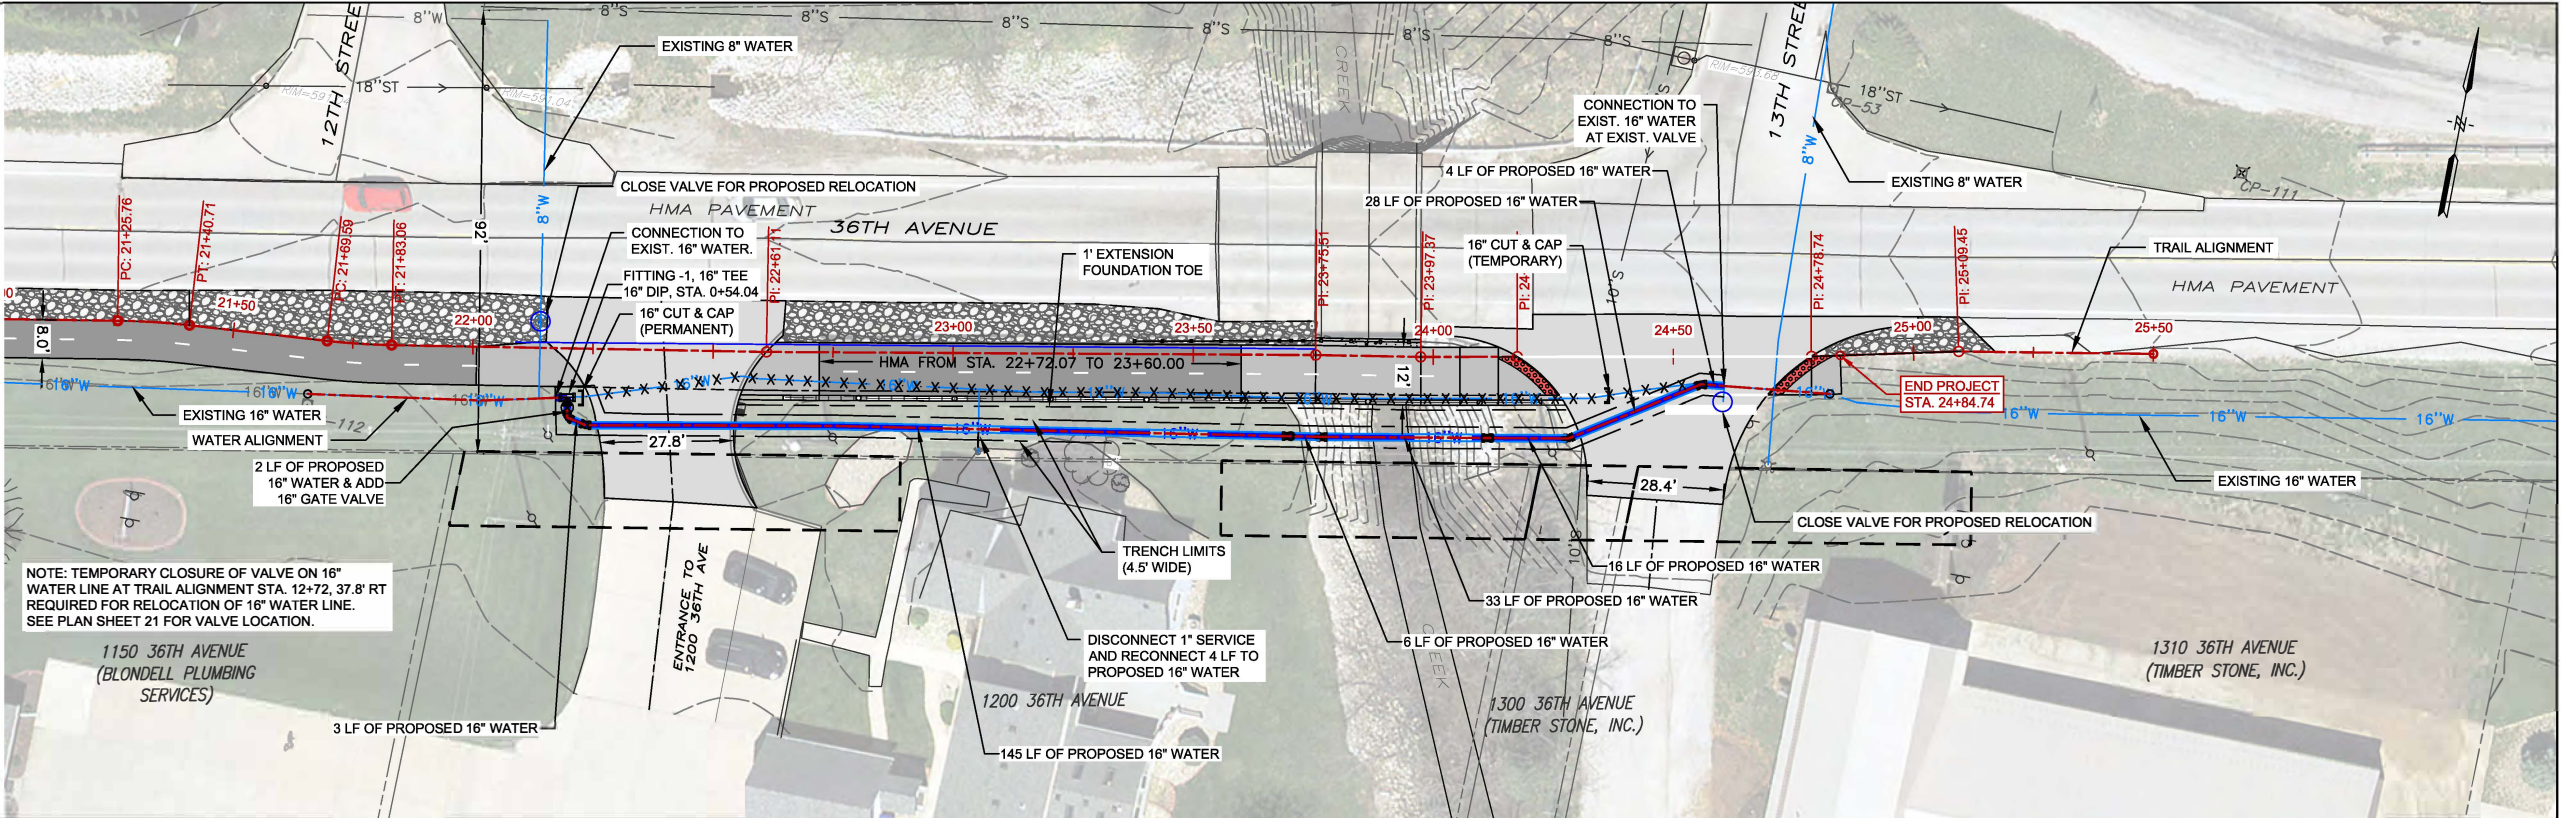

WATER PIPE TABLE

PIPE ID	DIA (IN)	LENGTH (FT)	START STATION (WATER ALIGN.)	START STATION (TRAIL ALIGN.)	END STATION (WATER ALIGN.)	END STATION (TRAIL ALIGN.)
Pressure Pipe -1	16"	2	0+55.29	=22+19.81, 11.45' RT	0+57.42	=22+19.85, 13.59' RT
Pressure Pipe -2	16"	3	0+58.90	=22+20.55, 14.60' RT	0+61.63	=22+23.09, 15.61' RT
Pressure Pipe -3	16"	145	0+62.96	=22+24.37, 15.85' RT	2+07.91	=23+69.12, 16.83' RT
Pressure Pipe -4	16"	6	2+09.06	=23+70.27, 16.85' RT	2+15.13	=23+76.54, 16.93' RT
Pressure Pipe -5	16"	33	2+16.28	=23+77.69, 16.92' RT	2+49.48	=24+10.57, 16.81' RT
Pressure Pipe -6	16"	16	2+50.73	=24+11.82, 16.82' RT	2+66.50	=24+27.59, 16.94' RT
Pressure Pipe -7	16"	28	2+67.70	=24+28.74, 16.70' RT	2+96.18	=24+55.14, 6.01' RT
Pressure Pipe -8	16"	4	2+97.53	=24+56.43, 5.81' RT	3+01.71	=24+60.61, 6.13' RT
TOTAL		237				

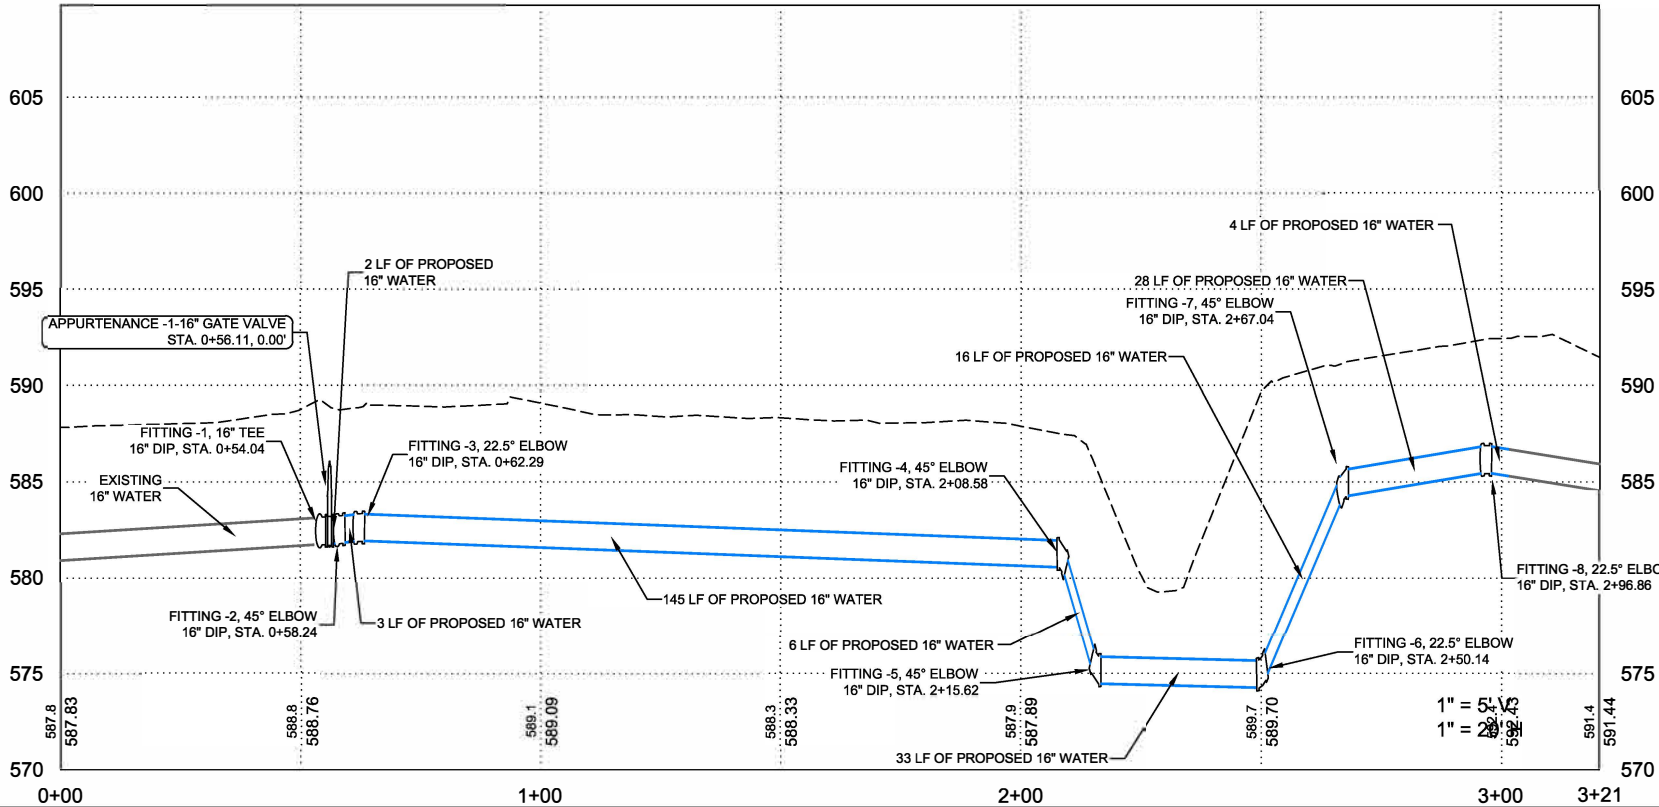

Fitting & Appurtenance Table

NAME	SIZE	MATERIAL	TYPE	STATION (WATER ALIGN.)	STATION (TRAIL ALIGN.)
Fitting -1	16 In X 16 In X 16 In	Ductile Iron	16" Tee	0+54.04	=22+19.79, 10.20 R
Fitting -2	16 In X 16 In	Ductile Iron	45.0° Elbow	0+58.24	=22+19.99, 14.24 R
Fitting -3	16 In X 16 In	Ductile Iron	22.5° Elbow	0+62.29	=22+23.71, 15.86 R
Fitting -4	16 In X 16 In	Ductile Iron	45.0° Elbow	2+08.58	=23+69.78, 16.84 R
Fitting -5	16 In X 16 In	Ductile Iron	45.0° Elbow	2+15.62	=23+77.02, 16.93 R
Fitting -6	16 In X 16 In	Ductile Iron	22.5° Elbow	2+50.14	=24+11.23, 16.81 R
Fitting -7	16 In X 16 In	Ductile Iron	45.0° Elbow	2+67.04	=24+28.13, 16.98 R
Fitting -8	16 In X 16 In	Ductile Iron	22.5° Elbow	2+96.86	=24+55.77, 5.78 R
Appt-1	16"	Ductile Iron	16" Gate Valve	0+56.11	=22+19.85, 12.39 R



CITY OF MOLINE
PUBLIC WORKS DEPARTMENT
ENGINEERING DIVISION
(309) 524-2350
3635 4TH AVENUE, MOLINE, IL 61265



1800 5th Avenue
Rock Island, IL 61101
309-786-7590

36TH AVENUE BIKE PATH

FROM 7TH TO 13TH STREET

WATER MAIN RELOCATION PLAN

DATE	REVISION



NORTH

SCALED FOR
11"X17" PAPER


0 20' 40'
SCALE: 1" = 40'

Date **3-21-2025**
Project **#3205**
Designer **EWL**

SHEET
62
OF
70

PLOTTED: Tuesday, April 1, 2025 9:57:21 AM

X-REFS: 3205 Survey IL-83W & 3205 Aerial-Moline & 3205 Parcels
FILE PATH: C:\CIVIL 3D PROJECTS\MOLINE 3205 36TH AVENUE BIKE PATH\DRAWINGS\3205 TRAFFIC SIGNAL PLAN

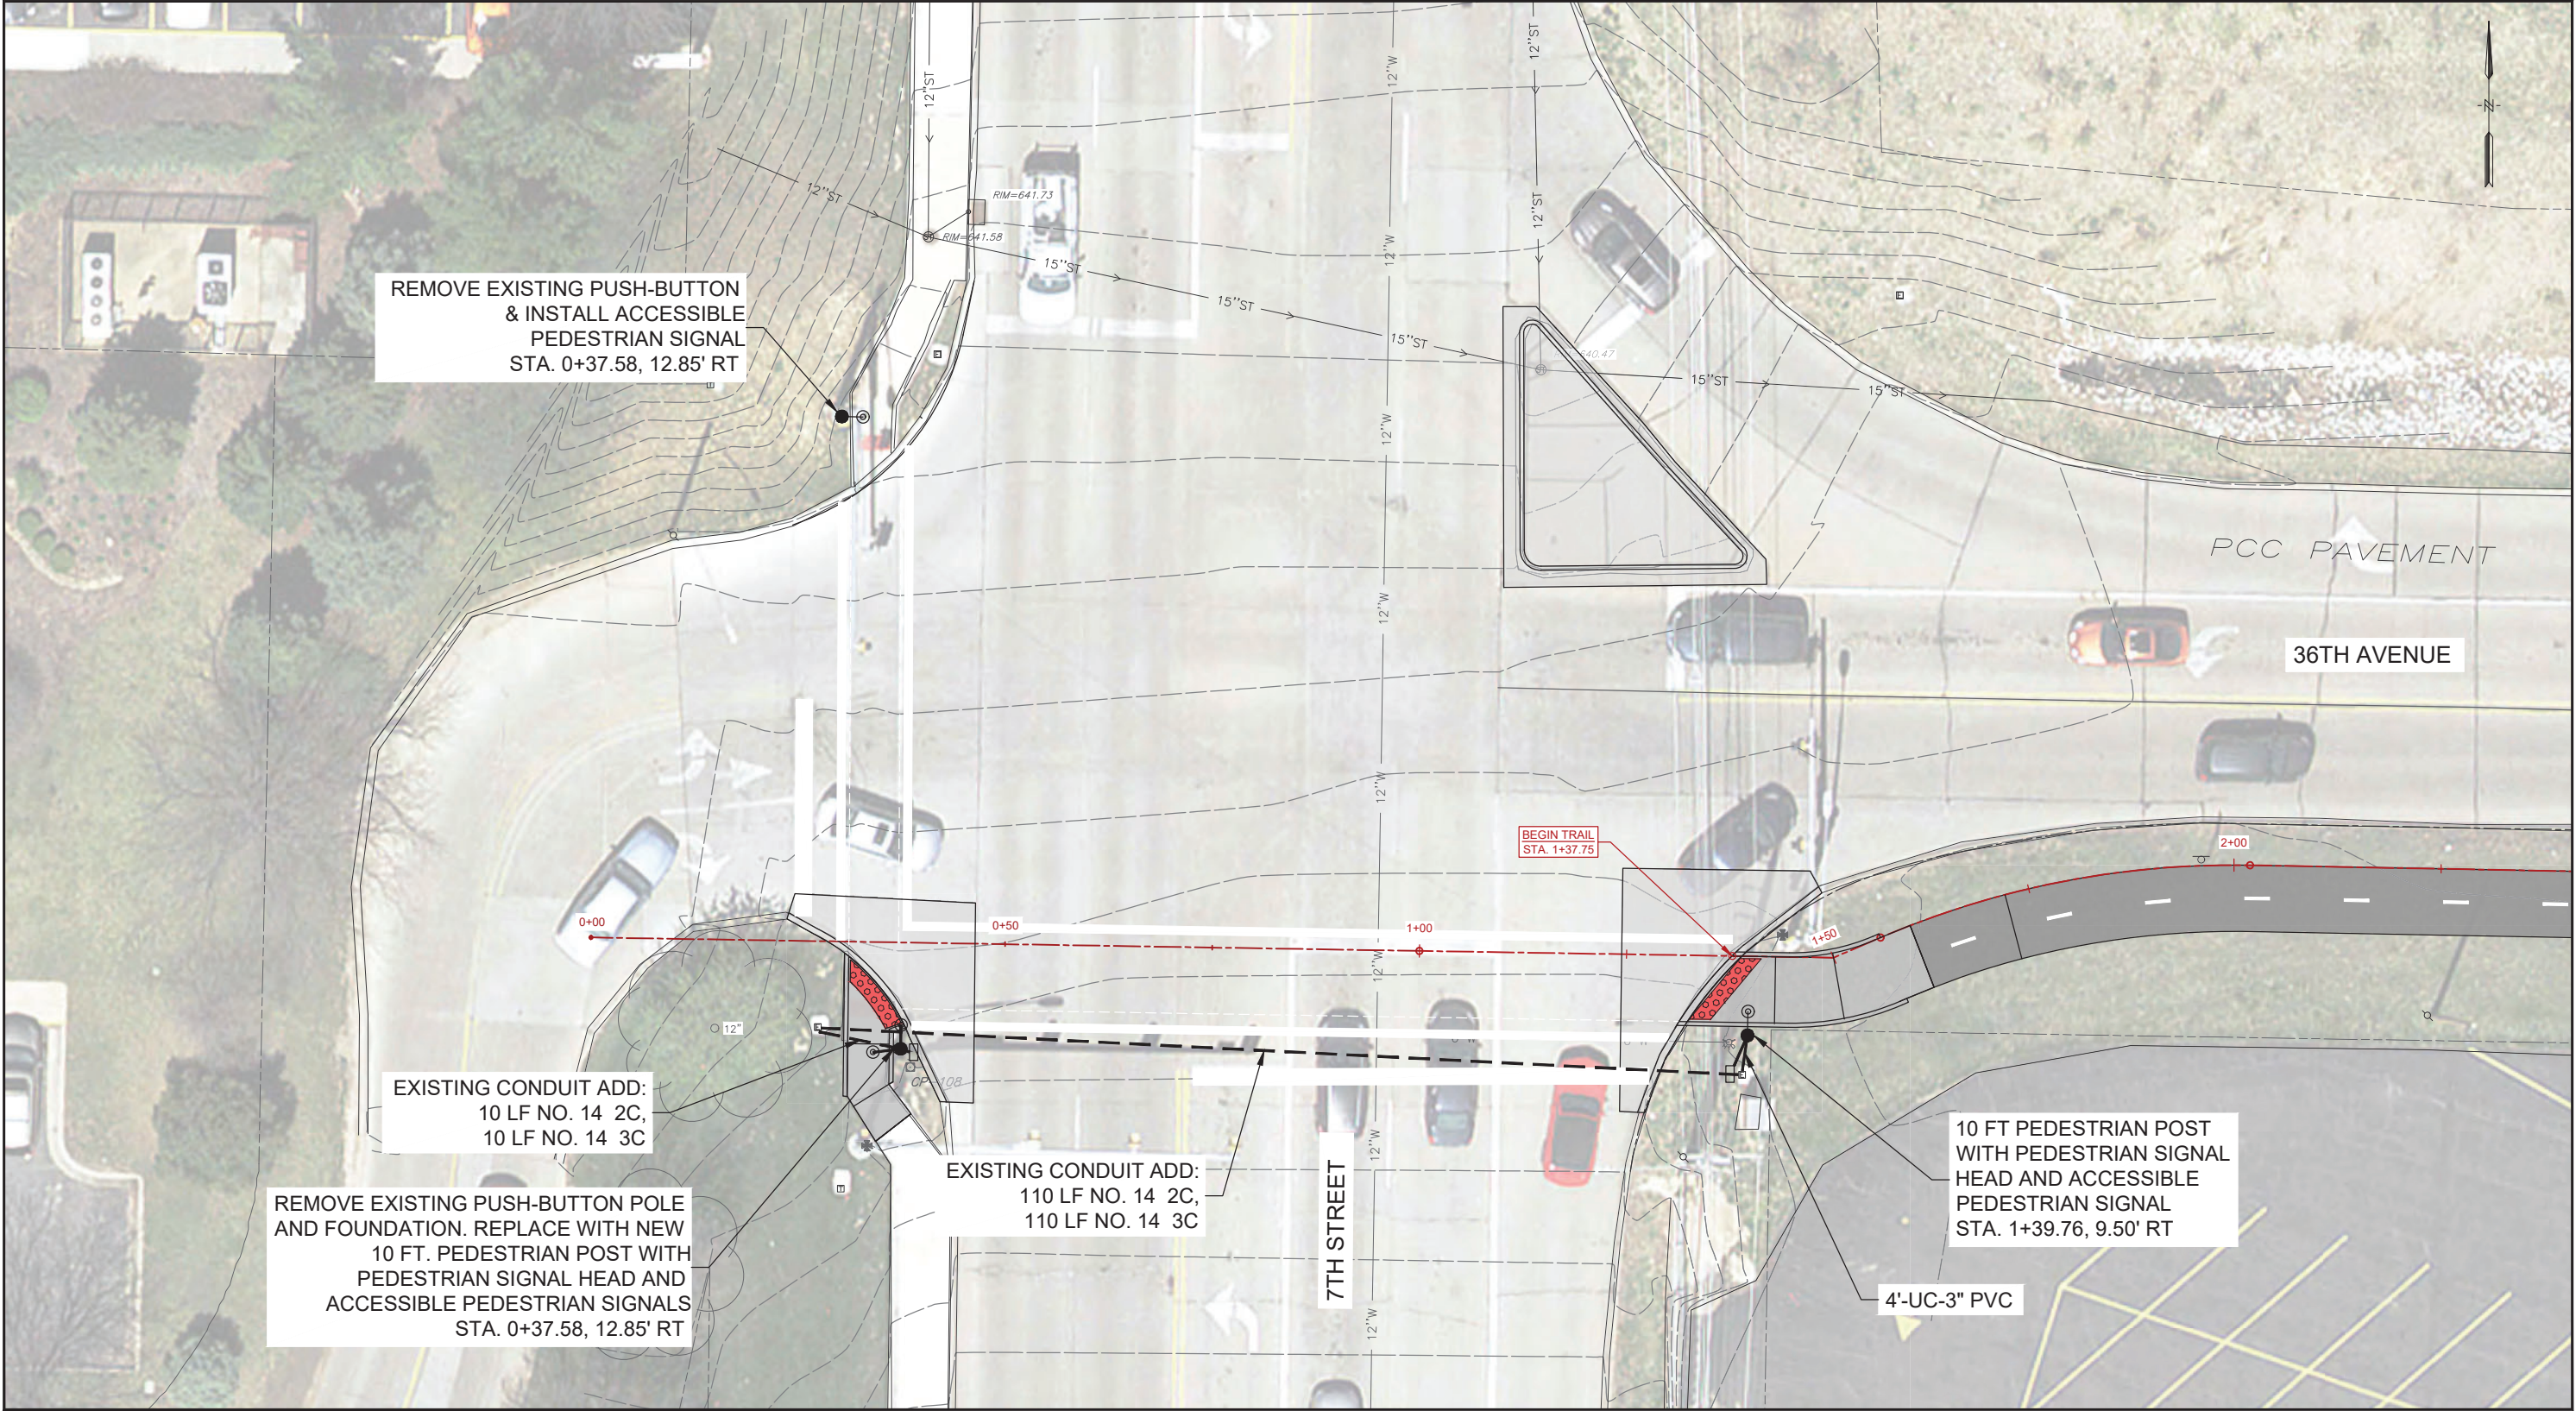

CITY OF MOLINE
PUBLIC WORKS DEPARTMENT
ENGINEERING DIVISION
(309) 524-2350
3635 4TH AVENUE, MOLINE, IL 61265



1800 5th Avenue
Rock Island, IL 61201
309-786-7590

36TH AVENUE BIKE PATH

FROM 7TH TO 13TH STREET
TRAFFIC SIGNAL & WIRING PLAN

DATE	REVISION



NORTH


SCALED FOR
11"X17" PAPER
0' 10' 20'
SCALE: 1" = 20'

Date **3-21-2025**
Project **#3205**
Designer **EWL**

SHEET
63
OF
70

PLOTTED: Monday, March 24, 2025 2:45:19 PM


X-REFS: C:\CIVIL 3D PROJECTS\MOLINE 3205 36TH AVENUE BIKE PATH\DRAWINGS\PRODUCTION DRAWINGS\3205 B SHEETS

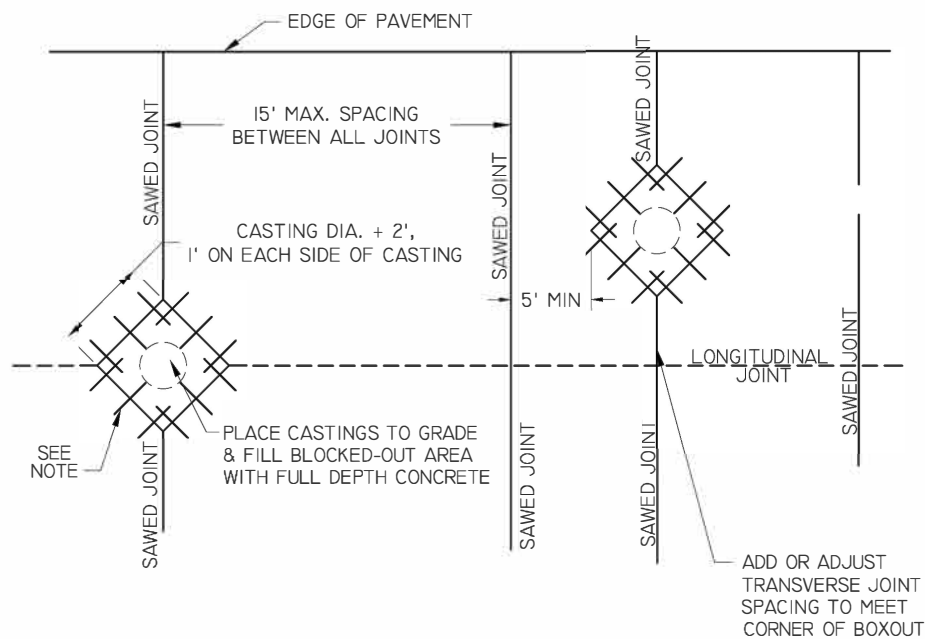

MANHOLE BOX-OUT DETAIL



NOTE:
ALL BOXOUTS SHALL BE TIED TO THE MAINLINE PAVEMENT WITH #6 X 18" BARS @ 18" O.C ALL SIDES.
ALL REINFORCING BARS SHALL BE EPOXY COATED.

MANHOLE BOX OUT DETAIL		
DATE 12/05	CITY OF MOLINE STANDARD	#3

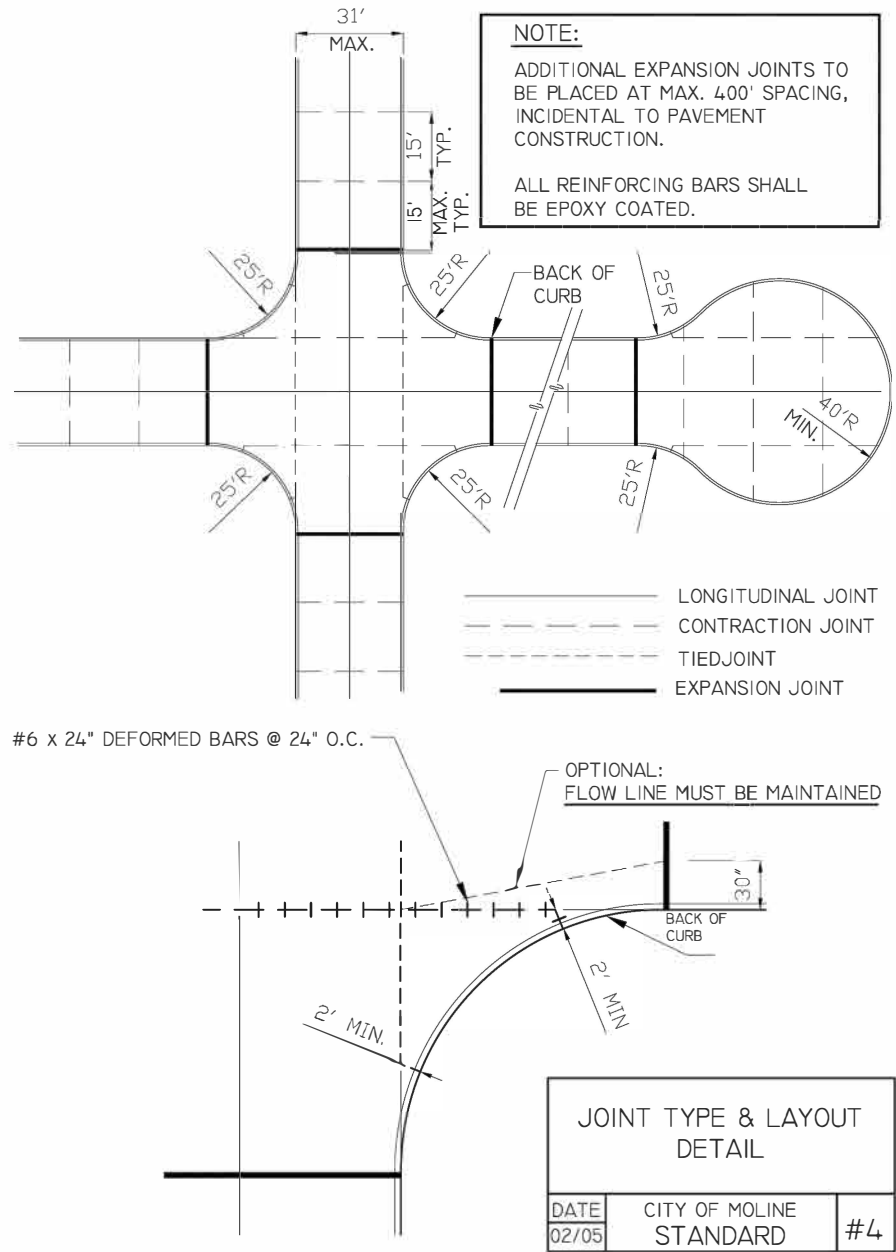


NOTE:
ADDITIONAL EXPANSION JOINTS TO BE PLACED AT MAX. 400' SPACING, INCIDENTAL TO PAVEMENT CONSTRUCTION.
ALL REINFORCING BARS SHALL BE EPOXY COATED.

JOINT TYPE & LAYOUT DETAIL		
DATE 02/05	CITY OF MOLINE STANDARD	#4

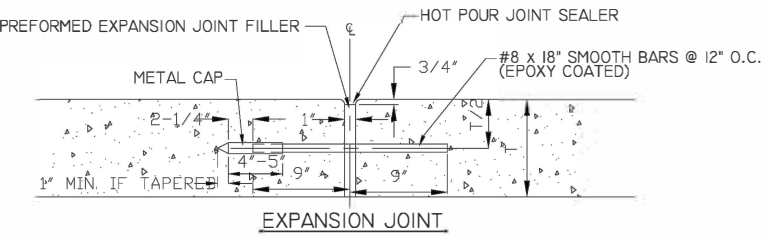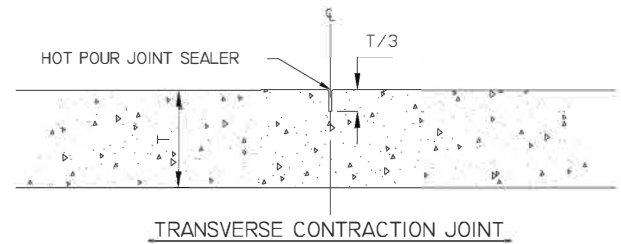

NOTES:
HOLES SHALL BE DRILLED IN PREFORMED EXPANSION JOINT FILLER.
NO SLOTS OR GAPS WILL BE ALLOWED.
DOWEL BARS SHALL BE GREASED TO THE SATISFACTION OF THE ENGINEER.

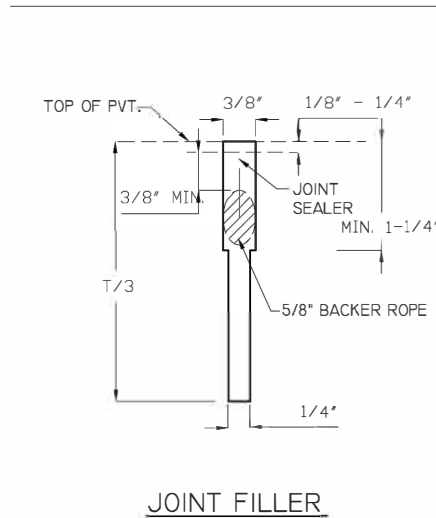

CONSTRUCTION JOINT & EXPANSION JOINT DETAIL		
DATE 12/05	CITY OF MOLINE STANDARD	#5



CITY OF MOLINE
PUBLIC WORKS DEPARTMENT
ENGINEERING DIVISION
(309) 524-2350
3635 4TH AVENUE, MOLINE, IL 61265



36TH AVENUE BIKE PATH

FROM 7TH TO 13TH STREET
CITY OF MOLINE STANDARDS

DATE	REVISION




SCALED FOR
11"X17" PAPER
SCALE: --

Date **3-21-2025**
Project **#3205**
Designer **EWL**

SHEET
64
OF
70


PLOTTED: Monday, March 24, 2025 2:45:28 PM

X-REFS: C:\CIVIL 3D PROJECTS\MOLINE 3205 36TH AVENUE BIKE PATH\DRAWINGS\PRODUCTION DRAWINGS\3205 B SHEETS

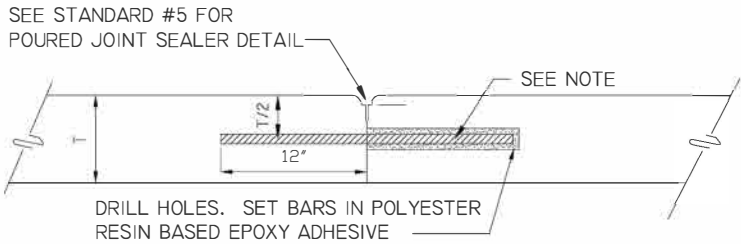

BARS SHALL BE EPOXY COATED;
#6 DEFORMED, 24" LG. AT 24" CTRS. FOR LONG CONST. JT.
#6 DEFORMED, 24" LG. AT 18" CTRS. FOR TRANS. CONST. JT.


CONSTRUCTION JOINT

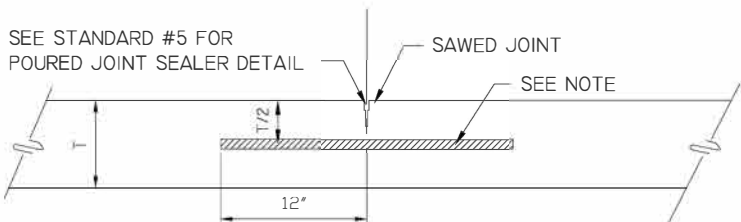

SAWED LONGITUDINAL CONTRACTION JOINT

LONGITUDINAL JOINT & TRANSVERSE JOINT DETAIL

DATE	CITY OF MOLINE STANDARD	#7
10/11		

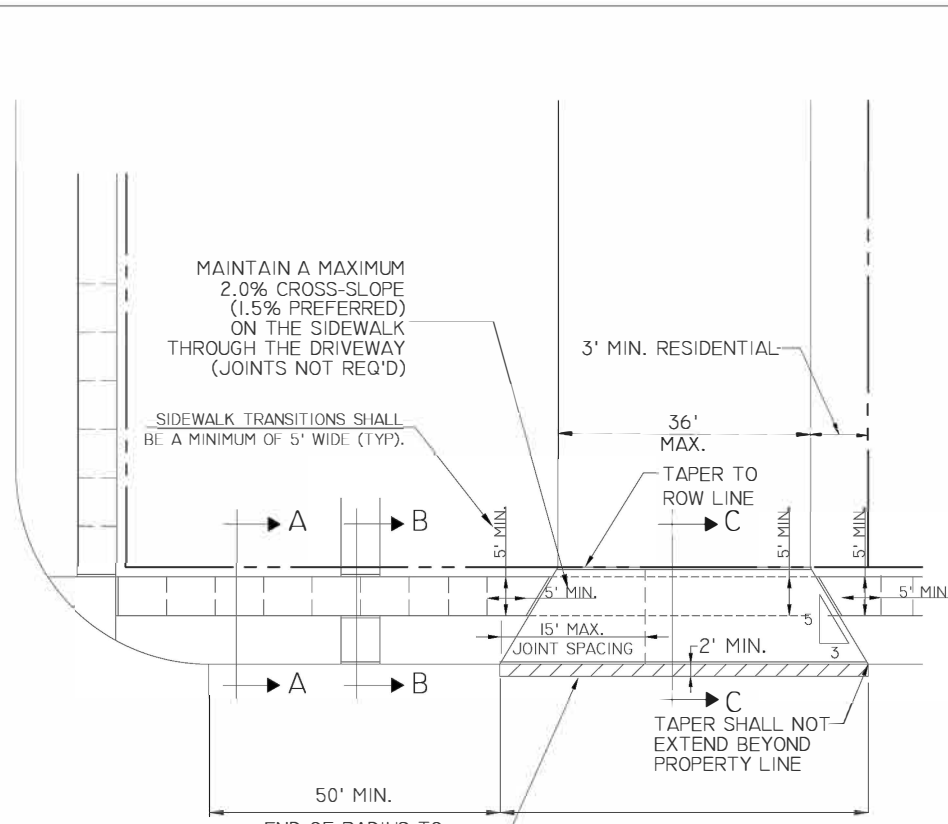


RESIDENTIAL/COMMERCIAL DRIVEWAY & SIDEWALK DETAILS

REPLACE A MINIMUM OF ONE 5' SECTION OF SIDEWALK ON EACH SIDE OF A DRIVEWAY TO ENSURE CORRECT ADA TRANSITIONS THROUGH THE APPROACH


DRIVEWAY DEPTH SHALL BE A MINIMUM OF 6" WITH 42# WIRE MESH OR A MINIMUM OF 7" UNREINFORCED

RESIDENTIAL/COMMERCIAL DRIVEWAY & SIDEWALK DETAILS

DATE	CITY OF MOLINE STANDARD	#8
01/23		

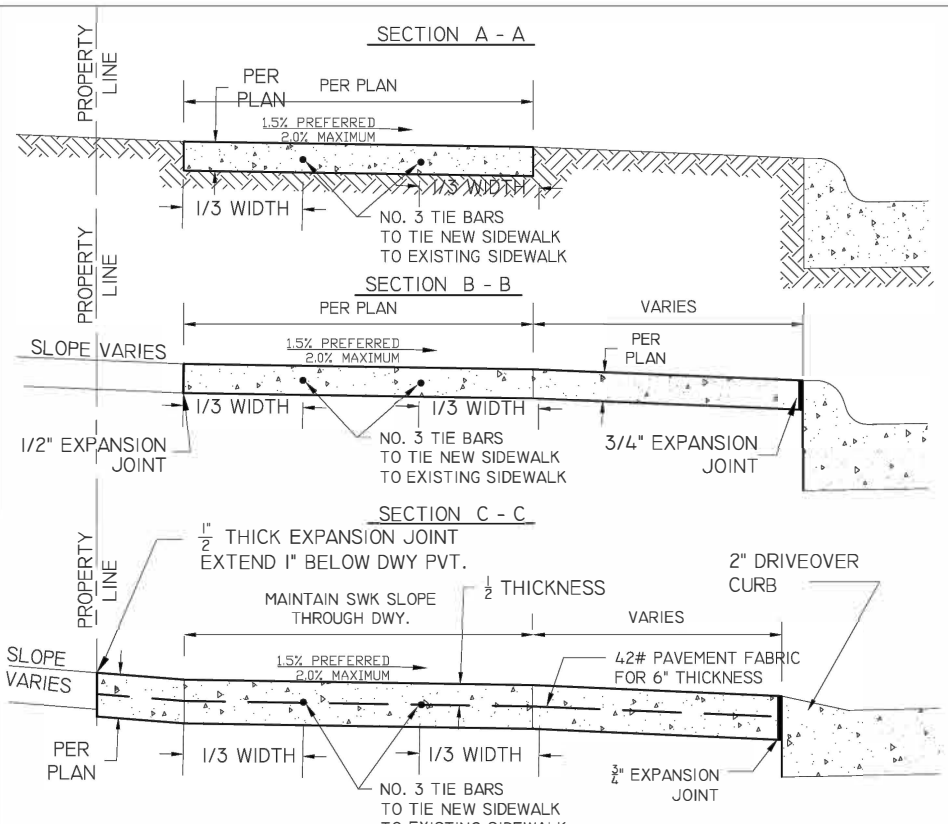

NOTE:
CONSTRUCTION SHALL BE IN ACCORDANCE WITH STATE OF ILL. STANDARD SPECIFICATIONS
NO MORE THAN ONE DRIVEWAY PER LOT
WHERE THE STREET PAVEMENT HAS 6" CURB, THE CURB SHALL BE REMOVED & REPLACED AS SHOWN IN DETAIL I
DRIVEWAY PAVEMENT SHALL BE 6" REINFORCED OR 7" UNREINFORCED P.C.C.
REINFORCING SHALL BE MESH WEIGHING 42 LBS. PER 100 SQUARE FEET.
ALL JOINTS AT BACK OF CURB AND ALL EXPANSION JOINTS SHALL BE SET 3/8" BELOW GRADE AND SEALED WITH AN APPROVED POURED JOINT SEALER.
WHERE THE STREET PAVEMENT HAS 4" DRIVEOVER CURB, THE CURB MAY REMAIN INTACT. NO MATERIAL SHALL BE PLACED IN THE GUTTER.
BARS TO BE 18" LONG, DRILLED AND EPOXIED 9" INTO EXISTING PAVEMENT

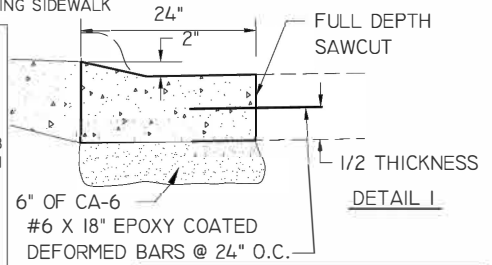

TYPICAL BOULEVARD SECTIONS DETAIL

DATE	CITY OF MOLINE STANDARD	#9
01/23		



CITY OF MOLINE
PUBLIC WORKS DEPARTMENT
ENGINEERING DIVISION
(309) 524-2350
3635 4TH AVENUE, MOLINE, IL 61265



1800 5th Avenue
Rock Island, IL 61201
309-786-7590

36TH AVENUE BIKE PATH
FROM 7TH TO 13TH STREET
CITY OF MOLINE STANDARDS

DATE	REVISION





SCALED FOR
11"x17" PAPER
SCALE: --

Date **3-21-2025**
Project **#3205**
Designer **EWL**

SHEET
65
OF
70

PLOTTED: Monday, March 24, 2025 2:45:31 PM


X-REFS: C:\CIVIL 3D PROJECTS\MOLINE 3205 36TH AVENUE BIKE PATH\DRAWINGS\ PRODUCTION DRAWINGS\3205 B SHEETS

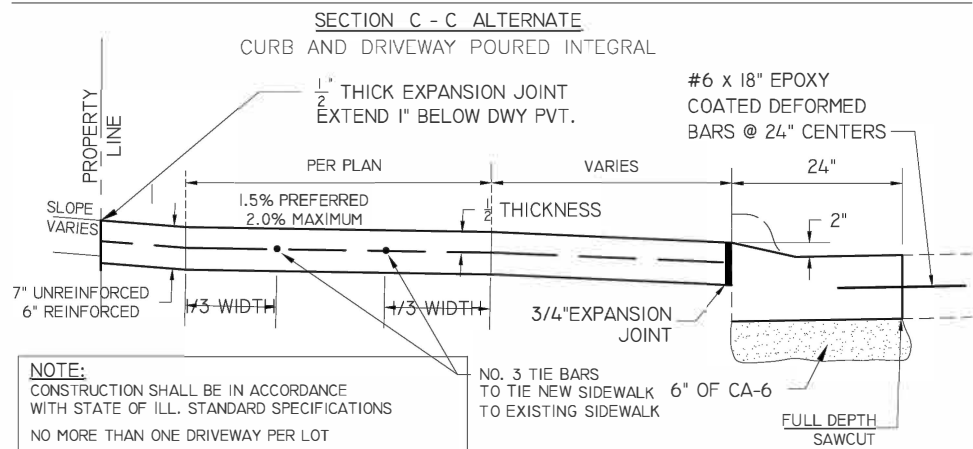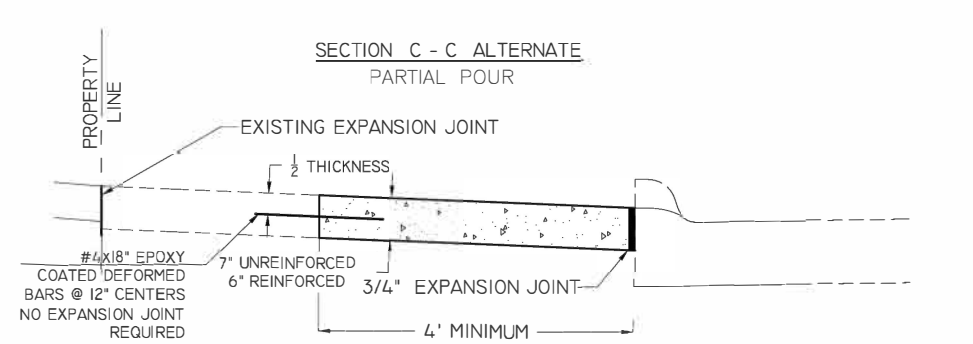

NOTE:
CONSTRUCTION SHALL BE IN ACCORDANCE WITH STATE OF ILL. STANDARD SPECIFICATIONS
NO MORE THAN ONE DRIVEWAY PER LOT
WHERE THE STREET PAVEMENT HAS 6" CURB, THE CURB SHALL BE REMOVED & REPLACED AS SHOWN IN DETAIL I ON STND SHEET 9 OR C-C ALT. CURB MAY BE CUT OFF WITH A SAW DESIGNED FOR THIS APPLICATION.
DRIVEWAY PAVEMENT SHALL BE 6" REINFORCED OR 7" PLAIN P.C.C.
REINFORCING SHALL BE MESH WEIGHING 42 LBS. PER 100 SQUARE FEET.
ALL JOINTS AT BACK OF CURB AND ALL EXPANSION JOINTS SHALL BE SET 3/8" BELOW GRADE AND SEALED WITH AN APPROVED POURED JOINT SEALER.
WHERE THE STREET PAVEMENT HAS 4" DRIVEOVER CURB, THE CURB MAY REMAIN INTACT. NO MATERIAL WILL BE ALLOWED TO BE PLACED IN THE GUTTER.
BARS TO BE 18" LONG, DRILLED AND EPOXIED 9" INTO EXISTING PAVEMENT




NO. 3 TIE BARS TO TIE NEW SIDEWALK 6" OF CA-6 TO EXISTING SIDEWALK

TYPICAL BOULEVARD SECTIONS DETAIL		
DATE	CITY OF MOLINE STANDARD	#10
01/23		


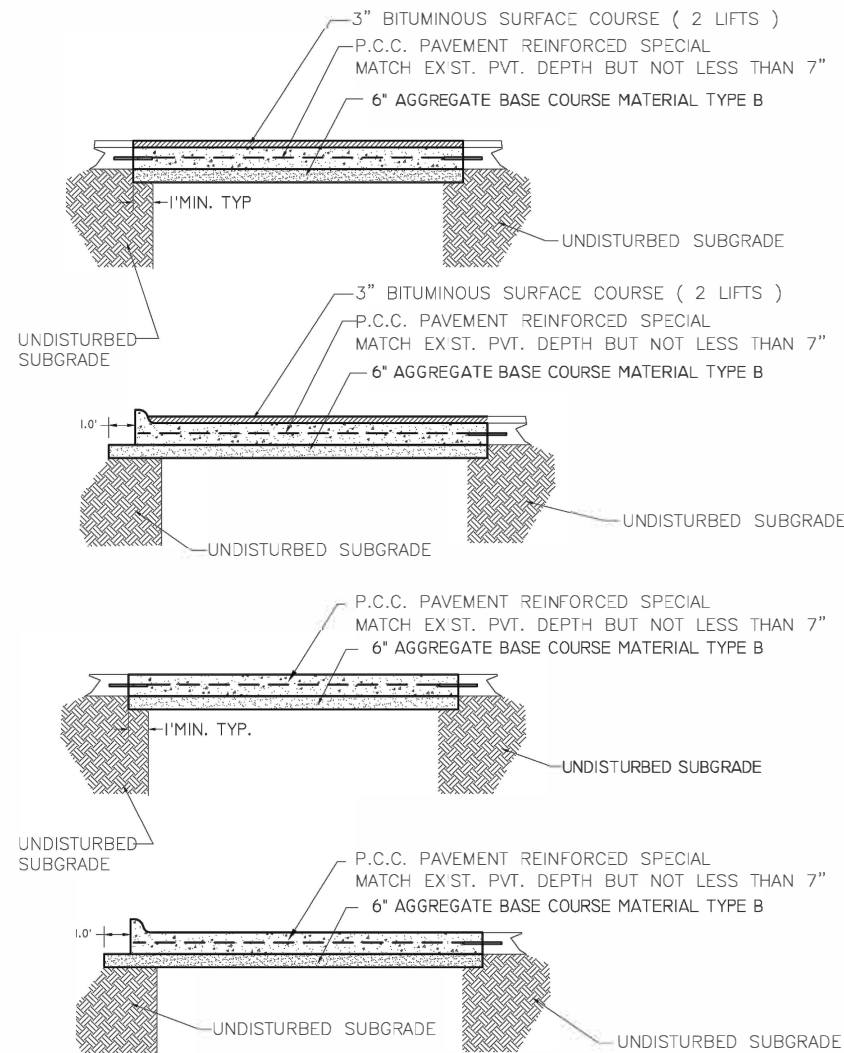


NOTE:
BARS TO BE #6 x 18" LONG, DEFORMED, EPOXY COATED DRILLED & EPOXIED 9" INTO EXISTING PAVEMENT
@ 24" O.C. LONGITUDINALLY, BOTH SIDES
@ 18" O.C. TRANSVERSELY, BOTH ENDS
63# WIRE MESH SHALL BE USED IN ALL PAVEMENT PATCHES.

PAVEMENT PATCHING DETAIL		
DATE	CITY OF MOLINE STANDARD	#11
01/17		

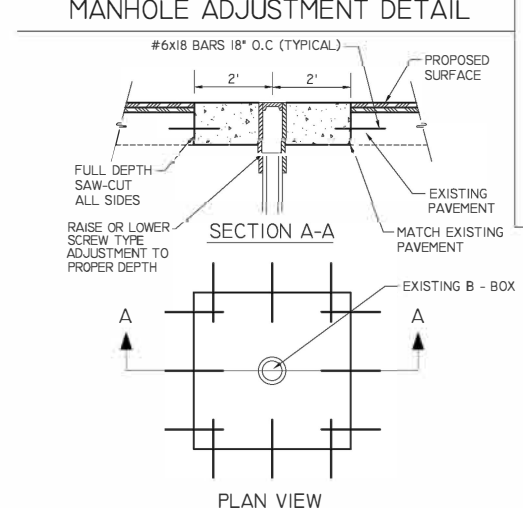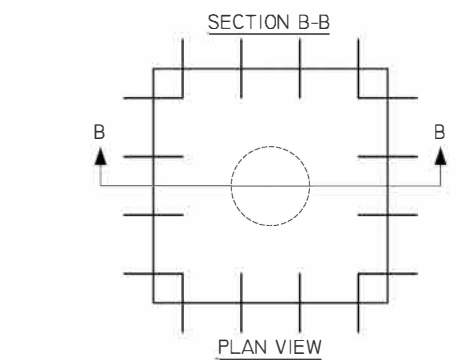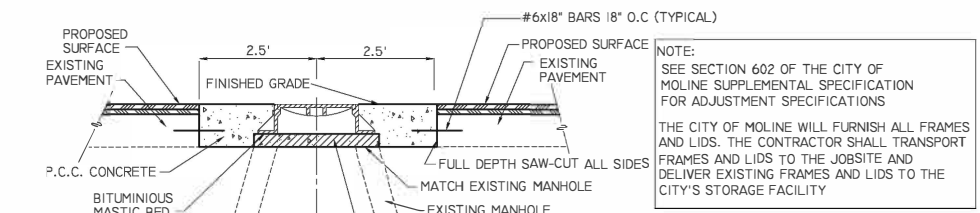

B - BOX ADJUSTMENT DETAIL

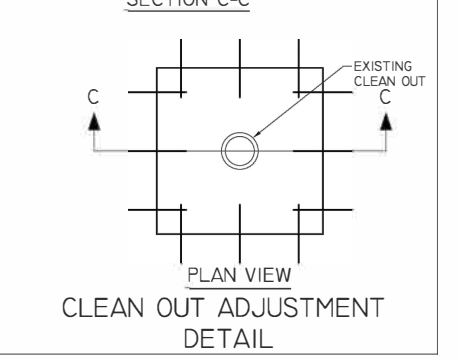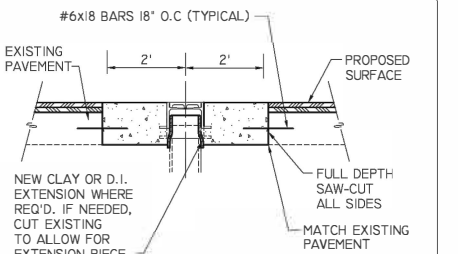

NOTE:
ALL REINFORCING BARS SHALL BE EPOXY COATED

TYPICAL ADJUSTMENT DETAIL		
DATE	CITY OF MOLINE STANDARD	#13
01/17		



CITY OF MOLINE
PUBLIC WORKS DEPARTMENT
ENGINEERING DIVISION
(309) 524-2350
3635 4TH AVENUE, MOLINE, IL 61265



36TH AVENUE BIKE PATH

FROM 7TH TO 13TH STREET
CITY OF MOLINE STANDARDS

DATE	REVISION



SCALED FOR
11"X17" PAPER
SCALE: --


Date **3-21-2025**
Project **#3205**
Designer **EWL**

SHEET
66
OF
70

PLOTTED: Wednesday, April 2, 2025 3:56:59 PM


X-REFS: FILE PATH: C:\CIVIL 3D PROJECTS\MOLINE 3205 36TH AVENUE BIKE PATH\DRAWINGS\PRODUCTION DRAWINGS\3205 B SHEETS

MATERIAL WALL THICKNESS (T)
PRE-CAST CONC.- MIN. 1/12 OF INSIDE DIAMETER
CAST-IN-PLACE CONC. MIN. 6"

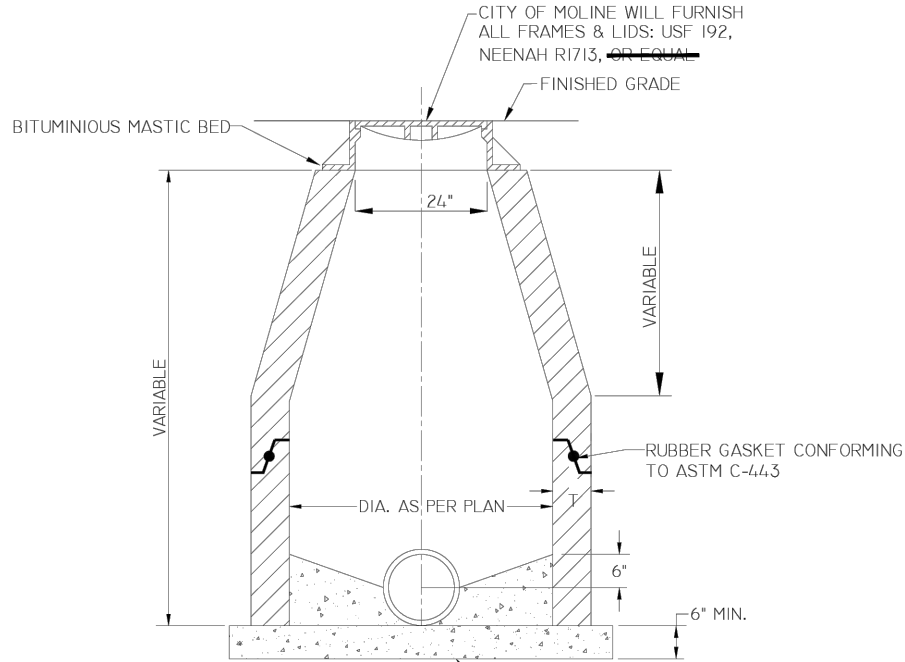


- CONCENTRIC CONE
- NO STEPS
- SANITARY MANHOLE SHALL HAVE A SEALED EXTERIOR SEALED WITH BITUMASTIC MATERIAL MEETING FEDERAL SPECIFICATION SSC153C, TYPE I OR SSA 649D.
- THE CITY OF MOLINE WILL FURNISH ALL FRAMES AND LIDS. THE CONTRACTOR MUST TRANSPORT ALL NEW FRAMES AND LIDS TO THE JOBSITE, AND MUST DELIVER ALL EXISTING FRAMES AND LIDS TO THE CITY'S STORAGE FACILITY.


TYPICAL MANHOLE DETAIL		
DATE	CITY OF MOLINE STANDARD	#14
01/23		

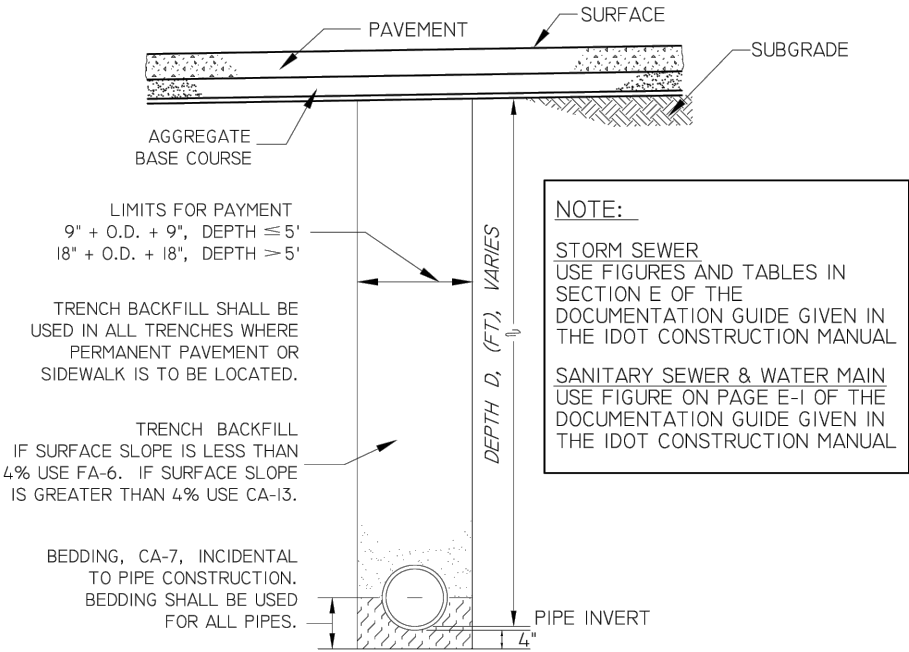

TYPICAL TRENCH BACKFILL SECTION
DUCTILE & CONCRETE PIPE

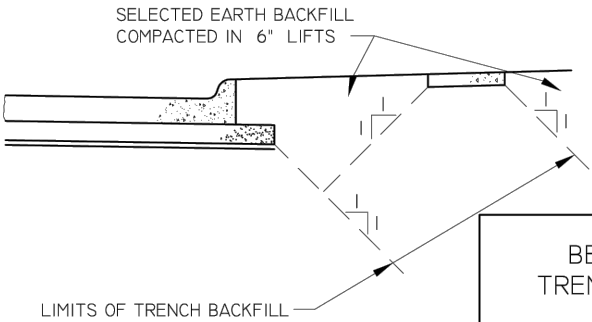

BEDDING AND TRENCH BACKFILL		
DATE	CITY OF MOLINE STANDARD	#19
01/17		

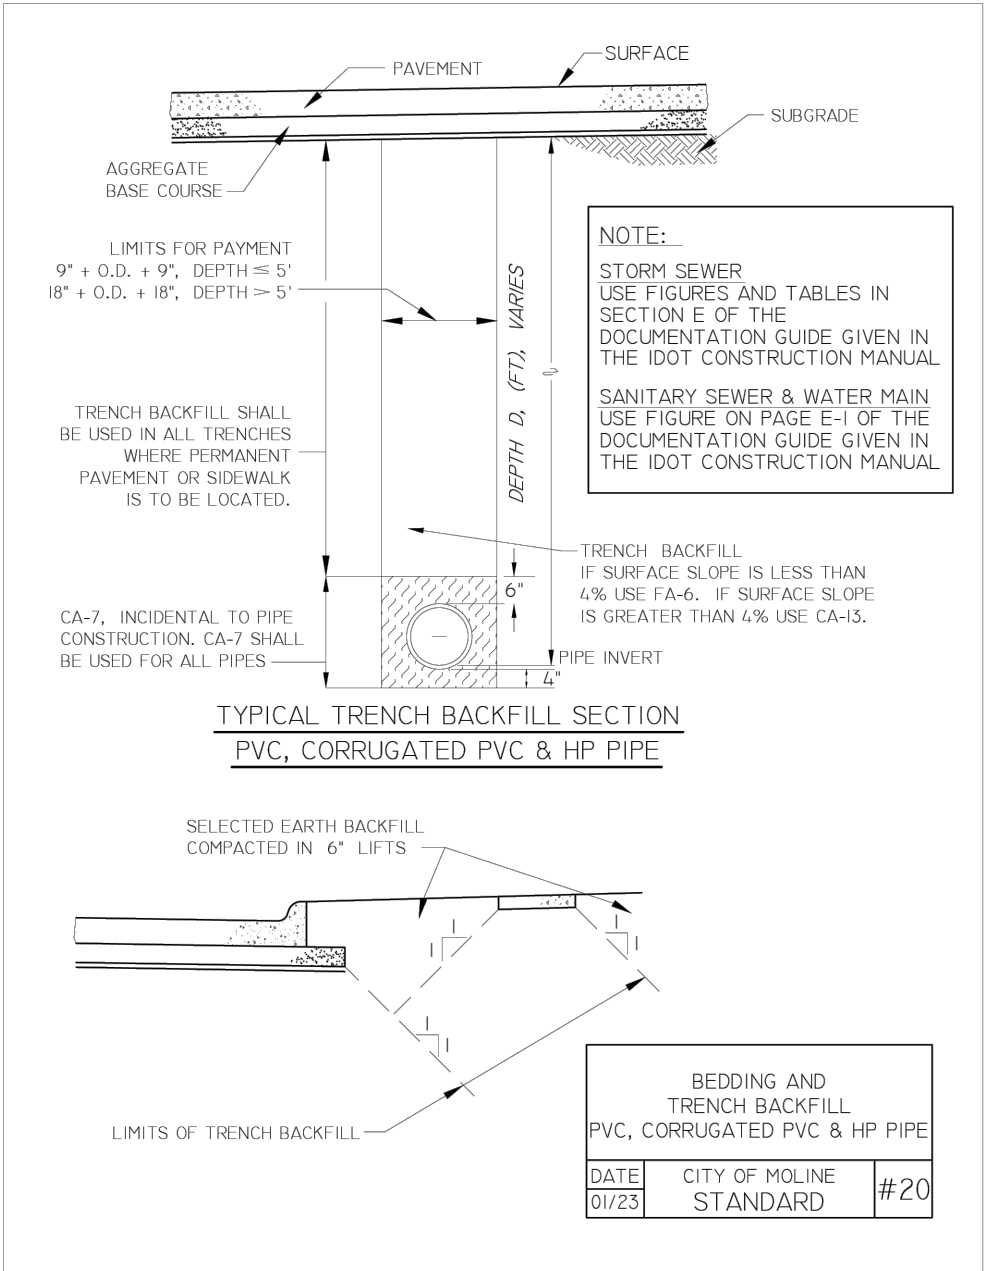

TYPICAL TRENCH BACKFILL SECTION
PVC, CORRUGATED PVC & HP PIPE

BEDDING AND TRENCH BACKFILL PVC, CORRUGATED PVC & HP PIPE		
DATE	CITY OF MOLINE STANDARD	#20
01/23		



CITY OF MOLINE
PUBLIC WORKS DEPARTMENT
ENGINEERING DIVISION
(309) 524-2350
3635 4TH AVENUE, MOLINE, IL 61265



1800 5th Avenue
Rock Island, IL 61201
309-786-7590

36TH AVENUE BIKE PATH

FROM 7TH TO 13TH STREET
CITY OF MOLINE STANDARDS

DATE	REVISION





SCALED FOR
11"X17" PAPER




Date **3-21-2025**
Project **#3205**
Designer **EWL**

SHEET
67
OF
70

X-REFS: PLOTTED: Wednesday, April 2, 2025 3:56:45 PM
FILE PATH: C:\CIVIL 3D PROJECTS\MOLINE 3205 36TH AVENUE BIKE PATH\DRAWINGS\PRODUCTION DRAWINGS\3205 B SHEETS

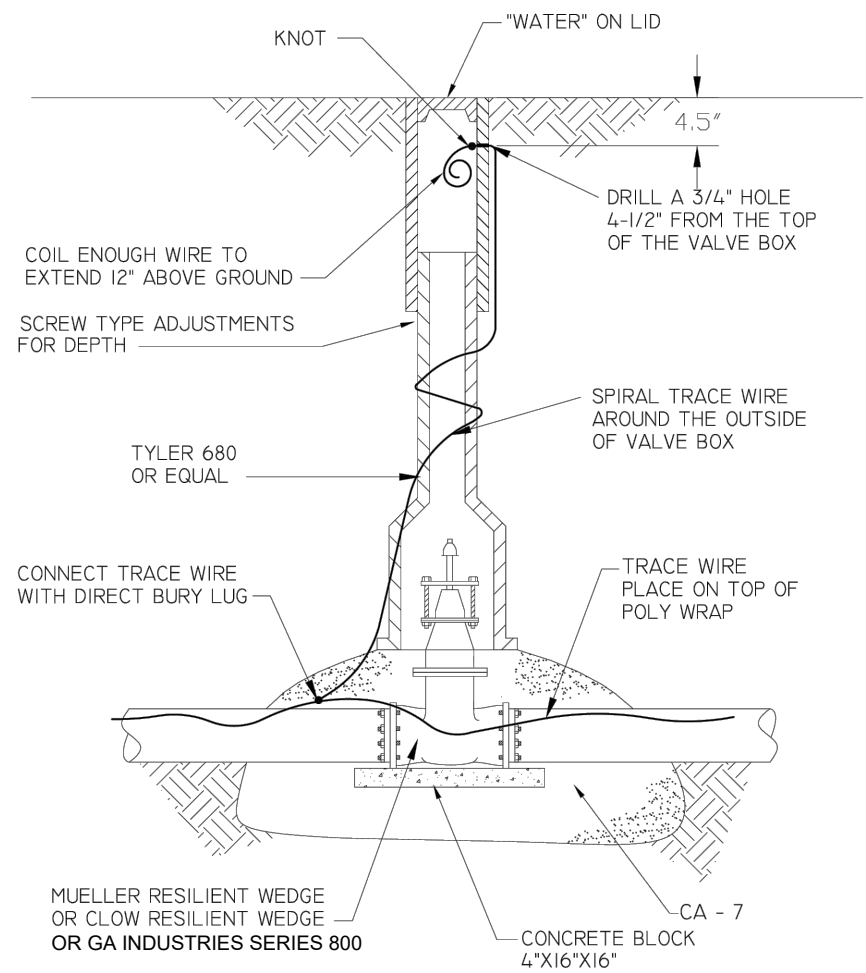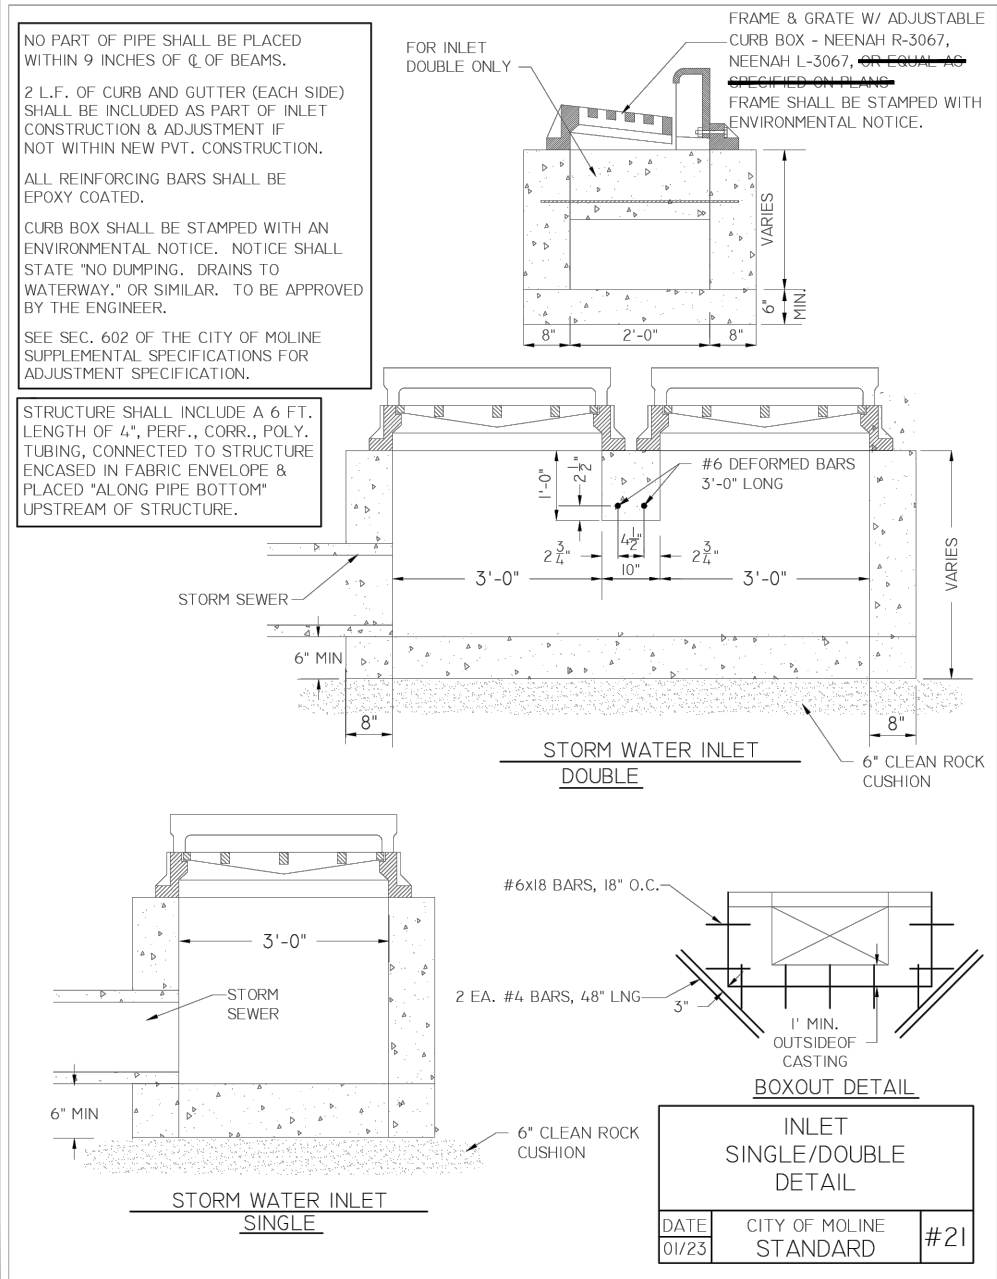

GATE VALVE BOX INSTALLATION		
DATE	CITY OF MOLINE	#30
1/10	STANDARD	

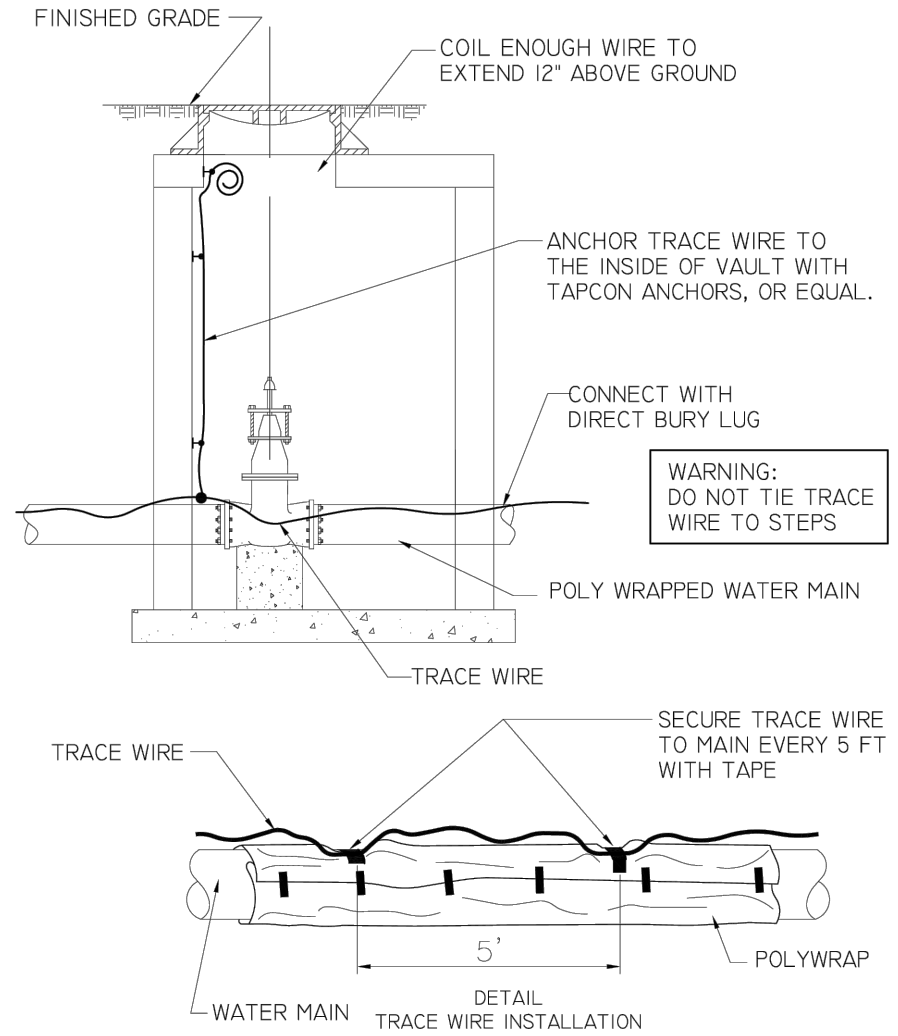

TRACE WIRE DETAIL		
DATE	CITY OF MOLINE	#32
10/11	STANDARD	



CITY OF MOLINE
PUBLIC WORKS DEPARTMENT
ENGINEERING DIVISION
(309) 524-2350
3635 4TH AVENUE, MOLINE, IL 61265



36TH AVENUE BIKE PATH

FROM 7TH TO 13TH STREET

CITY OF MOLINE STANDARDS

DATE	REVISION



SCALED FOR
11"X17" PAPER


SCALE: --

Date	3-21-2025
Project	#3205
Designer	EWL

SHEET
68
OF
70



PLOTTED: Monday, March 24, 2025 2:45:46 PM

X-REFS: C:\CIVIL 3D PROJECTS\MOLINE 3205 36TH AVENUE BIKE PATH\DRAWINGS\PRODUCTION DRAWINGS\3205 B SHEETS
FILE PATH:

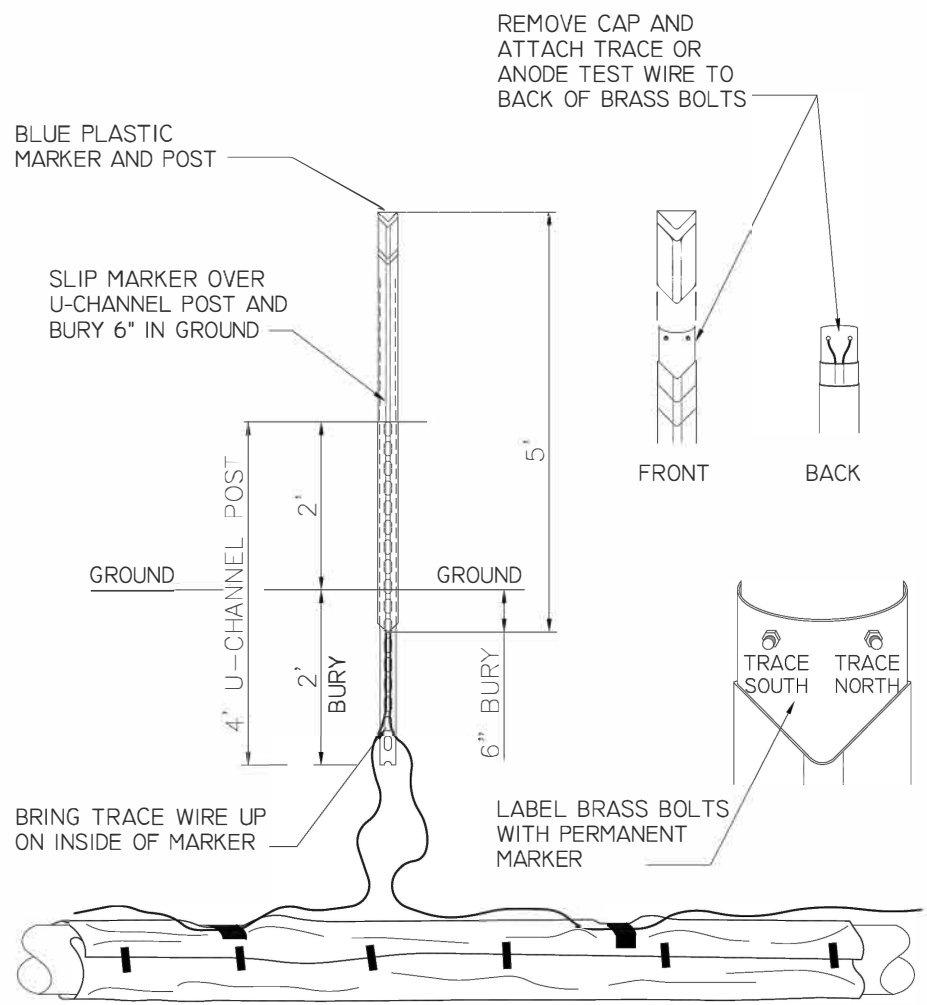


NOTE:
IF MARKER IS USED ONLY TO MARK THE MAIN LOCATION AND NOT BRING UP THE TRACE WIRE, USE THE BLUE MARKERS WITHOUT THE TRACE WIRE CONNECTORS.

TRACE WIRE MARKER POST		
DATE 1/10	CITY OF MOLINE STANDARD	#33

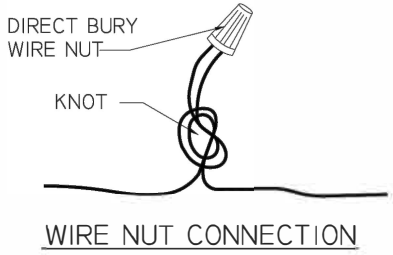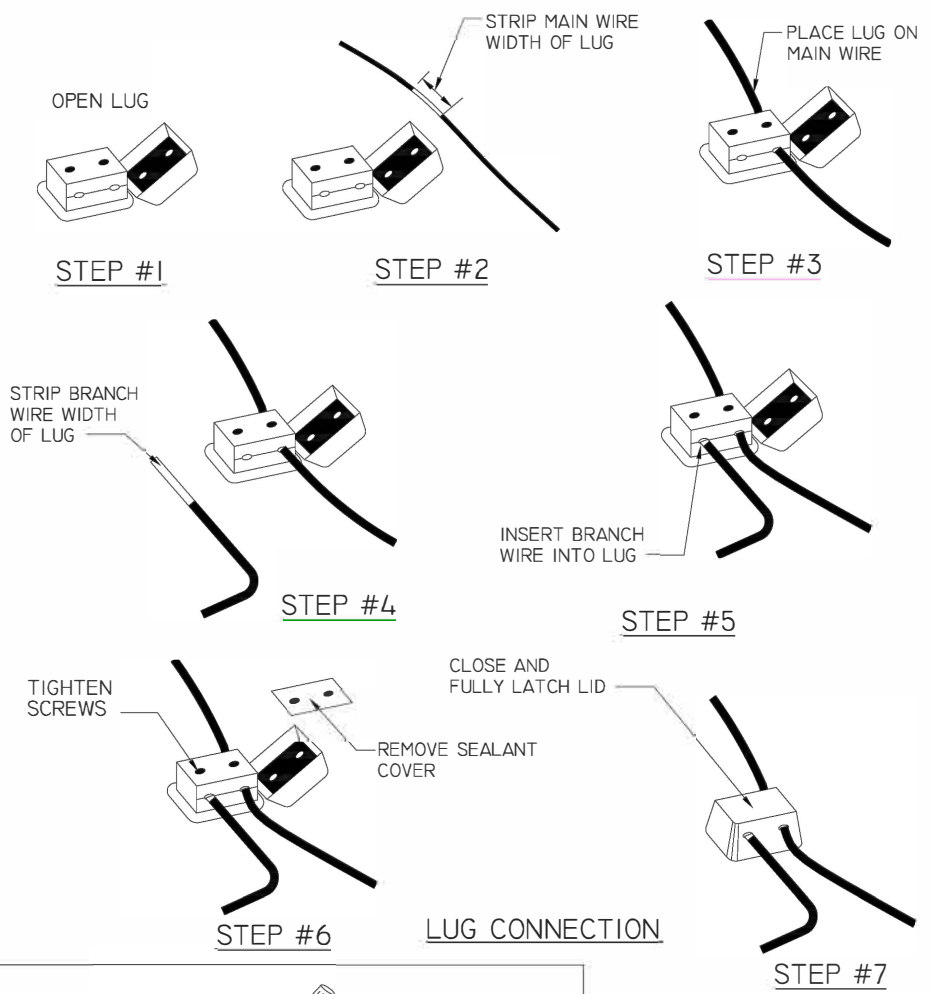

TRACER WIRE DIRECT BURY CONNECTION		
DATE 1/10	CITY OF MOLINE STANDARD	#34

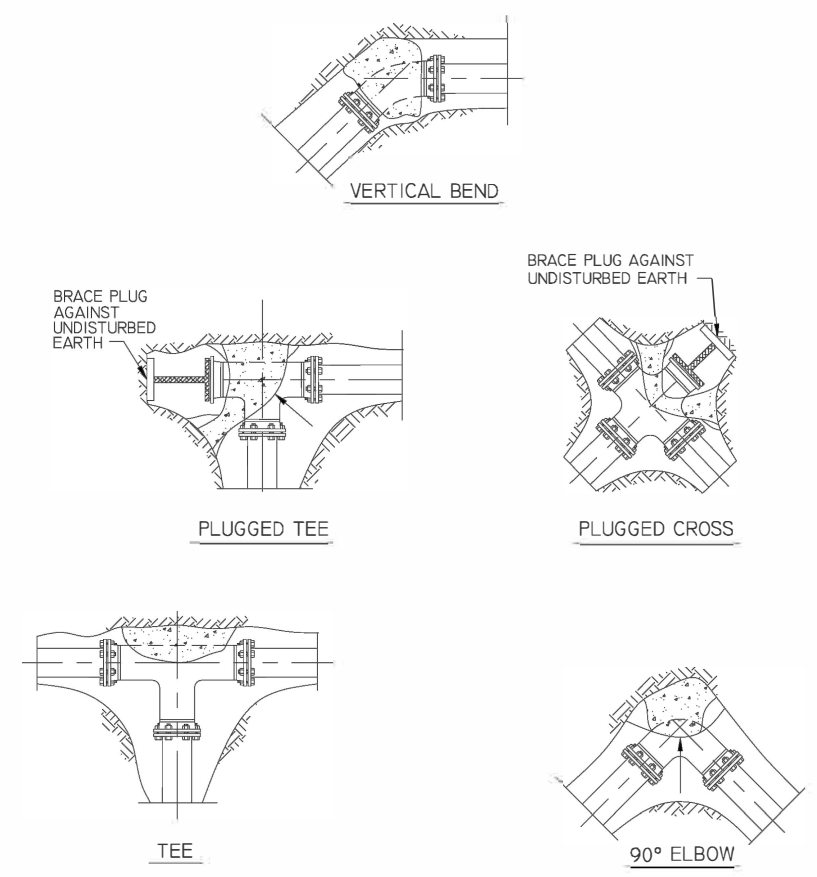

NOTES:
ALL BLOCKS BEAR AGAINST UNDISTURBED EARTH.
ARROWS INDICATE DIRECTION OF THRUST.
ALL BLOCKS TO BE 3500 P.S.I. CONCRETE.
ALL FITTINGS SHOWN IN PLAN EXCEPT VERTICAL BEND.

THRUST BLOCK INSTALLATIONS		
DATE 2/96	CITY OF MOLINE STANDARD	#37



CITY OF MOLINE
PUBLIC WORKS DEPARTMENT
ENGINEERING DIVISION
(309) 524-2350
3635 4TH AVENUE, MOLINE, IL 61265



36TH AVENUE BIKE PATH

FROM 7TH TO 13TH STREET
CITY OF MOLINE STANDARDS

DATE	REVISION




SCALED FOR
11"X17" PAPER
SCALE: --

Date	3-21-2025
Project	#3205
Designer	EWL

SHEET
69
OF
70

PLOTTED: Monday, March 24, 2025 2:45:50 PM

X-REFS: FILE PATH: C:\CIVIL 3D PROJECTS\MOLINE 3205 36TH AVENUE BIKE PATH\DRAWINGS\PRODUCTION DRAWINGS\3205 B SHEETS

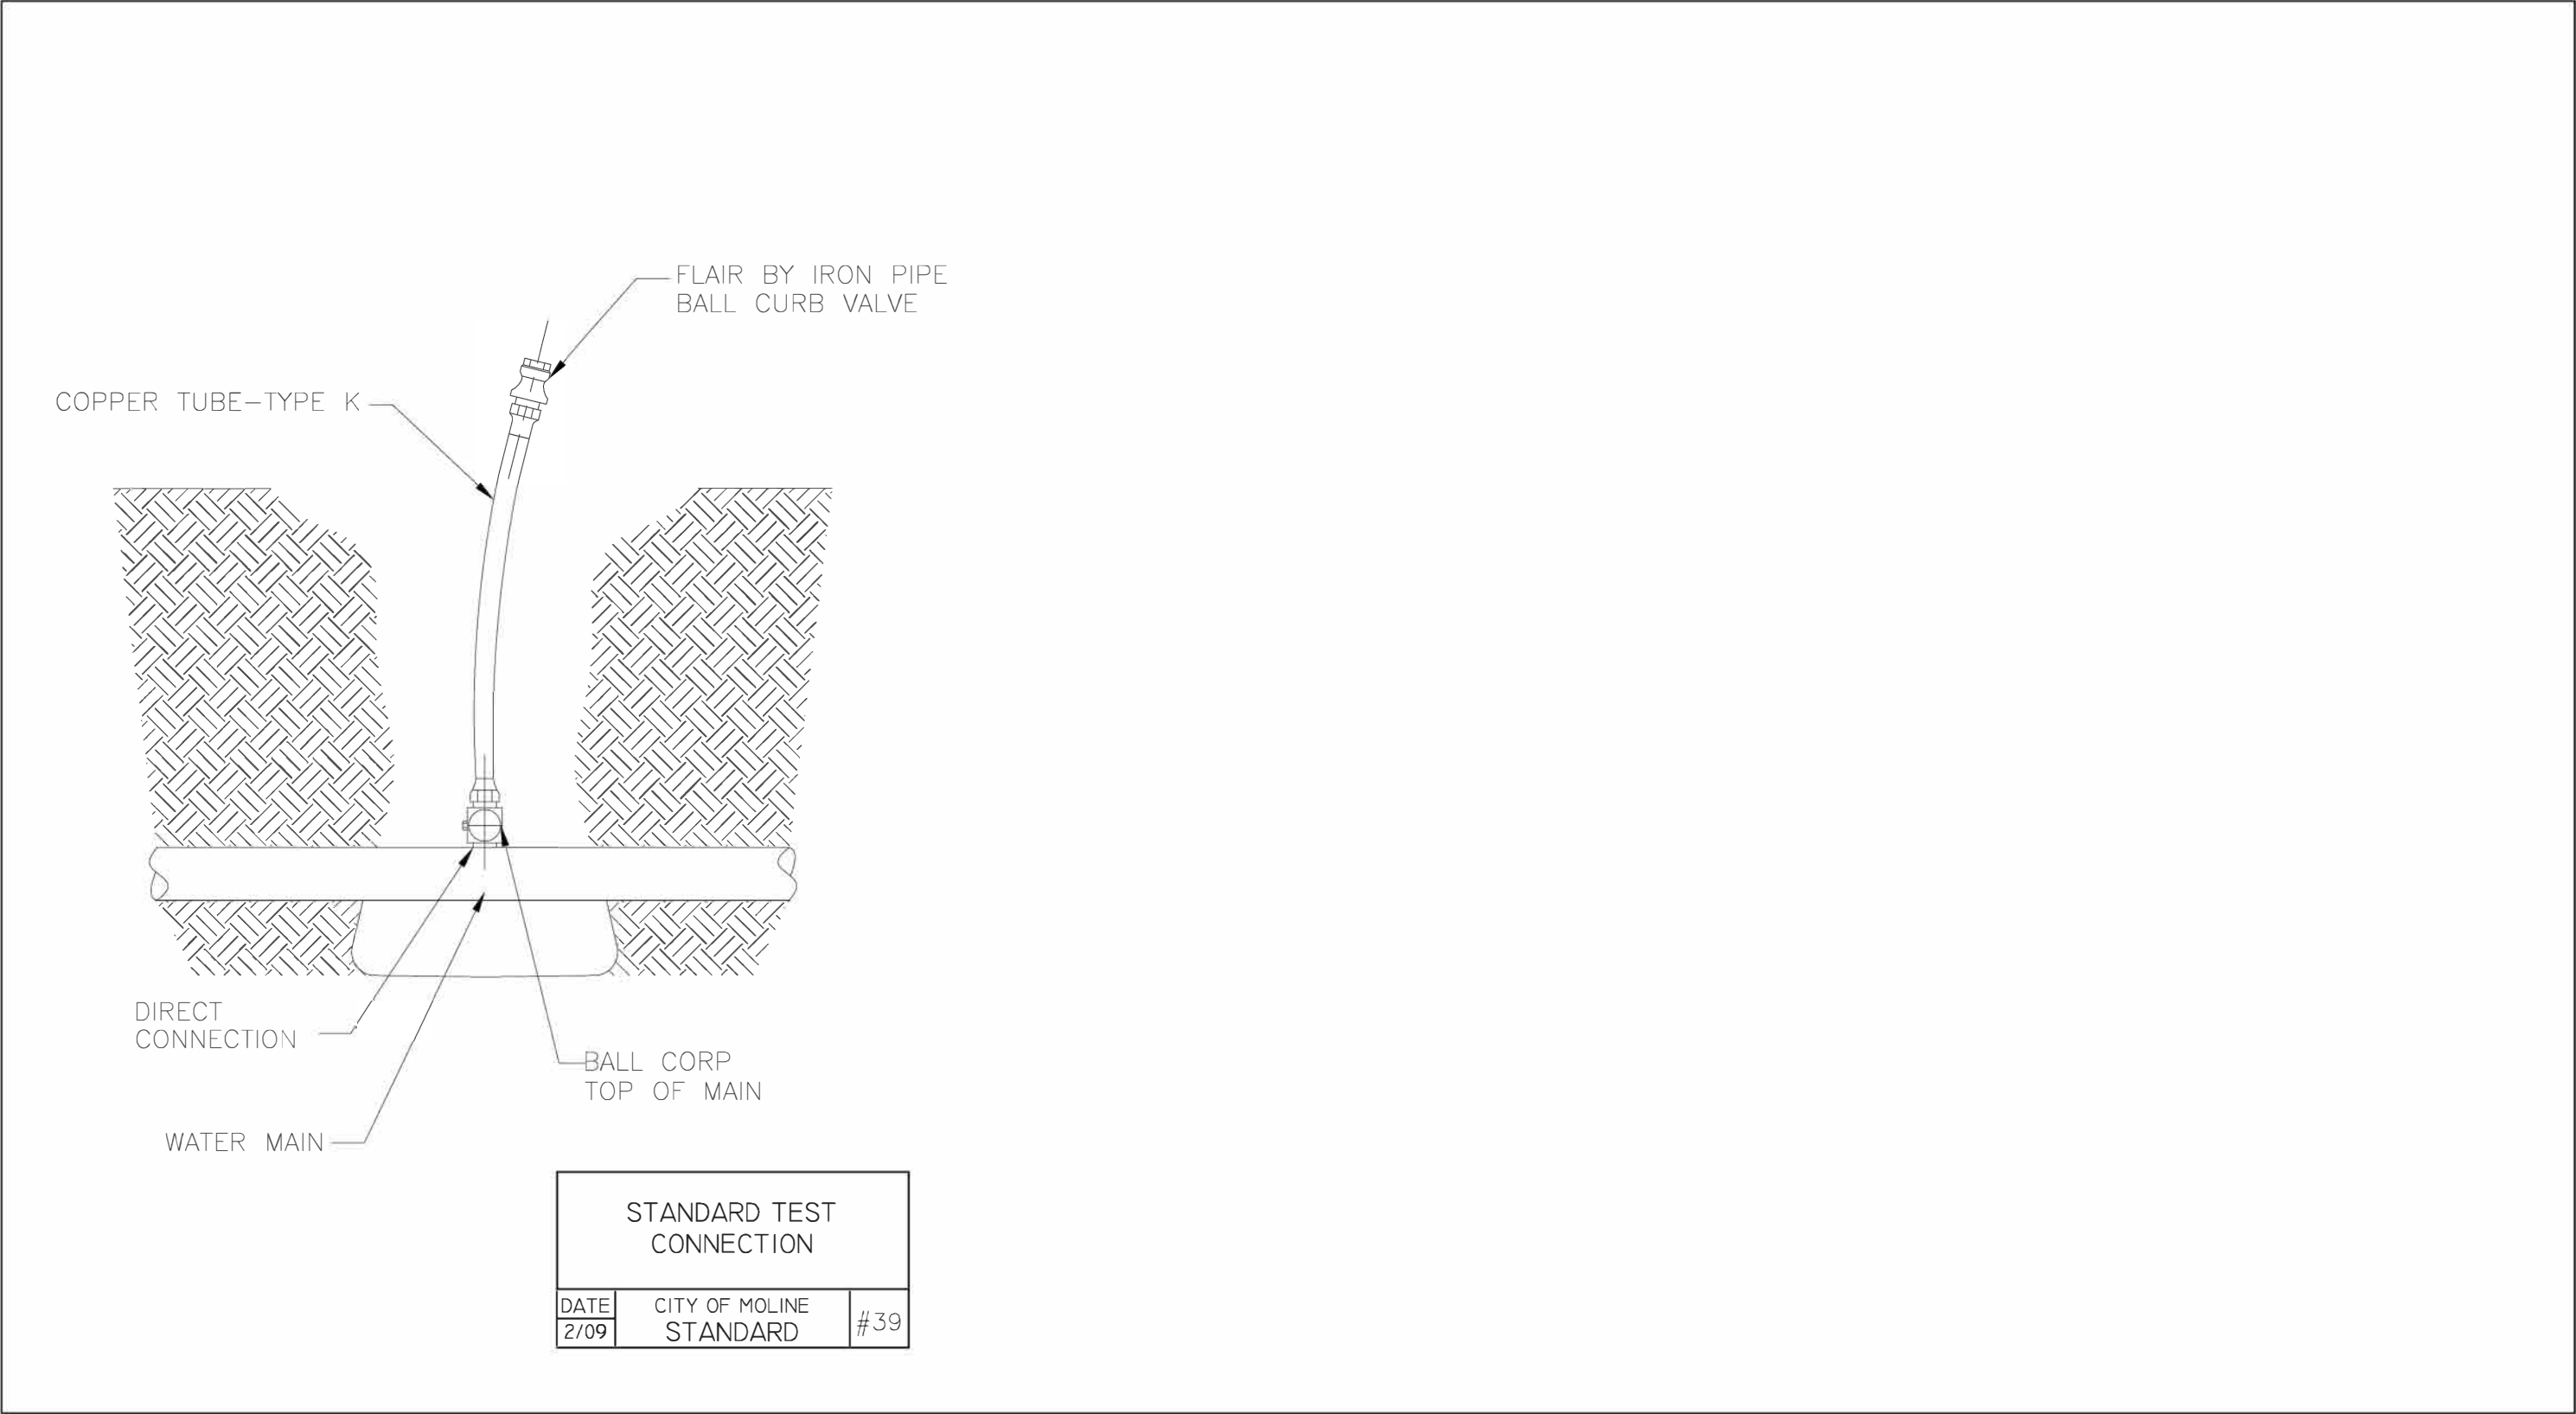

CITY OF MOLINE
PUBLIC WORKS DEPARTMENT
ENGINEERING DIVISION
(309) 524-2350
3635 4TH AVENUE, MOLINE, IL 61265



1800 5th Avenue
Rock Island, IL 61201
309-786-7590

36TH AVENUE BIKE PATH
FROM 7TH TO 13TH STREET
CITY OF MOLINE STANDARDS

DATE	REVISION



NORTH

SCALED FOR
11"X17" PAPER



SCALE: --

Date **3-21-2025**
Project **#3205**
Designer **EWL**

SHEET
70
OF
70