FINAL SURVEY	SURVEYED	BY	DATE
NOTE BOOK	CROSS SECTIONS		
NO.	TEMPLATE AREAS		
	AREAS CHECKED		

ORIGINAL SURVEY	SURVEYED	BY	DATE
NOTE BOOK	CROSS SECTIONS		
NO.	TEMPLATE AREAS		
	AREAS CHECKED		

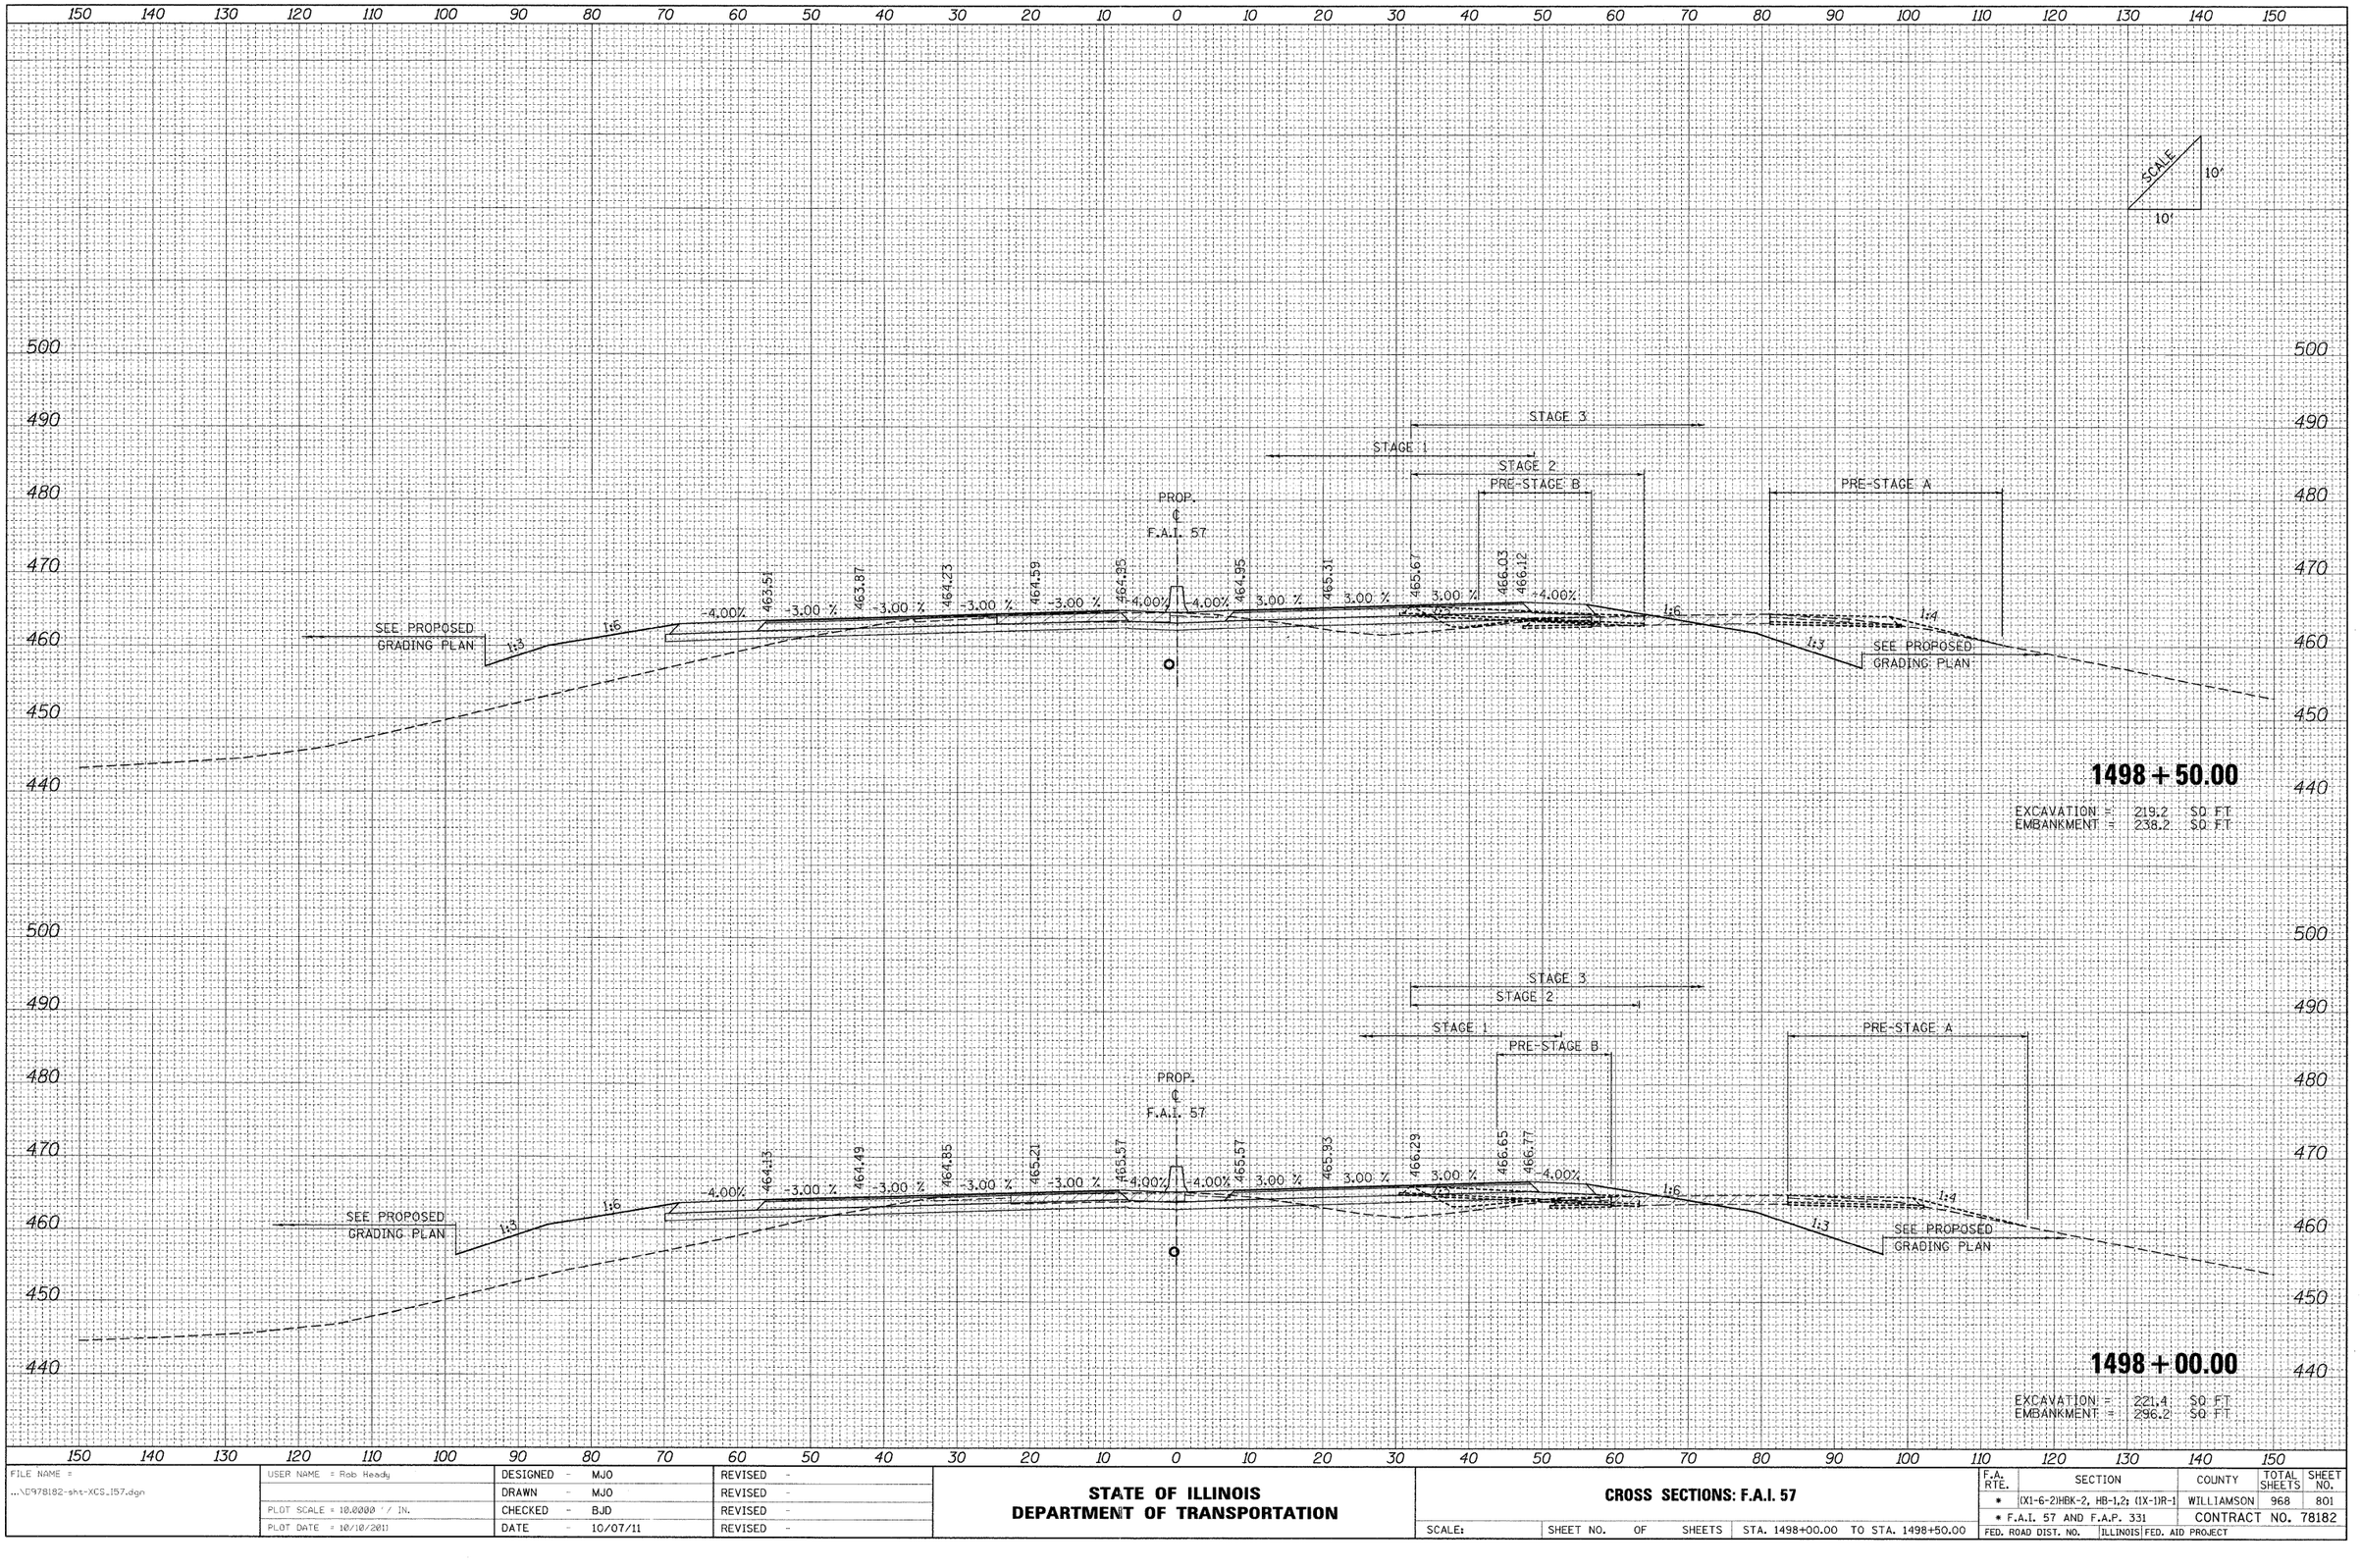

FILE NAME =	USER NAME = Rob Heady	DESIGNED - MJO	REVISED -
...\D7978182-sht-XCS_157.dgn		DRAWN - MJO	REVISED -
	PLOT SCALE = 10.0000 ' / IN.	CHECKED - BJD	REVISED -
	PLOT DATE = 10/10/2011	DATE - 10/07/11	REVISED -

STATE OF ILLINOIS
DEPARTMENT OF TRANSPORTATION

CROSS SECTIONS: F.A.I. 57

SCALE: | SHEET NO. OF SHEETS | STA. 1498+00.00 TO STA. 1498+50.00

F.A. RTE.	SECTION	COUNTY	TOTAL SHEETS	SHEET NO.
*	(X1-6-2)HBK-2, HB-1,2; (IX-1)R-1	WILLIAMSON	968	801
	* F.A.I. 57 AND F.A.P. 331	CONTRACT NO. 78182		
FED. ROAD DIST. NO.	ILLINOIS	FED. AID PROJECT		

FINAL SURVEY	NOTE BOOK	NO.
SURVEYED	BY	
PLOTTED	DATE	
TEMPLATE		
AREAS		
AREAS CHECKED		

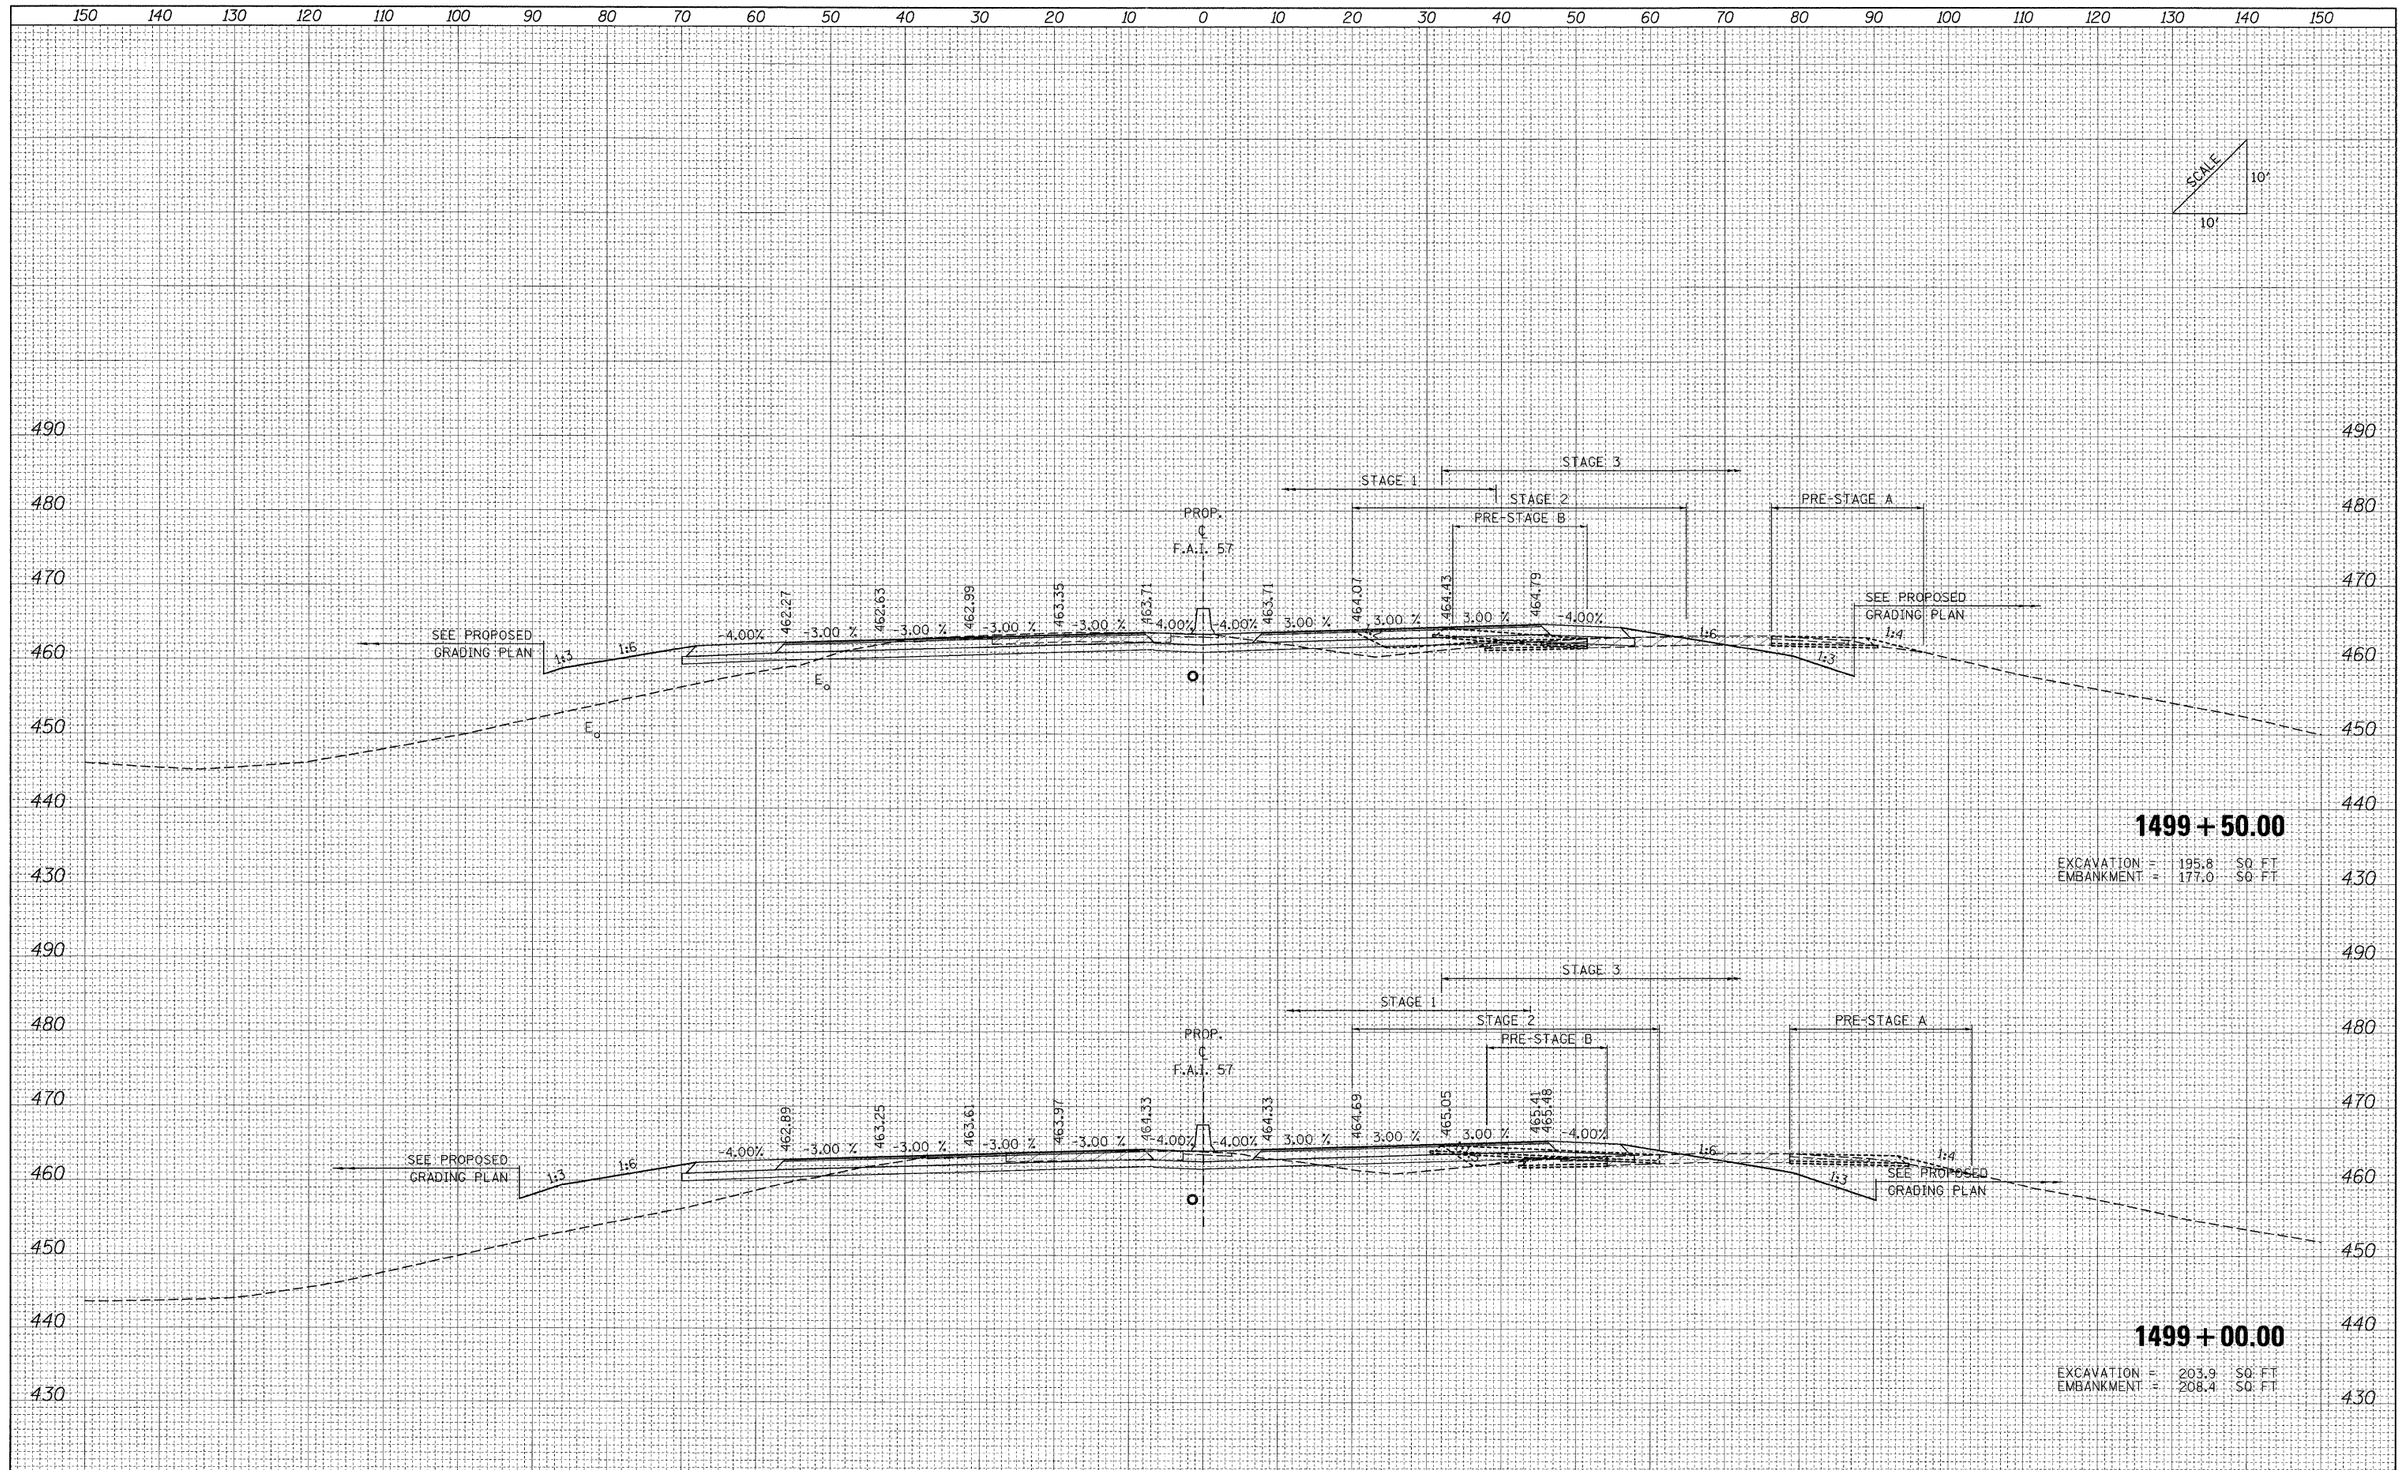

1499 + 50.00

EXCAVATION = 195.8 SQ FT
EMBANKMENT = 177.0 SQ FT

1499 + 00.00

EXCAVATION = 203.9 SQ FT
EMBANKMENT = 208.4 SQ FT

ORIGINAL SURVEY	NOTE BOOK	NO.
SURVEYED	BY	
PLOTTED	DATE	
TEMPLATE		
AREAS		
AREAS CHECKED		

FILE NAME = ...\D978182-sht-XCS_157.dgn	USER NAME = Rob Heady	DESIGNED - MJO	REVISED -
		DRAWN - MJO	REVISED -
	PLOT SCALE = 10.0000 ' / IN.	CHECKED - BJD	REVISED -
	PLOT DATE = 10/10/2011	DATE - 10/07/11	REVISED -

STATE OF ILLINOIS
DEPARTMENT OF TRANSPORTATION

CROSS SECTIONS: F.A.I. 57

SCALE: | SHEET NO. OF SHEETS | STA. 1499+00.00 TO STA. 1499+50.00

F.A. RTE.	SECTION	COUNTY	TOTAL SHEETS	SHEET NO.
*	(X1-6-2)HBK-2, HB-1,2; (IX-1)R-1	WILLIAMSON	968	802
	* F.A.I. 57 AND F.A.P. 331	CONTRACT NO. 78182		
FED. ROAD DIST. NO.	ILLINOIS	FED. AID PROJECT		

FINAL SURVEY	SURVEYED	BY	DATE
NOTE BOOK	PLOTTED		
NO.	TEMPLATE		
	AREAS		
	AREAS CHECKED		

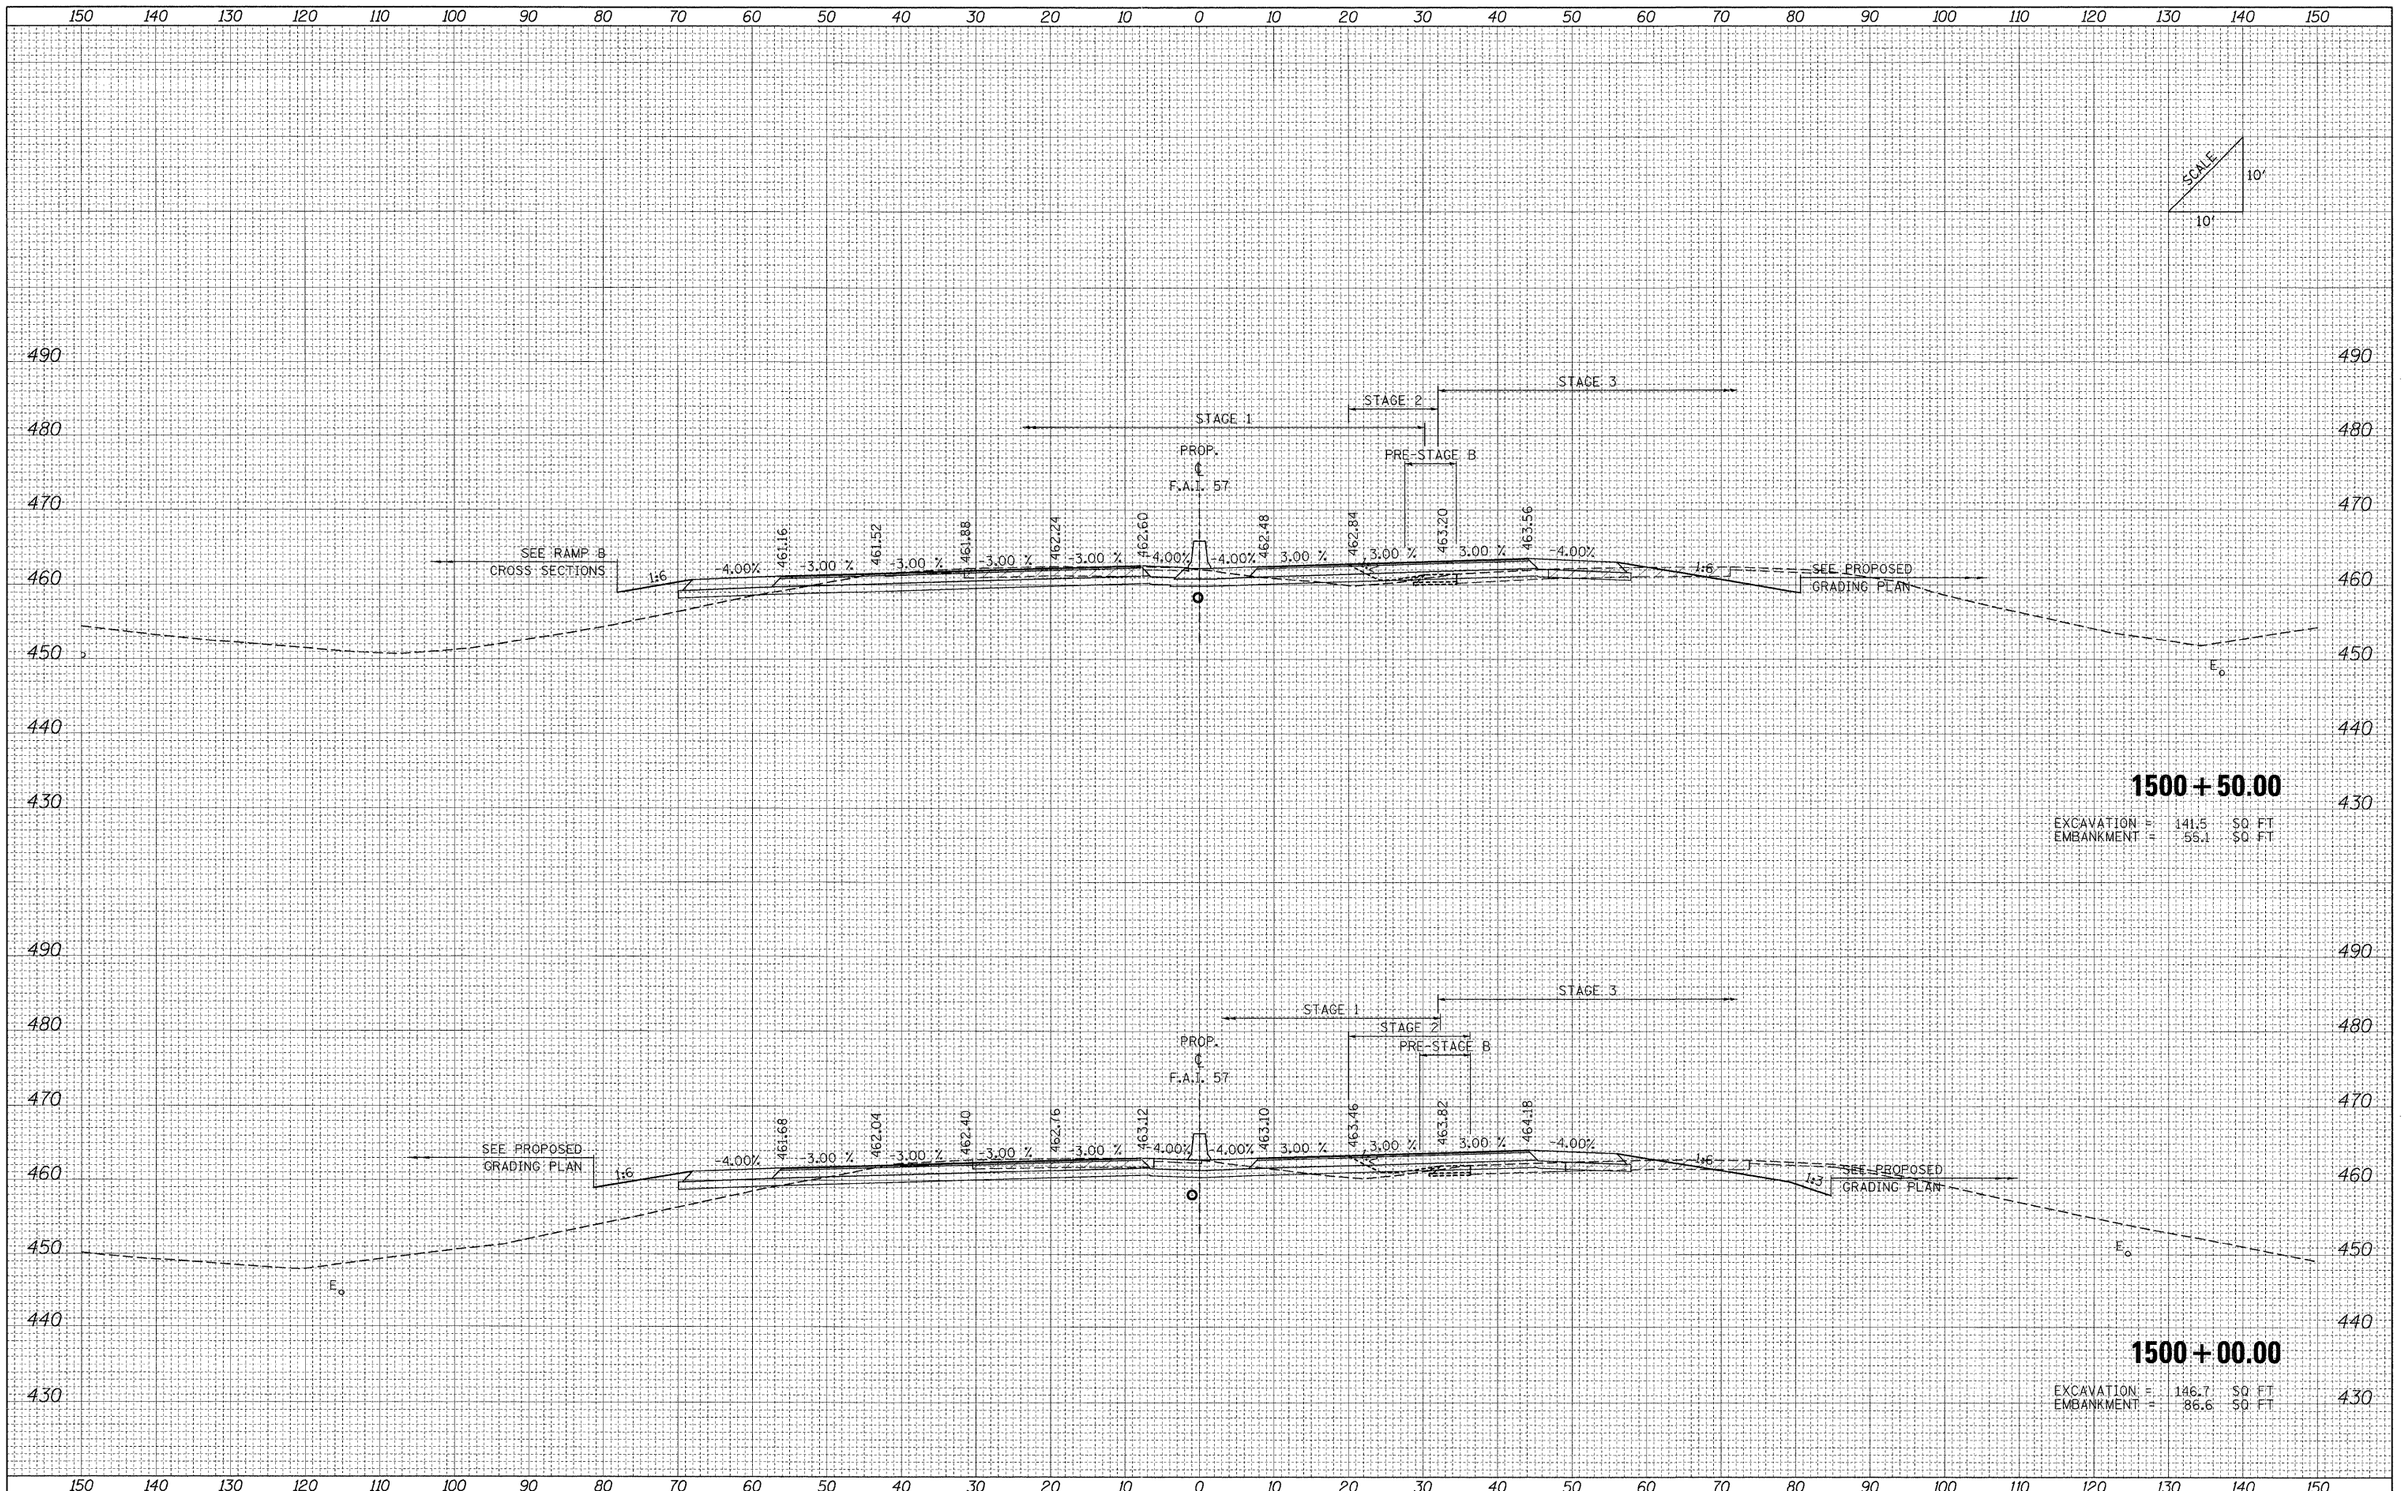

ORIGINAL SURVEY	SURVEYED	BY	DATE
NOTE BOOK	PLOTTED		
NO.	TEMPLATE		
	AREAS		
	AREAS CHECKED		

FILE NAME = ...\D978182-sht-XCS_157.dgn	USER NAME = Rob Heady	DESIGNED - MJO	REVISED -
		DRAWN - MJO	REVISED -
	PLOT SCALE = 10.0000 ' / IN.	CHECKED - BJD	REVISED -
	PLOT DATE = 10/10/2011	DATE - 10/07/11	REVISED -

STATE OF ILLINOIS
DEPARTMENT OF TRANSPORTATION

CROSS SECTIONS: F.A.I. 57

SCALE: | SHEET NO. OF SHEETS | STA. 1500+00.00 TO STA. 1500+50.00

F.A. RTE.	SECTION	COUNTY	TOTAL SHEETS	SHEET NO.
•	(X1-6-2)HBK-2, HB-1.2; (1X-1)R-1	WILLIAMSON	968	803
•	F.A.I. 57 AND F.A.P. 331	CONTRACT NO. 78182		
FED. ROAD DIST. NO.	ILLINOIS	FED. AID PROJECT		

FINAL SURVEY	SURVEYED	BY:	DATE
	ADDITIONS		
NOTE BOOK	TEMPLATE		
	AREAS		
NO.	AREAS CHECKED		

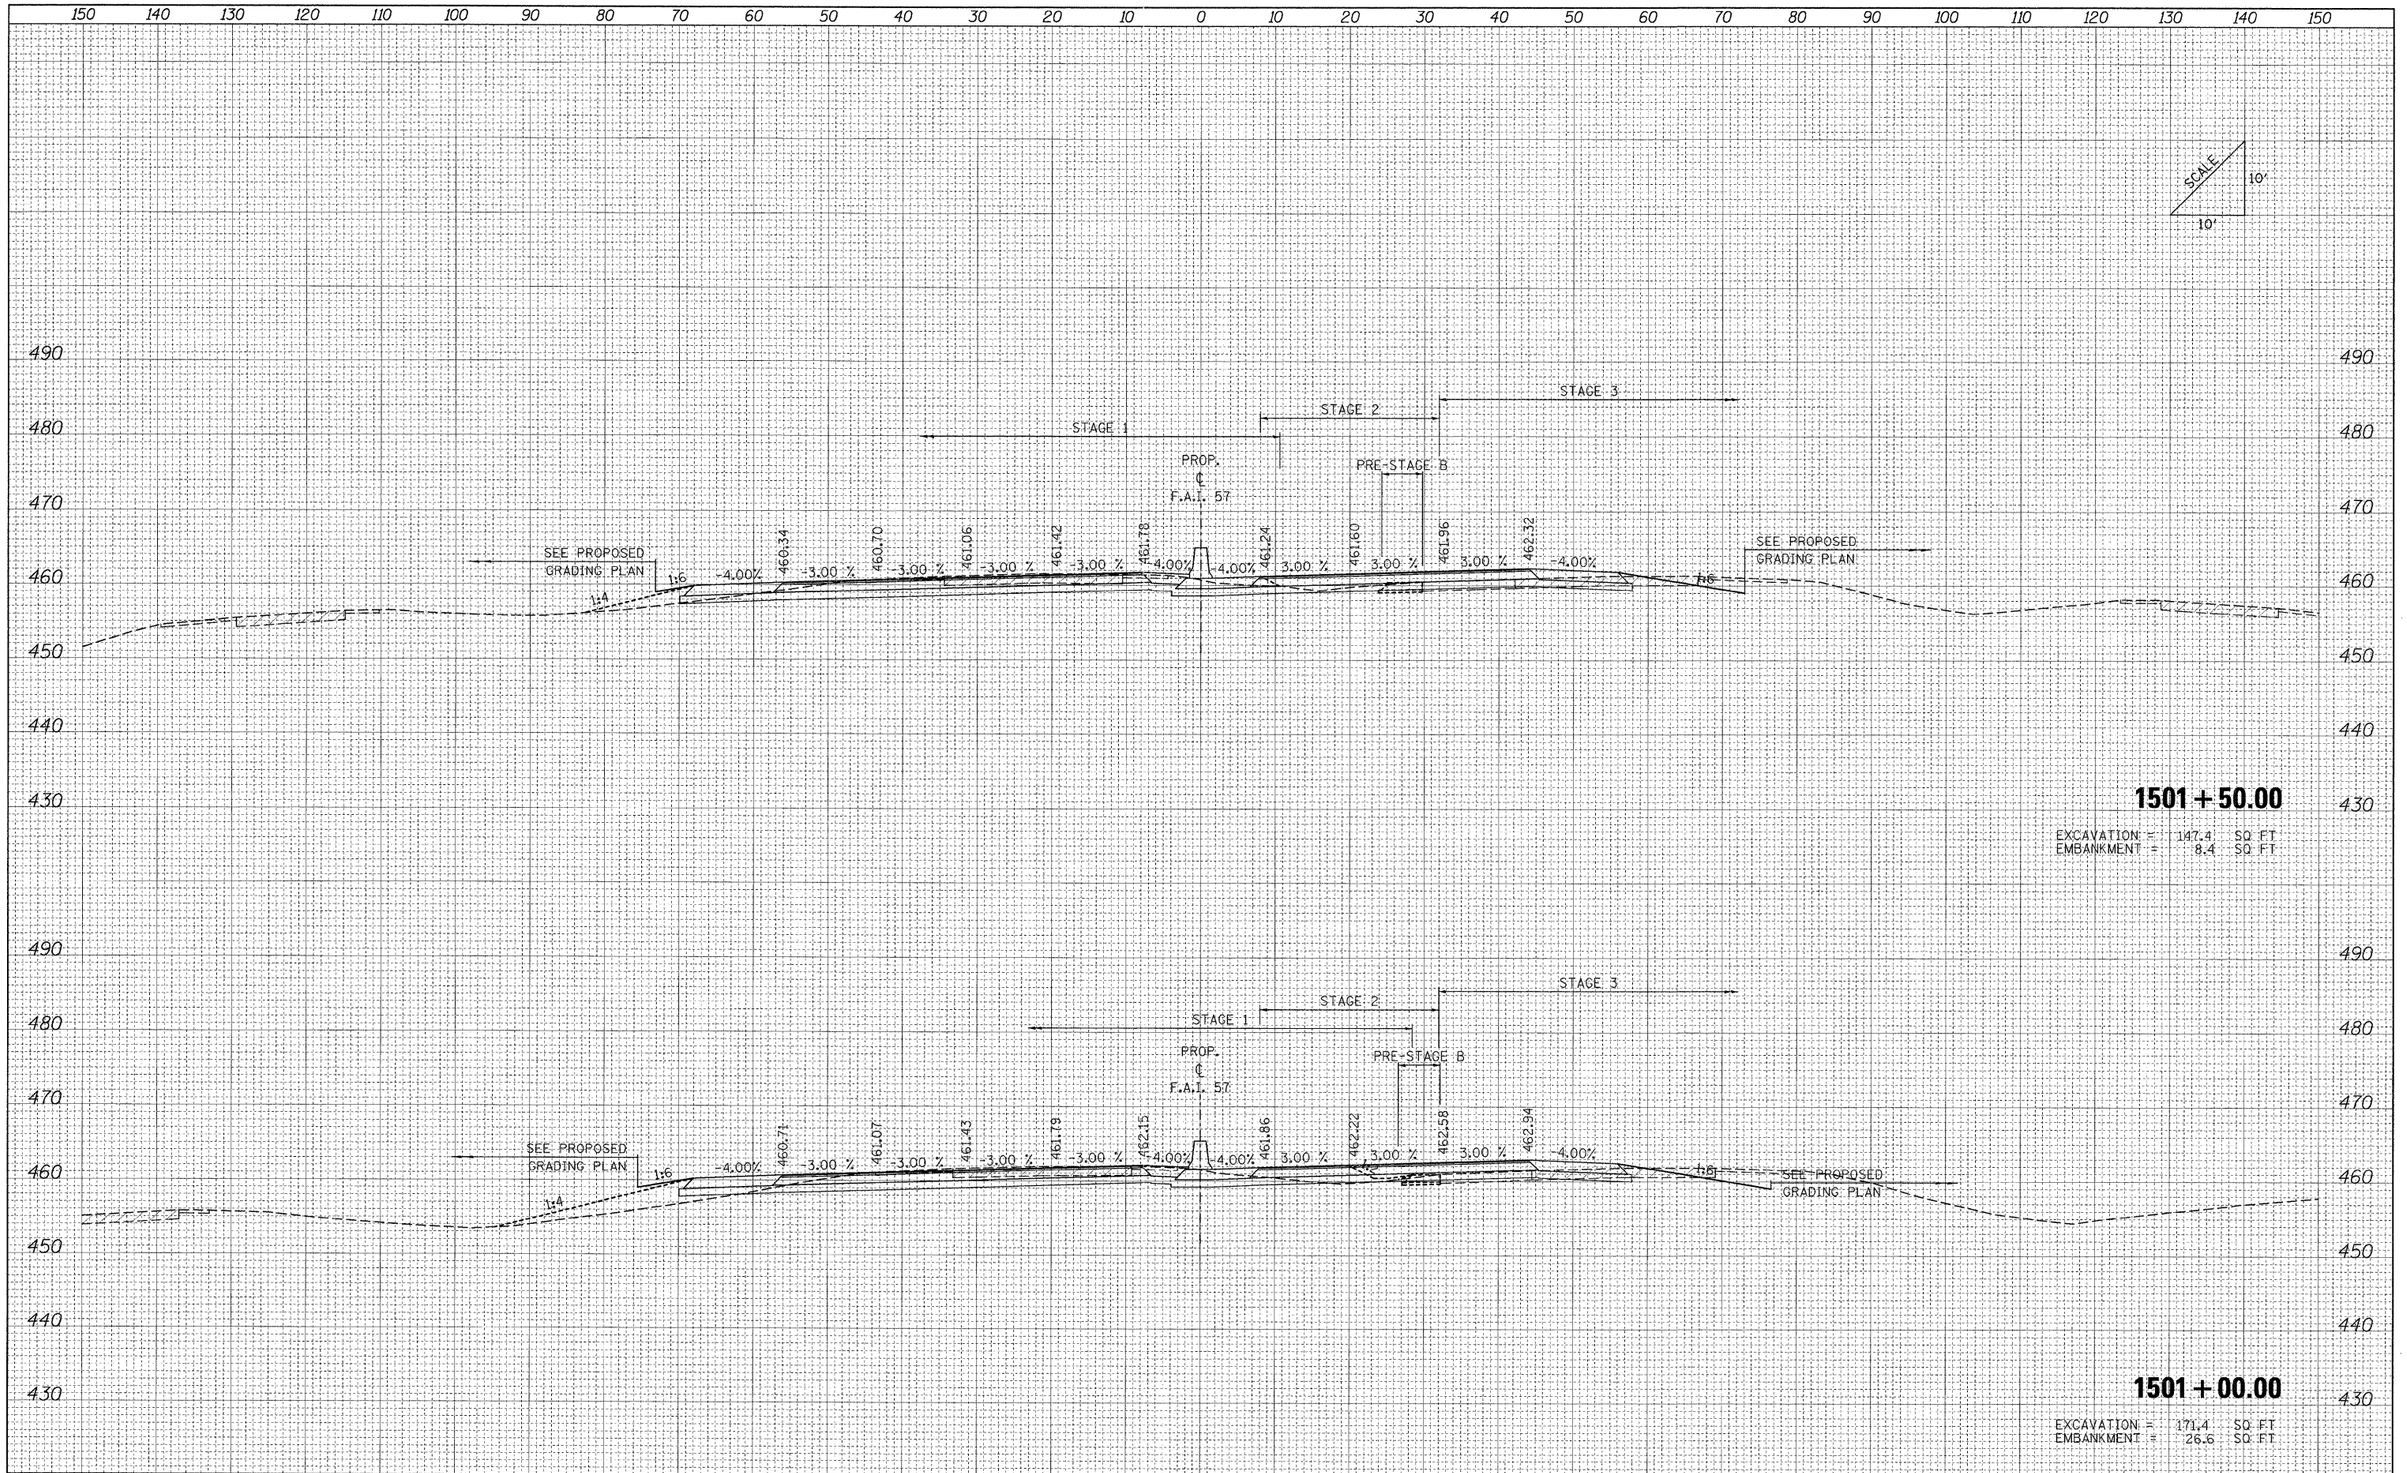

ORIGINAL SURVEY	SURVEYED	BY:	DATE
	ADDITIONS		
NOTE BOOK	TEMPLATE		
	AREAS		
NO.	AREAS CHECKED		

FILE NAME = ...\D978182-sht-XCS_I57.dgn	USER NAME = Rob Heady	DESIGNED - MJO	REVISED -
		DRAWN - MJO	REVISED -
	PLOT SCALE = 10.0000 ' / IN.	CHECKED - BJD	REVISED -
	PLOT DATE = 10/10/2011	DATE - 10/07/11	REVISED -

STATE OF ILLINOIS
DEPARTMENT OF TRANSPORTATION

CROSS SECTIONS: F.A.I. 57

SCALE: | SHEET NO. OF SHEETS | STA. 1501+00.00 TO STA. 1501+50.00

F.A. RTE.	SECTION	COUNTY	TOTAL SHEETS	SHEET NO.
*	(X1-6-2)HBK-2, HB-1.2; (1X-1)R-1	WILLIAMSON	968	804
* F.A.I. 57 AND F.A.P. 331		CONTRACT NO. 78182		
FED. ROAD DIST. NO.	ILLINOIS	FED. AID PROJECT		

FINAL SURVEY	NOTE BOOK	NO.	BY	DATE
SURVEYED				
PLOTTED				
TEMPLATE				
AREAS				
AREAS CHECKED				

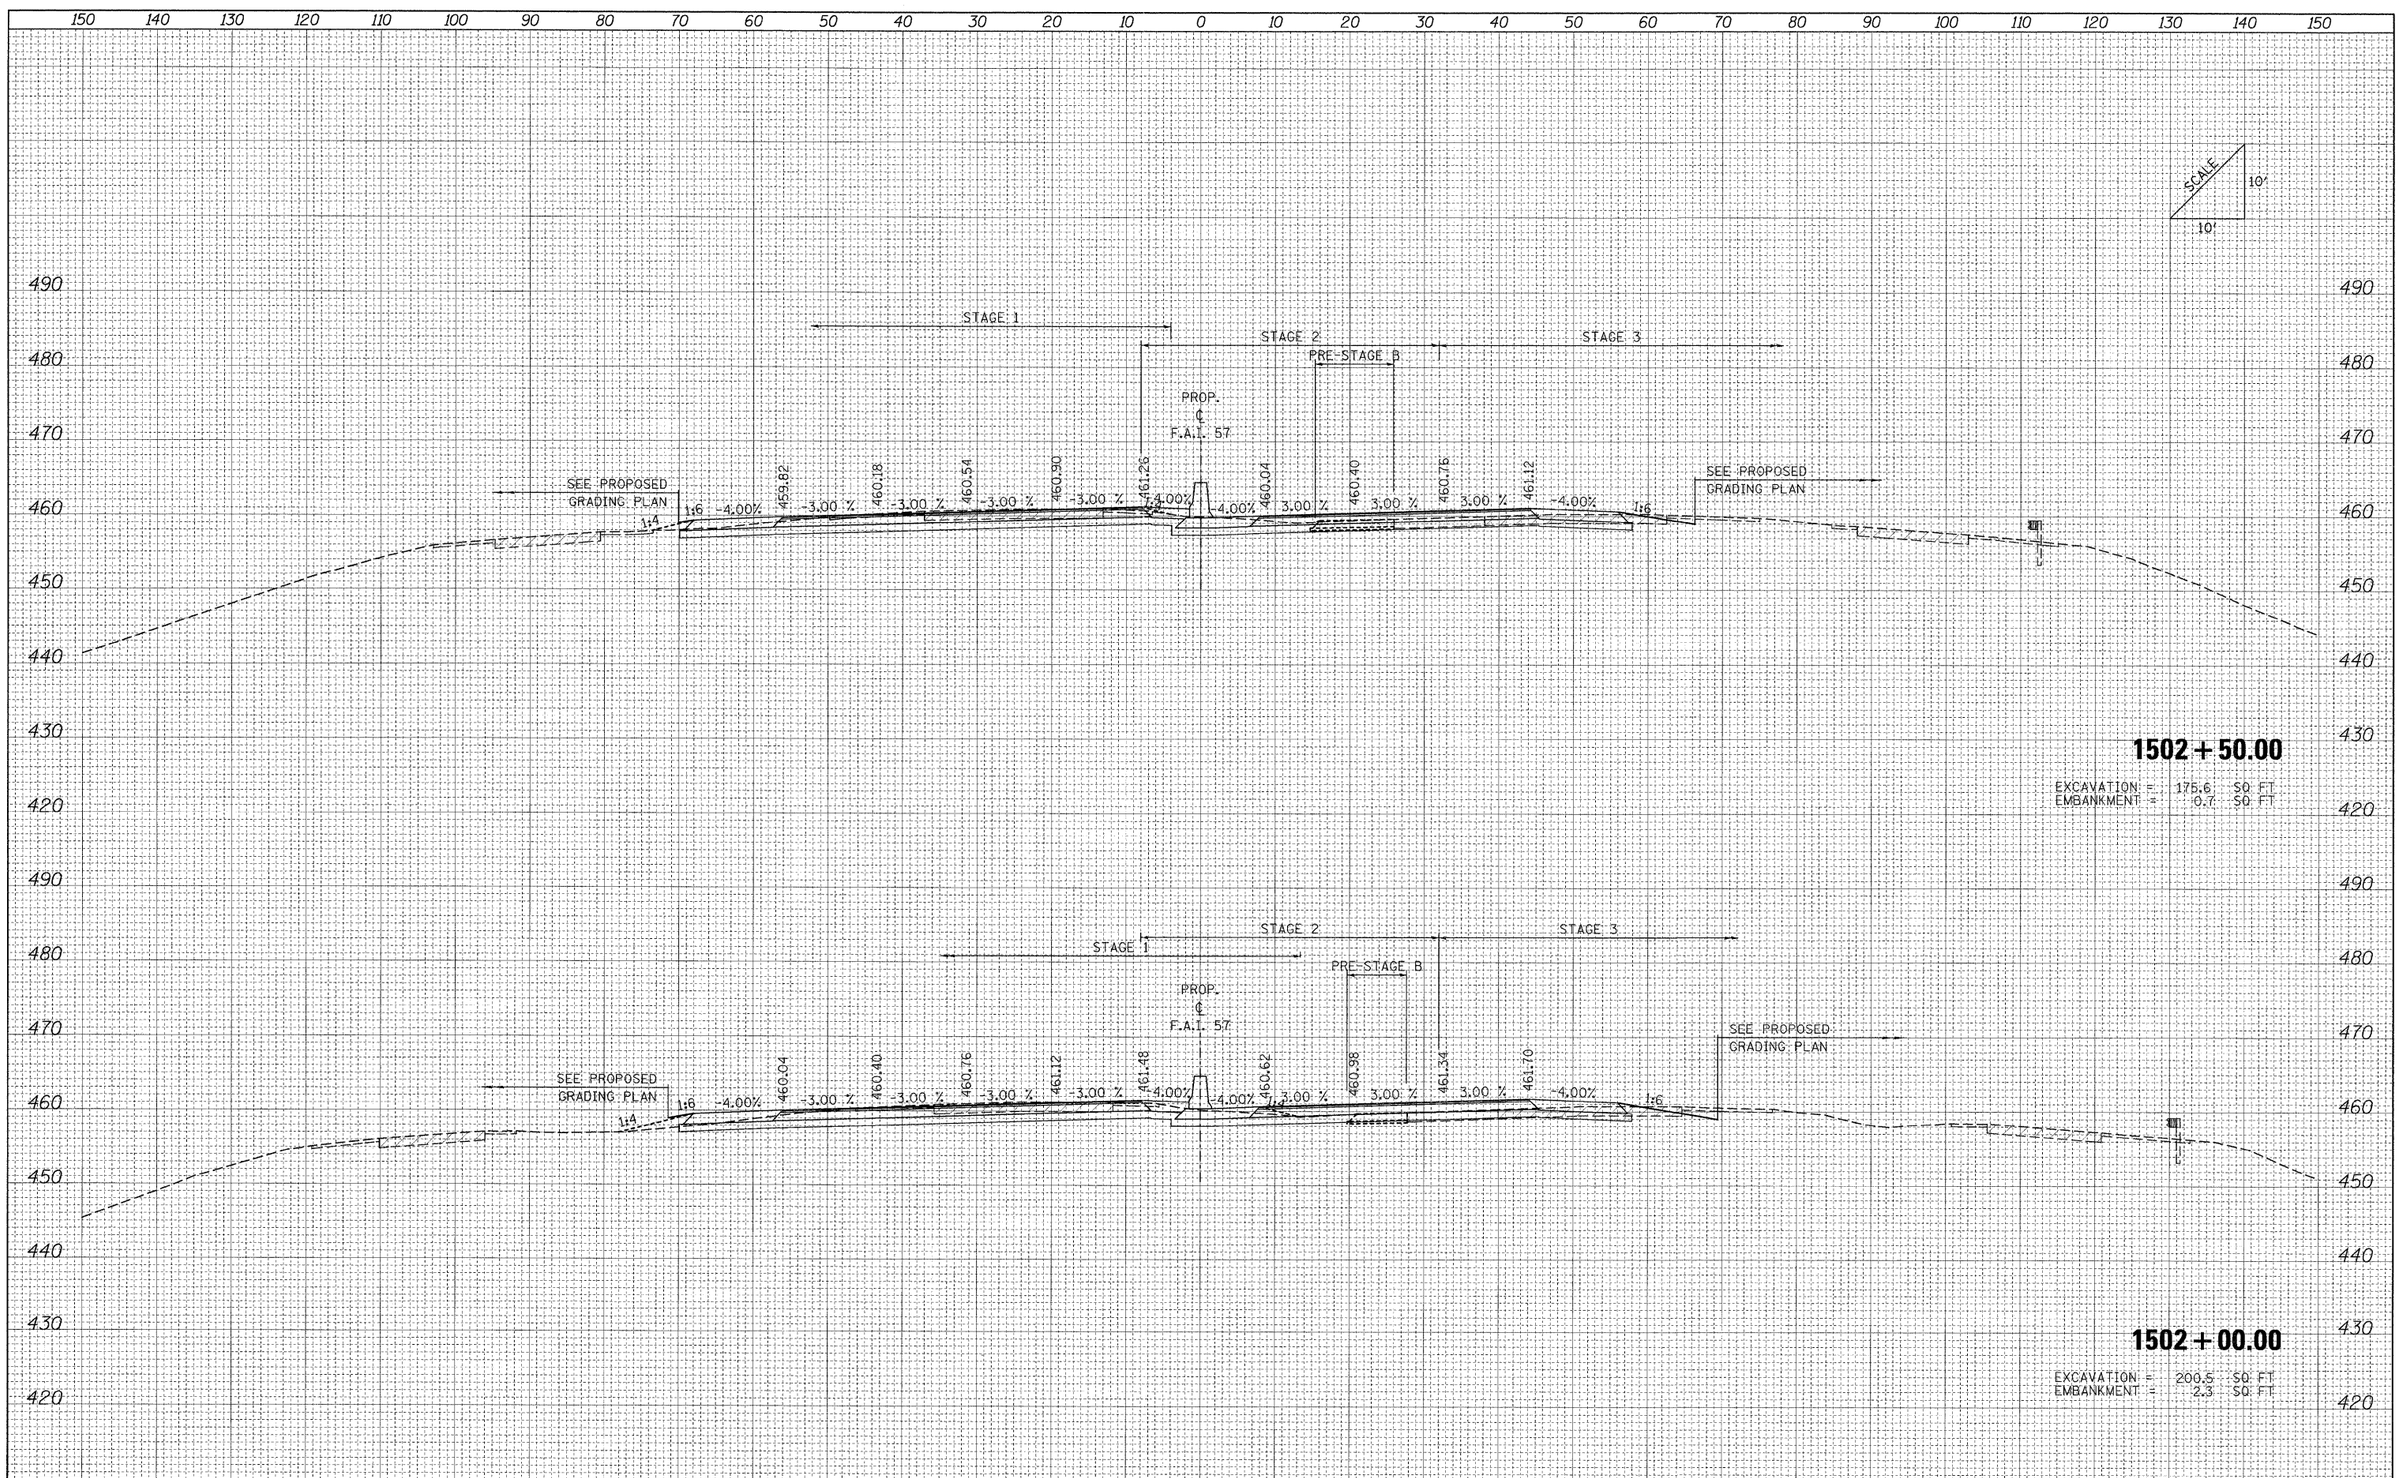

ORIGINAL SURVEY	NOTE BOOK	NO.	BY	DATE
SURVEYED				
PLOTTED				
TEMPLATE				
AREAS				
AREAS CHECKED				

FILE NAME = ...\D9781B2-sht-XCS_157.dgn	USER NAME = Rob Heady	DESIGNED - MJO	REVISED -
		DRAWN - MJO	REVISED -
	PLOT SCALE = 10.0000 ' / IN.	CHECKED - BJD	REVISED -
	PLOT DATE = 10/10/2011	DATE - 10/07/11	REVISED -

STATE OF ILLINOIS
DEPARTMENT OF TRANSPORTATION

CROSS SECTIONS: F.A.I. 57

SCALE: | SHEET NO. OF SHEETS | STA. 1502+00.00 TO STA. 1502+50.00

F.A. RTE.	SECTION	COUNTY	TOTAL SHEETS	SHEET NO.
*	(X1-6-2)HBK-2, HB-1,2; (IX-1)R-1	WILLIAMSON	968	805
	* F.A.I. 57 AND F.A.P. 331	CONTRACT NO. 78182		
FED. ROAD DIST. NO.	ILLINOIS	FED. AID PROJECT		

FINAL SURVEY	SURVEYED	BY	DATE
	ADDITIONS		
NOTE BOOK	TEMPLATE		
	AREAS		
NO.	AREAS CHECKED		

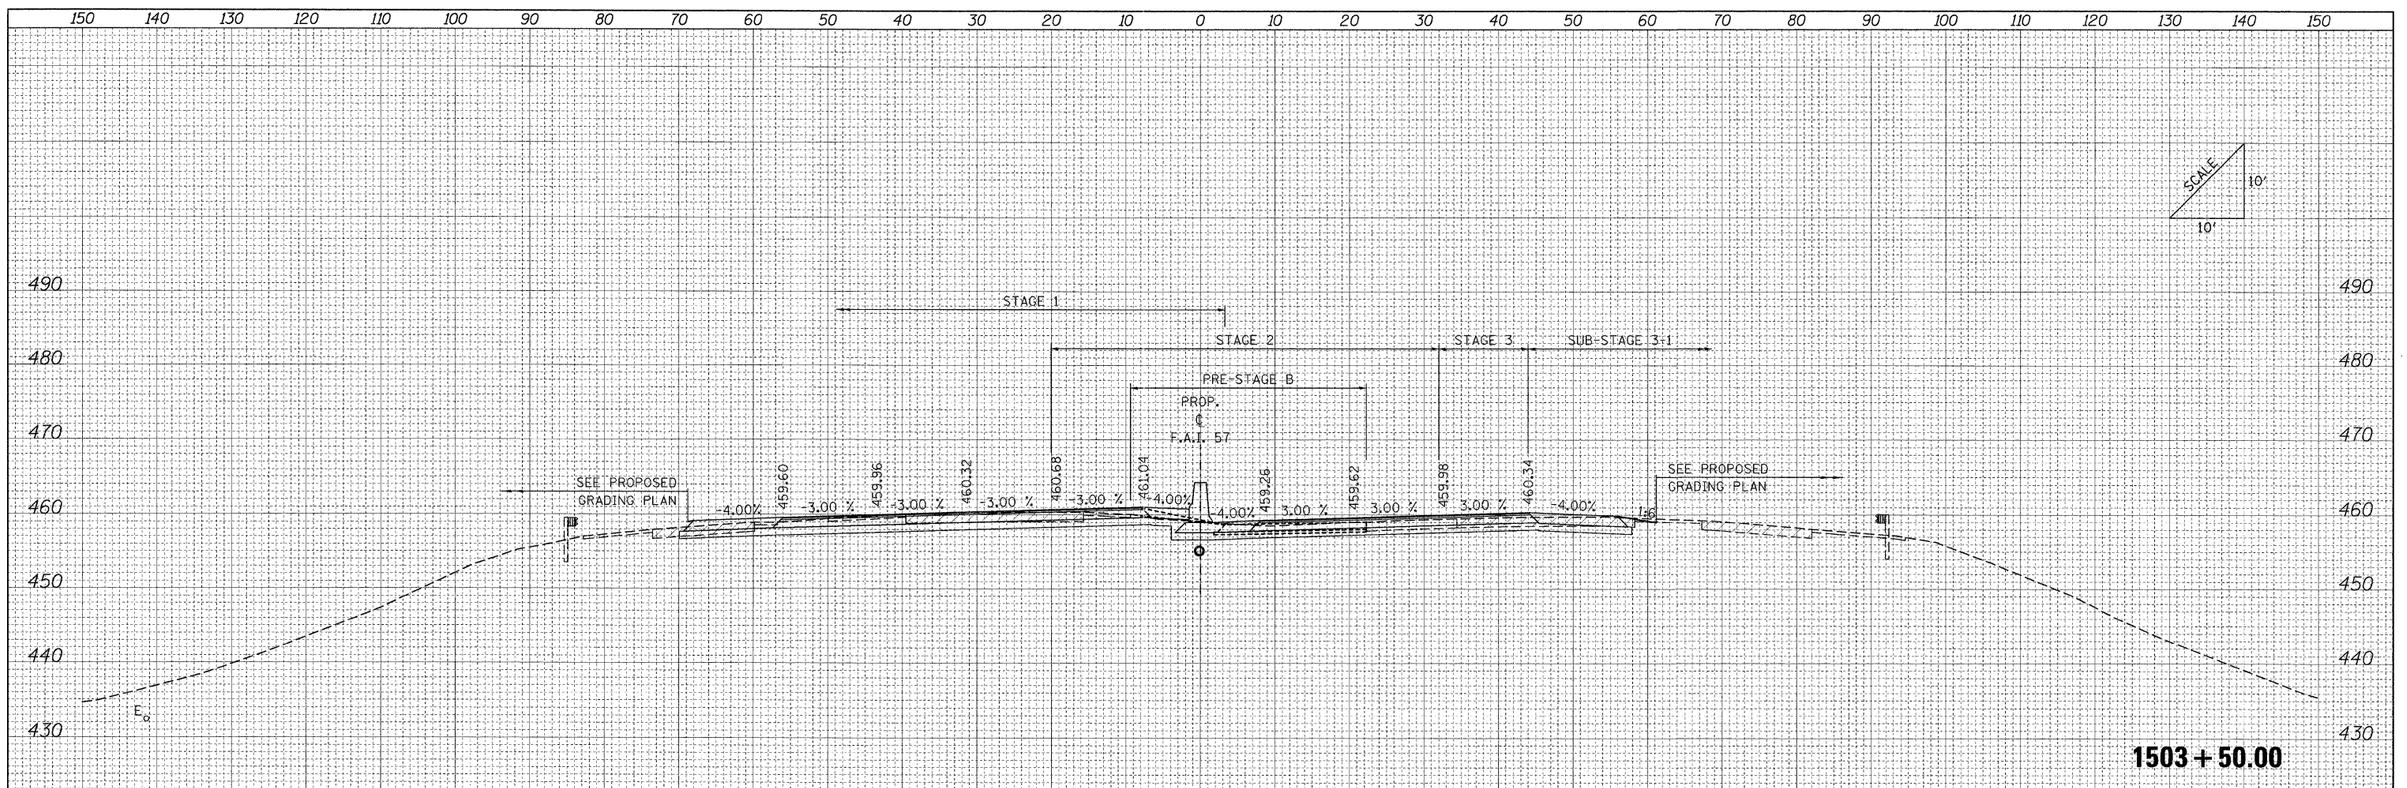

1503 + 50.00

EXCAVATION = 196.2 SQ FT
EMBANKMENT = 5.8 SQ FT

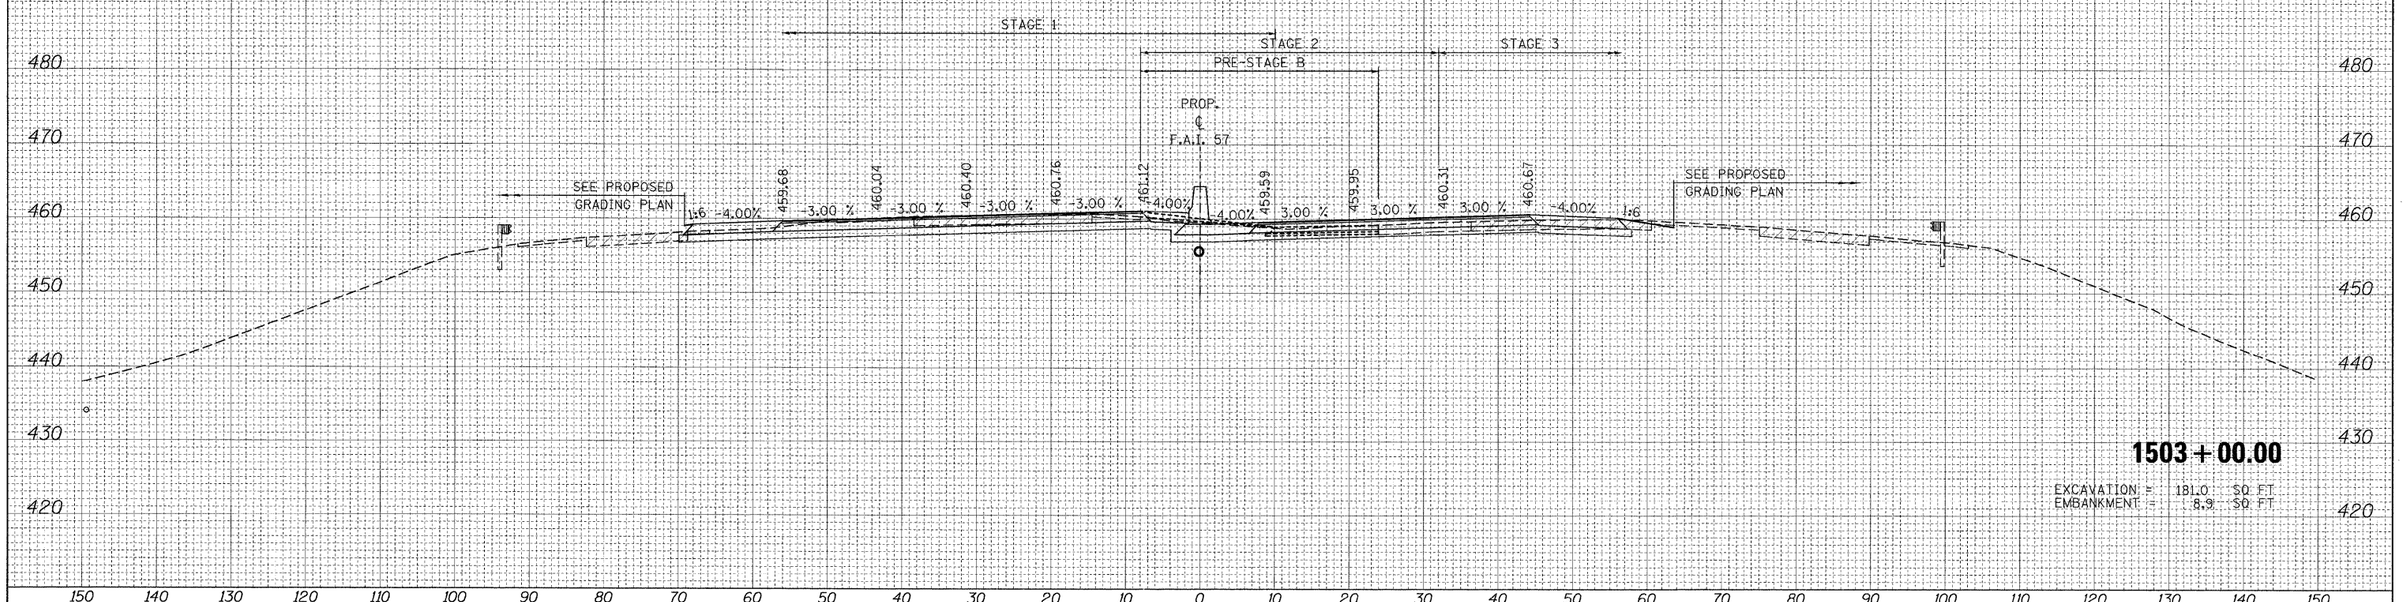

1503 + 00.00

EXCAVATION = 181.0 SQ FT
EMBANKMENT = 8.9 SQ FT

ORIGINAL SURVEY	SURVEYED	BY	DATE
	ADDITIONS		
NOTE BOOK	TEMPLATE		
	AREAS		
NO.	AREAS CHECKED		

FILE NAME = ...\D978182-sht-XCS_157.dgn	USER NAME = Rob Heady	DESIGNED - MJO	REVISED -
		DRAWN - MJO	REVISED -
	PLOT SCALE = 10.0000 ' / IN.	CHECKED - BJD	REVISED -
	PLOT DATE = 10/10/2011	DATE - 10/07/11	REVISED -

STATE OF ILLINOIS
DEPARTMENT OF TRANSPORTATION

CROSS SECTIONS: F.A.I. 57

SCALE: | SHEET NO. OF SHEETS | STA. 1503+00.00 TO STA. 1503+50.00

F.A. RTE.	SECTION	COUNTY	TOTAL SHEETS	SHEET NO.
*	(X)-6-2)HBK-2, HB-1.2; (IX-1)R-1	WILLIAMSON	968	806
* F.A.I. 57 AND F.A.P. 331		CONTRACT NO. 78182		
FED. ROAD DIST. NO.	ILLINOIS	FED. AID PROJECT		

FINAL SURVEY	SURVEYED	BY	DATE
NOTE BOOK	COMPUTED		
	TEMPLATE		
	AREAS		
NO.	AREAS CHECKED		

ORIGINAL SURVEY	SURVEYED	BY	DATE
NOTE BOOK	COMPUTED		
	TEMPLATE		
	AREAS		
NO.	AREAS CHECKED		

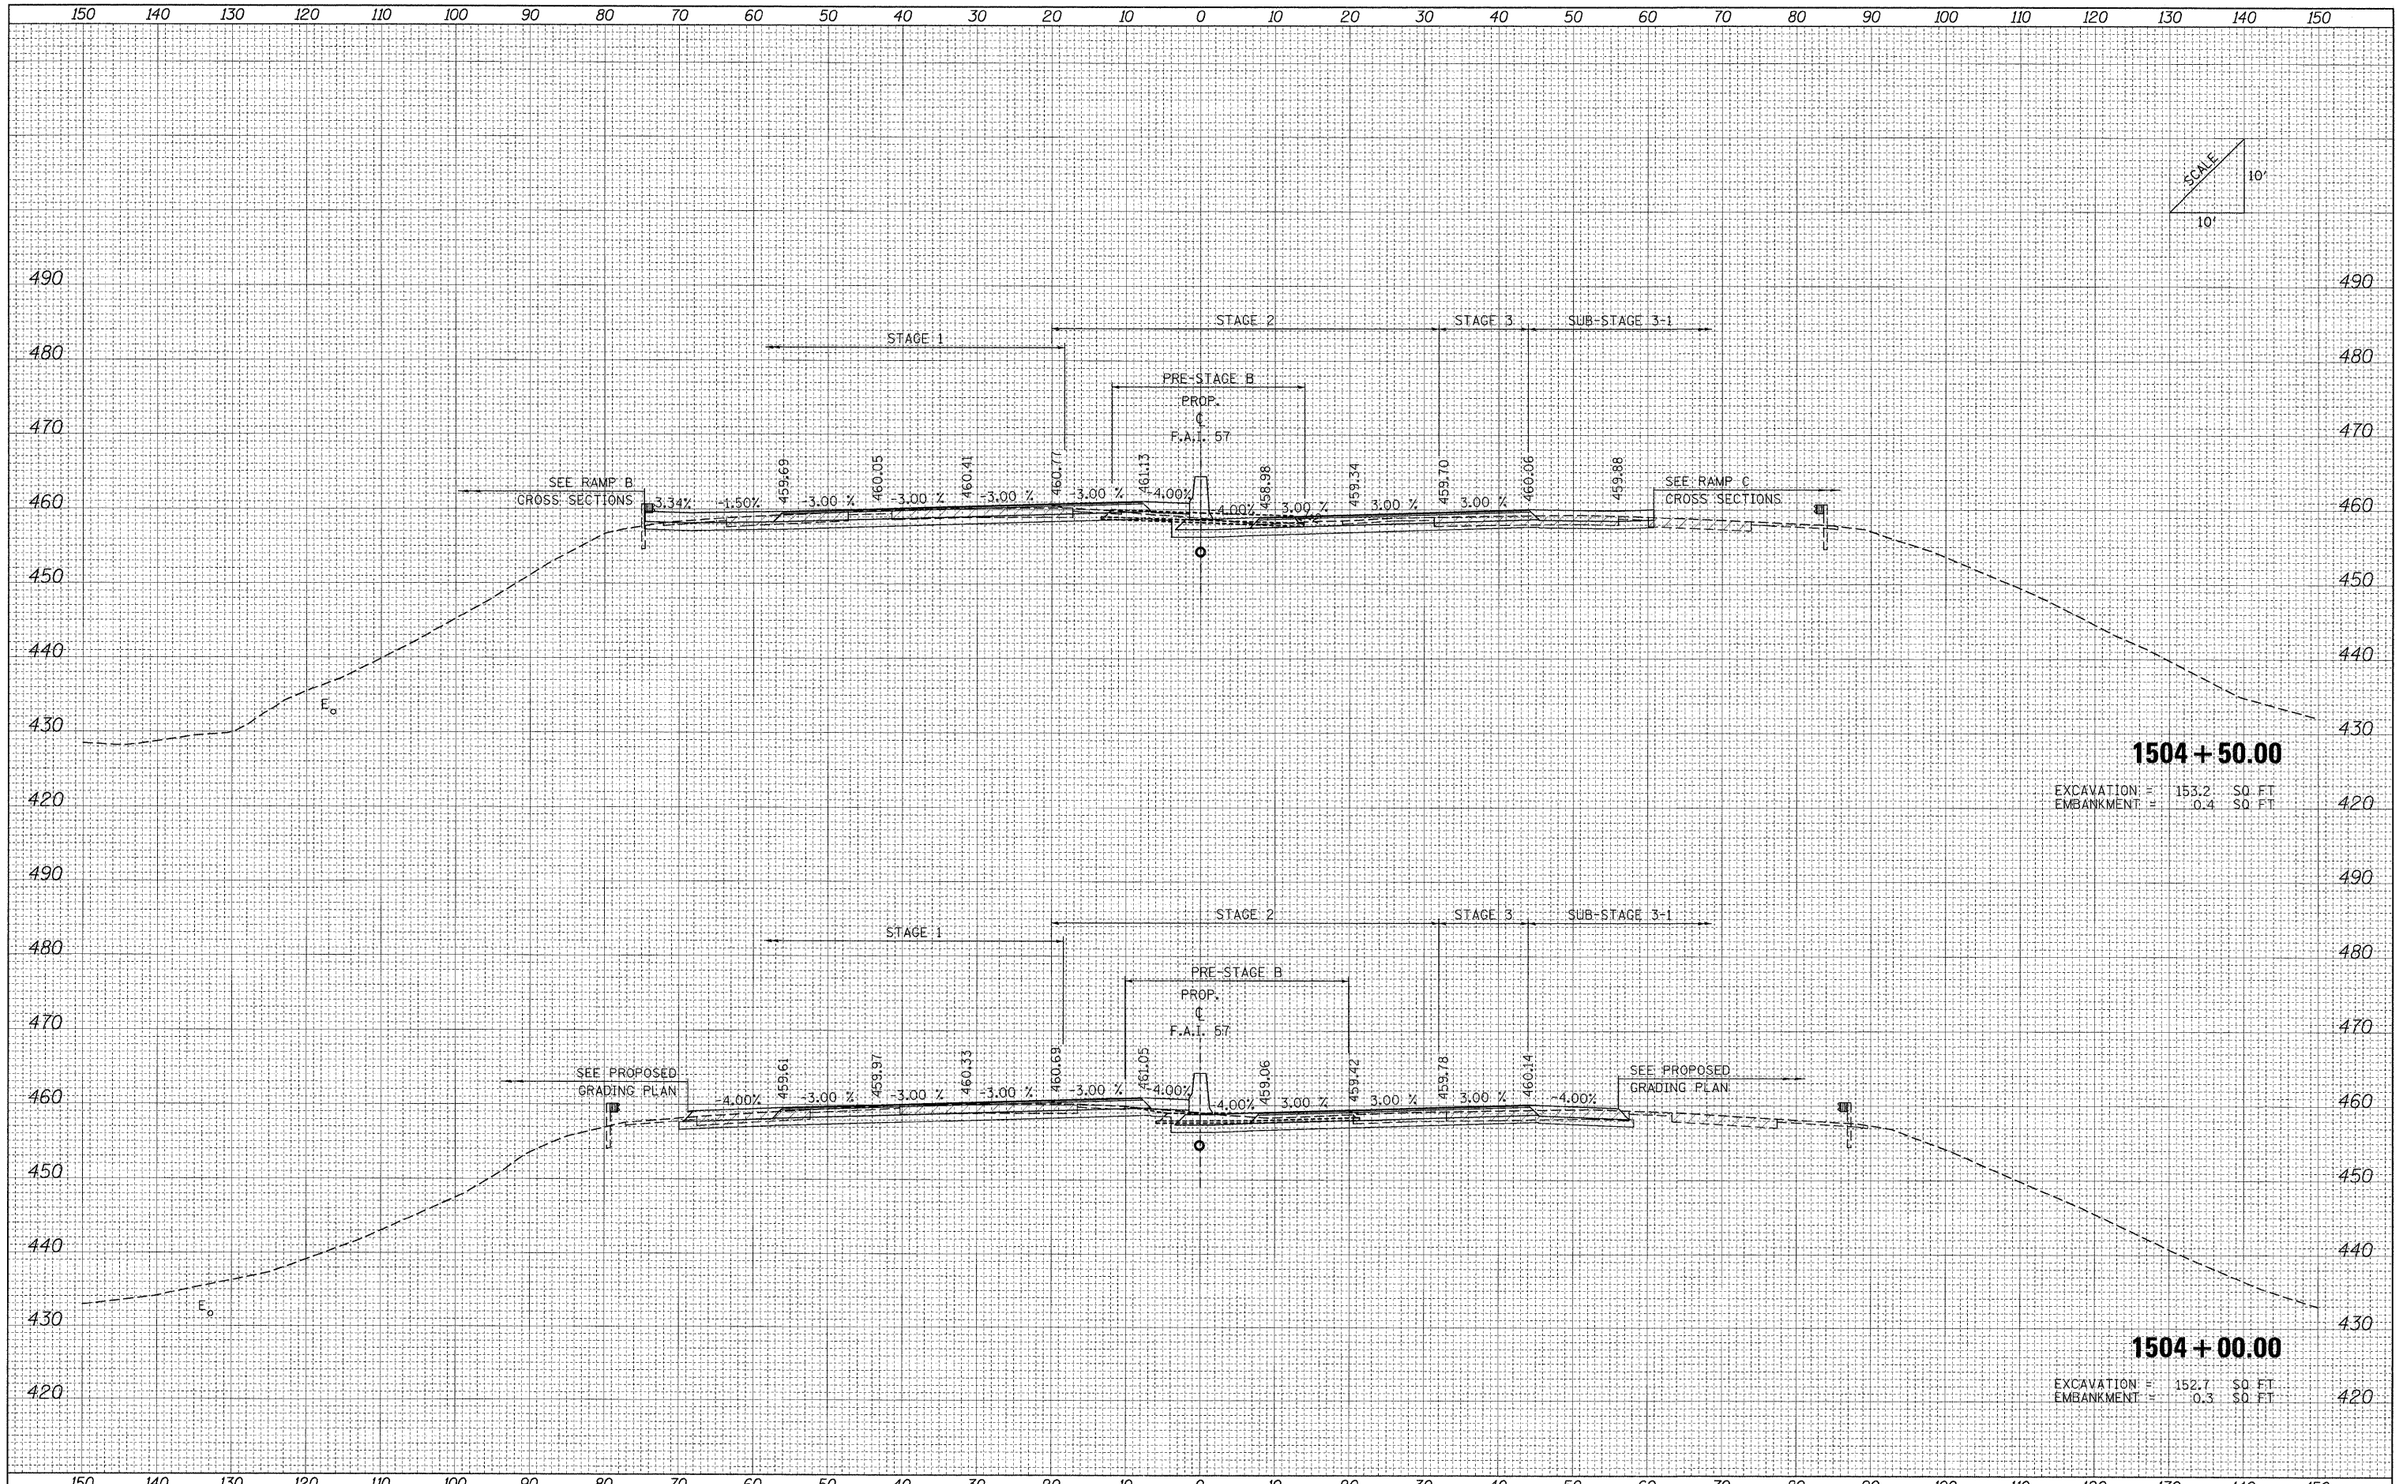

FILE NAME = ...\D978182-sht-XCS_157.dgn	USER NAME = Rob Heady	DESIGNED - MJO	REVISED -
		DRAWN - MJO	REVISED -
	PLOT SCALE = 10.0000 ' / IN.	CHECKED - BJD	REVISED -
	PLOT DATE = 10/10/2011	DATE - 10/07/11	REVISED -

STATE OF ILLINOIS
DEPARTMENT OF TRANSPORTATION

CROSS SECTIONS: F.A.I. 57

SCALE: | SHEET NO. OF SHEETS | STA. 1504+00.00 TO STA. 1504+50.00

F.A. RTE.	SECTION	COUNTY	TOTAL SHEETS	SHEET NO.
*	(X1-6-2)HBK-2, HB-1,2; (1X-1)R-1	WILLIAMSON	968	807
	* F.A.I. 57 AND F.A.P. 331	CONTRACT NO. 78182		
FED. ROAD DIST. NO.	ILLINOIS	FED. AID PROJECT		

FINAL SURVEY	SURVEYED	BY	DATE
	DRAWN		
NOTE BOOK	TEMPLATE		
	AREAS		
NO.	AREAS CHECKED		

ORIGINAL SURVEY	SURVEYED	BY	DATE
	DRAWN		
NOTE BOOK	TEMPLATE		
	AREAS		
NO.	AREAS CHECKED		

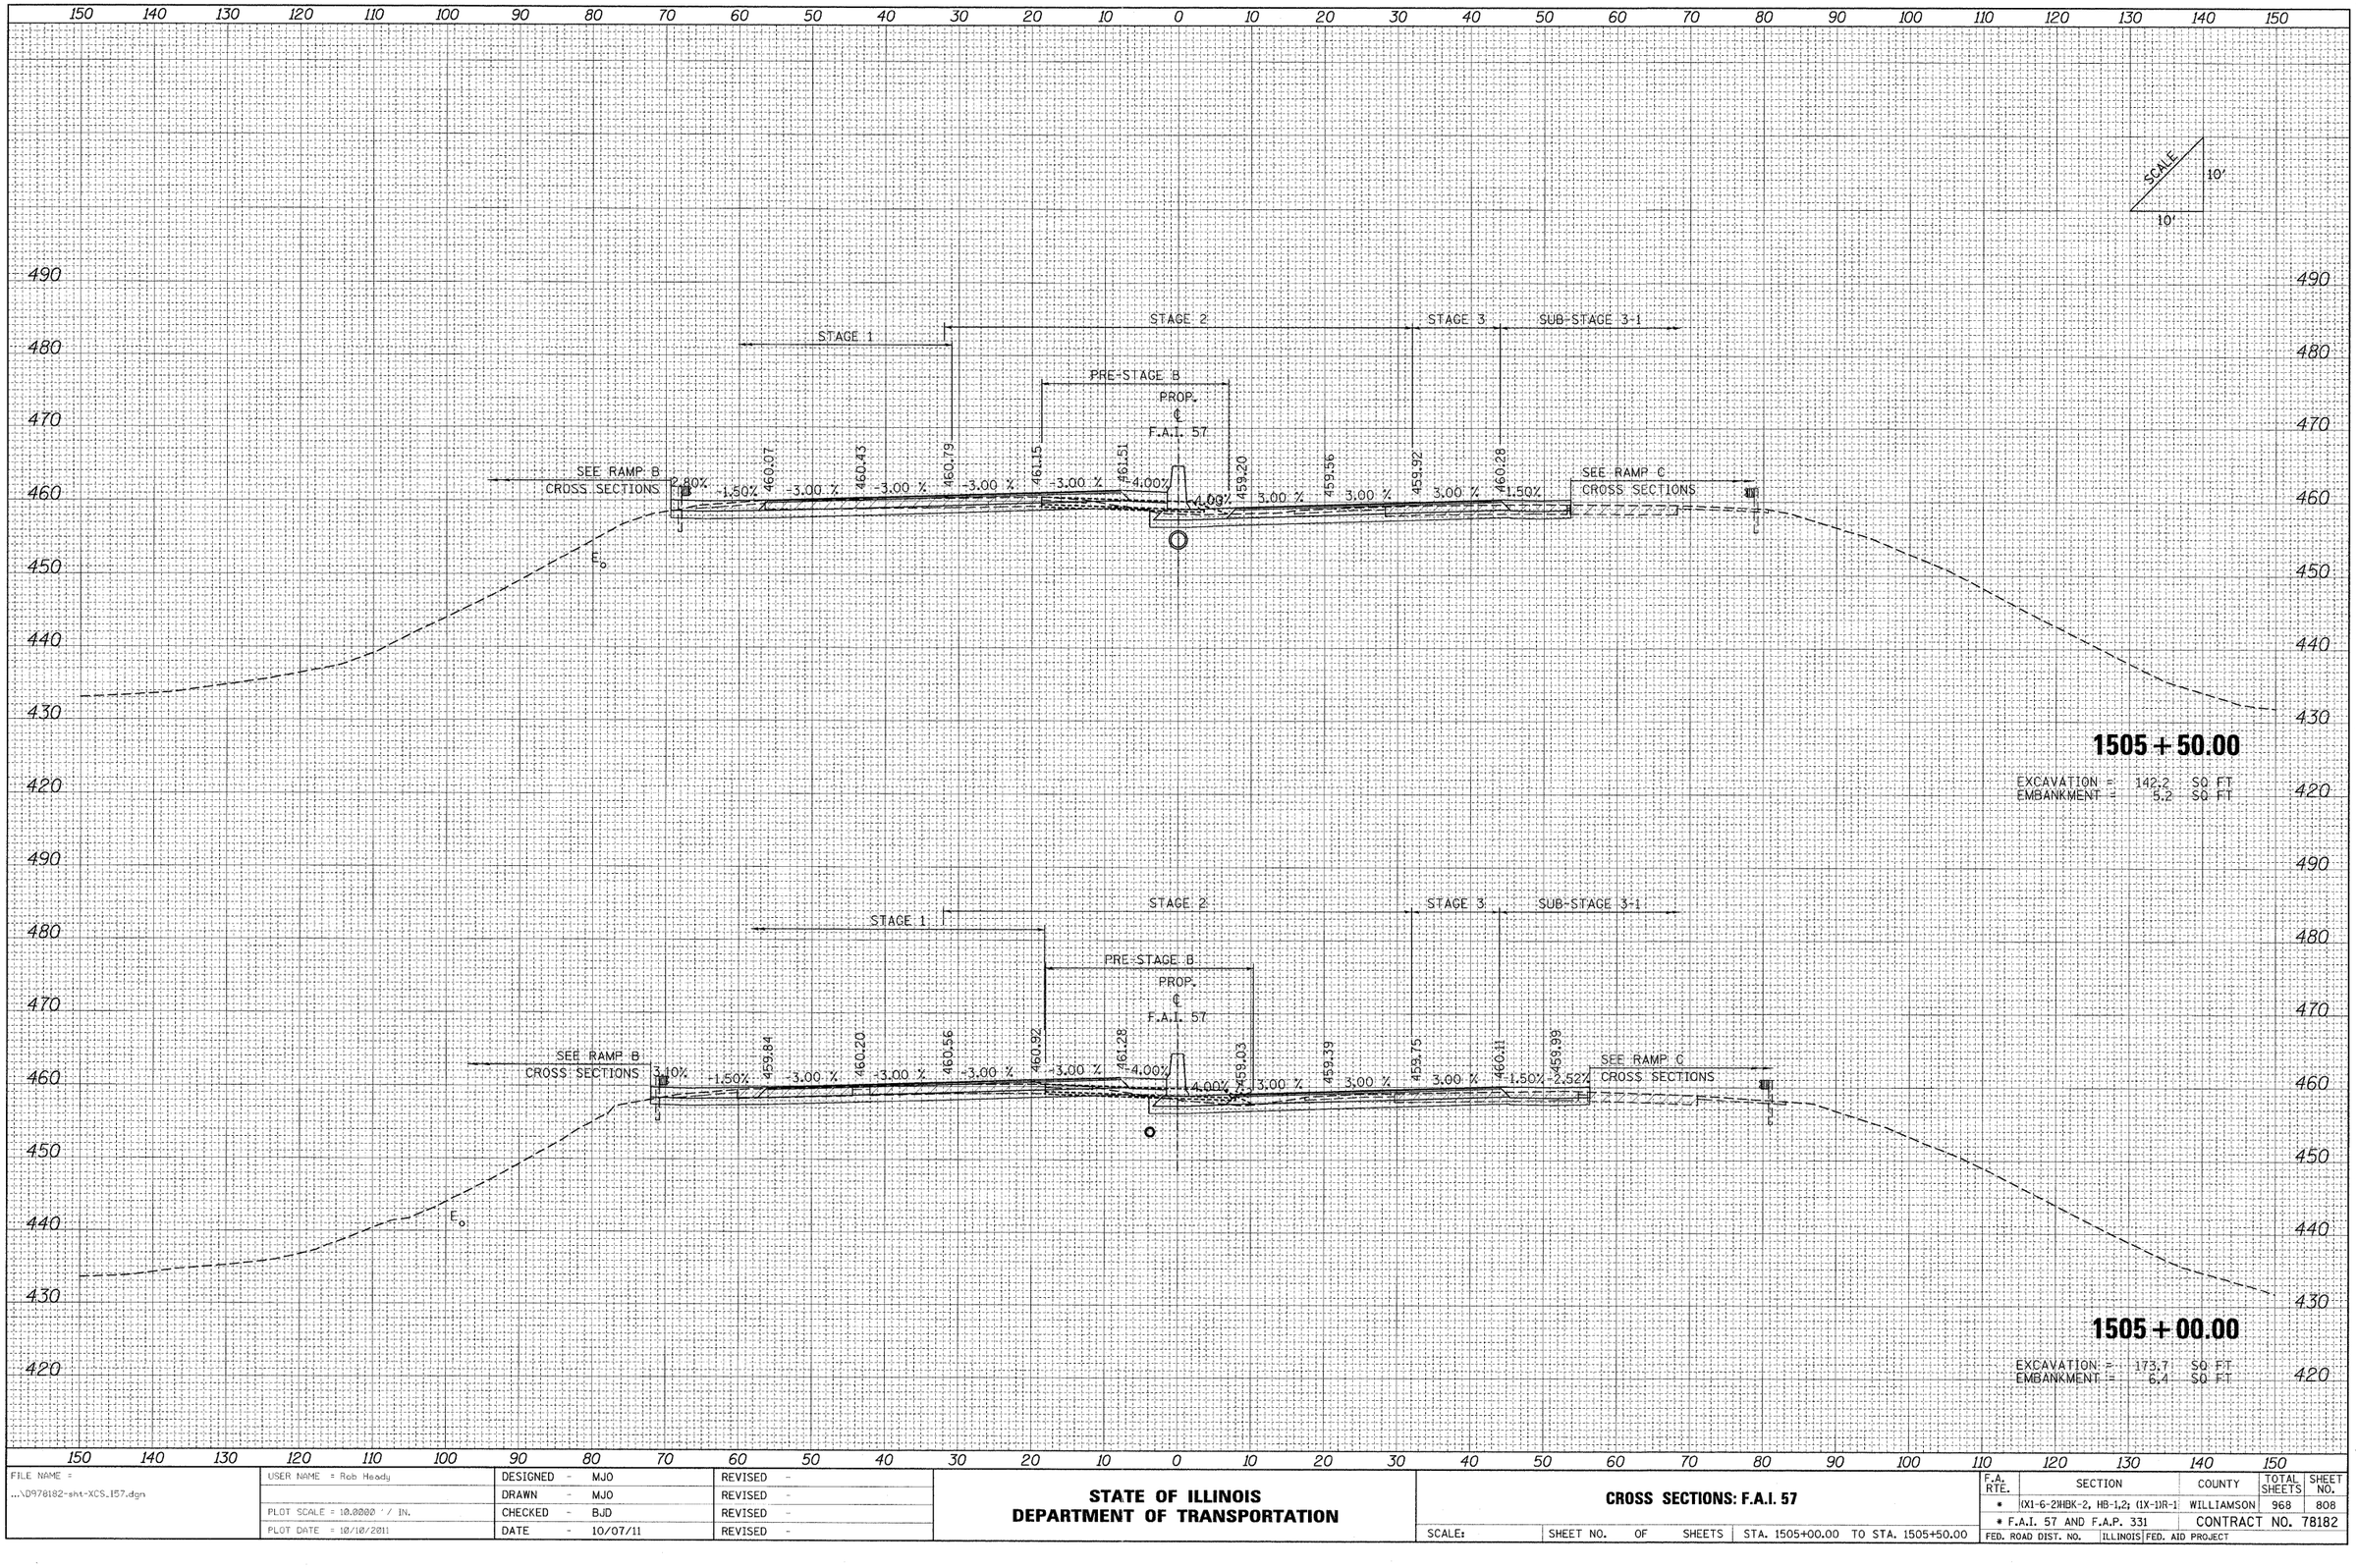

FILE NAME = ...\D978182-sht-XCS_157.dgn	USER NAME = Rob Heady	DESIGNED - MJO	REVISED -
		DRAWN - MJO	REVISED -
	PLOT SCALE = 10.0000 ' / IN.	CHECKED - BJD	REVISED -
	PLOT DATE = 10/10/2011	DATE - 10/07/11	REVISED -

STATE OF ILLINOIS
DEPARTMENT OF TRANSPORTATION

CROSS SECTIONS: F.A.I. 57

SCALE: | SHEET NO. OF SHEETS | STA. 1505+00.00 TO STA. 1505+50.00

F.A. RTE.	SECTION	COUNTY	TOTAL SHEETS	SHEET NO.
*	(X1-6-2)WBK-2, HB-1,2; (1X-1)R-1	WILLIAMSON	968	808
	* F.A.I. 57 AND F.A.P. 331	CONTRACT NO. 78182		
FED. ROAD DIST. NO.	ILLINOIS	FED. AID PROJECT		

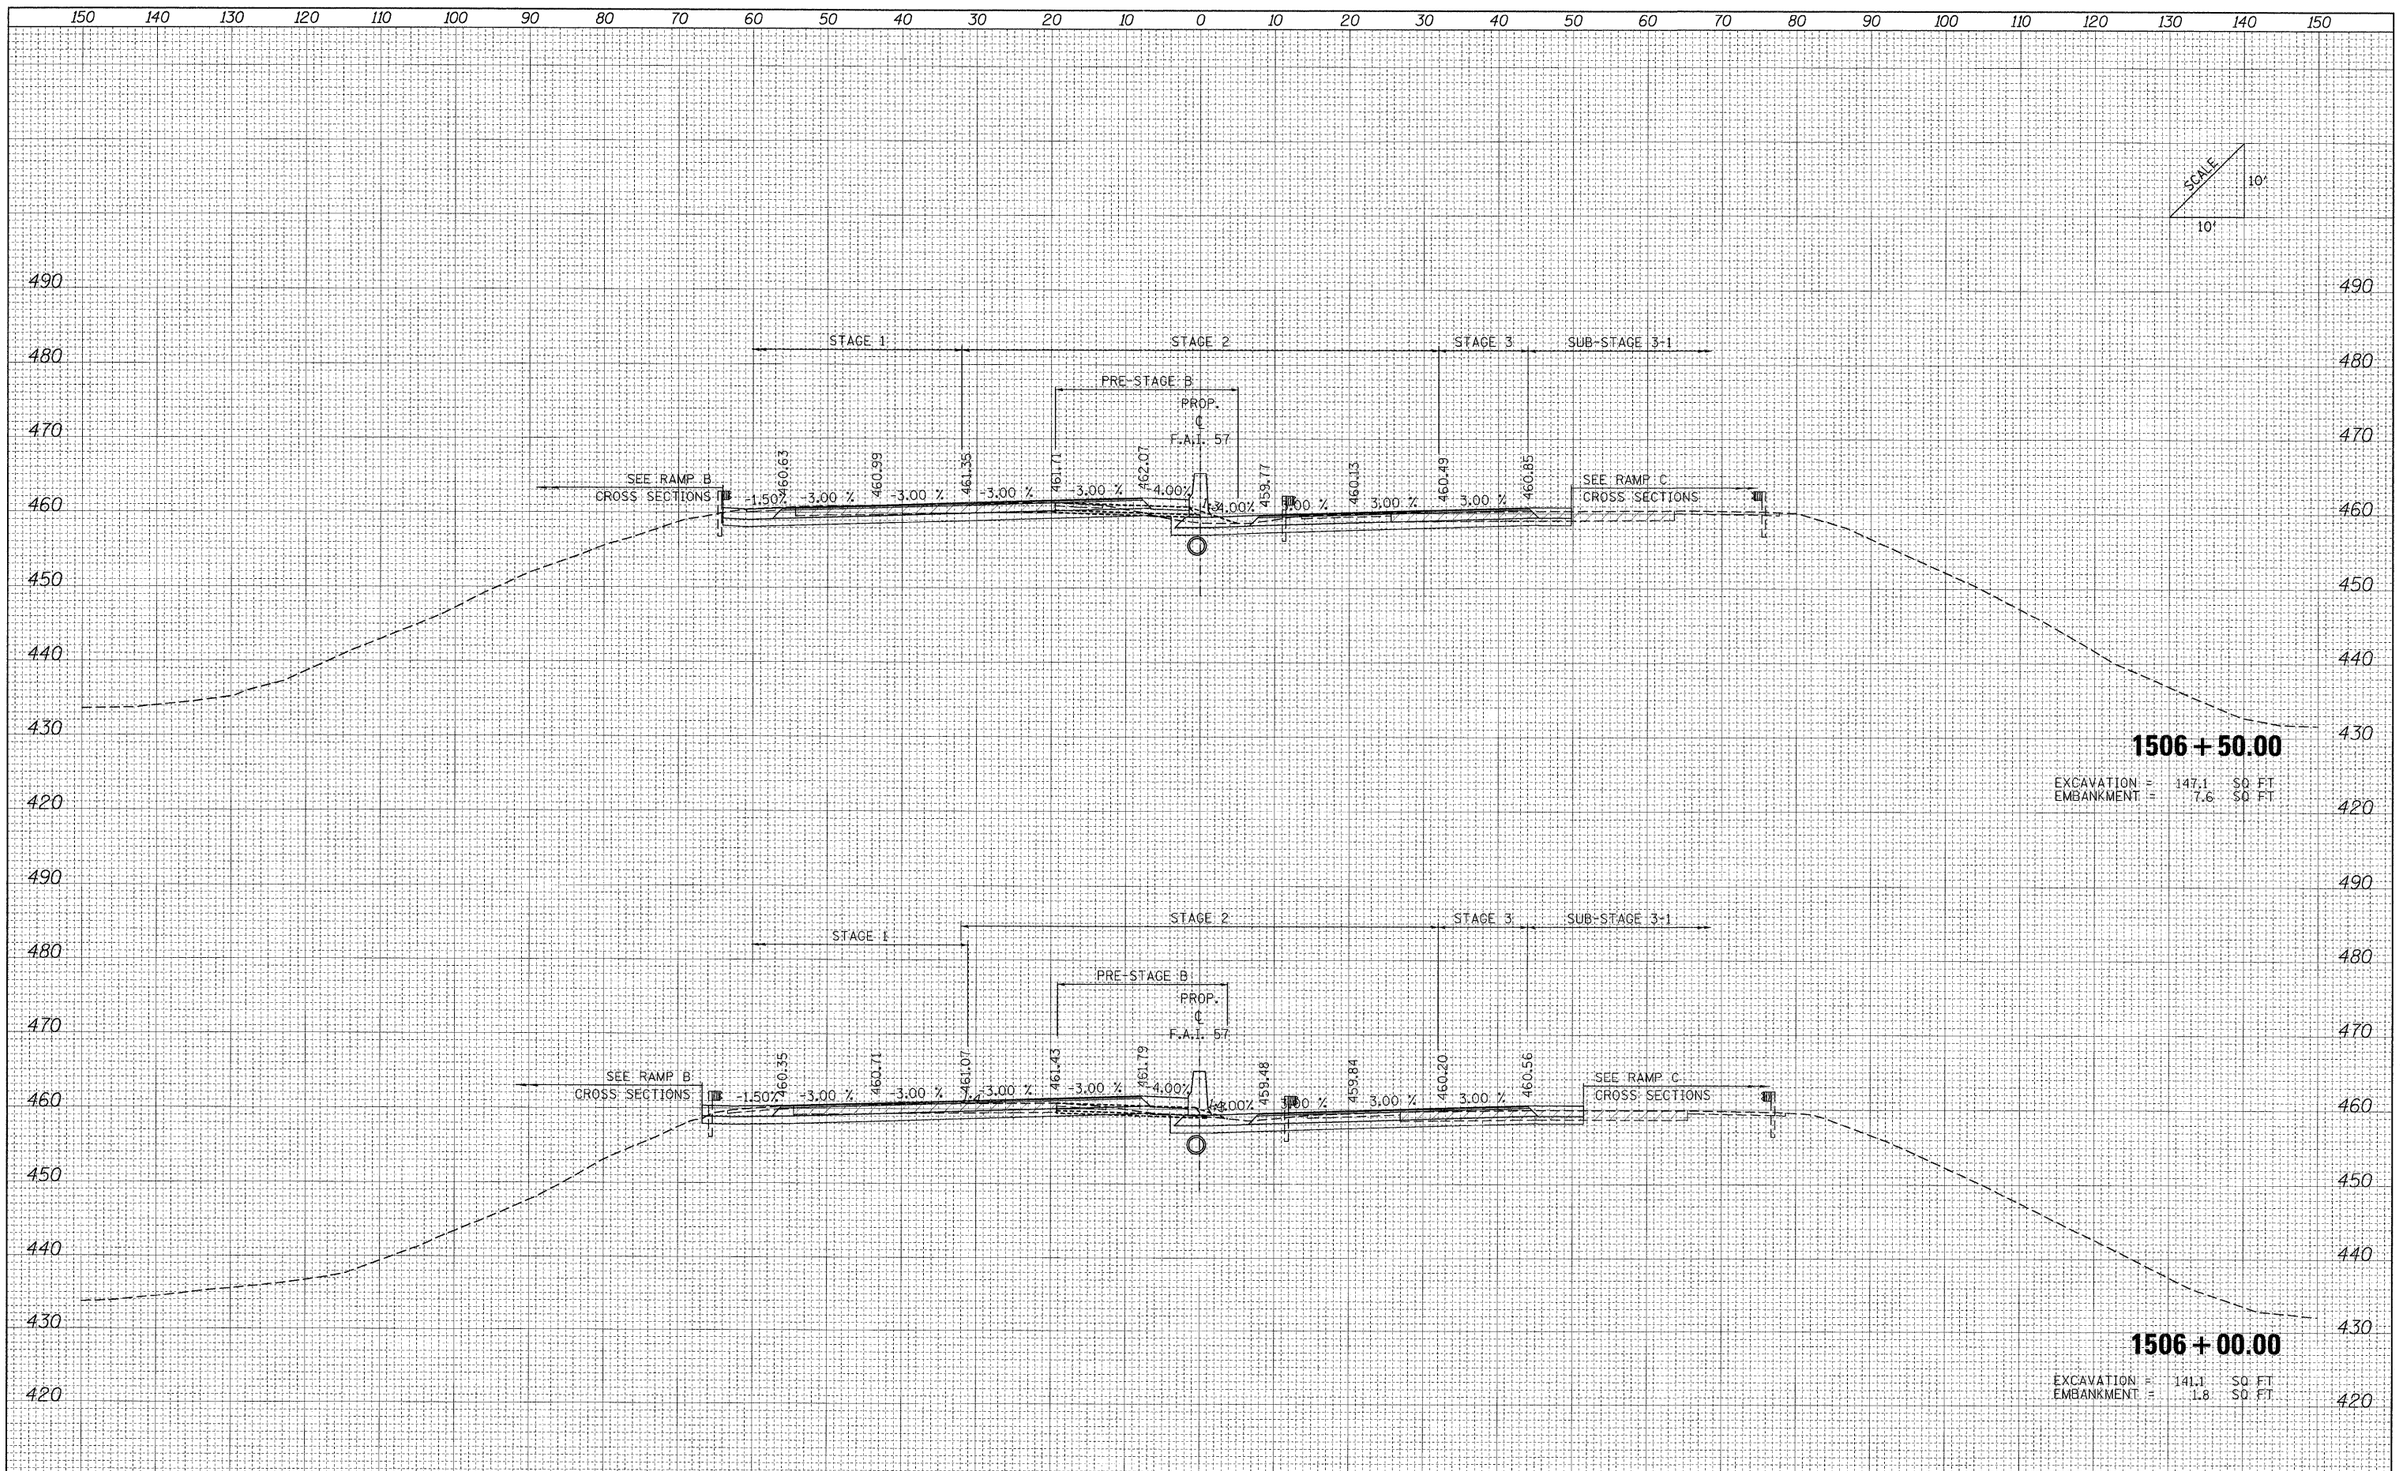

FINAL SURVEY	NOTE BOOK	NO.
SURVEYED	AREAS	AREAS CHECKED
PLOTTED	TEMPLATE	
PLOTTED	AREAS	

BY	DATE

ORIGINAL SURVEY	NOTE BOOK	NO.
SURVEYED	AREAS	AREAS CHECKED
PLOTTED	TEMPLATE	
PLOTTED	AREAS	

BY	DATE

FILE NAME = ...\D978182-sht-XCS_157.dgn	USER NAME = Rob Heady	DESIGNED - MJO	REVISED -
		DRAWN - MJO	REVISED -
	PLOT SCALE = 10.0000 ' / IN.	CHECKED - BJD	REVISED -
	PLOT DATE = 10/10/2011	DATE - 10/07/11	REVISED -

STATE OF ILLINOIS
DEPARTMENT OF TRANSPORTATION

CROSS SECTIONS: F.A.I. 57

SCALE: | SHEET NO. OF SHEETS | STA. 1506+00.00 TO STA. 1506+50.00

F.A. RTE.	SECTION	COUNTY	TOTAL SHEETS	SHEET NO.
*	(X1-6-2)HBK-2, HB-1,2; (1X-1)R-1	WILLIAMSON	968	809
* F.A.I. 57 AND F.A.P. 331		CONTRACT NO. 78182		
FED. ROAD DIST. NO.	ILLINOIS	FED. AID PROJECT		

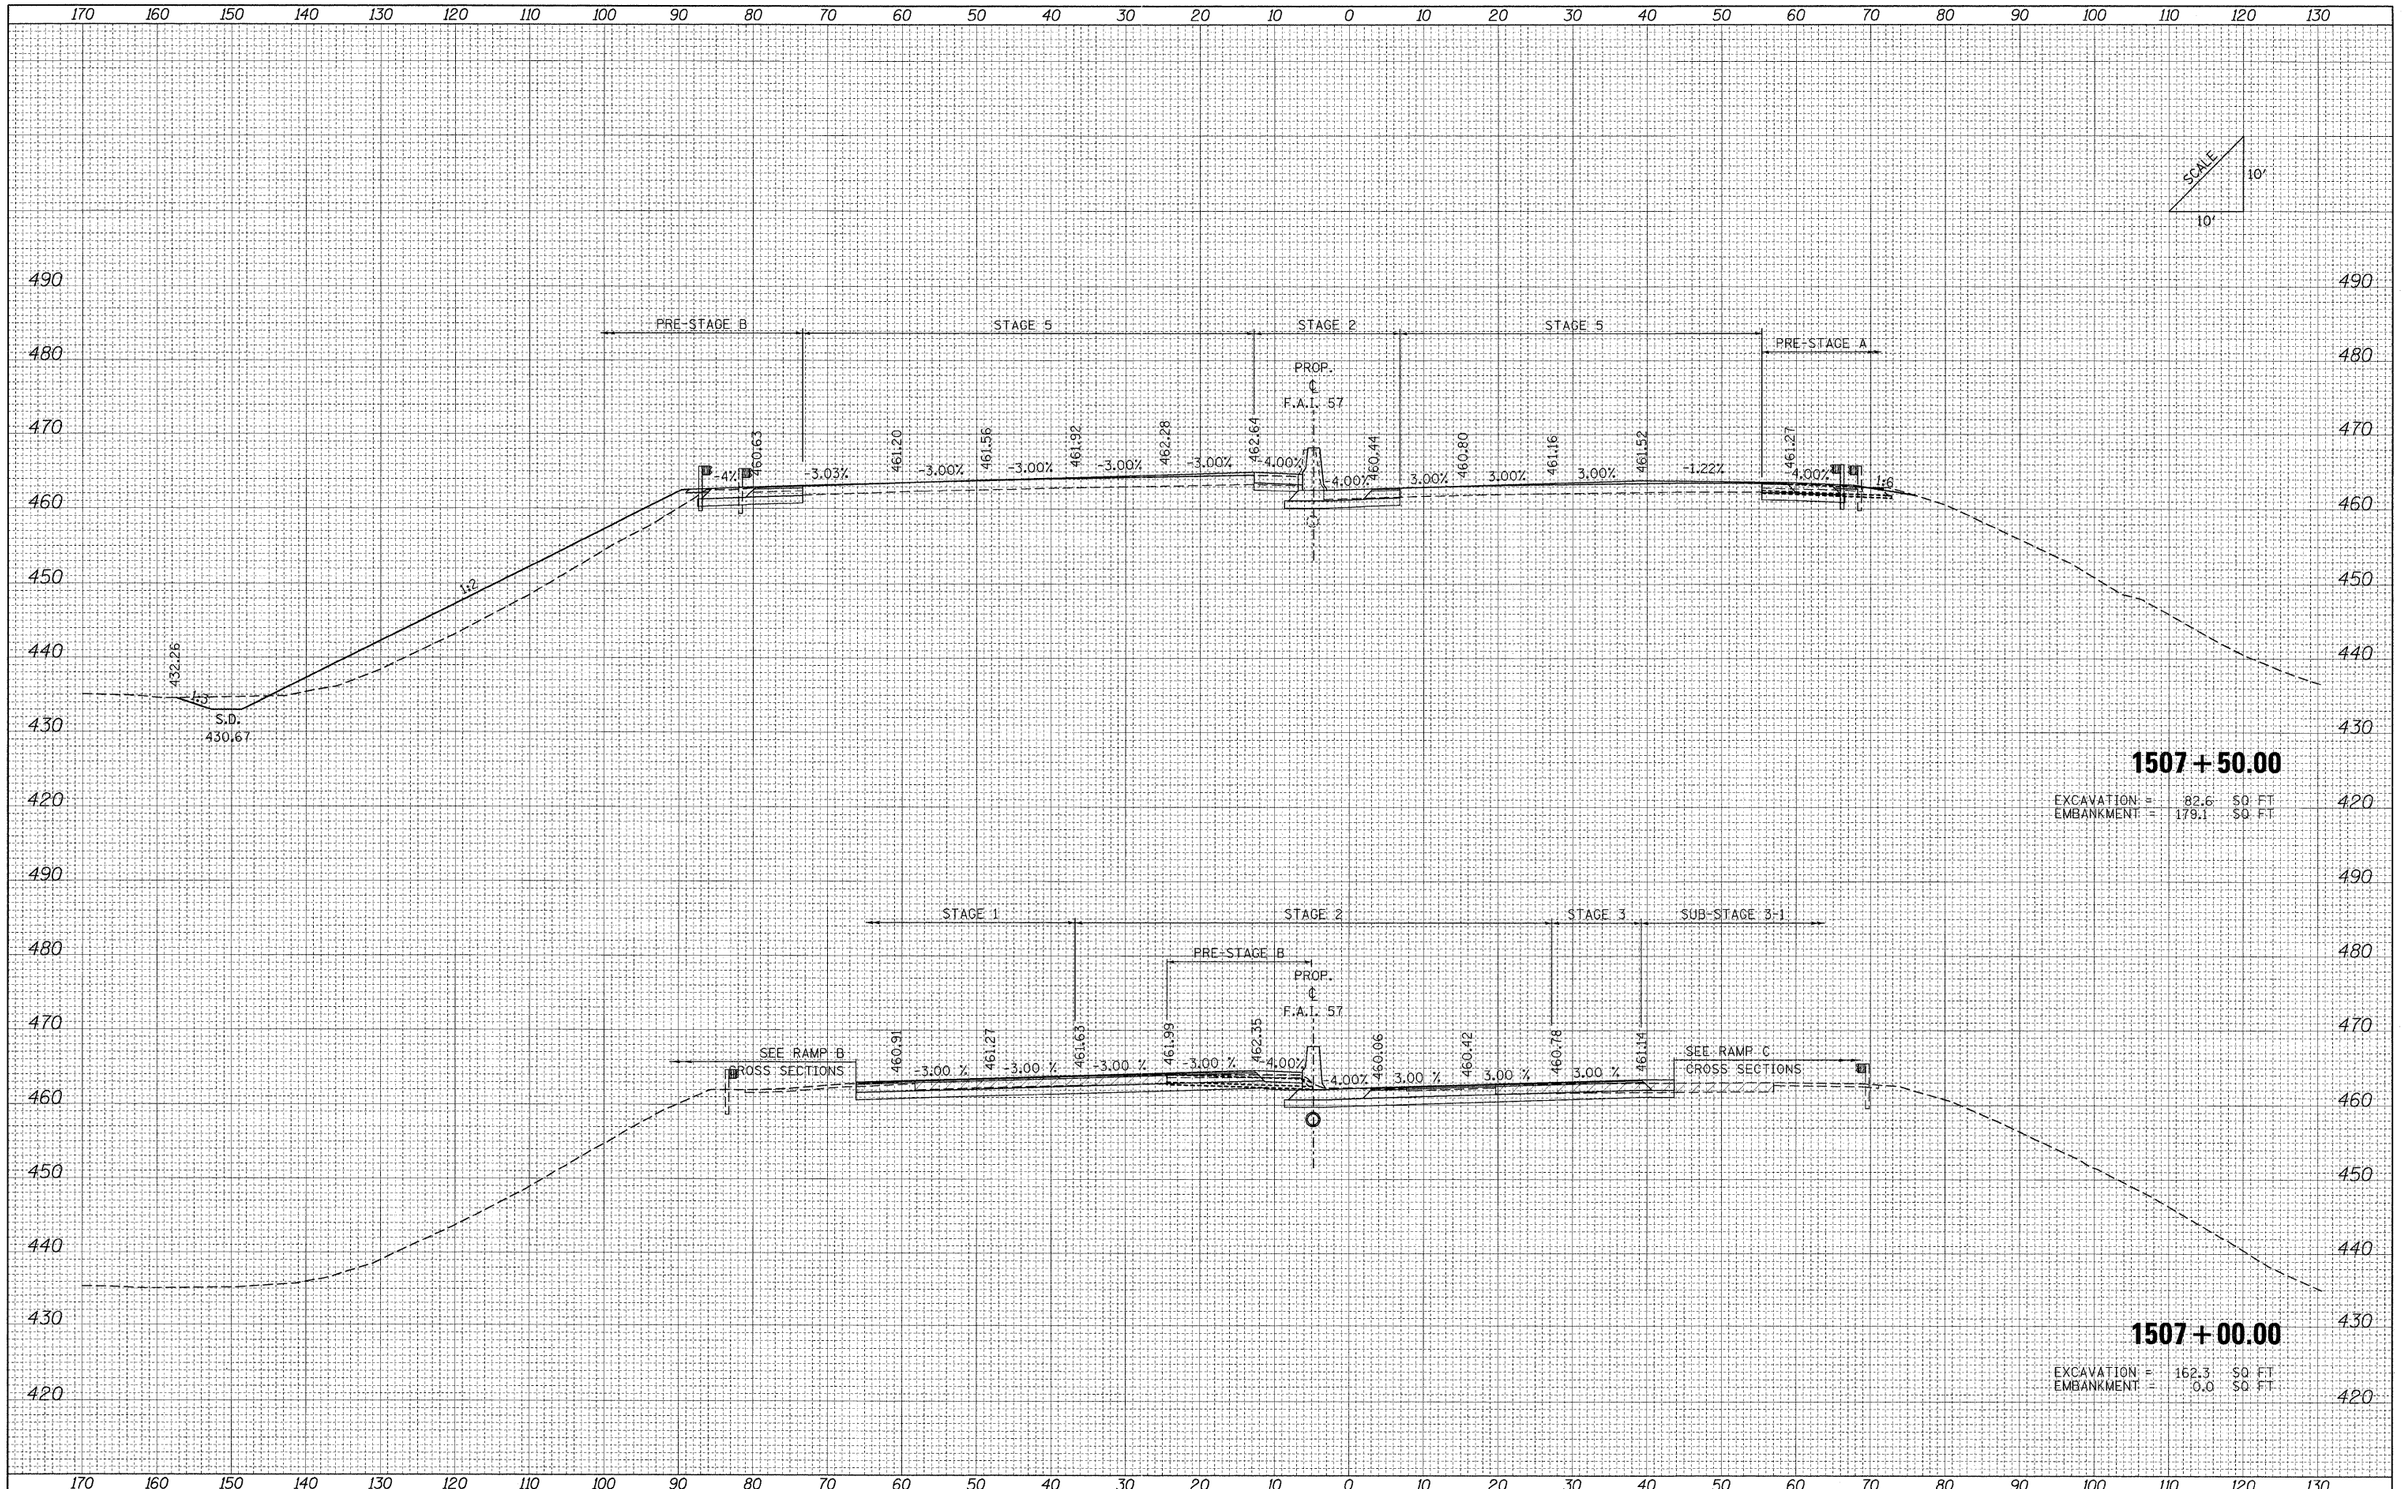

FINAL SURVEY	SURVEYED	BY
NOTE BOOK	PLOTTED	DATE
NO.	HORIZ. SCALE	
	AREAS	
	AREAS CHECKED	

ORIGINAL SURVEY	SURVEYED	BY
NOTE BOOK	PLOTTED	DATE
NO.	HORIZ. SCALE	
	AREAS	
	AREAS CHECKED	

FILE NAME = ...\D978182-sht-XCS_I57.dgn	USER NAME = Rob Heady	DESIGNED - MJO	REVISED -
		DRAWN - MJO	REVISED -
	PLOT SCALE = 10.0000 ' / IN.	CHECKED - BJD	REVISED -
	PLOT DATE = 10/10/2011	DATE - 10/07/11	REVISED -

STATE OF ILLINOIS
DEPARTMENT OF TRANSPORTATION

CROSS SECTIONS: F.A.I. 57

SCALE: | SHEET NO. OF SHEETS | STA. 1507+00.00 TO STA. 1507+50.00

F.A. RTE.	SECTION	COUNTY	TOTAL SHEETS	SHEET NO.
*	(X1-6-2)HBK-2, HB-1,2; (IX-1)R-1	WILLIAMSON	968	810
*	F.A.I. 57 AND F.A.P. 331	CONTRACT NO. 78182		
FED. ROAD DIST. NO.	ILLINOIS	FED. AID PROJECT		

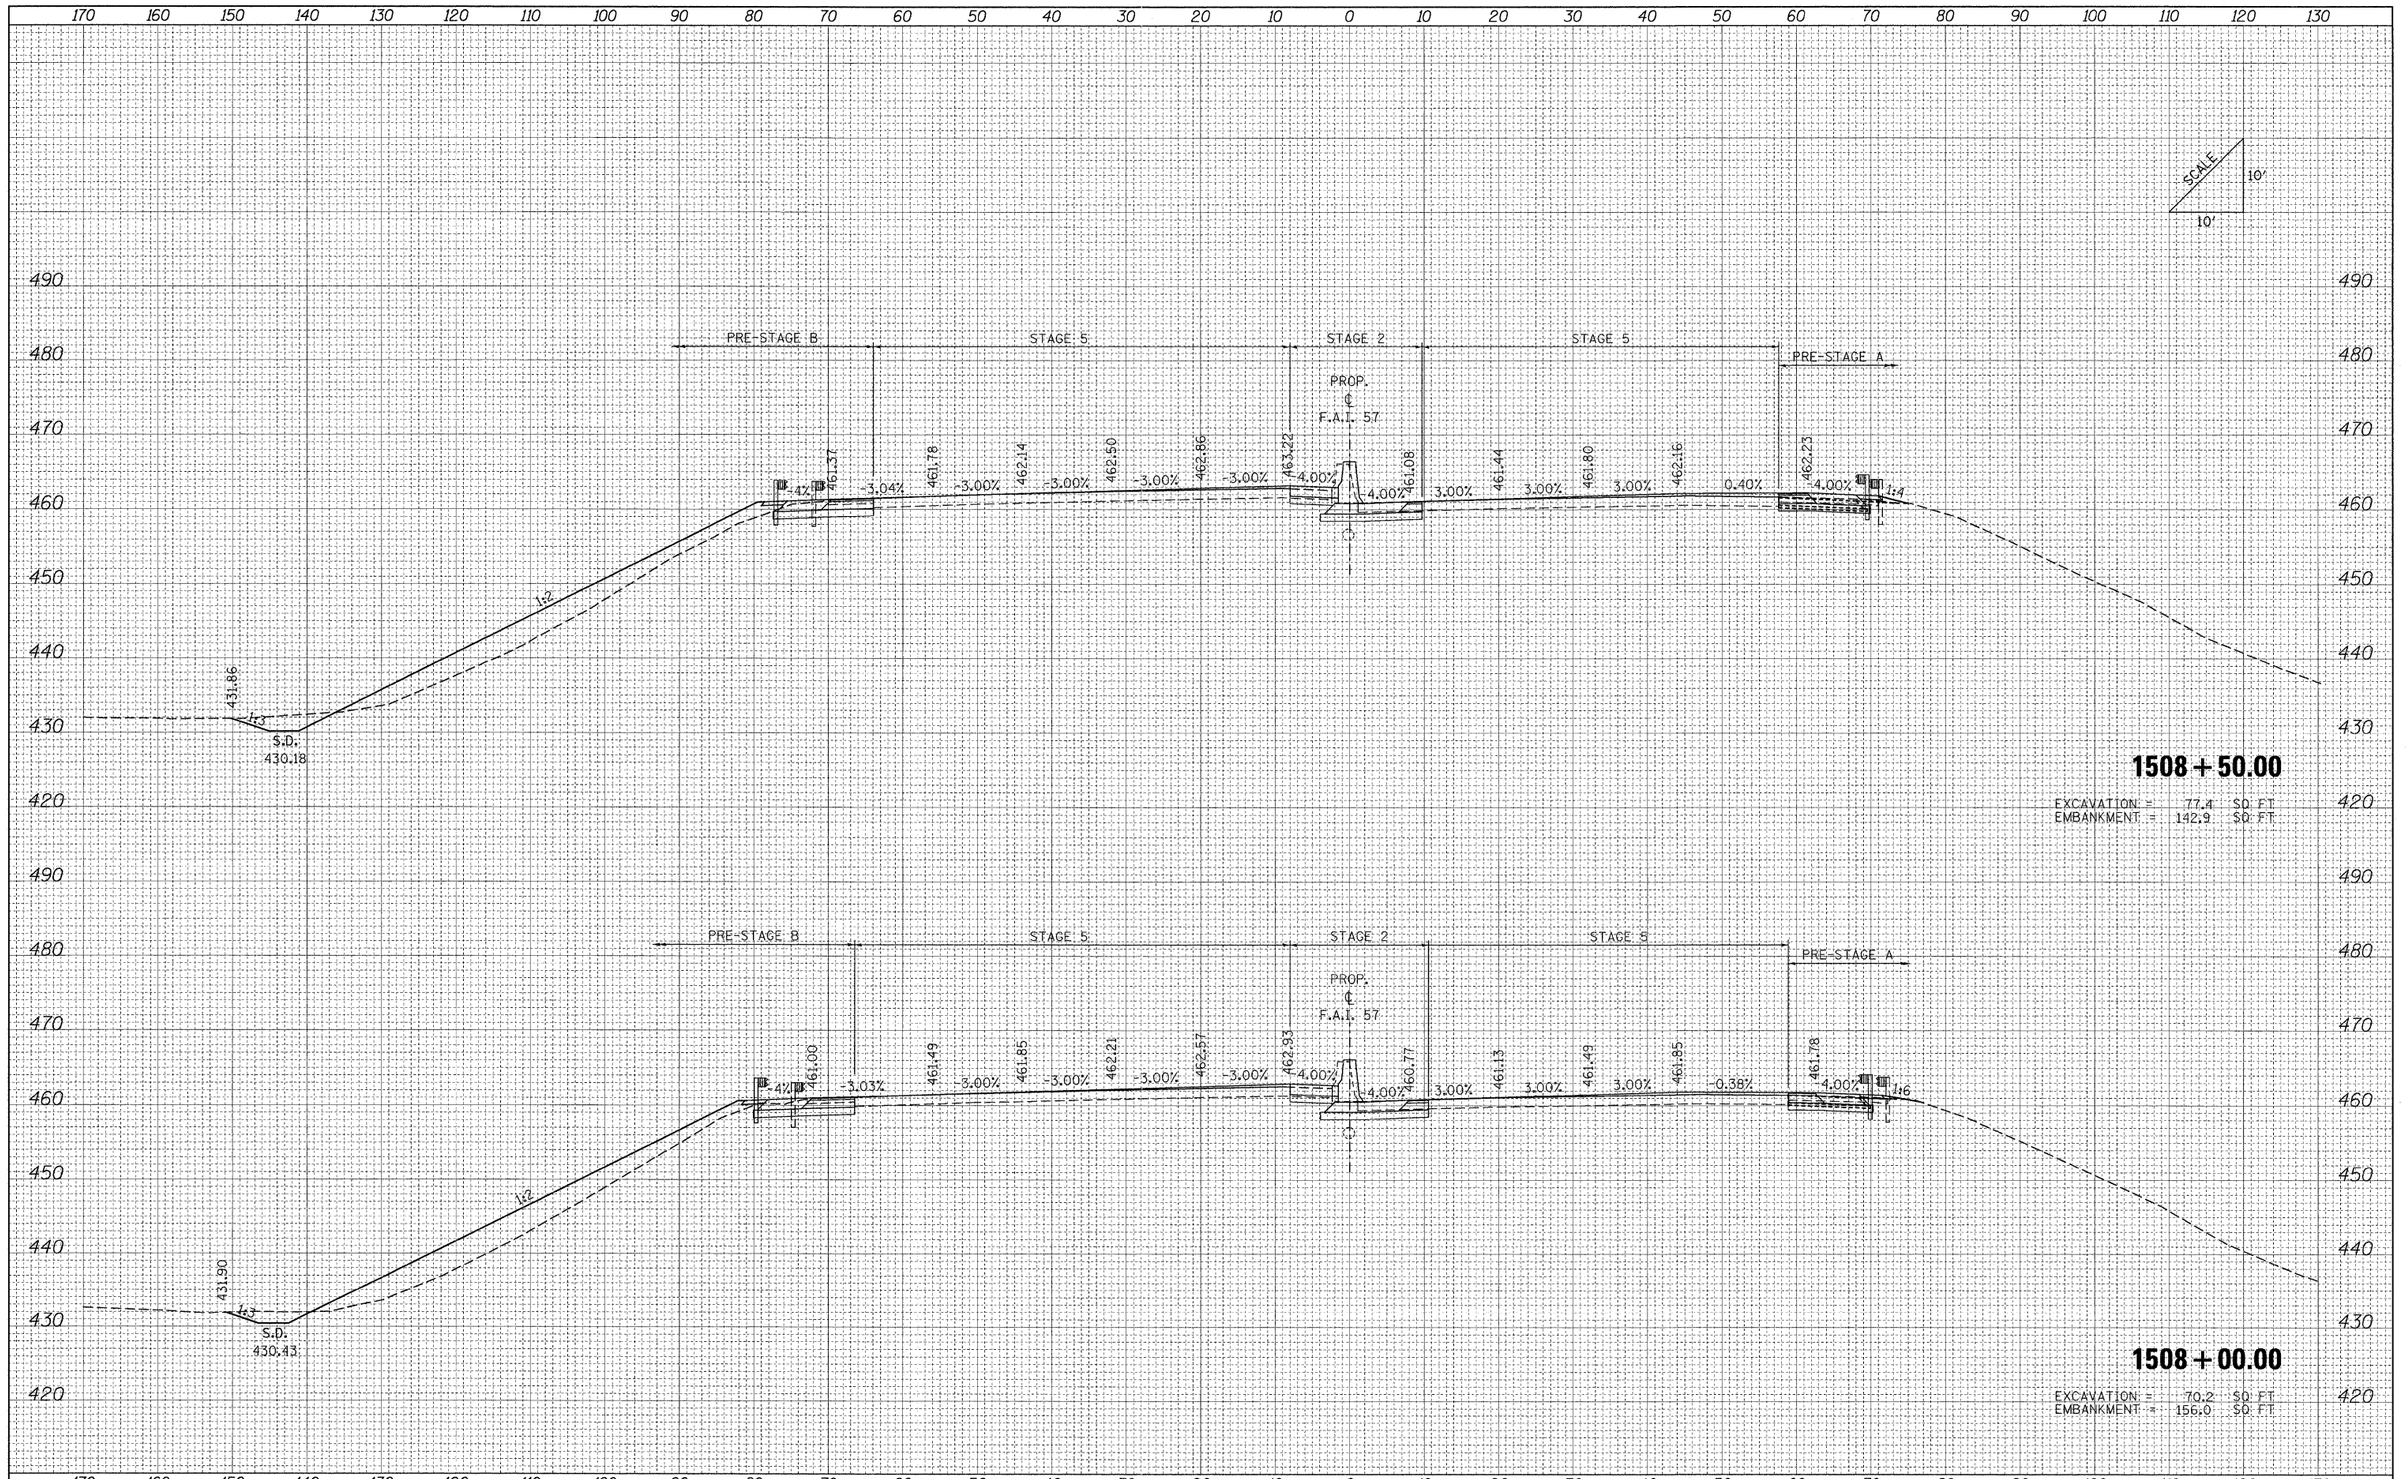

FINAL SURVEY — NOTE BOOK NO. — SURVEYED — PLOTTED — TRANSMITTED — AREAS — AREAS CHECKED — BY — DATE

ORIGINAL SURVEY — NOTE BOOK NO. — SURVEYED — PLOTTED — TRANSMITTED — AREAS — AREAS CHECKED — BY — DATE

FILE NAME = ...\D978182-sht-XCS_157.dgn	USER NAME = Rob Heady	DESIGNED - MJO	REVISED -
		DRAWN - MJO	REVISED -
	PLOT SCALE = 10.0000 ' / IN.	CHECKED - BJD	REVISED -
	PLOT DATE = 10/11/2011	DATE - 10/07/11	REVISED -

STATE OF ILLINOIS
DEPARTMENT OF TRANSPORTATION

CROSS SECTIONS: F.A.I. 57

SCALE: | SHEET NO. OF SHEETS | STA. 1508+00.00 TO STA. 1508+50.00

F.A. RTE.	SECTION	COUNTY	TOTAL SHEETS	SHEET NO.
*	(X1-6-2)HBK-2, HB-1,2; (IX-1)R-1	WILLIAMSON	968	811
* F.A.I. 57 AND F.A.P. 331		CONTRACT NO. 78182		
FED. ROAD DIST. NO.	ILLINOIS	FED. AID PROJECT		

FINAL SURVEY	BY	DATE
SURVEYED		
PLOTTED		
NOTE BOOK	TYPICALS	
NO.	AREAS	
	AREAS CHECKED	

ORIGINAL SURVEY	BY	DATE
SURVEYED		
PLOTTED		
NOTE BOOK	TYPICALS	
NO.	AREAS	
	AREAS CHECKED	

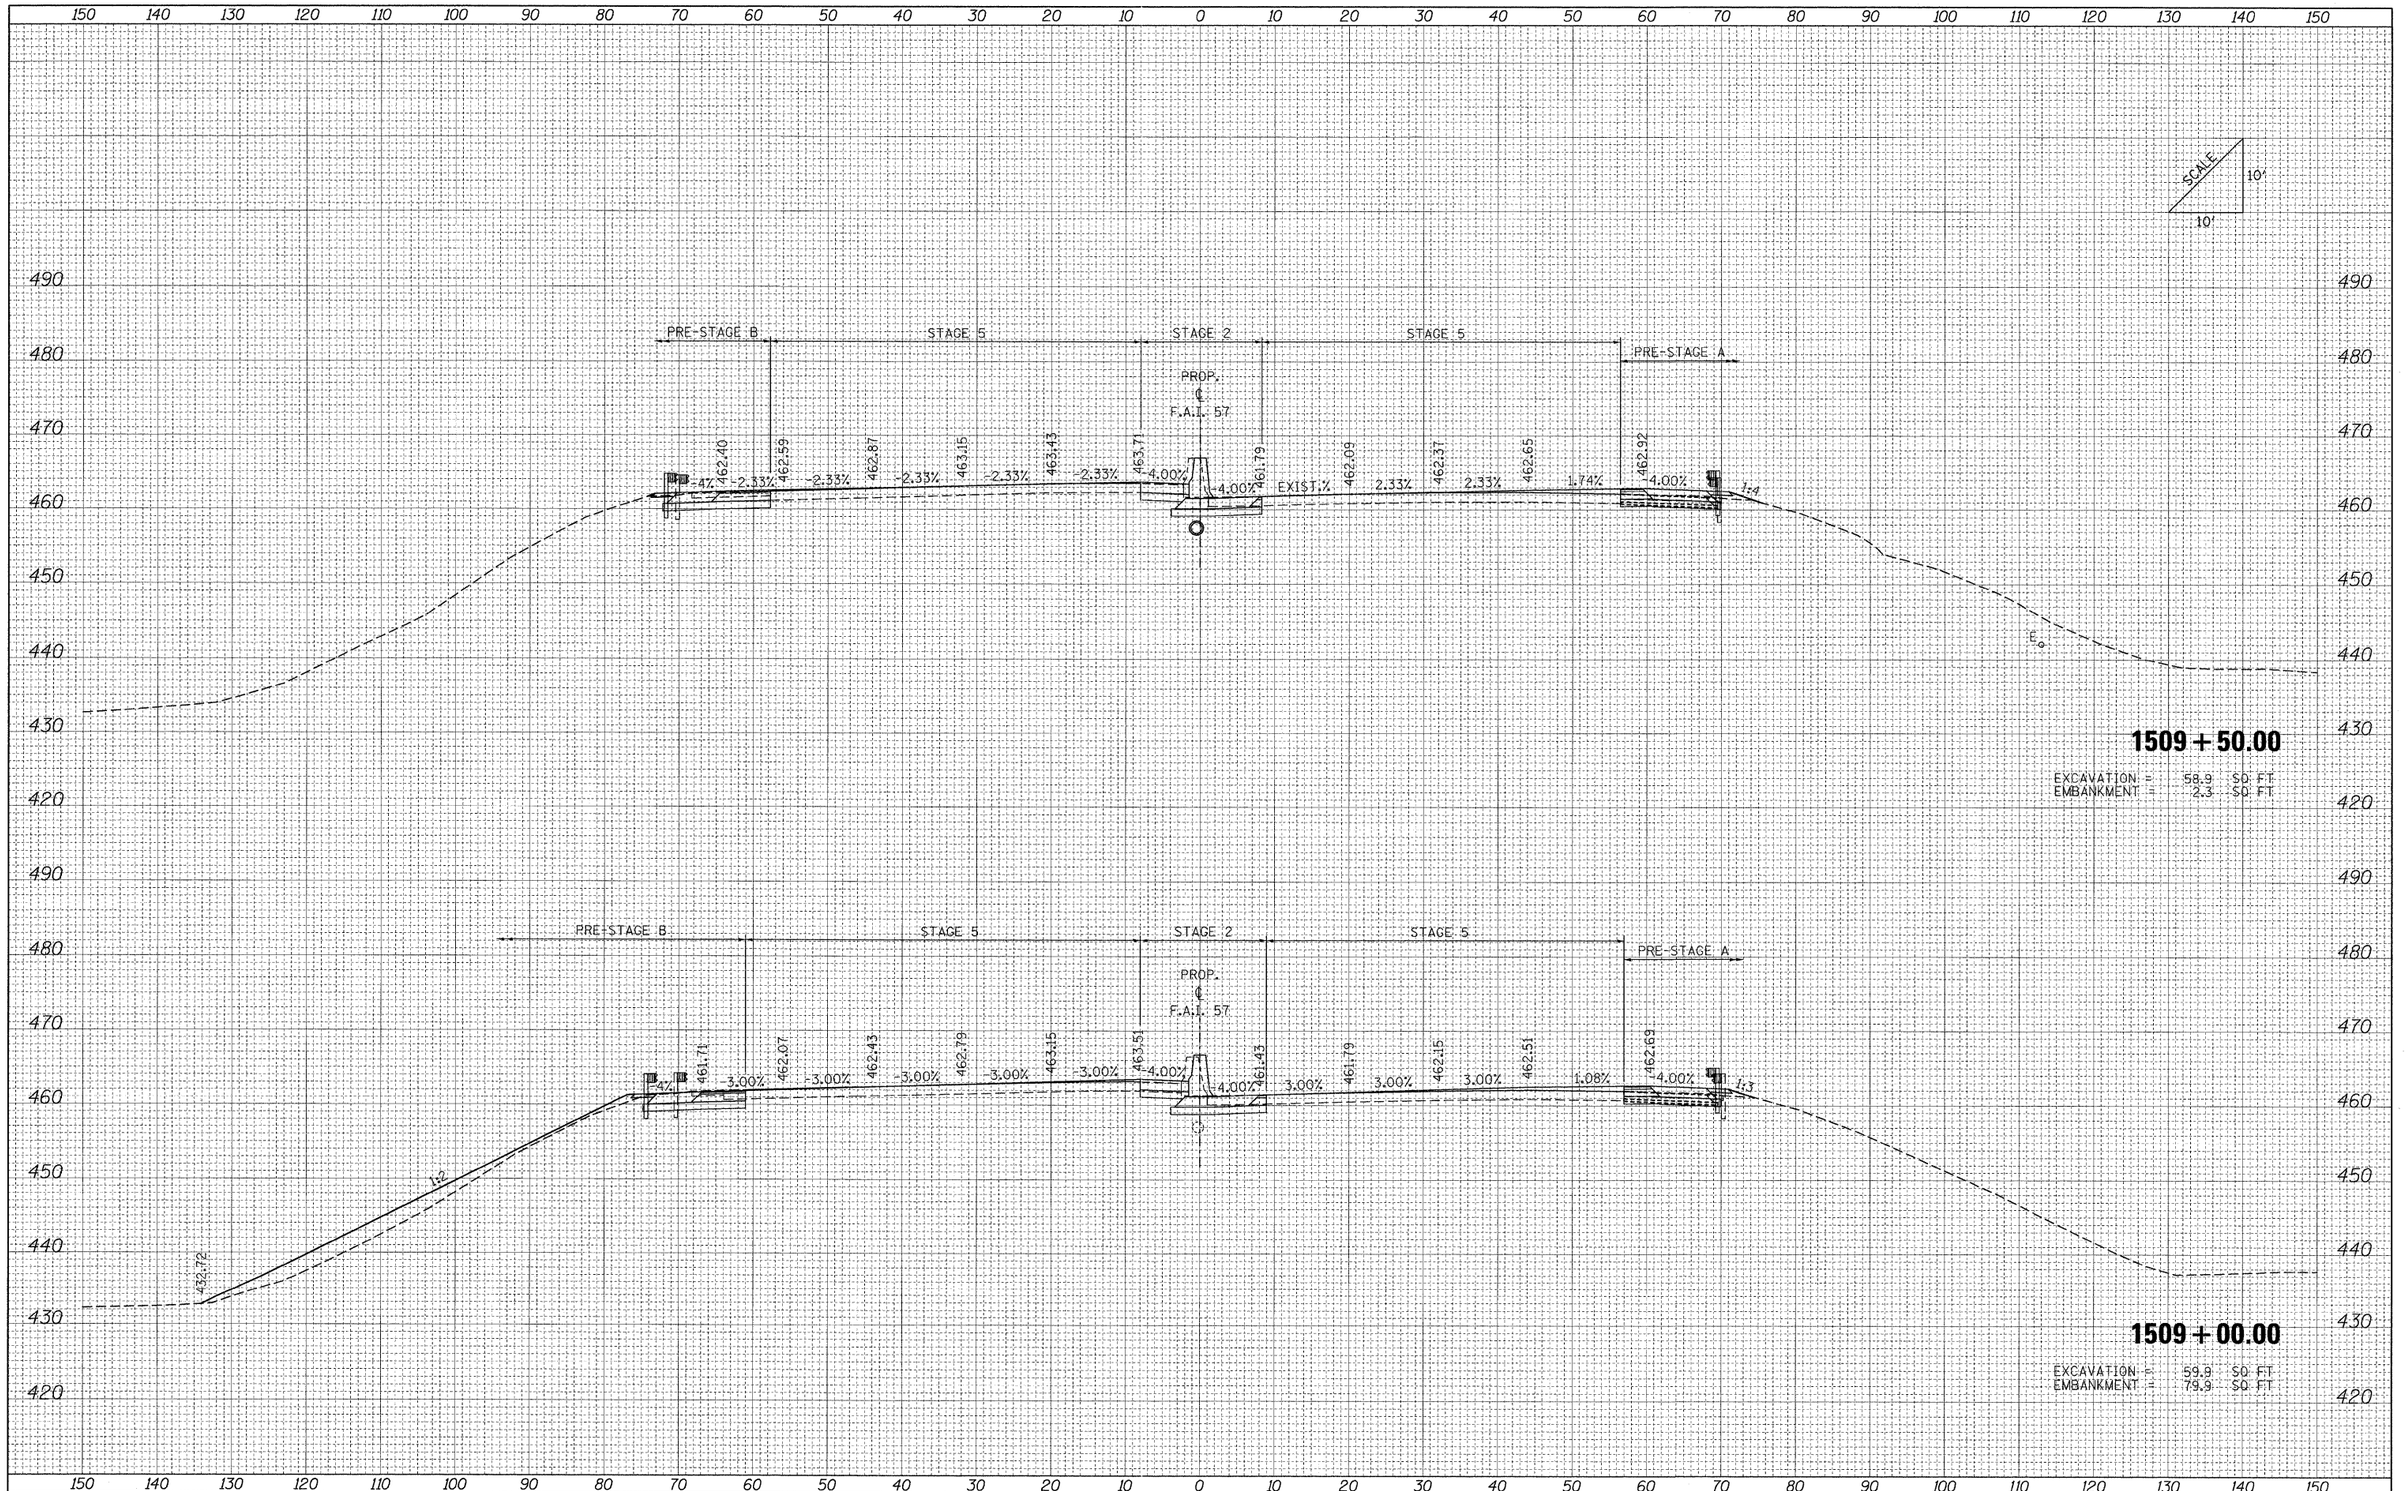

FILE NAME = ...\D978182-sht-XCS_157.dgn	USER NAME = Rob Heady	DESIGNED - MJO	REVISED -
		DRAWN - MJO	REVISED -
	PLOT SCALE = 10.0000 ' / IN.	CHECKED - BJD	REVISED -
	PLOT DATE = 10/11/2011	DATE - 10/07/11	REVISED -

STATE OF ILLINOIS
DEPARTMENT OF TRANSPORTATION

CROSS SECTIONS: F.A.I. 57

SCALE: | SHEET NO. OF SHEETS | STA. 1509+00.00 TO STA. 1509+50.00

F.A. RTE.	SECTION	COUNTY	TOTAL SHEETS	SHEET NO.
*	(XI-6-2)HBK-2, HB-1,2; (IX-1)R-1	WILLIAMSON	968	812
	* F.A.I. 57 AND F.A.P. 331	CONTRACT NO. 78182		
FED. ROAD DIST. NO.	ILLINOIS	FED. AID PROJECT		

FINAL SURVEY	SURVEYED	BY
	PLOTTED	
NOTE BOOK	FIELD BOOK	
NO.	AREAS	
	AREAS CHECKED	

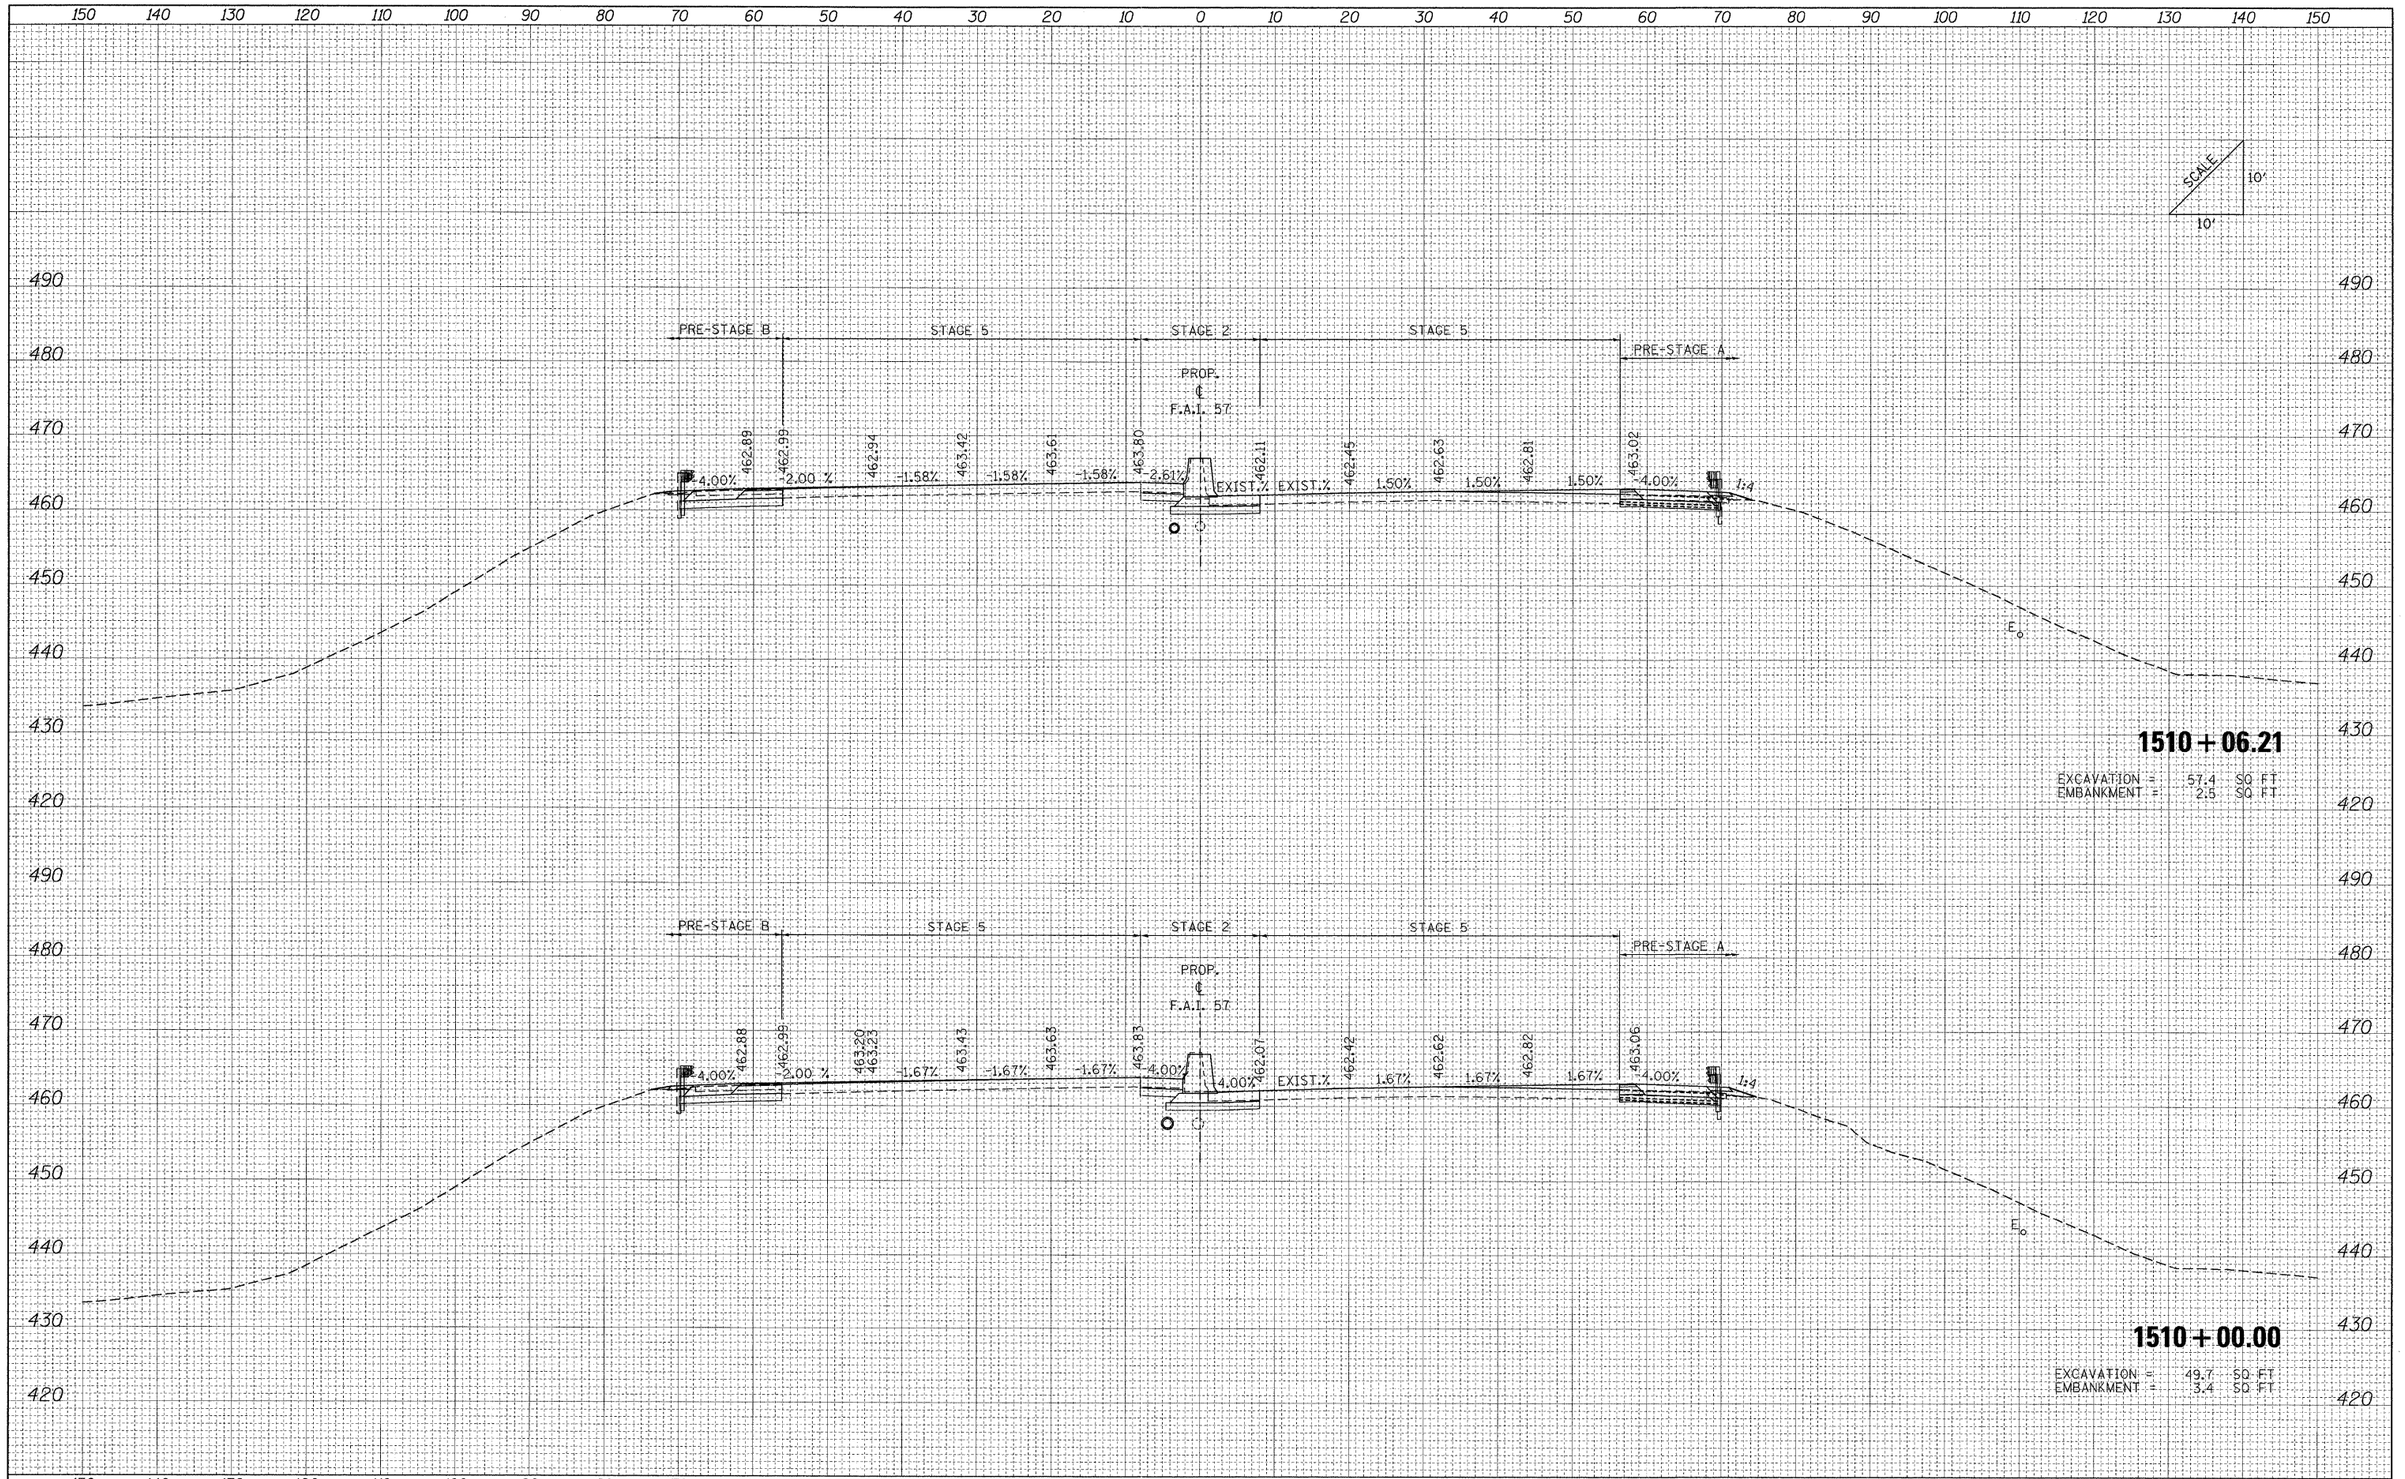

ORIGINAL SURVEY	SURVEYED	BY
	PLOTTED	
NOTE BOOK	FIELD BOOK	
NO.	AREAS	
	AREAS CHECKED	

FILE NAME = ...\D978182-sht-XCS_157.dgn	USER NAME = Rob Heady	DESIGNED - MJO	REVISED -
		DRAWN - MJO	REVISED -
	PLOT SCALE = 10.0000 ' / IN.	CHECKED - BJD	REVISED -
	PLOT DATE = 10/11/2011	DATE - 10/07/11	REVISED -

STATE OF ILLINOIS
DEPARTMENT OF TRANSPORTATION

CROSS SECTIONS: F.A.I. 57

SCALE: | SHEET NO. OF SHEETS | STA. 1510+00.00 TO STA. 1510+06.21

F.A. RTE.	SECTION	COUNTY	TOTAL SHEETS	SHEET NO.
*	(X)-6-2)HBK-2, HB-1,2; (X-1)R-1	WILLIAMSON	968	813
*	F.A.I. 57 AND F.A.P. 331	CONTRACT NO. 78182		
FED. ROAD DIST. NO.	ILLINOIS	FED. AID PROJECT		

FINAL SURVEY	SURVEYED	BY	
NOTE BOOK	PLOTTED	DATE	
NO.	TEMPLATE		
	AREAS		
	AREAS CHECKED		

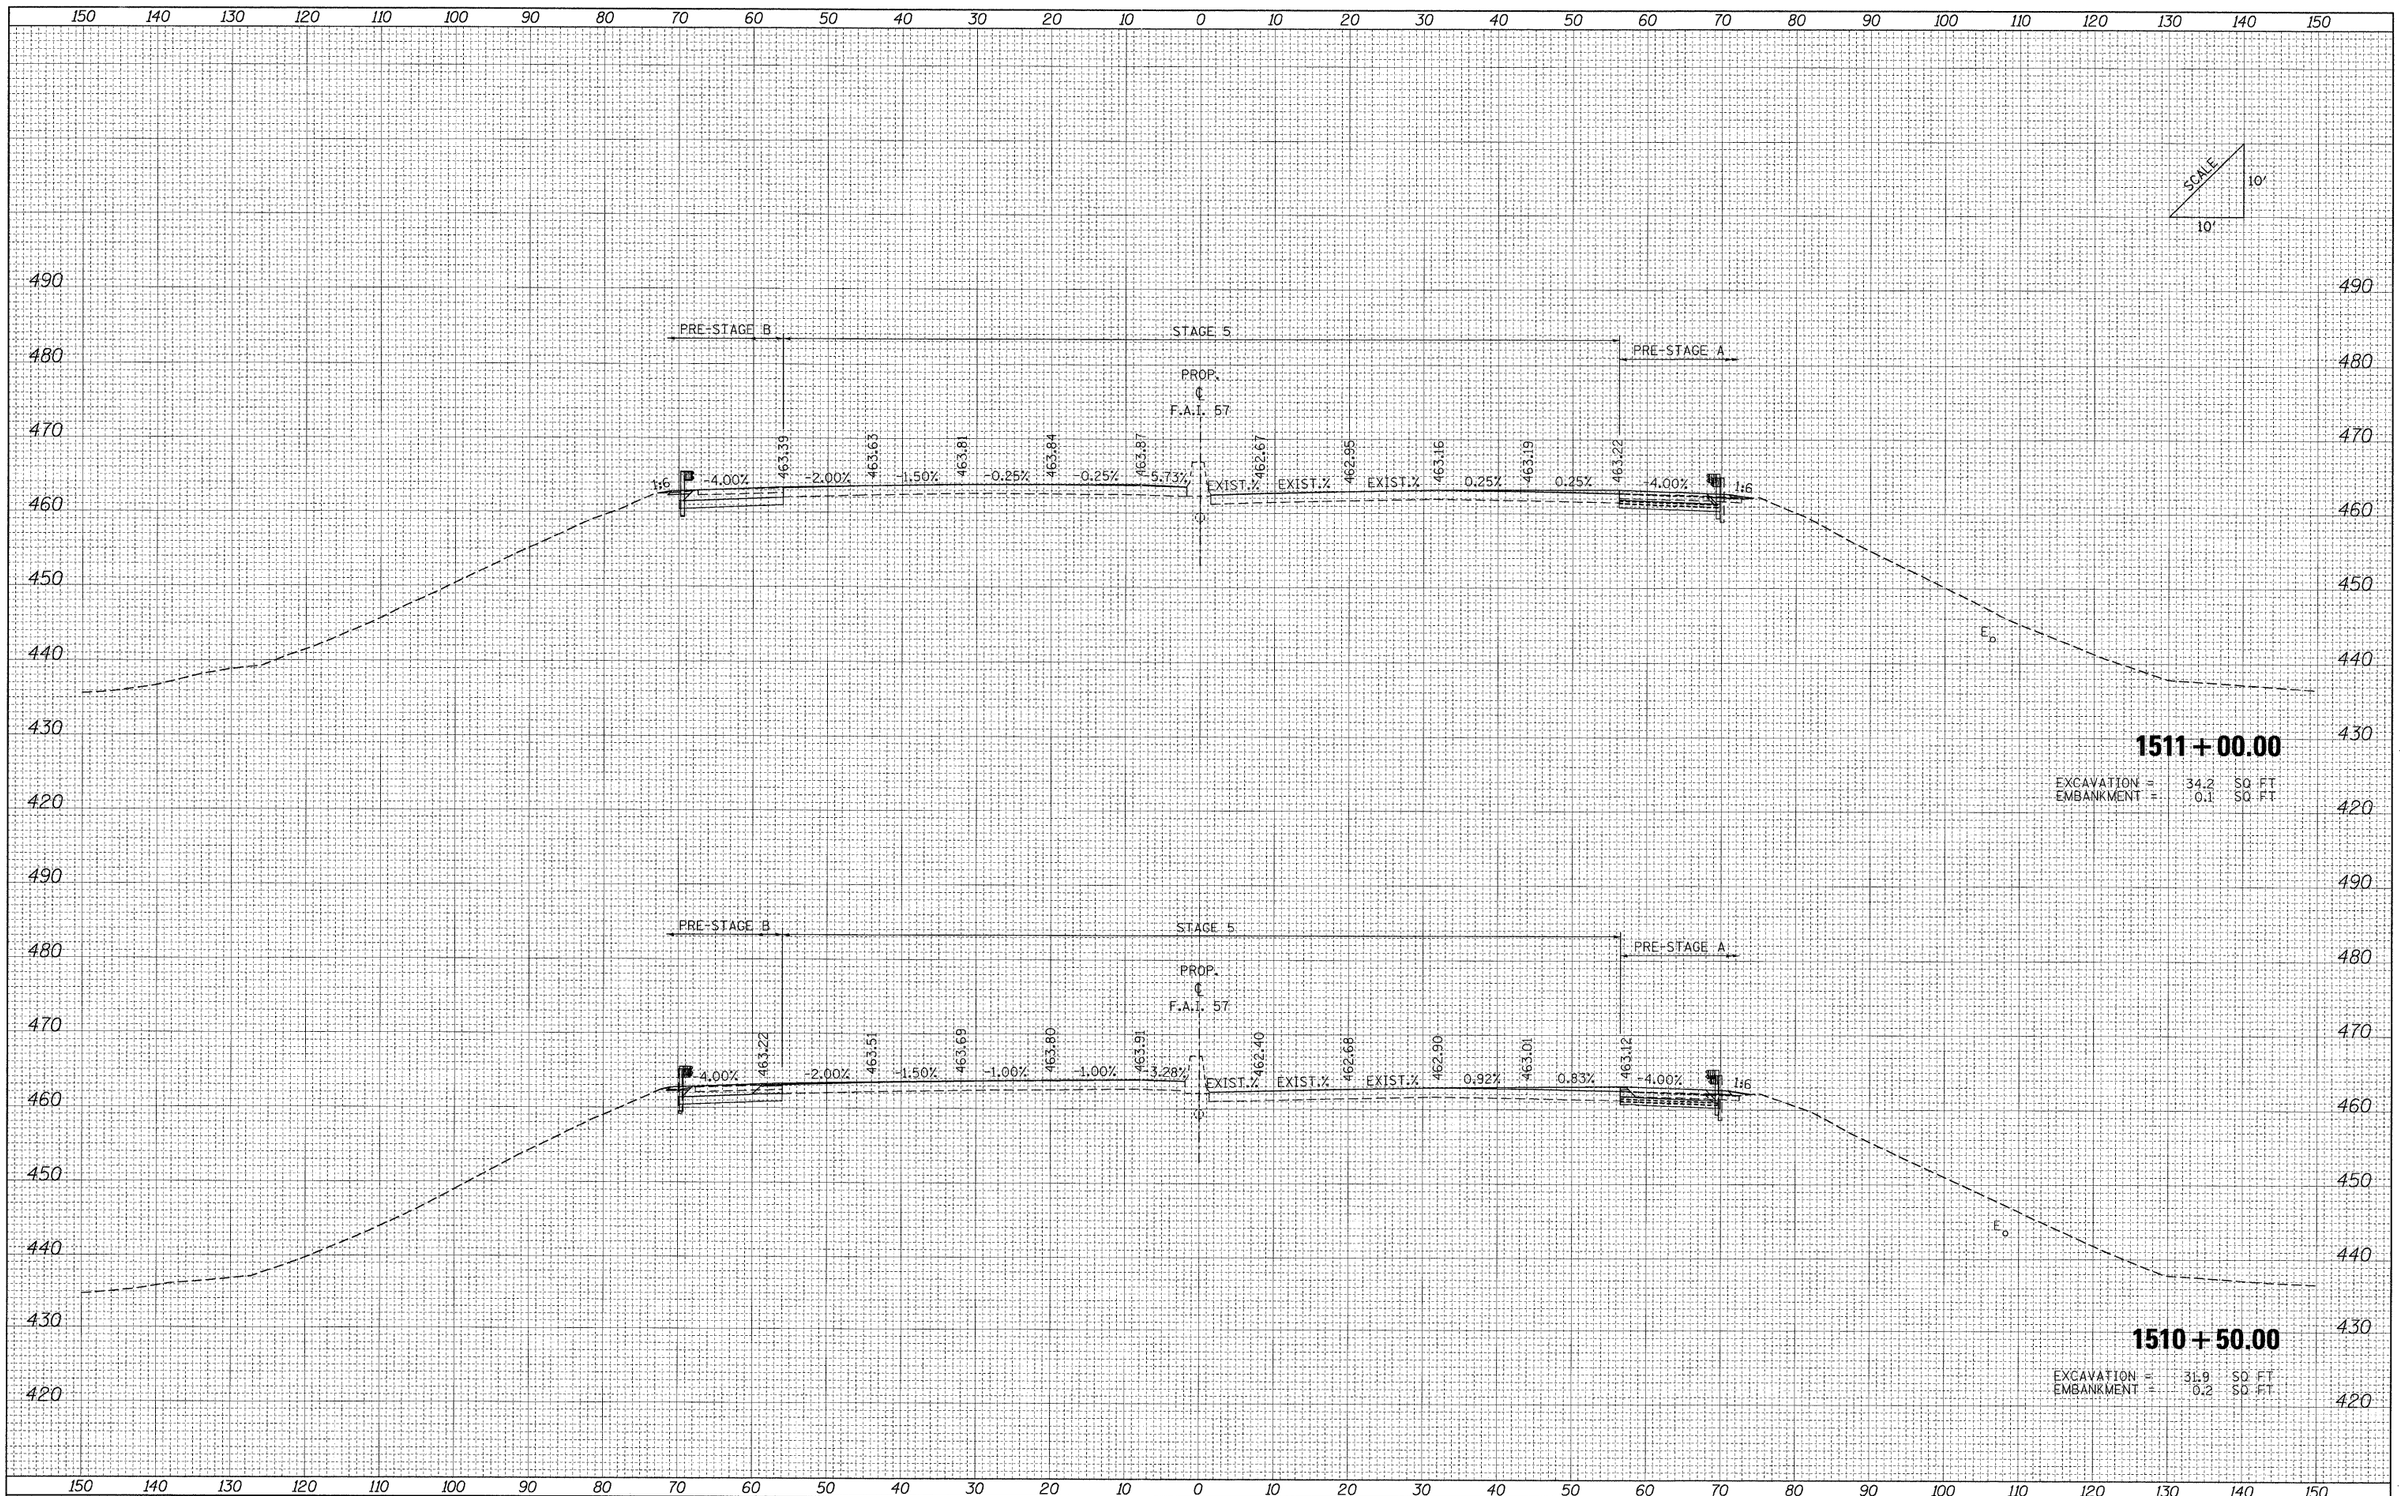

ORIGINAL SURVEY	SURVEYED	BY	
NOTE BOOK	PLOTTED	DATE	
NO.	TEMPLATE		
	AREAS		
	AREAS CHECKED		

FILE NAME = ...\D0978182-sht-XCS_157.dgn	USER NAME = Rob Heady	DESIGNED - MJO	REVISED -
		DRAWN - MJO	REVISED -
	PLOT SCALE = 10.0000 ' / IN.	CHECKED - BJD	REVISED -
	PLOT DATE = 10/10/2011	DATE - 10/07/11	REVISED -

STATE OF ILLINOIS
DEPARTMENT OF TRANSPORTATION

CROSS SECTIONS: F.A.I. 57

SCALE: | SHEET NO. OF SHEETS | STA. 1510+50.00 TO STA. 1511+00.00

F.A. RTE.	SECTION	COUNTY	TOTAL SHEETS	SHEET NO.
*	(X1-6-2)HBK-2, HB-1,2; (1X-1)R-1	WILLIAMSON	968	814
	* F.A.I. 57 AND F.A.P. 331	CONTRACT NO. 78182		
FED. ROAD DIST. NO.	ILLINOIS	FED. AID PROJECT		

FINAL SURVEY	SURVEYED	BY	DATE
NOTE BOOK	PLOTTED		
NO.	TRIANGULATE		
	AREAS		
	AREAS CHECKED		

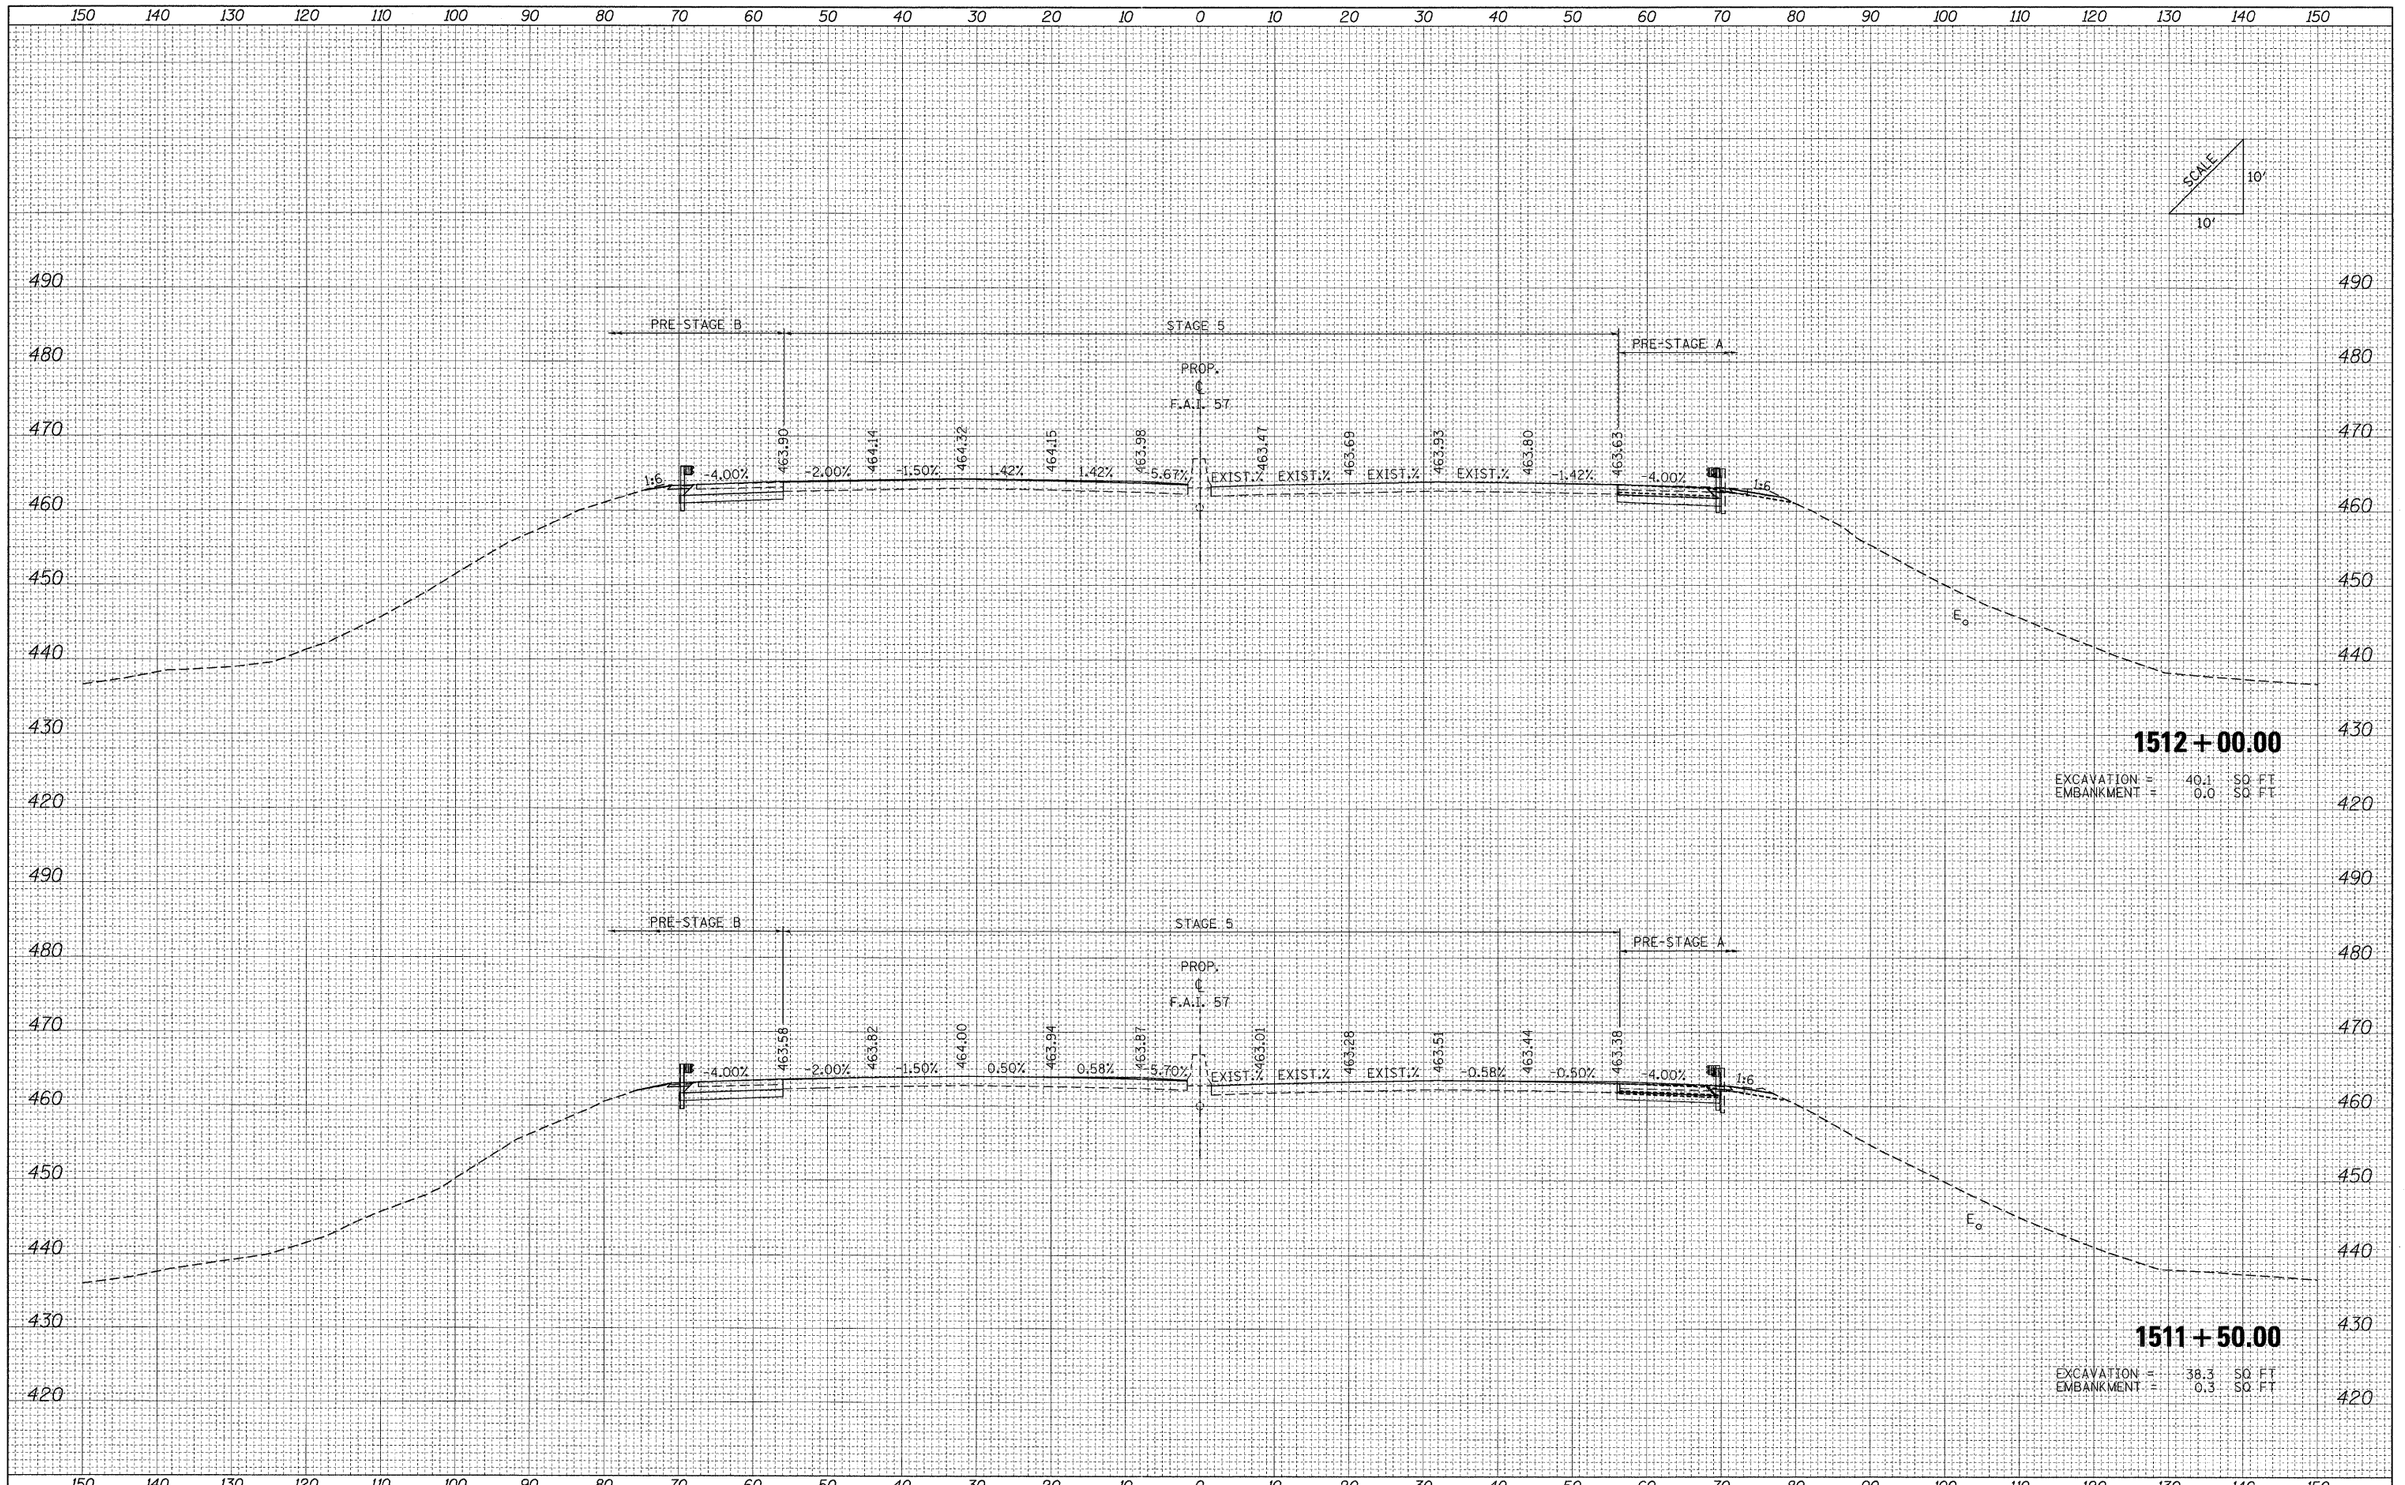

ORIGINAL SURVEY	SURVEYED	BY	DATE
NOTE BOOK	PLOTTED		
NO.	TRIANGULATE		
	AREAS		
	AREAS CHECKED		

FILE NAME = ...\D0978182-sht-XCS_I57.dgn	USER NAME = Rob Heady	DESIGNED - MJO	REVISED -	**STATE OF ILLINOIS DEPARTMENT OF TRANSPORTATION**
		DRAWN - MJO	REVISED -	
	PLOT SCALE = 10.0000 ' / IN.	CHECKED - BJD	REVISED -	
	PLOT DATE = 10/10/2011	DATE - 10/07/11	REVISED -	

CROSS SECTIONS: F.A.I. 57

SCALE: | SHEET NO. OF SHEETS | STA. 1511+50.00 TO STA. 1512+00.00

F.A. RTE.	SECTION	COUNTY	TOTAL SHEETS	SHEET NO.
*	(XI-6-2)HBK-2, HB-1,2; (IX-1)R-1	WILLIAMSON	968	815
*	F.A.I. 57 AND F.A.P. 331	CONTRACT NO. 78182		
FED. ROAD DIST. NO.	ILLINOIS	FED. AID PROJECT		

FINAL SURVEY	BY	DATE
SURVEYED		
PLOTTED		
NOTE BOOK	TEMP. AGE	
NO.	AREAS	
	AREAS CHECKED	

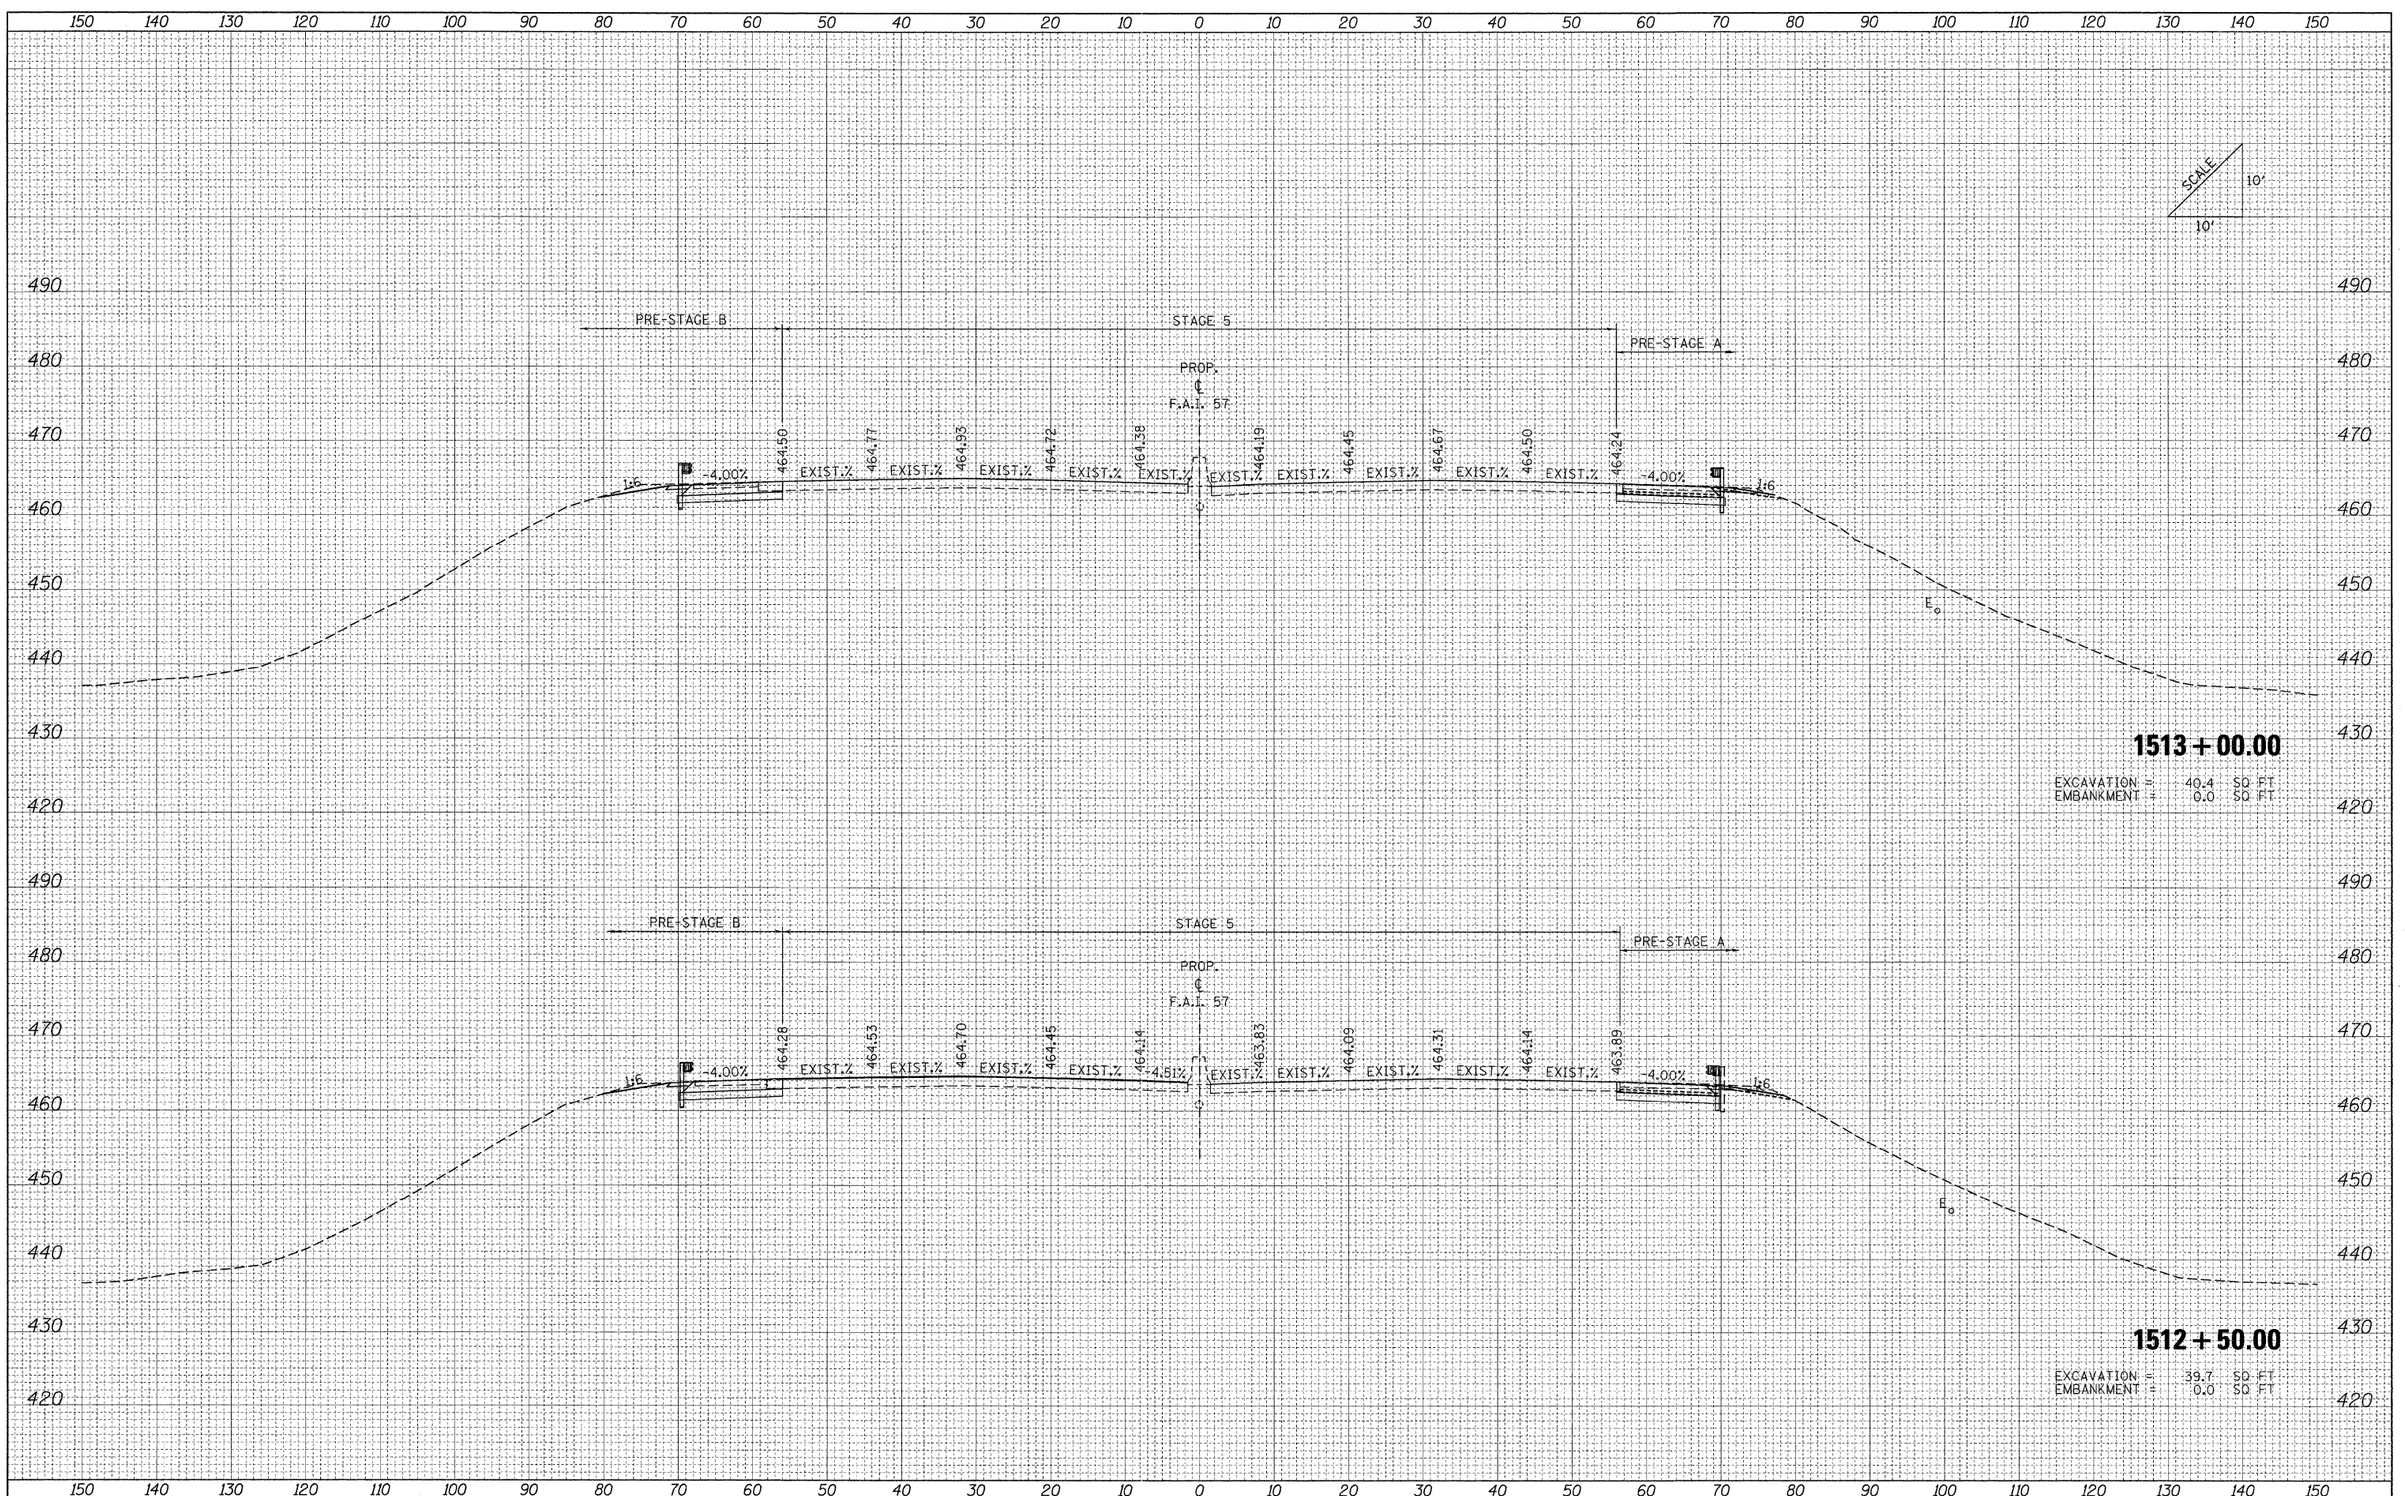

ORIGINAL SURVEY	BY	DATE
SURVEYED		
PLOTTED		
NOTE BOOK	TEMP. AGE	
NO.	AREAS	
	AREAS CHECKED	

FILE NAME = ...\D978182-sht-XCS_157.dgn	USER NAME = Rob Heady	DESIGNED - MJO	REVISED -
		DRAWN - MJO	REVISED -
	PLOT SCALE = 10.0000 ' / IN.	CHECKED - BJD	REVISED -
	PLOT DATE = 10/10/2011	DATE - 10/07/11	REVISED -

STATE OF ILLINOIS
DEPARTMENT OF TRANSPORTATION

CROSS SECTIONS: F.A.I. 57

SCALE: | SHEET NO. OF SHEETS | STA. 1512+50.00 TO STA. 1513+00.00

F.A. RTE.	SECTION	COUNTY	TOTAL SHEETS	SHEET NO.
•	(XI-6-2)HBK-2, HB-1,2; (IX-1)R-1	WILLIAMSON	968	816
	• F.A.I. 57 AND F.A.P. 331	CONTRACT NO. 78182		
FED. ROAD DIST. NO.	ILLINOIS	FED. AID PROJECT		

150 140 130 120 110 100 90 80 70 60 50 40 30 20 10 0 10 20 30 40 50 60 70 80 90 100 110 120 130 140 150

OMMISSION

SCALE 10' / 10'

490 480 470 460 450 440 430

PROP. ℄ F.A.I. 57

E

1514 + 00.00

EXCAVATION = 0.0 SQ FT
EMBANKMENT = 0.0 SQ FT

490 480 470 460 450 440 430 420

PROP. ℄ F.A.I. 57

E

1513 + 50.00

EXCAVATION = 0.0 SQ FT
EMBANKMENT = 0.0 SQ FT

150 140 130 120 110 100 90 80 70 60 50 40 30 20 10 0 10 20 30 40 50 60 70 80 90 100 110 120 130 140 150

FINAL SURVEY — NOTE BOOK — NO. — SURVEYED — PLOTTED — TRACED — AREAS — AREAS CHECKED — BY — DATE

ORIGINAL SURVEY — NOTE BOOK — NO. — SURVEYED — PLOTTED — TRACED — AREAS — AREAS CHECKED — BY — DATE

FILE NAME = ...\D978182-sht-XCS_157.dgn	USER NAME = Rob Heady	DESIGNED - MJO	REVISED -
		DRAWN - MJO	REVISED -
	PLOT SCALE = 10.0000 ' / IN.	CHECKED - BJD	REVISED -
	PLOT DATE = 10/10/2011	DATE - 10/07/11	REVISED -

STATE OF ILLINOIS
DEPARTMENT OF TRANSPORTATION

CROSS SECTIONS: F.A.I. 57

SCALE: | SHEET NO. OF SHEETS | STA. 1513+50.00 TO STA. 1514+00.00

F.A. RTE.	SECTION	COUNTY	TOTAL SHEETS	SHEET NO.
*	(X1-6-2)HBK-2, HB-1,2; (IX-1)R-1	WILLIAMSON	968	817
*	F.A.I. 57 AND F.A.P. 331	CONTRACT NO. 78182		
FED. ROAD DIST. NO.	ILLINOIS	FED. AID PROJECT		

FINAL SURVEY	BY	DATE
NOTE BOOK	SURVEYED	
NO.	PLOTTED	
	TEMP. SITE	
	AREAS	
	AREAS CHECKED	

ORIGINAL SURVEY	BY	DATE
NOTE BOOK	SURVEYED	
NO.	PLOTTED	
	TEMP. SITE	
	AREAS	
	AREAS CHECKED	

150 140 130 120 110 100 90 80 70 60 50 40 30 20 10 0 10 20 30 40 50 60 70 80 90 100 110 120 130 140 150

480 470 460 450

PROP. ℄ F.A.I. 57

FENCE

SCALE 10' / 10'

1542+00.00

EXCAVATION = 0.0 SQ FT
EMBANKMENT = 0.0 SQ FT

1541+50.00

EXCAVATION = 0.0 SQ FT
EMBANKMENT = 0.0 SQ FT

1541+00.00

EXCAVATION = 0.0 SQ FT
EMBANKMENT = 0.0 SQ FT

OMMISSION

FILE NAME = ...\D978182-sht-XCS_I57 South.dgn	USER NAME = Rob Heady	DESIGNED - MJO	REVISED -
		DRAWN - MJO	REVISED -
	PLOT SCALE = 10.0000 ' / IN.	CHECKED - BJD	REVISED -
	PLOT DATE = 10/10/2011	DATE - 10/07/11	REVISED -

STATE OF ILLINOIS
DEPARTMENT OF TRANSPORTATION

CROSS SECTIONS: F.A.I. 57

SCALE: | SHEET NO. OF SHEETS | STA. 1541+00.00 TO STA. 1542+00.00

F.A. RTE.	SECTION	COUNTY	TOTAL SHEETS	SHEET NO.
*	(X1-6-2)HBK-2, HB-1,2; (IX-1)R-1	WILLIAMSON	968	818
* F.A.I. 57 AND F.A.P. 331		CONTRACT NO. 78182		
FED. ROAD DIST. NO.	ILLINOIS	FED. AID PROJECT		

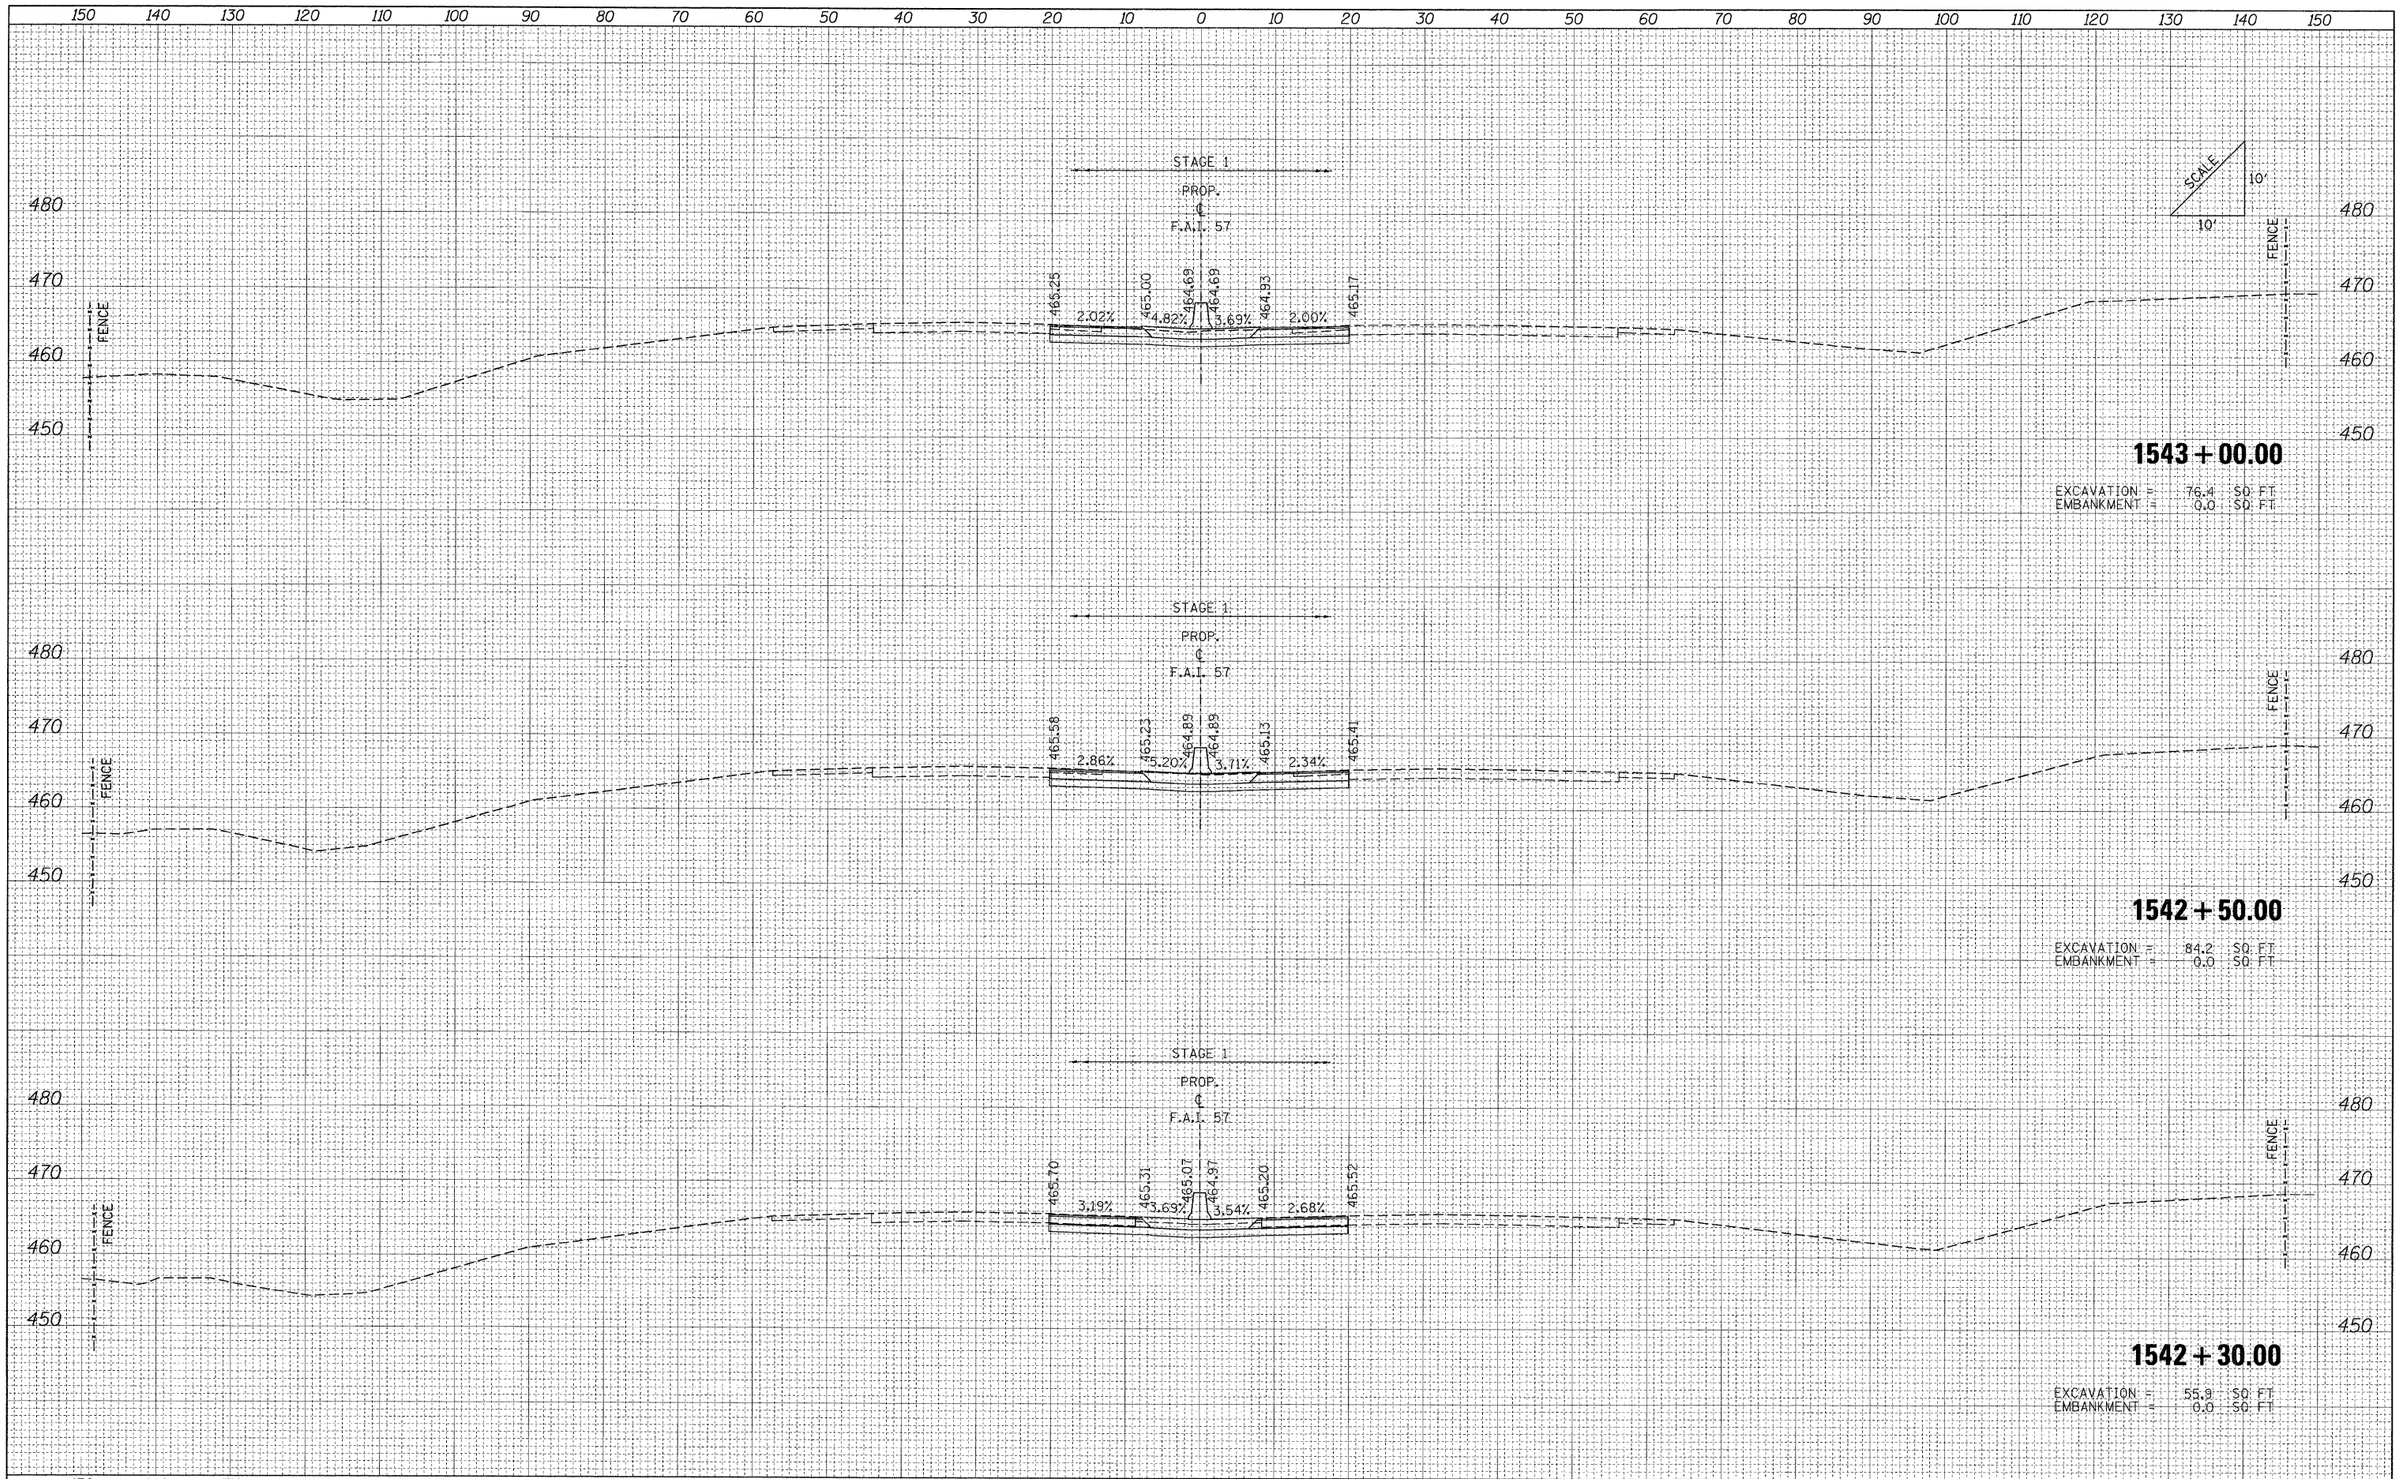

FINAL SURVEY — NOTE BOOK — NO.
SURVEYED / PLOTTED / TEMPLATE / AREAS / AREAS CHECKED
BY / DATE

ORIGINAL SURVEY — NOTE BOOK — NO.
SURVEYED / PLOTTED / TEMPLATE / AREAS / AREAS CHECKED
BY / DATE

FILE NAME = ...\D978182-sht-XCS_157 South.dgn	USER NAME = Rob Heady	DESIGNED - MJO	REVISED -
		DRAWN - MJO	REVISED -
	PLOT SCALE = 10.0000 ' / IN.	CHECKED - BJD	REVISED -
	PLOT DATE = 10/10/2011	DATE - 10/07/11	REVISED -

STATE OF ILLINOIS
DEPARTMENT OF TRANSPORTATION

CROSS SECTIONS: F.A.I. 57

SCALE: | SHEET NO. OF SHEETS | STA. 1542+30.00 TO STA. 1543+00.00

F.A. RTE.	SECTION	COUNTY	TOTAL SHEETS	SHEET NO.
*	(X1-6-2)HBK-2, HB-1.2; (1X-1)R-1	WILLIAMSON	968	819
*	F.A.I. 57 AND F.A.P. 331	CONTRACT NO. 78182		
FED. ROAD DIST. NO.	ILLINOIS	FED. AID PROJECT		

FINAL SURVEY	SURVEYED	BY	
	ADDED		
NOTE BOOK	TEMPLATE		
	AREAS		
NO.	AREAS CHECKED		

ORIGINAL SURVEY	SURVEYED	BY	
	ADDED		
NOTE BOOK	TEMPLATE		
	AREAS		
NO.	AREAS CHECKED		

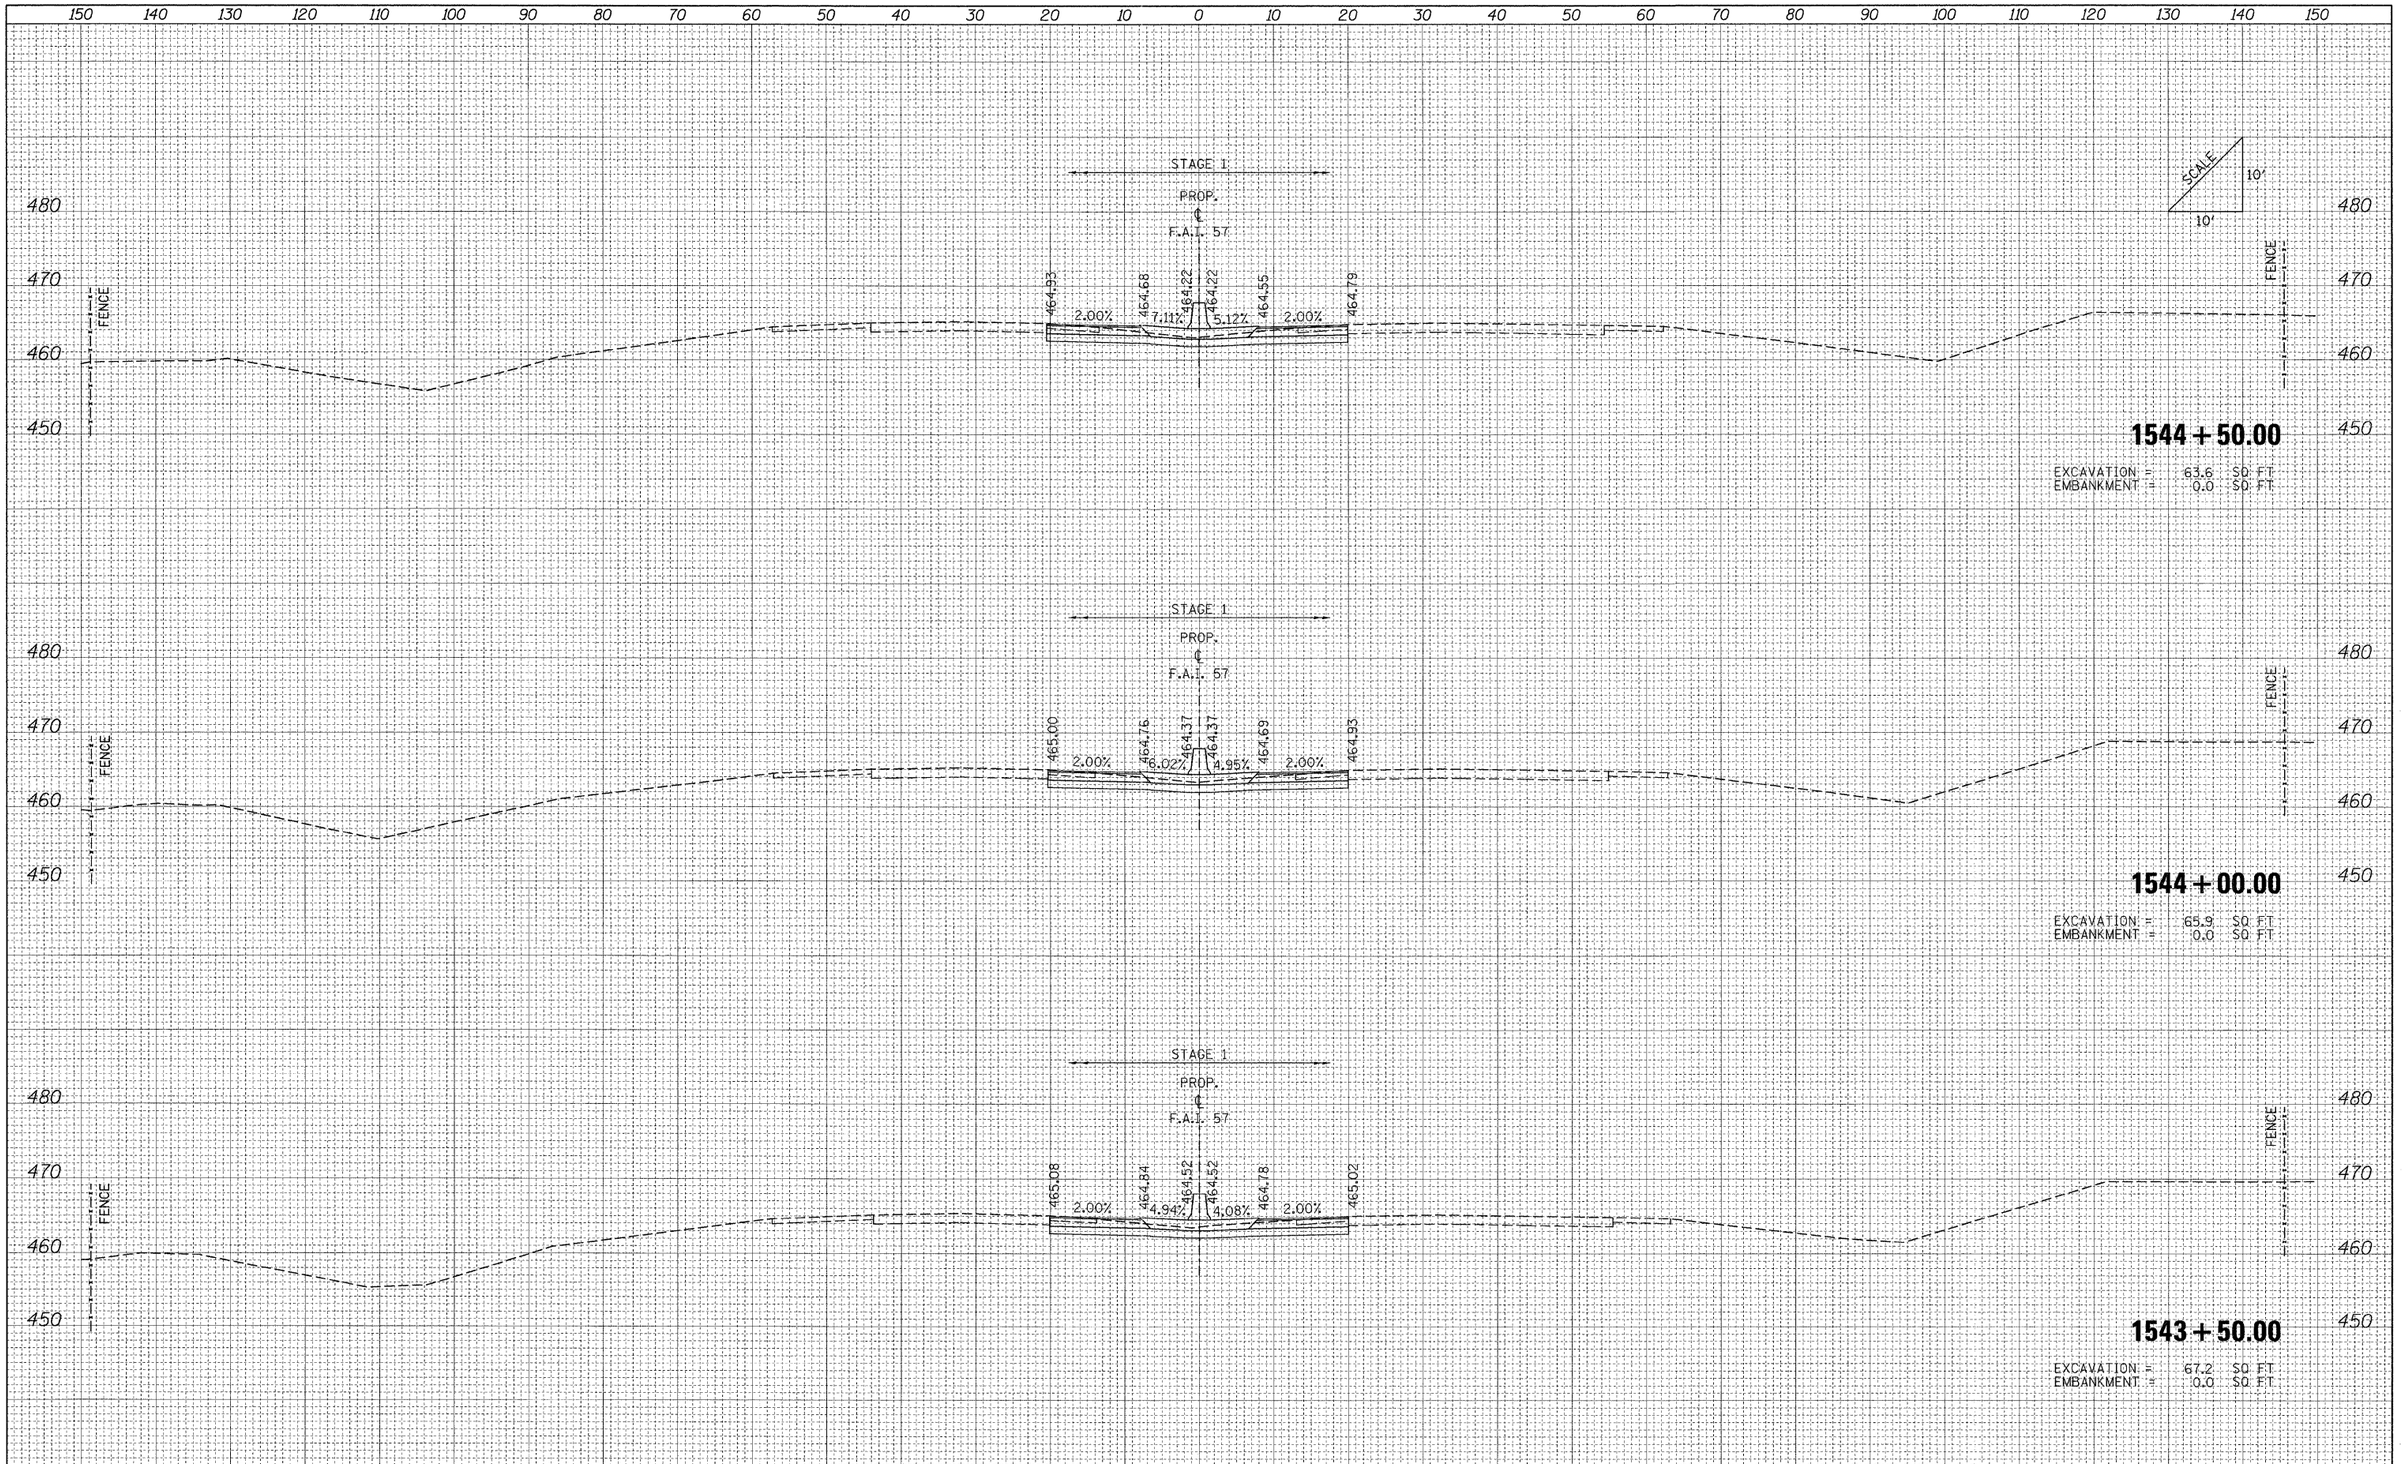

FILE NAME = ...\D978182-sht-XCS_157 South.dgn	USER NAME = Rob Heady	DESIGNED - MJO	REVISED -
		DRAWN - MJO	REVISED -
	PLOT SCALE = 10.0000 ' / IN.	CHECKED - BJD	REVISED -
	PLOT DATE = 10/10/2011	DATE - 10/07/11	REVISED -

STATE OF ILLINOIS
DEPARTMENT OF TRANSPORTATION

CROSS SECTIONS: F.A.I. 57

SCALE: | SHEET NO. OF SHEETS | STA. 1543+50.00 TO STA. 1544+50.00

F.A. RTE.	SECTION	COUNTY	TOTAL SHEETS	SHEET NO.
•	(X1-6-2)HBK-2, HB-1,2; (1X-1)R-1	WILLIAMSON	968	820
•	F.A.I. 57 AND F.A.P. 331	CONTRACT NO. 78182		
FED. ROAD DIST. NO.	ILLINOIS	FED. AID PROJECT		

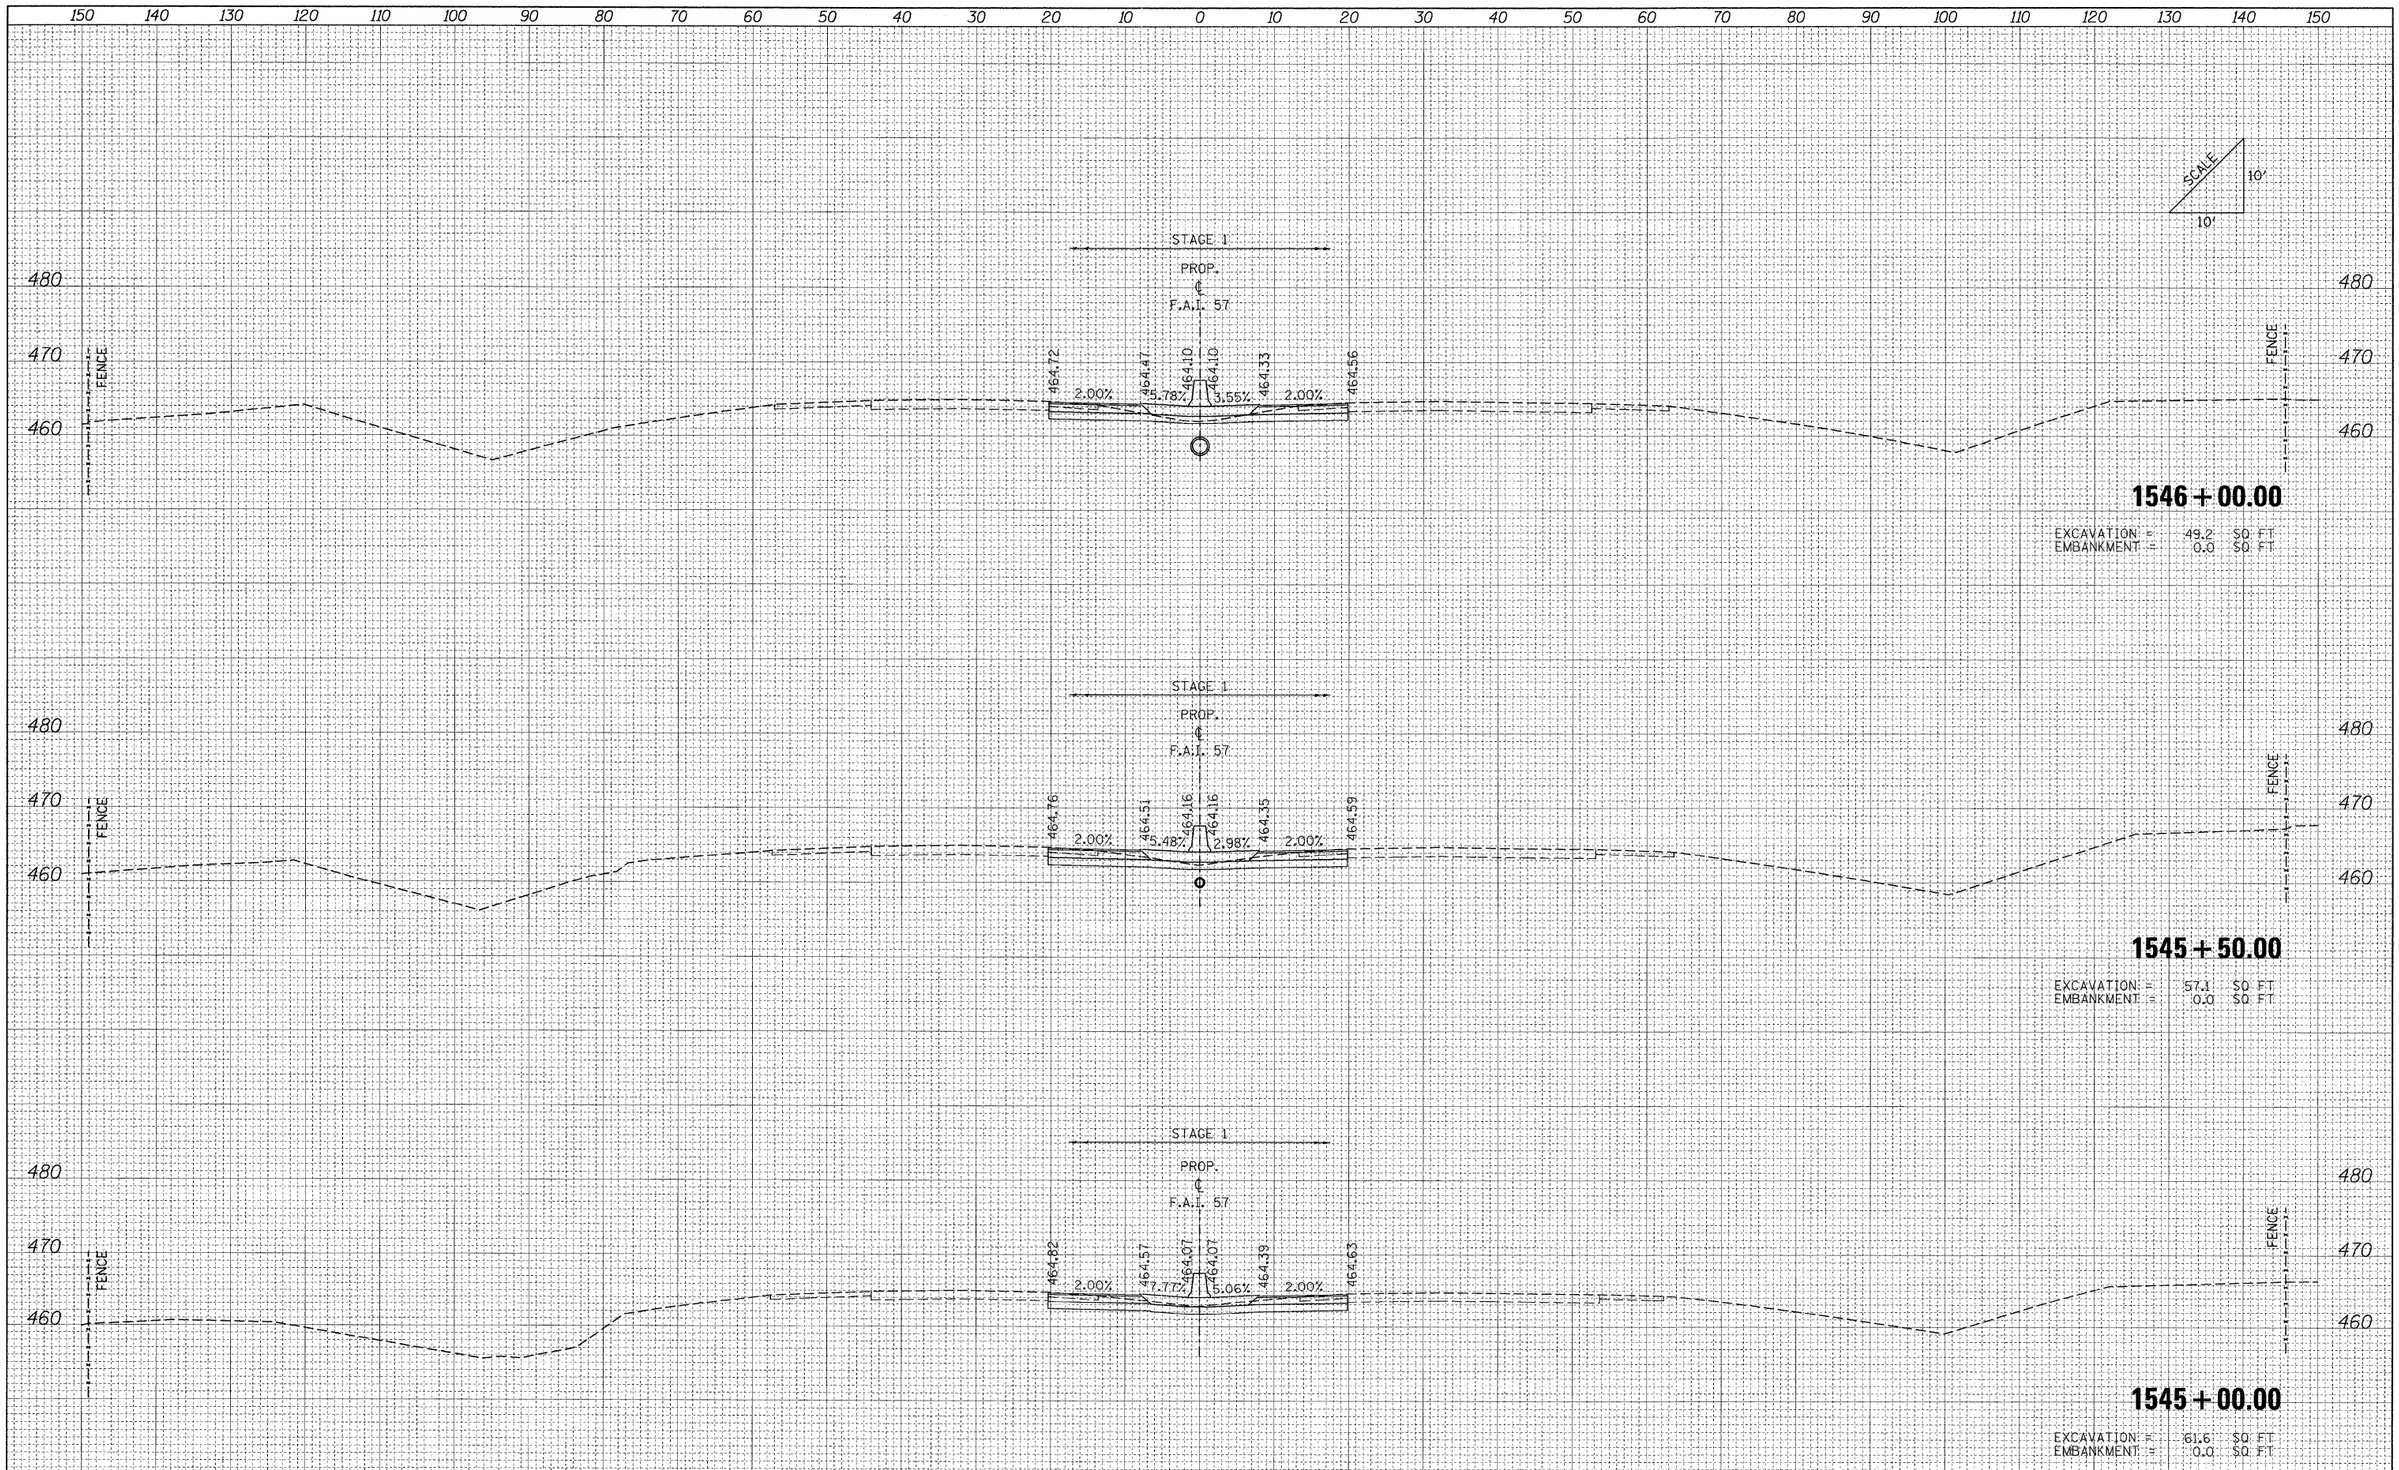

FINAL SURVEY	BY	DATE
NOTE BOOK	SURVEYED	
NO.	PLOTTED	
	TEMPLATE	
	AREAS	
	AREAS CHECKED	

ORIGINAL SURVEY	BY	DATE
NOTE BOOK	SURVEYED	
NO.	PLOTTED	
	TEMPLATE	
	AREAS	
	AREAS CHECKED	

FILE NAME = ...\D978182-sht-XCS_I57 South.dgn	USER NAME = Rob Heady	DESIGNED - MJO	REVISED -
		DRAWN - MJO	REVISED -
	PLOT SCALE = 10.0000 ' / IN.	CHECKED - BJD	REVISED -
	PLOT DATE = 10/10/2011	DATE - 10/07/11	REVISED -

STATE OF ILLINOIS
DEPARTMENT OF TRANSPORTATION

CROSS SECTIONS: F.A.I. 57

SCALE: | SHEET NO. OF SHEETS | STA. 1545+00.00 TO STA. 1546+00.00

F.A. RTE.	SECTION	COUNTY	TOTAL SHEETS	SHEET NO.
*	(XI-6-2)HBK-2, HB-1,2; (IX-1)R-1	WILLIAMSON	968	821
*	F.A.I. 57 AND F.A.P. 331	CONTRACT NO. 78182		
FED. ROAD DIST. NO.	ILLINOIS	FED. AID PROJECT		

FINAL SURVEY	SURVEYED	BY	DATE
NOTE BOOK	COMPUTED		
	TEMPLATE		
NO.	AREAS		
	AREAS CHECKED		

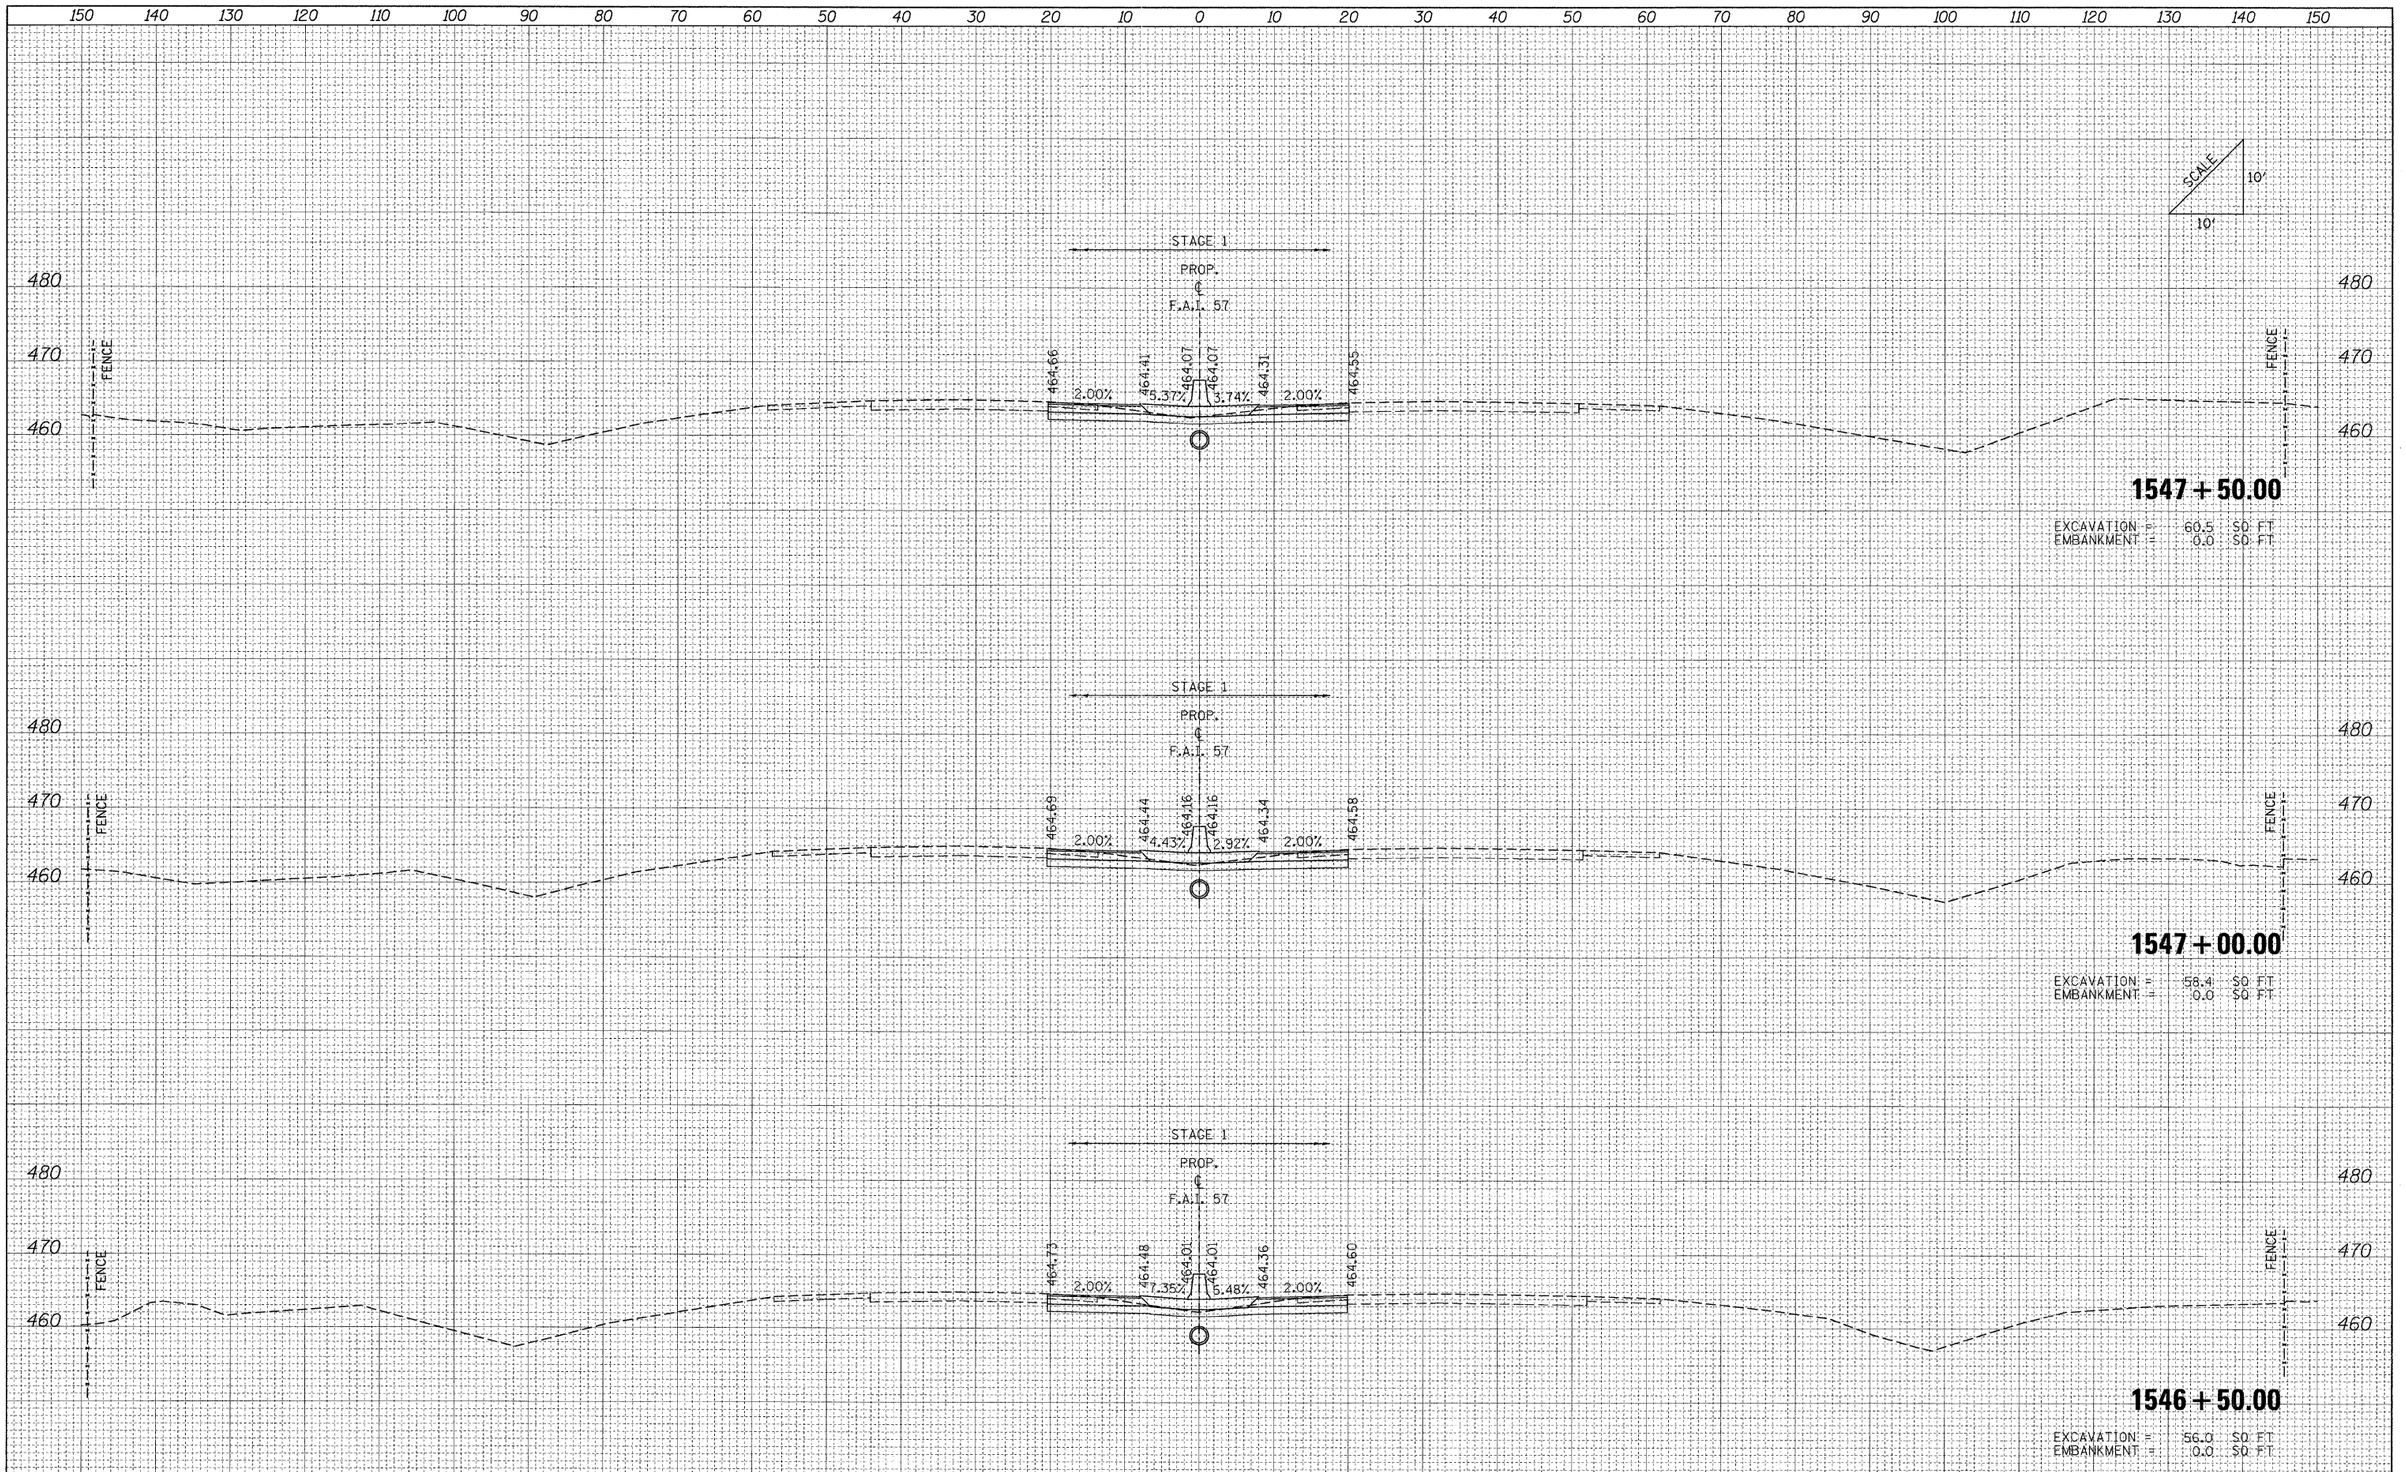

ORIGINAL SURVEY	SURVEYED	BY	DATE
NOTE BOOK	COMPUTED		
	TEMPLATE		
NO.	AREAS		
	AREAS CHECKED		

FILE NAME = ...\D978182-sht-XCS_157 South.dgn	USER NAME = Rob Heady	DESIGNED - MJO	REVISED -
		DRAWN - MJO	REVISED -
	PLOT SCALE = 10.0000 ' / IN.	CHECKED - BJD	REVISED -
	PLOT DATE = 10/10/2011	DATE - 10/07/11	REVISED -

STATE OF ILLINOIS
DEPARTMENT OF TRANSPORTATION

CROSS SECTIONS: F.A.I. 57

SCALE: | SHEET NO. OF SHEETS | STA. 1546+50.00 TO STA. 1547+50.00

F.A. RTE.	SECTION	COUNTY	TOTAL SHEETS	SHEET NO.
*	(X1-6-2)HBK-2, HB-1,2; (X-1)R-1	WILLIAMSON	968	822
	* F.A.I. 57 AND F.A.P. 331	CONTRACT NO. 78182		
FED. ROAD DIST. NO.	ILLINOIS	FED. AID PROJECT		

FINAL SURVEY	SURVEYED	BY
NOTE BOOK	DRAWN	DATE
NO.	TEMPLATE	
	AREAS	
	AREAS CHECKED	

ORIGINAL SURVEY	SURVEYED	BY
NOTE BOOK	DRAWN	DATE
NO.	TEMPLATE	
	AREAS	
	AREAS CHECKED	

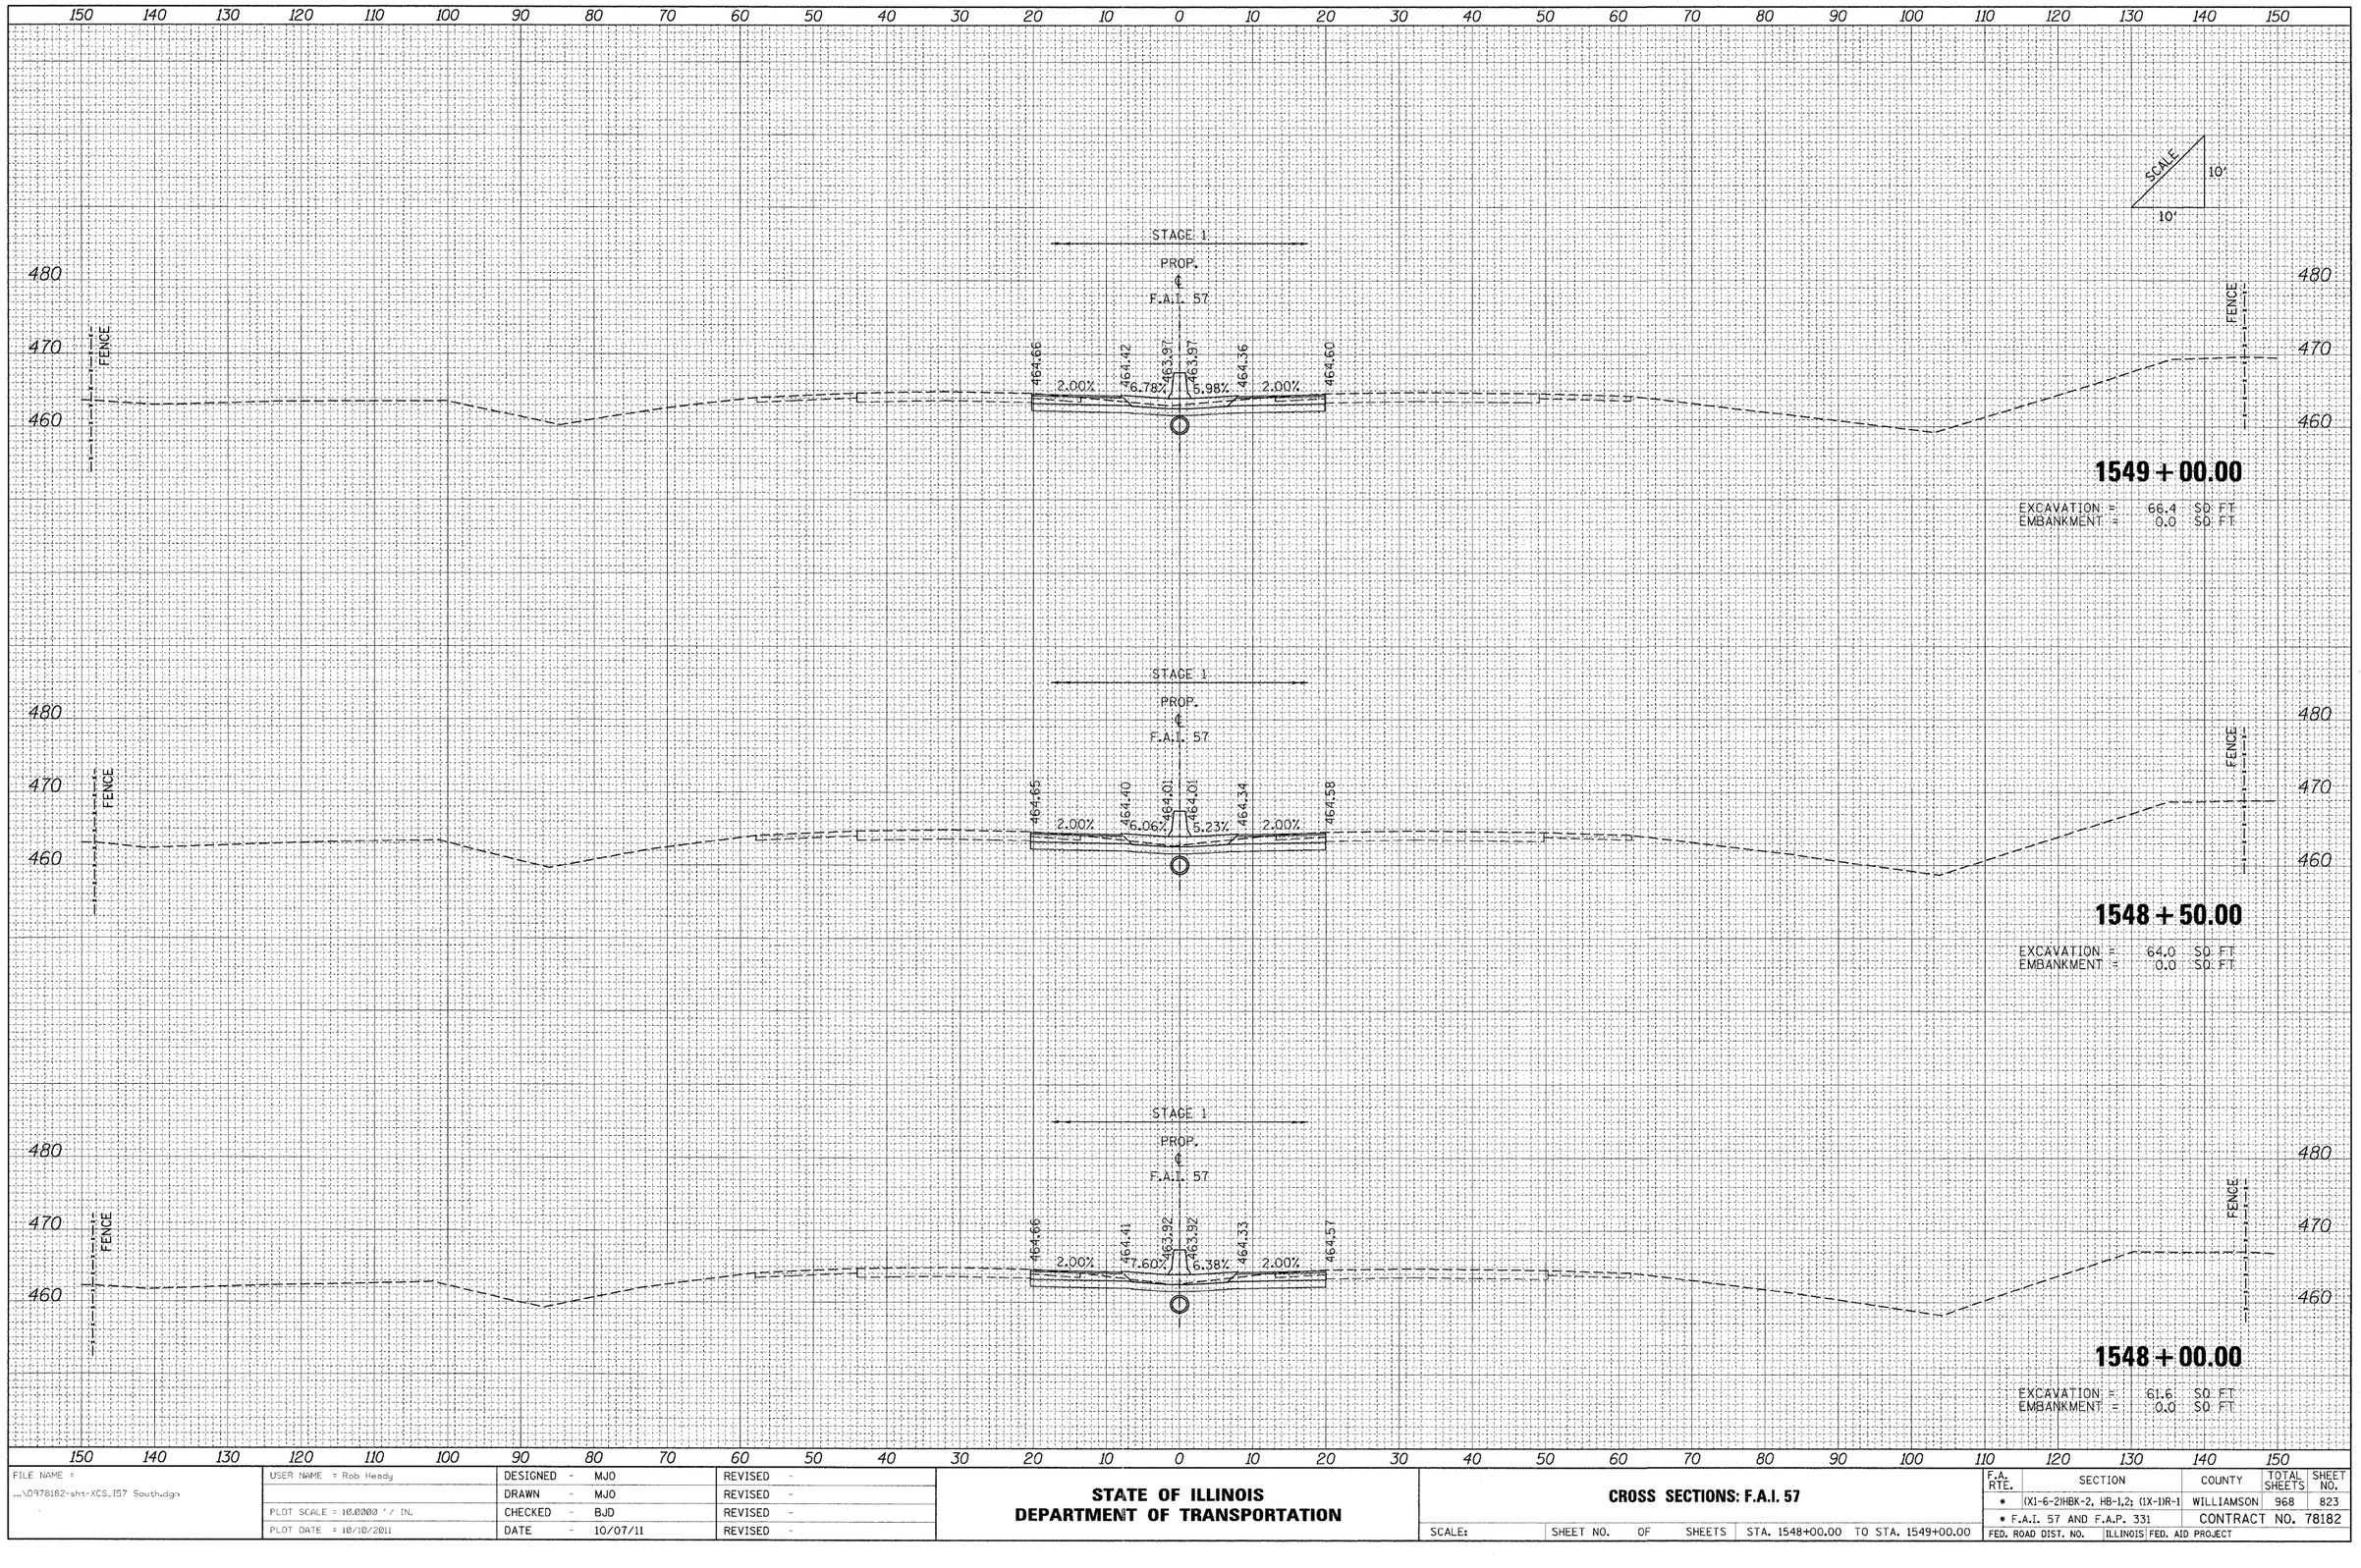

FILE NAME = ...\D0978182-sht-XCS_157 South.dgn	USER NAME = Rob Heady	DESIGNED - MJO	REVISED -
		DRAWN - MJO	REVISED -
	PLOT SCALE = 10.0000 ' / IN.	CHECKED - BJD	REVISED -
	PLOT DATE = 10/10/2011	DATE - 10/07/11	REVISED -

STATE OF ILLINOIS
DEPARTMENT OF TRANSPORTATION

CROSS SECTIONS: F.A.I. 57

SCALE: | SHEET NO. OF SHEETS | STA. 1548+00.00 TO STA. 1549+00.00

F.A. RTE.	SECTION	COUNTY	TOTAL SHEETS	SHEET NO.
•	(X1-6-2)HBK-2, HB-1,2; (1X-1)R-1	WILLIAMSON	968	823
•	F.A.I. 57 AND F.A.P. 331	CONTRACT NO. 78182		
FED. ROAD DIST. NO.	ILLINOIS	FED. AID PROJECT		

FINAL SURVEY	SURVEYED	BY	DATE
	DRAWN		
NOTE BOOK	TEMPLATE		
	AREAS		
NO.	AREAS CHECKED		

ORIGINAL SURVEY	SURVEYED	BY	DATE
	DRAWN		
NOTE BOOK	TEMPLATE		
	AREAS		
NO.	AREAS CHECKED		

FILE NAME = ...\0978182-sht-XCS_157 South.dgn	USER NAME = Rob Heady	DESIGNED - MJO	REVISED -
		DRAWN - MJO	REVISED -
	PLOT SCALE = 10.0000 ' / IN.	CHECKED - BJD	REVISED -
	PLOT DATE = 10/10/2011	DATE - 10/07/11	REVISED -

STATE OF ILLINOIS
DEPARTMENT OF TRANSPORTATION

CROSS SECTIONS: F.A.I. 57

SCALE: | SHEET NO. OF SHEETS | STA. 1549+50.00 TO STA. 1550+50.00

F.A. RTE.	SECTION	COUNTY	TOTAL SHEETS	SHEET NO.
*	(XI-6-2)HBK-2, HB-1,2; (IX-1)R-1	WILLIAMSON	968	824
	* F.A.I. 57 AND F.A.P. 331	CONTRACT NO. 78182		
FED. ROAD DIST. NO.	ILLINOIS	FED. AID PROJECT		

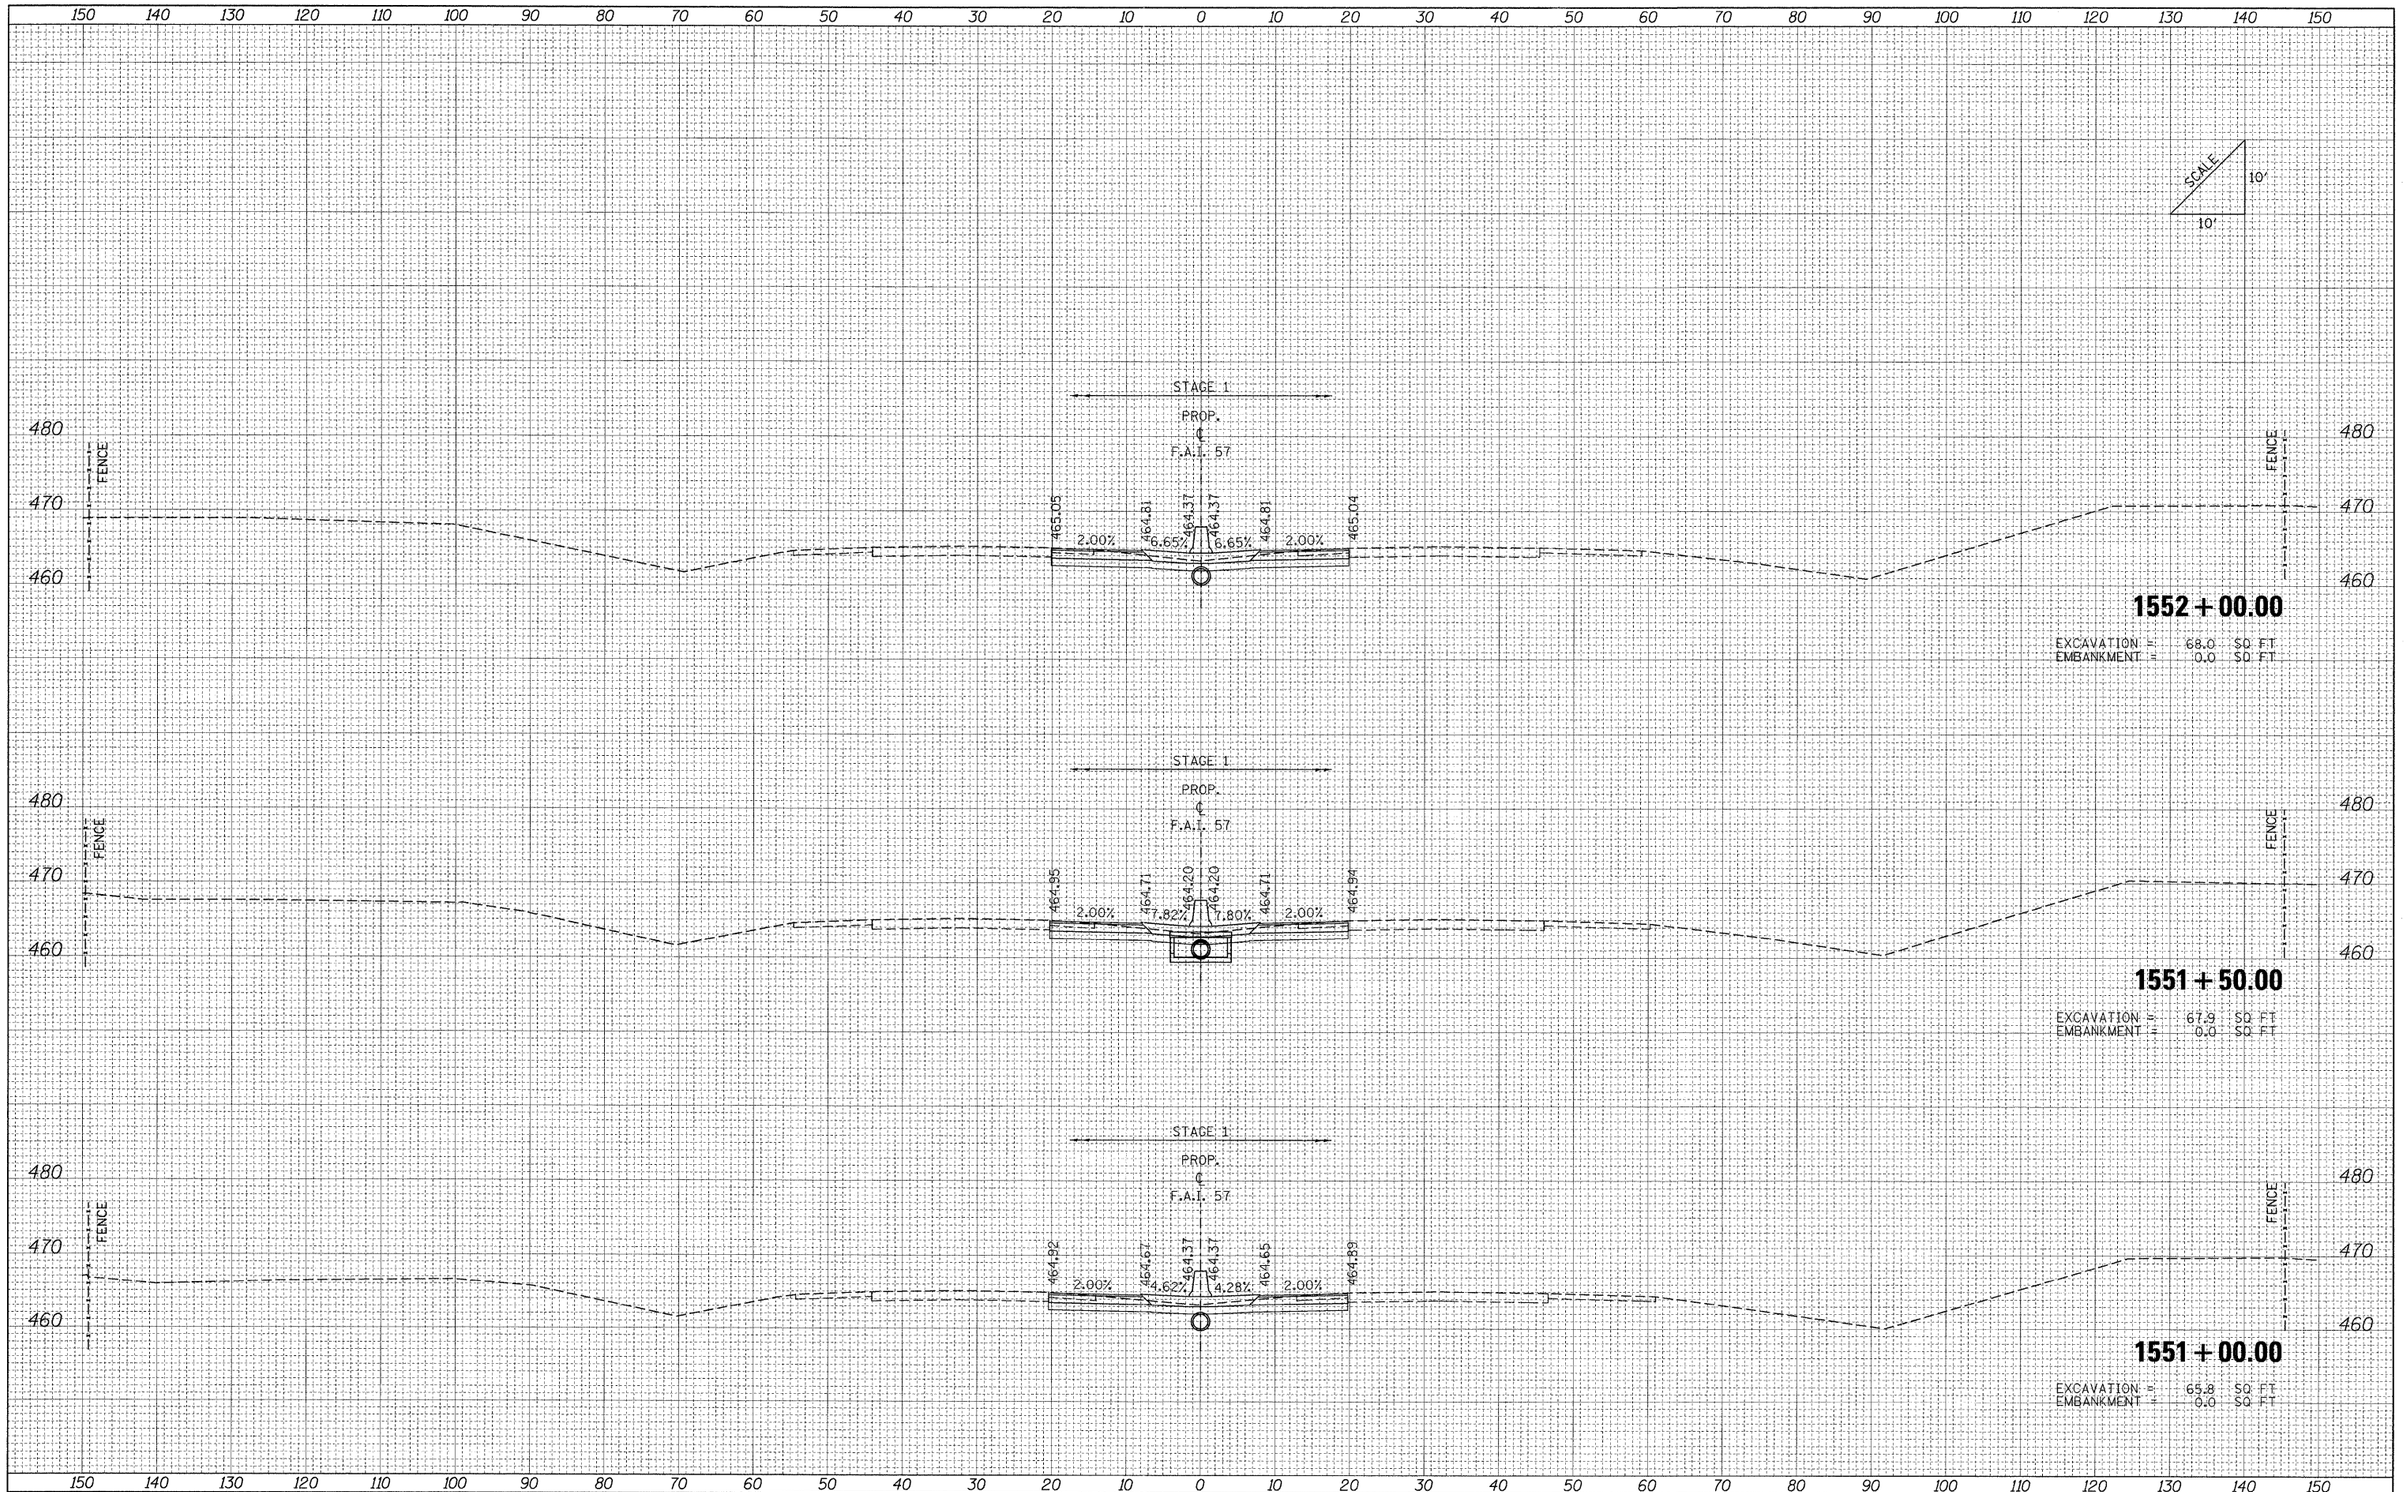

FINAL SURVEY — NOTE BOOK — NO.
SURVEYED — BY — DATE
PLOTTED
TEMPLATE
AREAS
AREAS CHECKED

ORIGINAL SURVEY — NOTE BOOK — NO.
SURVEYED — BY — DATE
PLOTTED
TEMPLATE
AREAS
AREAS CHECKED

FILE NAME = ...\D978182-sht-XCS_157 South.dgn	USER NAME = Rob Heady	DESIGNED - MJO	REVISED -
		DRAWN - MJO	REVISED -
	PLOT SCALE = 10.0000 ' / IN.	CHECKED - BJD	REVISED -
	PLOT DATE = 10/10/2011	DATE - 10/07/11	REVISED -

STATE OF ILLINOIS
DEPARTMENT OF TRANSPORTATION

CROSS SECTIONS: F.A.I. 57

SCALE: | SHEET NO. OF SHEETS | STA. 1551+00.00 TO STA. 1552+00.00

F.A. RTE.	SECTION	COUNTY	TOTAL SHEETS	SHEET NO.
*	(X1-6-2)HBK-2, HB-1,2; (1X-1)R-1	WILLIAMSON	968	825
* F.A.I. 57 AND F.A.P. 331		CONTRACT NO. 78182		
FED. ROAD DIST. NO.	ILLINOIS	FED. AID PROJECT		

FINAL SURVEY	NOTE BOOK	NO.
SURVEYED		
PLOTTED		
TEMPLATE		
AREAS		
AREAS CHECKED		

BY	DATE

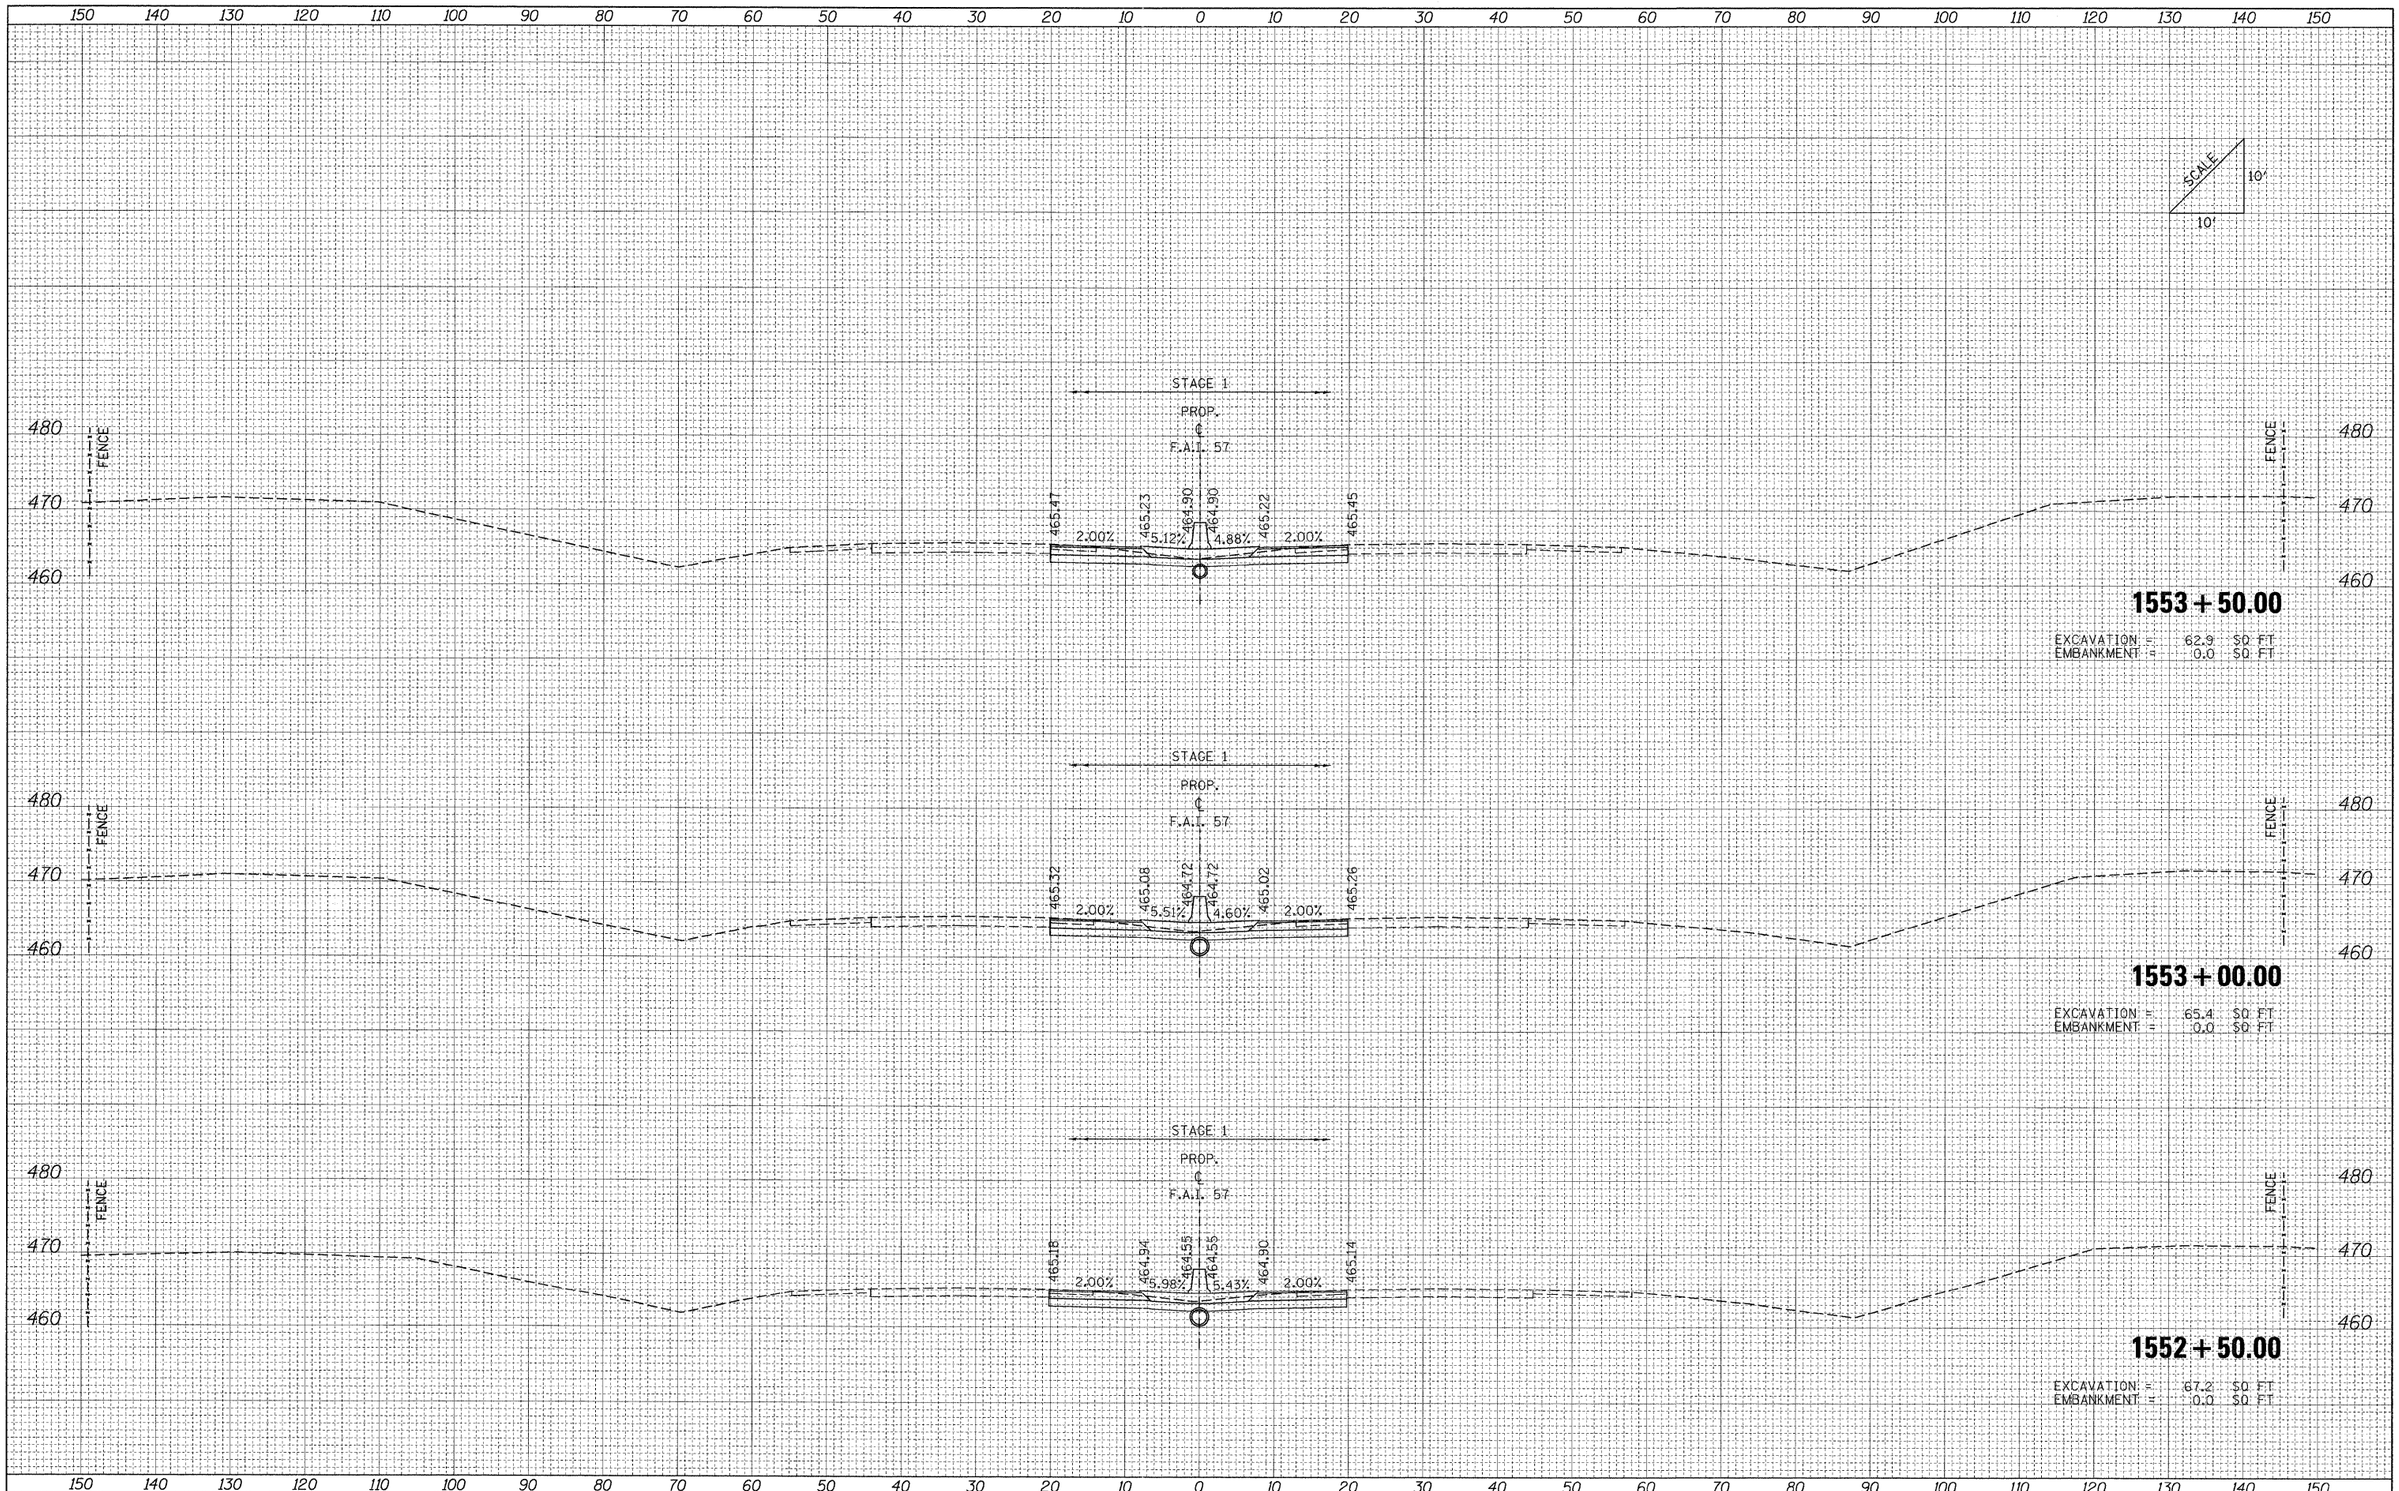

ORIGINAL SURVEY	NOTE BOOK	NO.
SURVEYED		
PLOTTED		
TEMPLATE		
AREAS		
AREAS CHECKED		

BY	DATE

FILE NAME = ...\D978182-sht-XCS_157 South.dgn	USER NAME = Rob Heady	DESIGNED - MJO	REVISED -
		DRAWN - MJO	REVISED -
	PLOT SCALE = 10.0000 ' / IN.	CHECKED - BJD	REVISED -
	PLOT DATE = 10/10/2011	DATE - 10/07/11	REVISED -

STATE OF ILLINOIS
DEPARTMENT OF TRANSPORTATION

CROSS SECTIONS: F.A.I. 57

SCALE: | SHEET NO. OF SHEETS | STA. 1552+50.00 TO STA. 1553+50.00

F.A. RTE.	SECTION	COUNTY	TOTAL SHEETS	SHEET NO.
*	(X1-6-2)HBK-2, HB-1,2; (1X-1)R-1	WILLIAMSON	968	826
* F.A.I. 57 AND F.A.P. 331		CONTRACT NO. 78182		
FED. ROAD DIST. NO.	ILLINOIS	FED. AID PROJECT		

150 140 130 120 110 100 90 80 70 60 50 40 30 20 10 0 10 20 30 40 50 60 70 80 90 100 110 120 130 140 150

SCALE 10' / 10'

480 470 460

FENCE

STAGE 1
PROP.
℄
F.A.I. 57

465.97 465.73 465.42 465.42 465.68 465.92
2.00% 4.71% 3.95% 2.00%

1555+00.00

EXCAVATION = 59.5 SQ. FT.
EMBANKMENT = 0.0 SQ. FT.

STAGE 1
PROP.
℄
F.A.I. 57

465.79 465.55 465.25 465.25 465.55 465.79
2.00% 4.60% 4.66% 2.00%

1554+50.00

EXCAVATION = 60.9 SQ. FT.
EMBANKMENT = 0.0 SQ. FT.

STAGE 1
PROP.
℄
F.A.I. 57

465.61 465.36 465.07 465.07 465.39 465.62
2.00% 4.43% 4.82% 2.00%

1554+00.00

EXCAVATION = 62.2 SQ. FT.
EMBANKMENT = 0.0 SQ. FT.

150 140 130 120 110 100 90 80 70 60 50 40 30 20 10 0 10 20 30 40 50 60 70 80 90 100 110 120 130 140 150

FINAL SURVEY / ORIGINAL SURVEY
NOTE BOOK
NO.
SURVEYED BY DATE
ADJUSTED
TEMPLATE
AREAS
AREAS CHECKED

FILE NAME = ...\D978182-sht-XCS_I57 South.dgn

USER NAME = Rob Heady
PLOT SCALE = 10.0000 ' / IN.
PLOT DATE = 10/10/2011

DESIGNED - MJO
DRAWN - MJO
CHECKED - BJD
DATE - 10/07/11

REVISED -
REVISED -
REVISED -
REVISED -

STATE OF ILLINOIS
DEPARTMENT OF TRANSPORTATION

CROSS SECTIONS: F.A.I. 57

SCALE: | SHEET NO. OF SHEETS | STA. 1554+00.00 TO STA. 1555+00.00

F.A. RTE.	SECTION	COUNTY	TOTAL SHEETS	SHEET NO.
*	(X1-6-2)HBK-2, HB-1,2; (IX-1)R-1	WILLIAMSON	968	827
* F.A.I. 57 AND F.A.P. 331		CONTRACT NO. 78182		
FED. ROAD DIST. NO.	ILLINOIS	FED. AID PROJECT		

FINAL SURVEY	SURVEYED	BY	DATE
	PLOTTED		
NOTE BOOK	TEMPLATE		
	AREAS		
NO.	AREAS CHECKED		

ORIGINAL SURVEY	SURVEYED	BY	DATE
	PLOTTED		
NOTE BOOK	TEMPLATE		
	AREAS		
NO.	AREAS CHECKED		

150 140 130 120 110 100 90 80 70 60 50 40 30 20 10 0 10 20 30 40 50 60 70 80 90 100 110 120 130 140 150

480 470 460

SCALE 10' / 10'

FENCE

STAGE 1

PROP. ℄ F.A.I. 57

466.48 466.24 465.95 465.95 466.22 466.46

2.00% 4.42% 4.14% 2.00%

1556+50.00

EXCAVATION = 61.5 SQ FT
EMBANKMENT = 0.0 SQ FT

466.31 466.07 465.77 465.77 466.09 466.32

2.00% 4.60% 4.82% 2.00%

1556+00.00

EXCAVATION = 59.5 SQ FT
EMBANKMENT = 0.0 SQ FT

466.13 465.89 465.60 465.60 465.85 466.08

2.00% 4.45% 3.80% 2.00%

1555+50.00

EXCAVATION = 59.3 SQ FT
EMBANKMENT = 0.0 SQ FT

150 140 130 120 110 100 90 80 70 60 50 40 30 20 10 0 10 20 30 40 50 60 70 80 90 100 110 120 130 140 150

FILE NAME = ...\D9781B2-sht-XCS_157 South.dgn	USER NAME = Rob Heady	DESIGNED - MJO	REVISED -
		DRAWN - MJO	REVISED -
	PLOT SCALE = 10.0000 ' / IN.	CHECKED - BJD	REVISED -
	PLOT DATE = 10/10/2011	DATE - 10/07/11	REVISED -

STATE OF ILLINOIS
DEPARTMENT OF TRANSPORTATION

CROSS SECTIONS: F.A.I. 57

SCALE: | SHEET NO. OF SHEETS | STA. 1555+50.00 TO STA. 1556+50.00

F.A. RTE.	SECTION	COUNTY	TOTAL SHEETS	SHEET NO.
*	(X1-6-2)HBK-2, HB-1,2; (1X-1)R-1	WILLIAMSON	968	828
* F.A.I. 57 AND F.A.P. 331		CONTRACT NO. 78182		
FED. ROAD DIST. NO.	ILLINOIS	FED. AID PROJECT		

150 140 130 120 110 100 90 80 70 60 50 40 30 20 10 0 10 20 30 40 50 60 70 80 90 100 110 120 130 140 150

SCALE 10' / 10'

480 470 460

FENCE

STAGE 1
PROP. ℄
F.A.I. 57

467.02 466.78 466.47 466.47 466.82 467.06
2.00% 4.65% 5.29% 2.00%

FENCE

1558+00.00

EXCAVATION = 61.5 SQ FT
EMBANKMENT = 0.0 SQ FT

480 470 460

FENCE

STAGE 1
PROP. ℄
F.A.I. 57

466.86 466.62 466.30 466.30 466.62 466.86
2.00% 4.97% 4.89% 2.00%

FENCE

1557+50.00

EXCAVATION = 56.9 SQ FT
EMBANKMENT = 0.0 SQ FT

480 470 460

FENCE

STAGE 1
PROP. ℄
F.A.I. 57

466.69 466.45 466.12 466.12 466.41 466.65
2.00% 4.95% 4.37% 2.00%

FENCE

1557+00.00

EXCAVATION = 57.9 SQ FT
EMBANKMENT = 0.0 SQ FT

150 140 130 120 110 100 90 80 70 60 50 40 30 20 10 0 10 20 30 40 50 60 70 80 90 100 110 120 130 140 150

FINAL SURVEY	BY	DATE
NOTE BOOK	SURVEYED	
NO.	DRAWN	
	TEMPLATE	
	AREAS	
	AREAS CHECKED	

ORIGINAL SURVEY	BY	DATE
NOTE BOOK	SURVEYED	
NO.	DRAWN	
	TEMPLATE	
	AREAS	
	AREAS CHECKED	

FILE NAME = ...\D9781B2-sht-XCS_157 South.dgn	USER NAME = Rob Heady	DESIGNED - MJO	REVISED -
		DRAWN - MJO	REVISED -
	PLOT SCALE = 10.0000 ' / IN.	CHECKED - BJD	REVISED -
	PLOT DATE = 10/10/2011	DATE - 10/07/11	REVISED -

STATE OF ILLINOIS
DEPARTMENT OF TRANSPORTATION

CROSS SECTIONS: F.A.I. 57

SCALE: | SHEET NO. OF SHEETS | STA. 1557+00.00 TO STA. 1558+00.00

F.A. RTE.	SECTION	COUNTY	TOTAL SHEETS	SHEET NO.
•	(X)-6-2)HBK-2, HB-1,2; (X-)JR-1	WILLIAMSON	968	829
•	F.A.I. 57 AND F.A.P. 331	CONTRACT NO. 78182		
FED. ROAD DIST. NO.	ILLINOIS	FED. AID PROJECT		

FINAL SURVEY	SURVEYED	BY	DATE
	PLOTTED		
NOTE BOOK	TEMPLATE		
NO.	AREAS		
	AREAS CHECKED		

ORIGINAL SURVEY	SURVEYED	BY	DATE
	PLOTTED		
NOTE BOOK	TEMPLATE		
NO.	AREAS		
	AREAS CHECKED		

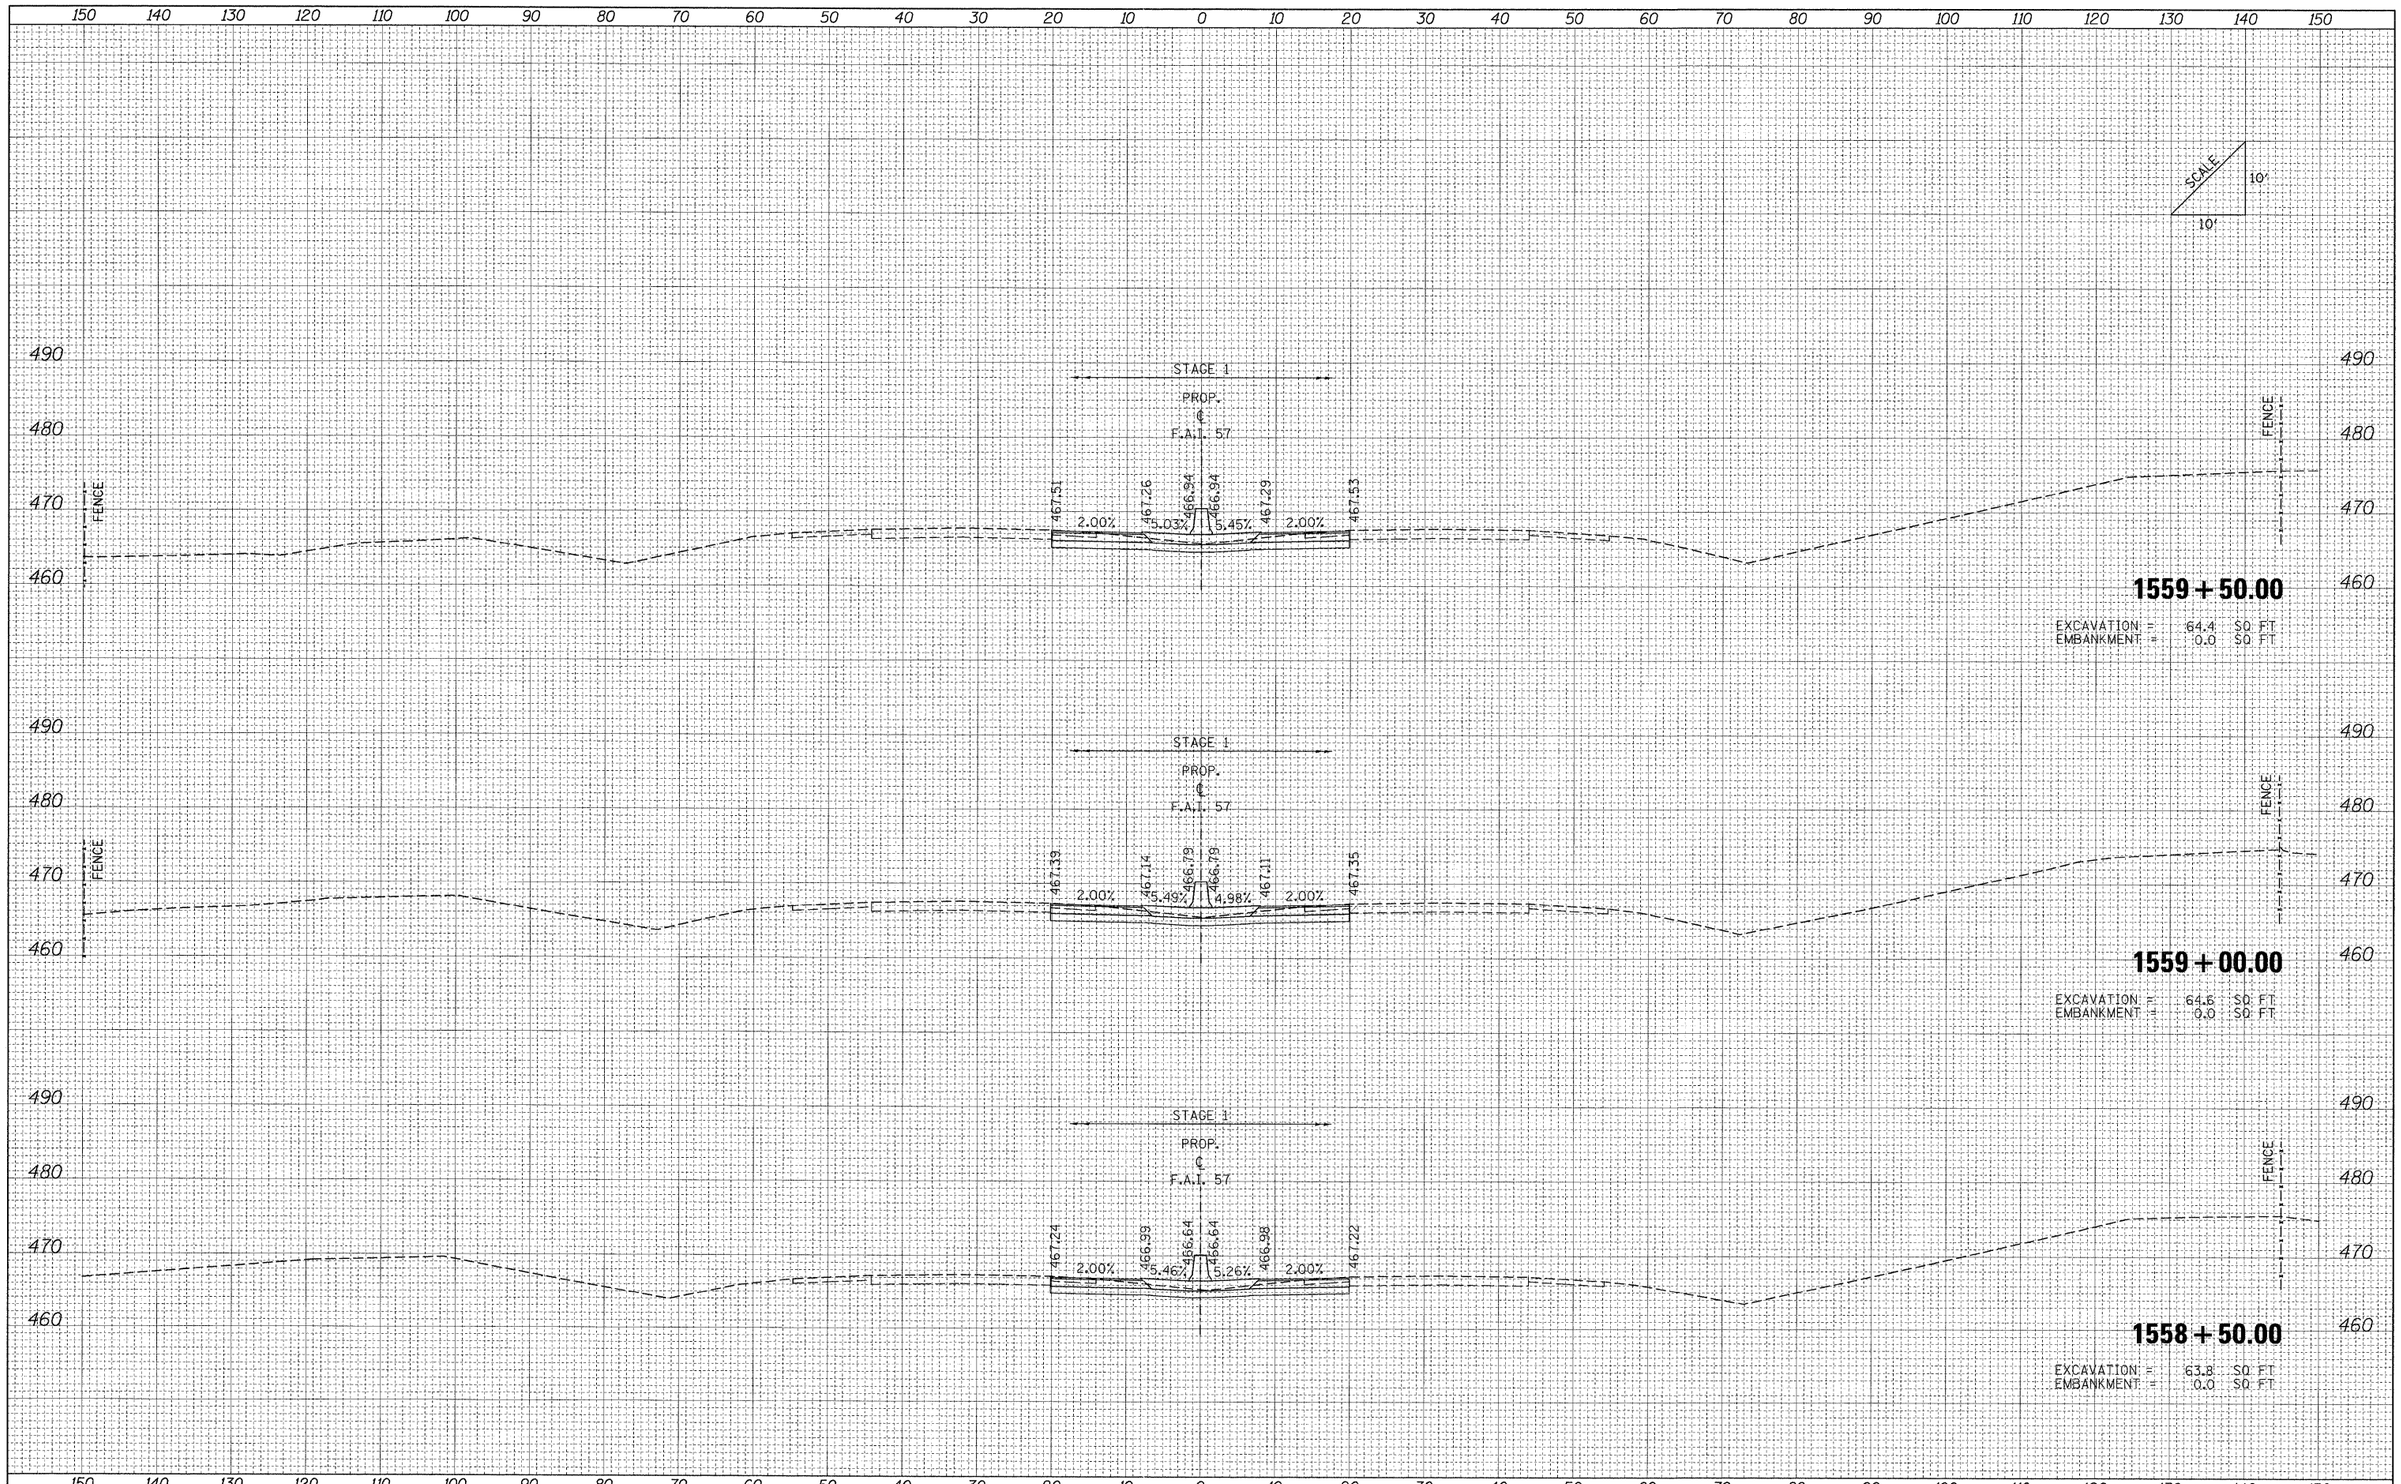

FILE NAME =	USER NAME = Rob Heady	DESIGNED - MJO	REVISED -
...\D978182-sht-XCS_157 South.dgn		DRAWN - MJO	REVISED -
	PLOT SCALE = 10.0000 ' / IN.	CHECKED - BJD	REVISED -
	PLOT DATE = 10/10/2011	DATE - 10/07/11	REVISED -

STATE OF ILLINOIS
DEPARTMENT OF TRANSPORTATION

CROSS SECTIONS: F.A.I. 57

SCALE: | SHEET NO. OF SHEETS | STA. 1558+50.00 TO STA. 1559+50.00

F.A. RTE.	SECTION	COUNTY	TOTAL SHEETS	SHEET NO.
*	(X1-6-2)HBK-2, HB-1,2; (1X-1)R-1	WILLIAMSON	968	830
* F.A.I. 57 AND F.A.P. 331		CONTRACT NO. 78182		
FED. ROAD DIST. NO.	ILLINOIS	FED. AID PROJECT		

FINAL SURVEY	BY	DATE
NOTE BOOK	SURVEYED	
NO.	DRAWN	
	TEMPLATE	
	AREAS	
	AREAS CHECKED	

ORIGINAL SURVEY	BY	DATE
NOTE BOOK	SURVEYED	
NO.	DRAWN	
	TEMPLATE	
	AREAS	
	AREAS CHECKED	

150 140 130 120 110 100 90 80 70 60 50 40 30 20 10 0 10 20 30 40 50 60 70 80 90 100 110 120 130 140 150

490 480 470 460

SCALE 10' / 10'

STAGE 1
PROP. ℄
F.A.I. 57

468.03 467.78 467.43 467.43 467.76 467.99
2.00% 5.38% 4.97% 2.00%

FENCE

1561 + 00.00

EXCAVATION = 67.5 SQ FT
EMBANKMENT = 0.0 SQ FT

STAGE 1
PROP. ℄
F.A.I. 57

467.82 467.58 467.27 467.27 467.59 467.83
2.00% 4.75% 4.95% 2.00%

FENCE

1560 + 50.00

EXCAVATION = 70.0 SQ FT
EMBANKMENT = 0.0 SQ FT

STAGE 1
PROP. ℄
F.A.I. 57

467.67 467.42 467.10 467.10 467.46 467.70
2.00% 4.92% 5.57% 2.00%

FENCE

1560 + 00.00

EXCAVATION = 66.9 SQ FT
EMBANKMENT = 0.0 SQ FT

FILE NAME =	USER NAME = Rob Heady	DESIGNED - MJO	REVISED -
...\D978182-sht-XCS_I57 South.dgn		DRAWN - MJO	REVISED -
	PLOT SCALE = 10.0000 ' / IN.	CHECKED - BJD	REVISED -
	PLOT DATE = 10/10/2011	DATE - 10/07/11	REVISED -

STATE OF ILLINOIS
DEPARTMENT OF TRANSPORTATION

CROSS SECTIONS: F.A.I. 57

SCALE: | SHEET NO. OF SHEETS | STA. 1560+00.00 TO STA. 1561+00.00

F.A. RTE.	SECTION	COUNTY	TOTAL SHEETS	SHEET NO.
*	(X1-6-2)HBK-2, HB-1,2; (1X-1)R-1	WILLIAMSON	968	831
	* F.A.I. 57 AND F.A.P. 331	CONTRACT NO. 78182		
FED. ROAD DIST. NO.	ILLINOIS	FED. AID PROJECT		

FINAL SURVEY	SURVEYED	BY	DATE
	ADDITIONS		
NOTE BOOK	TEMPLATE		
	AREAS		
NO.	AREAS CHECKED		

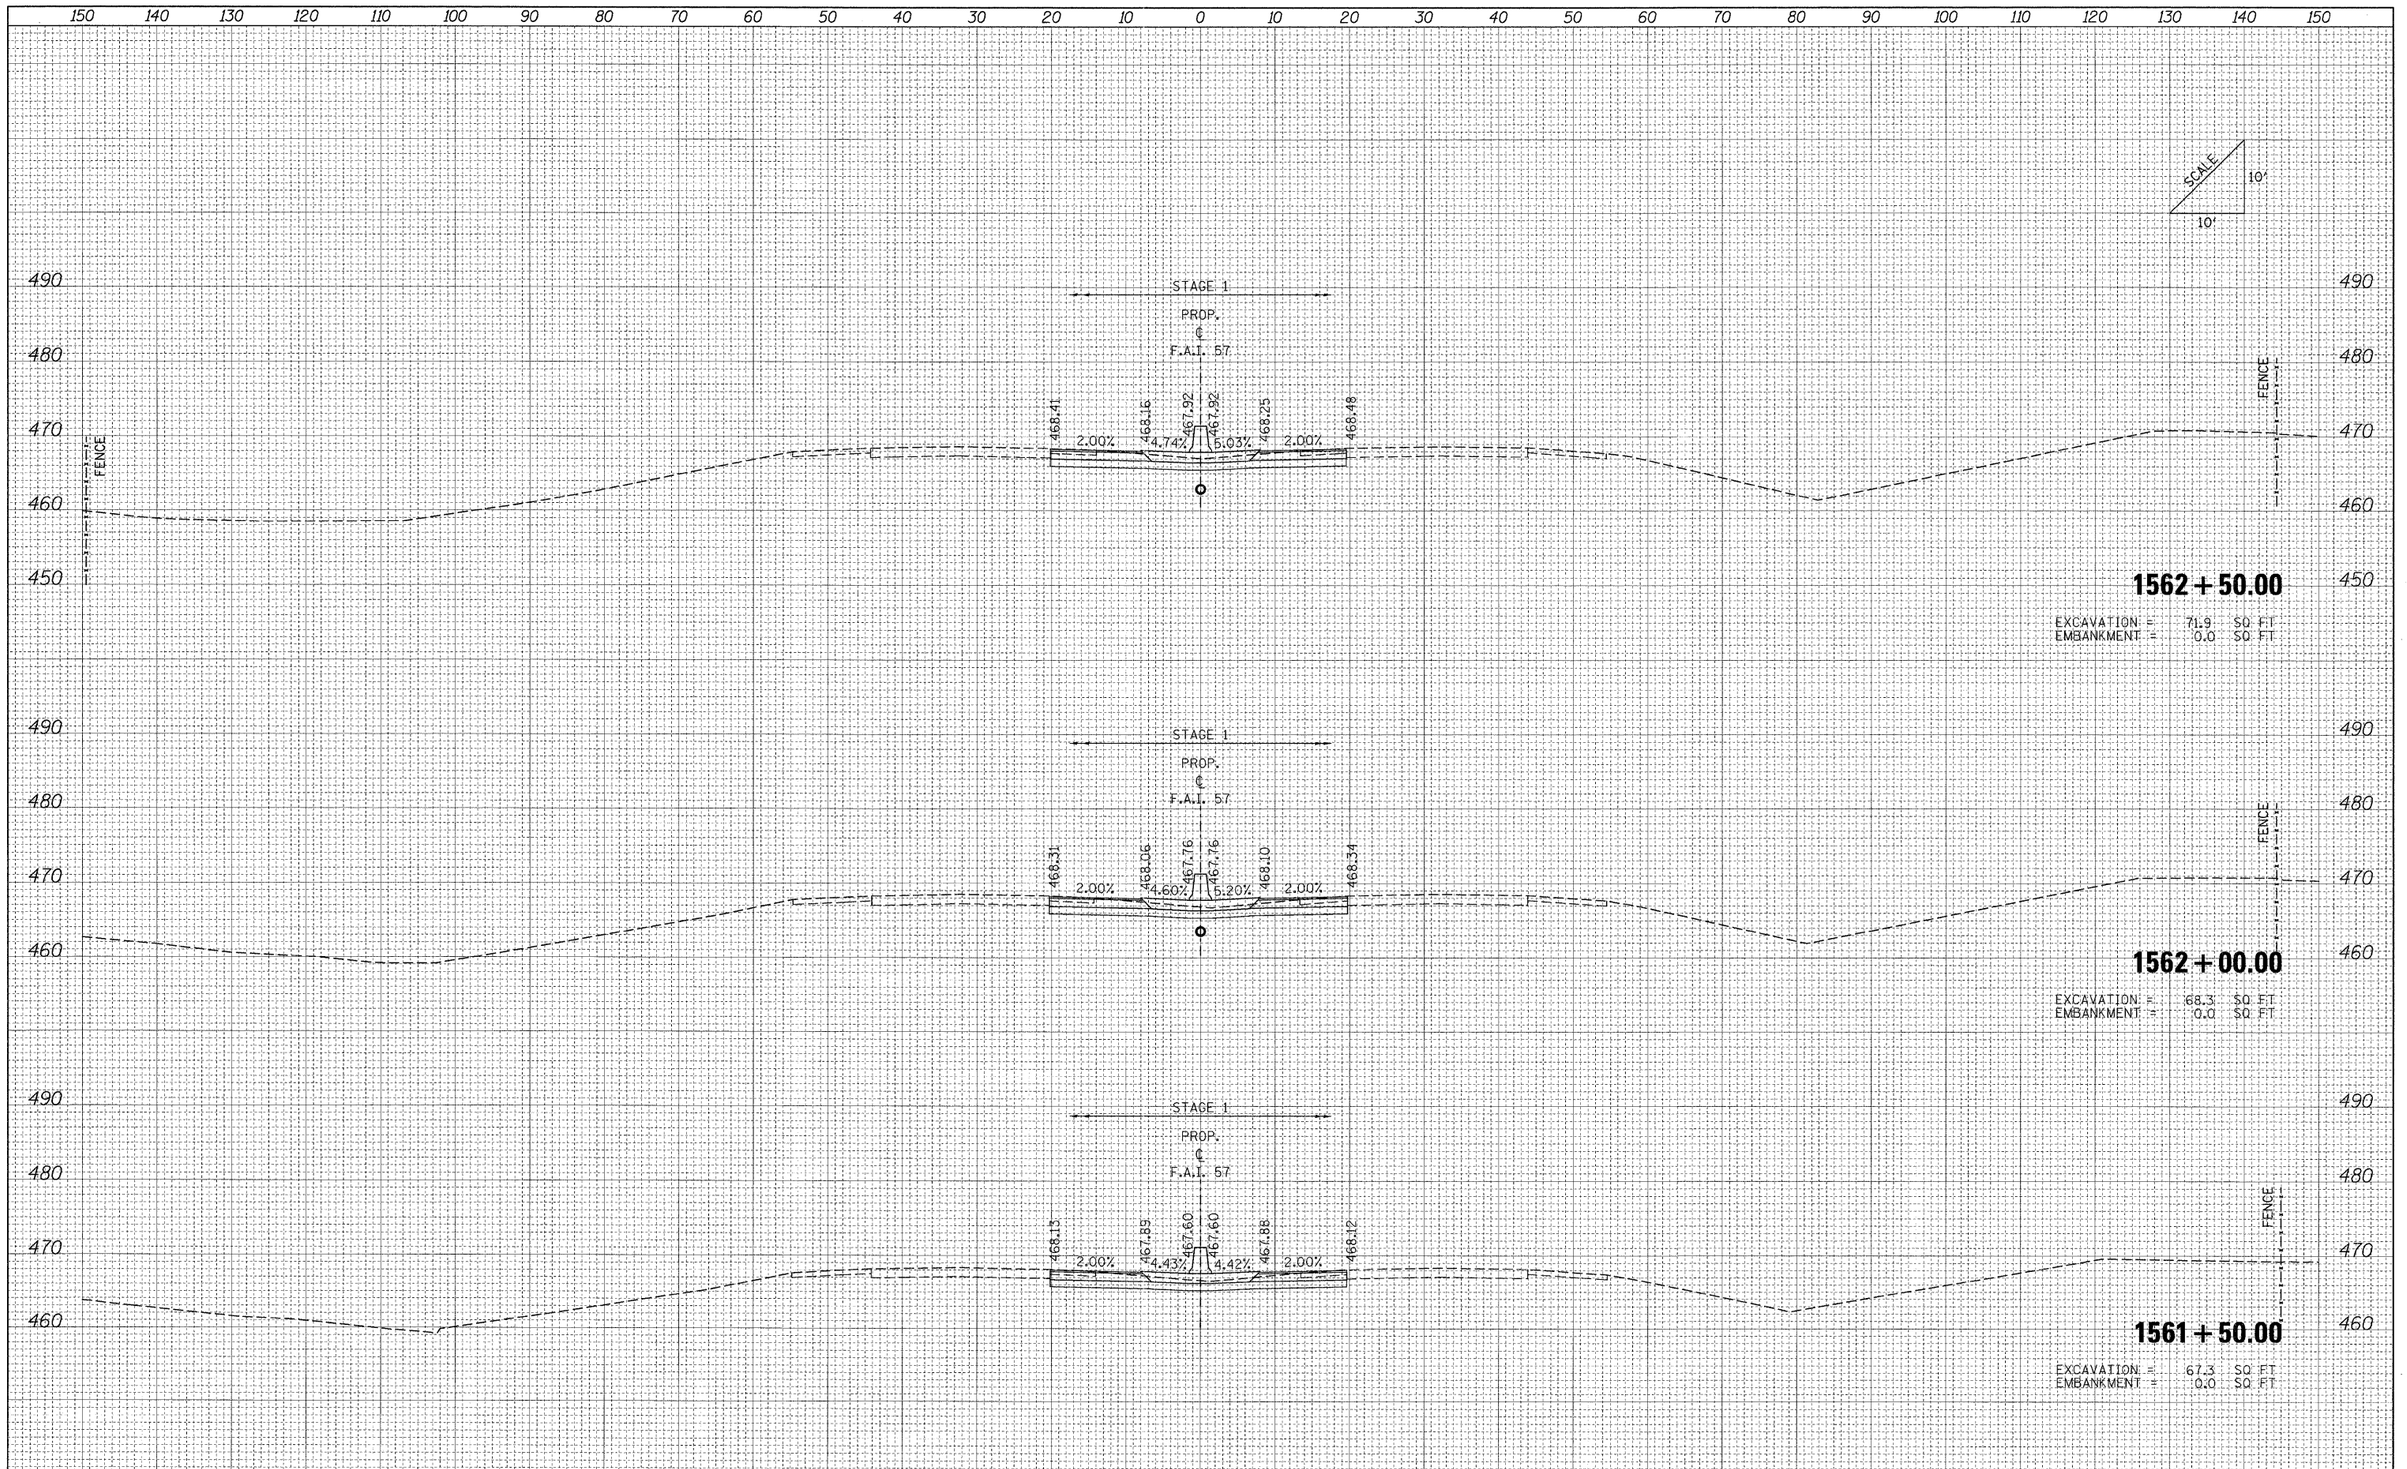

ORIGINAL SURVEY	SURVEYED	BY	DATE
	ADDITIONS		
NOTE BOOK	TEMPLATE		
	AREAS		
NO.	AREAS CHECKED		

FILE NAME = ...\0978182-sht-XCS_I57 South.dgn	USER NAME = Rob Heady	DESIGNED - MJO	REVISED -
		DRAWN - MJO	REVISED -
	PLOT SCALE = 10.0000 ' / IN.	CHECKED - BJD	REVISED -
	PLOT DATE = 10/10/2011	DATE - 10/07/11	REVISED -

STATE OF ILLINOIS
DEPARTMENT OF TRANSPORTATION

CROSS SECTIONS: F.A.I. 57

SCALE: | SHEET NO. OF SHEETS | STA. 1561+50.00 TO STA. 1562+50.00

F.A. RTE.	SECTION	COUNTY	TOTAL SHEETS	SHEET NO.
•	(X1-6-2)HBK-2, HB-1,2; (IX-1)R-1	WILLIAMSON	968	832
• F.A.I. 57 AND F.A.P. 331		CONTRACT NO. 78182		
FED. ROAD DIST. NO.	ILLINOIS	FED. AID PROJECT		

FINAL SURVEY	SURVEYED				
	PLOTTED				
NOTE BOOK	TEMPLATE				
	AREAS				
NO.	AREAS CHECKED				

ORIGINAL SURVEY	SURVEYED				
	PLOTTED				
NOTE BOOK	TEMPLATE				
	AREAS				
NO.	AREAS CHECKED				

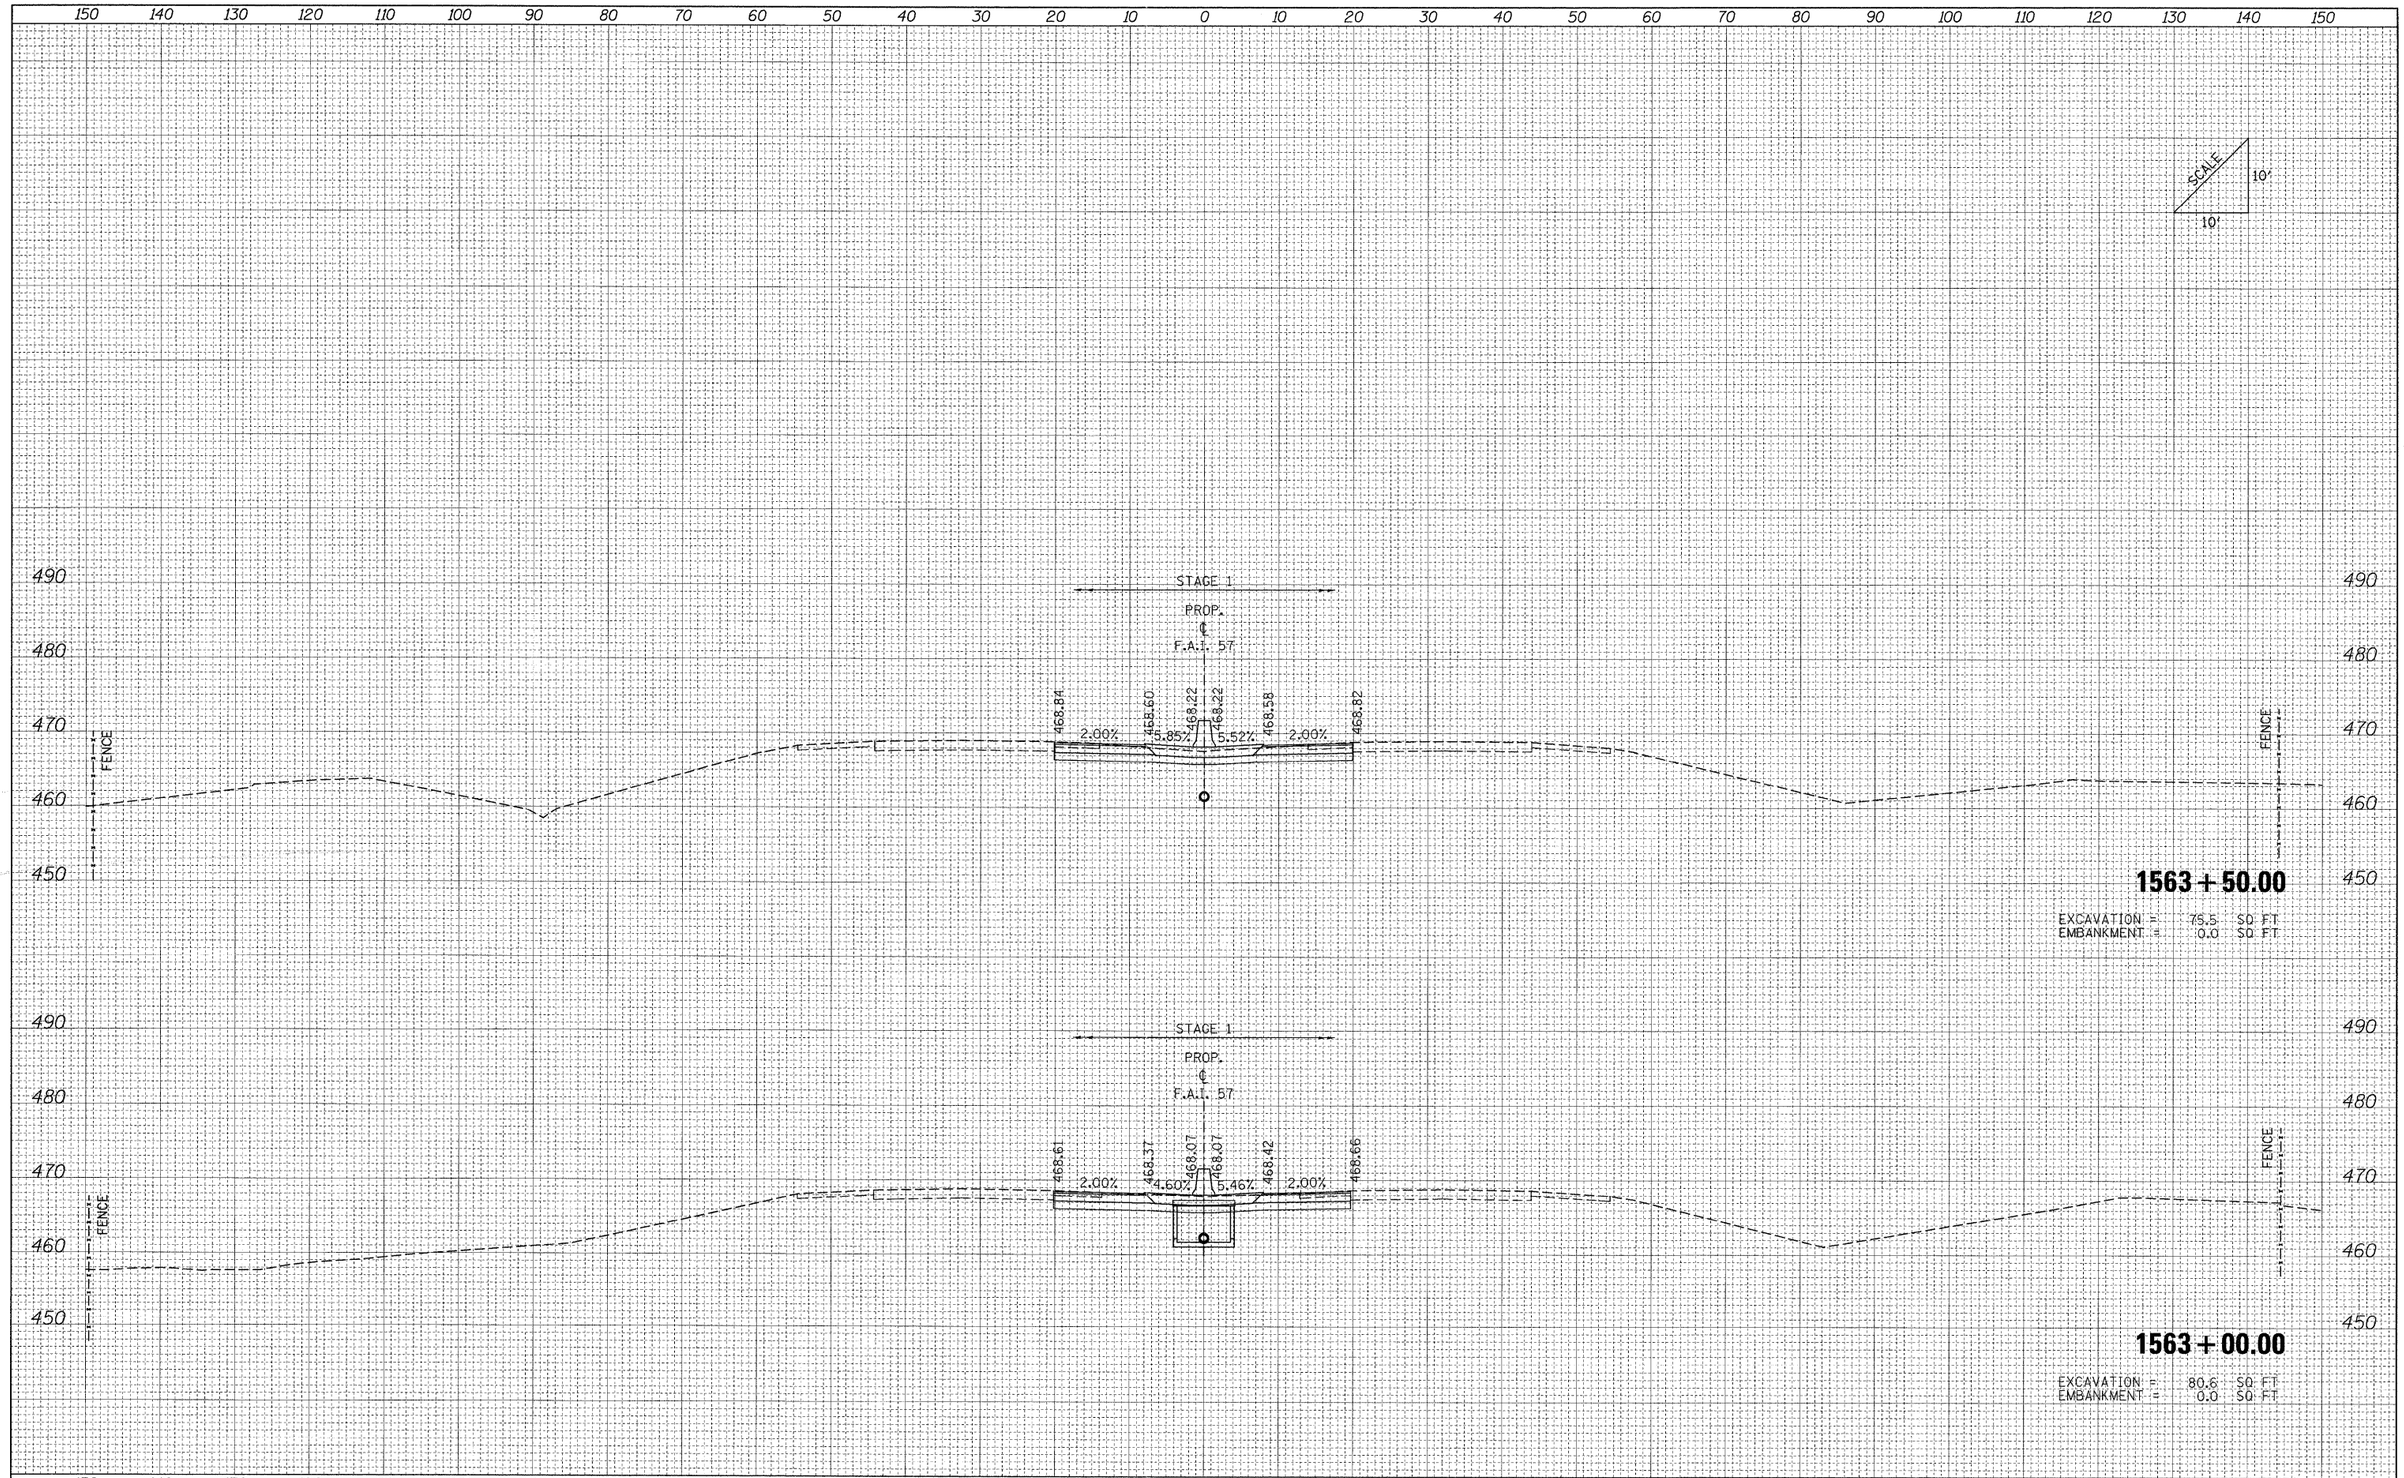

FILE NAME = ...\D978182-sht-XCS_157 South.dgn	USER NAME = Rob Heady	DESIGNED - MJO	REVISED -	
		DRAWN - MJO	REVISED -	
	PLOT SCALE = 10.0000 ' / IN.	CHECKED - BJD	REVISED -	
	PLOT DATE = 10/10/2011	DATE - 10/07/11	REVISED -	

STATE OF ILLINOIS
DEPARTMENT OF TRANSPORTATION

CROSS SECTIONS: F.A.I. 57

SCALE: | SHEET NO. OF SHEETS | STA. 1563+00.00 TO STA. 1563+50.00

F.A. RTE.	SECTION	COUNTY	TOTAL SHEETS	SHEET NO.
*	(X1-6-2)HBK-2, HB-1,2; (IX-1)R-1	WILLIAMSON	968	833
* F.A.I. 57 AND F.A.P. 331		CONTRACT NO. 78182		
FED. ROAD DIST. NO.	ILLINOIS	FED. AID PROJECT		

FINAL SURVEY	SURVEYED	BY	DATE
	PLOTTED		
NOTE BOOK	TEMPLATE		
	AREAS		
NO.	AREAS CHECKED		

ORIGINAL SURVEY	SURVEYED	BY	DATE
	PLOTTED		
NOTE BOOK	TEMPLATE		
	AREAS		
NO.	AREAS CHECKED		

SCALE 10' / 10'

STAGE 1
PROP. ℄
F.A.I. 57

FENCE

469.01 2.00% 468.77 3.62% 468.53 468.53 3.95% 468.79 2.00% 469.03

1564 + 50.00

EXCAVATION = 63.3 SQ FT
EMBANKMENT = 0.0 SQ FT

STAGE 1
PROP. ℄
F.A.I. 57

FENCE

468.98 2.00% 468.74 5.66% 468.37 468.37 5.58% 468.73 2.00% 468.97

1564 + 00.00

EXCAVATION = 61.0 SQ FT
EMBANKMENT = 0.0 SQ FT

FILE NAME = ...\D978182-sht-XCS_157 South.dgn	USER NAME = Rob Heady	DESIGNED - MJO	REVISED -
		DRAWN - MJO	REVISED -
	PLOT SCALE = 10.0000 ' / IN.	CHECKED - BJD	REVISED -
	PLOT DATE = 10/10/2011	DATE 10/07/11	REVISED -

STATE OF ILLINOIS
DEPARTMENT OF TRANSPORTATION

CROSS SECTIONS: F.A.I. 57

SCALE: | SHEET NO. OF SHEETS | STA. 1564+00.00 TO STA. 1564+50.00

F.A. RTE.	SECTION	COUNTY	TOTAL SHEETS	SHEET NO.
*	(X1-6-2)HBK-2, HB-1.2; (1X-1)R-1	WILLIAMSON	968	834
	* F.A.I. 57 AND F.A.P. 331	CONTRACT NO. 78182		
FED. ROAD DIST. NO.	ILLINOIS	FED. AID PROJECT		

FINAL SURVEY	SURVEYED			
	BY			
NOTE BOOK	TEMPLATE			
	AREAS			
NO.	AREAS CHECKED			

ORIGINAL SURVEY	SURVEYED			
	BY			
NOTE BOOK	TEMPLATE			
	AREAS			
NO.	AREAS CHECKED			

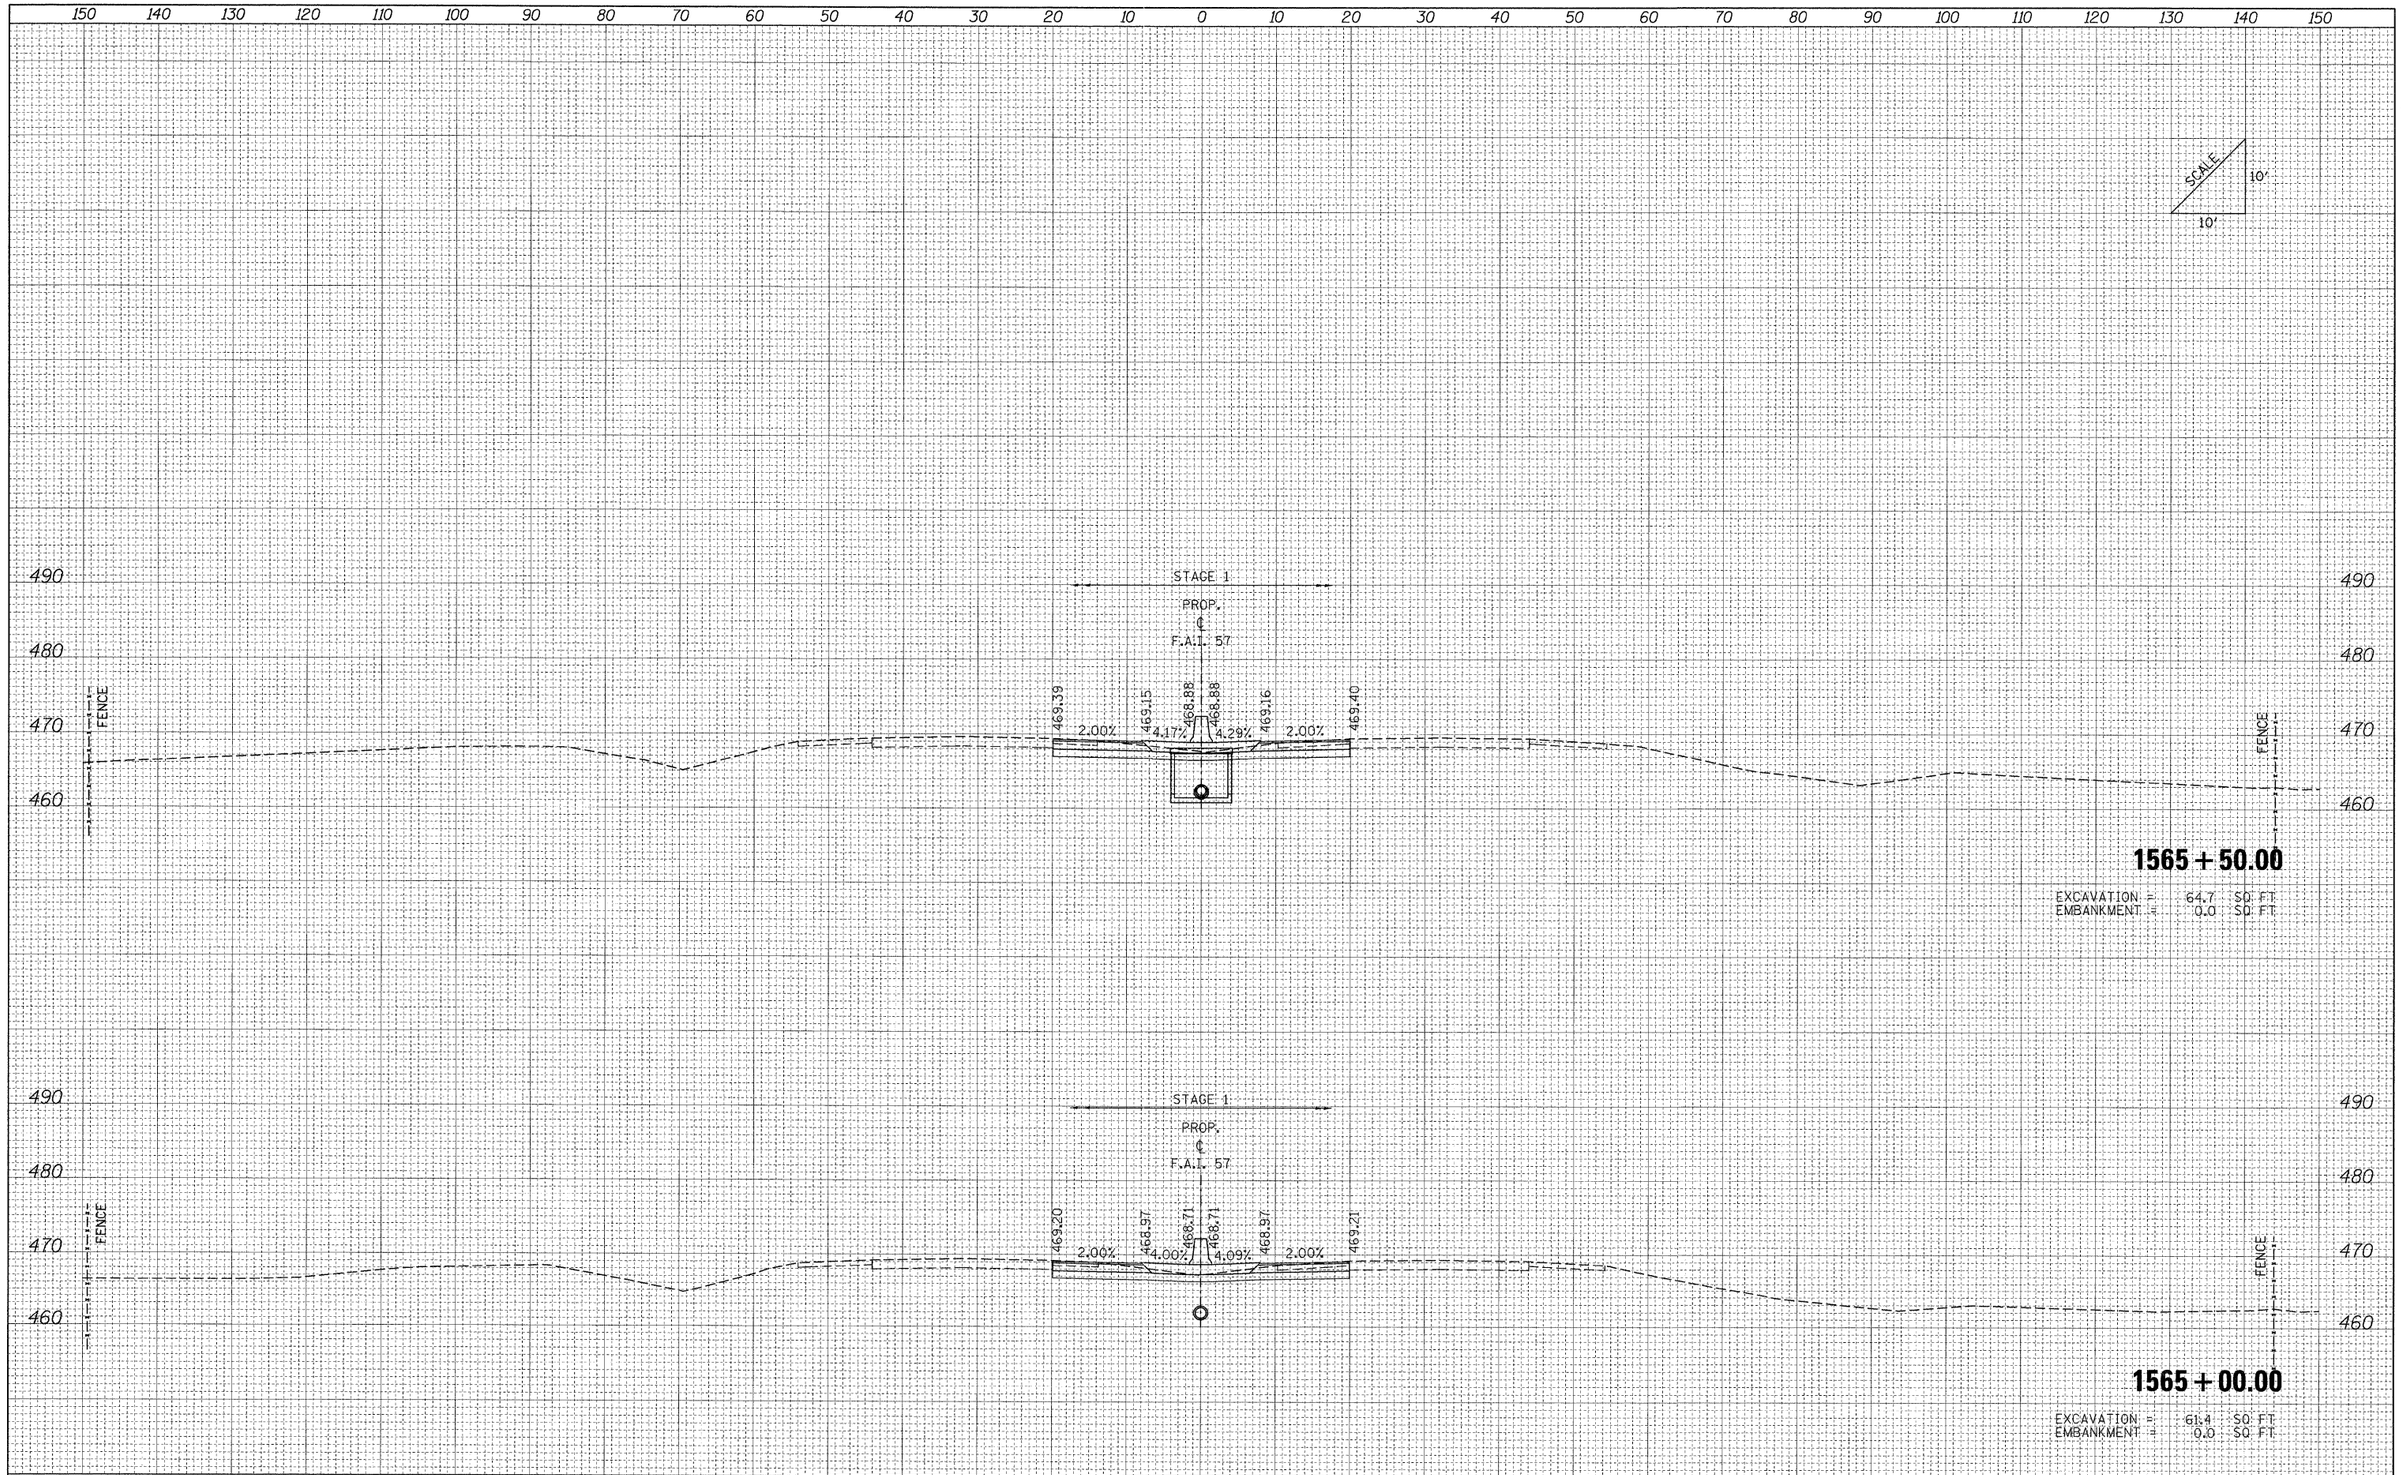

FILE NAME = ...\D978182-sht-XCS_157 South.dgn	USER NAME = Roo Heady	DESIGNED - MJO	REVISED -
		DRAWN - MJO	REVISED -
	PLOT SCALE = 10.0000 ' / IN.	CHECKED - BJD	REVISED -
	PLOT DATE = 10/10/2011	DATE - 10/07/11	REVISED -

STATE OF ILLINOIS
DEPARTMENT OF TRANSPORTATION

CROSS SECTIONS: F.A.I. 57

SCALE: | SHEET NO. OF SHEETS | STA. 1565+00.00 TO STA. 1565+50.00

F.A. RTE.	SECTION	COUNTY	TOTAL SHEETS	SHEET NO.
*	(X1-6-2)HBK-2, HB-1,2; (IX-1)R-1	WILLIAMSON	968	835
	* F.A.I. 57 AND F.A.P. 331	CONTRACT NO. 78182		
FED. ROAD DIST. NO.	ILLINOIS	FED. AID PROJECT		

FINAL SURVEY	SURVEYED			
	PLOTTED			
NOTE BOOK	TEMPLATE			
	AREAS			
NO.	AREAS CHECKED			

ORIGINAL SURVEY	SURVEYED			
	PLOTTED			
NOTE BOOK	TEMPLATE			
	AREAS			
NO.	AREAS CHECKED			

150 140 130 120 110 100 90 80 70 60 50 40 30 20 10 0 10 20 30 40 50 60 70 80 90 100 110 120 130 140 150

SCALE 10' / 10'

490 480 470 460

STAGE 1
PROP. ℄
F.A.I. 57

469.82 2.00% 469.59 5.45% 469.23 469.23 5.63% 469.60 2.00% 469.83

FENCE

FENCE

1566+50.00

EXCAVATION = 65.6 SQ FT
EMBANKMENT = 0.0 SQ FT

490 480 470 460

STAGE 1
PROP. ℄
F.A.I. 57

469.62 2.00% 469.38 4.98% 469.06 469.06 5.11% 469.39 2.00% 469.62

FENCE

FENCE

1566+00.00

EXCAVATION = 66.5 SQ FT
EMBANKMENT = 0.0 SQ FT

150 140 130 120 110 100 90 80 70 60 50 40 30 20 10 0 10 20 30 40 50 60 70 80 90 100 110 120 130 140 150

FILE NAME = ...\D978182-sht-XCS_157 South.dgn	USER NAME = Rob Heady	DESIGNED - MJO	REVISED -
		DRAWN - MJO	REVISED -
	PLOT SCALE = 10.0000 ' / IN.	CHECKED - BJD	REVISED -
	PLOT DATE = 10/10/2011	DATE - 10/07/11	REVISED -

STATE OF ILLINOIS
DEPARTMENT OF TRANSPORTATION

CROSS SECTIONS: F.A.I. 57

SCALE: | SHEET NO. OF SHEETS | STA. 1566+00.00 TO STA. 1566+50.00

F.A. RTE.	SECTION	COUNTY	TOTAL SHEETS	SHEET NO.
*	(X1-6-2)HBK-2, HB-1.2; (X-1)R-1	WILLIAMSON	968	836
*	F.A.I. 57 AND F.A.P. 331	CONTRACT NO. 78182		
FED. ROAD DIST. NO.	ILLINOIS	FED. AID PROJECT		

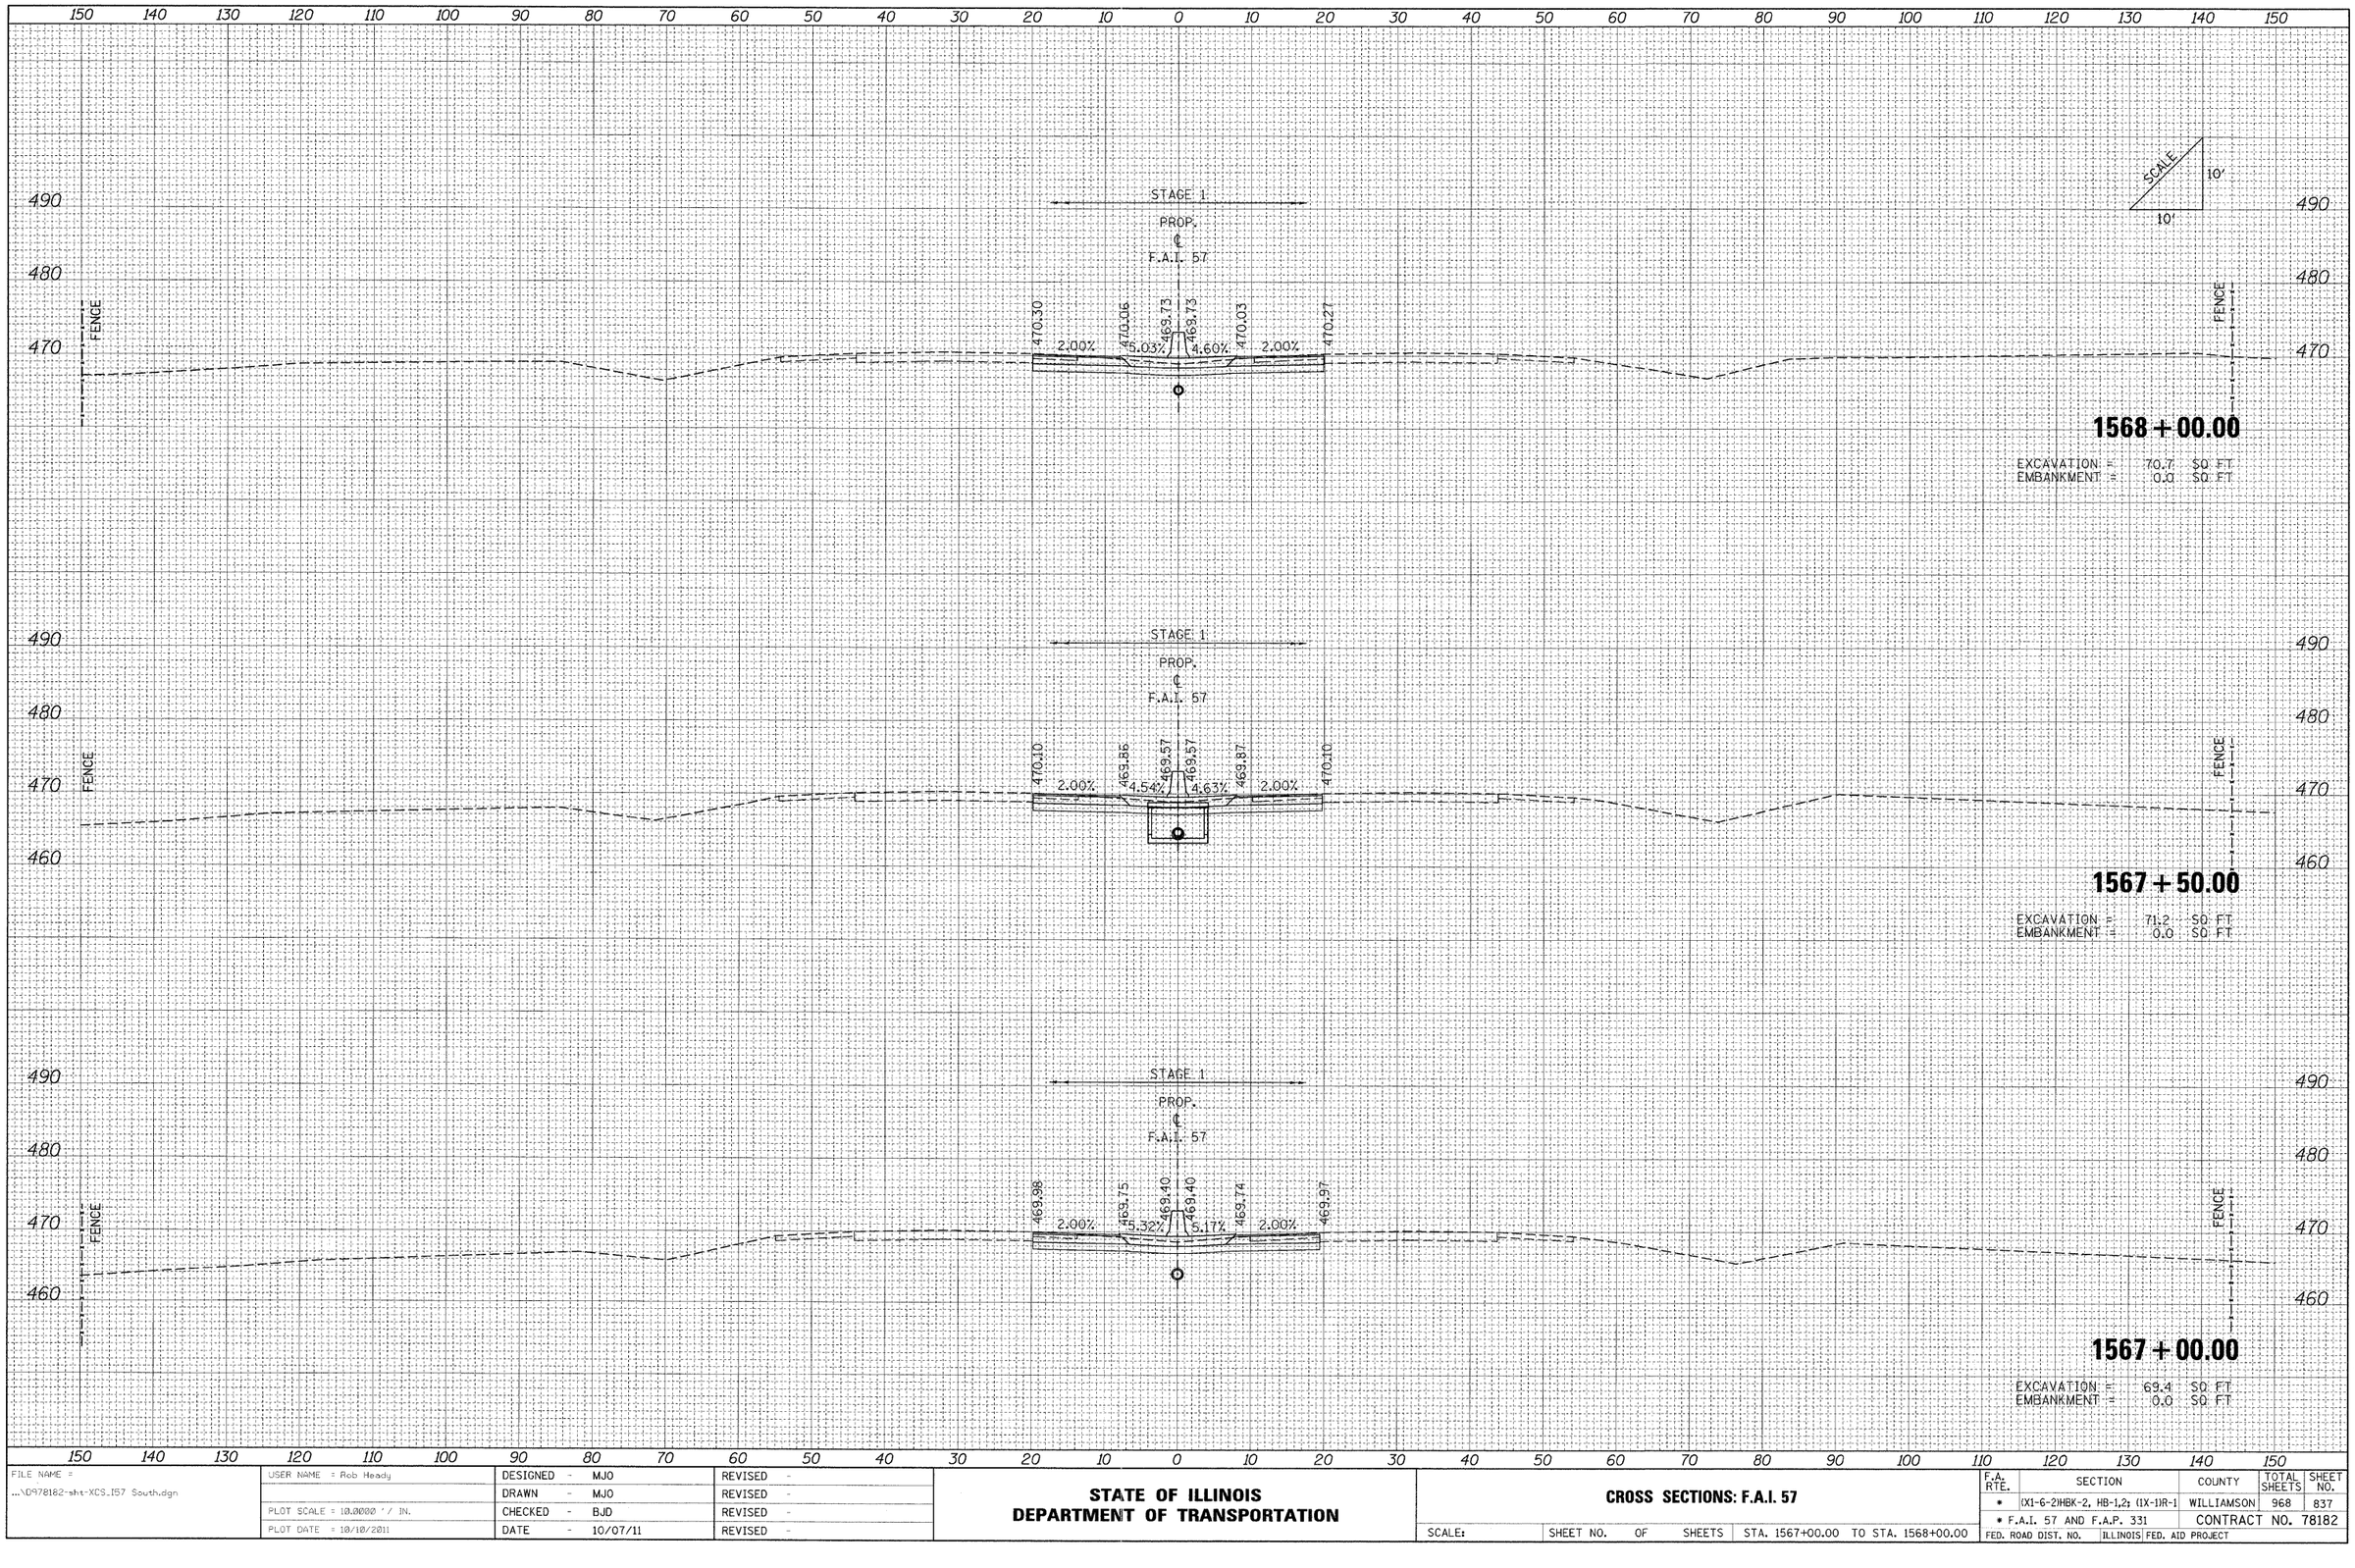

FINAL SURVEY	SURVEYED	BY	DATE
	PLOTTED		
NOTE BOOK	TEMPLATE		
	AREAS		
NO.	AREAS CHECKED		

ORIGINAL SURVEY	SURVEYED	BY	DATE
	PLOTTED		
NOTE BOOK	TEMPLATE		
	AREAS		
NO.	AREAS CHECKED		

FILE NAME = ...\D978182-sht-XCS_IS7 South.dgn	USER NAME = Rob Heady	DESIGNED - MJO	REVISED -
		DRAWN - MJO	REVISED -
	PLOT SCALE = 10.0000 ' / IN.	CHECKED - BJD	REVISED -
	PLOT DATE = 10/10/2011	DATE - 10/07/11	REVISED -

STATE OF ILLINOIS
DEPARTMENT OF TRANSPORTATION

CROSS SECTIONS: F.A.I. 57

SCALE: | SHEET NO. OF SHEETS | STA. 1567+00.00 TO STA. 1568+00.00

F.A. RTE.	SECTION	COUNTY	TOTAL SHEETS	SHEET NO.
*	(X1-6-2)HBK-2, HB-1,2; (IX-1)R-1	WILLIAMSON	968	837
	* F.A.I. 57 AND F.A.P. 331	CONTRACT NO. 78182		
FED. ROAD DIST. NO.	ILLINOIS	FED. AID PROJECT		

FINAL SURVEY	BY	DATE
NOTE BOOK	SURVEYED	
NO.	DRAWN	
	TEMPLATE	
	AREAS	
	AREAS CHECKED	

ORIGINAL SURVEY	BY	DATE
NOTE BOOK	SURVEYED	
NO.	DRAWN	
	TEMPLATE	
	AREAS	
	AREAS CHECKED	

150 140 130 120 110 100 90 80 70 60 50 40 30 20 10 0 10 20 30 40 50 60 70 80 90 100 110 120 130 140 150

490
480
470

FENCE

STAGE 1
PROP.
℄
F.A.I. 57

470.78 470.54 470.23 470.23 470.50 470.73
2.00% 4.85% 4.14% 2.00%

SCALE
10'
10'

1569 + 50.00

EXCAVATION = 75.5 SQ FT
EMBANKMENT = 0.0 SQ FT

490
480
470
460

FENCE

STAGE 1
PROP.
℄
F.A.I. 57

470.63 470.39 470.06 470.06 470.36 470.60
2.00% 5.06% 4.54% 2.00%

1569 + 00.00

EXCAVATION = 72.5 SQ FT
EMBANKMENT = 0.0 SQ FT

490
480
470

FENCE

STAGE 1
PROP.
℄
F.A.I. 57

470.47 470.24 469.90 469.90 470.19 470.43
2.00% 5.23% 4.54% 2.00%

1568 + 50.00

EXCAVATION = 72.0 SQ FT
EMBANKMENT = 0.0 SQ FT

150 140 130 120 110 100 90 80 70 60 50 40 30 20 10 0 10 20 30 40 50 60 70 80 90 100 110 120 130 140 150

FILE NAME = ...\D978182-sht-XCS_157 South.dgn	USER NAME = Rob Heady	DESIGNED - MJO	REVISED -
		DRAWN - MJO	REVISED -
	PLOT SCALE = 10.0000 ' / IN.	CHECKED - BJD	REVISED -
	PLOT DATE = 10/10/2011	DATE - 10/07/11	REVISED -

STATE OF ILLINOIS
DEPARTMENT OF TRANSPORTATION

CROSS SECTIONS: F.A.I. 57

SCALE: | SHEET NO. OF SHEETS | STA. 1568+50.00 TO STA. 1569+50.00

F.A. RTE.	SECTION	COUNTY	TOTAL SHEETS	SHEET NO.
*	(X1-6-2)HBK-2, HB-1,2; (1X-1)R-1	WILLIAMSON	968	838
*	F.A.I. 57 AND F.A.P. 331	CONTRACT NO. 78182		
FED. ROAD DIST. NO.	ILLINOIS	FED. AID PROJECT		

FINAL SURVEY NOTE BOOK	SURVEYED	BY	DATE
	ADDED		
	TEMPLATE		
	AREAS		
NO.	AREAS CHECKED		

ORIGINAL SURVEY NOTE BOOK	SURVEYED	BY	DATE
	ADDED		
	TEMPLATE		
	AREAS		
NO.	AREAS CHECKED		

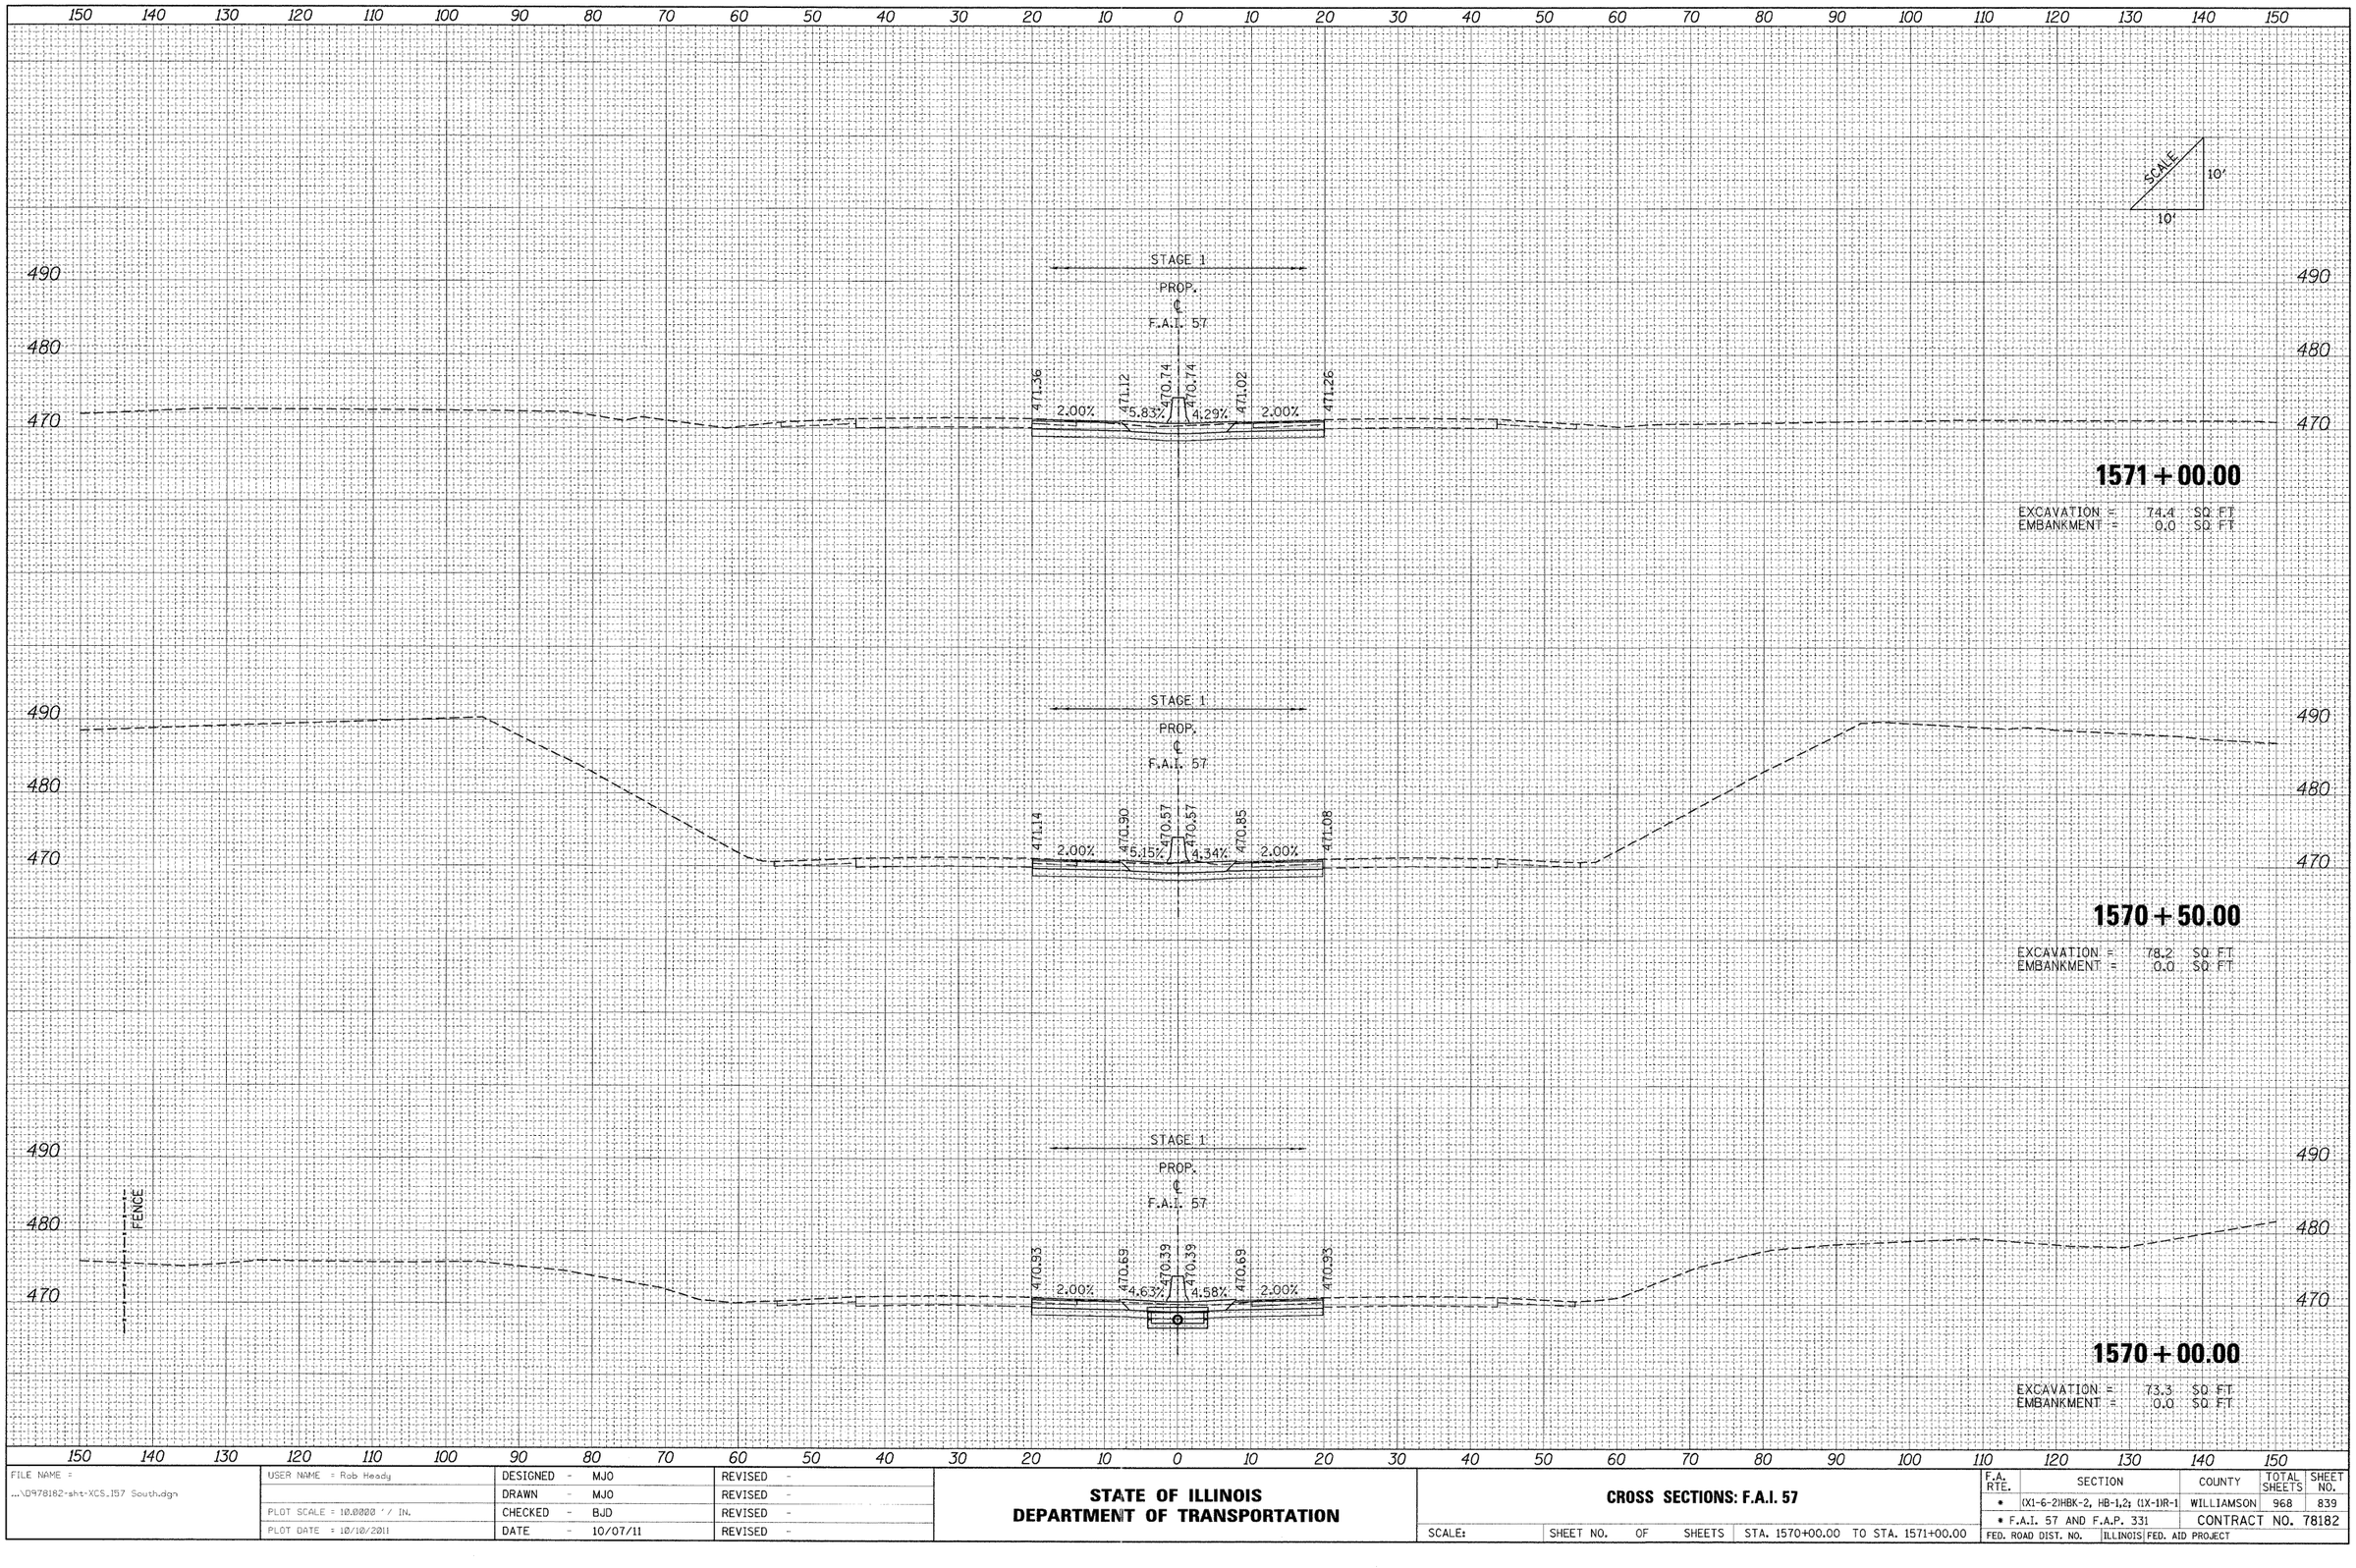

FILE NAME = ...\D978182-sht-XCS_157 South.dgn	USER NAME = Rob Heady	DESIGNED - MJO	REVISED -
		DRAWN - MJO	REVISED -
	PLOT SCALE = 10.0000 ' / IN.	CHECKED - BJD	REVISED -
	PLOT DATE = 10/10/2011	DATE - 10/07/11	REVISED -

STATE OF ILLINOIS
DEPARTMENT OF TRANSPORTATION

CROSS SECTIONS: F.A.I. 57

SCALE: | SHEET NO. OF SHEETS | STA. 1570+00.00 TO STA. 1571+00.00

F.A. RTE.	SECTION	COUNTY	TOTAL SHEETS	SHEET NO.
•	(X1-6-21HBK-2, HB-1.2; (X-1)R-1	WILLIAMSON	968	839
•	F.A.I. 57 AND F.A.P. 331	CONTRACT NO. 78182		
FED. ROAD DIST. NO.	ILLINOIS	FED. AID PROJECT		

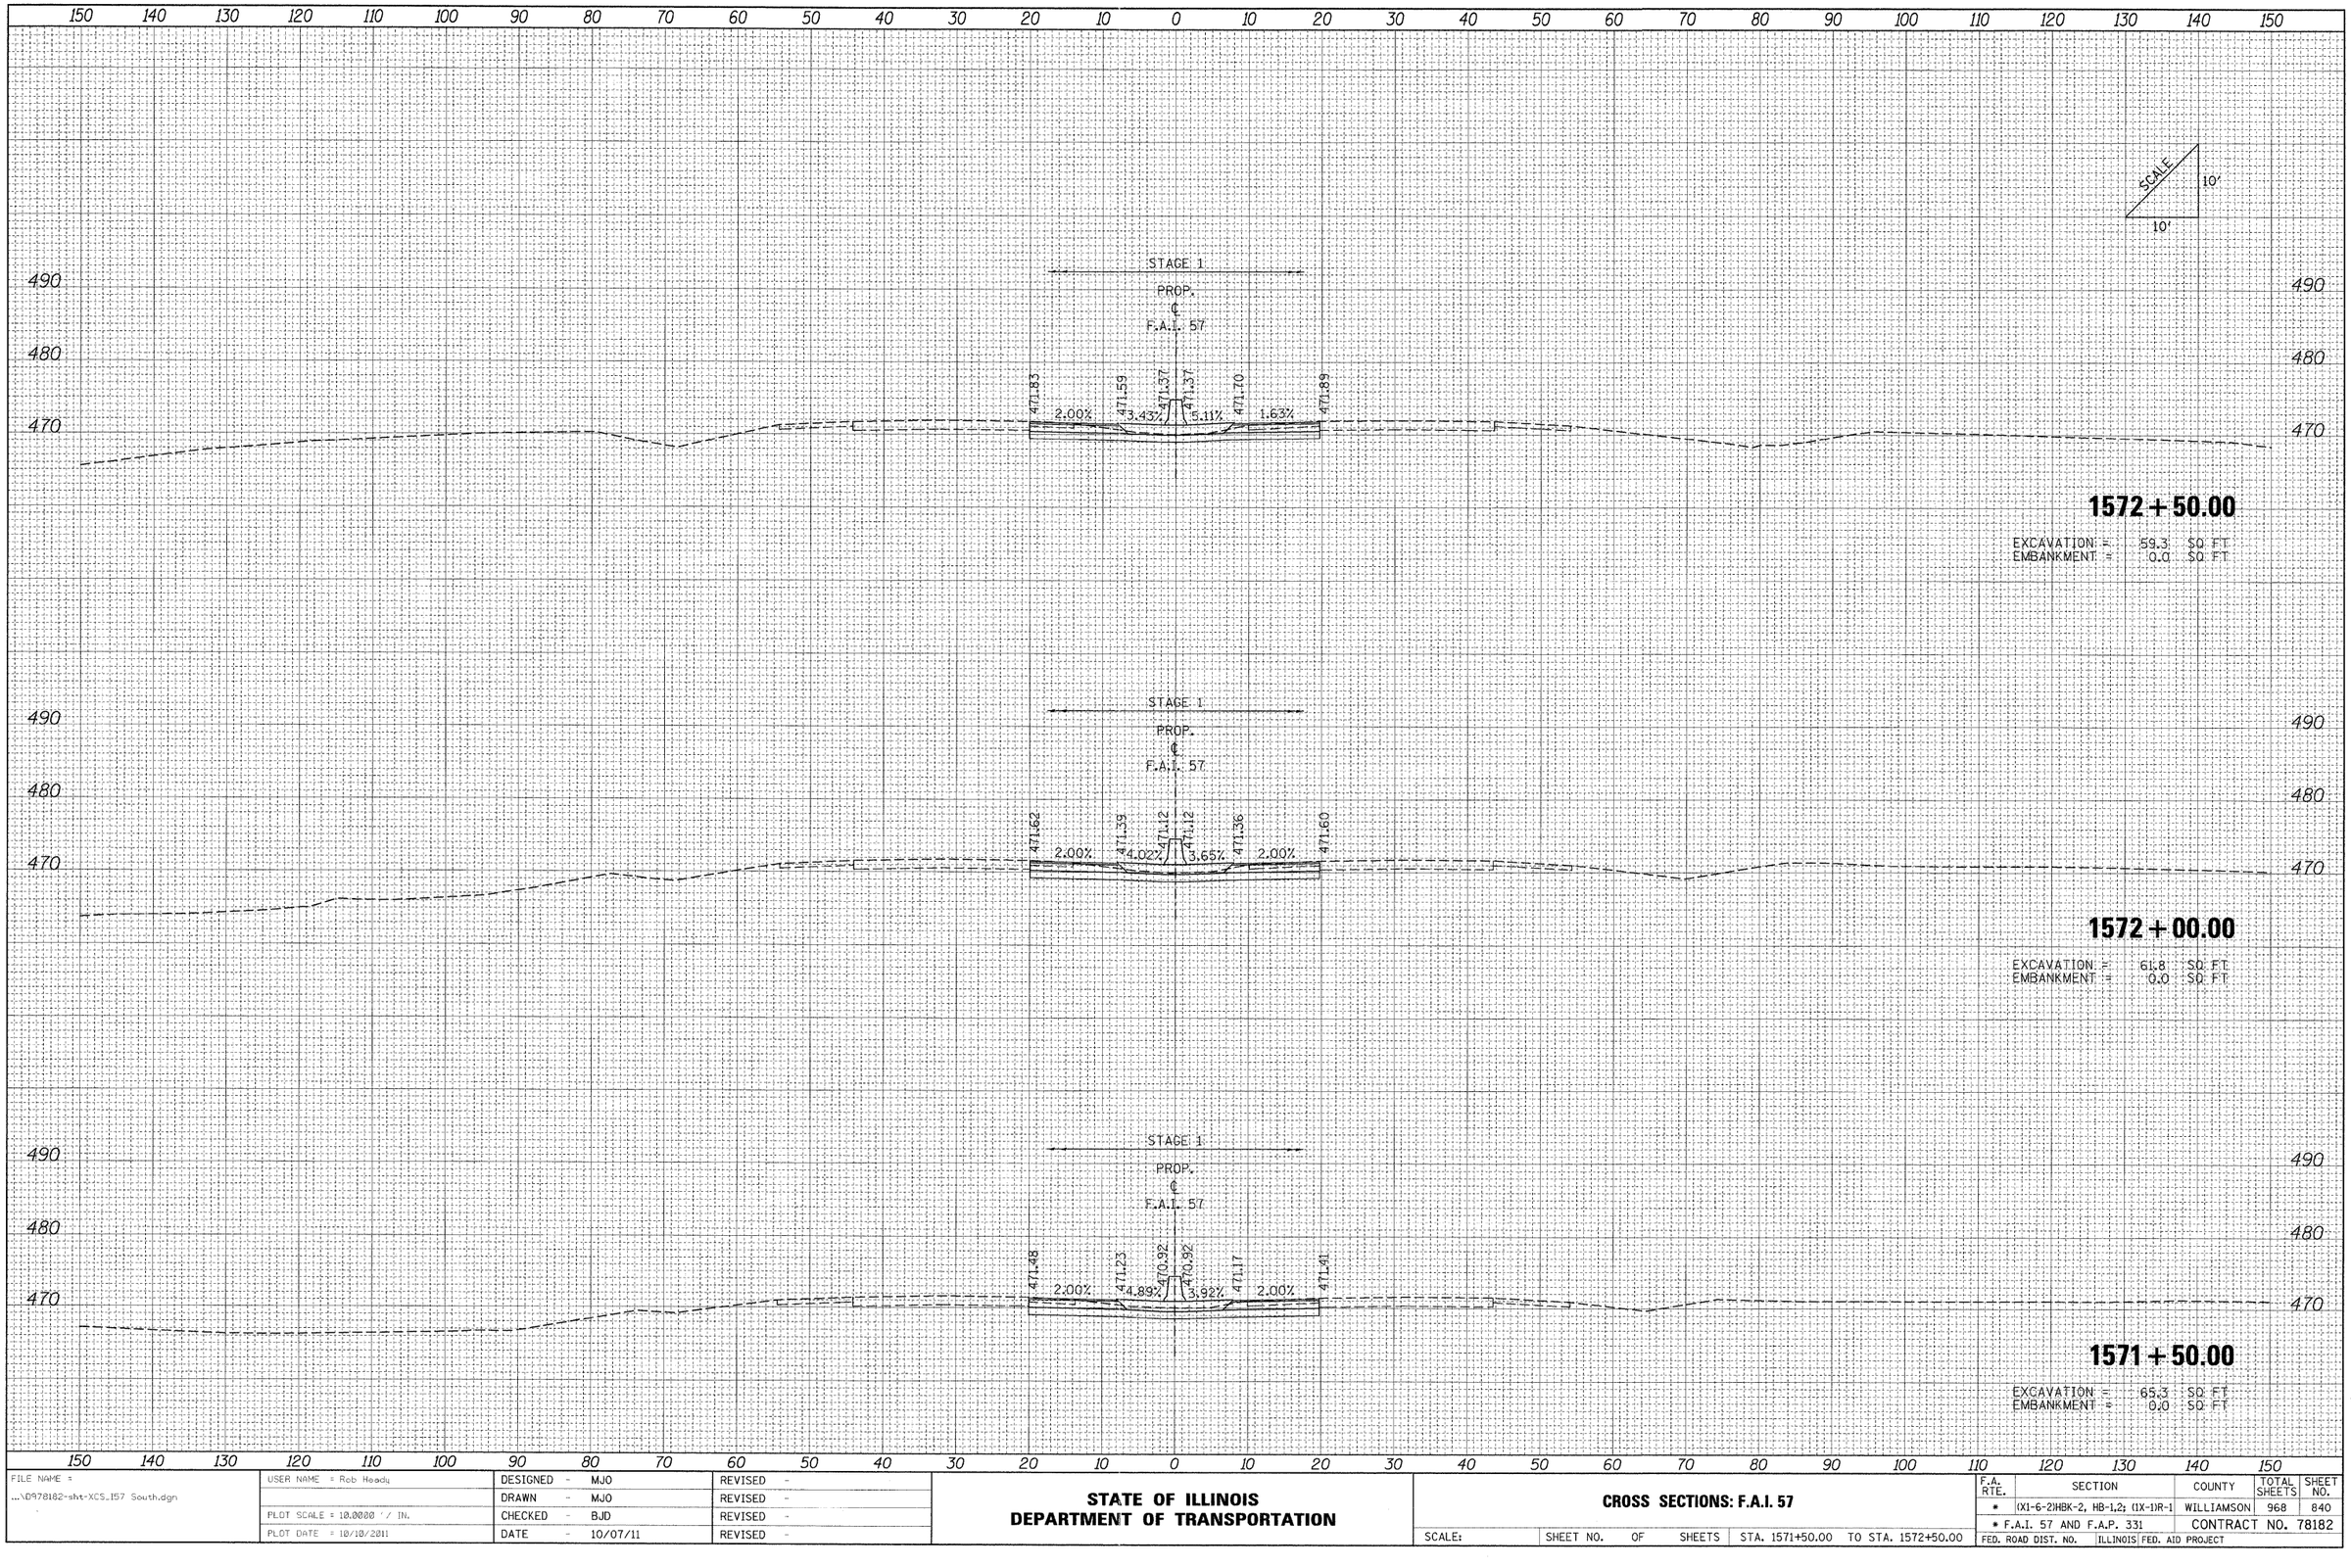

FINAL SURVEY NOTE BOOK

NO.	BY	DATE
	SURVEYED	
	PLOTTED	
	TEMPLATE	
	AREAS	
	AREAS CHECKED	

ORIGINAL SURVEY NOTE BOOK

NO.	BY	DATE
	SURVEYED	
	PLOTTED	
	TEMPLATE	
	AREAS	
	AREAS CHECKED	

FILE NAME = ...\D978182-sht-XCS_157 South.dgn	USER NAME = Rob Heady	DESIGNED - MJO	REVISED -
		DRAWN - MJO	REVISED -
	PLOT SCALE = 10.0000 ' / IN.	CHECKED - BJD	REVISED -
	PLOT DATE = 10/10/2011	DATE - 10/07/11	REVISED -

STATE OF ILLINOIS
DEPARTMENT OF TRANSPORTATION

CROSS SECTIONS: F.A.I. 57

SCALE: | SHEET NO. OF SHEETS | STA. 1571+50.00 TO STA. 1572+50.00

F.A. RTE.	SECTION	COUNTY	TOTAL SHEETS	SHEET NO.
*	(X1-6-2)HBK-2, HB-1,2; (1X-1)R-1	WILLIAMSON	968	840
*	F.A.I. 57 AND F.A.P. 331	CONTRACT NO. 78182		
FED. ROAD DIST. NO.	ILLINOIS	FED. AID PROJECT		

150 140 130 120 110 100 90 80 70 60 50 40 30 20 10 0 10 20 30 40 50 60 70 80 90 100 110 120 130 140 150

490 480 470 460

STAGE 1

PROP. ℄

F.A.I. 57

472.30 472.05 471.79 472.34 472.64 472.55

2.00% 4.00% 4.74% -0.74%

SCALE 10' / 10'

1+00.00

EXCAVATION = 46.9 SQ FT
EMBANKMENT = 0.0 SQ FT

STAGE 1

PROP. ℄

F.A.I. 57

472.14 471.89 471.64 471.99 472.29 472.31

2.00% 3.85% 4.65% 0.10%

0+50.00

EXCAVATION = 50.0 SQ FT
EMBANKMENT = 0.0 SQ FT

STAGE 1

PROP. ℄

F.A.I. 57

471.97 471.73 471.49 471.65 471.97 472.08

2.00% 3.60% 4.91% 0.93%

0+00.00

EXCAVATION = 54.1 SQ FT
EMBANKMENT = 0.0 SQ FT

150 140 130 120 110 100 90 80 70 60 50 40 30 20 10 0 10 20 30 40 50 60 70 80 90 100 110 120 130 140 150

FINAL SURVEY	BY	DATE
SURVEYED		
PLOTTED		
NOTE BOOK	TEMPLATE	
NO.	AREAS	
	AREAS	CHECKED

ORIGINAL SURVEY	BY	DATE
SURVEYED		
PLOTTED		
NOTE BOOK	TEMPLATE	
NO.	AREAS	
	AREAS	CHECKED

FILE NAME = ...\D978182-sht-XCS_I57 South.dgn	USER NAME = Rob Heady	DESIGNED - MJO	REVISED -
		DRAWN - MJO	REVISED -
	PLOT SCALE = 10.0000 ' / IN.	CHECKED - BJD	REVISED -
	PLOT DATE = 10/10/2011	DATE - 10/07/11	REVISED -

STATE OF ILLINOIS
DEPARTMENT OF TRANSPORTATION

CROSS SECTIONS: F.A.I. 57

SCALE: | SHEET NO. OF SHEETS | STA. +00.00 | TO STA. 1+00.00

F.A. RTE.	SECTION	COUNTY	TOTAL SHEETS	SHEET NO.
*	(X1-6-2)HBK-2, HB-1,2; (1X-1)R-1	WILLIAMSON	968	841
*	F.A.I. 57 AND F.A.P. 331	CONTRACT NO. 78182		
FED. ROAD DIST. NO.	ILLINOIS	FED. AID PROJECT		

150 140 130 120 110 100 90 80 70 60 50 40 30 20 10 0 10 20 30 40 50 60 70 80 90 100 110 120 130 140 150

490 480 470 460

STAGE 1
PROP.
℄
F.A.I. 57

1:4 1:4
469.67

SCALE
10'
10'

2+00.00

EXCAVATION = 0.0 SQ FT
EMBANKMENT = 9.6 SQ FT

STAGE 1
PROP.
℄
F.A.I. 57

1:6 1:6
470.46

1+50.00

EXCAVATION = 0.0 SQ FT
EMBANKMENT = 13.9 SQ FT

STAGE 1
PROP.
℄
F.A.I. 57

472.30 472.06 471.80 472.34 472.65 472.56
2.00% 4.00% 4.74% 0.75%

1+00.79

EXCAVATION = 46.9 SQ FT
EMBANKMENT = 0.0 SQ FT

DATE	BY	
		SURVEYED
		PLOTTED
		TEMPLATE
		AREAS
		AREAS CHECKED

FINAL SURVEY
NOTE BOOK
NO.

ORIGINAL SURVEY
NOTE BOOK
NO.

FILE NAME = ...\0978182-sht-XCS_157 South.dgn	USER NAME = Rob Heady	DESIGNED - MJO	REVISED -	**STATE OF ILLINOIS DEPARTMENT OF TRANSPORTATION**
		DRAWN - MJO	REVISED -	
	PLOT SCALE = 10.0000 ' / IN.	CHECKED - BJD	REVISED -	
	PLOT DATE = 10/10/2011	DATE - 10/07/11	REVISED -	

CROSS SECTIONS: F.A.I. 57

SCALE: | SHEET NO. OF SHEETS | STA. 1+00.79 | TO STA. 2+00.00

F.A. RTE.	SECTION	COUNTY	TOTAL SHEETS	SHEET NO.
*	(X1-6-2)HBK-2, HB-1,2; (1X-1)R-1	WILLIAMSON	968	842
*	F.A.I. 57 AND F.A.P. 331	CONTRACT NO. 78182		
FED. ROAD DIST. NO.	ILLINOIS	FED. AID PROJECT		

FINAL SURVEY	NOTE BOOK	NO.	SURVEYED	PLOTTED	TEMPLATE AREAS	AREAS CHECKED	BY	DATE

ORIGINAL SURVEY	NOTE BOOK	NO.	SURVEYED	PLOTTED	TEMPLATE AREAS	AREAS CHECKED	BY	DATE

150 140 130 120 110 100 90 80 70 60 50 40 30 20 10 0 10 20 30 40 50 60 70 80 90 100 110 120 130 140 150

SCALE 10' / 10'

490
480
470
460
450

PROP.
℄
F.A.I. 57

3+00.00

EXCAVATION = 0.0 SQ FT
EMBANKMENT = 0.0 SQ FT

490
480
470
460

PROP.
℄
F.A.I. 57

2+50.00

EXCAVATION = 0.0 SQ FT
EMBANKMENT = 0.0 SQ FT

150 140 130 120 110 100 90 80 70 60 50 40 30 20 10 0 10 20 30 40 50 60 70 80 90 100 110 120 130 140 150

FILE NAME = ...\D978182-sht-XCS_157 South.dgn	USER NAME = Rob Heady	DESIGNED - MJO	REVISED -
		DRAWN - MJO	REVISED -
	PLOT SCALE = 10.0000 ' / IN.	CHECKED - BJD	REVISED -
	PLOT DATE = 10/10/2011	DATE - 10/07/11	REVISED -

STATE OF ILLINOIS
DEPARTMENT OF TRANSPORTATION

CROSS SECTIONS: F.A.I. 57

SCALE: | SHEET NO. OF SHEETS | STA. 2+50.00 | TO STA. 3+00.00

F.A. RTE.	SECTION	COUNTY	TOTAL SHEETS	SHEET NO.
*	(X1-6-2)HBK-2, HB-1,2; (1X-1)R-1	WILLIAMSON	968	843
* F.A.I. 57 AND F.A.P. 331		CONTRACT NO. 78182		
FED. ROAD DIST. NO.	ILLINOIS	FED. AID PROJECT		

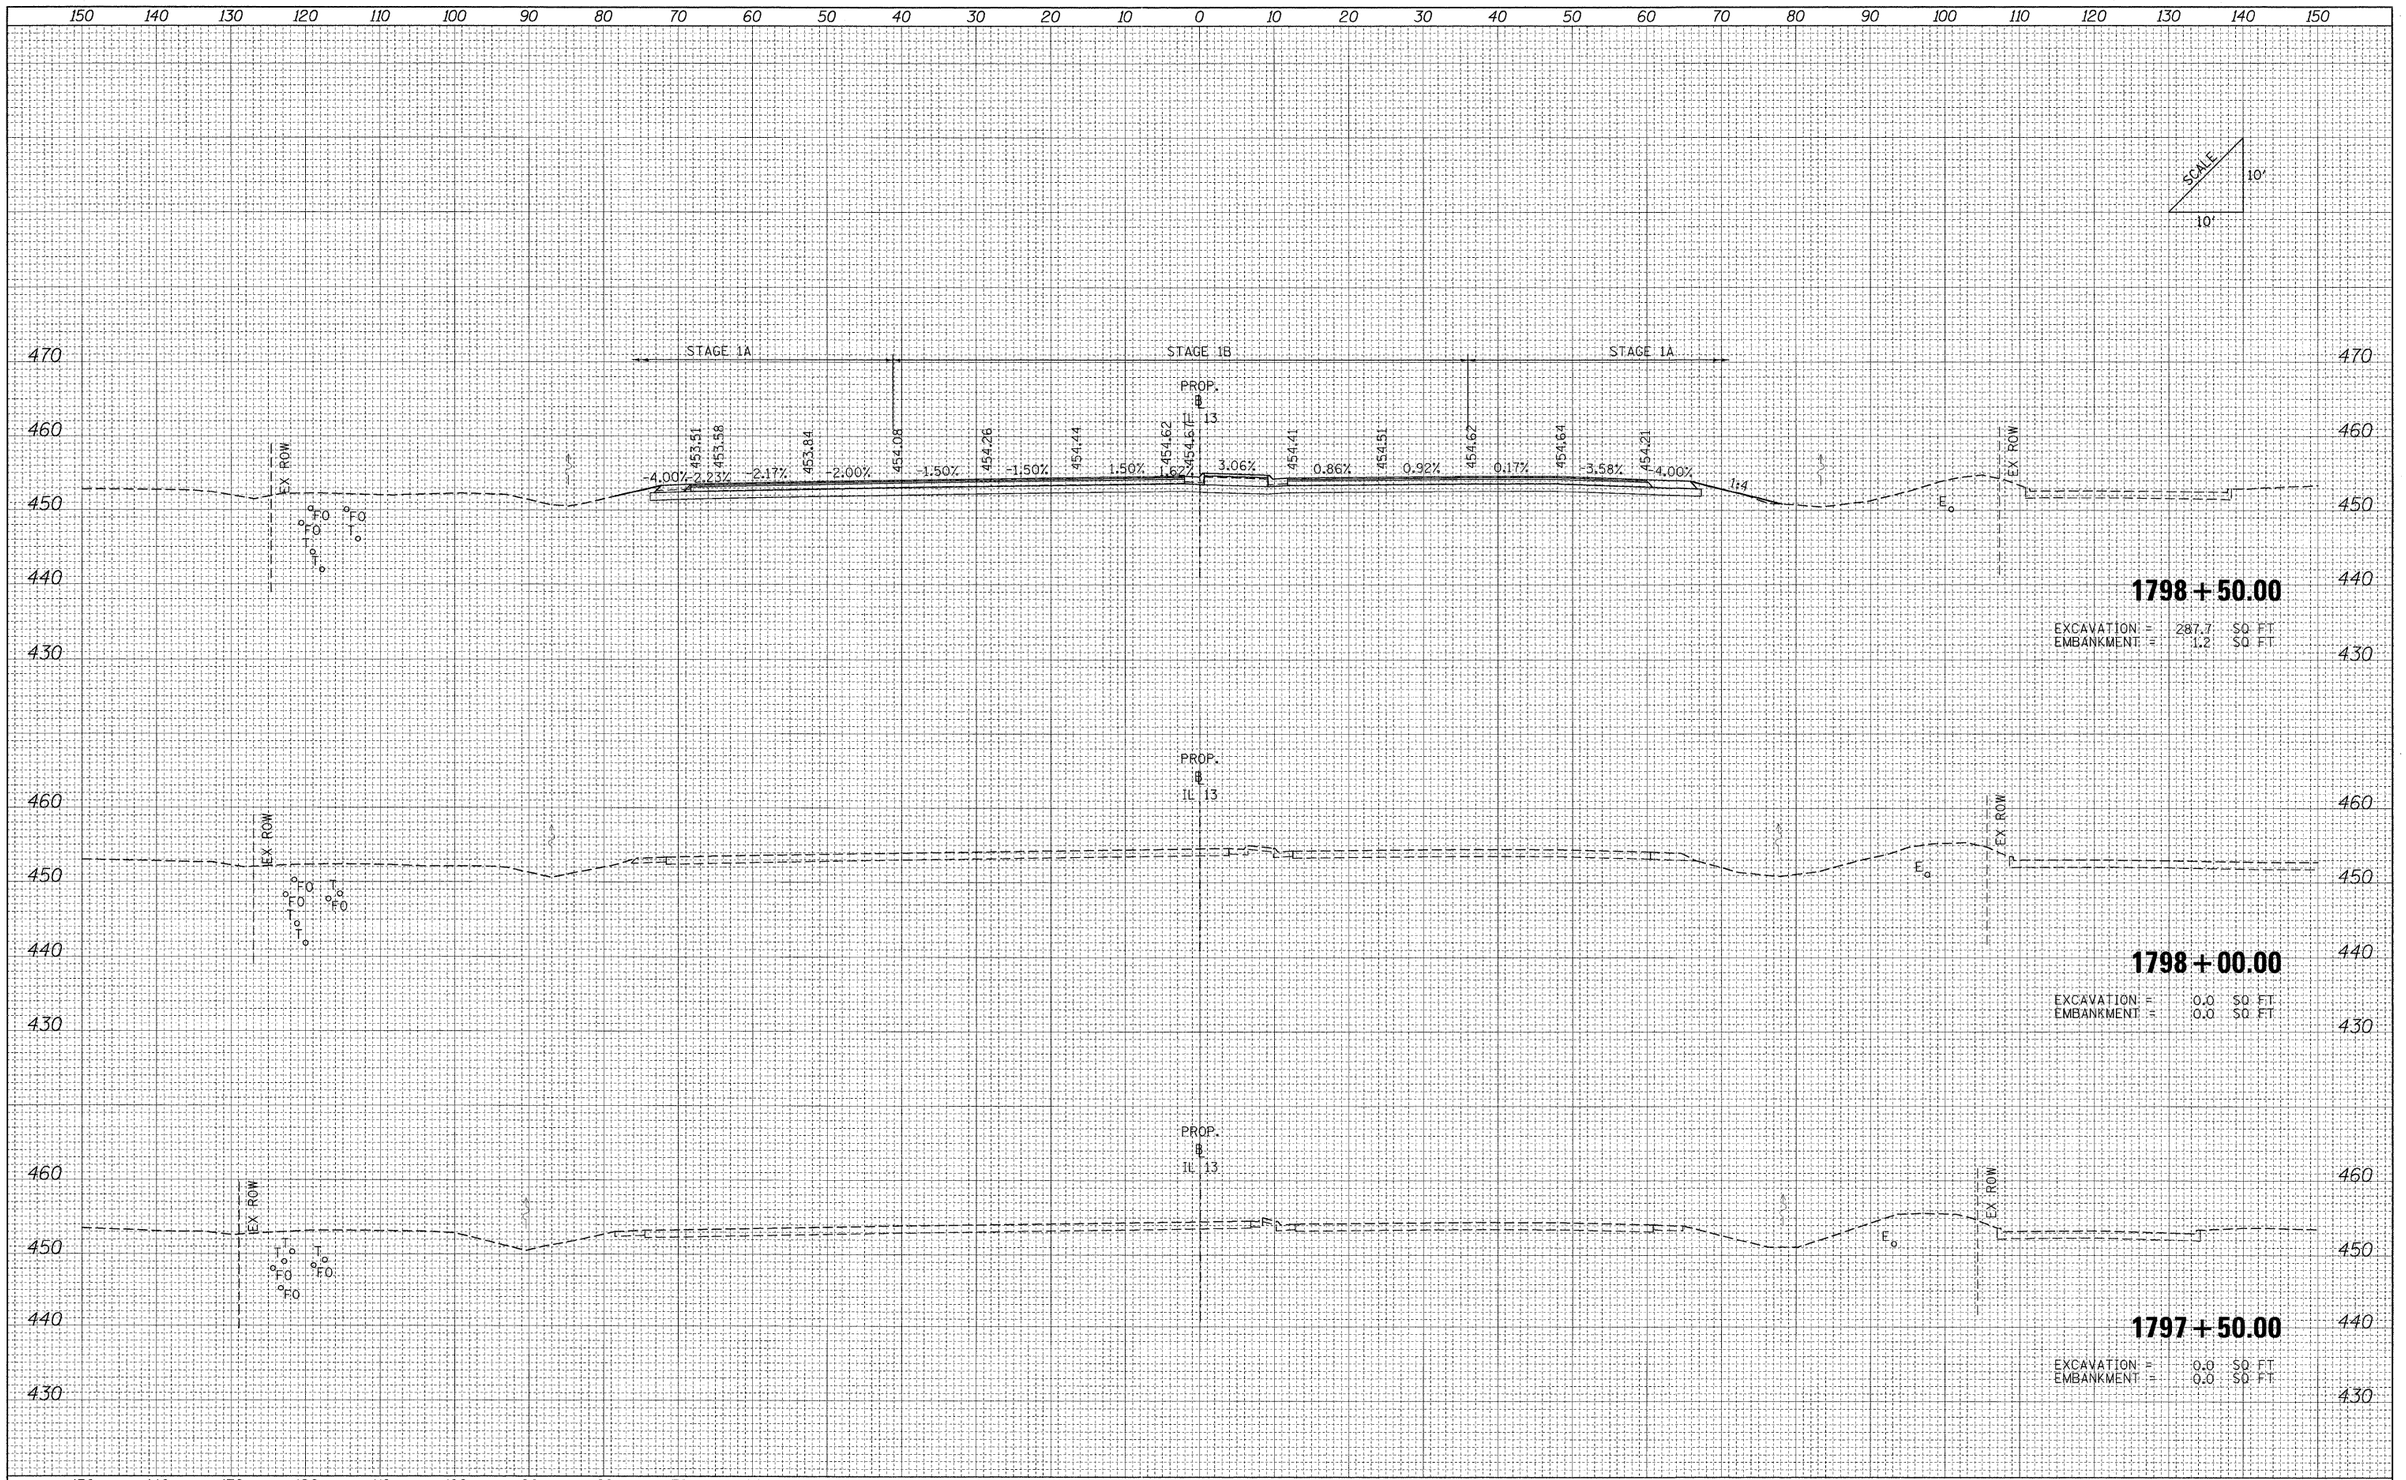

FINAL SURVEY — NOTE BOOK NO. — SURVEYED — PLOTTED — TRANSMITTAL AREAS — AREAS CHECKED — BY — DATE

ORIGINAL SURVEY — NOTE BOOK NO. — SURVEYED — PLOTTED — TRANSMITTAL AREAS — AREAS CHECKED — BY — DATE

FILE NAME = ...\D978182-sht-XCS_IL13.dgn	USER NAME = Rob Heady	DESIGNED - MJO	REVISED -
		DRAWN - MJO	REVISED -
	PLOT SCALE = 10.0000 ' / IN.	CHECKED - BJD	REVISED -
	PLOT DATE = 10/10/2011	DATE - 10/07/11	REVISED -

STATE OF ILLINOIS
DEPARTMENT OF TRANSPORTATION

CROSS SECTIONS: F.A.P 331 (IL 13)

SCALE: | SHEET NO. OF SHEETS | STA. 1797+50.00 TO STA. 1798+50.00

F.A. RTE.	SECTION	COUNTY	TOTAL SHEETS	SHEET NO.
*	(XI-6-2)HBK-2, HB-1,2; (IX-1)R-1	WILLIAMSON	968	844
*	F.A.I. 57 AND F.A.P. 331	CONTRACT NO. 78182		
FED. ROAD DIST. NO.	ILLINOIS	FED. AID PROJECT		

FINAL SURVEY	SURVEYED	BY	DATE
NOTE BOOK	PLOTTED		
NO.	TYPICAL FILE		
	AREAS		
	AREAS CHECKED		

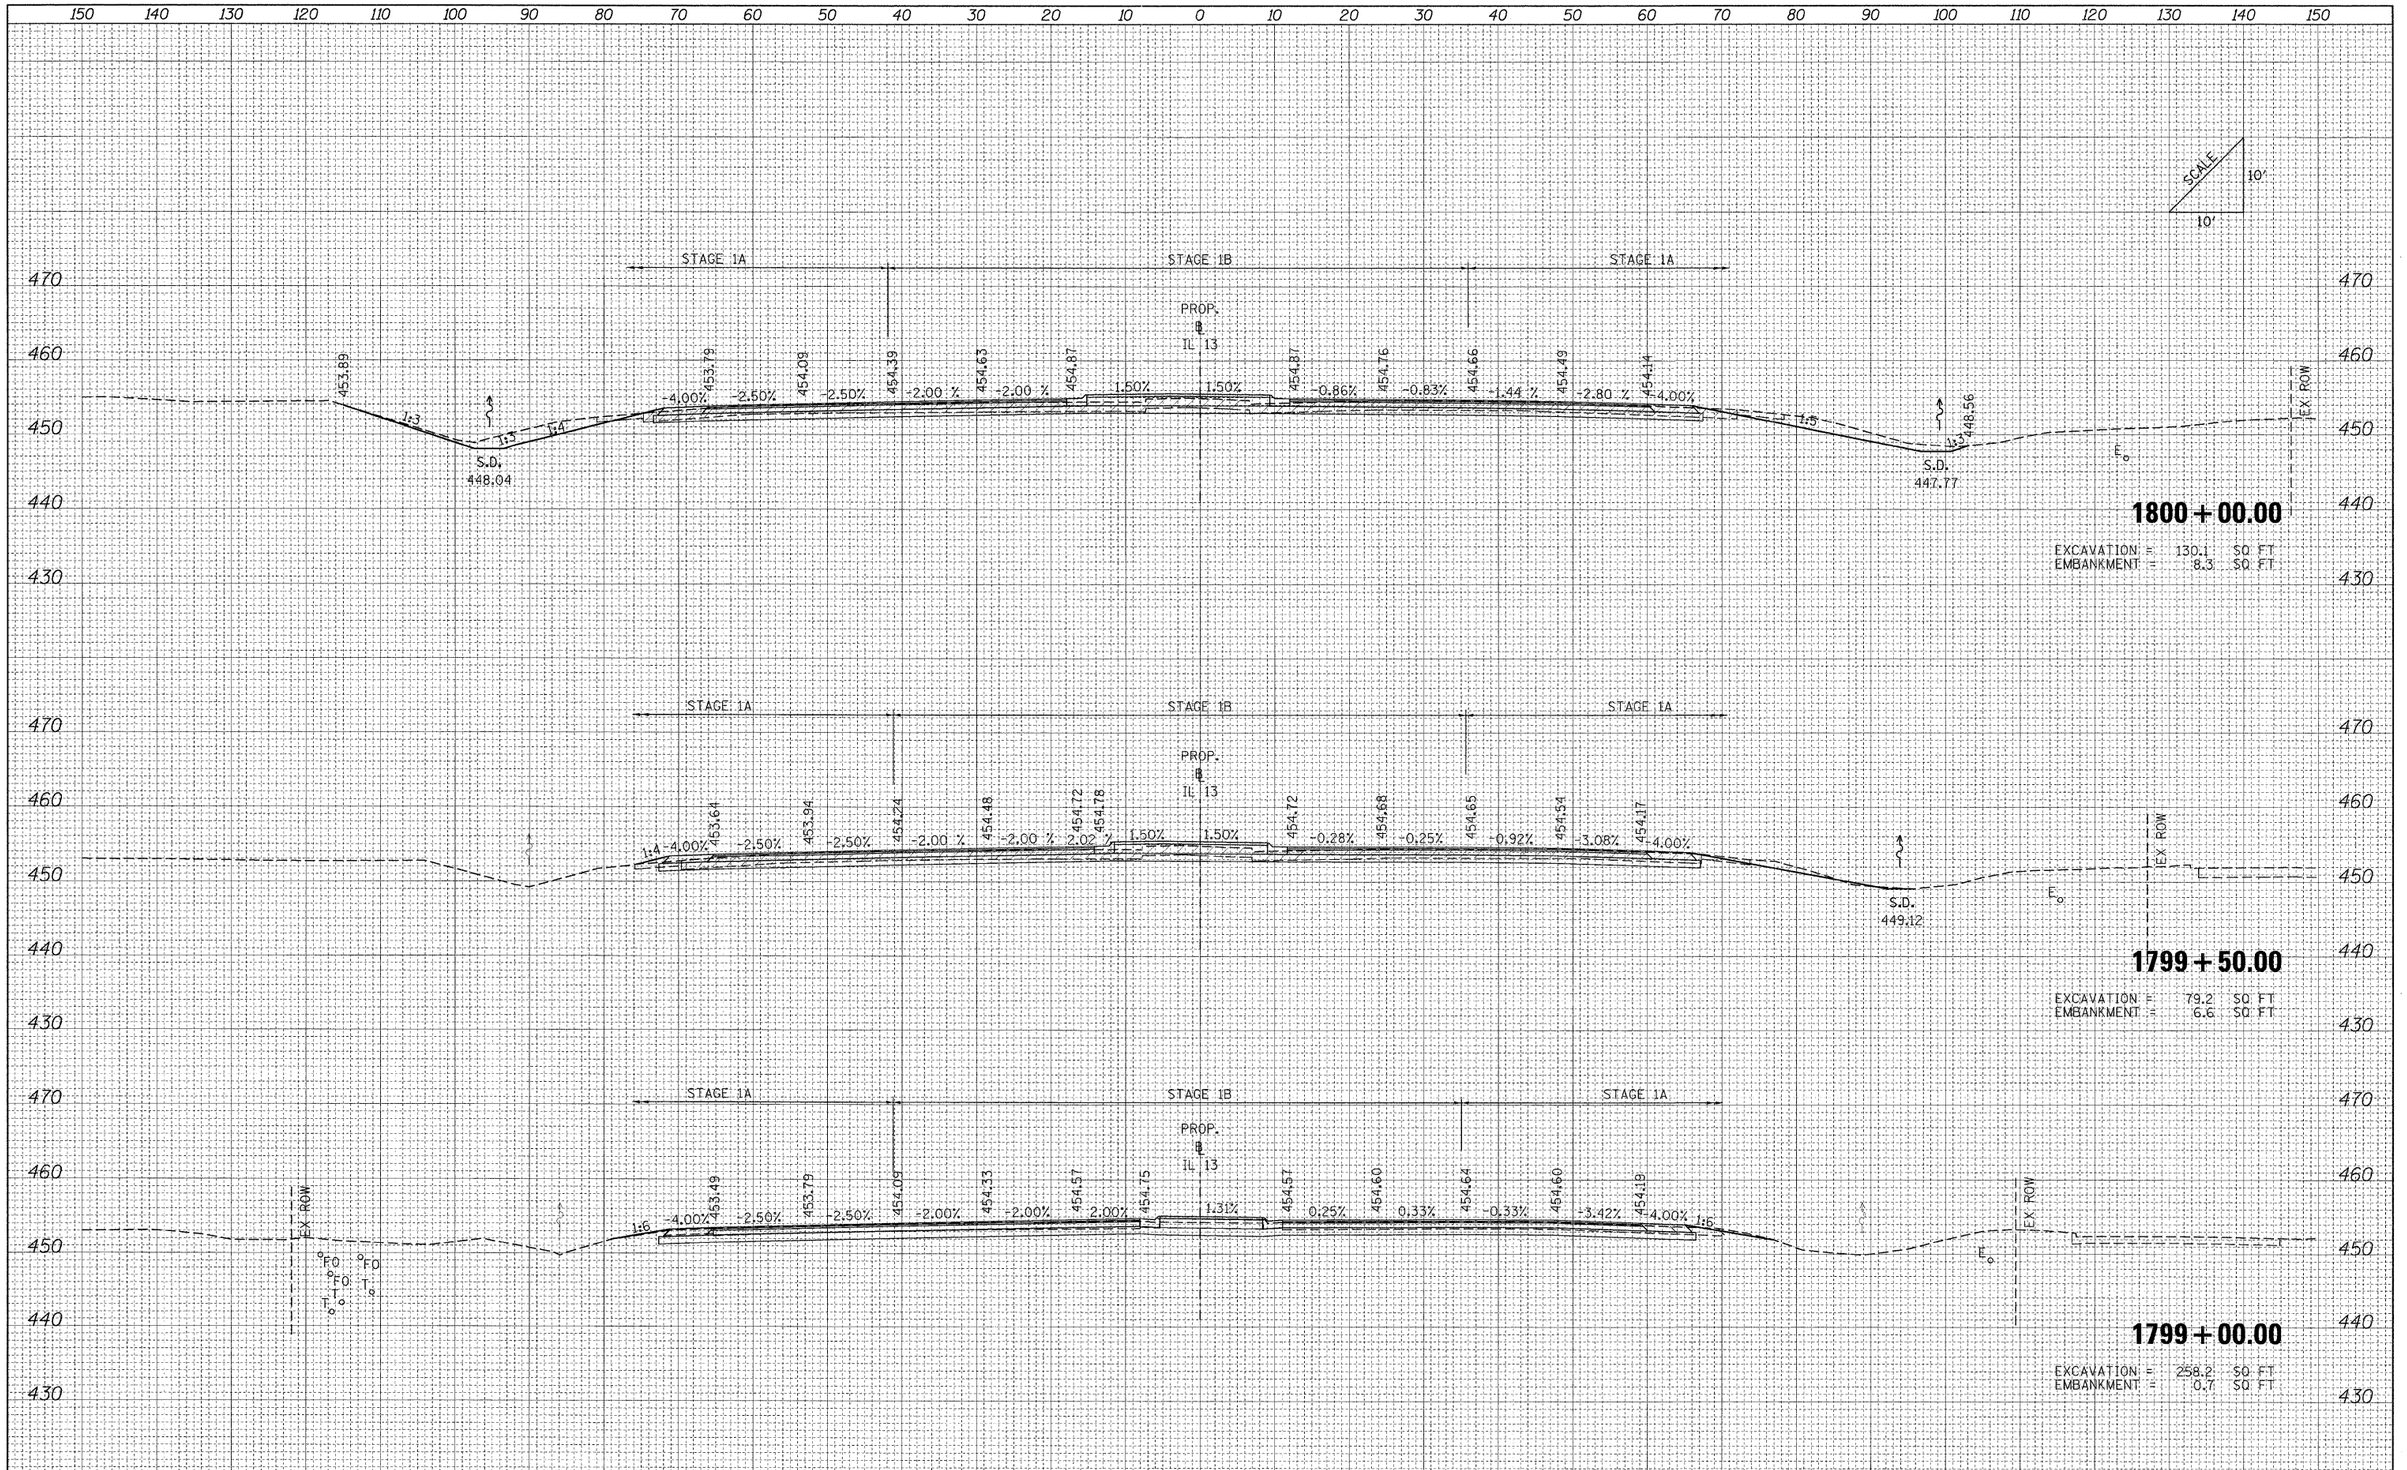

ORIGINAL SURVEY	SURVEYED	BY	DATE
NOTE BOOK	PLOTTED		
NO.	TYPICAL FILE		
	AREAS		
	AREAS CHECKED		

FILE NAME = ...\D978182-sht-XCS_IL13.dgn	USER NAME = Rob Heady	DESIGNED - MJO	REVISED -
		DRAWN - MJO	REVISED -
	PLOT SCALE = 10.0000 ' / IN.	CHECKED - BJD	REVISED -
	PLOT DATE = 10/10/2011	DATE - 10/07/11	REVISED -

STATE OF ILLINOIS
DEPARTMENT OF TRANSPORTATION

CROSS SECTIONS: F.A.P 331 (IL 13)

SCALE: | SHEET NO. OF SHEETS | STA. 1799+00.00 TO STA. 1800+00.00

F.A. RTE.	SECTION	COUNTY	TOTAL SHEETS	SHEET NO.
*	(X1-6-2)HBK-2, HB-1,2; (IX-1)R-1	WILLIAMSON	968	845
	* F.A.I. 57 AND F.A.P. 331	CONTRACT NO. 78182		
FED. ROAD DIST. NO.	ILLINOIS	FED. AID PROJECT		

FINAL SURVEY	BY	DATE
NOTE BOOK		
NO.		
SURVEYED		
AS-BUILT		
TEMPLATE		
AREAS		
AREAS CHECKED		

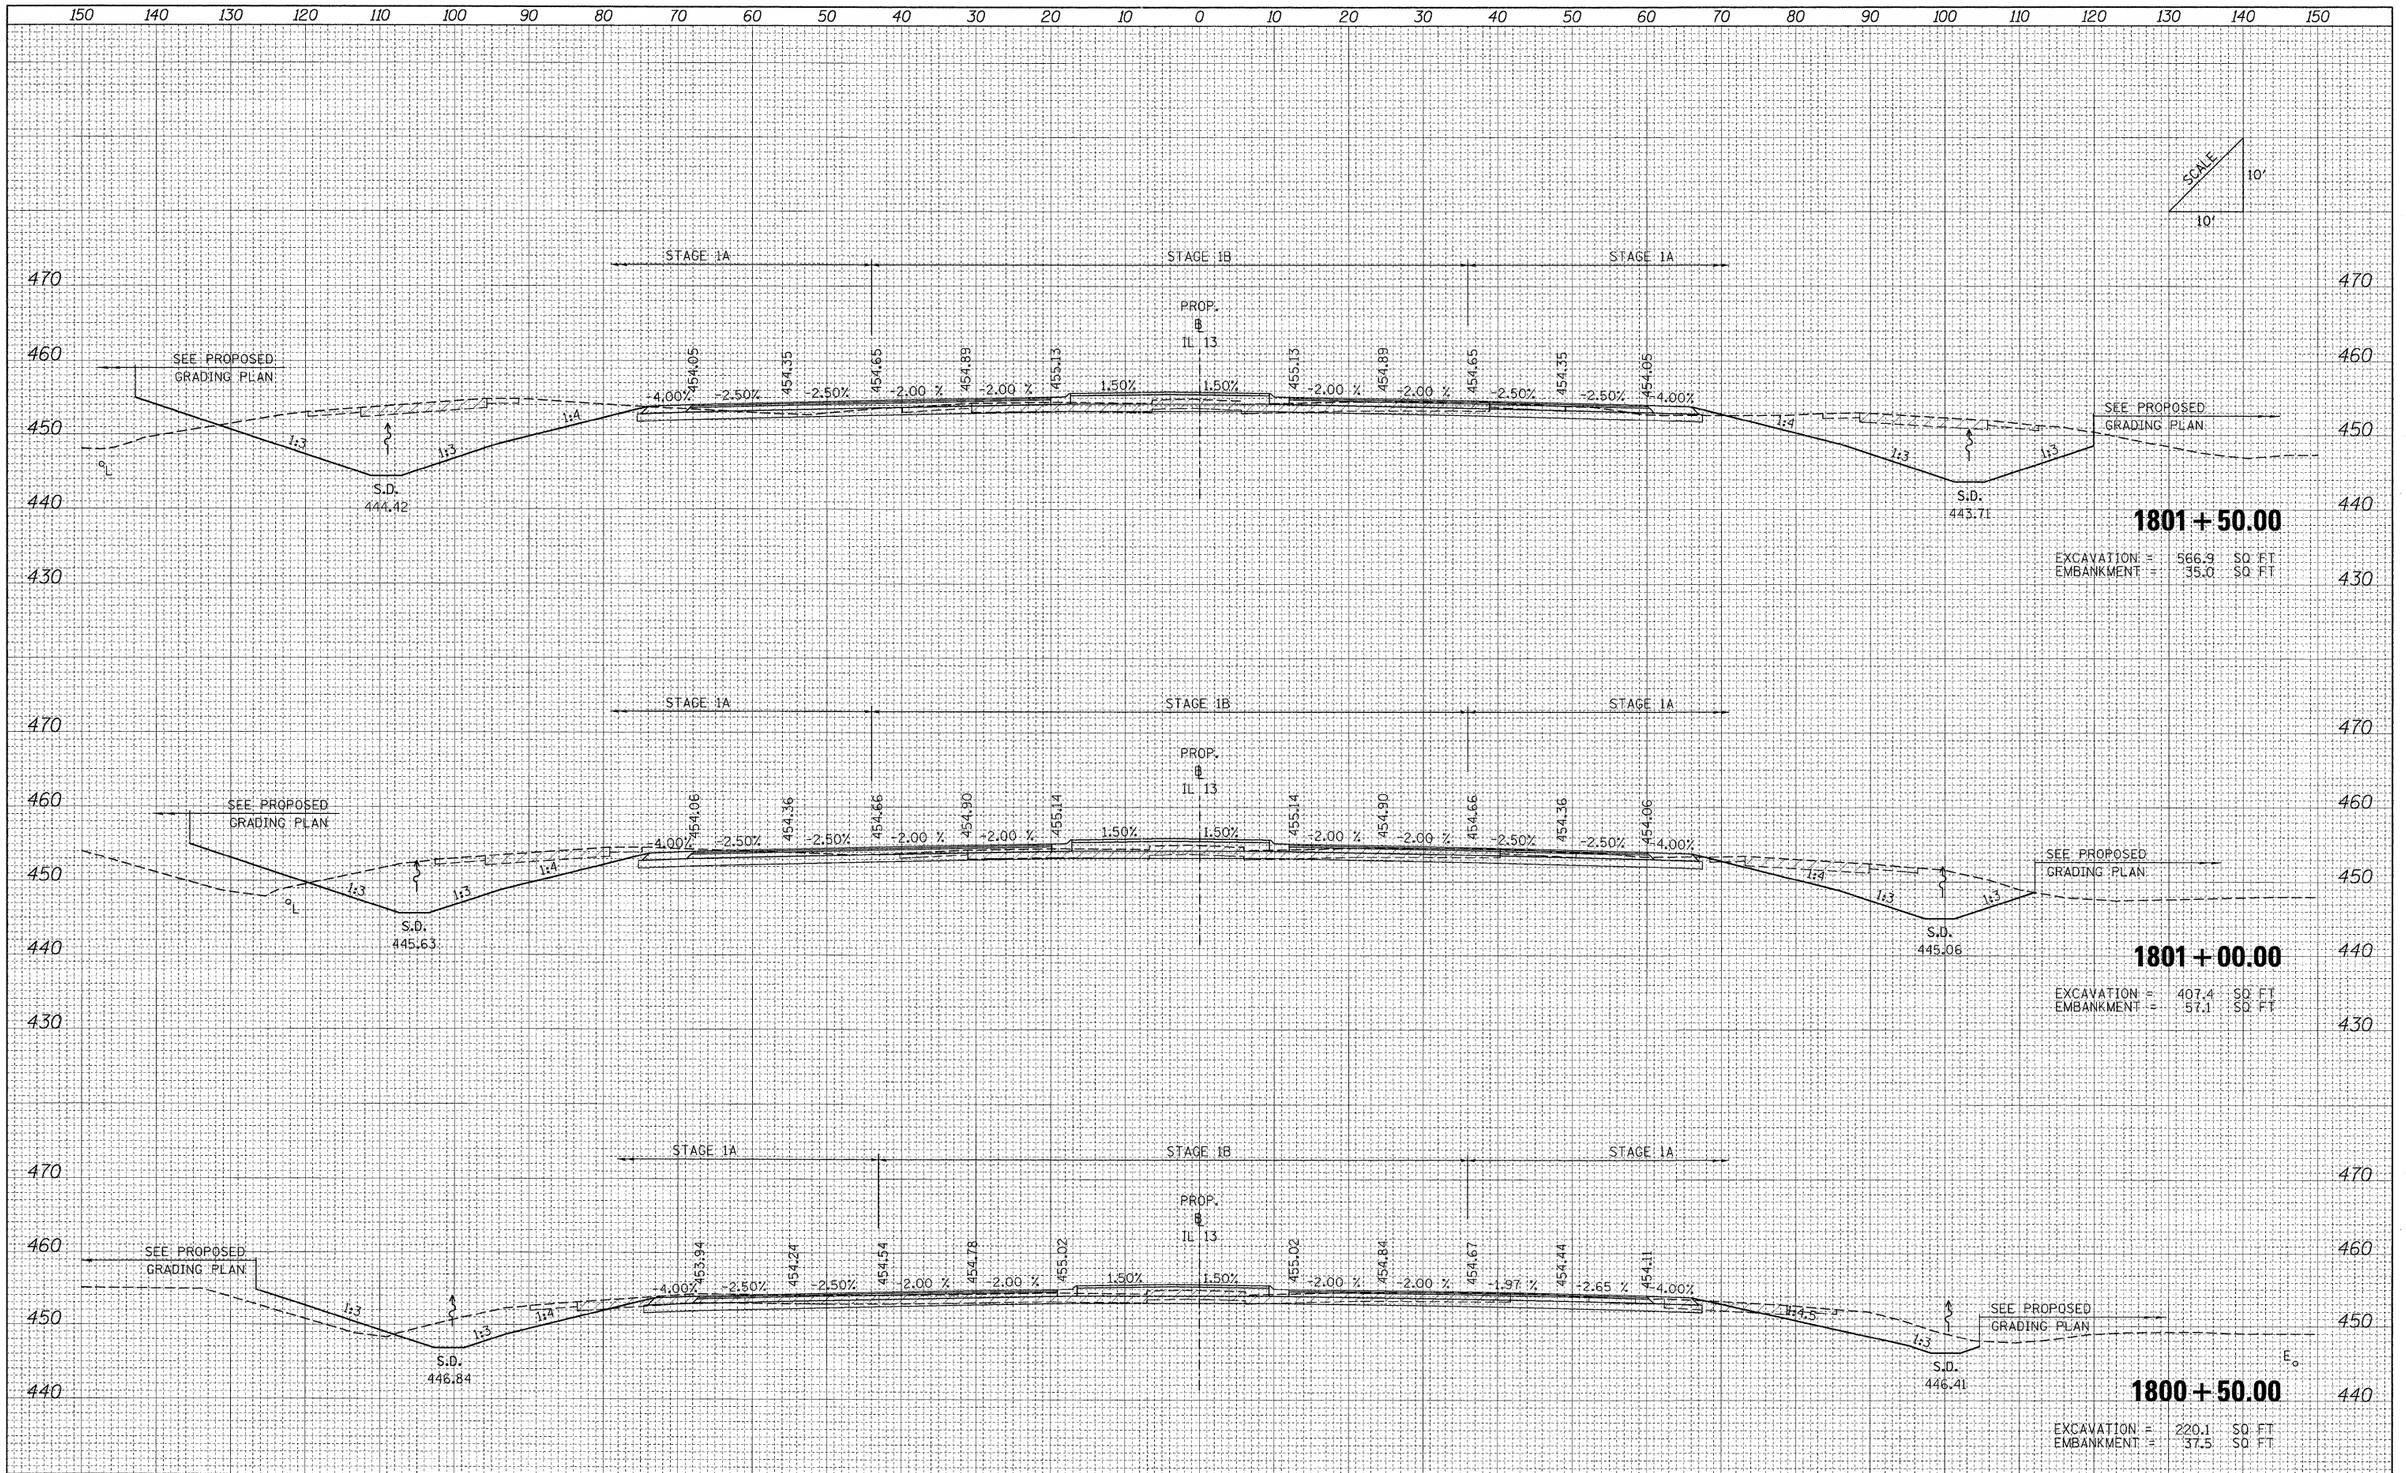

ORIGINAL SURVEY	BY	DATE
NOTE BOOK		
NO.		
SURVEYED		
AS-BUILT		
TEMPLATE		
AREAS		
AREAS CHECKED		

FILE NAME = ...\D7818 2-sht-XCS_IL13.dgn	USER NAME = Rob Heady	DESIGNED - MJO	REVISED -
		DRAWN - MJO	REVISED -
	PLOT SCALE = 10.0000 ' / IN.	CHECKED - BJD	REVISED -
	PLOT DATE = 10/10/2011	DATE - 10/07/11	REVISED -

STATE OF ILLINOIS
DEPARTMENT OF TRANSPORTATION

CROSS SECTIONS: F.A.P 331 (IL 13)

SCALE: | SHEET NO. OF SHEETS | STA. 1800+50.00 TO STA. 1801+50.00

F.A. RTE.	SECTION	COUNTY	TOTAL SHEETS	SHEET NO.
*	(XI-6-2)HBK-2, HB-1,2; (IX-1)R-1	WILLIAMSON	968	846
	* F.A.I. 57 AND F.A.P. 331	CONTRACT NO. 78182		
FED. ROAD DIST. NO.	ILLINOIS	FED. AID PROJECT		

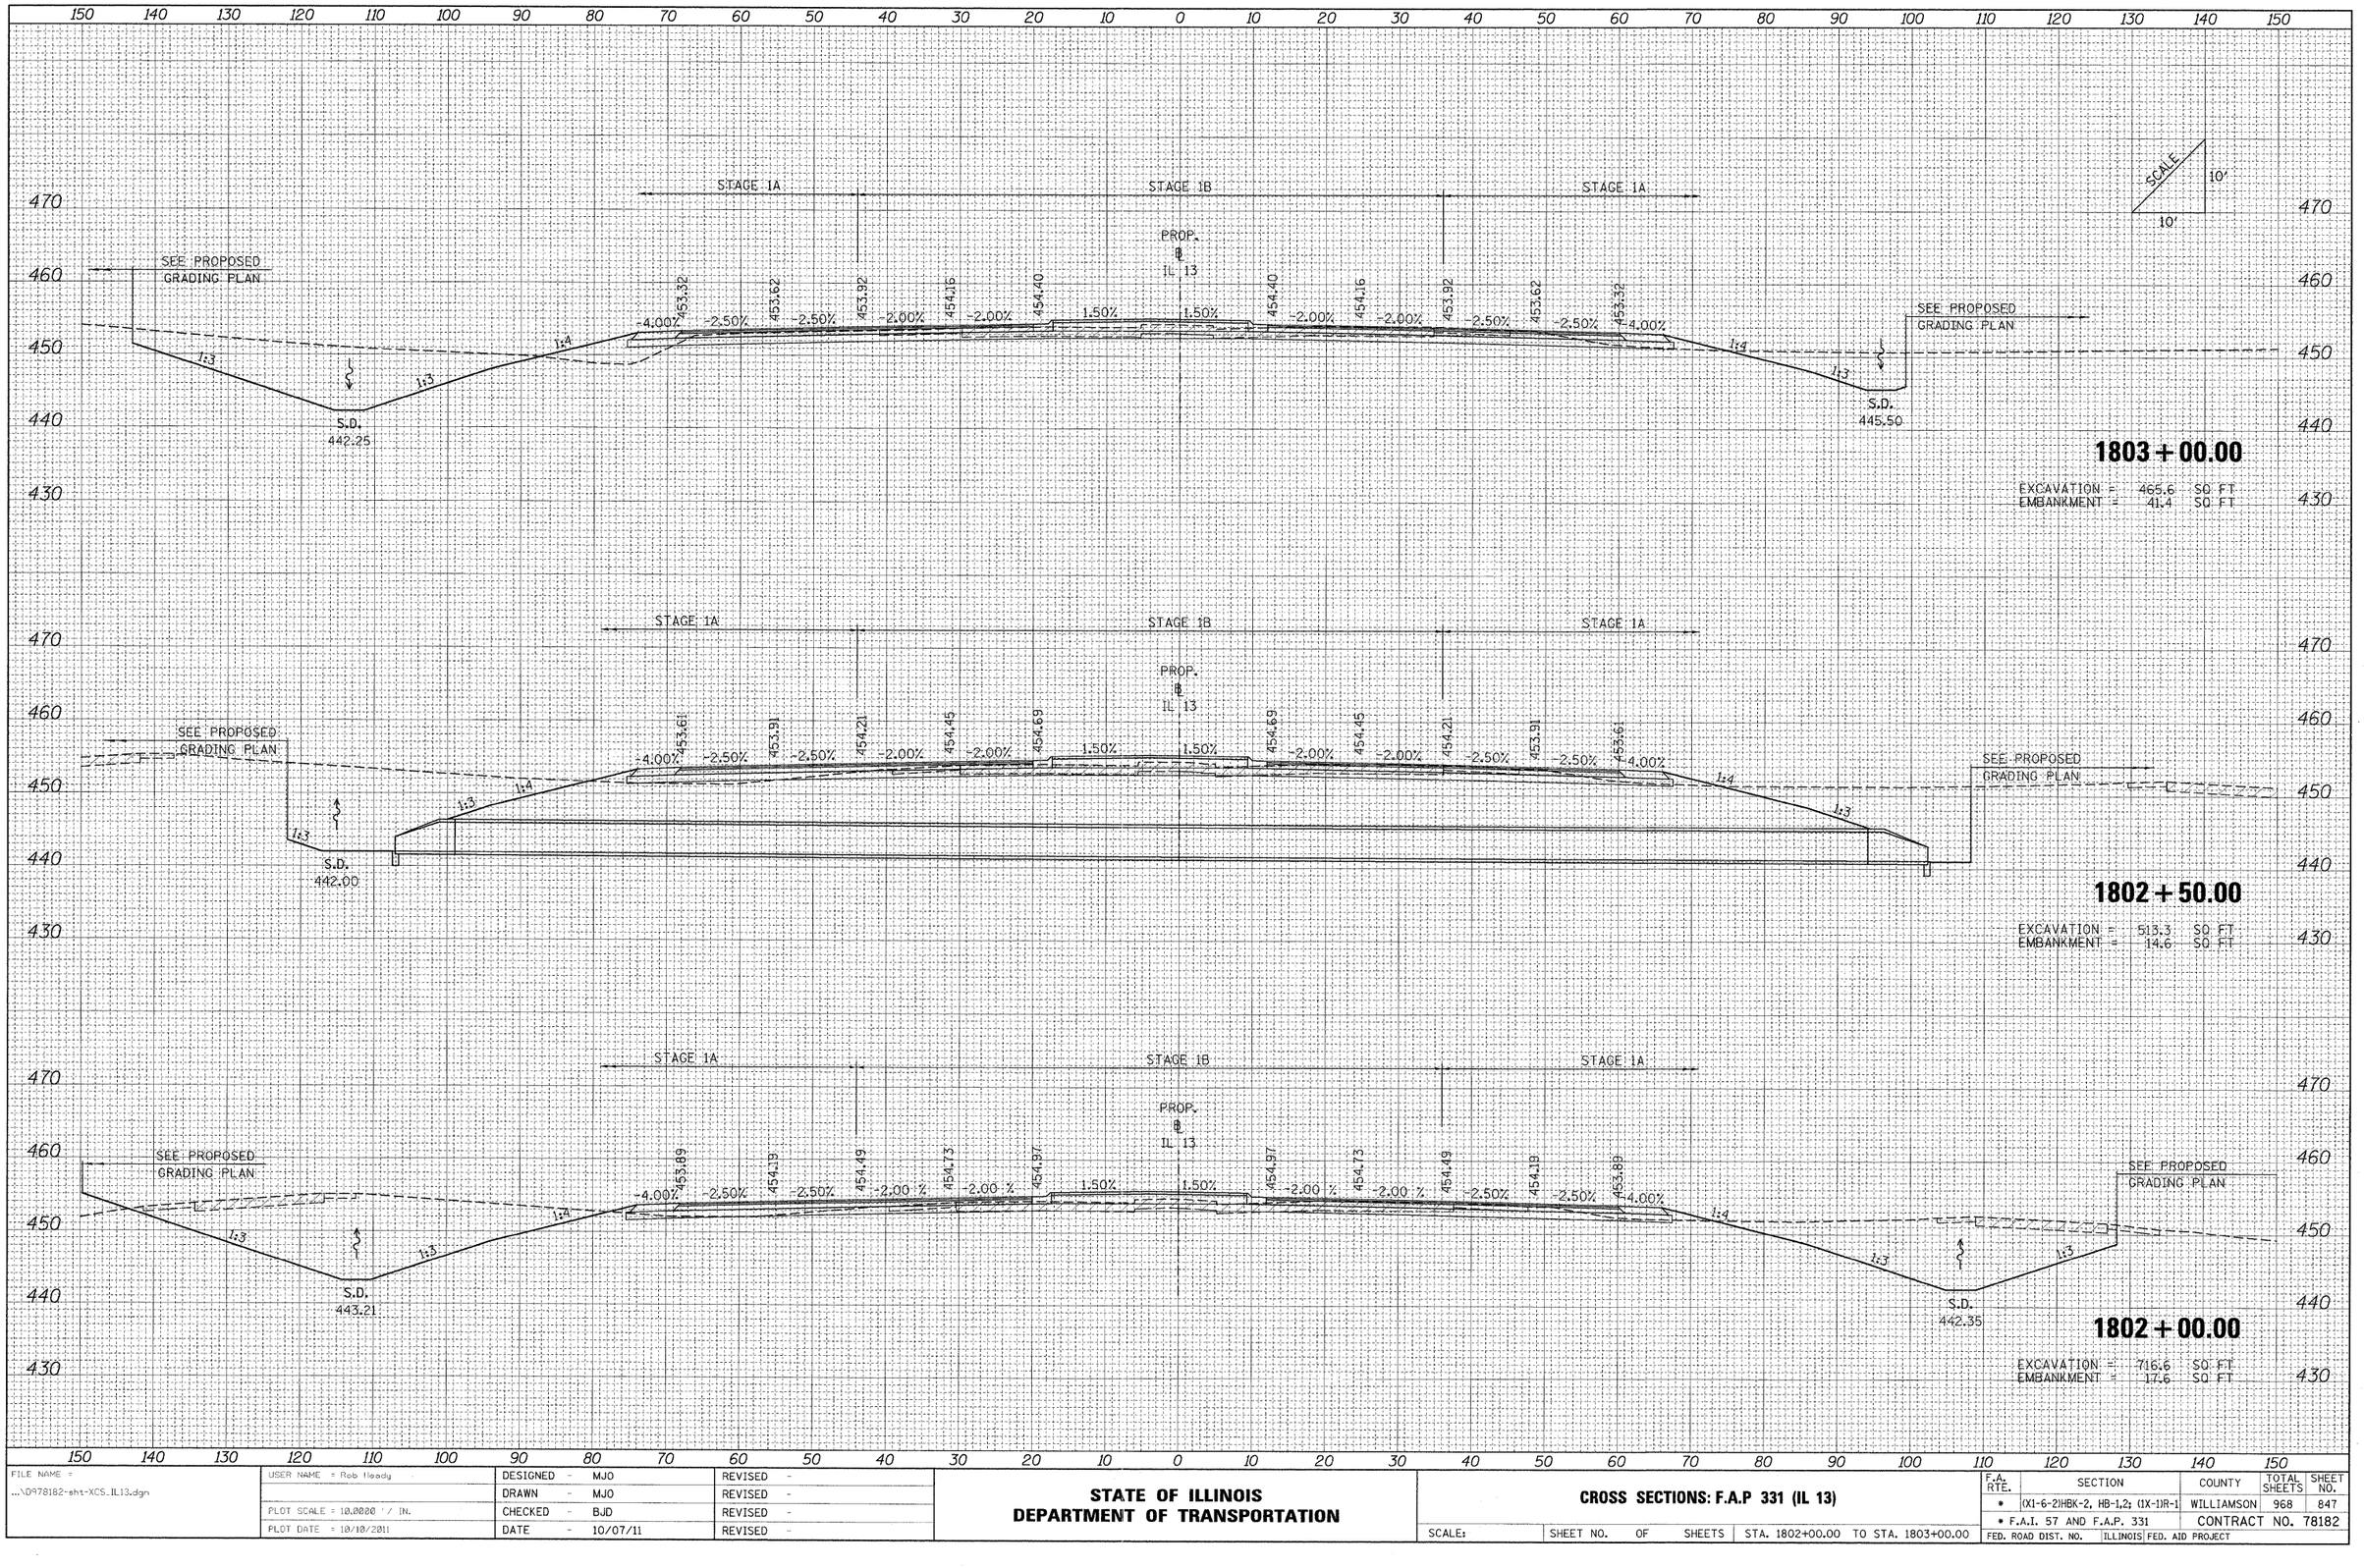

FINAL SURVEY	SURVEYED	BY	DATE
NOTE BOOK	CHECKED		
NO.	TEMPLATE		
	AREAS		
	AREAS CHECKED		

ORIGINAL SURVEY	SURVEYED	BY	DATE
NOTE BOOK	CHECKED		
NO.	TEMPLATE		
	AREAS		
	AREAS CHECKED		

FILE NAME = ...\D0978182-sht-XCS_IL13.dgn	USER NAME = Rob Heady	DESIGNED - MJO	REVISED -
		DRAWN - MJO	REVISED -
	PLOT SCALE = 10.0000 ' / IN.	CHECKED - BJD	REVISED -
	PLOT DATE = 10/10/2011	DATE - 10/07/11	REVISED -

STATE OF ILLINOIS
DEPARTMENT OF TRANSPORTATION

CROSS SECTIONS: F.A.P 331 (IL 13)

SCALE: | SHEET NO. OF SHEETS | STA. 1802+00.00 TO STA. 1803+00.00

F.A. RTE.	SECTION	COUNTY	TOTAL SHEETS	SHEET NO.
*	(XI-6-2)HBK-2, HB-1,2; (IX-1)R-1	WILLIAMSON	968	847
*	F.A.I. 57 AND F.A.P. 331	CONTRACT NO. 78182		
FED. ROAD DIST. NO.	ILLINOIS	FED. AID PROJECT		

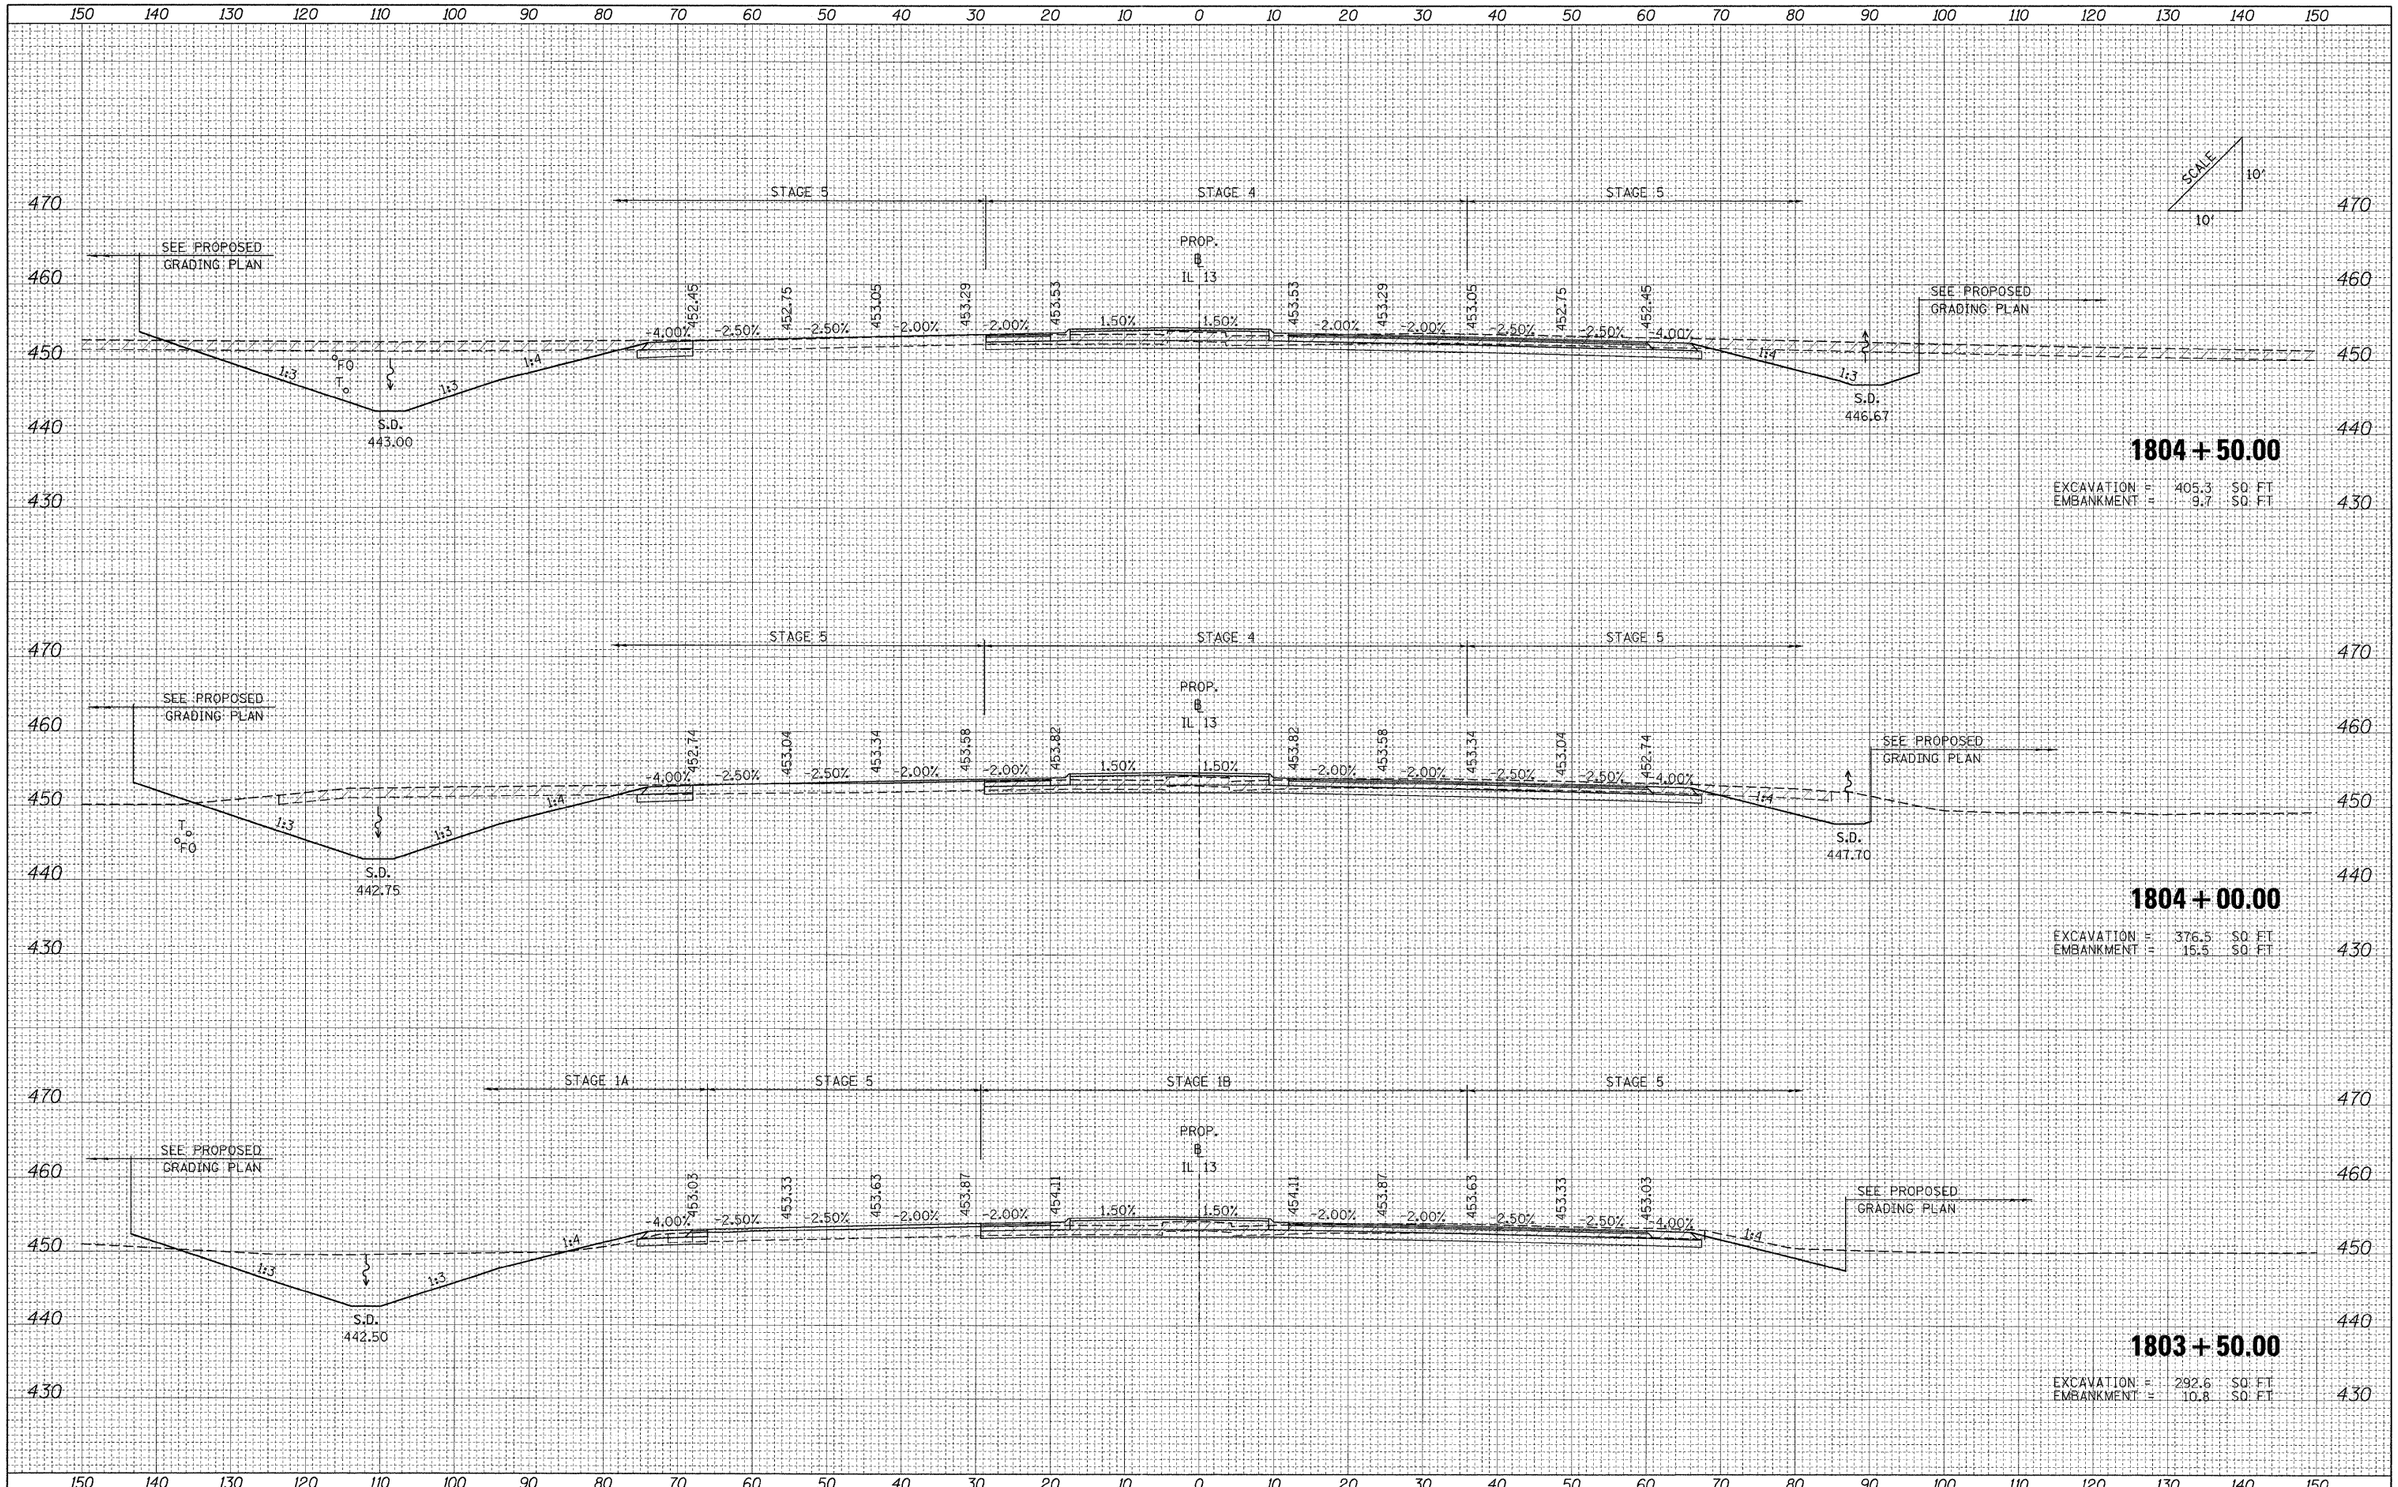

FINAL SURVEY	SURVEYED	BY	DATE
NOTE BOOK	PLOTTED		
NO.	TURNED IN		
	AREAS		
	AREAS CHECKED		

ORIGINAL SURVEY	SURVEYED	BY	DATE
NOTE BOOK	PLOTTED		
NO.	TURNED IN		
	AREAS		
	AREAS CHECKED		

FILE NAME = ...\D978182-sht-XCS_IL13.dgn	USER NAME = Rob Heady	DESIGNED - MJO	REVISED -
		DRAWN - MJO	REVISED -
	PLOT SCALE = 10.0000 ' / IN.	CHECKED - BJD	REVISED -
	PLOT DATE = 10/11/2011	DATE - 10/07/11	REVISED -

STATE OF ILLINOIS
DEPARTMENT OF TRANSPORTATION

CROSS SECTIONS: F.A.P 331 (IL 13)

SCALE: | SHEET NO. OF SHEETS | STA. 1803+50.00 TO STA. 1804+50.00

F.A. RTE.	SECTION	COUNTY	TOTAL SHEETS	SHEET NO.
*	(X1-6-2)HBK-2, HB-1.2; (1X-1)R-1	WILLIAMSON	968	848
* F.A.I. 57 AND F.A.P. 331		CONTRACT NO. 78182		
FED. ROAD DIST. NO.	ILLINOIS	FED. AID PROJECT		

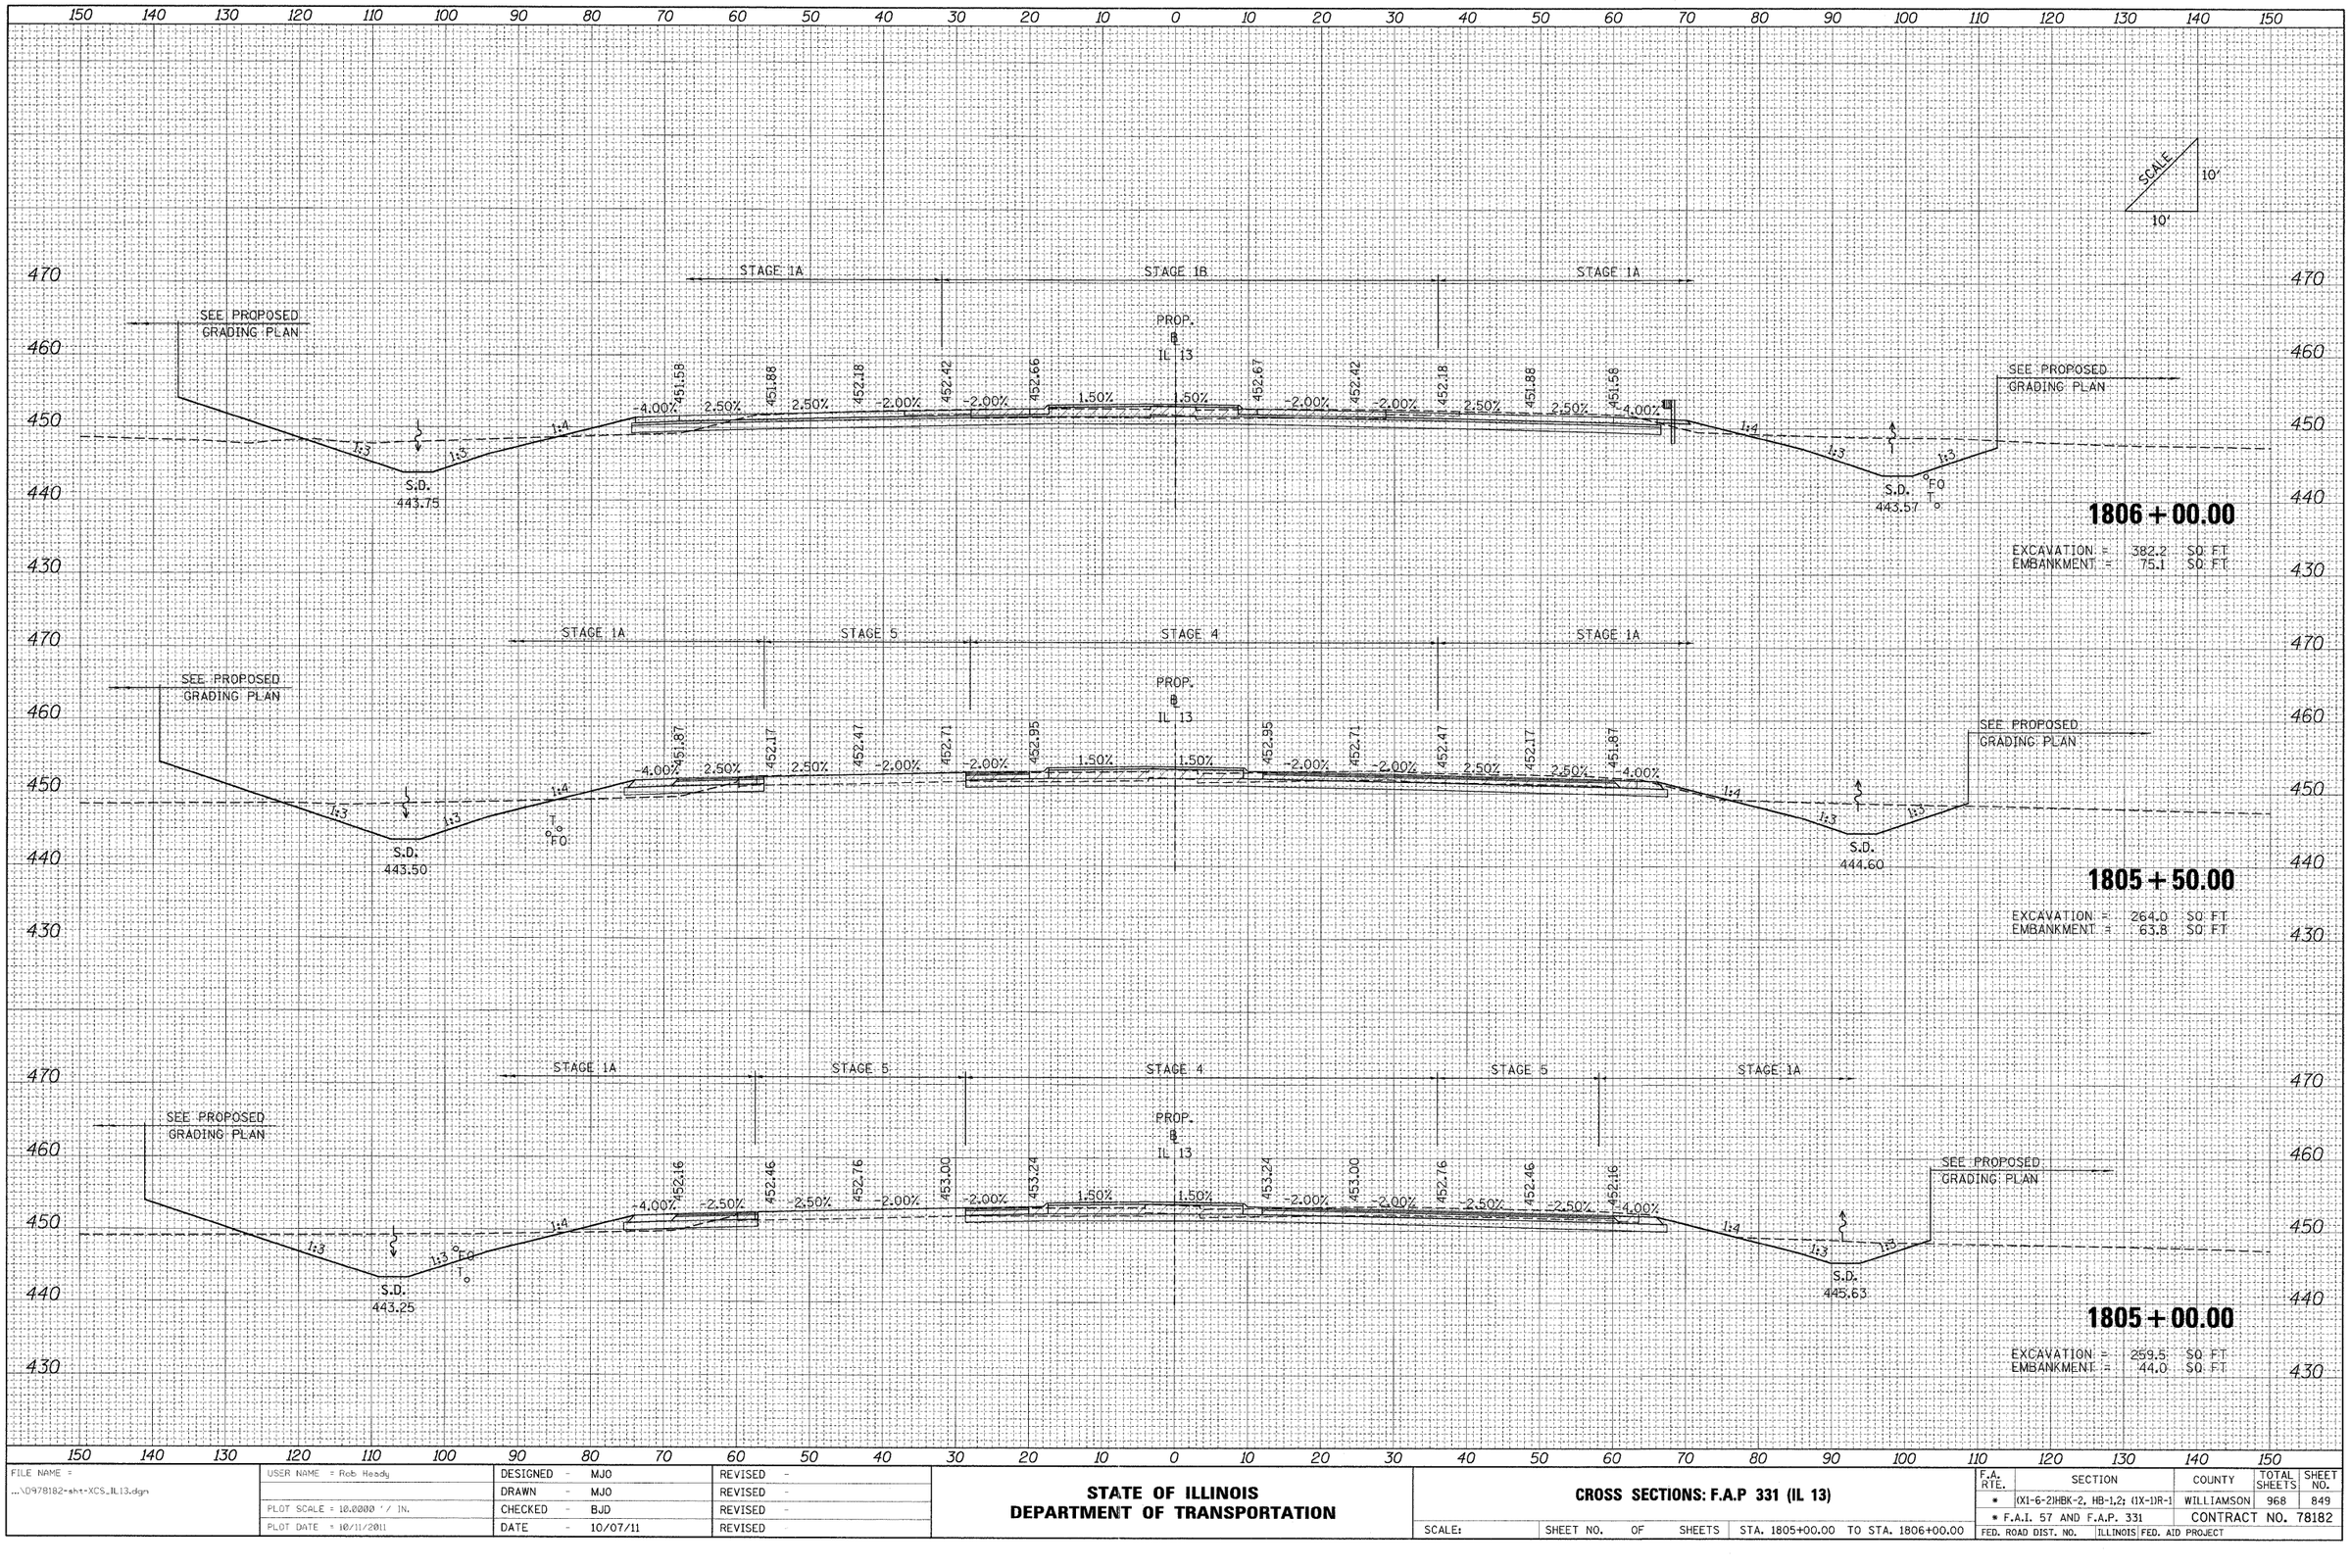

FILE NAME =	USER NAME = Rob Heady	DESIGNED - MJO	REVISED -
...\D978182-sht-XCS_IL13.dgn		DRAWN - MJO	REVISED -
	PLOT SCALE = 10.0000 ' / IN.	CHECKED - BJD	REVISED -
	PLOT DATE = 10/11/2011	DATE - 10/07/11	REVISED -

STATE OF ILLINOIS
DEPARTMENT OF TRANSPORTATION

CROSS SECTIONS: F.A.P 331 (IL 13)

SCALE: | SHEET NO. OF SHEETS | STA. 1805+00.00 TO STA. 1806+00.00

F.A. RTE.	SECTION	COUNTY	TOTAL SHEETS	SHEET NO.
*	(X1-6-2)HBK-2, HB-1,2; (1X-1)R-1	WILLIAMSON	968	849
	* F.A.I. 57 AND F.A.P. 331	CONTRACT NO. 78182		
FED. ROAD DIST. NO.	ILLINOIS	FED. AID PROJECT		

FINAL SURVEY	BY	DATE
NOTE BOOK	SURVEYED	
NO.	PLOTTED	
	TEMPLATE	
	AREAS	
	AREAS CHECKED	

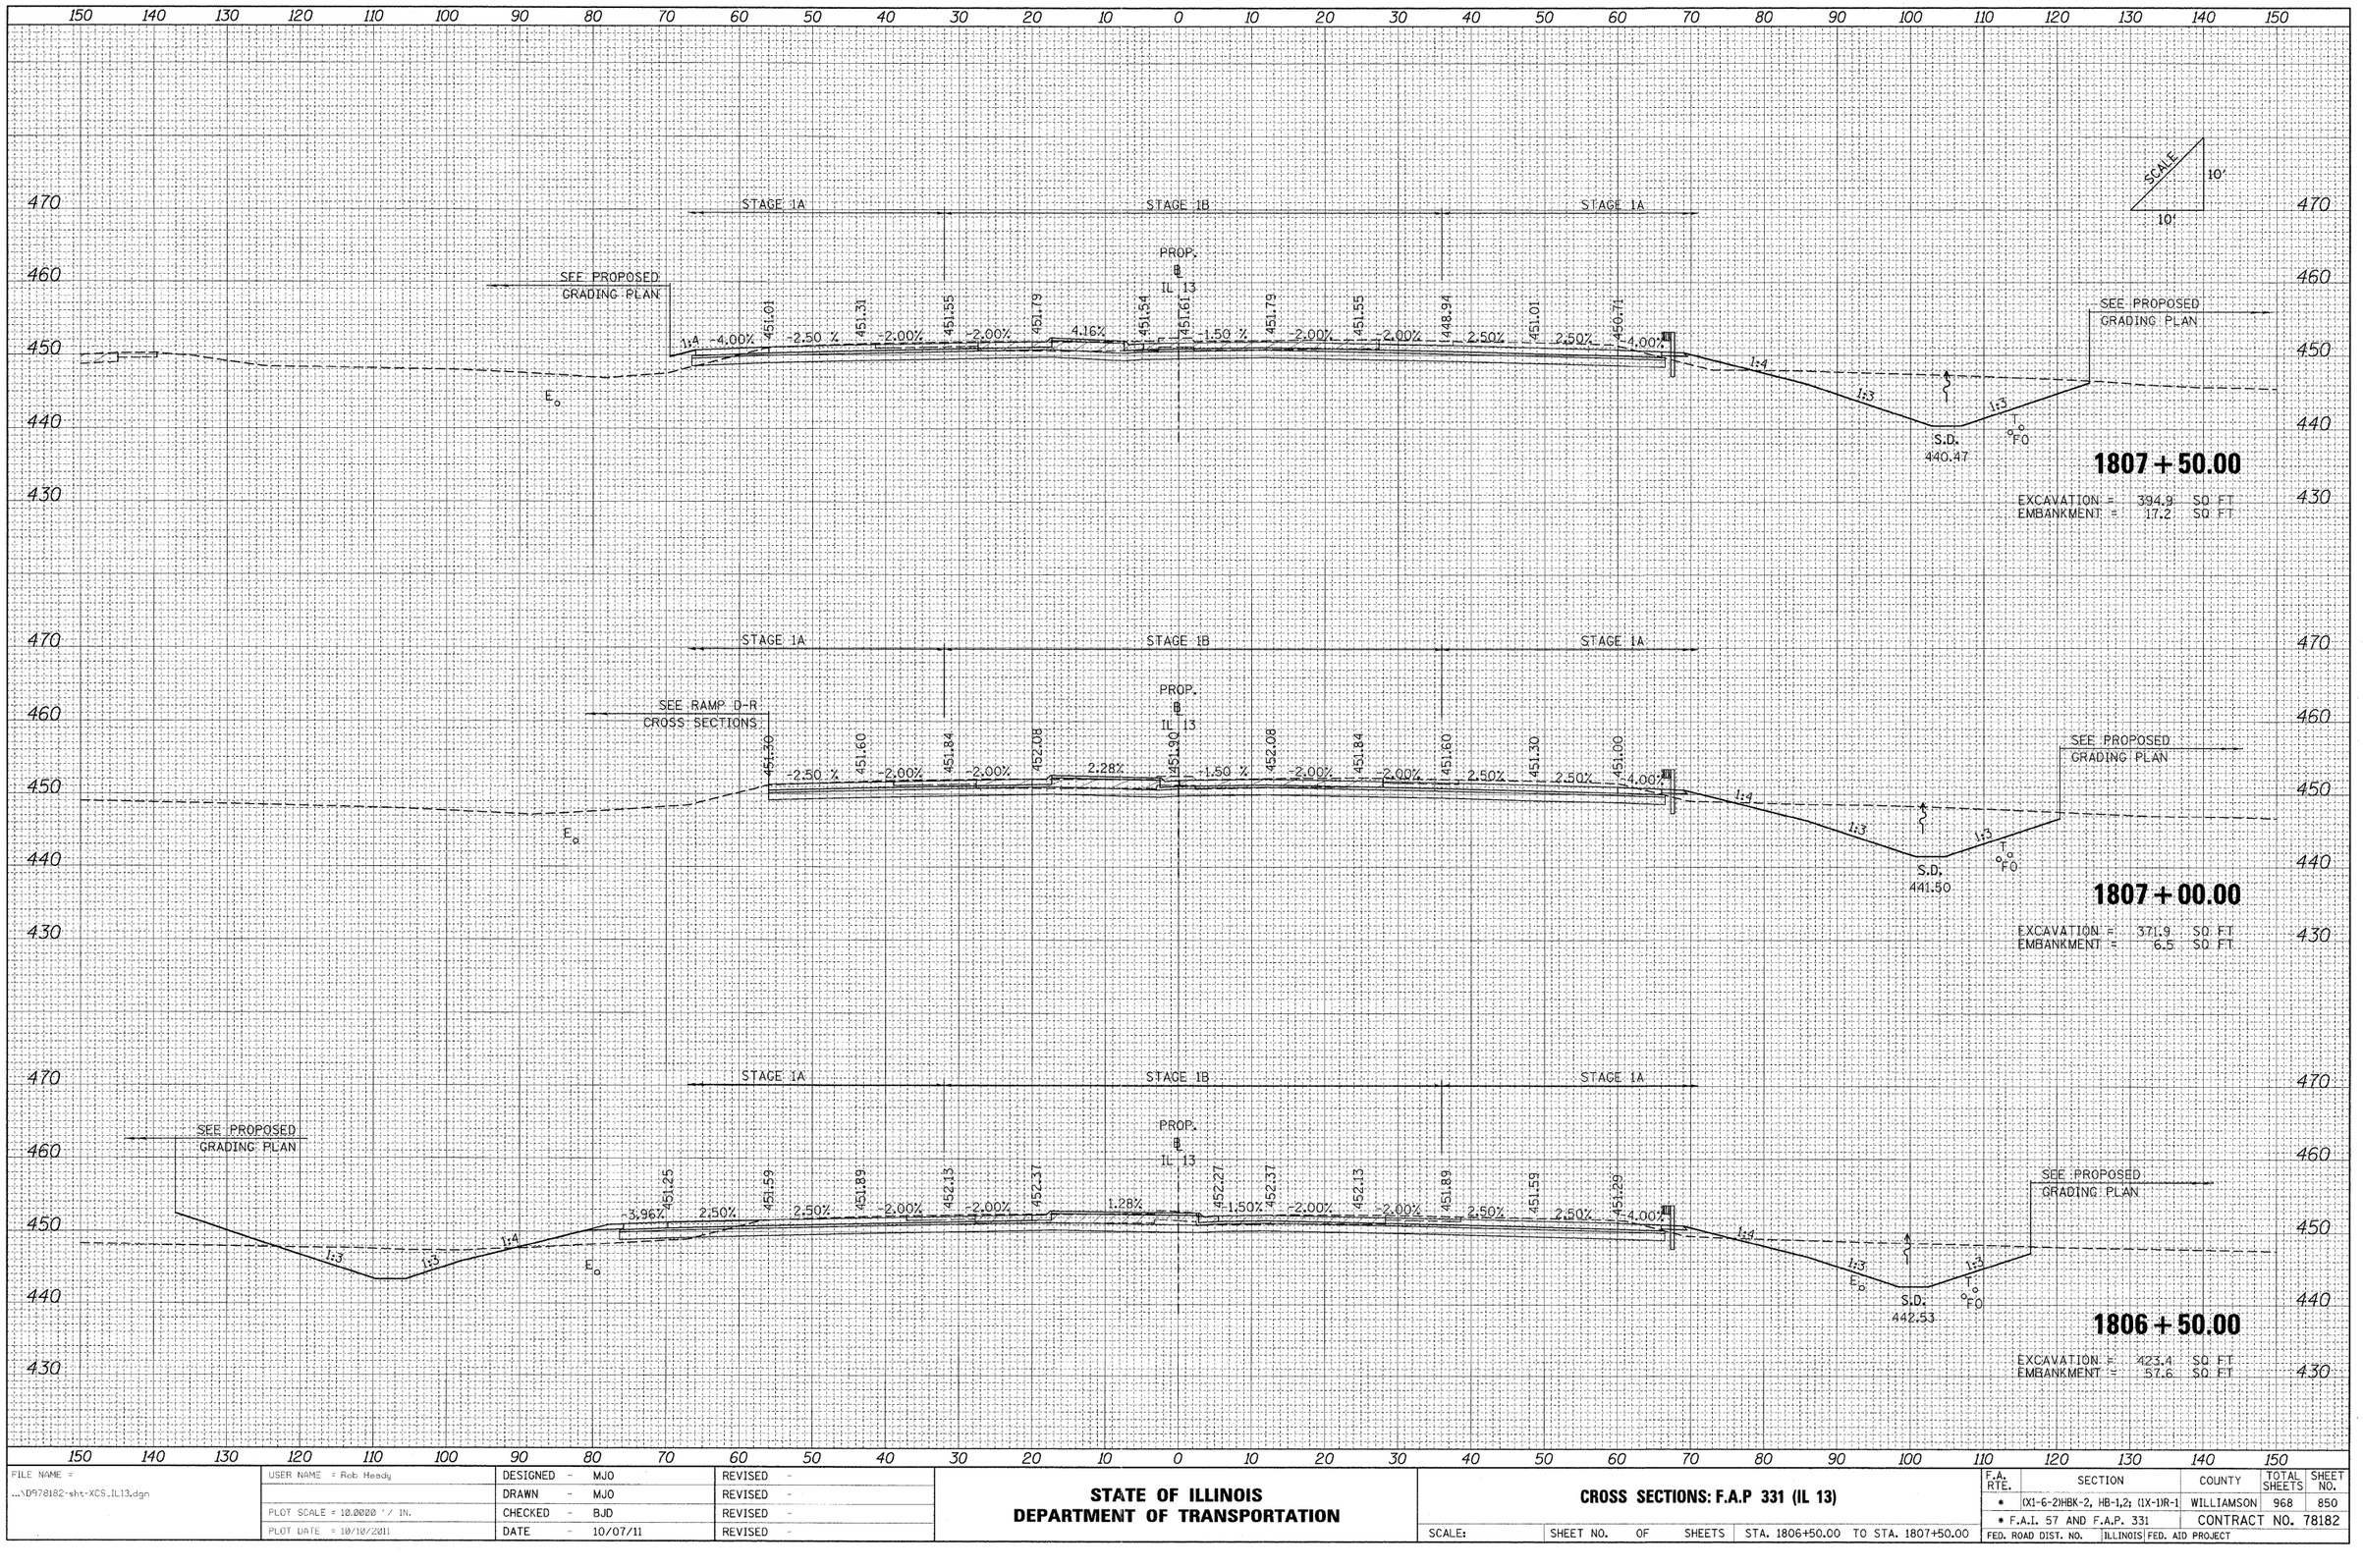

ORIGINAL SURVEY	BY	DATE
NOTE BOOK	SURVEYED	
NO.	PLOTTED	
	TEMPLATE	
	AREAS	
	AREAS CHECKED	

FILE NAME = ...\D978182-sht-XCS_IL13.dgn	USER NAME = Rob Heady	DESIGNED - MJO	REVISED -
		DRAWN - MJO	REVISED -
	PLOT SCALE = 10.0000 ' / IN.	CHECKED - BJD	REVISED -
	PLOT DATE = 10/10/2011	DATE - 10/07/11	REVISED -

STATE OF ILLINOIS
DEPARTMENT OF TRANSPORTATION

CROSS SECTIONS: F.A.P 331 (IL 13)

SCALE: | SHEET NO. OF SHEETS | STA. 1806+50.00 TO STA. 1807+50.00

F.A. RTE.	SECTION	COUNTY	TOTAL SHEETS	SHEET NO.
*	(X1-6-2)HBK-2, HB-1,2; (1X-1)R-1	WILLIAMSON	968	850
*	F.A.I. 57 AND F.A.P. 331	CONTRACT NO. 78182		
FED. ROAD DIST. NO.	ILLINOIS	FED. AID PROJECT		

FINAL SURVEY	SURVEYED	BY	DATE
	AS-BUILT		
NOTE BOOK	PLOTTED		
	TEMPLATE		
NO.	AREAS		
	AREAS CHECKED		

ORIGINAL SURVEY	SURVEYED	BY	DATE
	AS-BUILT		
NOTE BOOK	PLOTTED		
	TEMPLATE		
NO.	AREAS		
	AREAS CHECKED		

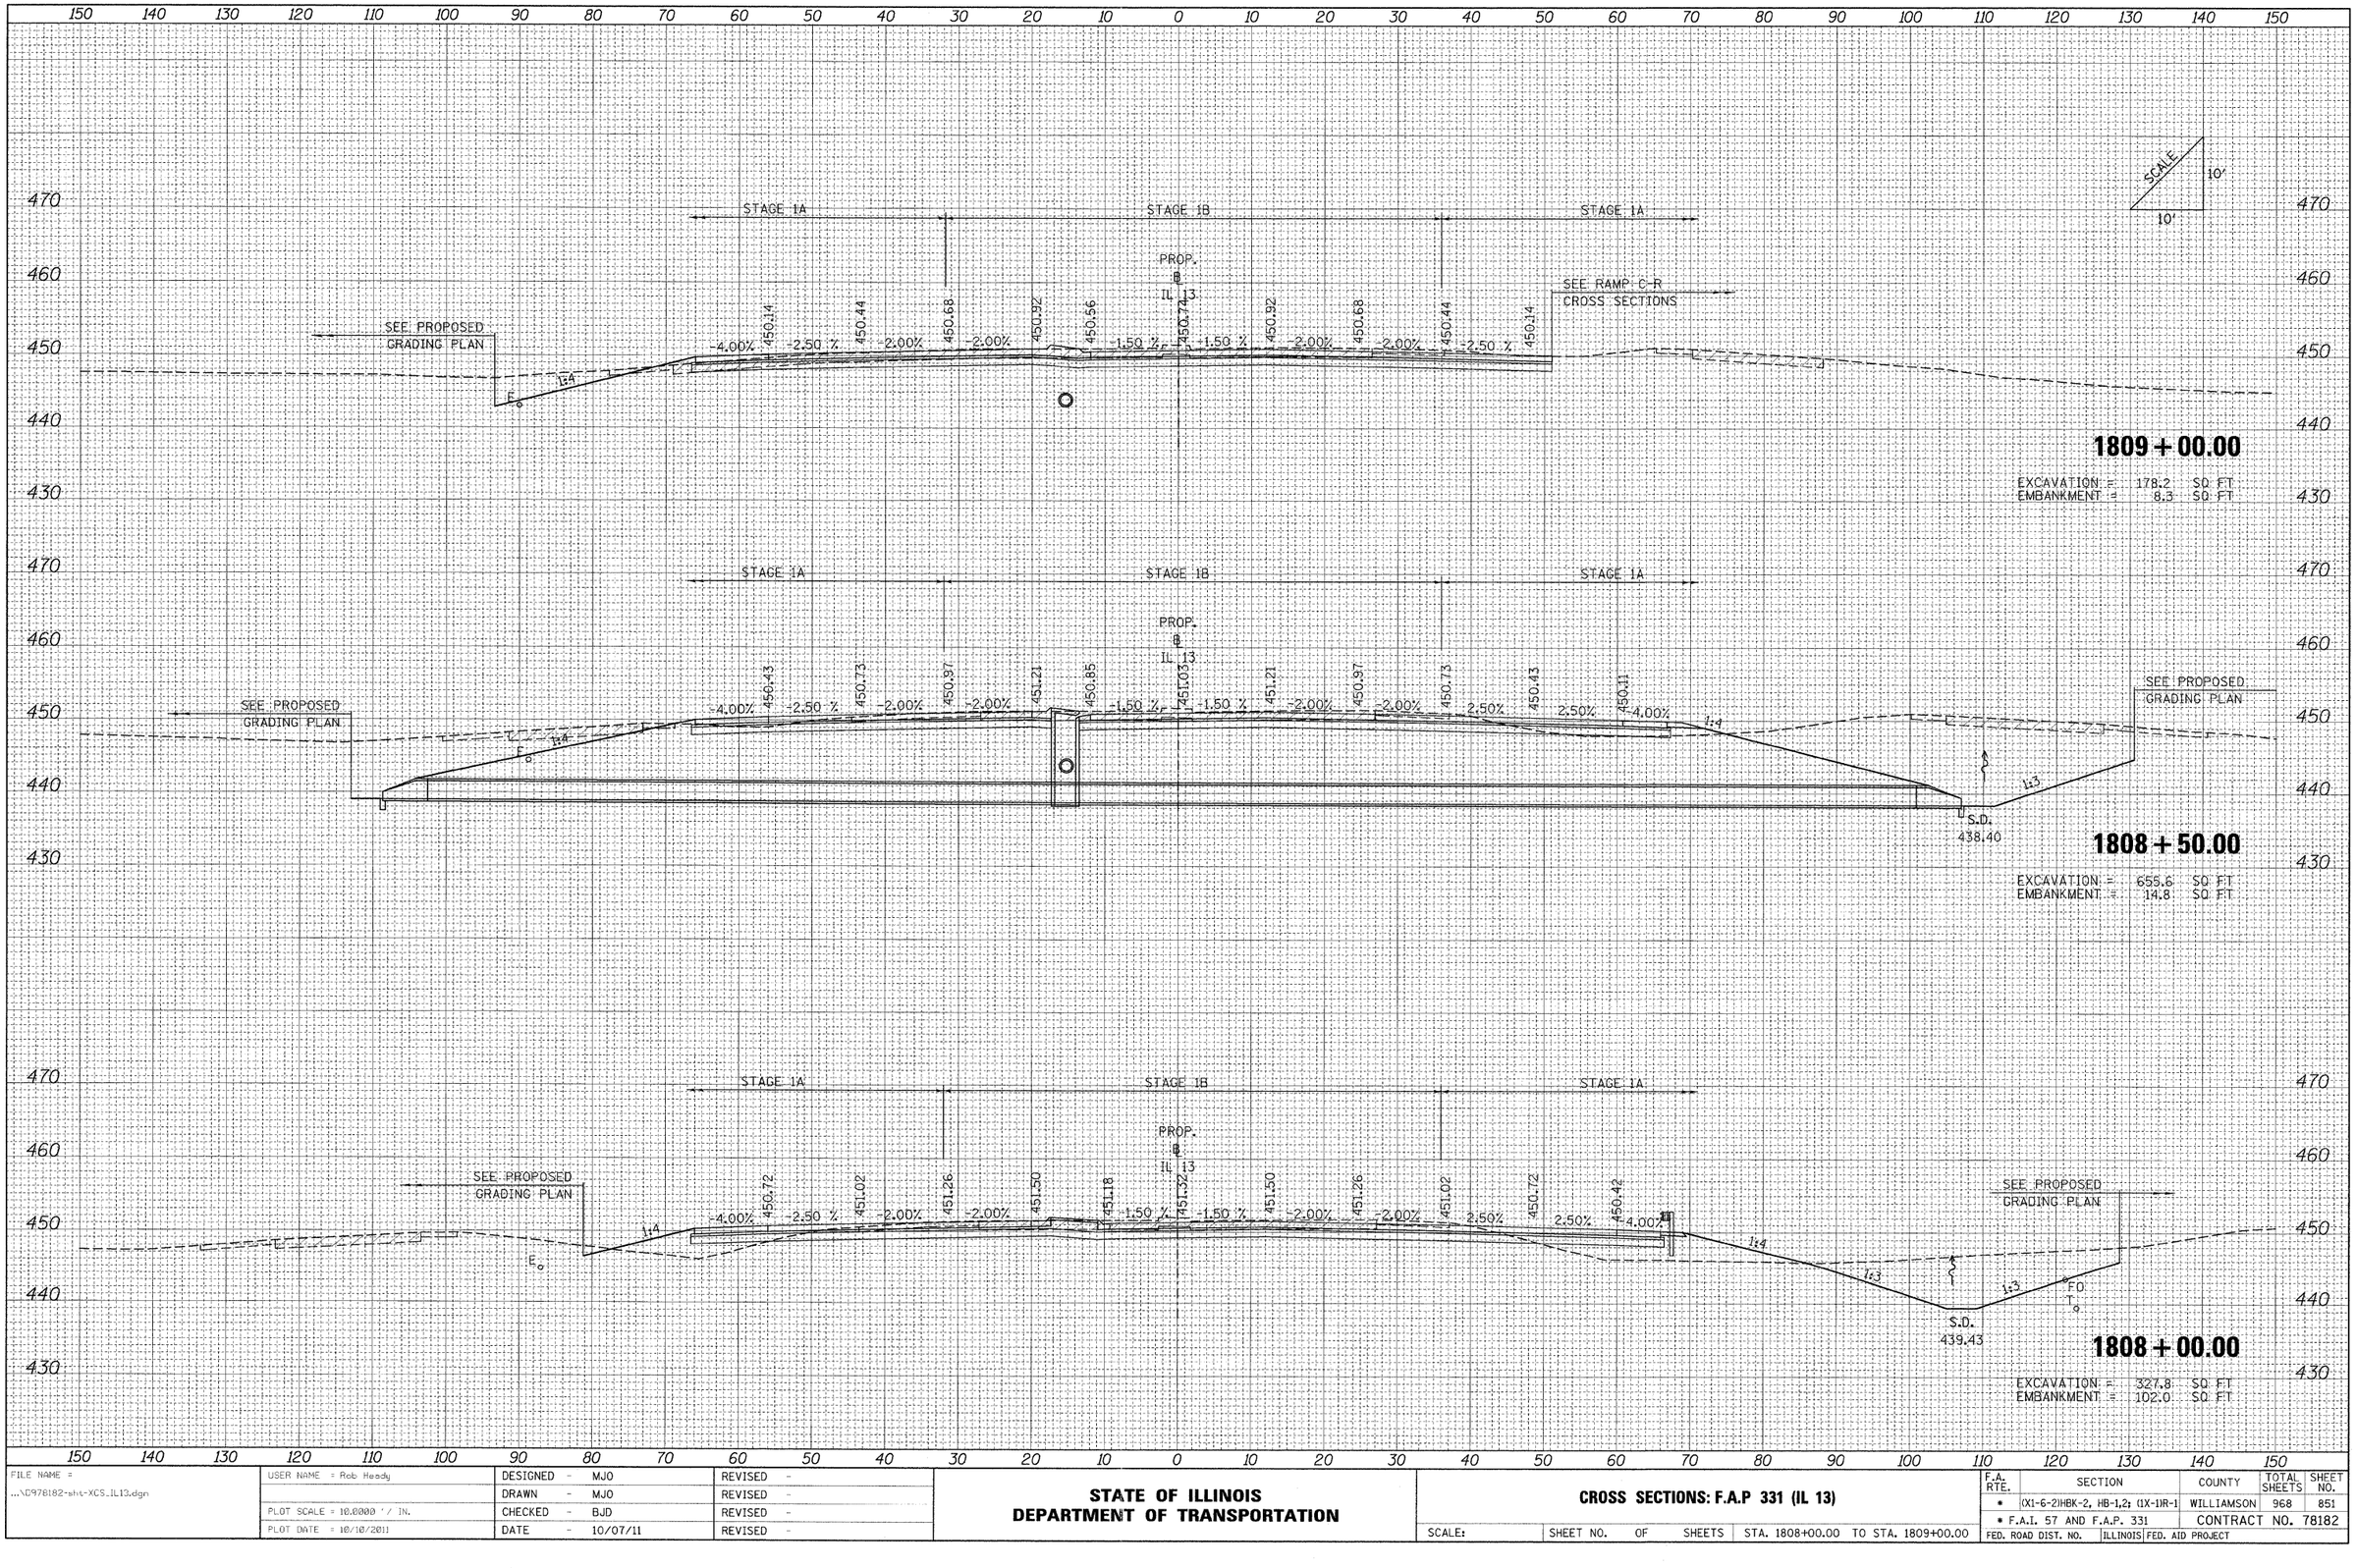

FILE NAME = ...\D7878182-sht-XCS_IL13.dgn	USER NAME = Rob Heady	DESIGNED - MJO	REVISED -
		DRAWN - MJO	REVISED -
	PLOT SCALE = 10.0000 ' / IN.	CHECKED - BJD	REVISED -
	PLOT DATE = 10/10/2011	DATE - 10/07/11	REVISED -

STATE OF ILLINOIS
DEPARTMENT OF TRANSPORTATION

CROSS SECTIONS: F.A.P 331 (IL 13)

SCALE: | SHEET NO. OF SHEETS | STA. 1808+00.00 TO STA. 1809+00.00

F.A. RTE.	SECTION	COUNTY	TOTAL SHEETS	SHEET NO.
*	(XI-6-2)HBK-2, HB-1,2; (IX-1)R-1	WILLIAMSON	968	851
	* F.A.I. 57 AND F.A.P. 331	CONTRACT NO. 78182		
FED. ROAD DIST. NO.	ILLINOIS	FED. AID PROJECT		

FINAL SURVEY	SURVEYED	BY	DATE
NOTE BOOK	PLOTTED		
NO.	TEMPLATE		
	AREAS		
	AREAS CHECKED		

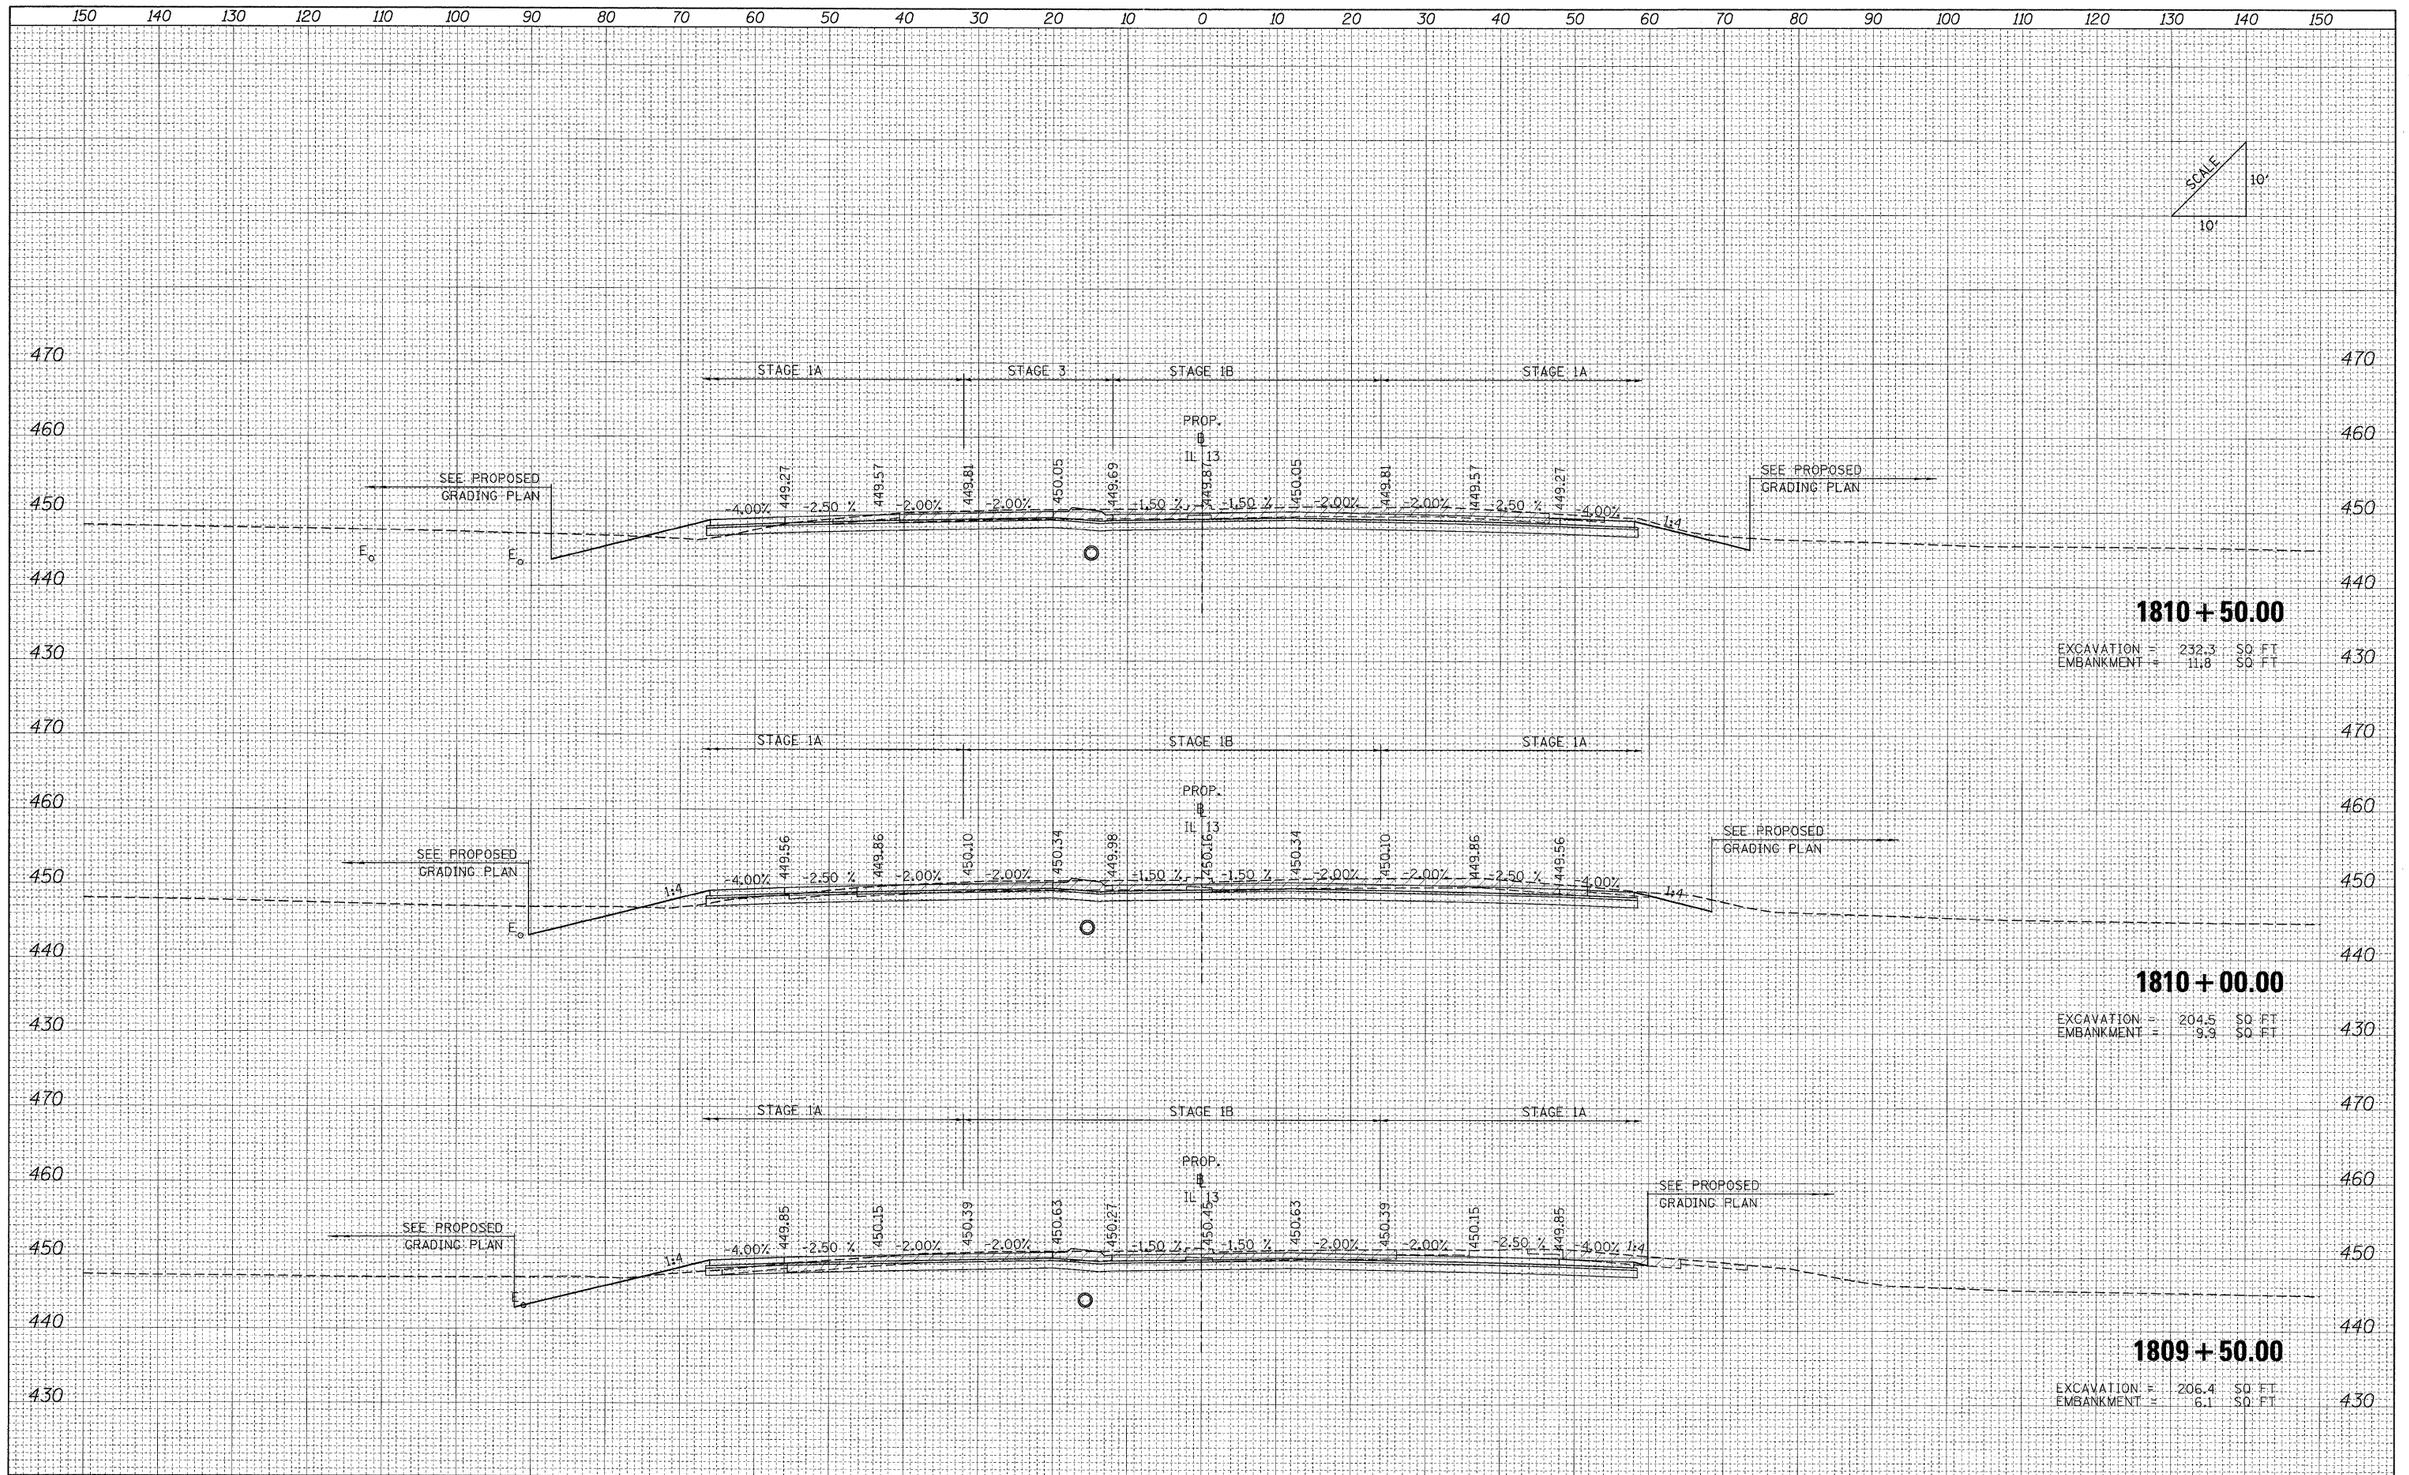

ORIGINAL SURVEY	SURVEYED	BY	DATE
NOTE BOOK	PLOTTED		
NO.	TEMPLATE		
	AREAS		
	AREAS CHECKED		

FILE NAME = ...\D978182-sht-XCS_IL13.dgn	USER NAME = Rob Heady	DESIGNED - MJO	REVISED -
		DRAWN - MJO	REVISED -
	PLOT SCALE = 10.0000 ' / IN.	CHECKED - BJD	REVISED -
	PLOT DATE = 10/10/2011	DATE - 10/07/11	REVISED -

STATE OF ILLINOIS
DEPARTMENT OF TRANSPORTATION

CROSS SECTIONS: F.A.P 331 (IL 13)

SCALE: | SHEET NO. OF SHEETS | STA. 1809+50.00 TO STA. 1810+50.00

F.A. RTE.	SECTION	COUNTY	TOTAL SHEETS	SHEET NO.
•	(X1-6-2)HBK-2, HB-1,2; (IX-1)R-1	WILLIAMSON	968	852
•	F.A.I. 57 AND F.A.P. 331	CONTRACT NO. 78182		
FED. ROAD DIST. NO.	ILLINOIS	FED. AID PROJECT		

FINAL SURVEY	SURVEYED	BY
	PLOTTED	
NOTE BOOK	TEMPLATE	
	AREAS	
NO.	AREAS CHECKED	DATE

SCALE: 10' / 10'

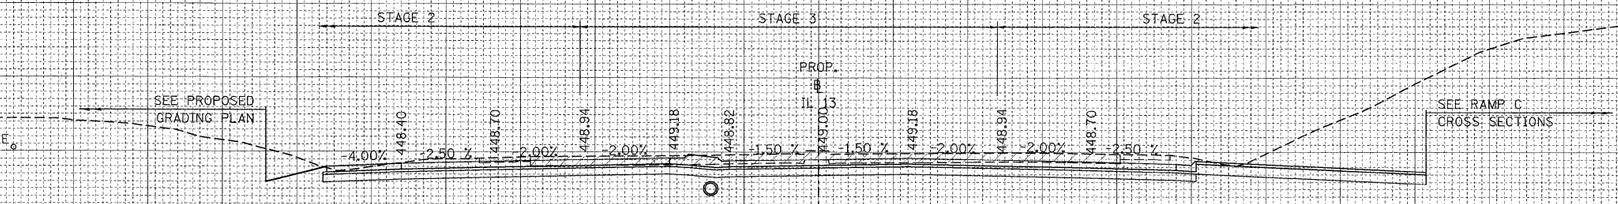

1812+00.00

EXCAVATION = 433.8 SQ FT
EMBANKMENT = 0.0 SQ FT

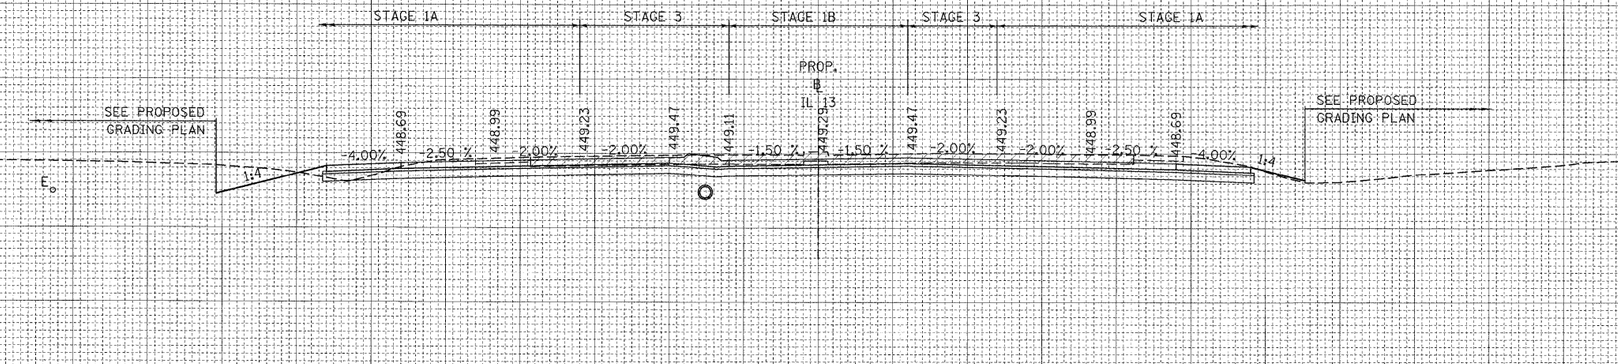

1811+50.00

EXCAVATION = 226.3 SQ FT
EMBANKMENT = 3.7 SQ FT

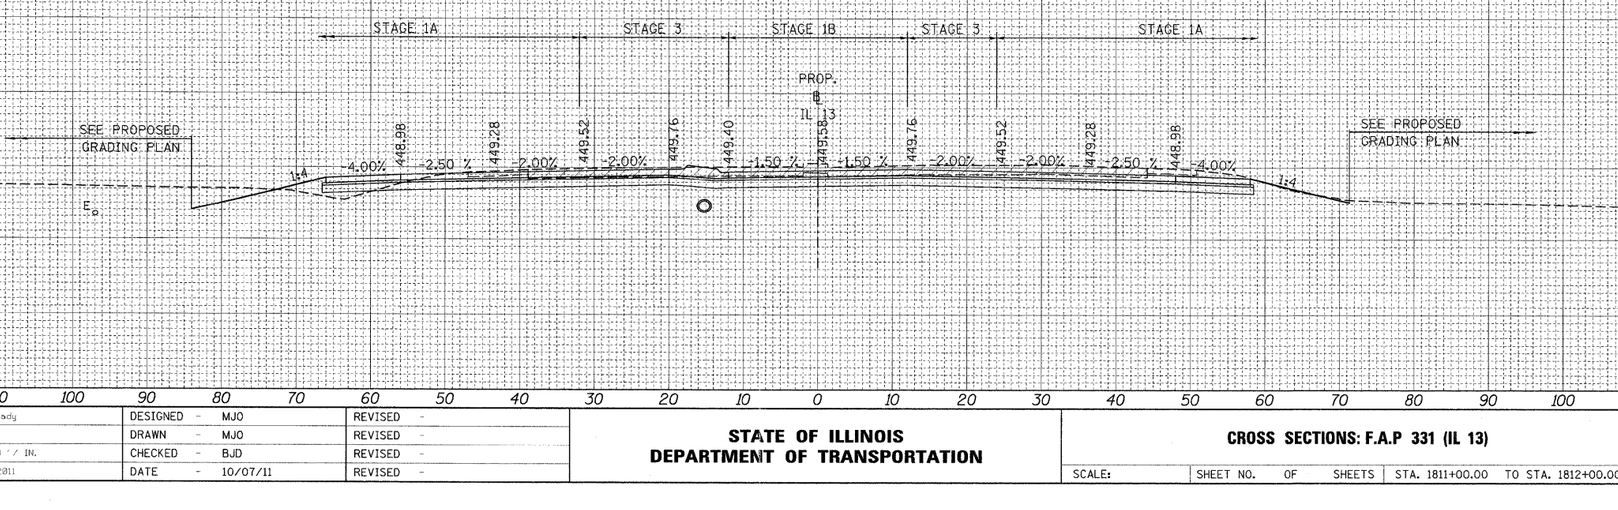

1811+00.00

EXCAVATION = 209.4 SQ FT
EMBANKMENT = 11.9 SQ FT

ORIGINAL SURVEY	SURVEYED	BY
	PLOTTED	
NOTE BOOK	TEMPLATE	
	AREAS	
NO.	AREAS CHECKED	DATE

FILE NAME = ...\D978182-sht-XCS_IL13.dgn	USER NAME = Rob Heady	DESIGNED - MJO	REVISED -
		DRAWN - MJO	REVISED -
	PLOT SCALE = 10.0000 ' / IN.	CHECKED - BJD	REVISED -
	PLOT DATE = 10/10/2011	DATE - 10/07/11	REVISED -

STATE OF ILLINOIS
DEPARTMENT OF TRANSPORTATION

CROSS SECTIONS: F.A.P 331 (IL 13)

SCALE: | SHEET NO. OF SHEETS | STA. 1811+00.00 TO STA. 1812+00.00

F.A. RTE.	SECTION	COUNTY	TOTAL SHEETS	SHEET NO.
*	(X1-6-2)HBK-2, HB-1,2; (1X-1)R-1	WILLIAMSON	968	853
	* F.A.I. 57 AND F.A.P. 331	CONTRACT NO. 78182		
FED. ROAD DIST. NO.	ILLINOIS	FED. AID PROJECT		

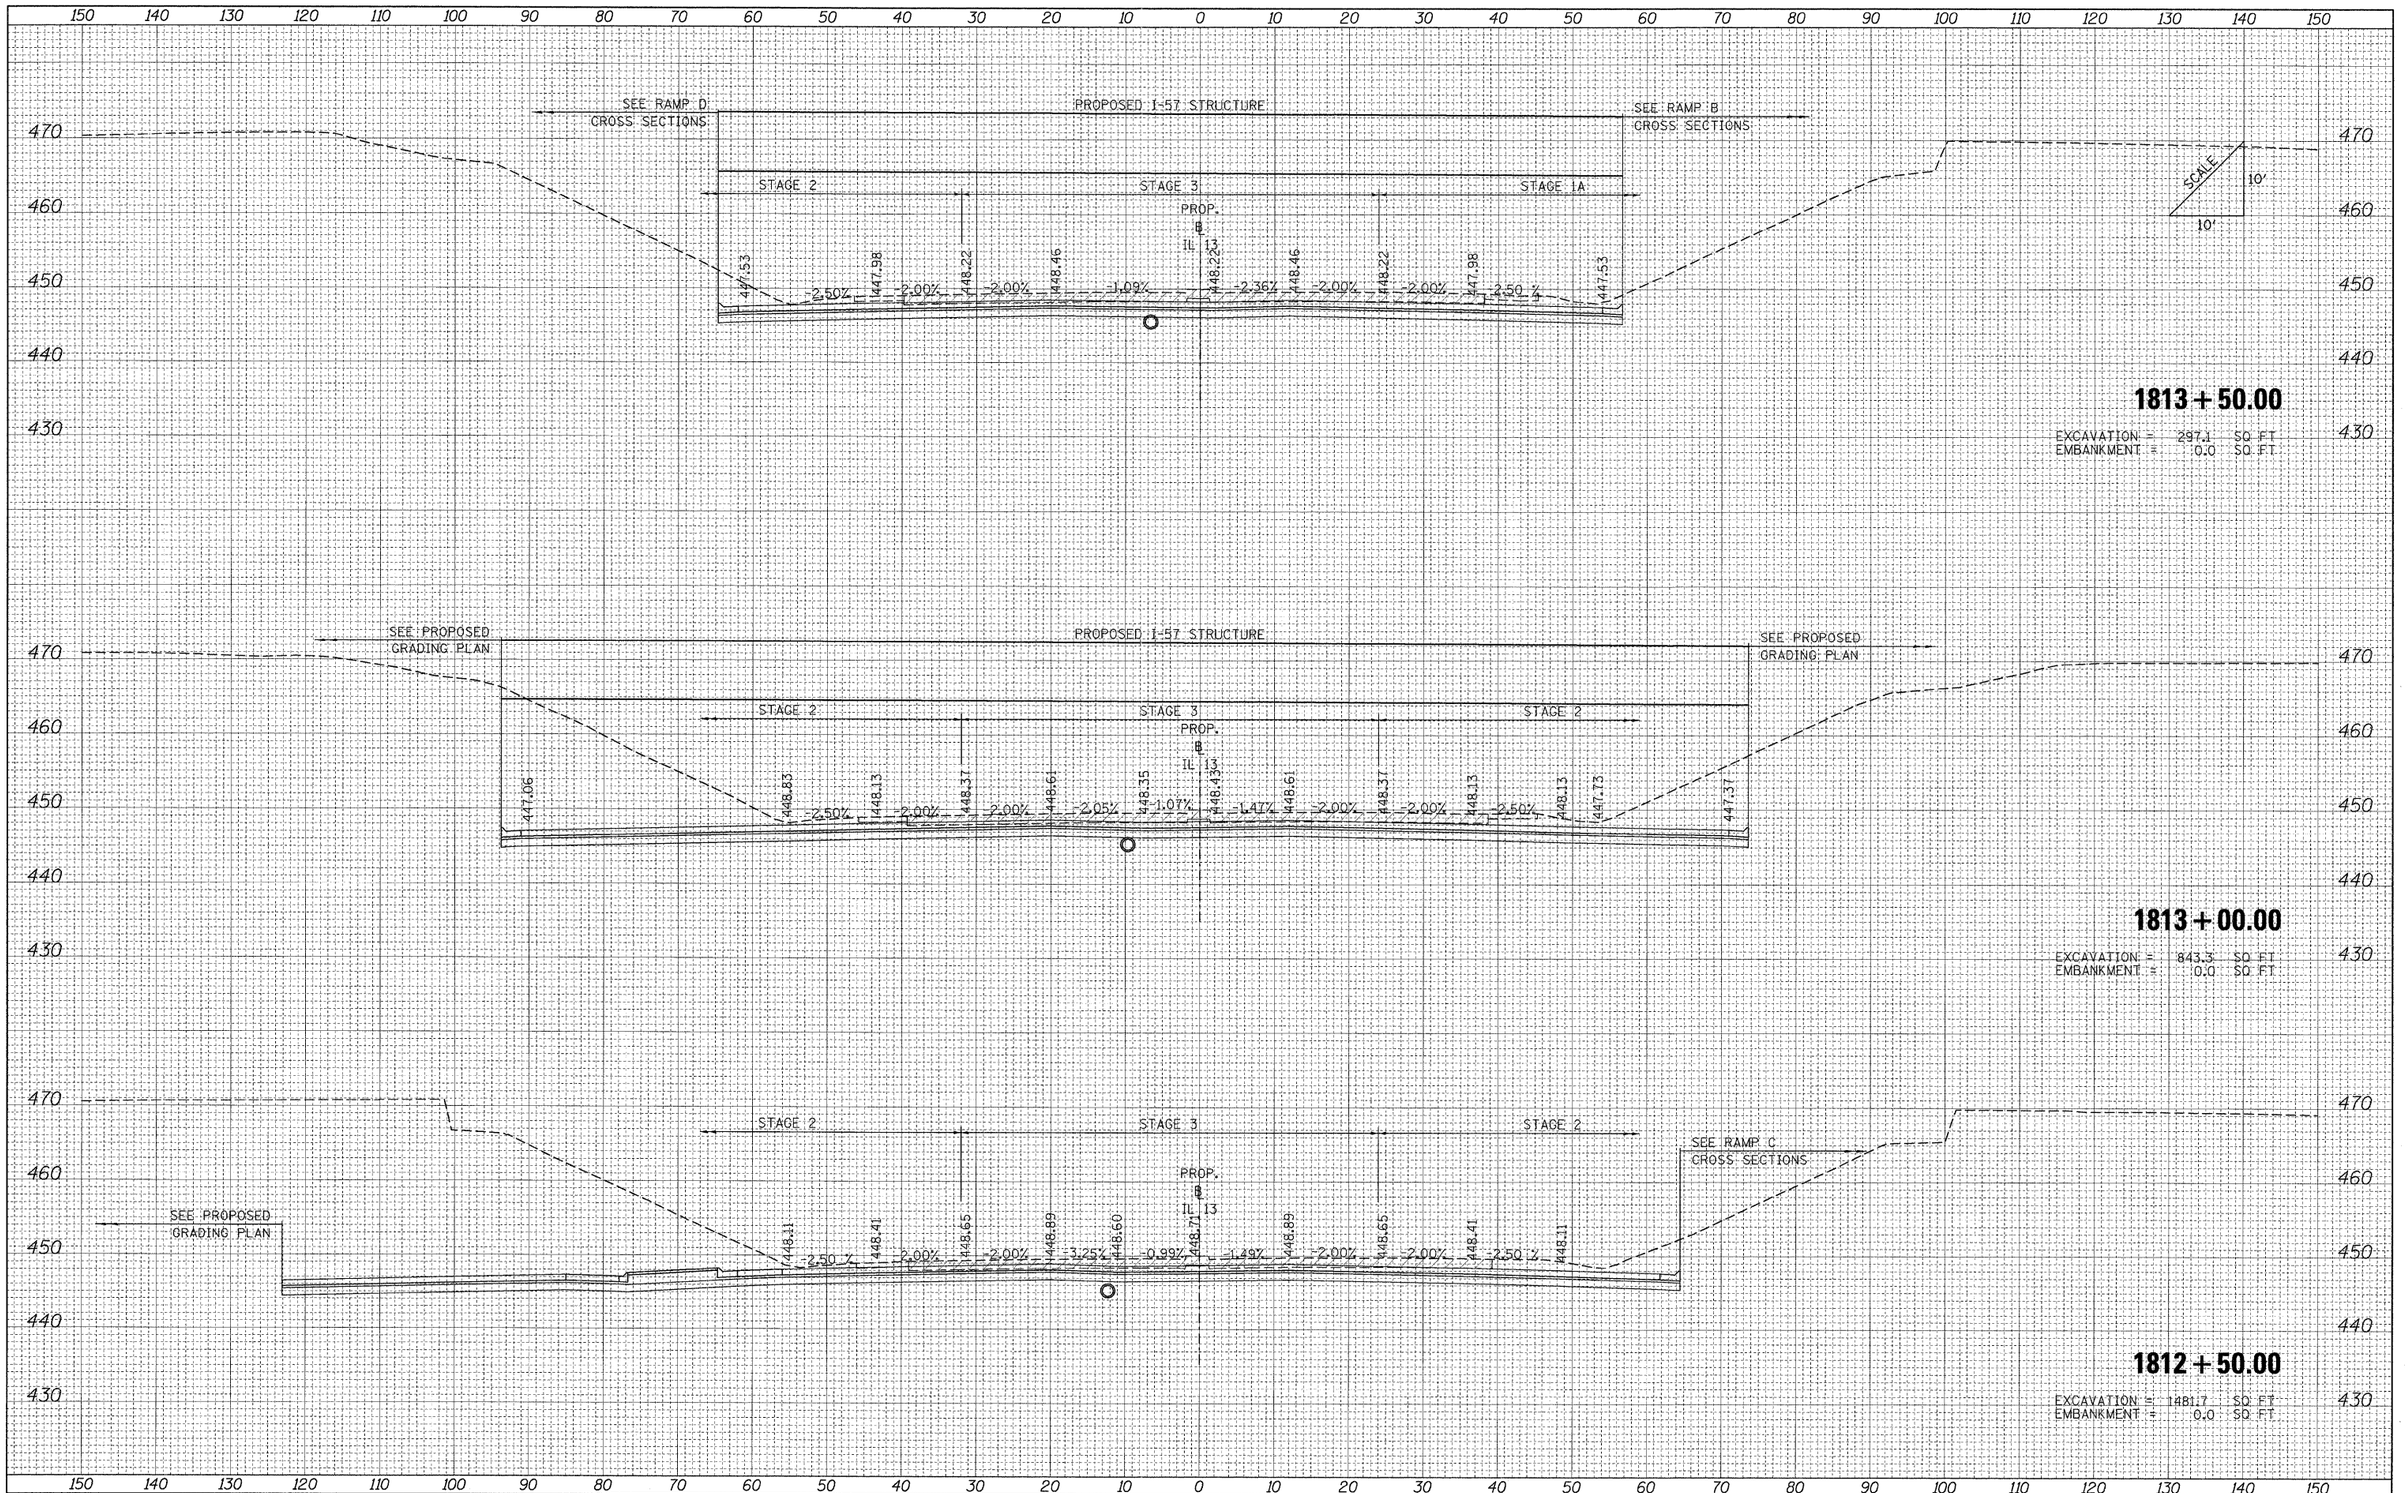

FINAL SURVEY	BY	DATE
SURVEYED		
PLOTTED		
TEMPLATE		
NOTE BOOK	AREAS	
NO.	AREAS CHECKED	

ORIGINAL SURVEY	BY	DATE
SURVEYED		
PLOTTED		
TEMPLATE		
NOTE BOOK	AREAS	
NO.	AREAS CHECKED	

FILE NAME = ...\0978182-sht-XCS_IL13.dgn	USER NAME = Rob Heady	DESIGNED - MJO	REVISED -
		DRAWN - MJO	REVISED -
	PLOT SCALE = 10.0000 ' / IN.	CHECKED - BJD	REVISED -
	PLOT DATE = 10/10/2011	DATE - 10/07/11	REVISED -

STATE OF ILLINOIS
DEPARTMENT OF TRANSPORTATION

CROSS SECTIONS: F.A.P 331 (IL 13)

SCALE: | SHEET NO. OF SHEETS | STA. 1812+50.00 TO STA. 1813+50.00

F.A. RTE.	SECTION	COUNTY	TOTAL SHEETS	SHEET NO.
*	(XI-6-21HBK-2, HB-1,2; (IX-1)R-1	WILLIAMSON	968	854
*	F.A.I. 57 AND F.A.P. 331	CONTRACT NO. 78182		
FED. ROAD DIST. NO.	ILLINOIS	FED. AID PROJECT		

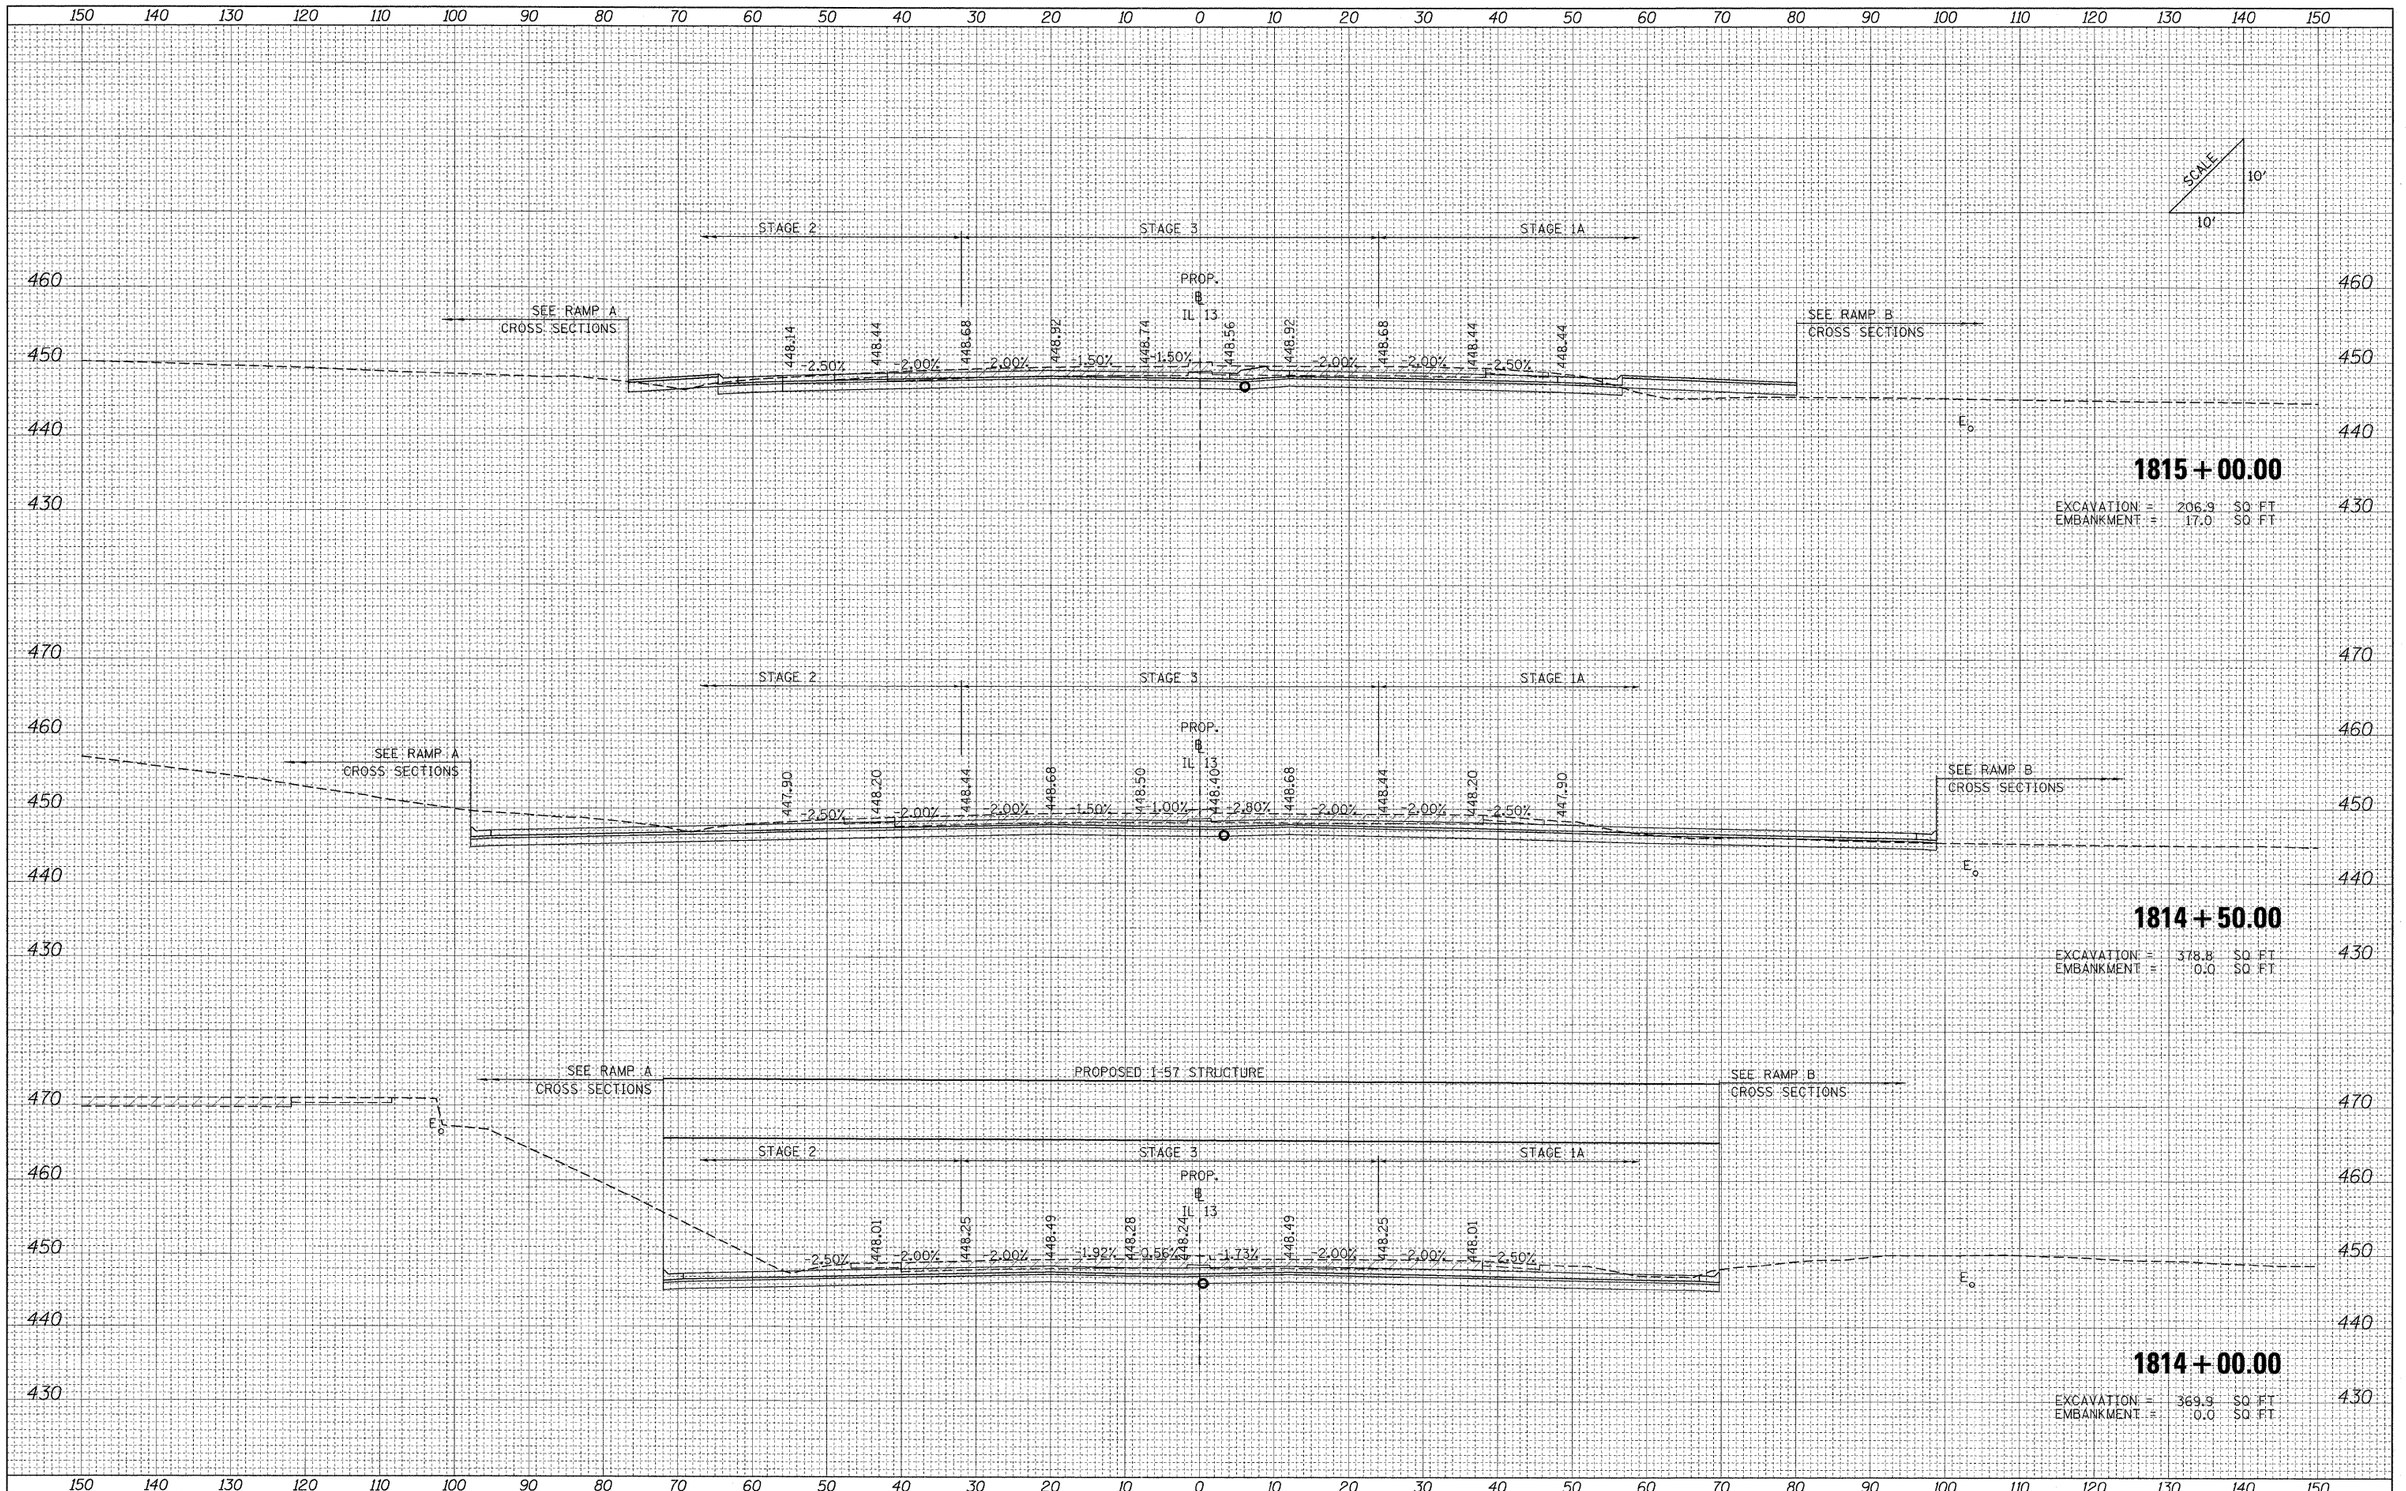

FINAL SURVEY	BY	DATE
NOTE BOOK	SURVEYED	
NO.	DRAWN	
	CHECKED	
	TEMP. SITE AREAS	
	AREAS CHECKED	

ORIGINAL SURVEY	BY	DATE
NOTE BOOK	SURVEYED	
NO.	DRAWN	
	CHECKED	
	TEMP. SITE AREAS	
	AREAS CHECKED	

FILE NAME = ...\D978182-sht-XCS_IL13.dgn	USER NAME = Rob Heady	DESIGNED - MJO	REVISED -
		DRAWN - MJO	REVISED -
	PLOT SCALE = 10.0000 ' / IN.	CHECKED - BJD	REVISED -
	PLOT DATE = 10/10/2011	DATE - 10/07/11	REVISED -

STATE OF ILLINOIS
DEPARTMENT OF TRANSPORTATION

CROSS SECTIONS: F.A.P 331 (IL 13)

SCALE: | SHEET NO. OF SHEETS | STA. 1814+00.00 TO STA. 1815+00.00

F.A. RTE.	SECTION	COUNTY	TOTAL SHEETS	SHEET NO.
*	(X1-6-2)HBK-2, HB-1,2; (1X-1)R-1	WILLIAMSON	968	855
	* F.A.I. 57 AND F.A.P. 331	CONTRACT NO. 78182		
FED. ROAD DIST. NO.	ILLINOIS	FED. AID PROJECT		

FINAL SURVEY	NOTE BOOK	NO.

BY	DATE
SURVEYED	
PLOTTED	
NUMBERED	
AREAS	
AREAS CHECKED	

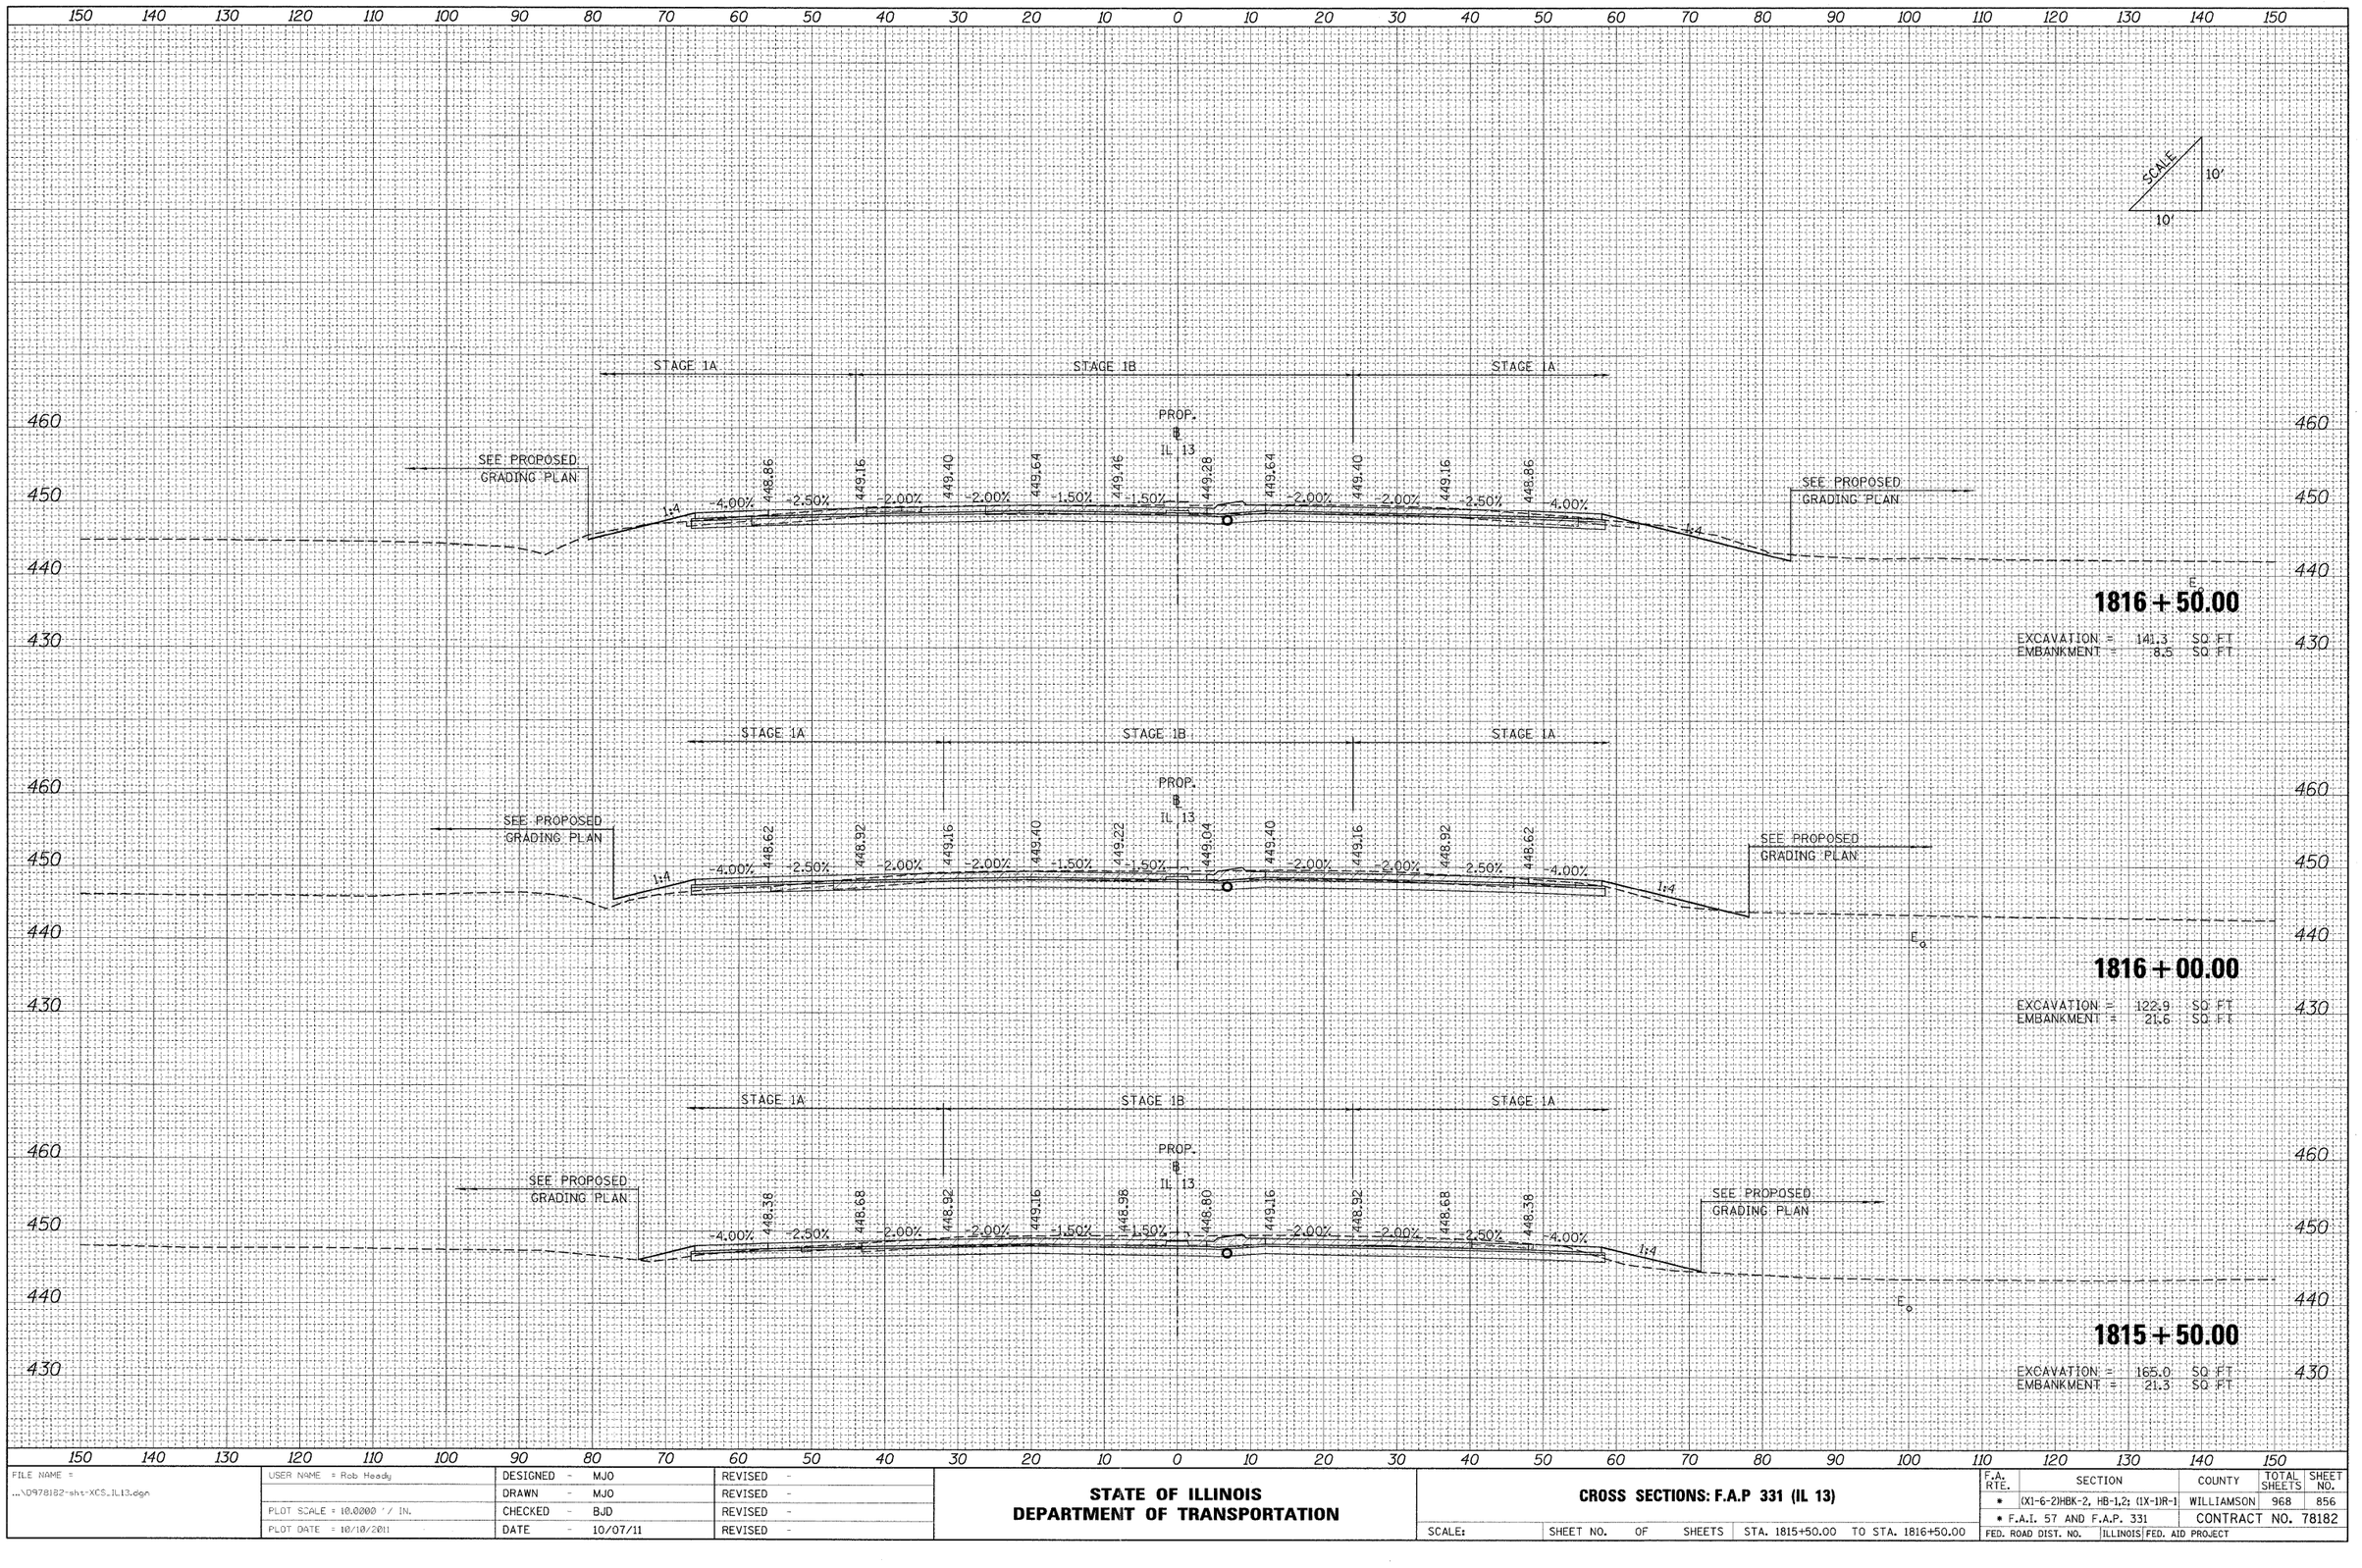

ORIGINAL SURVEY	NOTE BOOK	NO.

BY	DATE
SURVEYED	
PLOTTED	
NUMBERED	
AREAS	
AREAS CHECKED	

FILE NAME = ...\D978182-sht-XCS_IL13.dgn	USER NAME = Rob Heady	DESIGNED - MJO	REVISED -
		DRAWN - MJO	REVISED -
	PLOT SCALE = 10.0000 ' / IN.	CHECKED - BJD	REVISED -
	PLOT DATE = 10/10/2011	DATE - 10/07/11	REVISED -

STATE OF ILLINOIS
DEPARTMENT OF TRANSPORTATION

CROSS SECTIONS: F.A.P 331 (IL 13)

SCALE: | SHEET NO. OF SHEETS | STA. 1815+50.00 TO STA. 1816+50.00

F.A. RTE.	SECTION	COUNTY	TOTAL SHEETS	SHEET NO.
*	(X1-6-2)HBK-2, HB-1,2; (1X-1)R-1	WILLIAMSON	968	856
	* F.A.I. 57 AND F.A.P. 331	CONTRACT NO. 78182		
FED. ROAD DIST. NO.	ILLINOIS	FED. AID PROJECT		

FINAL SURVEY	SURVEYED	BY:	DATE
	DRAWN		
NOTE BOOK	TEMPLATE		
	AREAS		
NO.	AREAS CHECKED		

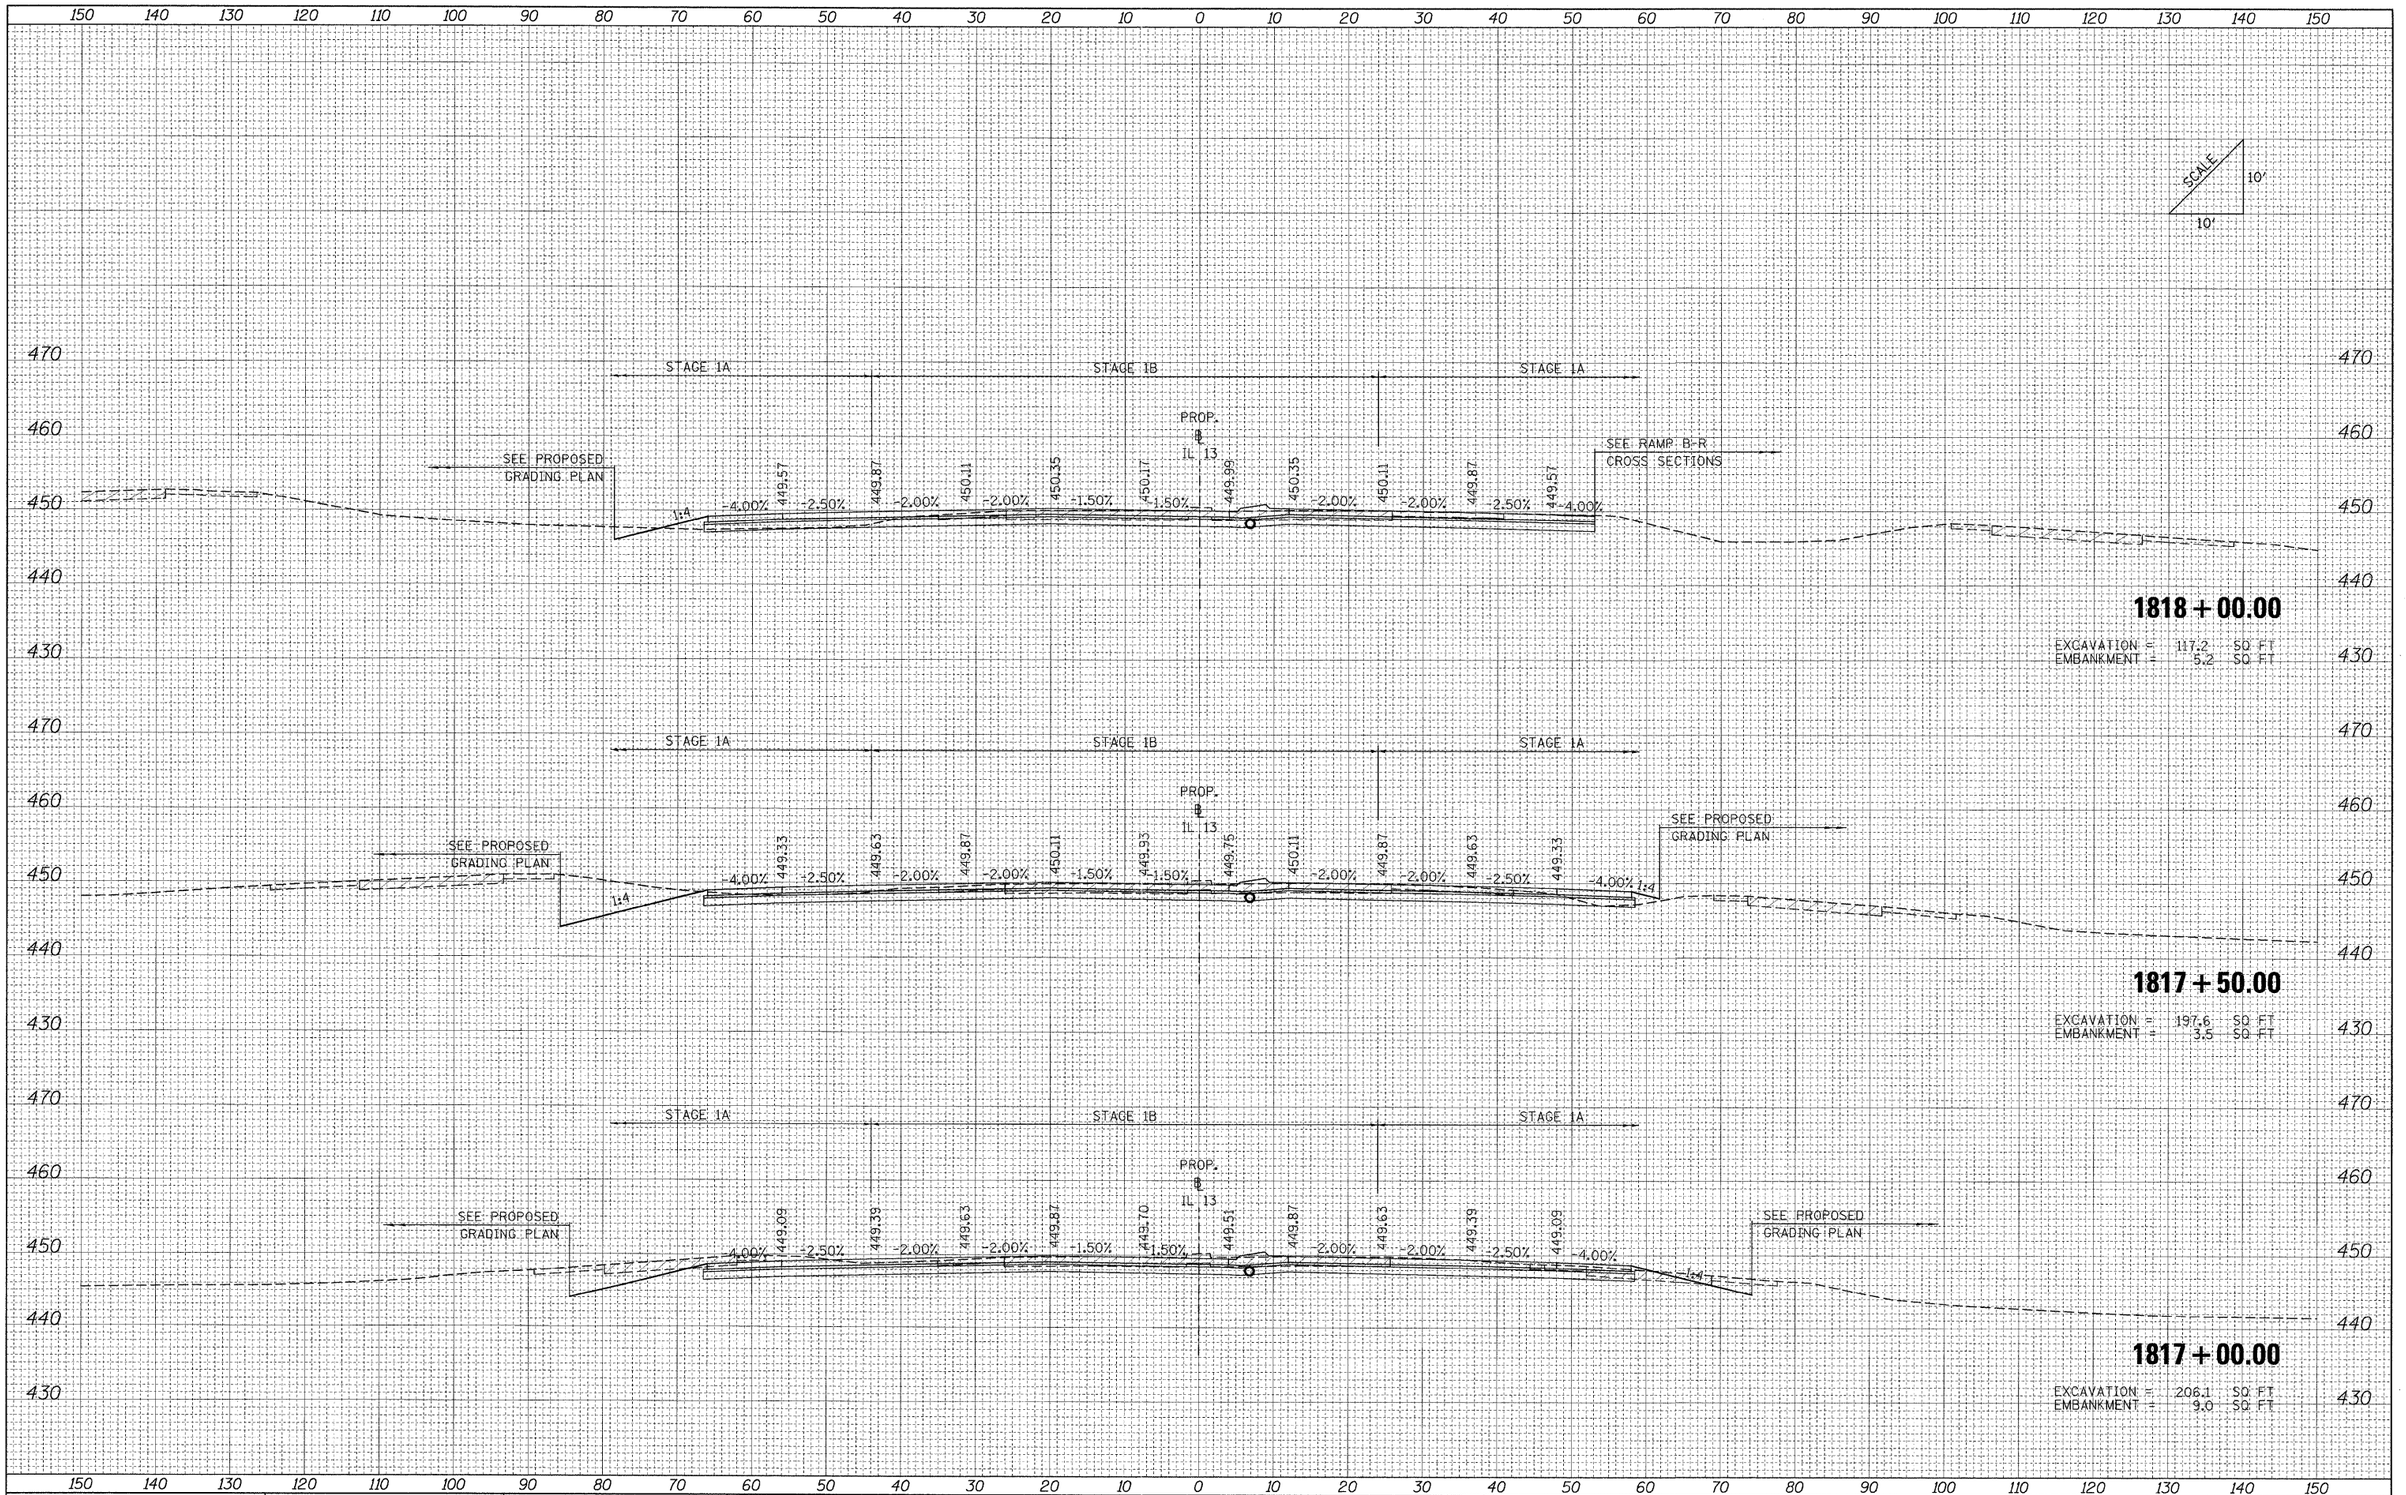

ORIGINAL SURVEY	SURVEYED	BY:	DATE
	DRAWN		
NOTE BOOK	TEMPLATE		
	AREAS		
NO.	AREAS CHECKED		

FILE NAME = ...\D7978182-sht-XCS_IL13.dgn	USER NAME = Rob Heady	DESIGNED - MJO	REVISED -
		DRAWN - MJO	REVISED -
	PLOT SCALE = 10.0000 ' / IN.	CHECKED - BJD	REVISED -
	PLOT DATE = 10/10/2011	DATE - 10/07/11	REVISED -

STATE OF ILLINOIS
DEPARTMENT OF TRANSPORTATION

CROSS SECTIONS: F.A.P 331 (IL 13)

SCALE: | SHEET NO. OF SHEETS | STA. 1817+00.00 TO STA. 1818+00.00

F.A. RTE.	SECTION	COUNTY	TOTAL SHEETS	SHEET NO.
*	(X1-6-2)HBK-2, HB-1,2; (1X-1)R-1	WILLIAMSON	968	857
	* F.A.I. 57 AND F.A.P. 331	CONTRACT NO. 78182		
FED. ROAD DIST. NO.	ILLINOIS	FED. AID PROJECT		

FINAL SURVEY	SURVEYED	BY	DATE
NOTE BOOK	PLOTTED		
NO.	TEMPLATE		
	AREAS		
	AREAS CHECKED		

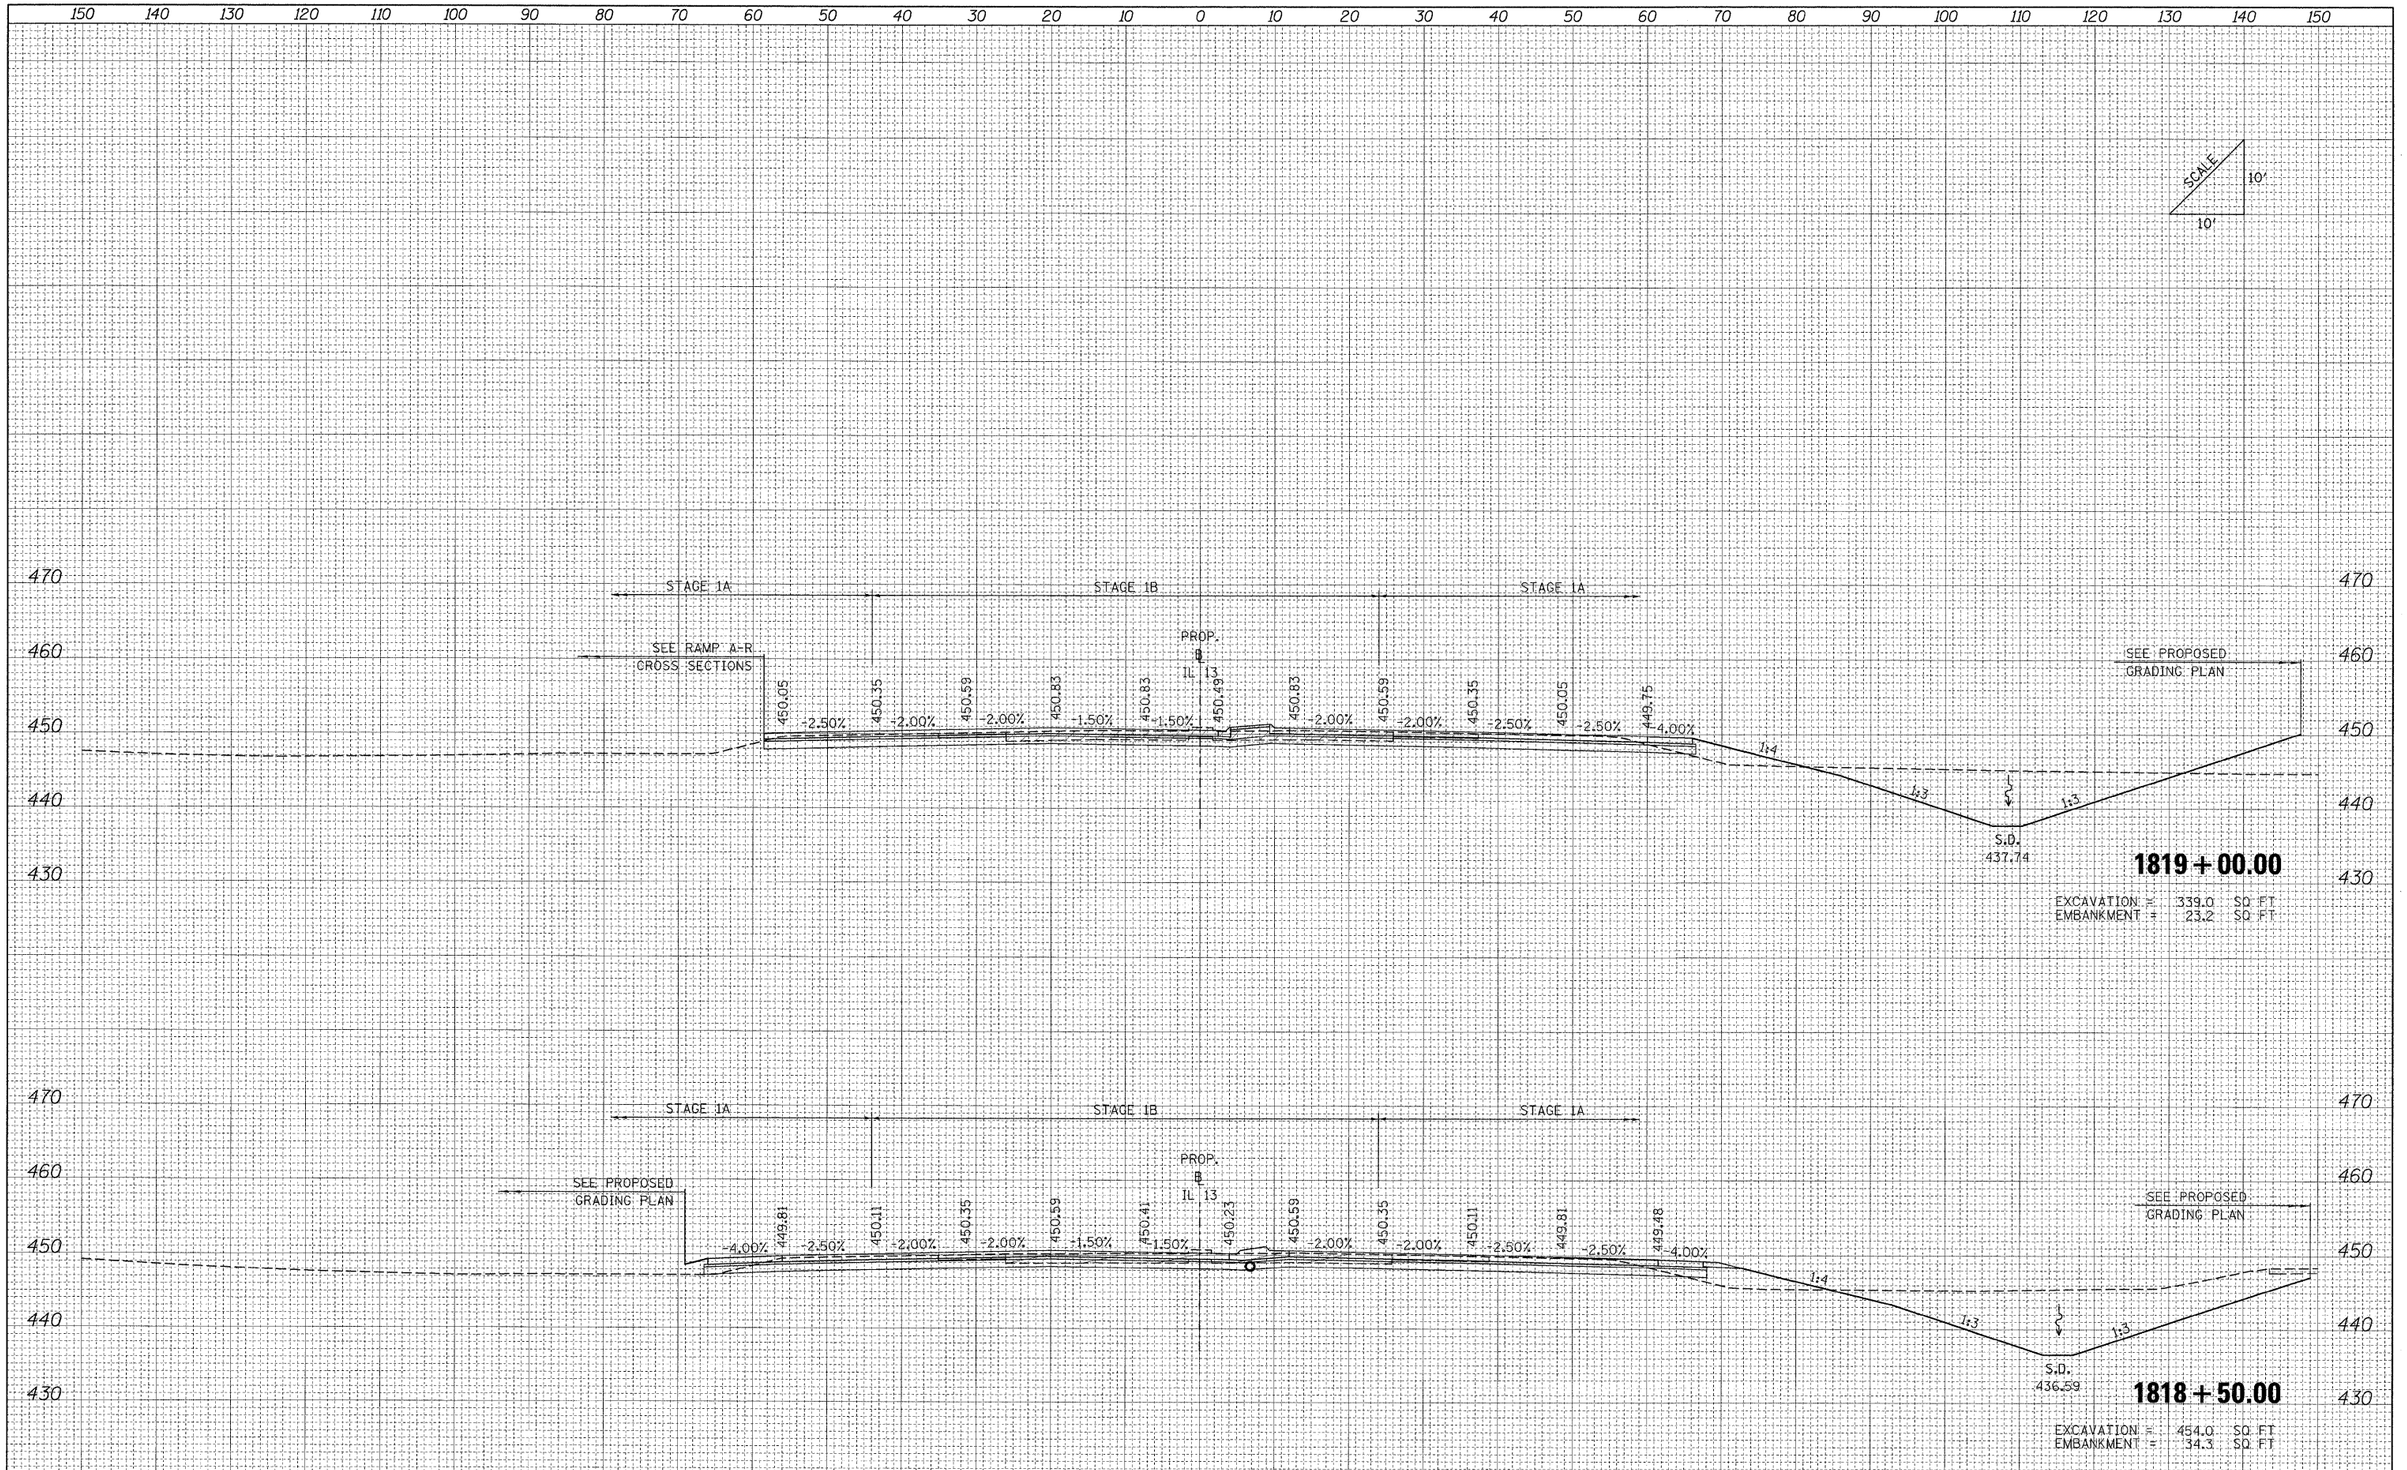

ORIGINAL SURVEY	SURVEYED	BY	DATE
NOTE BOOK	PLOTTED		
NO.	TEMPLATE		
	AREAS		
	AREAS CHECKED		

FILE NAME = ...\D978182-sht-XCS_IL13.dgn	USER NAME = Rob Heady	DESIGNED - MJO	REVISED -
		DRAWN - MJO	REVISED -
	PLOT SCALE = 10.0000 ' / IN.	CHECKED - BJD	REVISED -
	PLOT DATE = 10/10/2011	DATE - 10/07/11	REVISED -

STATE OF ILLINOIS
DEPARTMENT OF TRANSPORTATION

CROSS SECTIONS: F.A.P 331 (IL 13)

SCALE: | SHEET NO. OF SHEETS | STA. 1818+50.00 TO STA. 1819+00.00

F.A. RTE.	SECTION	COUNTY	TOTAL SHEETS	SHEET NO.
*	(X1-6-2)HBK-2, HB-1,2; (1X-1)R-1	WILLIAMSON	968	858
*	F.A.I. 57 AND F.A.P. 331	CONTRACT NO. 78182		
FED. ROAD DIST. NO.	ILLINOIS	FED. AID PROJECT		

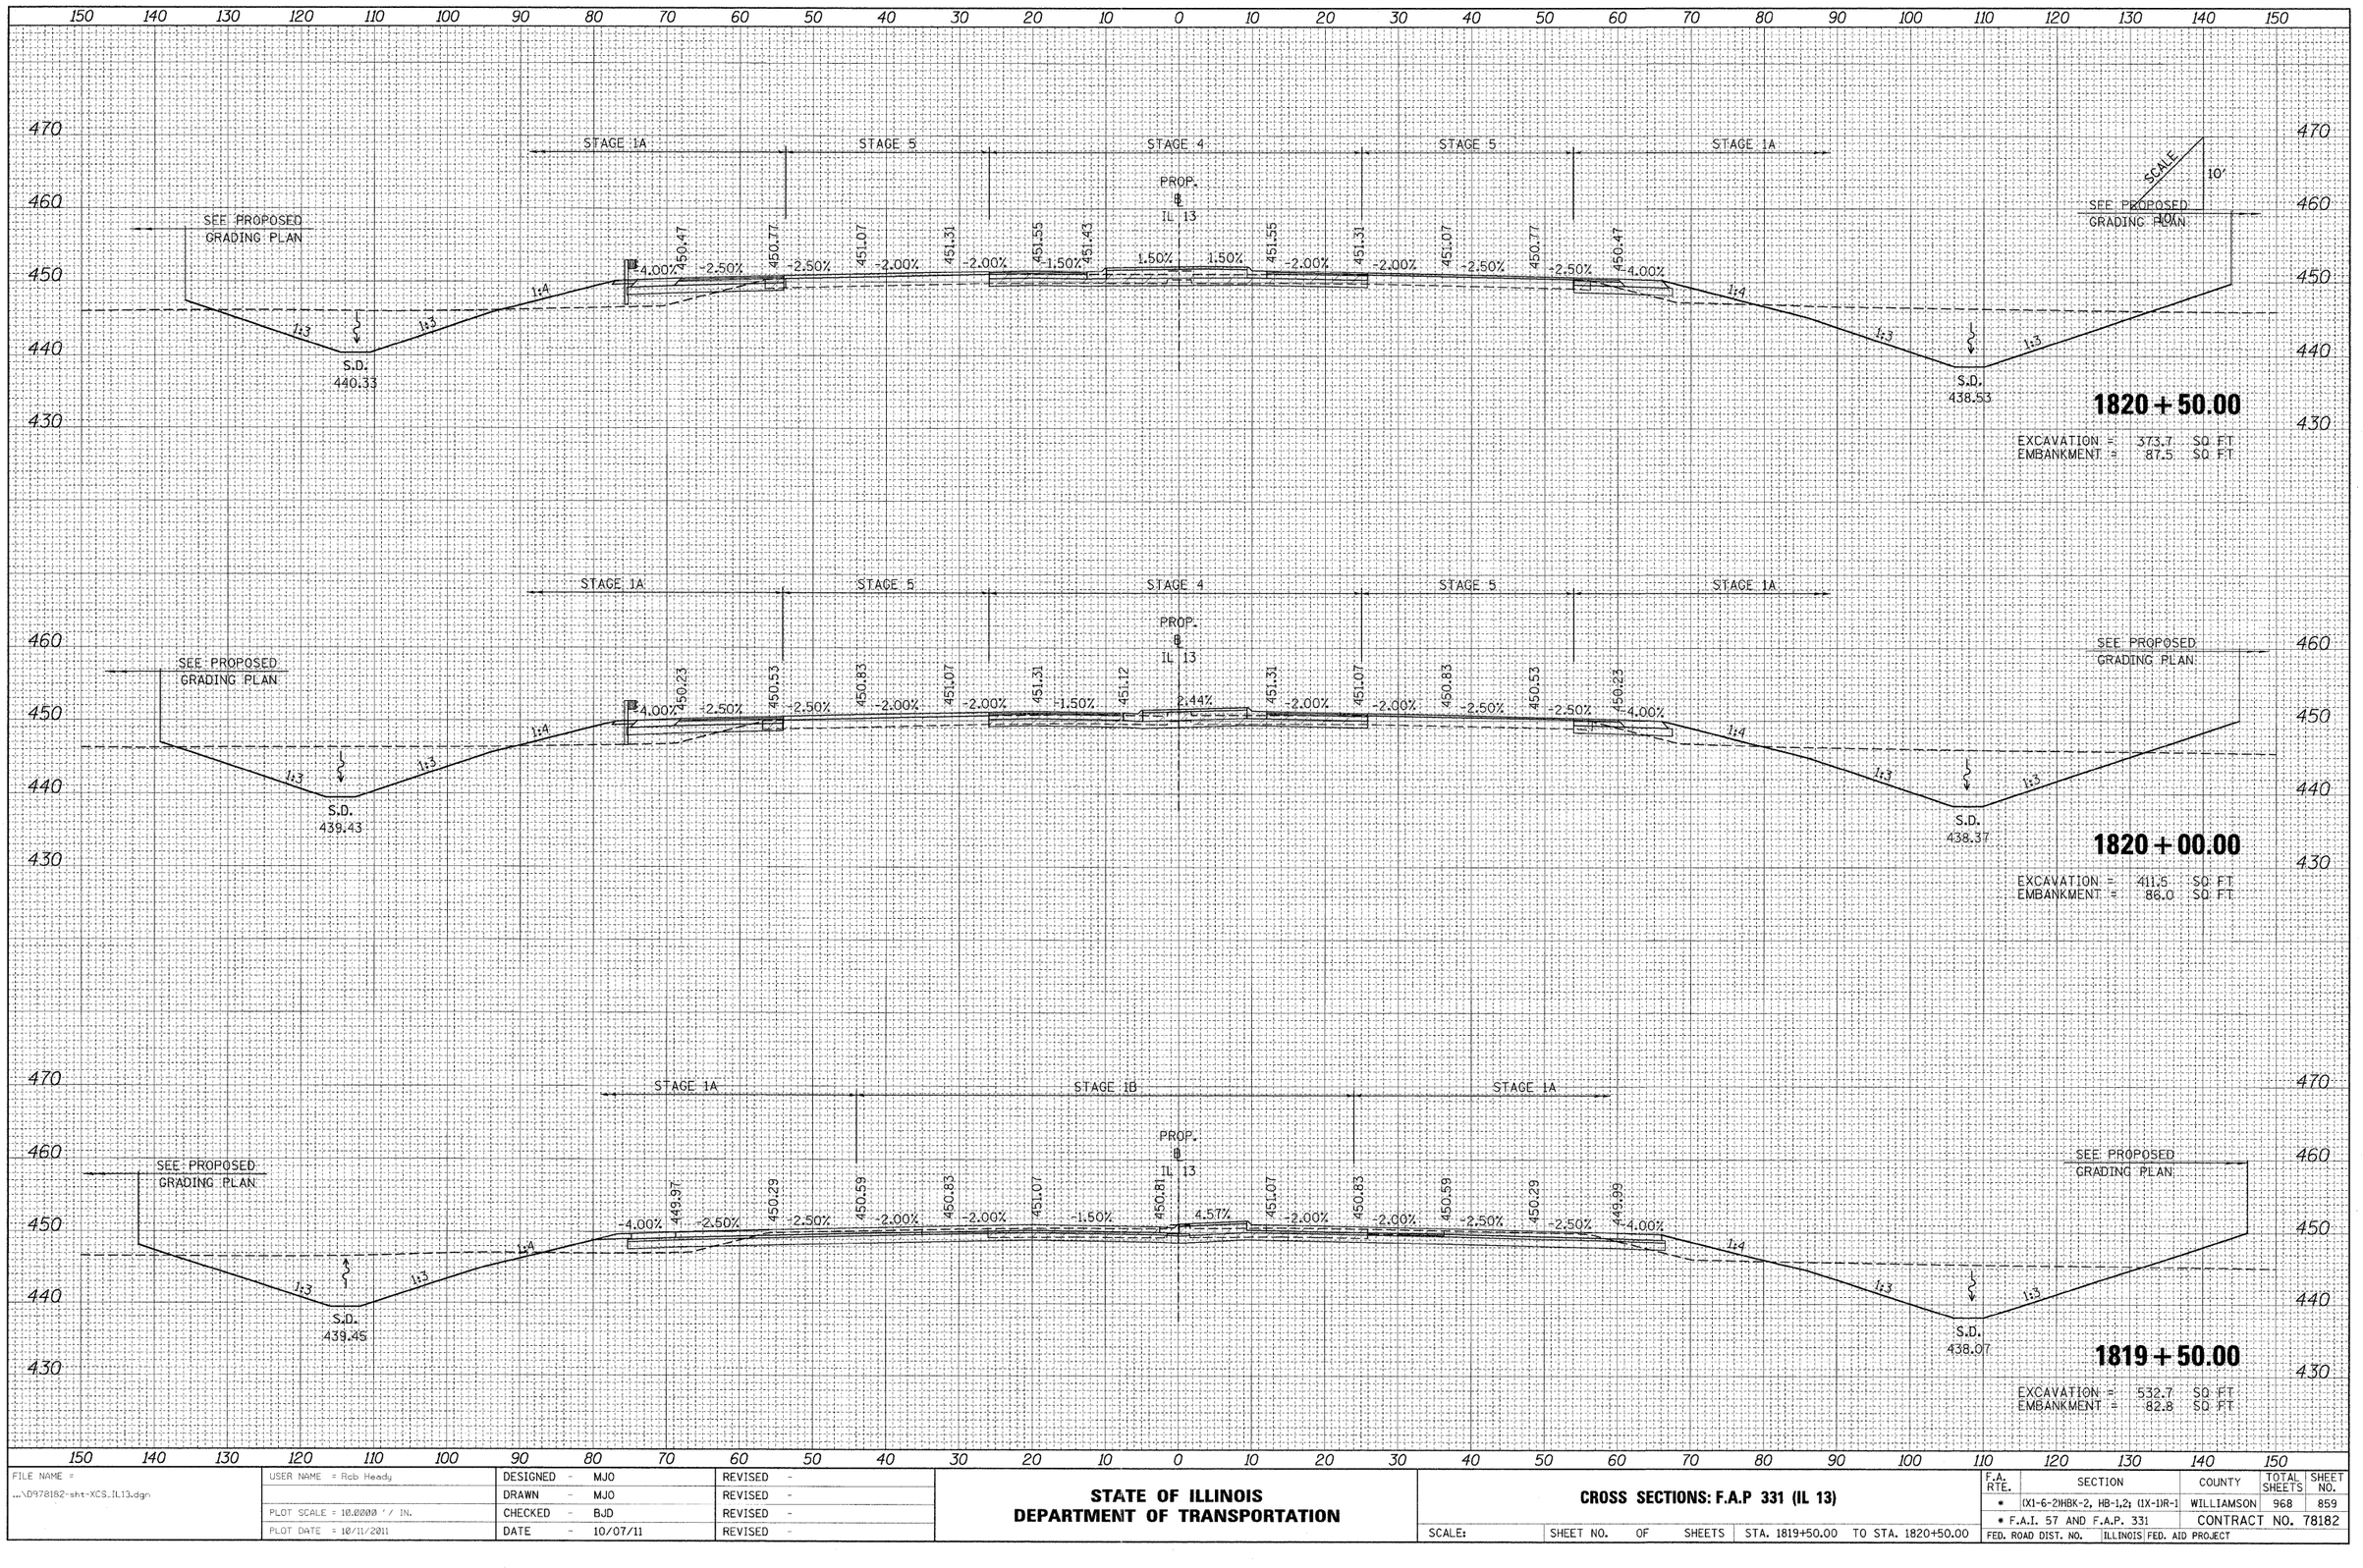

FINAL SURVEY	BY	DATE
SURVEYED		
PLOTTED		
NOTE BOOK	TRIANGULATE	
NO.	AREAS	
	AREAS CHECKED	

ORIGINAL SURVEY	BY	DATE
SURVEYED		
PLOTTED		
NOTE BOOK	TRIANGULATE	
NO.	AREAS	
	AREAS CHECKED	

FILE NAME = ...\D978182-sht-XCS_IL13.dgn	USER NAME = Rob Heady	DESIGNED - MJO	REVISED -
		DRAWN - MJO	REVISED -
	PLOT SCALE = 10.0000 ' / IN.	CHECKED - BJD	REVISED -
	PLOT DATE = 10/11/2011	DATE - 10/07/11	REVISED -

STATE OF ILLINOIS
DEPARTMENT OF TRANSPORTATION

CROSS SECTIONS: F.A.P 331 (IL 13)

SCALE: | SHEET NO. OF SHEETS | STA. 1819+50.00 TO STA. 1820+50.00

F.A. RTE.	SECTION	COUNTY	TOTAL SHEETS	SHEET NO.
*	(X1-6-2)HBK-2, HB-1,2; (1X-1)R-1	WILLIAMSON	968	859
*	F.A.I. 57 AND F.A.P. 331	CONTRACT NO. 78182		
FED. ROAD DIST. NO.	ILLINOIS	FED. AID PROJECT		

FINAL SURVEY	NOTE BOOK	NO.
SURVEYED	BY	
PLOTTED		
TEMPLATE		
AREAS		
AREAS CHECKED		DATE

ORIGINAL SURVEY	NOTE BOOK	NO.
SURVEYED	BY	
PLOTTED		
TEMPLATE		
AREAS		
AREAS CHECKED		DATE

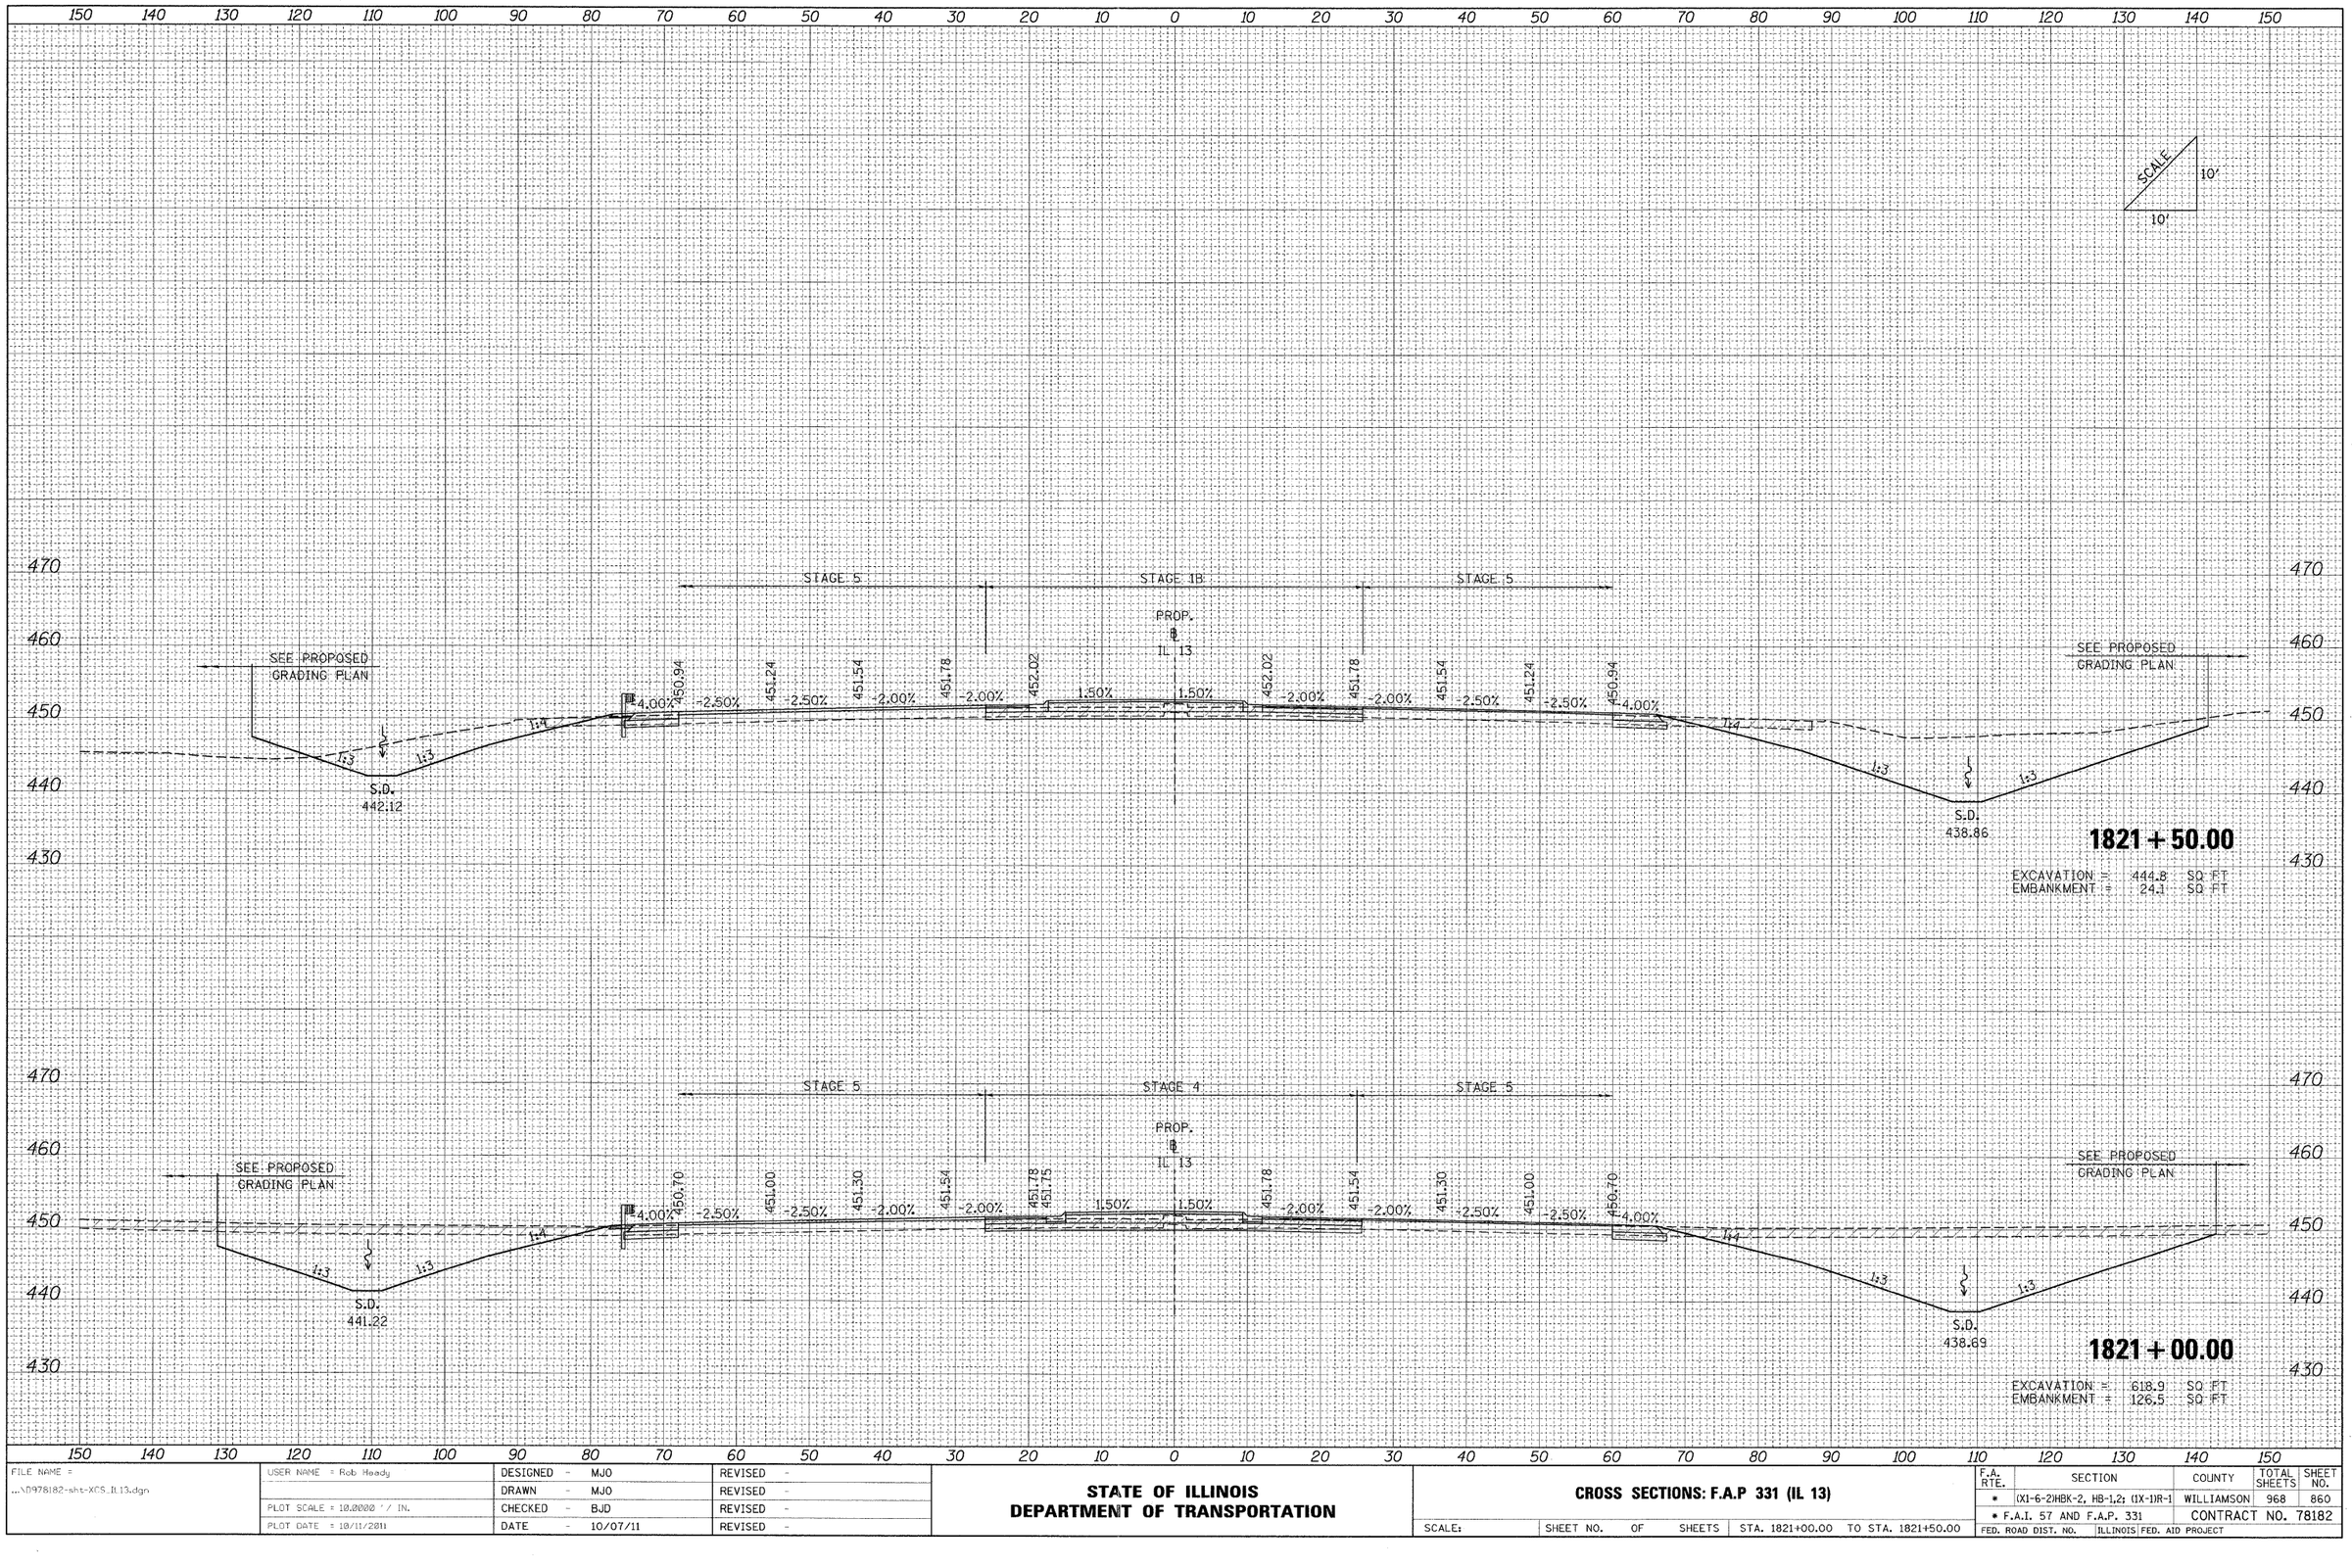

FILE NAME = ...\D0978182-sht-XCS_IL13.dgn	USER NAME = Rob Heady	DESIGNED - MJO	REVISED -
		DRAWN - MJO	REVISED -
	PLOT SCALE = 10.0000 ' / IN.	CHECKED - BJD	REVISED -
	PLOT DATE = 10/11/2011	DATE - 10/07/11	REVISED -

STATE OF ILLINOIS
DEPARTMENT OF TRANSPORTATION

CROSS SECTIONS: F.A.P 331 (IL 13)

SCALE: | SHEET NO. OF SHEETS | STA. 1821+00.00 TO STA. 1821+50.00

F.A. RTE.	SECTION	COUNTY	TOTAL SHEETS	SHEET NO.
*	(X1-6-2)HBK-2, HB-1.2; (1X-1)R-1	WILLIAMSON	968	860
	* F.A.I. 57 AND F.A.P. 331	CONTRACT NO. 78182		
FED. ROAD DIST. NO.	ILLINOIS	FED. AID PROJECT		

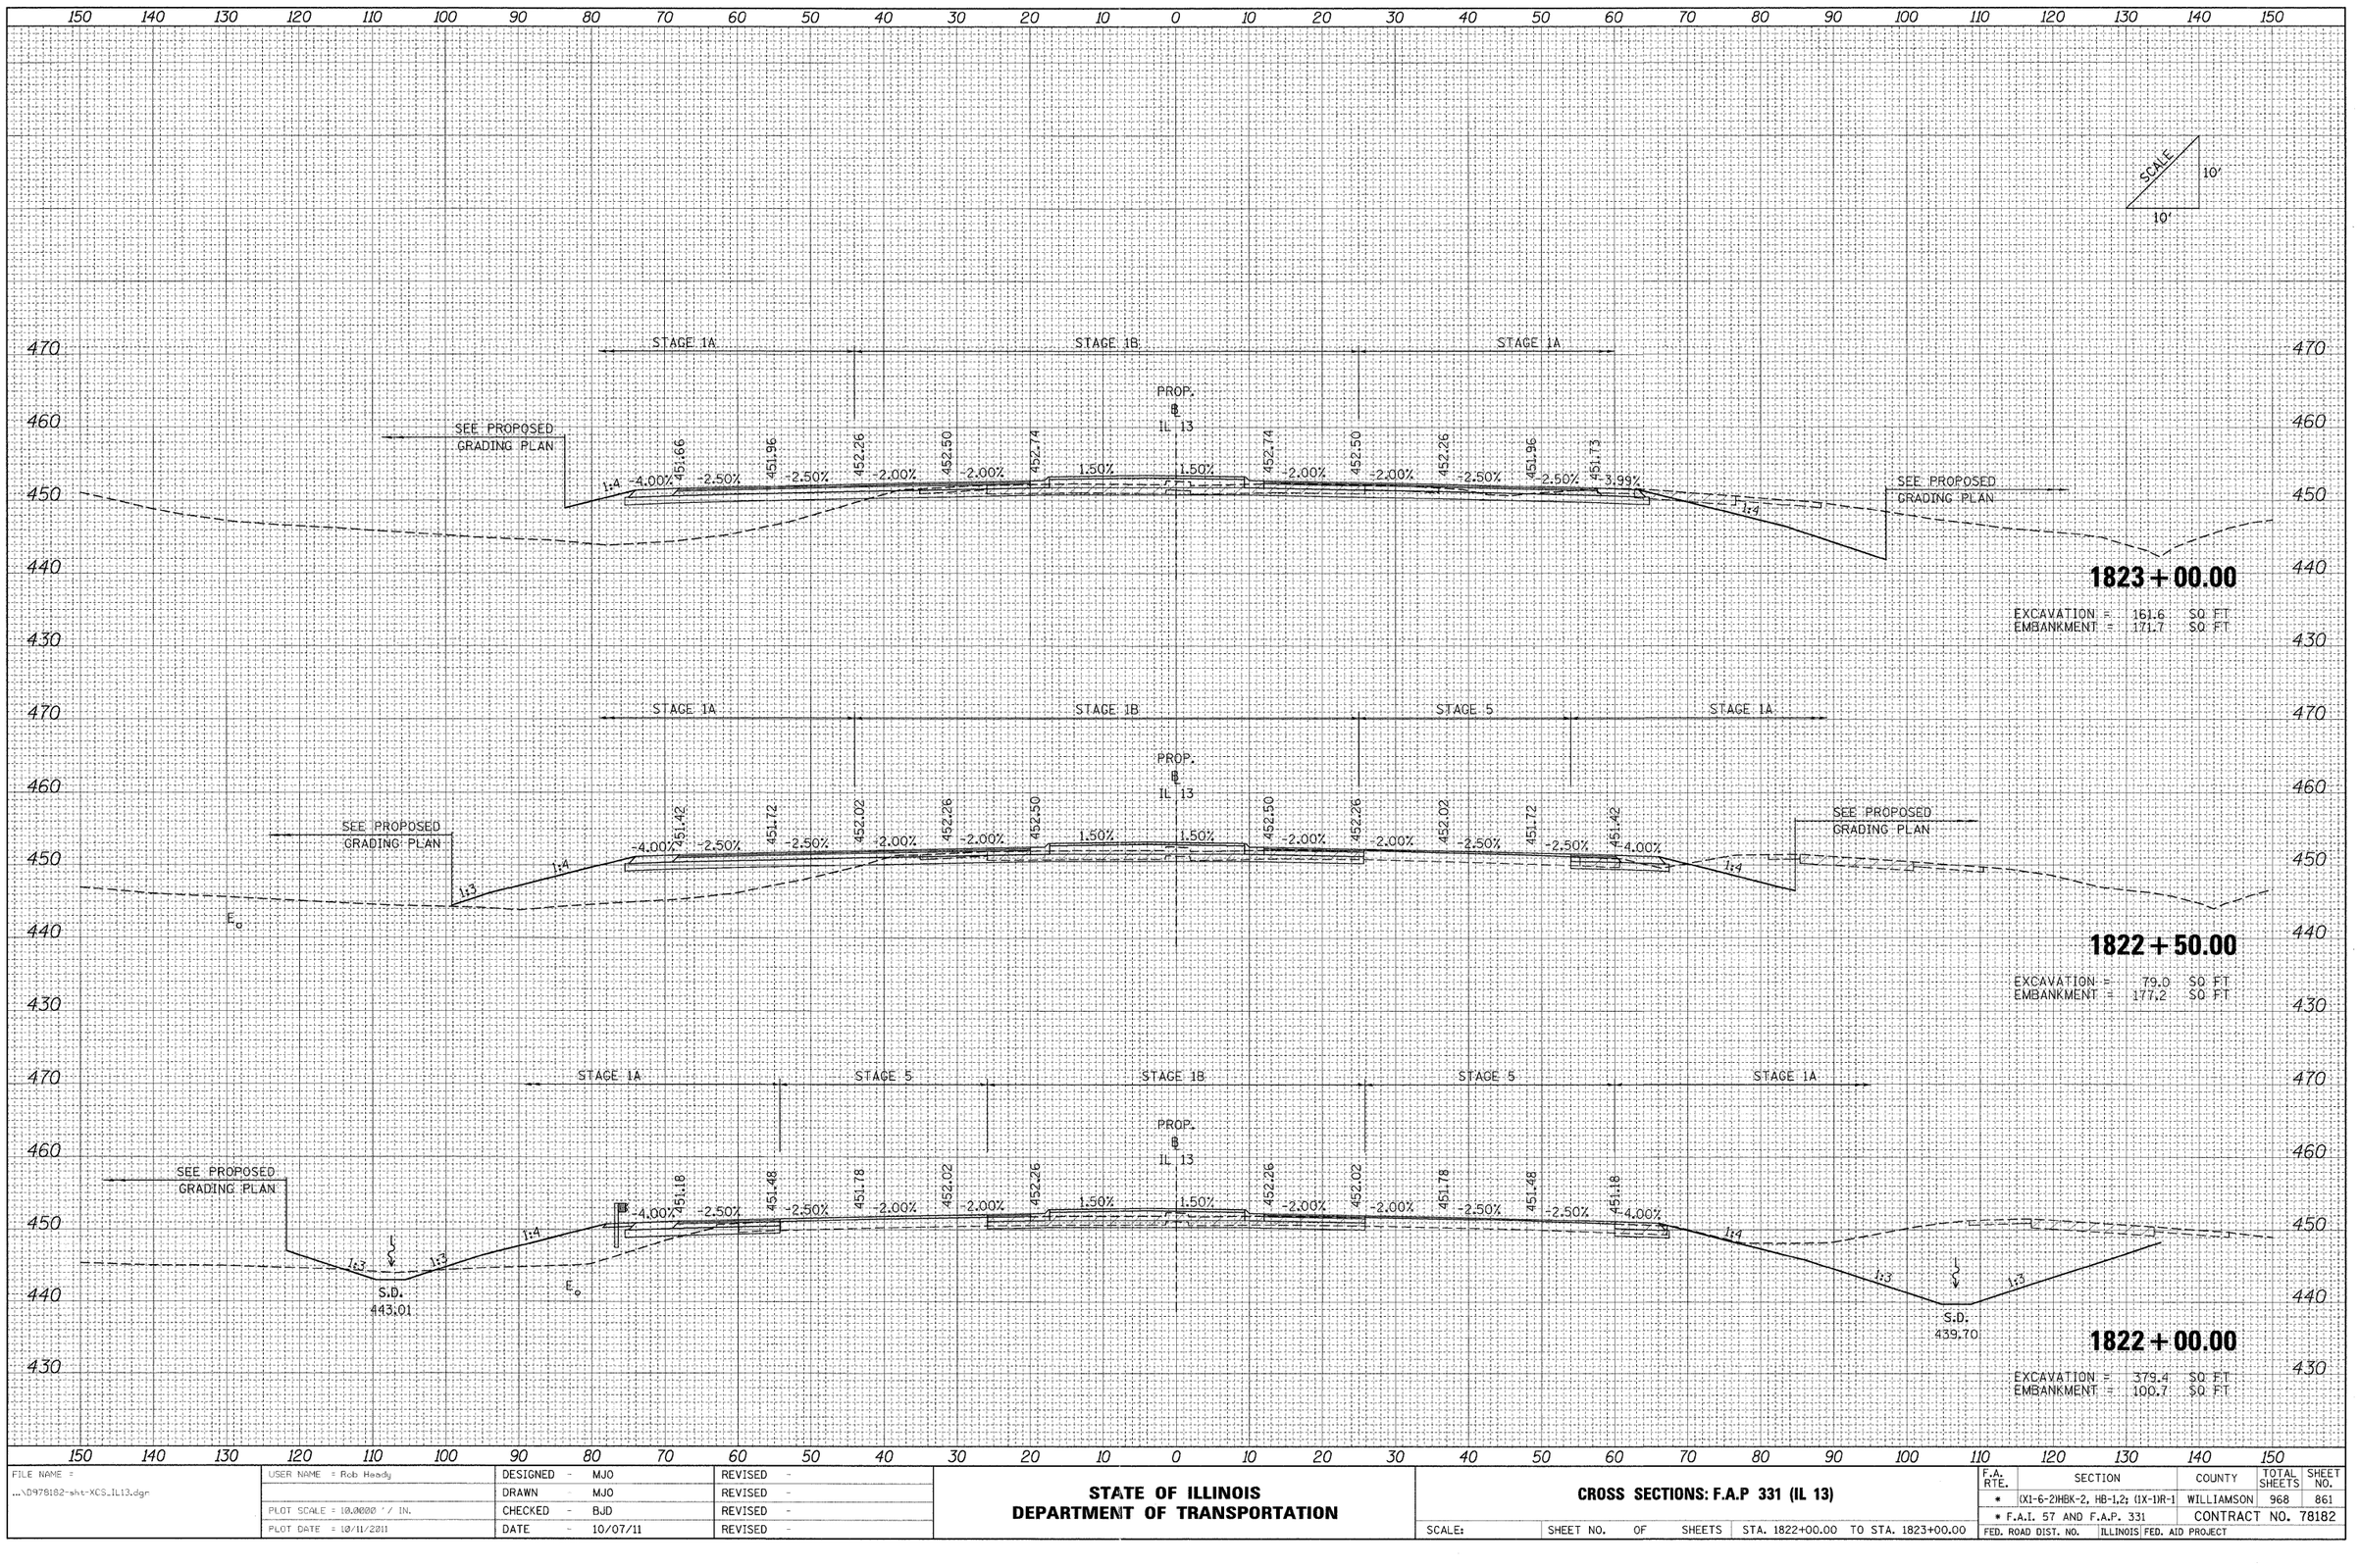

FINAL SURVEY	SURVEYED	BY	DATE
NOTE BOOK	PLOTTED		
NO.	TEMPLATE		
	AREAS		
	AREAS CHECKED		

ORIGINAL SURVEY	SURVEYED	BY	DATE
NOTE BOOK	PLOTTED		
NO.	TEMPLATE		
	AREAS		
	AREAS CHECKED		

FILE NAME = ...\D978182-sht-XCS_IL13.dgn	USER NAME = Rob Heady	DESIGNED - MJO	REVISED -
		DRAWN - MJO	REVISED -
	PLOT SCALE = 10.0000 ' / IN.	CHECKED - BJD	REVISED -
	PLOT DATE = 10/11/2011	DATE - 10/07/11	REVISED -

STATE OF ILLINOIS
DEPARTMENT OF TRANSPORTATION

CROSS SECTIONS: F.A.P 331 (IL 13)

SCALE: | SHEET NO. OF SHEETS | STA. 1822+00.00 TO STA. 1823+00.00

F.A. RTE.	SECTION	COUNTY	TOTAL SHEETS	SHEET NO.
*	(X1-6-2)HBK-2, HB-1,2; (1X-1)R-1	WILLIAMSON	968	861
* F.A.I. 57 AND F.A.P. 331		CONTRACT NO. 78182		
FED. ROAD DIST. NO.	ILLINOIS	FED. AID PROJECT		

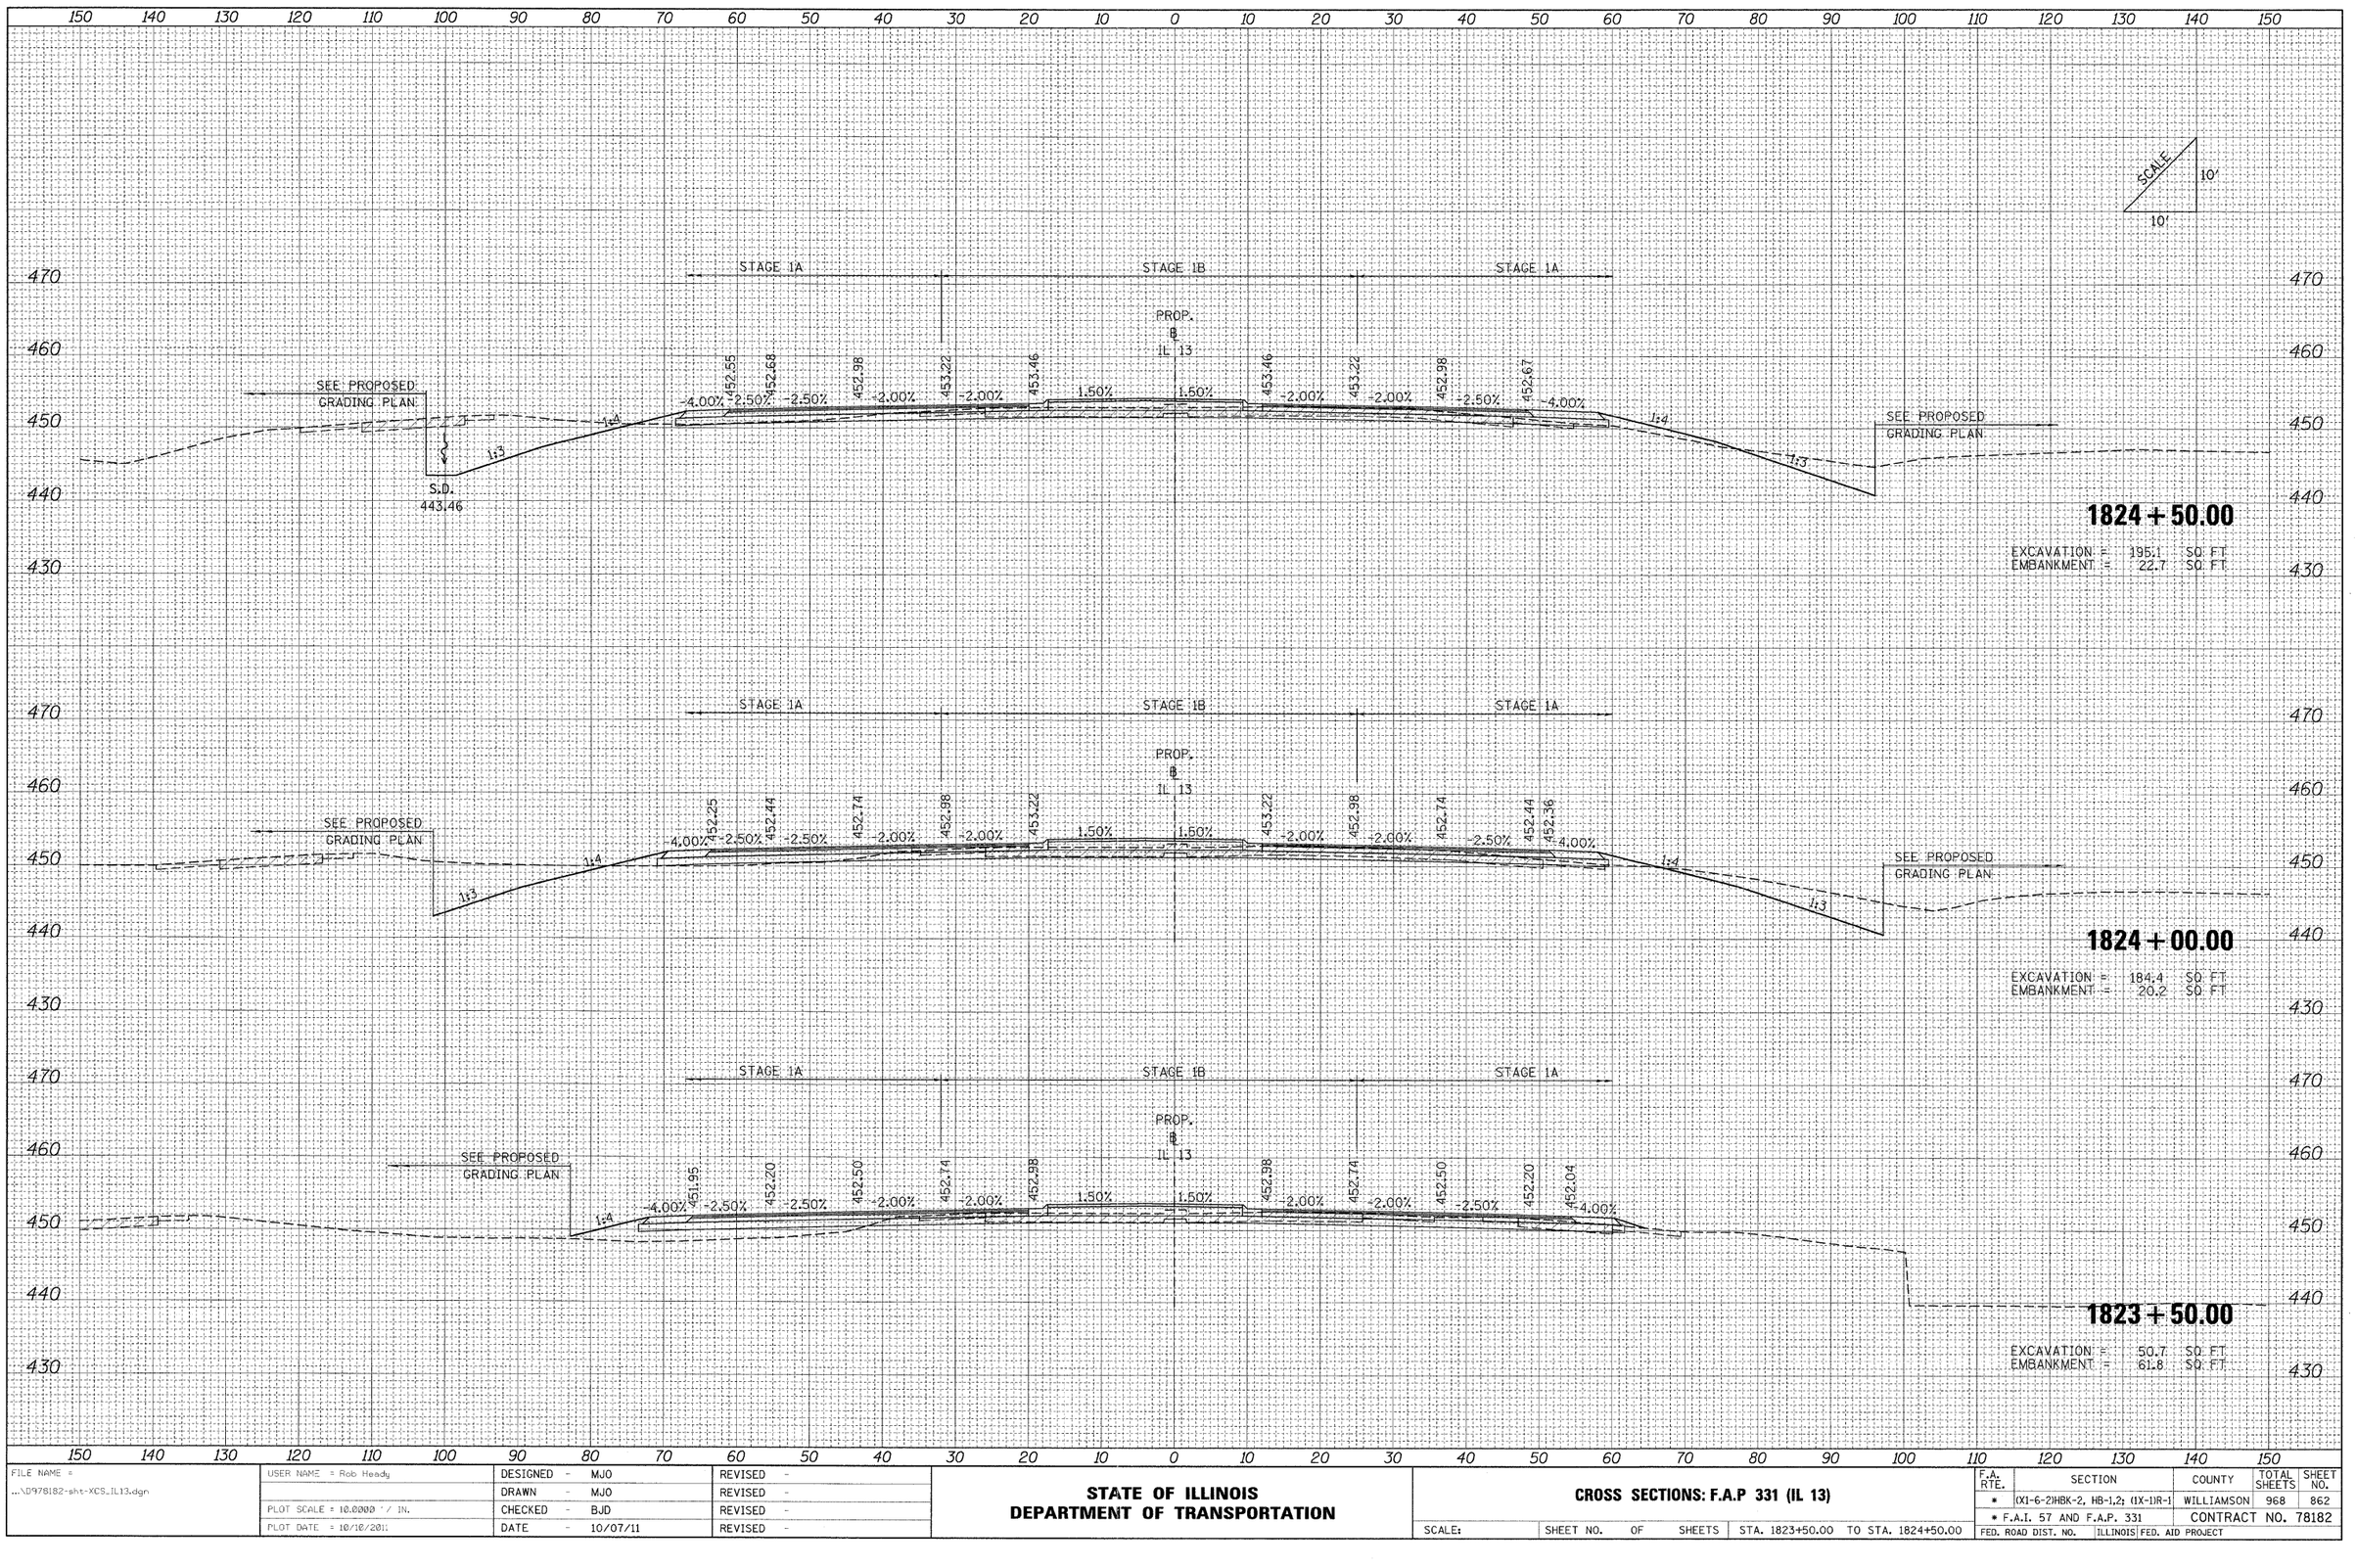

FINAL SURVEY	SURVEYED	BY	DATE
NOTE BOOK	PLOTTED		
NO.	TEMPLATE		
	AREAS		
	AREAS CHECKED		

ORIGINAL SURVEY	SURVEYED	BY	DATE
NOTE BOOK	PLOTTED		
NO.	TEMPLATE		
	AREAS		
	AREAS CHECKED		

FILE NAME = ...\D978182-sht-XCS_IL13.dgn	USER NAME = Rob Heady	DESIGNED - MJO	REVISED -
		DRAWN - MJO	REVISED -
	PLOT SCALE = 10.0000 ' / IN.	CHECKED - BJD	REVISED -
	PLOT DATE = 10/10/2011	DATE - 10/07/11	REVISED -

STATE OF ILLINOIS
DEPARTMENT OF TRANSPORTATION

CROSS SECTIONS: F.A.P 331 (IL 13)

SCALE: | SHEET NO. OF SHEETS | STA. 1823+50.00 TO STA. 1824+50.00

F.A. RTE.	SECTION	COUNTY	TOTAL SHEETS	SHEET NO.
*	(X1-6-2)HBK-2, HB-1,2; (1X-1)R-1	WILLIAMSON	968	862
	* F.A.I. 57 AND F.A.P. 331	CONTRACT NO. 78182		
FED. ROAD DIST. NO.	ILLINOIS	FED. AID PROJECT		

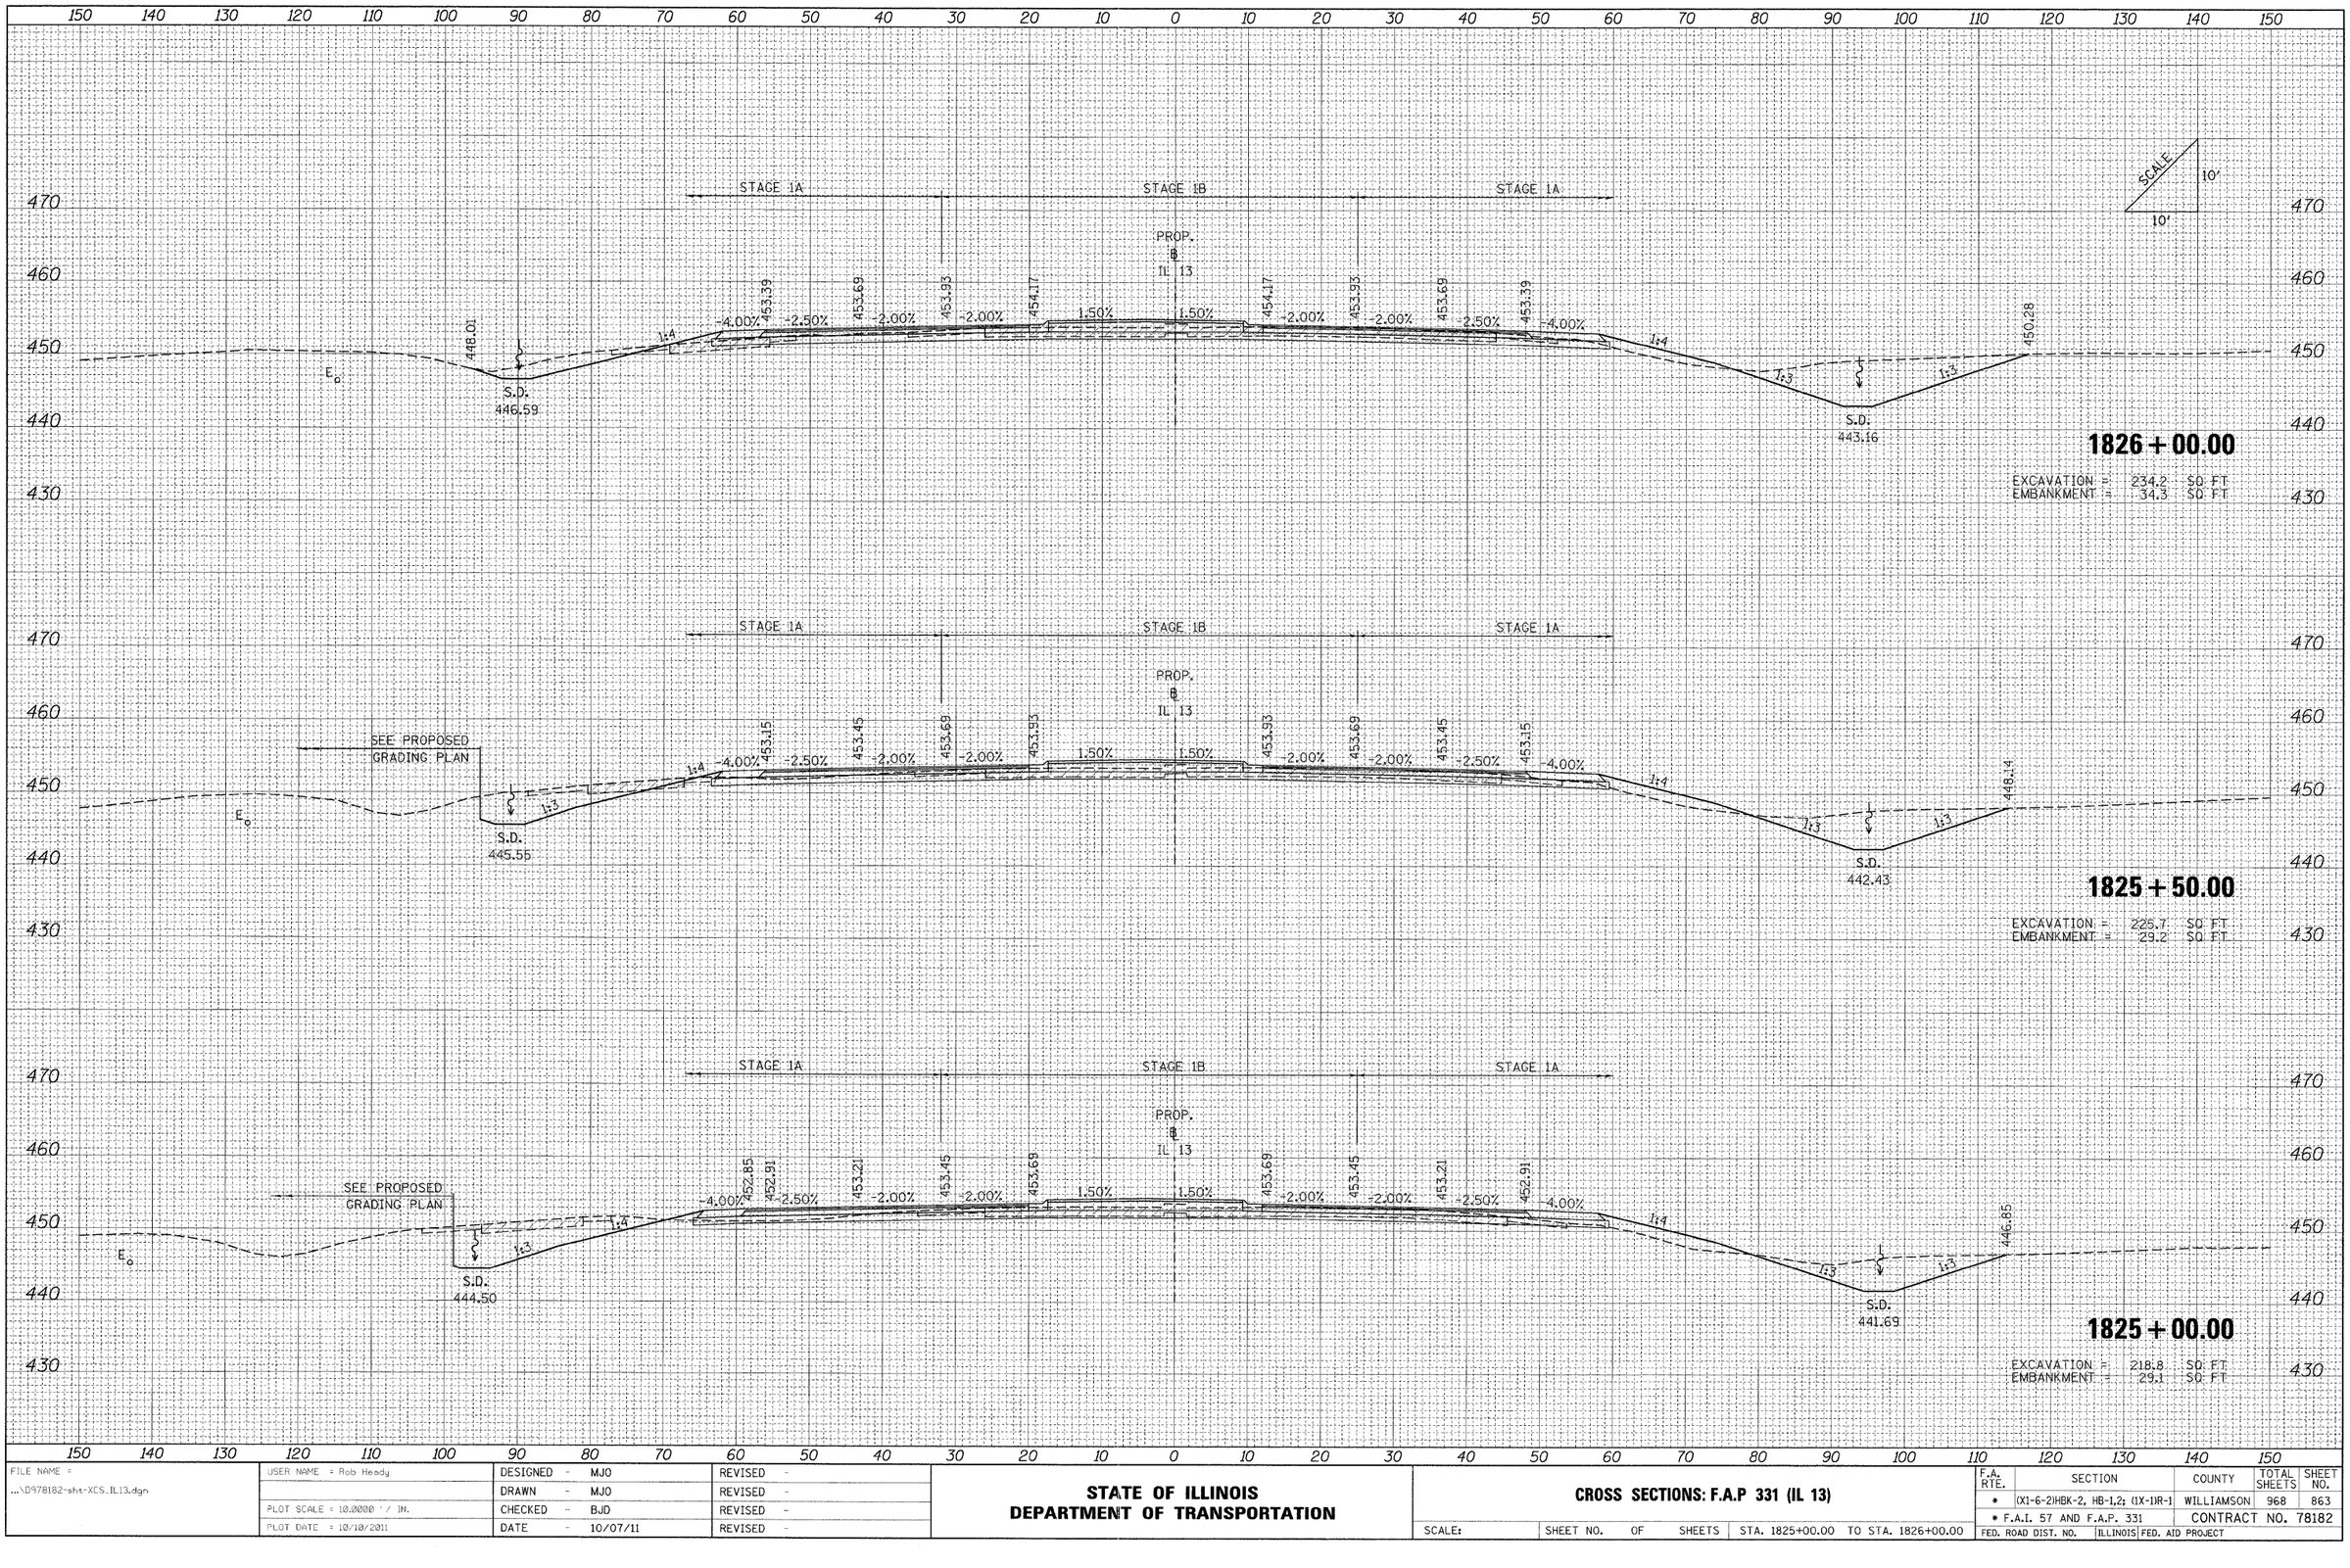

FINAL SURVEY NOTE BOOK NO.
SURVEYED / PLOTTED / TEMPLATE / AREAS / AREAS CHECKED
BY / DATE

ORIGINAL SURVEY NOTE BOOK NO.
SURVEYED / PLOTTED / TEMPLATE / AREAS / AREAS CHECKED
BY / DATE

FILE NAME = ...\D978182-sht-XCS_IL13.dgn	USER NAME = Rob Heady	DESIGNED - MJO	REVISED -
		DRAWN - MJO	REVISED -
	PLOT SCALE = 10.0000 ' / IN.	CHECKED - BJD	REVISED -
	PLOT DATE = 10/10/2011	DATE - 10/07/11	REVISED -

STATE OF ILLINOIS
DEPARTMENT OF TRANSPORTATION

CROSS SECTIONS: F.A.P 331 (IL 13)

SCALE: | SHEET NO. OF SHEETS | STA. 1825+00.00 TO STA. 1826+00.00

F.A. RTE.	SECTION	COUNTY	TOTAL SHEETS	SHEET NO.
*	(X1-6-2)HBK-2, HB-1,2; (1X-1)R-1	WILLIAMSON	968	863
*	F.A.I. 57 AND F.A.P. 331	CONTRACT NO. 78182		
FED. ROAD DIST. NO.	ILLINOIS	FED. AID PROJECT		

FINAL SURVEY	BY	DATE
NOTE BOOK	SURVEYED	
NO.	PLOTTED	
	TEMPLATE	
	AREAS	
	AREAS CHECKED	

ORIGINAL SURVEY	BY	DATE
NOTE BOOK	SURVEYED	
NO.	PLOTTED	
	TEMPLATE	
	AREAS	
	AREAS CHECKED	

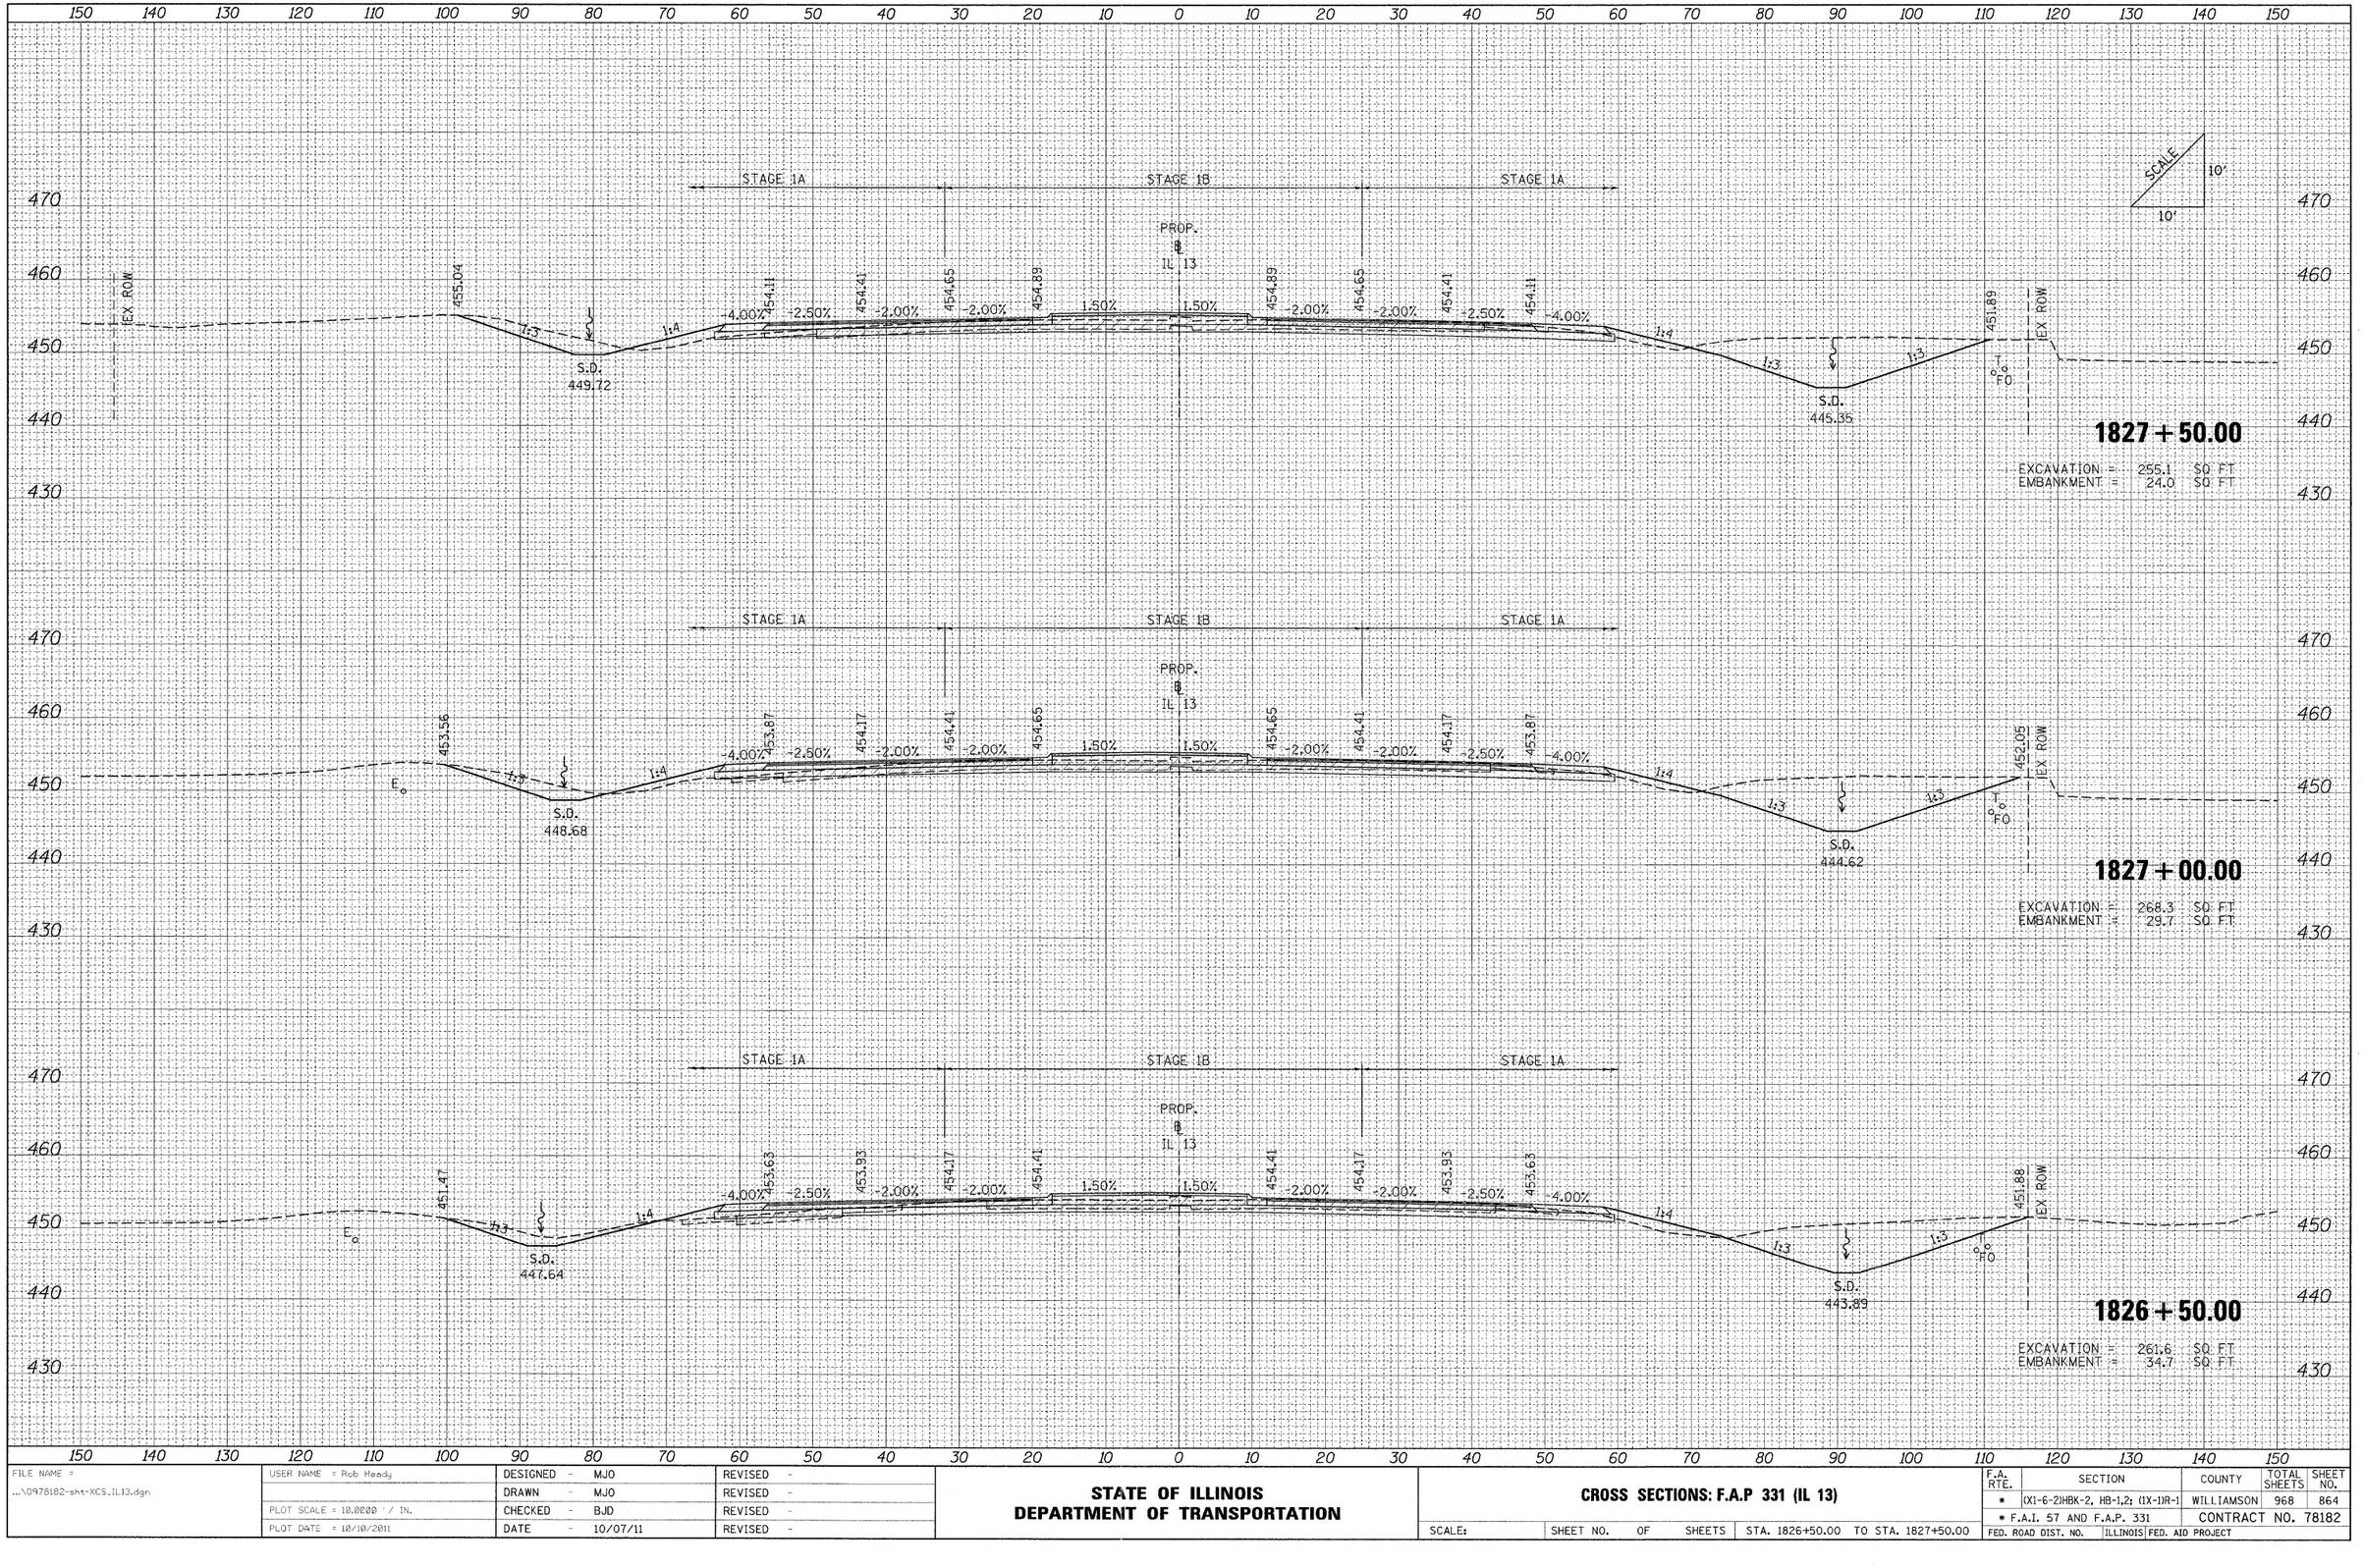

FILE NAME = ...\D978182-sht-XCS_IL13.dgn	USER NAME = Rob Heady	DESIGNED - MJO	REVISED -
		DRAWN - MJO	REVISED -
	PLOT SCALE = 10.0000 ' / IN.	CHECKED - BJD	REVISED -
	PLOT DATE = 10/10/2011	DATE - 10/07/11	REVISED -

STATE OF ILLINOIS
DEPARTMENT OF TRANSPORTATION

CROSS SECTIONS: F.A.P 331 (IL 13)

SCALE: | SHEET NO. OF SHEETS | STA. 1826+50.00 TO STA. 1827+50.00

F.A. RTE.	SECTION	COUNTY	TOTAL SHEETS	SHEET NO.
*	(X1-6-2)HBK-2, HB-1,2; (IX-1)R-1	WILLIAMSON	968	864
	* F.A.I. 57 AND F.A.P. 331	CONTRACT NO. 78182		
FED. ROAD DIST. NO.	ILLINOIS	FED. AID PROJECT		

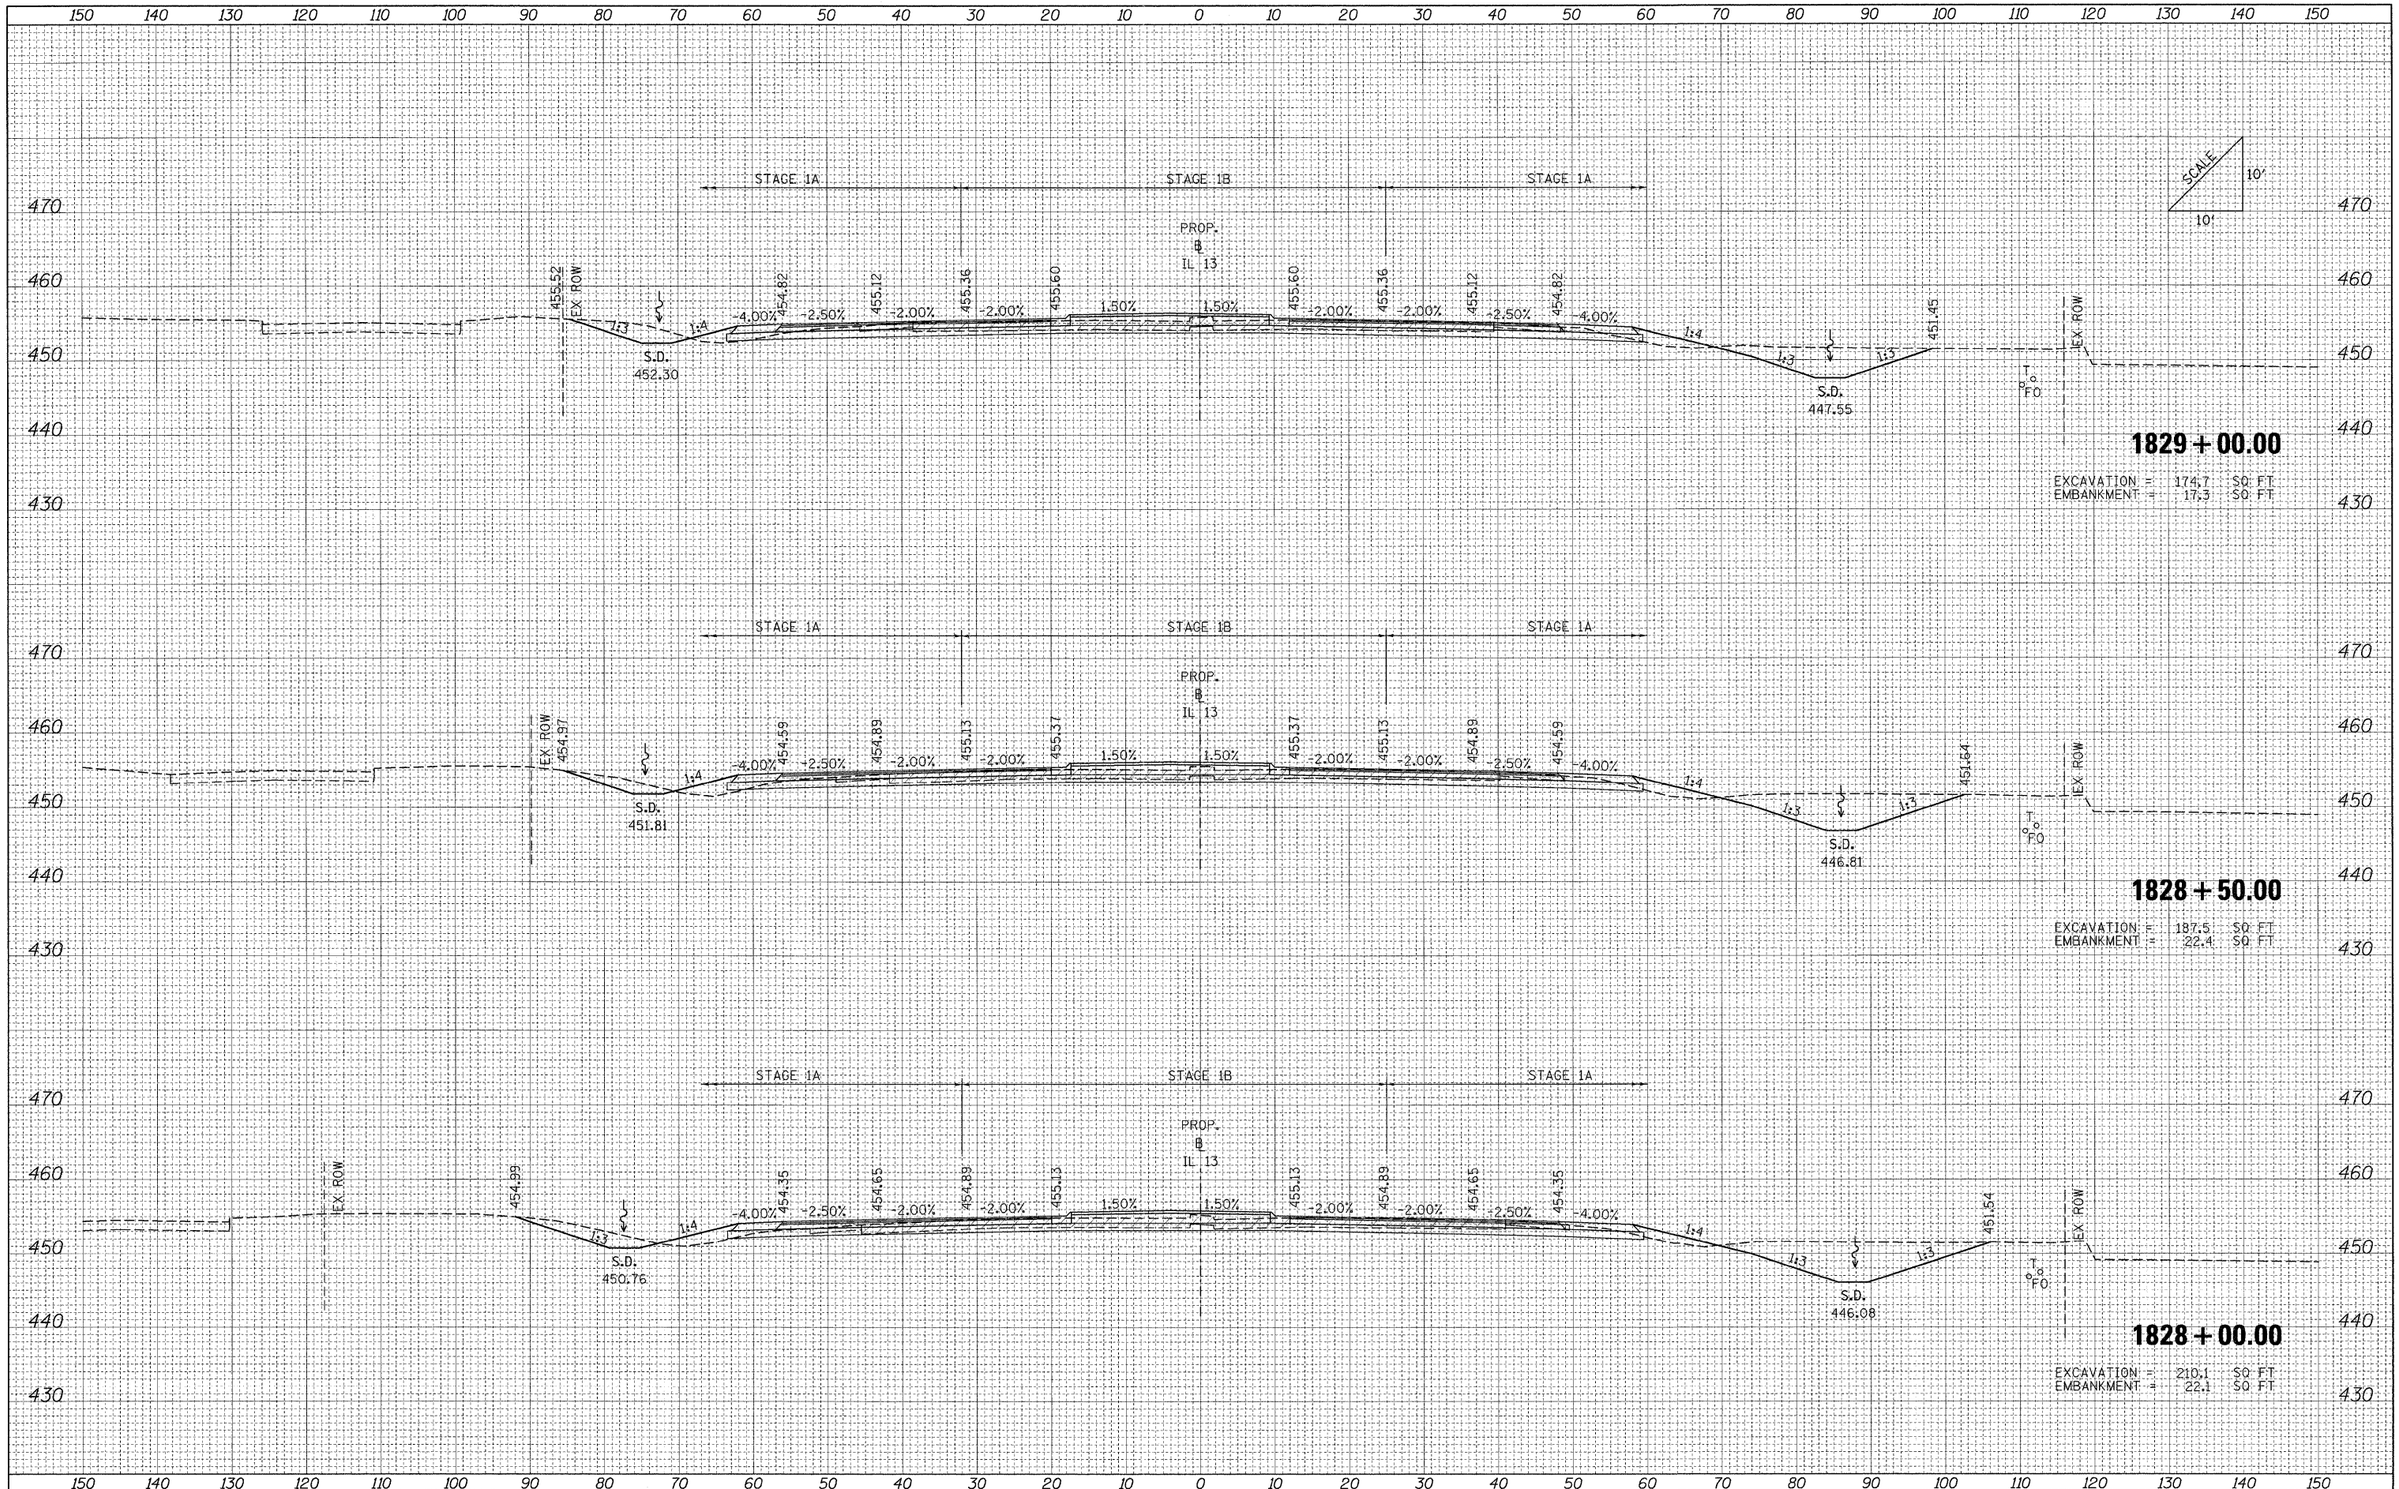

FINAL SURVEY — NOTE BOOK — NO. — SURVEYED — PLOTTED — TEMPLATE — AREAS — AREAS CHECKED — BY — DATE

ORIGINAL SURVEY — NOTE BOOK — NO. — SURVEYED — PLOTTED — TEMPLATE — AREAS — AREAS CHECKED — BY — DATE

FILE NAME = ...\D978182-sht-XCS_IL13.dgn	USER NAME = Rob Heady	DESIGNED - MJO	REVISED -
		DRAWN - MJO	REVISED -
	PLOT SCALE = 10.0000 ' / IN.	CHECKED - BJD	REVISED -
	PLOT DATE = 10/10/2011	DATE - 10/07/11	REVISED -

STATE OF ILLINOIS
DEPARTMENT OF TRANSPORTATION

CROSS SECTIONS: F.A.P 331 (IL 13)

SCALE: | SHEET NO. OF SHEETS | STA. 1828+00.00 TO STA. 1829+00.00

F.A. RTE.	SECTION	COUNTY	TOTAL SHEETS	SHEET NO.
*	(X1-6-2)HBK-2, HB-1,2; (1X-1)R-1	WILLIAMSON	968	865
	* F.A.I. 57 AND F.A.P. 331	CONTRACT NO. 78182		
FED. ROAD DIST. NO.	ILLINOIS	FED. AID PROJECT		

FINAL SURVEY	BY	DATE
NOTE BOOK	SURVEYED	
NO.	PLOTTED	
	TEMPLATE	
	AREAS	
	AREAS CHECKED	

ORIGINAL SURVEY	BY	DATE
NOTE BOOK	SURVEYED	
NO.	PLOTTED	
	TEMPLATE	
	AREAS	
	AREAS CHECKED	

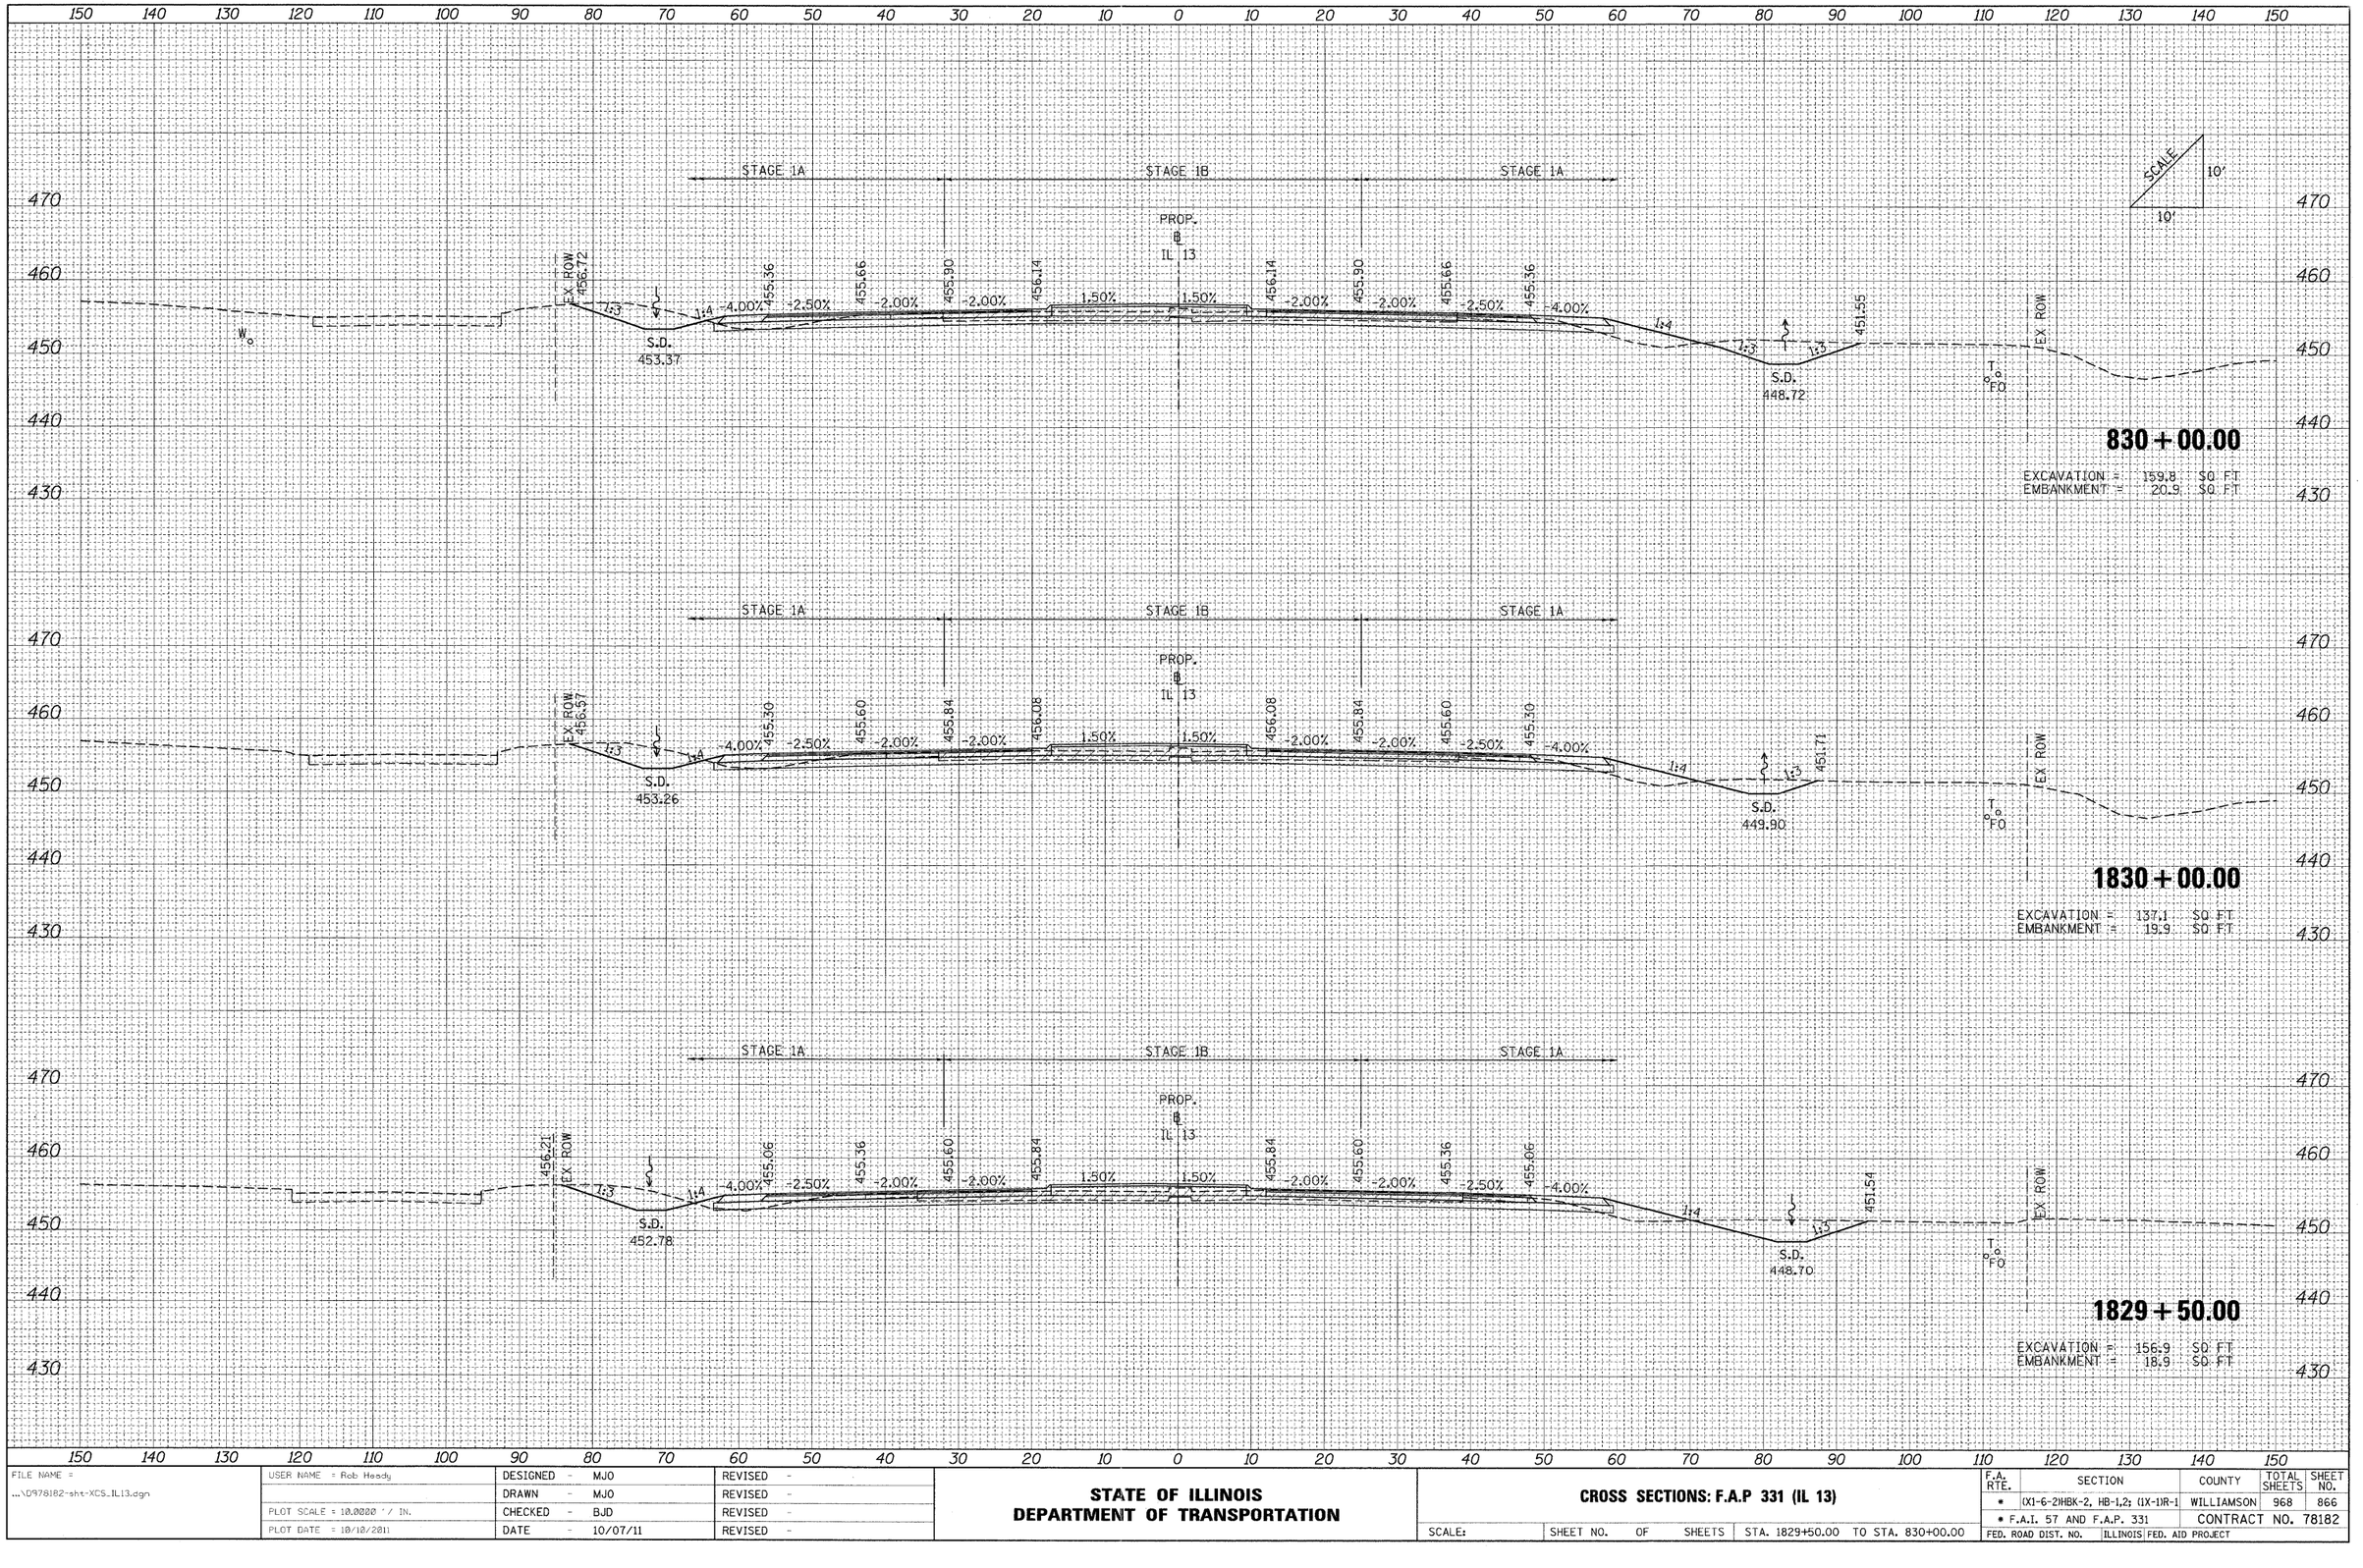

FILE NAME = ...\D978182-sht-XCS_IL13.dgn	USER NAME = Rob Heady	DESIGNED - MJO	REVISED -
		DRAWN - MJO	REVISED -
	PLOT SCALE = 10.0000 ' / IN.	CHECKED - BJD	REVISED -
	PLOT DATE = 10/10/2011	DATE - 10/07/11	REVISED -

STATE OF ILLINOIS
DEPARTMENT OF TRANSPORTATION

CROSS SECTIONS: F.A.P 331 (IL 13)

SCALE: | SHEET NO. OF SHEETS | STA. 1829+50.00 TO STA. 830+00.00

F.A. RTE.	SECTION	COUNTY	TOTAL SHEETS	SHEET NO.
•	(X1-6-2)HBK-2, HB-1,2; (X-1)R-1	WILLIAMSON	968	866
•	F.A.I. 57 AND F.A.P. 331	CONTRACT NO. 78182		
FED. ROAD DIST. NO.	ILLINOIS	FED. AID PROJECT		

FINAL SURVEY NOTE BOOK	NO.	BY	DATE
SURVEYED			
PLOTTED			
DRAWN			
AREAS			
AREAS CHECKED			

ORIGINAL SURVEY NOTE BOOK	NO.	BY	DATE
SURVEYED			
PLOTTED			
DRAWN			
AREAS			
AREAS CHECKED			

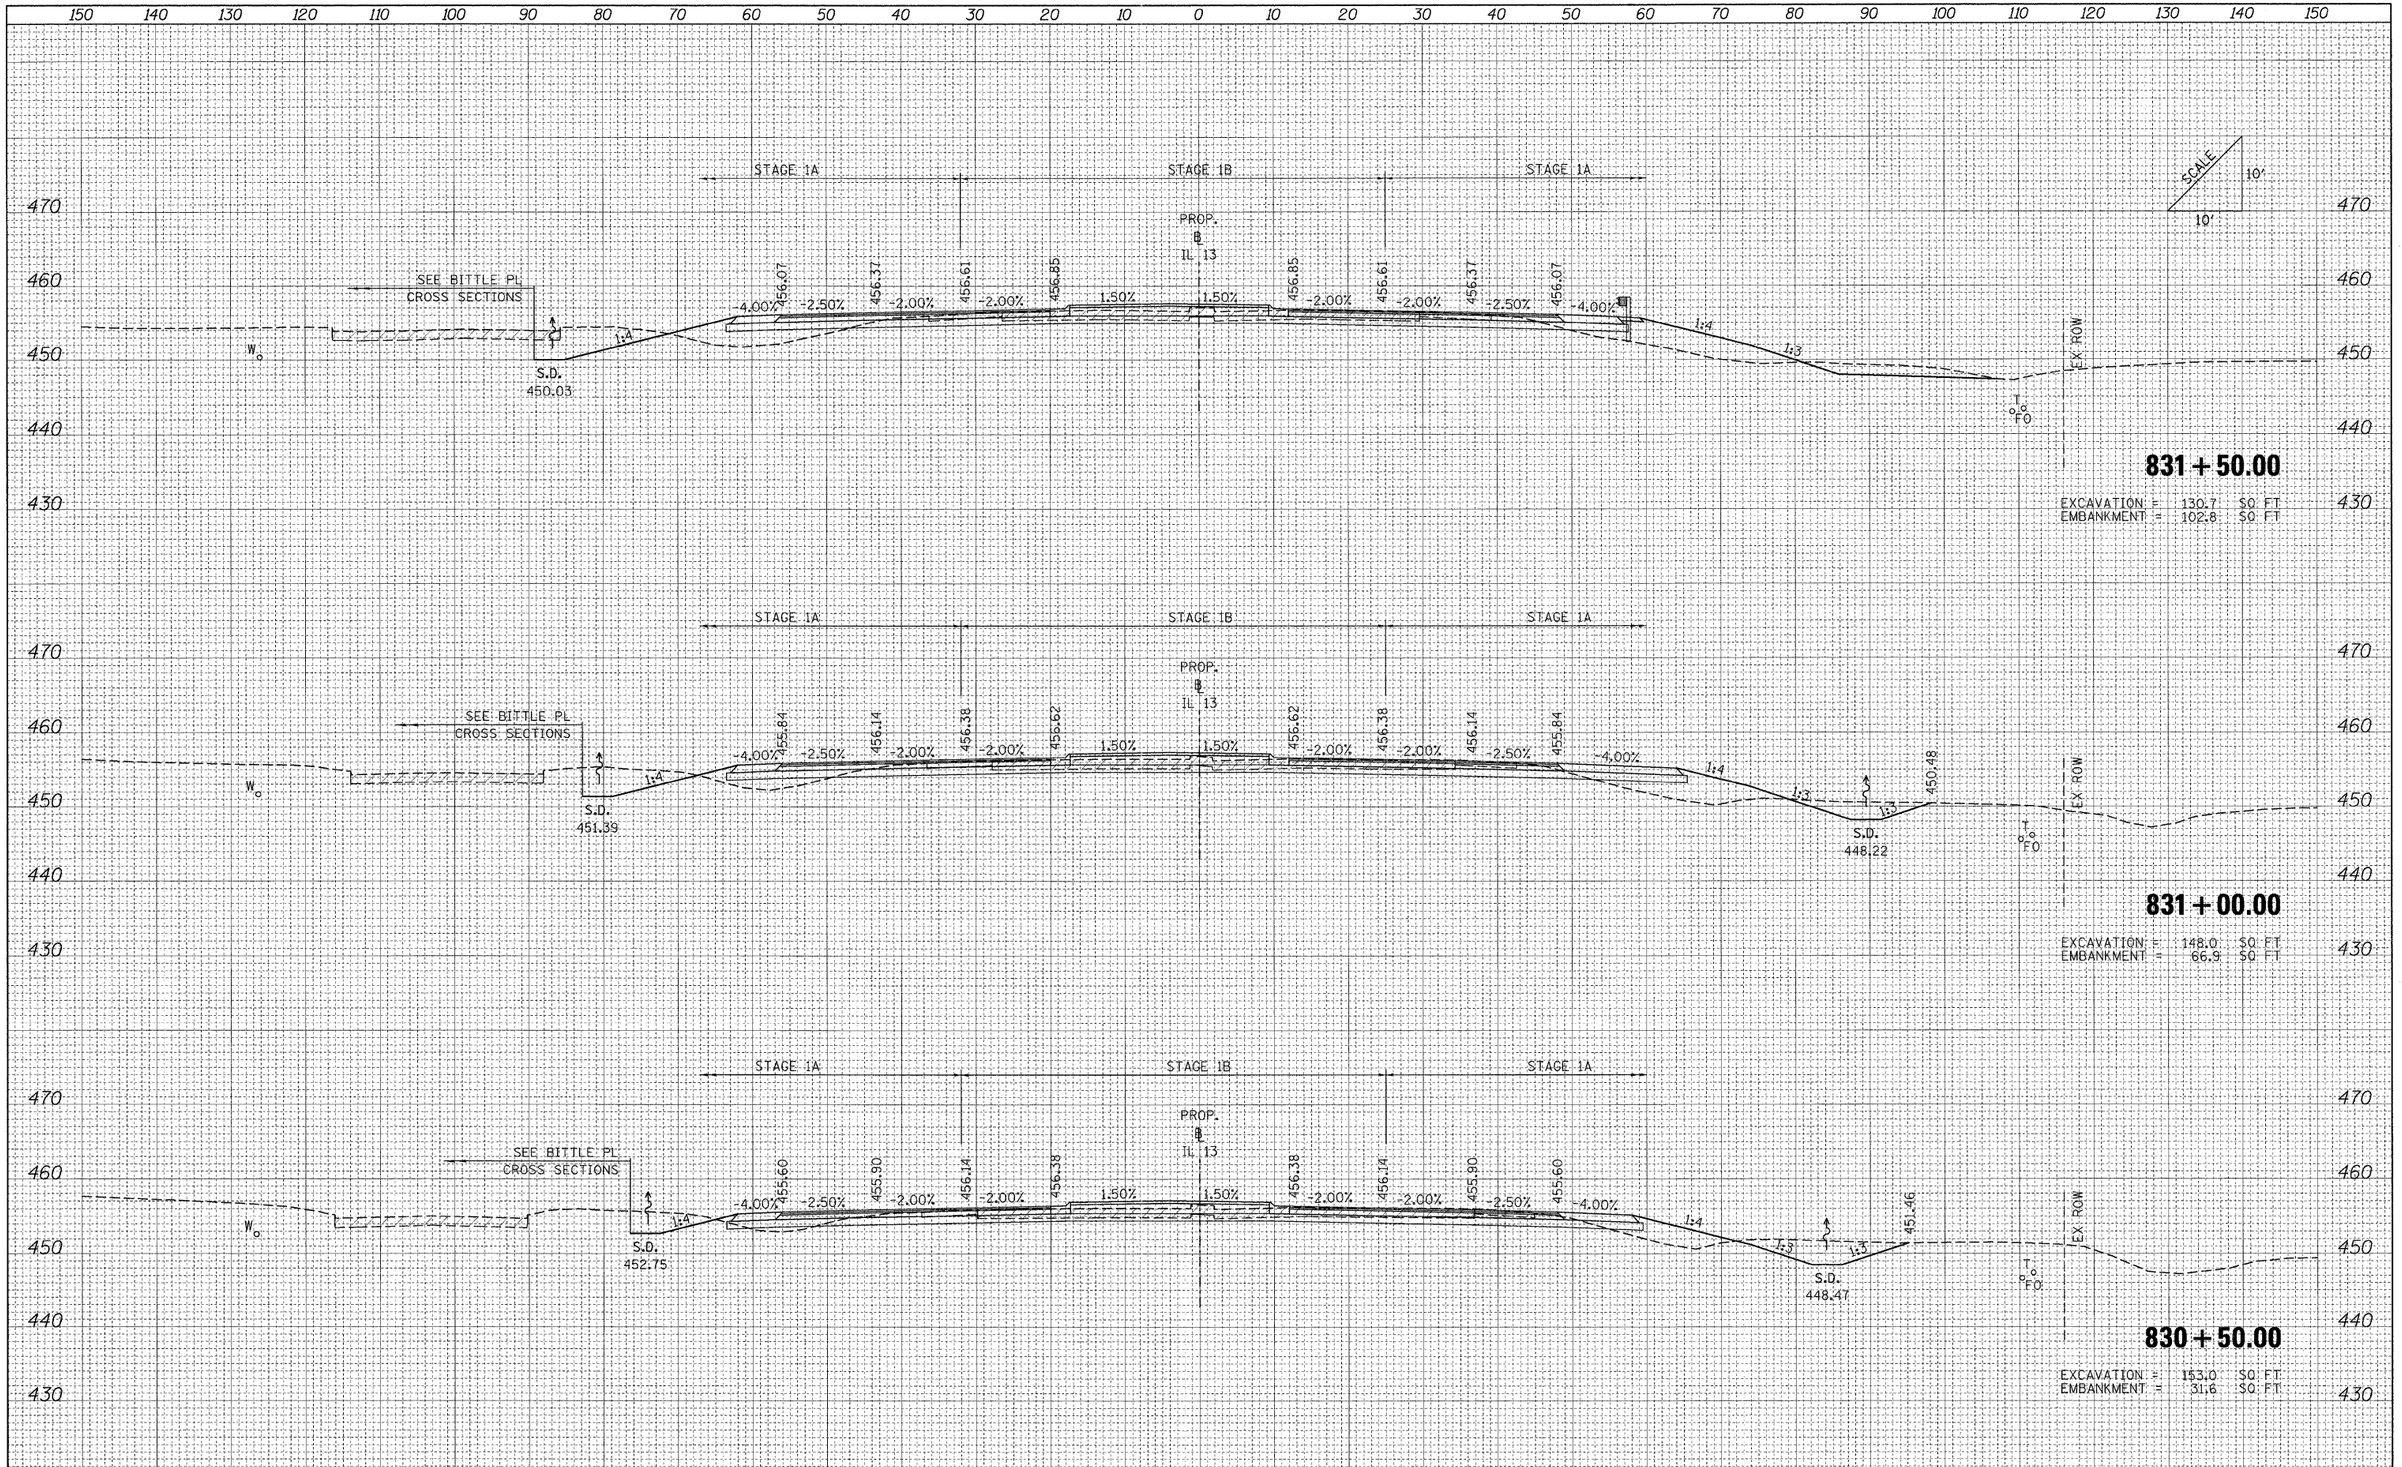

FILE NAME =	USER NAME = Rob Heady	DESIGNED - MJO	REVISED -
...\D978182-sht-XCS_IL13.dgn		DRAWN - MJO	REVISED -
	PLOT SCALE = 10.0000 ' / IN.	CHECKED - BJD	REVISED -
	PLOT DATE = 10/10/2011	DATE - 10/07/11	REVISED -

STATE OF ILLINOIS
DEPARTMENT OF TRANSPORTATION

CROSS SECTIONS: F.A.P 331 (IL 13)

SCALE: | SHEET NO. OF SHEETS | STA. 830+50.00 TO STA. 831+50.00

F.A. RTE.	SECTION	COUNTY	TOTAL SHEETS	SHEET NO.
*	(X1-6-2)HBK-2, HB-1.2; (IX-1)R-1	WILLIAMSON	968	867
*	F.A.I. 57 AND F.A.P. 331	CONTRACT NO. 78182		
FED. ROAD DIST. NO.	ILLINOIS	FED. AID PROJECT		

FINAL SURVEY	BY	DATE
NOTE BOOK	SURVEYED	
NO.	DRAWN	
	TEMPLATE	
	AREAS	
	AREAS CHECKED	

ORIGINAL SURVEY	BY	DATE
NOTE BOOK	SURVEYED	
NO.	DRAWN	
	TEMPLATE	
	AREAS	
	AREAS CHECKED	

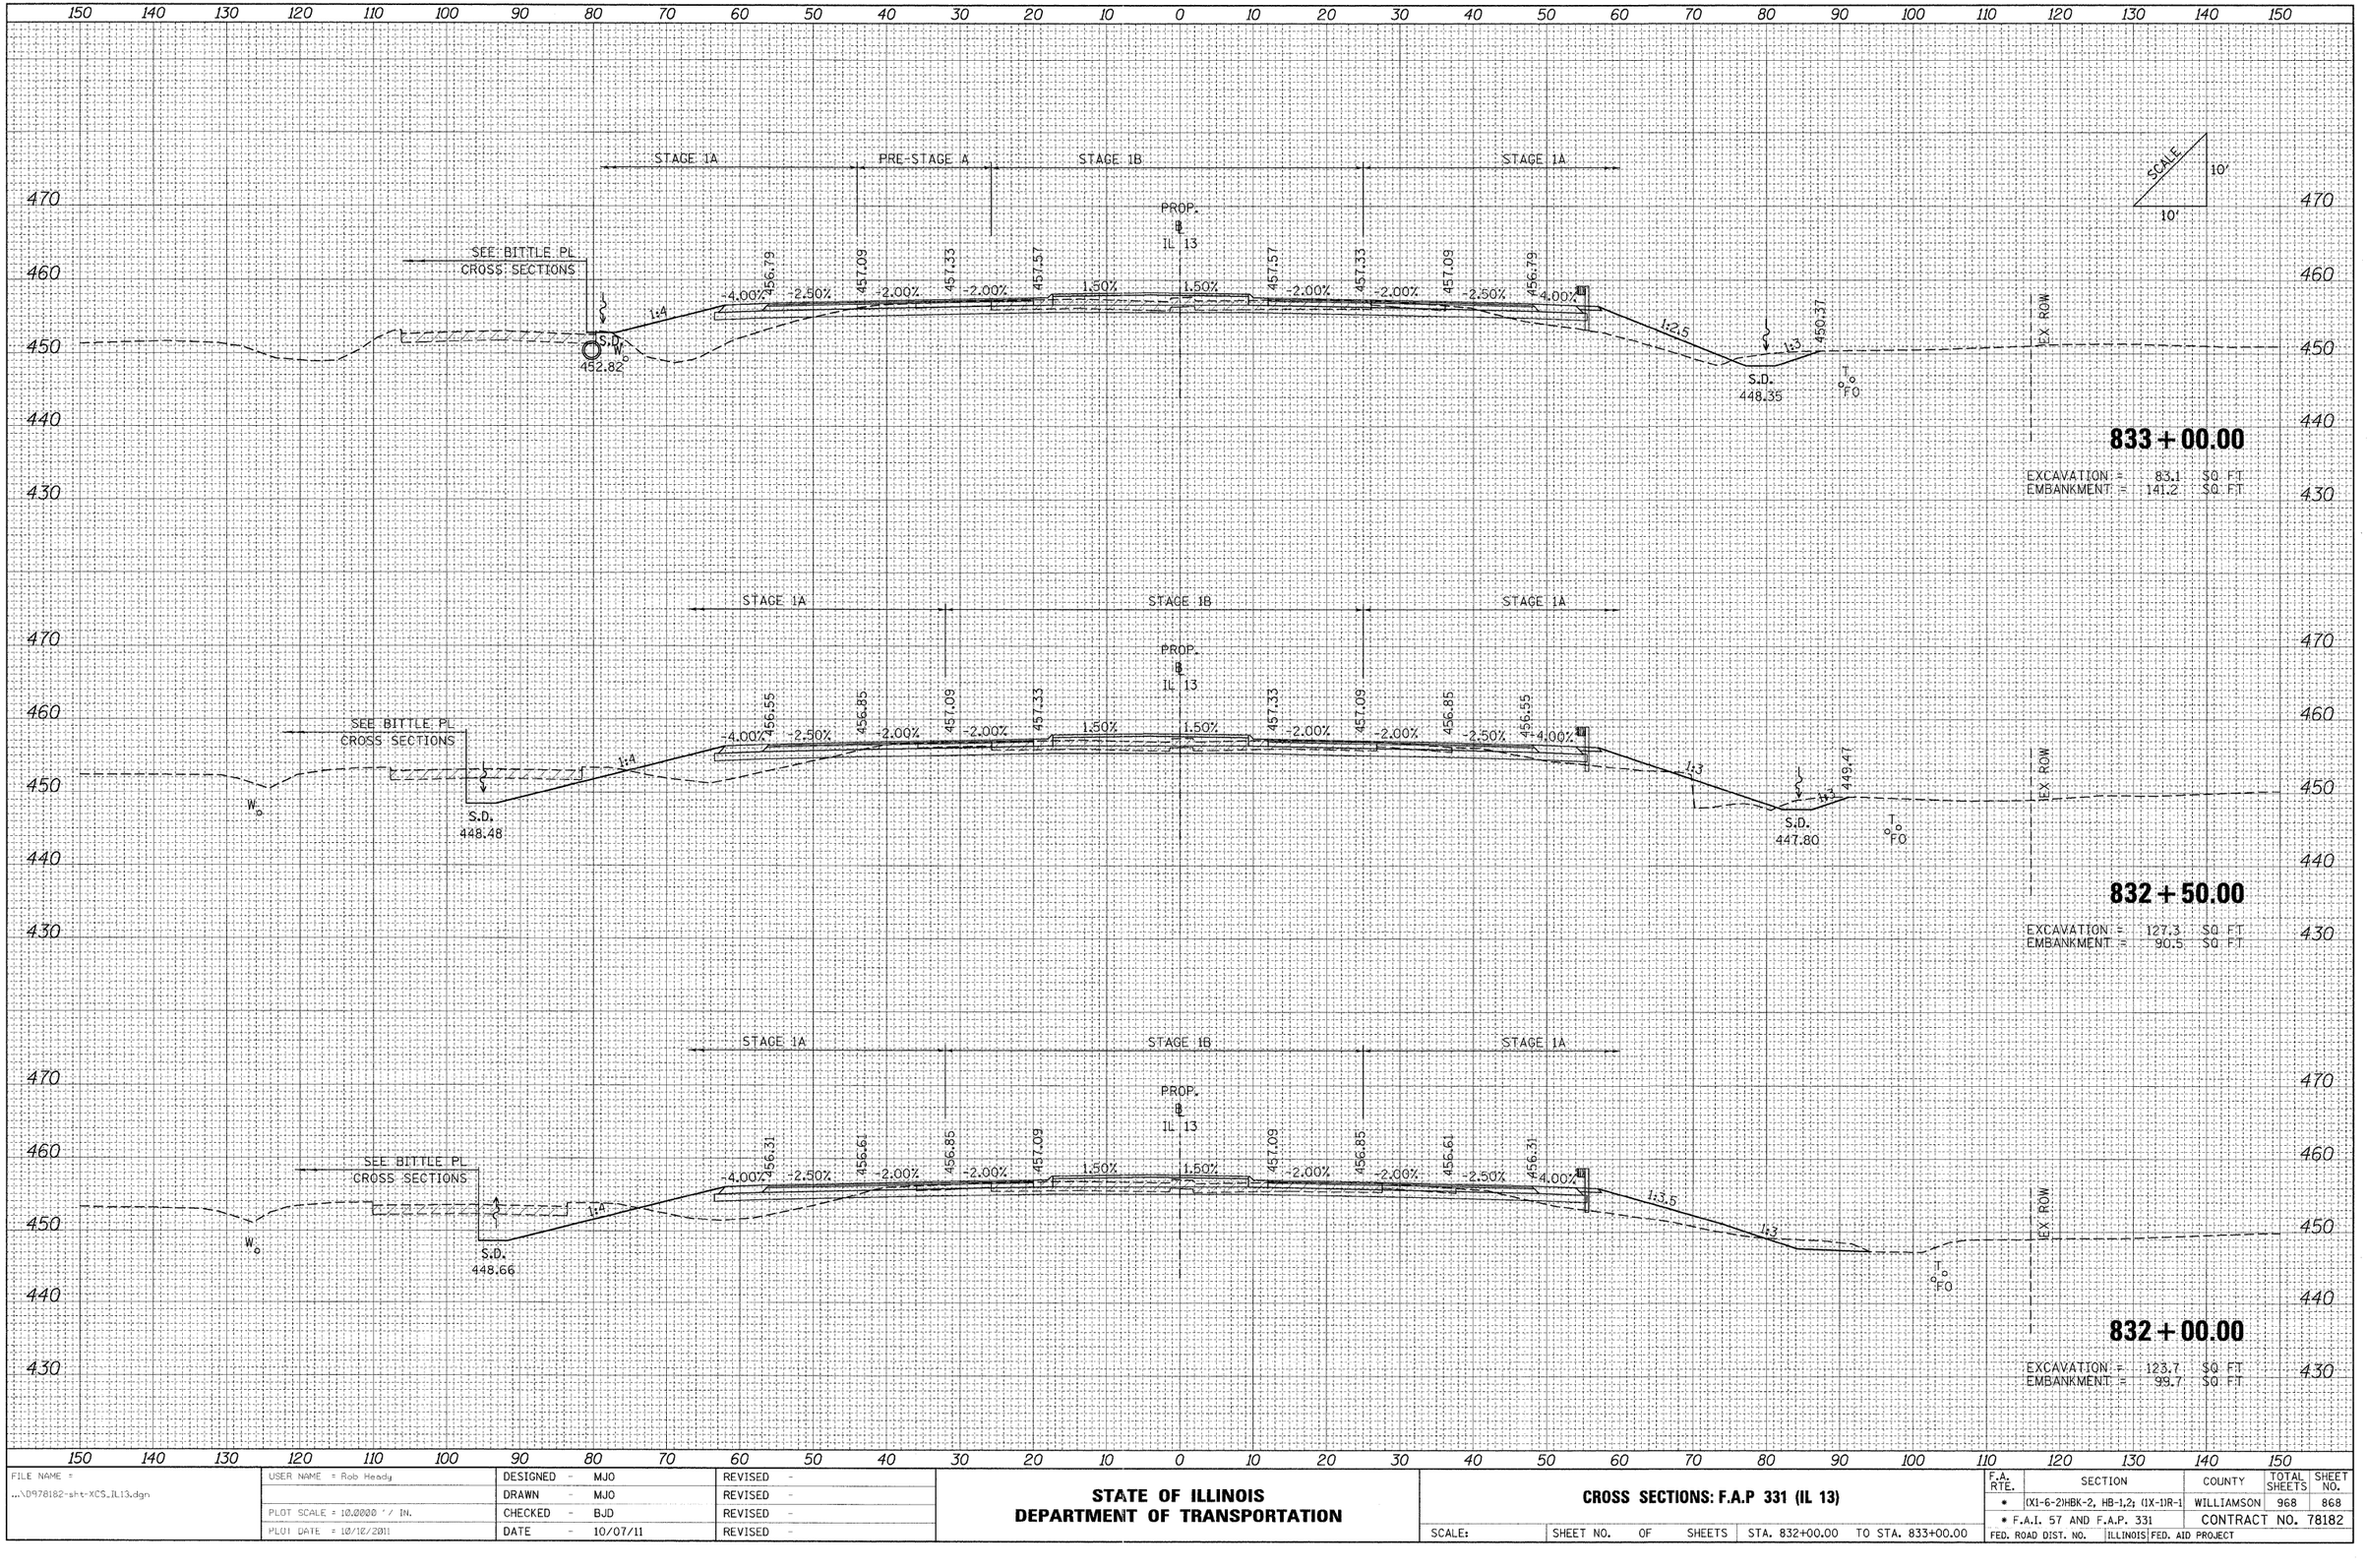

FILE NAME = ...\D978182-sht-XCS_IL13.dgn	USER NAME = Rob Heady	DESIGNED - MJO	REVISED -
		DRAWN - MJO	REVISED -
	PLOT SCALE = 10.0000 ' / IN.	CHECKED - BJD	REVISED -
	PLOT DATE = 10/12/2011	DATE - 10/07/11	REVISED -

STATE OF ILLINOIS
DEPARTMENT OF TRANSPORTATION

CROSS SECTIONS: F.A.P 331 (IL 13)

SCALE: | SHEET NO. OF SHEETS | STA. 832+00.00 TO STA. 833+00.00

F.A. RTE.	SECTION	COUNTY	TOTAL SHEETS	SHEET NO.
•	(X1-6-2)HBK-2, HB-1,2; (1X-1)R-1	WILLIAMSON	968	868
•	F.A.I. 57 AND F.A.P. 331	CONTRACT NO. 78182		
FED. ROAD DIST. NO.	ILLINOIS	FED. AID PROJECT		

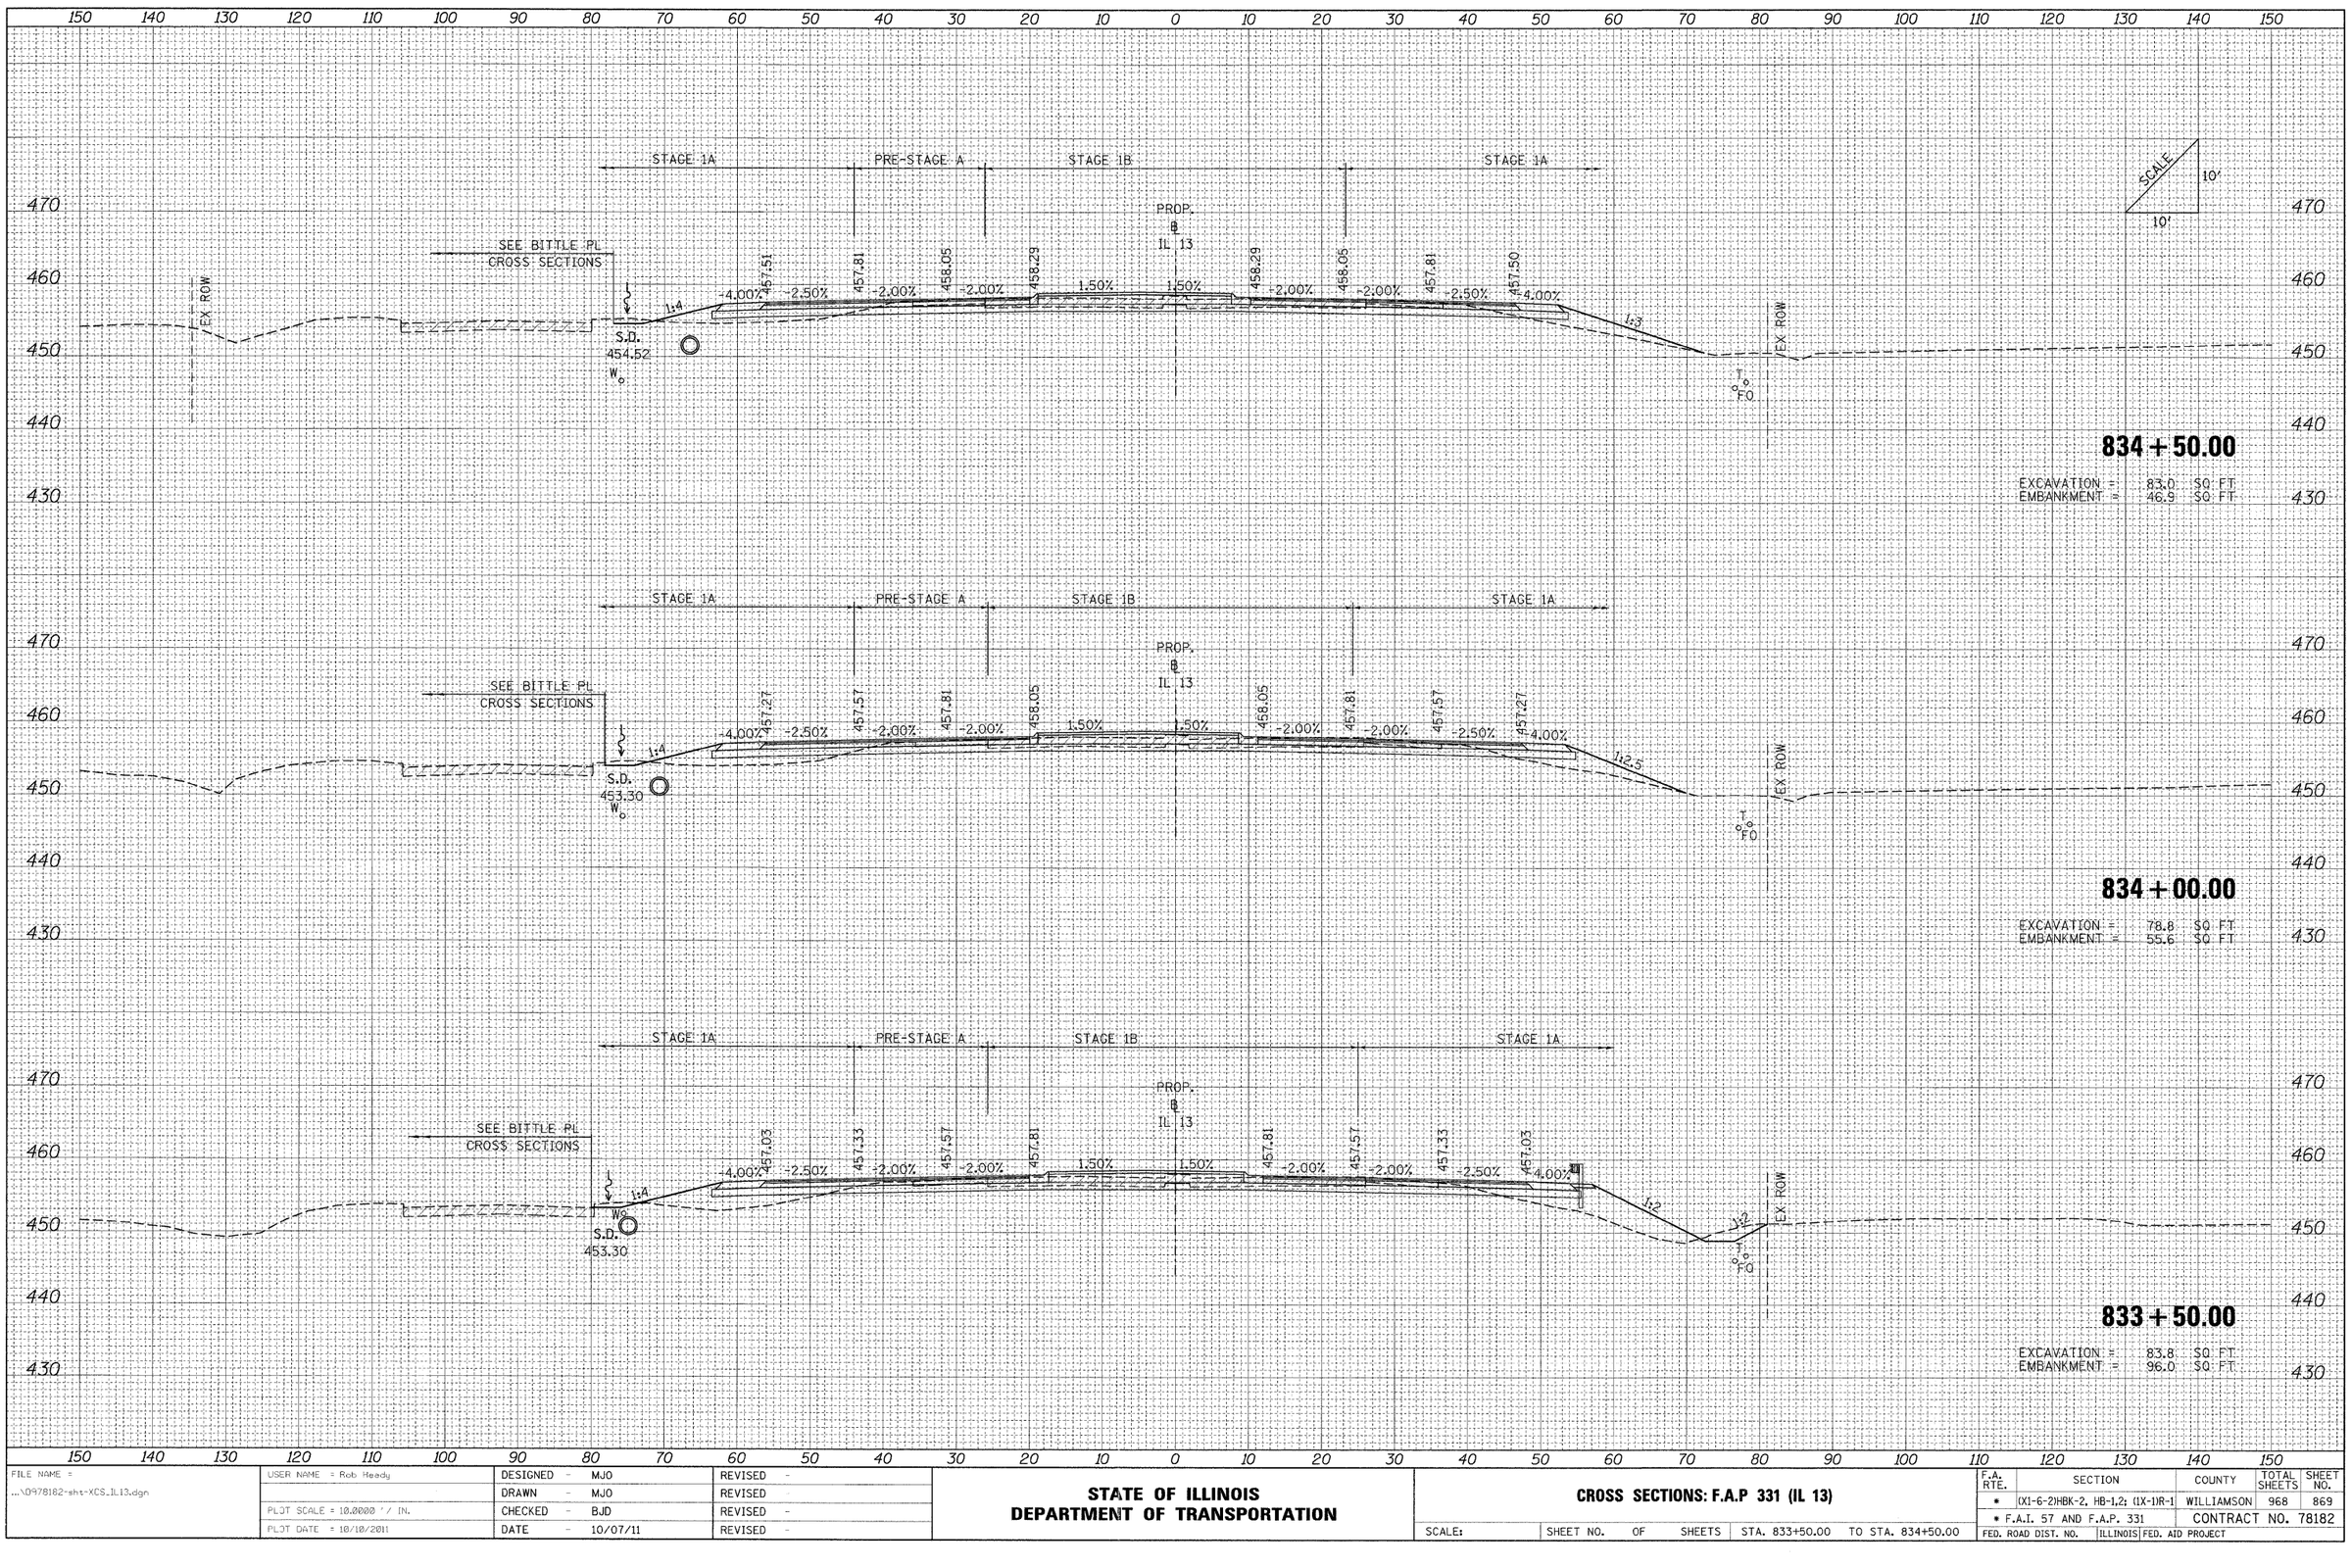

FINAL SURVEY	SURVEYED	BY	DATE
NOTE BOOK	COMPUTED		
NO.	TEMPLATE		
	AREAS		
	AREAS CHECKED		

ORIGINAL SURVEY	SURVEYED	BY	DATE
NOTE BOOK	COMPUTED		
NO.	TEMPLATE		
	AREAS		
	AREAS CHECKED		

FILE NAME =	USER NAME = Rob Heady	DESIGNED - MJO	REVISED -
...\0978182-sht-XCS_IL13.dgn		DRAWN - MJO	REVISED
	PLOT SCALE = 10.0000 ' / IN.	CHECKED - BJD	REVISED -
	PLOT DATE = 10/10/2011	DATE - 10/07/11	REVISED -

STATE OF ILLINOIS
DEPARTMENT OF TRANSPORTATION

CROSS SECTIONS: F.A.P 331 (IL 13)

SCALE: | SHEET NO. OF SHEETS | STA. 833+50.00 TO STA. 834+50.00

F.A. RTE.	SECTION	COUNTY	TOTAL SHEETS	SHEET NO.
*	(XI-6-2)HBK-2, HB-1,2; (IX-1)R-1	WILLIAMSON	968	869
*	F.A.I. 57 AND F.A.P. 331	CONTRACT NO. 78182		
FED. ROAD DIST. NO.	ILLINOIS	FED. AID PROJECT		

FINAL SURVEY	BY	DATE
NOTE BOOK	SURVEYED	
NO.	PLOTTED	
	TRIANGULATE	
	AREAS	
	AREAS CHECKED	

ORIGINAL SURVEY	BY	DATE
NOTE BOOK	SURVEYED	
NO.	PLOTTED	
	TRIANGULATE	
	AREAS	
	AREAS CHECKED	

FILE NAME = ...\D978182-sht-XCS_IL13.dgn	USER NAME = Rob Heady	DESIGNED - MJO	REVISED -	**STATE OF ILLINOIS DEPARTMENT OF TRANSPORTATION**
		DRAWN - MJO	REVISED -	
	PLOT SCALE = 10.0000 ' / IN.	CHECKED - BJD	REVISED -	
	PLOT DATE = 10/11/2011	DATE - 10/07/11	REVISED -	

CROSS SECTIONS: F.A.P 331 (IL 13)

SCALE: | SHEET NO. OF SHEETS | STA. 835+00.00 TO STA. 836+00.00

F.A. RTE.	SECTION	COUNTY	TOTAL SHEETS	SHEET NO.
*	(XI-6-2)HBK-2, HB-1,2; (IX-1)R-1	WILLIAMSON	968	870
*	F.A.I. 57 AND F.A.P. 331	CONTRACT NO. 78182		
FED. ROAD DIST. NO.	ILLINOIS	FED. AID PROJECT		

FINAL SURVEY	SURVEYED	BY	DATE
	PLOTTED		
NOTE BOOK	DRAWN		
NO.	AREAS CHECKED		

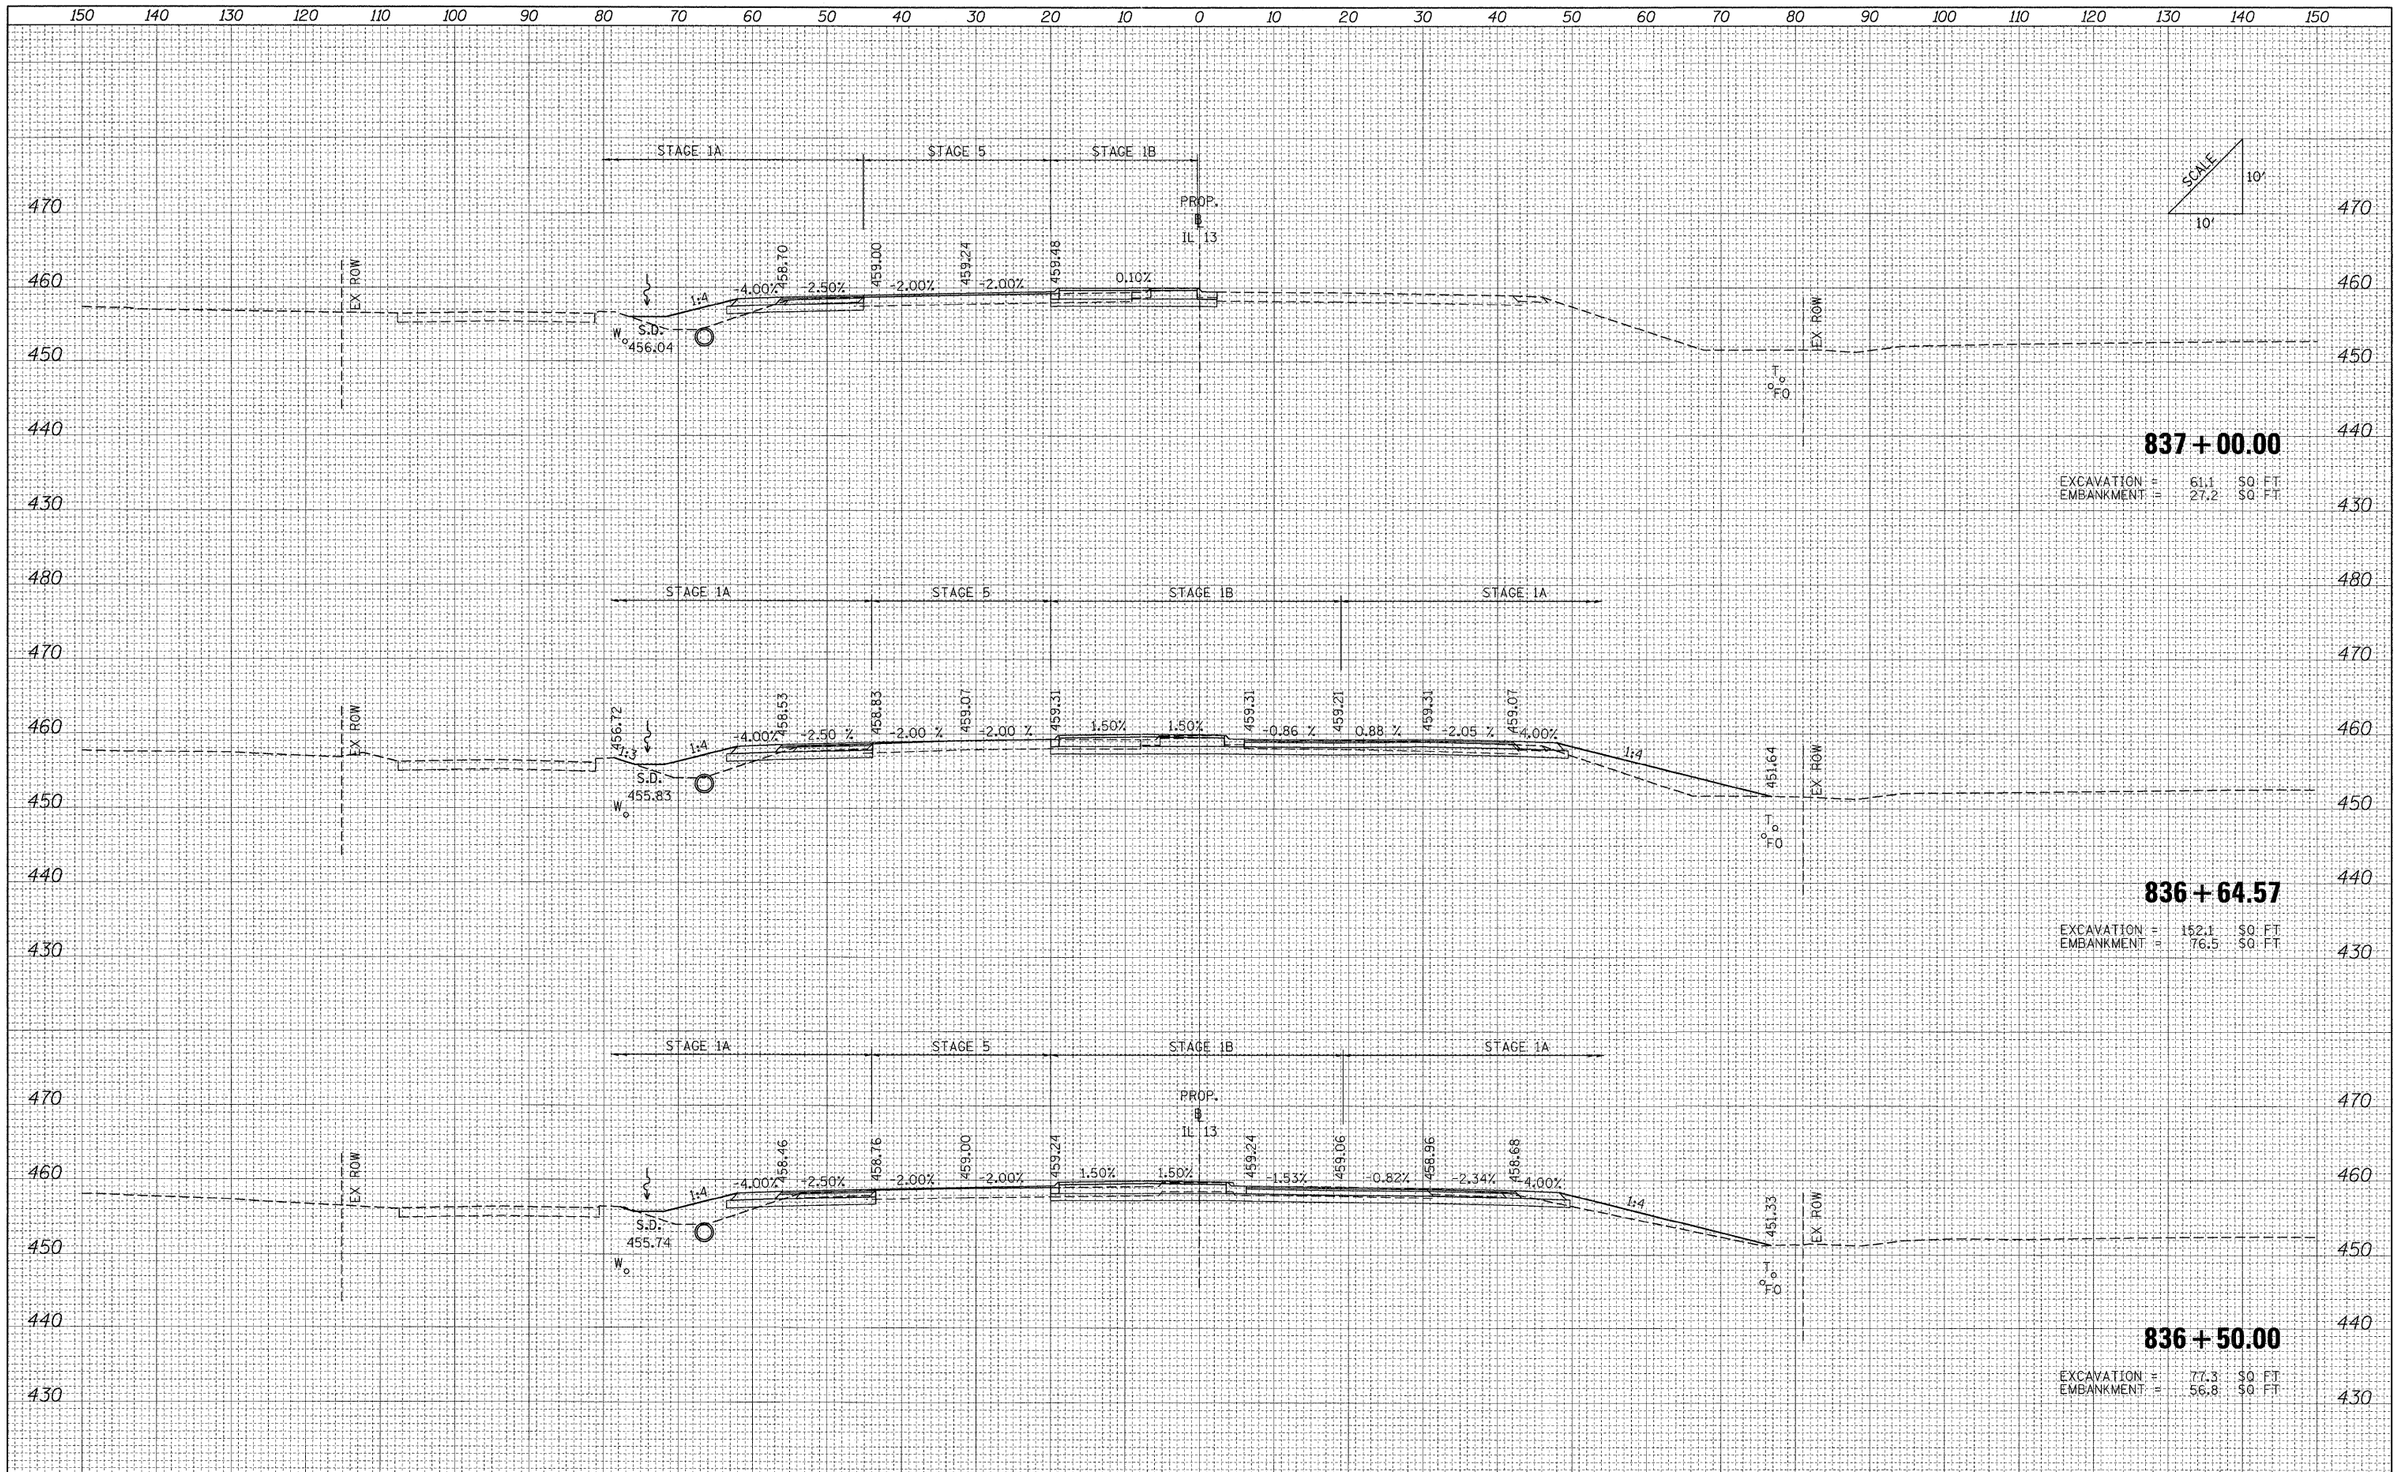

ORIGINAL SURVEY	SURVEYED	BY	DATE
	PLOTTED		
NOTE BOOK	DRAWN		
NO.	AREAS CHECKED		

FILE NAME = ...\D978182-sht-XCS_IL13.dgn	USER NAME = Rob Heady	DESIGNED - MJO	REVISED -
		DRAWN - MJO	REVISED -
	PLOT SCALE = 10.0000 ' / IN.	CHECKED - BJD	REVISED -
	PLOT DATE = 10/11/2011	DATE - 10/07/11	REVISED -

STATE OF ILLINOIS
DEPARTMENT OF TRANSPORTATION

CROSS SECTIONS: F.A.P 331 (IL 13)

SCALE: | SHEET NO. OF SHEETS | STA. 836+50.00 TO STA. 837+00.00

F.A. RTE.	SECTION	COUNTY	TOTAL SHEETS	SHEET NO.
•	(X1-6-2)HBK-2, HB-1,2; (X-1)R-1	WILLIAMSON	968	871
	• F.A.I. 57 AND F.A.P. 331	CONTRACT NO. 78182		
FED. ROAD DIST. NO.	ILLINOIS	FED. AID PROJECT		

FINAL SURVEY	BY	DATE
NOTE BOOK	SURVEYED	
NO.	PLOTTED	
	TRANSLATE	
	AREAS	
	AREAS CHECKED	

ORIGINAL SURVEY	BY	DATE
NOTE BOOK	SURVEYED	
NO.	PLOTTED	
	TRANSLATE	
	AREAS	
	AREAS CHECKED	

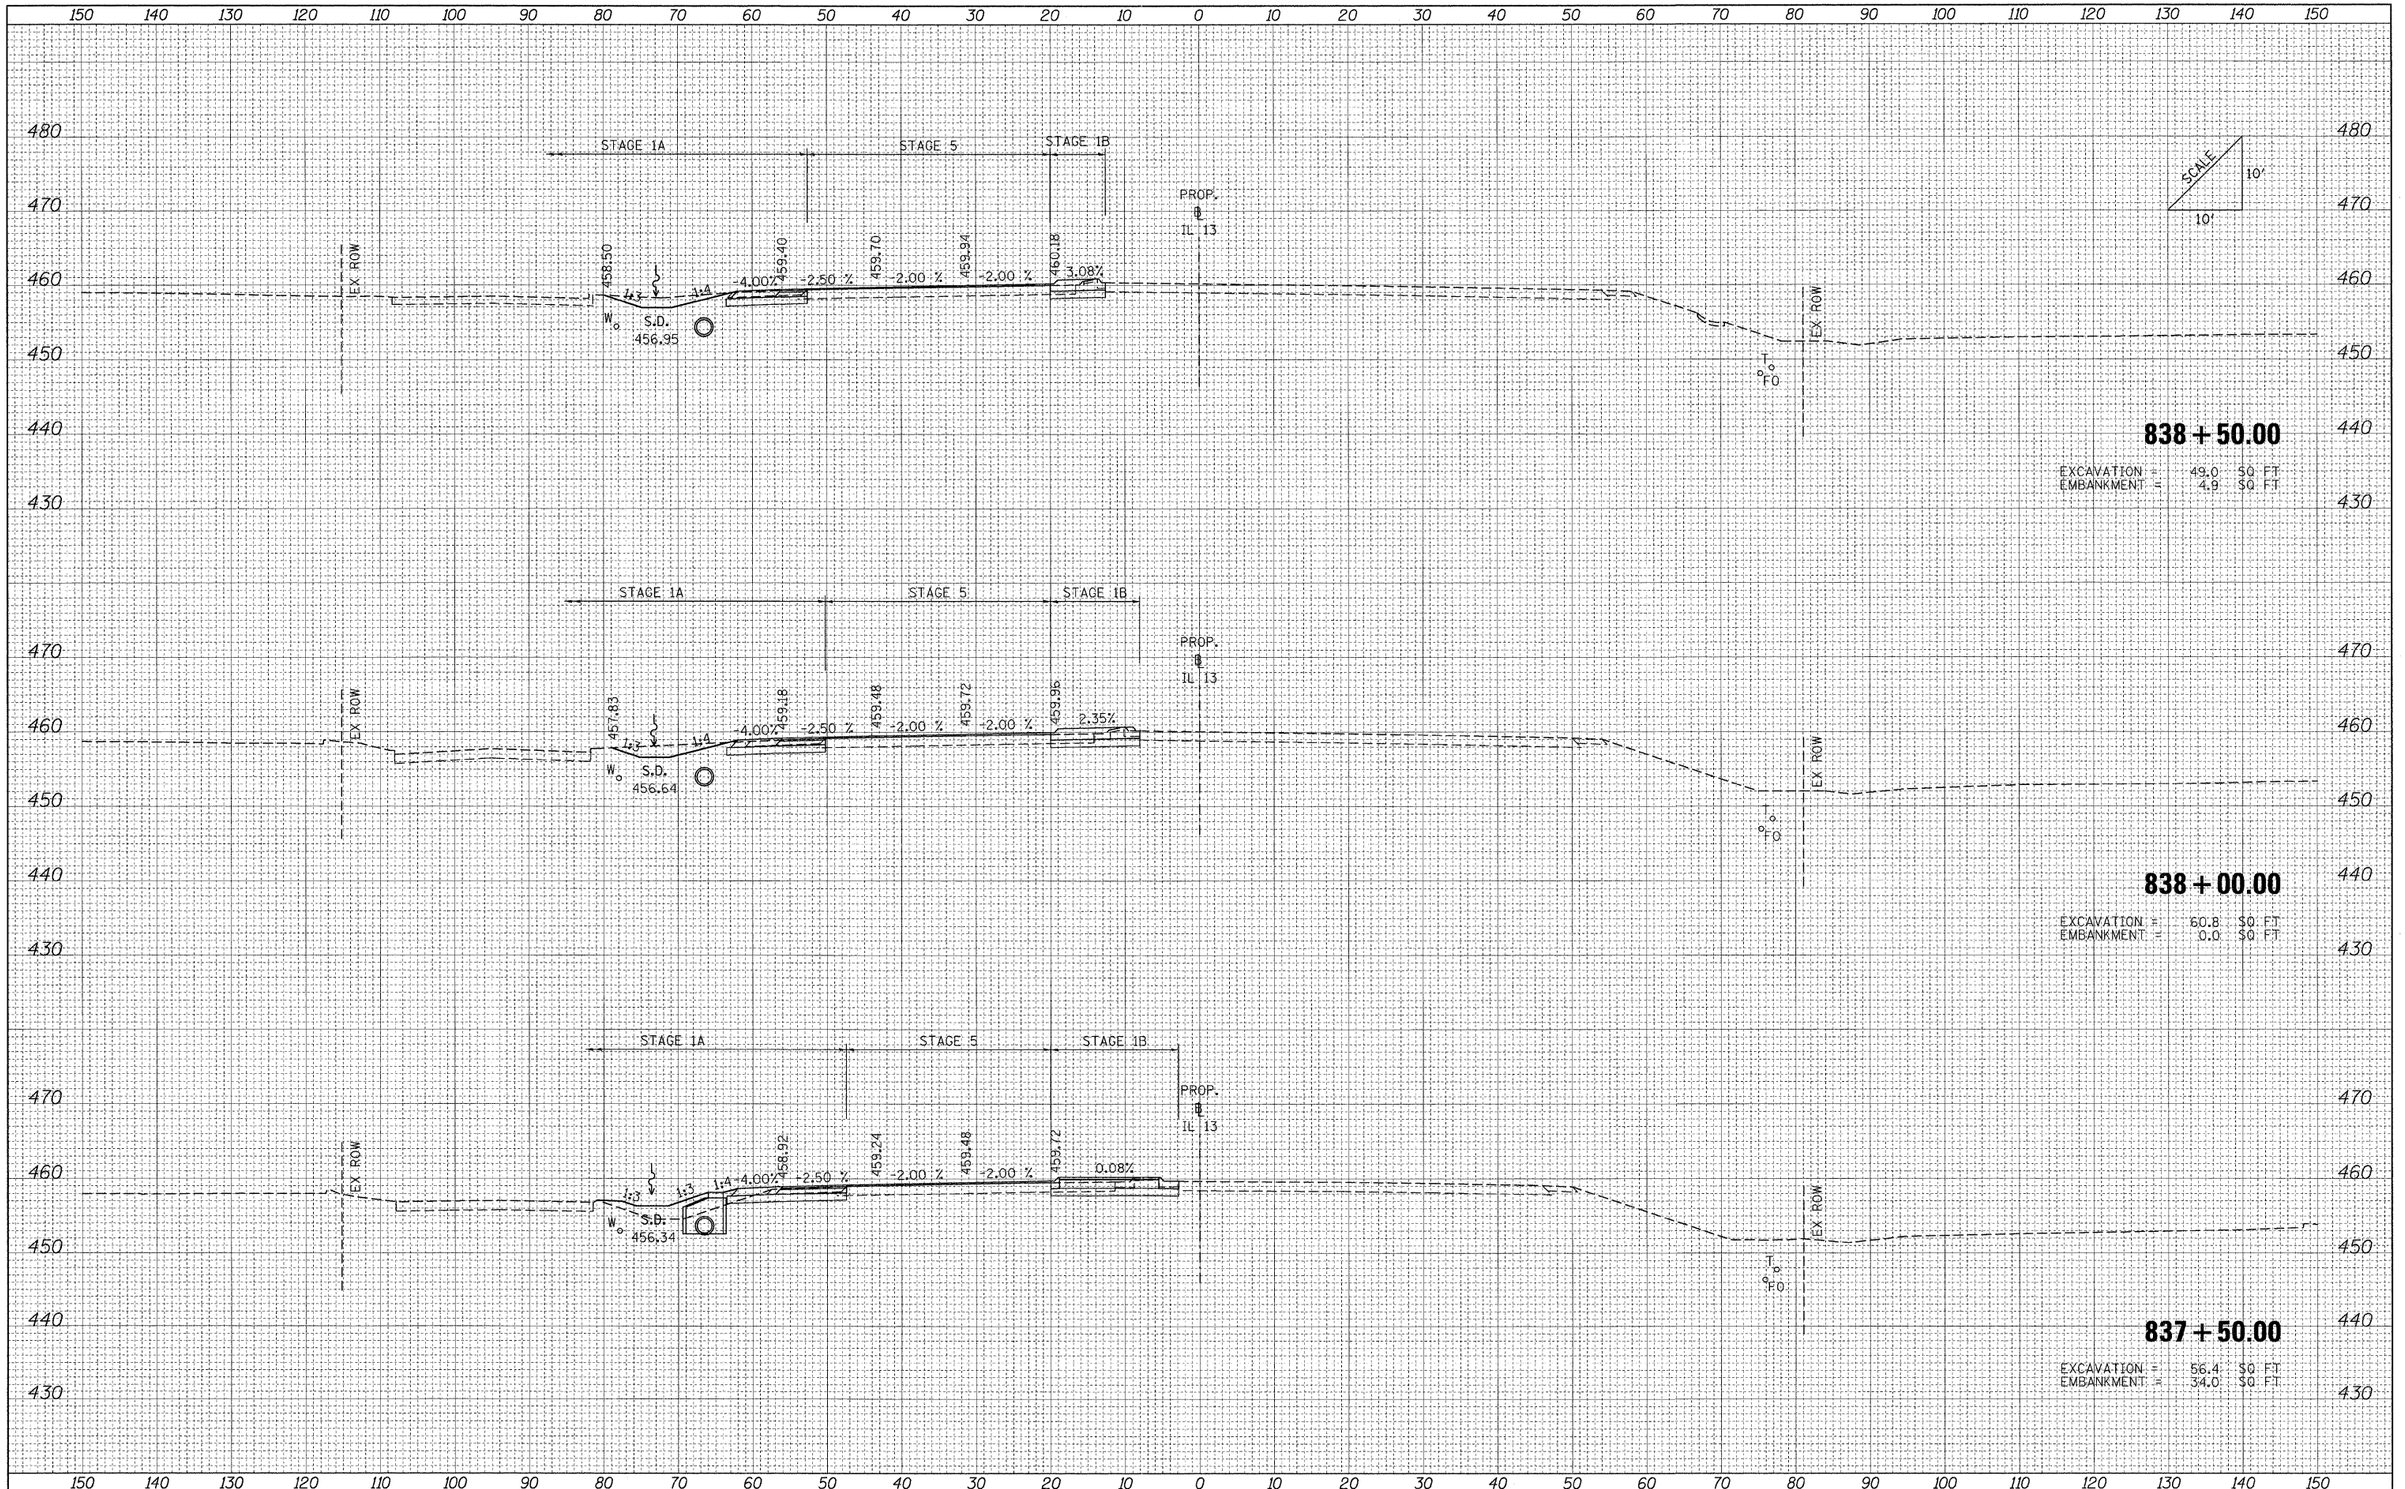

FILE NAME = ...\D978182-sht-XCS_IL13.dgn	USER NAME = Rob Heady	DESIGNED - MJO	REVISED -	**STATE OF ILLINOIS DEPARTMENT OF TRANSPORTATION**	**CROSS SECTIONS: F.A.P 331 (IL 13)**
		DRAWN - MJO	REVISED -		
	PLOT SCALE = 10.0000 ' / IN.	CHECKED - BJD	REVISED -		SCALE: SHEET NO. OF SHEETS STA. 837+50.00 TO STA. 838+50.00
	PLOT DATE = 10/11/2011	DATE - 10/07/11	REVISED -		

F.A. RTE.	SECTION	COUNTY	TOTAL SHEETS	SHEET NO.
*	(X1-6-2)HBK-2, HB-1,2; (IX-1)R-1	WILLIAMSON	968	872
*	F.A.I. 57 AND F.A.P. 331	CONTRACT NO. 78182		
FED. ROAD DIST. NO.	ILLINOIS	FED. AID PROJECT		

FINAL SURVEY	NOTE BOOK	NO.
SURVEYED	BY	DATE
PLOTTED		
TABULATED		
AREAS		
AREAS CHECKED		

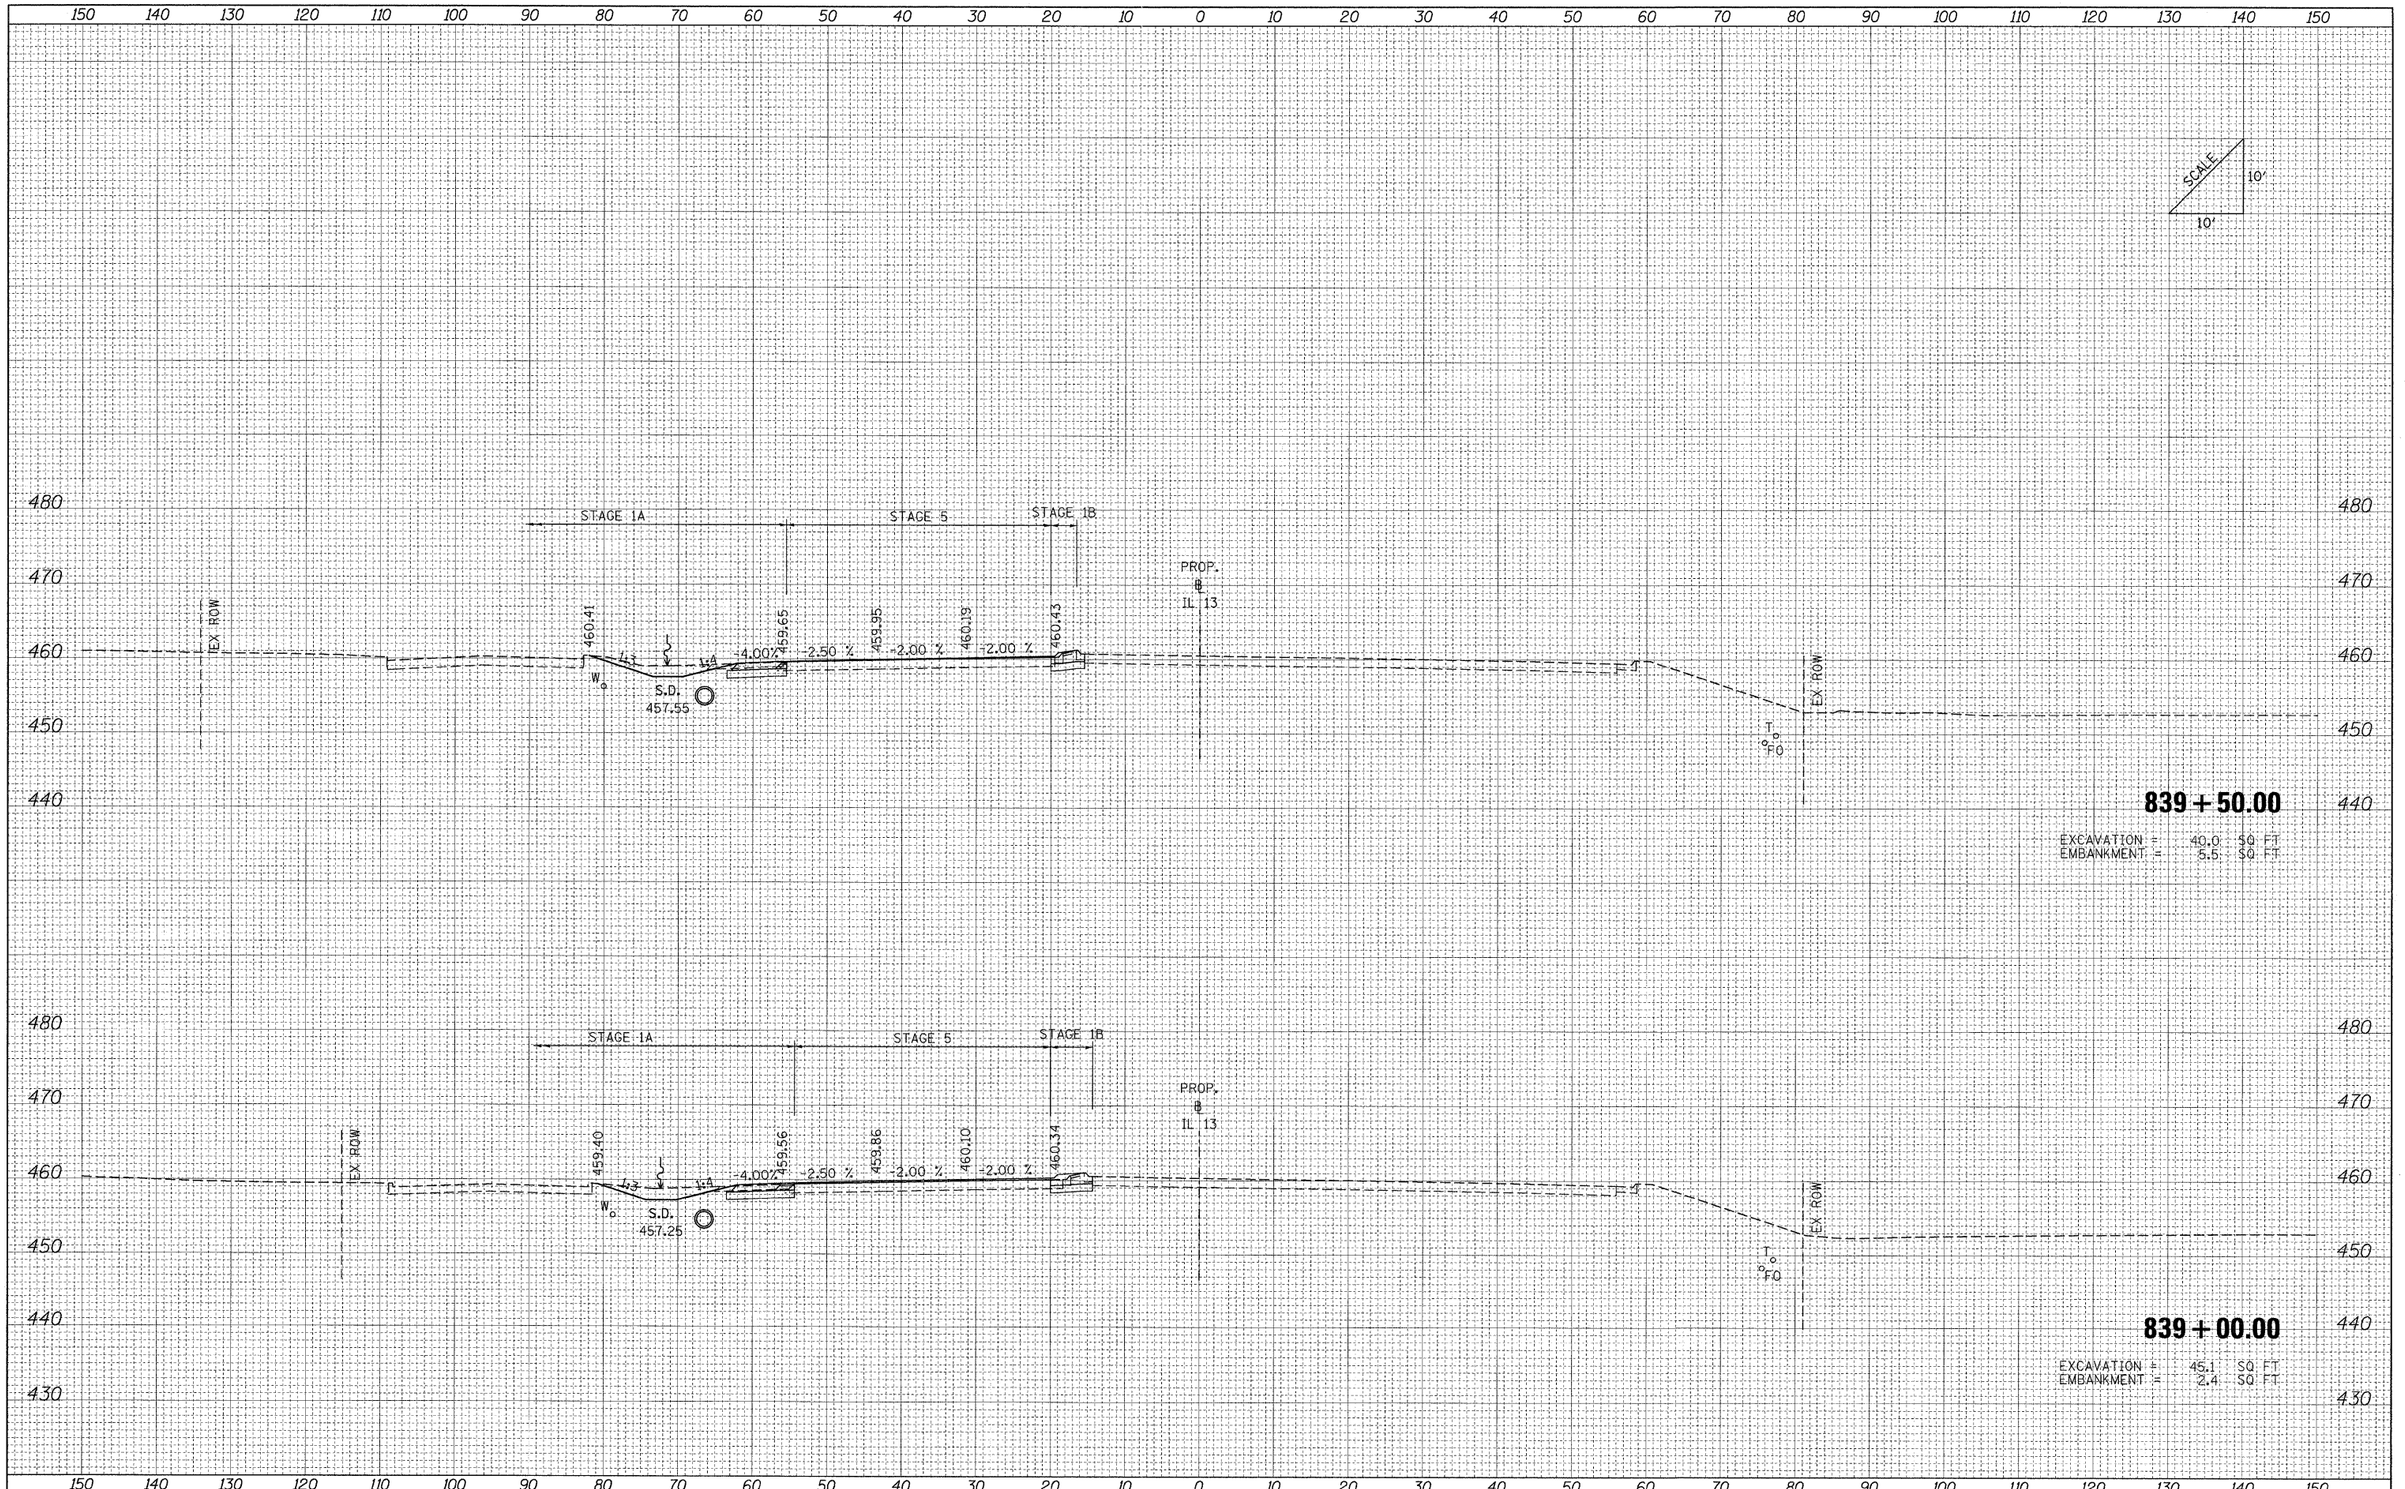

ORIGINAL SURVEY	NOTE BOOK	NO.
SURVEYED	BY	DATE
PLOTTED		
TABULATED		
AREAS		
AREAS CHECKED		

FILE NAME = ...\D978182-sht-XCS_IL13.dgn	USER NAME = Rob Heady	DESIGNED - MJO	REVISED -
		DRAWN - MJO	REVISED -
	PLOT SCALE = 10.0000 ' / IN.	CHECKED - BJD	REVISED -
	PLOT DATE = 10/11/2011	DATE - 10/07/11	REVISED -

STATE OF ILLINOIS
DEPARTMENT OF TRANSPORTATION

CROSS SECTIONS: F.A.P 331 (IL 13)

SCALE: | SHEET NO. OF SHEETS | STA. 839+00.00 TO STA. 839+50.00

F.A. RTE.	SECTION	COUNTY	TOTAL SHEETS	SHEET NO.
*	(X1-6-2)HBK-2, HB-1,2; (IX-1)R-1	WILLIAMSON	968	873
* F.A.I. 57 AND F.A.P. 331		CONTRACT NO. 78182		
FED. ROAD DIST. NO.	ILLINOIS	FED. AID PROJECT		

150 140 130 120 110 100 90 80 70 60 50 40 30 20 10 0 10 20 30 40 50 60 70 80 90 100 110 120 130 140 150

470 460 450 440 480 470 460 450 440

PROP. ℄ IL 13

SCALE 10' 10'

EX ROW

T.O. F.O.

840 + 50.00

EXCAVATION = 0.0 SQ FT
EMBANKMENT = 0.0 SQ FT

STAGE 1A STAGE 5 STAGE 1B

459.25 459.78 460.02 460.22 460.51

1:2 1:4 -4.00%

W.O. T.O. F.O. S.D. 457.99

840 + 15.82

EXCAVATION = 34.7 SQ FT
EMBANKMENT = 0.0 SQ FT

STAGE 1A STAGE 5 STAGE 1B

459.23 459.71 460.01 460.25 460.49

1:3 1:4 -4.00% -2.47 % -1.88 % -2.15 %

W.O. T.O. F.O. S.D. 457.86

PROP. ℄ IL 13

EX ROW

T.O. F.O.

840 + 00.00

EXCAVATION = 36.1 SQ FT
EMBANKMENT = 0.0 SQ FT

150 140 130 120 110 100 90 80 70 60 50 40 30 20 10 0 10 20 30 40 50 60 70 80 90 100 110 120 130 140 150

FINAL SURVEY — SURVEYED ____ DATE ____ PLOTTED ____ BY ____ TEMPLATE ____ NOTE BOOK ____ AREAS ____ NO. ____ AREAS CHECKED ____

ORIGINAL SURVEY — SURVEYED ____ DATE ____ PLOTTED ____ BY ____ TEMPLATE ____ NOTE BOOK ____ AREAS ____ NO. ____ AREAS CHECKED ____

FILE NAME = ...\D978182-sht-XCS_IL13.dgn	USER NAME = Rob Heady	DESIGNED - MJO	REVISED -
		DRAWN - MJO	REVISED -
	PLOT SCALE = 10.0000 ' / IN.	CHECKED - BJD	REVISED -
	PLOT DATE = 10/10/2011	DATE - 10/07/11	REVISED -

STATE OF ILLINOIS
DEPARTMENT OF TRANSPORTATION

CROSS SECTIONS: F.A.P 331 (IL 13)

SCALE: | SHEET NO. OF SHEETS | STA. 840+00.00 TO STA. 840+50.00

F.A. RTE.	SECTION	COUNTY	TOTAL SHEETS	SHEET NO.
*	(X1-6-2)HBK-2, HB-1,2; (1X-1)R-1	WILLIAMSON	968	874
*	F.A.I. 57 AND F.A.P. 331	CONTRACT NO. 78182		
FED. ROAD DIST. NO.	ILLINOIS FED. AID PROJECT			

FINAL SURVEY		BY	DATE
NOTE BOOK	SURVEYED		
NO.	PLOTTED		
	TEMP. SITE		
	AREAS		
	AREAS CHECKED		

SCALE
10'
10'

150 140 130 120 110 100 90 80 70 60 50 40 30 20 10 0 10 20 30 40 50 60 70 80 90 100 110 120 130 140 150

ORIGINAL SURVEY		BY	DATE
NOTE BOOK	SURVEYED		
NO.	PLOTTED		
	TEMP. SITE		
	AREAS		
	AREAS CHECKED		

470
460
450
440

W
T
FO

PROP.
℄
IL 13

EX ROW

T
FO

470
460
450
440

841 + 00.00

EXCAVATION = 0.0 SQ FT
EMBANKMENT = 0.0 SQ FT

150 140 130 120 110 100 90 80 70 60 50 40 30 20 10 0 10 20 30 40 50 60 70 80 90 100 110 120 130 140 150

FILE NAME = ...\D978182-sht-XCS_IL13.dgn	USER NAME = Rob Heady	DESIGNED - MJO	REVISED -
		DRAWN - MJO	REVISED -
	PLOT SCALE = 10.0000 ' / IN.	CHECKED - BJD	REVISED -
	PLOT DATE = 10/10/2011	DATE - 10/07/11	REVISED -

STATE OF ILLINOIS
DEPARTMENT OF TRANSPORTATION

CROSS SECTIONS: F.A.P 331 (IL 13)

SCALE: | SHEET NO. OF SHEETS | STA. 841+00.00 | TO STA. 841+00.00

F.A. RTE.	SECTION	COUNTY	TOTAL SHEETS	SHEET NO.
*	(X1-6-2)HBK-2, HB-1,2; (IX-1)R-1	WILLIAMSON	968	875
*	F.A.I. 57 AND F.A.P. 331	CONTRACT NO. 78182		
FED. ROAD DIST. NO.	ILLINOIS	FED. AID PROJECT		

FINAL SURVEY	SURVEYED	BY	DATE
NOTE BOOK	PLOTTED		
NO.	TEMPLATE		
	AREAS		
	AREAS CHECKED		

ORIGINAL SURVEY	SURVEYED	BY	DATE
NOTE BOOK	PLOTTED		
NO.	TEMPLATE		
	AREAS		
	AREAS CHECKED		

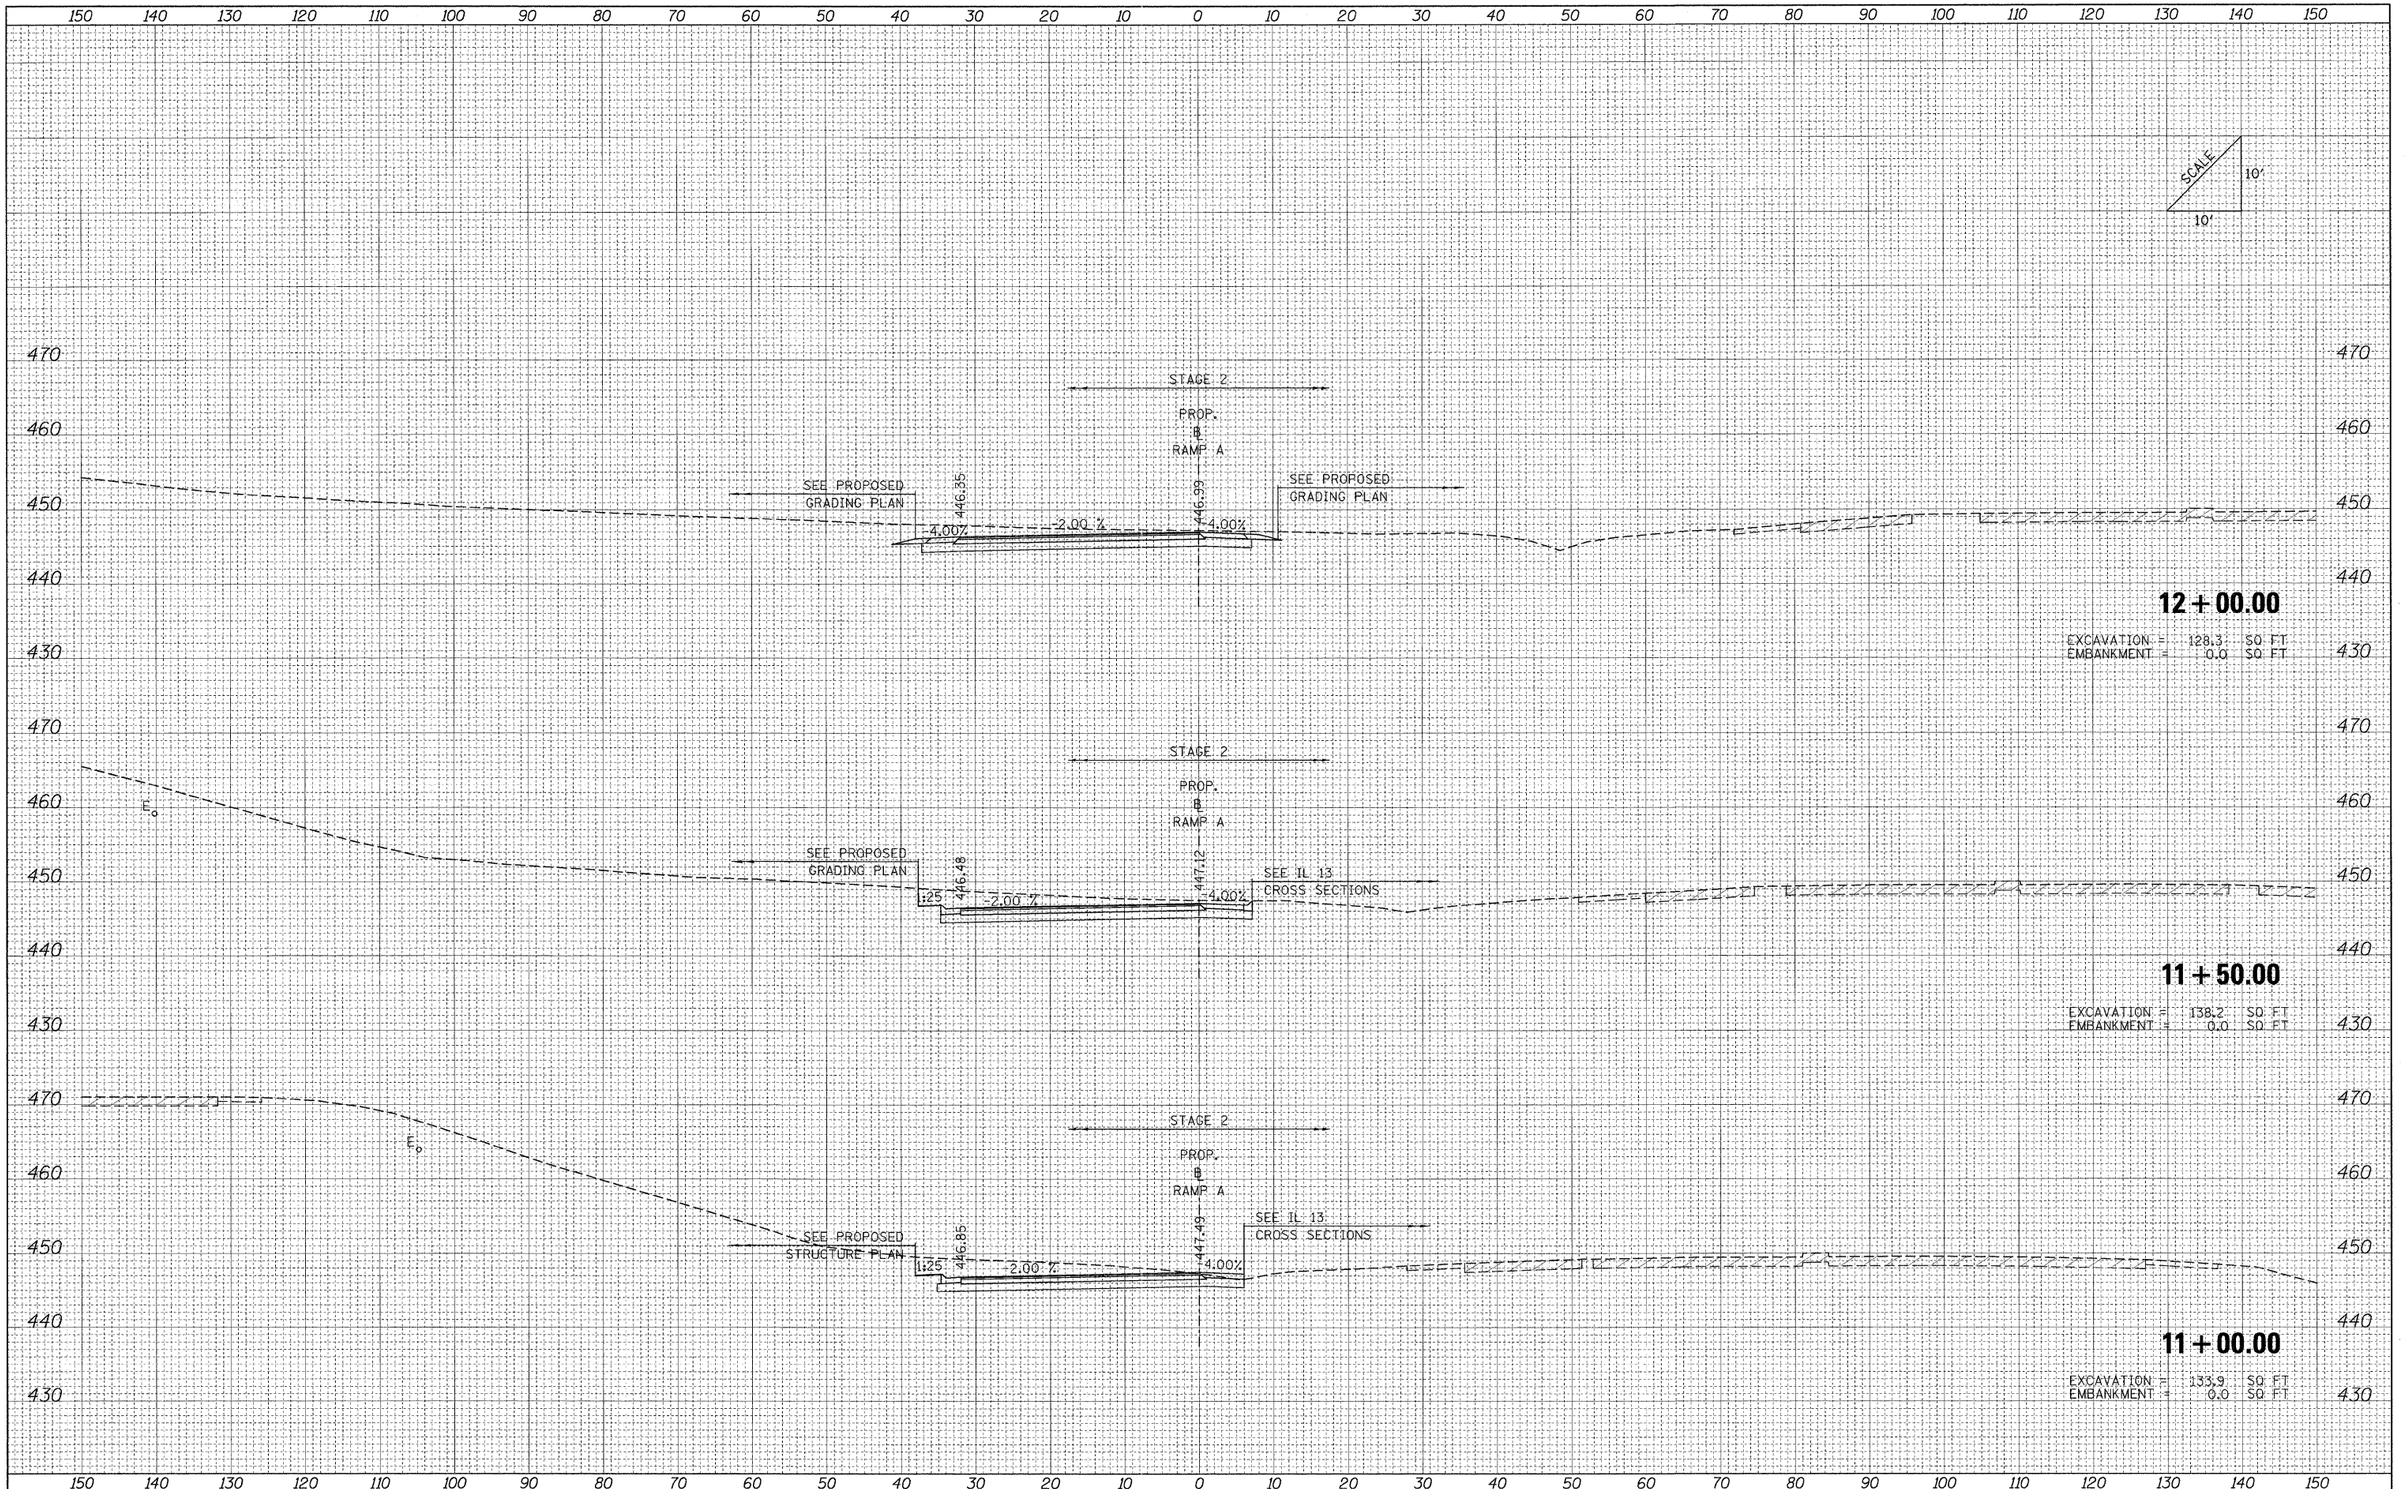

FILE NAME = ...\D978182-sht-XCS_RAMPA.dgn	USER NAME = Rob Heady	DESIGNED - MJO	REVISED -
		DRAWN - MJO	REVISED -
	PLOT SCALE = 10.0000 ' / IN.	CHECKED - BJD	REVISED -
	PLOT DATE = 10/11/2011	DATE - 10/07/11	REVISED -

STATE OF ILLINOIS
DEPARTMENT OF TRANSPORTATION

CROSS SECTIONS: RAMP A

SCALE: | SHEET NO. OF SHEETS | STA. 11+00.00 TO STA. 12+00.00

F.A. RTE.	SECTION	COUNTY	TOTAL SHEETS	SHEET NO.
•	(X1-6-2)HBK-2, HB-1,2; (1X-1)R-1	WILLIAMSON	968	876
•	F.A.I. 57 AND F.A.P. 331	CONTRACT NO. 78182		
FED. ROAD DIST. NO.	ILLINOIS	FED. AID PROJECT		

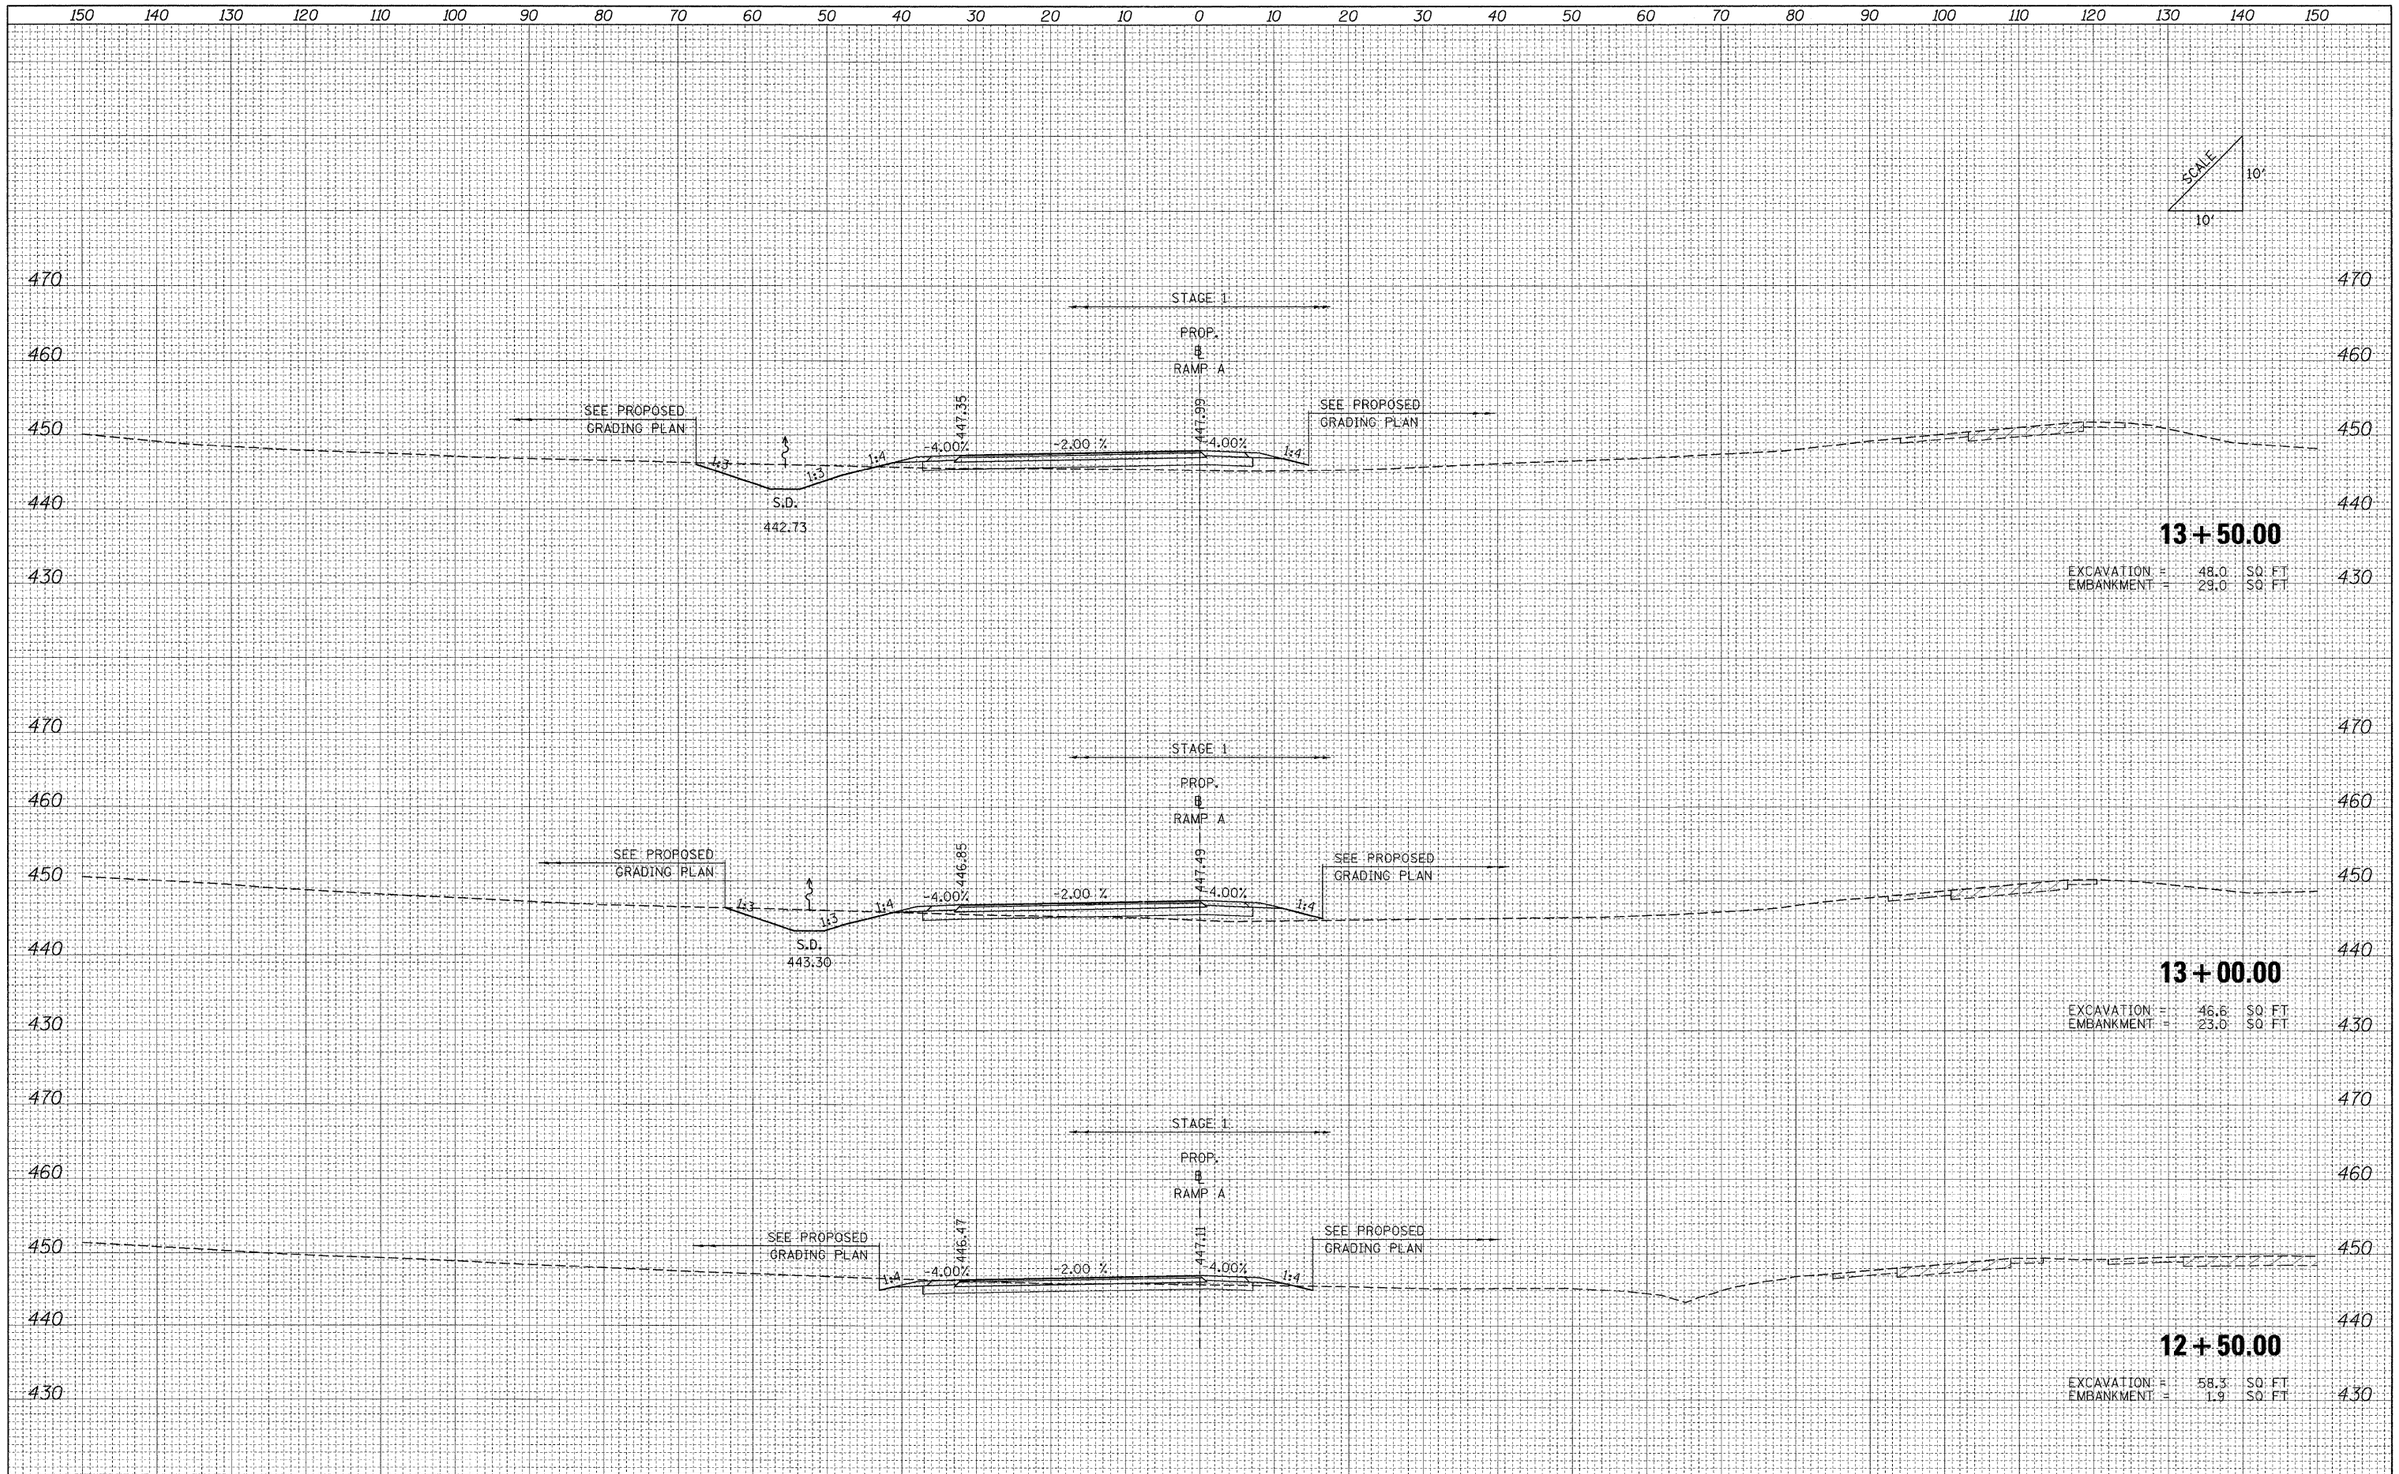

FINAL SURVEY NOTE BOOK	NO.	BY	DATE
SURVEYED			
ADDED			
TEMPLATE			
AREAS			
AREAS CHECKED			

ORIGINAL SURVEY NOTE BOOK	NO.	BY	DATE
SURVEYED			
ADDED			
TEMPLATE			
AREAS			
AREAS CHECKED			

FILE NAME = ...\D978182-sht-XCS_RAMPA.dgn	USER NAME = Rob Heady	DESIGNED - MJO	REVISED -
		DRAWN - MJO	REVISED -
	PLOT SCALE = 10.0000 ' / IN.	CHECKED - BJD	REVISED -
	PLOT DATE = 10/11/2011	DATE - 10/07/11	REVISED -

STATE OF ILLINOIS
DEPARTMENT OF TRANSPORTATION

CROSS SECTIONS: RAMP A

SCALE: | SHEET NO. OF SHEETS | STA. 12+50.00 | TO STA. 13+50.00

F.A. RTE.	SECTION	COUNTY	TOTAL SHEETS	SHEET NO.
*	(X1-6-2)HBK-2, HB-1,2; (1X-1)R-1	WILLIAMSON	968	877
	* F.A.I. 57 AND F.A.P. 331	CONTRACT NO. 78182		
FED. ROAD DIST. NO.	ILLINOIS FED. AID PROJECT			

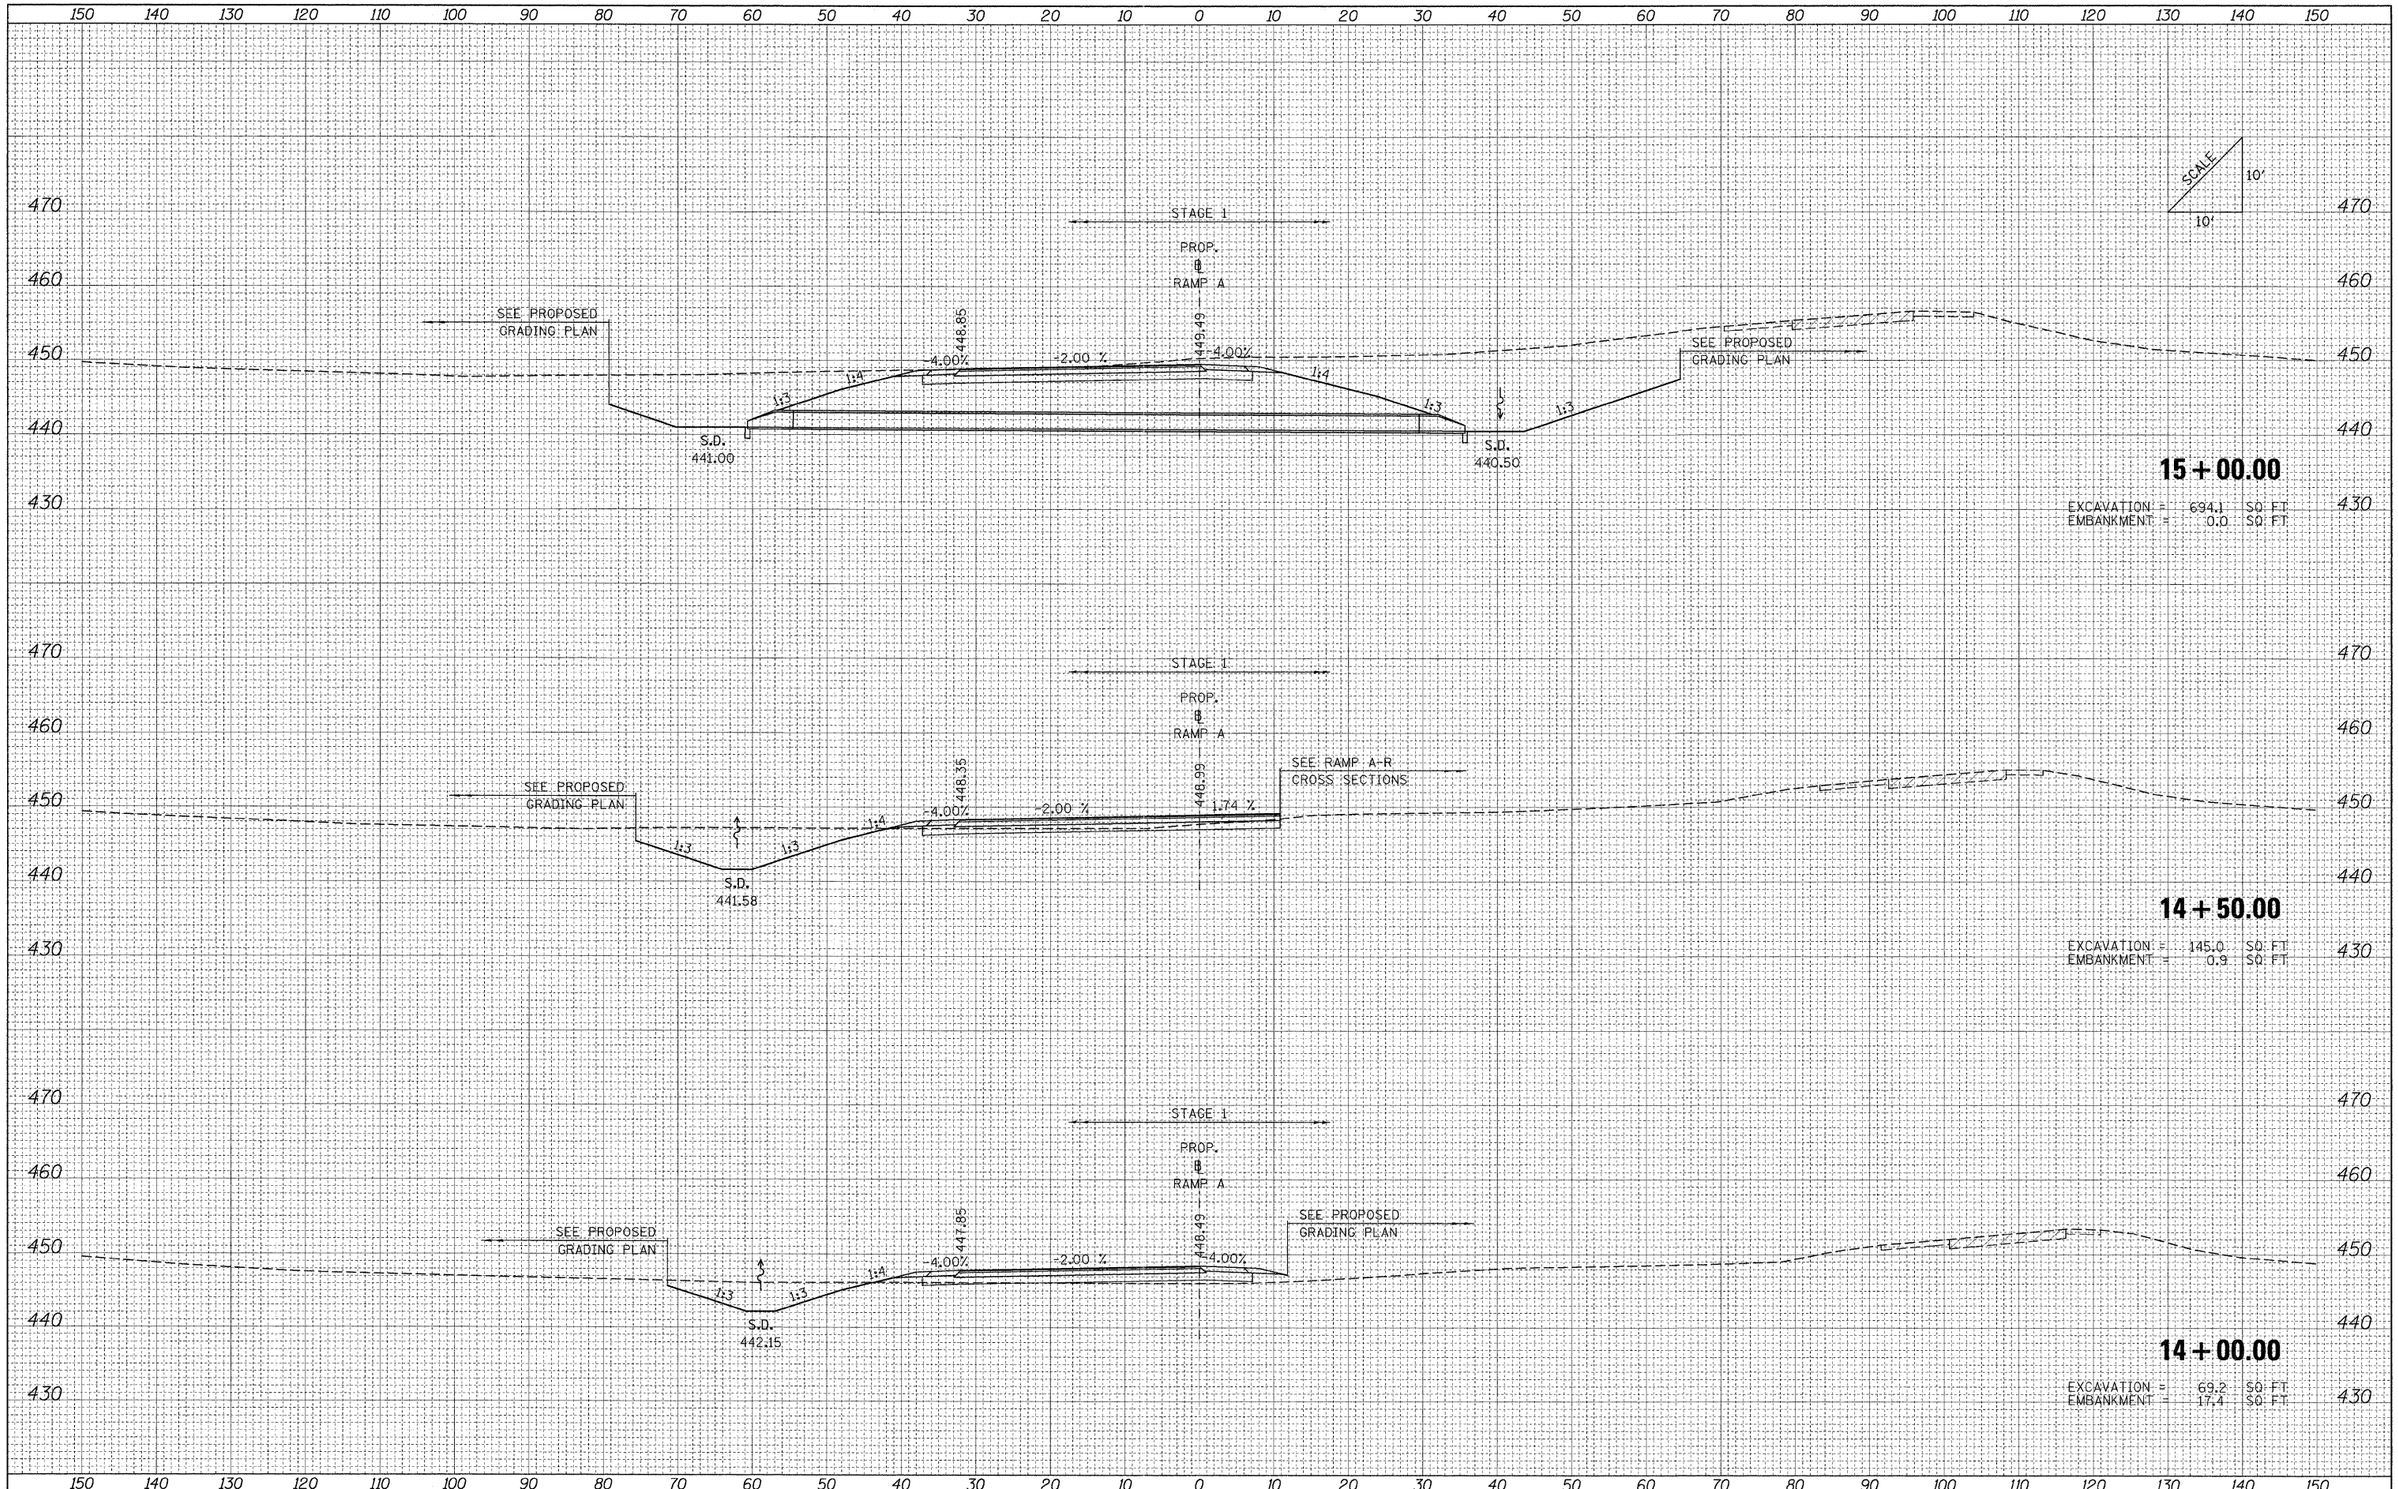

FINAL SURVEY	NOTE BOOK	NO.	SURVEYED	PLOTTED	TEMPLATE	AREAS	AREAS CHECKED	BY	DATE

ORIGINAL SURVEY	NOTE BOOK	NO.	SURVEYED	PLOTTED	TEMPLATE	AREAS	AREAS CHECKED	BY	DATE

FILE NAME =	USER NAME = Rob Heady	DESIGNED - MJO	REVISED -
...\D978182-sht-XCS_RAMPA.dgn		DRAWN - MJO	REVISED -
	PLOT SCALE = 10.0000 ' / IN.	CHECKED - BJD	REVISED -
	PLOT DATE = 10/11/2011	DATE - 10/07/11	REVISED -

STATE OF ILLINOIS
DEPARTMENT OF TRANSPORTATION

CROSS SECTIONS: RAMP A

SCALE: | SHEET NO. OF SHEETS | STA. 14+00.00 | TO STA. 15+00.00

F.A. RTE.	SECTION	COUNTY	TOTAL SHEETS	SHEET NO.
*	(X1-6-2)HBK-2, HB-1,2; (1X-1)R-1	WILLIAMSON	968	878
* F.A.I. 57 AND F.A.P. 331		CONTRACT NO. 78182		
FED. ROAD DIST. NO.	ILLINOIS	FED. AID PROJECT		

FINAL SURVEY	SURVEYED	BY	DATE
	PLOTTED		
NOTE BOOK	TEMPLATE		
	AREAS		
NO.	AREAS CHECKED		

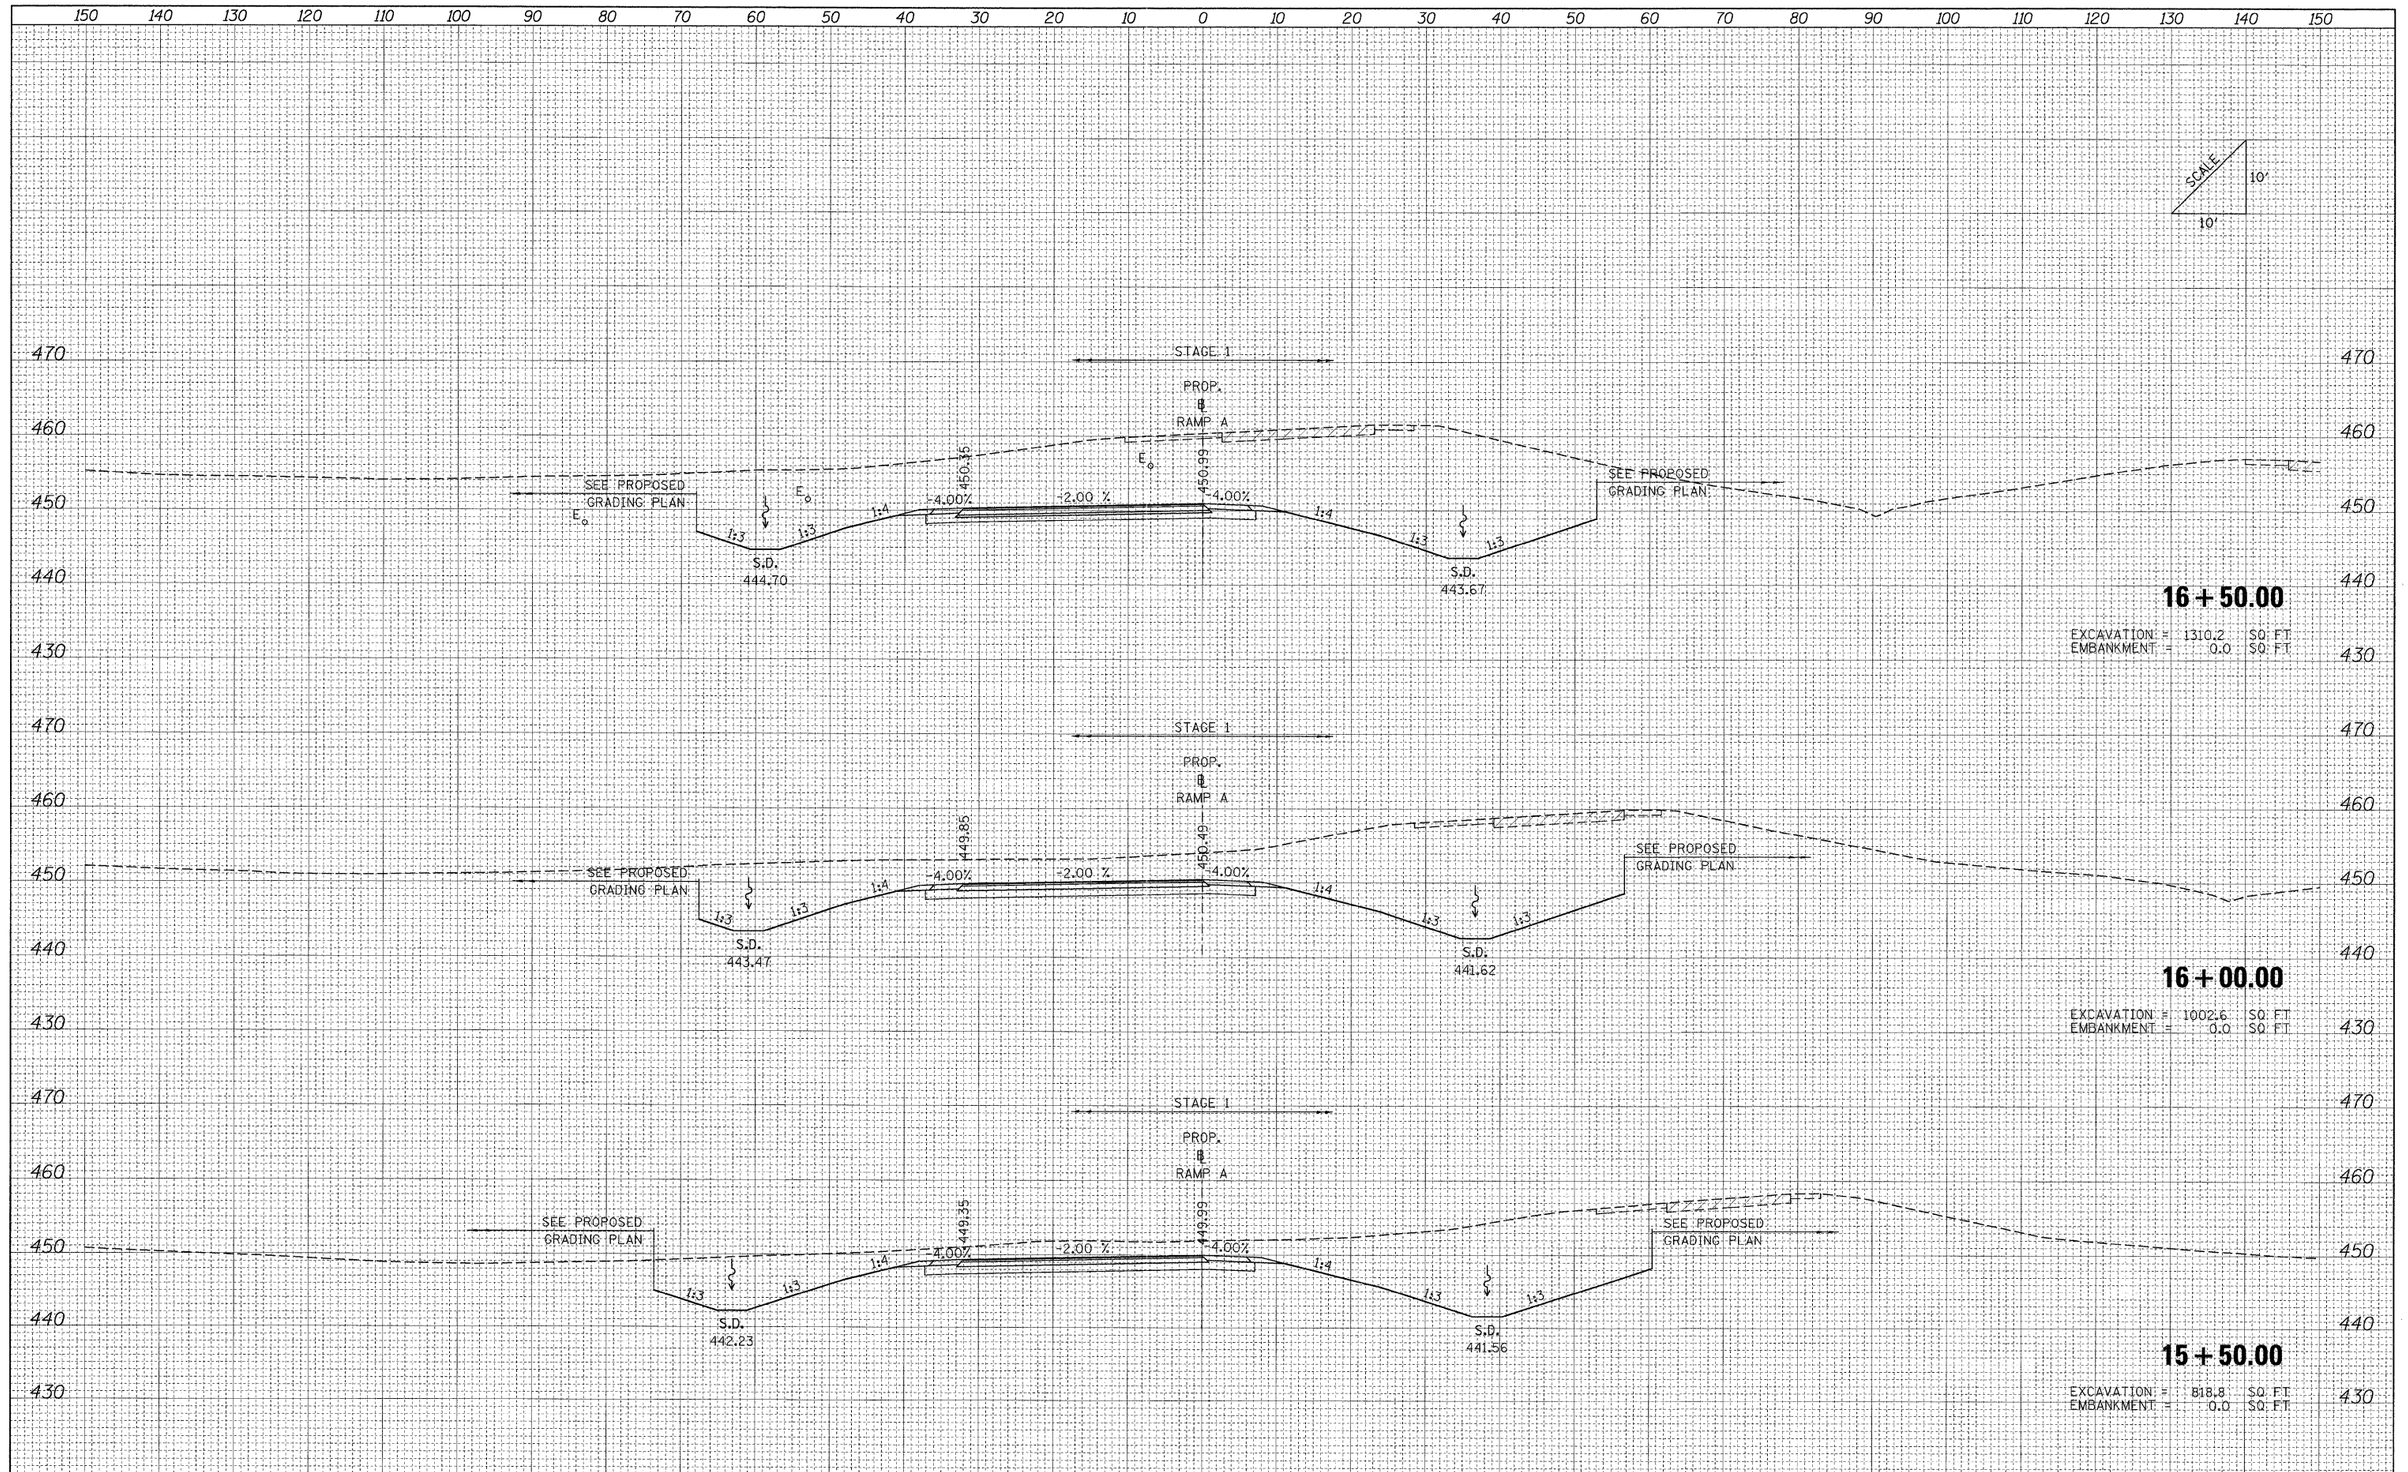

ORIGINAL SURVEY	SURVEYED	BY	DATE
	PLOTTED		
NOTE BOOK	TEMPLATE		
	AREAS		
NO.	AREAS CHECKED		

FILE NAME = ...\D978182-sht-XCS_RAMPA.dgn	USER NAME = Rob Heady	DESIGNED - MJO	REVISED -
		DRAWN - MJO	REVISED -
	PLOT SCALE = 10.0000 ' / IN.	CHECKED - BJD	REVISED -
	PLOT DATE = 10/11/2011	DATE - 10/07/11	REVISED -

STATE OF ILLINOIS
DEPARTMENT OF TRANSPORTATION

CROSS SECTIONS: RAMP A

SCALE: | SHEET NO. OF SHEETS | STA. 15+50.00 | TO STA. 16+50.00

F.A. RTE.	SECTION	COUNTY	TOTAL SHEETS	SHEET NO.
•	(X1-6-2)HBK-2, HB-1,2; (IX-1)R-1	WILLIAMSON	968	879
	• F.A.I. 57 AND F.A.P. 331	CONTRACT NO. 78182		
FED. ROAD DIST. NO.	ILLINOIS	FED. AID PROJECT		

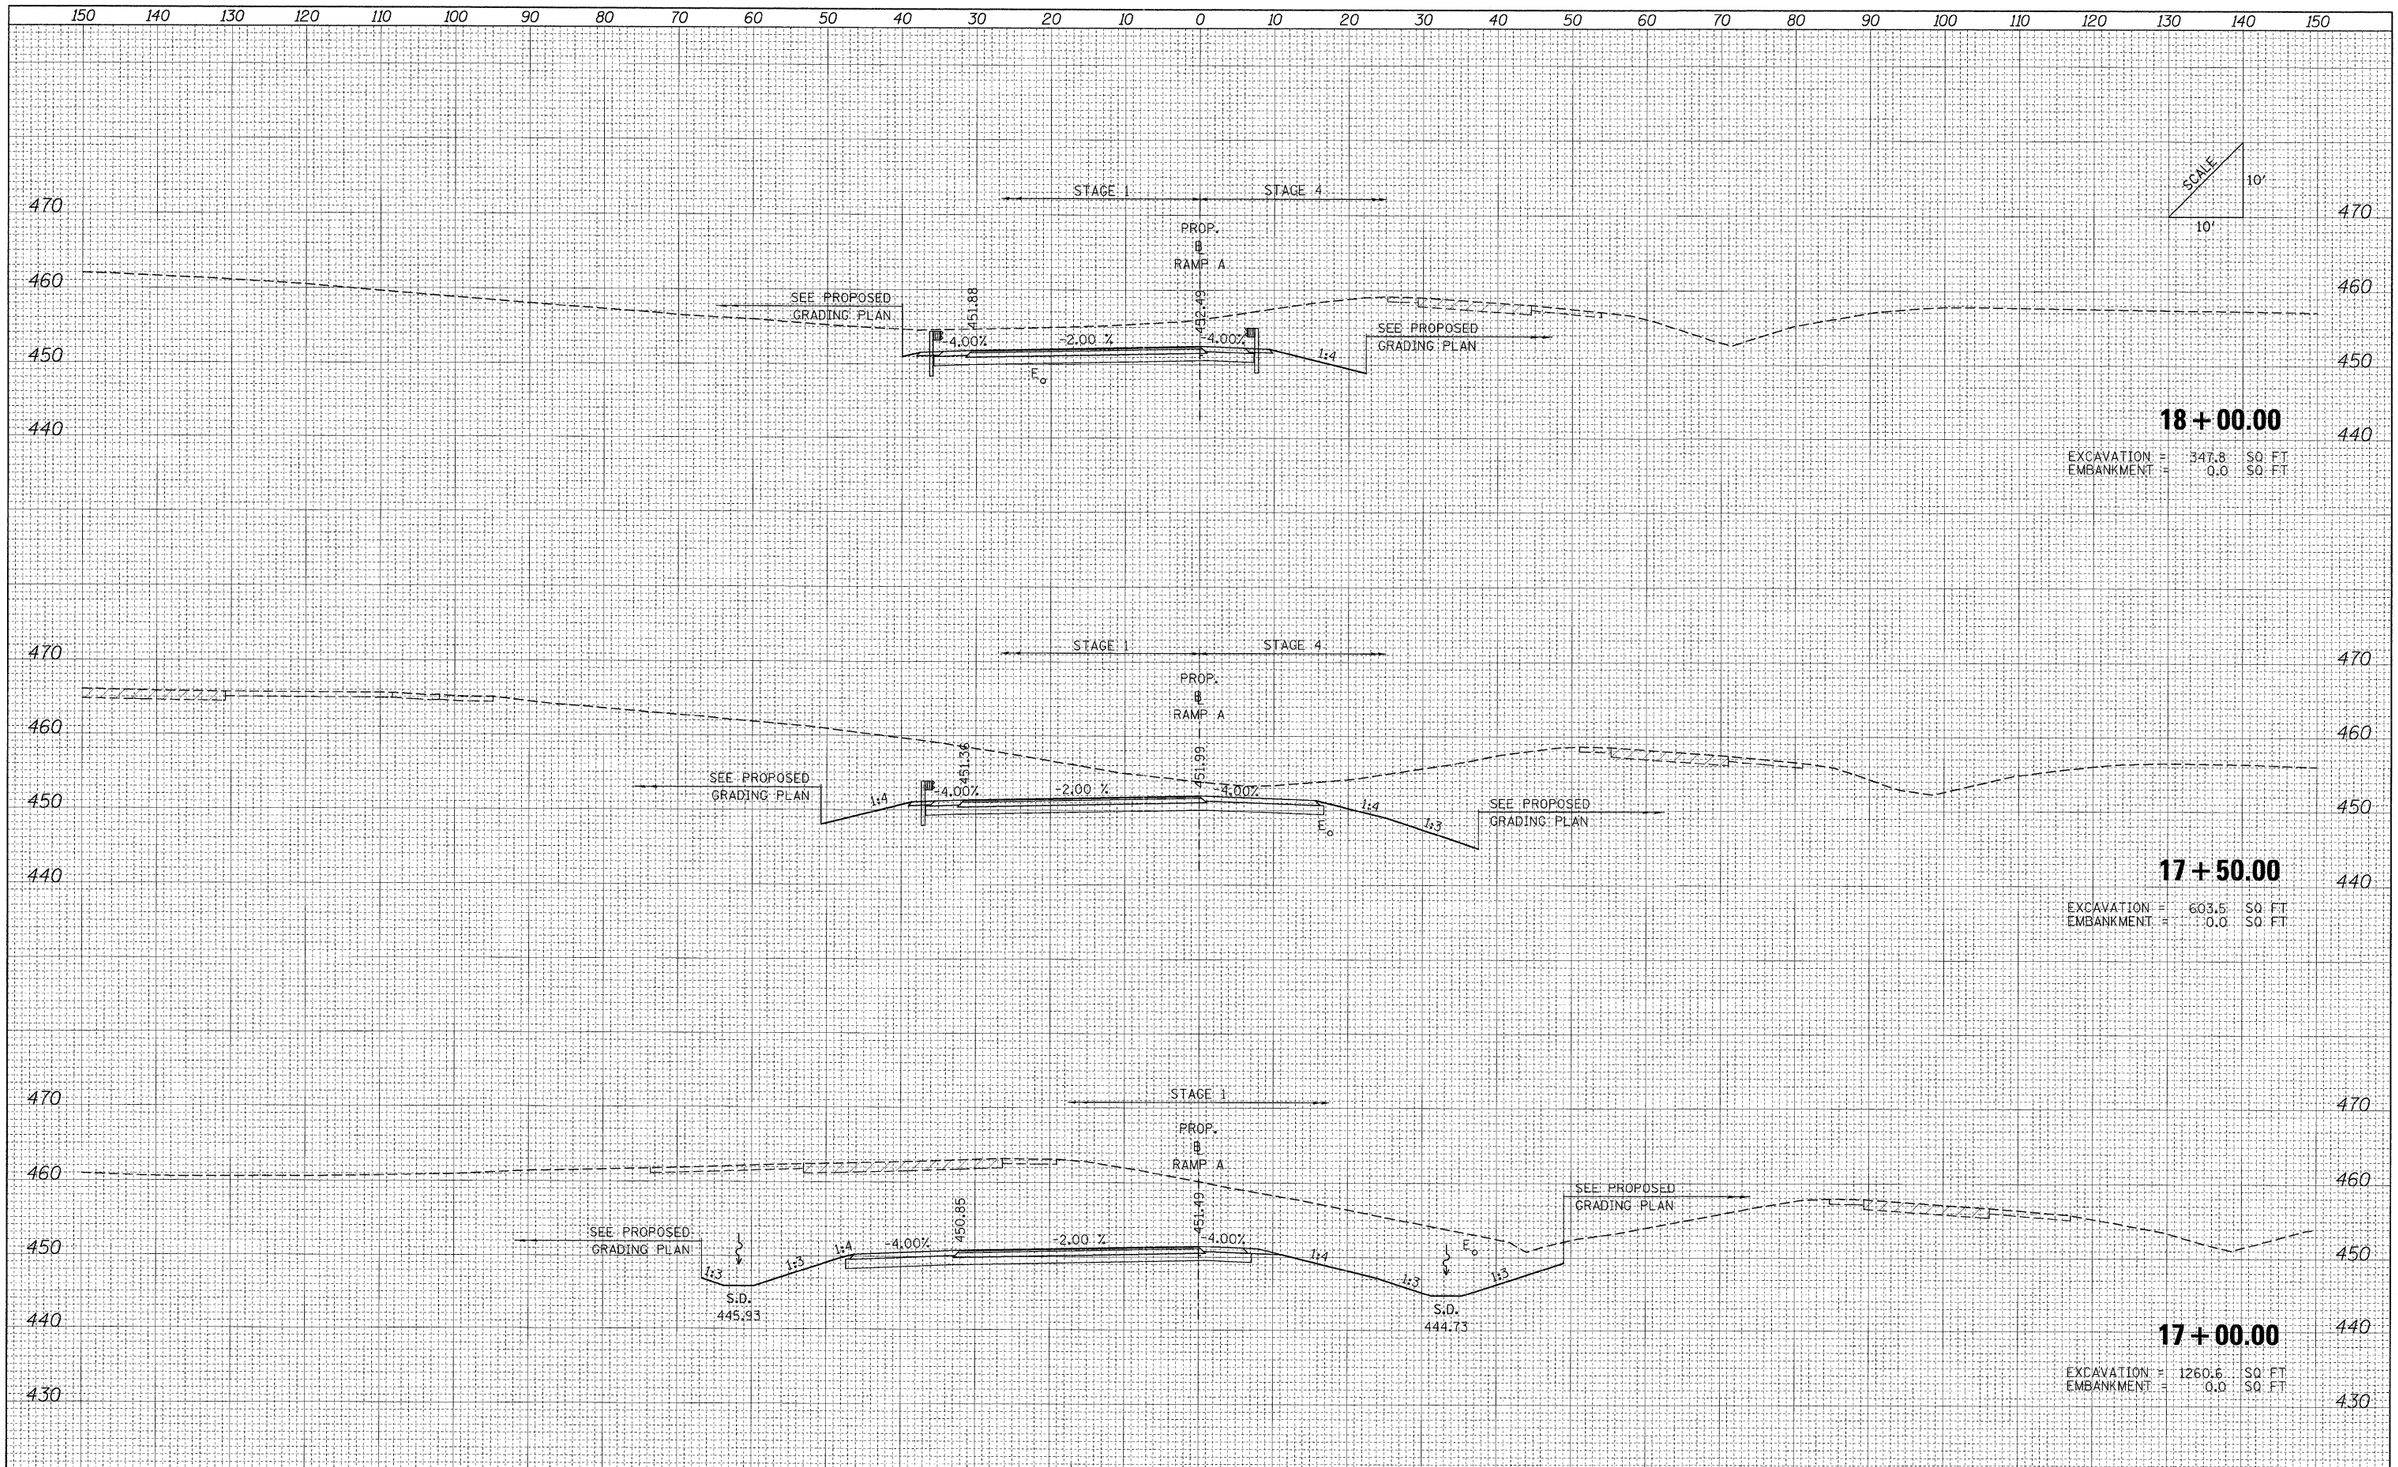

FINAL SURVEY	BY	DATE
SURVEYED		
PLOTTED		
NOTE BOOK TEMPLATE		
NO. AREAS CHECKED		

ORIGINAL SURVEY	BY	DATE
SURVEYED		
PLOTTED		
NOTE BOOK TEMPLATE		
NO. AREAS CHECKED		

FILE NAME = ...\D978182-sht-XCS_RAMPA.dgn	USER NAME = Rob Heady	DESIGNED - MJO	REVISED -
		DRAWN - MJO	REVISED -
	PLOT SCALE = 10.0000 ' / IN.	CHECKED - BJD	REVISED -
	PLOT DATE = 10/11/2011	DATE 10/07/11	REVISED -

STATE OF ILLINOIS
DEPARTMENT OF TRANSPORTATION

CROSS SECTIONS: RAMP A

SCALE: | SHEET NO. OF SHEETS | STA. 17+00.00 | TO STA. 18+00.00

F.A. RTE.	SECTION	COUNTY	TOTAL SHEETS	SHEET NO.
*	(X1-6-2)HBK-2, HB-1,2; (IX-1)R-1	WILLIAMSON	968	880
* F.A.I. 57 AND F.A.P. 331		CONTRACT NO. 78182		
FED. ROAD DIST. NO.	ILLINOIS	FED. AID PROJECT		

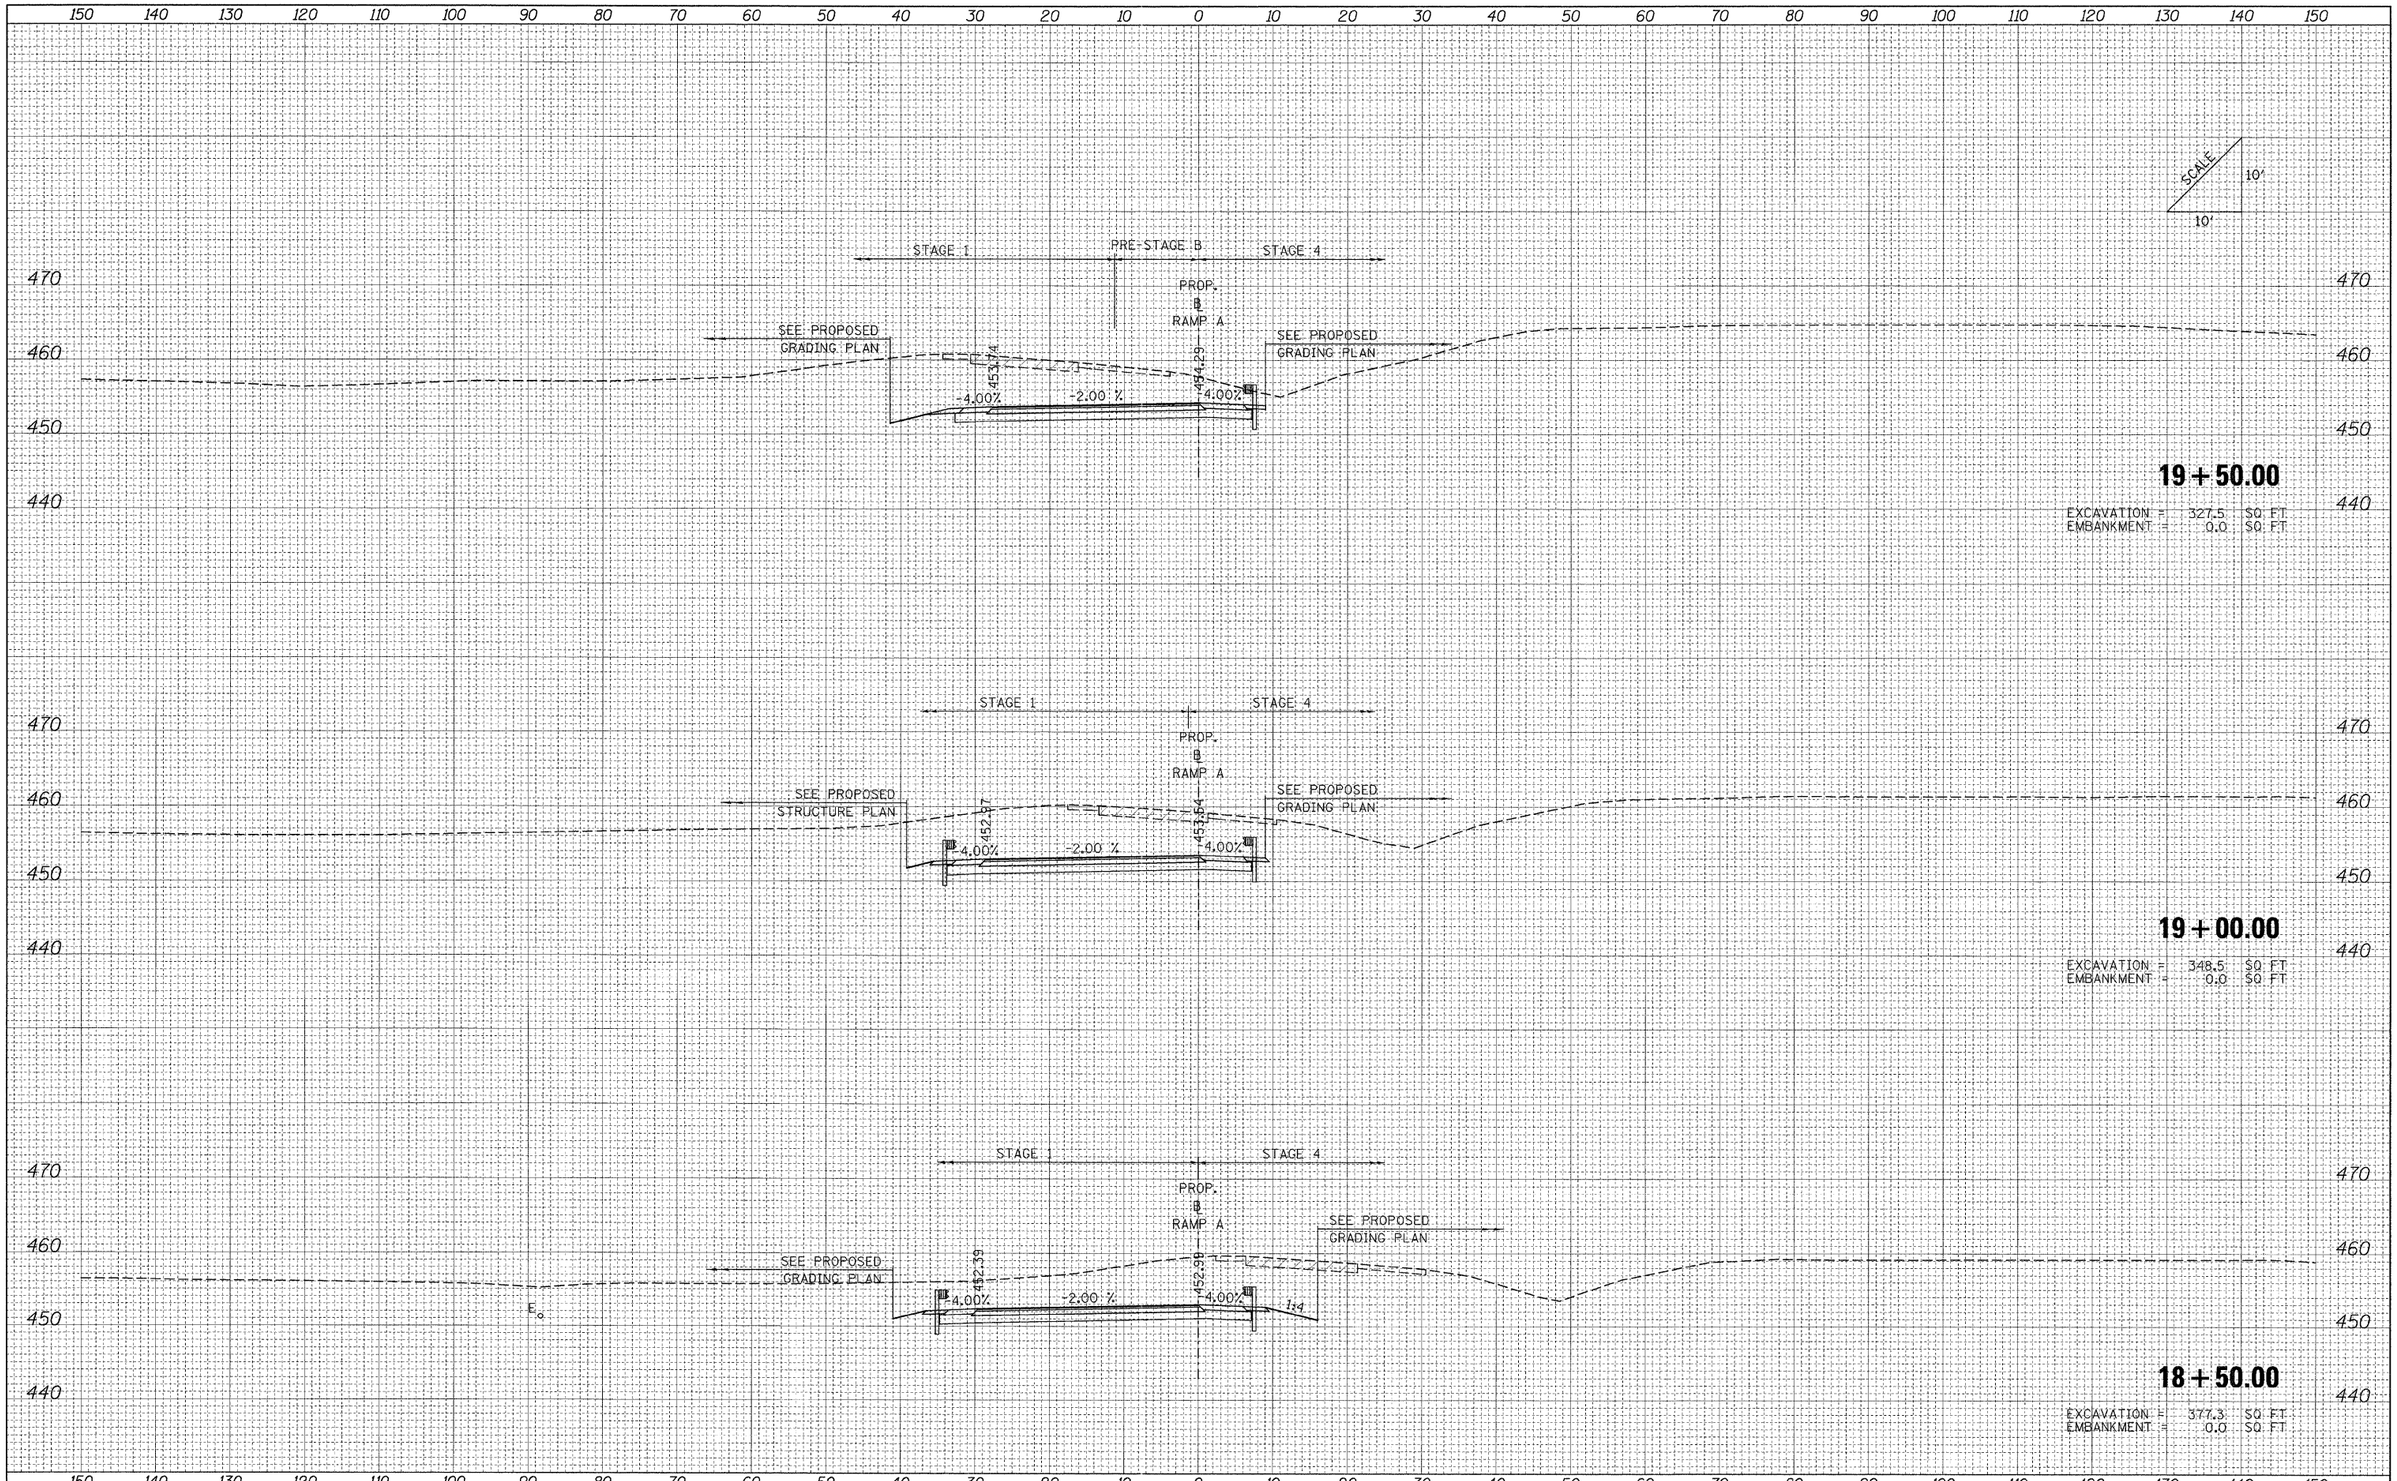

FINAL SURVEY — NOTE BOOK — NO.
SURVEYED — DATE
COMPUTED — BY
TEMPLATE
AREAS
AREAS CHECKED

ORIGINAL SURVEY — NOTE BOOK — NO.
SURVEYED — DATE
COMPUTED — BY
TEMPLATE
AREAS
AREAS CHECKED

FILE NAME = ...\D978182-sht-XCS_RAMPA.dgn	USER NAME = Rob Heady	DESIGNED - MJO	REVISED -
		DRAWN - MJO	REVISED -
	PLOT SCALE = 10.0000 ' / IN.	CHECKED - BJD	REVISED -
	PLOT DATE = 10/11/2011	DATE - 10/07/11	REVISED -

STATE OF ILLINOIS
DEPARTMENT OF TRANSPORTATION

CROSS SECTIONS: RAMP A

SCALE: | SHEET NO. OF SHEETS | STA. 18+50.00 | TO STA. 19+50.00

F.A. RTE.	SECTION	COUNTY	TOTAL SHEETS	SHEET NO.
*	(X1-6-2)HBK-2, HB-1,2; (IX-1)R-1	WILLIAMSON	968	881
	* F.A.I. 57 AND F.A.P. 331	CONTRACT NO. 78182		
FED. ROAD DIST. NO.	ILLINOIS FED. AID PROJECT			

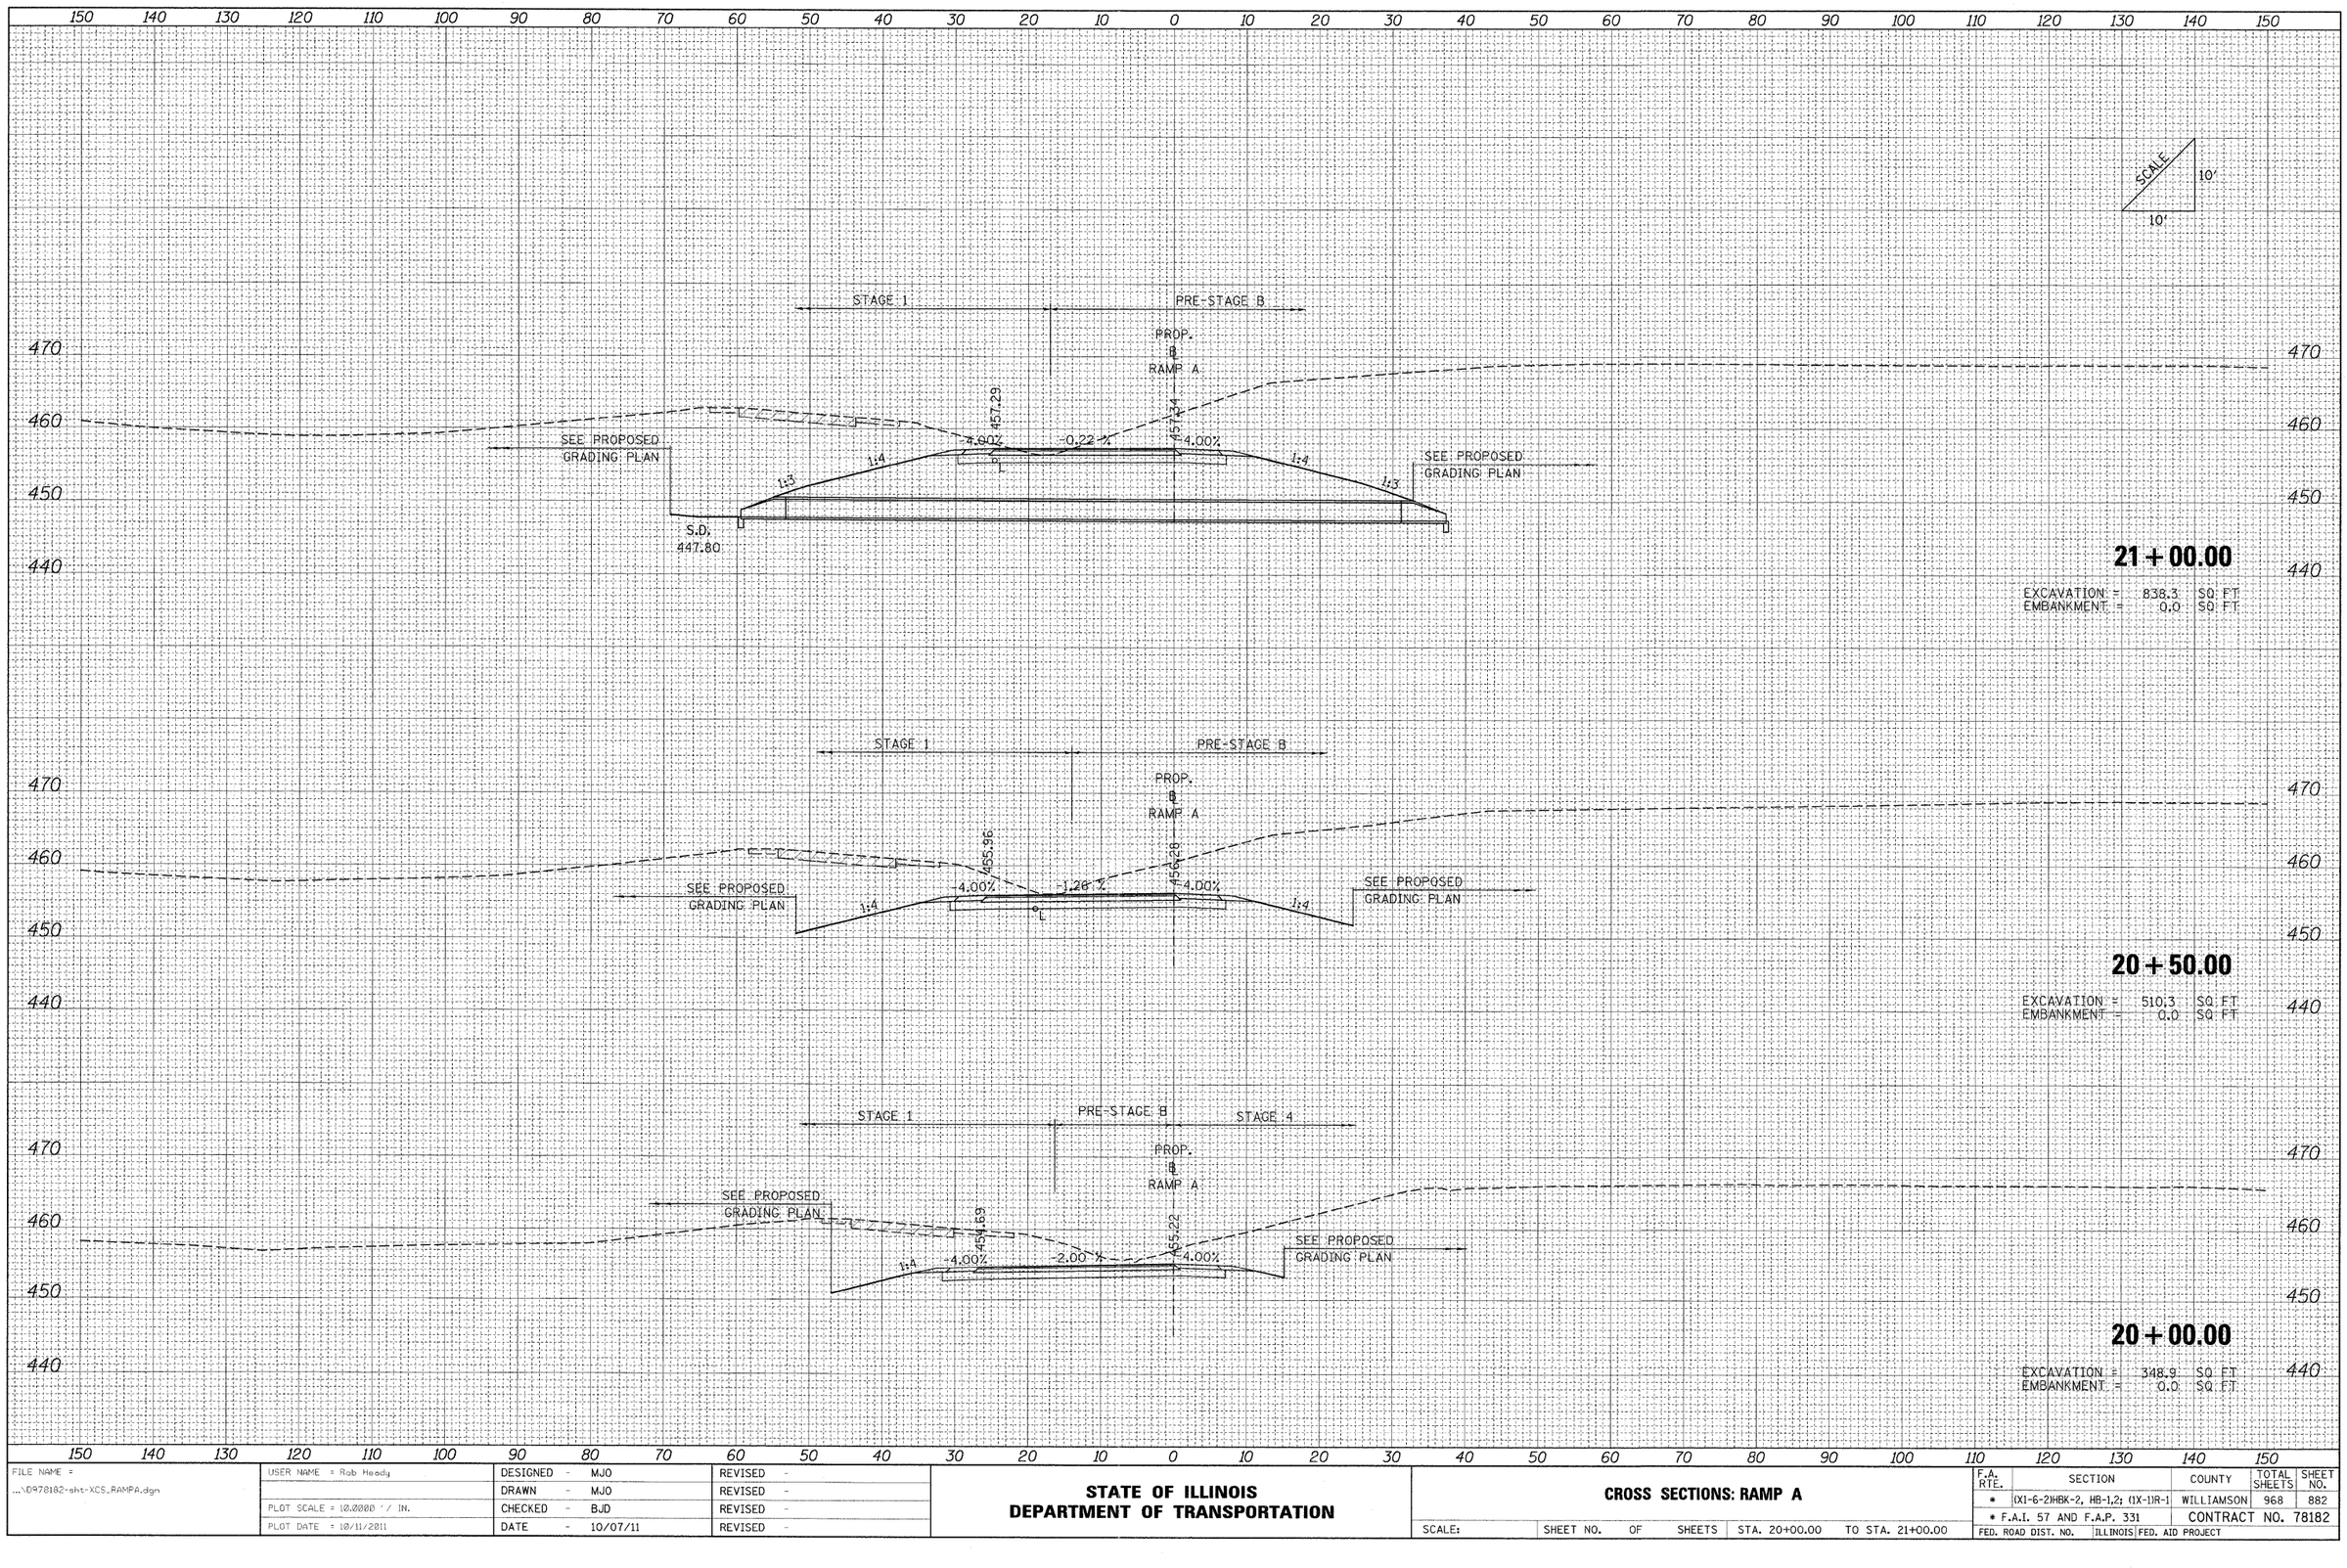

FINAL SURVEY NOTE BOOK NO.	BY	DATE
SURVEYED		
PLOTTED		
TEMPLATE		
AREAS		
AREAS CHECKED		

ORIGINAL SURVEY NOTE BOOK NO.	BY	DATE
SURVEYED		
PLOTTED		
TEMPLATE		
AREAS		
AREAS CHECKED		

FILE NAME = ...\D970182-sht-XCS_RAMPA.dgn	USER NAME = Rob Heady	DESIGNED - MJO	REVISED -
		DRAWN - MJO	REVISED -
	PLOT SCALE = 10.0000 ' / IN.	CHECKED - BJD	REVISED -
	PLOT DATE = 10/11/2011	DATE - 10/07/11	REVISED -

STATE OF ILLINOIS
DEPARTMENT OF TRANSPORTATION

CROSS SECTIONS: RAMP A

SCALE: | SHEET NO. OF SHEETS | STA. 20+00.00 | TO STA. 21+00.00

F.A. RTE.	SECTION	COUNTY	TOTAL SHEETS	SHEET NO.
*	(X1-6-2)HBK-2, HB-1,2; (1X-1)R-1	WILLIAMSON	968	882
	* F.A.I. 57 AND F.A.P. 331	CONTRACT NO. 78182		
FED. ROAD DIST. NO.	ILLINOIS	FED. AID PROJECT		

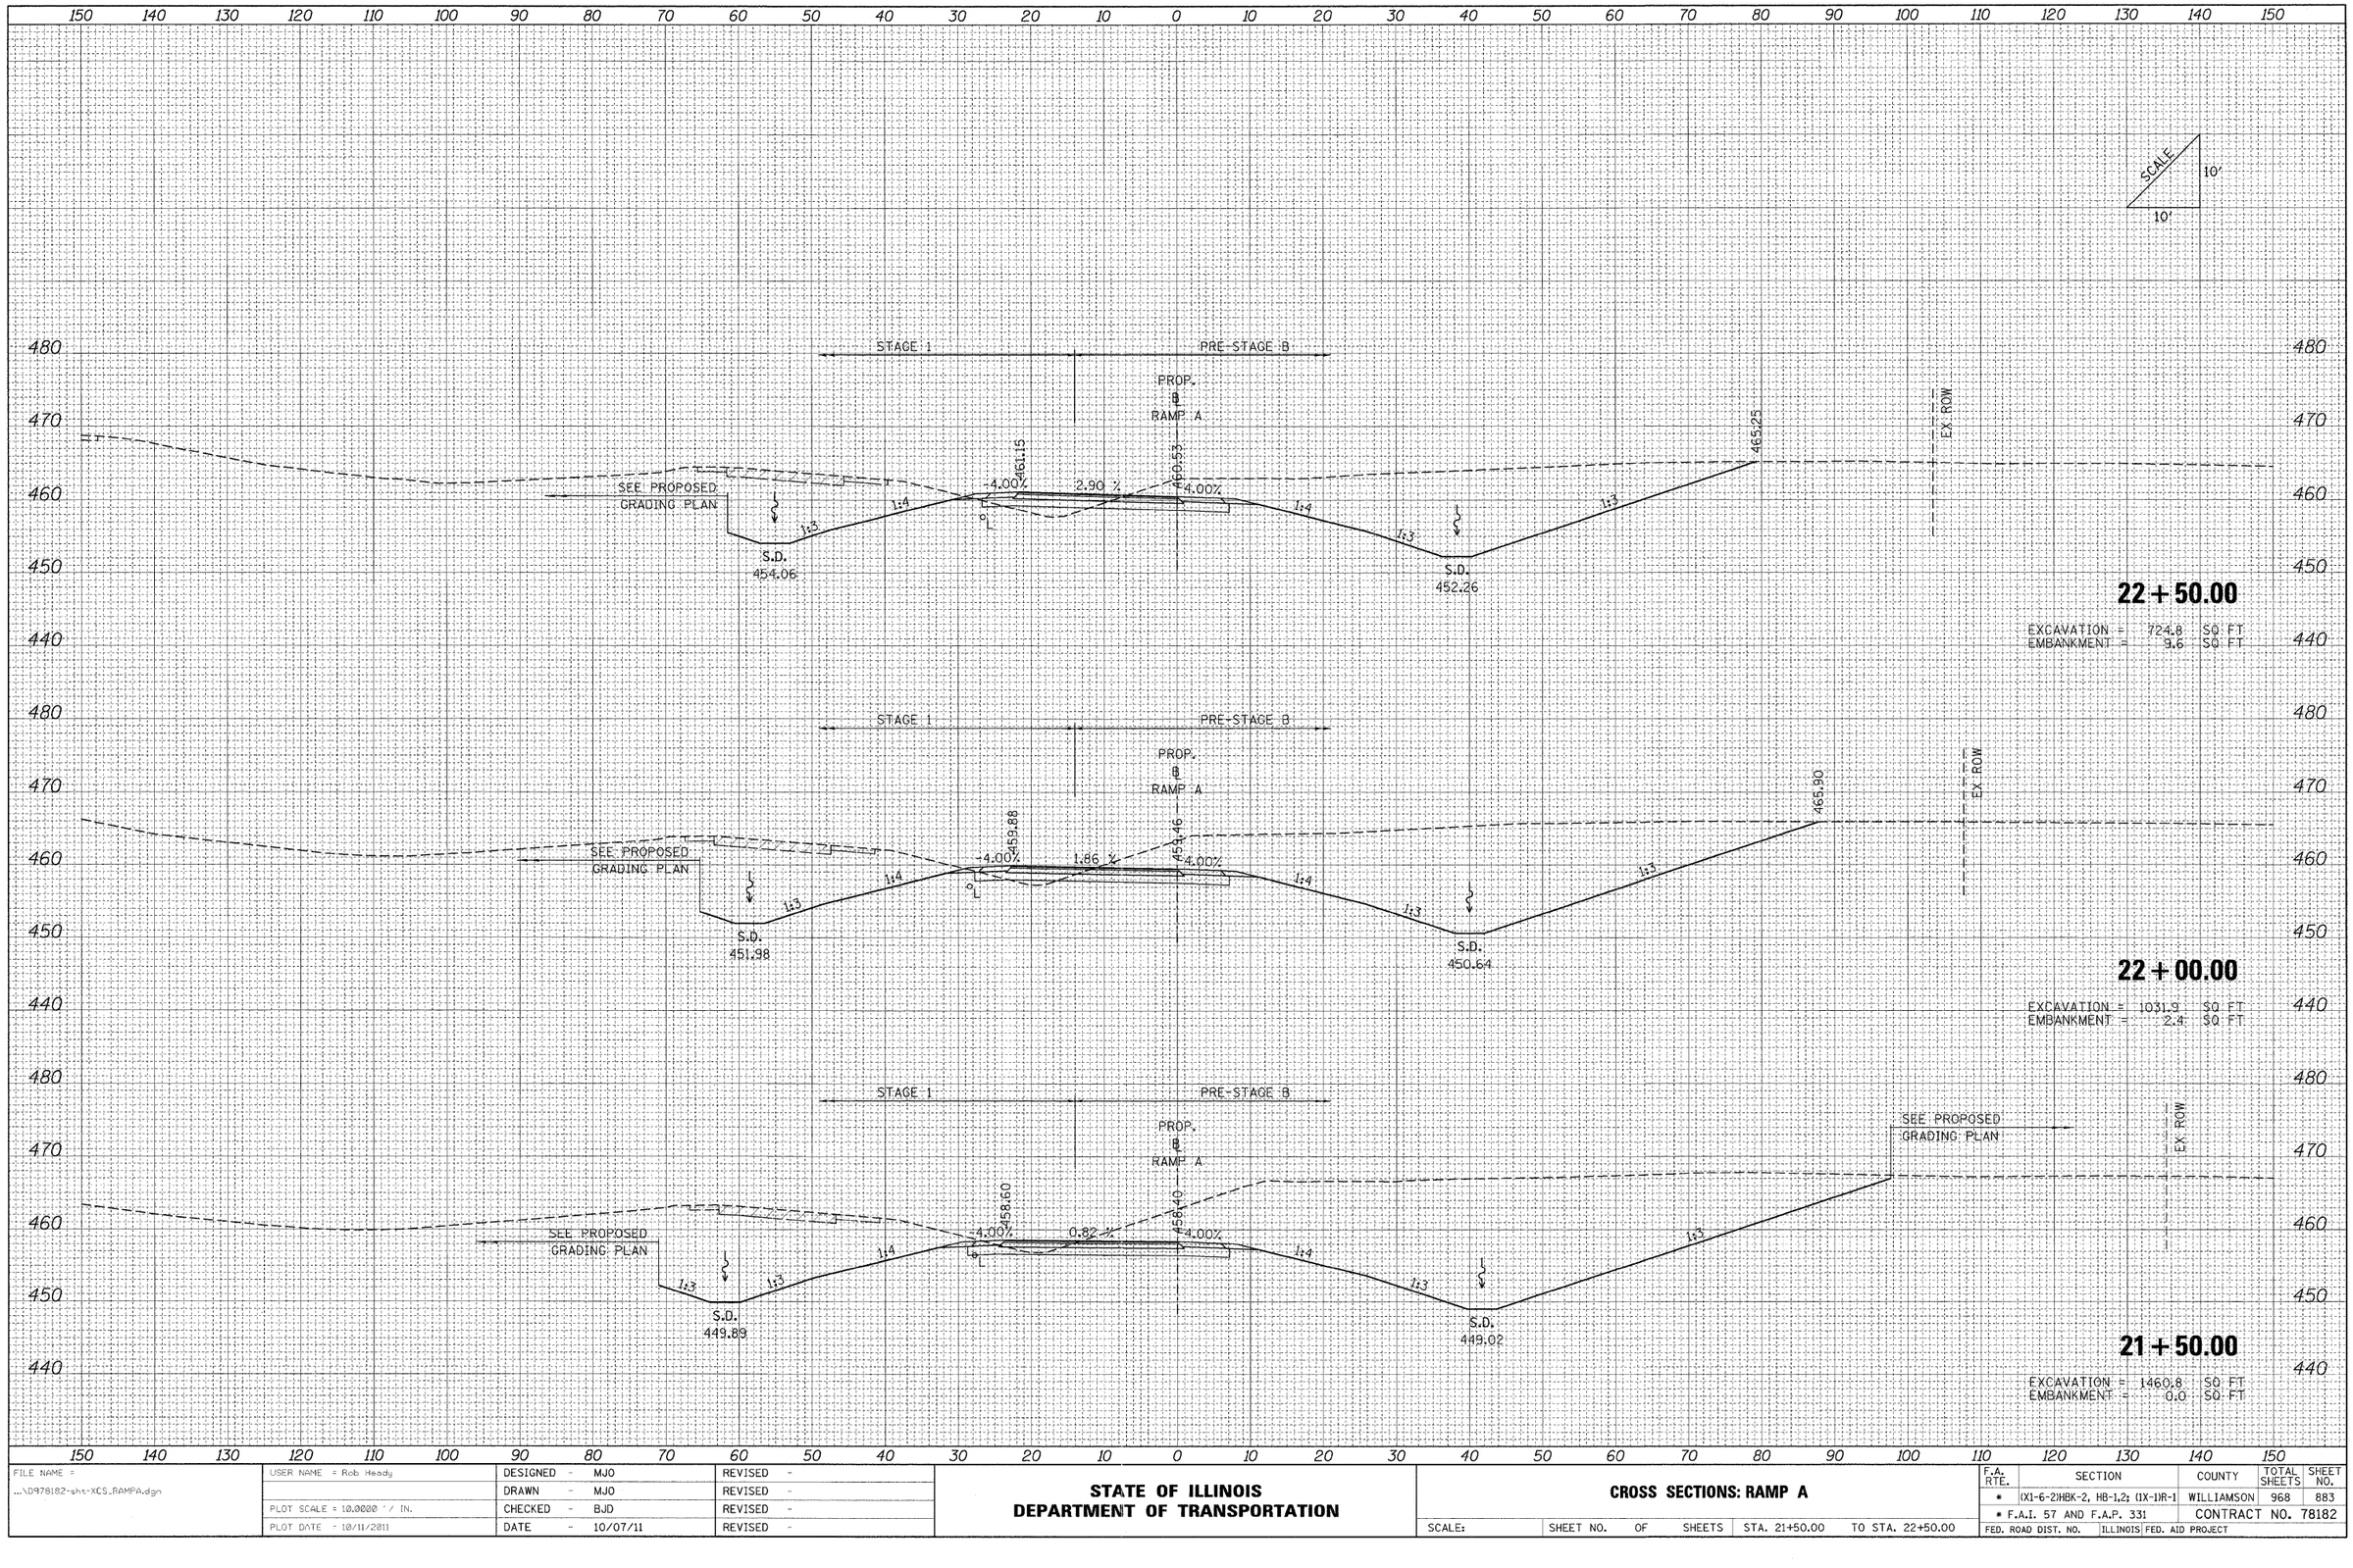

FINAL SURVEY	SURVEYED	BY	DATE
	DRAWN		
NOTE BOOK	TEMPLATE		
NO.	AREAS		
	AREAS CHECKED		

ORIGINAL SURVEY	SURVEYED	BY	DATE
	DRAWN		
NOTE BOOK	TEMPLATE		
NO.	AREAS		
	AREAS CHECKED		

FILE NAME = ...\D978182-sht-XCS_RAMPA.dgn	USER NAME = Rob Heady	DESIGNED - MJO	REVISED -
		DRAWN - MJO	REVISED -
	PLOT SCALE = 10.0000 ' / IN.	CHECKED - BJD	REVISED -
	PLOT DATE = 10/11/2011	DATE - 10/07/11	REVISED -

STATE OF ILLINOIS
DEPARTMENT OF TRANSPORTATION

CROSS SECTIONS: RAMP A

SCALE: | SHEET NO. OF SHEETS | STA. 21+50.00 TO STA. 22+50.00

F.A. RTE.	SECTION	COUNTY	TOTAL SHEETS	SHEET NO.
*	(X1-6-2)HBK-2, HB-1,2; (IX-1)R-1	WILLIAMSON	968	883
* F.A.I. 57 AND F.A.P. 331		CONTRACT NO. 78182		
FED. ROAD DIST. NO.	ILLINOIS	FED. AID PROJECT		

150 140 130 120 110 100 90 80 70 60 50 40 30 20 10 0 10 20 30 40 50 60 70 80 90 100 110 120 130 140 150

480 470 460 450 440

SCALE 10' / 10'

STAGE 1 | PRE-STAGE B

PROP. ℄ RAMP A

SEE PROPOSED GRADING PLAN

464.83 | 1.98% | 6.02 % | 463.71 | 6.02% | 465.04

1:4 | 1:4 | 1:3 | 1:3

S.D. 460.33

℄

S.D. 457.13

EX. ROW

W_o

24 + 00.00

EXCAVATION = 271.1 SQ FT
EMBANKMENT = 36.1 SQ FT

STAGE 1 | PRE-STAGE B

PROP. ℄ RAMP A

SEE PROPOSED GRADING PLAN

463.62 | 3.02% | 4.98 % | 462.65 | 4.98% | 464.71

1:4 | 1:4 | 1:3 | 1:3

S.D. 458.24

℄

W_o

S.D. 455.51

EX. ROW

23 + 50.00

EXCAVATION = 393.7 SQ FT
EMBANKMENT = 25.5 SQ FT

STAGE 1 | PRE-STAGE B

PROP. ℄ RAMP A

SEE PROPOSED GRADING PLAN

462.40 | 4.00% | 3.94 % | 461.59 | 4.00% | 464.76

1:4 | 1:4 | 1:3 | 1:3

S.D. 456.15

℄

S.D. 453.89

EX. ROW

23 + 00.00

EXCAVATION = 534.7 SQ FT
EMBANKMENT = 18.3 SQ FT

FINAL SURVEY	BY	DATE
SURVEYED		
COMPUTED		
TEMPLATE		
NOTE BOOK	AREAS	
NO.	AREAS CHECKED	

ORIGINAL SURVEY	BY	DATE
SURVEYED		
COMPUTED		
TEMPLATE		
NOTE BOOK	AREAS	
NO.	AREAS CHECKED	

FILE NAME = ...\D978182-sht-XCS_RAMPA.dgn	USER NAME = Rob Heady	DESIGNED - MJO	REVISED -
		DRAWN - MJO	REVISED -
	PLOT SCALE = 10.0000 ' / IN.	CHECKED - BJD	REVISED -
	PLOT DATE = 10/11/2011	DATE - 10/07/11	REVISED -

STATE OF ILLINOIS
DEPARTMENT OF TRANSPORTATION

CROSS SECTIONS: RAMP A

SCALE: | SHEET NO. OF SHEETS | STA. 23+00.00 | TO STA. 24+00.00

F.A. RTE.	SECTION	COUNTY	TOTAL SHEETS	SHEET NO.
*	(X1-6-2)HBK-2, HB-1,2; (IX-1)R-1	WILLIAMSON	968	884
	* F.A.I. 57 AND F.A.P. 331	CONTRACT NO. 78182		
FED. ROAD DIST. NO.	ILLINOIS	FED. AID PROJECT		

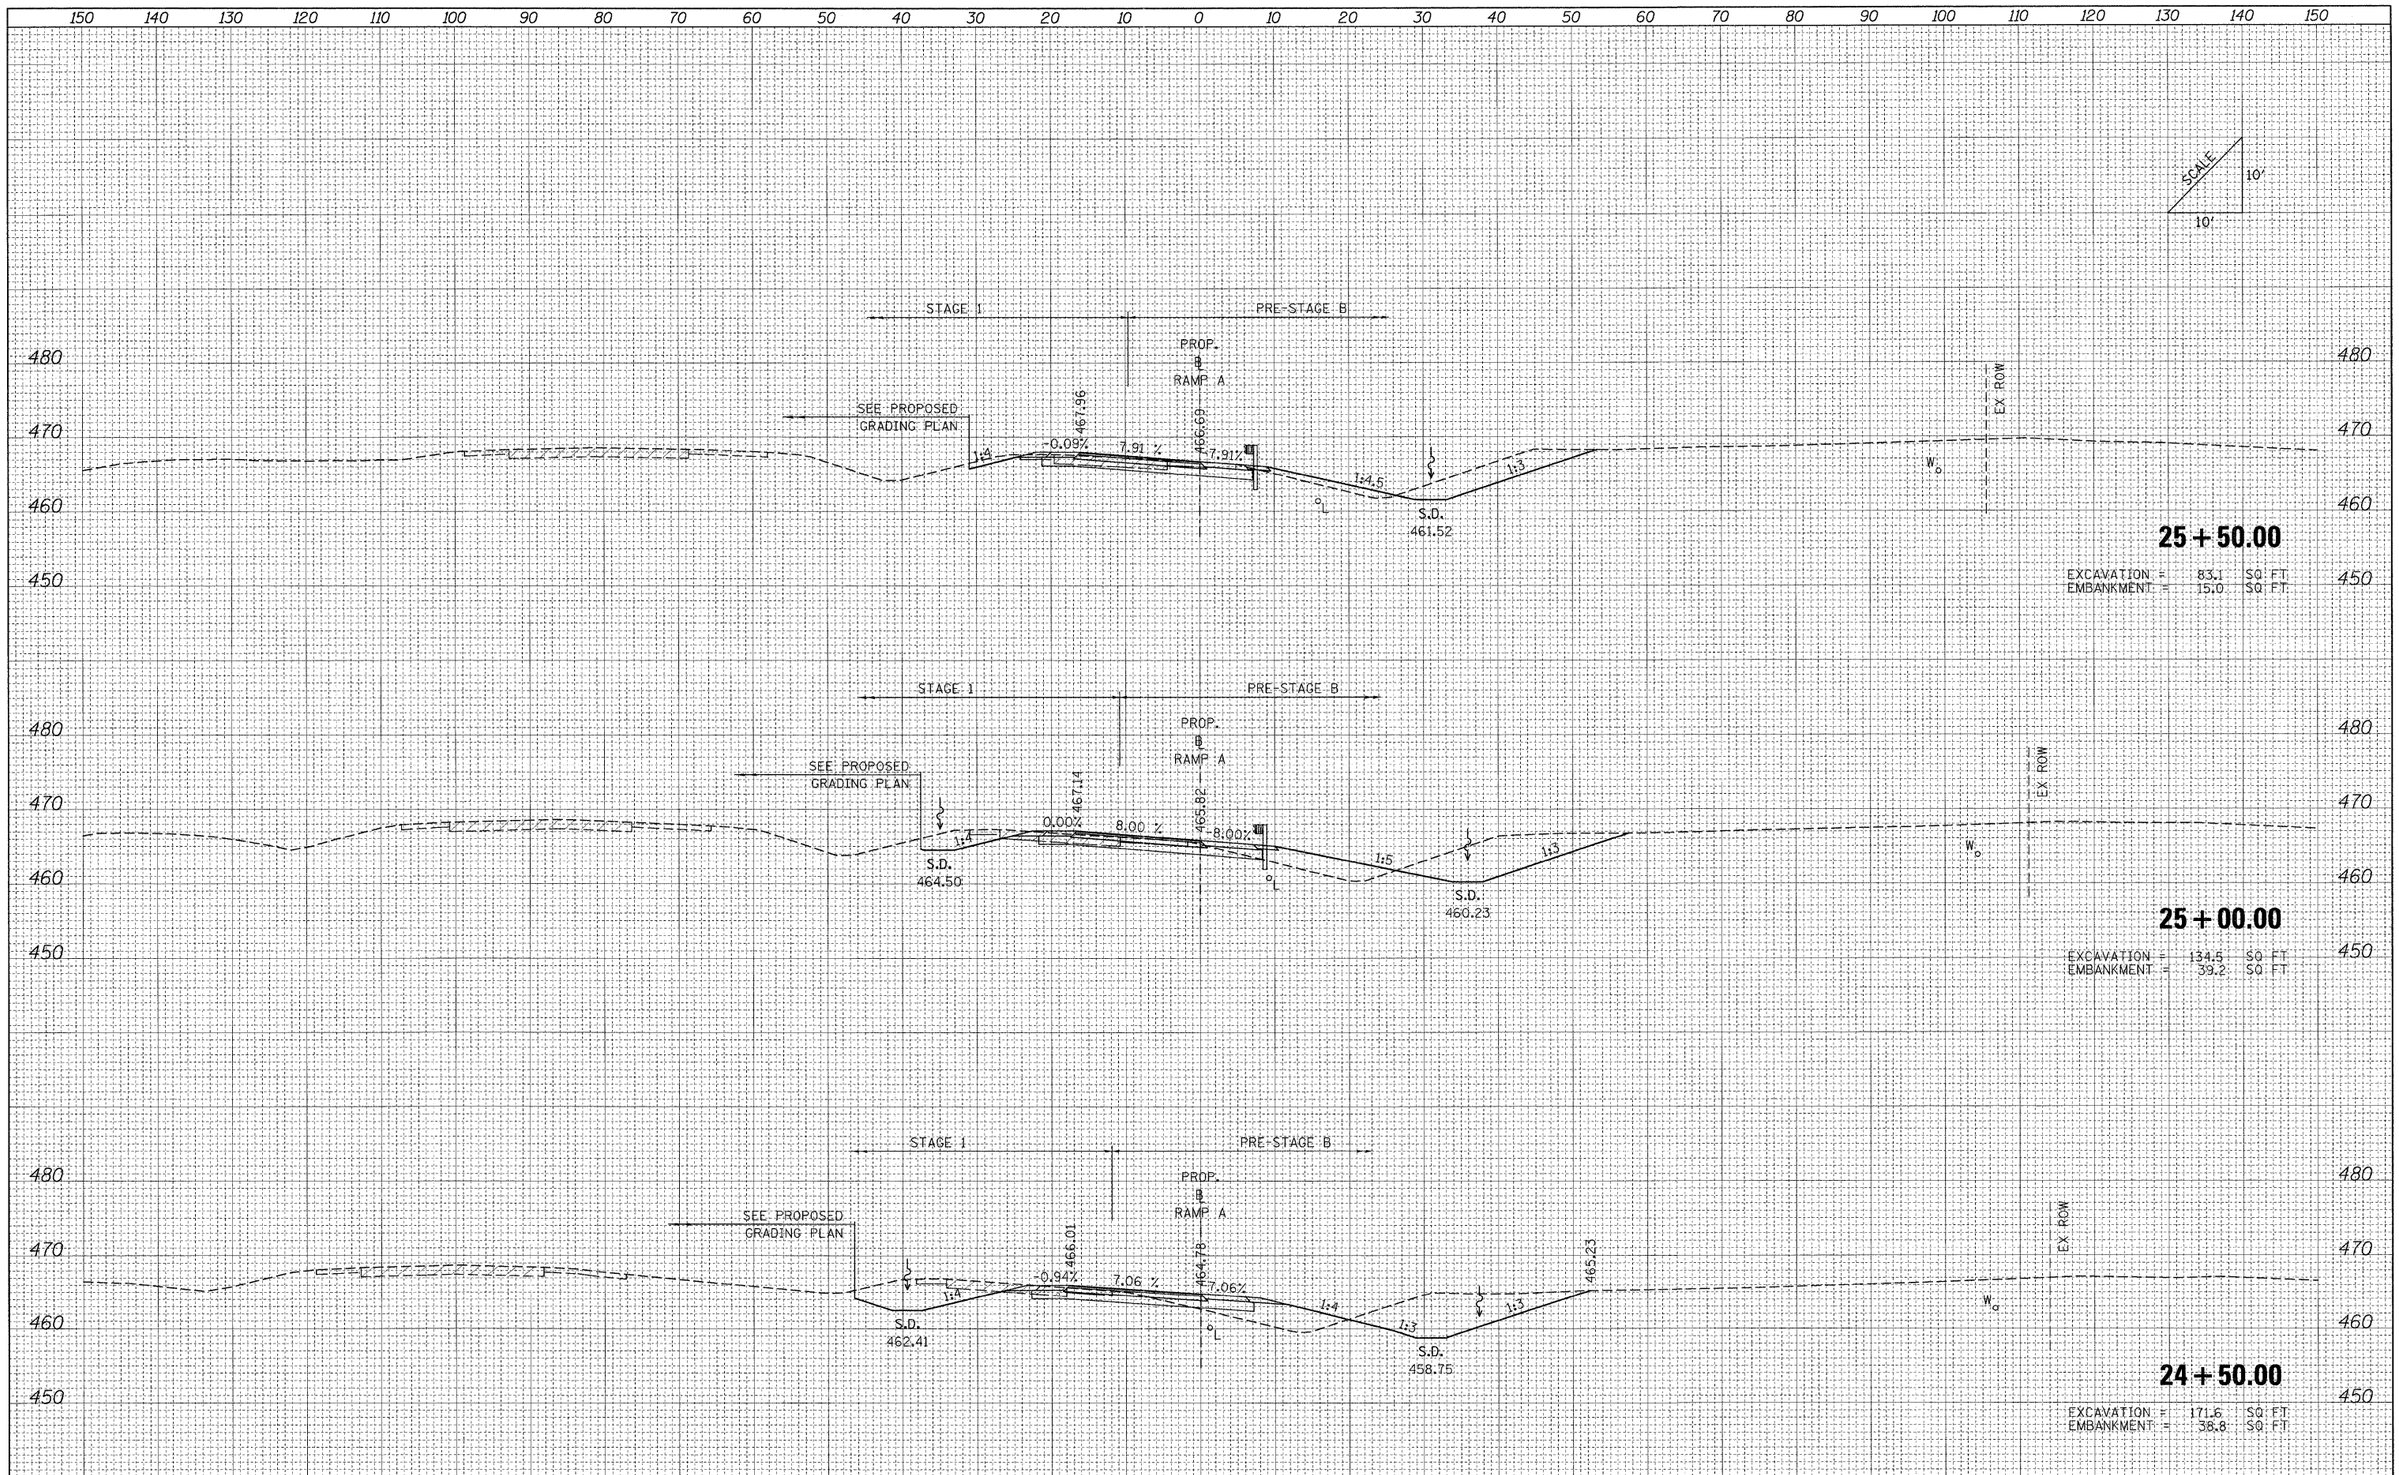

FINAL SURVEY NOTE BOOK NO.

ORIGINAL SURVEY NOTE BOOK NO.

	BY	DATE
SURVEYED		
PLOTTED		
TEMPLATE		
AREAS		
AREAS CHECKED		

FILE NAME = ...\D978182-sht-XCS_RAMPA.dgn	USER NAME = Rob Heady	DESIGNED - MJO	REVISED -
		DRAWN - MJO	REVISED -
	PLOT SCALE = 10.0000 ' / IN.	CHECKED - BJD	REVISED -
	PLOT DATE = 10/11/2011	DATE - 10/07/11	REVISED -

STATE OF ILLINOIS
DEPARTMENT OF TRANSPORTATION

CROSS SECTIONS: RAMP A

SCALE: | SHEET NO. OF SHEETS | STA. 24+50.00 TO STA. 25+50.00

F.A. RTE.	SECTION	COUNTY	TOTAL SHEETS	SHEET NO.
*	(XI-6-2)HBK-2, HB-1,2; (IX-1)R-1	WILLIAMSON	968	885
*	F.A.I. 57 AND F.A.P. 331	CONTRACT NO. 78182		
FED. ROAD DIST. NO.	ILLINOIS	FED. AID PROJECT		

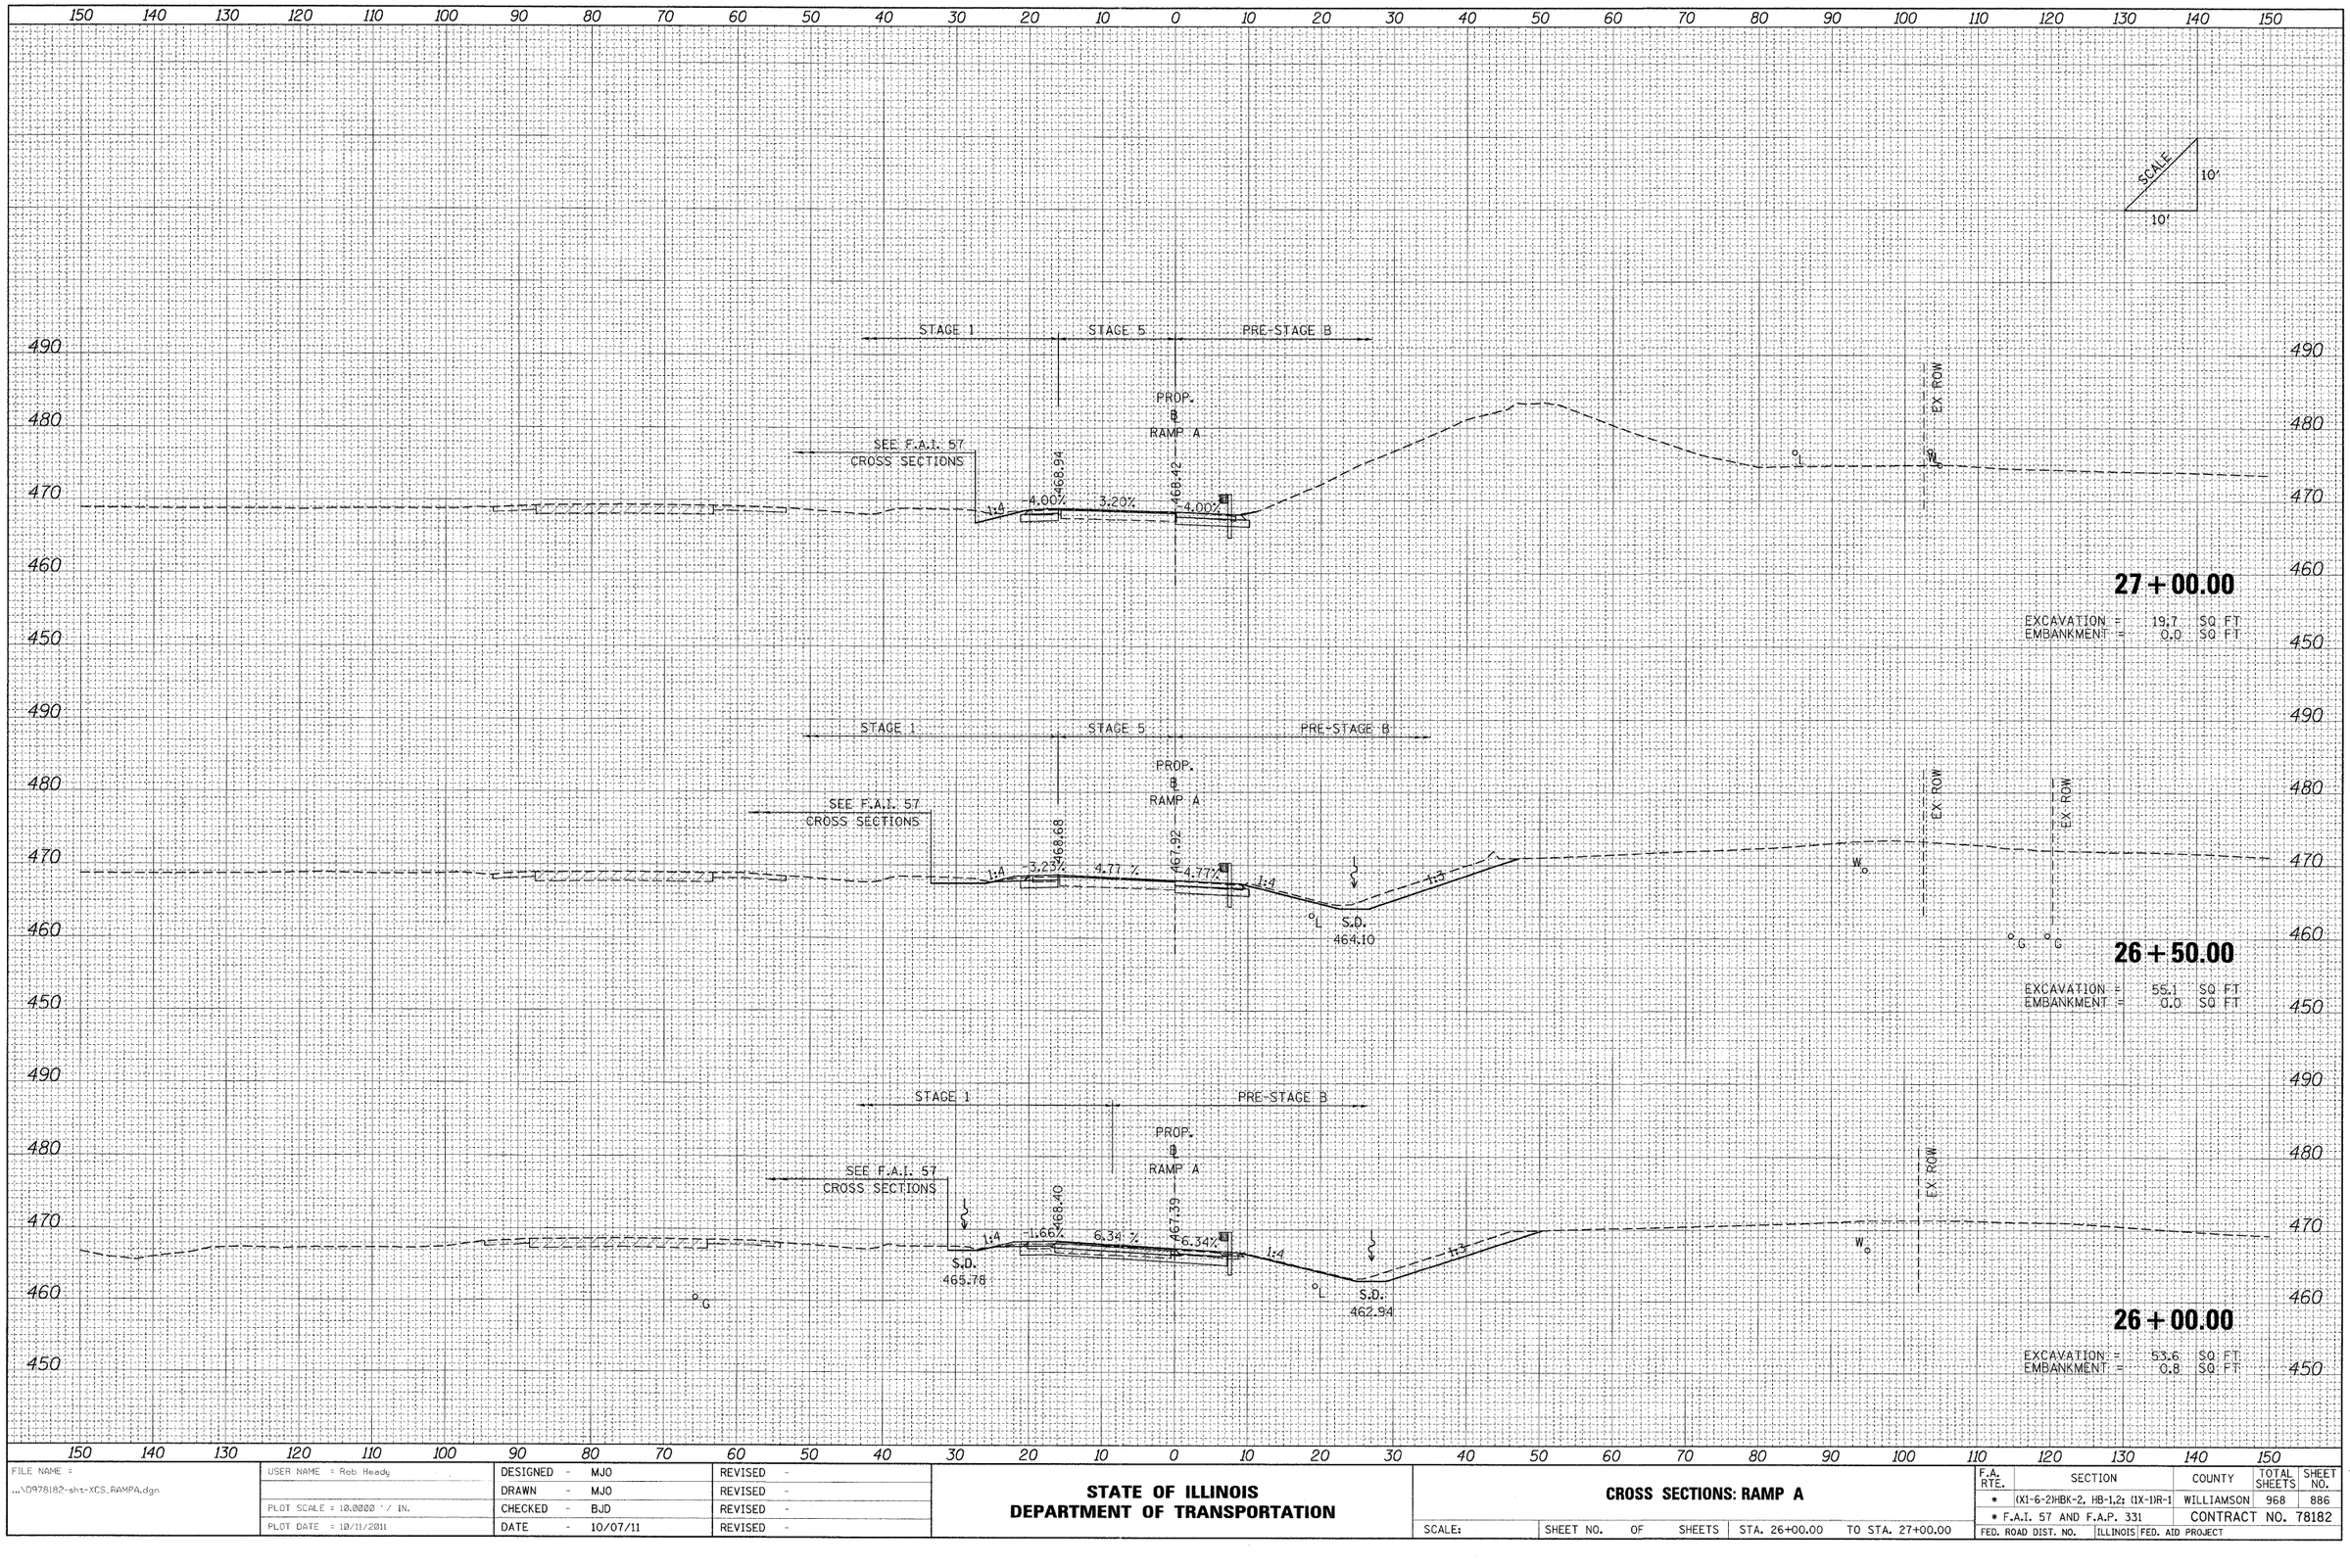

FINAL SURVEY — NOTE BOOK — NO. — SURVEYED — PLOTTED — TEMPLATE — AREAS — AREAS CHECKED — BY — DATE

ORIGINAL SURVEY — NOTE BOOK — NO. — SURVEYED — PLOTTED — TEMPLATE — AREAS — AREAS CHECKED — BY — DATE

FILE NAME = ...\D0978182-sht-XCS_RAMPA.dgn	USER NAME = Rob Heady	DESIGNED - MJO	REVISED -
		DRAWN - MJO	REVISED -
	PLOT SCALE = 10.0000 ' / IN.	CHECKED - BJD	REVISED -
	PLOT DATE = 10/11/2011	DATE - 10/07/11	REVISED -

STATE OF ILLINOIS
DEPARTMENT OF TRANSPORTATION

CROSS SECTIONS: RAMP A

SCALE: | SHEET NO. OF SHEETS | STA. 26+00.00 TO STA. 27+00.00

F.A. RTE.	SECTION	COUNTY	TOTAL SHEETS	SHEET NO.
*	(X1-6-2)HBK-2, HB-1,2; (1X-1)R-1	WILLIAMSON	968	886
	* F.A.I. 57 AND F.A.P. 331	CONTRACT NO. 78182		
FED. ROAD DIST. NO.	ILLINOIS	FED. AID PROJECT		

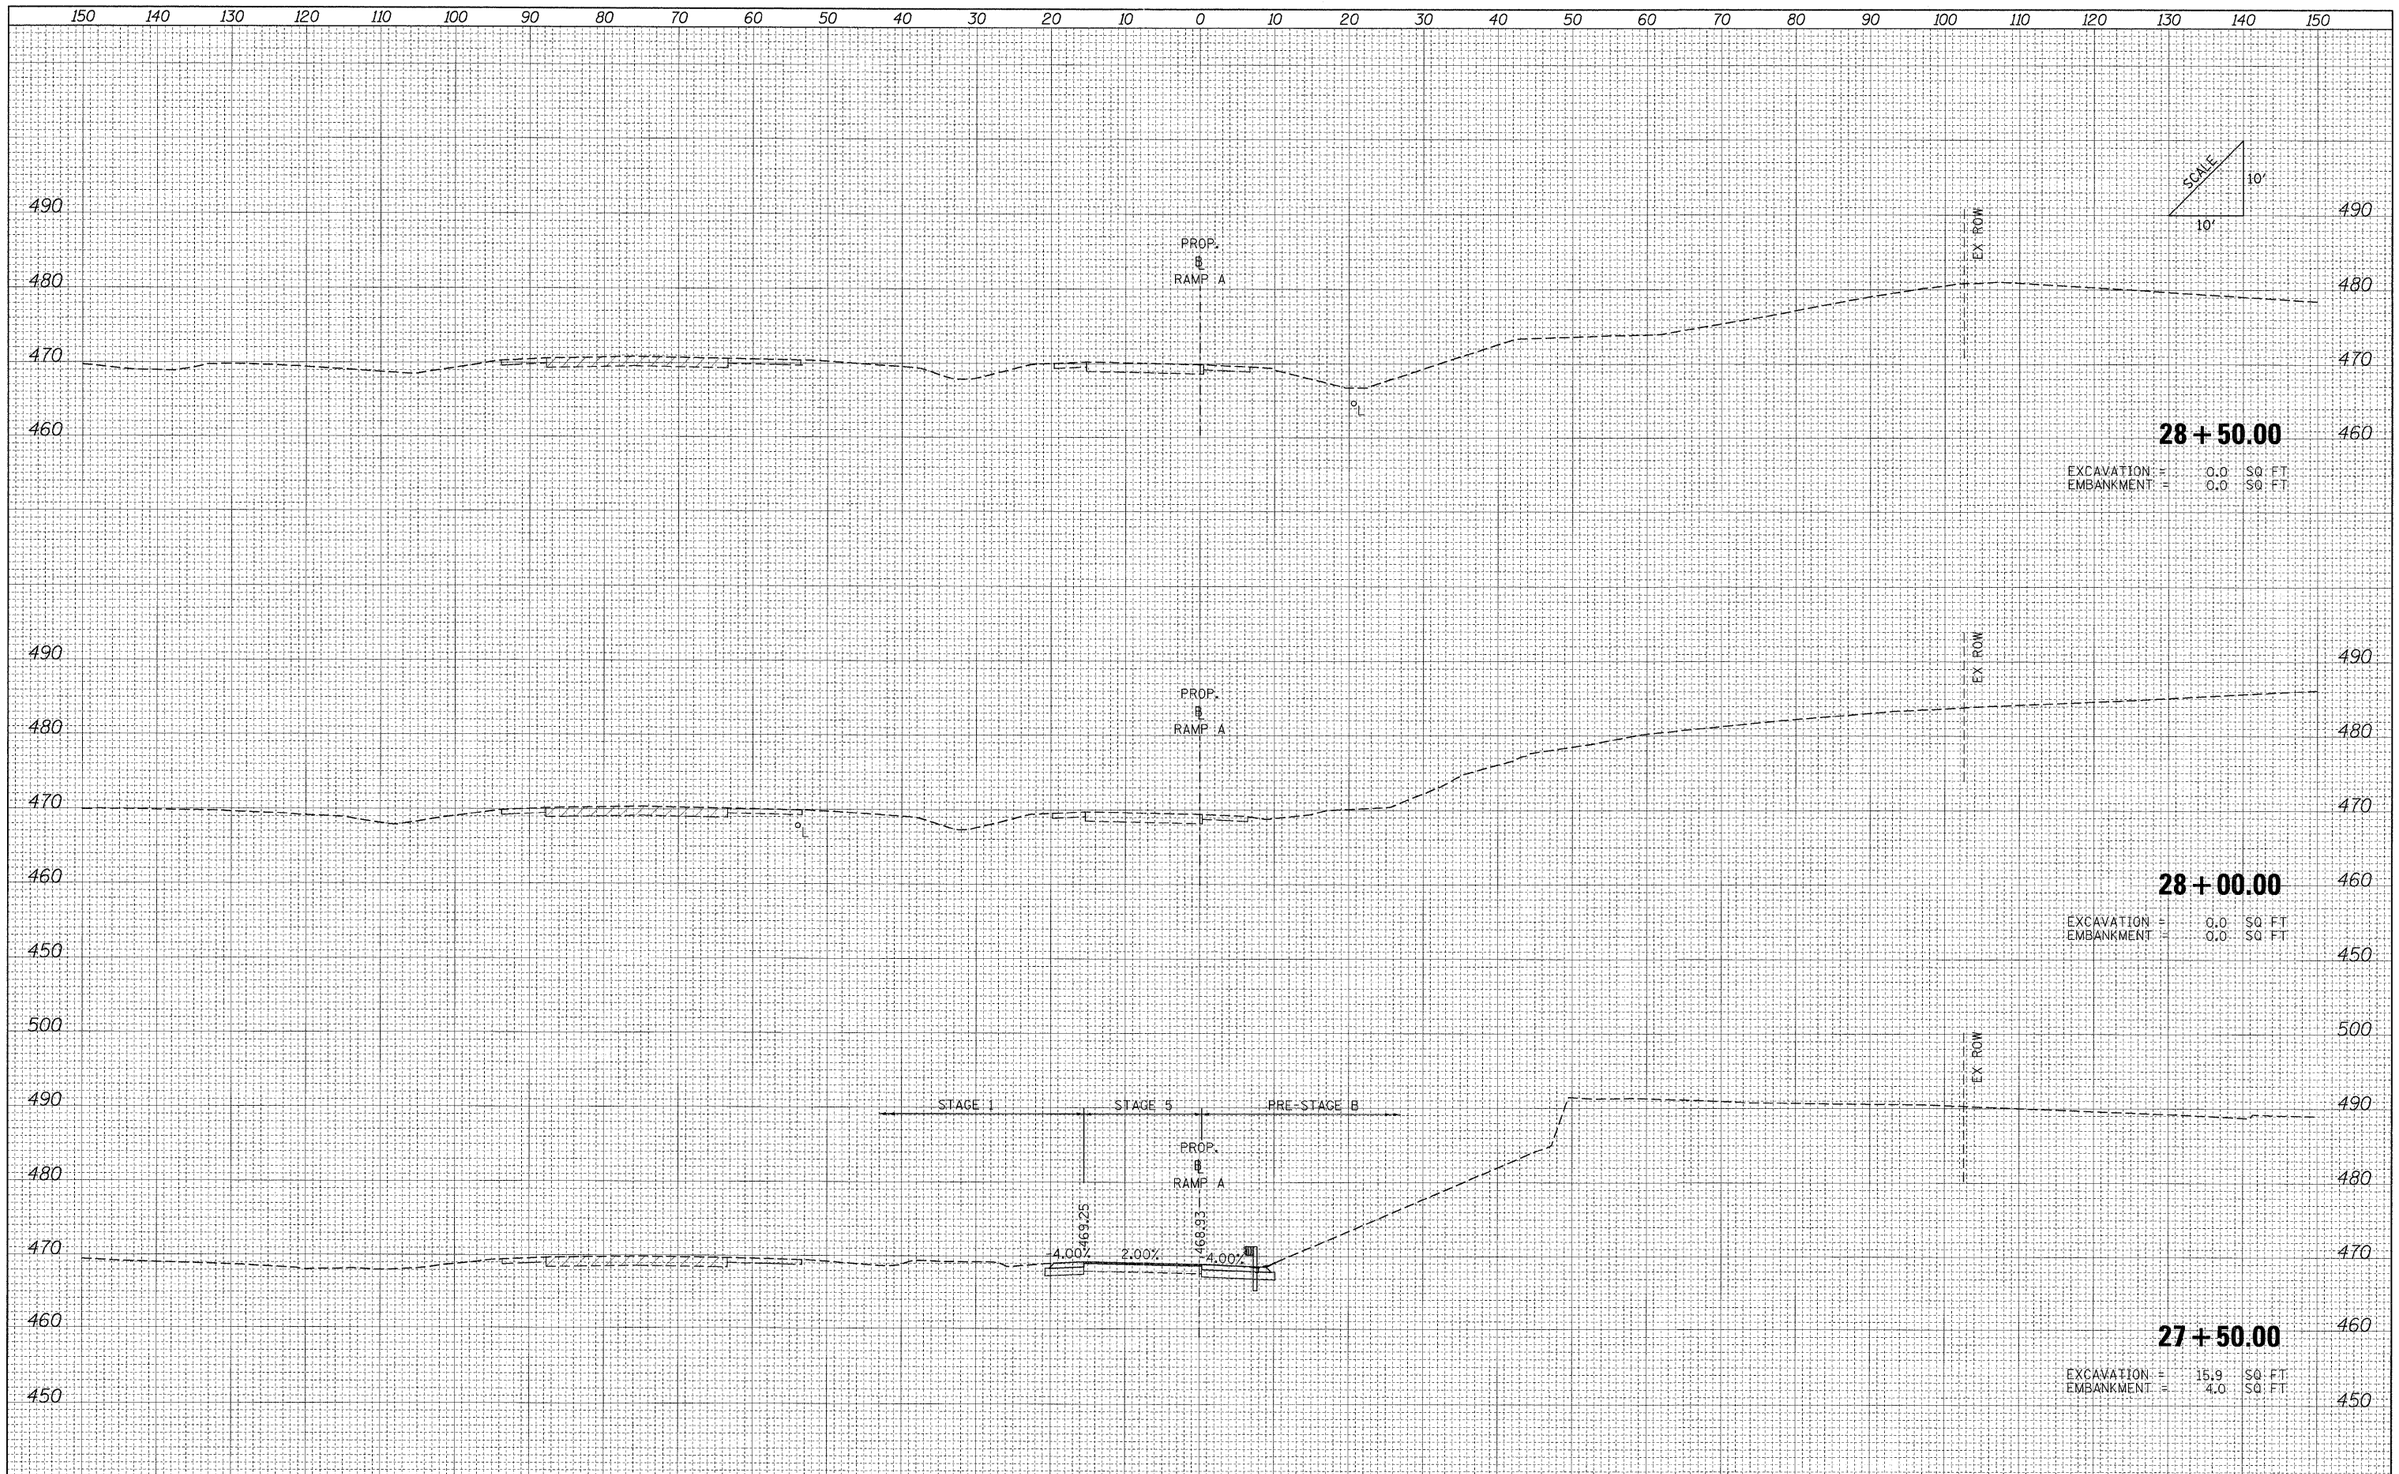

FINAL SURVEY	BY	DATE
SURVEYED		
PLOTTED		
NOTE BOOK	TEMPLATE	
NO.	AREAS	
	AREAS	CHECKED

ORIGINAL SURVEY	BY	DATE
SURVEYED		
PLOTTED		
NOTE BOOK	TEMPLATE	
NO.	AREAS	
	AREAS	CHECKED

FILE NAME = ...\D978182-sht-XCS_RAMPA.dgn	USER NAME = Rob Heady	DESIGNED - MJO	REVISED -
		DRAWN - MJO	REVISED -
	PLOT SCALE = 10.0000 ' / IN.	CHECKED - BJD	REVISED -
	PLOT DATE = 10/11/2011	DATE - 10/07/11	REVISED -

STATE OF ILLINOIS
DEPARTMENT OF TRANSPORTATION

CROSS SECTIONS: RAMP A

SCALE: | SHEET NO. OF SHEETS | STA. 27+50.00 | TO STA. 28+50.00

F.A. RTE.	SECTION	COUNTY	TOTAL SHEETS	SHEET NO.
*	(X1-6-2)WBK-2, HB-1.2; (1X-1)R-1	WILLIAMSON	968	887
* F.A.I. 57 AND F.A.P. 331		CONTRACT NO. 78182		
FED. ROAD DIST. NO.	ILLINOIS	FED. AID PROJECT		

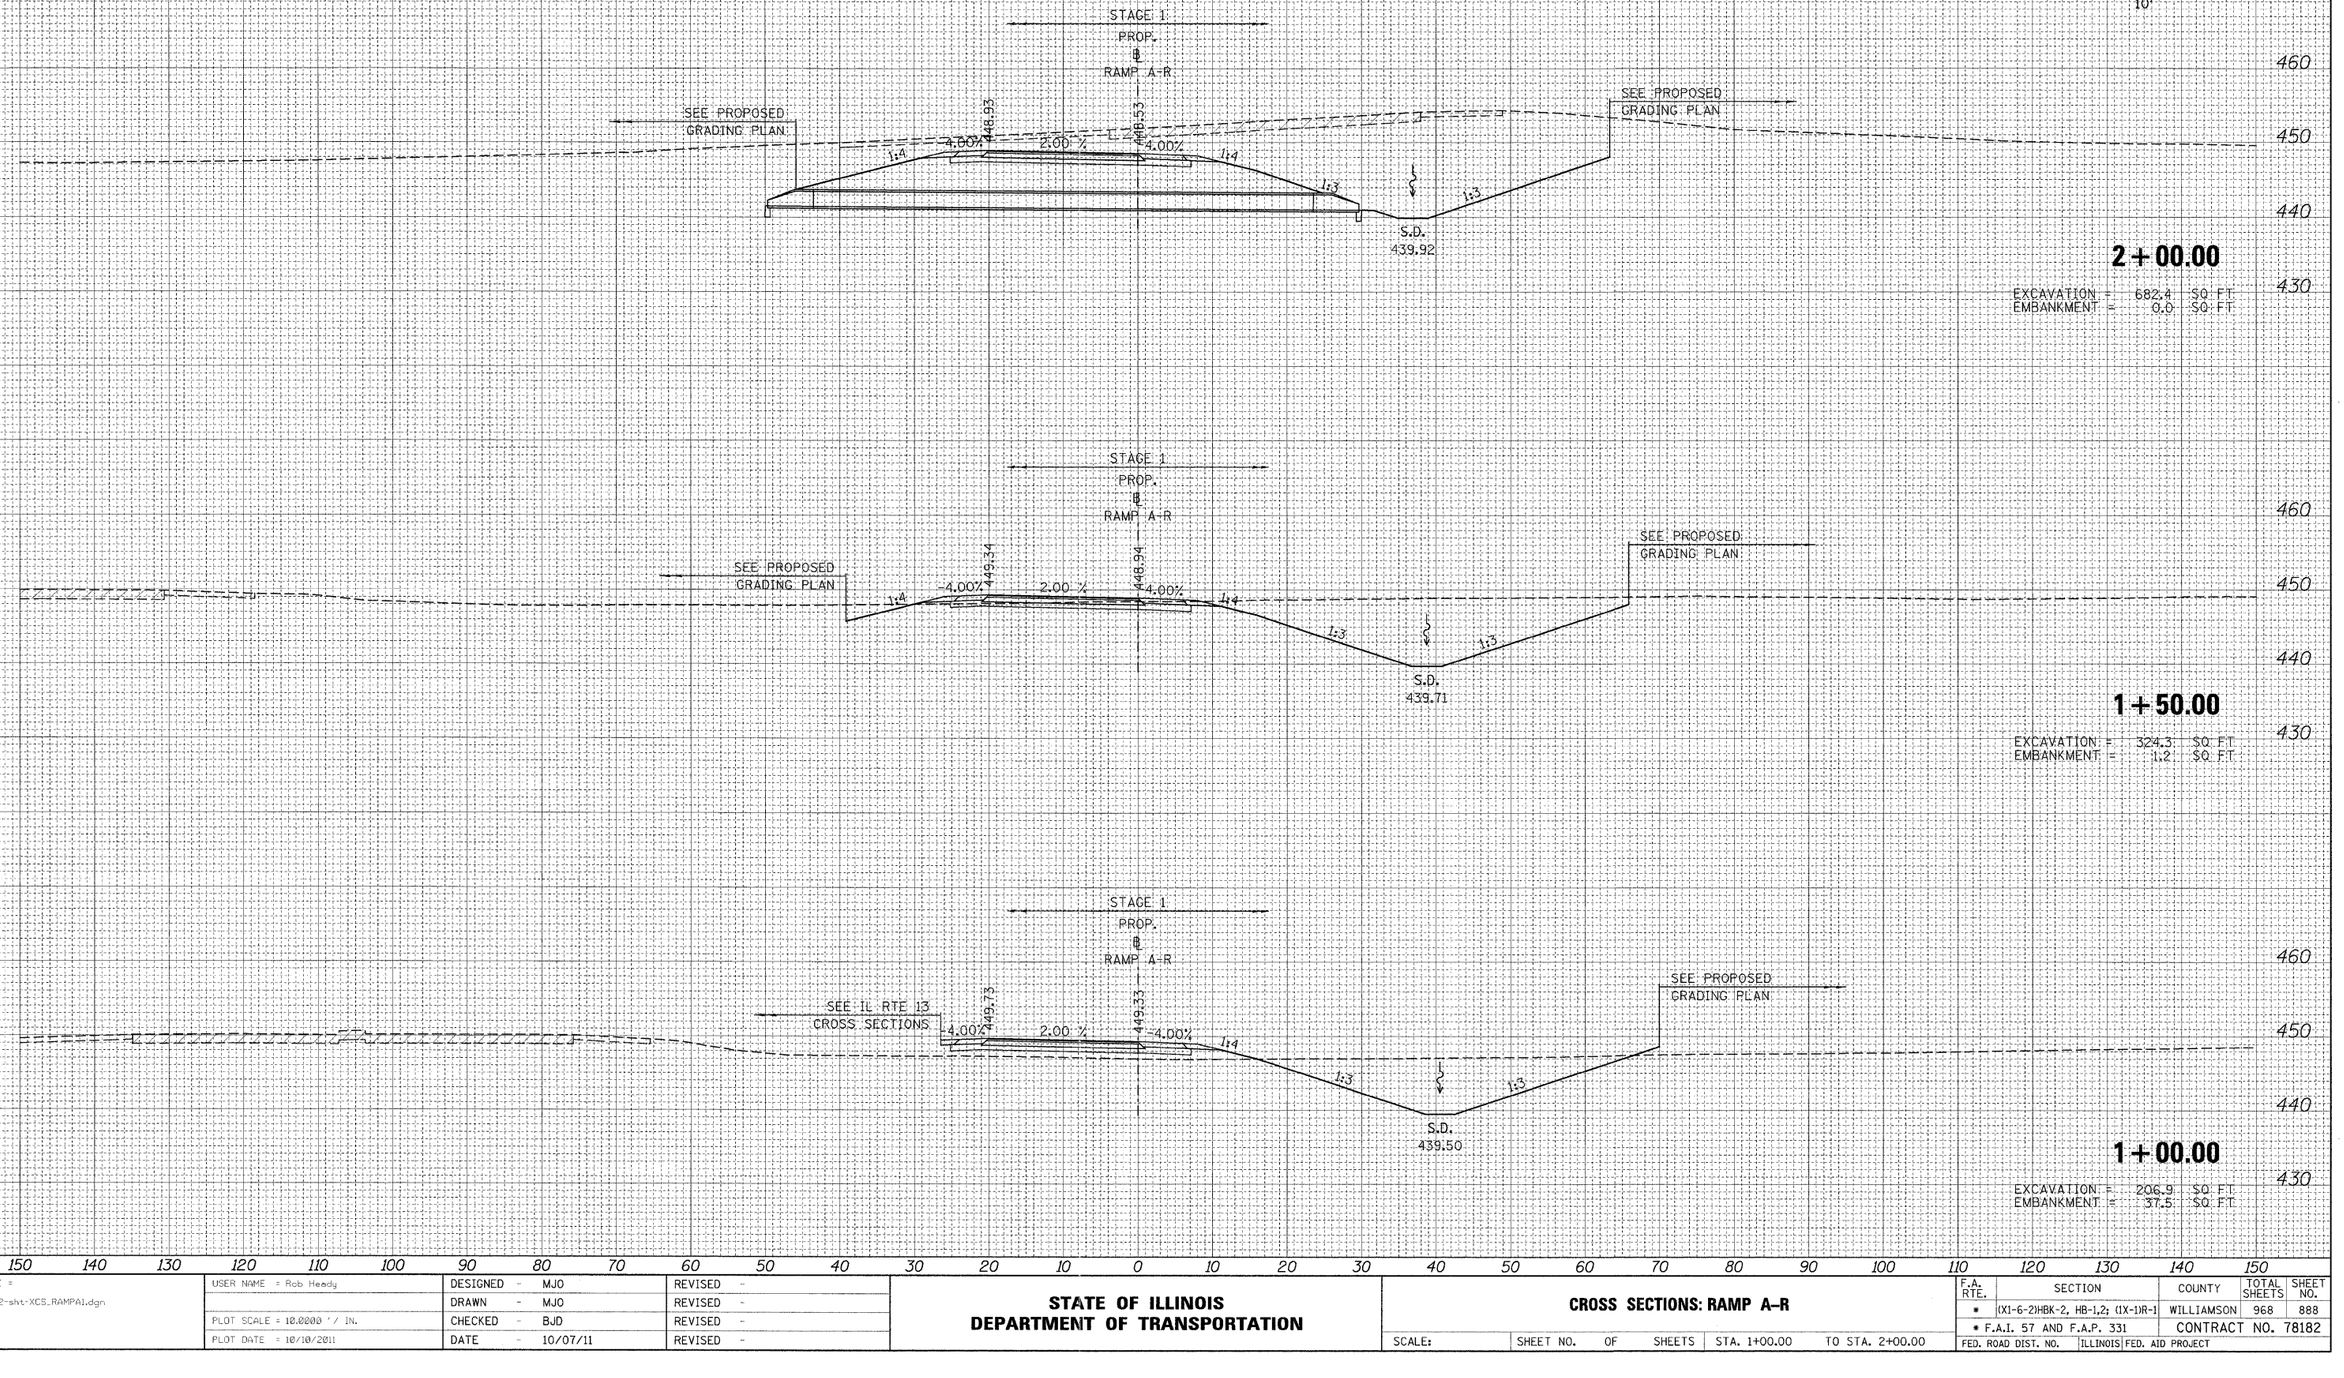

FINAL SURVEY — NOTE BOOK — NO.
SURVEYED — DRAWN — TEMPLATE — AREAS — AREAS CHECKED
BY — DATE

ORIGINAL SURVEY — NOTE BOOK — NO.
SURVEYED — DRAWN — TEMPLATE — AREAS — AREAS CHECKED
BY — DATE

FILE NAME = ...\D978182-sht-XCS_RAMPA1.dgn	USER NAME = Rob Heady	DESIGNED - MJO	REVISED -
		DRAWN - MJO	REVISED -
	PLOT SCALE = 10.0000 ' / IN.	CHECKED - BJD	REVISED -
	PLOT DATE = 10/10/2011	DATE - 10/07/11	REVISED -

STATE OF ILLINOIS
DEPARTMENT OF TRANSPORTATION

CROSS SECTIONS: RAMP A-R

SCALE: | SHEET NO. OF SHEETS | STA. 1+00.00 TO STA. 2+00.00

F.A. RTE.	SECTION	COUNTY	TOTAL SHEETS	SHEET NO.
*	(XI-6-2)HBK-2, HB-1,2; (IX-1)R-1	WILLIAMSON	968	888
	* F.A.I. 57 AND F.A.P. 331	CONTRACT NO. 78182		
FED. ROAD DIST. NO.	ILLINOIS	FED. AID PROJECT		

FINAL SURVEY	SURVEYED	BY	DATE
NOTE BOOK	PLOTTED		
NO.	PLOT DATE		
	TOTAL AREAS		
	AREAS CHECKED		

ORIGINAL SURVEY	SURVEYED	BY	DATE
NOTE BOOK	PLOTTED		
NO.	PLOT DATE		
	TOTAL AREAS		
	AREAS CHECKED		

SCALE 10' / 10'

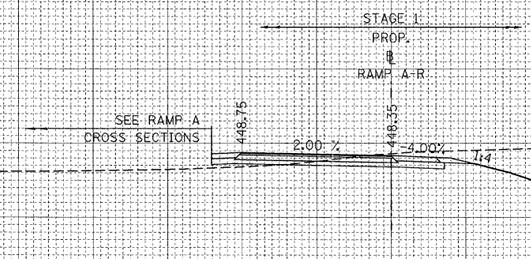

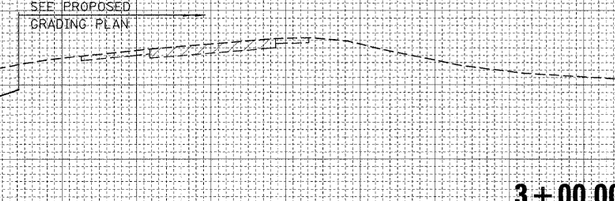

3+00.00

EXCAVATION = 362.7 SQ FT
EMBANKMENT = 2.8 SQ FT

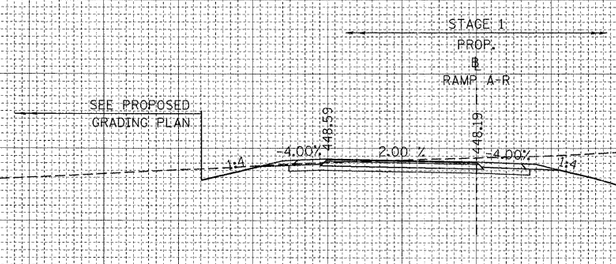

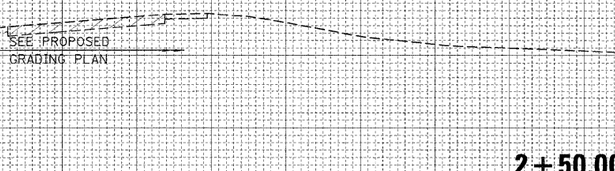

2+50.00

EXCAVATION = 437.5 SQ FT
EMBANKMENT = 0.0 SQ FT

FILE NAME = ...\D978182-sht-XCS_RAMPA1.dgn	USER NAME = Rob Heady	DESIGNED - MJO	REVISED -
		DRAWN - MJO	REVISED -
	PLOT SCALE = 10.0000 ' / IN.	CHECKED - BJD	REVISED -
	PLOT DATE = 10/10/2011	DATE - 10/07/11	REVISED -

STATE OF ILLINOIS
DEPARTMENT OF TRANSPORTATION

CROSS SECTIONS: RAMP A–R

SCALE: | SHEET NO. OF SHEETS | STA. 2+50.00 | TO STA. 3+00.00

F.A. RTE.	SECTION	COUNTY	TOTAL SHEETS	SHEET NO.
*	(X1-6-2)HBK-2, HB-1,2; (X-1)R-1	WILLIAMSON	968	889
* F.A.I. 57 AND F.A.P. 331		CONTRACT NO. 78182		
FED. ROAD DIST. NO.	ILLINOIS	FED. AID PROJECT		

FINAL SURVEY	BY	DATE
SURVEYED		
PLOTTED		
NOTE BOOK		
NO.	AREAS CHECKED	

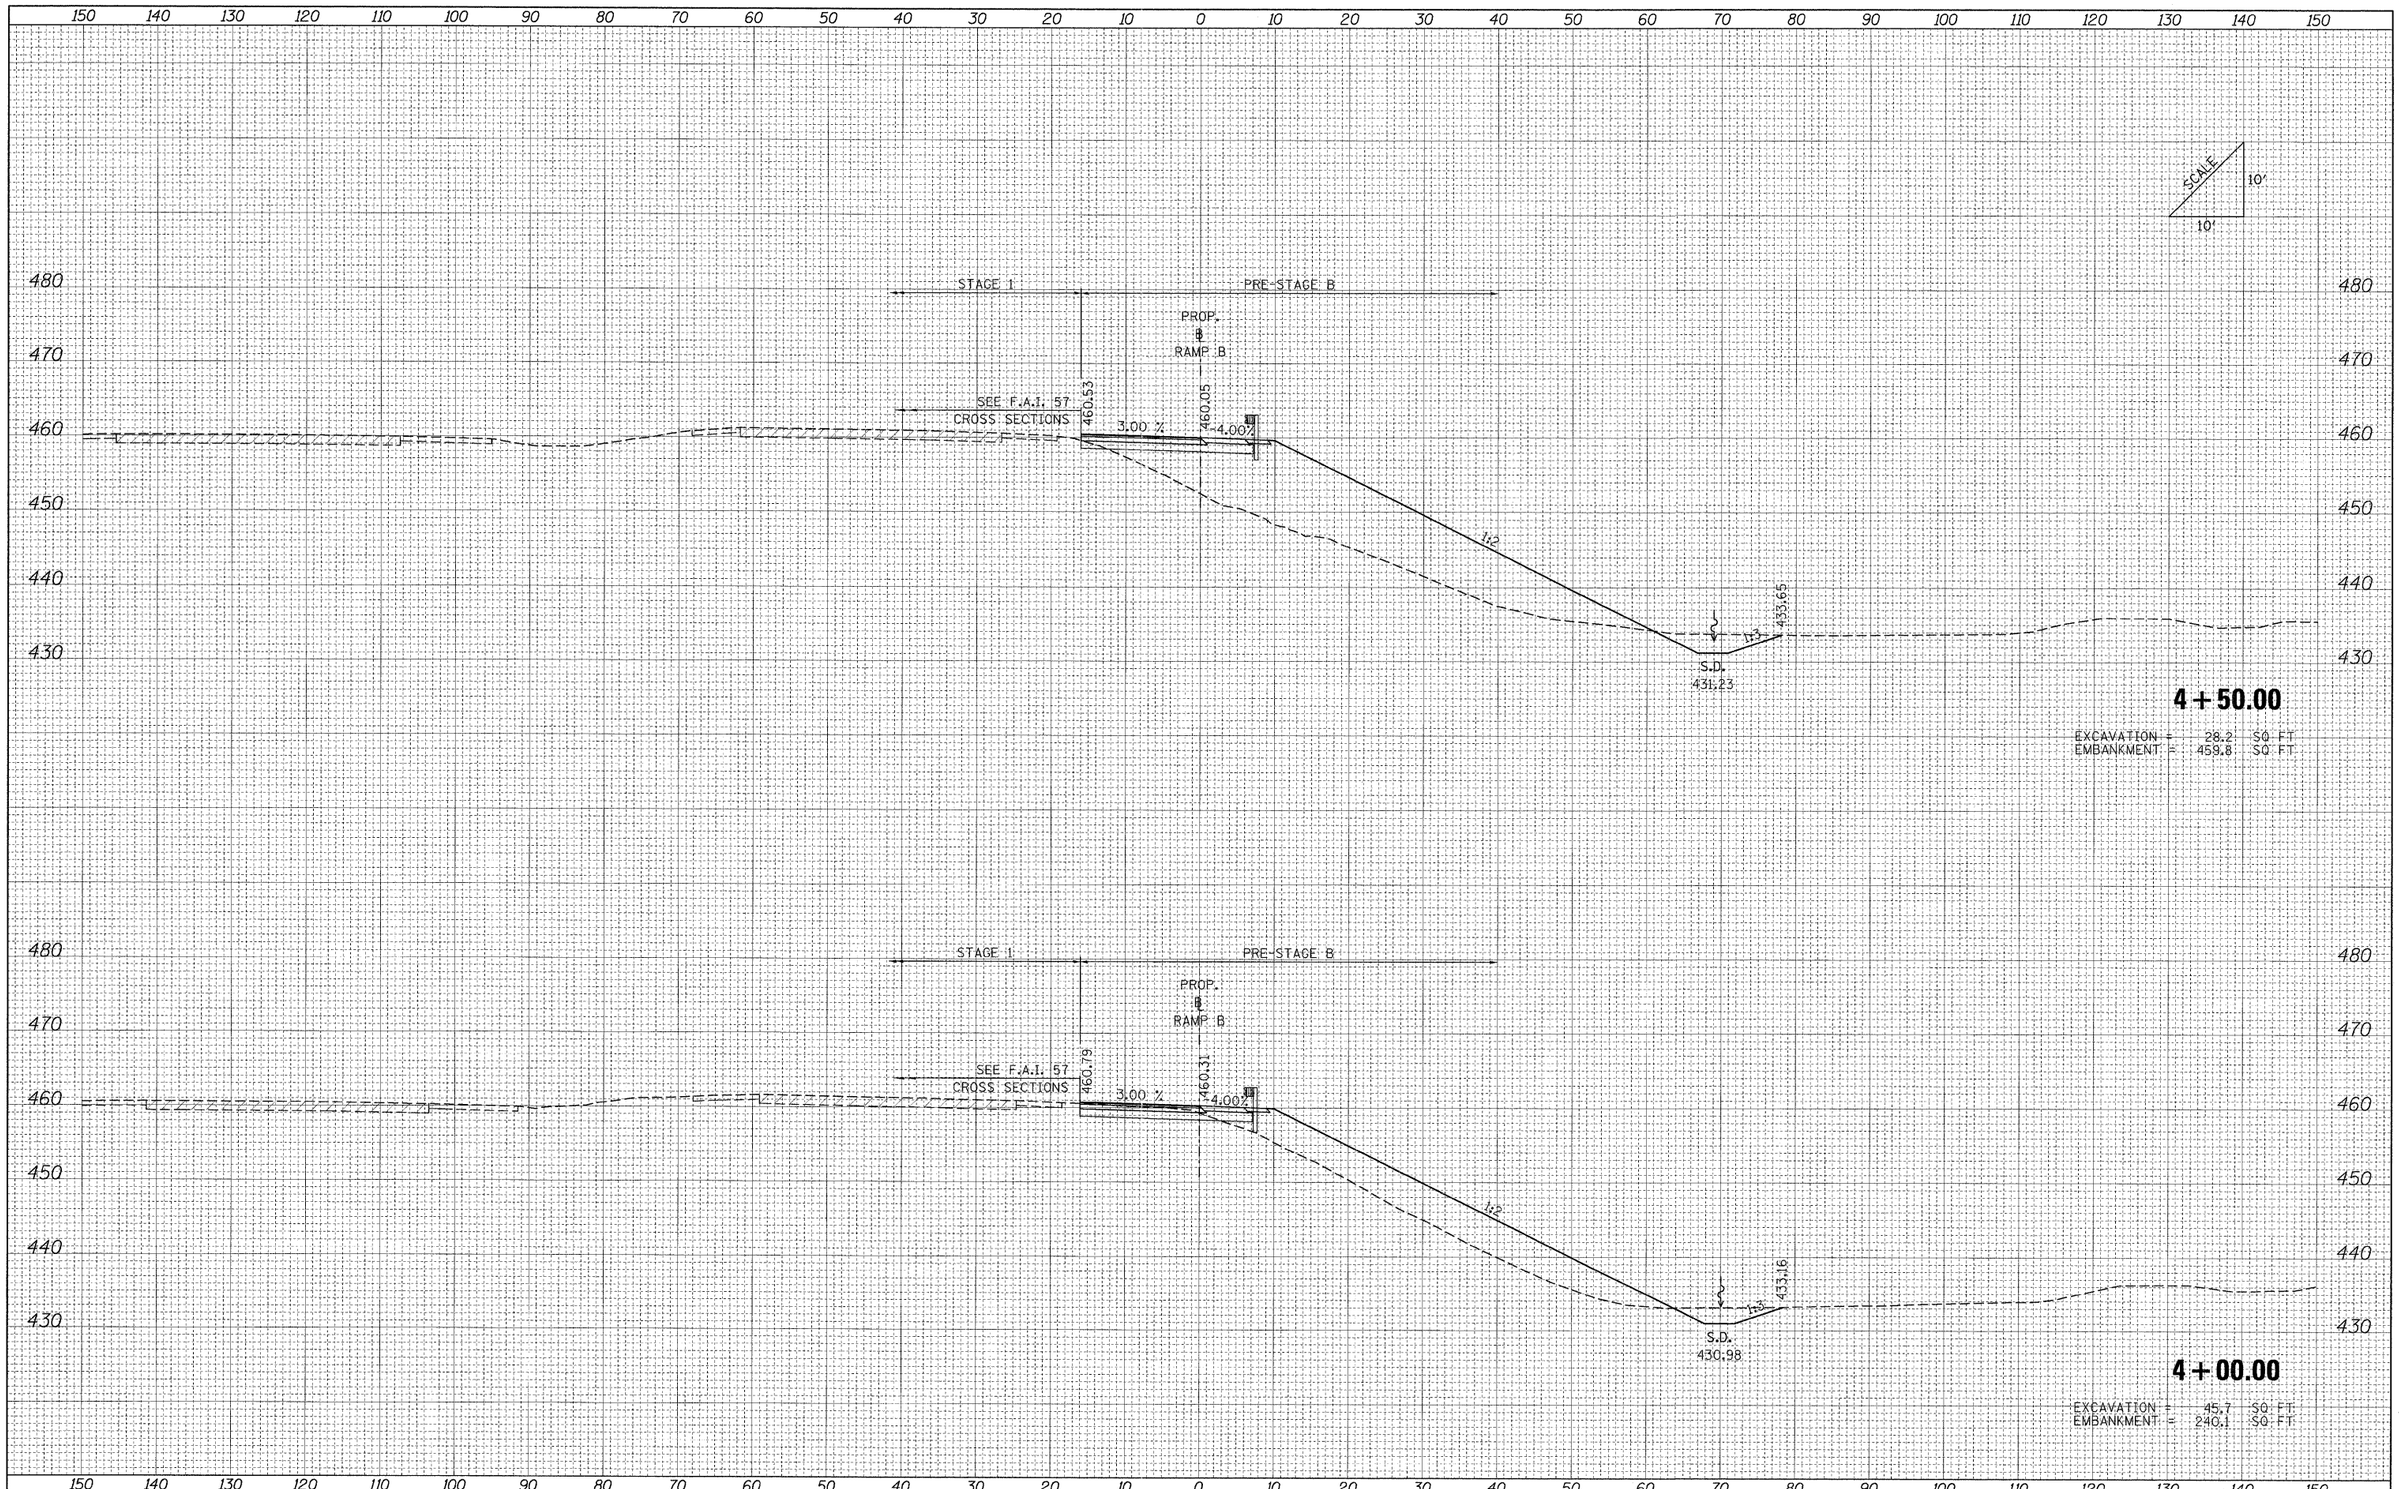

ORIGINAL SURVEY	BY	DATE
SURVEYED		
PLOTTED		
NOTE BOOK		
NO.	AREAS CHECKED	

FILE NAME = ...\D978182-sht-XCS_RAMPB.dgn	USER NAME = Rob Heady	DESIGNED - MJO	REVISED -
		DRAWN - MJO	REVISED -
	PLOT SCALE = 10.0000 ' / IN.	CHECKED - BJD	REVISED -
	PLOT DATE = 10/11/2011	DATE - 10/07/11	REVISED -

STATE OF ILLINOIS
DEPARTMENT OF TRANSPORTATION

CROSS SECTIONS: RAMP B

SCALE: | SHEET NO. OF SHEETS | STA. 4+00.00 | TO STA. 4+50.00

F.A. RTE.	SECTION	COUNTY	TOTAL SHEETS	SHEET NO.
*	(X1-6-2)HBK-2, HB-1,2; (1X-1)R-1	WILLIAMSON	968	890
	* F.A.I. 57 AND F.A.P. 331	CONTRACT NO. 78182		
FED. ROAD DIST. NO.	ILLINOIS	FED. AID PROJECT		

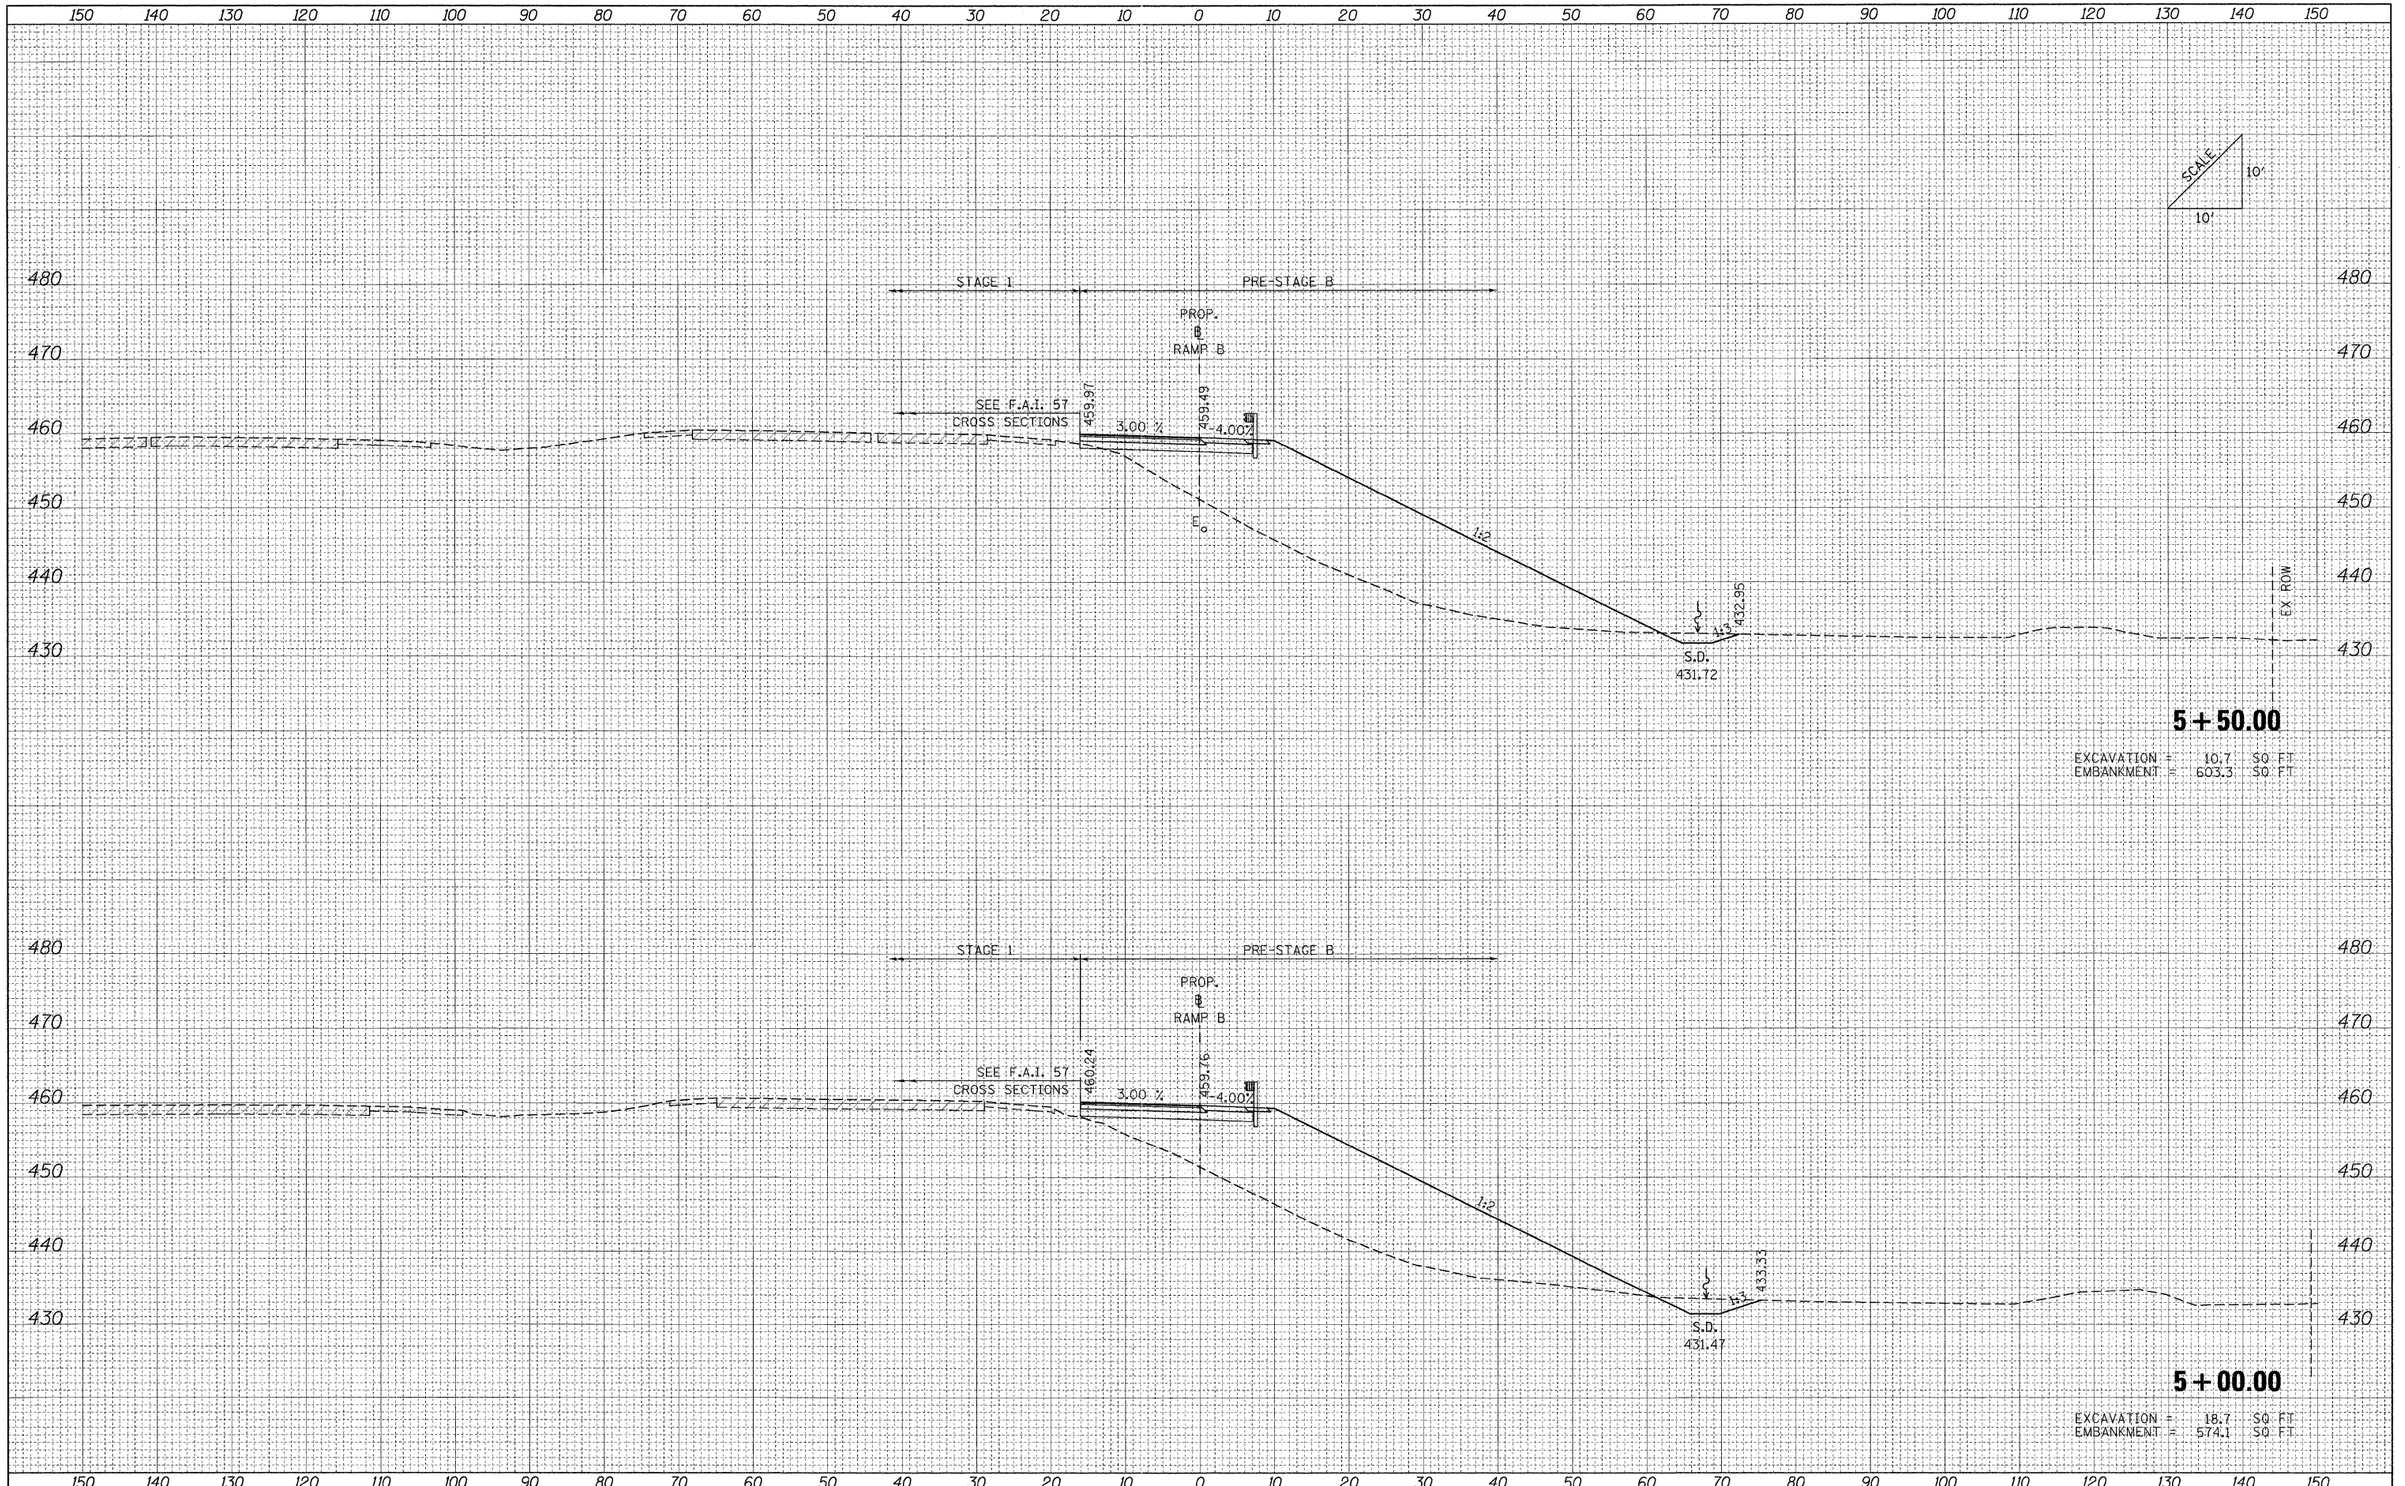

FINAL SURVEY	BY	DATE
SURVEYED		
PLOTTED		
NOTE BOOK TABULATE		
AREAS		
NO. AREAS CHECKED		

ORIGINAL SURVEY	BY	DATE
SURVEYED		
PLOTTED		
NOTE BOOK TABULATE		
AREAS		
NO. AREAS CHECKED		

FILE NAME = ...\D978182-sht-XCS_RAMPB.dgn	USER NAME = Rob Heady	DESIGNED - MJO	REVISED -
		DRAWN - MJO	REVISED -
	PLOT SCALE = 10.0000 ' / IN.	CHECKED - BJD	REVISED -
	PLOT DATE = 10/11/2011	DATE - 10/07/11	REVISED -

STATE OF ILLINOIS
DEPARTMENT OF TRANSPORTATION

CROSS SECTIONS: RAMP B

SCALE: | SHEET NO. OF SHEETS | STA. 5+00.00 | TO STA. 5+50.00

F.A. RTE.	SECTION	COUNTY	TOTAL SHEETS	SHEET NO.
*	(X1-6-2)HBK-2, HB-1.2; (IX-1)R-1	WILLIAMSON	968	891
* F.A.I. 57 AND F.A.P. 331		CONTRACT NO. 78182		
FED. ROAD DIST. NO.	ILLINOIS	FED. AID PROJECT		

FINAL SURVEY	BY	DATE
SURVEYED		
PLOTTED		
TRIANGULATE		
NOTE BOOK	AREAS	
NO.	AREAS CHECKED	

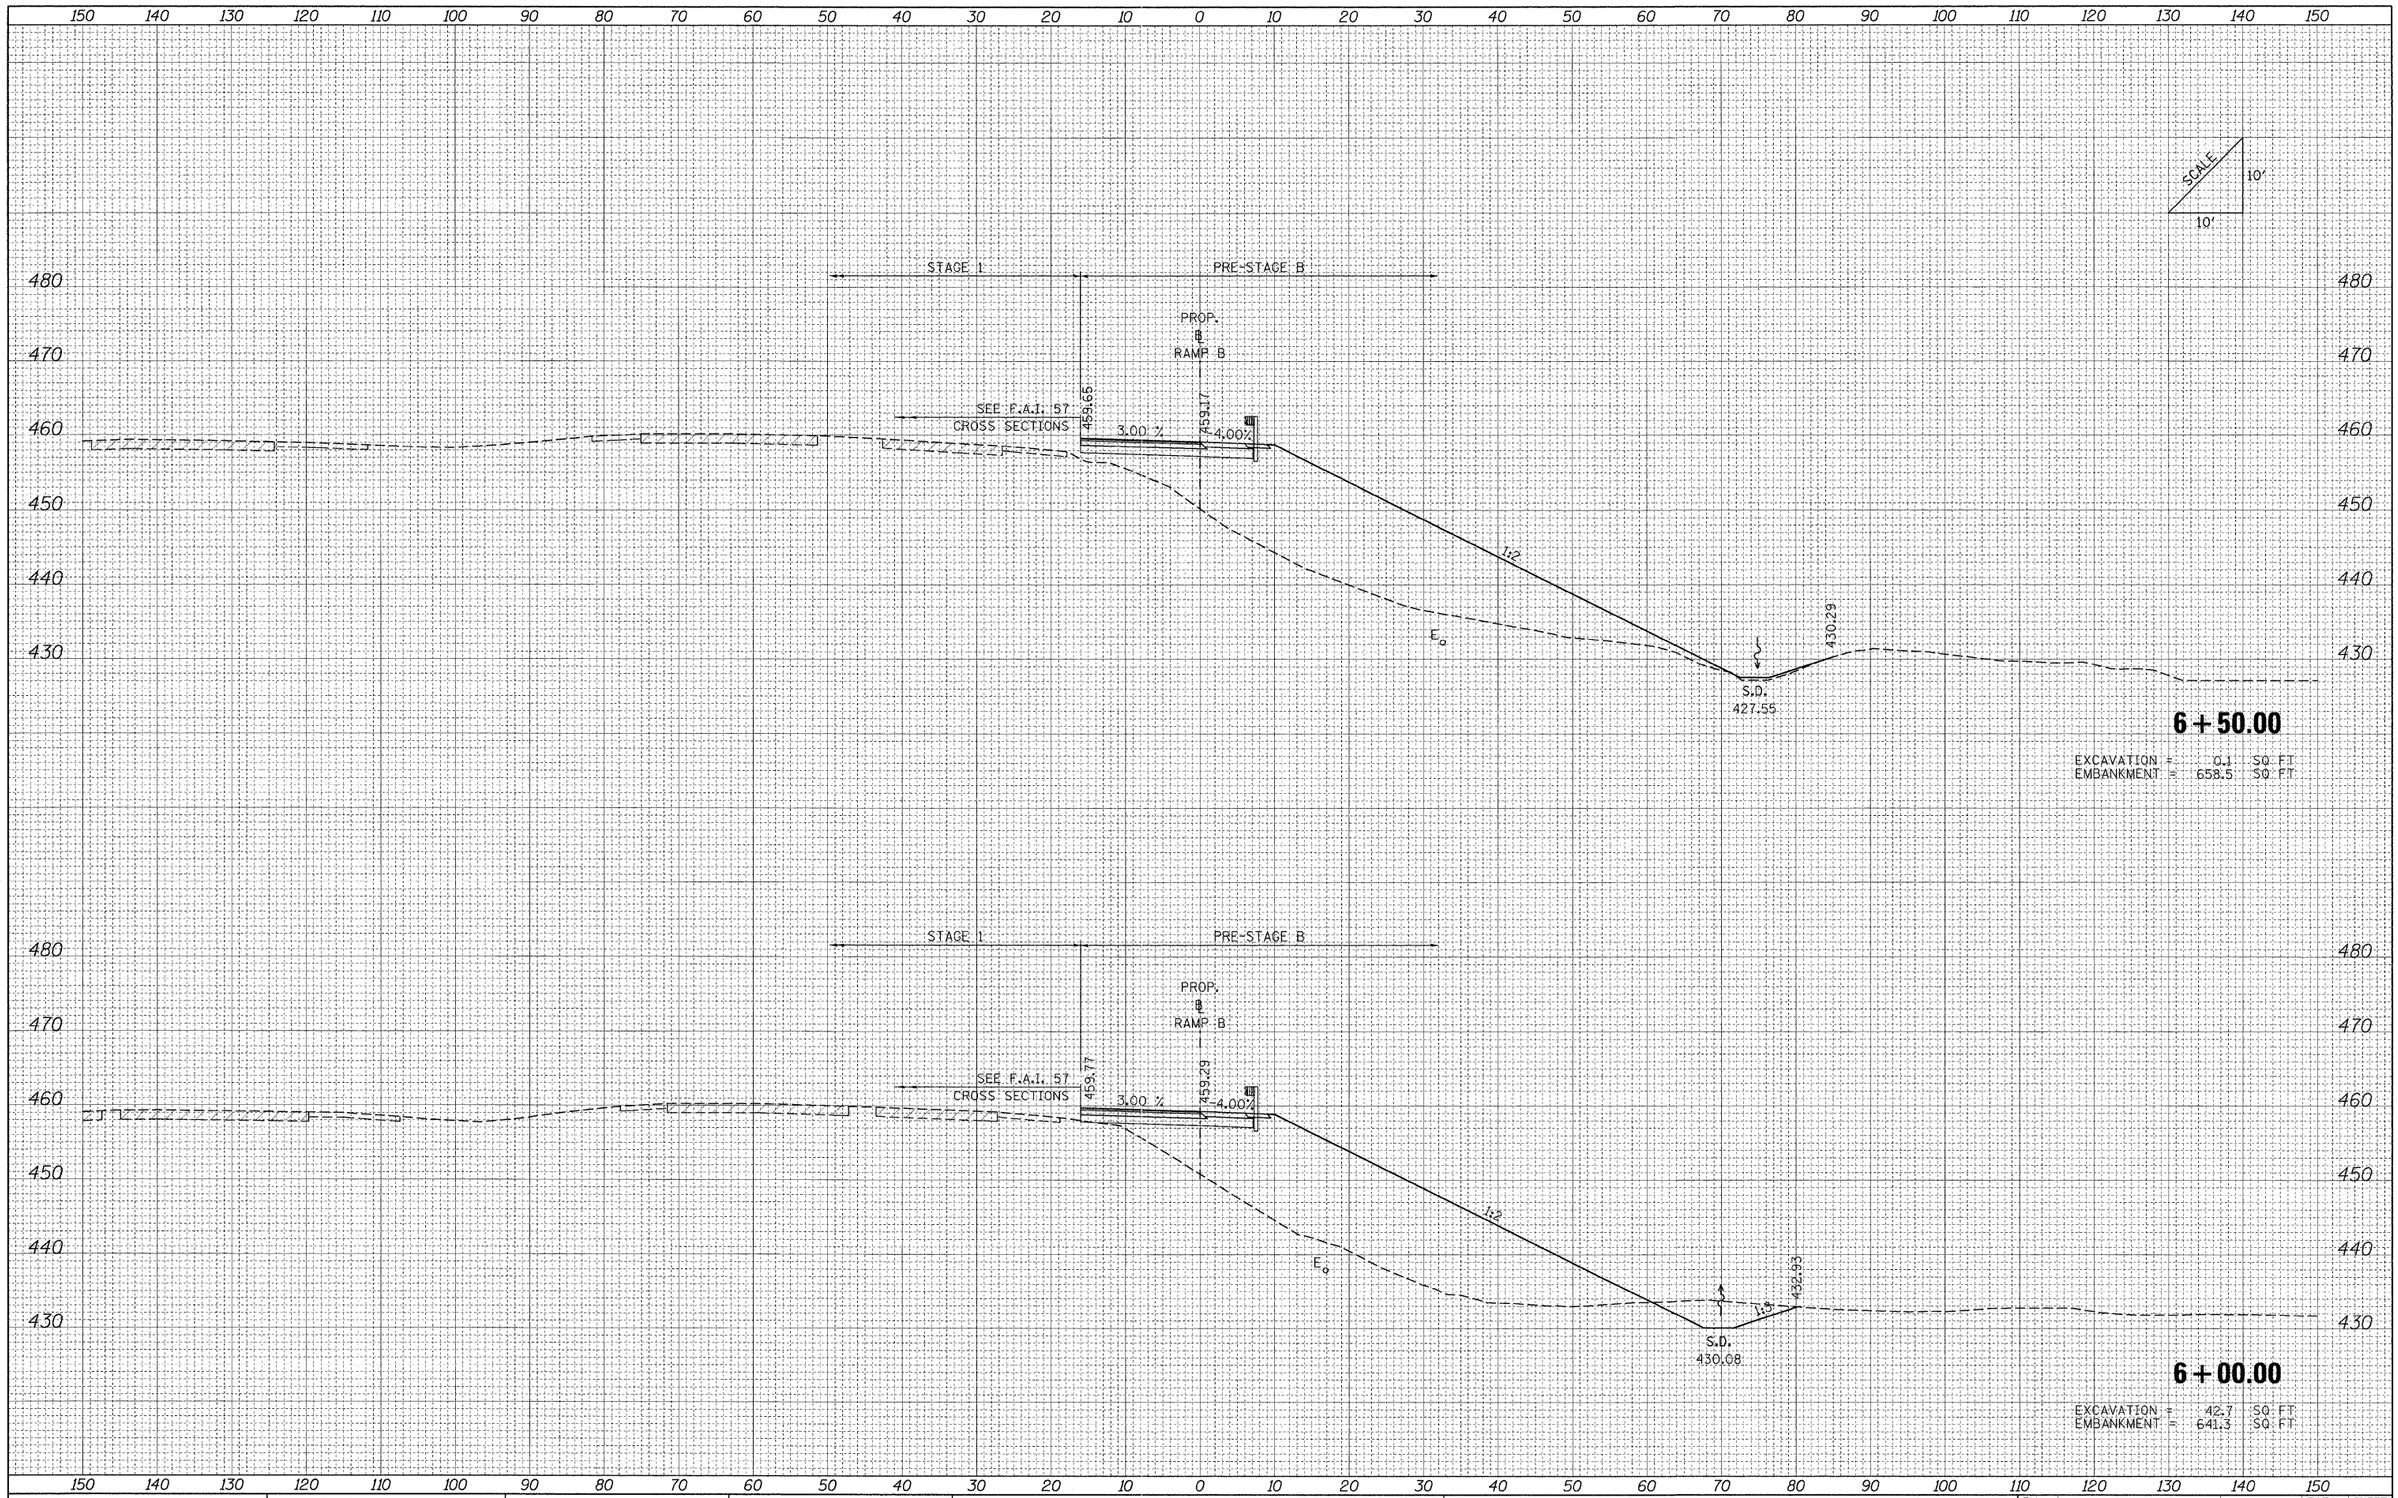

ORIGINAL SURVEY	BY	DATE
SURVEYED		
PLOTTED		
TRIANGULATE		
NOTE BOOK	AREAS	
NO.	AREAS CHECKED	

FILE NAME = ...\D978182-sht-XCS_RAMPB.dgn	USER NAME = Rob Heady	DESIGNED - MJO	REVISED -	**STATE OF ILLINOIS DEPARTMENT OF TRANSPORTATION**
		DRAWN - MJO	REVISED -	
	PLOT SCALE = 10.0000 ' / IN.	CHECKED - BJD	REVISED -	
	PLOT DATE = 10/11/2011	DATE - 10/07/11	REVISED -	

CROSS SECTIONS: RAMP B

SCALE: | SHEET NO. OF SHEETS | STA. 6+00.00 TO STA. 6+50.00

F.A. RTE.	SECTION	COUNTY	TOTAL SHEETS	SHEET NO.
*	(XI-6-2)HBK-2, HB-1,2; (IX-1)R-1	WILLIAMSON	968	892
*	F.A.I. 57 AND F.A.P. 331	CONTRACT NO. 78182		
FED. ROAD DIST. NO.	ILLINOIS	FED. AID PROJECT		

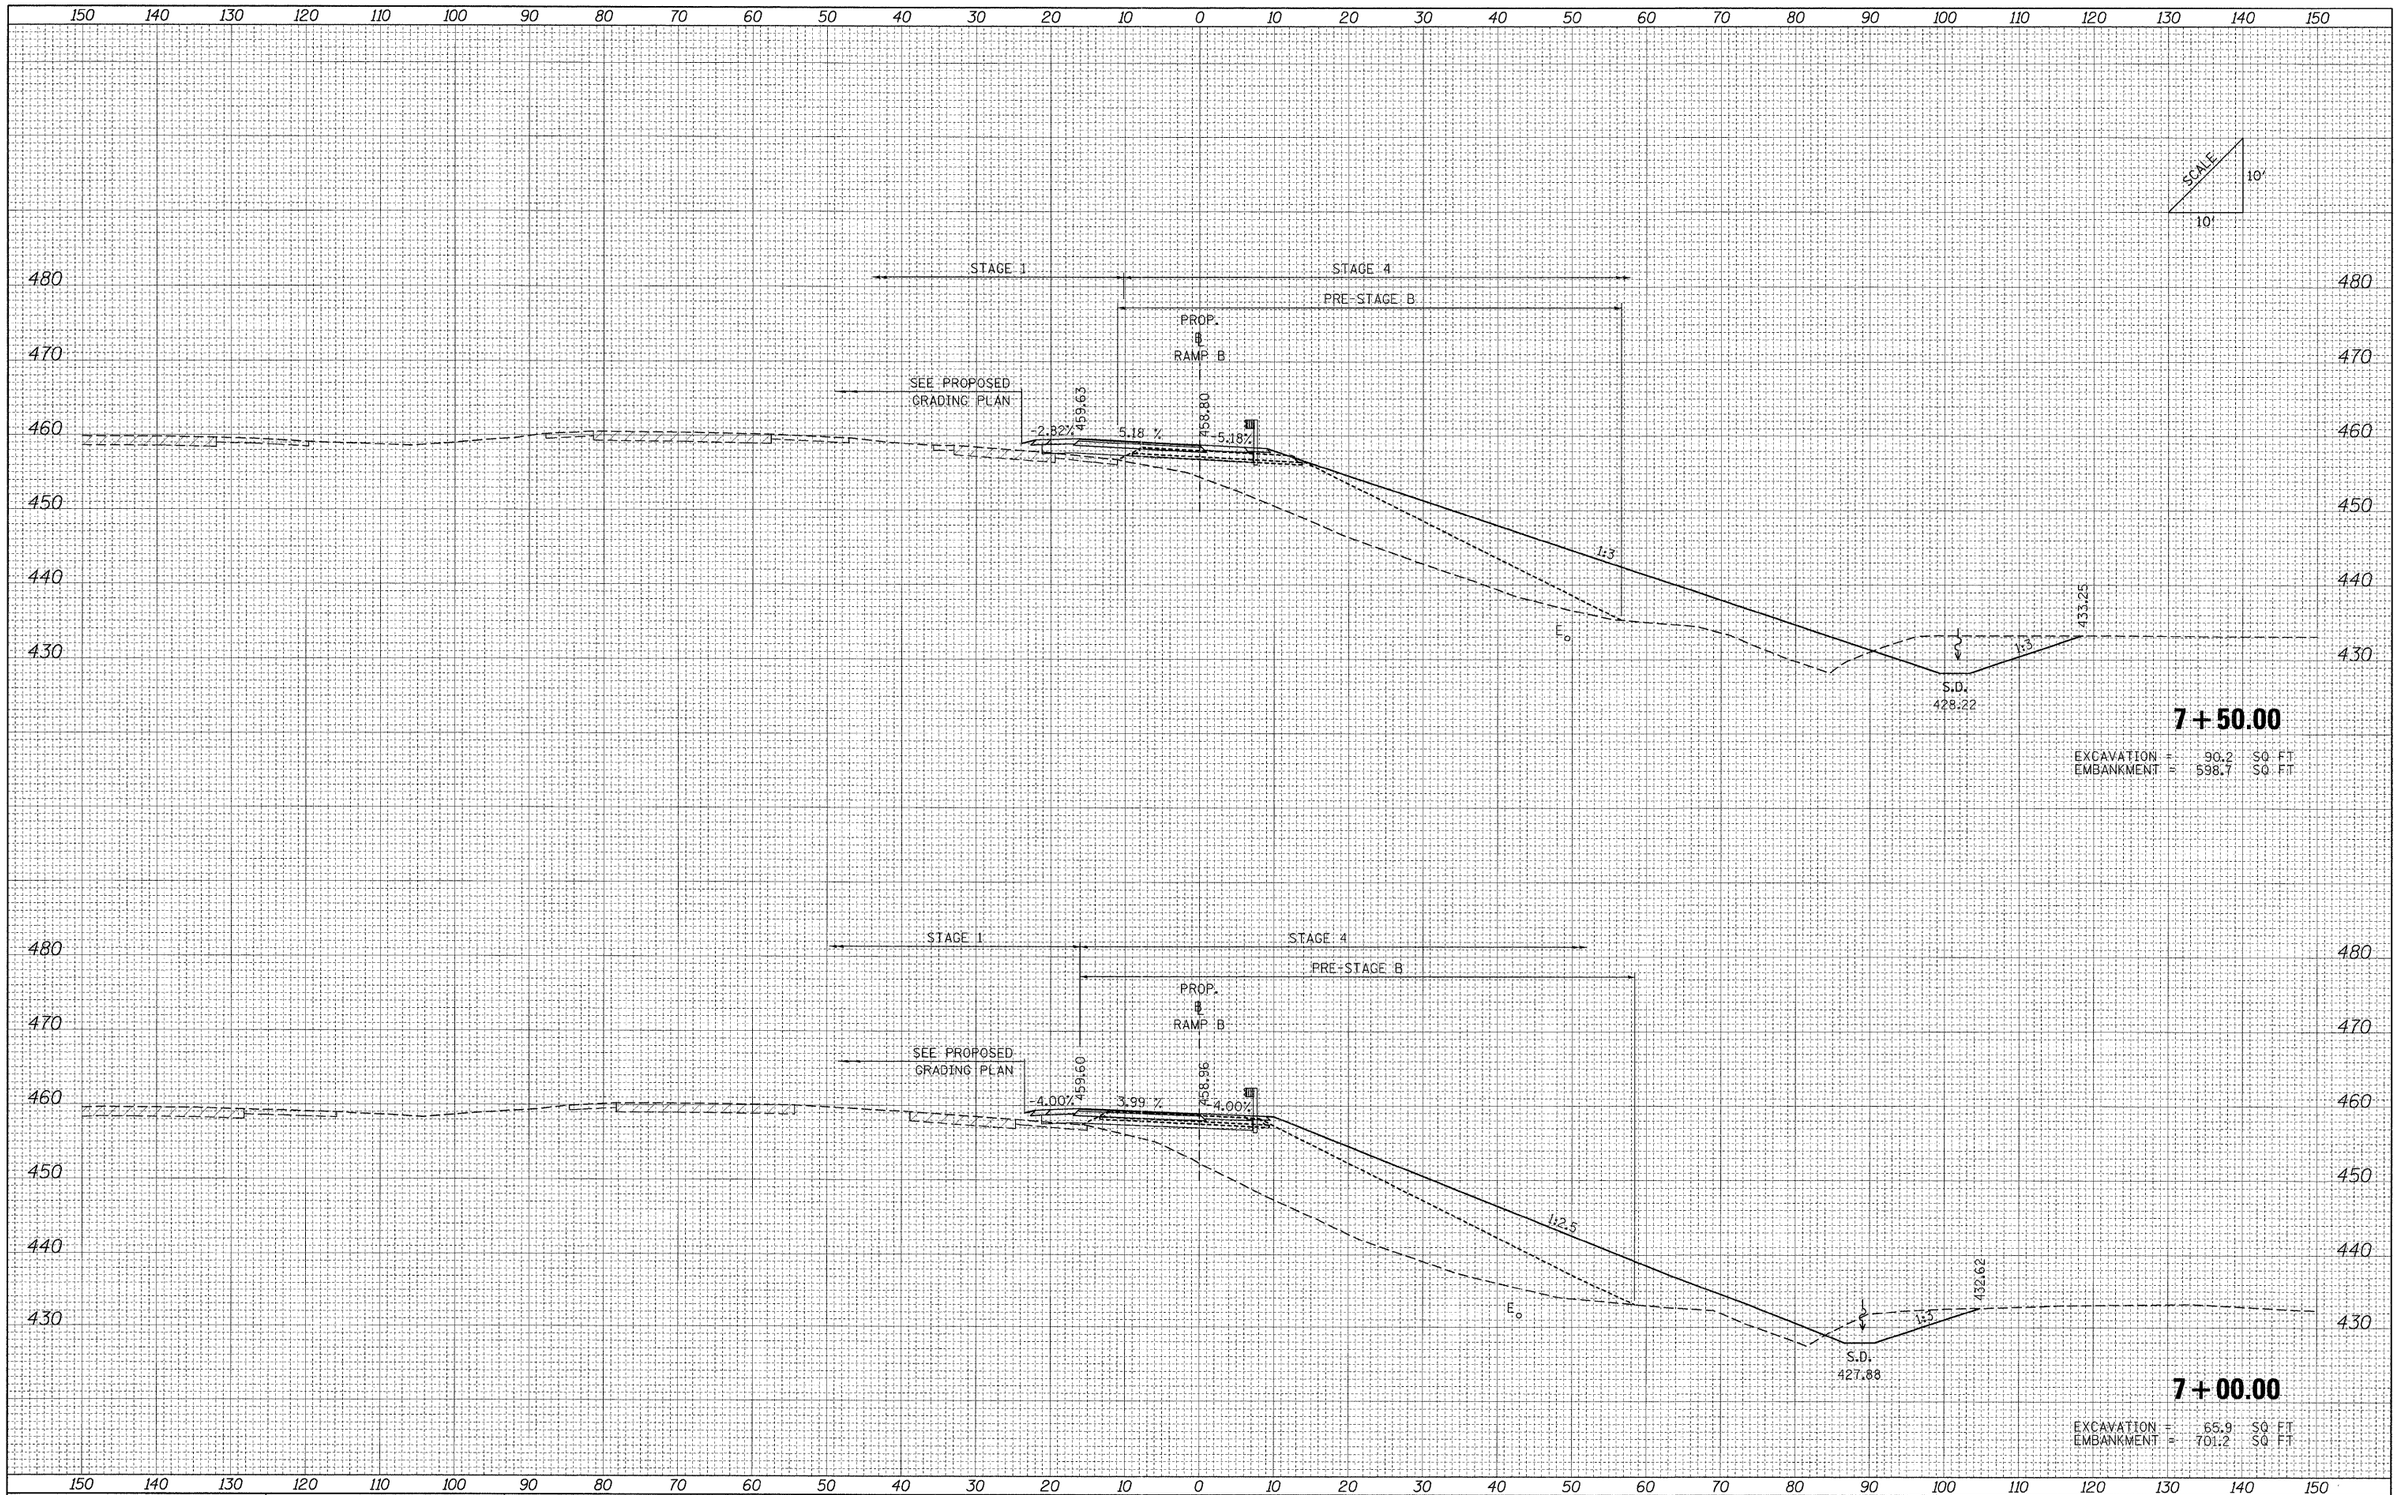

FINAL SURVEY	NOTE BOOK	NO.	BY	DATE
SURVEYED				
PLOTTED				
TRAFFIC AREAS				
AREAS CHECKED				

ORIGINAL SURVEY	NOTE BOOK	NO.	BY	DATE
SURVEYED				
PLOTTED				
TRAFFIC AREAS				
AREAS CHECKED				

FILE NAME = ...\D7978182-sht-XCS_RAMPB.dgn	USER NAME = Rob Heady	DESIGNED - MJO	REVISED -
		DRAWN - MJO	REVISED -
	PLOT SCALE = 10.0000 ' / IN.	CHECKED - BJD	REVISED -
	PLOT DATE = 10/11/2011	DATE - 10/07/11	REVISED -

STATE OF ILLINOIS
DEPARTMENT OF TRANSPORTATION

CROSS SECTIONS: RAMP B

SCALE: | SHEET NO. OF SHEETS | STA. 7+00.00 TO STA. 7+50.00

F.A. RTE.	SECTION	COUNTY	TOTAL SHEETS	SHEET NO.
*	(XI-6-2)HBK-2, HB-1,2; (IX-1)R-1	WILLIAMSON	968	893
	* F.A.I. 57 AND F.A.P. 331	CONTRACT NO. 78182		
FED. ROAD DIST. NO.	ILLINOIS	FED. AID PROJECT		

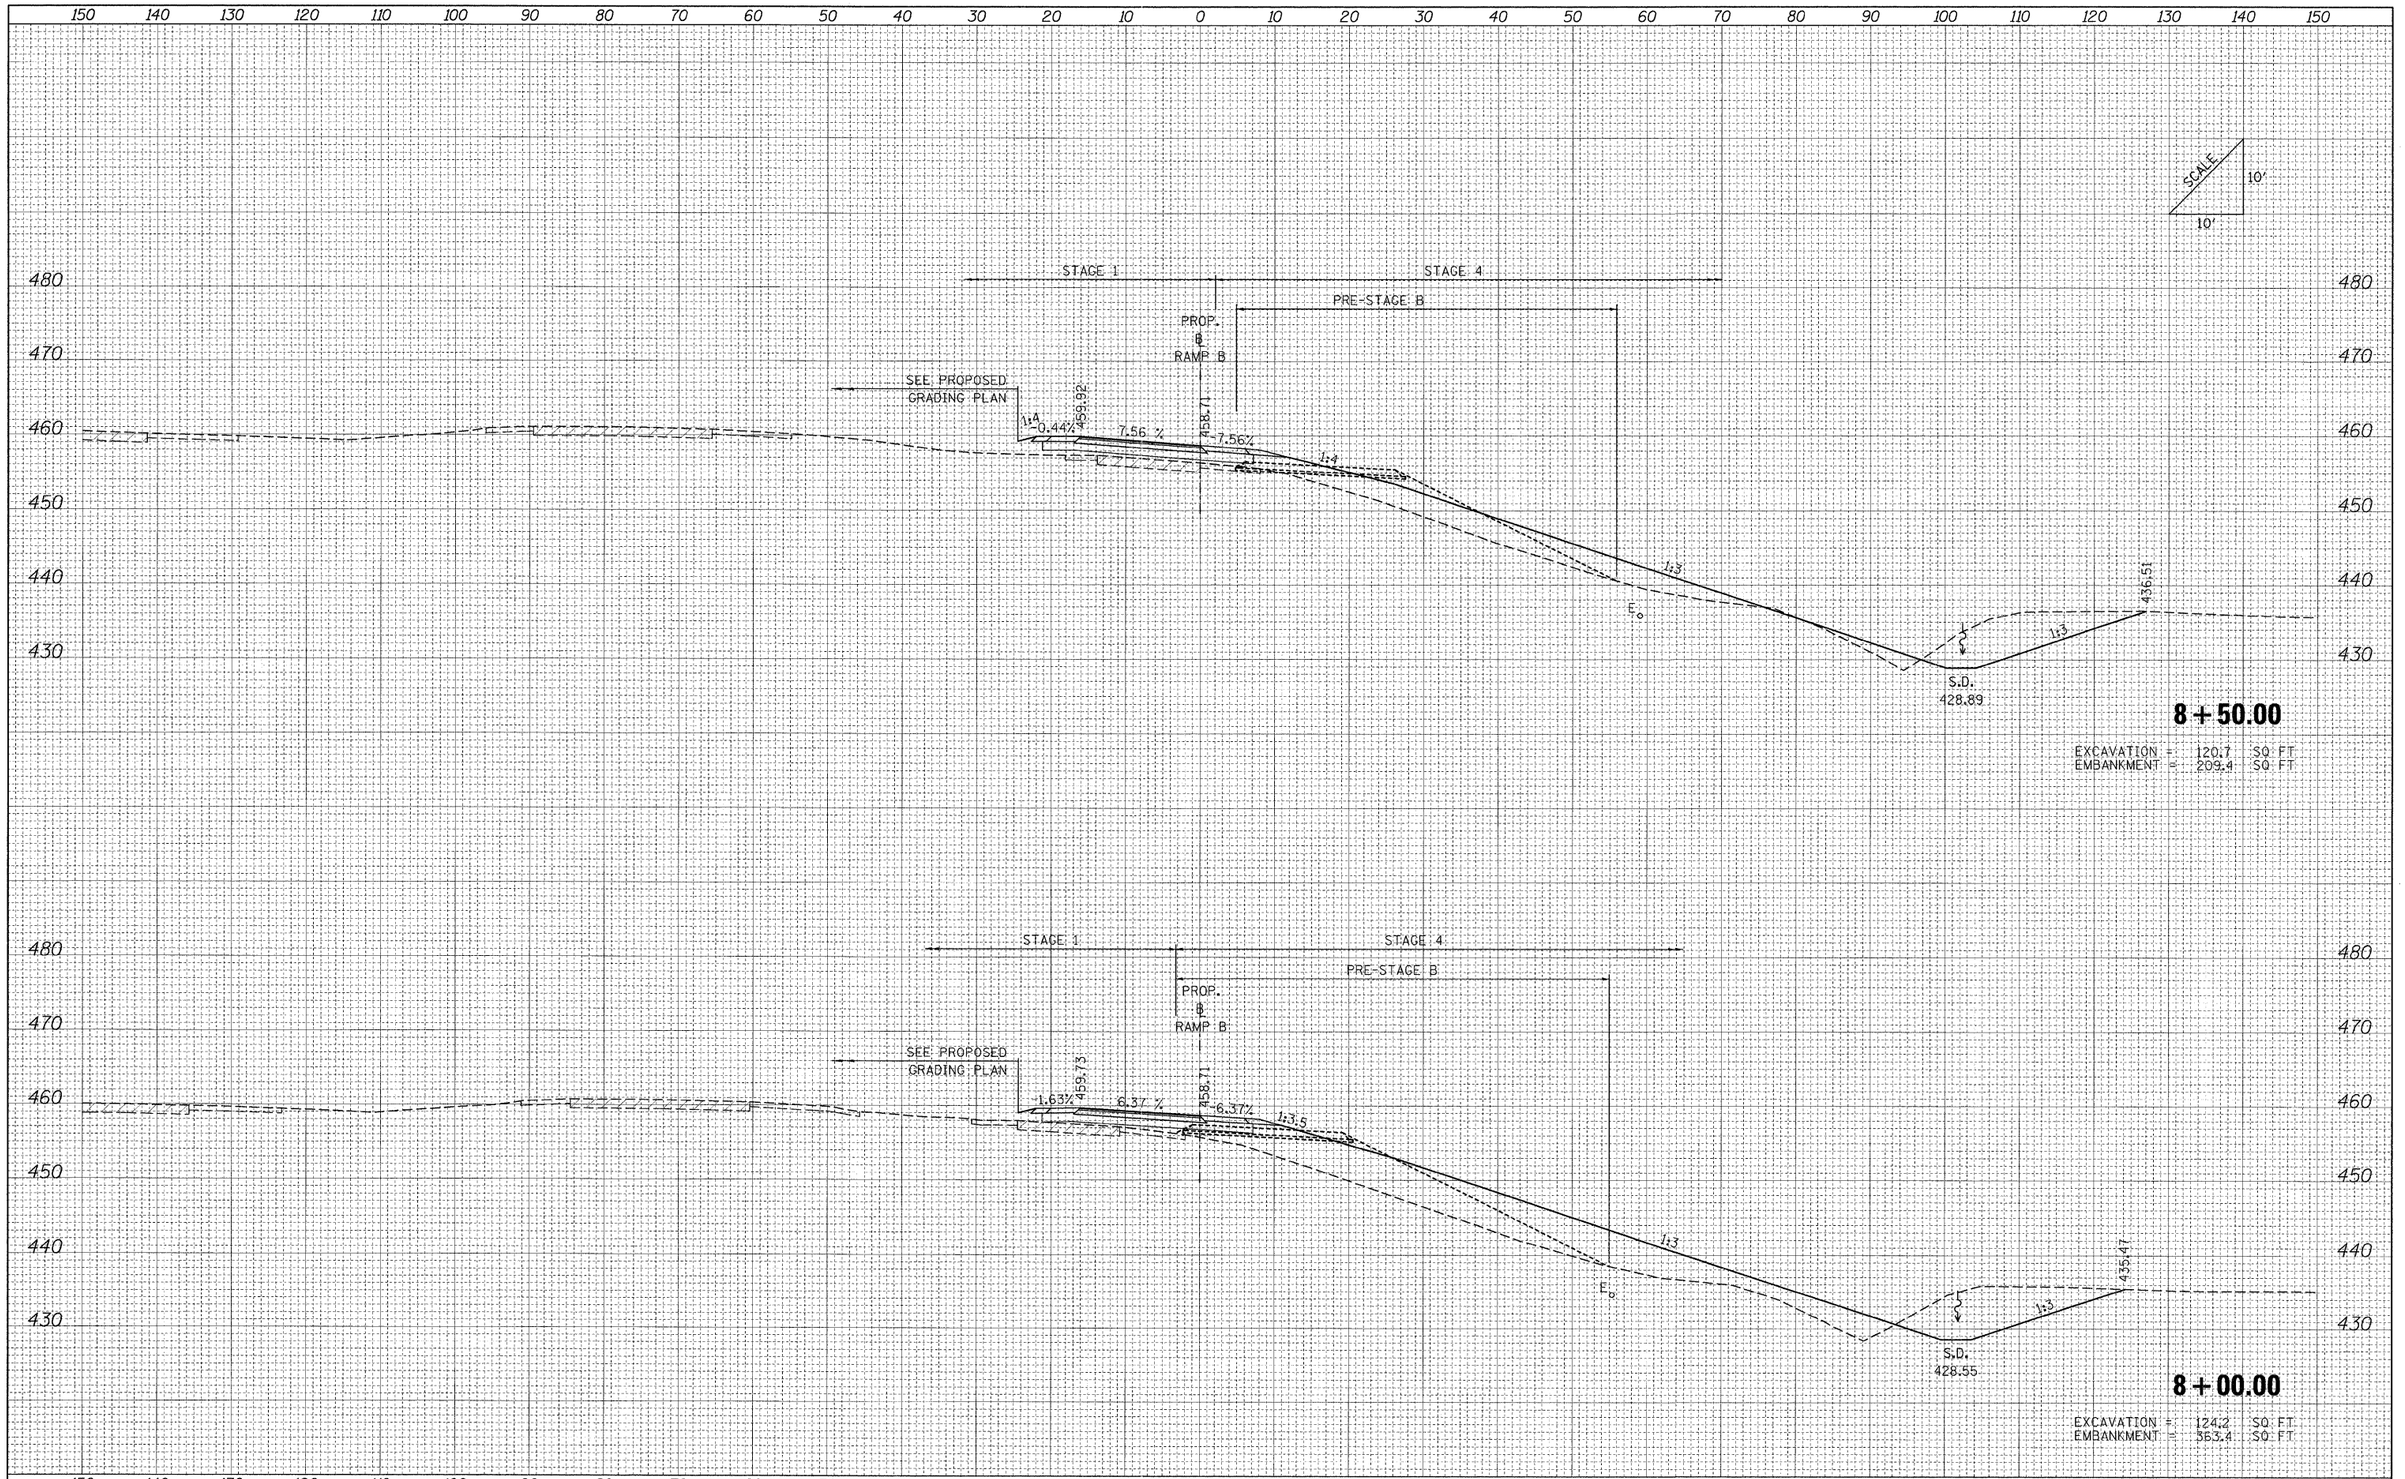

FINAL SURVEY — NOTE BOOK — NO. — SURVEYED — PLOTTED — TEMPLATE — AREAS — AREAS CHECKED — BY — DATE

ORIGINAL SURVEY — NOTE BOOK — NO. — SURVEYED — PLOTTED — TEMPLATE — AREAS — AREAS CHECKED — BY — DATE

FILE NAME = ...\D978182-sht-XCS_RAMPB.dgn	USER NAME = Rob Heady	DESIGNED - MJO	REVISED -
		DRAWN - MJO	REVISED -
	PLOT SCALE = 10.0000 ' / IN.	CHECKED - BJD	REVISED -
	PLOT DATE = 10/11/2011	DATE - 10/07/11	REVISED -

STATE OF ILLINOIS
DEPARTMENT OF TRANSPORTATION

CROSS SECTIONS: RAMP B

SCALE: | SHEET NO. OF SHEETS | STA. 8+00.00 TO STA. 8+50.00

F.A. RTE.	SECTION	COUNTY	TOTAL SHEETS	SHEET NO.
*	(X1-6-2)HBK-2, HB-1.2; (X-1)R-1	WILLIAMSON	968	894
*	F.A.I. 57 AND F.A.P. 331	CONTRACT NO. 78182		
FED. ROAD DIST. NO.	ILLINOIS	FED. AID PROJECT		

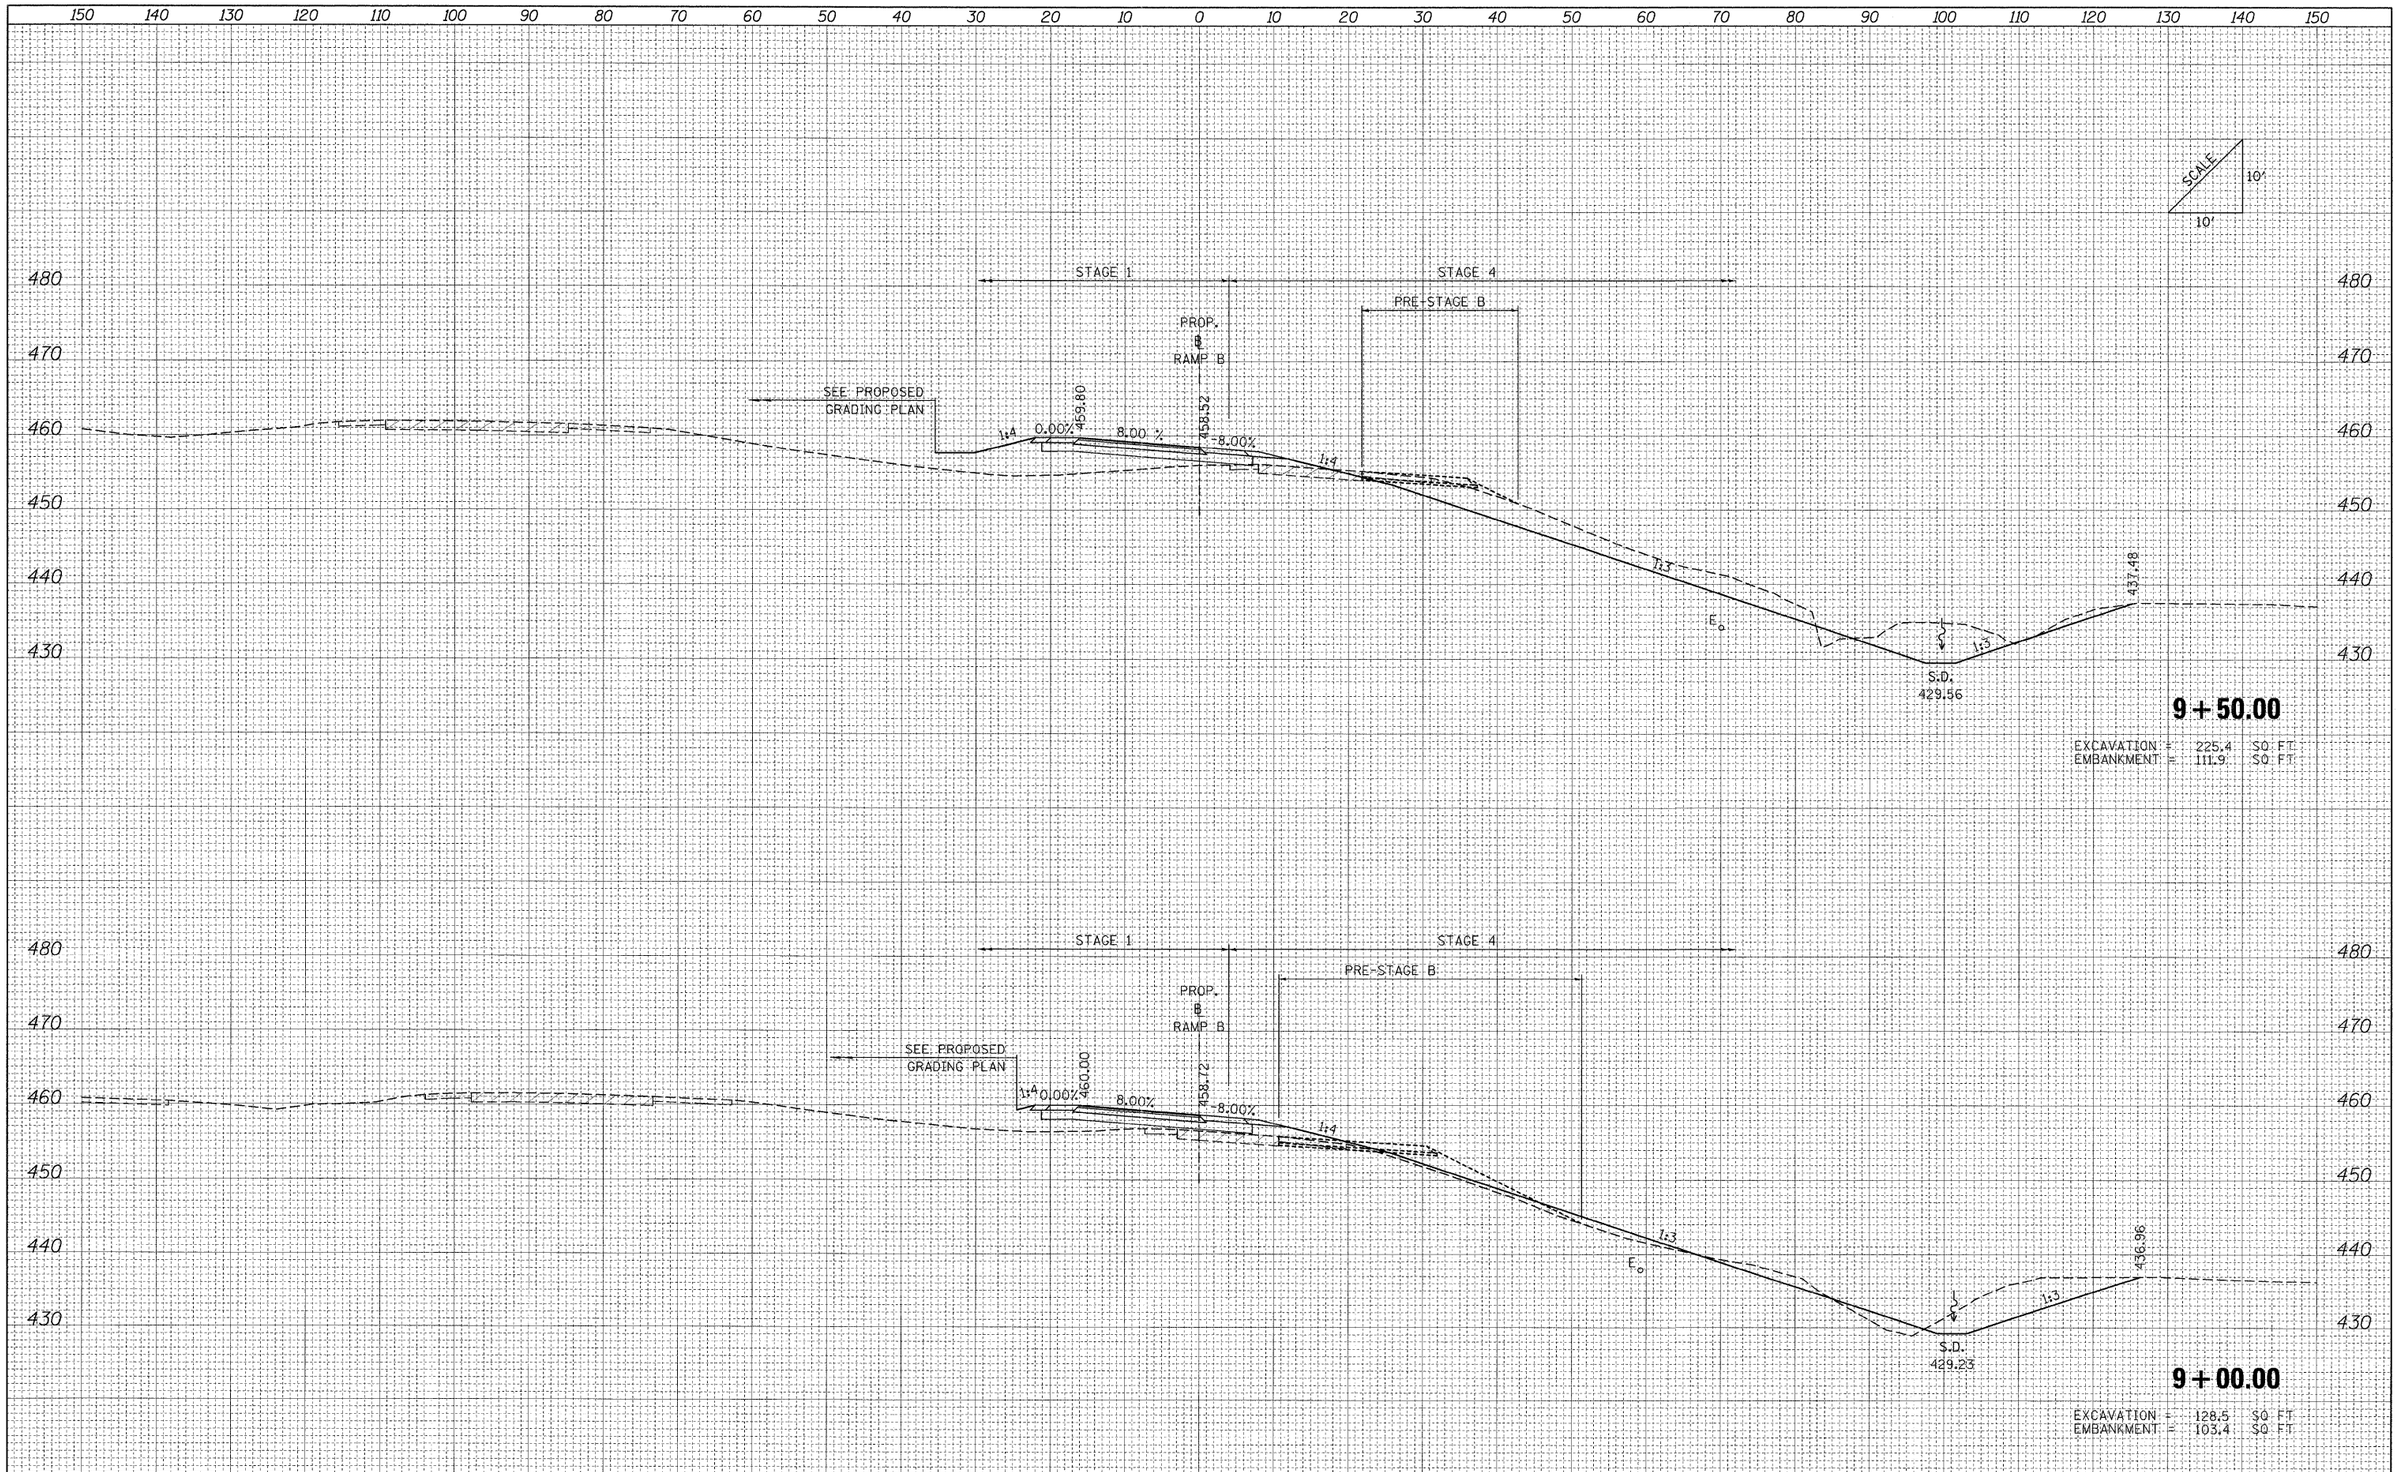

FINAL SURVEY	SURVEYED	BY	DATE
	PLOTTED		
NOTE BOOK	TEMPLATE		
NO.	AREAS		
	AREAS CHECKED		

ORIGINAL SURVEY	SURVEYED	BY	DATE
	PLOTTED		
NOTE BOOK	TEMPLATE		
NO.	AREAS		
	AREAS CHECKED		

FILE NAME = ...\D978182-sht-XCS_RAMPB.dgn	USER NAME = Rob Heady	DESIGNED - MJO	REVISED -
		DRAWN - MJO	REVISED -
	PLOT SCALE = 10.0000 ' / IN.	CHECKED - BJD	REVISED -
	PLOT DATE = 10/11/2011	DATE - 10/07/11	REVISED -

STATE OF ILLINOIS
DEPARTMENT OF TRANSPORTATION

CROSS SECTIONS: RAMP B

SCALE: | SHEET NO. OF SHEETS | STA. 9+00.00 | TO STA. 9+50.00

F.A. RTE.	SECTION	COUNTY	TOTAL SHEETS	SHEET NO.
*	(X1-6-2)HBK-2, HB-1,2; (IX-1)R-1	WILLIAMSON	968	895
* F.A.I. 57 AND F.A.P. 331		CONTRACT NO. 78182		
FED. ROAD DIST. NO.	ILLINOIS	FED. AID PROJECT		

FINAL SURVEY	SURVEYED	BY	DATE
NOTE BOOK	PLOTTED		
NO.	TOPSOIL AREAS		
	AREAS CHECKED		

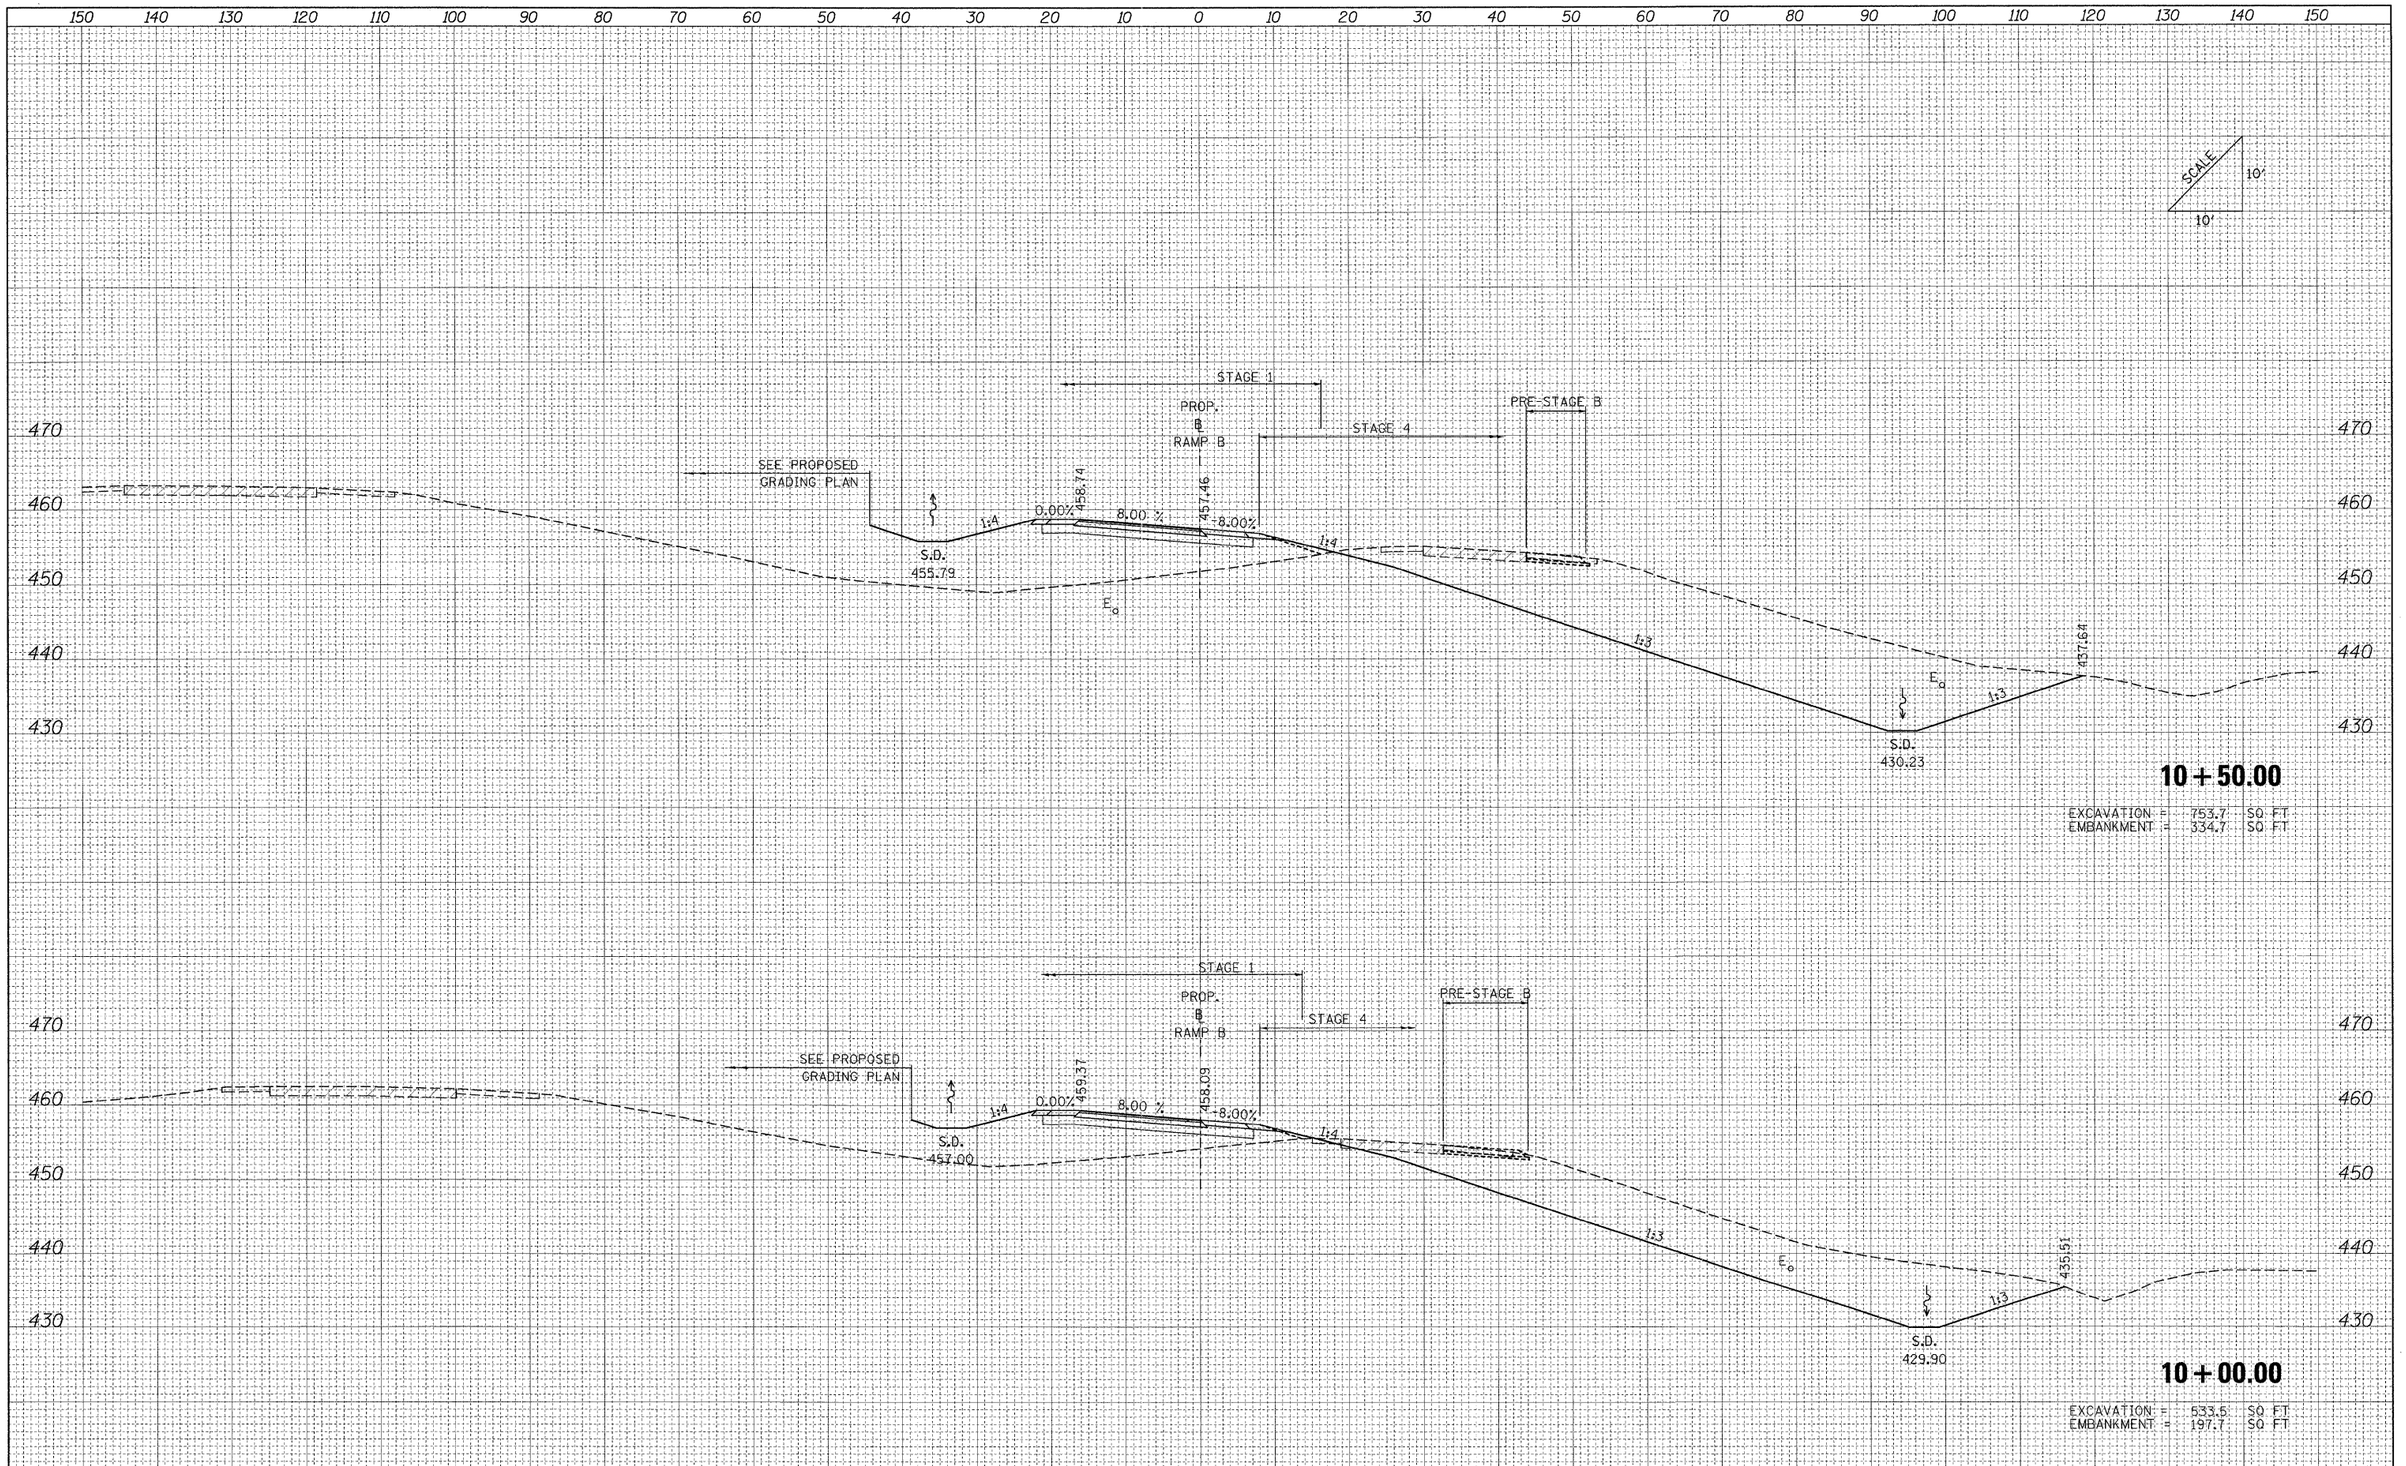

ORIGINAL SURVEY	SURVEYED	BY	DATE
NOTE BOOK	PLOTTED		
NO.	TOPSOIL AREAS		
	AREAS CHECKED		

FILE NAME = ...\D978182-sht-XCS_RAMPB.cgn	USER NAME = Rob Heady	DESIGNED - MJO	REVISED -
		DRAWN - MJO	REVISED -
	PLOT SCALE = 10.0000 ' / IN.	CHECKED - BJD	REVISED -
	PLOT DATE = 10/11/2011	DATE - 10/07/11	REVISED -

STATE OF ILLINOIS
DEPARTMENT OF TRANSPORTATION

CROSS SECTIONS: RAMP B

SCALE: | SHEET NO. OF SHEETS | STA. 10+00.00 | TO STA. 10+50.00

F.A. RTE.	SECTION	COUNTY	TOTAL SHEETS	SHEET NO.
*	(X1-6-2)HBK-2, HB-1.2; (X-1)R-1	WILLIAMSON	968	896
*	F.A.I. 57 AND F.A.P. 331	CONTRACT NO. 78182		
FED. ROAD DIST. NO.	ILLINOIS	FED. AID PROJECT		

FINAL SURVEY NOTE BOOK NO.	SURVEYED / DRAWN / TEMPLATE / AREAS / AREAS CHECKED	BY	DATE

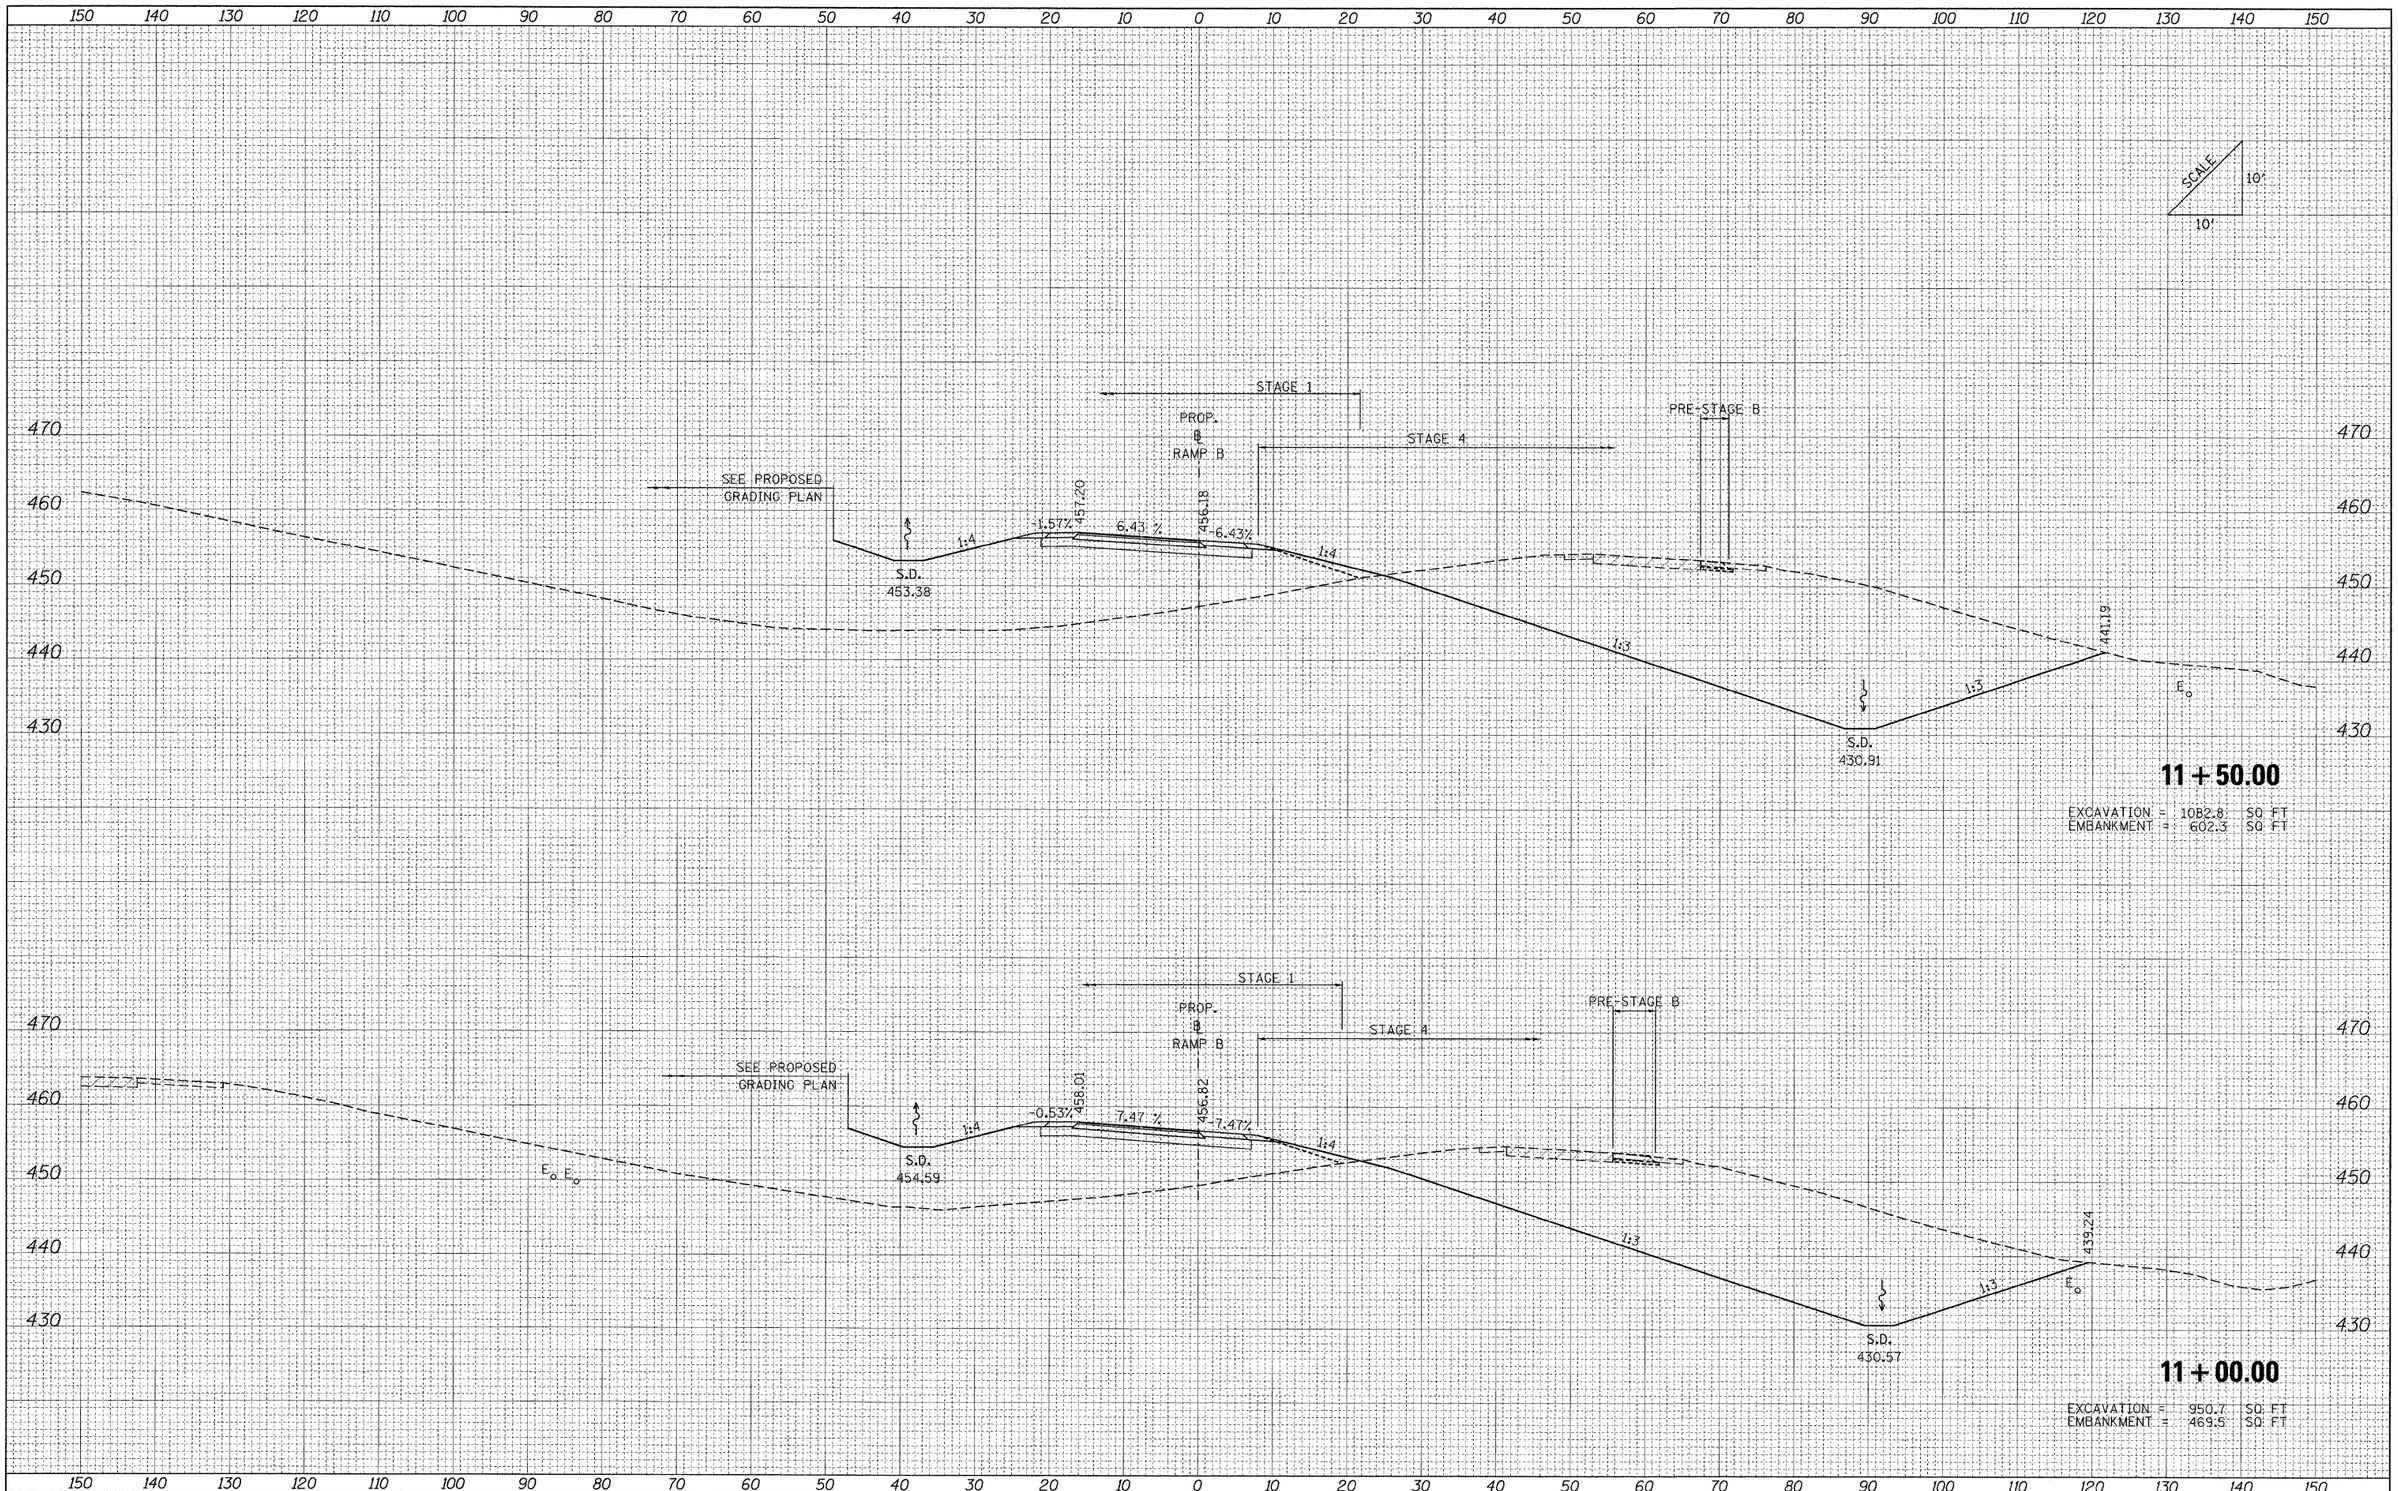

ORIGINAL SURVEY	SURVEYED / DRAWN / TEMPLATE / AREAS / AREAS CHECKED	BY	DATE

FILE NAME = ...\D978182-sht-XCS_RAMPB.dgn	USER NAME = Rob Heady	DESIGNED - MJO	REVISED -
		DRAWN - MJO	REVISED -
	PLOT SCALE = 10.0000 ' / IN.	CHECKED - BJD	REVISED -
	PLOT DATE = 10/11/2011	DATE 10/07/11	REVISED -

STATE OF ILLINOIS
DEPARTMENT OF TRANSPORTATION

CROSS SECTIONS: RAMP B

SCALE: | SHEET NO. OF SHEETS | STA. 11+00.00 TO STA. 11+50.00

F.A. RTE.	SECTION	COUNTY	TOTAL SHEETS	SHEET NO.
*	(X1-6-2)HBK-2, HB-1.2; (IX-1)R-1	WILLIAMSON	968	897
	* F.A.I. 57 AND F.A.P. 331	CONTRACT NO. 78182		
FED. ROAD DIST. NO.	ILLINOIS	FED. AID PROJECT		

FINAL SURVEY	SURVEYED	BY	DATE
NOTE BOOK	ADDITIONS		
NO.	TEMPLATE		
	AREAS		
	AREAS CHECKED		

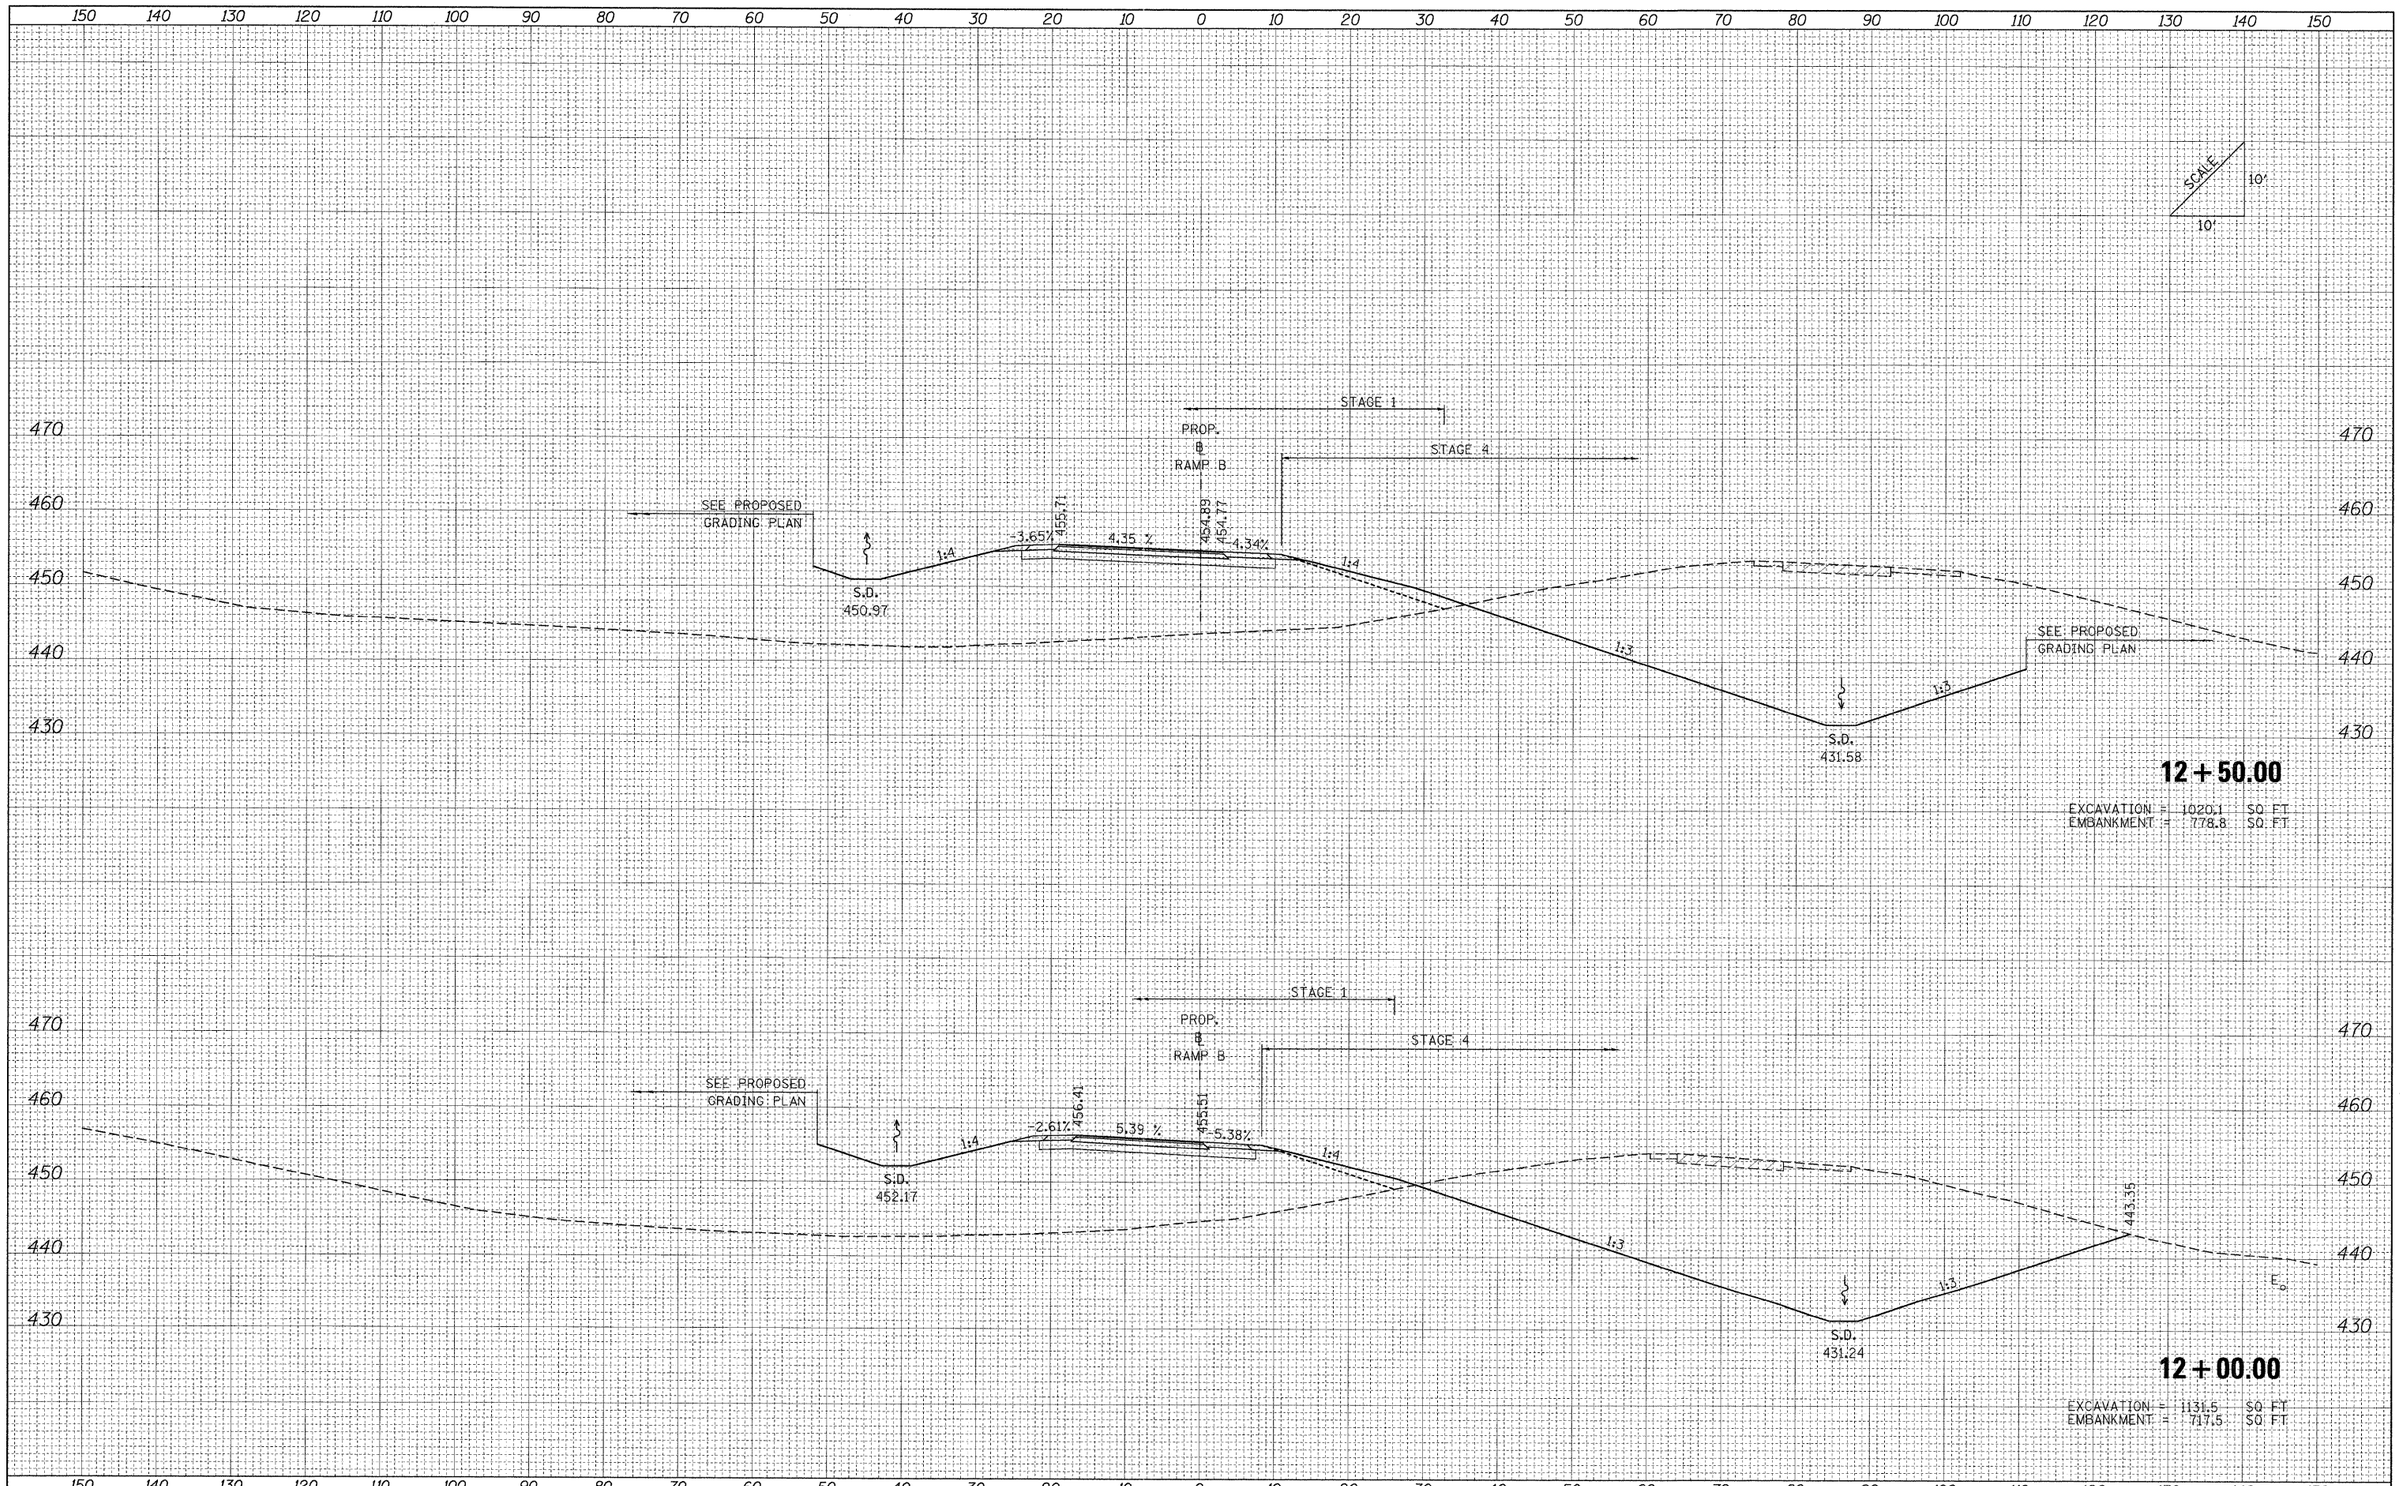

ORIGINAL SURVEY	SURVEYED	BY	DATE
NOTE BOOK	ADDITIONS		
NO.	TEMPLATE		
	AREAS		
	AREAS CHECKED		

FILE NAME = ...\D978182-sht-XCS_RAMPB.dgn	USER NAME = Rob Heady	DESIGNED - MJO	REVISED -
		DRAWN - MJO	REVISED -
	PLOT SCALE = 10.2000 ' / IN.	CHECKED - BJD	REVISED -
	PLOT DATE = 10/11/2011	DATE - 10/07/11	REVISED -

STATE OF ILLINOIS
DEPARTMENT OF TRANSPORTATION

CROSS SECTIONS: RAMP B

SCALE: | SHEET NO. OF SHEETS | STA. 12+00.00 TO STA. 12+50.00

F.A. RTE.	SECTION	COUNTY	TOTAL SHEETS	SHEET NO.
*	(X1-6-2)HBK-2, HB-1,2; (1X-1)R-1	WILLIAMSON	968	898
* F.A.I. 57 AND F.A.P. 331		CONTRACT NO. 78182		
FED. ROAD DIST. NO.	ILLINOIS	FED. AID PROJECT		

FINAL	BY	DATE
SURVEY	SURVEYED	
NOTE BOOK	PLOTTED	
NO.	TURNOUT	
	AREAS	
	AREAS CHECKED	

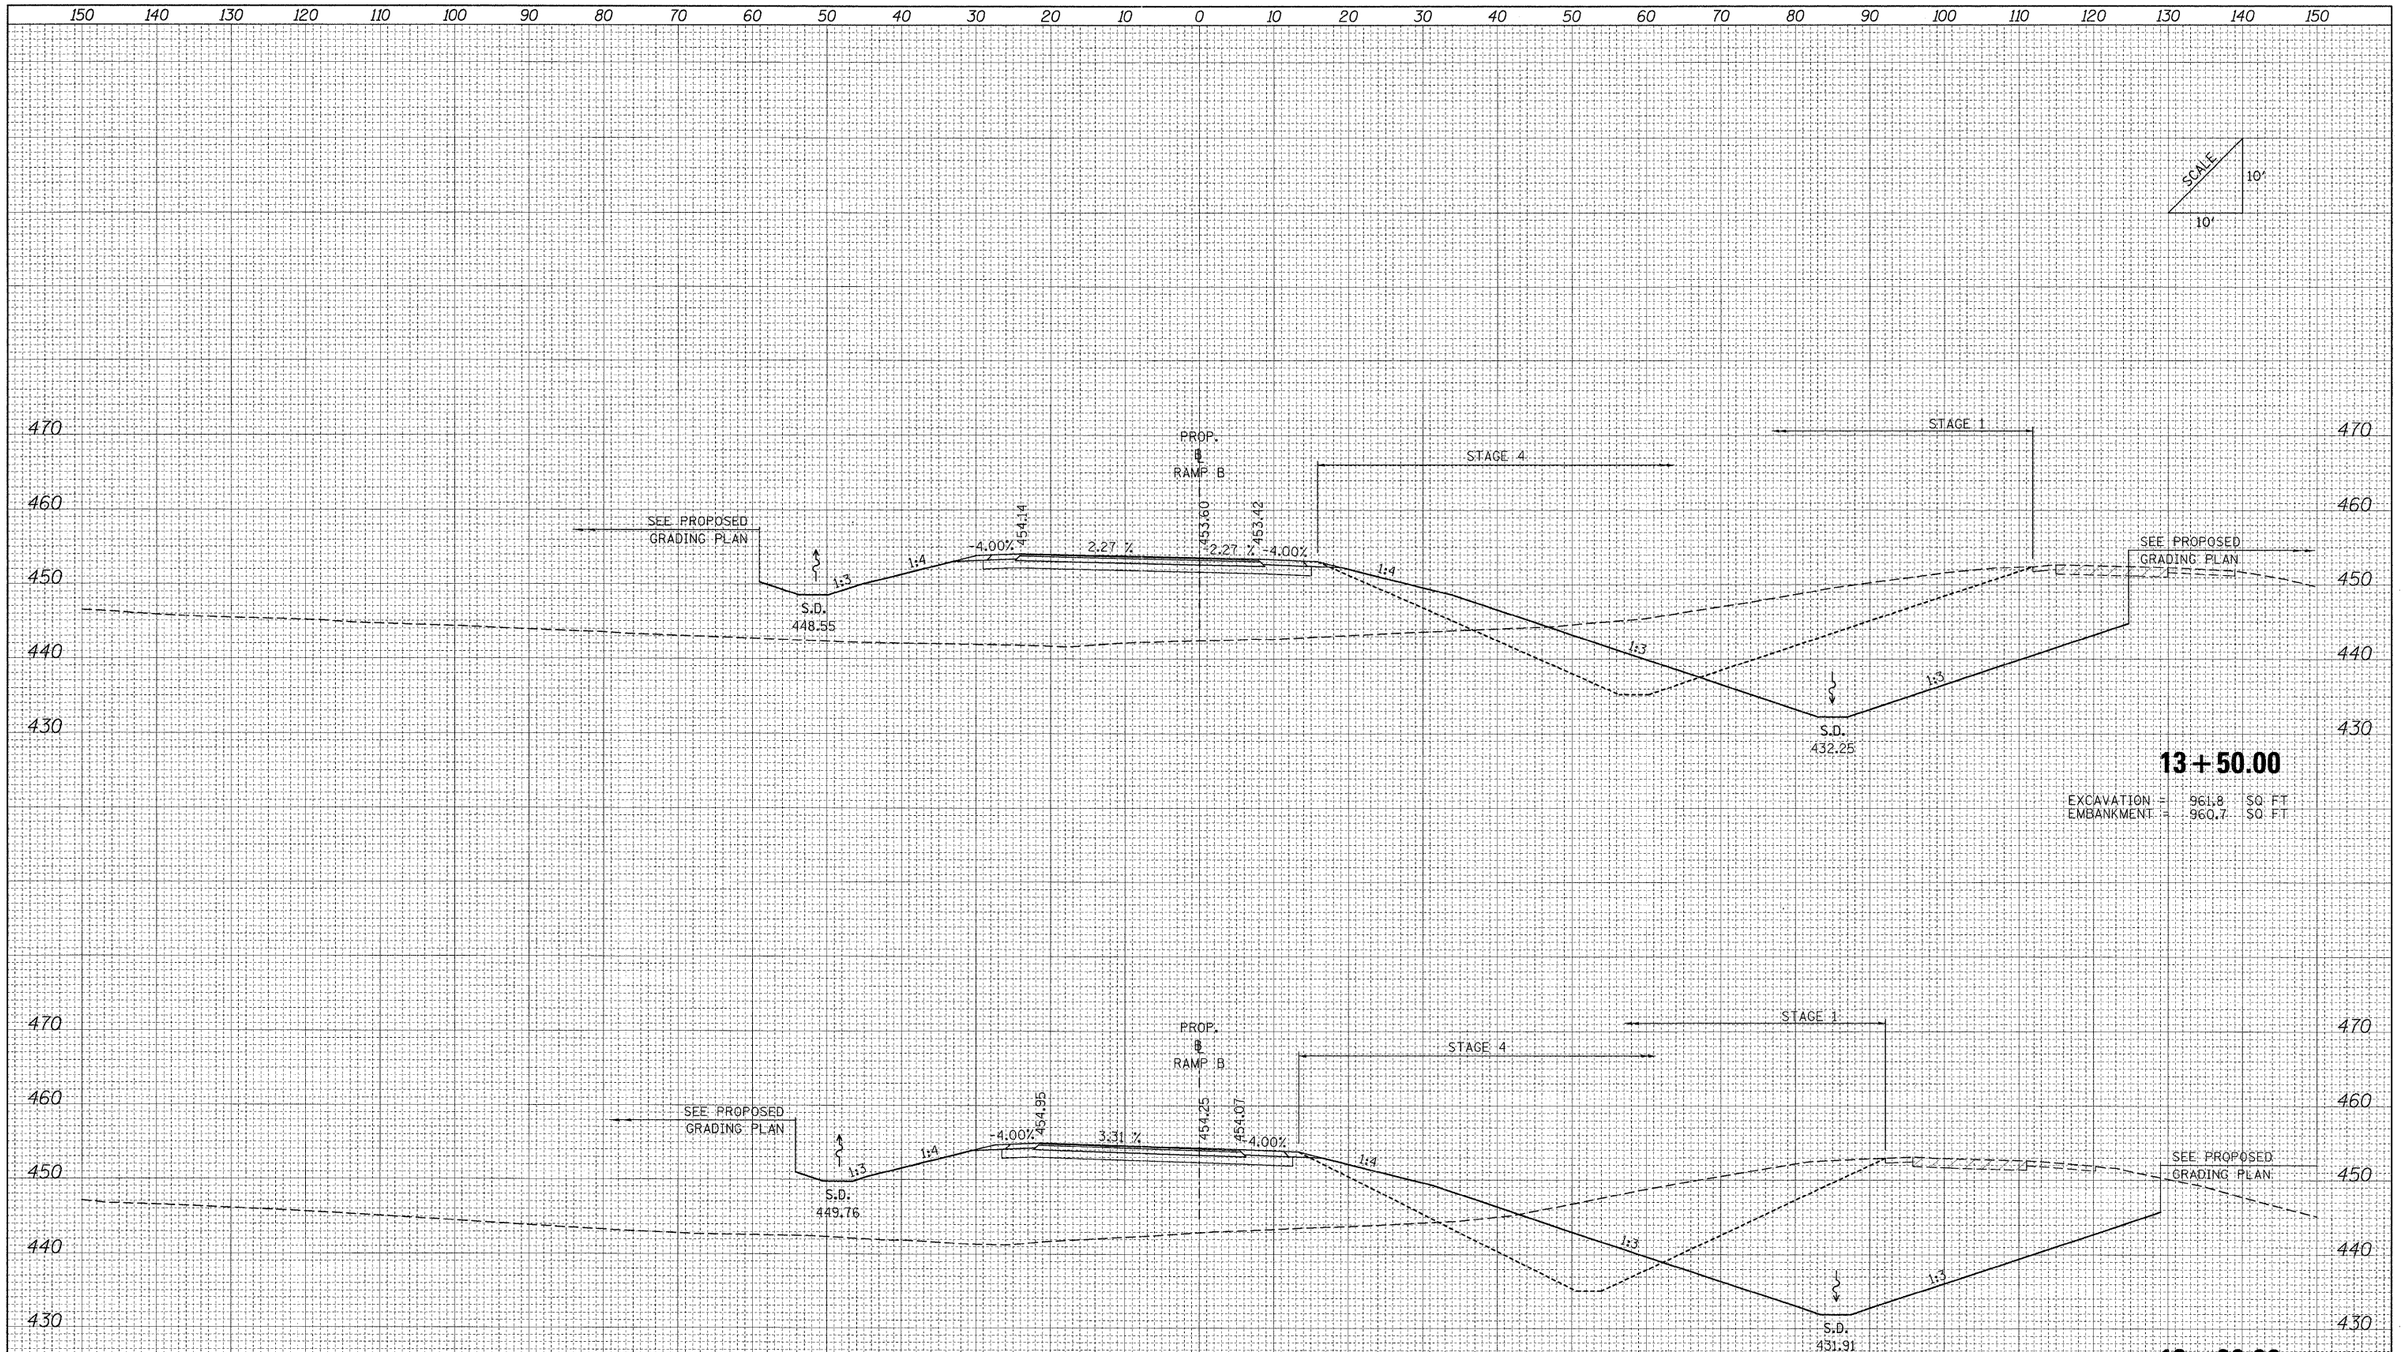

ORIGINAL	BY	DATE
SURVEY	SURVEYED	
NOTE BOOK	PLOTTED	
NO.	TURNOUT	
	AREAS	
	AREAS CHECKED	

FILE NAME = ...\D978182-sht-XCS_RAMPB.dgn	USER NAME = Rob Heady	DESIGNED - MJO	REVISED -
		DRAWN - MJO	REVISED -
	PLOT SCALE = 10.0000 ' / IN.	CHECKED - BJD	REVISED -
	PLOT DATE = 10/11/2011	DATE - 10/07/11	REVISED -

STATE OF ILLINOIS
DEPARTMENT OF TRANSPORTATION

CROSS SECTIONS: RAMP B

SCALE: | SHEET NO. OF SHEETS | STA. 13+00.00 TO STA. 13+50.00

F.A. RTE.	SECTION	COUNTY	TOTAL SHEETS	SHEET NO.
*	(X1-6-2)HBK-2, HB-1,2; (1X-1)R-1	WILLIAMSON	968	899
*	F.A.I. 57 AND F.A.P. 331	CONTRACT NO. 78182		
FED. ROAD DIST. NO.	ILLINOIS	FED. AID PROJECT		

FINAL SURVEY	SURVEYED	BY	DATE
	PLOTTED		
NOTE BOOK	TEMPLATE		
NO.	AREAS		
	AREAS CHECKED		

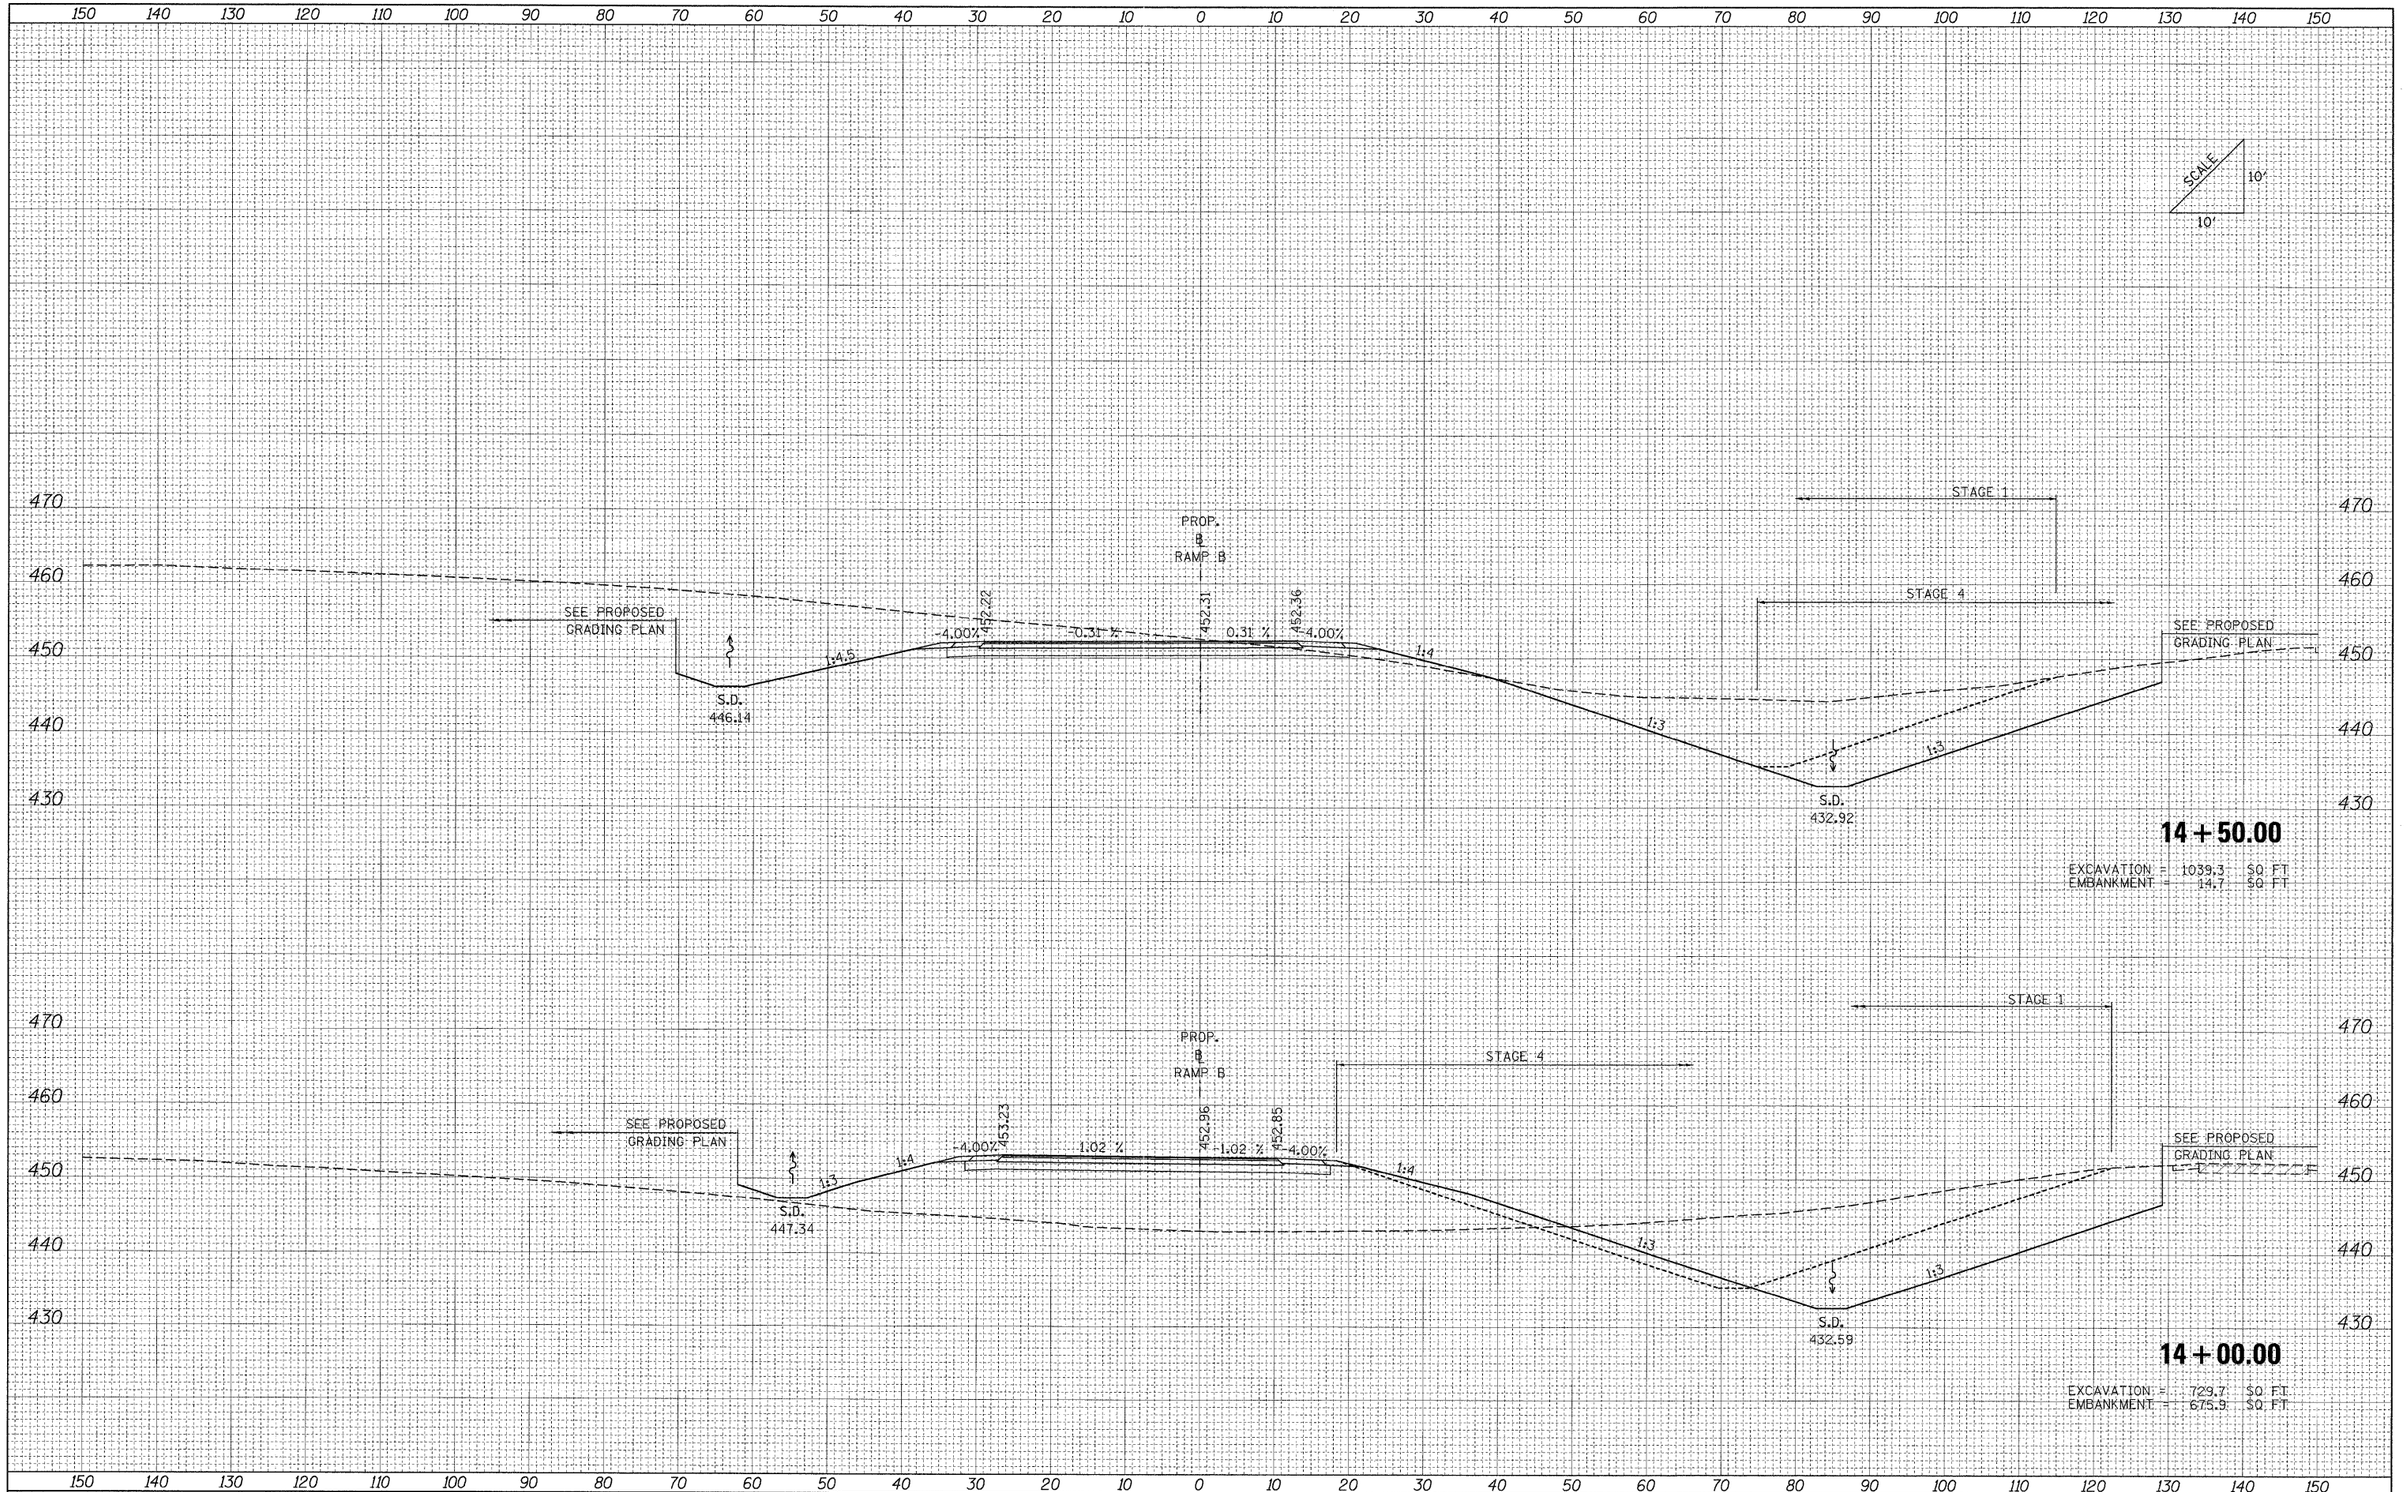

ORIGINAL SURVEY	SURVEYED	BY	DATE
	PLOTTED		
NOTE BOOK	TEMPLATE		
NO.	AREAS		
	AREAS CHECKED		

FILE NAME = ...\D978182-sht-XCS_RAMPB.dgn	USER NAME = Rob Heady	DESIGNED - MJO	REVISED -
		DRAWN - MJO	REVISED -
	PLOT SCALE = 10.0000 ' / IN.	CHECKED - BJD	REVISED -
	PLOT DATE = 10/11/2011	DATE - 10/07/11	REVISED -

STATE OF ILLINOIS
DEPARTMENT OF TRANSPORTATION

CROSS SECTIONS: RAMP B

SCALE: | SHEET NO. OF SHEETS | STA. 14+00.00 | TO STA. 14+50.00

F.A. RTE.	SECTION	COUNTY	TOTAL SHEETS	SHEET NO.
*	(X1-6-2)HBK-2, HB-1.2; (1X-1)R-1	WILLIAMSON	968	900
* F.A.I. 57 AND F.A.P. 331		CONTRACT NO. 78182		
FED. ROAD DIST. NO.	ILLINOIS	FED. AID PROJECT		