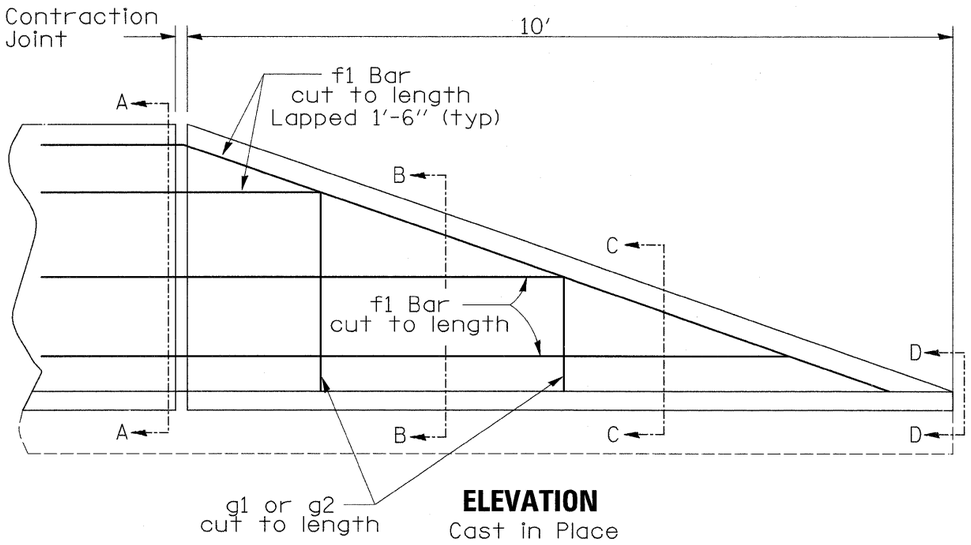

ELEVATION
Cast in Place

GENERAL NOTES:

1. All exposed corners are to be filleted with a $\frac{3}{4}''$ dressed and beveled strip.
2. 1 inch diameter deformed bars or sufficient length to ensure 6 inch minimum embedment in rail and supporting surface. Bars shall be either installed in supporting surface when placed or installed in drilled holes using polymer grout or hydraulic cement grout. Dower location may be adjusted 6 inches to avoid bridge approach reinforcment.
3. This work shall be paid for at the contract unit price per foot as Concrete Barrier Wall (Special).

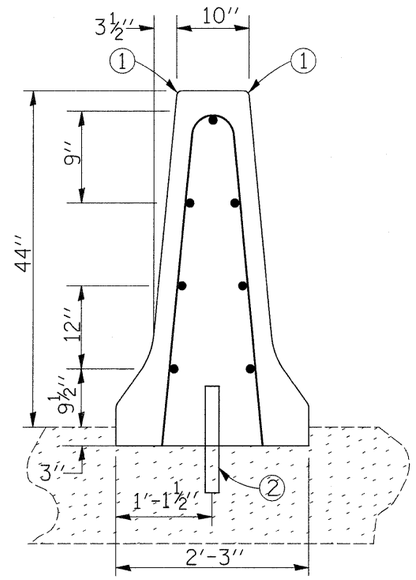

SECTION A–A

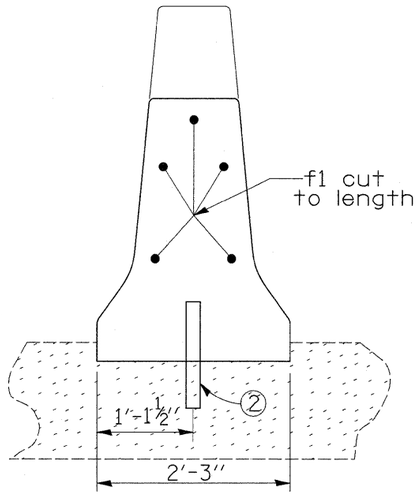

SECTION B–B

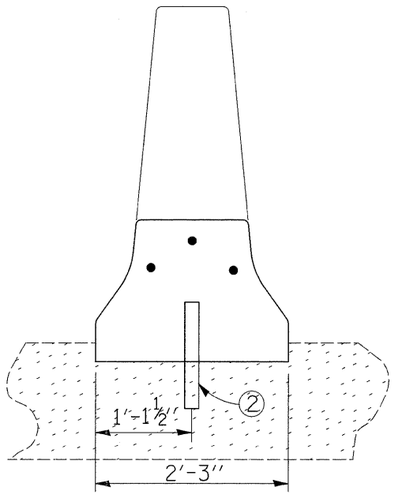

SECTION C–C

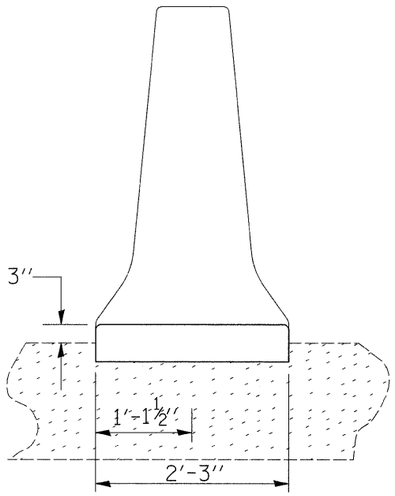

SECTION D–D

FILE NAME = c:\pw_work\pwidot\grantpm\dms34287\d0840 3spl.dgn	USER NAME = grantpm	DESIGNED -	REVISED -
		DRAWN -	REVISED -
	PLOT SCALE = 100.0000 ' / IN.	CHECKED -	REVISED -
	PLOT DATE = Mon Dec 15 07:55:10 2008	DATE -	REVISED -

STATE OF ILLINOIS
DEPARTMENT OF TRANSPORTATION

CONCRETE MEDIAN BARRIER
TAPERED END SECTION

SCALE: | SHEET NO. OF SHEETS | STA. | TO STA.

F.A.I RTE.	SECTION	COUNTY	TOTAL SHEETS	SHEET NO.
80	(81-1) R-1	ROCK ISLAND	292	201
		CONTRACT NO. 64933		
FED. ROAD DIST. NO.	ILLINOIS	FED. AID PROJECT		

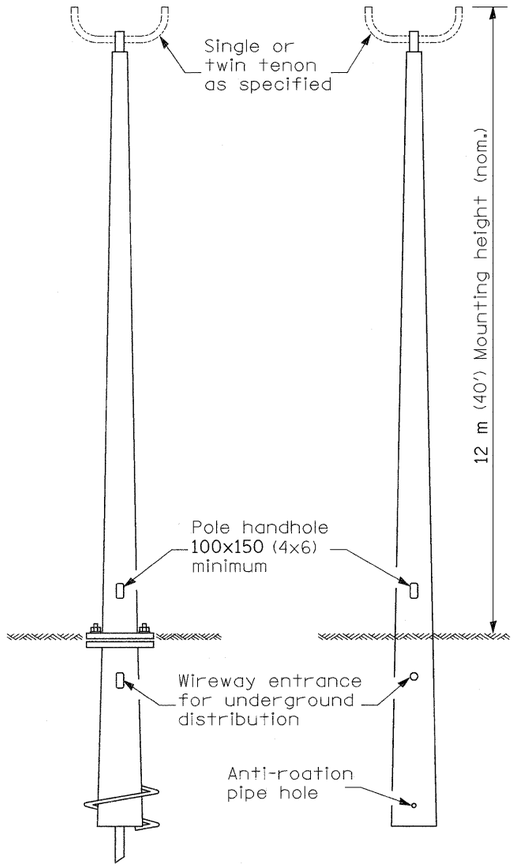

ANCHOR BASE W/ METAL FOUNDATION

BUTT BASE

POLE, FIBERGLASS BREAKAWAY TYPE

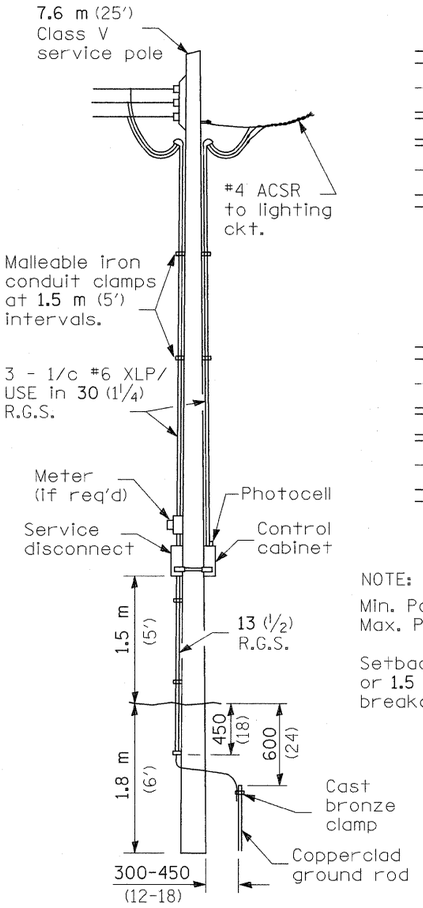

SERVICE INSTALLATION

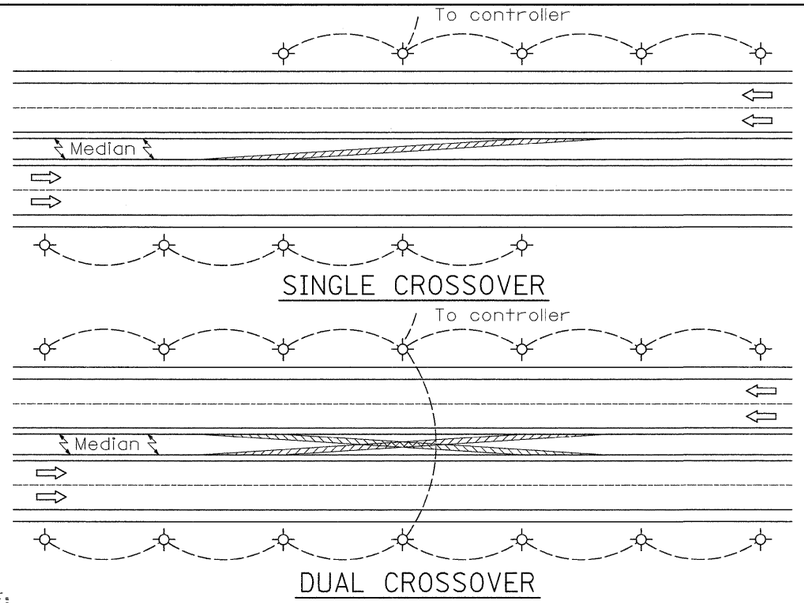

NOTE:

Min. Pole spacing 60 m (200')
Max. Pole spacing 75 m (250')

Setback shall be min. 9 m (30') or 1.5 m (5') back of ditch, unless breakaway type pole is used.

1. Luminaire
2. Wood pole, class 3 or better
3. 63 (2½) Galv. steel conduit
4. Single offset pole band
5. Conduit bushing
6. Cable clamps on 600 (24) centers
7. 2/c #12 Type USE cable
8. 25 (1) Galv. steel conduit 3.0 m (10') in length

NOTE:

Luminaire(s) shall be oriented and the mounting angle adjusted as recommented by the Engineer.

Connect luminaire equipment ground to ACSR messenger.

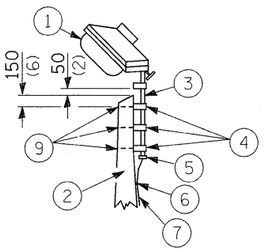

9. 16 (⅝) Ø hot dipped galvanized bolt with flat washer & locknut (3 req'd)
10. Conduit clamps on 900 (36) centers
11. Unit duct
12. Threaded reducer
13. "C" Condulet, threaded
14. 40 (1½) Galv. steel conduit for 1 unit duct or 75 (3) galv. steel conduit for 2 or 3 unit ducts.

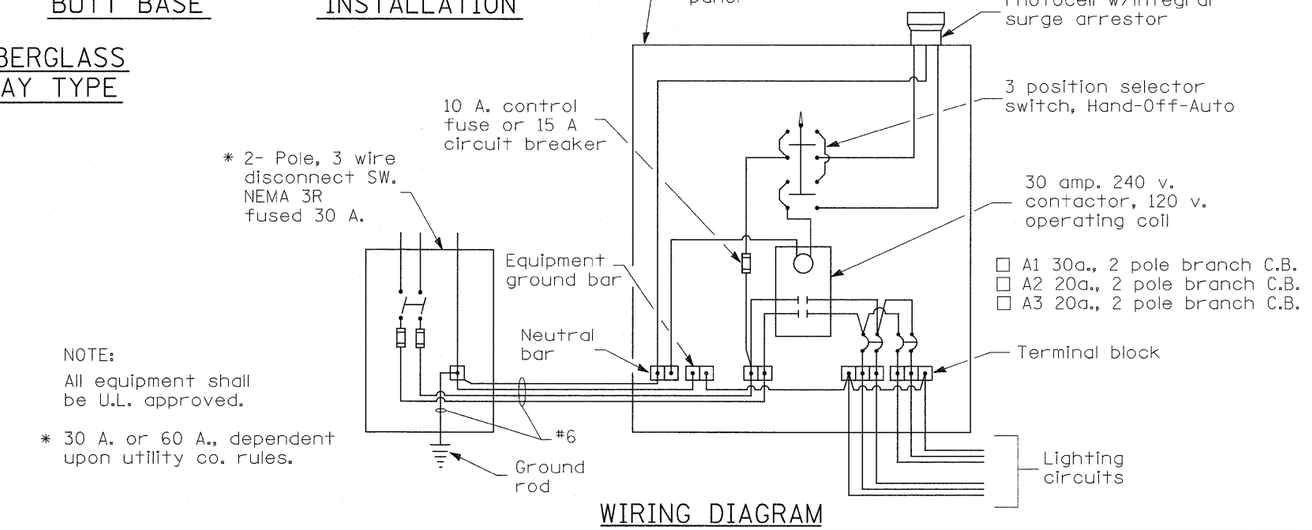

NOTE:

All equipment shall be U.L. approved.

* 30 A. or 60 A., dependent upon utility co. rules.

WIRING DIAGRAM

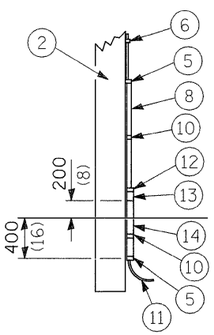

POLE, WOOD

POLE LENGTH	DEPTH IN GROUND
19.8 m (65')	3.6 m (12')
18.0 m (60')	3.0 m (10')
16.8 m (55')	2.7 m (9')
16.0 m (50')	2.4 m (8')
13.7 m (45')	2.1 m (7')
12.0 m (40')	2.0 m (6.5')
10.7 m (35')	1.8 m (6')
9.0 m (30')	1.7 m (5.5')

All dimensions are in millimeters (inches) unless otherwise shown.

FILE NAME = c:\pw_work\pwidot\grantpm\dms34287\d0840 3spl.dgn	USER NAME = grantpm	DESIGNED -	REVISED -
		DRAWN -	REVISED -
	PLOT SCALE = 50.0000 ' / IN.	CHECKED -	REVISED -
	PLOT DATE = Mon Dec 15 07:55:10 2008	DATE -	REVISED -

STATE OF ILLINOIS
DEPARTMENT OF TRANSPORTATION

TEMPORARY ROADWAY LIGHTING

SCALE: | SHEET NO. OF SHEETS | STA. | TO STA.

F.A.I. RTE.	SECTION	COUNTY	TOTAL SHEETS	SHEET NO.
80	(81-1) R-1	ROCK ISLAND	292	202
		CONTRACT NO. 64933		
FED. ROAD DIST. NO.	ILLINOIS	FED. AID PROJECT		

LIGHT POLE MOUNTING HEIGHT	BOLT CIRCLE DIAMETER	STEEL FOUNDATION			CONCRETE FOUNDATION		
		SHAFT DIAMETER	SHAFT DEPTH	TOP PLATE (min)	SHAFT DIAMETER	SHAFT DEPTH	ANCHOR ROD LENGTH ①
≤9.1 m (30′)	292 (11.5)	220 (8⅝)	1.83 m (6′)	300 x 300 x 25 12 x 12 x 1	610 (24)	1.52 m (5′-0″)	1.45 m (4′-9″)
9.4 m - 10.7 m (31′-35′)	292 (11.5)	220 (8⅝)	1.83 m (6′)	300 x 300 x 25 12 x 12 x 1	610 (24)	1.67 m (5′-6″)	1.60 m (5′-3″)
10.9 m - 12.2 m (36′-40′)	381 (15) ③	220 (8⅝)	1.83 m (6′) ②	375 x 375 x 31 15 x 15 x 1 1/4	762 (30)	1.83 m (6′-0″)	1.75 m (5′-9″)
12.5 m - 13.7 m (41′-45′)	381 (15) ③	220 (8⅝)	1.83 m (6′) ②	375 x 375 x 31 15 x 15 x 1 1/4	762 (30)	1.98 m (6′-6″)	1.90 m (6′-3″)
14.0 m - 15.2 m (46′-50′)	381 (15) ③	220 (8⅝)	2.44 m (8′)	375 x 375 x 31 15 x 15 x 1¼	762 (30)	2.13m (7′-0″)	2.00 m (6′-9″)

① Length does not include 100 (4) hook
② 220 mm x 2.44 m (8⅝″ x 8′-0″) for Twin luminaires
③ Bolt circle diam. shall be 430 (17) when a TB3-17 transformer base is used

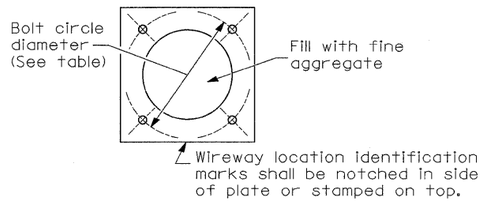

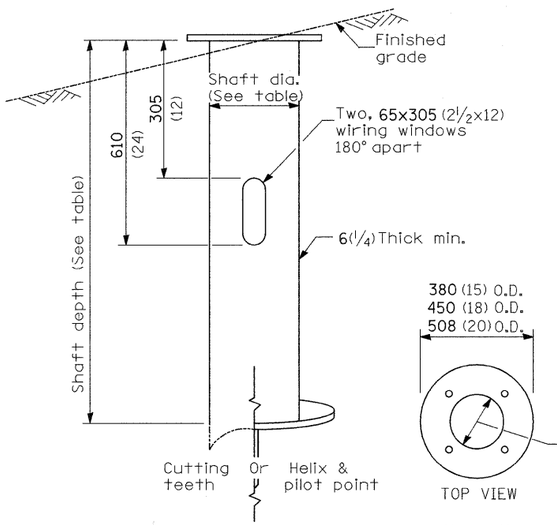

STEEL FOUNDATION

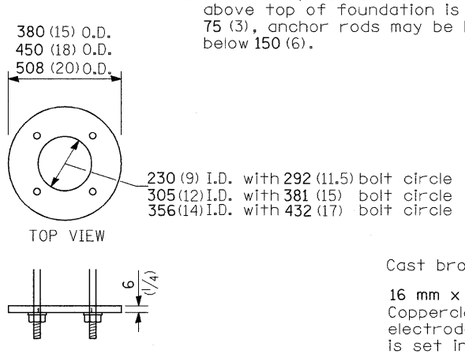

RING PLATE DETAIL

(When rock is encountered and foundation is shallower)

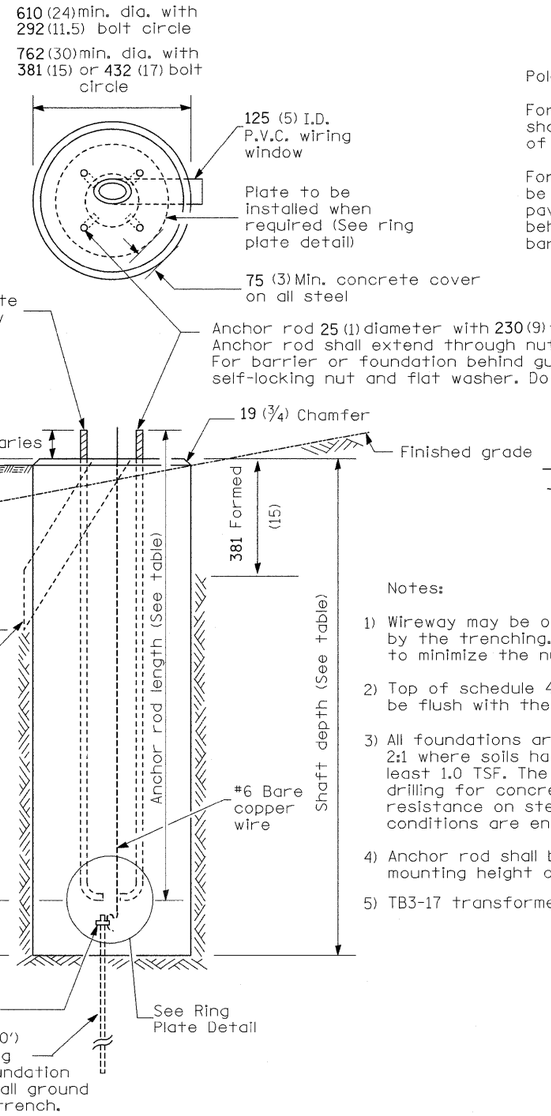

CONCRETE FOUNDATION

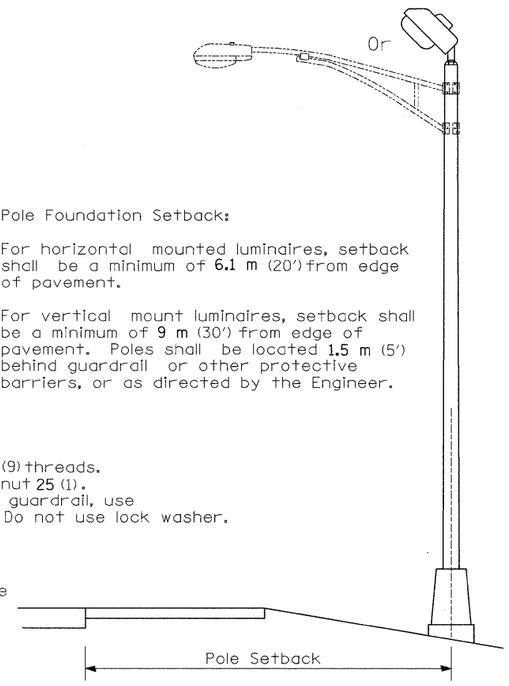

Pole Foundation Setback:

For horizontal mounted luminaires, setback shall be a minimum of 6.1 m (20′) from edge of pavement.

For vertical mount luminaires, setback shall be a minimum of 9 m (30′) from edge of pavement. Poles shall be located 1.5 m (5′) behind guardrail or other protective barriers, or as directed by the Engineer.

Notes:

1) Wireway may be on front, back or side of foundation as required by the trenching. Place door of transformer base on wireway side to minimize the number of unit duct bends.

2) Top of schedule 40 125 (5) I.D. PVC wiring window, shall be flush with the top of foundation for drainage.

3) All foundations are designed to be located on slopes not exceeding 2:1 where soils have an unconfined compressive strength of at least 1.0 TSF. The contractor shall verify the soil strength during drilling for concrete foundations or by monitoring installation resistance on steel foundations and notify the engineer if other conditions are encountered.

4) Anchor rod shall be increased to 31 (1¼) diameter for 15.24 (50′) mounting height or above.

5) TB3-17 transformer base is not to be used on metal foundation

All dimensions are in millimeters (inches) unless otherwise shown.

LIGHT POLE FOUNDATION

10/7/02 Bridge Office depth calc.

LGT007-836

FILE NAME = c:\pw_work\pwidot\grantpm\dms34287\d0840 3spl.dgn	USER NAME = grantpm	DESIGNED -	REVISED -	STATE OF ILLINOIS DEPARTMENT OF TRANSPORTATION	LIGHT POLE FOUNDATION			F.A.I. RTE.	SECTION	COUNTY	TOTAL SHEETS	SHEET NO.
		DRAWN -	REVISED -					80	(81-1)R-1	ROCK ISLAND	292	203
	PLOT SCALE = 50.0000 ′ / IN.	CHECKED -	REVISED -							CONTRACT NO. 64933		
	PLOT DATE = Mon Dec 15 07:55:11 2008	DATE -	REVISED -		SCALE:	SHEET NO. OF SHEETS	STA. TO STA.	FED. ROAD DIST. NO.	ILLINOIS	FED. AID PROJECT		

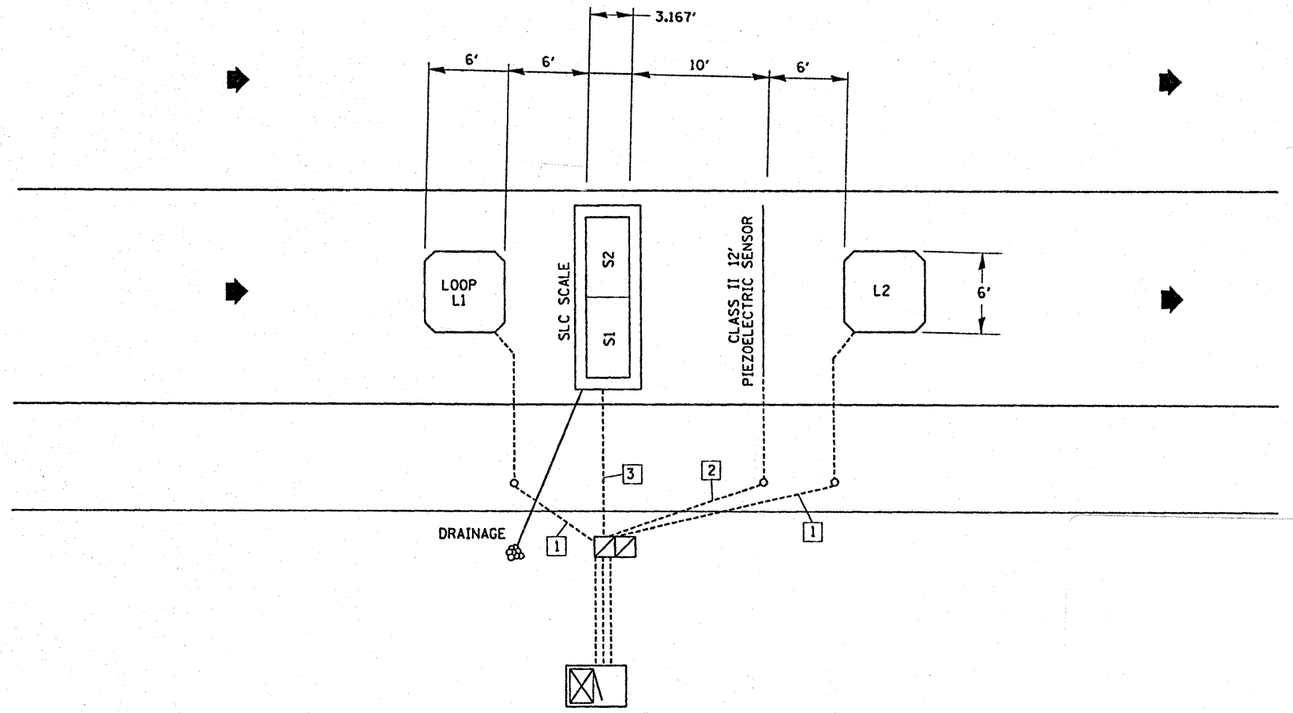

SIGNAL CONDUITS:

1 1" CONDUIT
1-2C 14AWG (LOOP WIRE)

2 1" CONDUIT
1- RG58 COAXIAL CABLE (PIEZO LEAD)

3 2" CONDUIT
2-3PR 20AWG (SLC LEAD)
4-2C 18AWG (OFF-SCALE LEAD)

LOOP DETAILS:

LOOP #	SIZE	NUMBER OF TURNS
1	6' x 6'	4
2	6' x 6'	4

FILE NAME = c:\pw_work\pwidot\grantpm\dms34287\d0840 3sp1.dgn	USER NAME = grantpm	DESIGNED -	REVISED -
		DRAWN -	REVISED -
	PLOT SCALE = 50.0000 ' / IN.	CHECKED -	REVISED -
	PLOT DATE = Wed Oct 08 08:34:43 2008	DATE -	REVISED -

STATE OF ILLINOIS
DEPARTMENT OF TRANSPORTATION

WEIGH-IN-MOTION SCALE DETAILS

SCALE: | SHEET NO. OF SHEETS | STA. TO STA.

F.A.I. RTE.	SECTION	COUNTY	TOTAL SHEETS	SHEET NO.
80	(81-1) R-1	ROCK ISLAND	292	204
		CONTRACT NO. 64933		
FED. ROAD DIST. NO.	ILLINOIS	FED. AID PROJECT		

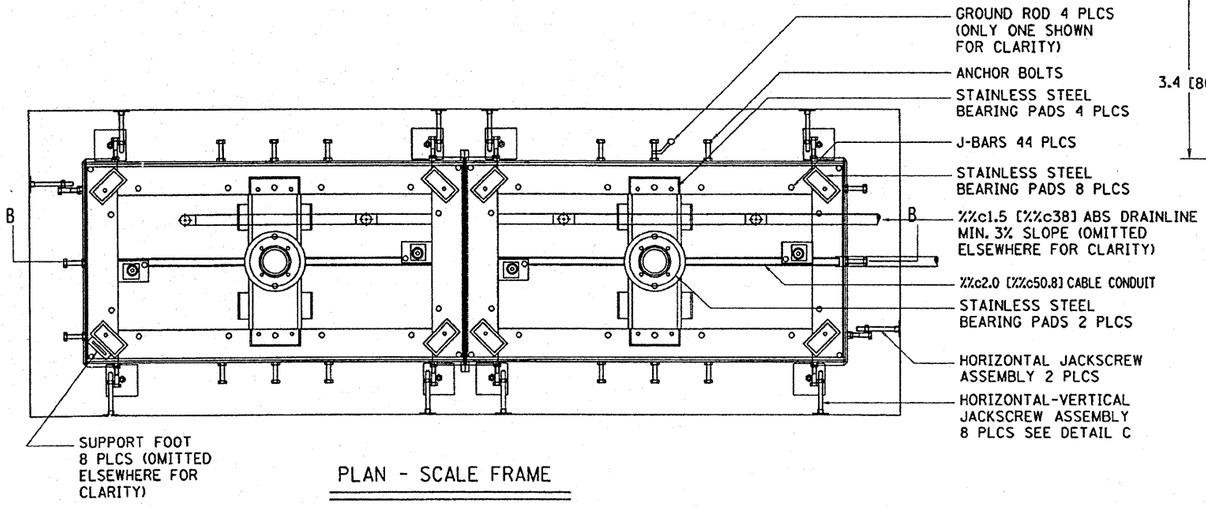

PLAN - SCALE FRAME

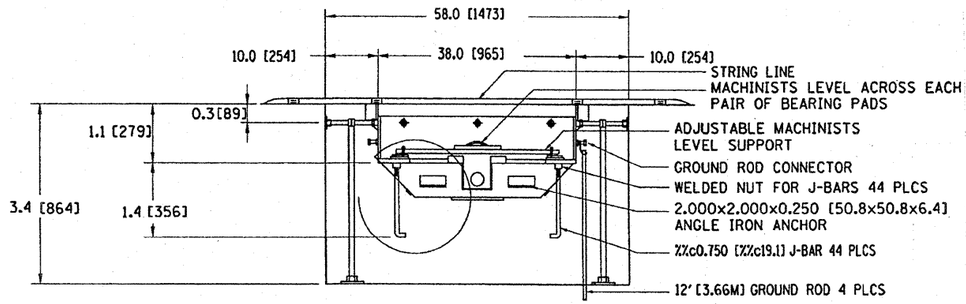

SECTION A-A

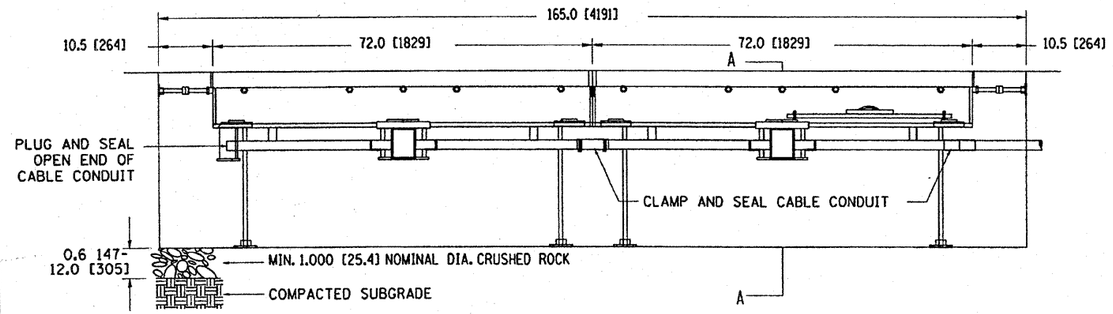

SECTION B-B

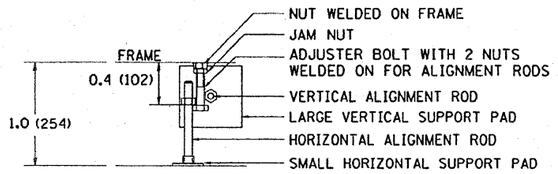

PLAN OF FRAME ALIGNMENT
JACK SCREWS - DETAIL C

GENERAL INSTALLATION INSTRUCTIONS:

1. SHIPMENT INCLUDES: FRAMES, J-BARS, O-RINGS, GROUND ROD CONNECTORS, 2-10'[3658] LENGTHS OF DRAIN PIPE - 3 TEES AND 1 ELBOW, ALL NECESSARY CONCRETE ANCHOR BOLTS, JACK SCREWS, LOCATING SCREWS, SUPPORT PADS, CONDUIT CONNECTING HOSE AND CLAMPS, AND GROUND RODS.
2. INSTALL CONCRETE ANCHOR BOLTS, JACK SCREWS AND J-BARS ONTO SCALE FRAMES.
3. EXCAVATE SCALE VAULT TO DEPTH OF 40"[1016] AND COMPACT PIT BOTTOM.
4. PLACE 6"[152.4] OF 1"[25.4] NOMINAL CRUSHED ROCK AND VIBRATE COMPACT.
5. SET FRAME IN PREPARED PIT WITH NECESSARY REBAR CAGE IN PLACE.
6. INSTALL DRAIN PIPES AND CONDUITS. SEAL ALL CONNECTIONS. DRAINAGE AT EDGE OF ROADWAY MUST ALLOW FREE FLOW AWAY FROM THE OUTLET OF DRAIN PIPE. THE OUTLET MUST BE WELL ABOVE THE HIGH WATER LEVEL OF THE DITCH OR MANHOLE. THE FLOW ALONG THE DRAIN AND AWAY FROM THE OUTLET MUST BE MAINTAINED AT ALL TIMES.
7. USE JACK SCREWS TO POSITION FRAME PROPERLY - HORIZONTALLY AND VERTICALLY.
8. INSTALL GROUND CLAMPS AND GROUND RODS.
9. LOCATE THE EDGE OF THE SCALE FRAME FLUSH WITH THE SURROUNDING ROAD SURFACE USING A STRING LINE FROM THE ROADWAY ACROSS THE CORNERS OF THE SCALE FRAME.
10. FINAL SET OF THE SCALE USING A MACHINISTS LEVEL MOUNTED ON AN ADJUSTABLE SUPPORT, SPANNING ACROSS ADJACENT SCALE BEARING PADS TO ENSURE THAT ALL FRAME EDGES ARE PARALLEL AND THERE IS NO TWIST IN THE SCALE FRAME.
11. WET PIT WALLS.
12. POUR AND VIBRATE CONCRETE AROUND FRAME. CONCRETE SHOULD HAVE MAX. SLUMP OF 3"[76.2].
13. SLOPE AND FINISH PIT SURFACE AND SCALE FRAME FLOOR FOR PROPER DRAINAGE TO DRAINPIPE INLET.
14. INSTALL SCALES WHEN CONCRETE IS CURED. MIN. 4000PSI [27.6 MPA] ULTIMATE COMPRESSIVE STRENGH.

FILE NAME = c:\pw_work\pwidot\grantpm\dms34287\d0840 3spl.dgn	USER NAME = grantpm	DESIGNED -	REVISED -
		DRAWN -	REVISED -
	PLOT SCALE = 50.0000 ' / IN.	CHECKED -	REVISED -
	PLOT DATE = Wed Oct 08 08:34:43 2008	DATE -	REVISED -

STATE OF ILLINOIS
DEPARTMENT OF TRANSPORTATION

WEIGH-IN-MOTION SCALE DETAILS

SCALE: | SHEET NO. OF SHEETS | STA. TO STA.

F.A.I. RTE.	SECTION	COUNTY	TOTAL SHEETS	SHEET NO.
80	(81-1) R-1	ROCK ISLAND	292	205
		CONTRACT NO. 64933		
FED. ROAD DIST. NO.	ILLINOIS	FED. AID PROJECT		

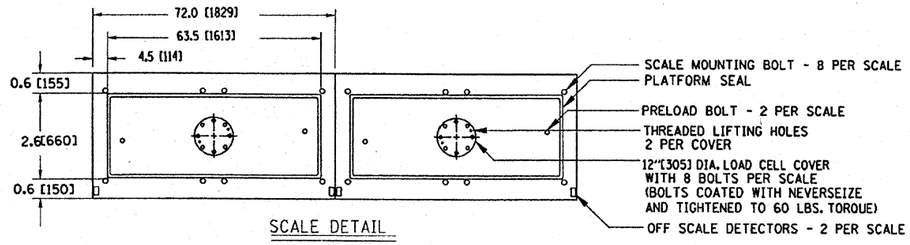

SCALE DETAIL

NOTES:

1. REINFORCEMENTS AND DOWELS AS SHOWN ARE MINIMUM REQUIREMENTS AND MAY BE SUPERCEDED BY STATE CONSTRUCTION CODES.
2. FOR PCC PAVEMENTS INSTALL 5/8"[16]%C x 16"[406] EPOXY COATED DOWELS IN 3/4"[19]%C x 8"[203] DEEP HOLE @ 16"[406] O.C. SECURE DOWEL INTO HOLE WITH EPOXY. ENSURE DOWELS ARE EXACTLY 90%d TO LONGITUDINAL PAVEMENT DIRECTION BOTH VERTICALLY AND HORIZONTALLY.

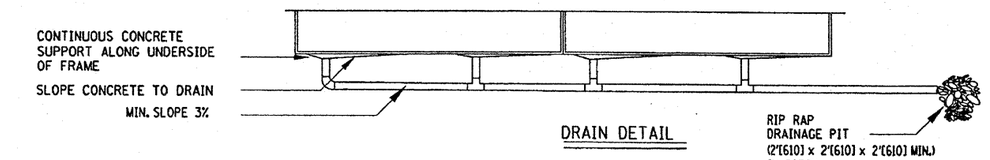

DRAIN DETAIL

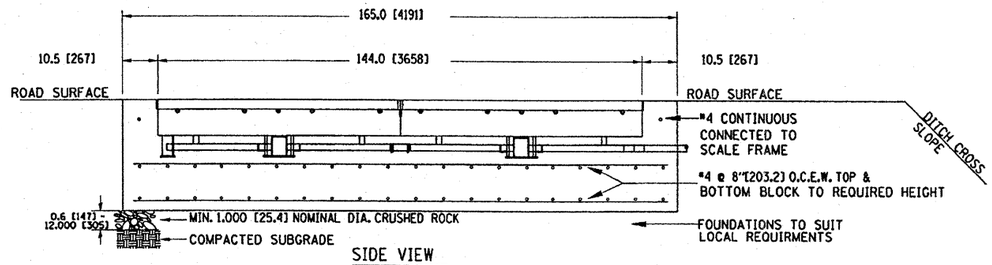

SIDE VIEW

DRAIN AND J-BARS OMITTED FOR CLARITY

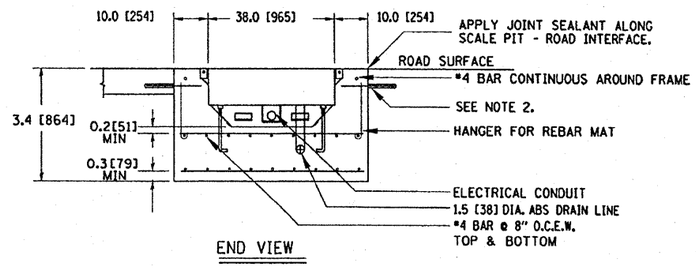

END VIEW

FILE NAME = c:\pw_work\pwidot\grantpm\dms34287\d0840 3spl.dgn	USER NAME = grantpm	DESIGNED -	REVISED -
		DRAWN -	REVISED -
	PLOT SCALE = 50.0000 ' / IN.	CHECKED -	REVISED -
	PLOT DATE = Wed Oct 08 08:34:43 2008	DATE -	REVISED -

STATE OF ILLINOIS
DEPARTMENT OF TRANSPORTATION

WEIGH-IN-MOTION SCALE DETAILS

SCALE: | SHEET NO. OF SHEETS | STA. TO STA.

F.A.I. RTE.	SECTION	COUNTY	TOTAL SHEETS	SHEET NO.
80	(81-1) R-1	ROCK ISLAND	292	206
		CONTRACT NO. 64933		
FED. ROAD DIST. NO.	ILLINOIS	FED. AID PROJECT		

LOOP CABLE ROUTING DETAILS

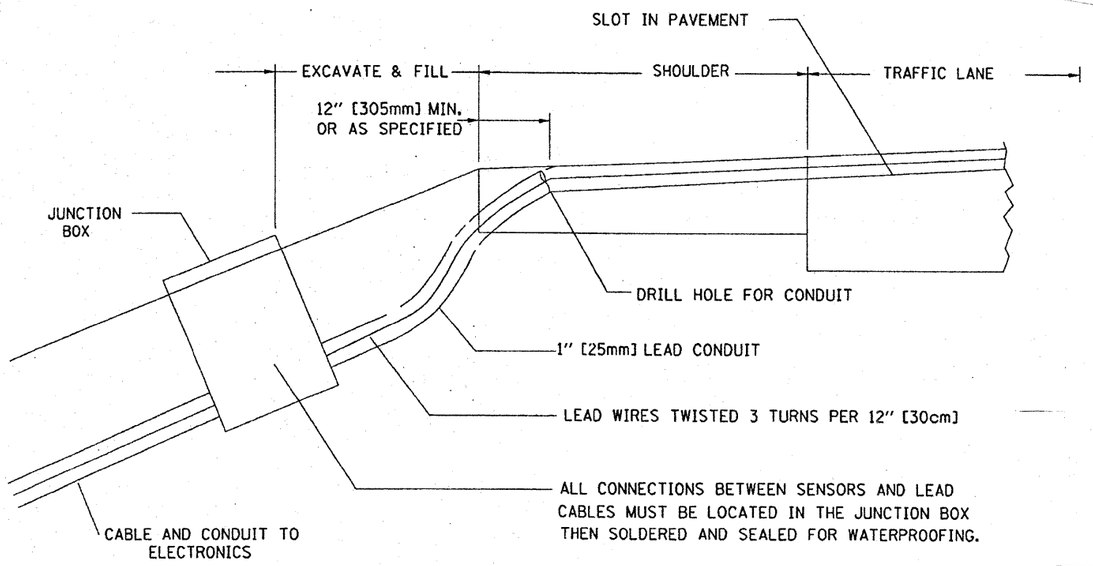

SECTION B-B - PIEZO SENSOR DETAIL

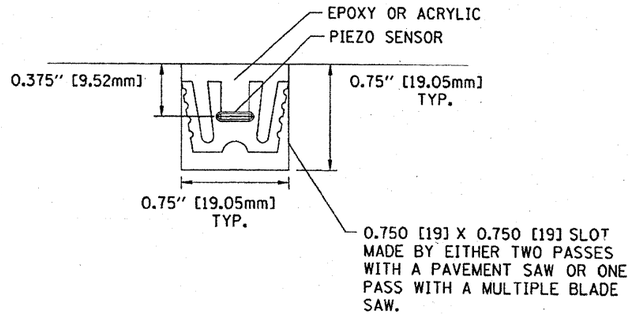

LOOP DIMENSION DETAIL

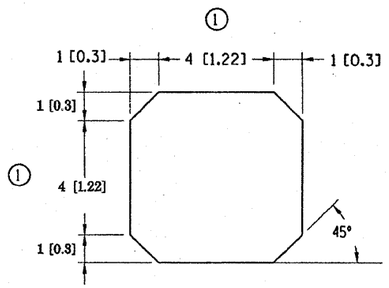

SECTION A-A - LOOP DETAIL

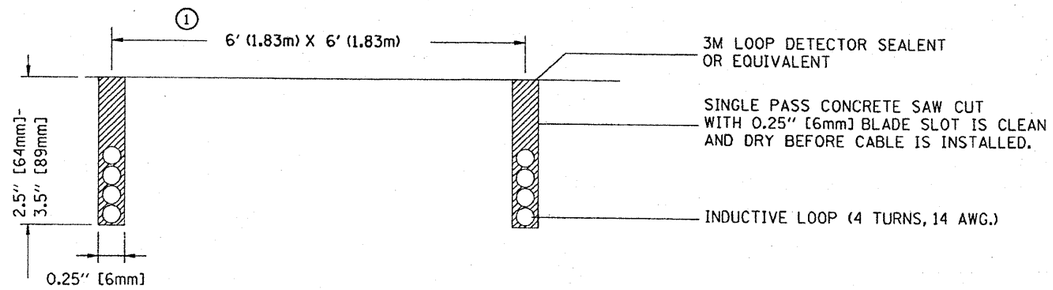

NOTES:

① 6' x 6' LOOP SHOWN. FOR SIZE, REFER TO LOOP DETAILS ON SITE LAYOUT DRAWING.

② 4 TURN LOOP SHOWN. FOR NUMBER OF TURNS, REFER TO LOOP DETAILS ON SITE LAYOUT DRAWING.

FILE NAME = c:\pw_work\pwidot\grantpm\dms34287\d0803spl.dgn	USER NAME = grantpm	DESIGNED -	REVISED -
		DRAWN -	REVISED -
	PLOT SCALE = 50.0000 ' / IN.	CHECKED -	REVISED -
	PLOT DATE = Wed Oct 08 08:34:43 2008	DATE -	REVISED -

STATE OF ILLINOIS
DEPARTMENT OF TRANSPORTATION

WEIGH-IN-MOTION SCALE DETAILS

SCALE: | SHEET NO. OF SHEETS | STA. | TO STA.

F.A.I. RTE.	SECTION	COUNTY	TOTAL SHEETS	SHEET NO.
80	(81-1) R-1	ROCK ISLAND	292	207
		CONTRACT NO. 64933		
FED. ROAD DIST. NO.	ILLINOIS	FED. AID PROJECT		

CONDUIT DETAILS

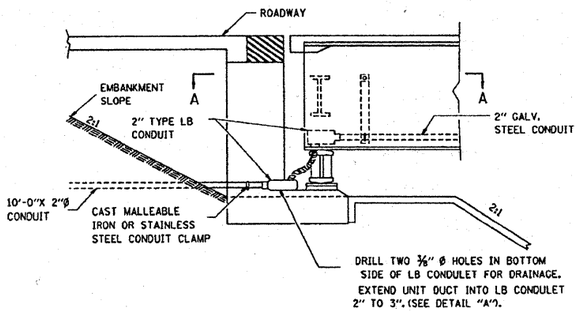

ELEVATION PLAN

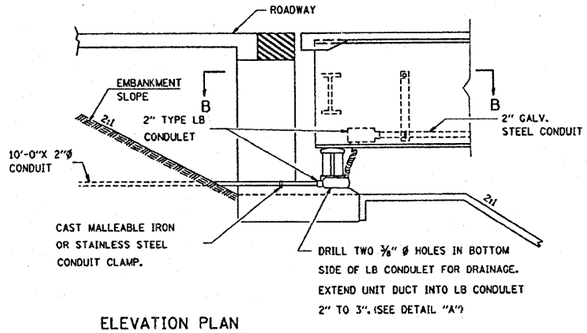

ELEVATION PLAN

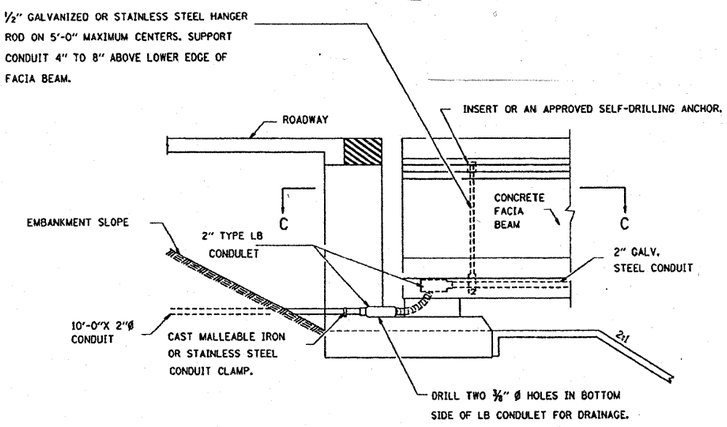

ELEVATION PLAN

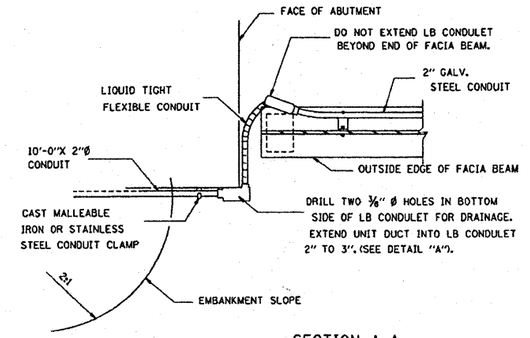

SECTION A-A

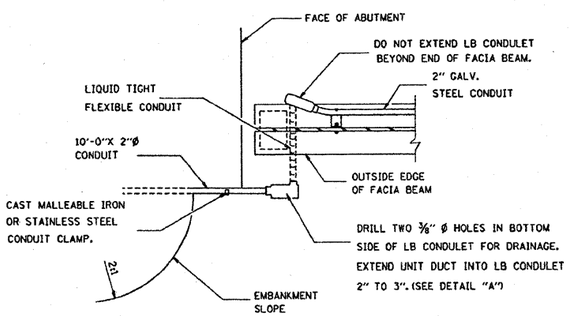

SECTION B-B

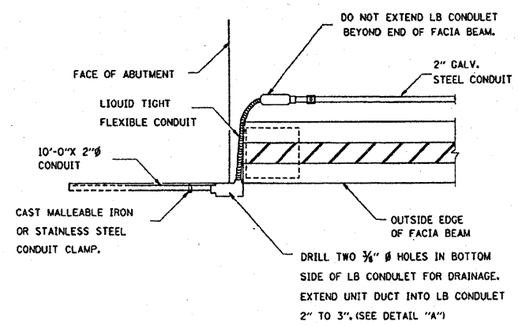

SECTION C-C

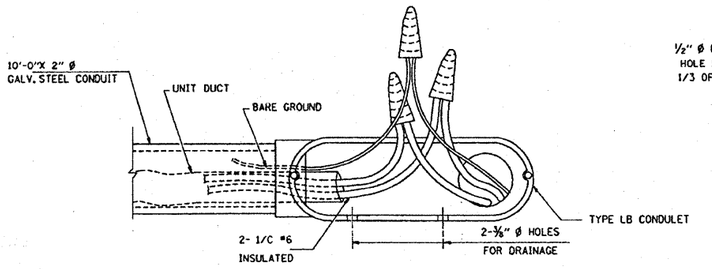

DETAIL "A"

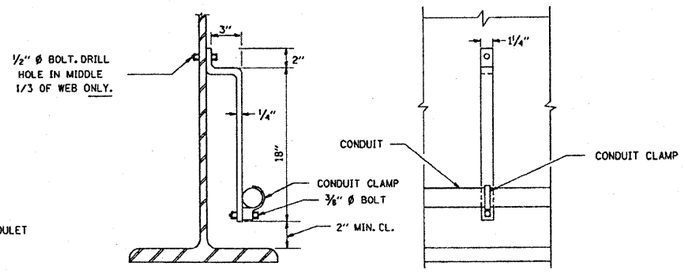

CONDUIT SUPPORT BRACKET

CONDUIT CLAMPS SHALL BE MALLEABLE IRON. LOCKNUTS, BOLTS, AND WASHERS SHALL BE STAINLESS STEEL. 1/4" STEEL BRACKET SHALL BE HOT-DIPPED GALVANIZED AFTER FABRICATION. LOCATE ON 8'-0" CENTERS.

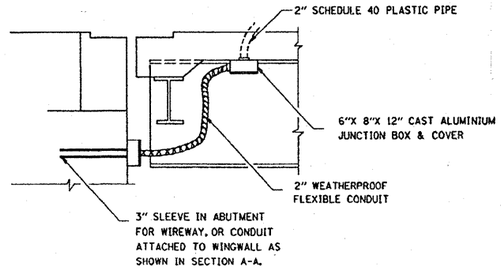

SECTION AT ABUTMENTS

FILE NAME = c:\pw_work\pwidot\grantpm\dms34287\d0840 03spl.dgn	USER NAME = grantpm	DESIGNED -	REVISED -	STATE OF ILLINOIS DEPARTMENT OF TRANSPORTATION	WEIGH-IN-MOTION SCALE DETAILS	F.A.I. RTE.	SECTION	COUNTY	TOTAL SHEETS	SHEET NO.
	PLOT SCALE = 50.0000 ' / IN.	DRAWN -	REVISED -			80	(81-1) R-1	ROCK ISLAND	292	208
	PLOT DATE = Wed Oct 08 08:34:43 2008	CHECKED -	REVISED -					CONTRACT NO. 64933		
		DATE -	REVISED -		SCALE: SHEET NO. OF SHEETS STA. TO STA.	FED. ROAD DIST. NO.	ILLINOIS	FED. AID PROJECT		

EXIT SIGN;
6.000" Radius, 1.250" Border, White on Green;
[WELCOME] D; [CENTER] D; [EXIT] E Mod;
Arrow Custom - 20.250" 45°;
Table of letter and object lefts.

W 5.750	**E** 14.250	**L** 20.625	**C** 27.000	**O** 33.875	**M** 41.375	**E** 49.375

C 10.875	**E** 17.750	**N** 24.125	**T** 31.000	**E** 37.375	**R** 43.750

E 17.375	**X** 24.875	**I** 33.500	**T** 36.750

↗ 21.750

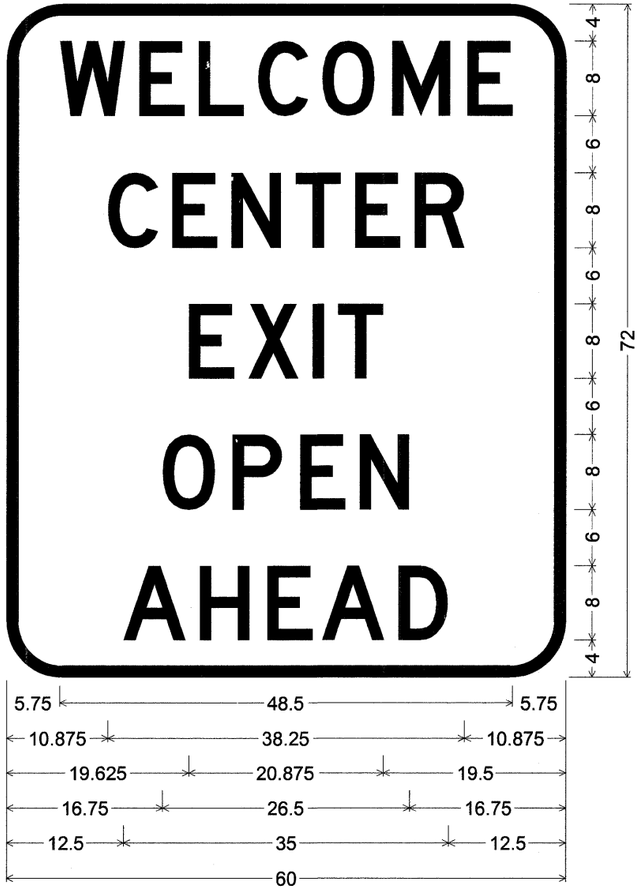

EXIT SIGN;
6.000" Radius, 1.250" Border, White on Green;
[WELCOME] D; [CENTER] D; [EXIT] D; [OPEN] D;
[AHEAD] D;
Table of letter and object lefts.

W 5.750	**E** 14.250	**L** 20.625	**C** 27.000	**O** 33.875	**M** 41.375	**E** 49.375

C 10.875	**E** 17.750	**N** 24.125	**T** 31.000	**E** 37.375	**R** 43.750

E 19.625	**X** 26.000	**I** 32.875	**T** 35.625

O 16.750	**P** 24.250	**E** 31.500	**N** 37.875

A 12.500	**H** 20.750	**E** 28.000	**A** 33.875	**D** 42.125

FILE NAME = c:\pw_work\pwidot\grantpm\dms34287\d0840 3spl.dgn	USER NAME = grantpm	DESIGNED -	REVISED -
		DRAWN -	REVISED -
	PLOT SCALE = 50.0000 ' / IN.	CHECKED -	REVISED -
	PLOT DATE = Mon Dec 15 07:55:11 2008	DATE -	REVISED -

STATE OF ILLINOIS
DEPARTMENT OF TRANSPORTATION

STAGING SIGN DETAILS

SCALE: | SHEET NO. OF SHEETS | STA. | TO STA.

F.A.I. RTE.	SECTION	COUNTY	TOTAL SHEETS	SHEET NO.
80	(81-1) R-1	ROCK ISLAND	293.	209
		CONTRACT NO. 64933		
FED. ROAD DIST. NO.	ILLINOIS	FED. AID PROJECT		

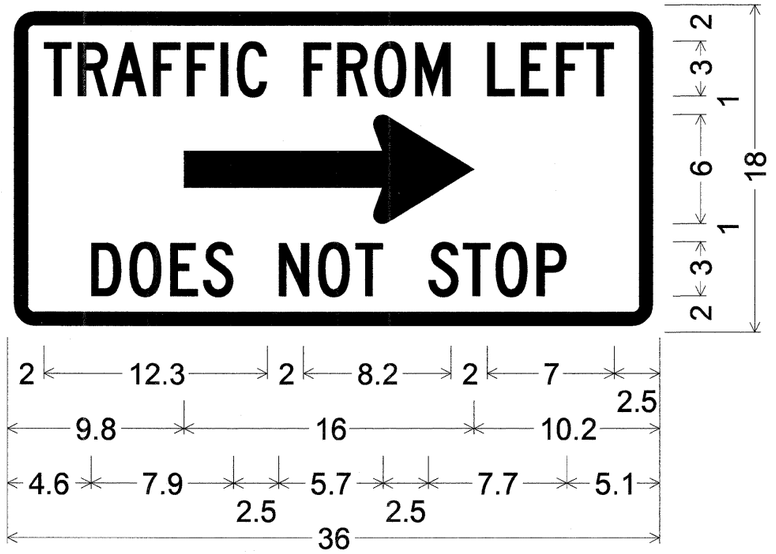

1.5" Radius, 0.8" Border, 0.4" Indent, Black on Yellow;
[TRAFFIC] C 2K 80% spacing;
[FROM] C 2K 80% spacing;
[LEFT] C 2K 80% spacing;
Standard Arrow Custom 16.0" X 6.0" 0°;
[DOES] C 2K 80% spacing;
[NOT] C 2K 80% spacing;
[STOP] C 2K 80% spacing;
Table of letter and object lefts.

T 2.0	R 3.9	A 5.8	F 8.0	F 9.9	I 11.8	C 12.7

F 16.3	R 18.2	O 20.2	M 22.5

L 26.5	E 28.3	F 30.3	T 32.0

→ 9.8

D 4.6	O 6.7	E 9.0	S 10.8	N 15.0	O 17.1	T 19.2

S 23.2	T 25.1	O 26.9	P 29.2

FILE NAME = c:\pw_work\pwidot\grantpm\dms34287\d0840	USER NAME = grantpm	DESIGNED -	REVISED -
3sp1.dgn		DRAWN -	REVISED -
	PLOT SCALE = 50.0000 ' / IN.	CHECKED -	REVISED -
	PLOT DATE = Mon Dec 15 07:55:12 2008	DATE -	REVISED -

STATE OF ILLINOIS
DEPARTMENT OF TRANSPORTATION

STAGING SIGN DETAILS

SCALE: | SHEET NO. OF SHEETS | STA. | TO STA.

F.A.I. RTE.	SECTION	COUNTY	TOTAL SHEETS	SHEET NO.
80	(81-1) R-1	ROCK ISLAND	292	210
		CONTRACT NO. 64933		
FED. ROAD DIST. NO.	ILLINOIS	FED. AID PROJECT		

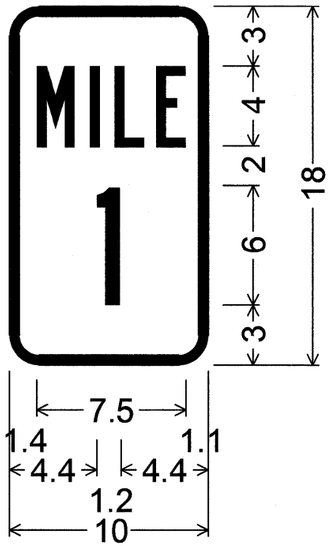

D10-1;

1.5" Radius, 0.5" Border, White on Green;

[MILE] B 99% spacing;

[1] C;

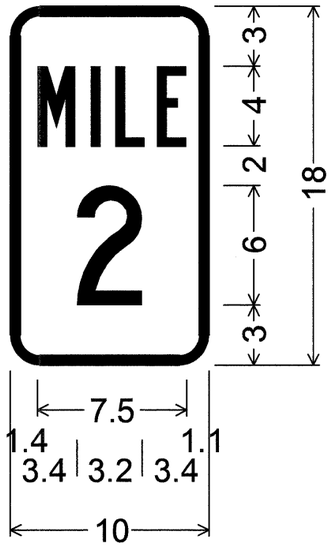

D10-1;

1.5" Radius, 0.5" Border, White on Green;

[MILE] B 99% spacing;

[2] C;

FILE NAME = c:\pw_work\pwidot\grantpm\dms34287\d0840 3spl.dgn	USER NAME = grantpm	DESIGNED -	REVISED -	STATE OF ILLINOIS DEPARTMENT OF TRANSPORTATION	MILE MARKER SIGN DETAILS	F.A.I. RTE.	SECTION	COUNTY	TOTAL SHEETS	SHEET NO.
	PLOT SCALE = 50.0000 ' / IN.	CHECKED -	REVISED -			80	(81-1) R-1	ROCK ISLAND	292	211
	PLOT DATE = Mon Dec 15 07:55:12 2008	DATE -	REVISED -					CONTRACT NO. 64933		
					SCALE: SHEET NO. OF SHEETS STA. TO STA.	FED. ROAD DIST. NO.	ILLINOIS	FED. AID PROJECT		

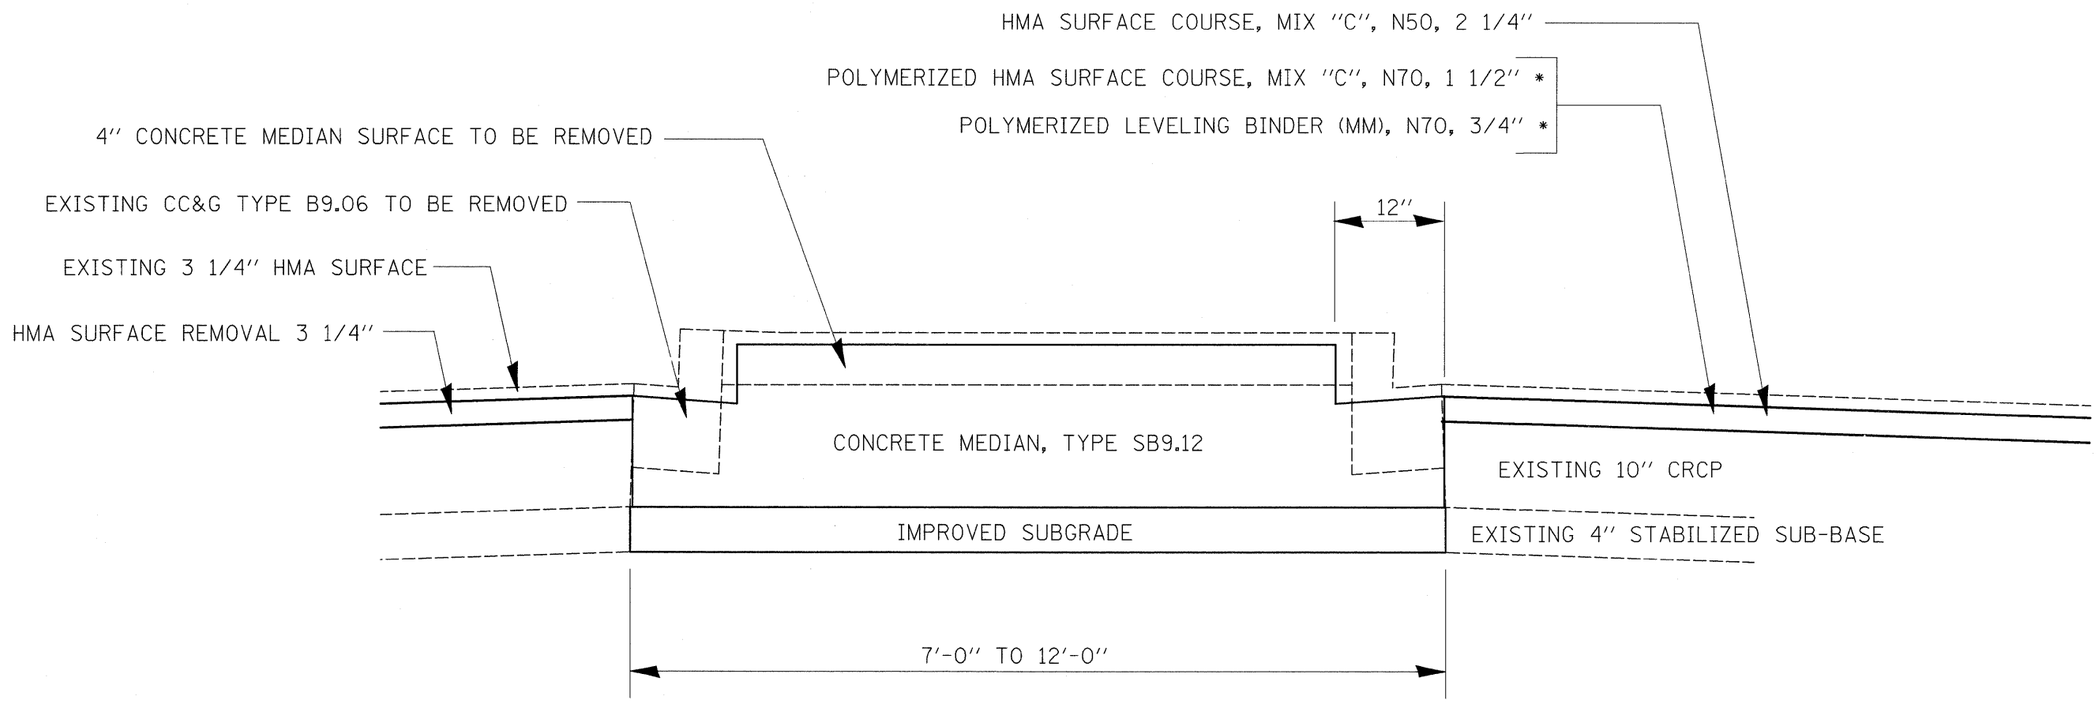

SEE HIGHWAY STANDARD 606301 FOR DETAILS

FILE NAME = c:\pw_work\pwidot\grantpm\dms34287\d0840	USER NAME = grantpm	DESIGNED -	REVISED -
		DRAWN -	REVISED -
	PLOT SCALE = 50.0000 ' / IN.	CHECKED -	REVISED -
	PLOT DATE = Mon Dec 15 07:55:12 2008	DATE -	REVISED -

STATE OF ILLINOIS
DEPARTMENT OF TRANSPORTATION

RAMP C–D CONCRETE SOLID MEDIAN, TYPE SB 9.12 DETAIL

SCALE: | SHEET NO. OF SHEETS | STA. | TO STA.

F.A.I. RTE.	SECTION	COUNTY	TOTAL SHEETS	SHEET NO.
80	(81-1) R-1	ROCK ISLAND	292	212
		CONTRACT NO. 64933		
FED. ROAD DIST. NO.	ILLINOIS	FED. AID PROJECT		

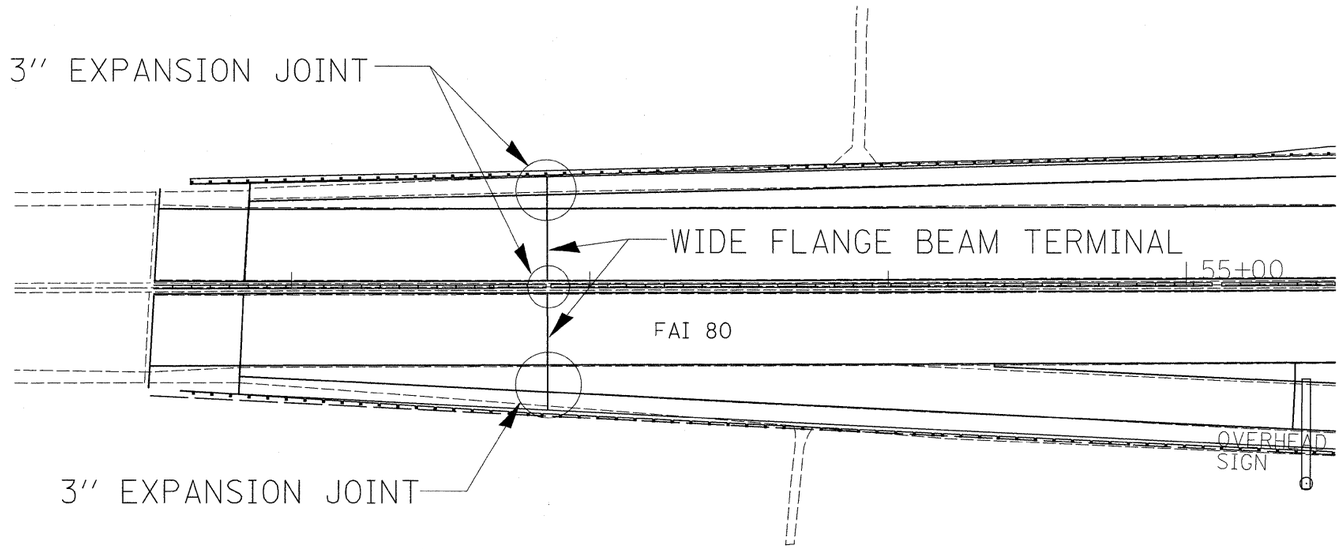

PLAN VIEW

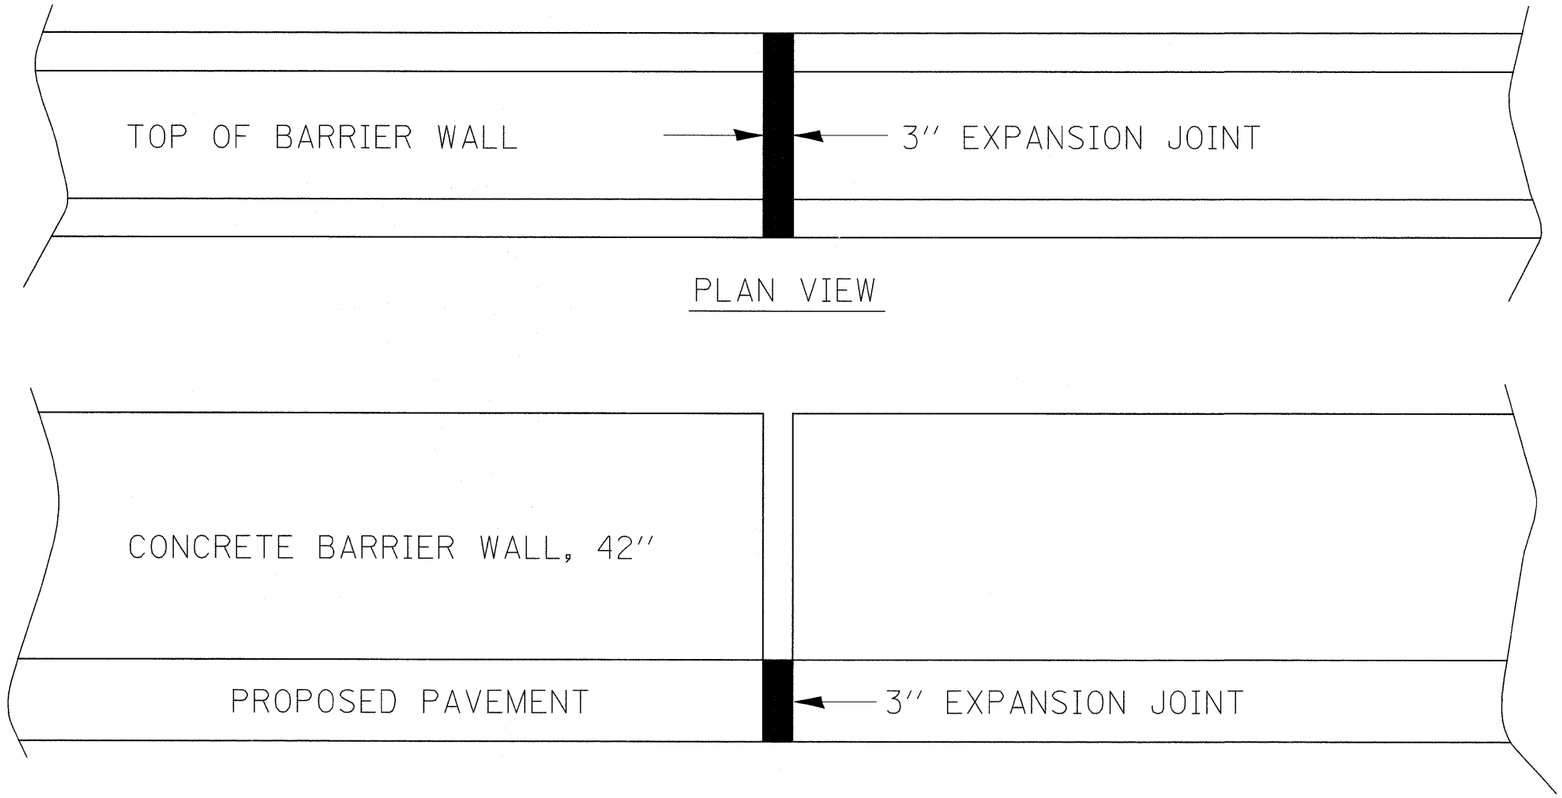

SIDE VIEW

FILE NAME = c:\pw_work\pwidot\grantpm\dms34287\d0840 3spl.dgn	USER NAME = grantpm	DESIGNED -	REVISED -	STATE OF ILLINOIS DEPARTMENT OF TRANSPORTATION	STA 52+86 EXPANSION JOINT DETAL			F.A.I RTE.	SECTION	COUNTY	TOTAL SHEETS / SHEET NO.
	PLOT SCALE = 50.0000 ' / IN.	DRAWN -	REVISED -					80	(81-1) R-1	ROCK ISLAND	292 / 213
	PLOT DATE = Mon Dec 15 07:55:12 2008	CHECKED -	REVISED -							CONTRACT NO. 64933	
		DATE -	REVISED -		SCALE:	SHEET NO. OF SHEETS	STA. TO STA.	FED. ROAD DIST. NO.	ILLINOIS	FED. AID PROJECT	

CURVE 210

CURVE to RIGHT

STA	Westbound Shoulder Slope	Driving Lane	Middle Lane	Inside Lane, Median	Shoulder Slope	Median	Eastbound Shoulder Slope	Inside Lane, Median	Middle Lane	Driving Lane	Shoulder Slope	COMMENTS
	PGL							PGL	PGL			
155 + 55.00	-4.00%	-1.50%	1.50%	2.00%				-2.00%	-1.50%	1.50%	4.00%	Begin / End of Tangent RUNOUT
154 + 99.00	-4.00%	0.00%	0.00%	2.00%				0.00%	0.00%	1.50%	4.00%	Begin / End Super RUNOFF
154 + 43.00	-4.00%	2.00%	2.00%	2.00%				2.00%	2.00%	2.00%	4.00%	
153 + 46.70	-4.00%	2.55%	2.55%	2.55%				2.55%	2.55%	2.55%	4.00%	PC / PT
152 + 71.00	-4.00%	3.80%	3.80%	3.80%				3.80%	3.80%	3.80%	4.00%	Begin / End FULL Superelevation
102 + 54.39	-4.00%	3.80%	3.80%	3.80%				3.80%	3.80%	3.80%	4.00%	End / Begin FULL Superelevation
101 + 79.39	-4.00%	2.55%	2.55%	2.55%				2.55%	2.55%	2.55%	4.00%	PT / PC
100 + 82.00	-4.00%	2.00%	2.00%	2.00%				2.00%	2.00%	2.00%	4.00%	
100 + 26.00	-4.00%	0.00%	0.00%	2.00%				0.00%	0.00%	1.50%	4.00%	End / Begin Super RUNOFF
99 + 70.00	-4.00%	-1.5%	1.5%	2.0%				-2.0%	-1.5%	1.5%	4.00%	End / Begin of Tangent RUNOUT

CURVE #200

CURVE to LEFT

STA	Westbound Shoulder Slope	Driving Lane	Middle Lane	Inside Lane, Median	Shoulder Slope	Median	Eastbound Shoulder Slope	Inside Lane, Median	Middle Lane	Driving Lane	Shoulder Slope	COMMENTS
	PGL							PGL				
99 + 75.00	-4.00%	-1.5%	1.5%	2.0%				-2.0%	-1.5%	1.5%	4.00%	Begin / End of Tangent RUNOUT
99 + 17.00	-4.00%	-1.50%	0.00%	0.00%				-2.00%	0.00%	0.00%	4.00%	Begin / End Super RUNOFF
98 + 60.00	-4.00%	-2.00%	-2.00%	-2.00%				-2.00%	-2.00%	-2.00%	4.00%	
97 + 84.85	-4.00%	-2.21%	-2.21%	-2.21%				-2.21%	-2.21%	-2.21%	4.00%	PC / PT
97 + 19.00	-4.00%	-3.30%	-3.30%	-3.30%				-3.30%	-3.30%	-3.30%	4.00%	Begin / End FULL Superelevation
62 + 93.00	-4.00%	-3.30%	-3.30%		4.00%		-4.00%		-3.30%	-3.30%	4.00%	End / Begin FULL Superelevation
62 + 28.00	-4.00%	-2.21%	-2.21%		4.00%		-4.00%		-2.21%	-2.21%	4.00%	PT / PC
61 + 53.00	-4.00%	-2.00%	-2.00%		4.00%		-4.00%		-2.00%	-2.00%	4.00%	
60 + 95.00	-4.00%	-1.50%	0.00%		4.00%		-4.00%		-2.00%	0.00%	4.00%	End / Begin Super RUNOFF
60 + 66.00	-4.00%	-1.50%	1.00%		4.00%		-4.00%		-1.50%	1.00%	4.00%	
60 + 37.00	-4.00%	-1.50%	1.50%		4.00%		-4.00%		-1.50%	1.50%	4.00%	End / Begin of Tangent RUNOUT

NOTE: PGL === EDGE OF PAVEMENT CLOSEST TO MEDIAN IN THE DESIGNATED LANE.

FILE NAME = c:\pw_work\pwidot\grantpm\dms34287\d0840 3spl.dgn	USER NAME = grantpm	DESIGNED -	REVISED -
		DRAWN -	REVISED -
	PLOT SCALE = 50.0000 ' / IN.	CHECKED -	REVISED -
	PLOT DATE = Mon Dec 15 07:55:13 2008	DATE -	REVISED -

STATE OF ILLINOIS
DEPARTMENT OF TRANSPORTATION

SUPERELEVATION LAYOUT TABLE DETAIL

SCALE: | SHEET NO. OF SHEETS | STA. TO STA.

F.A.I. RTE.	SECTION	COUNTY	TOTAL SHEETS	SHEET NO.
80	(81-1) R-1	ROCK ISLAND	292	214
		CONTRACT NO. 64933		
FED. ROAD DIST. NO.	ILLINOIS	FED. AID PROJECT		

AGGREGATE DITCH FOR FLEXIBLE DITCH LINING

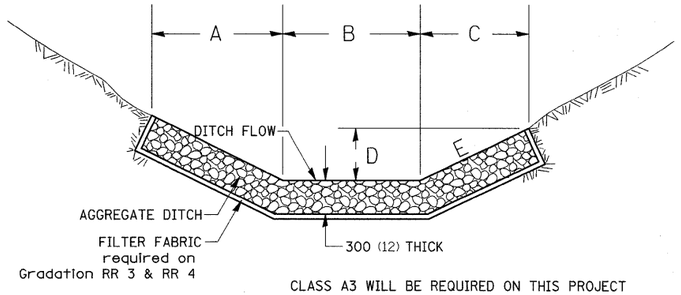

A	B	C	D	E
4′	5′	4′	2.0′	2:1
3′	5′	3′	1.5′	3:1
2′	5′	2′	1.0′	4:1
1′	5′	1′	0.5′	FLATTER

CLASS A3 WILL BE REQUIRED ON THIS PROJECT AT THE LOCATION SHOWN ON THE PLANS.

THIS WORK SHALL BE DONE IN ACCORDANCE WITH SECTION 283. AGGREGATE DITCH WILL BE MEASURED FOR PAYMENT IN PLACE AND THE AREA COMPUTED IN SQUARE METERS (SQUARE YARD) OF ACTUAL SURFACE AREA.
AGGREGATE DITCH WILL BE PAID FOR AT THE CONTRACT UNIT PRICE PER SQUARE METER (SQUARE YARD) FOR AGGREGATE DITCH, 300 mm(12″).

ALL DIMENSIONS ARE IN MILLIMETERS (INCHES) UNLESS OTHERWISE NOTED.

- 11-01-07 REVISED

DELINEATION OF CENTER BARRIER OF TWO–LANE TWO WAY OPERATION

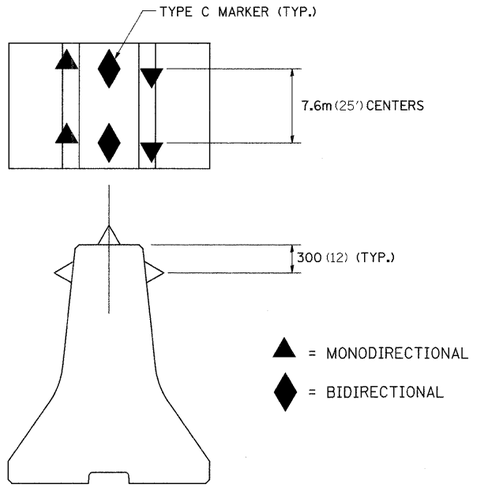

REVISED - 1-08-08

DESIGNER NOTE:

Use this with Traffic Control and Protection Standard 701416 when using concrete barrier vs. flexible delineators as the barrier on centerline.

NOTES

1. All reflectors are to be amber in color and meet the specifications of Section 1097 of the Standard Specifications for Road and Bridge Construction.

2. All reflectors are to be installed in accordance with Section 782 of the Standard Specifications for Road and Bridge Construction.

3. On Interstates do not use the panels mounted on top of the barriers as shown on Standard 701416.

4. The cost of the reflectors will be included in the contract unit price per meter (foot) for Temporary Concrete Barrier.

5. ALL DIMENSIONS ARE IN MILLIMETERS (INCHES) UNLESS OTHERWISE NOTED.

CONCRETE HEADWALLS FOR PIPE DRAINS

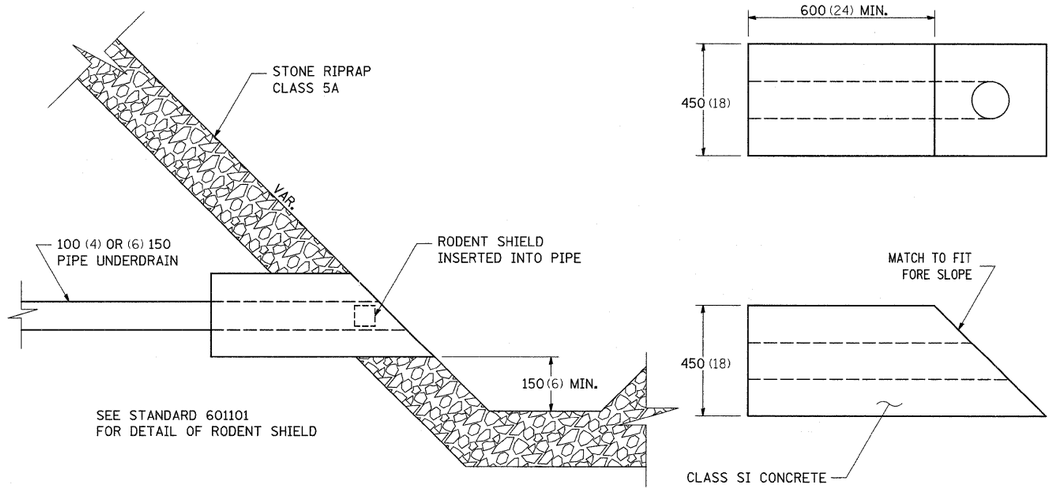

ALL DIMENSIONS ARE IN MILLIMETERS (INCHES) UNLESS OTHERWISE NOTED.

REVISED - 10-15-04

DELINEATOR AND POST ORIENTATION

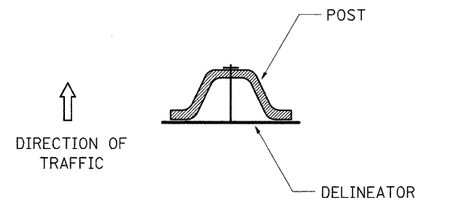

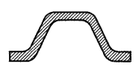

SECTION D-D

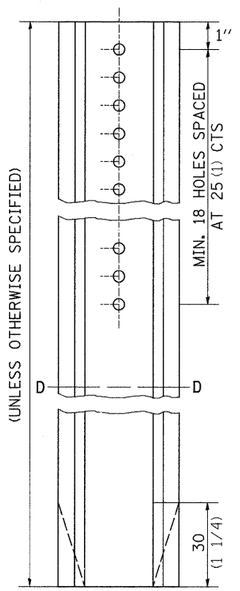

DELINEATORS SHALL BE INSTALLED ACCORDING TO STANDARD 635001 EXCEPT THAT THE POST SHALL BE ROTATED 180° . THE POST WILL HAVE THE WIDE SIDE FACING TRAFFIC AND THE DELINEATOR ATTACHECD AS SHOWN ABOVE.

ALL DIMENSIONS ARE IN MILLIMETERS (INCHES) UNLESS OTHERWISE NOTED.

REVISED - 01-07	REGION 2 / DISTRICT 2 STANDARD	F.A.I. RTE.	SECTION	COUNTY	TOTAL SHEETS / SHEET NO.
REVISED -		80	(81-1)R-1	ROCK ISLAND	292 / 215
REVISED -				CONTRACT NO. 64933	
REVISED -	SCALE: 50.0000 ′ / IN SHEET NO. OF SHEETS STA. TO STA.	FED. ROAD DIST. NO.	ILLINOIS	FED. AID PROJECT	

PLOT DATE = Mon Dec 15 07:55:13 2008

ROAD CLOSED TO OVERSIZED LOADS

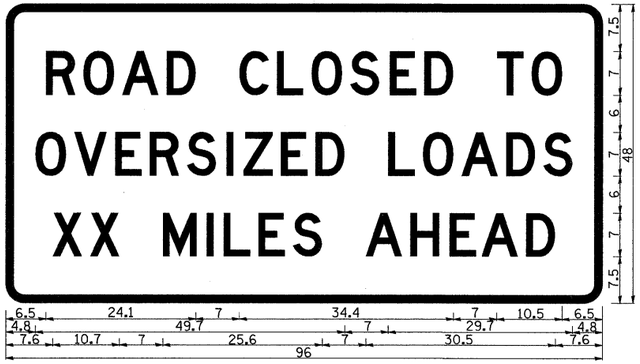

Permit Loads - Loads Over 13 Feet; 3.0" Radius, 1.3" Border, Black on Orange;
[ROAD CLOSED TOI D; [OVERSIZED LOADSJ D; [XX MILES AHEADJ D;
Table of letter and object lefts.

R 6.5	O 12.5	A 18.7	D 25.9	C 37.6	L 43.6	O 49.2	S 55.4	E 61.8	D 67.3	T 79.0	O 84.6			
O 4.8	V 11.0	E 17.6	R 23.1	S 29.2	I 35.5	Z 38.2	E 44.3	D 49.8	L 61.5	O 67.1	A 73.3	D 80.5	S 86.5	
X 7.6	X 13.6	M 25.3	I 32.3	L 35.1	E 40.6	S 46.2	A 57.9	H 65.1	E 71.4	A 76.6	D 83.7			

All work to furnish and install these signs shall be included in the cost of the Traffic Control Standards and shall not be paid for separately.

ALL DIMENSIONS ARE IN INCHES UNLESS OTHERWISE NOTED.

REVISED - 1-9-08

ROAD CLOSED TO OVERSIZED LOADS 40.4

TREE REPLACEMENT SCHEDULE

CODE NUMBER	SCIENTIFIC NAME	COMMON NAME	SIZE	UNIT	QUANTITY
A2001714	TREE, ACER SACCHARUM	SUGAR MAPLE	1¾" CALIPER, BALLED & BURLAPPED	EACH	50
A2005014	TREE, GYMNOCLADIUS DIOICUS	KENTUCKY COFFEETREE	1¾" CALIPER, BALLED & BURLAPPED	EACH	25
A2006514	TREE, QUERCUS BICOLOR	SWAMP WHITE OAK	1¾" CALIPER, BALLED & BURLAPPED	EACH	50
A2006714	TREE, QUERCUS MACROCARPA	BUR OAK	1¾" CALIPER, BALLED & BURLAPPED	EACH	50
B2004514	TREE, MALUS RED JEWEL	RED JEWEL CRABAPPLE	1¾" CALIPER, TREE FORM, BALLED & BURLAPPED	EACH	44
B2004814	TREE, MALUS SARGENTII	SARGENTS CRABAPPLE	1¾" CALIPER, TREE FORM, BALLED & BURLAPPED	EACH	40

LAYOUT SHALL BE PERFORMED BY THE DISTRICT LANDSCAPE ARCHITECT
MULCH SHALL BE HARDWOOD CHIPS, 5 FOOT WIDTH, 4 INCHES THICK WITH WEED BARRIER

ALL DIMENSIONS ARE IN MILLIMETERS (INCHES) UNLESS OTHERWISE NOTED.

REVISED - 8-10-05

TREE REPLACEMENT SCHEDULE 90.4

TYPICAL BENCHING ON EXISTING EMBANKMENT

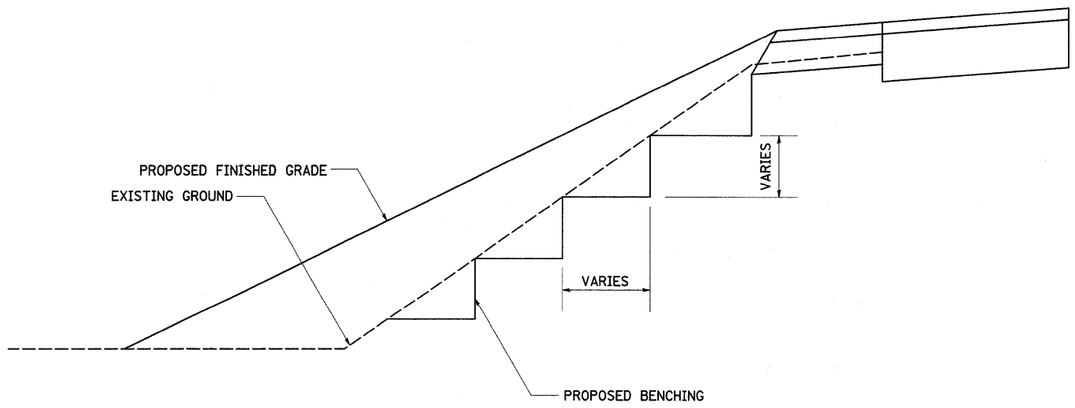

REVISED - 2-22-06

TYPICAL BENCHING ON EXISTING EMBANKMENT 50.4

REVISED -	REGION 2 / DISTRICT 2 STANDARD		F.A.I. RTE.	SECTION	COUNTY
REVISED -			80	(81-1)R-1	ROCK ISLAND
REVISED -					CONTRACT NO. 64933
REVISED -	SCALE: 50.0000 ' / IN. SHEET NO. OF SHEETS STA. TO STA.		FED. ROAD DIST. NO.	ILLINOIS	FED. AID PROJECT

TOTAL SHEETS	SHEET NO.
292	216

PLOT DATE = Mon Dec 15 07:55:14 2008

EROSION CONTROL DETAILS FOR SILT FENCE

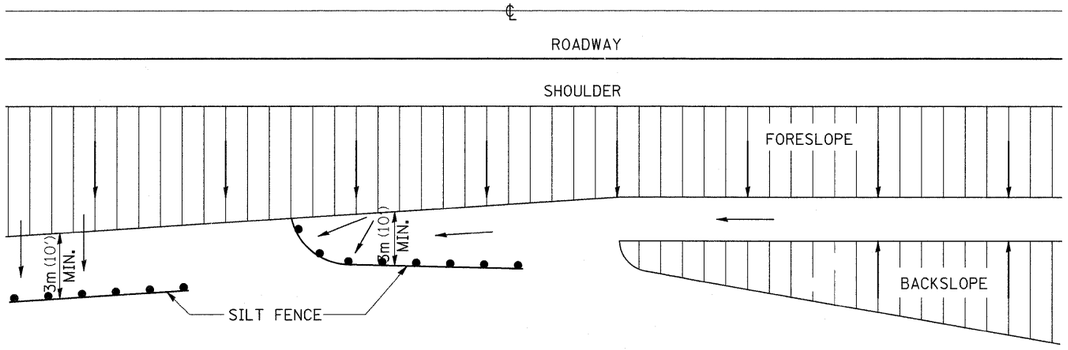

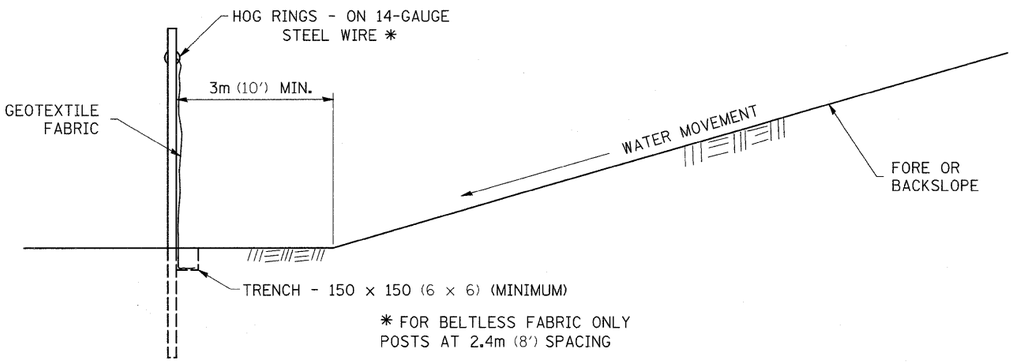

DETAILS OF SILT FENCE

ALL DIMENSIONS ARE IN MILLIMETERS (INCHES) UNLESS OTHERWISE NOTED.

REVISED - 10-22-01

WITNESS MARKER FOR PERMANENT SURVEY MARKERS, TYPE II

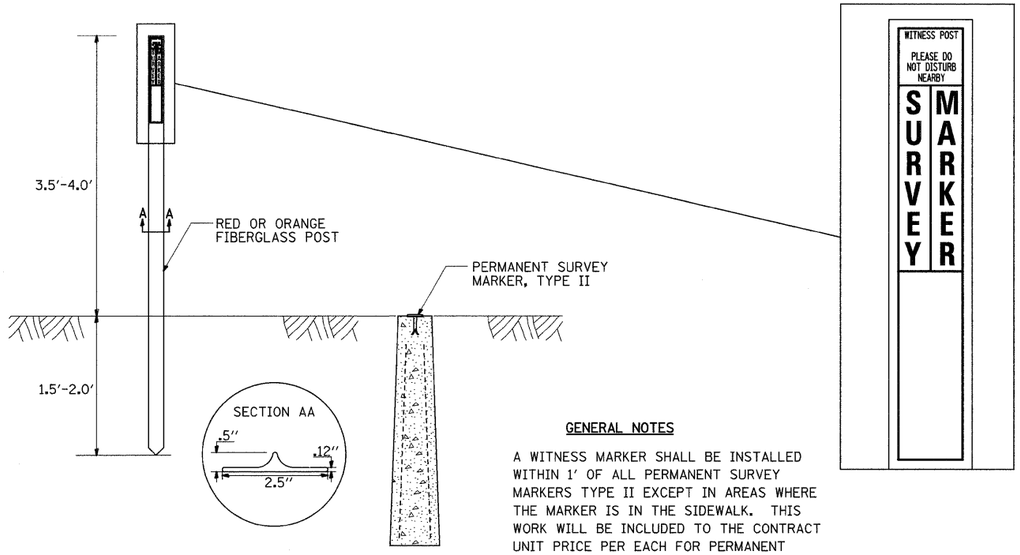

GENERAL NOTES

A WITNESS MARKER SHALL BE INSTALLED WITHIN 1' OF ALL PERMANENT SURVEY MARKERS TYPE II EXCEPT IN AREAS WHERE THE MARKER IS IN THE SIDEWALK. THIS WORK WILL BE INCLUDED TO THE CONTRACT UNIT PRICE PER EACH FOR PERMANENT SURVEY MARKERS, TYPE II.

PERMANENT SURVEY MARKERS, TYPE II

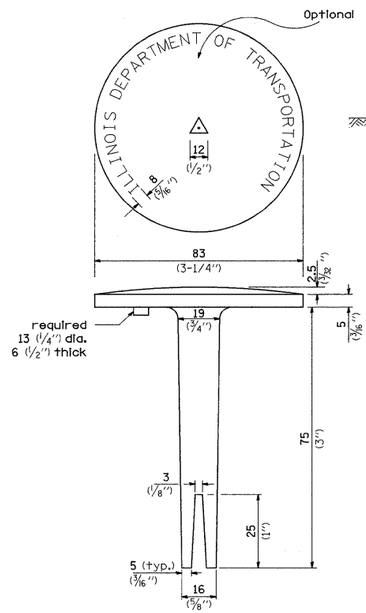

BRASS OR ALUMINUM TABLET

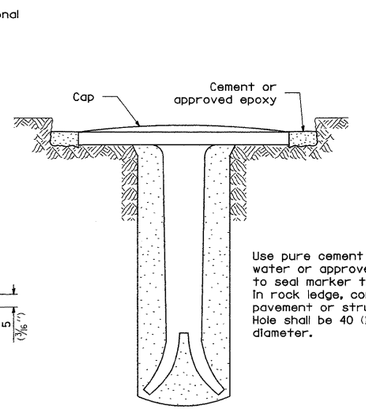

TYPE II

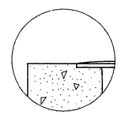

DETAIL A

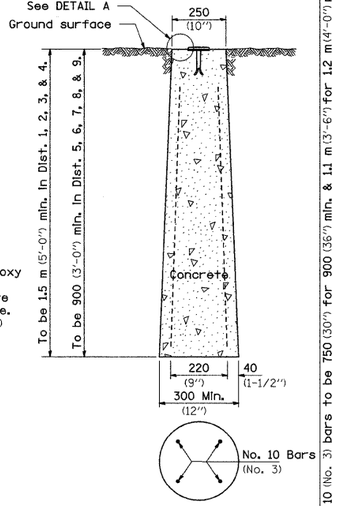

TYPE II

CAST-IN-PLACE MARKER

ALL DIMENSIONS ARE IN MILLIMETERS (INCHES) UNLESS OTHERWISE NOTED.

REVISED REVISED1-08	REGION 2 / DISTRICT 2 STANDARD	F.A.I. RTE.	SECTION	COUNTY	TOTAL SHEETS / SHEET NO.
REVISED -		80	(81-1)R-1	ROCK ISLAND	292 / 217
REVISED -				CONTRACT NO. 64933	
REVISED -	SCALE: 50.0000 '/ IN. SHEET NO. OF SHEETS STA. TO STA.	FED. ROAD DIST. NO.	ILLINOIS	FED. AID PROJECT	

PLOT DATE = Mon Dec 15 07:55:14 2008

TYPICAL FURROWED ROADWAY SLOPES

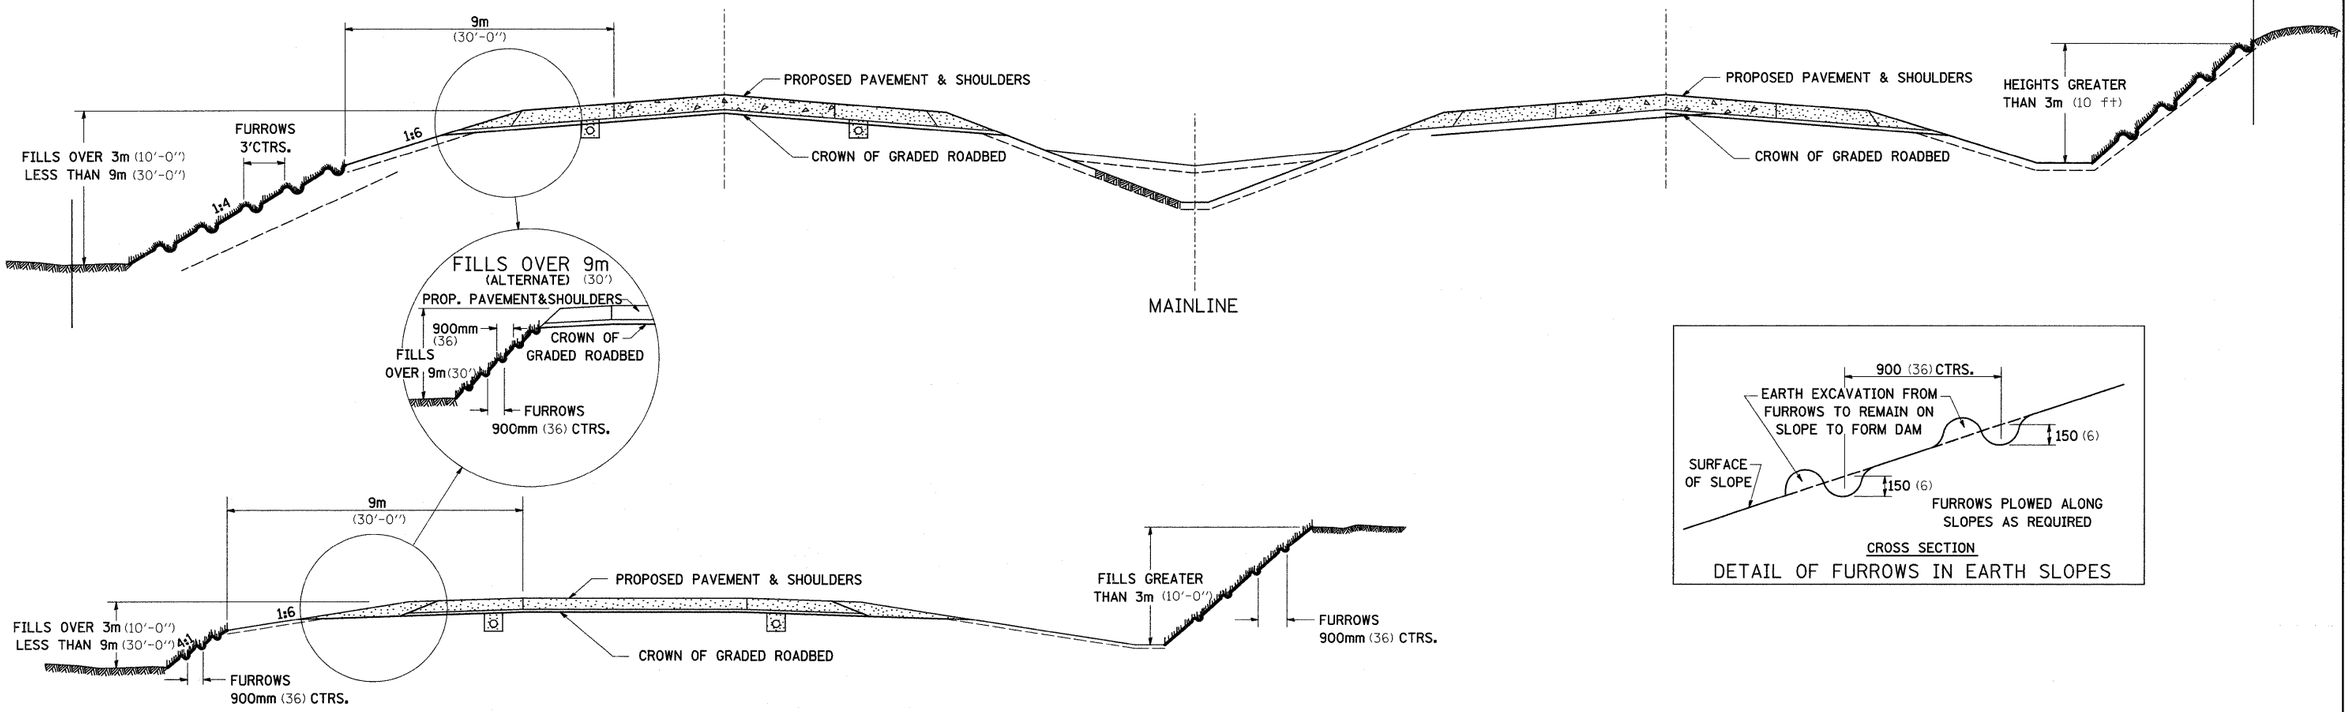

RAMPS

DETAIL OF FURROWS IN EARTH SLOPES

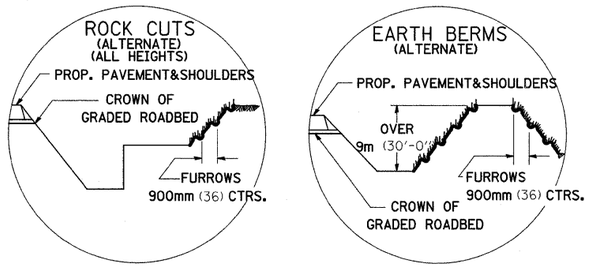

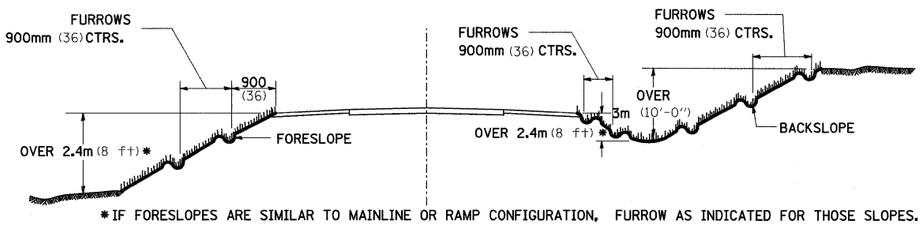

*IF FORESLOPES ARE SIMILAR TO MAINLINE OR RAMP CONFIGURATION, FURROW AS INDICATED FOR THOSE SLOPES.

CROSSROAD GRADE SEPERATIONS

ALL DIMENSIONS ARE IN MILLIMETERS (INCHES)
UNLESS OTHERWISE NOTED.

GENERAL NOTES

IN GENERAL, THE ENTIRE EARTH SURFACE WITHIN THE RIGHT-OF-WAY SHALL BE SEEDED AND MULCHED.

NO AGRICULTURAL GROUND LIMESTONE SHALL BE APPLIED TO THE GRADED ROADBED.

FORESLOPES AND/OR BACKSLOPES 3m (10 ft) OR LESS IN HEIGHT WILL NOT REQUIRE FURROWING UNLESS OTHERWISE NOTED IN THE PLANS OR AS DIRECTED BY THE ENGINEER.

FORESLOPES AND/OR BACKSLOPES OVER 3m (10 ft) IN HEIGHT SHALL BE FURROWED. THE OPERATION SHALL INCLUDE FINISHING THE SLOPES TO FINAL LINE AND GRADE, AS SHOWN ON THE CROSS SECTIONS BEFORE FURROWING IS DONE. FURROWS SHALL BE PLOWED ALONG A LEVEL LINE CONFORMING TO THE CONTOURS OF THE SLOPE. THE COST OF FURROWING SHALL BE CONSIDERED INCLUDED IN THE PROJECT COST AND NO ADDITIONAL COMPENSATION WILL BE ALLOWED.

SEQUENCE AND OPERATION FOR SEEDING, MULCHING AND FURROWING OF ROADWAY SLOPES:

1. SPREAD FERTILIZER.
2. PERFORM THE OPERATION OF GROUND PREPARATION.
3. PLOW FURROWS.
4. PERFORM THE OPERATION OF SEEDING. THE SEED SHALL BE SOWN ON THE SURFACE OF THE PREPARED GROUND AFTER FURROWING.
5. THE OPERATION OF COVERING THE SEED, BY HARROWING OR OTHER MEANS, SHALL BE PERFORMED ONLY IF SO DIRECTED BY THE ENGINEER AND SHALL BE INCLUDED TO THE ITEM OF SEEDING.
6. SECTION 250 AND 251 OF THE STANDARD SPECIFICATIONS SHALL GOVERN THIS WORK EXCEPT AS NOTED HEREIN.

FILE NAME = c:\pw_work\pwidot\grantpm\dms34287\d0840 3pl.dgn	USER NAME = grantpm	DESIGNED -	REVISED - 1-15-08	STATE OF ILLINOIS DEPARTMENT OF TRANSPORTATION	REGION 2 / DISTRICT 2 STANDARD			F.A.I. RTE.	SECTION	COUNTY	TOTAL SHEETS	SHEET NO.
		DRAWN -	REVISED -					80	(81-1)R-1	ROCK ISLAND	292	218
	PLOT SCALE = 50.0000 ' / IN.	CHECKED -	REVISED -							CONTRACT NO. 64933		
	PLOT DATE = Mon Dec 15 07:55:15 2008	DATE -	REVISED -		SCALE:	SHEET NO. OF SHEETS	STA. TO STA.	FED. ROAD DIST. NO.	ILLINOIS	FED. AID PROJECT		

STORM WATER POLLUTION PREVENTION PLAN
EROSION CONTROL PLAN

THE FOLLOWING PLAN WAS ESTABLISHED AND INCLUDED IN THESE PLANS TO DIRECT THE CONTRACTOR IN THE PLACEMENT OF TEMPORARY EROSION CONTROL SYSTEMS AND TO PROVIDE A STORM WATER POLLUTION PREVENTION PLAN FOR COMPLIANCE UNDER NPDES.

THE PURPOSE OF THIS PLAN IS TO MINIMIZE SILTATION WITHIN THE CONSTRUCTION ZONE AND TO ELIMINATE SEDIMENTS FROM ENTERING AND LEAVING THE CONSTRUCTION ZONE BY UTILIZING PROPER TEMPORARY EROSION CONTROL SYSTEMS AND PROVIDING GROUND COVER WITHIN A REASONABLE AMOUNT OF TIME.

CERTAIN ITEMS, AS SHOWN IN THIS PLAN AND REFERENCED BY THE LEGEND, SHALL BE PLACED BY THE CONTRACTOR AT THE BEGINNING OF CONSTRUCTION. OTHER ITEMS SHALL BE PLACED BY THE CONTRACTOR AS DIRECTED BY THE ENGINEER ON A CASE BY CASE SITUATION RESULTING FROM THE CONTRACTOR'S SEQUENCE OF ACTIVITIES, TIME OF YEAR, AND EXPECTED WEATHER CONDITIONS.

THE CONTRACTOR SHALL PLACE PERMANENT EROSION CONTROL SYSTEMS AND SEEDING WITHIN A REASONABLE AMOUNT OF TIME: THEREFORE, REDUCING THE AMOUNT OF AREA BEING OPEN TO THE POSSIBILITY OF EROSION AND REDUCING THE AMOUNT OF TEMPORARY SEEDING. THE RESIDENT ENGINEER WILL DETERMINE IF TEMPORARY EROSION CONTROL SYSTEMS SHOWN IN THE PLAN CAN BE DELETED, THE SIZE OF THE PROPOSED DITCH CHECKS, THE PROPER METHOD OF INSTALLATION, AND IF ANY ADDITIONAL TEMPORARY EROSION CONTROL SYSTEMS SHALL BE ADDED WHICH ARE NOT INCLUDED IN THE PLANS. THE CONTRACTOR SHALL PERFORM ALL WORK AS DIRECTED BY THE ENGINEER AND AS SHOWN IN STANDARD 280001 OF THE PLANS.

SITE DESCRIPTION
DESCRIPTION OF CONSTRUCTION ACTIVITY:

THIS PROJECT CONSISTS OF RECONSTRUCTING EXISTING 4-LANE INTERSTATE TO 6-LANE SECTION OF CRCP WITH 12' PCC SHOULDERS AND AUXILARY LANES. THE ILLINOIS ROUTE 84 TERMINI RAMPS WILL BE MILLED AND RESURFACED

DESCRIPTION OF INTENDED SEQUENCE OF ACTIVITIES:
THE SEQUENCE OF EVENTS ARE AS FOLLOW: CLEARING, EMBANKMENT, EXCAVATION, GRADING AND PAVING. THIS PROJECT WILL BE CONSTRUCTED IN SEGMENTS AS SHOWN IN THE "STAGING PLANS".

TOTAL CONSTRUCTION SITE (CONSTRUCTION LIMIT TO CONSTRUCTION LIMIT) 72 ACRES
PROPOSED R.O.W (TOTAL PARCEL AREA) 0.0 ACRES
DISTURBED BY EXCAVATION (E.O.P TO CONSTRUCTION LIMIT) 72 ACRES

SUPPORTING REPORTS AND PLANS
THE FOLLOWING ASSISTED IN DEVELOPING THE EROSION CONTROL PLAN AS REFERENCED DOCUMENTS:

SOIL PROFILE SHEETS, SOILS REPORTS, BORING LOGS
USGS DRAINAGE MAPS, PROJECT PLAN DOCUMENTS

DRAINAGE TRIBUTARIES RECEIVING WATER FROM CONSTRUCTION SITE
ALL OVERLAND FLOW EMPTIES INTO THE MISSISSIPPI RIVER.

EROSION CONTROLS AND SEDIMENT CONTROL PROCEDURES
STABILIZATION PRACTICES AT THE BEGINNING OF CONSTRUCTION:
PERIMETER EROSION CONTROL SHALL BE PLACED PRIOR TO BEGINNING EARTHWORK.

STABILIZATION PRACTICES DURING CONSTRUCTION:
AS EARTH EXCAVATION AND EMBANKMENT ARE BEING COMPLETED THE CONTRACTOR SHALL PLACE DITCH CHECKS, INLET AND PIPE PROTECTION, EROSION CONTROL BLANKET, AND SEEDING AS STAGES OF THE PROJECT ARE COMPLETED. PERIMETER EROSION BARRIER WILL BE INSTALLED AT ADDITIONAL LOCATIONS AS THE PROJECT PROGRESSES. SEEDING SHALL BE COMPLETED AS SPECIFIED IN THE EROSION CONTROL/SEEDING MOBILIZATION AND TEMPORARY SEEDING SPECIAL PROVISION.

MAINTENANCE AFTER FINAL GRADING
TEMPORARY EROSION CONTROL SYSTEMS SHALL BE LEFT IN PLACE WITH PROPER MAINTENANCE UNTIL PERMANENT EROSION CONTROL IS IN PLACE AND WORKING PROPERLY AND ALL PROPOSED TURF AREAS SEEDED AND ESTABLISHED WITH THE PROPER STAND. ONCE PERMANENT EROSION CONTROL SYSTEMS AS PROPOSED IN THE PLANS ARE FUNCTIONAL AND ESTABLISHED, TEMPORARY ITEMS SHALL BE REMOVED, CLEANED UP AND DISTURBED TURF RESEEDED.

FILE NAME = c:\pw_work\pwidot\grantpm\dms34287\d0840 3spl.dgn	USER NAME = grantpm	DESIGNED -	REVISED - 5-12-04	STATE OF ILLINOIS DEPARTMENT OF TRANSPORTATION	REGION 2 / DISTRICT 2 STANDARD	F.A.I. RTE.	SECTION	COUNTY	TOTAL SHEETS	SHEET NO.
		DRAWN -	REVISED -			80	(81-1)R-1	ROCK ISLAND	292	219
	PLOT SCALE = 50.0000 ' / IN.	CHECKED -	REVISED -					CONTRACT NO. 64933		
	PLOT DATE = Mon Dec 15 07:55:15 2008	DATE -	REVISED -		SCALE: SHEET NO. OF SHEETS STA. TO STA.	FED. ROAD DIST. NO.	ILLINOIS	FED. AID PROJECT		

DETAILS OF PLANTING AND BRACING TREES

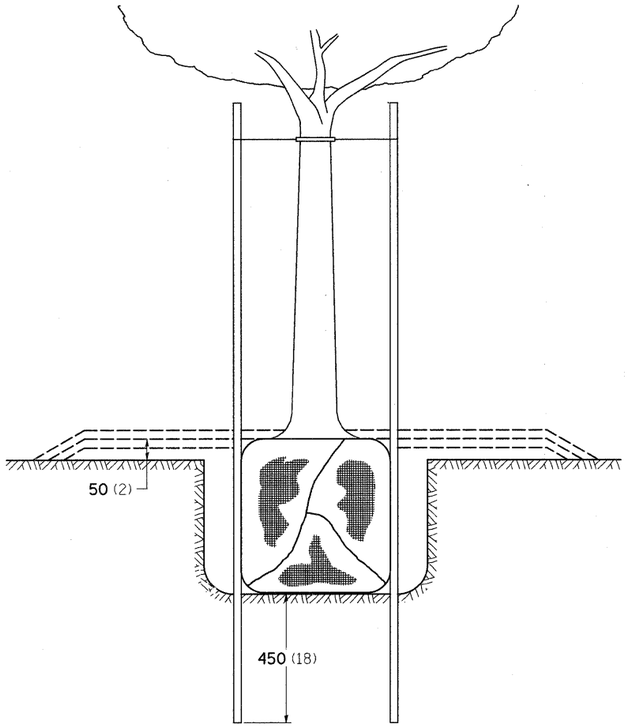

TREES SMALLER THAN 115 (4 1/2) IN DIAMETER

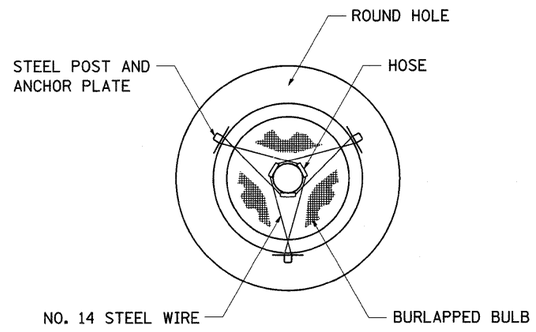

SMALL TREE SIZE	A DIAMETER OF BALL OR ROOT SYS.	B DEPTH OF HOLE EXCAVATION	C WIDTH OF HOLE EXCAVATION	D THICKNESS OF MULCH COVER	E DEPTH OF BALL OR ROOT SYS.	F VOLUME OF MULCH COVER m^3 (CU. YDS.)
1.5-1.8m (5'-6')	400 (16)	250 (10)	750 (30)	100 (4)	300 (12)	0.41 (0.54)
1.5-1.8m (5'-6') BB	400 (16)	250 (10)	750 (30)	100 (4)	300 (12)	0.41 (0.54)
1.8-2.0m (6'-7') BB	450 (18)	300 (12)	750 (30)	100 (4)	350 (14)	0.41 (0.54)
2.0-2.4m (7'-8') BB	500 (20)	275 (11)	750 (30)	100 (4)	325 (13)	0.41 (0.54)
2.4-3.0m (8'-10') BB	600 (24)	350 (14)	900 (36)	100 (4)	400 (16)	0.47 (0.61)
3.0-3.6m (10'-12') BB	650 (26)	375 (15)	900 (36)	100 (4)	425 (17)	0.47 (0.61)

LARGE TREE SIZE	A DIAMETER OF BALL OR ROOT SYS.	B DEPTH OF HOLE EXCAVATION	C WIDTH OF HOLE EXCAVATION	D THICKNESS OF MULCH COVER	E DEPTH OF BALL OR ROOT SYS.	F VOLUME OF MULCH COVER m^3 (CU. YDS.)
0-50 (0-2)	500 (20)	275 (11)	900 (36)	100 (4)	325 (13)	0.47 (0.61)
50-65 (2-2 1/2) BB	600 (24)	350 (14)	1200 (48)	100 (4)	400 (16)	0.60 (0.78)
65-75 (2 1/2-3) BB	700 (28)	425 (17)	1200 (48)	100 (4)	475 (19)	0.60 (0.78)
75-90 (3-3 1/2) BB	800 (32)	425 (17)	1500 (60)	100 (4)	475 (19)	0.73 (0.96)
90-100 (3 1/2-4) BB	900 (36)	500 (20)	1500 (60)	100 (4)	550 (22)	0.73 (0.96)
100-115 (4-4 1/2) BB	1000 (40)	550 (22)	1800 (72)	100 (4)	600 (24)	0.89 (1.16)
115-125 (4 1/2-5) BB	1100 (44)	600 (24)	1800 (72)	100 (4)	650 (26)	0.89 (1.16)
125-140 (5-5 1/2) BB	1200 (48)	675 (27)	2100 (84)	100 (4)	725 (29)	1.06 (1.38)

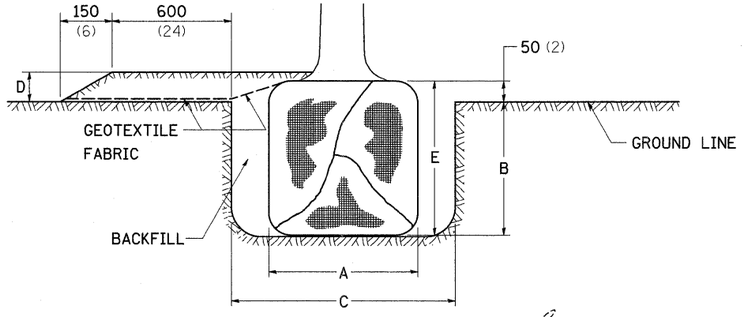

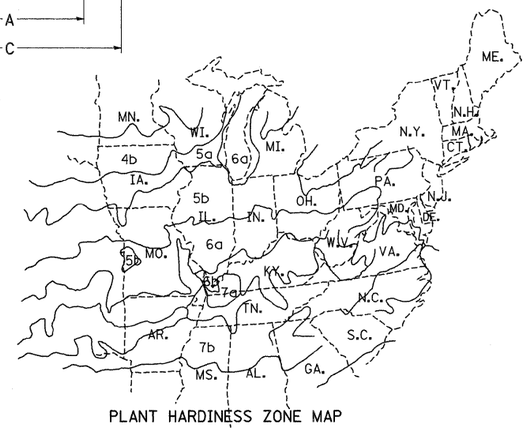

PLANT HARDINESS ZONE MAP

U.S. DEPARTMENT OF AGRICULTURE
AGRICULTURAL RESEARCH SERVICE
PUBLICATION NO. 814

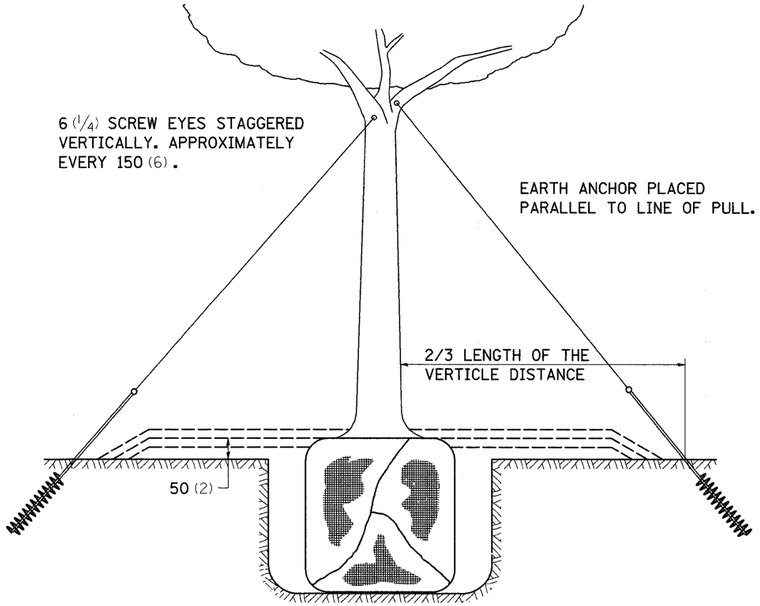

TREES OVER 115 (4 1/2) IN DIAMETER

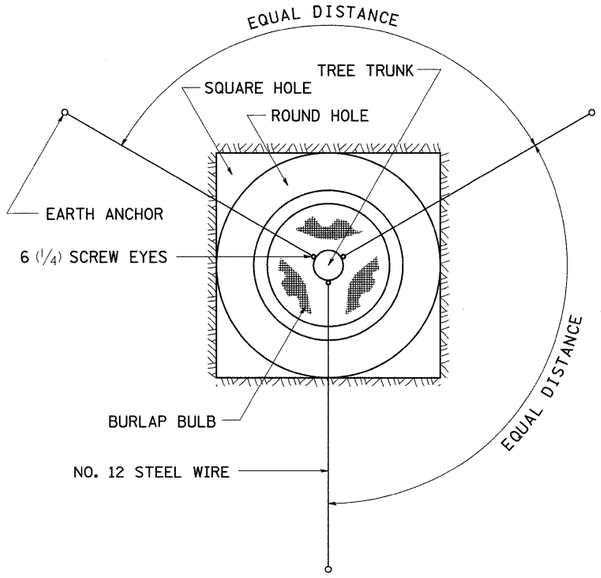

ALL DIMENSIONS ARE IN MILLIMETERS (INCHES) UNLESS OTHERWISE NOTED.

FILE NAME = c:\pw_work\pwidot\grantpm\dms34287\d0840 3spl.dgn	USER NAME = grantpm	DESIGNED -	REVISED - 10-15-04	STATE OF ILLINOIS DEPARTMENT OF TRANSPORTATION	REGION 2 / DISTRICT 2 STANDARD
	PLOT SCALE = 50.0000 ' / IN.	DRAWN -	REVISED -		SCALE: SHEET NO. OF SHEETS STA. TO STA.
	PLOT DATE = Mon Dec 15 07:55:16 2008	CHECKED -	REVISED -		
		DATE -	REVISED -		

F.A.I. RTE.	SECTION	COUNTY	TOTAL SHEETS	SHEET NO.
80	(81-1)R-1	ROCK ISLAND	292	220
		CONTRACT NO. 64933		
FED. ROAD DIST. NO.	ILLINOIS	FED. AID PROJECT		

FINAL SURVEY		BY	DATE
NOTE BOOK	SURVEYED		
NO.	PLOTTED		
	TEMPLATE		
	AREAS		
	AREAS CHECKED		

ORIGINAL SURVEY		BY	DATE
NOTE BOOK	SURVEYED		
NO.	PLOTTED		
	TEMPLATE		
	AREAS		
	AREAS CHECKED		

FILE NAME = c:\pw_work\pwidot\grantpm\dms34289\d0840 3xm2.dgn	USER NAME = grantpm	DESIGNED -	REVISED -
		DRAWN -	REVISED -
	PLOT SCALE = 10.0000 ' / IN.	CHECKED -	REVISED -
	PLOT DATE = Mon Dec 15 07:40:16 2008	DATE -	REVISED -

STATE OF ILLINOIS
DEPARTMENT OF TRANSPORTATION

I-80 CROSS-SECTIONS

SCALE: | SHEET NO. OF SHEETS | STA. 51+00.0000 TO STA. 51+00.0000

F.A.I. RTE.	SECTION	COUNTY	TOTAL SHEETS	SHEET NO.
80	(81-1)R-1	ROCK ISLAND	292	221
		CONTRACT NO. 64933		
FED. ROAD DIST. NO.	ILLINOIS	FED. AID PROJECT		

FINAL SURVEY	NOTE BOOK	NO.
SURVEYED		
PLOTTED		
TEMPLATE		
AREAS		
AREAS CHECKED		

BY	DATE

ORIGINAL SURVEY	NOTE BOOK	NO.
SURVEYED		
PLOTTED		
TEMPLATE		
AREAS		
AREAS CHECKED		

BY	DATE

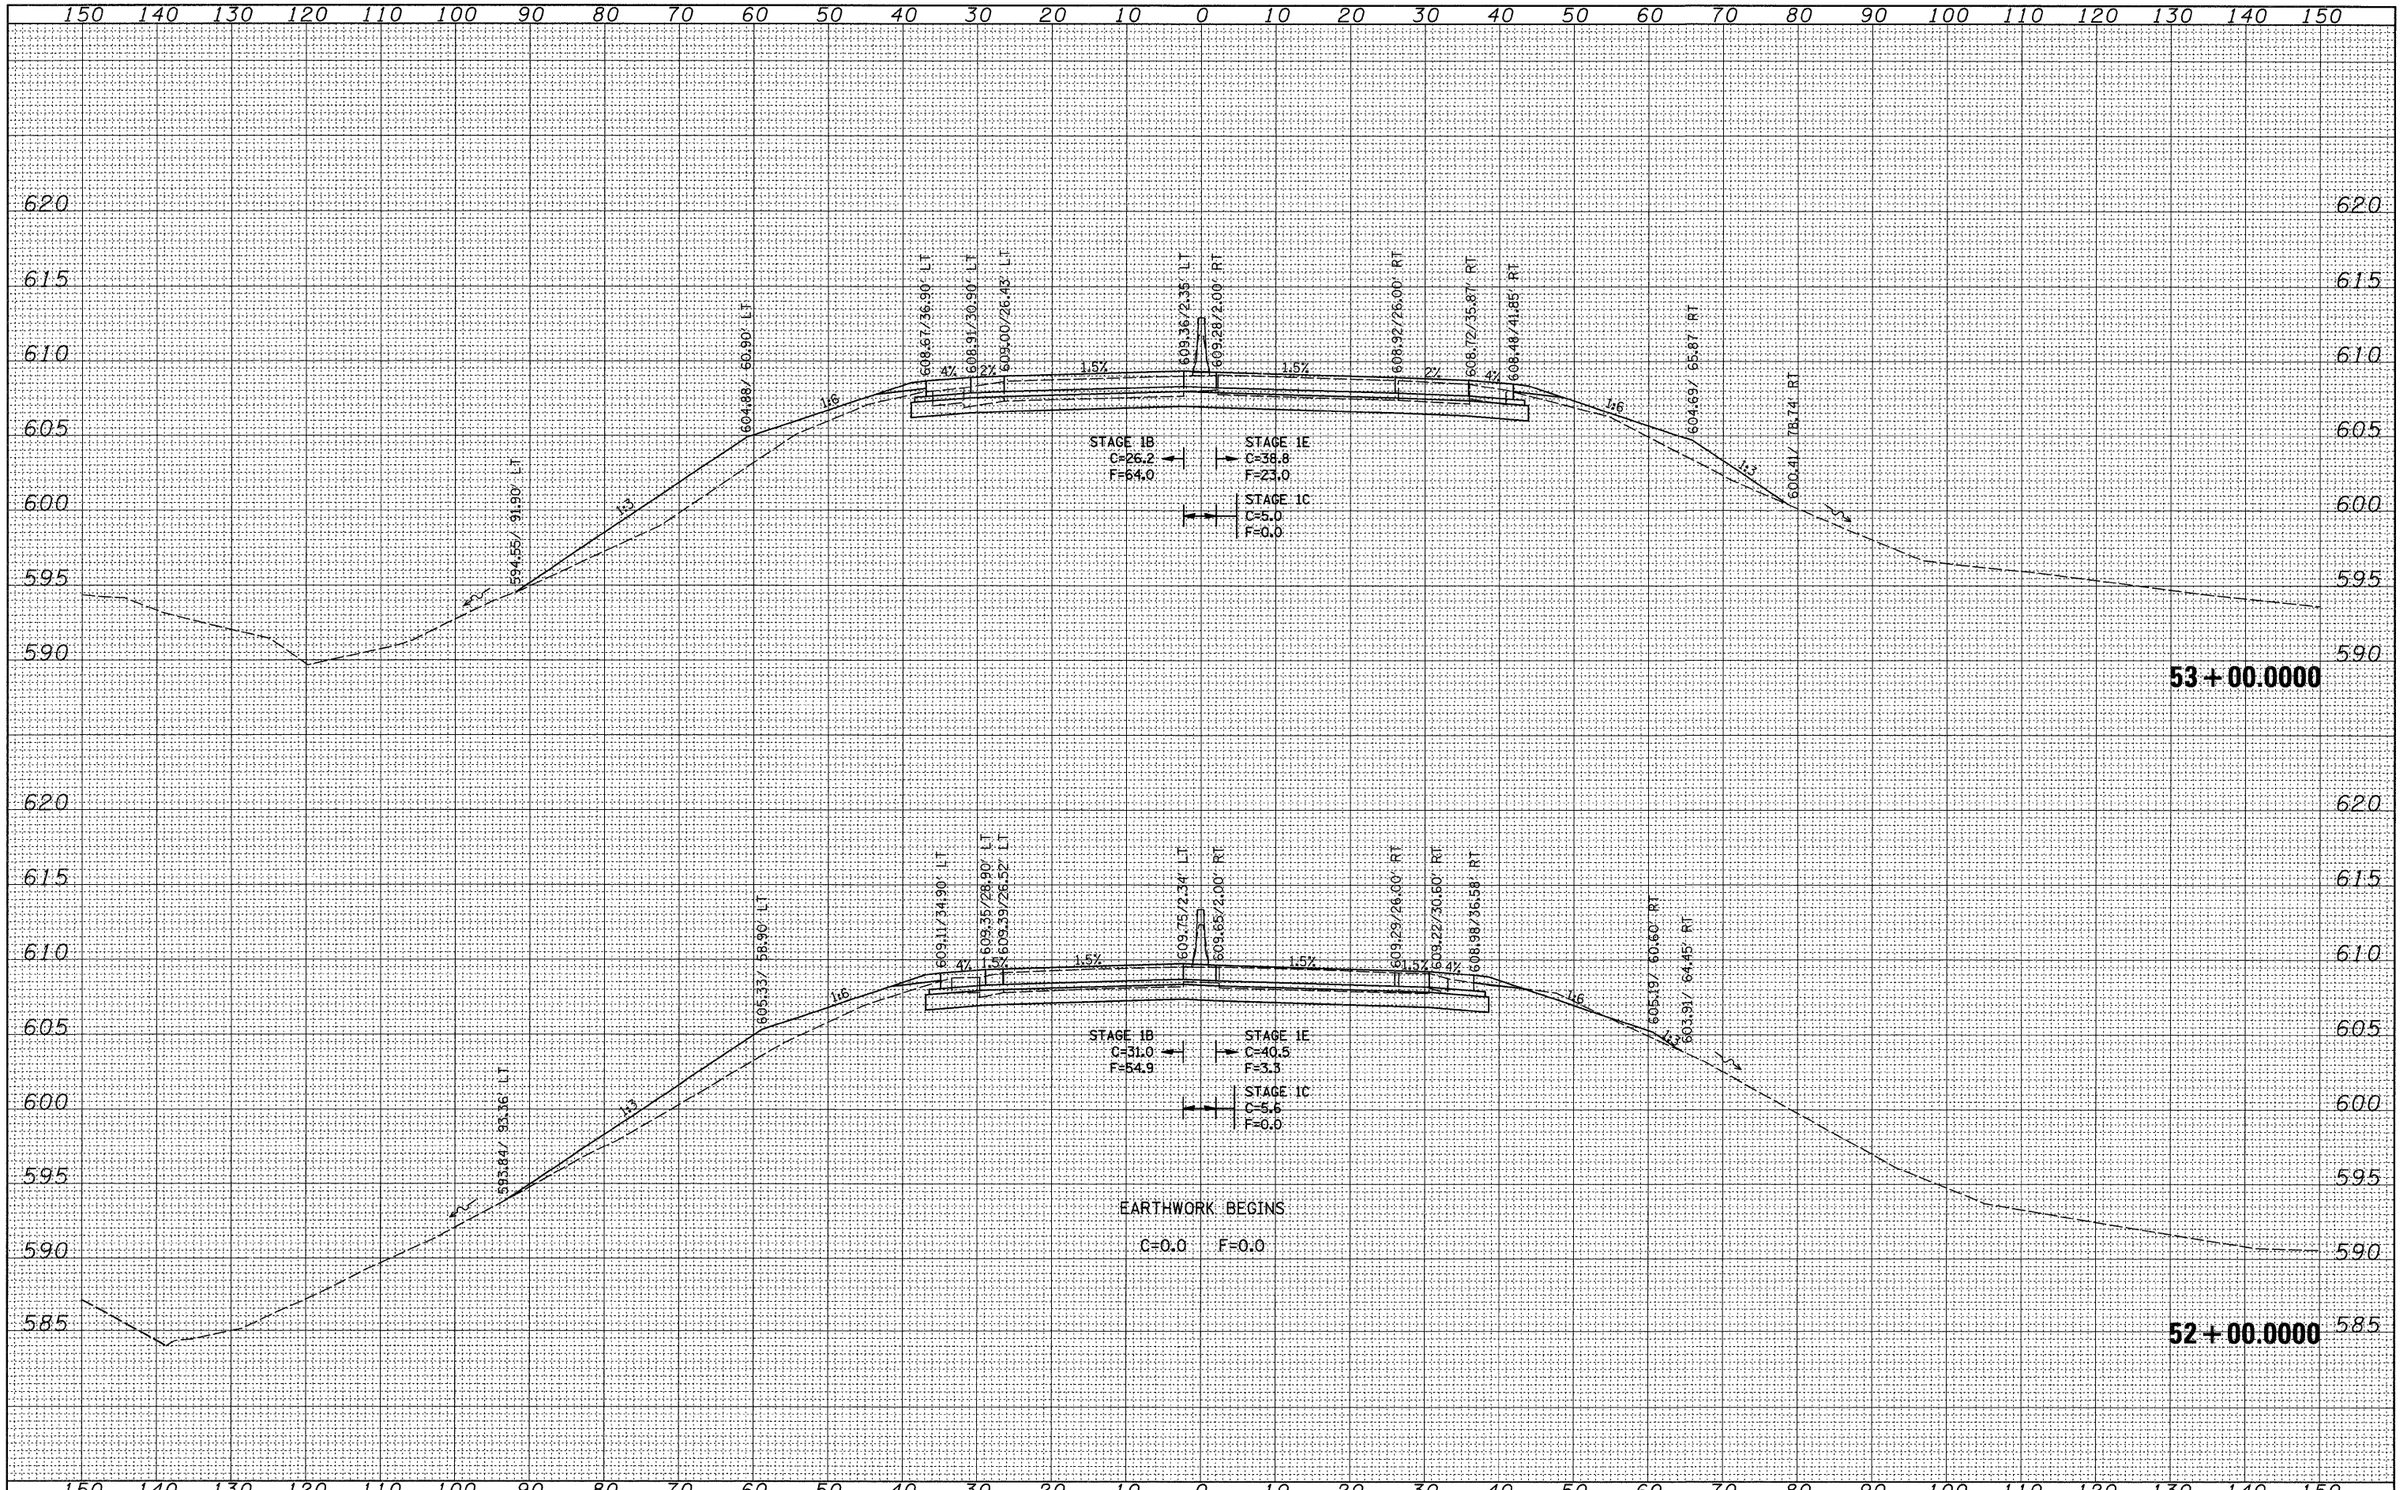

FILE NAME = c:\pw_work\pwidot\grantpm\dms34289\d08403xm2.dgn	USER NAME = grantpm	DESIGNED -	REVISED -
		DRAWN -	REVISED -
	PLOT SCALE = 10.0000 ' / IN.	CHECKED -	REVISED -
	PLOT DATE = Mon Dec 15 07:40:17 2008	DATE -	REVISED -

STATE OF ILLINOIS
DEPARTMENT OF TRANSPORTATION

I-80 CROSS-SECTIONS

SCALE: | SHEET NO. OF SHEETS | STA. 52+00.0000 TO STA. 53+00.0000

F.A.I. RTE.	SECTION	COUNTY	TOTAL SHEETS	SHEET NO.
80	(81-1)R-1	ROCK ISLAND	292	222
		CONTRACT NO. 64933		
FED. ROAD DIST. NO.	ILLINOIS	FED. AID PROJECT		

FINAL SURVEY		BY	DATE
NOTE BOOK	SURVEYED		
NO.	PLOTTED		
	TRIANGULATE		
	AREAS		
	AREAS CHECKED		

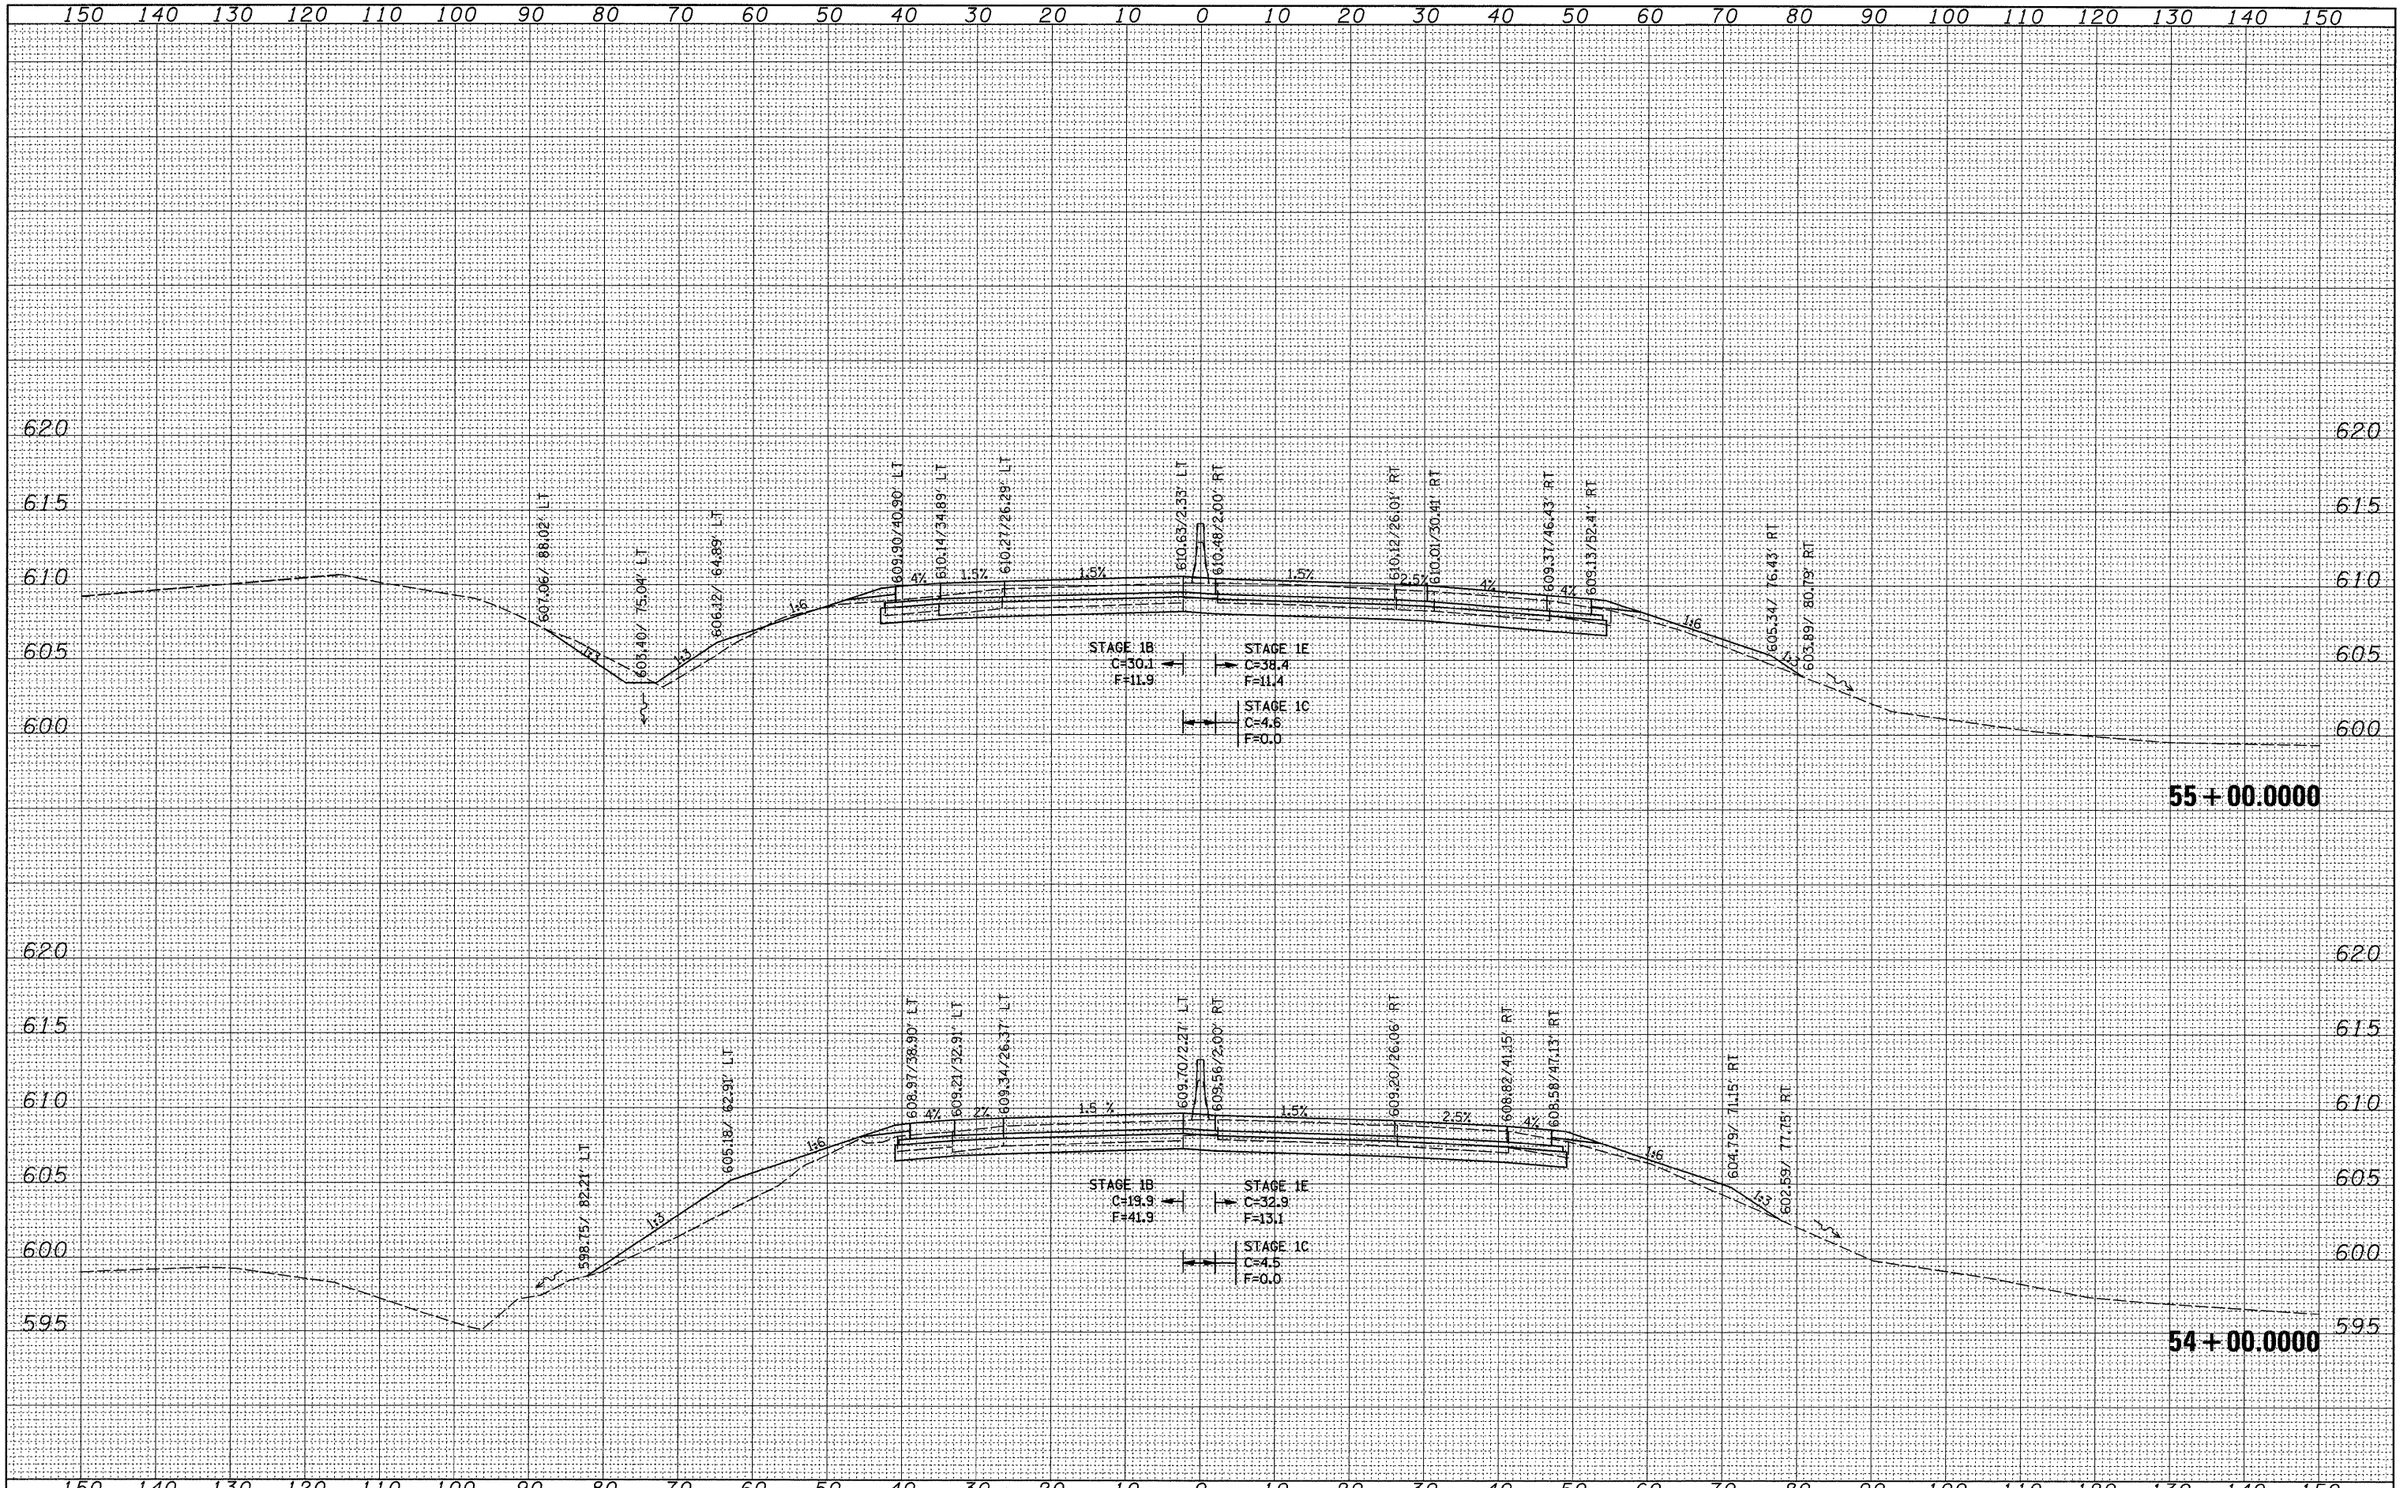

ORIGINAL SURVEY		BY	DATE
NOTE BOOK	SURVEYED		
NO.	PLOTTED		
	TRIANGULATE		
	AREAS		
	AREAS CHECKED		

FILE NAME = c:\pw_work\pwidot\grantpm\dms34289\d0840 3xm2.dgn	USER NAME = grantpm	DESIGNED -	REVISED -
		DRAWN -	REVISED -
	PLOT SCALE = 10.0000 ' / IN.	CHECKED -	REVISED -
	PLOT DATE = Mon Dec 15 07:40:17 2008	DATE -	REVISED -

STATE OF ILLINOIS
DEPARTMENT OF TRANSPORTATION

I-80 CROSS-SECTIONS

SCALE: | SHEET NO. OF SHEETS | STA. 54+00.0000 TO STA. 55+00.0000

F.A.I. RTE.	SECTION	COUNTY	TOTAL SHEETS	SHEET NO.
80	(81-1)R-1	ROCK ISLAND	292	223
		CONTRACT NO. 64933		
FED. ROAD DIST. NO.	ILLINOIS	FED. AID PROJECT		

FINAL SURVEY	NOTE BOOK	NO.

	BY	DATE
SURVEYED		
PLOTTED		
TEMPLATE		
AREAS		
AREAS CHECKED		

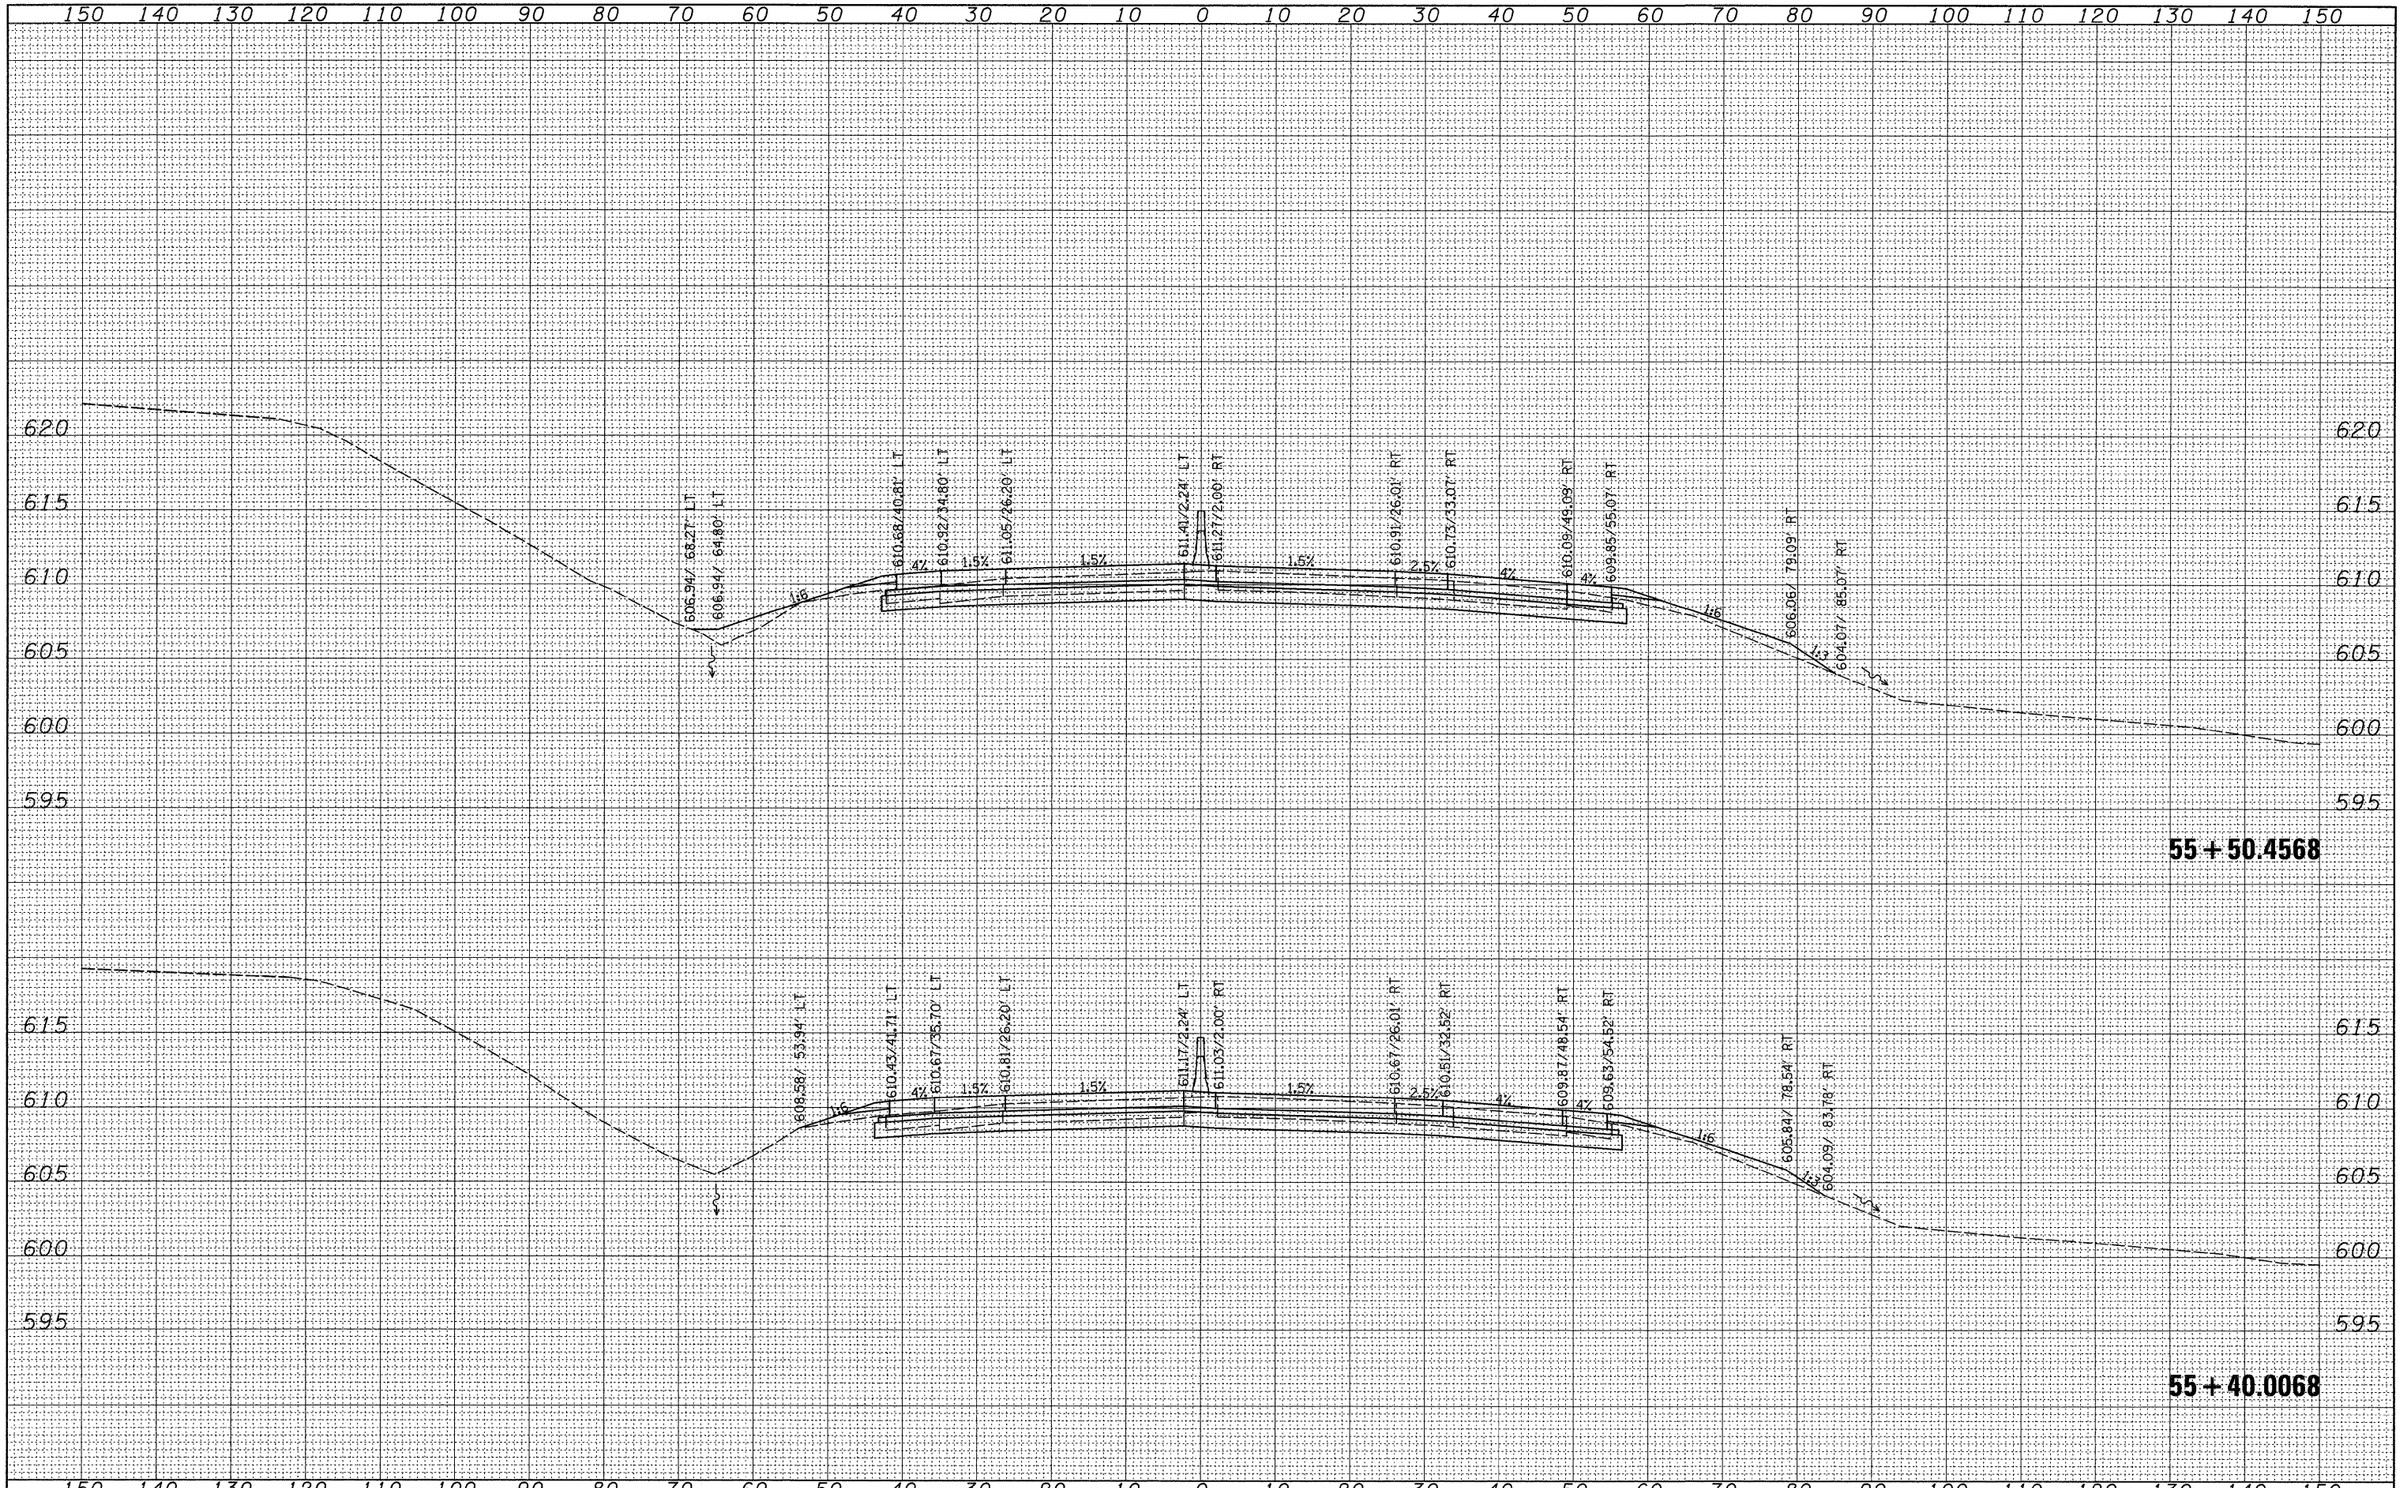

ORIGINAL SURVEY	NOTE BOOK	NO.

	BY	DATE
SURVEYED		
PLOTTED		
TEMPLATE		
AREAS		
AREAS CHECKED		

FILE NAME = c:\pw_work\pwidot\grantpm\dms34289\d0840 3xm2.dgn	USER NAME = grantpm	DESIGNED -	REVISED -
		DRAWN -	REVISED -
	PLOT SCALE = 10.0000 ' / IN.	CHECKED -	REVISED -
	PLOT DATE = Mon Dec 15 07:40:18 2008	DATE -	REVISED -

STATE OF ILLINOIS
DEPARTMENT OF TRANSPORTATION

I-80 CROSS-SECTIONS

SCALE: | SHEET NO. OF SHEETS | STA. 55+40.0068 TO STA. 55+50.4568

F.A.I. RTE.	SECTION	COUNTY	TOTAL SHEETS	SHEET NO.
80	(81-1)R-1	ROCK ISLAND	292	224
		CONTRACT NO. 64933		
FED. ROAD DIST. NO.	ILLINOIS	FED. AID PROJECT		

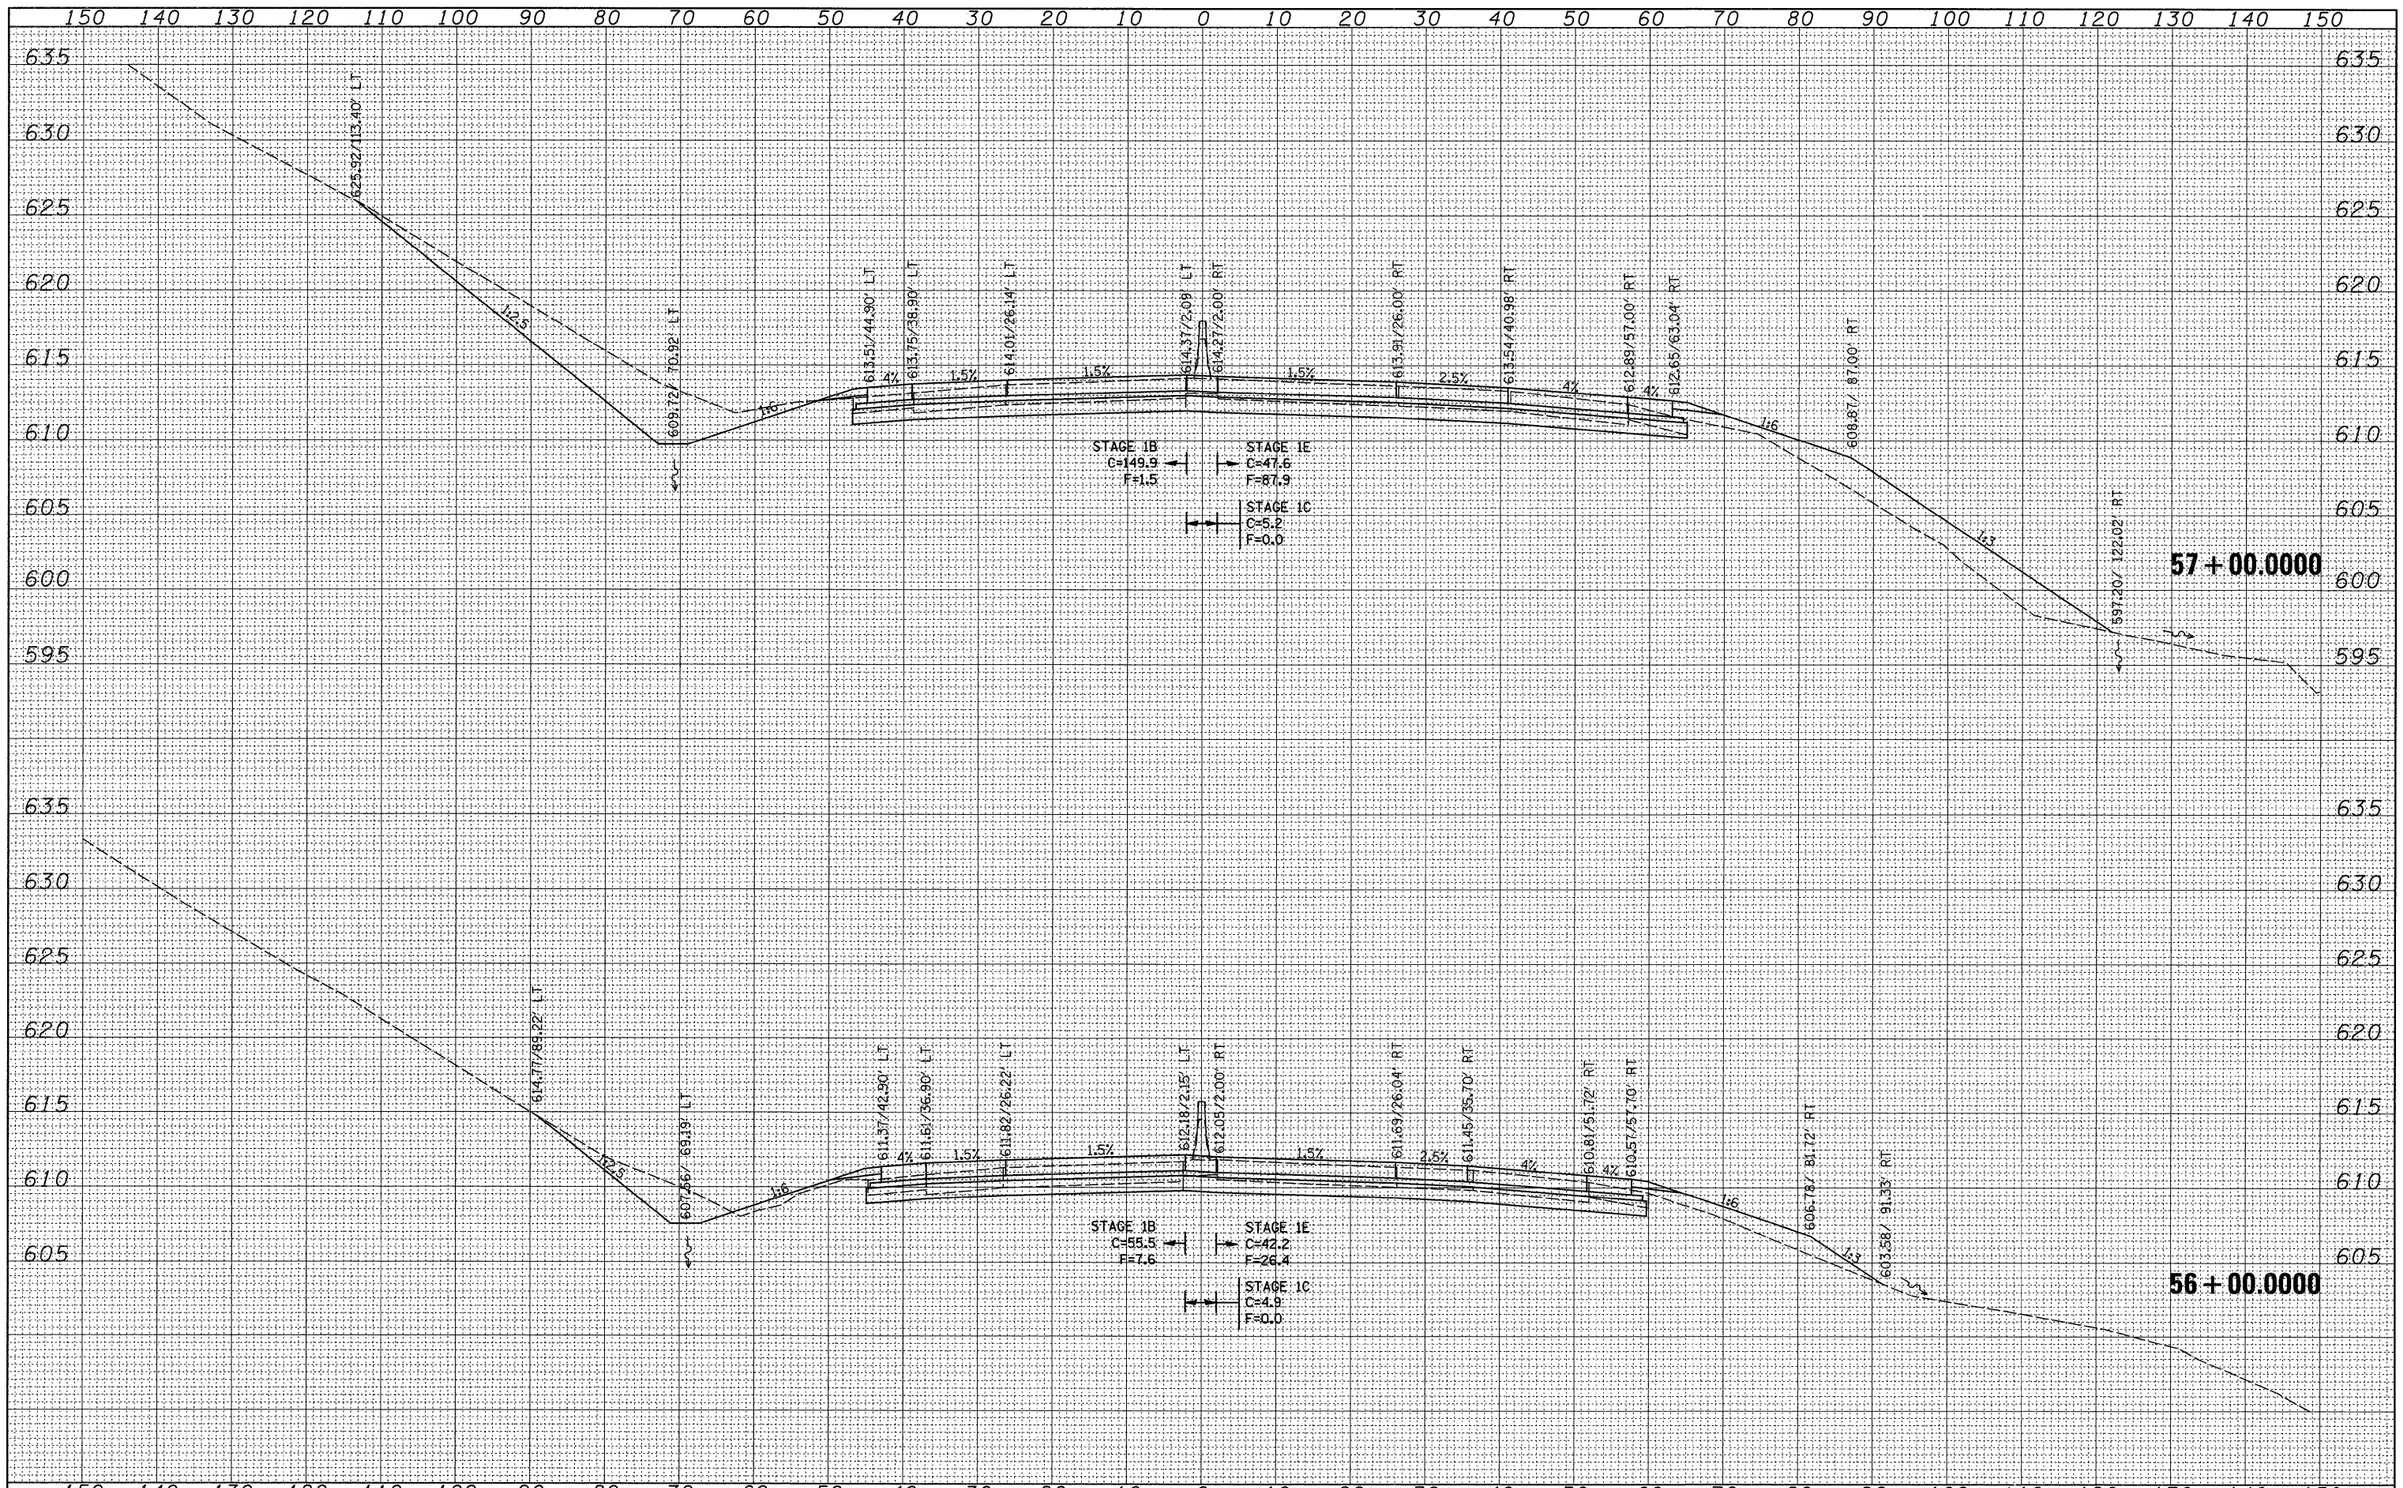

FINAL SURVEY	BY	DATE
SURVEYED		
PLOTTED		
TEMPLATE		
NOTE BOOK		
AREAS		
NO.	AREAS CHECKED	

ORIGINAL SURVEY	BY	DATE
SURVEYED		
PLOTTED		
TEMPLATE		
NOTE BOOK		
AREAS		
NO.	AREAS CHECKED	

FILE NAME = c:\pw_work\pwidot\grantpm\dms34289\d0840 3xm2.dgn	USER NAME = grantpm	DESIGNED -	REVISED -
		DRAWN -	REVISED -
	PLOT SCALE = 10.0000 ' / IN.	CHECKED -	REVISED -
	PLOT DATE = Mon Dec 15 07:40:18 2008	DATE -	REVISED -

STATE OF ILLINOIS
DEPARTMENT OF TRANSPORTATION

I-80 CROSS-SECTIONS

SCALE: | SHEET NO. OF SHEETS | STA. 56+00.0000 TO STA. 57+00.0000

F.A.I. RTE.	SECTION	COUNTY	TOTAL SHEETS	SHEET NO.
80	(81-1)R-1	ROCK ISLAND	292	225
		CONTRACT NO. 64933		
FED. ROAD DIST. NO.	ILLINOIS	FED. AID PROJECT		

FINAL SURVEY	BY	DATE
NOTE BOOK	SURVEYED	
NO.	PLOTTED	
	TEMPLATE	
	AREAS	
	AREAS CHECKED	

ORIGINAL SURVEY	BY	DATE
NOTE BOOK	SURVEYED	
NO.	PLOTTED	
	TEMPLATE	
	AREAS	
	AREAS CHECKED	

150 140 130 120 110 100 90 80 70 60 50 40 30 20 10 0 10 20 30 40 50 60 70 80 90 100 110 120 130 140 150

650 645 640 635 630 625 620 615 610 605 600 595

631.09/121.42' LT
612.48'/72.92' LT
616.27/46.90' LT
616.21/40.90' LT
616.81/26.06' LT
617.17/2.04' LT
617.11/2.00' RT
616.75/25.99' RT
616.27/37.99' RT
615.88/42.31' RT
615.04/46.31' RT
614.96/62.37' RT
614.55/68.33' RT
610.76'/92.31' RT
599.55'/126.01' RT

4%
1.5%
1.5%
4%
6.78%
1:1
1:6

STAGE 1B
C=192.3
F=1.7

STAGE 1E
C=76.8
F=74.9

STAGE 1C
C=5.4
F=0.0

58 + 00.0000

FILE NAME = c:\pw_work\pwidot\grantpm\dms34289\d0@403xm2.dgn	USER NAME = grantpm	DESIGNED -	REVISED -
		DRAWN -	REVISED -
	PLOT SCALE = 10.0000 ' / IN.	CHECKED -	REVISED -
	PLOT DATE = Mon Dec 15 07:40:18 2008	DATE -	REVISED -

STATE OF ILLINOIS
DEPARTMENT OF TRANSPORTATION

I-80 CROSS-SECTIONS

SCALE: | SHEET NO. OF SHEETS | STA. 58+00.0000 TO STA. 58+00.0000

F.A.I. RTE.	SECTION	COUNTY	TOTAL SHEETS	SHEET NO.
80	(81-1)R-1	ROCK ISLAND	292	226
		CONTRACT NO. 64933		
FED. ROAD DIST. NO.	ILLINOIS	FED. AID PROJECT		

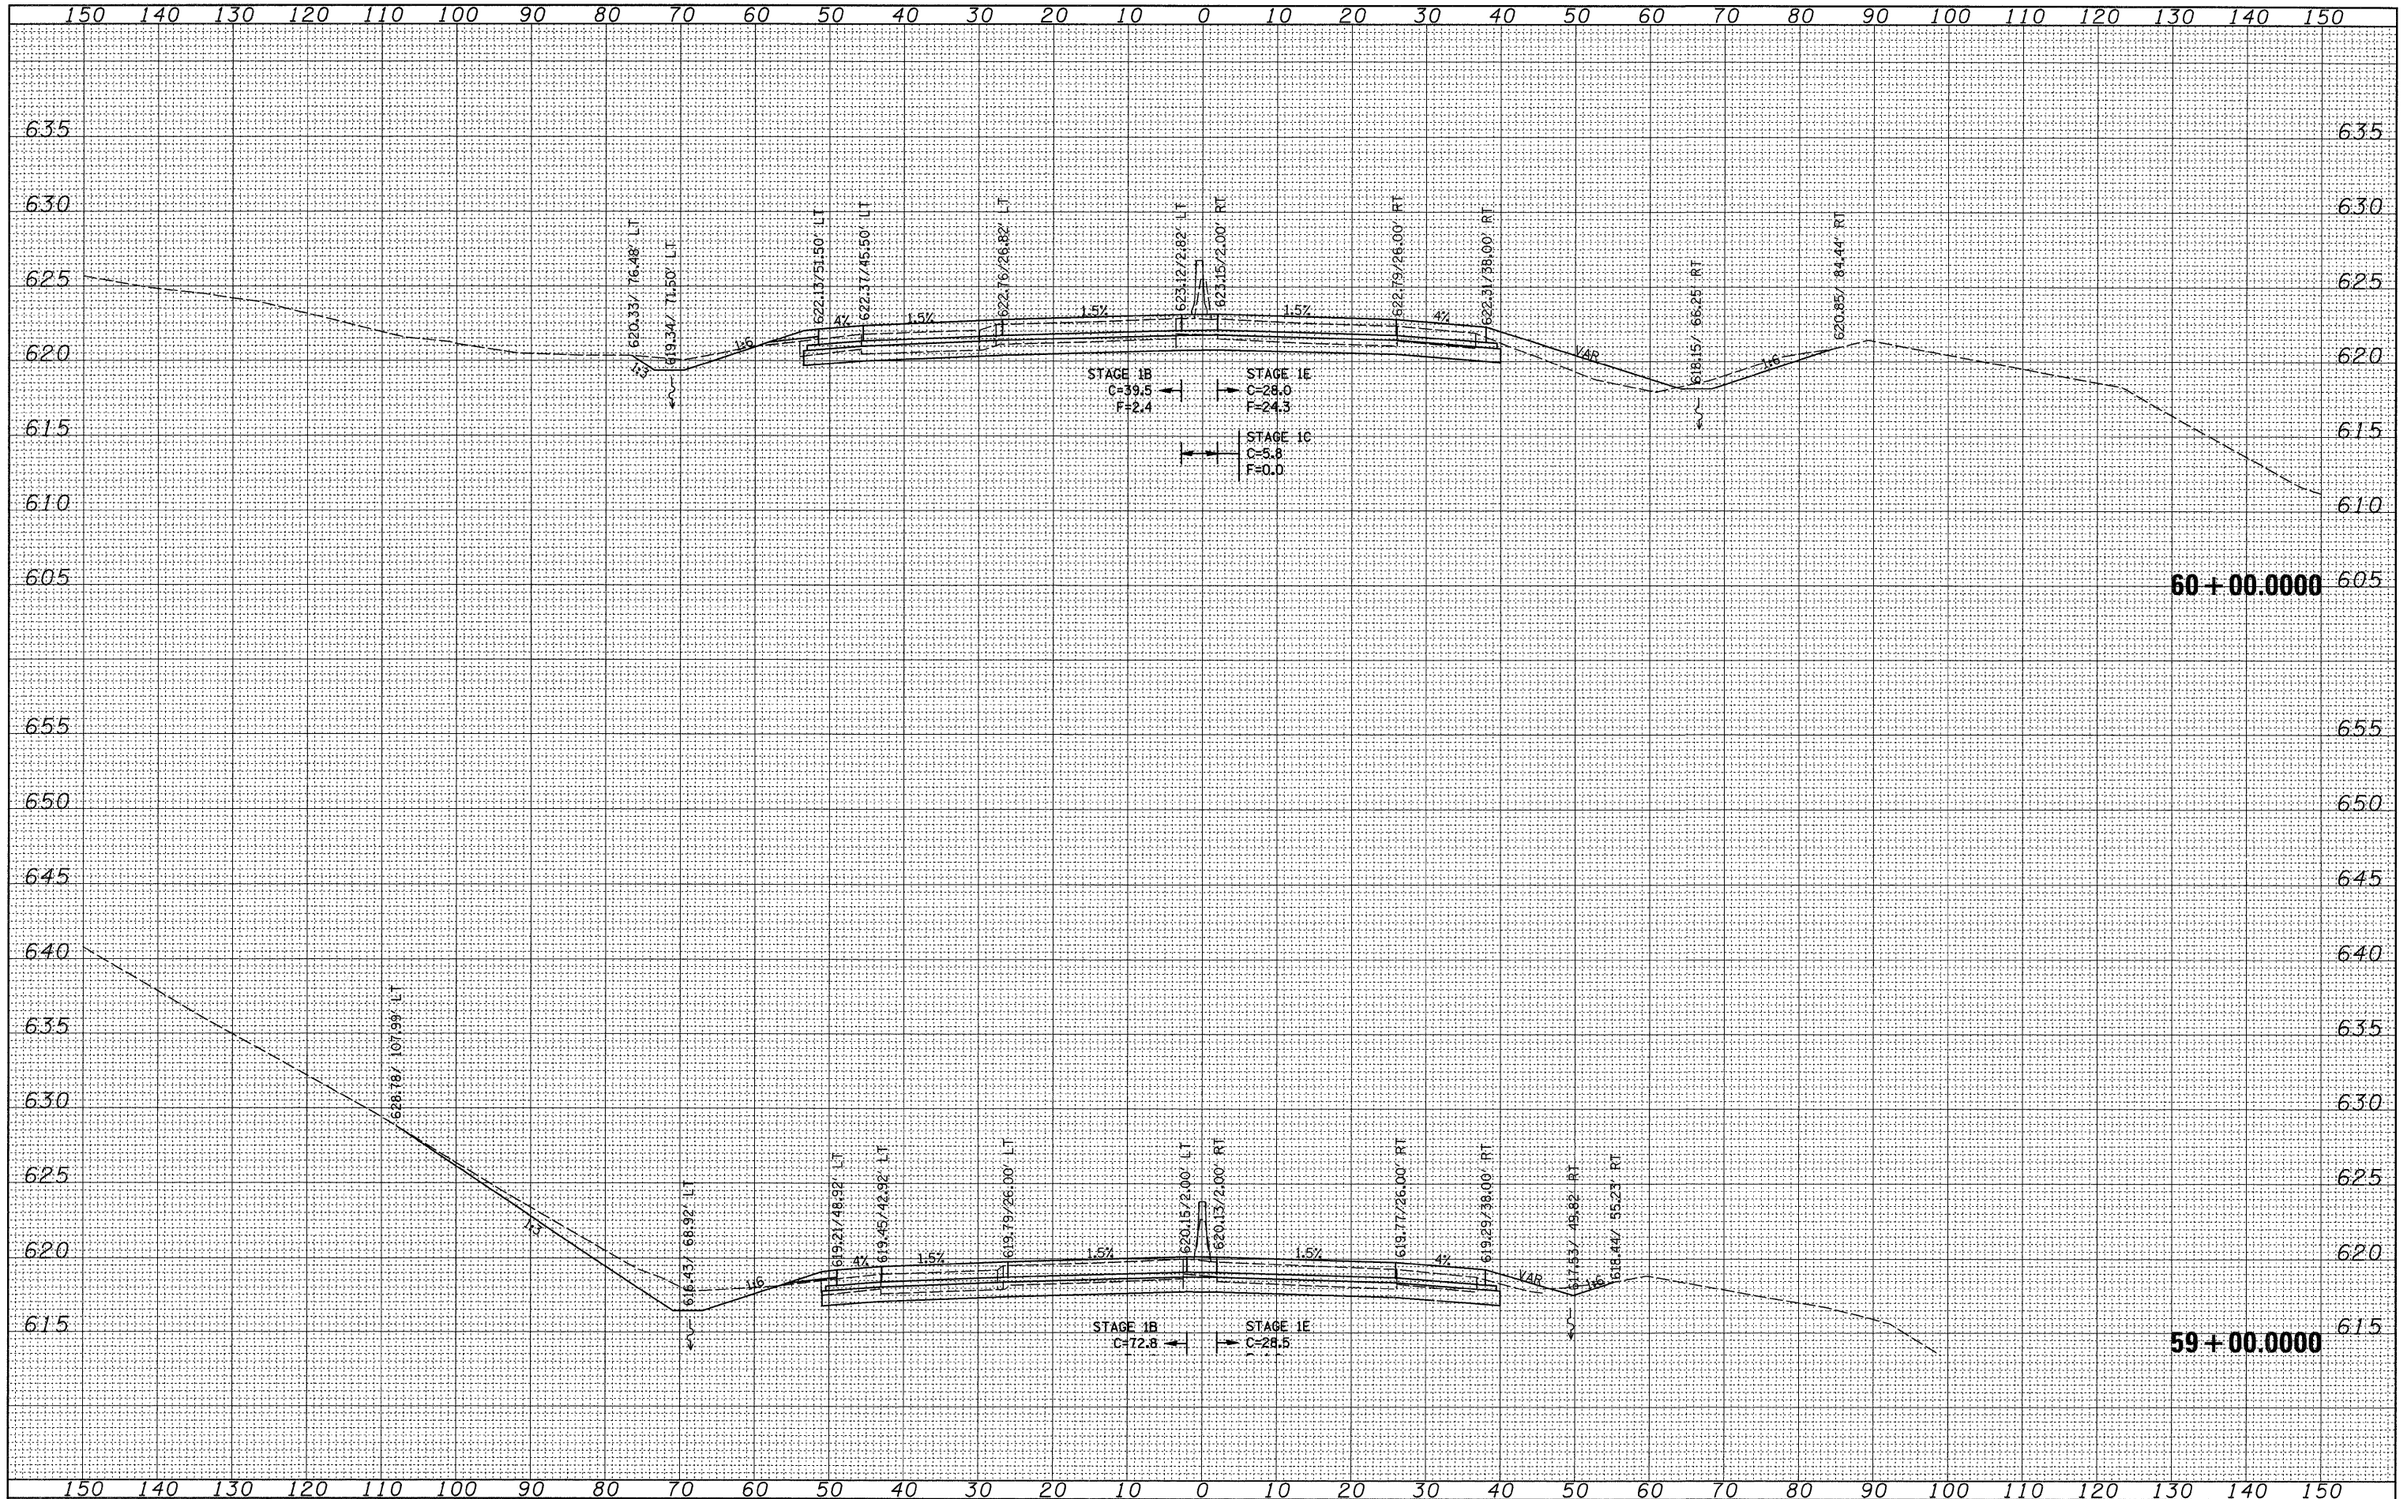

FINAL SURVEY

NO.	BY	DATE
NOTE BOOK		
	SURVEYED	
	PLOTTED	
	TEMPLATE	
	AREAS	
	AREAS CHECKED	

ORIGINAL SURVEY

NO.	BY	DATE
NOTE BOOK		
	SURVEYED	
	PLOTTED	
	TEMPLATE	
	AREAS	
	AREAS CHECKED	

FILE NAME = c:\pw_work\pwidot\grantpm\dms34289\d08403xm2.dgn	USER NAME = grantpm	DESIGNED -	REVISED -
		DRAWN -	REVISED -
	PLOT SCALE = 10.0000 ' / IN.	CHECKED -	REVISED -
	PLOT DATE = Mon Dec 15 07:40:19 2008	DATE -	REVISED -

STATE OF ILLINOIS
DEPARTMENT OF TRANSPORTATION

I-80 CROSS-SECTIONS

SCALE: | SHEET NO. OF SHEETS | STA. 59+00.0000 TO STA. 60+00.0000

F.A.I. RTE.	SECTION	COUNTY	TOTAL SHEETS	SHEET NO.
80	(81-1)R-1	ROCK ISLAND	292	227
		CONTRACT NO. 64933		
FED. ROAD DIST. NO.	ILLINOIS	FED. AID PROJECT		

FINAL SURVEY	BY	DATE
SURVEYED		
PLOTTED		
TEMPLATE		
NOTE BOOK		
AREAS		
NO.	AREAS CHECKED	

ORIGINAL SURVEY	BY	DATE
SURVEYED		
PLOTTED		
TEMPLATE		
NOTE BOOK		
AREAS		
NO.	AREAS CHECKED	

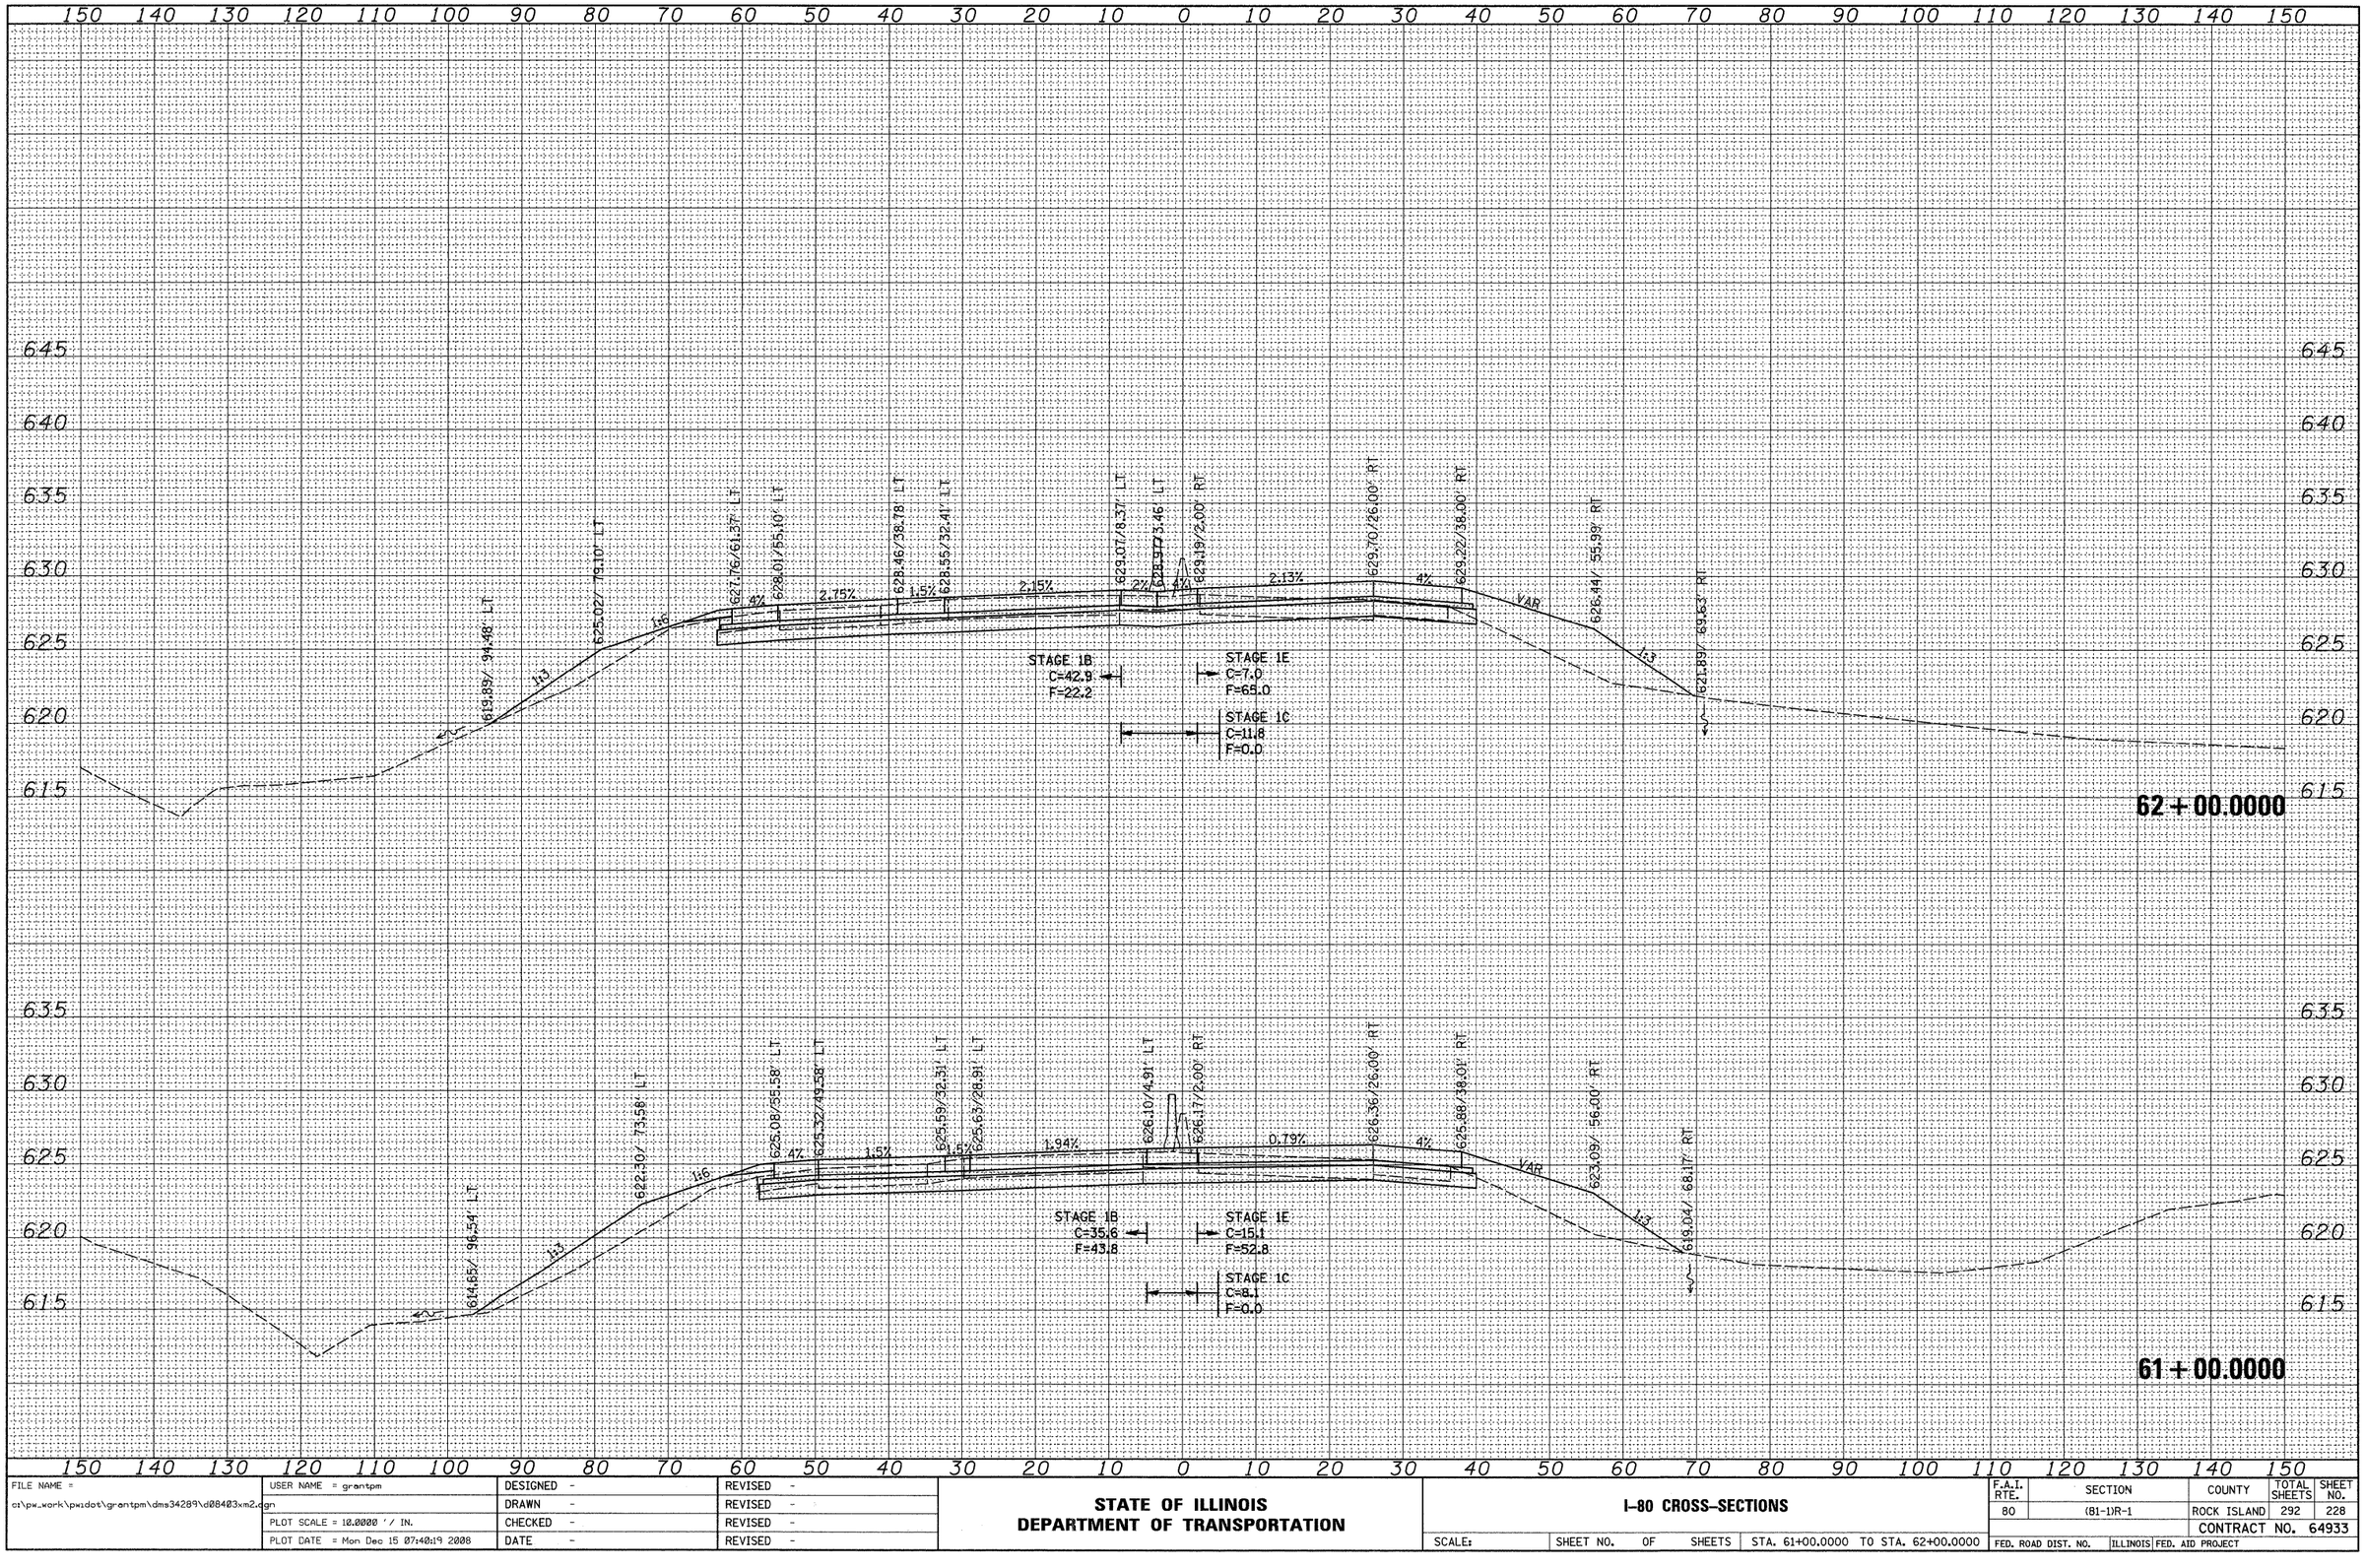

FILE NAME = c:\pw_work\pwidot\grantpm\dms34289\d08403xm2.dgn	USER NAME = grantpm	DESIGNED -	REVISED -
		DRAWN -	REVISED -
	PLOT SCALE = 10.0000 ' / IN.	CHECKED -	REVISED -
	PLOT DATE = Mon Dec 15 07:40:19 2008	DATE -	REVISED -

STATE OF ILLINOIS
DEPARTMENT OF TRANSPORTATION

I-80 CROSS-SECTIONS

SCALE: | SHEET NO. OF SHEETS | STA. 61+00.0000 TO STA. 62+00.0000

F.A.I. RTE.	SECTION	COUNTY	TOTAL SHEETS	SHEET NO.
80	(81-1)R-1	ROCK ISLAND	292	228
		CONTRACT NO. 64933		
FED. ROAD DIST. NO.	ILLINOIS	FED. AID PROJECT		

FINAL SURVEY	NOTE BOOK	NO.
SURVEYED	BY	
PLOTTED		
TEMPLATE		
AREAS		
AREAS CHECKED	DATE	

ORIGINAL SURVEY	NOTE BOOK	NO.
SURVEYED	BY	
PLOTTED		
TEMPLATE		
AREAS		
AREAS CHECKED	DATE	

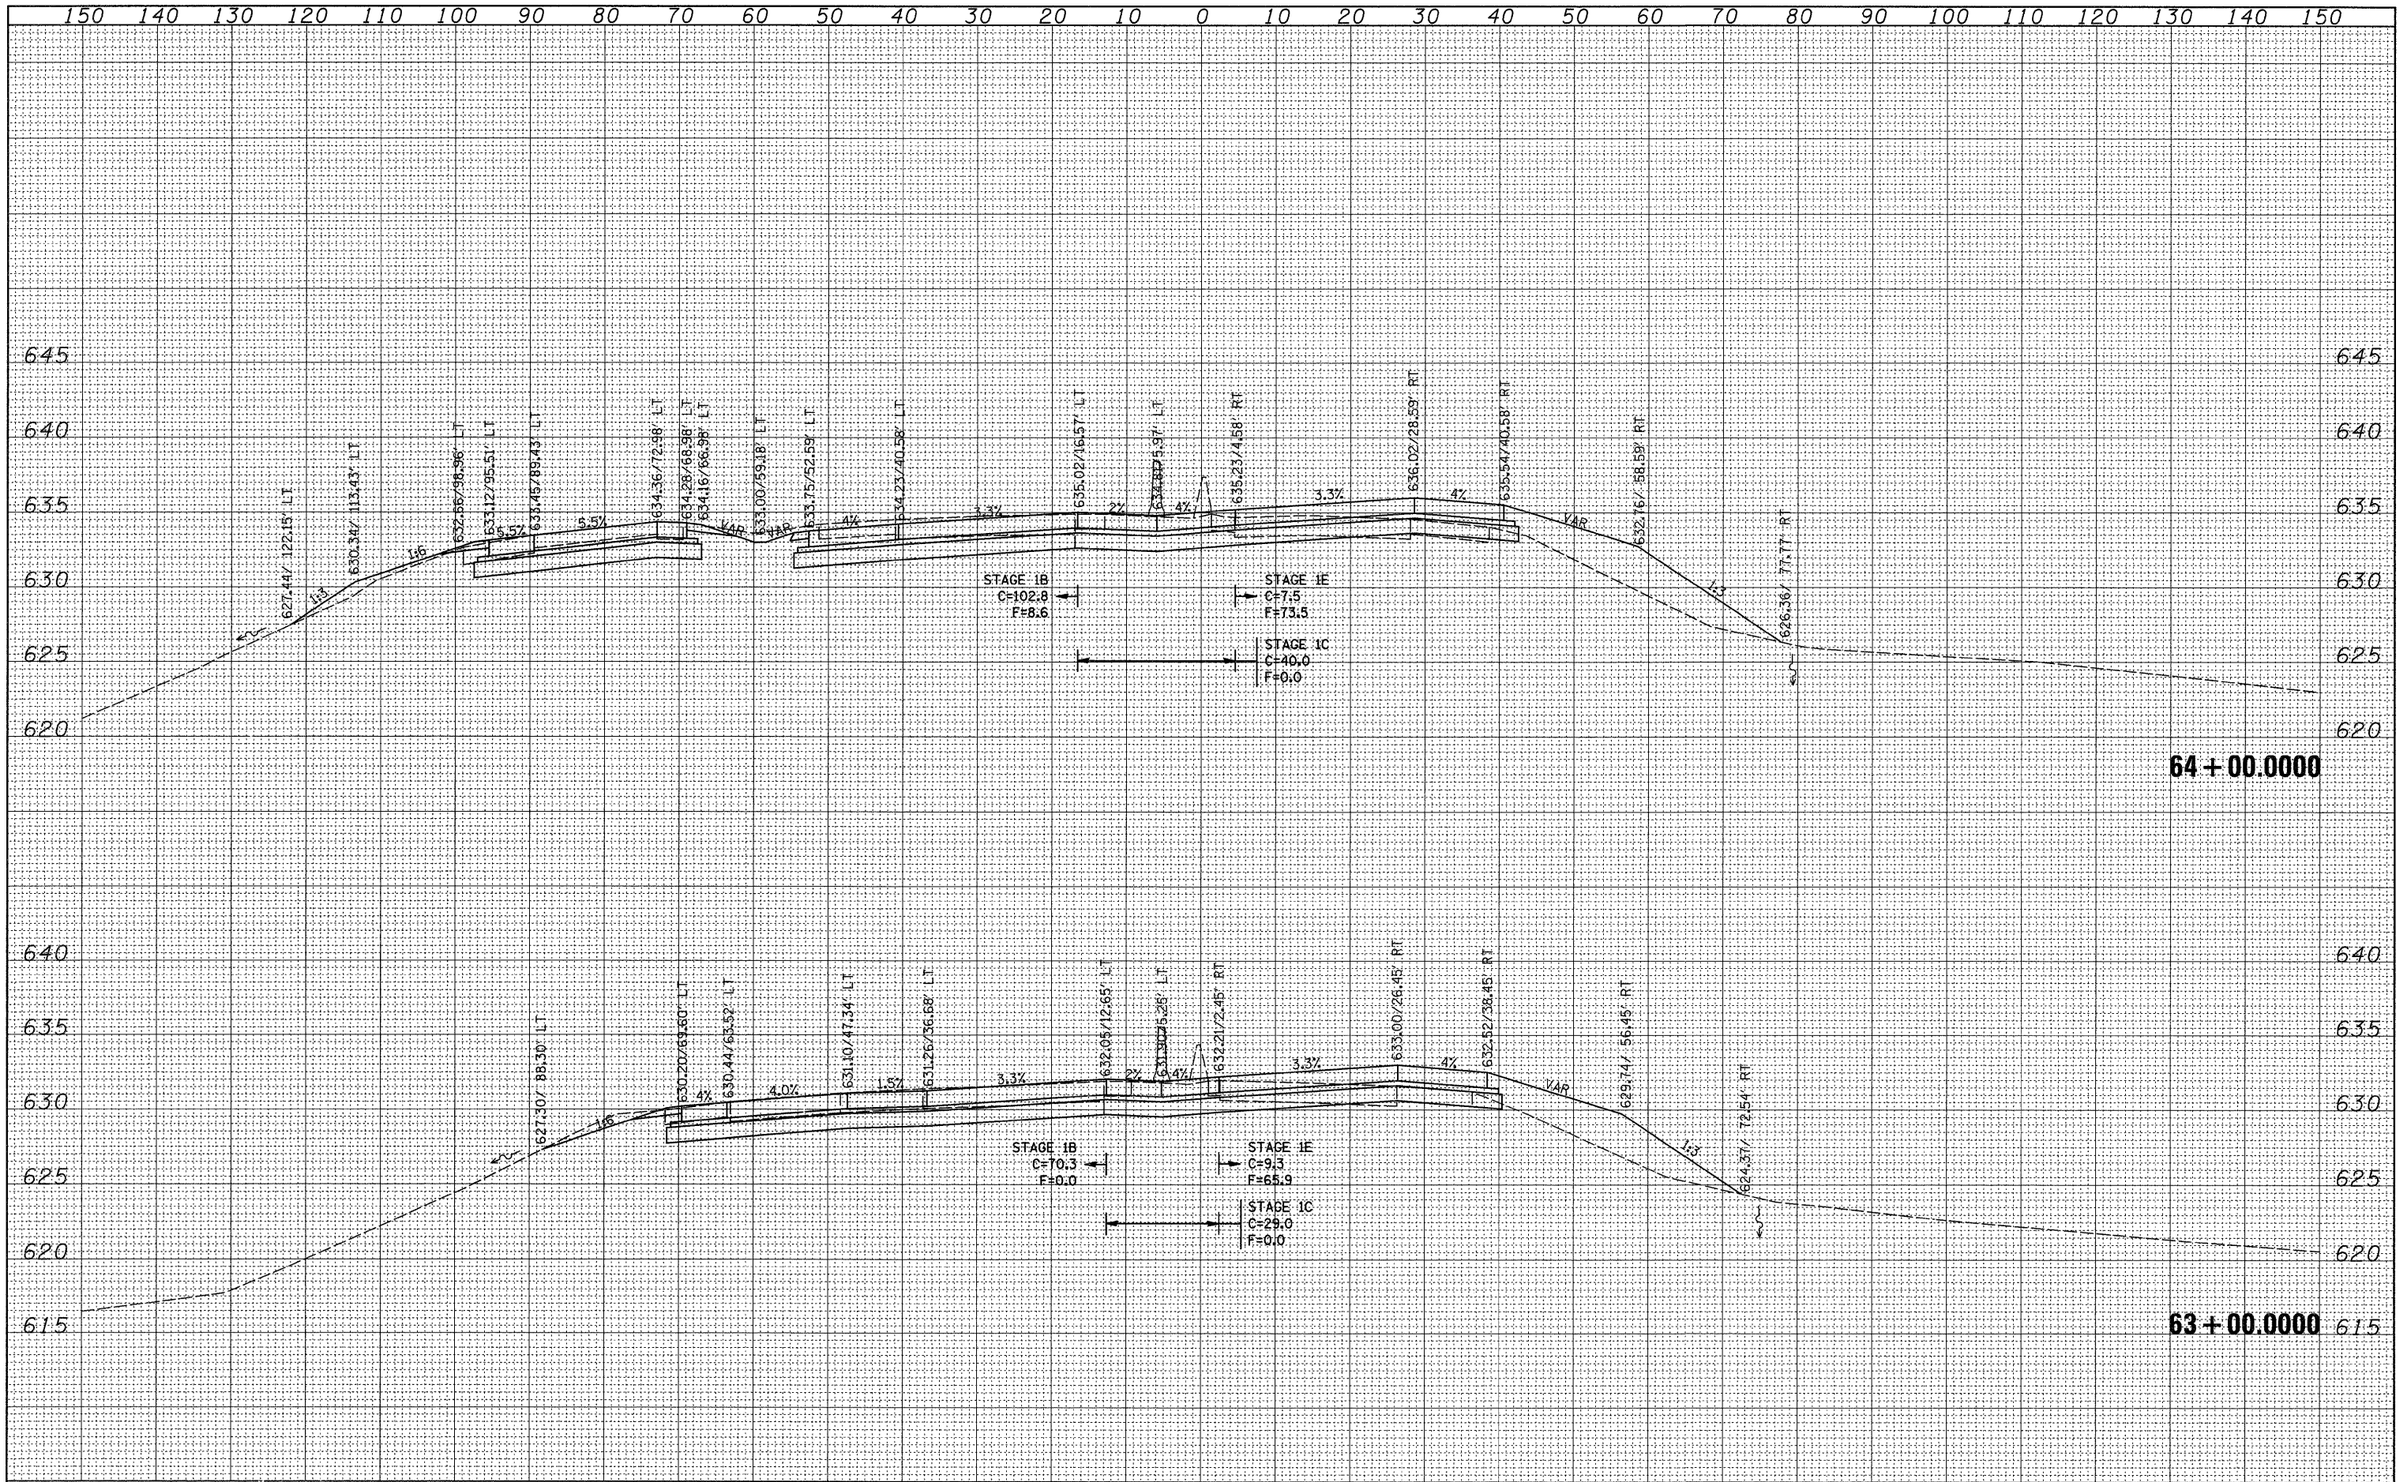

FILE NAME = c:\pw_work\pwidot\grantpm\dms34289\d0840 3xm2.dgn	USER NAME = grantpm	DESIGNED -	REVISED -
		DRAWN -	REVISED -
	PLOT SCALE = 10.0000 ' / IN.	CHECKED -	REVISED -
	PLOT DATE = Mon Dec 15 07:40:20 2008	DATE -	REVISED -

STATE OF ILLINOIS
DEPARTMENT OF TRANSPORTATION

I-80 CROSS-SECTIONS

SCALE: | SHEET NO. OF SHEETS | STA. 63+00.0000 TO STA. 64+00.0000

F.A.I. RTE.	SECTION	COUNTY	TOTAL SHEETS	SHEET NO.
80	(81-1)R-1	ROCK ISLAND	292	229
		CONTRACT NO. 64933		
FED. ROAD DIST. NO.	ILLINOIS	FED. AID PROJECT		

FINAL SURVEY	BY	DATE
NOTE BOOK	SURVEYED	
NO.	PLOTTED	
	TEMPLATE	
	AREAS	
	AREAS CHECKED	

ORIGINAL SURVEY	BY	DATE
NOTE BOOK	SURVEYED	
	PLOTTED	
	TEMPLATE	
	AREAS	
NO.	AREAS CHECKED	

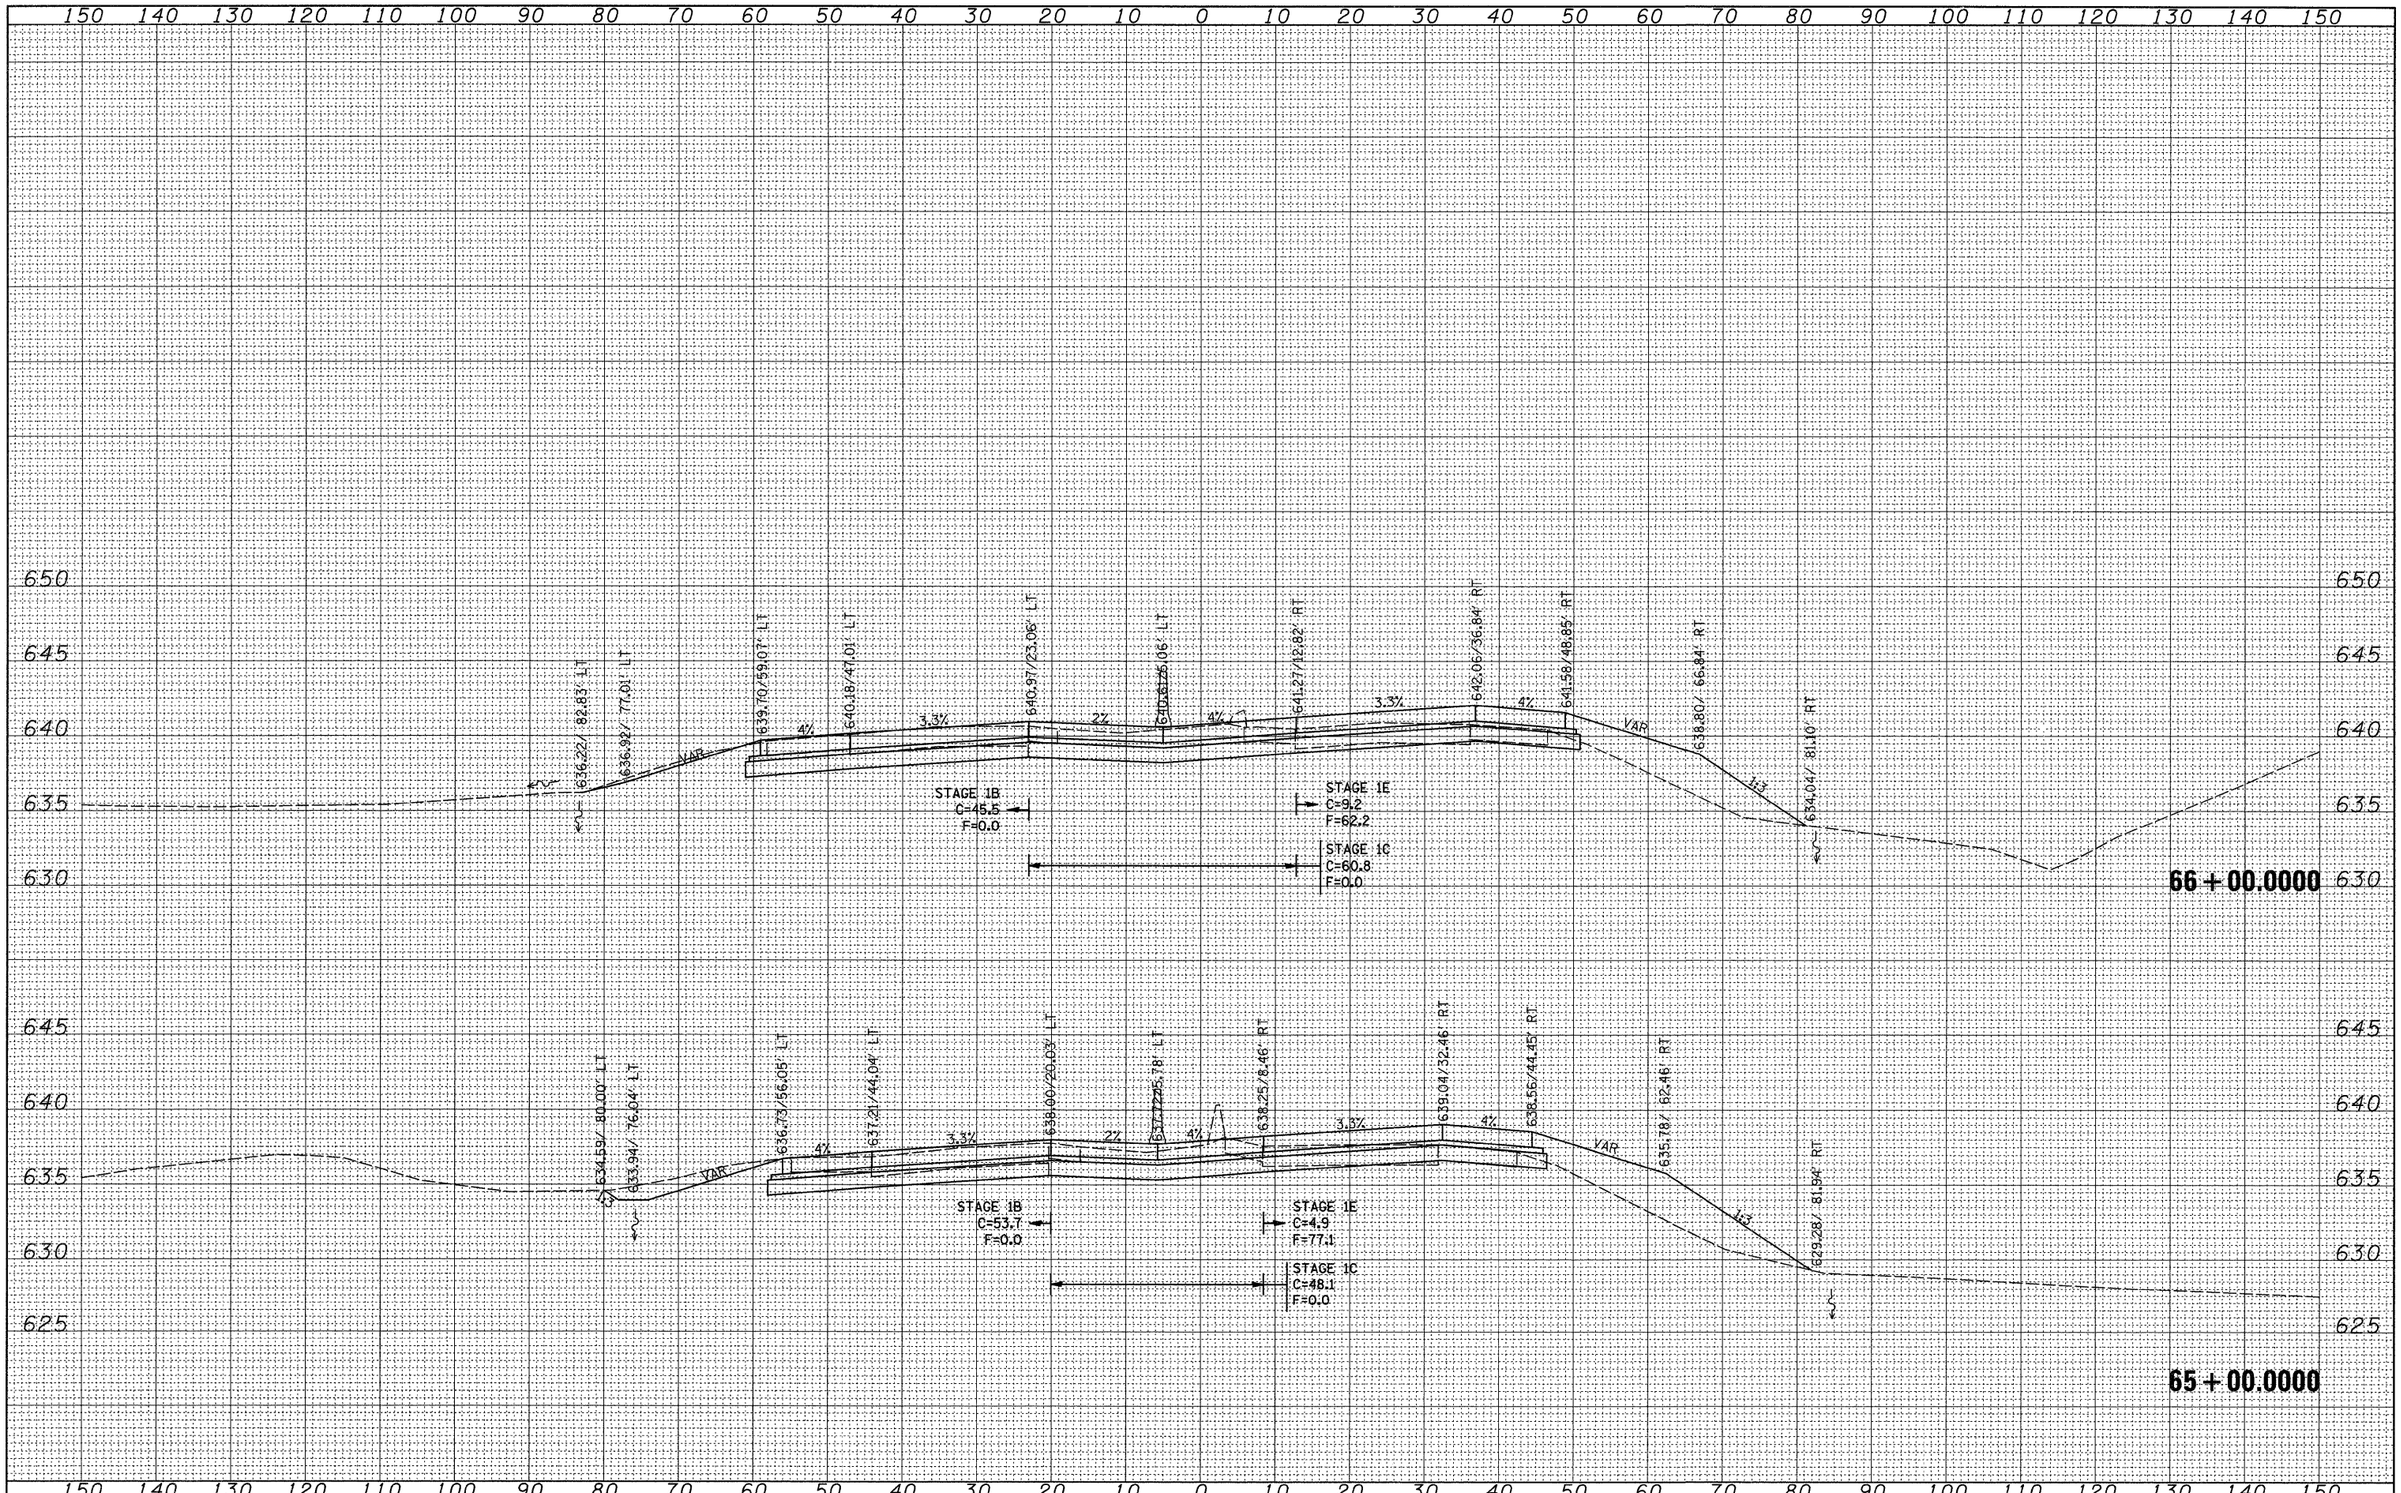

FILE NAME = c:\pw_work\pwidot\grantpm\dms34289\d0840 3xm2.dgn	USER NAME = grantpm	DESIGNED -	REVISED -
		DRAWN -	REVISED -
	PLOT SCALE = 10.0000 ' / IN.	CHECKED -	REVISED -
	PLOT DATE = Mon Dec 15 07:40:20 2008	DATE -	REVISED -

STATE OF ILLINOIS
DEPARTMENT OF TRANSPORTATION

I-80 CROSS-SECTIONS

SCALE: | SHEET NO. OF SHEETS | STA. 65+00.0000 TO STA. 66+00.0000

F.A.I. RTE.	SECTION	COUNTY	TOTAL SHEETS	SHEET NO.
80	(81-1)R-1	ROCK ISLAND	292	230
		CONTRACT NO. 64933		
FED. ROAD DIST. NO.	ILLINOIS	FED. AID PROJECT		

FINAL SURVEY	BY	DATE
SURVEYED		
PLOTTED		
TEMPLATE		
NOTE BOOK		
AREAS		
NO.	AREAS CHECKED	

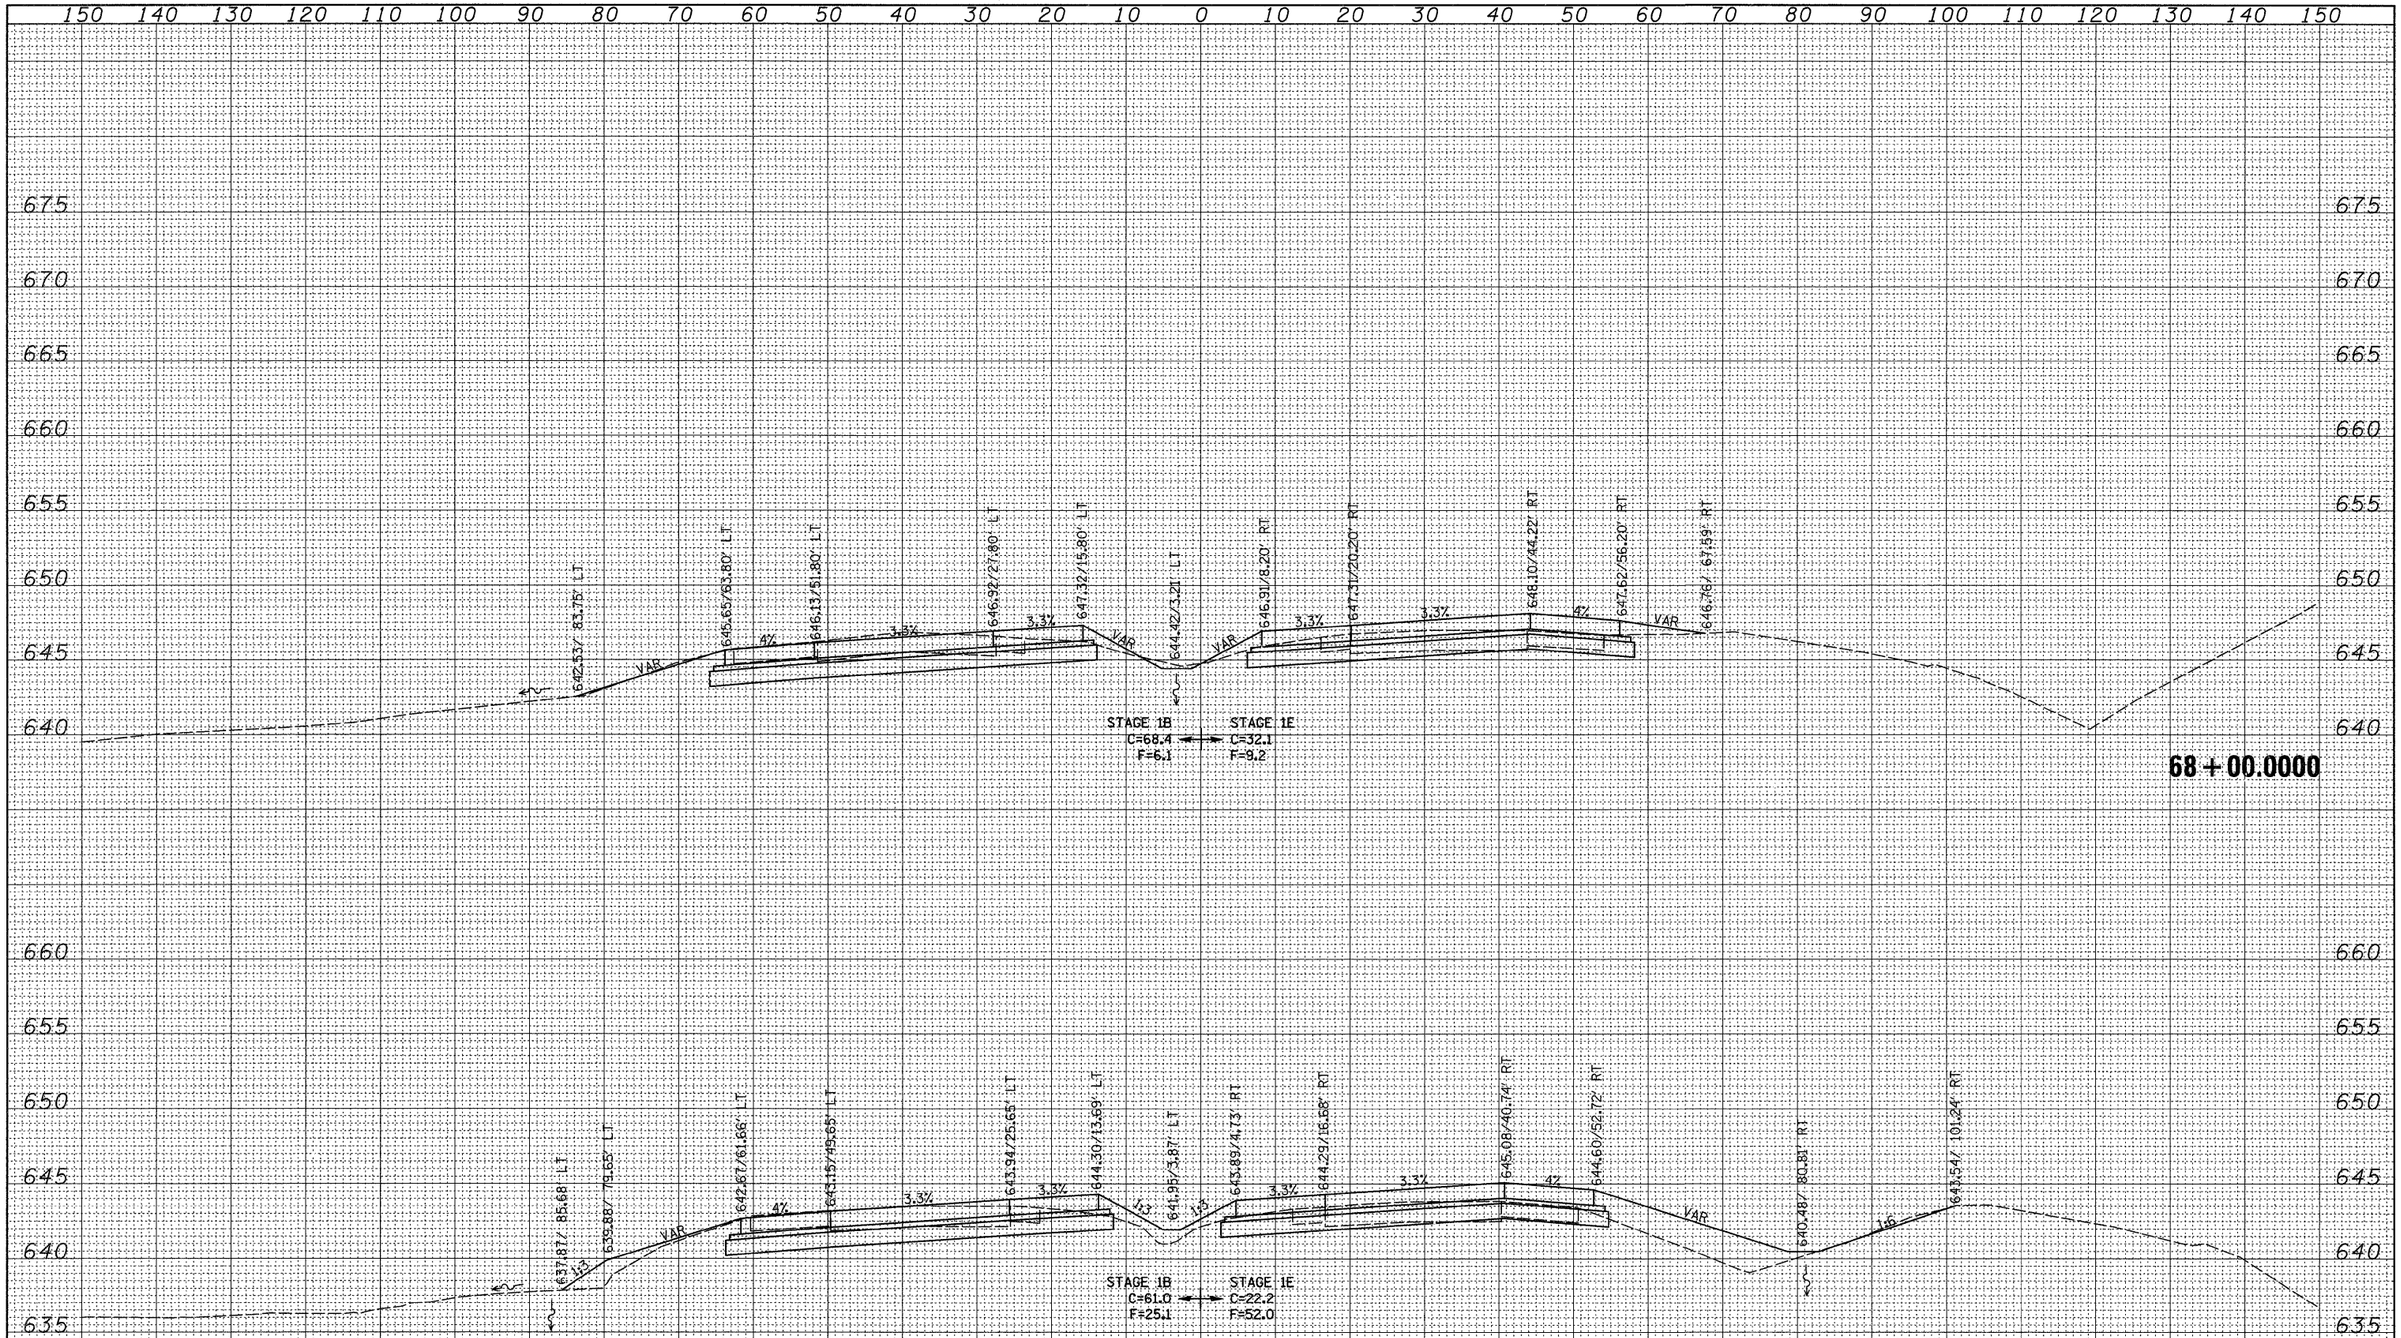

ORIGINAL SURVEY	BY	DATE
SURVEYED		
PLOTTED		
TEMPLATE		
NOTE BOOK		
AREAS		
NO.	AREAS CHECKED	

FILE NAME = c:\pw_work\pwidot\grantpm\dms34289\d08403xm2.dgn	USER NAME = grantpm	DESIGNED -	REVISED -
		DRAWN -	REVISED -
	PLOT SCALE = 10.0000 ' / IN.	CHECKED -	REVISED -
	PLOT DATE = Mon Dec 15 07:40:20 2008	DATE -	REVISED -

STATE OF ILLINOIS
DEPARTMENT OF TRANSPORTATION

I-80 CROSS-SECTIONS

SCALE: | SHEET NO. OF SHEETS | STA. 67+00.0000 TO STA. 68+00.0000

F.A.I. RTE.	SECTION	COUNTY	TOTAL SHEETS	SHEET NO.
80	(81-1)R-1	ROCK ISLAND	292	231
		CONTRACT NO. 64933		
FED. ROAD DIST. NO.	ILLINOIS	FED. AID PROJECT		

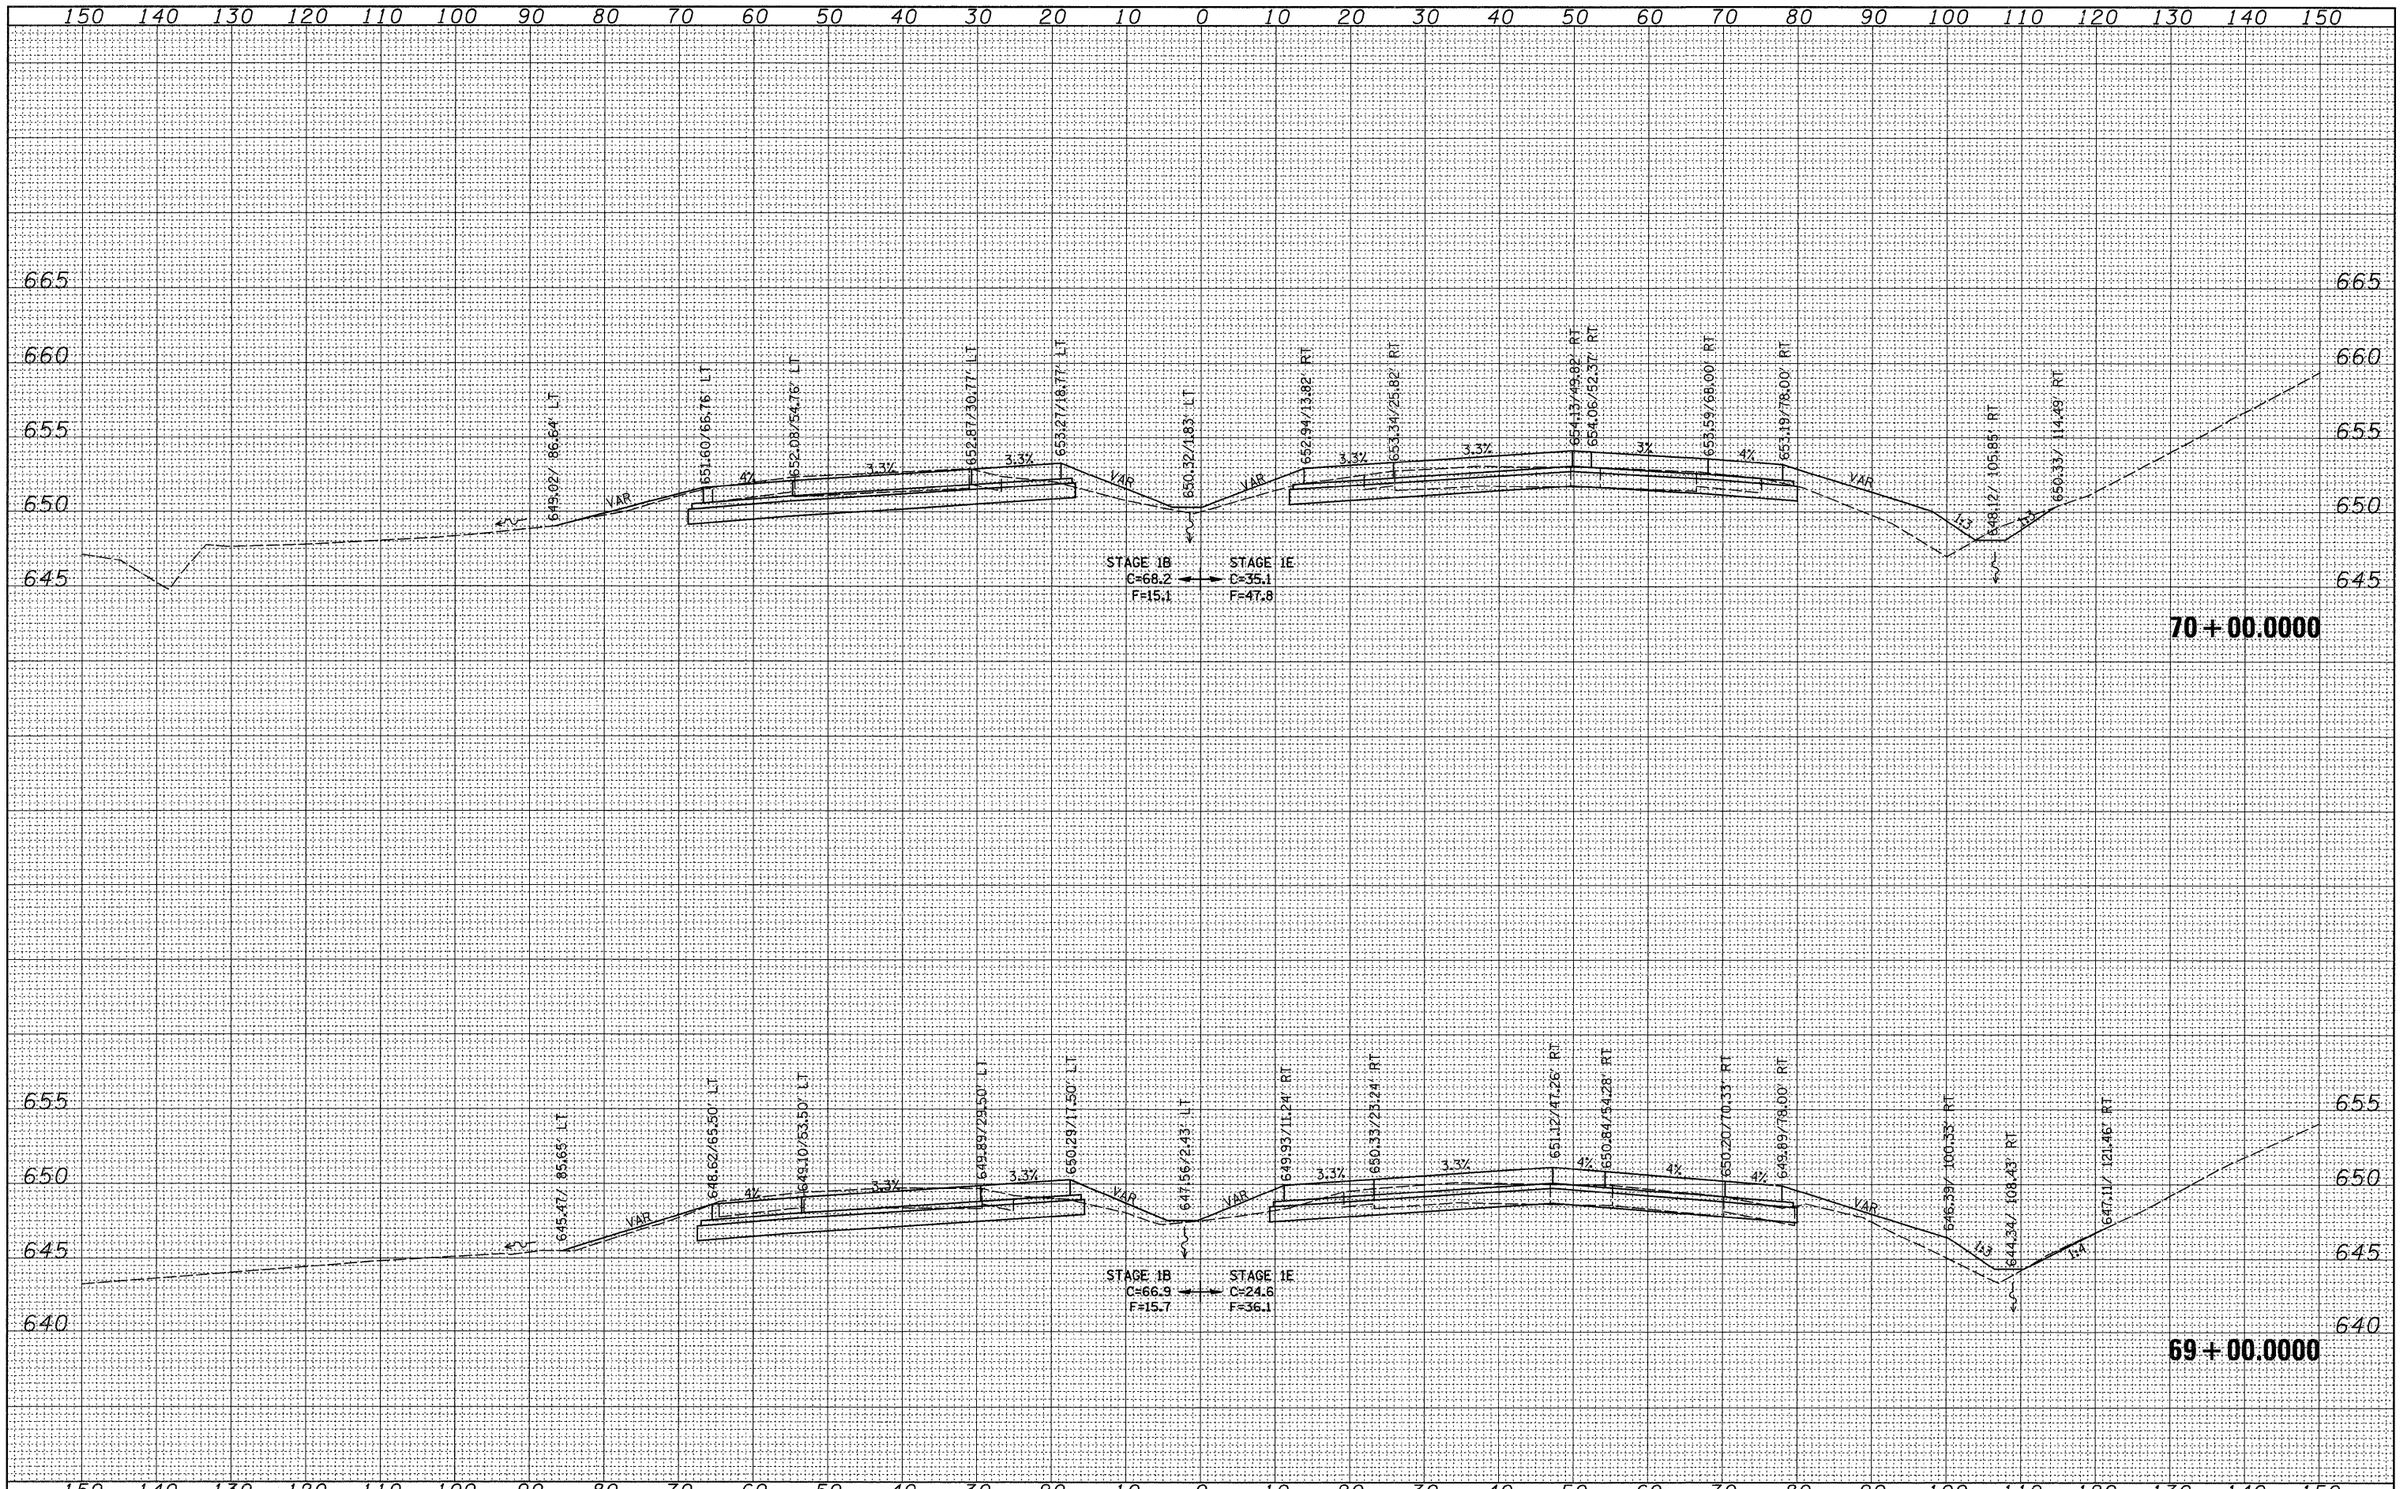

FINAL SURVEY

NOTE BOOK	BY	DATE
NO.	SURVEYED	
	PLOTTED	
	TEMPLATE	
	AREAS	
	AREAS CHECKED	

ORIGINAL SURVEY

NOTE BOOK	BY	DATE
NO.	SURVEYED	
	PLOTTED	
	TEMPLATE	
	AREAS	
	AREAS CHECKED	

FILE NAME = c:\pw_work\pwidot\grantpm\dms34289\d08403xm2.cgn	USER NAME = grantpm	DESIGNED -	REVISED -
		DRAWN -	REVISED -
	PLOT SCALE = 10.0000 ' / IN.	CHECKED -	REVISED -
	PLOT DATE = Mon Dec 15 07:40:21 2008	DATE -	REVISED -

STATE OF ILLINOIS
DEPARTMENT OF TRANSPORTATION

I-80 CROSS-SECTIONS

SCALE: | SHEET NO. OF SHEETS | STA. 69+00.0000 TO STA. 70+00.0000

F.A.I. RTE.	SECTION	COUNTY	TOTAL SHEETS	SHEET NO.
80	(81-1)R-1	ROCK ISLAND	292	232
		CONTRACT NO. 64933		
FED. ROAD DIST. NO.	ILLINOIS	FED. AID PROJECT		

FINAL SURVEY	BY	DATE
SURVEYED		
PLOTTED		
TEMPLATE		
AREAS		
NOTE BOOK		
NO.	AREAS CHECKED	

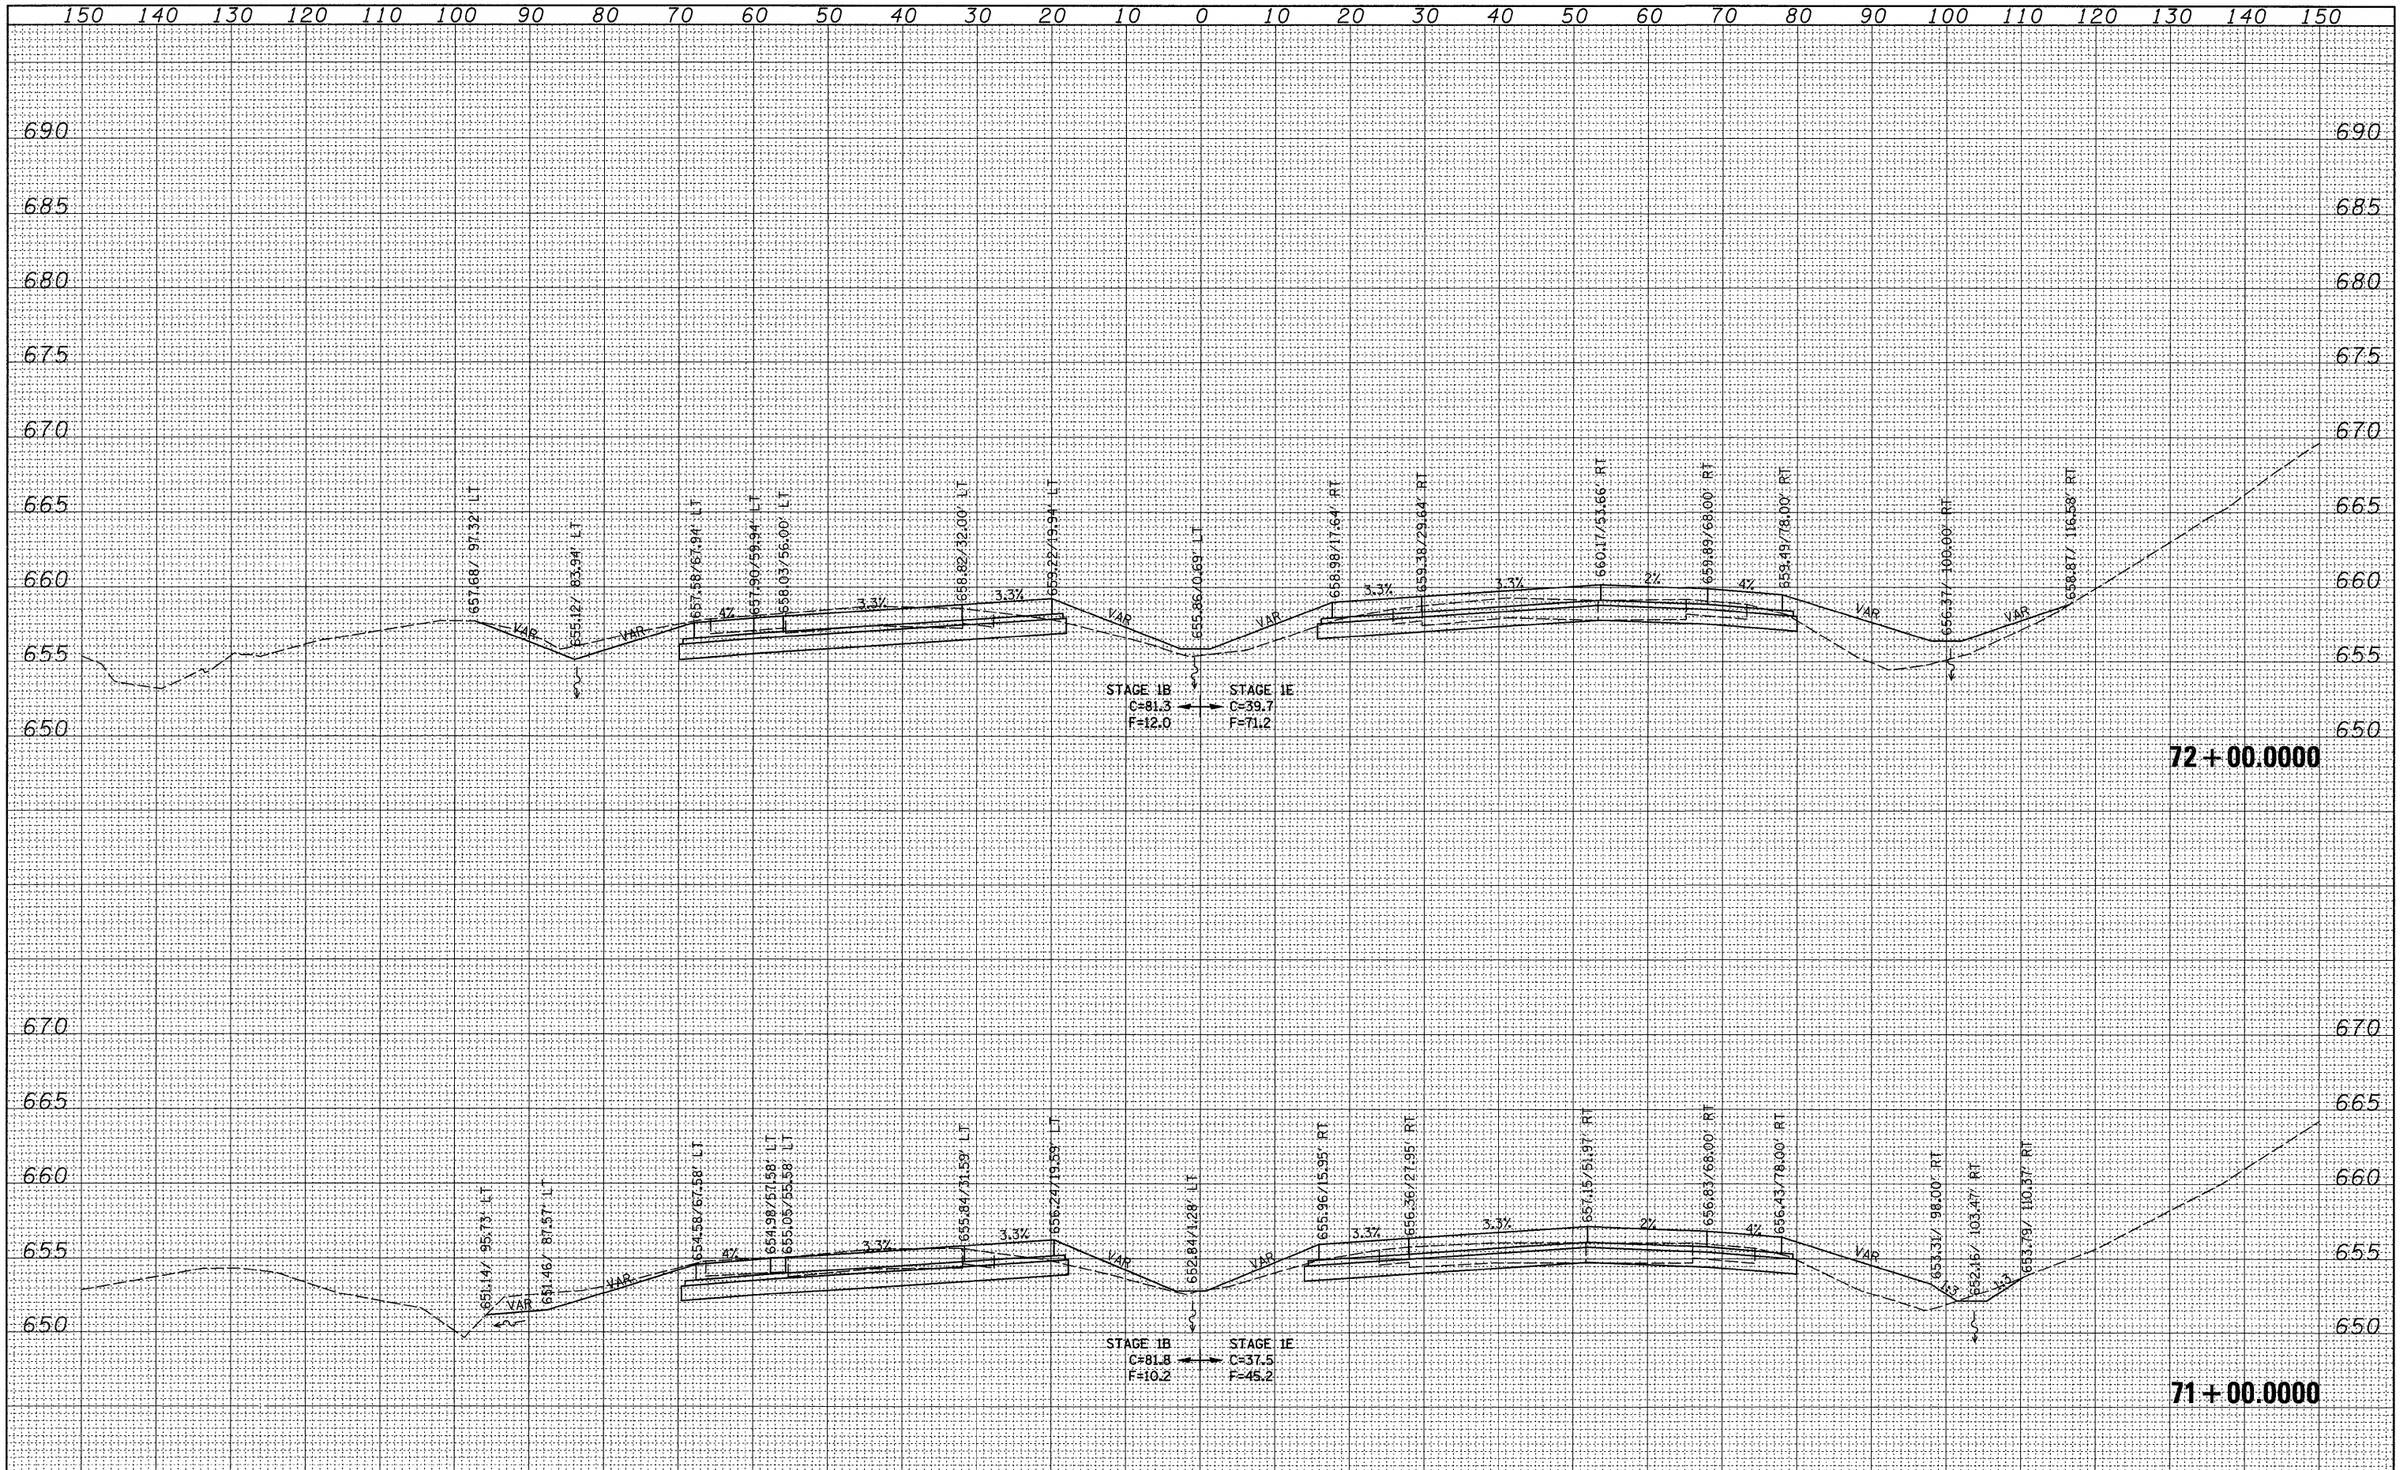

ORIGINAL SURVEY	BY	DATE
SURVEYED		
PLOTTED		
TEMPLATE		
AREAS		
NOTE BOOK		
NO.	AREAS CHECKED	

FILE NAME = c:\pw_work\pwidot\grantpm\dms34289\d0@403xm2.dgn	USER NAME = grantpm	DESIGNED -	REVISED -
		DRAWN -	REVISED -
	PLOT SCALE = 10.0000 ' / IN.	CHECKED -	REVISED -
	PLOT DATE = Mon Dec 15 07:40:21 2008	DATE -	REVISED -

STATE OF ILLINOIS
DEPARTMENT OF TRANSPORTATION

I-80 CROSS-SECTIONS

SCALE: | SHEET NO. OF SHEETS | STA. 71+00.0000 TO STA. 72+00.0000

F.A.I. RTE.	SECTION	COUNTY	TOTAL SHEETS	SHEET NO.
80	(81-1)R-1	ROCK ISLAND	292	233
		CONTRACT NO. 64933		
FED. ROAD DIST. NO.	ILLINOIS	FED. AID PROJECT		

FINAL SURVEY

NO.	NOTE BOOK	BY	DATE
	SURVEYED		
	PLOTTED		
	TEMPLATE		
	AREAS		
	AREAS CHECKED		

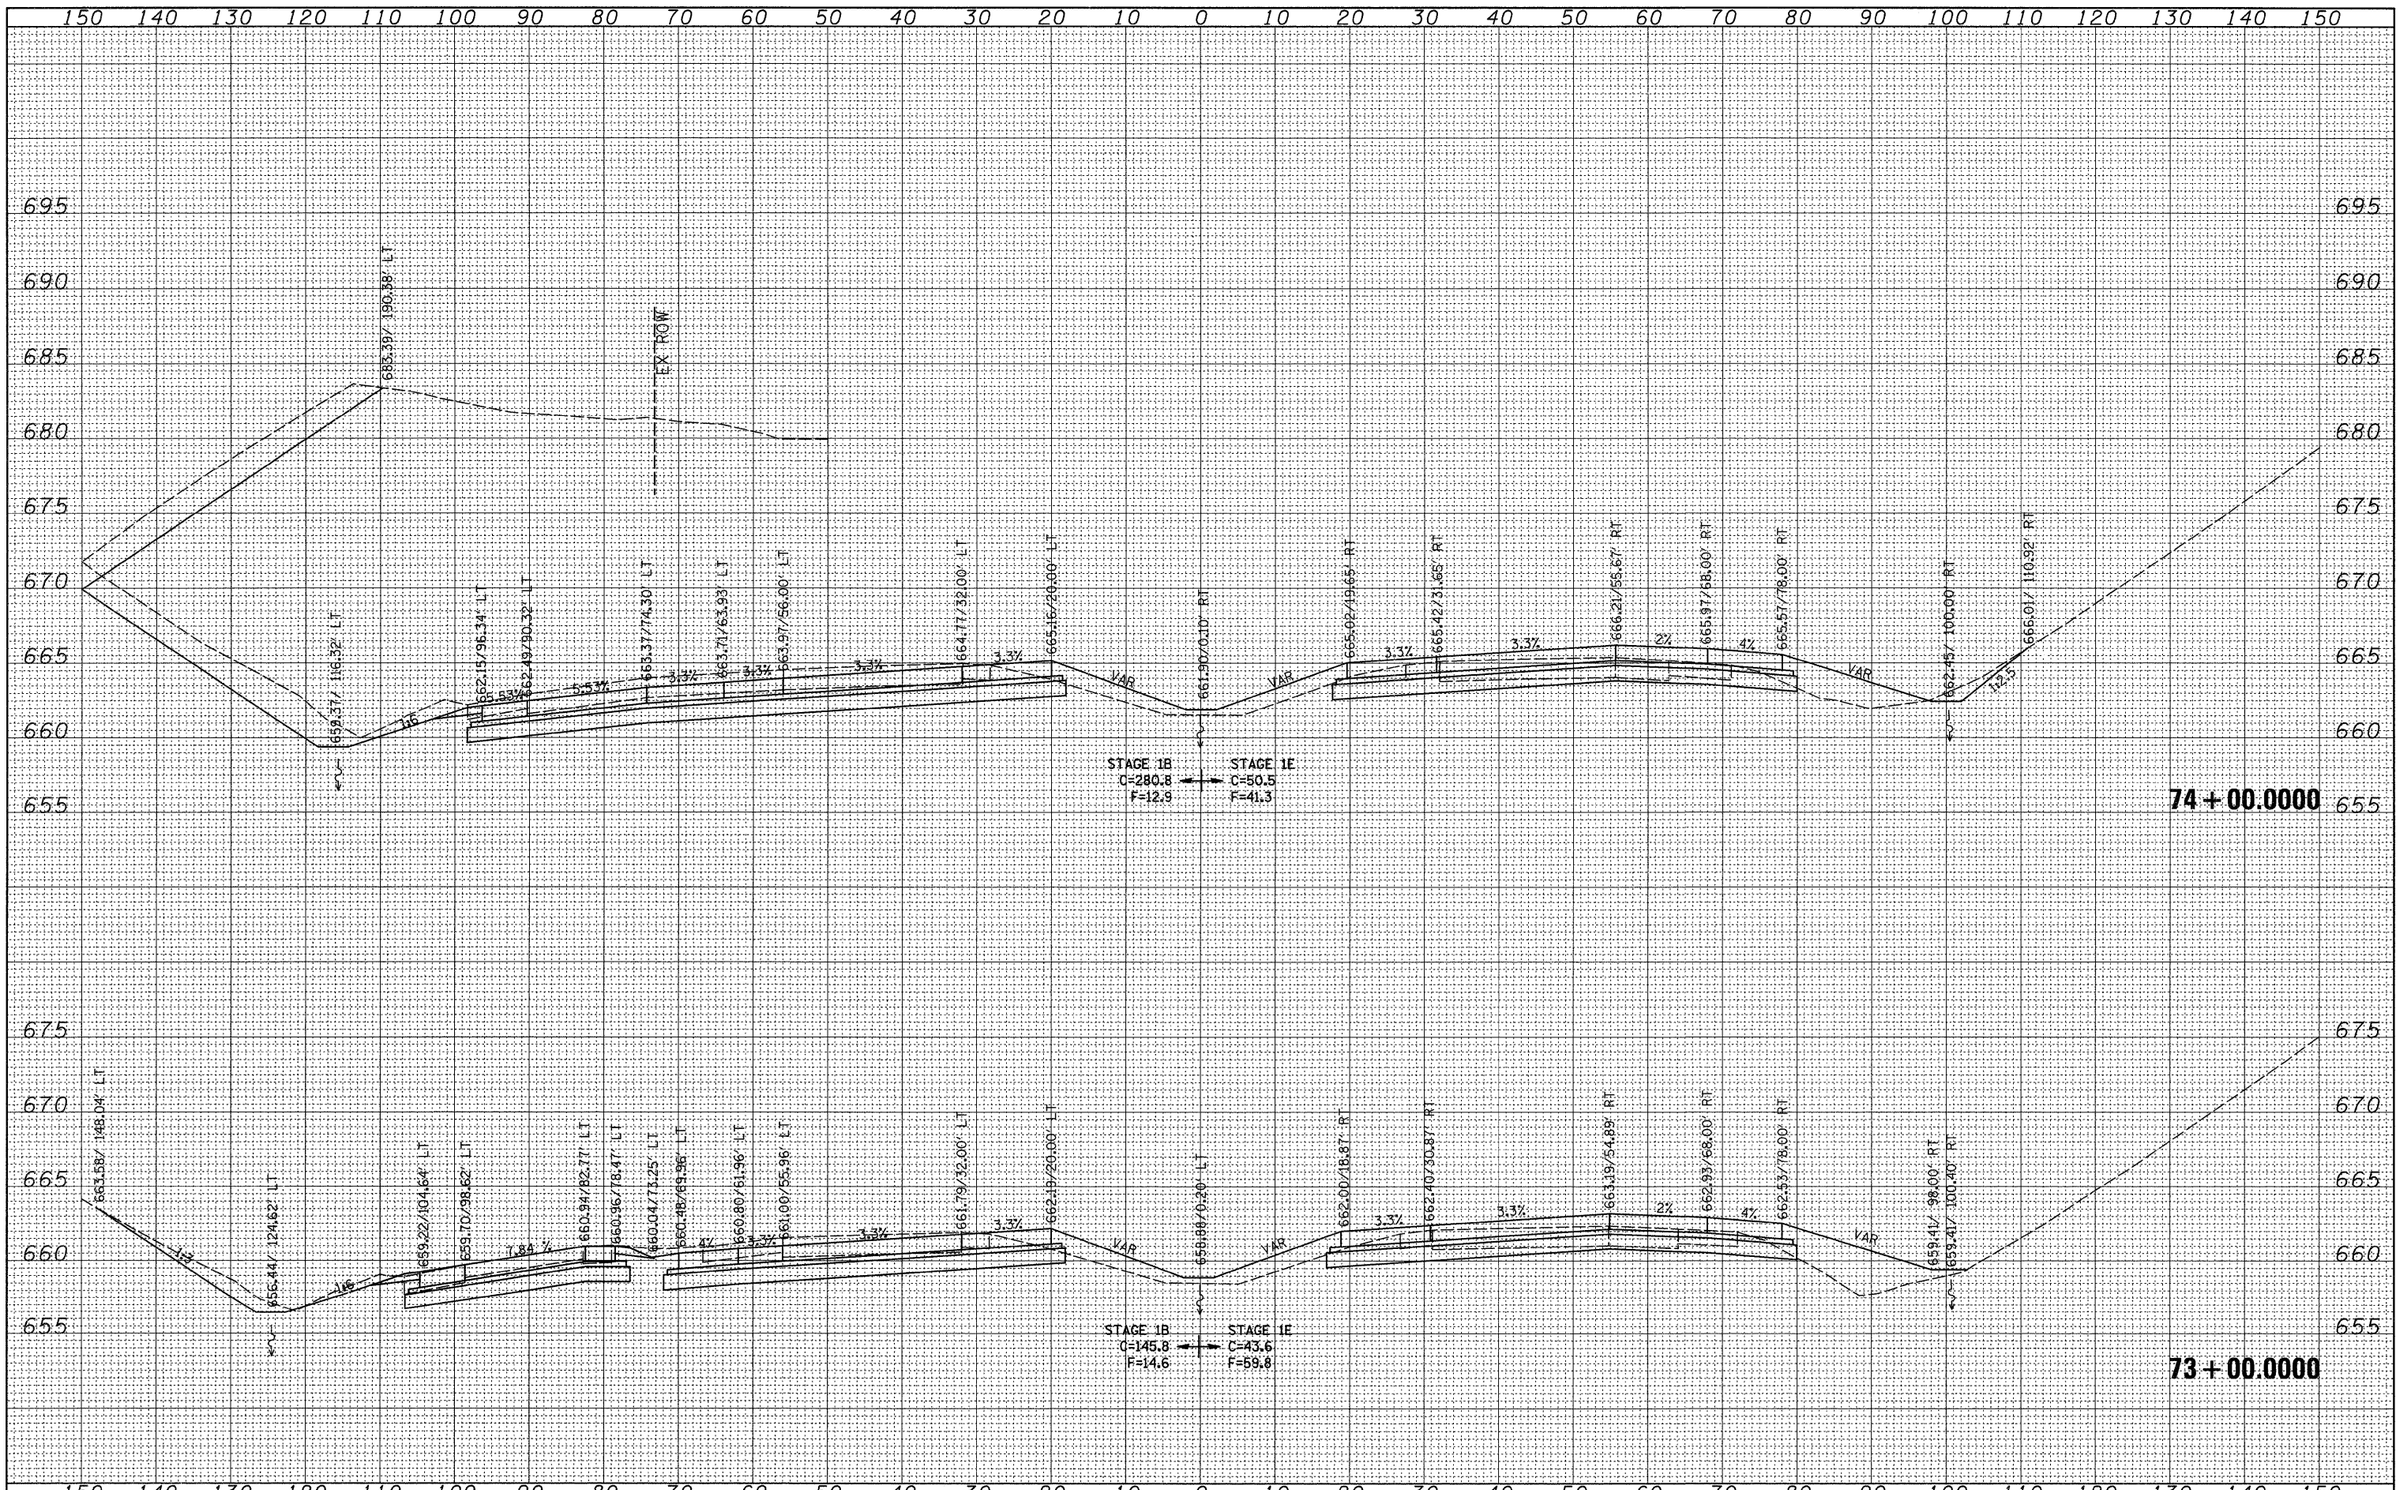

ORIGINAL SURVEY

NO.	NOTE BOOK	BY	DATE
	SURVEYED		
	PLOTTED		
	TEMPLATE		
	AREAS		
	AREAS CHECKED		

FILE NAME = c:\pw_work\pwidot\grantpm\dms34289\d0840 3xm2.dgn	USER NAME = grantpm	DESIGNED -	REVISED -
		DRAWN -	REVISED -
	PLOT SCALE = 10.0000 ' / IN.	CHECKED -	REVISED -
	PLOT DATE = Mon Dec 15 07:40:22 2008	DATE -	REVISED -

STATE OF ILLINOIS
DEPARTMENT OF TRANSPORTATION

I-80 CROSS-SECTIONS

SCALE: | SHEET NO. OF SHEETS | STA. 73+00.0000 TO STA. 74+00.0000

F.A.I. RTE.	SECTION	COUNTY	TOTAL SHEETS	SHEET NO.
80	(81-1)R-1	ROCK ISLAND	292	234
		CONTRACT NO. 64933		
FED. ROAD DIST. NO.	ILLINOIS	FED. AID PROJECT		

FINAL SURVEY	NOTE BOOK	NO.
SURVEYED		
PLOTTED		
TEMPLATE		
AREAS		
AREAS CHECKED		

BY	DATE

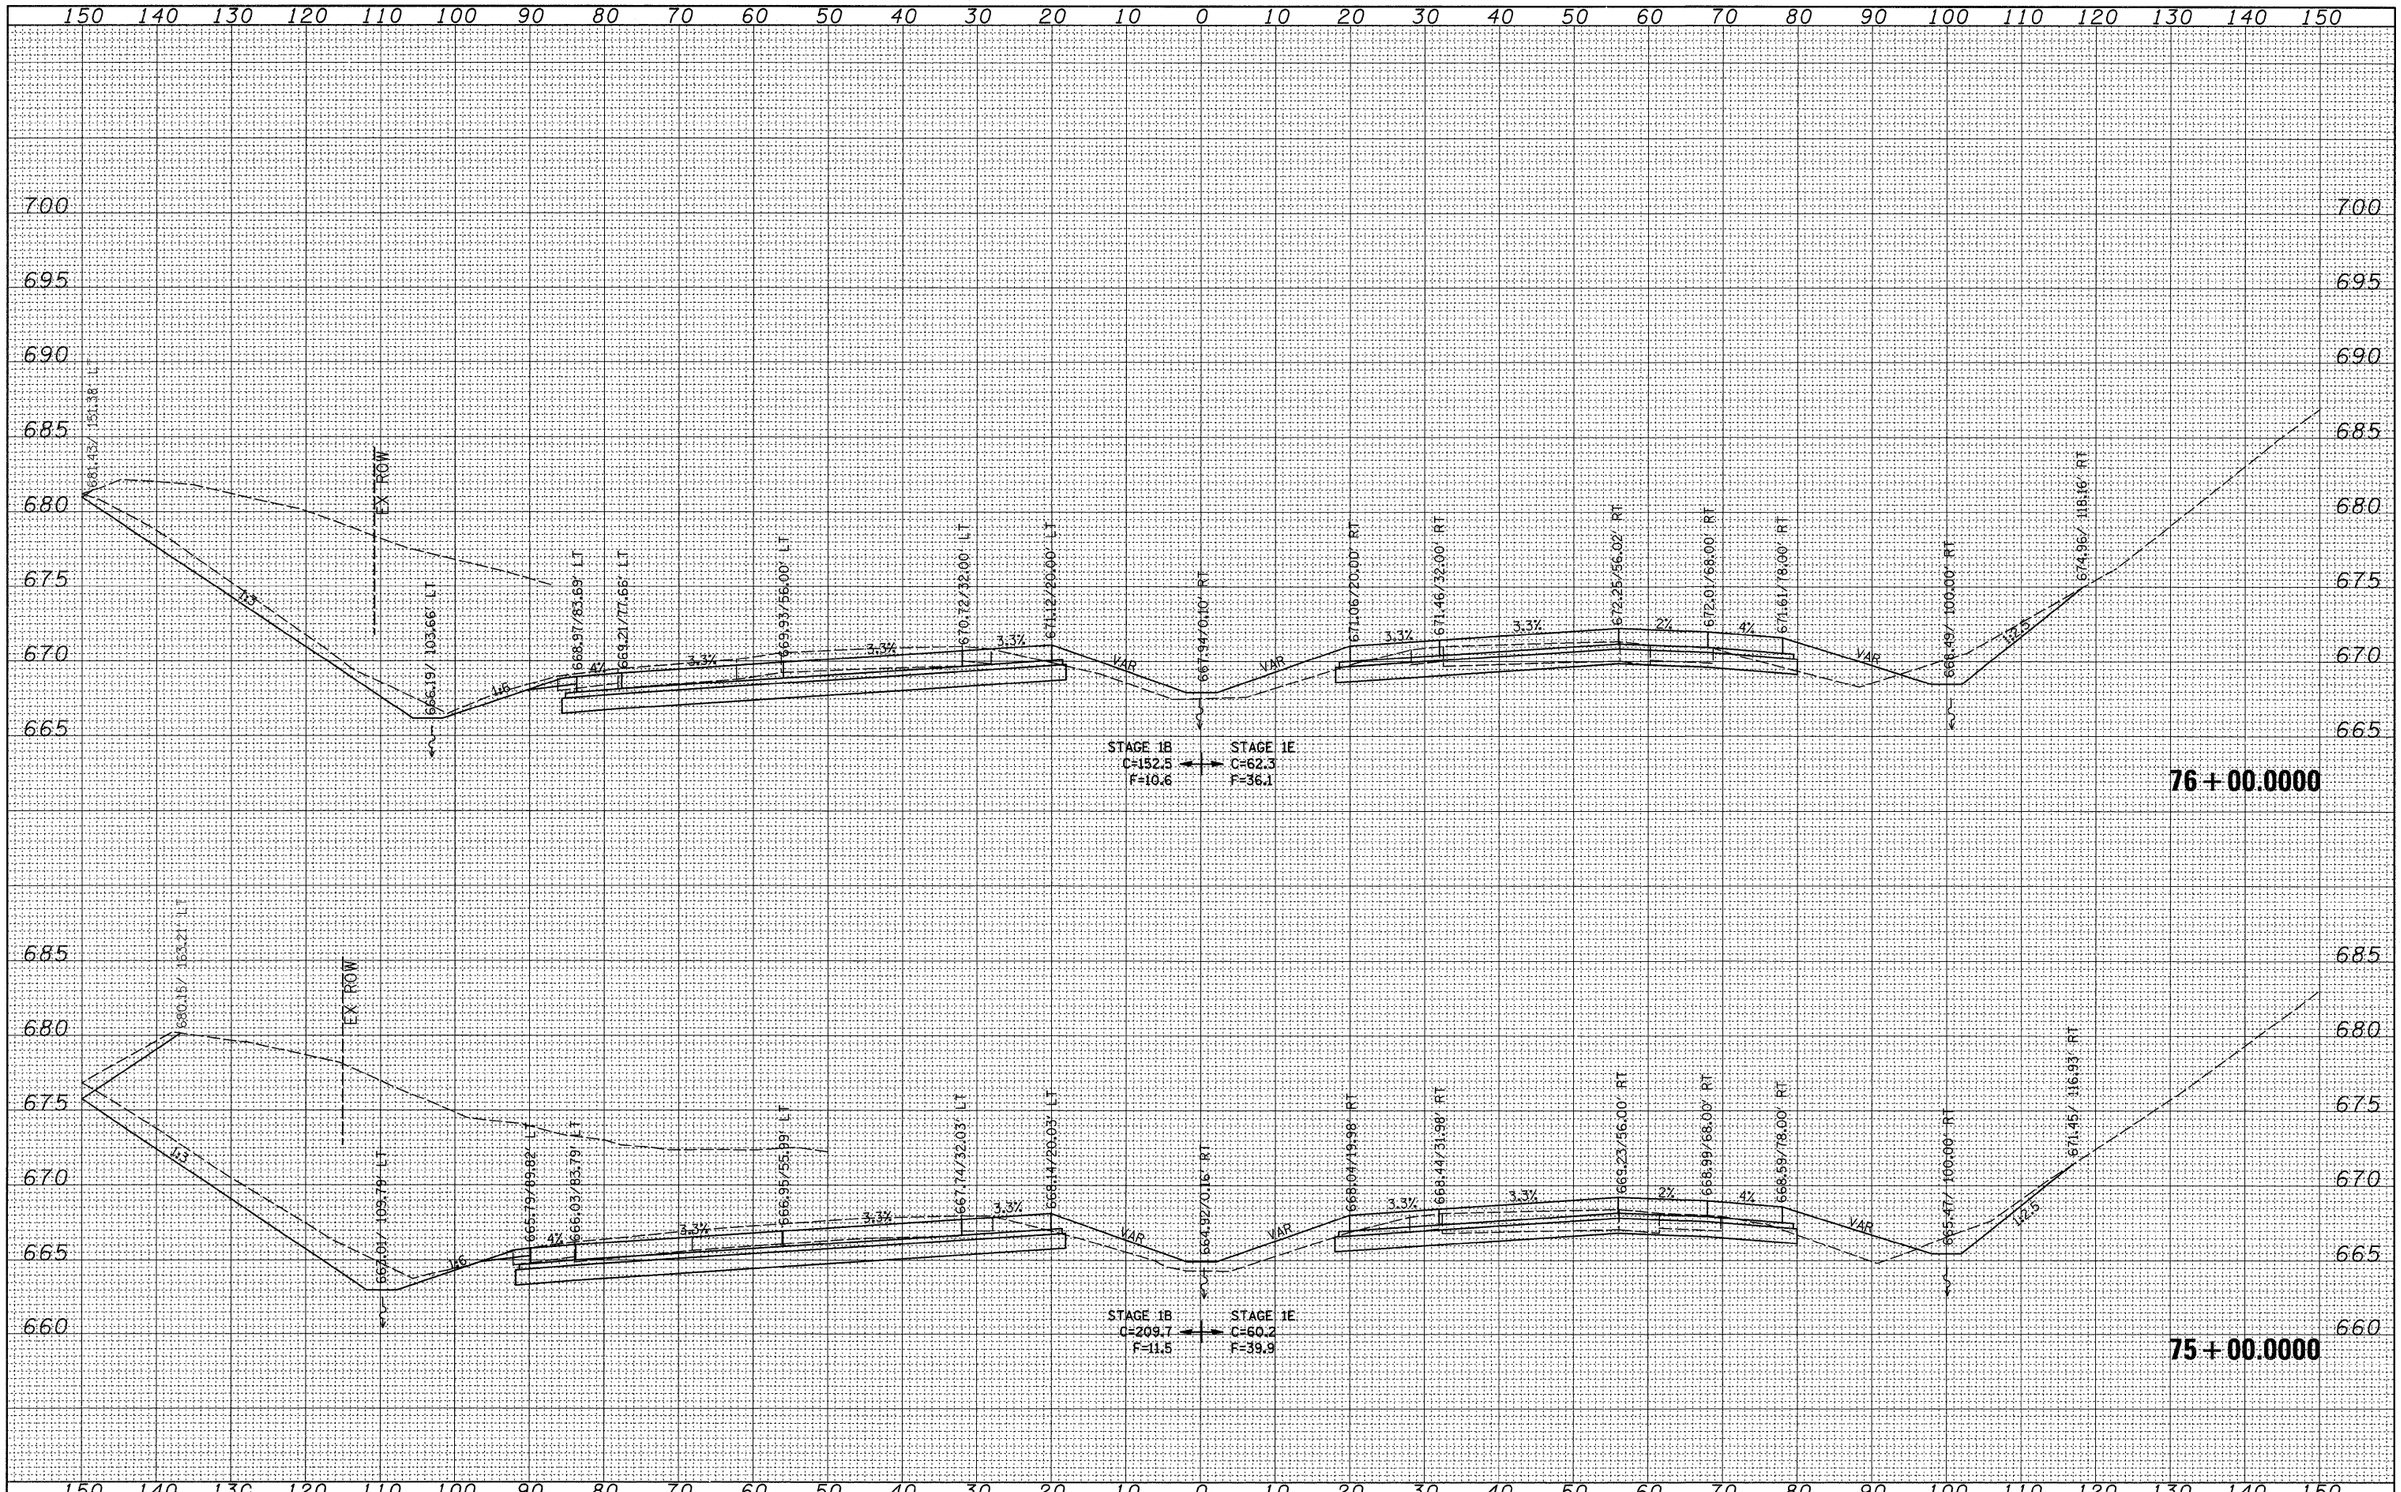

ORIGINAL SURVEY	NOTE BOOK	NO.
SURVEYED		
PLOTTED		
TEMPLATE		
AREAS		
AREAS CHECKED		

BY	DATE

FILE NAME = c:\pw_work\pwidot\grantpm\dms34289\d0840 3xm2.dgn	USER NAME = grantpm	DESIGNED -	REVISED -
		DRAWN -	REVISED -
	PLOT SCALE = 10.0000 ' / IN.	CHECKED -	REVISED -
	PLOT DATE = Mon Dec 15 07:40:22 2008	DATE -	REVISED -

STATE OF ILLINOIS
DEPARTMENT OF TRANSPORTATION

I-80 CROSS-SECTIONS

SCALE: | SHEET NO. OF SHEETS | STA. 75+00.0000 TO STA. 76+00.0000

F.A.I. RTE.	SECTION	COUNTY	TOTAL SHEETS	SHEET NO.
80	(81-1)R-1	ROCK ISLAND	292	235
		CONTRACT NO. 64933		
FED. ROAD DIST. NO.	ILLINOIS	FED. AID PROJECT		

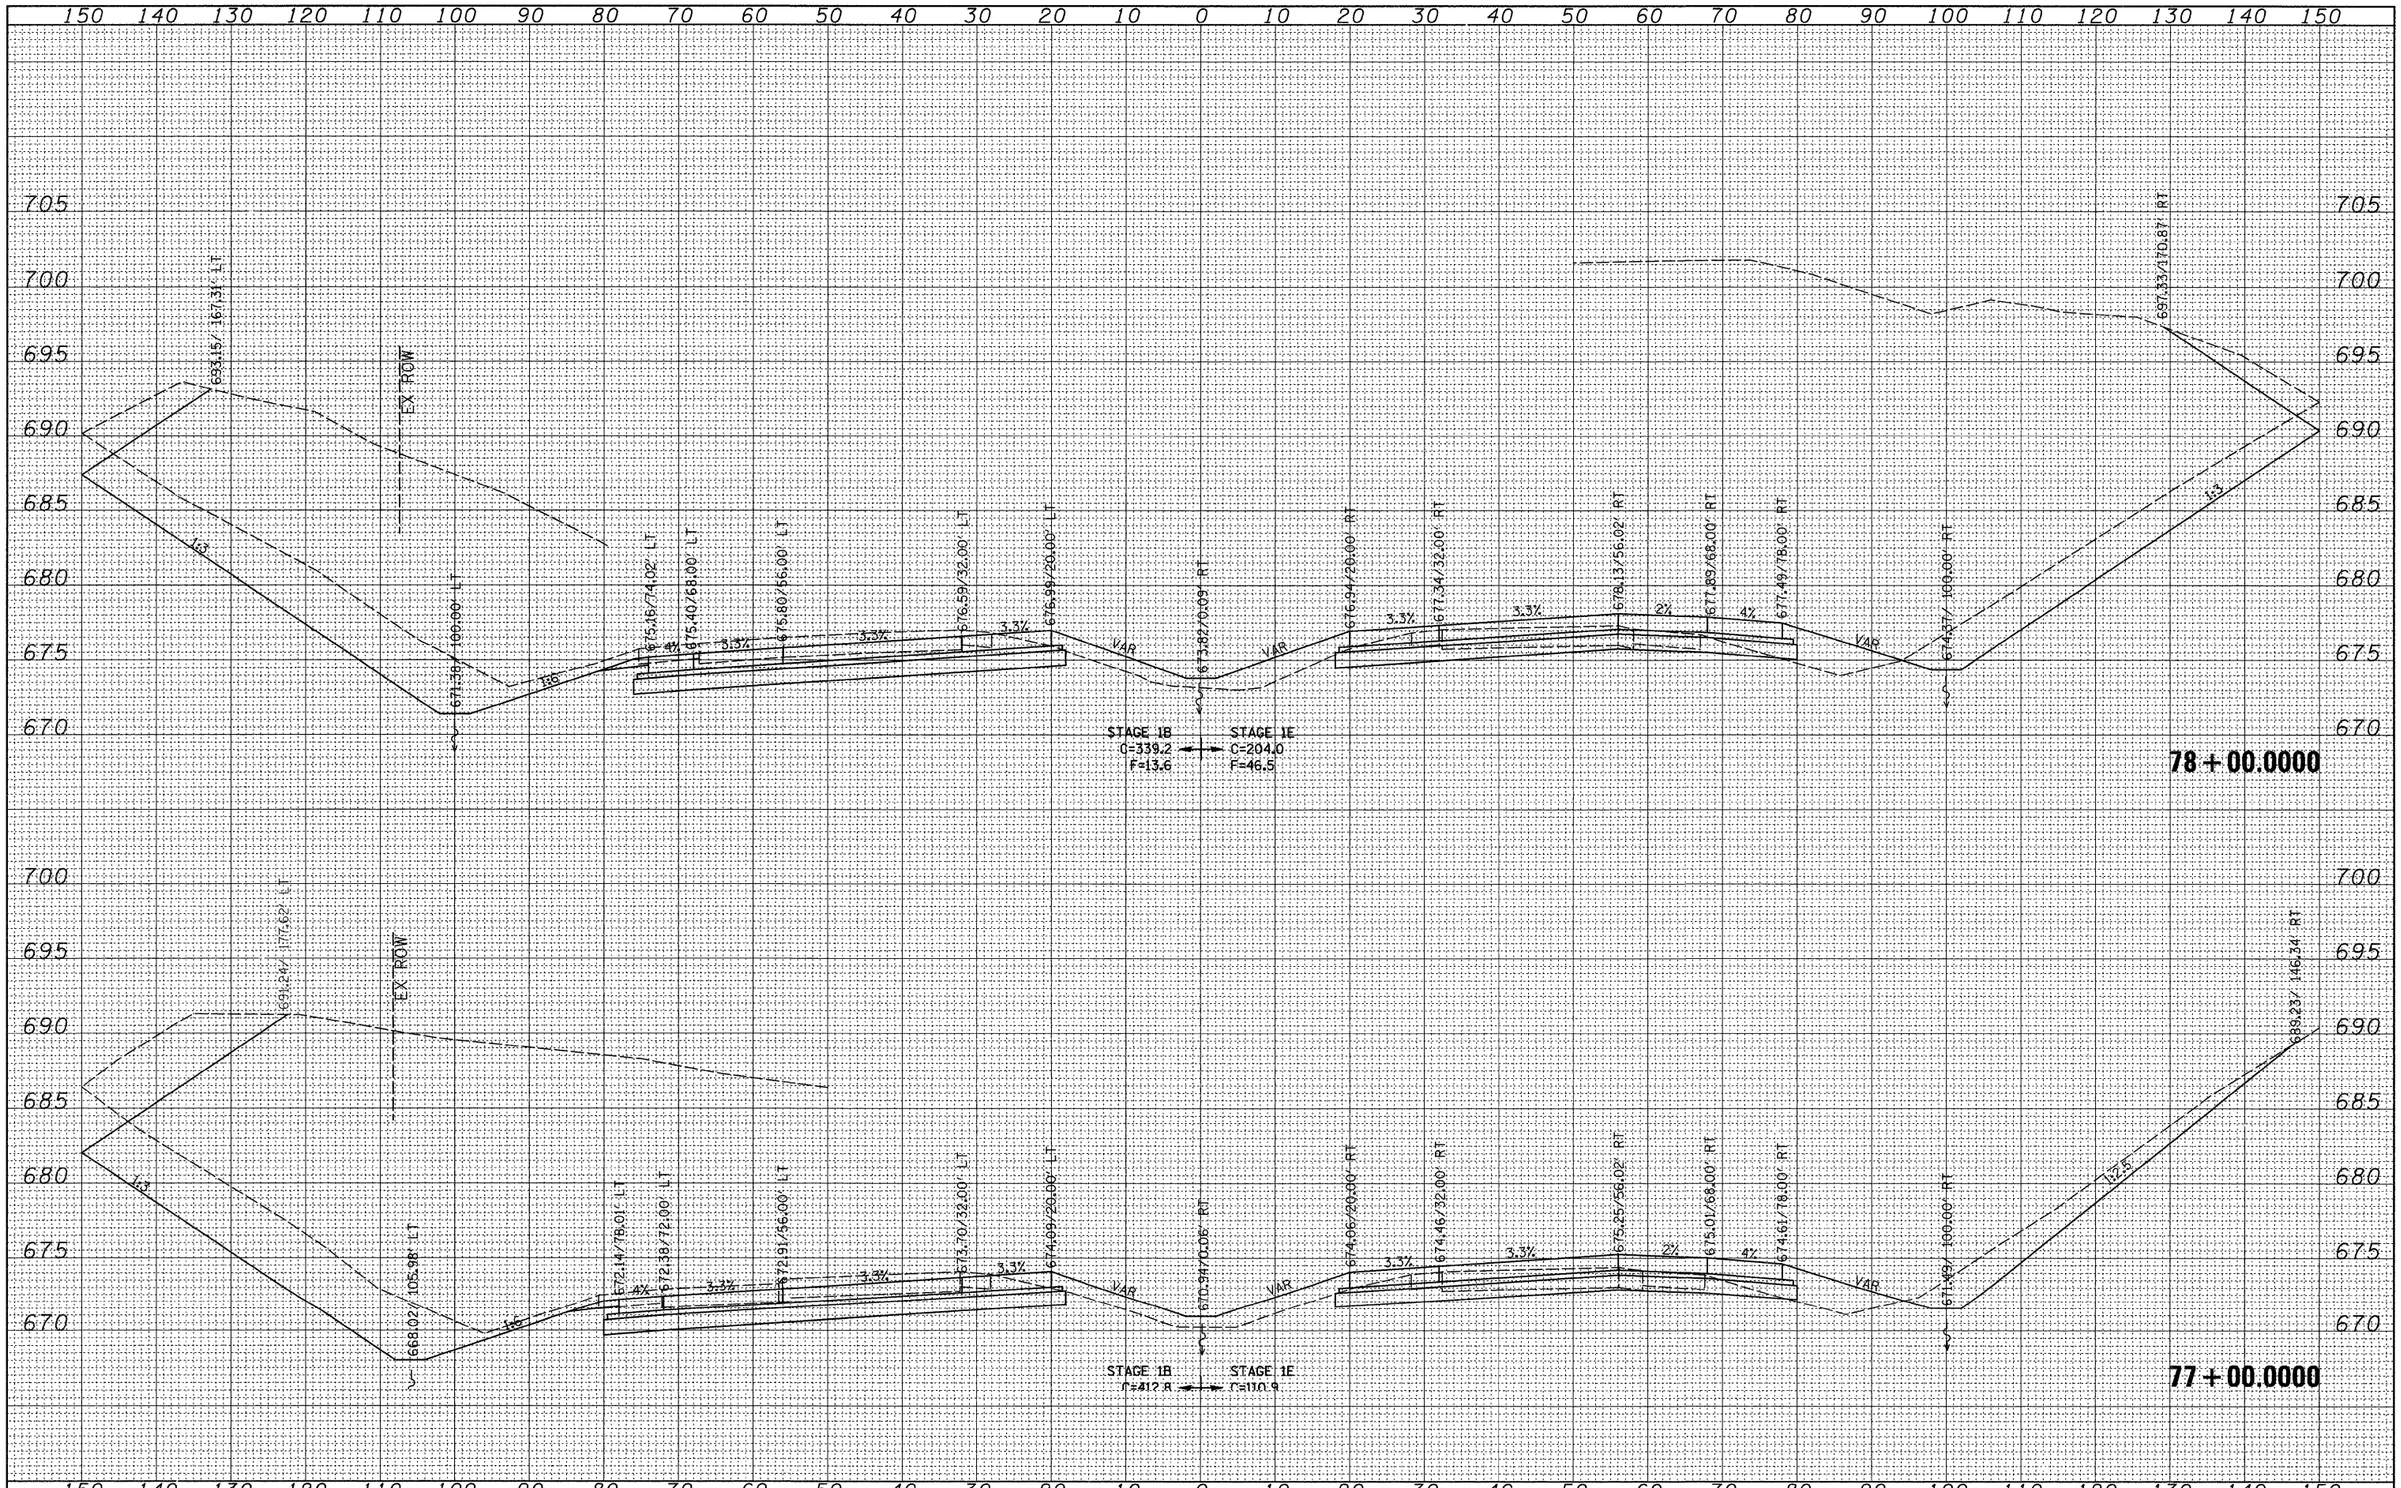

FINAL SURVEY	SURVEYED	BY	DATE
NOTE BOOK	PLOTTED		
NO.	TEMPLATE		
	AREAS		
	AREAS CHECKED		

ORIGINAL SURVEY	SURVEYED	BY	DATE
NOTE BOOK	PLOTTED		
NO.	TEMPLATE		
	AREAS		
	AREAS CHECKED		

FILE NAME = c:\pw_work\pwidot\grantpm\dms34289\d0840 3xm2.cgn	USER NAME = grantpm	DESIGNED -	REVISED -
		DRAWN -	REVISED -
	PLOT SCALE = 10.0000 ' / IN.	CHECKED -	REVISED -
	PLOT DATE = Mon Dec 15 07:40:23 2008	DATE -	REVISED -

STATE OF ILLINOIS
DEPARTMENT OF TRANSPORTATION

I-80 CROSS-SECTIONS

SCALE: | SHEET NO. OF SHEETS | STA. 77+00.0000 TO STA. 78+00.0000

F.A.I. RTE.	SECTION	COUNTY	TOTAL SHEETS	SHEET NO.
80	(81-1)R-1	ROCK ISLAND	292	236
		CONTRACT NO. 64933		
FED. ROAD DIST. NO.	ILLINOIS	FED. AID PROJECT		

FINAL SURVEY		BY	DATE
	SURVEYED		
	PLOTTED		
NOTE BOOK	TEMPLATE		
	AREAS		
NO.	AREAS CHECKED		

ORIGINAL SURVEY		BY	DATE
	SURVEYED		
	PLOTTED		
NOTE BOOK	TEMPLATE		
	AREAS		
NO.	AREAS CHECKED		

150 140 130 120 110 100 90 80 70 60 50 40 30 20 10 0 10 20 30 40 50 60 70 80 90 100 110 120 130 140 150

700 695 690 685 680 675

678.28' 30.00' LT
VAR
680.54'/74.00' LT
4%
680.78'/68.00' LT
3.3%
681.18'/56.00' LT
3.3%
681.97'/32.00' LT
3.3%
682.37'/20.00' LT
VAR
679.15'/0.18' RT
VAR
682.27'/20.00' RT
3.3%
682.57'/32.00' RT
3.3%
681.46'/56.02' RT
2%
683.22'/68.00' RT
4%
682.82'/78.00' RT
VAR
679.10'/ 100.00' RT
1:3
682.44'/140.20' RT

STAGE 1B C=105.6 ← → STAGE 1E C=115.7

80 + 00.0000

693.06'/ 156.77' LT
EX ROW
674.14'/ 100.00' LT
1:3
1:6
677.92'/74.00' LT
4%
678.16'/68.00' LT
3.3%
678.56'/56.01' LT
3.3%
679.35'/32.03' LT
3.3%
679.76'/20.03' LT
VAR
676.55'/0.13' RT
VAR
679.67'/20.00' RT
3.3%
680.07'/32.00' RT
3.3%
680.86'/56.02' RT
2%
680.62'/68.00' RT
4%
680.22'/78.00' RT
VAR
677.10'/ 100.00' RT
1:3
692.98'/149.63' RT

STAGE 1B C=379.3 ← → STAGE 1E C=127.9

79 + 00.0000

150 140 130 120 110 100 90 80 70 60 50 40 30 20 10 0 10 20 30 40 50 60 70 80 90 100 110 120 130 140 150

FILE NAME = c:\pw_work\pwidot\grantpm\dms34289\d0803xm2.dgn	USER NAME = grantpm	DESIGNED -	REVISED -
		DRAWN -	REVISED -
	PLOT SCALE = 10.0000 ' / IN.	CHECKED -	REVISED -
	PLOT DATE = Mon Dec 15 07:40:23 2008	DATE -	REVISED -

STATE OF ILLINOIS
DEPARTMENT OF TRANSPORTATION

I-80 CROSS-SECTIONS

SCALE: | SHEET NO. OF SHEETS | STA. 79+00.0000 TO STA. 80+00.0000

F.A.I. RTE.	SECTION	COUNTY	TOTAL SHEETS	SHEET NO.
80	(81-1)R-1	ROCK ISLAND	292	237
		CONTRACT NO. 64933		
FED. ROAD DIST. NO.	ILLINOIS	FED. AID PROJECT		

FINAL SURVEY	BY	DATE
NOTE BOOK	SURVEYED	
NO.	PLOTTED	
	TEMPLATE	
	AREAS	
	AREAS CHECKED	

ORIGINAL SURVEY	BY	DATE
NOTE BOOK	SURVEYED	
NO.	PLOTTED	
	TEMPLATE	
	AREAS	
	AREAS CHECKED	

150 140 130 120 110 100 90 80 70 60 50 40 30 20 10 0 10 20 30 40 50 60 70 80 90 100 110 120 130 140 150

700 695 690 685 680 675 670 665 660

672.72' / 117.55' LT
1:3
679.23' / 98.00' LT
1:6
683.02' / 74.00' LT
4%
683.26' / 68.00' LT
3.3%
683.65' / 56.00' LT
3.3%
684.45' / 32.00' LT
3.3%
684.84' / 20.00' LT
VAR
684.45' / 15.57' LT
682.04' / 0.30' LT
684.62' / 15.57' RT
VAR
684.72' / 20.00' RT
3.3%
686.12' / 32.00' RT
3.3%
685.91' / 56.02' RT
2%
685.67' / 68.00' RT
4%
685.27' / 78.00' RT
VAR
682.27' / 100.00' RT
1:3
693.27' / 135.36' RT

STAGE 1B
C=93.3
F=128.7

STAGE 1E
C=120.3
F=27.6

81 + 00.0000

150 140 130 120 110 100 90 80 70 60 50 40 30 20 10 0 10 20 30 40 50 60 70 80 90 100 110 120 130 140 150

FILE NAME = c:\pw_work\pwidot\grantpm\dms34289\d0840 3xm2.dgn	USER NAME = grantpm	DESIGNED -	REVISED -
		DRAWN -	REVISED -
	PLOT SCALE = 10.0000 ' / IN.	CHECKED -	REVISED -
	PLOT DATE = Mon Dec 15 07:40:23 2008	DATE -	REVISED -

STATE OF ILLINOIS
DEPARTMENT OF TRANSPORTATION

I-80 CROSS-SECTIONS

SCALE: | SHEET NO. OF SHEETS | STA. 81+00.0000 TO STA. 81+00.0000

F.A.I. RTE.	SECTION	COUNTY	TOTAL SHEETS	SHEET NO.
80	(81-1)R-1	ROCK ISLAND	292	238
		CONTRACT NO. 64933		
FED. ROAD DIST. NO.	ILLINOIS	FED. AID PROJECT		

FINAL SURVEY	BY	DATE
SURVEYED		
PLOTTED		
TEMPLATE		
NOTE BOOK		
AREAS CHECKED		
NO.		

ORIGINAL SURVEY	BY	DATE
SURVEYED		
PLOTTED		
TEMPLATE		
NOTE BOOK		
AREAS CHECKED		
NO.		

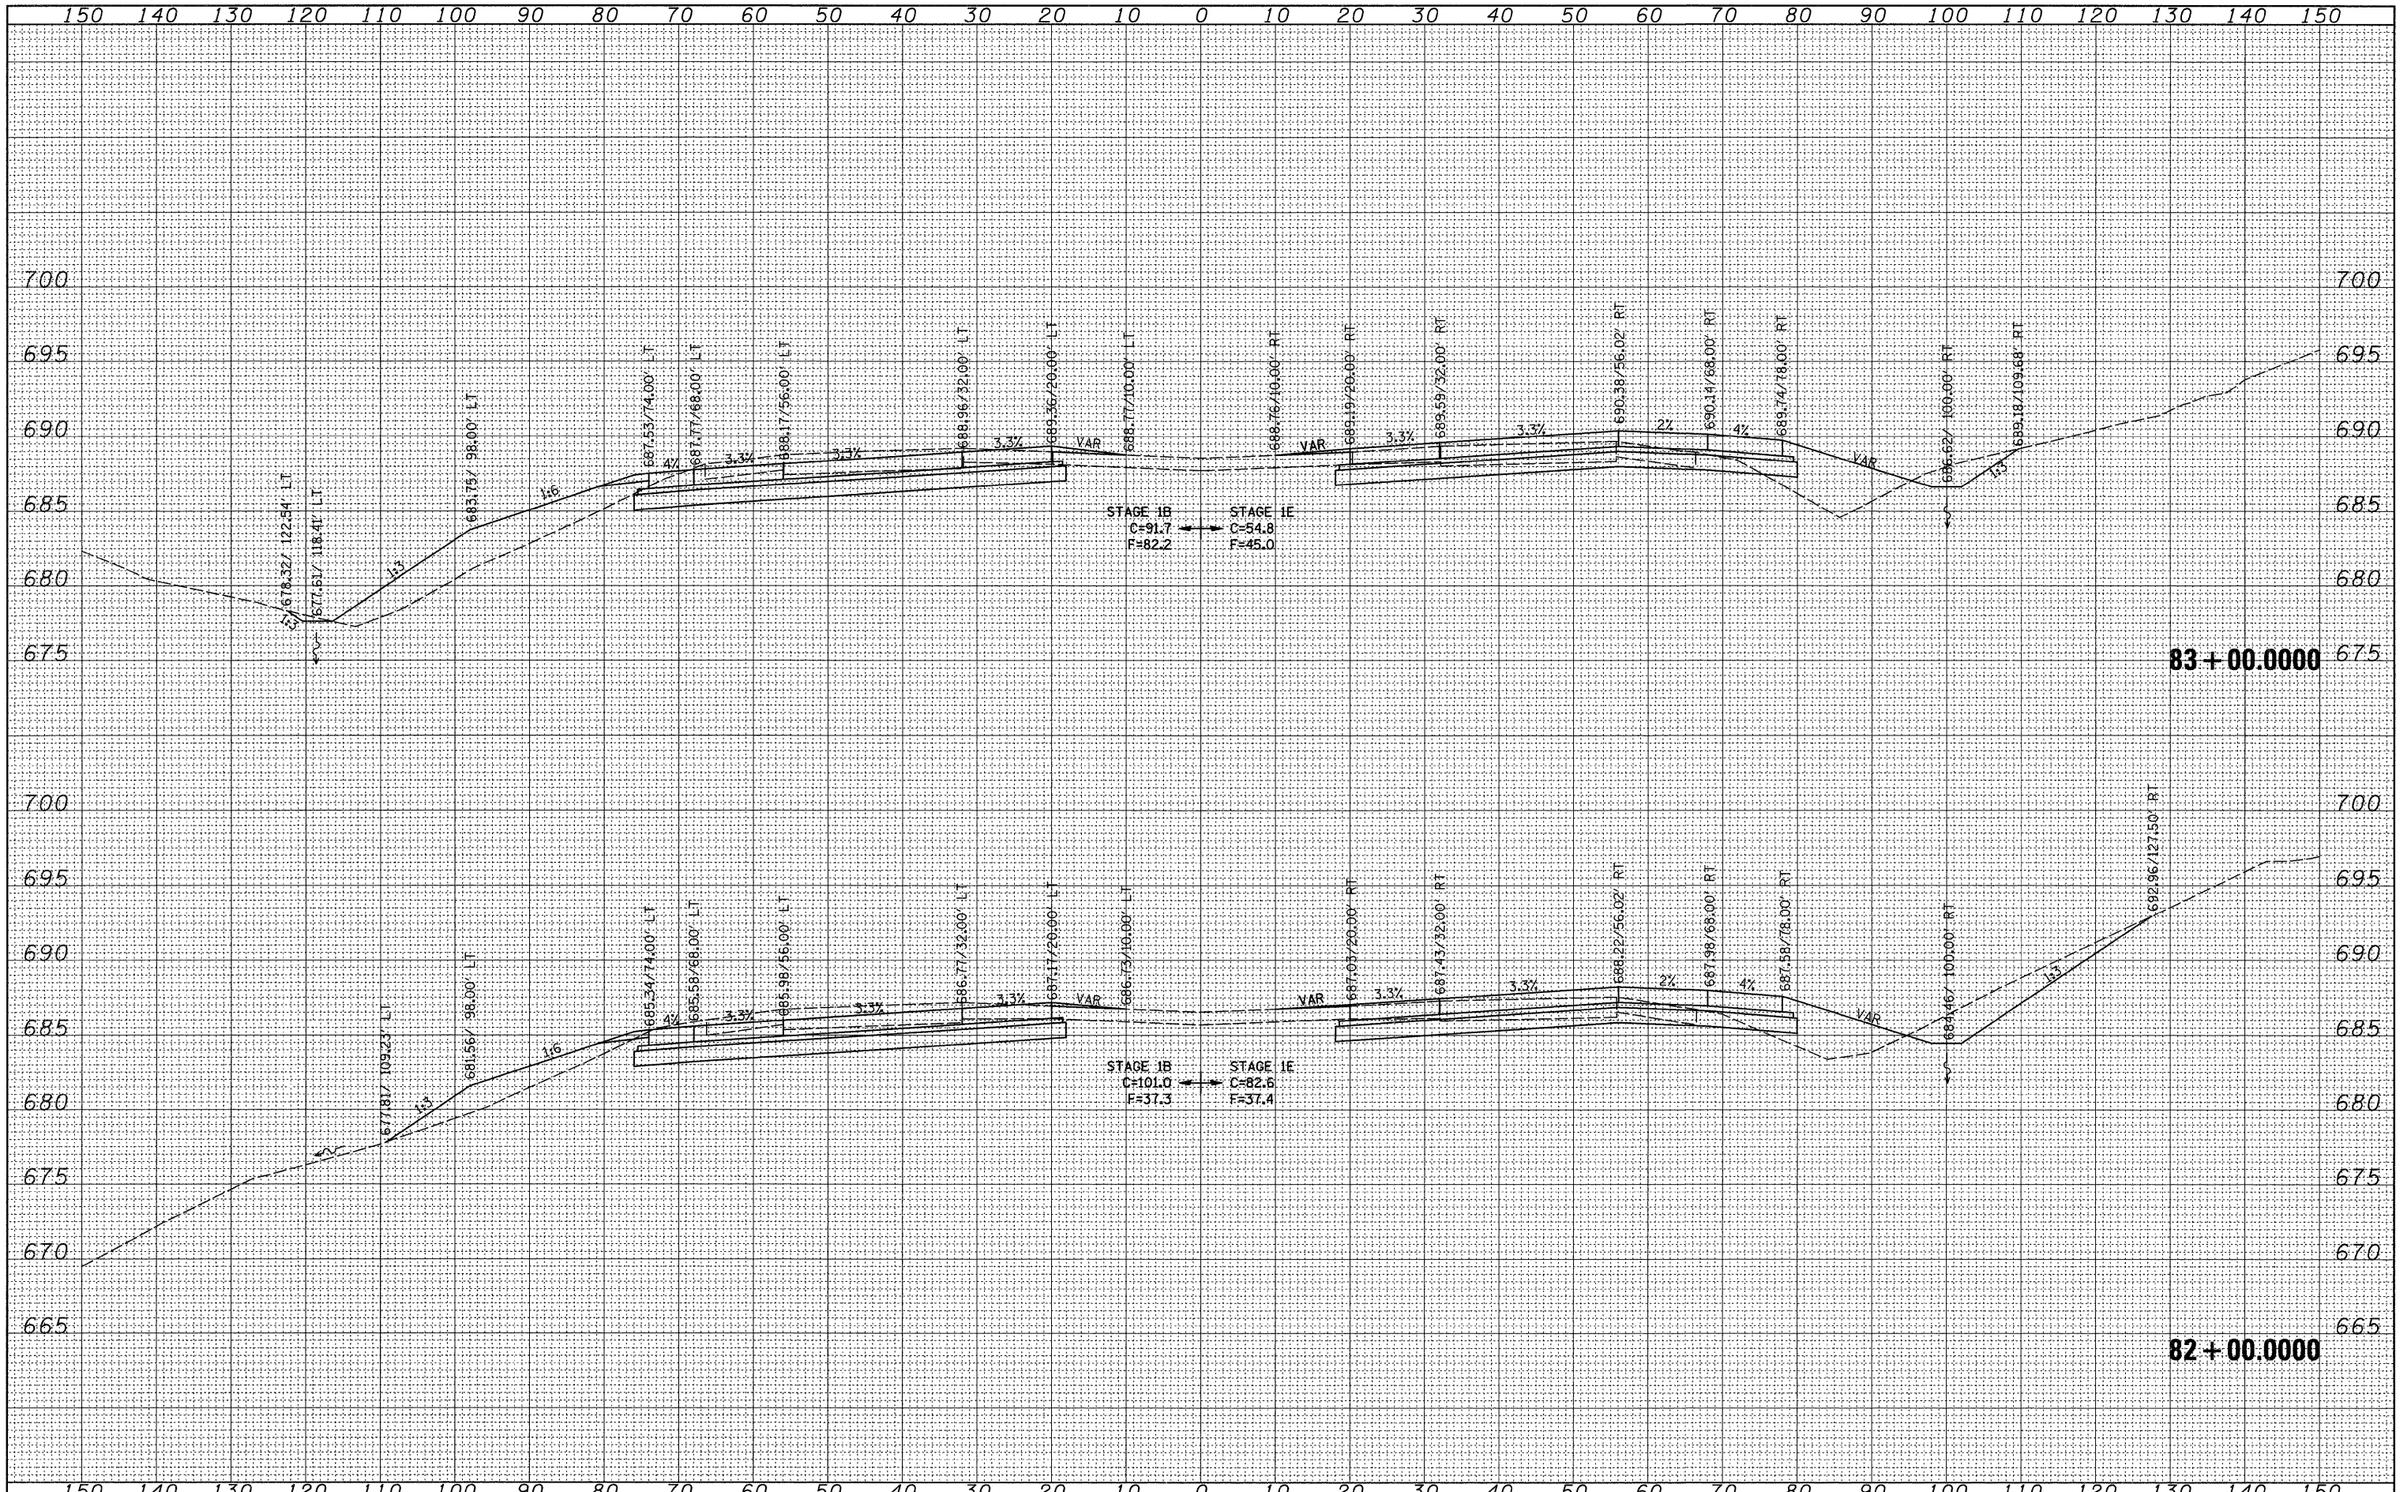

FILE NAME = c:\pw_work\pwidot\grantpm\dms34289\d08403xm2.dgn	USER NAME = grantpm	DESIGNED -	REVISED -
		DRAWN -	REVISED -
	PLOT SCALE = 10.0000 ' / IN.	CHECKED -	REVISED -
	PLOT DATE = Mon Dec 15 07:40:24 2008	DATE -	REVISED -

STATE OF ILLINOIS
DEPARTMENT OF TRANSPORTATION

I-80 CROSS-SECTIONS

SCALE: | SHEET NO. OF SHEETS | STA. 82+00.0000 TO STA. 83+00.0000

F.A.I. RTE.	SECTION	COUNTY	TOTAL SHEETS	SHEET NO.
80	(81-1)R-1	ROCK ISLAND	292	239
		CONTRACT NO. 64933		
FED. ROAD DIST. NO.	ILLINOIS	FED. AID PROJECT		

FINAL SURVEY	NOTE BOOK	NO.
SURVEYED		
PLOTTED		
TEMPLATE		
AREAS		
AREAS CHECKED		

BY	DATE

ORIGINAL SURVEY	NOTE BOOK	NO.
SURVEYED		
PLOTTED		
TEMPLATE		
AREAS		
AREAS CHECKED		

BY	DATE

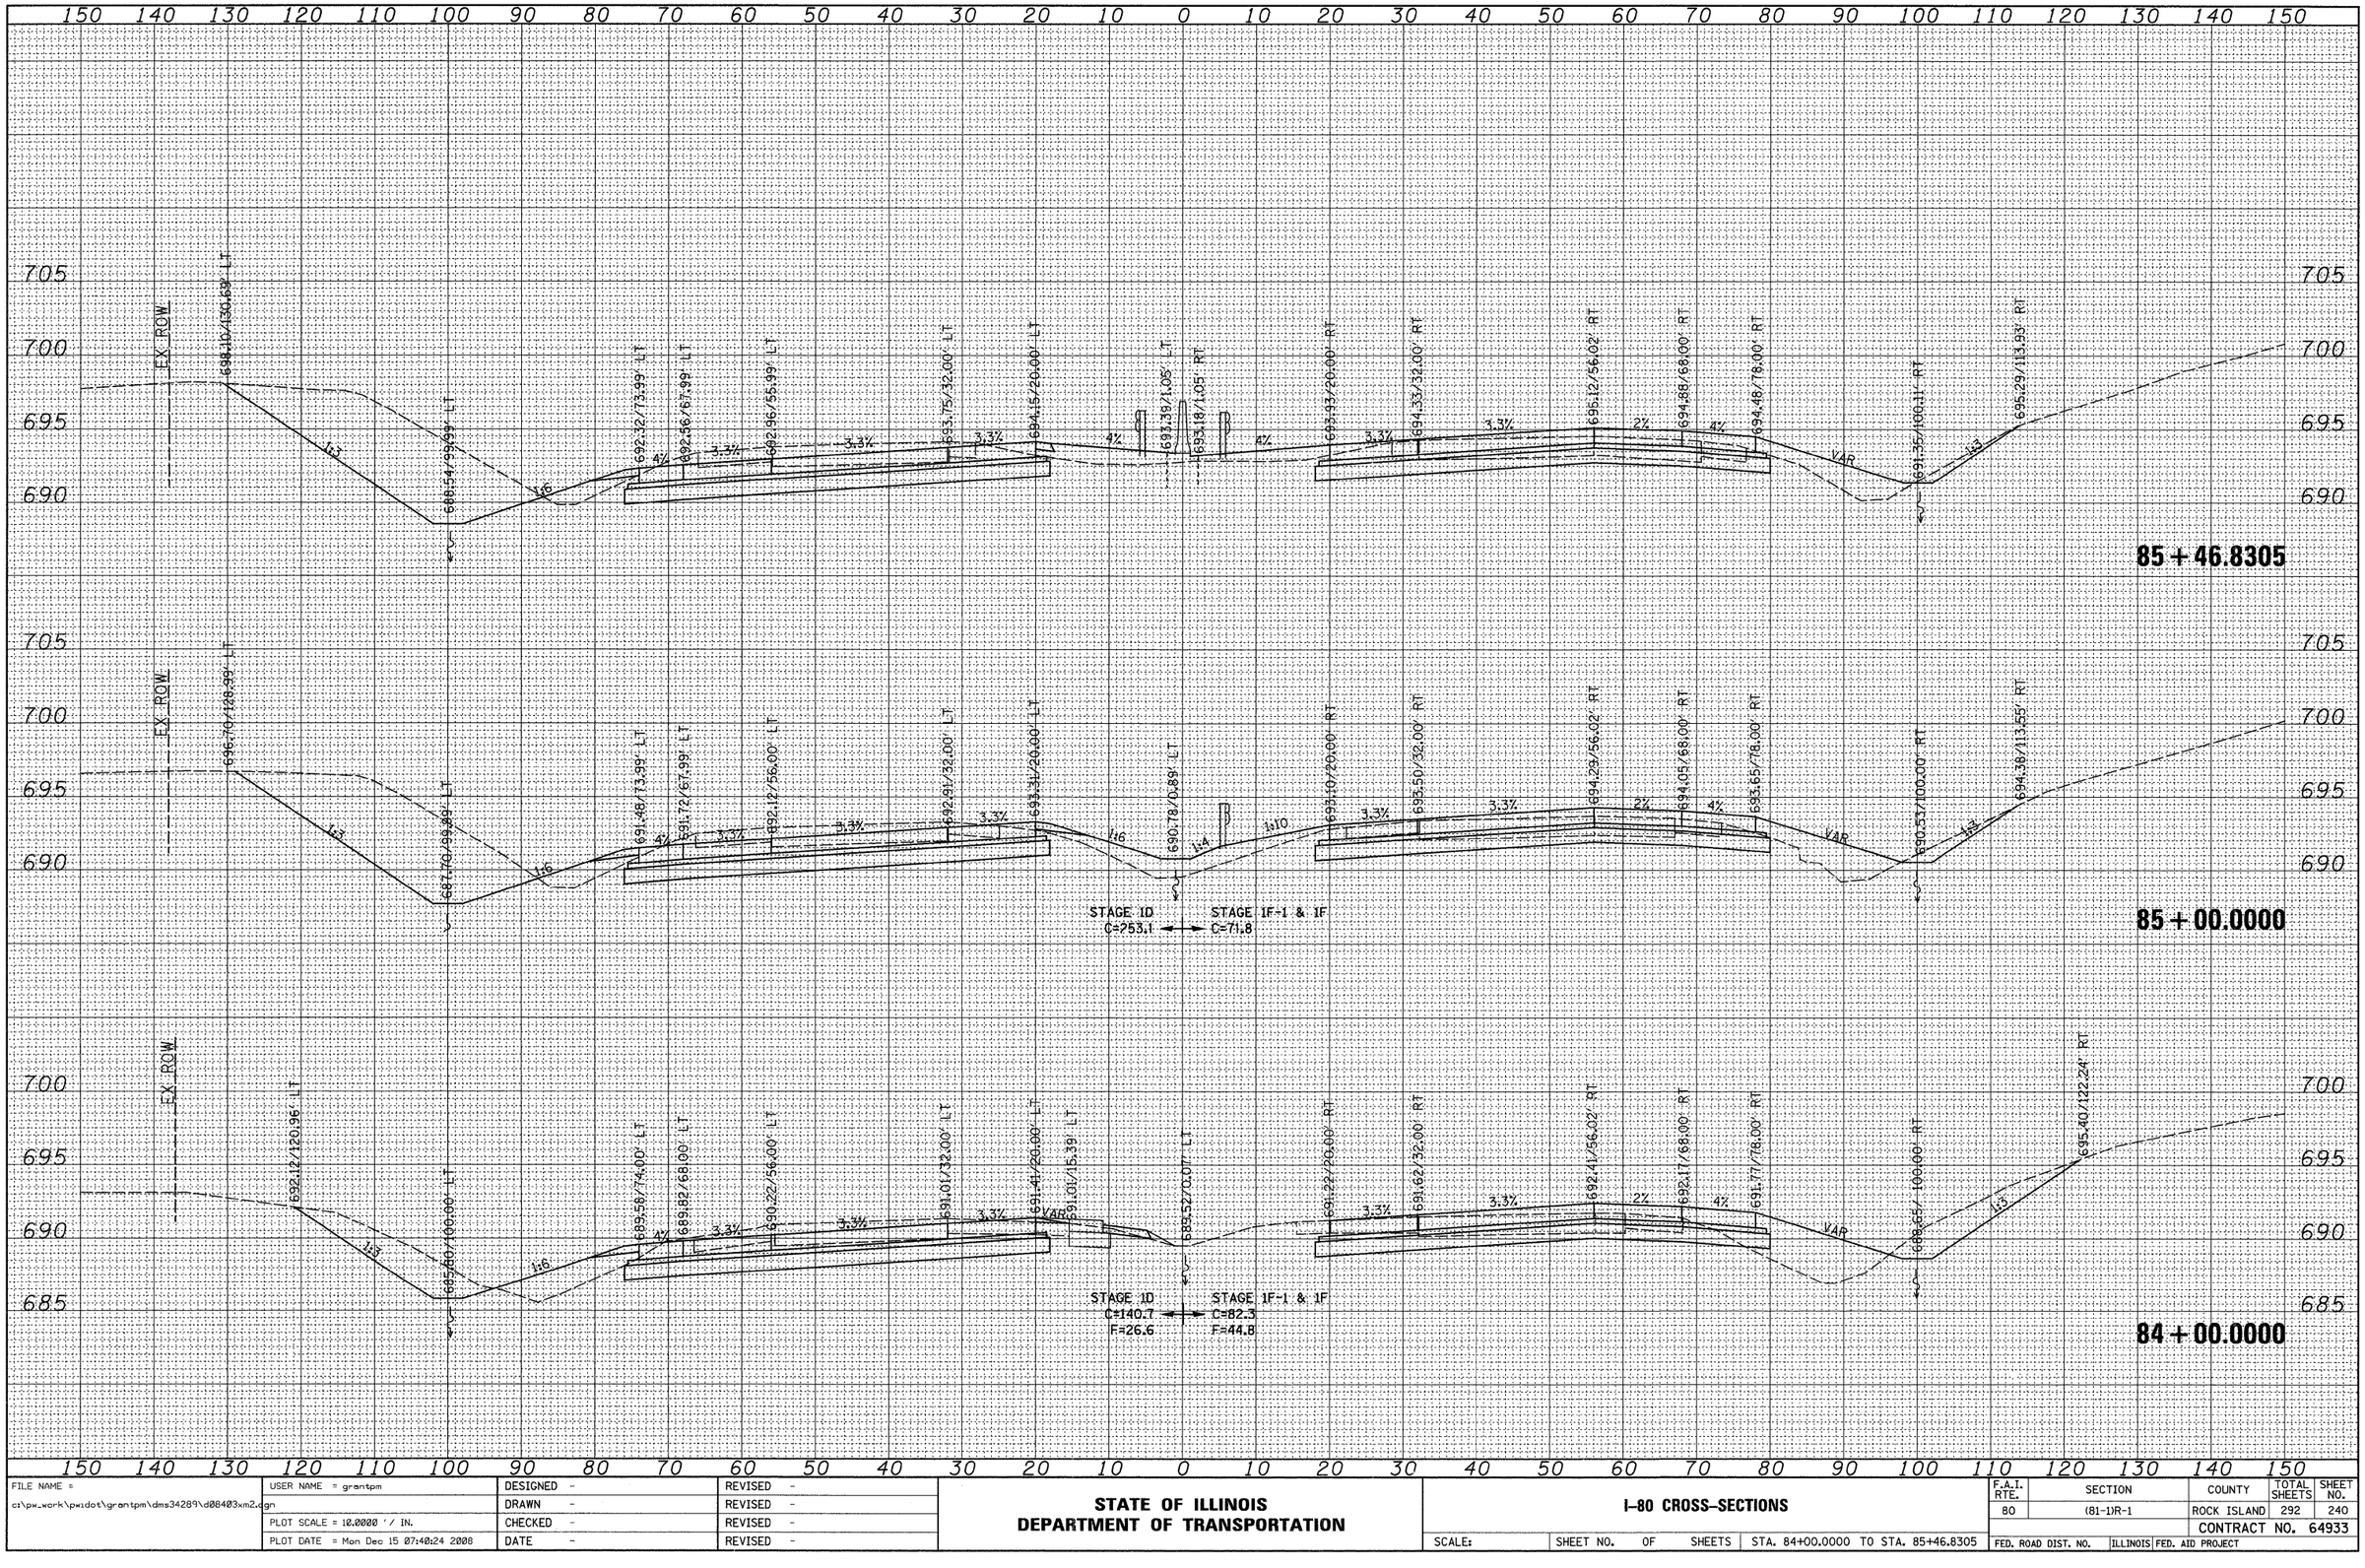

FILE NAME =	USER NAME = grantpm	DESIGNED -	REVISED -
c:\pw_work\pwidot\grantpm\dms34289\d084003xm2.dgn		DRAWN -	REVISED -
	PLOT SCALE = 10.0000 ' / IN.	CHECKED -	REVISED -
	PLOT DATE = Mon Dec 15 07:40:24 2008	DATE -	REVISED -

STATE OF ILLINOIS
DEPARTMENT OF TRANSPORTATION

I-80 CROSS-SECTIONS

SCALE: | SHEET NO. OF SHEETS | STA. 84+00.0000 TO STA. 85+46.8305

F.A.I. RTE.	SECTION	COUNTY	TOTAL SHEETS	SHEET NO.
80	(81-1)R-1	ROCK ISLAND	292	240
		CONTRACT NO. 64933		
FED. ROAD DIST. NO.	ILLINOIS	FED. AID PROJECT		

FINAL SURVEY		BY	DATE
	SURVEYED		
	PLOTTED		
NOTE BOOK	TEMPLATE		
	AREAS		
NO.	AREAS CHECKED		

ORIGINAL SURVEY		BY	DATE
	SURVEYED		
	PLOTTED		
NOTE BOOK	TEMPLATE		
	AREAS		
NO.	AREAS CHECKED		

150 140 130 120 110 100 90 80 70 60 50 40 30 20 10 0 10 20 30 40 50 60 70 80 90 100 110 120 130 140 150

705 700 695 690 685

EX. ROW

698.14/128.07' LT

1:3

4%

3.3%

1:6

689.45/99.99' LT

693.23/73.99' LT

693.47/67.99' LT

693.87/55.99' LT

694.66/32.00' LT

695.06/20.00' LT

691.72/0.42' RT

VAR

694.84/20.00' RT

695.24/32.00' RT

695.03/55.02' RT

2%

695.76/69.52' RT

695.42/78.00' RT

4%

692.05/101.52' RT

696.40/116.57' RT

1:4

STAGE 1D
C=269.5
F=8.6

STAGE 1F-1 & 1F
C=64.9
F=27.2

86+00.0000

698.19/130.68' LT

692.41/73.99' LT

692.65/67.99' LT

693.05/55.99' LT

693.84/32.00' LT

694.24/20.00' LT

691.52/0.00' LT

694.26/20.00' RT

694.66/32.00' RT

695.45/56.02' RT

695.21/68.11' RT

694.82/78.00' RT

691.68/100.11' RT

695.58/113.81' RT

85+66.8287

FILE NAME = c:\pw_work\pwidot\grantpm\dms34289\d08403xm2.dgn	USER NAME = grantpm	DESIGNED -	REVISED -
		DRAWN -	REVISED -
	PLOT SCALE = 10.0000 ' / IN.	CHECKED -	REVISED -
	PLOT DATE = Mon Dec 15 07:40:25 2008	DATE -	REVISED -

STATE OF ILLINOIS
DEPARTMENT OF TRANSPORTATION

I-80 CROSS-SECTIONS

SCALE: | SHEET NO. OF SHEETS | STA. 85+66.8287 TO STA. 86+00.0000

F.A.I. RTE.	SECTION	COUNTY	TOTAL SHEETS	SHEET NO.
80	(81-1)R-1	ROCK ISLAND	292	241
		CONTRACT NO. 64933		
FED. ROAD DIST. NO.	ILLINOIS	FED. AID PROJECT		

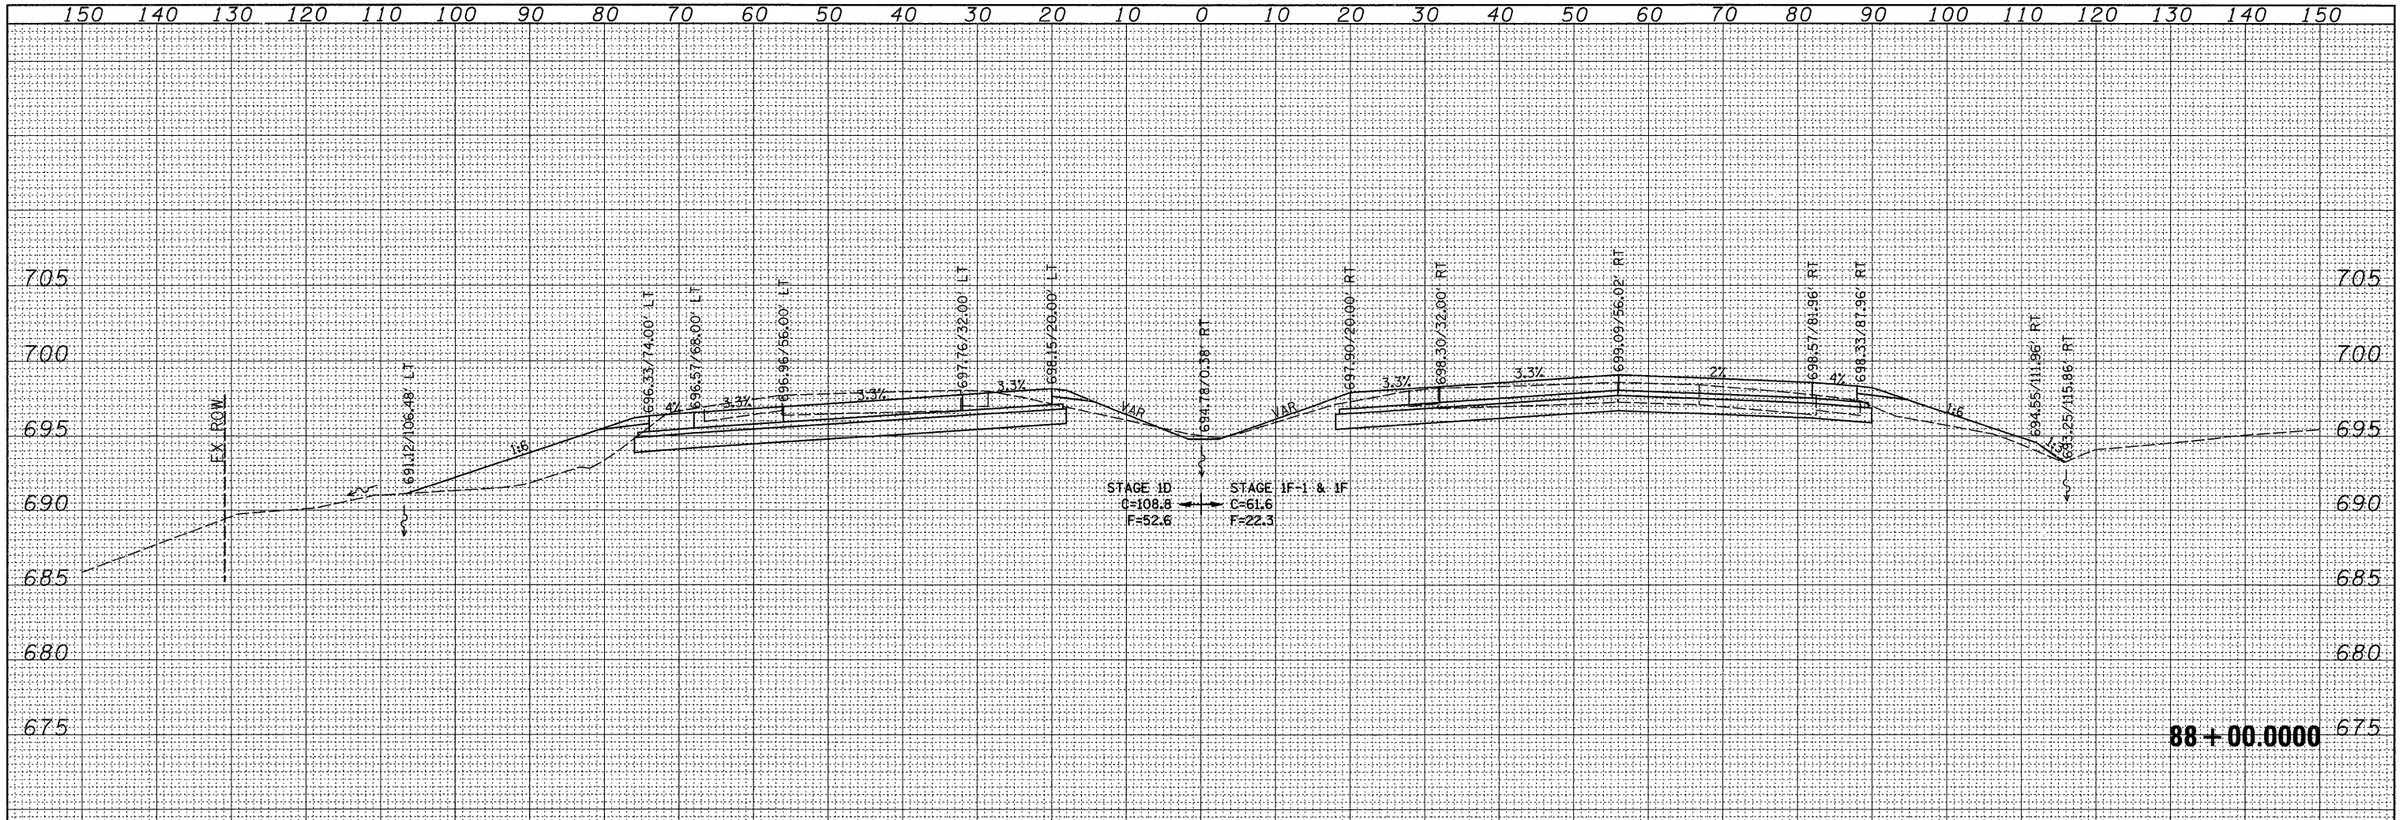

FINAL SURVEY	BY	DATE
SURVEYED		
PLOTTED		
TEMPLATE		
ITEMS		
NOTE BOOK	AREAS	CHECKED
NO.		

ORIGINAL SURVEY	BY	DATE
SURVEYED		
PLOTTED		
TEMPLATE		
ITEMS		
NOTE BOOK	AREAS	CHECKED
NO.		

FILE NAME = c:\pw_work\pwidot\grantpm\dms34289\d0840 3xm2.dgn	USER NAME = grantpm	DESIGNED -	REVISED -
		DRAWN -	REVISED -
	PLOT SCALE = 10.0000 ' / IN.	CHECKED -	REVISED -
	PLOT DATE = Mon Dec 15 07:40:25 2008	DATE -	REVISED -

STATE OF ILLINOIS
DEPARTMENT OF TRANSPORTATION

I-80 CROSS-SECTIONS

SCALE: | SHEET NO. OF SHEETS | STA. 87+00.0000 TO STA. 88+00.0000

F.A.I. RTE.	SECTION	COUNTY	TOTAL SHEETS	SHEET NO.
80	(81-1)R-1	ROCK ISLAND	292	242
		CONTRACT NO. 64933		
FED. ROAD DIST. NO.	ILLINOIS	FED. AID PROJECT		

FINAL SURVEY	BY	DATE
SURVEYED		
PLOTTED		
TEMPLATE		
NOTE BOOK		
AREAS		
NO.	AREAS CHECKED	

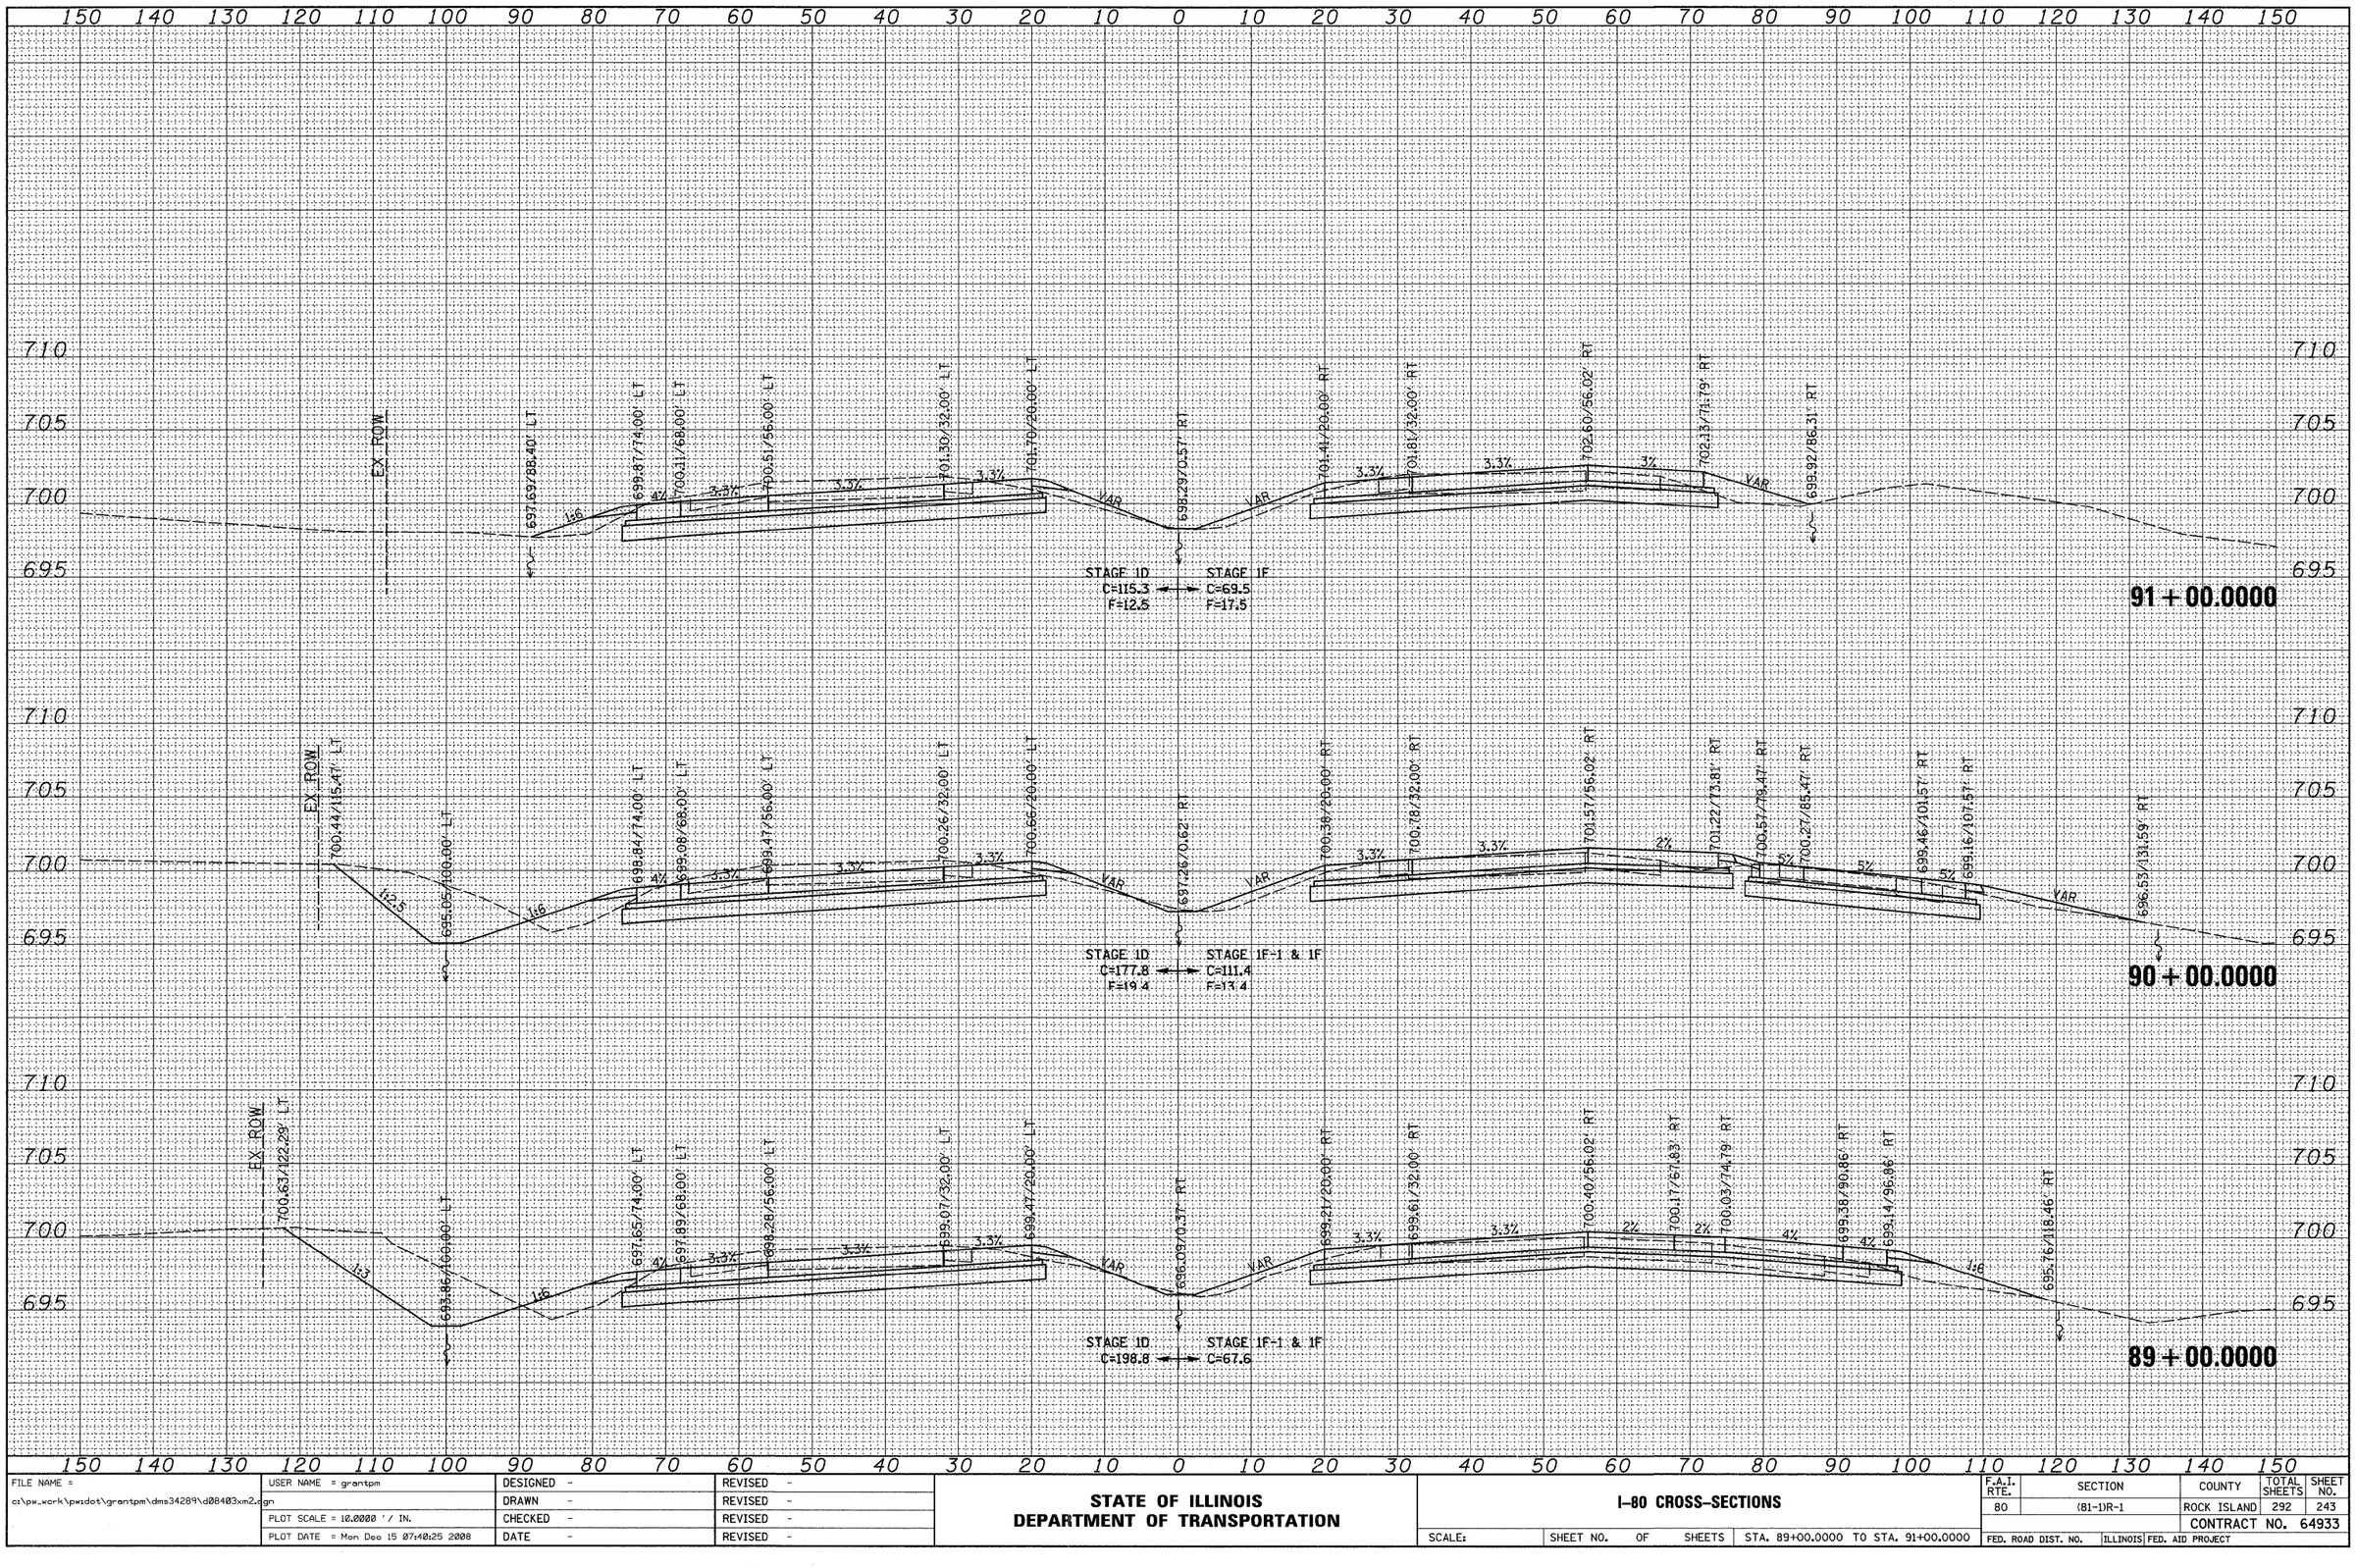

ORIGINAL SURVEY	BY	DATE
SURVEYED		
PLOTTED		
TEMPLATE		
NOTE BOOK		
AREAS		
NO.	AREAS CHECKED	

FILE NAME = c:\pw_work\pwidot\grantpm\dms34289\d0840 3xm2.dgn	USER NAME = grantpm	DESIGNED -	REVISED -
		DRAWN -	REVISED -
	PLOT SCALE = 10.0000 ' / IN.	CHECKED -	REVISED -
	PLOT DATE = Mon Dec 15 07:40:25 2008	DATE -	REVISED -

STATE OF ILLINOIS
DEPARTMENT OF TRANSPORTATION

I-80 CROSS-SECTIONS

SCALE: | SHEET NO. OF SHEETS | STA. 89+00.0000 TO STA. 91+00.0000

F.A.I. RTE.	SECTION	COUNTY	TOTAL SHEETS	SHEET NO.
80	(81-1)R-1	ROCK ISLAND	292	243
		CONTRACT NO. 64933		
FED. ROAD DIST. NO.	ILLINOIS	FED. AID PROJECT		

FINAL SURVEY	BY	DATE
SURVEYED		
PLOTTED		
TEMPLATE		
NOTE BOOK		
AREAS		
NO.	AREAS CHECKED	

ORIGINAL SURVEY	BY	DATE
SURVEYED		
PLOTTED		
TEMPLATE		
NOTE BOOK		
AREAS		
NO.	AREAS CHECKED	

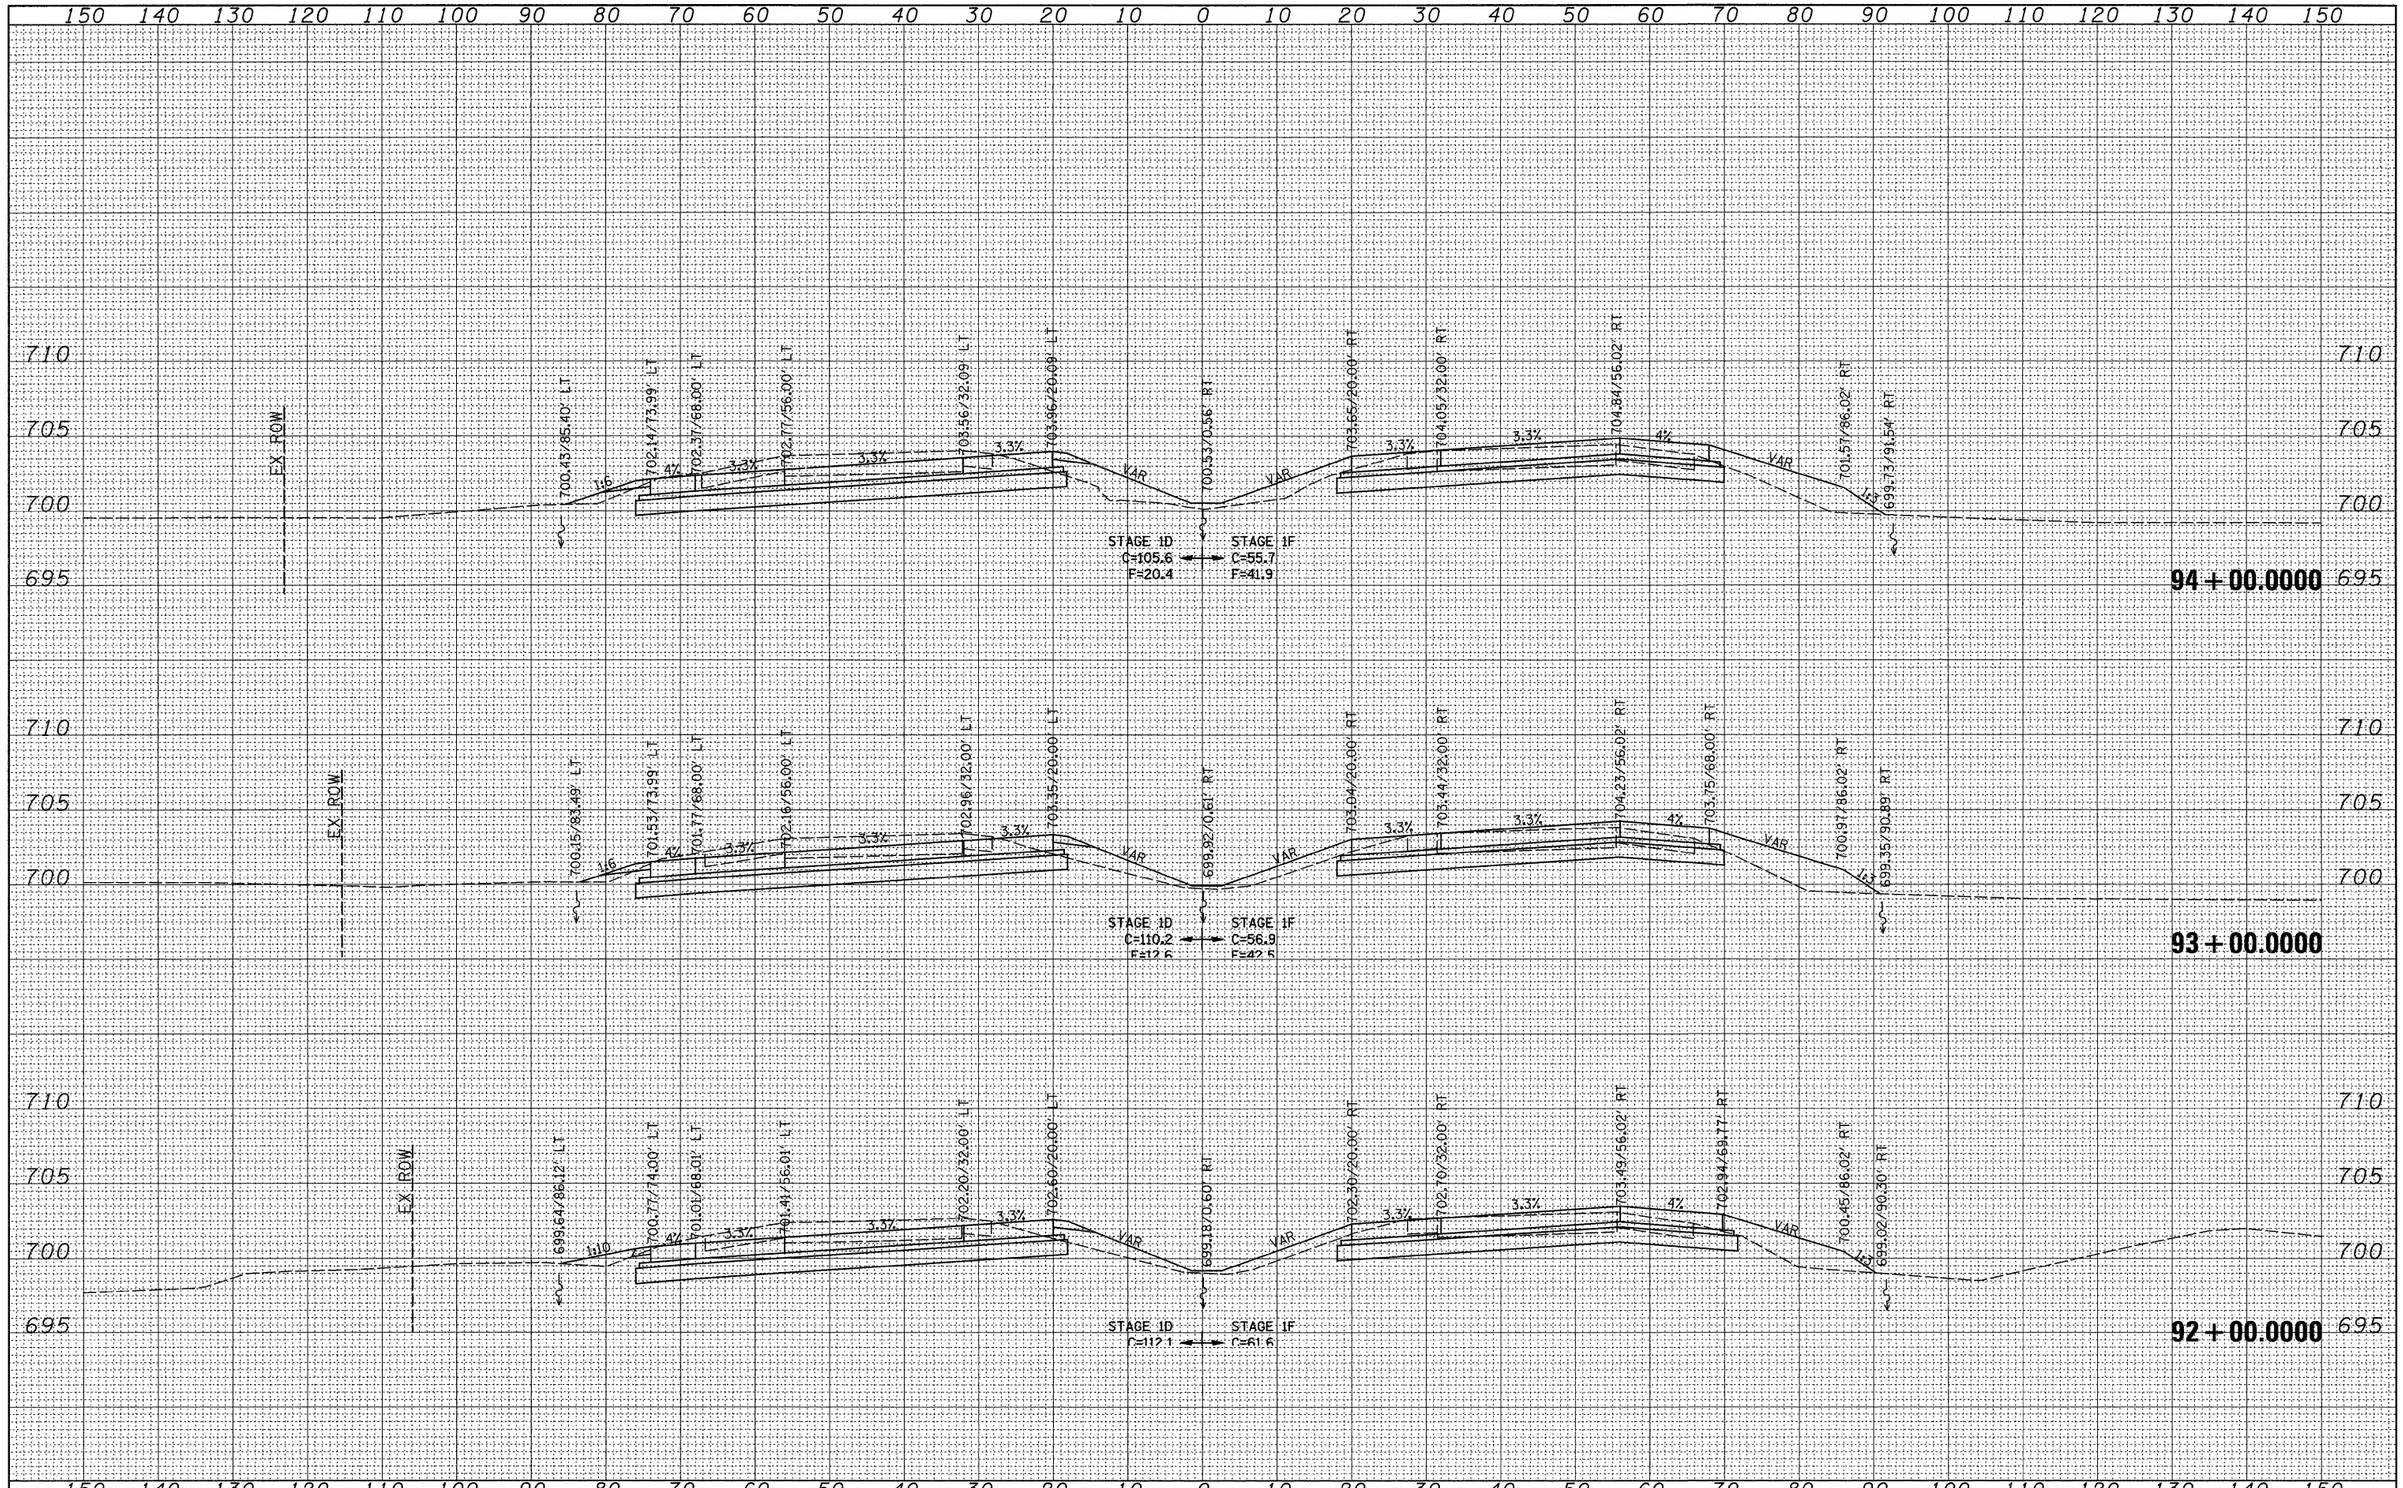

FILE NAME =	USER NAME = grantpm	DESIGNED -	REVISED -
c:\pw_work\pwidot\grantpm\dms34289\d08403xm2.dgn		DRAWN -	REVISED -
	PLOT SCALE = 10.0000 ' / IN.	CHECKED -	REVISED -
	PLOT DATE = Mon Dec 15 07:40:26 2008	DATE -	REVISED -

STATE OF ILLINOIS
DEPARTMENT OF TRANSPORTATION

I-80 CROSS-SECTIONS

SCALE: | SHEET NO. OF SHEETS | STA. 92+00.0000 TO STA. 94+00.0000

F.A.I. RTE.	SECTION	COUNTY	TOTAL SHEETS	SHEET NO.
80	(81-1)R-1	ROCK ISLAND	292	244
		CONTRACT NO. 64933		
FED. ROAD DIST. NO.	ILLINOIS	FED. AID PROJECT		

FINAL SURVEY	BY	DATE
NOTE BOOK	SURVEYED	
NO.	PLOTTED	
	TEMPLATE	
	AREAS	
	AREAS CHECKED	

ORIGINAL SURVEY	BY	DATE
NOTE BOOK	SURVEYED	
NO.	PLOTTED	
	TEMPLATE	
	AREAS	
	AREAS CHECKED	

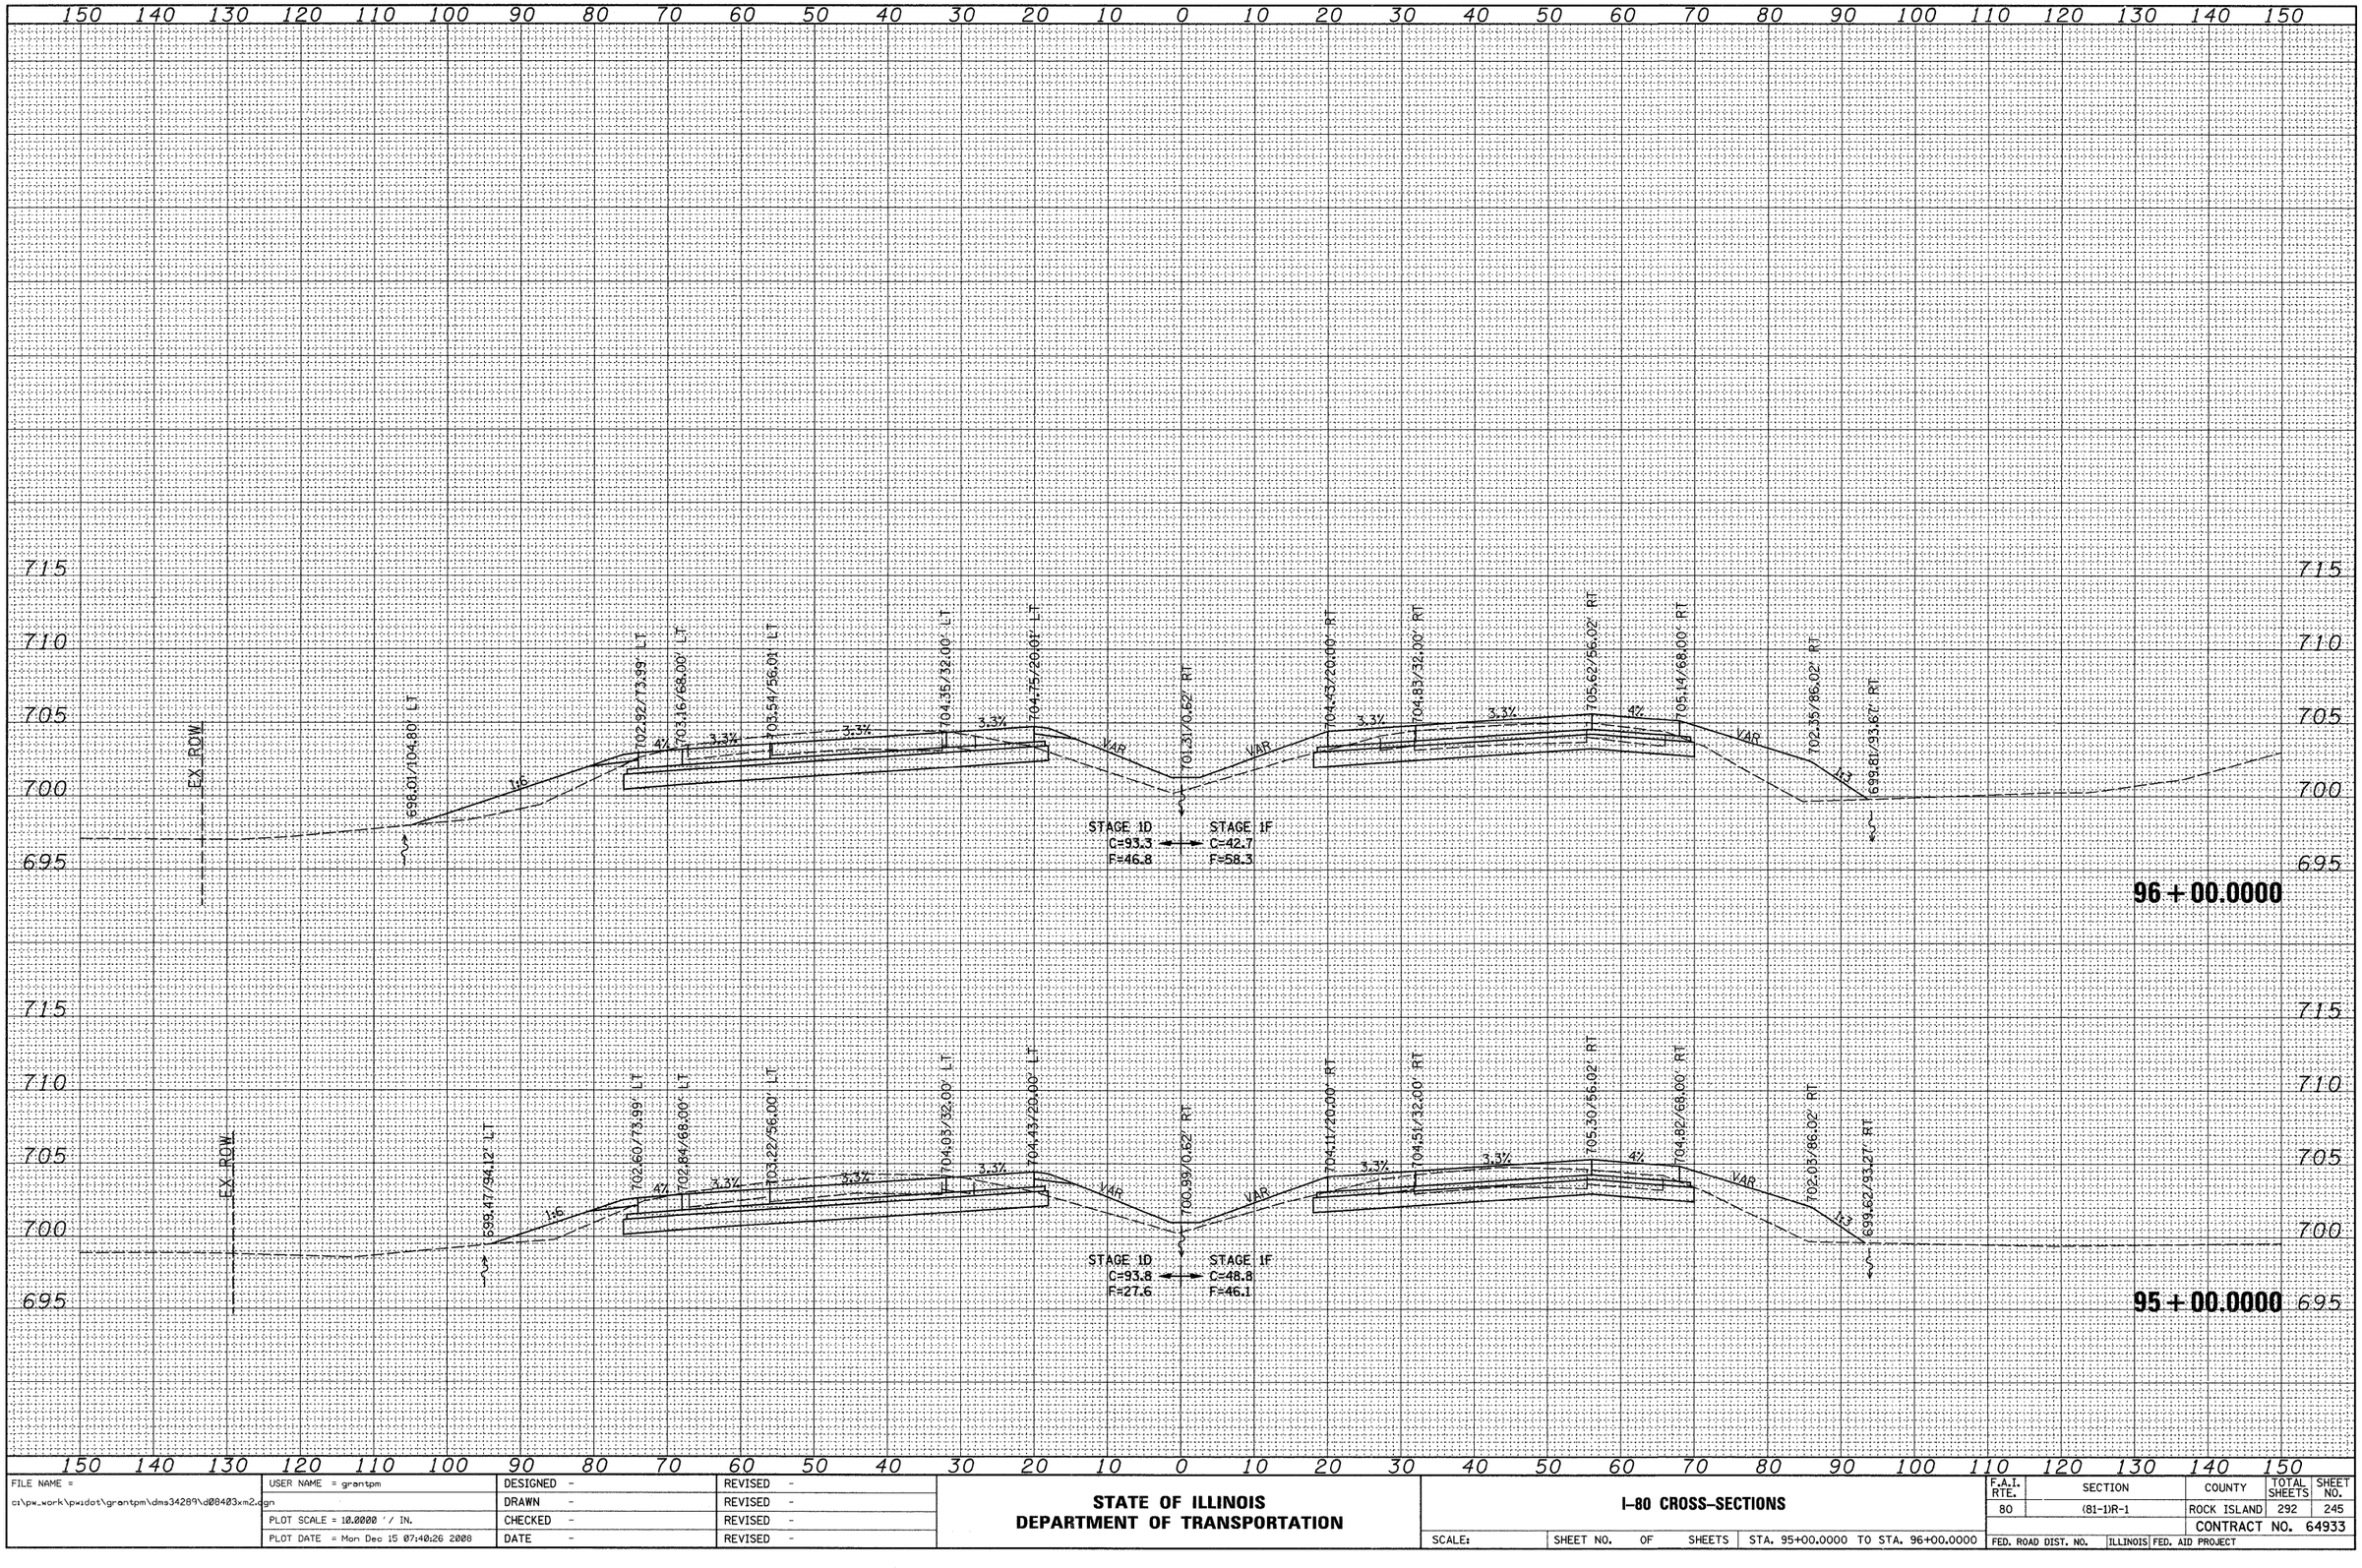

FILE NAME = c:\pw_work\pwidot\grantpm\dms34289\d0840 3xm2.dgn	USER NAME = grantpm	DESIGNED -	REVISED -
		DRAWN -	REVISED -
	PLOT SCALE = 10.0000 ' / IN.	CHECKED -	REVISED -
	PLOT DATE = Mon Dec 15 07:40:26 2008	DATE -	REVISED -

STATE OF ILLINOIS
DEPARTMENT OF TRANSPORTATION

I-80 CROSS-SECTIONS

SCALE: | SHEET NO. OF SHEETS | STA. 95+00.0000 TO STA. 96+00.0000

F.A.I. RTE.	SECTION	COUNTY	TOTAL SHEETS	SHEET NO.
80	(81-1)R-1	ROCK ISLAND	292	245
		CONTRACT NO. 64933		
FED. ROAD DIST. NO.	ILLINOIS	FED. AID PROJECT		

FINAL SURVEY		BY	DATE
	SURVEYED		
	PLOTTED		
NOTE BOOK	TEMPLATE		
	AREAS		
NO.	AREAS CHECKED		

ORIGINAL SURVEY		BY	DATE
	SURVEYED		
	PLOTTED		
NOTE BOOK	TEMPLATE		
	AREAS		
NO.	AREAS CHECKED		

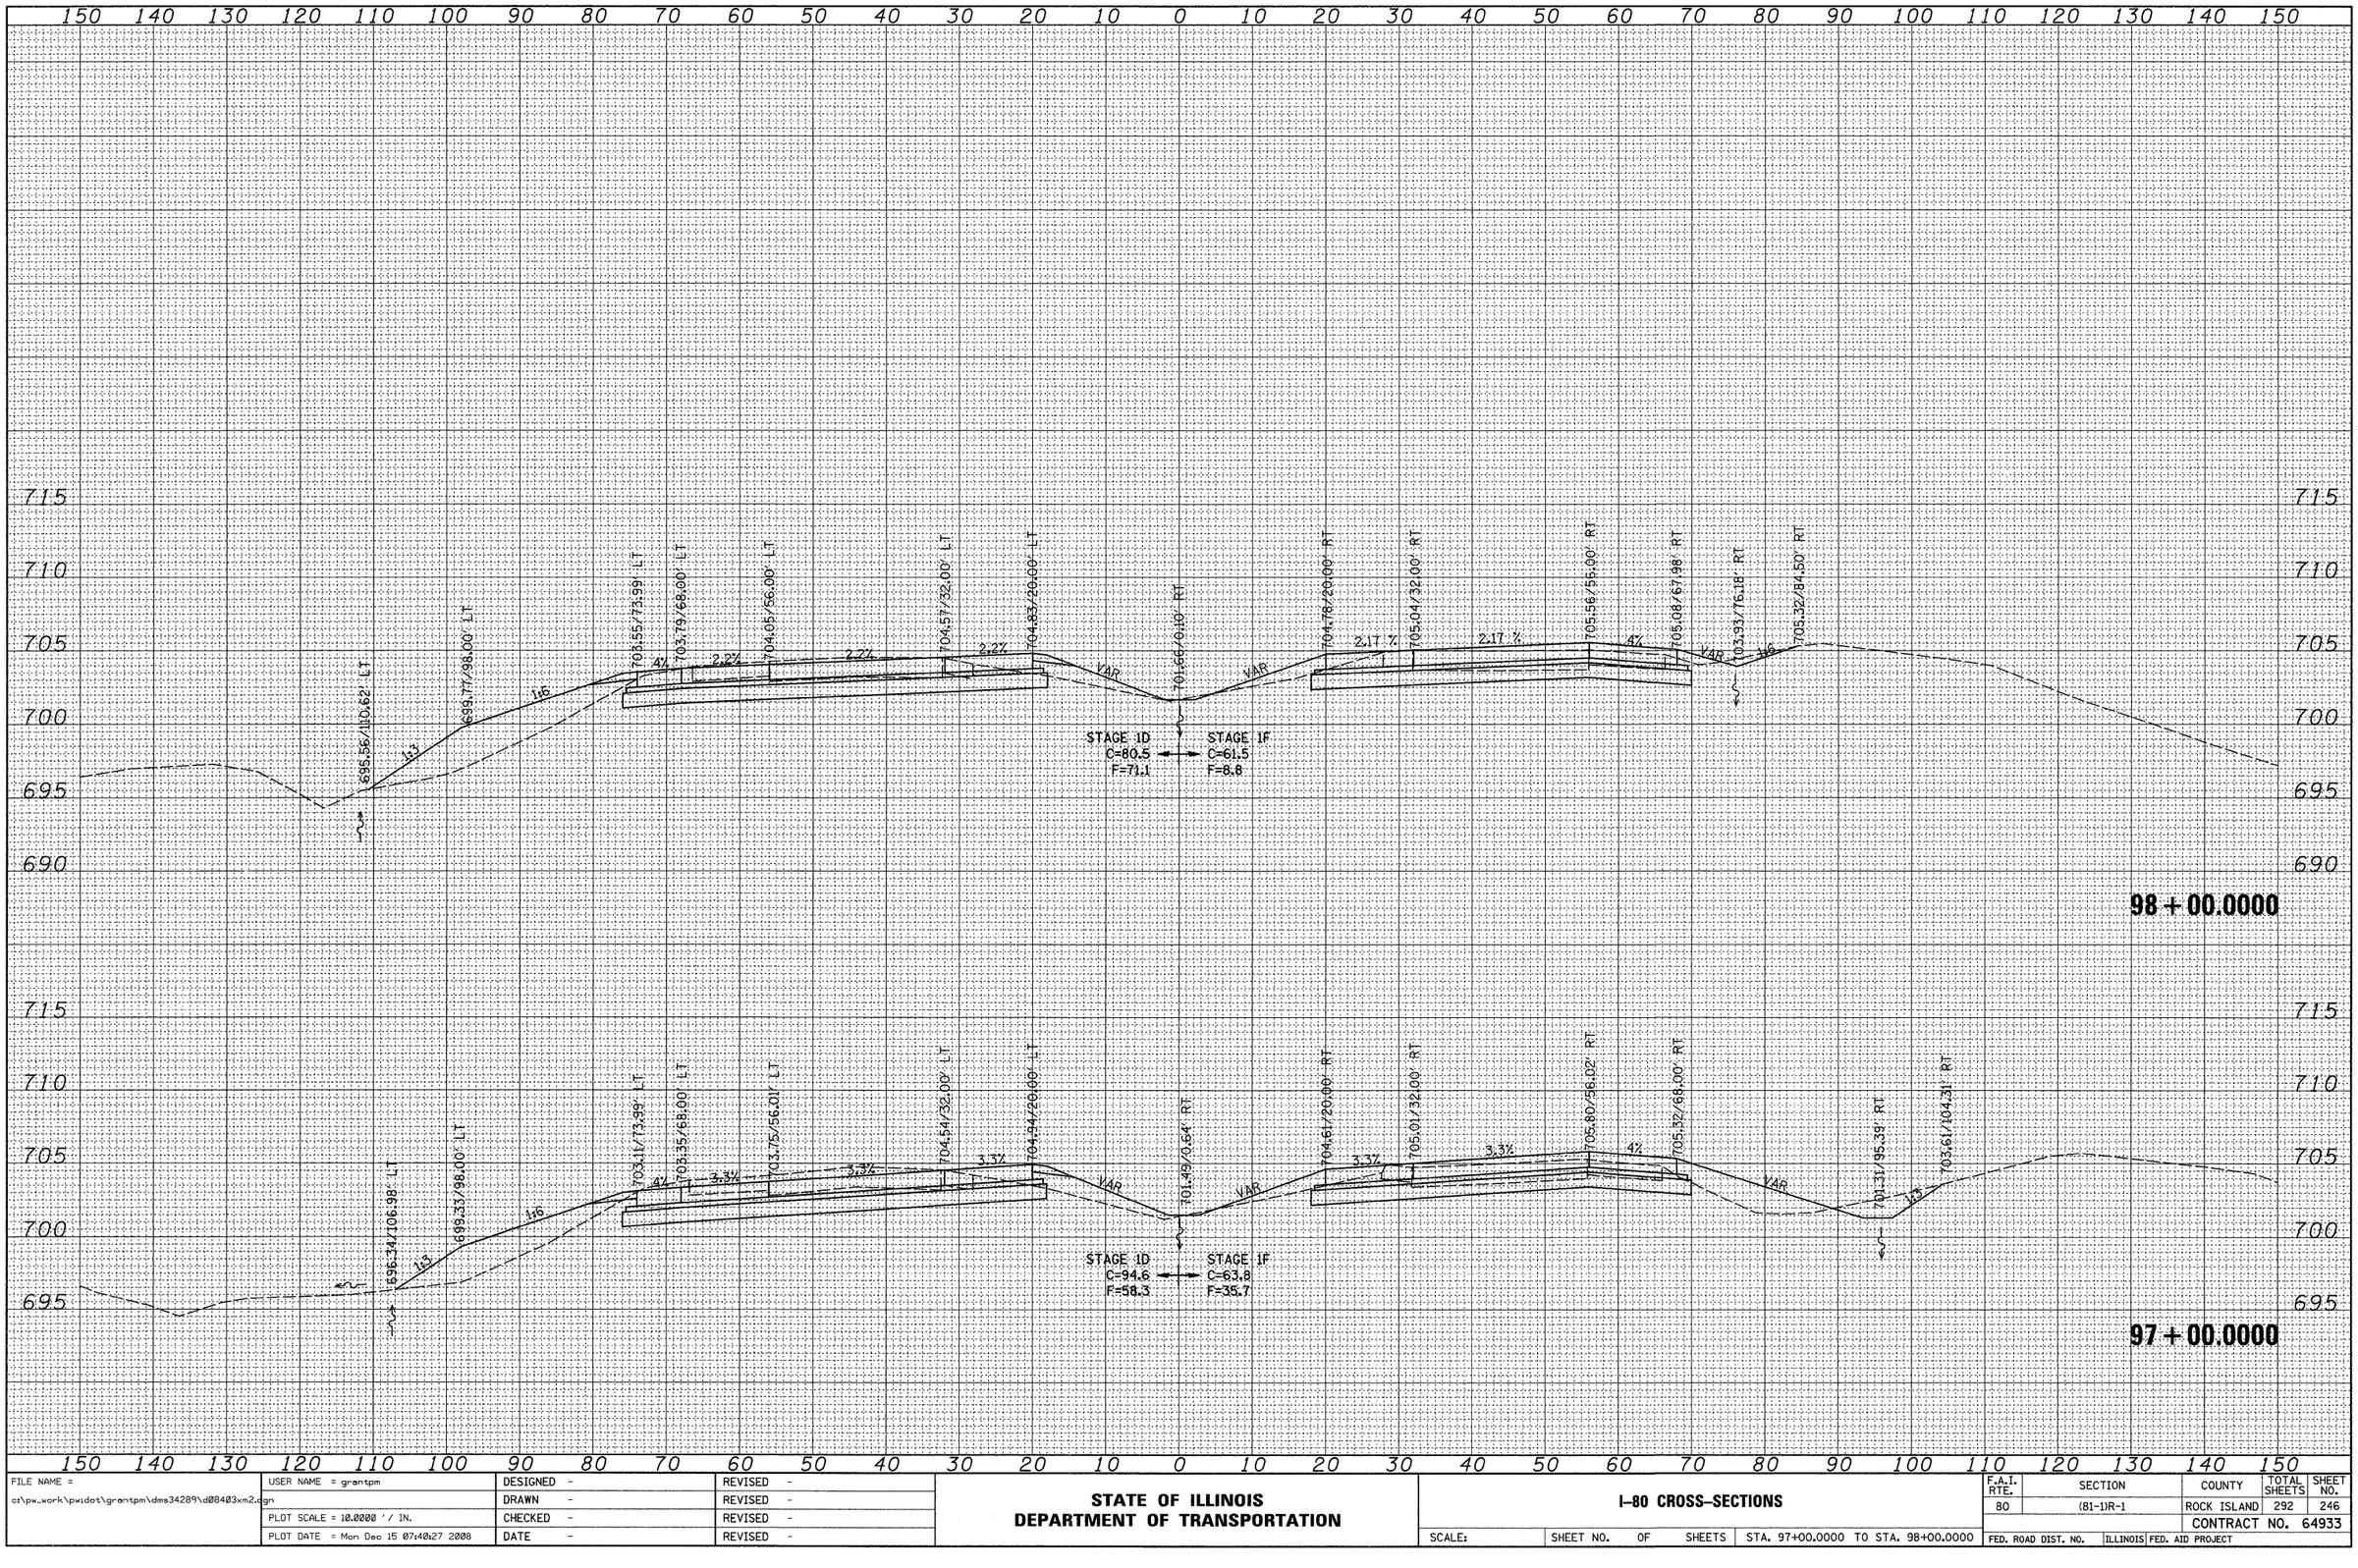

FILE NAME = c:\pw_work\pwidot\grantpm\dms34289\d08403xm2.dgn	USER NAME = grantpm	DESIGNED -	REVISED -
		DRAWN -	REVISED -
	PLOT SCALE = 10.0000 ' / IN.	CHECKED -	REVISED -
	PLOT DATE = Mon Dec 15 07:40:27 2008	DATE -	REVISED -

STATE OF ILLINOIS
DEPARTMENT OF TRANSPORTATION

I-80 CROSS-SECTIONS

SCALE: | SHEET NO. OF SHEETS | STA. 97+00.0000 TO STA. 98+00.0000

F.A.I. RTE.	SECTION	COUNTY	TOTAL SHEETS	SHEET NO.
80	(81-1)R-1	ROCK ISLAND	292	246
		CONTRACT NO. 64933		
FED. ROAD DIST. NO.	ILLINOIS	FED. AID PROJECT		

FINAL SURVEY	BY	DATE
SURVEYED		
PLOTTED		
TYPED		
NOTE BOOK	AREAS	
NO.	AREAS CHECKED	

ORIGINAL SURVEY	BY	DATE
SURVEYED		
PLOTTED		
TYPED		
NOTE BOOK	AREAS	
NO.	AREAS CHECKED	

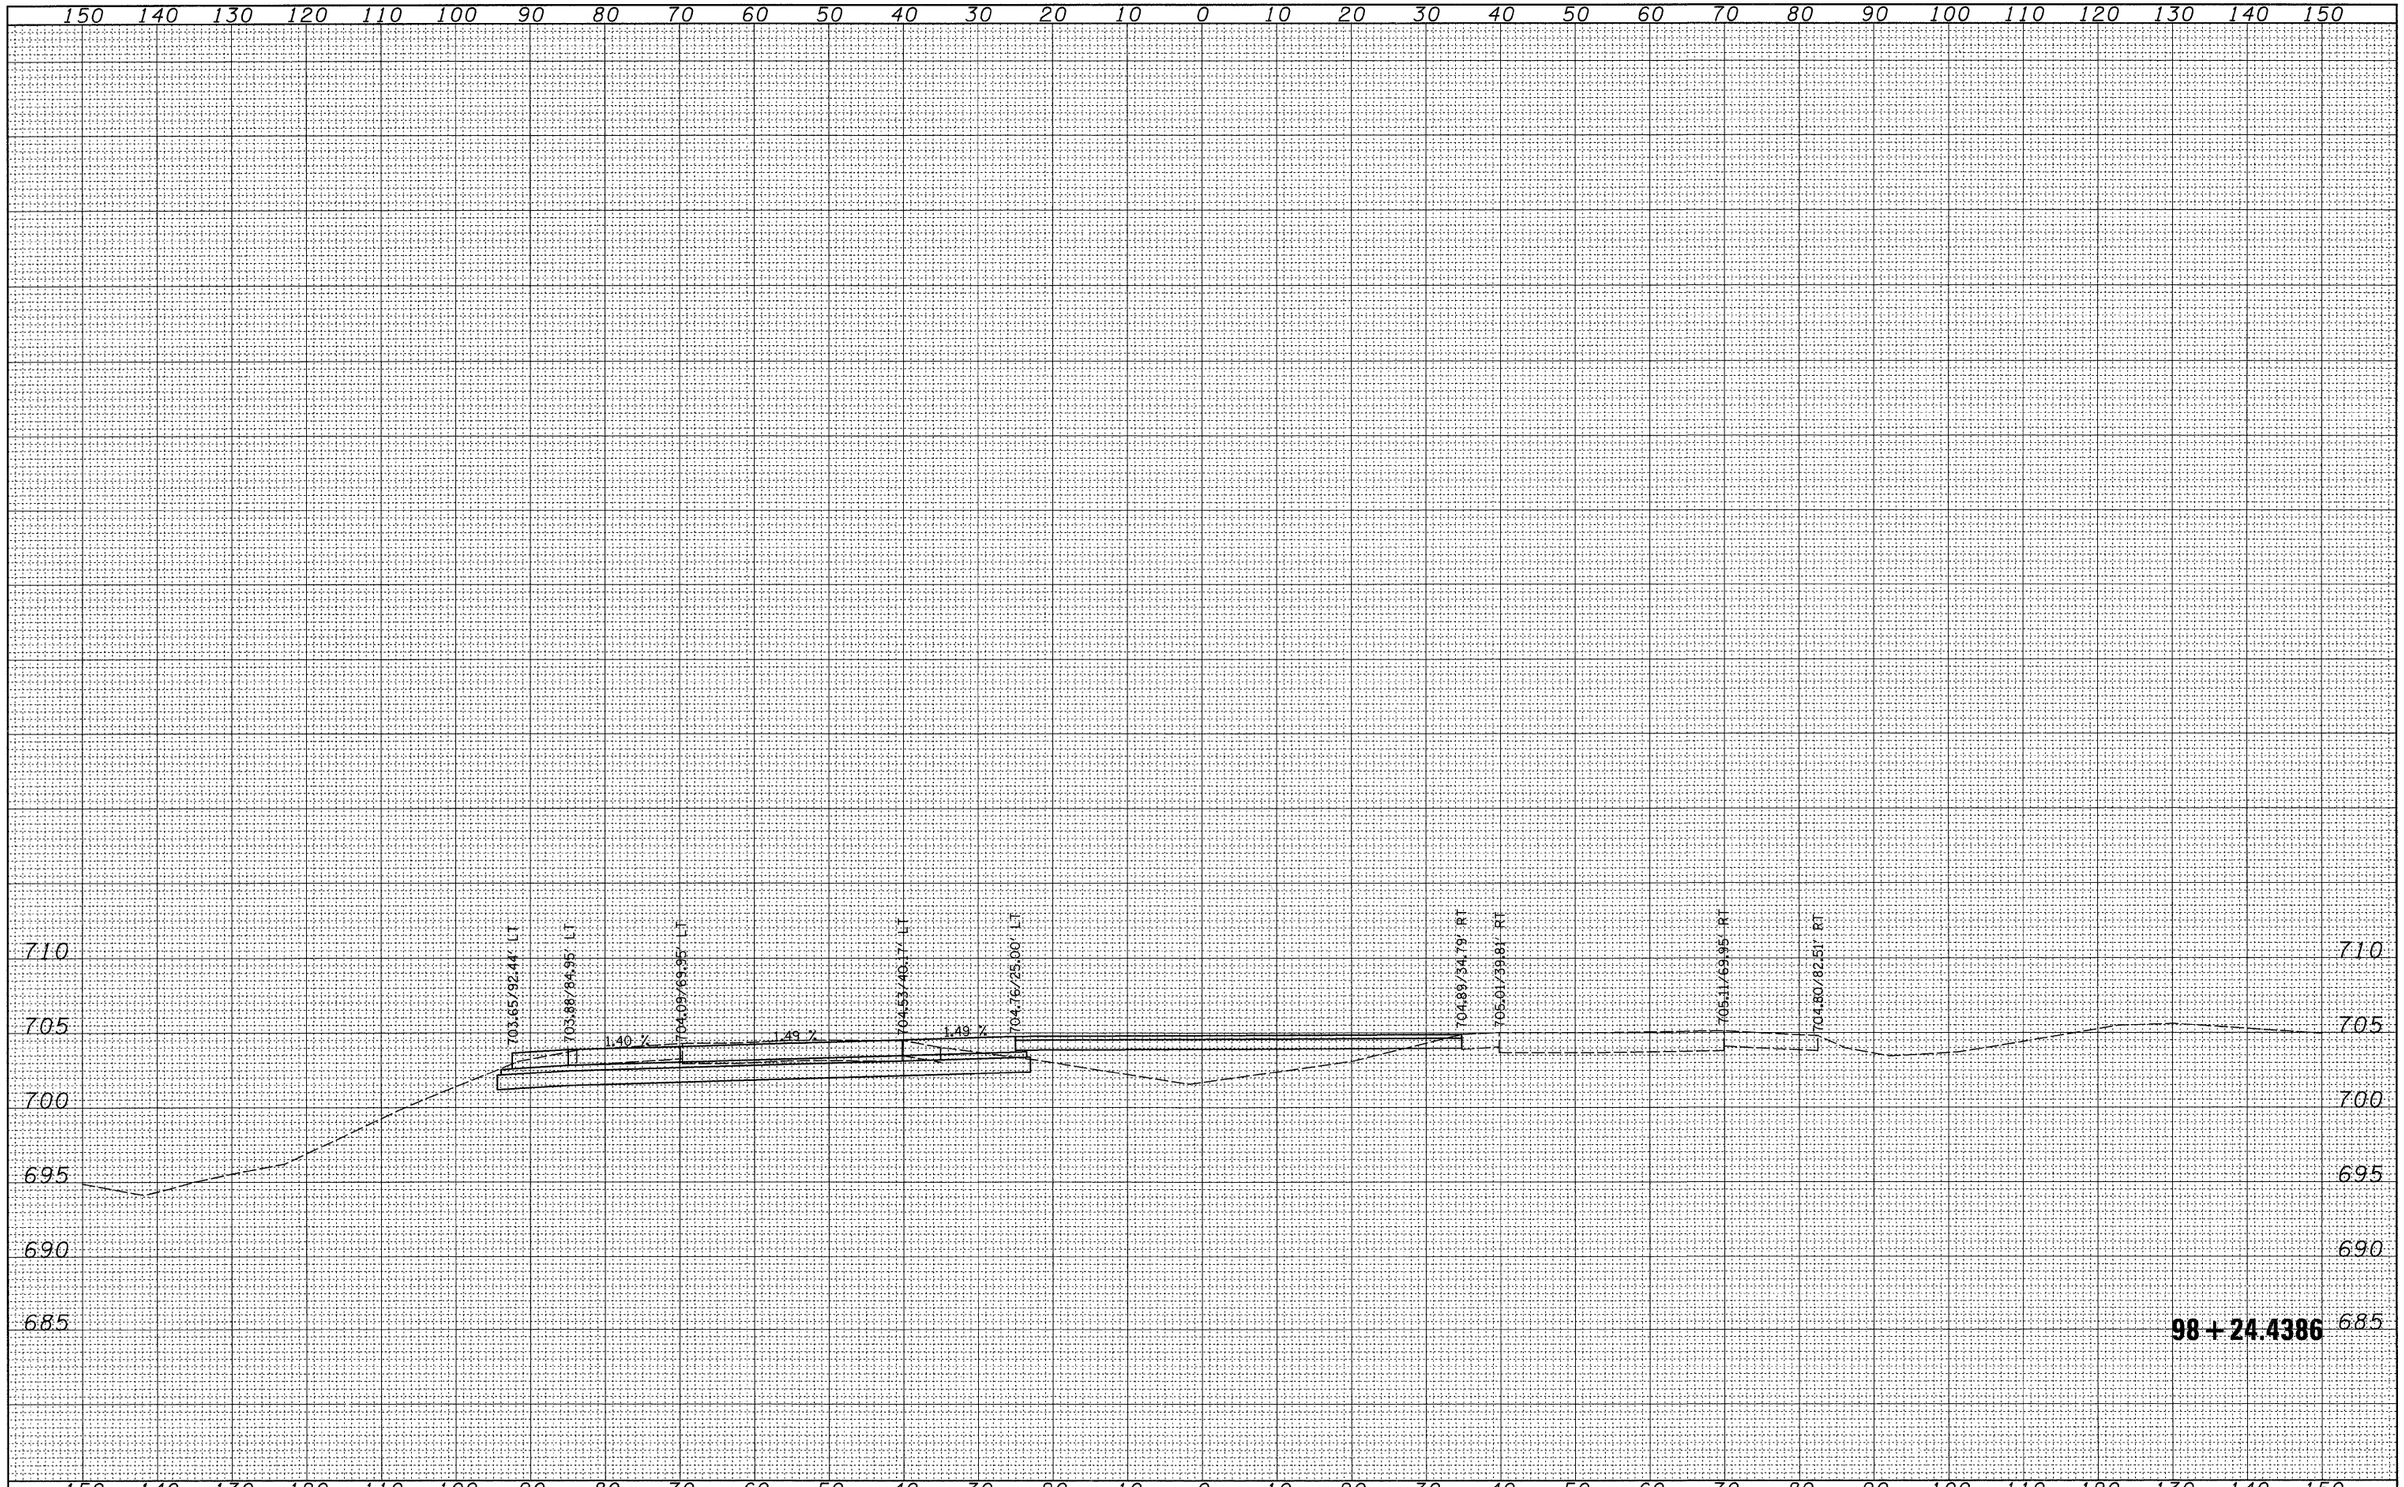

FILE NAME = c:\pw_work\pwidot\grantpm\dms34289\d0840 3xm2.dgn	USER NAME = grantpm	DESIGNED -	REVISED -
		DRAWN -	REVISED -
	PLOT SCALE = 10.0000 ' / IN.	CHECKED -	REVISED -
	PLOT DATE = Mon Dec 15 07:40:46 2008	DATE -	REVISED -

STATE OF ILLINOIS
DEPARTMENT OF TRANSPORTATION

I-80 CROSS-SECTIONS

SCALE: | SHEET NO. OF SHEETS | STA. 98+24.4386 TO STA. 98+24.4386

F.A.I. RTE.	SECTION	COUNTY	TOTAL SHEETS	SHEET NO.
80	(81-1) R-1	ROCK ISLAND	292	247
		CONTRACT NO. 64933		
FED. ROAD DIST. NO.	ILLINOIS	FED. AID PROJECT		

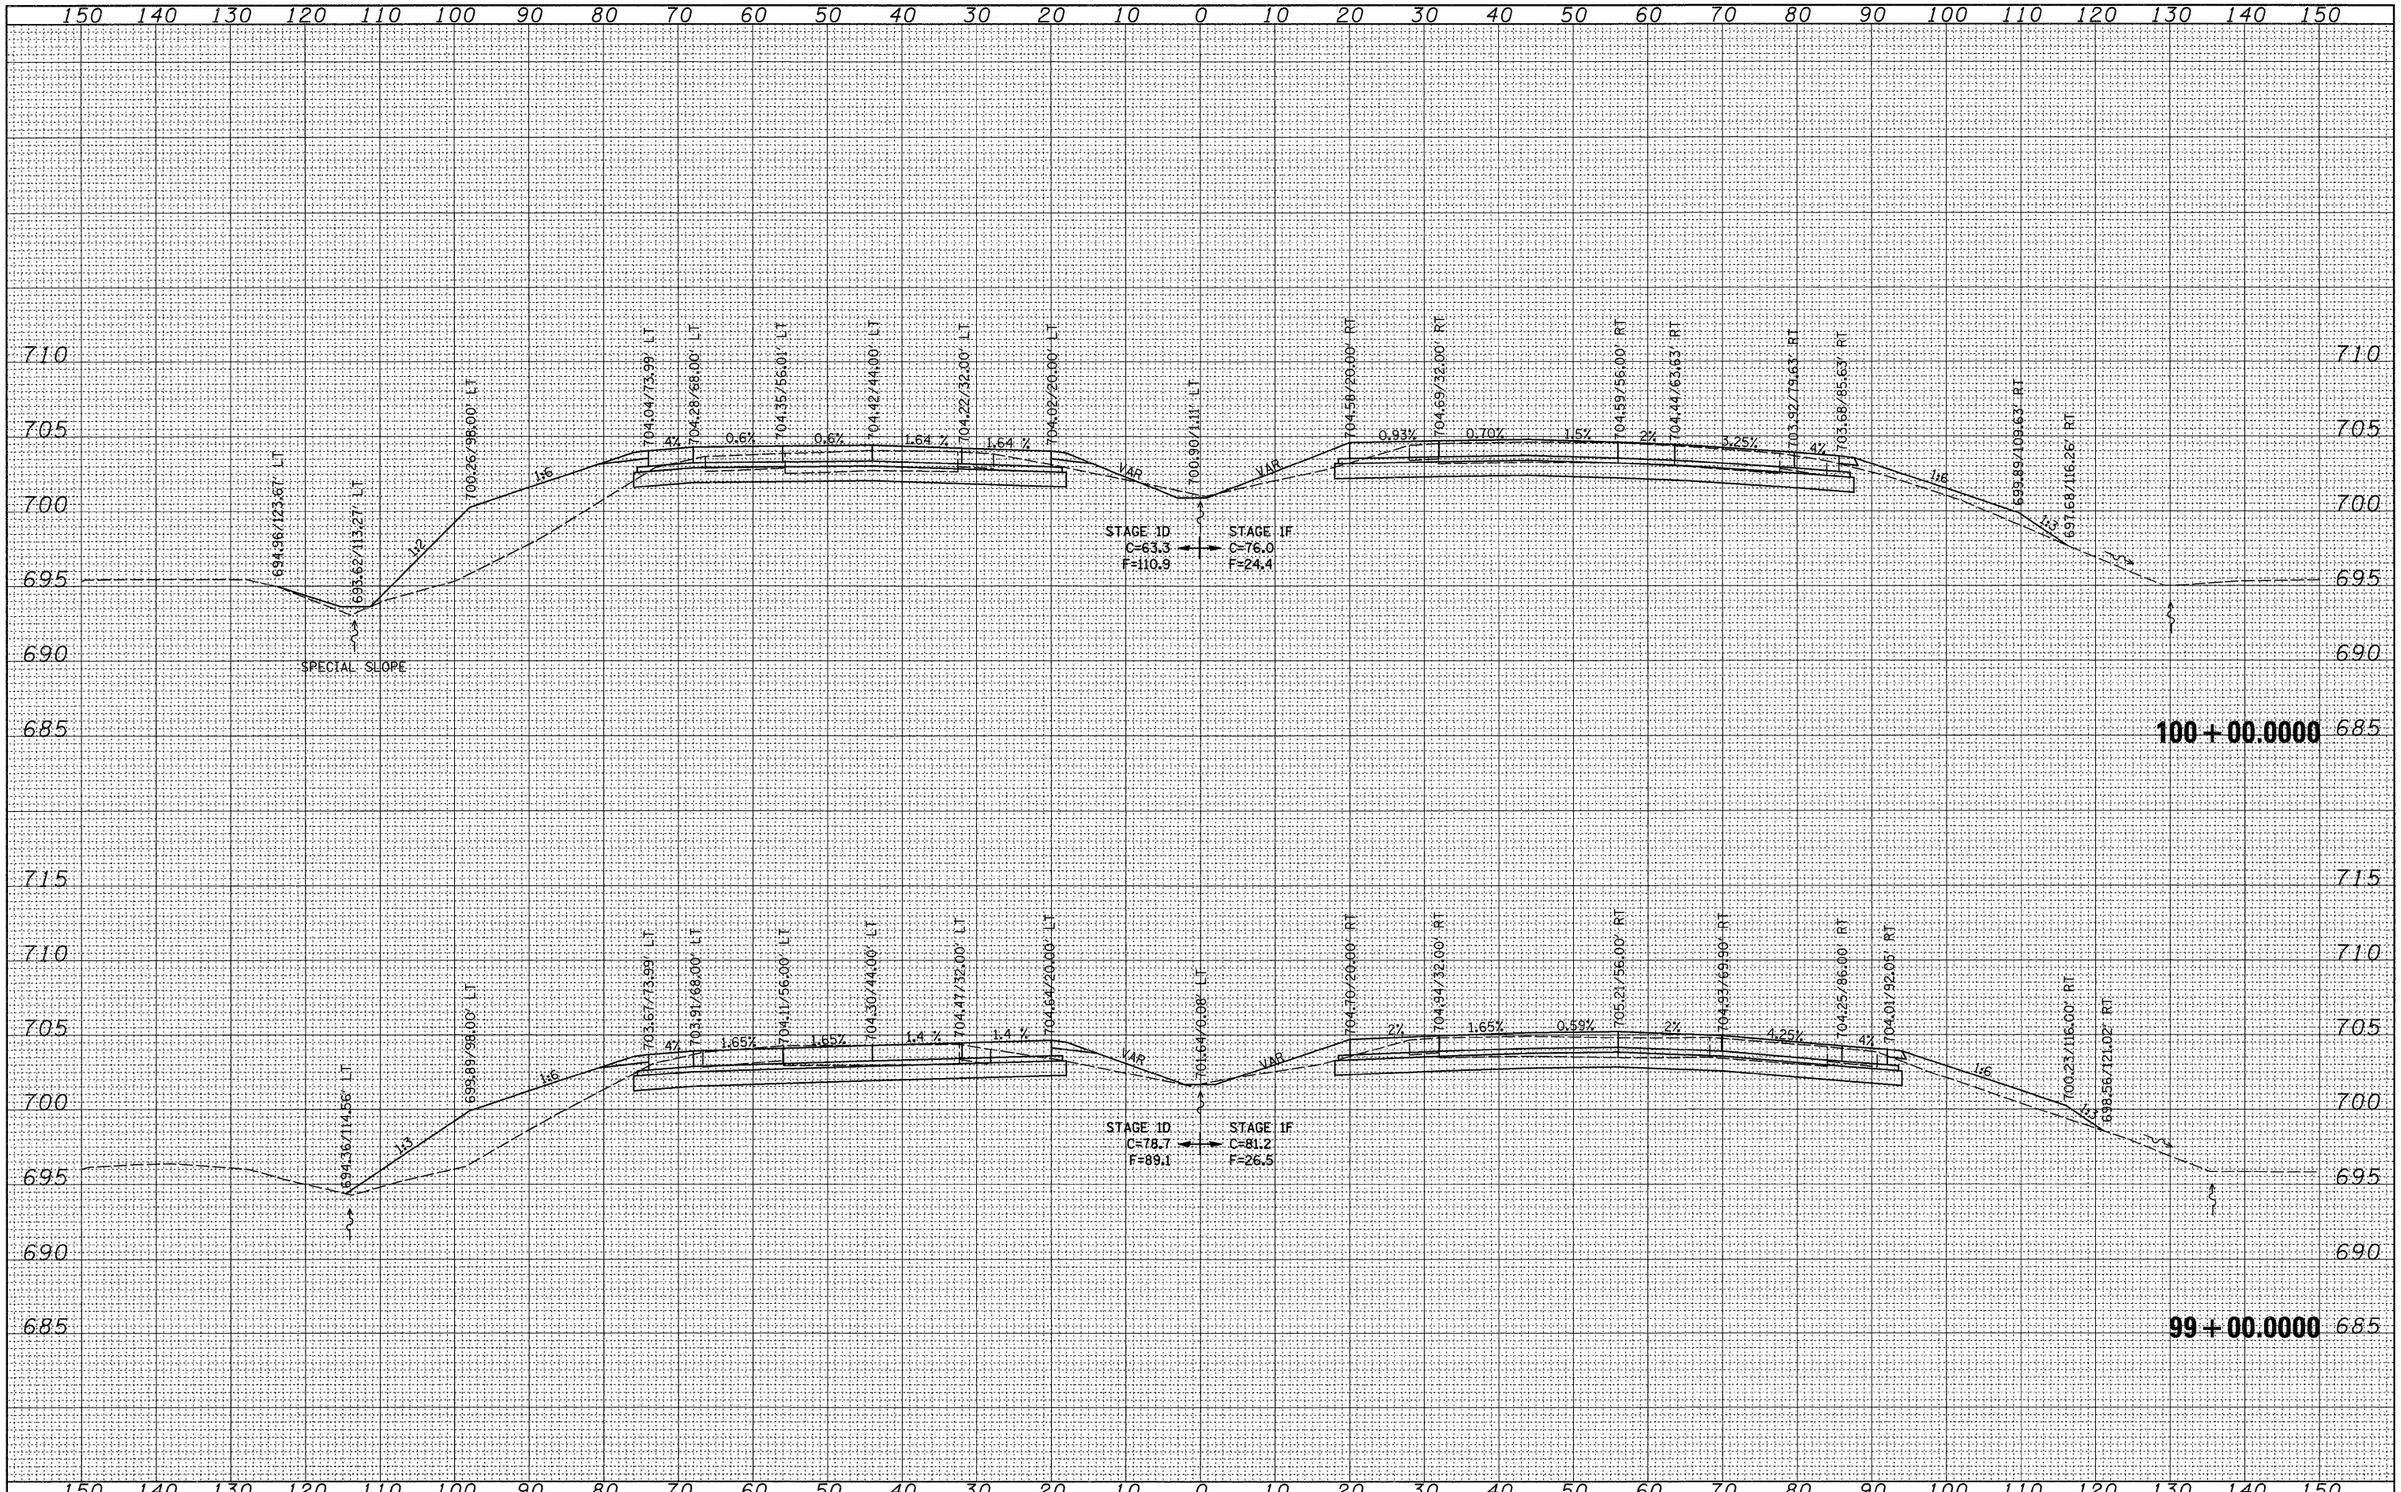

FINAL SURVEY — NOTE BOOK — NO.

	BY	DATE
SURVEYED		
PLOTTED		
TYPED		
AREAS		
AREAS CHECKED		

ORIGINAL SURVEY — NOTE BOOK — NO.

	BY	DATE
SURVEYED		
PLOTTED		
TYPED		
AREAS		
AREAS CHECKED		

FILE NAME = c:\pw_work\pwidot\grantpm\dms34289\d0640 3xm2.dgn	USER NAME = grantpm	DESIGNED -	REVISED -
		DRAWN -	REVISED -
	PLOT SCALE = 10.0000 ' / IN.	CHECKED -	REVISED -
	PLOT DATE = Mon Dec 15 07:40:27 2008	DATE -	REVISED -

STATE OF ILLINOIS
DEPARTMENT OF TRANSPORTATION

I-80 CROSS-SECTIONS

SCALE: | SHEET NO. OF SHEETS | STA. 99+00.0000 TO STA. 100+00.0000

F.A.I. RTE.	SECTION	COUNTY	TOTAL SHEETS	SHEET NO.
80	(81-1)R-1	ROCK ISLAND	292	248
		CONTRACT NO. 64933		
FED. ROAD DIST. NO.	ILLINOIS	FED. AID PROJECT		

FINAL SURVEY	BY	DATE
SURVEYED		
PLOTTED		
TYPED AT		
AREAS		
NOTE BOOK AREAS CHECKED		
NO.		

ORIGINAL SURVEY	BY	DATE
SURVEYED		
PLOTTED		
TYPED AT		
AREAS		
NOTE BOOK AREAS CHECKED		
NO.		

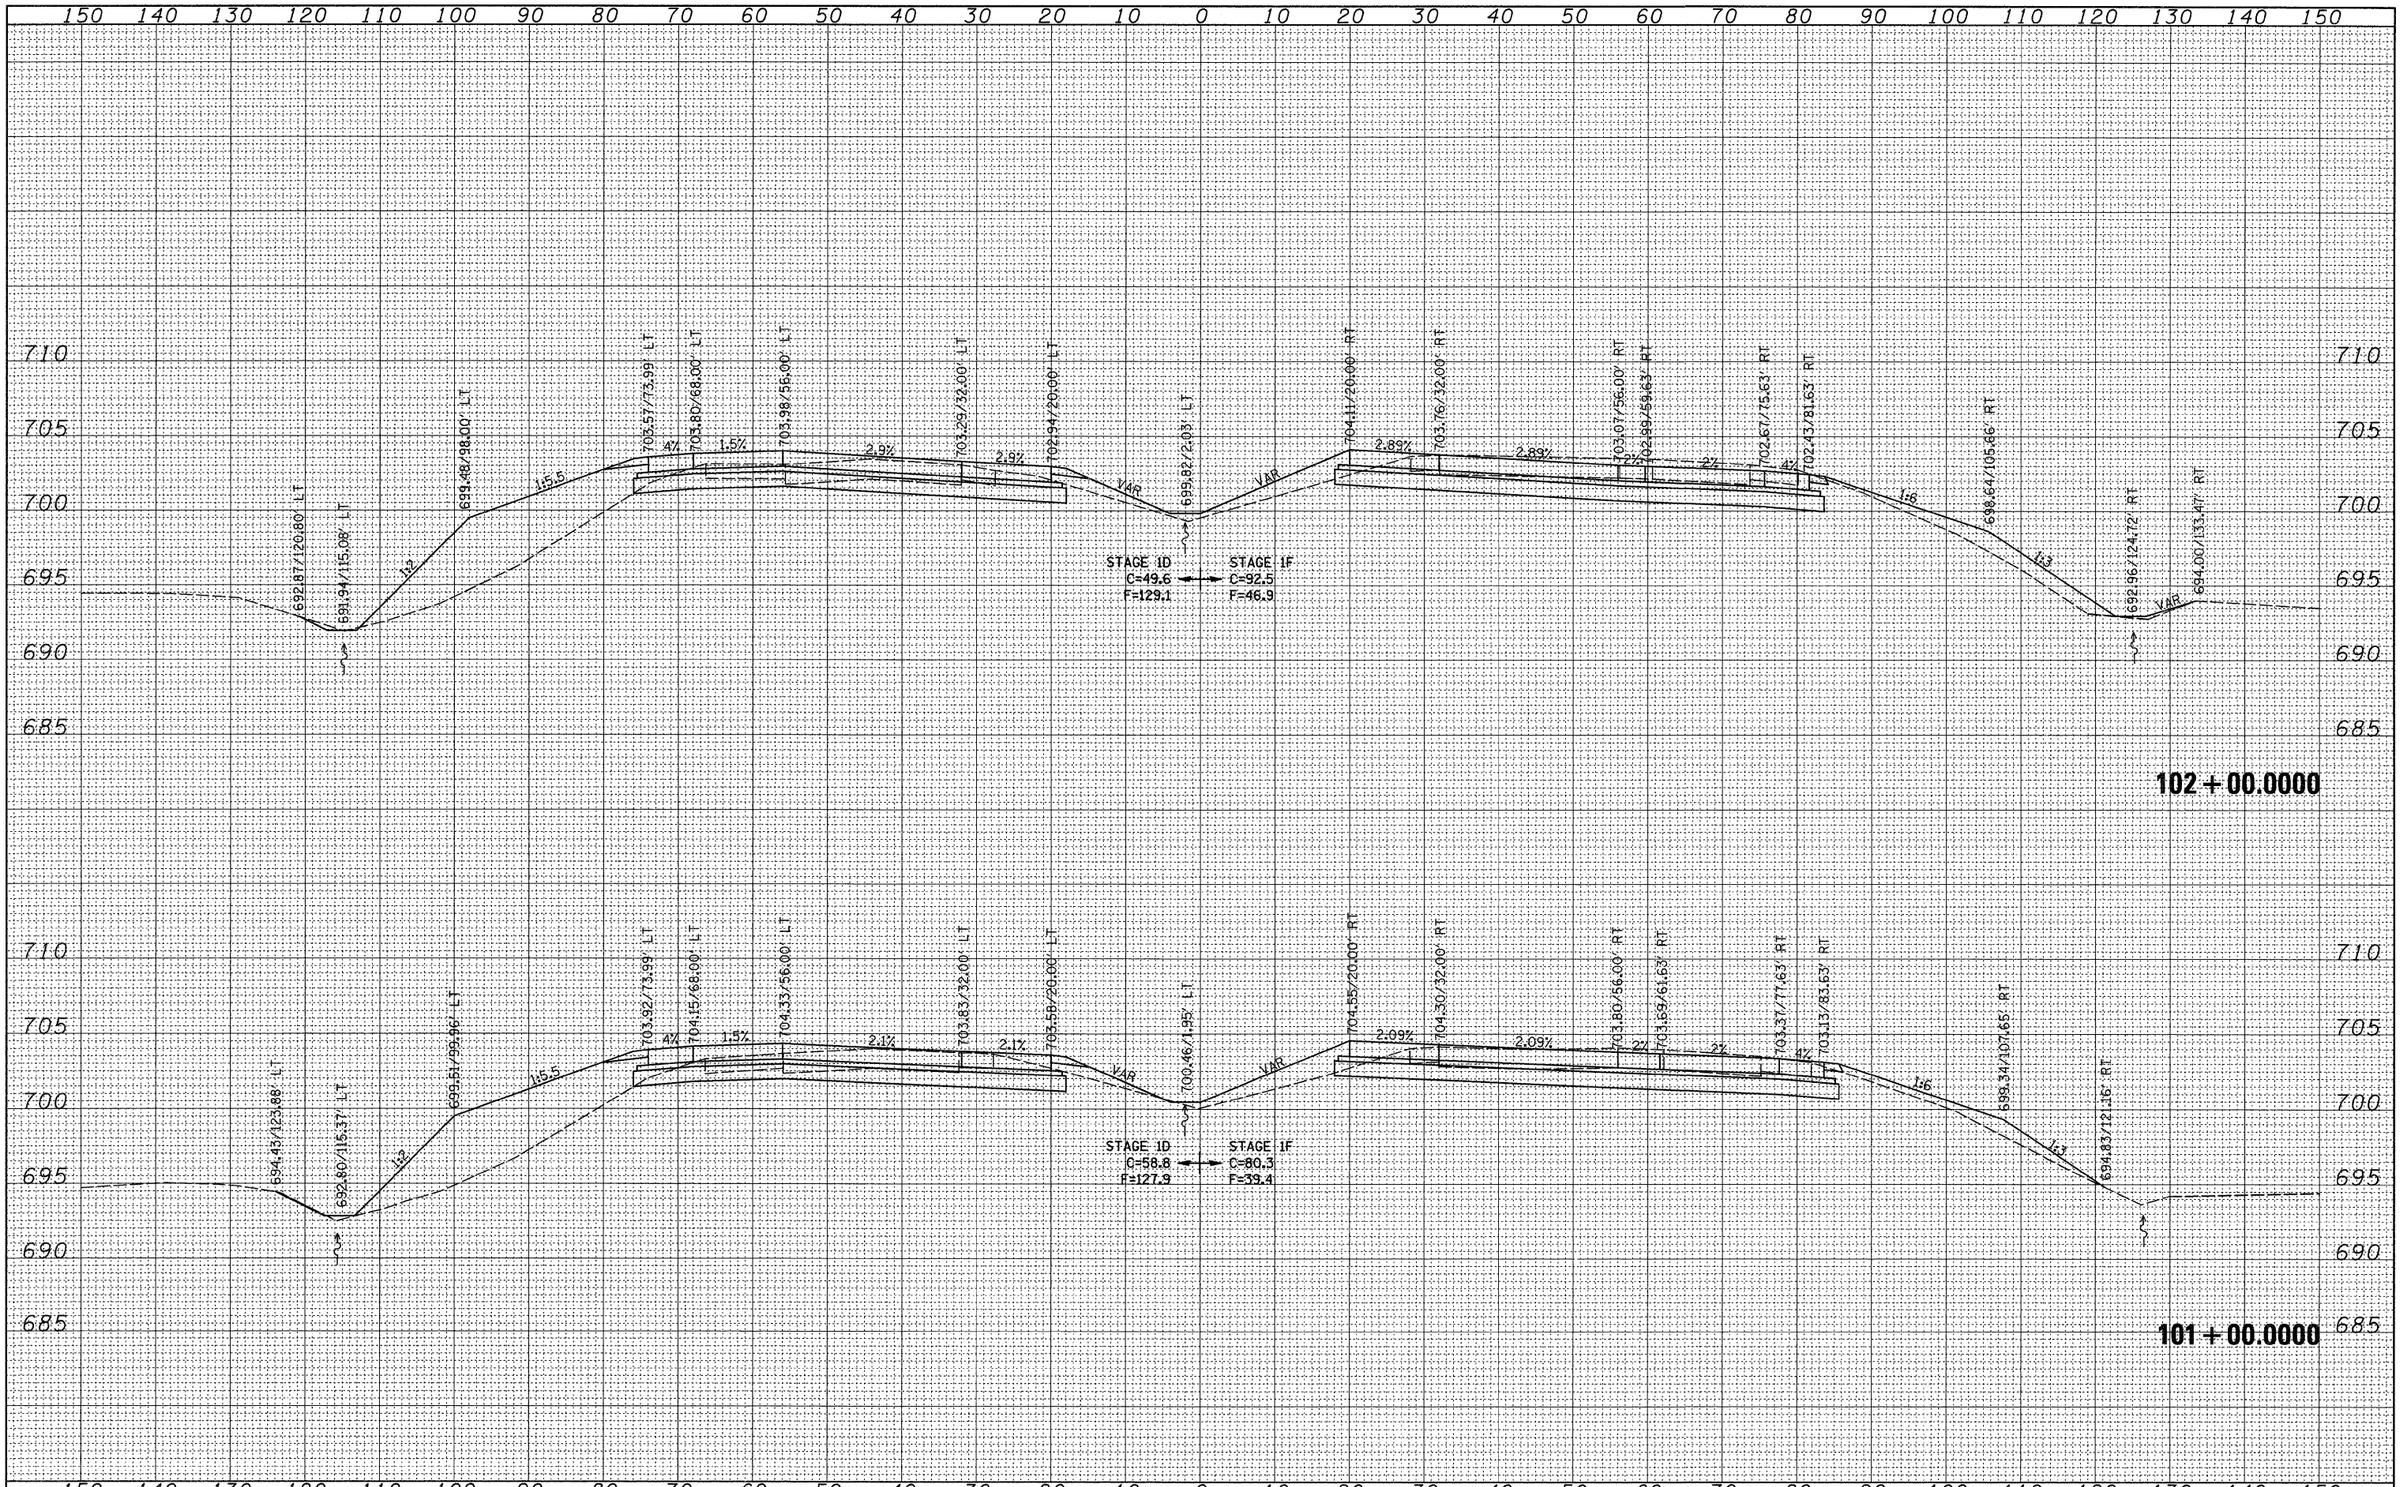

FILE NAME = c:\pw_work\pwidot\grantpm\dms34289\d0840 3xm2.dgn	USER NAME = grantpm	DESIGNED -	REVISED -
		DRAWN -	REVISED -
	PLOT SCALE = 10.0000 ' / IN.	CHECKED -	REVISED -
	PLOT DATE = Mon Dec 15 07:40:27 2008	DATE -	REVISED -

STATE OF ILLINOIS
DEPARTMENT OF TRANSPORTATION

I-80 CROSS-SECTIONS

SCALE: | SHEET NO. OF SHEETS | STA. 101+00.0000 TO STA. 102+00.0000

F.A.I. RTE.	SECTION	COUNTY	TOTAL SHEETS	SHEET NO.
80	(81-1)R-1	ROCK ISLAND	292	249
		CONTRACT NO. 64933		
FED. ROAD DIST. NO.	ILLINOIS	FED. AID PROJECT		

FINAL SURVEY	BY	DATE
NOTE BOOK	SURVEYED	
NO.	PLOTTED	
	TRIMMED	
	AREAS	
	AREAS CHECKED	

ORIGINAL SURVEY	BY	DATE
NOTE BOOK	SURVEYED	
NO.	PLOTTED	
	TRIMMED	
	AREAS	
	AREAS CHECKED	

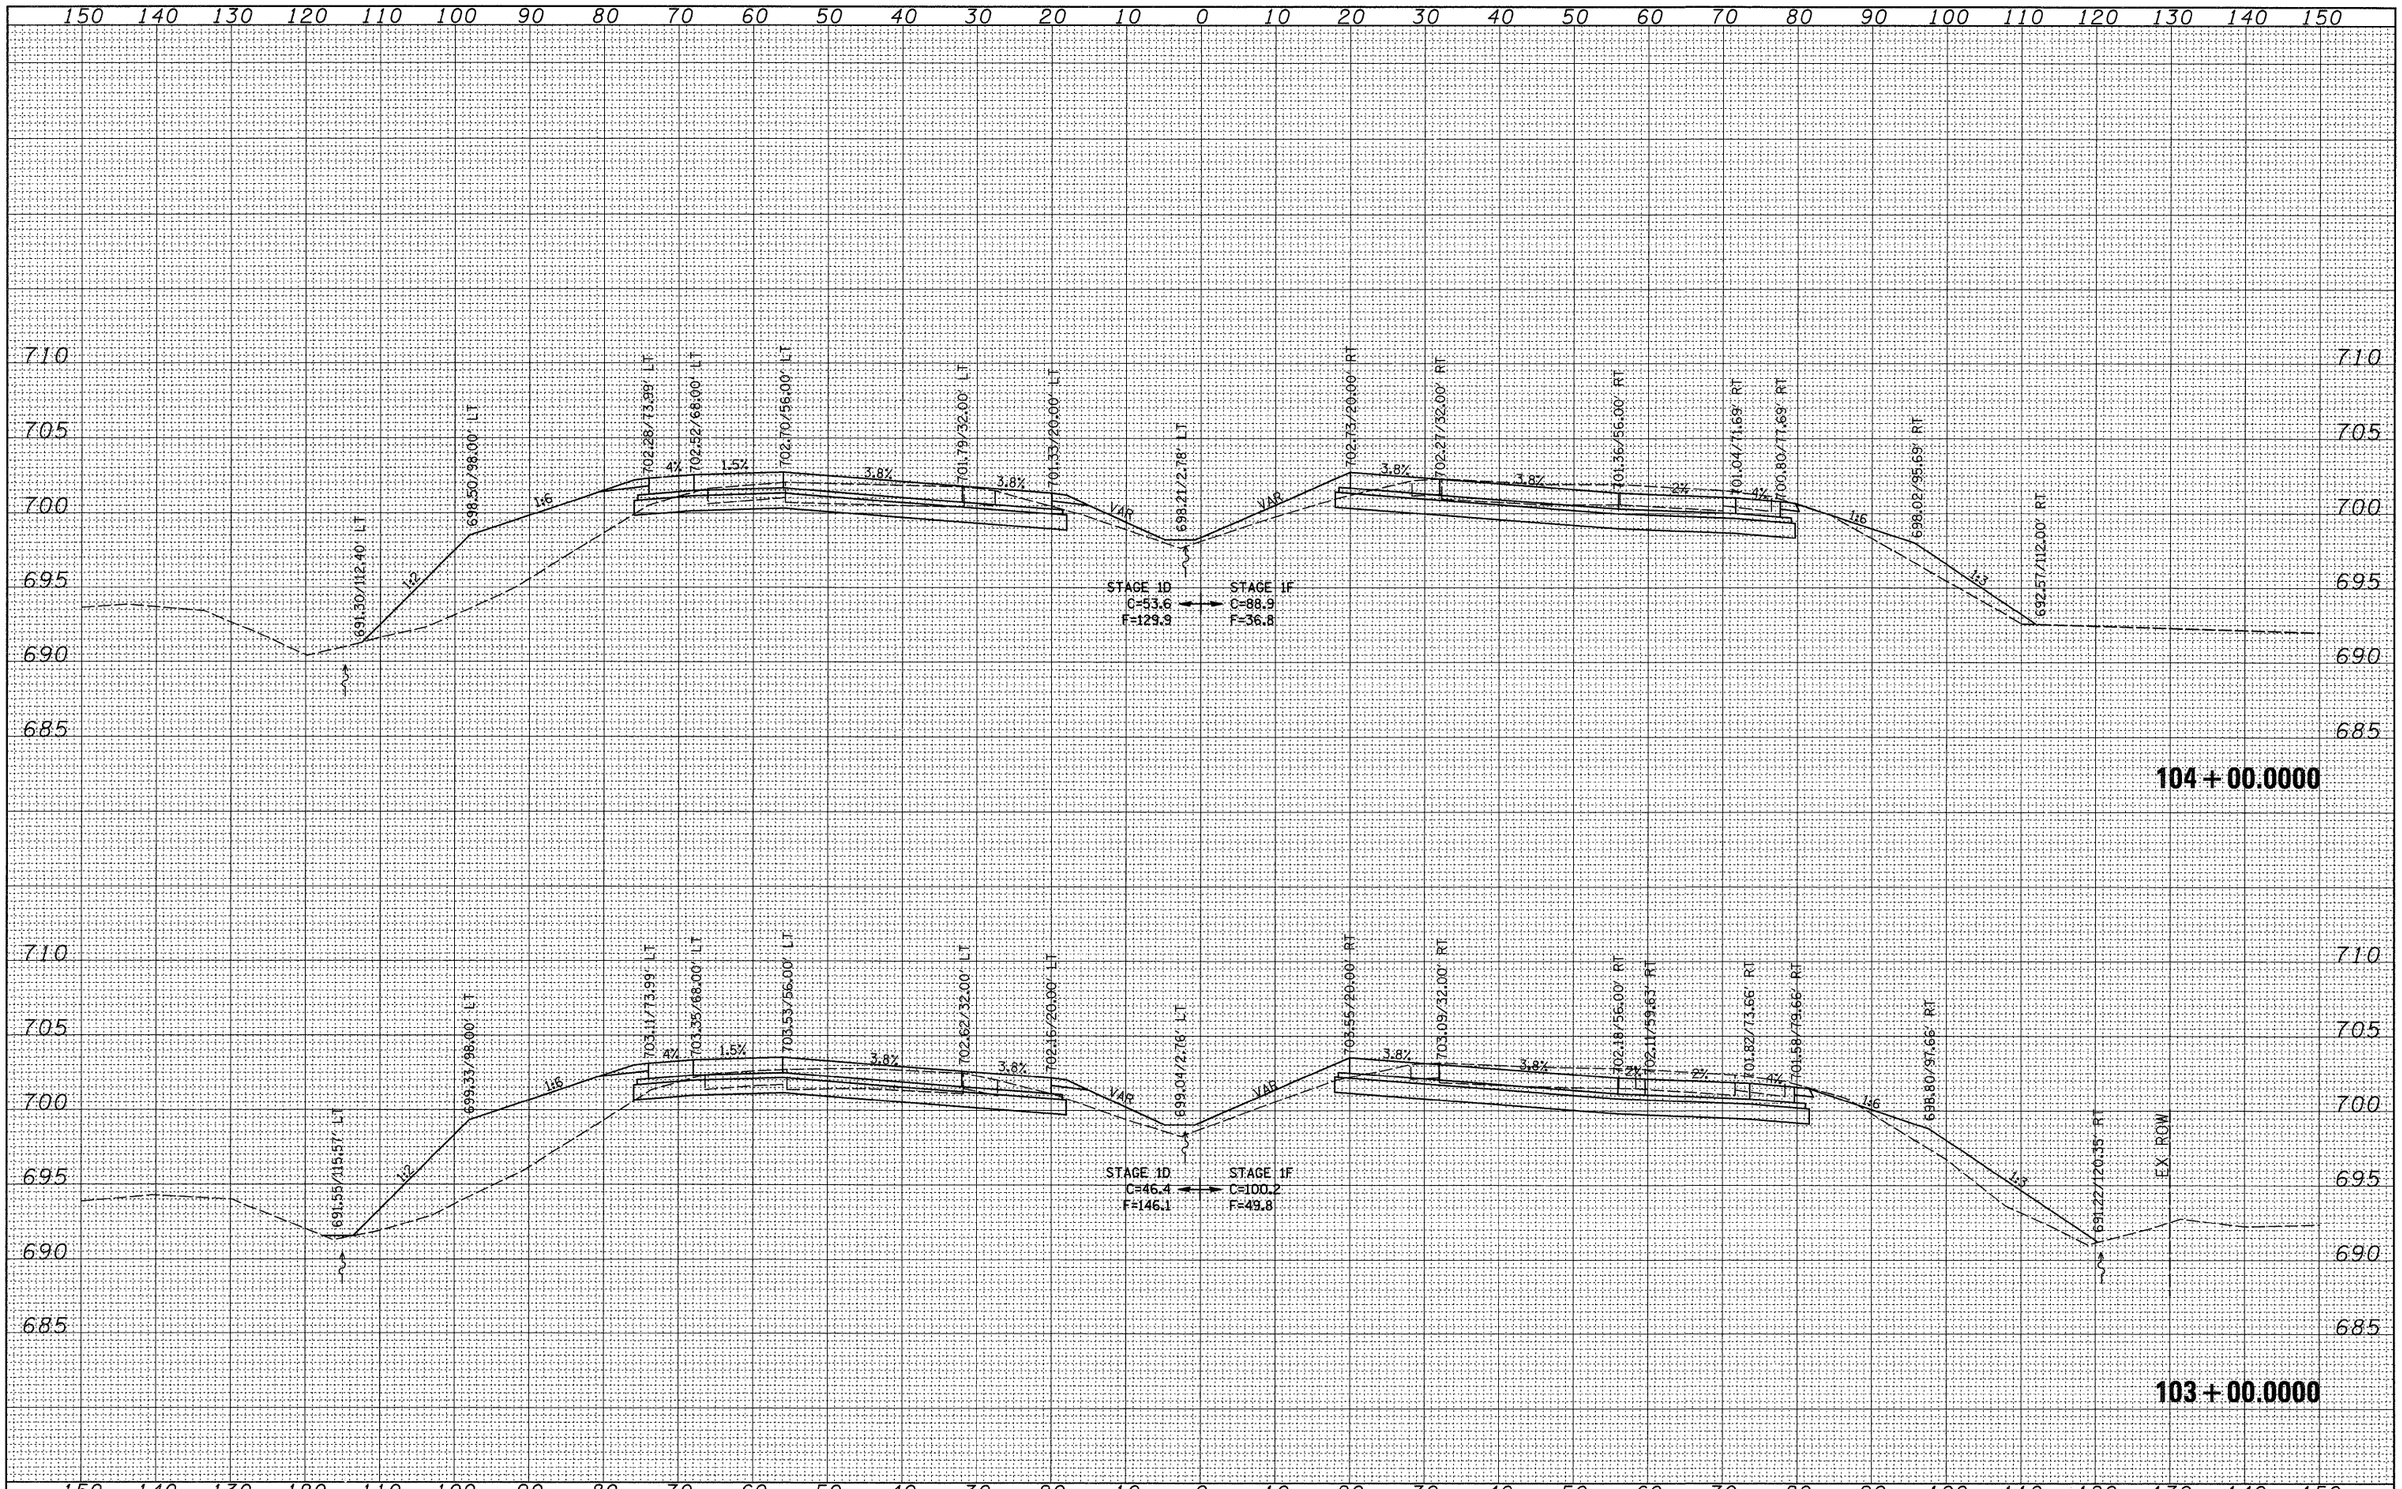

FILE NAME = c:\pw_work\pwidot\grantpm\dms34289\d0840 3xm2.dgn	USER NAME = grantpm	DESIGNED -	REVISED -
		DRAWN -	REVISED -
	PLOT SCALE = 10.0000 ' / IN.	CHECKED -	REVISED -
	PLOT DATE = Mon Dec 15 07:40:28 2008	DATE -	REVISED -

STATE OF ILLINOIS
DEPARTMENT OF TRANSPORTATION

I-80 CROSS-SECTIONS

SCALE: | SHEET NO. OF SHEETS | STA. 103+00.0000 TO STA. 104+00.0000

F.A.I. RTE.	SECTION	COUNTY	TOTAL SHEETS	SHEET NO.
80	(81-1)R-1	ROCK ISLAND	292	250
		CONTRACT NO. 64933		
FED. ROAD DIST. NO.	ILLINOIS	FED. AID PROJECT		

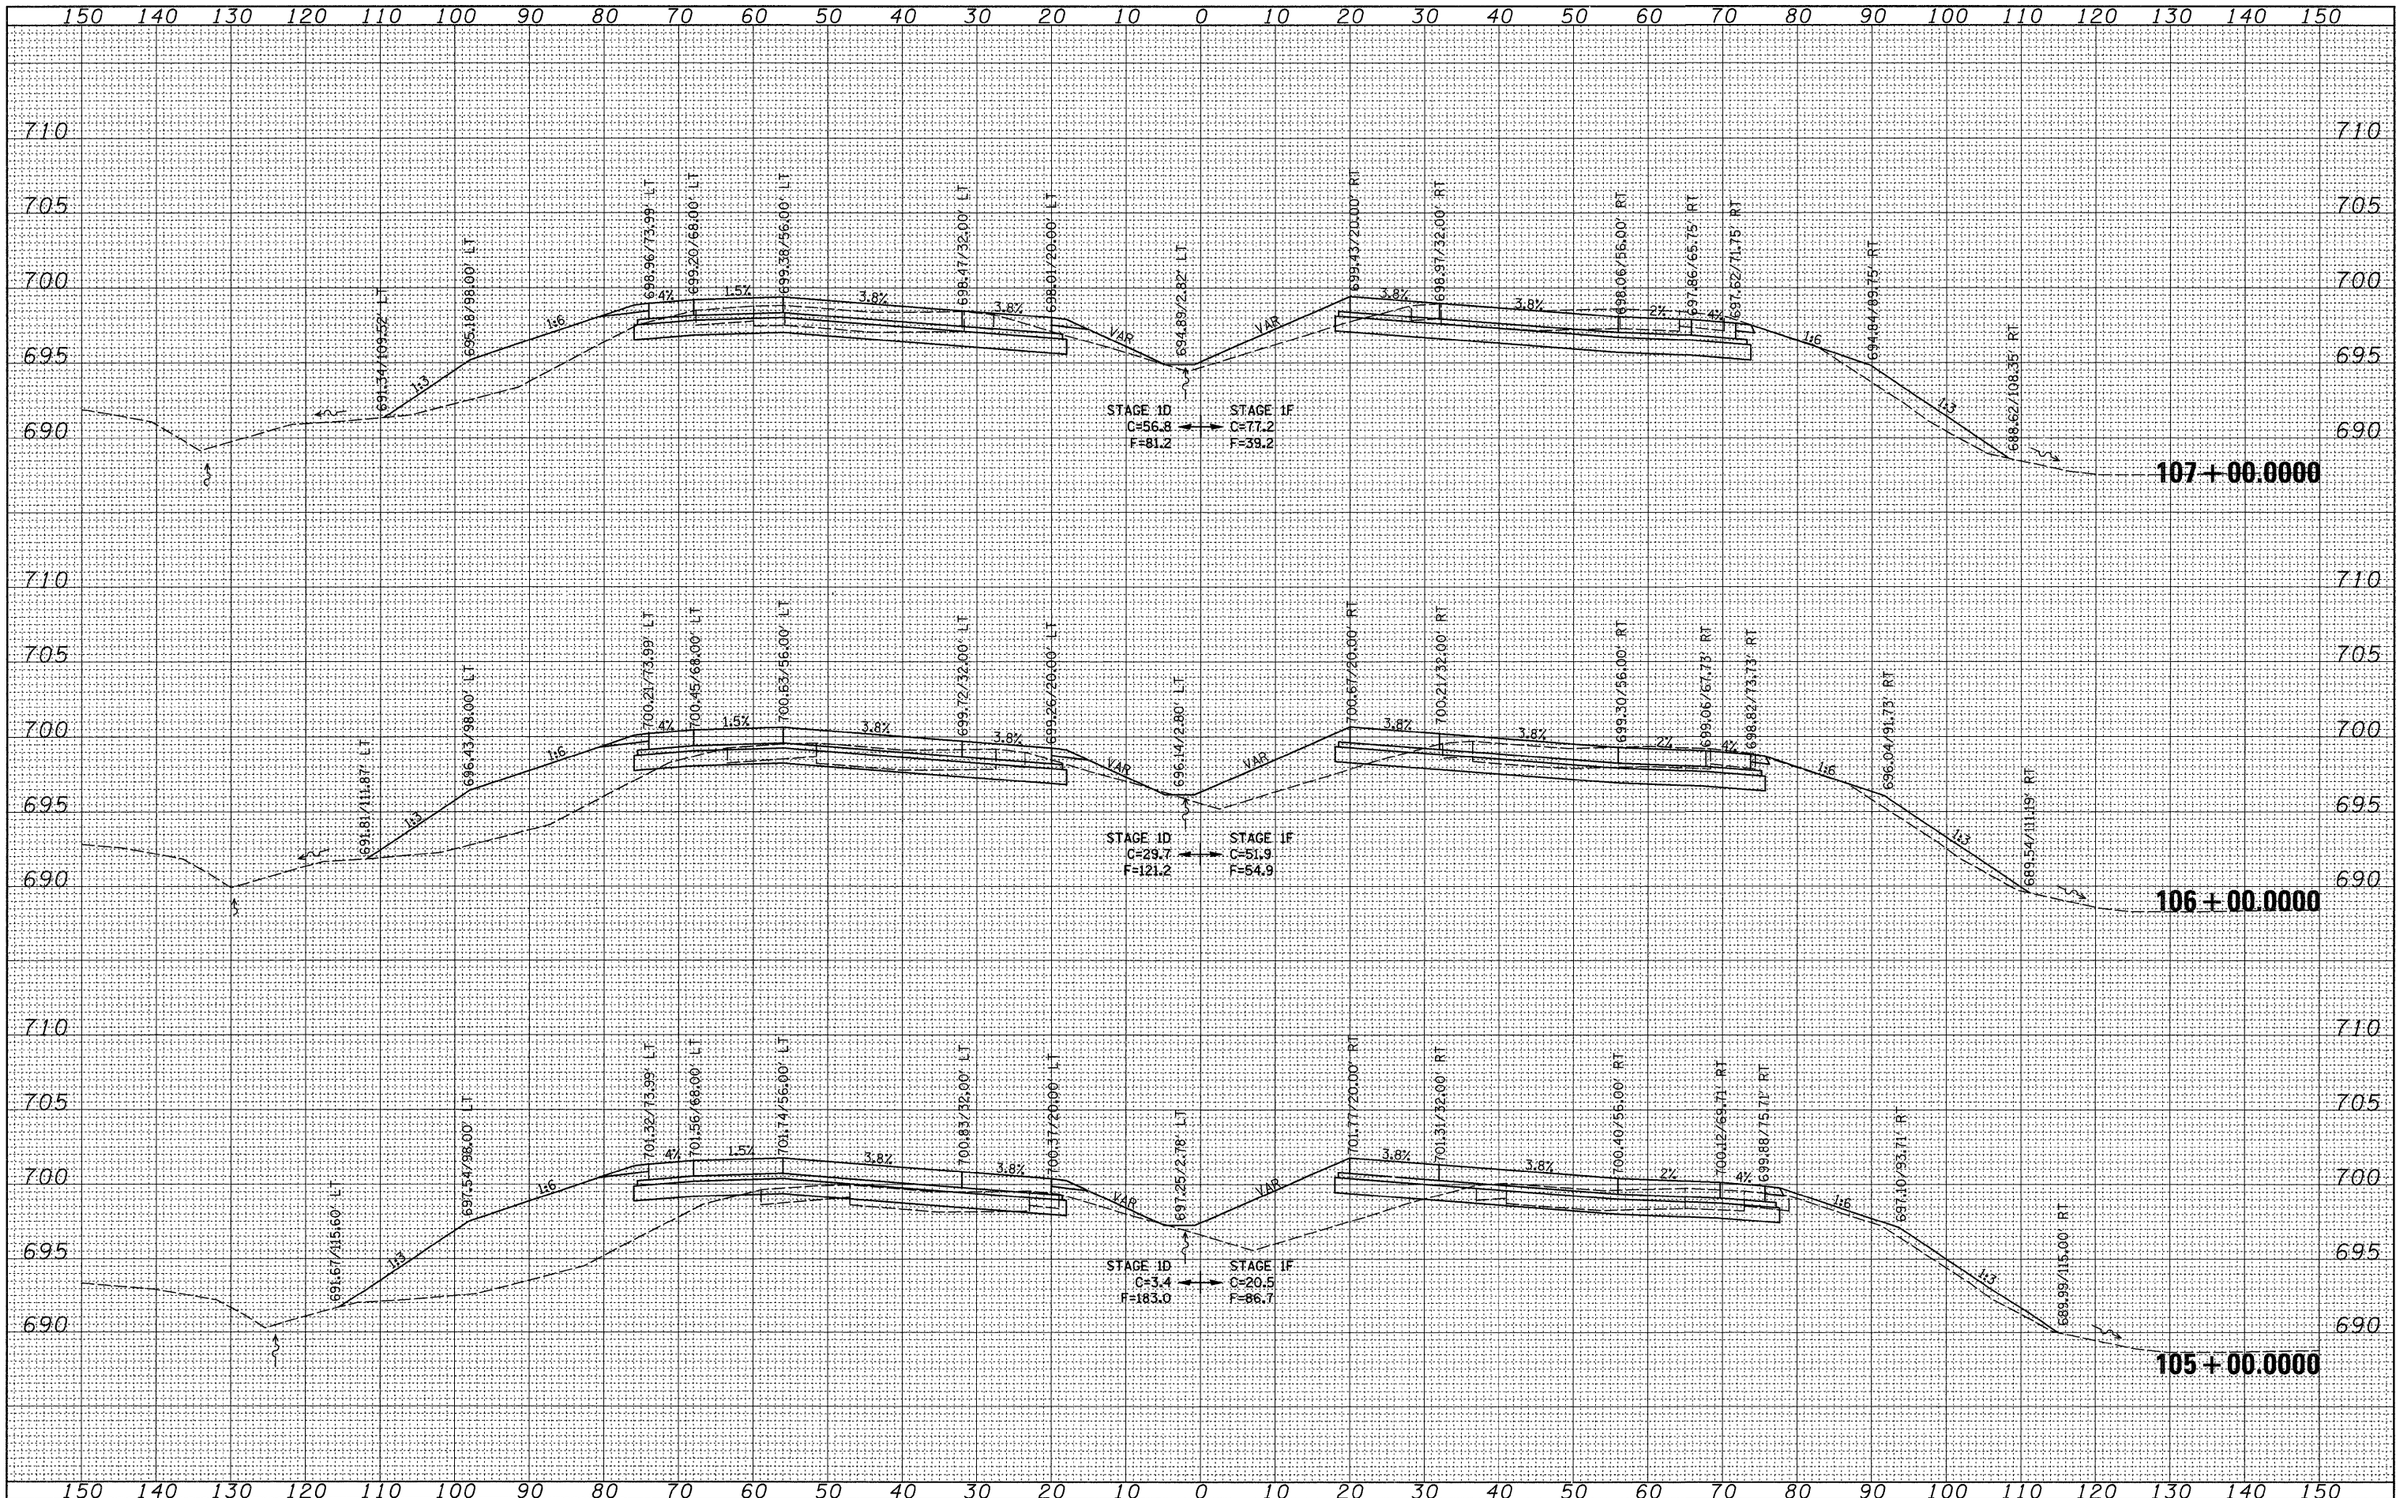

FINAL SURVEY	BY	DATE
NOTE BOOK	SURVEYED	
NO.	PLOTTED	
	TEMPLATE	
	AREAS	
	AREAS CHECKED	

ORIGINAL SURVEY	BY	DATE
NOTE BOOK	SURVEYED	
NO.	PLOTTED	
	TEMPLATE	
	AREAS	
	AREAS CHECKED	

FILE NAME = c:\pw_work\pwidot\grantpm\dms34289\d0840 3xm2.dgn	USER NAME = grantpm	DESIGNED -	REVISED -
		DRAWN -	REVISED -
	PLOT SCALE = 10.0000 ' / IN.	CHECKED -	REVISED -
	PLOT DATE = Mon Dec 15 07:40:28 2008	DATE -	REVISED -

STATE OF ILLINOIS
DEPARTMENT OF TRANSPORTATION

I-80 CROSS-SECTIONS

SCALE: | SHEET NO. OF SHEETS | STA. 105+00.0000 TO STA. 107+00.0000

F.A.I. RTE.	SECTION	COUNTY	TOTAL SHEETS	SHEET NO.
80	(81-1)R-1	ROCK ISLAND	292	251
		CONTRACT NO. 64933		
FED. ROAD DIST. NO.	ILLINOIS	FED. AID PROJECT		

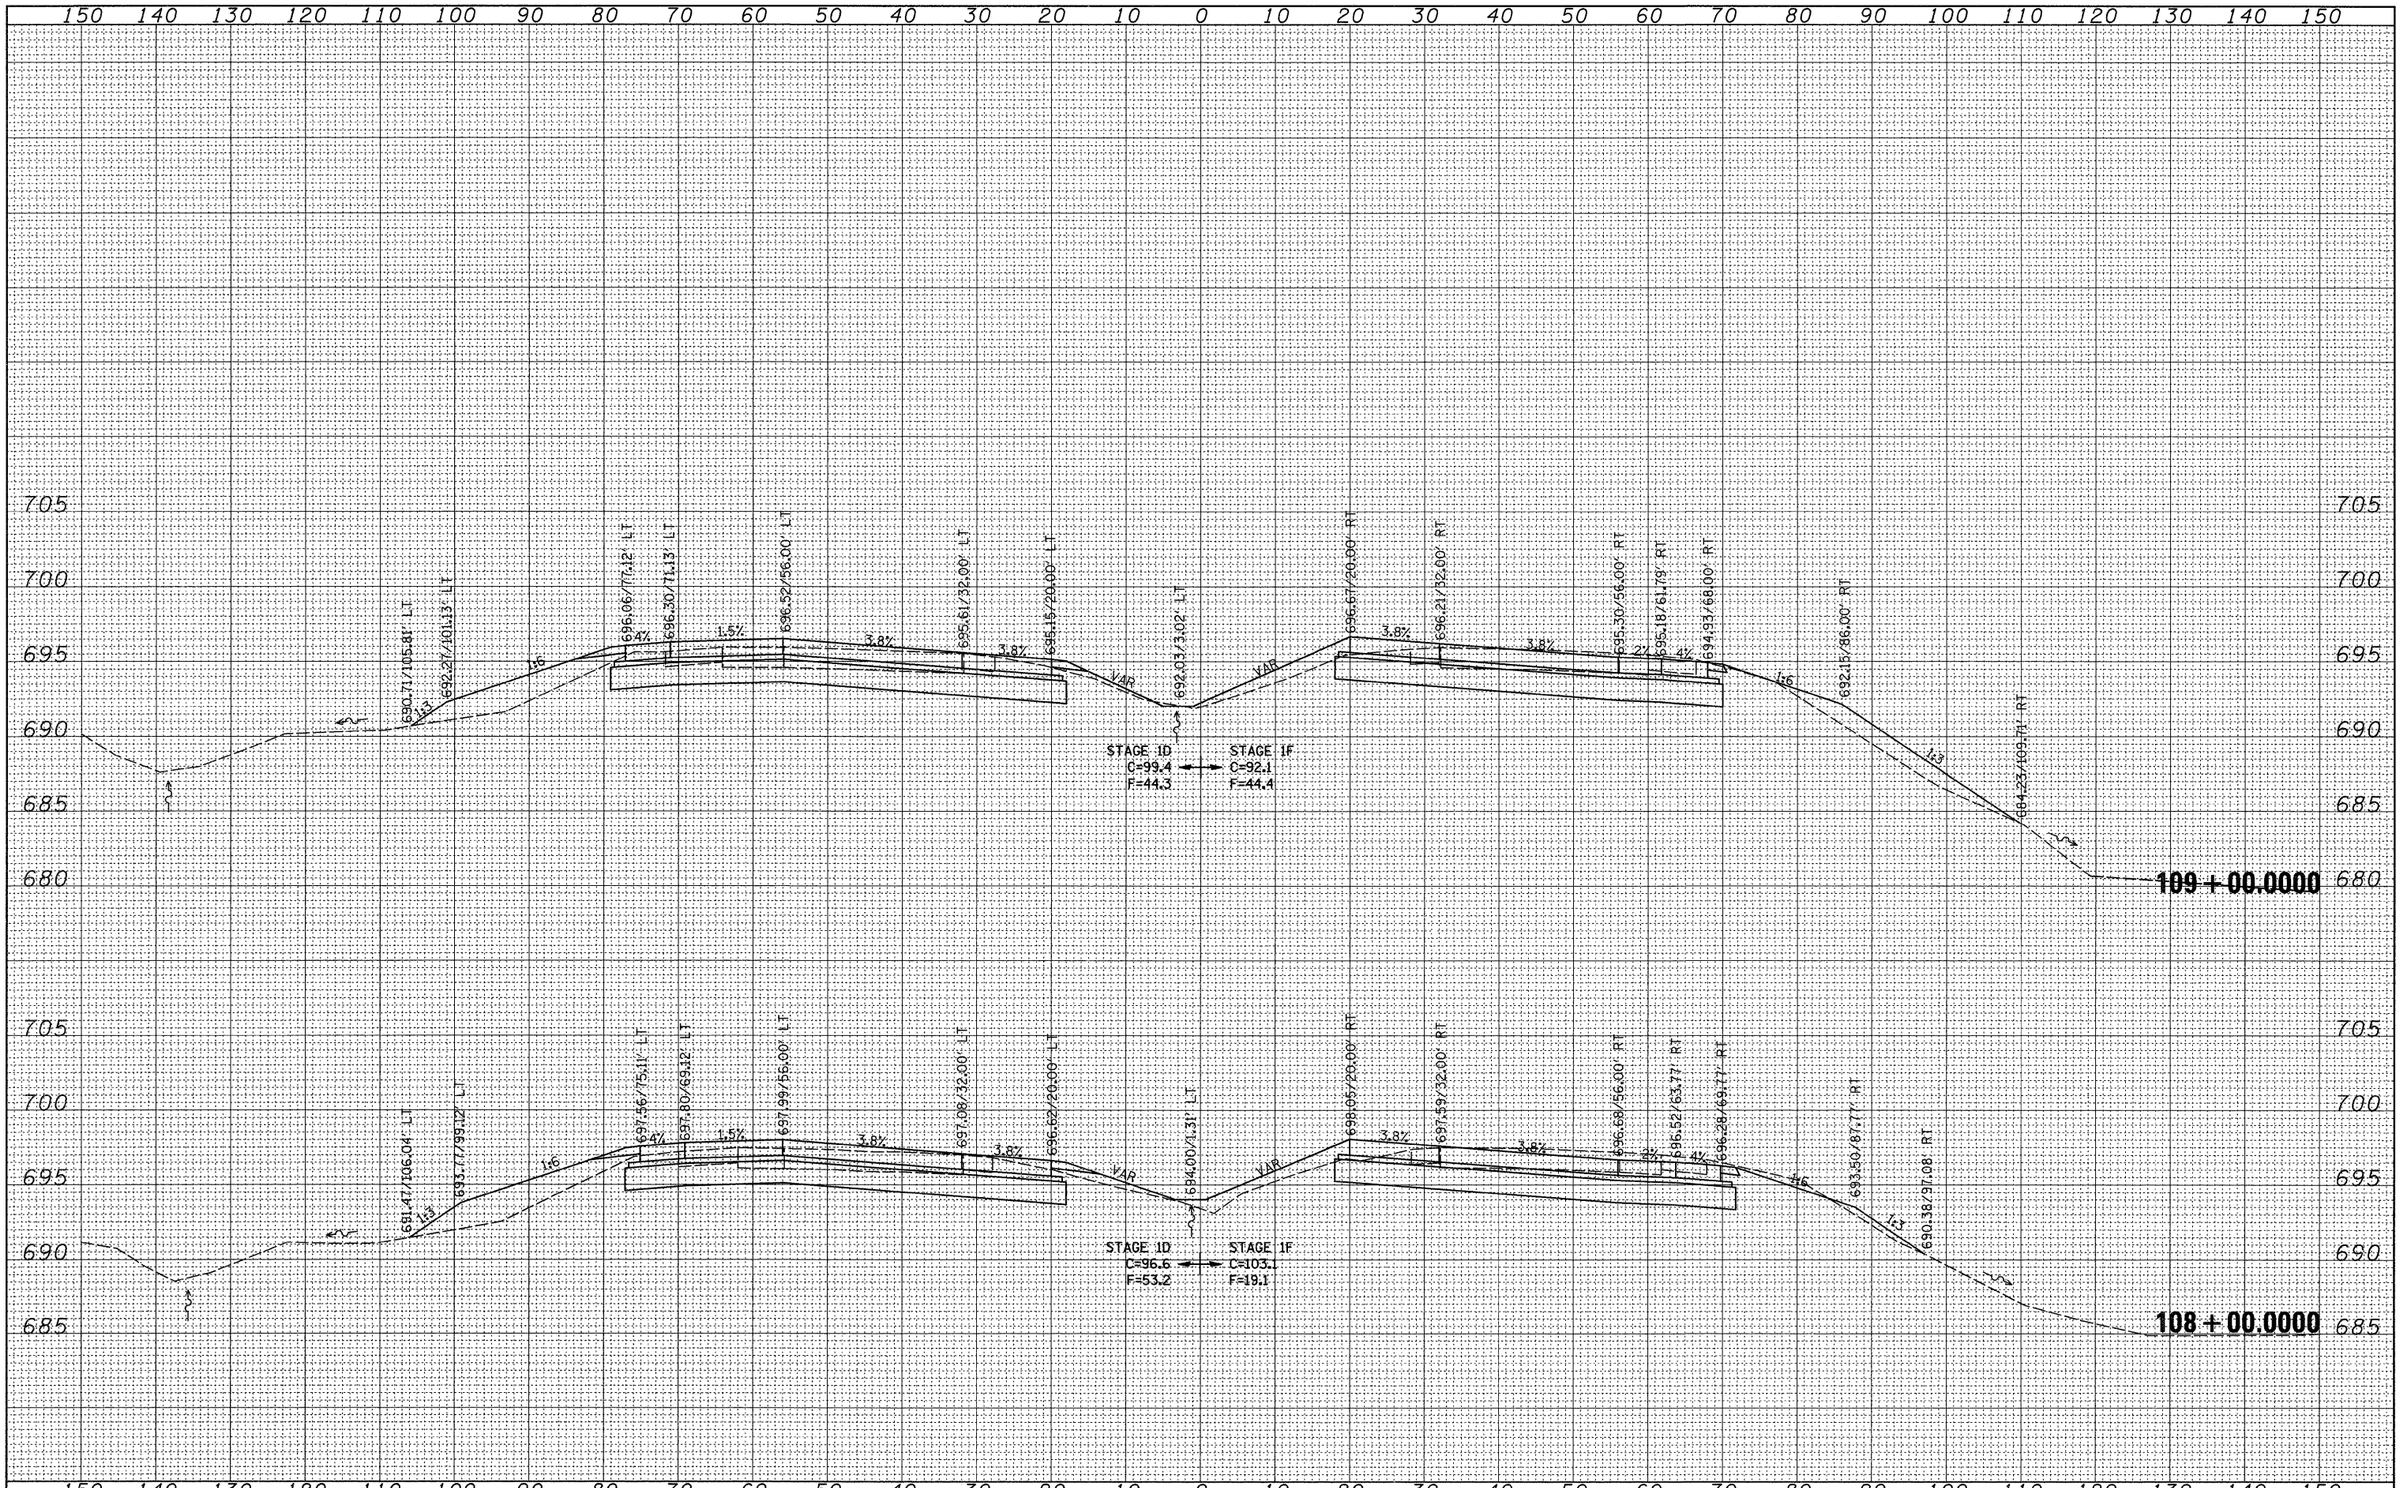

FINAL SURVEY NOTE BOOK NO.

	BY	DATE
SURVEYED		
PLOTTED		
TEMPLATE		
AREAS		
AREAS CHECKED		

ORIGINAL SURVEY NOTE BOOK NO.

	BY	DATE
SURVEYED		
PLOTTED		
TEMPLATE		
AREAS		
AREAS CHECKED		

FILE NAME = c:\pw_work\pwidot\grantpm\dms34289\d0840 3xm2.cgn	USER NAME = grantpm	DESIGNED -	REVISED -
		DRAWN -	REVISED -
	PLOT SCALE = 10.0000 ' / IN.	CHECKED -	REVISED -
	PLOT DATE = Mon Dec 15 07:40:29 2008	DATE -	REVISED -

STATE OF ILLINOIS
DEPARTMENT OF TRANSPORTATION

I-80 CROSS-SECTIONS

SCALE: | SHEET NO. OF SHEETS | STA. 108+00.0000 TO STA. 109+00.0000

F.A.I. RTE.	SECTION	COUNTY	TOTAL SHEETS	SHEET NO.
80	(81-1)R-1	ROCK ISLAND	292	252
		CONTRACT NO. 64933		
FED. ROAD DIST. NO.	ILLINOIS	FED. AID PROJECT		

FINAL SURVEY		BY	DATE
NOTE BOOK	SURVEYED		
NO.	PLOTTED		
	TEMPLATE		
	AREAS		
	AREAS CHECKED		

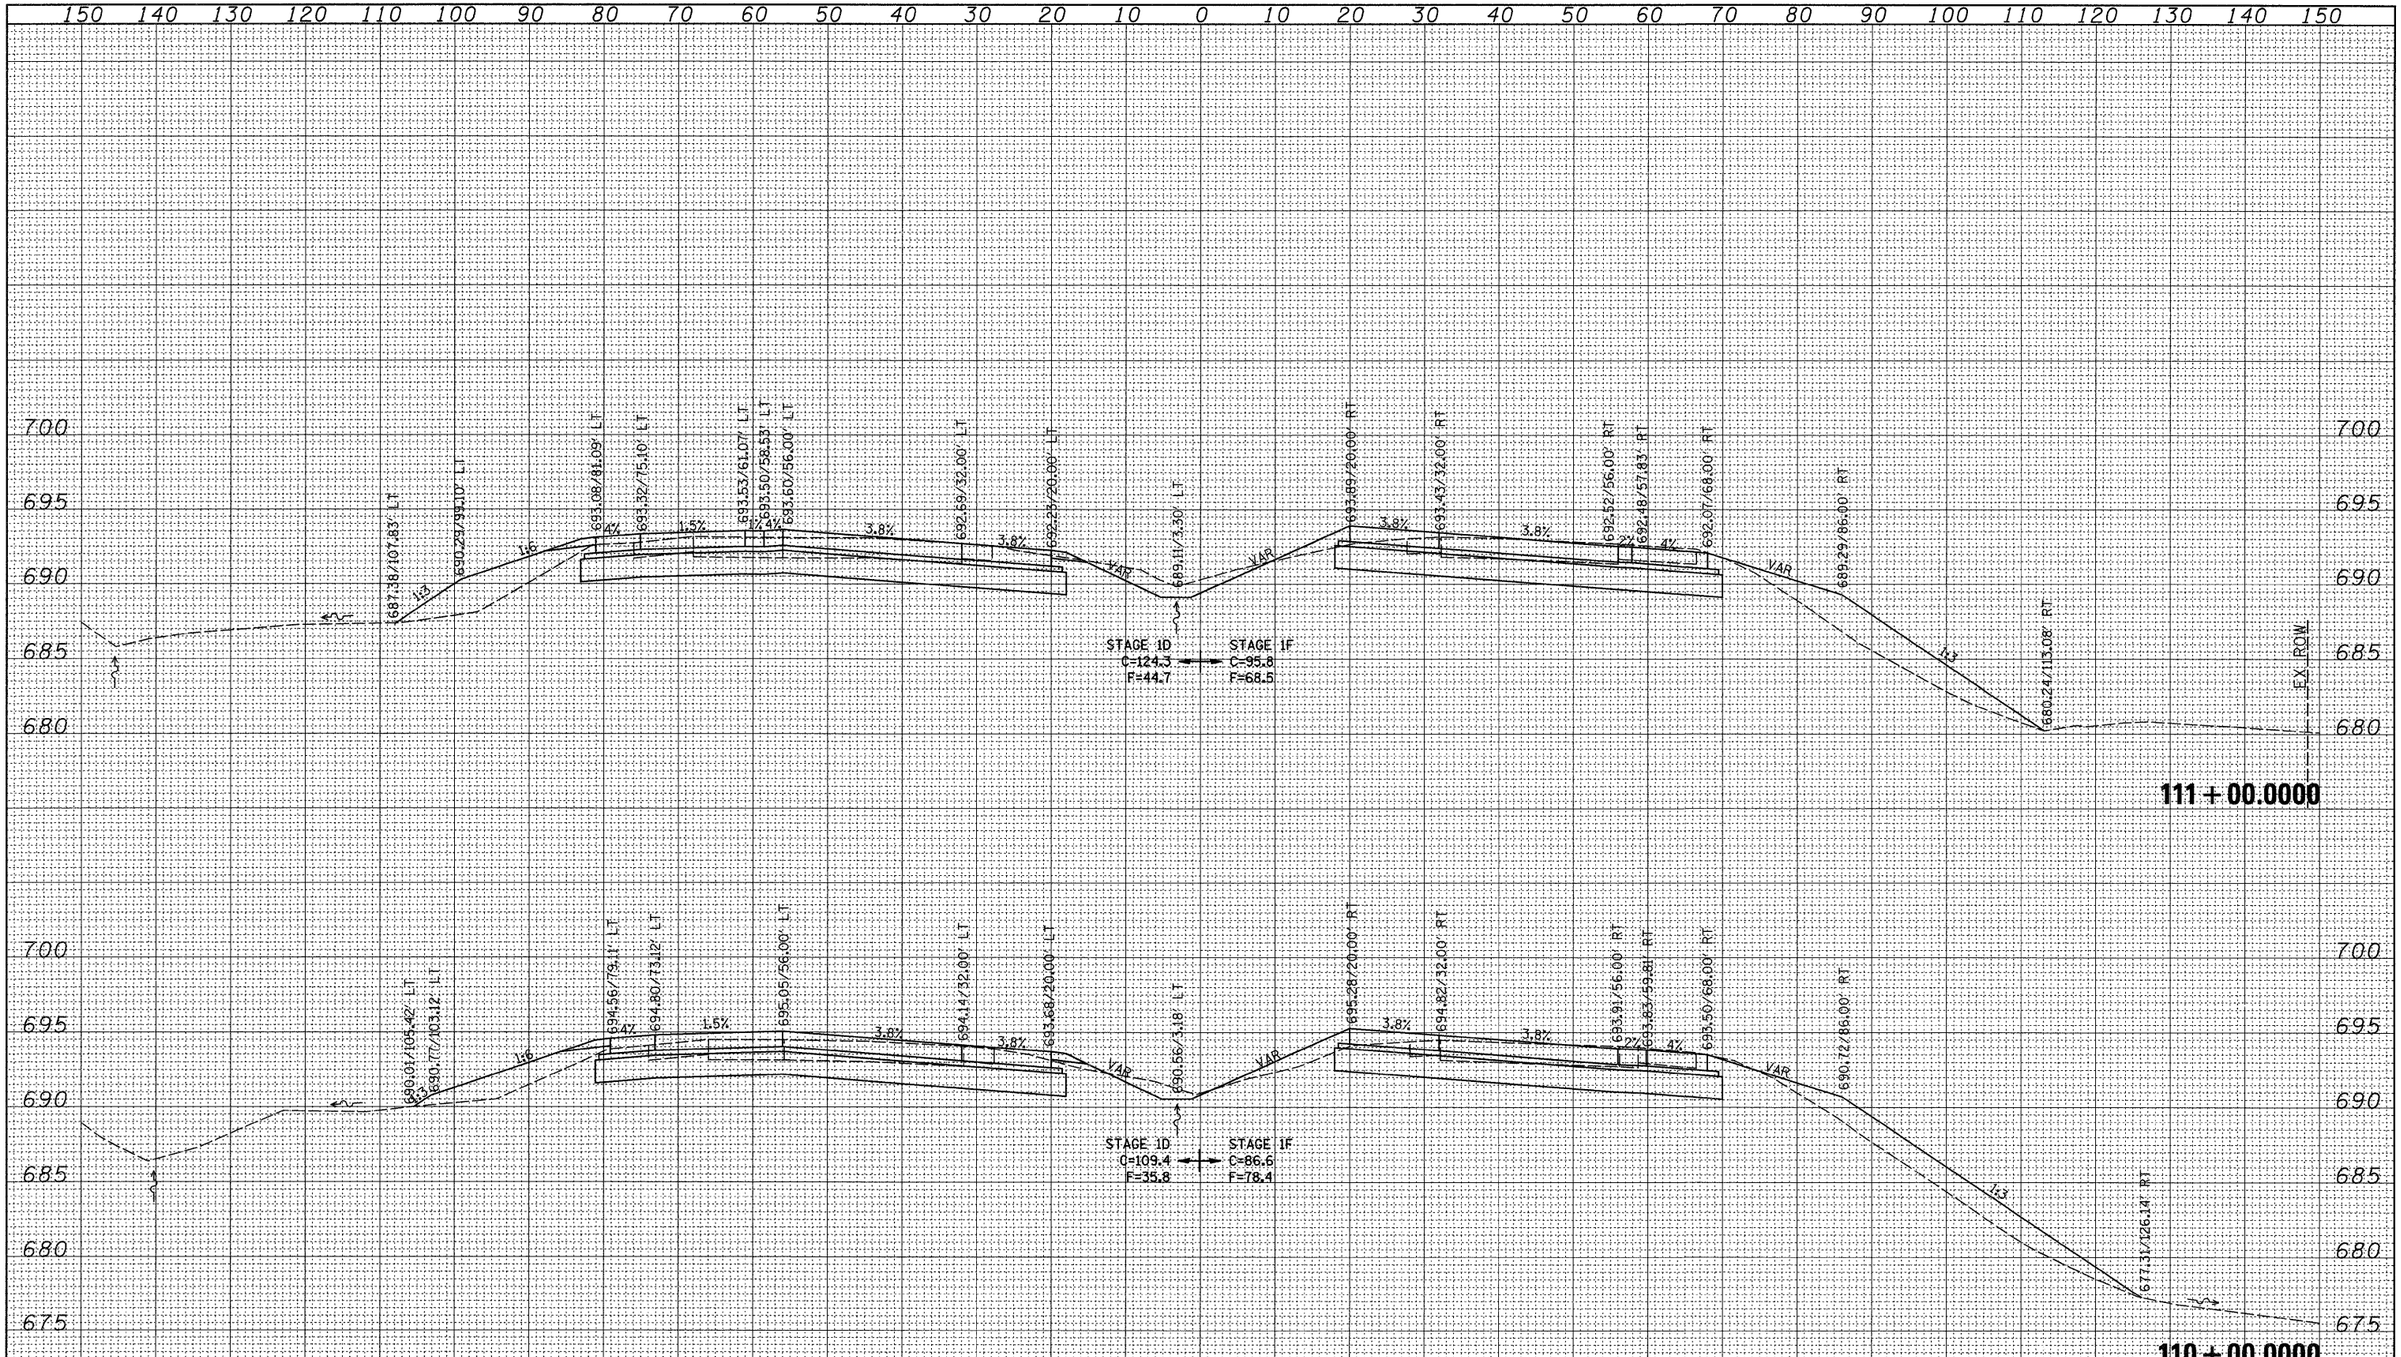

ORIGINAL SURVEY		BY	DATE
NOTE BOOK	SURVEYED		
NO.	PLOTTED		
	TEMPLATE		
	AREAS		
	AREAS CHECKED		

FILE NAME = c:\pw_work\pwidot\grantpm\dms34289\d0840 3xm2.dgn	USER NAME = grantpm	DESIGNED -	REVISED -
		DRAWN -	REVISED -
	PLOT SCALE = 10.0000 ' / IN.	CHECKED -	REVISED -
	PLOT DATE = Mon Dec 15 07:40:29 2008	DATE -	REVISED -

STATE OF ILLINOIS
DEPARTMENT OF TRANSPORTATION

I-80 CROSS-SECTIONS

SCALE: | SHEET NO. OF SHEETS | STA. 110+00.0000 TO STA. 111+00.0000

F.A.I. RTE.	SECTION	COUNTY	TOTAL SHEETS	SHEET NO.
80	(81-1)R-1	ROCK ISLAND	292	253
		CONTRACT NO. 64933		
FED. ROAD DIST. NO.	ILLINOIS	FED. AID PROJECT		

FINAL SURVEY	BY	DATE
SURVEYED		
PLOTTED		
TEMPLATE		
AREAS		
NOTE BOOK		
AREAS CHECKED		
NO.		

ORIGINAL SURVEY	BY	DATE
SURVEYED		
PLOTTED		
TEMPLATE		
AREAS		
NOTE BOOK		
AREAS CHECKED		
NO.		

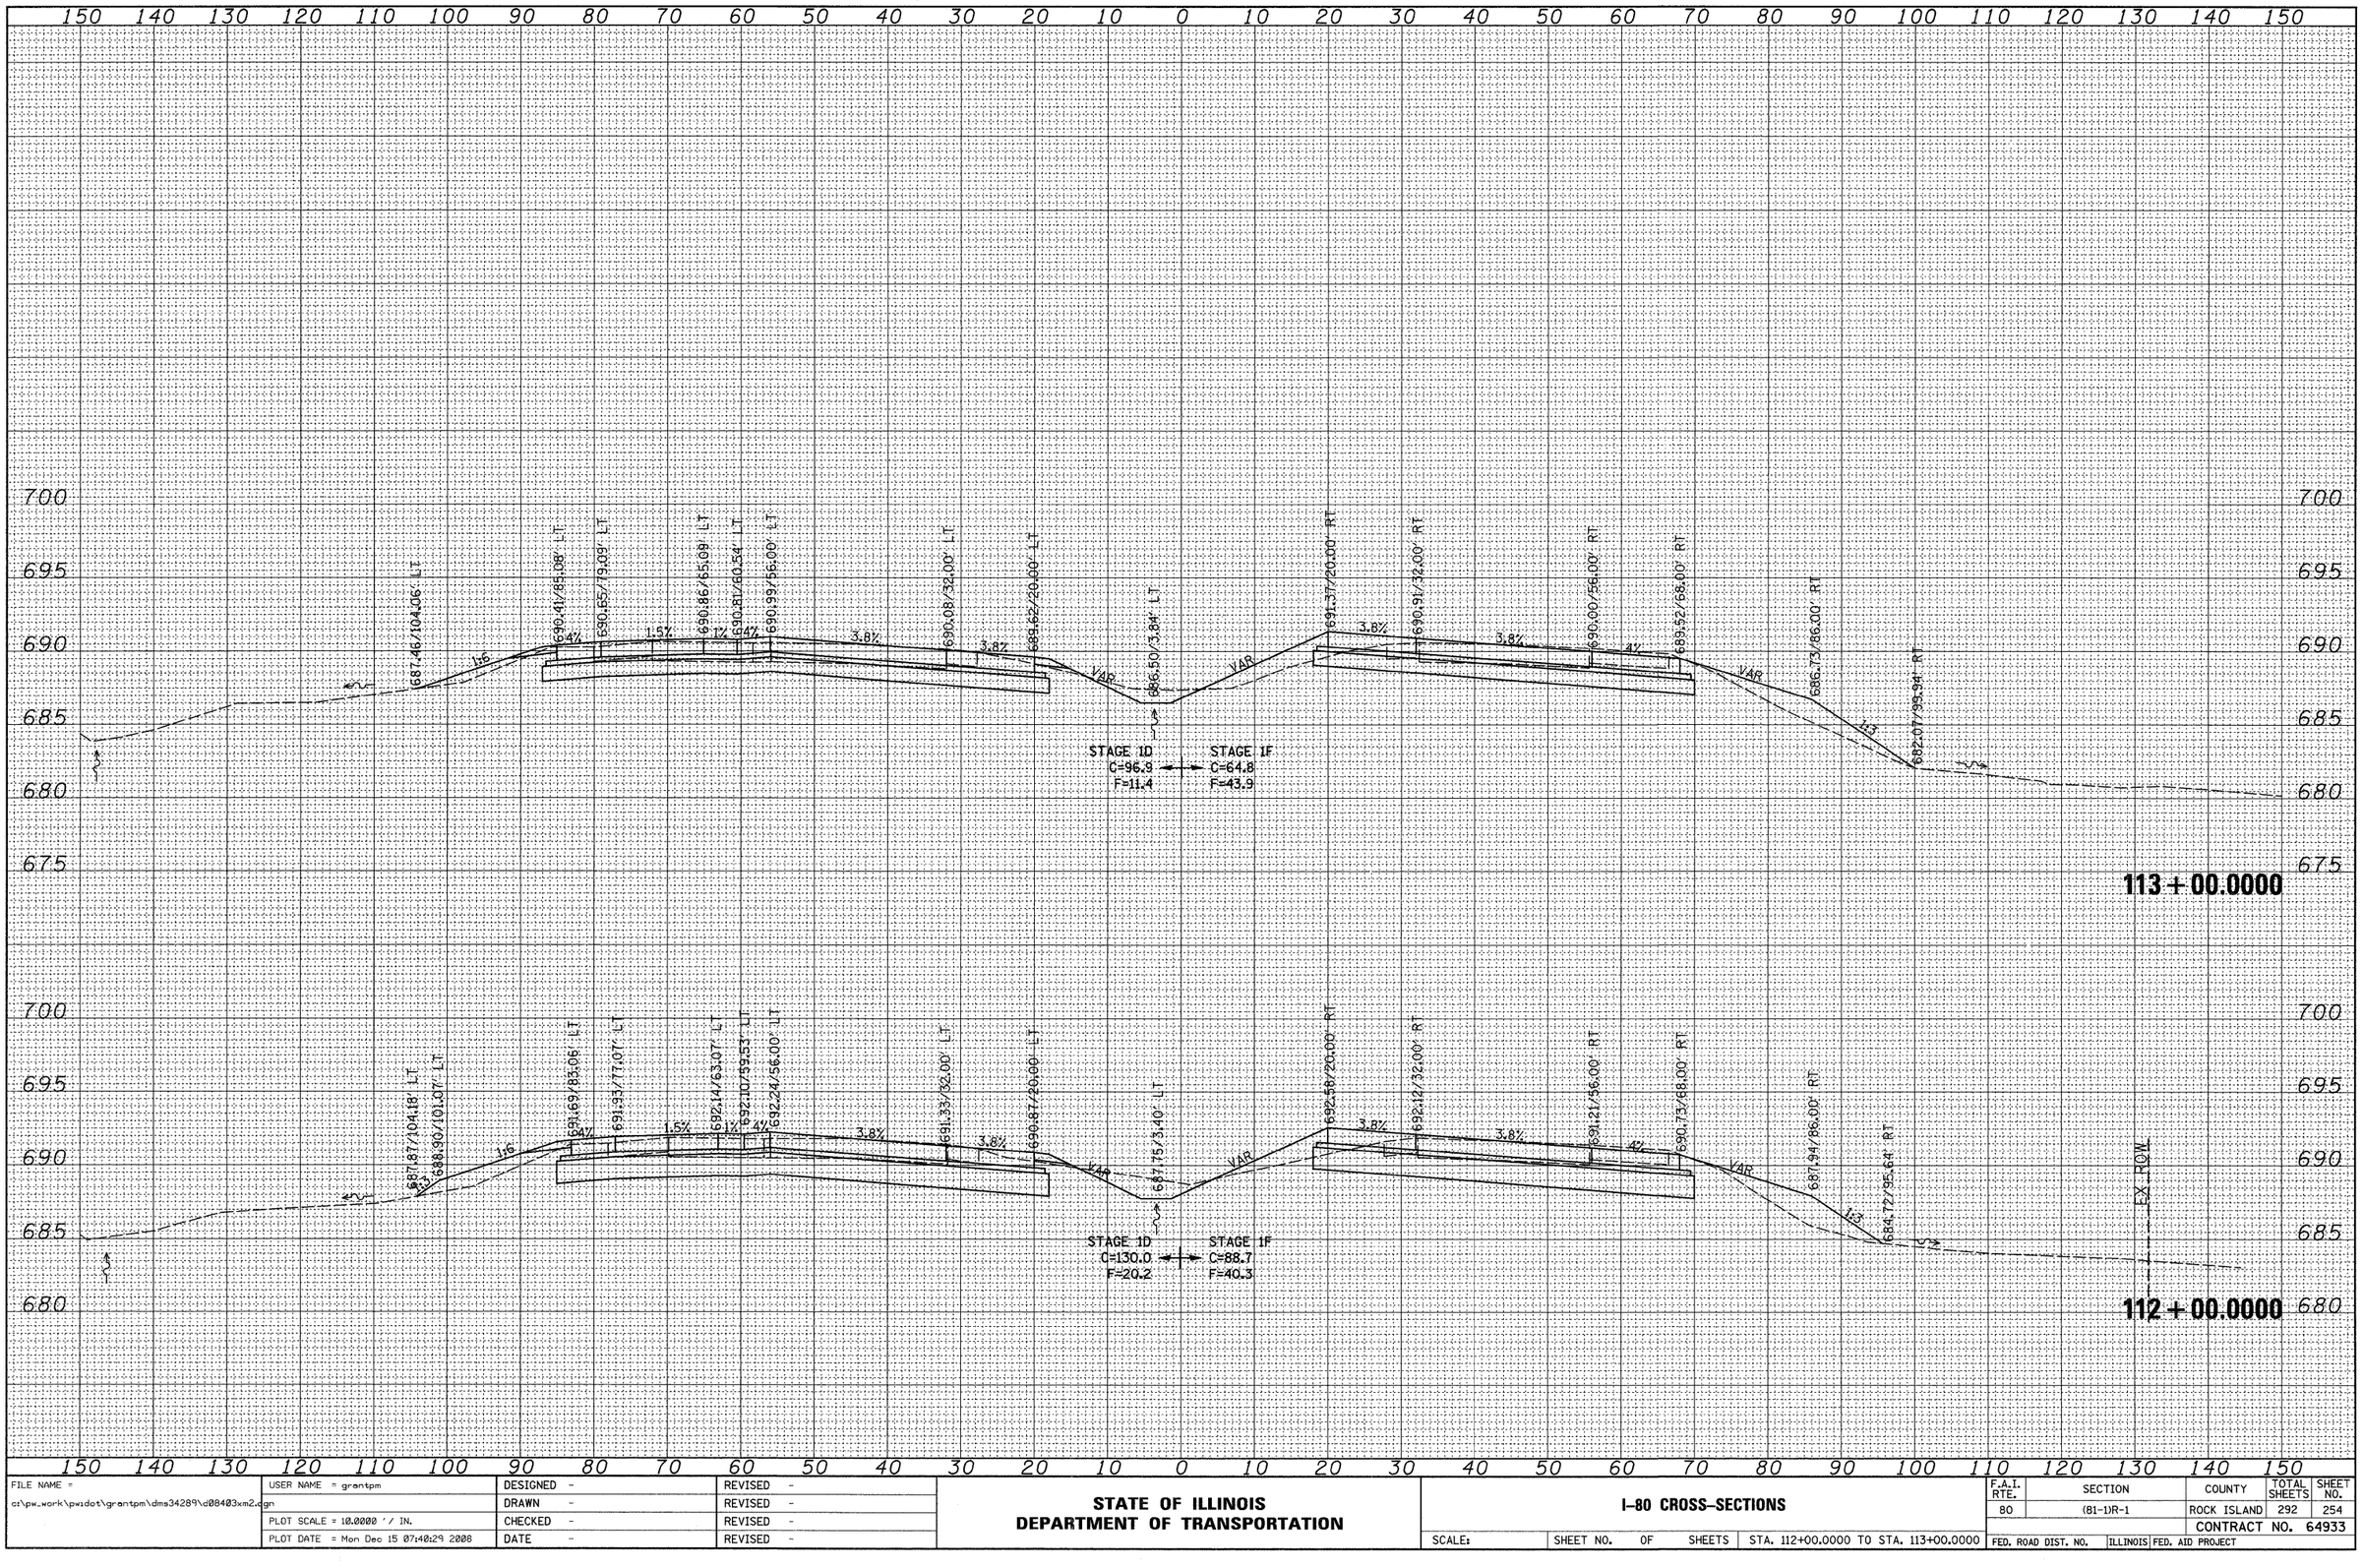

FILE NAME = c:\pw_work\pwidot\grantpm\dms34289\d0840 3xm2.dgn	USER NAME = grantpm	DESIGNED -	REVISED -
		DRAWN -	REVISED -
	PLOT SCALE = 10.0000 ' / IN.	CHECKED -	REVISED -
	PLOT DATE = Mon Dec 15 07:40:29 2008	DATE -	REVISED -

STATE OF ILLINOIS
DEPARTMENT OF TRANSPORTATION

I-80 CROSS-SECTIONS

SCALE: | SHEET NO. OF SHEETS | STA. 112+00.0000 TO STA. 113+00.0000

F.A.I. RTE.	SECTION	COUNTY	TOTAL SHEETS	SHEET NO.
80	(81-1)R-1	ROCK ISLAND	292	254
		CONTRACT NO. 64933		
FED. ROAD DIST. NO.	ILLINOIS	FED. AID PROJECT		

FINAL SURVEY	BY	DATE
NOTE BOOK	SURVEYED	
NO.	PLOTTED	
	TEMPLATE	
	AREAS	
	AREAS CHECKED	

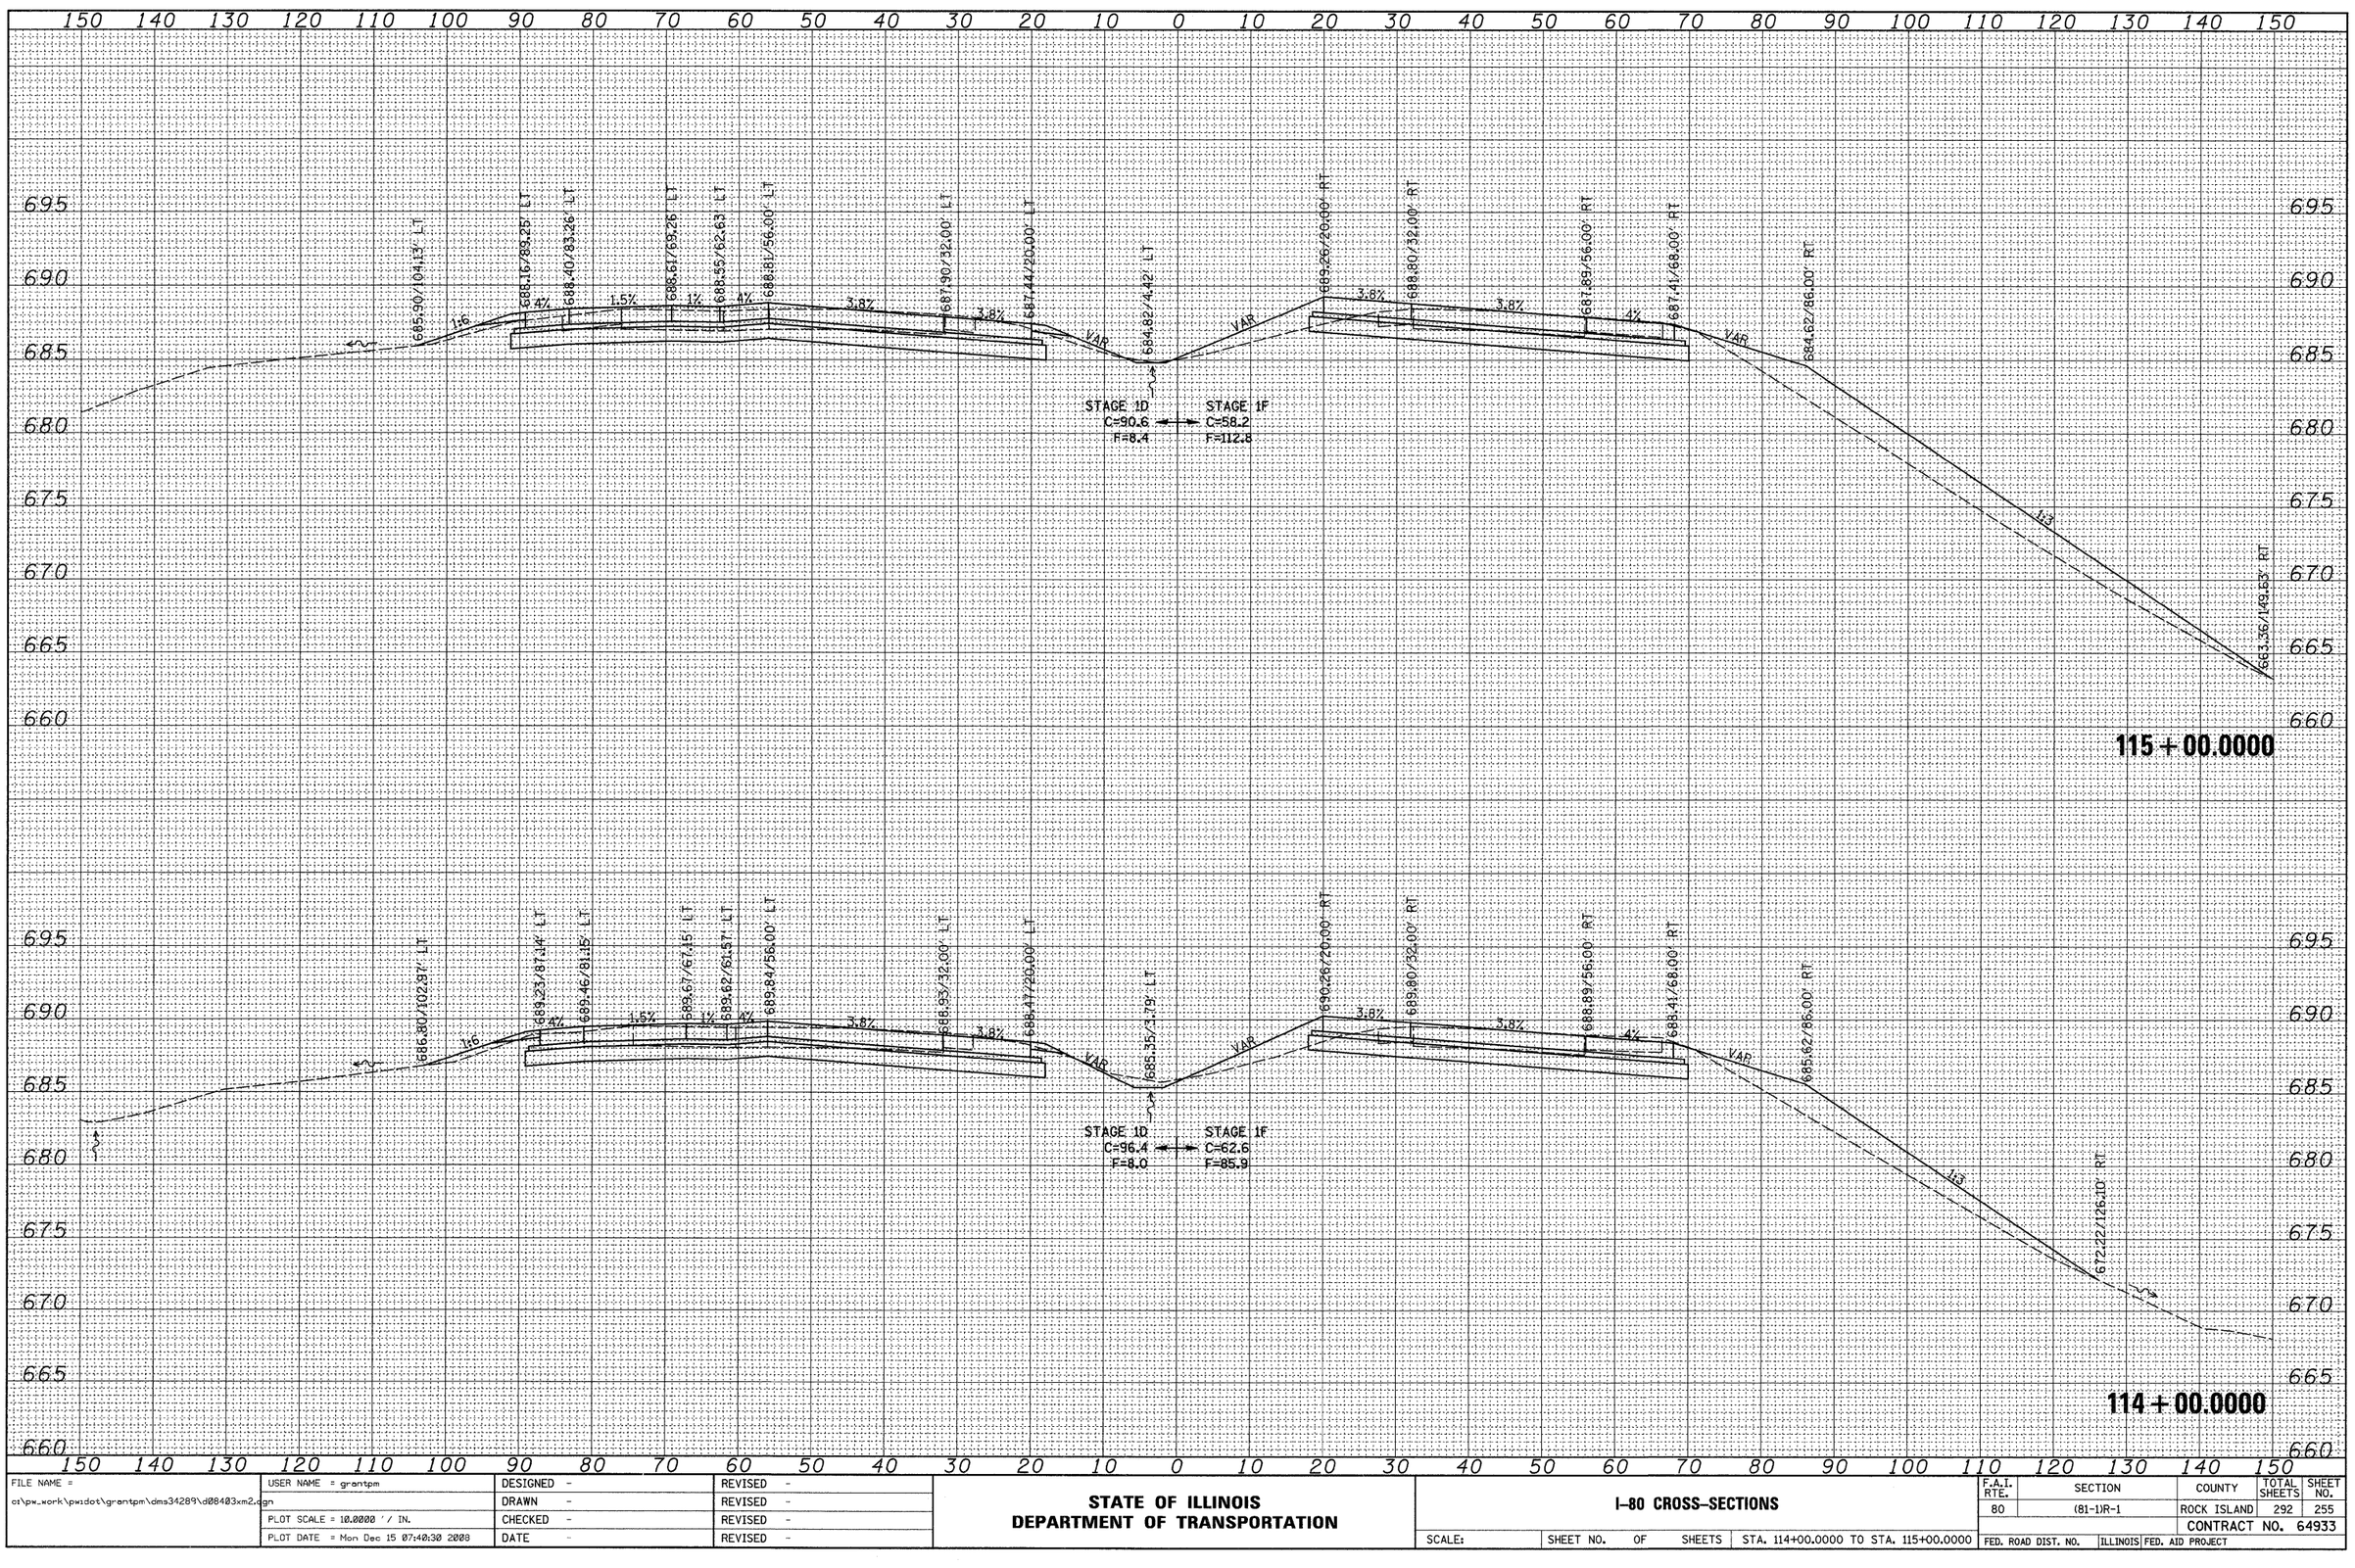

ORIGINAL SURVEY	BY	DATE
NOTE BOOK	SURVEYED	
NO.	PLOTTED	
	TEMPLATE	
	AREAS	
	AREAS CHECKED	

FILE NAME =	USER NAME = grantpm	DESIGNED -	REVISED -
ot\pw_work\pwidot\grantpm\dms34289\d0840 3xm2.dgn		DRAWN -	REVISED -
	PLOT SCALE = 10.0000 ' / IN.	CHECKED -	REVISED -
	PLOT DATE = Mon Dec 15 07:40:30 2008	DATE -	REVISED -

STATE OF ILLINOIS
DEPARTMENT OF TRANSPORTATION

I-80 CROSS-SECTIONS

SCALE: | SHEET NO. OF SHEETS | STA. 114+00.0000 TO STA. 115+00.0000

F.A.I. RTE.	SECTION	COUNTY	TOTAL SHEETS	SHEET NO.
80	(81-1)R-1	ROCK ISLAND	292	255
		CONTRACT NO. 64933		
FED. ROAD DIST. NO.	ILLINOIS	FED. AID PROJECT		

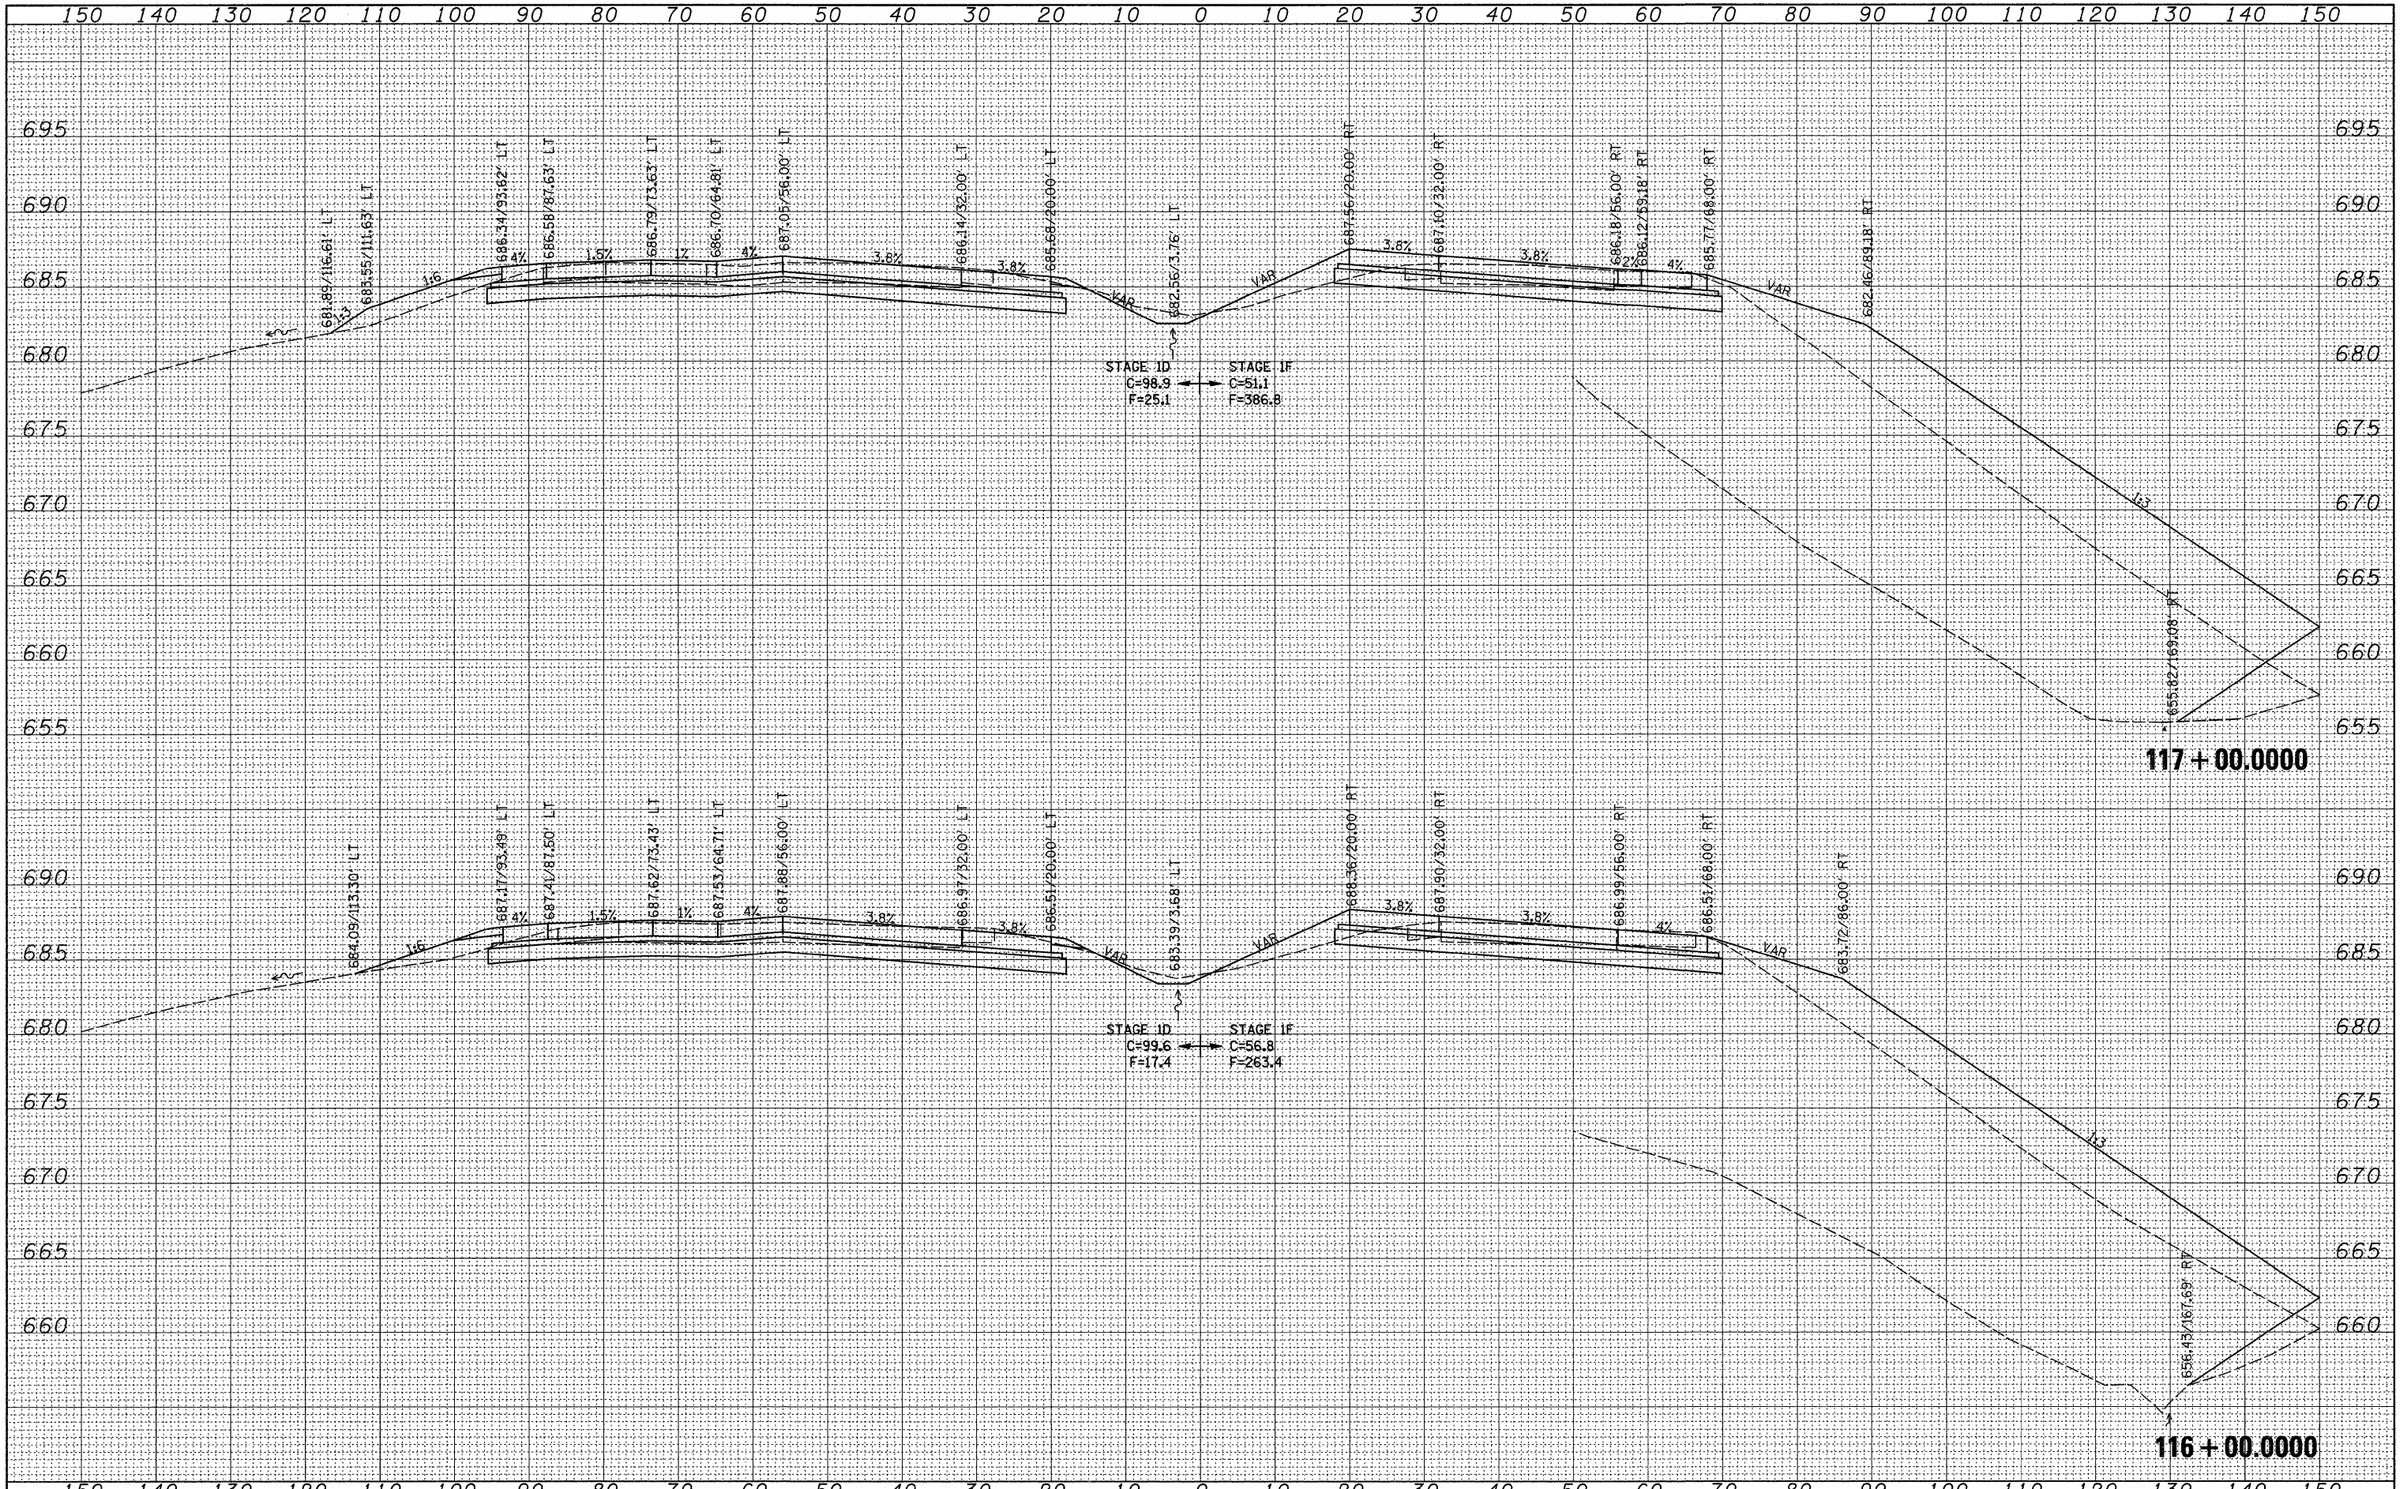

FILE NAME = c:\pw_work\pwidot\grantpm\dms34289\d0840 3xm2.dgn	USER NAME = grantpm	DESIGNED -	REVISED -
		DRAWN -	REVISED -
	PLOT SCALE = 10.0000 ' / IN.	CHECKED -	REVISED -
	PLOT DATE = Mon Dec 15 07:40:30 2008	DATE -	REVISED -

STATE OF ILLINOIS
DEPARTMENT OF TRANSPORTATION

I-80 CROSS-SECTIONS

SCALE: | SHEET NO. OF SHEETS | STA. 116+00.0000 TO STA. 117+00.0000

F.A.I. RTE.	SECTION	COUNTY	TOTAL SHEETS	SHEET NO.
80	(81-1)R-1	ROCK ISLAND	292	256
		CONTRACT NO. 64933		
FED. ROAD DIST. NO.	ILLINOIS	FED. AID PROJECT		

FINAL SURVEY — NOTE BOOK NO.
SURVEYED | PLOTTED | TEMPLATE | AREAS | AREAS CHECKED | BY | DATE

ORIGINAL SURVEY — NOTE BOOK NO.
SURVEYED | PLOTTED | TEMPLATE | AREAS | AREAS CHECKED | BY | DATE

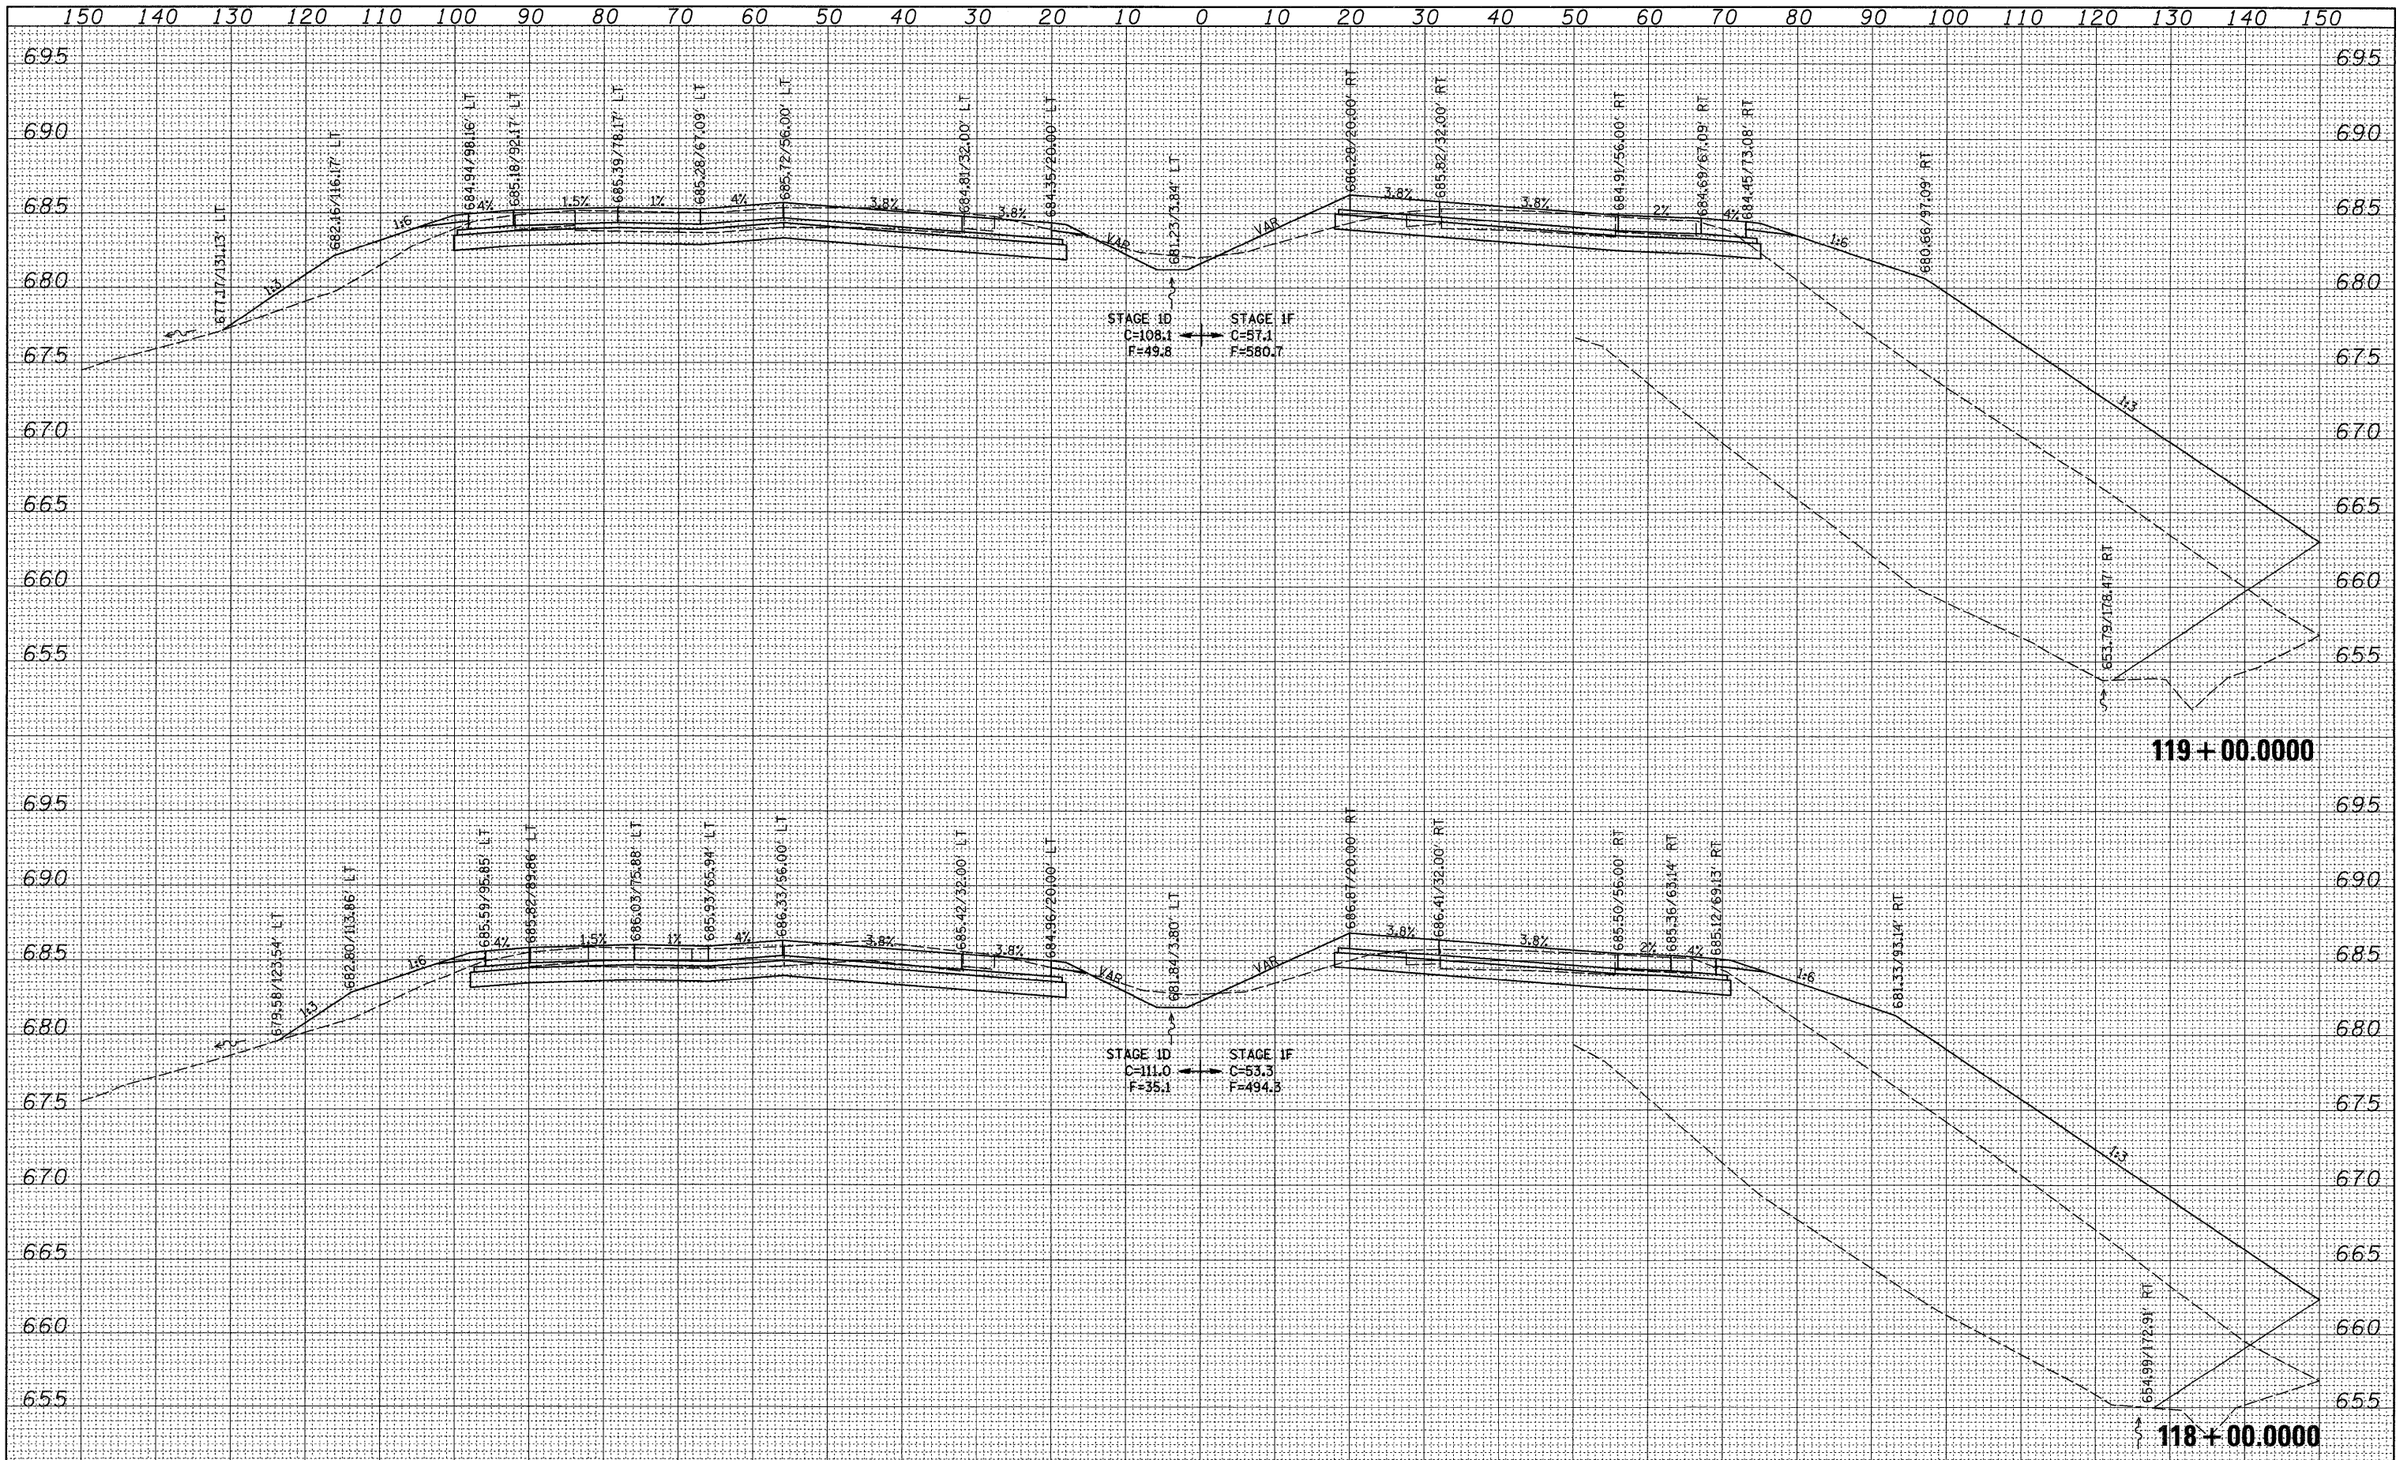

FINAL SURVEY	BY	DATE
NOTE BOOK	SURVEYED	
NO.	PLOTTED	
	TEMPLATE	
	AREAS	
	AREAS CHECKED	

ORIGINAL SURVEY	BY	DATE
NOTE BOOK	SURVEYED	
NO.	PLOTTED	
	TEMPLATE	
	AREAS	
	AREAS CHECKED	

FILE NAME = c:\pw_work\pwidot\grantpm\dms34289\d0840 3xm2.dgn	USER NAME = grantpm	DESIGNED -	REVISED -
		DRAWN -	REVISED -
	PLOT SCALE = 10.0000 ' / IN.	CHECKED -	REVISED -
	PLOT DATE = Mon Dec 15 07:40:31 2008	DATE -	REVISED -

STATE OF ILLINOIS
DEPARTMENT OF TRANSPORTATION

I-80 CROSS-SECTIONS

SCALE: | SHEET NO. OF SHEETS | STA. 118+00.0000 TO STA. 119+00.0000

F.A.I. RTE.	SECTION	COUNTY	TOTAL SHEETS	SHEET NO.
80	(81-1)R-1	ROCK ISLAND	292	257
		CONTRACT NO. 64933		
FED. ROAD DIST. NO.	ILLINOIS	FED. AID PROJECT		

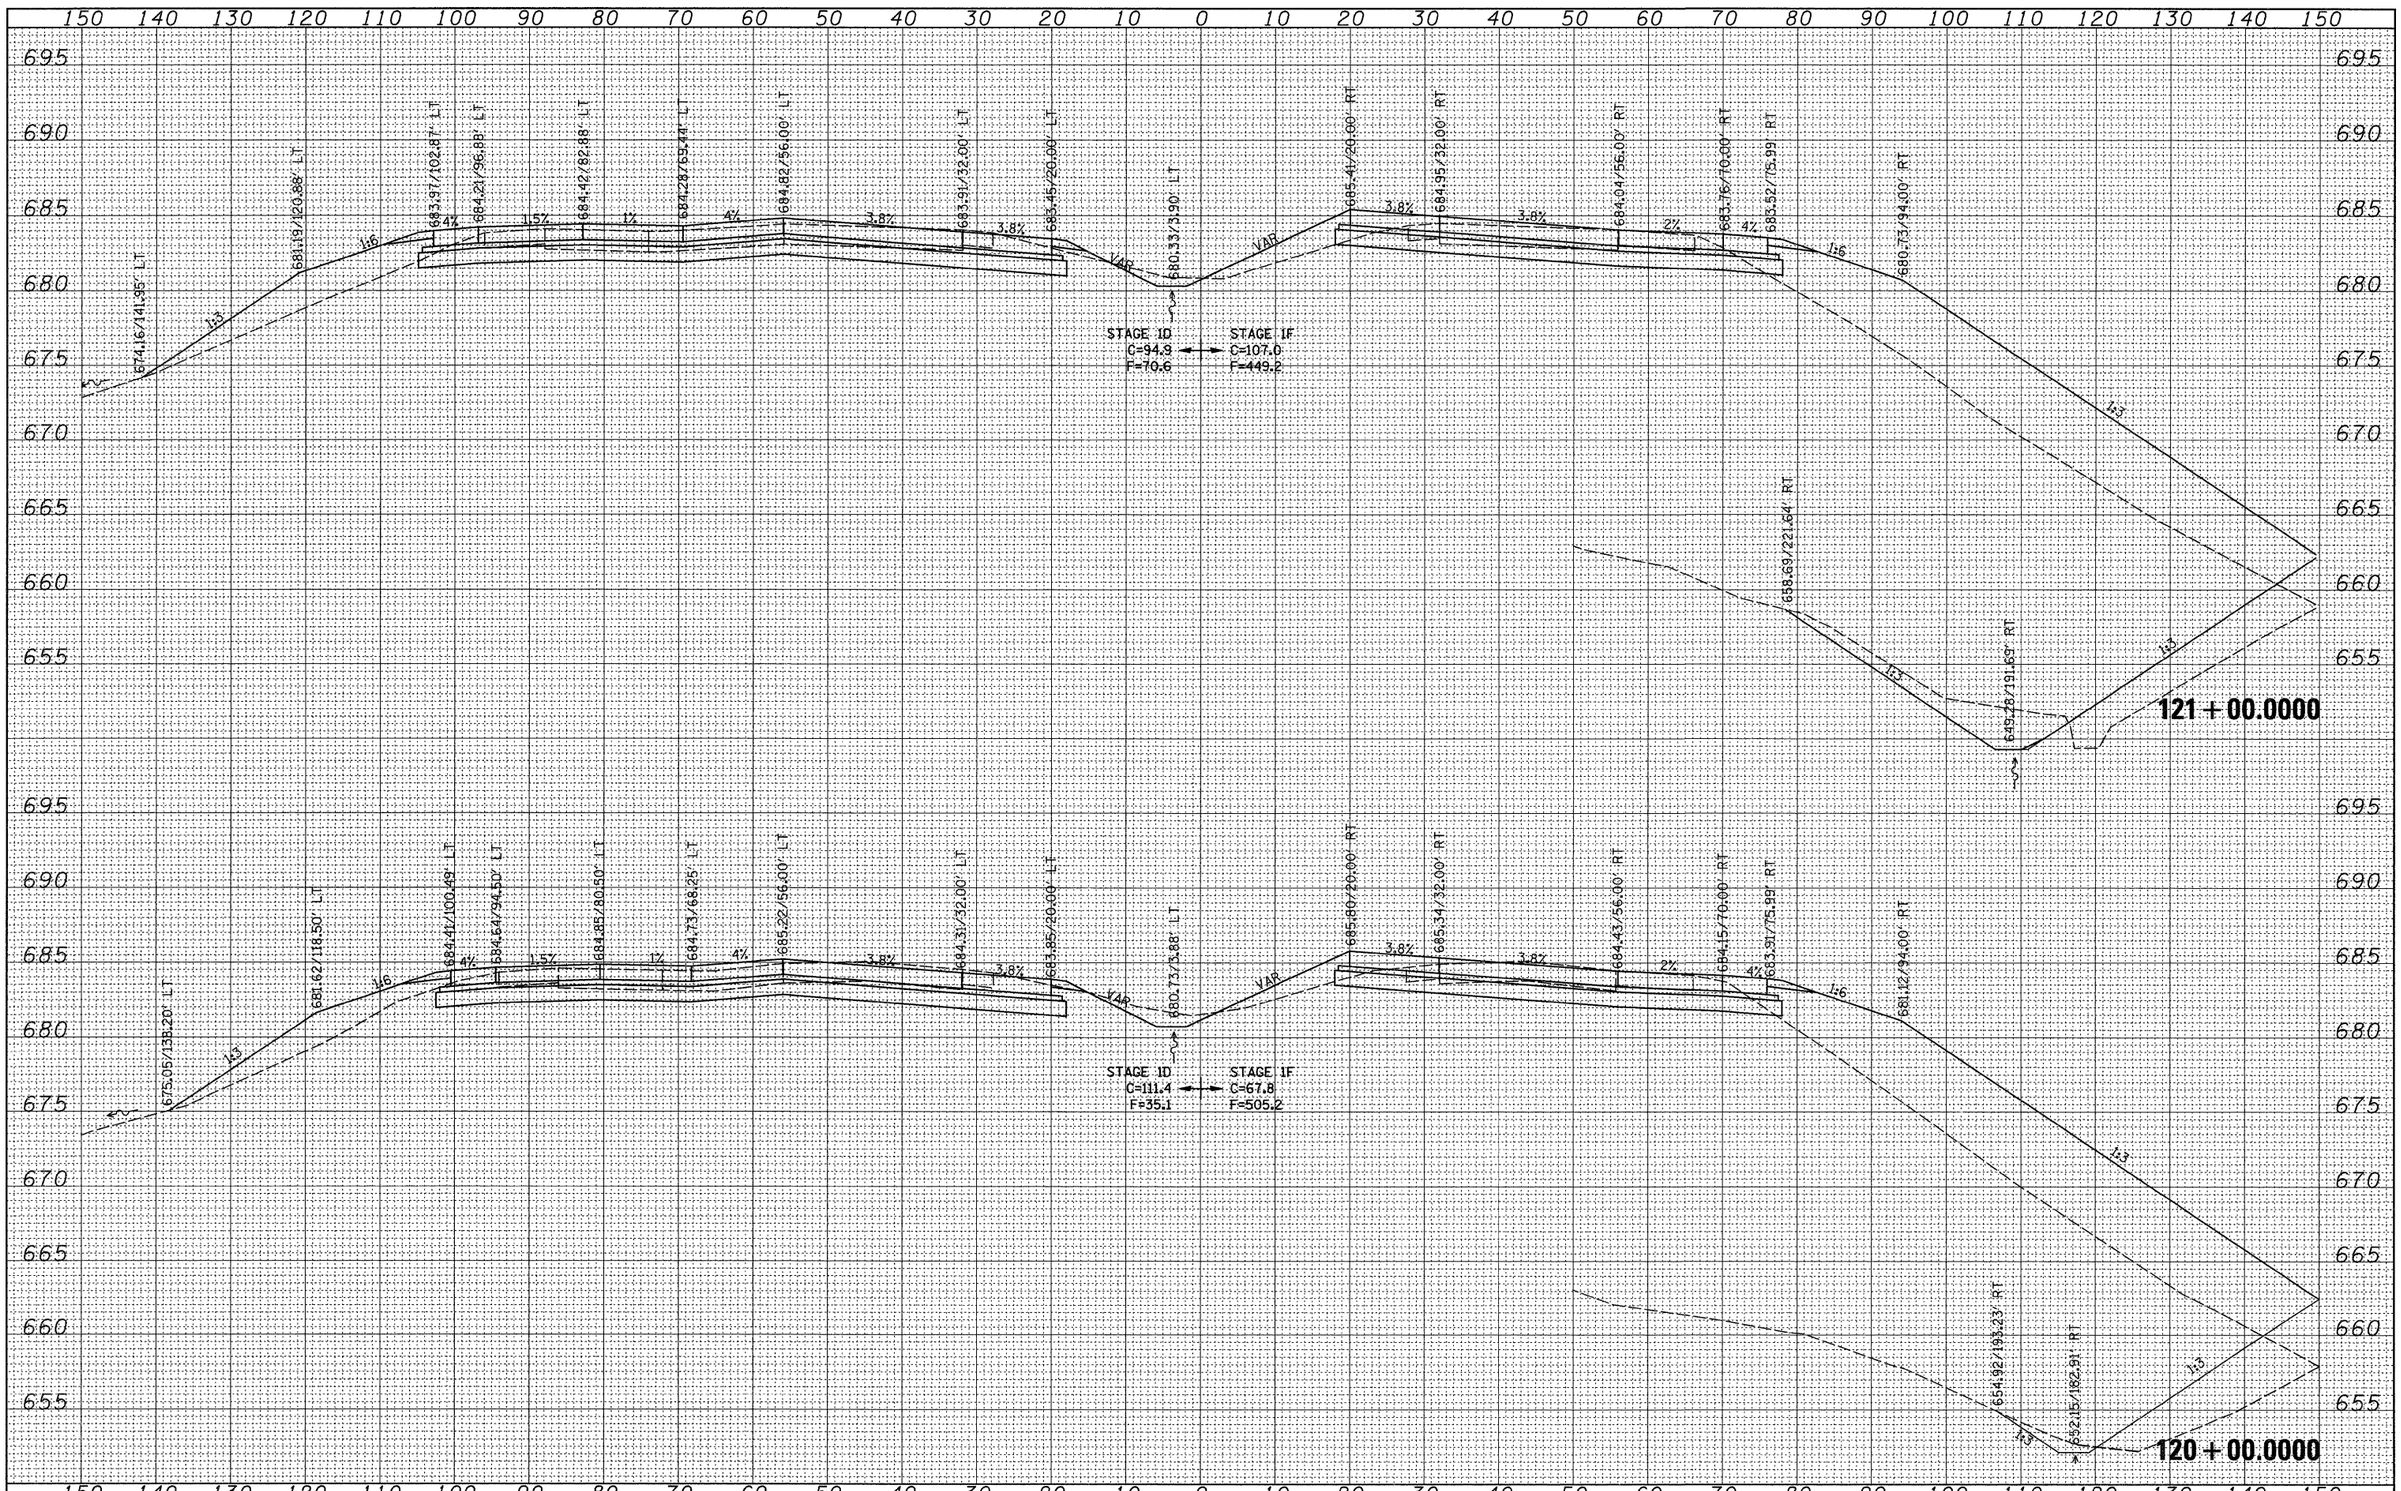

FILE NAME = c:\pw_work\pwidot\grantpm\dms34289\d0840 3xm2.dgn	USER NAME = grantpm	DESIGNED -	REVISED -
		DRAWN -	REVISED -
	PLOT SCALE = 10.0000 ' / IN.	CHECKED -	REVISED -
	PLOT DATE = Mon Dec 15 07:40:31 2008	DATE -	REVISED -

STATE OF ILLINOIS
DEPARTMENT OF TRANSPORTATION

I-80 CROSS-SECTIONS

SCALE: | SHEET NO. OF SHEETS | STA. 120+00.0000 TO STA. 121+00.0000

F.A.I. RTE.	SECTION	COUNTY	TOTAL SHEETS	SHEET NO.
80	(81-1)R-1	ROCK ISLAND	292	258
		CONTRACT NO. 64933		
FED. ROAD DIST. NO.	ILLINOIS	FED. AID PROJECT		

FINAL SURVEY	BY	DATE
SURVEYED		
PLOTTED		
TEMPLATE		
NOTE BOOK	AREAS	
NO.	AREAS CHECKED	

ORIGINAL SURVEY	BY	DATE
SURVEYED		
PLOTTED		
TEMPLATE		
NOTE BOOK	AREAS	
NO.	AREAS CHECKED	

FINAL SURVEY		BY	DATE
NOTE BOOK	SURVEYED		
NO.	PLOTTED		
	TEMPLATE		
	AREAS		
	AREAS CHECKED		

ORIGINAL SURVEY		BY	DATE
NOTE BOOK	SURVEYED		
NO.	PLOTTED		
	TEMPLATE		
	AREAS		
	AREAS CHECKED		

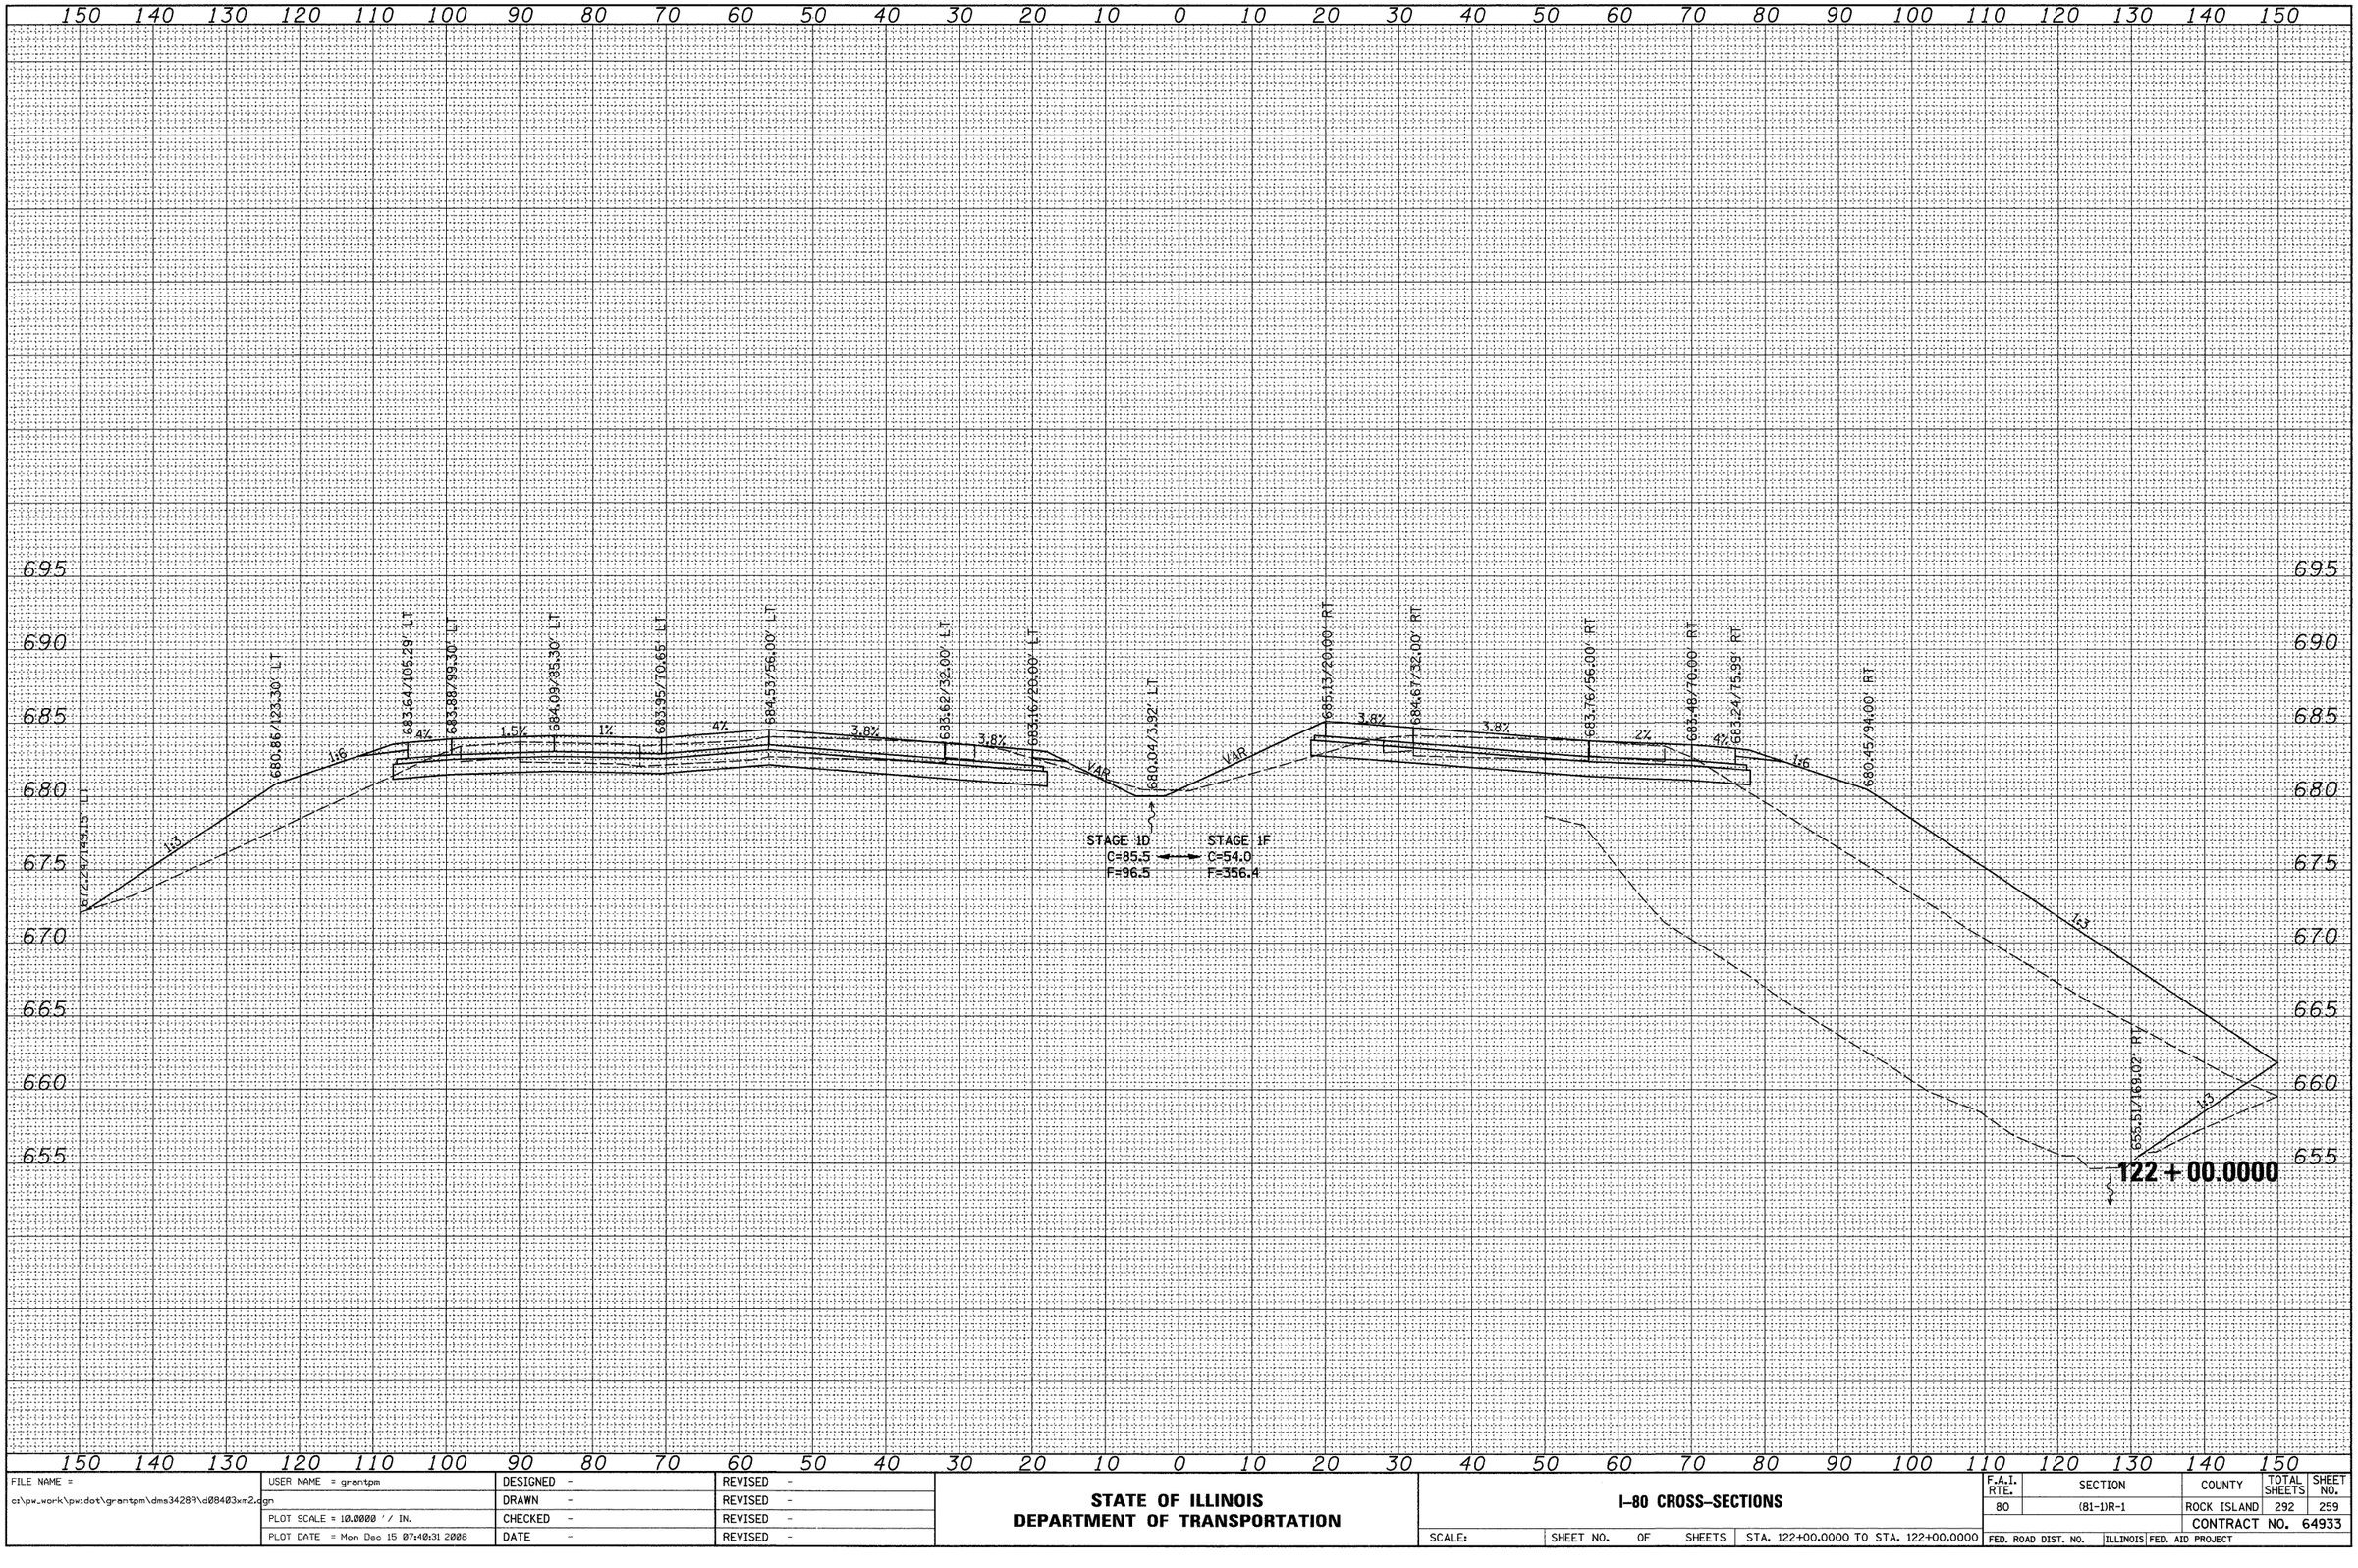

FILE NAME = c:\pw_work\pwidot\grantpm\dms34289\d0840 3xm2.dgn	USER NAME = grantpm	DESIGNED -	REVISED -
		DRAWN -	REVISED -
	PLOT SCALE = 10.0000 ' / IN.	CHECKED -	REVISED -
	PLOT DATE = Mon Dec 15 07:40:31 2008	DATE -	REVISED -

STATE OF ILLINOIS
DEPARTMENT OF TRANSPORTATION

I-80 CROSS-SECTIONS

SCALE: | SHEET NO. OF SHEETS | STA. 122+00.0000 TO STA. 122+00.0000

F.A.I. RTE.	SECTION	COUNTY	TOTAL SHEETS	SHEET NO.
80	(81-1)R-1	ROCK ISLAND	292	259
		CONTRACT NO. 64933		
FED. ROAD DIST. NO.	ILLINOIS	FED. AID PROJECT		

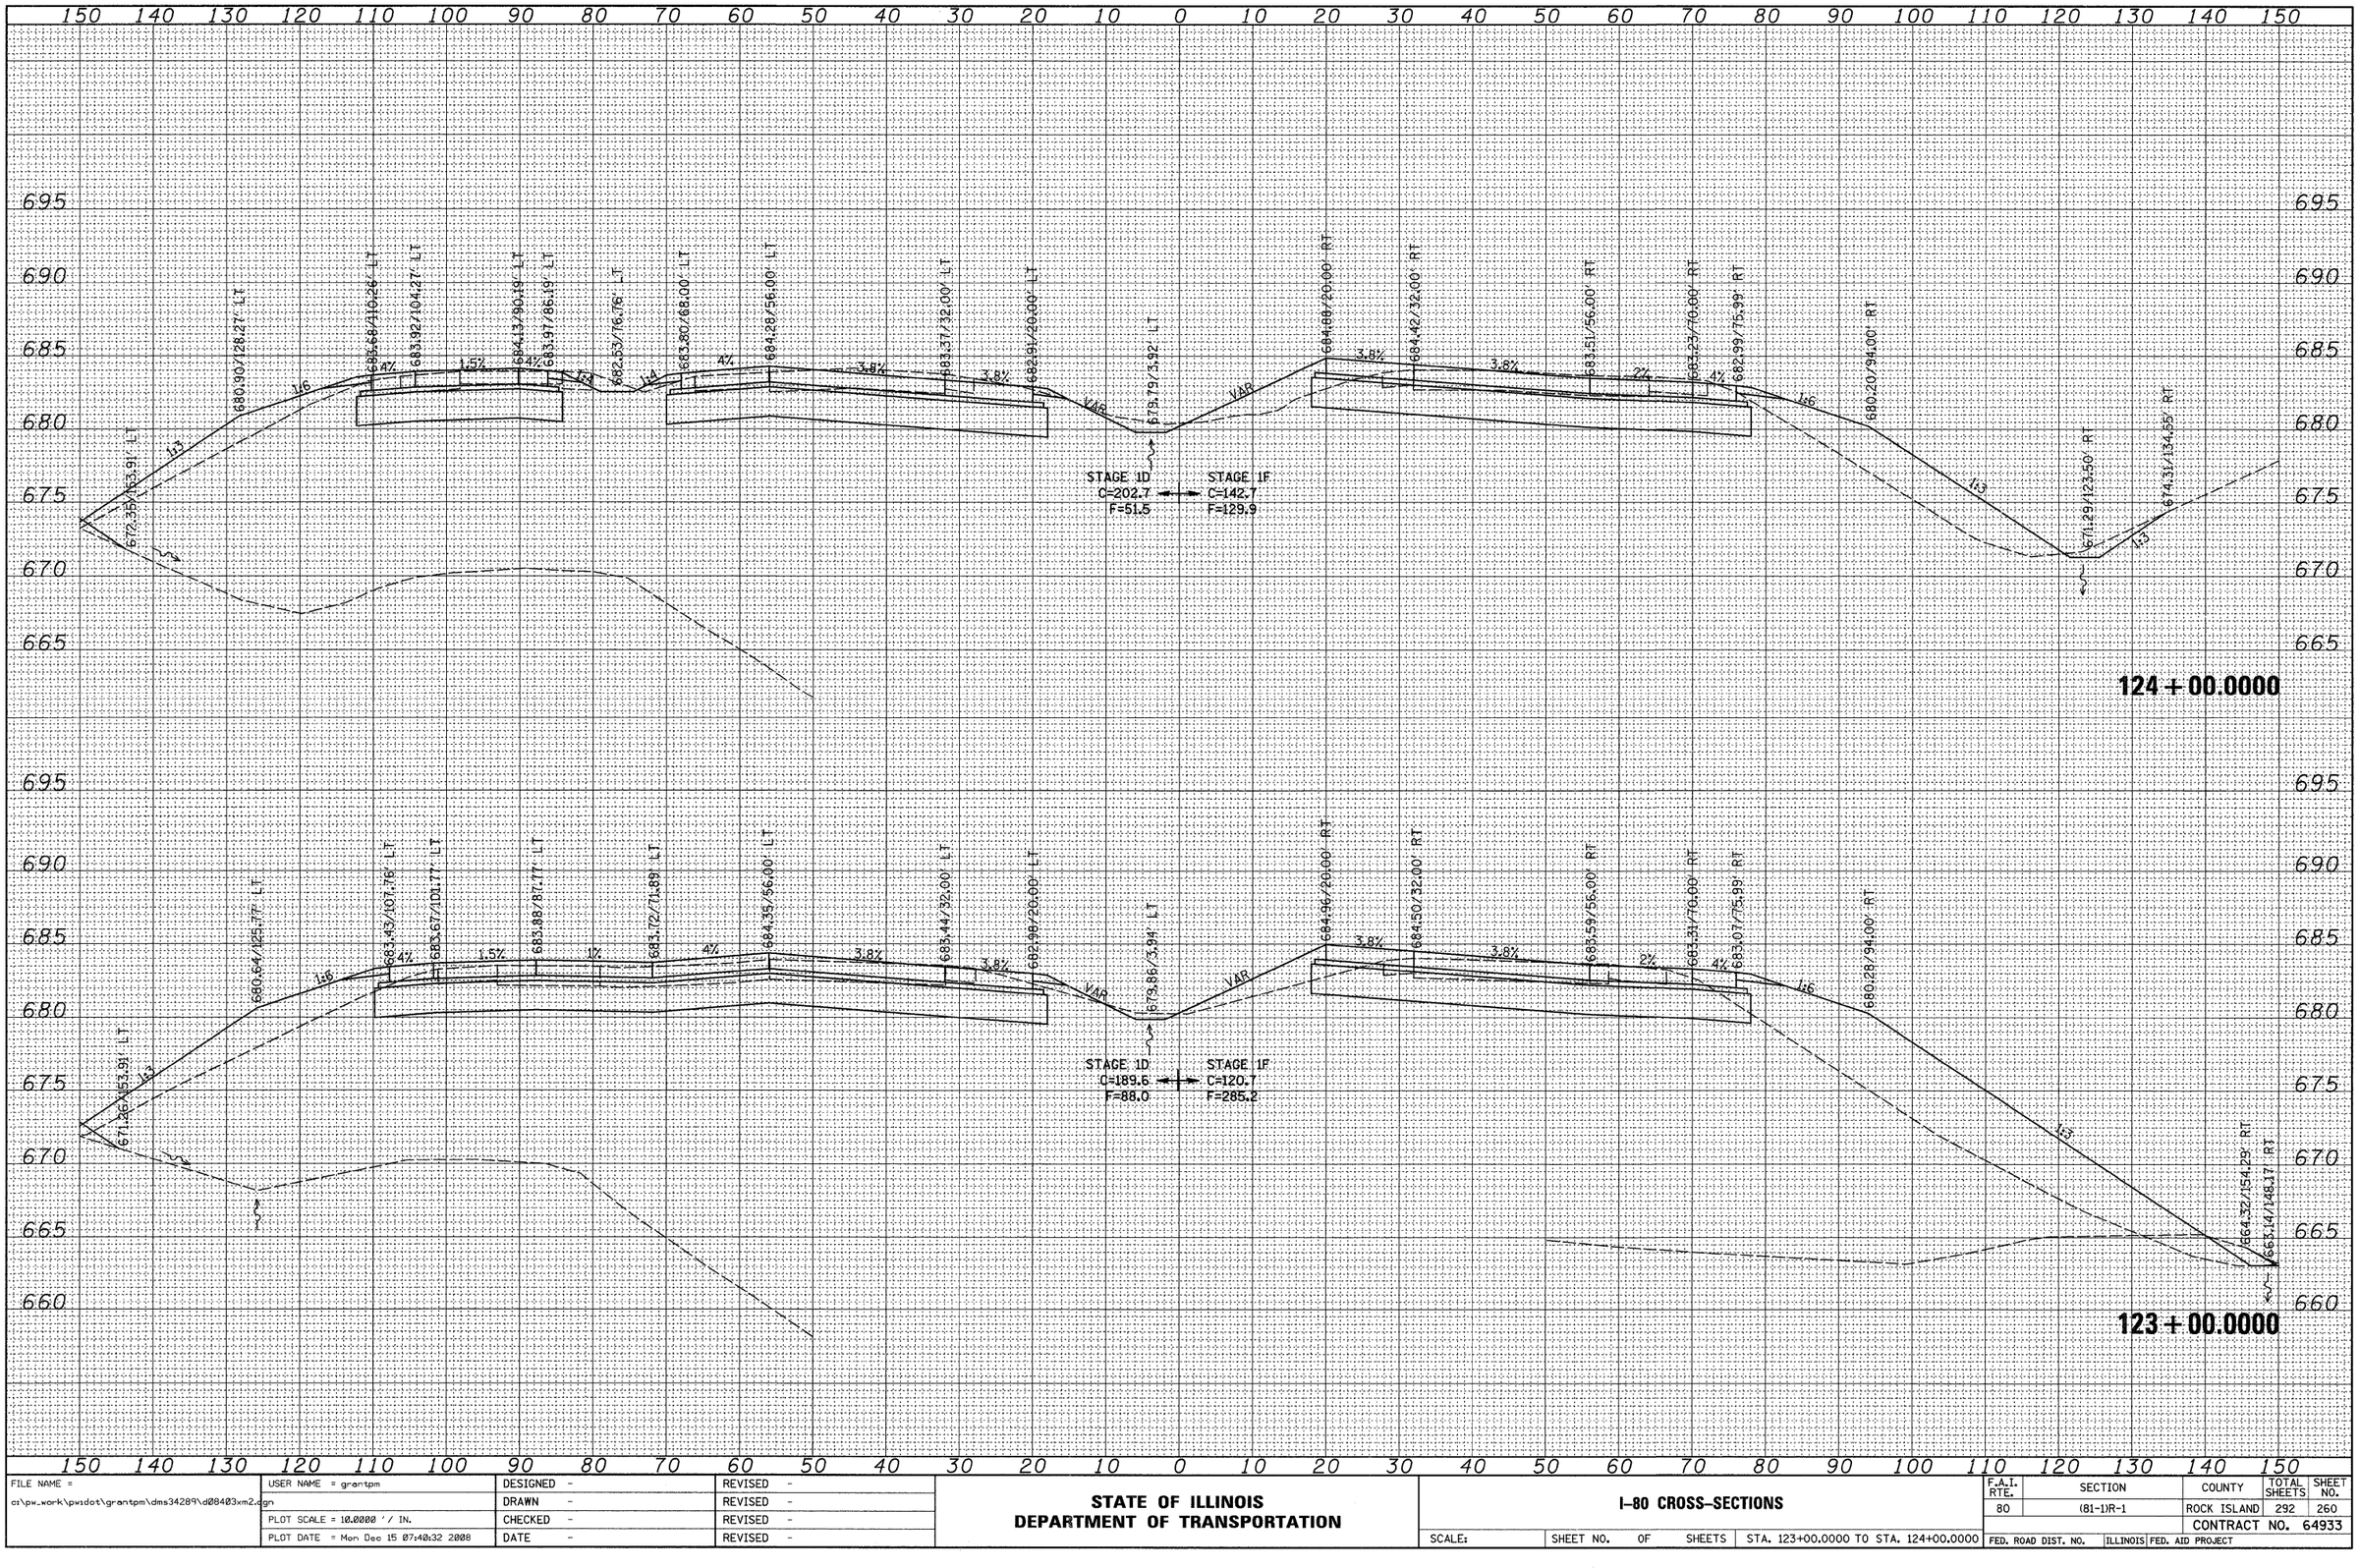

FINAL SURVEY NOTE BOOK NO.

BY	DATE
SURVEYED	
PLOTTED	
FIELD CHECKED	
TYPICALS	
AREAS	
AREAS CHECKED	

ORIGINAL SURVEY NOTE BOOK NO.

BY	DATE
SURVEYED	
PLOTTED	
FIELD CHECKED	
TYPICALS	
AREAS	
AREAS CHECKED	

FILE NAME = c:\pw_work\pwidot\grantpm\dms34289\d0840 3xm2.dgn	USER NAME = grantpm	DESIGNED -	REVISED -
		DRAWN -	REVISED -
	PLOT SCALE = 10.0000 ' / IN.	CHECKED -	REVISED -
	PLOT DATE = Mon Dec 15 07:40:32 2008	DATE -	REVISED -

STATE OF ILLINOIS
DEPARTMENT OF TRANSPORTATION

I-80 CROSS-SECTIONS

SCALE: | SHEET NO. OF SHEETS | STA. 123+00.0000 TO STA. 124+00.0000

F.A.I. RTE.	SECTION	COUNTY	TOTAL SHEETS	SHEET NO.
80	(81-1)R-1	ROCK ISLAND	292	260
		CONTRACT NO. 64933		
FED. ROAD DIST. NO.	ILLINOIS	FED. AID PROJECT		

FINAL SURVEY	BY	DATE
SURVEYED		
PLOTTED		
TEMPLATE		
NOTE BOOK		
AREAS		
NO.	AREAS CHECKED	

ORIGINAL SURVEY	BY	DATE
SURVEYED		
PLOTTED		
TEMPLATE		
NOTE BOOK		
AREAS		
NO.	AREAS CHECKED	

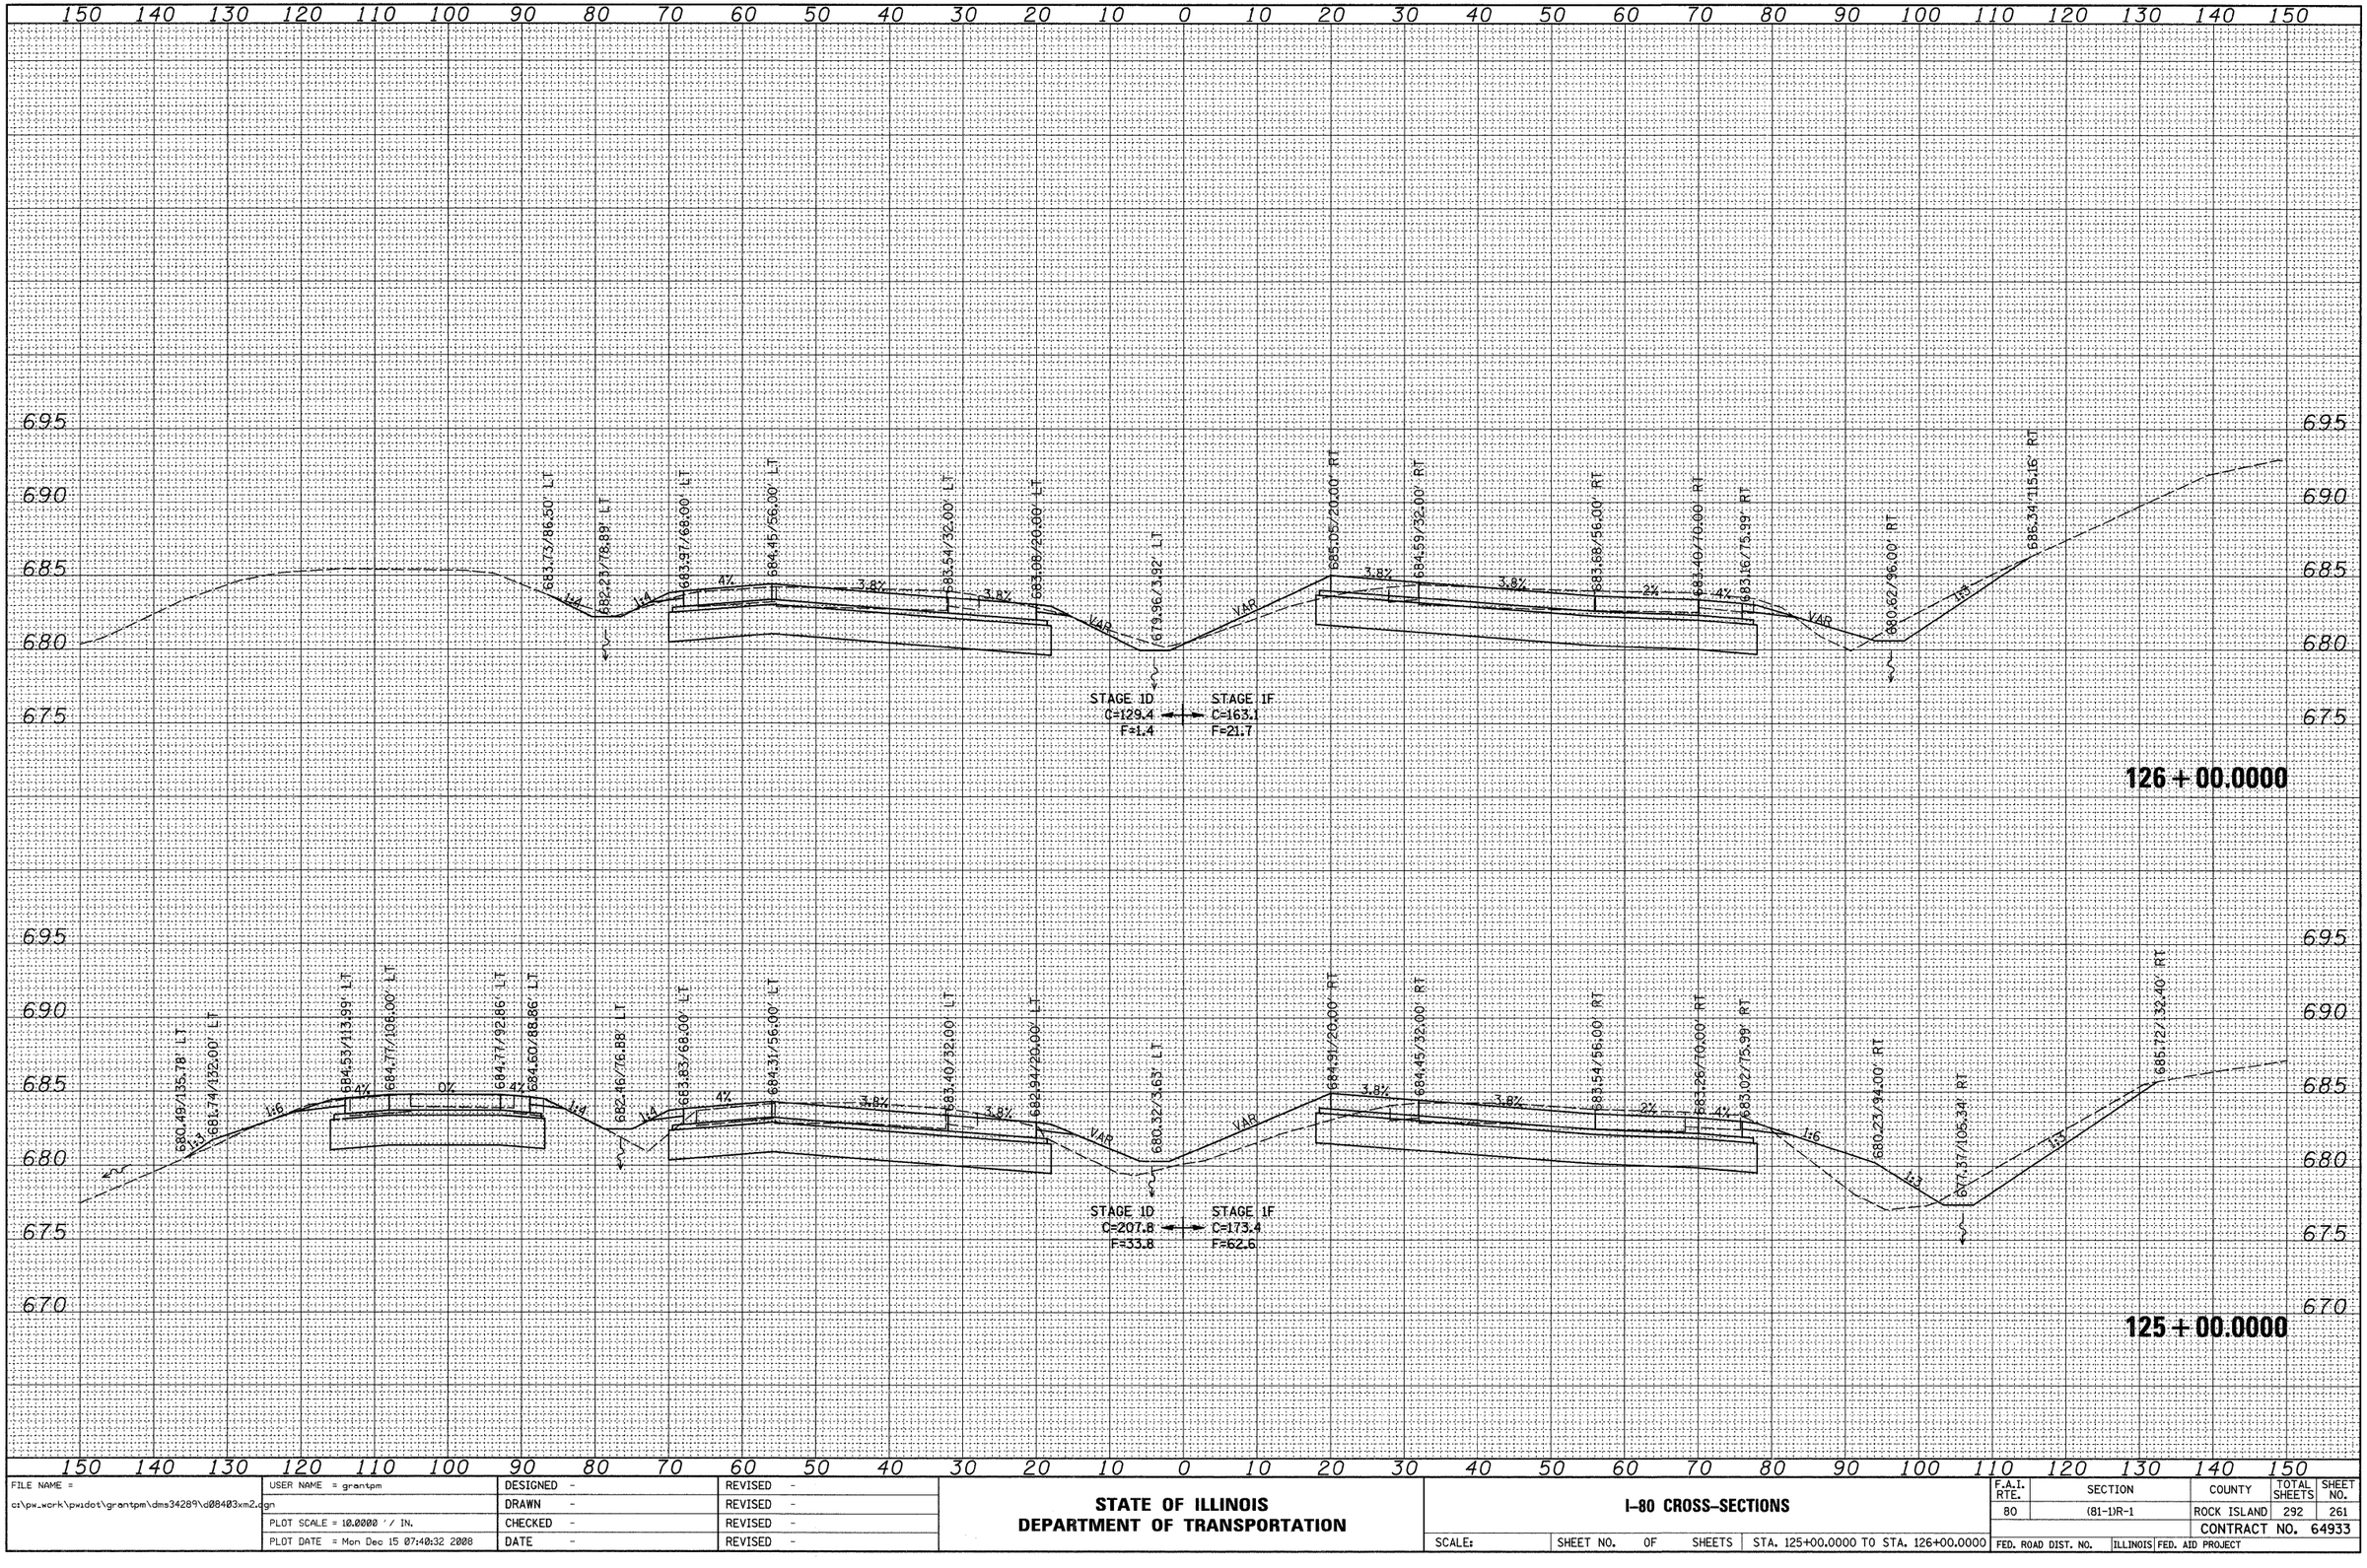

FILE NAME = c:\pw_work\pwidot\grantpm\dms34289\d0840 3xm2.dgn	USER NAME = grantpm	DESIGNED -	REVISED -
		DRAWN -	REVISED -
	PLOT SCALE = 10.0000 ' / IN.	CHECKED -	REVISED -
	PLOT DATE = Mon Dec 15 07:40:32 2008	DATE -	REVISED -

STATE OF ILLINOIS
DEPARTMENT OF TRANSPORTATION

I-80 CROSS-SECTIONS

SCALE: | SHEET NO. OF SHEETS | STA. 125+00.0000 TO STA. 126+00.0000

F.A.I. RTE.	SECTION	COUNTY	TOTAL SHEETS	SHEET NO.
80	(81-1)R-1	ROCK ISLAND	292	261
		CONTRACT NO. 64933		
FED. ROAD DIST. NO.	ILLINOIS	FED. AID PROJECT		

FINAL SURVEY		BY	DATE
	SURVEYED		
	PLOTTED		
NOTE BOOK	TITLE SHEET		
	AREAS		
NO.	AREAS CHECKED		

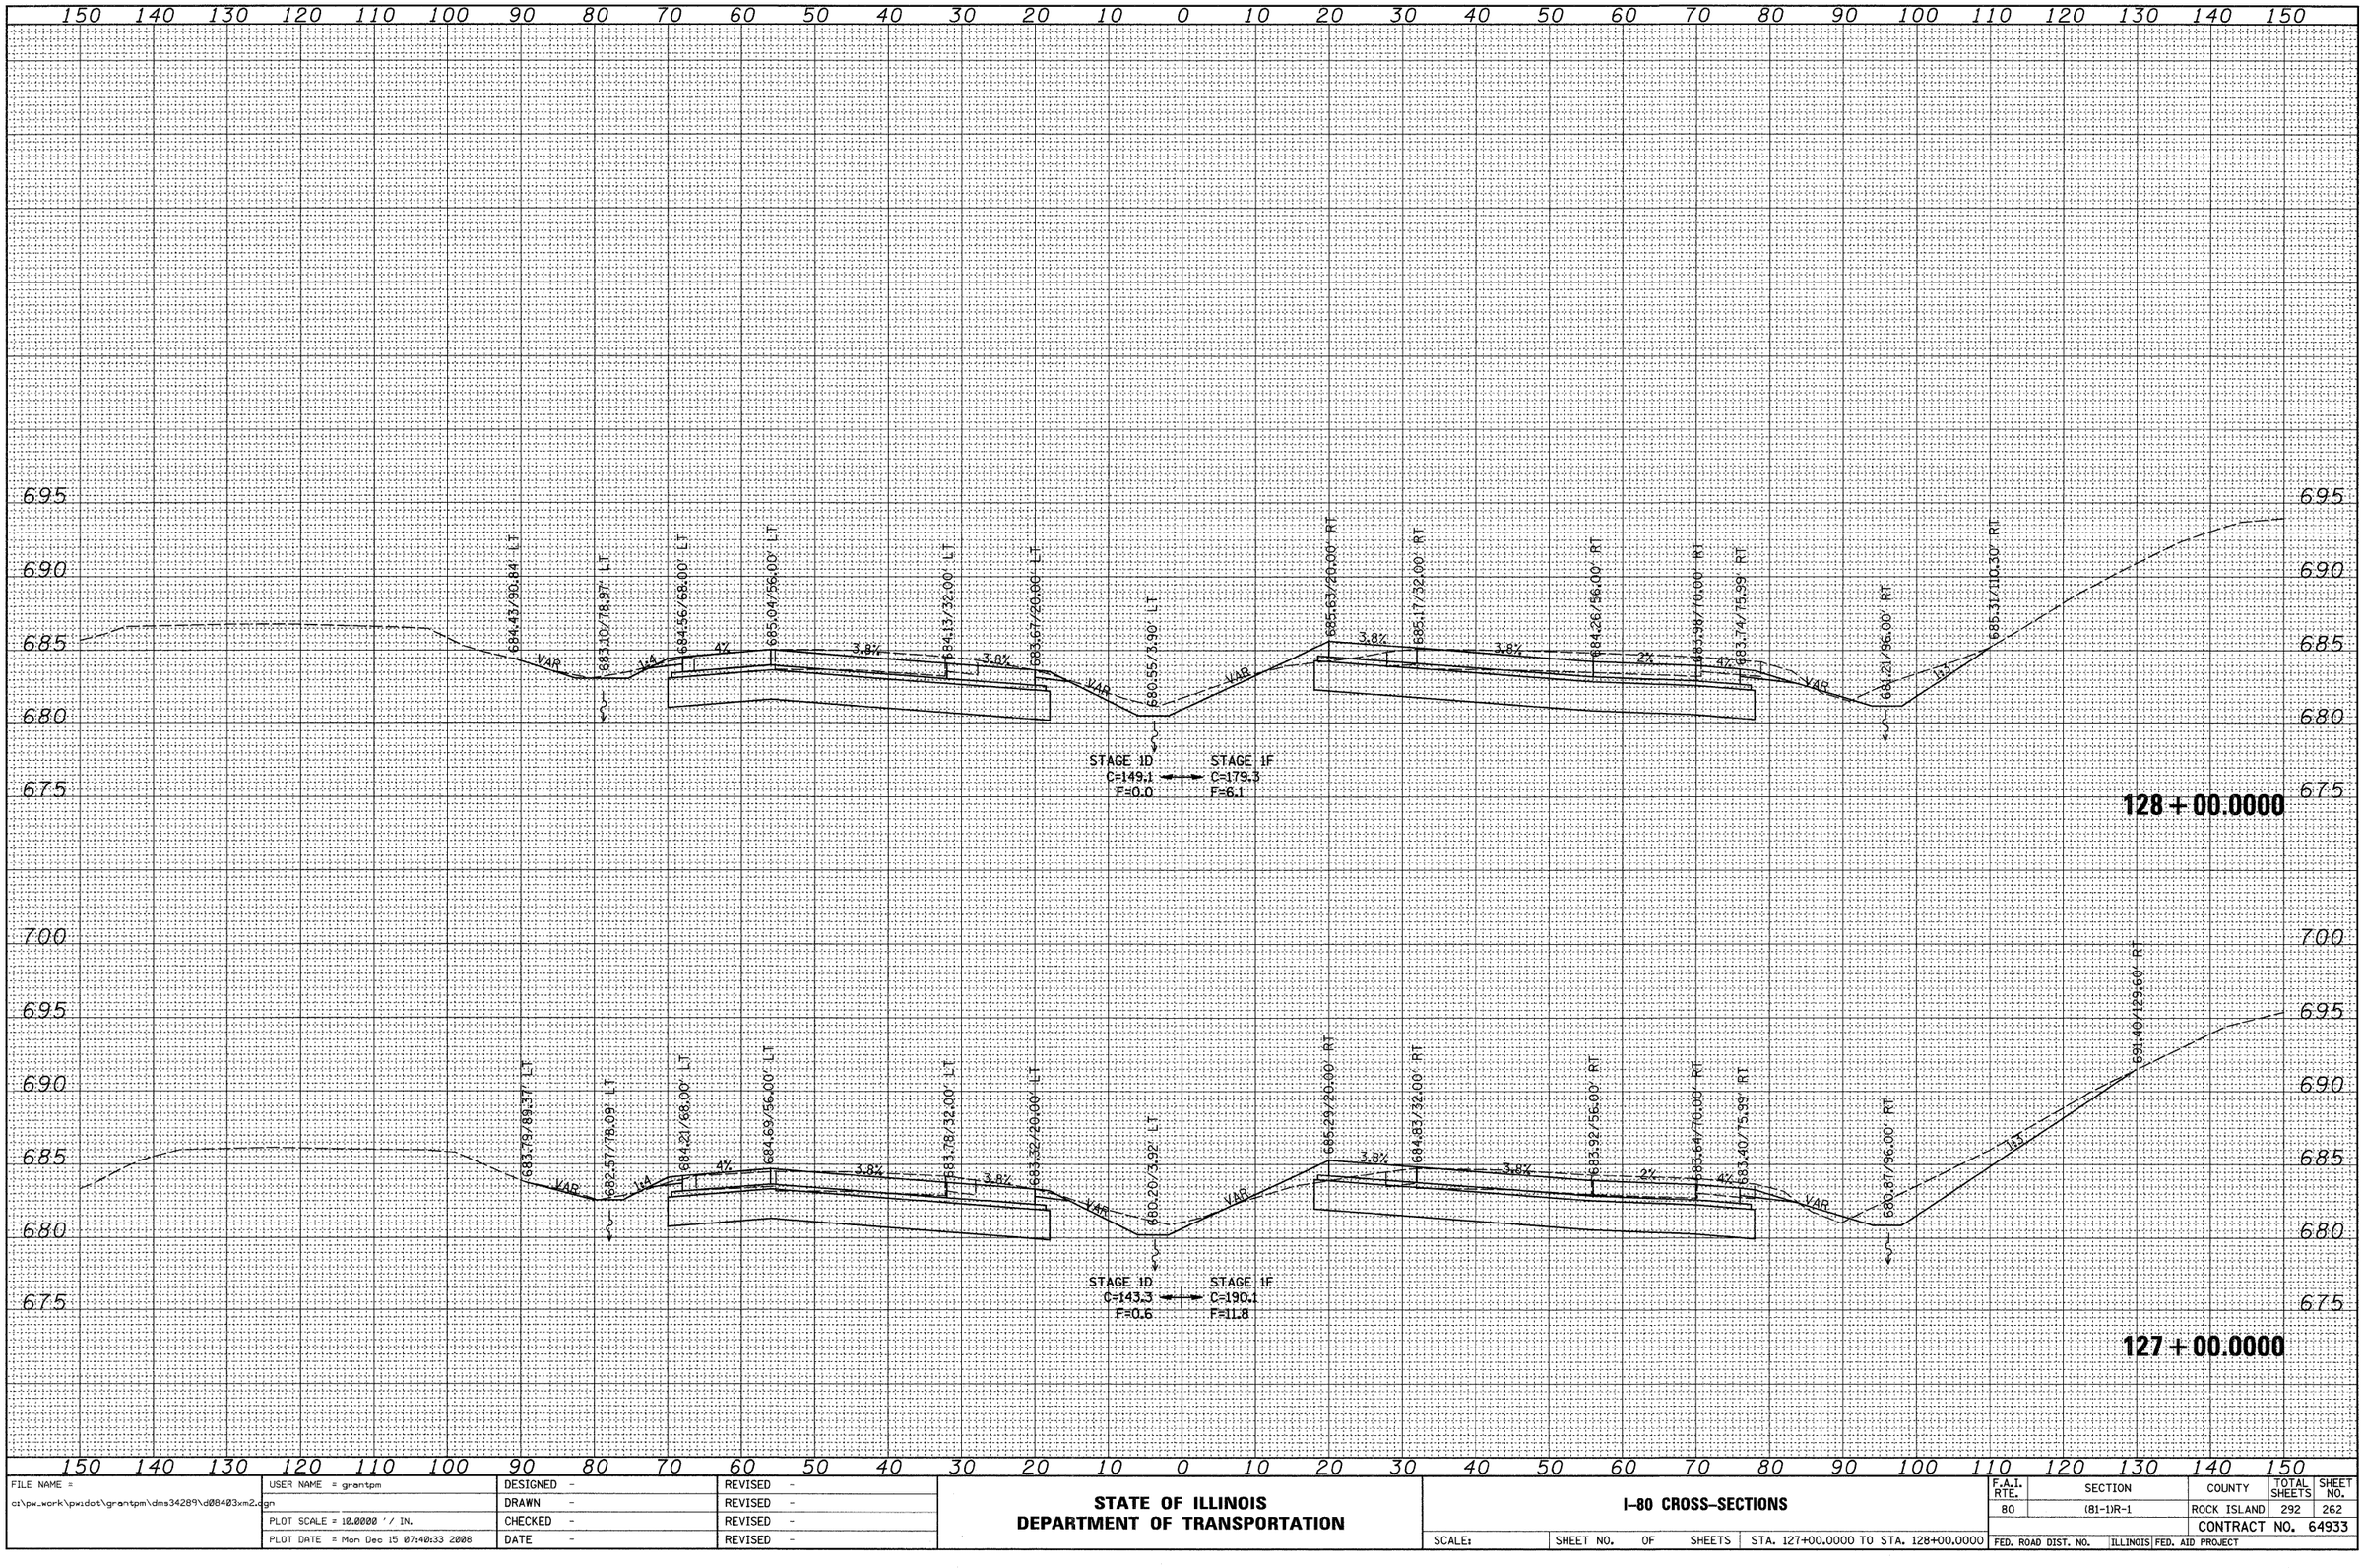

ORIGINAL SURVEY		BY	DATE
	SURVEYED		
	PLOTTED		
NOTE BOOK	TITLE SHEET		
	AREAS		
NO.	AREAS CHECKED		

FILE NAME = c:\pw_work\pwidot\grantpm\dms34289\d0@403xm2.dgn	USER NAME = grantpm	DESIGNED -	REVISED -
		DRAWN -	REVISED -
	PLOT SCALE = 10.0000 ' / IN.	CHECKED -	REVISED -
	PLOT DATE = Mon Dec 15 07:40:33 2008	DATE -	REVISED -

STATE OF ILLINOIS
DEPARTMENT OF TRANSPORTATION

I-80 CROSS-SECTIONS

SCALE: | SHEET NO. OF SHEETS | STA. 127+00.0000 TO STA. 128+00.0000

F.A.I. RTE.	SECTION	COUNTY	TOTAL SHEETS	SHEET NO.
80	(81-1)R-1	ROCK ISLAND	292	262
		CONTRACT NO. 64933		
FED. ROAD DIST. NO.	ILLINOIS	FED. AID PROJECT		

FINAL SURVEY	BY	DATE
SURVEYED		
PLOTTED		
TEMPLATE		
NOTE BOOK	AREAS	
NO.	AREAS CHECKED	

ORIGINAL SURVEY	BY	DATE
SURVEYED		
PLOTTED		
TEMPLATE		
NOTE BOOK	AREAS	
NO.	AREAS CHECKED	

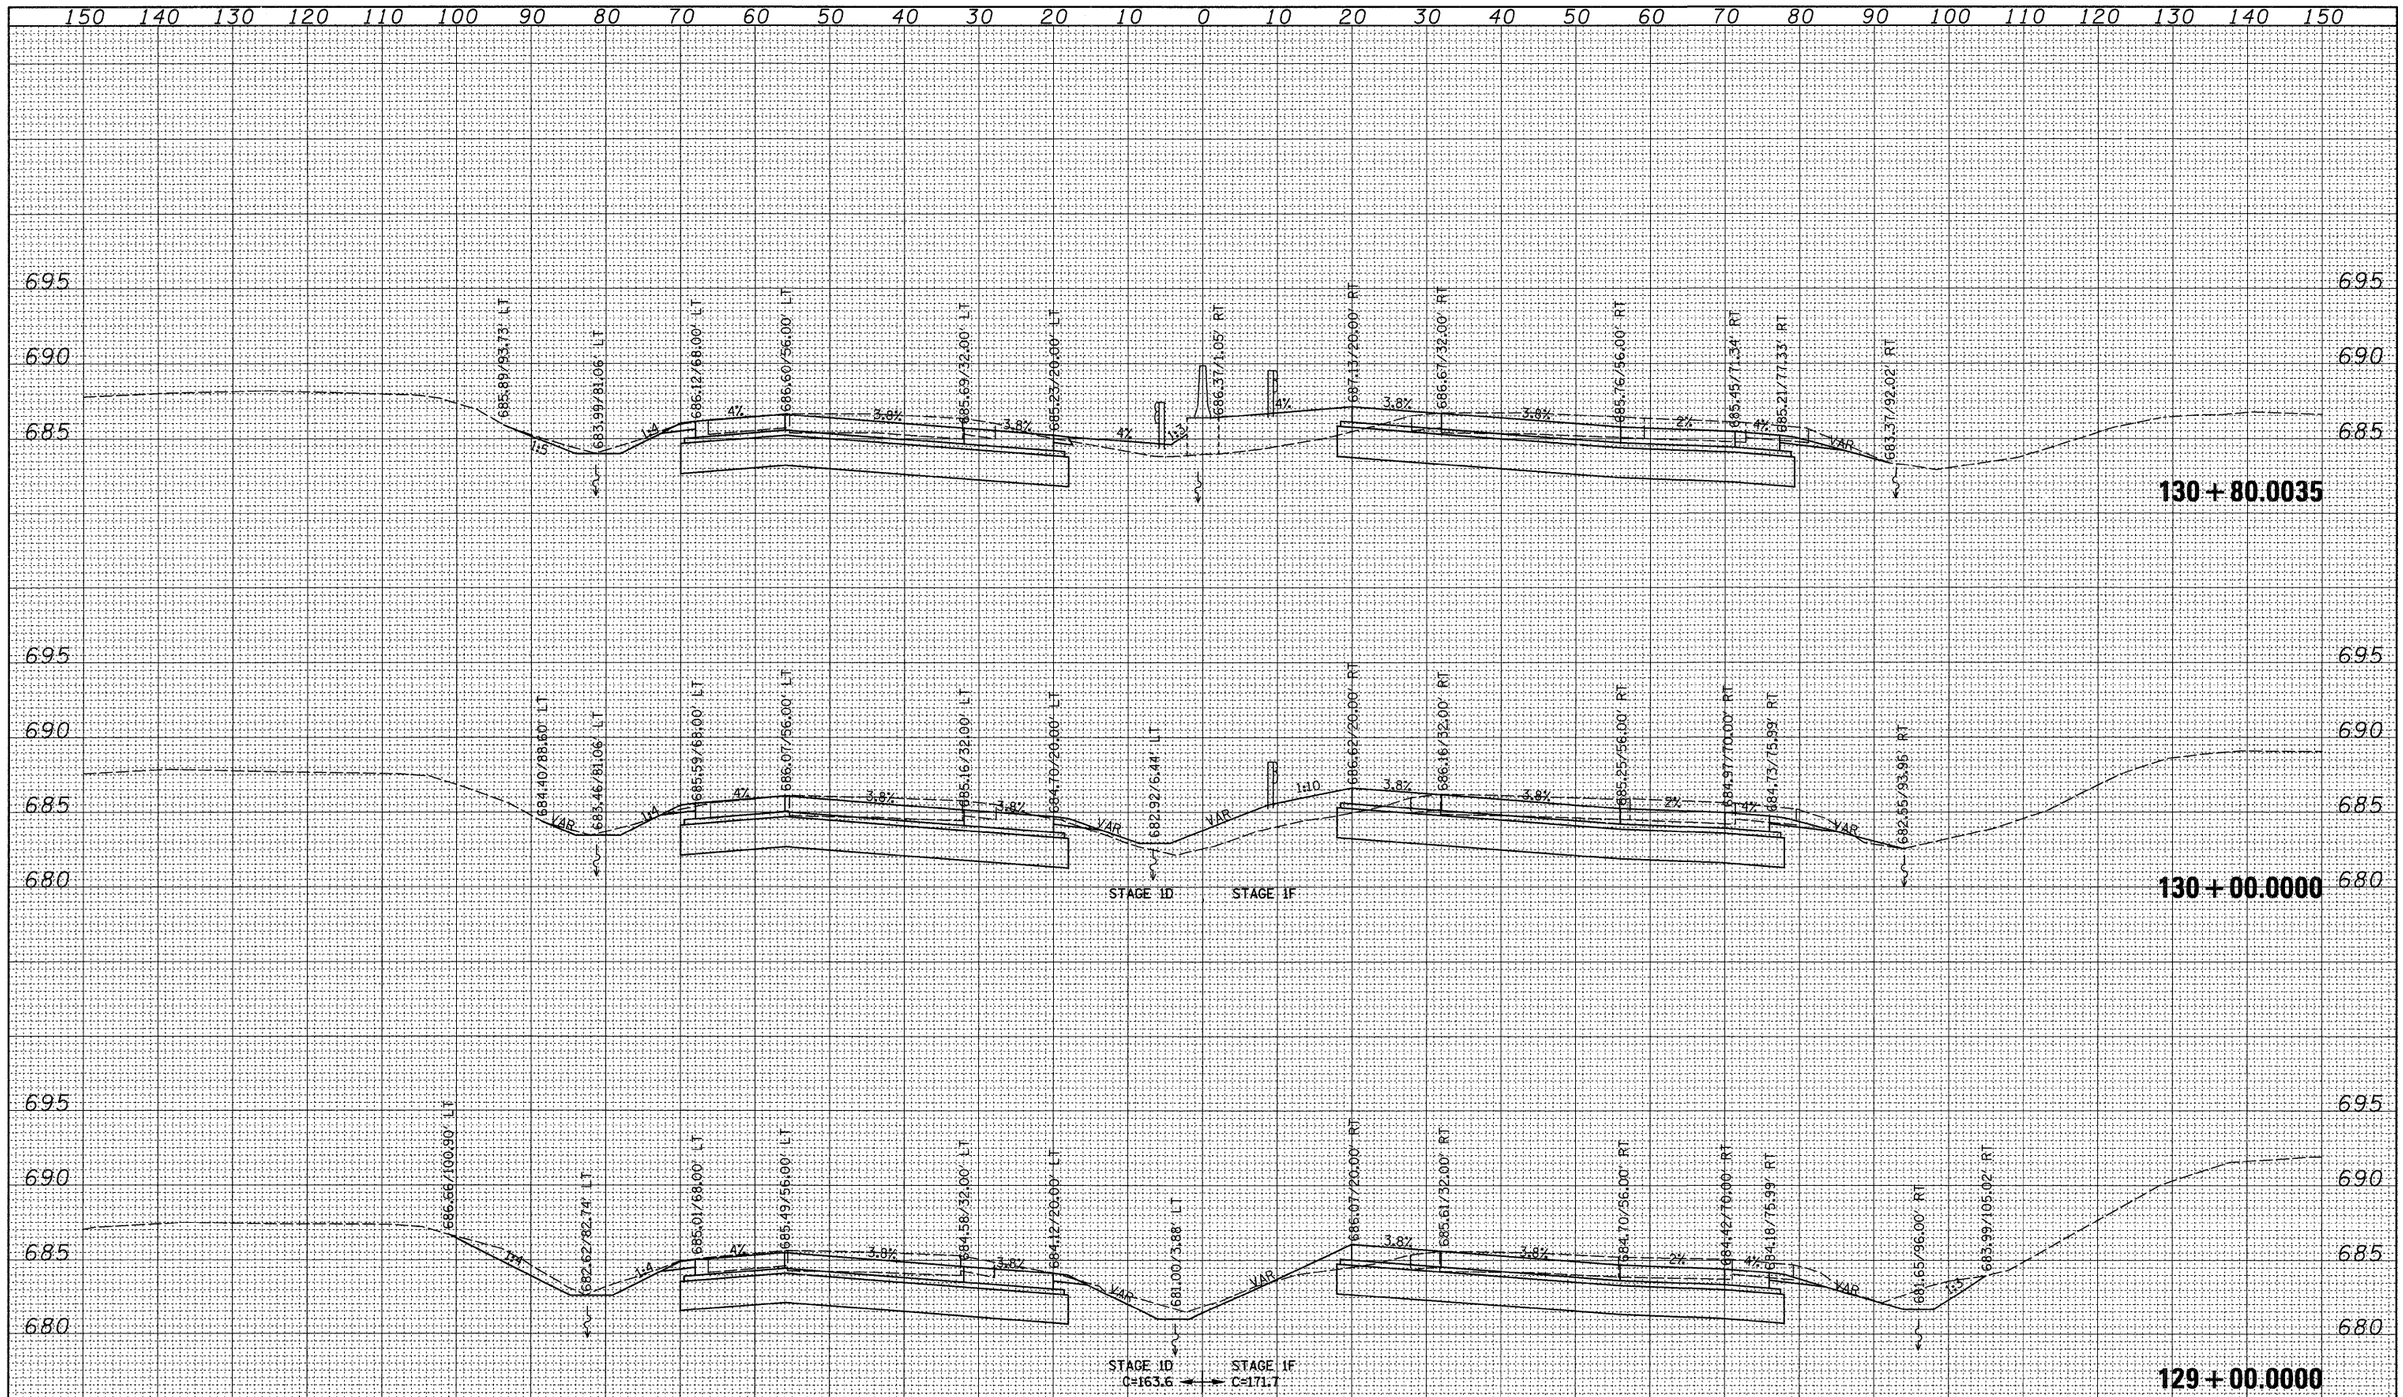

FILE NAME =	USER NAME = grantpm	DESIGNED -	REVISED -
c:\pw_work\pwidot\grantpm\dms34289\d0840 3xm2.dgn		DRAWN -	REVISED -
	PLOT SCALE = 10.0000 ' / IN.	CHECKED -	REVISED -
	PLOT DATE = Mon Dec 15 07:40:33 2008	DATE -	REVISED -

STATE OF ILLINOIS
DEPARTMENT OF TRANSPORTATION

I-80 CROSS-SECTIONS

SCALE: | SHEET NO. OF SHEETS | STA. 129+00.0000 TO STA. 130+80.0035

F.A.I. RTE.	SECTION	COUNTY	TOTAL SHEETS	SHEET NO.
80	(81-1)R-1	ROCK ISLAND	292	263
		CONTRACT NO. 64933		
FED. ROAD DIST. NO.	ILLINOIS	FED. AID PROJECT		

FINAL SURVEY	NOTE BOOK	NO.
SURVEYED		
PLOTTED		
TEMPLATE		
AREAS		
AREAS CHECKED		

BY	DATE

ORIGINAL SURVEY	NOTE BOOK	NO.
SURVEYED		
PLOTTED		
TEMPLATE		
AREAS		
AREAS CHECKED		

BY	DATE

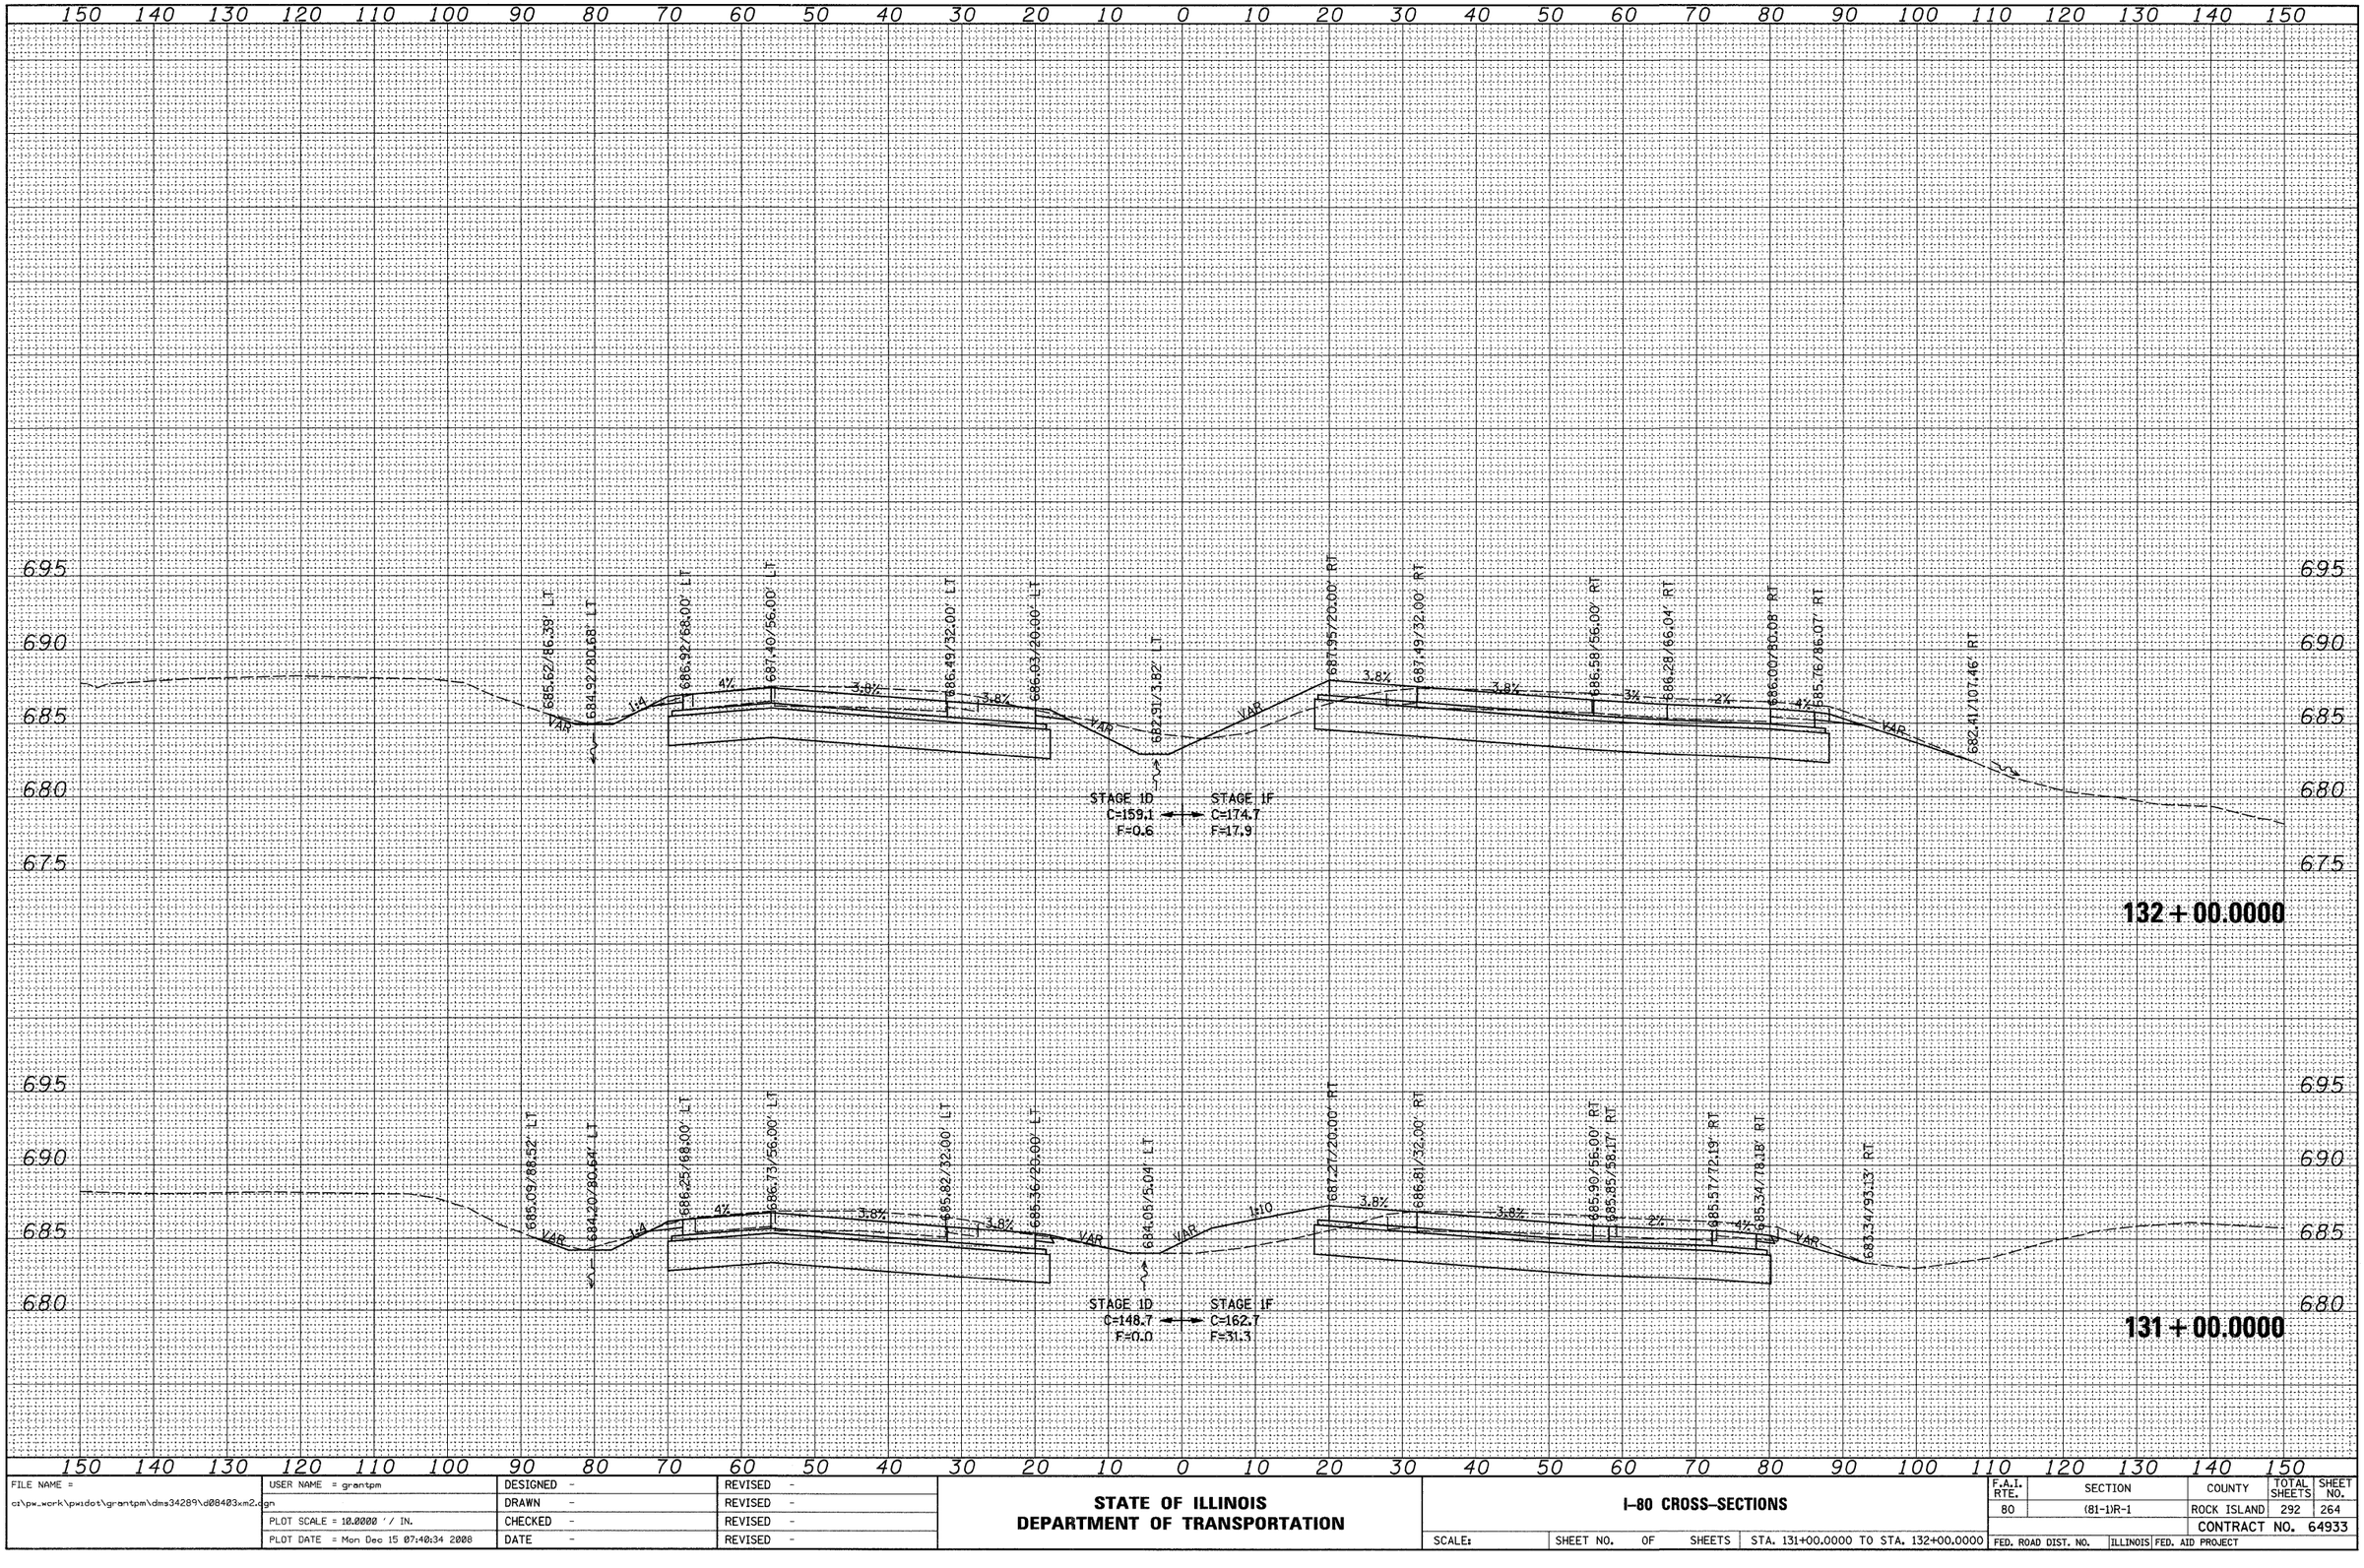

FILE NAME = c:\pw_work\pwidot\grantpm\dms34289\d0840 3xm2.dgn	USER NAME = grantpm	DESIGNED -	REVISED -
		DRAWN -	REVISED -
	PLOT SCALE = 10.0000 ' / IN.	CHECKED -	REVISED -
	PLOT DATE = Mon Dec 15 07:40:34 2008	DATE -	REVISED -

STATE OF ILLINOIS
DEPARTMENT OF TRANSPORTATION

I-80 CROSS-SECTIONS

SCALE: | SHEET NO. OF SHEETS | STA. 131+00.0000 TO STA. 132+00.0000

F.A.I. RTE.	SECTION	COUNTY	TOTAL SHEETS	SHEET NO.
80	(81-1)R-1	ROCK ISLAND	292	264
		CONTRACT NO. 64933		
FED. ROAD DIST. NO.	ILLINOIS	FED. AID PROJECT		

FINAL SURVEY	BY	DATE
NOTE BOOK	SURVEYED	
NO.	PLOTTED	
	TRACED	
	AREAS	
	AREAS CHECKED	

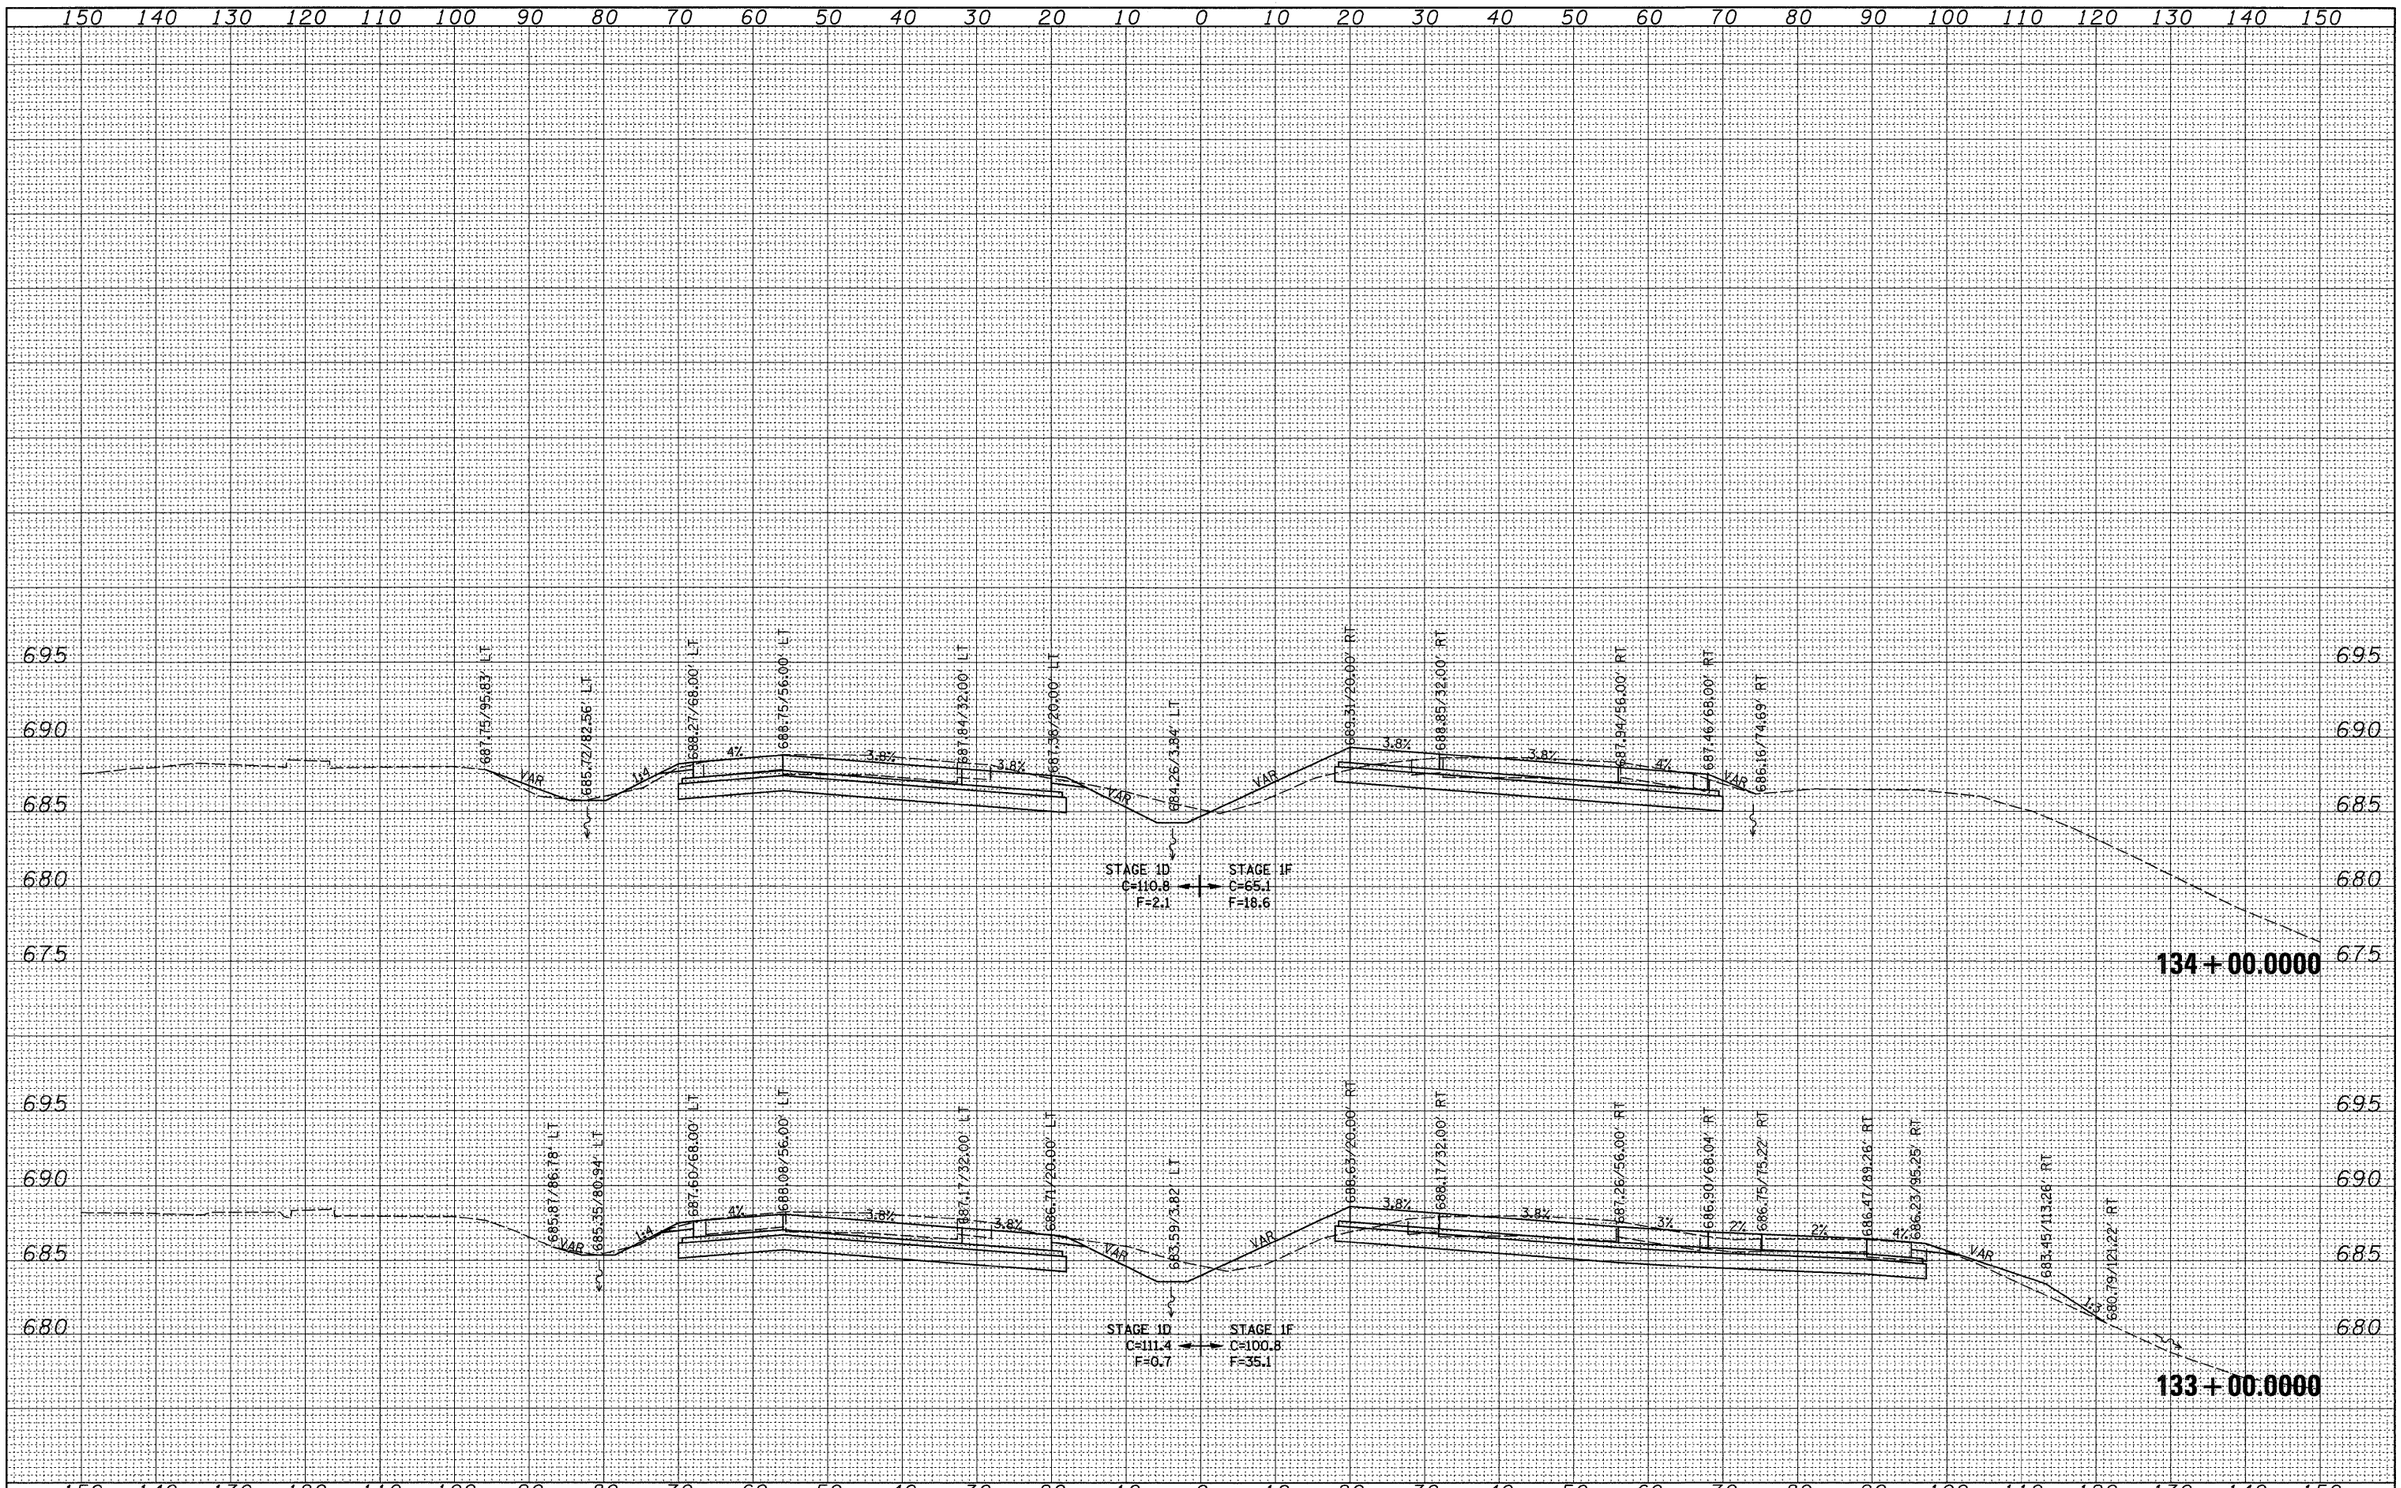

ORIGINAL SURVEY	BY	DATE
NOTE BOOK	SURVEYED	
NO.	PLOTTED	
	TRACED	
	AREAS	
	AREAS CHECKED	

FILE NAME = c:\pw_work\pwidot\grantpm\dms34289\d0840 3xm2.dgn	USER NAME = grantpm	DESIGNED -	REVISED -
		DRAWN -	REVISED -
	PLOT SCALE = 10.0000 ' / IN.	CHECKED -	REVISED -
	PLOT DATE = Mon Dec 15 07:40:34 2008	DATE -	REVISED -

STATE OF ILLINOIS
DEPARTMENT OF TRANSPORTATION

I-80 CROSS-SECTIONS

SCALE: | SHEET NO. OF SHEETS | STA. 133+00.0000 TO STA. 134+00.0000

F.A.I. RTE.	SECTION	COUNTY	TOTAL SHEETS	SHEET NO.
80	(81-1)R-1	ROCK ISLAND	292	265
		CONTRACT NO. 64933		
FED. ROAD DIST. NO.	ILLINOIS	FED. AID PROJECT		

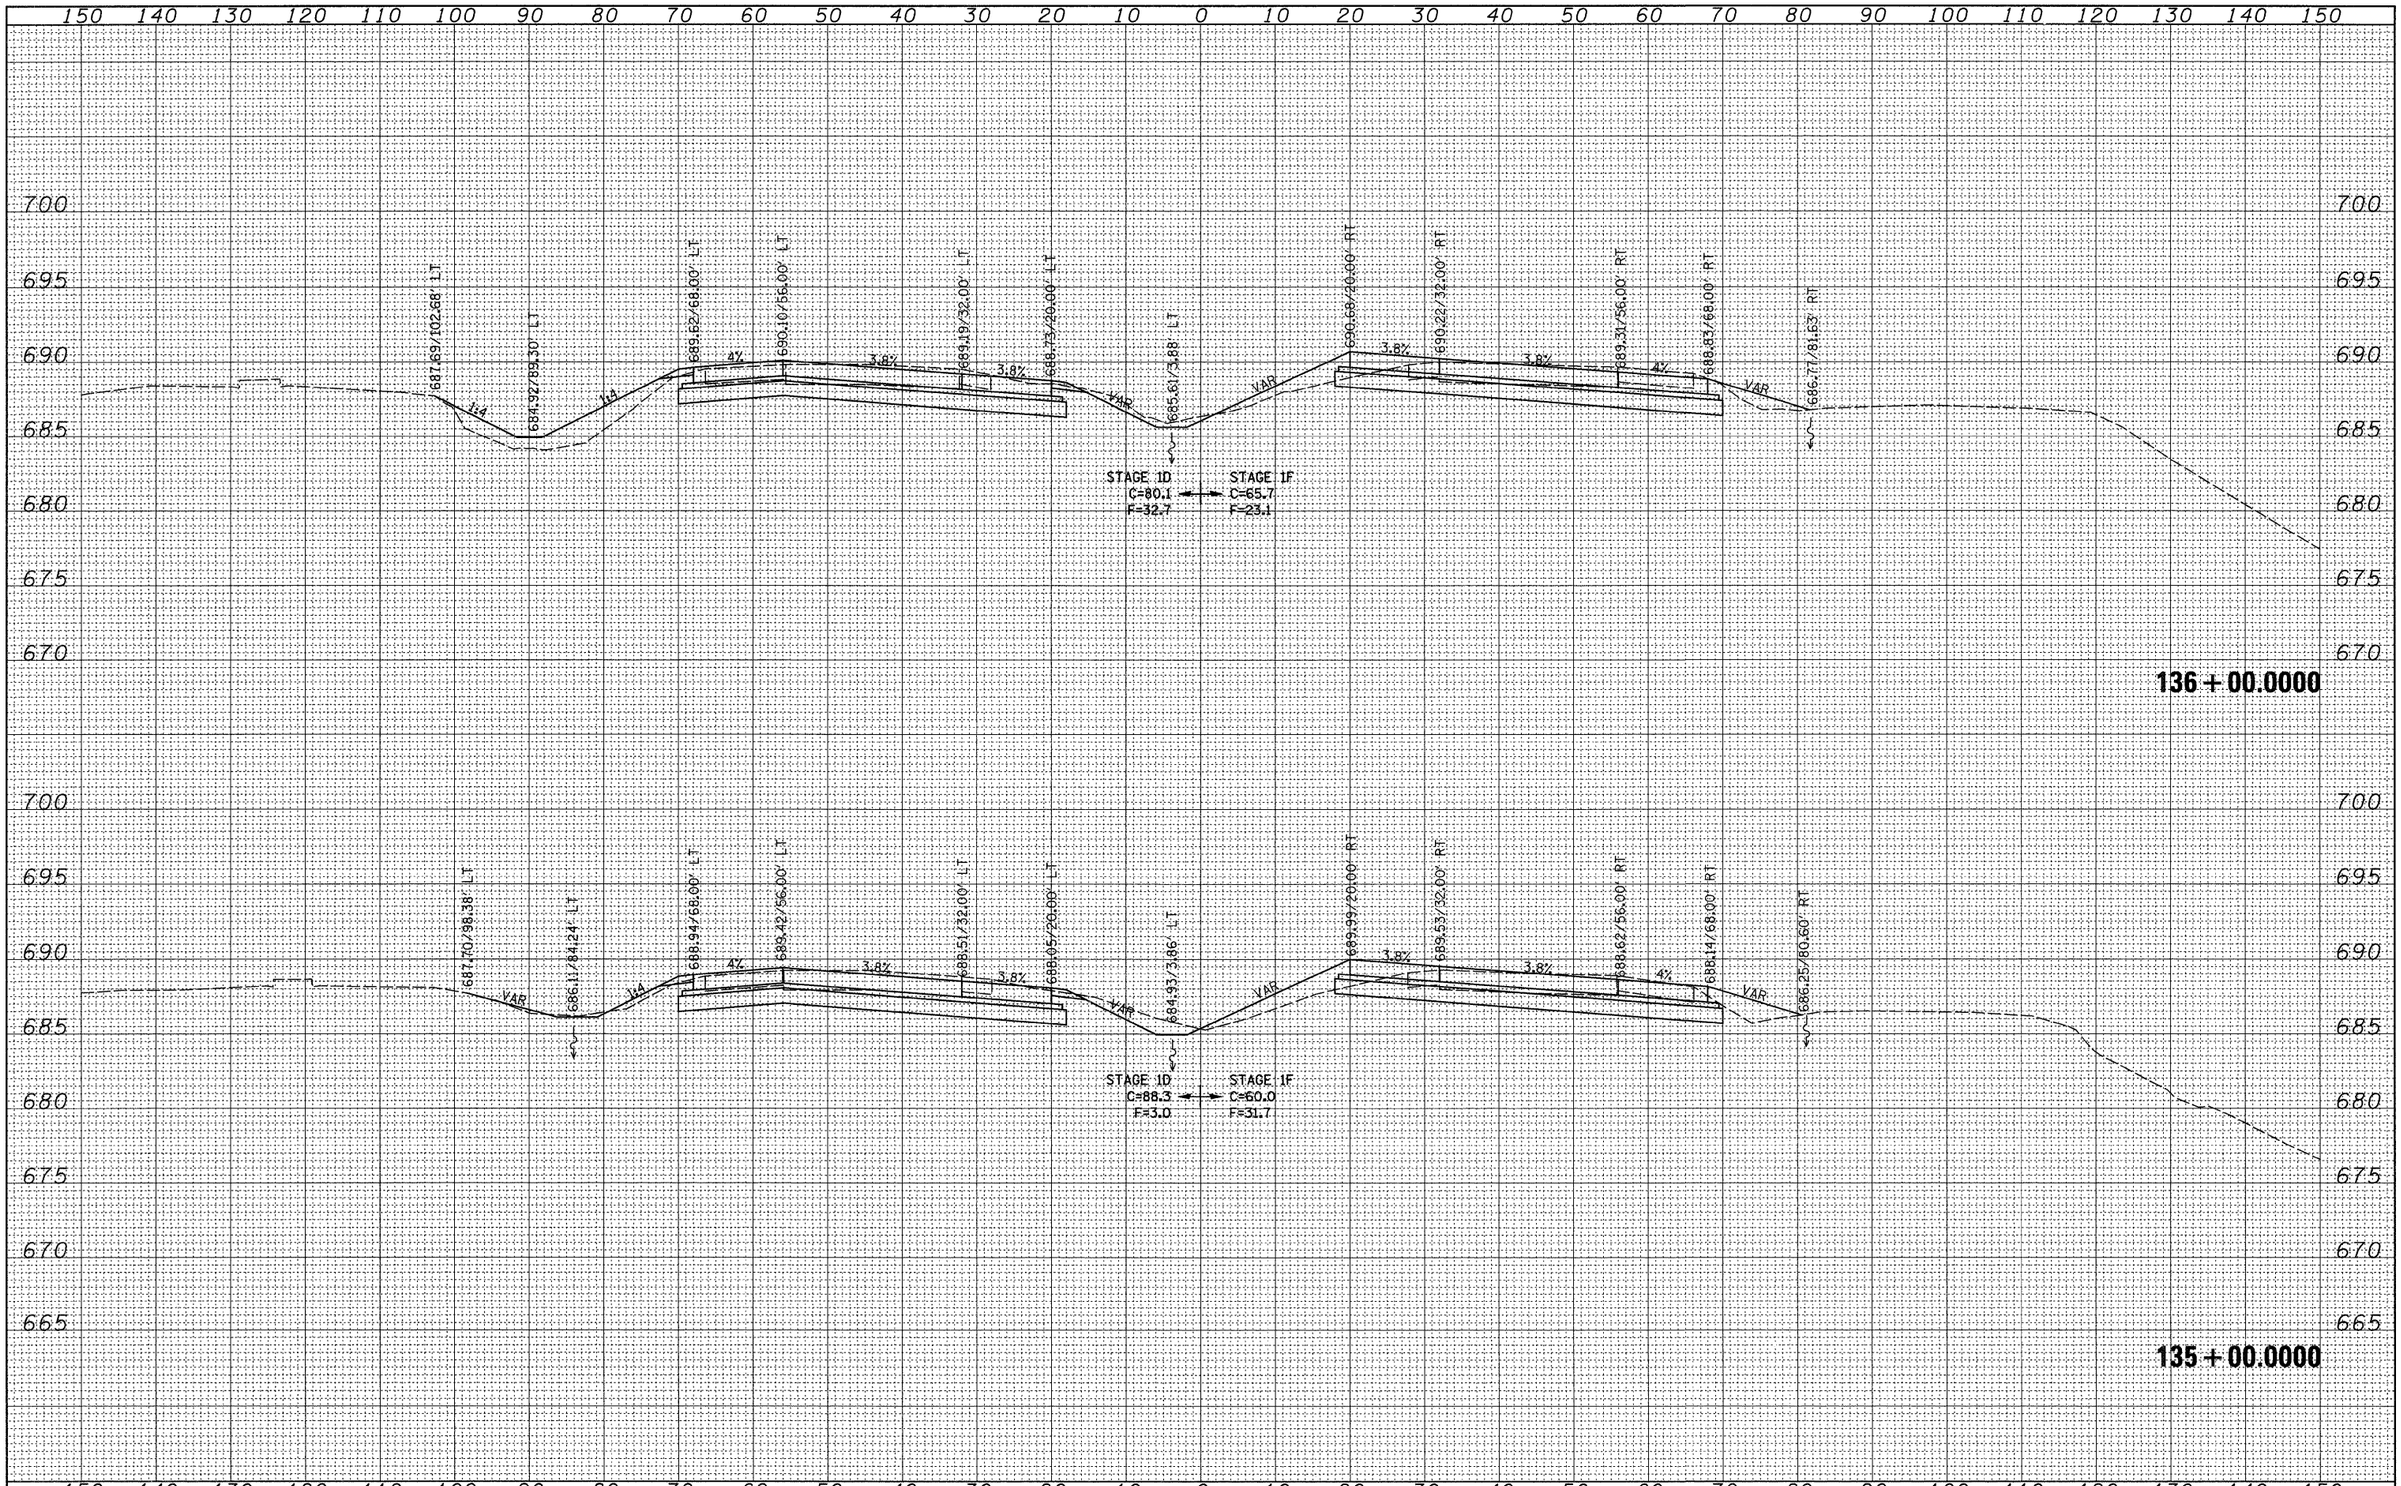

FINAL SURVEY — NOTE BOOK — NO.

BY	DATE
SURVEYED	
PLOTTED	
TEMPLATE	
AREAS	
AREAS CHECKED	

ORIGINAL SURVEY — NOTE BOOK — NO.

BY	DATE
SURVEYED	
PLOTTED	
TEMPLATE	
AREAS	
AREAS CHECKED	

FILE NAME = c:\pw_work\pwidot\grantpm\dms34289\d0840 3xm2.dgn	USER NAME = grantpm	DESIGNED -	REVISED -
		DRAWN -	REVISED -
	PLOT SCALE = 10.0000 ' / IN.	CHECKED -	REVISED -
	PLOT DATE = Mon Dec 15 07:40:34 2008	DATE -	REVISED -

STATE OF ILLINOIS
DEPARTMENT OF TRANSPORTATION

I-80 CROSS-SECTIONS

SCALE: | SHEET NO. OF SHEETS | STA. 135+00.0000 TO STA. 136+00.0000

F.A.I. RTE.	SECTION	COUNTY	TOTAL SHEETS	SHEET NO.
80	(81-1)R-1	ROCK ISLAND	292	266
		CONTRACT NO. 64933		
FED. ROAD DIST. NO.	ILLINOIS	FED. AID PROJECT		

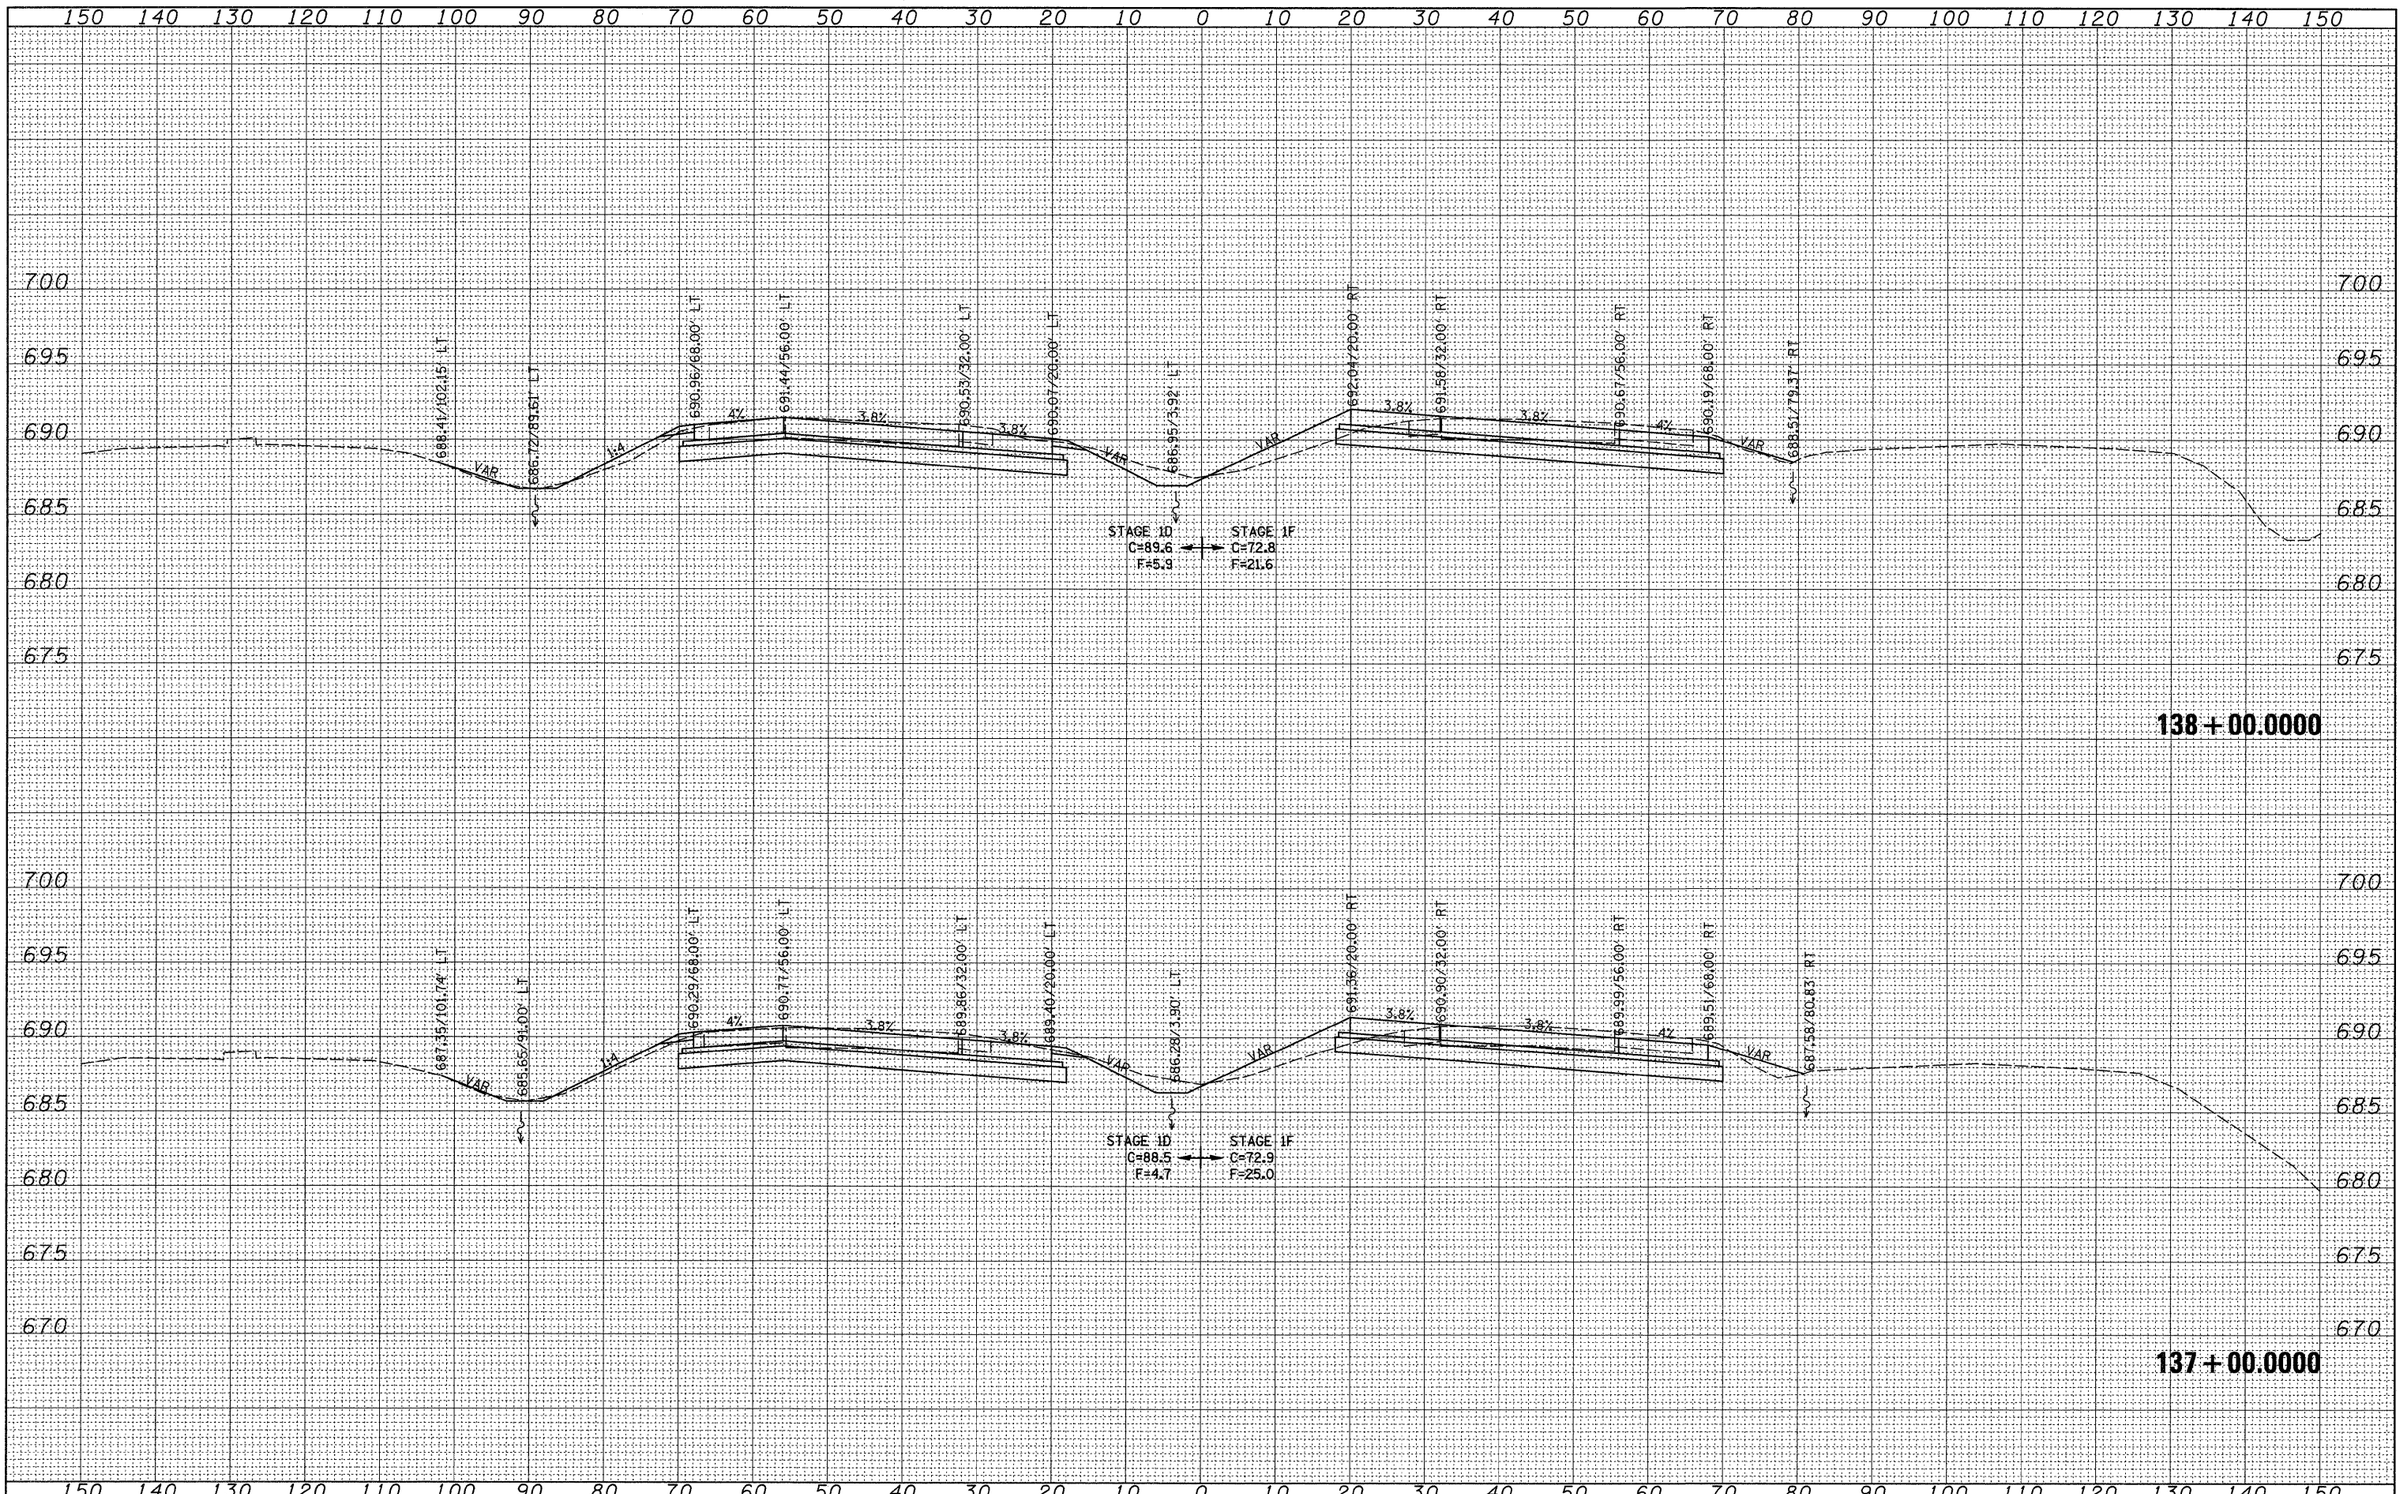

FINAL SURVEY — NOTE BOOK — NO.

	BY	DATE
SURVEYED		
PLOTTED		
TEMPLATE		
AREAS		
AREAS CHECKED		

ORIGINAL SURVEY — NOTE BOOK — NO.

	BY	DATE
SURVEYED		
PLOTTED		
TEMPLATE		
AREAS		
AREAS CHECKED		

FILE NAME = c:\pw_work\pwidot\grantpm\dms34289\d084@3xm2.dgn	USER NAME = grantpm	DESIGNED -	REVISED -
		DRAWN -	REVISED -
	PLOT SCALE = 10.0000 ' / IN.	CHECKED -	REVISED -
	PLOT DATE = Mon Dec 15 07:40:35 2008	DATE -	REVISED -

STATE OF ILLINOIS
DEPARTMENT OF TRANSPORTATION

I-80 CROSS-SECTIONS

SCALE: | SHEET NO. OF SHEETS | STA. 137+00.0000 TO STA. 138+00.0000

F.A.I. RTE.	SECTION	COUNTY	TOTAL SHEETS	SHEET NO.
80	(81-1)R-1	ROCK ISLAND	292	267
		CONTRACT NO. 64933		
FED. ROAD DIST. NO.	ILLINOIS	FED. AID PROJECT		

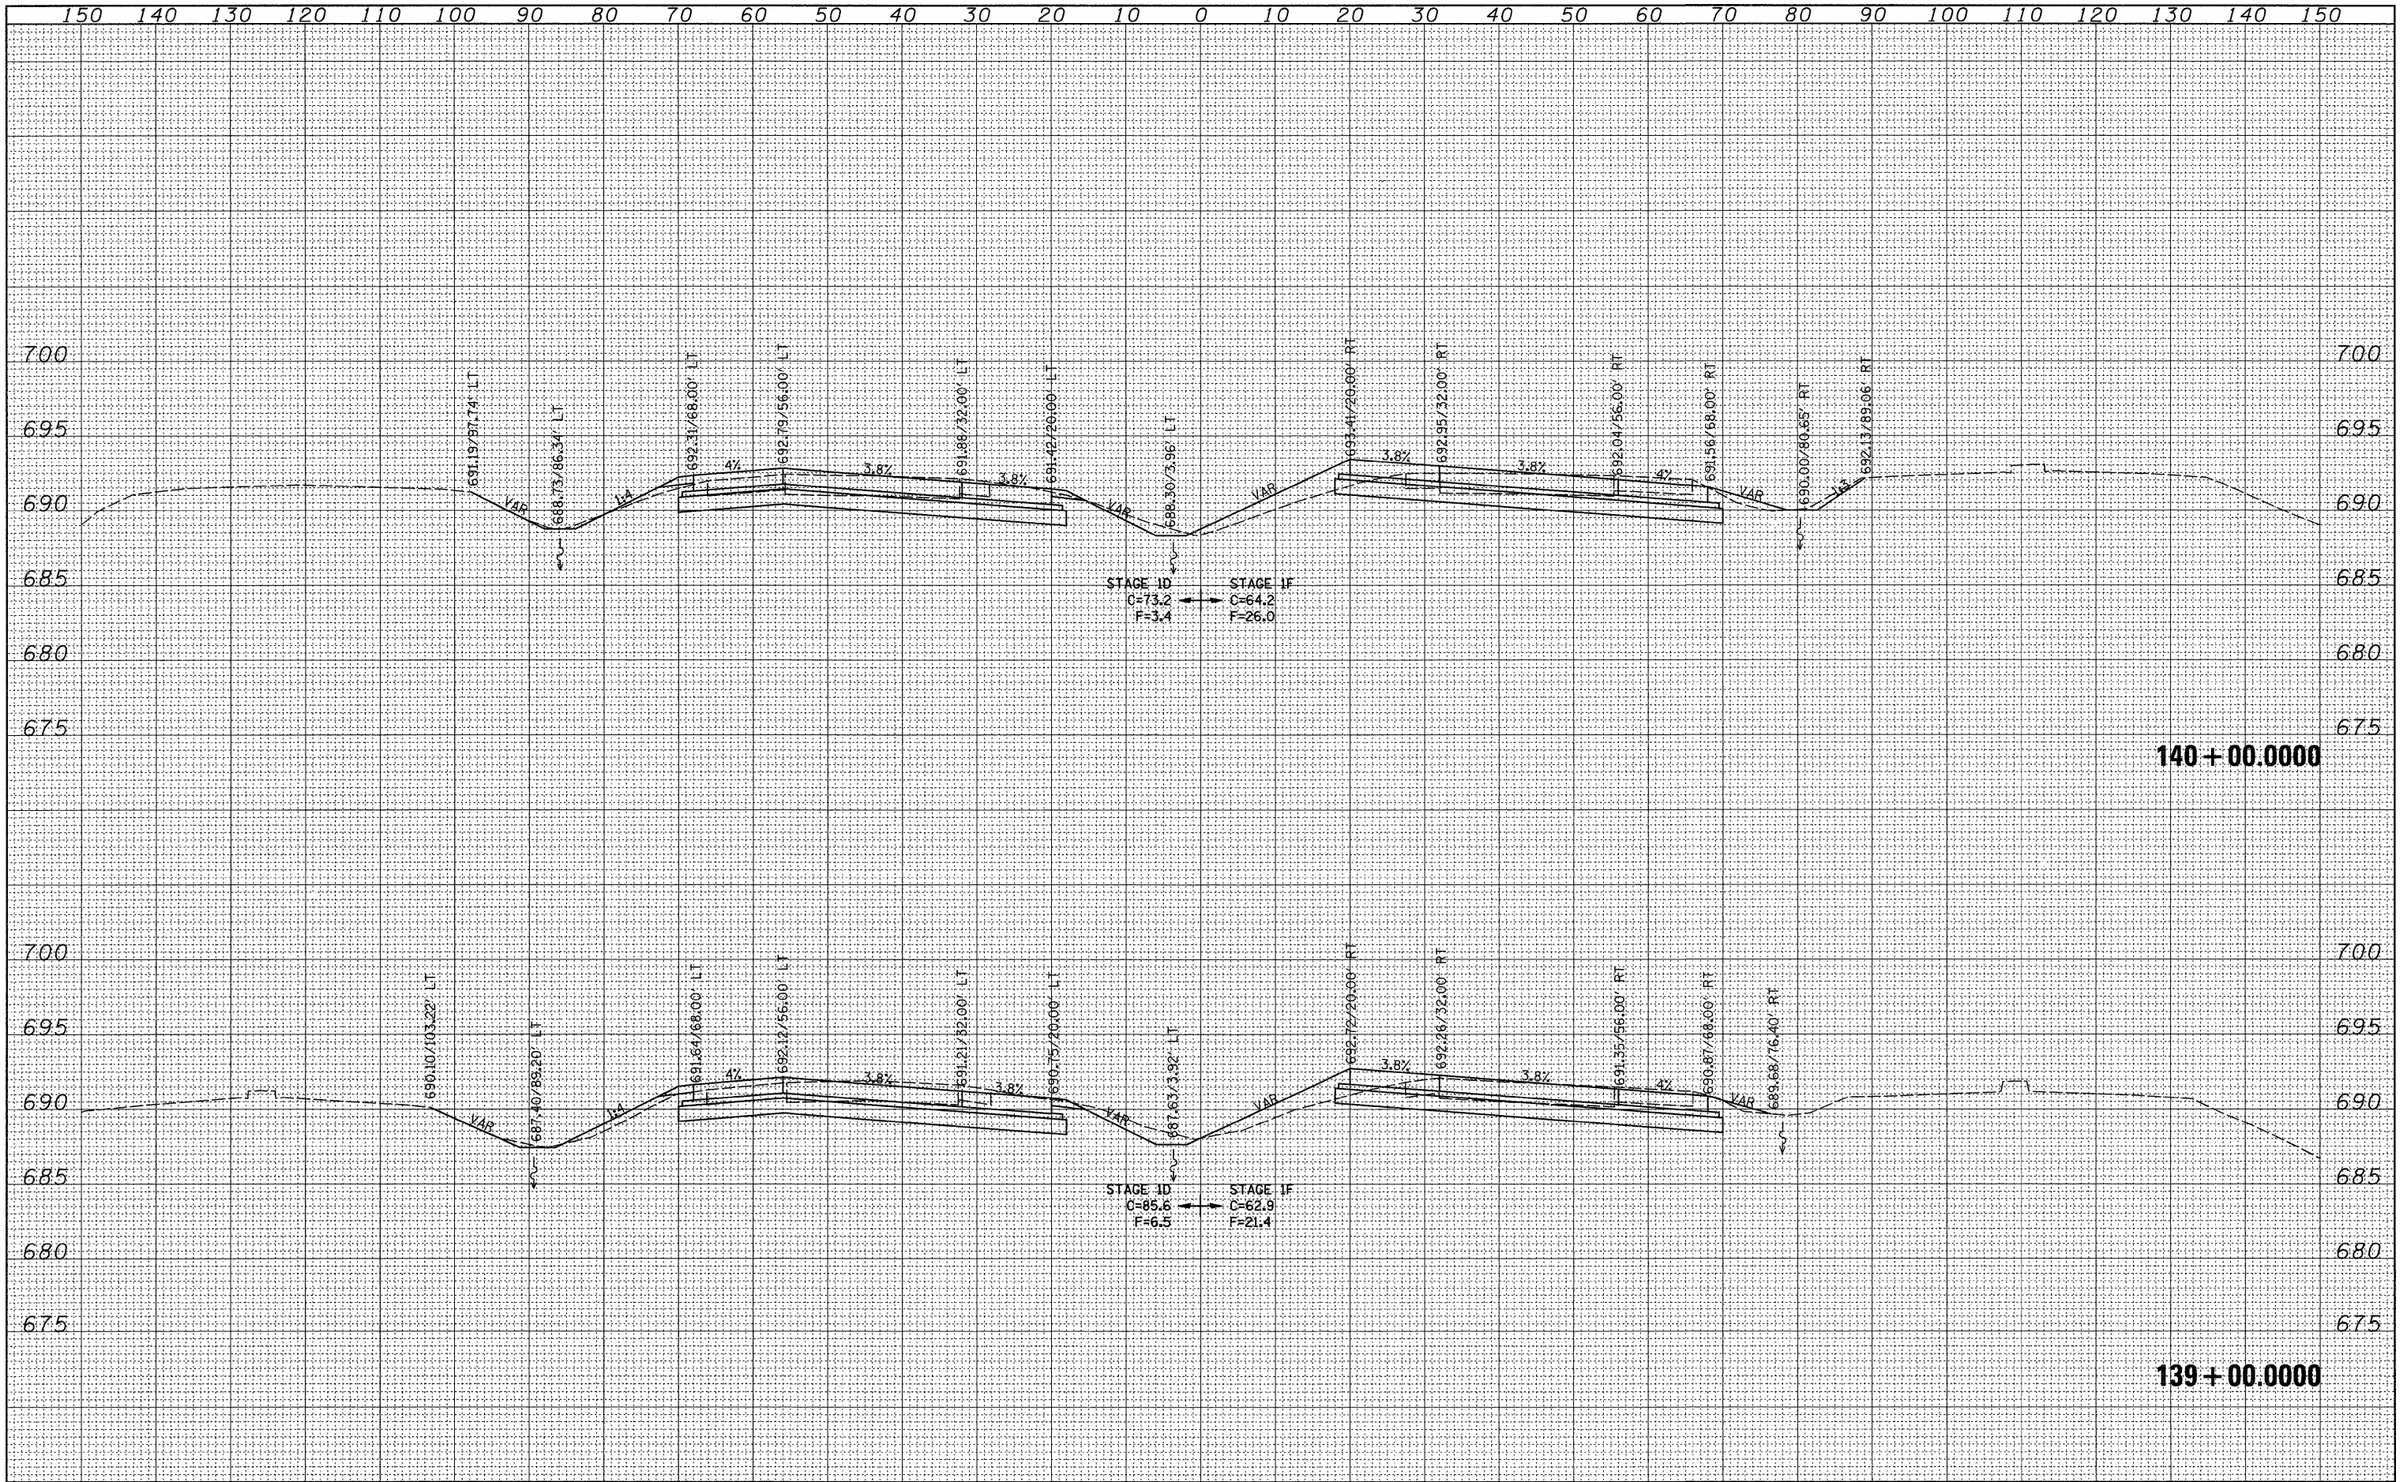

FINAL SURVEY — NOTE BOOK — NO.

	BY	DATE
SURVEYED		
PLOTTED		
TYPE ATE		
AREAS		
AREAS CHECKED		

ORIGINAL SURVEY — NOTE BOOK — NO.

	BY	DATE
SURVEYED		
PLOTTED		
TYPE ATE		
AREAS		
AREAS CHECKED		

FILE NAME = c:\pw_work\pwidot\grantpm\dms34289\d0840 3xm2.dgn	USER NAME = grantpm	DESIGNED -	REVISED -
		DRAWN -	REVISED -
	PLOT SCALE = 10.0000 ' / IN.	CHECKED -	REVISED -
	PLOT DATE = Mon Dec 15 07:40:35 2008	DATE -	REVISED -

STATE OF ILLINOIS
DEPARTMENT OF TRANSPORTATION

I-80 CROSS-SECTIONS

SCALE: | SHEET NO. OF SHEETS | STA. 139+00.0000 TO STA. 140+00.0000

F.A.I. RTE.	SECTION	COUNTY	TOTAL SHEETS	SHEET NO.
80	(81-1)R-1	ROCK ISLAND	292	268
		CONTRACT NO. 64933		
FED. ROAD DIST. NO.	ILLINOIS	FED. AID PROJECT		

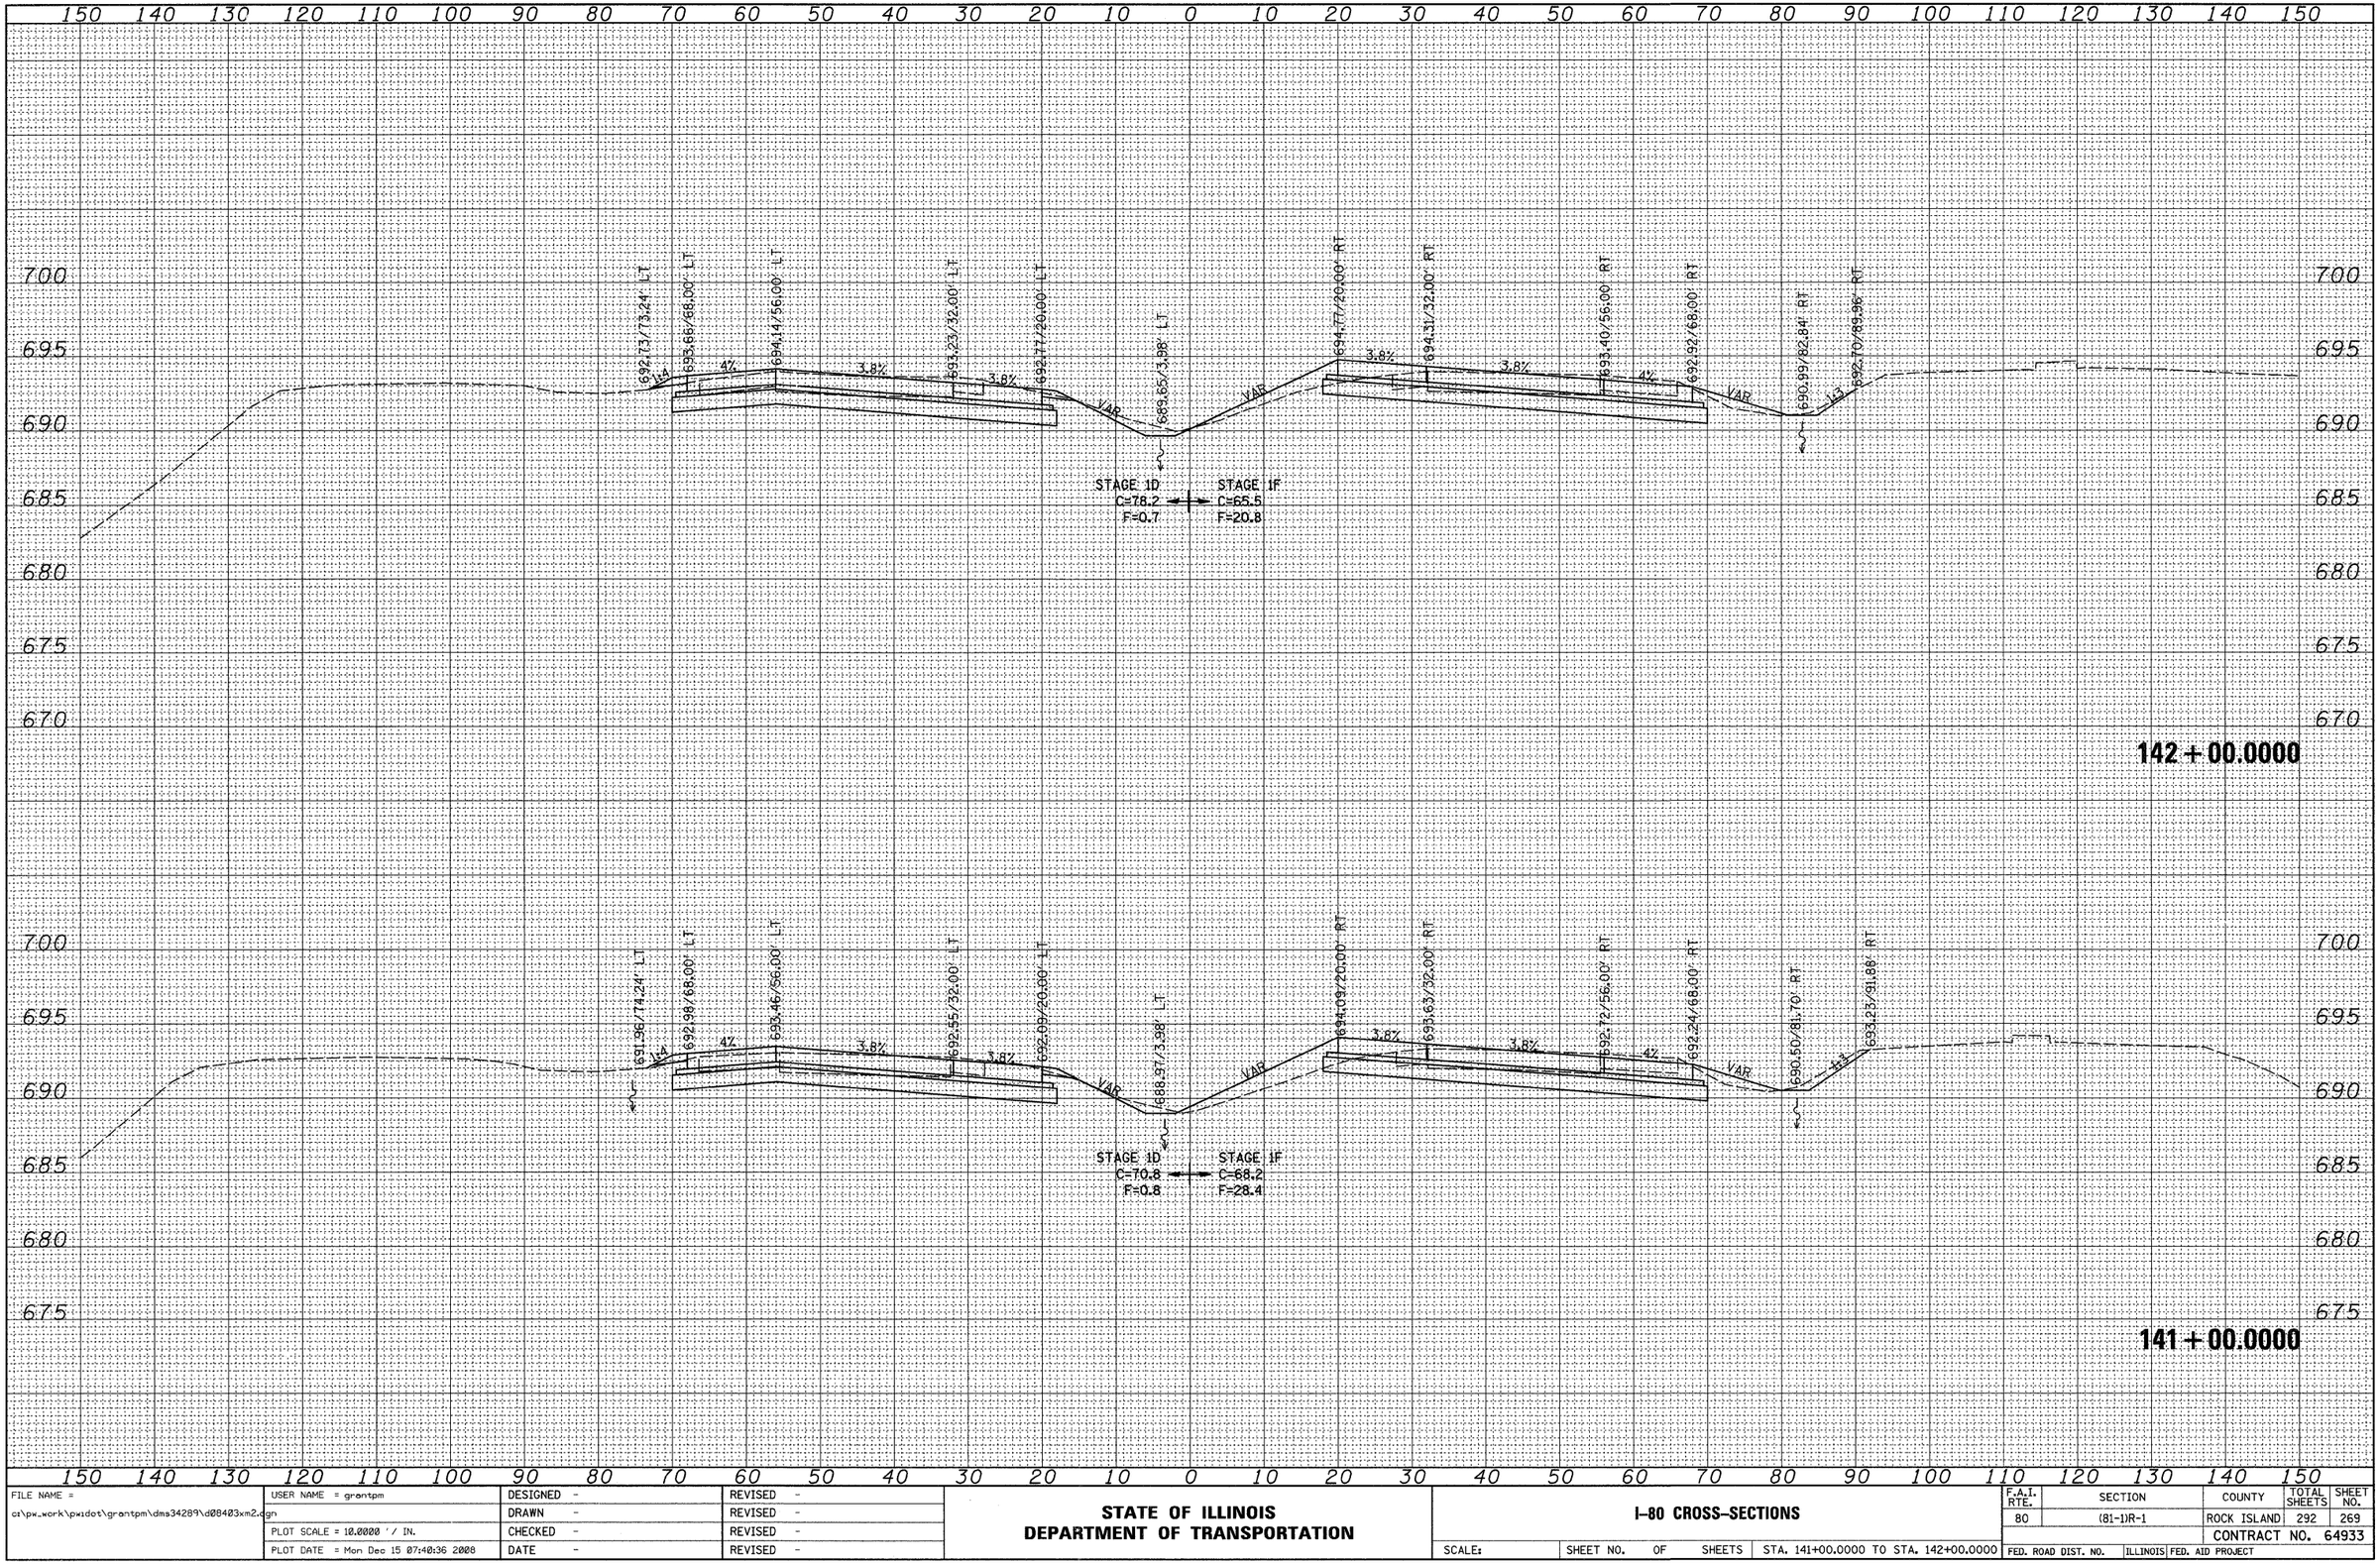

FINAL SURVEY	BY	DATE
SURVEYED		
PLOTTED		
NOTE BOOK		
TYPE ATE		
AREAS		
NO.	AREAS CHECKED	

ORIGINAL SURVEY	BY	DATE
SURVEYED		
PLOTTED		
NOTE BOOK		
TYPE ATE		
AREAS		
NO.	AREAS CHECKED	

FILE NAME = c:\pw_work\pwidot\grantpm\dms34289\d08403xm2.dgn	USER NAME = grantpm	DESIGNED -	REVISED -
		DRAWN -	REVISED -
	PLOT SCALE = 10.0000 ' / IN.	CHECKED -	REVISED -
	PLOT DATE = Mon Dec 15 07:40:36 2008	DATE -	REVISED -

STATE OF ILLINOIS
DEPARTMENT OF TRANSPORTATION

I-80 CROSS-SECTIONS

SCALE: | SHEET NO. OF SHEETS | STA. 141+00.0000 TO STA. 142+00.0000

F.A.I. RTE.	SECTION	COUNTY	TOTAL SHEETS	SHEET NO.
80	(81-1)R-1	ROCK ISLAND	292	269
		CONTRACT NO. 64933		
FED. ROAD DIST. NO.	ILLINOIS	FED. AID PROJECT		

150 140 130 120 110 100 90 80 70 60 50 40 30 20 10 0 10 20 30 40 50 60 70 80 90 100 110 120 130 140 150

705 700 695 690 685 680

690.26/122.75' LT
693.04/104.74' LT
693.28/98.75' LT
693.58/84.75' LT
694.90/68.00' LT
695.38/56.00' LT
694.47/32.00' LT
694.01/20.00' LT
690.89/3.78' LT
695.91/20.00' RT
695.45/32.00' RT
694.54/56.00' RT
694.06/68.00' RT
691.43/87.08' RT
691.61/98.01' RT
679.33/166.30' LT

L=6 4% 2% 8% 4% 3.8% 3.8% VAR VAR 3.8% 3.8% 4% L=6 L=4

STAGE 1D C=131.0 F=47.4 ⟷ STAGE 1F C=65.8 F=21.1

144 + 00.0000

705 700 695 690 685 680 675 670

693.23/73.91' LT
694.33/68.00' LT
694.81/56.00' LT
693.90/32.00' LT
693.44/20.00' LT
690.32/3.32' LT
695.41/20.00' RT
694.95/32.00' RT
694.04/56.00' RT
695.56/68.00' RT
691.41/84.17' RT
693.74/97.10' RT

L=4 4% 3.8% 3.8% VAR VAR 3.8% 3.8% 4% VAR VAR

STAGE 1D C=81.0 F=1.6 ⟷ STAGE 1F C=63.5 F=15.9

143 + 00.0000

150 140 130 120 110 100 90 80 70 60 50 40 30 20 10 0 10 20 30 40 50 60 70 80 90 100 110 120 130 140 150

FINAL SURVEY — NOTE BOOK — NO. — BY — DATE
SURVEYED
PLOTTED
TEMPLATE
AREAS
AREAS CHECKED

ORIGINAL SURVEY — NOTE BOOK — NO. — BY — DATE
SURVEYED
PLOTTED
TEMPLATE
AREAS
AREAS CHECKED

FILE NAME = c:\pw_work\pwidot\grantpm\dms34289\d0840 3xm2.dgn	USER NAME = grantpm	DESIGNED -	REVISED -
		DRAWN -	REVISED -
	PLOT SCALE = 10.0000 ' / IN.	CHECKED -	REVISED -
	PLOT DATE = Mon Dec 15 07:40:36 2008	DATE -	REVISED -

STATE OF ILLINOIS
DEPARTMENT OF TRANSPORTATION

I-80 CROSS-SECTIONS

SCALE: | SHEET NO. OF SHEETS | STA. 143+00.0000 TO STA. 144+00.0000

F.A.I. RTE.	SECTION	COUNTY	TOTAL SHEETS	SHEET NO.
80	(81-1)R-1	ROCK ISLAND	292	270
		CONTRACT NO. 64933		
FED. ROAD DIST. NO.	ILLINOIS	FED. AID PROJECT		

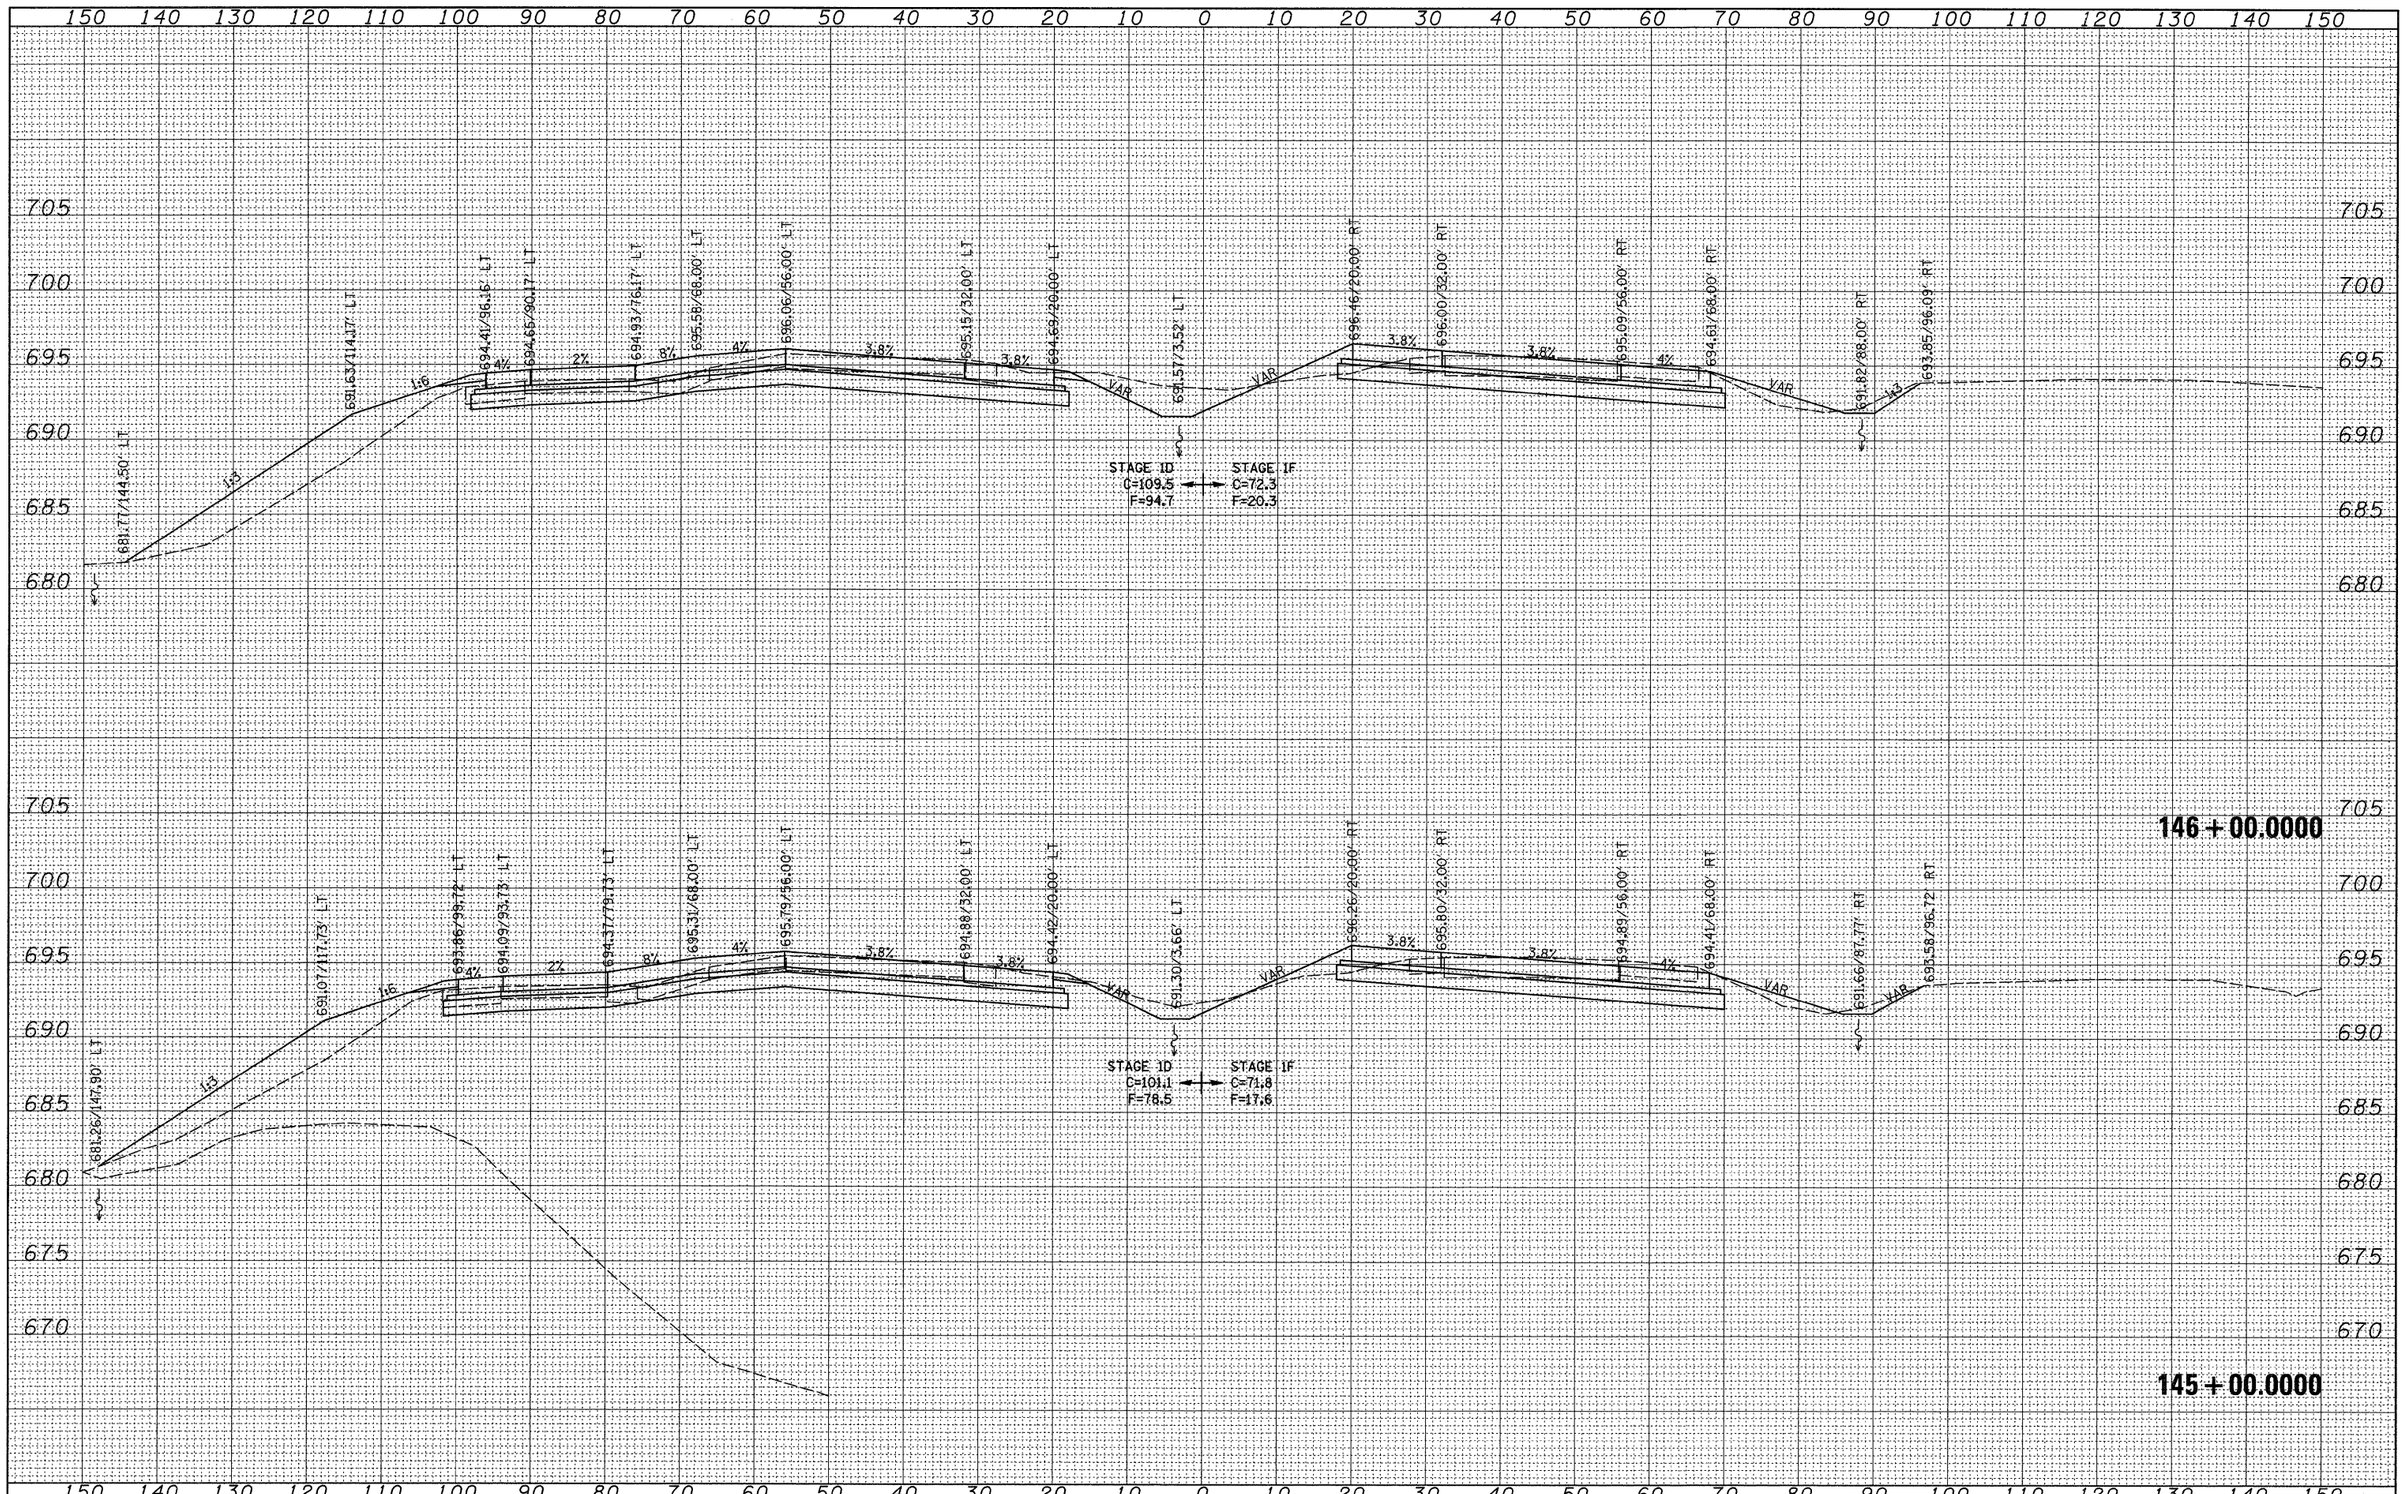

FILE NAME = c:\pw_work\pwidot\grantpm\dms34289\d08403xm2.dgn	USER NAME = grantpm	DESIGNED -	REVISED -	**STATE OF ILLINOIS DEPARTMENT OF TRANSPORTATION**	**I-80 CROSS-SECTIONS**
	PLOT SCALE = 10.0000 ' / IN.	DRAWN -	REVISED -		SCALE:
	PLOT DATE = Mon Dec 15 07:40:36 2008	CHECKED -	REVISED -		SHEET NO. OF SHEETS
		DATE -	REVISED -		STA. 145+00.0000 TO STA. 145+00.0000

F.A.I. RTE.	SECTION	COUNTY	TOTAL SHEETS	SHEET NO.
80	(81-1)R-1	ROCK ISLAND	292	271
		CONTRACT NO. 64933		
FED. ROAD DIST. NO.	ILLINOIS	FED. AID PROJECT		

FINAL SURVEY — NOTE BOOK — NO. — SURVEYED — PLOTTED — TRIANGULATE — AREAS — AREAS CHECKED — BY — DATE

ORIGINAL SURVEY — NOTE BOOK — NO. — SURVEYED — PLOTTED — TRIANGULATE — AREAS — AREAS CHECKED — BY — DATE

FINAL SURVEY	BY	DATE
SURVEYED		
PLOTTED		
TOPO. LTE		
NOTE BOOK		
AREAS		
NO.	AREAS CHECKED	

ORIGINAL SURVEY	BY	DATE
SURVEYED		
PLOTTED		
TOPO. LTE		
NOTE BOOK		
AREAS		
NO.	AREAS CHECKED	

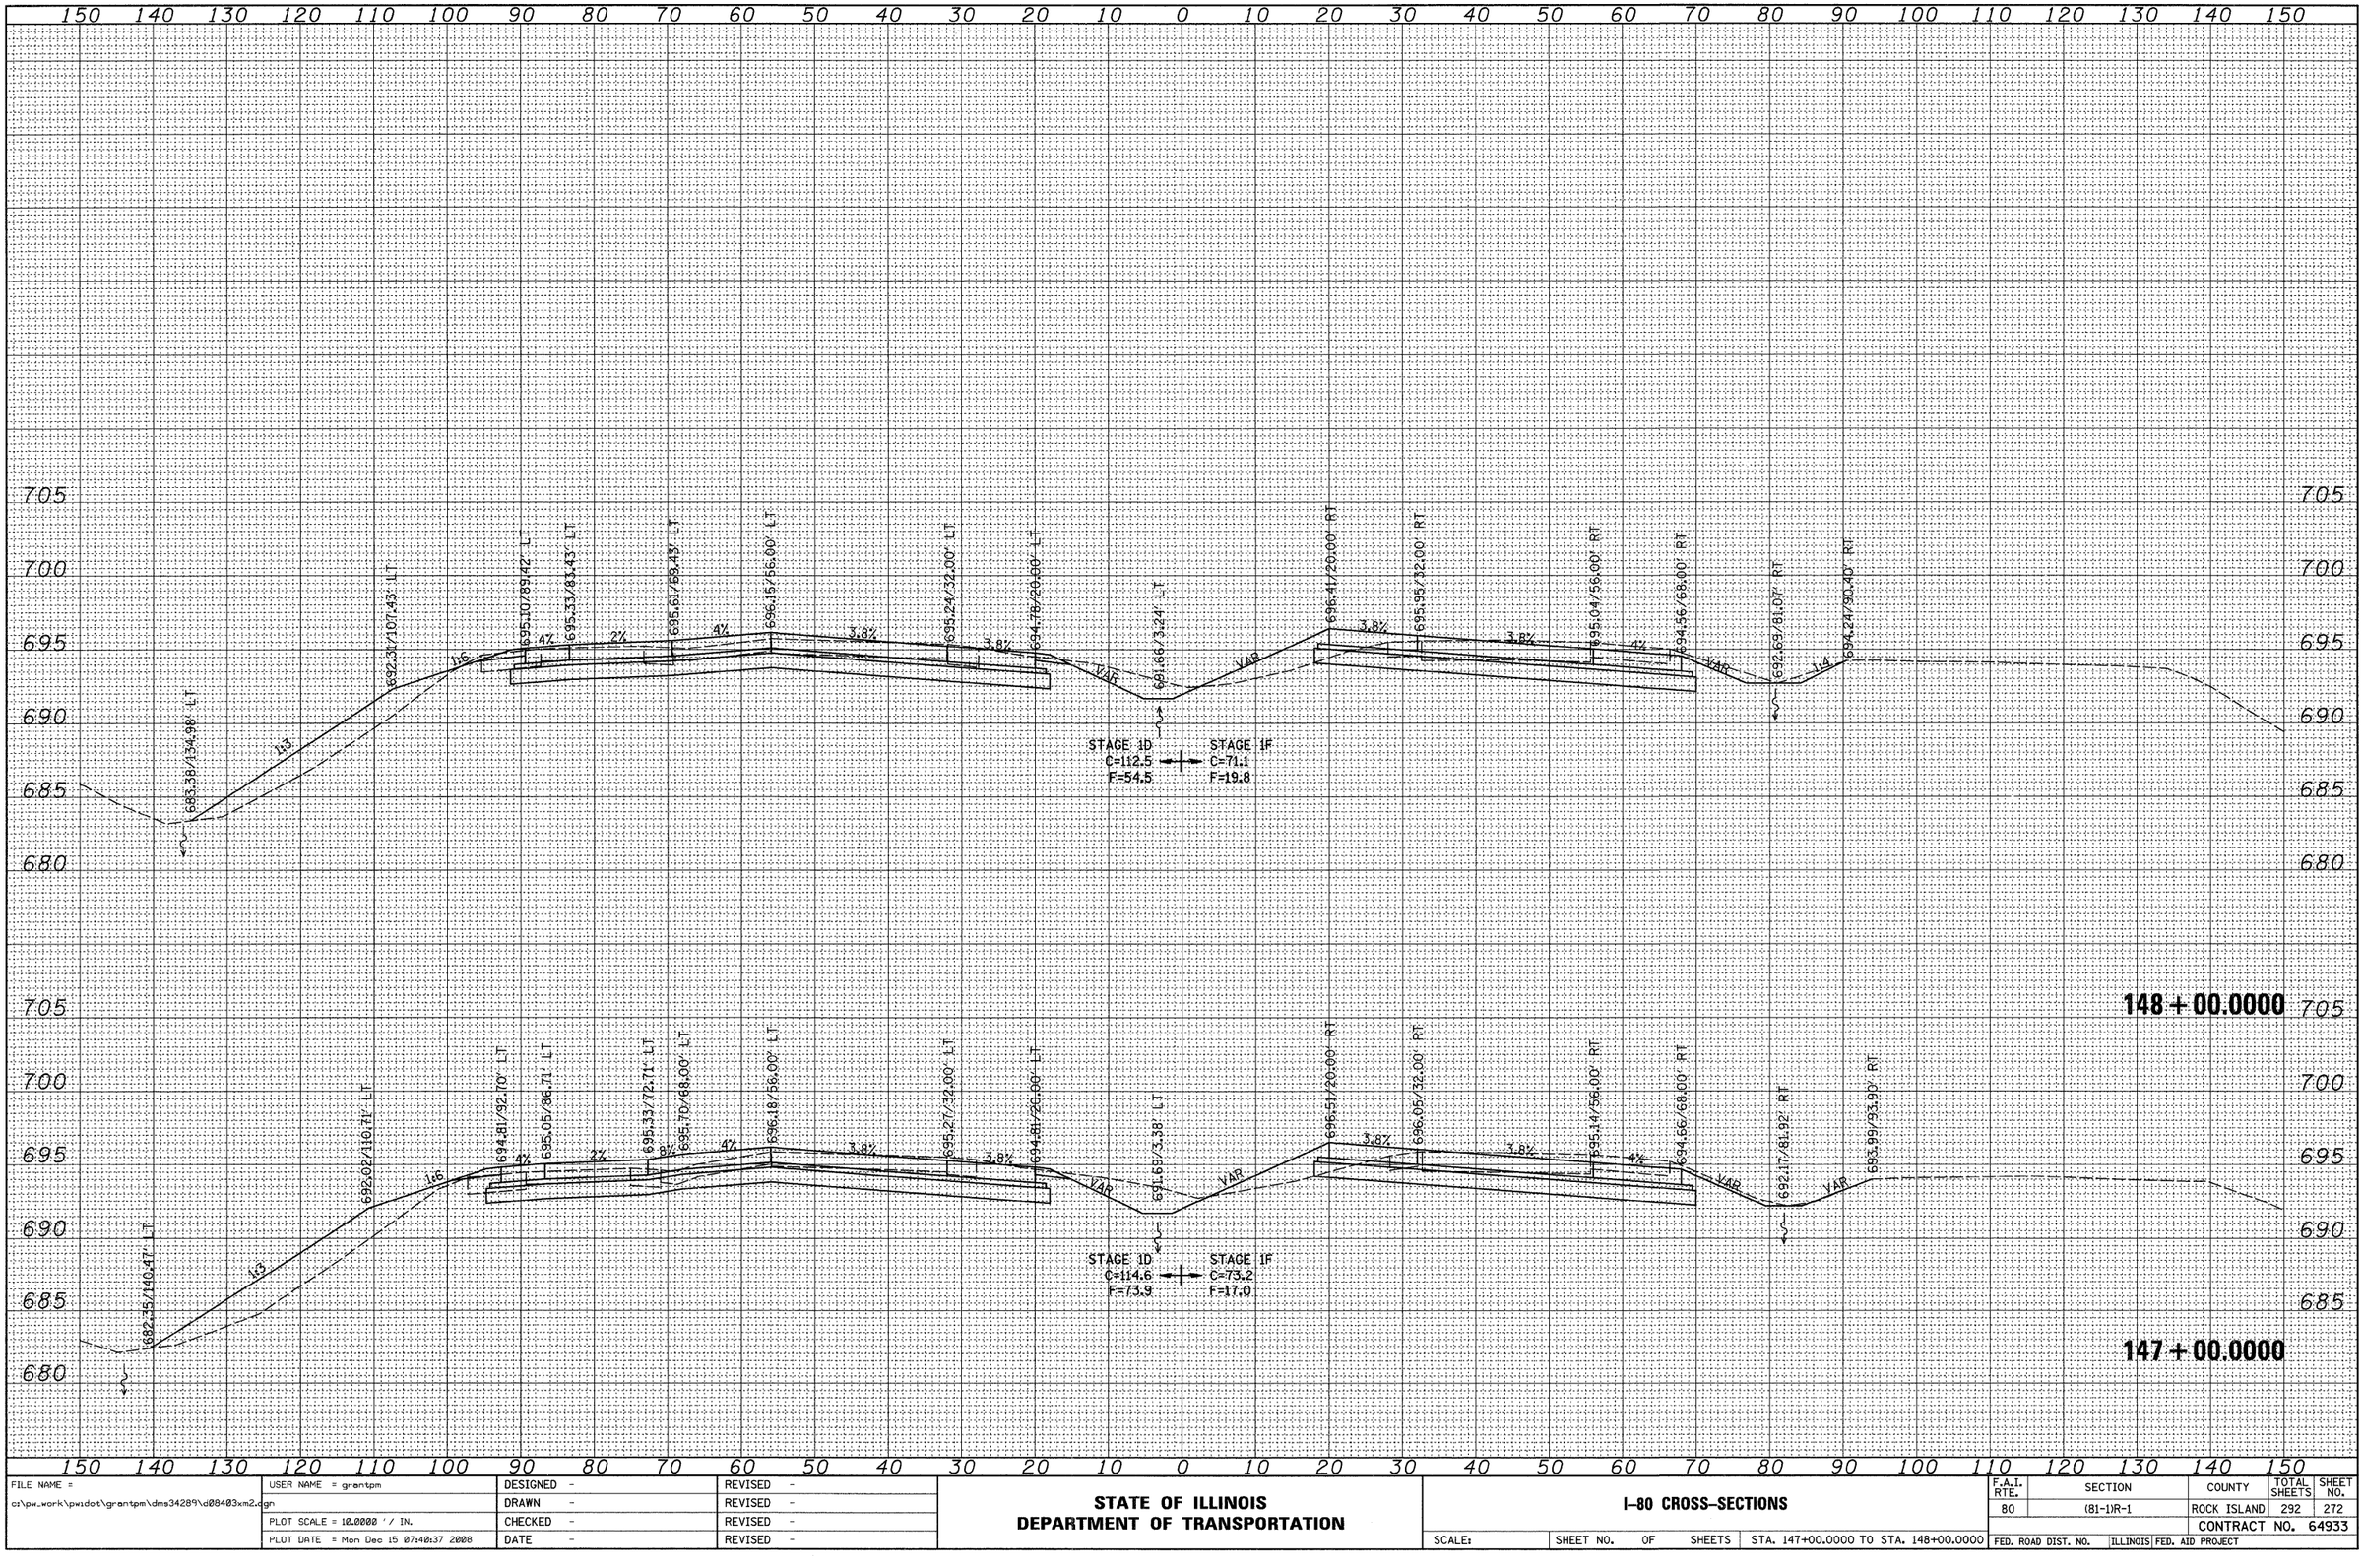

FILE NAME = c:\pw_work\pwidot\grantpm\dms34289\d0840 3xm2.dgn	USER NAME = grantpm	DESIGNED -	REVISED -
		DRAWN -	REVISED -
	PLOT SCALE = 10.0000 ' / IN.	CHECKED -	REVISED -
	PLOT DATE = Mon Dec 15 07:40:37 2008	DATE -	REVISED -

STATE OF ILLINOIS
DEPARTMENT OF TRANSPORTATION

I-80 CROSS-SECTIONS

SCALE: | SHEET NO. OF SHEETS | STA. 147+00.0000 TO STA. 148+00.0000

F.A.I. RTE.	SECTION	COUNTY	TOTAL SHEETS	SHEET NO.
80	(81-1)R-1	ROCK ISLAND	292	272
		CONTRACT NO. 64933		
FED. ROAD DIST. NO.	ILLINOIS	FED. AID PROJECT		

FINAL SURVEY	
	SURVEYED
	PLOTTED
	TEMPLATE
NOTE BOOK	AREAS
NO.	AREAS CHECKED

BY	DATE

ORIGINAL SURVEY	
	SURVEYED
	PLOTTED
	TEMPLATE
NOTE BOOK	AREAS
NO.	AREAS CHECKED

BY	DATE

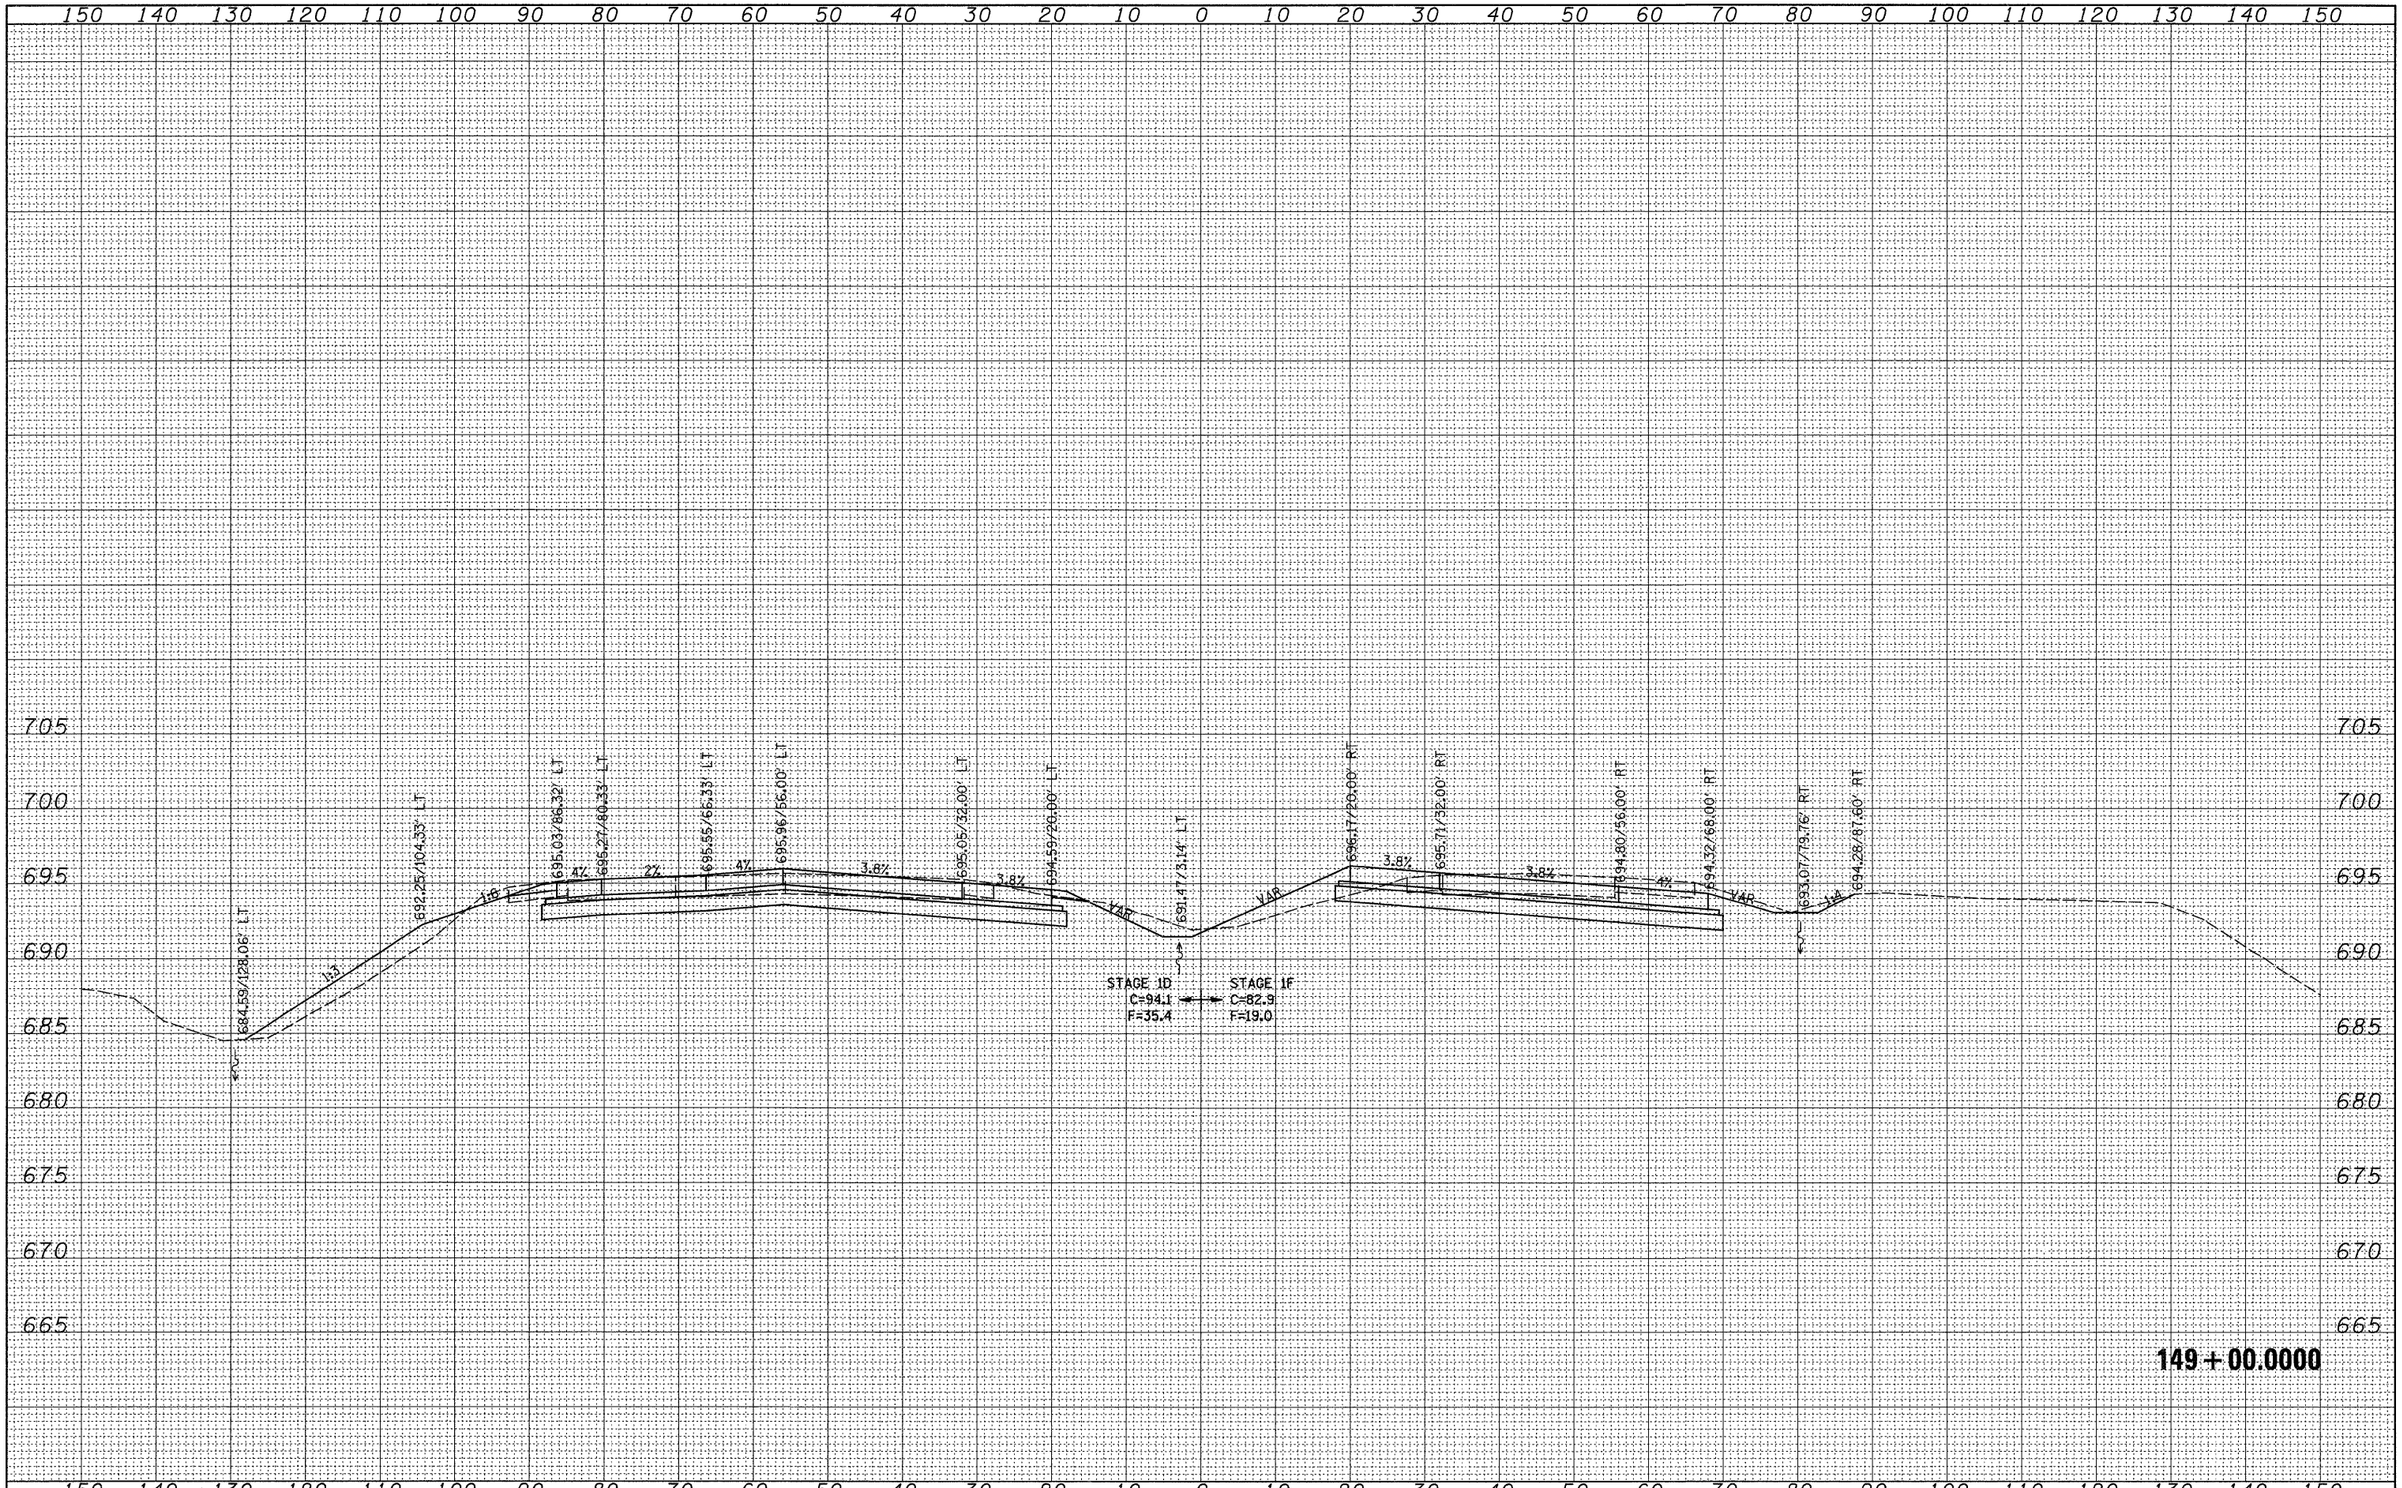

FILE NAME =	USER NAME = grantpm	DESIGNED -	REVISED -
c:\pw_work\pwidot\grantpm\dms34289\d0840 3xm2.dgn		DRAWN -	REVISED -
	PLOT SCALE = 10.0000 ' / IN.	CHECKED -	REVISED -
	PLOT DATE = Mon Dec 15 07:40:37 2008	DATE -	REVISED -

STATE OF ILLINOIS
DEPARTMENT OF TRANSPORTATION

I-80 CROSS-SECTIONS

SCALE: | SHEET NO. OF SHEETS | STA. 149+00.0000 TO STA. 149+00.0000

F.A.I. RTE.	SECTION	COUNTY	TOTAL SHEETS	SHEET NO.
80	(81-1)R-1	ROCK ISLAND	292	273
		CONTRACT NO. 64933		
FED. ROAD DIST. NO.	ILLINOIS	FED. AID PROJECT		

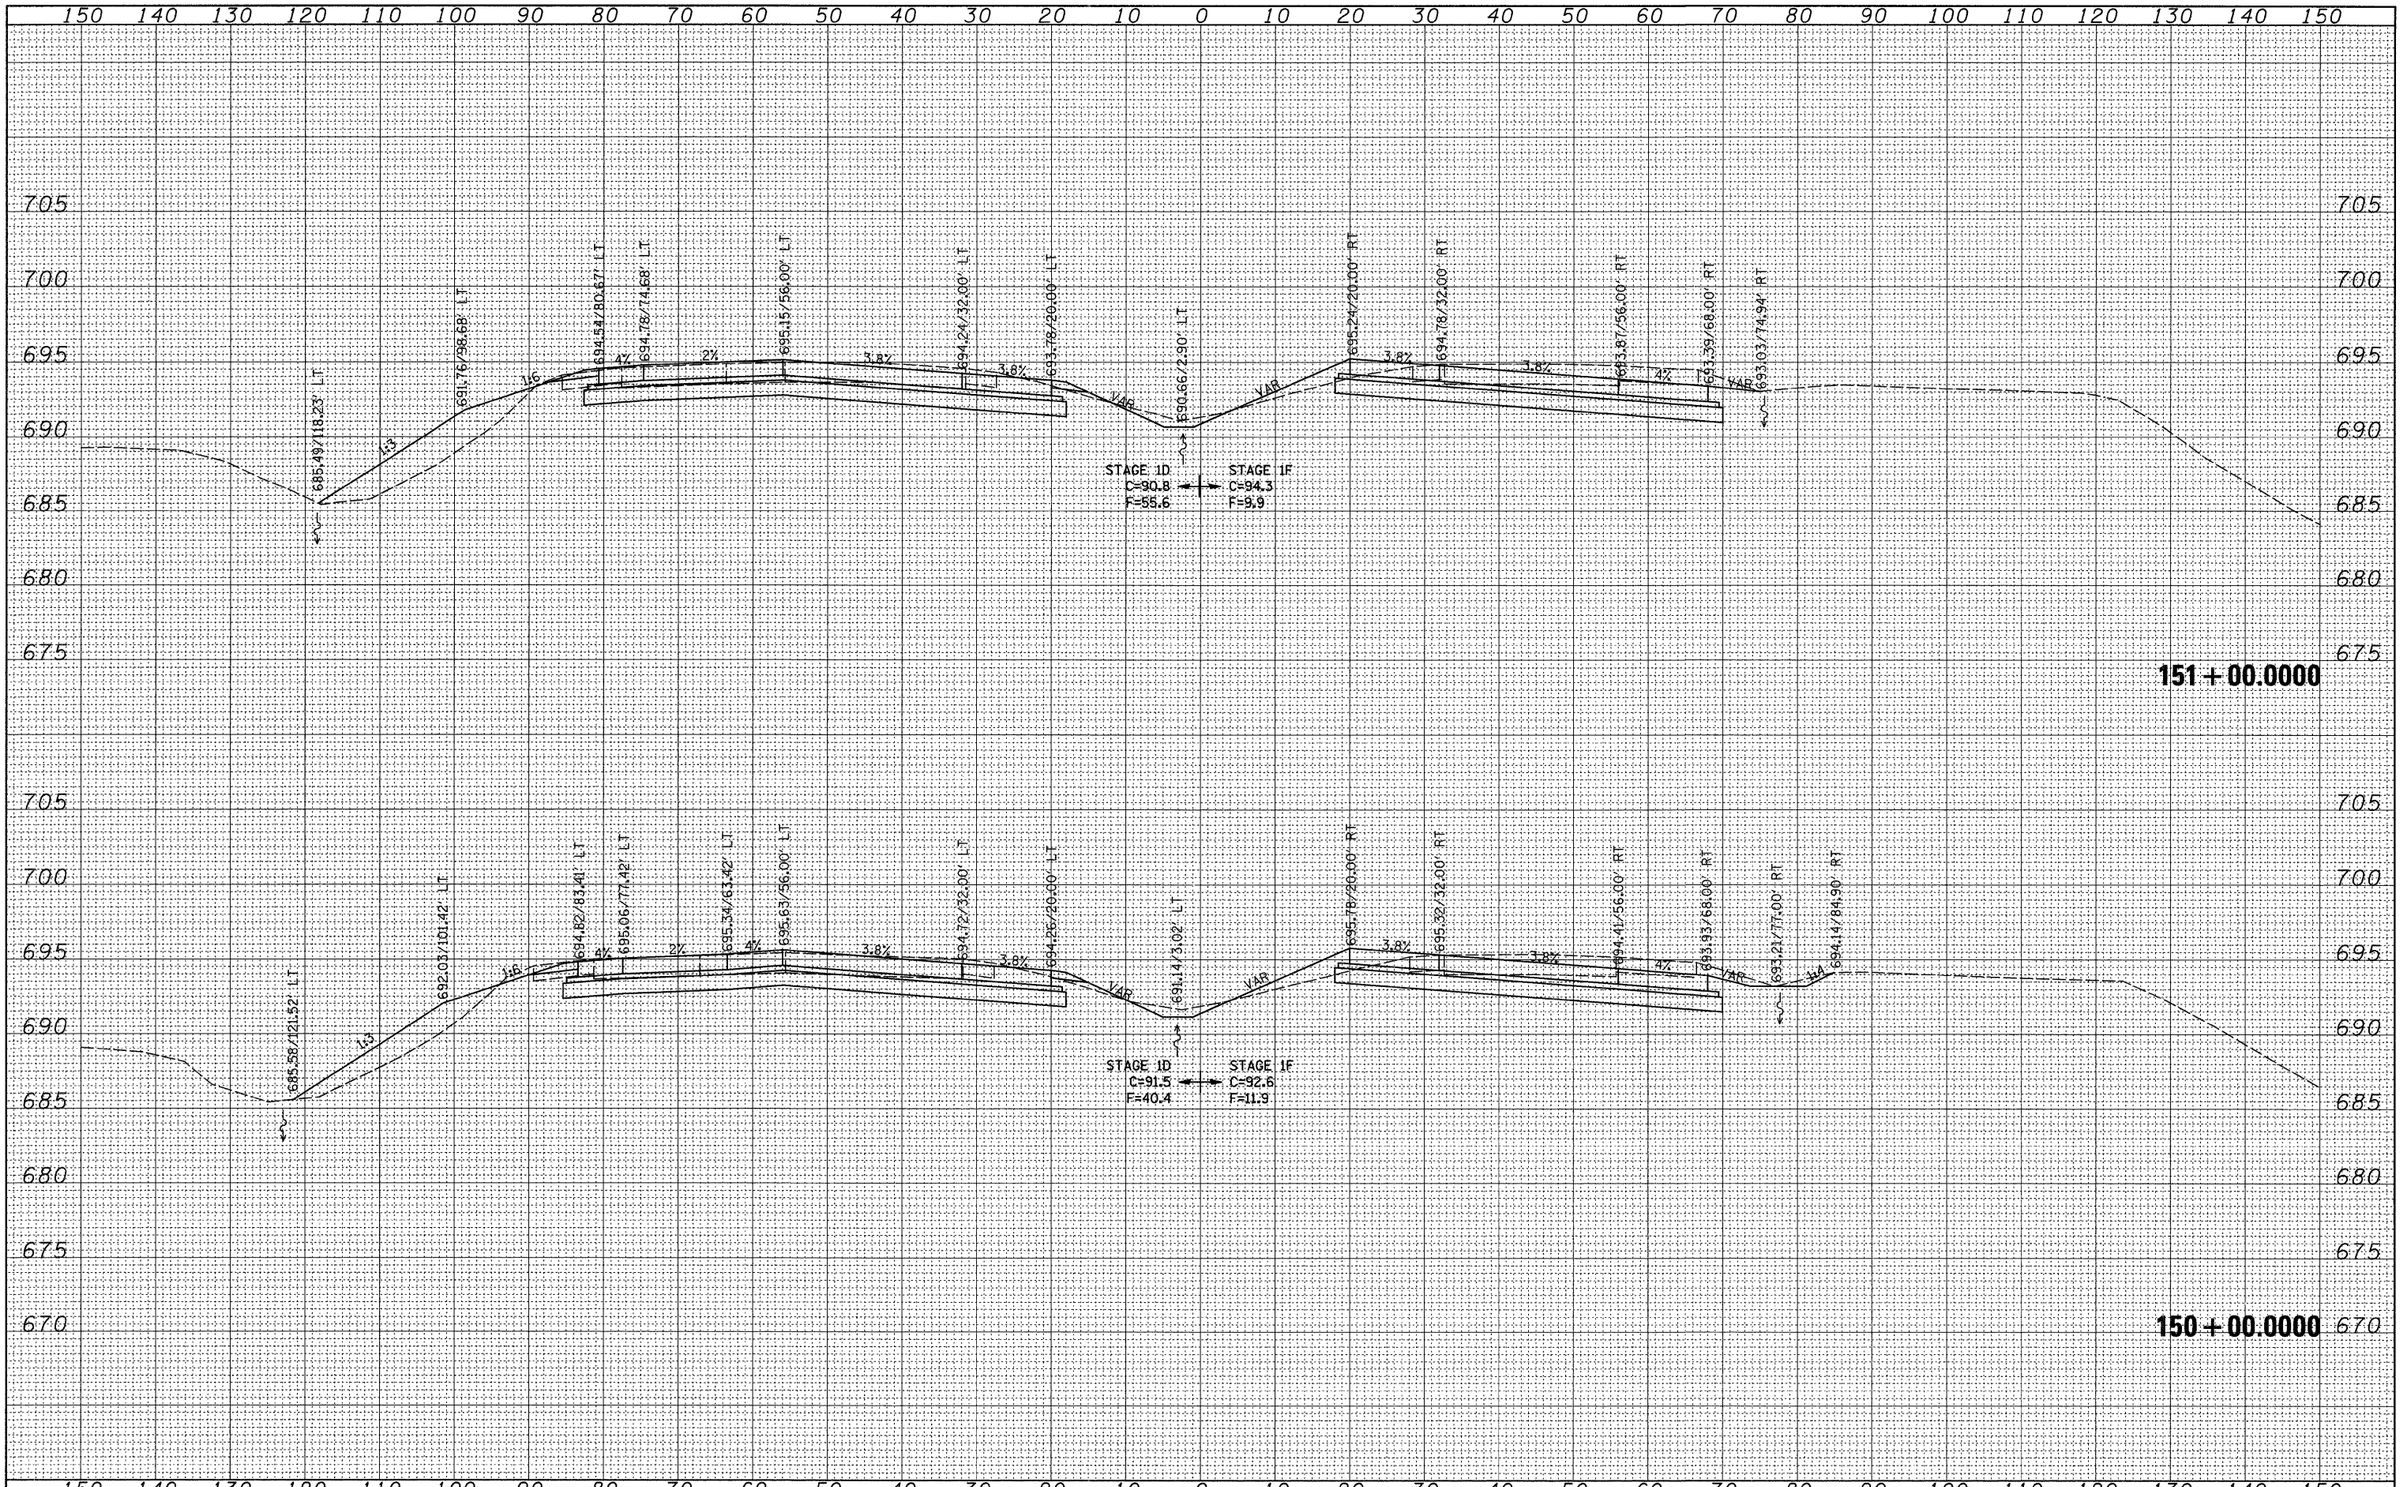

FINAL SURVEY — NO. — NOTE BOOK — SURVEYED — PLOTTED — TEMPLATE — AREAS — AREAS CHECKED — BY — DATE

ORIGINAL SURVEY — NO. — NOTE BOOK — SURVEYED — PLOTTED — TEMPLATE — AREAS — AREAS CHECKED — BY — DATE

FILE NAME = c:\pw_work\pwidot\grantpm\dms34289\d0840 3xm2.dgn	USER NAME = grantpm	DESIGNED -	REVISED -
		DRAWN -	REVISED -
	PLOT SCALE = 10.0000 ' / IN.	CHECKED -	REVISED -
	PLOT DATE = Mon Dec 15 07:40:38 2008	DATE -	REVISED -

STATE OF ILLINOIS
DEPARTMENT OF TRANSPORTATION

I-80 CROSS-SECTIONS

SCALE: | SHEET NO. OF SHEETS | STA. 150+00.0000 TO STA. 151+00.0000

F.A.I. RTE.	SECTION	COUNTY	TOTAL SHEETS	SHEET NO.
80	(81-1)R-1	ROCK ISLAND	292	274
		CONTRACT NO. 64933		
FED. ROAD DIST. NO.	ILLINOIS	FED. AID PROJECT		

FINAL SURVEY	NOTE BOOK	NO.
SURVEYED	BY	DATE
PLOTTED		
TOPO MATE		
AREAS		
AREAS CHECKED		

ORIGINAL SURVEY	NOTE BOOK	NO.
SURVEYED	BY	DATE
PLOTTED		
TOPO MATE		
AREAS		
AREAS CHECKED		

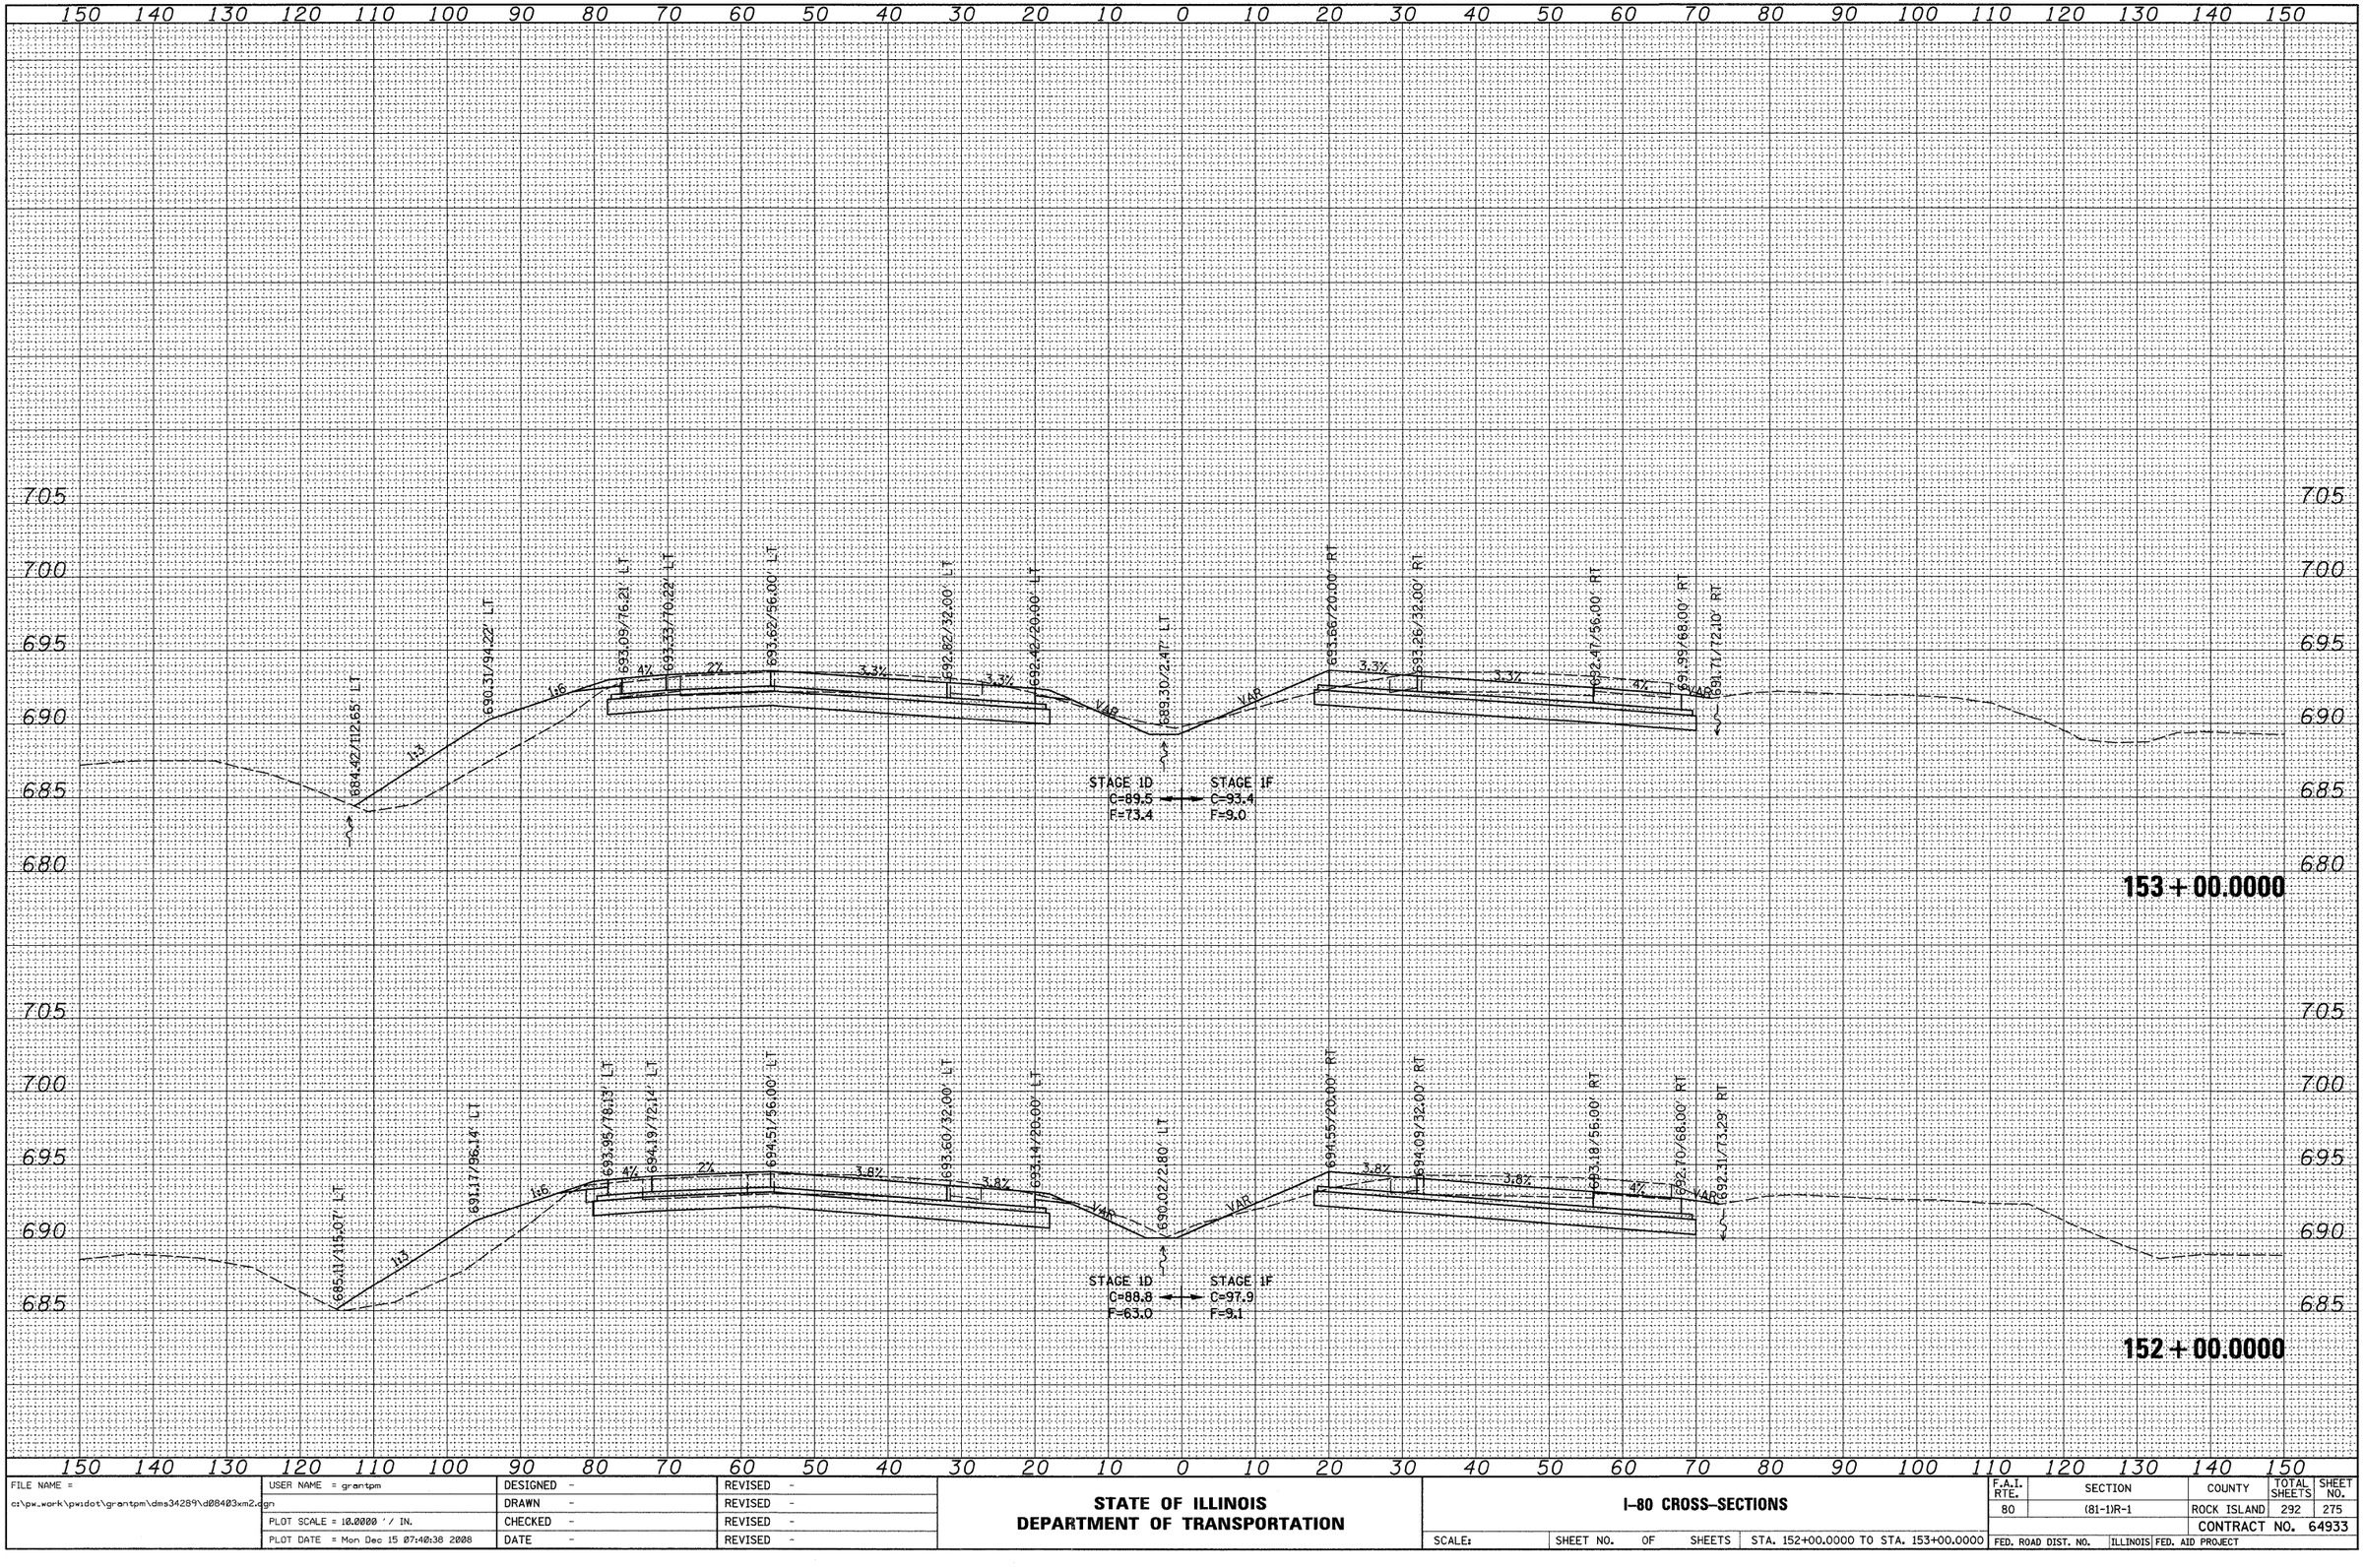

FILE NAME =	USER NAME = grantpm	DESIGNED -	REVISED -
c:\pw_work\pwidot\grantpm\dms34289\d0840 3xm2.dgn		DRAWN -	REVISED -
	PLOT SCALE = 10.0000 ' / IN.	CHECKED -	REVISED -
	PLOT DATE = Mon Dec 15 07:40:38 2008	DATE -	REVISED -

STATE OF ILLINOIS
DEPARTMENT OF TRANSPORTATION

I-80 CROSS-SECTIONS

SCALE: | SHEET NO. OF SHEETS | STA. 152+00.0000 TO STA. 153+00.0000

F.A.I. RTE.	SECTION	COUNTY	TOTAL SHEETS	SHEET NO.
80	(81-1)R-1	ROCK ISLAND	292	275
		CONTRACT NO. 64933		
FED. ROAD DIST. NO.	ILLINOIS	FED. AID PROJECT		

FINAL SURVEY	BY	DATE
SURVEYED		
PLOTTED		
TEMPLATE		
NOTE BOOK		
AREAS		
NO.	AREAS CHECKED	

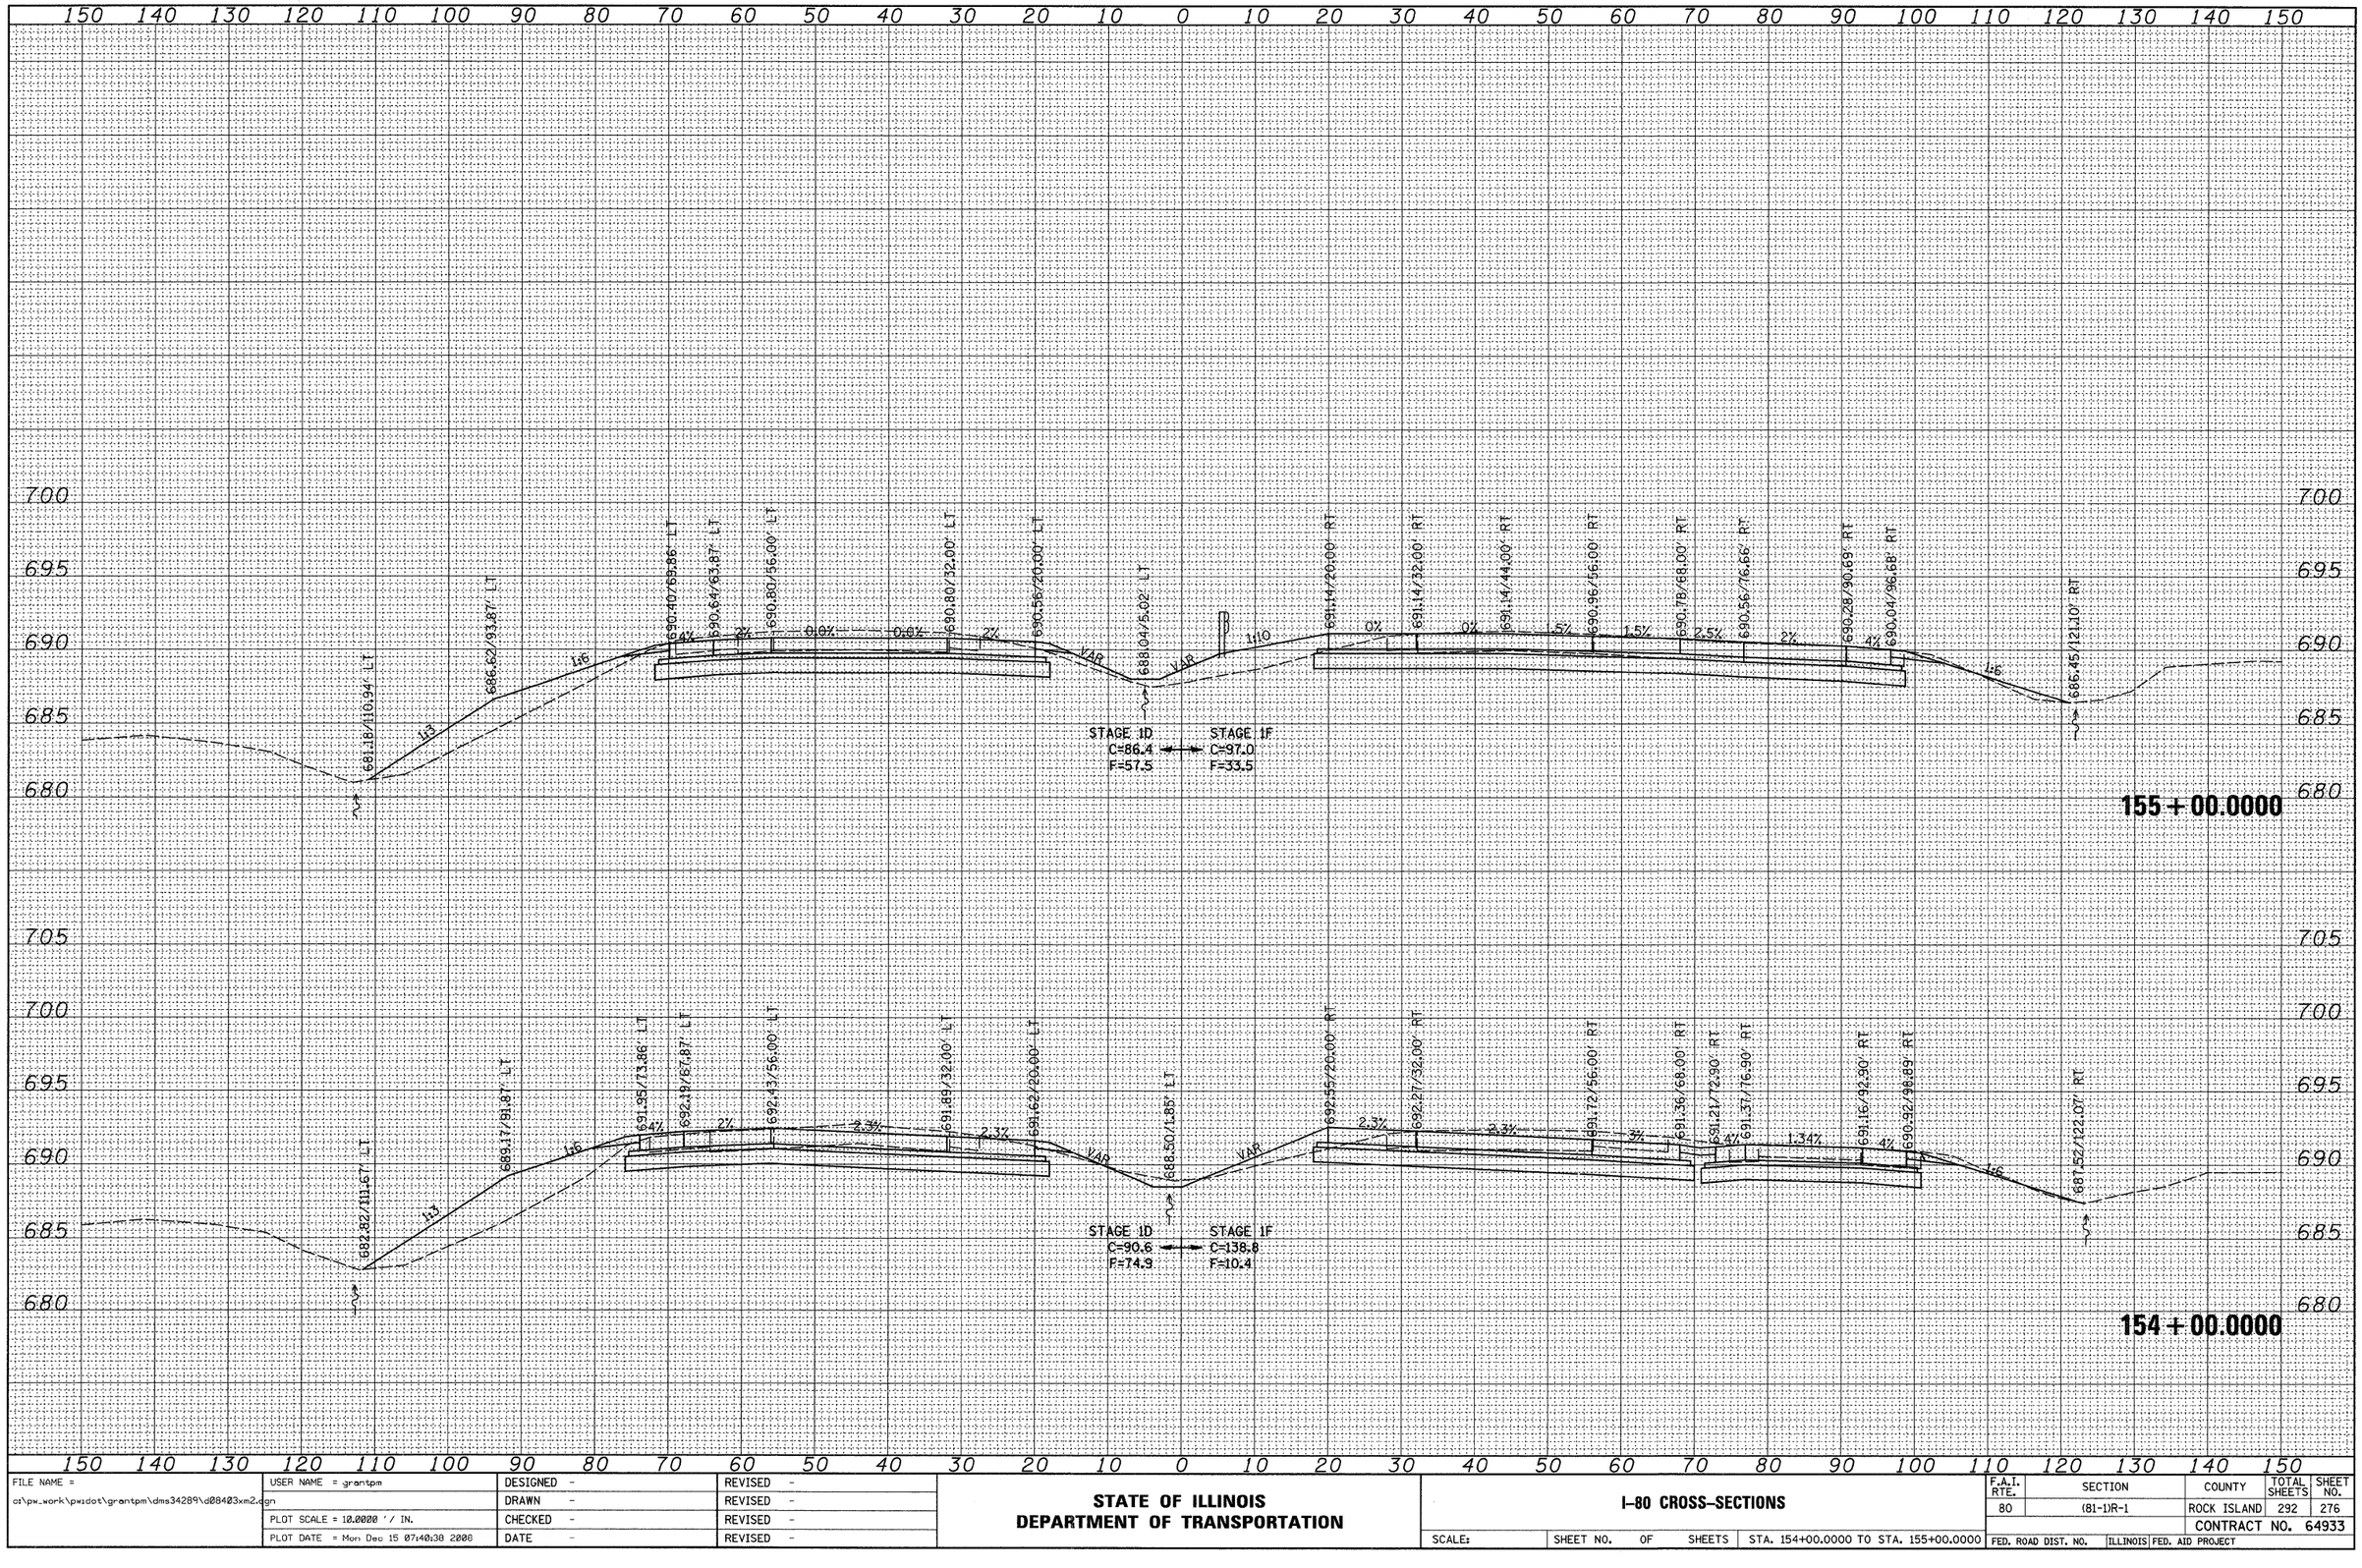

ORIGINAL SURVEY	BY	DATE
SURVEYED		
PLOTTED		
TEMPLATE		
NOTE BOOK		
AREAS		
NO.	AREAS CHECKED	

FILE NAME = c:\pw_work\pwidot\grantpm\dms34289\d0840 3xm2.dgn	USER NAME = grantpm	DESIGNED -	REVISED -
		DRAWN -	REVISED -
	PLOT SCALE = 10.0000 ' / IN.	CHECKED -	REVISED -
	PLOT DATE = Mon Dec 15 07:40:30 2000	DATE -	REVISED -

STATE OF ILLINOIS
DEPARTMENT OF TRANSPORTATION

I-80 CROSS-SECTIONS

SCALE: | SHEET NO. OF SHEETS | STA. 154+00.0000 TO STA. 155+00.0000

F.A.I. RTE.	SECTION	COUNTY	TOTAL SHEETS	SHEET NO.
80	(81-1)R-1	ROCK ISLAND	292	276
		CONTRACT NO. 64933		
FED. ROAD DIST. NO.	ILLINOIS	FED. AID PROJECT		

FINAL SURVEY	BY	DATE
NOTE BOOK	SURVEYED	
NO.	PLOTTED	
	TOPO MAP	
	AREAS	
	AREAS CHECKED	

ORIGINAL SURVEY	BY	DATE
NOTE BOOK	SURVEYED	
NO.	PLOTTED	
	TOPO MAP	
	AREAS	
	AREAS CHECKED	

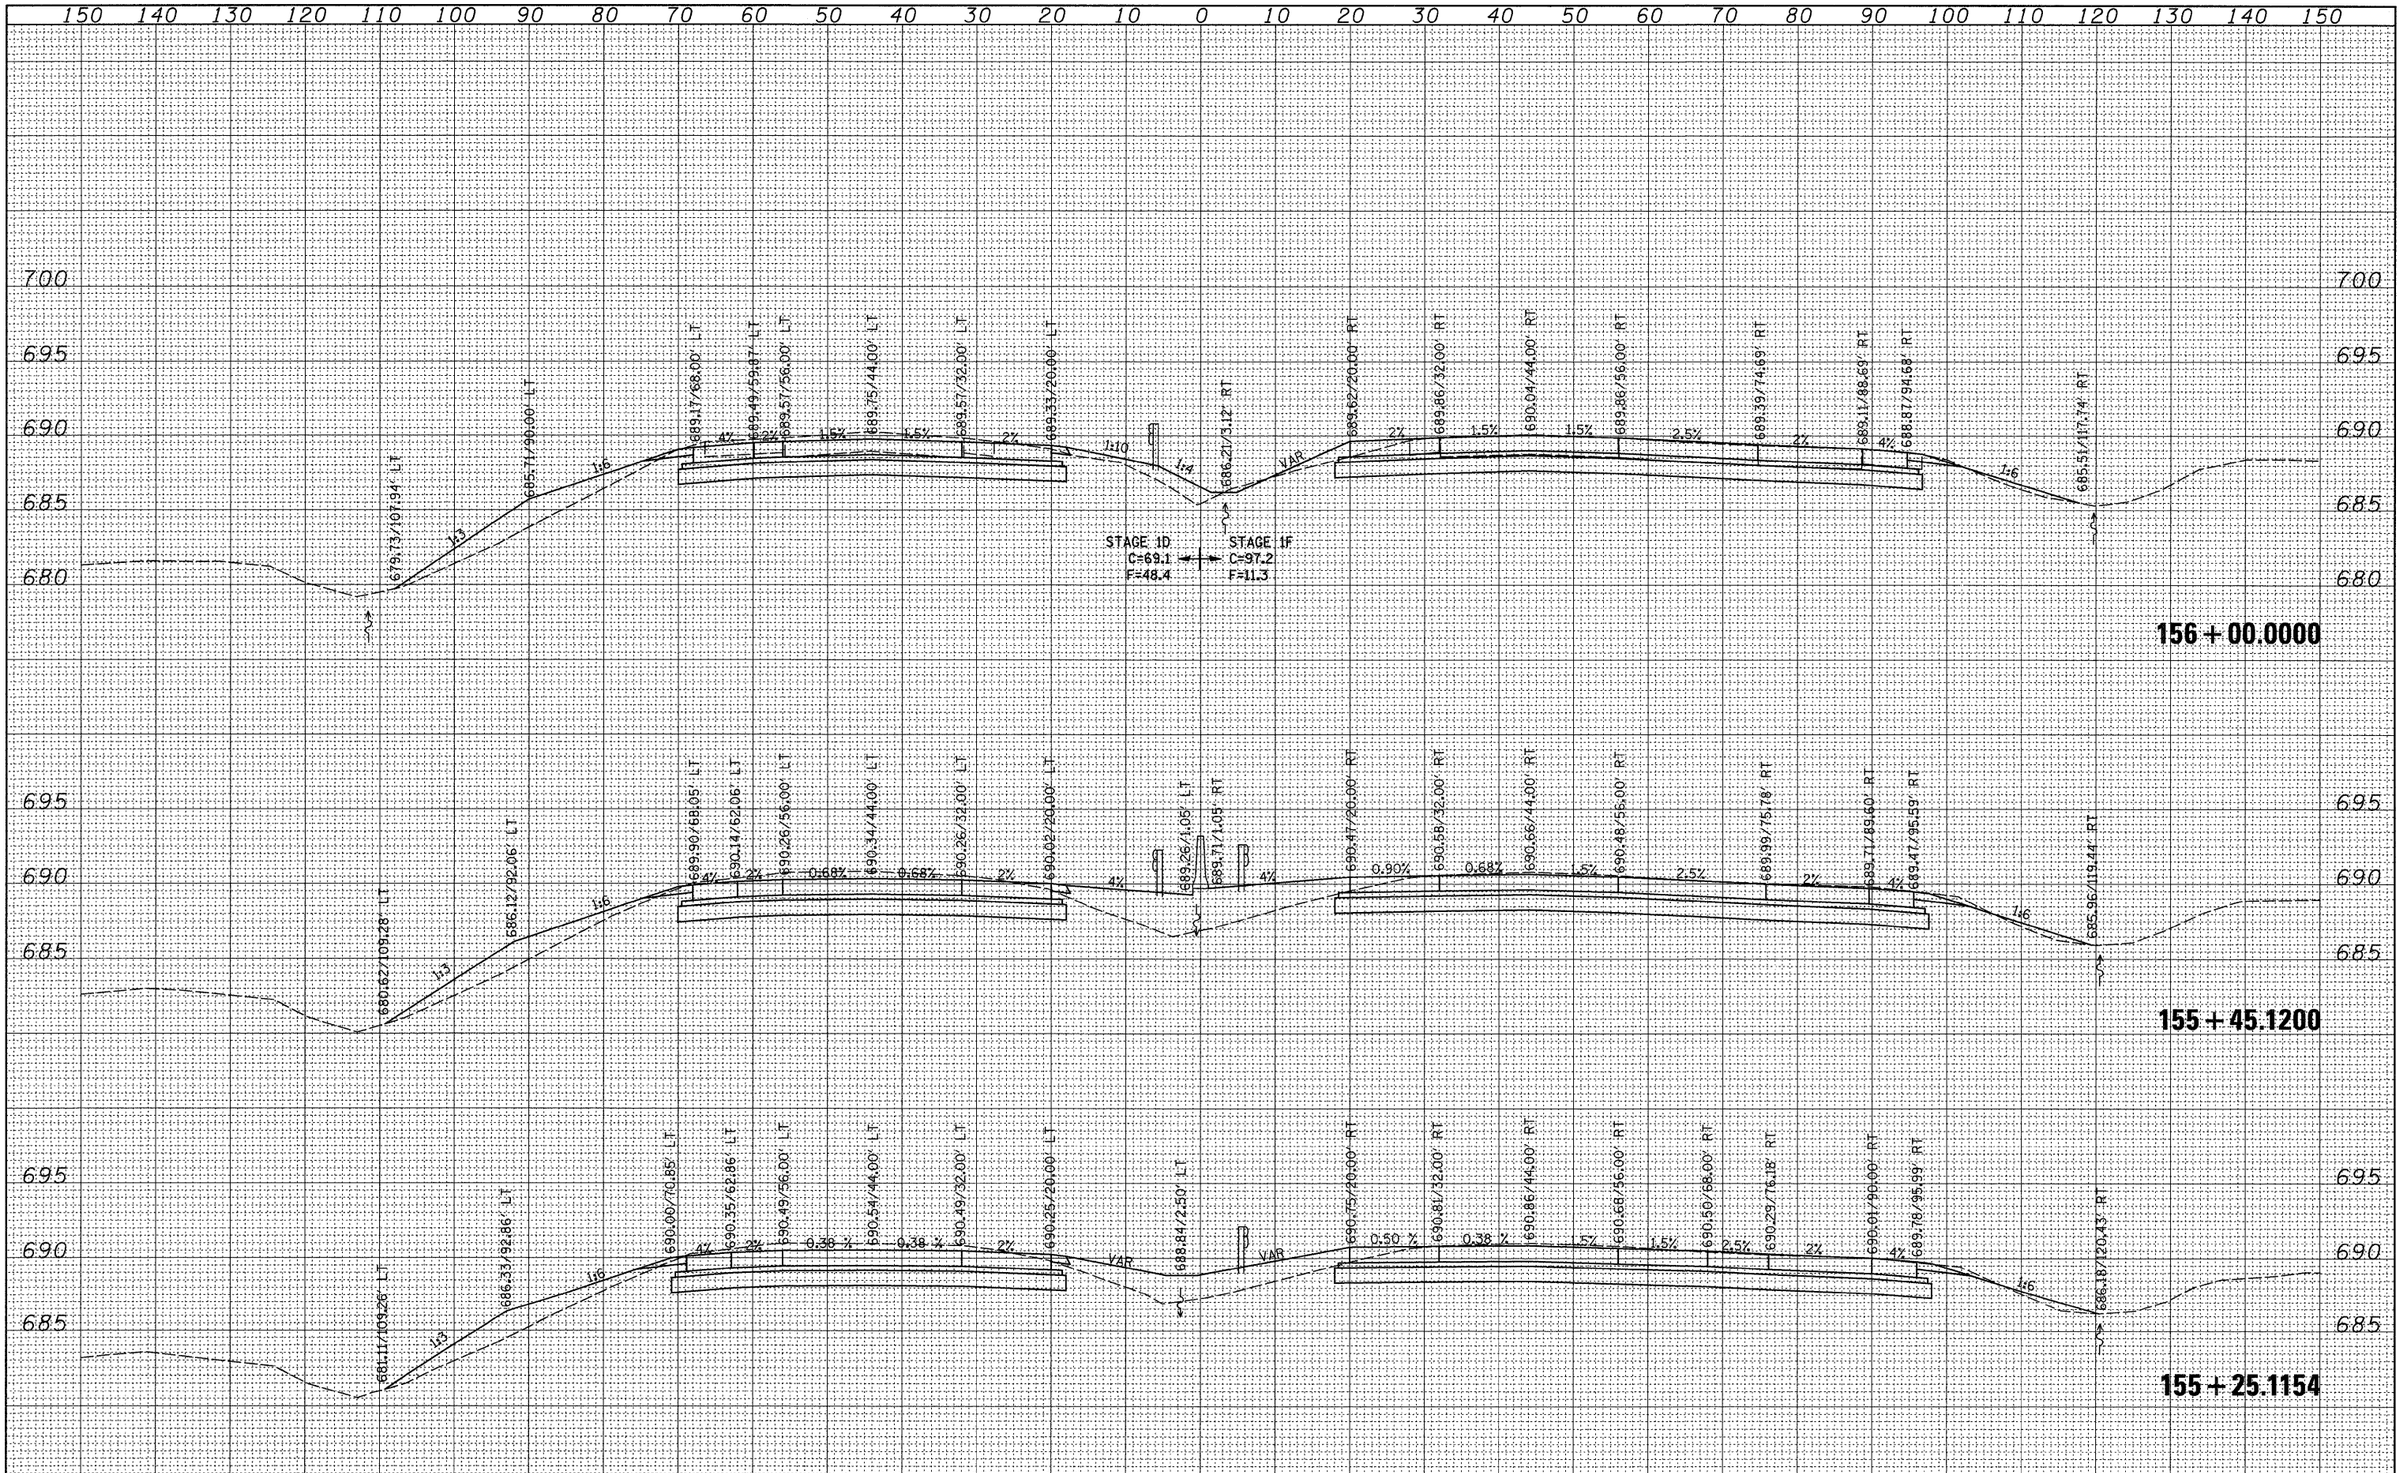

FILE NAME =	USER NAME = grantpm	DESIGNED -	REVISED -
c:\pw_work\pwidot\grantpm\dms34289\d0840 3xm2.dgn		DRAWN -	REVISED -
	PLOT SCALE = 10.0000 ' / IN.	CHECKED -	REVISED -
	PLOT DATE = Mon Dec 15 07:40:39 2008	DATE -	REVISED -

STATE OF ILLINOIS
DEPARTMENT OF TRANSPORTATION

I-80 CROSS-SECTIONS

SCALE: | SHEET NO. OF SHEETS | STA. 155+25.1154 TO STA. 156+00.0000

F.A.I. RTE.	SECTION	COUNTY	TOTAL SHEETS	SHEET NO.
80	(81-1)R-1	ROCK ISLAND	292	277
		CONTRACT NO. 64933		
FED. ROAD DIST. NO.	ILLINOIS	FED. AID PROJECT		

FINAL SURVEY	NOTE BOOK	NO.
SURVEYED		
PLOTTED		
TEMPLATE		
AREAS		
AREAS CHECKED		

BY	DATE

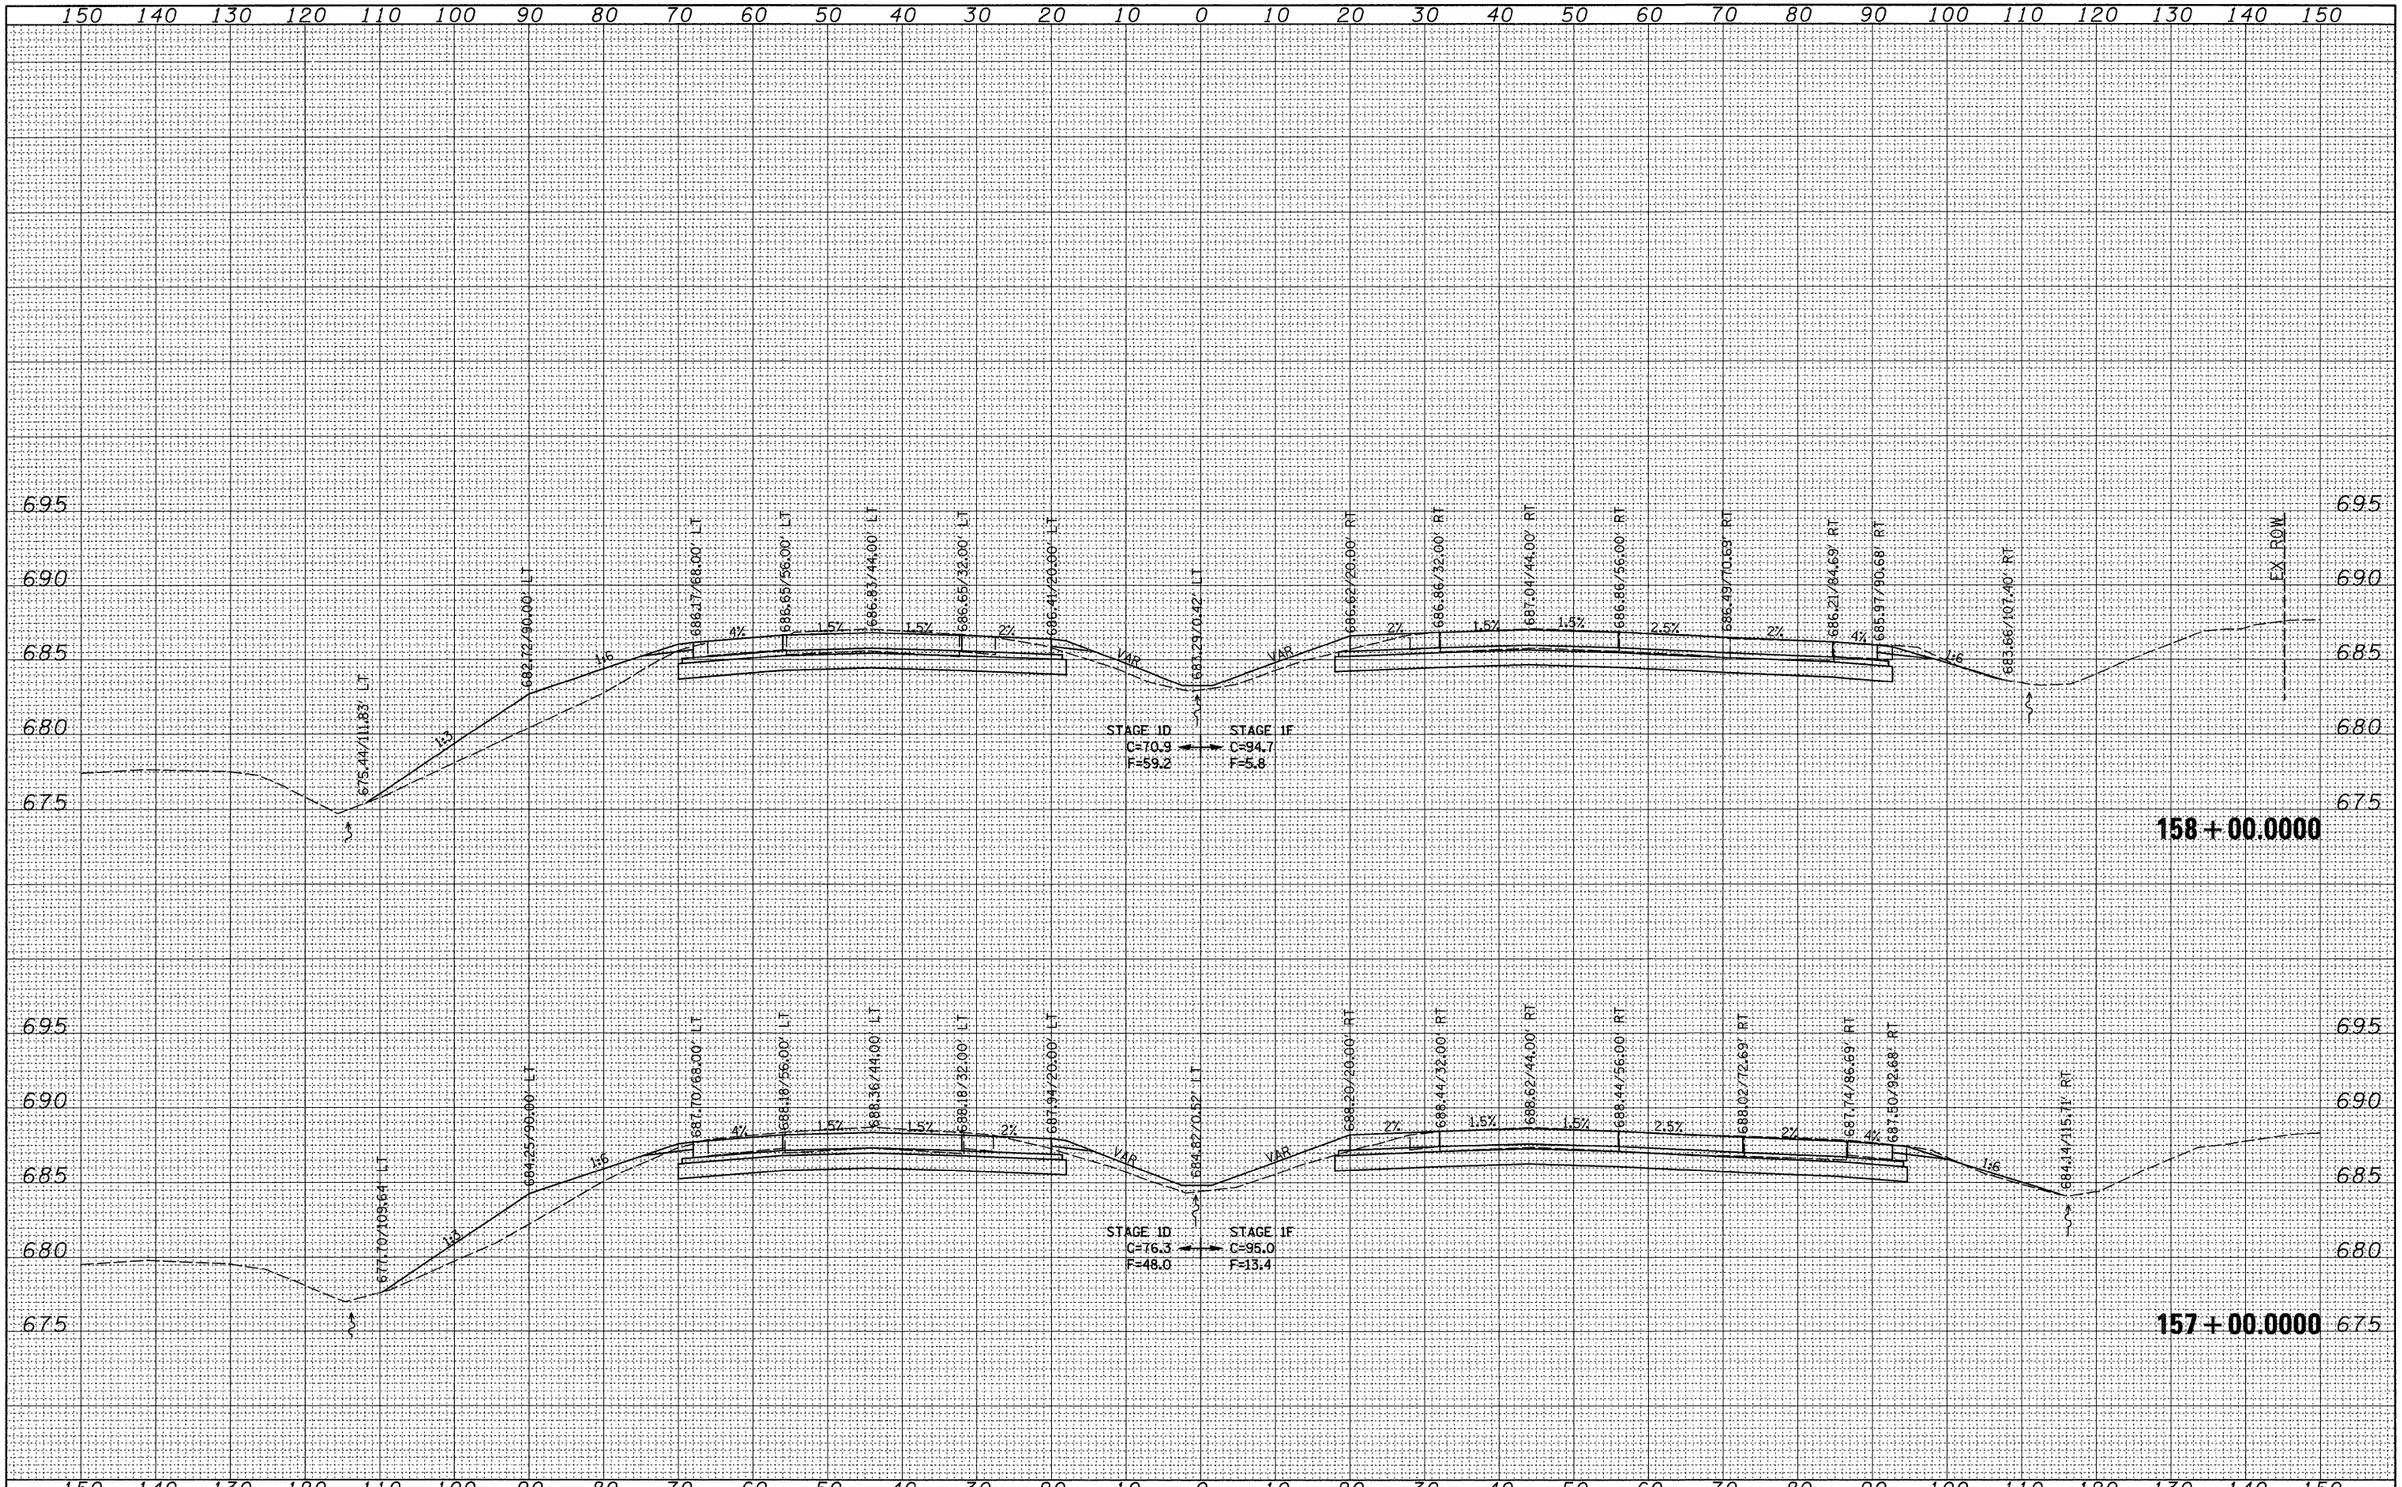

FILE NAME = c:\pw_work\pwidot\grantpm\dms34289\d0840 3xm2.dgn	USER NAME = grantpm	DESIGNED -	REVISED -	STATE OF ILLINOIS DEPARTMENT OF TRANSPORTATION	I-80 CROSS-SECTIONS
		DRAWN -	REVISED -		
	PLOT SCALE = 10.0000 ' / IN.	CHECKED -	REVISED -		
	PLOT DATE = Mon Dec 15 07:40:39 2008	DATE -	REVISED -		SCALE: SHEET NO. OF SHEETS STA. 157+00.0000 TO STA. 158+00.0000

F.A.I. RTE.	SECTION	COUNTY	TOTAL SHEETS	SHEET NO.
80	(81-1)R-1	ROCK ISLAND	292	278
		CONTRACT NO. 64933		
FED. ROAD DIST. NO.	ILLINOIS	FED. AID PROJECT		

ORIGINAL SURVEY	NOTE BOOK	NO.
SURVEYED		
PLOTTED		
TEMPLATE		
AREAS		
AREAS CHECKED		

BY	DATE

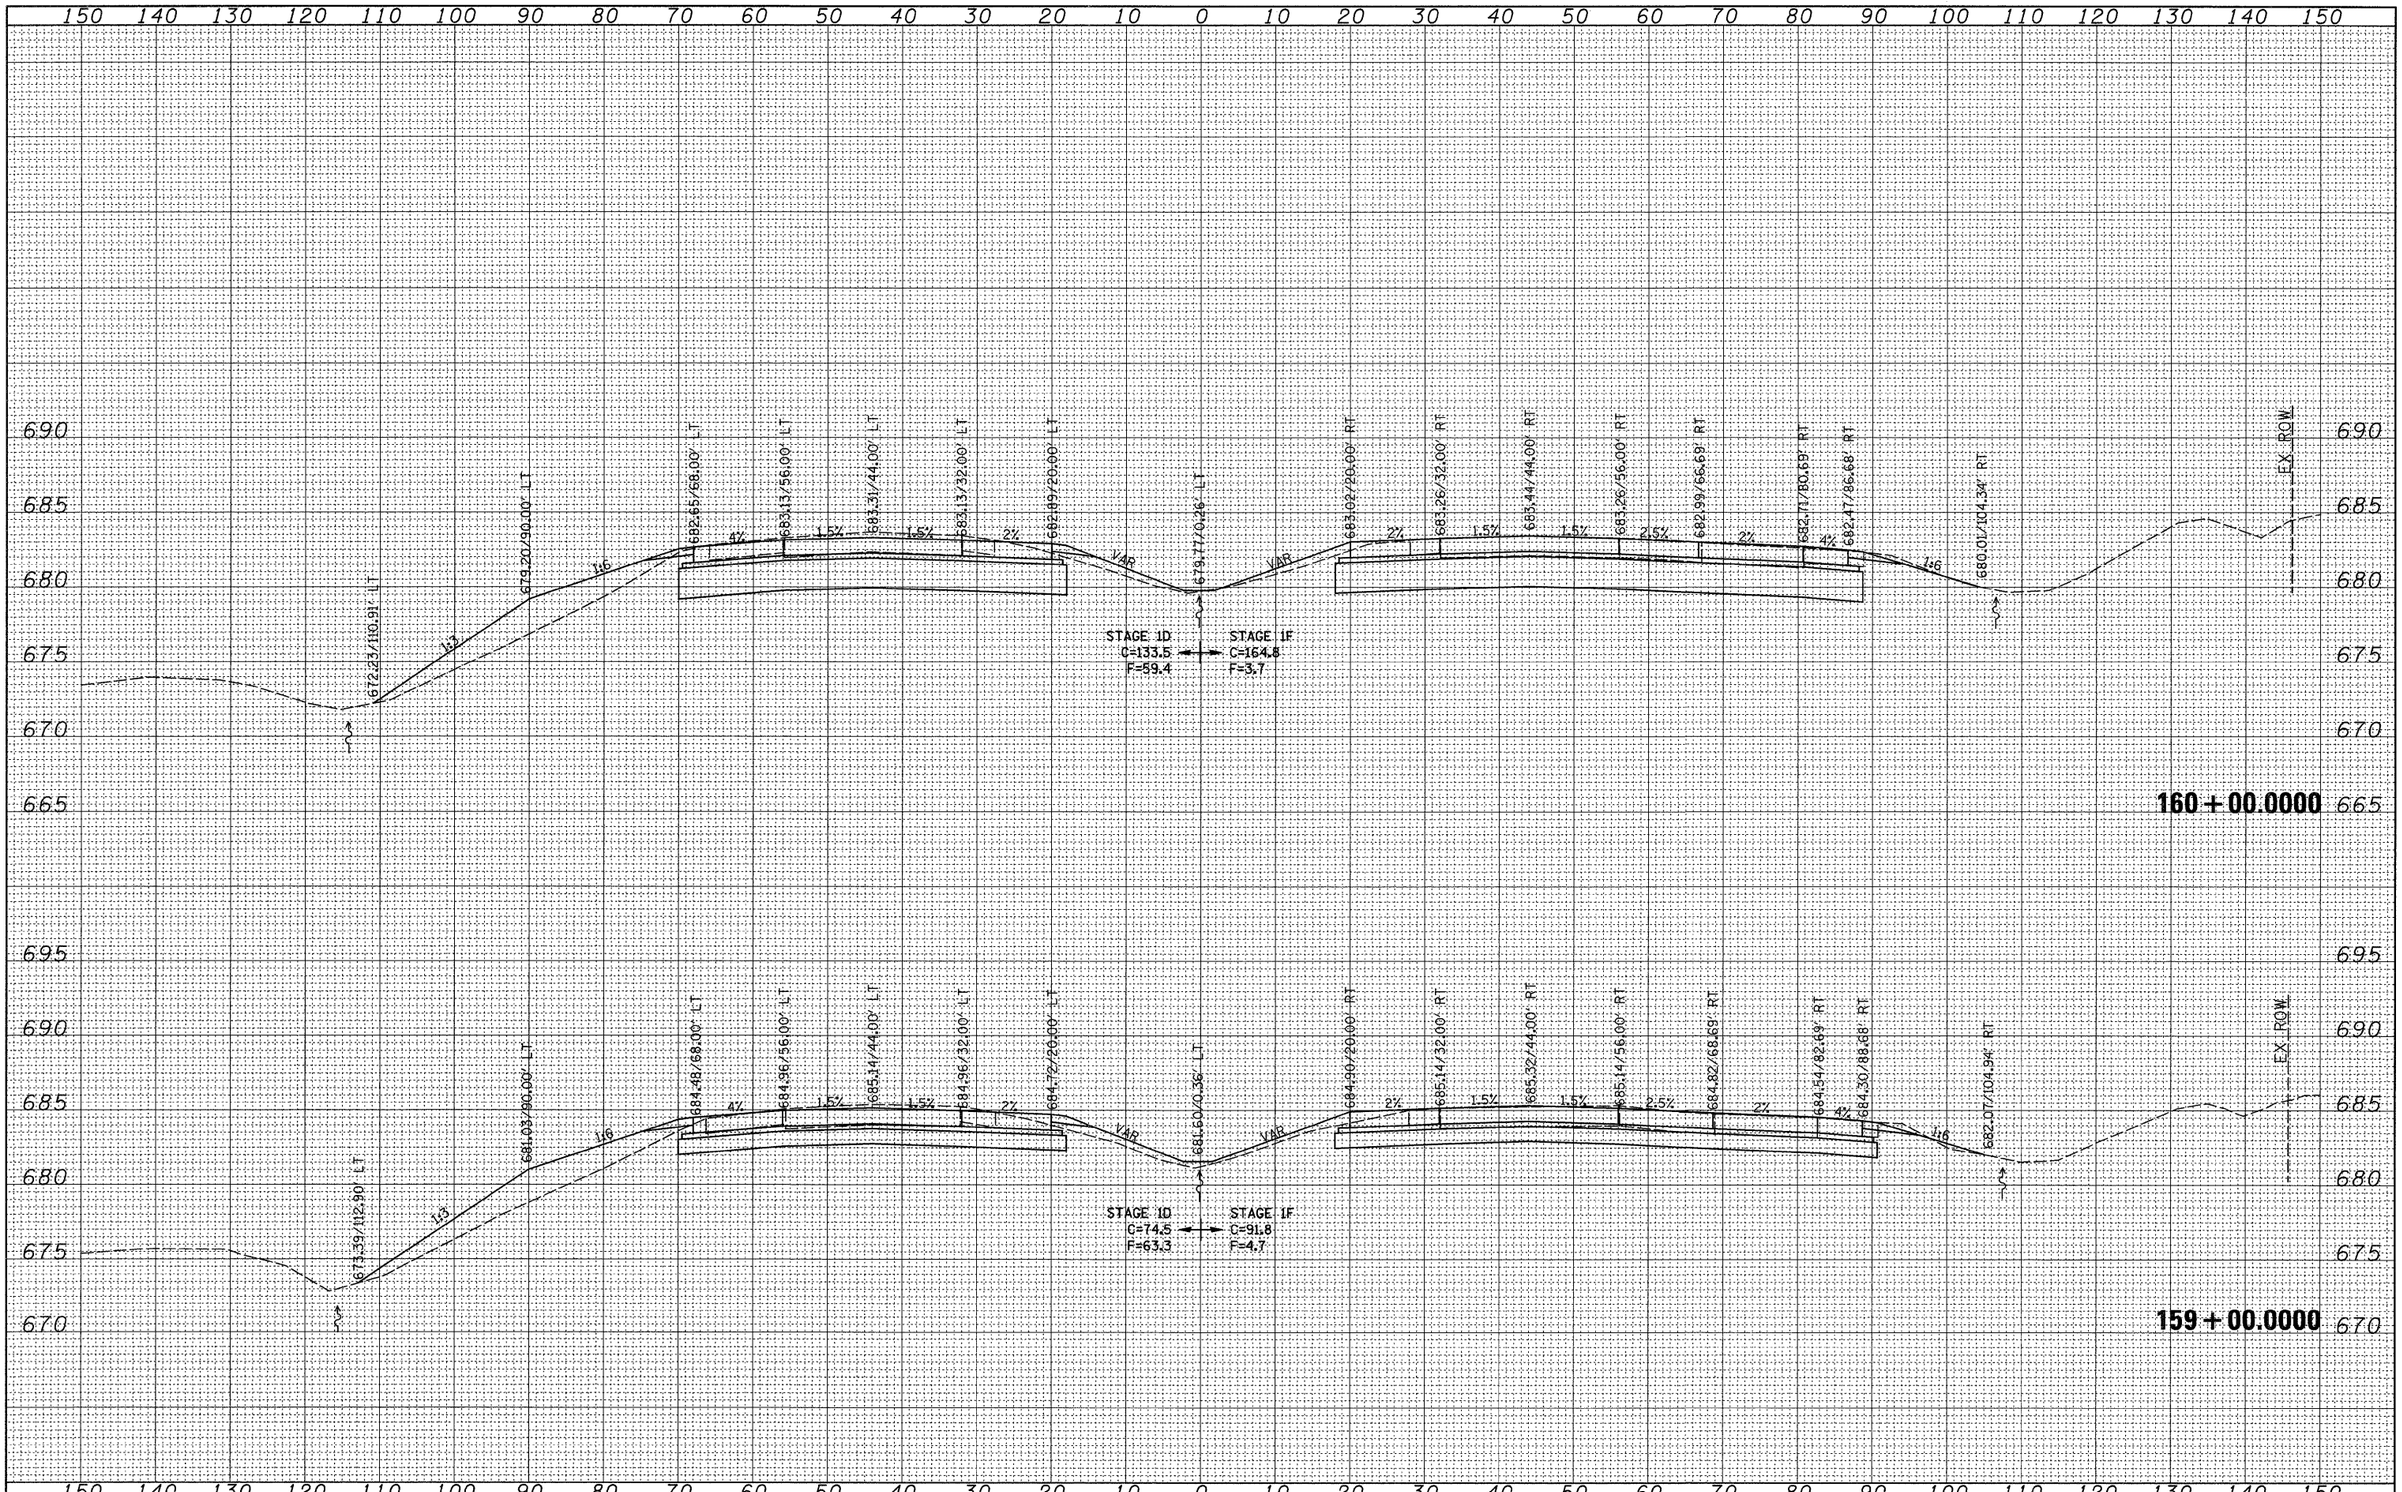

FILE NAME = c:\pw_work\pwidot\grantpm\dms34289\d0840 3xm2.dgn	USER NAME = grantpm	DESIGNED -	REVISED -	STATE OF ILLINOIS DEPARTMENT OF TRANSPORTATION	I-80 CROSS-SECTIONS
		DRAWN -	REVISED -		
	PLOT SCALE = 10.0000 ' / IN.	CHECKED -	REVISED -		
	PLOT DATE = Mon Dec 15 07:40:40 2008	DATE -	REVISED -		

SCALE: | SHEET NO. OF SHEETS | STA. 159+00.0000 TO STA. 160+00.0000

F.A.I. RTE.	SECTION	COUNTY	TOTAL SHEETS	SHEET NO.
80	(81-1)R-1	ROCK ISLAND	292	279
		CONTRACT NO. 64933		

FED. ROAD DIST. NO. | ILLINOIS | FED. AID PROJECT

ORIGINAL SURVEY	BY	DATE
SURVEYED		
PLOTTED		
TEMPLATE		
NOTE BOOK / AREAS		
NO. / AREAS CHECKED		

FINAL SURVEY	BY	DATE
SURVEYED		
PLOTTED		
TEMPLATE		
NOTE BOOK / AREAS		
NO. / AREAS CHECKED		

FINAL SURVEY	BY	DATE
NOTE BOOK	SURVEYED	
NO.	PLOTTED	
	TYPED	
	AREAS	
	AREAS CHECKED	

ORIGINAL SURVEY	BY	DATE
NOTE BOOK	SURVEYED	
NO.	PLOTTED	
	TYPED	
	AREAS	
	AREAS CHECKED	

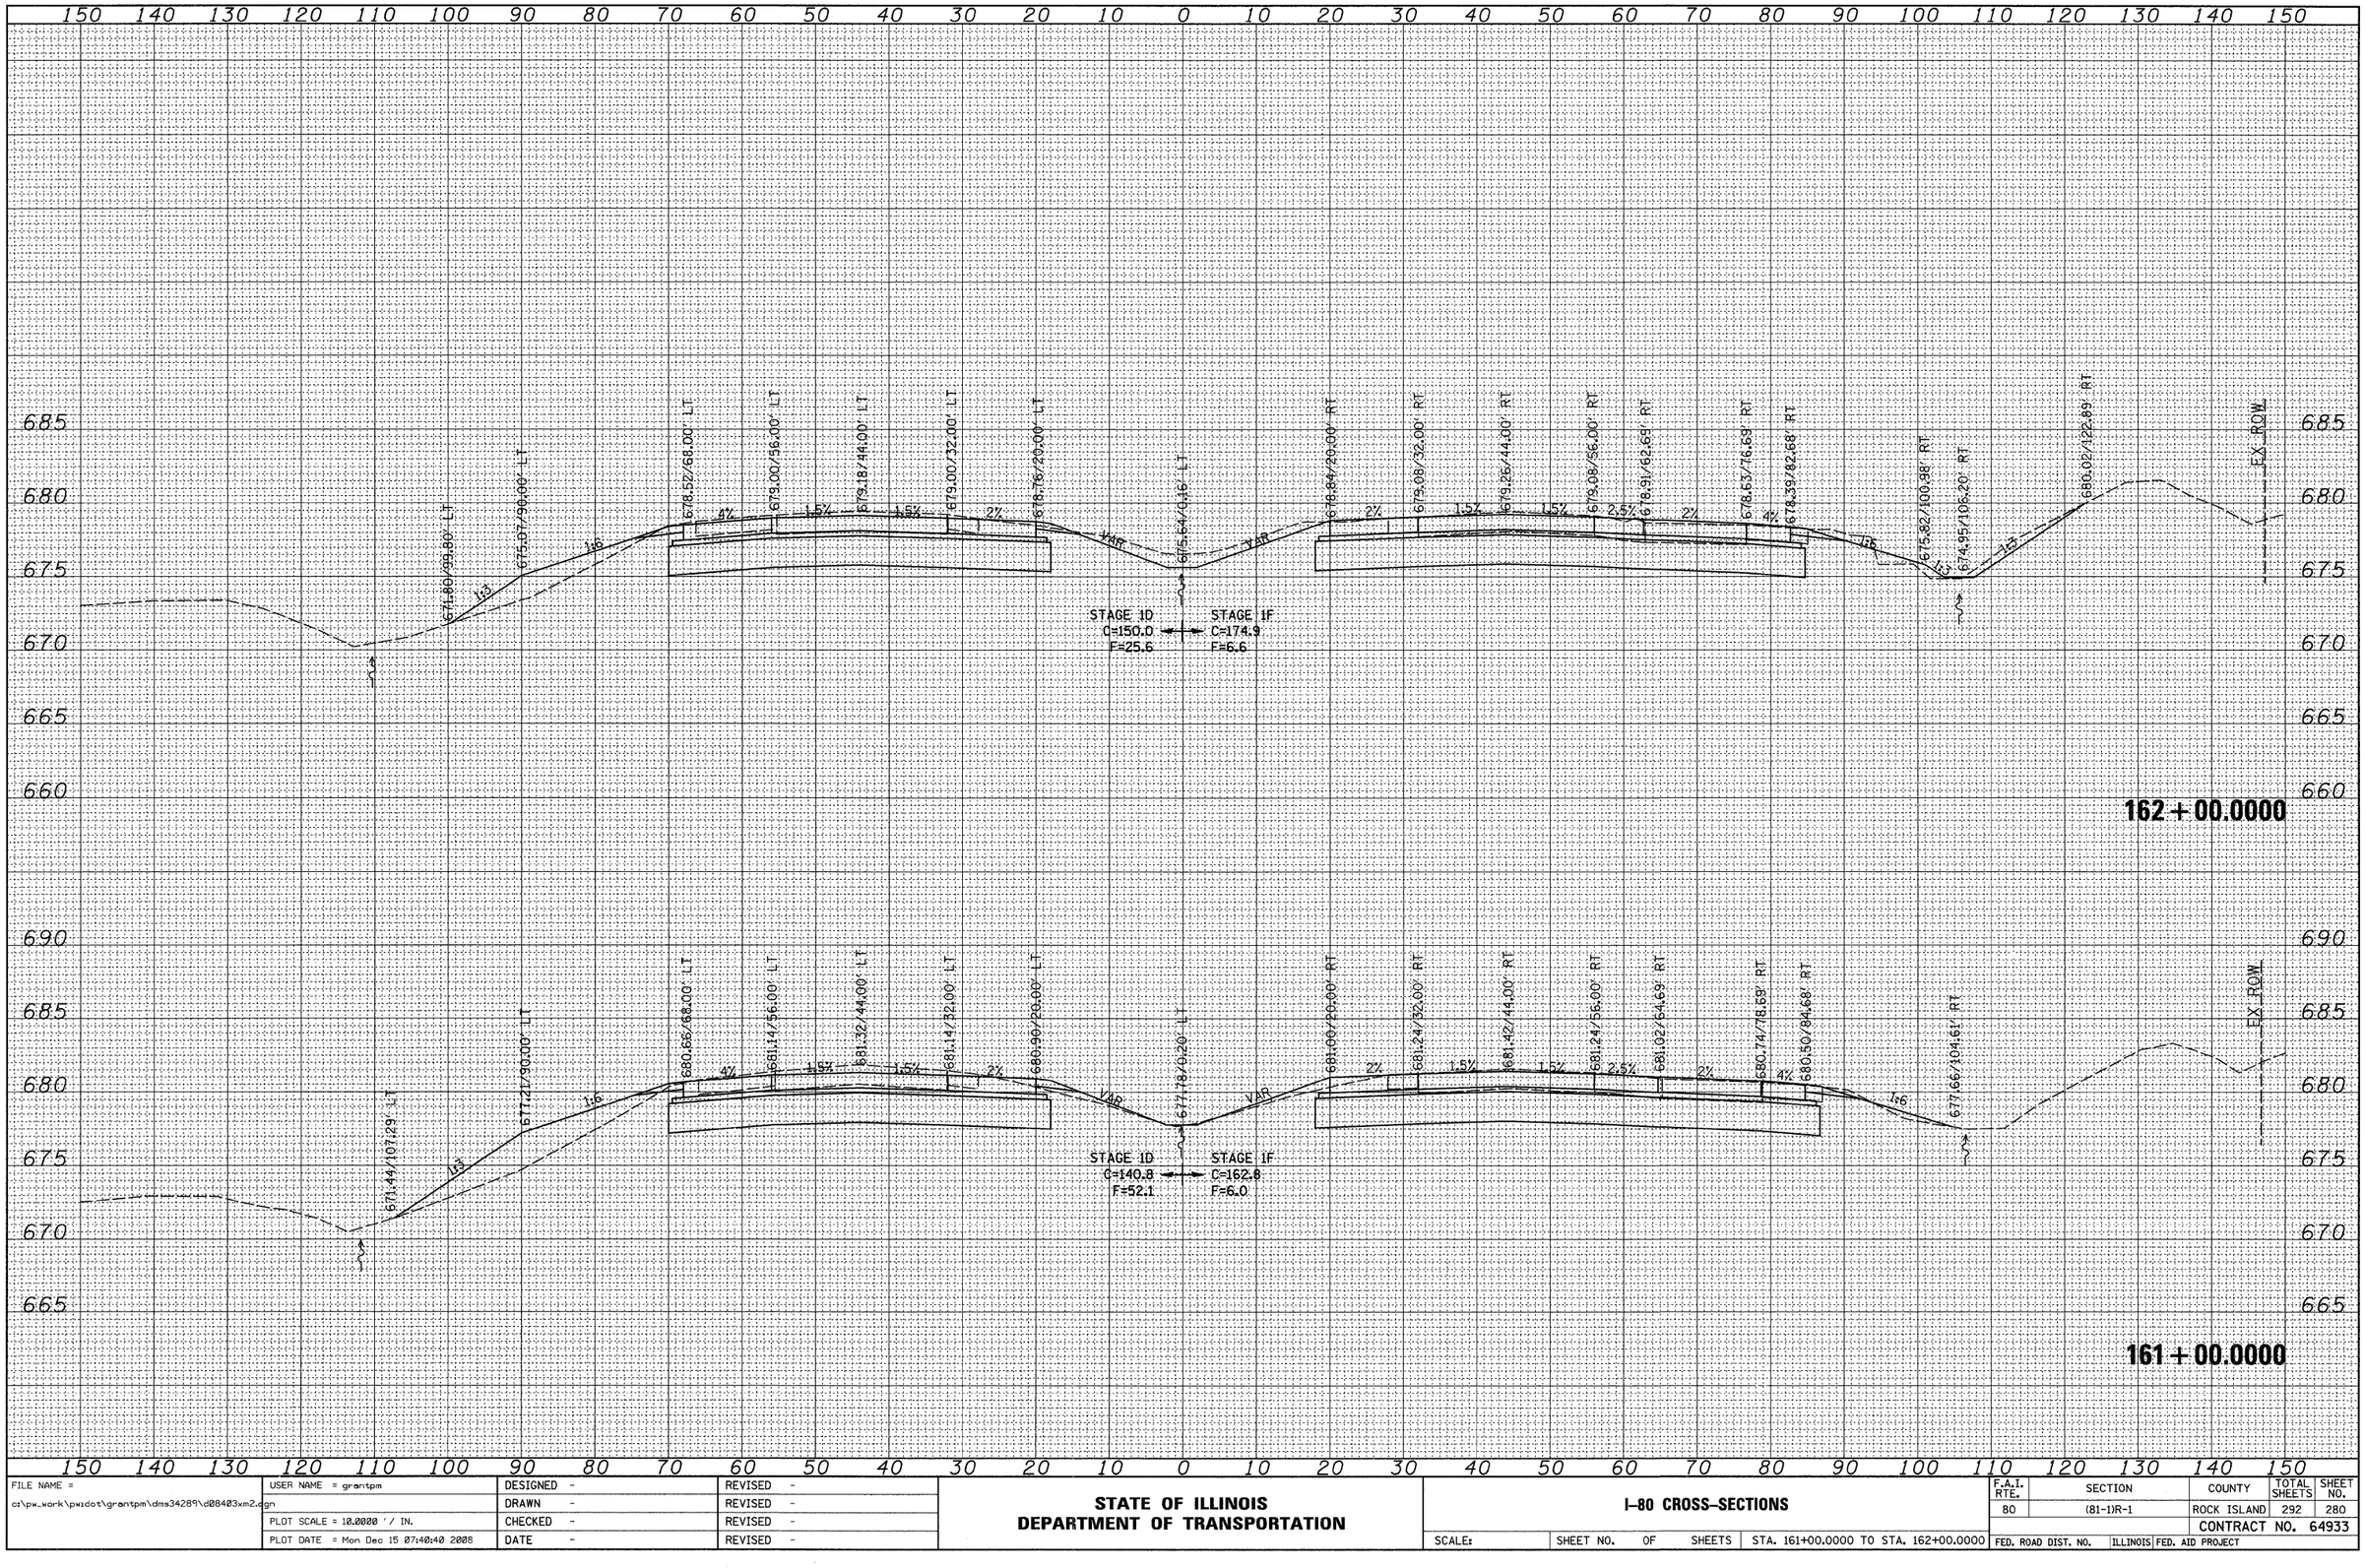

FILE NAME = c:\pw_work\pwidot\grantpm\dms34289\d0840 3xm2.dgn	USER NAME = grantpm	DESIGNED -	REVISED -
		DRAWN -	REVISED -
	PLOT SCALE = 10.0000 ' / IN.	CHECKED -	REVISED -
	PLOT DATE = Mon Dec 15 07:40:40 2008	DATE -	REVISED -

STATE OF ILLINOIS
DEPARTMENT OF TRANSPORTATION

I-80 CROSS-SECTIONS

SCALE: | SHEET NO. OF SHEETS | STA. 161+00.0000 TO STA. 162+00.0000

F.A.I. RTE.	SECTION	COUNTY	TOTAL SHEETS	SHEET NO.
80	(81-1)R-1	ROCK ISLAND	292	280
		CONTRACT NO. 64933		
FED. ROAD DIST. NO.	ILLINOIS	FED. AID PROJECT		

FINAL SURVEY		BY	DATE
NOTE BOOK	SURVEYED		
NO.	PLOTTED		
	TEMPLATE		
	AREAS		
	AREAS CHECKED		

ORIGINAL SURVEY		BY	DATE
NOTE BOOK	SURVEYED		
NO.	PLOTTED		
	TEMPLATE		
	AREAS		
	AREAS CHECKED		

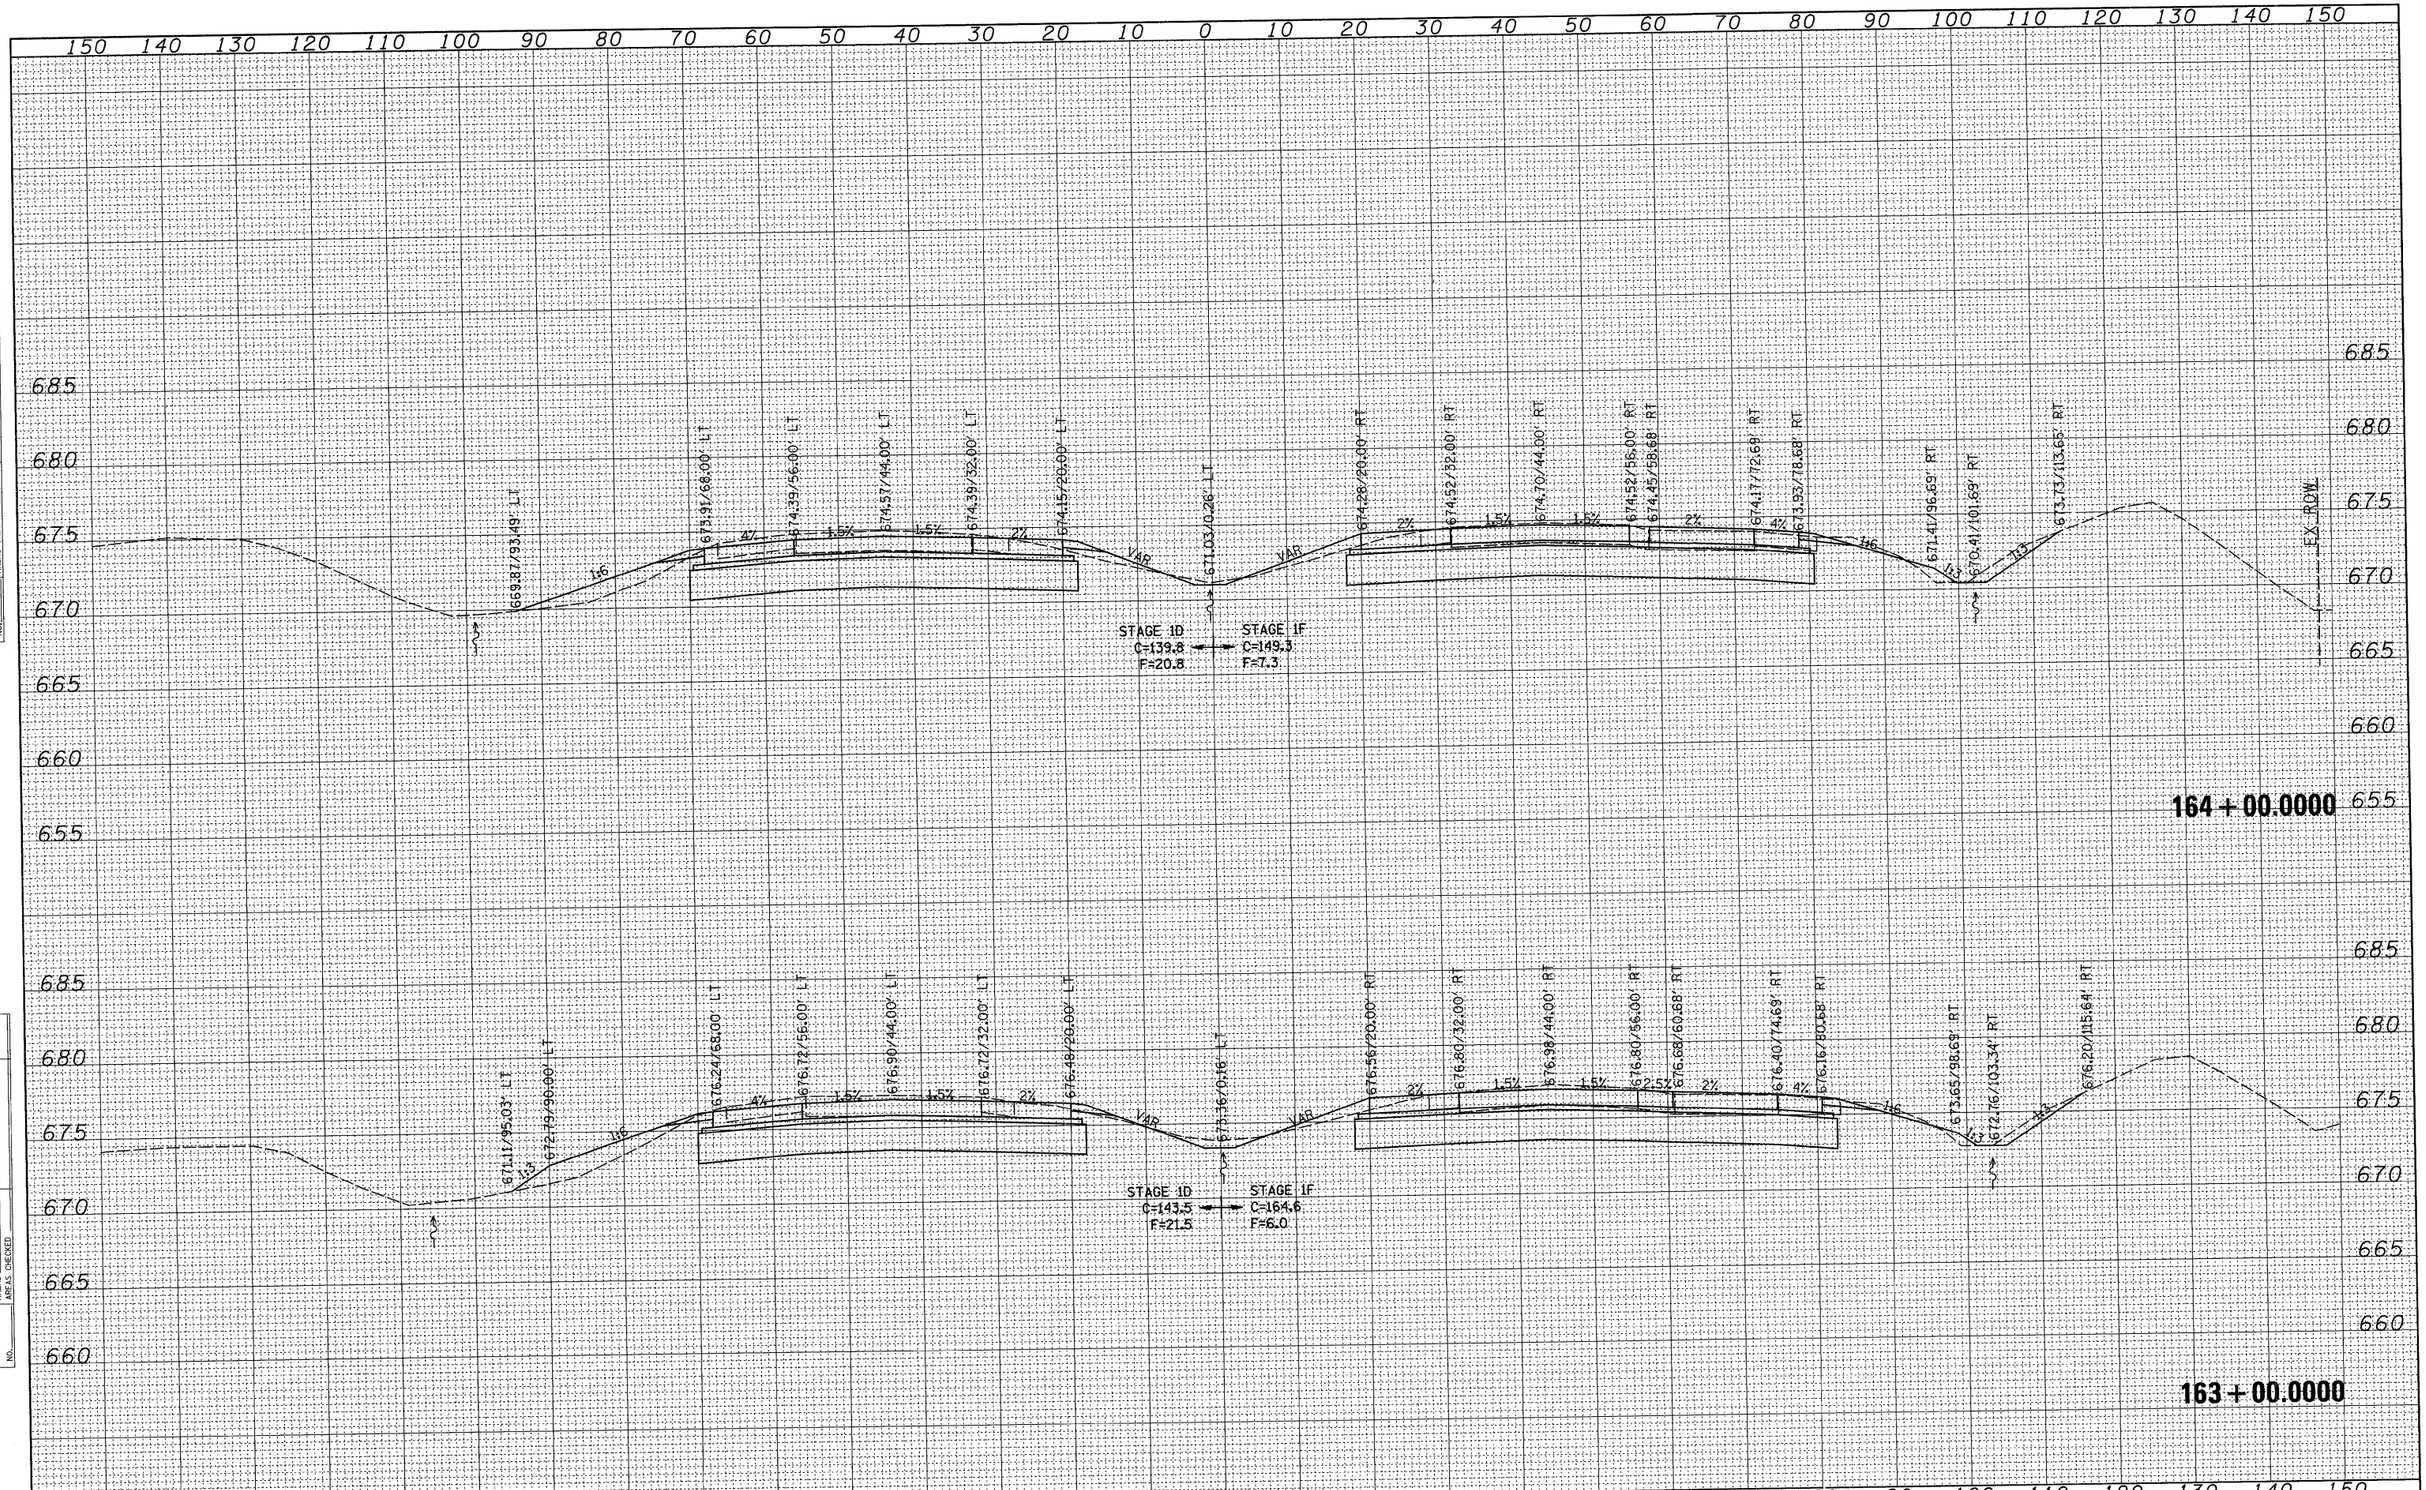

FILE NAME = c:\pw_work\pwidot\grantpm\dms34289\d08403xm2.dgn	USER NAME = grantpm	DESIGNED -	REVISED -
		DRAWN -	REVISED -
	PLOT SCALE = 10.0000 ' / IN.	CHECKED -	REVISED -
	PLOT DATE = Mon Dec 15 07:40:40 2008	DATE -	REVISED -

STATE OF ILLINOIS
DEPARTMENT OF TRANSPORTATION

I-80 CROSS-SECTIONS

SCALE: | SHEET NO. OF SHEETS | STA. 163+00.0000 TO STA. 164+00.0000

F.A.I. RTE.	SECTION	COUNTY	TOTAL SHEETS	SHEET NO.
80	(81-1)R-1	ROCK ISLAND	292	281
		CONTRACT NO. 64933		
FED. ROAD DIST. NO.	ILLINOIS	FED. AID PROJECT		

FINAL SURVEY		BY	DATE
NOTE BOOK	SURVEYED		
NO.	PLOTTED		
	TOPS & TE		
	AREAS		
	AREAS CHECKED		

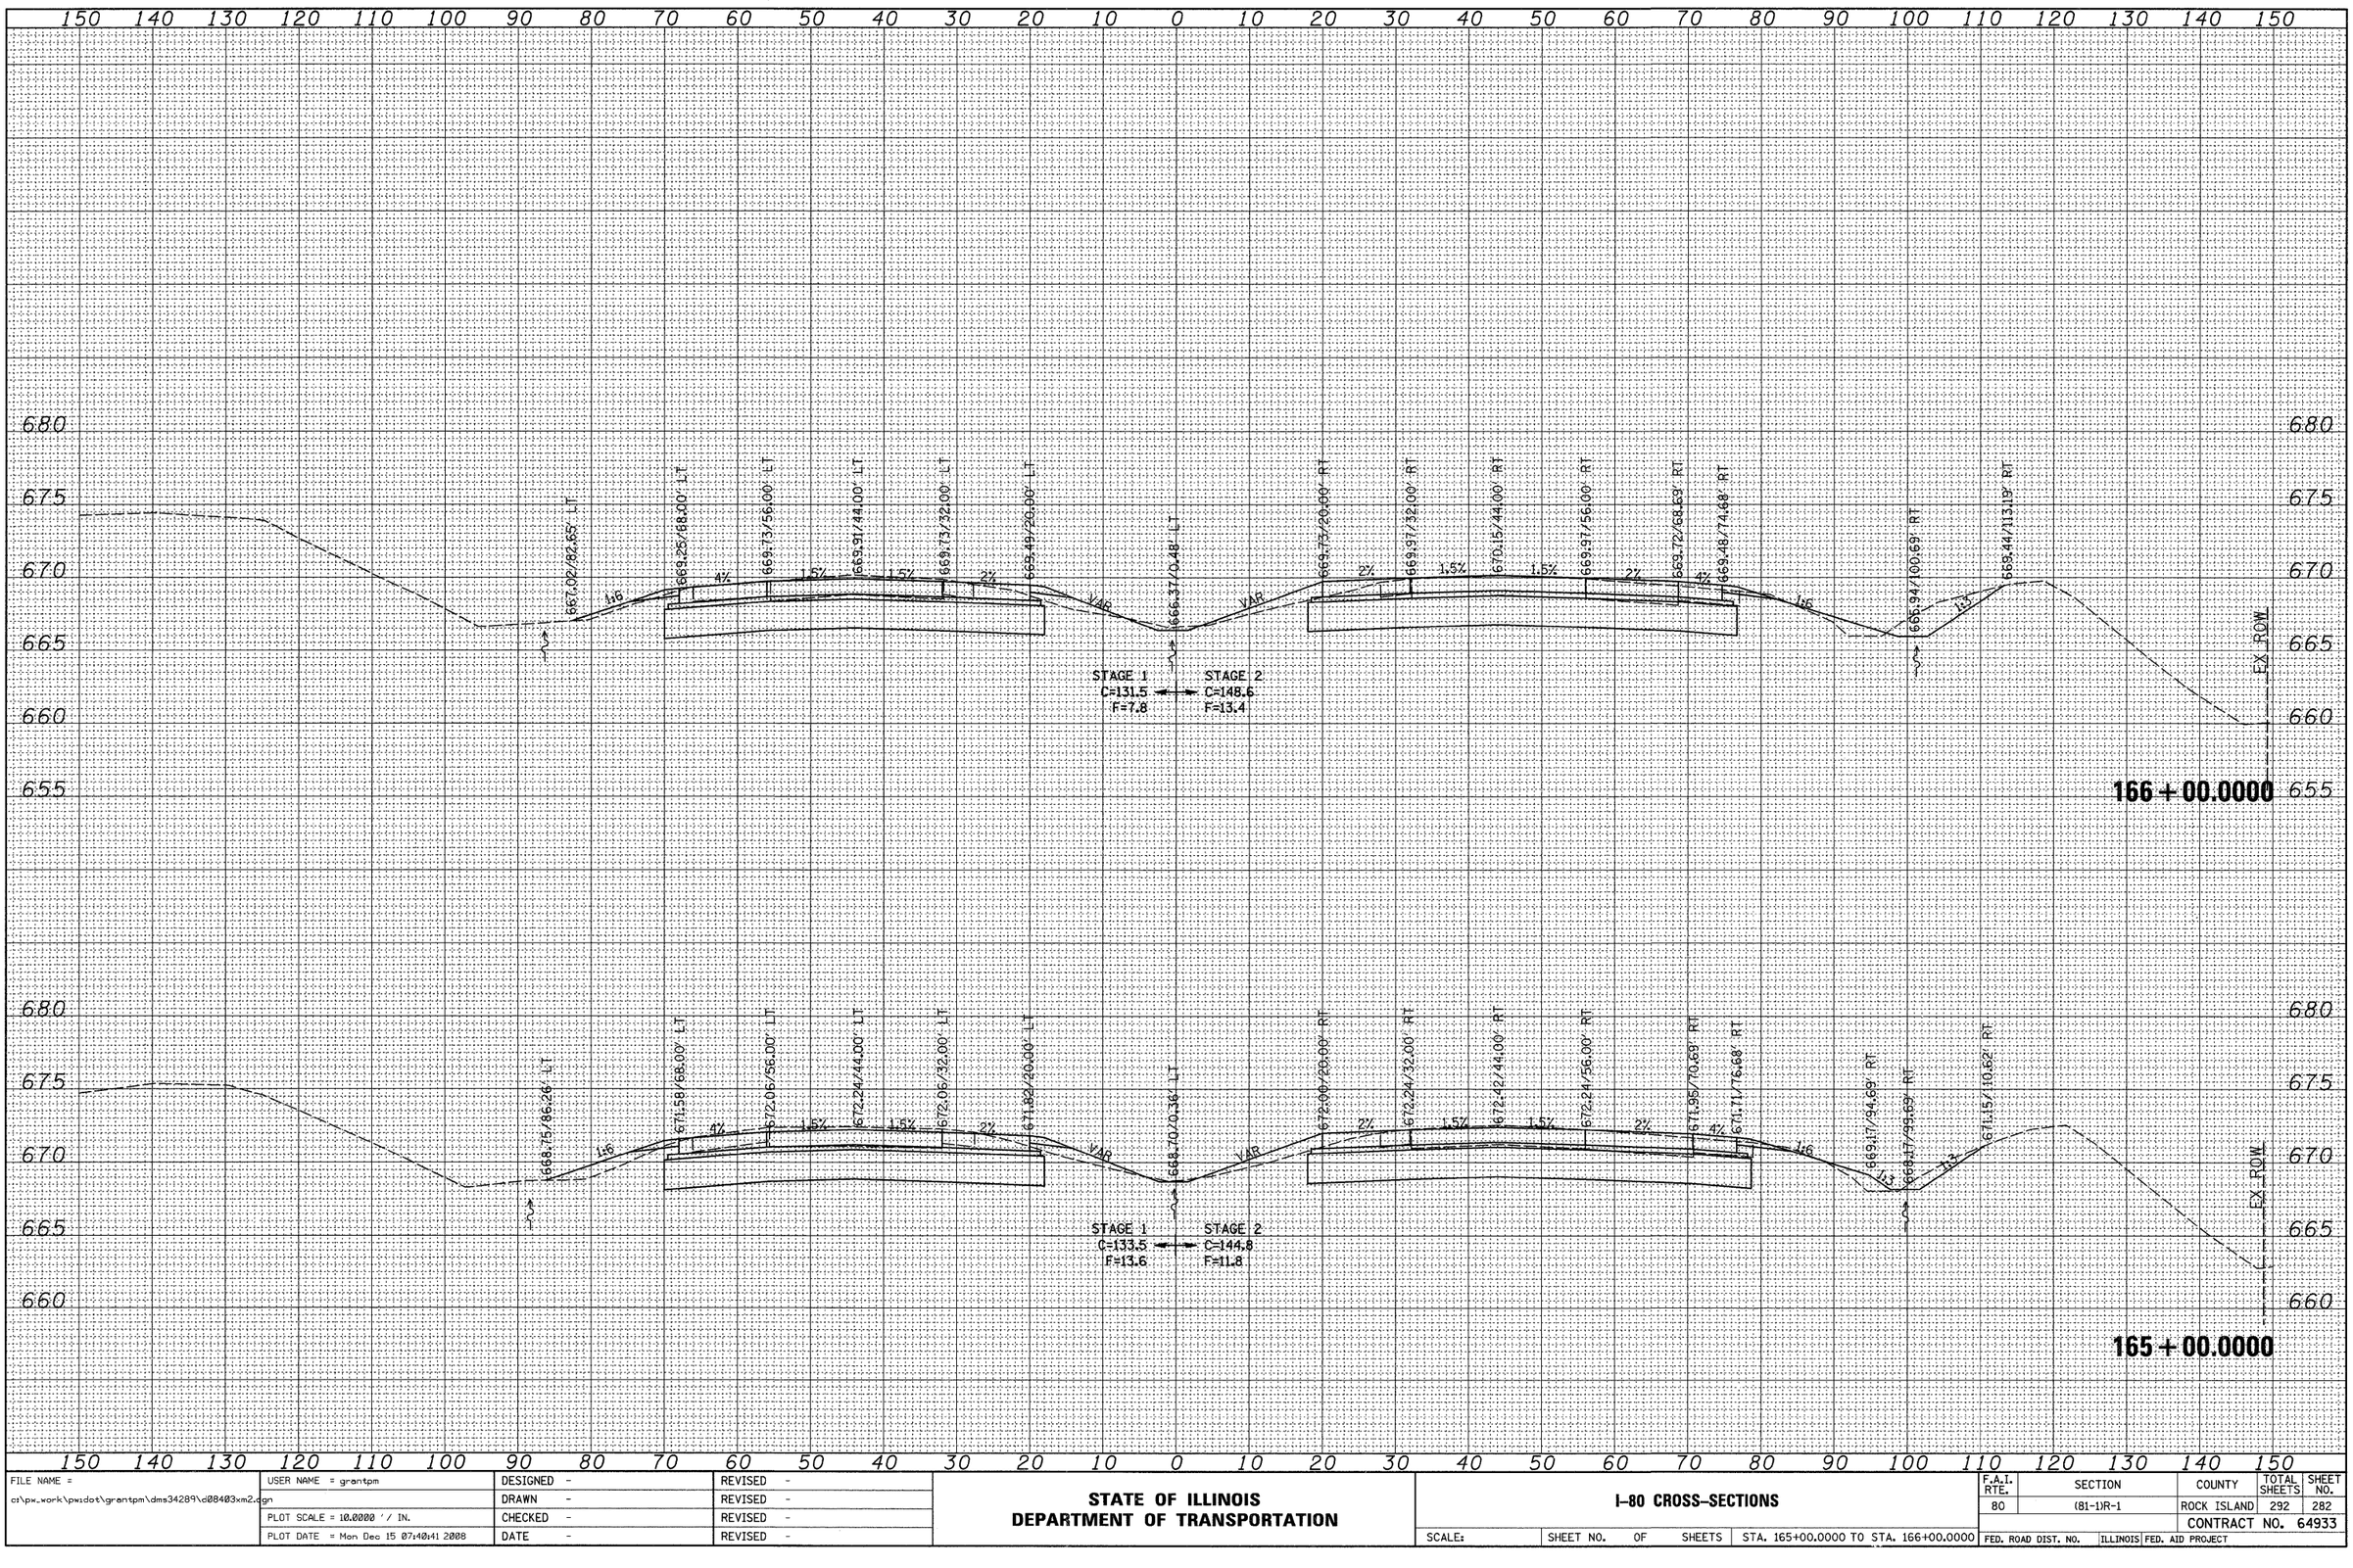

ORIGINAL SURVEY		BY	DATE
NOTE BOOK	SURVEYED		
NO.	PLOTTED		
	TOPS & TE		
	AREAS		
	AREAS CHECKED		

FILE NAME = c:\pw_work\pwidot\grantpm\dms34289\d0840 3xm2.dgn	USER NAME = grantpm	DESIGNED -	REVISED -
		DRAWN -	REVISED -
	PLOT SCALE = 10.0000 ' / IN.	CHECKED -	REVISED -
	PLOT DATE = Mon Dec 15 07:40:41 2008	DATE -	REVISED -

STATE OF ILLINOIS
DEPARTMENT OF TRANSPORTATION

I-80 CROSS-SECTIONS

SCALE: | SHEET NO. OF SHEETS | STA. 165+00.0000 TO STA. 166+00.0000

F.A.I. RTE.	SECTION	COUNTY	TOTAL SHEETS	SHEET NO.
80	(81-1)R-1	ROCK ISLAND	292	282
		CONTRACT NO. 64933		
FED. ROAD DIST. NO.	ILLINOIS	FED. AID PROJECT		

FINAL SURVEY	BY	DATE
SURVEYED		
PLOTTED		
TEMPLATE		
NOTE BOOK	AREAS	
NO.	AREAS CHECKED	

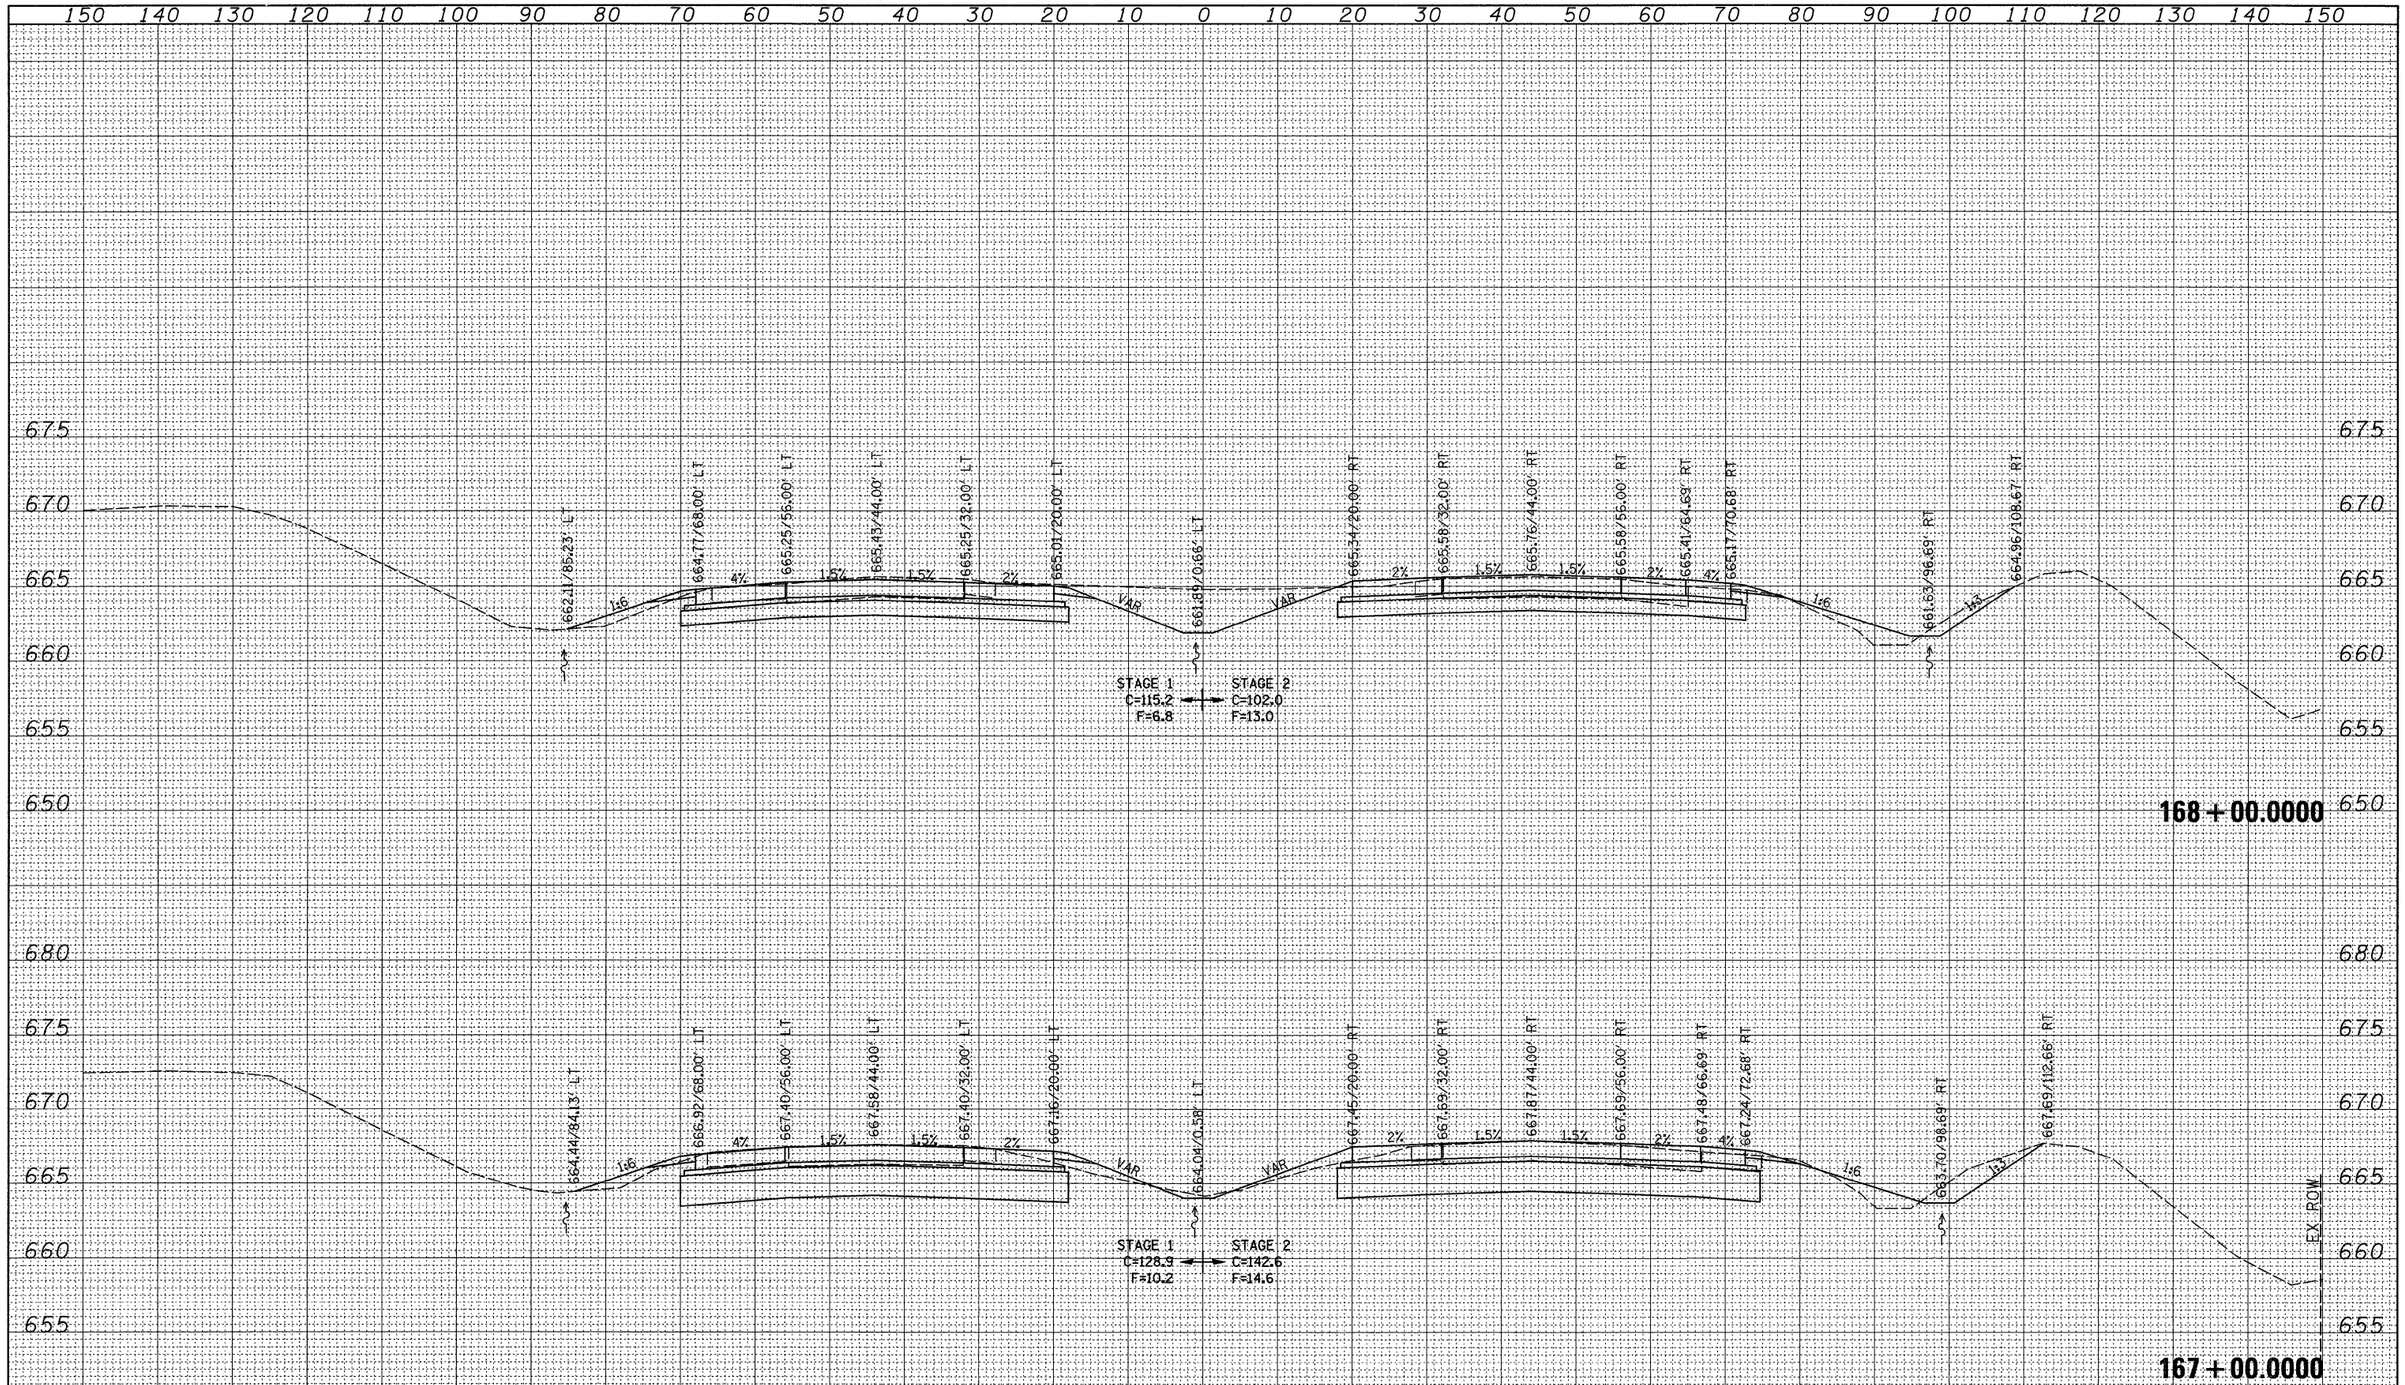

ORIGINAL SURVEY	BY	DATE
SURVEYED		
PLOTTED		
TEMPLATE		
NOTE BOOK	AREAS	
NO.	AREAS CHECKED	

FILE NAME = c:\pw_work\pwidot\grantpm\dms34289\d0840 3xm2.dgn	USER NAME = grantpm	DESIGNED -	REVISED -
		DRAWN -	REVISED -
	PLOT SCALE = 10.0000 ' / IN.	CHECKED -	REVISED -
	PLOT DATE = Mon Dec 15 07:40:41 2008	DATE -	REVISED -

STATE OF ILLINOIS
DEPARTMENT OF TRANSPORTATION

I-80 CROSS-SECTIONS

SCALE: | SHEET NO. OF SHEETS | STA. 167+00.0000 TO STA. 168+00.0000

F.A.I. RTE.	SECTION	COUNTY	TOTAL SHEETS	SHEET NO.
80	(81-1)R-1	ROCK ISLAND	292	283
		CONTRACT NO. 64933		
FED. ROAD DIST. NO.	ILLINOIS	FED. AID PROJECT		

FINAL SURVEY	BY	DATE
SURVEYED		
PLOTTED		
NOTE BOOK		
TOPOGRAPHY		
AREAS		
NO.	AREAS CHECKED	

ORIGINAL SURVEY	BY	DATE
SURVEYED		
PLOTTED		
NOTE BOOK		
TOPOGRAPHY		
AREAS		
NO.	AREAS CHECKED	

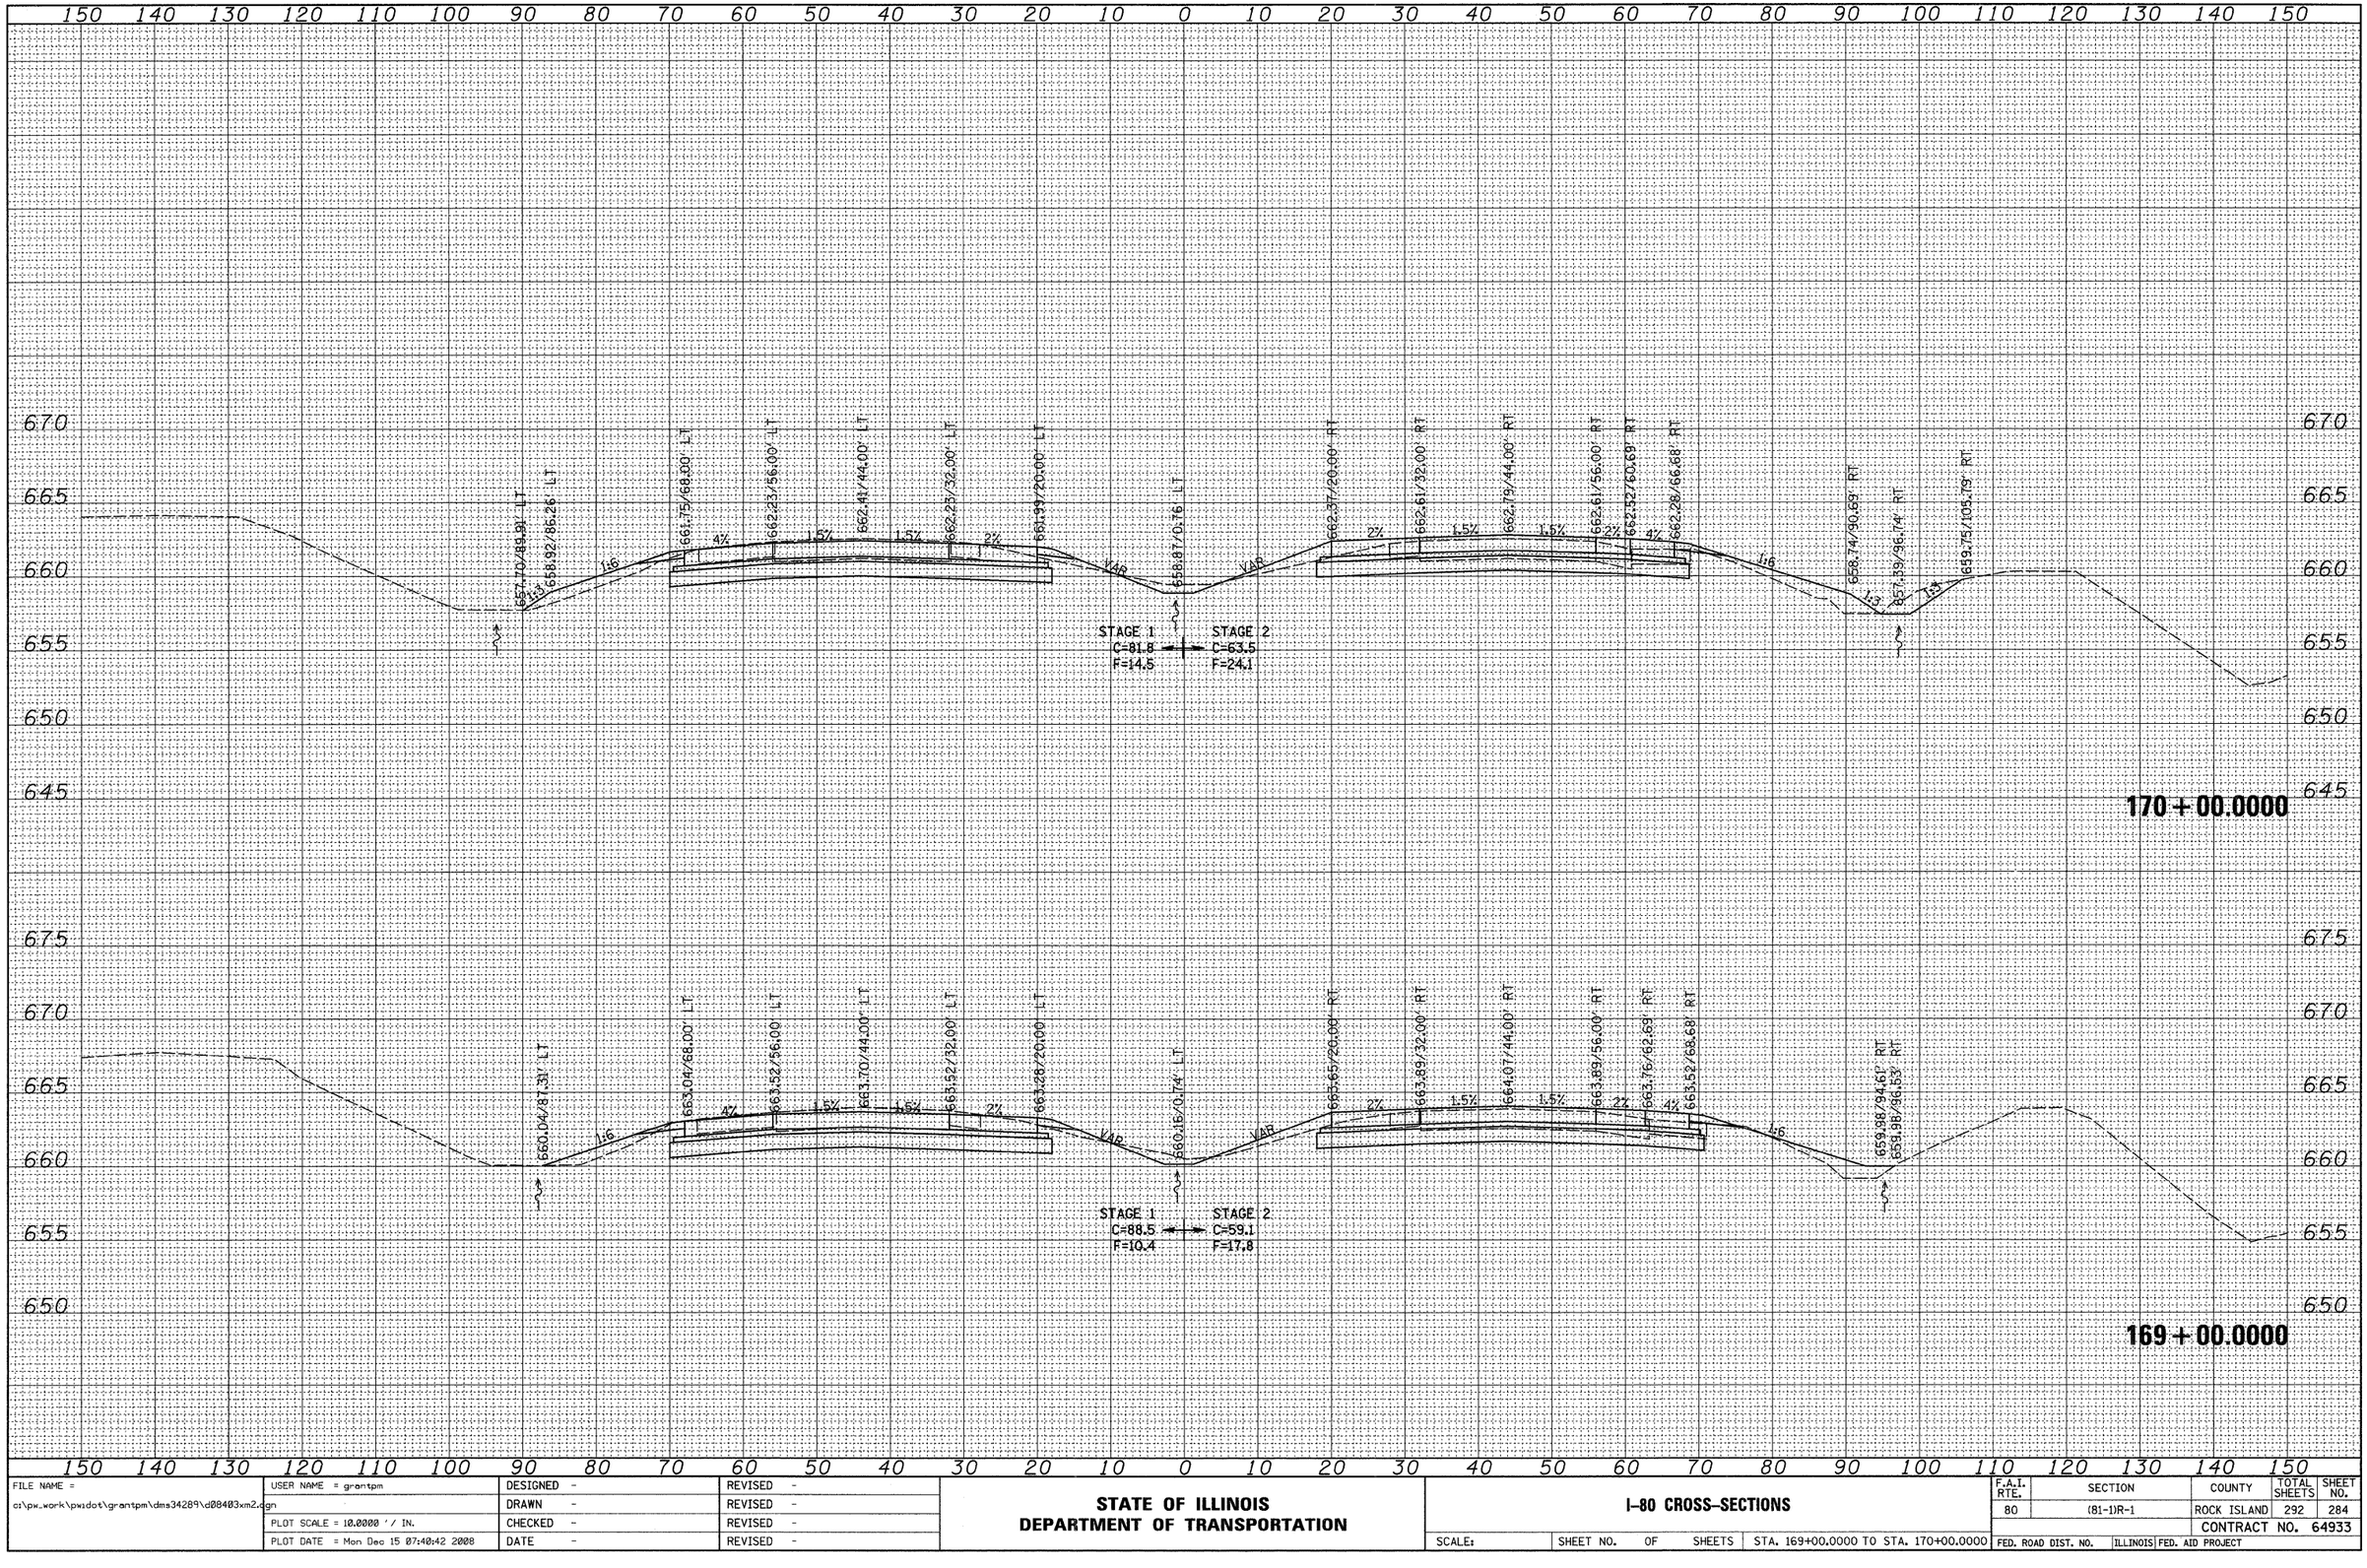

FILE NAME = c:\pw_work\pwidot\grantpm\dms34289\d0840 3xm2.dgn	USER NAME = grantpm	DESIGNED -	REVISED -
		DRAWN -	REVISED -
	PLOT SCALE = 10.0000 ' / IN.	CHECKED -	REVISED -
	PLOT DATE = Mon Dec 15 07:40:42 2008	DATE -	REVISED -

STATE OF ILLINOIS
DEPARTMENT OF TRANSPORTATION

I-80 CROSS-SECTIONS

SCALE: | SHEET NO. OF SHEETS | STA. 169+00.0000 TO STA. 170+00.0000

F.A.I. RTE.	SECTION	COUNTY	TOTAL SHEETS	SHEET NO.
80	(81-1)R-1	ROCK ISLAND	292	284
		CONTRACT NO. 64933		
FED. ROAD DIST. NO.	ILLINOIS	FED. AID PROJECT		

FINAL SURVEY	NOTE BOOK	NO.
SURVEYED	BY	
PLOTTED		
TYPED		
AREAS	DATE	
AREAS CHECKED		

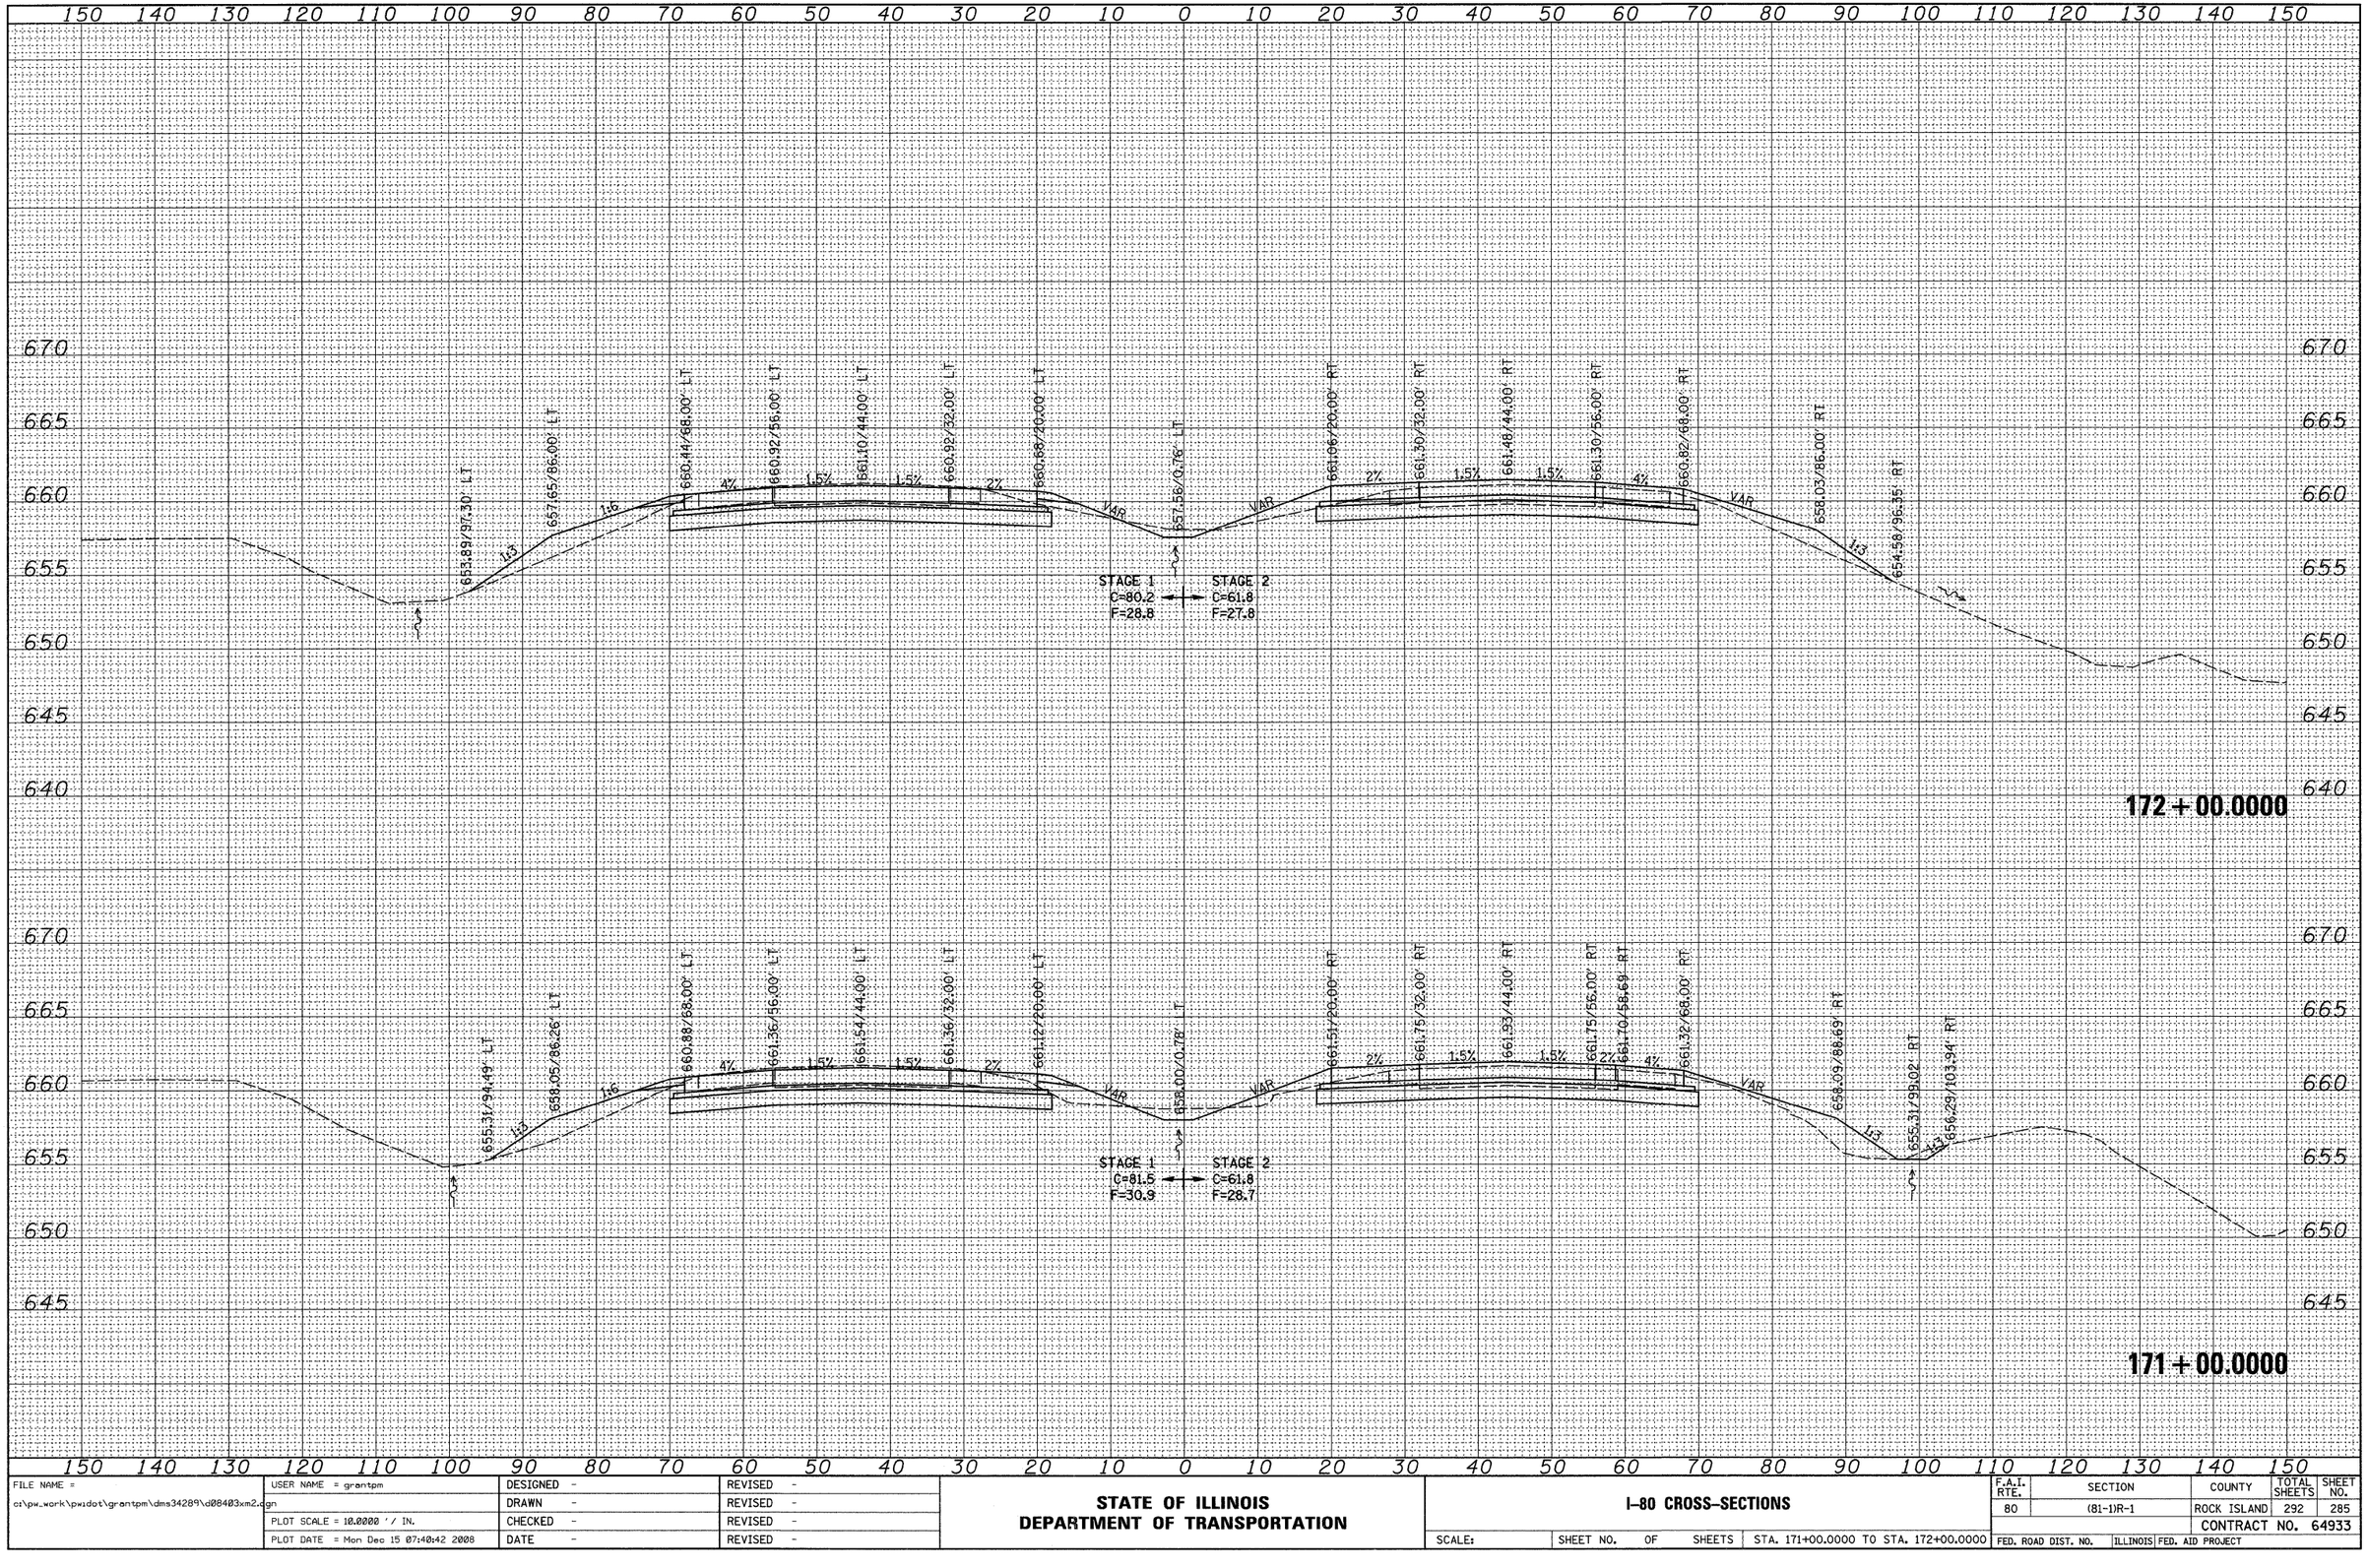

ORIGINAL SURVEY	NOTE BOOK	NO.
SURVEYED	BY	
PLOTTED		
TYPED		
AREAS	DATE	
AREAS CHECKED		

FILE NAME = c:\pw_work\pwidot\grantpm\dms34289\d0840 3xm2.dgn	USER NAME = grantpm	DESIGNED -	REVISED -
		DRAWN -	REVISED -
	PLOT SCALE = 10.0000 ' / IN.	CHECKED -	REVISED -
	PLOT DATE = Mon Dec 15 07:40:42 2008	DATE -	REVISED -

STATE OF ILLINOIS
DEPARTMENT OF TRANSPORTATION

I-80 CROSS-SECTIONS

SCALE: | SHEET NO. OF SHEETS | STA. 171+00.0000 TO STA. 172+00.0000

F.A.I. RTE.	SECTION	COUNTY	TOTAL SHEETS	SHEET NO.
80	(81-1)R-1	ROCK ISLAND	292	285
		CONTRACT NO. 64933		
FED. ROAD DIST. NO.	ILLINOIS	FED. AID PROJECT		

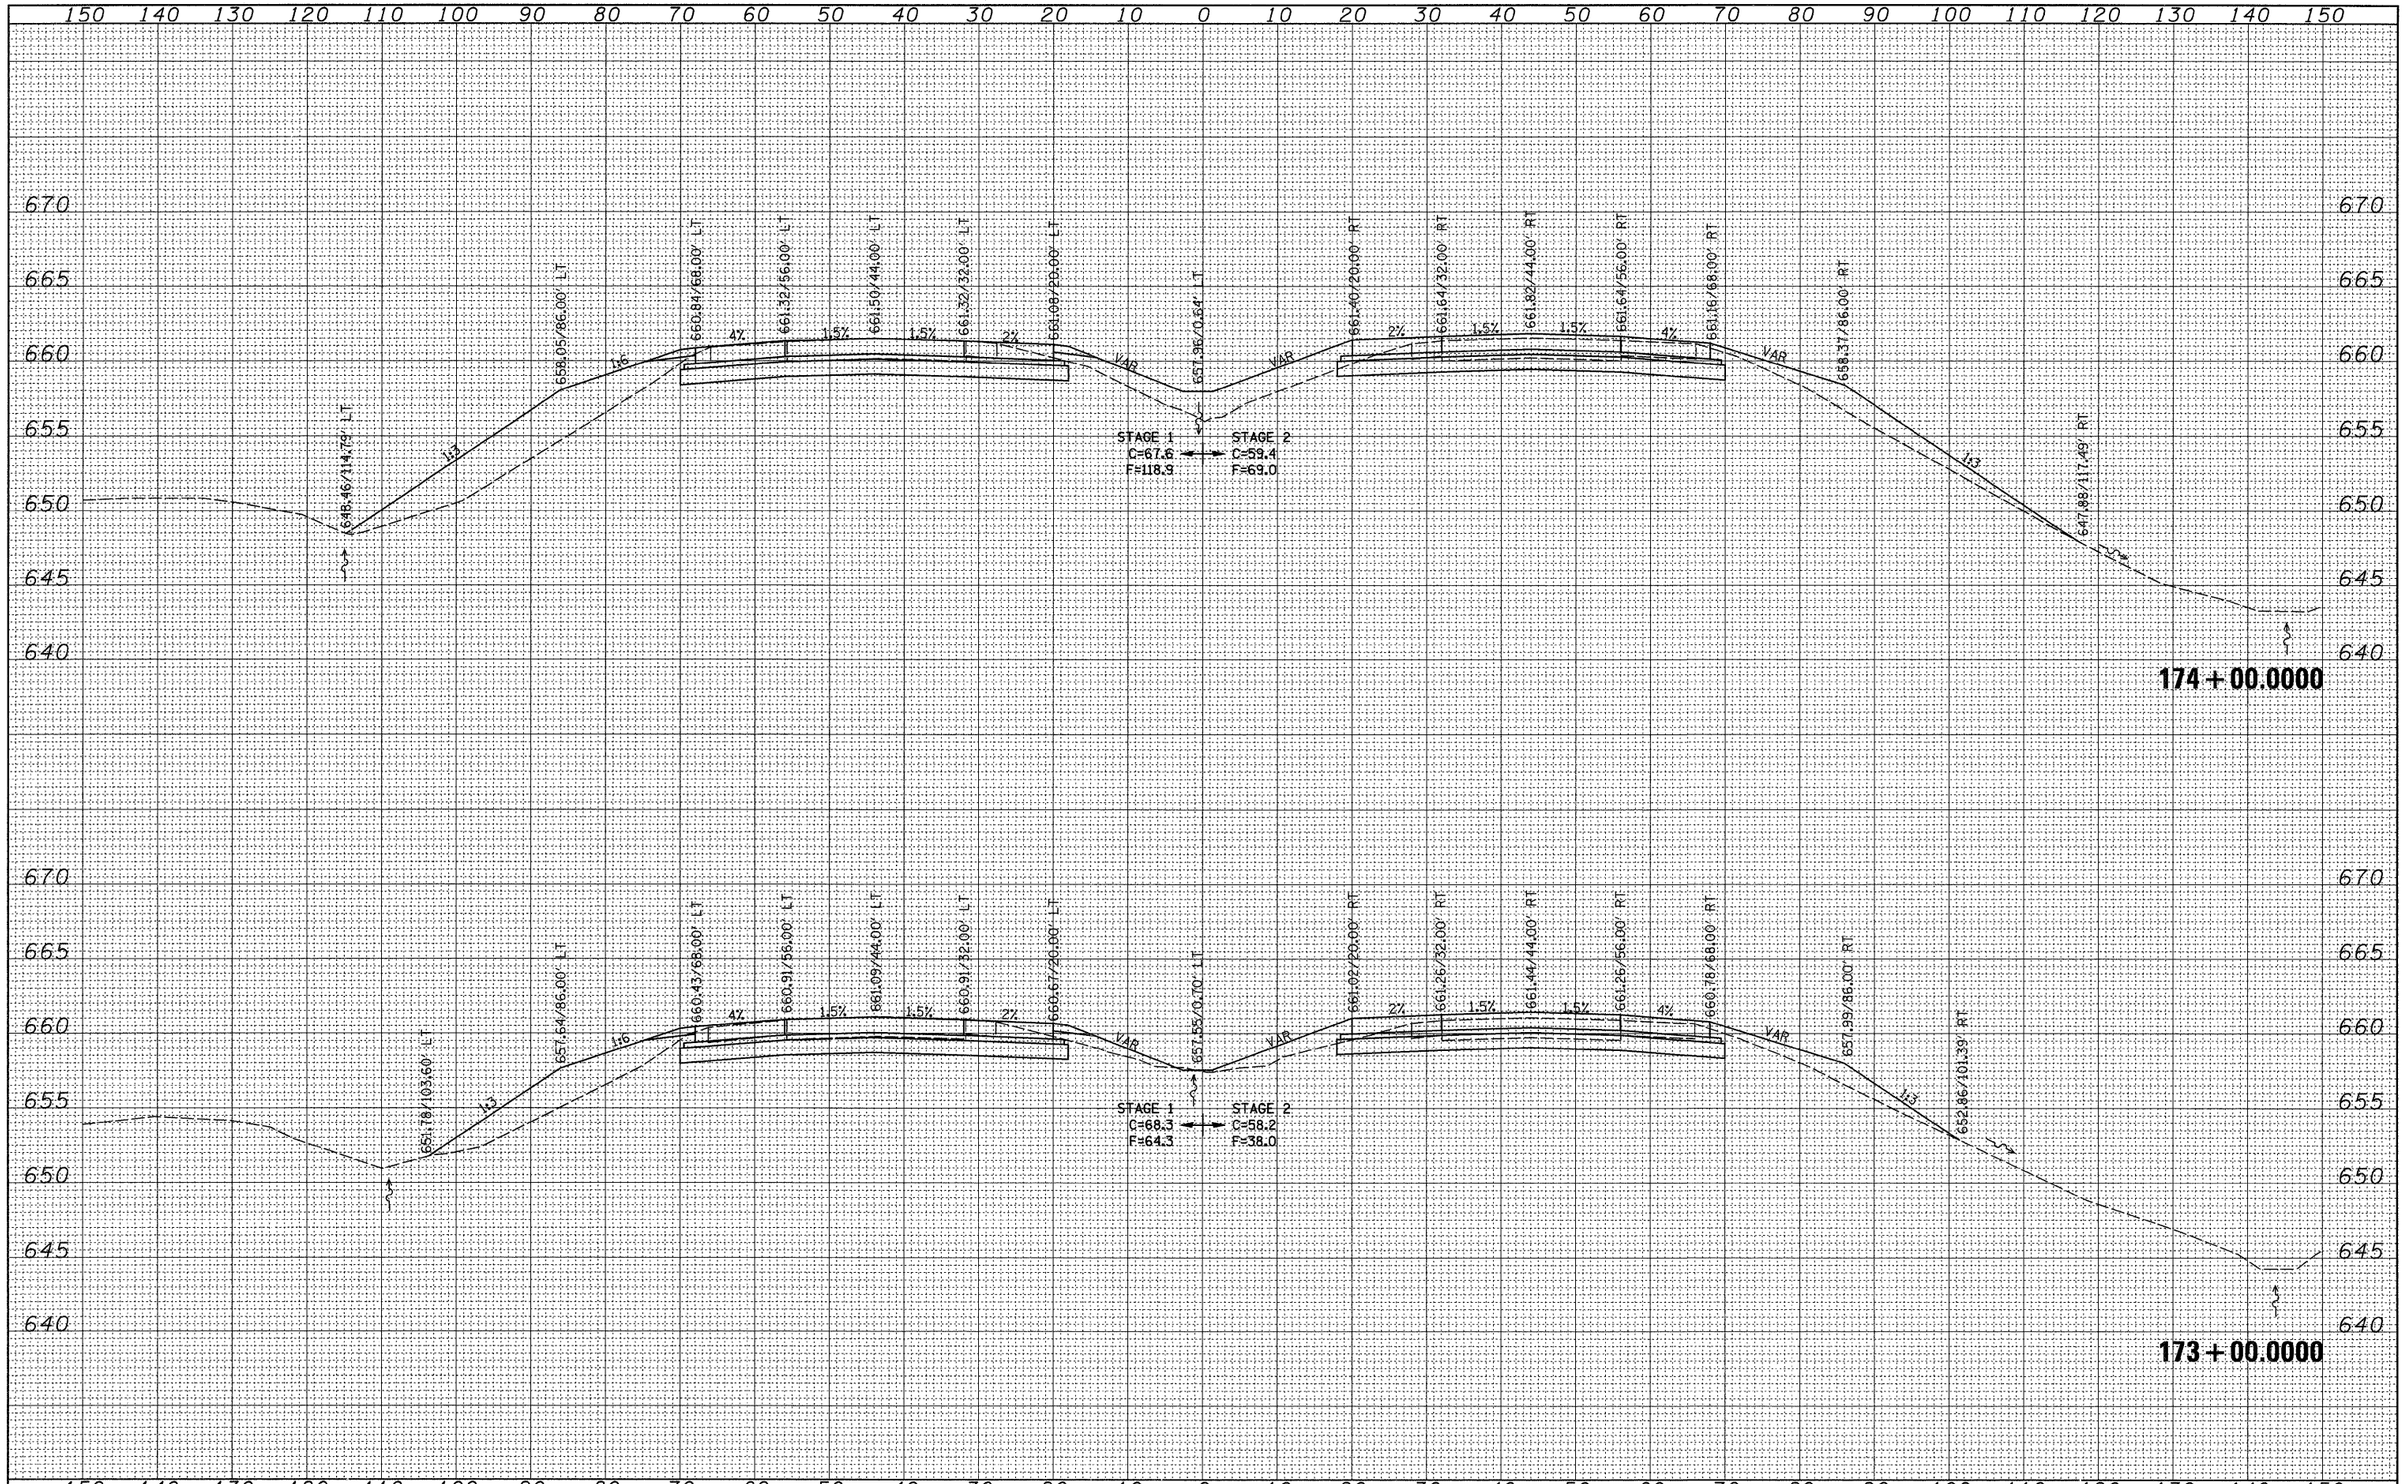

FINAL SURVEY — NOTE BOOK — NO.

	BY	DATE
SURVEYED		
PLOTTED		
TYPED		
AREAS		
AREAS CHECKED		

ORIGINAL SURVEY — NOTE BOOK — NO.

	BY	DATE
SURVEYED		
PLOTTED		
TYPED		
AREAS		
AREAS CHECKED		

FILE NAME = c:\pw_work\pwidot\grantpm\dms34289\d0840Ø3xm2.dgn	USER NAME = grantpm	DESIGNED -	REVISED -
		DRAWN -	REVISED -
	PLOT SCALE = 10.0000 ' / IN.	CHECKED -	REVISED -
	PLOT DATE = Mon Dec 15 07:40:43 2008	DATE -	REVISED -

STATE OF ILLINOIS
DEPARTMENT OF TRANSPORTATION

I-80 CROSS-SECTIONS

SCALE: | SHEET NO. OF SHEETS | STA. 173+00.0000 TO STA. 174+00.0000

F.A.I. RTE.	SECTION	COUNTY	TOTAL SHEETS	SHEET NO.
80	(81-1)R-1	ROCK ISLAND	292	286
		CONTRACT NO. 64933		
FED. ROAD DIST. NO.	ILLINOIS	FED. AID PROJECT		

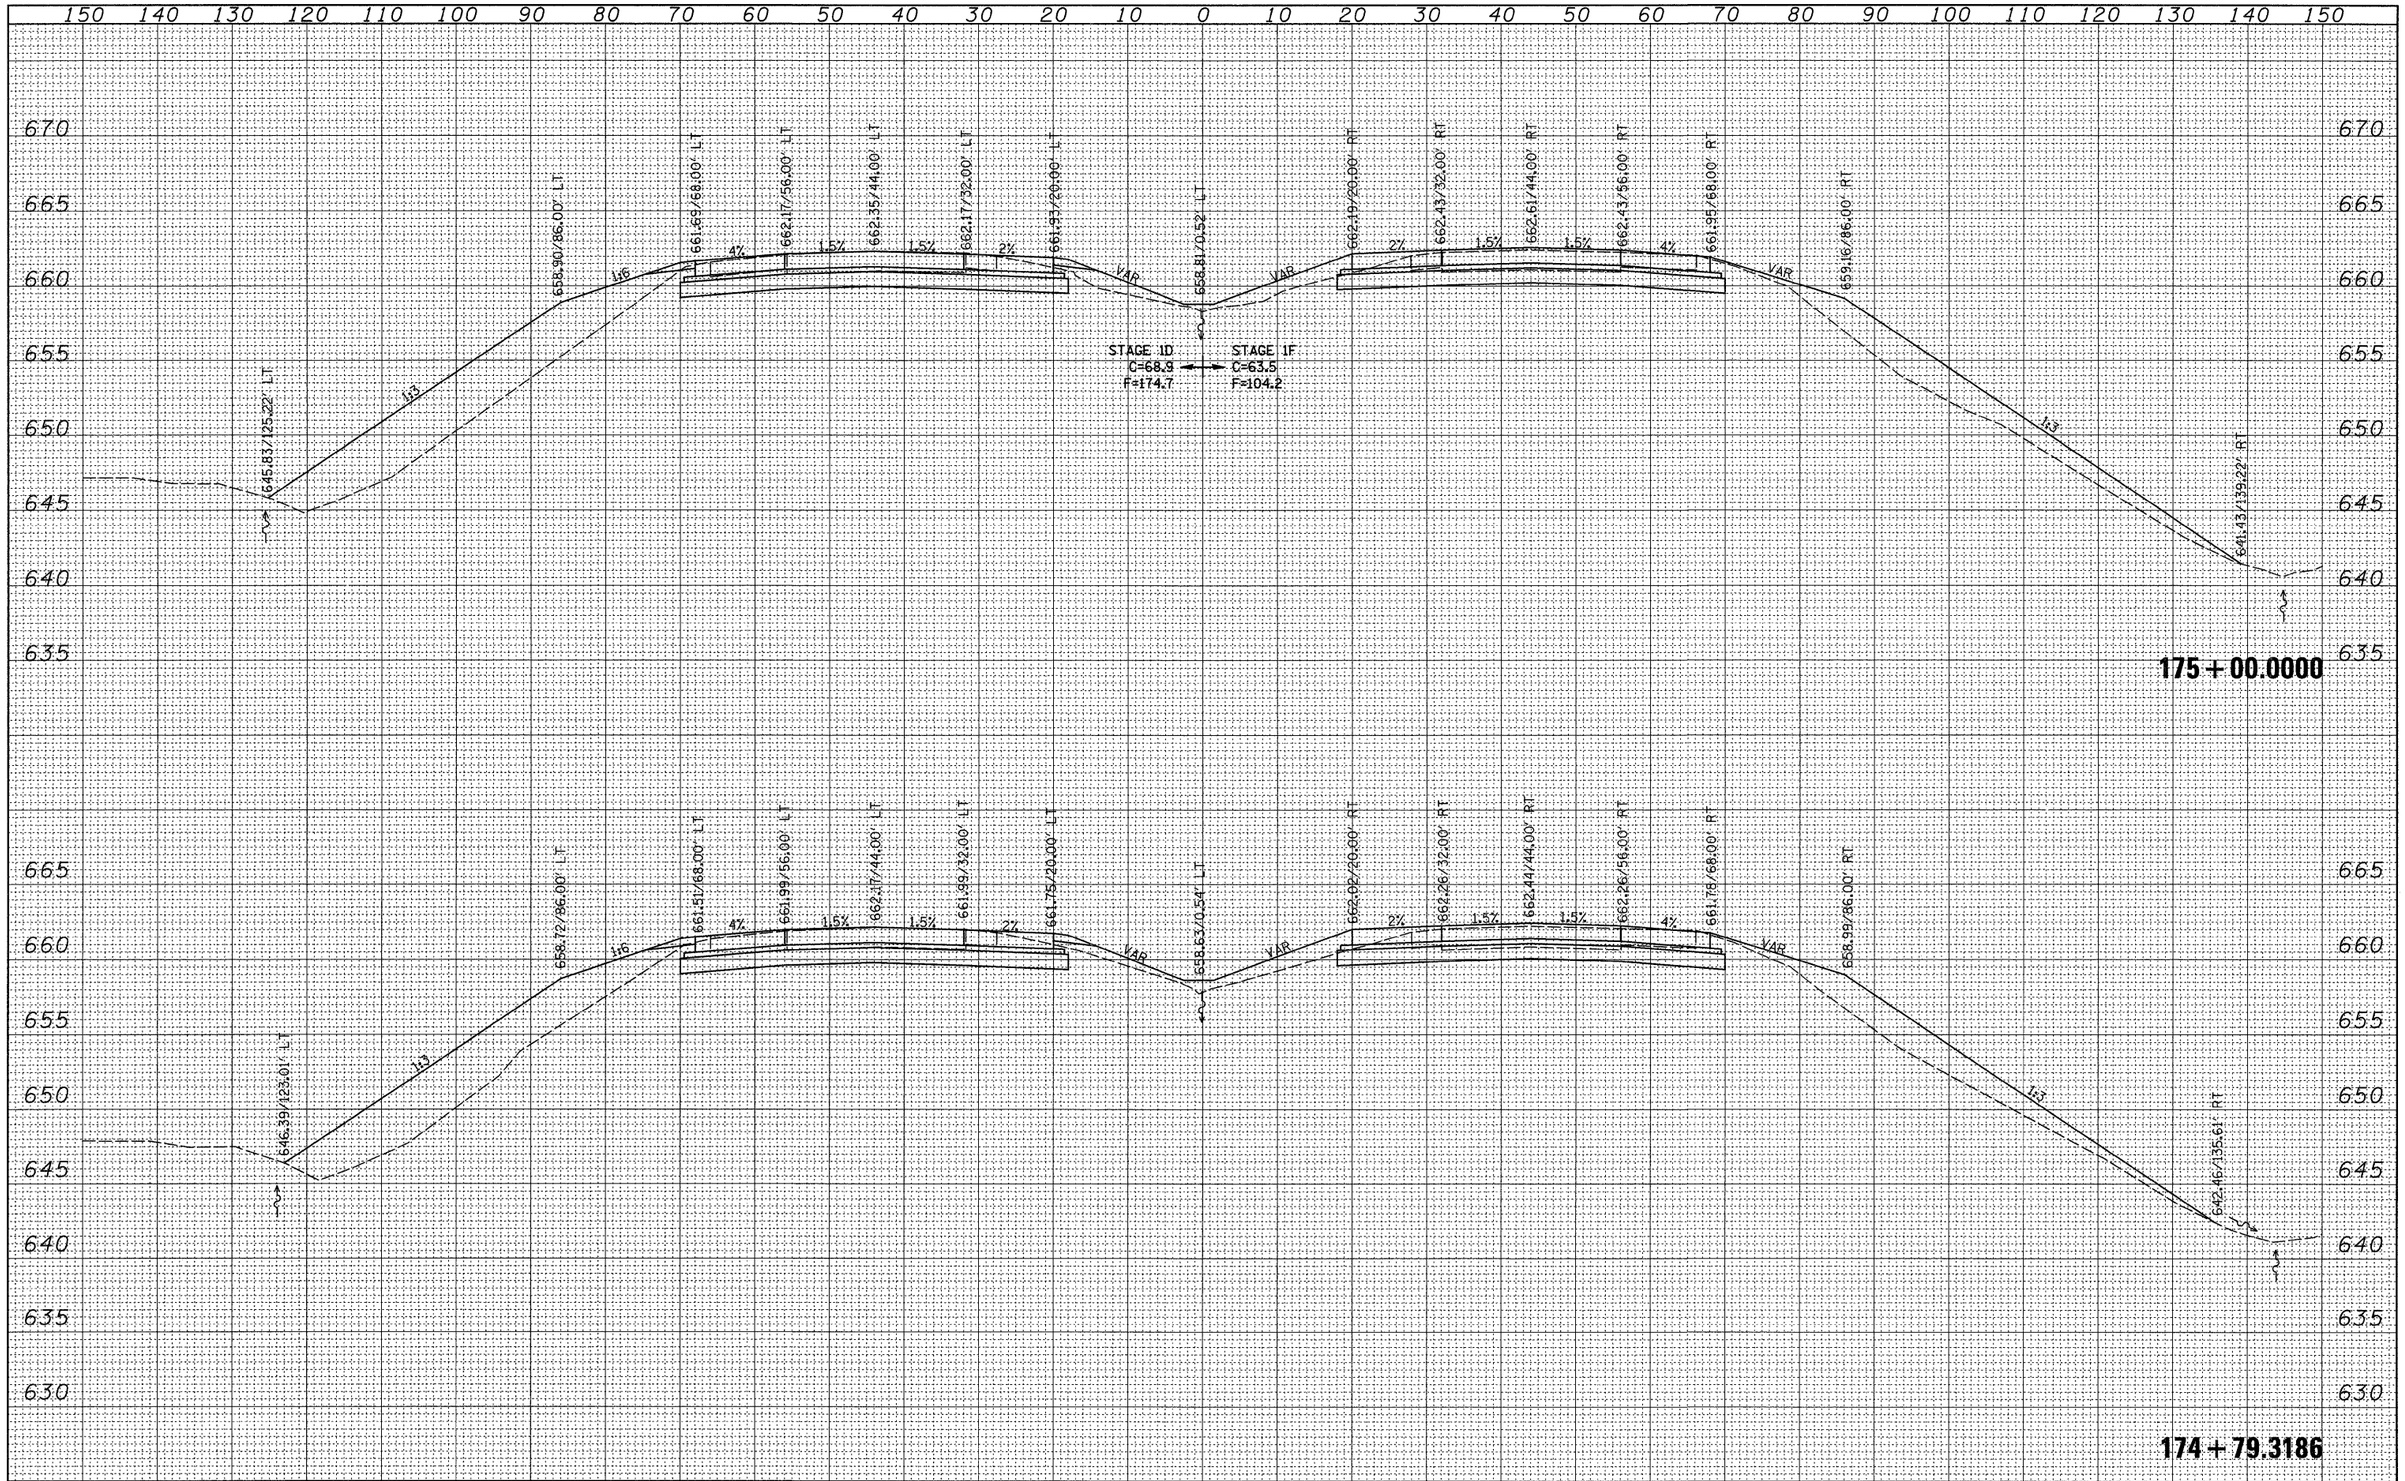

FINAL SURVEY NOTE BOOK NO.

	BY	DATE
SURVEYED		
PLOTTED		
TOPOGRAPHY		
AREAS		
AREAS CHECKED		

ORIGINAL SURVEY NOTE BOOK NO.

	BY	DATE
SURVEYED		
PLOTTED		
TOPOGRAPHY		
AREAS		
AREAS CHECKED		

FILE NAME = c:\pw_work\pwidot\grantpm\dms34289\d0840 3xm2.dgn	USER NAME = grantpm	DESIGNED -	REVISED -
		DRAWN -	REVISED -
	PLOT SCALE = 10.0000 ' / IN.	CHECKED -	REVISED -
	PLOT DATE = Mon Dec 15 07:40:43 2008	DATE -	REVISED -

STATE OF ILLINOIS
DEPARTMENT OF TRANSPORTATION

I-80 CROSS-SECTIONS

SCALE: | SHEET NO. OF SHEETS | STA. 174+79.3186 TO STA. 175+00.0000

F.A.I. RTE.	SECTION	COUNTY	TOTAL SHEETS	SHEET NO.
80	(81-1)R-1	ROCK ISLAND	292	287
		CONTRACT NO. 64933		
FED. ROAD DIST. NO.	ILLINOIS	FED. AID PROJECT		

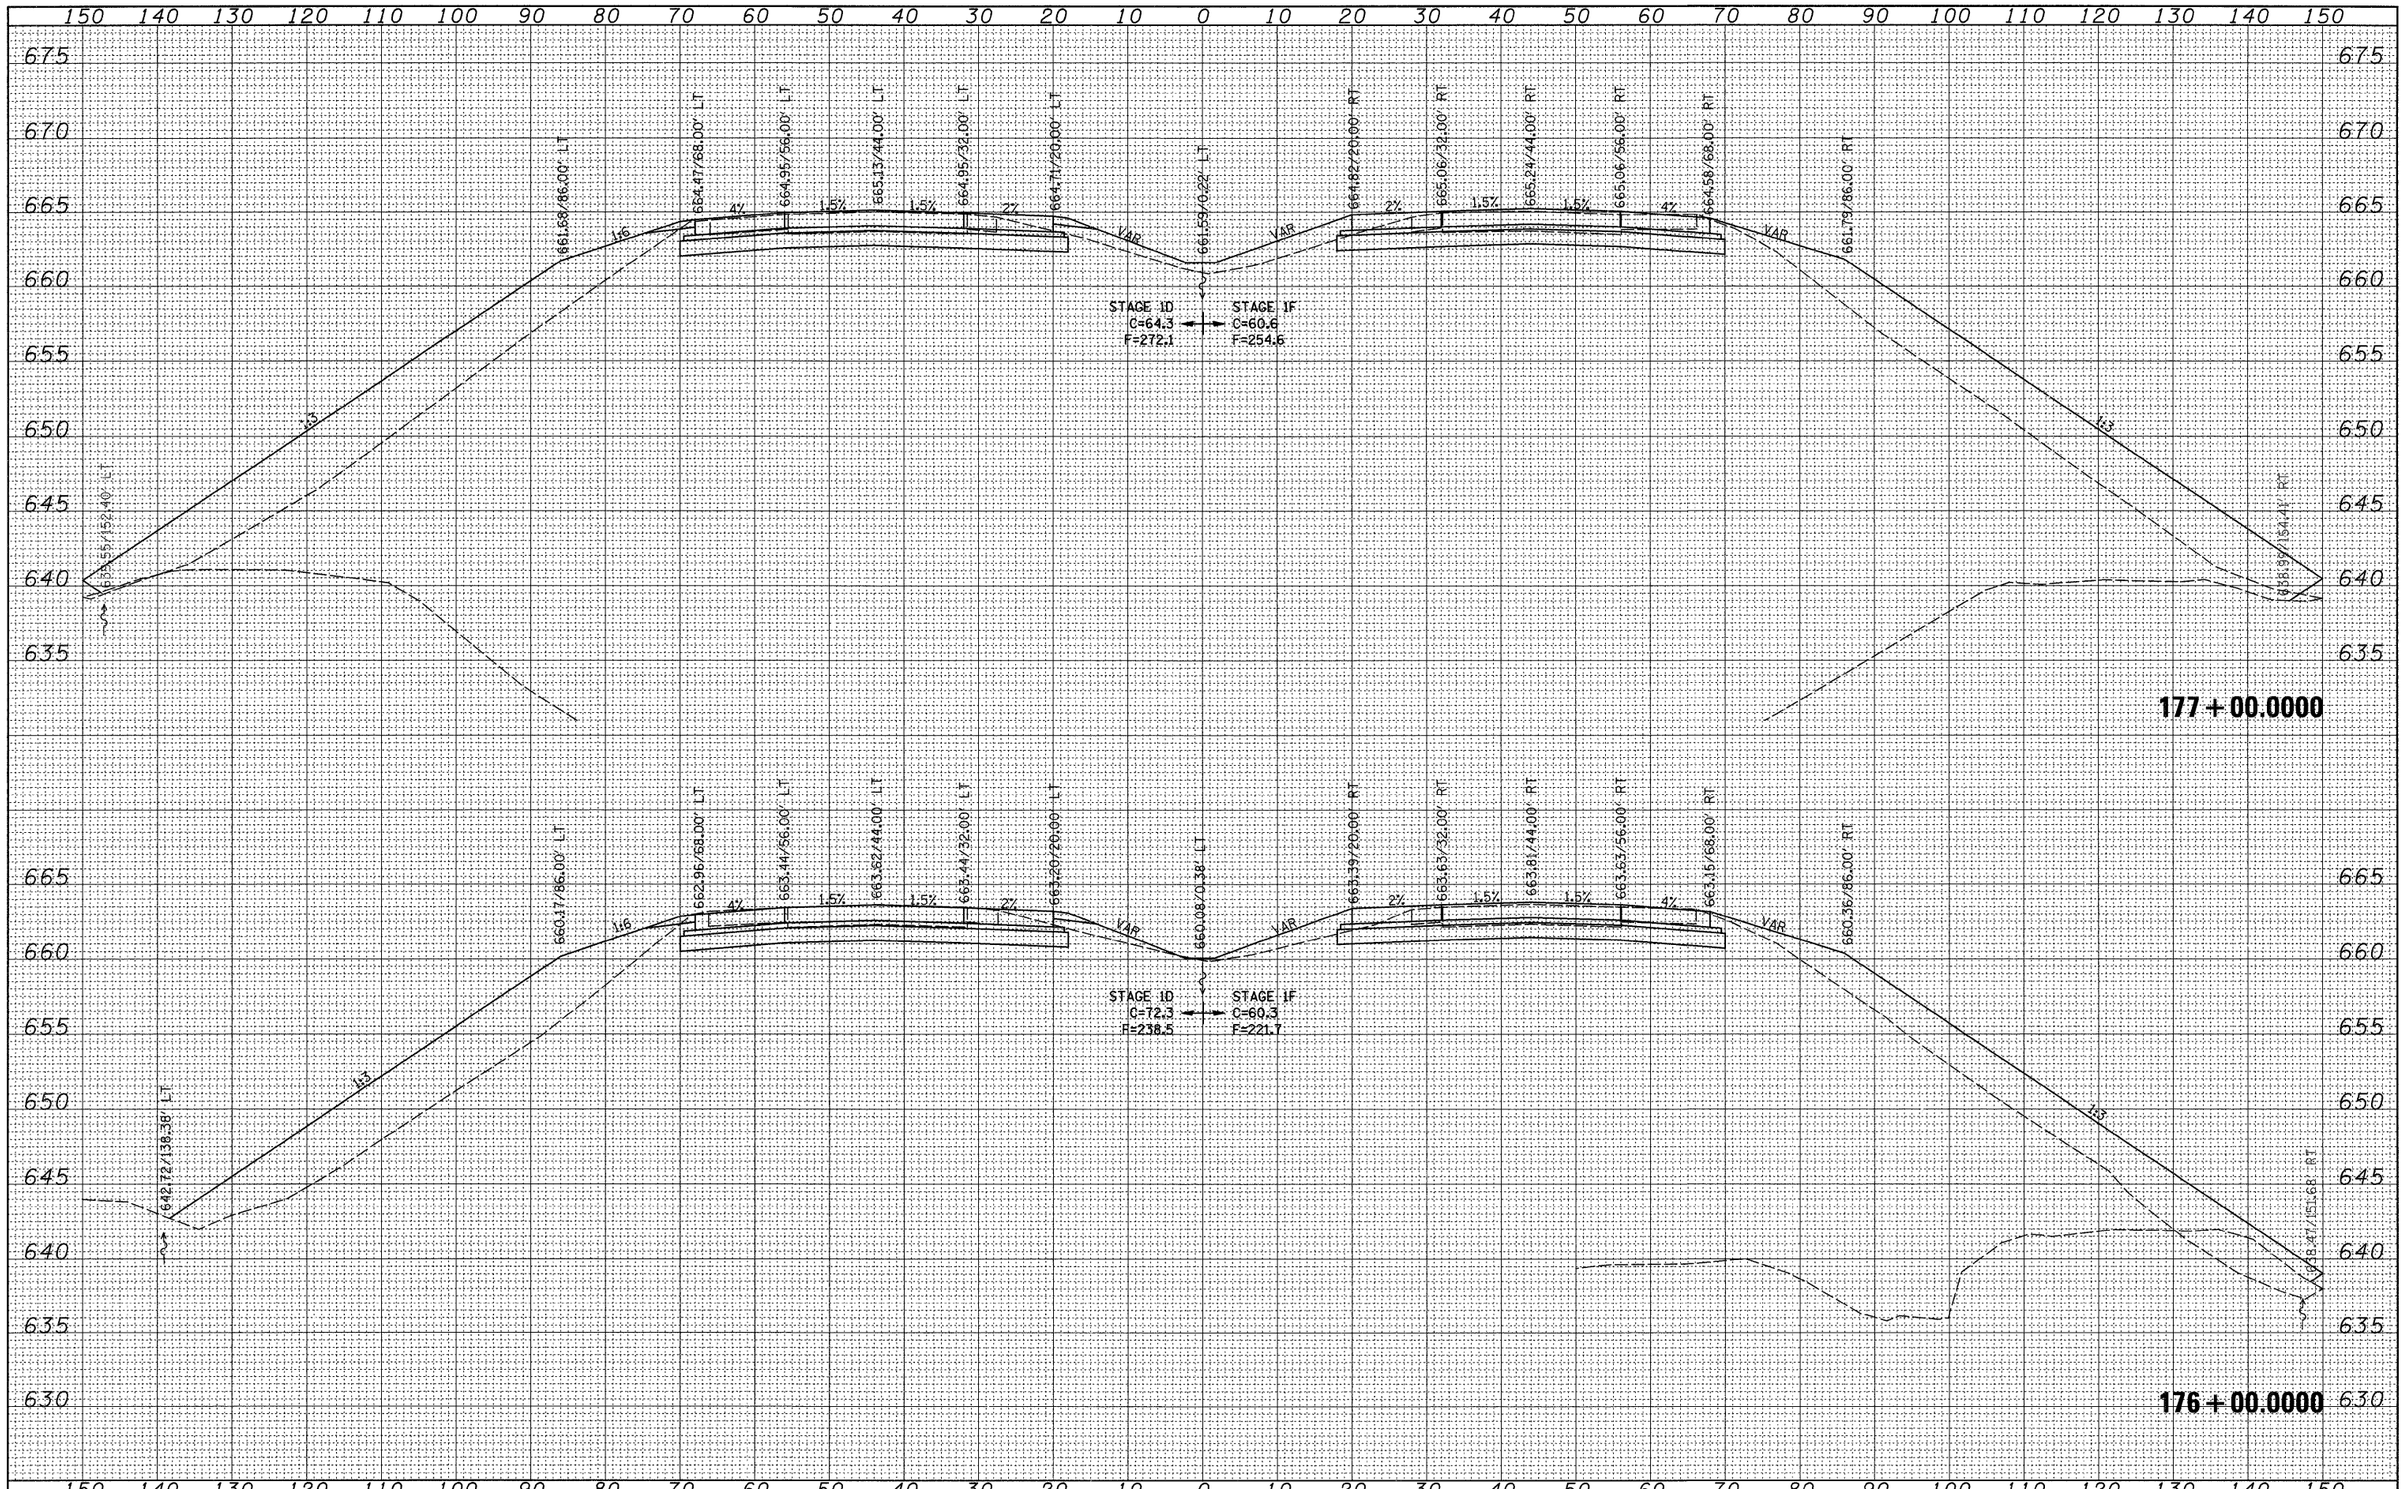

FILE NAME = c:\pw_work\pwidot\grantpm\dms34289\d0840 3xm2.dgn	USER NAME = grantpm	DESIGNED -	REVISED -	**STATE OF ILLINOIS DEPARTMENT OF TRANSPORTATION**	**I-80 CROSS-SECTIONS**
	PLOT SCALE = 10.0000 ' / IN.	DRAWN -	REVISED -		
	PLOT DATE = Mon Dec 15 07:40:44 2008	CHECKED -	REVISED -		
		DATE -	REVISED -		

SCALE: | SHEET NO. OF SHEETS | STA. 176+00.0000 TO STA. 177+00.0000

F.A.I. RTE.	SECTION	COUNTY	TOTAL SHEETS	SHEET NO.
80	(81-1)R-1	ROCK ISLAND	292	288
		CONTRACT NO. 64933		
FED. ROAD DIST. NO.	ILLINOIS	FED. AID PROJECT		

FINAL SURVEY — NOTE BOOK — NO. — SURVEYED — PLOTTED — TYPED — AREAS — AREAS CHECKED — BY — DATE

ORIGINAL SURVEY — NOTE BOOK — NO. — SURVEYED — PLOTTED — TYPED — AREAS — AREAS CHECKED — BY — DATE

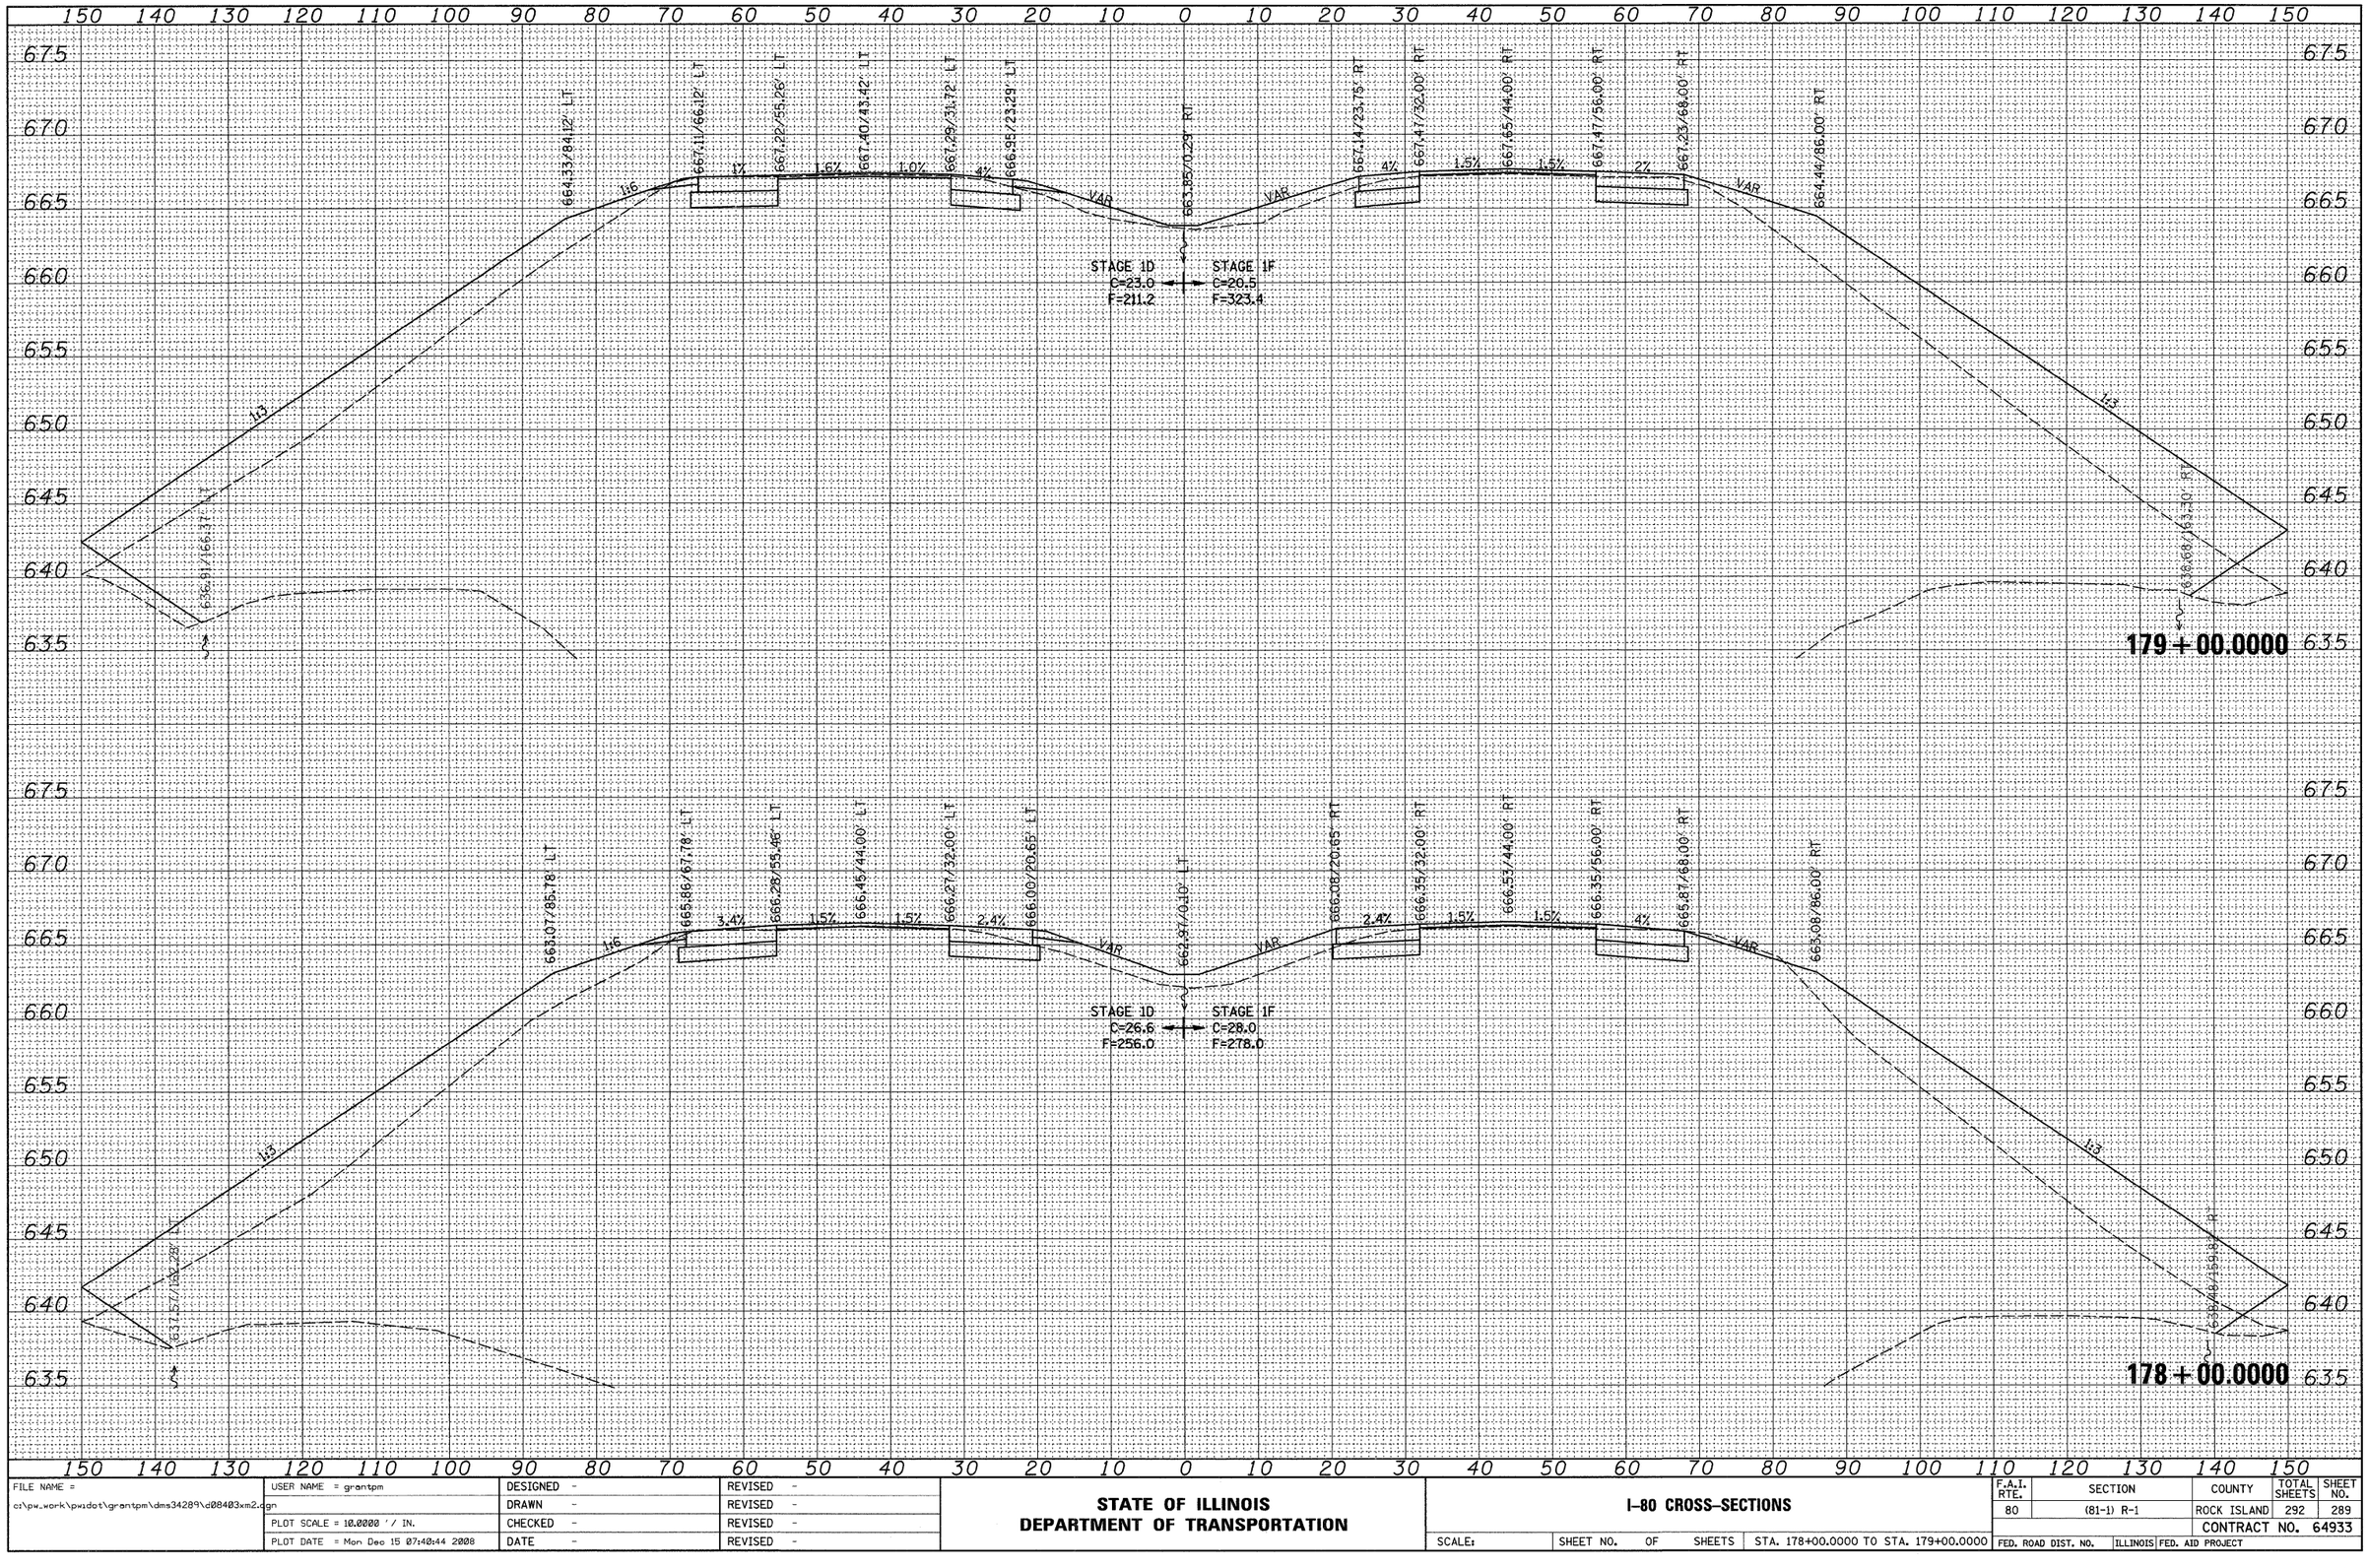

FINAL SURVEY	NOTE BOOK	NO.	BY	DATE
	SURVEYED			
	PLOTTED			
	TYPED			
	AREAS			
	AREAS CHECKED			

ORIGINAL SURVEY	NOTE BOOK	NO.	BY	DATE
	SURVEYED			
	PLOTTED			
	TYPED			
	AREAS			
	AREAS CHECKED			

FILE NAME = c:\pw_work\pwidot\grantpm\dms34289\d0840 3xm2.dgn	USER NAME = grantpm	DESIGNED -	REVISED -
		DRAWN -	REVISED -
	PLOT SCALE = 10.0000 ' / IN.	CHECKED -	REVISED -
	PLOT DATE = Mon Dec 15 07:40:44 2008	DATE -	REVISED -

STATE OF ILLINOIS
DEPARTMENT OF TRANSPORTATION

I-80 CROSS-SECTIONS

SCALE: | SHEET NO. OF SHEETS | STA. 178+00.0000 TO STA. 179+00.0000

F.A.I. RTE.	SECTION	COUNTY	TOTAL SHEETS	SHEET NO.
80	(81-1) R-1	ROCK ISLAND	292	289
		CONTRACT NO. 64933		
FED. ROAD DIST. NO.	ILLINOIS	FED. AID PROJECT		

150 140 130 120 110 100 90 80 70 60 50 40 30 20 10 0 10 20 30 40 50 60 70 80 90 100 110 120 130 140 150

670 665 660 655 650 645 640

6"C 12" 6"C

6"C 4" 6"G1

665.49/0.

STAGE 1D
C=33.2
F=7.7

181+00.0000

666.66/73.73' LT

668.09/66.40' LT

12"

668.19/55.53' LT

668.35/31.43' LT

4"

668.06/16.92' LT

664.34/0.52' LT

STAGE 1D
C=31.2
F=10.6

665 660 655 650 645 640 635

180+00.0000

150 140 130 120 110 100 90 80 70 60 50 40 30 20 10 0 10 20 30 40 50 60 70 80 90 100 110 120 130 140 150

FINAL SURVEY — NOTE BOOK — NO.
SURVEYED — PLOTTED — TEMPLATE — AREAS — AREAS CHECKED — BY — DATE

ORIGINAL SURVEY — NOTE BOOK — NO.
SURVEYED — PLOTTED — TEMPLATE — AREAS — AREAS CHECKED — BY — DATE

FILE NAME = c:\pw_work\pwidot\grantpm\dms34289\d0840 3xm2.dgn	USER NAME = grantpm	DESIGNED -	REVISED -
		DRAWN -	REVISED -
	PLOT SCALE = 10.0000 ' / IN.	CHECKED -	REVISED -
	PLOT DATE = Mon Dec 15 07:40:45 2008	DATE -	REVISED -

STATE OF ILLINOIS
DEPARTMENT OF TRANSPORTATION

I-80 CROSS-SECTIONS

SCALE: | SHEET NO. OF SHEETS | STA. 180+00.0000 TO STA. 181+00.0000

F.A.I. RTE.	SECTION	COUNTY	TOTAL SHEETS	SHEET NO.
80	(81-1) R-1	ROCK ISLAND	292	290
		CONTRACT NO. 64933		
FED. ROAD DIST. NO.	ILLINOIS	FED. AID PROJECT		

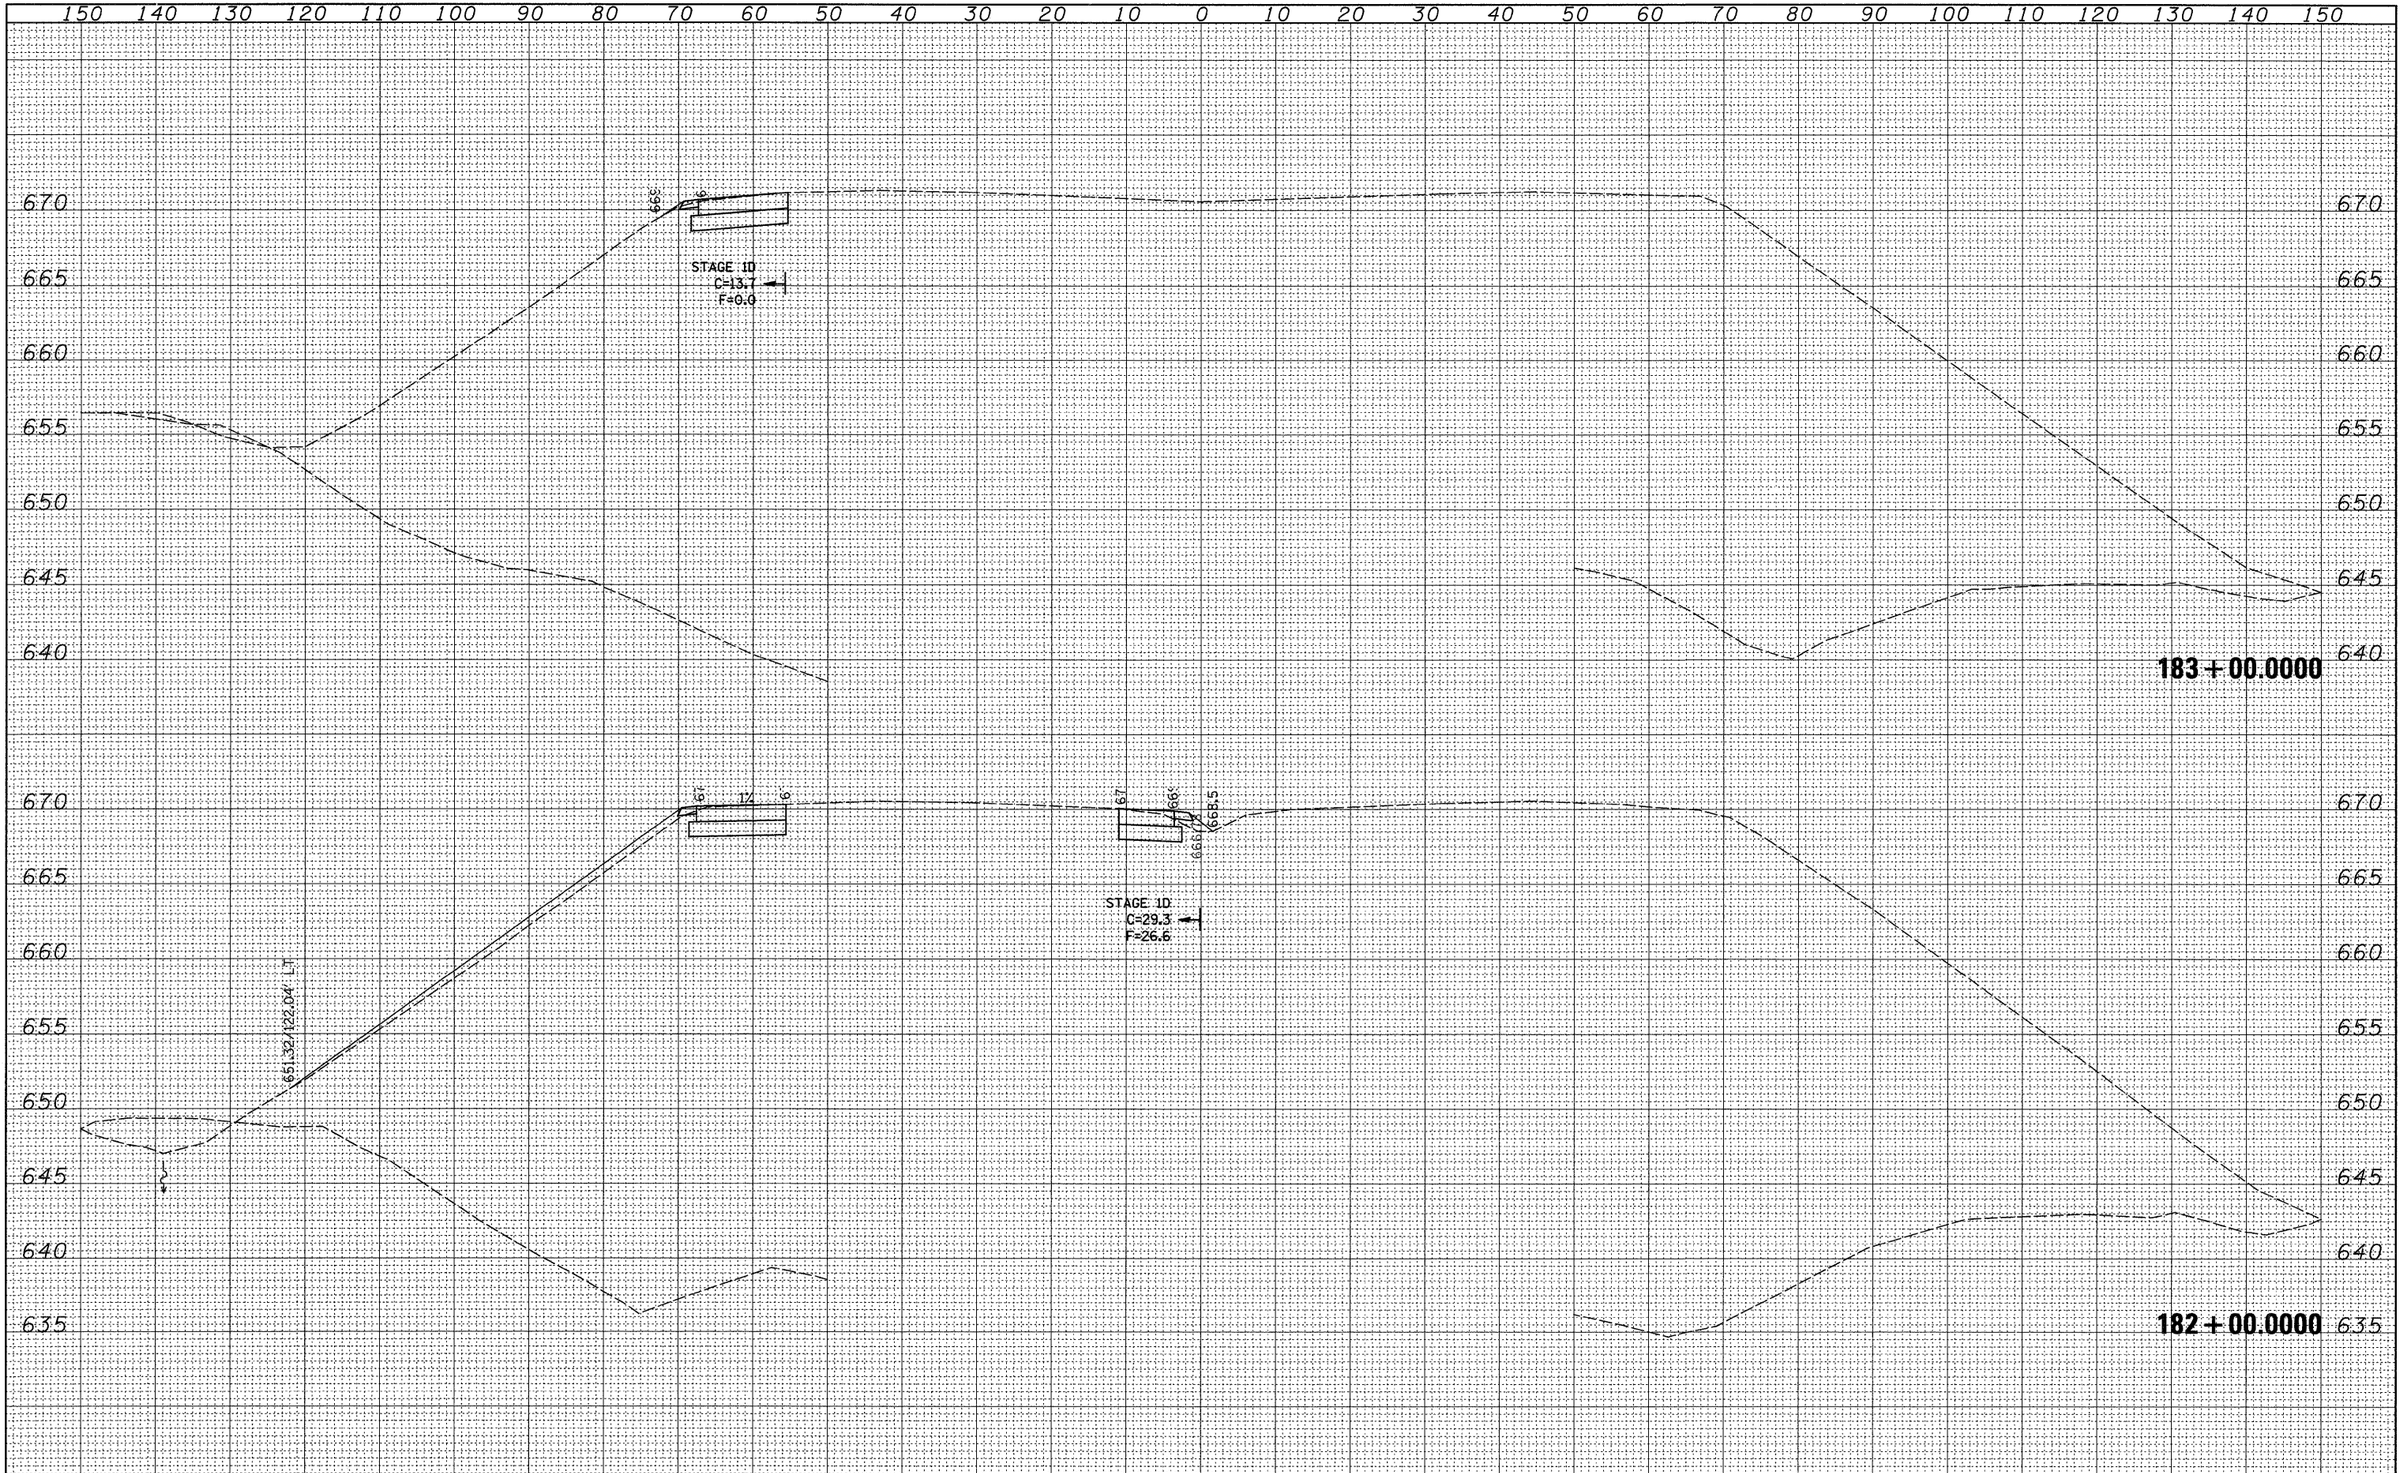

FINAL SURVEY

NO.	NOTE BOOK	BY	DATE
	SURVEYED		
	PLOTTED		
	TEMPLATE		
	AREAS		
	AREAS CHECKED		

ORIGINAL SURVEY

NO.	NOTE BOOK	BY	DATE
	SURVEYED		
	PLOTTED		
	TEMPLATE		
	AREAS		
	AREAS CHECKED		

FILE NAME = c:\pw_work\pwidot\grantpm\dms34289\d0840 3xm2.dgn	USER NAME = grantpm	DESIGNED -	REVISED -
		DRAWN -	REVISED -
	PLOT SCALE = 10.0000 ' / IN.	CHECKED -	REVISED -
	PLOT DATE = Mon Dec 15 07:40:45 2008	DATE -	REVISED -

STATE OF ILLINOIS
DEPARTMENT OF TRANSPORTATION

I-80 CROSS-SECTIONS

SCALE: | SHEET NO. OF SHEETS | STA. 182+00.0000 TO STA. 183+00.0000

F.A.I. RTE.	SECTION	COUNTY	TOTAL SHEETS	SHEET NO.
80	(81-1) R-1	ROCK ISLAND	292	291
		CONTRACT NO. 64933		
FED. ROAD DIST. NO.	ILLINOIS	FED. AID PROJECT		

FINAL SURVEY	NO.	NOTE BOOK	BY	DATE
SURVEYED				
PLOTTED				
STAGE				
AREAS				
AREAS CHECKED				

ORIGINAL SURVEY	NO.	NOTE BOOK	BY	DATE
SURVEYED				
PLOTTED				
STAGE				
AREAS				
AREAS CHECKED				

150 140 130 120 110 100 90 80 70 60 50 40 30 20 10 0 10 20 30 40 50 60 70 80 90 100 110 120 130 140 150

670
665
660
655
650
645

STAGE 1D
C=13.7
F=0.0

185 + 00.0000

184 + 00.0000

FILE NAME = c:\pw_work\pwidot\grantpm\dms34289\d0840 3xm2.dgn	USER NAME = grantpm	DESIGNED -	REVISED -
		DRAWN -	REVISED -
	PLOT SCALE = 10.0000 ' / IN.	CHECKED -	REVISED -
	PLOT DATE = Mon Dec 15 07:40:45 2008	DATE -	REVISED -

STATE OF ILLINOIS
DEPARTMENT OF TRANSPORTATION

I-80 CROSS-SECTIONS

SCALE: | SHEET NO. OF SHEETS | STA. 184+00.0000 TO STA. 185+00.0000

F.A.I. RTE.	SECTION	COUNTY	TOTAL SHEETS	SHEET NO.
80	(81-1) R-1	ROCK ISLAND	292	292
		CONTRACT NO. 64933		
FED. ROAD DIST. NO.	ILLINOIS	FED. AID PROJECT		