

CONTRACT NO. 66442


F.A.P. RTE.	SECTION	COUNTY	TOTAL SHEETS	SHEET NO.
619	70 RS-5 & I	LASALLE	214	101
STA.				
FED. ROAD DIST. NO. 3	ILLINOIS	FED. AID PROJECT		

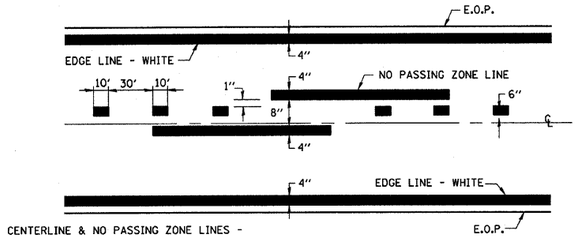


PAVEMENT MARKING DETAIL

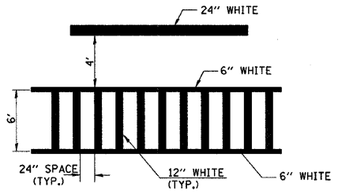


TYPICAL SPACING DETAIL FOR CROSSWALKS AND STOP BARS

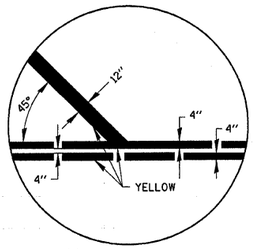


TYPICAL DIAGONAL APPLICATION

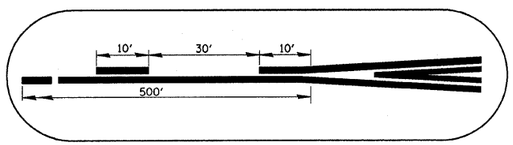


CHANNELIZATION APPROACH DETAIL

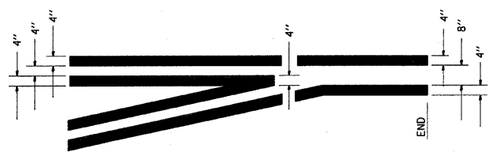


TYPICAL APPLICATION
@ LEFT TURN LANES

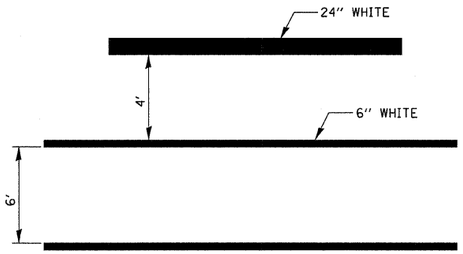


TYPICAL SPACING DETAIL FOR CROSSWALKS
(FIRST ST, SECOND ST)

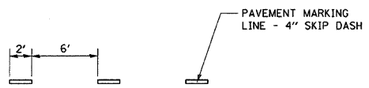

TYPICAL APPLICATION
APPROACHING LEFT TURN LANES

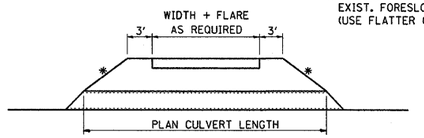


ENTRANCE CULVERT DETAIL

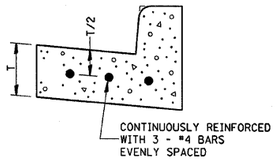

REINFORCEMENT SHALL NOT BE PAID FOR SEPARATELY BUT WILL BE INCLUDED IN THE CONTRACT UNIT PRICE FOR CC&G.

REINFORCEMENT DETAIL
FOR
COMBINATION CONCRETE
CURB AND GUTTER
TYPE B-6.24

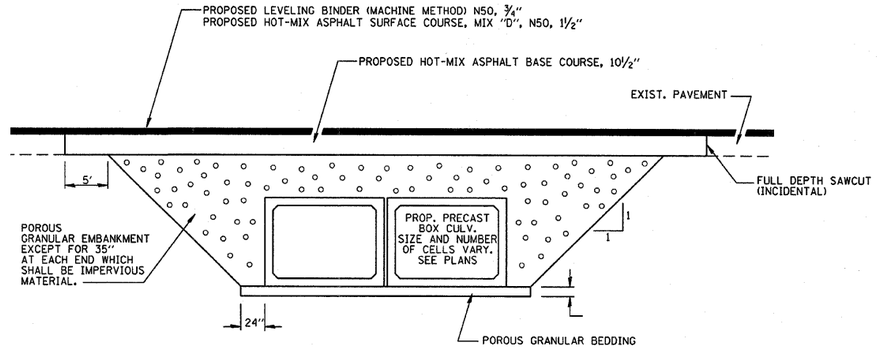

SECTION THROUGH PRECAST BOX CULVERT
(TYPICAL)

REVISIONS NAME	DATE

ILLINOIS DEPARTMENT OF TRANSPORTATION

MISCELLANEOUS DETAILS

FAP ROUTE 619 (IL ROUTE 71/351)
SECTION NO. 70 RS-5 & I
LASALLE COUNTY

SCALE:
DATE

DRAWN BY BANDY
CHECKED BY STEUART

CONTRACT NO. 66442

F.A.P RTE.	SECTION	COUNTY	TOTAL SHEETS	SHEET NO.
619	70 RS-5 & I	LASALLE	214	102
STA. 905+00.00	TO STA. 910+50.00			
FED. ROAD DIST. NO. 3	ILLINOIS	FED. AID PROJECT		

PLAN — SURVEYED / PLOTTED / ALIGNMENT CHECKED / DRAWN BY / CADD FILE NAME / NOTE BOOK / NO. / BY / DATE

PROFILE — SURVEYED / PLOTTED / GRADES CHECKED / DRAWN BY / STRUCTURE NO(S).APPR'S CH'KD / NOTE BOOK / NO. / BY / DATE

PROPOSED COMBINATION CONCRETE CURB AND GUTTER, TYPE B-6.24

CONSTRUCTION LIMITS

EXISTING ROW

TWO CENTERED CURVE 75' - 350' 18' OFFSET

TWO CENTERED CURVE 65' - 350' 11' OFFSET

TWO CENTERED CURVE 45' - 300' 7' OFFSET

TWO CENTERED CURVE 45' - 300' 8' OFFSET

PROPOSED TEMPORARY EASEMENT

PROPOSED ROW

PROPOSED PCC SIDEWALK, 4"

PROPOSED CONCRETE CURB TYPE B

PROPOSED TEMPORARY EASEMENT CONSTRUCTION LIMITS

PROPOSED PCC SIDEWALK, 4"

PROPOSED COMBINATION CONCRETE CURB AND GUTTER, TYPE B-6.24

℄ FAP ROUTE 619 (IL ROUTE 71)

STA 908+58.83 FAP ROUTE 619 (IL 71) = STA 10+00 WALNUT ST (WEST)

STA 908+59.67 FAP ROUTE 619 (IL 71) = STA 10+00 WALNUT ST (EAST)

LEGEND

CONTAMINATED REMOVAL AREA, GREATER TAHN 6' DEPTH

CONTAMINATED REMOVAL AREA, GREATER THAN 2' DEPTH

SCALE IN FEET

PROPOSED PROFILE

EXISTING PROFILE

℄ WALNUT

632.60 — 632.71 — 636.71 — 636.66 — 632.66 — 631.11

905+00	905+50	906+00	906+50	907+00	907+50	908+00	908+50	909+00	909+50	910+00	910+50
638.31 / 638.68	638.38 / 638.78	638.46 / 638.86	638.49 / 638.90	638.53 / 638.89	638.54 / 638.83	638.55 / 638.75	638.58 / 638.69	638.62 / 638.67	638.64 / 638.70	638.66 / 638.78	638.72 / 638.87	638.79 / 638.95	638.83 / 639.02	638.87 / 639.00	638.72 / 638.87	638.57 / 638.63	638.27 / 638.34	637.97 / 638.04	637.76 / 637.80	637.55 / 637.61	637.33 / 637.40	637.11 / 637.17

655 650 645 640 635 630 625 620

CONTAMINATED MATERIAL REMOVAL, STA 905+00 TO STA 910+50, FAP ROUTE 619 (IL 71)

C:\dgn\ms\ms\ms619.dgn 5/12/2007 11:40:10 AM

CONTRACT NO. 66442

F.A.P RTE.	SECTION	COUNTY	TOTAL SHEETS	SHEET NO.
619	70 RS-5 & I	LASALLE	214	103
STA.	TO STA.			
FED. ROAD DIST. NO. 3	ILLINOIS	FED. AID PROJECT		

PLAN — SURVEYED, PLOTTED, ALIGNMENT CHECKED, GRADES CHECKED, P-GEO FILE NAME, NOTE BOOK, NO., BY, DATE

PROFILE — SURVEYED, PLOTTED, GRADES CHECKED, NOTE BOOK, NO., STRUCTURE NO'S/ATNS, CHKD

EUREKA SAVINGS BANK

HENRY F. DeFOER

JOSEPH AND LORETTA YAKLICH

UG GAS TANKS

CASEY'S GENERAL STORES, INC.
STA 10+00 WALNUT (EAST)= STA 908+59.67 IL ROUTE 71
STA 10+00 WALNUT (WEST)= STA 908+58.83 IL ROUTE 71

CONSTRUCTION LIMITS

PROPOSED TEMPORARY EASEMENT

PROPOSED ROW

EXISTING ROW

12" RCP SAN S

18" RCP SAN S

24" RCP SAN S

12 24" RCP SAN S

PROPOSED TEMPORARY EASEMENT AGG

EX BANK SIGN DO NOT DISTURB

CITIZENS FIRST NATIONAL BANK

6" TREE

END CONSTRUCTION WALNUT STREET STA 12+34.77

JOHN AND KRISTINA DITTLE

JOHN AND DIANE PINI

SOUTH COUNTY HOUSING AUTHORITY

N

LEGEND

CONTAMINATED REMOVAL AREA, GREATER THAN 6' DEPTH

CONTAMINATED REMOVAL AREA, GREATER THAN 2' DEPTH

SCALE IN FEET: 20 0 20 40

PROPOSED PROFILE

EXISTING PROFILE

℄ IL 71/351

EXISTING 18" SAN. SEWER

EXISTING 24" SAN. SEWER

632.59 636.79 632.79 635.87


7+50	8+00	8+50	9+00	9+50	10+00	10+50	11+00	11+50	12+00	12+50
637.69 / 637.75	637.84 / 637.91	638.00 / 638.06	638.12 / 638.19	638.25 / 638.31	638.37 / 638.43	638.49 / 638.55	638.54 / 638.60	638.70 / 638.76	638.79 / 638.85	638.88 / 638.97
638.62 / 638.69	638.37 / 638.43	638.29 / 638.35	638.21 / 638.27	638.10 / 638.17	638.00 / 638.06	637.86 / 637.92	637.72 / 637.78	637.58 / 637.60	637.45	

CONTAMINATED MATERIAL REMOVAL STA 7+50 TO STA 13+00, WALNUT STREET


\\dgn\ws\sdata\eeds.dsh 6/12/2007 11:46:14 AM

CONTRACT NO. 66442


F.A. RTE.	SECTION	COUNTY	TOTAL SHEETS	SHEET NO.
619	7O RS-5 & I	LASALLE	214	104
STA.	TO STA.			
FED. ROAD DIST. NO.	ILLINOIS	FED. AID PROJECT		

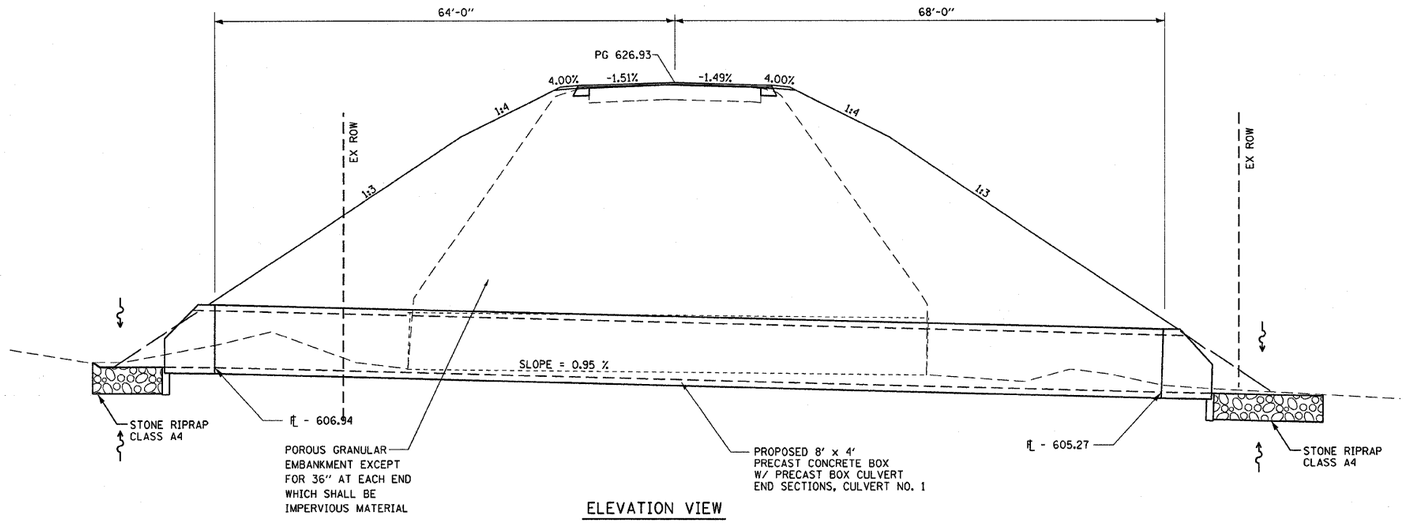

ELEVATION VIEW

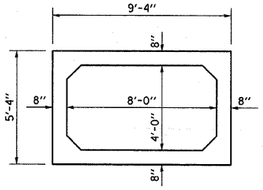

SECTION THRU BARREL

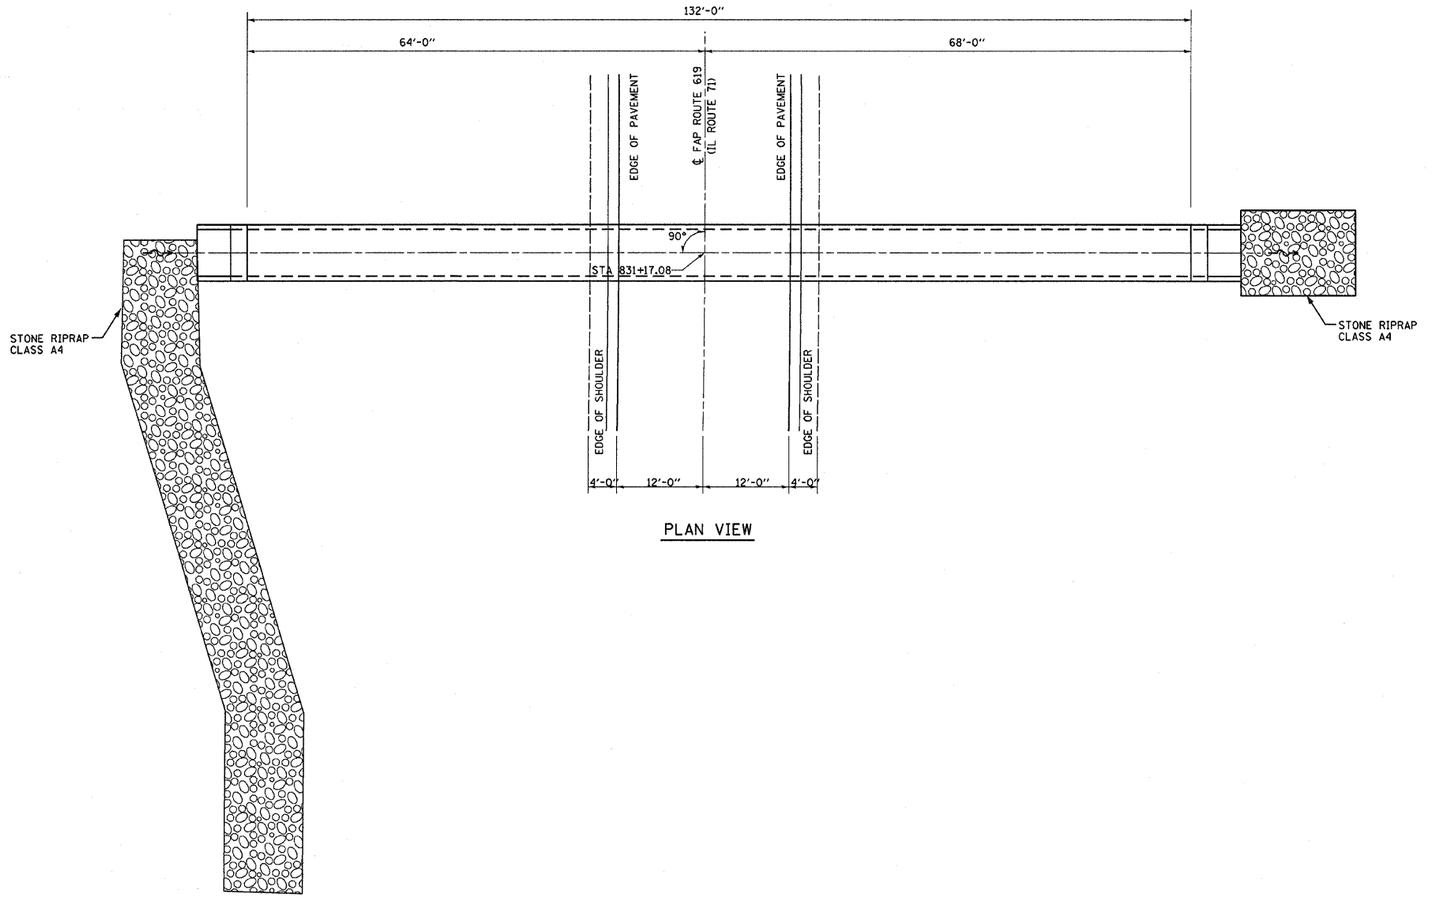

PLAN VIEW

REVISIONS NAME	DATE

ILLINOIS DEPARTMENT OF TRANSPORTATION

8' X 4' PRECAST CONCRETE BOX CULVERT DETAILS STA 831+17.08

FAP 619 (IL ROUTE 71/351)
SECTION NO. 7O RS-5 & I
LASALLE COUNTY

SCALE: VERT. HORIZ.

DRAWN BY BANDY


DATE

CHECKED BY STEUART


PLOT DATE = Aug 23, 2018 - 02:02:59 PM
FILE NAME = c:\pw_work\pwidot\bergantino_ja\d0068980\culvdet.dgn
PLOT SCALE = 50.0000 ' / IN.
USER NAME = bergantino_ja

CONTRACT NO.


F.A. RTE.	SECTION	COUNTY	TOTAL SHEETS	SHEET NO.
619	70 RS-5 & I	LASALLE	214	105
STA.		TO STA.		
FED. ROAD DIST. NO.	ILLINOIS	FED. AID PROJECT		

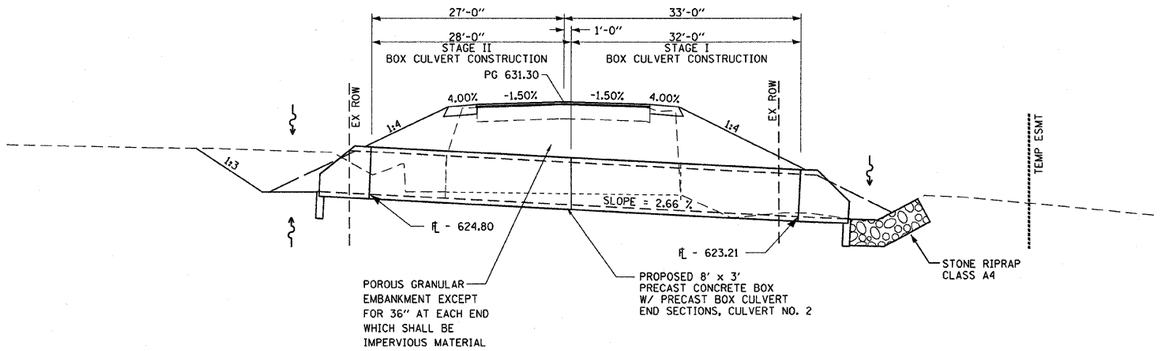

ELEVATION VIEW

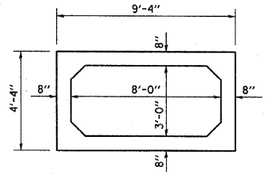

SECTION THRU BARREL

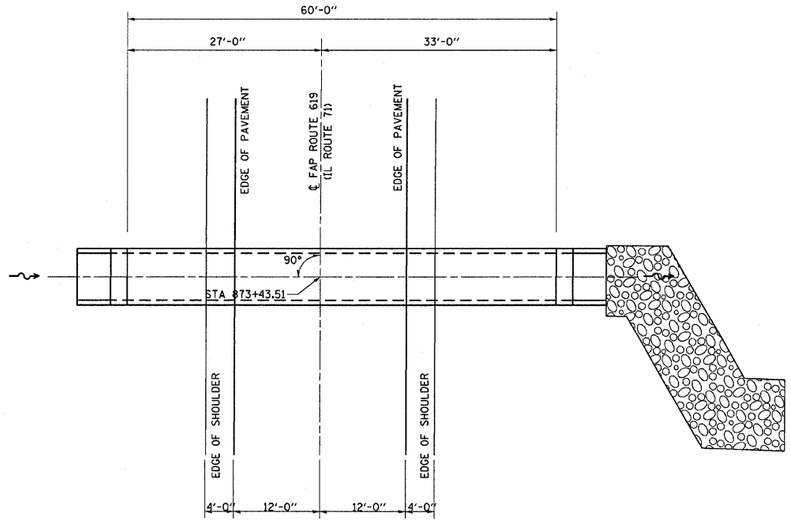

PLAN VIEW

REVISIONS	
NAME	DATE

ILLINOIS DEPARTMENT OF TRANSPORTATION

8' X 3' PRECAST CONCRETE BOX CULVERT DETAILS STA 873+43.51

FAP 619 (IL ROUTE 71/351)
SECTION NO. 70 RS-5 & I
LASALLE COUNTY

SCALE: VERT.
HORIZ.

DRAWN BY BANDY

DATE

CHECKED BY STEUART

PLOT DATE = Aug 23, 2010 - 02:02:49 PM
FILE NAME = c:\pw_work\pwidot\bergantino_ja\d0058900\culvdet.dgn
PLOT SCALE = 50.0000 ' / IN.
USER NAME = bergantino_ja

Bench Mark: Railroad spike in power pole, Sta. 819+73.00, 21.1' Rt., Elev.


Existing Structure: 6'x6' reinforced concrete box culvert will be removed and replaced with a precast double box culvert. Stage Construction will not be utilized during construction.

No Salvage.

ROUTE NO.	SECTION	COUNTY	TOTAL SHEETS	SHEET NO.
FAP 619	*	LA SALLE	214	106
FED. ROAD DIST. NO. 7		ILLINOIS	FED. AID PROJECT-	

SHEET NO. 1 4 SHEETS


*70 RS-5 & I Contract No. 66442

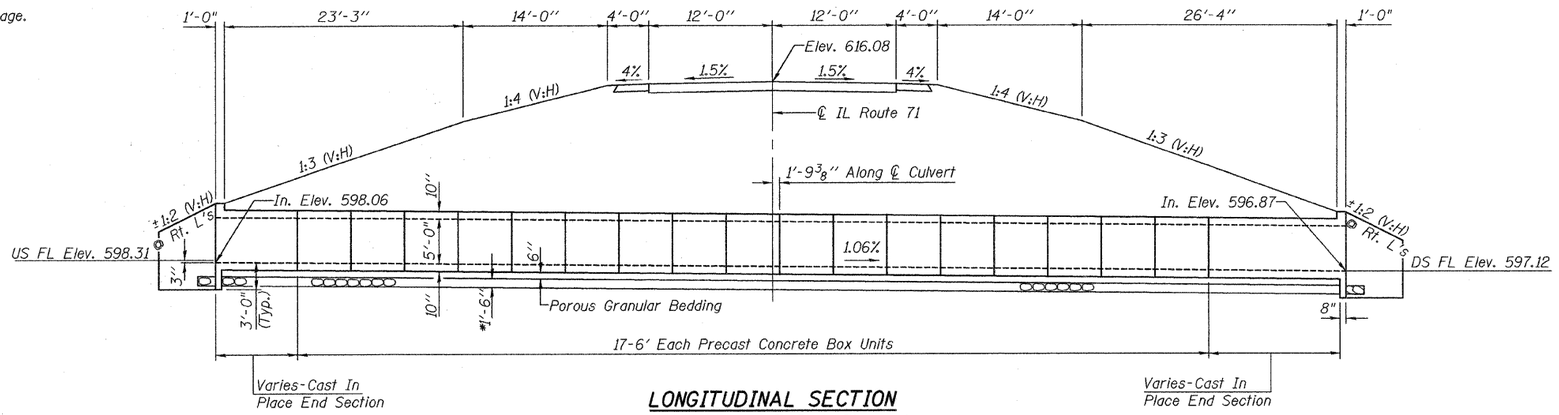


LONGITUDINAL SECTION

Dimensions at Right L's to ℄ IL Route 71 except as noted

*Limits of Removal and Disposal of Unsuitable Rock Fill

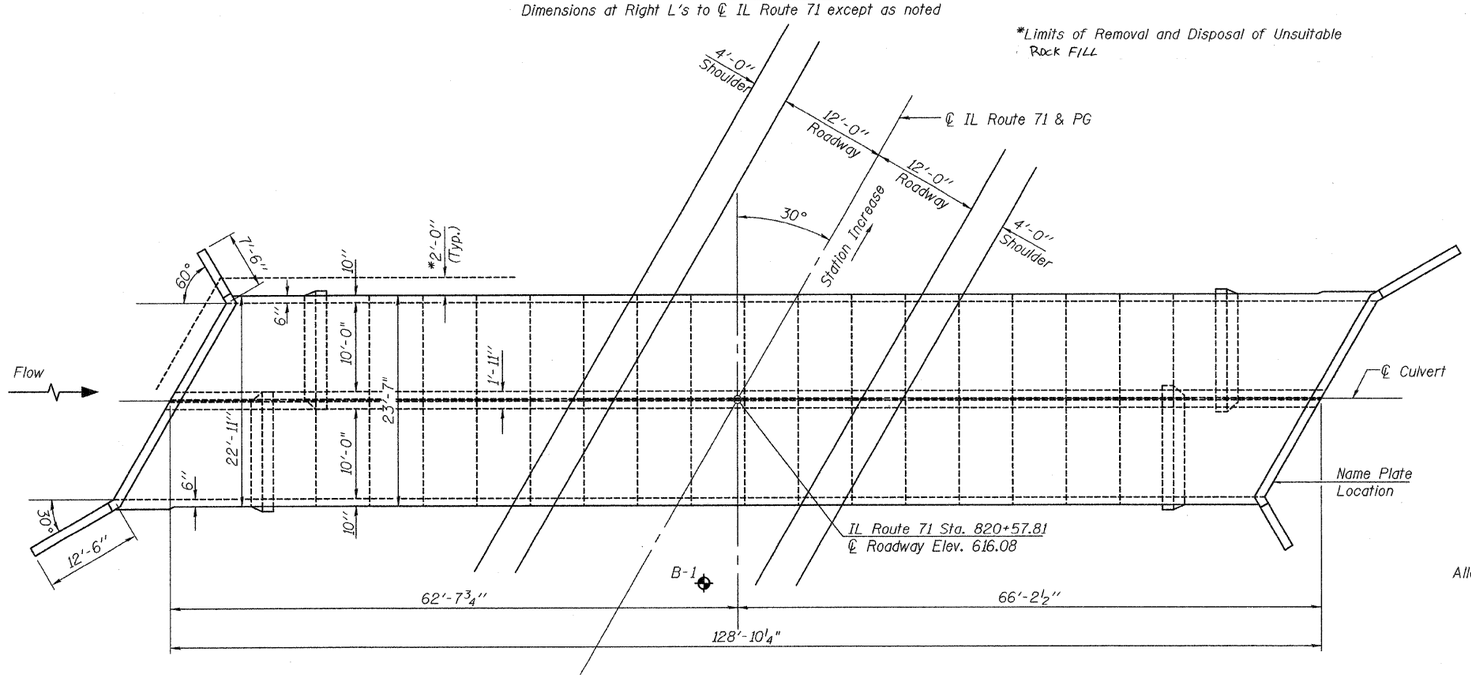

PLAN

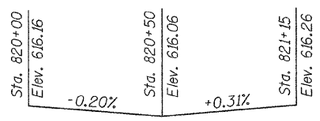

PROFILE GRADE

(Along ℄ Roadway)

STATION 820+57.81
BUILT 20__ BY
STATE OF ILLINOIS
FAP RTE 619 SEC. 70 RS-5 & I
F.A. PROJECT
LOADING HS20
STR. NO. 050-2045

NAME PLATE

See Std. 515001

WATERWAY INFORMATION


Drainage Area = 1.55 Sq. Mi. Low Grade Elev. 615.8 @ Sta. 820+45

Flood	Freq. Yr.	Q C.F.S.	Opening Sq. Ft. Exist.	Opening Sq. Ft. Prop.	Nat. H.W.E.	Head - Ft. Exist.	Head - Ft. Prop.	Headwater El. Exist.	Headwater El. Prop.
Low	10	413	36	78.3	602.63	5.61	--	608.24	602.57
Design	50	635	36	90	603.25	11.22	0.70	614.47	603.95
Base	100	728	36	90	603.49	12.70	0.99	616.19*	604.48
Overtopping	—	—	—	—	—	—	—	—	—
Max. Calc.	500	949	36	90	603.98	9.79	1.87	613.77	605.85

GENERAL NOTES

The Precast Concrete Box Culvert Sections shall conform to the requirements of AASHTO M 259.

Lifting holes shall be filled with concrete plugs and mastic after box sections are in place.

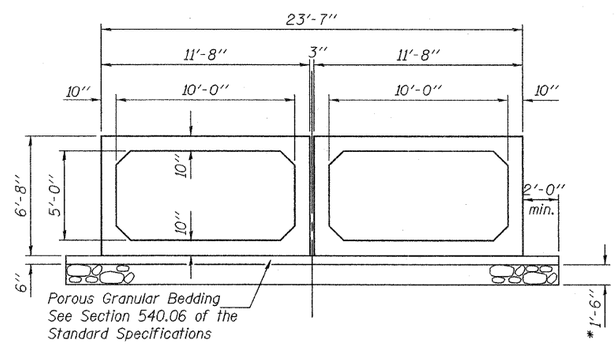

SECTION THRU PRECAST BARREL

BILL OF MATERIAL

ITEM	UNIT	QUANTITY
Removal of Existing Structures	Each	1
Name Plates	Each	1
Concrete Box Culverts	Cu. Yd.	84.9
Precast Concrete Box Culverts 10'x5'	Foot	204
Reinforcement Bars, Epoxy Coated	Pound	12,000
Removal and Disposal of Unsuitable Material	Cu. Yd.	205
Rock Fill	Cu. Yd.	205



LOADING HS20-44

Allow 50#/sq. ft. for future wearing surface

DESIGN SPECIFICATIONS

2002 AASHTO

DESIGN STRESSES

FIELD UNITS

f'_c = 3,500 psi
f_y = 60,000 psi (reinforcement)

PRECAST UNITS

f'_c = 5,000 psi
f_y = 65,000 psi (welded wire fabric)

LICENSED STRUCTURAL ENGINEER
MARY COOMBE BLOXDORF
4859
SPRINGFIELD
STATE OF ILLINOIS

ILLINOIS STRUCTURAL NO. 4859
EXPIRES: 11/30/08
DATE: 4/27/07

ILLINOIS DEPARTMENT OF TRANSPORTATION

SHEET TITLE: GENERAL PLAN & ELEVATION

PROJECT: FAP ROUTE 619 (IL. ROUTE 71)
SECTION 70 RS-5 & I
LA SALLE COUNTY
STATION 820+57.81
STRUCTURE NUMBER 050-2045

PROJECT NO. 05046
SCALE
DATE 04/27/07
DRAWN BY TFG
CHECKED BY BD/KPS/MCB
DRAWING NO. 1 OF 4 SHTS


COOMBE-BLOXDORF P.C.
Engineers / Land Surveyors
Springfield, Illinois
Design Firm License No. 184-002703

PLOT DATE = 04/27/2007
FILE NAME = ...d\dgn\sheet-1-gpe.dgn
PLOT SCALE = 800.0000 '= 1" IN.
USER NAME = TFG

ROUTE NO.	SECTION	COUNTY	TOTAL SHEETS	SHEET NO.
FAP 619	*	LA SALLE	214	107
FED. ROAD DIST. NO. 7	ILLINOIS	FED. AID PROJECT-		


SHEET NO. 2
4 SHEETS

*70 RS-5 & I Contract No. 66442

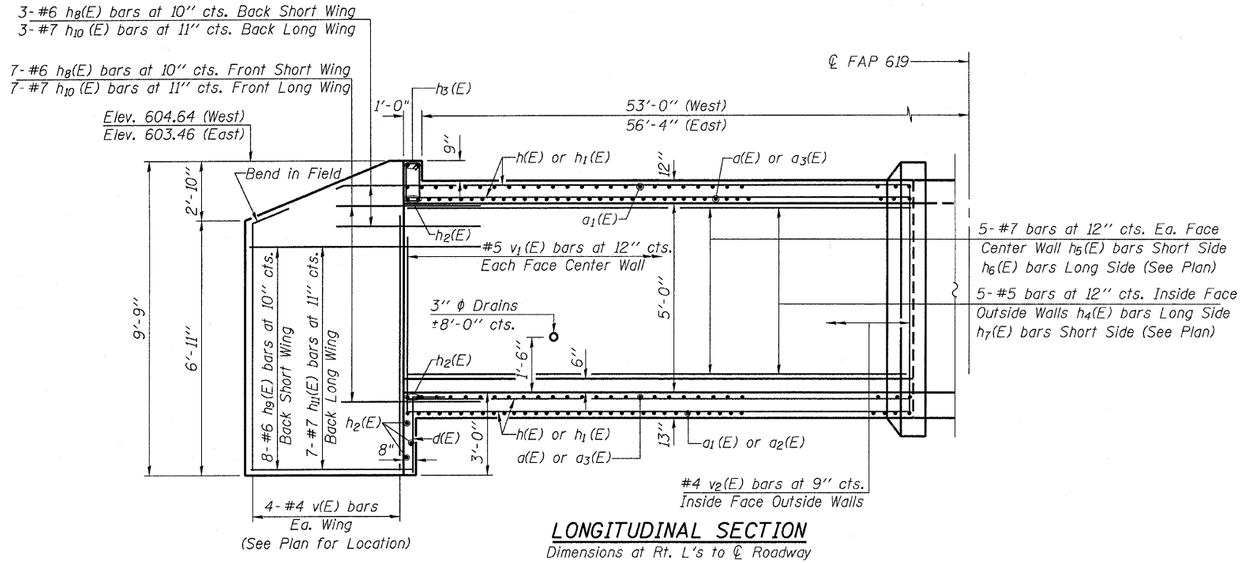

LONGITUDINAL SECTION

Dimensions at Rt. L's to ℄ Roadway

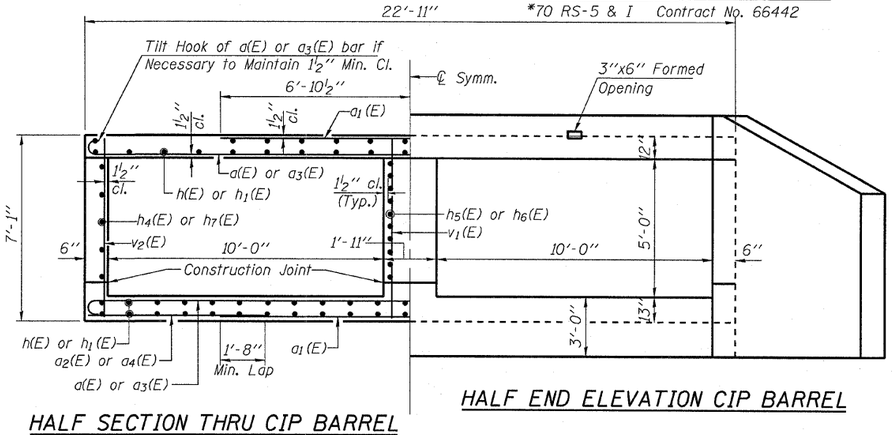


HALF SECTION THRU CIP BARREL

HALF END ELEVATION CIP BARREL

BILL OF MATERIAL


Bar	No.	Size	Length	Shape
a(E)	76	#5	24'-5"	
a_1(E)	72	#7	13'-9"	
a_2(E)	28	#5	6'-5"	
a_3(E)	40	#5	12'-6"	
a_4(E)	10	#5	11'-4"	
d(E)	48	#4	4'-6"	
h(E)	47	#5	26'-0"	
h_1(E)	47	#5	25'-4"	
h_2(E)	14	#6	26'-10"	
h_3(E)	4	#6	25'-5"	
h_4(E)	10	#5	16'-5"	
h_5(E)	10	#7	9'-7"	
h_6(E)	10	#7	15'-7"	
h_7(E)	10	#5	9'-3"	
h_8(E)	20	#6	8'-0"	
h_9(E)	16	#6	10'-4"	
h_{10}(E)	20	#7	8'-0"	
h_{11}(E)	14	#7	16'-10"	
s(E)	25	#4	4'-11"	
s_1(E)	25	#4	4'-11"	
v(E)	16	#4	9'-3"	
v_1(E)	60	#5	6'-3"	
v_2(E)	74	#4	6'-3"	
x(E)	144	#4	5'-3"	
x_1(E)	24	#4	16'-9"	
Concrete Box Culverts			Cu. Yd.	84.9
Reinforcement Bars, Epoxy Coated			Pound	12,000
Precast Concrete Box Culverts, 5'x10'			Foot	204

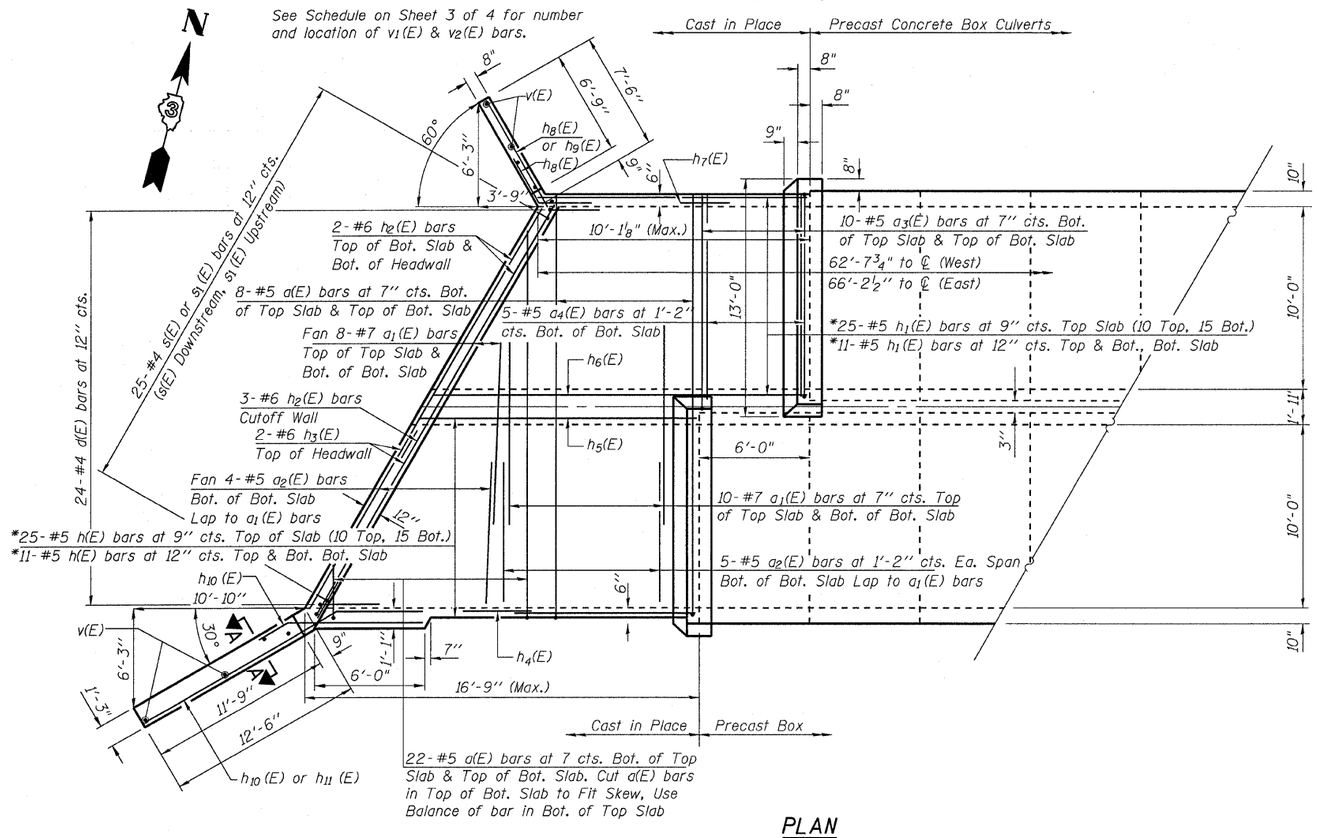

PLAN

West End Treatment Shown
East End Treatment Similar
by Rotating 180°

*Cut h(E) and h_1(E) bars to fit skew, use balance in opposite end.

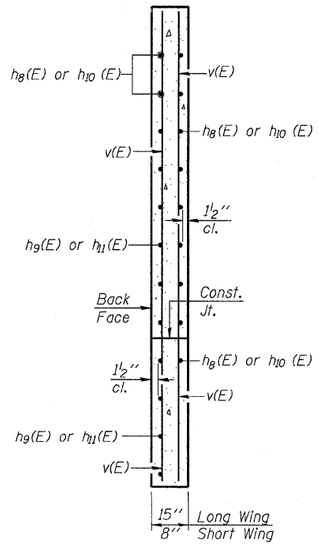

SECTION A-A

Work this sheet with sheet 3 of 4.

ILLINOIS DEPARTMENT OF TRANSPORTATION

SHEET TITLE: CULVERT DETAILS

PROJECT: FAP ROUTE 619 (IL. ROUTE 71)
SECTION 7O RS-5 & I
LA SALLE COUNTY
STATION 820+57.81
STRUCTURE NUMBER 050-2045

PROJECT NO. 05046
SCALE
DATE 04/27/07
DRAWN BY TFG
CHECKED BY BD/KPS/MCB
DRAWING NO. 2 OF 4 SHTS


COOMBE-BLOXDORF P.C.
Engineers / Land Surveyors
Springfield, Illinois
Design Firm License No. 184-002703

PLOT DATE = Aug 23, 2010 - 02:02:33 PM
FILE NAME = c:\projects\powerbar\pantinoja\dgn\402127108sheet-2.dgn
PLOT SCALE = 3410.6667 '/ IN.
USER NAME = barpantinoja


ROUTE NO.	SECTION	COUNTY	TOTAL SHEETS	SHEET NO.
FAP 619	*	LA SALLE	214	108
FED. ROAD DIST. NO. 7		ILLINOIS	FED. AID PROJECT-	

SHEET NO. 3
4 SHEETS

*70 RS-5 & I Contract No. 66442

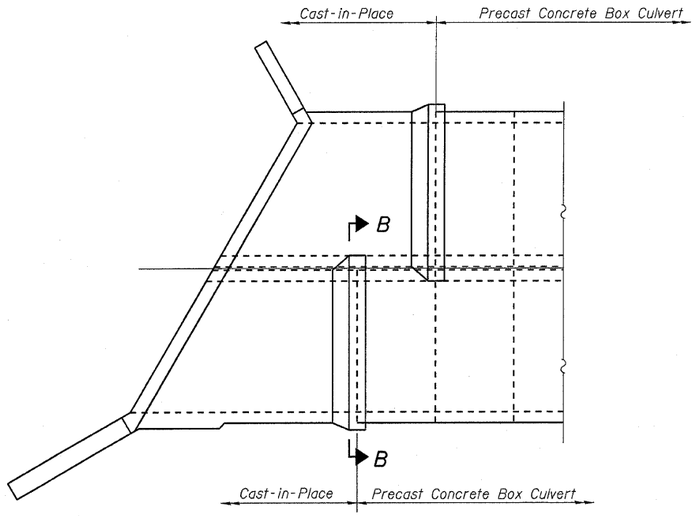

PLAN

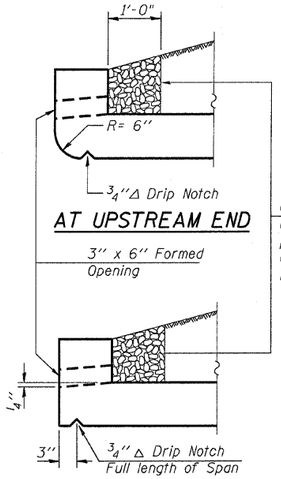


AT UPSTREAM END

3" x 6" Formed Opening

Coarse aggregate full length of both headwalls. To be placed by Grading Contractor. Cost included with Concrete Box Culverts.


AT DOWNSTREAM END

DRAIN DETAIL

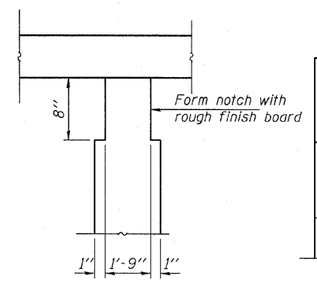


CENTER NESTING LEDGE

(Center wall, downstream end only, 4' long, 4' from the end.)

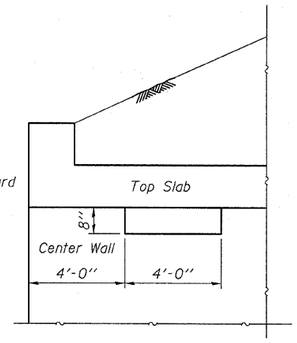


DOWNSTREAM END

(Showing Phoebe Nesting Ledge)

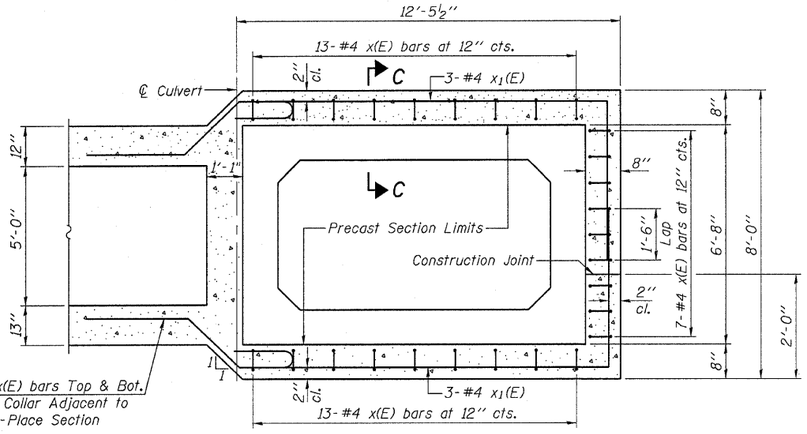


SECTION B-B


Thru Cast-in-Place Collar

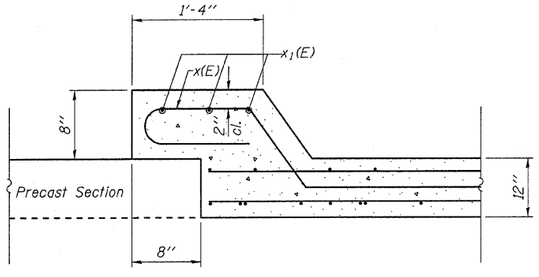


SECTION C-C

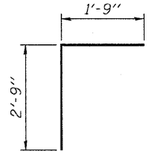


BAR d(E)

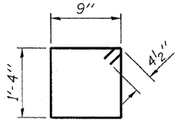


BAR s(E)

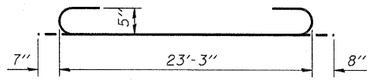


BAR d(E)

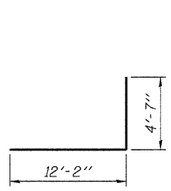


BAR x1(E)

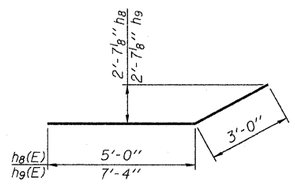


BARS h8(E) or h9(E)

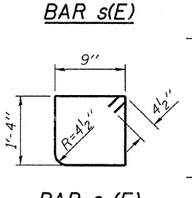


BAR s1(E)

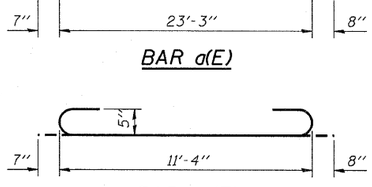

BAR a3(E)

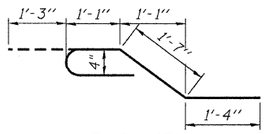

BAR x(E)

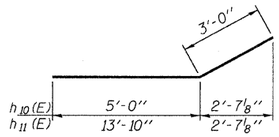

BARS h10(E) or h11(E)

SCHEDULE OF $V_1(E)$ AND $V_2(E)$ BARS IN CULVERT WALLS

EAST END OF CULVERT			
NORTH WALL	CENTER WALL		SOUTH WALL
SOUTH FACE	NORTH FACE	SOUTH FACE	NORTH FACE
23-#4 $v_2(E)$ at 9" cts.	12-#5 $v_1(E)$ at 12" cts.	18-#5 $v_1(E)$ at 12" cts.	14-#5 $v_2(E)$ at 9" cts.

WEST END OF CULVERT			
NORTH WALL	CENTER WALL		SOUTH WALL
SOUTH FACE	NORTH FACE	SOUTH FACE	NORTH FACE
14-#4 $v_2(E)$ at 9" cts.	18-#5 $v_1(E)$ at 12" cts.	12-#5 $v_1(E)$ at 12" cts.	23-#4 $v_2(E)$ at 9" cts.

ILLINOIS DEPARTMENT OF TRANSPORTATION

SHEET TITLE: CULVERT DETAILS

PROJECT: FAP ROUTE 619 (IL. ROUTE 71)
SECTION 70 RS-5 & I
LA SALLE COUNTY
STATION 820+57.81
STRUCTURE NUMBER 050-2045

PROJECT NO. 05046
SCALE
DATE 04/27/07
DRAWN BY TFG
CHECKED BY BD/KPS/MCB
DRAWING NO. 3
OF 4 SHTS

COOMBE-BLOXDORF P.C.
Engineers/Land Surveyors
Springfield, Illinois
Design Firm License No. 184-002703

PLOT DATE = Aug 23, 2010 - 02:04:30 PM
FILE NAME = c:\projects\pw_work\springfield\d0212110\sheet1-3.dgn
PLOT SCALE = 1.0000 '/ IN.
USER NAME = bergantinojo

ROUTE NO.	SECTION	COUNTY	TOTAL SHEETS	SHEET NO.
FAP 619	*	LA SALLE	214	109
FED. ROAD DIST. NO. 7		ILLINOIS	FED. AID PROJECT-	

SHEET NO. 4
4 SHEETS

*70 RS-5 & I Contract No. 66442

Illinois Department of Transportation

Division of Highways
Illinois Department of Transportation

SOIL BORING LOG

Page 1 of 1

Date 10/31/01

ROUTE IL 351/71 DESCRIPTION Box Culvert North of IL 71/IL 251 intersection on IL 71 LOGGED BY K.W.

SECTION CUVLERT WINGWALLS LOCATION SE 1/4, SEC. 2, TWP. 32N, RNG. 1E, 3rd PM

COUNTY LASALLE DRILLING METHOD Hollow Stem Auger HAMMER TYPE Automatic

STRUCT. NO. _____
Station 820+58

BORING NO. 1
Station 820+42
Offset 7.70ft Rt
Ground Surface Elev. 615.89 ft

Surface Water Elev. _____ ft
Stream Bed Elev. _____ ft

Groundwater Elev.:
First Encounter 596.4 ft ▼
Upon Completion 598.9 ft ▽
After ____ Hrs. _____ ft

	DEPTH (ft)	BLOWS (/6")	UCS Qu (tsf)	MOIST (%)
BITUMINOUS CONCRETE OVER GRAVEL BASE & SOIL				
	613.39			
Hard Brown CLAY LOAM TILL (FILL)		4		
		4	4.5	11.1
		4	P	
	611.39			
Medium to Stiff Brown CLAY LOAM TILL (FILL)	-5			
		2		
		2	1.0	13.2
		2	P	
	608.89			
Soft to Very Stiff Mix of Black SILTY CLAY (SOFT) & Brown CLAY LOAM TILL (VERY STIFF) (FILL)		1		
		1	0.5	21.7
		3	P	
	606.39			
Very Soft Mix of Brown & Black & Gray SILTY CLAY AND CLAY LOAM TILL (FILL)	-10			
		WOH		
		1	0.2	17.8
		2	B	
	603.89			
Soft Mix of SILTY CLAY & CLAY LOAM TILL (FILL)		1		
		1	0.4	29.3
		3	B	
	601.39			
Medium Dark Gray & Black SILTY CLAY	-15			
		1		
		1	0.8	26.3
		3	B	
▽				
		1		
		1	0.7	34.1
		1	B	
	596.39 ▼			
	-20			

	DEPTH (ft)	BLOWS (/6")	UCS Qu (tsf)	MOIST (%)
Stiff Black SILTY CLAY with Pockets of Fine SAND & CLAY LOAM (continued)	594.89	1		
		2	1.3	24.1
		2	1.0	24.8
Stiff Gray CLAY LOAM	593.89		P	
Medium Gray SILTY CLAY TILL		1		
		1	0.7	20.2
		1	B	
	591.39			
Very Stiff Gray-Brown SANDY LOAM TILL	-25	1		
		1	3.5	12.8
		7	P	
	587.89	5		
Medium Gray Coarse SAND		10	-	19.0
		10	-	
	585.89	-30		
Stiff Gray SANDY LOAM TILL		9		
		10	-	-
		12	-	
		10		
		14	1.6	12.8
		19	S	
	581.39			
Dense Gray SILT & Fine SAND (SATURATED)	-35	10		
Fine SAND PUSHES UP 5 FEET INTO AUGERS		19	-	28.3
	579.39	21	-	
End of Boring				
	-40			

The Unconfined Compressive Strength (UCS) Failure Mode is indicated by (B–Bulge, S–Shear, P–Penetrometer)
The SPT (N value) is the sum of the last two blow values in each sampling zone (AASHTO T206)
BBS, from 137 (Rev. 8–99)

ILLINOIS DEPARTMENT OF TRANSPORTATION

SHEET TITLE: BORING LOG

PROJECT: FAP ROUTE 619 (IL. ROUTE 71)
SECTION 7O RS-5 & I
LA SALLE COUNTY
STATION 820+57.81
STRUCTURE NUMBER 050-2045


PROJECT NO. 05046
SCALE
DATE 04/27/07
DRAWN BY TFG
CHECKED BY MCB
DRAWING NO. 4 OF 4 SHTS

COOMBE–BLOXDORF P.C.
Engineers /Land Surveyors
Springfield, Illinois
Design Firm License No. 184–002703

PLOT DATE = Aug 23, 2010 - 02:07:57 PM
FILE NAME = c:\projects\bridges\bergonti\oja\d0212710\sheet-4-borings.dgn
PLOT SCALE = 0.0.3722 '=' IN.
USER NAME = bergonti\oja

CONTRACT NO. 66442

F.A. RTE.	SECTION	COUNTY	TOTAL SHEETS	SHEET NO.
619	70 RS-5 & I	LASALLE	214	110
STA.		TO STA.		
FED. ROAD DIST. NO.	ILLINOIS	FED. AID PROJECT		

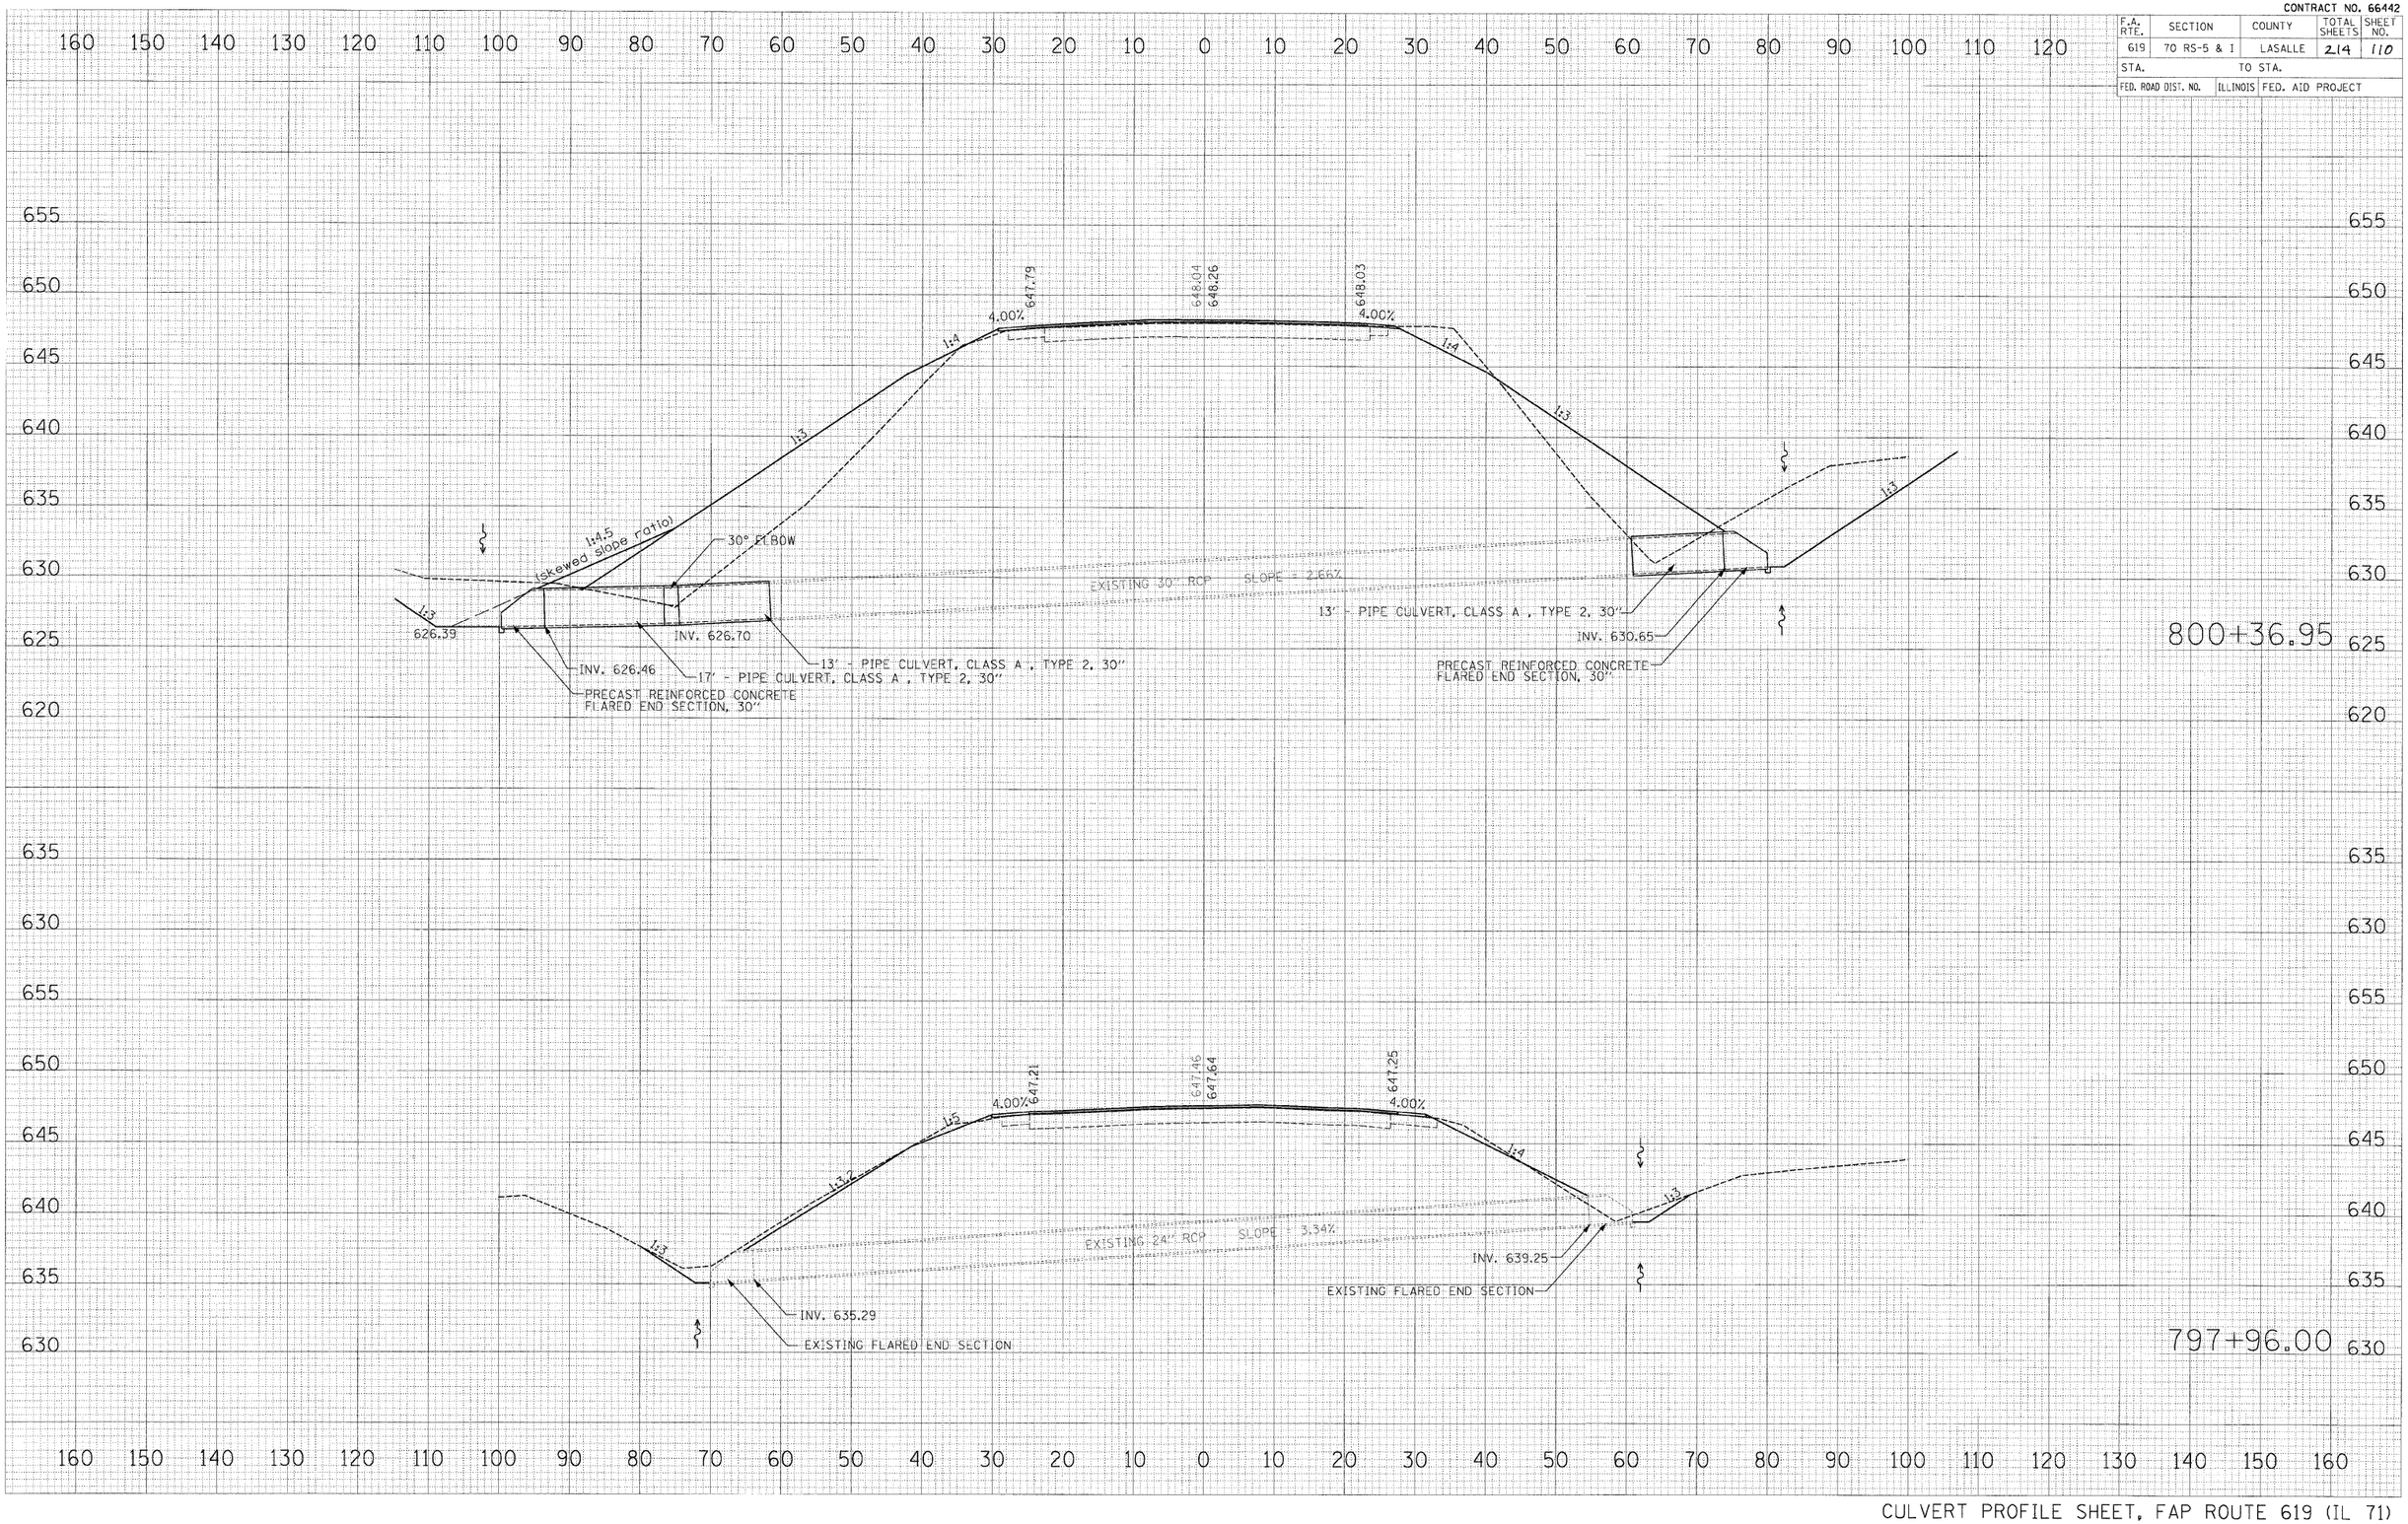

CULVERT PROFILE SHEET, FAP ROUTE 619 (IL 71)

BY	DATE
ORIGINAL SURVEY	
NOTE BOOK	
NO.	
SURVEYED	
PLOTTED	
TEMPLATE	
AREAS	
AXLES CHECKED	

PLOT DATE = $DATE$
FILE NAME = $FILE$
PLOT SCALE = $SCALE$
USER NAME = $USER$

CONTRACT NO. 66442

F.A. RTE.	SECTION	COUNTY	TOTAL SHEETS	SHEET NO.
619	70 RS-5 & I	LASALLE	2/4	111
STA.	TO STA.			
FED. ROAD DIST. NO.	ILLINOIS	FED. AID PROJECT		

62.63

66.52

PROP ROW

EX ROW

CAST IN PLACE END SECTION

3.45:1

4.6:1

612.23

615.88

615.89

616.08

615.92

612.37

4.648:1

3.456:1

-3.55 %

1.41 %

1.12 %

3.29 %

SLOPE = 1.06 %

S.D. 598.25

INV. 598.06

PRECAST BOX CULVERT, 2 - 10'X5'

INV. 596.87

820+57.81


30° SKEW ANGLE

CULVERT PROFILE SHEET, FAP ROUTE 619 (IL 71)


PLOT DATE = $DATE$
FILE NAME = $FILEL$
PLOT SCALE = $SCALE$
PLOT BY = $USER$
USER NAME =

CONTRACT NO. 66442

F.A. RTE.	SECTION	COUNTY	TOTAL SHEETS	SHEET NO.
619	70 RS-5 & 1	LASALLE	214	112
STA.	TO STA.			
FED. ROAD DIST. NO.	ILLINOIS	FED. AID PROJECT		

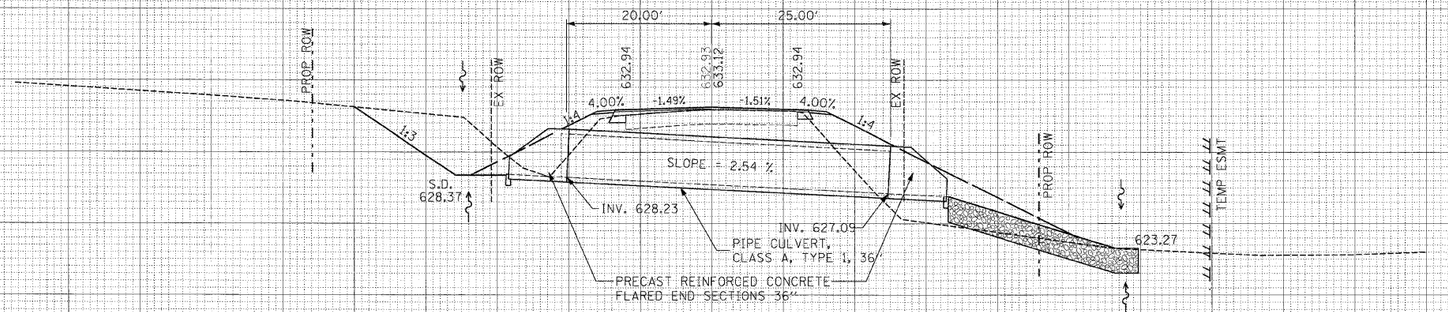

835+86.43

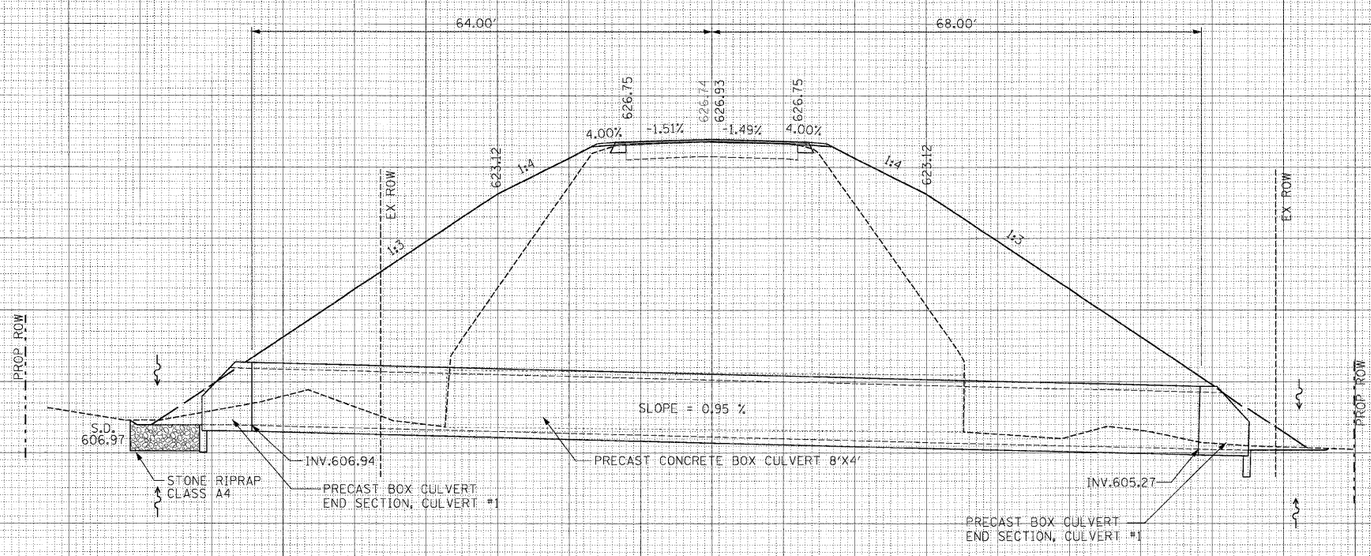

831+17.08

CULVERT PROFILE SHEET, FAP ROUTE 619 (IL 71)

ORIGINAL SURVEY	SURVEYED	BY
	DRAWN	
NOTE BOOK	TEMPLATE	
NO.	AREAS	
	AREAS CHECKED	
	DATE	

TRAL SURVEY	SURVEYED	BY
	DRAWN	
NOTE BOOK	TEMPLATE	
NO.	AREAS	
	AREAS CHECKED	
	DATE	

PLOT DATE = $DATE$
FILE NAME = $FILE$
PLOT SCALE = $SCALE$
USER NAME = $USER$


CONTRACT NO. 66442

F.A. RTE.	SECTION	COUNTY	TOTAL SHEETS	SHEET NO.
619	70 RS-5 & 1	LASALLE	214	113
STA.	TO STA.			
FED. ROAD DIST. NO.	ILLINOIS	FED. AID PROJECT		

FINAL SURVEY
NOTE BOOK
NO.
BY
DATE
SURVEYED
PLOTTED
TEMPLATE
AREAS
AREAS CHECKED

ORIGINAL SURVEY
NOTE BOOK
NO.
BY
DATE
SURVEYED
PLOTTED
TEMPLATE
AREAS
AREAS CHECKED

PLOT DATE = $DATE$
FILE NAME = $FILE$
PLOT SCALE = $SCALE$
USER NAME = $USER$

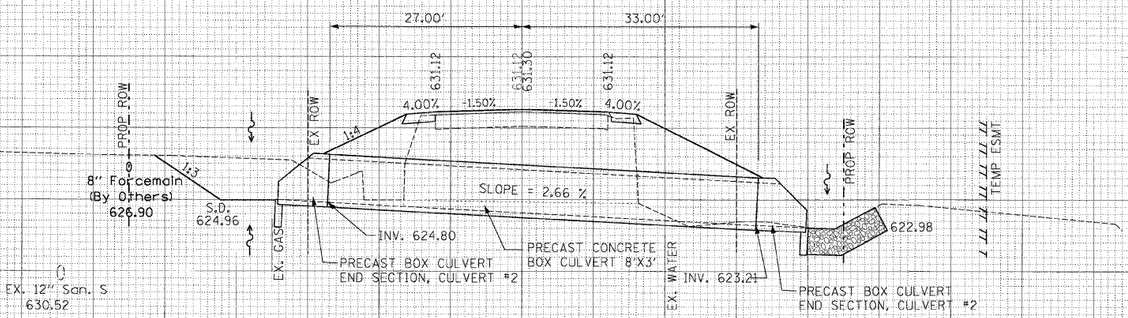


873+43.51

CULVERT PROFILE SHEET, FAP ROUTE 619 (IL 71)

CONTRACT NO. 66442

F.A. RTE.	SECTION	COUNTY	TOTAL SHEETS	SHEET NO.
619	7O RS-5 & I	LASALLE	214	114
STA. 797+59.33		TO STA. 798+00.00		
FED. ROAD DIST. NO.	ILLINOIS	FED. AID PROJECT		

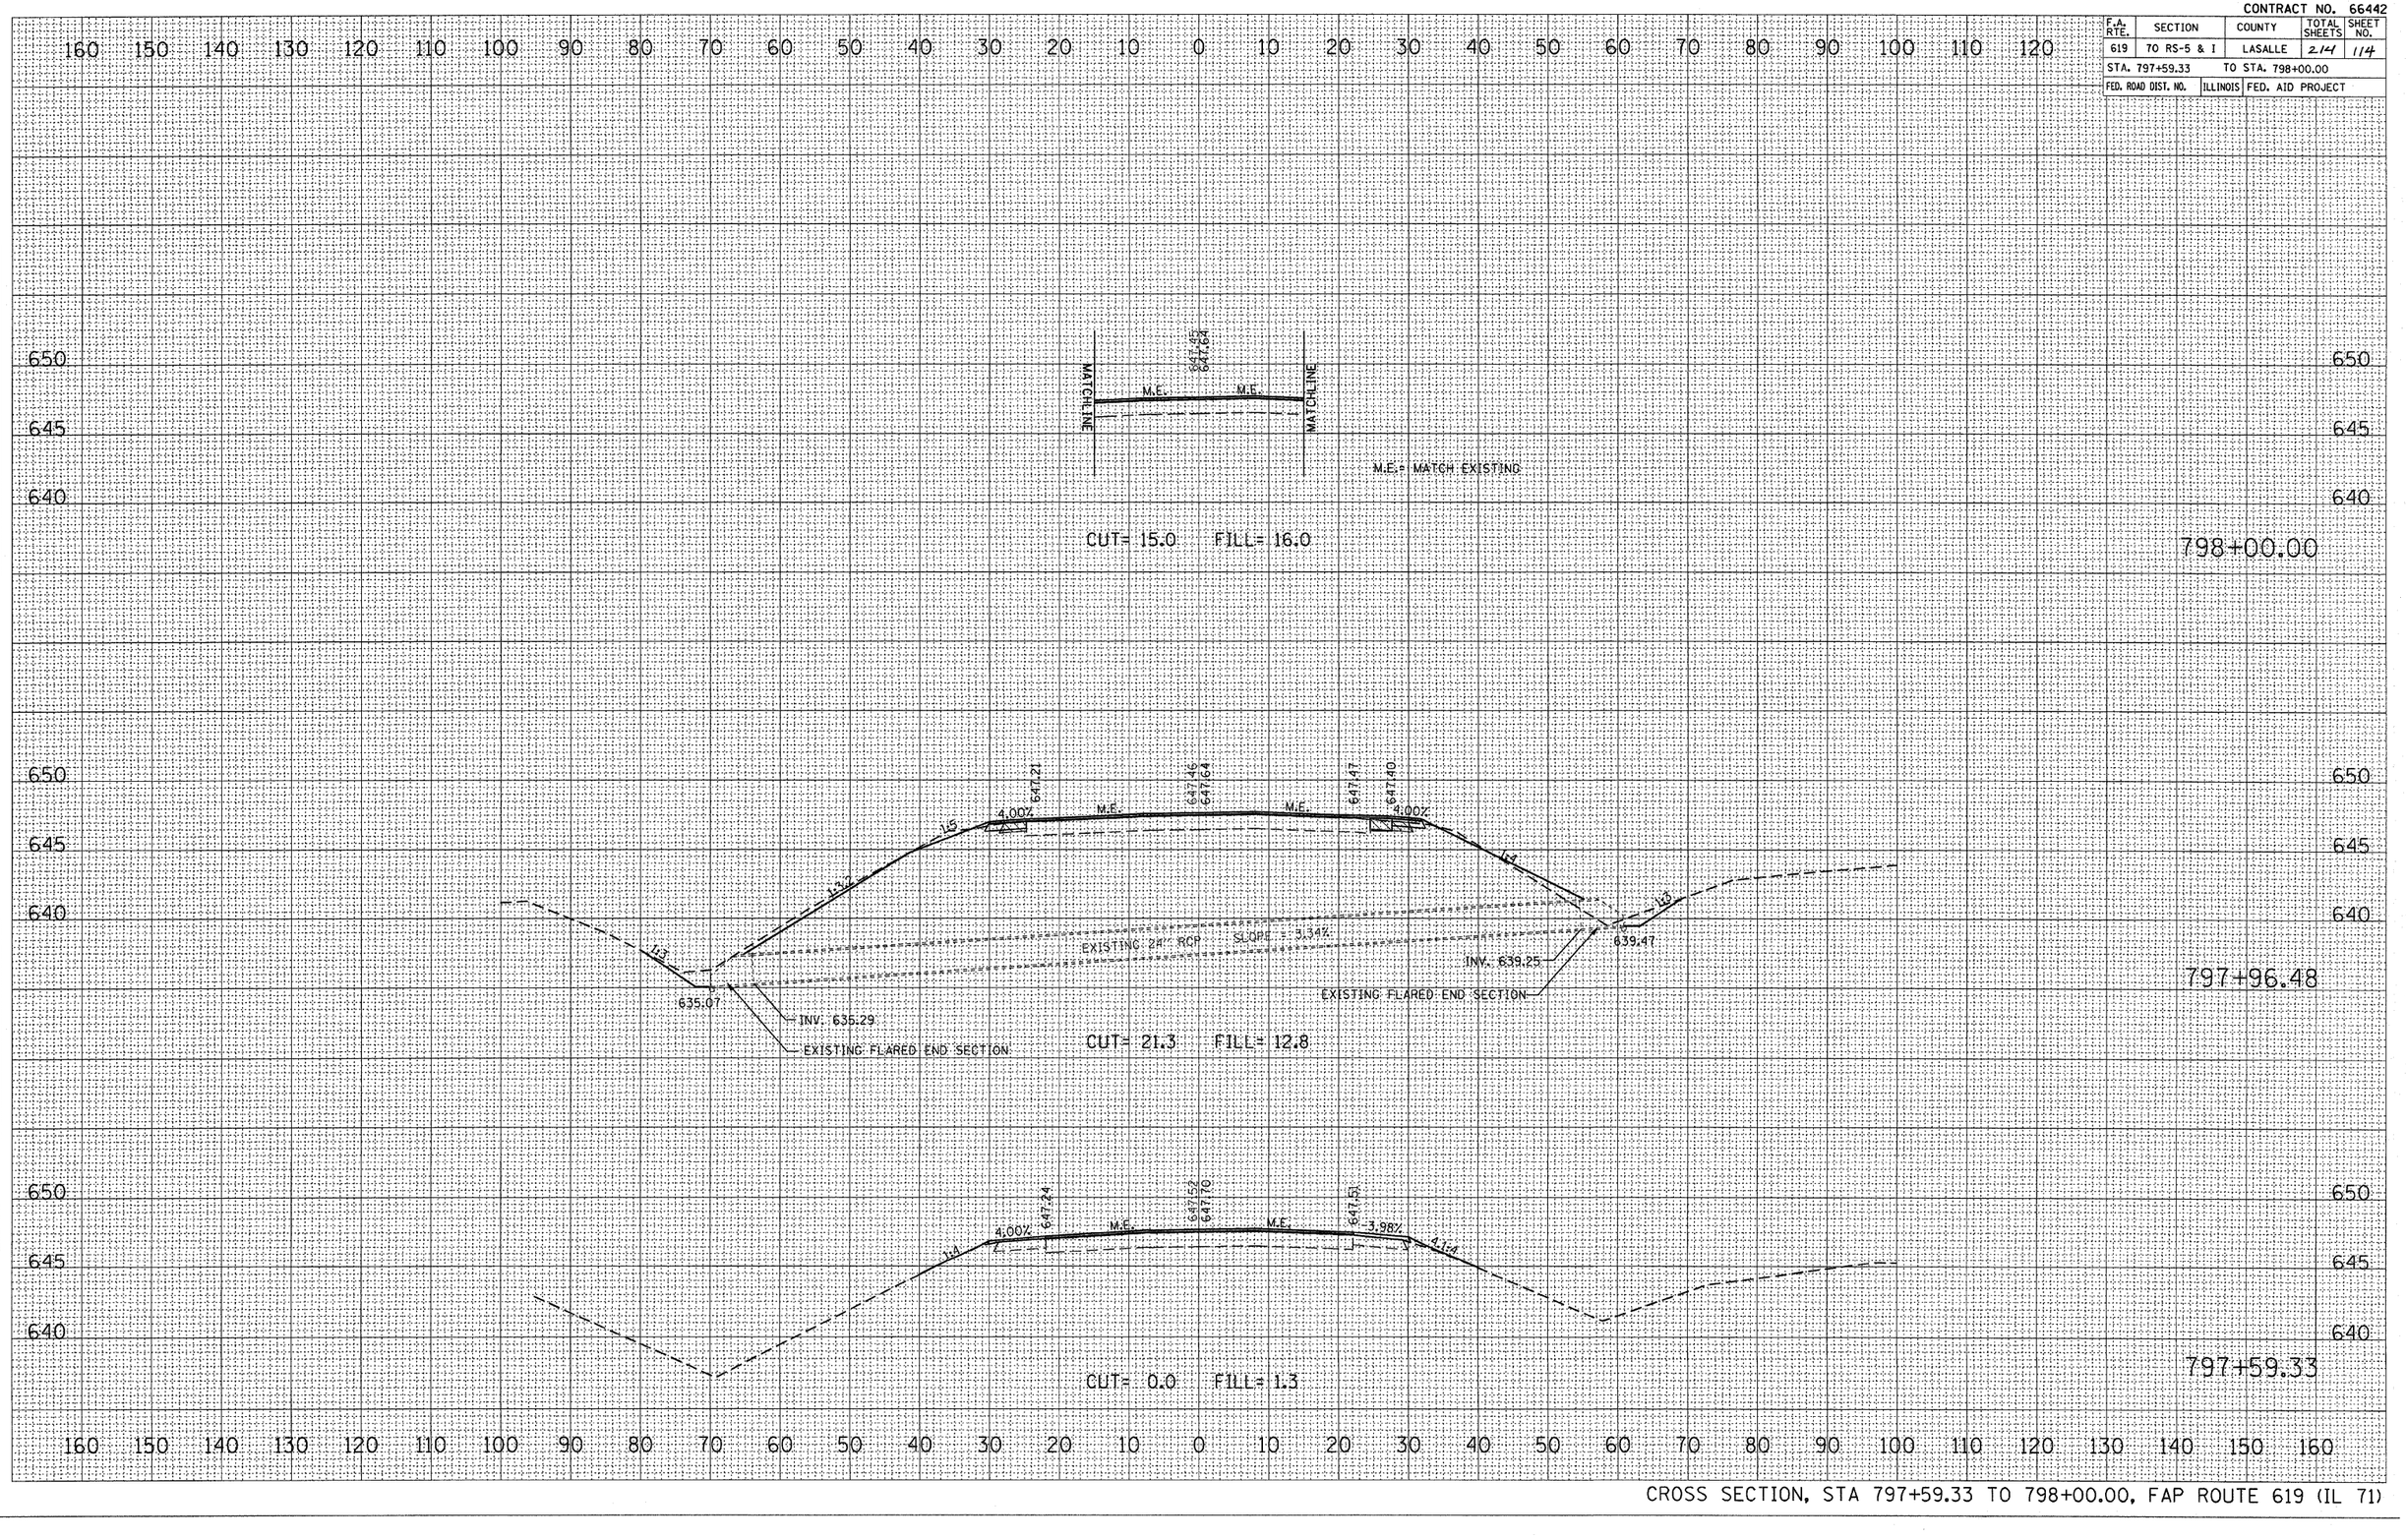

CROSS SECTION, STA 797+59.33 TO 798+00.00, FAP ROUTE 619 (IL 71)

FINAL SURVEY		BY	DATE
NOTE BOOK	SURVEYED		
NO.	PLOTTED		
	TEMPLATE		
	AREAS		
	AREAS CHECKED		

ORIGINAL SURVEY		BY	DATE
	SURVEYED		
	PLOTTED		
	TEMPLATE		
	AREAS		
NO.	AREAS CHECKED		

PLOT DATE = Aug 24, 2010 - 08:25:54 AM
FILE NAME = c:\projects\roadway\cross sections\bergantino\ja\mapping\roadway\cross sections\bergantino.ja
PLOT SCALE = 10.0749 ' / IN.
USER NAME = bergantino.ja

CONTRACT NO. 66442

F.A. RTE.	SECTION	COUNTY	TOTAL SHEETS	SHEET NO.
619	70 RS-5 & I	LASALLE	214	115
STA. 798+50.00		TO STA. 799+50.00		
FED. ROAD DIST. NO.		ILLINOIS	FED. AID PROJECT	

160 150 140 130 120 110 100 90 80 70 60 50 40 30 20 10 0 10 20 30 40 50 60 70 80 90 100 110 120

650

799+50.00

MATCHLINE M.E. 646.01 646.20 M.E. MATCHLINE

650

799+15.37
S.R. LT & RT
72.80° SKEW
TO LOCAL TANGENT

MATCHLINE M.E. 647.70 647.89 M.E. MATCHLINE

650

799+00.00

MATCHLINE M.E. 647.56 647.76 M.E. MATCHLINE

650 645 640 635

798+50.00

160 150 140 130 120 110 100 90 80 70 60 50 40 30 20 10 0 10 20 30 40 50 60 70 80 90 100 110 120 130 140 150 160

CROSS SECTION, STA 798+50.00 TO 799+-50.00, FAP ROUTE 619 (IL 71)


FINAL SURVEY		BY	DATE
NOTE BOOK	SURVEYED		
NO.	PLOTTED		
	TEMPLATE		
	WORKS		
	AREAS CHECKED		

ORIGINAL SURVEY		BY	DATE
	SURVEYED		
	PLOTTED		
	TEMPLATE		
	WORKS		
NO.	AREAS CHECKED		

PLOT DATE = Aug 24, 2018 - 08:25:27 AM
DESIGN FILE = c:\projects\...\sheets\bargentuno_pk.dgn
PLOT SCALE = 10.0749 ' / IN.
USER NAME = bargentuno_pk

CONTRACT NO. 66442

F.A. RTE.	SECTION	COUNTY	TOTAL SHEETS	SHEET NO.
619	70 RS-5 & I	LASALLE	214	116
STA. 800+00.00		TO STA. 801+00.00		
FED. ROAD DIST. NO.	ILLINOIS	FED. AID PROJECT		

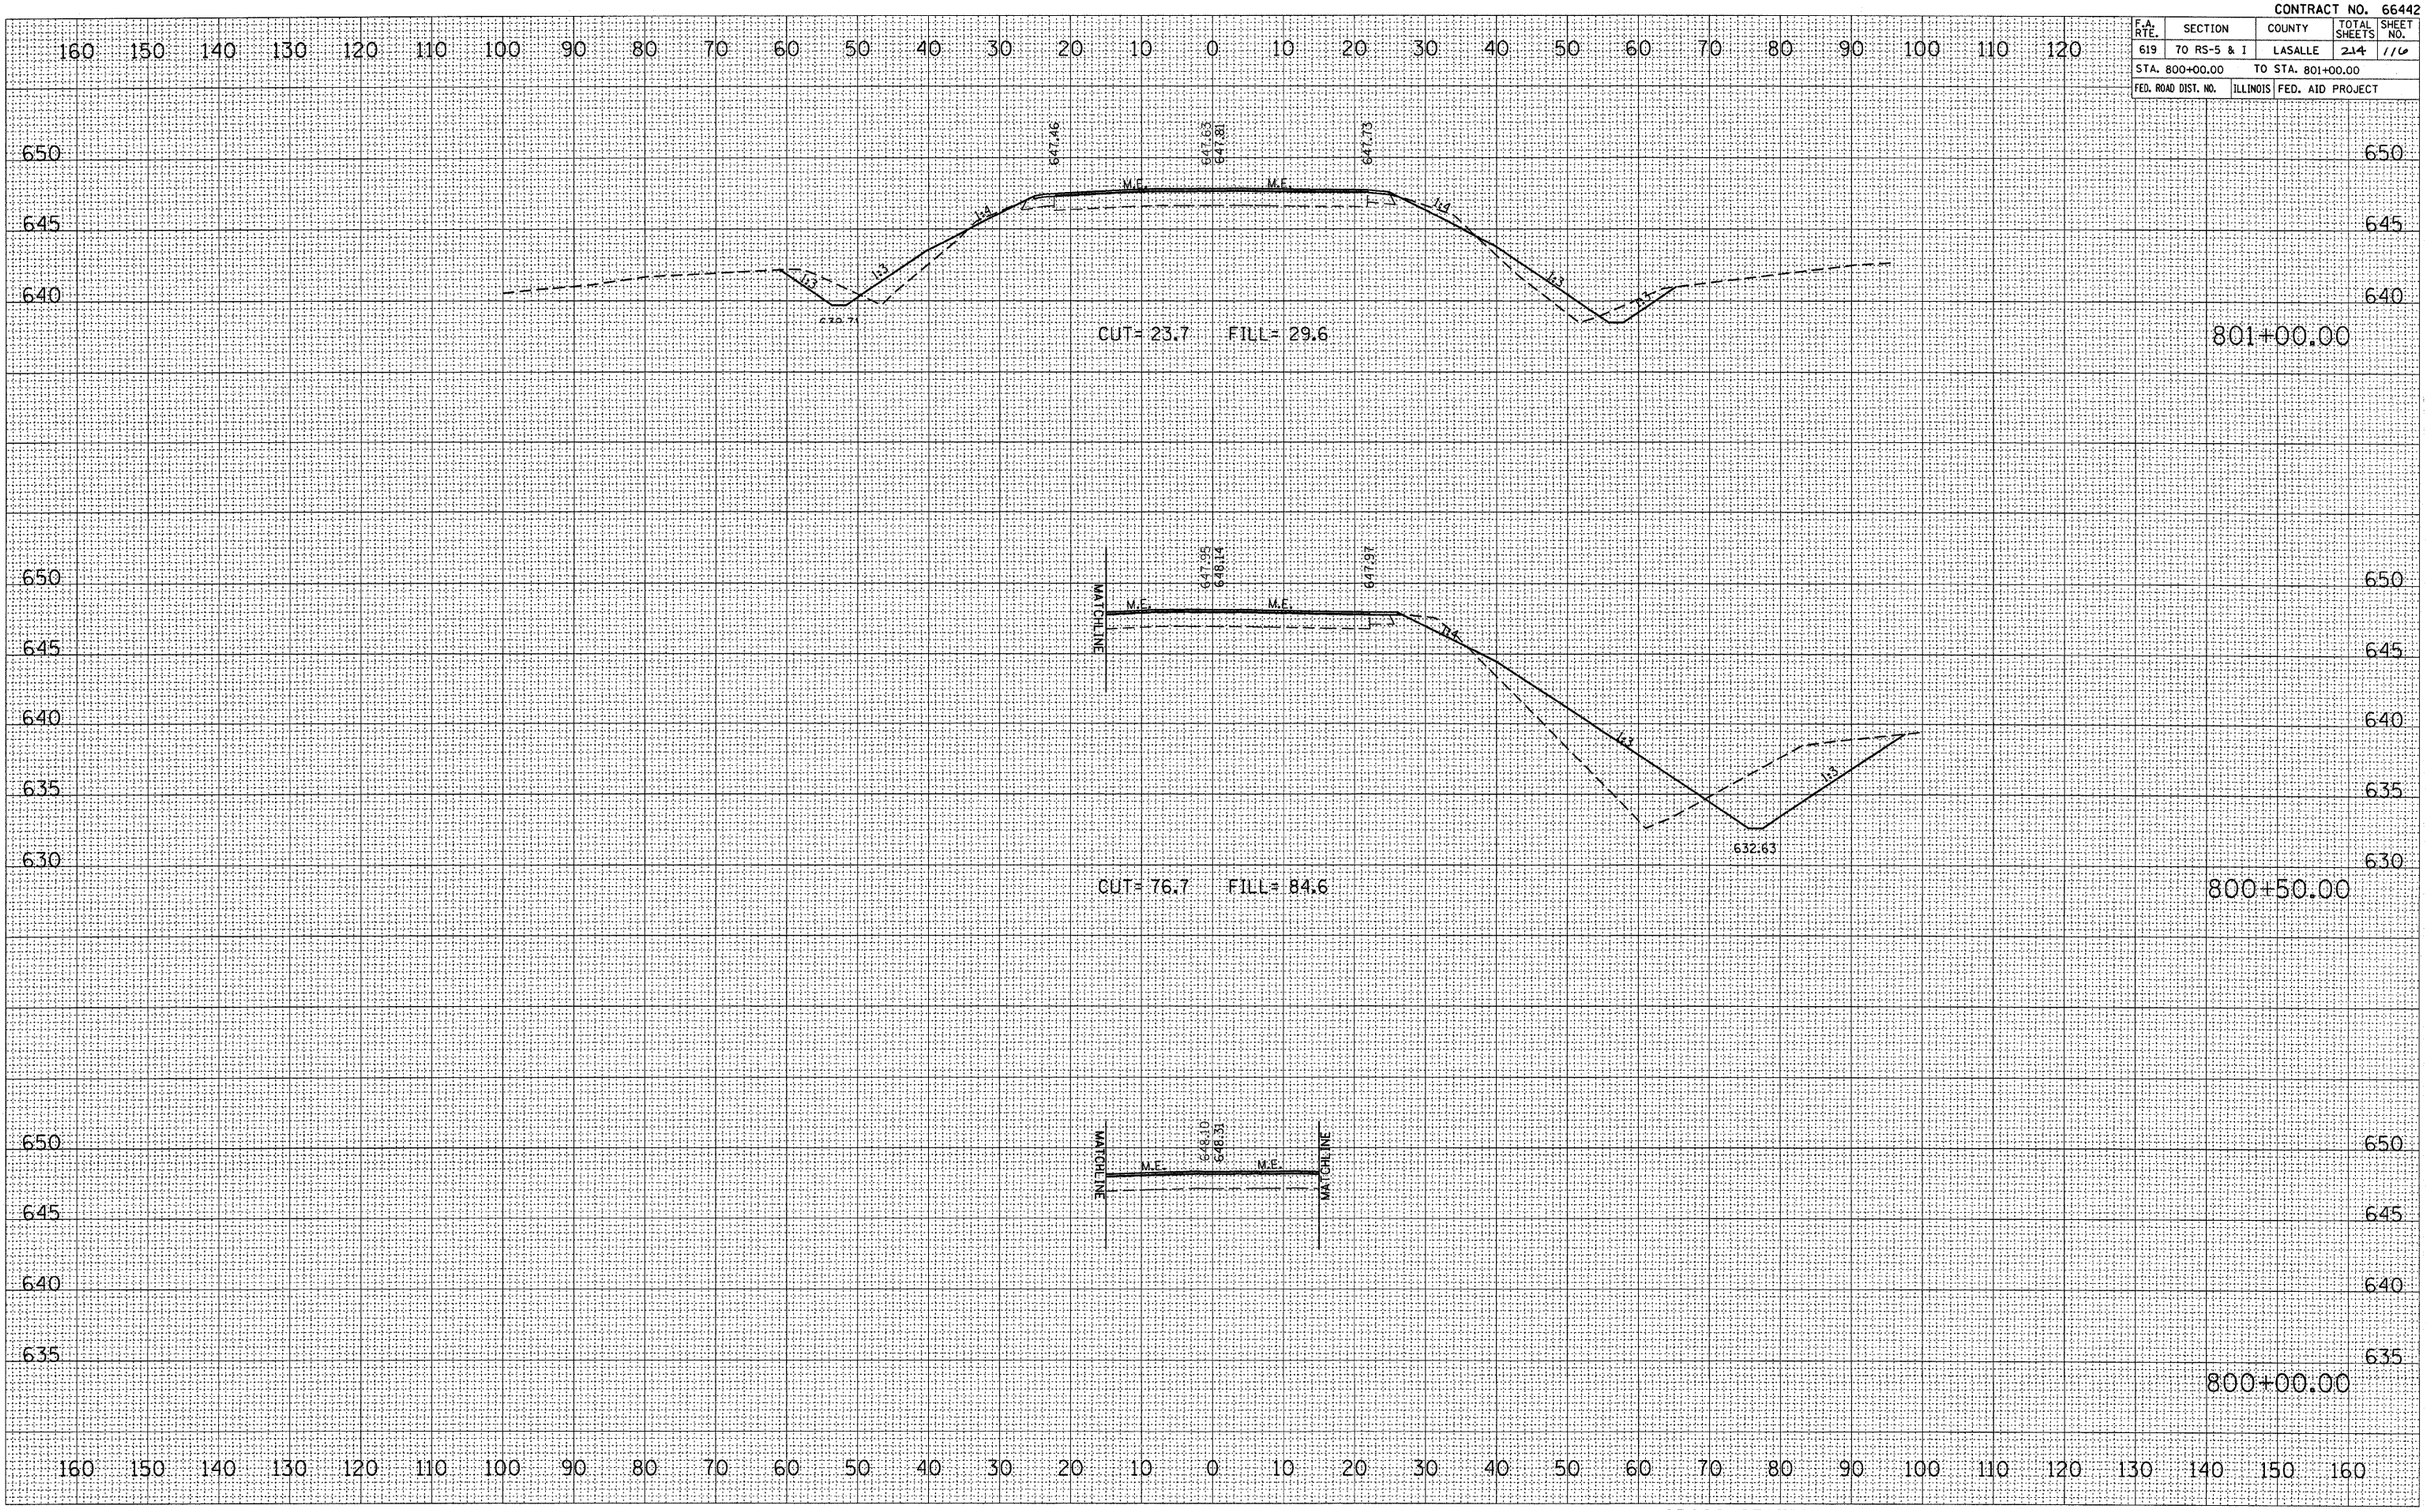

CROSS SECTION, STA 800+00.00 TO 801+00.00, FAP ROUTE 619 (IL 71)


FINAL SURVEY	NOTE BOOK	NO.
SURVEYED	BY	DATE
PLOTTED		
TEMPLATE		
AREAS		
AREAS CHECKED		

ORIGINAL SURVEY	NOTE BOOK	NO.
SURVEYED	BY	DATE
PLOTED		
TEMPLATE		
AREAS		
AREAS CHECKED		

PLOT DATE = Aug 24, 2010 - 08:25:14 AM
FILE NAME = c:\pw-work\pwidot\bergantunja\d0407644\Default\sht_cross_section.dgn
PW STYLE = IDOT.PLT
USER NAME = bergantunja

CONTRACT NO. 66442

F.A. RTE.	SECTION	COUNTY	TOTAL SHEETS	SHEET NO.
619	70 RS-5 & I	LASALLE	214	117
STA. 802+00.00		TO STA. 803+50.00		
FED. ROAD DIST. NO.		ILLINOIS	FED. AID PROJECT	

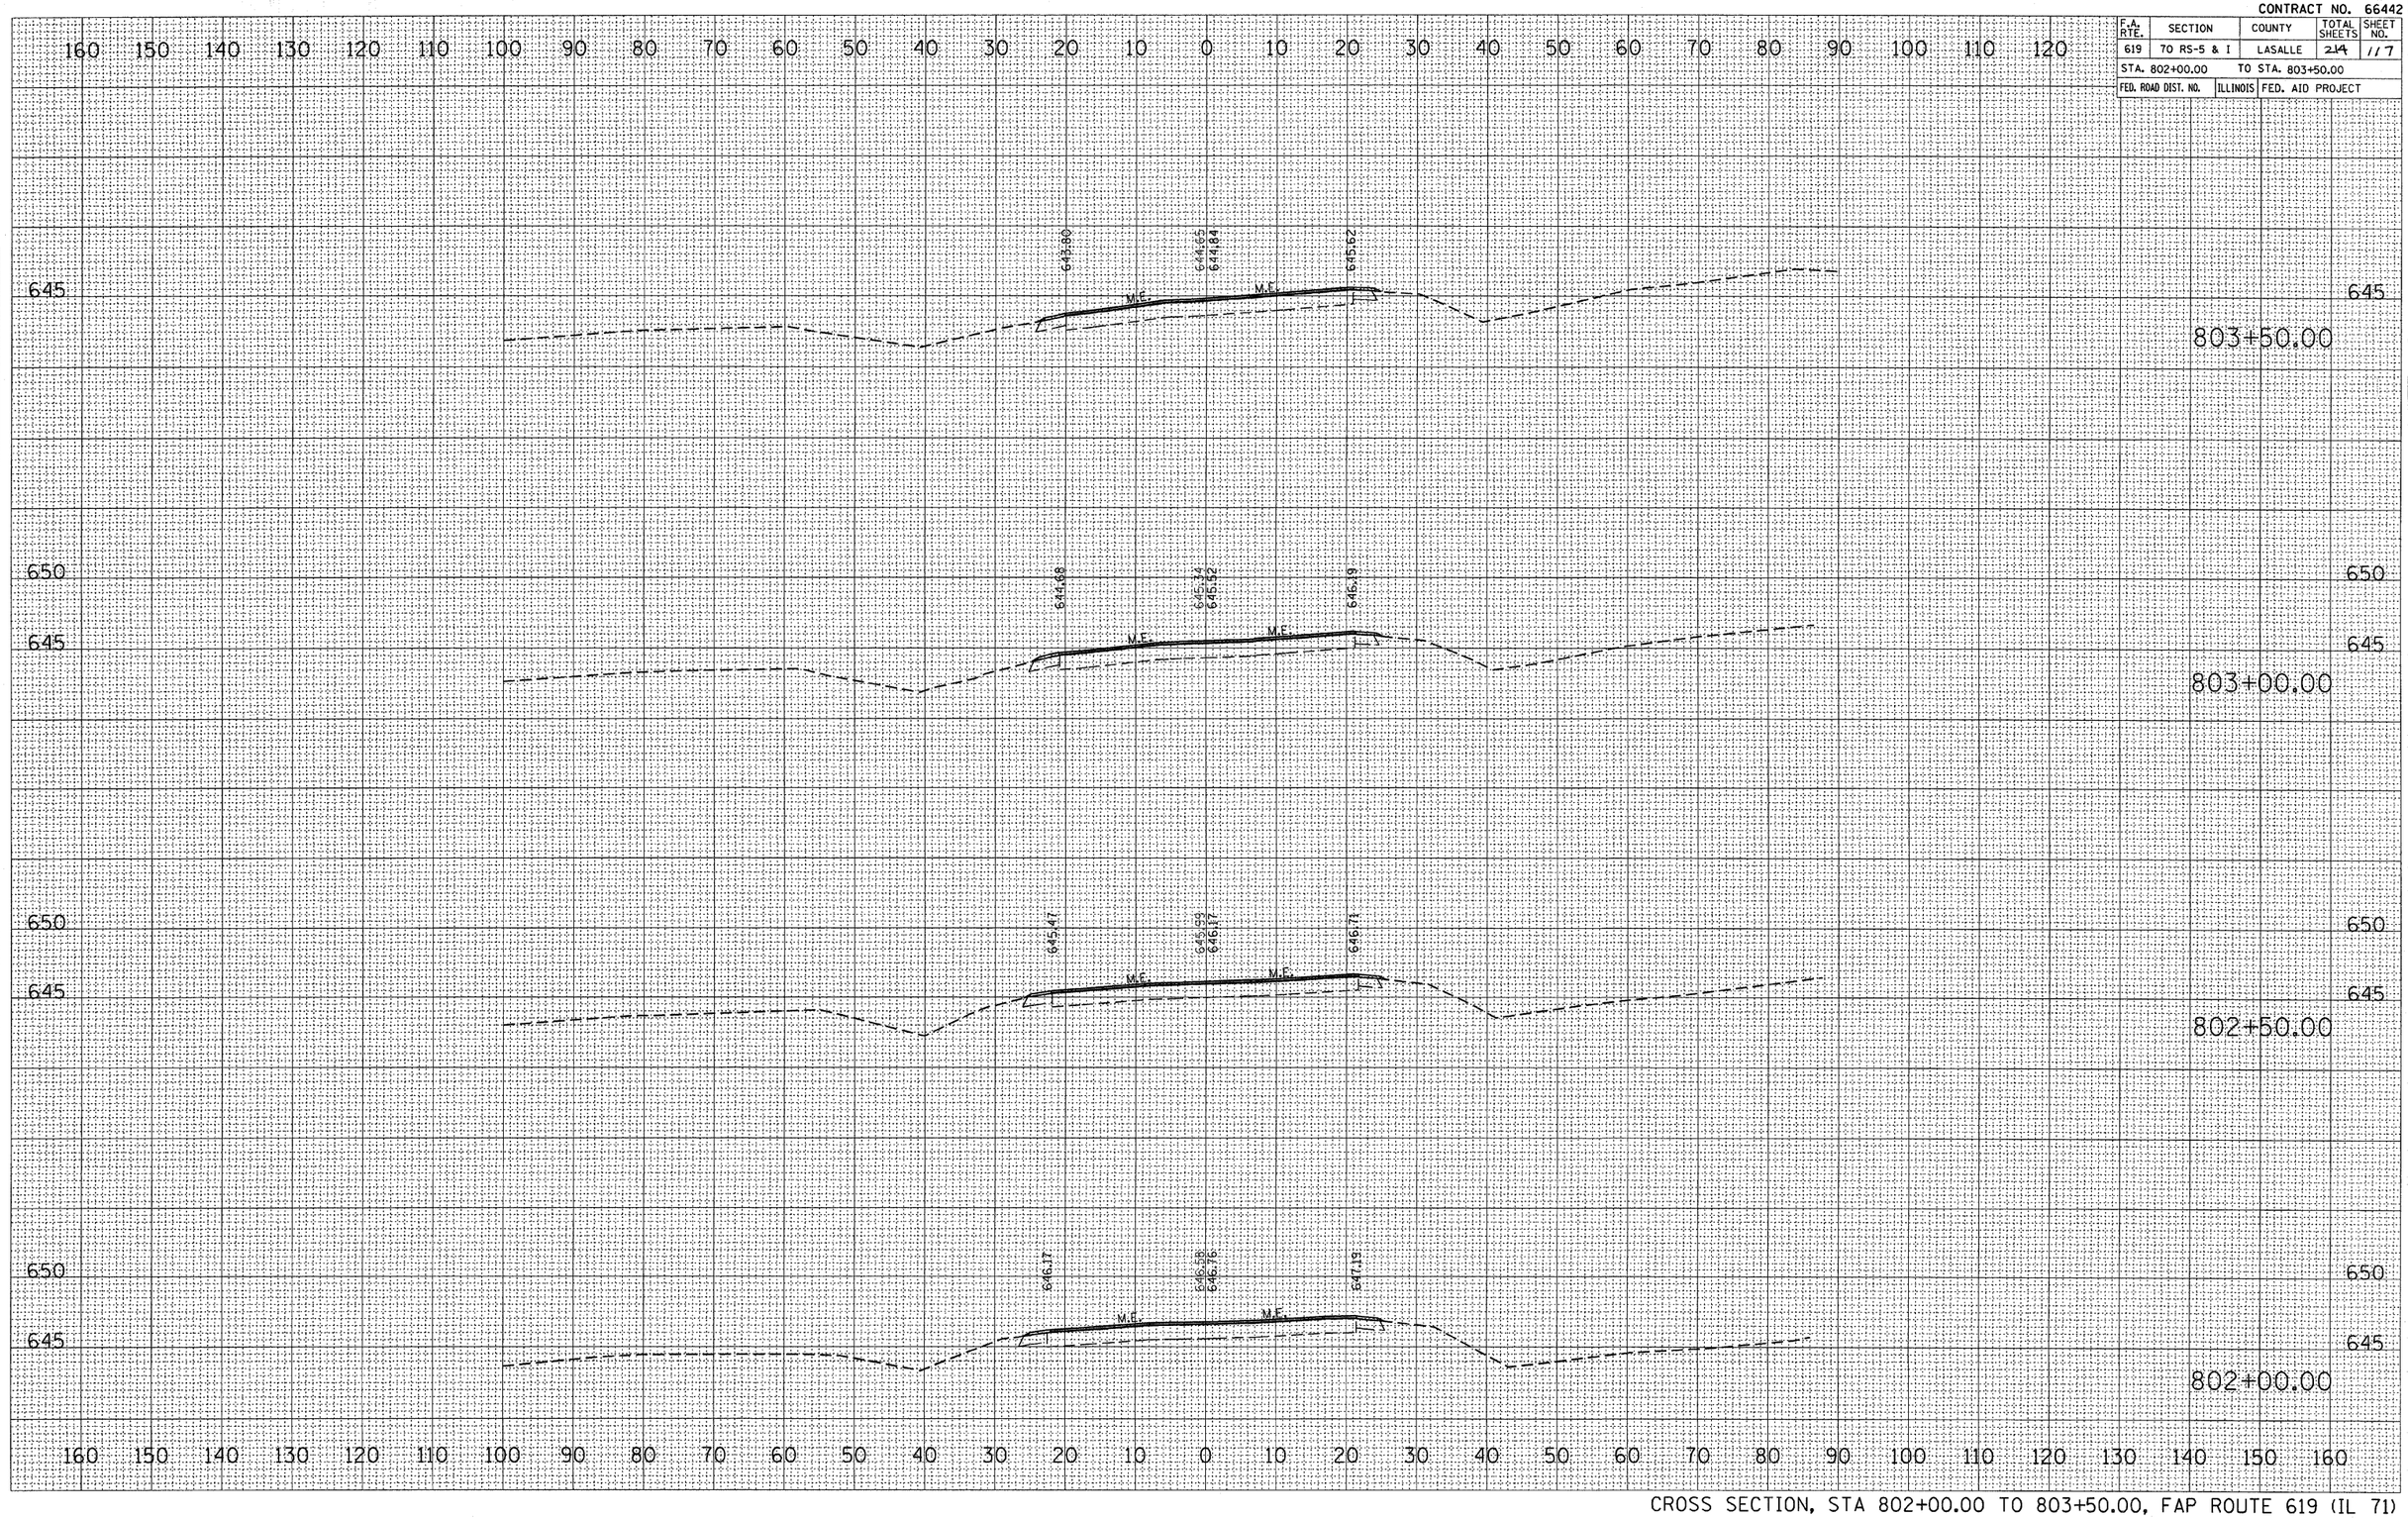

CROSS SECTION, STA 802+00.00 TO 803+50.00, FAP ROUTE 619 (IL 71)

FINAL SURVEY — NOTE BOOK — NO. — SURVEYED — PLOTTED — TEMPLATE — AREAS — AREAS CHECKED — BY — DATE

ORIGINAL SURVEY — SURVEYED — PLOTTED — TEMPLATE — AREAS — AREAS CHECKED — BY — DATE

PLOT DATE = Aug 24, 2010 - 08:24:56 AM
FILE NAME = c:\projects\...\bargentino_ja
PLOT SCALE = 10.8745 ' / IN.
USER NAME = bargentino_ja

CONTRACT NO. 66442

F.A. RTE.	SECTION	COUNTY	TOTAL SHEETS	SHEET NO.
619	7D RS-5 & I	LASALLE	214	118
STA. 804+00.00	TO STA. 805+50.00			
FED. ROAD DIST. NO.	ILLINOIS	FED. AID PROJECT		

160 150 140 130 120 110 100 90 80 70 60 50 40 30 20 10 0 10 20 30 40 50 60 70 80 90 100 110 120

645
640
635

EX. ROW

640.07
640.85
641.03
641.94
M.E.
M.E.

805+50.00

645
640

641.12
641.89
642.07
643.01
M.E.
M.E.

805+00.00

645
640

642.09
642.93
643.11
644.06
M.E.
M.E.

804+50.00

645
640

642.94
643.83
644.01
644.89
M.E.
M.E.

804+00.00

645

160 150 140 130 120 110 100 90 80 70 60 50 40 30 20 10 0 10 20 30 40 50 60 70 80 90 100 110 120 130 140 150 160

CROSS SECTION, STA 804+00.00 TO 805+50.00, FAP ROUTE 619 (IL 71)

FINAL SURVEY	SURVEYED	BY	DATE
NOTE BOOK	PLOTTED		
NO.	PLAN AREAS CHECKED		

ORIGINAL SURVEY	SURVEYED	BY	DATE
	PLOTTED		
	PLAN AREAS CHECKED		
NO.			

PLOT DATE = Aug 24, 2010 - 08:24:41 AM
FILE NAME = c:\projects\bergen\proj\xsection\bergen1.proj
PLOT SCALE = 10.87 ' / IN.
USER NAME = bergen1.proj


CONTRACT NO. 66442

F.A. RTE.	SECTION	COUNTY	TOTAL SHEETS	SHEET NO.
619	70 RS-5 & I	LASALLE	214	119
STA. 806+00.00		TO STA. 807+00.00		
FED. ROAD DIST. NO.	ILLINOIS	FED. AID PROJECT		

FINAL SURVEY		BY	DATE
NOTE BOOK	SURVEYED		
	PLOTTED		
	TEMPLATE		
	AREAS		
NO.	AREAS CHECKED		

ORIGINAL SURVEY		BY	DATE
	SURVEYED		
	PLOTTED		
	TEMPLATE		
	AREAS		
NO.	AREAS CHECKED		


PLOT DATE = Aug 24, 2010 - 08:23:52 AM
FILE NAME = c:\projects\dot\bergantino\xsections\806+00.dgn
PLOT SCALE = 100.0000 ' / in.
USER NAME = bergantinojp

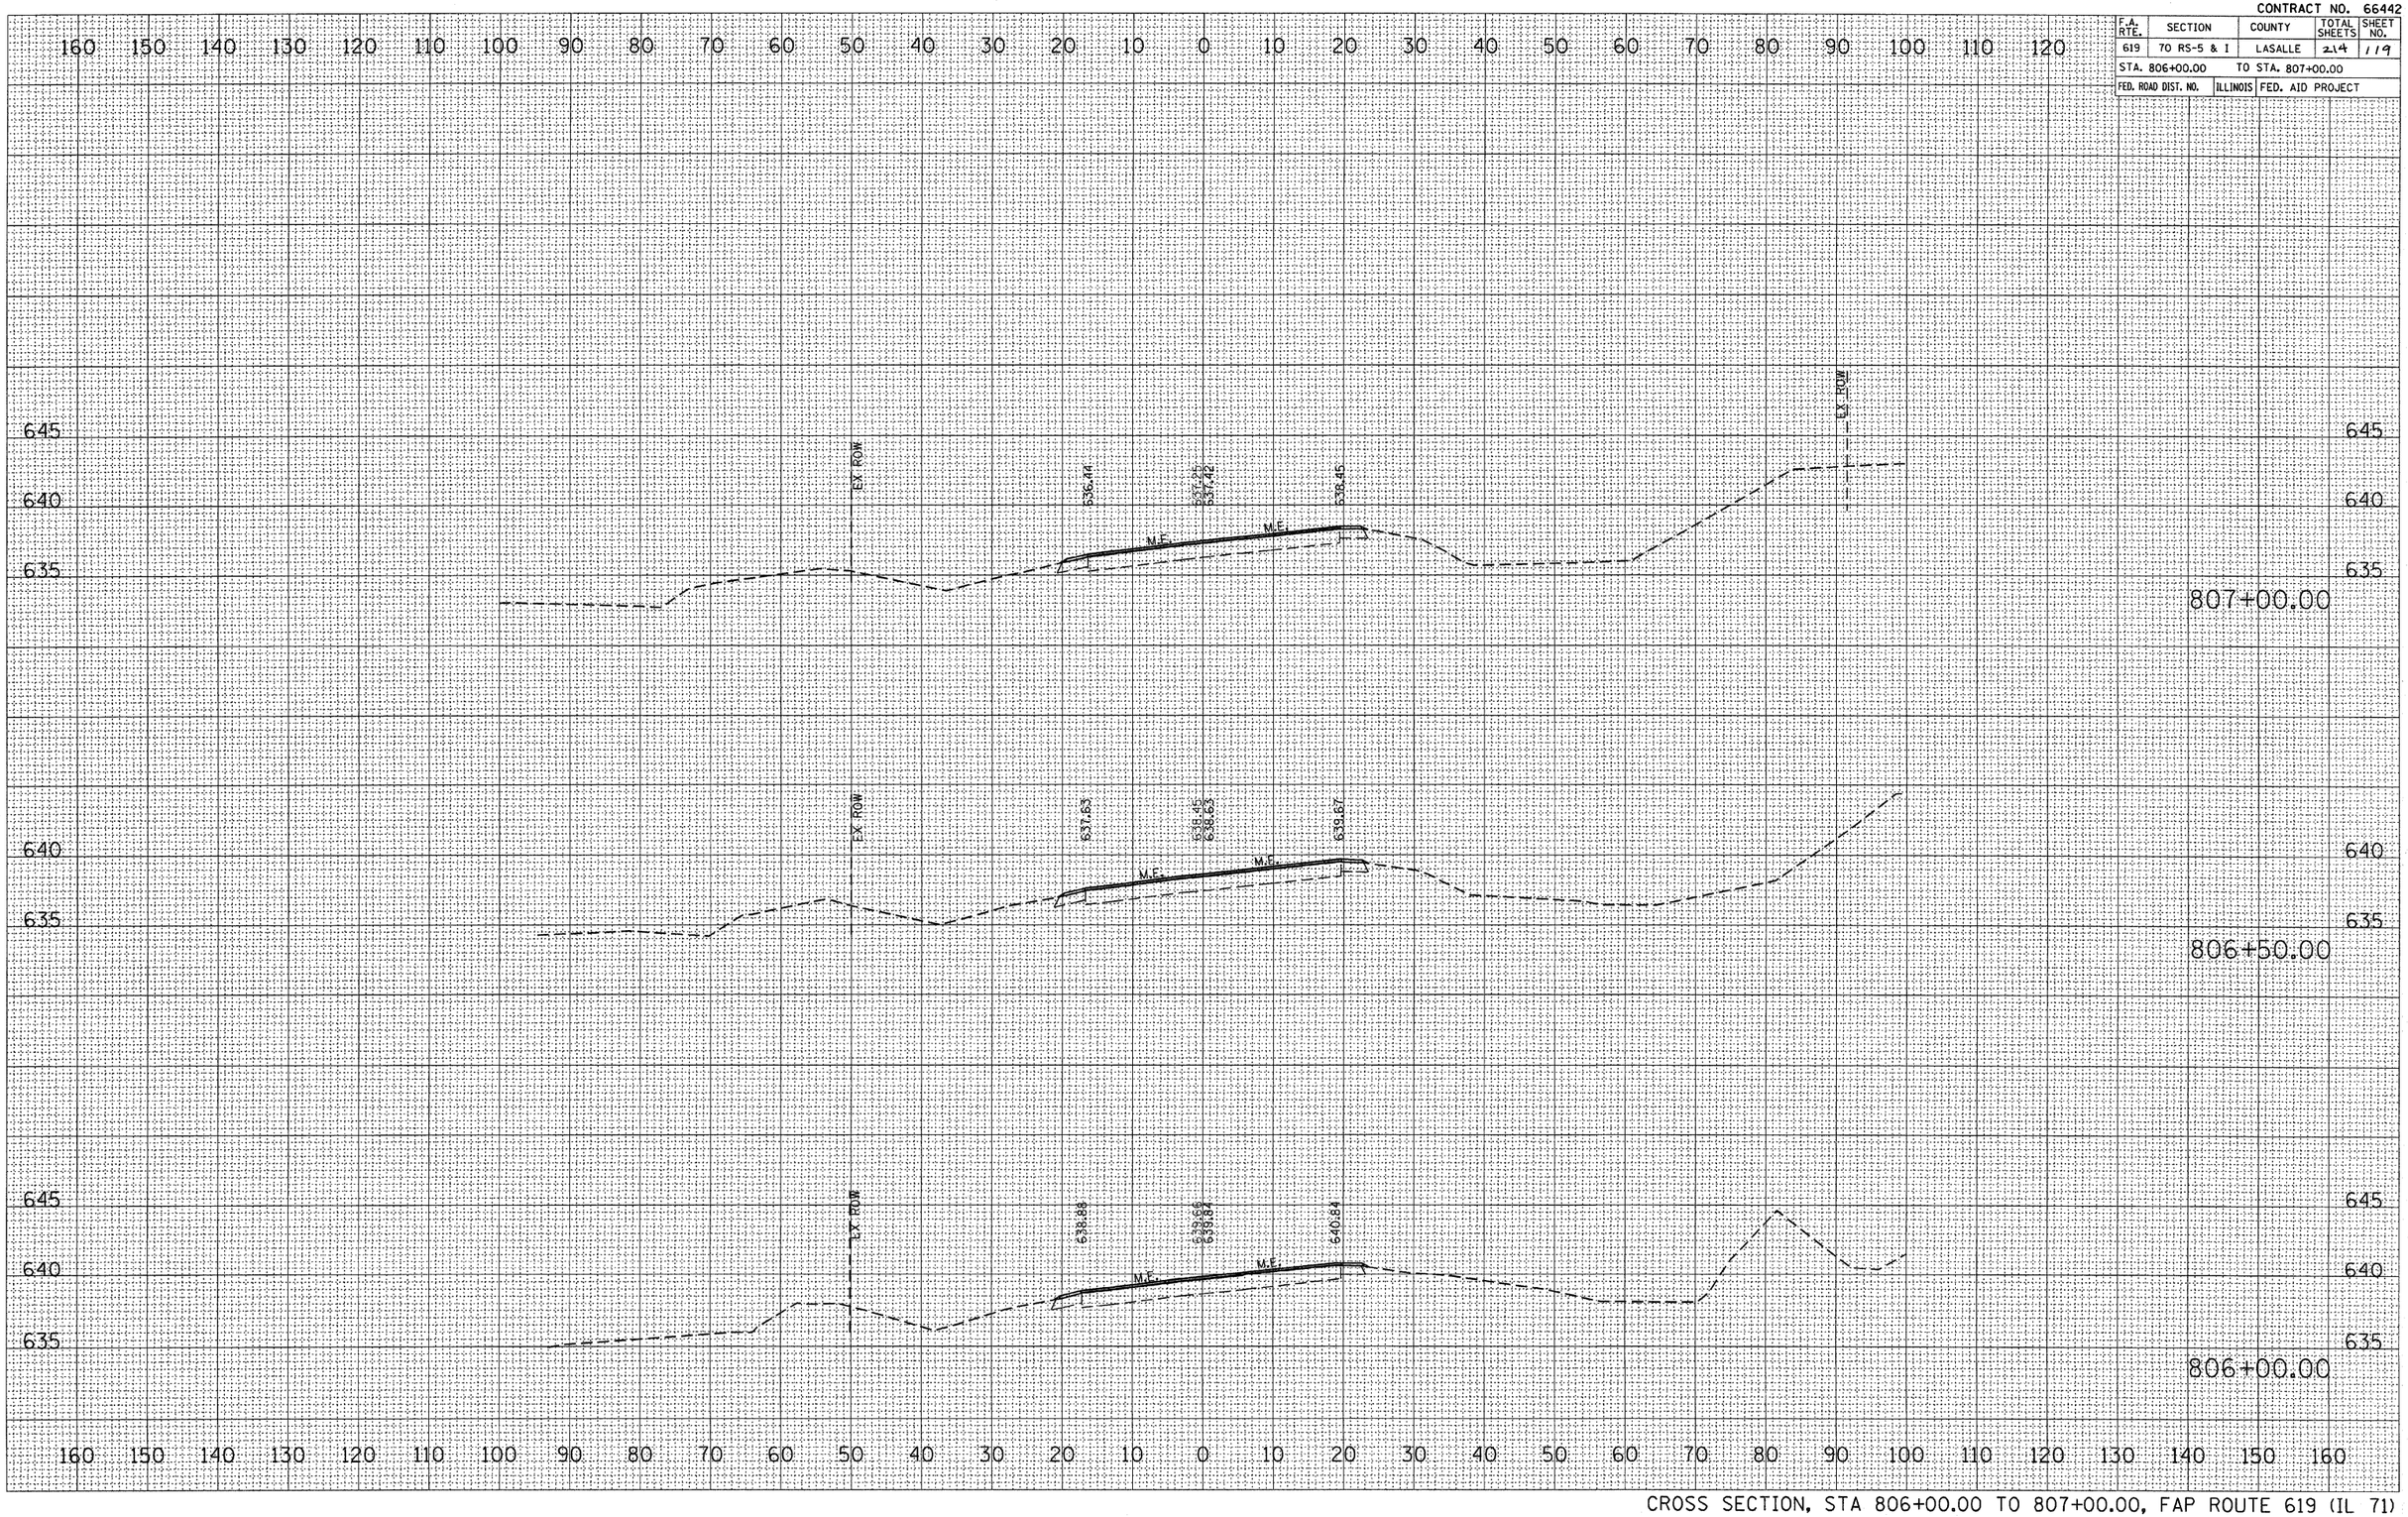

CROSS SECTION, STA 806+00.00 TO 807+00.00, FAP ROUTE 619 (IL 71)

CONTRACT NO. 66442

F.A. RTE.	SECTION	COUNTY	TOTAL SHEETS	SHEET NO.
619	70 RS-5 & I	LASALLE	214	120
STA. 807+50.00		TO STA. 808+50.00		
FED. ROAD DIST. NO.	ILLINOIS	FED. AID PROJECT		

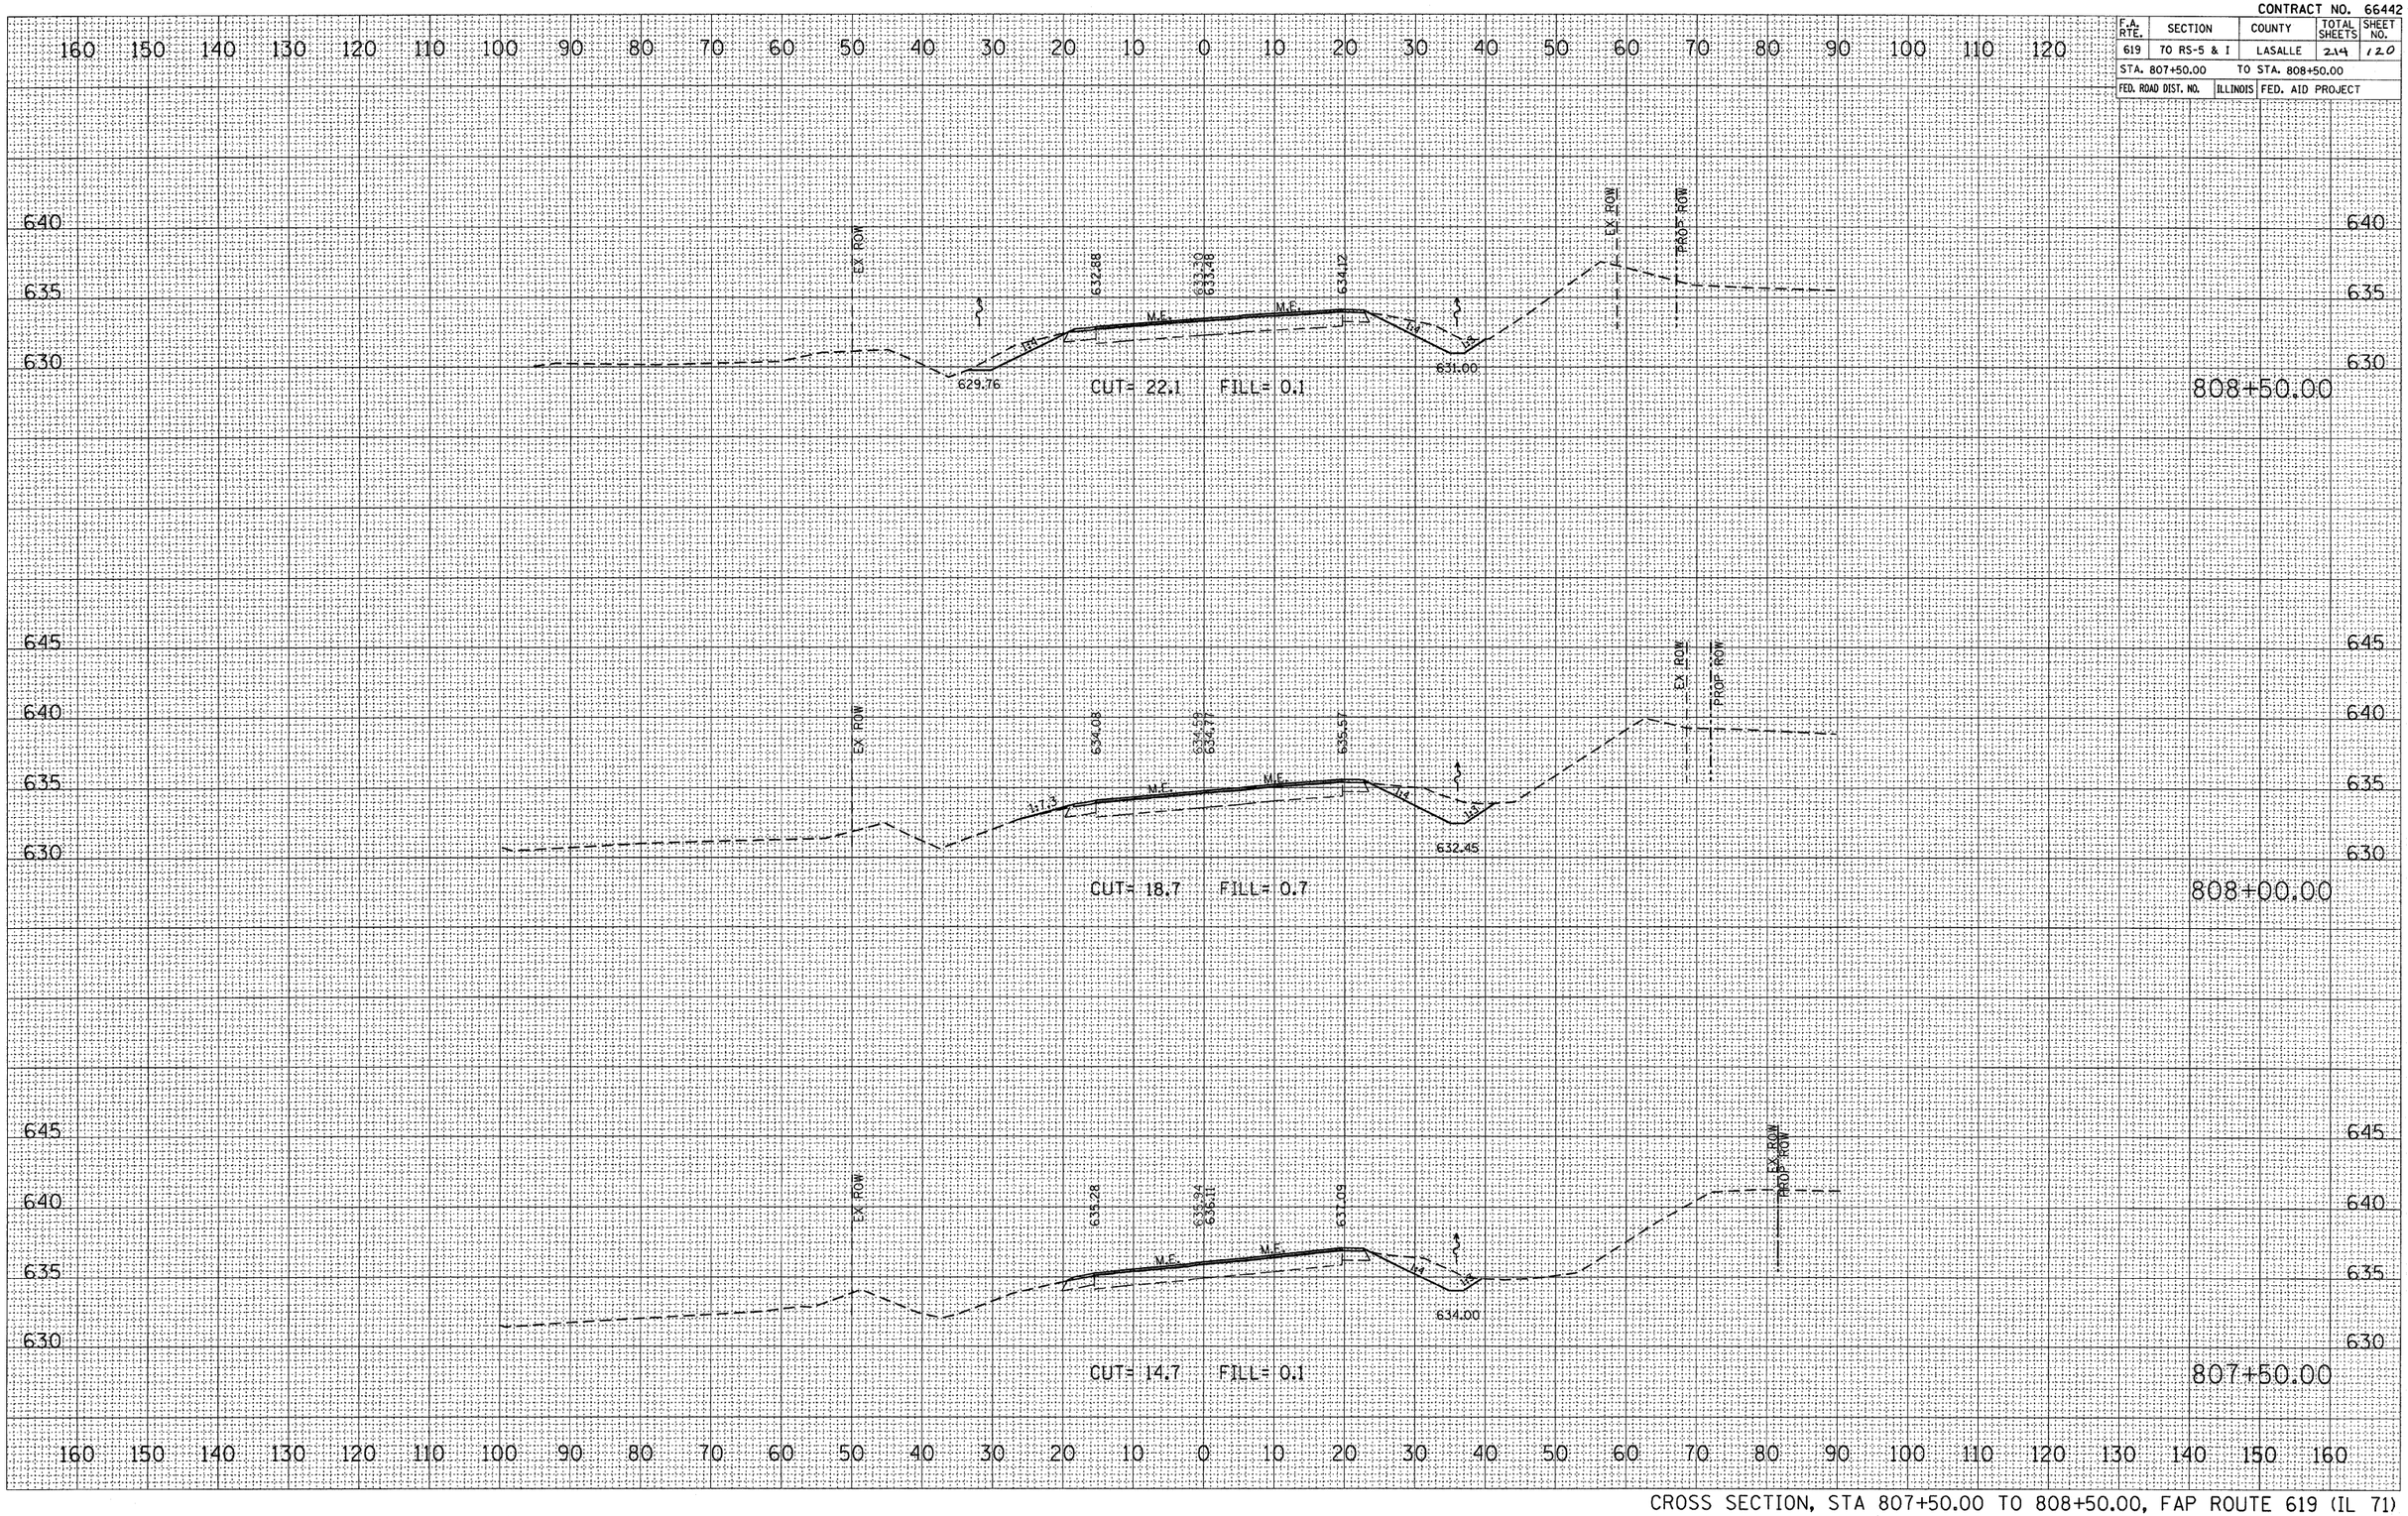

CROSS SECTION, STA 807+50.00 TO 808+50.00, FAP ROUTE 619 (IL 71)


FINAL SURVEY — NOTE BOOK — NO. — SURVEYED — PLOTTED — TEMPLATE — NOTES — AREAS CHECKED — BY — DATE

ORIGINAL SURVEY — SURVEYED — PLOTTED — TEMPLATE — NOTES — AREAS CHECKED — BY — DATE

PLOT DATE = Aug 24, 2010 - 8:23:27 AM
FILE NAME = c:\projects\bargentuna\xsects\bargentuna.dgn
PLOT SCALE = 10.0000 ' / in.
USER NAME = bargentuna

CONTRACT NO. 66442

F.A. RTE.	SECTION	COUNTY	TOTAL SHEETS	SHEET NO.
619	7D RS-5 & I	LASALLE		121
STA. 809+00.00	TO STA. 809+90.04			
FED. ROAD DIST. NO.	ILLINOIS	FED. AID PROJECT		

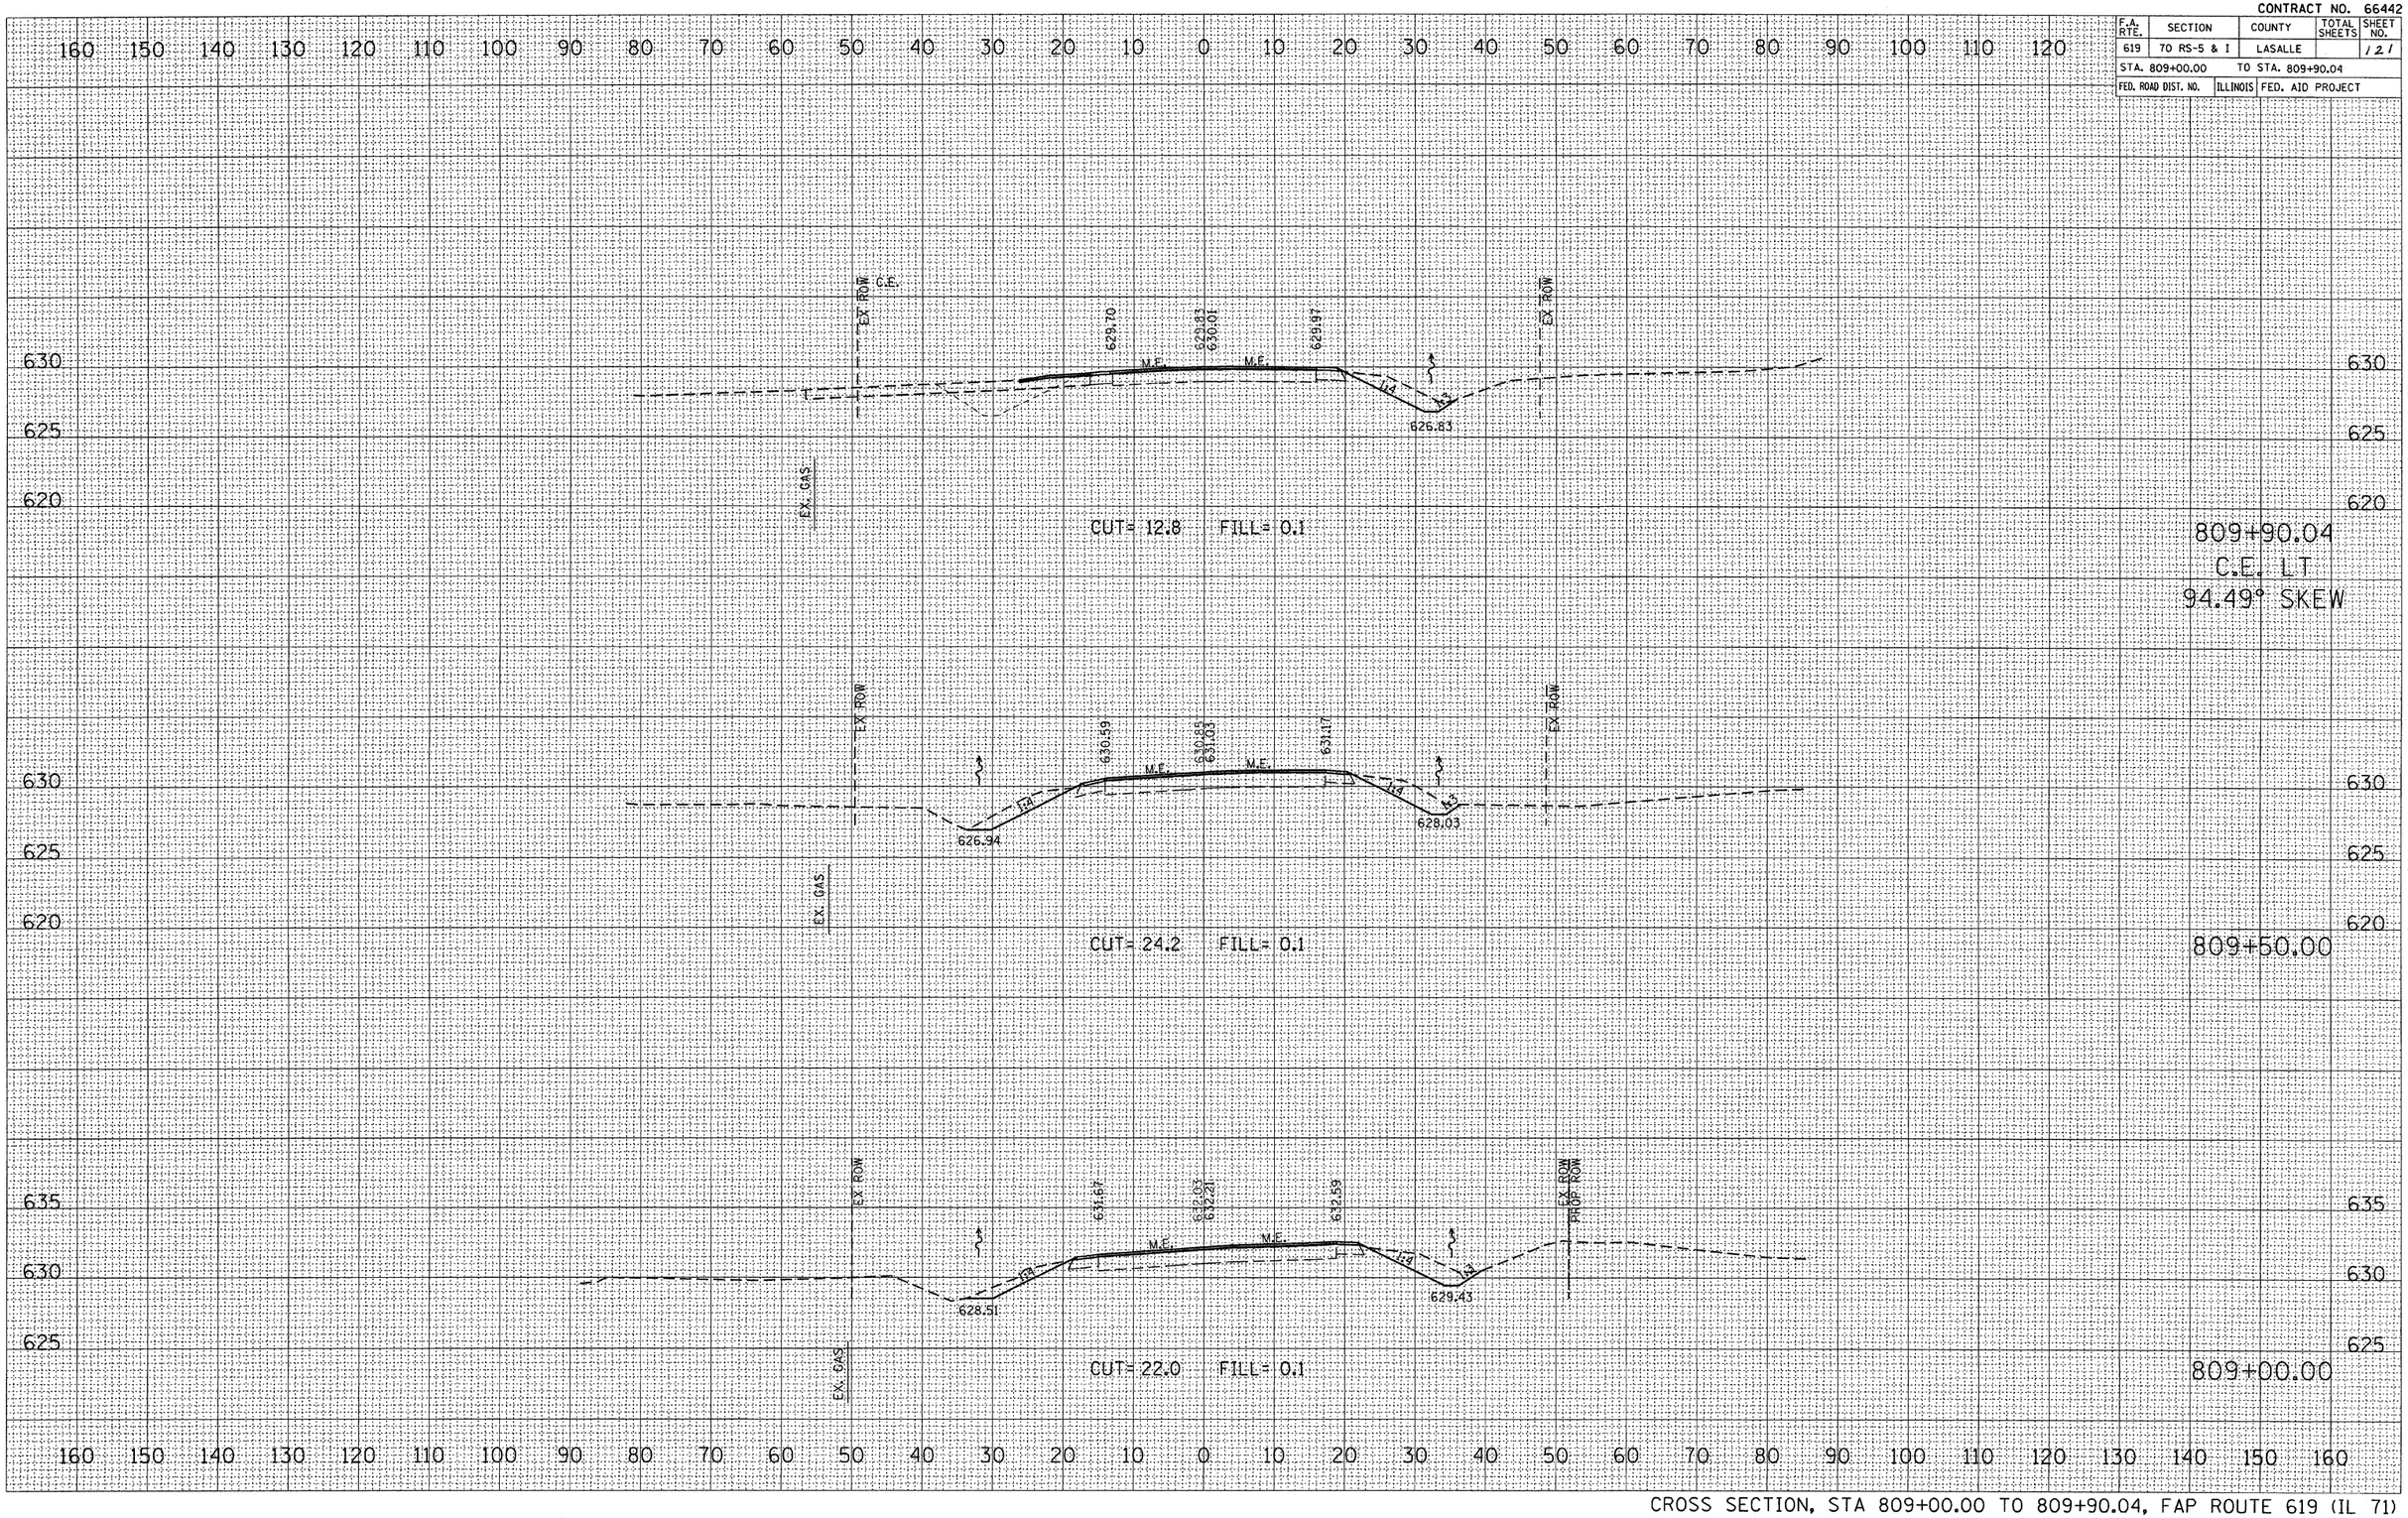


CROSS SECTION, STA 809+00.00 TO 809+90.04, FAP ROUTE 619 (IL 71)

CONTRACT NO. 66442

F.A. RTE.	SECTION	COUNTY	TOTAL SHEETS	SHEET NO.
619	7O RS-5 & I	LASALLE	214	122

STA. 810+15.00 TO STA. 810+59.20

FED. ROAD DIST. NO. | ILLINOIS | FED. AID PROJECT

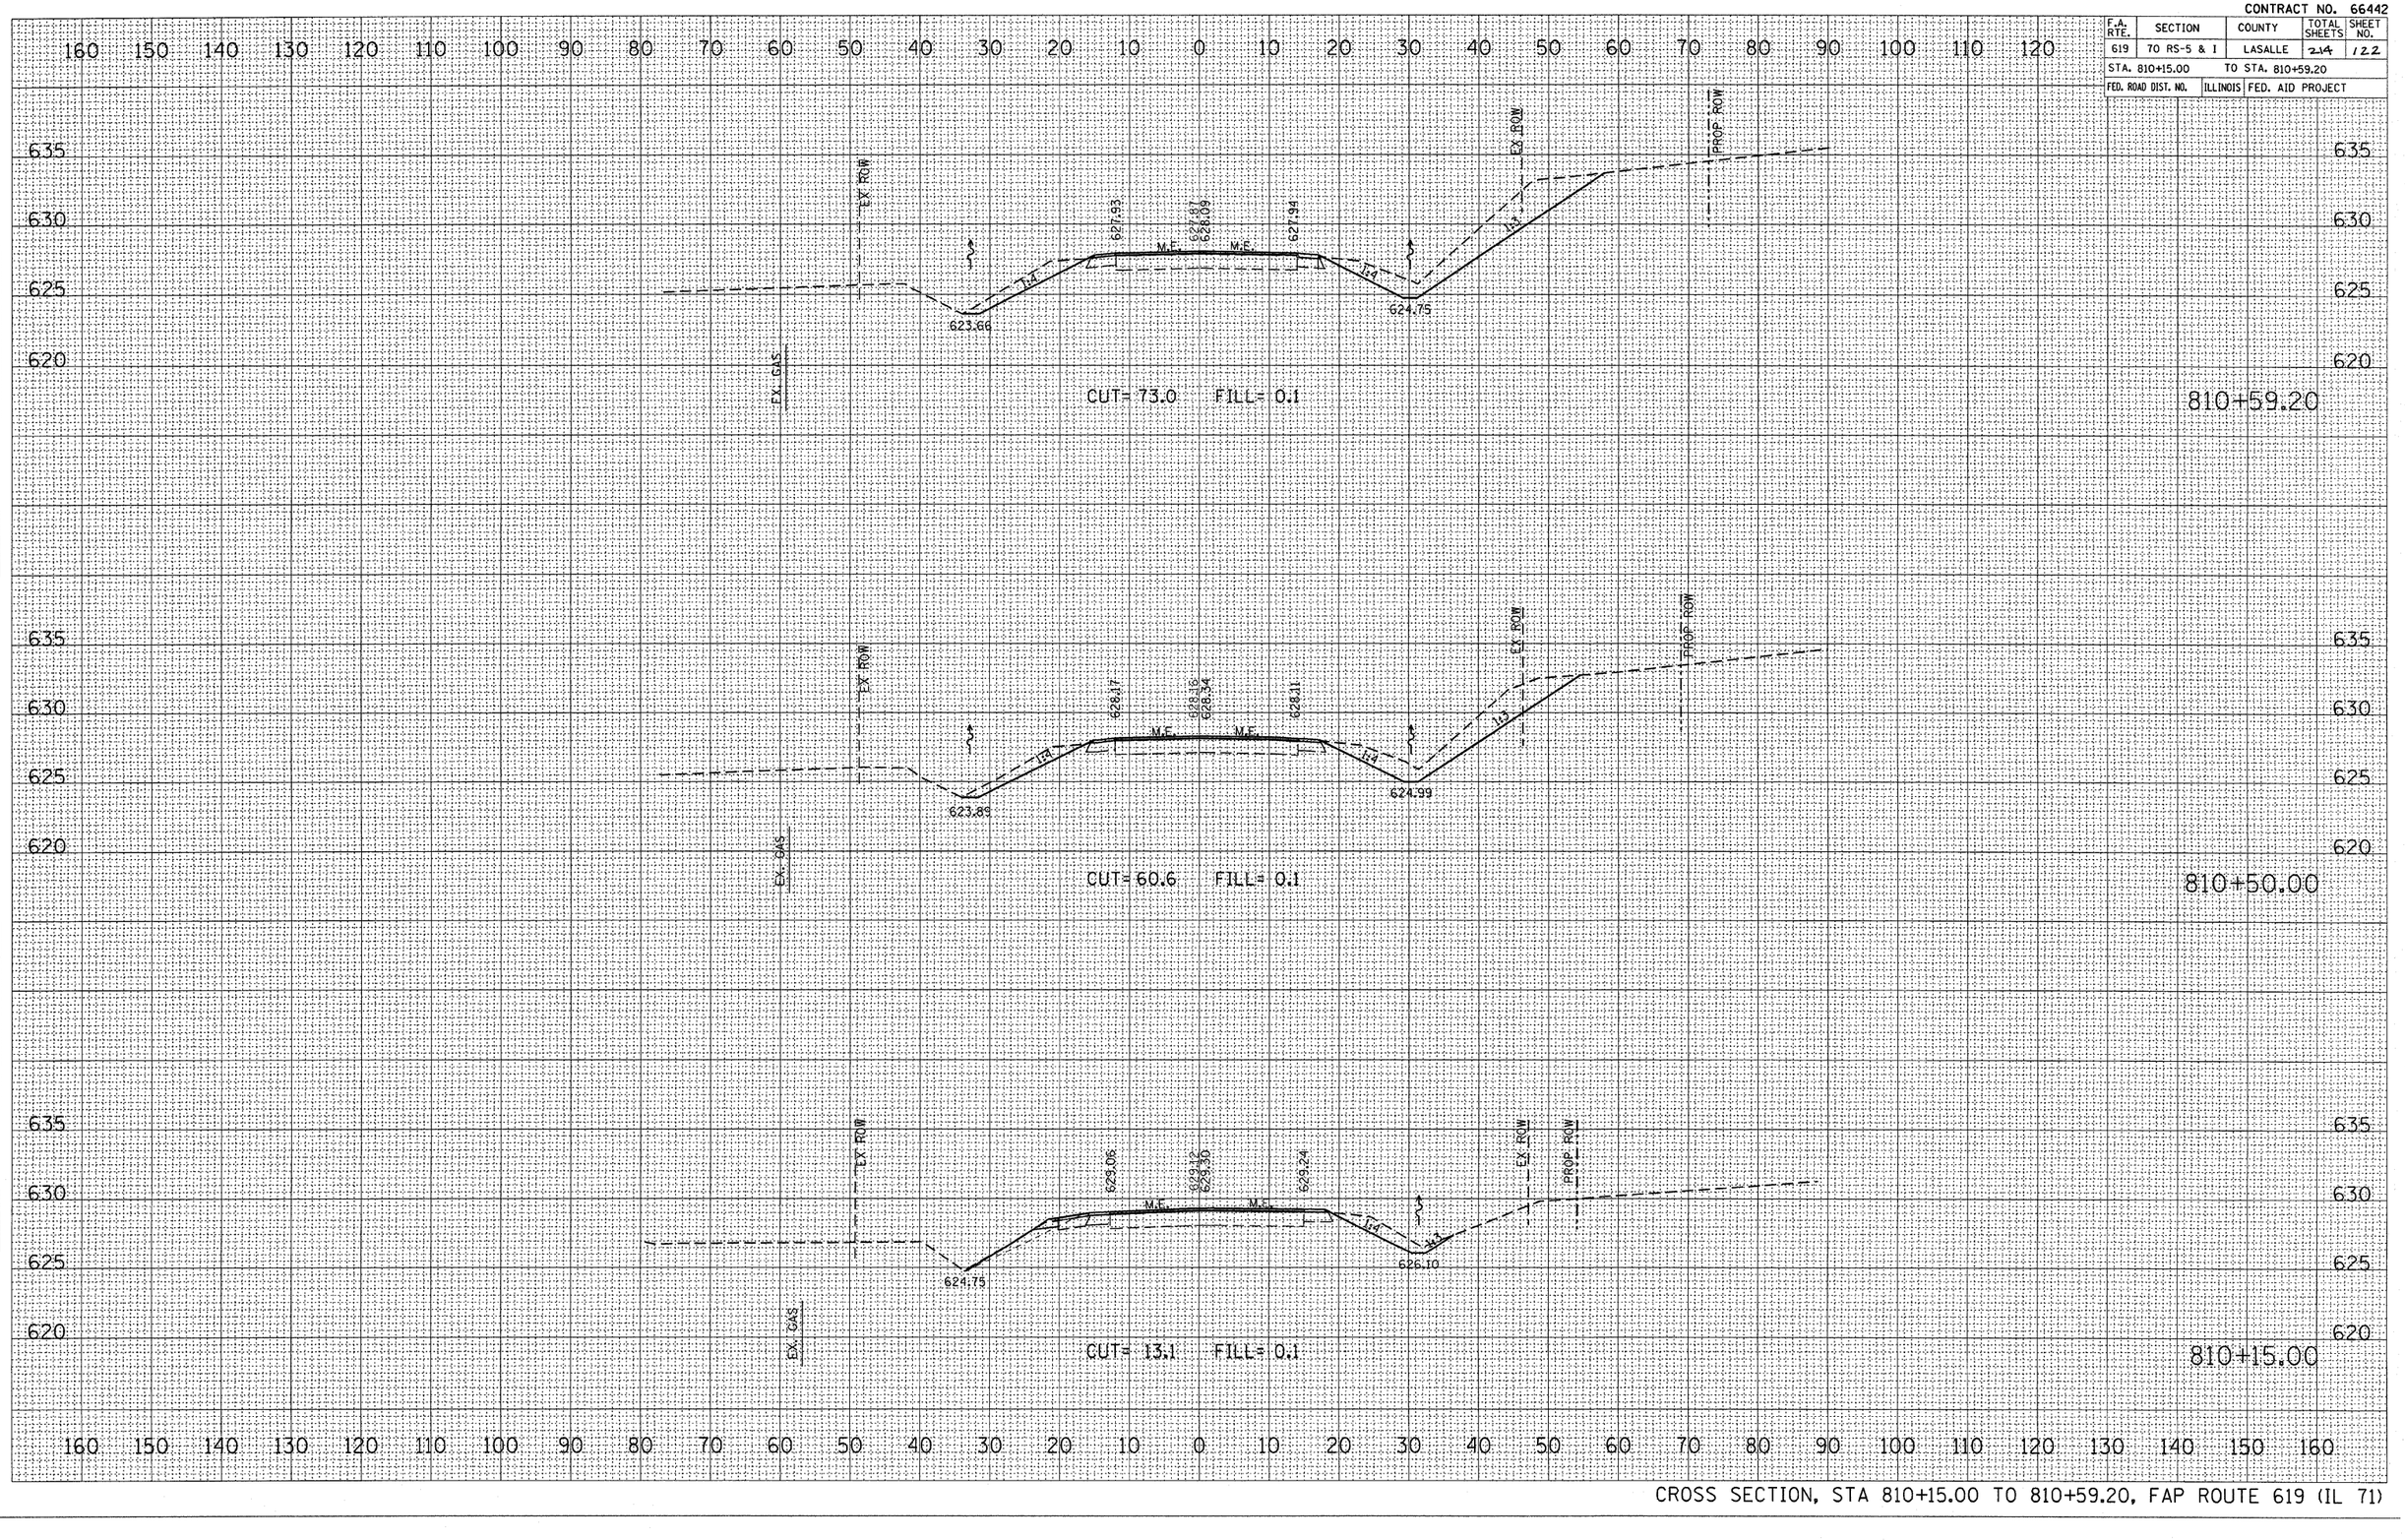

CROSS SECTION, STA 810+15.00 TO 810+59.20, FAP ROUTE 619 (IL 71)

FINAL SURVEY	SURVEYED	BY	DATE
NOTE BOOK	PLOTTED		
	TEMPLATE		
NO.	AREAS		
	AREAS CHECKED		

ORIGINAL SURVEY	SURVEYED	BY	DATE
NOTE BOOK	PLOTTED		
	TEMPLATE		
NO.	AREAS		
	AREAS CHECKED		

PLOT DATE = Aug 24, 2010 - 08:02:58 AM
FILE NAME = c:\projects\projects\bergantuno.jo\sheets\bergantuno.jo
PLOT SCALE = 10.8749 ' / IN
USER NAME = bergantuno.jo

CONTRACT NO. 66442

F.A. RTE.	SECTION	COUNTY	TOTAL SHEETS	SHEET NO.
619	70 RS-5 & I	LASALLE	214	123
STA. 811+00.00		TO STA. 811+50.00		
FED. ROAD DIST. NO.	ILLINOIS	FED. AID PROJECT		


FINAL SURVEY

NO.	BY	DATE
SURVEYED		
PLOTTED		
TEMPLATE		
AREAS		
AREAS CHECKED		

ORIGINAL SURVEY

NO.	BY	DATE
SURVEYED		
PLOTTED		
TEMPLATE		
AREAS		
AREAS CHECKED		


PLOT DATE = Aug 24, 2010 - 08:22:43 AM
FILE NAME = c:\projects\dot\bergantino.jo
PLOT SCALE = 10.0749 ' / IN.
USER NAME = bergantino.jo

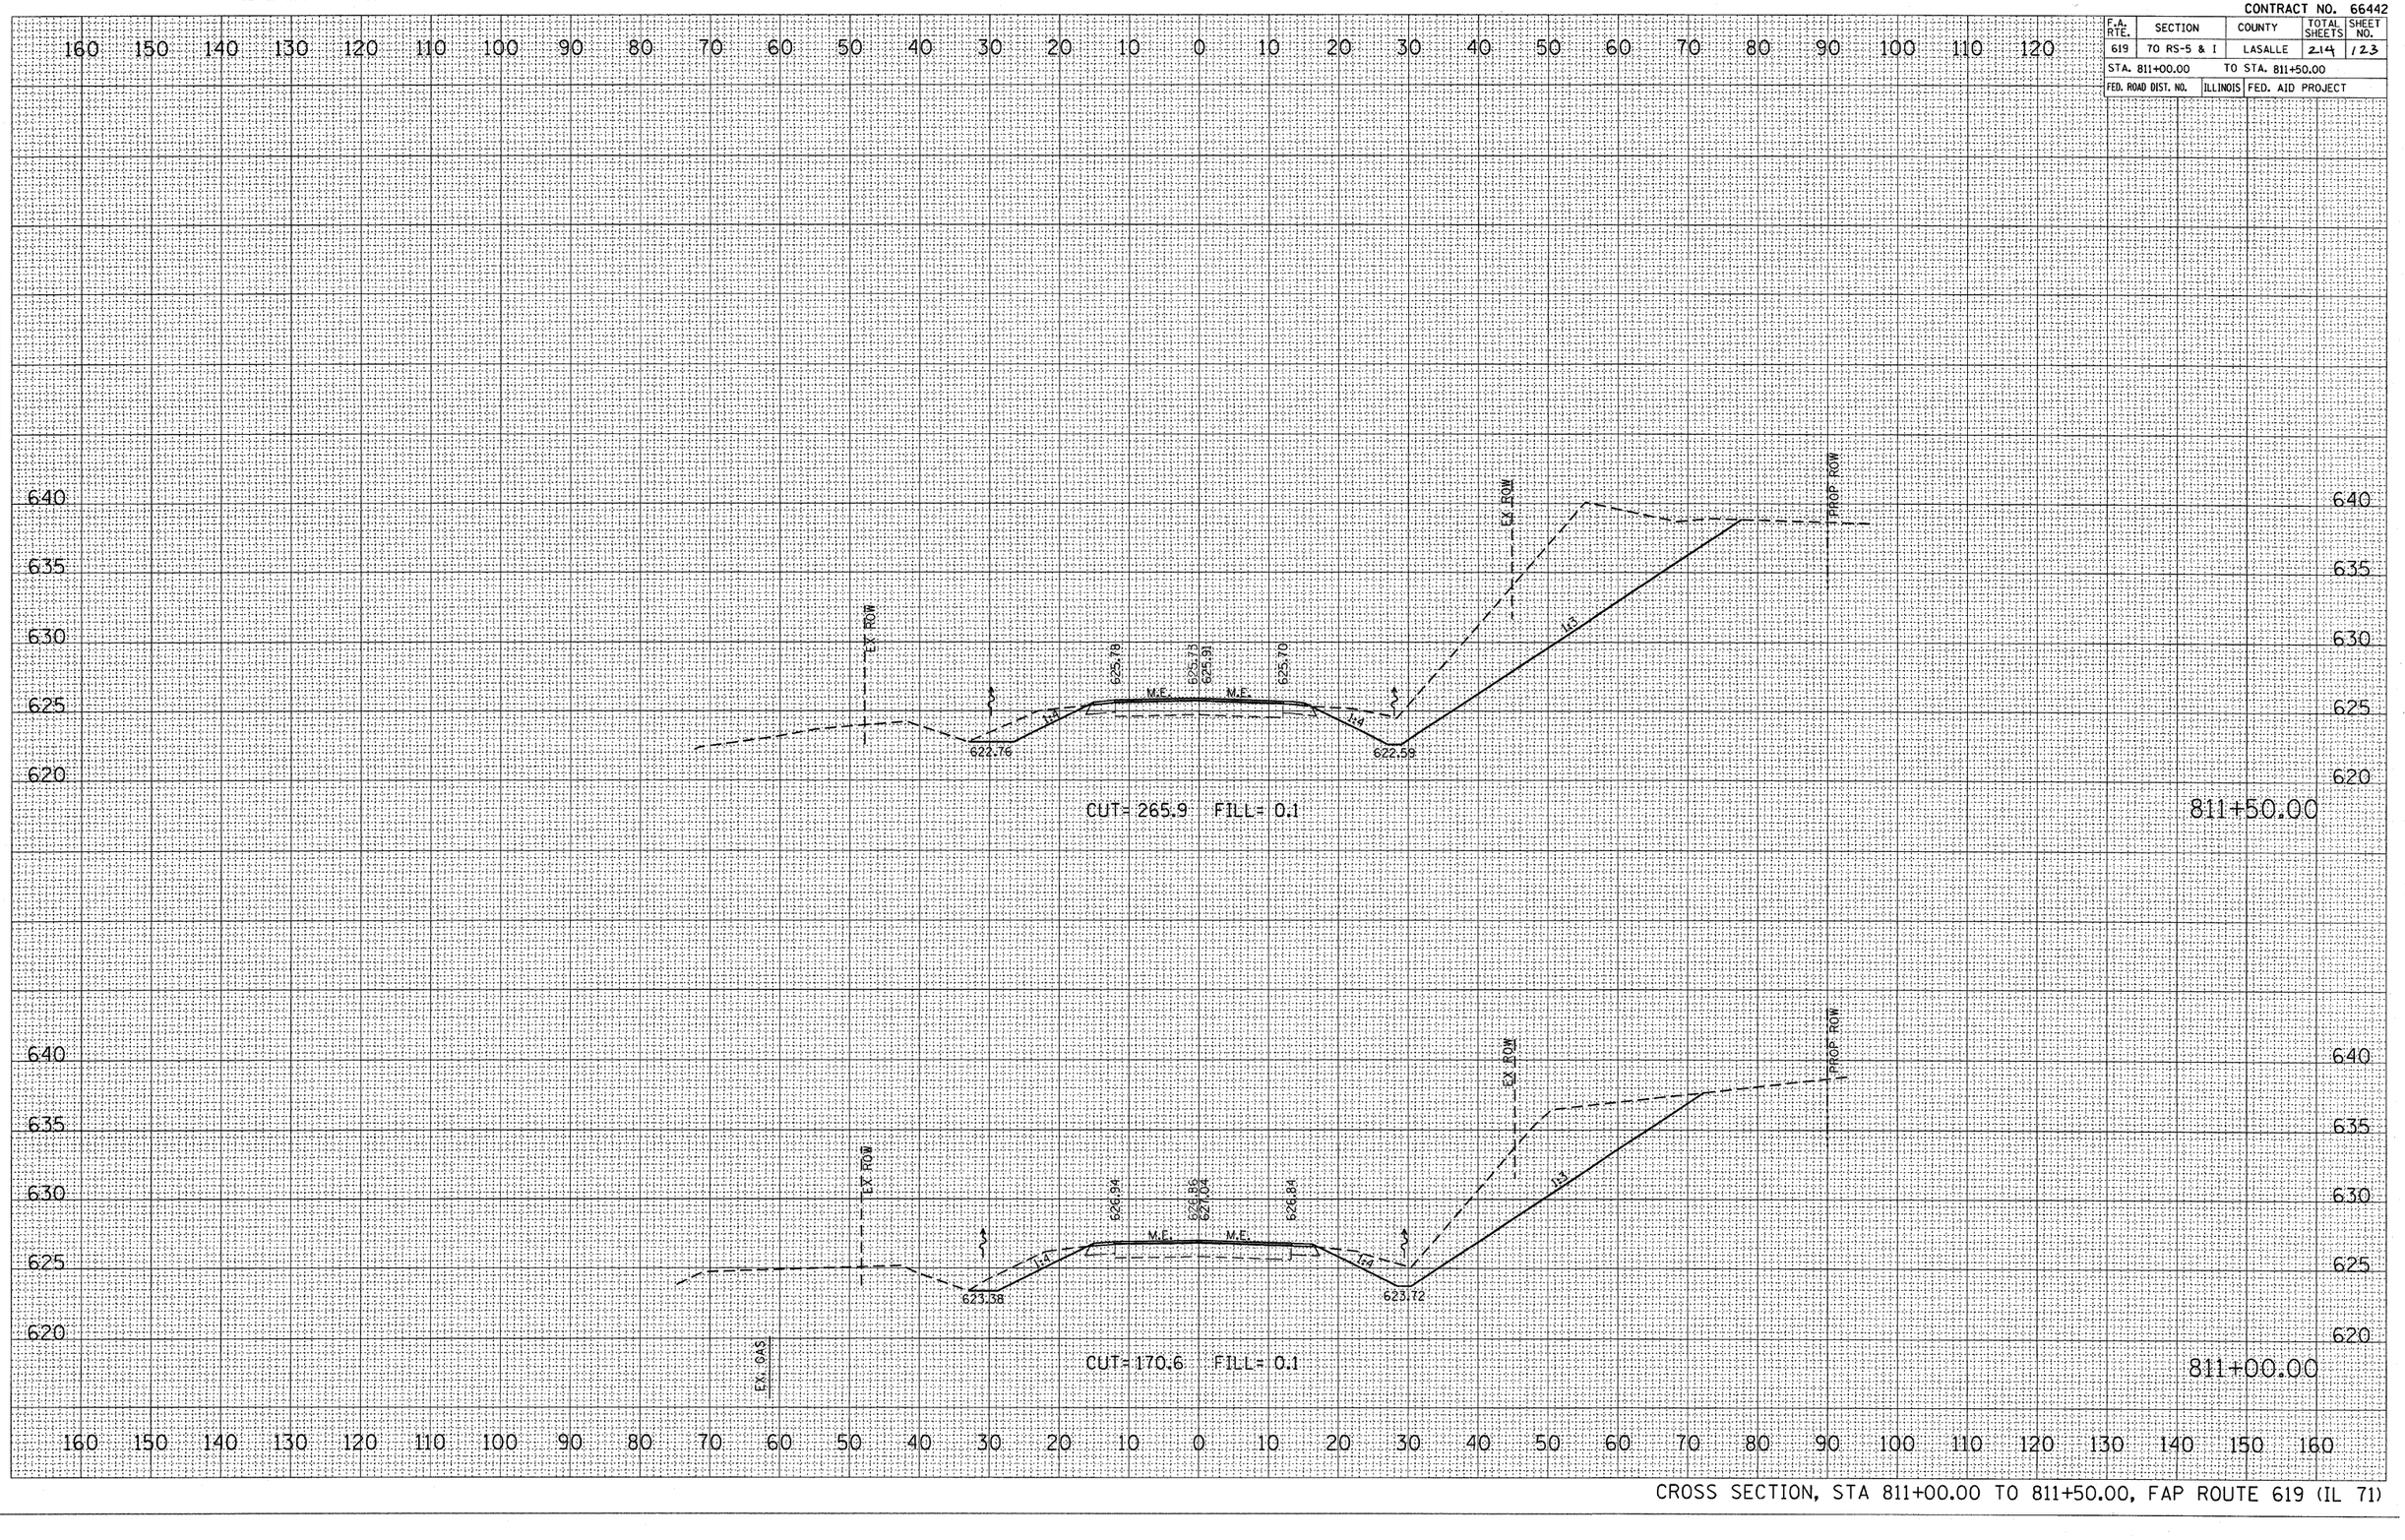

CROSS SECTION, STA 811+00.00 TO 811+50.00, FAP ROUTE 619 (IL 71)

CONTRACT NO. 66442

F.A. RTE.	SECTION	COUNTY	TOTAL SHEETS	SHEET NO.
619	70 RS-5 & I	LASALLE	2.14	124
STA. 811+65.00		TO STA. 811+81.05		
FED. ROAD DIST. NO.	ILLINOIS	FED. AID PROJECT		

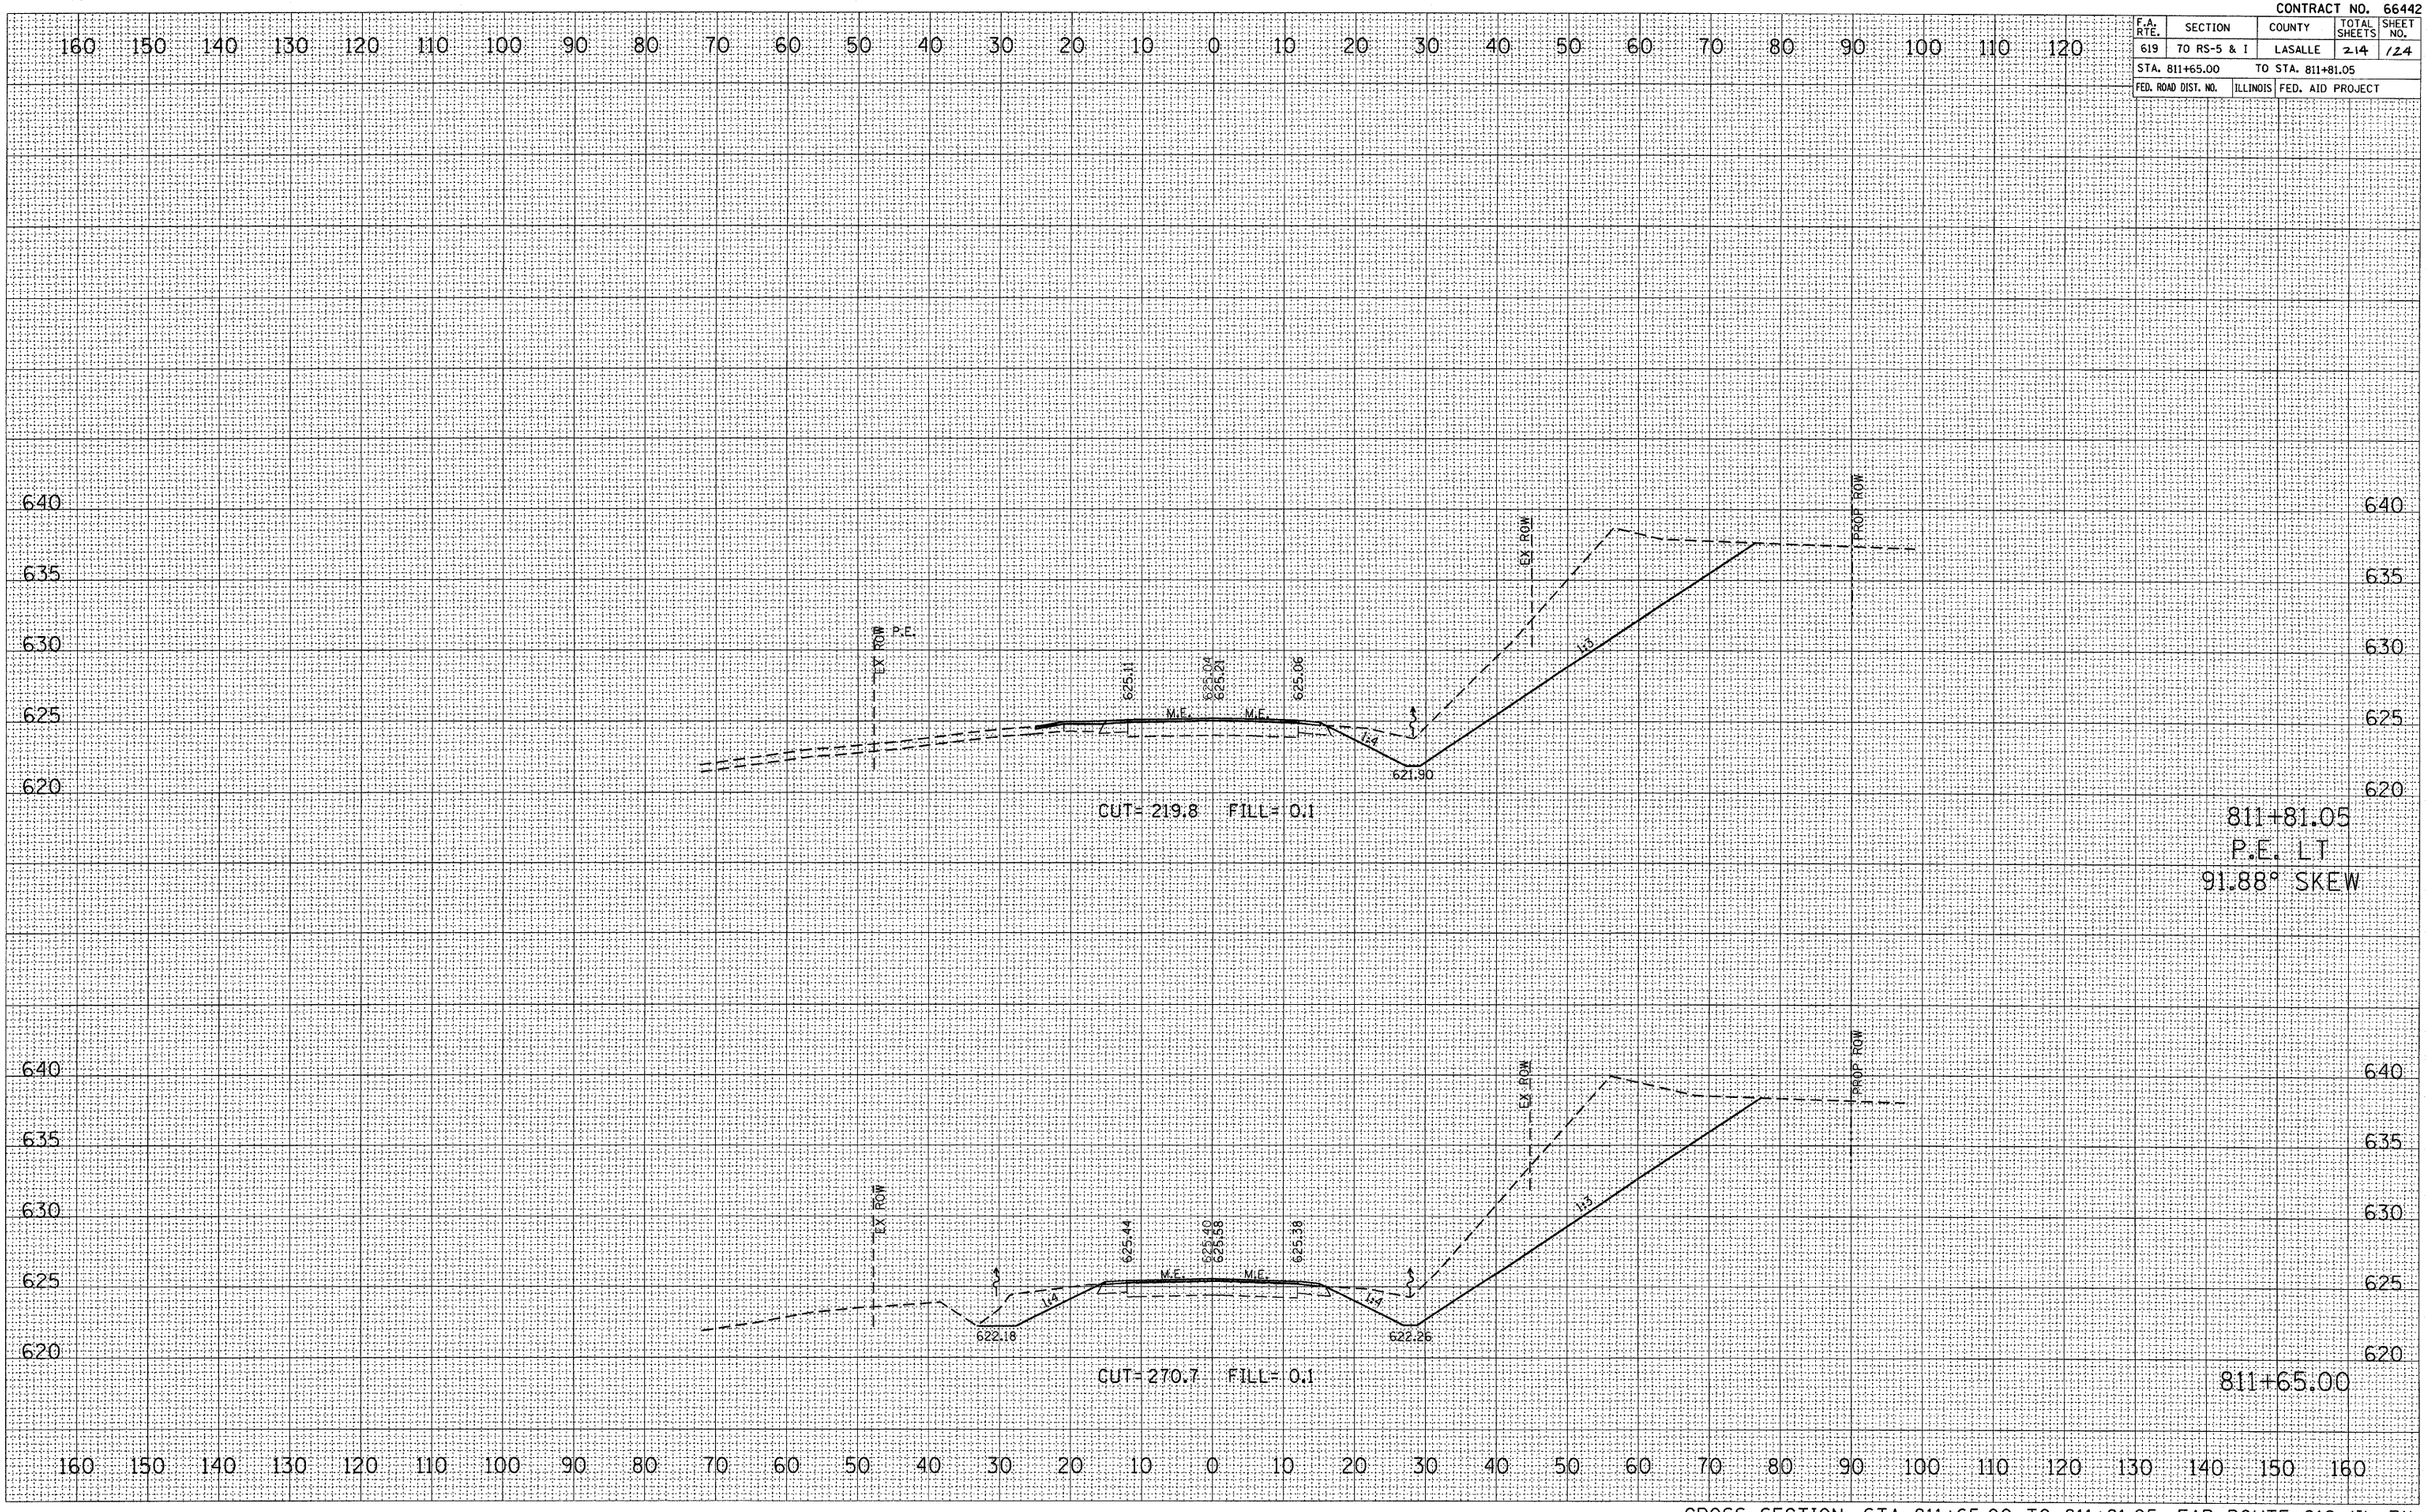

CROSS SECTION, STA 811+65.00 TO 811+81.05, FAP ROUTE 619 (IL 71)


FINAL SURVEY		BY	DATE
NOTE BOOK	SURVEYED		
NO.	PLOTTED		
	TEMPLATE		
	AREAS		
	AREAS CHECKED		

ORIGINAL SURVEY		BY	DATE
	SURVEYED		
	PLOTTED		
	TEMPLATE		
	AREAS		
NO.	AREAS CHECKED		

PLOT DATE = Aug 24, 2010 - 08:05:29 AM
FILE NAME = c:\projects\bergentunja\xsheets\xs811+65.dgn
PLOT SCALE = 10.000 ' / In.
USER NAME = bergentunja

CONTRACT NO. 66442

F.A. RTE.	SECTION	COUNTY	TOTAL SHEETS	SHEET NO.
619	70 RS-5 & 1	LASALLE	24	25
STA. 812+00.00		TO STA. 812+50.00		
FED. ROAD DIST. NO.	ILLINOIS	FED. AID PROJECT		

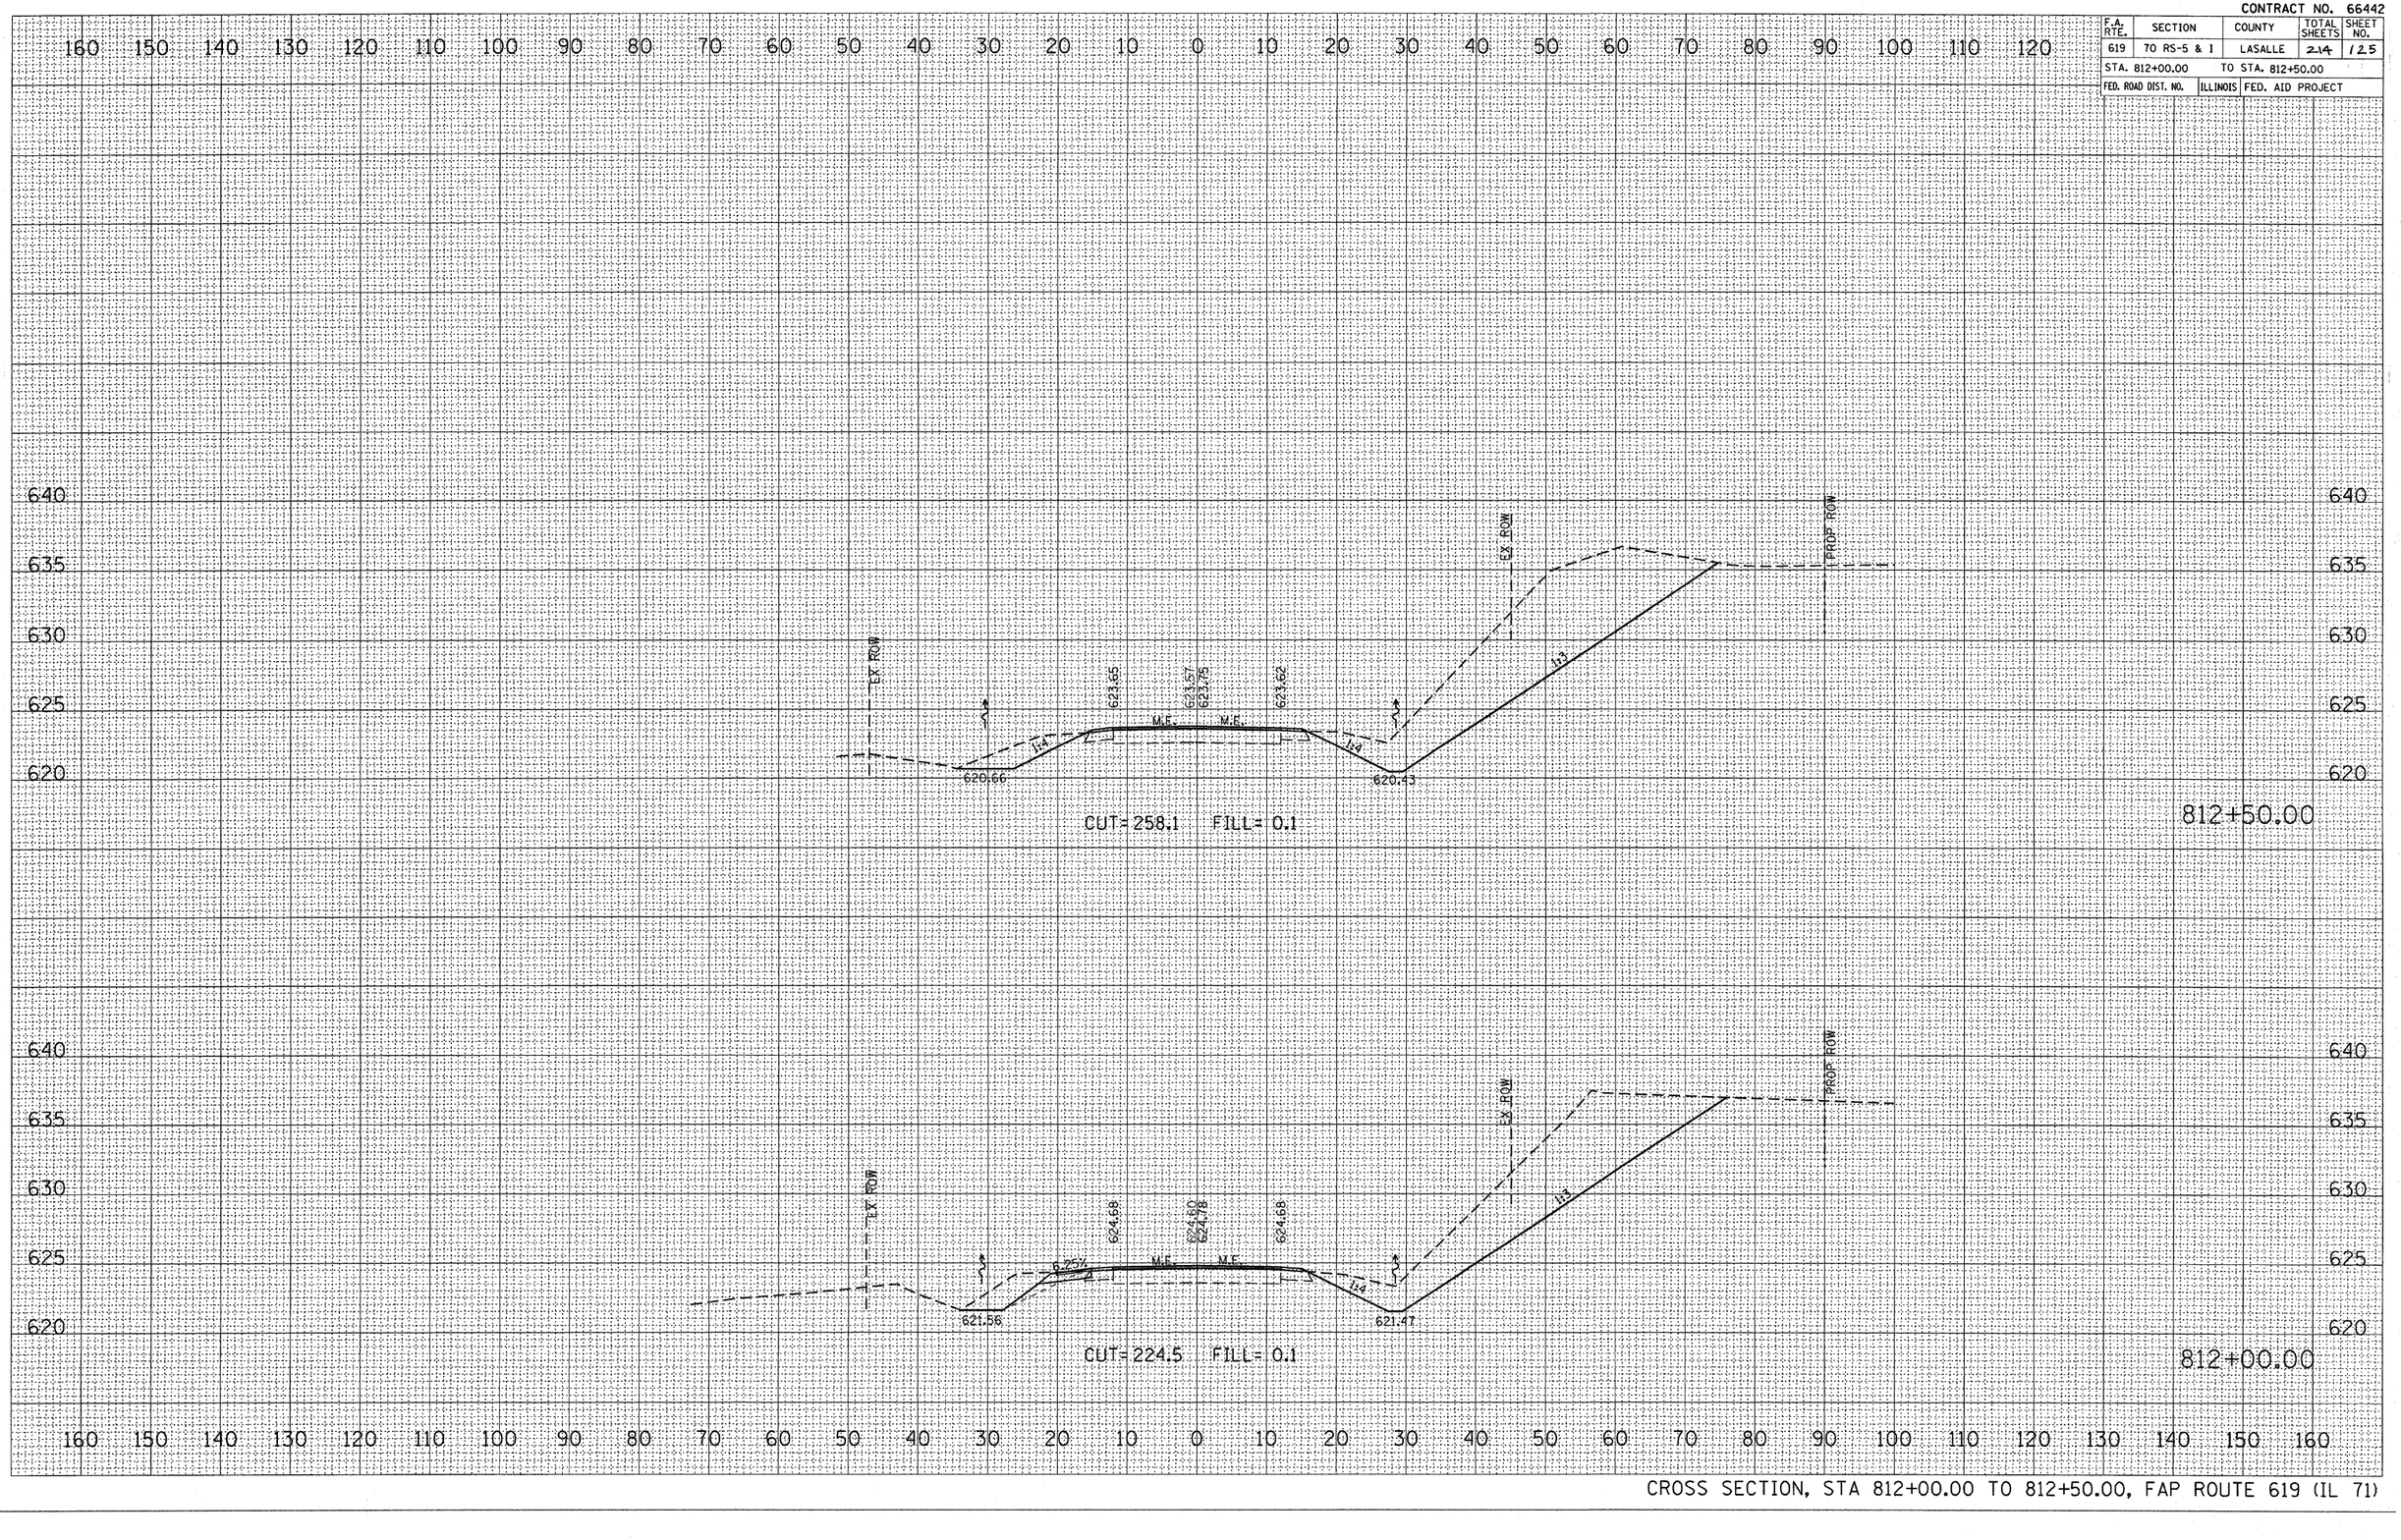

CROSS SECTION, STA 812+00.00 TO 812+50.00, FAP ROUTE 619 (IL 71)


FINAL SURVEY		BY	DATE
NOTE BOOK	SURVEYED		
NO.	PLOTTED		
	TEMPLATE		
	AREAS		
	AREAS CHECKED		

ORIGINAL SURVEY		BY	DATE
NOTE BOOK	SURVEYED		
NO.	PLOTTED		
	TEMPLATE		
	AREAS		
	AREAS CHECKED		

PLOT DATE = Aug 24, 2010 - 08:50:18 AM
FILE NAME = c:\projects\dot\bergentnoja\xsheets\bergentnoja.dgn
PLOT SCALE = 10.0749 ' / IN.
USER NAME = bergentnoja

CONTRACT NO. 66442

F.A. RTE.	SECTION	COUNTY	TOTAL SHEETS	SHEET NO.
619	70 RS-5 & I	LASALLE	214	126
STA. 813+00.00		TO STA. 813+50.00		
FED. ROAD DIST. NO.	ILLINOIS	FED. AID PROJECT		

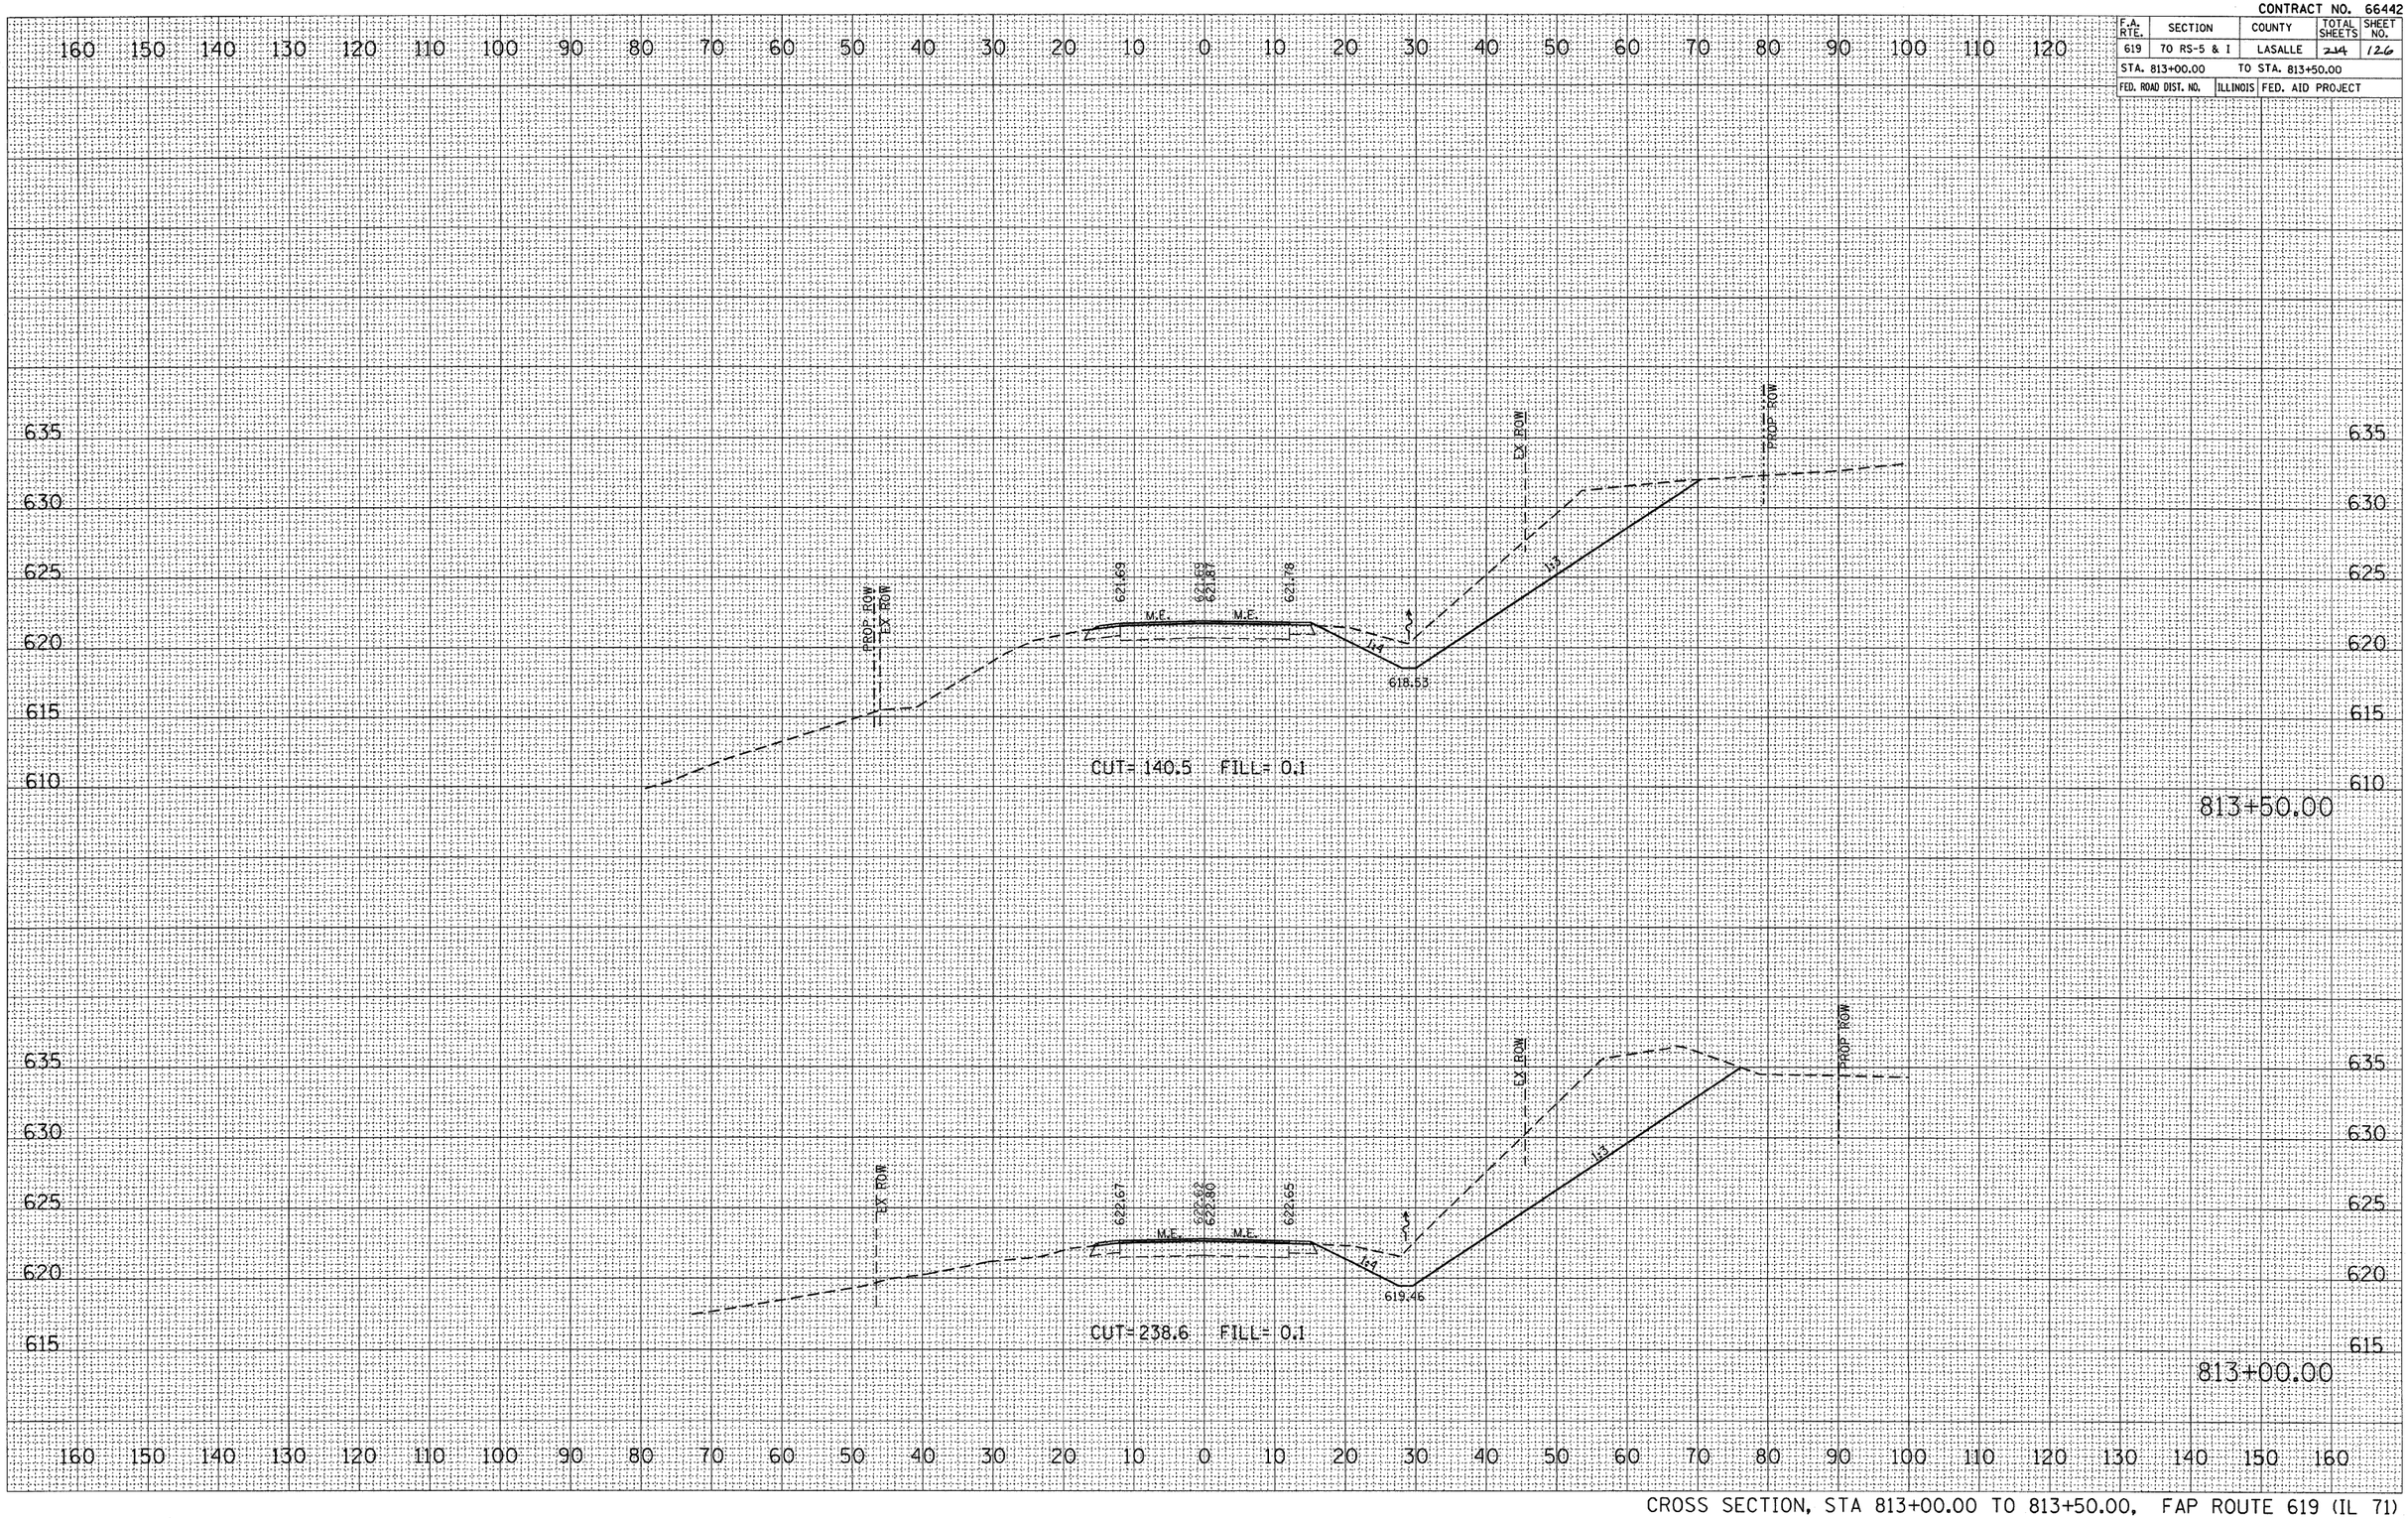

CROSS SECTION, STA 813+00.00 TO 813+50.00, FAP ROUTE 619 (IL 71)


FINAL SURVEY		BY	DATE
NOTE BOOK	SURVEYED		
NO.	PLOTTED		
	REPLATE		
	AREAS		
	AREAS CHECKED		

ORIGINAL SURVEY		BY	DATE
NOTE BOOK	SURVEYED		
NO.	PLOTTED		
	REPLATE		
	AREAS		
	AREAS CHECKED		

PLOT DATE = Aug 24, 2010 - 8:08:57 AM
FILE NAME = c:\projects\dot\bergen\ung\e\temp\Bridge\Plate
PLOT SCALE = 10.0749 ' / IN.
USER NAME = bergen.ung.e

CONTRACT NO. 66442

F.A. RTE.	SECTION	COUNTY	TOTAL SHEETS	SHEET NO.
619	70 RS-5 & I	LASALLE	214	127
STA. 814+00.00		TO STA. 814+50.00		
FED. ROAD DIST. NO.	ILLINOIS	FED. AID PROJECT		

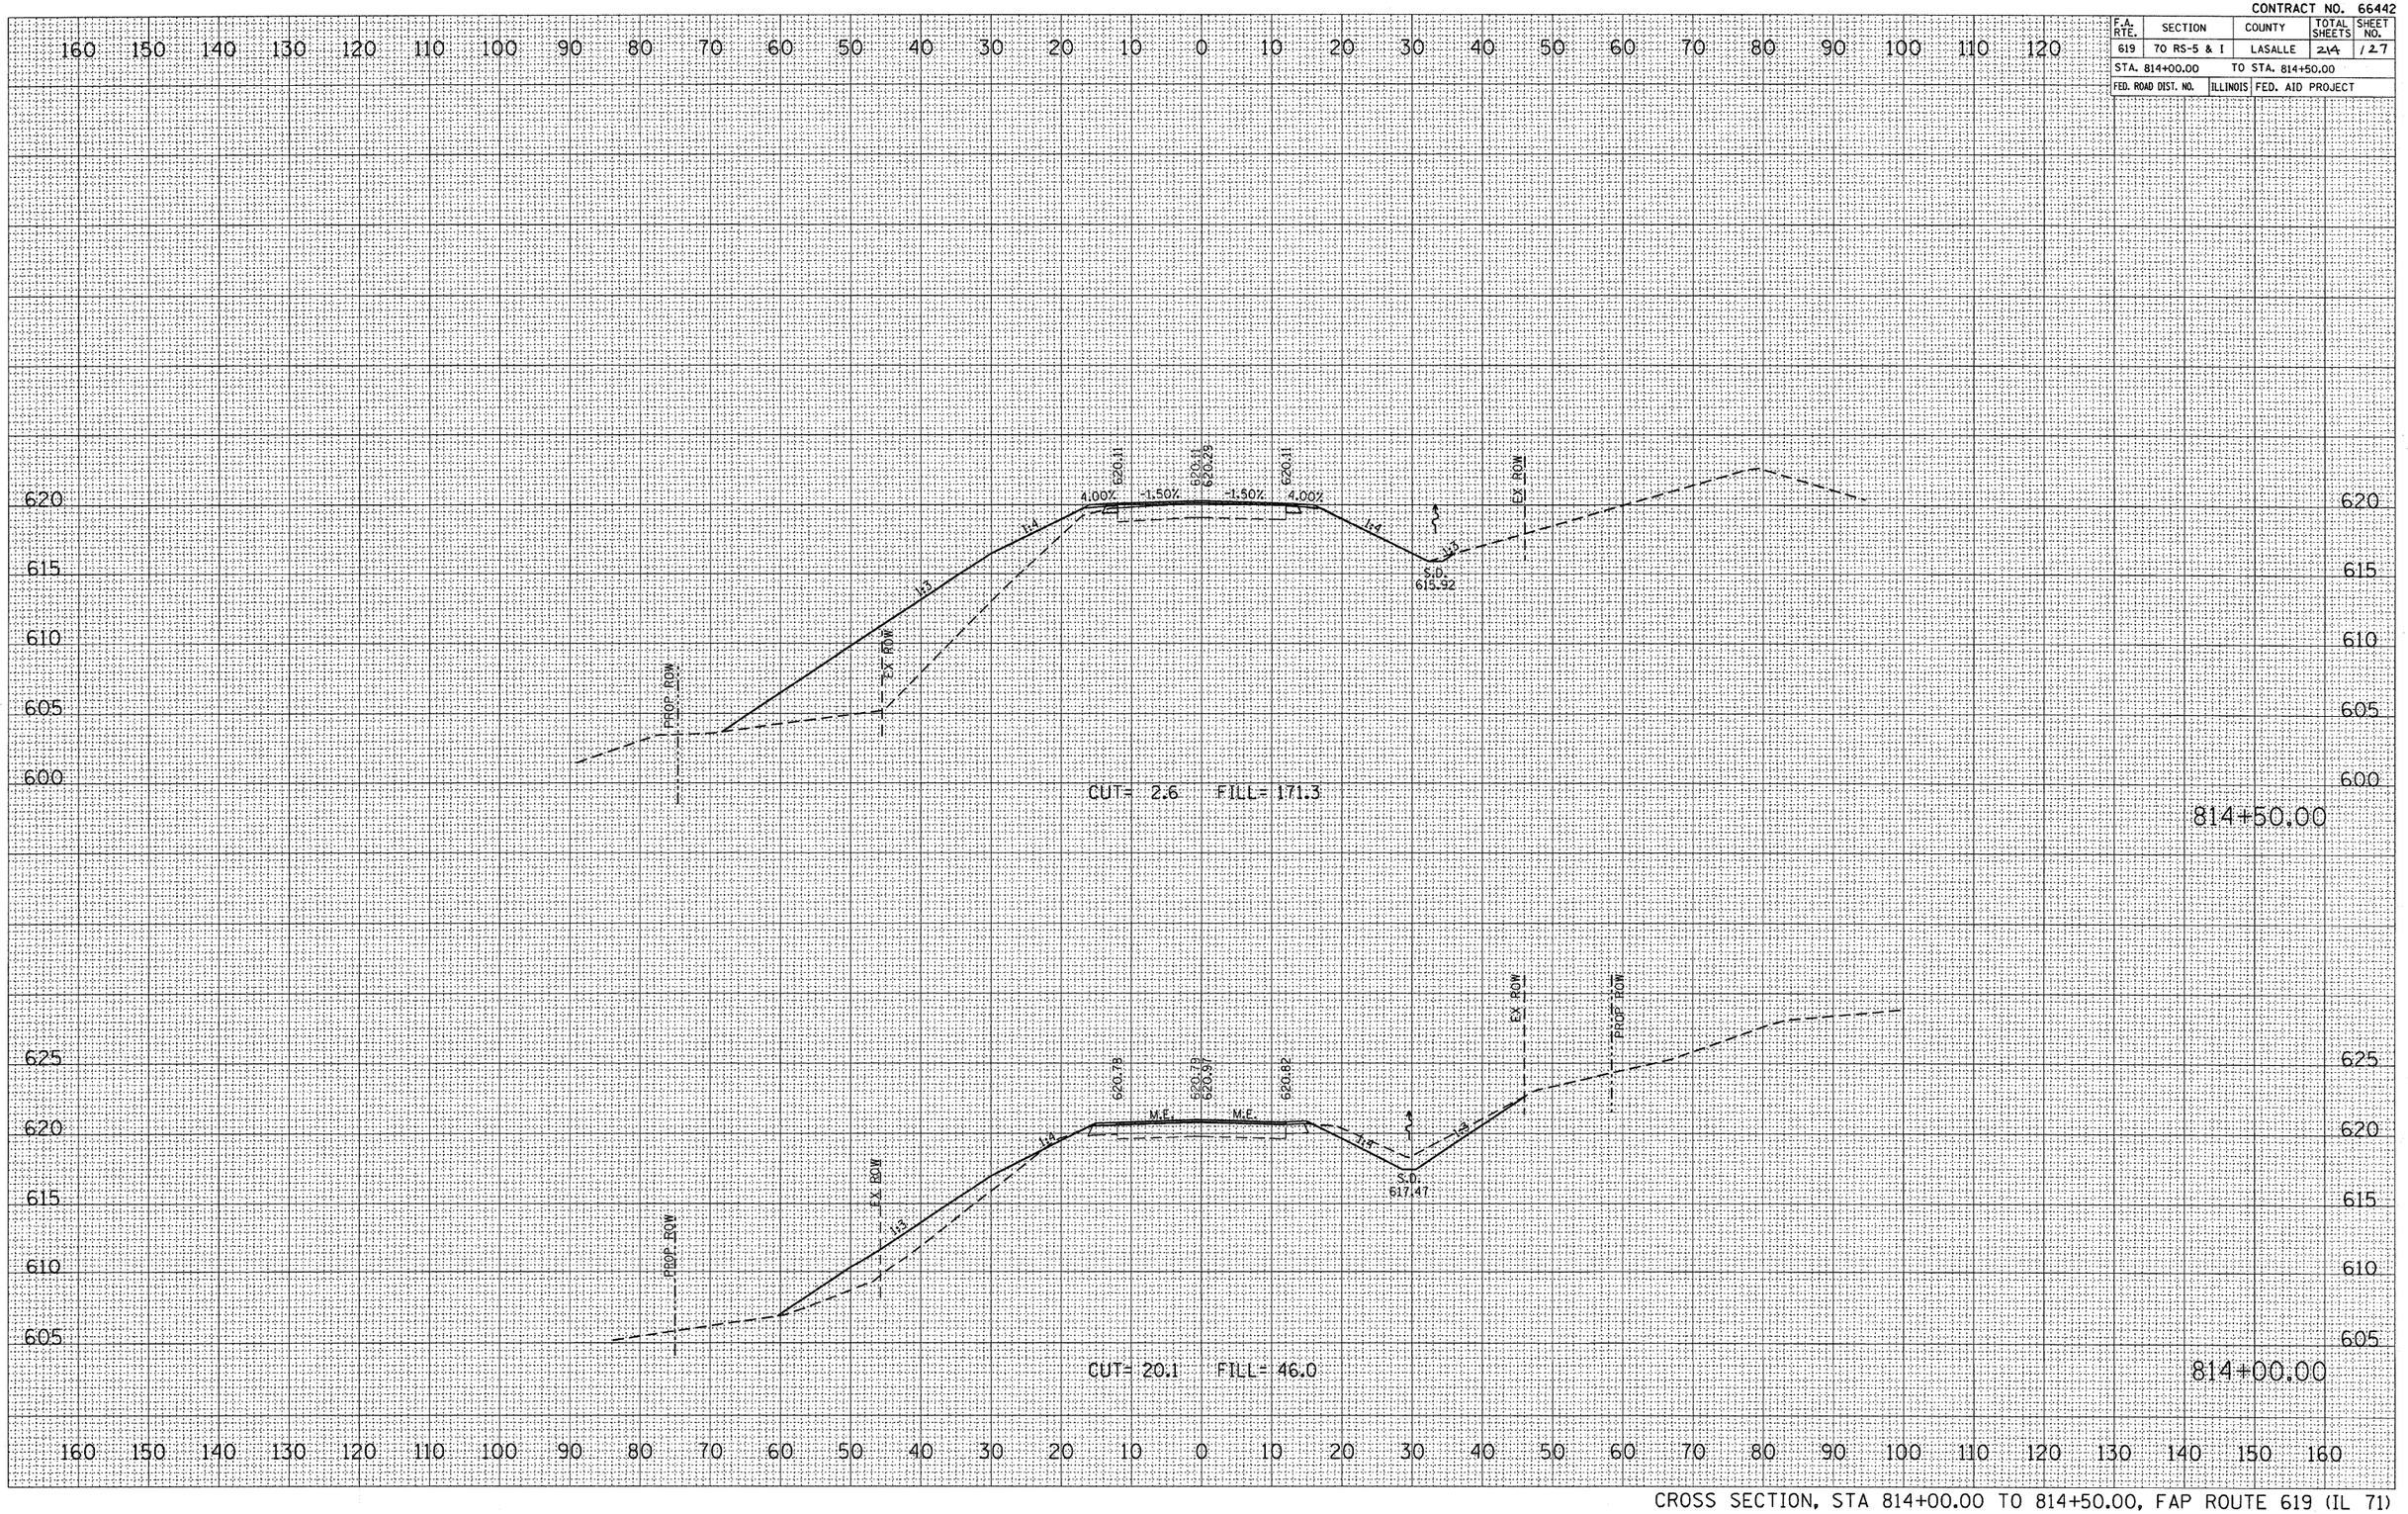

CROSS SECTION, STA 814+00.00 TO 814+50.00, FAP ROUTE 619 (IL 71)


FINAL SURVEY — NOTE BOOK NO. — SURVEYED — PLOTTED — TEMPLATE AREAS — AREAS CHECKED — BY — DATE

ORIGINAL SURVEY — SURVEYED — PLOTTED — TEMPLATE AREAS — AREAS CHECKED — BY — DATE

PLOT DATE = Aug 24 2010 - 08:04:41 AM
FILE NAME = c:\pw_work\pwidot\bergantuma\d0\dgn\CS_Sheets.dgn
PLOT SCALE = 10.0749 ' / IN.
USER NAME = bergantuma

CONTRACT NO. 66442

F.A. RTE.	SECTION	COUNTY	TOTAL SHEETS	SHEET NO.
619	70 RS-5 & I	LASALLE	219	128
STA. 815+00.00	TO STA. 815+50.00			
FED. ROAD DIST. NO.	ILLINOIS	FED. AID PROJECT		

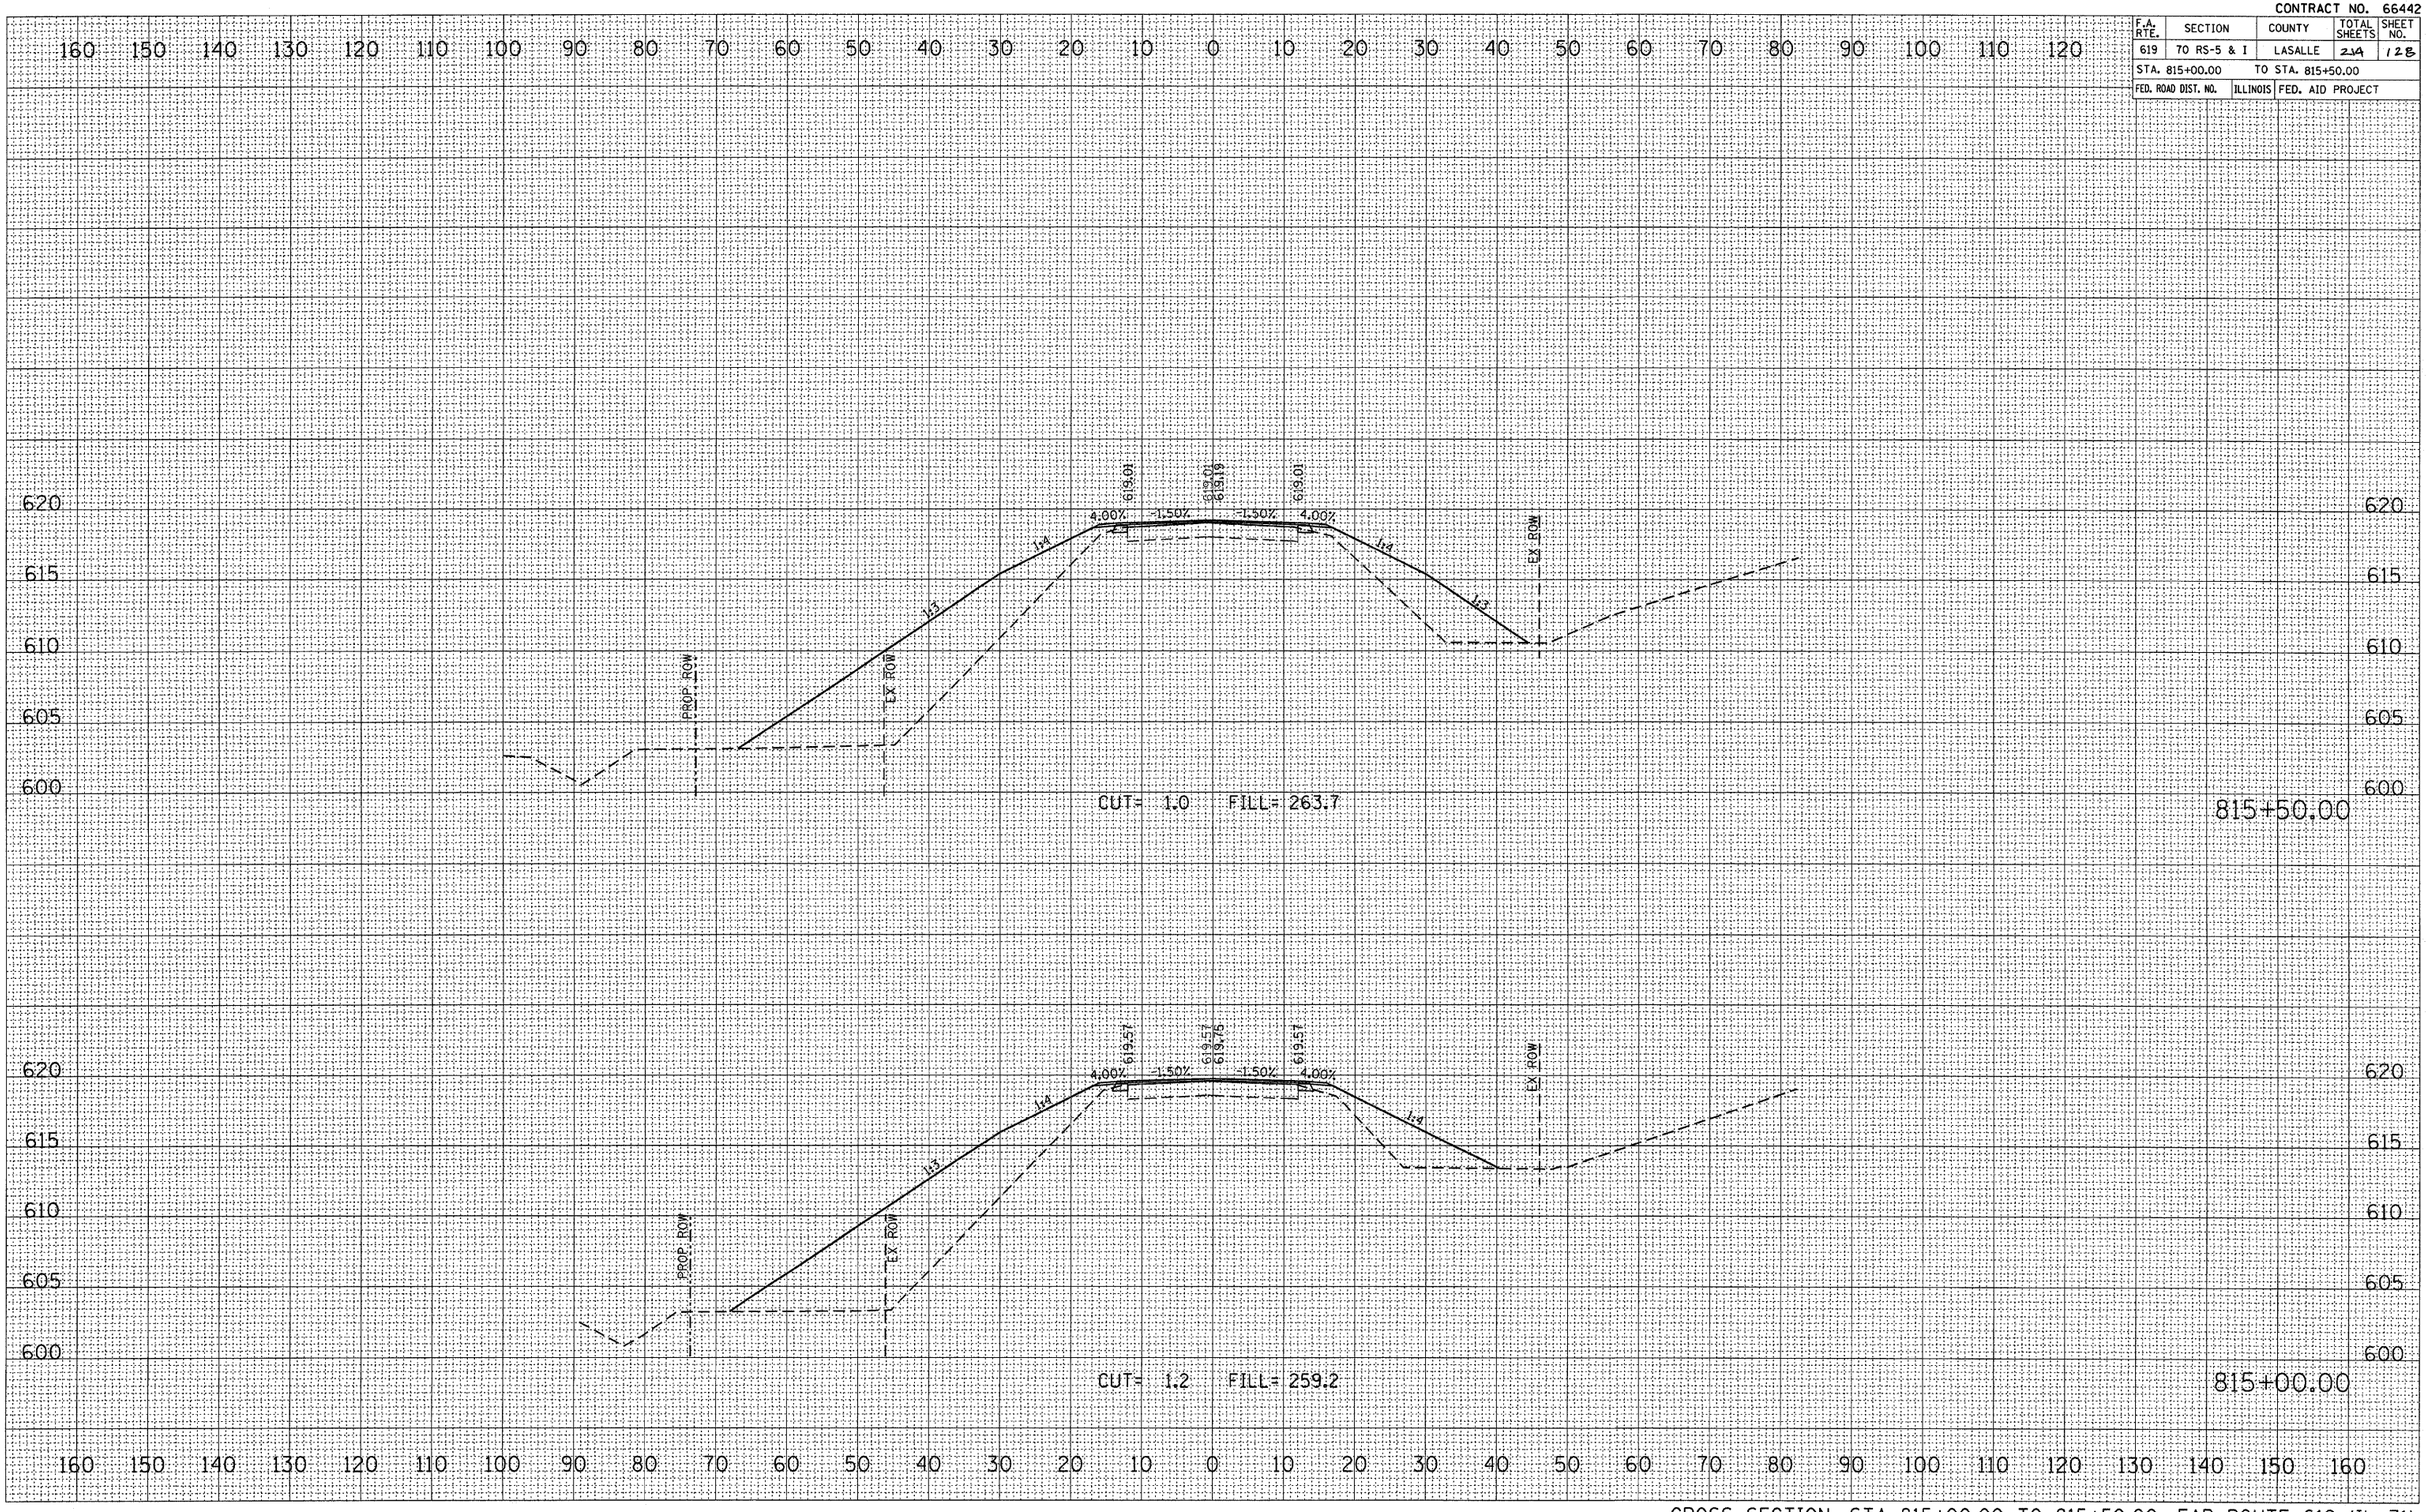

CROSS SECTION, STA 815+00.00 TO 815+50.00, FAP ROUTE 619 (IL 71)


FINAL SURVEY	BY	DATE
NOTE BOOK	SURVEYED	
NO.	PLOTTED	
	TYPED/CHECKED	
	AREAS	
	AREAS CHECKED	

ORIGINAL SURVEY	BY	DATE
	SURVEYED	
	PLOTTED	
	TYPED/CHECKED	
	AREAS	
NO.	AREAS CHECKED	

PLOT DATE = Aug 24, 2010 - 09:04:22 AM
FILE NAME = c:\projects\bargenton\ja\cross sections\bargenton_ja.dgn
PLOT SCALE = 10.0749 ' / IN.
USER NAME = bargenton_ja

CONTRACT NO. 66442

F.A. RTE.	SECTION	COUNTY	TOTAL SHEETS	SHEET NO.
619	7O RS-5 & I	LASALLE	214	129
STA. 816+00.00		TO STA. 816+50.00		
FED. ROAD DIST. NO.	ILLINOIS	FED. AID PROJECT		

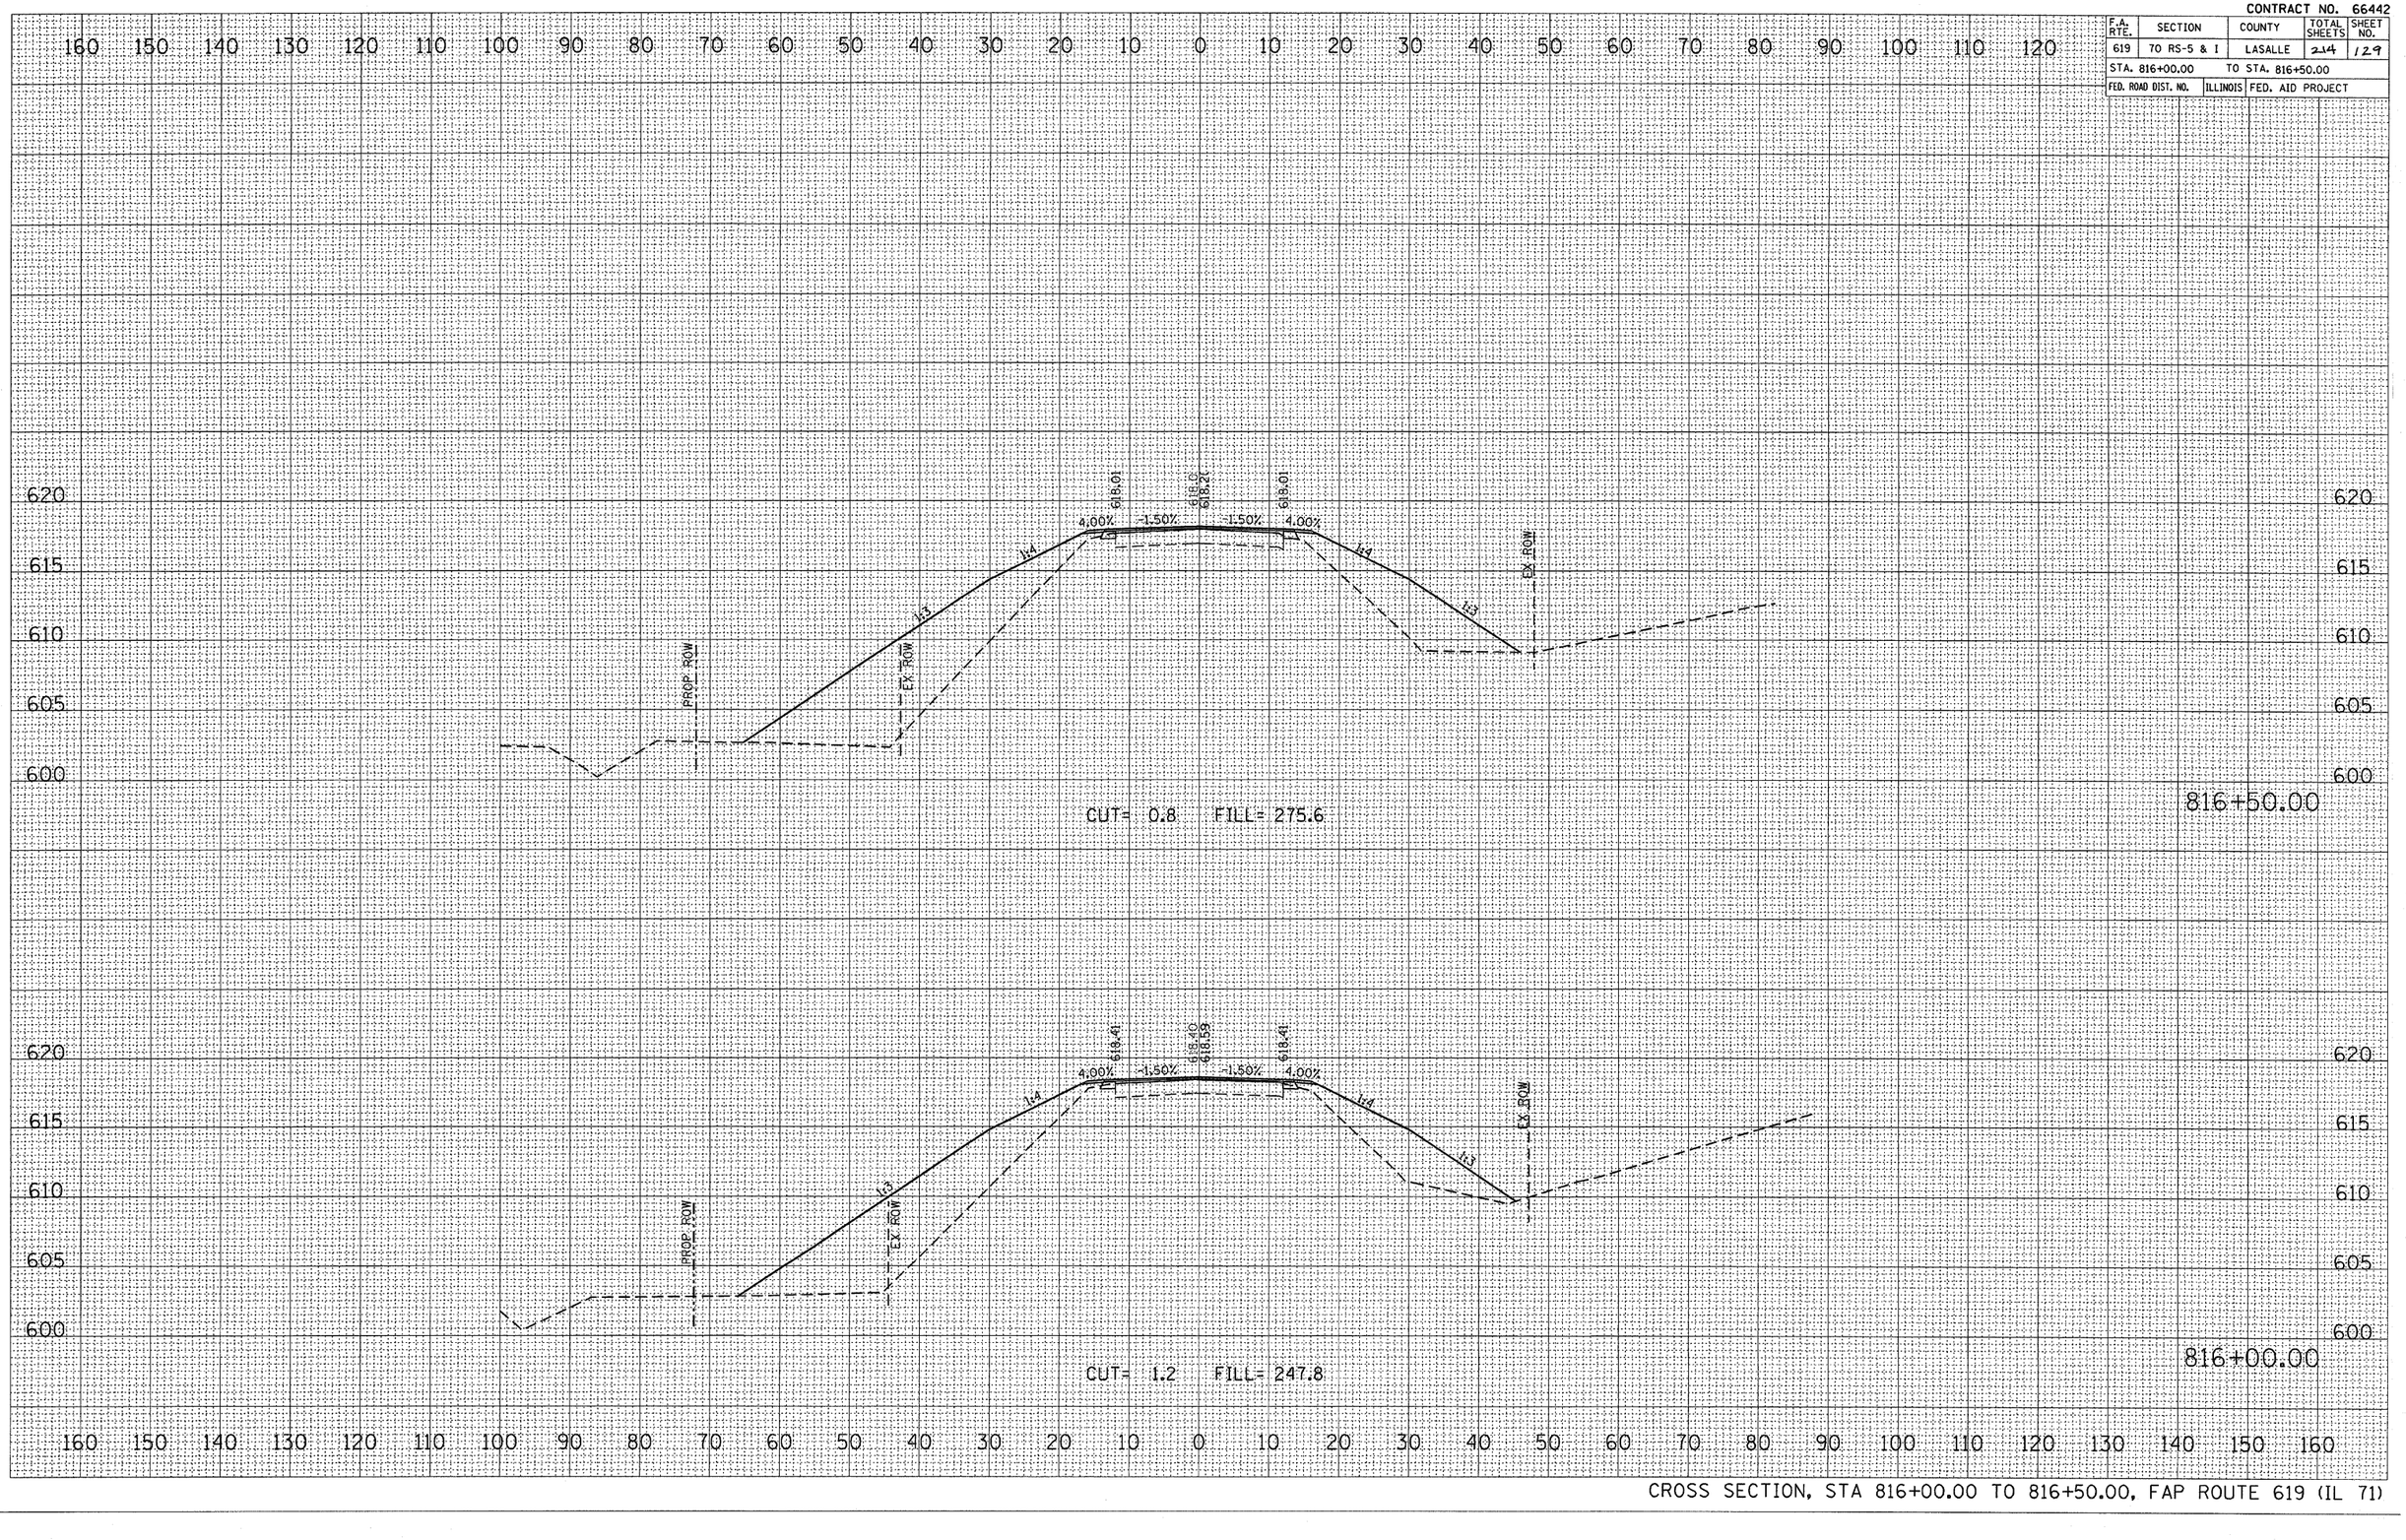

CROSS SECTION, STA 816+00.00 TO 816+50.00, FAP ROUTE 619 (IL 71)


NO.	FINAL SURVEY	BY	DATE
	NOTE BOOK		
	SURVEYED		
	PLOTTED		
	TEMPLATE		
	AREAS		
	AREAS CHECKED		

NO.	ORIGINAL SURVEY	BY	DATE
	SURVEYED		
	PLOTTED		
	TEMPLATE		
	AREAS		
	AREAS CHECKED		

PLOT DATE = Aug 24, 2018 - 08:03:58 AM
FILE NAME = c:\pw_work\pwidot\bar-gentuno_pk\d0...
PW STYLE = IDOT_ENGLISH
USER NAME = bar-gentuno_pk

CONTRACT NO. 66442

F.A. RTE.	SECTION	COUNTY	TOTAL SHEETS	SHEET NO.
619	70 RS-5 & I	LASALLE	214	130
STA. 817+00.00		TO STA. 817+50.00		
FED. ROAD DIST. NO.	ILLINOIS	FED. AID PROJECT		

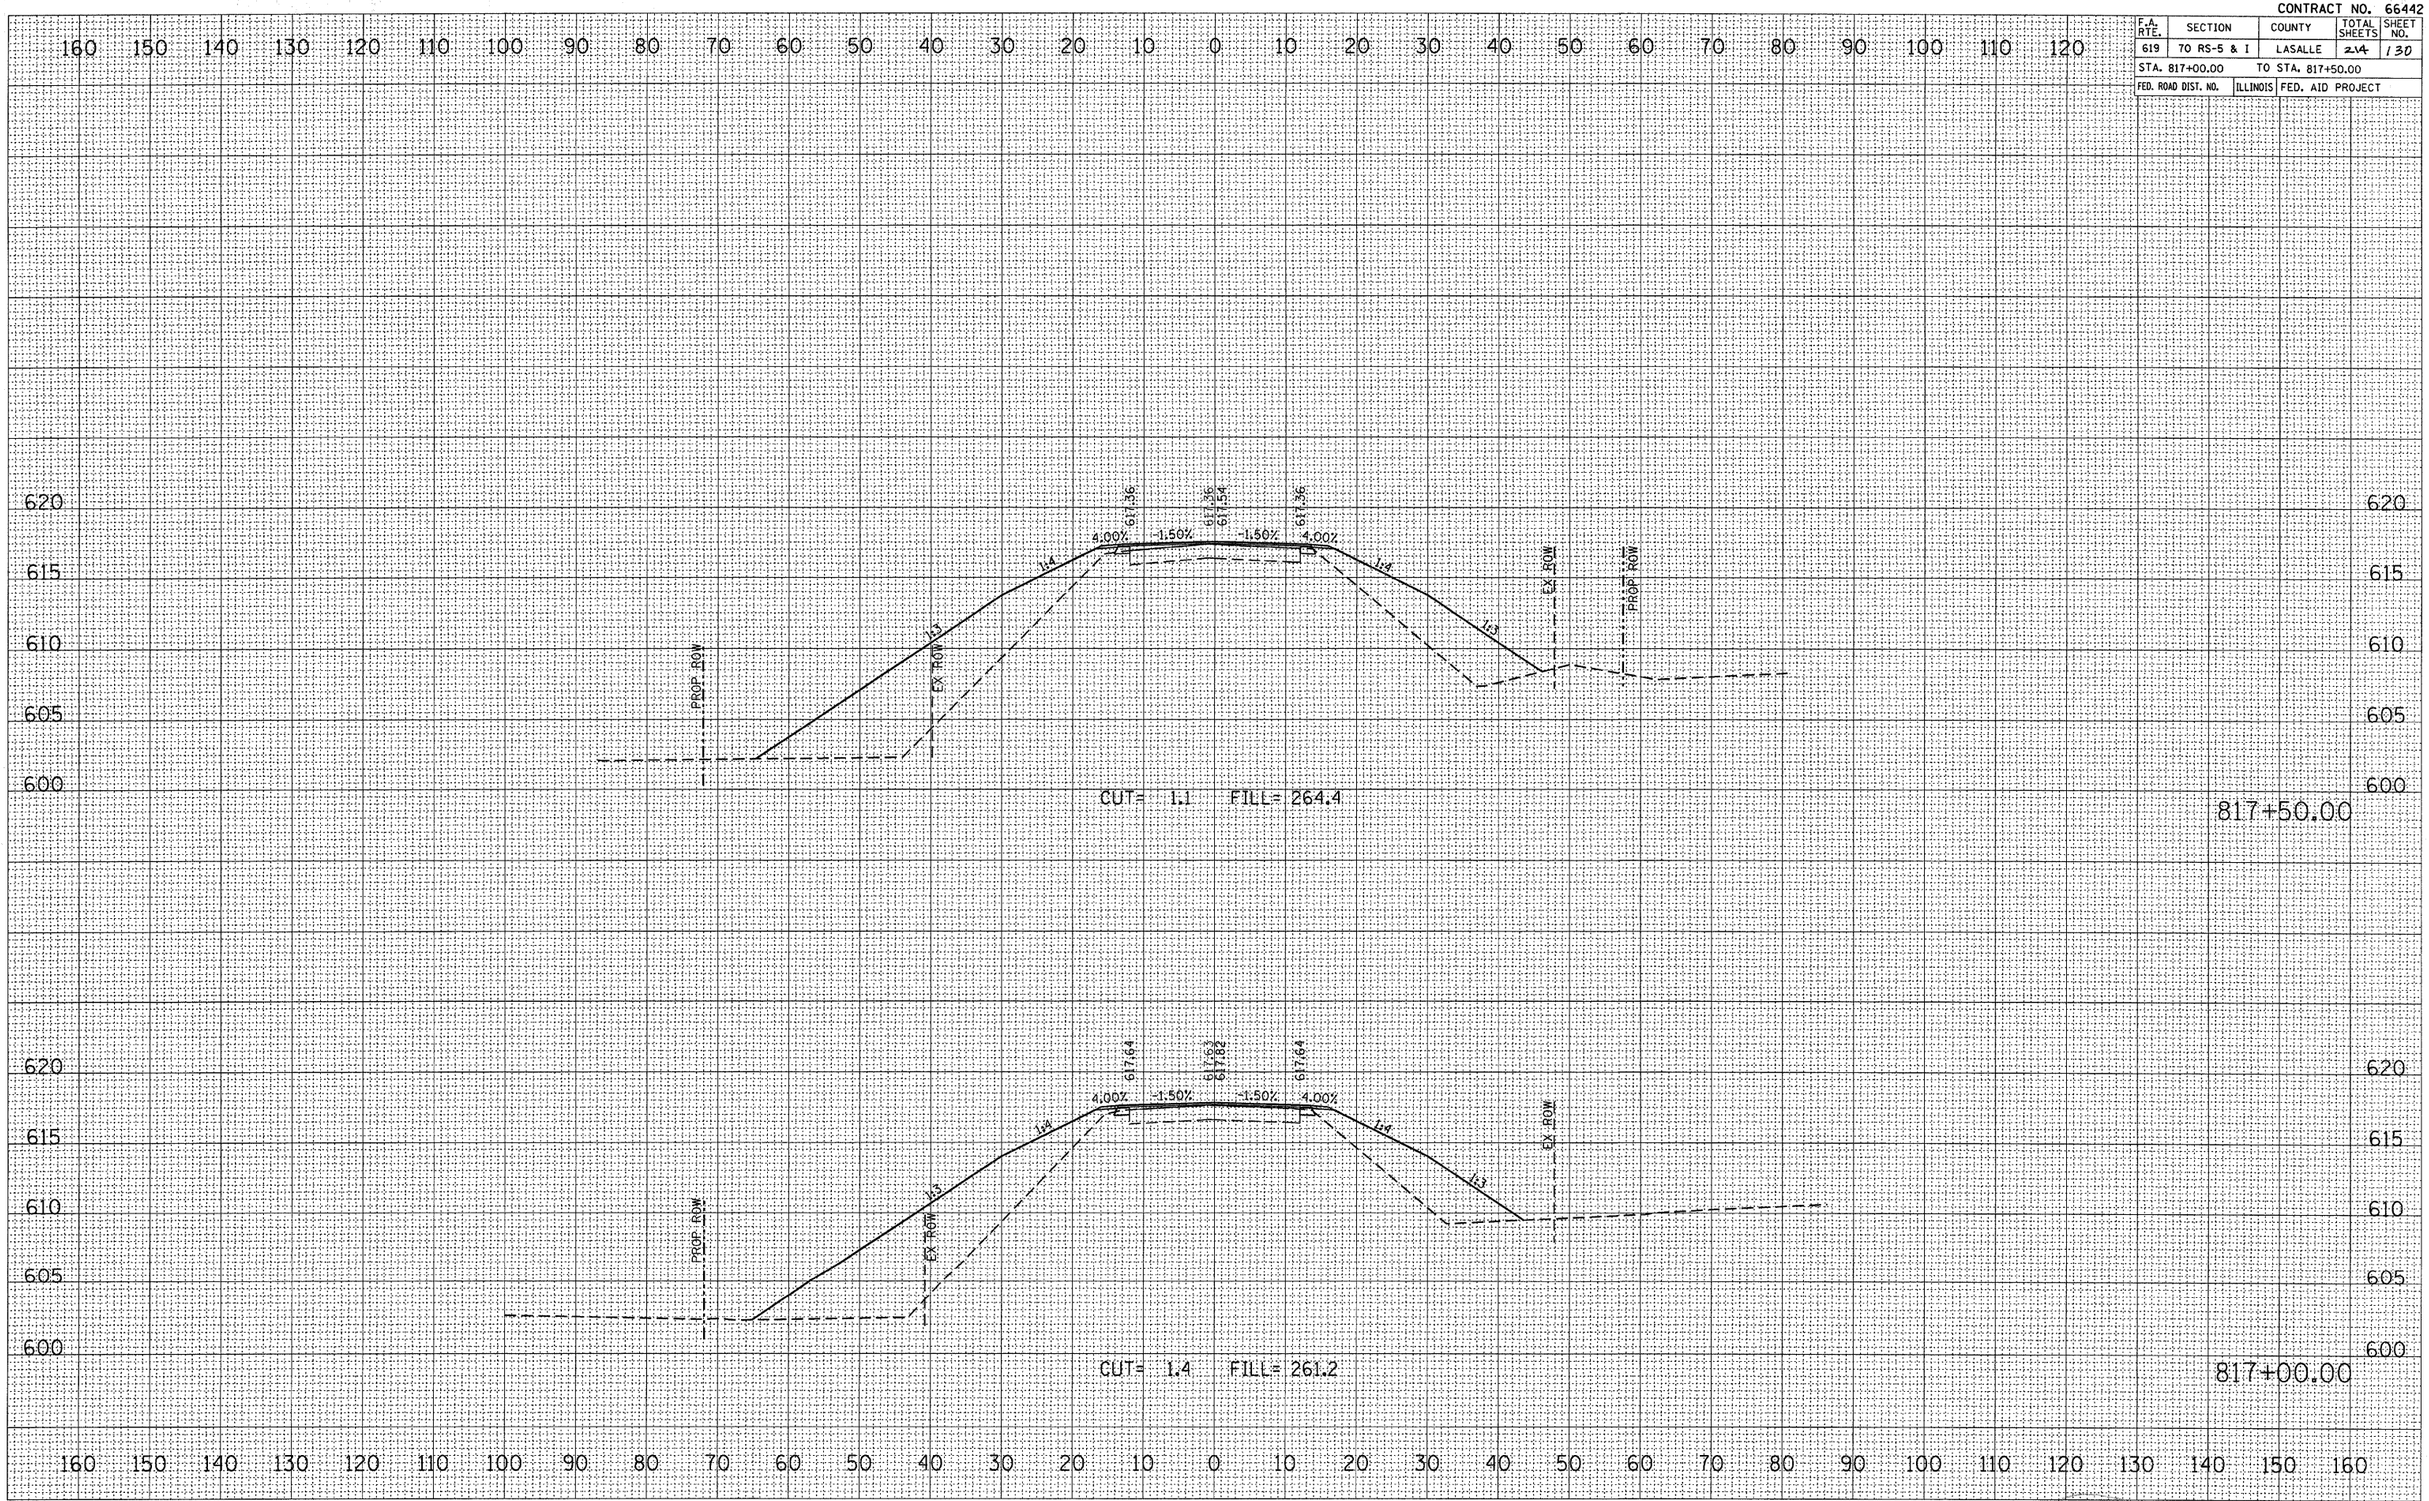

CROSS SECTION, STA 817+00.00 TO 814+50.00, FAP ROUTE 619 (IL 71)


FINAL SURVEY — NOTE BOOK — NO. — SURVEYED — PLOTTED — QUANTITIES — AREAS — AREAS CHECKED — BY — DATE

ORIGINAL SURVEY — NOTE BOOK — NO. — SURVEYED — PLOTTED — QUANTITIES — AREAS — AREAS CHECKED — BY — DATE

PLOT DATE = Aug 24, 2010 - 08:03:45 AM
FILE NAME = c:\pw_work\pwidot\bergantino_jm\D0068960\Bergantino_CS.dgn
PLOT SCALE = 10.0749 ' / IN.
USER NAME = bergantino_je

CONTRACT NO. 66442

F.A. RTE.	SECTION	COUNTY	TOTAL SHEETS	SHEET NO.
619	70 RS-5 & I	LASALLE	214	131
STA. 818+00.00		TO STA. 818+50.00		
FED. ROAD DIST. NO.		ILLINOIS	FED. AID PROJECT	

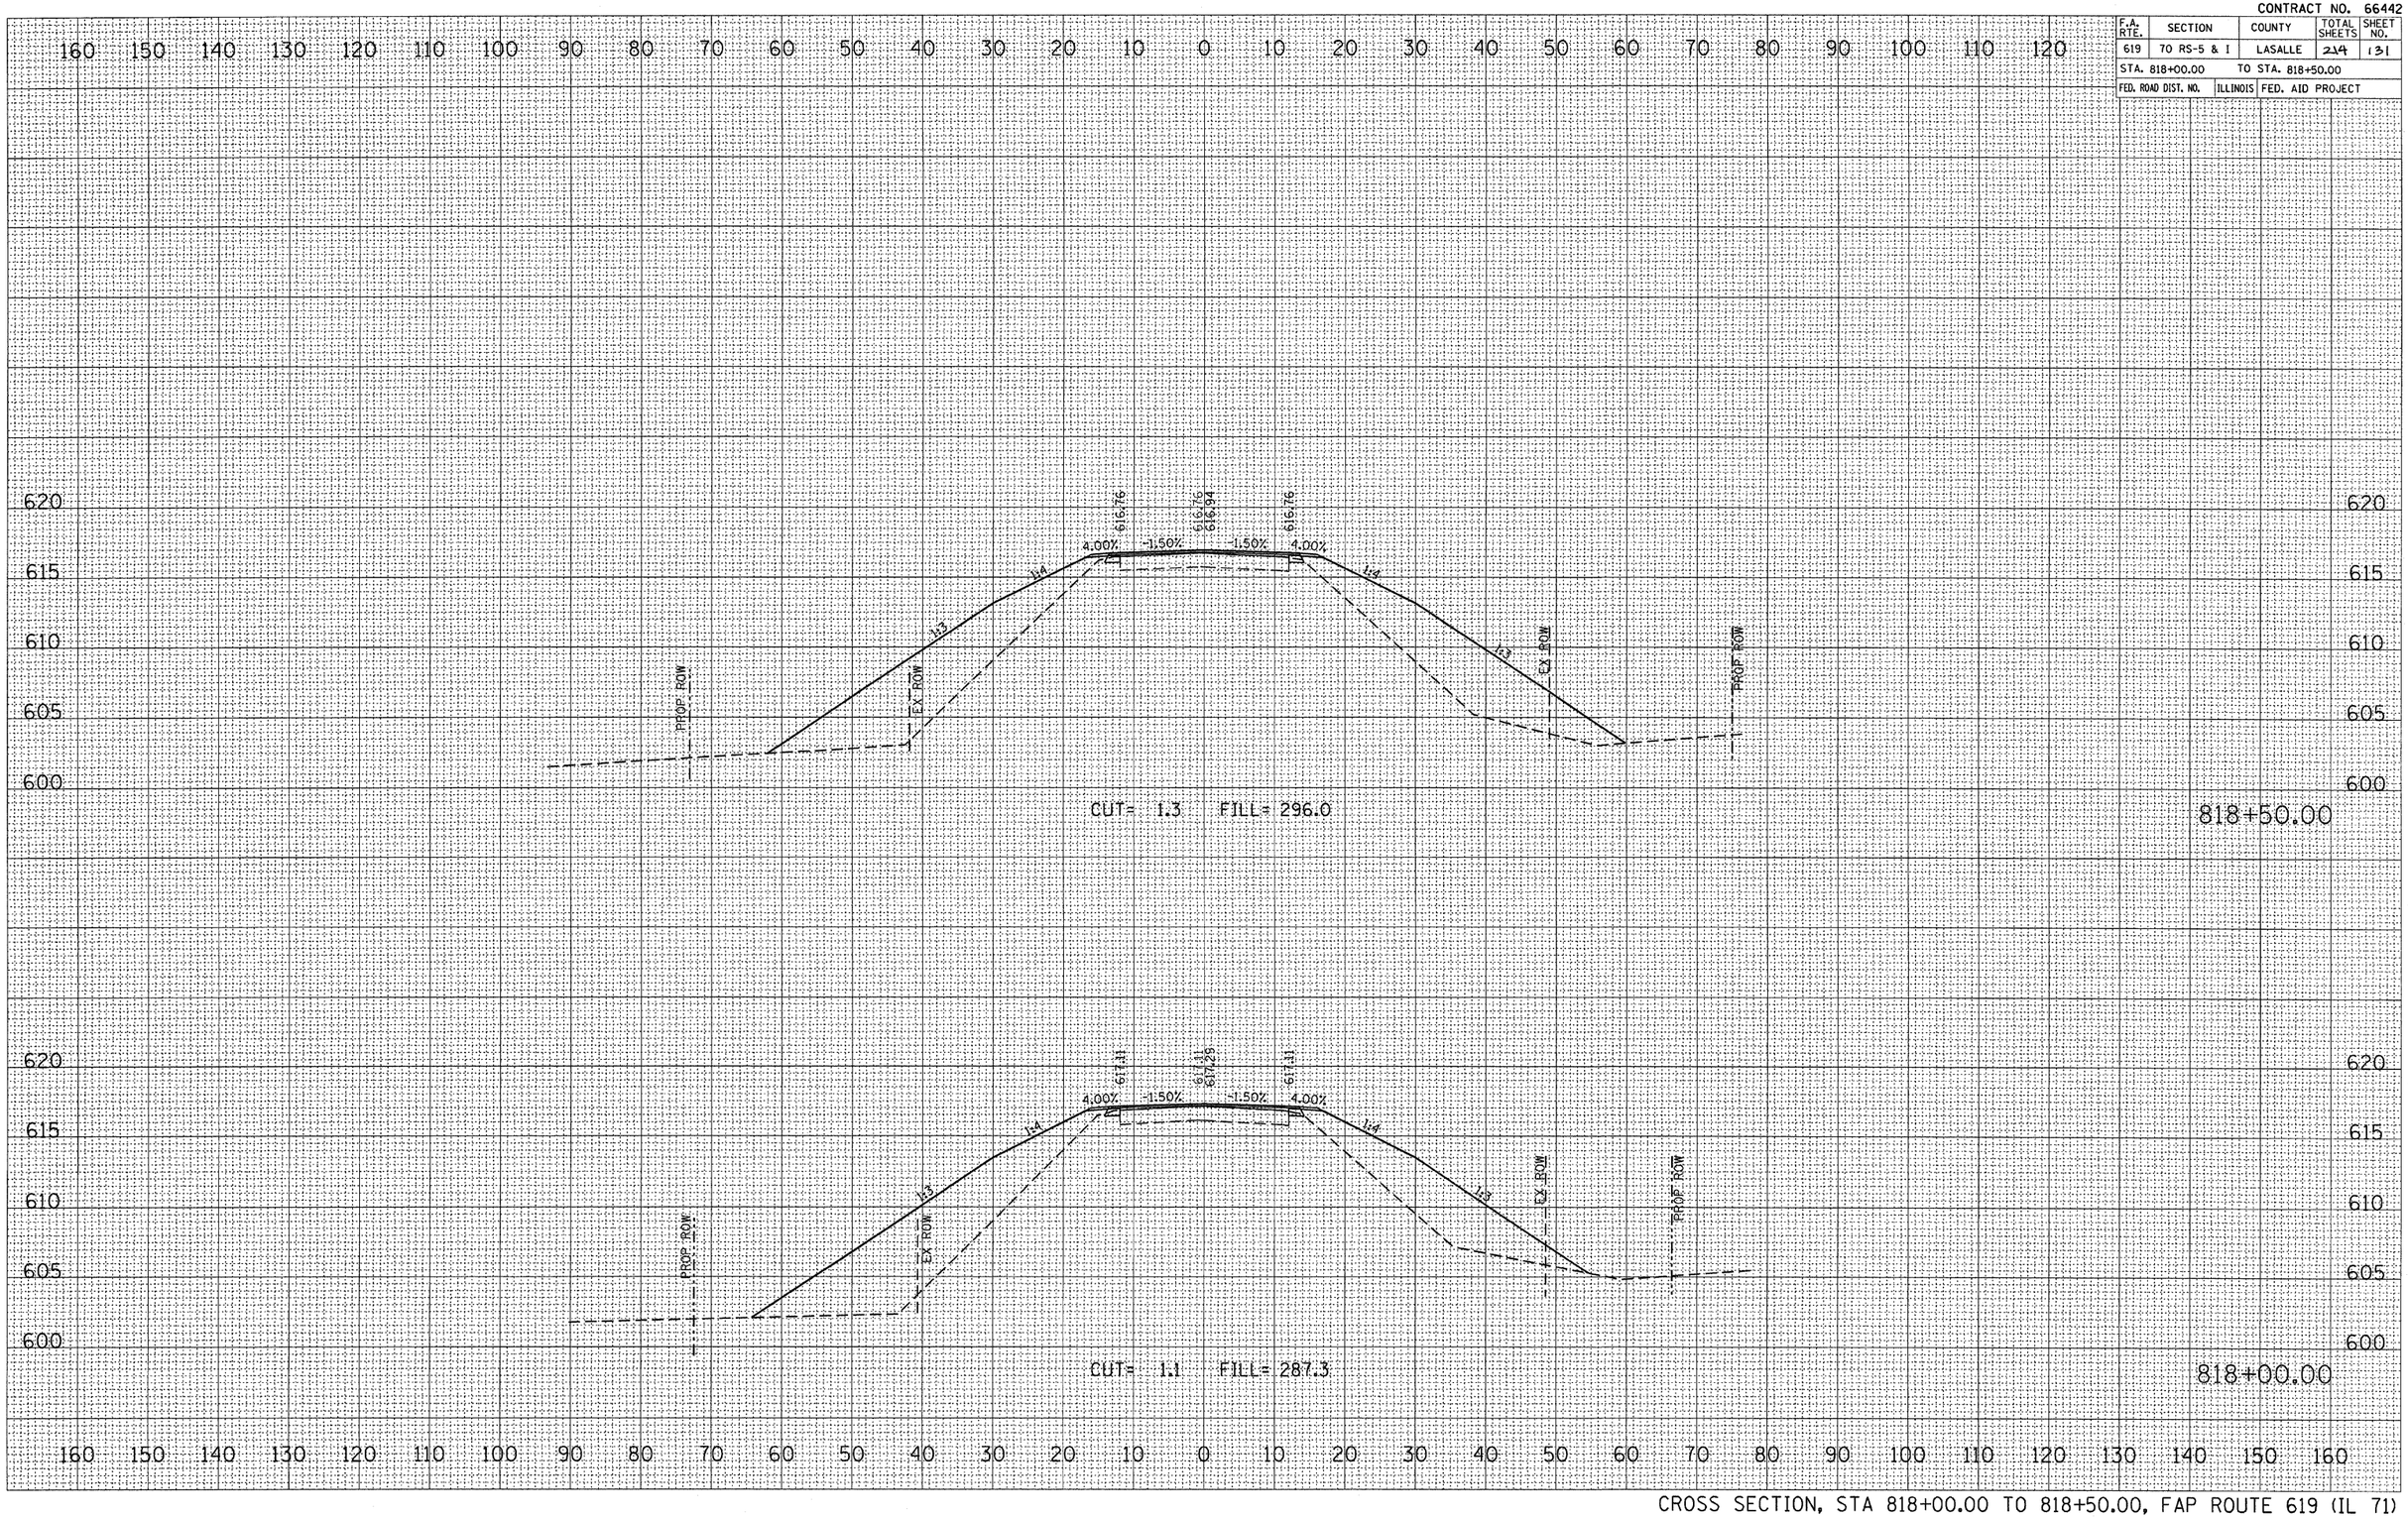

CROSS SECTION, STA 818+00.00 TO 818+50.00, FAP ROUTE 619 (IL 71)


FINAL SURVEY	BY	DATE
SURVEYED		
PLOTTED		
TEMPLATE		
NOTE BOOK	AREAS	
NO.	AREAS CHECKED	

ORIGINAL SURVEY	BY	DATE
SURVEYED		
PLOTTED		
TEMPLATE		
NOTE BOOK	AREAS	
NO.	AREAS CHECKED	

PLOT DATE = Aug. 24, 2010 - 08:03:32 AM
FILE NAME = c:\projects\ilsdot\bargentino_ja\design\sheets\bargentino_ja.dgn
PLOT SCALE = 10.0749 ' / IN.
USER NAME = bargentino_ja

CONTRACT NO. 66442

F.A. RTE.	SECTION	COUNTY	TOTAL SHEETS	SHEET NO.
619	70 RS-5 & I	LASALLE	2-A	132
STA. 819+00.00	TO STA. 819+50.00			
FED. ROAD DIST. NO.	ILLINOIS	FED. AID PROJECT		

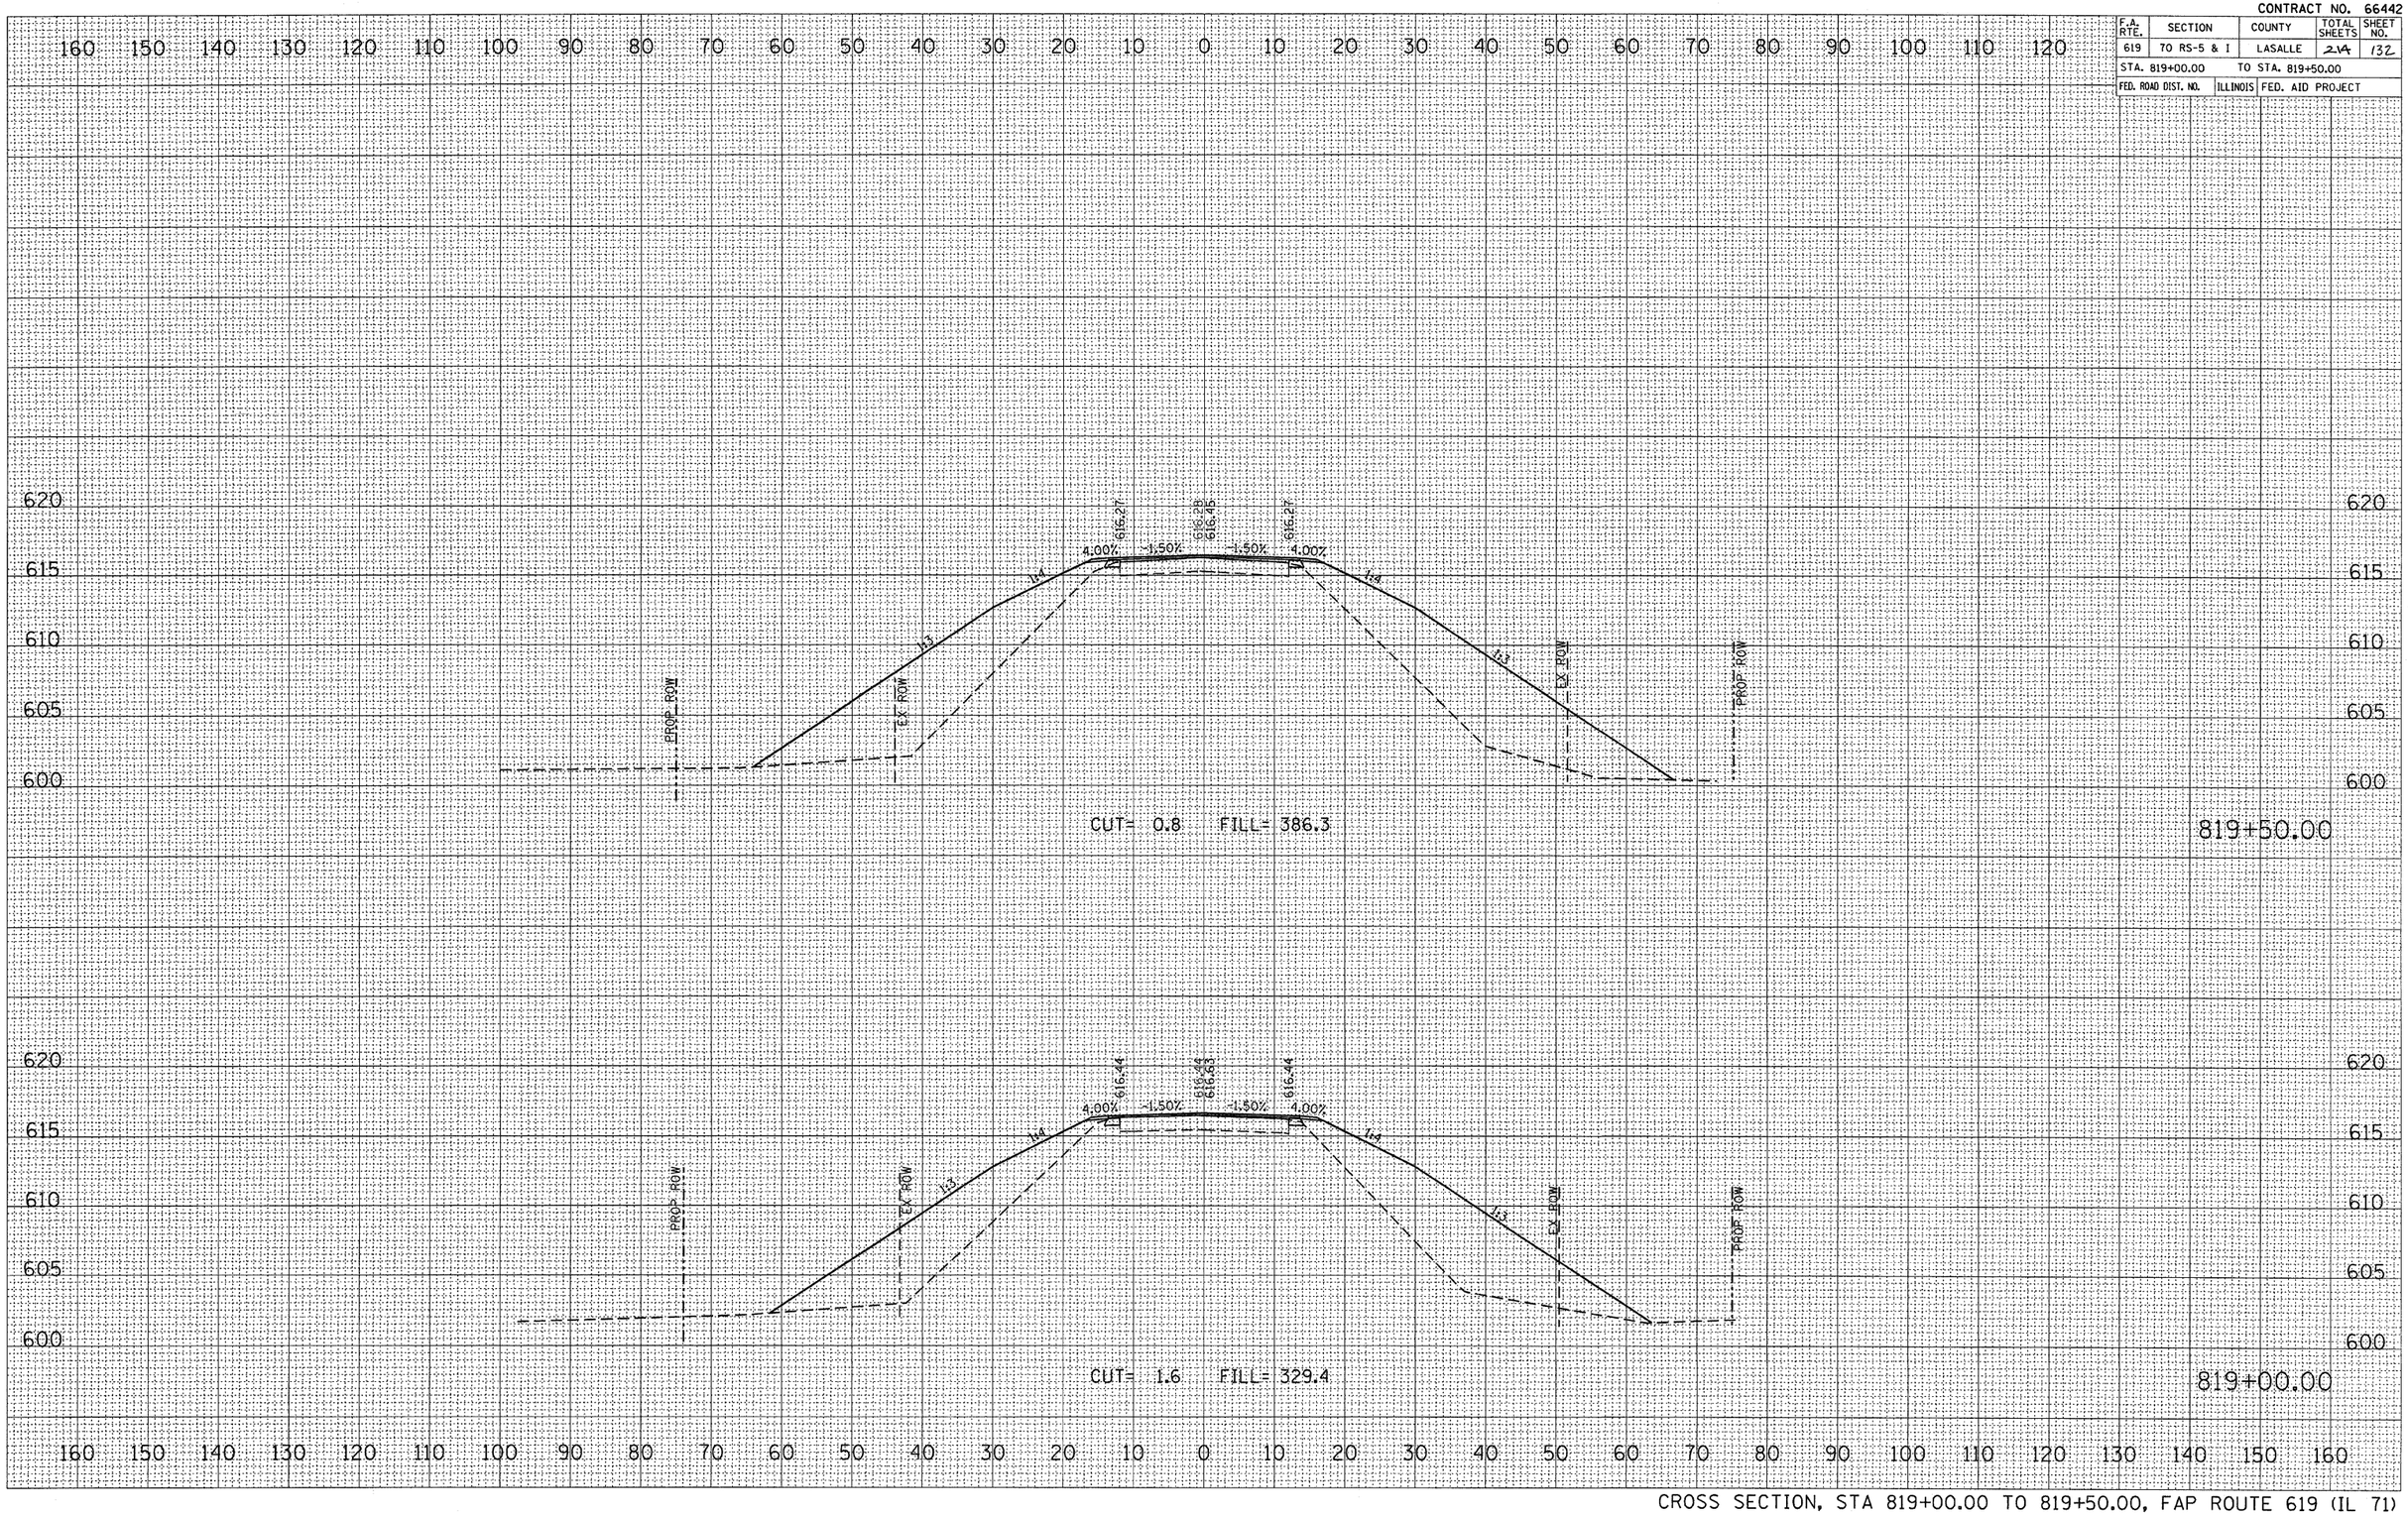

CROSS SECTION, STA 819+00.00 TO 819+50.00, FAP ROUTE 619 (IL 71)

FINAL SURVEY		BY	DATE
NOTE BOOK	SURVEYED		
NO.	PLOTTED		
	TRACED		
	AREAS		
	AREAS CHECKED		


ORIGINAL SURVEY		BY	DATE
NOTE BOOK	SURVEYED		
NO.	PLOTTED		
	TRACED		
	AREAS		
	AREAS CHECKED		

PLOT DATE = Aug 24, 2010 - 08:03:10 AM
FILE NAME = c:\projects\bergantuno\sheets\bergantuno_ja.dgn
PLOT SCALE = 10.8749 ' / IN.
USER NAME = bergantuno_ja

CONTRACT NO. 66442

F.A. RTE.	SECTION	COUNTY	TOTAL SHEETS	SHEET NO.
619	70 RS-5 & I	LASALLE	~~24~~	133
STA. 820+00.00		TO STA. 820+29.61		
FED. ROAD DIST. NO.	ILLINOIS	FED. AID PROJECT		

FINAL SURVEY	BY	DATE
NOTE BOOK	SURVEYED	
NO.	PLOTTED	
	TEMPLATE	
	AREAS	
	AREAS CHECKED	

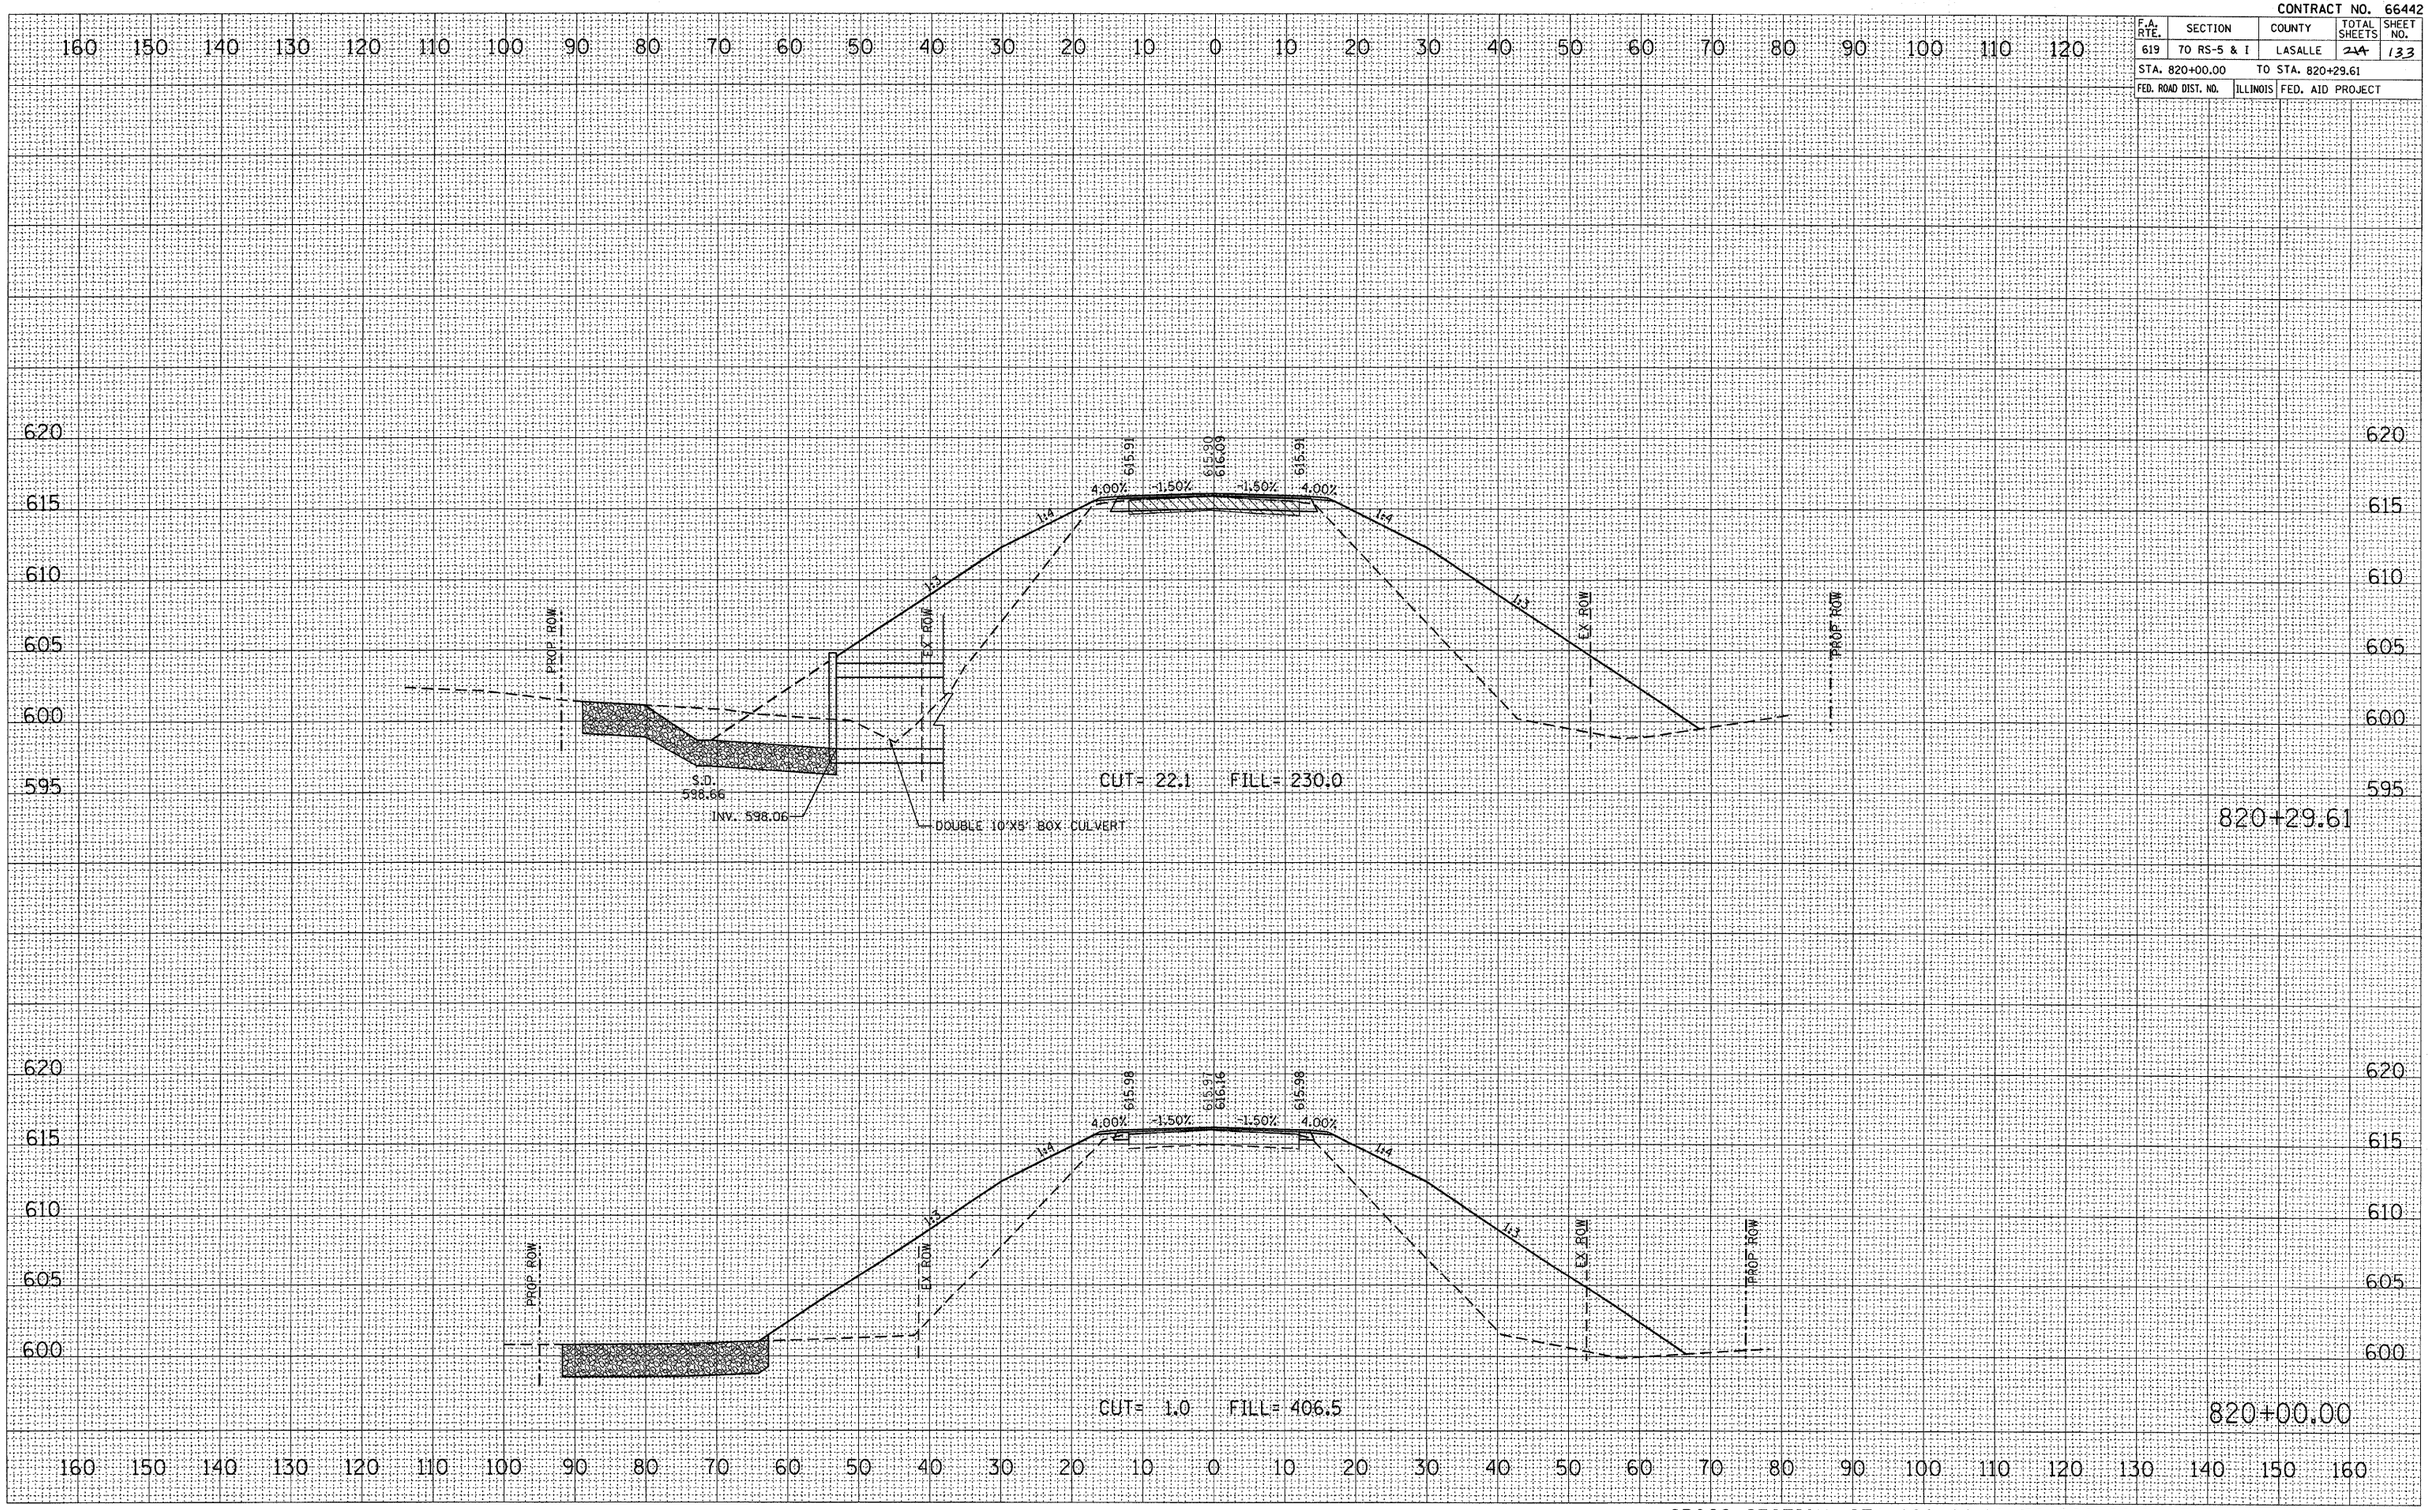

CROSS SECTION, STA 820+00.00 TO 820+29.61, FAP ROUTE 619 (IL 71)


ORIGINAL SURVEY	BY	DATE
NOTE BOOK	SURVEYED	
NO.	PLOTTED	
	TEMPLATE	
	AREAS	
	AREAS CHECKED	

PLOT DATE = Aug 24, 2010 - 08:03:09 AM
FILE NAME = c:\pw_work\pwidot\bergantino_jo\d0082849\Sheet02.dgn
PLOT SCALE = 10.0749 ' / IN.
USER NAME = bergantino_jo

CONTRACT NO. 66442

F.A. RTE.	SECTION	COUNTY	TOTAL SHEETS	SHEET NO.
619	70 RS-5 & 1	LASALLE	219	134
STA. 820+57.82		TO STA. 820+93.50		
FED. ROAD DIST. NO.		ILLINOIS	FED. AID PROJECT	

FINAL SURVEY	BY	DATE
SURVEYED		
PLOTTED		
NOTE BOOK		
TEMPLATE		
AREAS		
NO. AREAS CHECKED		

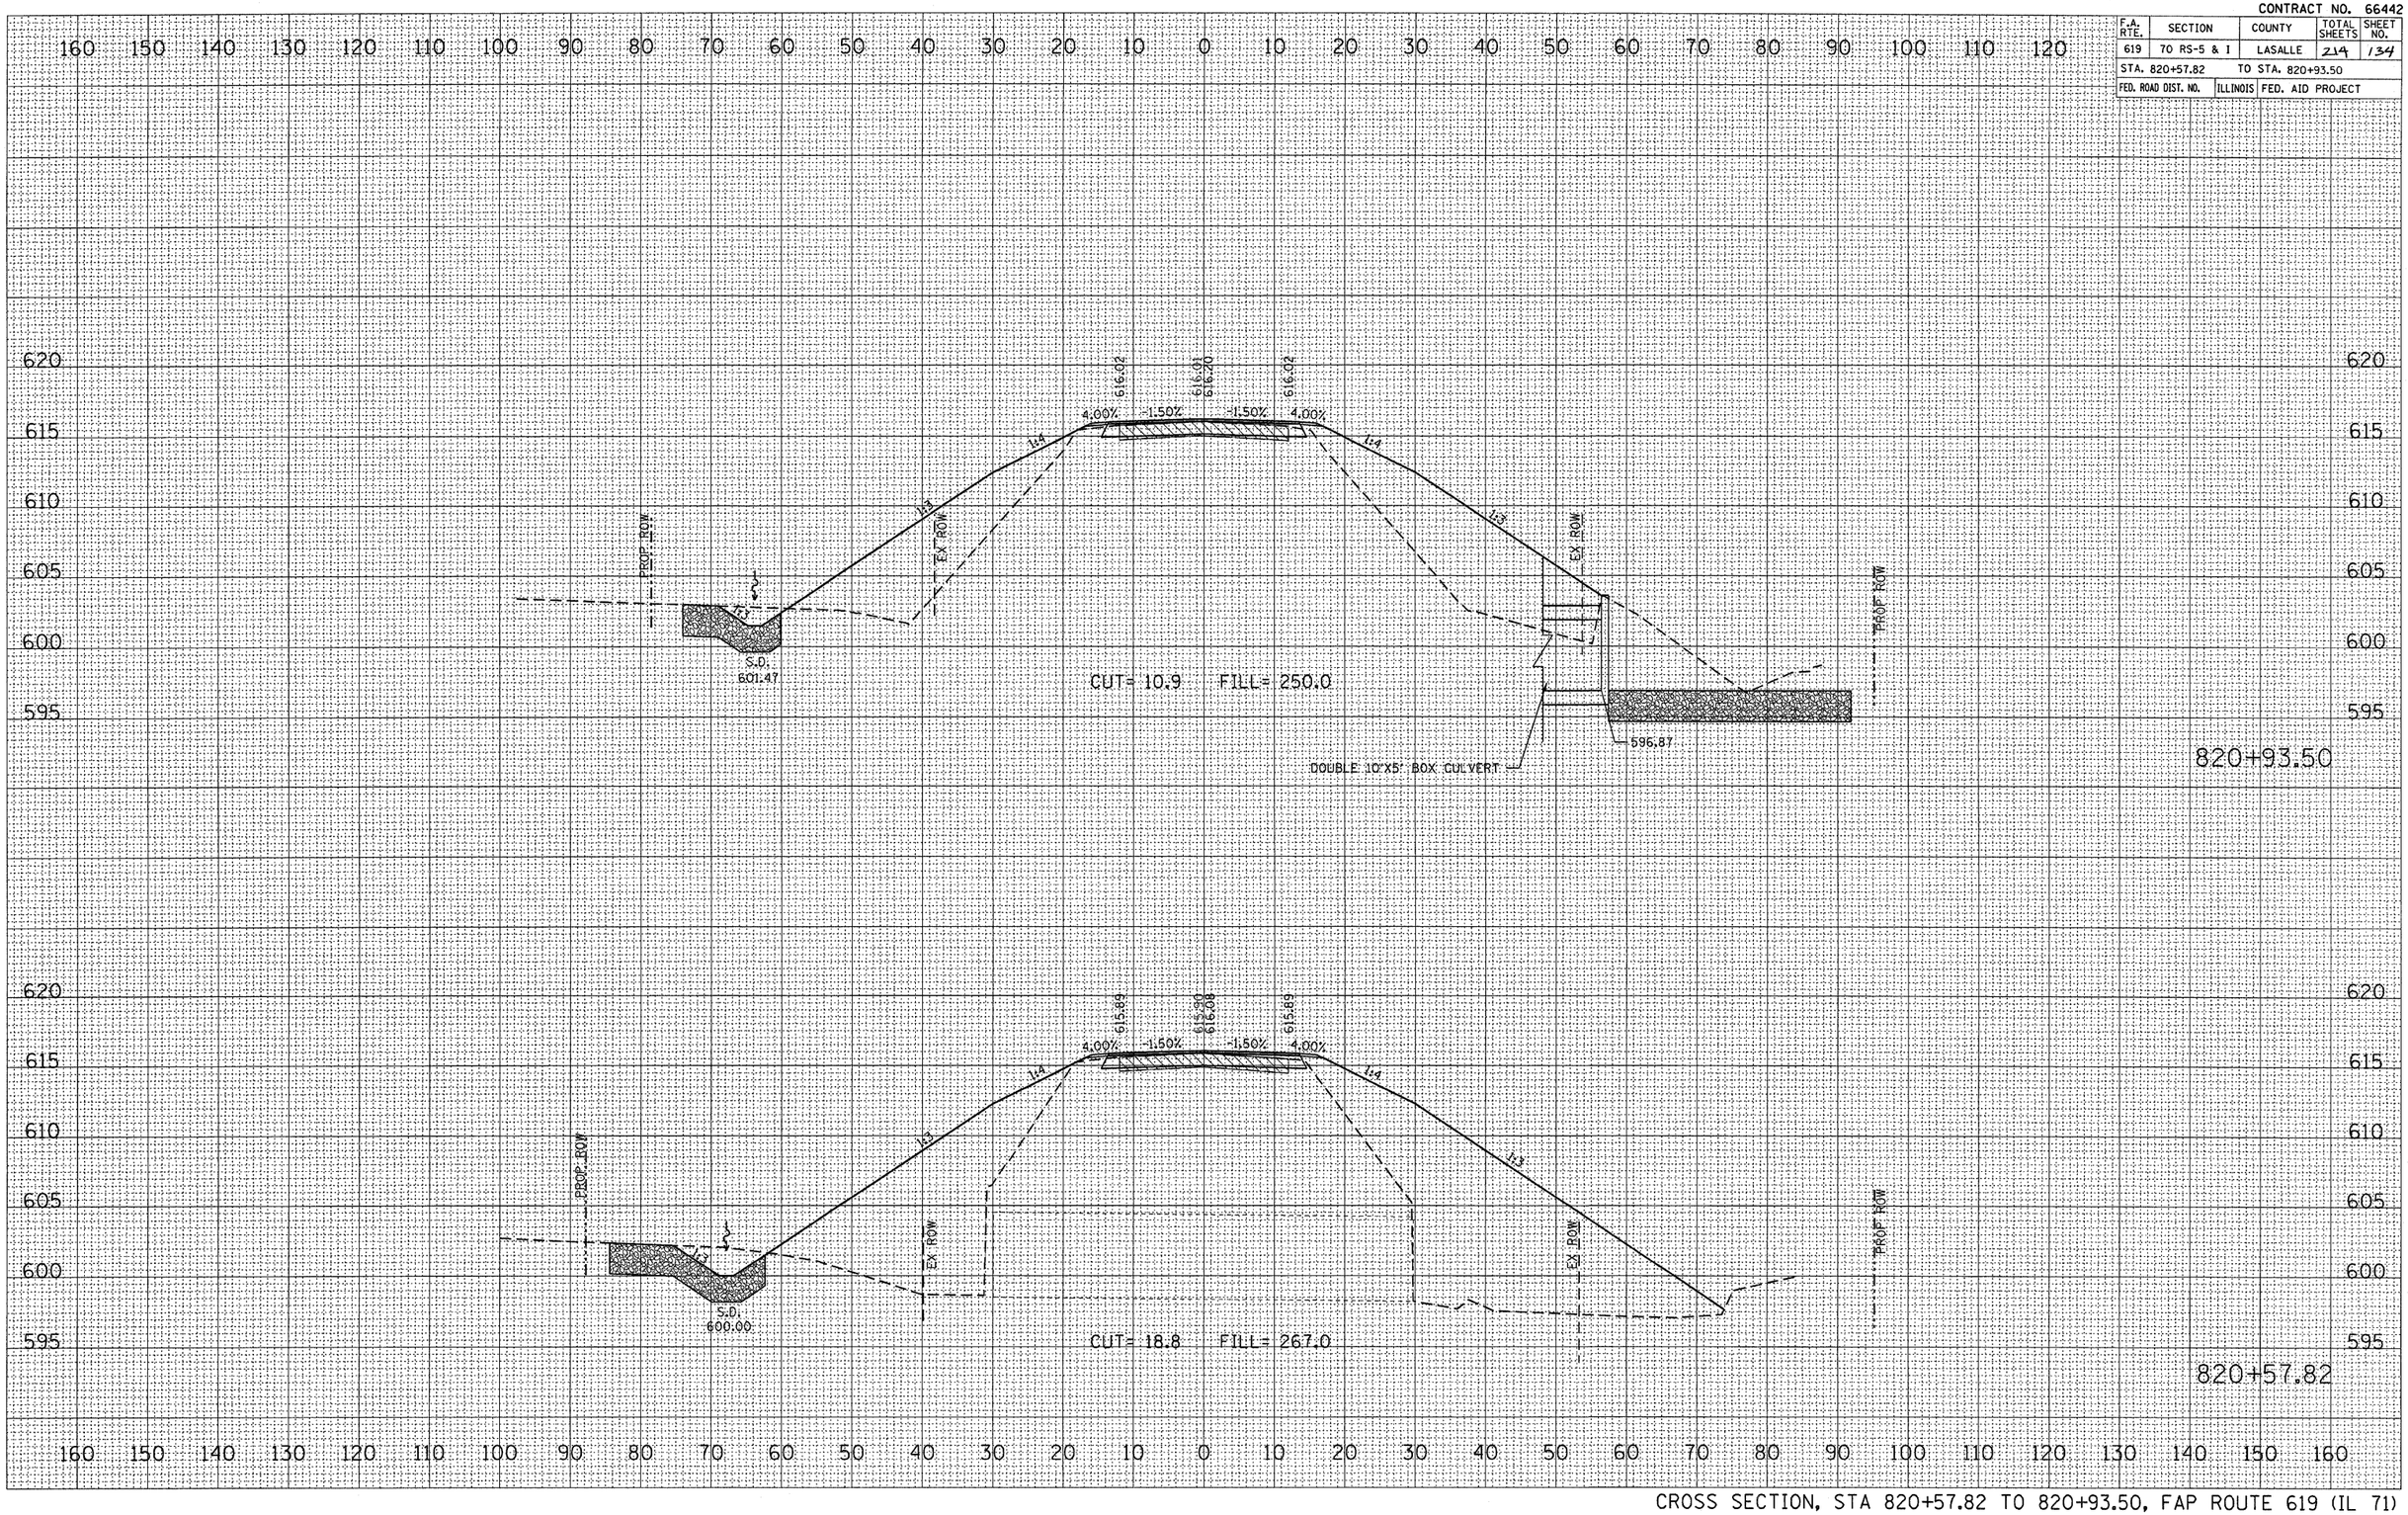


CROSS SECTION, STA 820+57.82 TO 820+93.50, FAP ROUTE 619 (IL 71)

PLOT DATE = Aug 24, 2010 - 07:56:58 AM
FILE NAME = c:\pw_work\pwidot\bergantino\d0\dgn\x820+57.82+93.50.dgn
PLOT SCALE = 10.0000 ' / IN.
USER NAME = bergantino

CONTRACT NO. 66442

F.A. RTE.	SECTION	COUNTY	TOTAL SHEETS	SHEET NO.
619	70 RS-5 & I	LASALLE	214	135
STA. 821+50.00		TO STA. 822+35.00		
FED. ROAD DIST. NO.	ILLINOIS	FED. AID PROJECT		

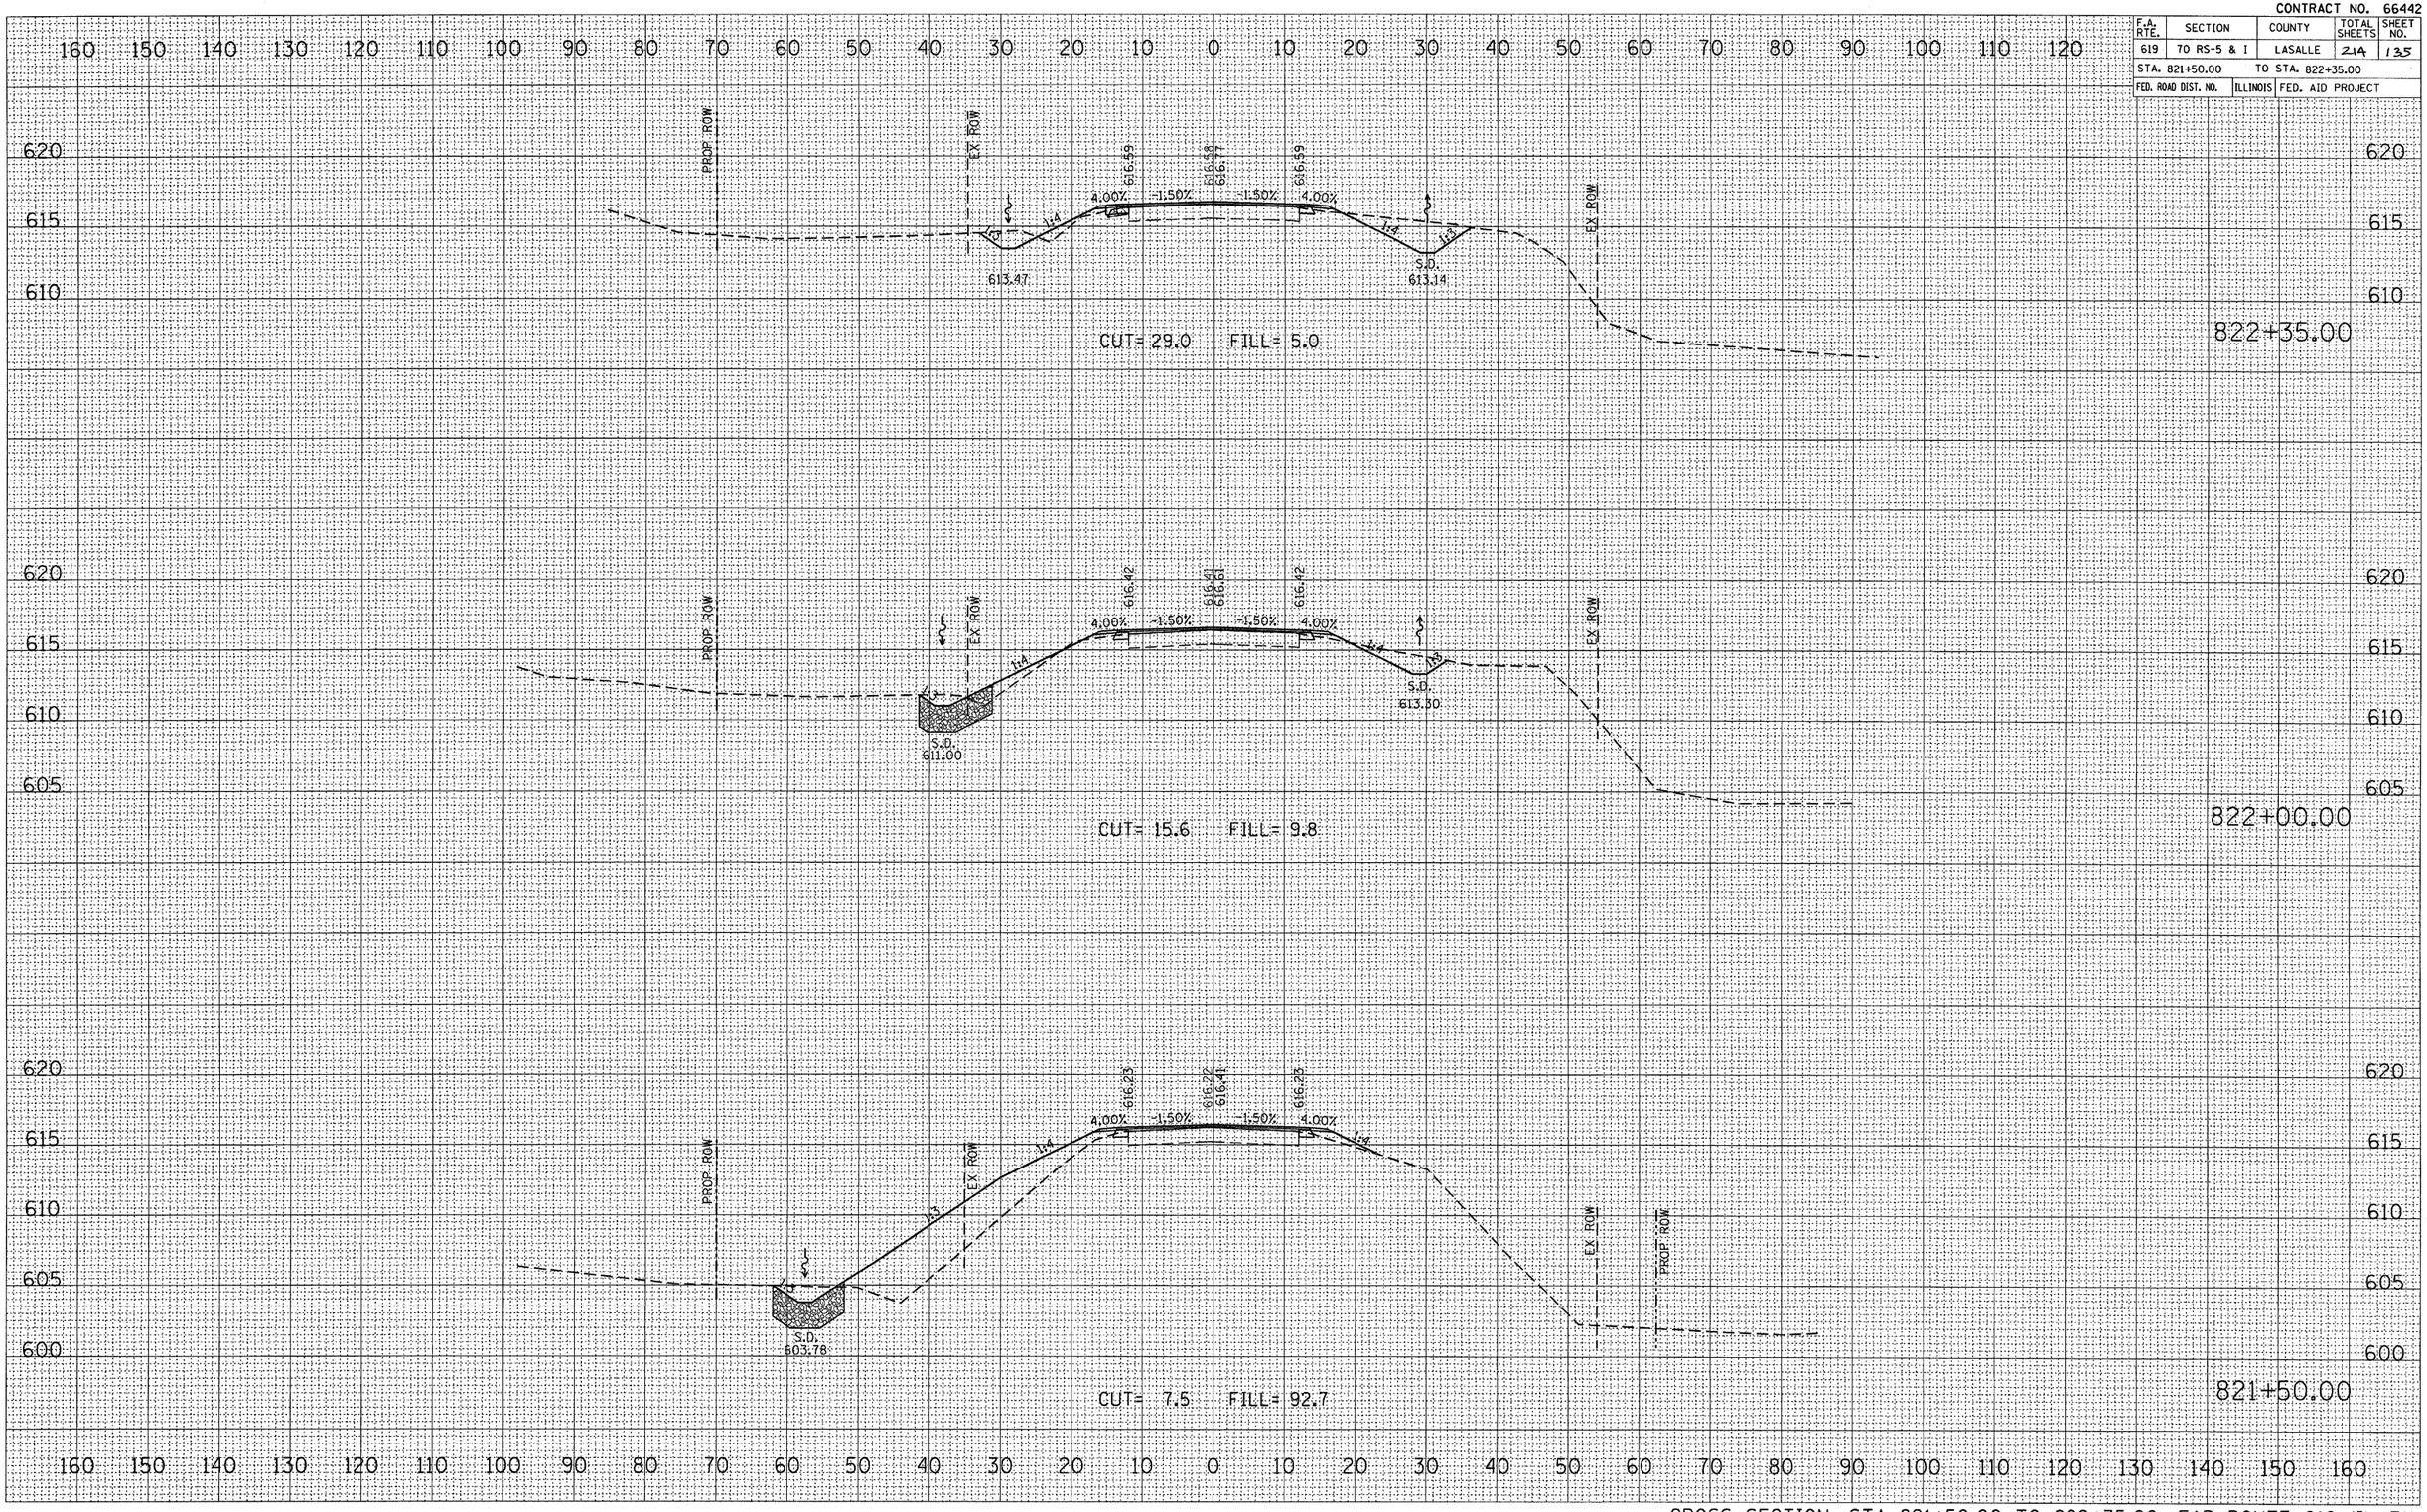

CROSS SECTION, STA 821+50.00 TO 822+35.00, FAP ROUTE 619 (IL 71)


FINAL SURVEY		BY	DATE
NOTE BOOK	SURVEYED		
NO.	PLOTTED		
	TEMPLATE		
	AREAS		
	AREAS CHECKED		

ORIGINAL SURVEY		BY	DATE
NOTE BOOK	SURVEYED		
NO.	PLOTTED		
	TEMPLATE		
	AREAS		
	AREAS CHECKED		

PLOT DATE = Aug. 24, 2010 - 07:56:59 AM
FILE NAME = c:\projects\bargentuna\sheets\bargentuna.dgn
PLOT SCALE = 10.0833 ' / IN.
USER NAME = bargentuna

CONTRACT NO. 66442

F.A. RTE.	SECTION	COUNTY	TOTAL SHEETS	SHEET NO.
619	70 RS-5 & I	LASALLE	214	136
STA. 822+42.00		TO STA. 822+70.00		
FED. ROAD DIST. NO.	ILLINOIS	FED. AID PROJECT		

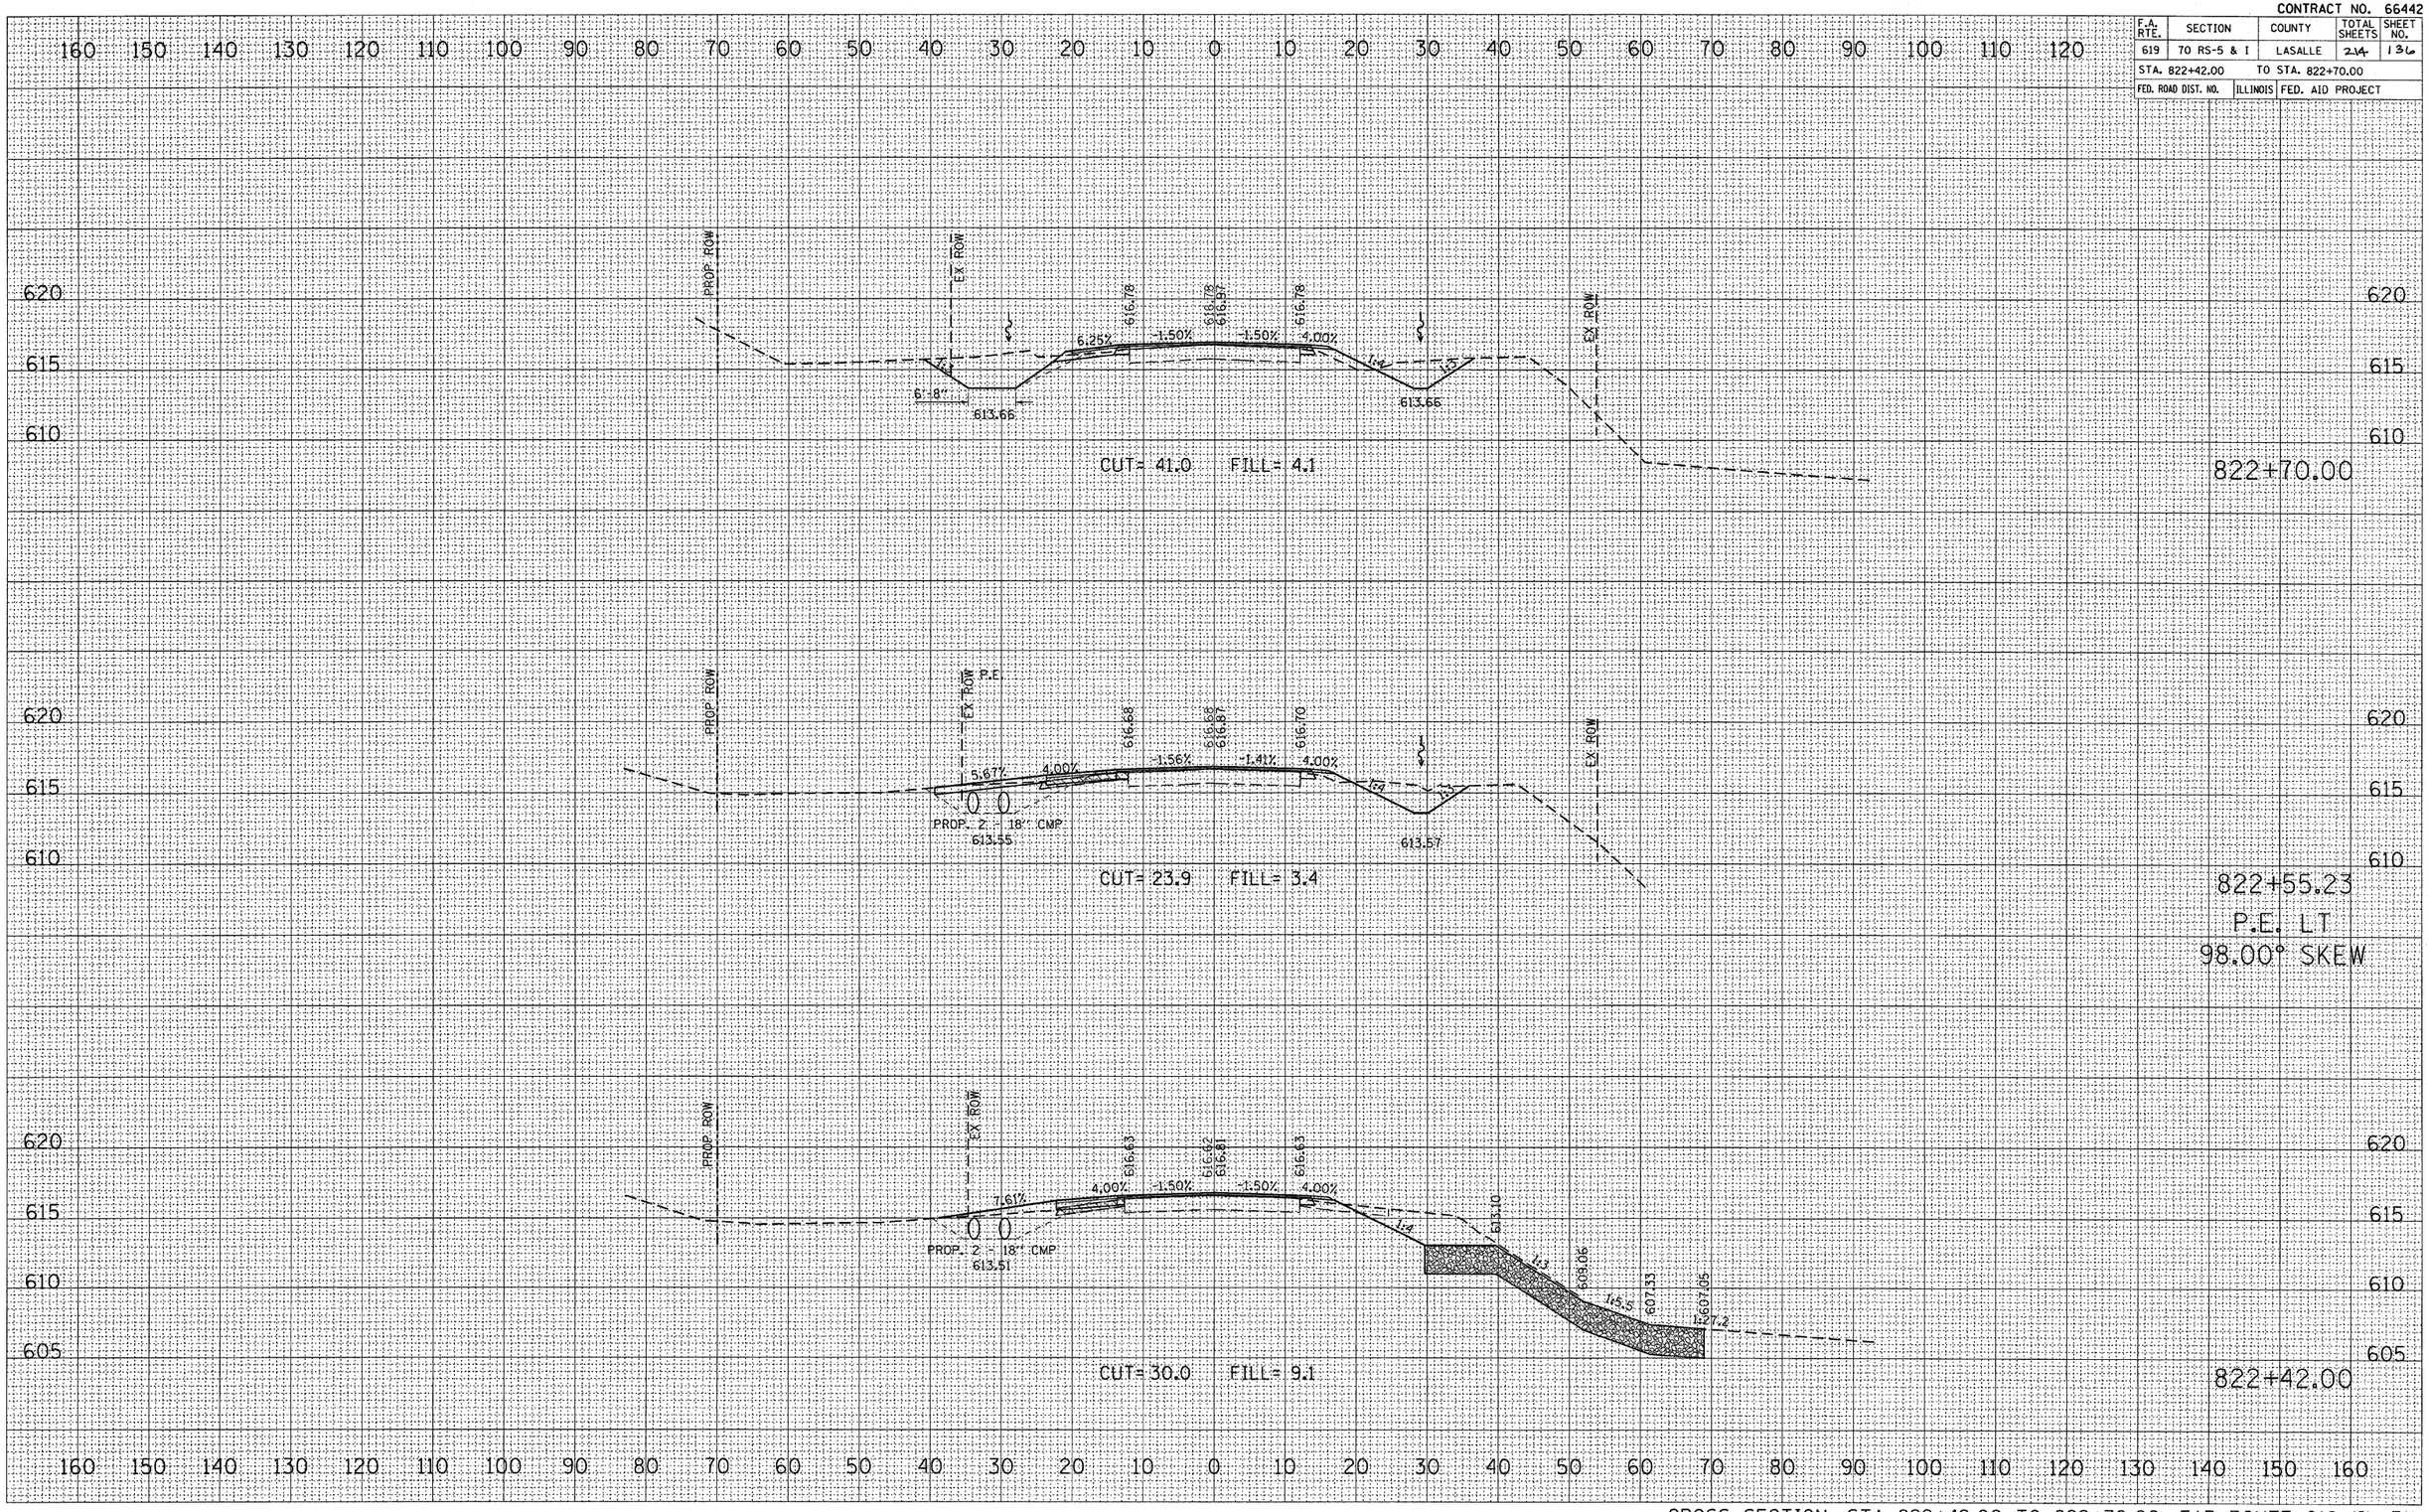

CROSS SECTION, STA 822+42.00 TO 822+70.00, FAP ROUTE 619 (IL 71)


FINAL SURVEY		BY	DATE
	SURVEYED		
NOTE BOOK	PLOTTED		
NO.	TEMPLATE		
	AREAS		
	AREAS CHECKED		

ORIGINAL SURVEY		BY	DATE
	SURVEYED		
	PLOTTED		
	TEMPLATE		
	AREAS		
NO.	AREAS CHECKED		

PLOT DATE = Aug 24, 2018 - 8:56:28 AM
FILE NAME = c:\projects\...\sht\bargantrnsja.dgn
PLOT SCALE = 10.0039 ' / In.
USER NAME = bargantrnsja

CONTRACT NO. 66442

F.A. RTE.	SECTION	COUNTY	TOTAL SHEETS	SHEET NO.
619	70 RS-5 & I	LASALLE	214	137
STA. 823+00.00		TO STA. 823+50.00		
FED. ROAD DIST. NO.	ILLINOIS	FED. AID PROJECT		

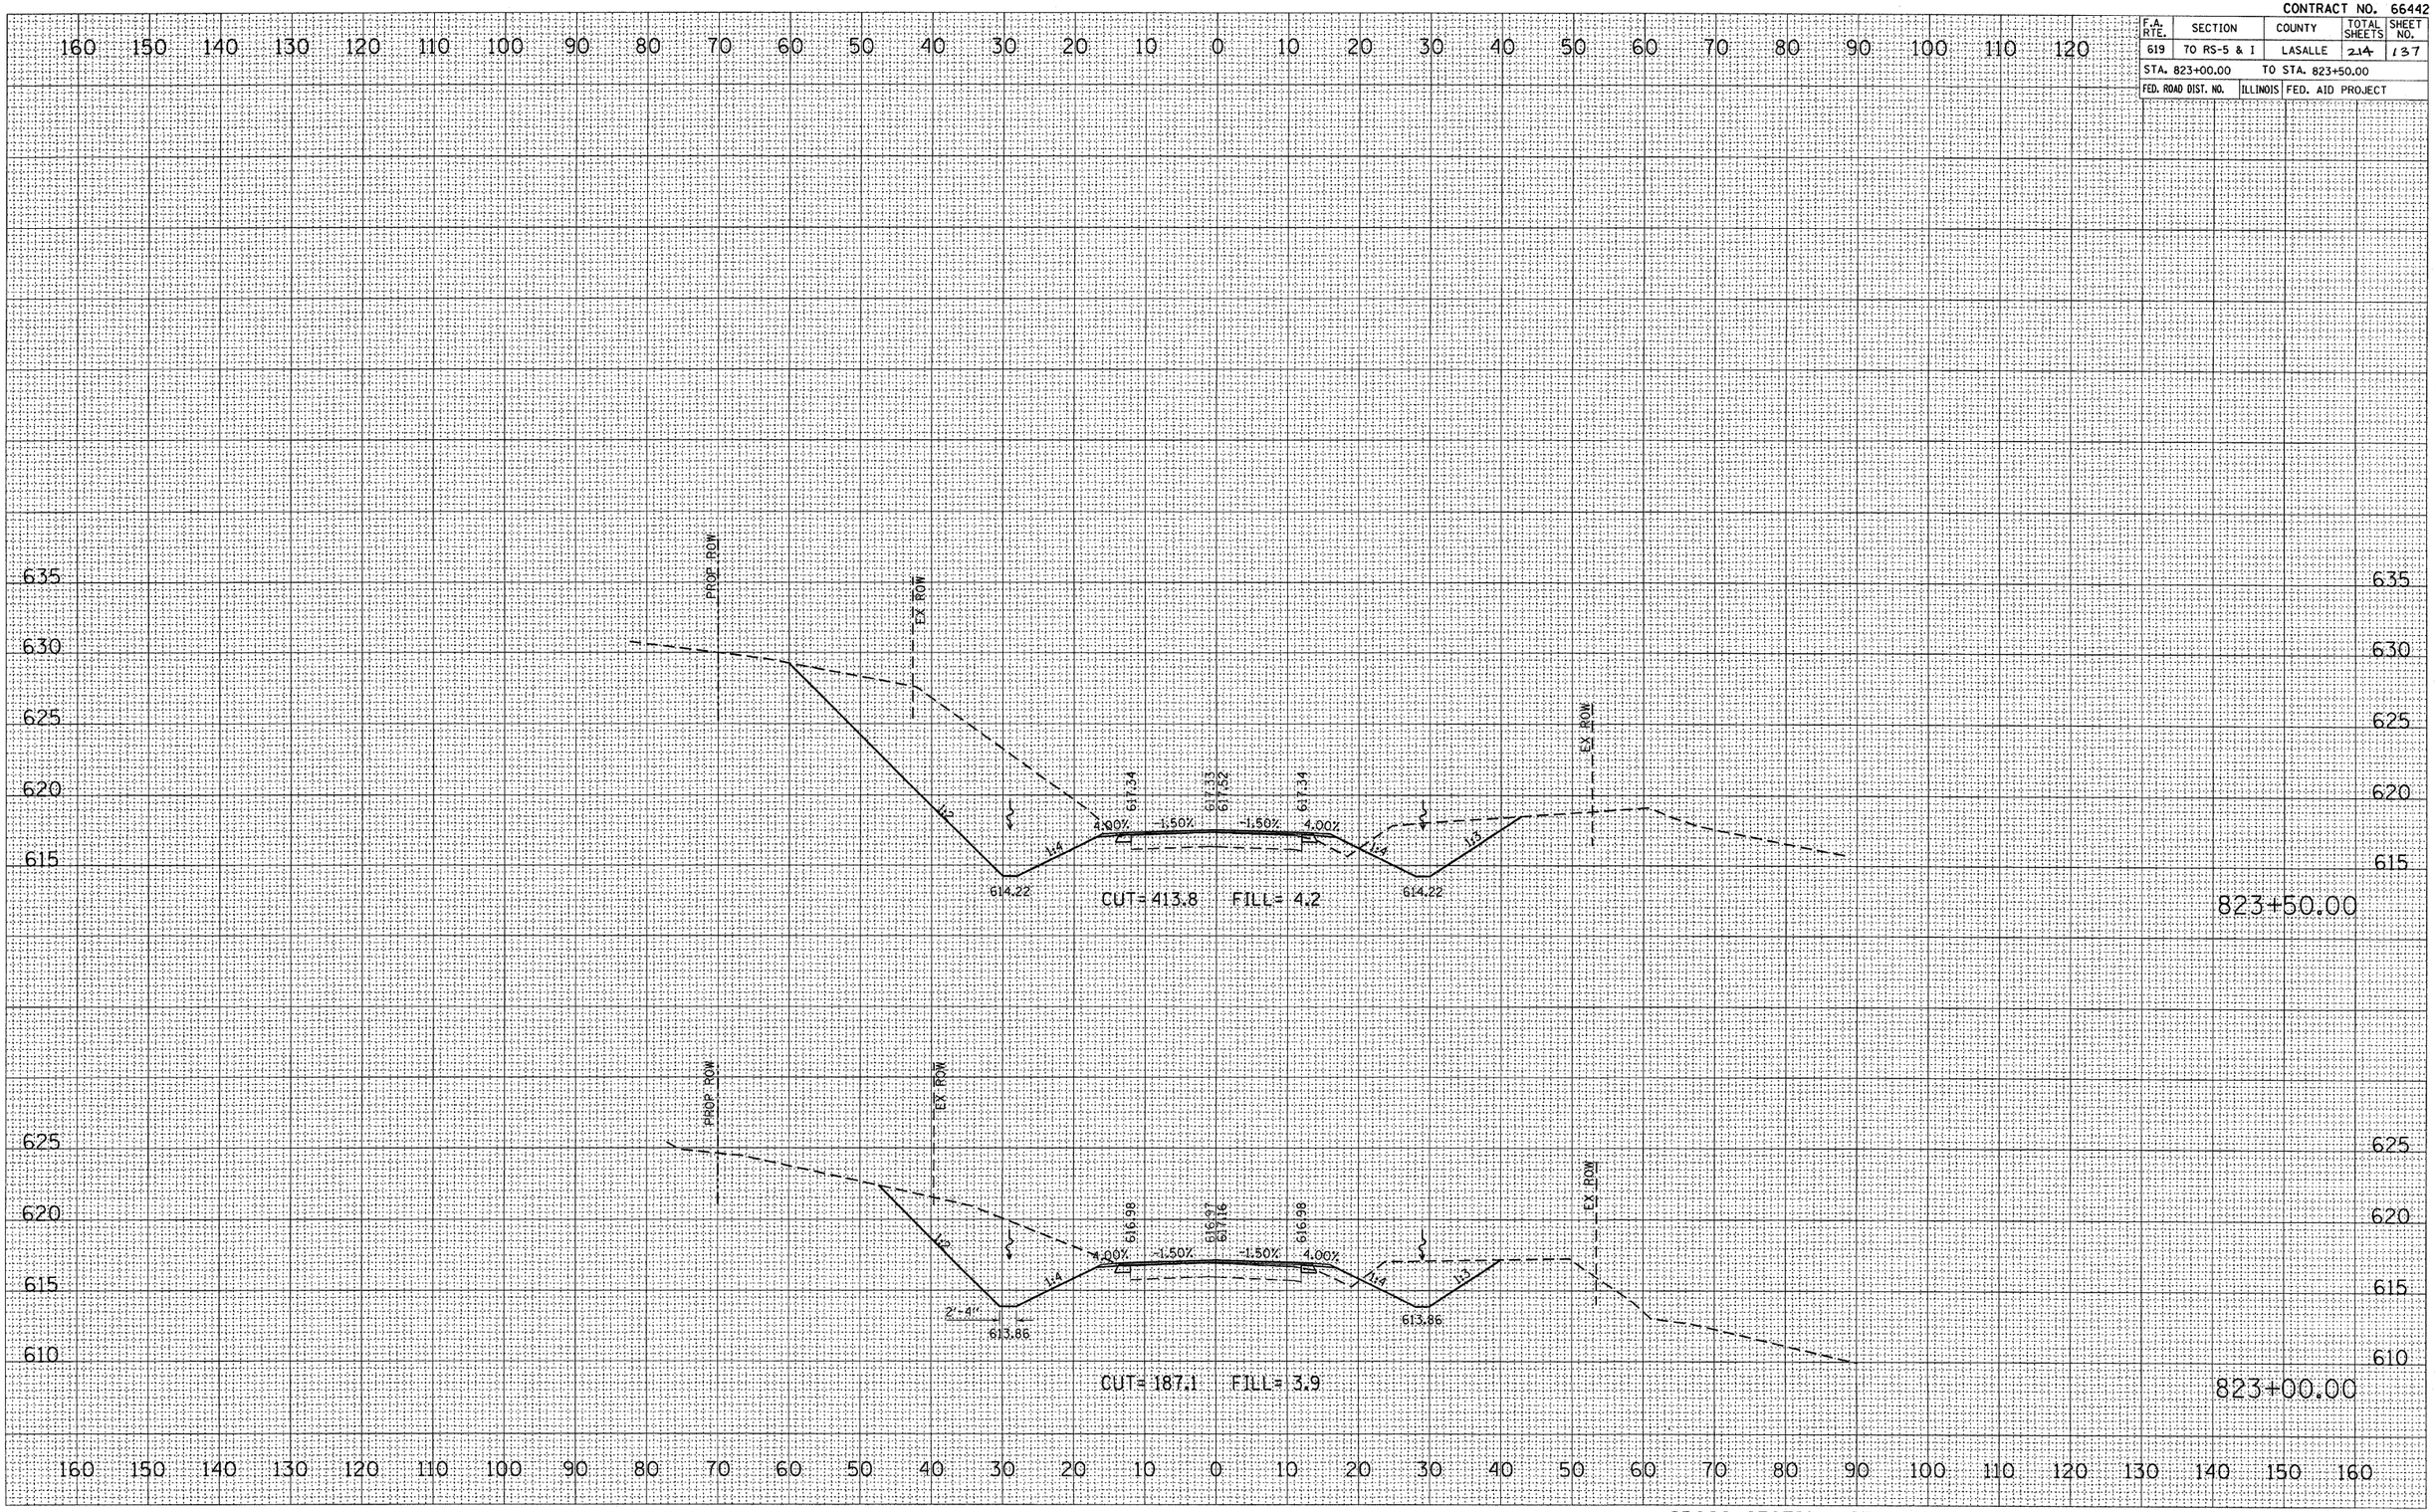

CROSS SECTION, STA 823+00.00 TO 823+50.00, FAP ROUTE 619 (IL 71)

FINAL SURVEY
NOTE BOOK
NO.
SURVEYED
PLOTTED
CHECKED
AREAS
AREAS CHECKED
BY
DATE

ORIGINAL SURVEY
SURVEYED
PLOTTED
CHECKED
AREAS
AREAS CHECKED
BY
DATE

PLOT DATE = Aug. 24, 2010 - 07:56:16 AM
FILE NAME = c:\projects\01\bargenstrno.je\bargenstrno.dgn
PLOT SCALE = 10.0000 ' / IN.
USER NAME = bargenstrno.je


CONTRACT NO. 66442

F.A. RTE.	SECTION	COUNTY	TOTAL SHEETS	SHEET NO.
619	70 RS-5 & I	LASALLE	24	138
STA. 824+00.00		TO STA. 824+50.00		
FED. ROAD DIST. NO.	ILLINOIS	FED. AID PROJECT		

FINAL SURVEY		BY	DATE
NOTE BOOK	SURVEYED		
NO.	PLOTTED		
	TEMPLATE		
	AREAS		
	AREAS CHECKED		

ORIGINAL SURVEY		BY	DATE
NOTE BOOK	SURVEYED		
NO.	PLOTTED		
	TEMPLATE		
	AREAS		
	AREAS CHECKED		


PLOT DATE = Aug. 24, 2010 - 07:55:59 AM
FILE NAME = c:\projects\dot\bergen\tmp\ja
PLOT SCALE = 10.0000 ' / IN.
USER NAME = bergen\tmp\ja

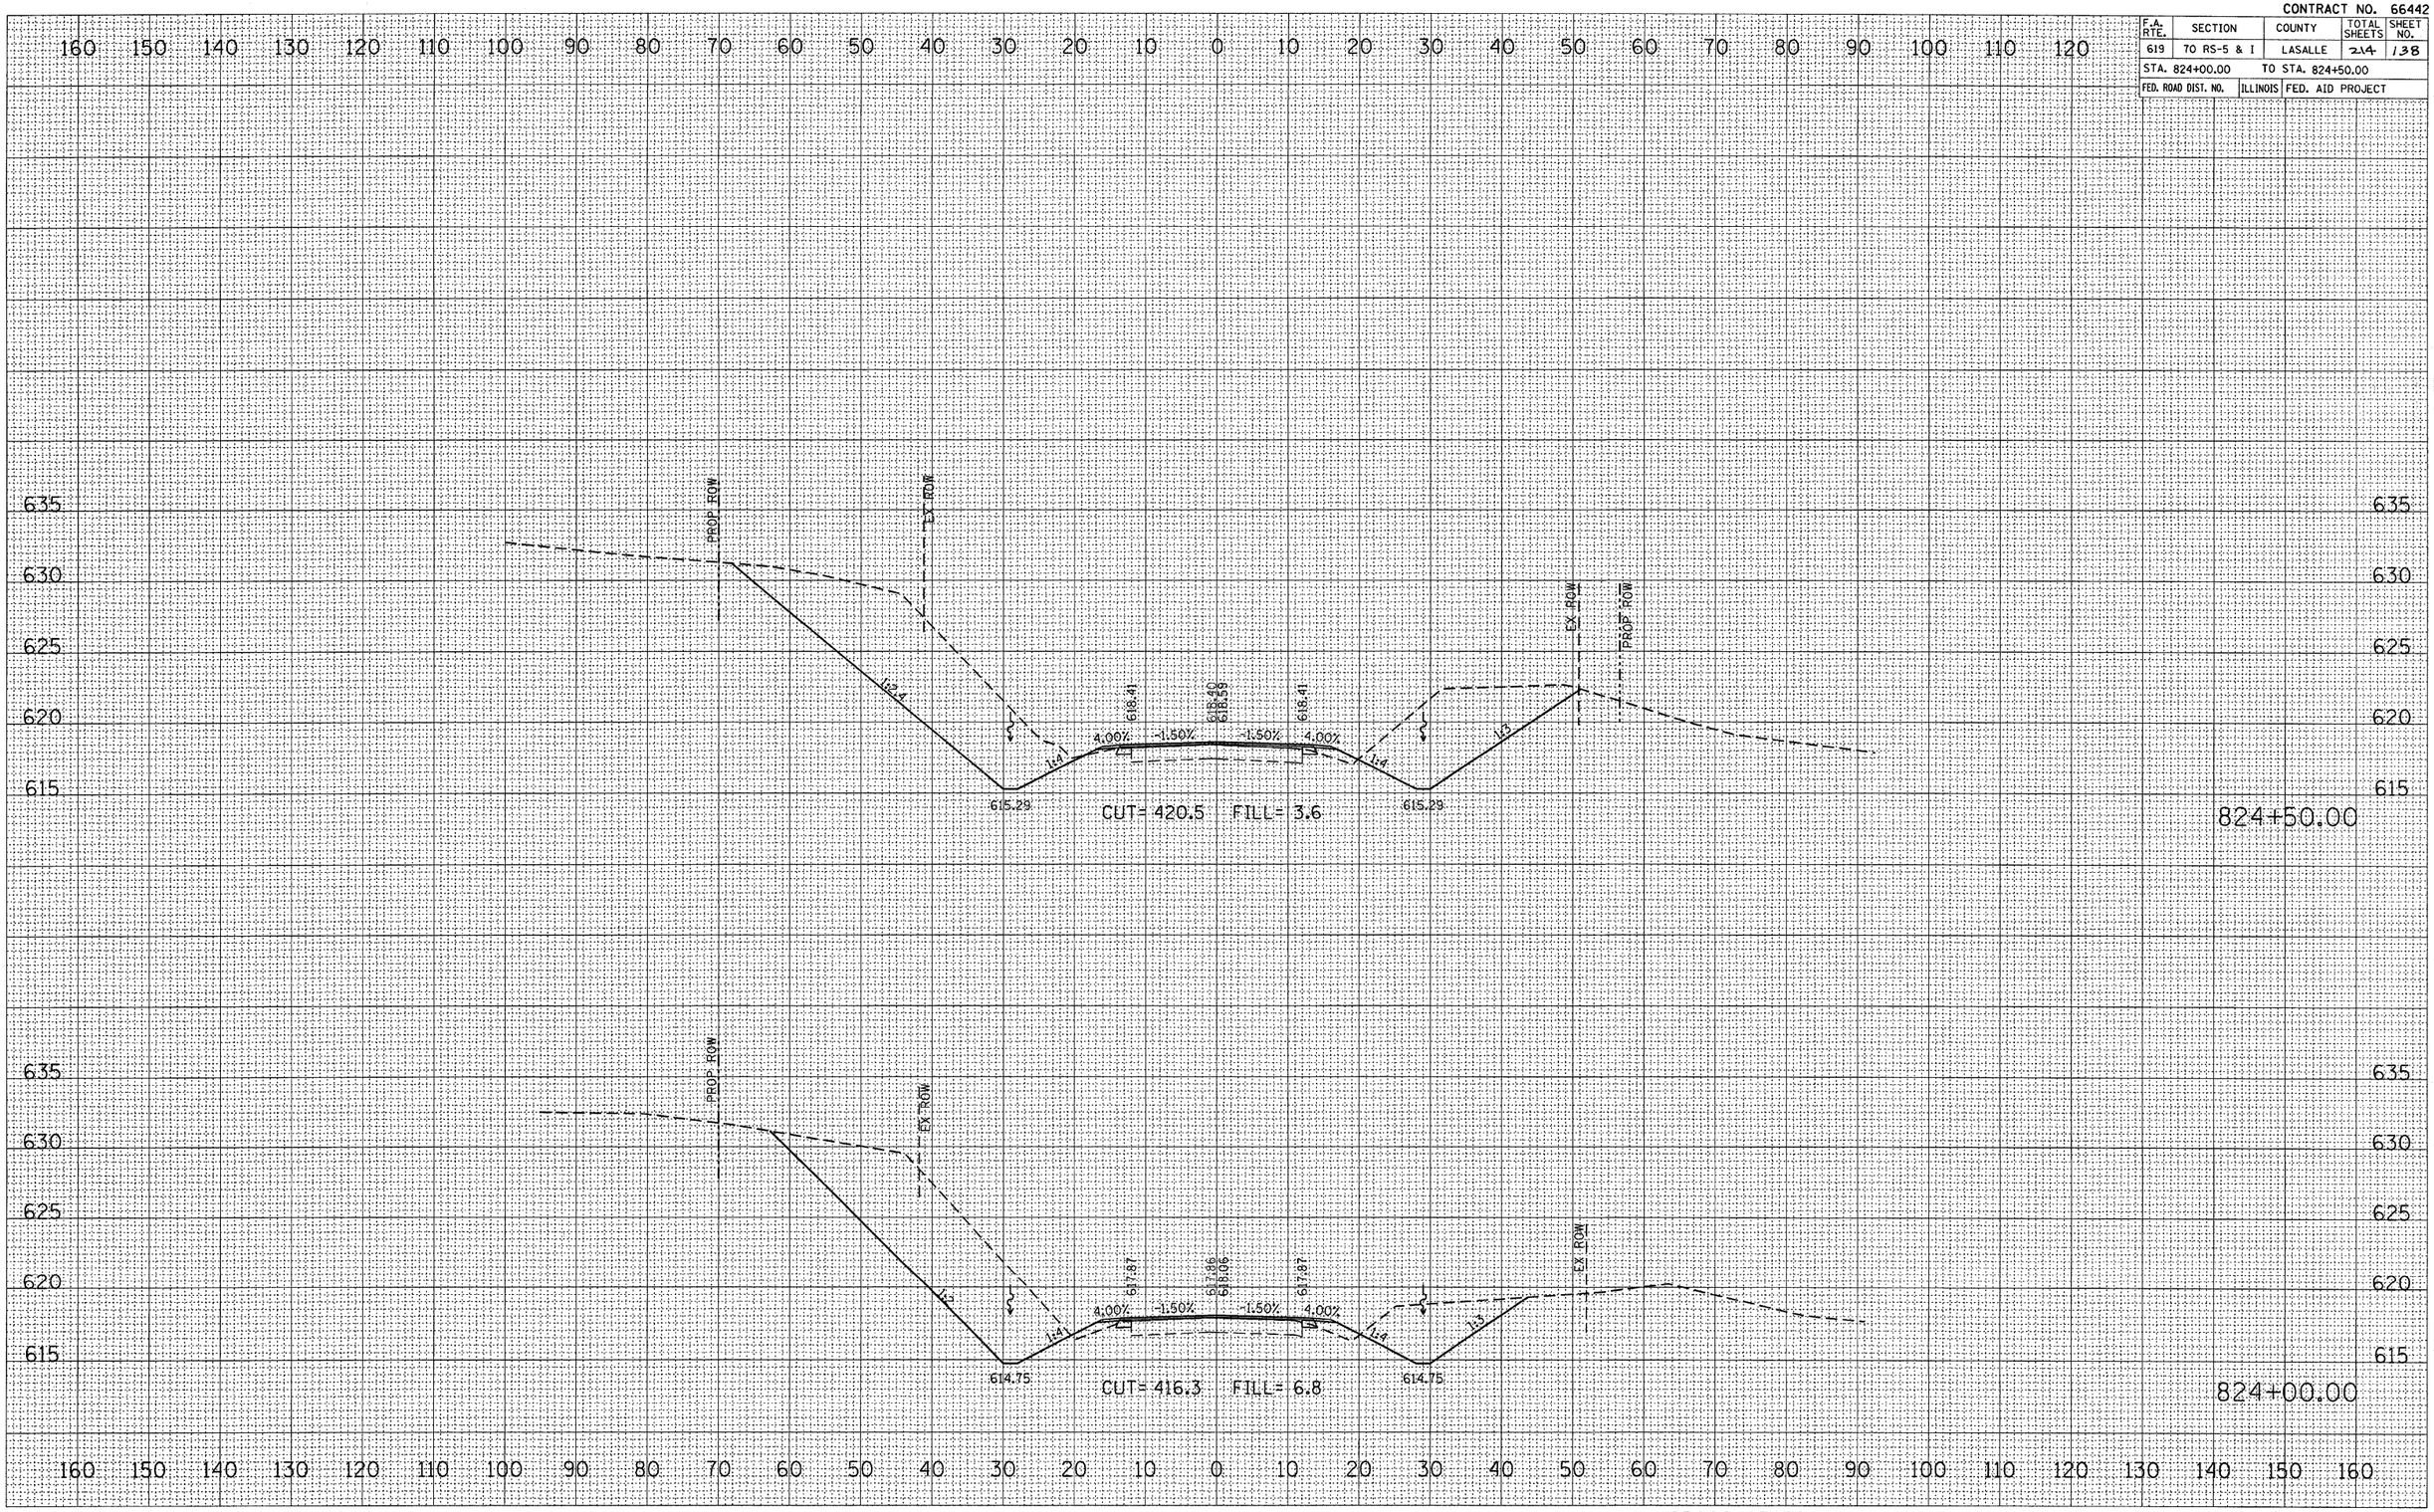

CROSS SECTION, STA 824+00.00 TO 824+50.00, FAP ROUTE 619 (IL 71)

CONTRACT NO. 66442

F.A. RTE.	SECTION	COUNTY	TOTAL SHEETS	SHEET NO.
619	70 RS-5 & I	LASALLE	214	139
STA. 825+00.00		TO STA. 825+50.00		
FED. ROAD DIST. NO.		ILLINOIS	FED. AID PROJECT	

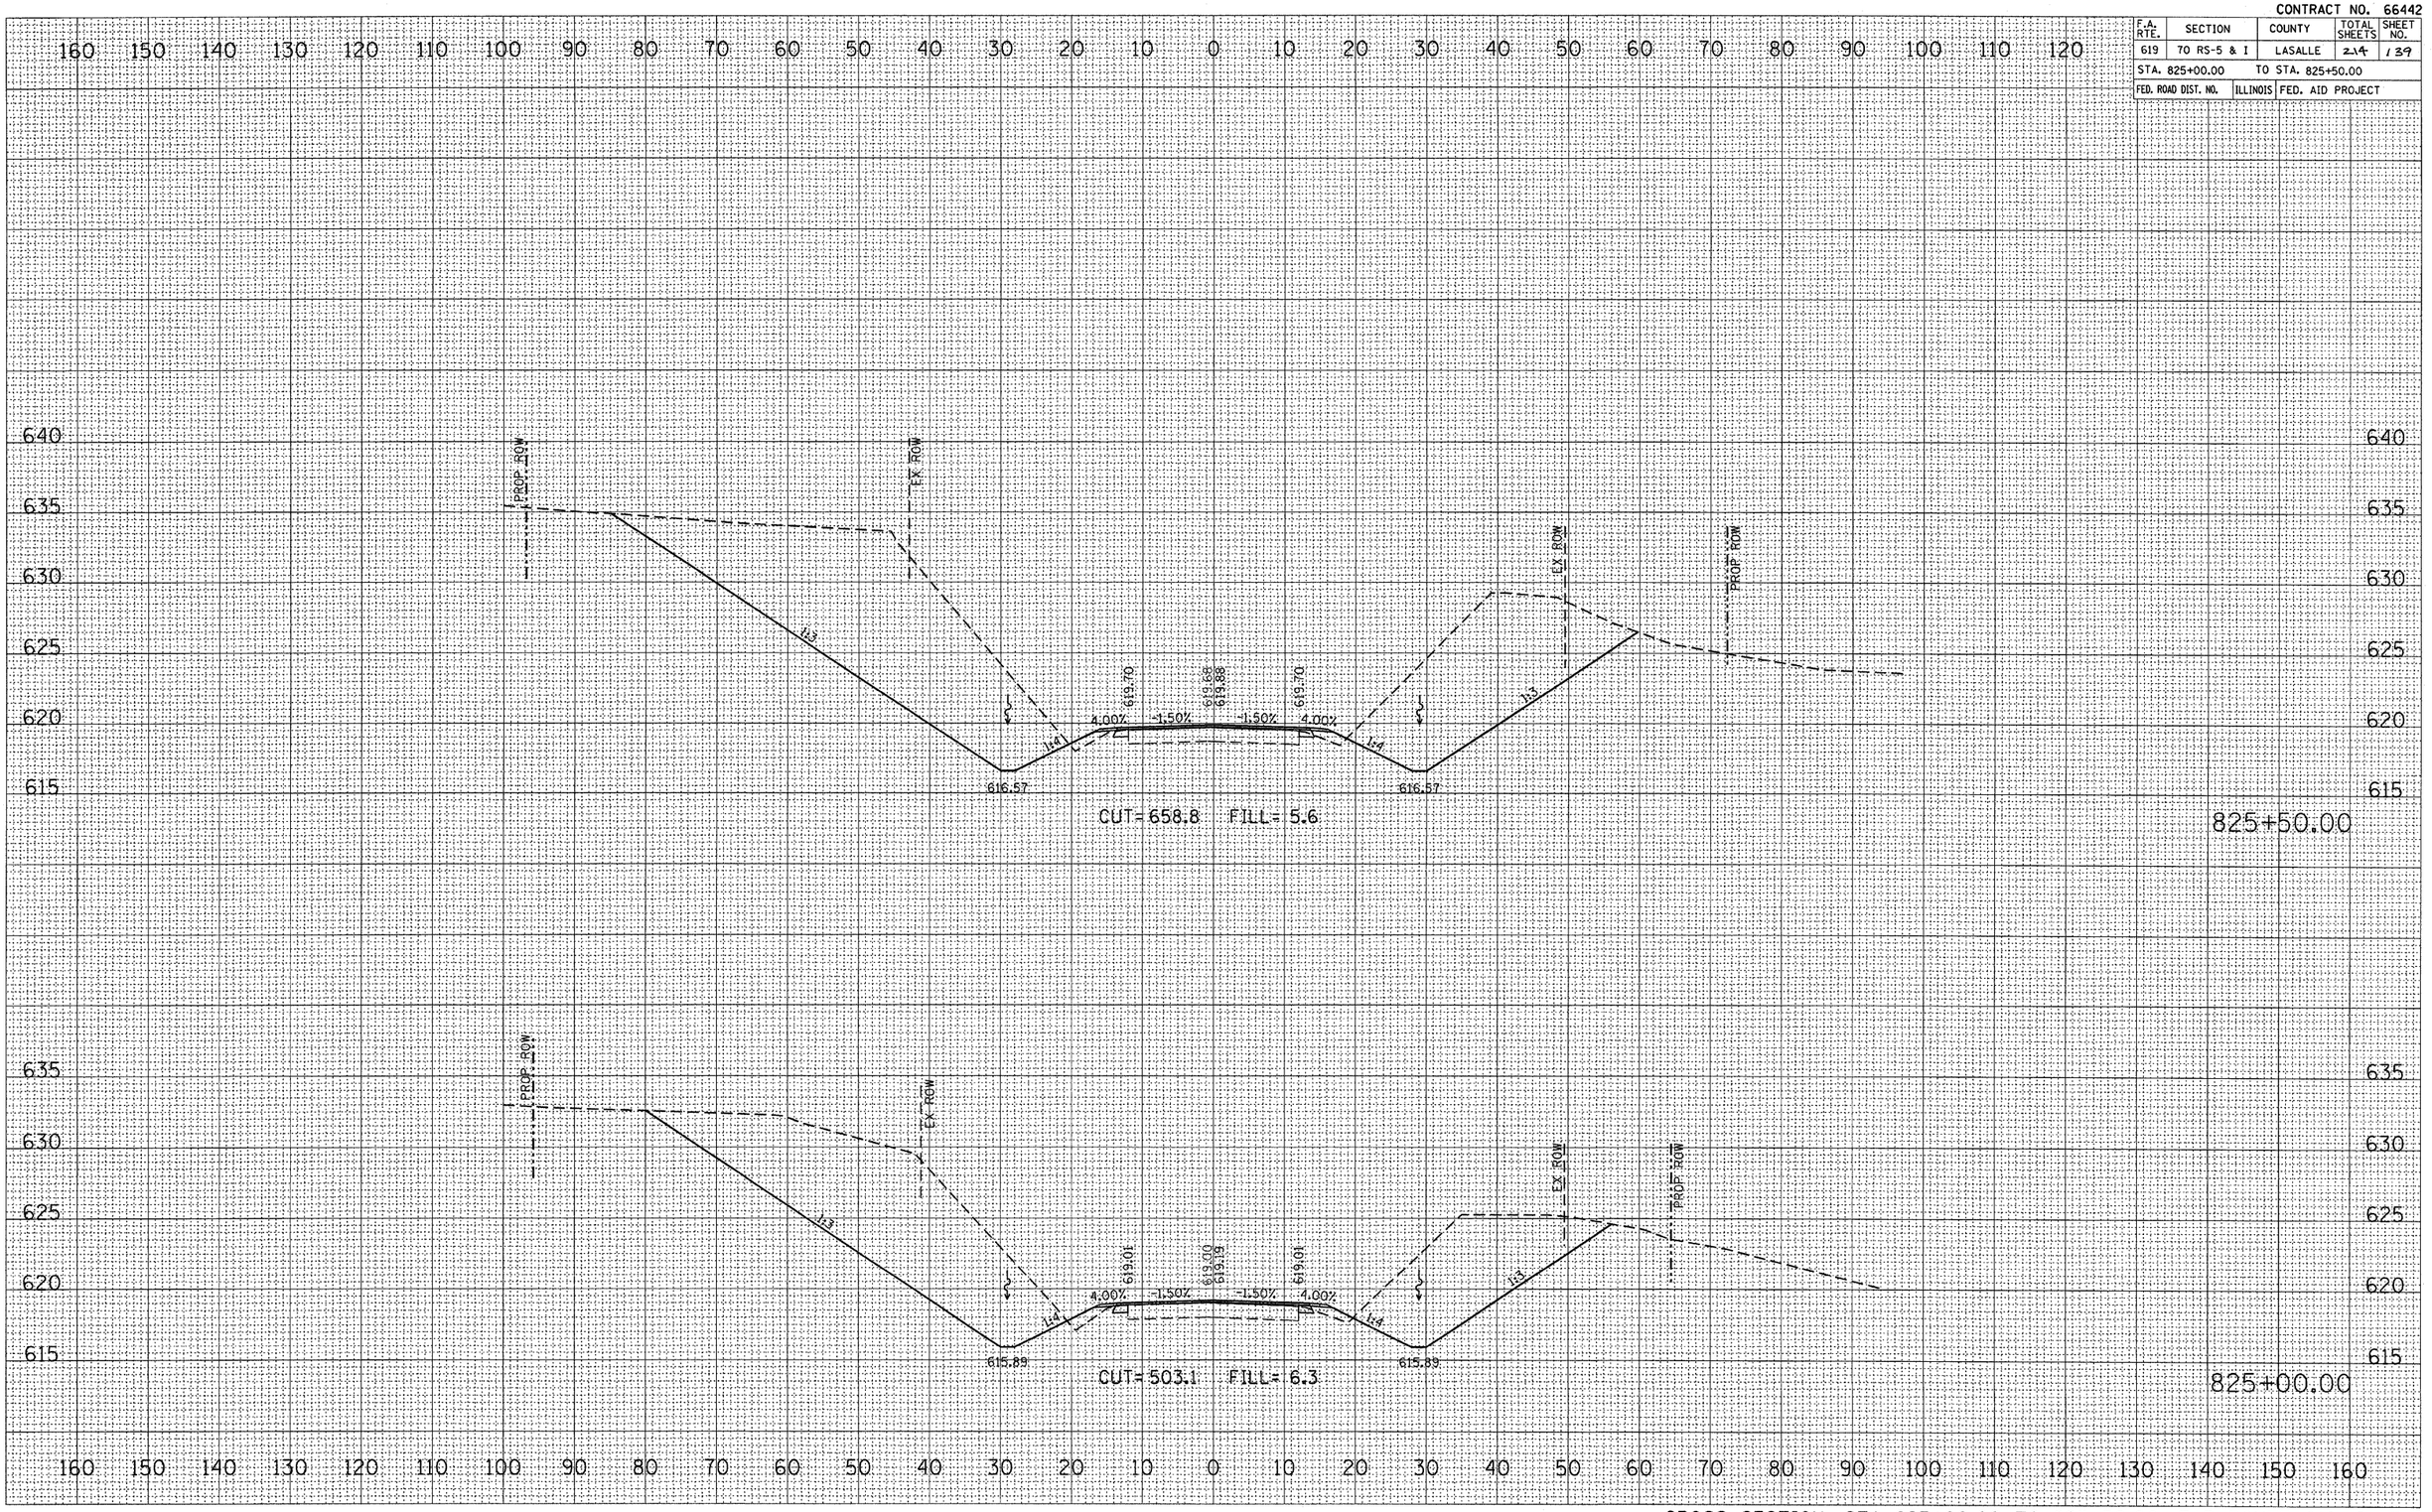

CROSS SECTION, STA 825+00.00 TO 825+50.00, FAP ROUTE 619 (IL 71)

FINAL SURVEY	SURVEYED	BY	DATE
NOTE BOOK	PLOTTED		
NO.	TEMPLATE		
	AREAS		
	AREAS CHECKED		

ORIGINAL SURVEY	SURVEYED	BY	DATE
	PLOTTED		
	TEMPLATE		
NO.	AREAS		
	AREAS CHECKED		


PLOT DATE = Aug 24, 2010 - 07:55:43 AM
FILE NAME = c:\projects\projdat\bergentuno.ja
PLOT SCALE = 10.000 ' / IN.
USER NAME = bergentuno_jb

CONTRACT NO. 66442

F.A. RTE.	SECTION	COUNTY	TOTAL SHEETS	SHEET NO.
619	70 RS-5 & I	LASALLE	214	140
STA. 826+00.00		TO STA. 826+50.00		
FED. ROAD DIST. NO.	ILLINOIS	FED. AID PROJECT		

NO.	BY	DATE
AREAS CHECKED		
LINES		
TEMPLATE		
PLOTTED		
SURVEYED		

FINAL SURVEY
NOTE BOOK

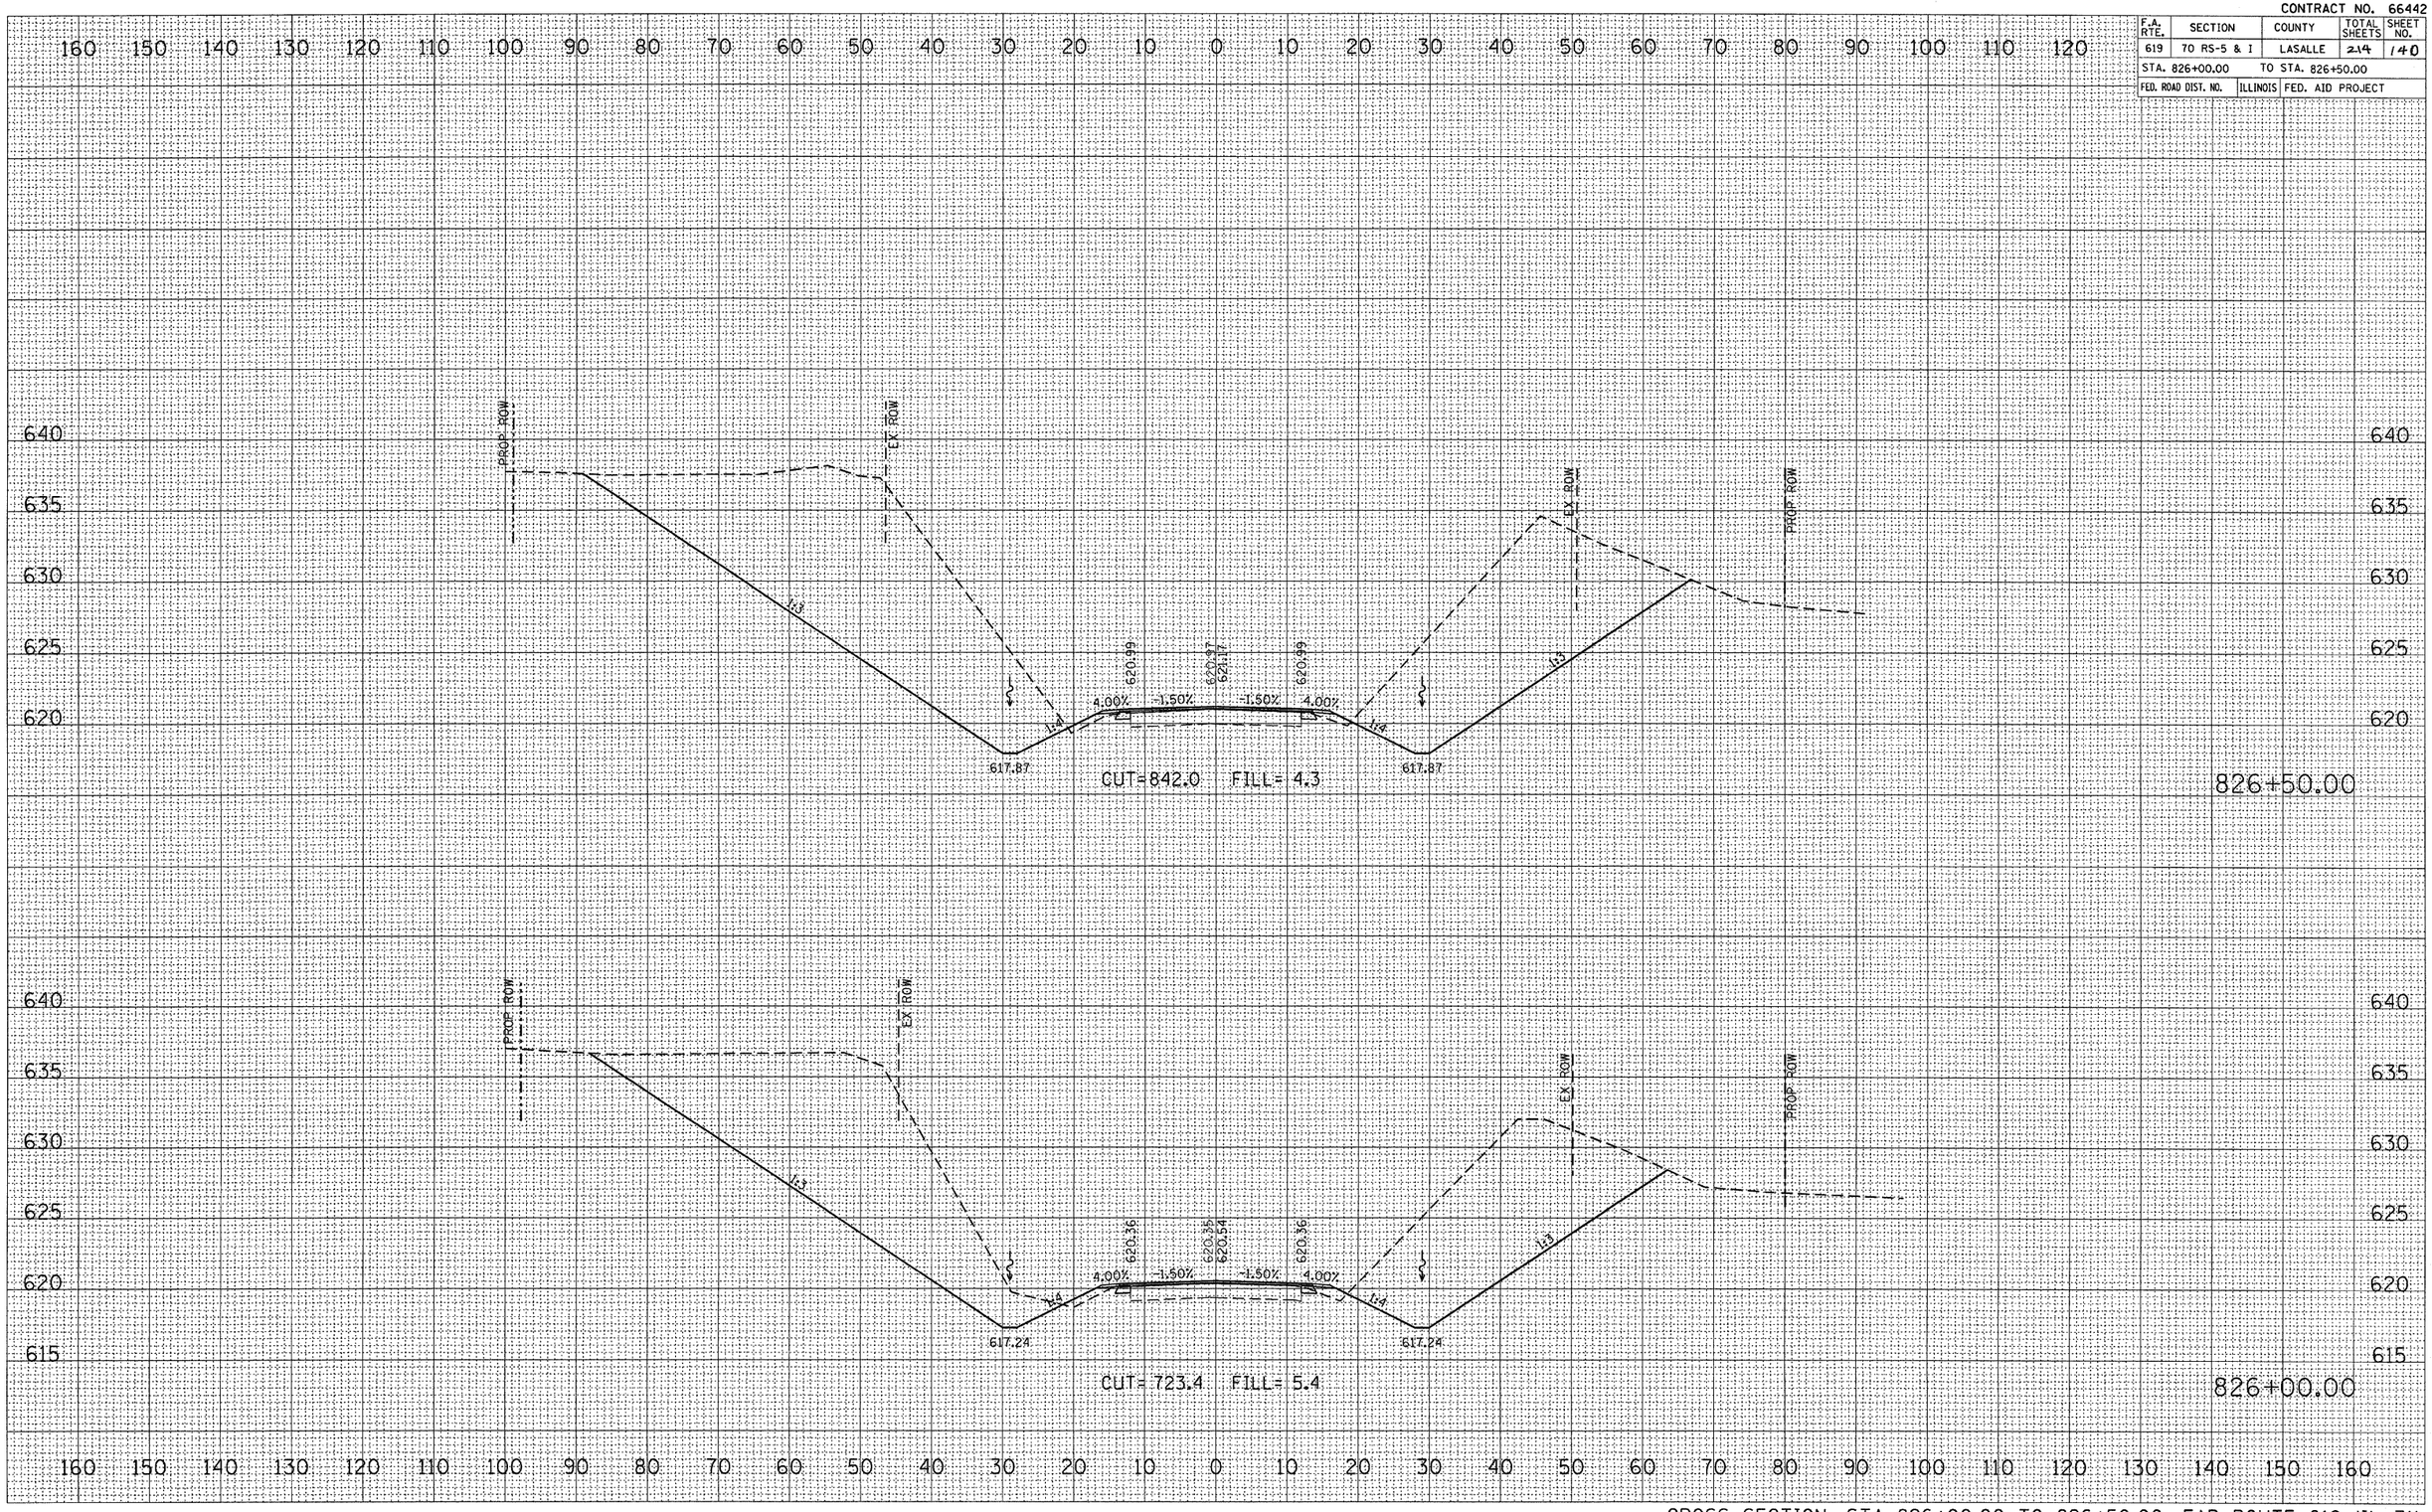


CROSS SECTION, STA 826+00.00 TO 826+50.00, FAP ROUTE 619 (IL 71)

ORIGINAL SURVEY	BY	DATE
NOTE BOOK		
NO.	AREAS CHECKED	
LINES		
PLOTTED		
SURVEYED		

PLOT DATE = Aug 24, 2018 - 07:55:32 AM
FILE NAME = c:\projects\bargentin\ja\sheets\bargentinoja.dgn
PLOT SCALE = 10.0000 '/ Inch
USER NAME = bargentinoja

CONTRACT NO. 66442

F.A. RTE.	SECTION	COUNTY	TOTAL SHEETS	SHEET NO.
619	70 RS-5 & I	LASALLE	214	141
STA. 827+00.00	TO STA. 827+50.00			
FED. ROAD DIST. NO.	ILLINOIS	FED. AID PROJECT		

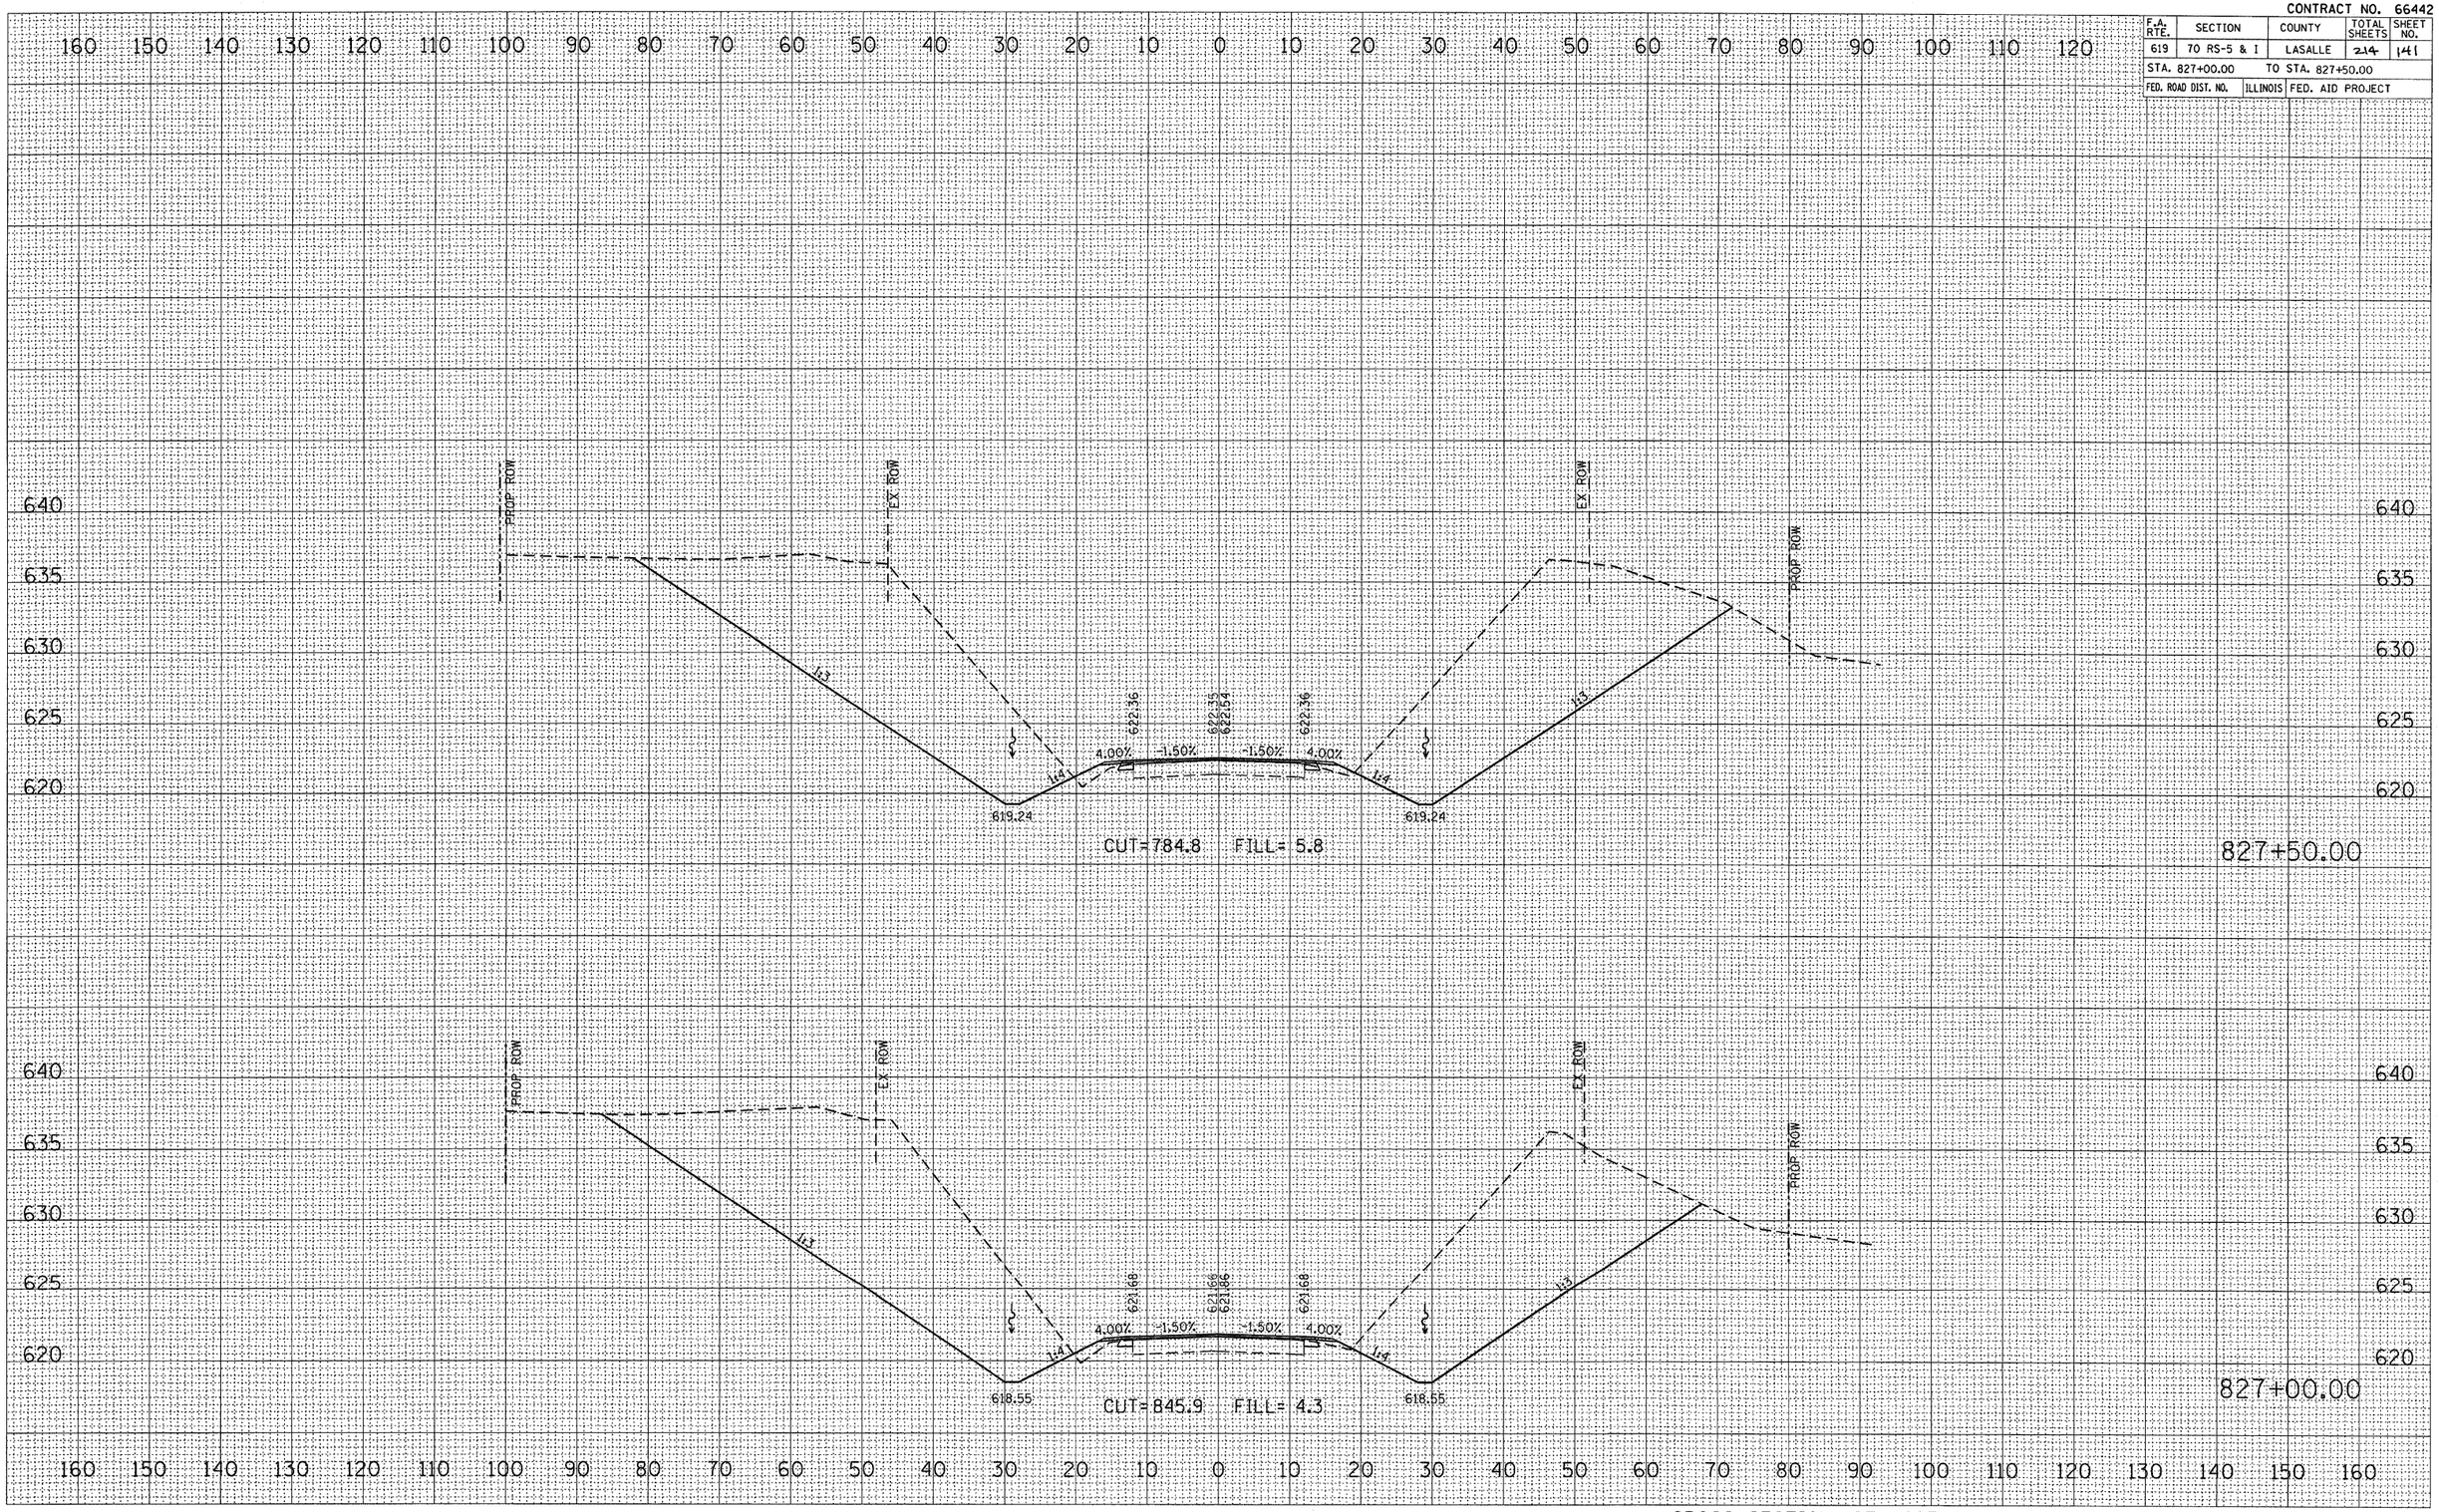

FINAL SURVEY — NOTE BOOK — NO. — SURVEYED — PLOTTED — TEMPLATE — AREAS — AREAS CHECKED — BY — DATE


ORIGINAL SURVEY — SURVEYED — PLOTTED — TEMPLATE — AREAS — AREAS CHECKED — BY — DATE

PLOT DATE = Aug 24, 2018 - 07:55:28 AM
FILE NAME = c:\projects\...\bargantin\ja\...
PLOT SCALE = 10.0000 ' / IN.
USER NAME = bargantin\ja

CROSS SECTION, STA 827+00.00 TO 827+50.00, FAP ROUTE 619 (IL 71)

CONTRACT NO. 66442

F.A. RTE.	SECTION	COUNTY	TOTAL SHEETS	SHEET NO.
619	70 RS-5 & 1	LASALLE	214	142
STA. 828+00.00	TO STA. 829+00.00			
FED. ROAD DIST. NO.	ILLINOIS	FED. AID PROJECT		

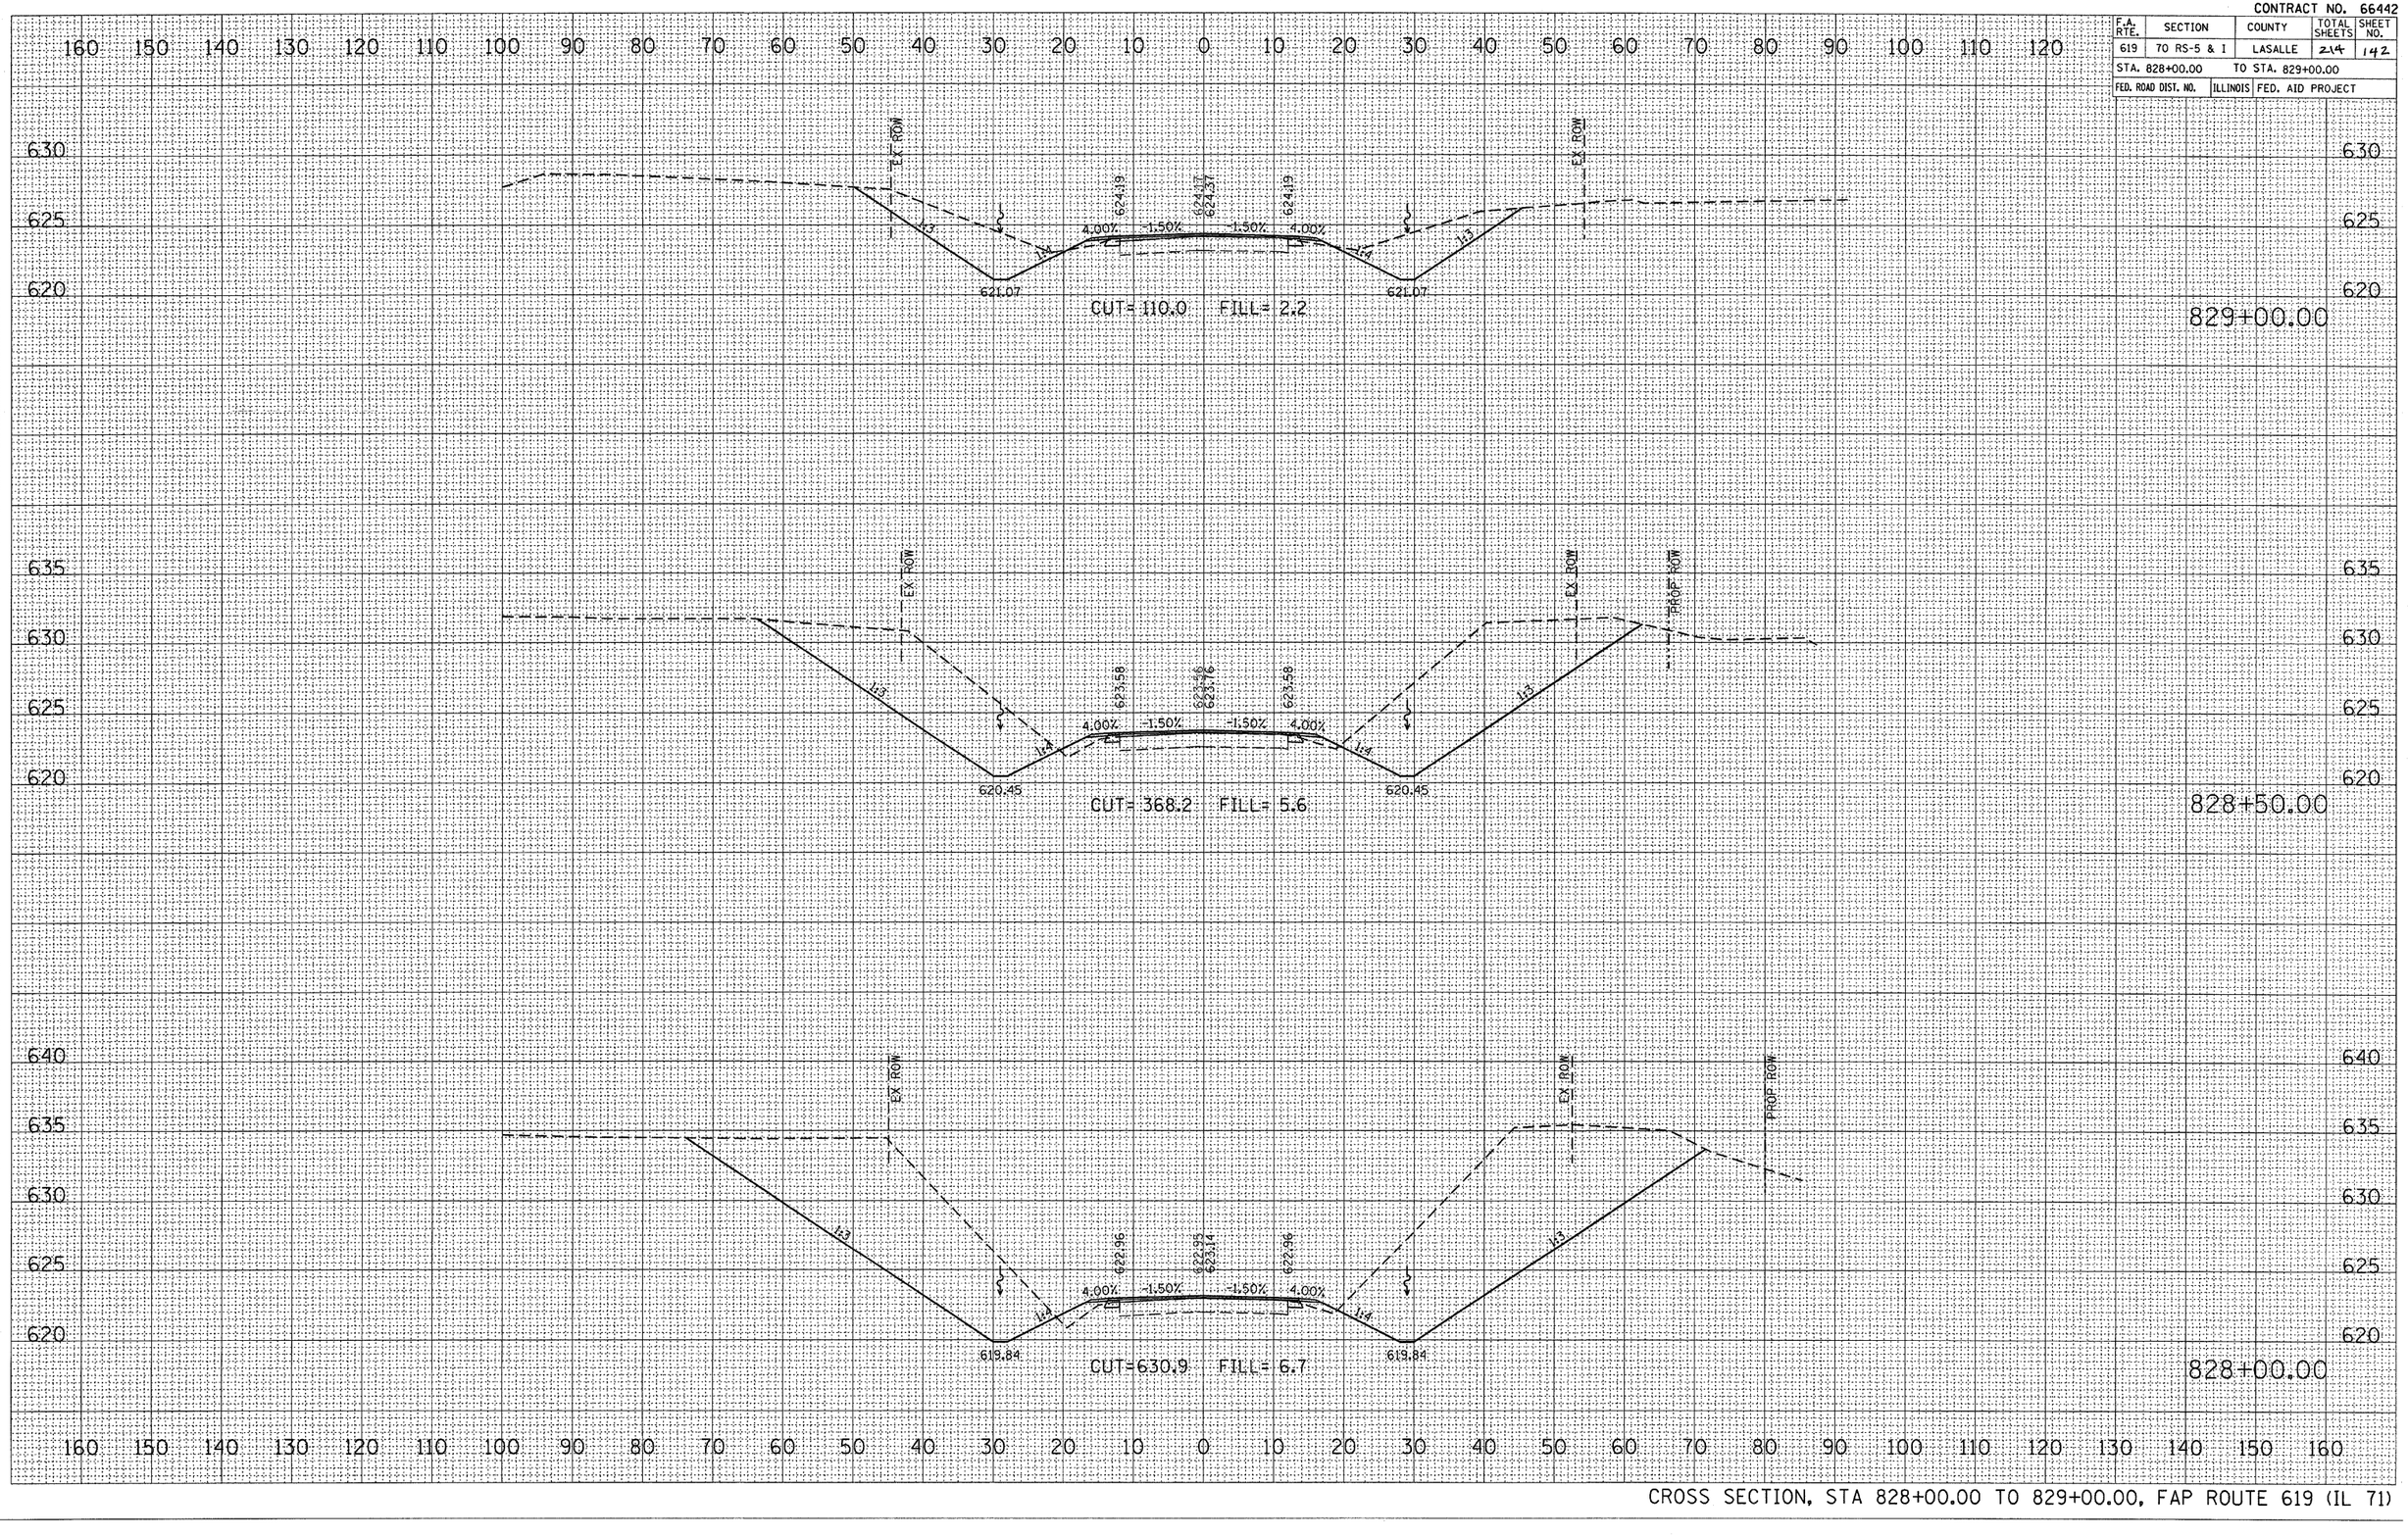

CROSS SECTION, STA 828+00.00 TO 829+00.00, FAP ROUTE 619 (IL 71)


FINAL SURVEY — NOTE BOOK — NO.
SURVEYED
PLOTTED
TEMPLATE
AREAS
AREAS CHECKED
BY
DATE

ORIGINAL SURVEY — NOTE BOOK — NO.
SURVEYED
PLOTTED
TEMPLATE
AREAS
AREAS CHECKED
BY
DATE

PLOT DATE = Aug 24, 2010 - 07:55:03 AM
FILE NAME = c:\projects\doc\bergantino\jobs\xsections\828+00.dgn
PLOT SCALE = 5.3966 ' / In.
USER NAME = bergantino\jo

CONTRACT NO. 66442

F.A. RTE.	SECTION	COUNTY	TOTAL SHEETS	SHEET NO.
619	70 RS-5 & I	LASALLE	24	143
STA. 829+50.00		TO STA. 830+50.00		
FED. ROAD DIST. NO.	ILLINOIS	FED. AID PROJECT		

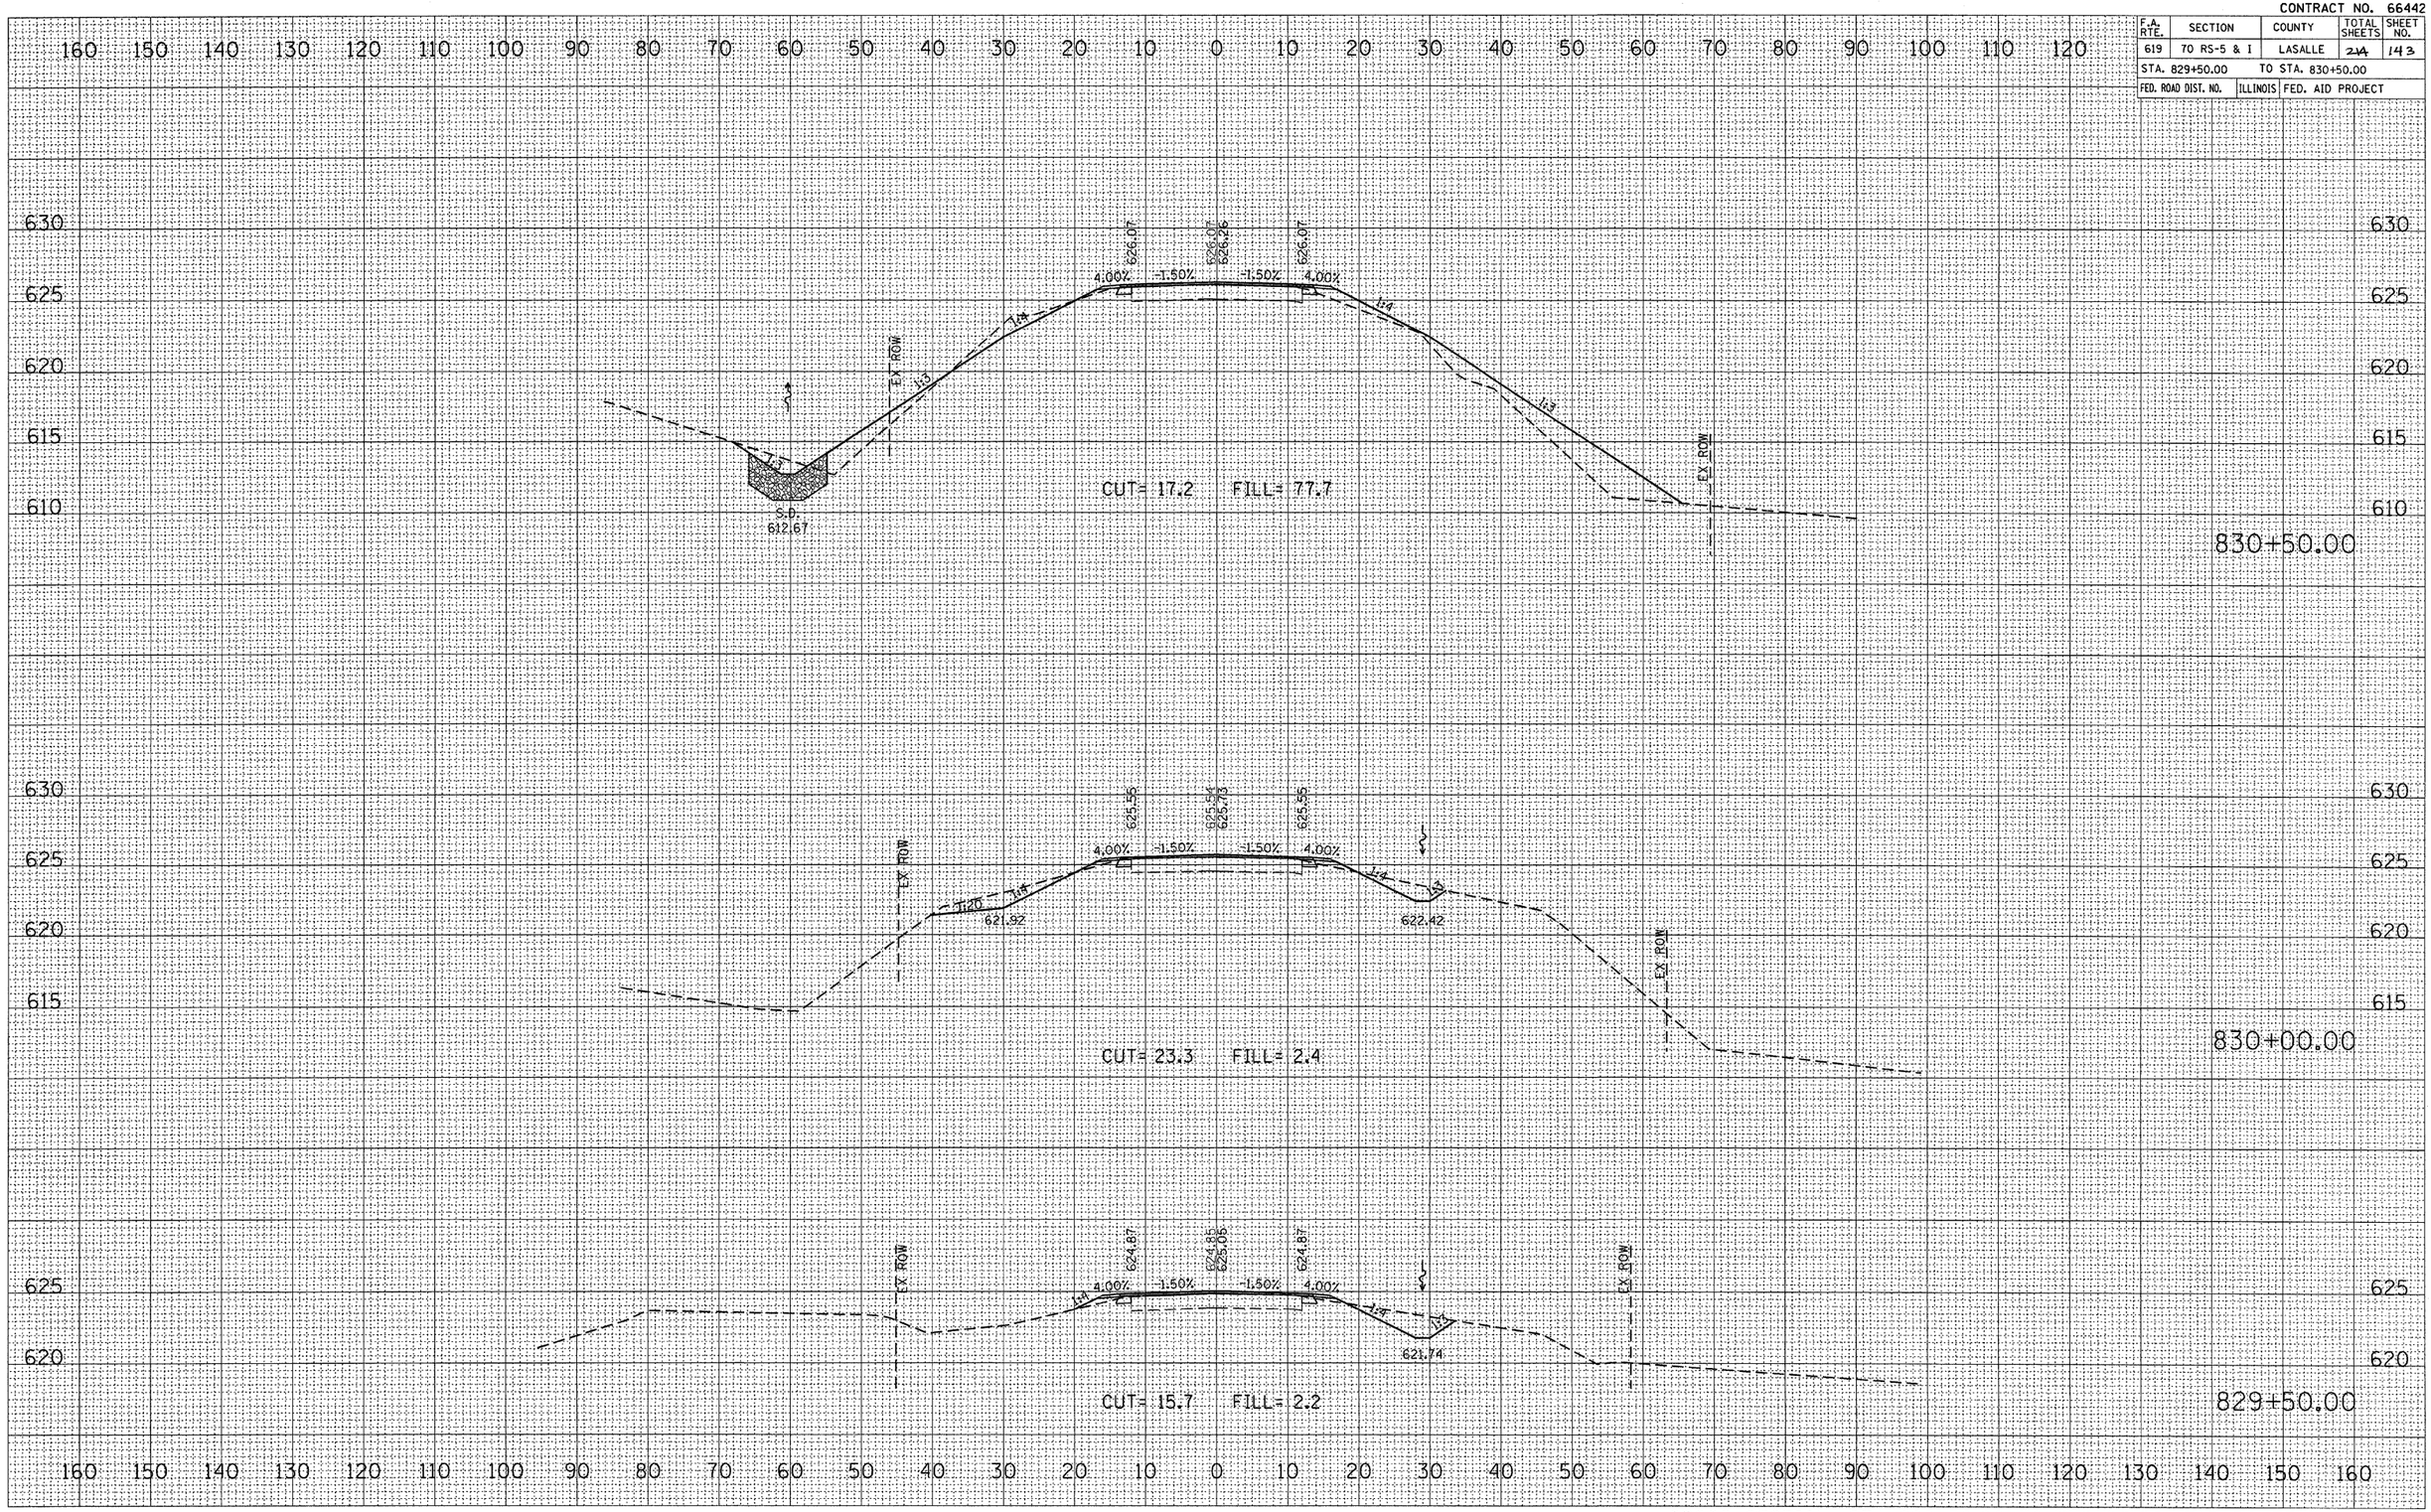

CROSS SECTION, STA 829+50.00 TO 830+50.00, FAP ROUTE 619 (IL 71)


FINAL SURVEY	BY	DATE
NOTE BOOK	SURVEYED	
NO.	PLOTTED	
	TEMPLATE	
	AREAS	
	AREAS CHECKED	

ORIGINAL SURVEY	BY	DATE
NO.	SURVEYED	
	PLOTTED	
	AREAS	
	AREAS CHECKED	

PLOT DATE = Aug 24, 2010 - 07:55:00 AM
FILE NAME = c:\pw_work\pwdot\bergantino_jw\d0585630\sheet\d0585630.dgn
PLOT SCALE = 9.9985 ' / IN.
USER NAME = bergantinoJe

CONTRACT NO. 66442

F.A. RTE.	SECTION	COUNTY	TOTAL SHEETS	SHEET NO.
619	70 RS-5 & I	LASALLE	214	144
STA. 831+00.00		TO STA. 831+17.08		
FED. ROAD DIST. NO.	ILLINOIS	FED. AID PROJECT		

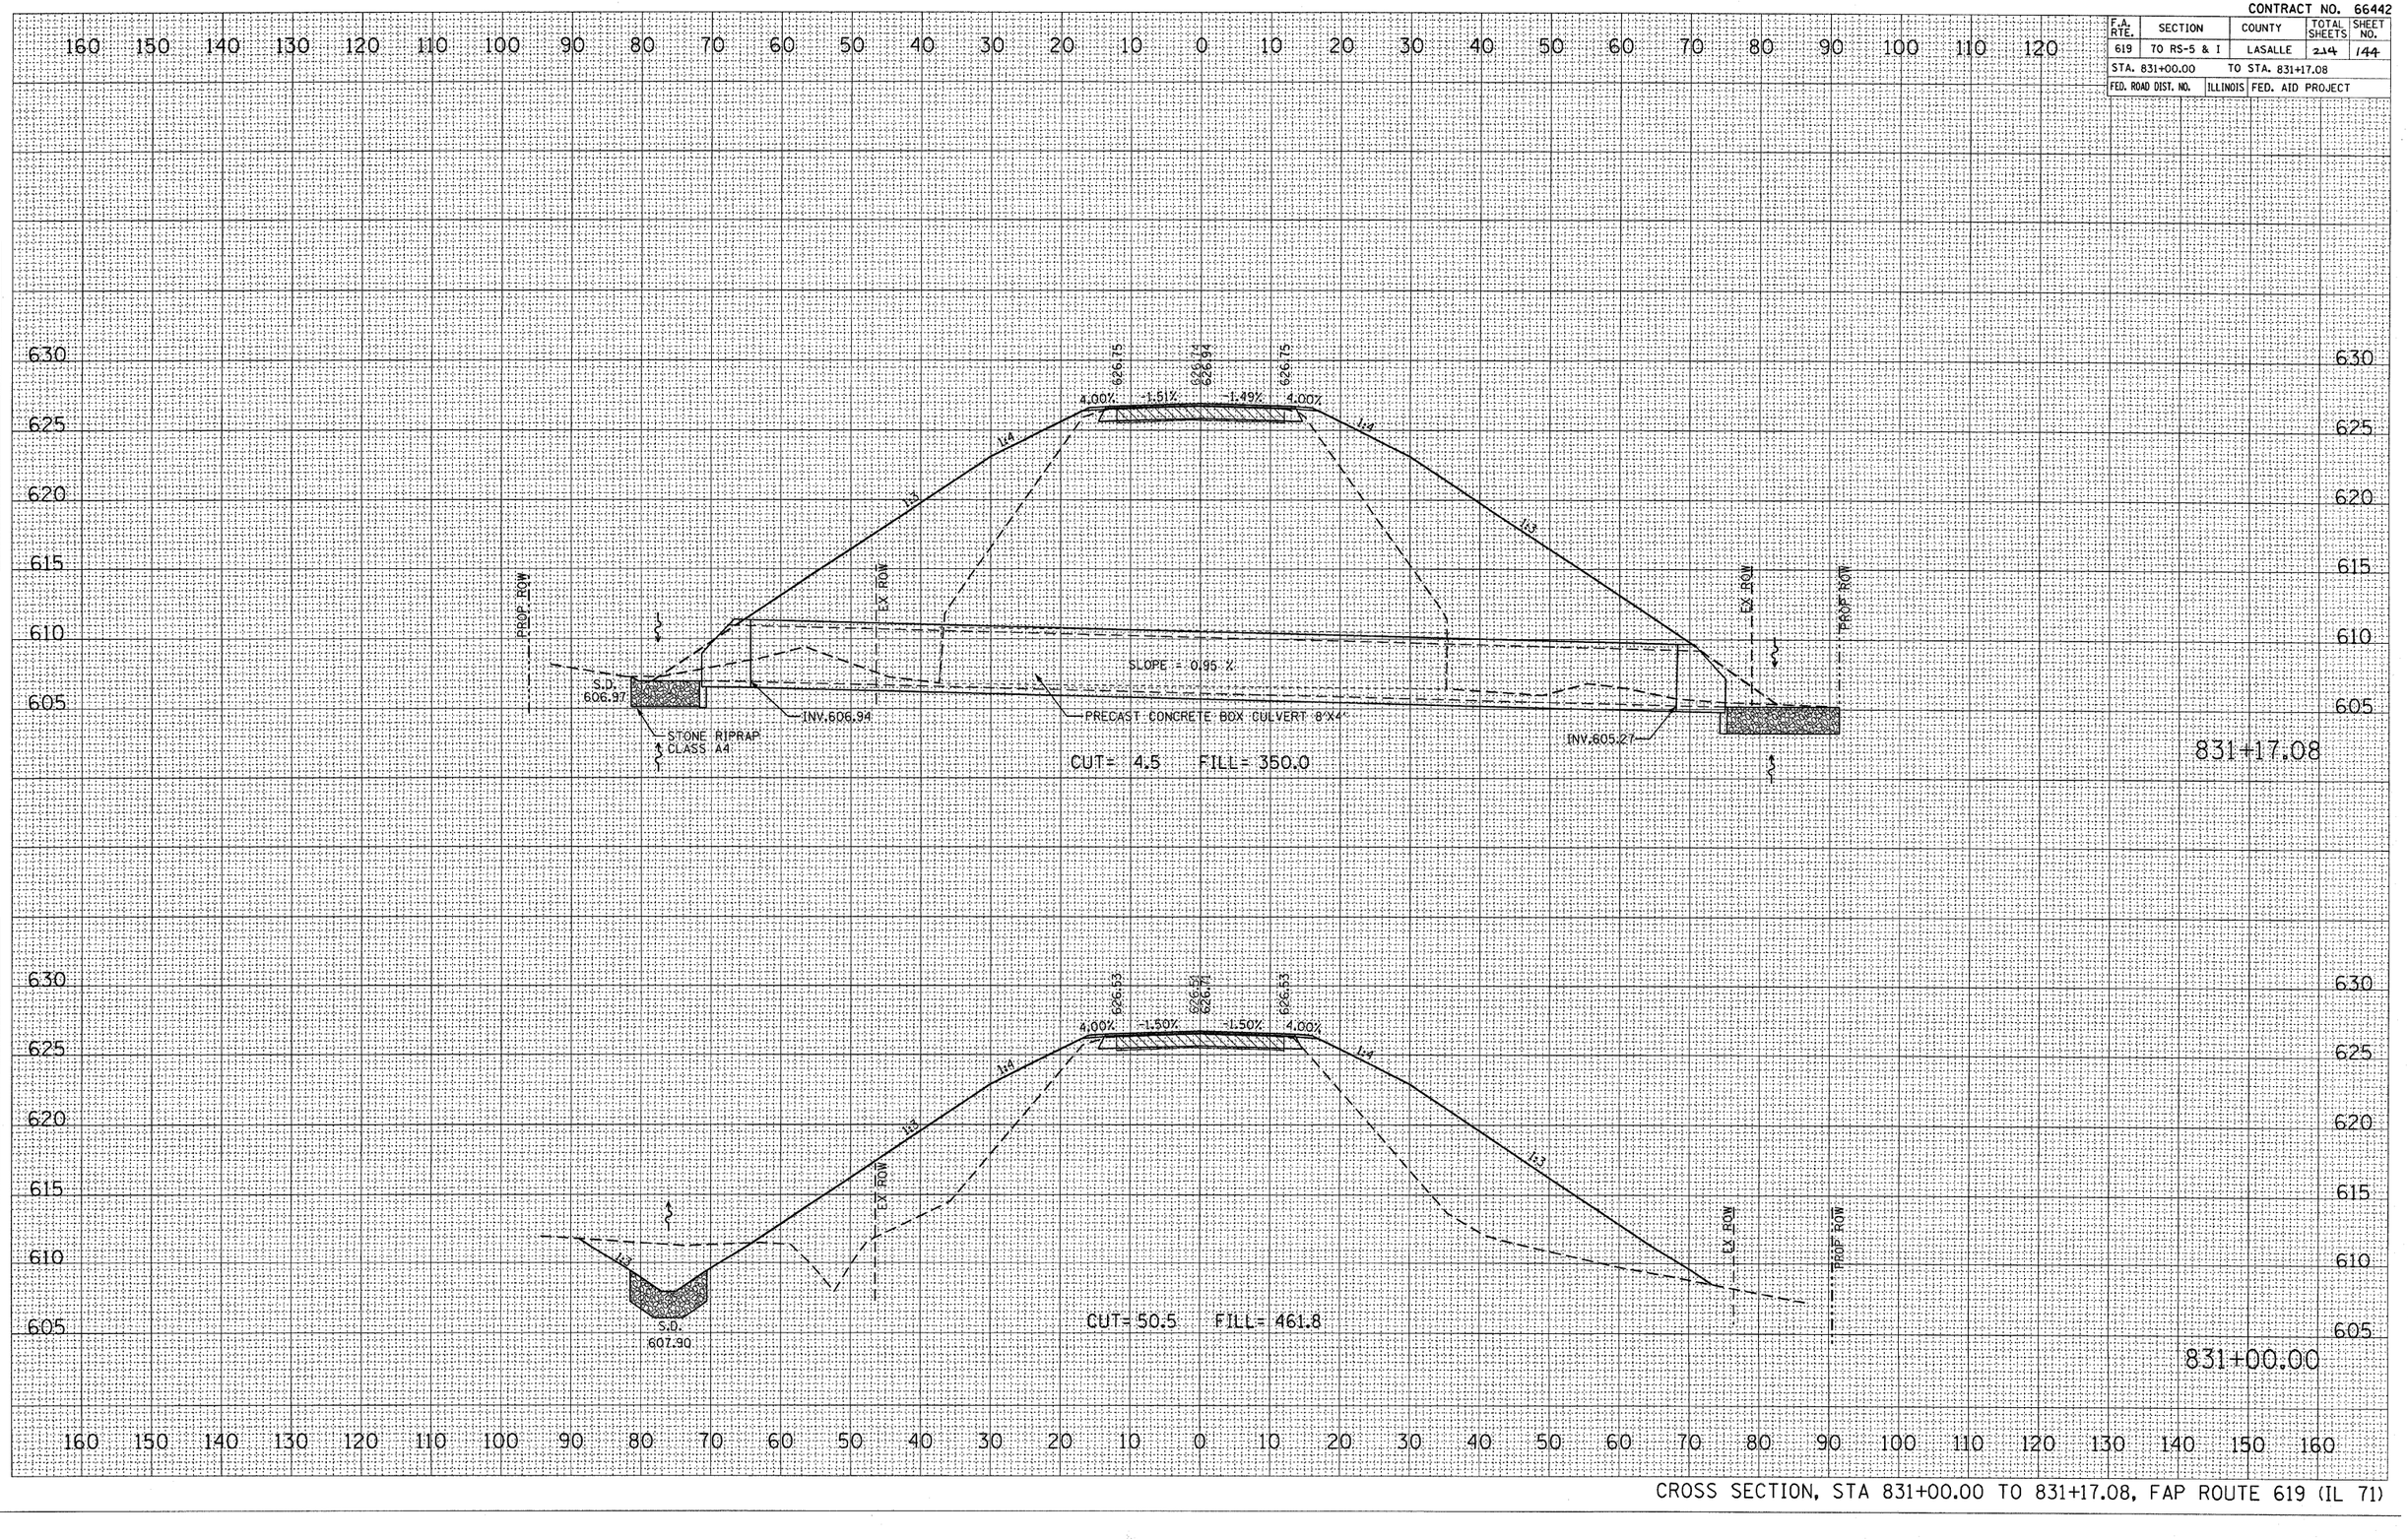

CROSS SECTION, STA 831+00.00 TO 831+17.08, FAP ROUTE 619 (IL 71)


FINAL SURVEY — NOTE BOOK — NO. — SURVEYED — PLOTTED — TEMPLATE — AREAS — AREAS CHECKED — BY — DATE

ORIGINAL SURVEY — NOTE BOOK — NO. — SURVEYED — PLOTTED — TEMPLATE — AREAS — AREAS CHECKED — BY — DATE

PLOT DATE = Aug 24, 2010 - 07:49:23 AM
FILE NAME = c:\projects\projects\bergantino.sheet
PLOT SCALE = 1.0000 ' / In.
USER NAME = bergantino.je

CONTRACT NO. 66442

F.A. RTE.	SECTION	COUNTY	TOTAL SHEETS	SHEET NO.
619	7O RS-5 & I	LASALLE	214	145
STA. 831+50.00		TO STA. 832+00.00		
FED. ROAD DIST. NO.		ILLINOIS	FED. AID PROJECT	

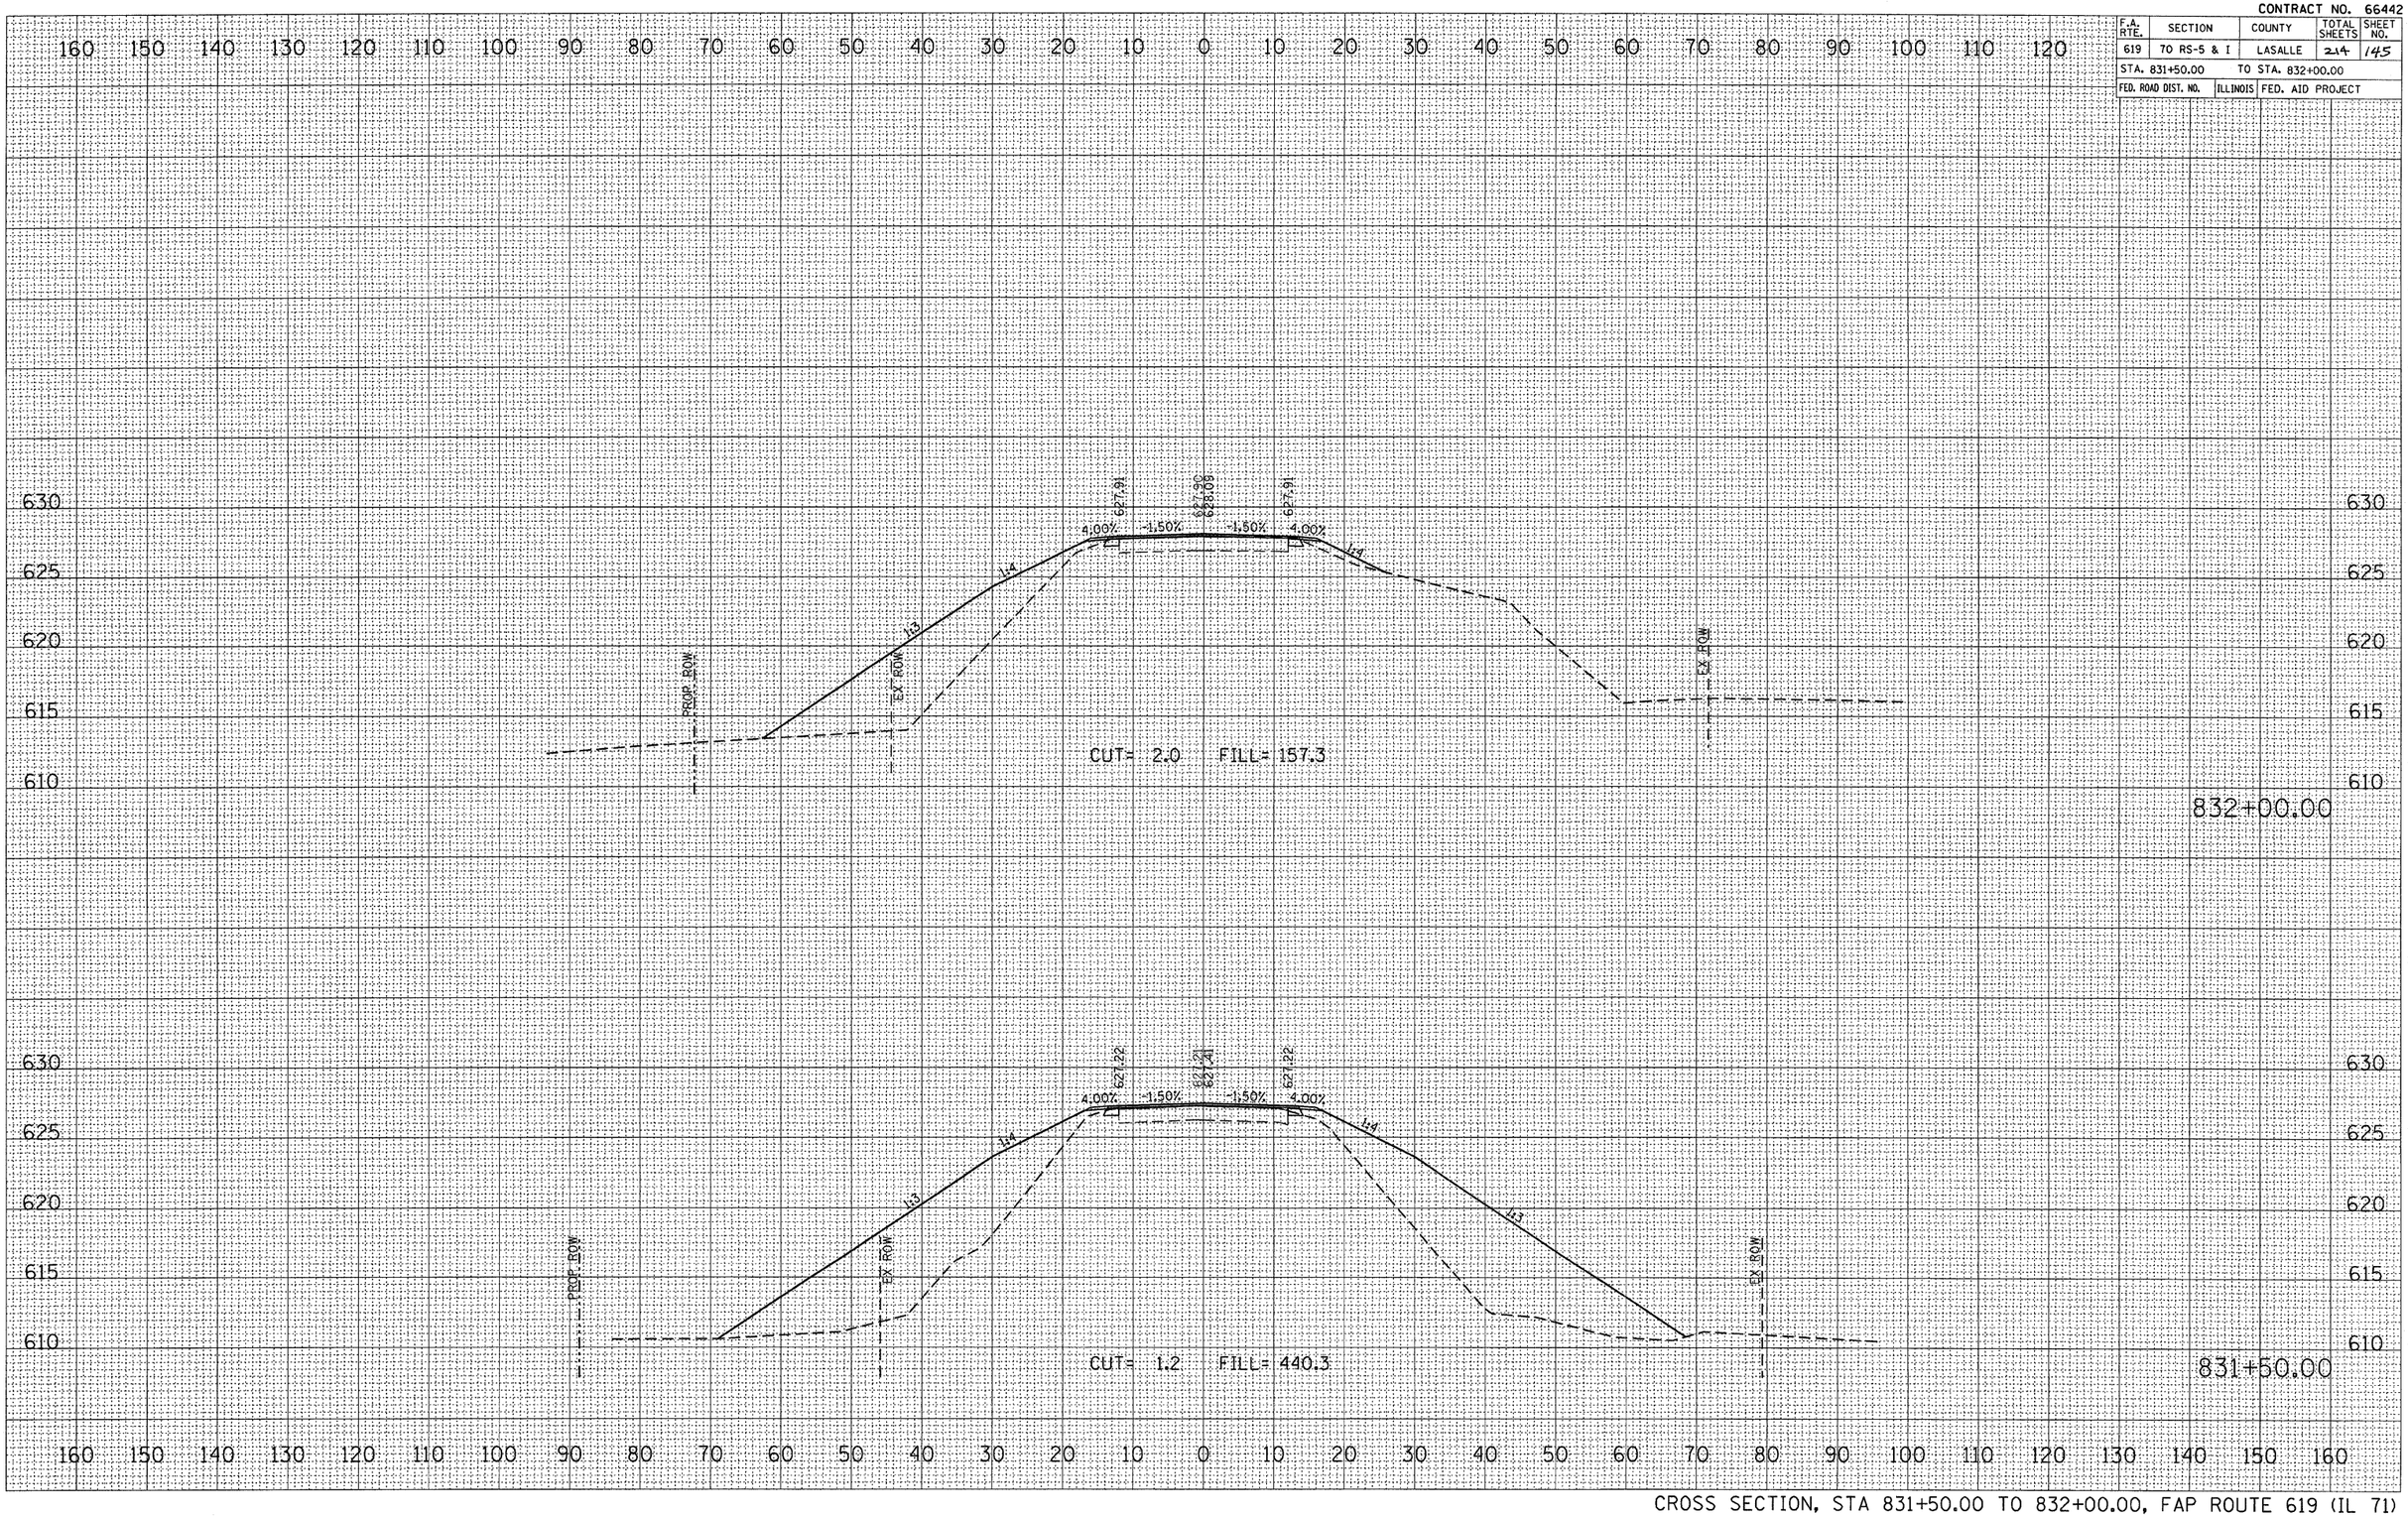

CROSS SECTION, STA 831+50.00 TO 832+00.00, FAP ROUTE 619 (IL 71)


FINAL SURVEY
NOTE BOOK
NO.
SURVEYED
PLOTTED
TEMPLATE
AREAS
AREAS CHECKED
BY
DATE

ORIGINAL SURVEY
NOTE BOOK
NO.
SURVEYED
PLOTTED
TEMPLATE
AREAS
AREAS CHECKED
BY
DATE

PLOT DATE = Aug 24, 2010 - 07:49:12 AM
FILE NAME = c:\projects\dot\bargentino\je\
PLOT SCALE = 10.8749 ' / IN.
USER NAME = bargentino\je

CONTRACT NO. 66442

F.A. RTE.	SECTION	COUNTY	TOTAL SHEETS	SHEET NO.
619	70 RS-5 & I	LASALLE	214	146
STA. 832+50.00		TO STA. 833+30.00		
FED. ROAD DIST. NO.	ILLINOIS	FED. AID PROJECT		

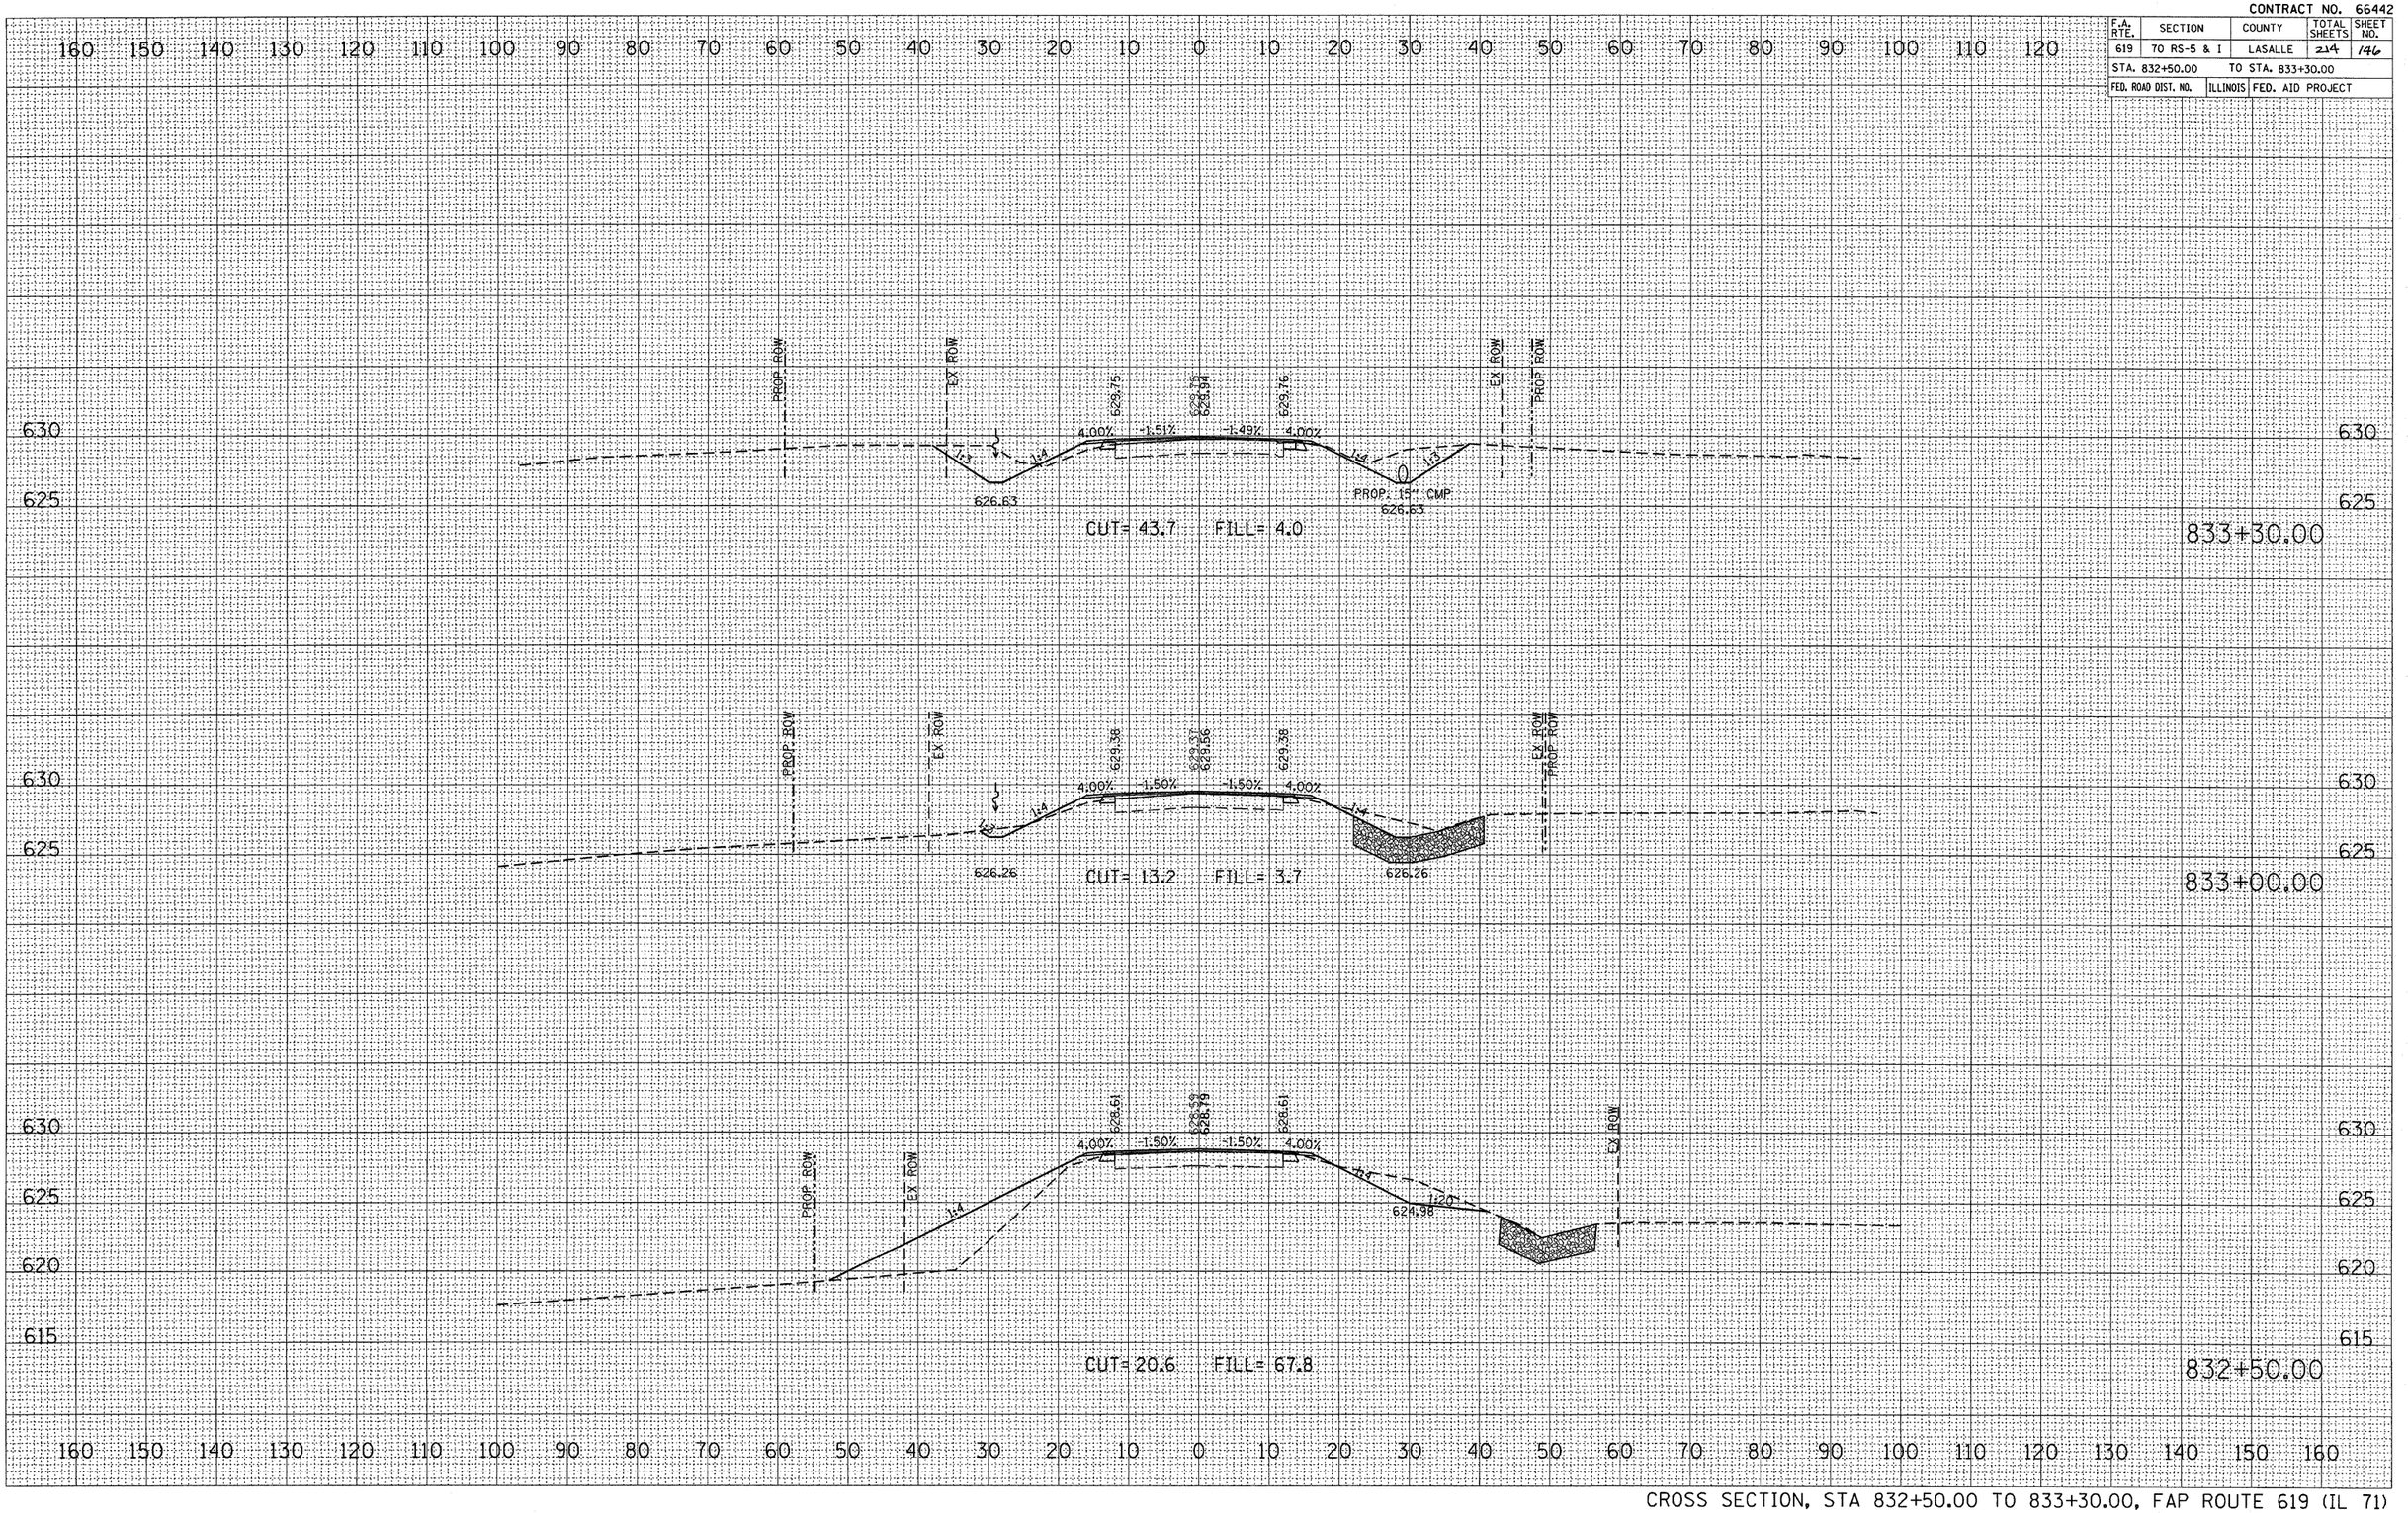

CROSS SECTION, STA 832+50.00 TO 833+30.00, FAP ROUTE 619 (IL 71)


FINAL SURVEY — NOTE BOOK — NO.
SURVEYED — BY — DATE
PLOTTED
TEMPLATE
AREAS
AREAS CHECKED

ORIGINAL SURVEY — NOTE BOOK — NO.
SURVEYED — BY — DATE
PLOTTED
TEMPLATE
AREAS
AREAS CHECKED

PLOT DATE = Aug 24, 2010 - 07:48:57 AM
FILE NAME = c:\projects\vaudot\bargentuna\pb\xsec\xsec146.dgn
PLOT SCALE = 1.000 '/ IN.
PLOT STYLE = bargentuna.pb
USER NAME = bargentuna

CONTRACT NO. 66442

F.A. RTE.	SECTION	COUNTY	TOTAL SHEETS	SHEET NO.
619	70 RS-5 & I	LASALLE	214	147
STA. 833+48.07		TO STA. 834+00.00		
FED. ROAD DIST. NO.	ILLINOIS	FED. AID PROJECT		

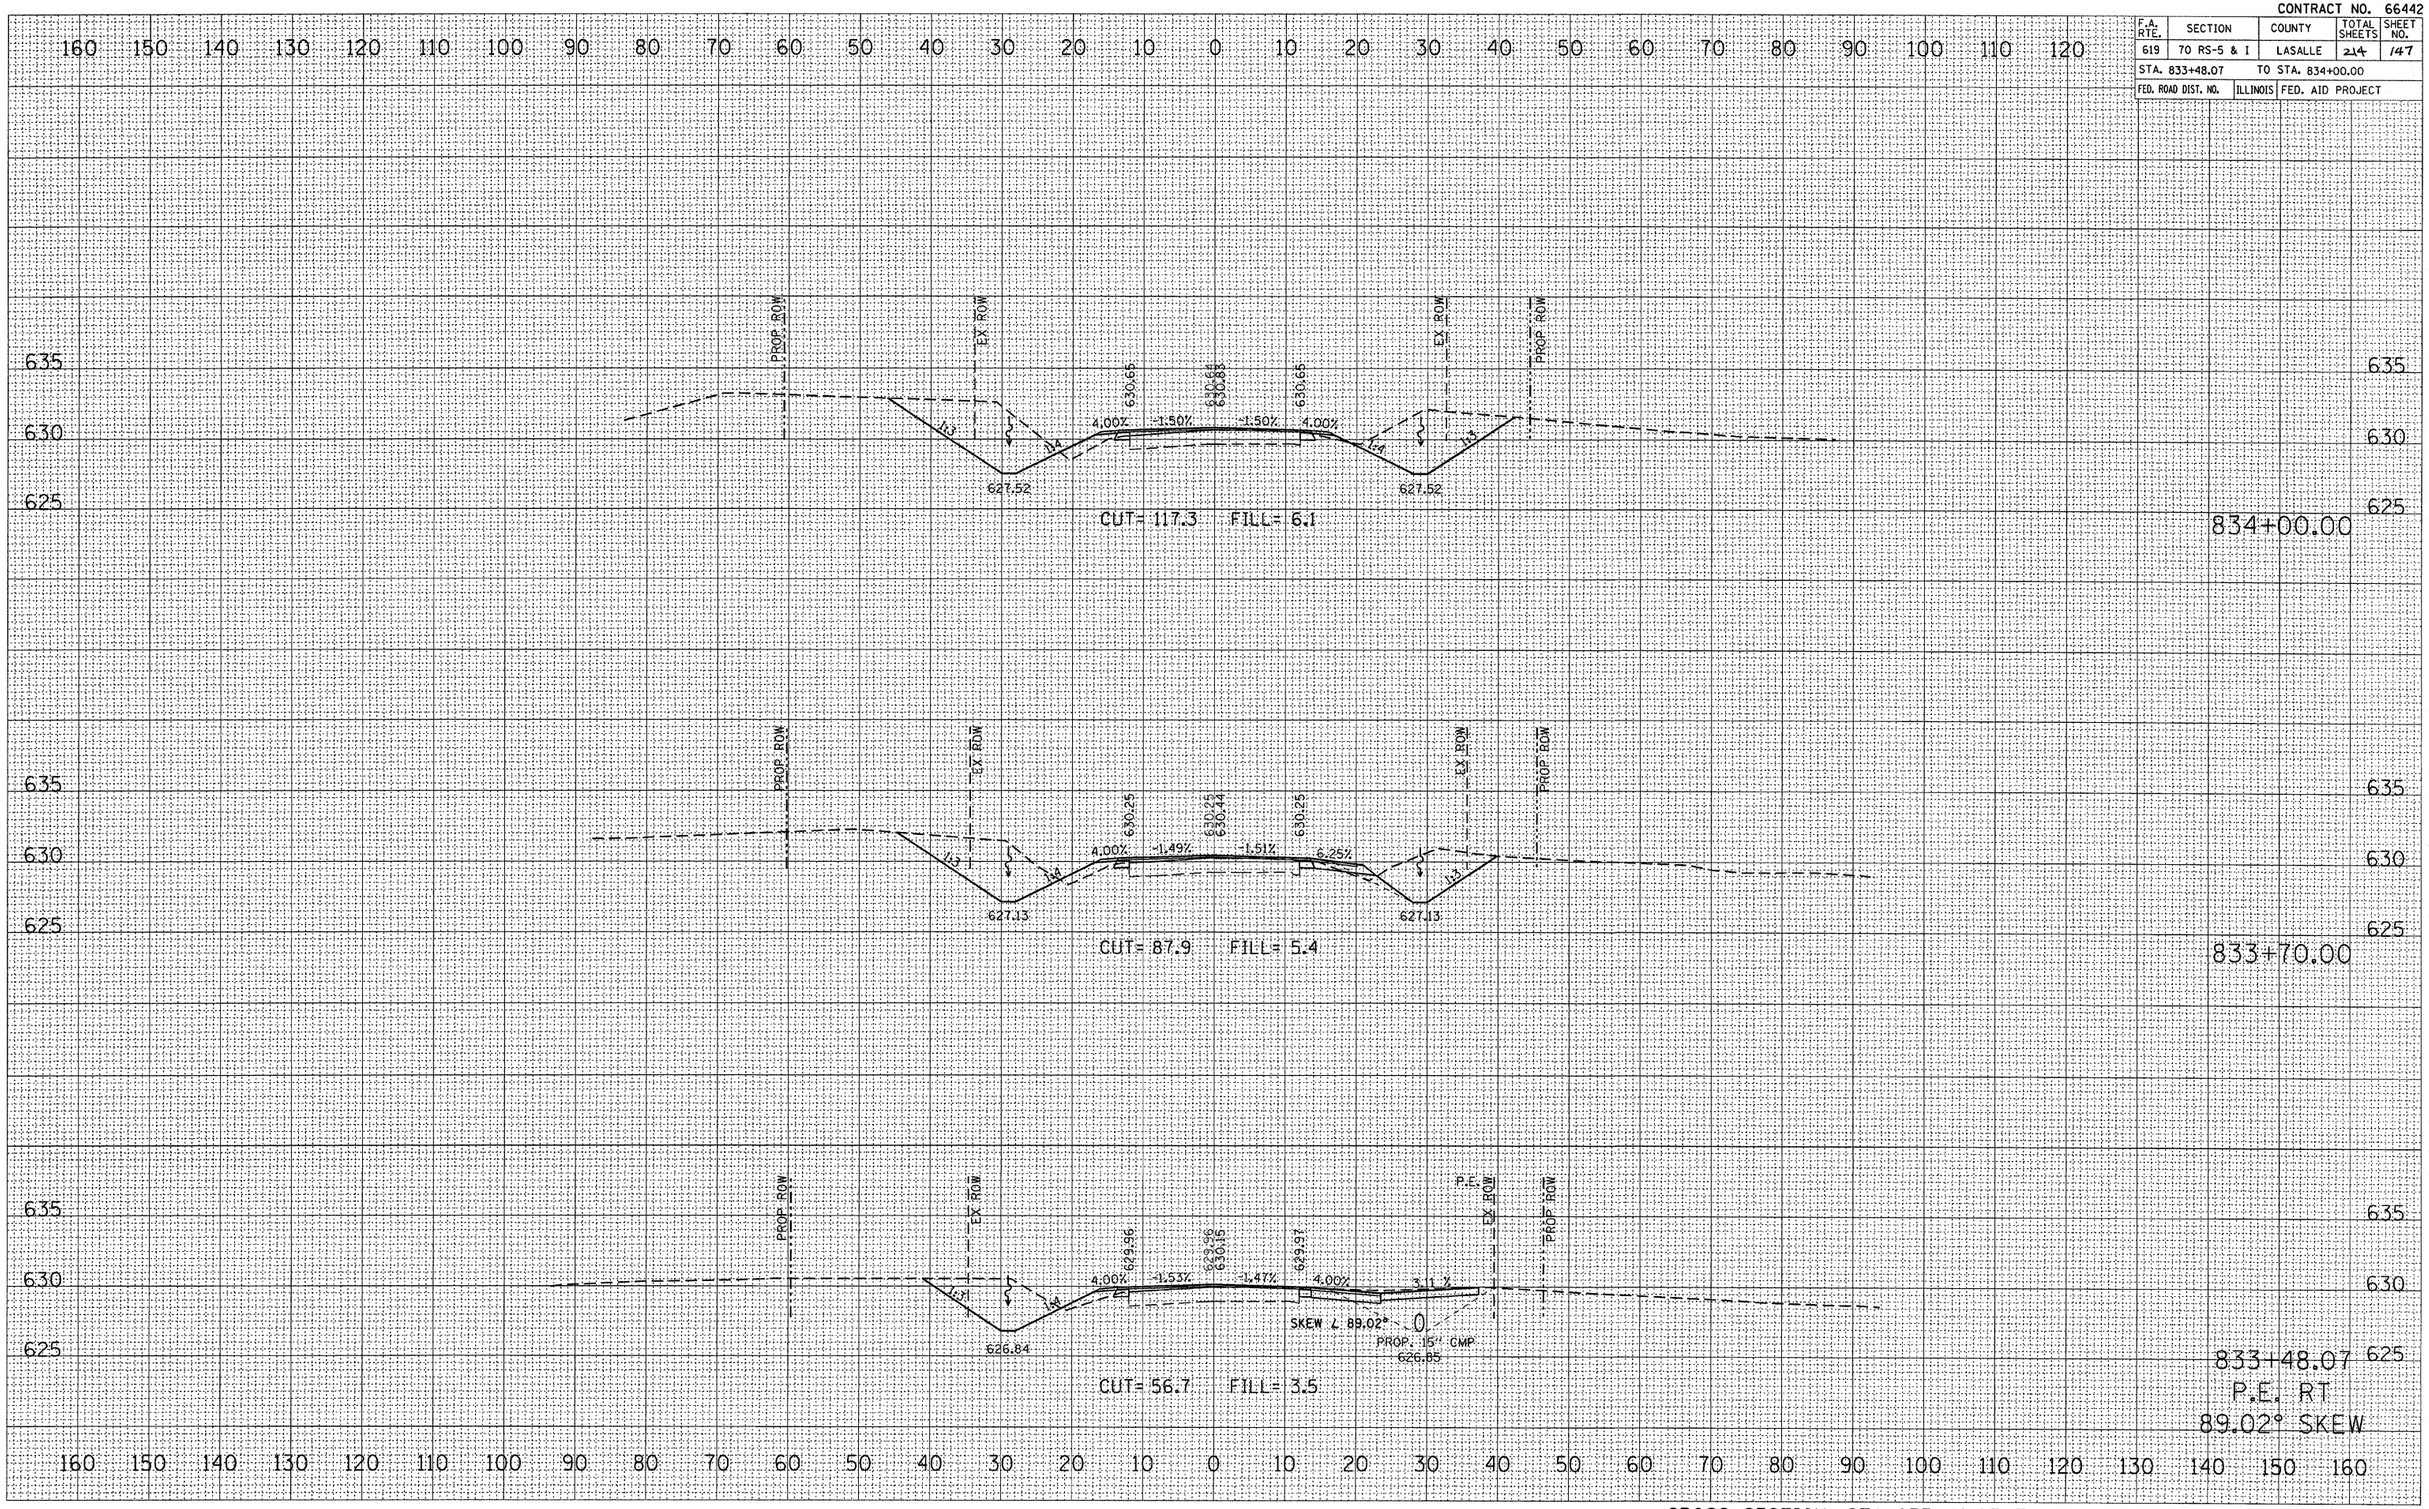

CROSS SECTION, STA 833+48.07 TO 834+00.00, FAP ROUTE 619 (IL 71)


FINAL SURVEY — NOTE BOOK — NO.
SURVEYED — PLOTTED — TEMPLATE — AREAS — AREAS CHECKED
BY — DATE

ORIGINAL SURVEY — NOTE BOOK — NO.
SURVEYED — PLOTTED — TEMPLATE — AREAS — AREAS CHECKED
BY — DATE

PLOT DATE = Aug 24, 2010 - 07:48:46 AM
FILE NAME = c:\projects\...\bergantuno.dgn
PLOT SCALE = 10.8749 ' / IN
USER NAME = bergantuno.jb

CONTRACT NO. 66442

F.A. RTE.	SECTION	COUNTY	TOTAL SHEETS	SHEET NO.
619	70 RS-5 & I	LASALLE	214	148
STA. 834+50.00	TO STA. 835+50.00			
FED. ROAD DIST. NO.	ILLINOIS	FED. AID PROJECT		

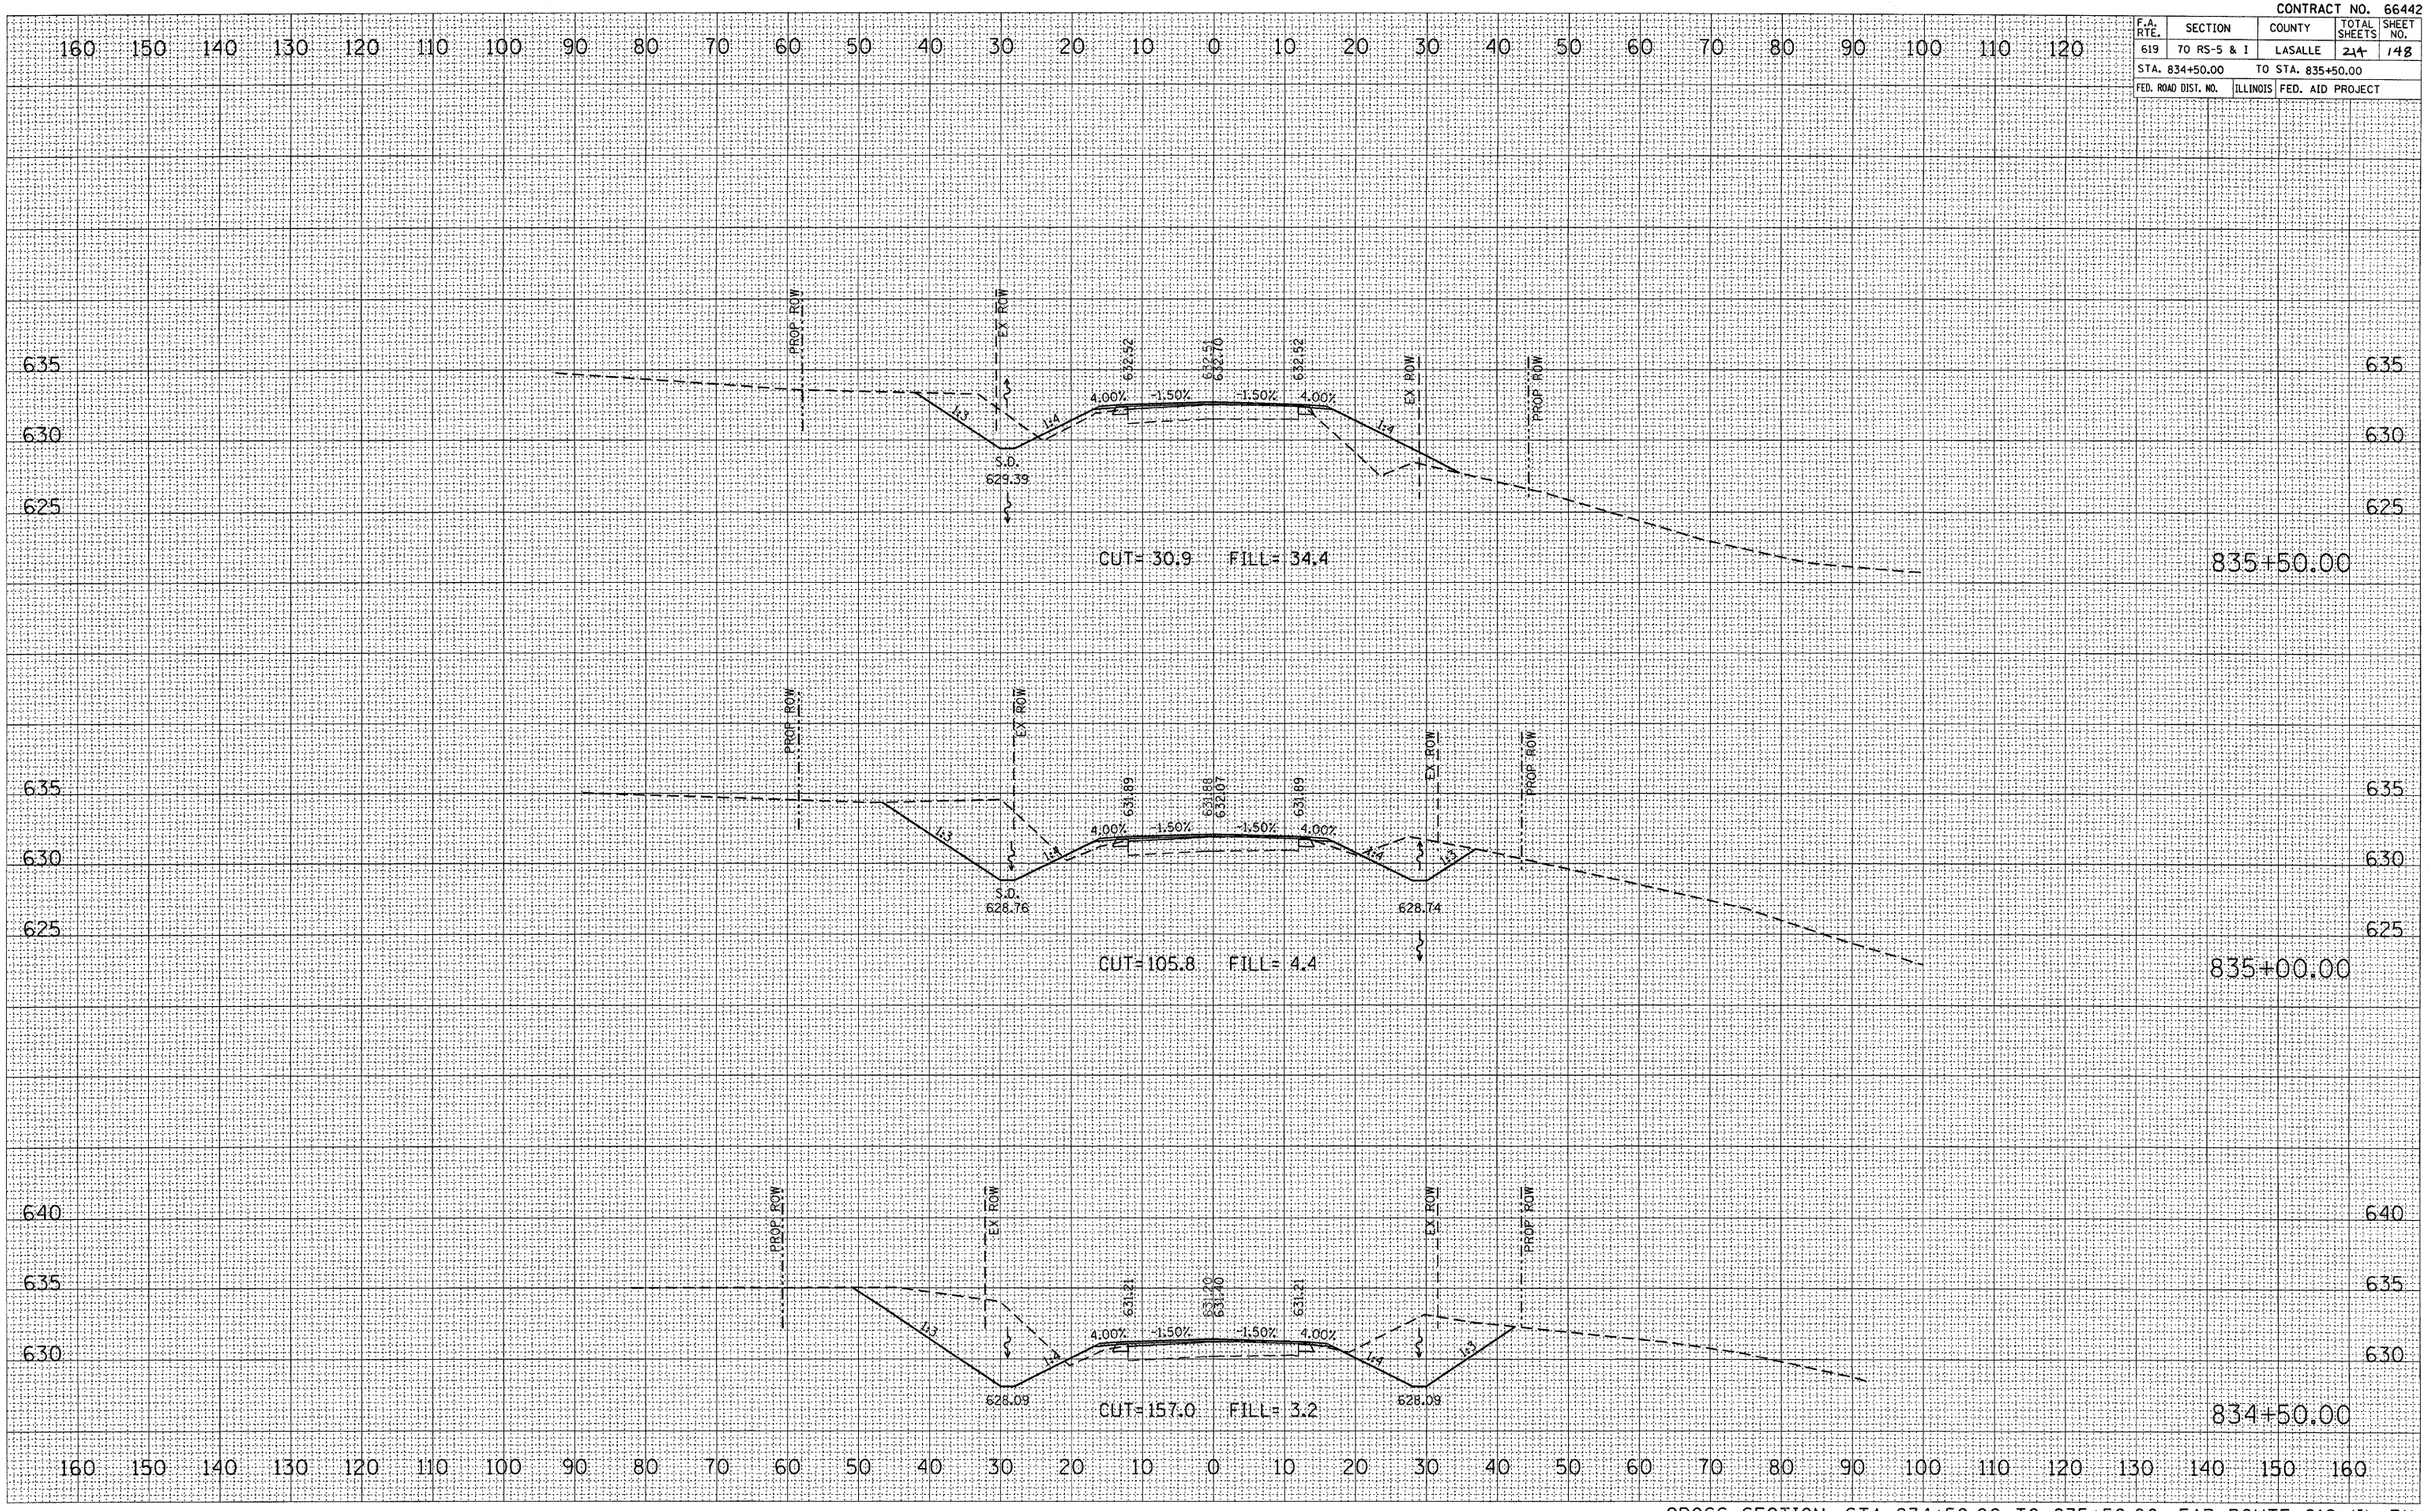

CROSS SECTION, STA 834+50.00 TO 835+50.00, FAP ROUTE 619 (IL 71)


FINAL SURVEY	SURVEYED	BY	DATE
NOTE BOOK	PLOTTED		
NO.	TYPICAL SECTIONS		
	AREAS		
	AREAS CHECKED		

ORIGINAL SURVEY	SURVEYED	BY	DATE
	PLOTTED		
	TYPICAL SECTIONS		
	AREAS		
NO.	AREAS CHECKED		

PLOT DATE = Aug 24, 2010 - 07:41:03 AM
FILE NAME = c:\projects\dgn\bergantinoja\xsheets\bergantinoja.dgn
PLOT SCALE = 10.0749 ' / IN.
USER NAME = bergantinoja

CONTRACT NO. 66442

F.A. RTE.	SECTION	COUNTY	TOTAL SHEETS	SHEET NO.
619	7O RS-5 & I	LASALLE	214	149
STA. 835+86.43		TO STA. 836+50.00		
FED. ROAD DIST. NO.	ILLINOIS	FED. AID PROJECT		

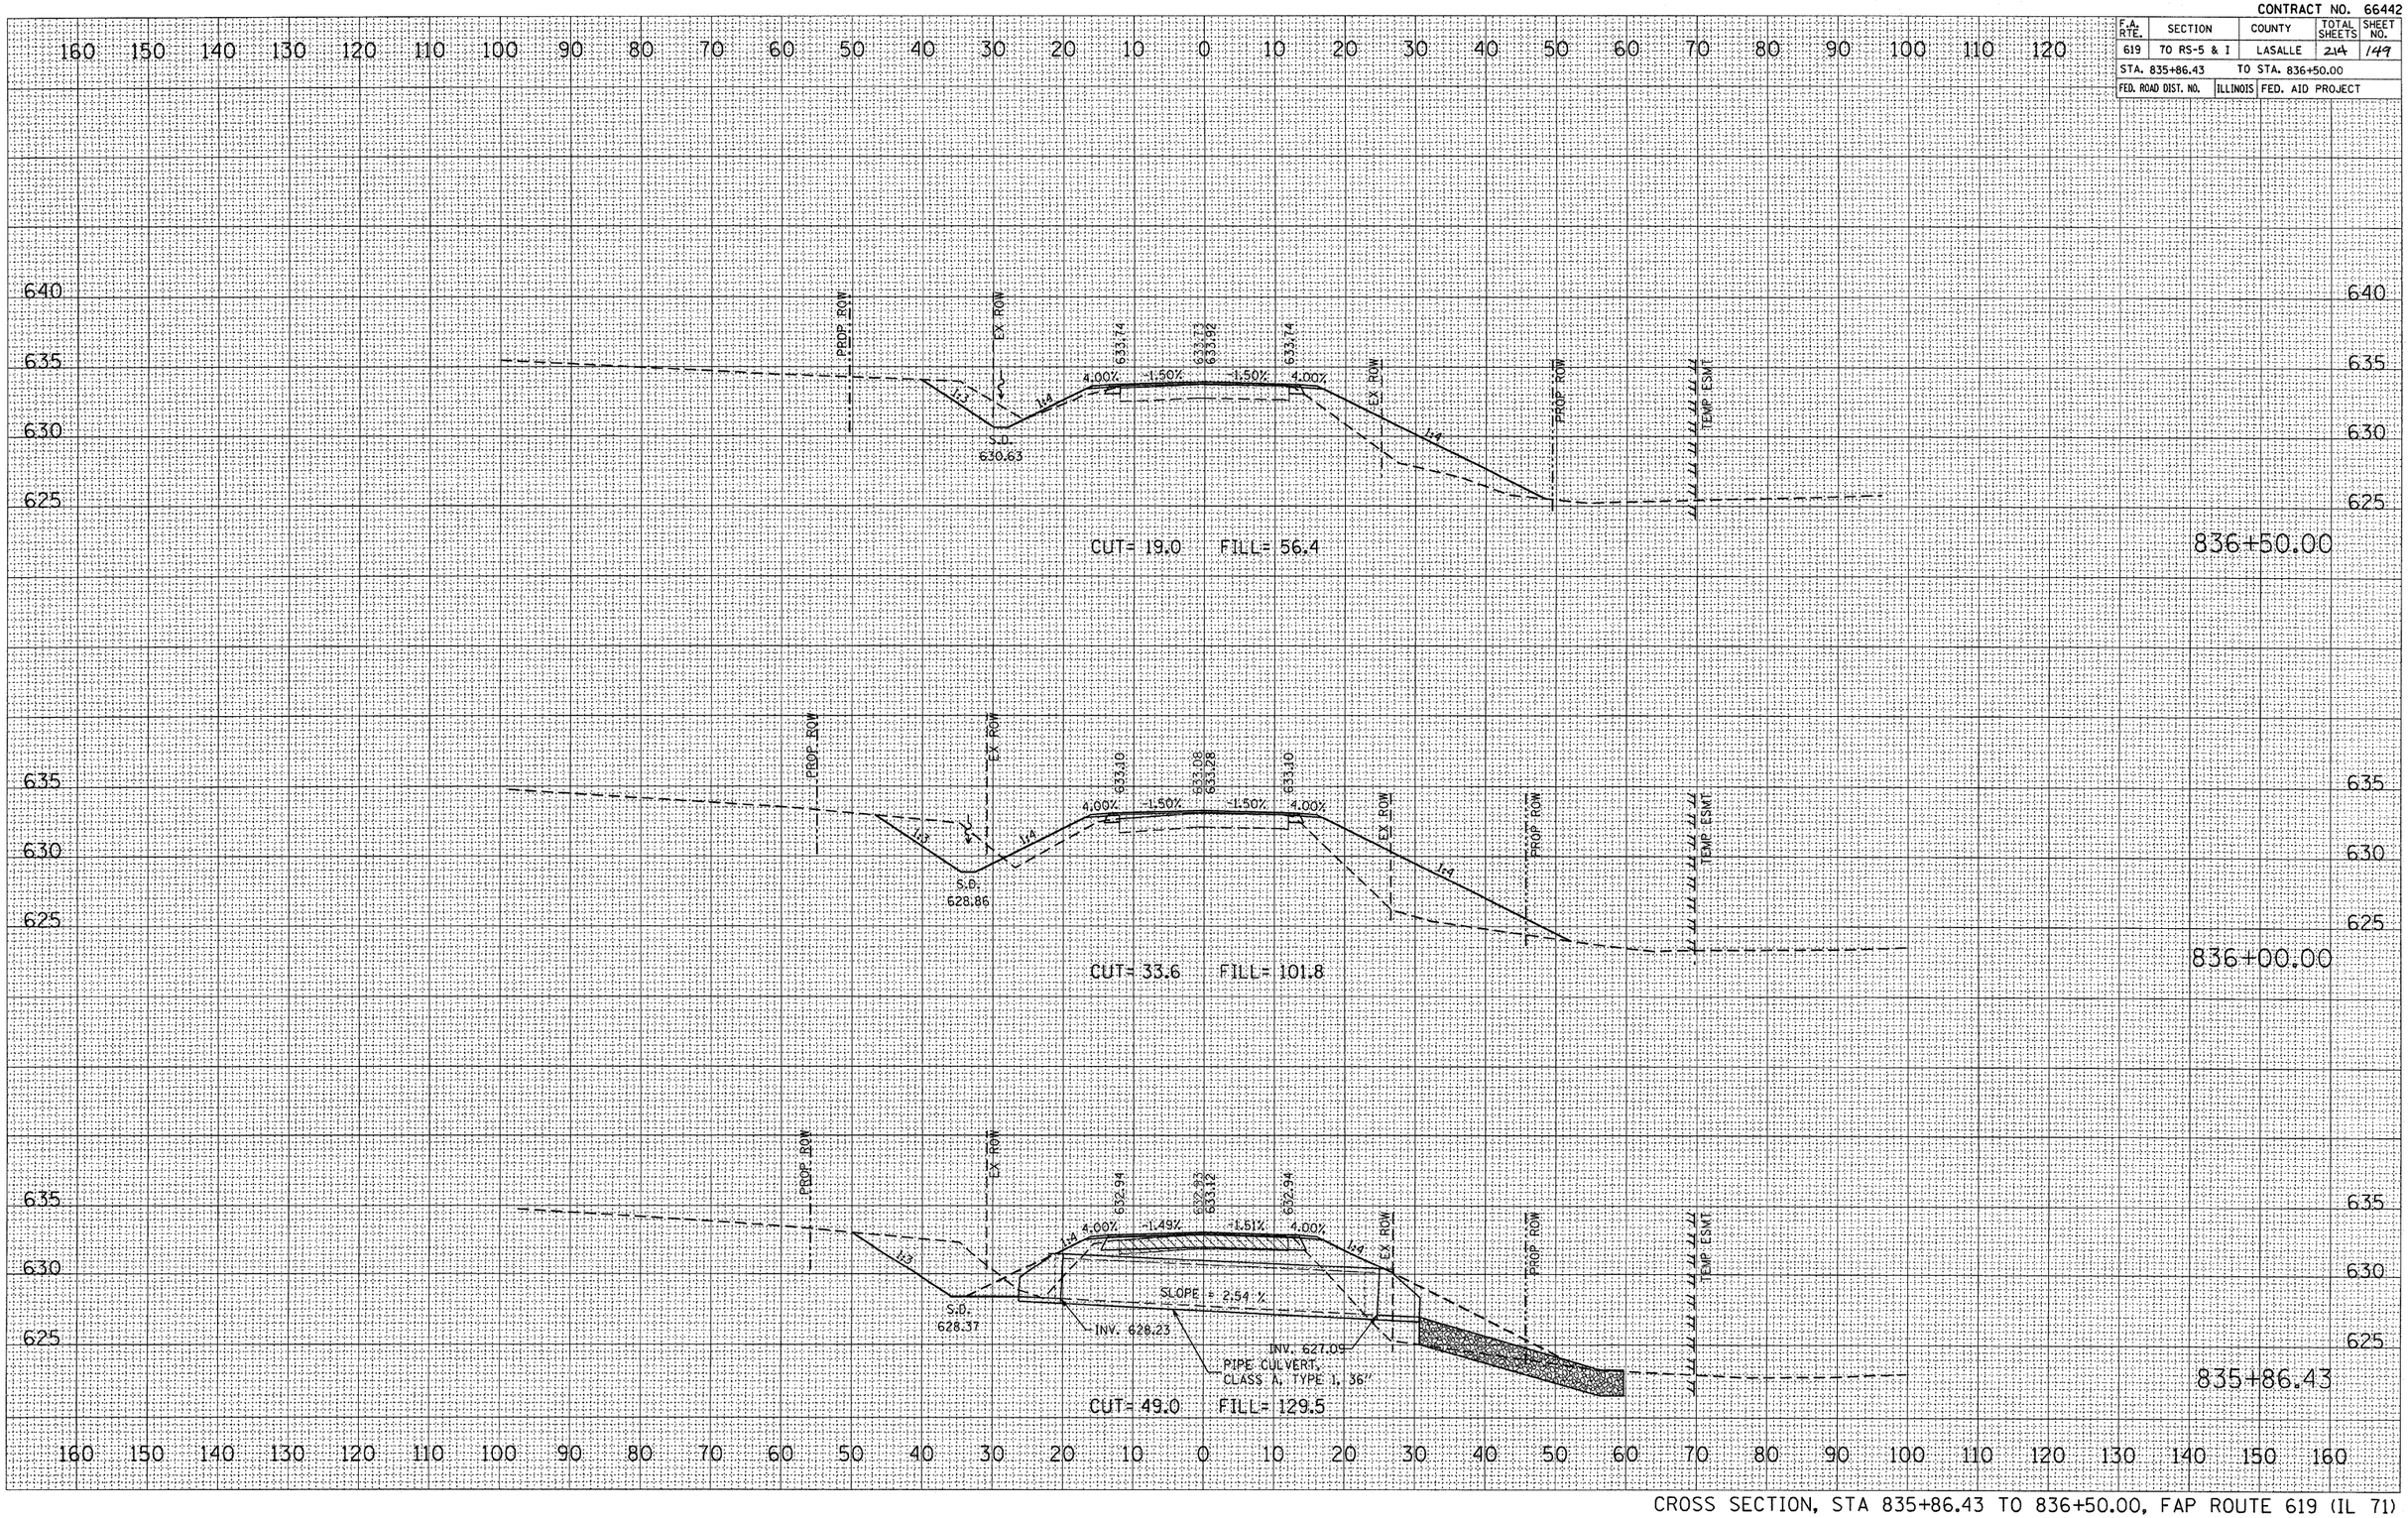

CROSS SECTION, STA 835+86.43 TO 836+50.00, FAP ROUTE 619 (IL 71)


FINAL SURVEY	SURVEYED	BY	DATE
NOTE BOOK	PLOTTED		
NO.	TEMPLATE		
	AREAS		
	AREAS CHECKED		

ORIGINAL SURVEY	SURVEYED	BY	DATE
	PLOTTED		
	TEMPLATE		
	AREAS		
NO.	AREAS CHECKED		

PLOT DATE = Aug 24, 2010 - 07:48:38 AM
FILE NAME = c:\dot-work\pwidot\bergantuno.pa
COLOR STYLE = default.ctb
USER NAME = bergantuno.pa

CONTRACT NO. 66442

F.A. RTE.	SECTION	COUNTY	TOTAL SHEETS	SHEET NO.
619	70 RS-5 & I	LASALLE	214	150
STA. 837+00.00	TO STA. 838+00.00			
FED. ROAD DIST. NO.	ILLINOIS	FED. AID PROJECT		

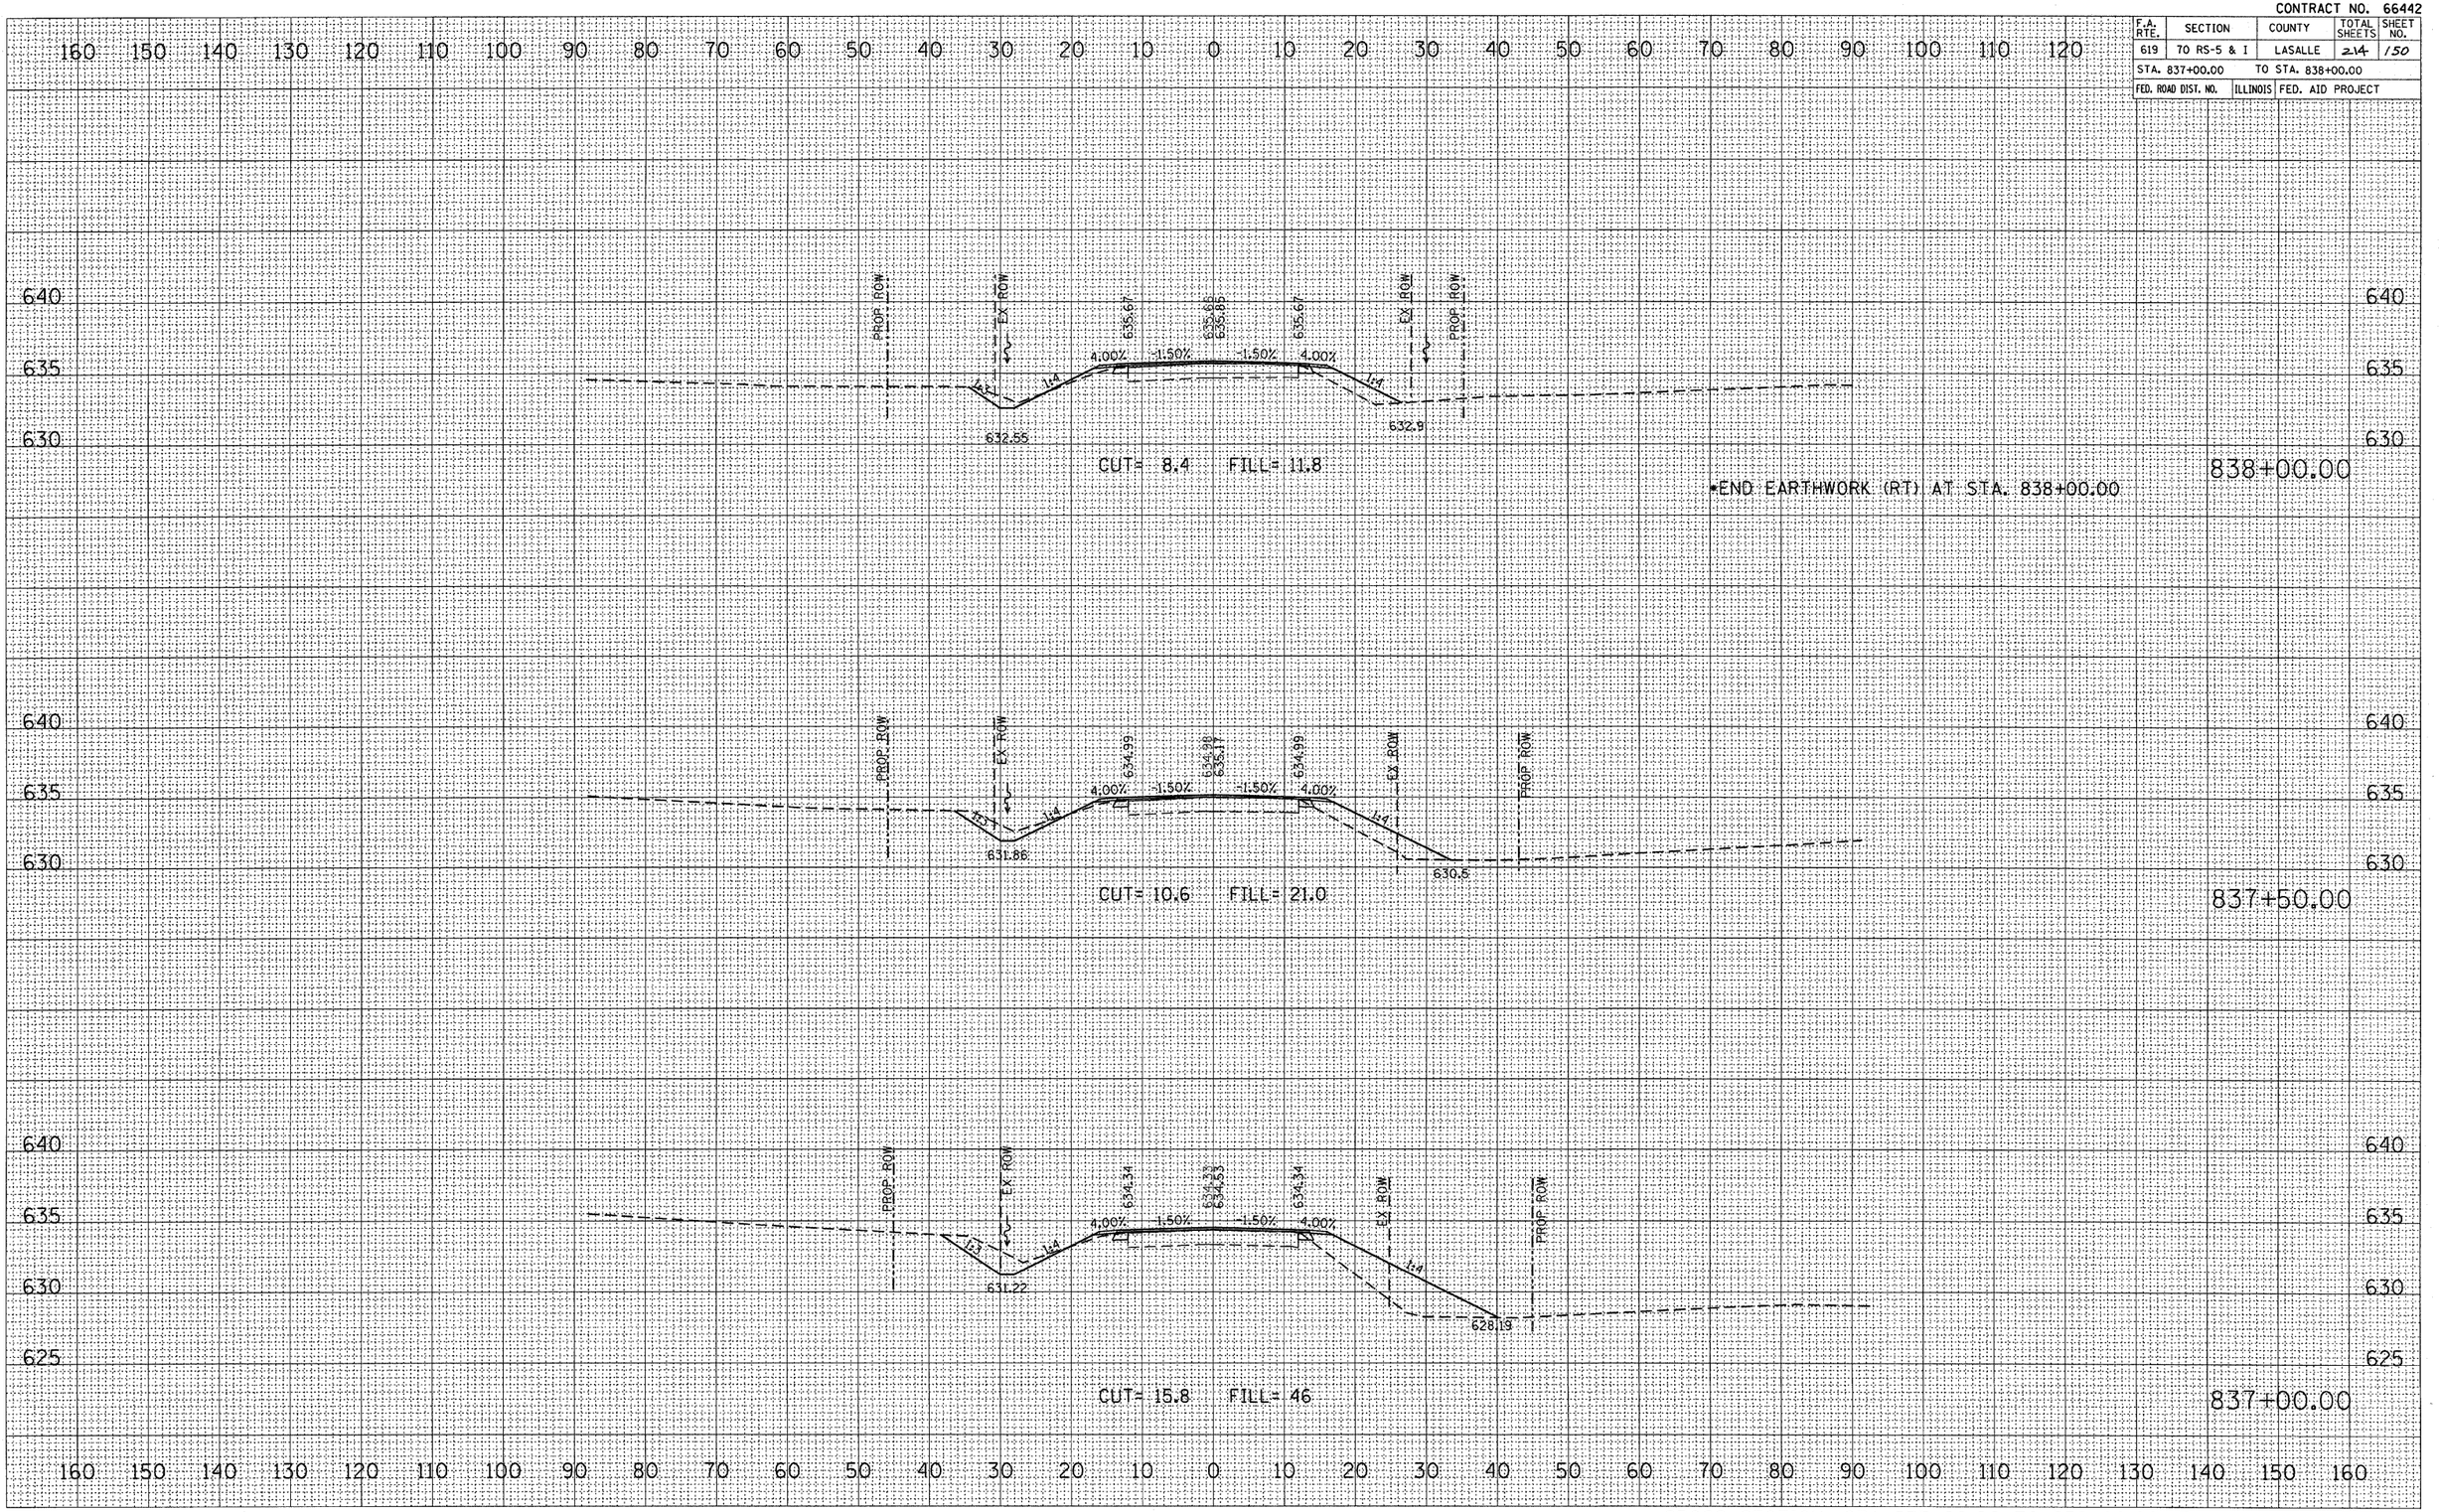

CROSS SECTION, STA 837+00.00 TO 838+00.00, FAP ROUTE 619 (IL 71)


FINAL SURVEY — NOTE BOOK NO. — BY — DATE — SURVEYED — PLOTTED — TEMPLATE — AREAS — AREAS CHECKED

ORIGINAL SURVEY — NOTE BOOK NO. — BY — DATE — SURVEYED — PLOTTED — TEMPLATE — AREAS — AREAS CHECKED

PLOT DATE = Sep 22, 2010 - 10:00:17 AM
FILE NAME = c:\pw_work\pwidot\bergontuna\d0\PRPB\bxsec.dgn
PW FILE = pwidot://IL
DGN CEL = [illegible]
USER NAME = bergontuna_d0

CONTRACT NO. 66442

F.A. RTE.	SECTION	COUNTY	TOTAL SHEETS	SHEET NO.
619	70 RS-5 & I	LASALLE	214	151
STA. 838+50.00		TO STA. 840+00.00		
FED. ROAD DIST. NO.	ILLINOIS	FED. AID PROJECT		

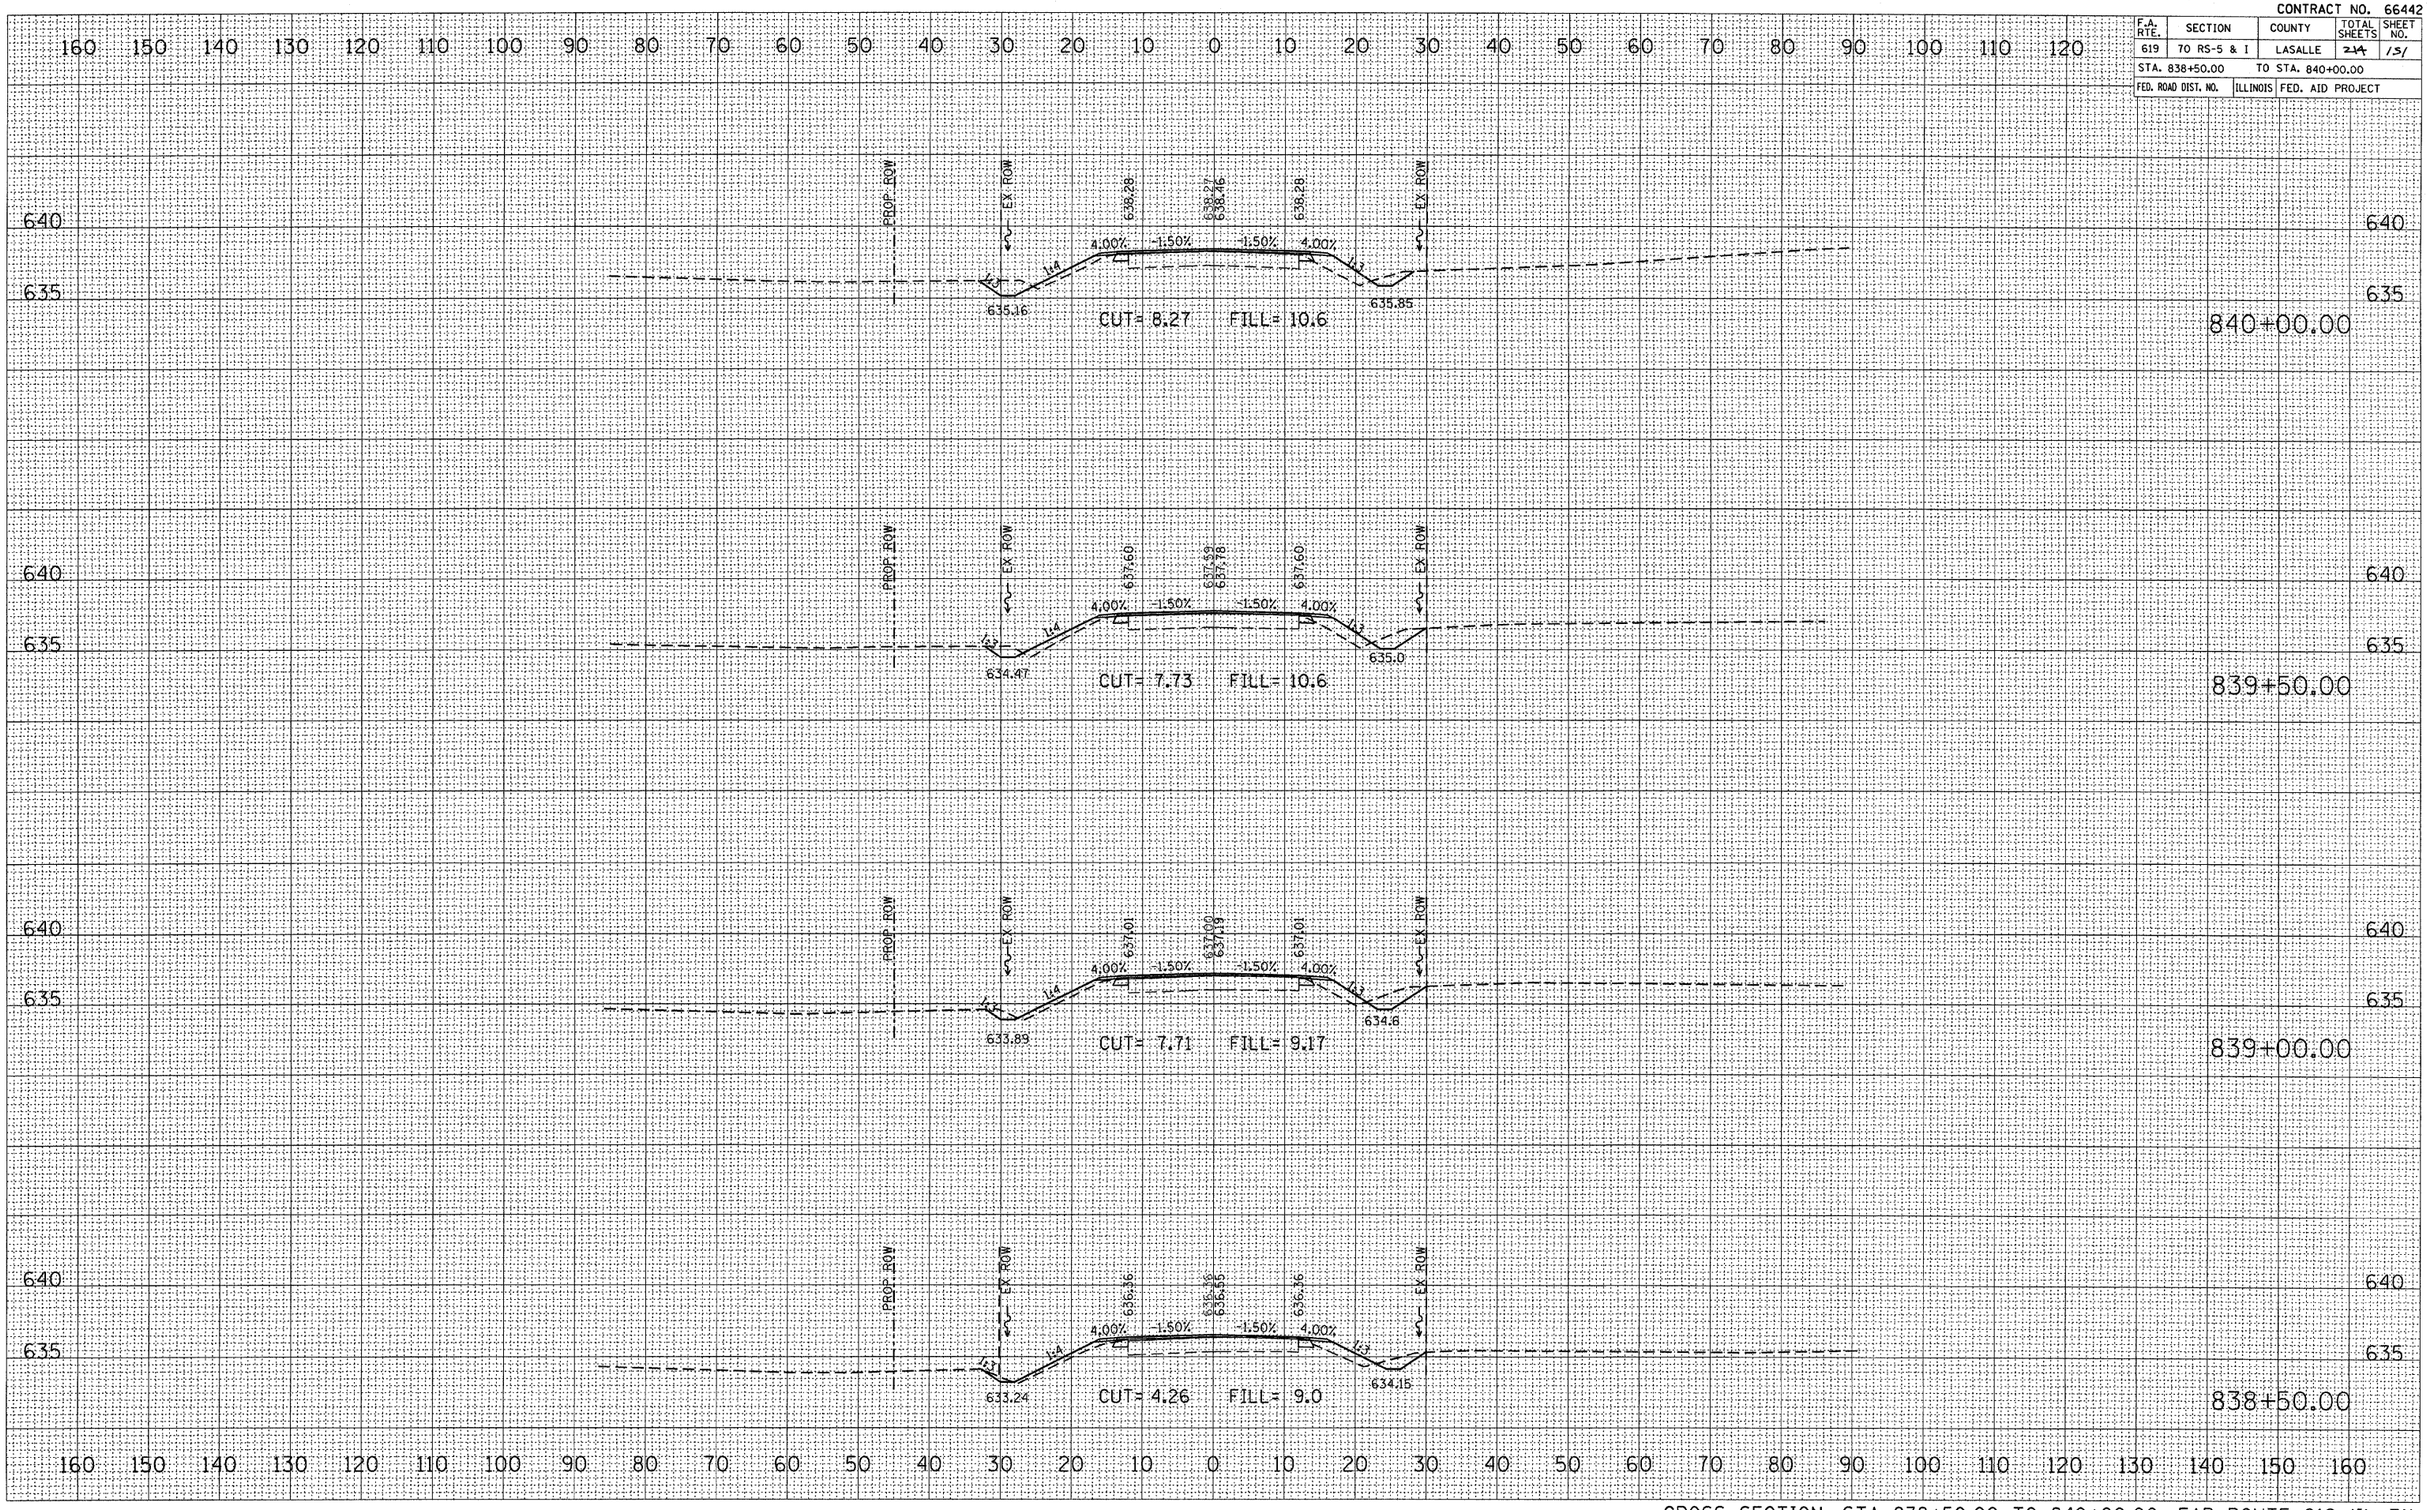

CROSS SECTION, STA 838+50.00 TO 840+00.00, FAP ROUTE 619 (IL 71)


FINAL SURVEY	SURVEYED	BY	DATE
NOTE BOOK	COMPUTED		
	TEMPLATE		
	AREAS		
NO.	AREAS CHECKED		

ORIGINAL SURVEY	SURVEYED	BY	DATE
	COMPUTED		
	TEMPLATE		
	AREAS		
NO.	AREAS CHECKED		

PLOT DATE = Aug 24, 2010 - 07:40:08 AM
FILE NAME = c:\pw_work\pwidot\bergantuno\d1\mm5x5x1design.dgn
PLOT SCALE = 10.0749 ' / IN.
USER NAME = bergantuno

CONTRACT NO. 66442

F.A. RTE.	SECTION	COUNTY	TOTAL SHEETS	SHEET NO.
619	70 RS-5 & I	LASALLE	214	152
STA. 840+50.00	TO STA. 841+15.00			
FED. ROAD DIST. NO.	ILLINOIS	FED. AID PROJECT		

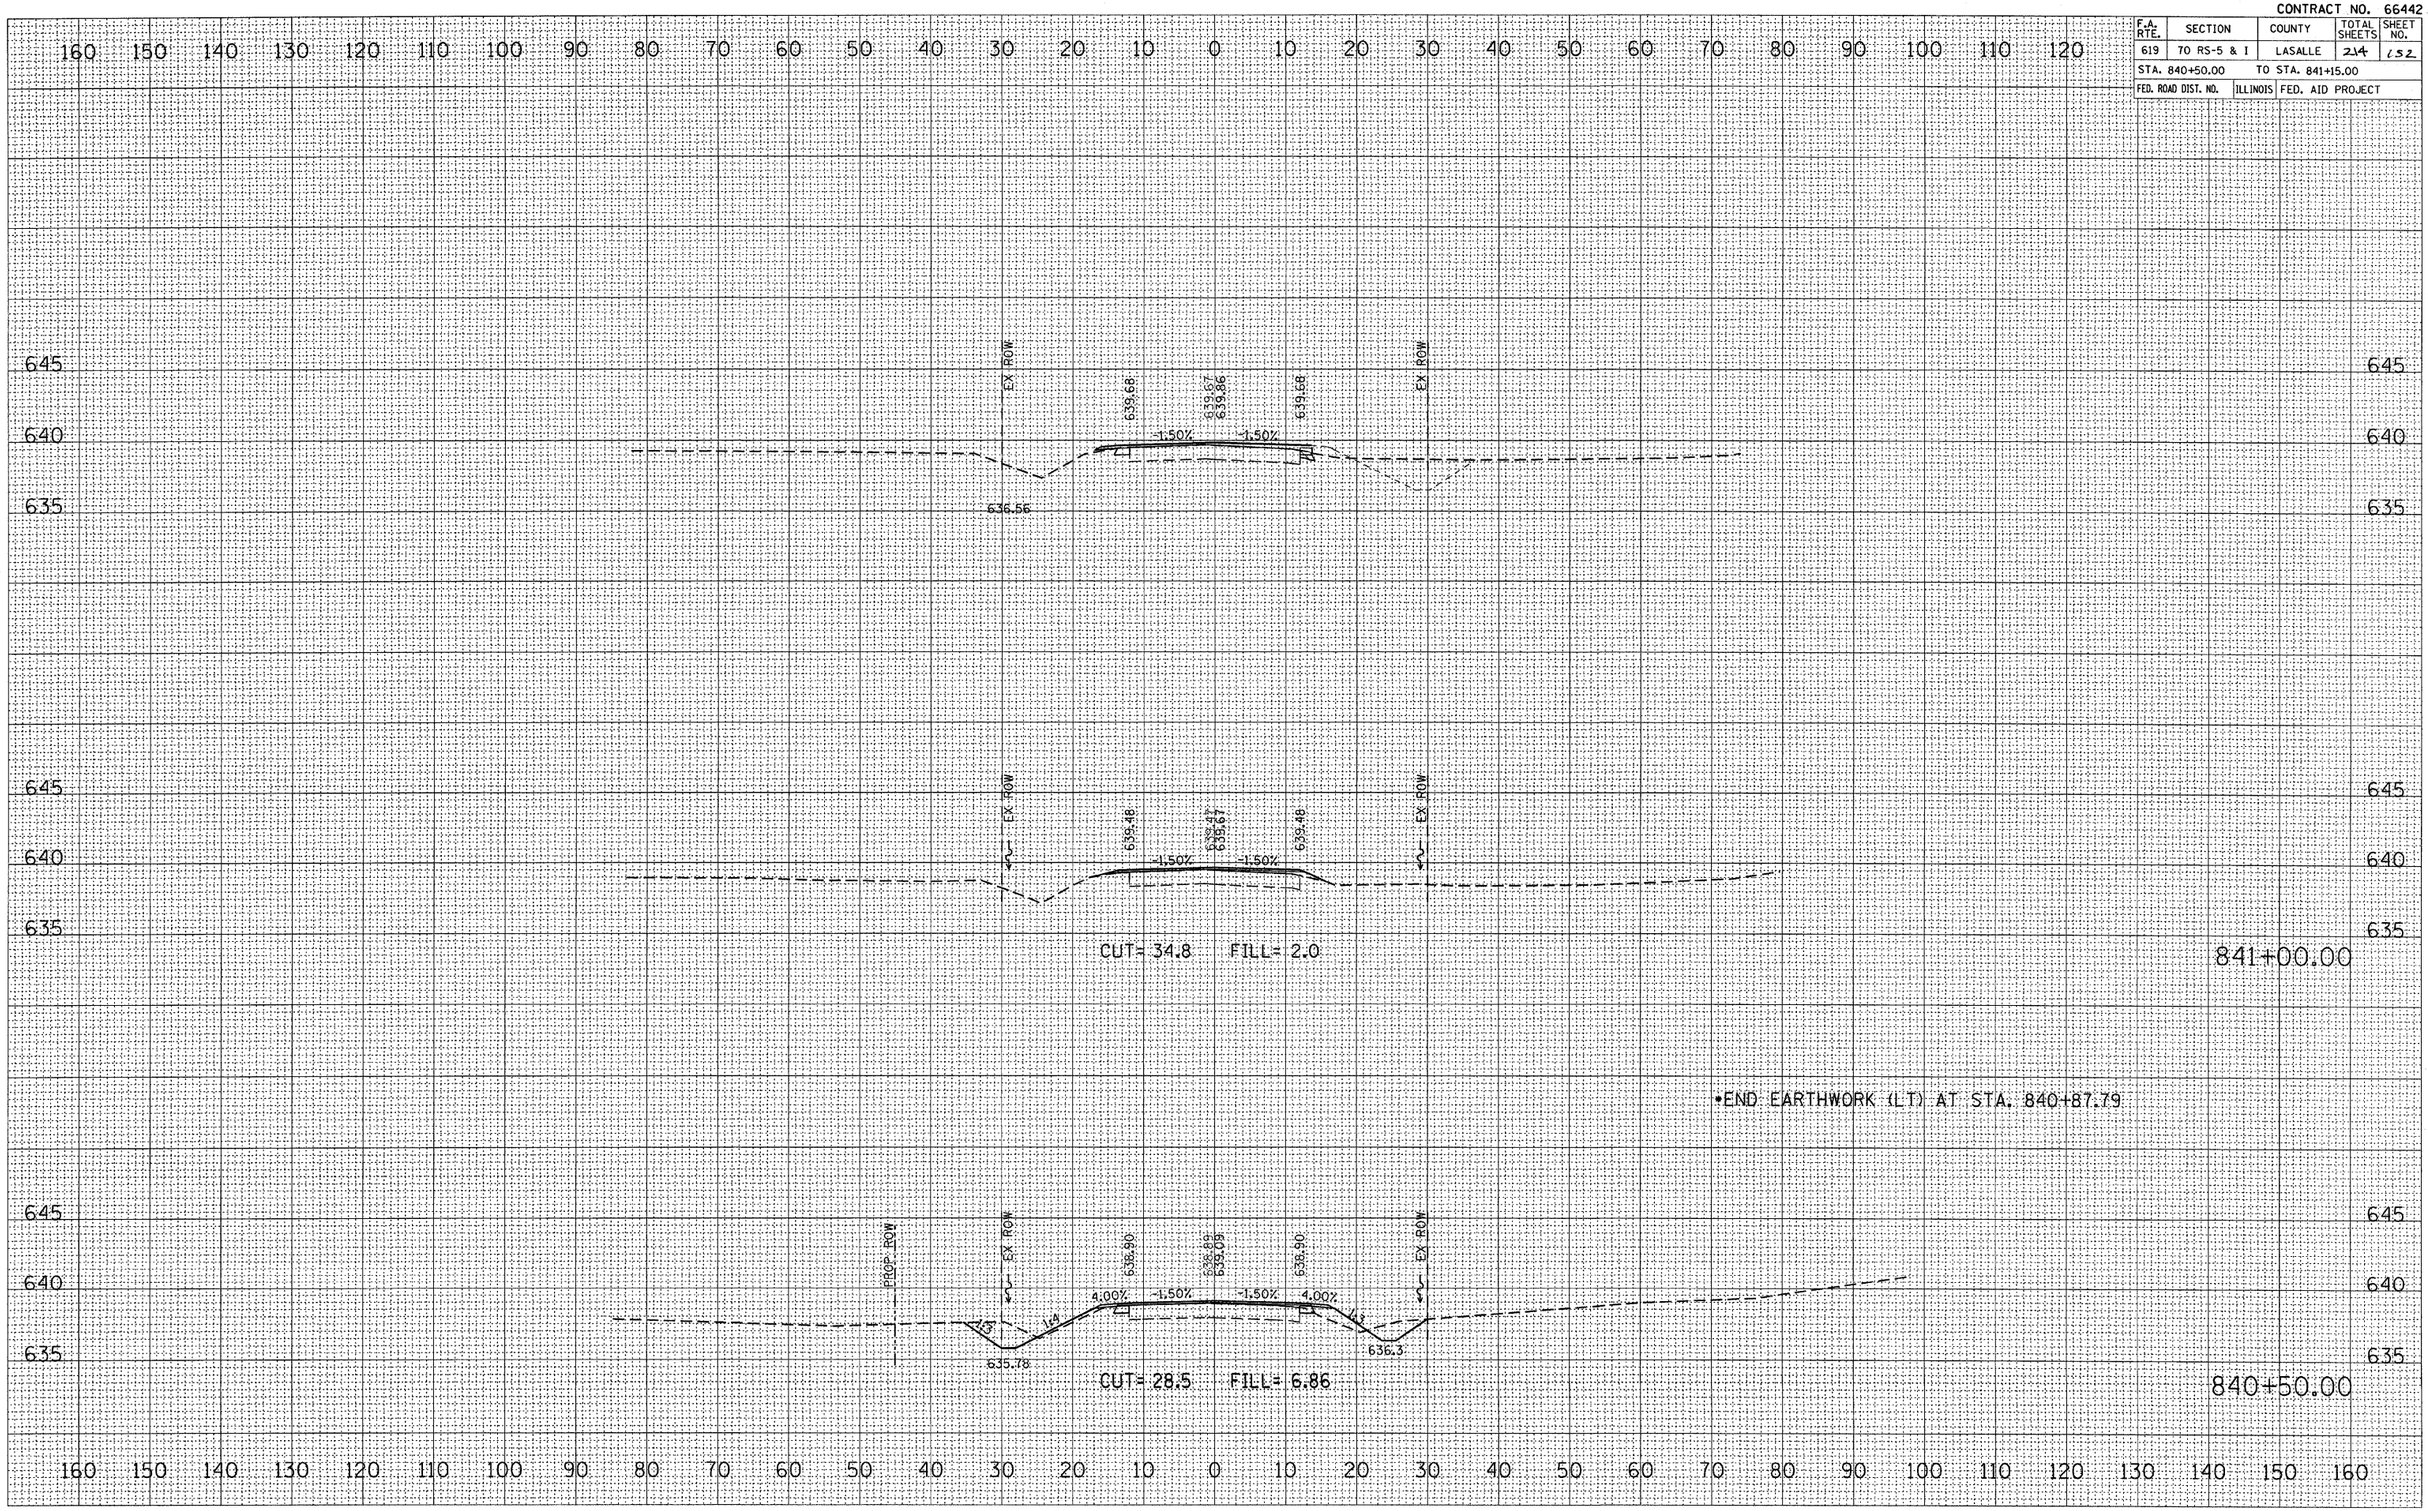

FINAL SURVEY — SURVEYED / PLOTTED / TEMPLATE / AREAS / AREAS CHECKED — BY — DATE — NOTE BOOK — NO.

ORIGINAL SURVEY — SURVEYED / PLOTTED / TEMPLATE / AREAS / AREAS CHECKED — BY — DATE — NOTE BOOK — NO.

PLOT DATE = Aug 24, 2010 - 07:54:55 AM
FILE NAME = c:\projects\dot\bergen\no_je\sht\bergen1no_je.dgn
PLOT SCALE = 10.8749 ' / IN.
USER NAME = bergen1no_je

CROSS SECTION, STA 840+50.00 TO 841+15.00, FAP ROUTE 619 (IL 71)

CONTRACT NO. 66442

F.A. RTE.	SECTION	COUNTY	TOTAL SHEETS	SHEET NO.
619	70 RS-5 & I	LASALLE	214	153
STA. 871+65.00		TO STA. 872+25.00		
FED. ROAD DIST. NO.	ILLINOIS	FED. AID PROJECT		

160 150 140 130 120 110 100 90 80 70 60 50 40 30 20 10 0 10 20 30 40 50 60 70 80 90 100 110 120

635
630
625

PROP ROW
EX ROW
6'-0"
1:4
S.D.
628.76
631.95
631.95
631.74
631.95
1.50%
1.50%
1:4
EX ROW
TEMP ESMT
EX. GAS
CUT=
FILL=
EX. WATER

872+25.00

PROP ROW
EX ROW
6'-0"
1:4
629.00
632.16
632.35
632.16
1.50%
1.50%
1:4
EX ROW
EX. GAS
CUT=
FILL=
EX. WATER

872+00.00


ORIGINAL SURVEY		BY	DATE
FINAL SURVEY	SURVEYED		
NOTE BOOK	PLOTTED		
NO.	TEMPLATE		
	AREAS		
	AREAS CHECKED		

PLOT DATE = Aug. 23, 2010 - 8:42:06 PM
FILE NAME = c:\projects\bergantino\ja\sht\bergantino_ja_xsht.dgn
PLOT SCALE = 10.0000 ' / IN.
USER NAME = bergantino_ja

CROSS SECTION, STA 871+65.00 TO 872+25.00, FAP ROUTE 619 (IL 71)

CONTRACT NO. 66442

F.A. RTE.	SECTION	COUNTY	TOTAL SHEETS	SHEET NO.
619	70 RS-5 & I	LASALLE	214	154
STA. 872+45.90	TO STA. 873+00.00			
FED. ROAD DIST. NO.	ILLINOIS	FED. AID PROJECT		

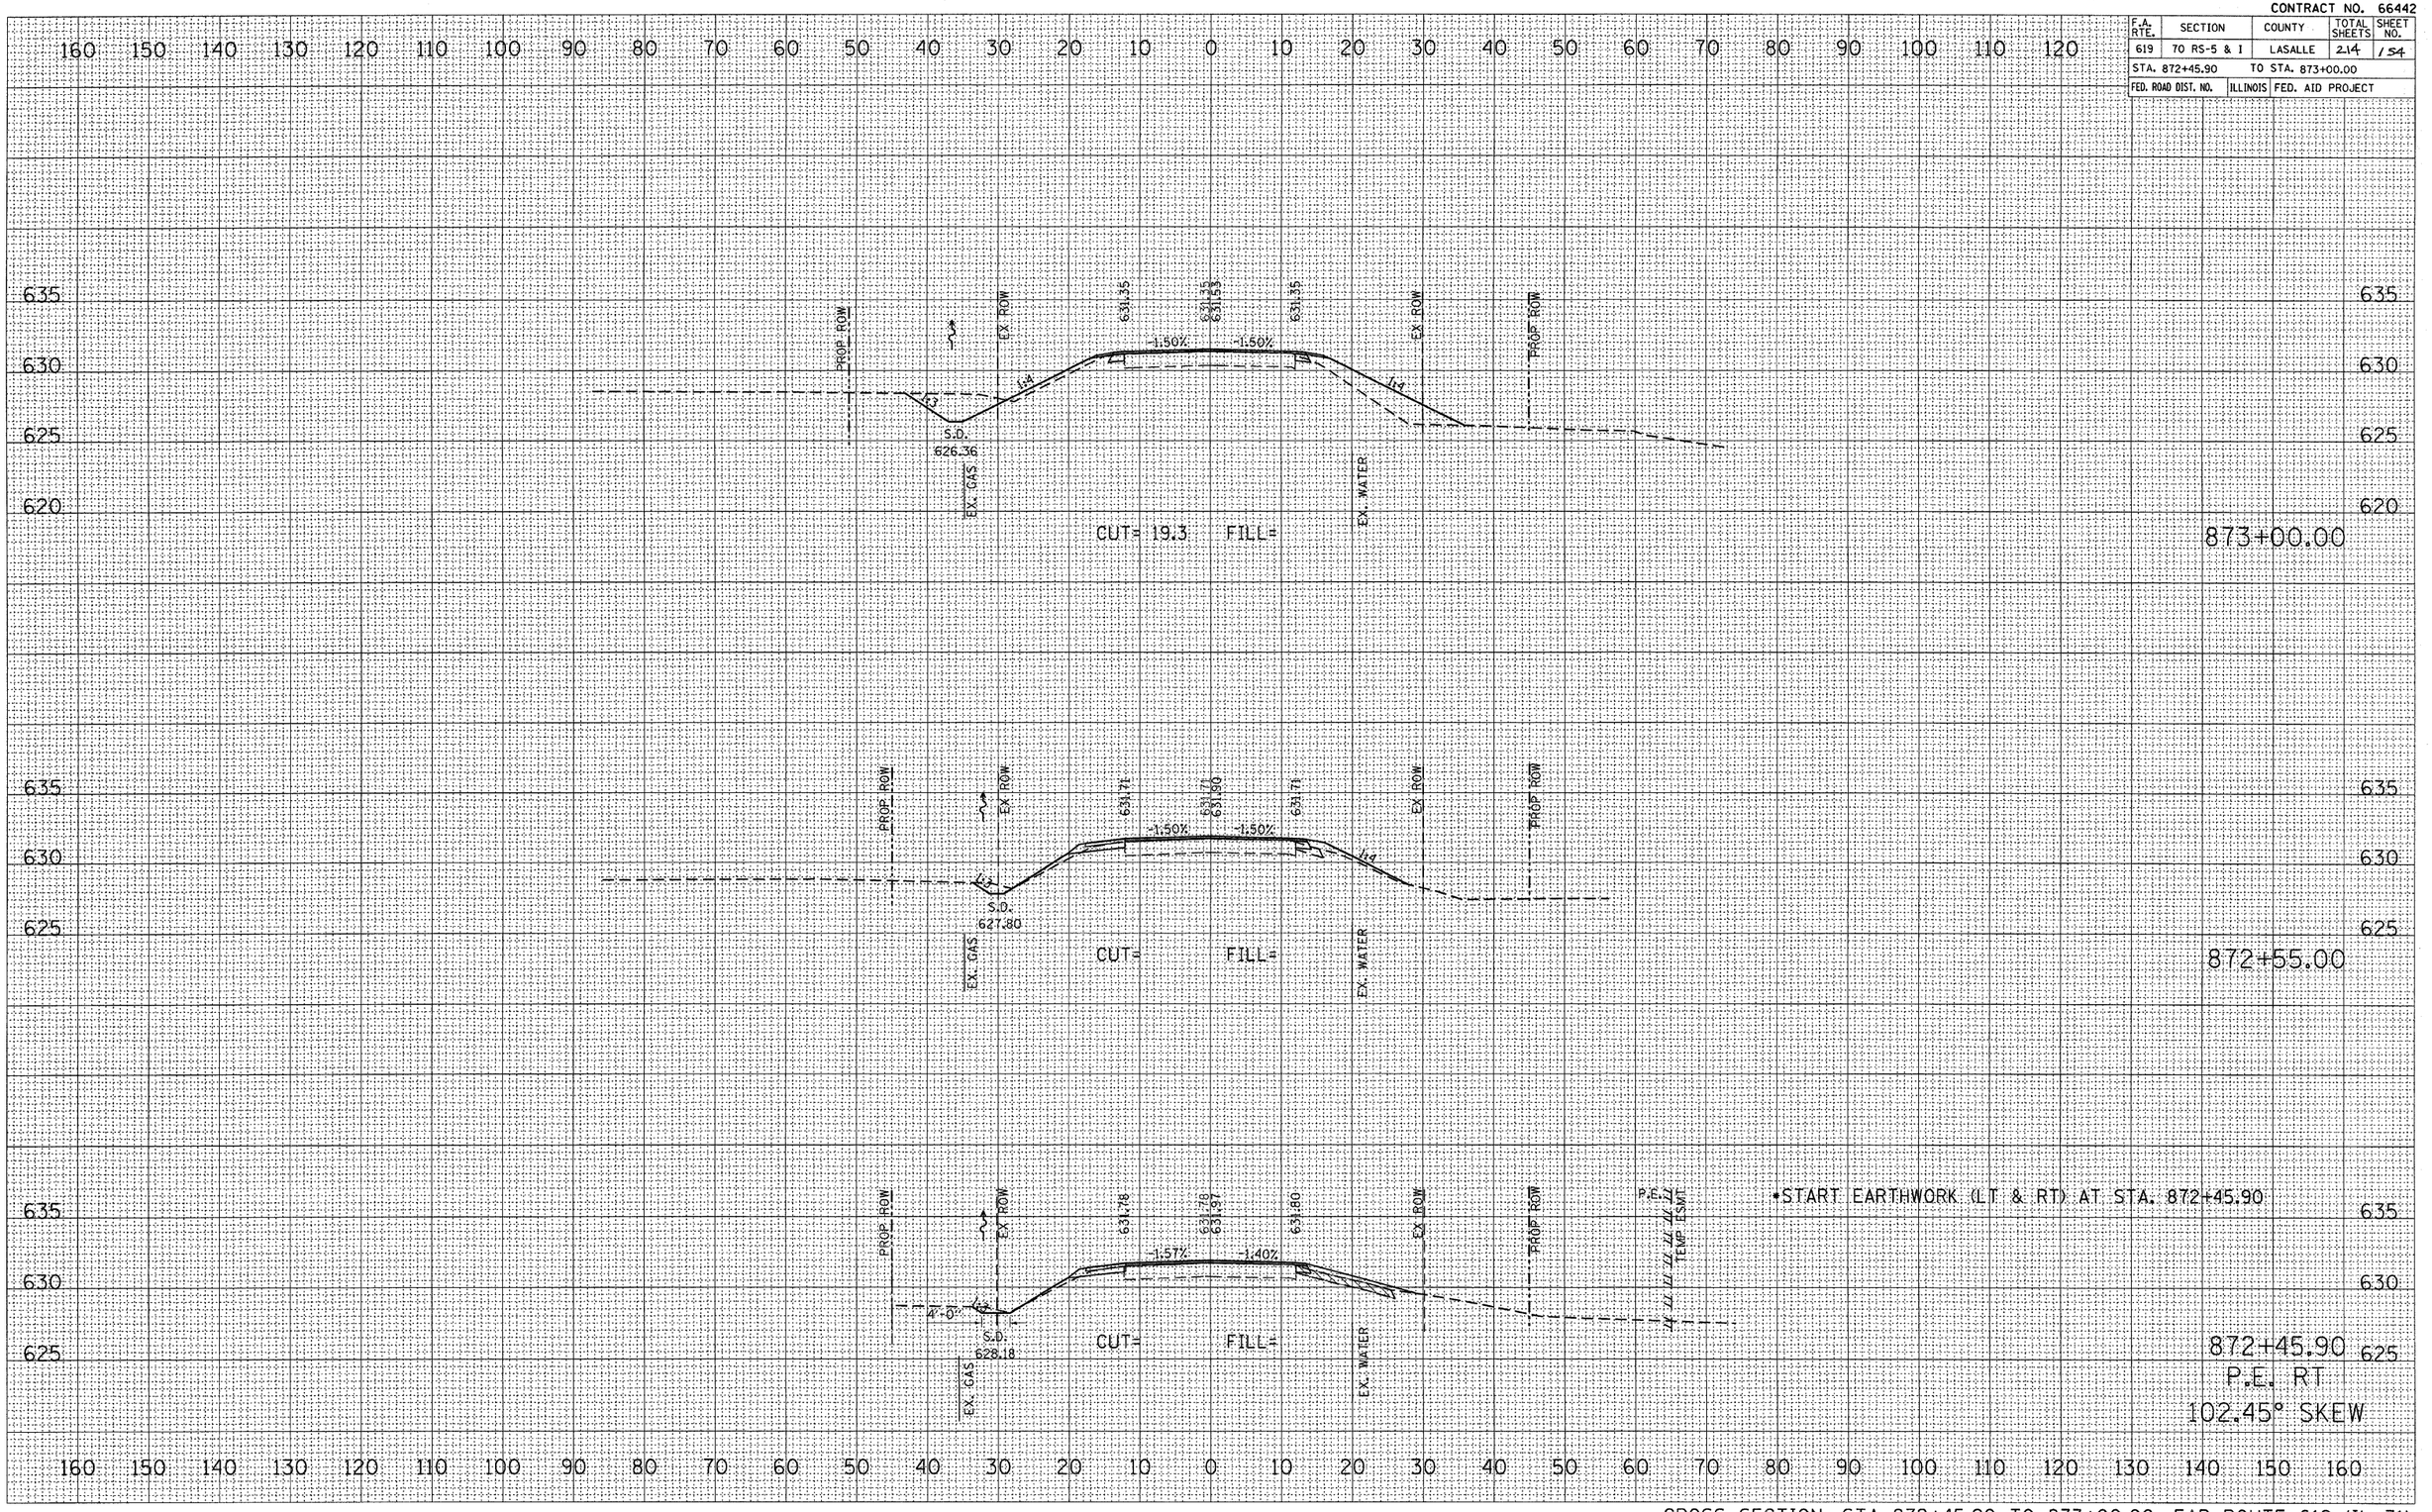

CROSS SECTION, STA 872+45.90 TO 873+00.00, FAP ROUTE 619 (IL 71)

FINAL SURVEY — NOTE BOOK — NO. — SURVEYED — PLOTTED — TEMPLATE — AREAS — AREAS CHECKED — BY — DATE


ORIGINAL SURVEY — SURVEYED — PLOTTED — TEMPLATE — AREAS — AREAS CHECKED — BY — DATE

PLOT DATE = Aug 23, 2018 - 04:24:52 PM
FILE NAME = c:\projects\bargentunp\sheets\bargentunp.dgn
PLOT SCALE = 10.0000 ' / IN.
USER NAME = bargentunp

CONTRACT NO. 66442

F.A. RTE.	SECTION	COUNTY	TOTAL SHEETS	SHEET NO.
619	70 RS-5 & I	LASALLE	24	155
STA. 873+43.51		TO STA. 873+50.00		
FED. ROAD DIST. NO.	ILLINOIS	FED. AID PROJECT		

FINAL SURVEY		BY	DATE
	SURVEYED		
NOTE BOOK	PLOTTED		
	TEMPLATE		
NO.	AREAS		
	AREAS CHECKED		

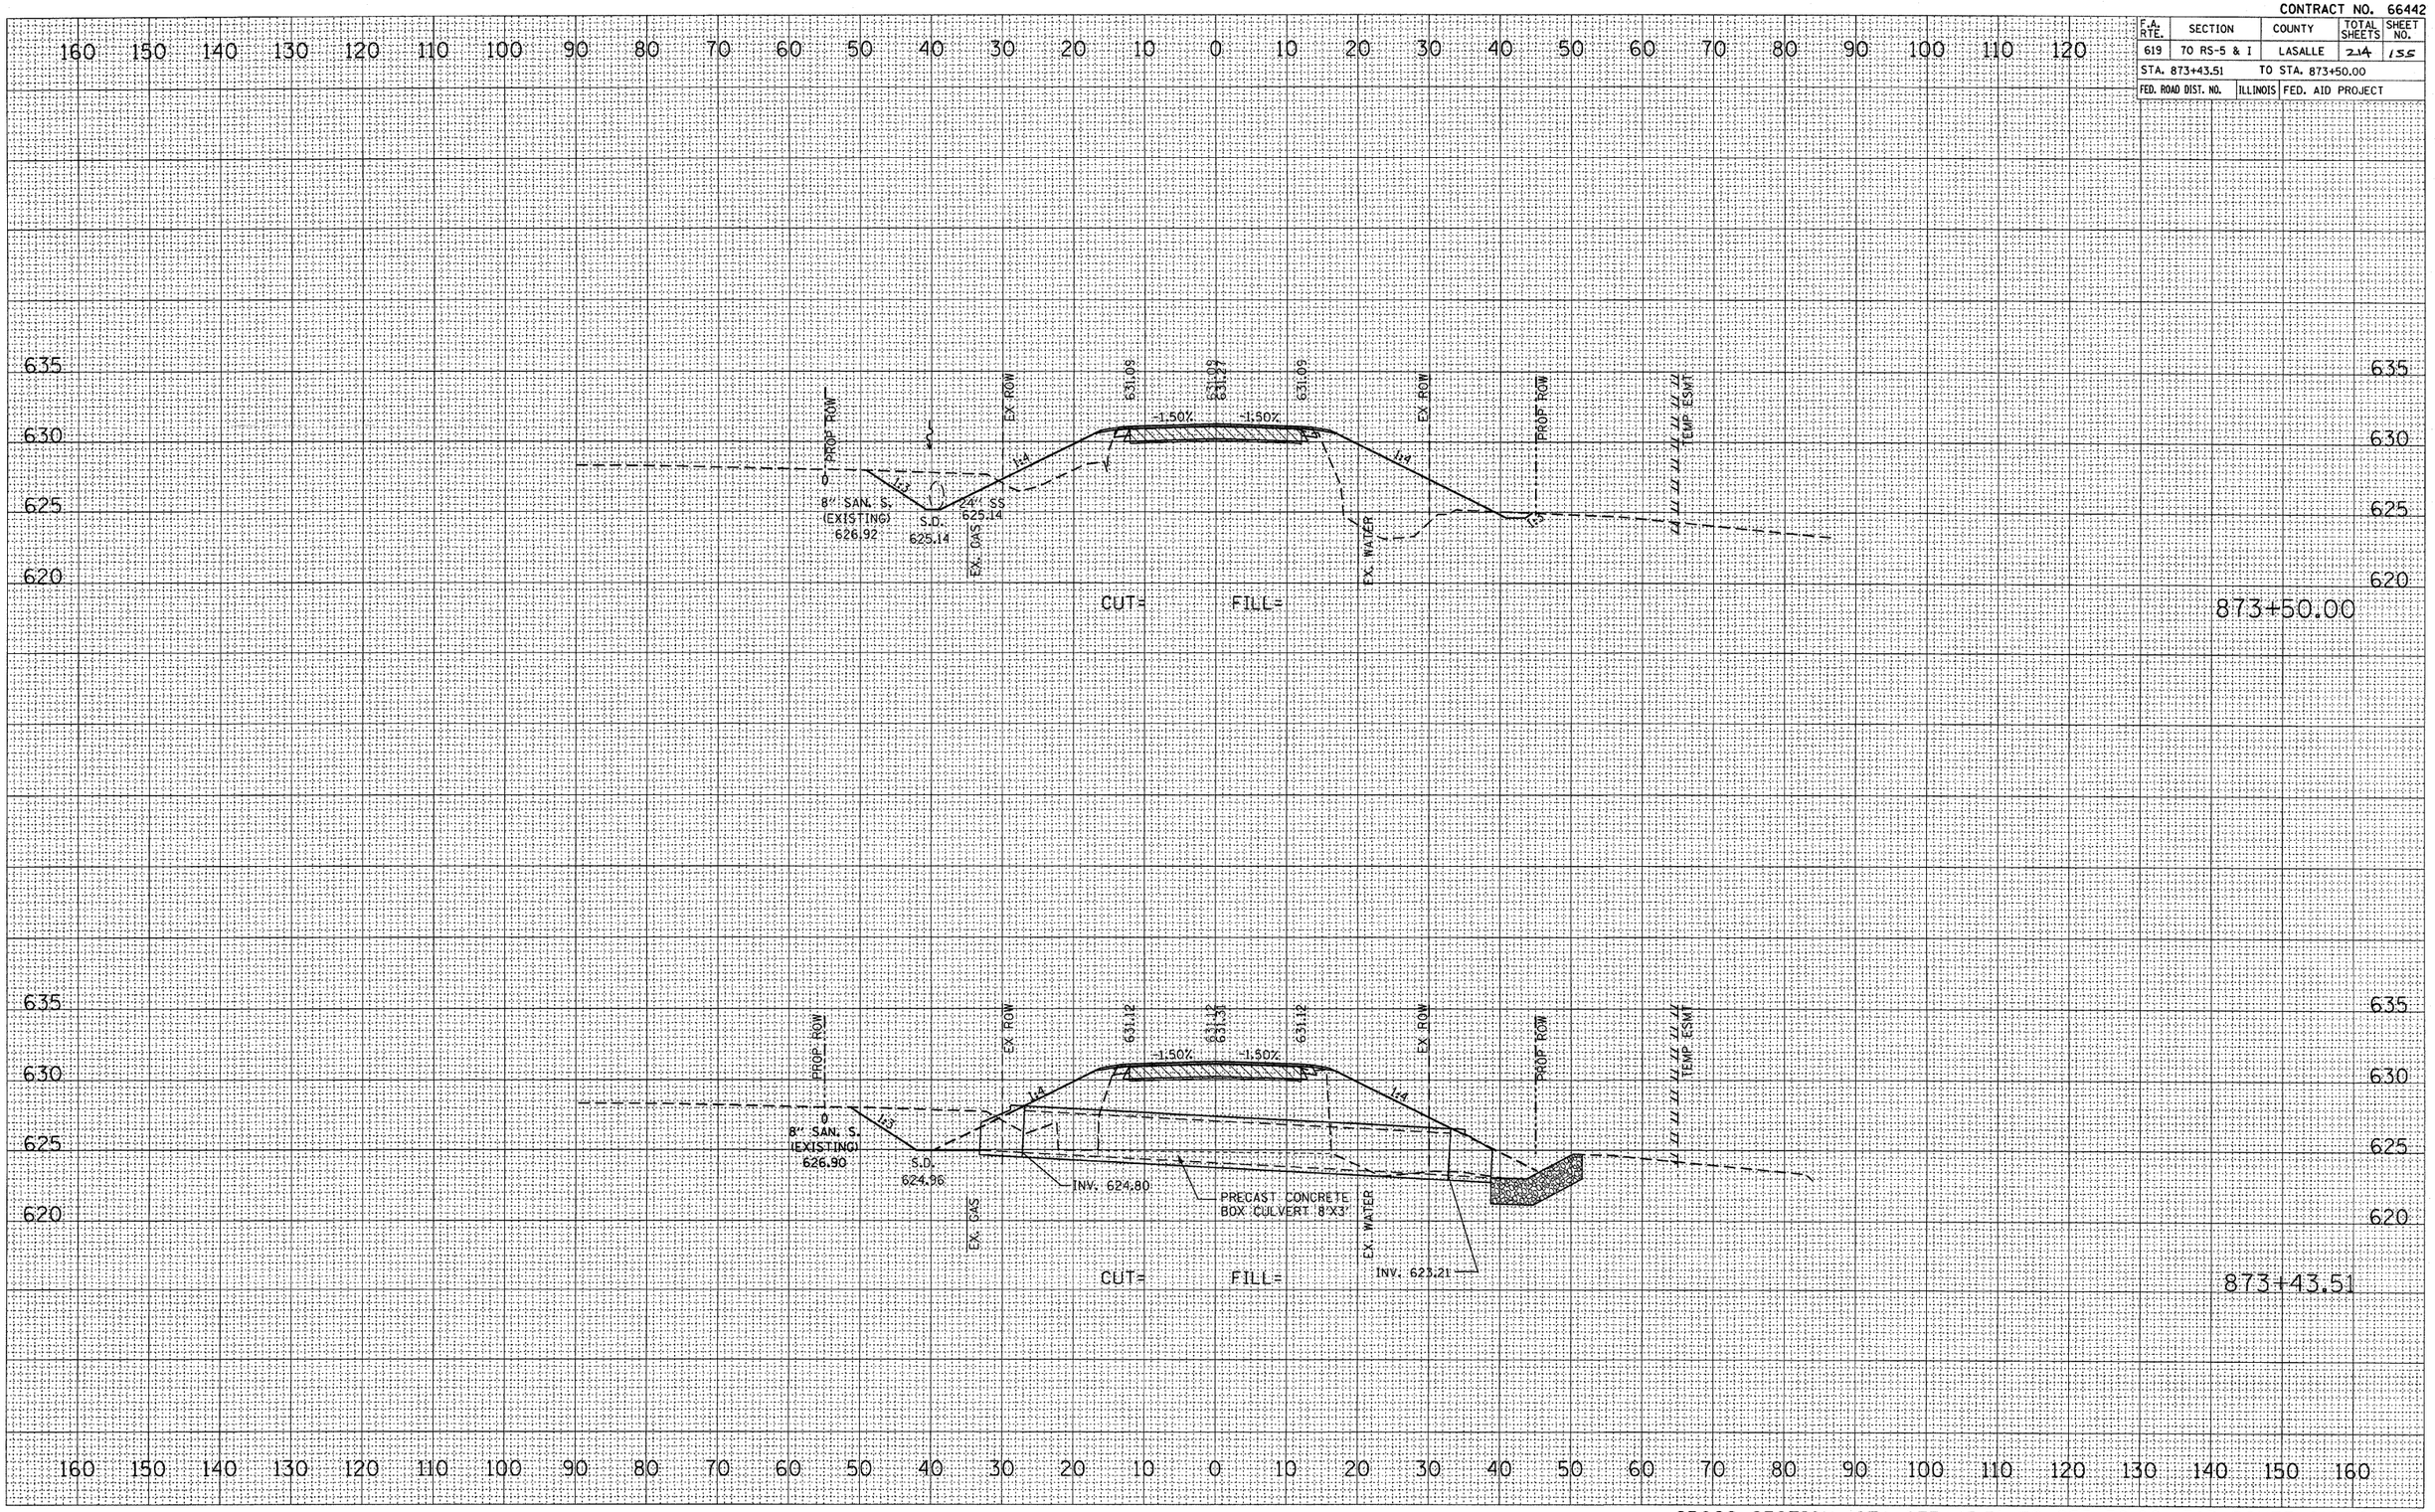

CROSS SECTION, STA 873+43.51 TO 873+50.00, FAP ROUTE 619 (IL 71)

PLOT DATE = Aug 23, 2018 - @4:24:42 PM
FILE NAME = c:\projects\road\bargentuno\sheets\bargentuno.dgn
PLOT SCALE = 10.0000 ' / IN.
USER NAME = bargentuno.jp


CONTRACT NO. 66442

F.A. RTE.	SECTION	COUNTY	TOTAL SHEETS	SHEET NO.
619	70 RS-5 & I	LASALLE	215	156
STA. 874+00.00		TO STA. 874+65.00		
FED. ROAD DIST. NO.	ILLINOIS	FED. AID PROJECT		

FINAL SURVEY		BY	DATE
NOTE BOOK	SURVEYED		
NO.	PLOTTED		
	TEMPLATE		
	AREAS		
	AREAS CHECKED		

ORIGINAL SURVEY		BY	DATE
NOTE BOOK	SURVEYED		
NO.	PLOTTED		
	TEMPLATE		
	AREAS		
	AREAS CHECKED		


PLOT DATE = Aug 23, 2010 - 04:24:28 PM
FILE NAME = c:\projects\bridge\sheets\bargantuno.jal
PLOT SCALE = 10.0000 ' / IN.
USER NAME = bargantuno.jal

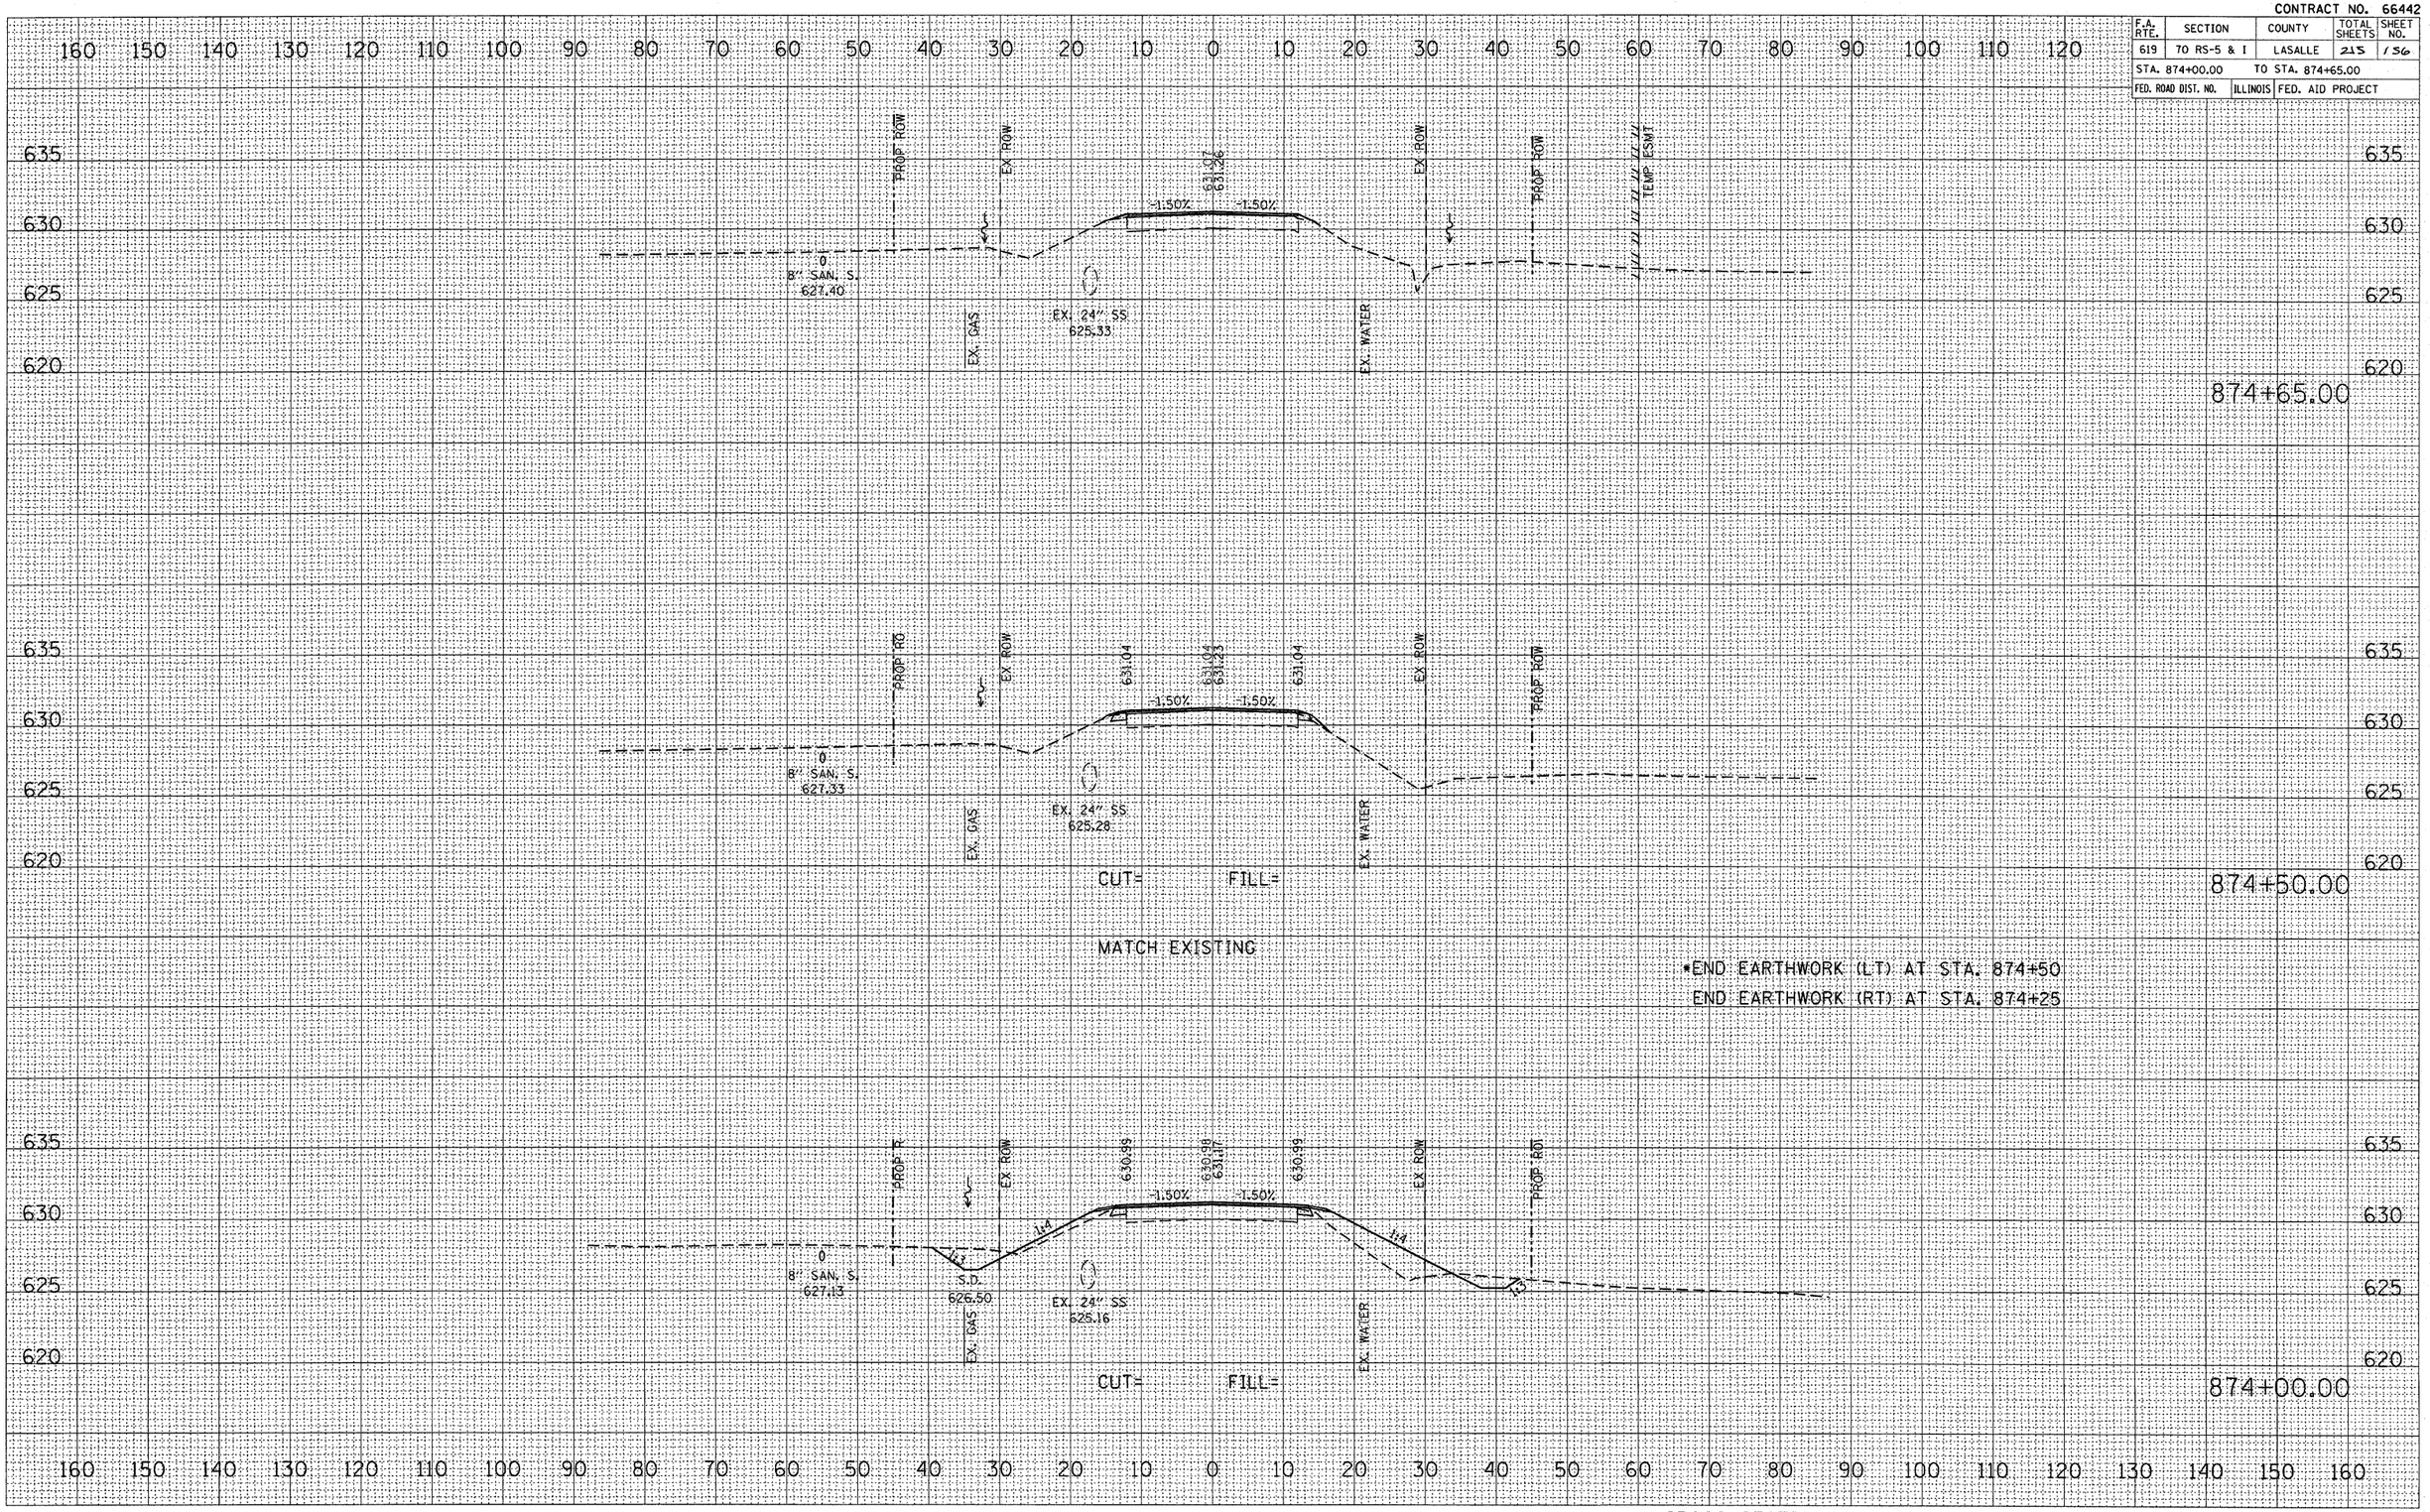

CROSS SECTION, STA 874+00.00 TO 874+65.00, FAP ROUTE 619 (IL 71)

CONTRACT NO. 66442

F.A. RTE.	SECTION	COUNTY	TOTAL SHEETS	SHEET NO.
619	70 RS-5 & I	LASALLE	214	157
STA. 900+10.00		TO STA. 900+50.51		
FED. ROAD DIST. NO.	ILLINOIS	FED. AID PROJECT		

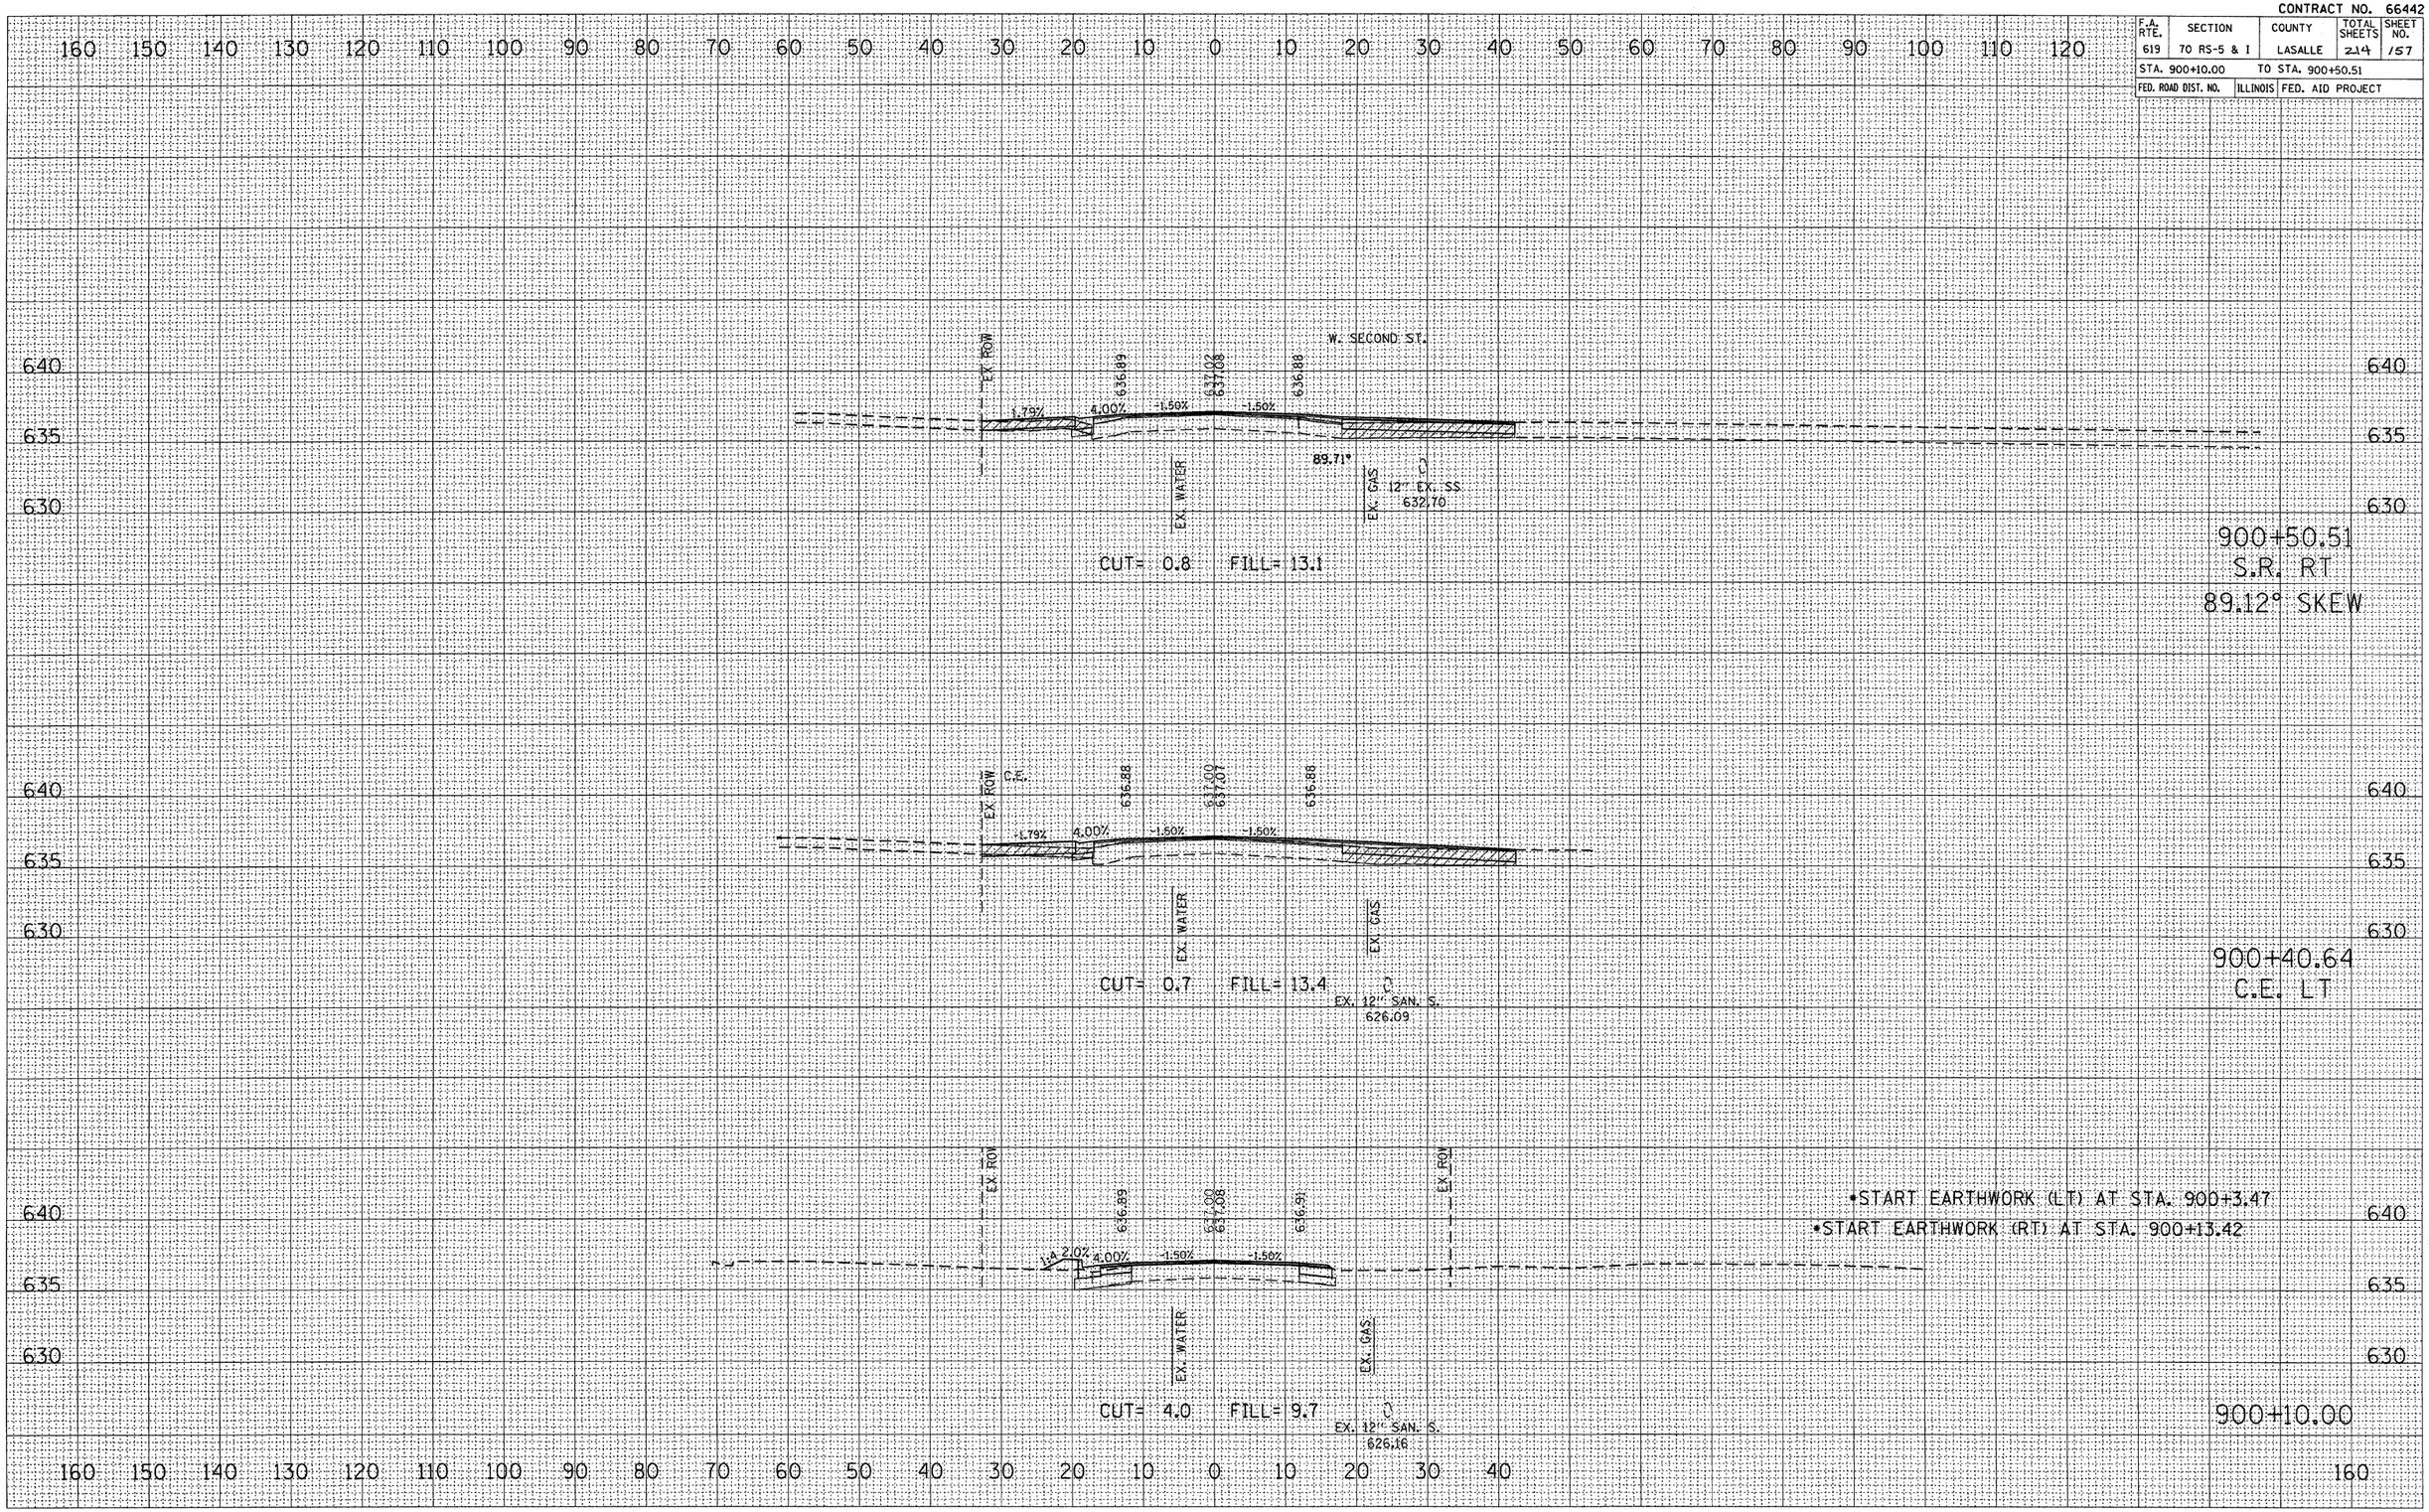

FINAL SURVEY — NOTE BOOK — NO.
SURVEYED — BY — DATE
PLOTTED
TEMPLATE
AREAS
AREAS CHECKED


ORIGINAL SURVEY
SURVEYED
PLOTTED
TEMPLATE
AREAS
AREAS CHECKED

PLOT DATE = Aug 23, 2018 - 8:42:45 PM
FILE NAME = c:\projects\bargenturno.jp
PLOT SCALE = 10.0000 ' / IN.
USER NAME = bargenturno.jp

CROSS SECTION, STA 900+10.00 TO 900+50.51, FAP ROUTE 619 (IL 71)

CONTRACT NO. 66442

F.A. RTE.	SECTION	COUNTY	TOTAL SHEETS	SHEET NO.
619	70 RS-5 & I	LASALLE	214	158
STA. 900+55.00		TO STA. 900+65.16		
FED. ROAD DIST. NO.	ILLINOIS	FED. AID PROJECT		

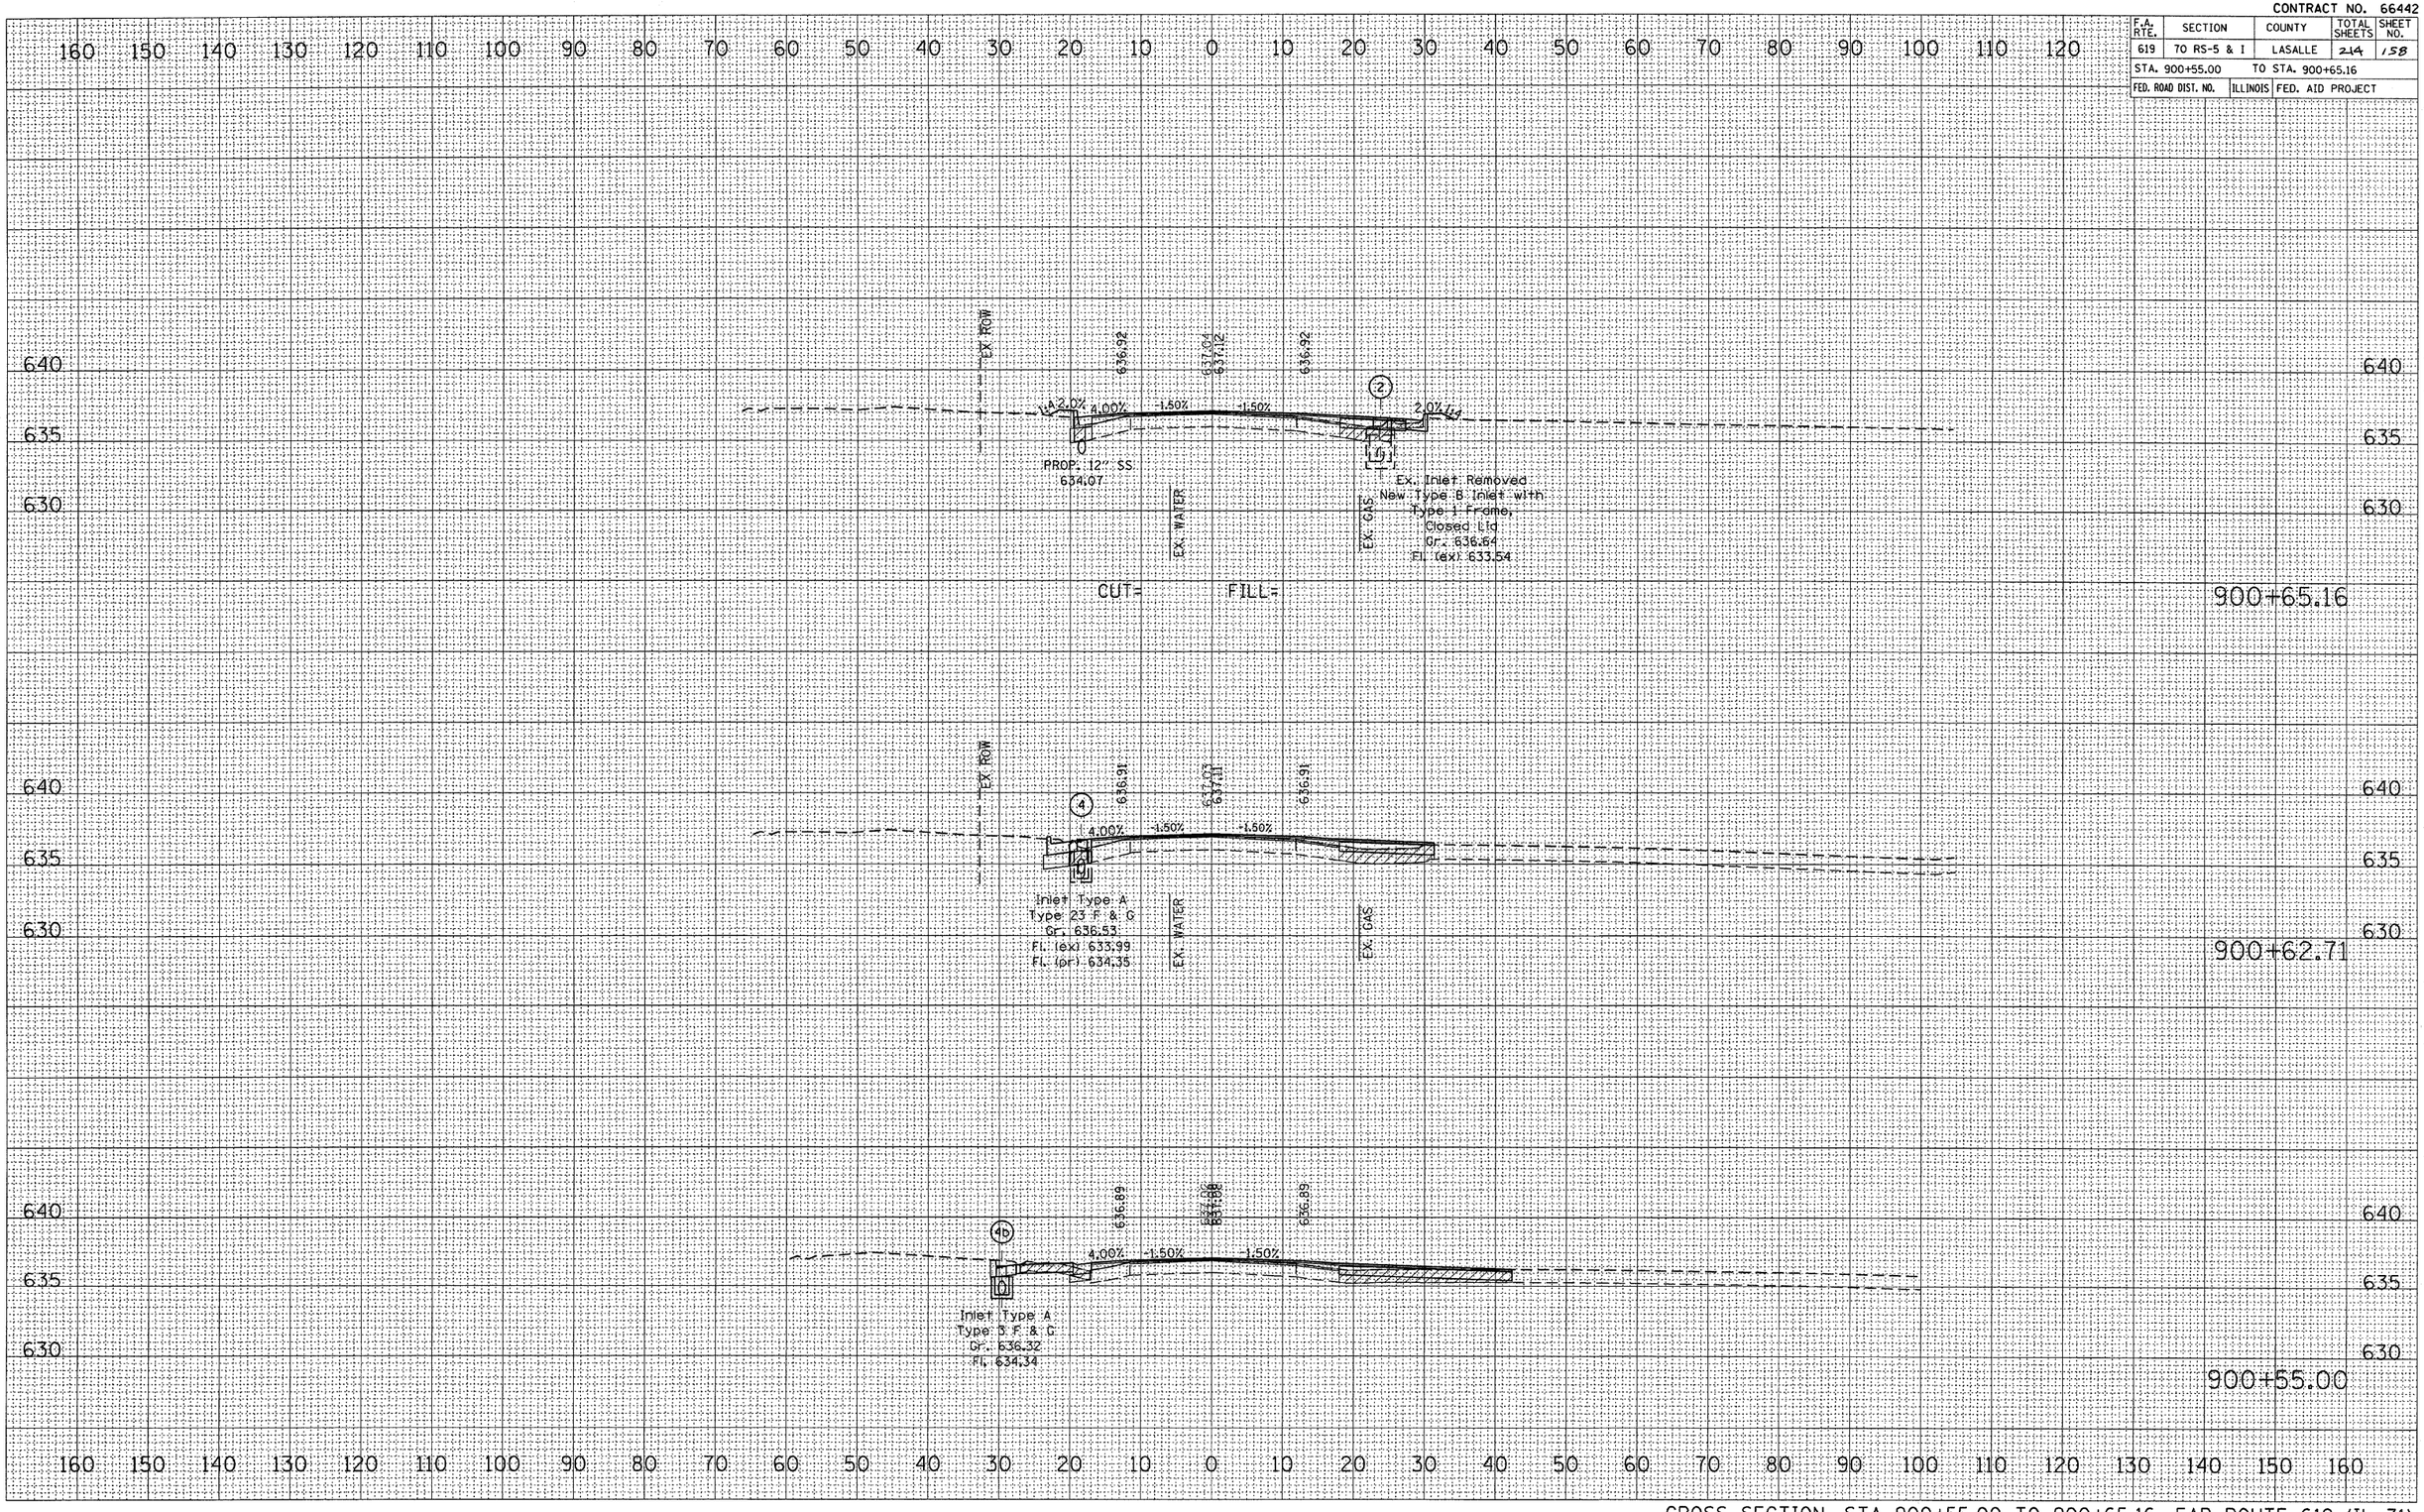

FINAL SURVEY — NOTE BOOK — NO.
SURVEYED — PLOTTED — TEMPLATE — AREAS — AREAS CHECKED
BY — DATE

ORIGINAL SURVEY
SURVEYED — PLOTTED — TEMPLATE — AREAS — AREAS CHECKED
BY — DATE

PLOT DATE = Aug 23, 2018 - 04:20:35 PM
FILE NAME = c:\projects\bergantino\ja\Images\Book4\Sheet
PLOT SCALE = 10.0000 / IN.
USER NAME = bergantino\ja

CROSS SECTION, STA 900+55.00 TO 900+65.16, FAP ROUTE 619 (IL 71)


CONTRACT NO. 66442

F.A. RTE.	SECTION	COUNTY	TOTAL SHEETS	SHEET NO.
619	70 RS-5 & I	LASALLE	214	159
STA. 900+72.63	TO STA. 901+00.00			
FED. ROAD DIST. NO.	ILLINOIS	FED. AID PROJECT		

FINAL SURVEY — NOTE BOOK — NO.
SURVEYED — BY — DATE
PLOTTED
TEMPLATE
AREAS
AREAS CHECKED

ORIGINAL SURVEY — NOTE BOOK — NO.
SURVEYED — BY — DATE
PLOTTED
TEMPLATE
AREAS
AREAS CHECKED


PLOT DATE = Aug 23, 2010 - 8:42:24 PM
FILE NAME = c:\projects\dot\bergantino_ja\xsections\bergantino_ja.dgn
PLOT SCALE = 10.0000 ' / IN.
USER NAME = bergantino_ja

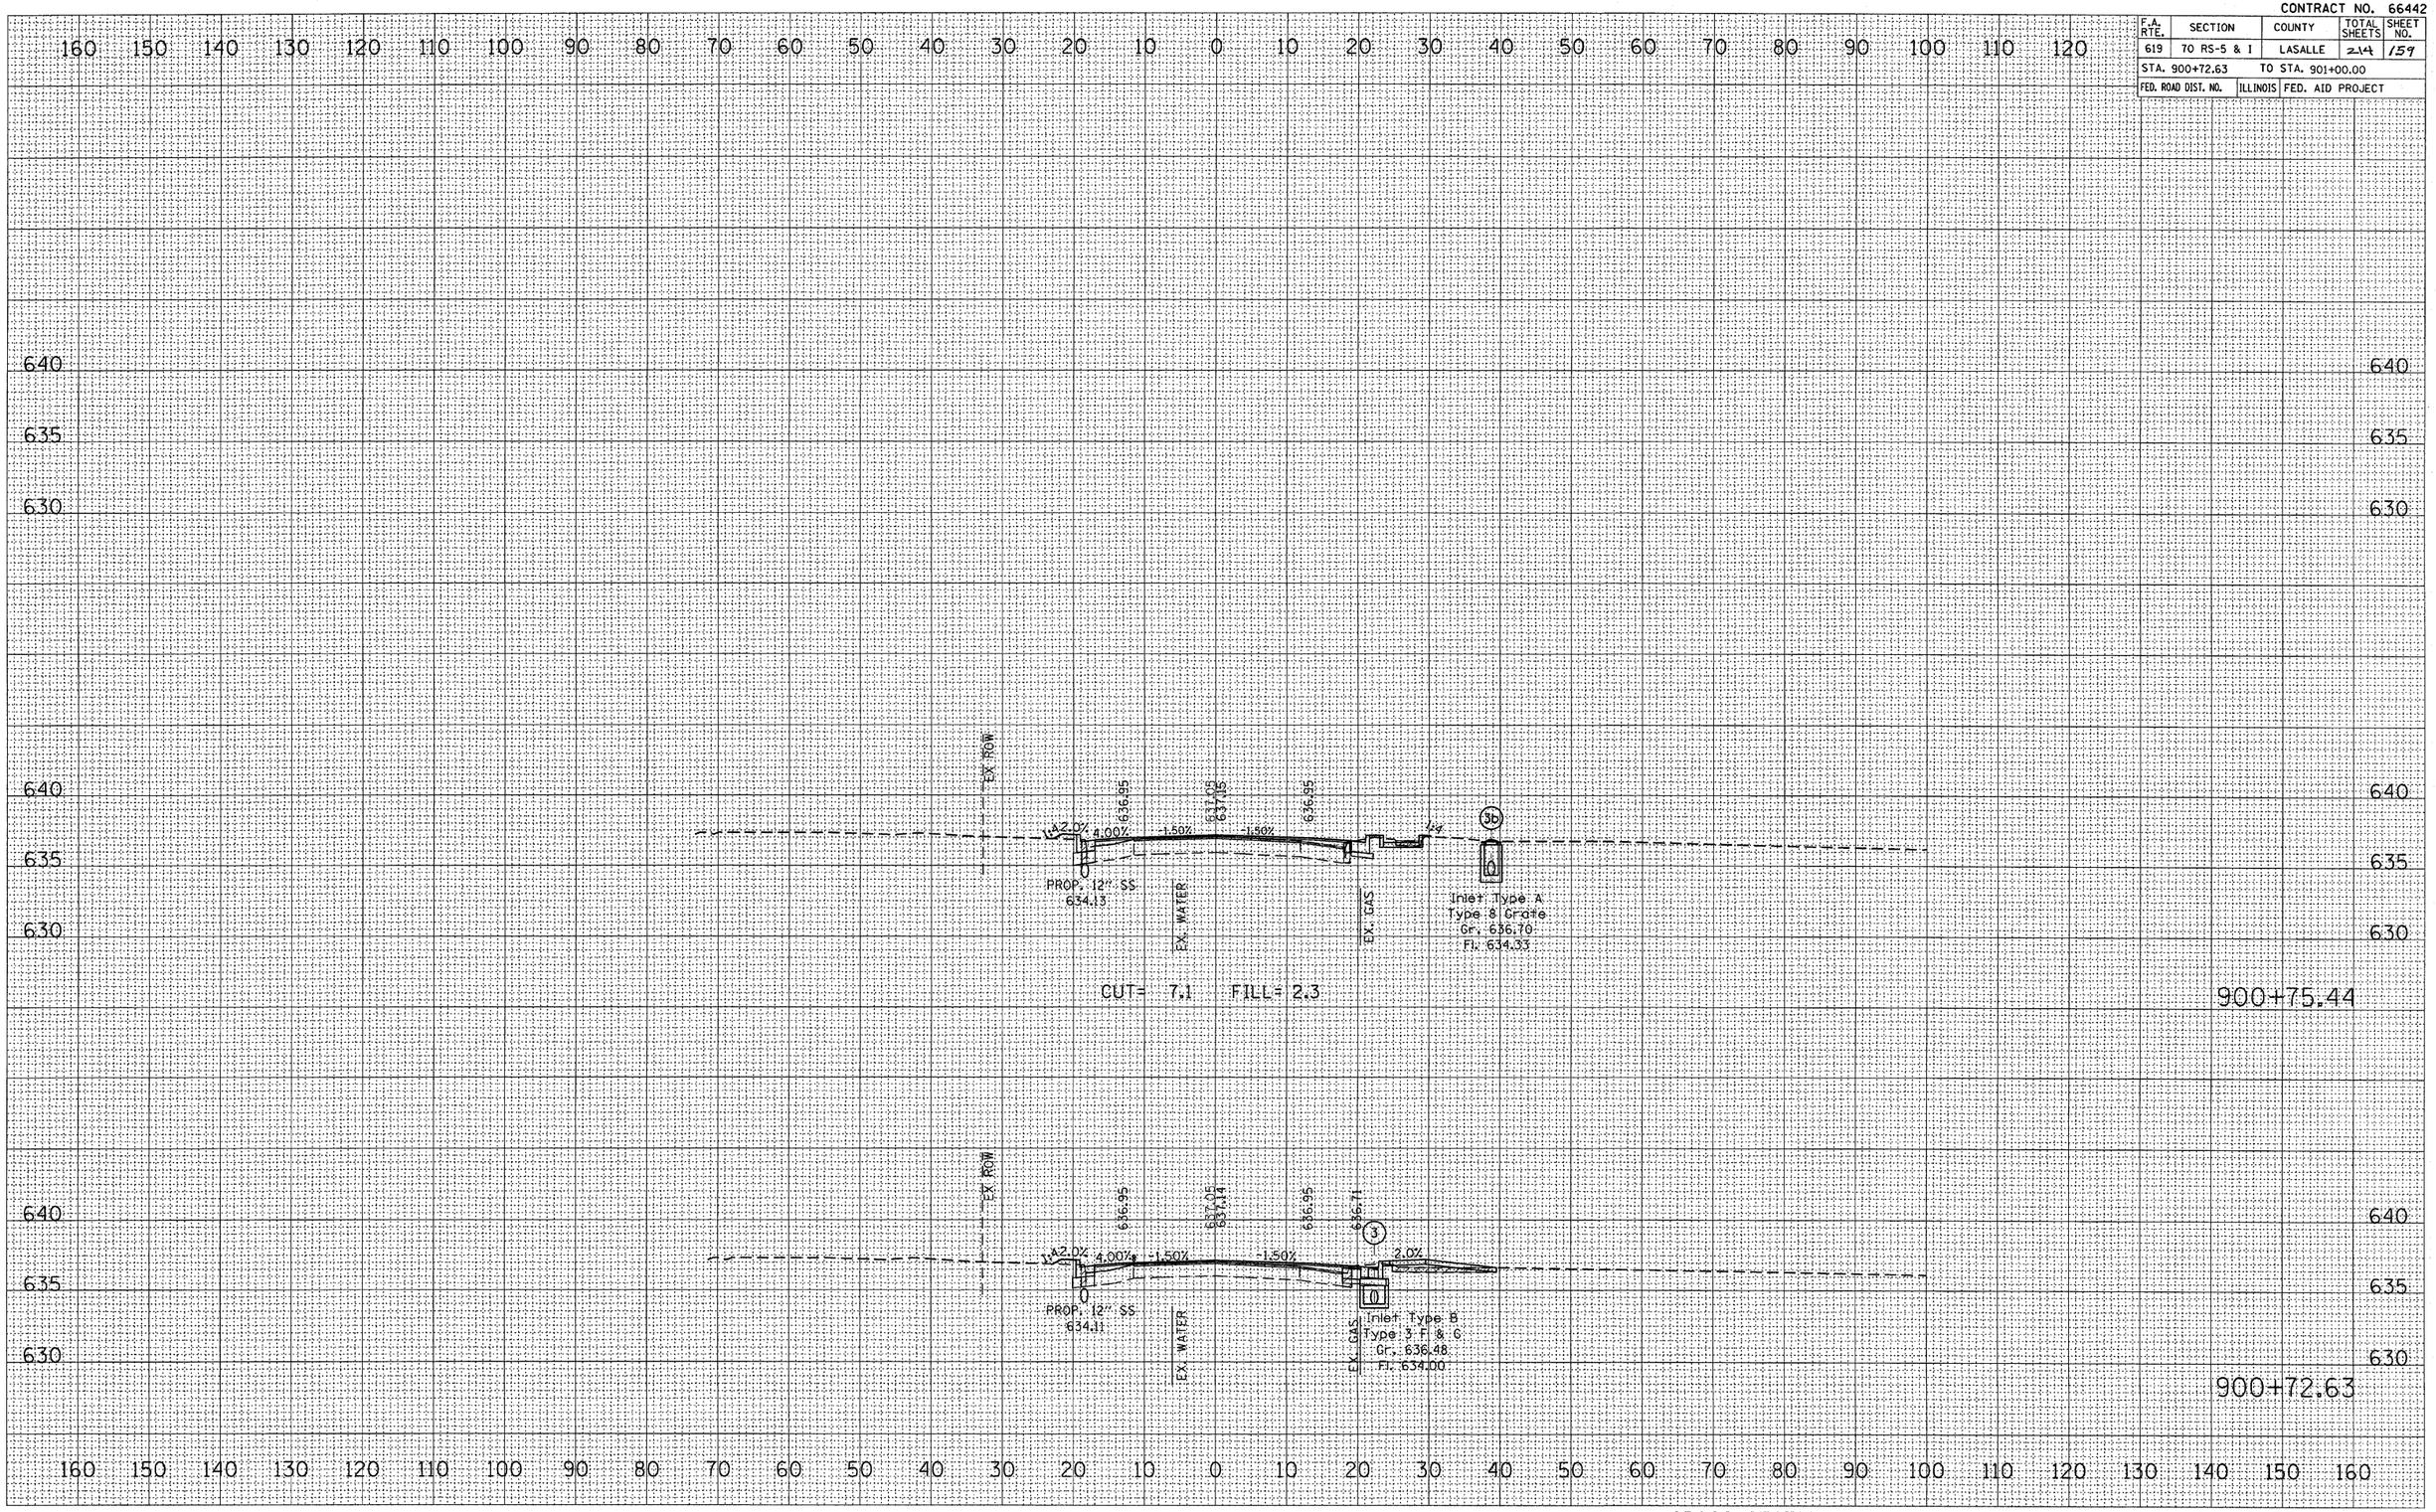

CROSS SECTION, STA 900+72.63 TO 901+00.00, FAP ROUTE 619 (IL 71)

CONTRACT NO. 66442

F.A. RTE.	SECTION	COUNTY	TOTAL SHEETS	SHEET NO.
619	70 RS-5 & I	LASALLE	214	160
STA. 901+35.00		TO STA. 901+66.36		
FED. ROAD DIST. NO.	ILLINOIS	FED. AID PROJECT		

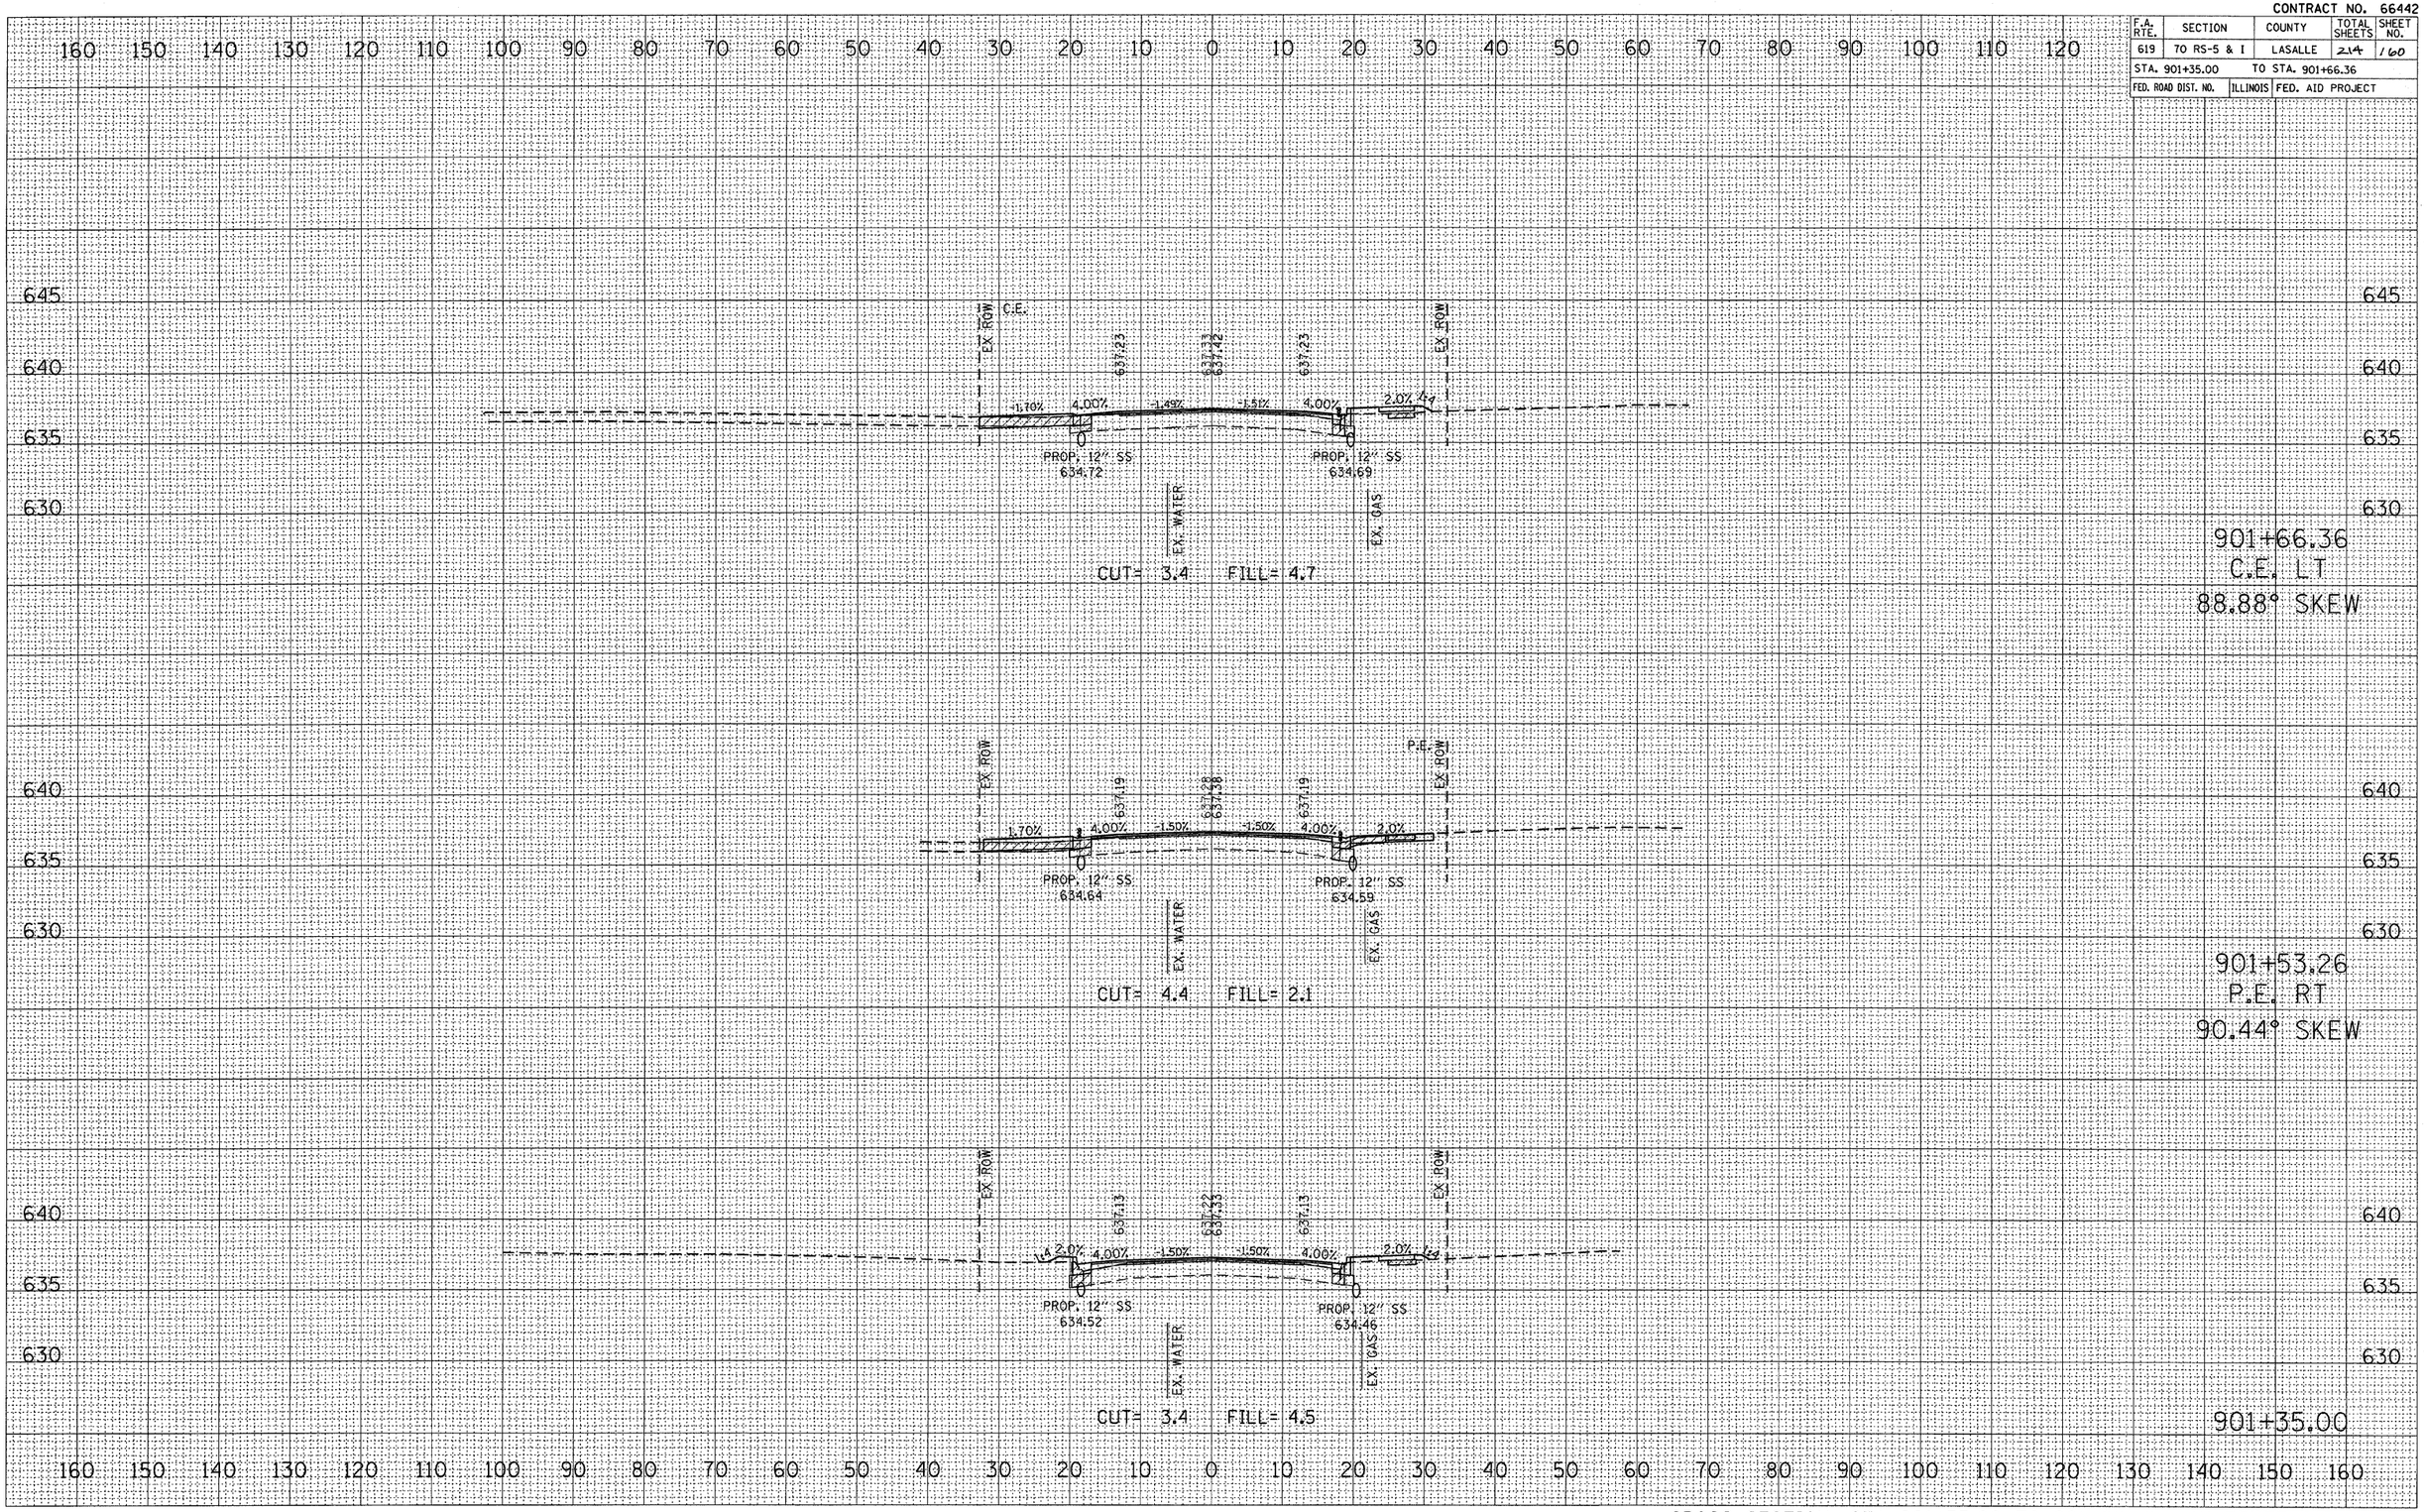

CROSS SECTION, STA 901+35.00 TO 901+66.36, FAP ROUTE 619 (IL 71)


FINAL SURVEY — NOTE BOOK — NO. — SURVEYED — PLOTTED — TEMPLATE — AREAS — AREAS CHECKED — BY — DATE

ORIGINAL SURVEY — SURVEYED — PLOTTED — TEMPLATE — AREAS — AREAS CHECKED — BY — DATE

PLOT DATE = Aug 23, 2018 - 04:21:11 PM
FILE NAME = c:\projects\bargentun\ja\cross sections\xs_sheet.dgn
PLOT SCALE = 10.0000 ' / IN.
USER NAME = bargentun\ja

CONTRACT NO. 66442

F.A. RTE.	SECTION	COUNTY	TOTAL SHEETS	SHEET NO.
619	70 RS-5 & I	LASALLE	214	161
STA. 901+85.00		TO STA. 902+06.55		
FED. ROAD DIST. NO.	ILLINOIS	FED. AID PROJECT		

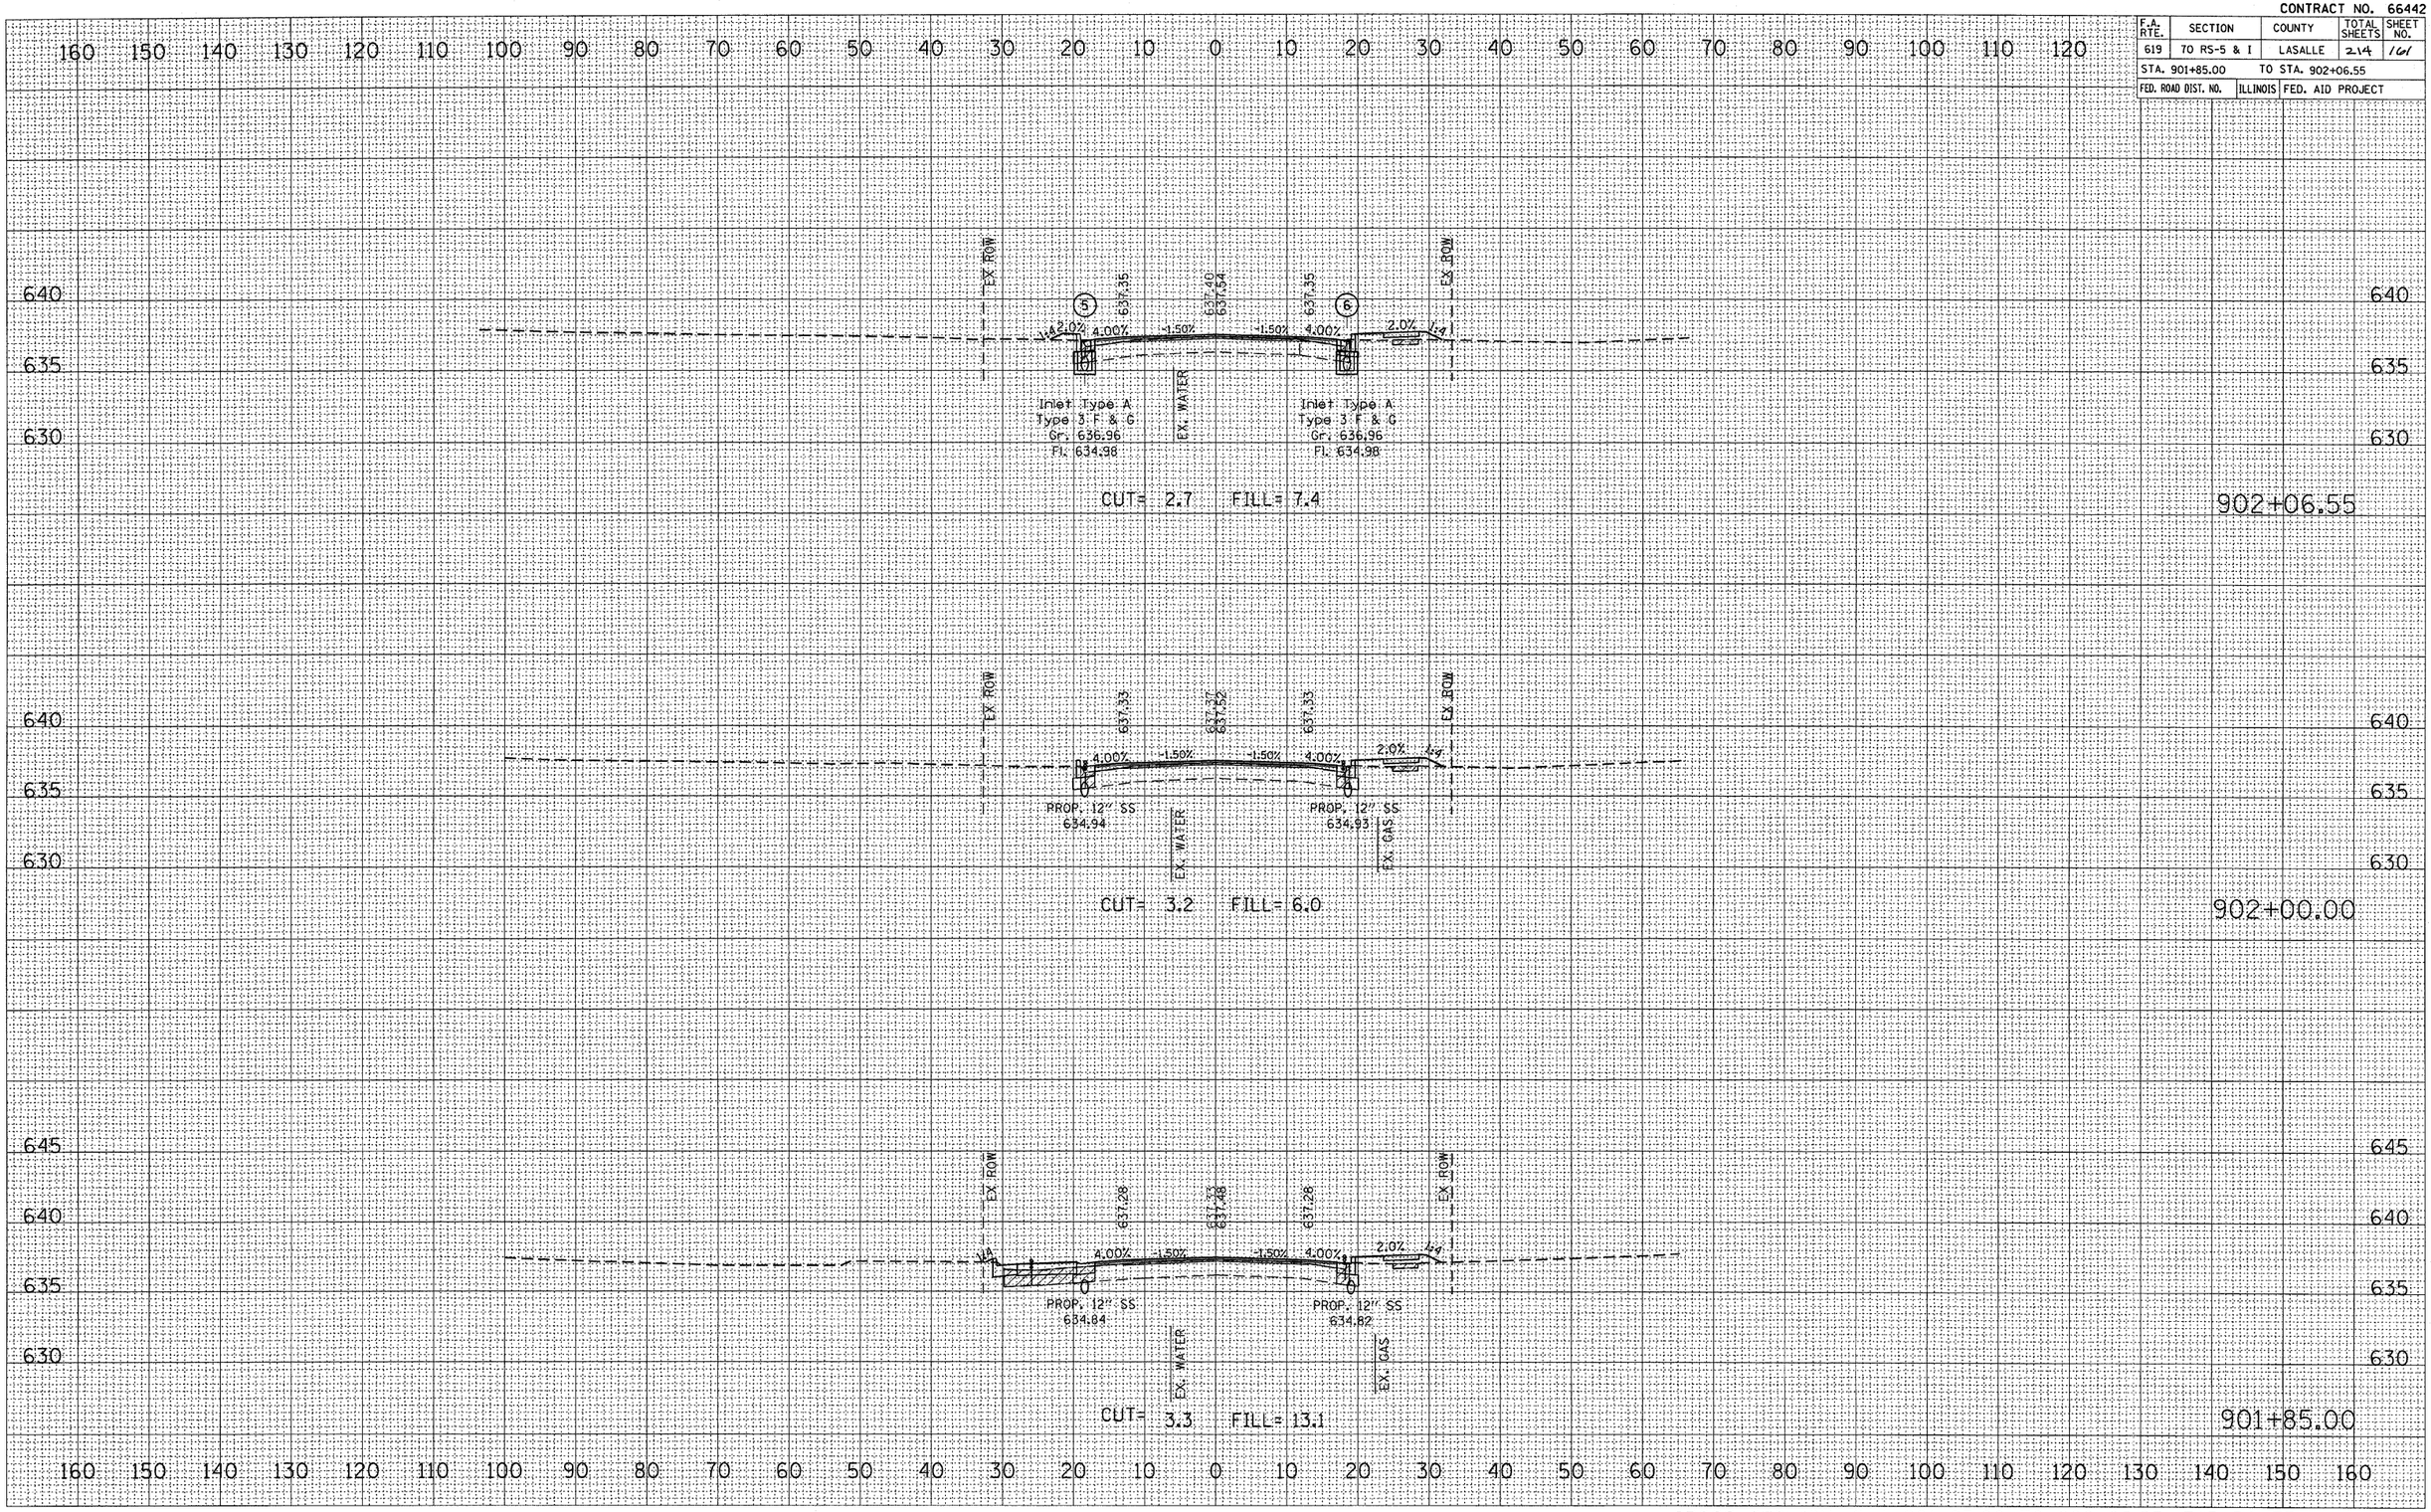

CROSS SECTION, STA 901+85.00 TO 902+06.55, FAP ROUTE 619 (IL 71)


FINAL SURVEY
NOTE BOOK
NO.
SURVEYED
PLOTTED
TEMPLATE
AREAS
AREAS CHECKED
BY
DATE

ORIGINAL SURVEY
SURVEYED
PLOTTED
TEMPLATE
AREAS
AREAS CHECKED
BY
DATE

PLOT DATE = Aug 23, 2018 - 04:18:37 PM
FILE NAME = c:\projects\roads\bargentino.ja\sheets\bargentino.ja_xsht.dgn
PLOT SCALE = 10.0000 ' / IN.
USER NAME = bargentino.ja

CONTRACT NO. 66442

F.A. RTE.	SECTION	COUNTY	TOTAL SHEETS	SHEET NO.
619	70 RS-5 & I	LASALLE	214	162
STA. 902+23.86		TO STA. 902+60.96		
FED. ROAD DIST. NO.	ILLINOIS	FED. AID PROJECT		

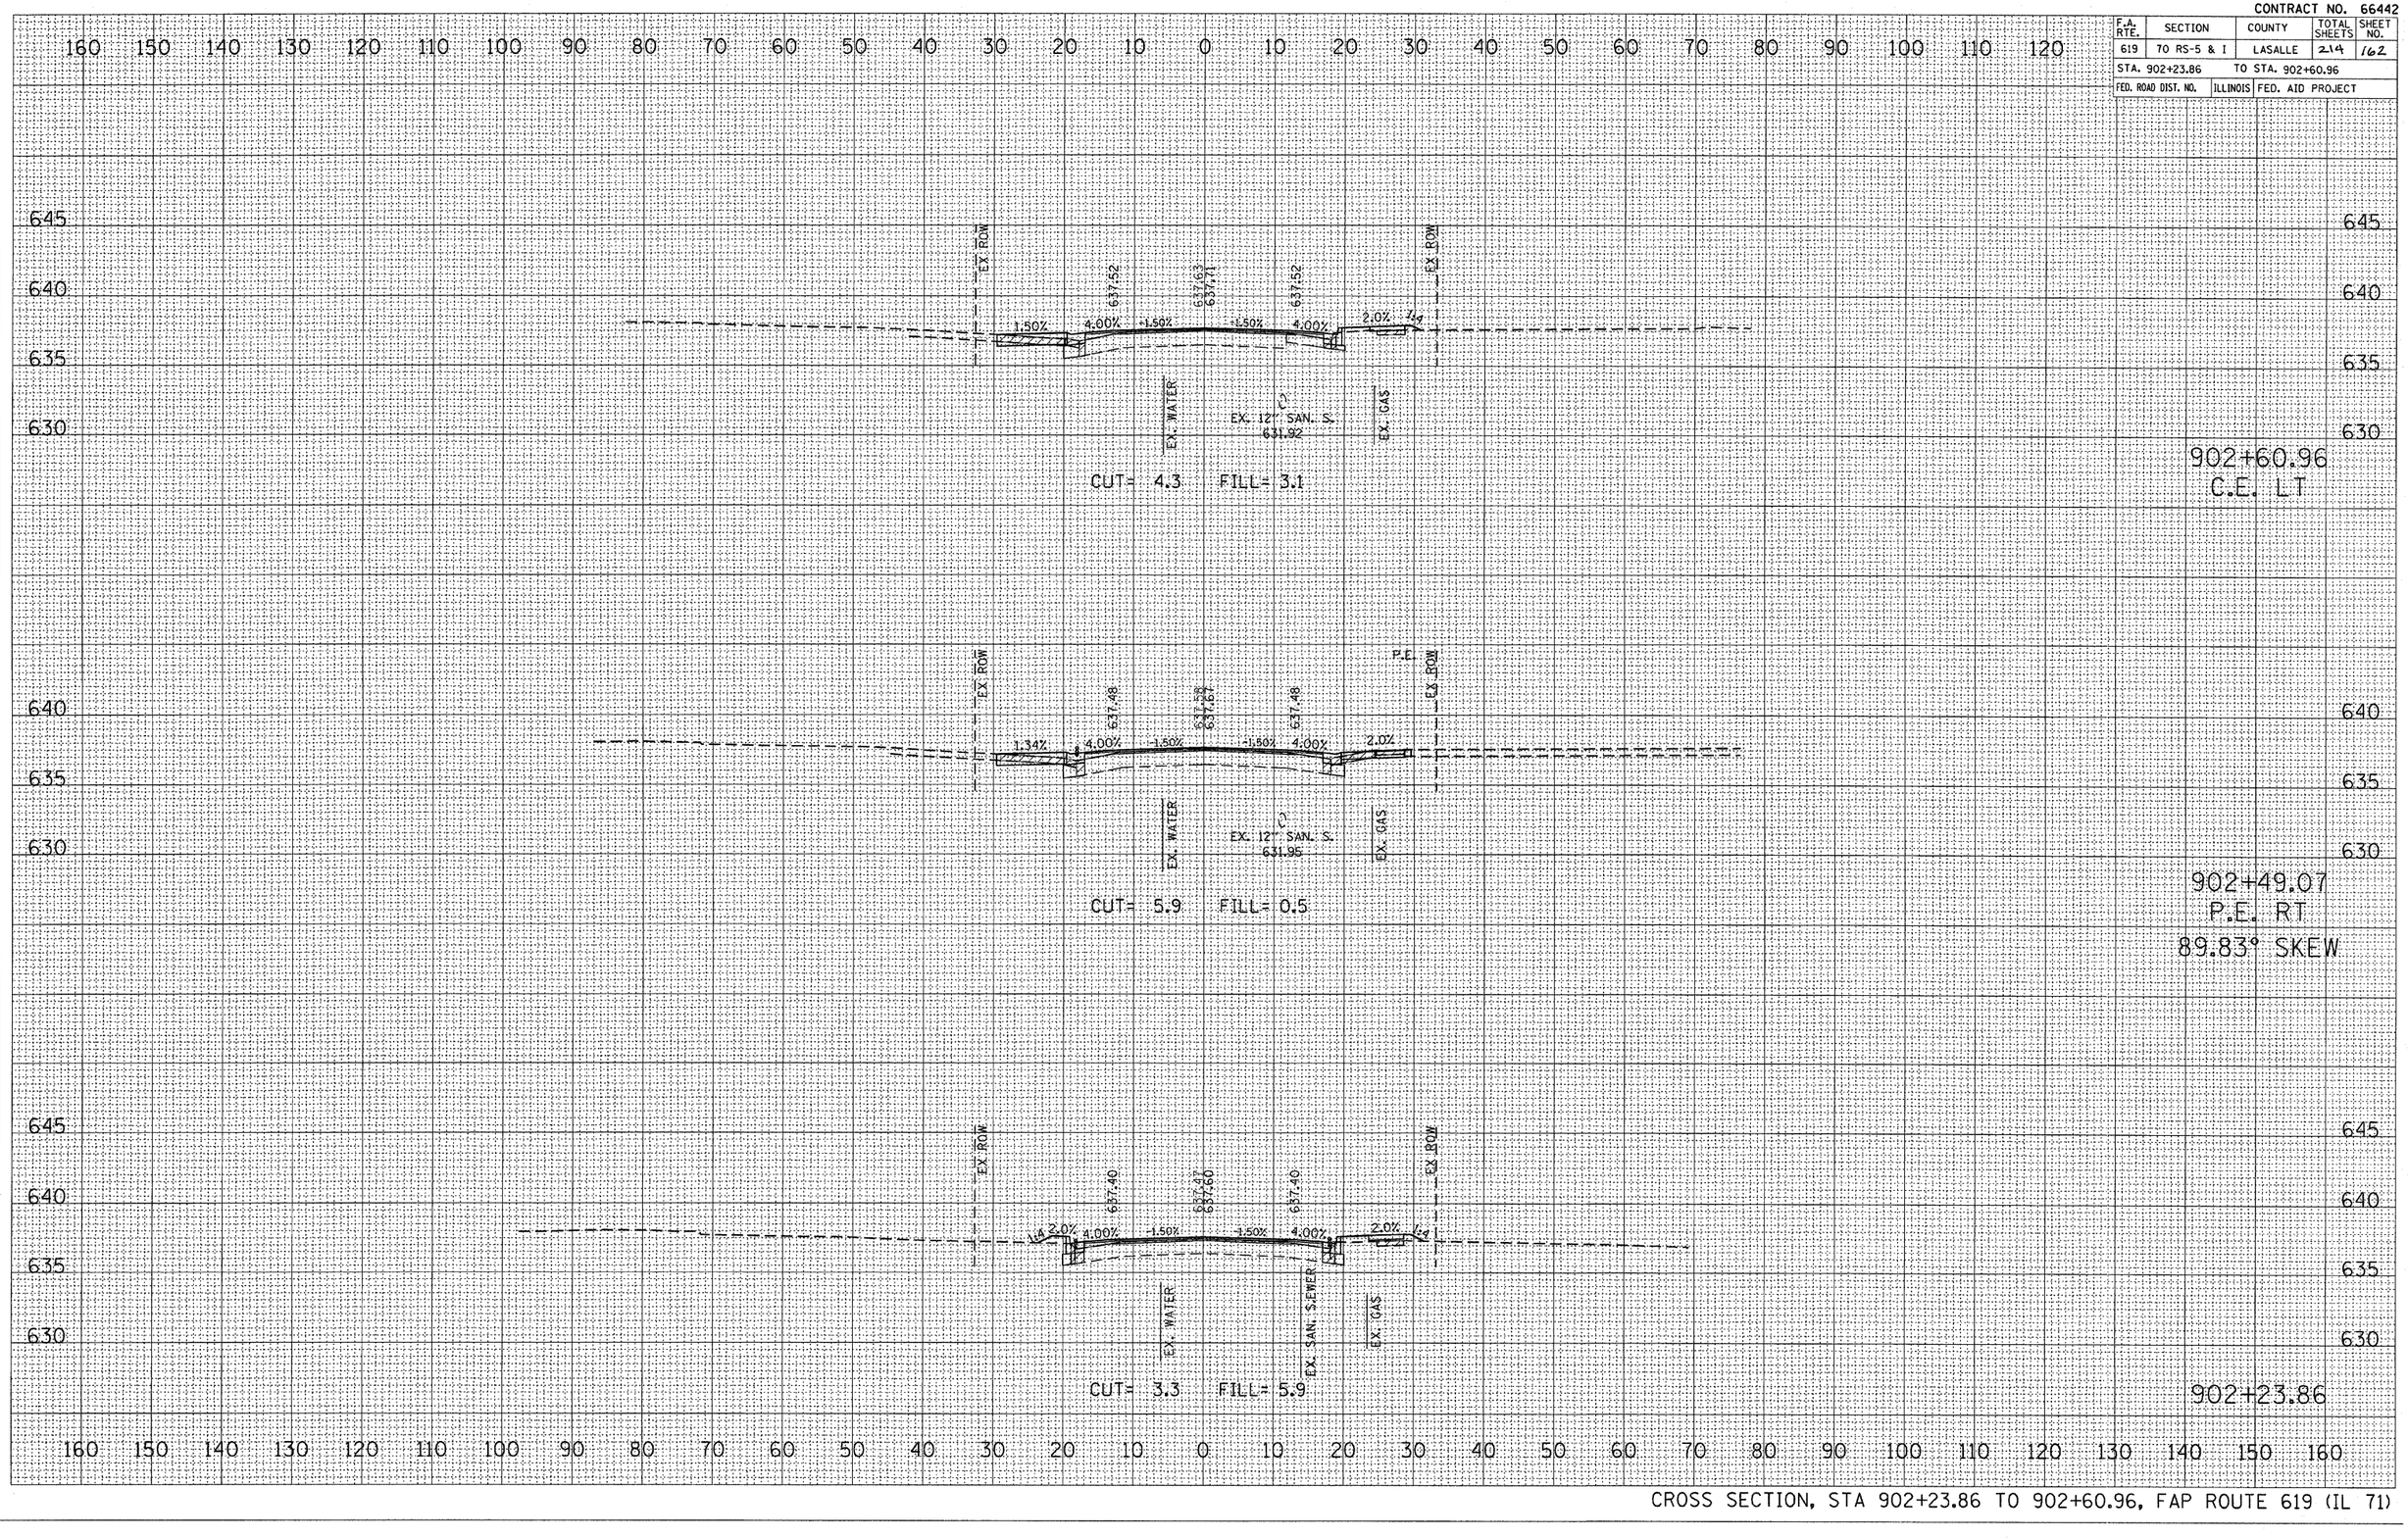

CROSS SECTION, STA 902+23.86 TO 902+60.96, FAP ROUTE 619 (IL 71)

	BY	DATE
SURVEYED		
PLOTTED		
TEMPLATE		
AREAS		
AREAS CHECKED		


FINAL SURVEY
NOTE BOOK
NO.

ORIGINAL SURVEY
NOTE BOOK
NO.

PLOT DATE = Aug 23, 2018 - 8:18:27 PM
FILE NAME = c:\projects\...\sht\bargantuno.ja
PLOT SCALE = 10.0000 ' / IN.
USER NAME = bargantuno.ja

CONTRACT NO. 66442

F.A. RTE.	SECTION	COUNTY	TOTAL SHEETS	SHEET NO.
619	70 RS-5 & I	LASALLE	214	103
STA. 902+73.80		TO STA. 903+03.53		
FED. ROAD DIST. NO.	ILLINOIS	FED. AID PROJECT		

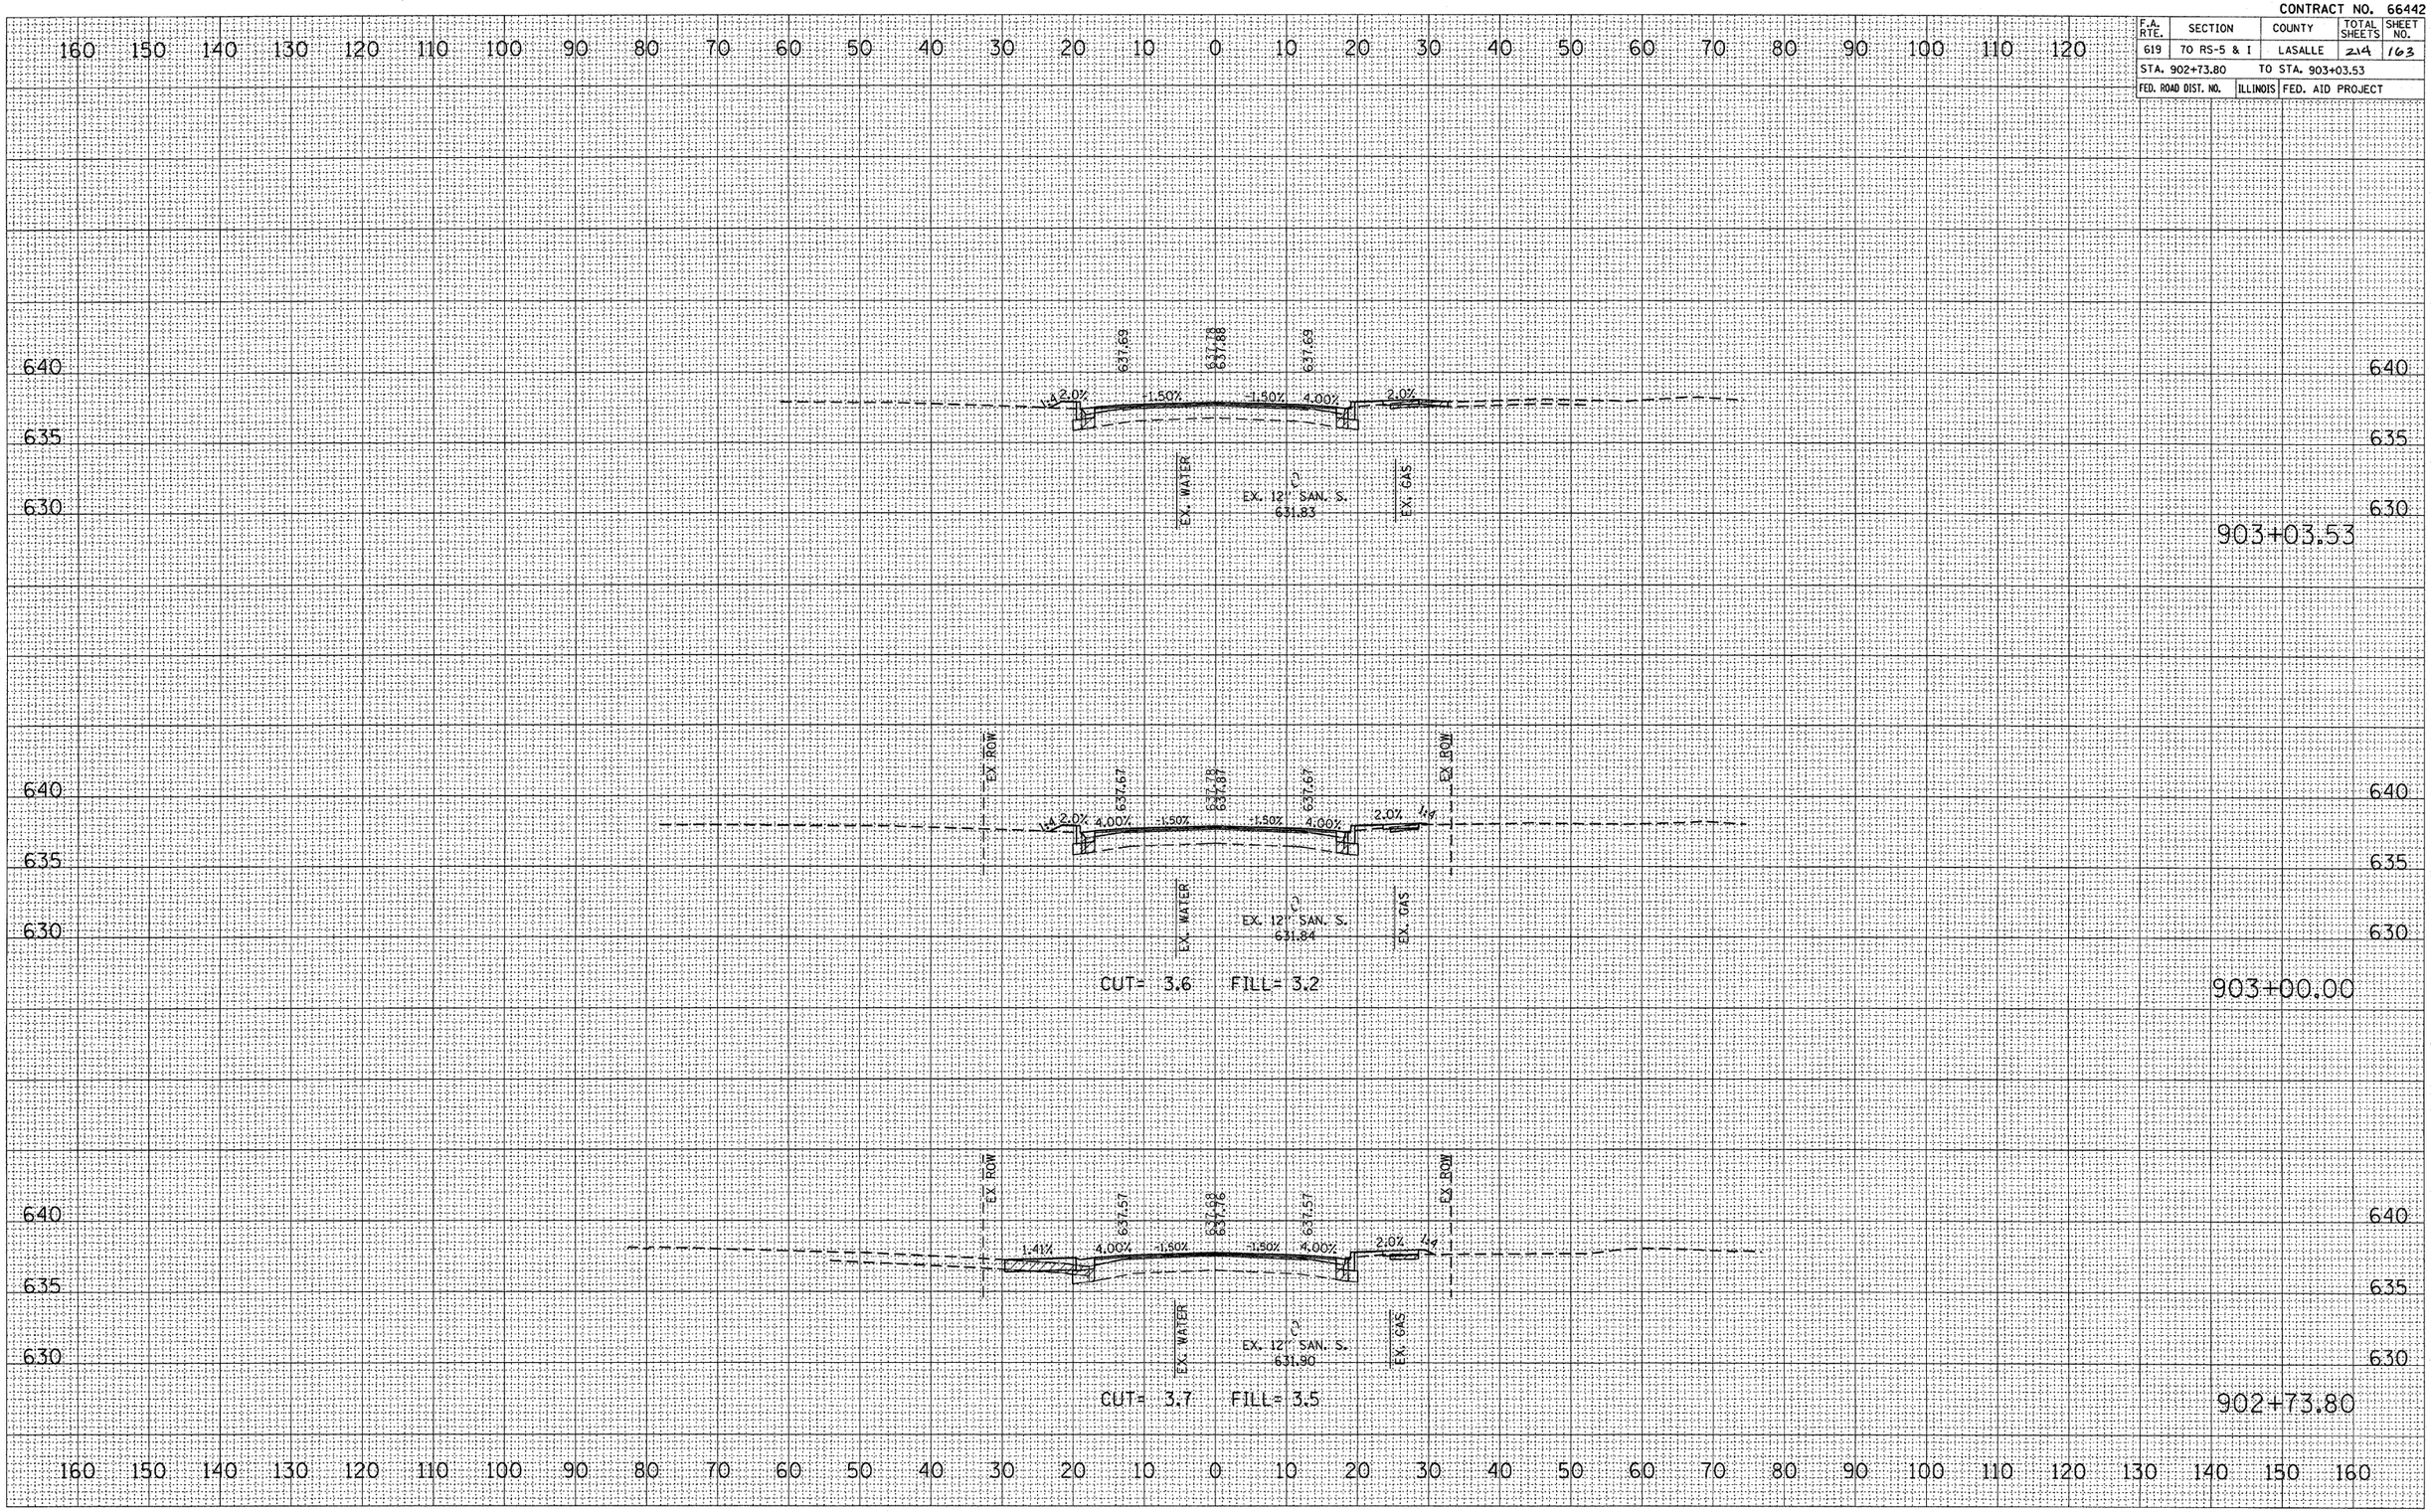

CROSS SECTION, STA 902+73.80 TO 903+03.53, FAP ROUTE 619 (IL 71)


FINAL SURVEY		BY	DATE
NOTE BOOK	SURVEYED		
NO.	PLOTTED		
	TEMPLATE		
	AREAS		
	AREAS CHECKED		

ORIGINAL SURFACE		BY	DATE
	SURVEYED		
	PLOTTED		
	TEMPLATE		
	AREAS		
	AREAS CHECKED		

PLOT DATE = Aug 23, 2018 - 8:41:16 PM
FILE NAME = c:\projects\bergantino_ja\mapping\cross sections\bergantino_ja.dgn
PLOT SCALE = 10.0000 ' / IN.
USER NAME = bergantino_ja

CONTRACT NO. 66442

F.A. RTE.	SECTION	COUNTY	TOTAL SHEETS	SHEET NO.
619	70 RS-5 & I	LASALLE	214	164
STA. 903+27.98		TO STA. 903+68.46		
FED. ROAD DIST. NO.	ILLINOIS	FED. AID PROJECT		

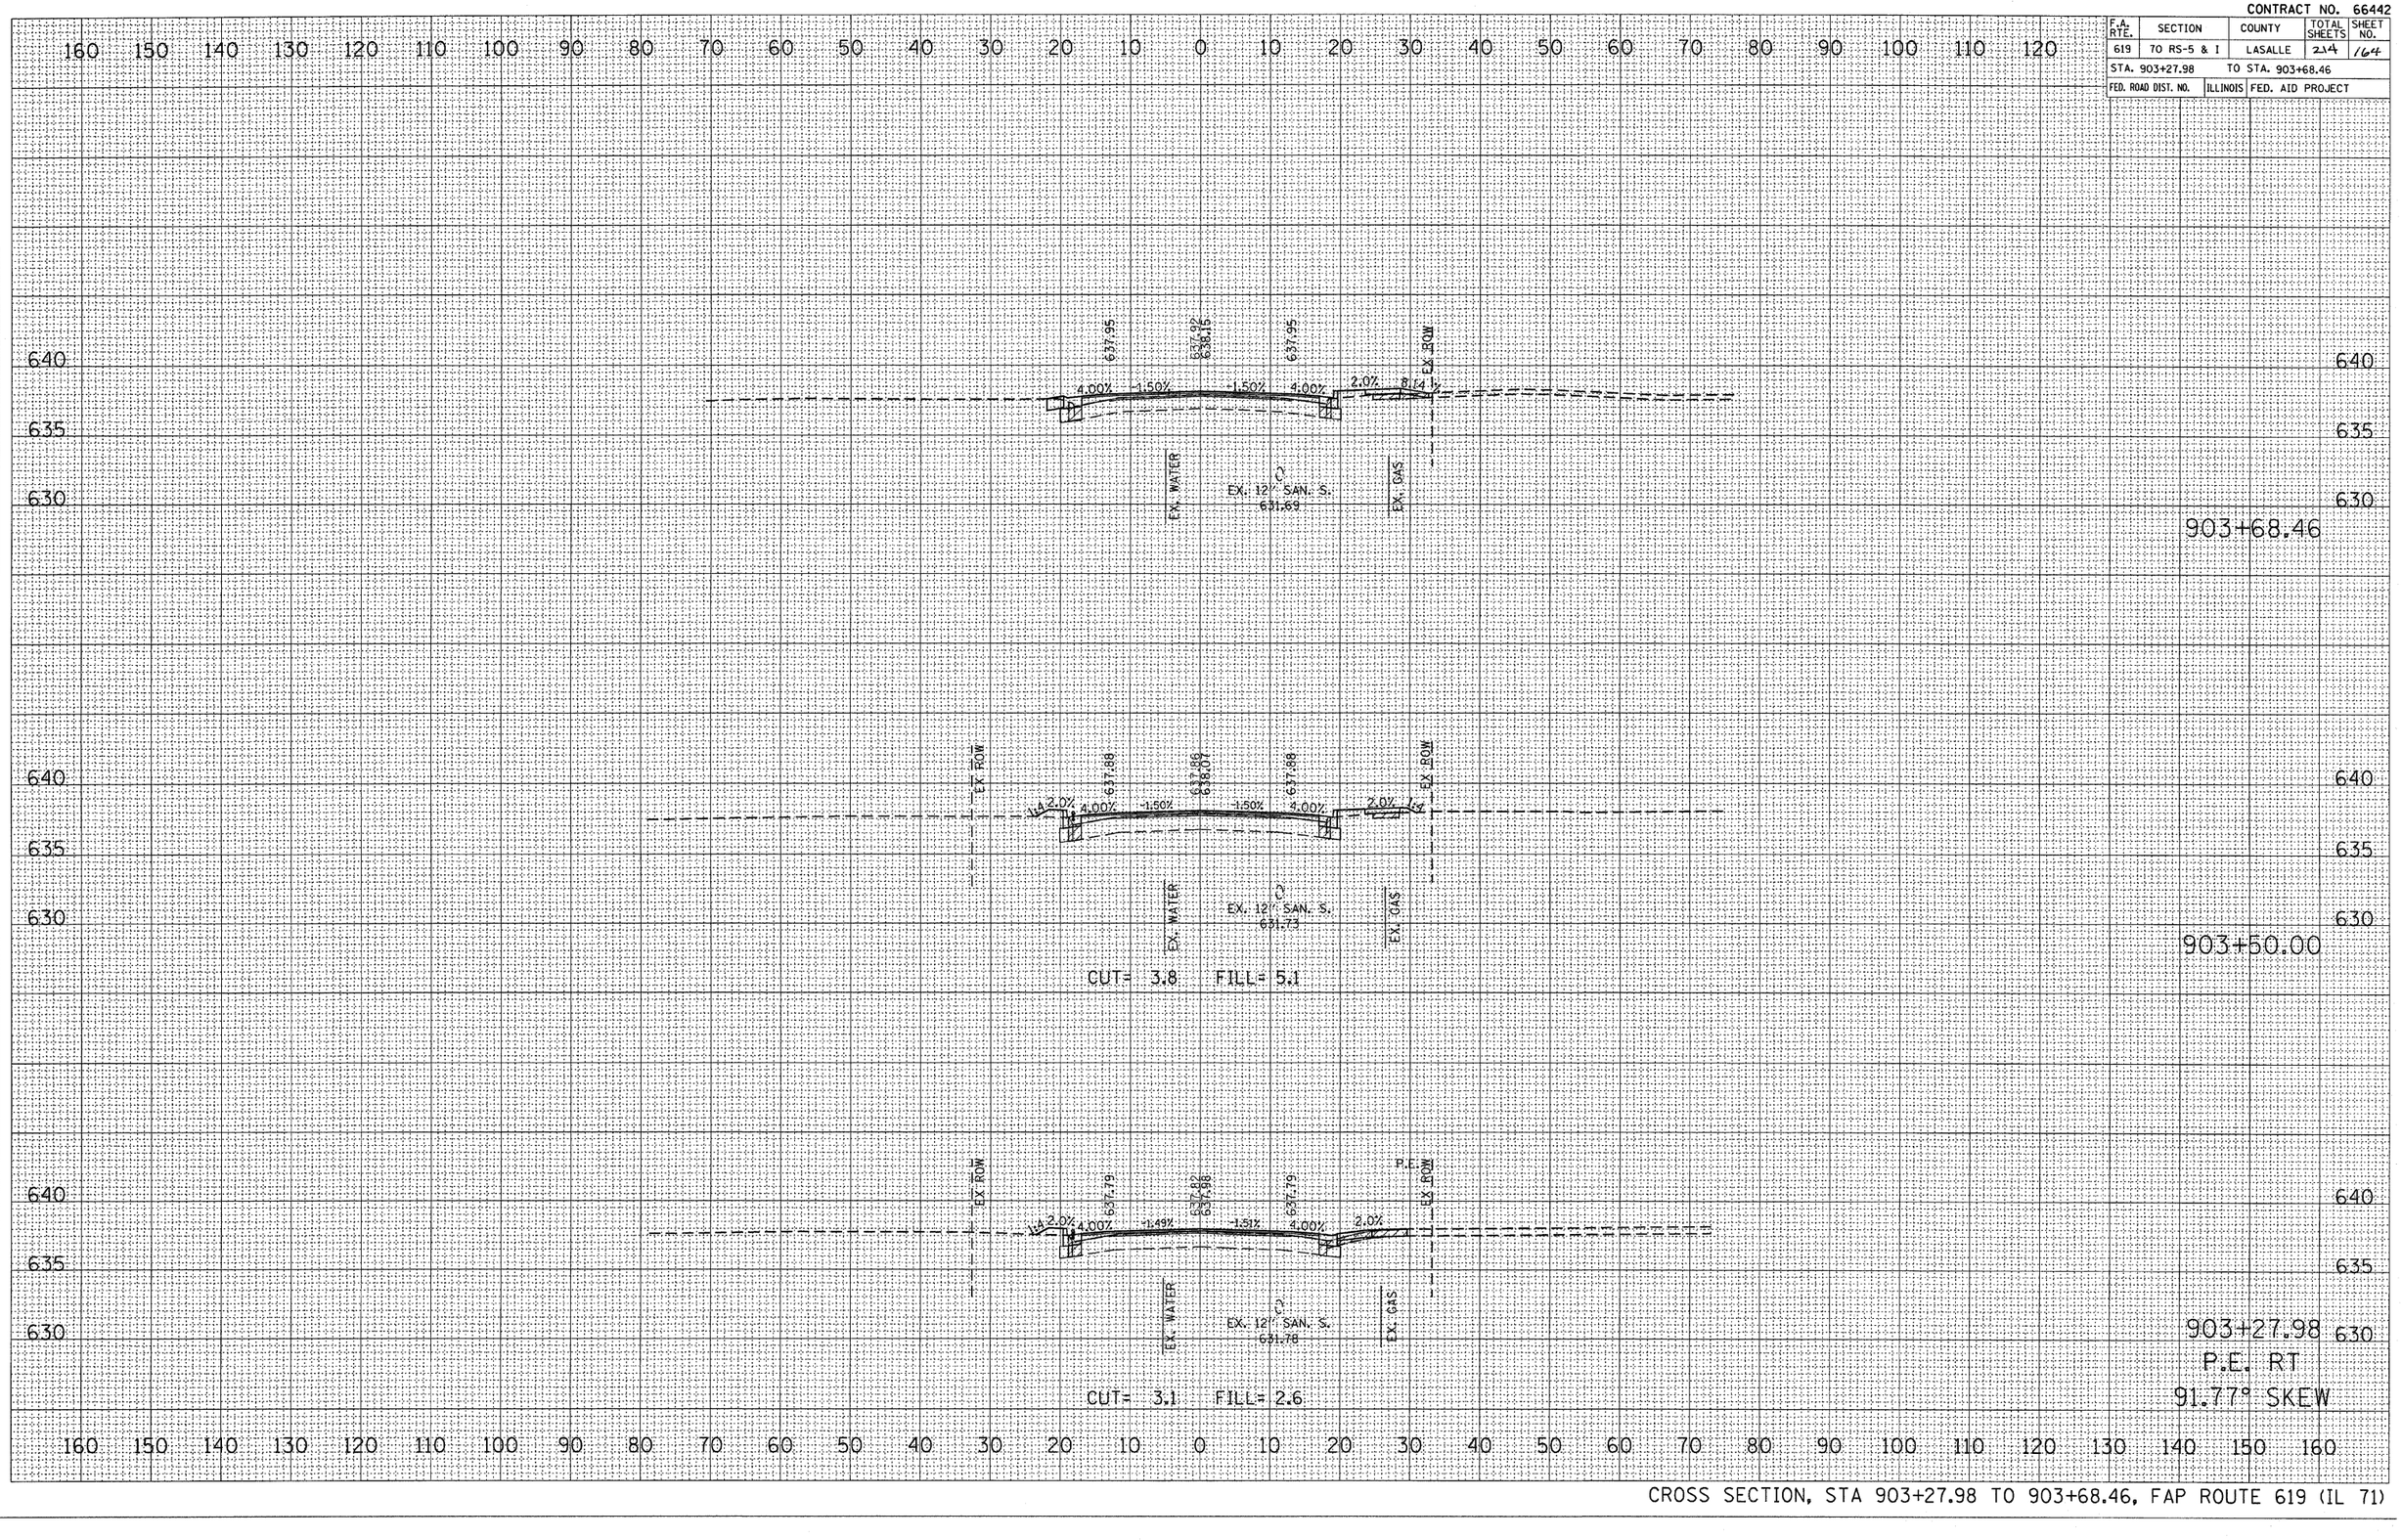

CROSS SECTION, STA 903+27.98 TO 903+68.46, FAP ROUTE 619 (IL 71)

FINAL SURVEY — NOTE BOOK — NO. — BY — DATE
SURVEYED — PLOTTED — TEMPLATE — AREAS — AREAS CHECKED

ORIGINAL SURVEY — SURVEYED — PLOTTED — TEMPLATE — AREAS — AREAS CHECKED — NO. — BY — DATE

PLOT DATE = Aug 23, 2018 - 8:48:04 PM
FILE NAME = c:\projects\bergantino\ja\sheets\bergantino_ja_xsheet.dgn
PLOT SCALE = 10.0000 ' / IN.
USER NAME = bergantino_ja

CONTRACT NO. 66442

F.A. RTE.	SECTION	COUNTY	TOTAL SHEETS	SHEET NO.
619	70 RS-5 & I	LASALLE	24	16S
STA. 903+88.36	TO STA. 904+35.47			
FED. ROAD DIST. NO.	ILLINOIS	FED. AID PROJECT		

160 150 140 130 120 110 100 90 80 70 60 50 40 30 20 10 0 10 20 30 40 50 60 70 80 90 100 110 120

640
635
630

FIRST STREET

EX. ROW

638.22 638.12 638.42 638.22

2.0% 4.00% -1.51% -1.49% 0.78%

PROP. 12" SS
634.55

EX. 12" SS 634.53
EX. 12" SS 634.55
EX. 12" SAN. S. 631.55

EX. WATER
EX. GAS

CUT= 1.8 FILL= 18.2

904+35.47
S.R. RT
88.62° SKEW

EX. ROW

638.11 638.04 638.31 638.11 637.88

2.0% 4.00% -1.50% -1.50%

EX. WATER
EX. 12" SAN. S. 631.60
EX. GAS

CUT= 6.7 FILL= 4.3

904+10.00

EX. ROW C.E.

638.05 637.98 638.25 638.05

4.81% 4.00% -1.50% -1.50% 4.00% 2.0%

EX. GAS

EX. WATER
EX. 12" SAN. S. 631.65

CUT= 3.1 FILL= 6.2

903+88.36
C.E. LT
90.56° SKEW

CROSS SECTION, STA 903+88.36 TO 904+35.47, FAP ROUTE 619 (IL 71)

	BY	DATE
SURVEYED		
PLOTTED		
TEMPLATE		
AREAS		
AREAS CHECKED		

FINAL SURVEY
NOTE BOOK
NO.

ORIGINAL SURVEY
NOTE BOOK
NO.

PLOT DATE = Aug 23 2018 - 8:41:53 PM
FILE NAME = c:\projects\dot\bergantino\plan sheets\bergantino_plan_sheet_16s.dgn
PLOT SCALE = 10.0000 ' / IN.
USER NAME = bergantino.jp

CONTRACT NO. 66442

F.A. RTE.	SECTION	COUNTY	TOTAL SHEETS	SHEET NO.
619	70 RS-5 & I	LASALLE	214	166
STA. 904+56.55		TO STA. 904+65.00		
FED. ROAD DIST. NO.	ILLINOIS	FED. AID PROJECT		

160 150 140 130 120 110 100 90 80 70 60 50 40 30 20 10 0 10 20 30 40 50 60 70 80 90 100 110 120

645 640 635 630

EX. ROW

638.34 638.21 638.54 638.34 638.13

2.0% 4.00% 1.50% 1.50% 2.0%

EX. WATER EX. SAN. SEWER EX. GAS

CUT= 9.6 FILL= 4.7

904+65.00

EX. ROW

638.33 638.20 638.52 638.33

9 10 12" PIPE 10

2.0% 4.00% 1.50% 1.50%

Remove Ex. Inlet

635.56

Inlet Type A Type 3 F & G Gr. 637.84 Fl. 635.31

Inlet Type A Type 8 Grate Gr. 638.27 Fl. 636.23

EX. WATER EX. SAN. SEWER EX. GAS

904+61.96

EX. ROW

638.31 638.18 638.50 638.31 637.97

8

2.0% 4.00% 1.50% 1.50%

Ex. Inlet Type 3 F & G Gr. 637.92 Fl. 634.98

EX. 12" SS 635.08

PROP. 12" SS 635.16

EX. WATER EX. 12" SAN. S. 631.50 EX. GAS

904+56.55

160 150 140 130 120 110 100 90 80 70 60 50 40 30 20 10 0 10 20 30 40 50 60 70 80 90 100 110 120 130 140 150 160

CROSS SECTION, STA 904+56.55 TO 904+65.00 FAP ROUTE 619 (IL 71)

FINAL SURVEY — NOTE BOOK — NO. — SURVEYED — PLOTTED — TEMPLATE — AREAS — AREAS CHECKED — BY — DATE

ORIGINAL SURVEY — NOTE BOOK — NO. — SURVEYED — PLOTTED — TEMPLATE — AREAS — AREAS CHECKED — BY — DATE

PLOT DATE = Aug 23, 2018 - 8:42:23 PM
FILE NAME = c:\projects\...\sht\bargantinoja\bargantinoja.dgn
PLOT SCALE = 10.0000 ' / IN.
USER NAME = bargantinoja

CONTRACT NO. 66442

F.A. RTE.	SECTION	COUNTY	TOTAL SHEETS	SHEET NO.
619	70 RS-5 & I	LASALLE	24	17
STA. 905+00.00		TO STA. 905+42.16		
FED. ROAD DIST. NO.	ILLINOIS	FED. AID PROJECT		

160 150 140 130 120 110 100 90 80 70 60 50 40 30 20 10 0 10 20 30 40 50 60 70 80 90 100 110 120

645
640
635

EX. ROW
C.E.
638.65
638.64
638.64
638.64
5.24%
4.00%
-1.48%
-1.52%
4.00%
2.0%
EX. ROW
EX. WATER
EX. GAS

CUT= 4.4 FILL= 3.8

905+42.16
C.E. LT
86.11° SKEW

EX. ROW
638.54
638.74
638.54
1:4
2.0%
4.00%
-1.50%
-1.50%
4.00%
2.0%
EX. ROW
EX. WATER
EX. GAS

CUT= 6.7 FILL= 5.2

905+15.00

EX. ROW
638.48
638.68
638.48
1:4
2.0%
4.00%
-1.50%
-1.50%
4.00%
2.0%
EX. ROW
EX. WATER
EX. GAS

CUT= 5.4 FILL= 5.1

905+00.00

160 150 140 130 120 110 100 90 80 70 60 50 40 30 20 10 0 10 20 30 40 50 60 70 80 90 100 110 120 130 140 150 160

FINAL SURVEY	BY	DATE
NOTE BOOK		
NO.		

SURVEYED
PLOTTED
TEMPLATE
AREAS
AREAS CHECKED

ORIGINAL SURVEY	BY	DATE

SURVEYED
PLOTTED
TEMPLATE
AREAS
AREAS CHECKED

PLOT DATE = Aug 23, 2010 - 04:12:04 PM
FILE NAME = c:\projects\...\sht01\bargantinoja.dgn
PLOT SCALE = 10.0000 '/ IN.
USER NAME = bargantinoja

CROSS SECTION, STA 905+00.00 TO 905+42.16, FAP ROUTE 619 (IL 71)

CONTRACT NO. 66442

F.A. RTE.	SECTION	COUNTY	TOTAL SHEETS	SHEET NO.
619	70 RS-5 & I	LASALLE	214	168
STA. 905+52.96		TO STA. 905+87.64		
FED. ROAD DIST. NO.	ILLINOIS	FED. AID PROJECT		

160 150 140 130 120 110 100 90 80 70 60 50 40 30 20 10 0 10 20 30 40 50 60 70 80 90 100 110 120

645 640 635

EX. ROW — P.E. — EX. ROW

638.71 638.51 638.90 638.71

1:4 2.0% 4.00% -1.50% -1.50% 4.00% 2.0% 2.0%

EX. WATER EX. GAS

CUT= 8.6 FILL= 4.7

905+87.64
P.E. RT

645 640 635

EX. ROW — P.E. — EX. ROW

638.70 638.49 638.90 638.70

1:4 2.0% 4.00% -1.50% -1.50% 4.00% 2.0% 1.9%

EX. WATER EX. GAS

CUT= 5.5 FILL= 5.4

905+74.17
P.E. RT

640 635 630

638.68 638.47 638.87 638.67

4.00% -1.49% -1.50% 4.00% 2.0%

EX. WATER EX. GAS

CUT= 2.9 FILL= 7.6

905+52.96

160 150 140 130 120 110 100 90 80 70 60 50 40 30 20 10 0 10 20 30 40 50 60 70 80 90 100 110 120 130 140 150 160

CROSS SECTION, STA 905+52.96 TO 905+87.64, FAP ROUTE 619 (IL 71)


FINAL SURVEY	SURVEYED	BY	DATE
NOTE BOOK	PLOTTED		
NO.	TEMPLATE		
	AREAS		
	AREAS CHECKED		

ORIGINAL SURVEY	SURVEYED	BY	DATE
	PLOTTED		
	TEMPLATE		
	AREAS		
	AREAS CHECKED		

PLOT DATE = Aug 23, 2018 - 8:41:52 PM
FILE NAME = c:\projects\bargantinoja\sheets\bargantinoja_sheet_cross_sections.dgn
PLOT SCALE = 10.0000 ' / IN
USER NAME = bargantinoja

CONTRACT NO. 66442

F.A. RTE.	SECTION	COUNTY	TOTAL SHEETS	SHEET NO.
619	70 RS-5 & I	LASALLE	214	169
STA. 906+00.00	TO STA. 906+55.71			
FED. ROAD DIST. NO.	ILLINOIS	FED. AID PROJECT		

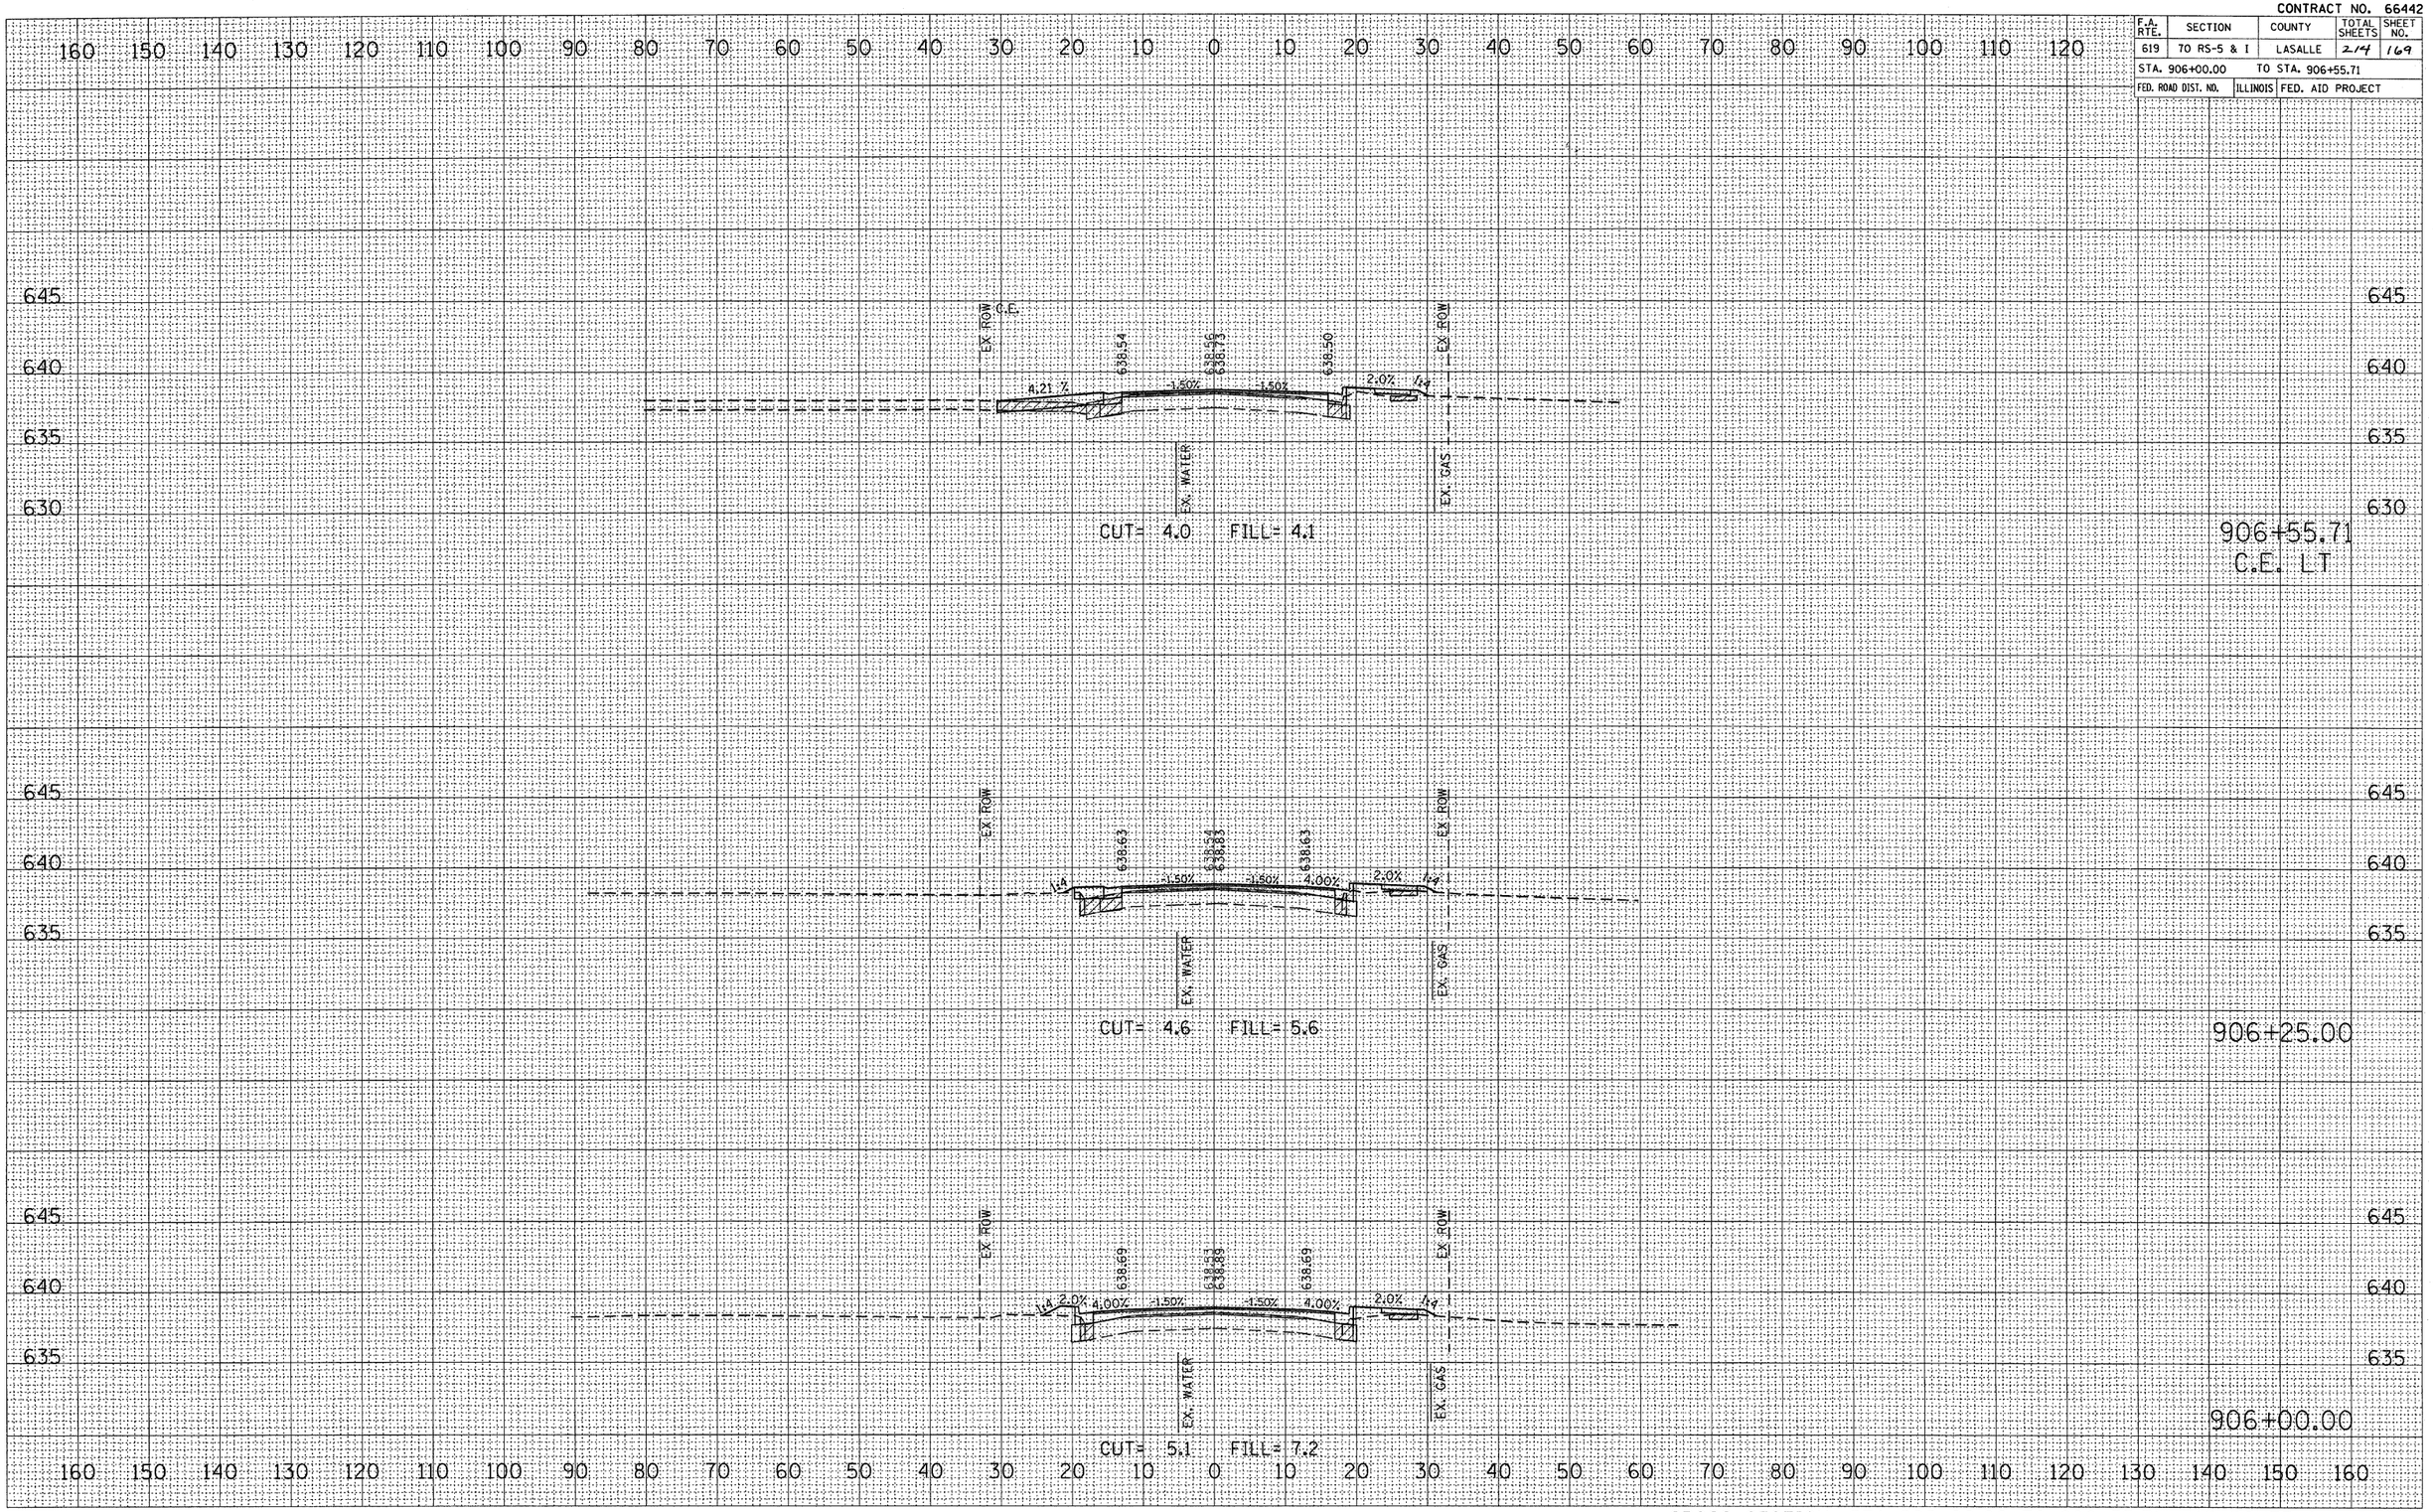

CROSS SECTION, STA 906+00.00 TO 906+55.71, FAP ROUTE 619 (IL 71)

FINAL SURVEY — NOTE BOOK — NO. — SURVEYED — PLOTTED — TEMPLATE — AREAS — AREAS CHECKED — BY — DATE

ORIGINAL SURVEY — SURVEYED — PLOTTED — TEMPLATE — AREAS — AREAS CHECKED — BY — DATE

PLOT DATE = Aug 23, 2018 - 04:11:40 PM
FILE NAME = c:\projects\dot\bergantino\ja\bergantino_ja.dgn
PLOT SCALE = 10.0000 ' / IN.
USER NAME = bergantino_ja

CONTRACT NO. 66442

F.A. RTE.	SECTION	COUNTY	TOTAL SHEETS	SHEET NO.
619	70 RS-5 & I	LASALLE	214	170
STA. 906+65.00		TO STA. 906+97.33		
FED. ROAD DIST. NO.	ILLINOIS	FED. AID PROJECT		

160 150 140 130 120 110 100 90 80 70 60 50 40 30 20 10 0 10 20 30 40 50 60 70 80 90 100 110 120

645 640 635 630

EX. ROW — EX. ROW — TEMP ESMT

638.46 638.48 — 638.61 638.67 — 638.43

2.0% -1.50% -1.50% 2.0% 2.0%

PROP. 12" SS
636.24

EX. WATER — EX. GAS

CUT= 6.9 FILL= 1.2

906+97.33
P.E. RT

645 640 635 630

EX. ROW — EX. ROW — TEMP ESMT

638.46 638.48 — 638.60 638.68 — 638.44

2.0% -1.50% -1.50%

PROP. 12" SS
636.25

EX. WATER — EX. GAS

CUT= 5.6 FILL= 3.1

906+85.00

645 640 635 630

EX. ROW — EX. ROW

638.57 638.71

3.45 % 2.0%

12

Inlet Type A
Type 3 F & G
Gr. 638.25
Fl. 636.27

EX. WATER — EX. GAS

CUT= 3.3 FILL= 4.3

906+65.00

160 150 140 130 120 110 100 90 80 70 60 50 40 30 20 10 0 10 20 30 40 50 60 70 80 90 100 110 120 130 140 150 160

LEGEND

CONTAMINATED REMOVAL AREA, 6" DEPTH

CONTAMINATED REMOVAL AREA, 2' DEPTH

CROSS SECTION, STA 906+65.00 TO 906+97.33, FAP ROUTE 619 (IL 71)


FINAL SURVEY	BY	DATE
SURVEYED		
PLOTTED		
NOTE BOOK		
NO.	AREAS CHECKED	

ORIGINAL SURVEY	BY	DATE
SURVEYED		
PLOTTED		
NOTE BOOK		
NO.	AREAS CHECKED	

PLOT DATE = Aug 23, 2010 - 8:41:28 PM
FILE NAME = c:\projects\roadway\bargantino\s\sheet\bargantino.pl
PLOT SCALE = 10.0000 ' / IN.
USER NAME = bargantino.pl

CONTRACT NO. 66442

F.A. RTE.	SECTION	COUNTY	TOTAL SHEETS	SHEET NO.
619	70 RS-5 & I	LASALLE	214	171
STA. 907+06.55		TO STA. 907+44.02		
FED. ROAD DIST. NO.		ILLINOIS	FED. AID PROJECT	

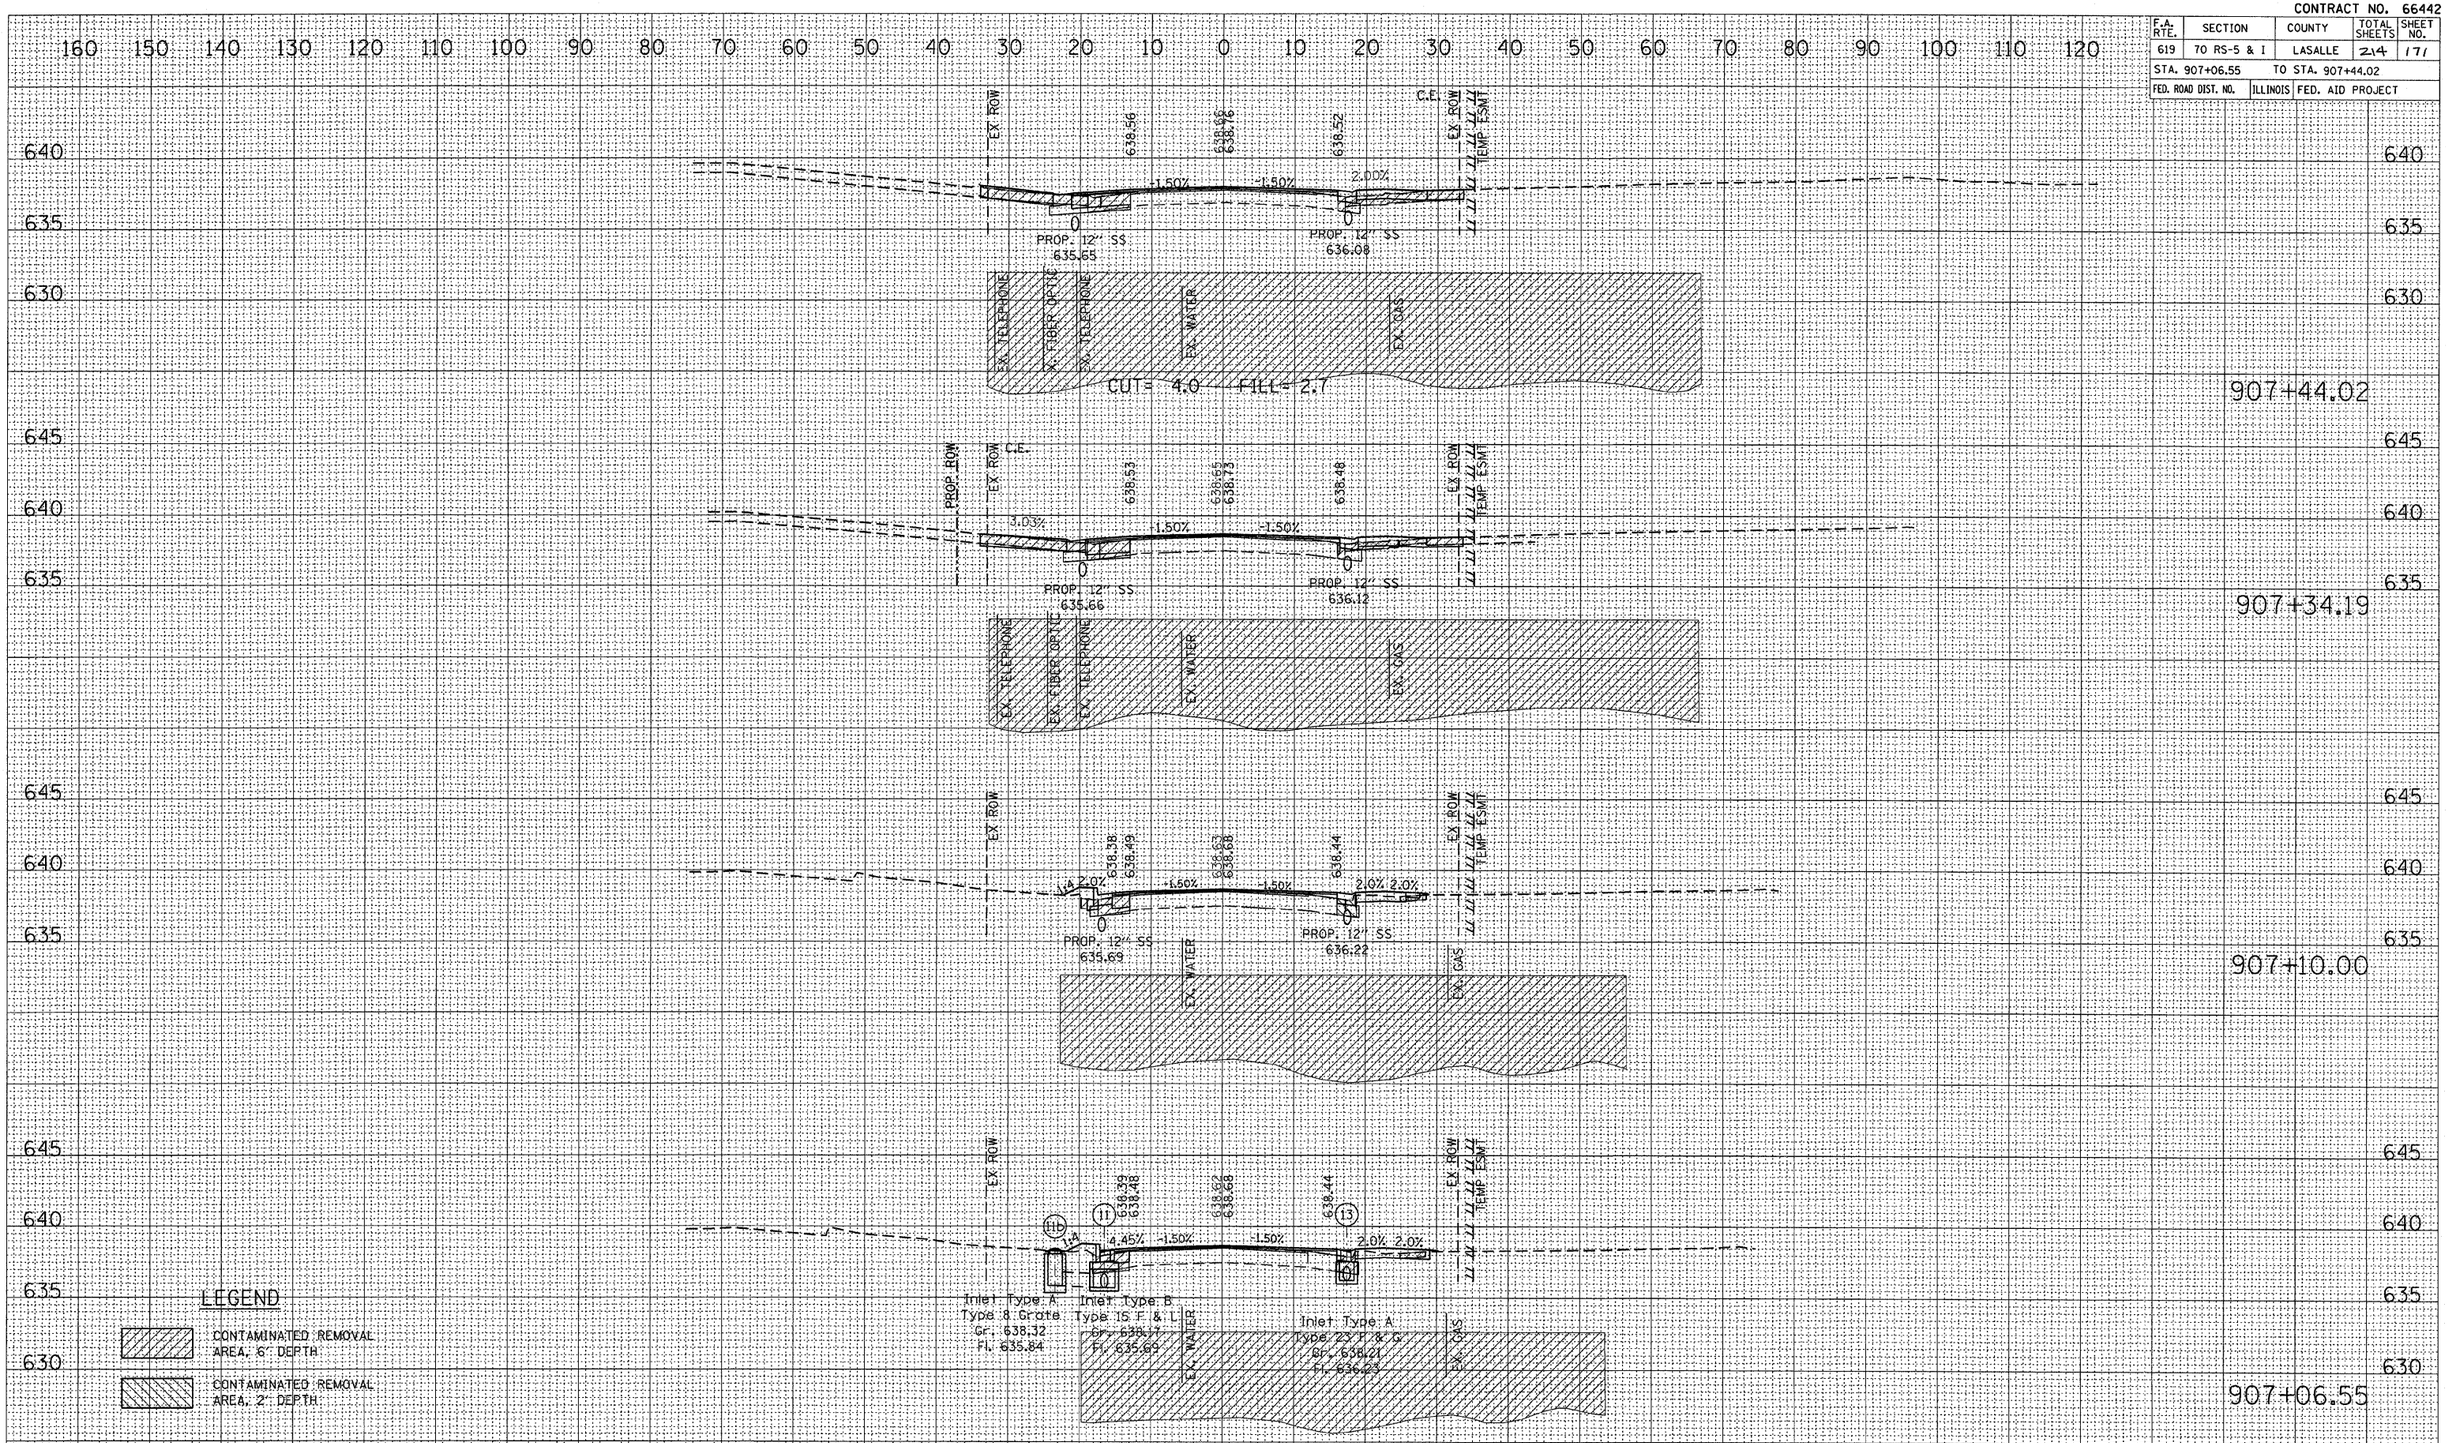

CROSS SECTION, STA 907+06.55 TO 907+44.02, FAP ROUTE 619 (IL 71)


FINAL SURVEY — NOTE BOOK — NO. — SURVEYED — PLOTTED — TEMPLATE — AREAS — AREAS CHECKED — BY — DATE

ORIGINAL SURVEY — NOTE BOOK — NO. — SURVEYED — PLOTTED — TEMPLATE — AREAS — AREAS CHECKED — BY — DATE

PLOT DATE = Aug 23, 2018 - 8:45:49 PM
FILE NAME = c:\projects\...\bargentin.ja
PLOT SCALE = 10.0000 ' / IN.
USER NAME = bargentin.ja

CONTRACT NO. 66442

F.A. RTE.	SECTION	COUNTY	TOTAL SHEETS	SHEET NO.
619	70 RS-5 & I	LASALLE	2.14	172
STA. 907+70.00		TO STA. 908+16.51		
FED. ROAD DIST. NO.	ILLINOIS	FED. AID PROJECT		

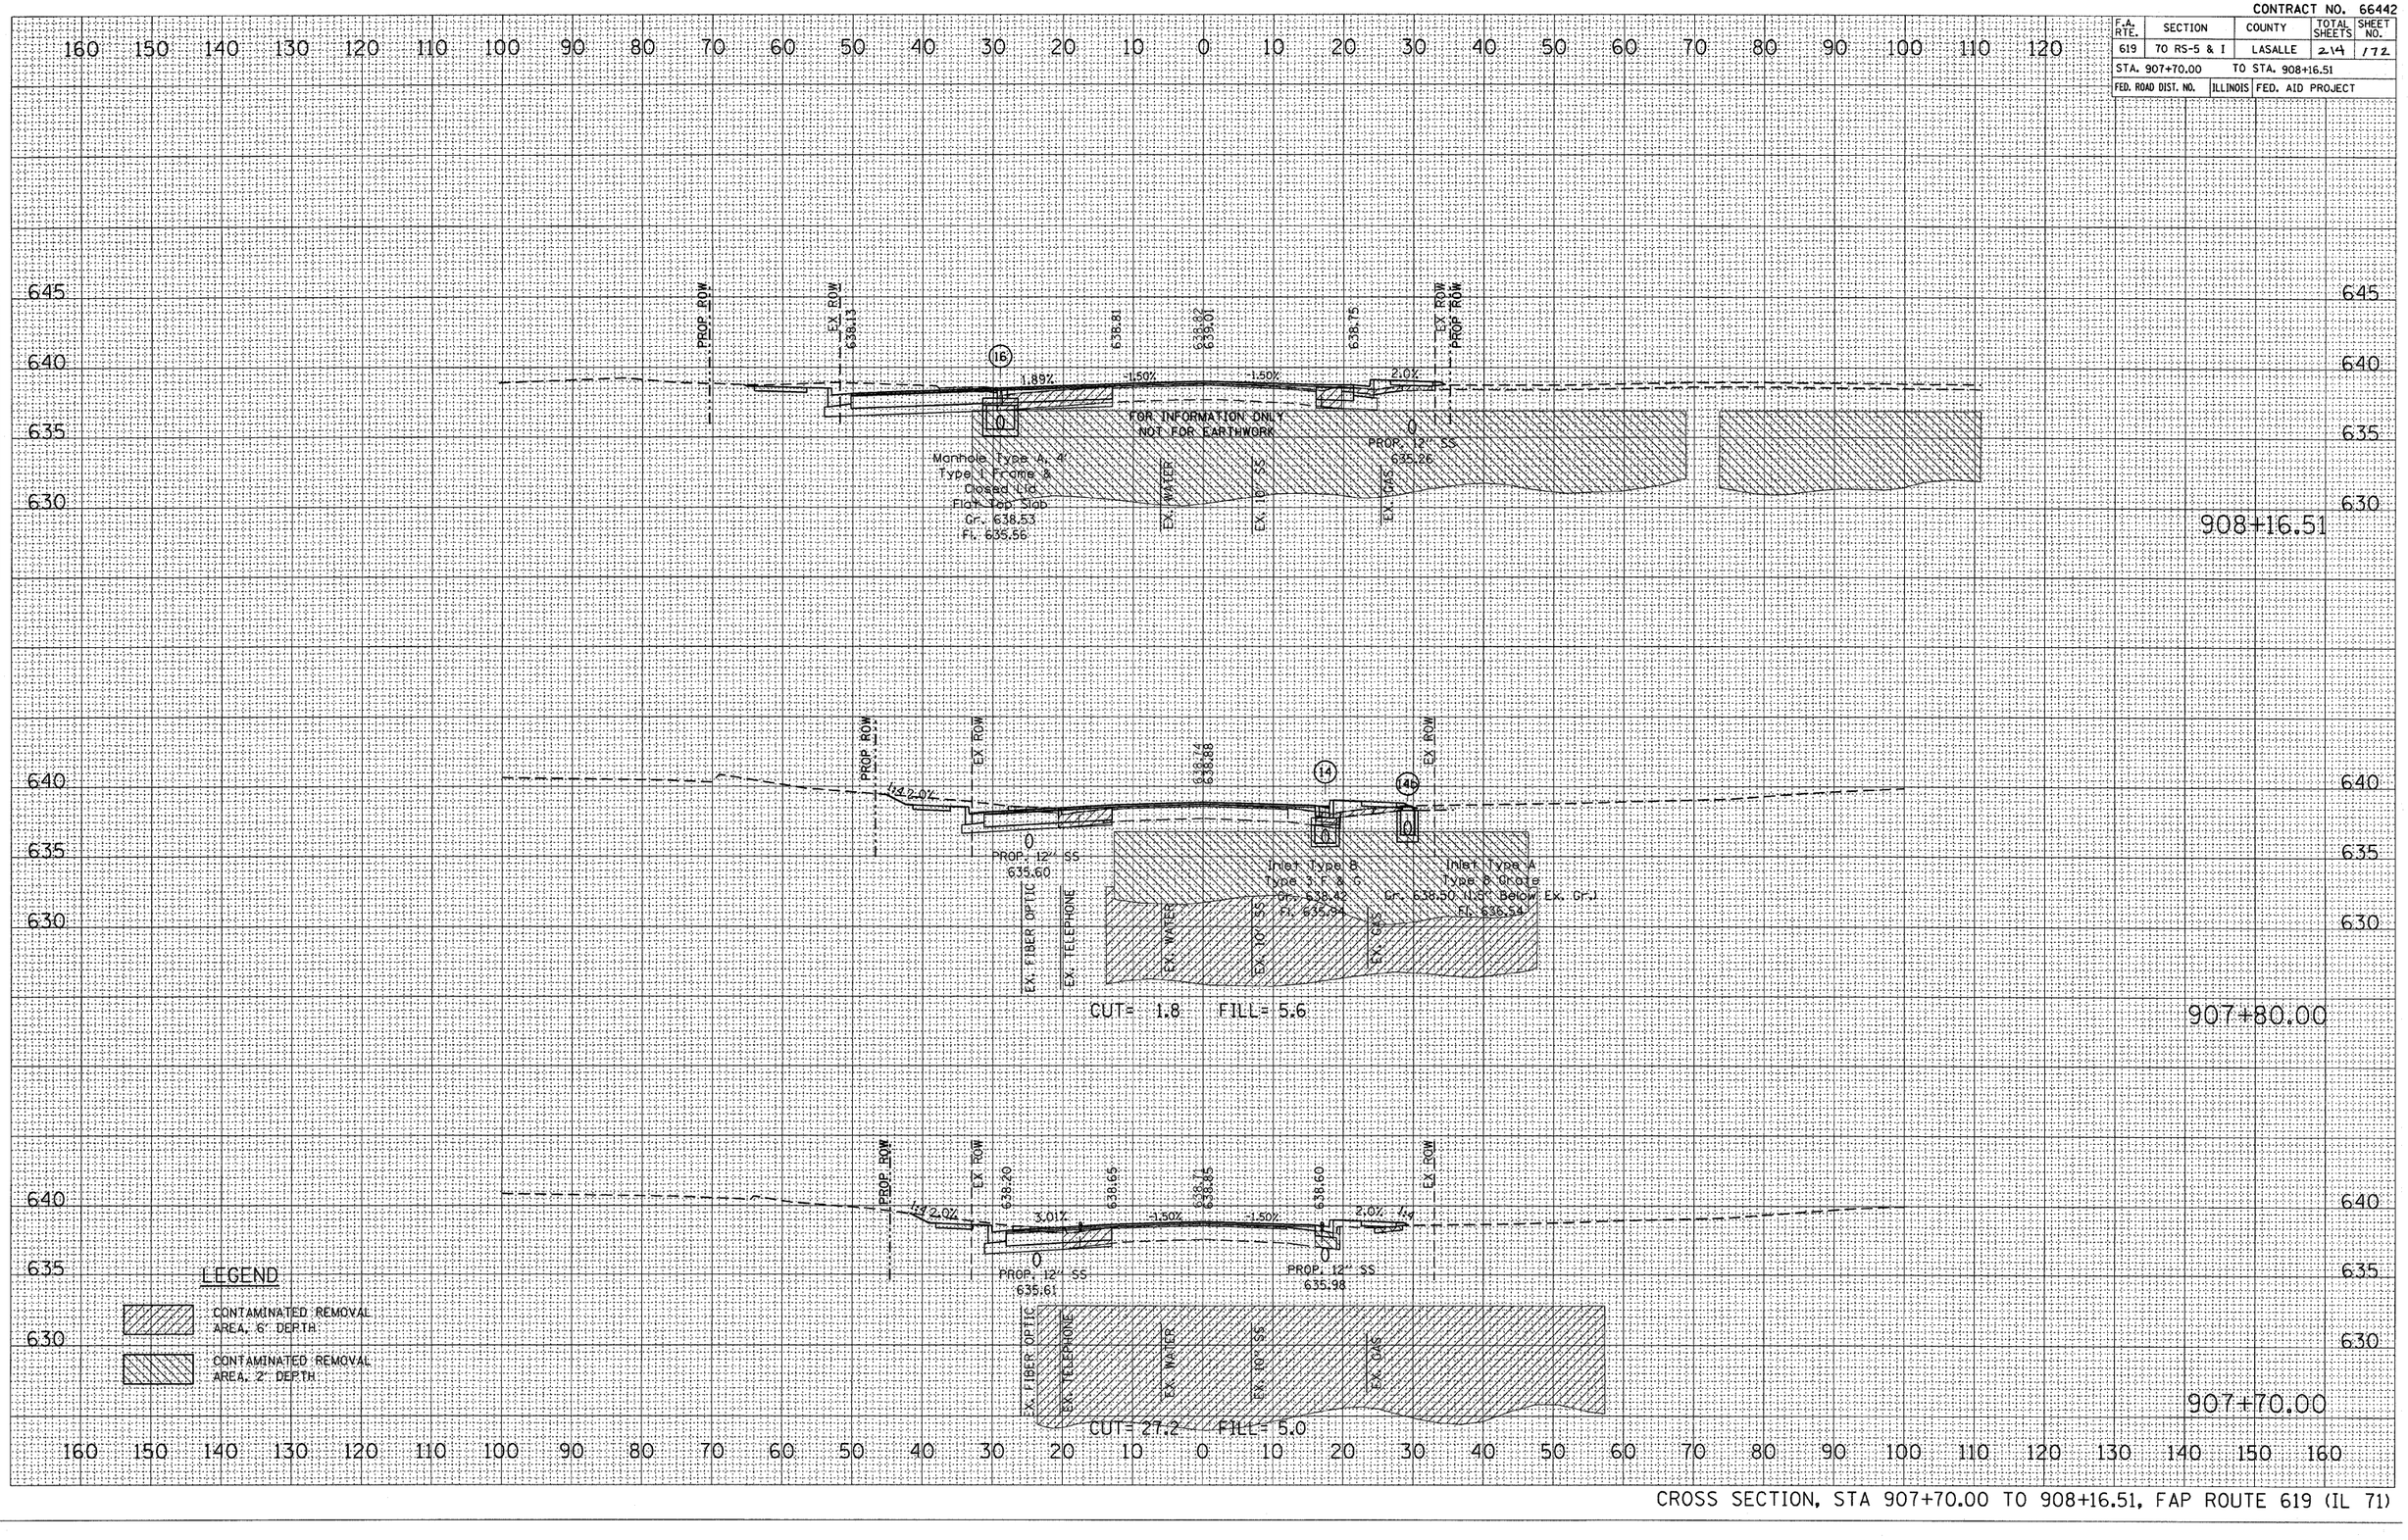

CROSS SECTION, STA 907+70.00 TO 908+16.51, FAP ROUTE 619 (IL 71)

FINAL SURVEY — NOTE BOOK — NO.
SURVEYED — PLOTTED — TEMPLATE — AREAS — AREAS CHECKED — BY — DATE

ORIGINAL SURVEY — NOTE BOOK — NO.
SURVEYED — PLOTTED — TEMPLATE — AREAS — AREAS CHECKED — BY — DATE

PLOT DATE = Aug 23, 2010 - 04:05:37 PM
FILE NAME = c:\projects\bargantinoja\sheets\xs_sht_001.dgn
PLOT SCALE = 10.0000 ' / IN
USER NAME = bargantinoja


CONTRACT NO. 66442

F.A. RTE.	SECTION	COUNTY	TOTAL SHEETS	SHEET NO.
619	70 RS-5 & I	LASALLE	214	173
STA. 908+20.00		TO STA. 908+58.83		
FED. ROAD DIST. NO.	ILLINOIS	FED. AID PROJECT		

FINAL SURVEY		BY	DATE
NOTE BOOK	SURVEYED		
	PLOTTED		
	TEMPLATE		
	AREAS		
NO.	AREAS CHECKED		

ORIGINAL SURVEY		BY	DATE
	SURVEYED		
	PLOTTED		
	FILE NAME		
	PLOT SCALE		
	USER NAME		
NO.	AREAS CHECKED		

PLOT DATE = Aug 23, 2018 - 8:48:24 PM
FILE NAME = c:\projects\...\sheets\bargantinoja.dgn
PLOT SCALE = 10.0000 ' / IN.
USER NAME = bargantinoja

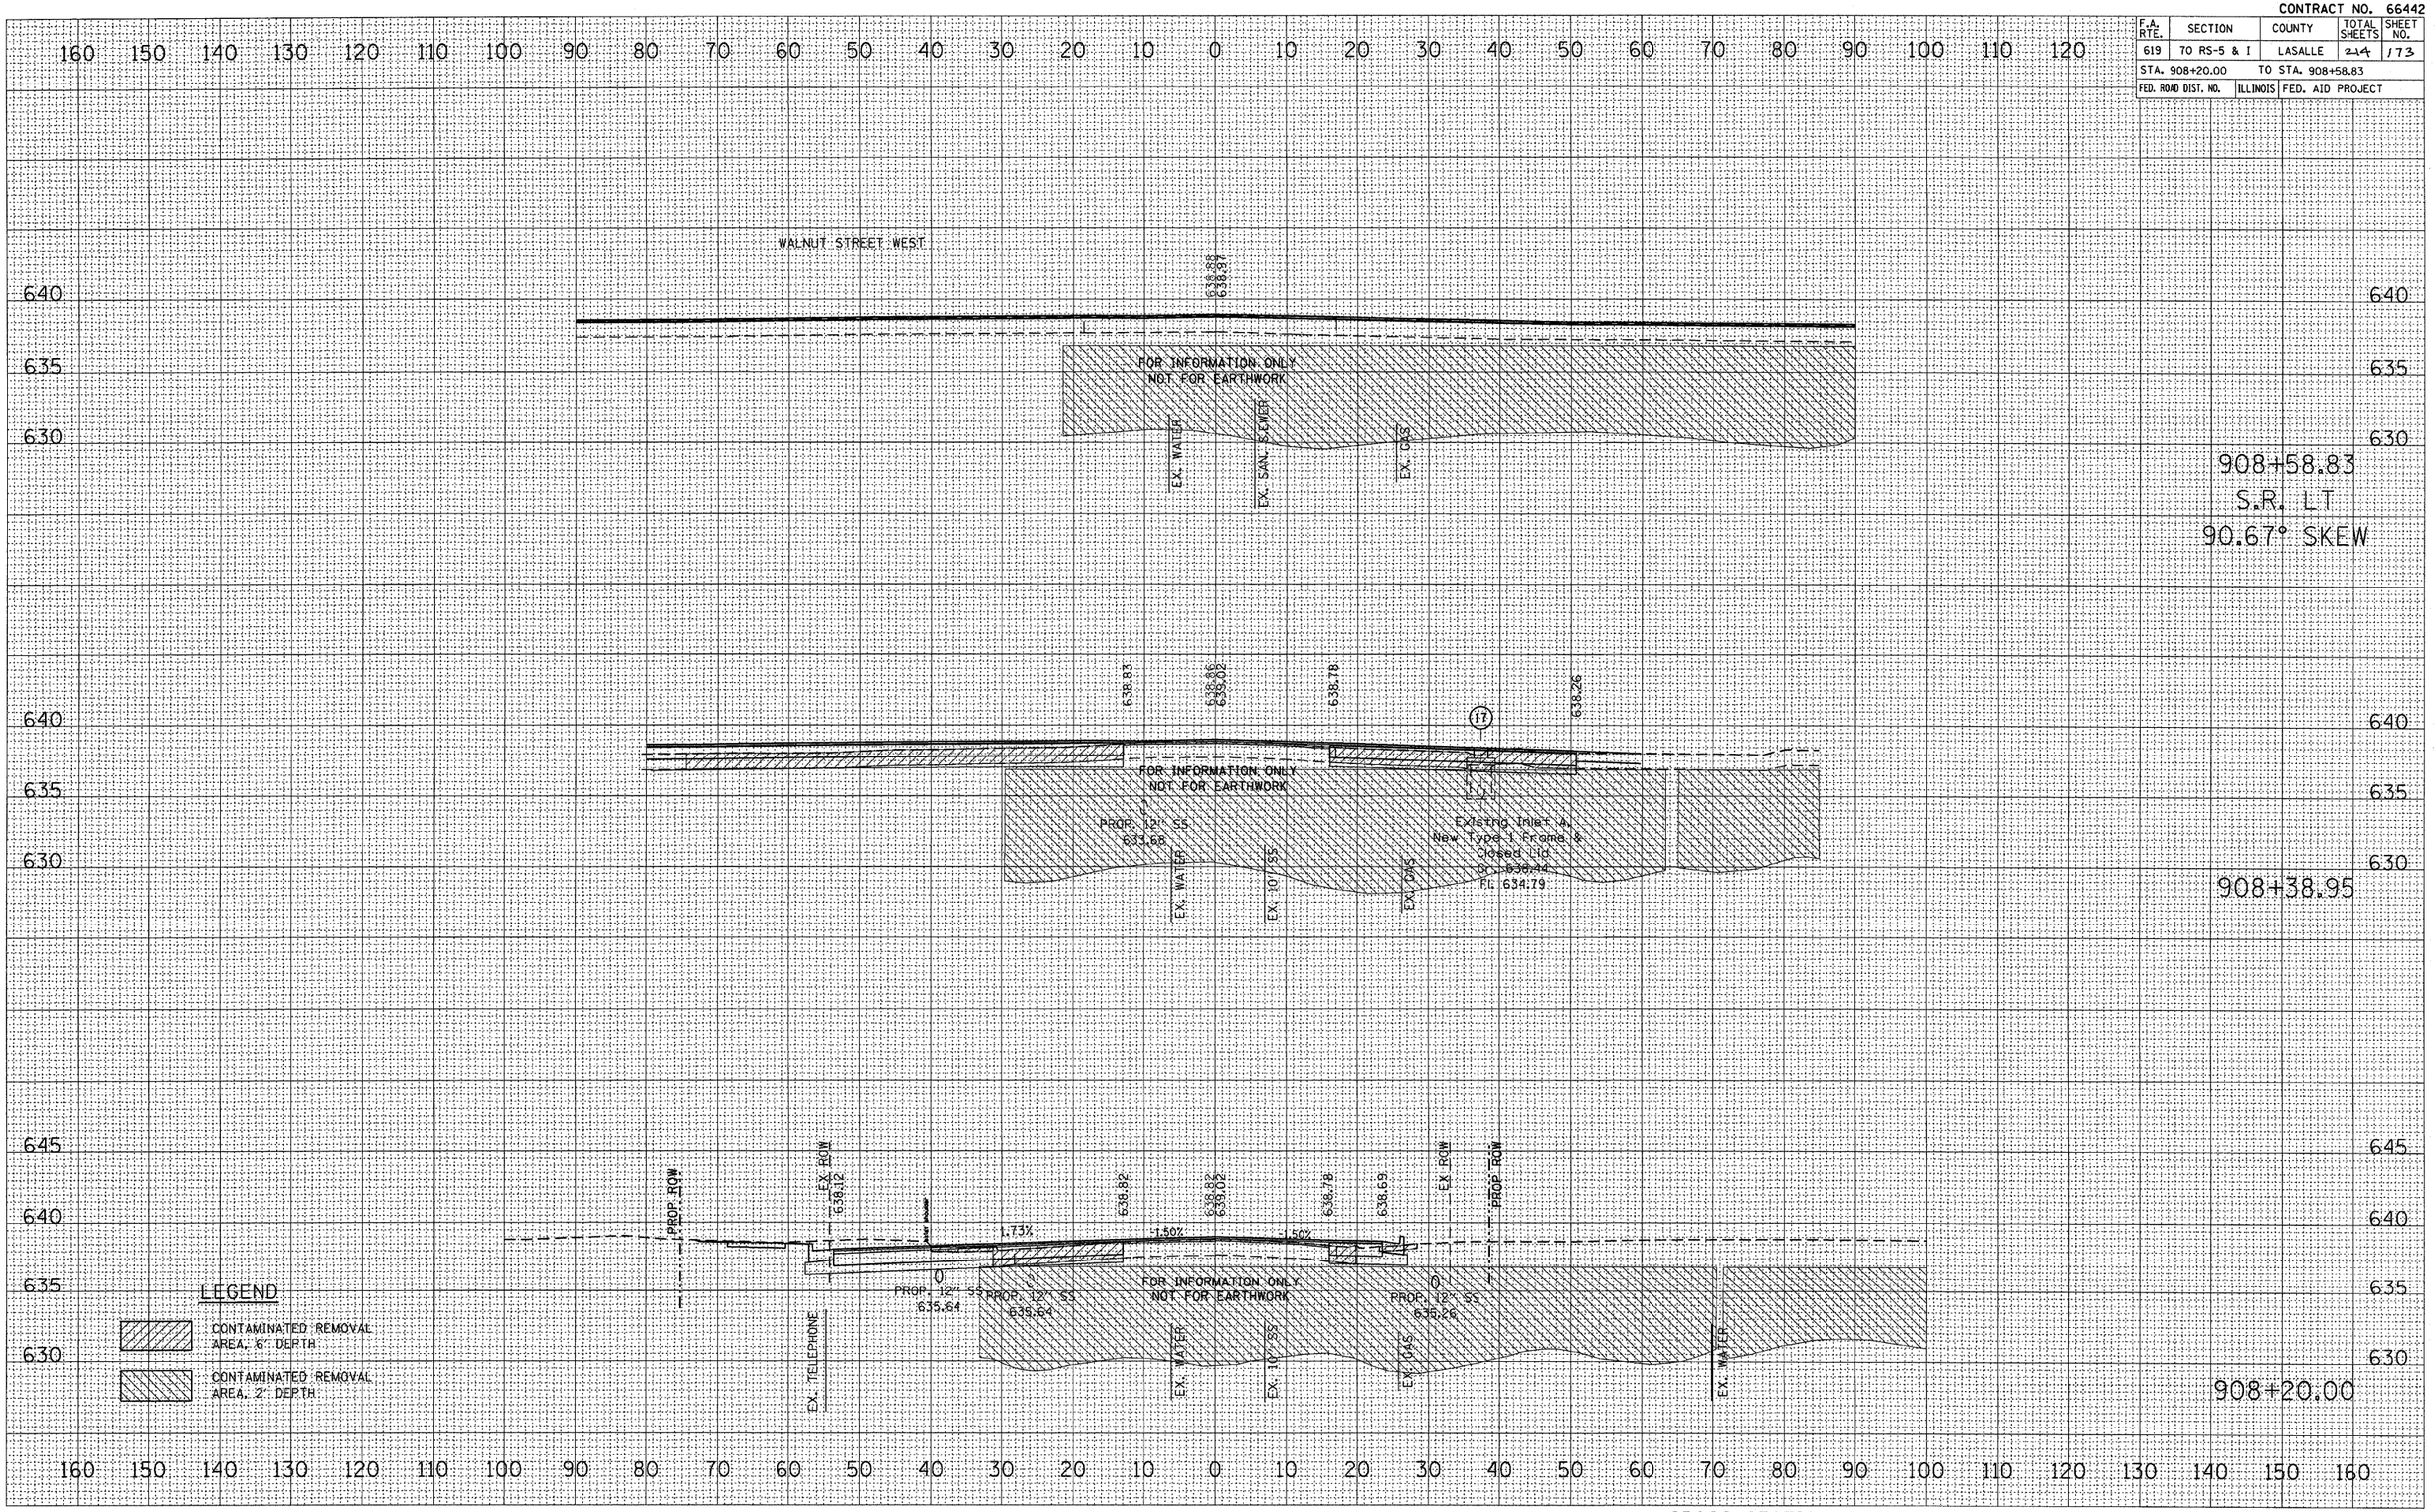


CROSS SECTION, STA 908+20.00 TO 908+58.83, FAP ROUTE 619 (IL 71)

CONTRACT NO. 66442

F.A. RTE.	SECTION	COUNTY	TOTAL SHEETS	SHEET NO.
619	70 RS-5 & I	LASALLE	214	174
STA. 908+59.67		TO STA. 909+50.00		
FED. ROAD DIST. NO.	ILLINOIS	FED. AID PROJECT		

FINAL SURVEY	BY	DATE
SURVEYED		
PLOTTED		
TEMPLATE		
NOTE BOOK		
AREAS		
NO.	AREAS CHECKED	

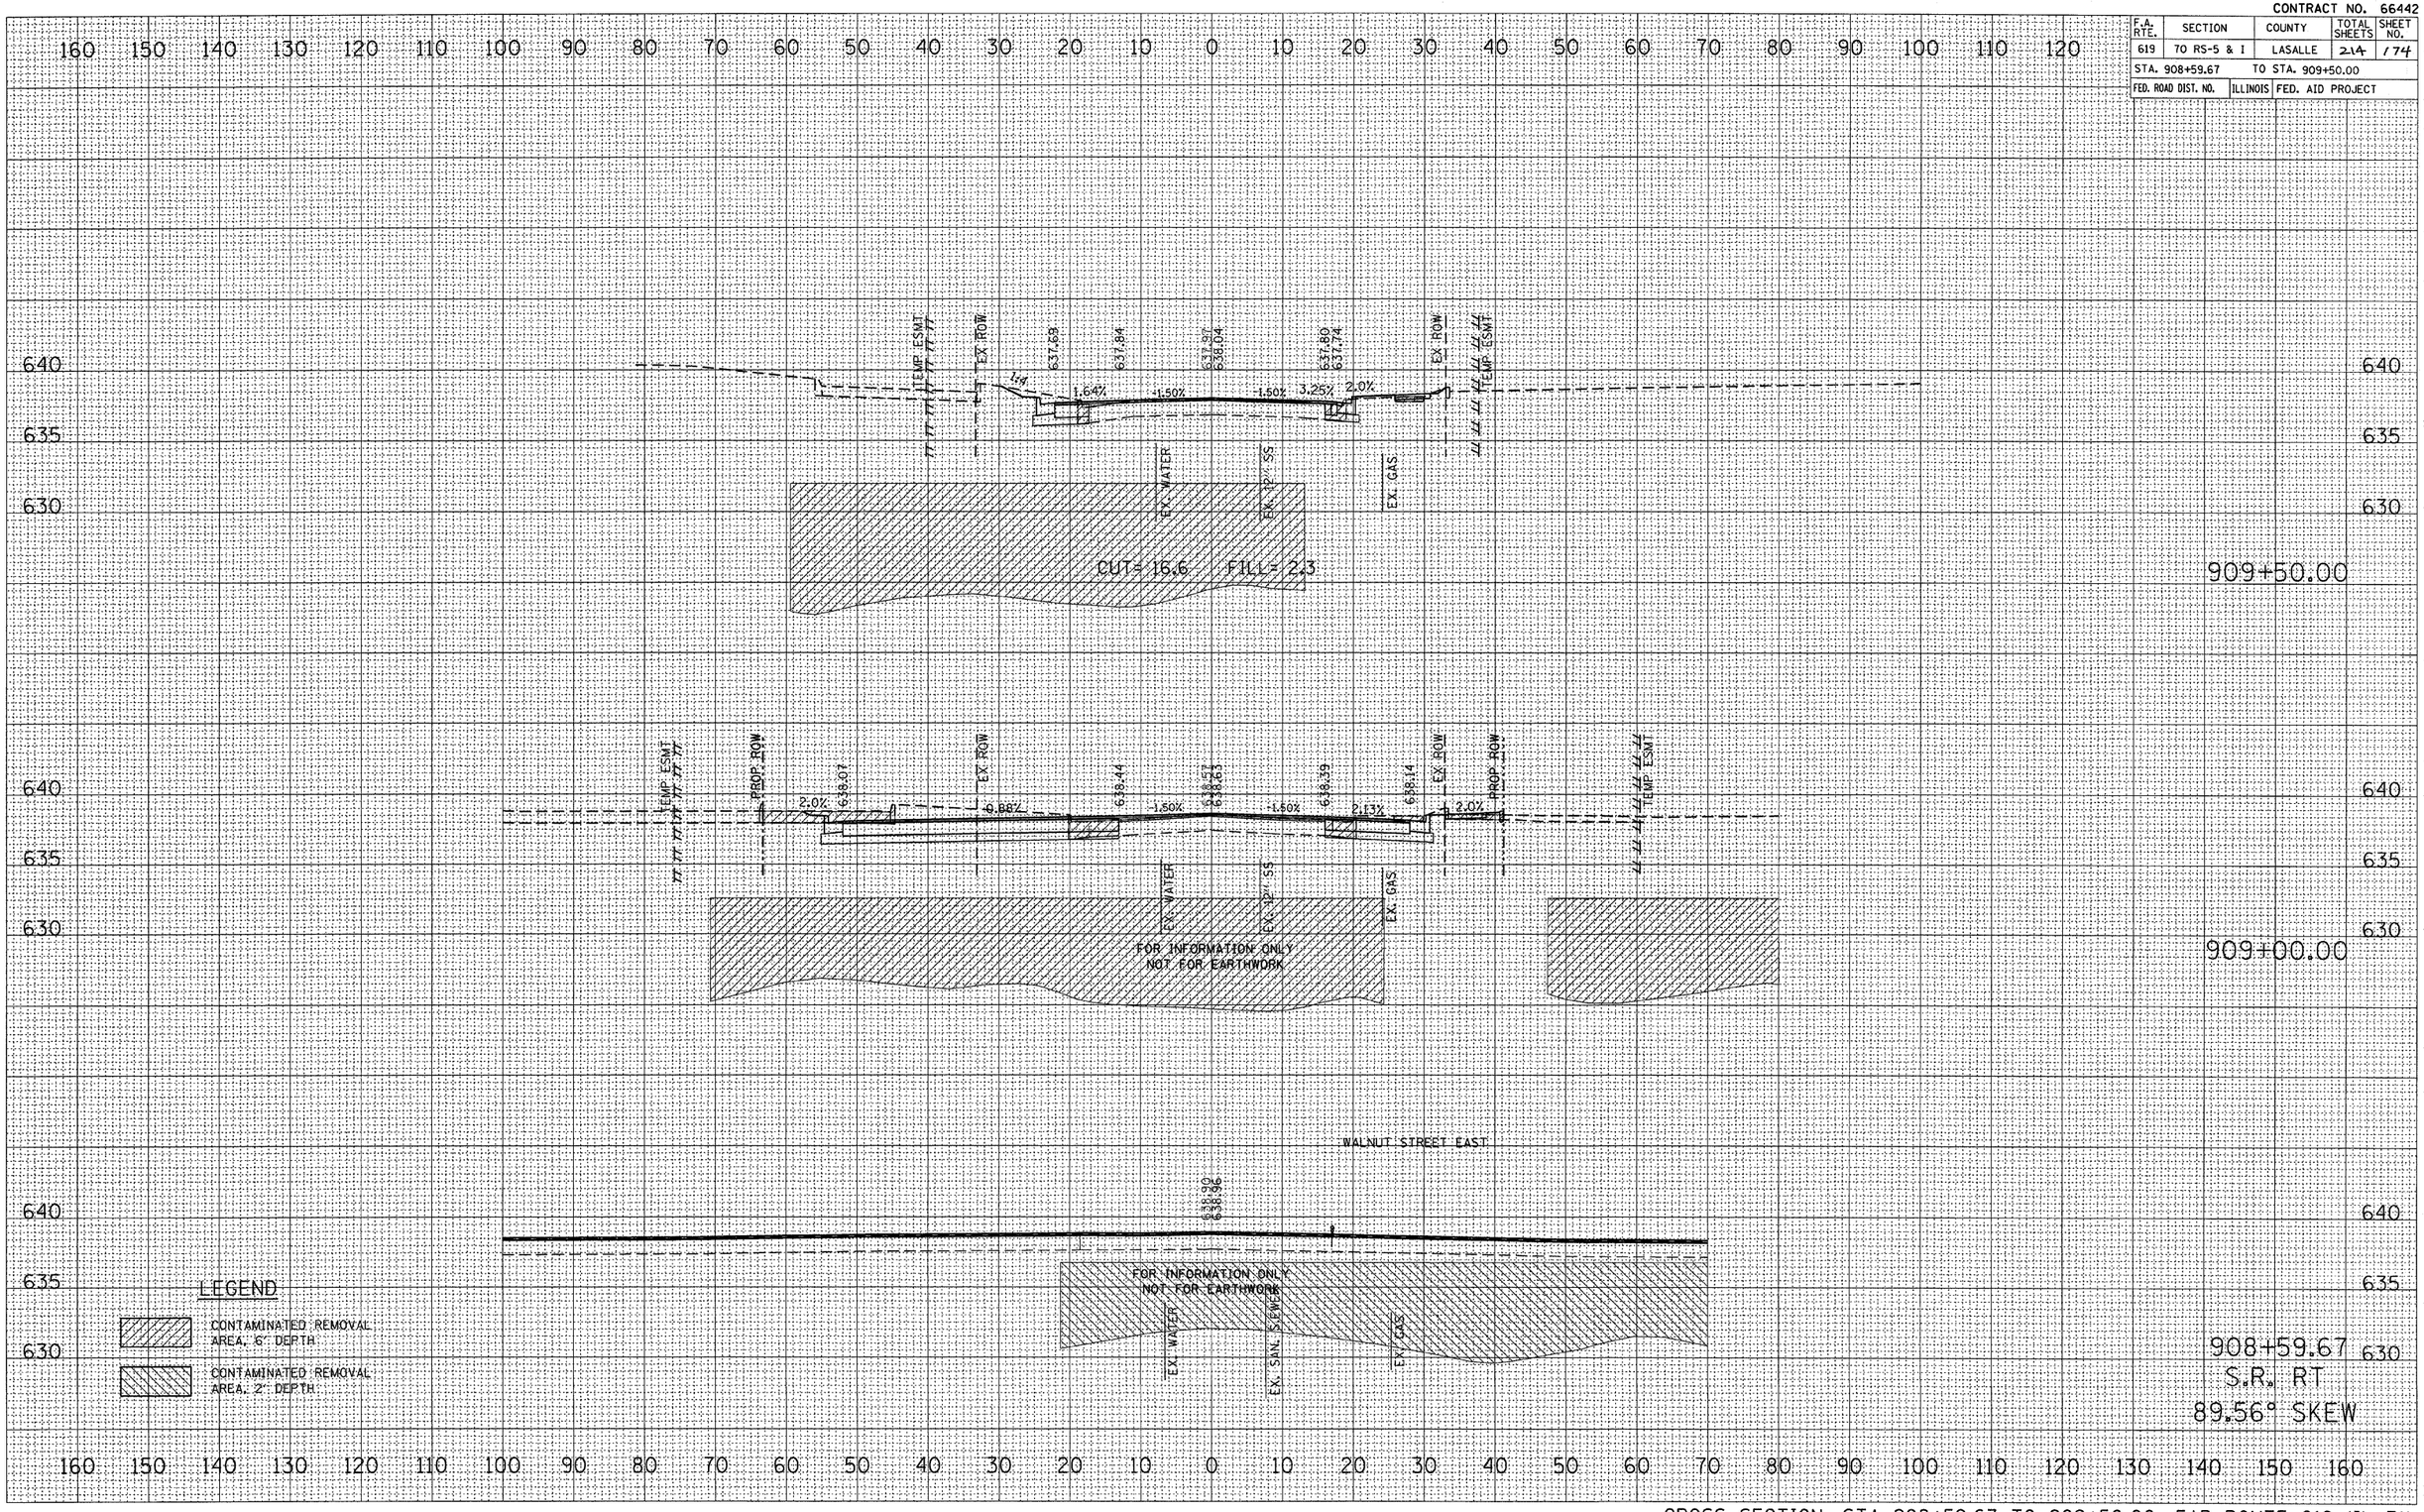


ORIGINAL SURVEY	BY	DATE
SURVEYED		
PLOTTED		
TEMPLATE		
NOTE BOOK		
AREAS		
NO.	AREAS CHECKED	

PLOT DATE = Aug. 23, 2010 - 8:40:17 PM
FILE NAME = c:\projects\bergantrung\plan sheets\bergantrung_plan_sheet_01.dgn
PLOT SCALE = 10.0000 ' / IN.
USER NAME = bergantrung_jp

CROSS SECTION, STA 908+59.67 TO 909+50.00, FAP ROUTE 619 (IL 71)

CONTRACT NO. 66442

F.A. RTE.	SECTION	COUNTY	TOTAL SHEETS	SHEET NO.
619	70 RS-5 & I	LASALLE	214	175
STA. 909+77.42		TO STA. 910+50.00		
FED. ROAD DIST. NO.	ILLINOIS	FED. AID PROJECT		

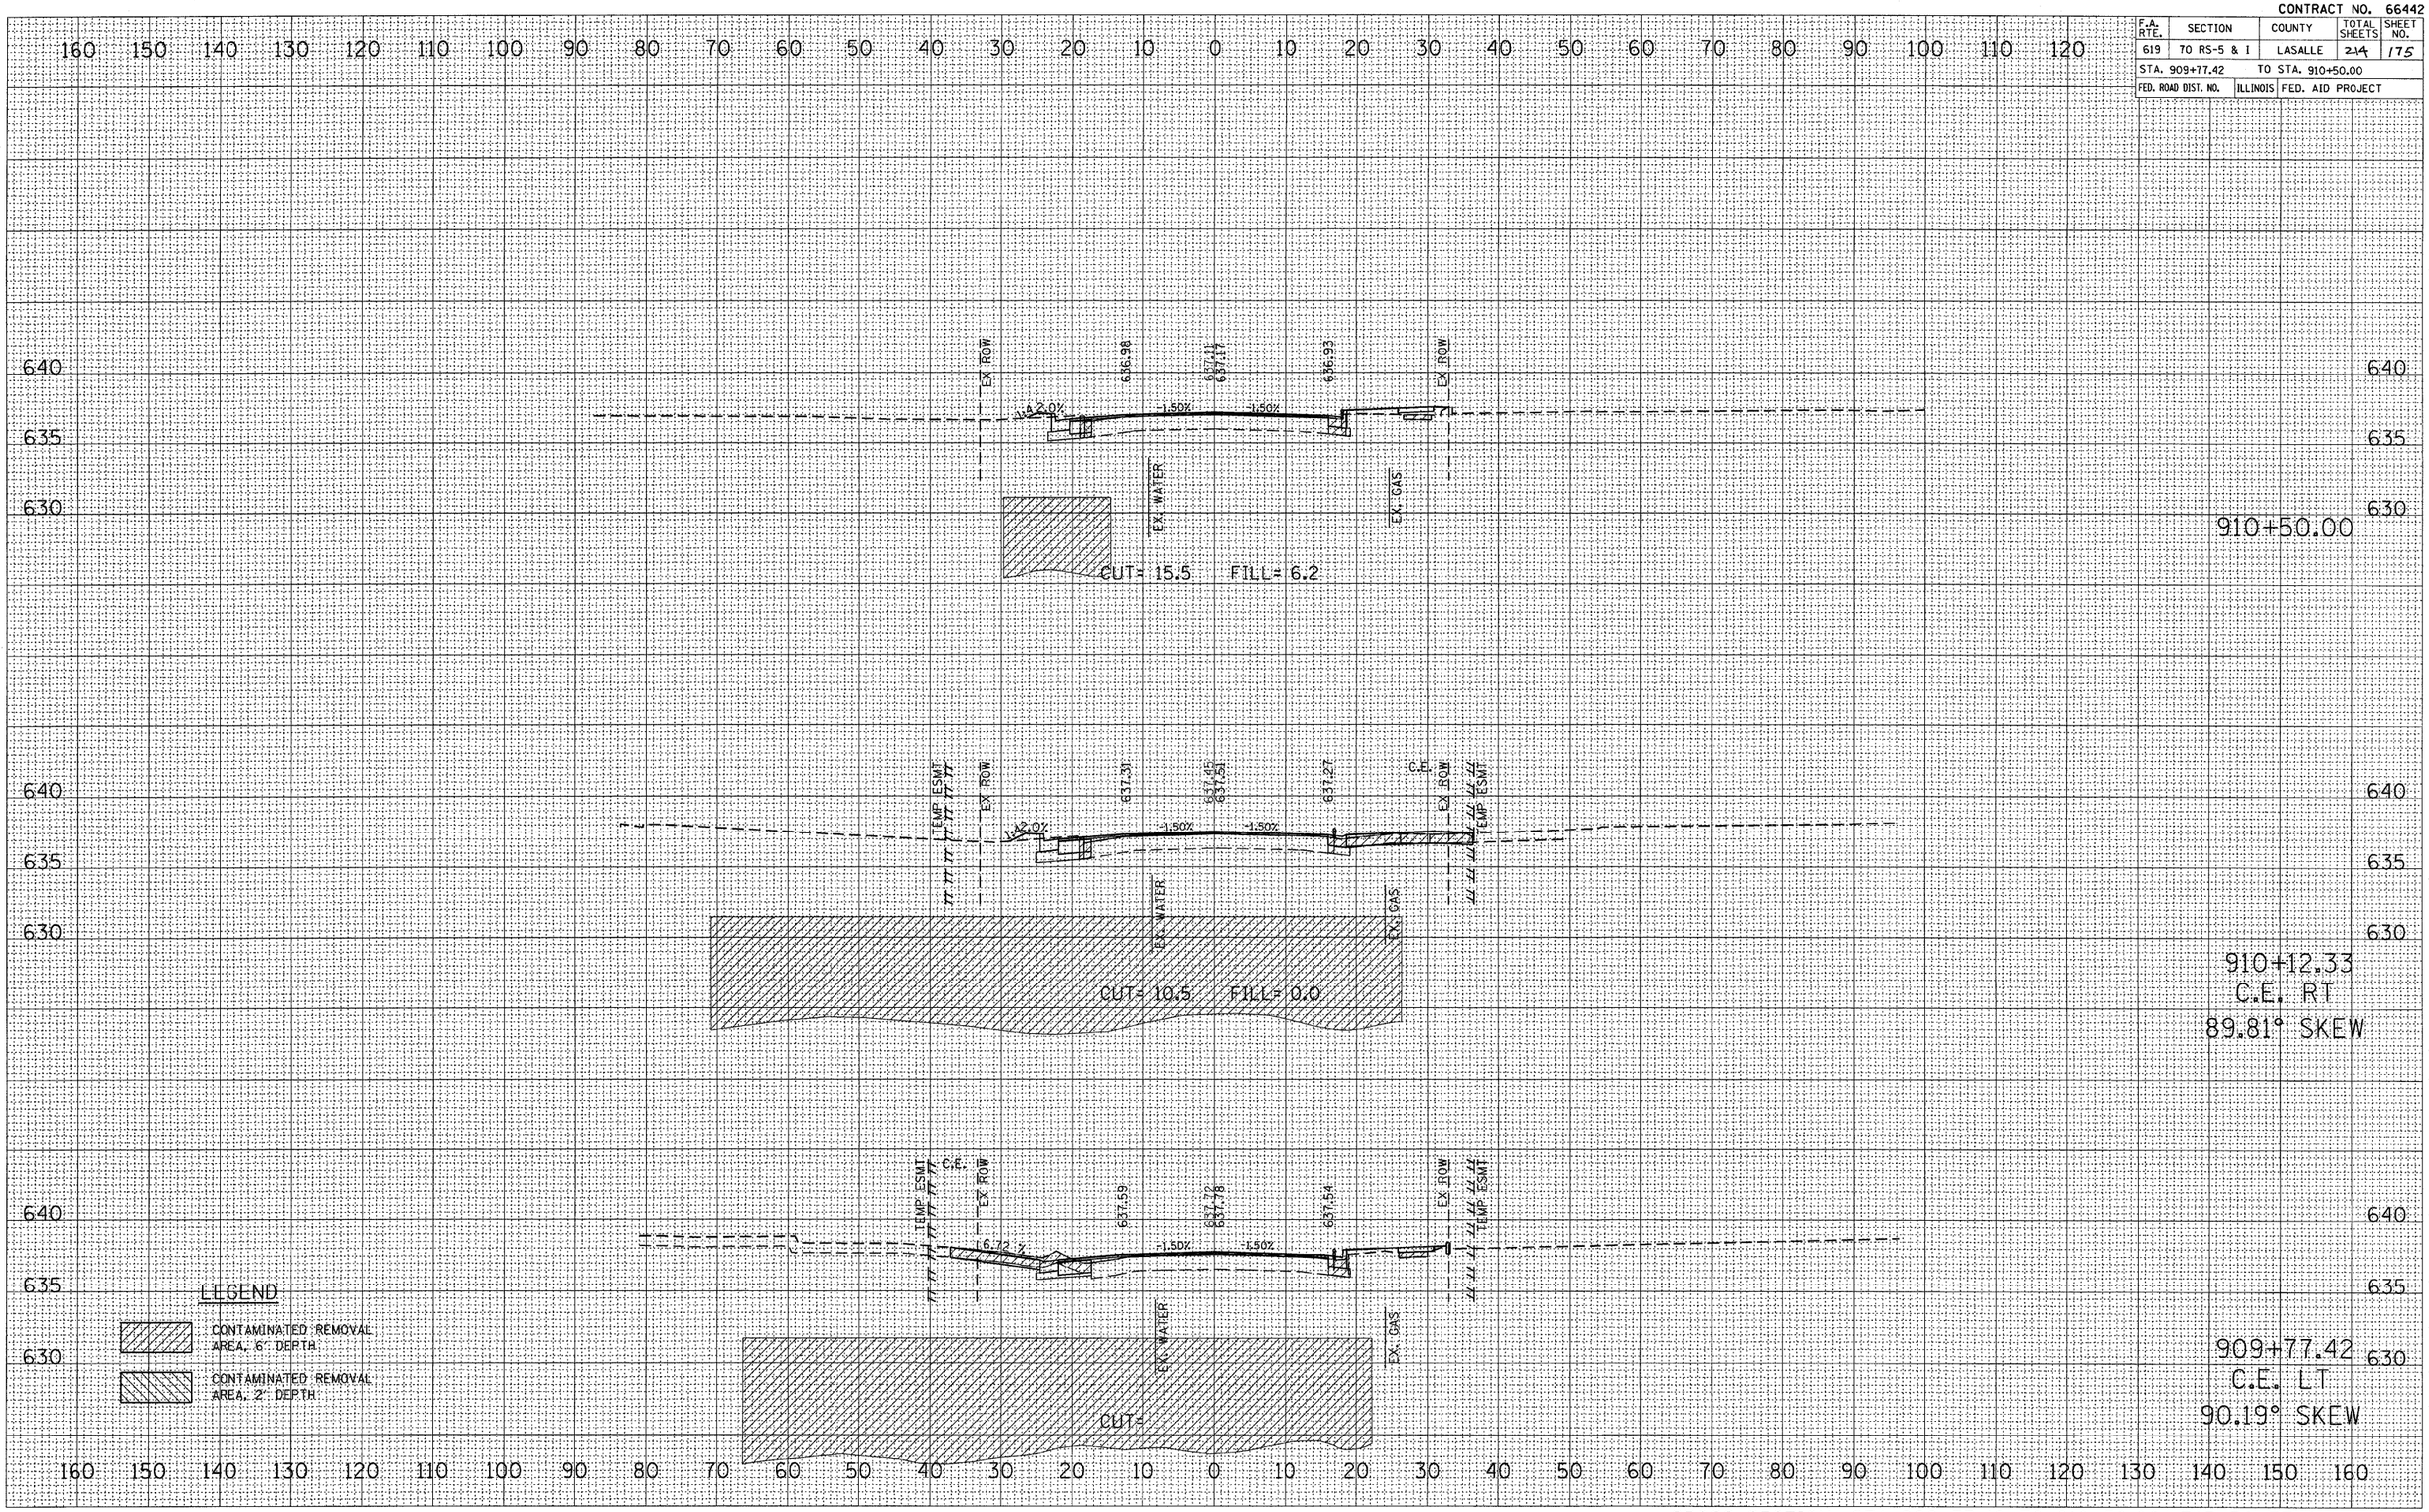

FINAL SURVEY
NOTE BOOK
NO.
SURVEYED
PLOTTED
TEMPLATE
AREAS
AREAS CHECKED
BY
DATE


ORIGINAL SURVEY
NOTE BOOK
NO.
SURVEYED
PLOTTED
TEMPLATE
AREAS
AREAS CHECKED
BY
DATE

PLOT DATE = Aug 23, 2010 - 8:48:01 PM
FILE NAME = c:\projects\bergantrucje\sheets\bergantrucje_sht_0001.dgn
PLOT SCALE = 10.0000 ' / IN.
USER NAME = bergantrucje

CROSS SECTION, STA 909+77.42 TO 910+50.00, FAP ROUTE 619 (IL 71)

CONTRACT NO. 66442

F.A. RTE.	SECTION	COUNTY	TOTAL SHEETS	SHEET NO.
619	70 RS-5 & I	LASALLE	214	176
STA. 910+75.00		TO STA. 911+18.92		
FED. ROAD DIST. NO.	ILLINOIS	FED. AID PROJECT		

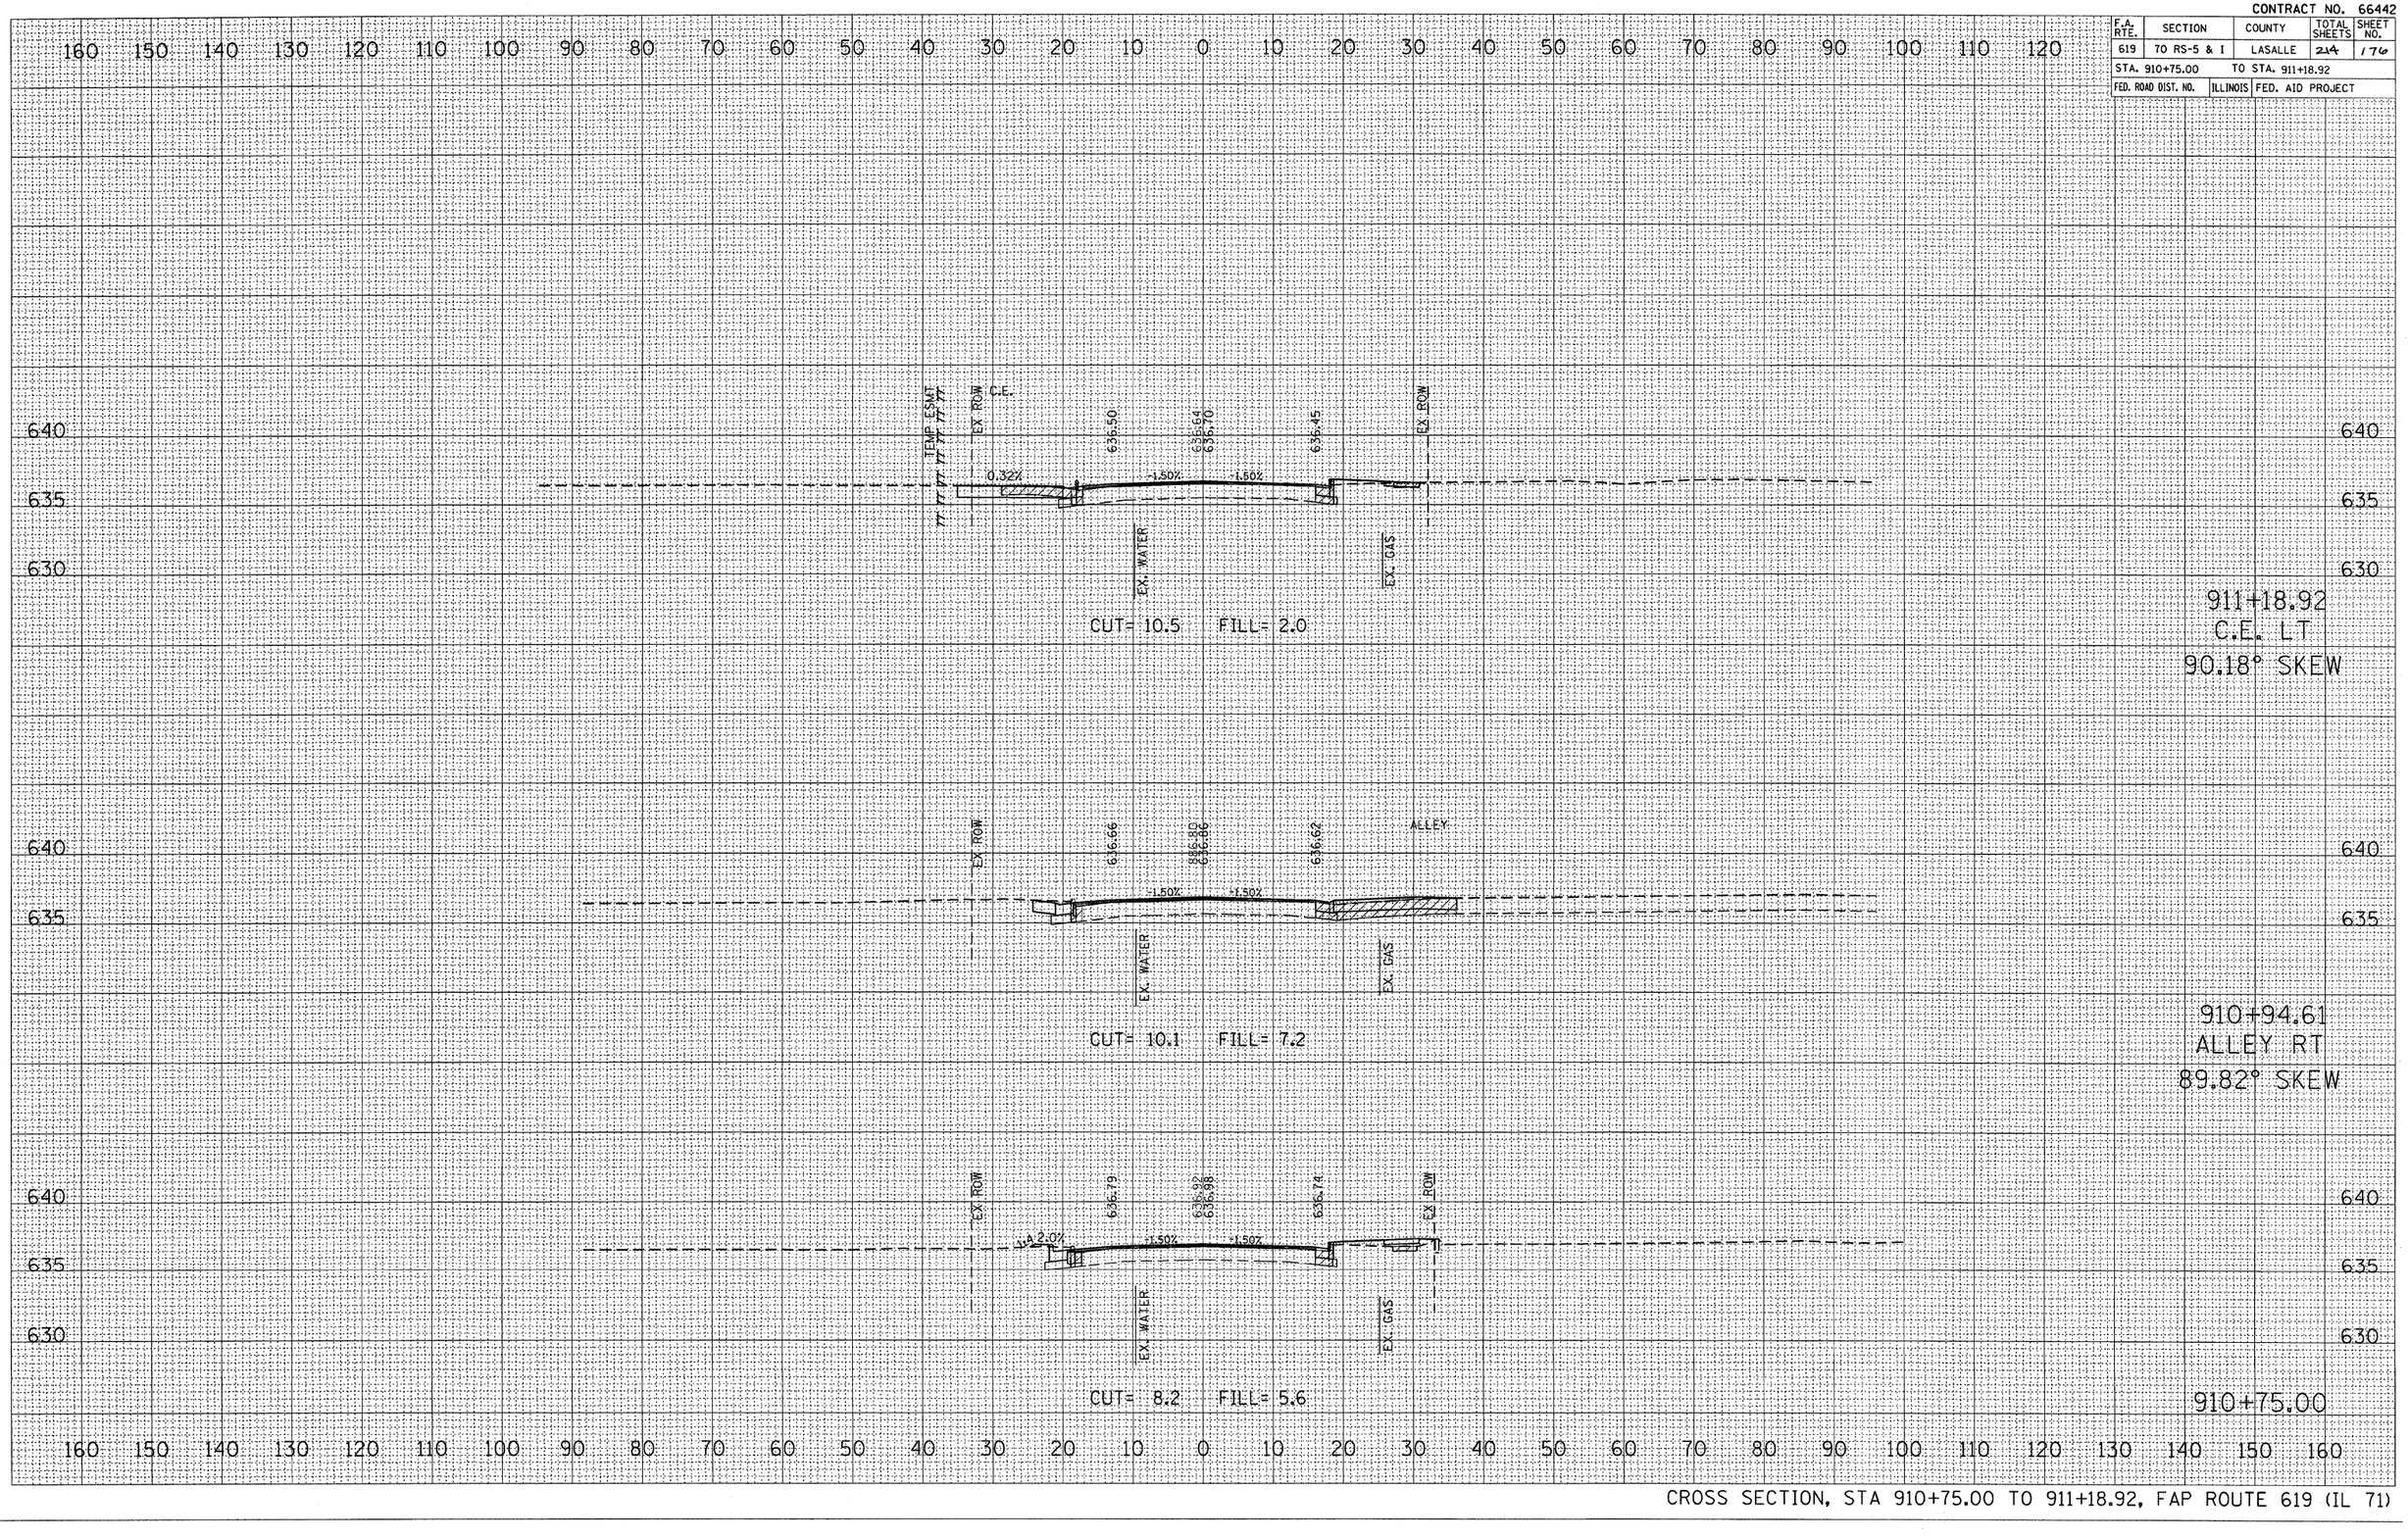

FINAL SURVEY NOTE BOOK — NO. — BY — DATE
SURVEYED
PLOTTED
TEMPLATE
WORKED
AREAS CHECKED

ORIGINAL SURVEY — BY — DATE
SURVEYED
PLOTTED
TEMPLATE
WORKED
AREAS CHECKED

PLOT DATE = Aug 23, 2018 - 04:45: PM
DESIGN FILE = c:\projects\...\sheets\bargantinoja\bargantinoja.dgn
PLOT SCALE = 10.0000 ' / IN.
USER NAME = bargantinoja

CROSS SECTION, STA 910+75.00 TO 911+18.92, FAP ROUTE 619 (IL 71)


CONTRACT NO. 66442

F.A. RTE.	SECTION	COUNTY	TOTAL SHEETS	SHEET NO.
619	70 RS-5 & I	LASALLE	214	177
STA. 911+46.00		TO STA. 911+75.00		
FED. ROAD DIST. NO.	ILLINOIS	FED. AID PROJECT		

FINAL SURVEY	BY	DATE
SURVEYED		
PLOTTED		
TEMPLATE		
AREAS		
NO.	AREAS CHECKED	

ORIGINAL SURVEY	BY	DATE
SURVEYED		
PLOTTED		
TEMPLATE		
AREAS		
NO.	AREAS CHECKED	


PLOT DATE = Aug 23, 2010 - 8:48:39 PM
FILE NAME = c:\projects\msd01\bergantuno\a\sheet\bergantuno_ja_sheet_cross_section.dgn
PLOT SCALE = 10.0000 ' / IN.
USER NAME = bergantuno_ja

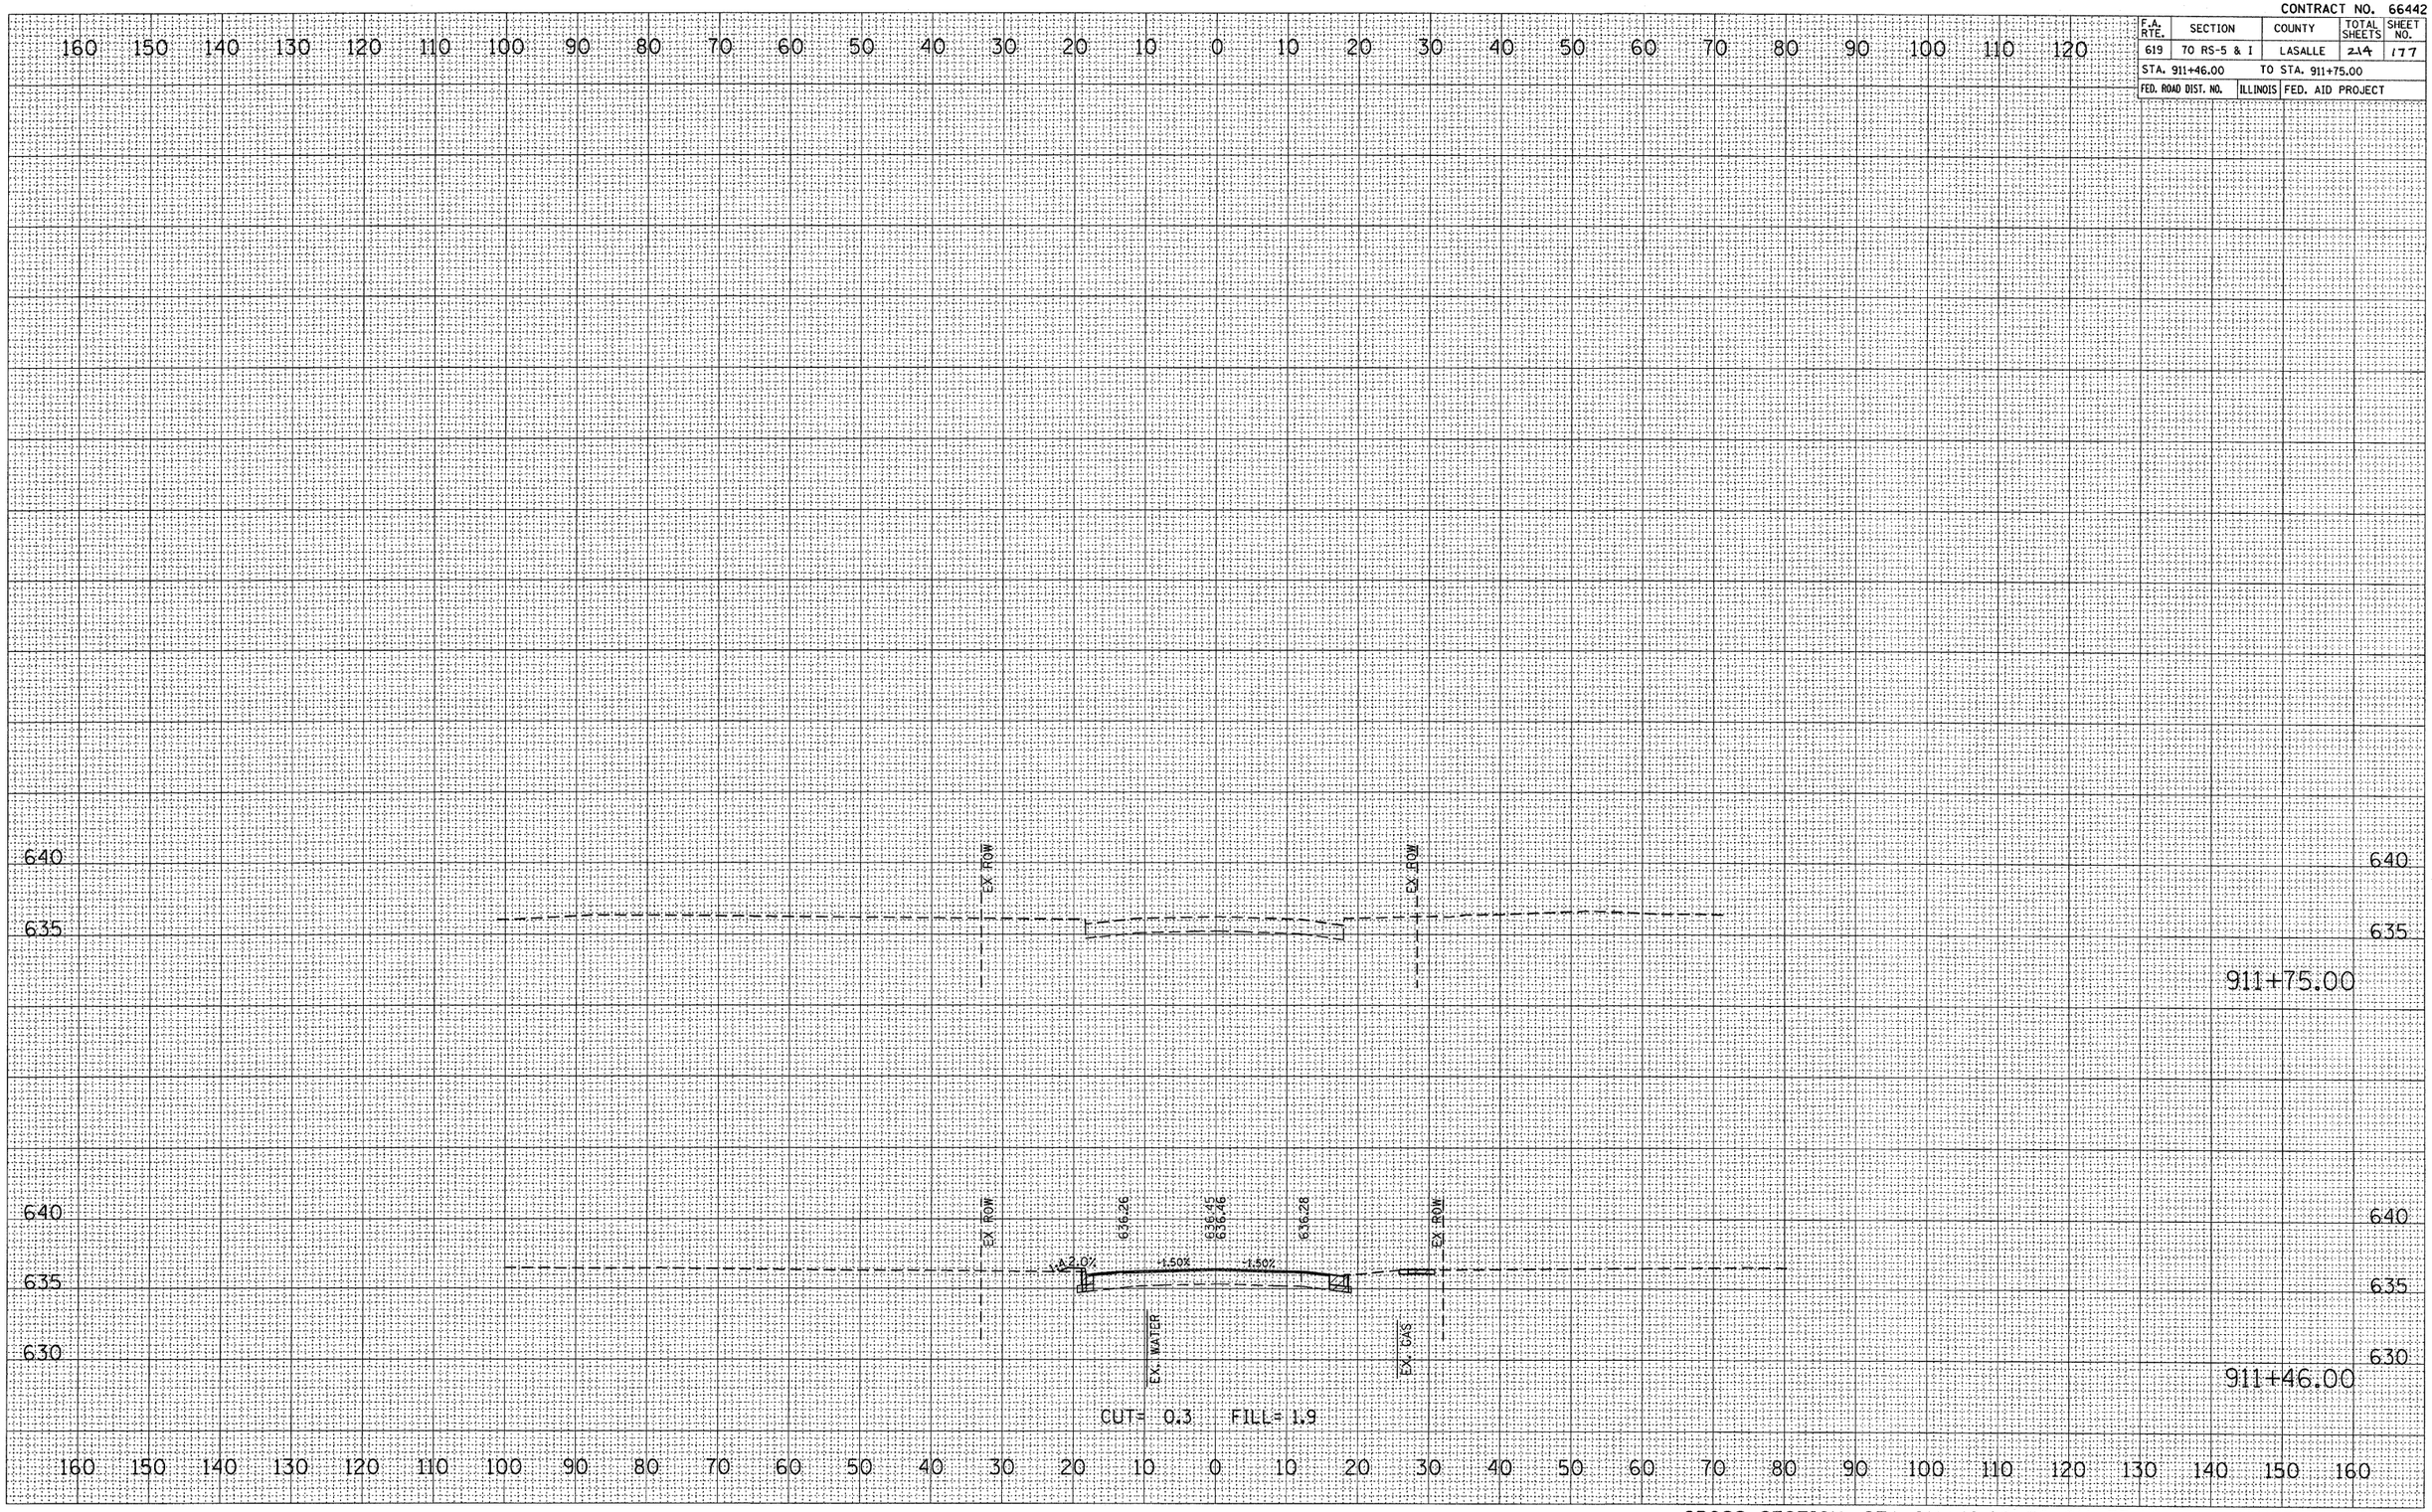

CROSS SECTION, STA 911+46.00 TO 911+75.00, FAP ROUTE 619 (IL 71)

CONTRACT NO. 66442

F.A. RTE.	SECTION	COUNTY	TOTAL SHEETS	SHEET NO.
619	70 RS-5 &1	LASALLE	214	178
STA. 451+00.00	TO STA. 451+25.00			
FED. ROAD DIST. NO.	ILLINOIS	FED. AID PROJECT		

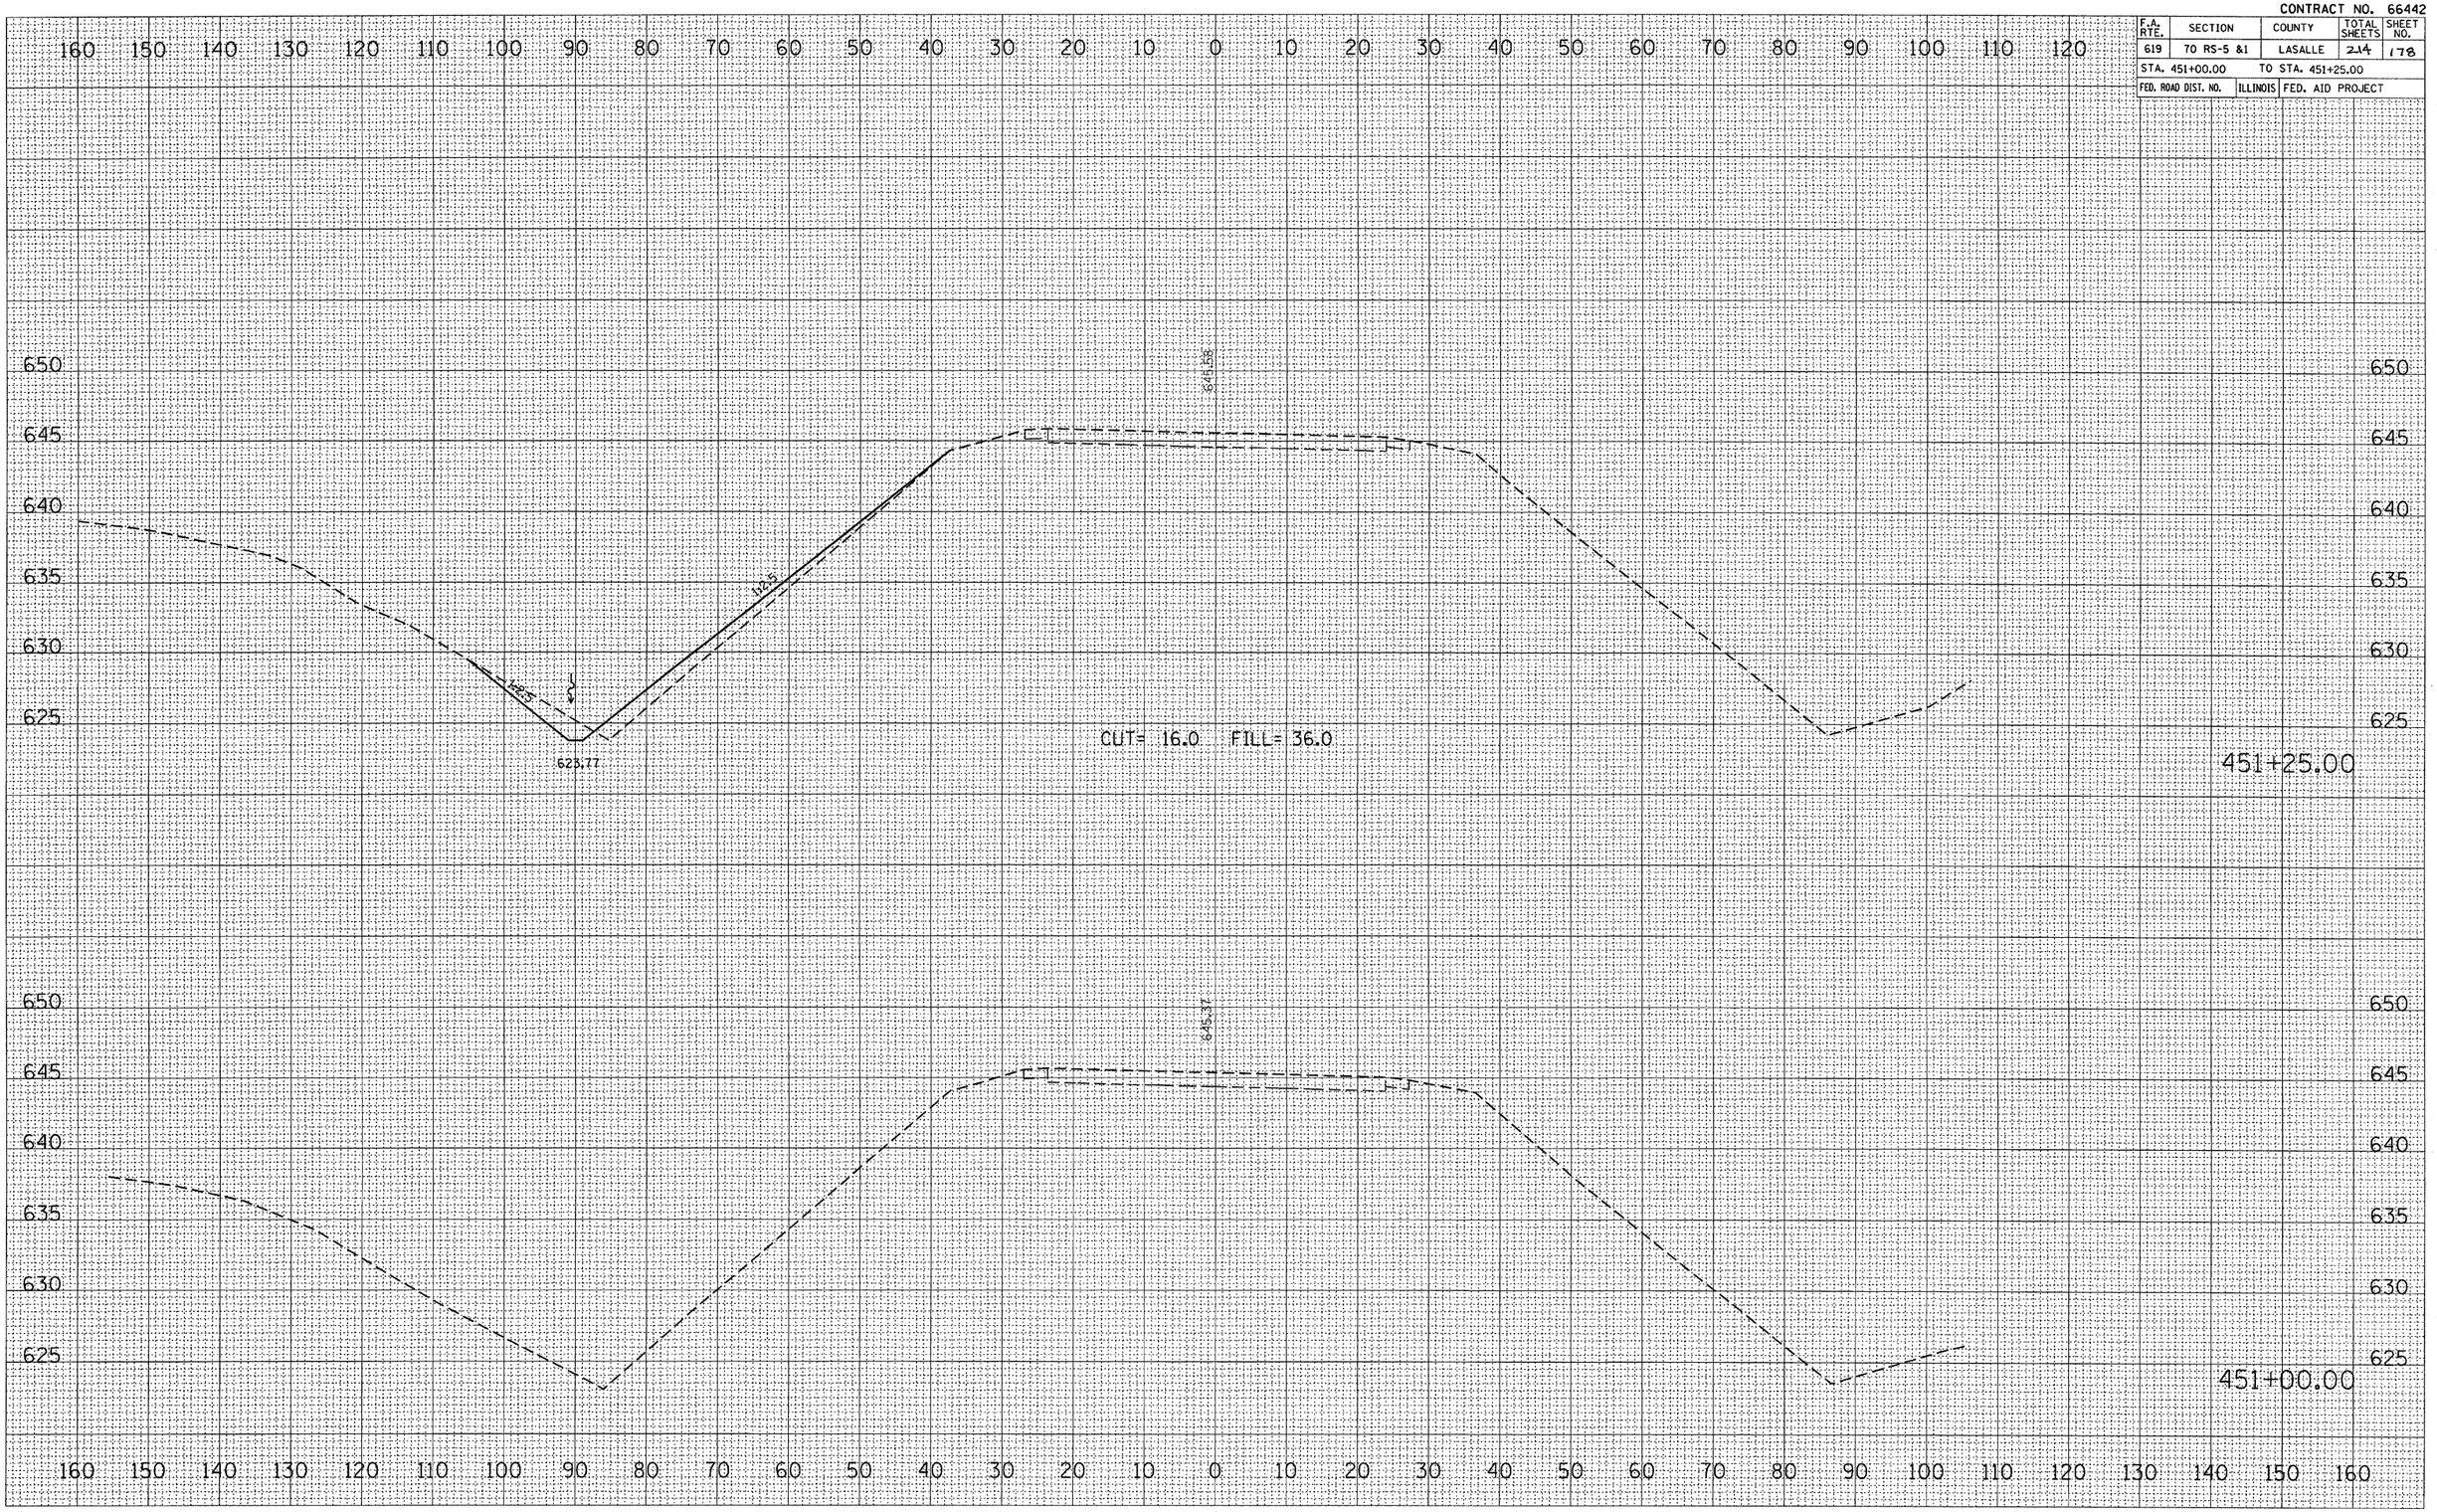

FINAL SURVEY — NOTE BOOK — NO.
SURVEYED — PLOTTED — TEMPLATE — AREAS — AREAS CHECKED
BY — DATE


ORIGINAL SURVEY — NOTE BOOK — NO.
SURVEYED — PLOTTED — TEMPLATE — AREAS — AREAS CHECKED
BY — DATE

PLOT DATE = Aug 24, 2010 - 10:14:05 AM
FILE NAME = c:\projects\bergantino\ja\cross sections\bergantino_ja.dgn
PLOT SCALE = 10.0000 ' / IN
USER NAME = bergantino_ja

CROSS SECTIONS, STA 451+00.00 TO 451+25.00, IL ROUTE 251

CONTRACT NO. 66442

F.A. RTE.	SECTION	COUNTY	TOTAL SHEETS	SHEET NO.
619	70 RS-5 &1	LASALLE	2A	179
STA. 451+50.00		TO STA. 451+59.34		
FED. ROAD DIST. NO.	ILLINOIS	FED. AID PROJECT		

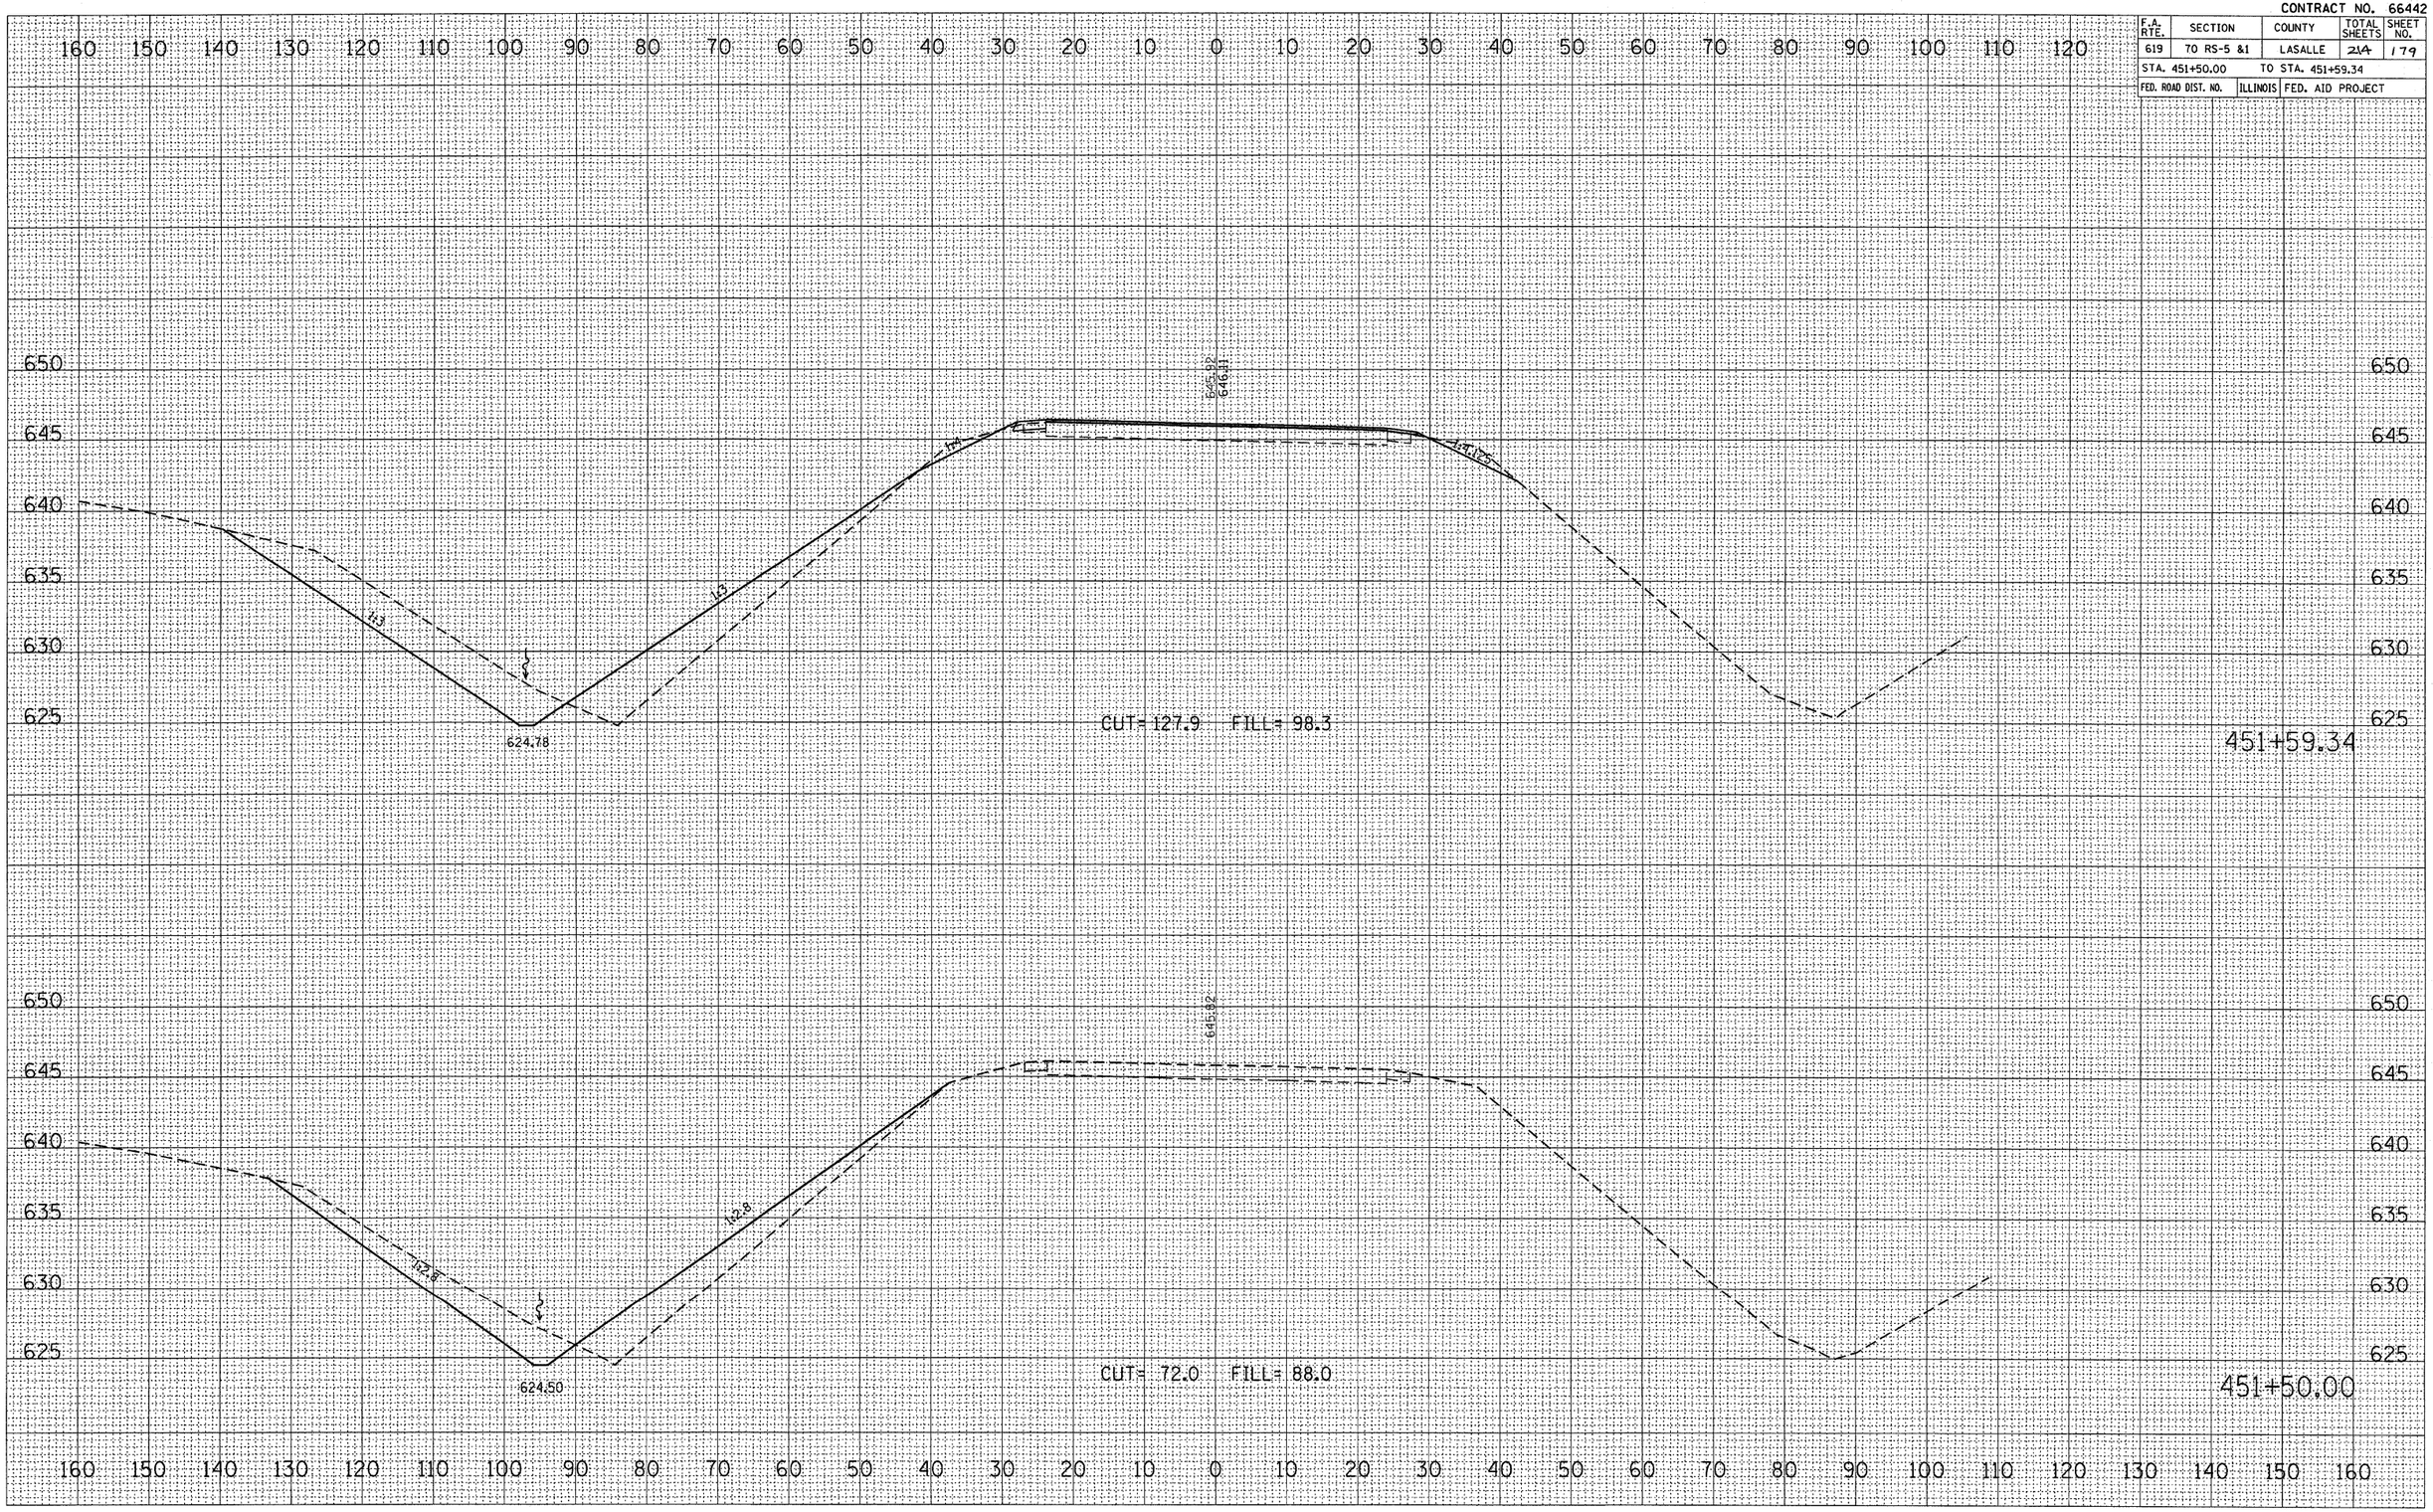

CROSS SECTIONS, STA 451+50.00 TO 451+59.34, IL ROUTE 251

FINAL SURVEY — NOTE BOOK — NO.
SURVEYED — PLOTTED — TEMPLATE — AREAS — AREAS CHECKED — BY — DATE

ORIGINAL SURVEY
SURVEYED — PLOTTED — TEMPLATE — AREAS — AREAS CHECKED — BY — DATE

PLOT DATE = Aug 24, 2010 - 10:13:52 AM
PLOT NAME = c:\projects\cadd\bargantinoja\Drawings\Sheet1.dgn
PLOT SCALE = 10.0000 ' / IN.
USER NAME = bargantinoja

CONTRACT NO. 66442

F.A. RTE.	SECTION	COUNTY	TOTAL SHEETS	SHEET NO.
619	70 RS-5 &1	LASALLE	214	180
STA. 451+75.00		TO STA. 452+00.00		
FED. ROAD DIST. NO.	ILLINOIS	FED. AID PROJECT		

FINAL SURVEY		BY	DATE
NOTE BOOK	SURVEYED		
NO.	PLOTTED		
	TEMPLATE		
	AREAS		
	AREAS CHECKED		

MATCHLINE 646.35 646.94 MATCHLINE

ORIGINAL SURVEY		BY	DATE
	SURVEYED		
	PLOTTED		
	TEMPLATE		
	AREAS		
NO.	AREAS CHECKED		

PLOT DATE = Aug. 24, 2010 - 10:13:40 AM
FILE NAME = c:\projects\bergantru\plan sheets\bergantru.pln
PLOT SCALE = 10.0000 ' / IN.
USER NAME = bergantru.pln

825969 860969 4.00V 1.41(RT) 1:3 1:3 1:3 1:3 625.27 GUT= 123.0 FILL= 101.9 451+75.00

CROSS SECTIONS, STA 451+75.00 TO 452+00.00, IL ROUTE 251

CONTRACT NO. 66442

F.A. RTE.	SECTION	COUNTY	TOTAL SHEETS	SHEET NO.
619	70 RS-5 &1	LASALLE	249	181
STA. 452+25.00		TO STA. 452+75.00		
FED. ROAD DIST. NO.	ILLINOIS	FED. AID PROJECT		

FINAL SURVEY		BY	DATE
NOTE BOOK	SURVEYED		
NO.	PLOTTED		
	TEMPLATE		
	AREAS		
	AREAS CHECKED		

160 150 140 130 120 110 100 90 80 70 60 50 40 30 20 10 0 10 20 30 40 50 60 70 80 90 100 110 120

650 645 640 635

MATCHLINE 641.08 641.27 MATCHLINE

452+75.00

650 645 640 635

MATCHLINE 646.84 647.03 MATCHLINE

452+50.00

650 645 640 635 630

MATCHLINE 646.69 646.78 MATCHLINE

452+25.00

160 150 140 130 120 110 100 90 80 70 60 50 40 30 20 10 0 10 20 30 40 50 60 70 80 90 100 110 120 130 140 150 160


ORIGINAL SURVEY		BY	DATE
	SURVEYED		
	PLOTTED		
	TEMPLATE		
	AREAS		
NO.	AREAS CHECKED		

PLOT DATE = Aug 24, 2018 - 10:13:28 AM
FILE NAME = c:\projects\...\bargantuno.ja
PLOT SCALE = 10.0000 ' / IN
USER NAME = bargantuno.ja

CROSS SECTIONS, STA 452+25.00 TO 452+75.00, IL ROUTE 251

CONTRACT NO. 66442

F.A. RTE.	SECTION	COUNTY	TOTAL SHEETS	SHEET NO.
619	70 RS-5 &1	LASALLE	2~~.14~~	182.
STA. 453+00.00	TO STA. 454+25.00			
FED. ROAD DIST. NO.	ILLINOIS	FED. AID PROJECT		

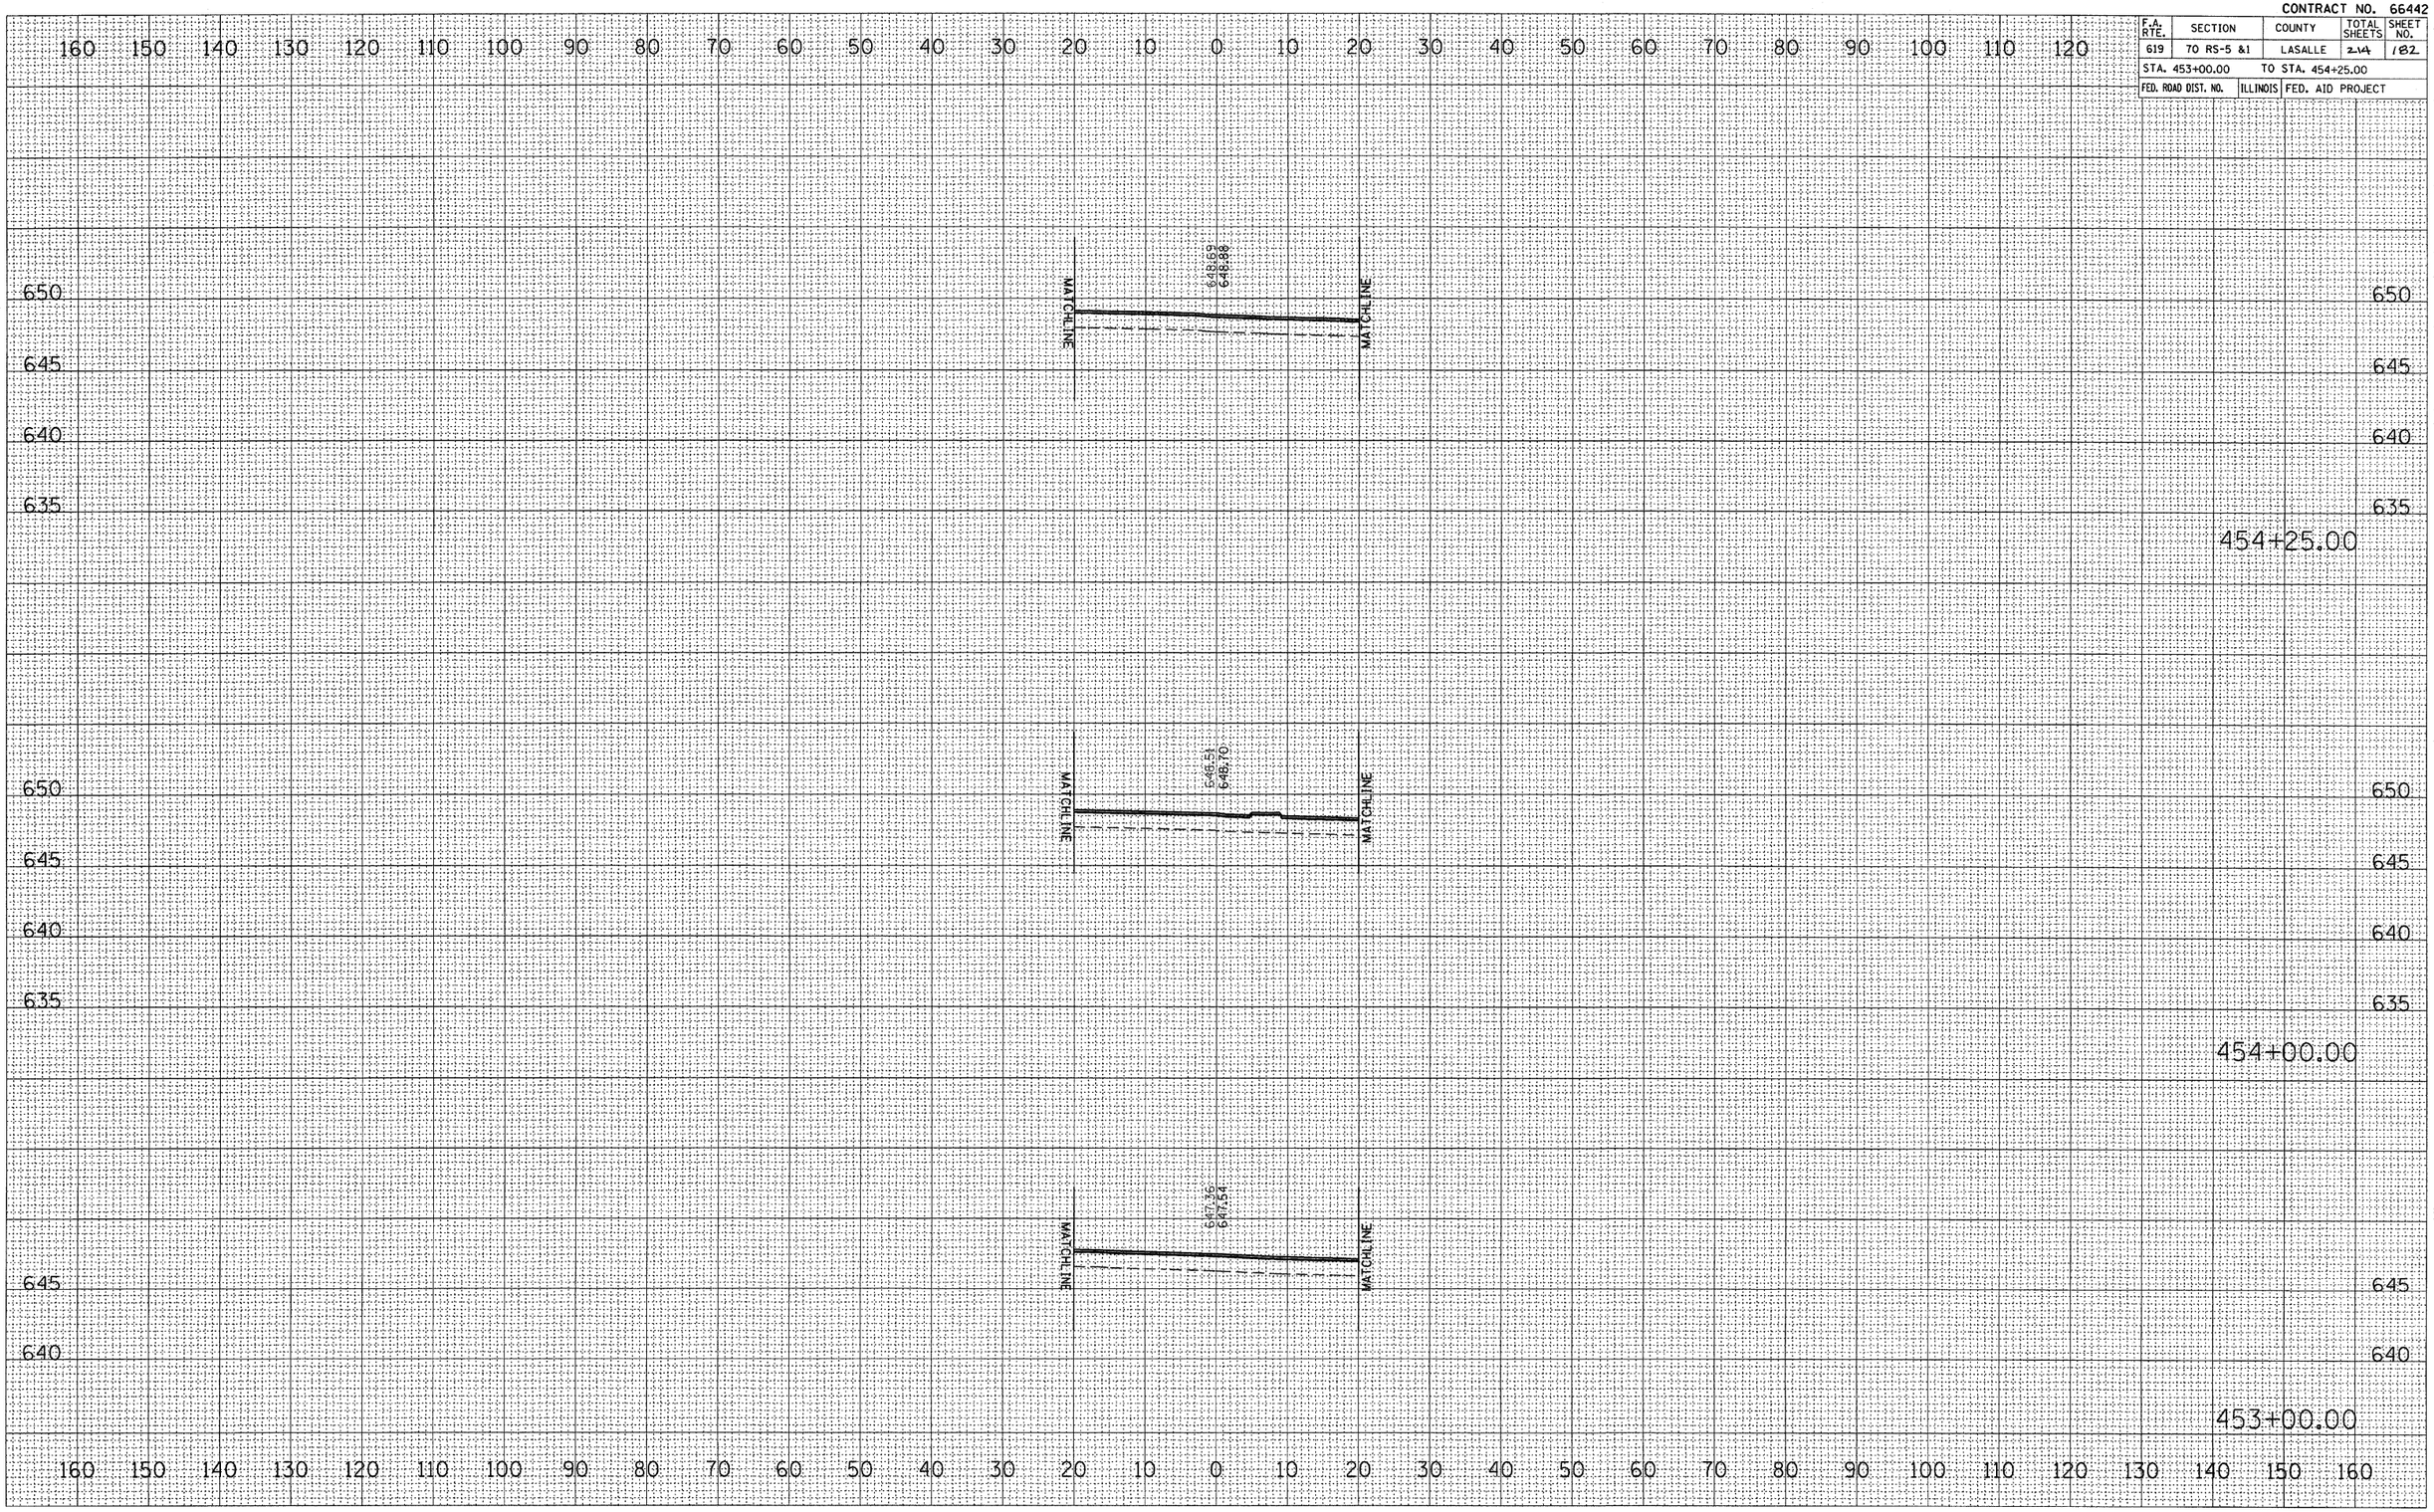

FINAL SURVEY	SURVEYED	BY	DATE
NOTE BOOK	PLOTTED		
NO.	TEMPLATE		
	AREAS		
	AREAS CHECKED		


ORIGINAL SURVEY	SURVEYED	BY	DATE
	PLOTTED		
	TEMPLATE		
	AREAS		
NO.	AREAS CHECKED		

PLOT DATE = Aug 24, 2010 - 10:13:13 AM
FILE NAME = c:\projects\bargantuno\sheets\bargantuno_ja
PLOT SCALE = 10.0000 ' / IN.
USER NAME = bargantuno_ja

CROSS SECTIONS, STA 453+00.00 TO 454+25.00, IL ROUTE 251

CONTRACT NO. 66442

F.A. RTE.	SECTION	COUNTY	TOTAL SHEETS	SHEET NO.
619	70 RS-5 &1	LASALLE	214	183
STA. 454+50.00		TO STA. 455+00.00		
FED. ROAD DIST. NO.	ILLINOIS	FED. AID PROJECT		

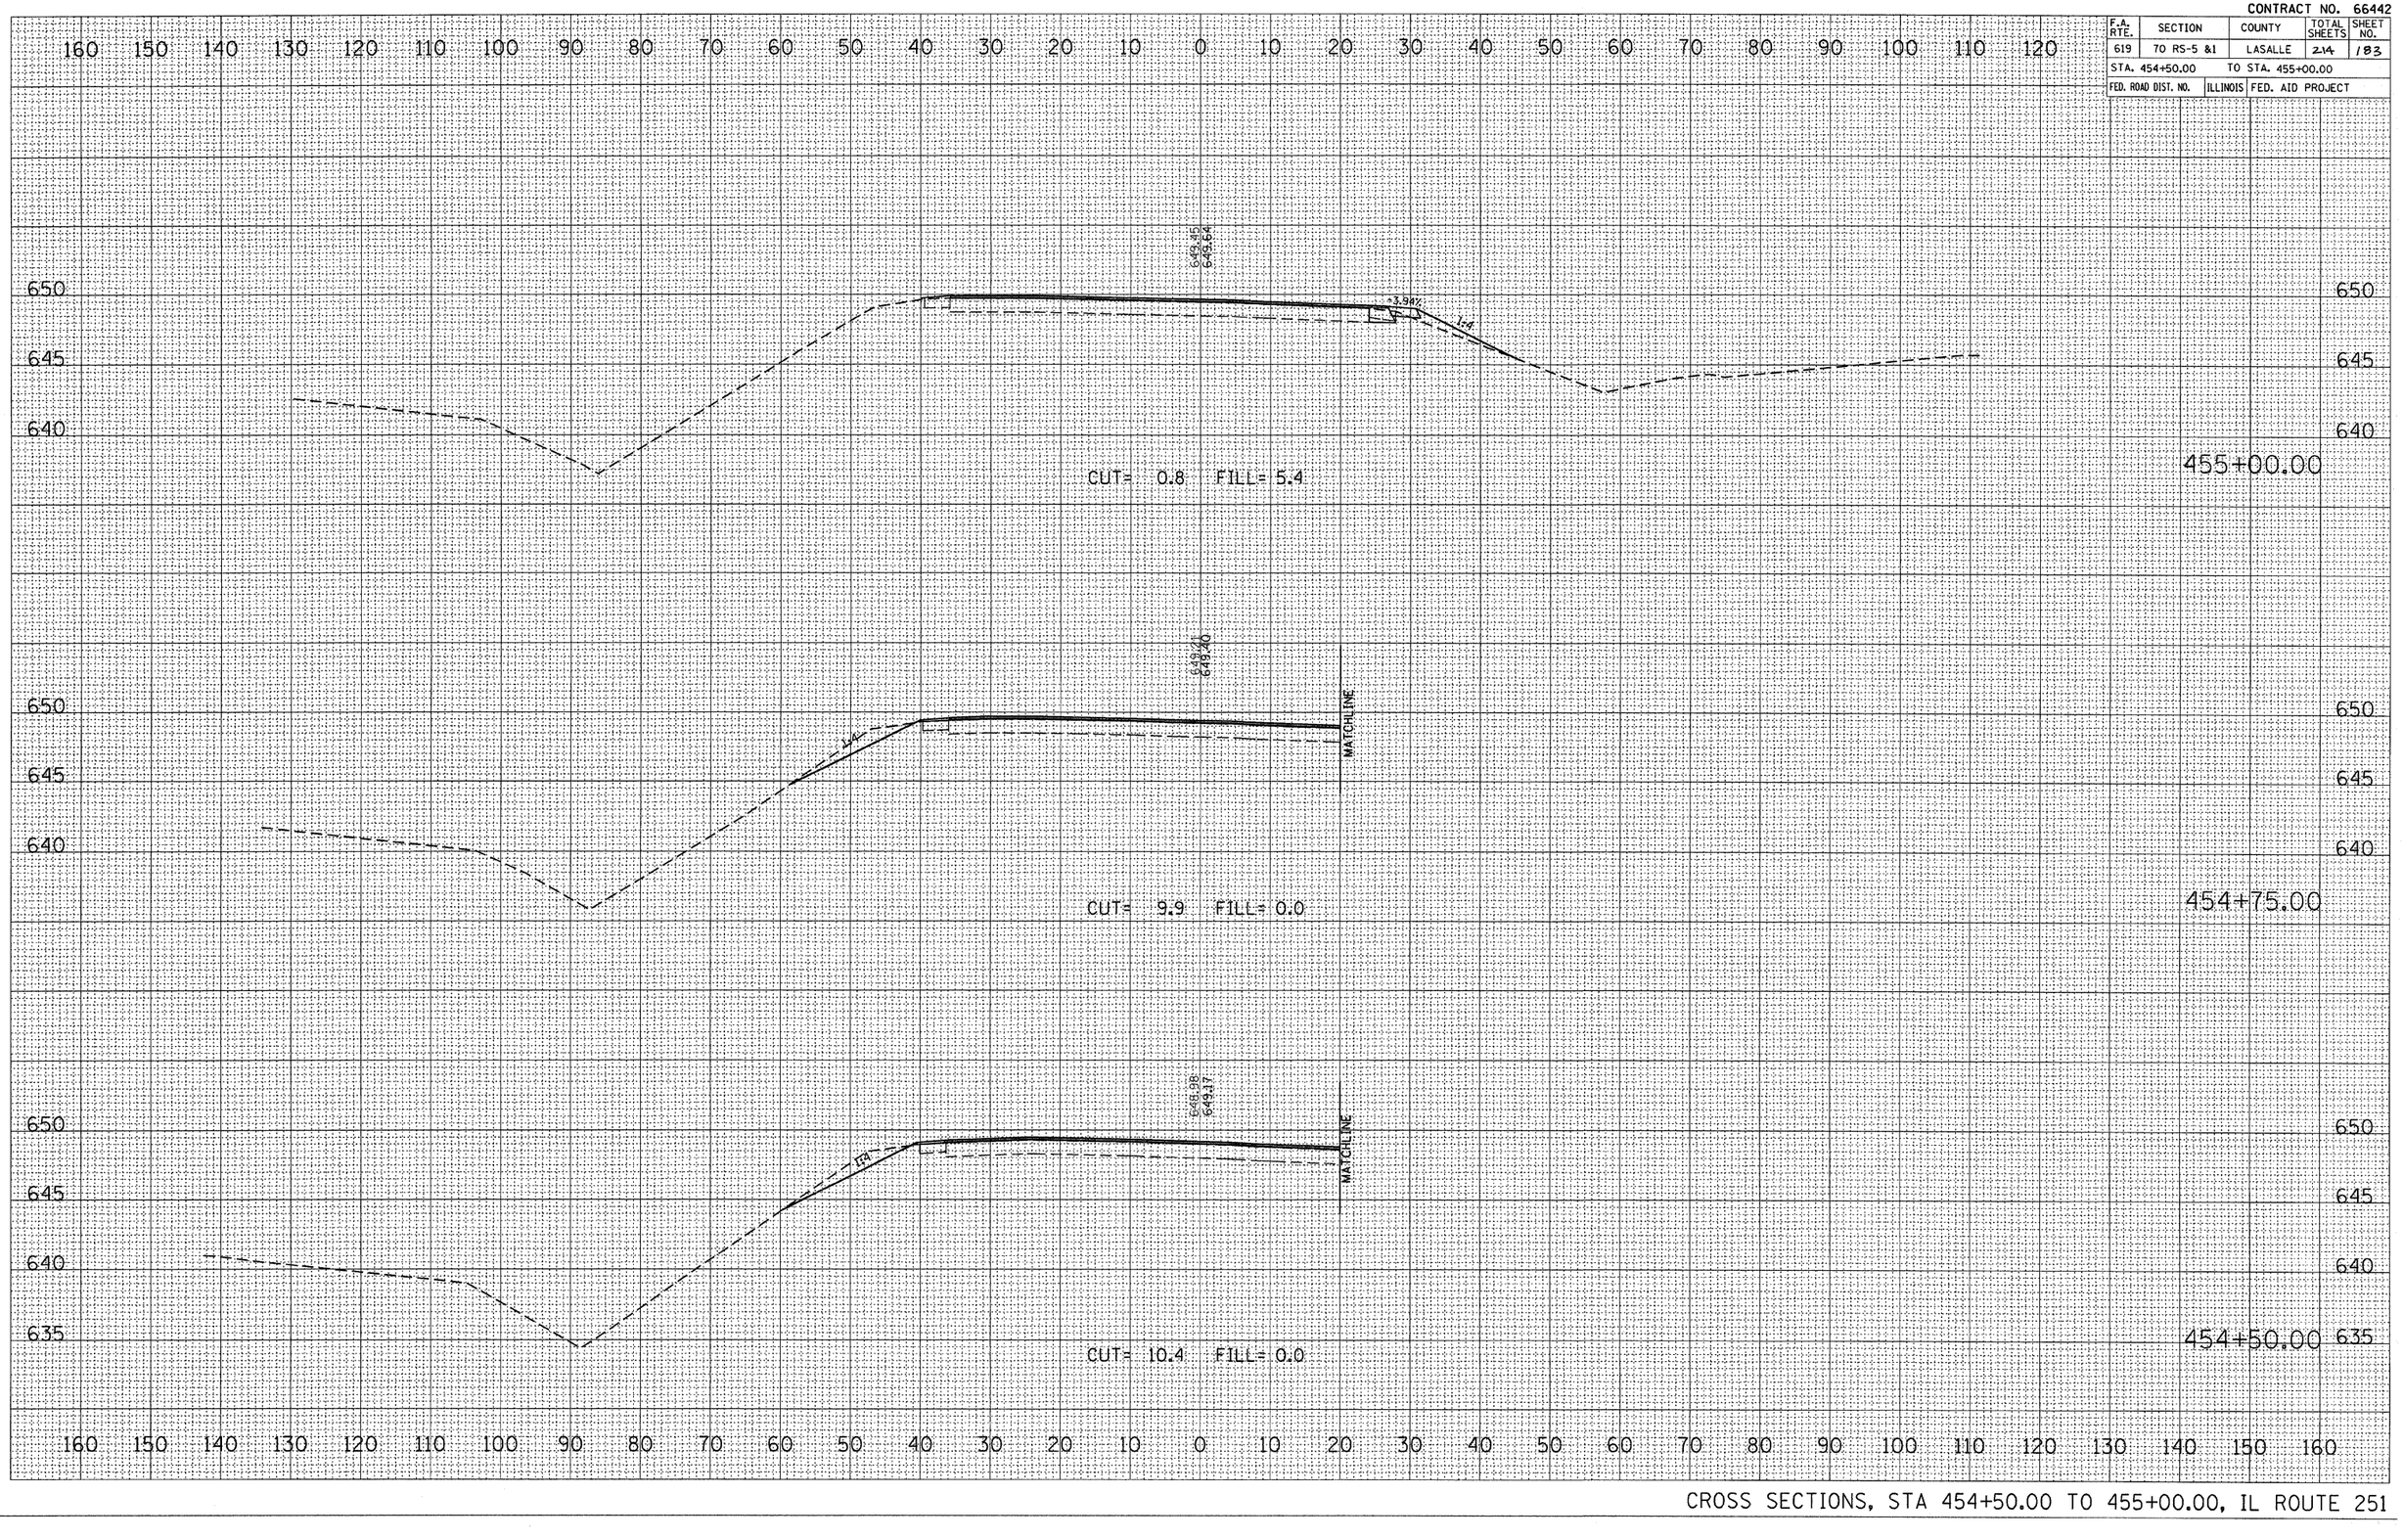

CROSS SECTIONS, STA 454+50.00 TO 455+00.00, IL ROUTE 251

FINAL SURVEY
NOTE BOOK
NO.
SURVEYED
PLOTTED
TEMPLATE
AREAS
AREAS CHECKED
BY
DATE

ORIGINAL SURVEY
SURVEYED
PLOTTED
TEMPLATE
AREAS
AREAS CHECKED
BY
DATE

PLOT DATE = Aug 24, 2018 - 10:13:00 AM
FILE NAME = c:\projects\bergantrun\ja\sheets\bergantrunja.dgn
PLOT SCALE = 10.0000 ' / IN
USER NAME = bergantrunja

CONTRACT NO. 66442

F.A. RTE.	SECTION	COUNTY	TOTAL SHEETS	SHEET NO.
619	70 RS-5 &1	LASALLE	214	184
STA. 455+25.00		TO STA. 455+51.80		
FED. ROAD DIST. NO.	ILLINOIS	FED. AID PROJECT		

FINAL SURVEY		BY	DATE
NOTE BOOK	SURVEYED		
NO.	PLOTTED		
	TEMPLATE		
	VOLS.		
	AREAS CHECKED		

160 150 140 130 120 110 100 90 80 70 60 50 40 30 20 10 0 10 20 30 40 50 60 70 80 90 100 110 120

649.94

650

645

455+51.80

643.33
650.12

-4.00%

-4.00%

CUT= 0.3 FILL= 1.7

455+50.00

645.69
645.88

-4.00%

CUT= 1.0 FILL= 1.5

455+25.00

160 150 140 130 120 110 100 90 80 70 60 50 40 30 20 10 0 10 20 30 40 50 60 70 80 90 100 110 120 130 140 150 160


ORIGINAL SURVEY		BY	DATE
	SURVEYED		
	PLOTTED		
	TEMPLATE		
	VOLS.		
NO.	AREAS CHECKED		

PLOT DATE = Aug 24, 2010 - 10:12:49 AM
FILE NAME = c:\projects\cross sections\bergantuno.ja
PLOT SCALE = 10.0000 ' / IN.
USER NAME = bergantuno.ja

CROSS SECTIONS, STA 455+25.00 TO 455+51.80, IL ROUTE 251

CONTRACT NO. 66442

F.A. RTE.	SECTION	COUNTY	TOTAL SHEETS	SHEET NO.
619	70 RS-5 & I	LASALLE	214	185
STA. 1+00.00		TO STA. 1+40.00		
FED. ROAD DIST. NO.	ILLINOIS	FED. AID PROJECT		

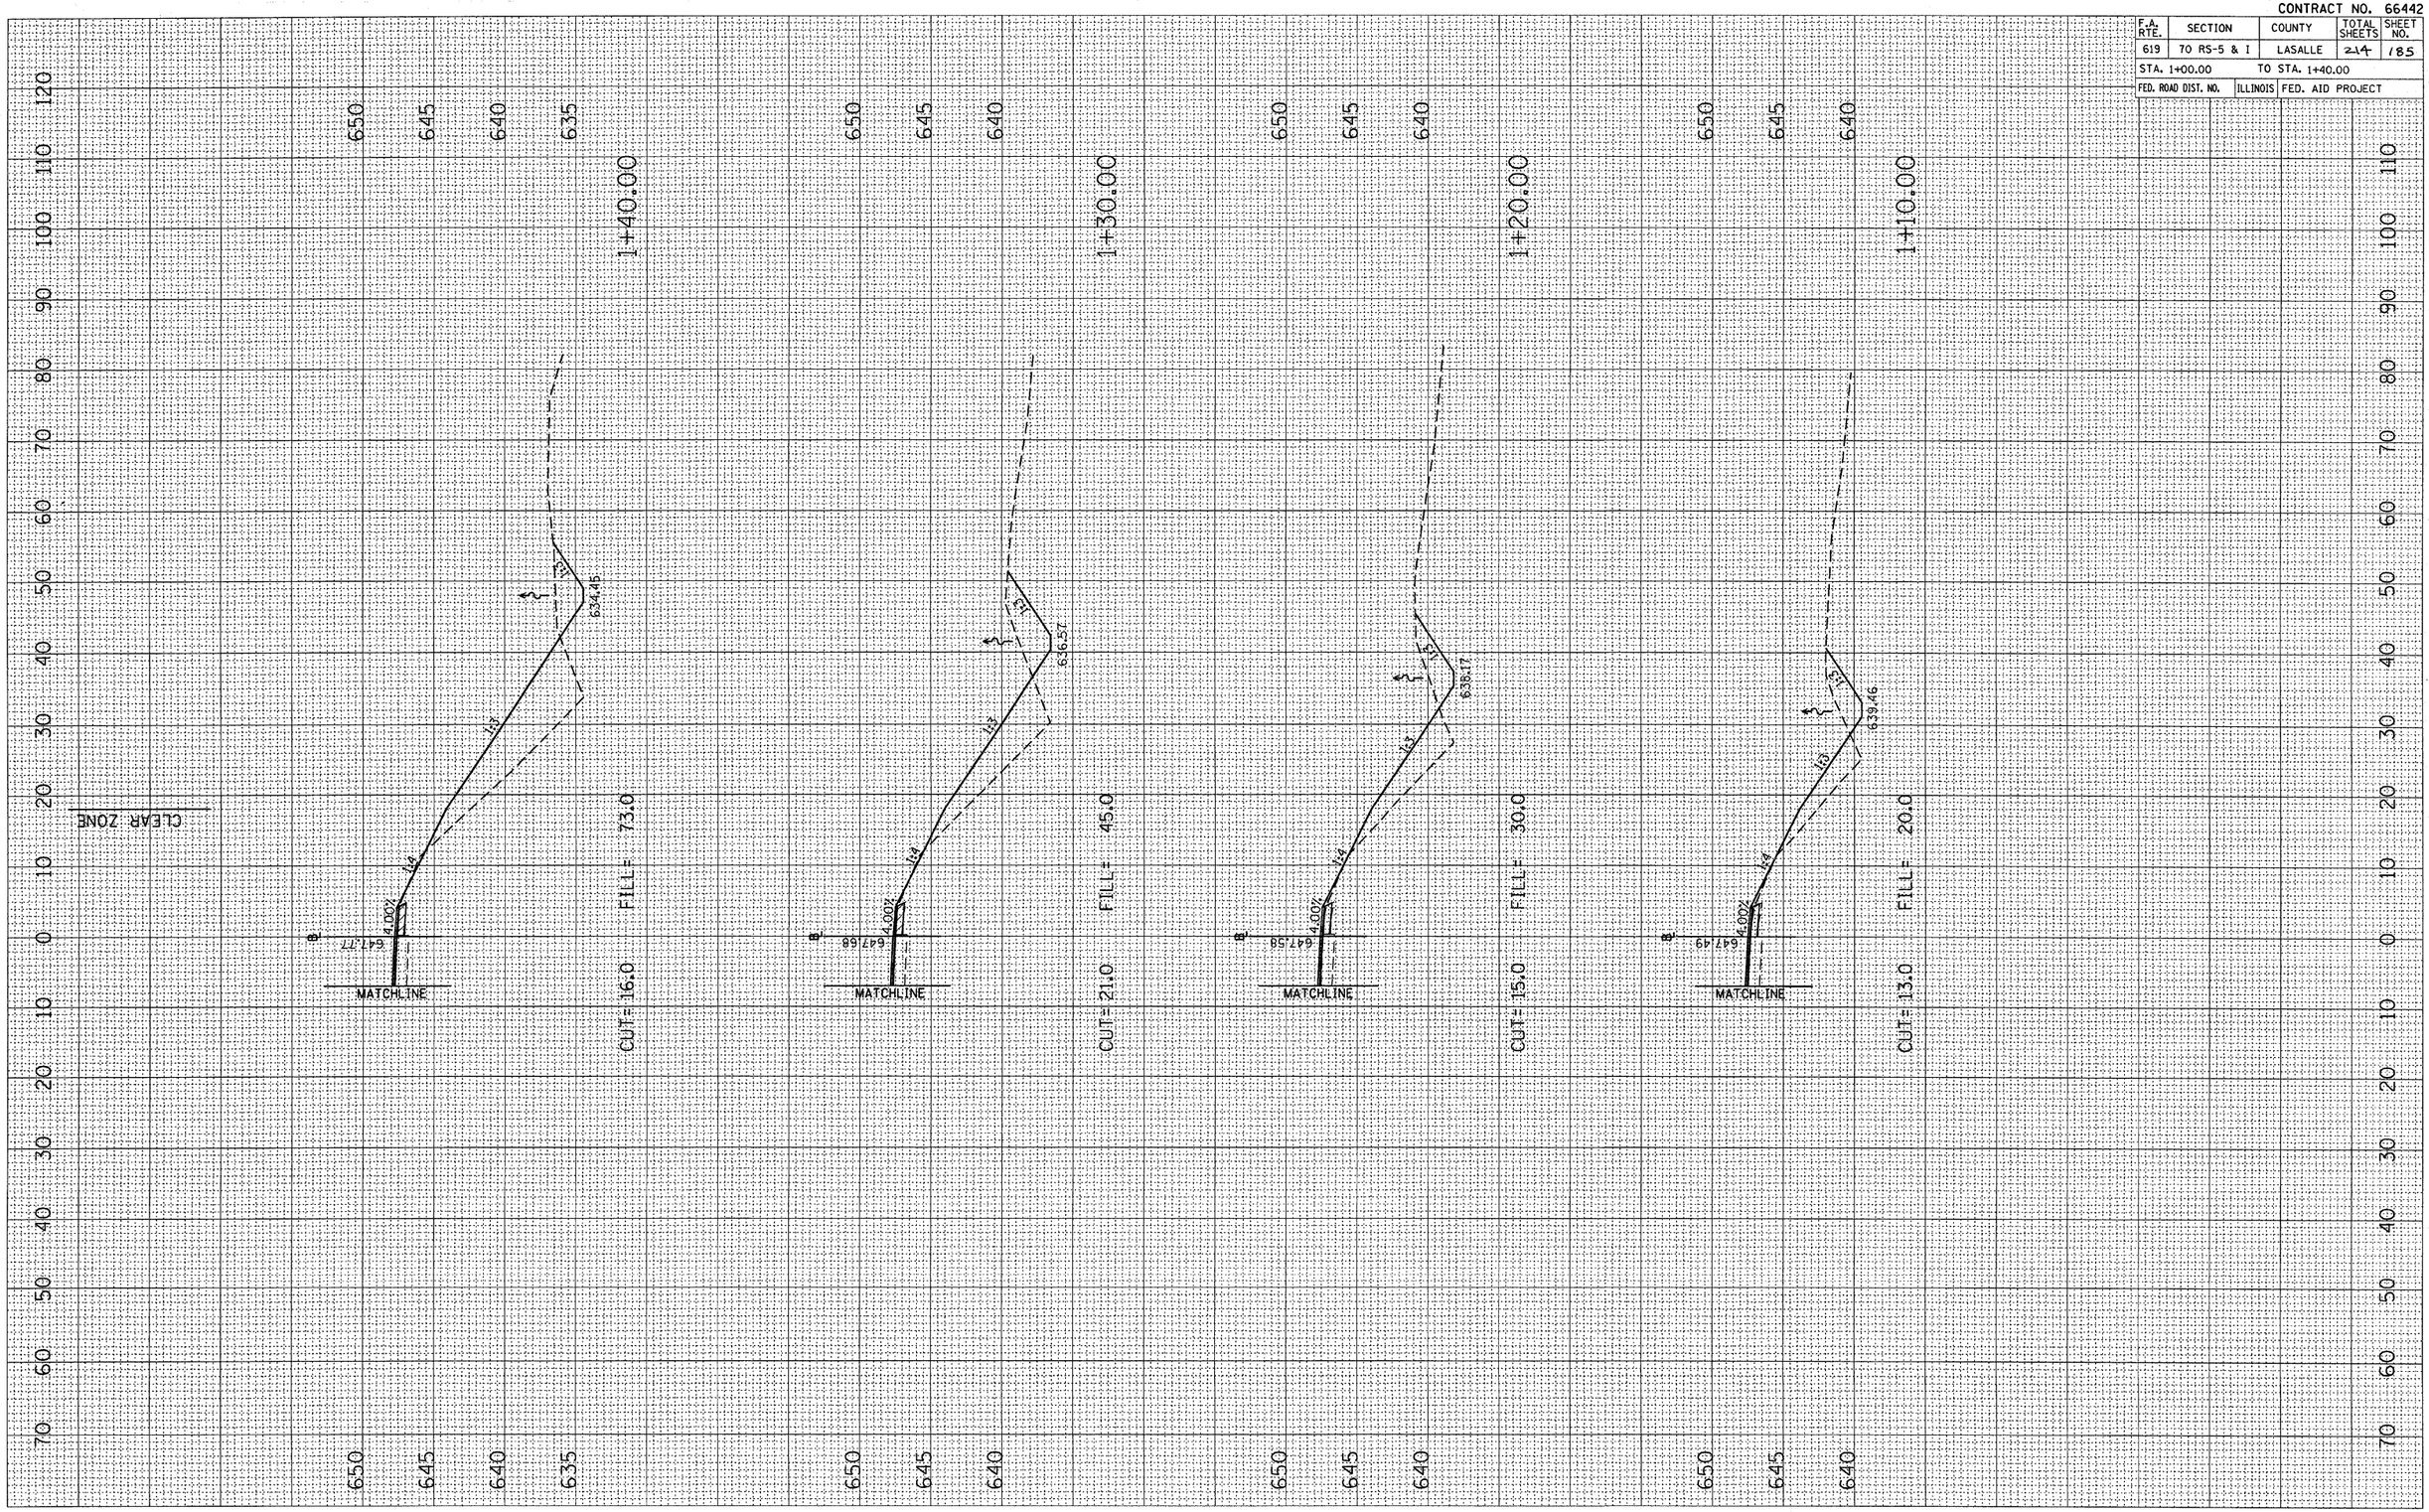

CROSS SECTIONS, STA. 1+10.00 TO STA. 1+40.00, IL ROUTE 251 (NE QUADRANT)

FINAL SURVEY		BY	DATE
NOTE BOOK	SURVEYED		
NO.	PLOTTED		
	FINAL PLOT		
	AREAS		
	AREAS CHECKED		

ORIGINAL SURVEY		BY	DATE
NOTE BOOK	SURVEYED		
NO.	PLOTTED		
	FINAL PLOT		
	AREAS		
	AREAS CHECKED		

PLOT DATE = Aug 24, 2010 - 10:41:21 AM
FILE NAME = c:\projects\roadway\plot\bargantuno.plt
PLOT SCALE = 10.0000 ' / IN.
USER NAME = bargantuno.jp

PLOT DATE = Aug 24, 2010 - 10:41:30 AM
FILE NAME = c:\pw_work\pwidot\bergantinoja\dms588410\xsheet.dgn
PLOT SCALE = 10.0000 ' / IN.
USER NAME = bergantinoja

ORIGINAL SURVEY NO.		BY	DATE
	SURVEYED		
	PLOTTED		
	AREAS		
	AREAS CHECKED		

FINAL SURVEY NOTE BOOK NO.		BY	DATE
	SURVEYED		
	PLOTTED		
	TEMPLATE		
	AREAS		
	AREAS CHECKED		

CLEAR ZONE

MATCHLINE

8'-1"@-5%

4.00%

1:4

1:3

1:3

629.35

CUT= 21.0 FILL= 179.0 1+80.00

MATCHLINE

8'-1"@-5%

4.00%

1:4

1:3

1:3

630.23

CUT= 12.0 FILL= 148.0 1+70.00

MATCHLINE

8'-1"@-5%

4.00%

1:4

1:3

1:3

631.18

CUT= 6.0 FILL= 130.0 1+60.00

MATCHLINE

8'-1"@-5%

4.00%

1:4

1:3

632.31

CUT= 46.0 FILL= 1.0 1+50.00

CROSS SECTIONS, STA. 1+50.00 TO STA. 1+80.00, IL ROUTE 251 (NE QUADRANT)

CONTRACT NO. 66442

FED. ROAD DIST. NO.	ILLINOIS	FED. AID PROJECT		
			SECTION	F.A. RTE.
STA. 1+50.00			619	
TO STA. 1+80.00			TO RS-5 & I	
		COUNTY	TOTAL SHEETS	SHEET NO.
		LASALLE	214	186

PLOT DATE = Aug 24, 2010 - 10:41:43 AM
FILE NAME = c:\pw_work\pwidot\bergantinoja\dgn\SB_bergantinoja_crossroadsoil.dgn
PLOT SCALE = 10.0000 ' / IN.
USER NAME = bergantinoja

ORIGINAL SURVEY		BY	DATE
	SURVEYED		
	PLOTTED		
NOTE BOOK	TEMPLATE		
NO.	AREAS		
	AREAS CHECKED		

FINAL SURVEY		BY	DATE
	SURVEYED		
	PLOTTED		
NOTE BOOK	TEMPLATE		
NO.	AREAS		
	AREAS CHECKED		

CLEAR ZONE

MATCHLINE

4.00%

1:4

1:3

CUT= 83.0 FILL= 251.0 2+20.00

CUT= 61.0 FILL= 237.0 2+10.00

CUT= 46.0 FILL= 217.0 2+00.00

CUT= 35.0 FILL= 206.0 1+90.00

CROSS SECTIONS, STA. 1+90.00 TO STA. 2+20.00, IL ROUTE 251 (NE QUADRANT)

CONTRACT NO. 66442


F.A. RTE.	SECTION	COUNTY	TOTAL SHEETS	SHEET NO.
619	TO RS-5 & 1	LASALLE	214	187
	STA. 1+90.00			
FED. ROAD DIST. NO.	ILLINOIS	FED. AID PROJECT		
	TO STA. 2+20.00			

PLOT DATE = Aug 24, 2010 - 10:42:19 AM
FILE NAME = c:\pw_work\pwidot\bergantinoja\d0425830\pw_readme.dgn
PLOT SCALE = 10.0000 ' / IN.
USER NAME = bergantinoja

ORIGINAL SURVEY NO.		BY	DATE
	SURVEYED		
	PLOTTED		
	AREAS		
	AREAS CHECKED		

FINAL SURVEY NO.		BY	DATE
NOTE BOOK	SURVEYED		
	PLOTTED		
	TEMPLATE		
	AREAS		
	AREAS CHECKED		

CROSS SECTIONS, STA. 2+30.00 TO STA. 2+60.00, IL ROUTE 251 (NE QUADRANT)

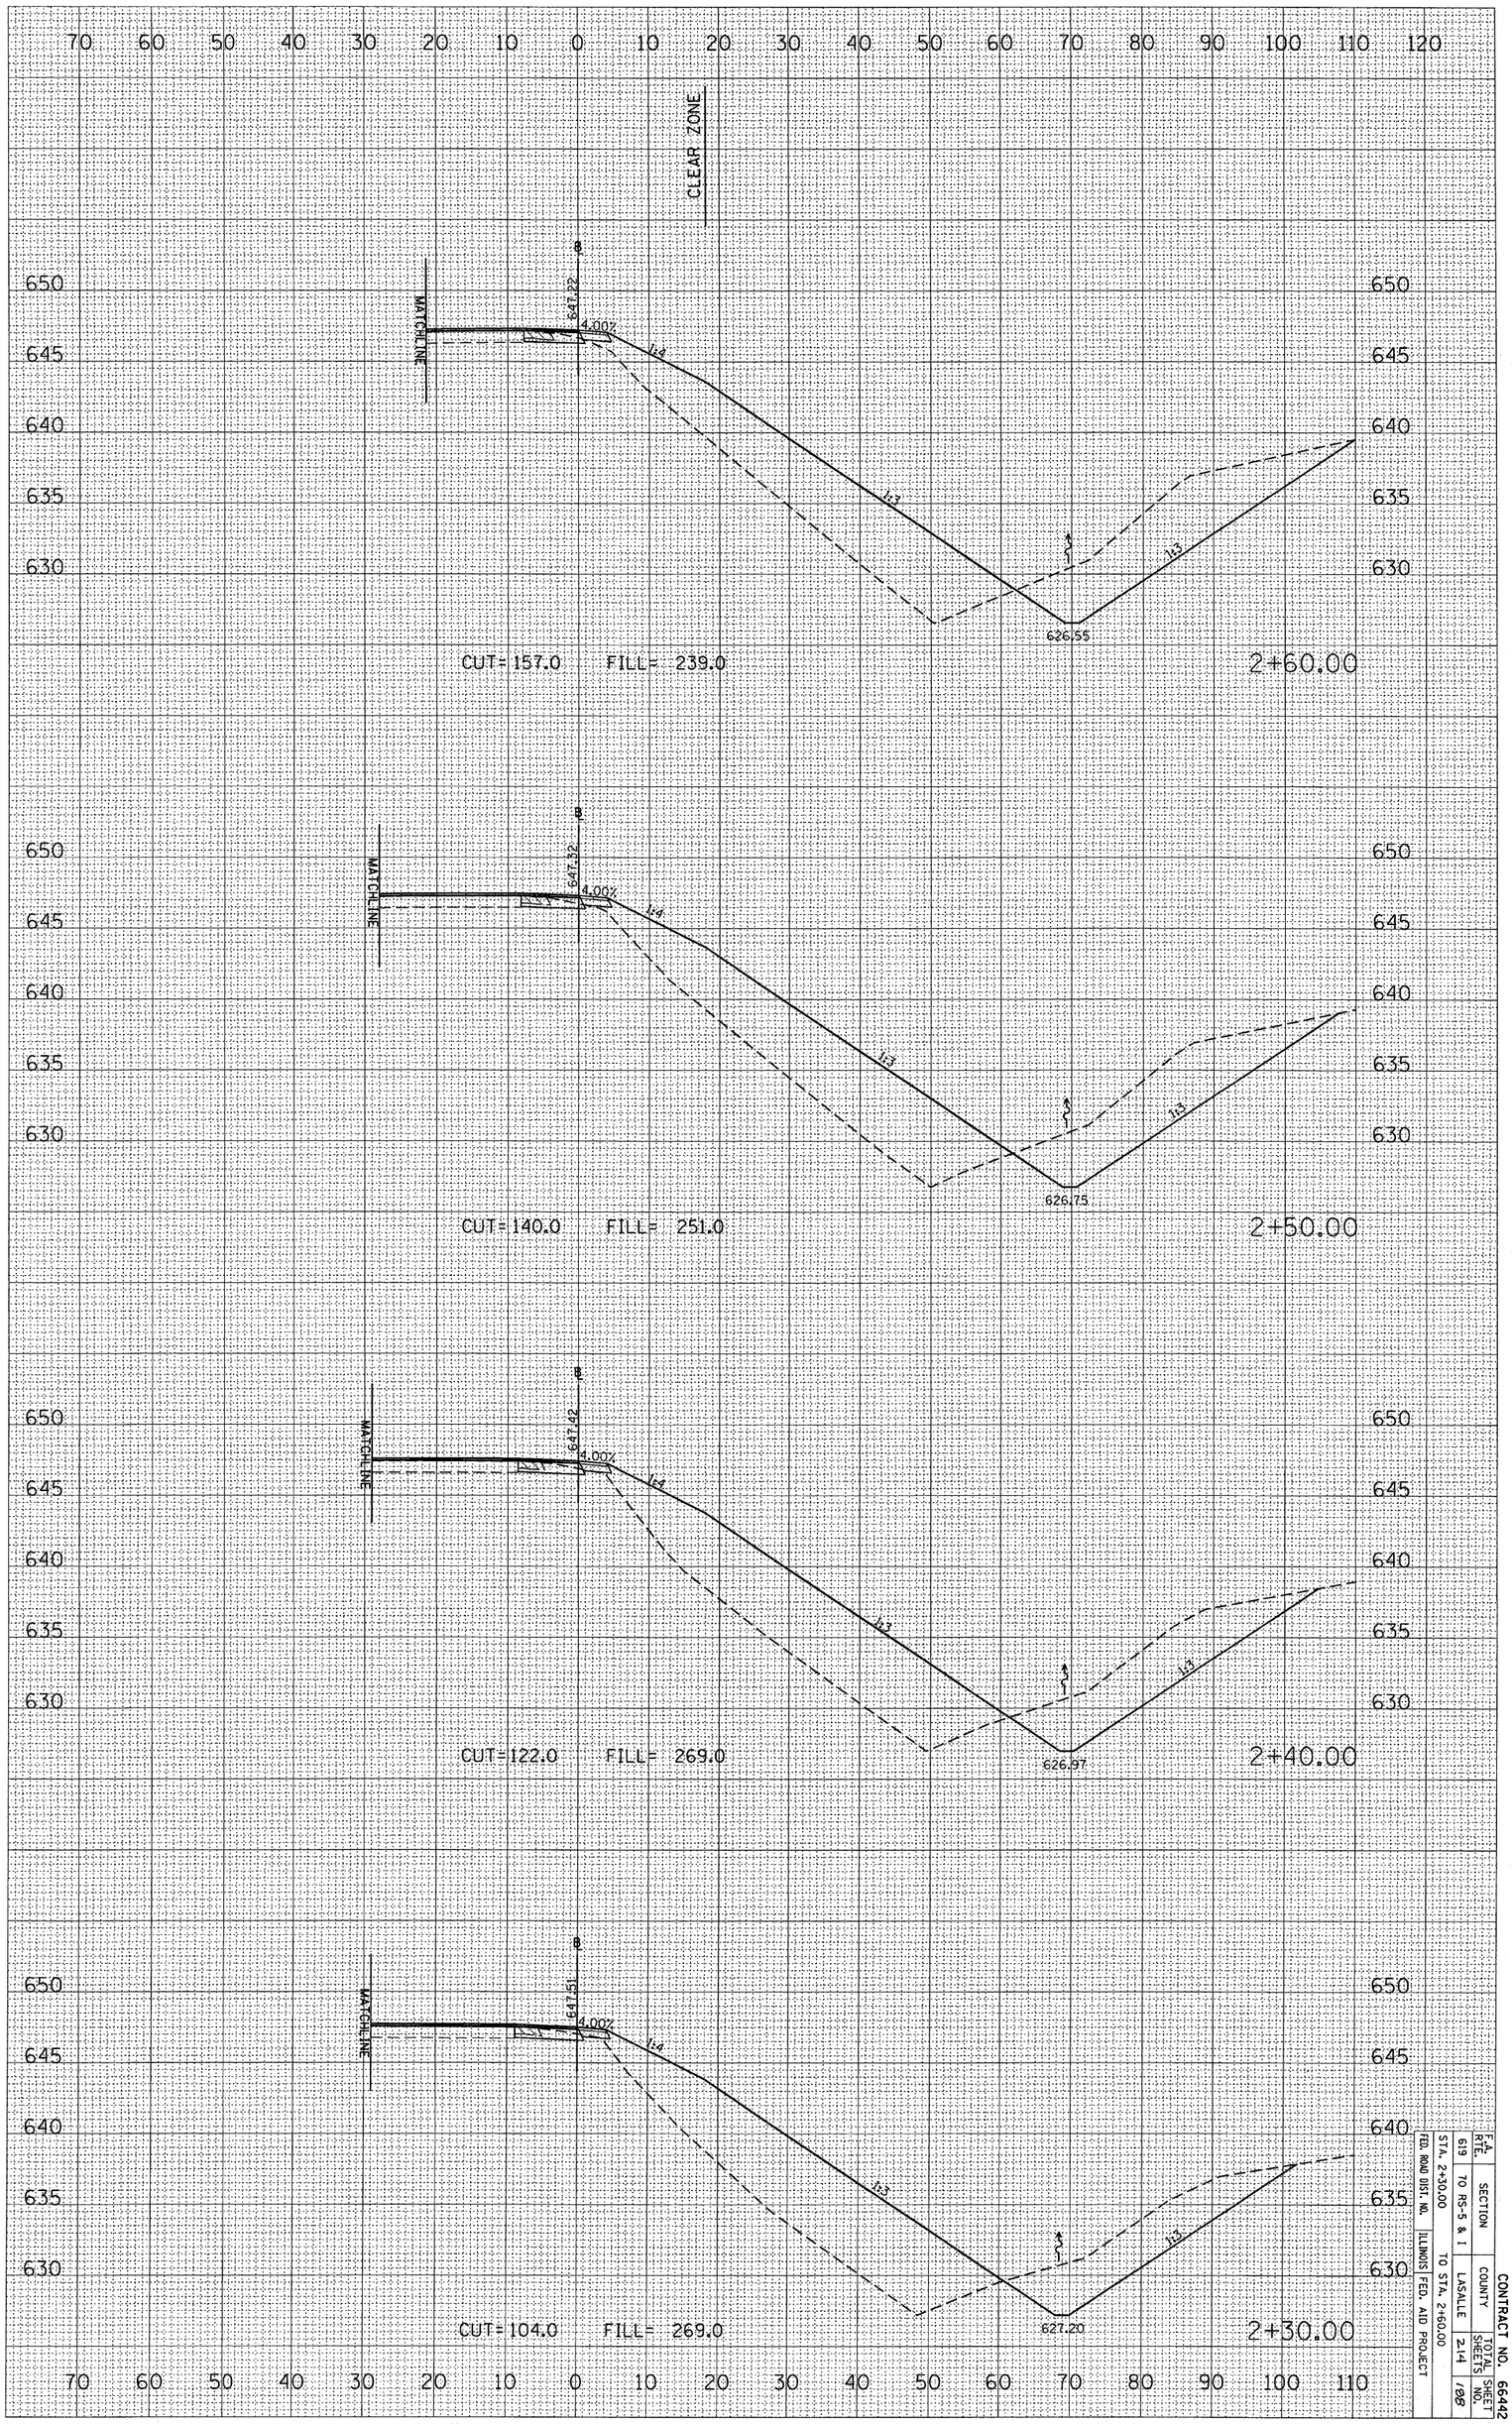

CONTRACT NO. 66442			
F.A. RTE.	SECTION	COUNTY	TOTAL SHEETS	SHEET NO.
619	TO RS-5 & 1	LASALLE	2-14	188
STA. 2+30.00				
FED. ROAD DIST. NO.	ILLINOIS	FED. AID PROJECT		
		TO STA. 2+60.00		

PLOT DATE = Aug 24, 2018 - 10:42:30 AM
FILE NAME = c:\pw_work\pwidot\bergantinoja\d0458130\xsheetroad.dgn
PLOT SCALE = 10.0000 ' / IN.
USER NAME = bergantinoja

ORIGINAL SURVEY		BY	DATE
	SURVEYED		
	PLOTTED		
NO.	TEMPLATE		
	AREAS		
	AREAS CHECKED		

FINAL SURVEY		BY	DATE
	SURVEYED		
NOTE BOOK	PLOTTED		
	TEMPLATE		
NO.	AREAS		
	AREAS CHECKED		

CLEAR ZONE

MATCHLINE

4.00%

1:4

1:3

CUT= 108.0 FILL= 147.0 3+00.00

CUT= 115.0 FILL= 170.0 2+90.00

CUT= 129.0 FILL= 191.0 2+80.00

CUT= 142.0 FILL= 222.0 2+70.00

CROSS SECTIONS, STA. 2+70.00 TO STA. 2+90.00, IL ROUTE 251 (NE QUADRANT)

CONTRACT NO. 66442

F.A. RTE.	SECTION	COUNTY	TOTAL SHEETS	SHEET NO.
619	TO RS-5 & I	LASALLE	2-1/4	19
FED. ROAD DIST. NO.	ILLINOIS FED. AID PROJECT			

STA. 2+70.00 TO STA. 2+90.00

CONTRACT NO. 66442

F.A. RTE.	SECTION	COUNTY	TOTAL SHEETS	SHEET NO.
619	70 RS-5 & I	LASALLE	214	190
STA. 1+20.00		TO STA. 1+50.00		
FED. ROAD DIST. NO.	ILLINOIS	FED. AID PROJECT		

FINAL SURVEY		BY	DATE
NOTE BOOK	SURVEYED		
NO.	PLOTTED		
	TEMPLATE		
	AREAS		
	AREAS CHECKED		

ORIGINAL SURVEY		BY	DATE
	SURVEYED		
	PLOTTED		
	TEMPLATE		
	AREAS		
NO.	AREAS CHECKED		

PLOT DATE = Aug 24, 2010 - 10:15:25 AM
FILE NAME = c:\projects\roadway\cross sections\bergentunja.dgn
PLOT SCALE = 10.0000 ' / IN.
USER NAME = bergentunja


1+80.00
633.73
1+70.00
633.91
1+60.00
634.09
1+50.00
634.29
1+40.00
634.65
CLEAR ZONE
4.00%
4.00%
4.00%
4.00%
4.00%
4:1
4:1
4:1
4:1
4:1
648.69
648.84
648.99
649.13
649.27
MATCHLINE
MATCHLINE
MATCHLINE
MATCHLINE
MATCHLINE
CUT = 7.0
FILL = 2.0
CUT = 6.0
FILL = 2.0
CUT = 6.0
FILL = 2.0
CUT = 6.0
FILL = 2.0
CUT = 6.0
FILL = 2.0

CROSS SECTIONS, STA. 1+20.00 TO STA. 1+50.00, IL ROUTE 251 (SE QUANDRANT)

PLOT DATE = Aug 24, 2018 - 10:15:36 AM
FILE NAME = c:\pw_work\pwidot\bergantinoja\d0458810\xsheets.dgn
PLOT SCALE = 10.0000 ' / IN.
USER NAME = bergantinoja

ORIGINAL SURVEY		BY	DATE
NOTE BOOK	SURVEYED		
	PLOTTED		
NO.	TEMPLATE		
	AREAS		
	AREAS CHECKED		

FINAL SURVEY		BY	DATE
NOTE BOOK	SURVEYED		
	PLOTTED		
NO.	TEMPLATE		
	AREAS		
	AREAS CHECKED		

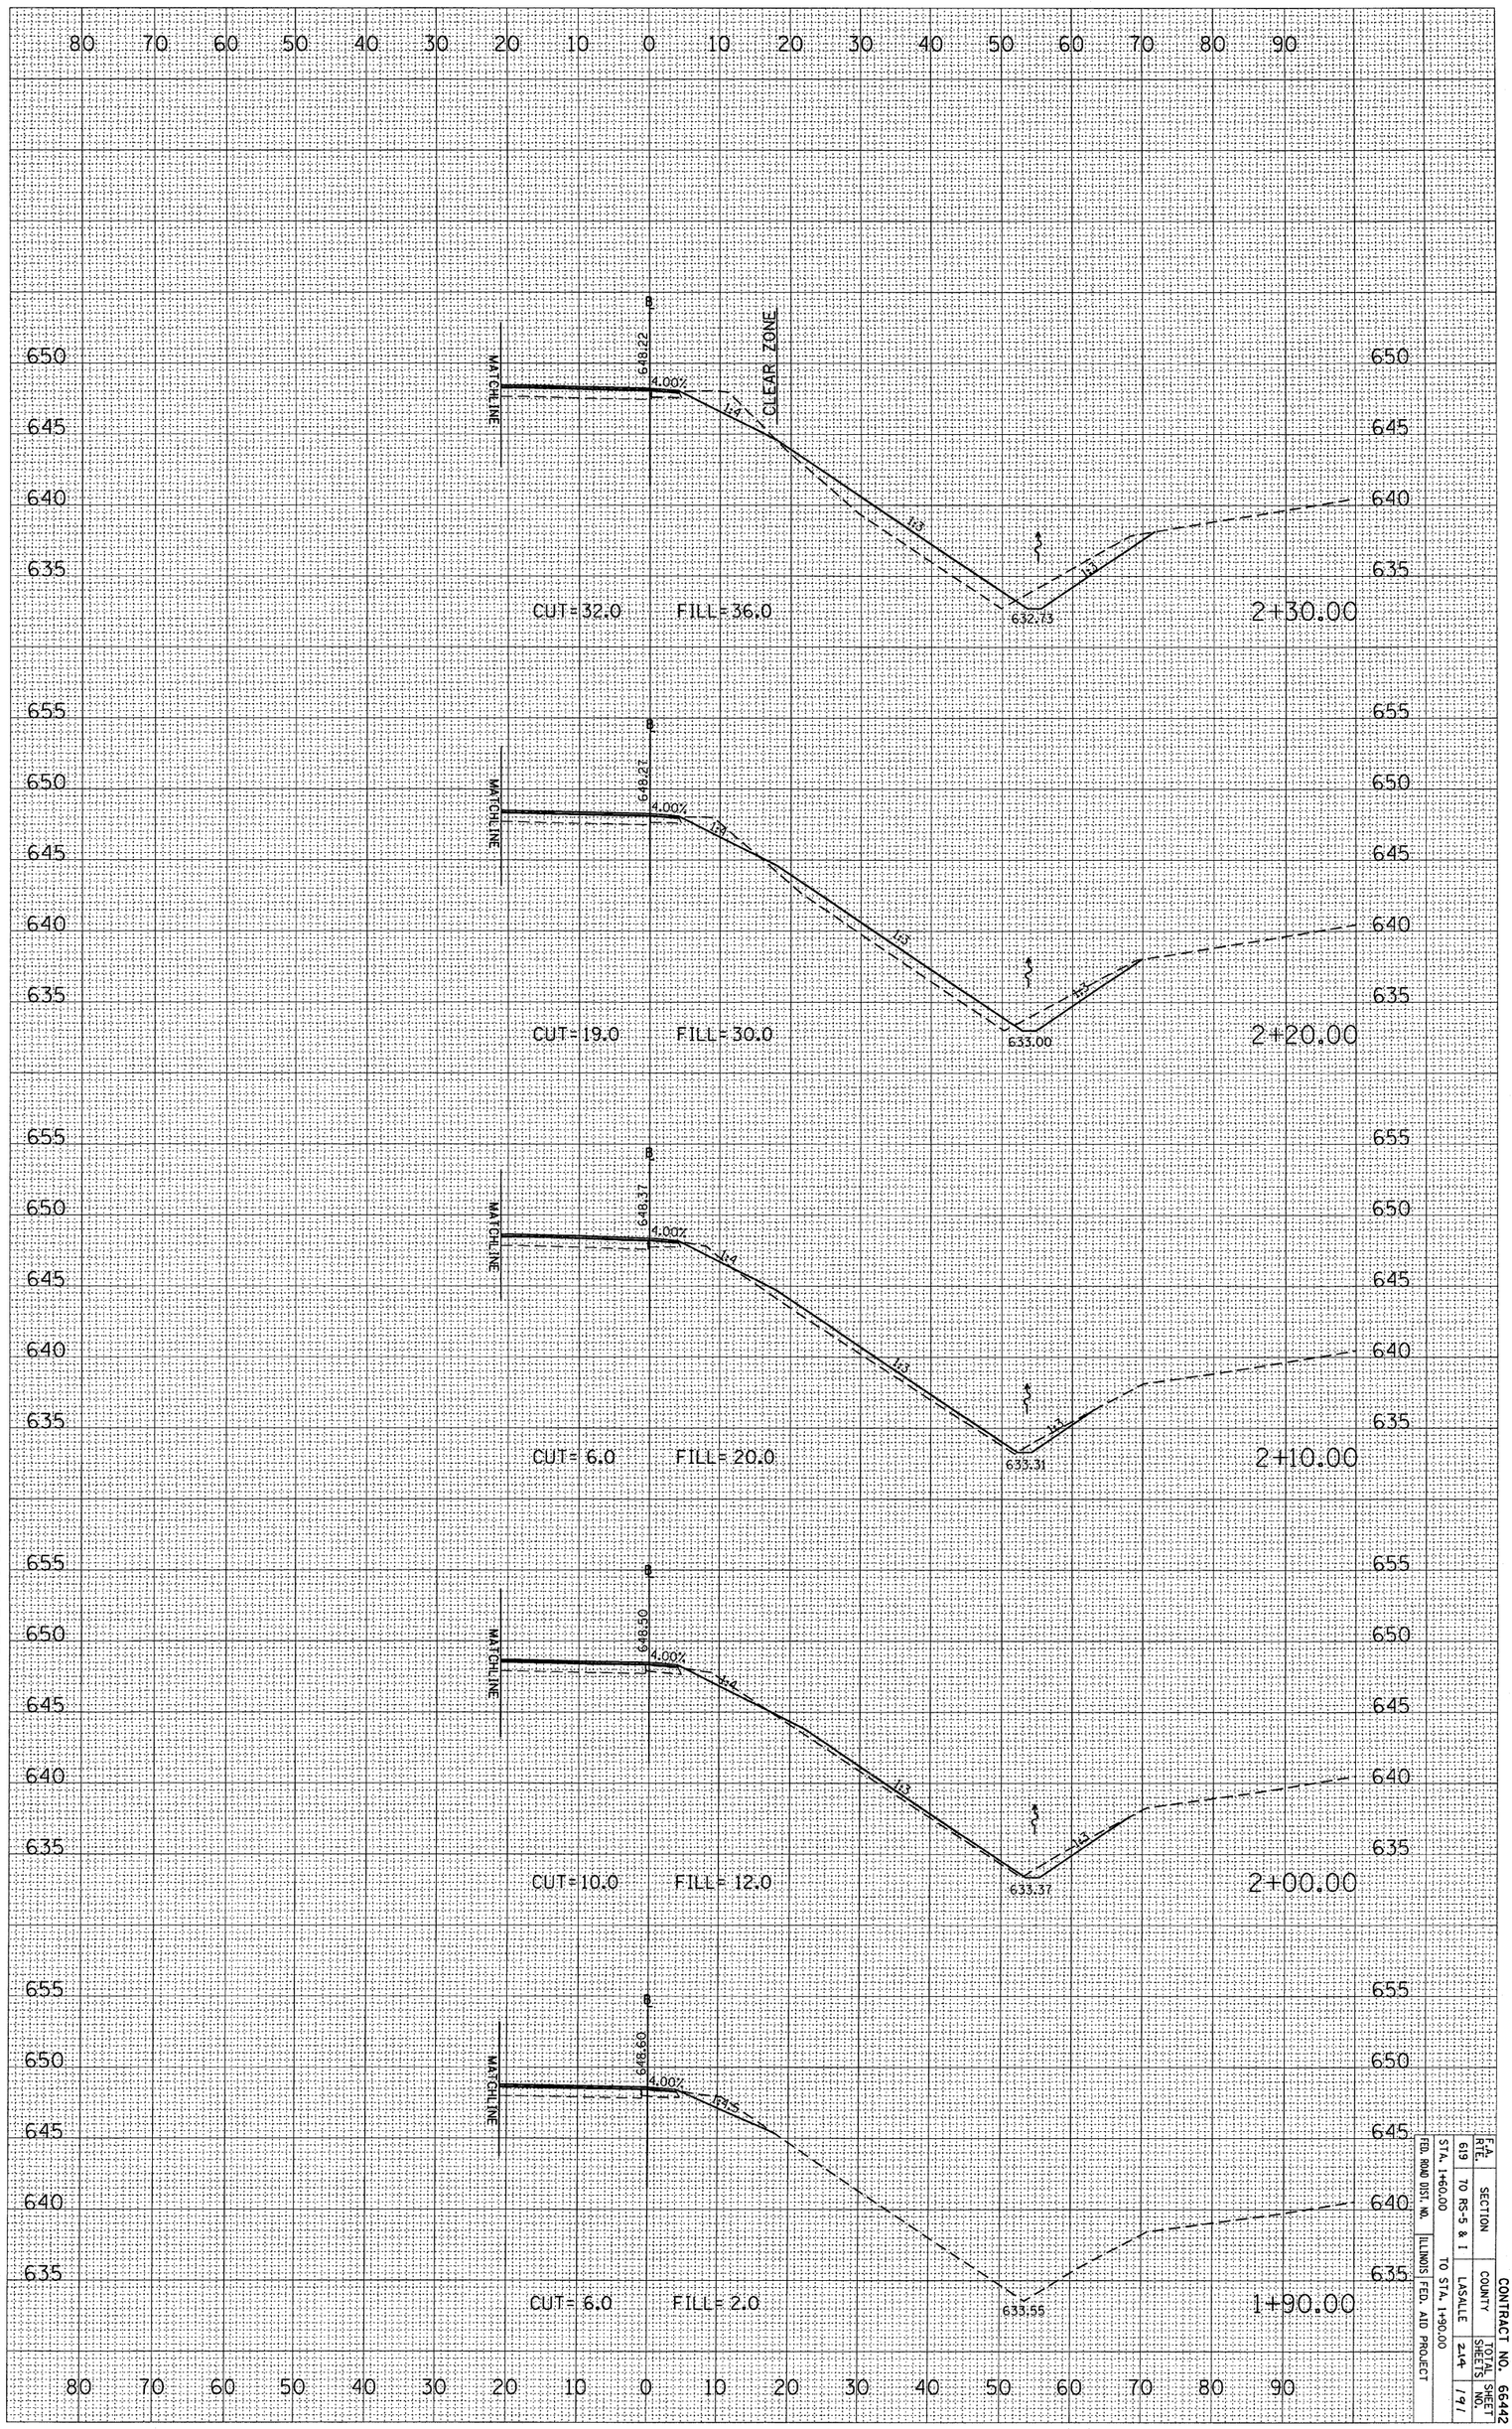

CROSS SECTIONS, STA. 1+60.00 TO STA. 1+90.00, IL ROUTE 251 (SE QUANDRANT)

CONTRACT NO. 66442


F.A. RTE.	SECTION	COUNTY	TOTAL SHEETS	SHEET NO.
619	STA. 1+60.00 TO RS-5 & I	LASALLE	244	191

FED. ROAD DIST. NO. | ILLINOIS | FED. AID PROJECT | STA. 1+90.00 TO

PLOT DATE = Aug 24, 2018 - 10:15:45 AM
FILE NAME = c:\pw_work\pwidot\bergantinoja\dms58894\x_sections.dgn
PLOT SCALE = 10.0000 ' / IN.
USER NAME = bergantinoja

ORIGINAL SURVEY		BY	DATE
NOTE BOOK	SURVEYED		
NO.	PLOTTED		
	TEMPLATE		
	AREAS		
	AREAS CHECKED		

FINAL SURVEY		BY	DATE
NOTE BOOK	SURVEYED		
NO.	PLOTTED		
	TEMPLATE		
	AREAS		
	AREAS CHECKED		

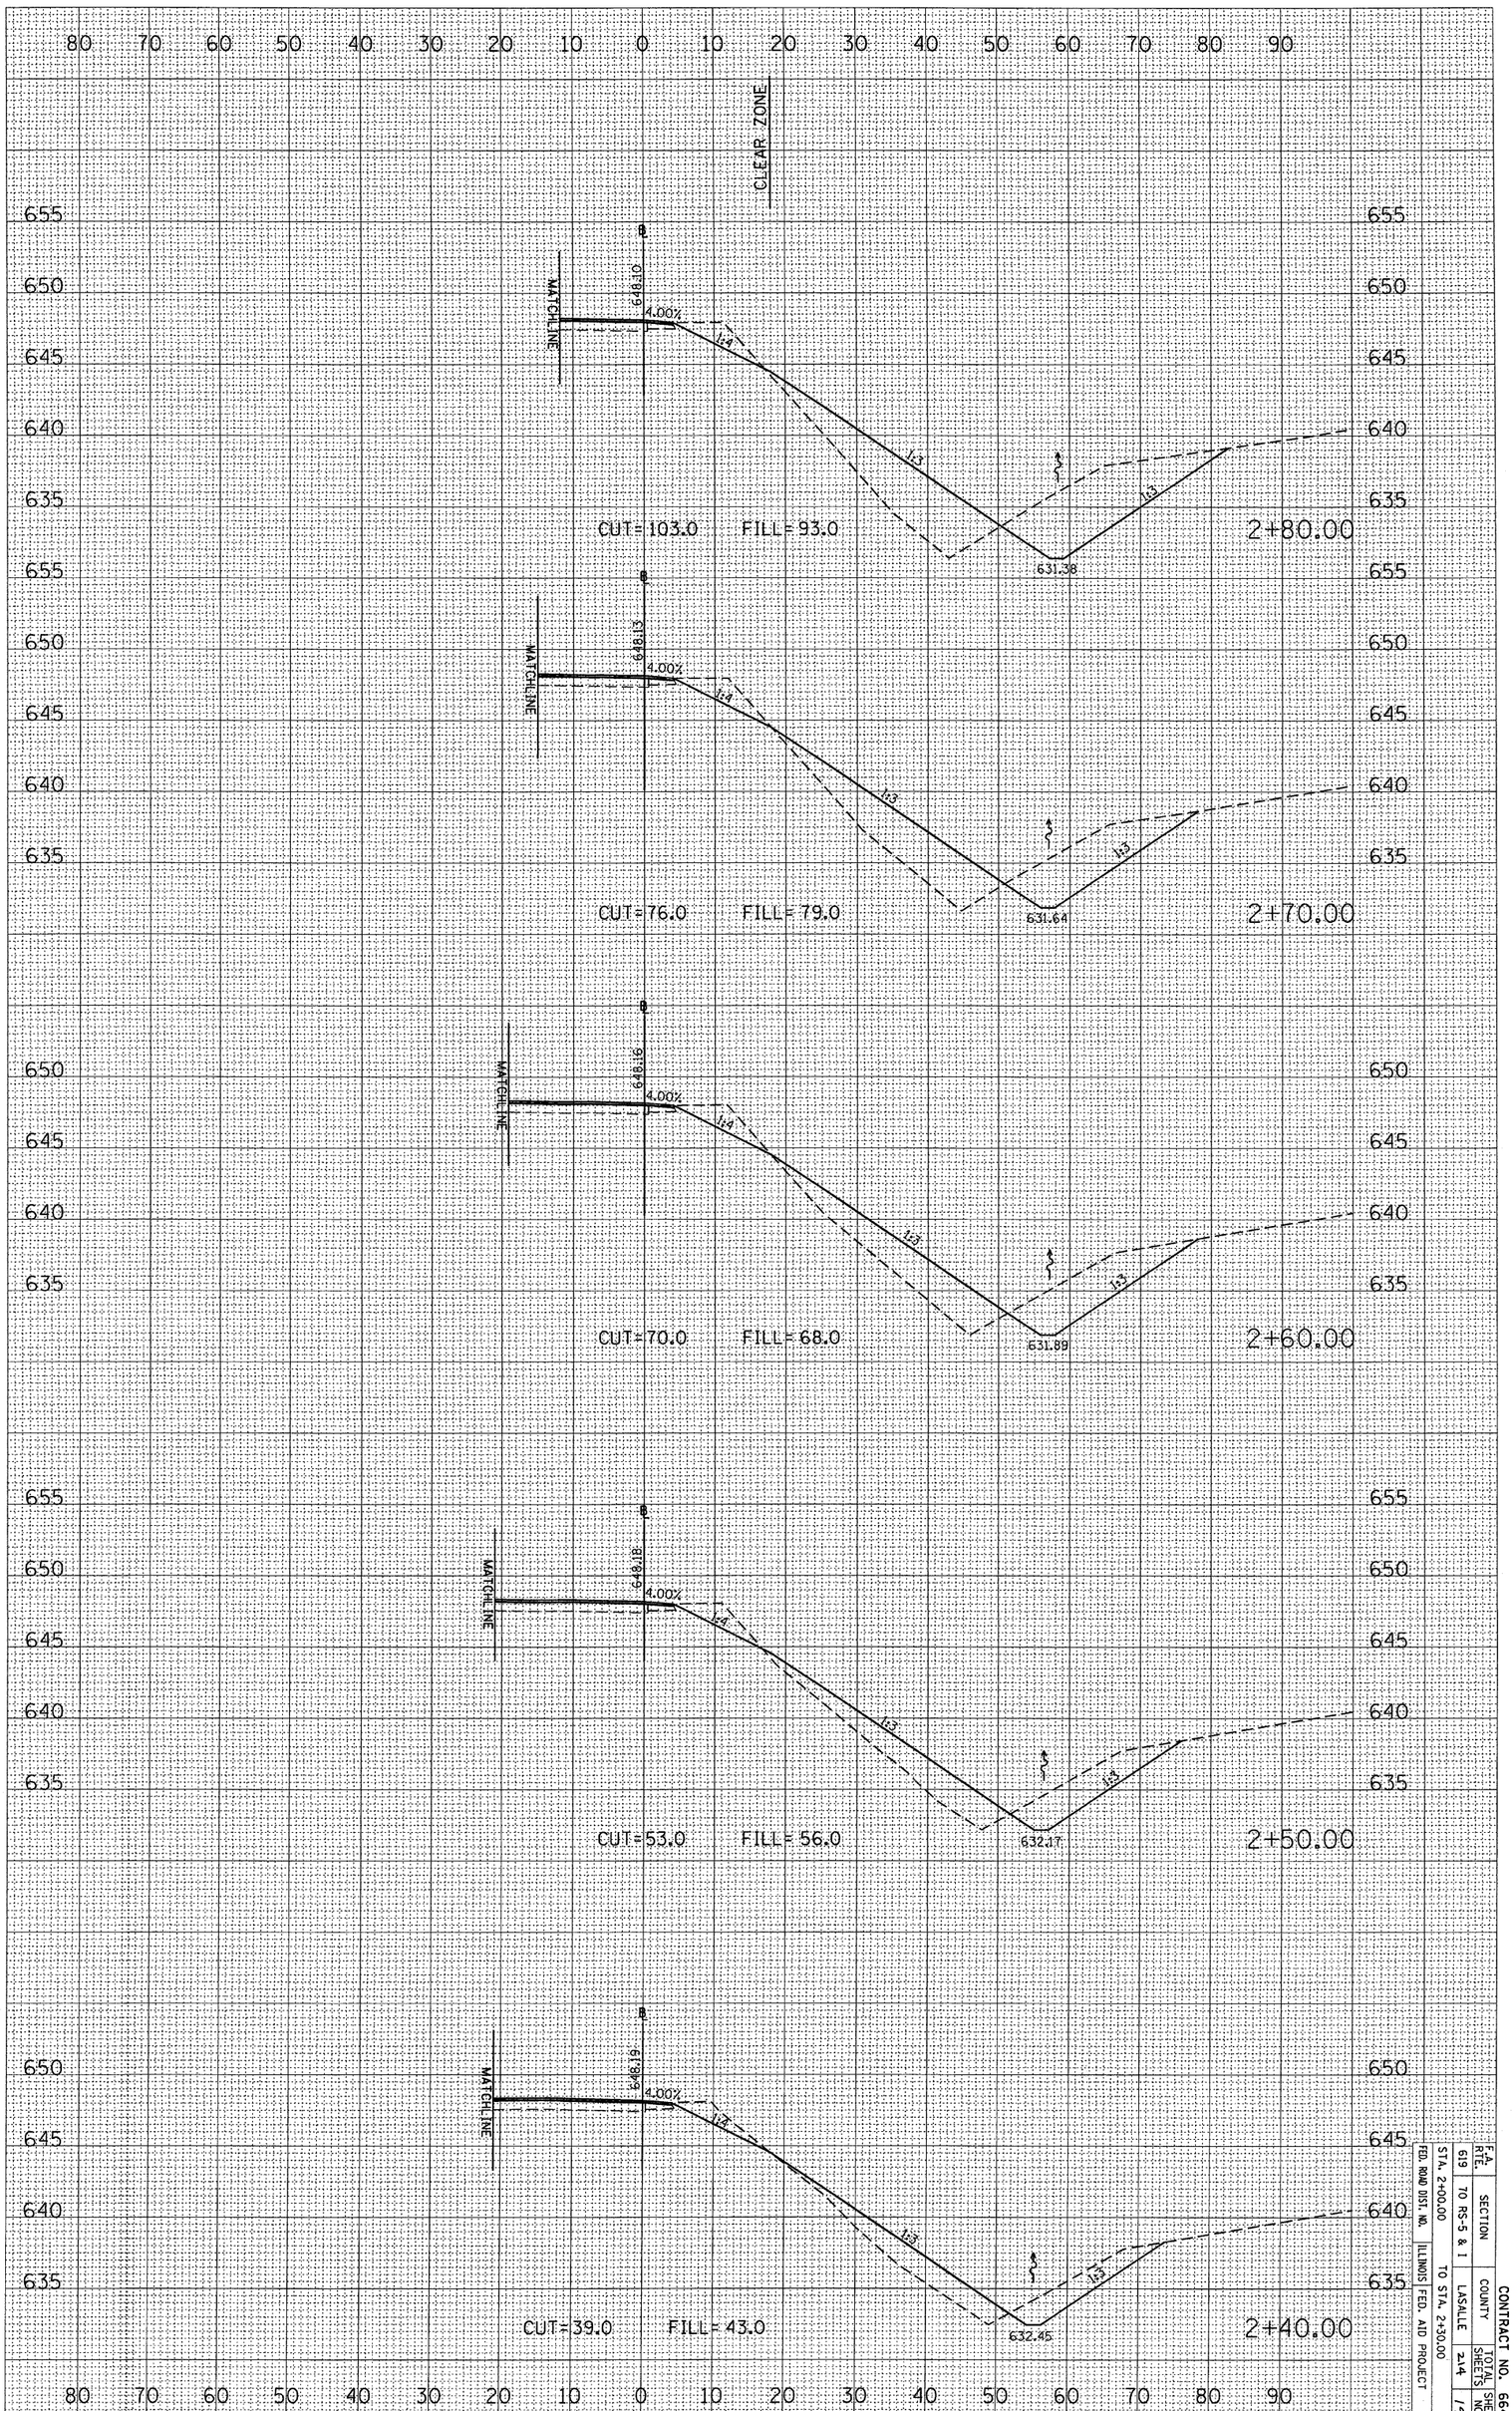

CROSS SECTIONS, STA. 2+00.00 TO STA. 2+30.00, IL ROUTE 251 (SE QUANDRANT)

CONTRACT NO. 66442

F.A. RTE.	SECTION	COUNTY	TOTAL SHEETS	SHEET NO.
619	TO RS-5 & 1	LASALLE	2 | 4	12
STA. 2+00.00				
FED. ROAD DIST. NO.	ILLINOIS	FED. AID PROJECT		
	TO STA. 2+30.00			


CONTRACT NO. 66442

F.A. RTE.	SECTION	COUNTY	TOTAL SHEETS	SHEET NO.
619	70 RS-5 & I	LASALLE	214	193
STA. 2+40.00		TO STA. 2+70.00		
FED. ROAD DIST. NO.	ILLINOIS	FED. AID PROJECT		

FINAL SURVEY	NOTE BOOK	NO.
SURVEYED	BY	
PLOTTED		
TEMPLATE		
AREAS		
AREAS CHECKED		DATE

ORIGINAL SURVEY	NOTE BOOK	NO.
SURVEYED	BY	
PLOTTED		
TEMPLATE		
AREAS		
AREAS CHECKED		DATE

PLOT DATE = Aug 24, 2018 - 10:15:55 AM
FILE NAME = c:\projects\2018\bergantinoja\Drawings\Sections\Cross Sections.dgn
PLOT SCALE = 10.0000 ' / IN.
USER NAME = bergantinoja

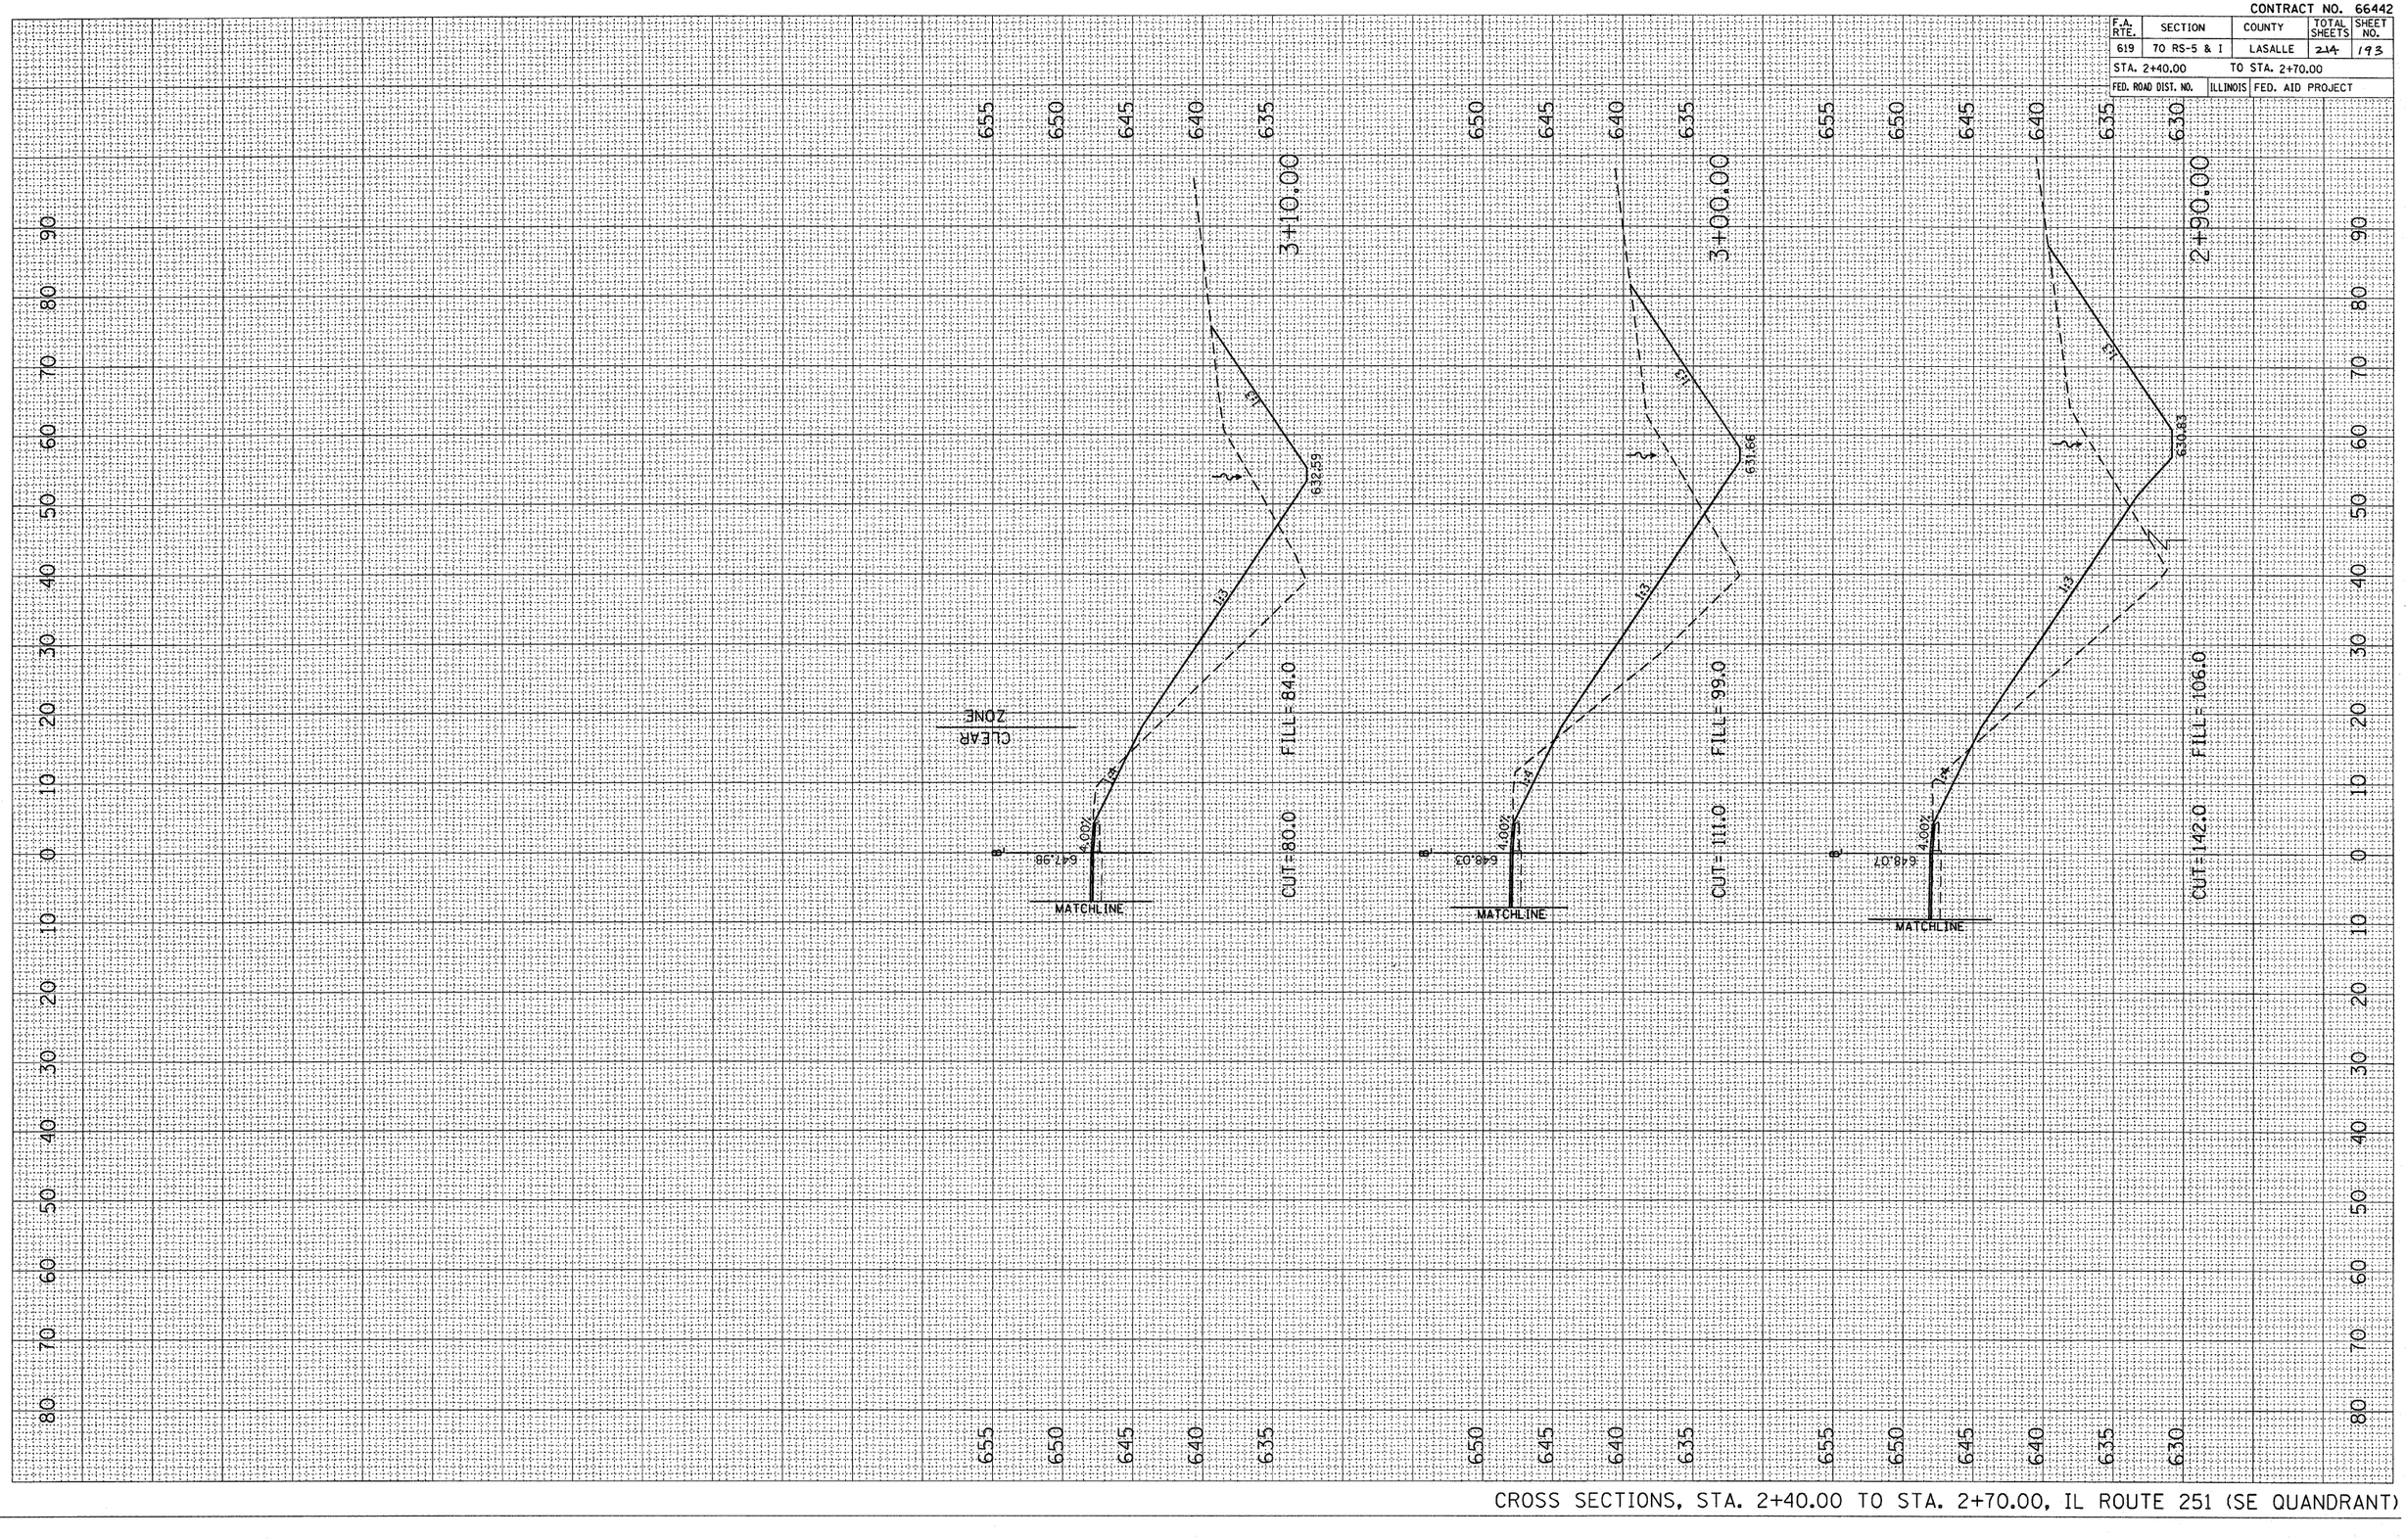

CROSS SECTIONS, STA. 2+40.00 TO STA. 2+70.00, IL ROUTE 251 (SE QUANDRANT)

CONTRACT NO. 66442

F.A. RTE.	SECTION	COUNTY	TOTAL SHEETS	SHEET NO.
619	70 RS-5 & I	LASALLE	214	194
STA. 1+50.00		TO STA. 1+90.00		
FED. ROAD DIST. NO.	ILLINOIS	FED. AID PROJECT		

CROSS SECTIONS, STA. 1+50.00 TO STA. 1+90.00, IL ROUTE 251 (SW QUADRANT)

FINAL SURVEY
NOTE BOOK
NO.
SURVEYED
PLOTTED
TRIAL PLATE
AREAS
AREAS CHECKED
BY
DATE


ORIGINAL SURVEY
SURVEYED
PLOTTED
TRIAL PLATE
AREAS
AREAS CHECKED

PLOT DATE = Aug 24, 2010 - 10:47:05 AM
FILE NAME = c:\projects\...\bergantino.dgn
PLOT SCALE = 10.0000 ' / IN.
USER NAME = bergantino.je

PLOT DATE = Aug 24, 2018 - 10:46:54 AM
FILE NAME = c:\pw_work\pwidot\bergantinoja\d0442442\Design\xsavwf.dgn
PLOT SCALE = 10.0000 ' / IN.
USER NAME = bergantinoja

ORIGINAL SURVEY		BY	DATE
NOTE BOOK	SURVEYED		
	PLOTTED		
NO.	TEMPLATE		
	AREAS		
	AREAS CHECKED		

FINAL SURVEY		BY	DATE
NOTE BOOK	SURVEYED		
	PLOTTED		
NO.	TEMPLATE		
	AREAS		
	AREAS CHECKED		

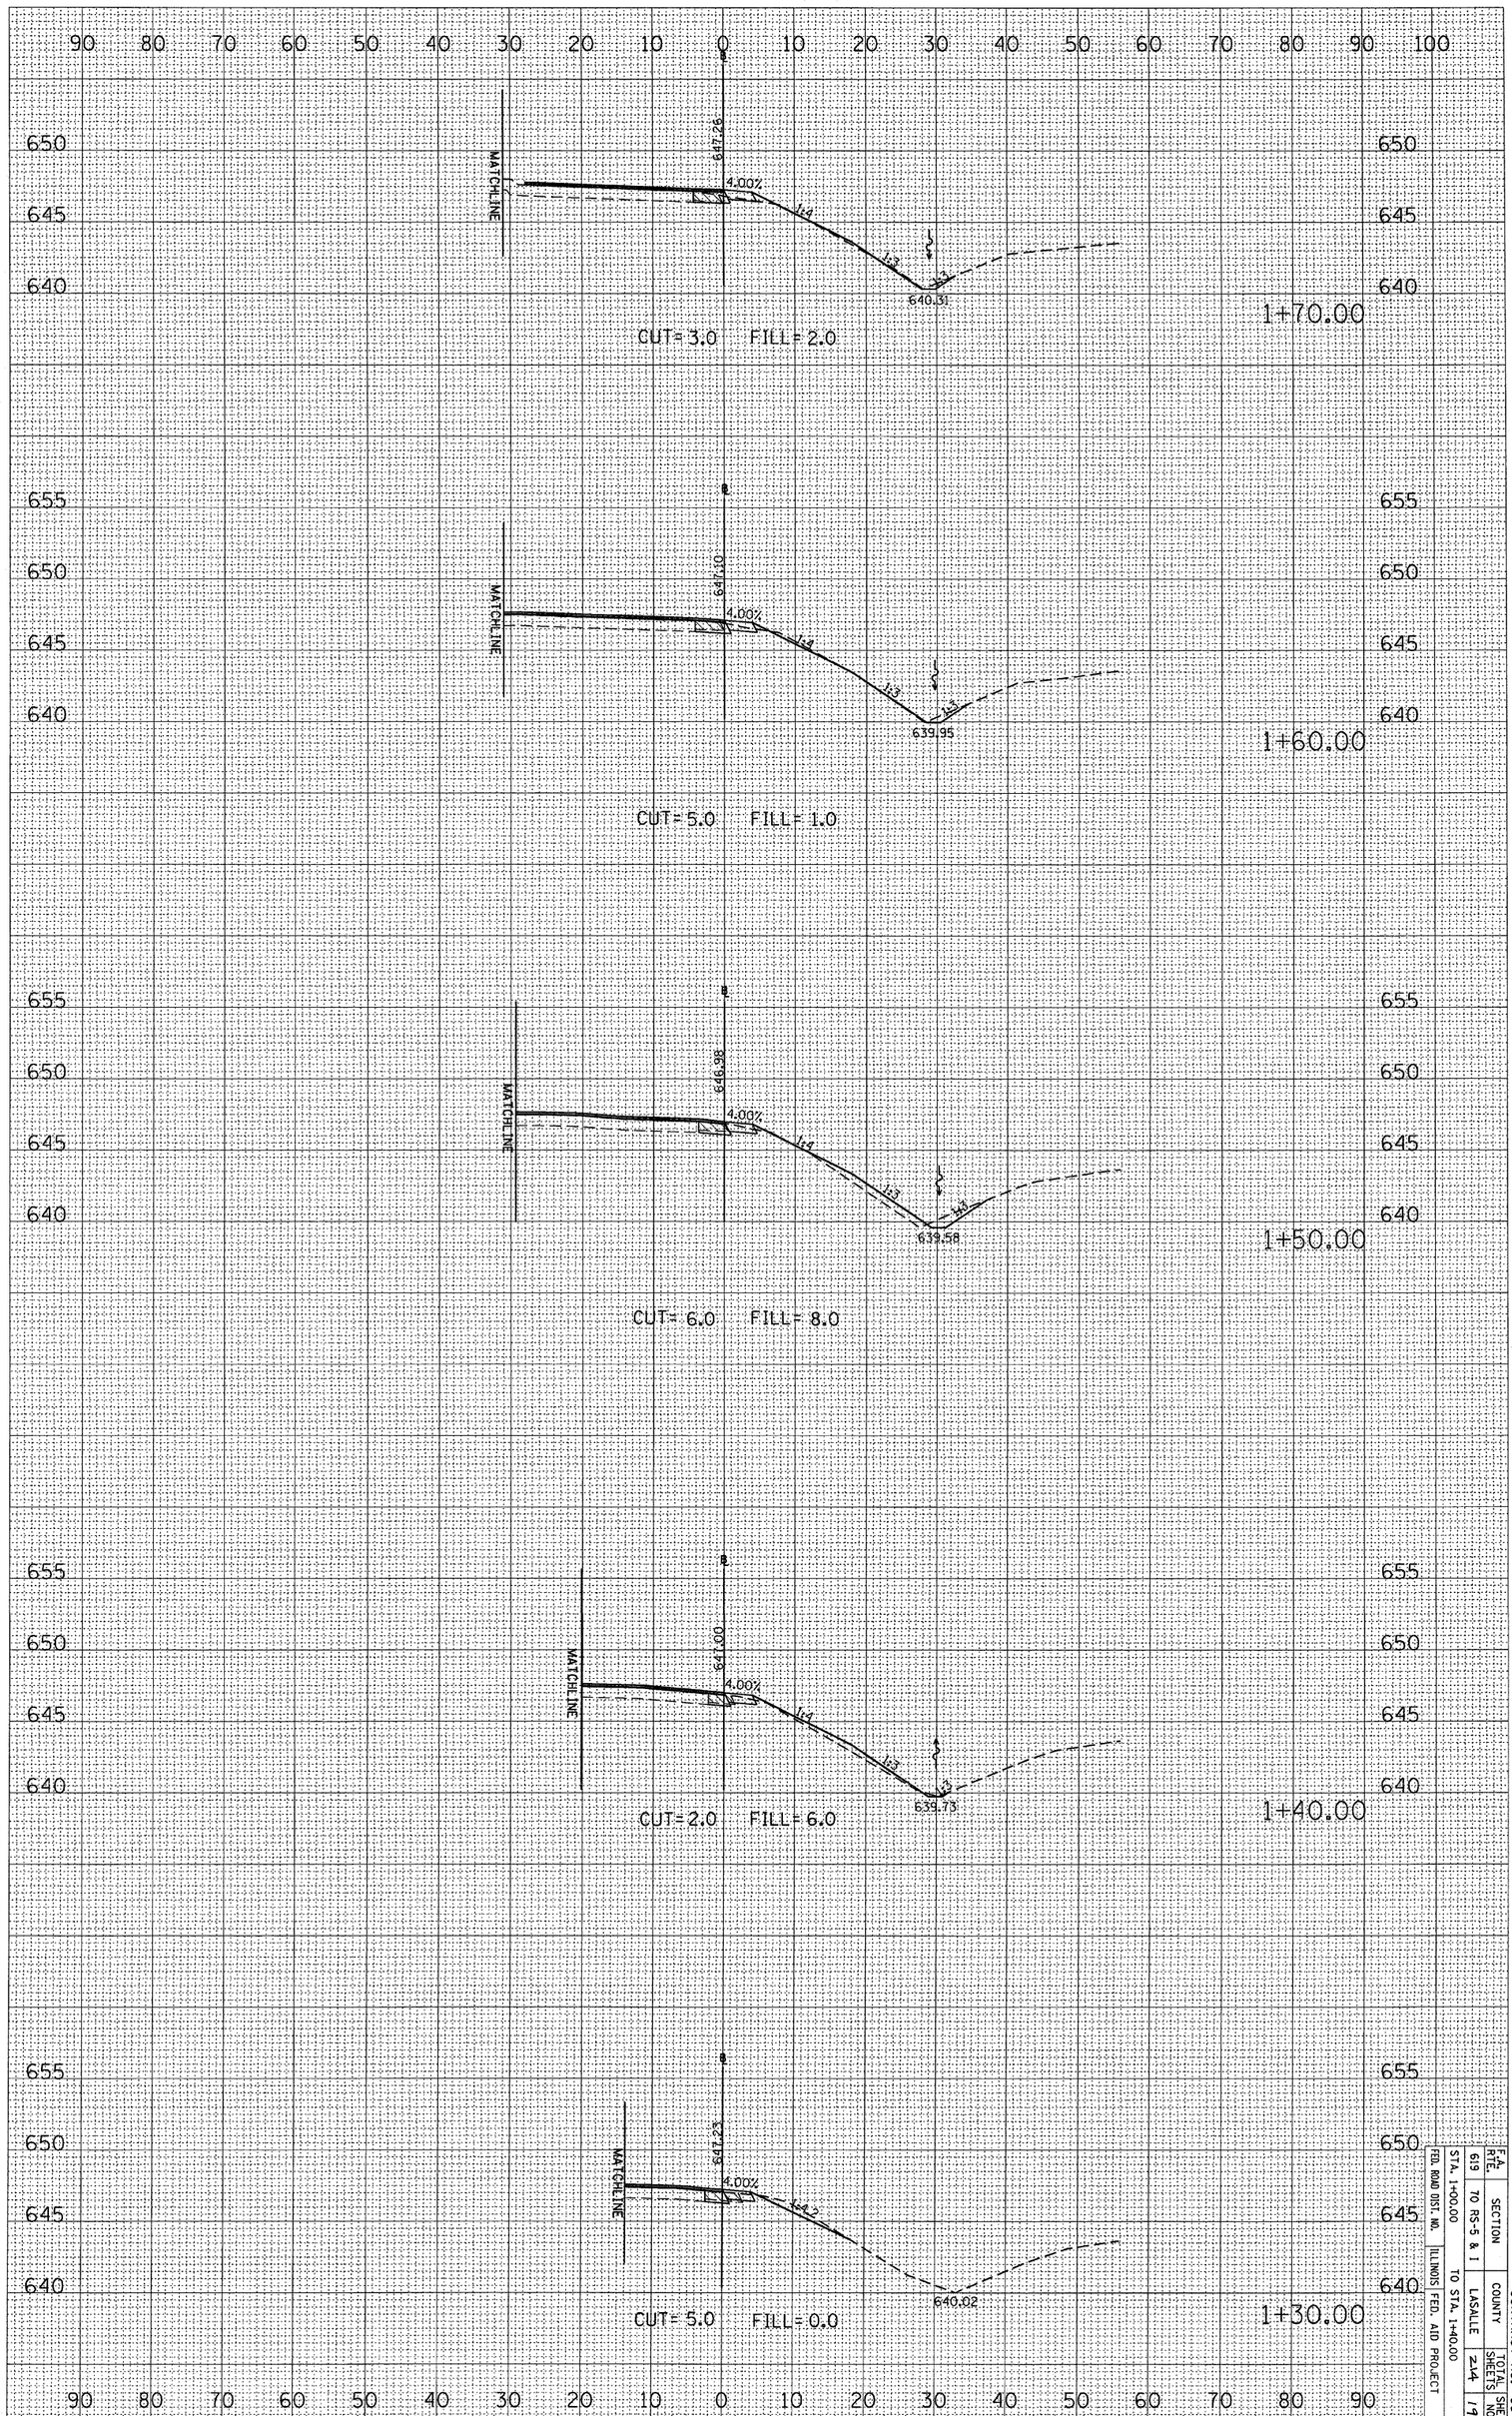


CROSS SECTIONS, STA. 1+00.00 TO STA. 1+40.00, IL ROUTE 251 (SW QUADRANT)

CONTRACT NO. 66442				
F.A. RTE.	SECTION	COUNTY	TOTAL SHEETS	SHEET NO.
619	TO RS-5 & 1	LASALLE	244	195
STA. 1+00.00		TO STA. 1+40.00		
FED. ROAD DIST. NO.	ILLINOIS FED. AID PROJECT			

CONTRACT NO. 66442

F.A. RTE.	SECTION	COUNTY	TOTAL SHEETS	SHEET NO.
619	70 RS-5 & 1	LASALLE	214	196
STA. 2+00.00		TO STA. 2+40.00		
FED. ROAD DIST. NO.	ILLINOIS	FED. AID PROJECT		

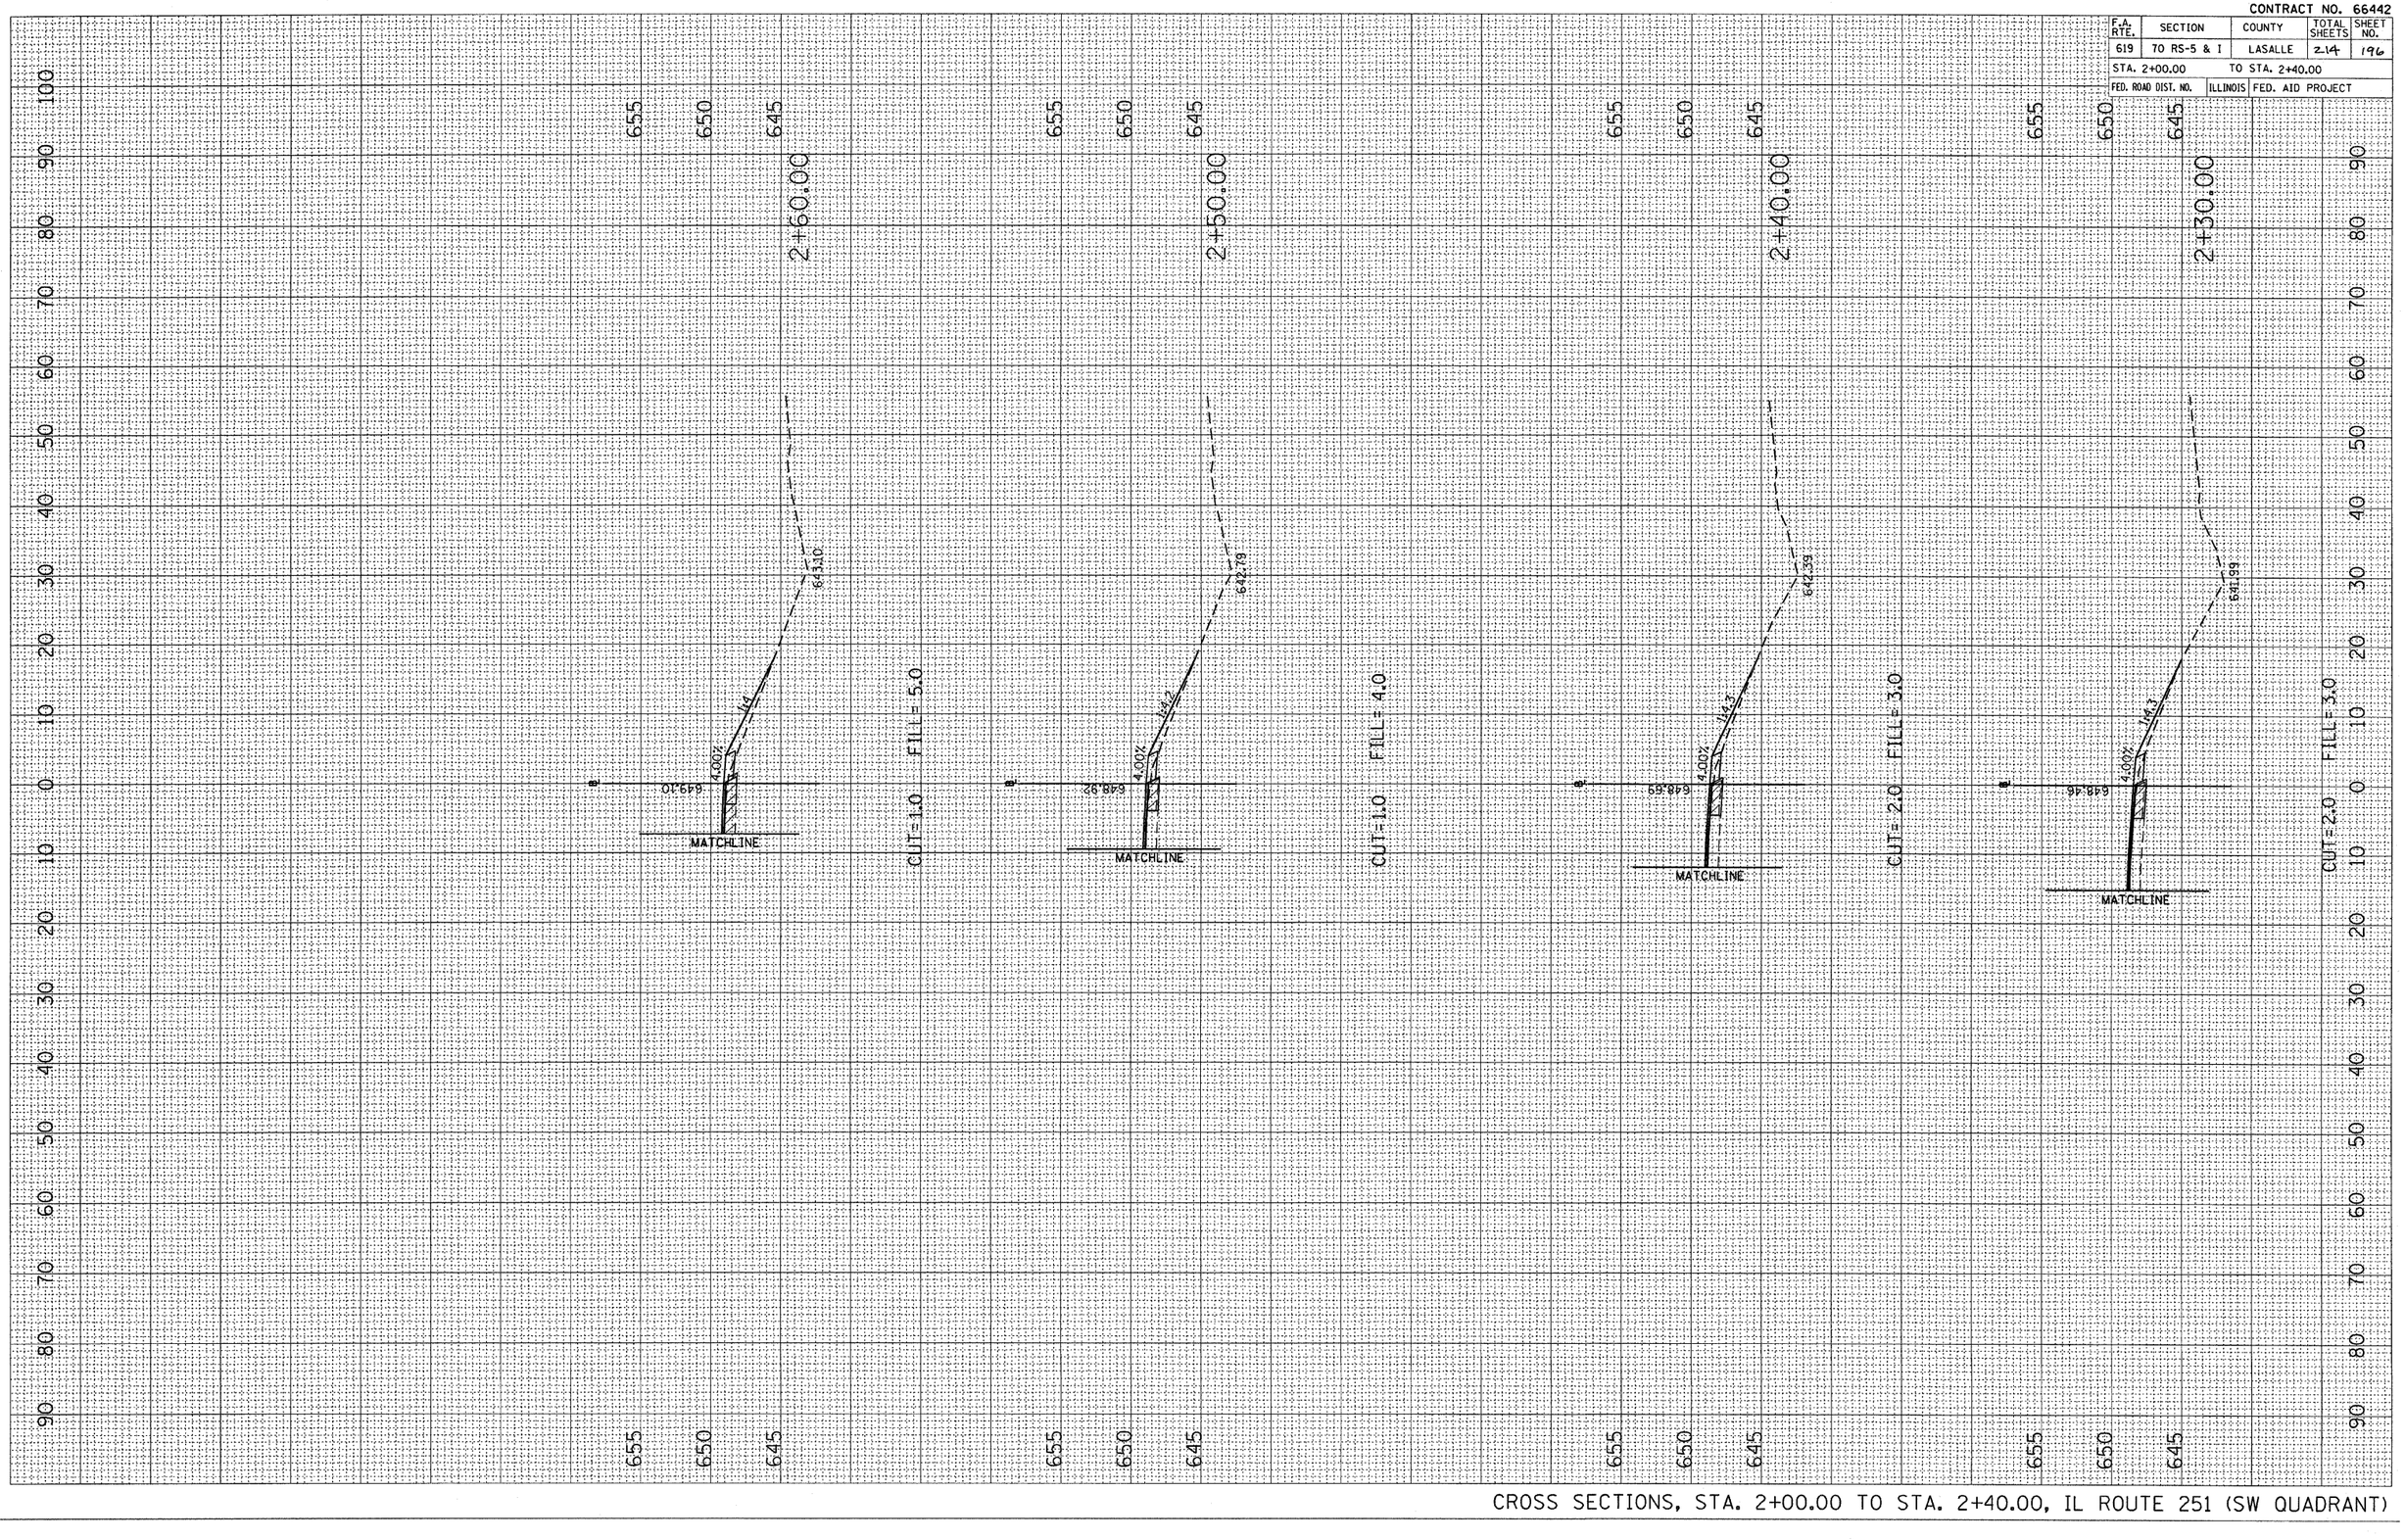

CROSS SECTIONS, STA. 2+00.00 TO STA. 2+40.00, IL ROUTE 251 (SW QUADRANT)

FINAL SURVEY NOTE BOOK

NO.	BY	DATE
	SURVEYED	
	PLOTTED	
	TEMPLATE	
	AREAS	
	AREAS CHECKED	

ORIGINAL SURVEY

	BY	DATE
	SURVEYED	
	PLOTTED	
	TEMPLATE	
	AREAS	
	AREAS CHECKED	

PLOT DATE = Aug 24, 2010 - 10:47:18 AM
FILE NAME = c:\projects\2010\bergantuno.ja\sheets\bergantuno.ja_sheet.dgn
PLOT SCALE = 10.0000 ' / IN.
USER NAME = bergantuno.ja


CONTRACT NO. 66442

F.A. RTE.	SECTION	COUNTY	TOTAL SHEETS	SHEET NO.
619	70 RS-5 & I.	LASALLE	214	197
STA. 1+50.00		TO STA. 1+90.00		
FED. ROAD DIST. NO.	ILLINOIS	FED. AID PROJECT		

FINAL SURVEY	BY	DATE
NOTE BOOK	SURVEYED	
NO.	PLOTTED	
	TEMPLATE	
	AREAS	
	AREAS CHECKED	

ORIGINAL SURVEY	BY	DATE
NOTE BOOK	SURVEYED	
NO.	PLOTTED	
	TEMPLATE	
	AREAS	
	AREAS CHECKED	

PLOT DATE = Aug 24, 2010 - 10:40:20 AM
FILE NAME = c:\projects\bargantuna\sheets\bargantuna01.dgn
PLOT SCALE = 10.0000 ' / IN.
USER NAME = bargantuna

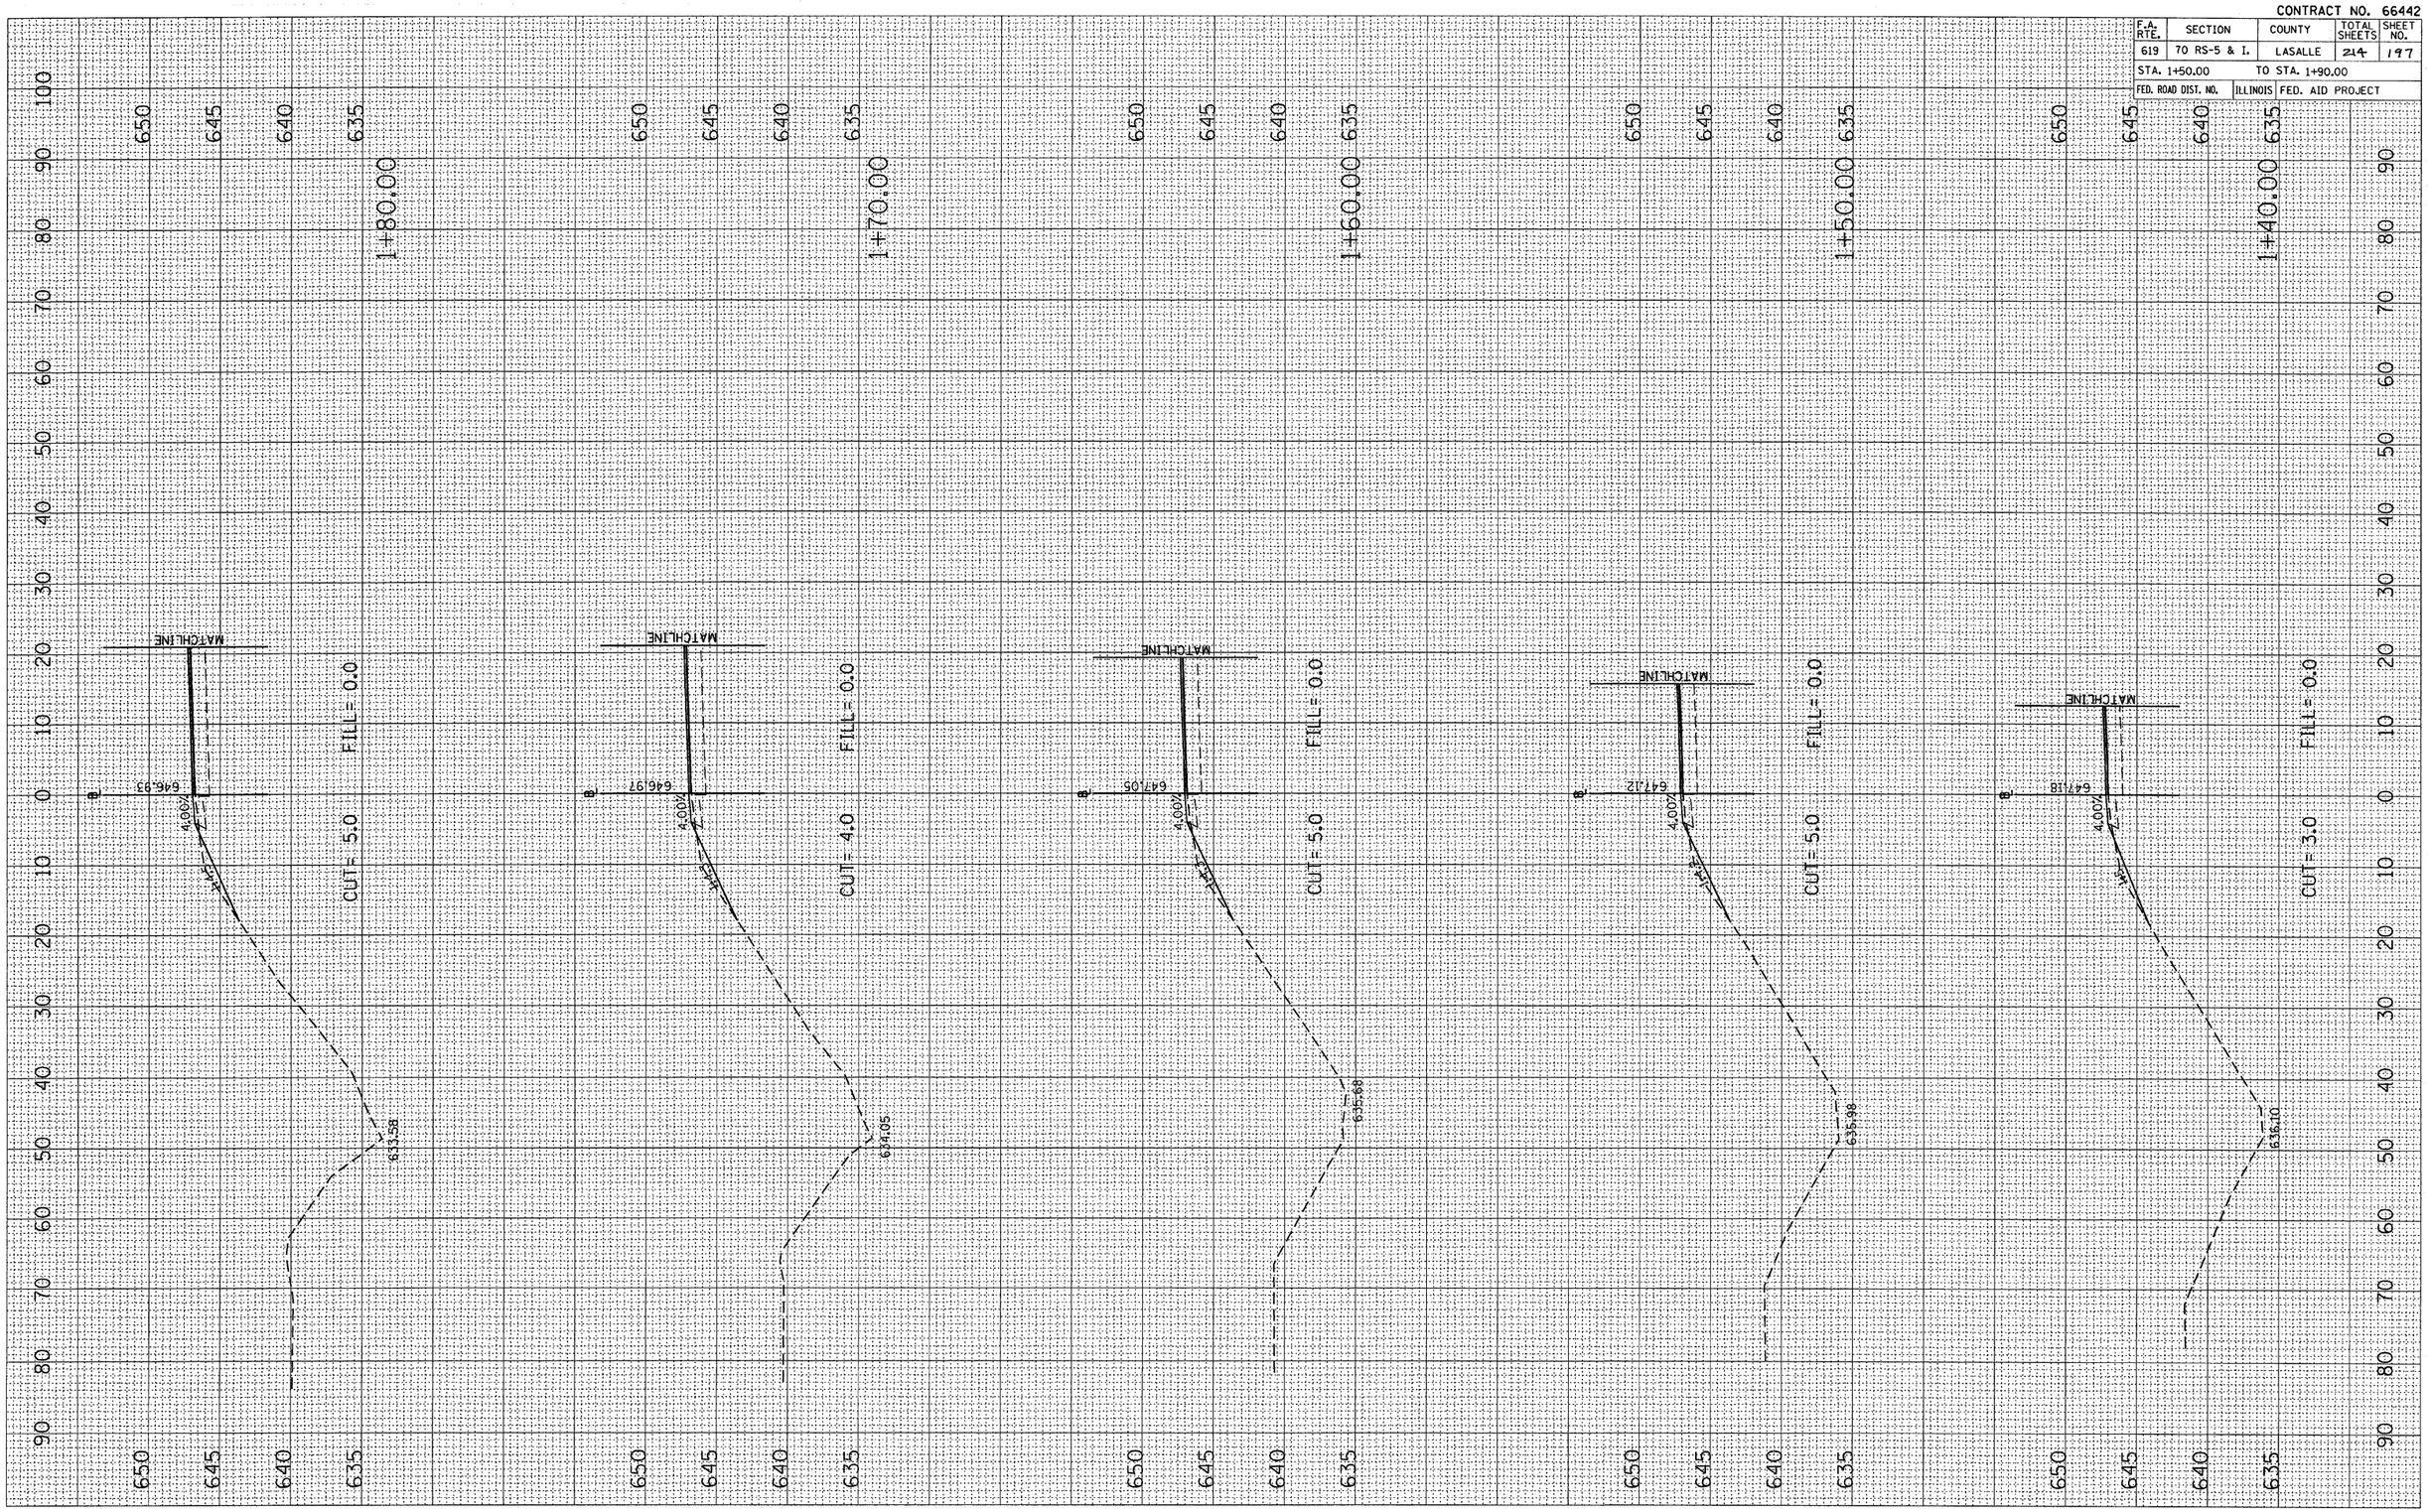


CROSS SECTIONS, STA. 1+50.00 TO STA. 1+90.00, IL ROUTE 251 (NW QUADRANT)

PLOT DATE = Aug 24, 2010 - 10:48:37 AM
FILE NAME = c:\pw_work\pwidot\bergantinoja\dms588[illegible]\xsec.dgn
PLOT SCALE = 10.0000 ' / IN.
USER NAME = bergantinoja

ORIGINAL SURVEY		BY	DATE
NO.	SURVEYED		
	PLOTTED		
	AREAS		
	AREAS CHECKED		

FINAL SURVEY		BY	DATE
NOTE BOOK	SURVEYED		
	PLOTTED		
NO.	TEMPLATE		
	AREAS		
	AREAS CHECKED		

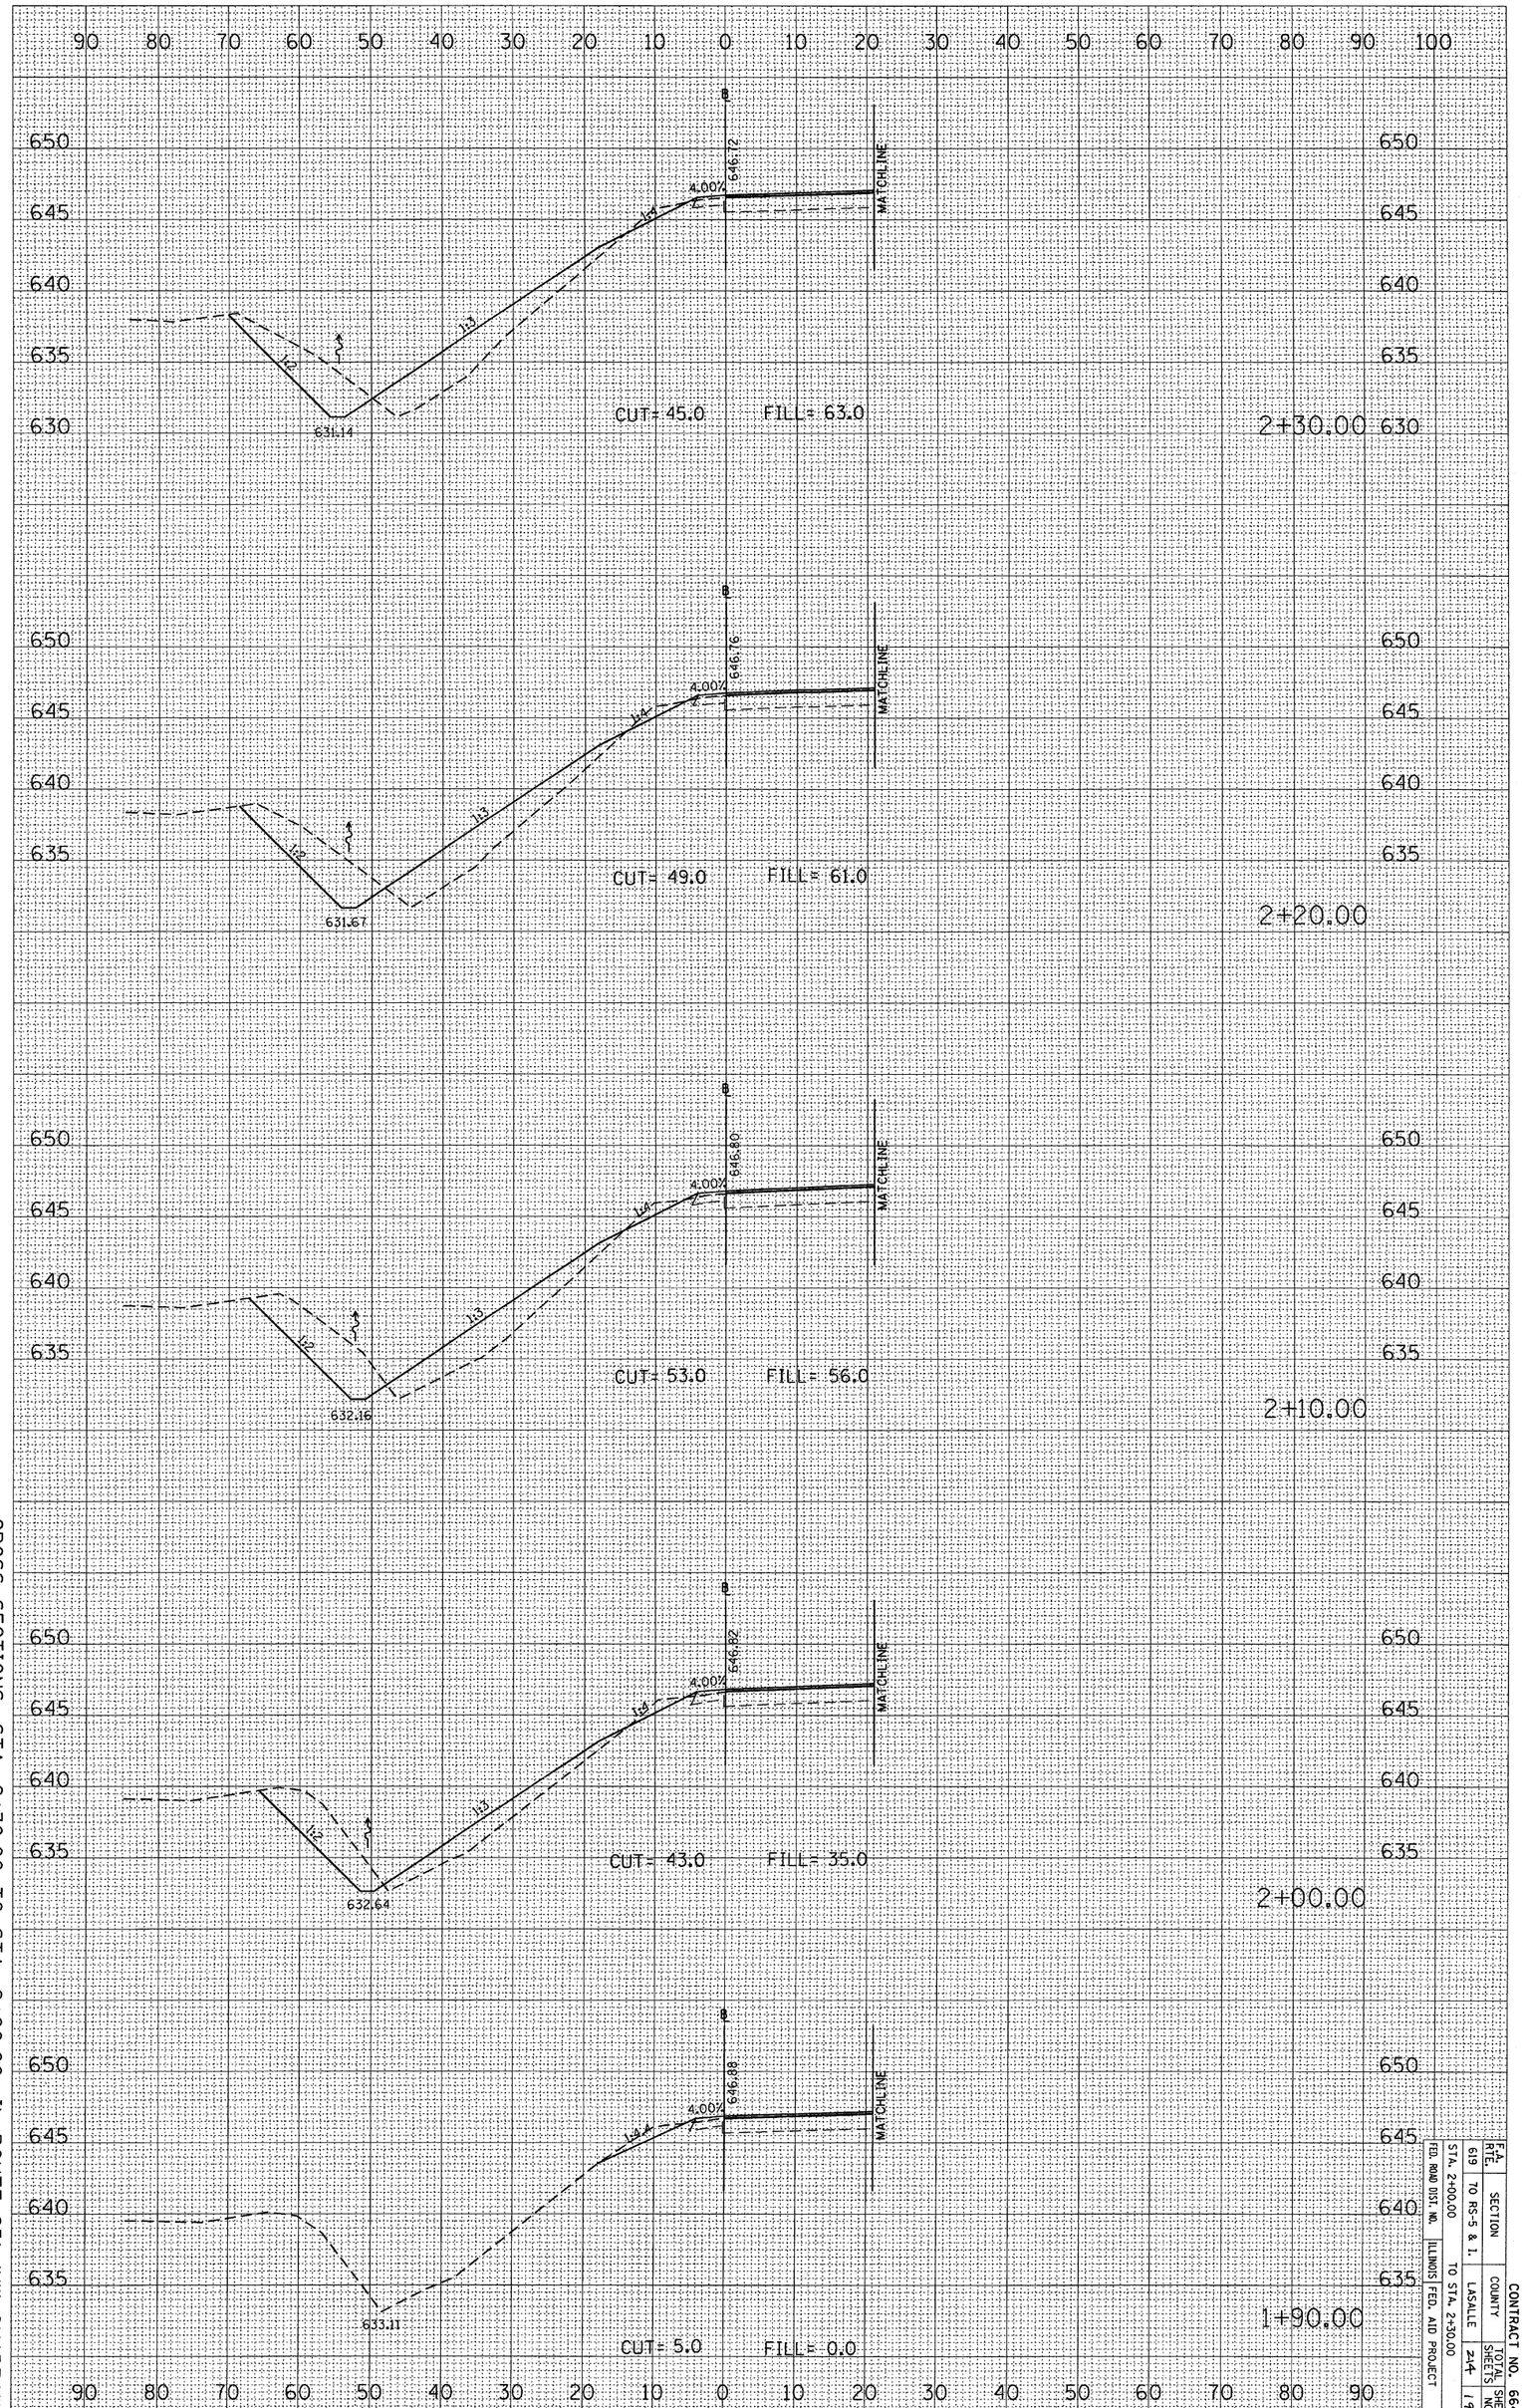

CROSS SECTIONS, STA. 2+30.00 TO STA. 2+00.00, IL ROUTE 251 (NW QUADRANT)


CONTRACT NO. 66442

F.A. RTE.	SECTION	COUNTY	TOTAL SHEETS	SHEET NO.
619	TO RS-5 & 1.	LASALLE	244	198
STA. 2+00.00				
FED. ROAD DIST. NO.	ILLINOIS	FED. AID PROJECT		
	TO STA. 2+30.00			

PLOT DATE = Aug 24, 2010 - 10:48:47 AM
FILE NAME = c:\pw_work\pwidot\bergantinoja\dgn\S6894xsect.dgn
PLOT SCALE = 10.0000 ' / IN.
USER NAME = bergantinoja

ORIGINAL SURVEY		BY	DATE
NOTE BOOK	SURVEYED		
NO.	PLOTTED		
	TEMPLATE		
	AREAS		
	AREAS CHECKED		

FINAL SURVEY		BY	DATE
NOTE BOOK	SURVEYED		
NO.	PLOTTED		
	TEMPLATE		
	AREAS		
	AREAS CHECKED		

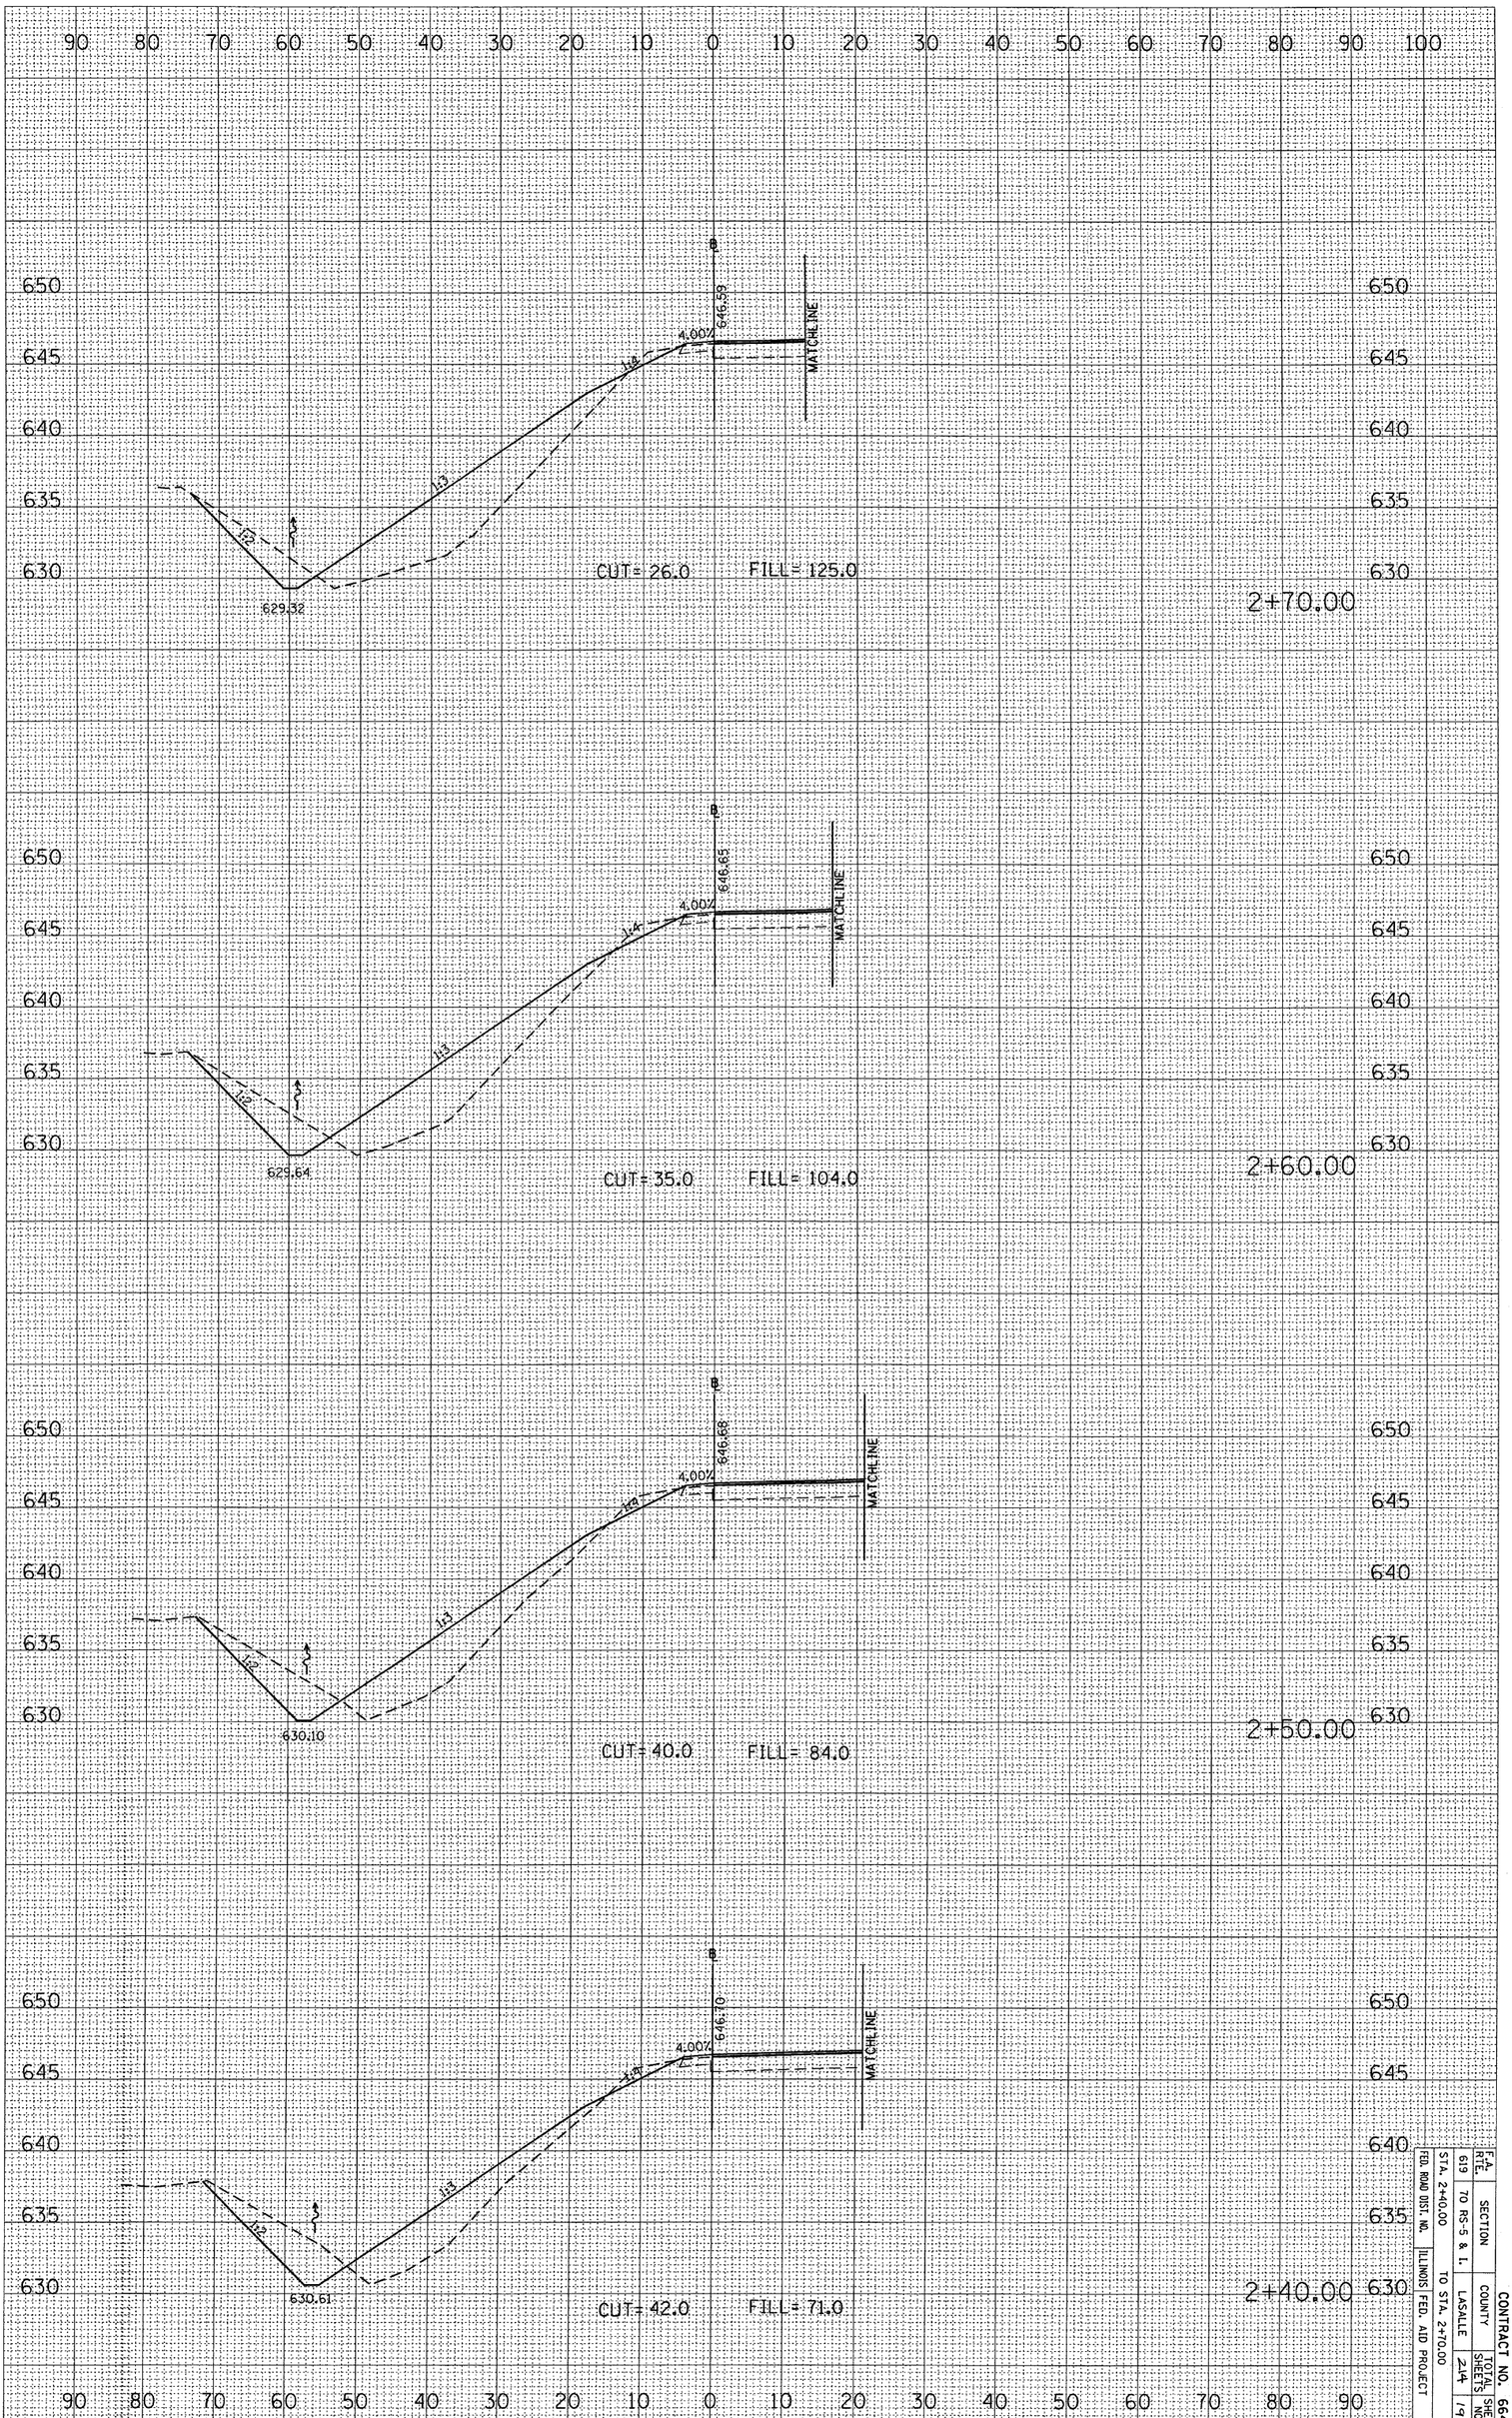

CROSS SECTIONS, STA. 2+70.00 TO STA. 2+40.00, IL ROUTE 251 (NW QUADRANT)

CONTRACT NO. 66442


F.A. RTE.	SECTION	COUNTY	TOTAL SHEETS	SHEET NO.
619	STA. 2+40.00 TO RS-5 & L. TO STA. 2+70.00	LASALLE	214	199

FED. ROAD DIST. NO. | ILLINOIS | FED. AID PROJECT

PLOT DATE = Aug 24, 2010 - 10:48:58 AM
FILE NAME = c:\pw_work\pwidot\bergantinoja\dms58894\xsects.dgn
PLOT SCALE = 10.0000 ' / IN.
USER NAME = bergantinoja

ORIGINAL SURVEY		BY	DATE
	SURVEYED		
	PLOTTED		
NOTE BOOK	TEMPLATE		
NO.	AREAS		
	AREAS CHECKED		

FINAL SURVEY		BY	DATE
	SURVEYED		
	PLOTTED		
NOTE BOOK	TEMPLATE		
NO.	AREAS		
	AREAS CHECKED		

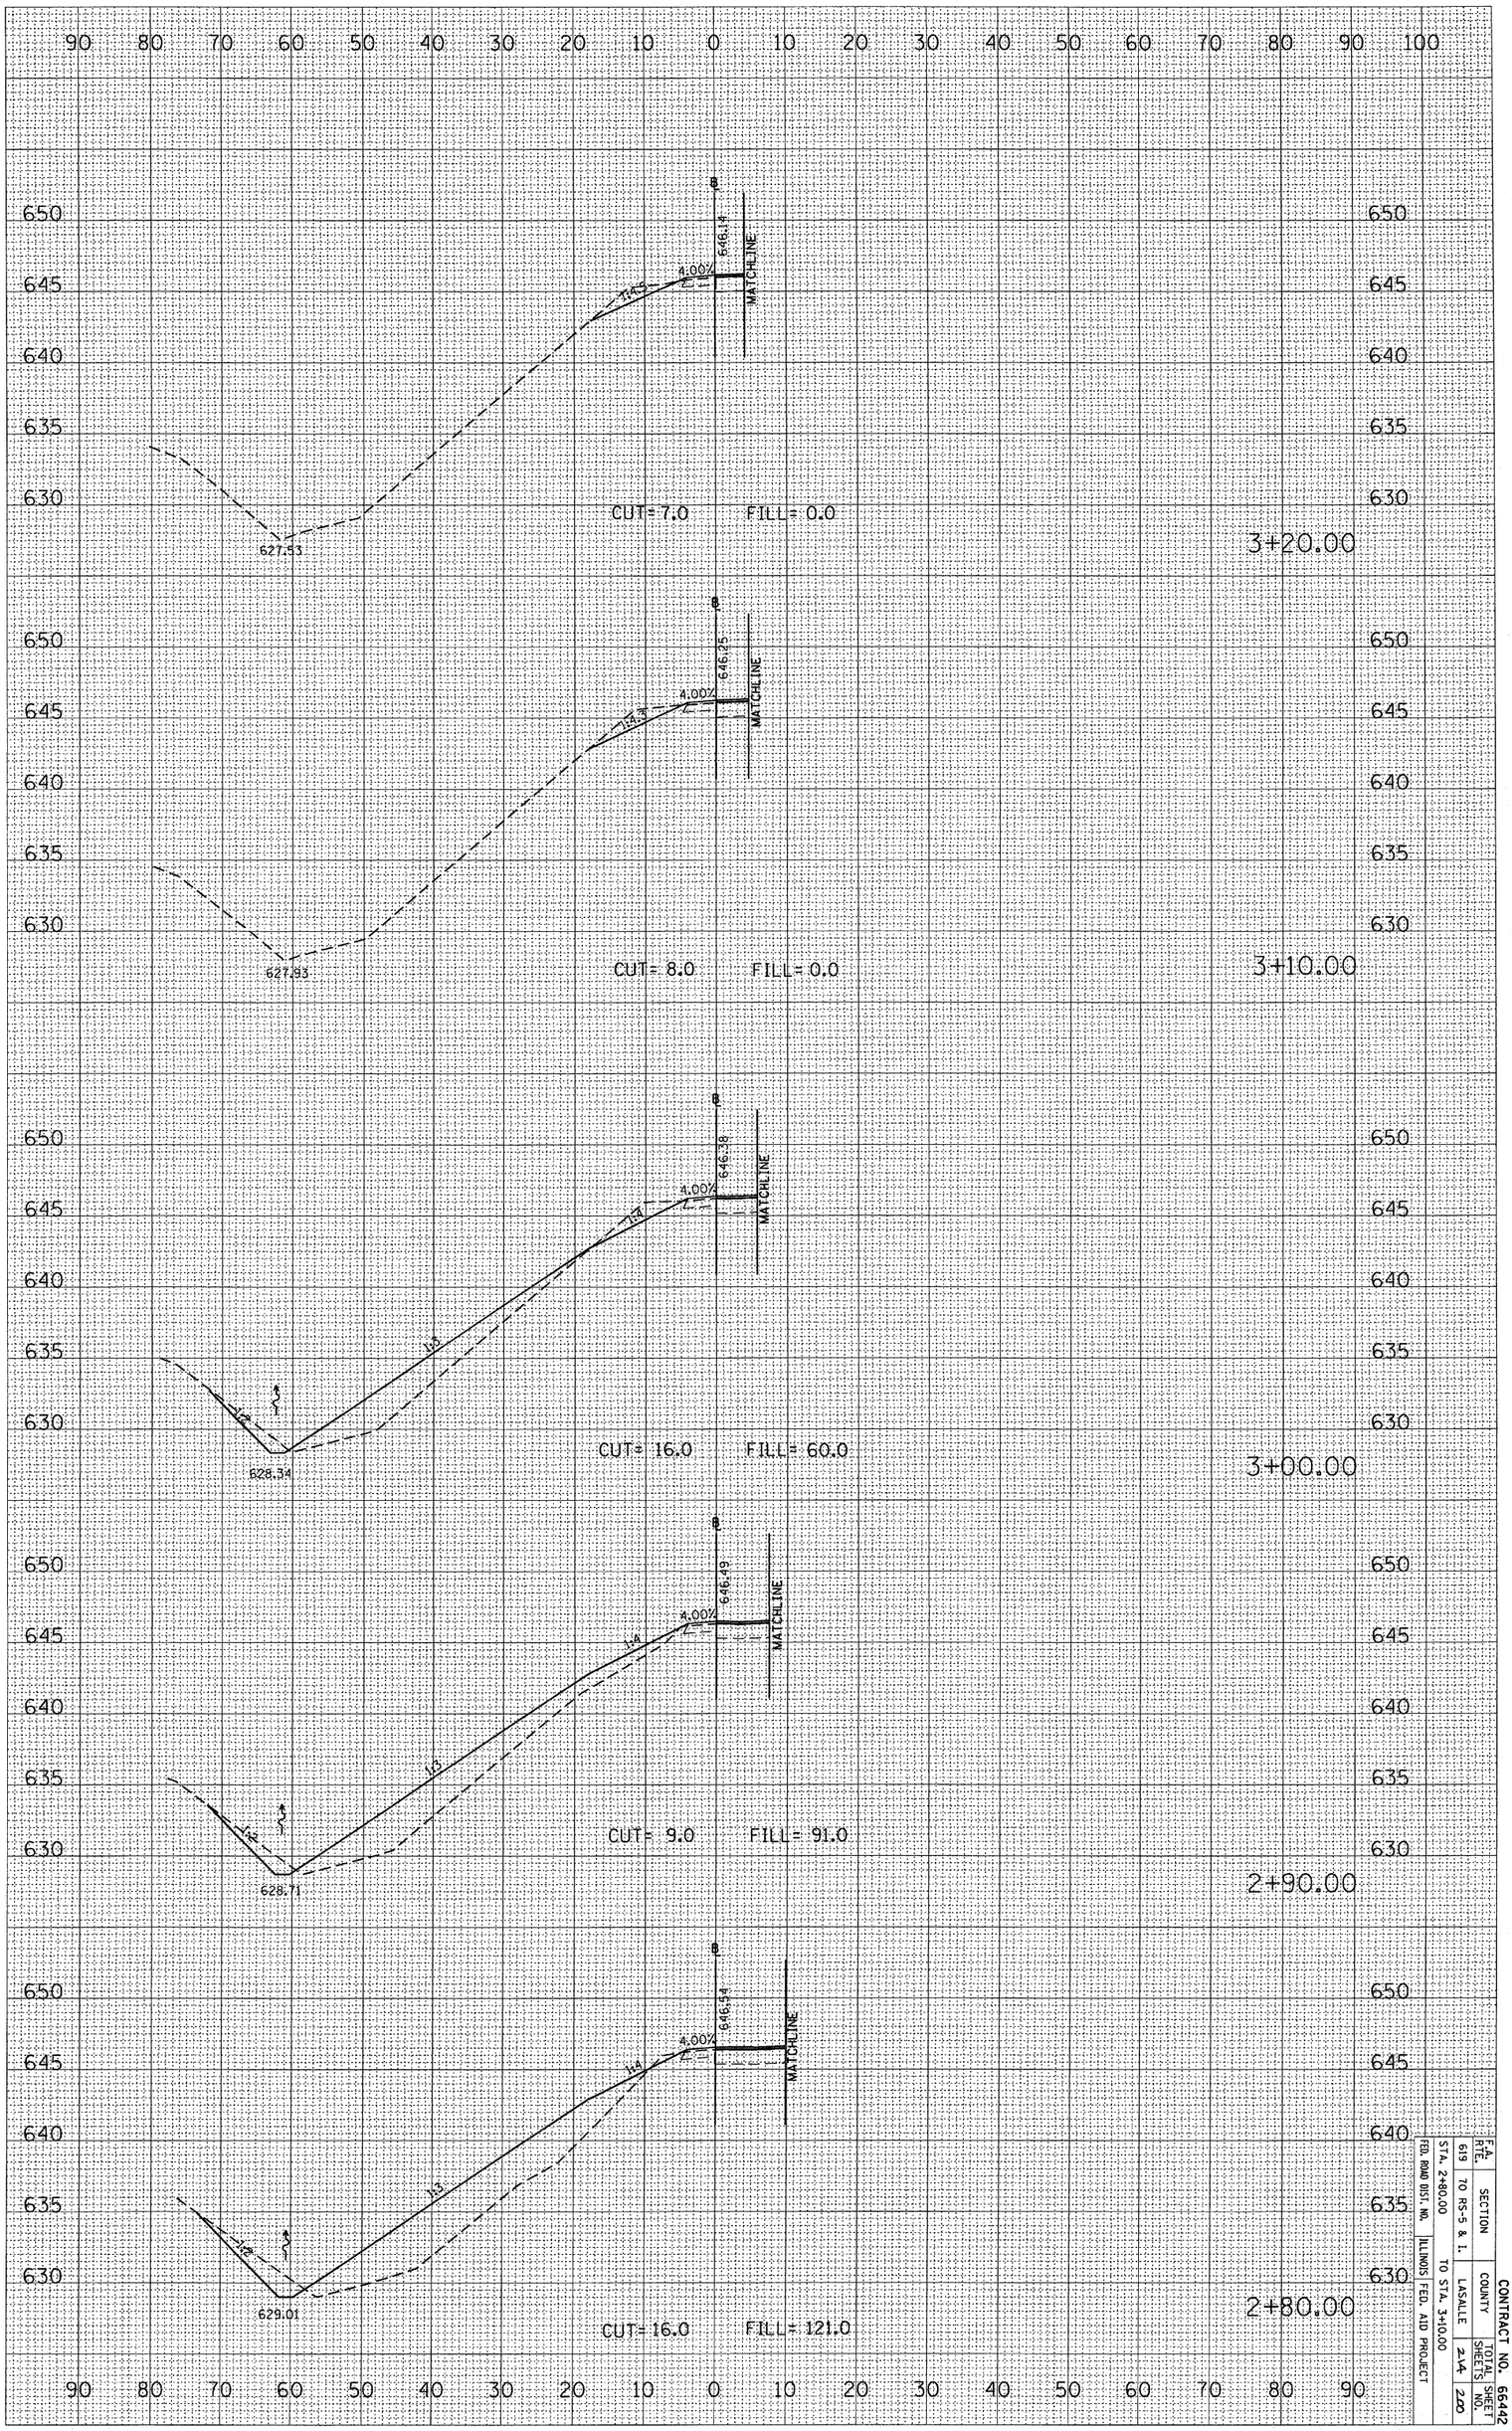

CROSS SECTIONS, STA. 3+10.00 TO STA. 2+80.00, IL ROUTE 251 (NW QUADRANT)

CONTRACT NO. 66442

F.A. RTE.	SECTION	COUNTY	TOTAL SHEETS	SHEET NO.
619	70 RS-5 & I.	LASALLE	2.14	2.00
	STA. 2+80.00	TO STA. 3+10.00		
	FED. ROAD DIST. NO.	ILLINOIS FED. AID PROJECT		

CONTRACT NO. 66442

F.A. RTE.	SECTION	COUNTY	TOTAL SHEETS	SHEET NO.
619	70 RS-5 & I	LASALLE	214	201
STA. 4+50.00		TO STA. 6+50.00		
FED. ROAD DIST. NO.	ILLINOIS	FED. AID PROJECT		

FINAL SURVEY	SURVEYED	BY	DATE
NOTE BOOK	PLOTTED		
NO.	NUMERICS		
	AREAS		
	AREAS CHECKED		

ORIGINAL SURVEY	SURVEYED	BY	DATE
	PLOTTED		
	NUMERICS		
	AREAS		
NO.	AREAS CHECKED		

PLOT DATE = Sep 13, 2018 - 12:45:31 PM
FILE NAME = c:\pw_work\pwidot\brabogno\d0442201\sheet\d0442201_sht_plan.dgn
PLOT SCALE = 10.0000 ' / IN.
USER NAME = brabogno

CROSS SECTIONS, STA 4+50.00 TO STA 6+50.00, W. WALNUT ST.

CONTRACT NO. 66442

F.A. RTE.	SECTION	COUNTY	TOTAL SHEETS	SHEET NO.
619	70 RS-5 & I	LASALLE	214	202
STA. 7+00.00		TO STA. 8+10.00		
FED. ROAD DIST. NO.	ILLINOIS	FED. AID PROJECT		

FINAL SURVEY	SURVEYED	BY	DATE
NOTE BOOK	PLOTTED		
NO.	DESIGNATE		
	AREAS		
	AREAS CHECKED		

ORIGINAL SURVEY	SURVEYED	BY	DATE
	PLOTTED		
	DESIGNATE		
	AREAS		
NO.	AREAS CHECKED		

PLOT DATE = Sep 13, 2018 - 12:51:42 PM
FILE NAME = c:\pw_work\lasalle\dms58804\kmettler\brabogus\dms-58804-v1-kmettler-brabogus.dgn
PLOT SCALE = 10.0000 ' / IN.
USER NAME = brabogus

CROSS SECTIONS, STA 7+00.00 TO STA 8+10.00, W. WALNUT ST.

CONTRACT NO. 66442

F.A. RTE.	SECTION	COUNTY	TOTAL SHEETS	SHEET NO.
619	70 RS-5 & 1	LASALLE	214	203
STA. 8+27.90		TO STA. 9+00.00		
FED. ROAD DIST. NO.		ILLINOIS	FED. AID PROJECT	

FINAL SURVEY	BY	DATE
SURVEYED		
PLOTTED		
NOTE BOOK		
AREAS		
NO.	AREAS CHECKED	

ORIGINAL SURVEY	BY	DATE
SURVEYED		
PLOTTED		
NOTE BOOK		
AREAS		
NO.	AREAS CHECKED	

PLOT DATE = Sep 13, 2018 - 12:51:52 PM
FILE NAME = c:\pw_work\pwidot\brabogus\d0884143\sheet\d0884143.dgn
PLOT SCALE = 10.0000 ' / IN.
USER NAME = brabogus

9+00.00

EX. ROW
EX. GAS
EX. TELEPHONE
EX. SAN. SEWER
EX. WATER
TEMP ESMT
PROP. ROW
PROP. 12" SS
635.64
INLET TYPE A
TYPE 3 F & G
GR. 637.80
FL. 635.82
638.26
638.13
638.55
638.27
638.08
638.36
638.03
638.07
638.31
638.26
638.00
638.02
637.99
638.27
637.92
638.20
637.98
637.91
2.0%
-1.50%
-1.3%
1.8%
FILL = 1.0
CUT = 14.0
FILL = 0.0
CUT = 6.0
FILL = 0.0
CUT = 17.0
FILL = 0.0
CUT = 19.0
FILL = 0.0
CUT = 10.0

8+59.00

8+50.00

8+41.46
C.E. RT

8+27.87
C.E. LT

CROSS SECTIONS, STA 8+27.90 TO STA 9+00.00, W. WALNUT ST.


CONTRACT NO. 66442

F.A. RTE.	SECTION	COUNTY	TOTAL SHEETS	SHEET NO.
619	70 RS-5 & I	LASALLE	214	204
STA. 9+28.00		TO STA. 9+75.00		
FED. ROAD DIST. NO.		ILLINOIS	FED. AID PROJECT	

FINAL SURVEY — NOTE BOOK NO. — SURVEYED — PLOTTED — CHECKED — AREAS — AREAS CHECKED — BY — DATE

ORIGINAL SURVEY — SURVEYED — PLOTTED — CHECKED — AREAS — AREAS CHECKED — BY — DATE

PLOT DATE = Sep 13, 2018 - 12:52:03 PM
FILE NAME = c:\pw_work\pwidot\brobogpo\d0038841\sheet\d0038841_sht_xsec.dgn
PLOT SCALE = 10.0000 ' / IN.
USER NAME = brobogpo

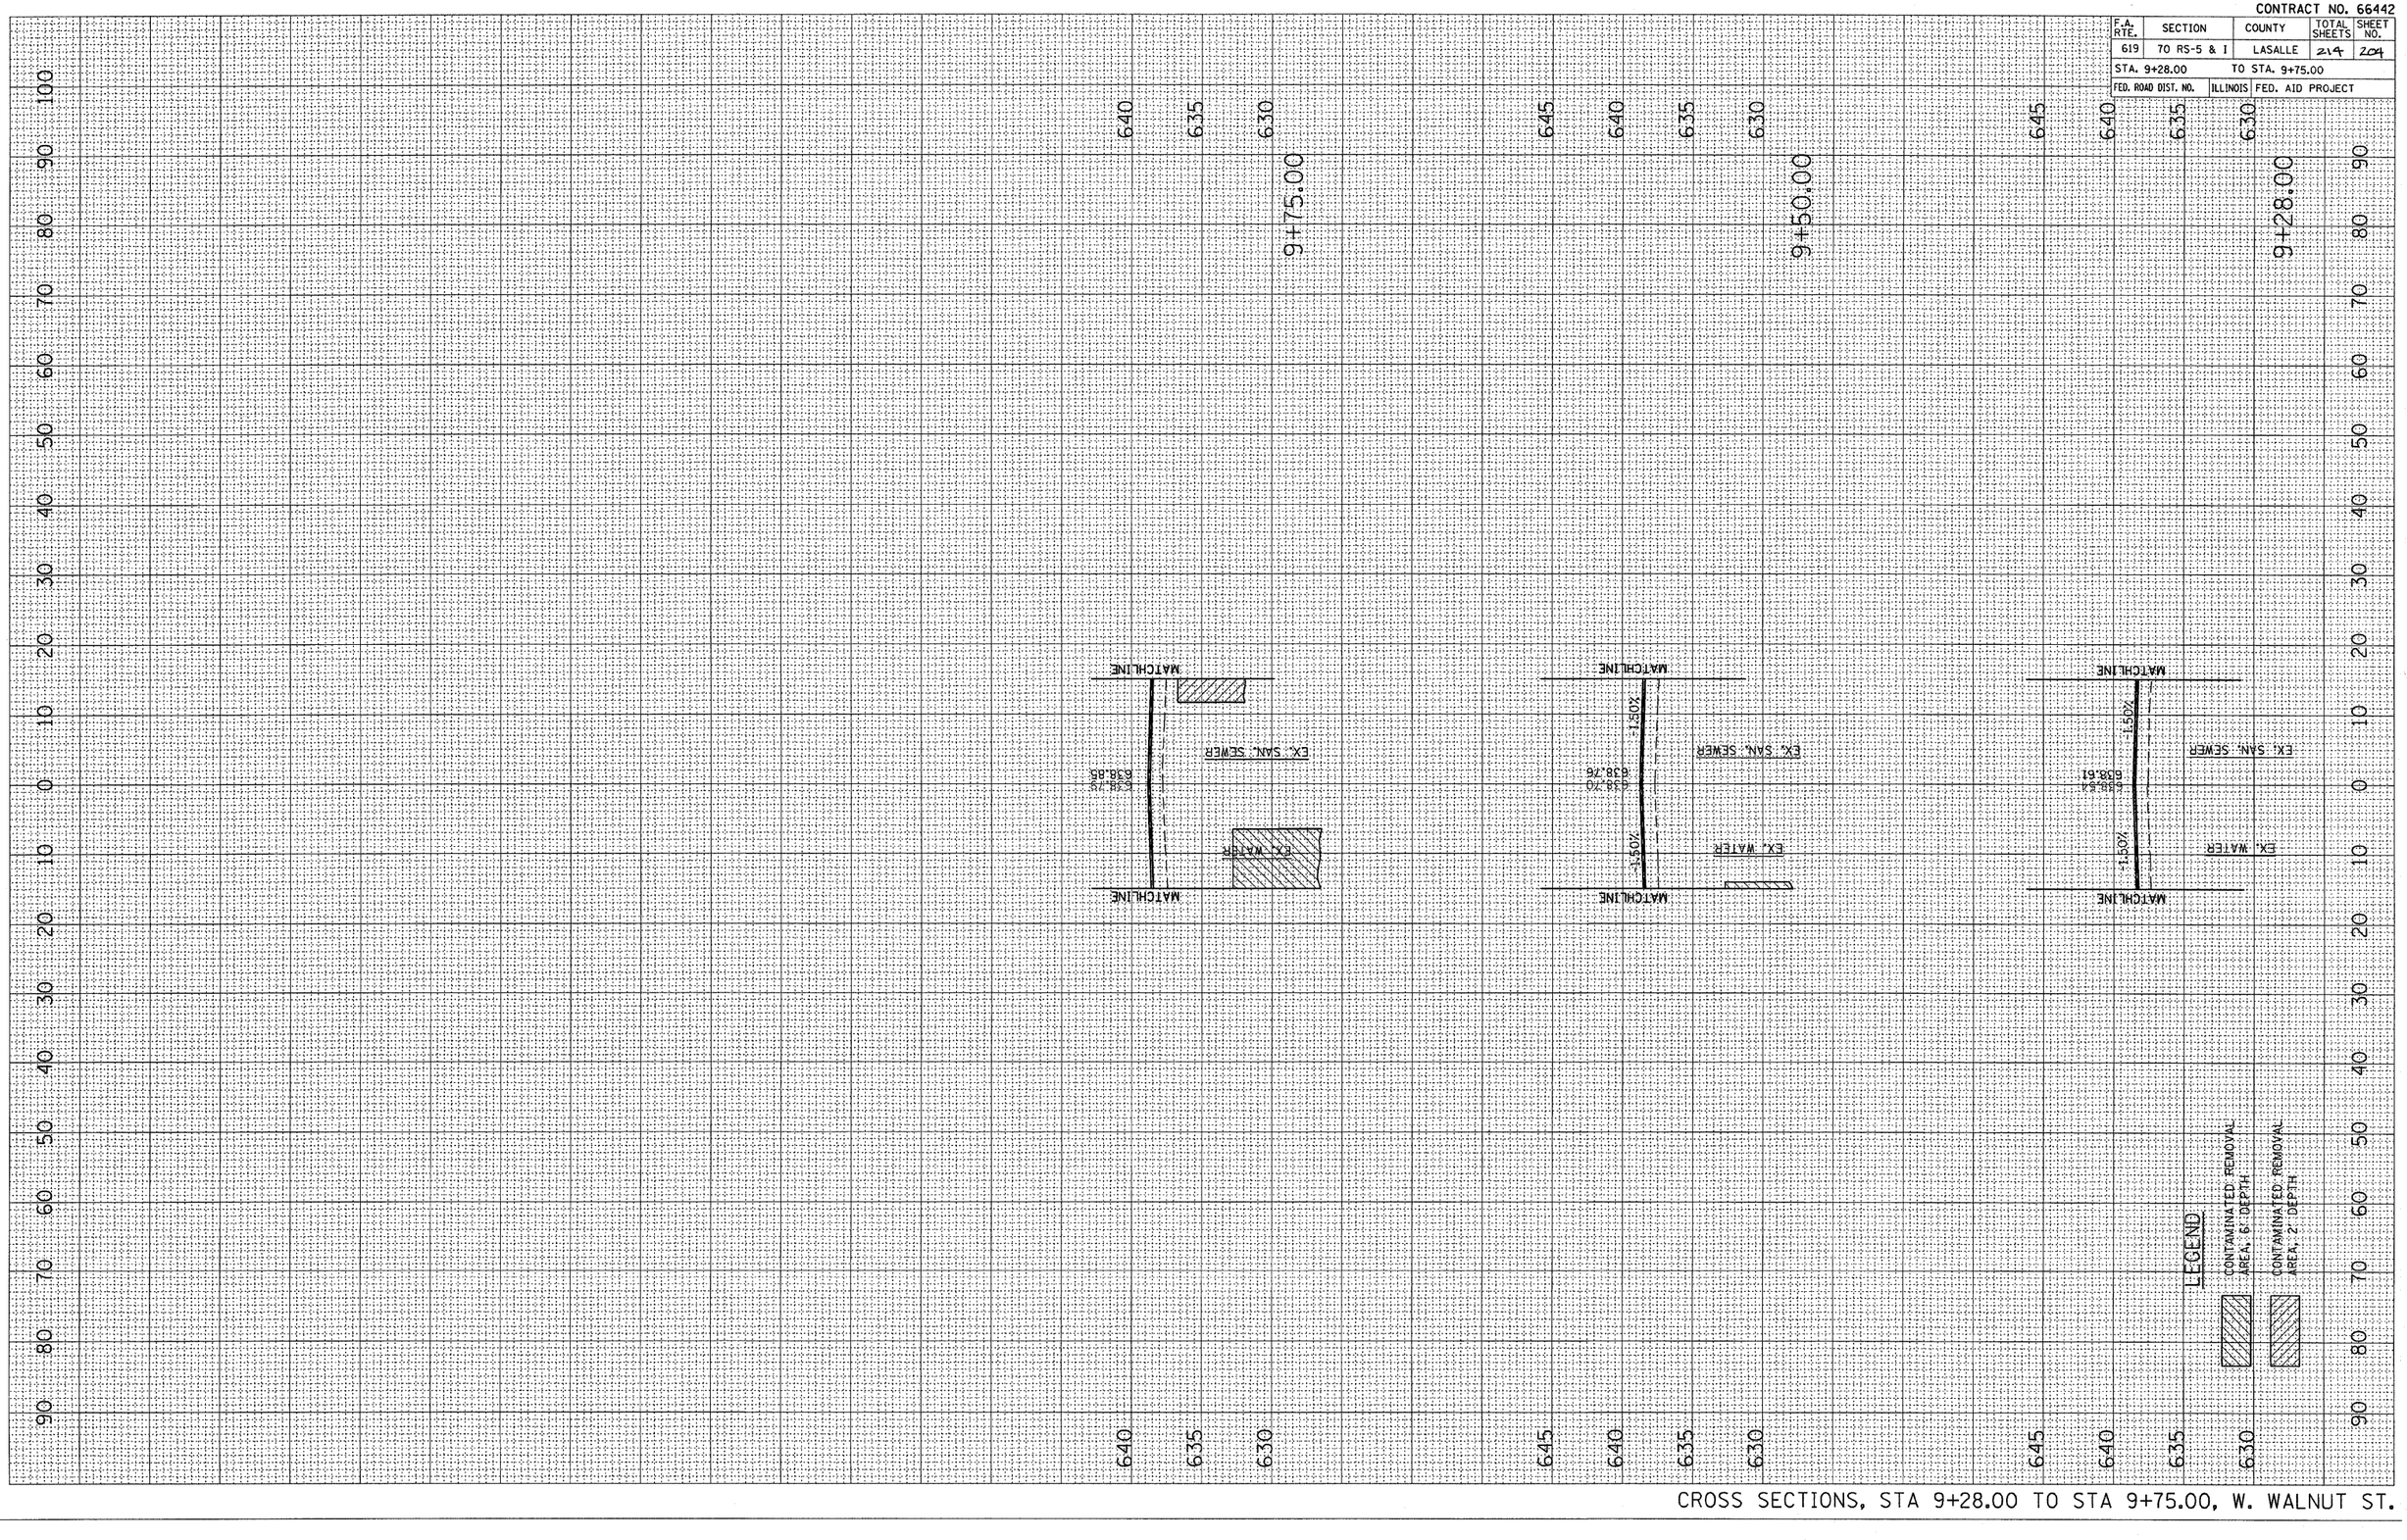

CROSS SECTIONS, STA 9+28.00 TO STA 9+75.00, W. WALNUT ST.

CONTRACT NO. 66442

F.A. RTE.	SECTION	COUNTY	TOTAL SHEETS	SHEET NO.
619	70 RS-5 & I	LASALLE	214	205
STA. 10+45.55		TO STA. 11+42.43		
FED. ROAD DIST. NO.	ILLINOIS	FED. AID PROJECT		

FINAL SURVEY NOTE BOOK NO.	BY	DATE
SURVEYED		
PLOTTED		
CS-PLATE		
AREAS		
AREAS CHECKED		

ORIGINAL SURVEY	BY	DATE
SURVEYED		
PLOTTED		
CS-PLATE		
AREAS		
AREAS CHECKED		

PLOT DATE = Aug 24, 2010 - 10:55:24 AM
FILE NAME = c:\projects\2010\bergantuno.jsh
PLOT SCALE = 10.0000 ' / IN.
USER NAME = bergantuno.jsh

10+45.55 | 10+75.00 | 11+01.84 C.E. LT | 11+20.00 | 11+42.44 C.E. RT

EX ROW | EX. OAS | EX. TELEPHONE | EX. SS | EX. SAN. SEWER | EX. WATER | MATCHLINE | TEMP. ESMT | C.E.

PROP. 12" Ø36.00 | PROP. 12" Ø34.88

FILL= 3.0 | FILL= 7.0 | CUT= 9.0 | CUT= 4.0 | CUT= 3.0 | CUT= 7.0

2.0% | -1.50% | 8.2%

638.29 | 638.16 | 638.07 | 638.00 | 637.90 | 638.48 | 638.35 | 638.27 | 638.19 | 638.09 | 638.28 | 638.15 | 638.07 | 637.99 | 637.88

LEGEND

CONTAMINATED REMOVAL AREA, 6' DEPTH

CONTAMINATED REMOVAL AREA, 2' DEPTH

CROSS SECTIONS, STA 10+45.55 TO STA 11+42.43, E. WALNUT ST.

CONTRACT NO. 66442

F.A. RTE.	SECTION	COUNTY	TOTAL SHEETS	SHEET NO.
619	70 RS-5 & 1	LASALLE	214	206
STA. 11+50.00		TO STA. 12+34.77		
FED. ROAD DIST. NO.	ILLINOIS	FED. AID PROJECT		

FINAL SURVEY		BY	DATE
NOTE BOOK	SURVEYED		
NO.	PLOTTED		
	TEMPLATE		
	AREAS		
	AREAS CHECKED		

ORIGINAL SURVEY		BY	DATE
	SURVEYED		
	PLOTTED		
	TEMPLATE		
	AREAS		
NO.	AREAS CHECKED		

PLOT DATE = Aug 24, 2010 - 10:55:34 AM
FILE NAME = c:\projects\dot\bargentinoja\sht\xsec.dgn
PLOT SCALE = 10.0000 ' / IN.
USER NAME = bargentinoja

CROSS SECTIONS, STA 11+50.00 TO STA 12+34.77, E. WALNUT ST.

PLOT DATE = Aug 24, 2010 - 10:58:32 AM
FILE NAME = c:\pw_work\pwidot\bergantinoja\dms588140\sec1tsxsht.dgn
PLOT SCALE = 10.0000 ' / IN.
USER NAME = bergantinoja

ORIGINAL SURVEY		BY	DATE
NOTE BOOK	SURVEYED		
	PLOTTED		
NO.	TEMPLATE		
	AREAS		
	AREAS CHECKED		

FINAL SURVEY		BY	DATE
NOTE BOOK	SURVEYED		
	PLOTTED		
NO.	TEMPLATE		
	AREAS		
	AREAS CHECKED		

90 80 70 60 50 40 30 20 10 0 10 20 30 40 50 60 70 80 90 100

640
635

TEMP. ESMT
EX. ROW
4:1
2%
637.70
637.87
1.8%
MATCHLINE

2+70.00

CUT=12.0 FILL=0.0

TEMP. ESMT
EX. ROW
4:1
2%
637.79
638.01
1.8%
MATCHLINE

2+60.00

CUT=17.0 FILL=0.0

TEMP. ESMT
EX. ROW
631.87
638.17
1.9%
MATCHLINE

2+50.00

CUT=25.0 FILL=0.0

645
640
635

TEMP. ESMT
PROP. ROW
EX. ROW
631.93
638.34
1.8%
MATCHLINE

2+40.00

CUT=35.0 FILL=1.0

TEMP. ESMT
PROP. ROW
EX. ROW
637.99
VARIES
MATCHLINE

2+30.00

CUT=50.0 FILL=1.0

TEMP. ESMT
PROP. ROW
EX. ROW
638.05
7.5%
MATCHLINE

2+20.00

CUT=51.0 FILL=1.0

630

LEGEND

CONTAMINATED REMOVAL AREA, 6' DEPTH

CONTAMINATED REMOVAL AREA, 2' DEPTH

CROSS SECTIONS, STA 2+20.00 TO STA 2+70.00, W. WALNUT ST. (NW QUADRANT)

CONTRACT NO. 66442			
F.A. RTE.	SECTION	COUNTY	TOTAL SHEETS	SHEET NO.
619	TO RS-5 & 1	LASALLE	244	204
STA. 2+20.00		TO STA. 2+70.00		
FED. ROAD DIST. NO.	ILLINOIS	FED. AID PROJECT		


CONTRACT NO. 66442

F.A. RTE.	SECTION	COUNTY	TOTAL SHEETS	SHEET NO.
619	70 RS-5 & I	LASALLE	214	208
STA. 1+70.00		TO STA. 2+10.00		
FED. ROAD DIST. NO.	ILLINOIS	FED. AID PROJECT		

FINAL SURVEY — NOTE BOOK NO. — SURVEYED — PLOTTED — TEMPLATE — AREAS — AREAS CHECKED — BY — DATE

ORIGINAL SURVEY — SURVEYED — PLOTTED — AREAS — AREAS CHECKED — BY — DATE

PLOT DATE = Aug 24, 2010 - 10:56:18 AM
FILE NAME = c:\projects\dot\bergantino_ja\dmd\BERGANTINOJA-02.dgn
PLOT SCALE = 10.000 ' / IN.
PLOT STYLE = IDOT.TBL
USER NAME = bergantinoja

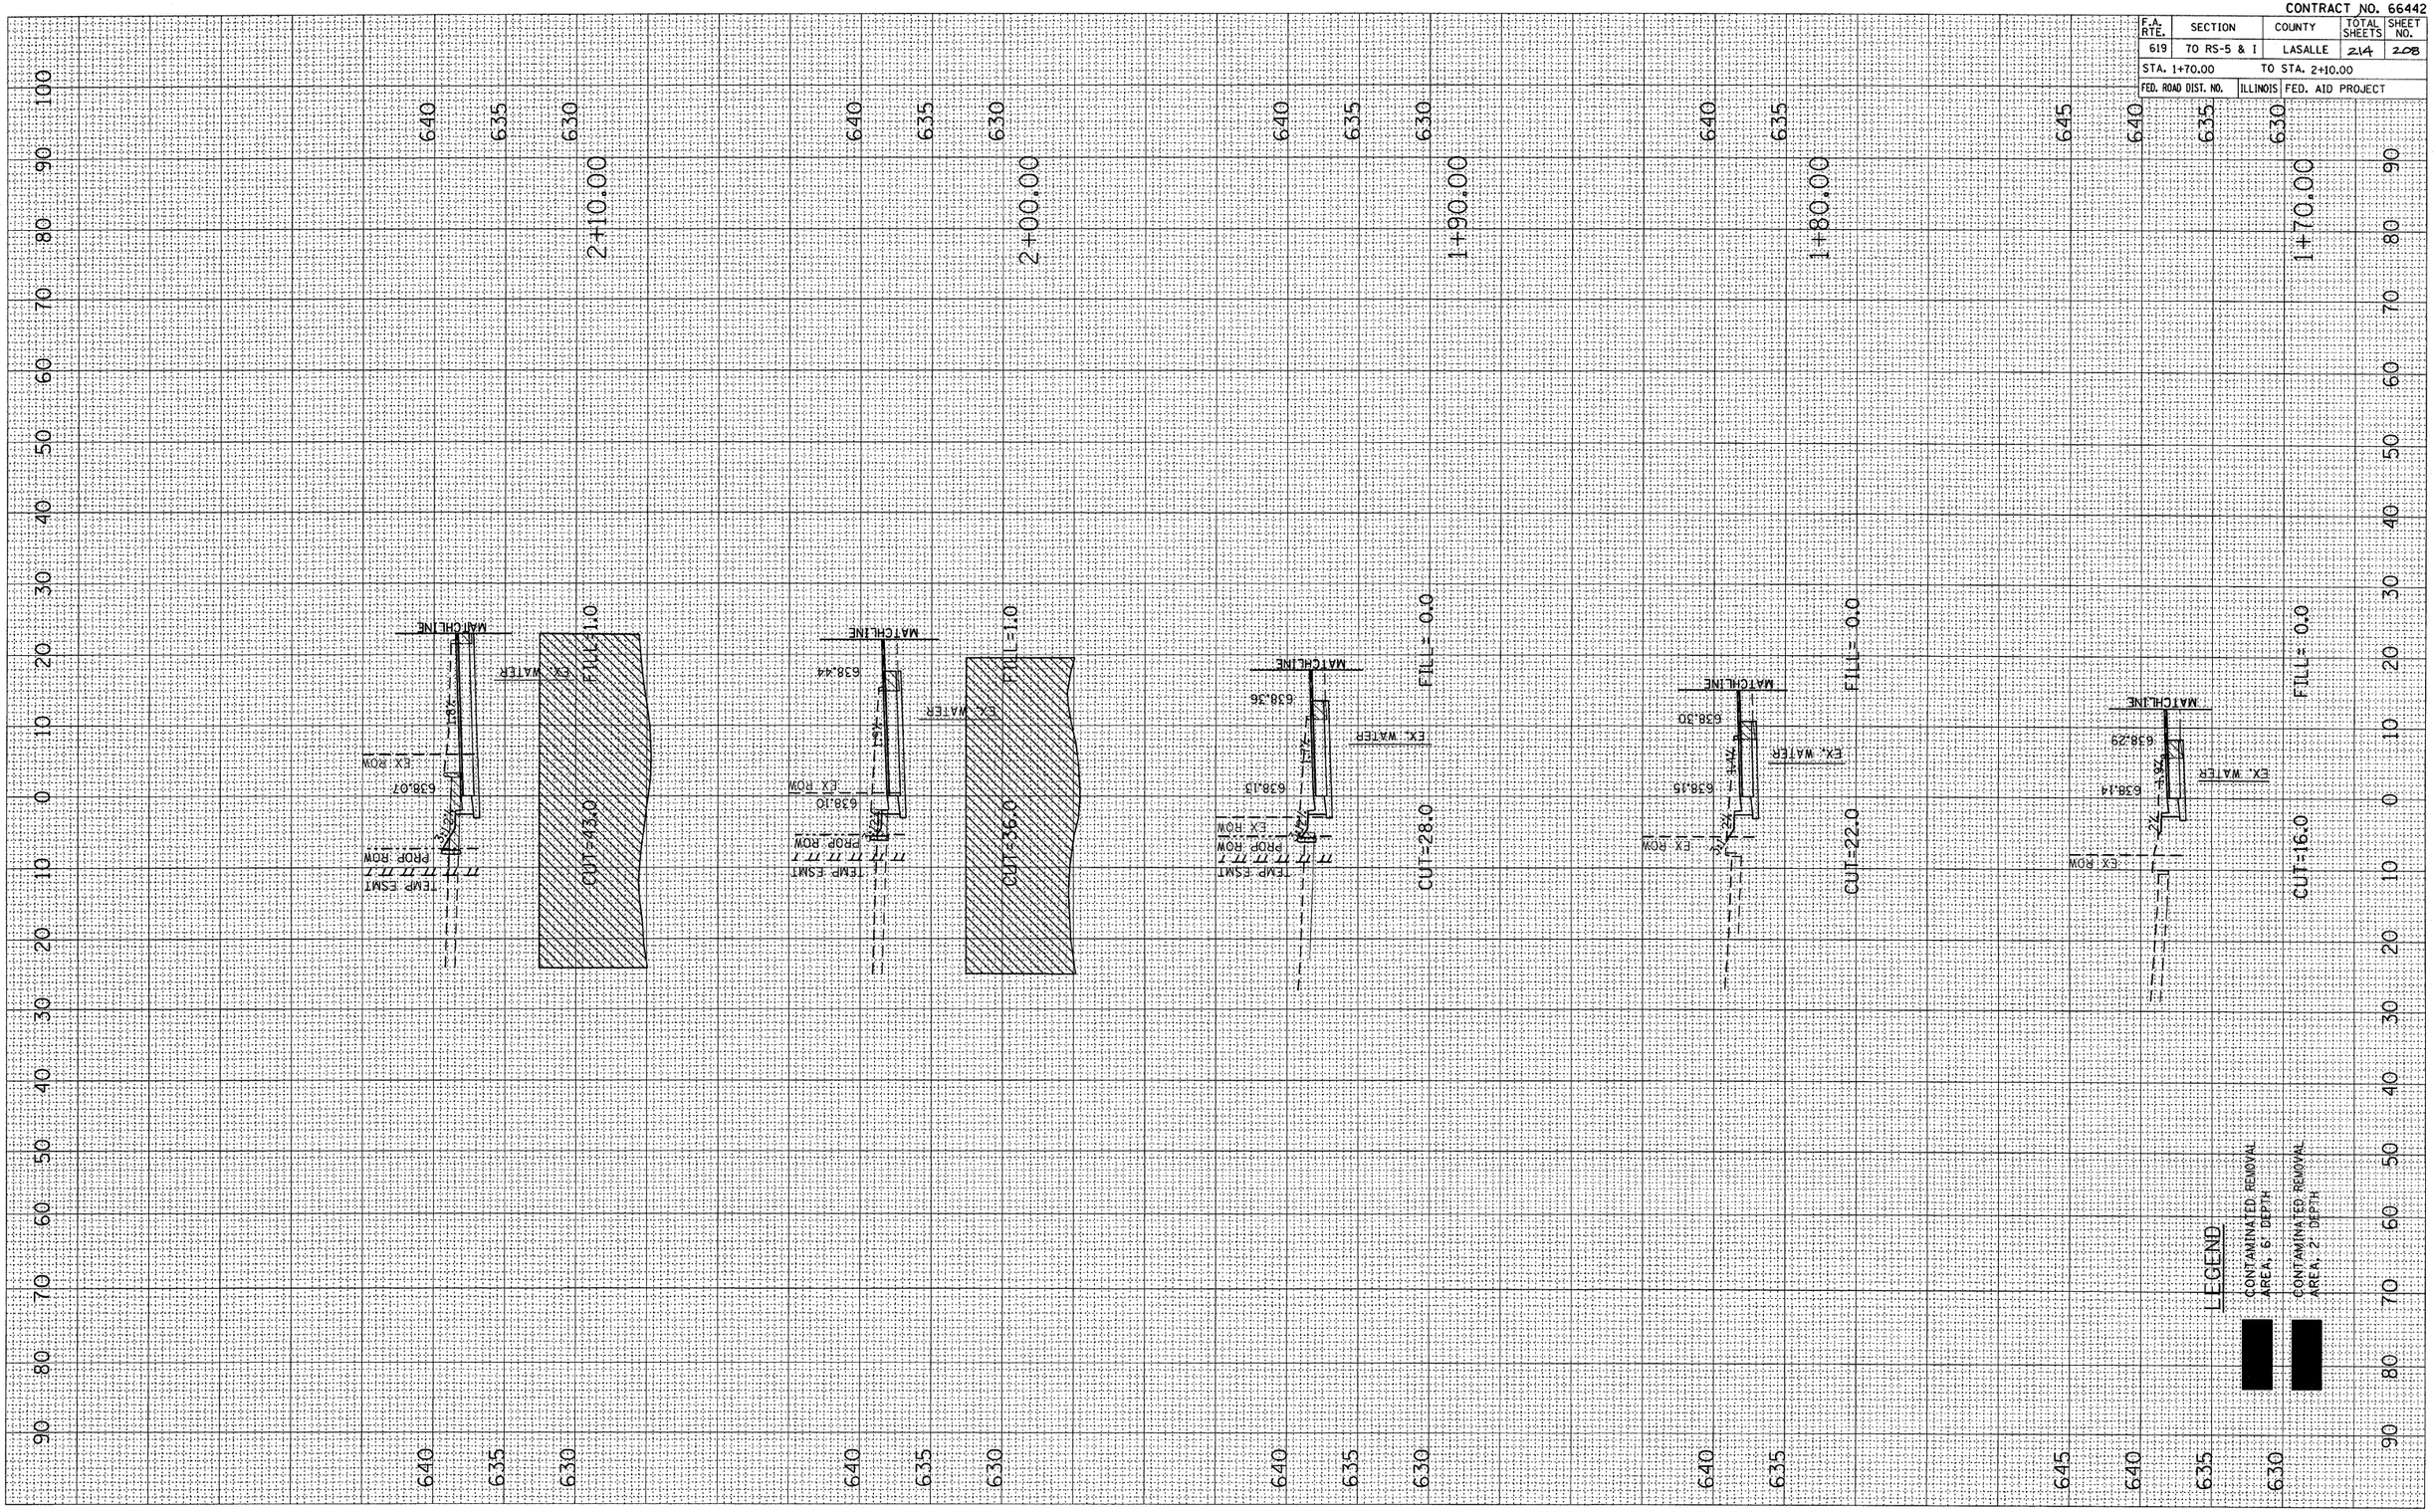

CROSS SECTIONS, STA 1+70.00 TO STA 2+20.00, W. WALNUT ST. (NW QUADRANT)

CONTRACT NO. 66442

F.A. RTE.	SECTION	COUNTY	TOTAL SHEETS	SHEET NO.
619	70 RS-5 & I	LASALLE	214	209
STA. 1+60.00		TO STA. 2+10.00		
FED. ROAD DIST. NO.	ILLINOIS	FED. AID PROJECT		

FINAL SURVEY	SURVEYED	BY	DATE
NOTE BOOK	PLOTTED		
NO.	TEMPLATE		
	AREAS		
	AREAS CHECKED		

ORIGINAL SURVEY	SURVEYED	BY	DATE
	PLOTTED		
	TEMPLATE		
NO.	AREAS		
	AREAS CHECKED		

PLOT DATE = Aug 24, 2010 - 10:56:53 AM
FILE NAME = c:\pw_work\pwidot\bergantinoja\d0066442\sht\bergantinoja.dgn
PLOT SCALE = 10.0000 ' / IN.
USER NAME = bergantinoja

LEGEND

CONTAMINATED REMOVAL AREA, 6' DEPTH

CONTAMINATED REMOVAL AREA, 2' DEPTH


CROSS SECTIONS, STA 1+60.00 TO STA 2+10.00, E. WALNUT ST. (NE QUADRANT)

PLOT DATE = Aug 24, 2010 - 10:56:44 AM
FILE NAME = c:\pw_work\pwidot\bergantinoja\dms58890\Walnut_Xsects.dgn
PLOT SCALE = 10.0000 ' / IN.
USER NAME = bergantinoja

ORIGINAL SURVEY		BY	DATE
NO.	SURVEYED		
	PLOTTED		
	AREAS		
	AREAS CHECKED		

FINAL SURVEY		BY	DATE
NOTE BOOK	SURVEYED		
	PLOTTED		
NO.	TEMPLATE		
	AREAS		
	AREAS CHECKED		

CROSS SECTIONS, STA 1+10.00 TO STA 1+50.00, E. WALNUT ST. (NE QUADRANT)

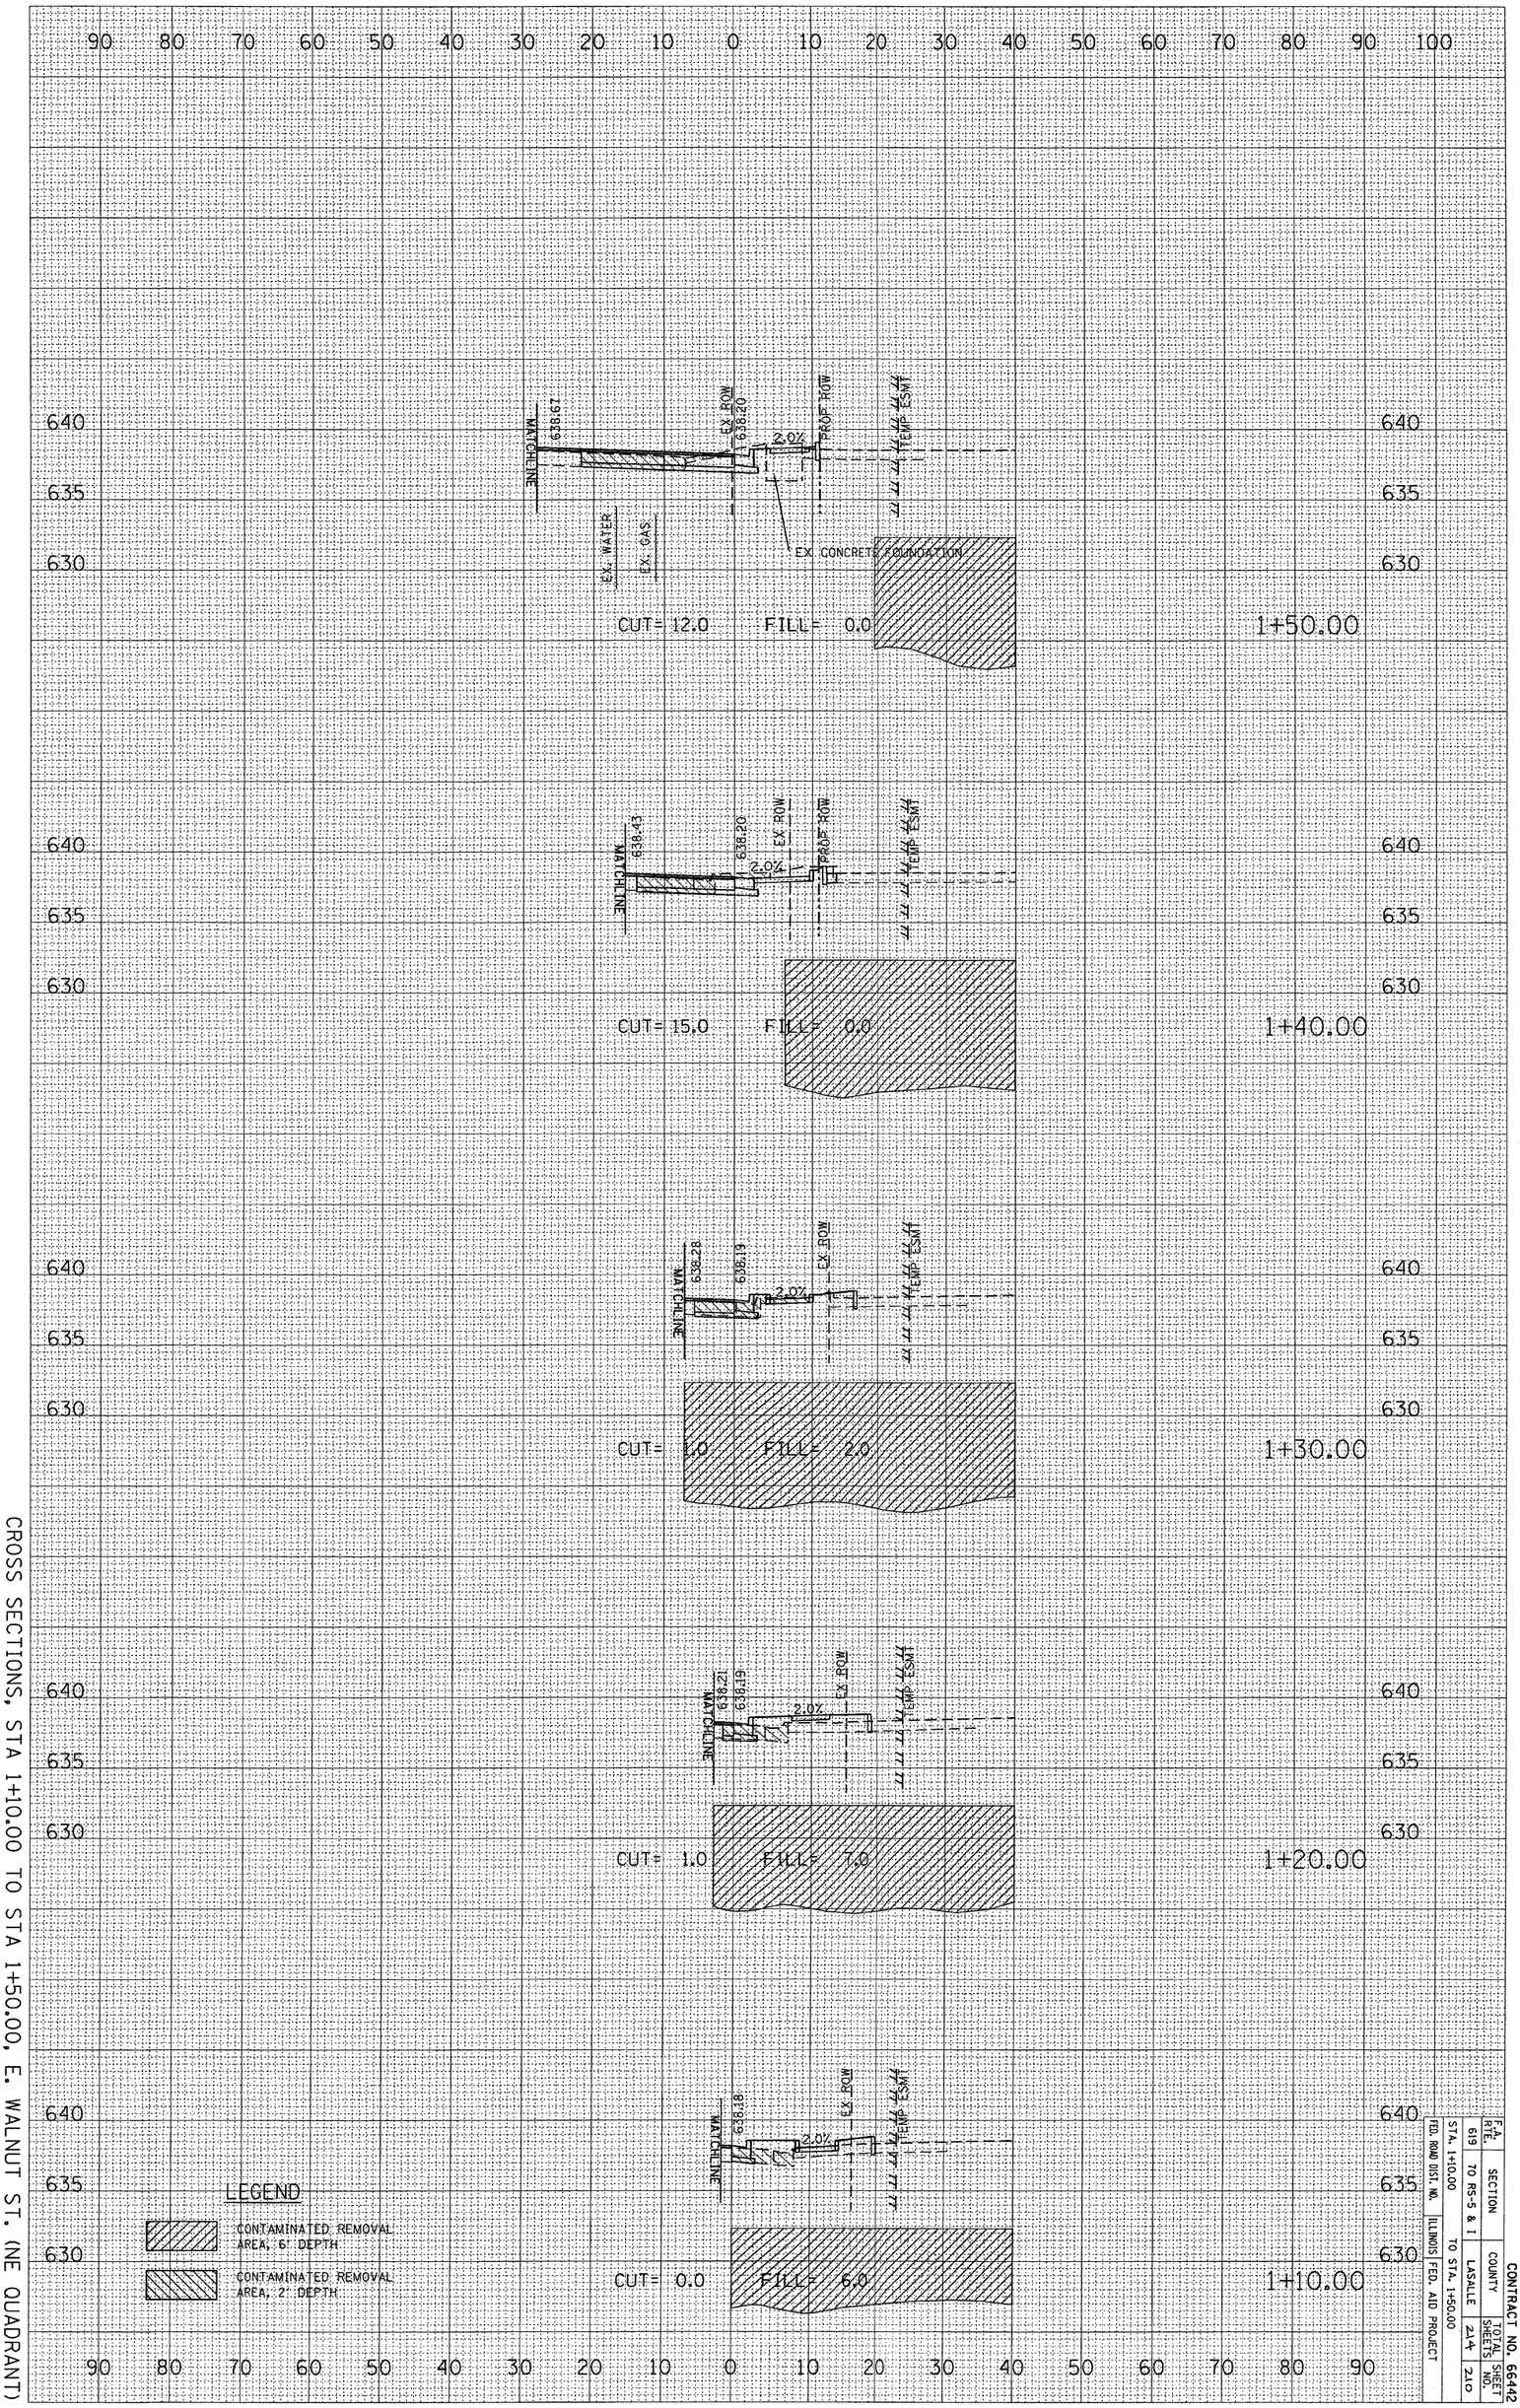

CONTRACT NO. 66442


F.A. RTE.	SECTION	COUNTY	TOTAL SHEETS	SHEET NO.
619	TO RS-5 & 1	LASALLE	214	210
	STA. 1+10.00			
	TO STA. 1+50.00			
FED. ROAD DIST. NO.	ILLINOIS	FED. AID PROJECT		

PLOT DATE = Aug 24, 2010 - 11:08:46 AM
FILE NAME = c:\pw_work\pwidot\bergantinoja\d0458941\sheet_ec.dgn
PLOT SCALE = 10.0000 ' / IN.
USER NAME = bergantinoja

ORIGINAL SURVEY		BY	DATE
NO.	SURVEYED		
	PLOTTED		
	AREAS		
	AREAS CHECKED		

FINAL SURVEY		BY	DATE
NOTE BOOK	SURVEYED		
NO.	PLOTTED		
	TEMPLATE		
	AREAS		
	AREAS CHECKED		

CROSS SECTIONS, STA 1+90.00 TO STA 2+30.00, E. WALNUT ST. (SE QUADRANT)

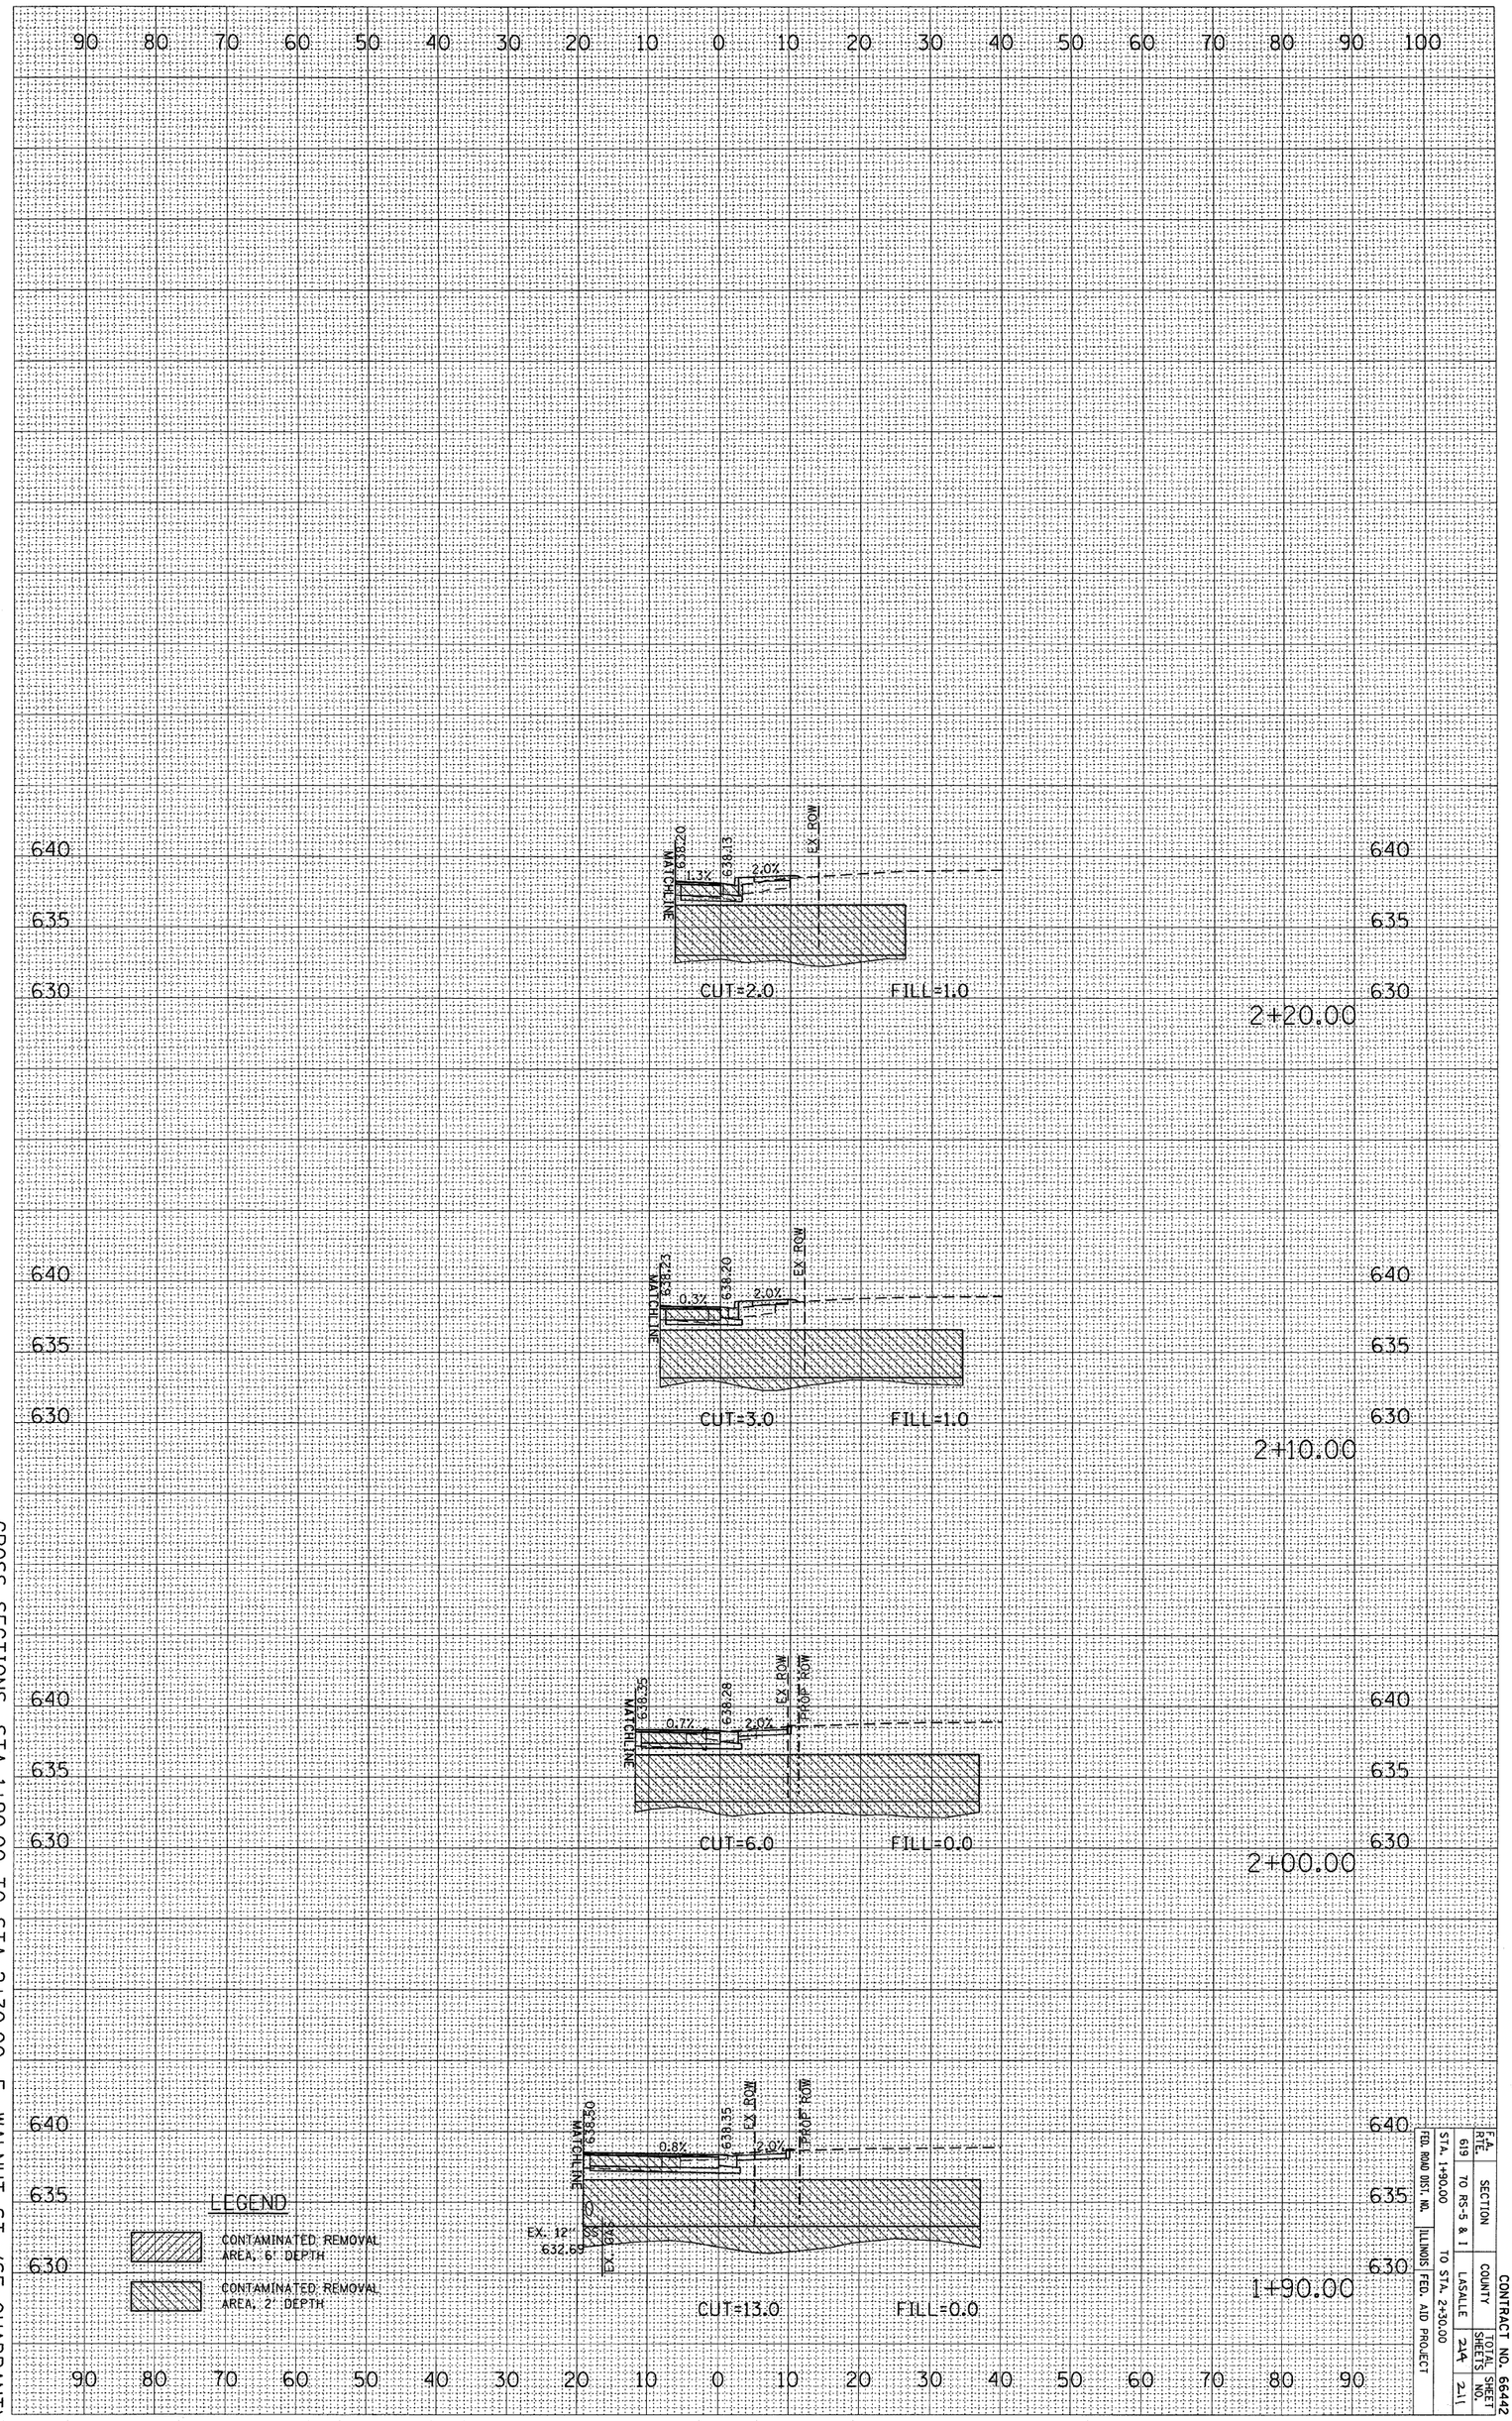

CONTRACT NO. 66442


F.A. RTE.	SECTION	COUNTY	TOTAL SHEETS	SHEET NO.
619	STA. 1+90.00 TO RS-5 & 1	LASALLE	244	241
		TO STA. 2+30.00		

FED. ROAD DIST. NO. | ILLINOIS | FED. AID PROJECT

PLOT DATE = Aug 24, 2010 - 11:08:36 AM
FILE NAME = c:\pw_work\pwidot\bergantinoje\d0488163\Desktop\xsec2.dgn
PLOT SCALE = 10.0000 ' / IN.
USER NAME = bergantinoje

ORIGINAL SURVEY		BY	DATE
NOTE BOOK	SURVEYED		
NO.	PLOTTED		
	TEMPLATE		
	AREAS		
	AREAS CHECKED		

FINAL SURVEY		BY	DATE
NOTE BOOK	SURVEYED		
NO.	PLOTTED		
	TEMPLATE		
	AREAS		
	AREAS CHECKED		

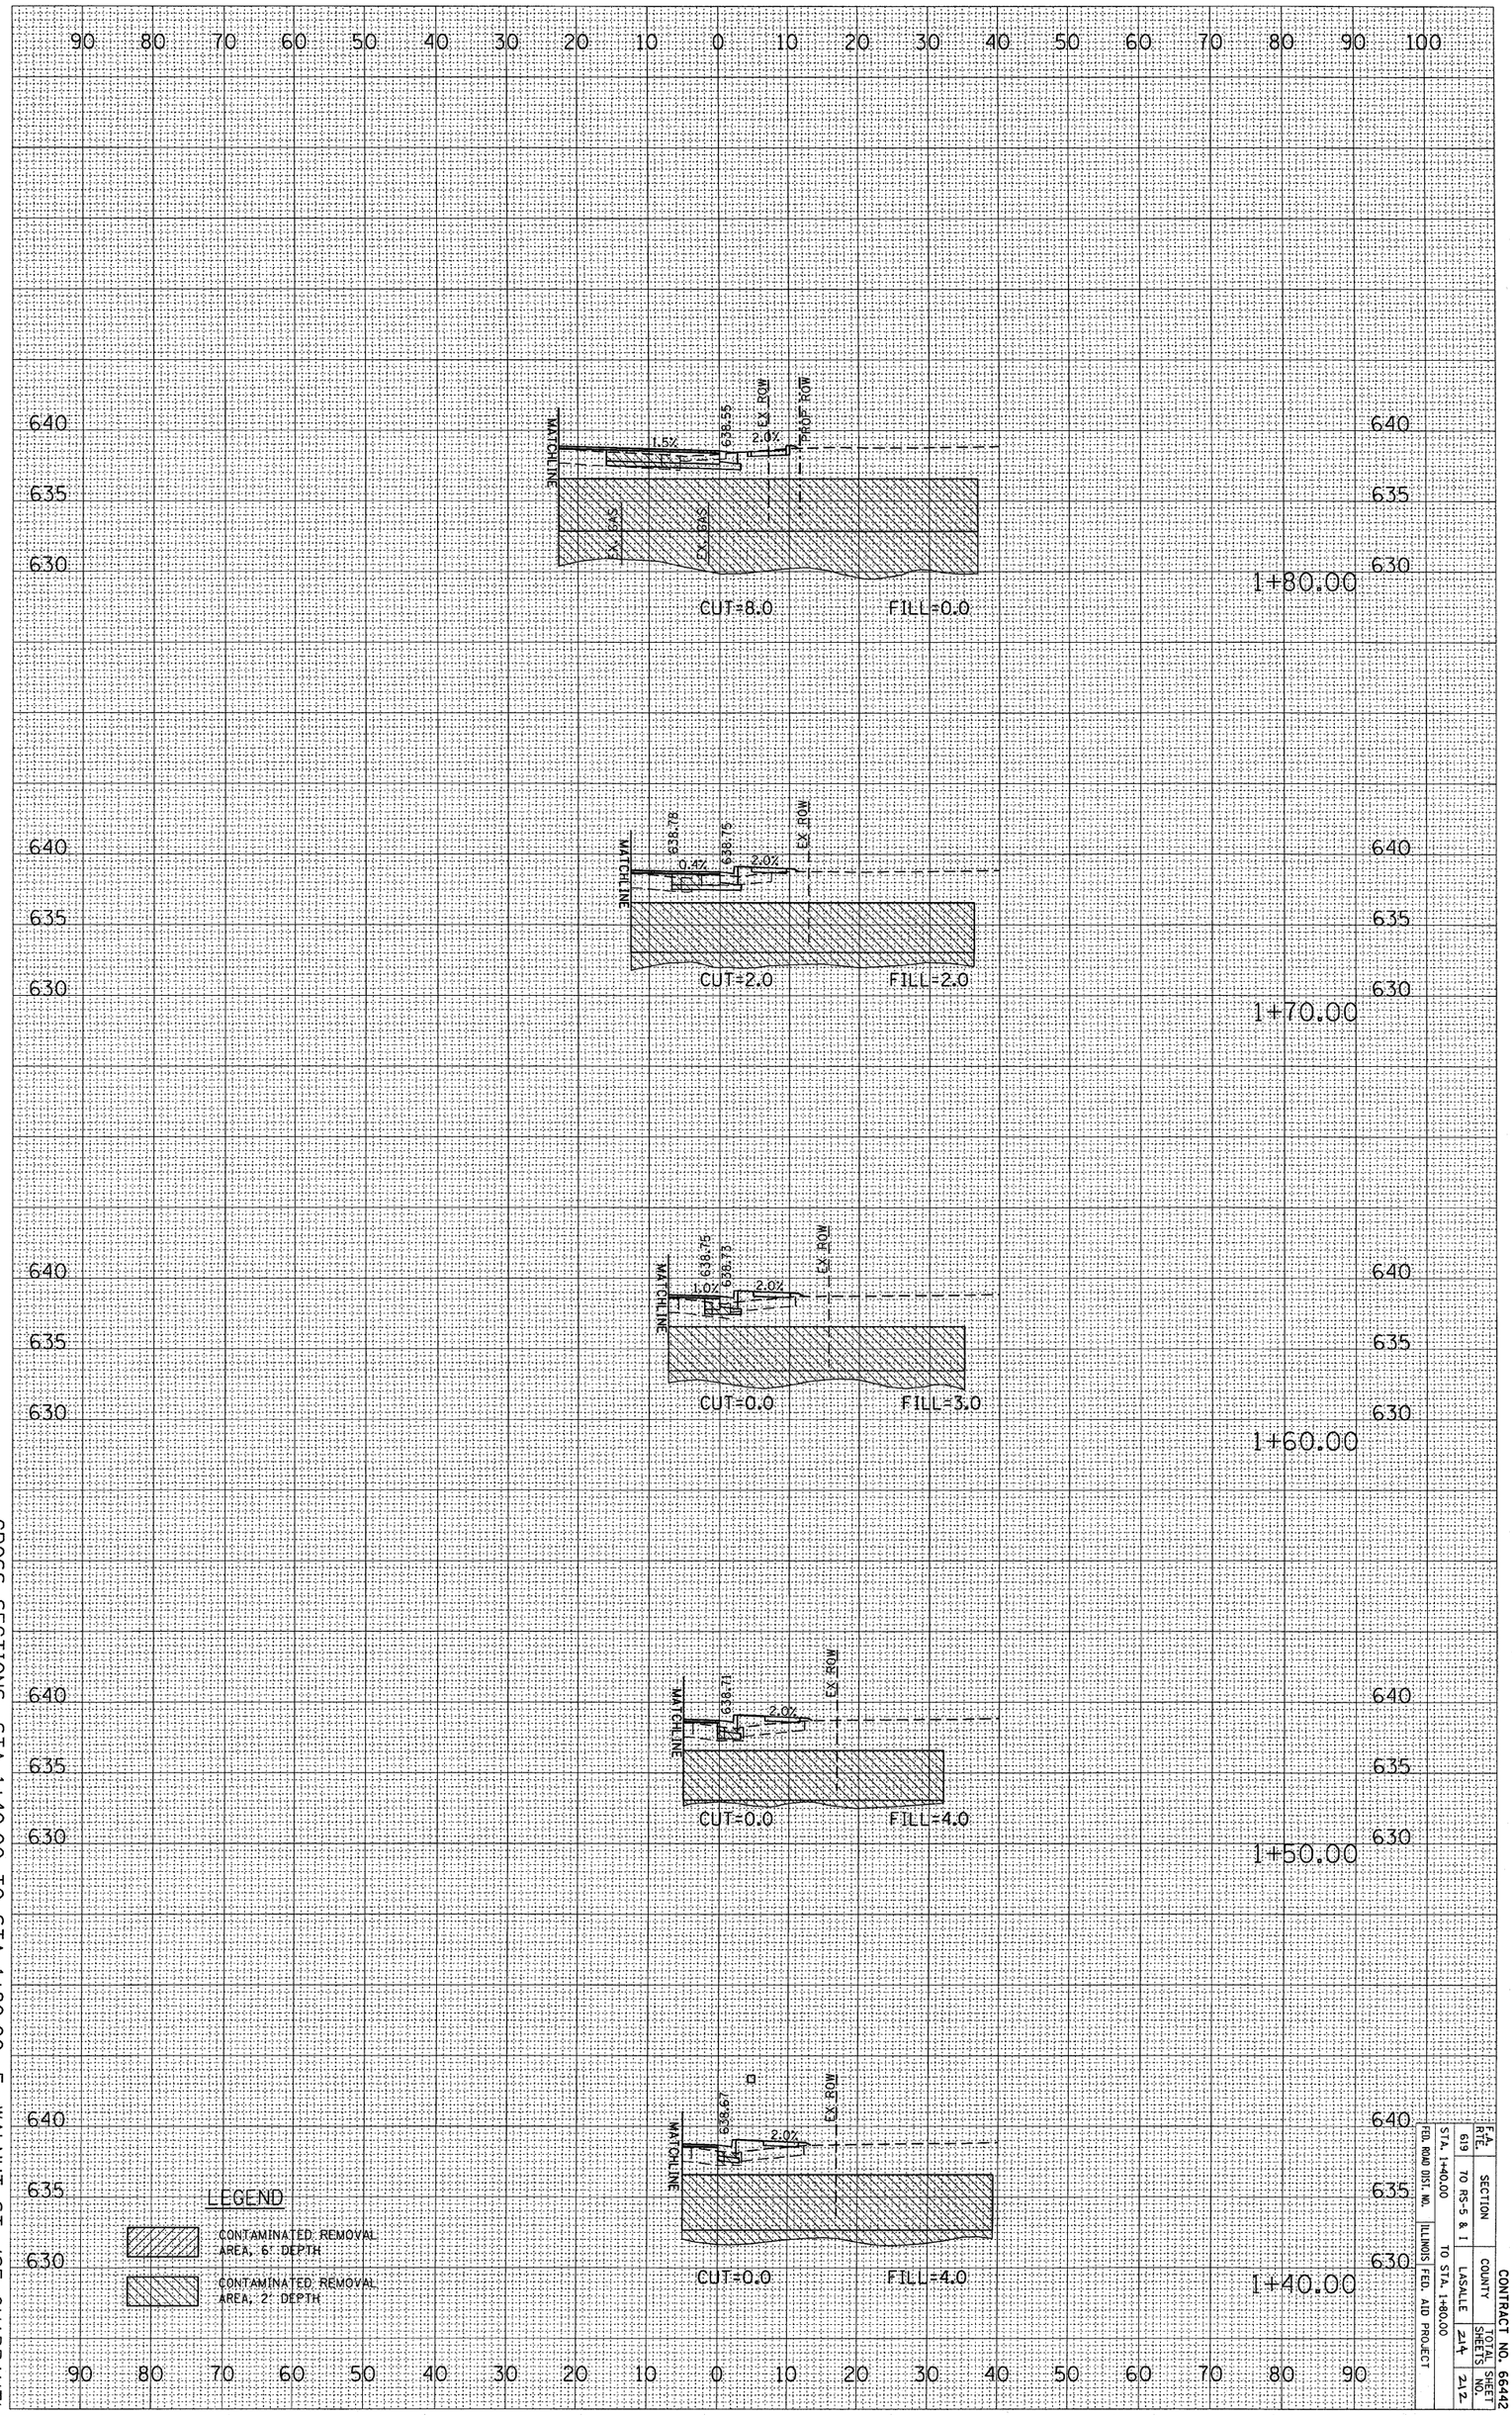

CROSS SECTIONS, STA 1+40.00 TO STA 1+80.00, E. WALNUT ST. (SE QUADRANT)


CONTRACT NO. 66442

F.A. RTE.	SECTION	COUNTY	TOTAL SHEETS	SHEET NO.
619	70 RS-5 & I	LASALLE	214	212
	STA. 1+40.00 TO STA. 1+80.00	ILLINOIS FED. AID PROJECT		
	FED. ROAD DIST. NO.			

PLOT DATE = Aug 24, 2018 - 11:14:45 AM
FILE NAME = c:\pw_work\pwidot\bergantinoja\d0585800\Roadway\xs_walnut.dgn
PLOT SCALE = 10.0000 ' / IN.
USER NAME = bergantinoja

ORIGINAL SURVEY		BY	DATE
NOTE BOOK	SURVEYED		
	PLOTTED		
NO.	TEMPLATE		
	AREAS		
	AREAS CHECKED		

FINAL SURVEY		BY	DATE
NOTE BOOK	SURVEYED		
	PLOTTED		
NO.	TEMPLATE		
	AREAS		
	AREAS CHECKED		

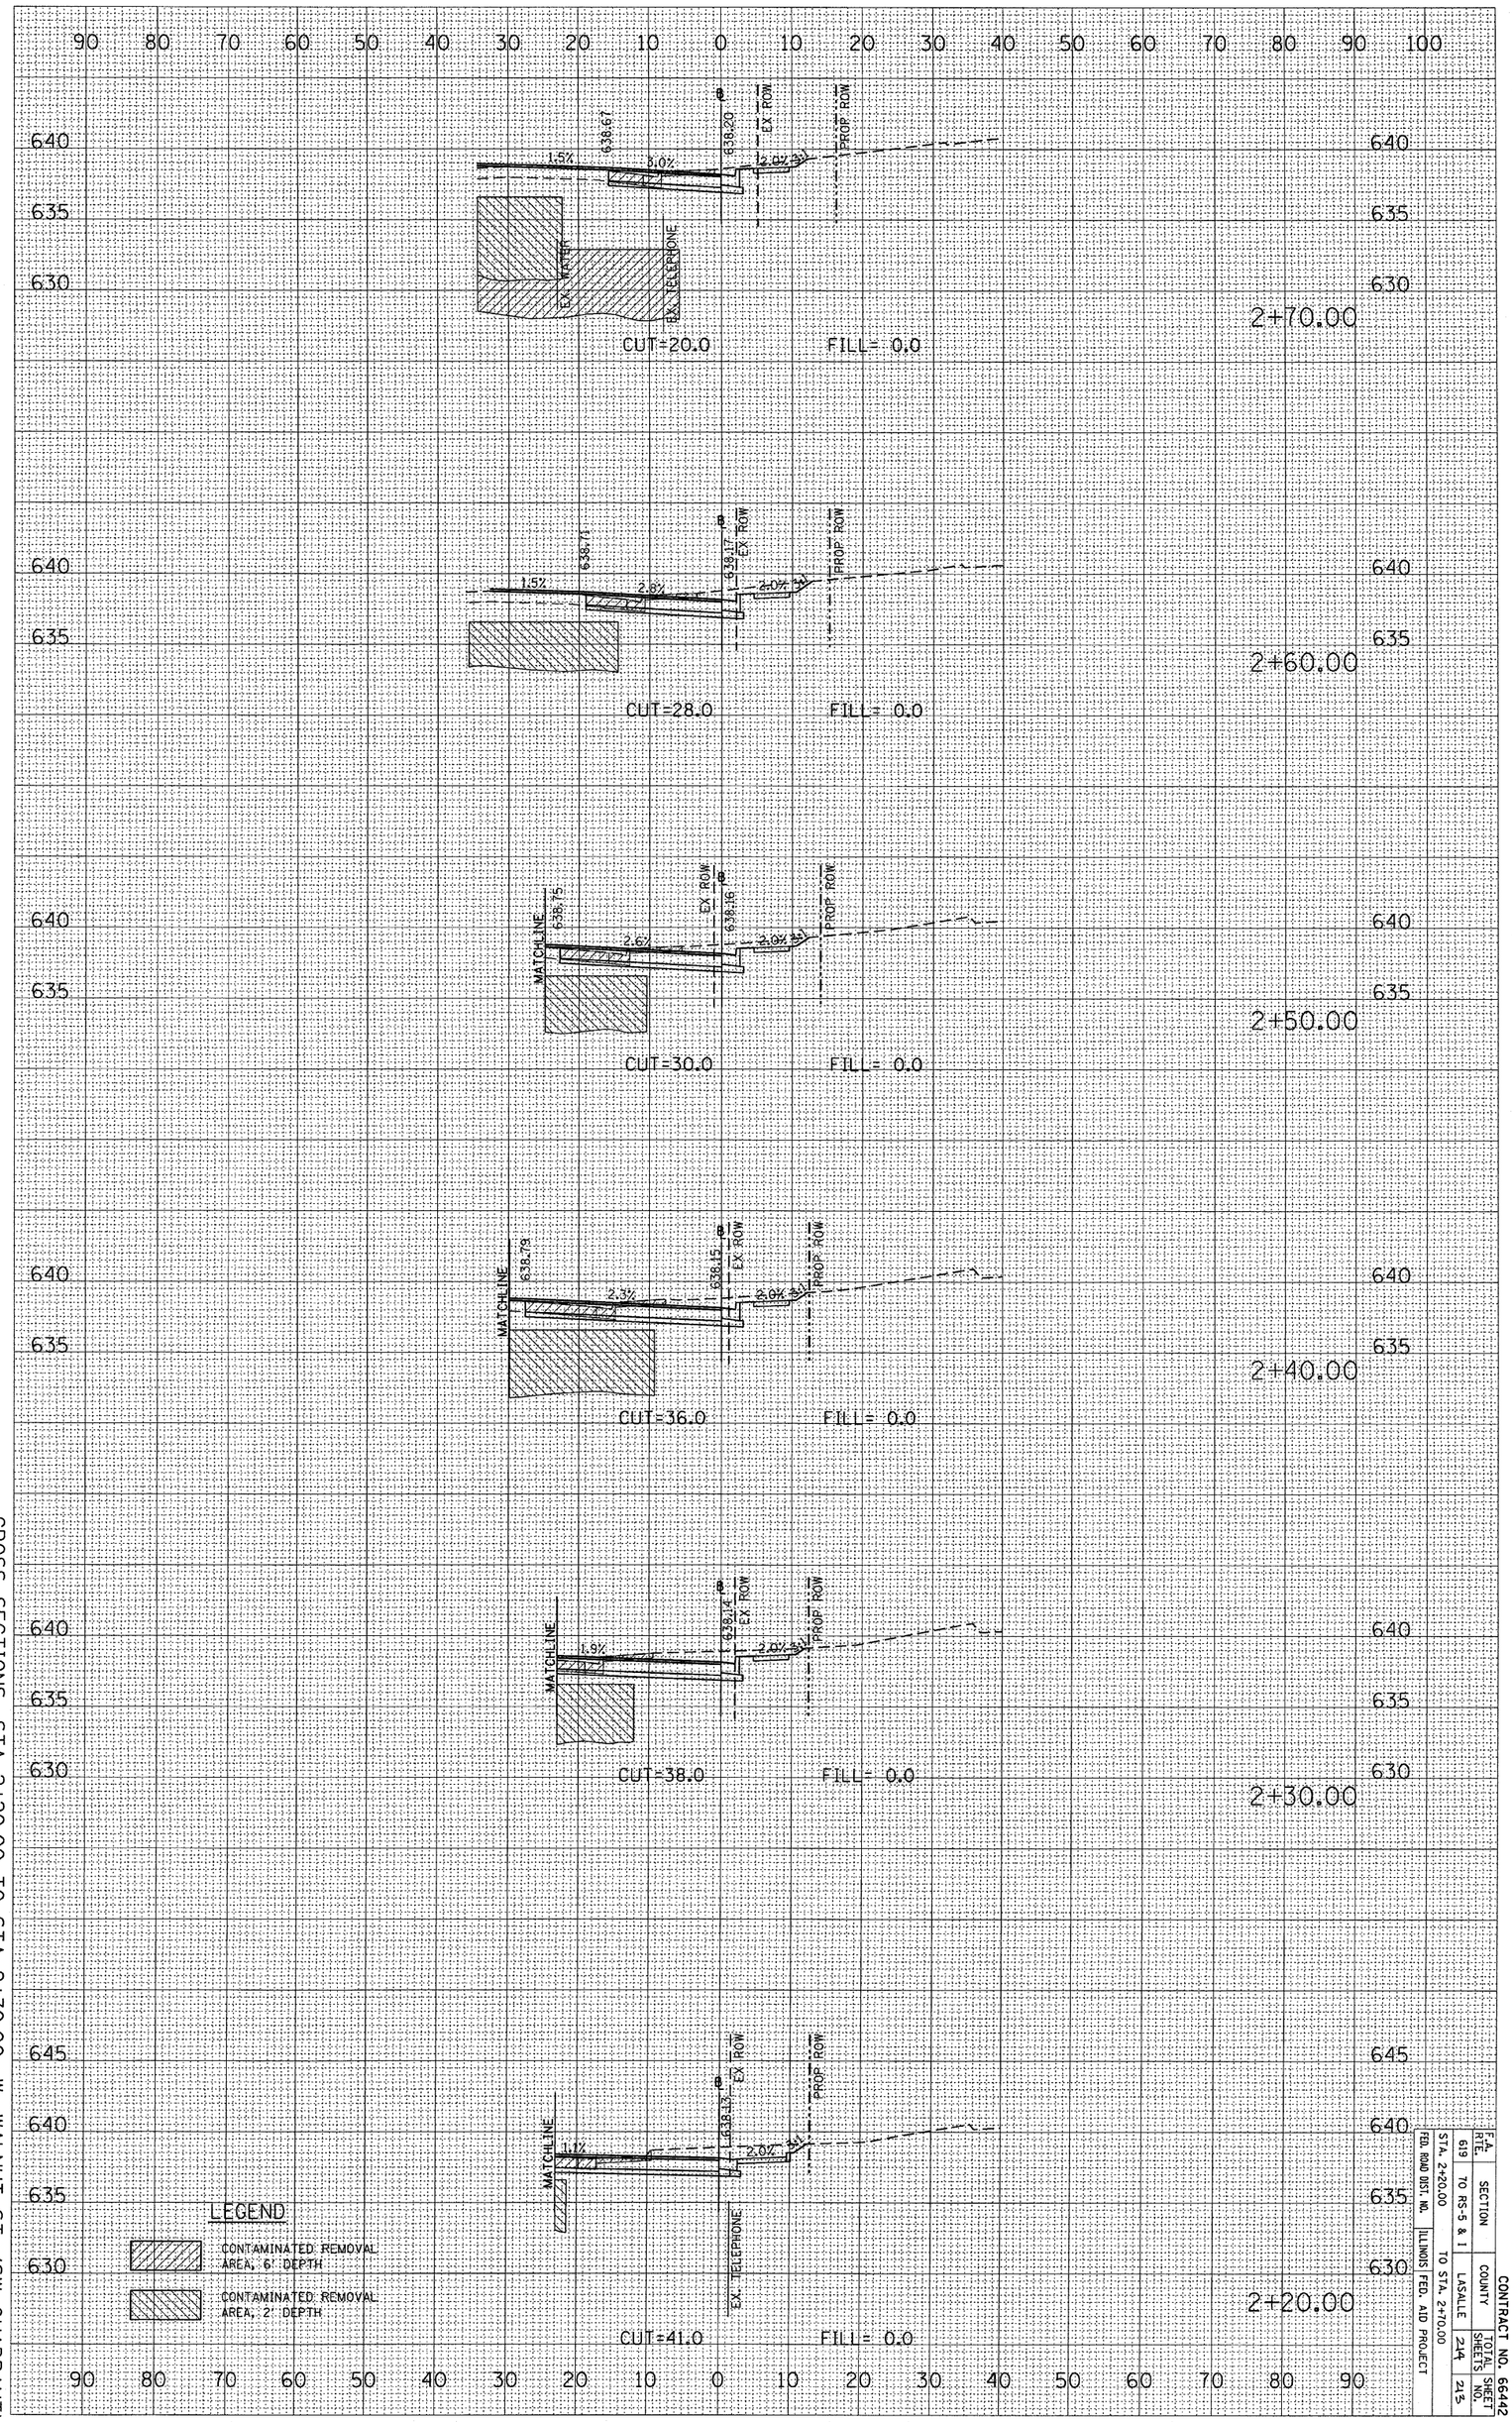

CROSS SECTIONS, STA 2+20.00 TO STA 2+70.00, W. WALNUT ST. (SW QUADRANT)

CONTRACT NO. 66442

F.A. RTE.	SECTION	COUNTY	TOTAL SHEETS	SHEET NO.
619	STA. 2+20.00 TO RS-5 & 1 TO STA. 2+70.00	LASALLE	244	215

FED. ROAD DIST. NO. | ILLINOIS FED. AID PROJECT

CONTRACT NO. 66442

F.A. RTE.	SECTION	COUNTY	TOTAL SHEETS	SHEET NO.
619	70 RS-5 & I	LASALLE	214	214
STA. 1+70.00		TO STA. 2+10.00		
FED. ROAD DIST. NO.	ILLINOIS	FED. AID PROJECT		

FINAL SURVEY	BY	DATE
NOTE BOOK	SURVEYED	
NO.	PLOTTED	
	CHECKED	
	AREAS	
	AREAS CHECKED	

ORIGINAL SURVEY	BY	DATE
	SURVEYED	
	PLOTTED	
	CHECKED	
	AREAS	
	AREAS CHECKED	

PLOT DATE = Aug. 24, 2010 - 11:41:02 AM
FILE NAME = c:\projects\ill\bargentuna.ja\sheets\bargentuna02.dgn
PLOT SCALE = 10.0000 ' / IN.
USER NAME = bargentuna.ja

CROSS SECTIONS, STA 1+70.00 TO STA 2+10.00, W. WALNUT ST. (SW QUADRANT)