CONTRACT NO. 64969

F.A.P RTE.	SECTION	COUNTY	TOTAL SHEETS	SHEET NO.
309	16R-2	WHITESIDE	547	401
STA. 1172+25.00		TO STA. 1172+75.00		
FED. ROAD DIST. NO. 2	ILLINOIS	FED. AID PROJECT		

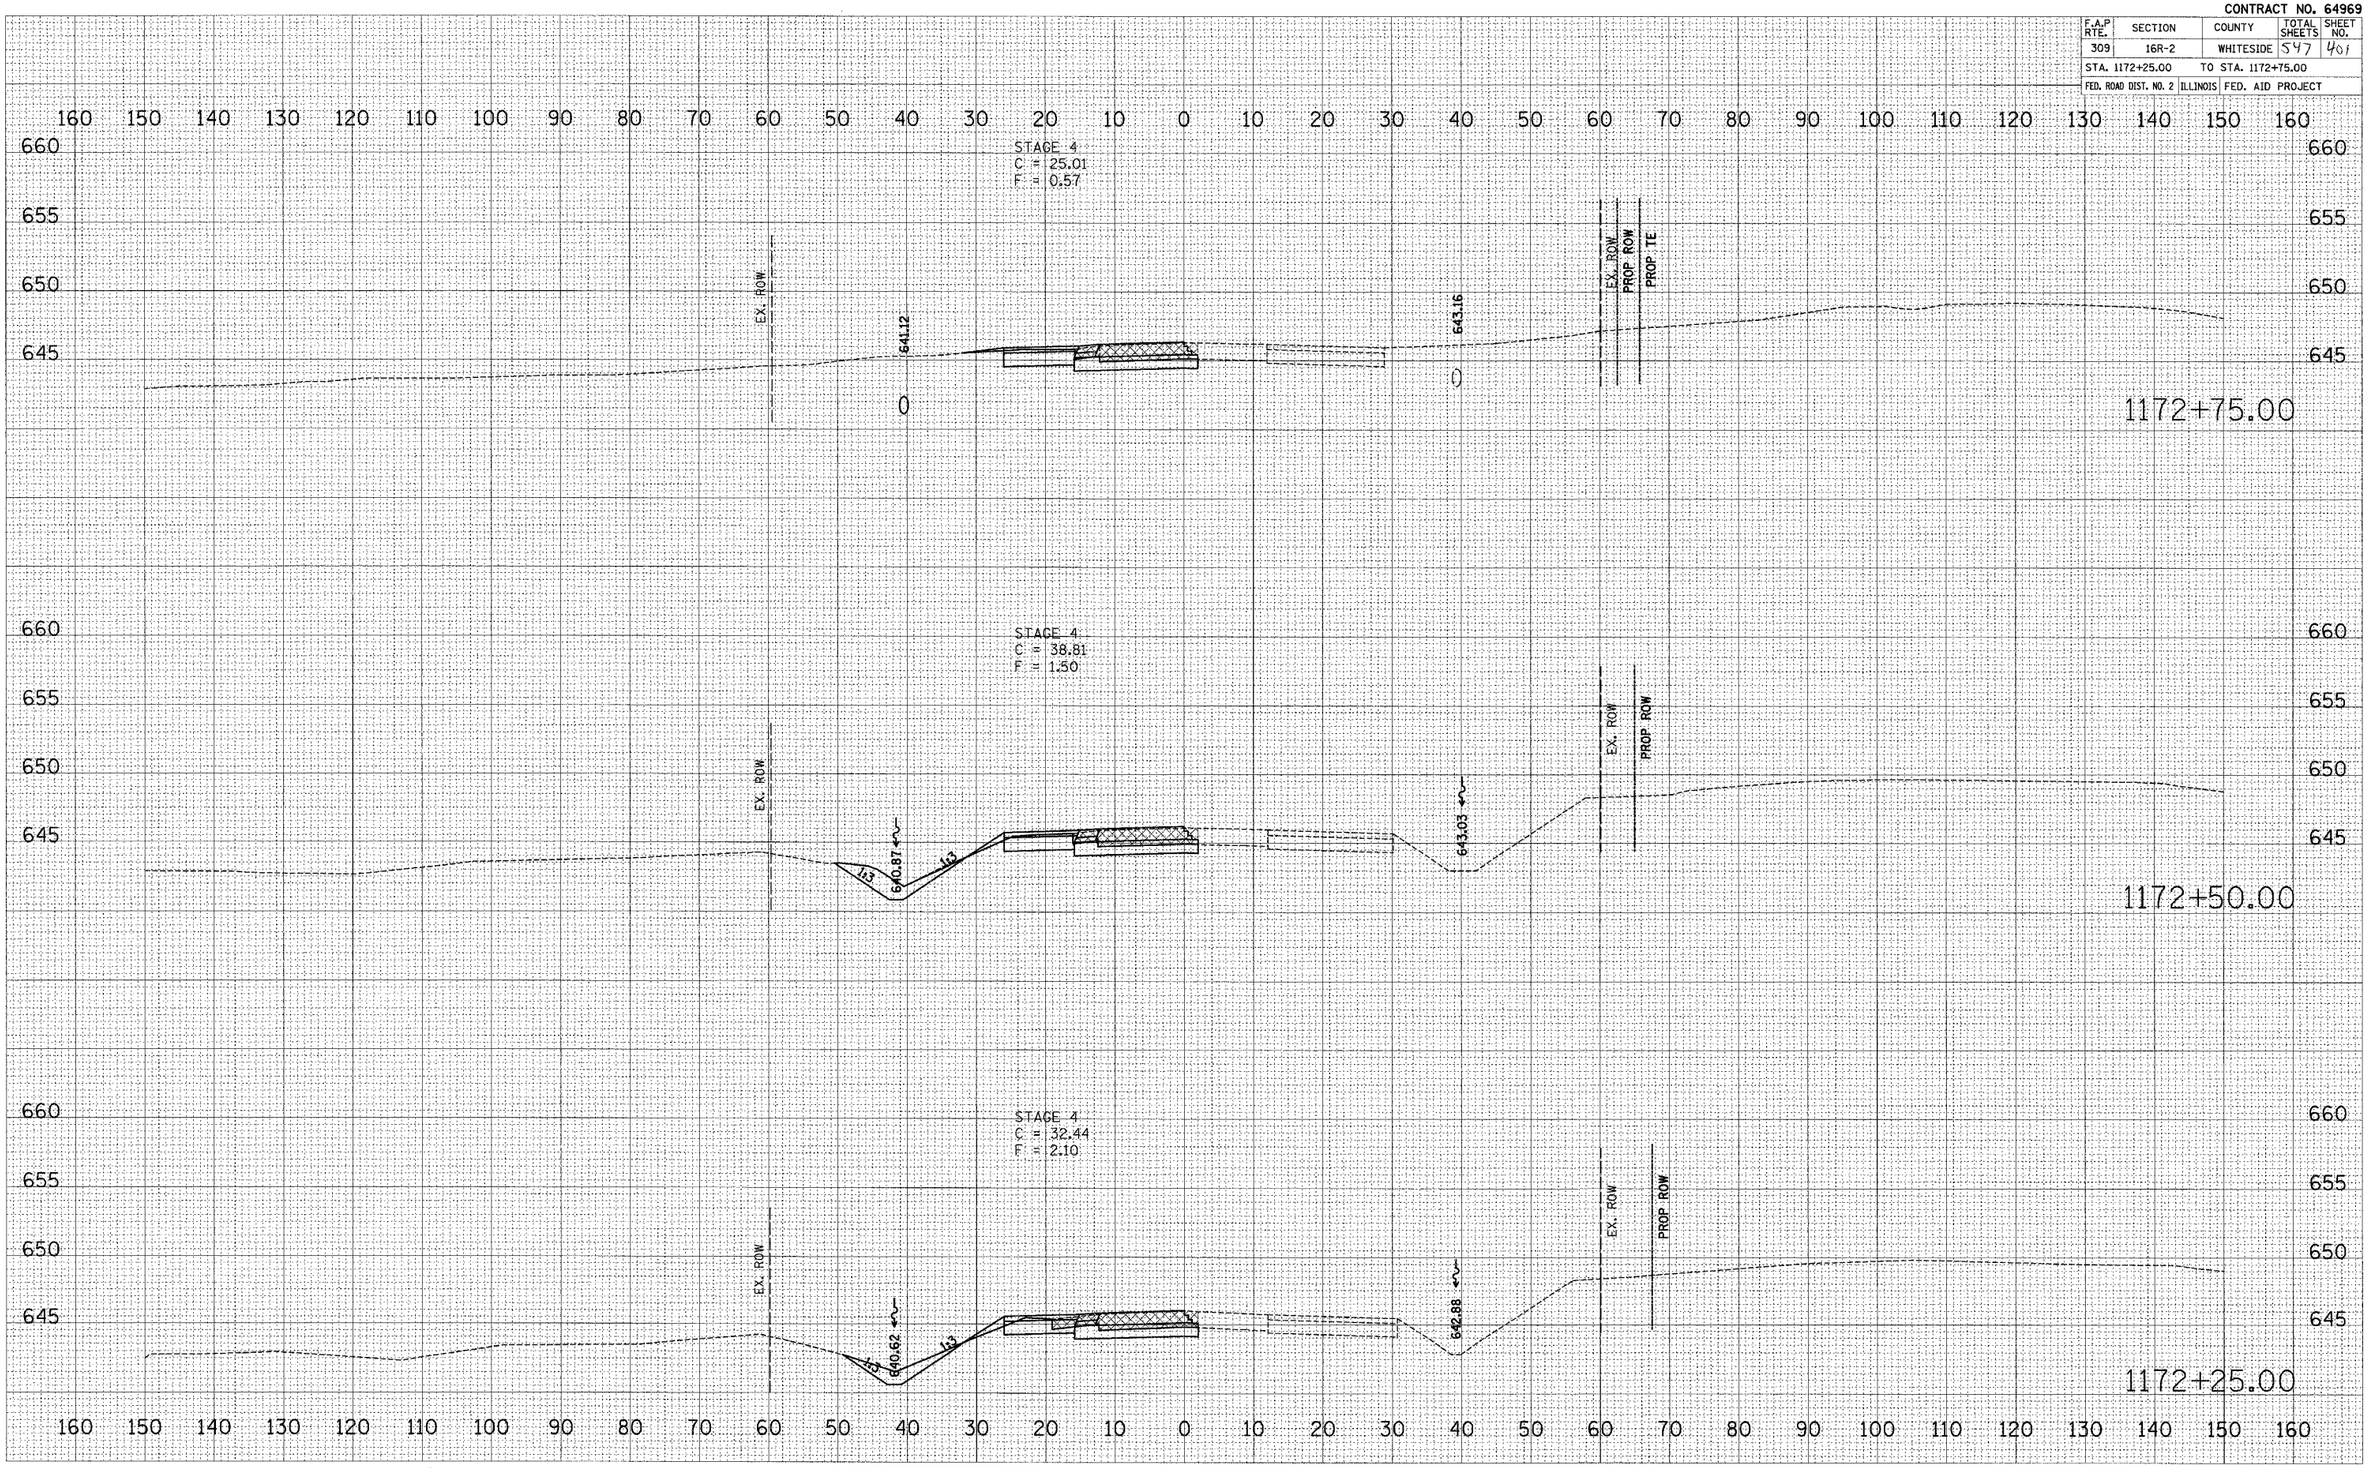

FINAL SURVEY — NOTE BOOK — NO. — SURVEYED — PLOTTED — TEMPLATE — AREAS — AREAS CHECKED — BY — DATE

ORIGINAL SURVEY — NOTE BOOK — NO. — SURVEYED — PLOTTED — TEMPLATE — AREAS — AREAS CHECKED — BY — DATE

PLOT DATE = $DATE$
FILE NAME = $FILE1$
PLOT SCALE = $SCALE$
USER NAME = $USER1$

US ROUTE 30 – MAINTENANCE OF TRAFFIC – STAGE 4

Version .dgn 12/19/2005 9:11:55 AM

CONTRACT NO. 64969

F.A.P RTE.	SECTION	COUNTY	TOTAL SHEETS	SHEET NO.
309	16R-2	WHITESIDE	547	402
STA. 1173+00.00	TO STA. 1173+50.00			
FED. ROAD DIST. NO. 2	ILLINOIS	FED. AID PROJECT		

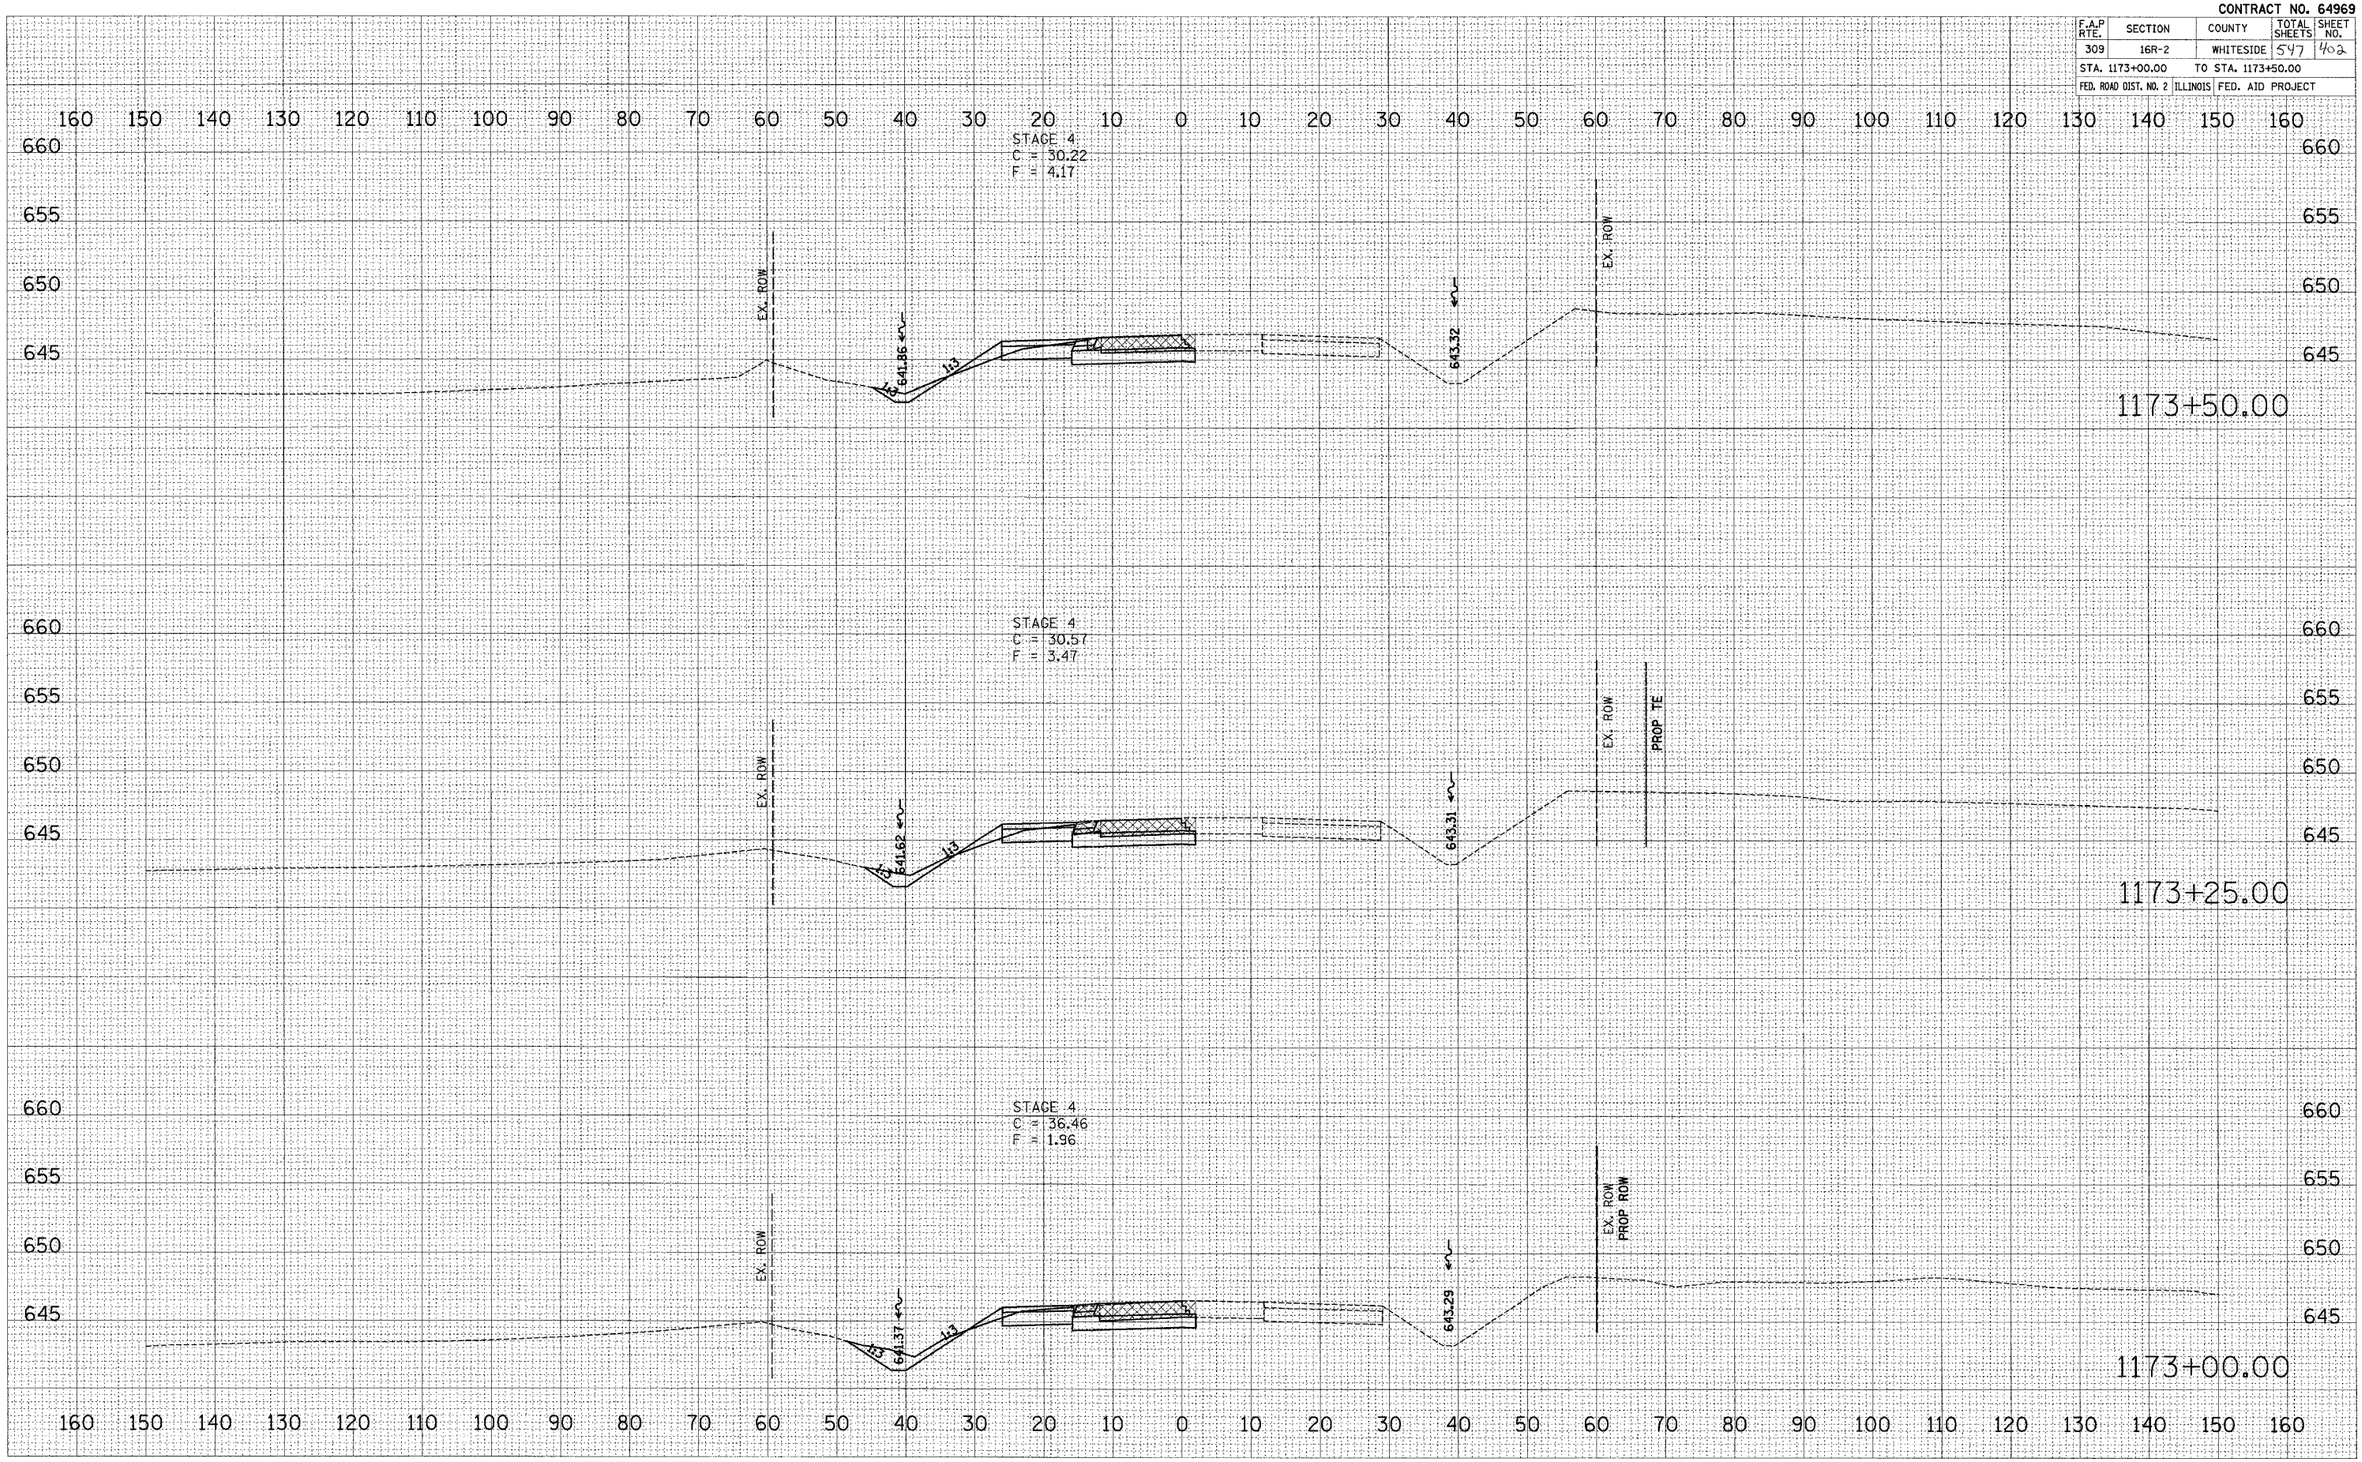

FINAL SURVEY — NOTE BOOK — NO. — SURVEYED — PLOTTED — CHECKED — AREAS — AREAS CHECKED — BY — DATE

ORIGINAL SURVEY — NOTE BOOK — NO. — SURVEYED — PLOTTED — CHECKED — AREAS — AREAS CHECKED — BY — DATE

PLOT DATE = $DATE$
FILE NAME = $FILE$
PLOT SCALE = $SCALE$
USER NAME = $USER$

Xsection.dgn 12/8/2005 9:14:55 AM

US ROUTE 30 – MAINTENANCE OF TRAFFIC – STAGE 4

CONTRACT NO. 64969

F.A.P RTE.	SECTION	COUNTY	TOTAL SHEETS	SHEET NO.
309	16R-2	WHITESIDE	547	403
STA. 1173+75.00		TO STA. 1174+25.00		
FED. ROAD DIST. NO. 2	ILLINOIS	FED. AID PROJECT		

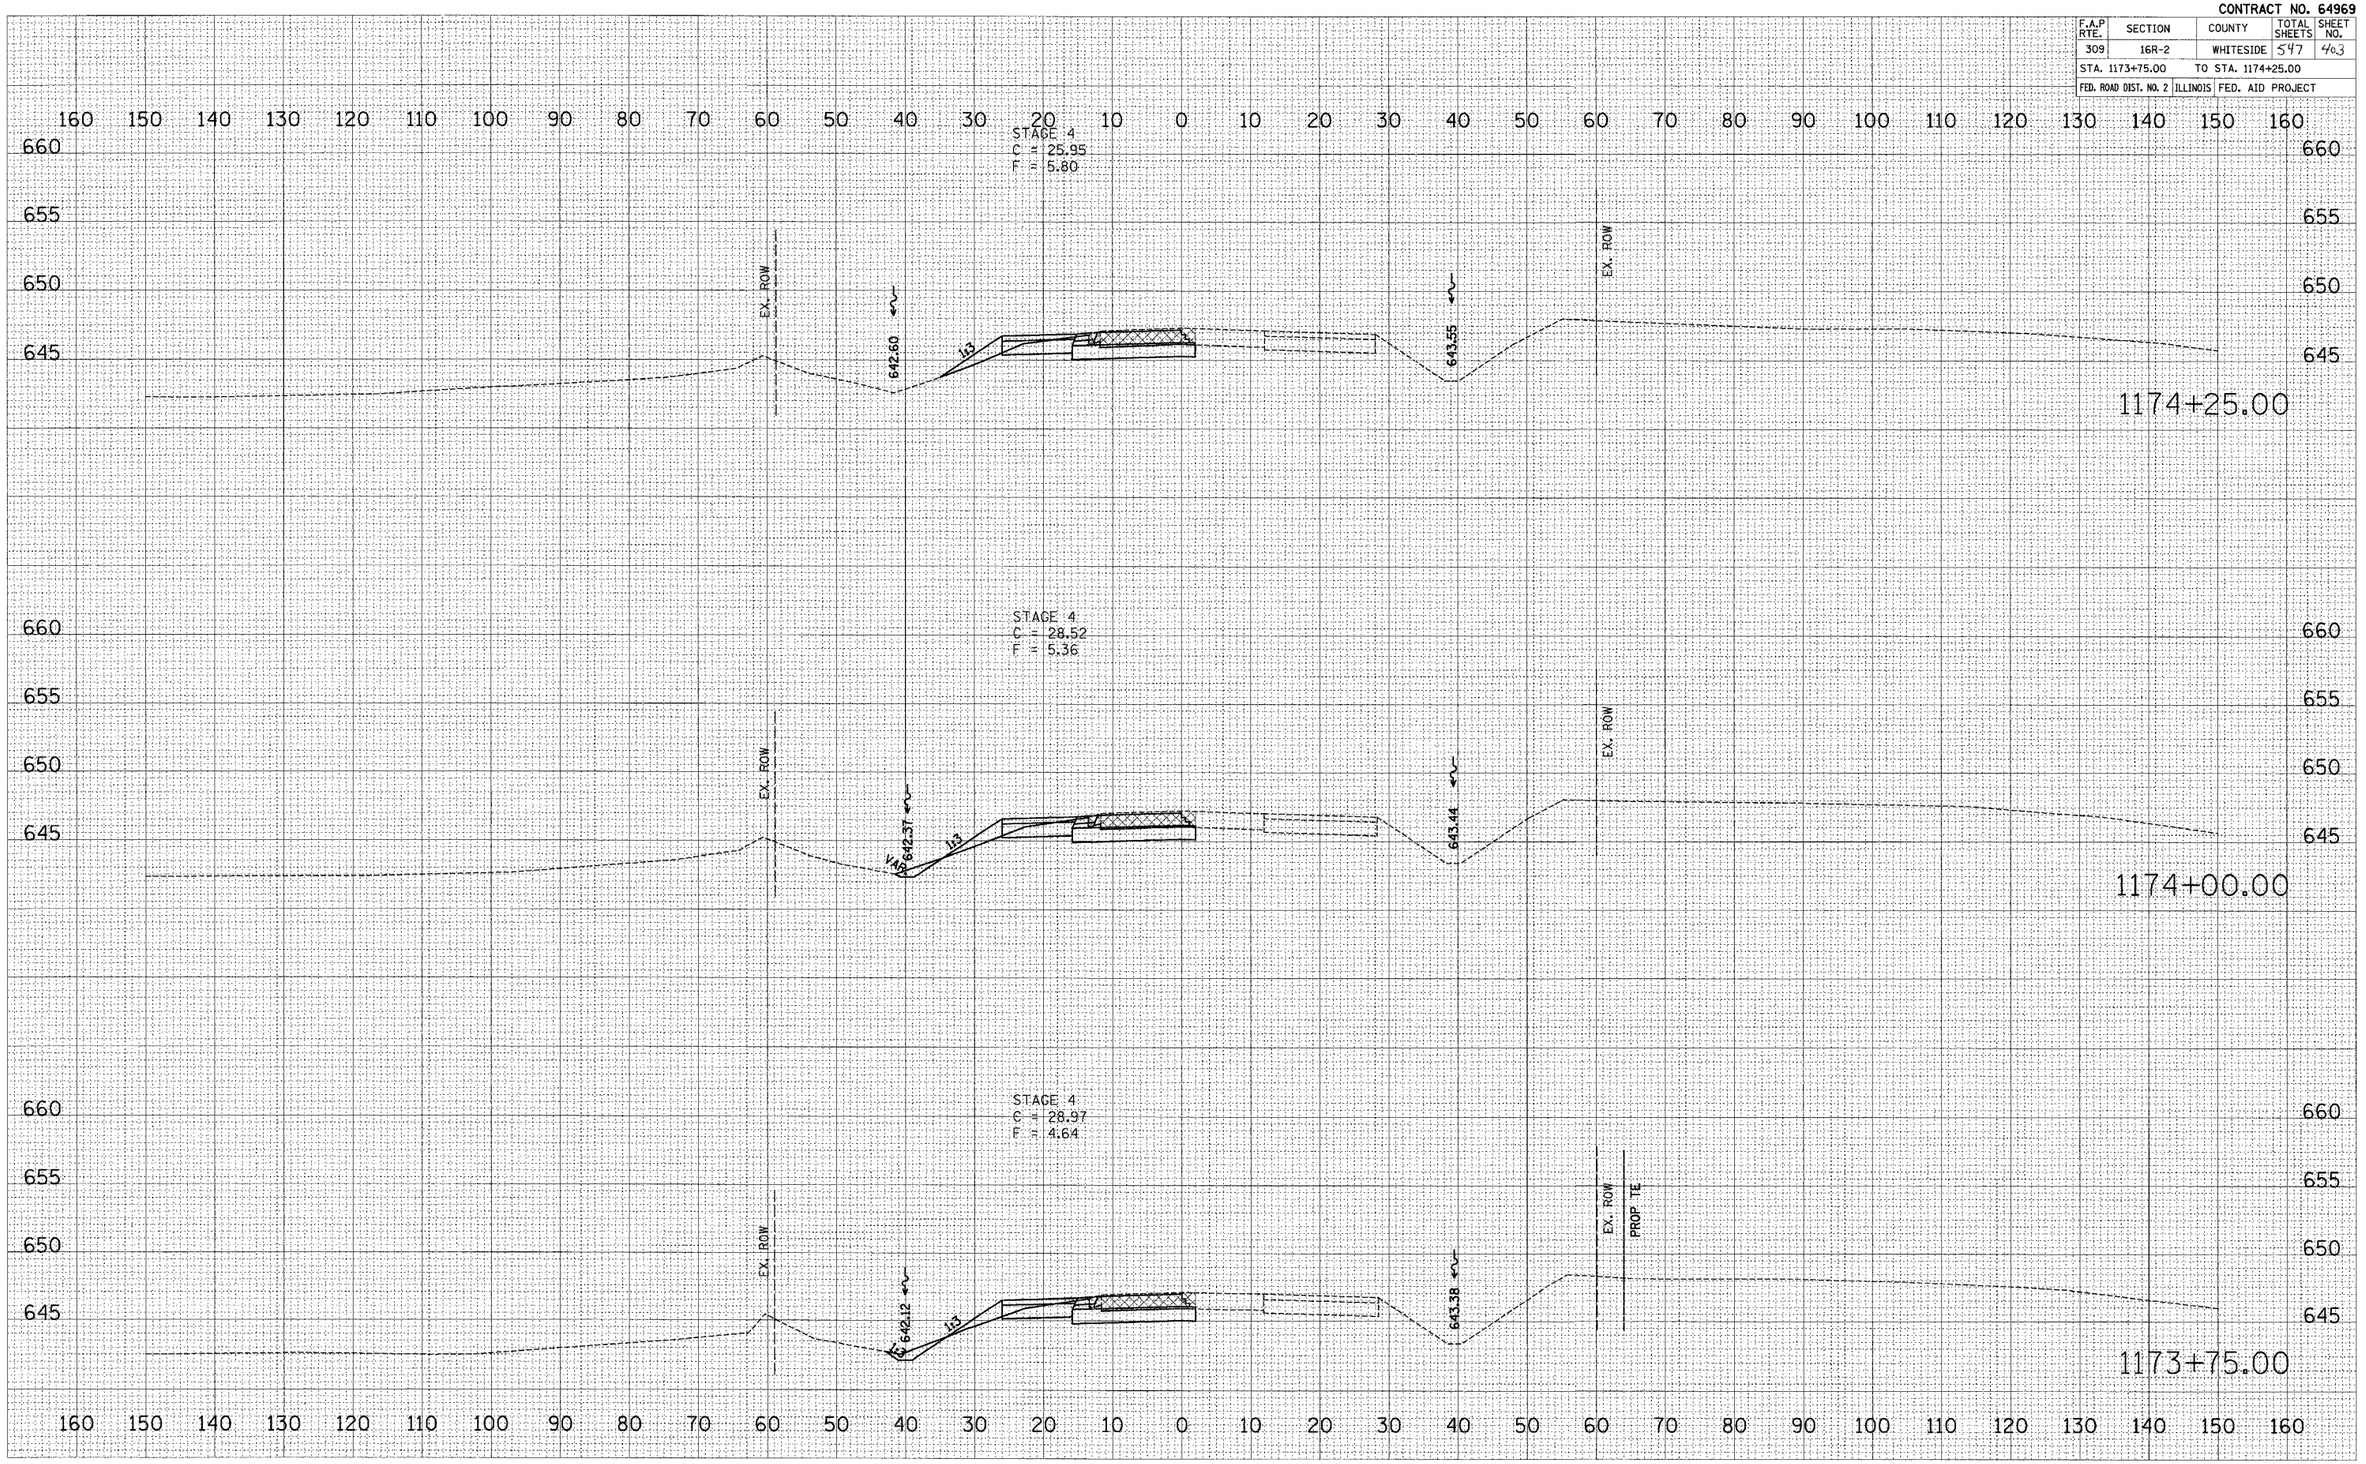

FINAL SURVEY — NOTE BOOK — NO.

	BY	DATE
SURVEYED		
PLOTTED		
TRANSMITTED		
AREAS		
AREAS CHECKED		

ORIGINAL SURVEY — NOTE BOOK — NO.

	BY	DATE
SURVEYED		
PLOTTED		
TRANSMITTED		
AREAS		
AREAS CHECKED		

PLOT DATE = #DATE#
FILE NAME = #FILE#
PLOT SCALE = #SCALE#
USER NAME = #USER#

US ROUTE 30 – MAINTENANCE OF TRAFFIC – STAGE 4

Xsecmot.dgn 12/9/2005 9:12:05 AM

CONTRACT NO. 64969

F.A.P RTE.	SECTION	COUNTY	TOTAL SHEETS	SHEET NO.
309	16R-2	WHITESIDE	547	404
STA. 1174+50.00		TO STA. 1175+00.00		
FED. ROAD DIST. NO. 2	ILLINOIS	FED. AID PROJECT		

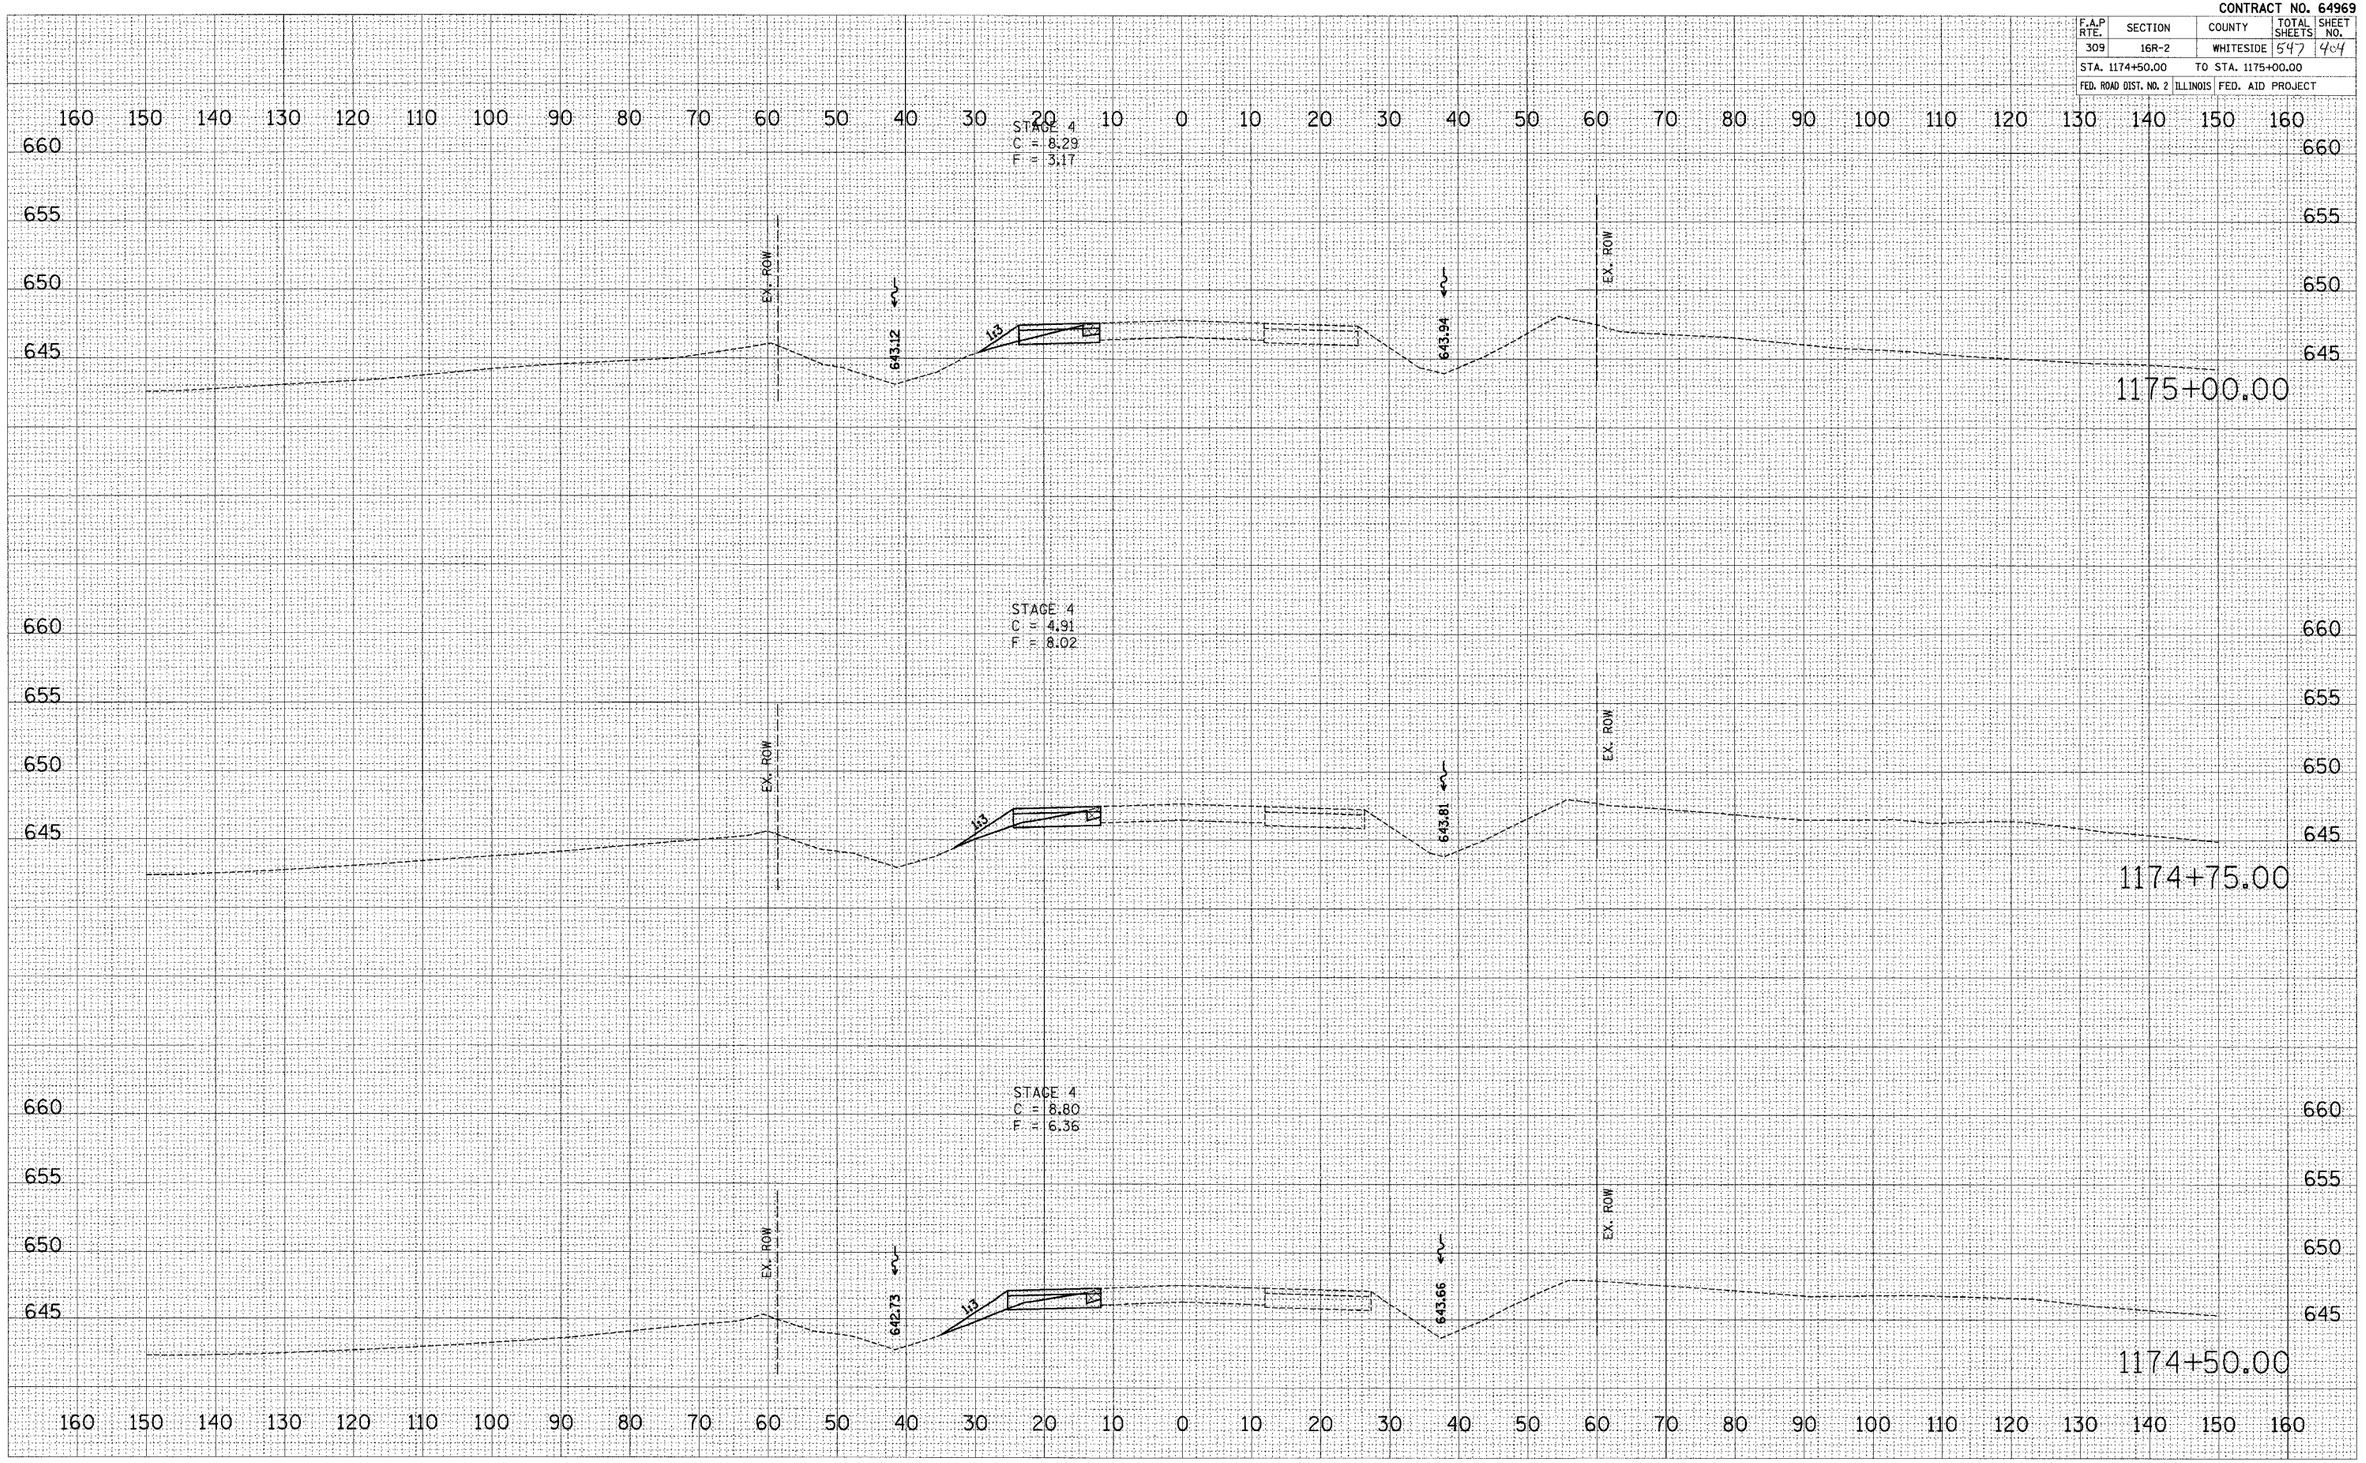

FINAL SURVEY — BY: — DATE
SURVEYED
PLOTTED
TYPED
AREAS
AREAS CHECKED
NOTE BOOK
NO.

ORIGINAL SURVEY — BY: — DATE
SURVEYED
PLOTTED
TYPED
AREAS
AREAS CHECKED
NOTE BOOK
NO.

PLOT DATE = #DATE#
FILE NAME = #FILE#
PLOT SCALE = #SCALE#
USER NAME = #USER#

Xsheet.dgn 12/8/2005 9:14:56 AM

US ROUTE 30 – MAINTENANCE OF TRAFFIC – STAGE 4

CONTRACT NO. 64969

F.A.P RTE.	SECTION	COUNTY	TOTAL SHEETS	SHEET NO.
309	16R-2	WHITESIDE	547	405
STA. 1175+25.00		TO STA. 1175+75.00		
FED. ROAD DIST. NO. 2	ILLINOIS	FED. AID PROJECT		

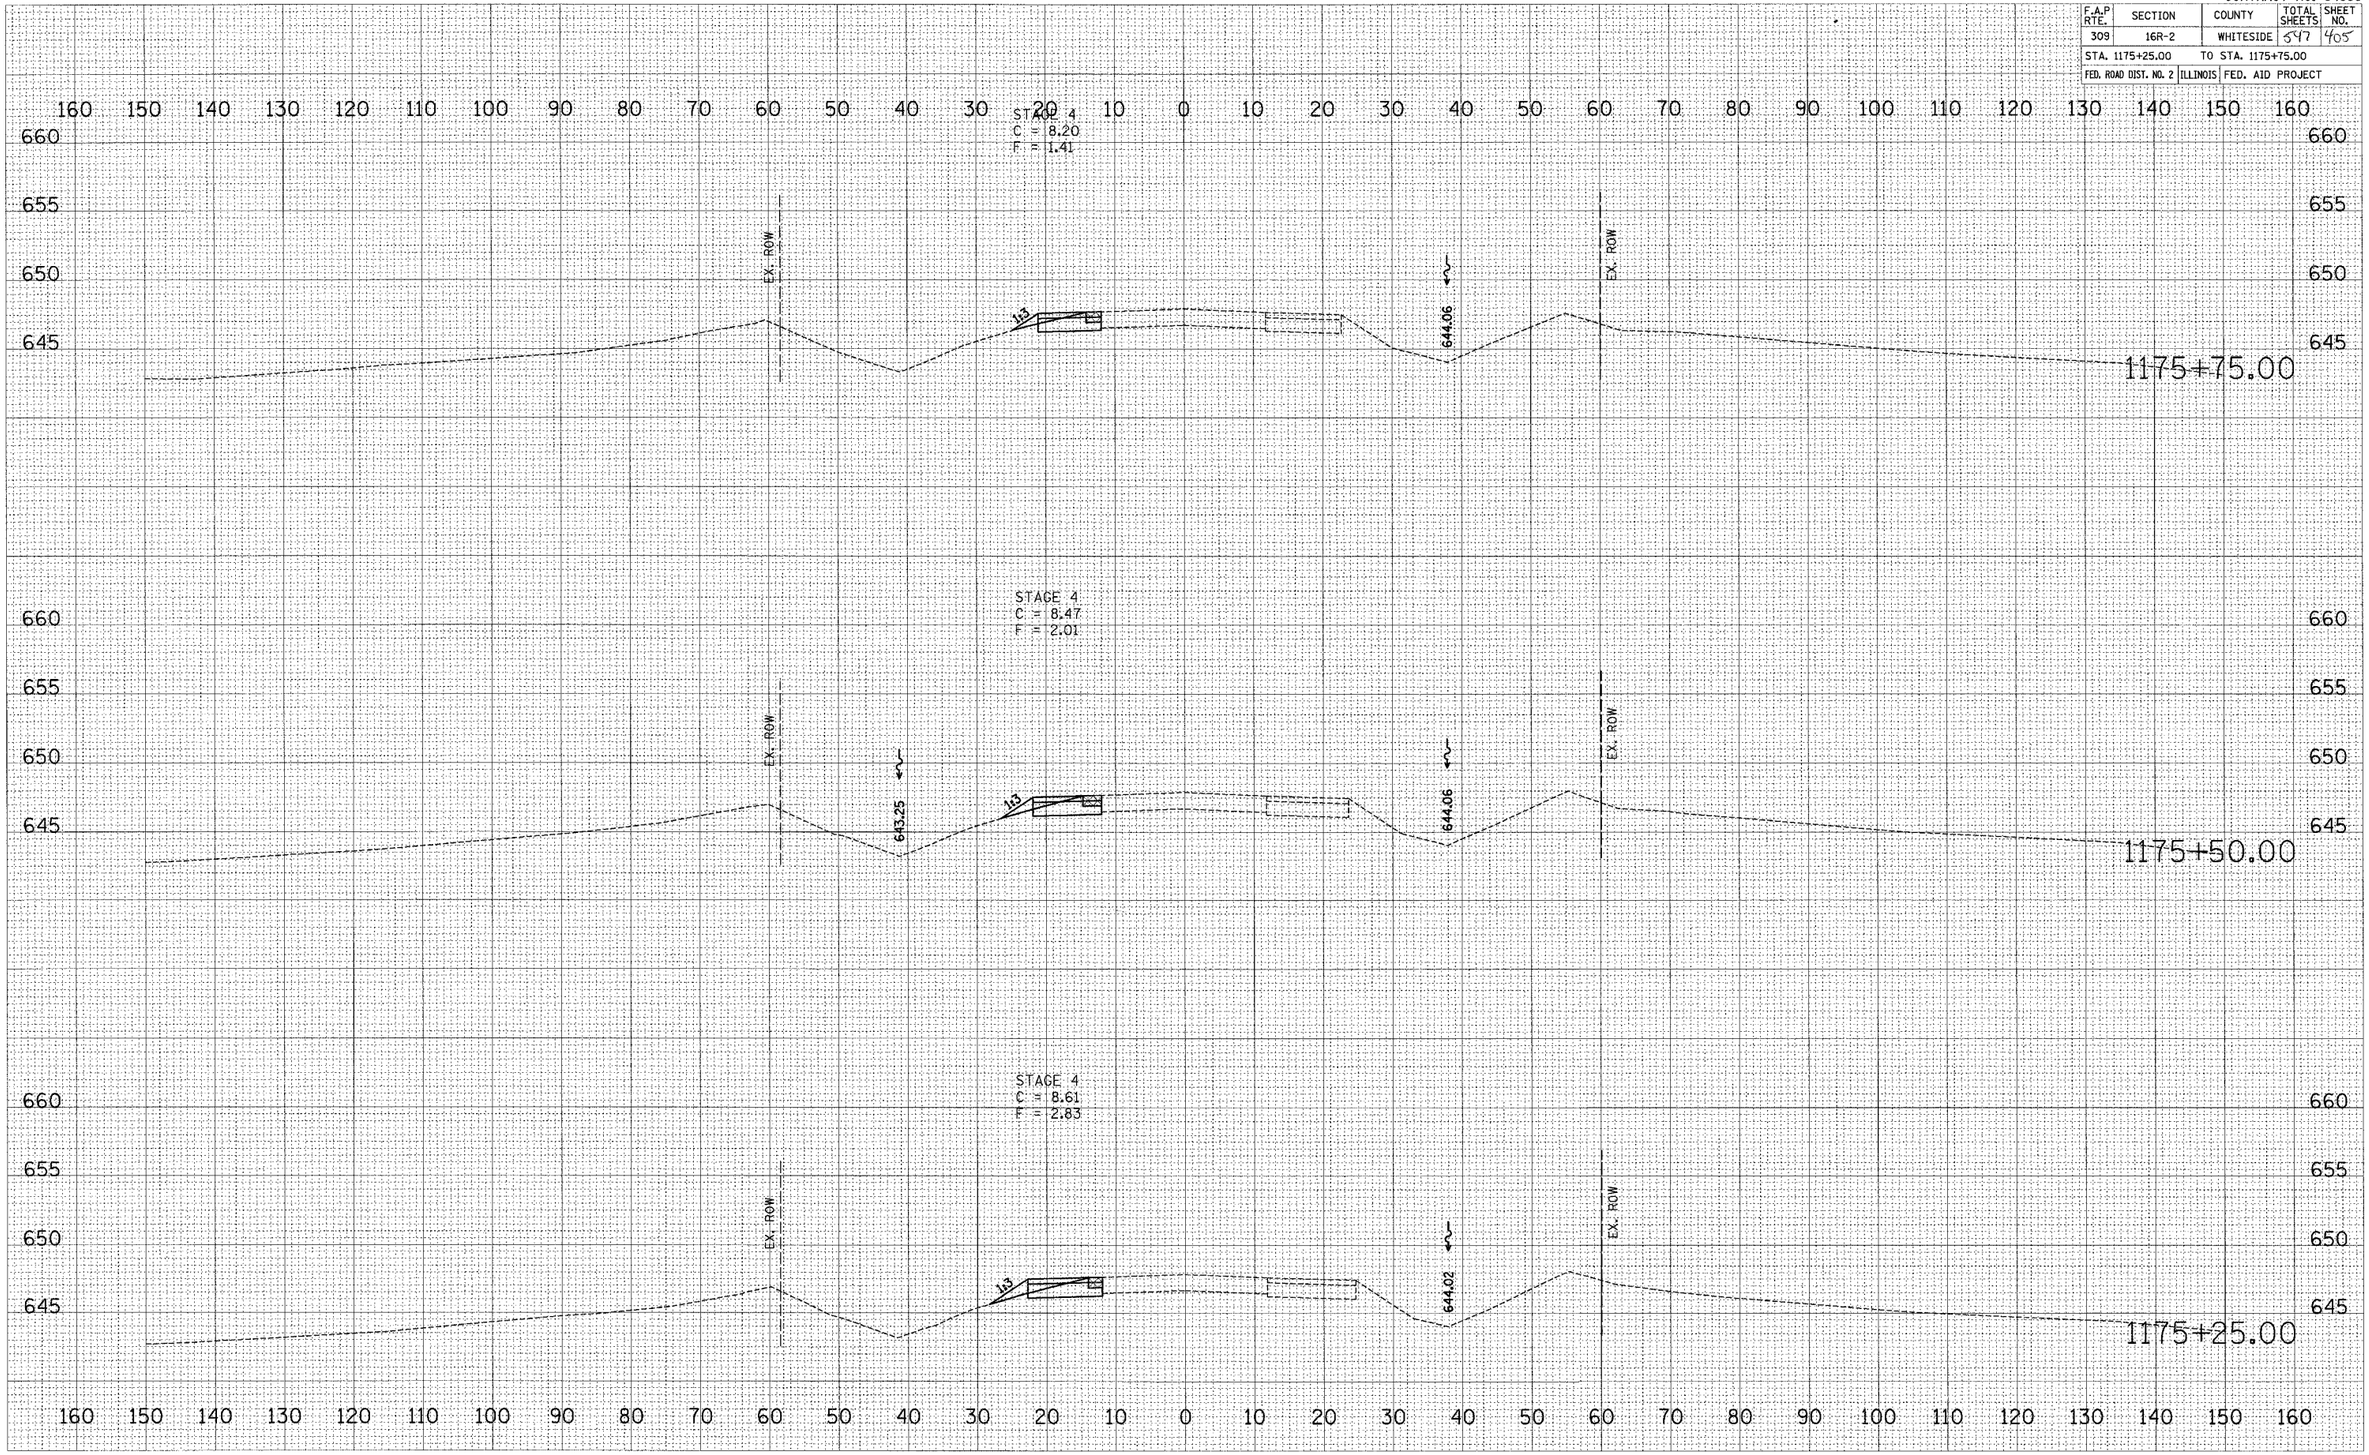

FINAL SURVEY — NOTE BOOK NO. — SURVEYED — PLOTTED — TEMPLATE — AREAS — AREAS CHECKED — BY — DATE

ORIGINAL SURVEY — NOTE BOOK NO. — SURVEYED — PLOTTED — TEMPLATE — AREAS — AREAS CHECKED — BY — DATE

PLOT DATE = #DATE#
FILE NAME = #FILE1#
PLOT SCALE = #SCALE#
USER NAME = #USER#

US ROUTE 30 – MAINTENANCE OF TRAFFIC – STAGE 4

Xsection.dgn 12/5/2005 9:14:57 AM

CONTRACT NO. 64969

F.A.P RTE.	SECTION	COUNTY	TOTAL SHEETS	SHEET NO.
309	16R-2	WHITESIDE	547	406
STA. 1176+00.00	TO STA. 1176+50.00			
FED. ROAD DIST. NO. 2	ILLINOIS	FED. AID PROJECT		

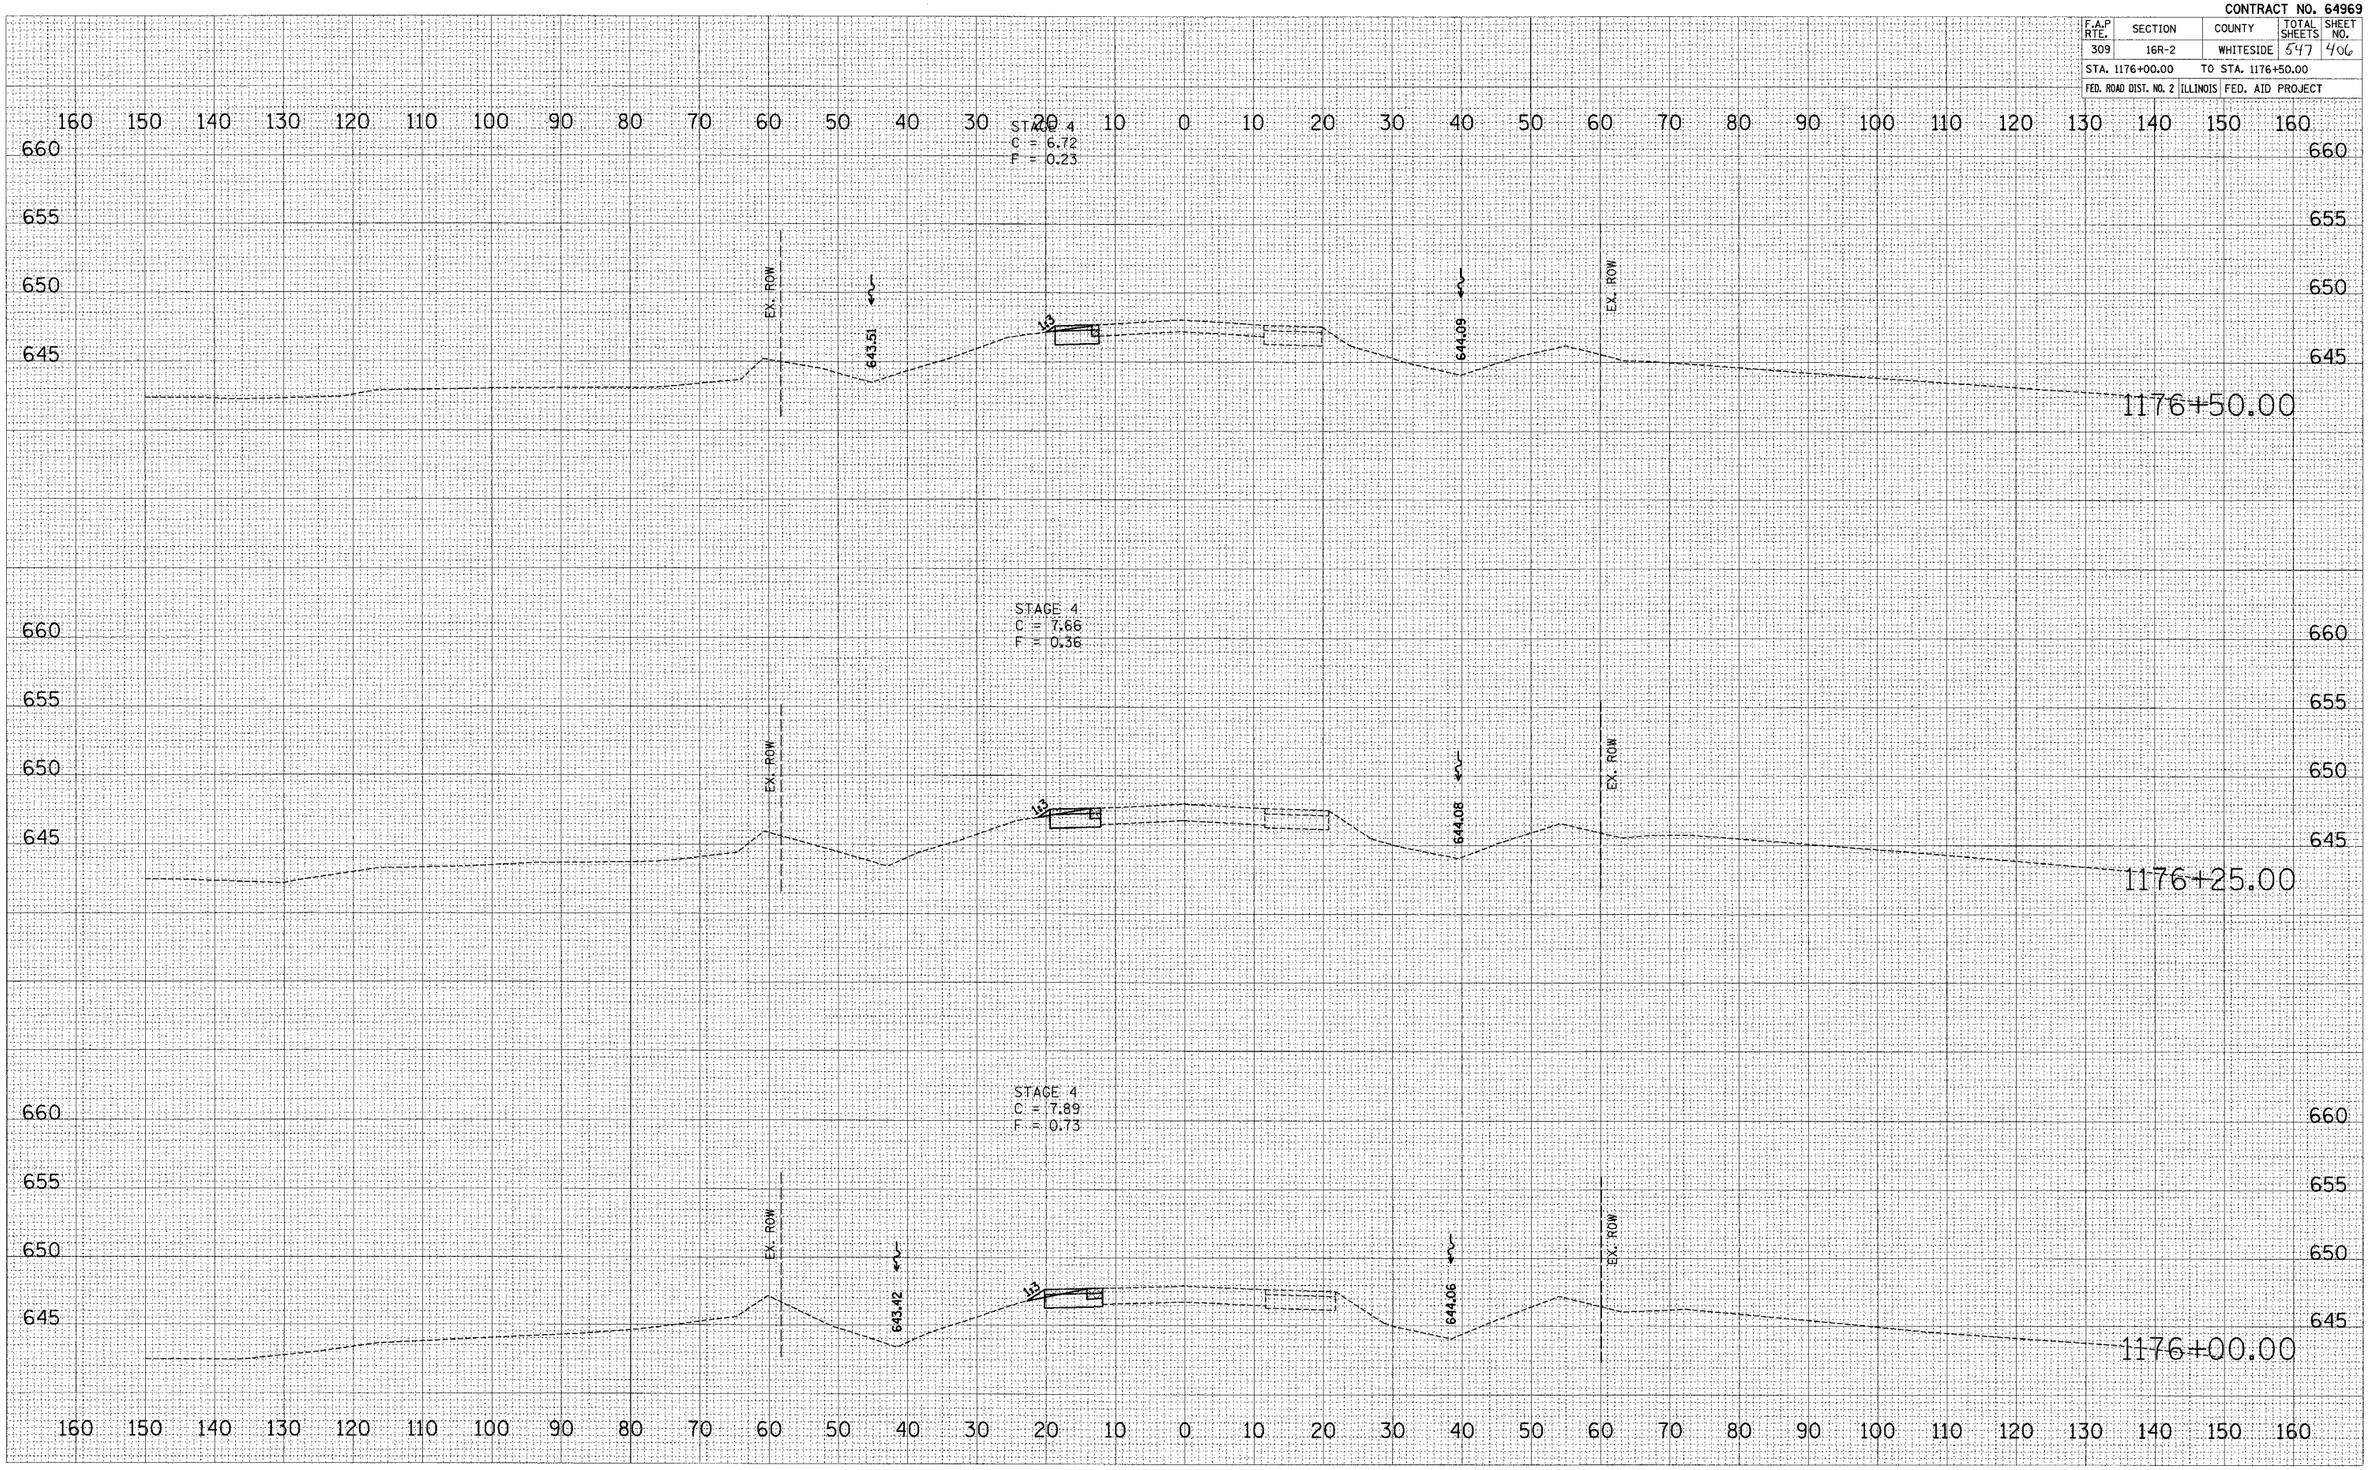

FINAL SURVEY — NOTE BOOK NO. — SURVEYED — PLOTTED — TEMPLATE — AREAS — AREAS CHECKED — BY — DATE

ORIGINAL SURVEY — NOTE BOOK NO. — SURVEYED — PLOTTED — TEMPLATE — AREAS — AREAS CHECKED — BY — DATE

PLOT DATE = $DATE$
FILE NAME = $FTILE$
PLOT SCALE = $SCALE$
USER NAME = $USER$

US ROUTE 30 – MAINTENANCE OF TRAFFIC – STAGE 4

12/5/2005 9:14:57 AM

CONTRACT NO. 64969

F.A.P RTE.	SECTION	COUNTY	TOTAL SHEETS	SHEET NO.
309	16R-2	WHITESIDE	547	407
STA. 1176+75.00		TO STA. 1177+25.00		
FED. ROAD DIST. NO. 2	ILLINOIS	FED. AID PROJECT		

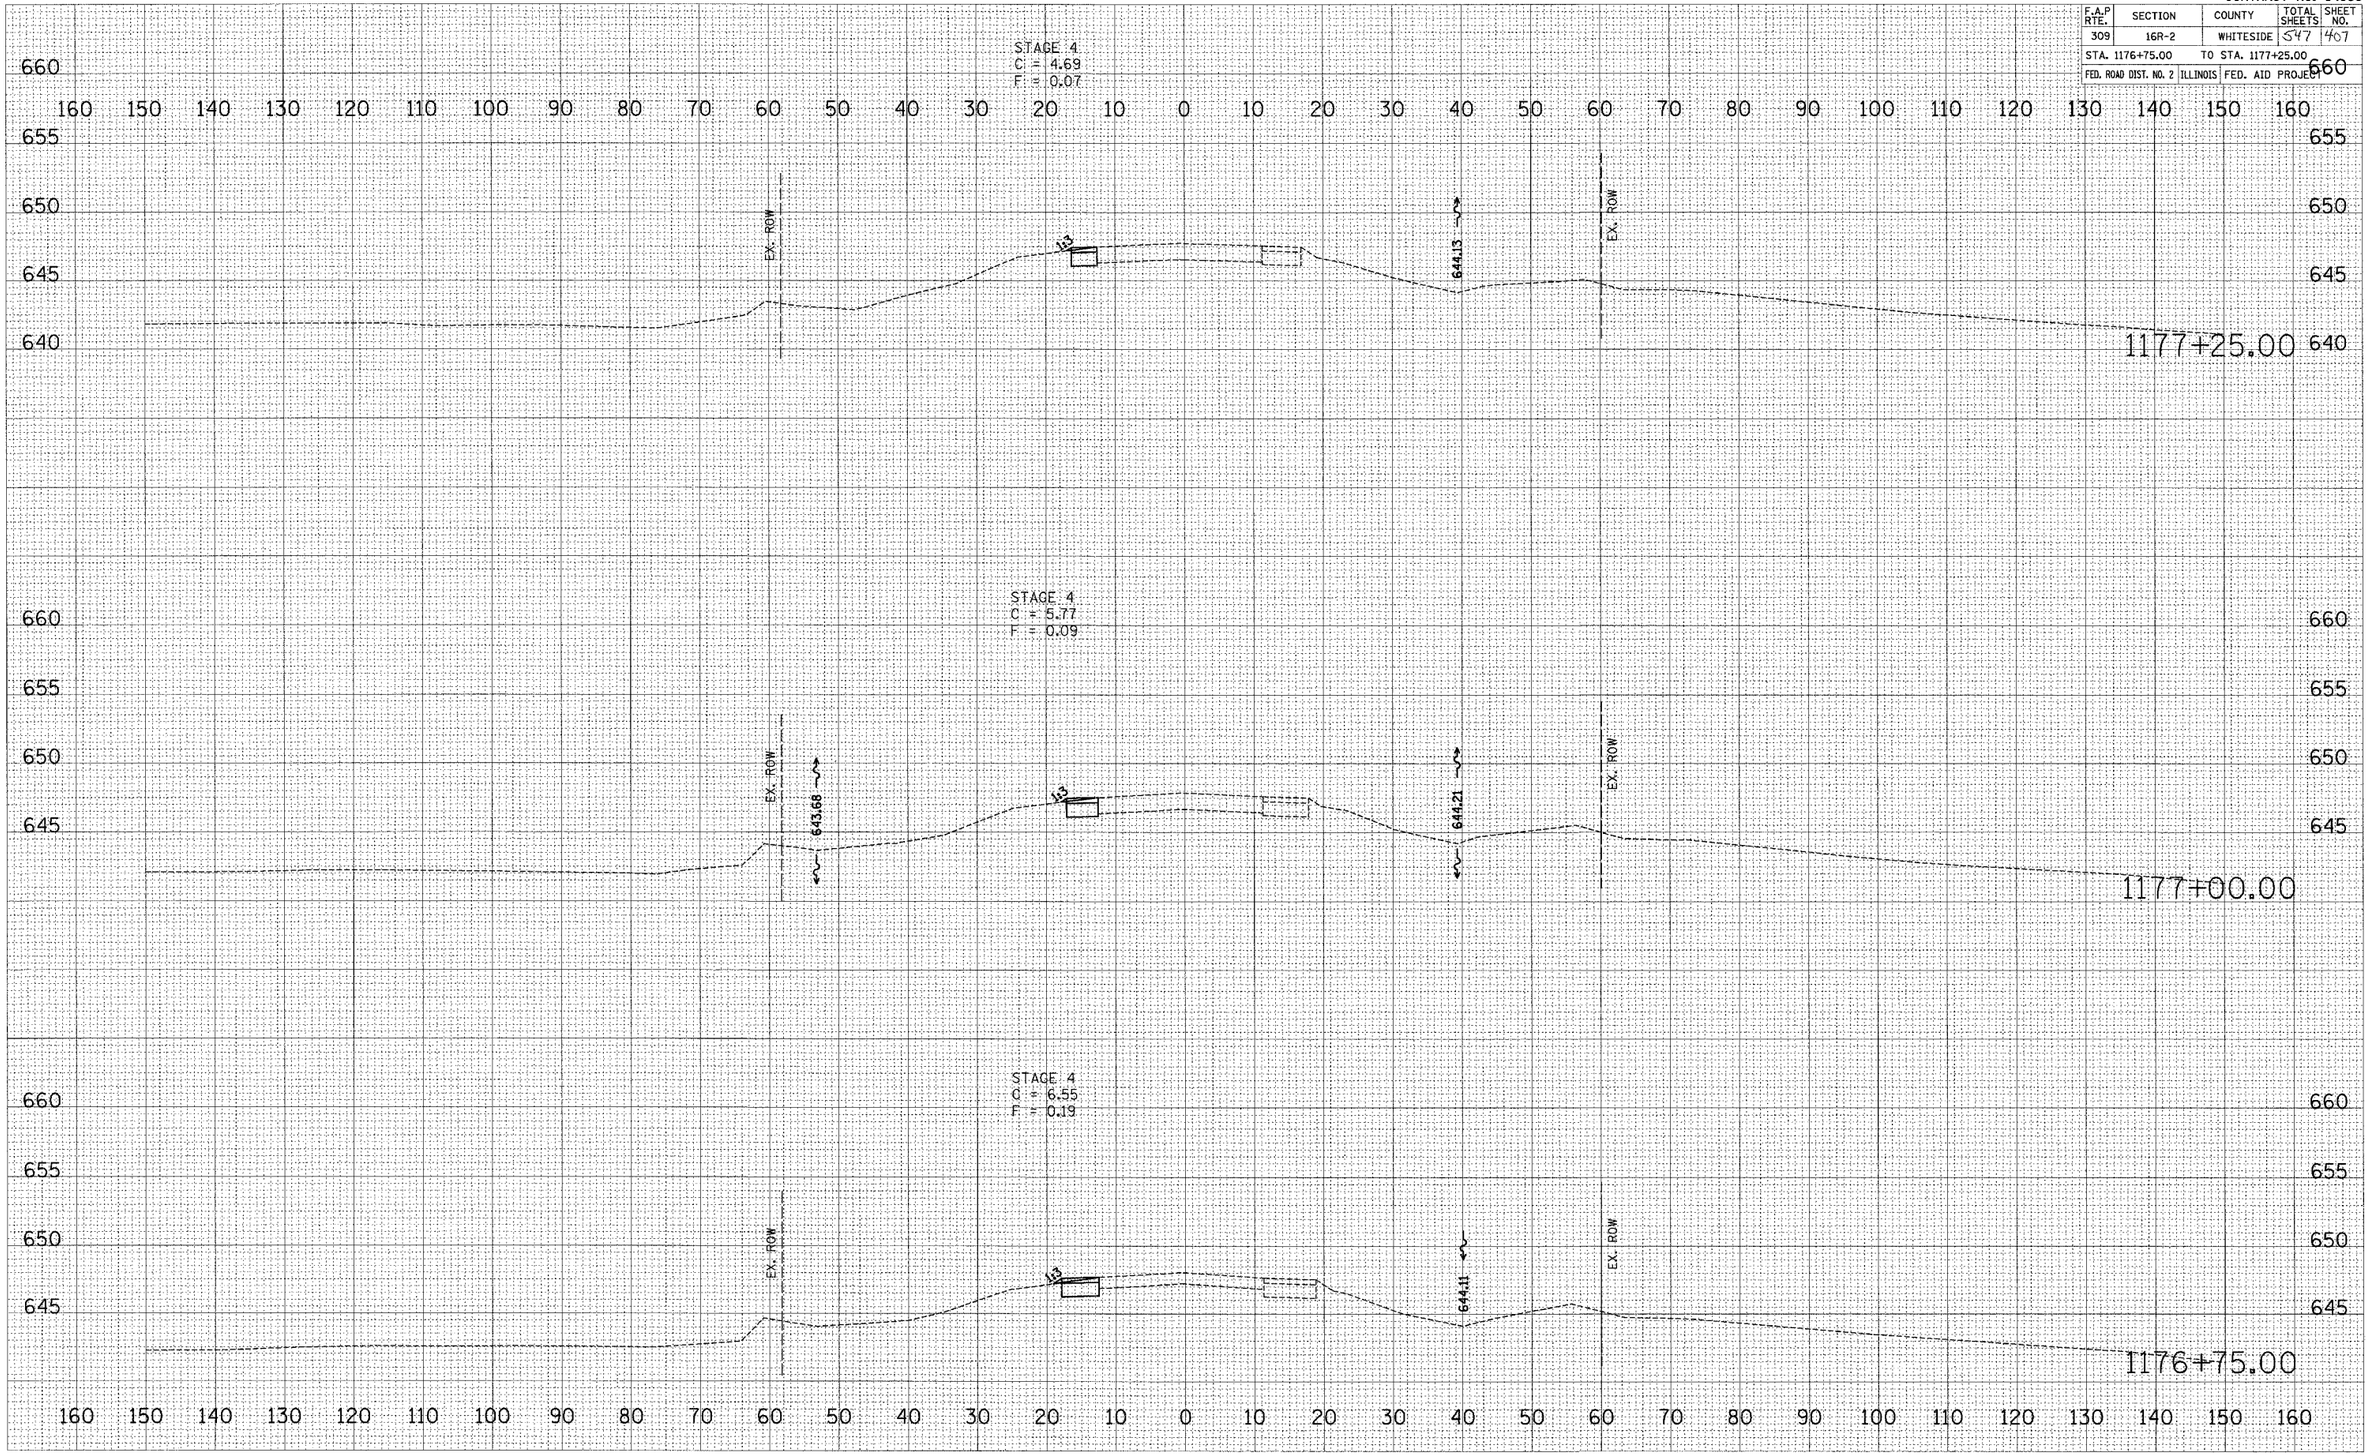

FINAL SURVEY — NOTE BOOK — NO. — SURVEYED — PLOTTED — TEMPLATE — AREAS — AREAS CHECKED — BY — DATE

ORIGINAL SURVEY — NOTE BOOK — NO. — SURVEYED — PLOTTED — TEMPLATE — AREAS — AREAS CHECKED — BY — DATE

PLOT DATE = $DATE$
FILE NAME = $FILEL$
PLOT SCALE = $SCALE$
USER NAME = $USER$

US ROUTE 30 – MAINTENANCE OF TRAFFIC – STAGE 4

Document: dgn 12/9/2005 9:14:57 AM

CONTRACT NO. 64969

F.A.P RTE.	SECTION	COUNTY	TOTAL SHEETS	SHEET NO.
309	16R-2	WHITESIDE	547	408
STA. 1177+50.00		TO STA. 1177+75.00		
FED. ROAD DIST. NO. 2	ILLINOIS	FED. AID PROJECT		

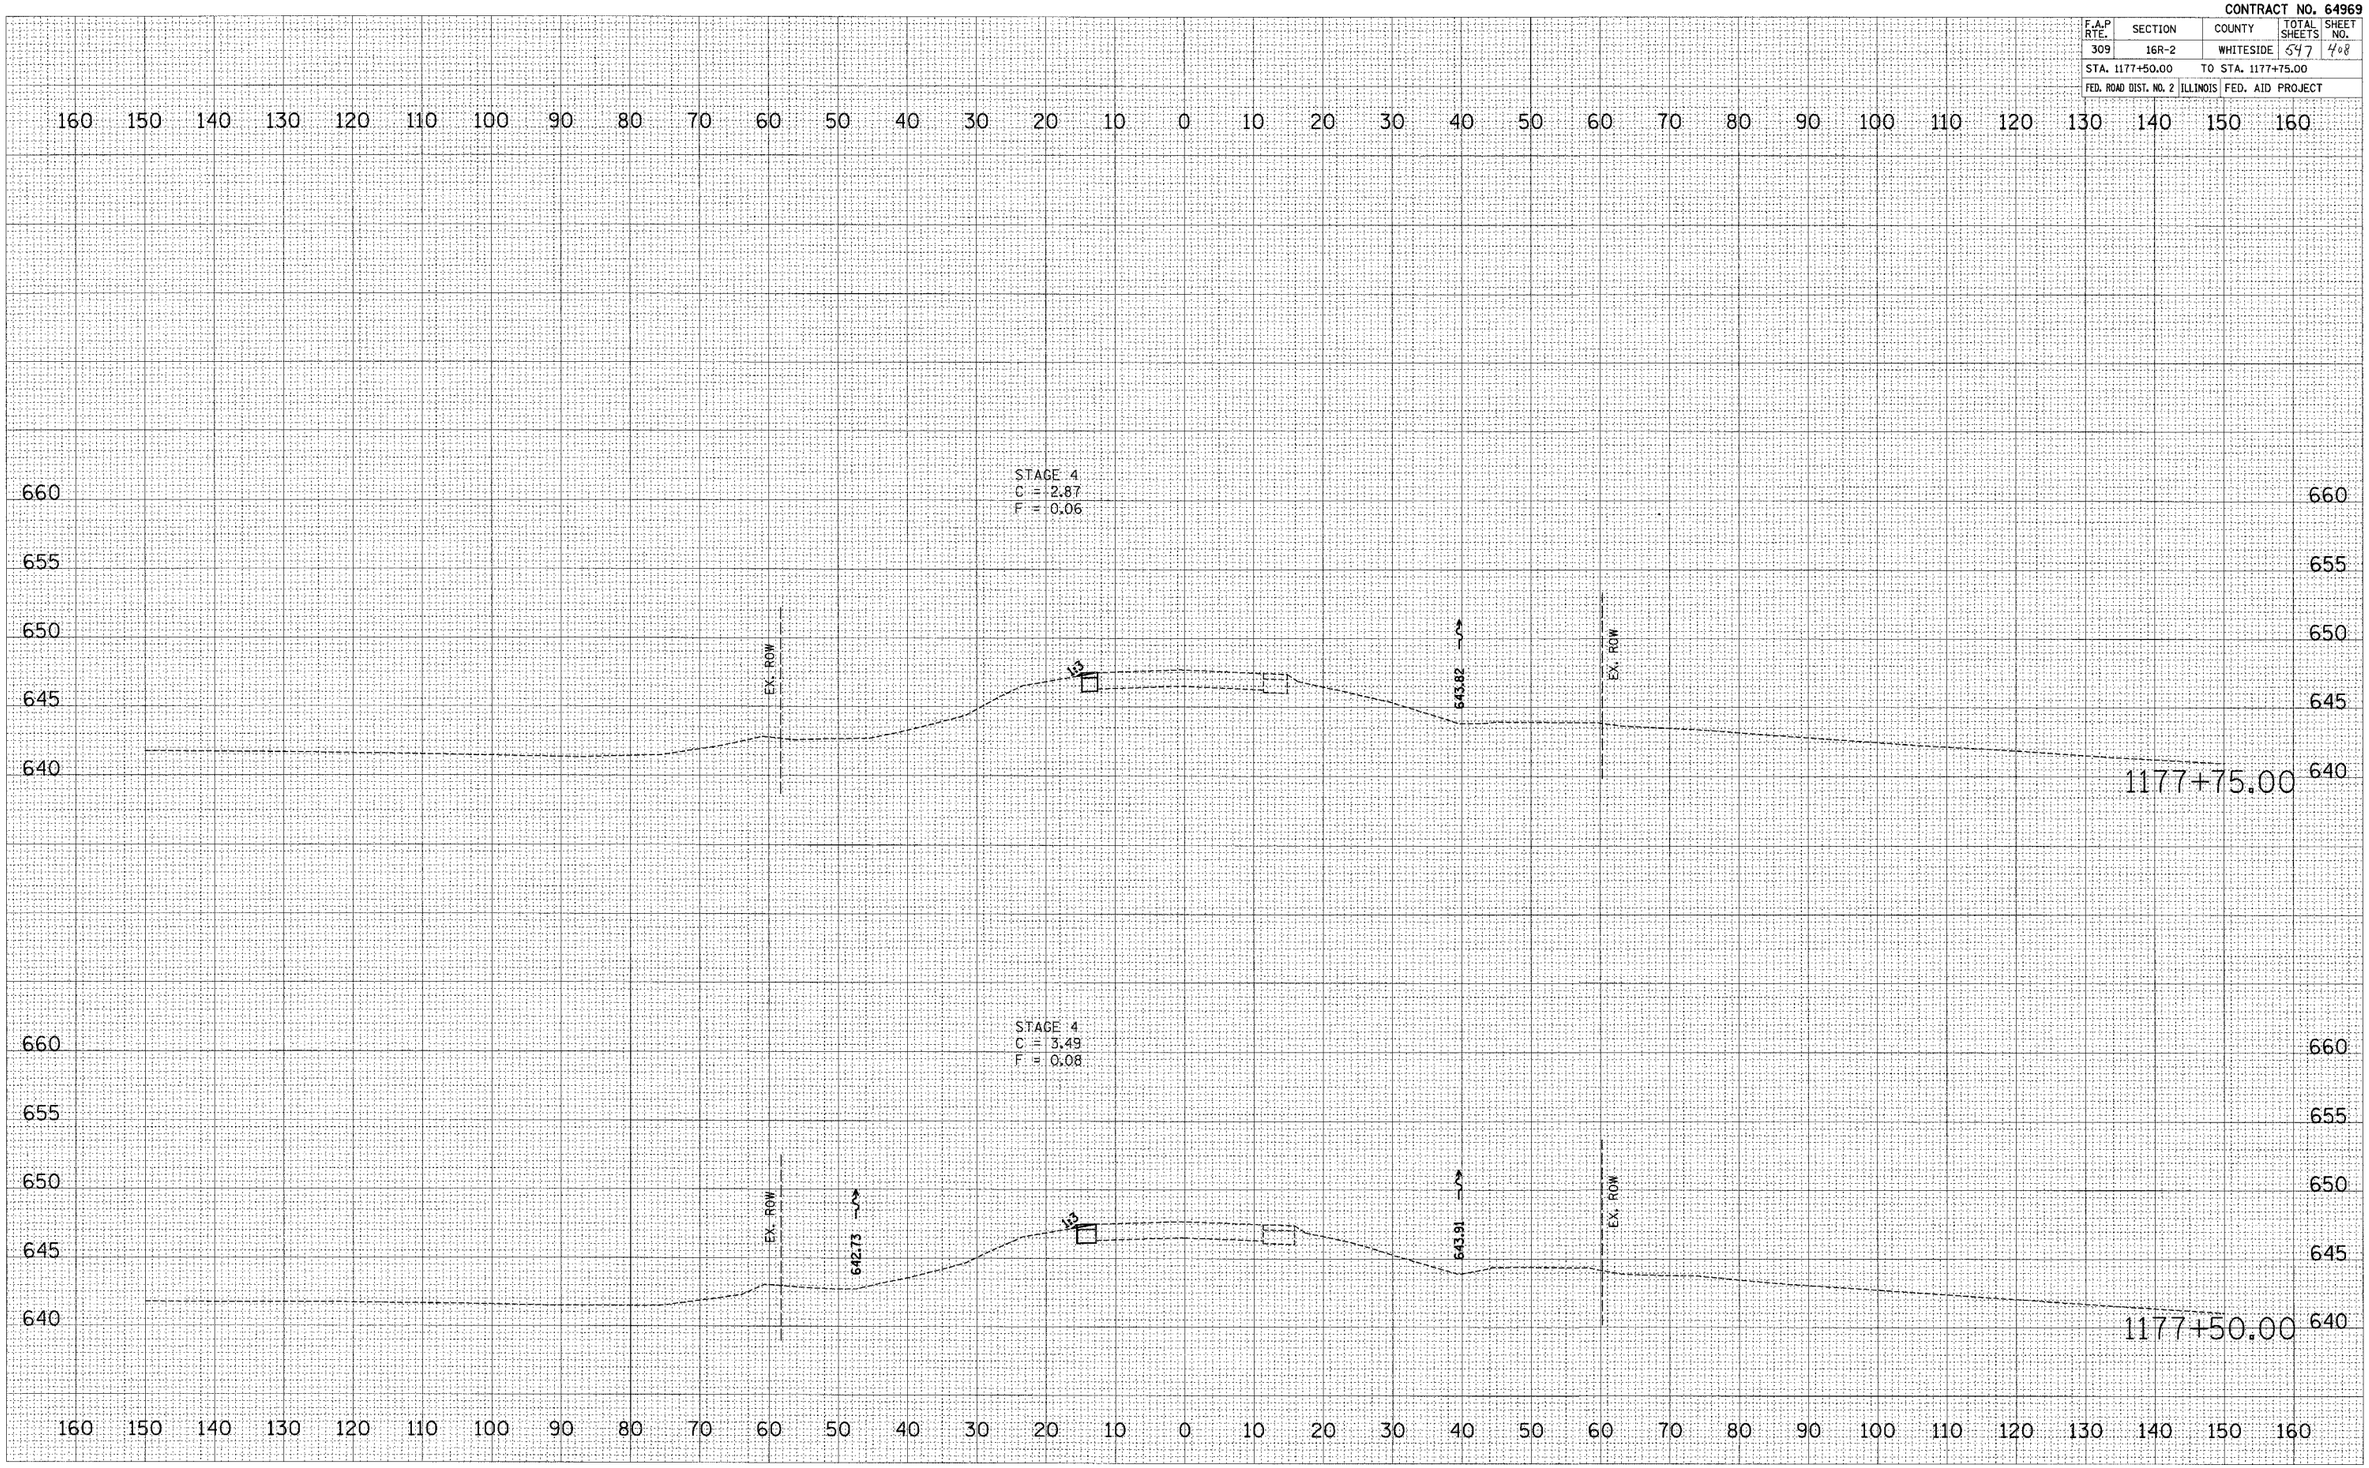

FINAL SURVEY — SURVEYED, PLOTTED, NOTE BOOK, NO. — TEMPLATE, AREAS, AREAS CHECKED — BY — DATE

ORIGINAL SURVEY — SURVEYED, PLOTTED, NOTE BOOK, NO. — TEMPLATE, AREAS, AREAS CHECKED — BY — DATE

PLOT DATE = $DATE$
FILE NAME = $FILEL$
PLOT SCALE = $SCALE$
USER NAME = $USER$

US ROUTE 30 – MAINTENANCE OF TRAFFIC – STAGE 4

tscht.dgn 12/7/2005 9:17:56 AM

CONTRACT NO. 64969

F.A.P RTE.	SECTION	COUNTY	TOTAL SHEETS	SHEET NO.
309	16R-2	WHITESIDE	547	409
STA. 1178+00.00		TO STA. 1178+00.00		
FED. ROAD DIST. NO. 2	ILLINOIS	FED. AID PROJECT		

FINAL SURVEY — NOTE BOOK NO. — SURVEYED / PLOTTED / TEMPLATE / AREAS / AREAS CHECKED — BY — DATE

ORIGINAL SURVEY — NOTE BOOK NO. — SURVEYED / PLOTTED / TEMPLATE / AREAS / AREAS CHECKED — BY — DATE

PLOT DATE = $DATE$
FILE NAME = $FILE$
PLOT SCALE = $SCALE$
USER NAME = $USER$

STAGE 4
C = 2.31
F = 0.03

EX. ROW
642.64
643.72
EX. ROW
1178+00.00

US ROUTE 30 – MAINTENANCE OF TRAFFIC – STAGE 4

Xsection 3001 12/8/2005 8:14:58 AM

CONTRACT NO. 64969

F.A.P RTE.	SECTION	COUNTY	TOTAL SHEETS	SHEET NO.
309	16R-2	WHITESIDE	547	410
STA. 1115+00.00		TO STA. 1115+50.00		
FED. ROAD DIST. NO. 2	ILLINOIS	FED. AID PROJECT		

IT SHALL BE THE CONTRACTOR'S RESPONSIBILITY TO ASCERTAIN THE LOCATIONS OF EXISTING WATER MAINS, GAS MAINS, SEWERS, ELECTRIC POWER LINES, TELEPHONE LINES AND OTHER UTILITIES FROM THE UTILITY COMPANIES AND BY FIELD INSPECTION.

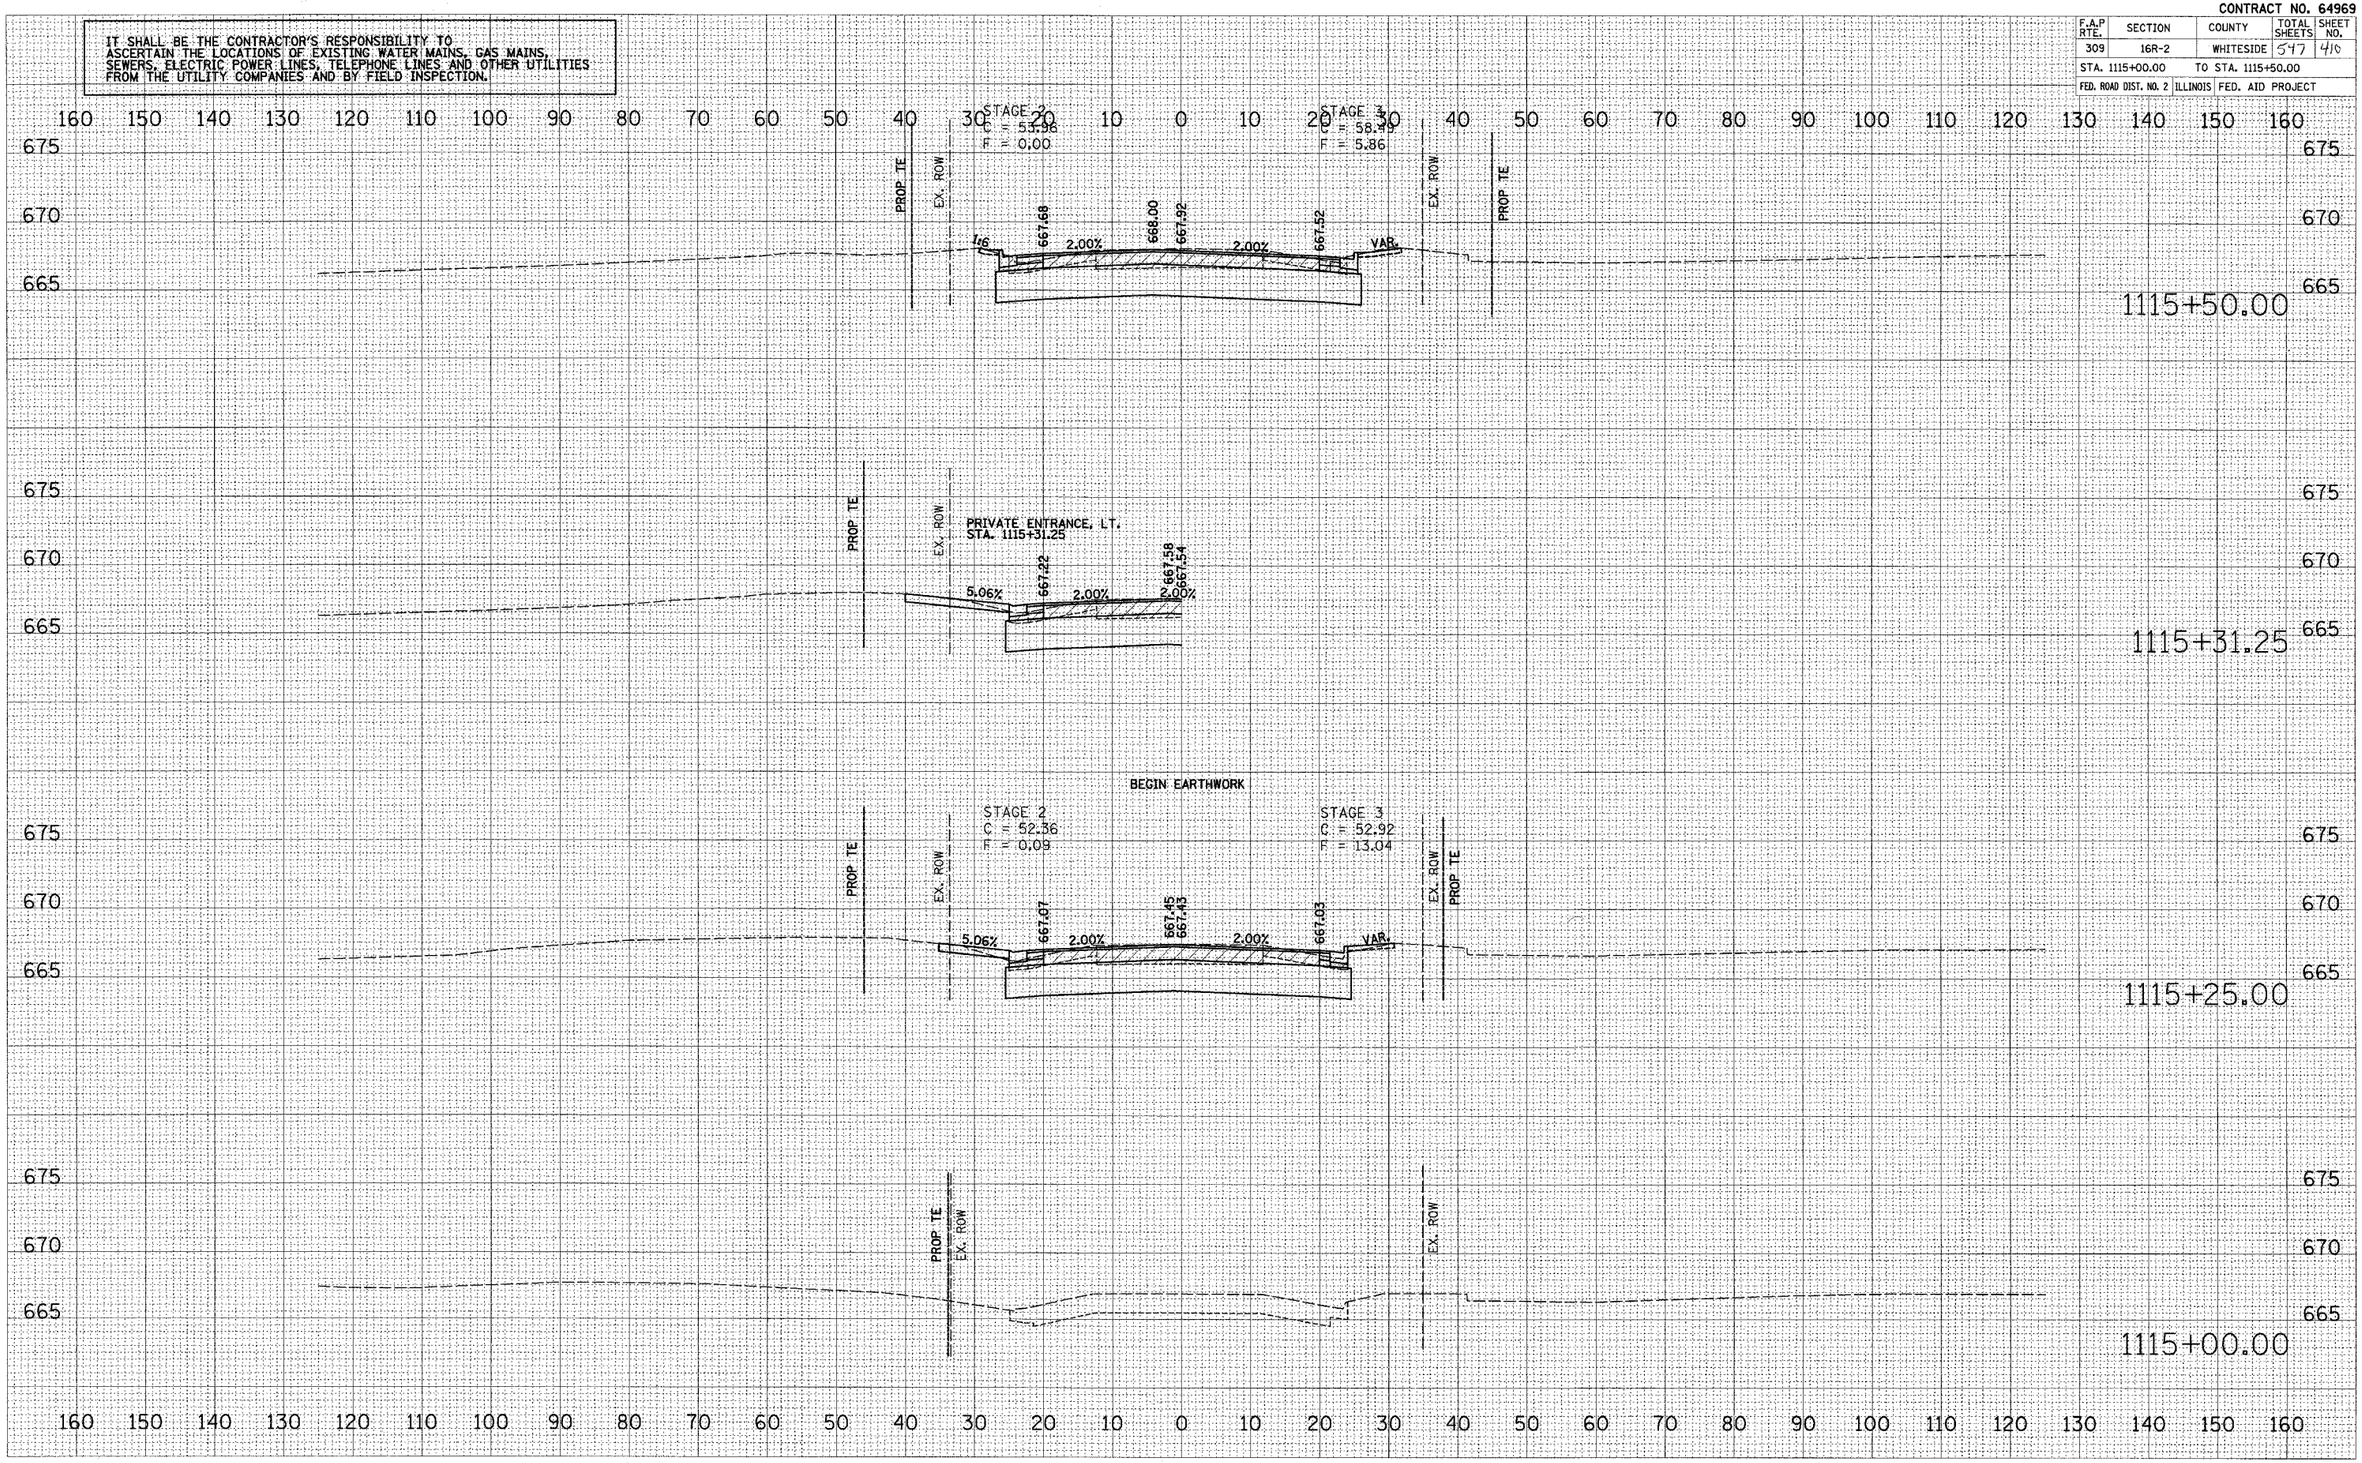

FINAL SURVEY	NOTE BOOK	NO.	SURVEYED	PLOTTED	CHECKED	AREAS	AREAS CHECKED	BY	DATE
ORIGINAL SURVEY	NOTE BOOK	NO.	SURVEYED	PLOTTED	CHECKED	AREAS	AREAS CHECKED	BY	DATE

PLOT DATE = $DATE$
FILE NAME = $FILEL$
PLOT SCALE = $SCALE$
USER NAME = $USER$

Xsbcmainline.dgn 12/7/2005 9:36:11 AM

CONTRACT NO. 64969

F.A.P RTE.	SECTION	COUNTY	TOTAL SHEETS	SHEET NO.
309	16R-2	WHITESIDE	547	911
STA. 1115+75.00		TO STA. 1116+42.90		
FED. ROAD DIST. NO. 2	ILLINOIS	FED. AID PROJECT		

IT SHALL BE THE CONTRACTOR'S RESPONSIBILITY TO ASCERTAIN THE LOCATIONS OF EXISTING WATER MAINS, GAS MAINS, SEWERS, ELECTRIC POWER LINES, TELEPHONE LINES AND OTHER UTILITIES FROM THE UTILITY COMPANIES AND BY FIELD INSPECTION.

COMMERCIAL ENTRANCE, RT
STA. 1116+42.90

1116+42.90

STAGE 2
C = 63.43
F = 0.00

STAGE 3
C = 77.64
F = 0.34

1116+25.00

STAGE 2
C = 65.06
F = 0.00

STAGE 3
C = 67.41
F = 9.75

1116+00.00

STAGE 2
C = 58.96
F = 0.00

STAGE 3
C = 63.78
F = 6.98

1115+75.00

FINAL SURVEY	NOTE BOOK	NO.
SURVEYED		BY
PLOTTED		DATE
TEMPLATE		
AREAS		
AREAS CHECKED		

ORIGINAL SURVEY	NOTE BOOK	NO.
SURVEYED		BY
PLOTTED		DATE
TEMPLATE		
AREAS		
AREAS CHECKED		

PLOT DATE = $DATE$
FILE NAME = $FILE$
PLOT SCALE = $SCALE$
USER NAME = $USER$

US ROUTE 30

Kaskaskia.dgn 12/8/2008 8:36:17 AM

CONTRACT NO. 64969

F.A.P RTE.	SECTION	COUNTY	TOTAL SHEETS	SHEET NO.
309	16R-2	WHITESIDE	547	412
STA. 1116+50.00		TO STA. 1116+76.35		
FED. ROAD DIST. NO. 2	ILLINOIS	FED. AID PROJECT		

IT SHALL BE THE CONTRACTOR'S RESPONSIBILITY TO ASCERTAIN THE LOCATIONS OF EXISTING WATER MAINS, GAS MAINS, SEWERS, ELECTRIC POWER LINES, TELEPHONE LINES AND OTHER UTILITIES FROM THE UTILITY COMPANIES AND BY FIELD INSPECTION.

FINAL SURVEY	SURVEYED	BY	DATE
	PLOTTED		
NOTE BOOK	TEMPLATE		
NO.	AREAS		
	AREAS CHECKED		

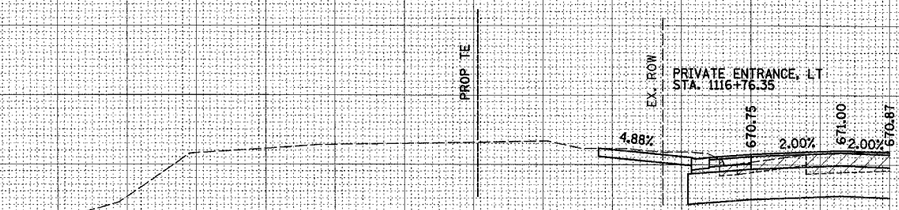

1116+76.35

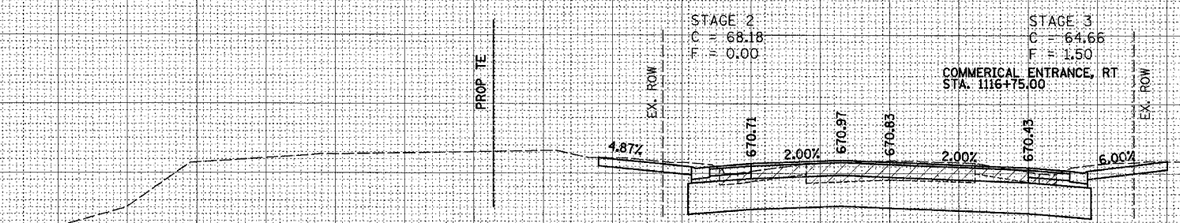

1116+75.00

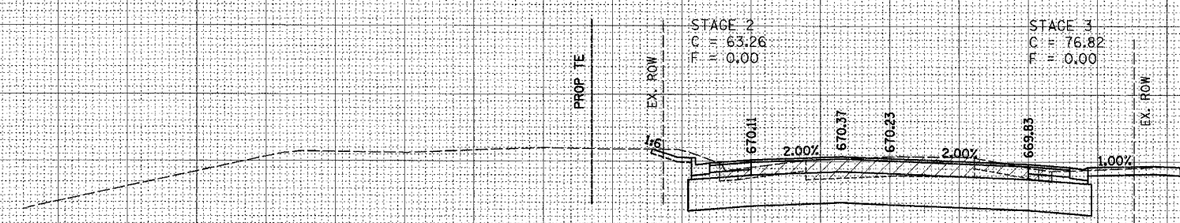

1116+50.00

ORIGINAL SURVEY	SURVEYED	BY	DATE
	PLOTTED		
NOTE BOOK	TEMPLATE		
NO.	AREAS		
	AREAS CHECKED		

PLOT DATE = $DATE$
FILE NAME = $FILEL$
PLOT SCALE = $SCALE$
USER NAME = $USER$

US ROUTE 30

kwecksm1nc.dgn 12/9/2005 8:38:17 AM

CONTRACT NO. 64969

F.A.P RTE.	SECTION	COUNTY	TOTAL SHEETS	SHEET NO.
309	16R-2	WHITESIDE	547	413
STA. 1117+00.00	TO STA. 1117+50.00			
FED. ROAD DIST. NO. 2	ILLINOIS	FED. AID PROJECT		

IT SHALL BE THE CONTRACTOR'S RESPONSIBILITY TO ASCERTAIN THE LOCATIONS OF EXISTING WATER MAINS, GAS MAINS, SEWERS, ELECTRIC POWER LINES, TELEPHONE LINES AND OTHER UTILITIES FROM THE UTILITY COMPANIES AND BY FIELD INSPECTION.

FINAL SURVEY	NOTE BOOK	NO.
SURVEYED	BY	DATE
PLOTTED		
TEMPLATE		
AREAS		
AREAS CHECKED		

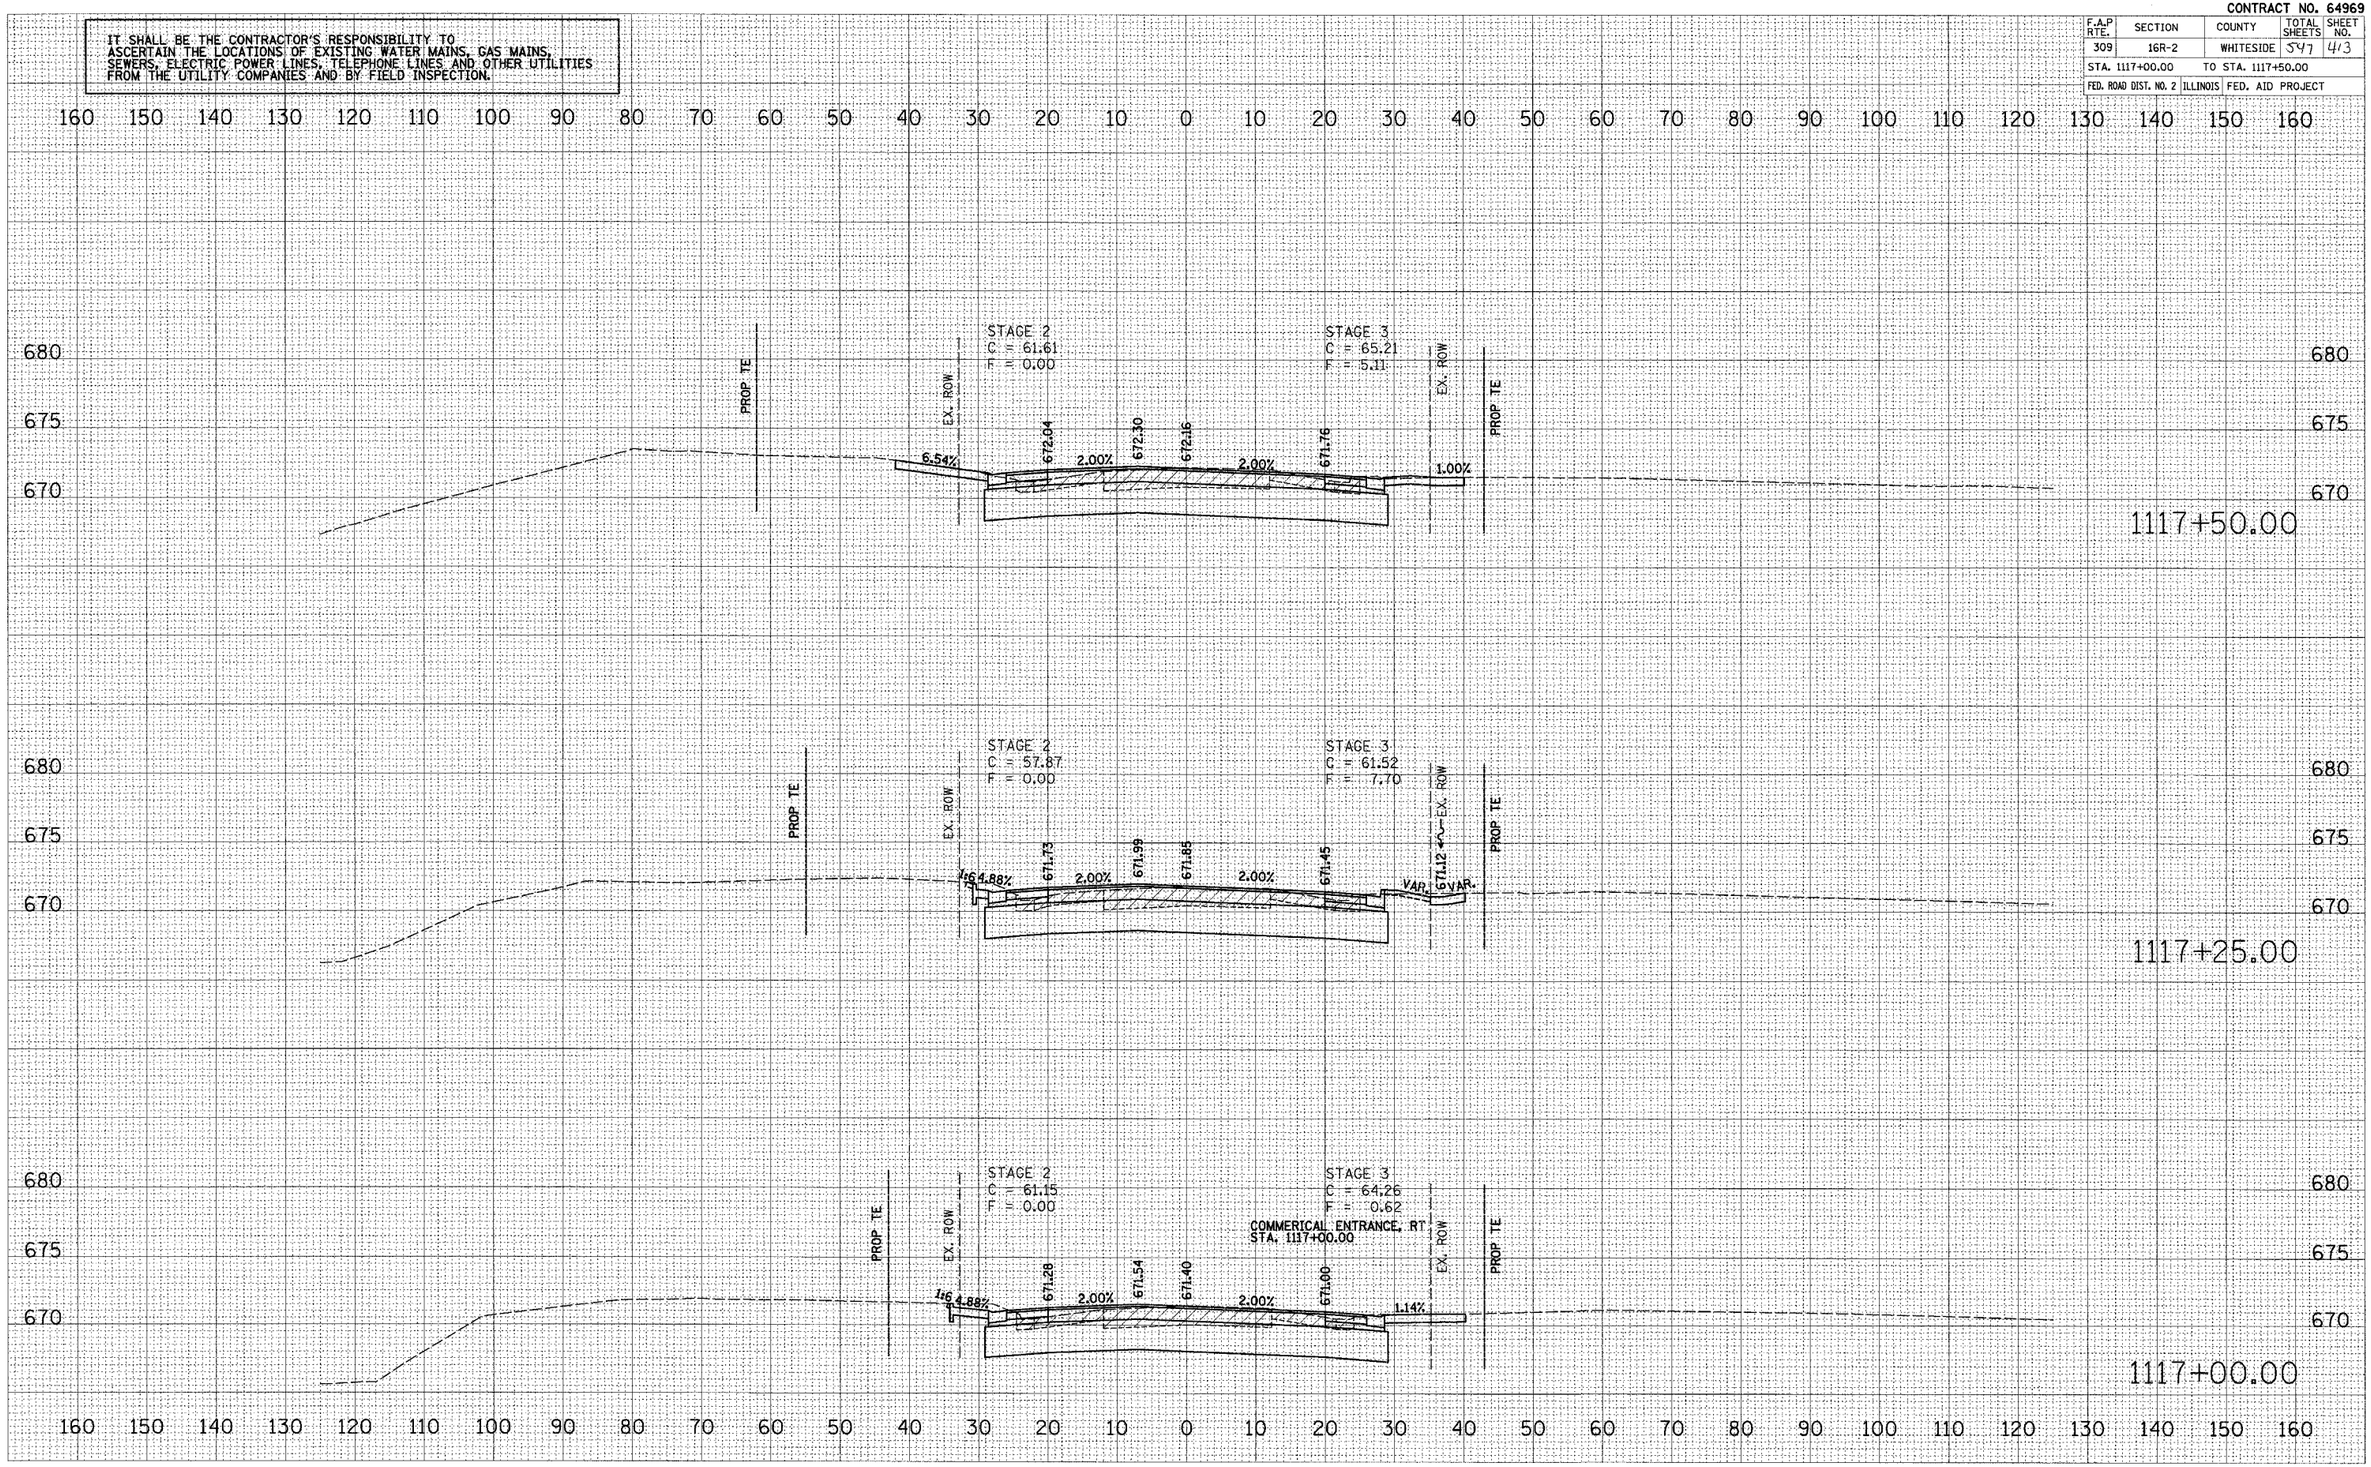

PLOT DATE = $DATE$
FILE NAME = $FILE$
PLOT SCALE = $SCALE$
USER NAME = $USER$

ORIGINAL SURVEY?	BY	DATE
SURVEYED		
PLOTTED		
NOTE BOOK	TEMPLATE	
NO.	AREAS	
	AREAS CHECKED	

US ROUTE 30

12/19/2006 8:38:17 AM

CONTRACT NO. 64969

F.A.P RTE.	SECTION	COUNTY	TOTAL SHEETS	SHEET NO.
309	16R-2	WHITESIDE	547	414
STA. 1117+51.43	TO STA. 1117+79.68			
FED. ROAD DIST. NO. 2	ILLINOIS	FED. AID PROJECT		

IT SHALL BE THE CONTRACTOR'S RESPONSIBILITY TO ASCERTAIN THE LOCATIONS OF EXISTING WATER MAINS, GAS MAINS, SEWERS, ELECTRIC POWER LINES, TELEPHONE LINES AND OTHER UTILITIES FROM THE UTILITY COMPANIES AND BY FIELD INSPECTION.

PRIVATE ENTRANCE, LT
STA. 1117+79.68

PROP TE
EX. ROW
4.31%
672.26
2.00%
672.52
2.00%
672.38

1117+79.68

STAGE 2
C = 59.05
F = 1.80

STAGE 3
C = 66.19
F = 2.58

PROP TE
EX. ROW
4.62%
672.24
2.00%
672.50
672.36
2.00%
671.96
EX. ROW
PROP TE

1117+75.00

COMMERICAL ENTRANCE, RT
STA. 1117+59.00

672.25
2.00%
671.85

1117+59.00

PRIVATE ENTRANCE, LT
STA. 1117+51.43

PROP TE
EX. ROW
6.60%
672.06
2.00%
672.32
672.18

1117+51.43

ORIGINAL SURVEY	SURVEYED	BY	DATE
	PLOTTED		
	NOTE BOOK	TEMPLATE	
	NO.	AREAS	
		AREAS CHECKED	

FINAL SURVEY	SURVEYED	BY	DATE
	PLOTTED		
	NOTE BOOK	TEMPLATE	
	NO.	AREAS	
		AREAS CHECKED	

PLOT DATE = $DATE$
FILE NAME = $FILEL$
PLOT SCALE = $SCALE$
USER NAME = $USER$

US ROUTE 30

kashall-lire 6pl 12/6/2005 9:38:13 AM

CONTRACT NO. 64969

F.A.P RTE.	SECTION	COUNTY	TOTAL SHEETS	SHEET NO.
309	16R-2	WHITESIDE	547	415
STA. 1118+00.00		TO STA. 1118+41.19		
FED. ROAD DIST. NO. 2	ILLINOIS	FED. AID PROJECT		

IT SHALL BE THE CONTRACTOR'S RESPONSIBILITY TO ASCERTAIN THE LOCATIONS OF EXISTING WATER MAINS, GAS MAINS, SEWERS, ELECTRIC POWER LINES, TELEPHONE LINES AND OTHER UTILITIES FROM THE UTILITY COMPANIES AND BY FIELD INSPECTION.

160 150 140 130 120 110 100 90 80 70 60 50 40 30 20 10 0 10 20 30 40 50 60 70 80 90 100 110 120 130 140 150 160

680
675
670

PROP. TE
EX. ROW
PRIVATE ENTRANCE, LT.
STA. 1118+41.19
5.94%
672.15
2.00%
672.41
2.00%
672.27

1118+41.19

STAGE 2
C = 63.36
F = 0.00
672.25
2.00%
672.51
672.37
2.00%
671.97
VAR.

STAGE 3
C = 63.95
F = 1.87

1118+25.00

STAGE 2
C = 59.58
F = 0.00
672.31
2.00%
672.57
672.43
2.00%
672.03
VAR.

STAGE 3
C = 67.12
F = 0.46

1118+00.00

FINAL SURVEY	SURVEYED	BY	DATE
	PLOTTED		
NOTE BOOK	TEMPLATE		
NO.	AREAS		
	AREAS CHECKED		

ORIGINAL SURVEY	SURVEYED	BY	DATE
	PLOTTED		
NOTE BOOK	TEMPLATE		
NO.	AREAS		
	AREAS CHECKED		

PLOT DATE = $DATE$
FILE NAME = $FILE$
PLOT SCALE = $SCALE$
USER NAME = $USER$

US ROUTE 30

xsection.tmp dgn 12/8/2006 9:38:13 AM

CONTRACT NO. 64969

F.A.P RTE.	SECTION	COUNTY	TOTAL SHEETS	SHEET NO.
309	16R-2	WHITESIDE	547	416
STA. 1118+50.00		TO STA. 1118+97.37		
FED. ROAD DIST. NO. 2	ILLINOIS	FED. AID PROJECT		

IT SHALL BE THE CONTRACTOR'S RESPONSIBILITY TO ASCERTAIN THE LOCATIONS OF EXISTING WATER MAINS, GAS MAINS, SEWERS, ELECTRIC POWER LINES, TELEPHONE LINES AND OTHER UTILITIES FROM THE UTILITY COMPANIES AND BY FIELD INSPECTION.

160 150 140 130 120 110 100 90 80 70 60 50 40 30 20 10 0 10 20 30 40 50 60 70 80 90 100 110 120 130 140 150 160

680 675 670 665

PROP TE
EX. ROW
COMMERICAL ENTRANCE, LT.
STA. 1118+97.37
1.00% 1.00% 2.00% 2.00%
671.36 671.64 671.50

1118+97.37

STAGE 2
C = 18.48
F = 0.12

STAGE 3
C = 27.17
F = 5.48

PROP TE
EX. ROW
VAR. 1.00% 2.00% 2.00% VAR.
671.76 672.02 671.88 671.48

1118+75.00

STAGE 2
C = 66.82
F = 0.00

STAGE 3
C = 64.16
F = 3.87

PROP TE
EX. ROW
4.46% 2.00% 2.00% VAR.
672.07 672.33 672.19 671.79

1118+50.00

ORIGINAL SURVEY	NOTE BOOK	NO.
SURVEYED		BY
PLOTTED		
TEMPLATE		
AREAS		
AREAS CHECKED		DATE

FINAL SURVEY	NOTE BOOK	NO.
SURVEYED		BY
PLOTTED		
TEMPLATE		
AREAS		
AREAS CHECKED		DATE

PLOT DATE = #DATE#
FILE NAME = #FILE1#
PLOT SCALE = #SCALE#
USER NAME = #USER#

US ROUTE 30

Kastenstrasse.dgn 12/6/2005 8:28:14 AM

CONTRACT NO. 64969

F.A.P RTE.	SECTION	COUNTY	TOTAL SHEETS	SHEET NO.
309	16R-2	WHITESIDE	547	417
STA. 1119+00.00		TO STA. 1119+50.00		
FED. ROAD DIST. NO. 2	ILLINOIS	FED. AID PROJECT		

IT SHALL BE THE CONTRACTOR'S RESPONSIBILITY TO ASCERTAIN THE LOCATIONS OF EXISTING WATER MAINS, GAS MAINS, SEWERS, ELECTRIC POWER LINES, TELEPHONE LINES AND OTHER UTILITIES FROM THE UTILITY COMPANIES AND BY FIELD INSPECTION.

160 150 140 130 120 110 100 90 80 70 60 50 40 30 20 10 0 10 20 30 40 50 60 70 80 90 100 110 120 130 140 150 160

680 675 670 665

PROP TE
EX. ROW
VAR.
5.25%
670.18
2.00%
670.44
670.30
2.00%
669.90
8.00%
EX. ROW
PROP TE

STAGE 2
C = 32.52
F = 0.00

STAGE 3
C = 45.10
F = 0.00

1119+50.00

PROP TE
EX. ROW
VAR.
670.77
2.00%
671.03
670.89
2.00%
670.49
8.00%
EX. ROW
PROP TE

STAGE 2
C = 25.94
F = 1.78

STAGE 3
C = 41.54
F = 0.00

1119+25.00

PROP TE
EX. ROW
1.00%
671.33
2.00%
671.59
671.45
2.00%
671.05
VAR.
EX. ROW
PROP TE

STAGE 2
C = 26.28
F = 0.00

STAGE 3
C = 28.78
F = 8.14

1119+00.00

FINAL SURVEY	SURVEYED	BY	DATE
	PLOTTED		
NOTE BOOK	VERIFIED RTE		
NO.	AREAS CHECKED		

ORIGINAL SURVEY	SURVEYED	BY	DATE
	PLOTTED		
NOTE BOOK	VERIFIED RTE		
NO.	AREAS CHECKED		

PLOT DATE = $DATE$
FILE NAME = $FILE$
PLOT SCALE = $SCALE$
USER NAME = $USER$

US ROUTE 30

xsecmain1.dgn 11/29/2005 8:36:14 AM

CONTRACT NO. 64969

F.A.P RTE.	SECTION	COUNTY	TOTAL SHEETS	SHEET NO.
309	16R-2	WHITESIDE	547	418
STA. 1119+70.95		TO STA. 1119+77.30		
FED. ROAD DIST. NO. 2	ILLINOIS	FED. AID PROJECT		

IT SHALL BE THE CONTRACTOR'S RESPONSIBILITY TO ASCERTAIN THE LOCATIONS OF EXISTING WATER MAINS, GAS MAINS, SEWERS, ELECTRIC POWER LINES, TELEPHONE LINES AND OTHER UTILITIES FROM THE UTILITY COMPANIES AND BY FIELD INSPECTION.

FINAL SURVEY	SURVEYED	BY	DATE
	PLOTTED		
NOTE BOOK	TEMPLATE		
	AREAS		
NO.	AREAS CHECKED		

ORIGINAL SURVEY	SURVEYED	BY	DATE
	PLOTTED		
NOTE BOOK	TEMPLATE		
	AREAS		
NO.	AREAS CHECKED		

PLOT DATE = $DATE$
FILE NAME = $FILE$
PLOT SCALE = $SCALE$
PLOT BY = $USER$
USER NAME = $USER$

160 150 140 130 120 110 100 90 80 70 60 50 40 30 20 10 0 10 20 30 40 50 60 70 80 90 100 110 120 130 140 150 160

680 675 670

COMMERCIAL ENTRANCE, RT.
STA. 1119+77.30
669.65
2.00%
669.25
8.00%
EX. ROW
PROP TE
1119+77.30

680 675 670 665

PROP TE
EX. ROW
STAGE 2
C = 38.17
F = 0.00
STAGE 3
C = 66.61
F = 0.00
5.42%
669.58
2.00%
669.84
669.70
2.00%
669.30
8.00%
1119+75.00

680 675 670 665

PROP TE
EX. ROW
COMMERCIAL ENTRANCE, LT.
STA. 1119+70.95
5.25%
669.68
2.00%
669.94
2.00%
669.80
1119+70.95

160 150 140 130 120 110 100 90 80 70 60 50 40 30 20 10 0 10 20 30 40 50 60 70 80 90 100 110 120 130 140 150 160

US ROUTE 30

K:\ROADWAY\1119\1119_dgn - 12/19/2005 12:36:14 AM

CONTRACT NO. 64969

F.A.P RTE.	SECTION	COUNTY	TOTAL SHEETS	SHEET NO.
309	16R-2	WHITESIDE	547	4/9
STA. 1120+00.00	TO STA. 1120+25.00			
FED. ROAD DIST. NO. 2	ILLINOIS	FED. AID PROJECT		

IT SHALL BE THE CONTRACTOR'S RESPONSIBILITY TO ASCERTAIN THE LOCATIONS OF EXISTING WATER MAINS, GAS MAINS, SEWERS, ELECTRIC POWER LINES, TELEPHONE LINES AND OTHER UTILITIES FROM THE UTILITY COMPANIES AND BY FIELD INSPECTION.

FINAL SURVEY	SURVEYED	BY	DATE
	PLOTTED		
NOTE BOOK	TEMPLATE		
NO.	AREAS		
	AREAS CHECKED		

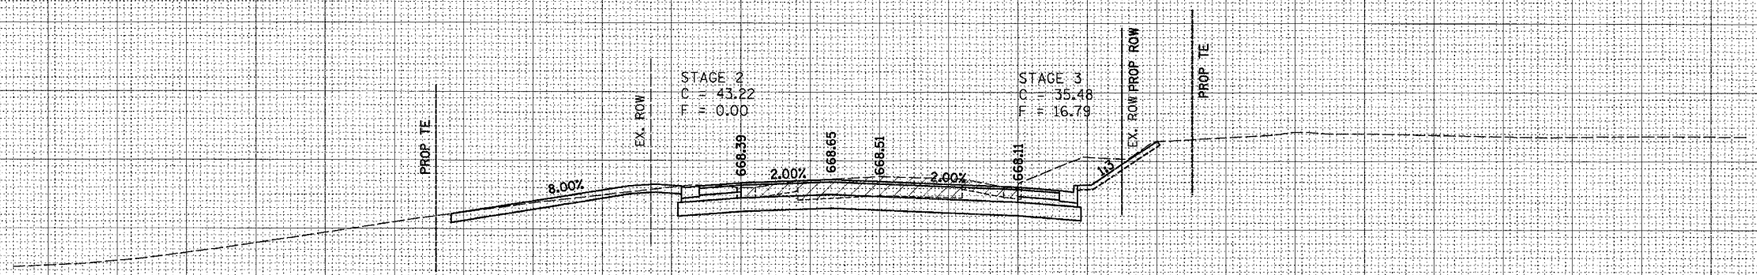

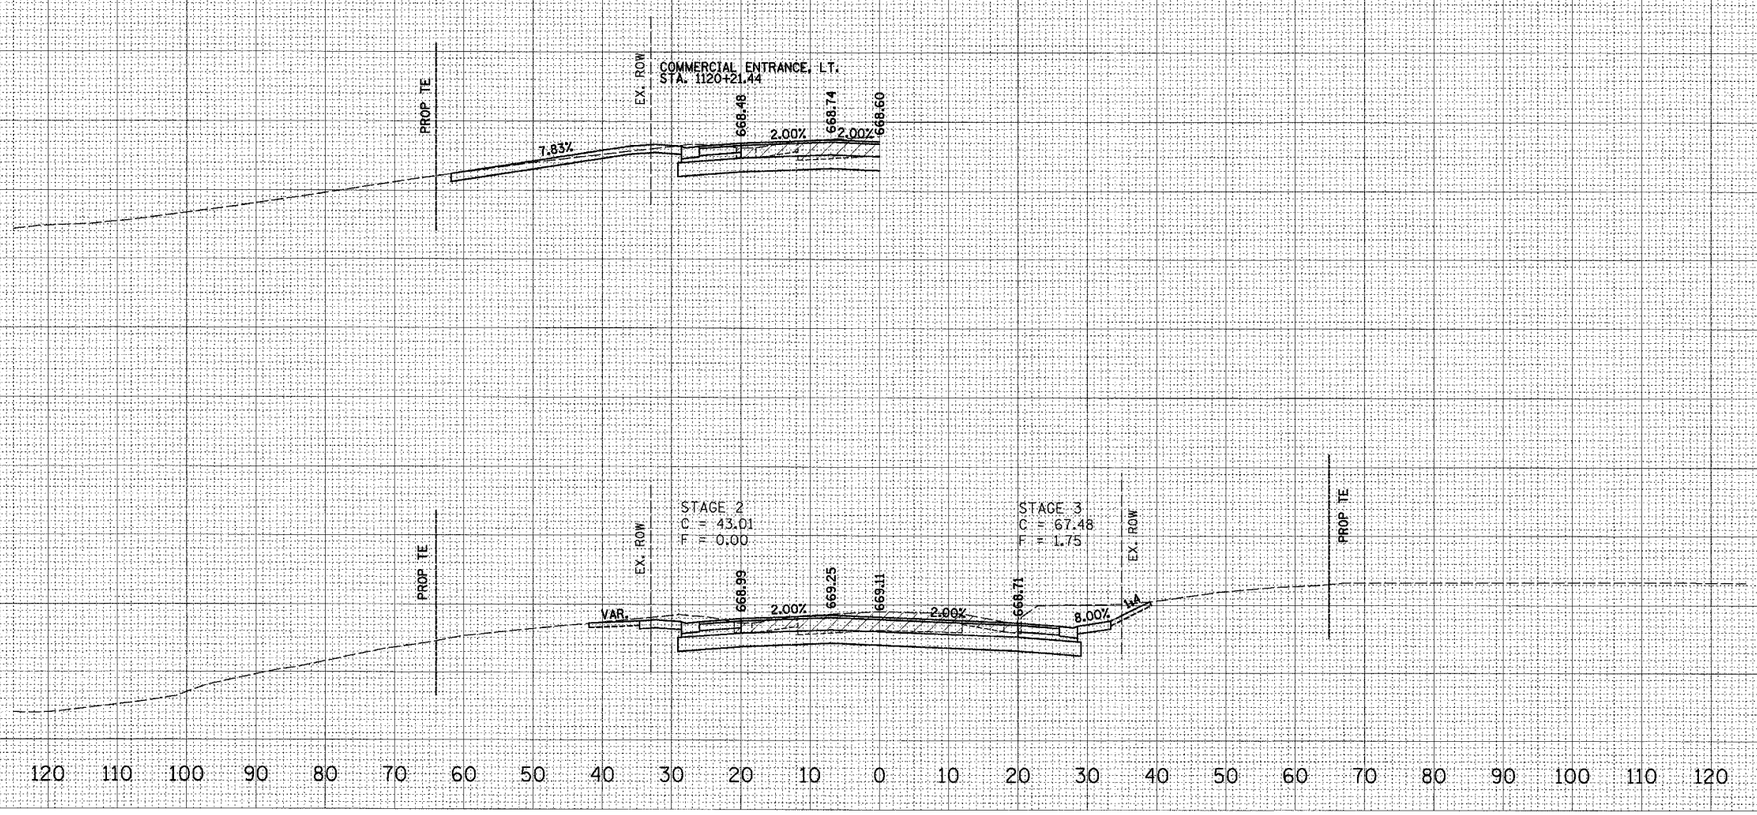

ORIGINAL SURVEY	SURVEYED	BY	DATE
	PLOTTED		
NOTE BOOK	TEMPLATE		
NO.	AREAS		
	AREAS CHECKED		

PLOT DATE = $DATE$
FILE NAME = $FILE$
PLOT SCALE = $SCALE$
USER NAME = $USER$

US ROUTE 30

stationline.dgn 12/5/2005 9:38:15 AM

CONTRACT NO. 64969

F.A.P RTE.	SECTION	COUNTY	TOTAL SHEETS	SHEET NO.
309	16R-2	WHITESIDE	547	430
STA. 1120+50.00		TO STA. 1120+75.00		
FED. ROAD DIST. NO. 2	ILLINOIS	FED. AID PROJECT		

IT SHALL BE THE CONTRACTOR'S RESPONSIBILITY TO ASCERTAIN THE LOCATIONS OF EXISTING WATER MAINS, GAS MAINS, SEWERS, ELECTRIC POWER LINES, TELEPHONE LINES AND OTHER UTILITIES FROM THE UTILITY COMPANIES AND BY FIELD INSPECTION.

FINAL SURVEY	SURVEYED	BY	DATE
	PLOTTED		
NOTE BOOK	TEMPLATE		
	AREAS		
NO.	AREAS CHECKED		

STAGE 2
C = 25.30
F = 44.92

STAGE 3
C = 32.58
F = 23.10

PROP TE
659.74
1:4
EX. ROW
667.20
2.00%
667.46
667.32
2.00%
666.92
1:4
EX. ROW
PROP ROW
PROP TE

1120+75.00

STAGE 2
C = 31.29
F = 9.69

STAGE 3
C = 34.51
F = 17.06

PROP TE
1:4
EX. ROW
667.80
2.00%
668.06
667.92
2.00%
667.52
1:4
EX. ROW
PROP ROW
PROP TE

1120+50.00

ORIGINAL SURVEY	SURVEYED	BY	DATE
	PLOTTED		
NOTE BOOK	TEMPLATE		
	AREAS		
NO.	AREAS CHECKED		

PLOT DATE = $DATE$
FILE NAME = $FILEL$
PLOT SCALE = $SCALE$
USER NAME = $USER$

US ROUTE 30

kaskinstime.dgn 12/6/2005 8:38:15 AM

CONTRACT NO. 64969

F.A.P RTE.	SECTION	COUNTY	TOTAL SHEETS	SHEET NO.
309	16R-2	WHITESIDE	547	481
STA. 1121+00.00		TO STA. 1121+50.00		
FED. ROAD DIST. NO. 2	ILLINOIS	FED. AID PROJECT		

IT SHALL BE THE CONTRACTOR'S RESPONSIBILITY TO ASCERTAIN THE LOCATIONS OF EXISTING WATER MAINS, GAS MAINS, SEWERS, ELECTRIC POWER LINES, TELEPHONE LINES AND OTHER UTILITIES FROM THE UTILITY COMPANIES AND BY FIELD INSPECTION.

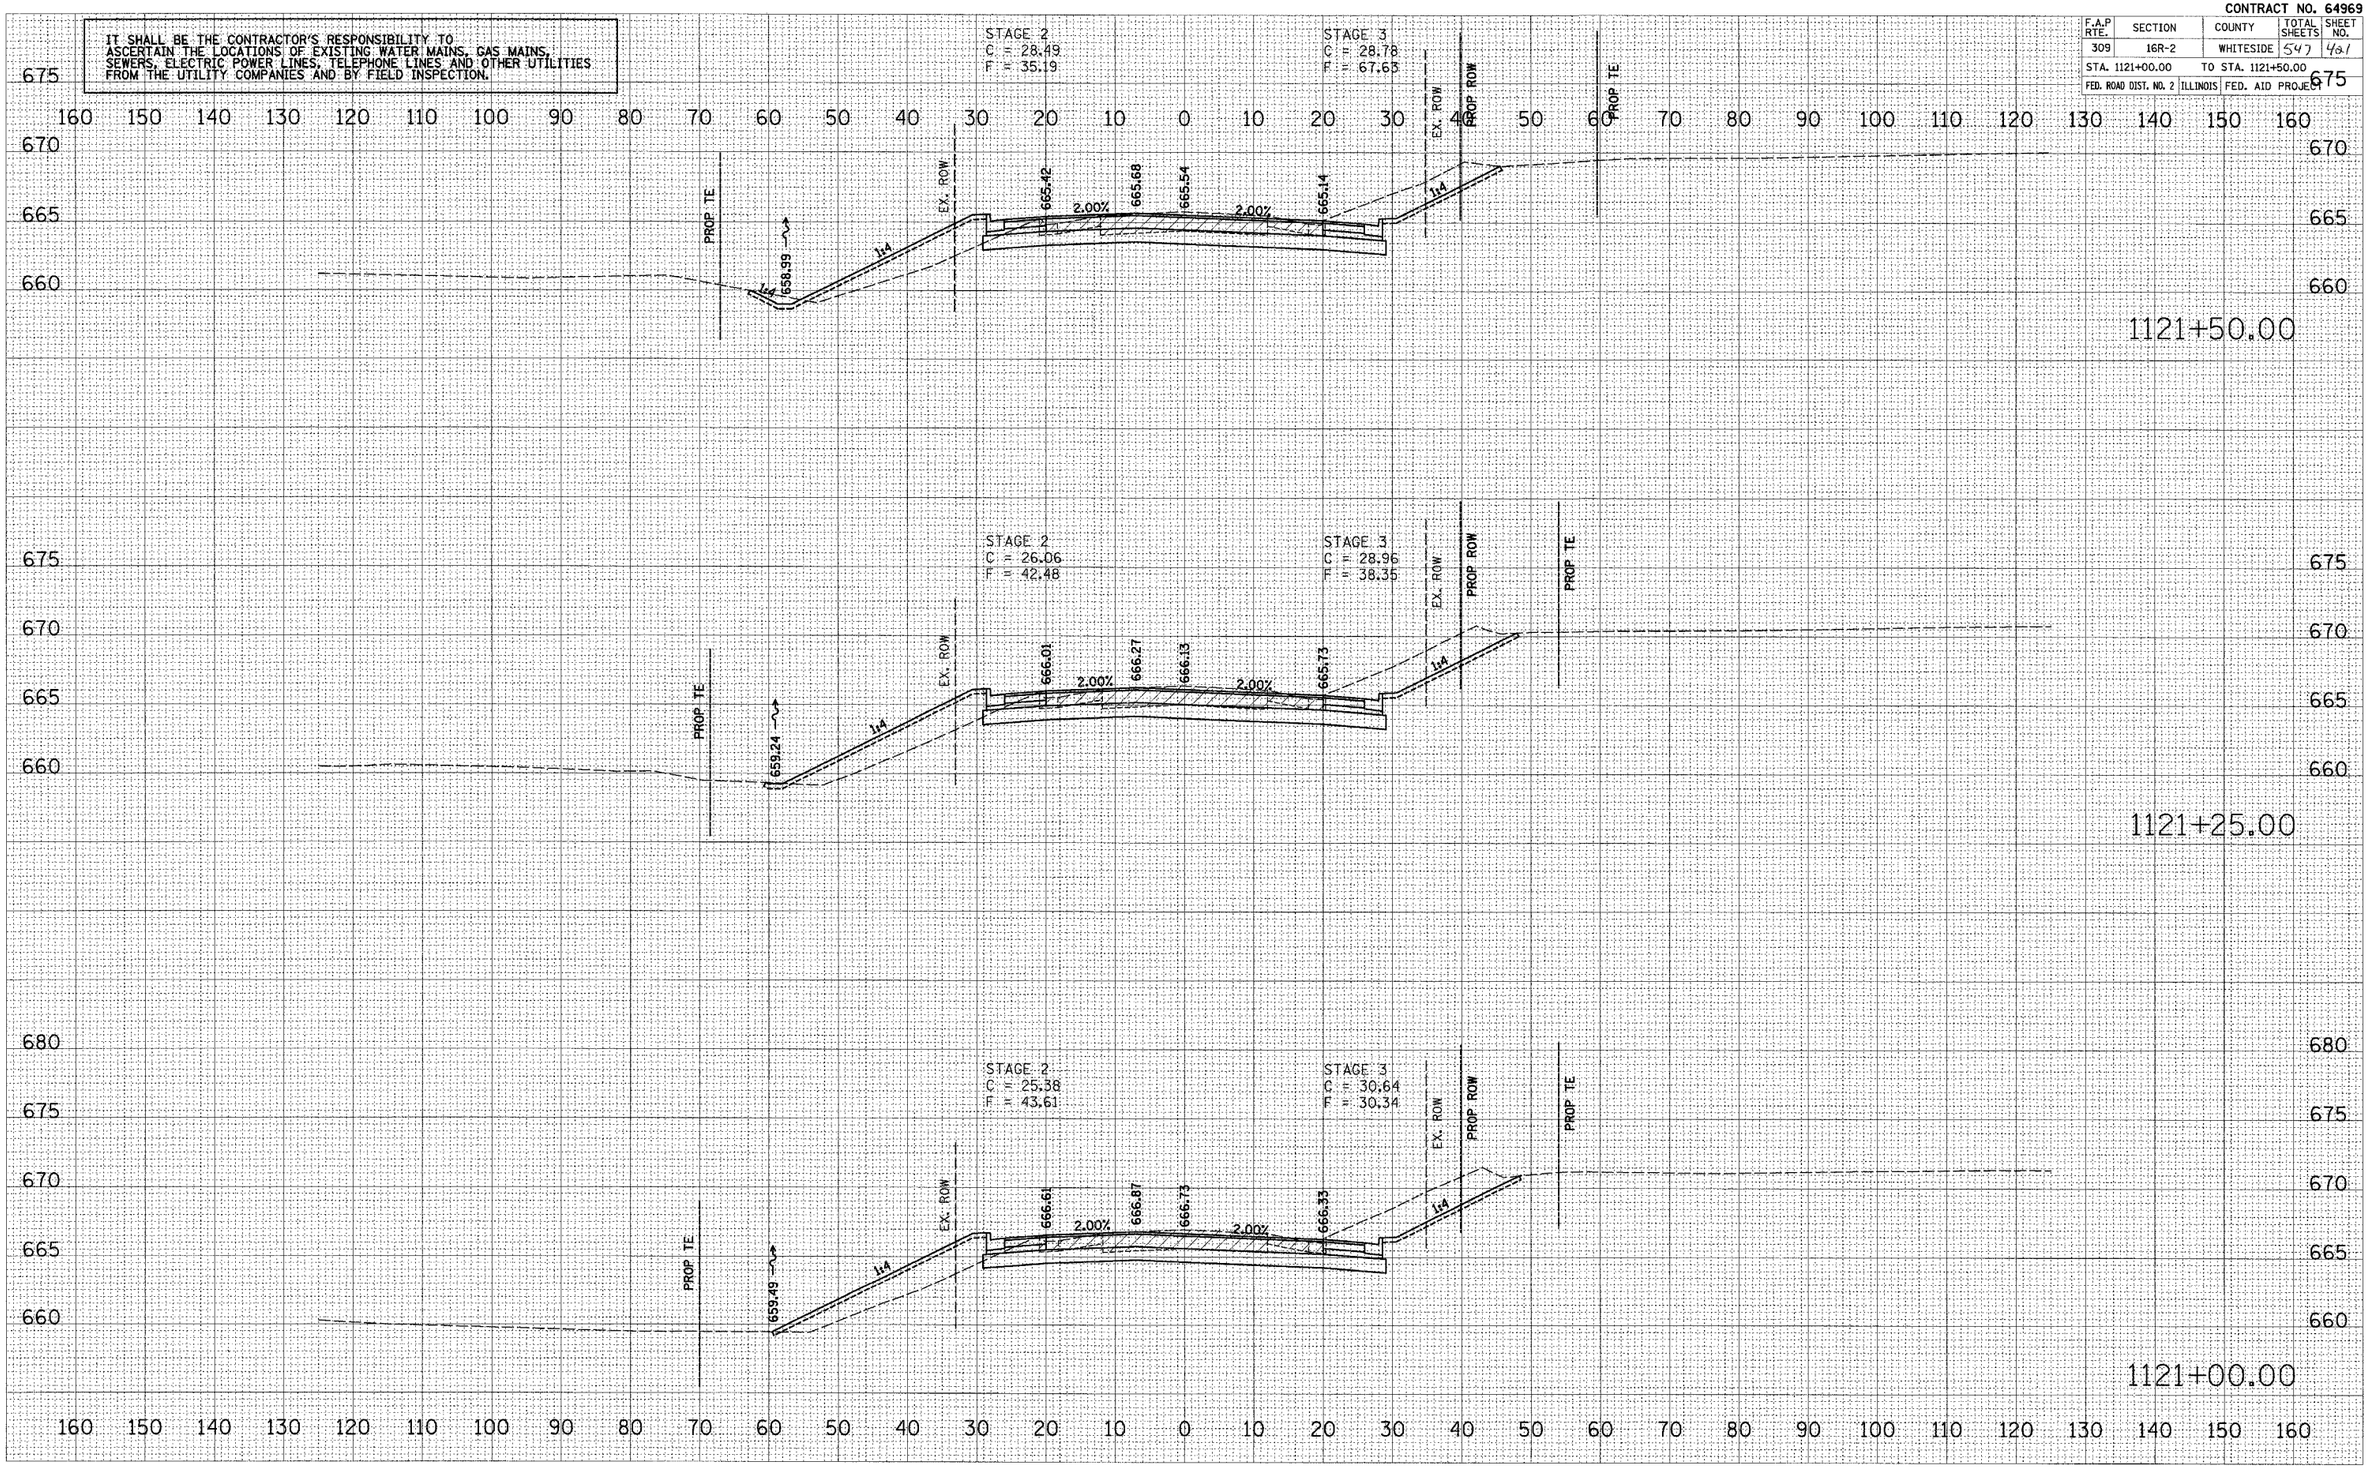

US ROUTE 30

FINAL SURVEY	SURVEYED	BY	DATE
NOTE BOOK	PLOTTED		
NO.	TEMPLATE		
	AREAS		
	AREAS CHECKED		

ORIGINAL SURVEY	SURVEYED	BY	DATE
NOTE BOOK	PLOTTED		
NO.	TEMPLATE		
	AREAS		
	AREAS CHECKED		

PLOT DATE = $DATE$
FILE NAME = $FILE$
PLOT SCALE = $SCALE$
USER NAME = $USER$

Xsections.dgn 12/9/2025 9:38:15 AM

CONTRACT NO. 64969

F.A.P RTE.	SECTION	COUNTY	TOTAL SHEETS	SHEET NO.
309	16R-2	WHITESIDE	547	433
STA. 1121+75.00		TO STA. 1122+00.00		
FED. ROAD DIST. NO. 2	ILLINOIS	FED. AID PROJECT		

IT SHALL BE THE CONTRACTOR'S RESPONSIBILITY TO ASCERTAIN THE LOCATIONS OF EXISTING WATER MAINS, GAS MAINS, SEWERS, ELECTRIC POWER LINES, TELEPHONE LINES AND OTHER UTILITIES FROM THE UTILITY COMPANIES AND BY FIELD INSPECTION.

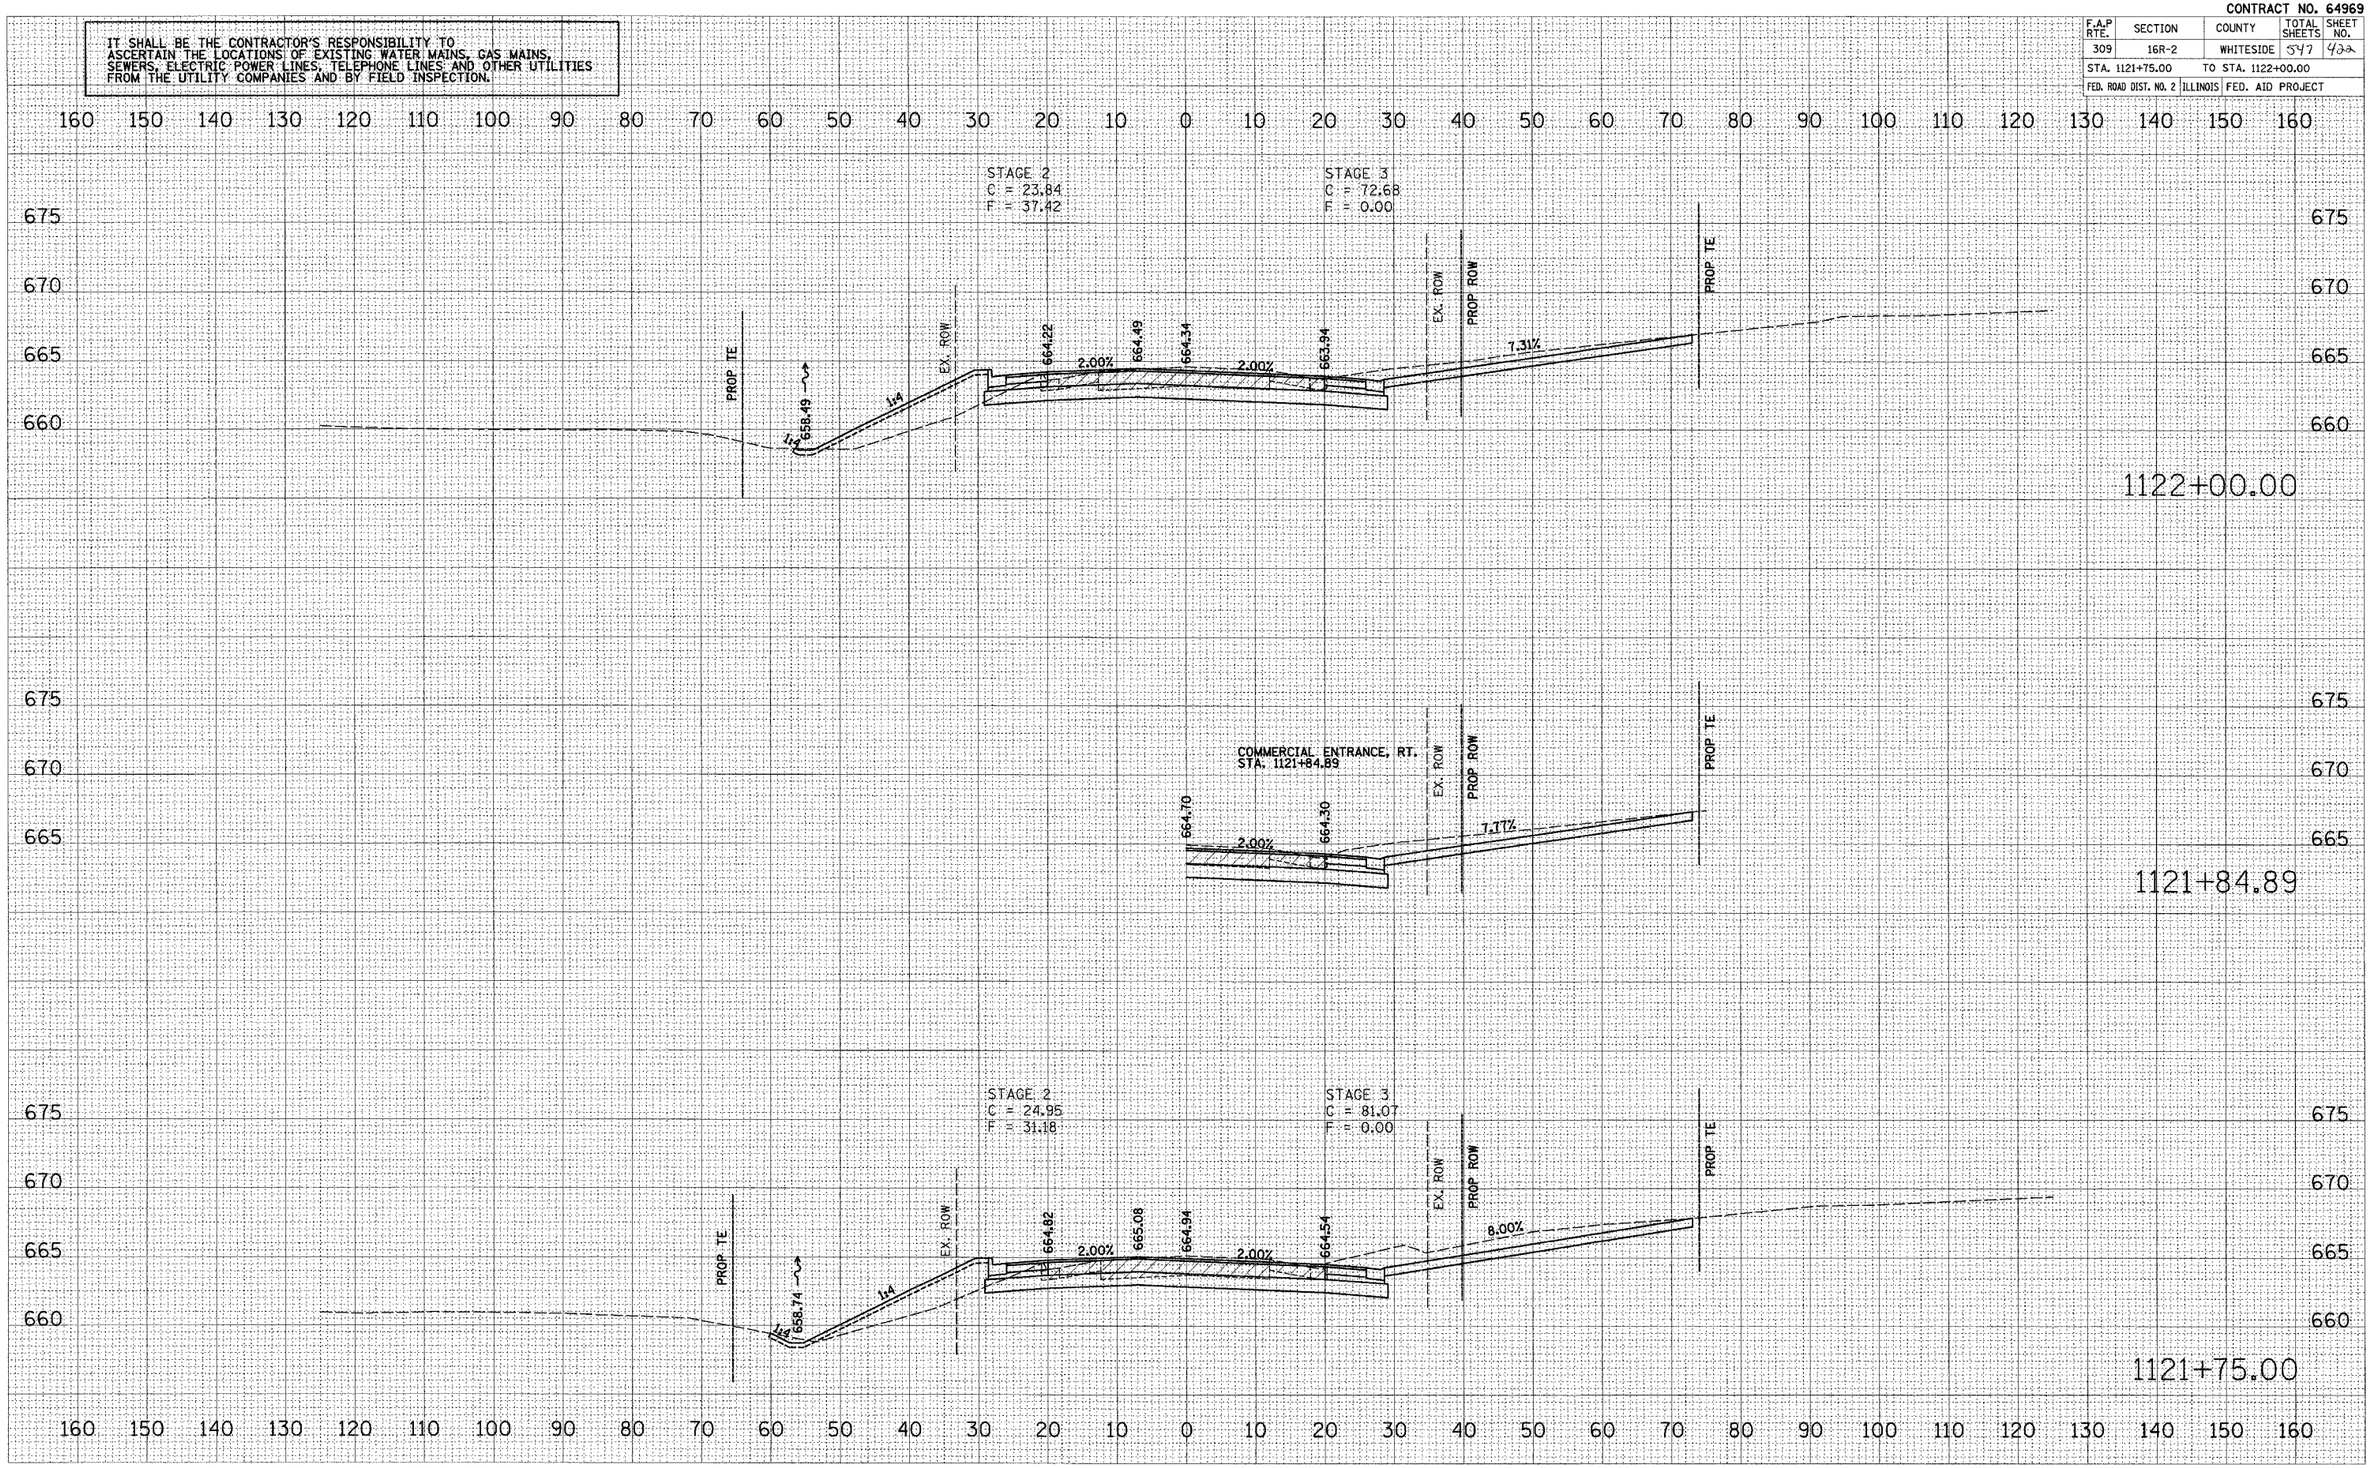

FINAL SURVEY	SURVEYED	BY	DATE
	ADVANCED		
NOTE BOOK	TEMPLATE		
NO.	AREAS		
	AREAS CHECKED		

ORIGINAL SURVEY	SURVEYED	BY	DATE
	ADVANCED		
NOTE BOOK	TEMPLATE		
NO.	AREAS		
	AREAS CHECKED		

PLOT DATE = #DATE#
FILE NAME = #FILE#
PLOT SCALE = #SCALE#
USER NAME = #USER#

US ROUTE 30

xsections.jgn 12/9/2005 9:38:15 AM

CONTRACT NO. 64969

F.A.P RTE.	SECTION	COUNTY	TOTAL SHEETS	SHEET NO.
309	16R-2	WHITESIDE	547	423
STA. 1122+25.00		TO STA. 1122+75.00		
FED. ROAD DIST. NO. 2	ILLINOIS	FED. AID PROJECT		

IT SHALL BE THE CONTRACTOR'S RESPONSIBILITY TO ASCERTAIN THE LOCATIONS OF EXISTING WATER MAINS, GAS MAINS, SEWERS, ELECTRIC POWER LINES, TELEPHONE LINES AND OTHER UTILITIES FROM THE UTILITY COMPANIES AND BY FIELD INSPECTION.

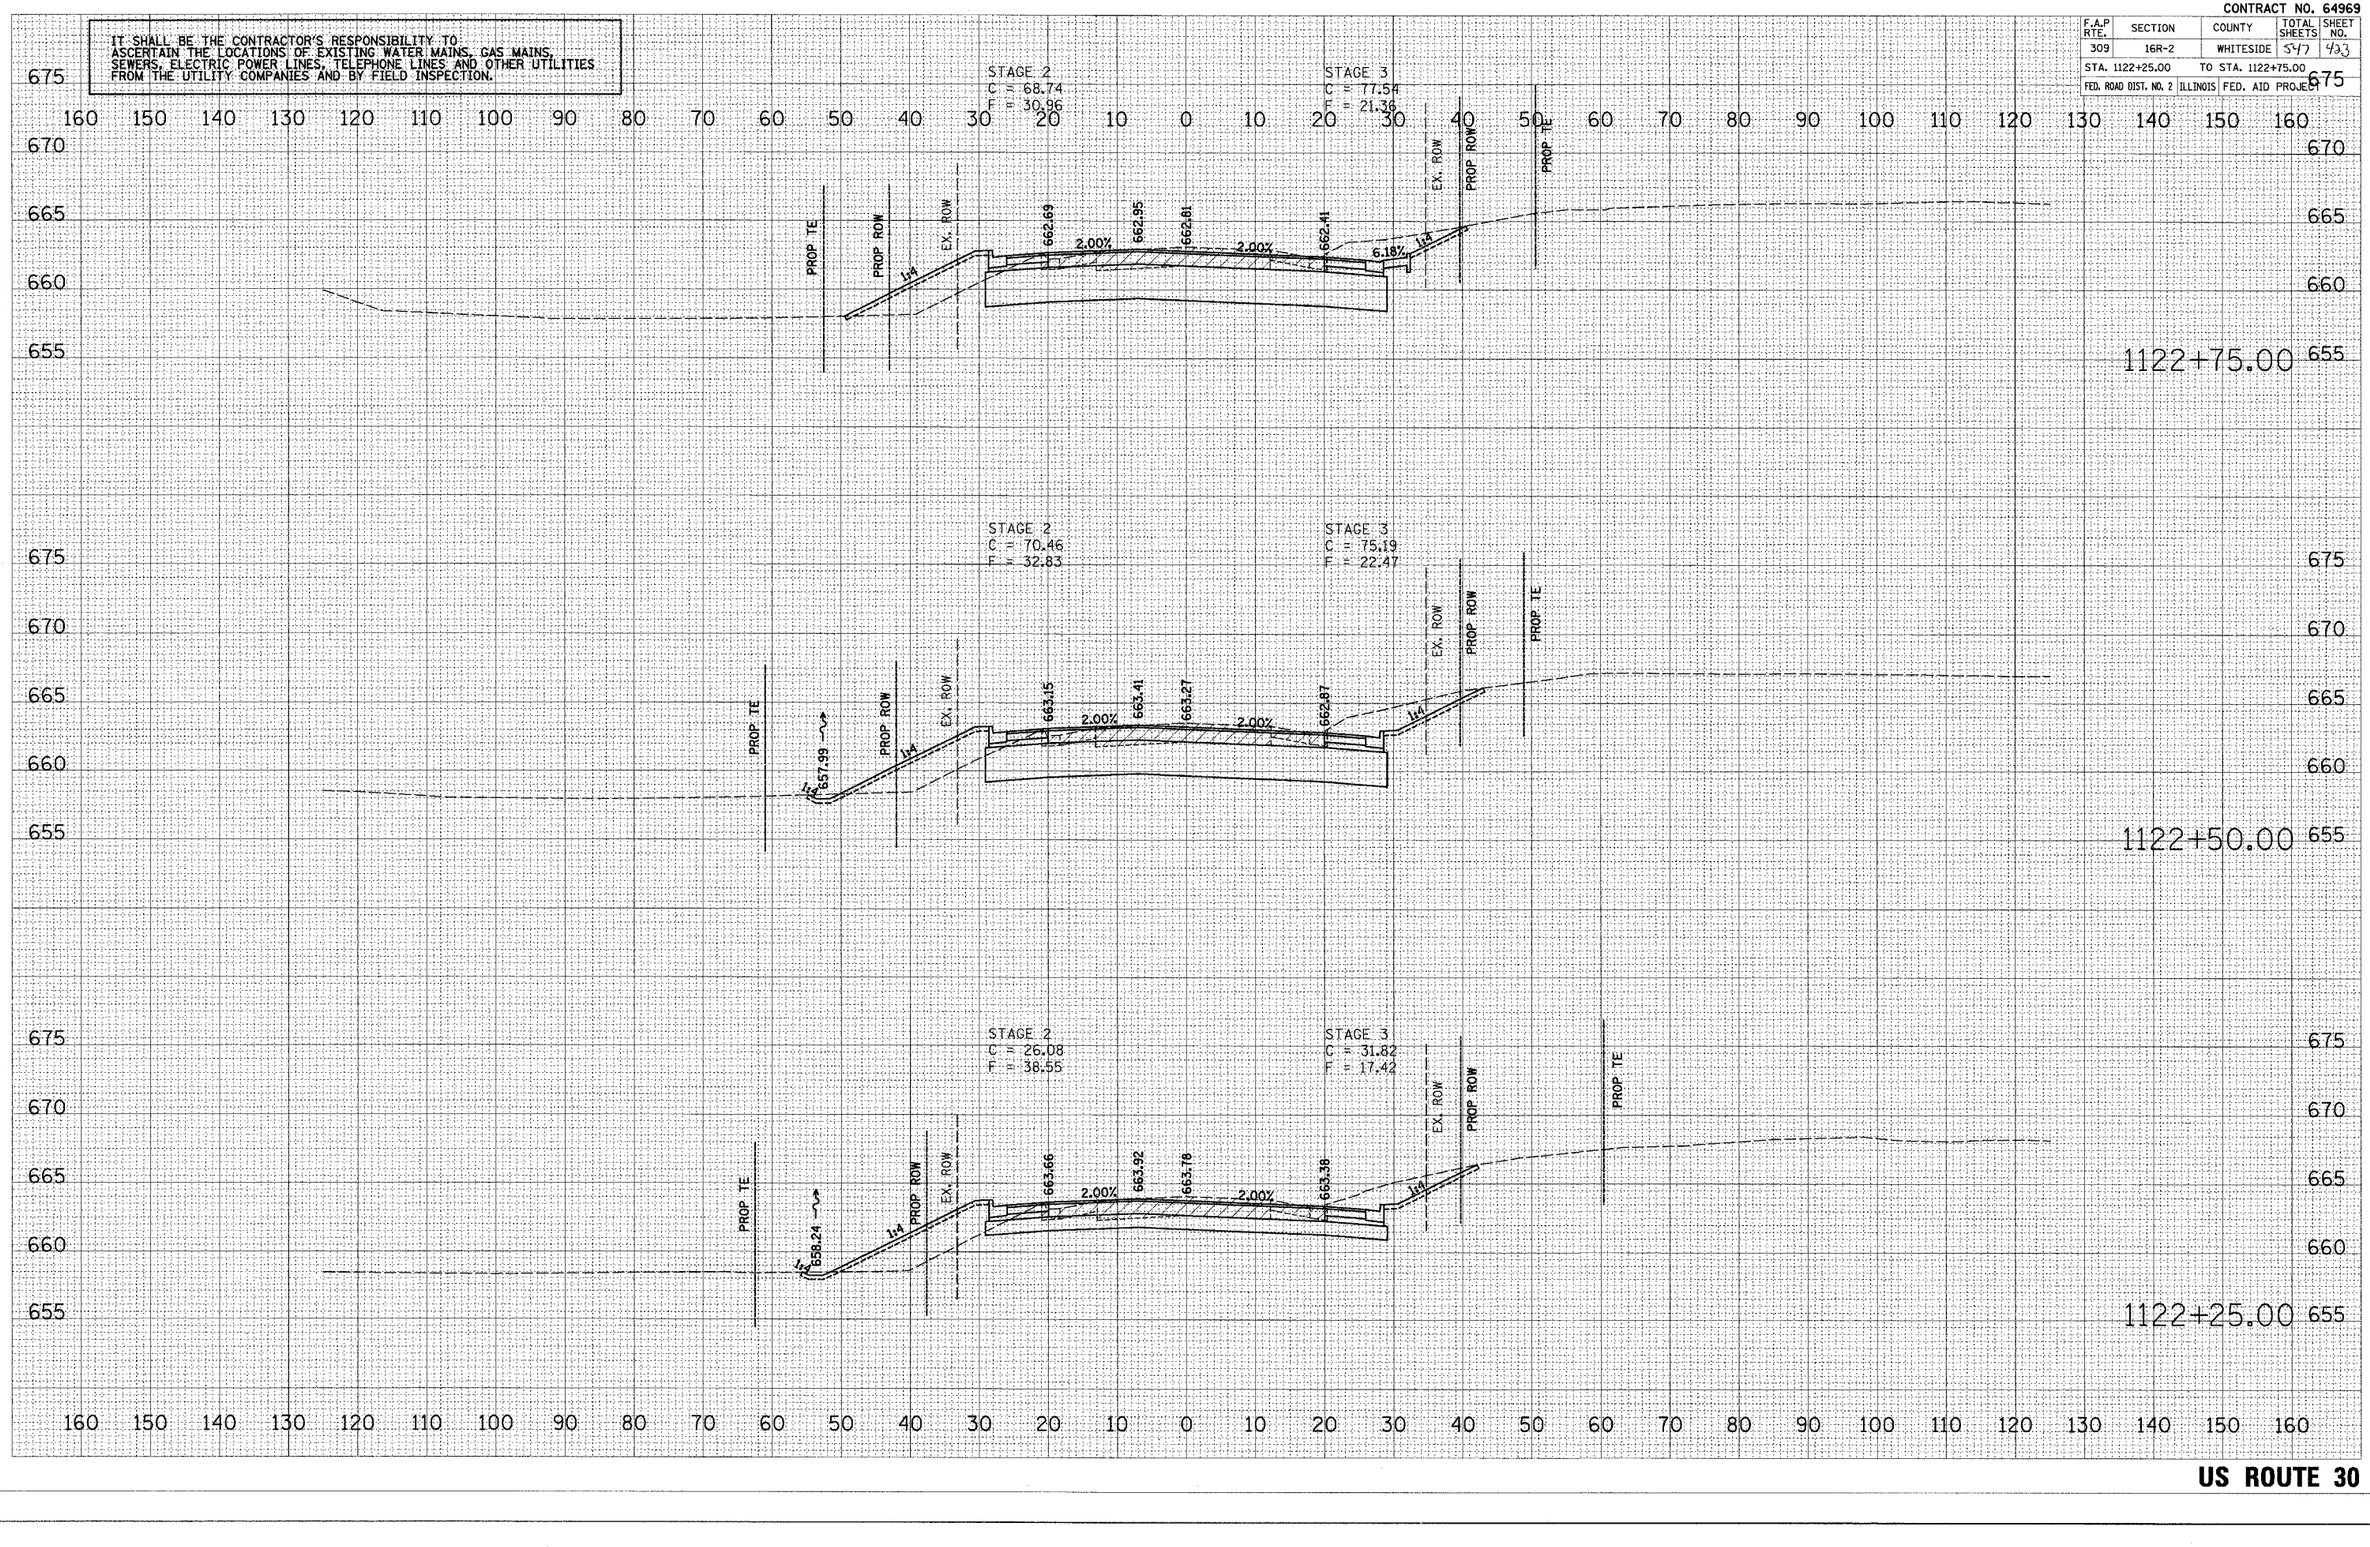

US ROUTE 30

FINAL SURVEY — NOTE BOOK — NO. — SURVEYED — PLOTTED — DRAWN — AREAS — AREAS CHECKED — BY — DATE

ORIGINAL SURVEY — NOTE BOOK — NO. — SURVEYED — PLOTTED — DRAWN — AREAS — AREAS CHECKED — BY — DATE

PLOT DATE = $DATE$
FILE NAME = $FILE$
PLOT SCALE = $SCALE$
USER NAME = $USER$

xsections.dgn 12/8/2000 8:38:16 AM

CONTRACT NO. 64969

F.A.P RTE.	SECTION	COUNTY	TOTAL SHEETS	SHEET NO.
309	16R-2	WHITESIDE	547	434
STA. 1123+00.00	TO STA. 1123+25.00			
FED. ROAD DIST. NO. 2	ILLINOIS	FED. AID PROJECT		

IT SHALL BE THE CONTRACTOR'S RESPONSIBILITY TO ASCERTAIN THE LOCATIONS OF EXISTING WATER MAINS, GAS MAINS, SEWERS, ELECTRIC POWER LINES, TELEPHONE LINES AND OTHER UTILITIES FROM THE UTILITY COMPANIES AND BY FIELD INSPECTION.

160 150 140 130 120 110 100 90 80 70 60 50 40 30 20 10 0 10 20 30 40 50 60 70 80 90 100 110 120 130 140 150 160

675
670
665
660

STAGE 2
C = 86.49
F = 0.00

STAGE 3
C = 90.64
F = 0.00

PROP TE
PROP ROW
EX. ROW
1.02%
661.95
2.00%
662.21
662.07
2.00%
661.67
6.18%
EX. ROW
PROP ROW
PROP TE

1123+25.00

COMMERCIAL ENTRANCE, RT.
STA. 1123+22.65

662.10
2.00%
661.70
6.11%
EX. ROW
PROP ROW
PROP TE

1123+22.65

STAGE 2
C = 76.16
F = 0.20

STAGE 3
C = 87.60
F = 0.00

PROP ROW
EX. ROW
VAR.
662.29
2.00%
662.55
662.41
2.00%
662.01
6.11%
1.4%
EX. ROW
PROP ROW
PROP TE

1123+00.00

FINAL SURVEY NOTE BOOK NO.
SURVEYED BY
PLOTTED BY
TEMPLATE
AREAS
AREAS CHECKED
BY DATE

ORIGINAL SURVEY NOTE BOOK NO.
SURVEYED BY
PLOTTED BY
TEMPLATE
AREAS
AREAS CHECKED
BY DATE

PLOT DATE = $DATE$
FILE NAME = $FILEL$
PLOT SCALE = $SCALE$
USER NAME = $USER$

US ROUTE 30

Xsections.dgn 12/8/2009 8:38:17 AM

CONTRACT NO. 64969

F.A.P RTE.	SECTION	COUNTY	TOTAL SHEETS	SHEET NO.
309	16R-2	WHITESIDE	547	425
STA. 1123+32.35		TO STA. 1123+75.00		
FED. ROAD DIST. NO. 2	ILLINOIS	FED. AID PROJECT		

IT SHALL BE THE CONTRACTOR'S RESPONSIBILITY TO ASCERTAIN THE LOCATIONS OF EXISTING WATER MAINS, GAS MAINS, SEWERS, ELECTRIC POWER LINES, TELEPHONE LINES AND OTHER UTILITIES FROM THE UTILITY COMPANIES AND BY FIELD INSPECTION.

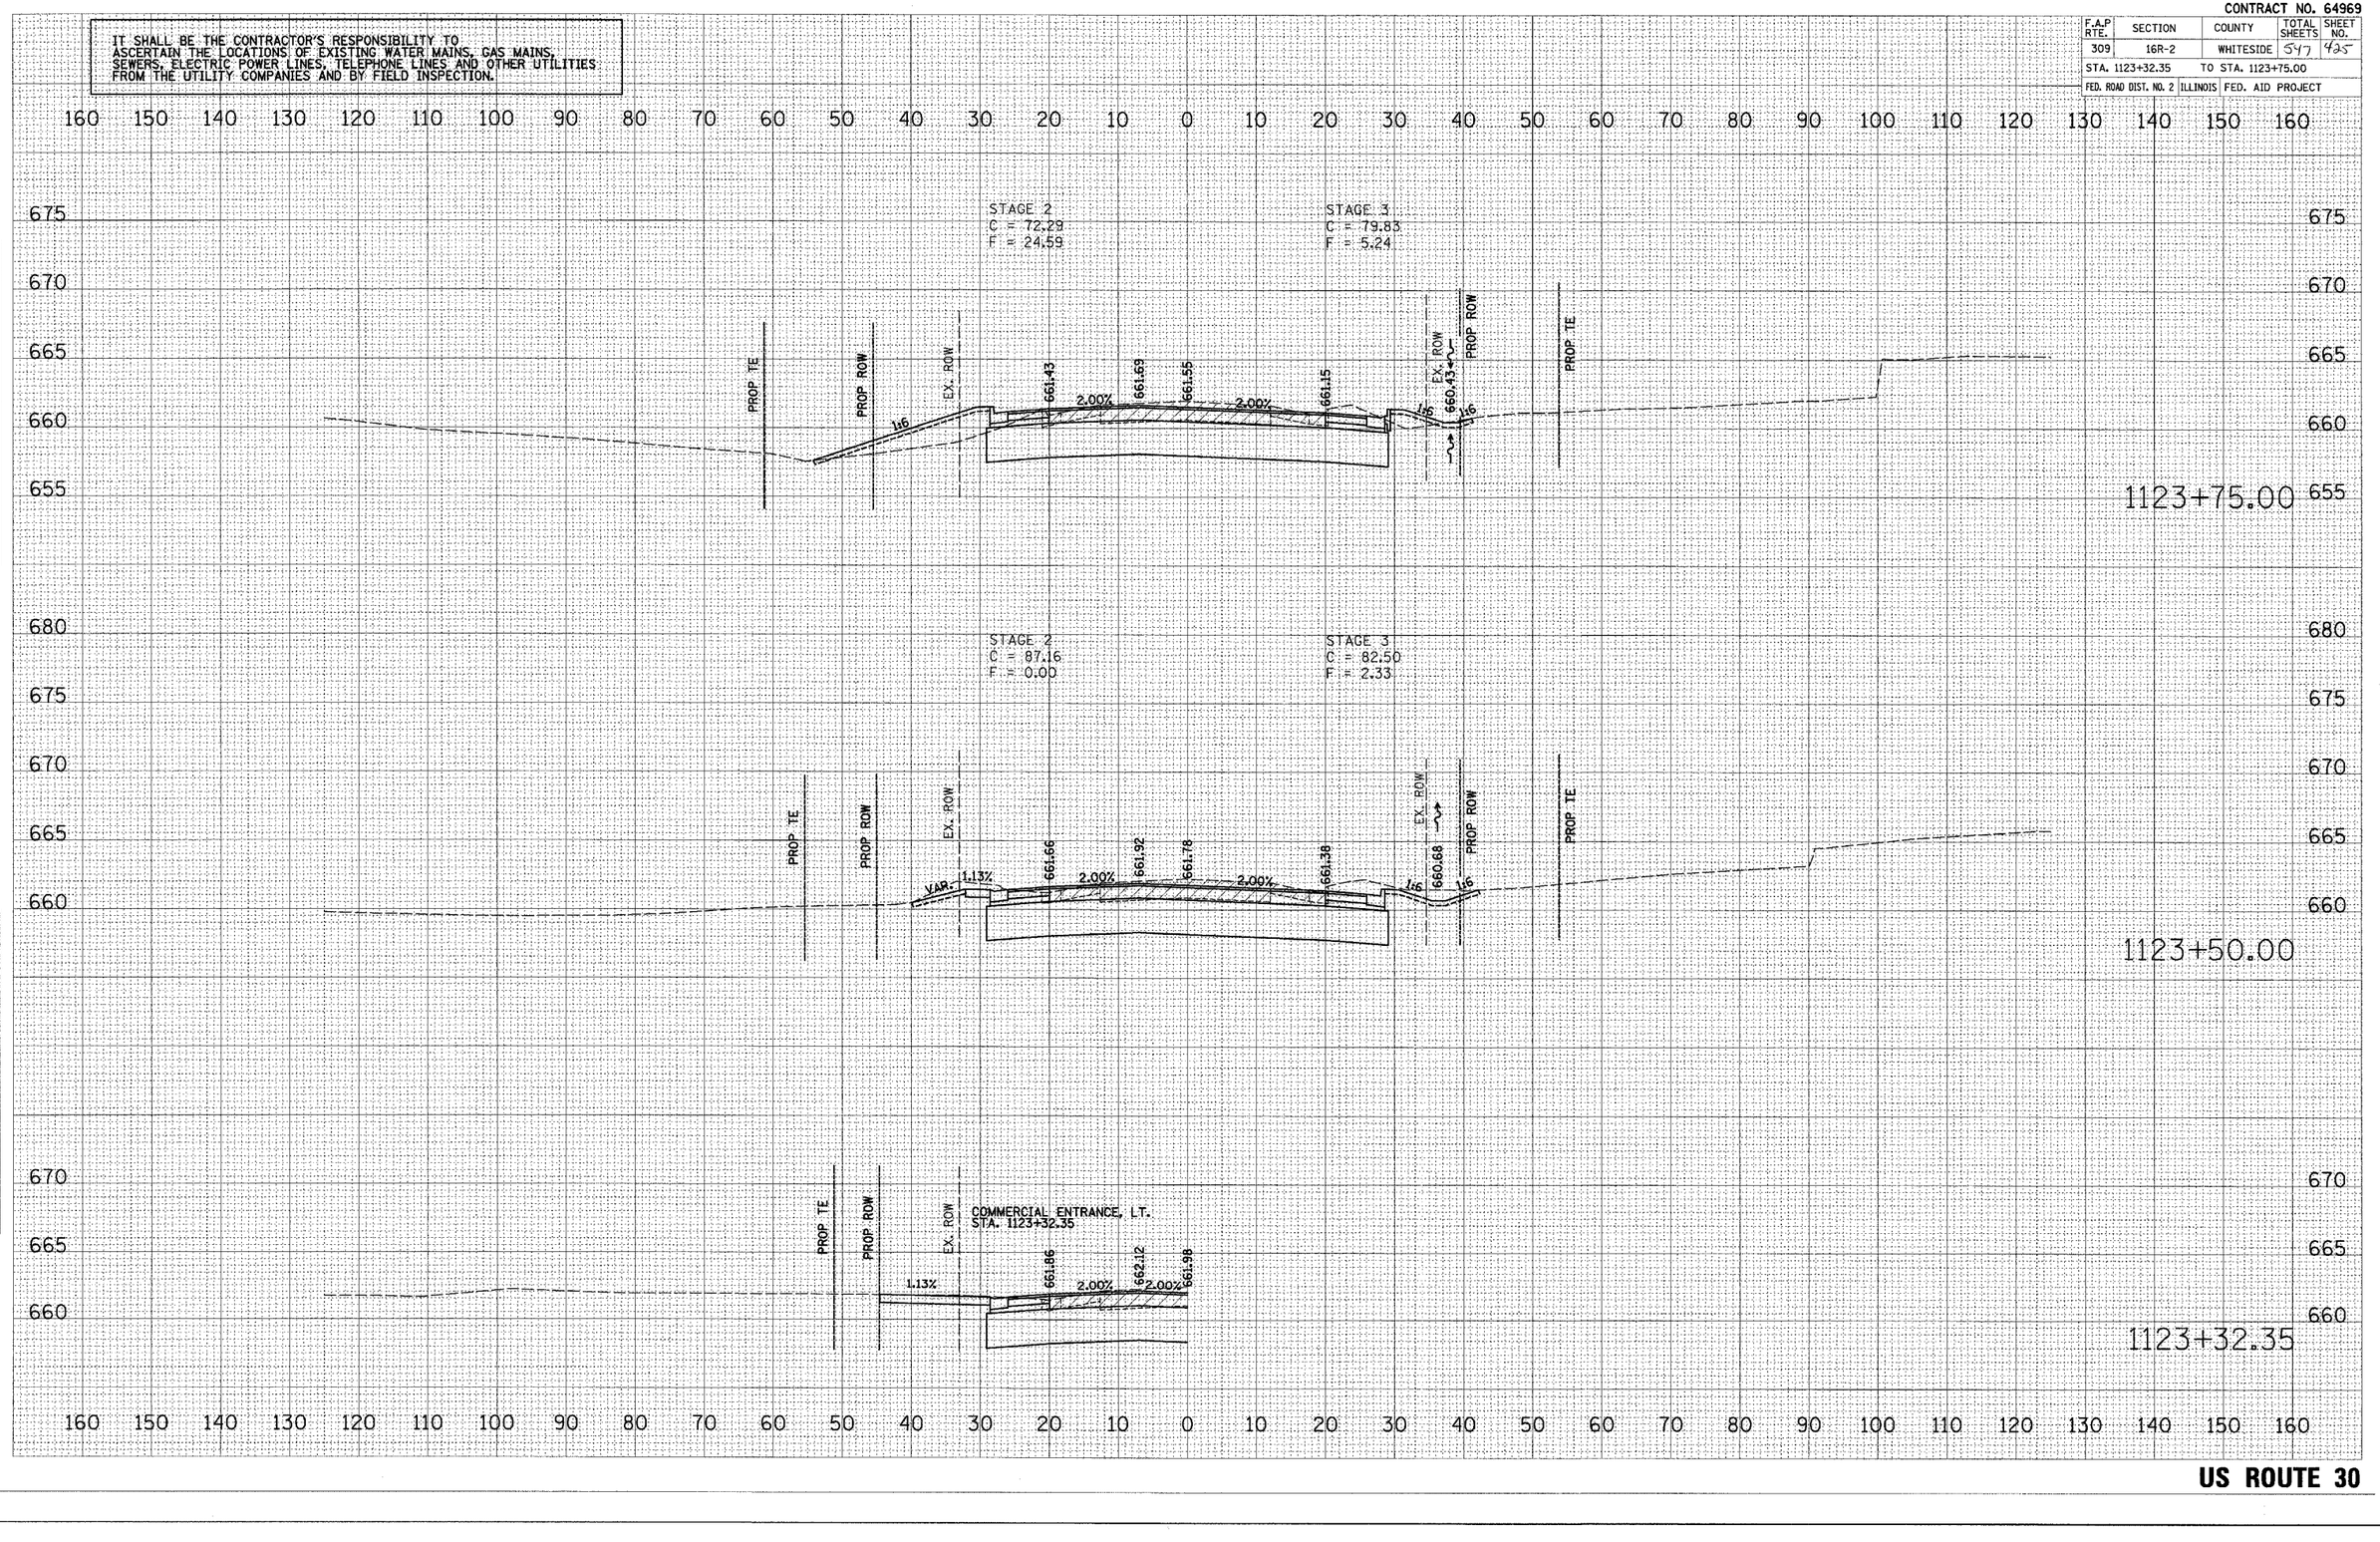

FINAL SURVEY — NOTE BOOK — NO. — SURVEYED — PLOTTED — TEMPLATE — AREAS — AREAS CHECKED — BY — DATE

ORIGINAL SURVEY — NOTE BOOK — NO. — SURVEYED — PLOTTED — TEMPLATE — AREAS — AREAS CHECKED — BY — DATE

PLOT DATE = $DATE$
FILE NAME = $FILE$
PLOT SCALE = $SCALE$
USER NAME = $USER$

US ROUTE 30

Xsections.dgn 12/9/2020 9:26:17 AM

CONTRACT NO. 64969

F.A.P RTE.	SECTION	COUNTY	TOTAL SHEETS	SHEET NO.
309	16R-2	WHITESIDE	547	426
STA. 1124+00.00		TO STA. 1124+25.00		
FED. ROAD DIST. NO. 2	ILLINOIS	FED. AID PROJECT		

IT SHALL BE THE CONTRACTOR'S RESPONSIBILITY TO ASCERTAIN THE LOCATIONS OF EXISTING WATER MAINS, GAS MAINS, SEWERS, ELECTRIC POWER LINES, TELEPHONE LINES AND OTHER UTILITIES FROM THE UTILITY COMPANIES AND BY FIELD INSPECTION.

FINAL SURVEY NOTE BOOK — SURVEYED — PLOTTED — FIELD BOOK — AREAS — AREAS CHECKED — NO. — BY — DATE

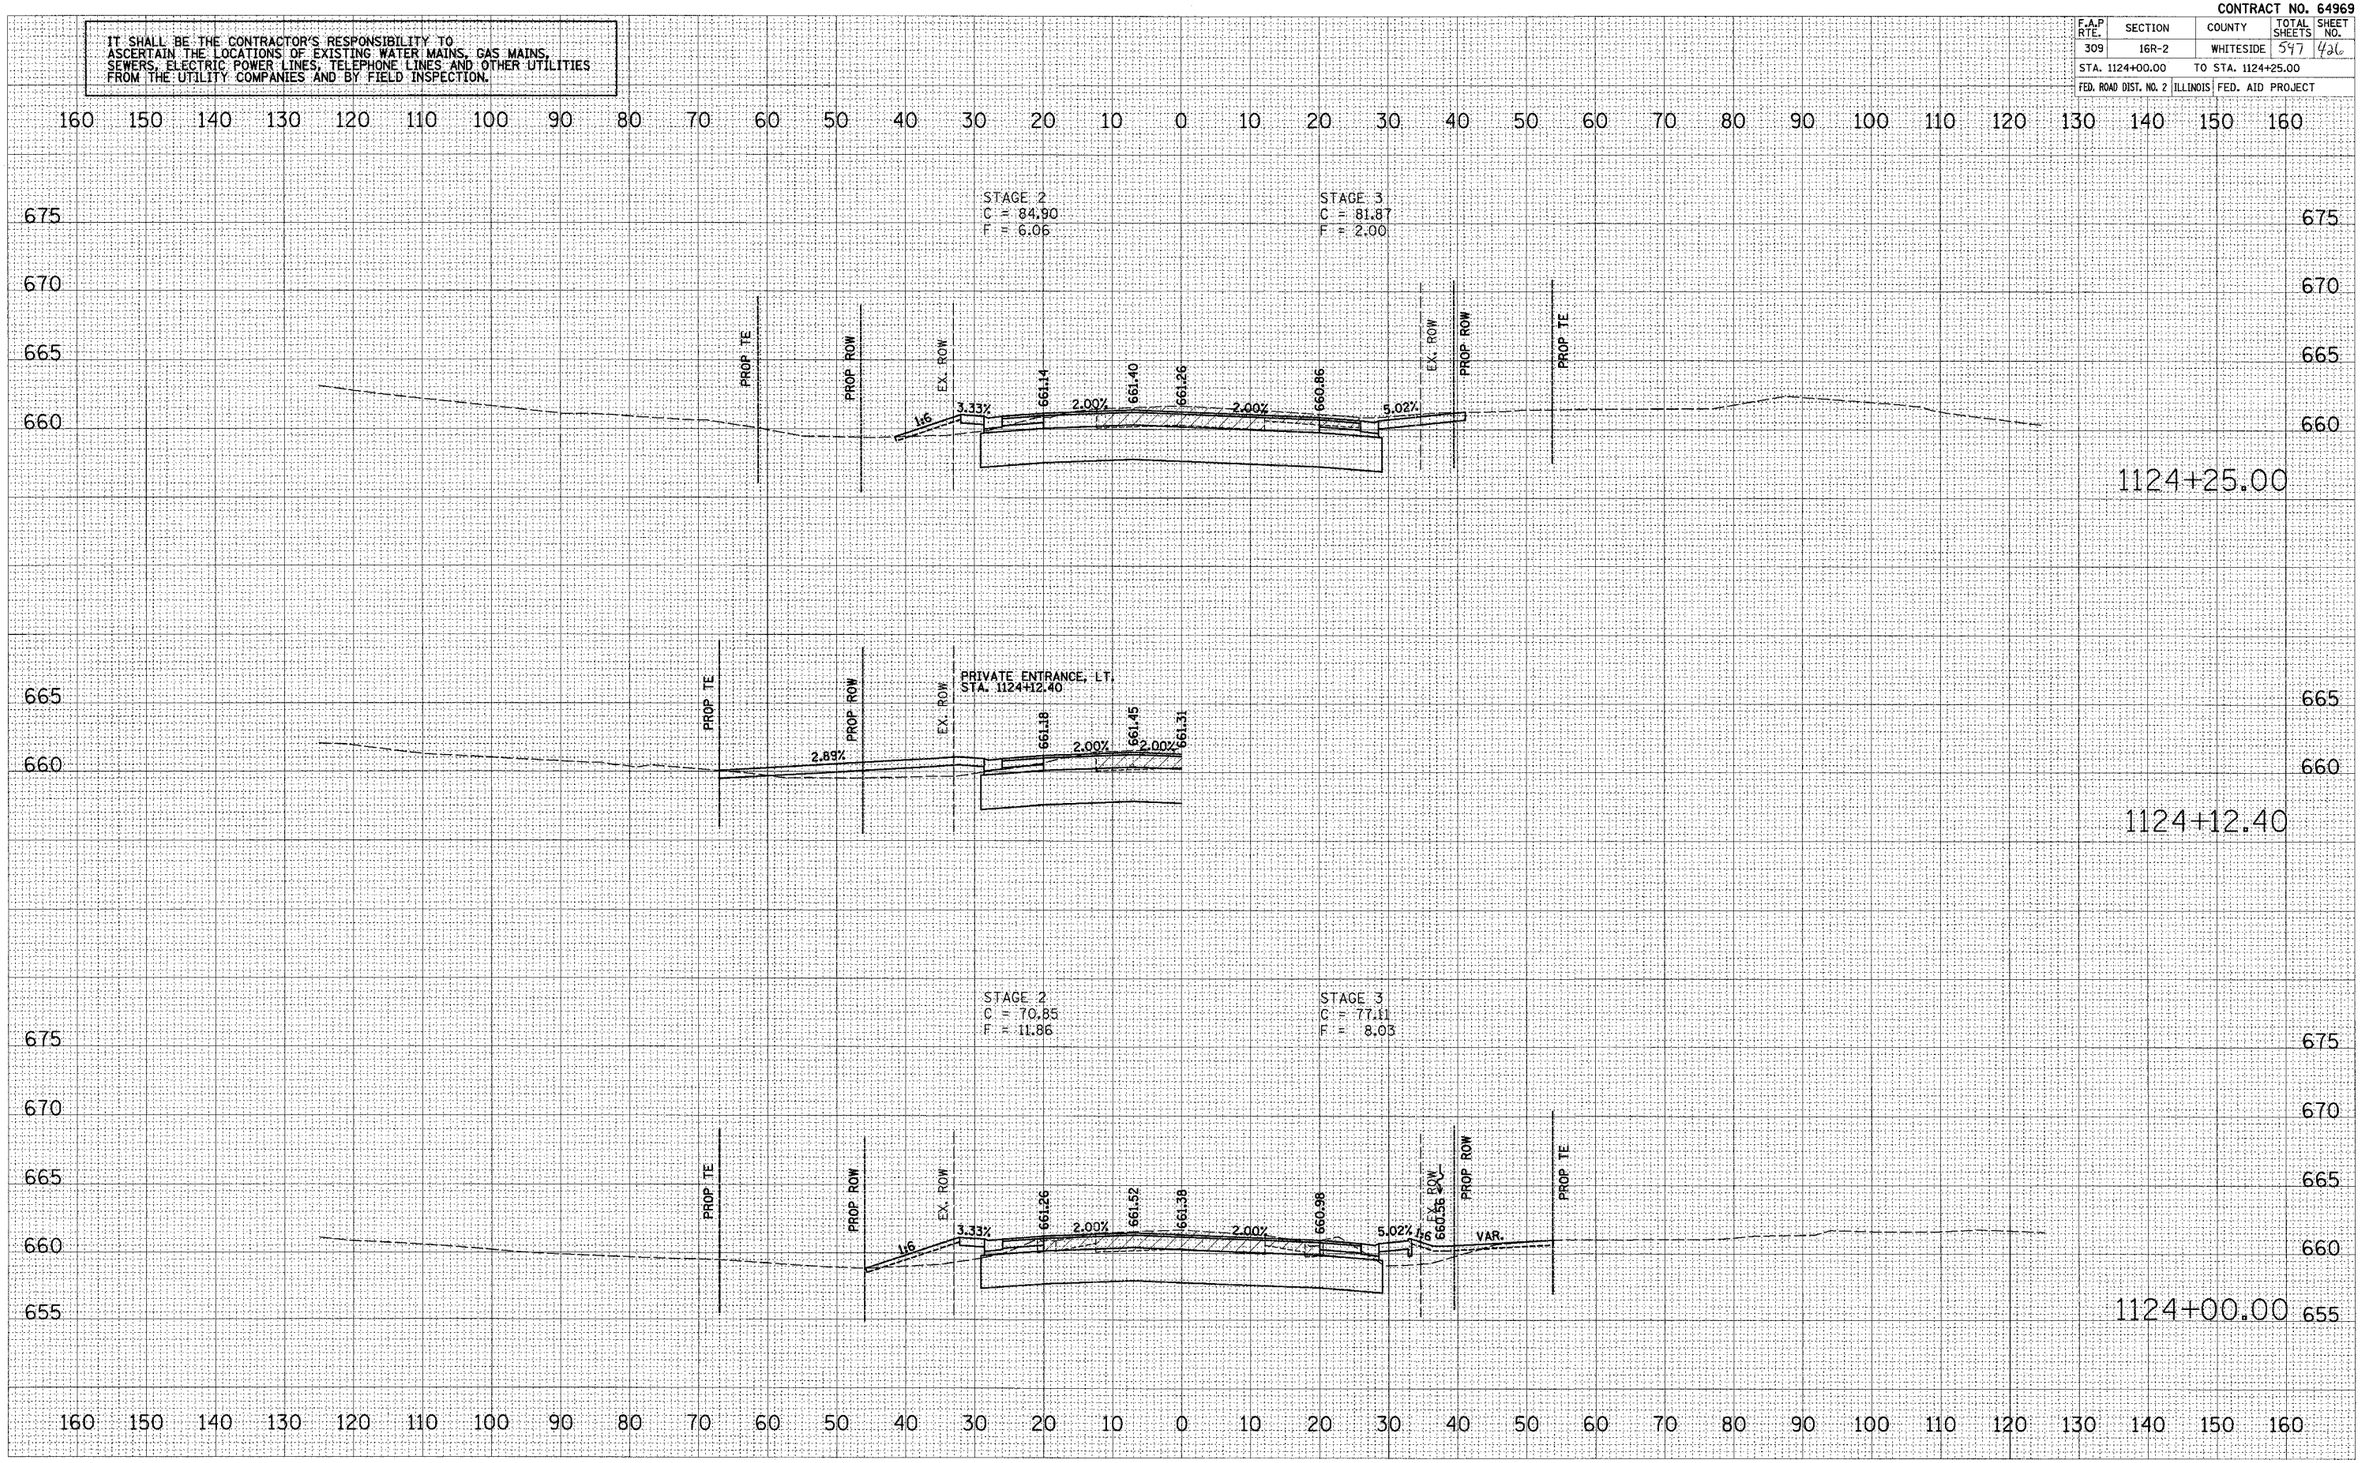

ORIGINAL SURVEY — SURVEYED — PLOTTED — FIELD BOOK — AREAS — AREAS CHECKED — NO. — BY — DATE

PLOT DATE = #DATE#
FILE NAME = #FILE#
PLOT SCALE = #SCALE#
USER NAME = #USER#

US ROUTE 30

xsections.dgn 12/9/2005 8:38:19 AM

CONTRACT NO. 64969

F.A.P RTE.	SECTION	COUNTY	TOTAL SHEETS	SHEET NO.
309	16R-2	WHITESIDE	547	427
STA. 1124+41.05		TO STA. 1124+75.00		
FED. ROAD DIST. NO. 2	ILLINOIS	FED. AID PROJECT		

IT SHALL BE THE CONTRACTOR'S RESPONSIBILITY TO ASCERTAIN THE LOCATIONS OF EXISTING WATER MAINS, GAS MAINS, SEWERS, ELECTRIC POWER LINES, TELEPHONE LINES AND OTHER UTILITIES FROM THE UTILITY COMPANIES AND BY FIELD INSPECTION.

FINAL SURVEY NOTE BOOK

ORIGINAL SURVEY NOTE BOOK

	BY	DATE
SURVEYED		
DRAWN		
TEMPLATE		
AREAS		
AREAS CHECKED		

STAGE 2
E = 1120
F = 0.00

STAGE 3
E = 79.30
F = 0.10

1124+75.00

PROP TE
PROP ROW
EX. ROW
1:6
7.00%
661.07
2.00%
661.33
661.19
2.00%
660.79
VAR.

STAGE 2
C = 94.36
F = 5.32

STAGE 3
C = 83.93
F = 1.43

1124+50.00

PROP TE
PROP ROW
EX. ROW
1:6
661.08
2.00%
661.34
661.20
2.00%
660.80
7.22%

COMMERCIAL ENTRANCE, RT.
STA. 1124+41.05

1124+41.05

PROP TE
PROP ROW
EX. ROW
661.23
2.00%
660.83
6.86%

160 150 140 130 120 110 100 90 80 70 60 50 40 30 20 10 0 10 20 30 40 50 60 70 80 90 100 110 120 130 140 150 160

675 670 665 660 680

PLOT DATE = $DATE$
FILE NAME = $FILEL$
PLOT SCALE = $SCALE$
USER NAME = $USER$

US ROUTE 30

Abraham.tsk dgn 12/19/2005 12:58 PM

CONTRACT NO. 64969

F.A.P RTE.	SECTION	COUNTY	TOTAL SHEETS	SHEET NO.
309	16R-2	WHITESIDE	547	428
STA. 1124+86.00		TO STA. 1125+25.00		
FED. ROAD DIST. NO. 2	ILLINOIS	FED. AID PROJECT		

IT SHALL BE THE CONTRACTOR'S RESPONSIBILITY TO ASCERTAIN THE LOCATIONS OF EXISTING WATER MAINS, GAS MAINS, SEWERS, ELECTRIC POWER LINES, TELEPHONE LINES AND OTHER UTILITIES FROM THE UTILITY COMPANIES AND BY FIELD INSPECTION.

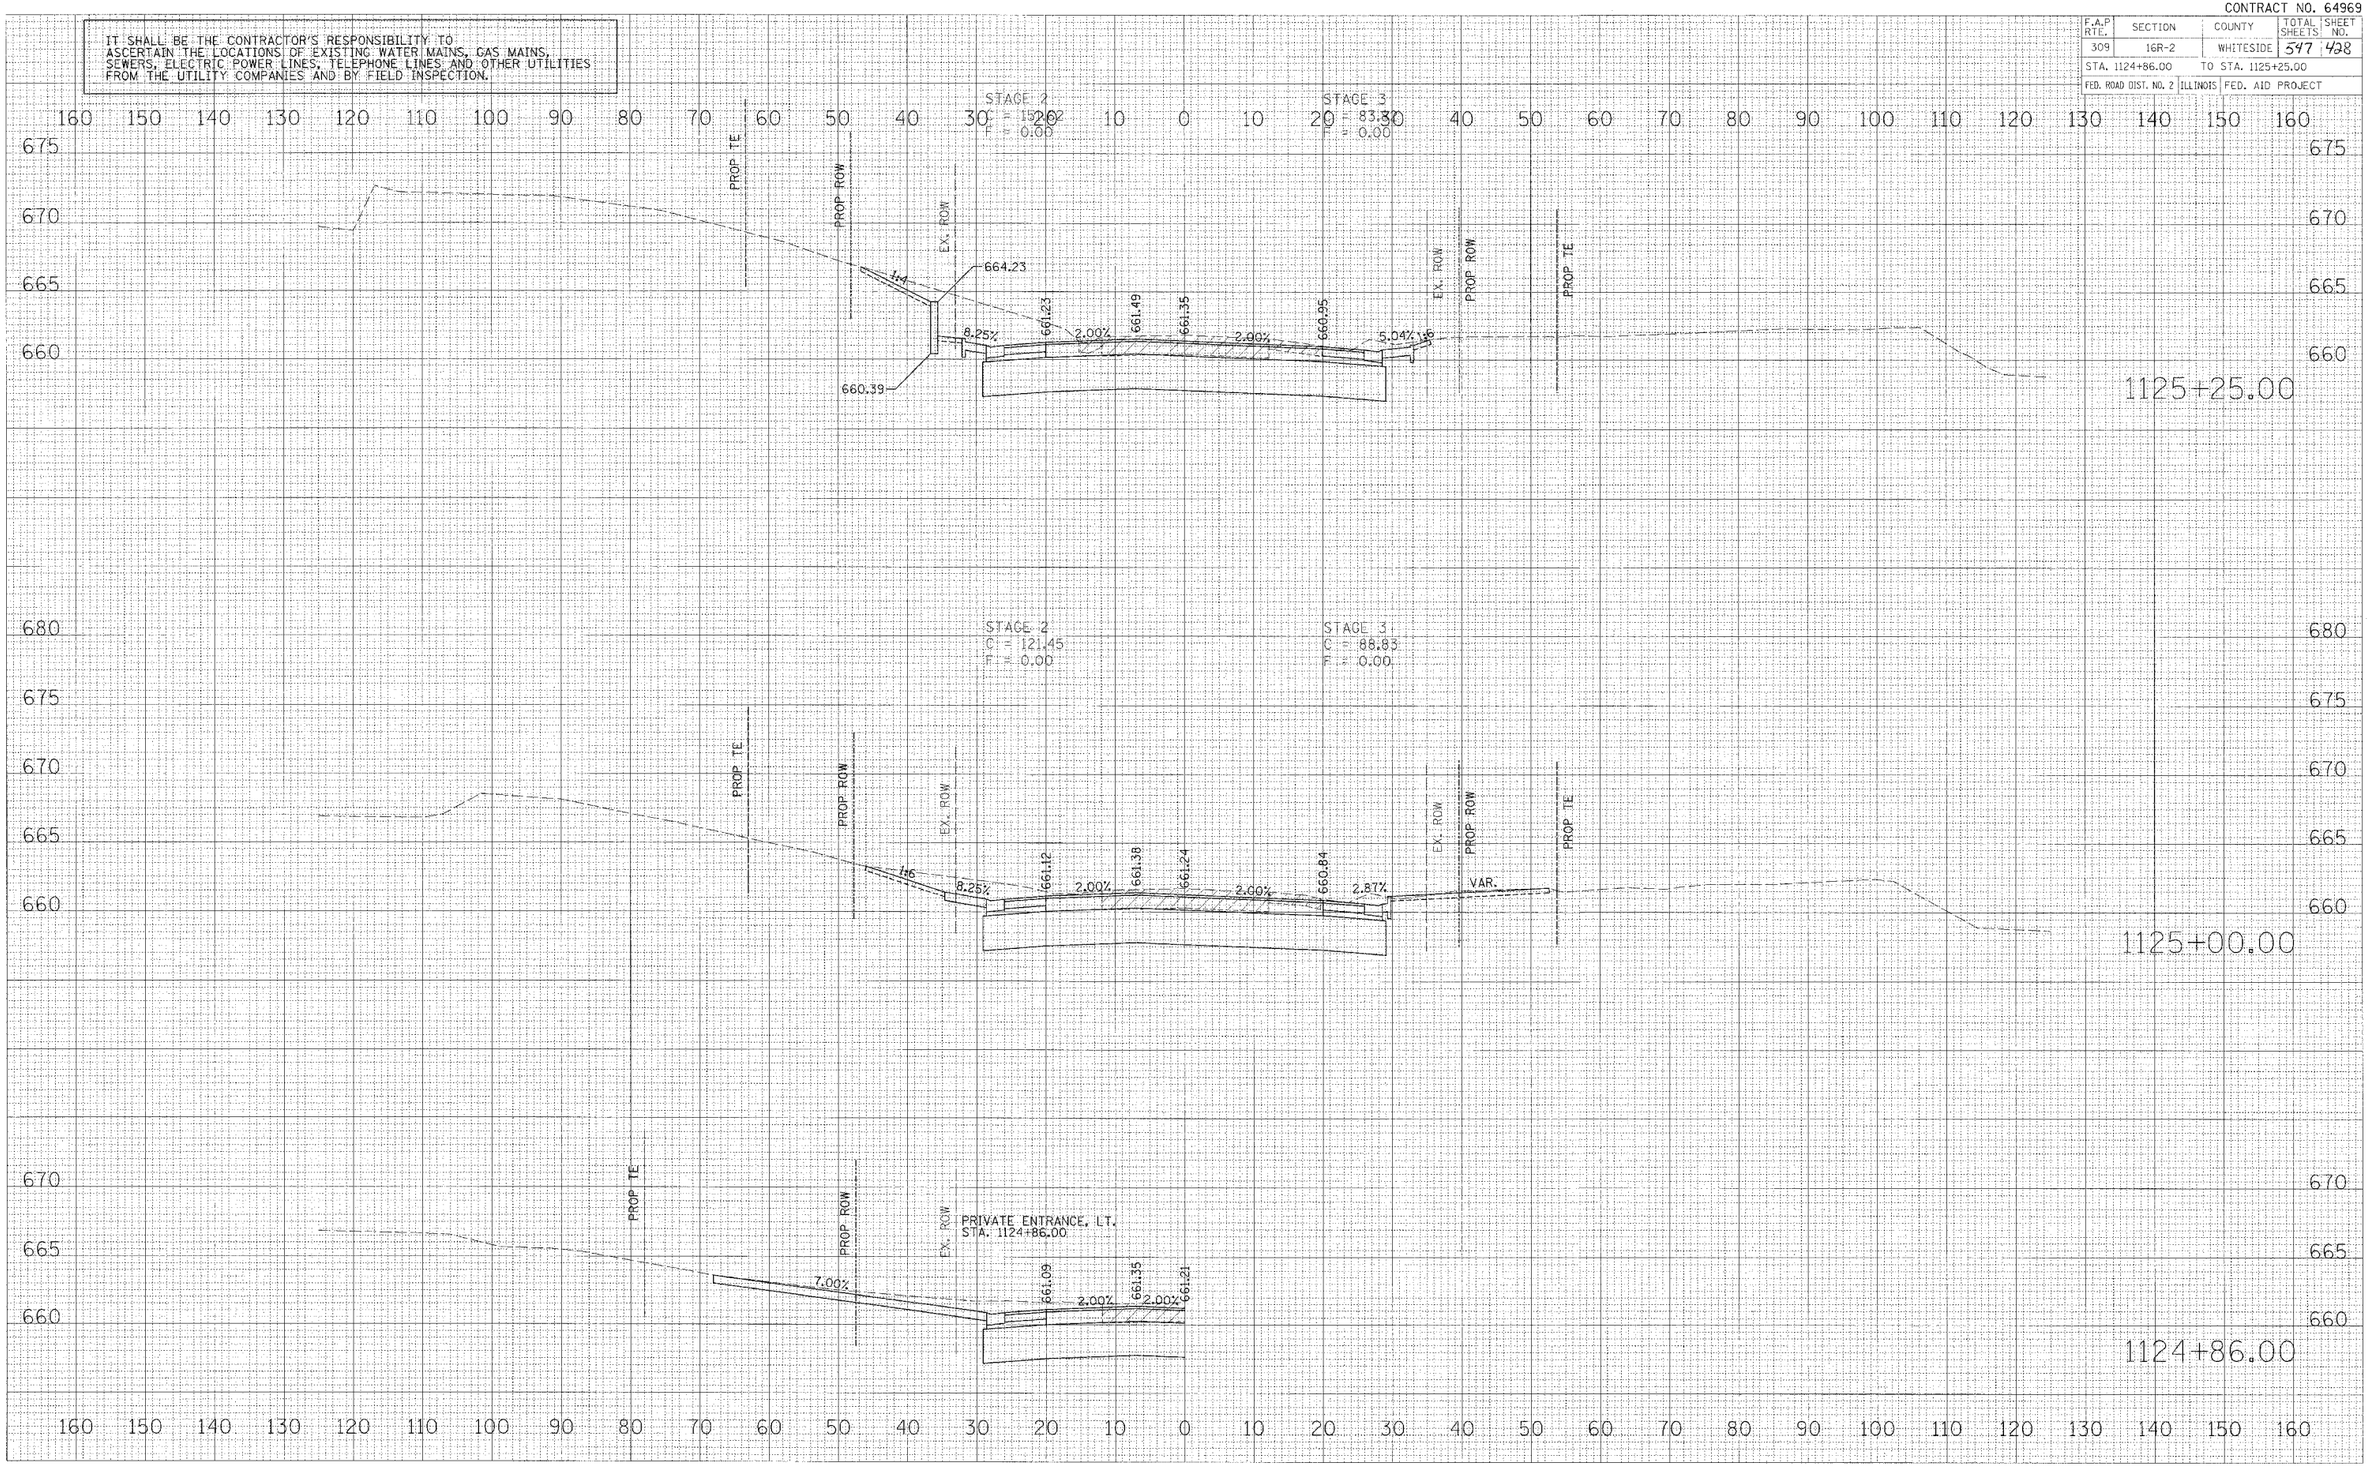

US ROUTE 30

ORIGINAL SURVEY — NOTE BOOK — NO. — SURVEYED — PLOTTED — TEMPLATE — AREAS — AREAS CHECKED — BY — DATE

FINAL SURVEY — NOTE BOOK — NO. — SURVEYED — PLOTTED — TEMPLATE — AREAS — AREAS CHECKED — BY — DATE

PLOT DATE = $DATE$
FILE NAME = $FILE$
PLOT SCALE = $SCALE$
USER NAME = $USER$

vaarsch1.dgn 2/15/2006 12:26:07 PM

CONTRACT NO. 64969

F.A.P RTE.	SECTION	COUNTY	TOTAL SHEETS	SHEET NO.
309	16R-2	WHITESIDE	547	439
STA. 1125+50.00		TO STA. 1125+75.00		
FED. ROAD DIST. NO. 2	ILLINOIS	FED. AID PROJECT		

IT SHALL BE THE CONTRACTOR'S RESPONSIBILITY TO ASCERTAIN THE LOCATIONS OF EXISTING WATER MAINS, GAS MAINS, SEWERS, ELECTRIC POWER LINES, TELEPHONE LINES AND OTHER UTILITIES FROM THE UTILITY COMPANIES AND BY FIELD INSPECTION.

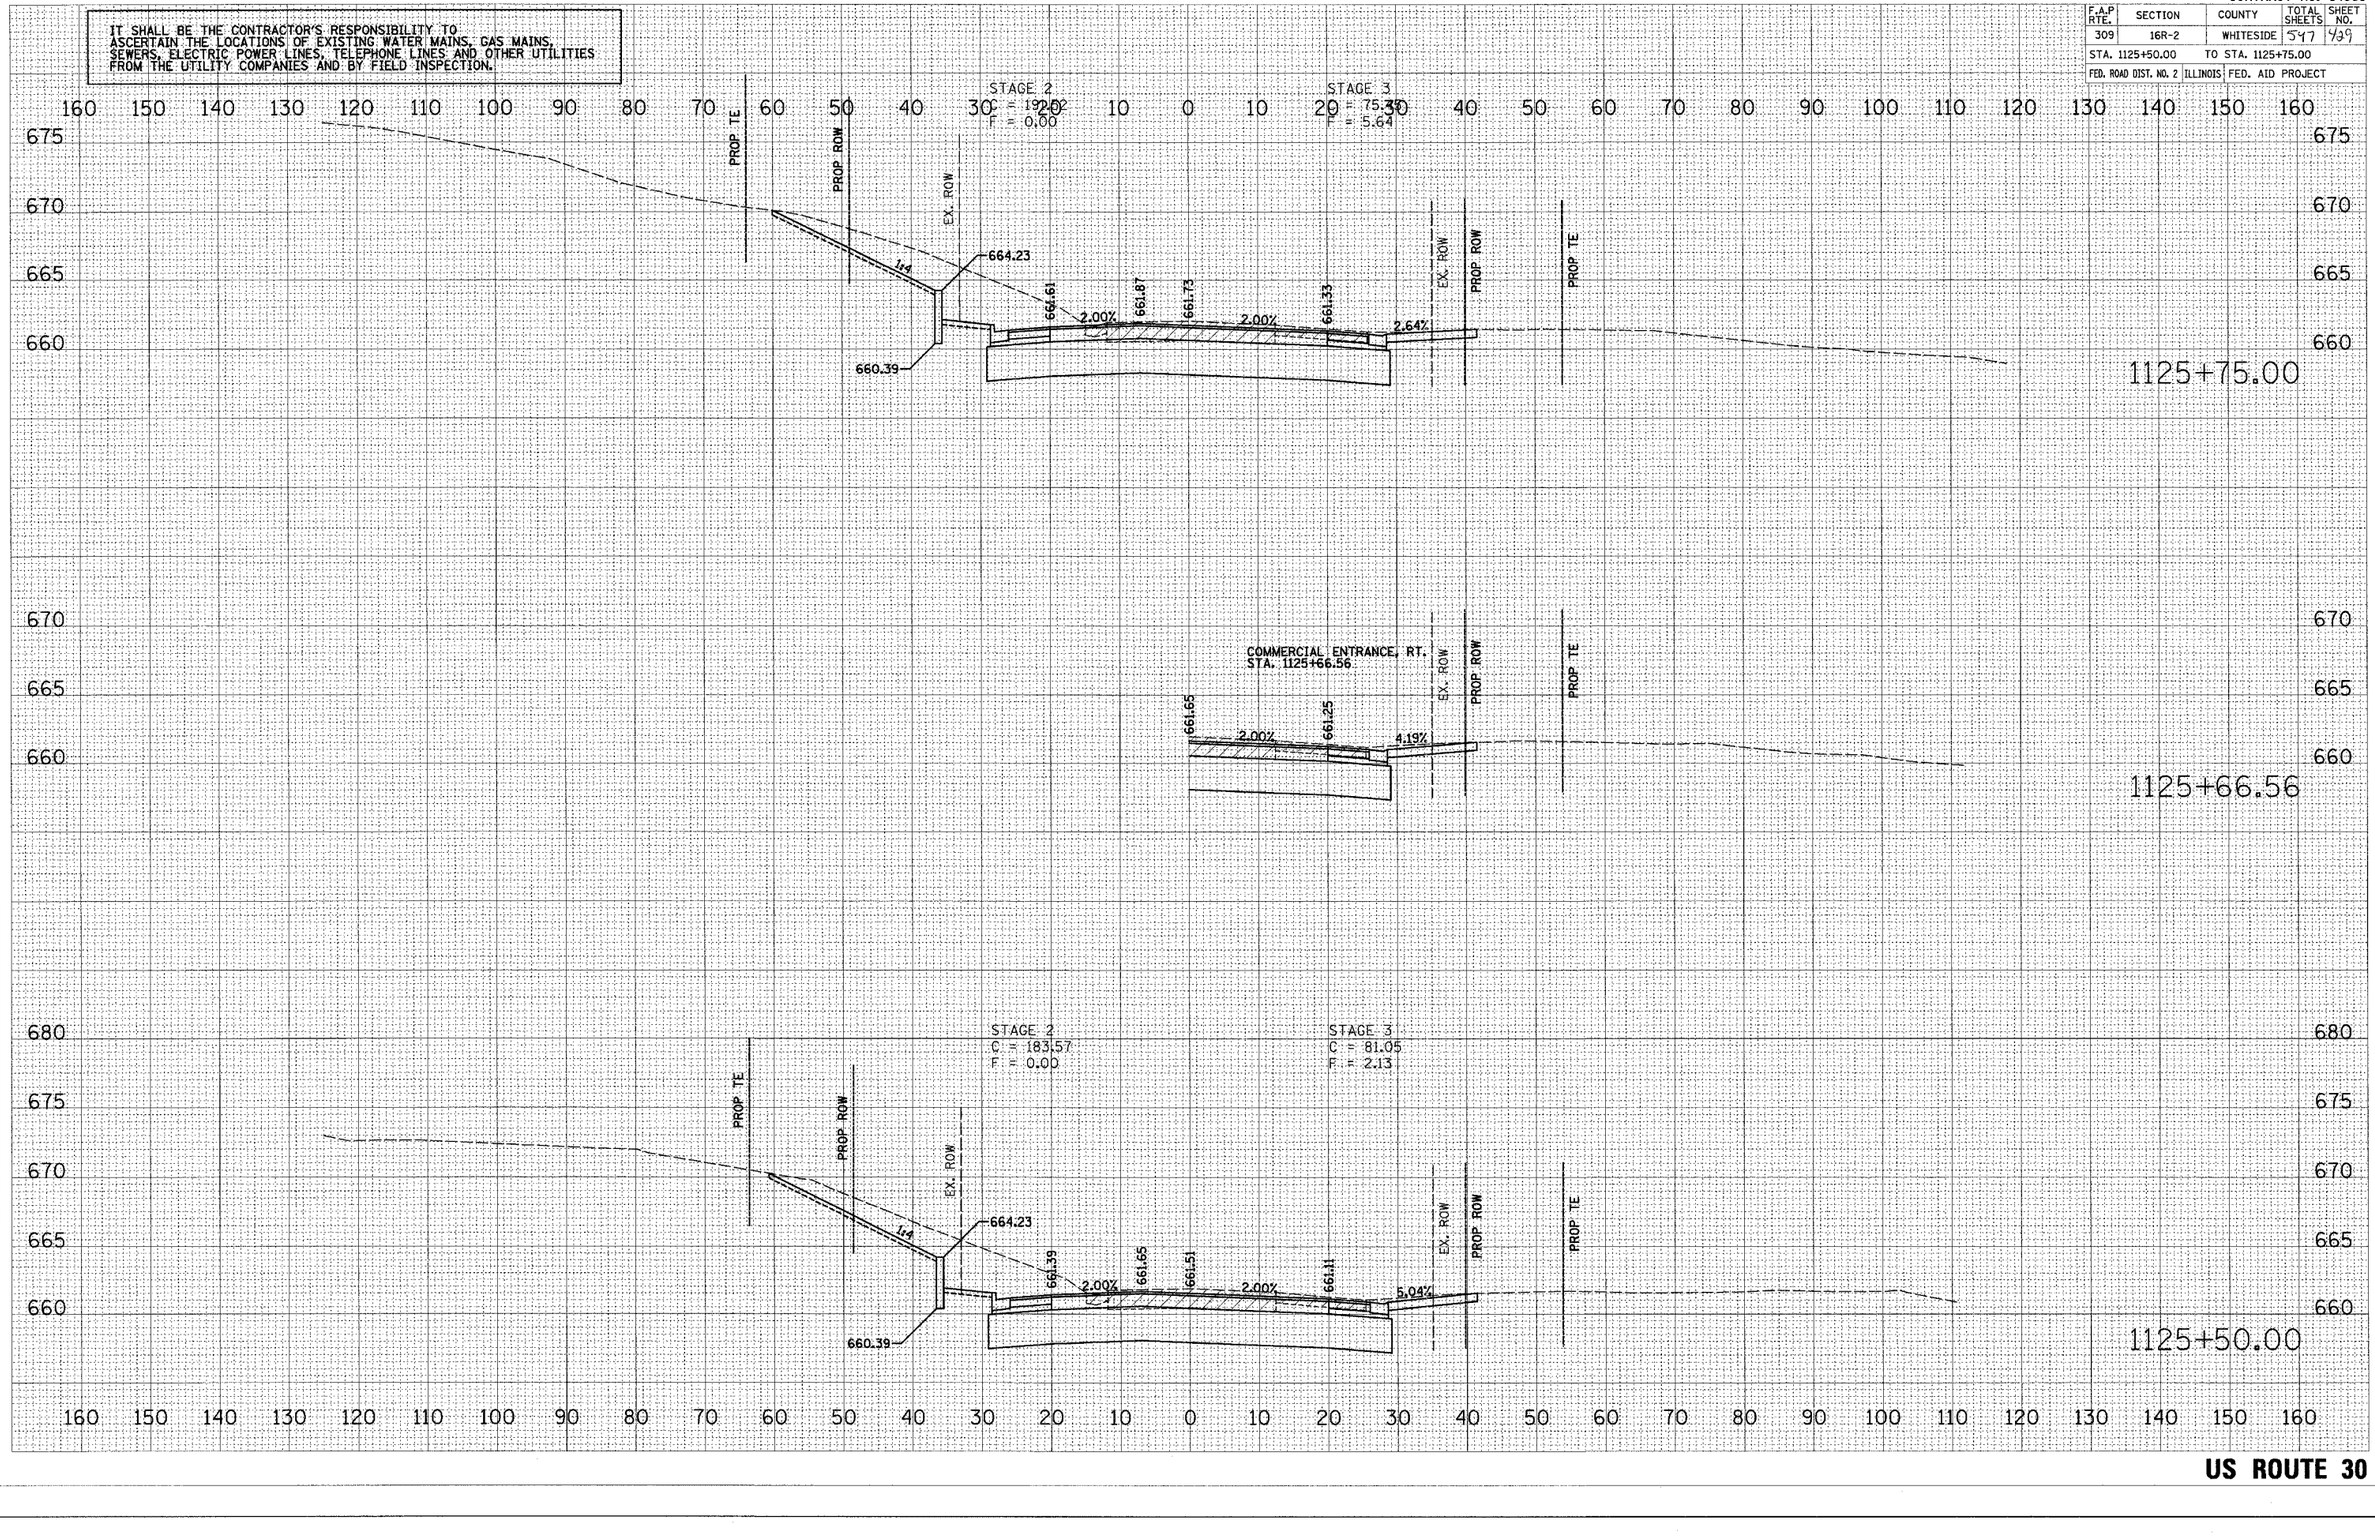

FINAL SURVEY	SURVEYED	BY
	DRAWN	
	PLOTTED	
NOTE BOOK	TEMPLATE	
	AREAS	
NO. ,	AREAS CHECKED	

ORIGINAL SURVEY	SURVEYED	BY	DATE
	DRAWN		
	PLOTTED		
NOTE BOOK	TEMPLATE		
	AREAS		
NO.	AREAS CHECKED		

PLOT DATE = $DATE$
FILE NAME = $FILE$
PLOT SCALE = $SCALE$
USER NAME = $USER$

US ROUTE 30

Electronic Copy 12/7/2005 8:38:19 AM

CONTRACT NO. 64969

F.A.P RTE.	SECTION	COUNTY	TOTAL SHEETS	SHEET NO.
309	16R-2	WHITESIDE	547	430
STA. 1126+00.00	TO STA. 1126+25.00			
FED. ROAD DIST. NO. 2	ILLINOIS	FED. AID PROJECT		

IT SHALL BE THE CONTRACTOR'S RESPONSIBILITY TO ASCERTAIN THE LOCATIONS OF EXISTING WATER MAINS, GAS MAINS, SEWERS, ELECTRIC POWER LINES, TELEPHONE LINES AND OTHER UTILITIES FROM THE UTILITY COMPANIES AND BY FIELD INSPECTION.

FINAL SURVEY NOTE BOOK NO.
SURVEYED PLOTTED DRAWN SCALE AREAS AREAS CHECKED
BY DATE

ORIGINAL SURVEY NOTE BOOK NO.
SURVEYED PLOTTED DRAWN SCALE AREAS AREAS CHECKED
BY DATE

PLOT DATE = $DATE$
FILE NAME = $FILE$
PLOT SCALE = $SCALE$
USER NAME = $USER$

160 150 140 130 120 110 100 90 80 70 60 50 40 30 20 10 0 10 20 30 40 50 60 70 80 90 100 110 120 130 140 150 160

680 675 670 665 660 655

PROP TE
EX. ROW
STAGE 2
C = 146.88
F = 0.00
STAGE 3
C = 72.18
F = 0.51
666.87
1:4
662.13
662.39
662.25
661.85
661.77
2.00%
2.00%
2.50%
661.72
1:4
EX. ROW
PROP TE
1126+25.00

PROP TE
PROP ROW
EX. ROW
VAR.
STAGE 2
C = 159.83
F = 0.00
STAGE 3
C = 76.61
F = 0.00
666.87
661.87
662.13
661.99
661.58
661.56
2.00%
2.00%
2.50%
VAR.
661.05
EX. ROW
PROP TE
1126+00.00

US ROUTE 30

xscrainline.dgn 12/15/2005 9:38:19 AM

CONTRACT NO. 64969

F.A.P RTE.	SECTION	COUNTY	TOTAL SHEETS	SHEET NO.
309	16R-2	WHITESIDE	547	431
STA. 1126+50.00		TO STA. 1126+75.00		
FED. ROAD DIST. NO. 2	ILLINOIS	FED. AID PROJECT		

IT SHALL BE THE CONTRACTOR'S RESPONSIBILITY TO ASCERTAIN THE LOCATIONS OF EXISTING WATER MAINS, GAS MAINS, SEWERS, ELECTRIC POWER LINES, TELEPHONE LINES AND OTHER UTILITIES FROM THE UTILITY COMPANIES AND BY FIELD INSPECTION.

160 150 140 130 120 110 100 90 80 70 60 50 40 30 20 10 0 10 20 30 40 50 60 70 80 90 100 110 120 130 140 150 160

680 675 670 665 660 655

PROP TE

EX. ROW

VAR.

STAGE 2
C = 148.88
F = 0.00

STAGE 3
C = 84.61
F = 2.66

666.87

662.64 662.90 662.76 662.36 662.13

2.00% 2.00% 2.50%

661.72

1:4

EX. ROW

PROP ROW

PROP TE

1126+75.00

PROP TE

EX. ROW

STAGE 2
C = 165.59
F = 0.00

STAGE 3
C = 75.12
F = 0.06

666.87

662.38 662.64 662.50 662.10 661.95

2.00% 2.00% 2.50% 3.33%

661.72

1:4

EX. ROW

PROP TE

1126+50.00

160 150 140 130 120 110 100 90 80 70 60 50 40 30 20 10 0 10 20 30 40 50 60 70 80 90 100 110 120 130 140 150 160

680 675 670 665 660 655

FINAL SURVEY	BY	DATE
SURVEYED		
PLOTTED		
NOTE BOOK	TEMPLATE	
NO.	AREAS	
	AREAS CHECKED	

ORIGINAL SURVEY	BY	DATE
SURVEYED		
PLOTTED		
NOTE BOOK	TEMPLATE	
NO.	AREAS	
	AREAS CHECKED	

PLOT DATE = $DATE$
FILE NAME = $FILEL$
PLOT SCALE = $SCALE$
USER NAME = $USER$

US ROUTE 30

xsections.dgn 12/5/2008 9:38:26 AM

CONTRACT NO. 64969

F.A.P RTE.	SECTION	COUNTY	TOTAL SHEETS	SHEET NO.
309	16R-2	WHITESIDE	547	432
STA. 1126+94.87		TO STA. 1127+00.00		
FED. ROAD DIST. NO. 2	ILLINOIS	FED. AID PROJECT		

IT SHALL BE THE CONTRACTOR'S RESPONSIBILITY TO ASCERTAIN THE LOCATIONS OF EXISTING WATER MAINS, GAS MAINS, SEWERS, ELECTRIC POWER LINES, TELEPHONE LINES AND OTHER UTILITIES FROM THE UTILITY COMPANIES AND BY FIELD INSPECTION.

160 150 140 130 120 110 100 90 80 70 60 50 40 30 20 10 0 10 20 30 40 50 60 70 80 90 100 110 120 130 140 150 160

680
675
670
665
660
655

PROP TE
EX. ROW

STAGE 2
C = 101.30
E = 0.00

STAGE 3
C = 93.45
E = 70.89

INTERSECTION U.S. ROUTE 30
AND SCENIC STREET
CENTERLINE STA. 1127+38.66
SEE DETAIL OF INTERSECTION
AND ROADWAY PLAN AND PROFILE
FOR MORE INFORMATION

663.16
663.02
662.62
662.33
2.00%
2.00%
2.50%
10.17%
EX. ROW
PROP ROW
PROP TE

1127+00.00

PRIVATE ENTRANCE, RT.
STA. 1126+94.87

662.97
662.57
662.28
2.00%
2.50%
10.07%
EX. ROW
PROP ROW
PROP TE

1126+94.87

FINAL SURVEY — SURVEYED / PLOTTED / TEMPLATE / AREAS / AREAS CHECKED — BY — DATE
ORIGINAL SURVEY — NOTE BOOK — NO.

PLOT DATE = $DATE$
FILE NAME = $FILEL$
PLOT SCALE = $SCALE$
USER NAME = $USER$

US ROUTE 30

$submittime #pr 12/9/2008 8:36:05 AM

CONTRACT NO. 64969

F.A.P RTE.	SECTION	COUNTY	TOTAL SHEETS	SHEET NO.
309	16R-2	WHITESIDE	547	433
STA. 1127+25.00	TO STA. 1127+50.00			
FED. ROAD DIST. NO. 2	ILLINOIS	FED. AID PROJECT		

IT SHALL BE THE CONTRACTOR'S RESPONSIBILITY TO ASCERTAIN THE LOCATIONS OF EXISTING WATER MAINS, GAS MAINS, SEWERS, ELECTRIC POWER LINES, TELEPHONE LINES AND OTHER UTILITIES FROM THE UTILITY COMPANIES AND BY FIELD INSPECTION.

FINAL SURVEY	SURVEYED	BY
	PLOTTED	DATE
NOTE BOOK	TEMPLATE	
NO.	AREAS	
	AREAS CHECKED	

STAGE 2
C = 93.25
F = 0.00

STAGE 3
C = 88.39
F = 27.96

INTERSECTION U.S. ROUTE 30
AND SCENIC STREET
CENTERLINE STA. 1127+38.66
SEE DETAIL OF INTERSECTION
AND ROADWAY PLAN AND PROFILE
FOR MORE INFORMATION

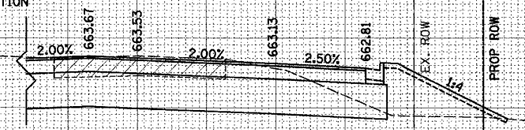

1127+50.00

INTERSECTION U.S. ROUTE 30
AND SCENIC STREET
CENTERLINE STA. 1127+38.66
SEE DETAIL OF INTERSECTION
AND ROADWAY PLAN AND PROFILE
FOR MORE INFORMATION

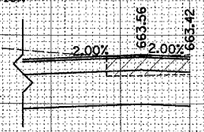

1127+38.66

ORIGINAL SURVEY	SURVEYED	BY
	PLOTTED	DATE
NOTE BOOK	TEMPLATE	
NO.	AREAS	
	AREAS CHECKED	

STAGE 2
C = 95.49
F = 0.00

STAGE 3
C = 89.04
F = 26.57

INTERSECTION U.S. ROUTE 30
AND SCENIC STREET
CENTERLINE STA. 1127+38.66
SEE DETAIL OF INTERSECTION
AND ROADWAY PLAN AND PROFILE
FOR MORE INFORMATION

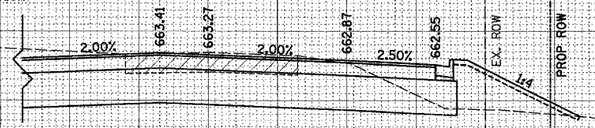

1127+25.00

PLOT DATE = $DATE$
FILE NAME = $FILE$
PLOT SCALE = $SCALE$
USER NAME = $USER$

US ROUTE 30

westwin11x.dgn 12/9/2005 8:38:20 AM

CONTRACT NO. 64969

F.A.P RTE.	SECTION	COUNTY	TOTAL SHEETS	SHEET NO.
309	16R-2	WHITESIDE	547	439
STA. 1127+75.00		TO STA. 1128+00.00		
FED. ROAD DIST. NO. 2	ILLINOIS	FED. AID PROJECT		

IT SHALL BE THE CONTRACTOR'S RESPONSIBILITY TO ASCERTAIN THE LOCATIONS OF EXISTING WATER MAINS, GAS MAINS, SEWERS, ELECTRIC POWER LINES, TELEPHONE LINES AND OTHER UTILITIES FROM THE UTILITY COMPANIES AND BY FIELD INSPECTION.

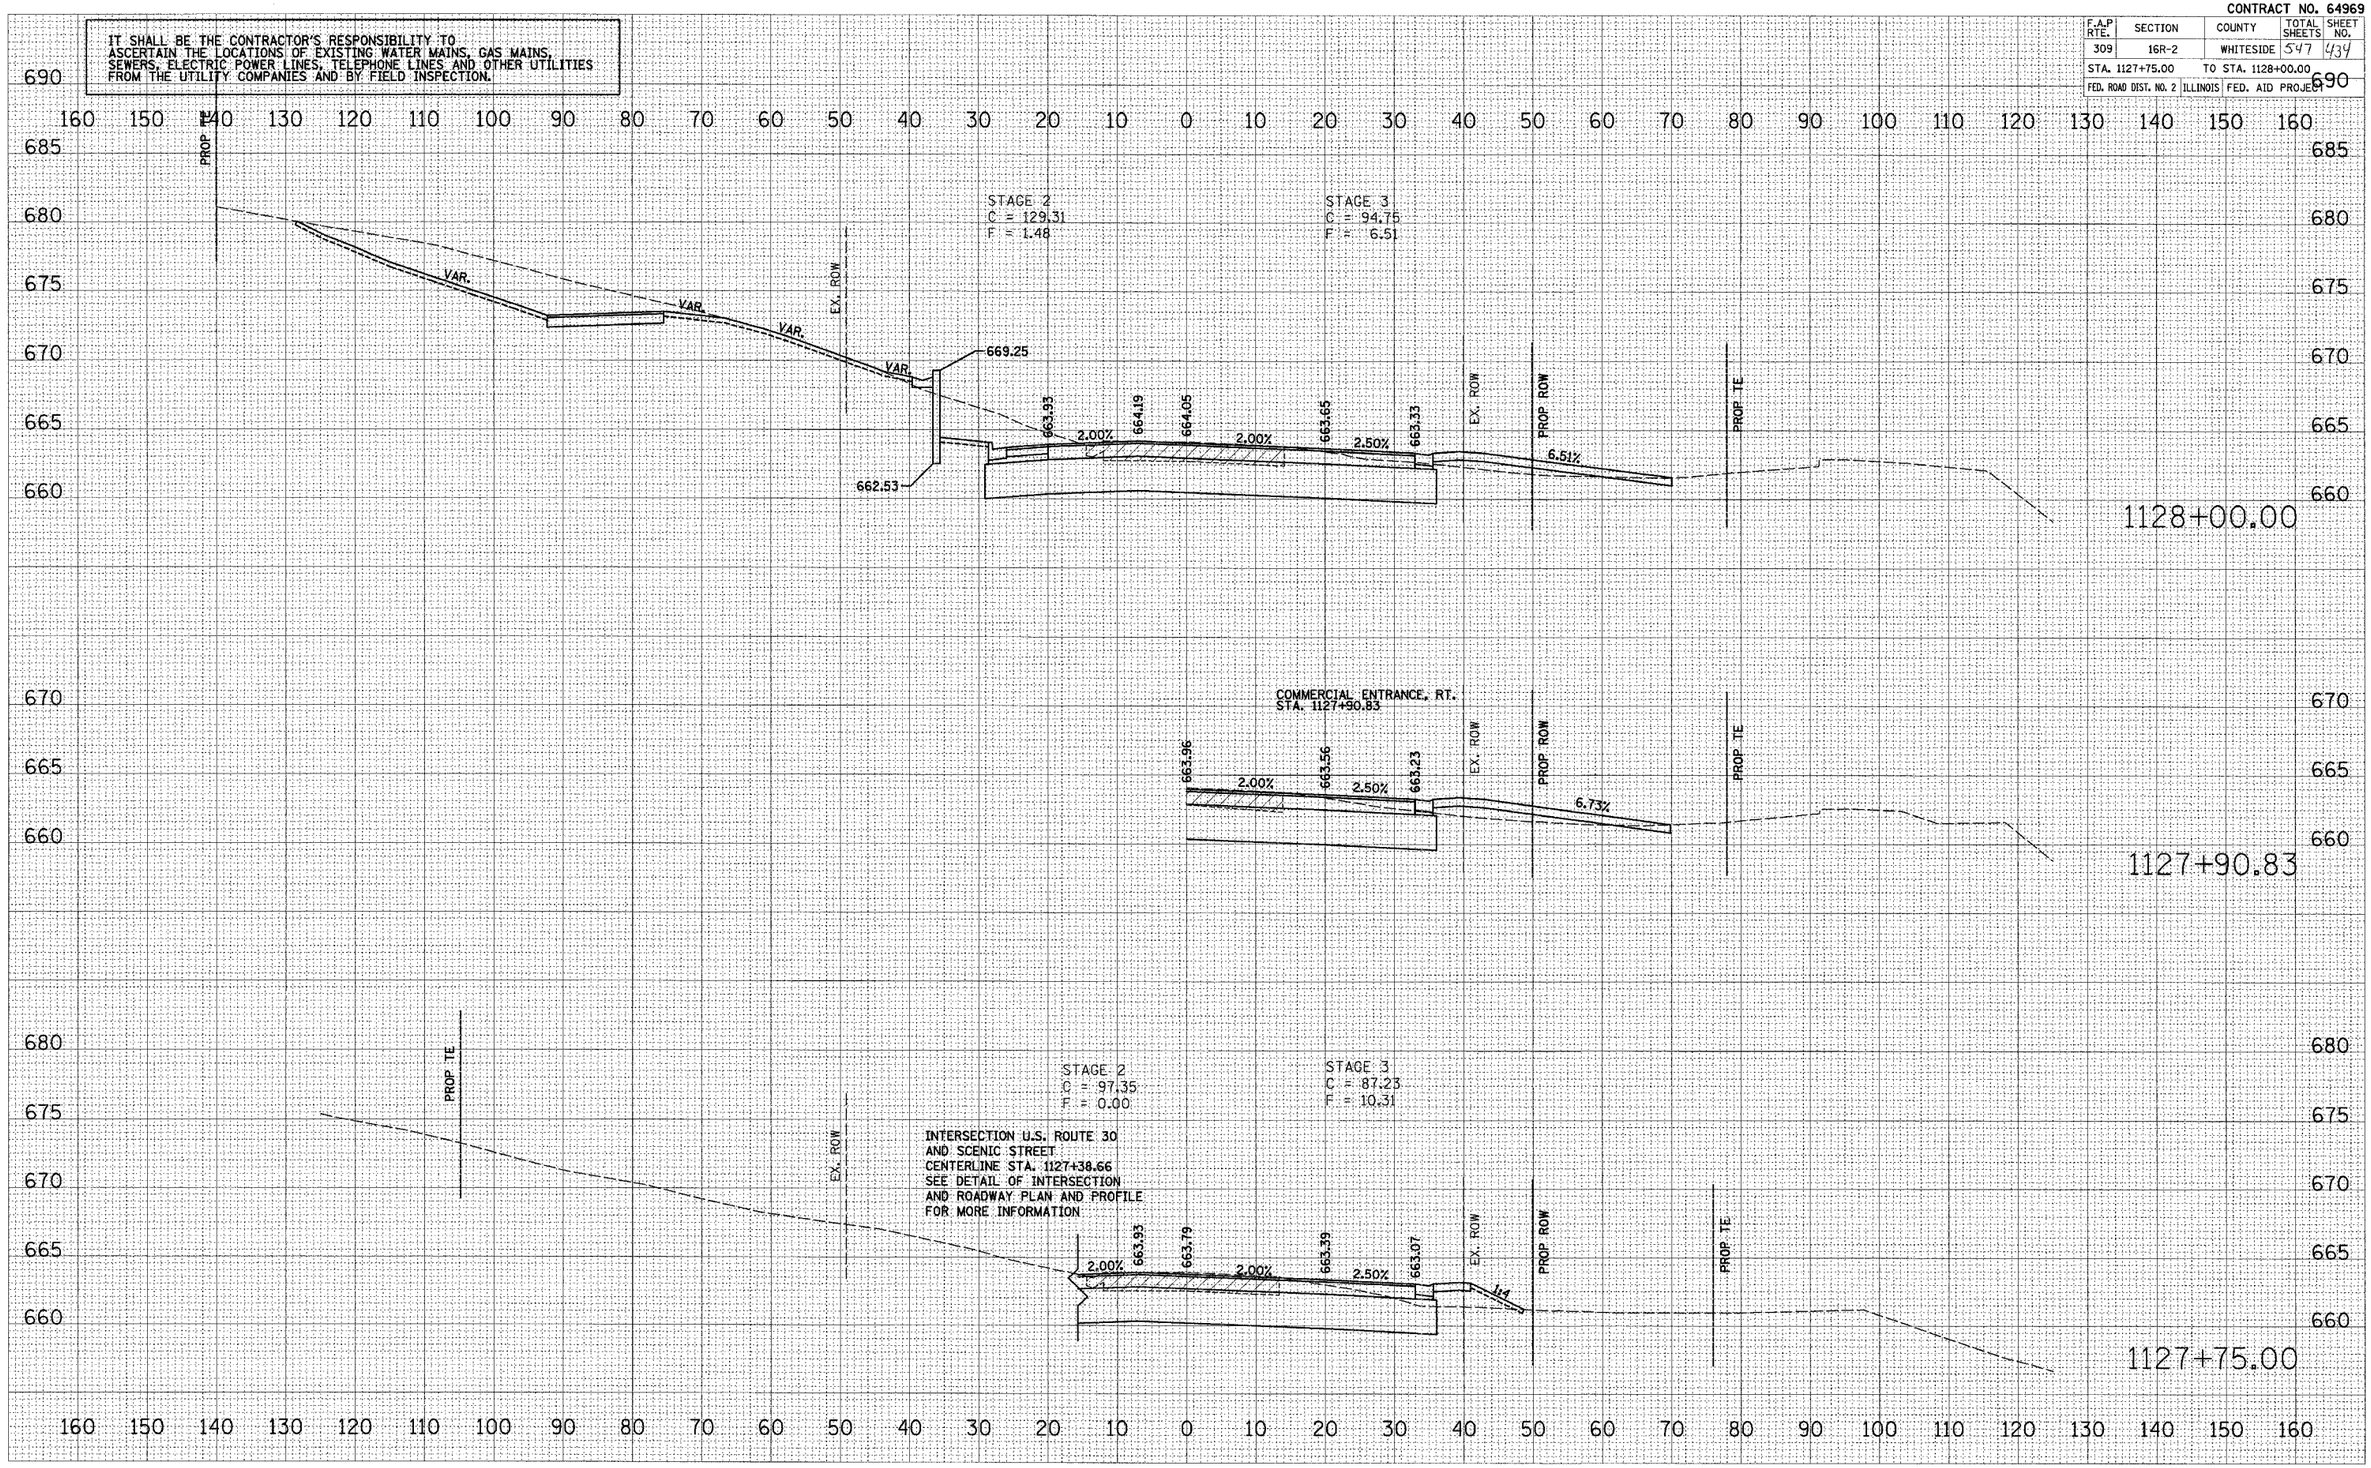

FINAL SURVEY — SURVEYED — BY — DATE
NOTE BOOK — PLOTTED
NO. — TEMPLATE
AREAS CHECKED

ORIGINAL SURVEY — SURVEYED — BY — DATE
NOTE BOOK — PLOTTED
NO. — TEMPLATE
AREAS CHECKED

PLOT DATE = $DATE$
FILE NAME = $FILEL$
PLOT SCALE = $SCALE$
USER NAME = $USER$

US ROUTE 30

Kickapline.dgn 12/6/2006 6:38:51 AM

CONTRACT NO. 64969

F.A.P RTE.	SECTION	COUNTY	TOTAL SHEETS	SHEET NO.
309	16R-2	WHITESIDE	547	435
STA. 1128+25.00		TO STA. 1128+50.00		
FED. ROAD DIST. NO. 2	ILLINOIS	FED. AID PROJECT		

IT SHALL BE THE CONTRACTOR'S RESPONSIBILITY TO ASCERTAIN THE LOCATIONS OF EXISTING WATER MAINS, GAS MAINS, SEWERS, ELECTRIC POWER LINES, TELEPHONE LINES AND OTHER UTILITIES FROM THE UTILITY COMPANIES AND BY FIELD INSPECTION.

FINAL SURVEY	SURVEYED	BY	DATE
	PLOTTED		
NOTE BOOK	TEMPLATE		
NO.	AREAS		
	AREAS CHECKED		

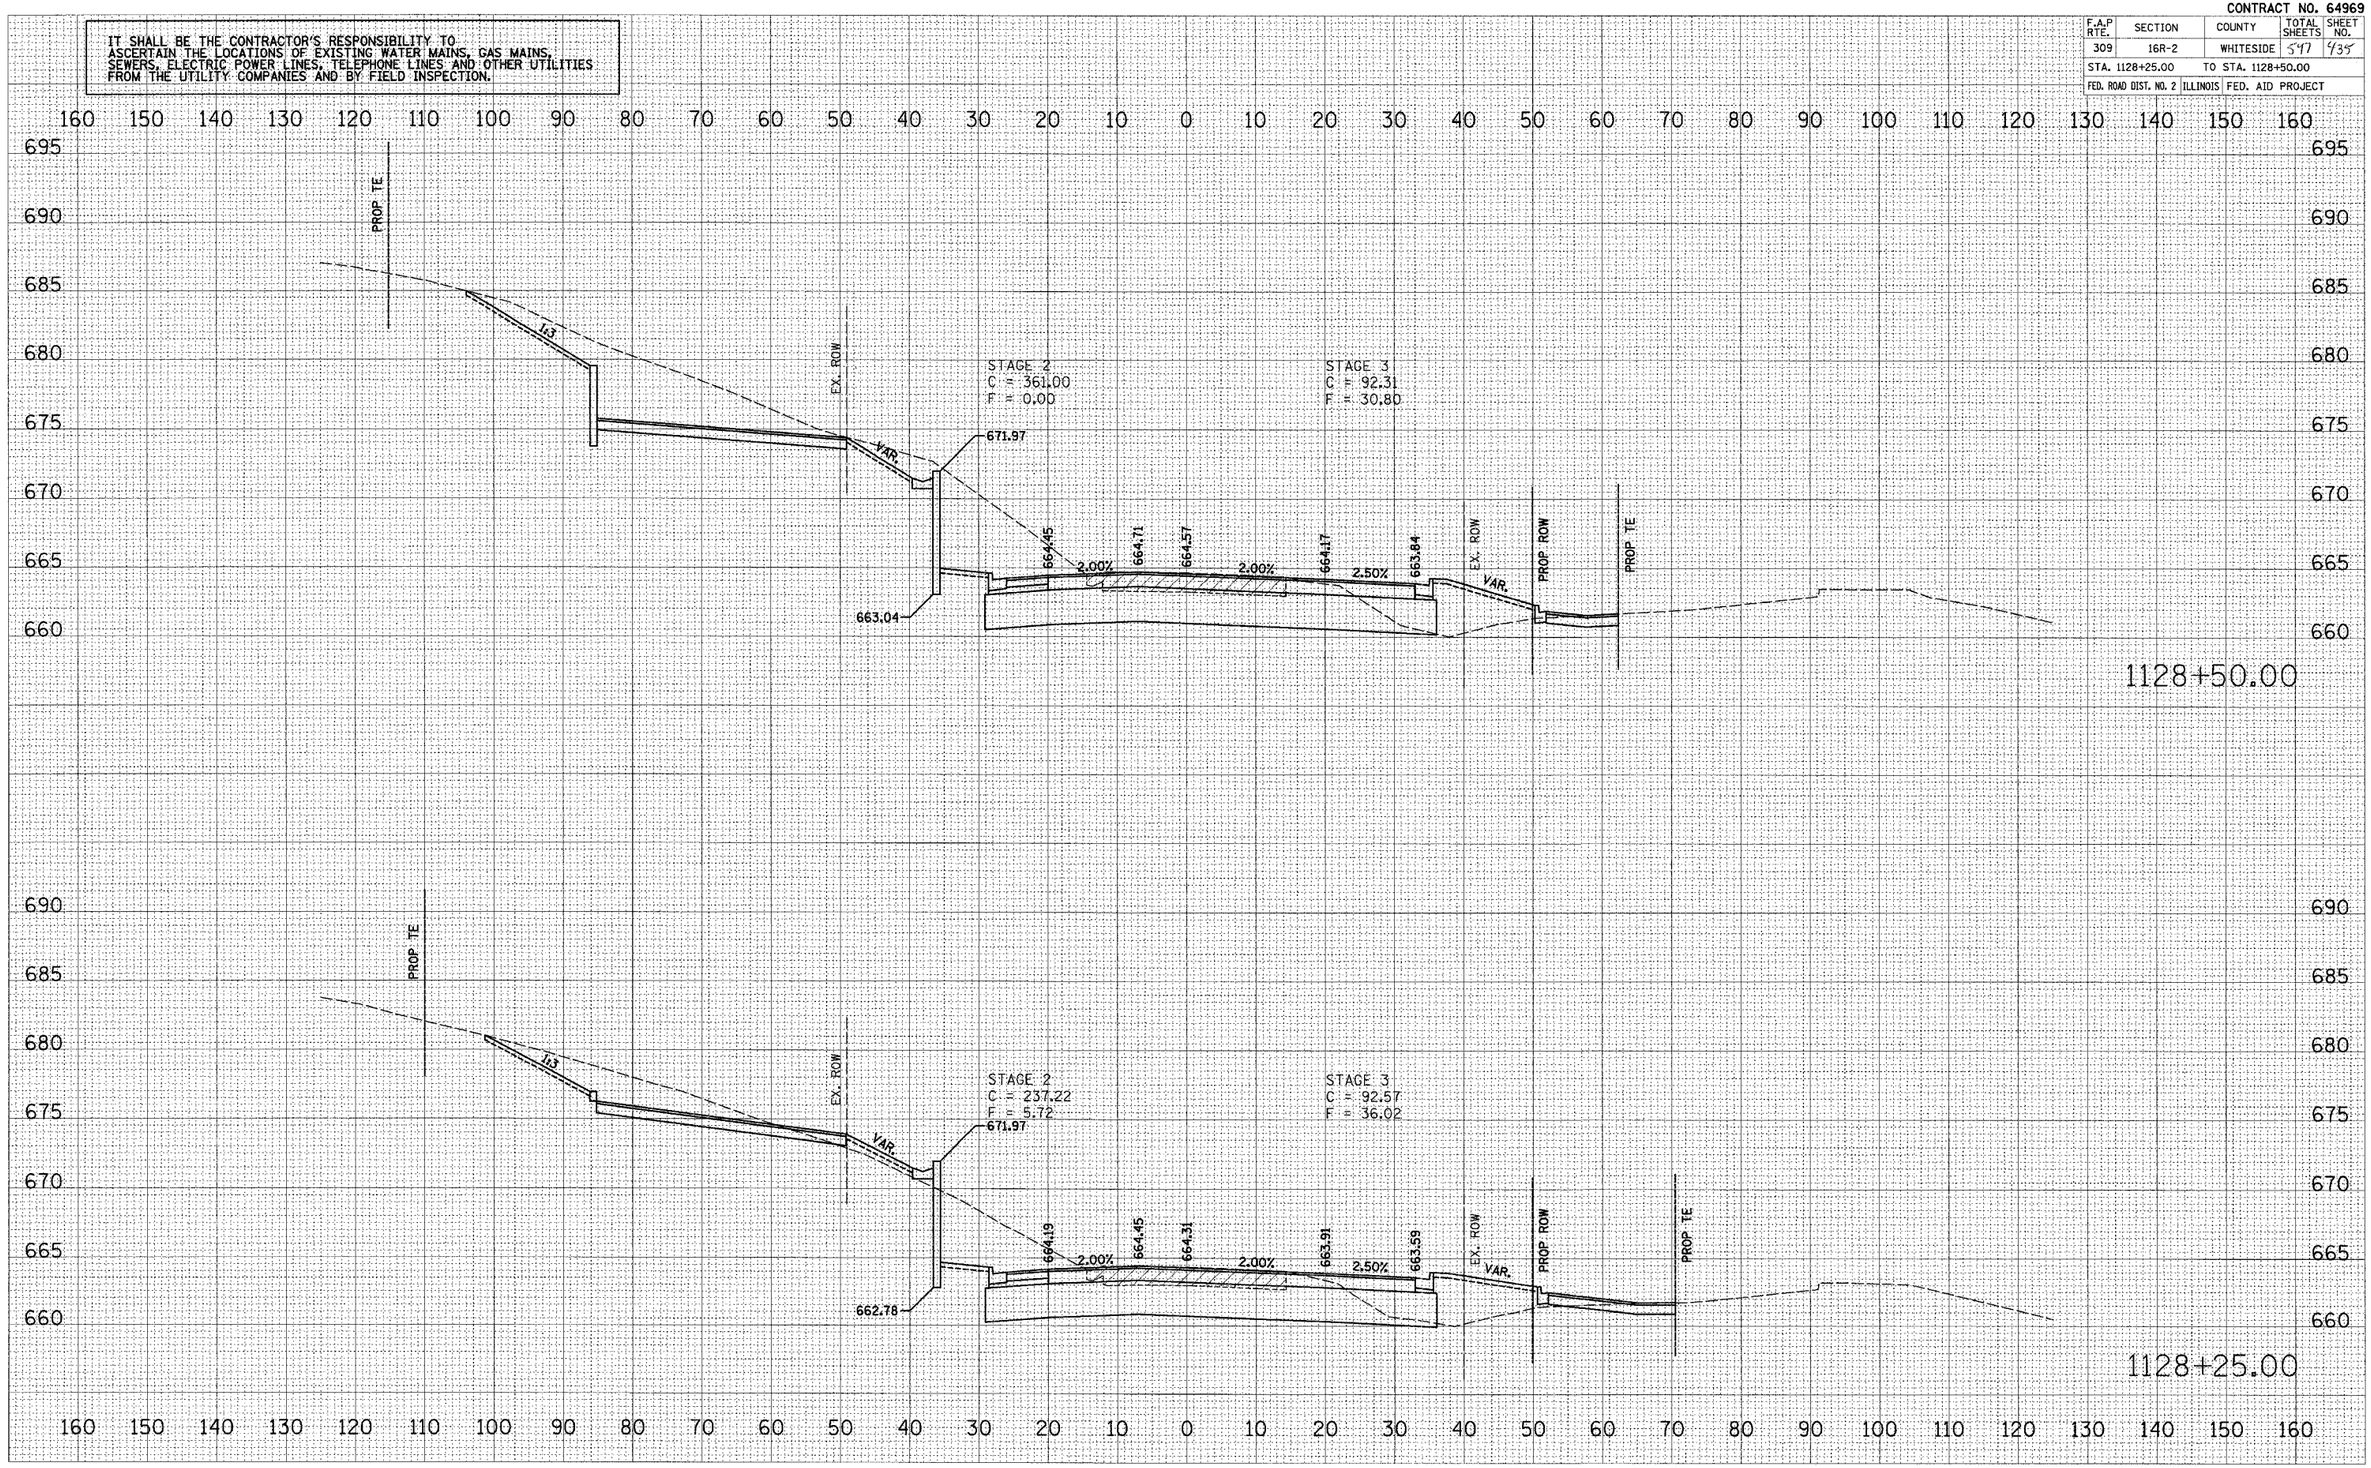

ORIGINAL SURVEY	SURVEYED	BY	DATE
	PLOTTED		
NOTE BOOK	TEMPLATE		
NO.	AREAS		
	AREAS CHECKED		

PLOT DATE = $DATE$
FILE NAME = $FILEL$
PLOT SCALE = $SCALE$
USER NAME = $USER$

US ROUTE 30

X:\Active\1215\2005_S_38_47_AM

CONTRACT NO. 64969

F.A.P RTE.	SECTION	COUNTY	TOTAL SHEETS	SHEET NO.
309	16R-2	WHITESIDE	547	436
STA. 1128+75.00		TO STA. 1128+75.00		
FED. ROAD DIST. NO. 2	ILLINOIS	FED. AID PROJECT		

IT SHALL BE THE CONTRACTOR'S RESPONSIBILITY TO ASCERTAIN THE LOCATIONS OF EXISTING WATER MAINS, GAS MAINS, SEWERS, ELECTRIC POWER LINES, TELEPHONE LINES AND OTHER UTILITIES FROM THE UTILITY COMPANIES AND BY FIELD INSPECTION.

FINAL SURVEY	NOTE BOOK	NO.
SURVEYED	BY	
PLOTTED		
TEMPLATE		
AREAS		
AREAS CHECKED		

ORIGINAL SURVEY	NOTE BOOK	NO.
SURVEYED	BY	
PLOTTED		
TEMPLATE		
AREAS		
AREAS CHECKED		

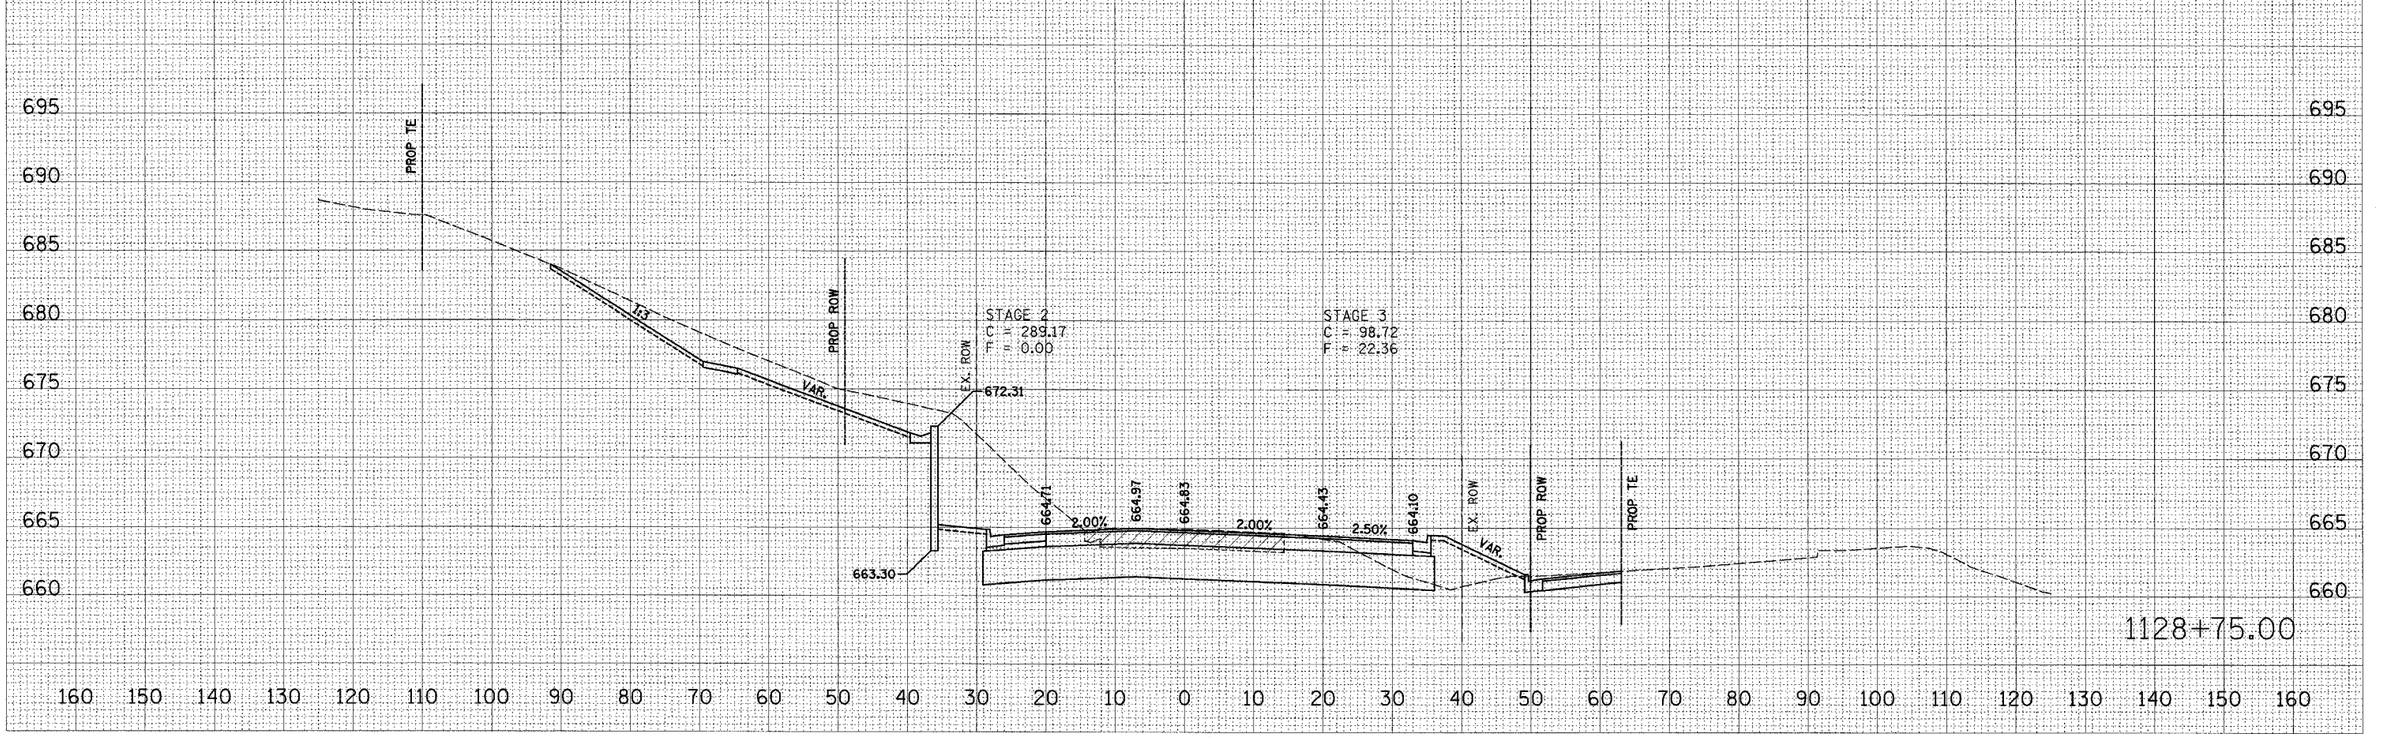

PLOT DATE = $DATE$
FILE NAME = $FILE$
PLOT SCALE = $SCALE$
USER NAME = $USER$

US ROUTE 30

xsdetails1ne.dgn 12/6/2005 8:38:21 AM

CONTRACT NO. 64969

F.A.P RTE.	SECTION	COUNTY	TOTAL SHEETS	SHEET NO.
309	16R-2	WHITESIDE	547	437
STA. 1129+00.00		TO STA. 1129+25.00		
FED. ROAD DIST. NO. 2	ILLINOIS	FED. AID PROJECT		

IT SHALL BE THE CONTRACTOR'S RESPONSIBILITY TO ASCERTAIN THE LOCATIONS OF EXISTING WATER MAINS, GAS MAINS, SEWERS, ELECTRIC POWER LINES, TELEPHONE LINES AND OTHER UTILITIES FROM THE UTILITY COMPANIES AND BY FIELD INSPECTION.

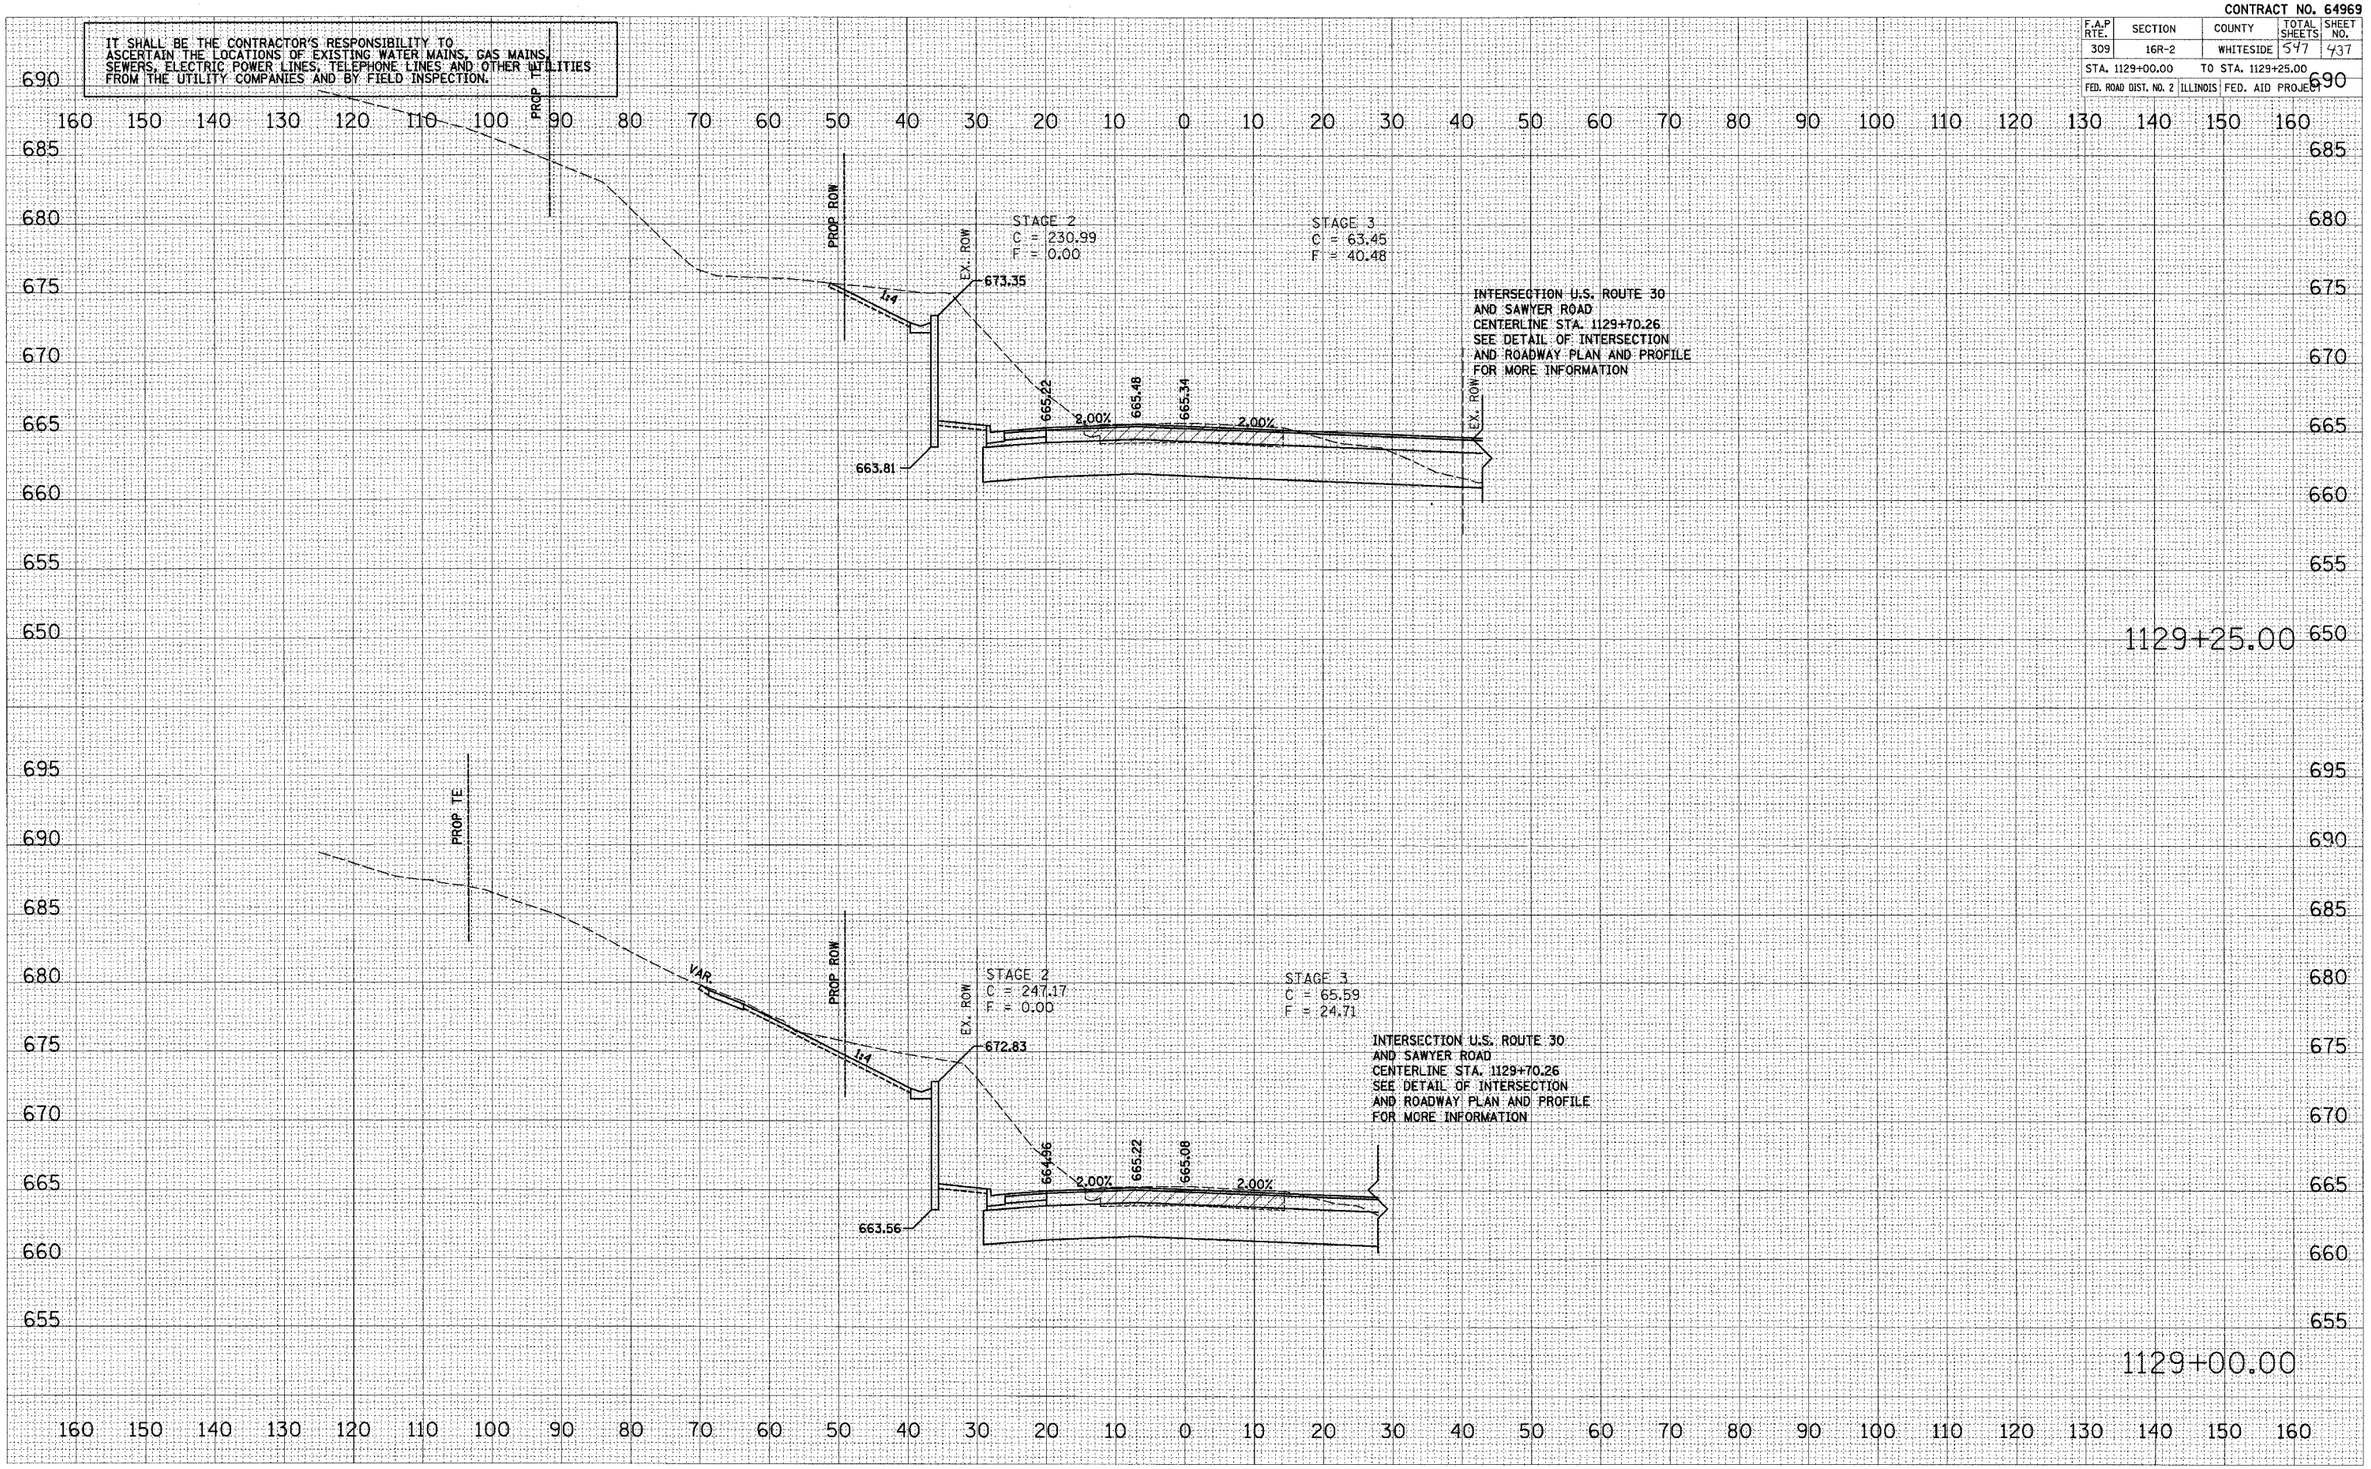

FINAL SURVEY	BY	DATE
NOTE BOOK	SURVEYED	
NO.	PLOTTED	
	TEMPLATE	
	AREAS	
	AREAS CHECKED	

ORIGINAL SURVEY	BY	DATE
NOTE BOOK	SURVEYED	
	PLOTTED	
	TEMPLATE	
NO.	AREAS	
	AREAS CHECKED	

PLOT DATE = #DATE#
FILE NAME = #FILE1#
PLOT SCALE = #SCALE#
USER NAME = #USER#

US ROUTE 30

2/26/2008 8:38:22 AM

CONTRACT NO. 64969

F.A.P RTE.	SECTION	COUNTY	TOTAL SHEETS	SHEET NO.
309	16R-2	WHITESIDE	547	438
STA. 1129+50.00		TO STA. 1129+70.33		
FED. ROAD DIST. NO. 2	ILLINOIS	FED. AID PROJECT		

IT SHALL BE THE CONTRACTOR'S RESPONSIBILITY TO ASCERTAIN THE LOCATIONS OF EXISTING WATER MAINS, GAS MAINS, SEWERS, ELECTRIC POWER LINES, TELEPHONE LINES AND OTHER UTILITIES FROM THE UTILITY COMPANIES AND BY FIELD INSPECTION.

160 150 140 130 120 110 100 90 80 70 60 50 40 30 20 10 0 10 20 30 40 50 60 70 80 90 100 110 120 130 140 150 160

675 670 665 660 655 650

INTERSECTION U.S. ROUTE 30
AND SAWYER ROAD
CENTERLINE STA. 1129+70.26
SEE DETAIL OF INTERSECTION
AND ROADWAY PLAN AND PROFILE
FOR MORE INFORMATION

665.61
2.00%

1129+70.33

685 680 675 670 665 660 655 650

PROP TE
PROP ROW
EX. ROW
673.87
1.5%
664.07
665.46
2.00%
665.74
665.60
2.00%
EX. ROW

STAGE 2
C = 218.32
F = 0.00

STAGE 3
C = 64.23
F = 74.15

INTERSECTION U.S. ROUTE 30
AND SAWYER ROAD
CENTERLINE STA. 1129+70.26
SEE DETAIL OF INTERSECTION
AND ROADWAY PLAN AND PROFILE
FOR MORE INFORMATION

1129+50.00

160 150 140 130 120 110 100 90 80 70 60 50 40 30 20 10 0 10 20 30 40 50 60 70 80 90 100 110 120 130 140 150 160

US ROUTE 30

FINAL SURVEY		BY	DATE
NOTE BOOK	SURVEYED		
NO.	PLOTTED		
	CROSS SECTIONS		
	AREAS		
	AREAS CHECKED		

ORIGINAL SURVEY		BY	DATE
NOTE BOOK	SURVEYED		
NO.	PLOTTED		
	CROSS SECTIONS		
	AREAS		
	AREAS CHECKED		

PLOT DATE = $DATE$
FILE NAME = $FILE$
PLOT SCALE = $SCALE$
USER NAME = $USER$

Rsection11me.dgn 12/9/2005 9:38:22 AM

CONTRACT NO. 64969

F.A.P RTE.	SECTION	COUNTY	TOTAL SHEETS	SHEET NO.
309	16R-2	WHITESIDE	547	439
STA. 1129+75.00		TO STA. 1130+00.00		
FED. ROAD DIST. NO. 2	ILLINOIS	FED. AID PROJECT		

IT SHALL BE THE CONTRACTOR'S RESPONSIBILITY TO ASCERTAIN THE LOCATIONS OF EXISTING WATER MAINS, GAS MAINS, SEWERS, ELECTRIC POWER LINES, TELEPHONE LINES AND OTHER UTILITIES FROM THE UTILITY COMPANIES AND BY FIELD INSPECTION.

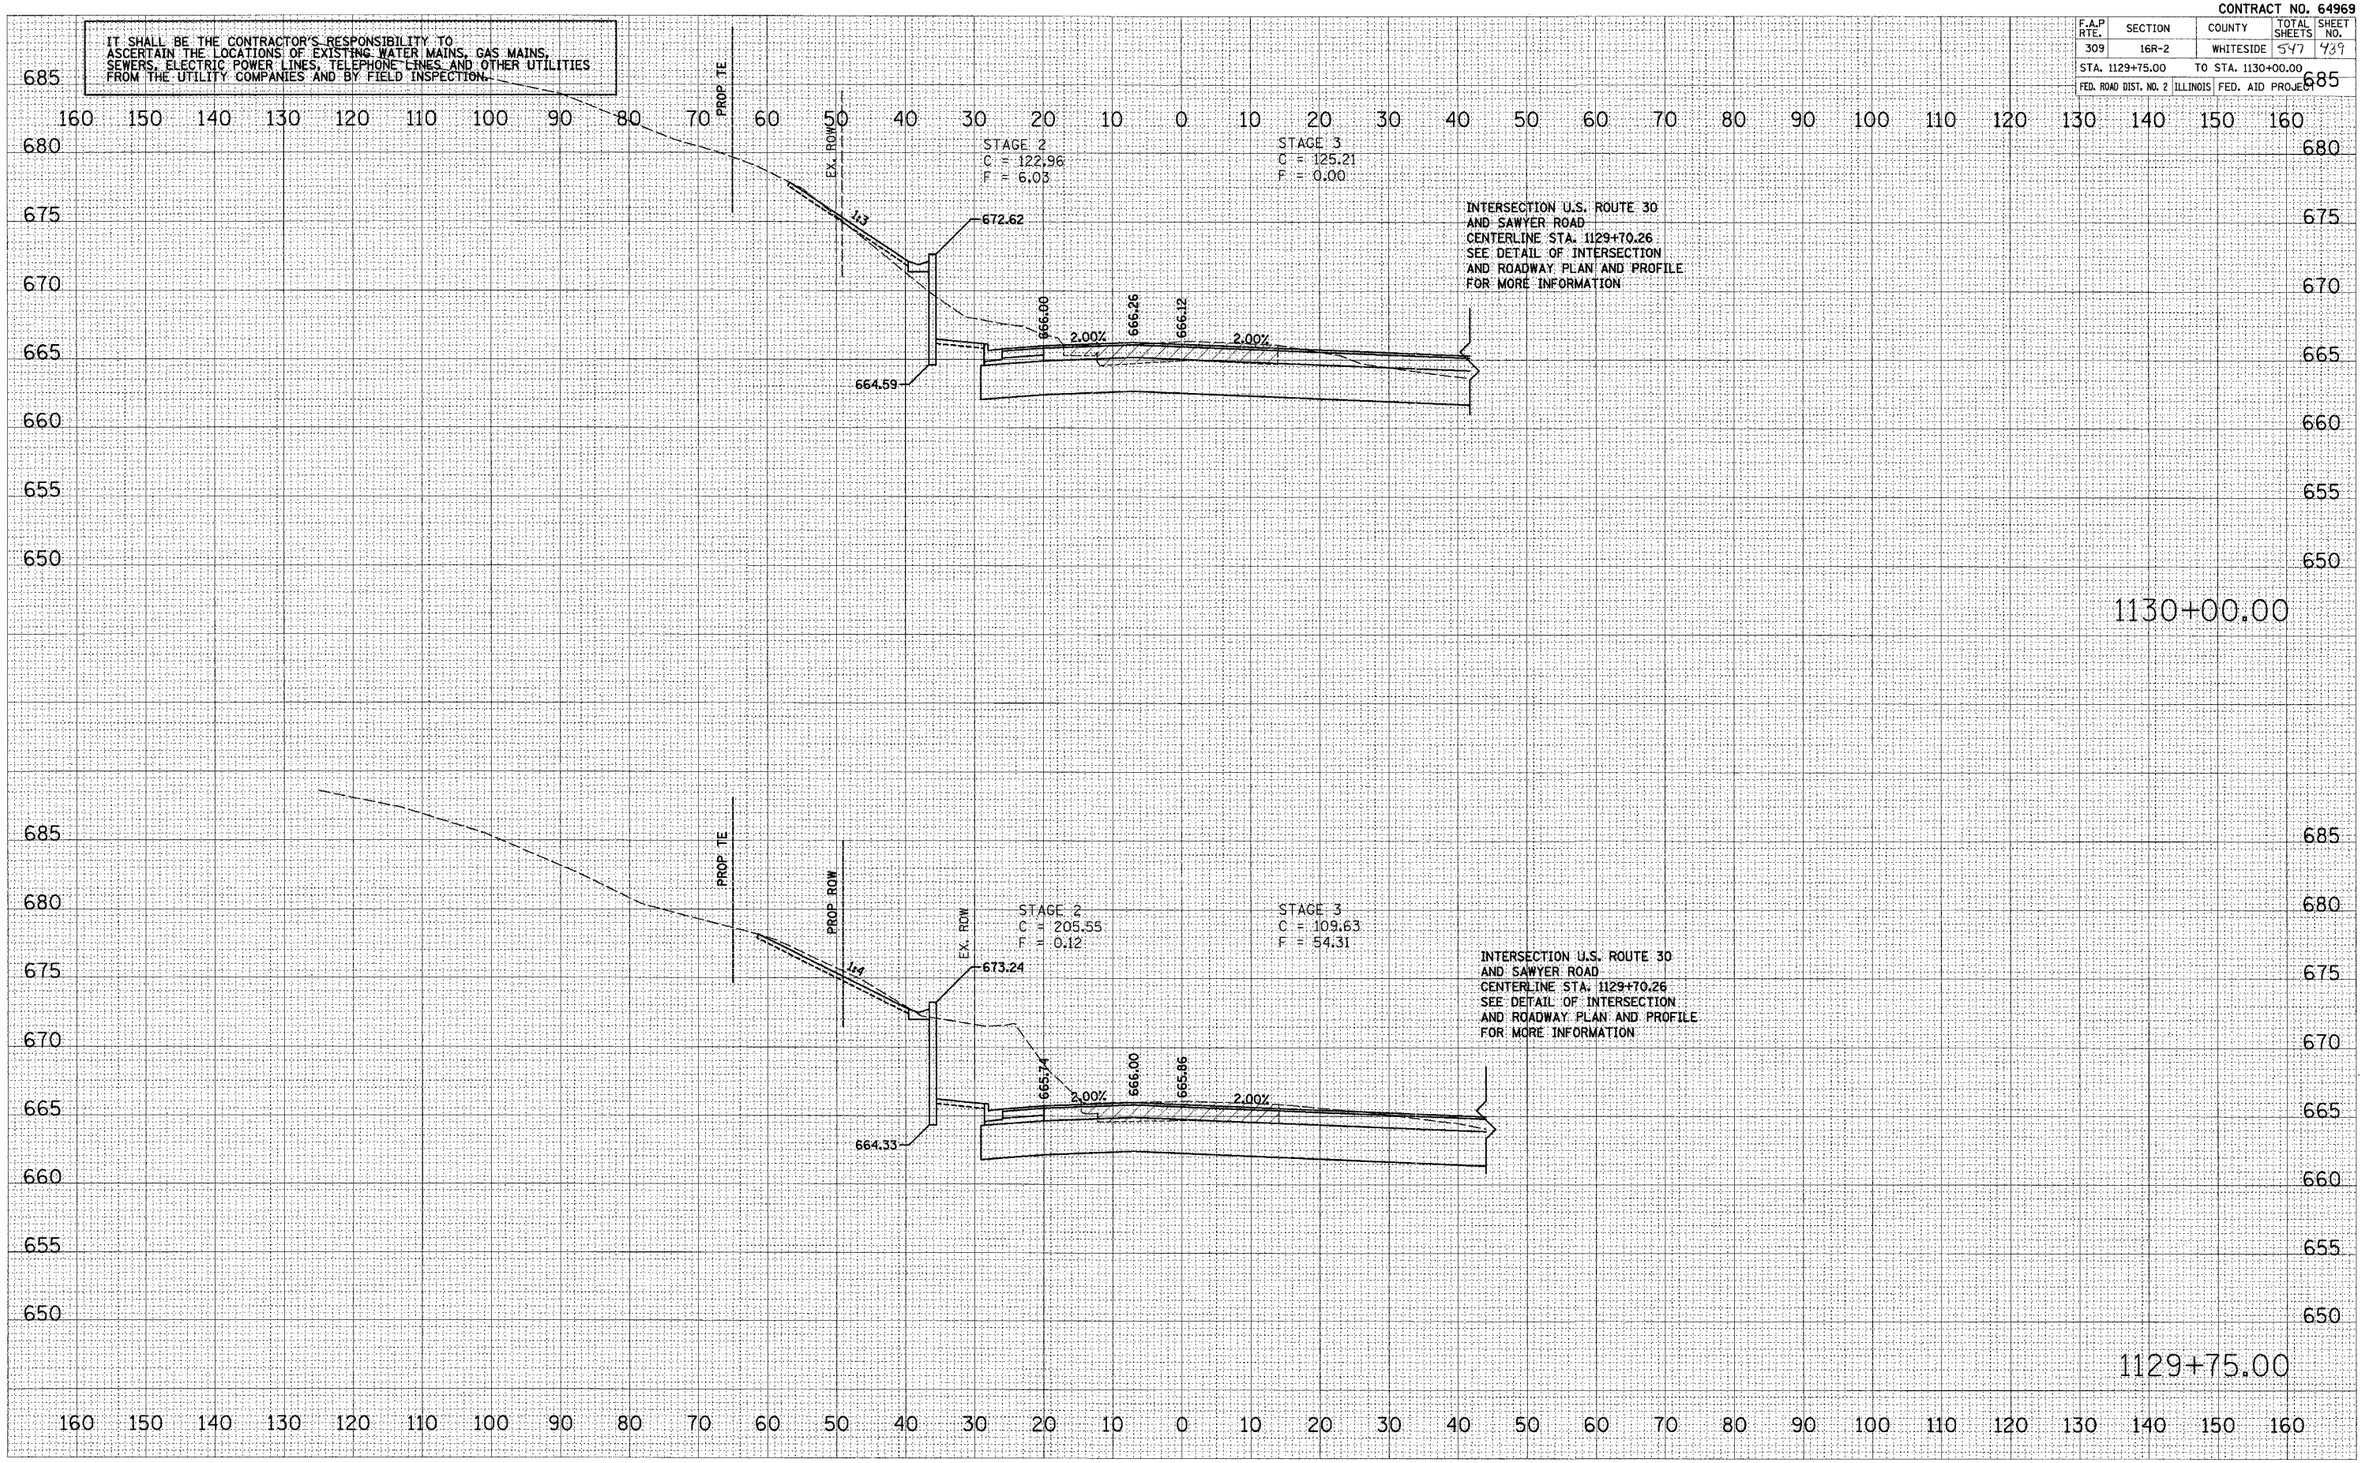

FINAL SURVEY	BY	DATE
SURVEYED		
PLOTTED		
NOTE BOOK	DRAWN	
NO.	AREAS	
	AREAS CHECKED	

ORIGINAL SURVEY	BY	DATE
SURVEYED		
PLOTTED		
NOTE BOOK	DRAWN	
NO.	AREAS	
	AREAS CHECKED	

PLOT DATE = $DATE$
FILE NAME = $FILE$
PLOT SCALE = $SCALE$
USER NAME = $USER$

US ROUTE 30

vrecmainline.dgn 12/8/2005 9:38:03 AM

CONTRACT NO. 64969

F.A.P RTE.	SECTION	COUNTY	TOTAL SHEETS	SHEET NO.
309	16R-2	WHITESIDE	547	440
STA. 1130+25.00		TO STA. 1130+50.00		
FED. ROAD DIST. NO. 2	ILLINOIS	FED. AID PROJECT		

IT SHALL BE THE CONTRACTOR'S RESPONSIBILITY TO ASCERTAIN THE LOCATIONS OF EXISTING WATER MAINS, GAS MAINS, SEWERS, ELECTRIC POWER LINES, TELEPHONE LINES AND OTHER UTILITIES FROM THE UTILITY COMPANIES AND BY FIELD INSPECTION.

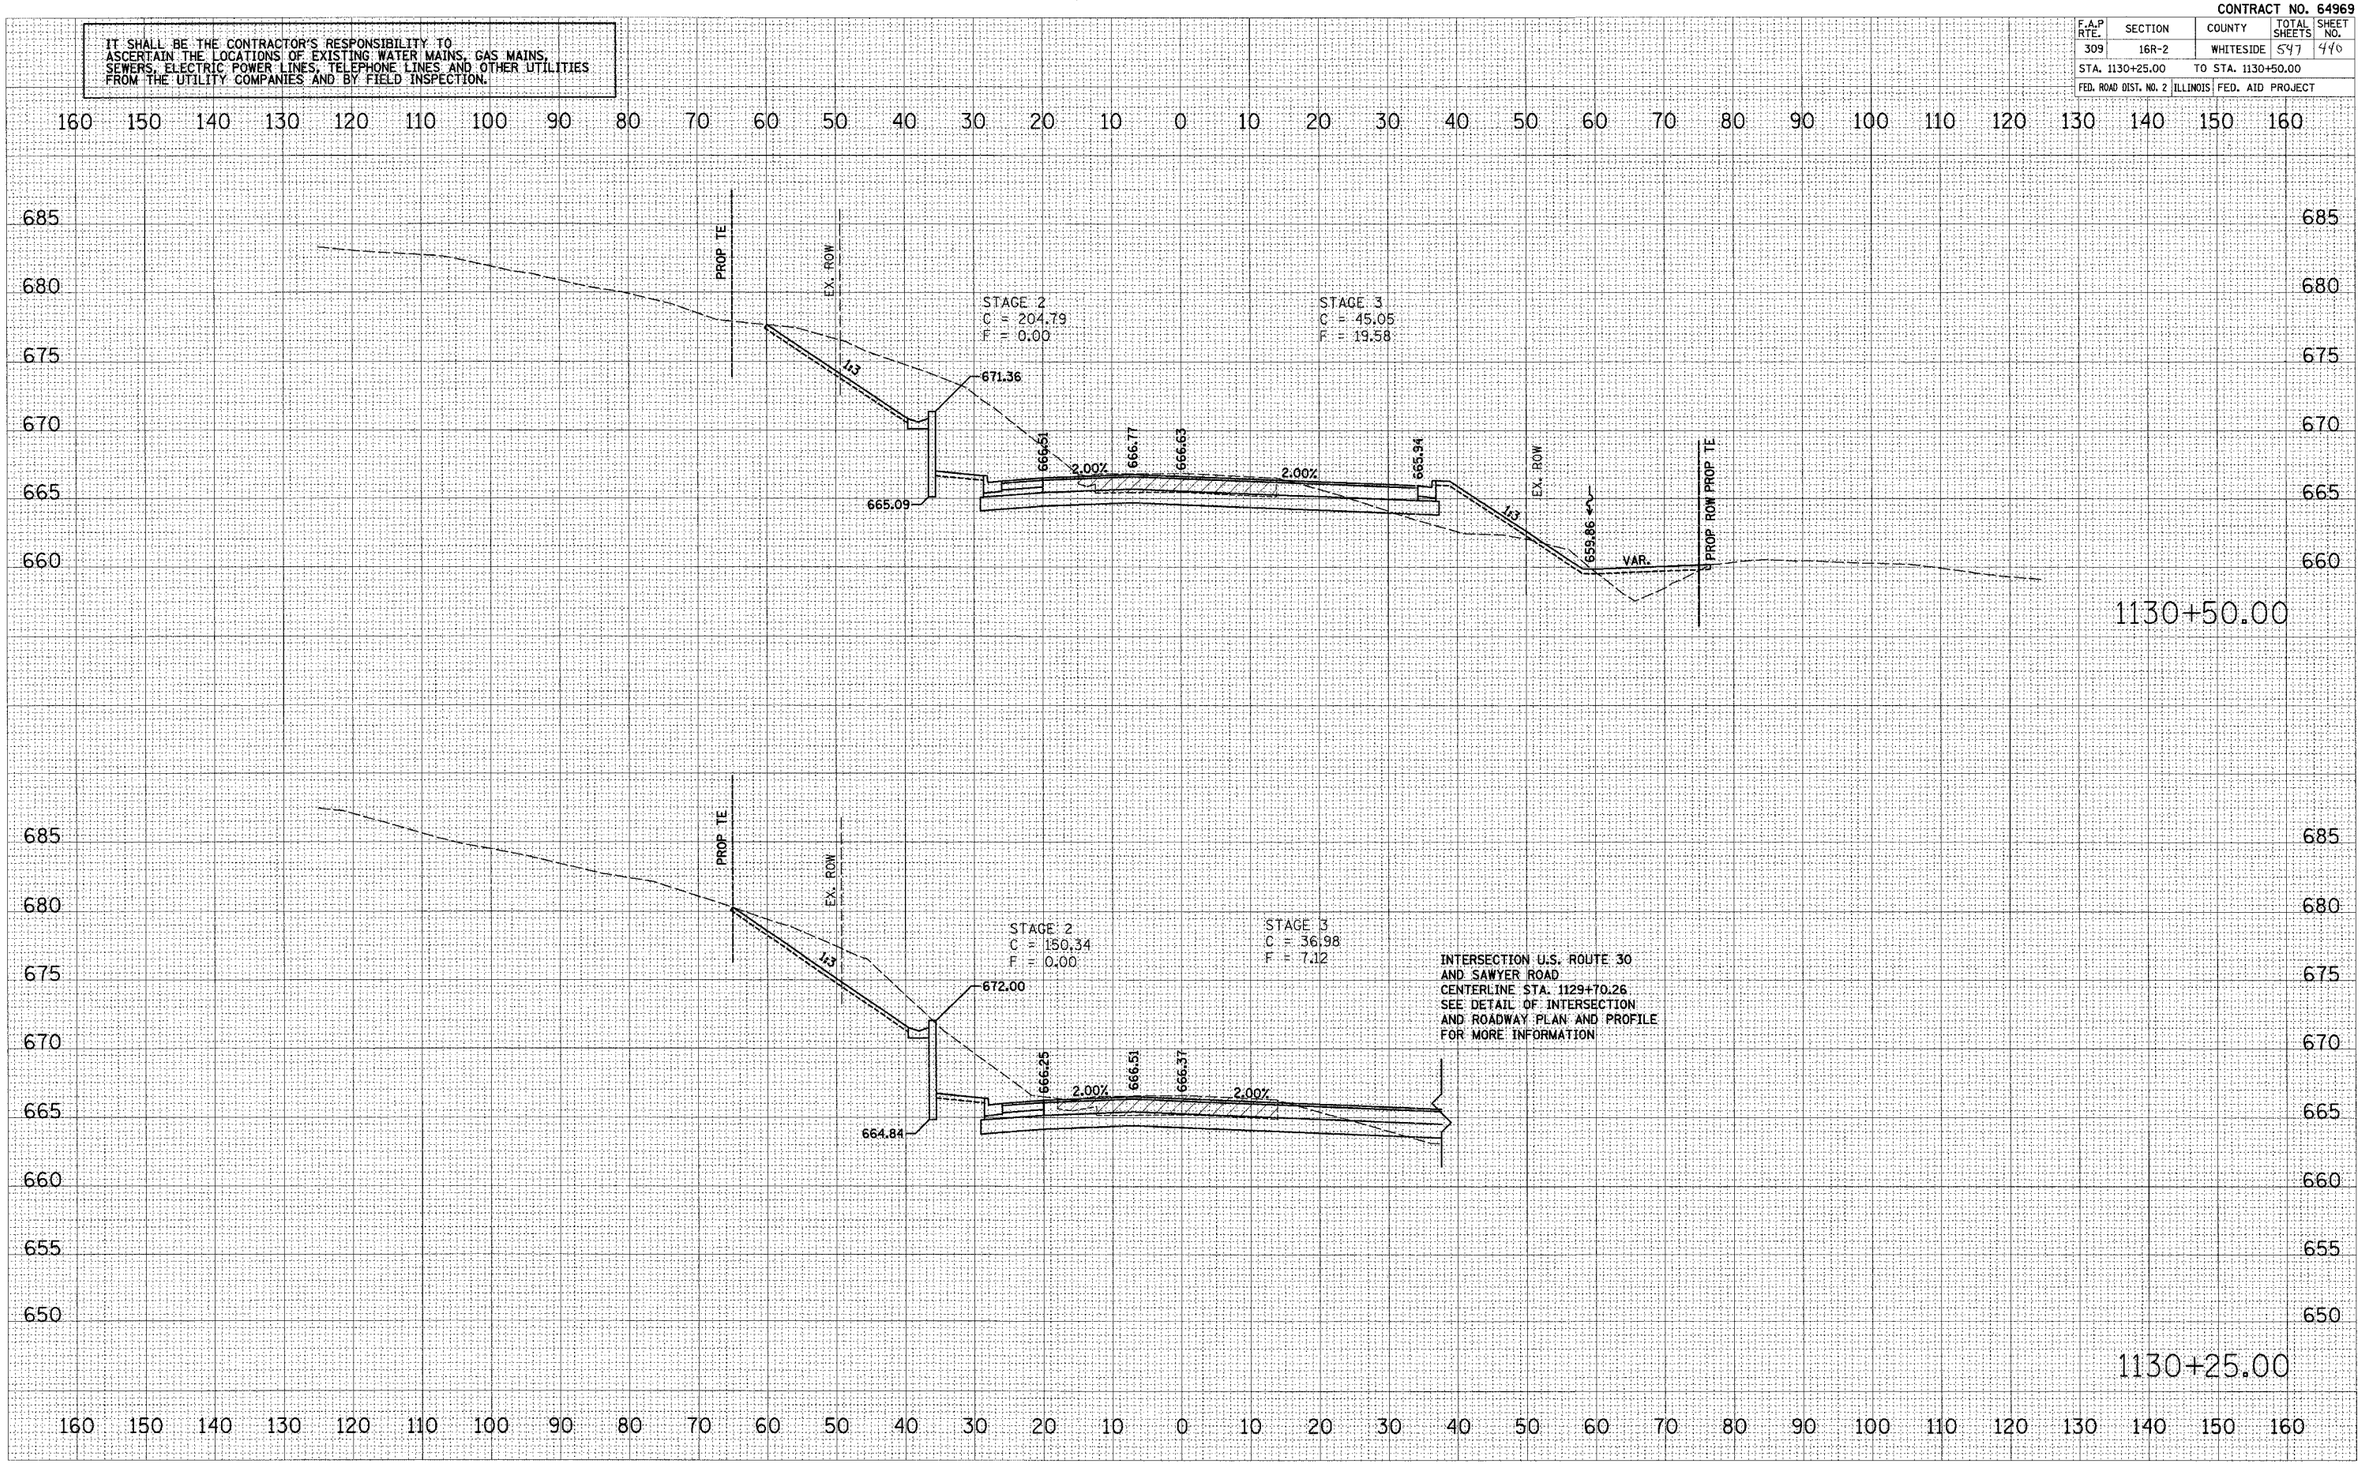

FINAL SURVEY NOTE BOOK — ORIGINAL SURVEY NOTE BOOK — BY — DATE — SURVEYED — PLOTTED — TYPED — AREAS — AREAS CHECKED — NO.

PLOT DATE = $DATE$
FILE NAME = $FILE$
PLOT SCALE = $SCALE$
USER NAME = $USER$

xsections.dgn 12/9/2005 9:38:23 AM

US ROUTE 30

CONTRACT NO. 64969

F.A.P RTE.	SECTION	COUNTY	TOTAL SHEETS	SHEET NO.
309	16R-2	WHITESIDE	547	441
STA. 1130+75.00	TO STA. 1131+04.37			
FED. ROAD DIST. NO. 2	ILLINOIS	FED. AID PROJECT		

IT SHALL BE THE CONTRACTOR'S RESPONSIBILITY TO ASCERTAIN THE LOCATIONS OF EXISTING WATER MAINS, GAS MAINS, SEWERS, ELECTRIC POWER LINES, TELEPHONE LINES AND OTHER UTILITIES FROM THE UTILITY COMPANIES AND BY FIELD INSPECTION.

FINAL SURVEY	SURVEYED	BY	DATE
	PLOTTED		
NOTE BOOK	TEMPLATE		
NO.	AREAS		
	AREAS CHECKED		

INTERSECTION U.S. ROUTE 30
AND SYCAMORE DRIVE
CENTERLINE STA. 1131+04.37
SEE DETAIL OF INTERSECTION
AND ROADWAY PLAN AND PROFILE
FOR MORE INFORMATION

2.00% 667.33 667.19

1131+04.37

STAGE 2
C = 61.30
F = 0.00

STAGE 3
C = 32.28
F = 2.48

INTERSECTION U.S. ROUTE 30
AND SYCAMORE DRIVE
CENTERLINE STA. 1131+04.37
SEE DETAIL OF INTERSECTION
AND ROADWAY PLAN AND PROFILE
FOR MORE INFORMATION

2.00% 667.29 667.15 2.00% 666.68 1:3 661.57 EX. ROW VAR. PROP ROW

1131+00.00

STAGE 2
C = 61.71
F = 0.00

STAGE 3
C = 36.35
F = 6.66

INTERSECTION U.S. ROUTE 30
AND SYCAMORE DRIVE
CENTERLINE STA. 1131+04.37
SEE DETAIL OF INTERSECTION
AND ROADWAY PLAN AND PROFILE
FOR MORE INFORMATION

2.00% 667.03 666.89 2.00% 666.33 1:3 661.38 EX. ROW VAR. PROP ROW

1130+75.00

ORIGINAL SURVEY	SURVEYED	BY	DATE
	PLOTTED		
NOTE BOOK	TEMPLATE		
NO.	AREAS		
	AREAS CHECKED		

PLOT DATE = #DATE#
FILE NAME = #FILE1#
PLOT SCALE = #SCALE#
USER NAME = #USER#

US ROUTE 30

12/8/2005 9:38:23 AM

CONTRACT NO. 64969

F.A.P RTE.	SECTION	COUNTY	TOTAL SHEETS	SHEET NO.
309	16R-2	WHITESIDE	547	442
STA. 1131+25.00		TO STA. 1131+50.00		
FED. ROAD DIST. NO. 2	ILLINOIS	FED. AID PROJECT		

IT SHALL BE THE CONTRACTOR'S RESPONSIBILITY TO ASCERTAIN THE LOCATIONS OF EXISTING WATER MAINS, GAS MAINS, SEWERS, ELECTRIC POWER LINES, TELEPHONE LINES AND OTHER UTILITIES FROM THE UTILITY COMPANIES AND BY FIELD INSPECTION.

FINAL SURVEY	SURVEYED	BY	DATE
	PLOTTED		
NOTE BOOK	NUMBERS & TIE		
NO.	AREAS		
	AREAS CHECKED		

ORIGINAL SURVEY	SURVEYED	BY	DATE
	PLOTTED		
NOTE BOOK	NUMBERS & TIE		
NO.	AREAS		
	AREAS CHECKED		

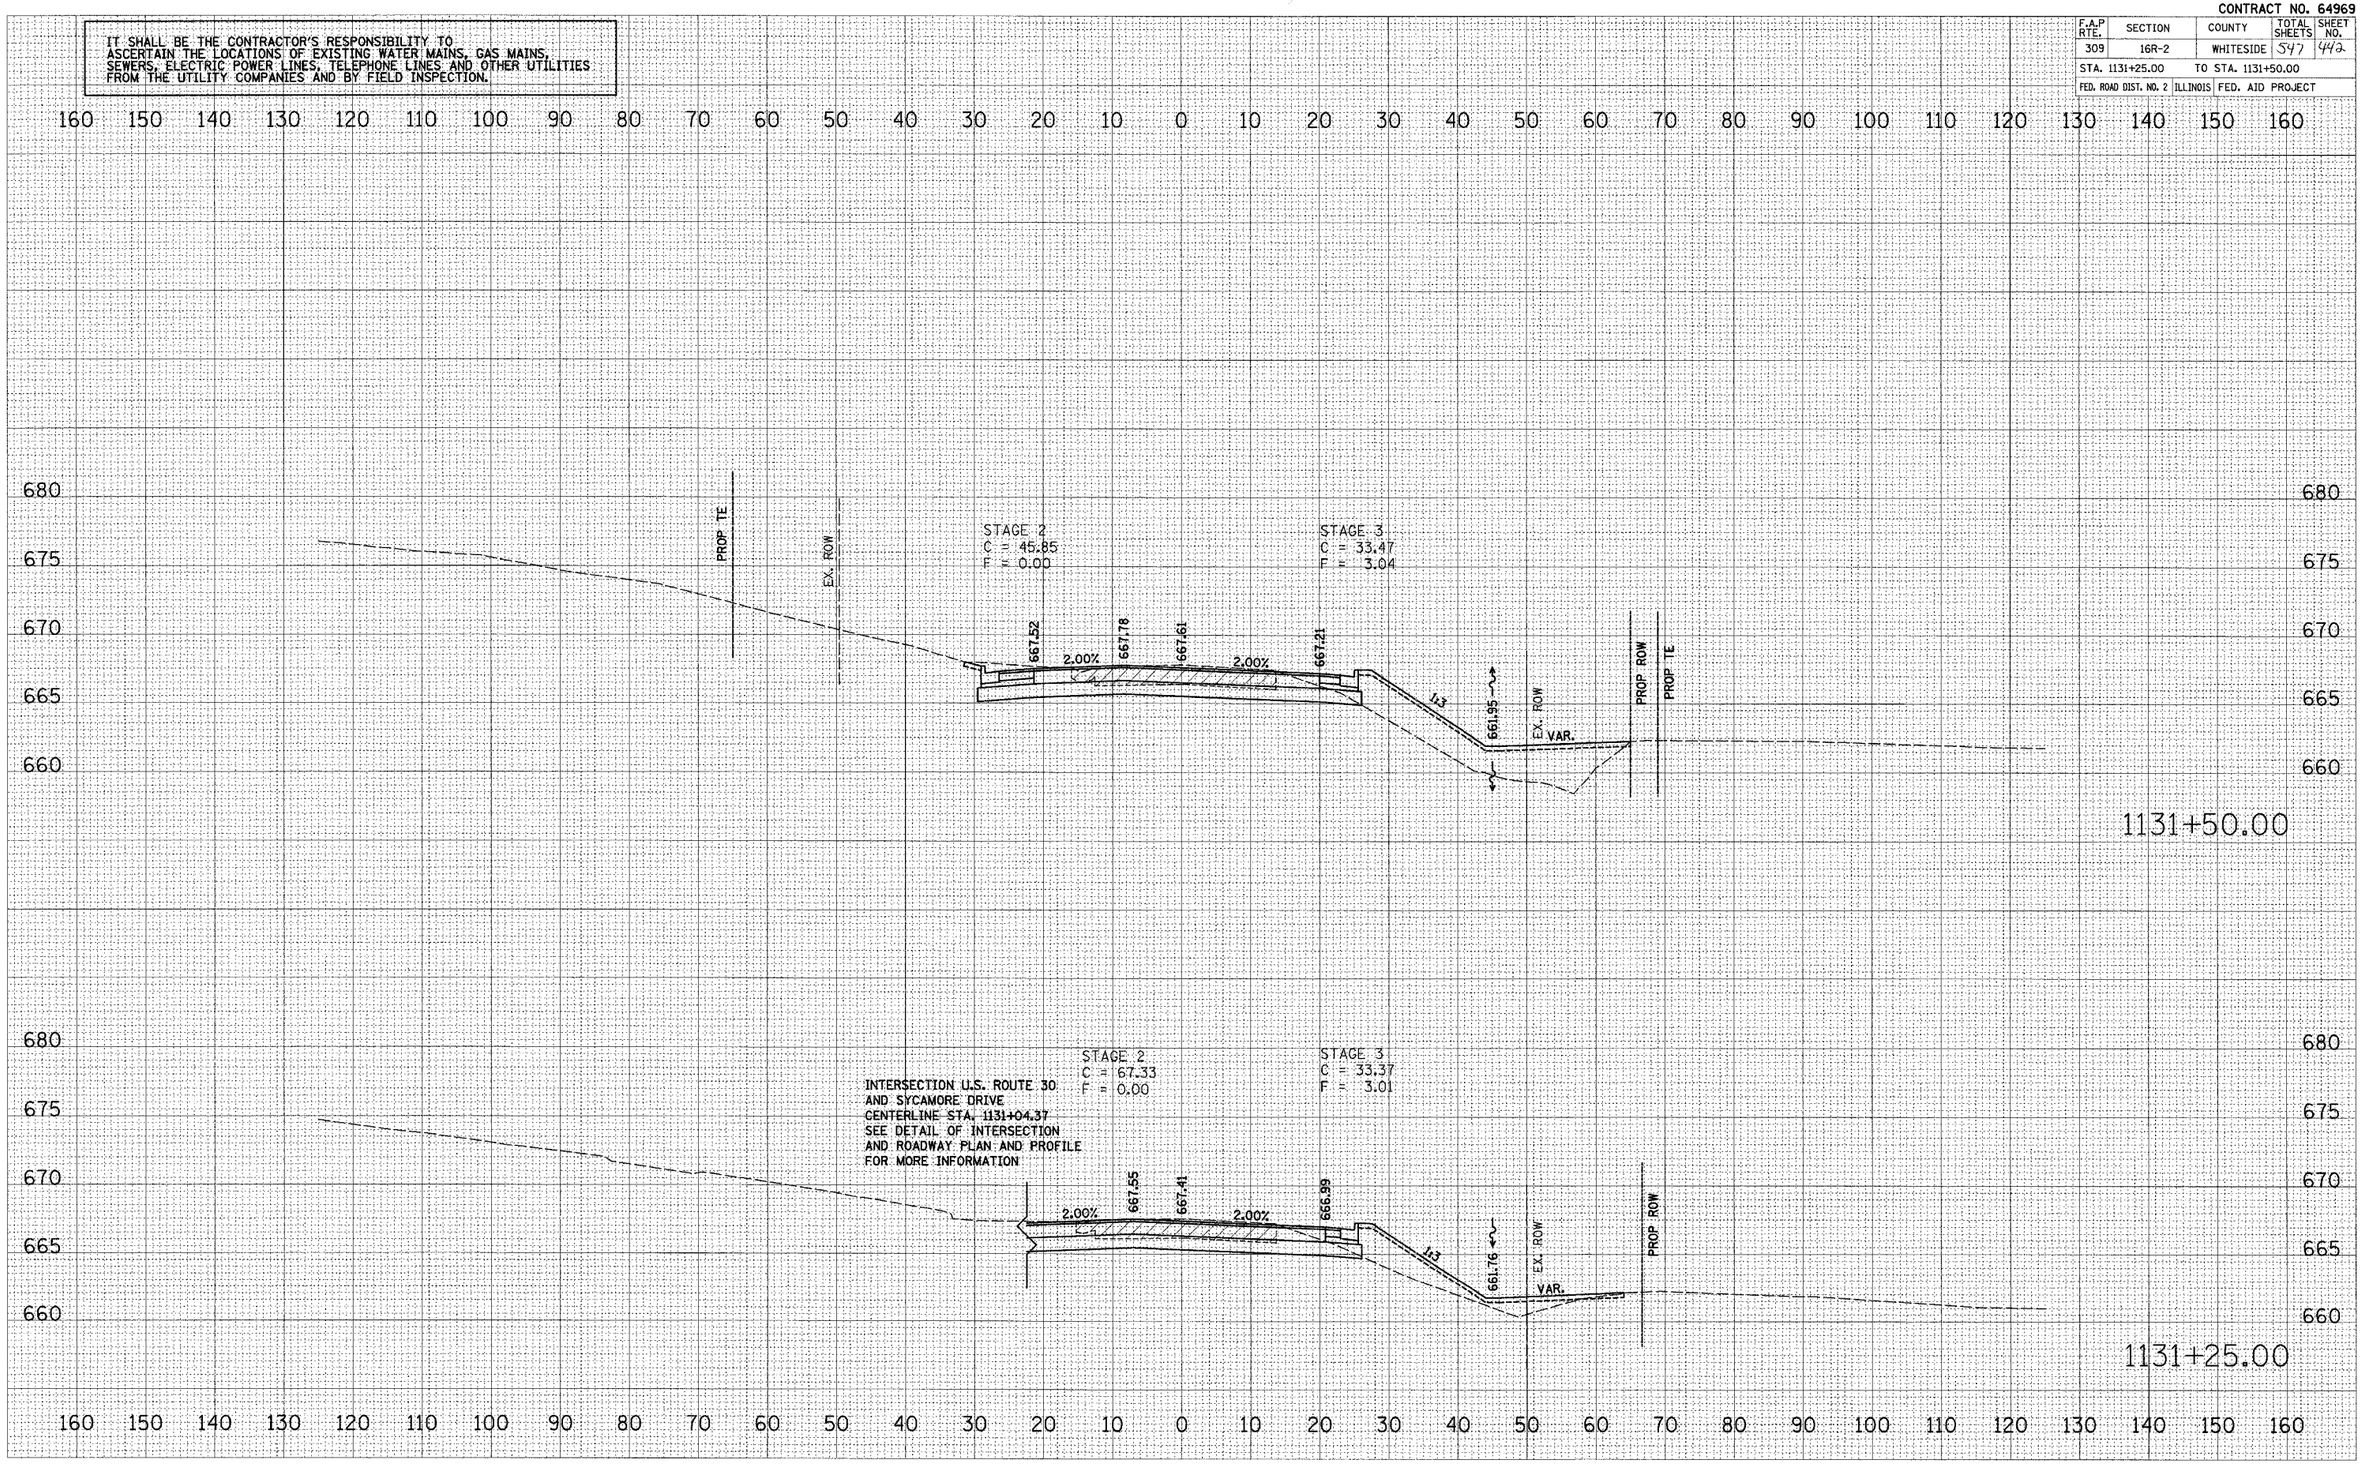

PLOT DATE = #DATE#
FILE NAME = #FILE#
PLOT SCALE = #SCALE#
USER NAME = #USER#

US ROUTE 30

X:\dec4plan\line.dgn 12/07/2006 2:38:24 AM

CONTRACT NO. 64969

F.A.P RTE.	SECTION	COUNTY	TOTAL SHEETS	SHEET NO.
309	16R-2	WHITESIDE	547	443
STA. 1131+75.00		TO STA. 1132+00.00		
FED. ROAD DIST. NO. 2	ILLINOIS	FED. AID PROJECT		

IT SHALL BE THE CONTRACTOR'S RESPONSIBILITY TO ASCERTAIN THE LOCATIONS OF EXISTING WATER MAINS, GAS MAINS, SEWERS, ELECTRIC POWER LINES, TELEPHONE LINES AND OTHER UTILITIES FROM THE UTILITY COMPANIES AND BY FIELD INSPECTION.

FINAL SURVEY	NOTE BOOK	NO.
SURVEYED	AREAS	
PLOTTED	AREAS CHECKED	
TEMPLATE		

ORIGINAL SURVEY	NOTE BOOK	NO.
SURVEYED	AREAS	
PLOTTED	AREAS CHECKED	
TEMPLATE		

BY	DATE

PLOT DATE = $DATE$
FILE NAME = $FILE$
PLOT SCALE = $SCALE$
USER NAME = $USER$

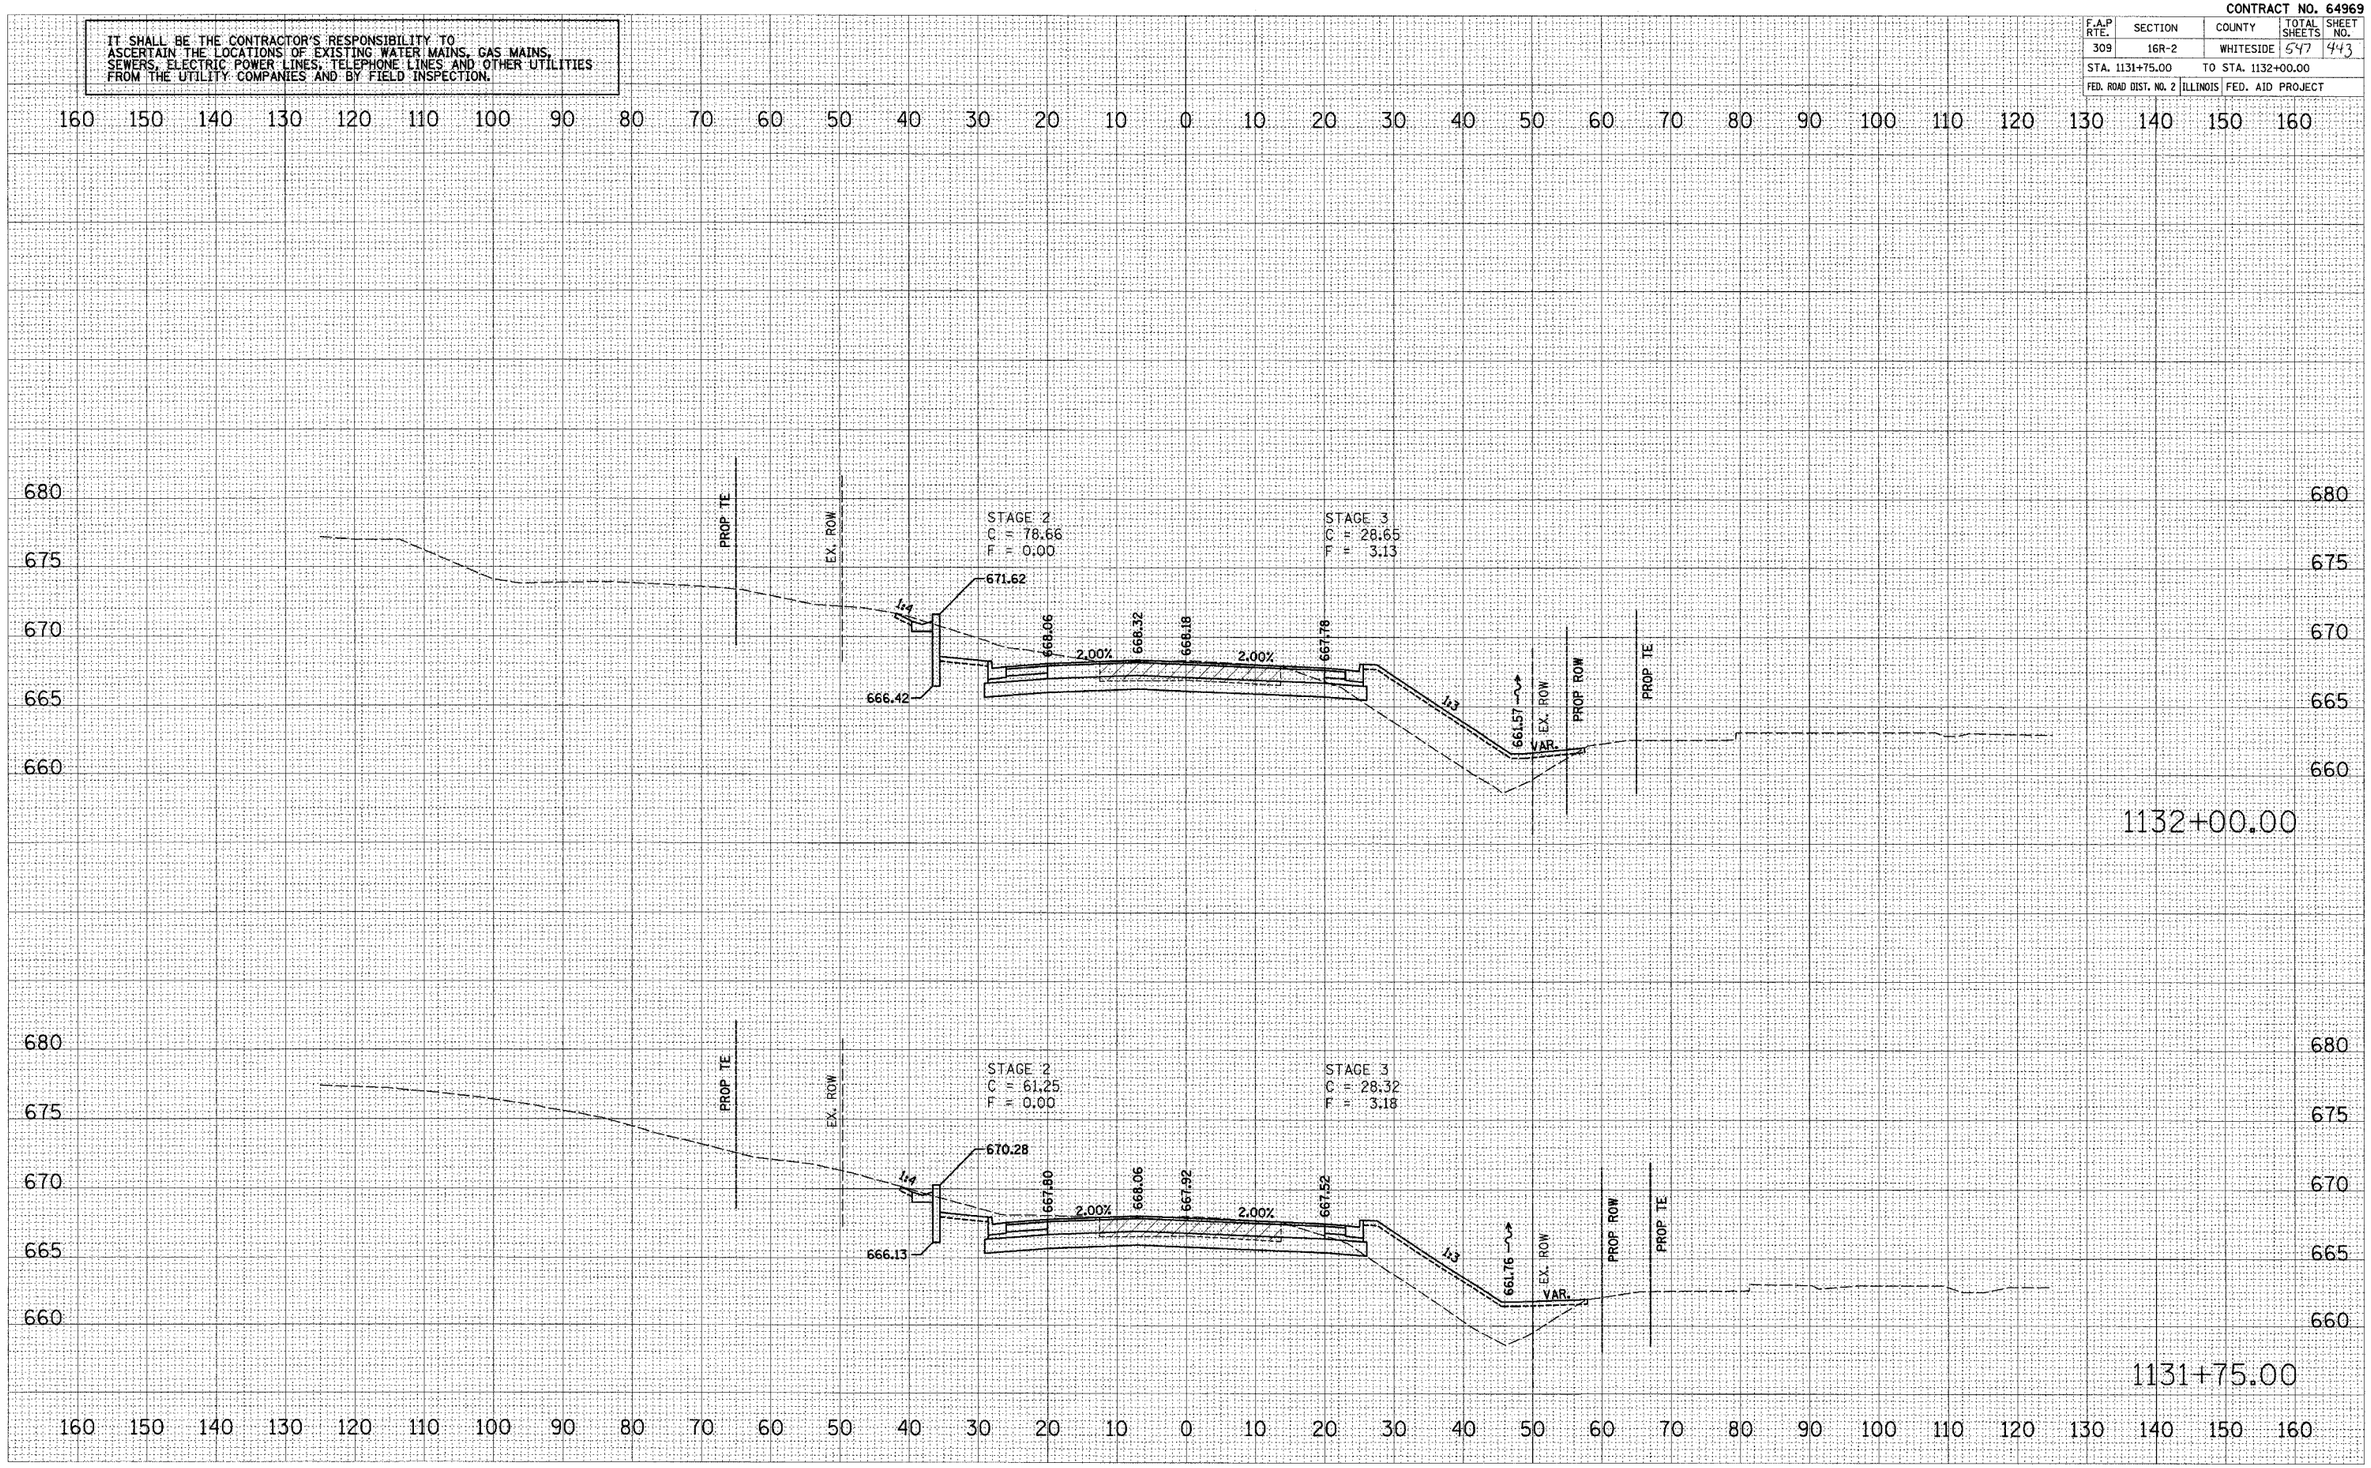

US ROUTE 30

CONTRACT NO. 64969

F.A.P RTE.	SECTION	COUNTY	TOTAL SHEETS	SHEET NO.
309	16R-2	WHITESIDE	547	444
STA. 1132+25.00	TO STA. 1132+50.00			
FED. ROAD DIST. NO. 2	ILLINOIS	FED. AID PROJECT		

IT SHALL BE THE CONTRACTOR'S RESPONSIBILITY TO ASCERTAIN THE LOCATIONS OF EXISTING WATER MAINS, GAS MAINS, SEWERS, ELECTRIC POWER LINES, TELEPHONE LINES AND OTHER UTILITIES FROM THE UTILITY COMPANIES AND BY FIELD INSPECTION.

FINAL SURVEY	NOTE BOOK	NO.
SURVEYED		
PLOTTED		
TEMPLATE		
AREAS		
AREAS CHECKED		

BY	DATE

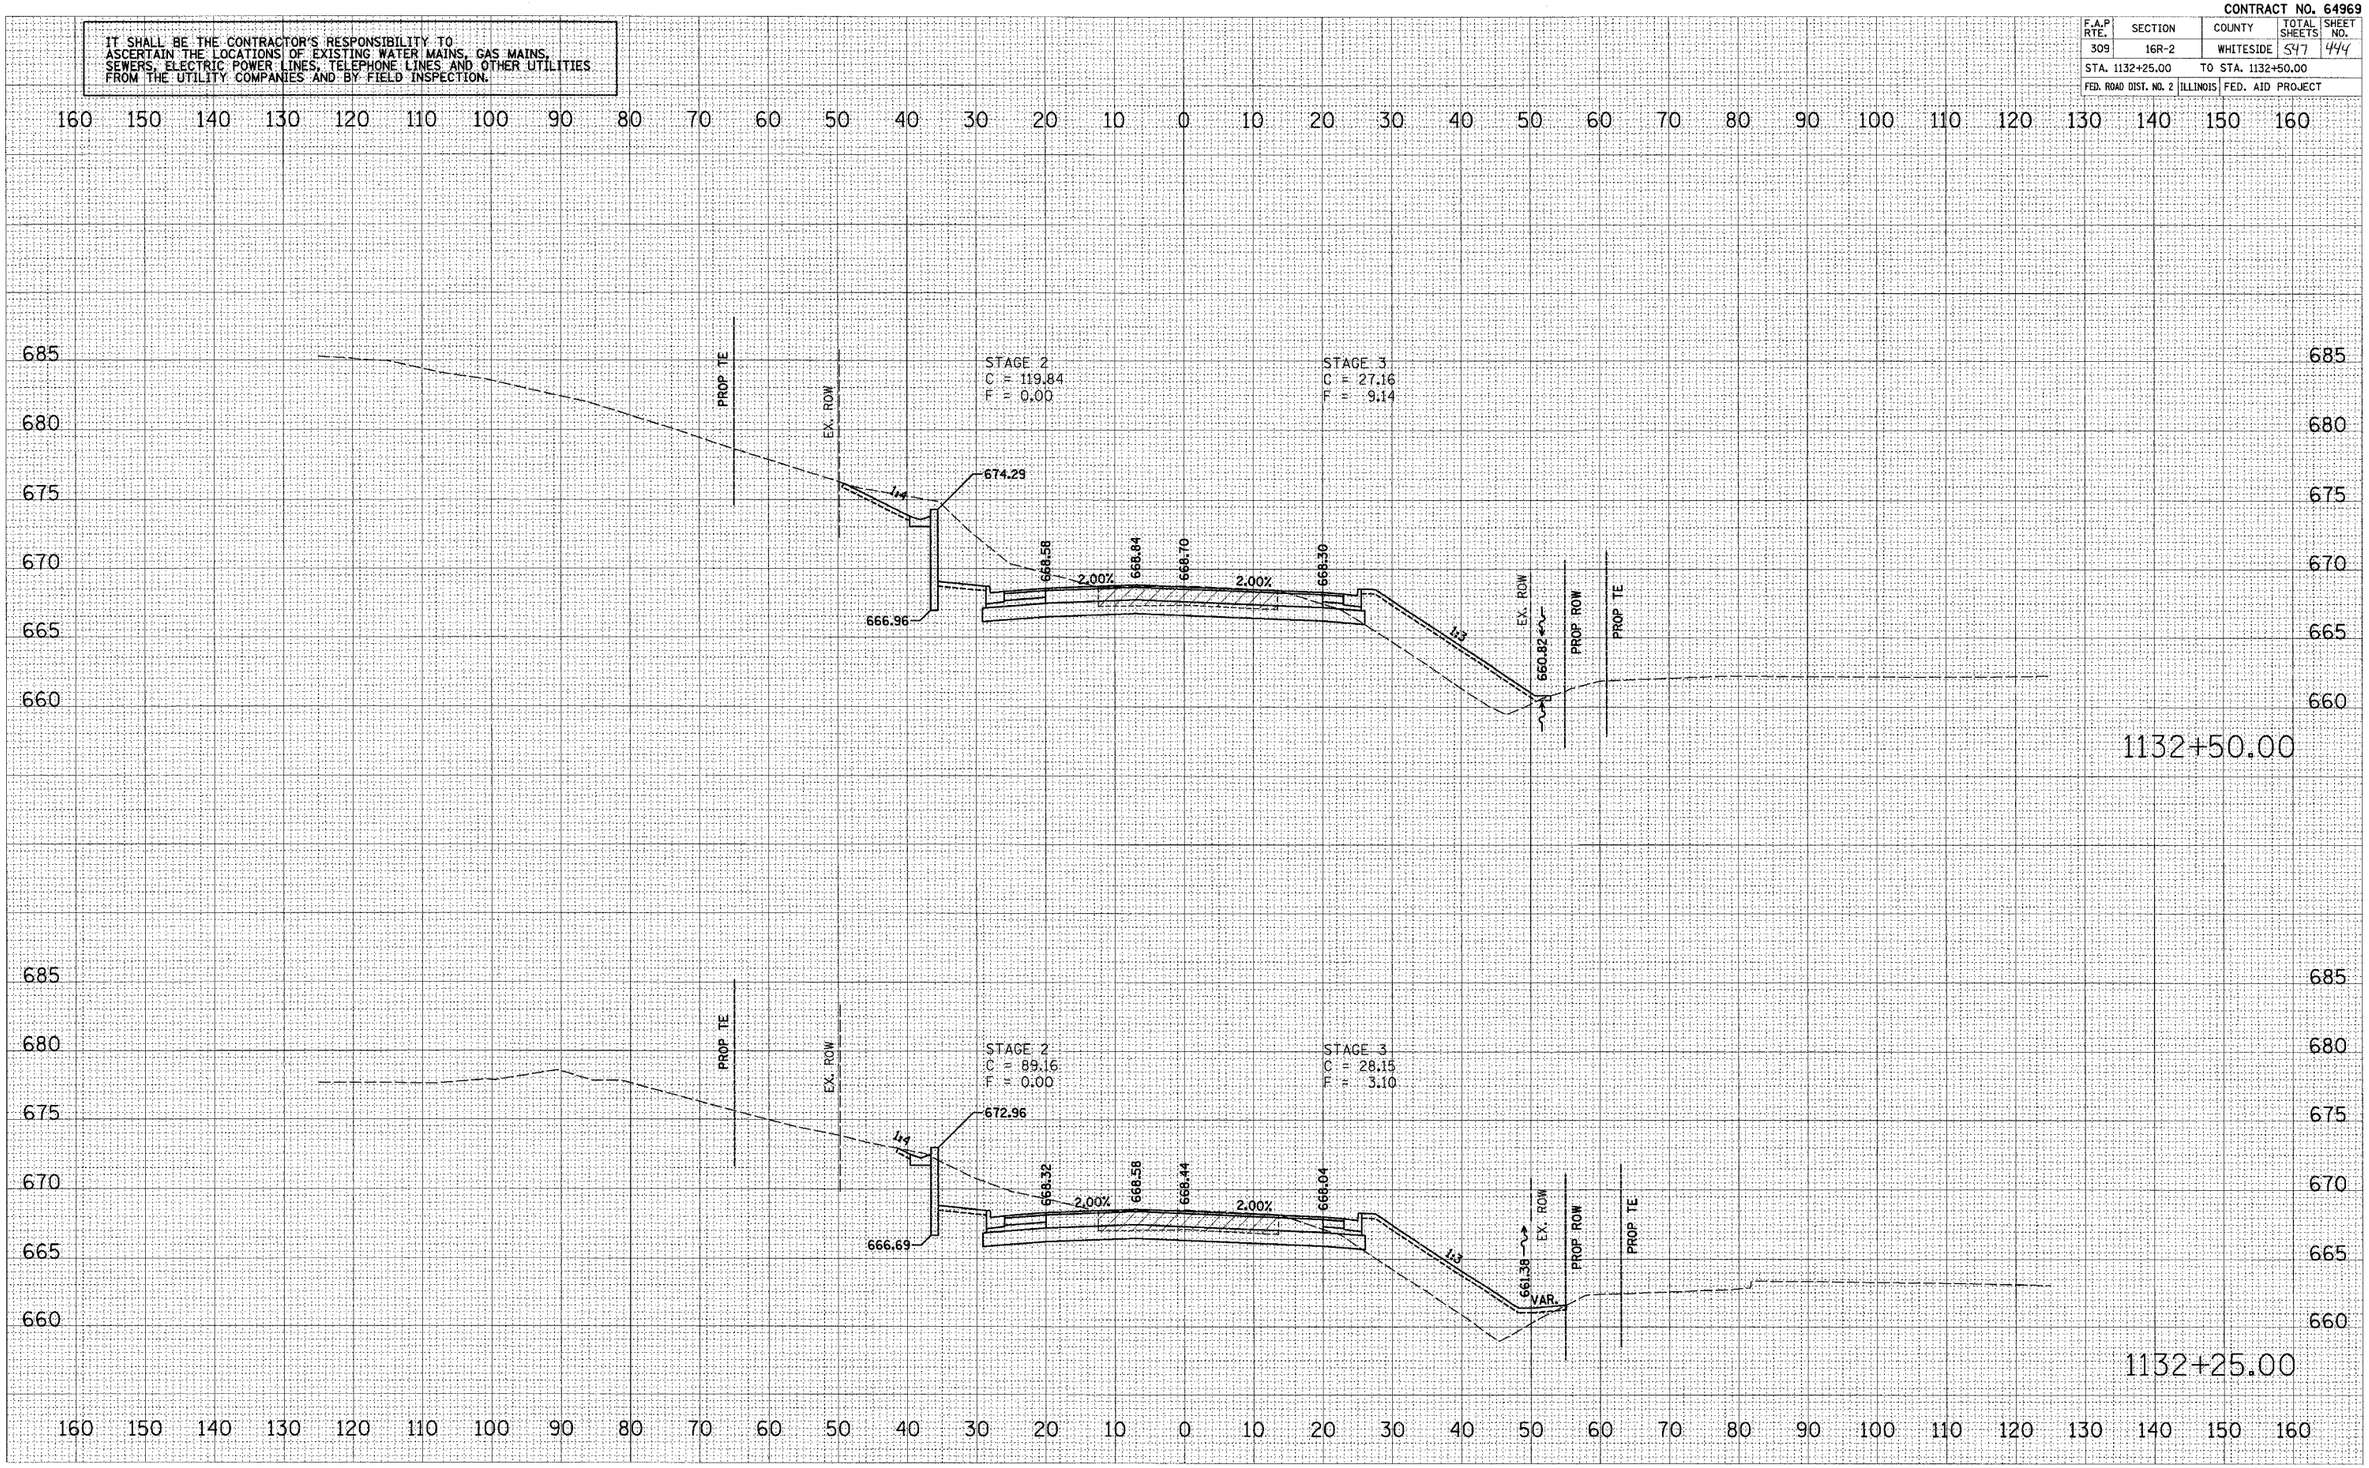

ORIGINAL SURVEY	SURVEYED	BY	DATE
	PLOTTED		
NOTE BOOK	TEMPLATE		
	AREAS		
NO.	AREAS CHECKED		

PLOT DATE = $DATE$
FILE NAME = $FILE$
PLOT SCALE = $SCALE$
USER NAME = $USER$

US ROUTE 30

Sidecain1.dgn 12/6/2005 5:36:25 AM

CONTRACT NO. 64969

F.A.P RTE.	SECTION	COUNTY	TOTAL SHEETS	SHEET NO.
309	16R-2	WHITESIDE	547	445
STA. 1132+75.00		TO STA. 1133+00.00		
FED. ROAD DIST. NO. 2	ILLINOIS	FED. AID PROJECT		

IT SHALL BE THE CONTRACTOR'S RESPONSIBILITY TO ASCERTAIN THE LOCATIONS OF EXISTING WATER MAINS, GAS MAINS, SEWERS, ELECTRIC POWER LINES, TELEPHONE LINES AND OTHER UTILITIES FROM THE UTILITY COMPANIES AND BY FIELD INSPECTION.

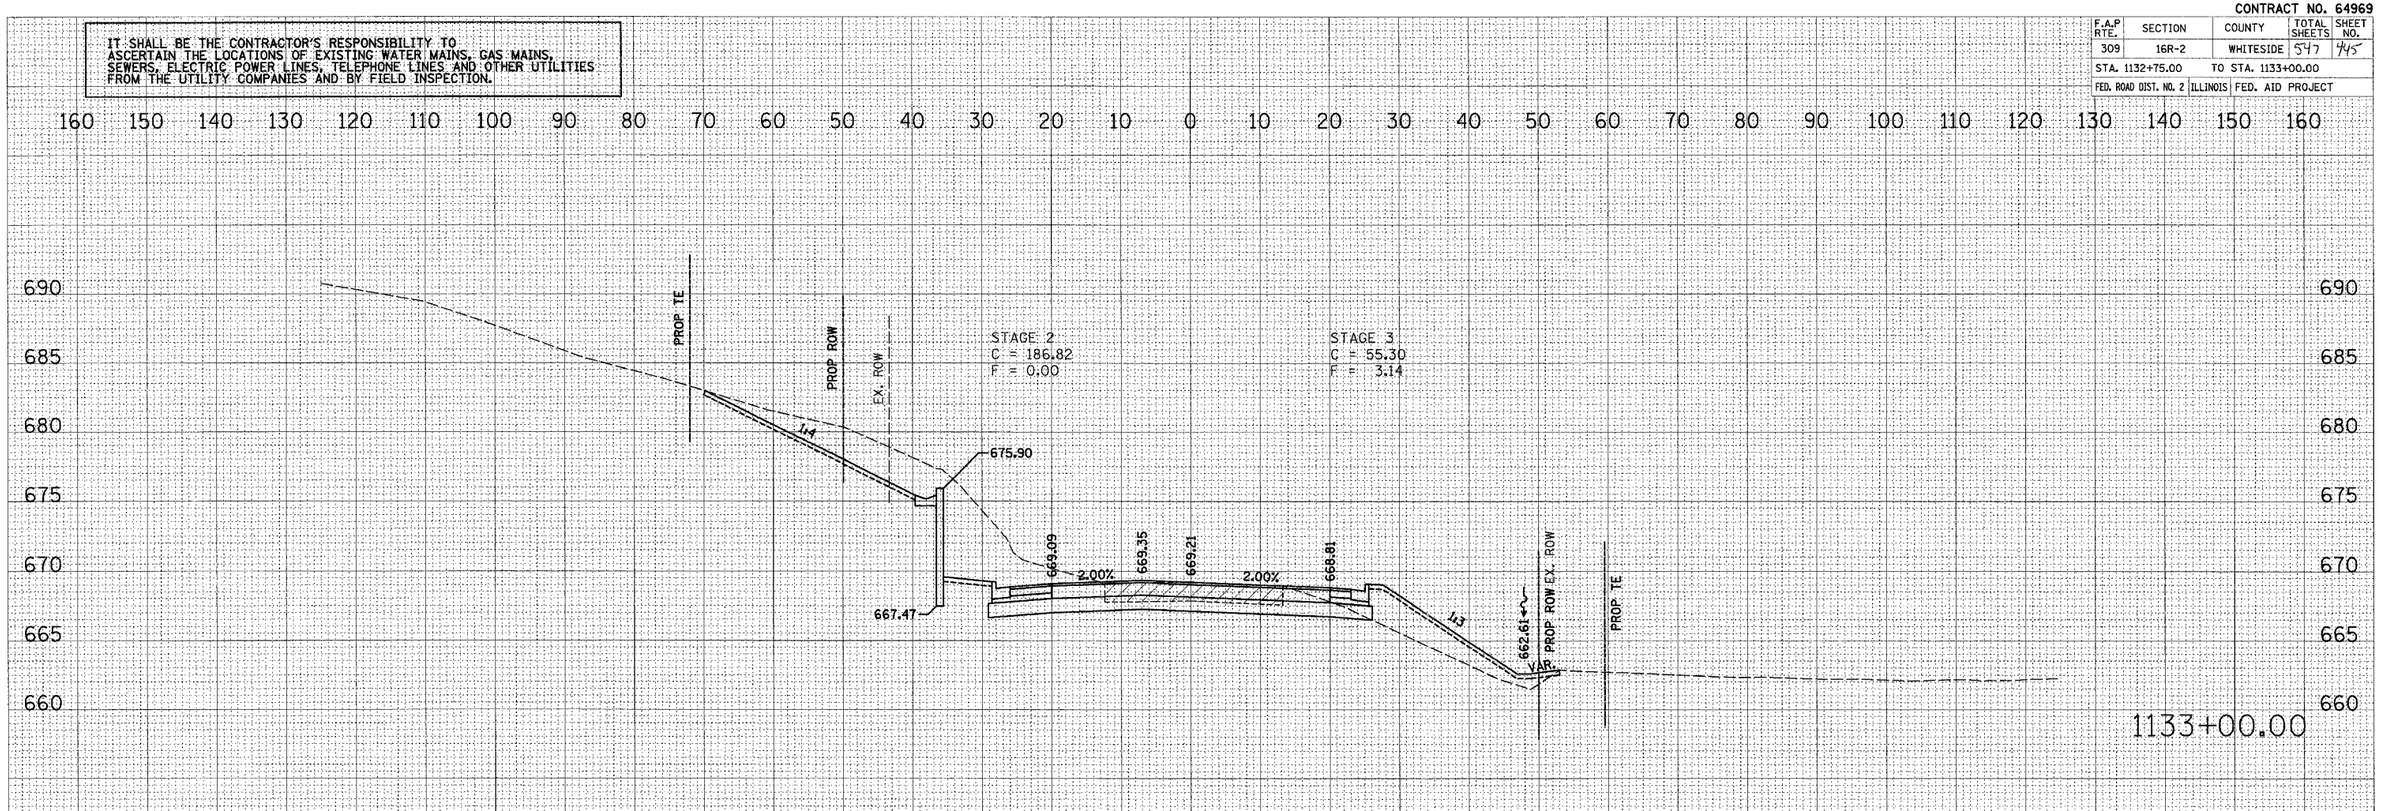

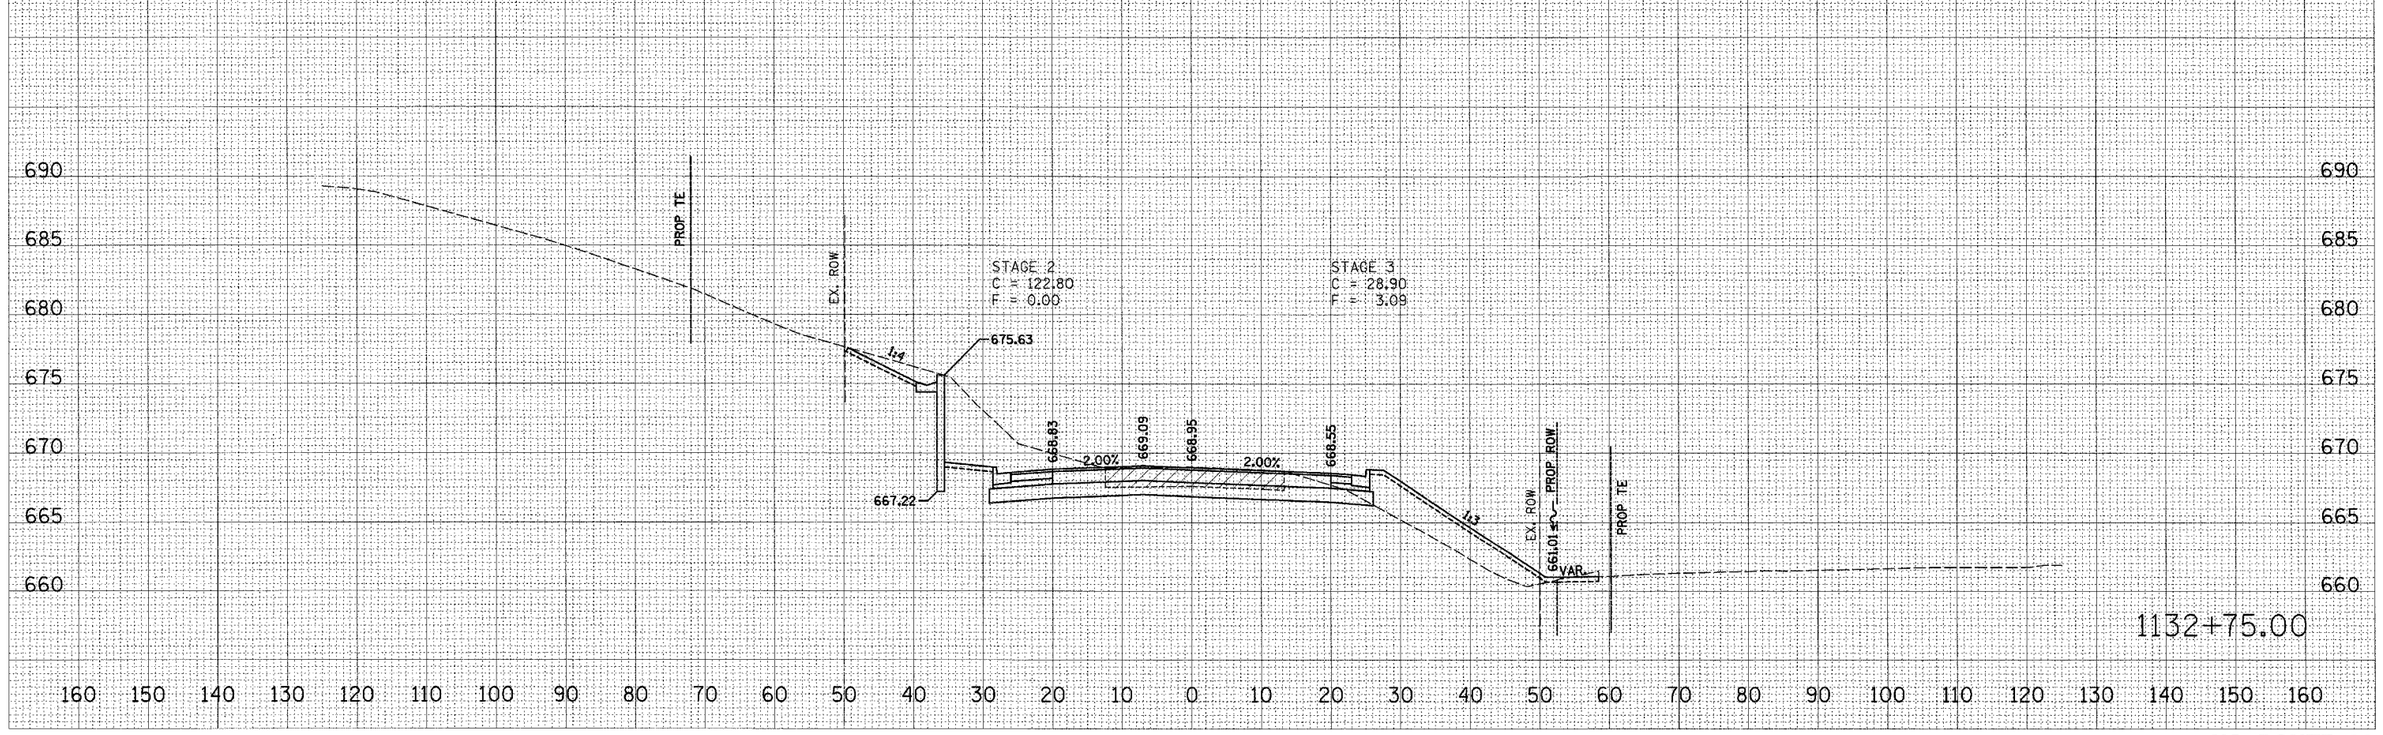

FINAL SURVEY — NOTE BOOK — NO. — BY — DATE — SURVEYED — PLOTTED — TEMPLATE — AXLES — AREAS CHECKED

ORIGINAL SURVEY — NOTE BOOK — NO. — BY — DATE — SURVEYED — PLOTTED — TEMPLATE — AXLES — AREAS CHECKED

PLOT DATE = #DATE#
FILE NAME = #FILE#
PLOT SCALE = #SCALE#
USER NAME = #USER#

US ROUTE 30

CONTRACT NO. 64969

IT SHALL BE THE CONTRACTOR'S RESPONSIBILITY TO ASCERTAIN THE LOCATIONS OF EXISTING WATER MAINS, GAS MAINS, SEWERS, ELECTRIC POWER LINES, TELEPHONE LINES AND OTHER UTILITIES FROM THE UTILITY COMPANIES AND BY FIELD INSPECTION.

F.A.P RTE.	SECTION	COUNTY	TOTAL SHEETS	SHEET NO.
309	16R-2	WHITESIDE	547	446
STA. 1133+25.00	TO STA. 1133+50.00			
FED. ROAD DIST. NO. 2	ILLINOIS	FED. AID PROJECT		

FINAL SURVEY	SURVEYED	BY	DATE
	PLOTTED		
NOTE BOOK	TEMPLATE		
NO.	AREAS		
	AREAS CHECKED		

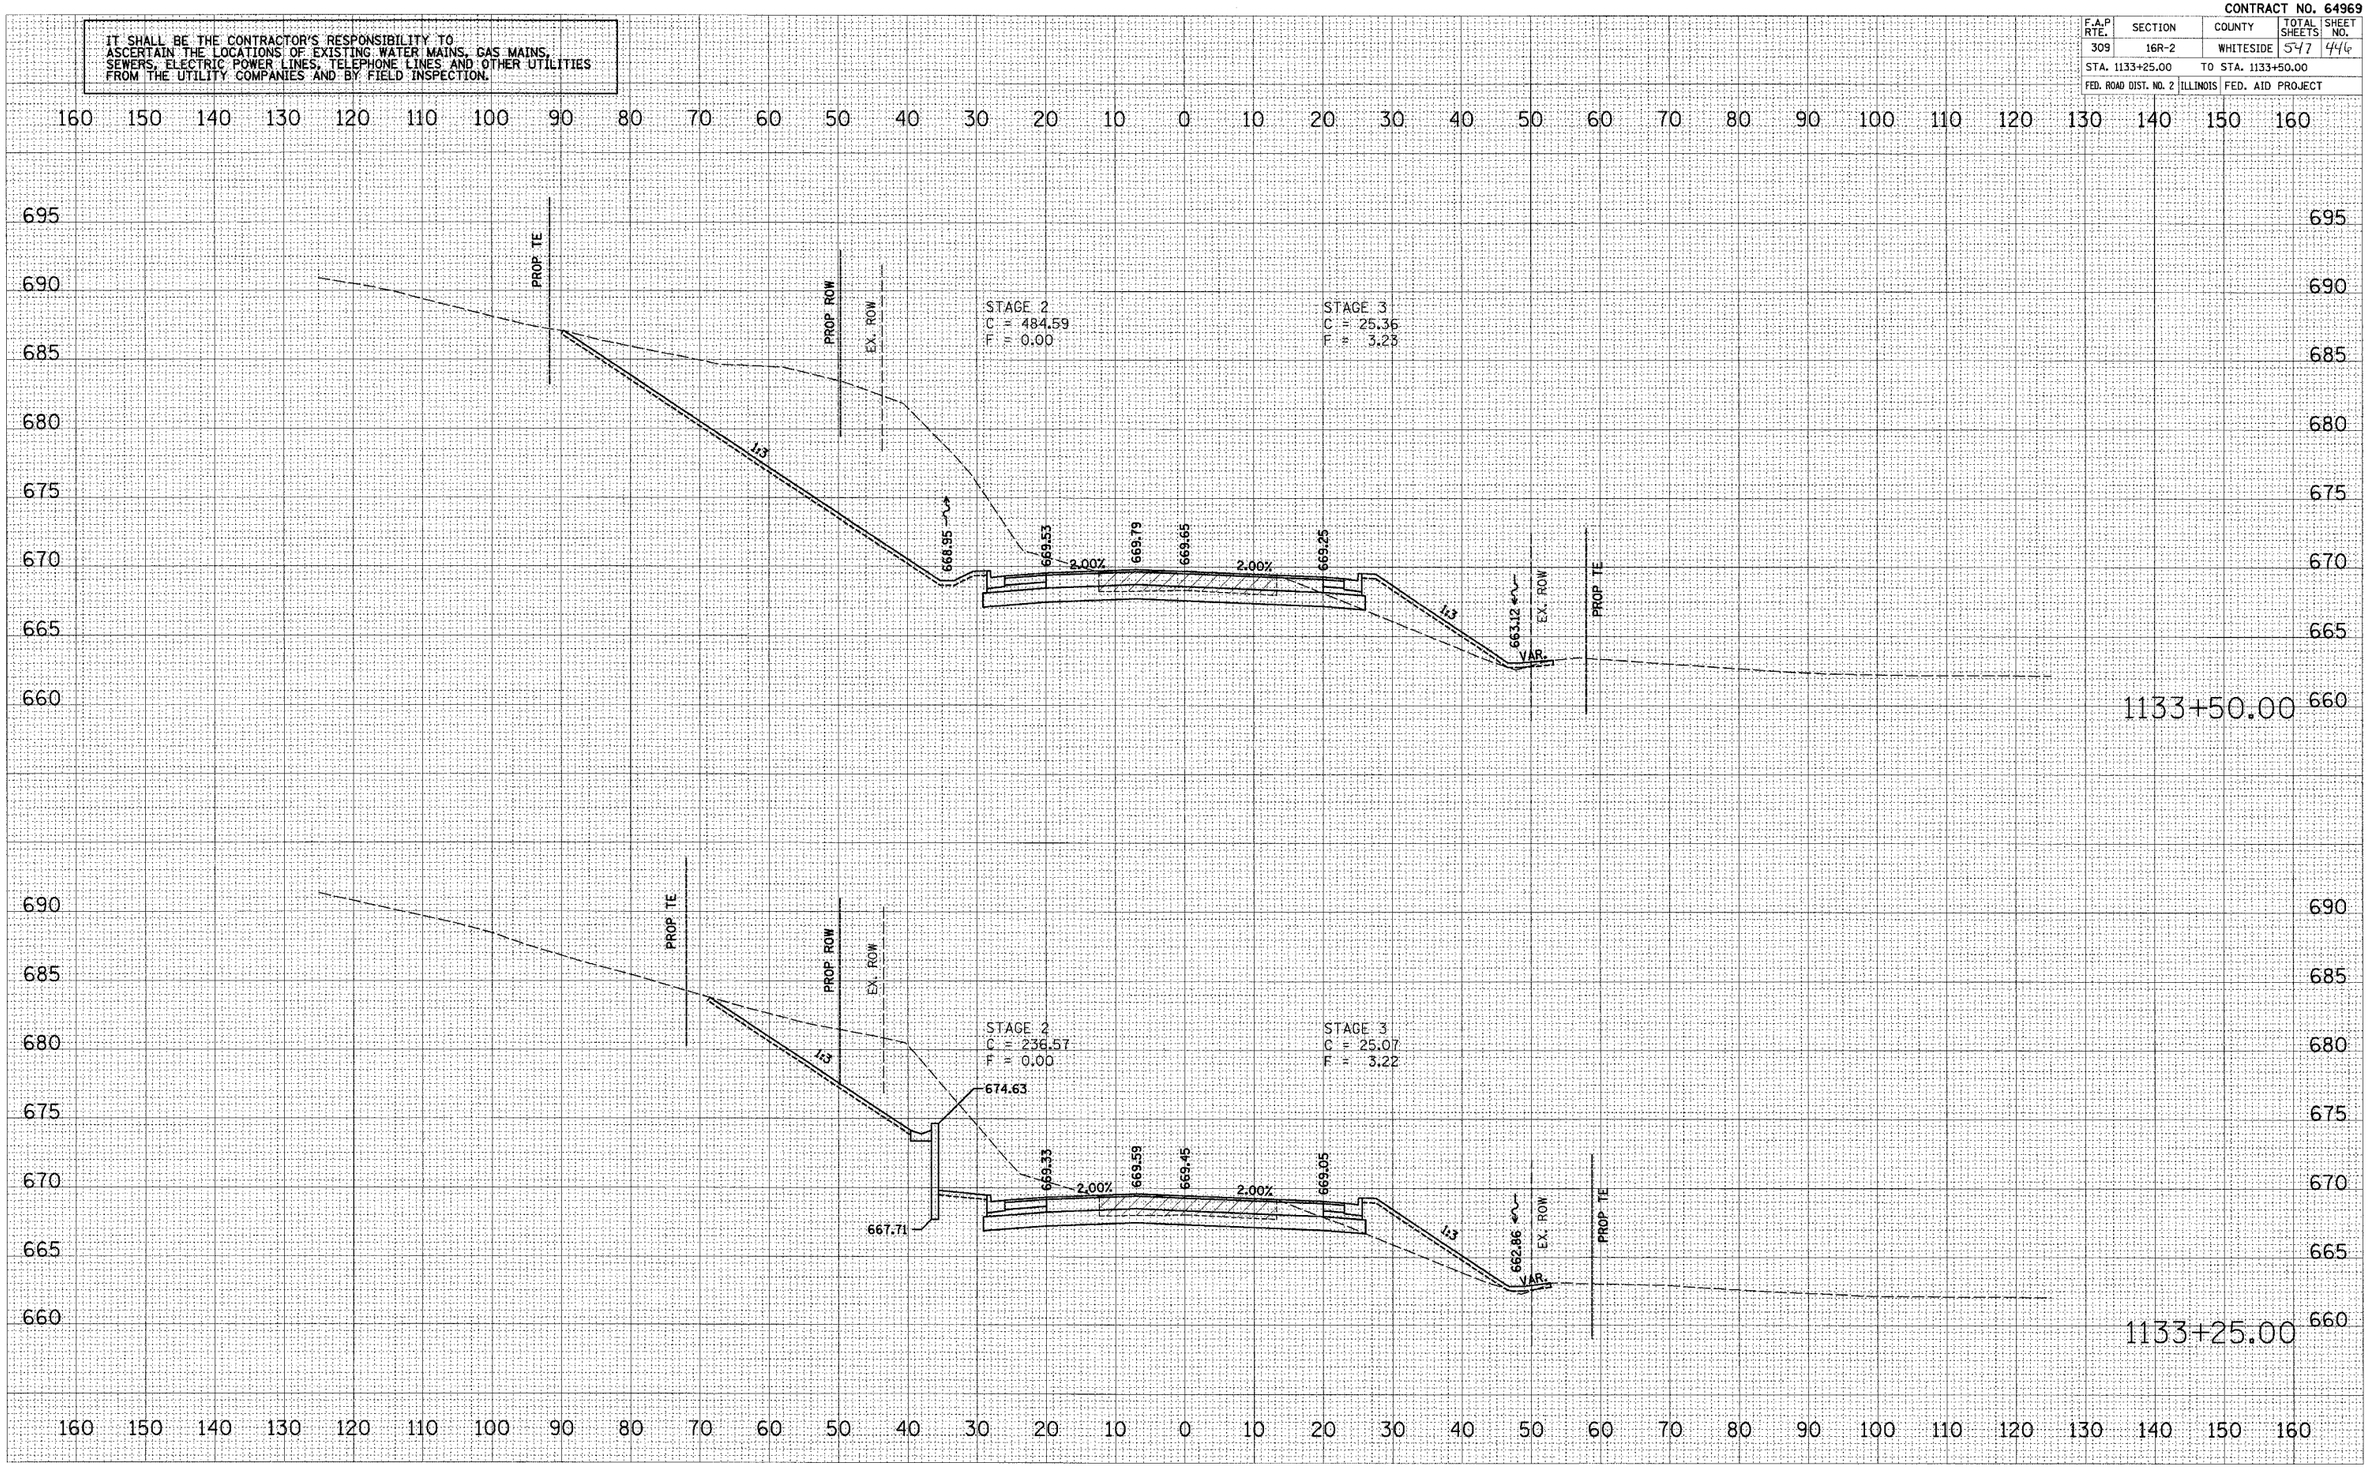

ORIGINAL SURVEY	SURVEYED	BY	DATE
	PLOTTED		
NOTE BOOK	TEMPLATE		
NO.	AREAS		
	AREAS CHECKED		

PLOT DATE = #DATE#
FILE NAME = #FILEL#
PLOT SCALE = #SCALE#
USER NAME = #USER#

US ROUTE 30

vsstrain1.dgn 2/9/2005 8:38:25 AM

CONTRACT NO. 64969

F.A.P RTE.	SECTION	COUNTY	TOTAL SHEETS	SHEET NO.
309	16R-2	WHITESIDE	547	447
STA. 1133+75.00	TO STA. 1134+00.00			
FED. ROAD DIST. NO. 2	ILLINOIS	FED. AID PROJECT		

IT SHALL BE THE CONTRACTOR'S RESPONSIBILITY TO ASCERTAIN THE LOCATIONS OF EXISTING WATER MAINS, GAS MAINS, SEWERS, ELECTRIC POWER LINES, TELEPHONE LINES AND OTHER UTILITIES FROM THE UTILITY COMPANIES AND BY FIELD INSPECTION.

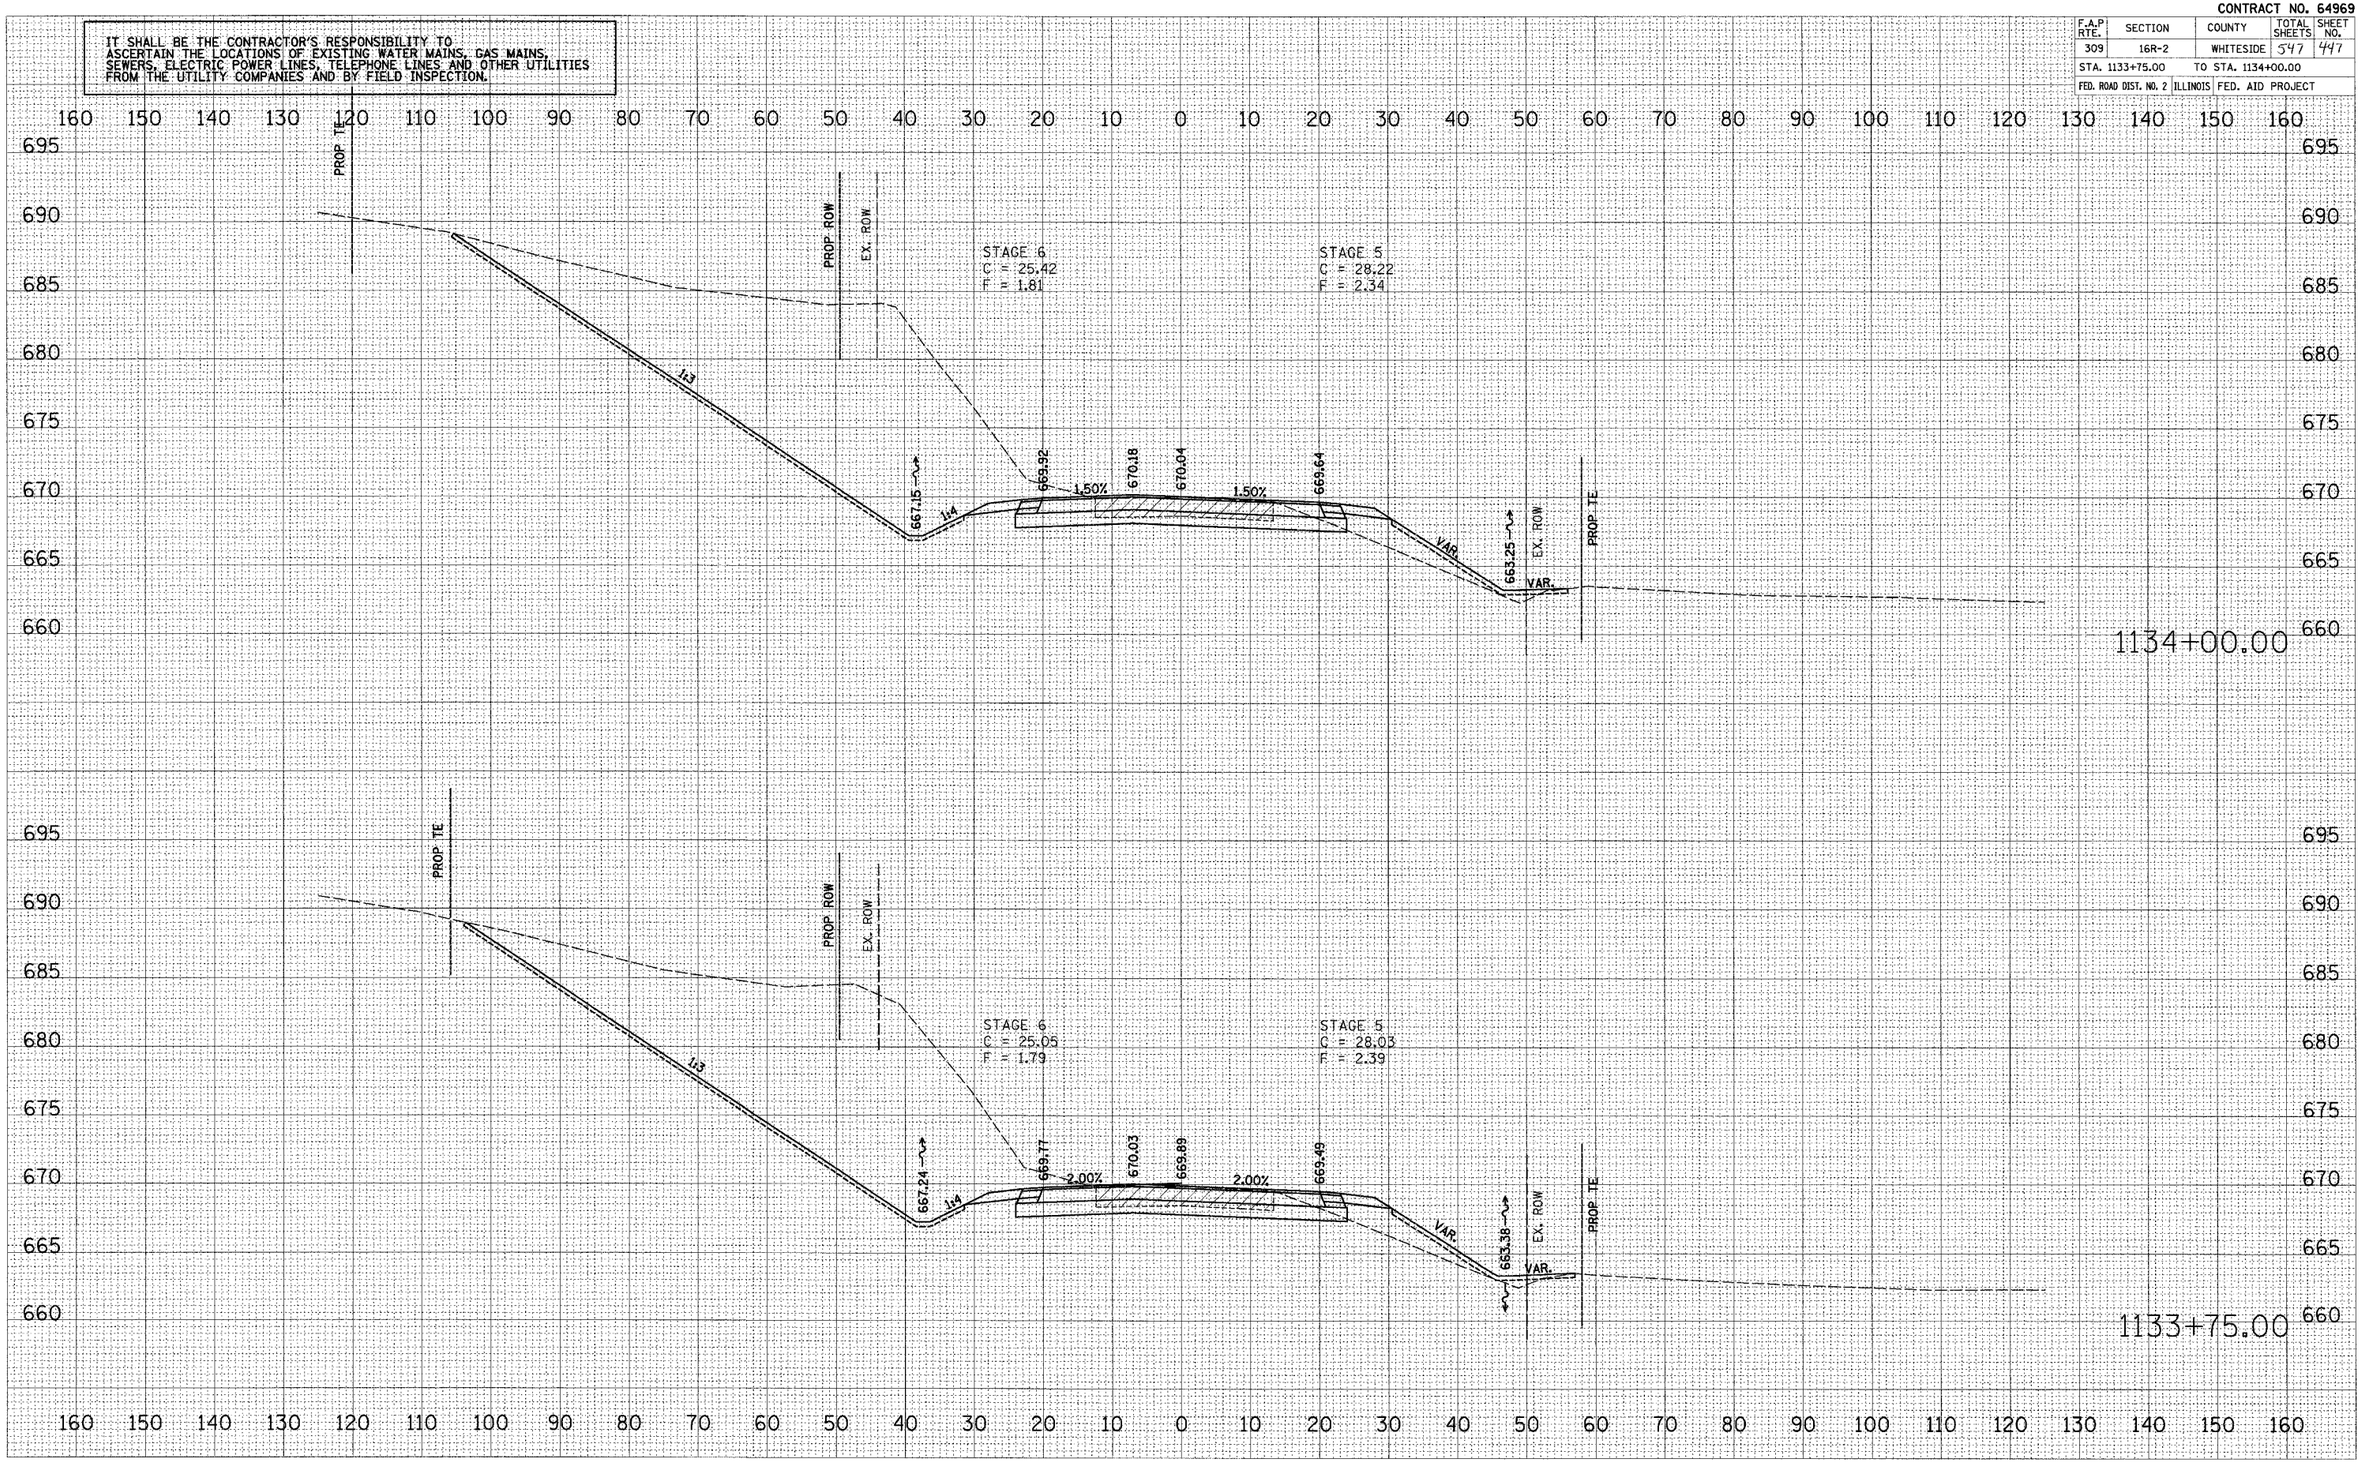

US ROUTE 30

FINAL SURVEY	SURVEYED	BY	DATE
NOTE BOOK	PLOTTED		
NO.	TYPICALS & C AREAS		
	AREAS CHECKED		

ORIGINAL SURVEY	SURVEYED	BY	DATE
NOTE BOOK	PLOTTED		
NO.	TYPICALS & C AREAS		
	AREAS CHECKED		

PLOT DATE = $DATE$
FILE NAME = $FILE$
PLOT SCALE = $SCALE$
USER NAME = $USER$

xsecsaltrte.dgn 12/9/2020 9:38:26 AM

CONTRACT NO. 64969

F.A.P RTE.	SECTION	COUNTY	TOTAL SHEETS	SHEET NO.
309	16R-2	WHITESIDE	547	448
STA. 1134+25.00		TO STA. 1134+50.00		
FED. ROAD DIST. NO. 2	ILLINOIS	FED. AID PROJECT		

IT SHALL BE THE CONTRACTOR'S RESPONSIBILITY TO ASCERTAIN THE LOCATIONS OF EXISTING WATER MAINS, GAS MAINS, SEWERS, ELECTRIC POWER LINES, TELEPHONE LINES AND OTHER UTILITIES FROM THE UTILITY COMPANIES AND BY FIELD INSPECTION.

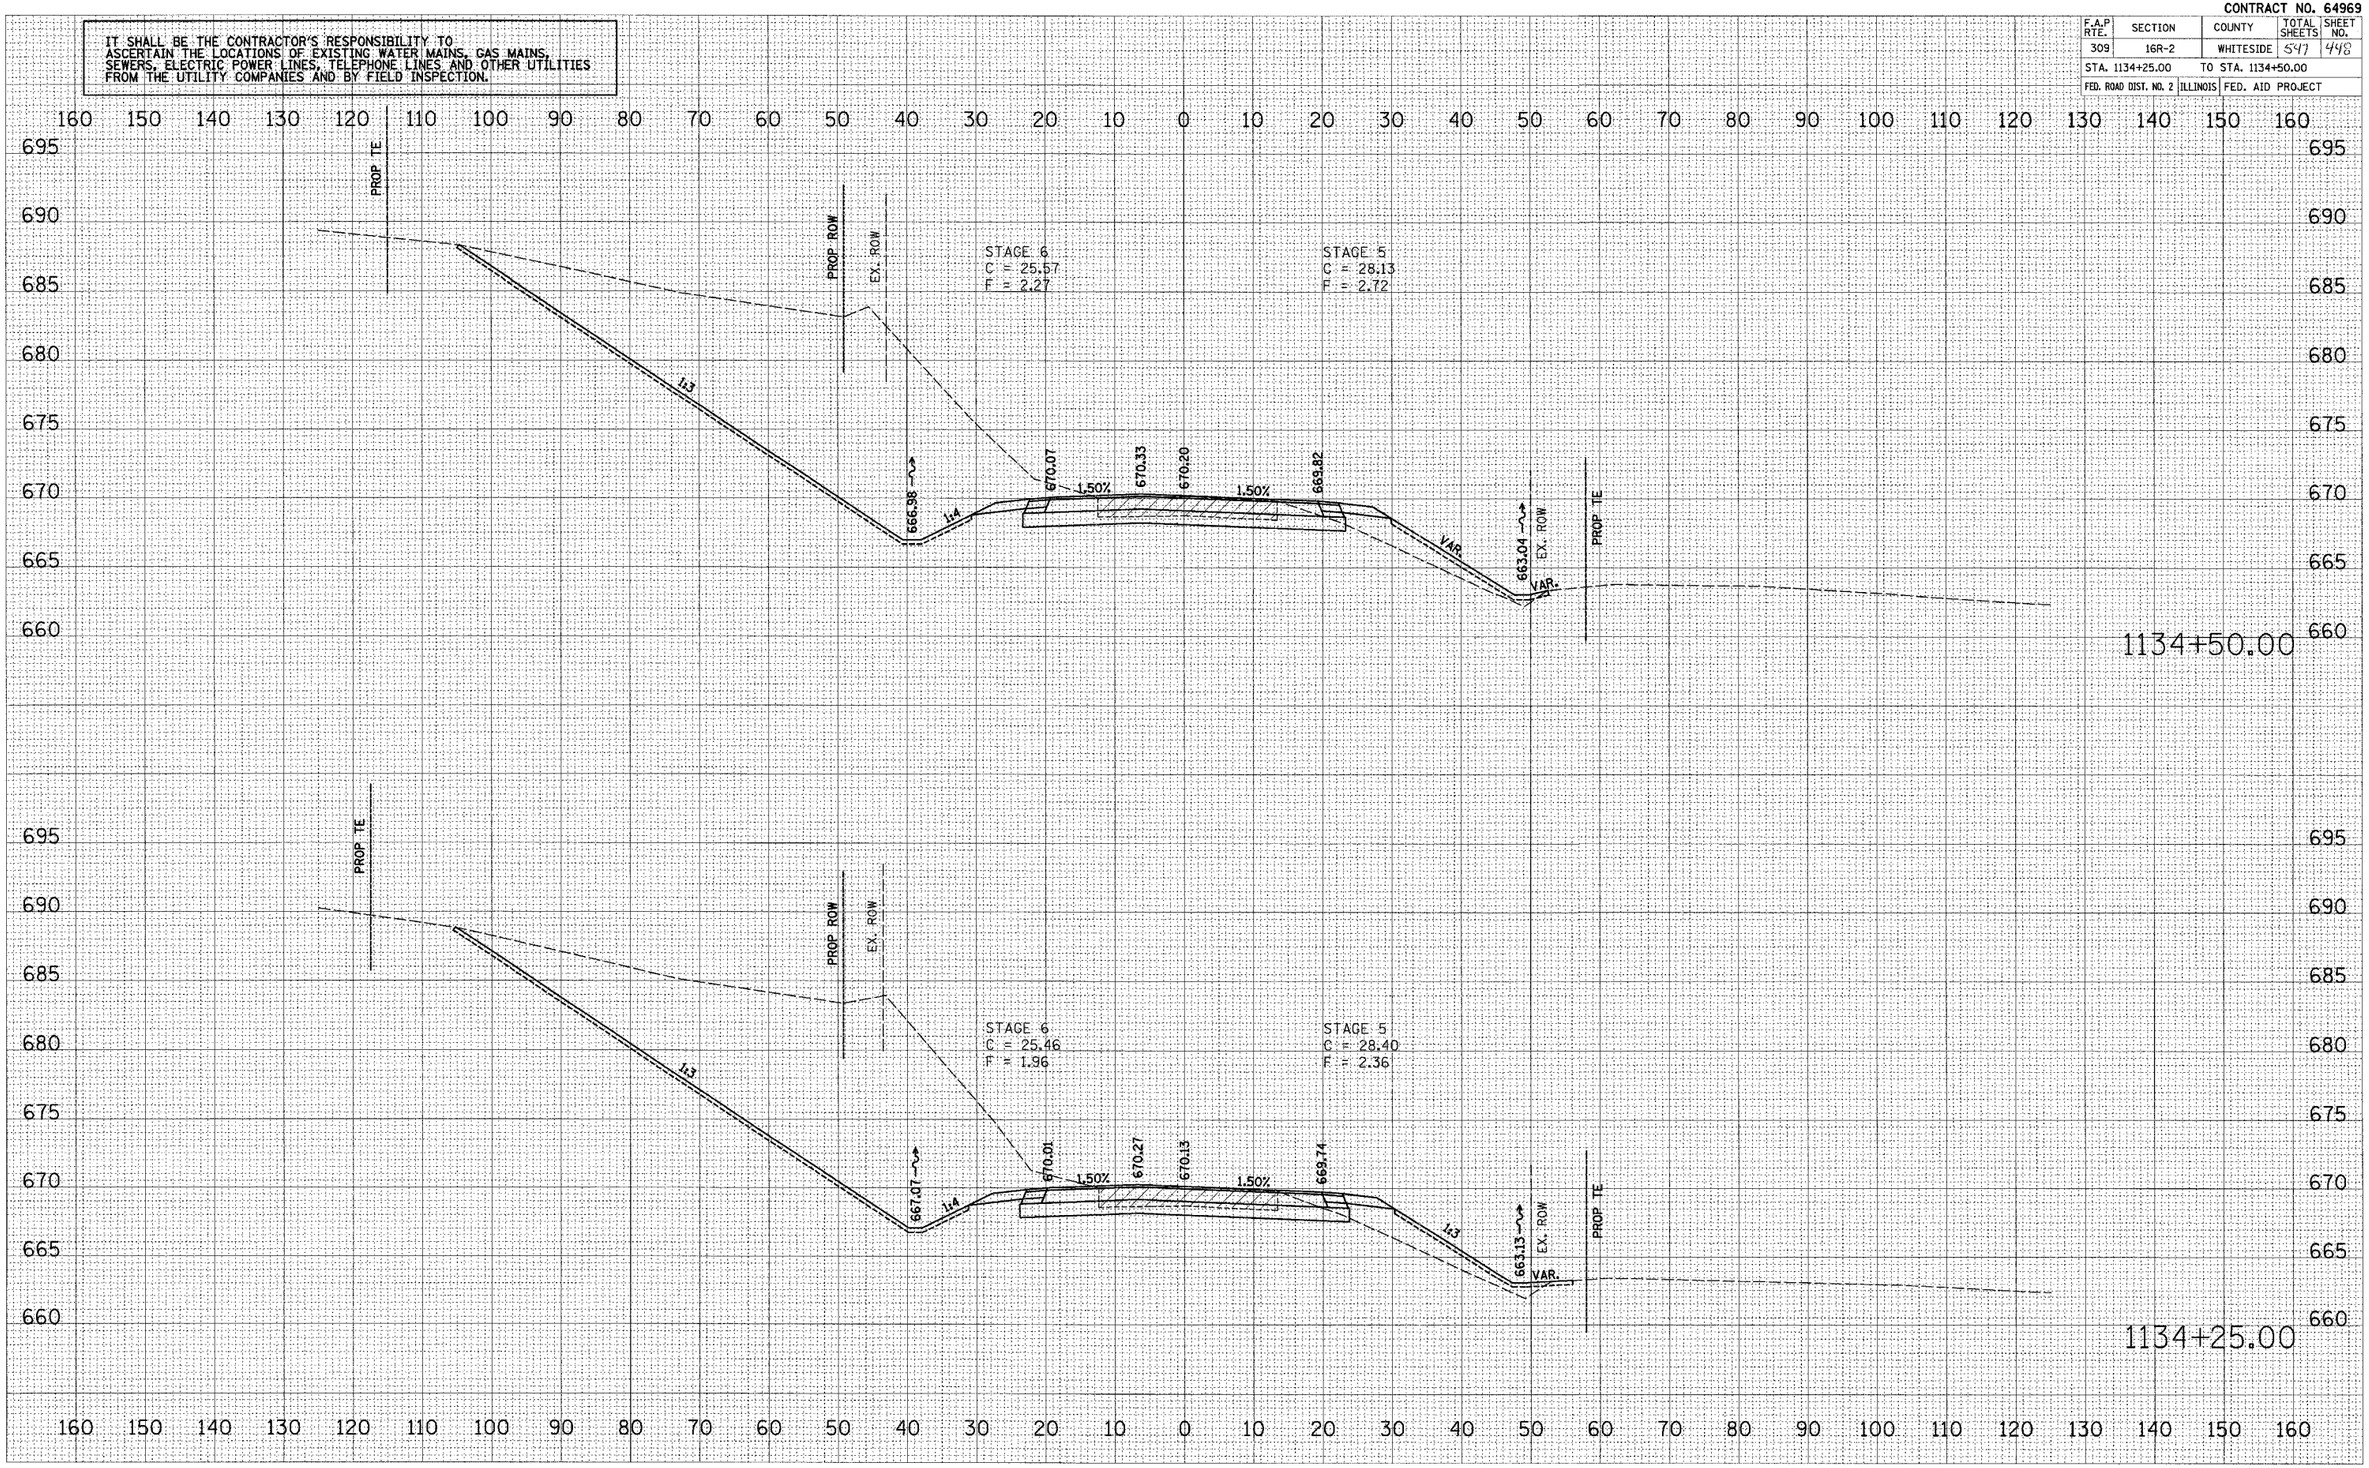

FINAL SURVEY	SURVEYED	BY
	PLOTTED	DATE
NOTE BOOK	TEMPLATE	
NO.	AREAS	
	AREAS CHECKED	

ORIGINAL SURVEY	SURVEYED	BY
	PLOTTED	DATE
NOTE BOOK	TEMPLATE	
NO.	AREAS	
	AREAS CHECKED	

PLOT DATE = $DATE$
FILE NAME = $FILE1$
PLOT SCALE = $SCALE$
USER NAME = $USER1$

US ROUTE 30

12/9/2005 8:38:26 AM

CONTRACT NO. 64969

F.A.P RTE.	SECTION	COUNTY	TOTAL SHEETS	SHEET NO.
309	16R-2	WHITESIDE	547	449
STA. 1134+75.00		TO STA. 1135+00.00		
FED. ROAD DIST. NO. 2	ILLINOIS	FED. AID PROJECT		

IT SHALL BE THE CONTRACTOR'S RESPONSIBILITY TO ASCERTAIN THE LOCATIONS OF EXISTING WATER MAINS, GAS MAINS, SEWERS, ELECTRIC POWER LINES, TELEPHONE LINES AND OTHER UTILITIES FROM THE UTILITY COMPANIES AND BY FIELD INSPECTION.

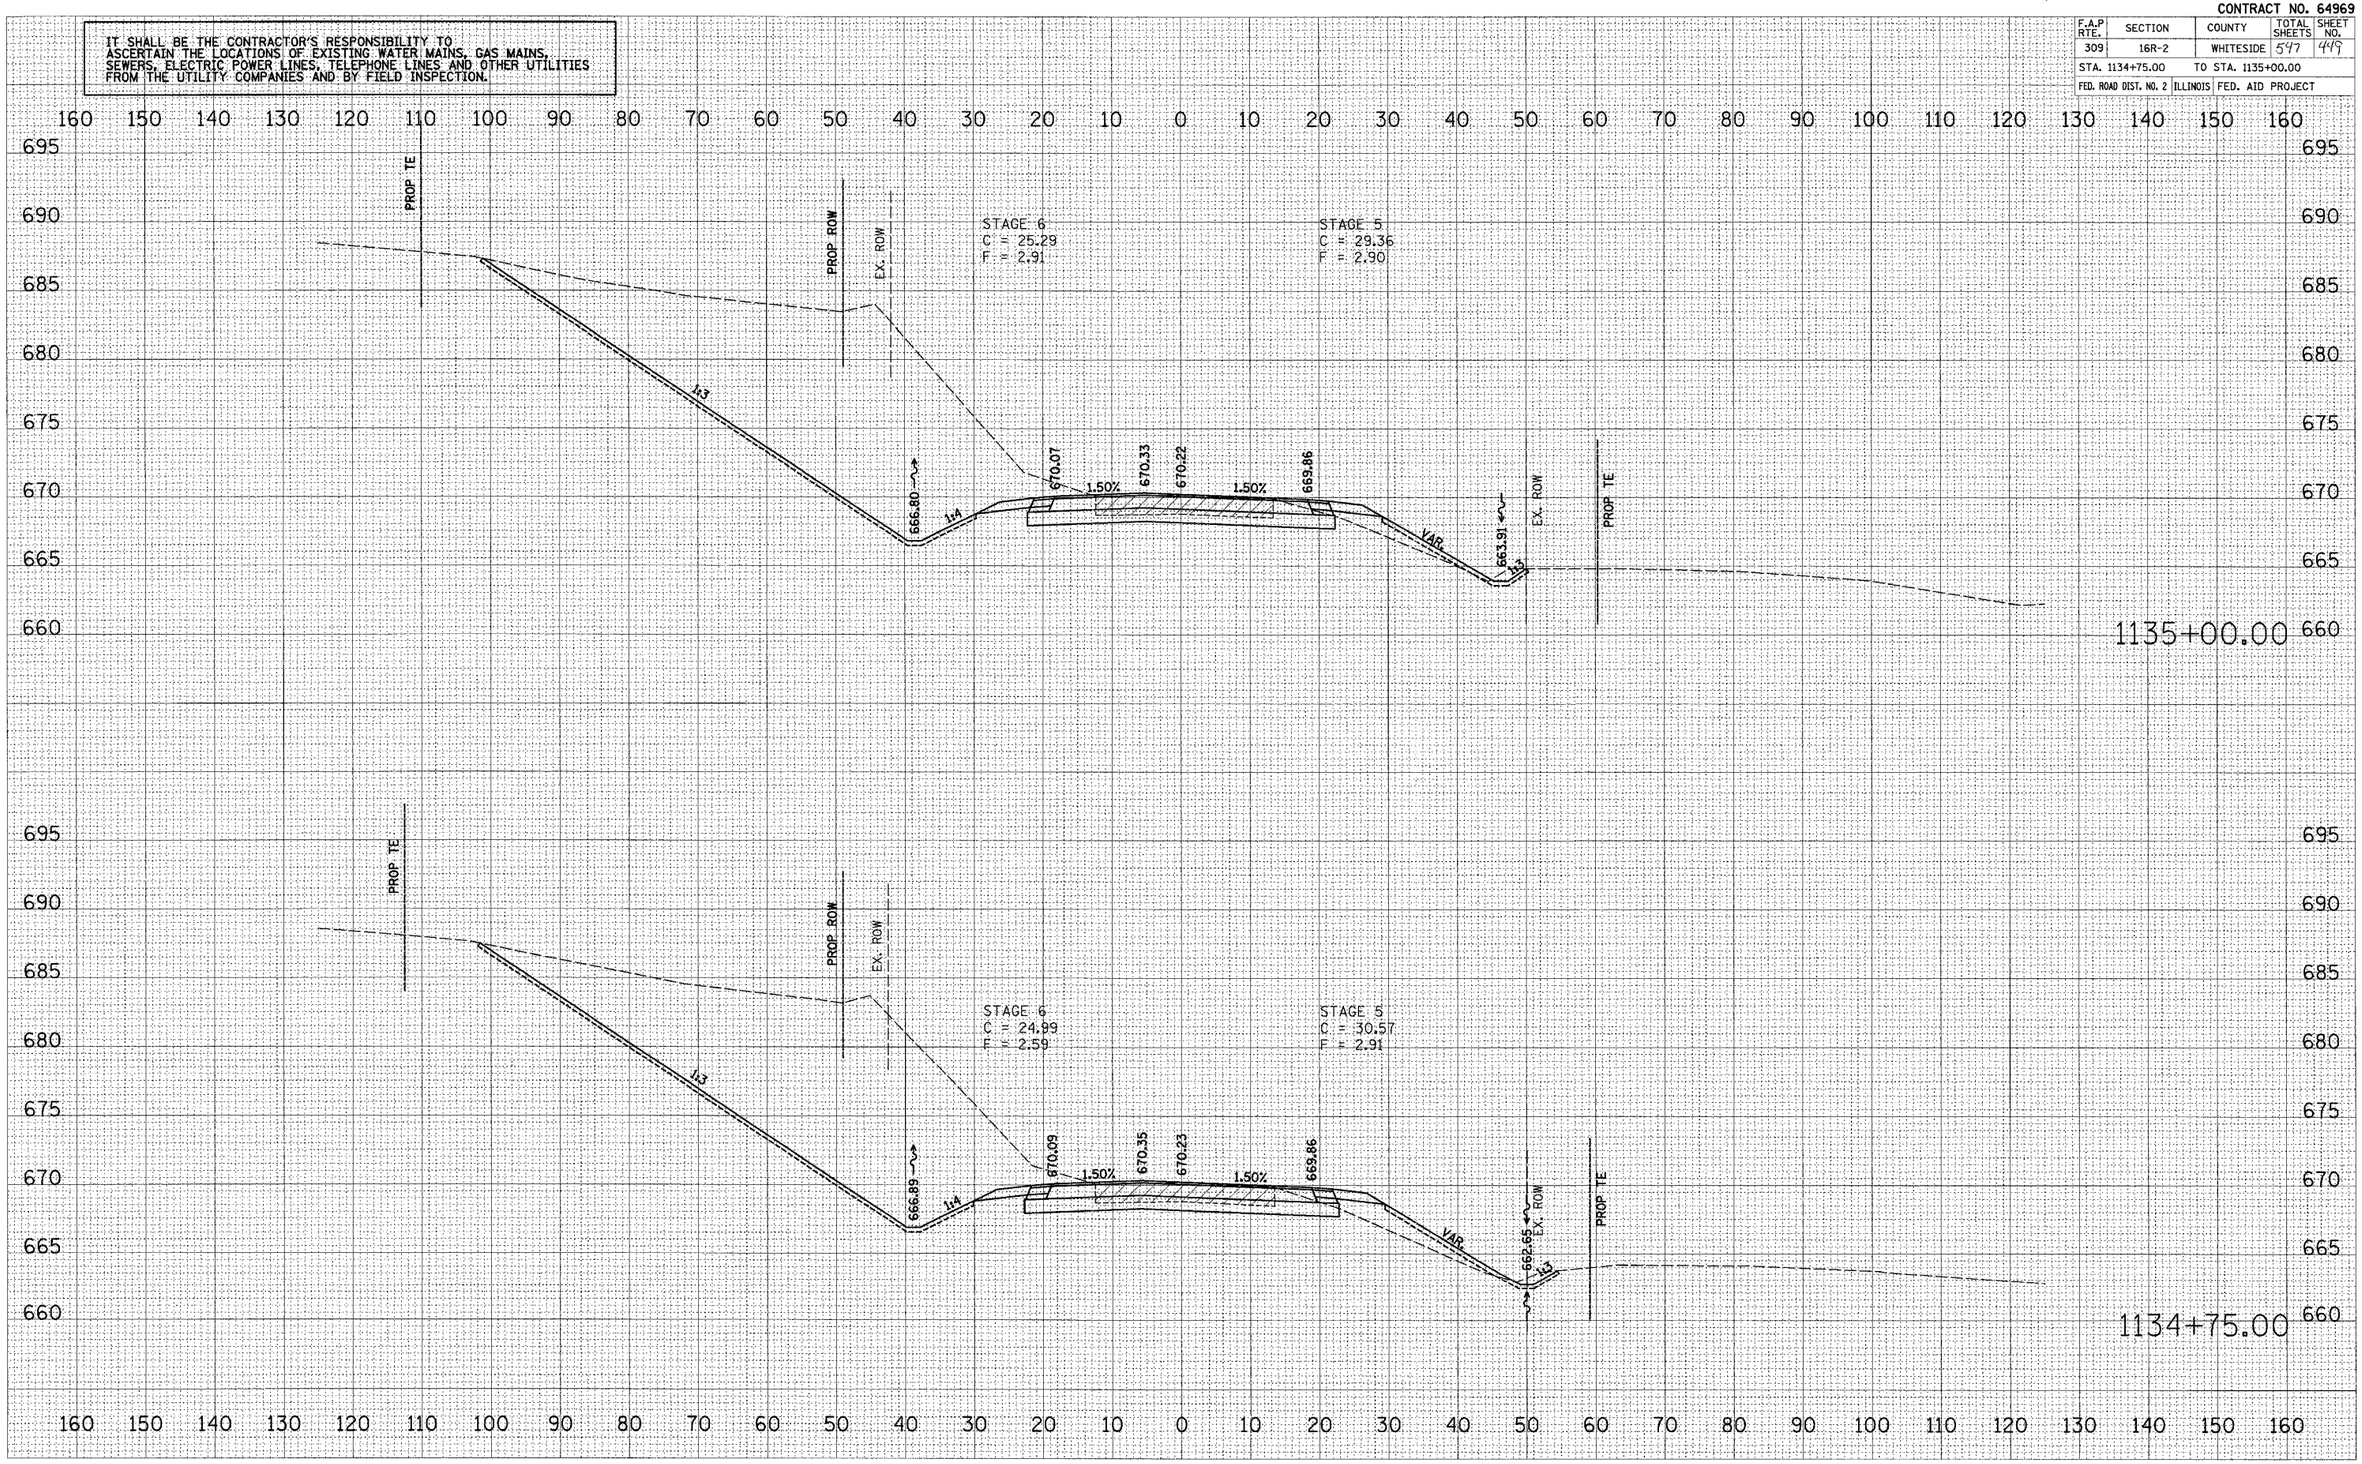

FINAL SURVEY	SURVEYED	BY	DATE
	PLOTTED		
NOTE BOOK	TYPICAL X-SECT.		
NO.	AREAS		
	AREAS CHECKED		

ORIGINAL SURVEY	SURVEYED	BY	DATE
	PLOTTED		
NOTE BOOK	TYPICAL X-SECT.		
NO.	AREAS		
	AREAS CHECKED		

PLOT DATE = #DATE#
FILE NAME = #FILE#
PLOT SCALE = #SCALE#
USER NAME = #USER#

US ROUTE 30

xsections.dgn 12/9/2020 9:38:26 AM

CONTRACT NO. 64969

F.A.P RTE.	SECTION	COUNTY	TOTAL SHEETS	SHEET NO.
309	16R-2	WHITESIDE	597	450
STA. 1135+25.00		TO STA. 1135+50.00		
FED. ROAD DIST. NO. 2	ILLINOIS	FED. AID PROJECT		

IT SHALL BE THE CONTRACTOR'S RESPONSIBILITY TO ASCERTAIN THE LOCATIONS OF EXISTING WATER MAINS, GAS MAINS, SEWERS, ELECTRIC POWER LINES, TELEPHONE LINES AND OTHER UTILITIES FROM THE UTILITY COMPANIES AND BY FIELD INSPECTION.

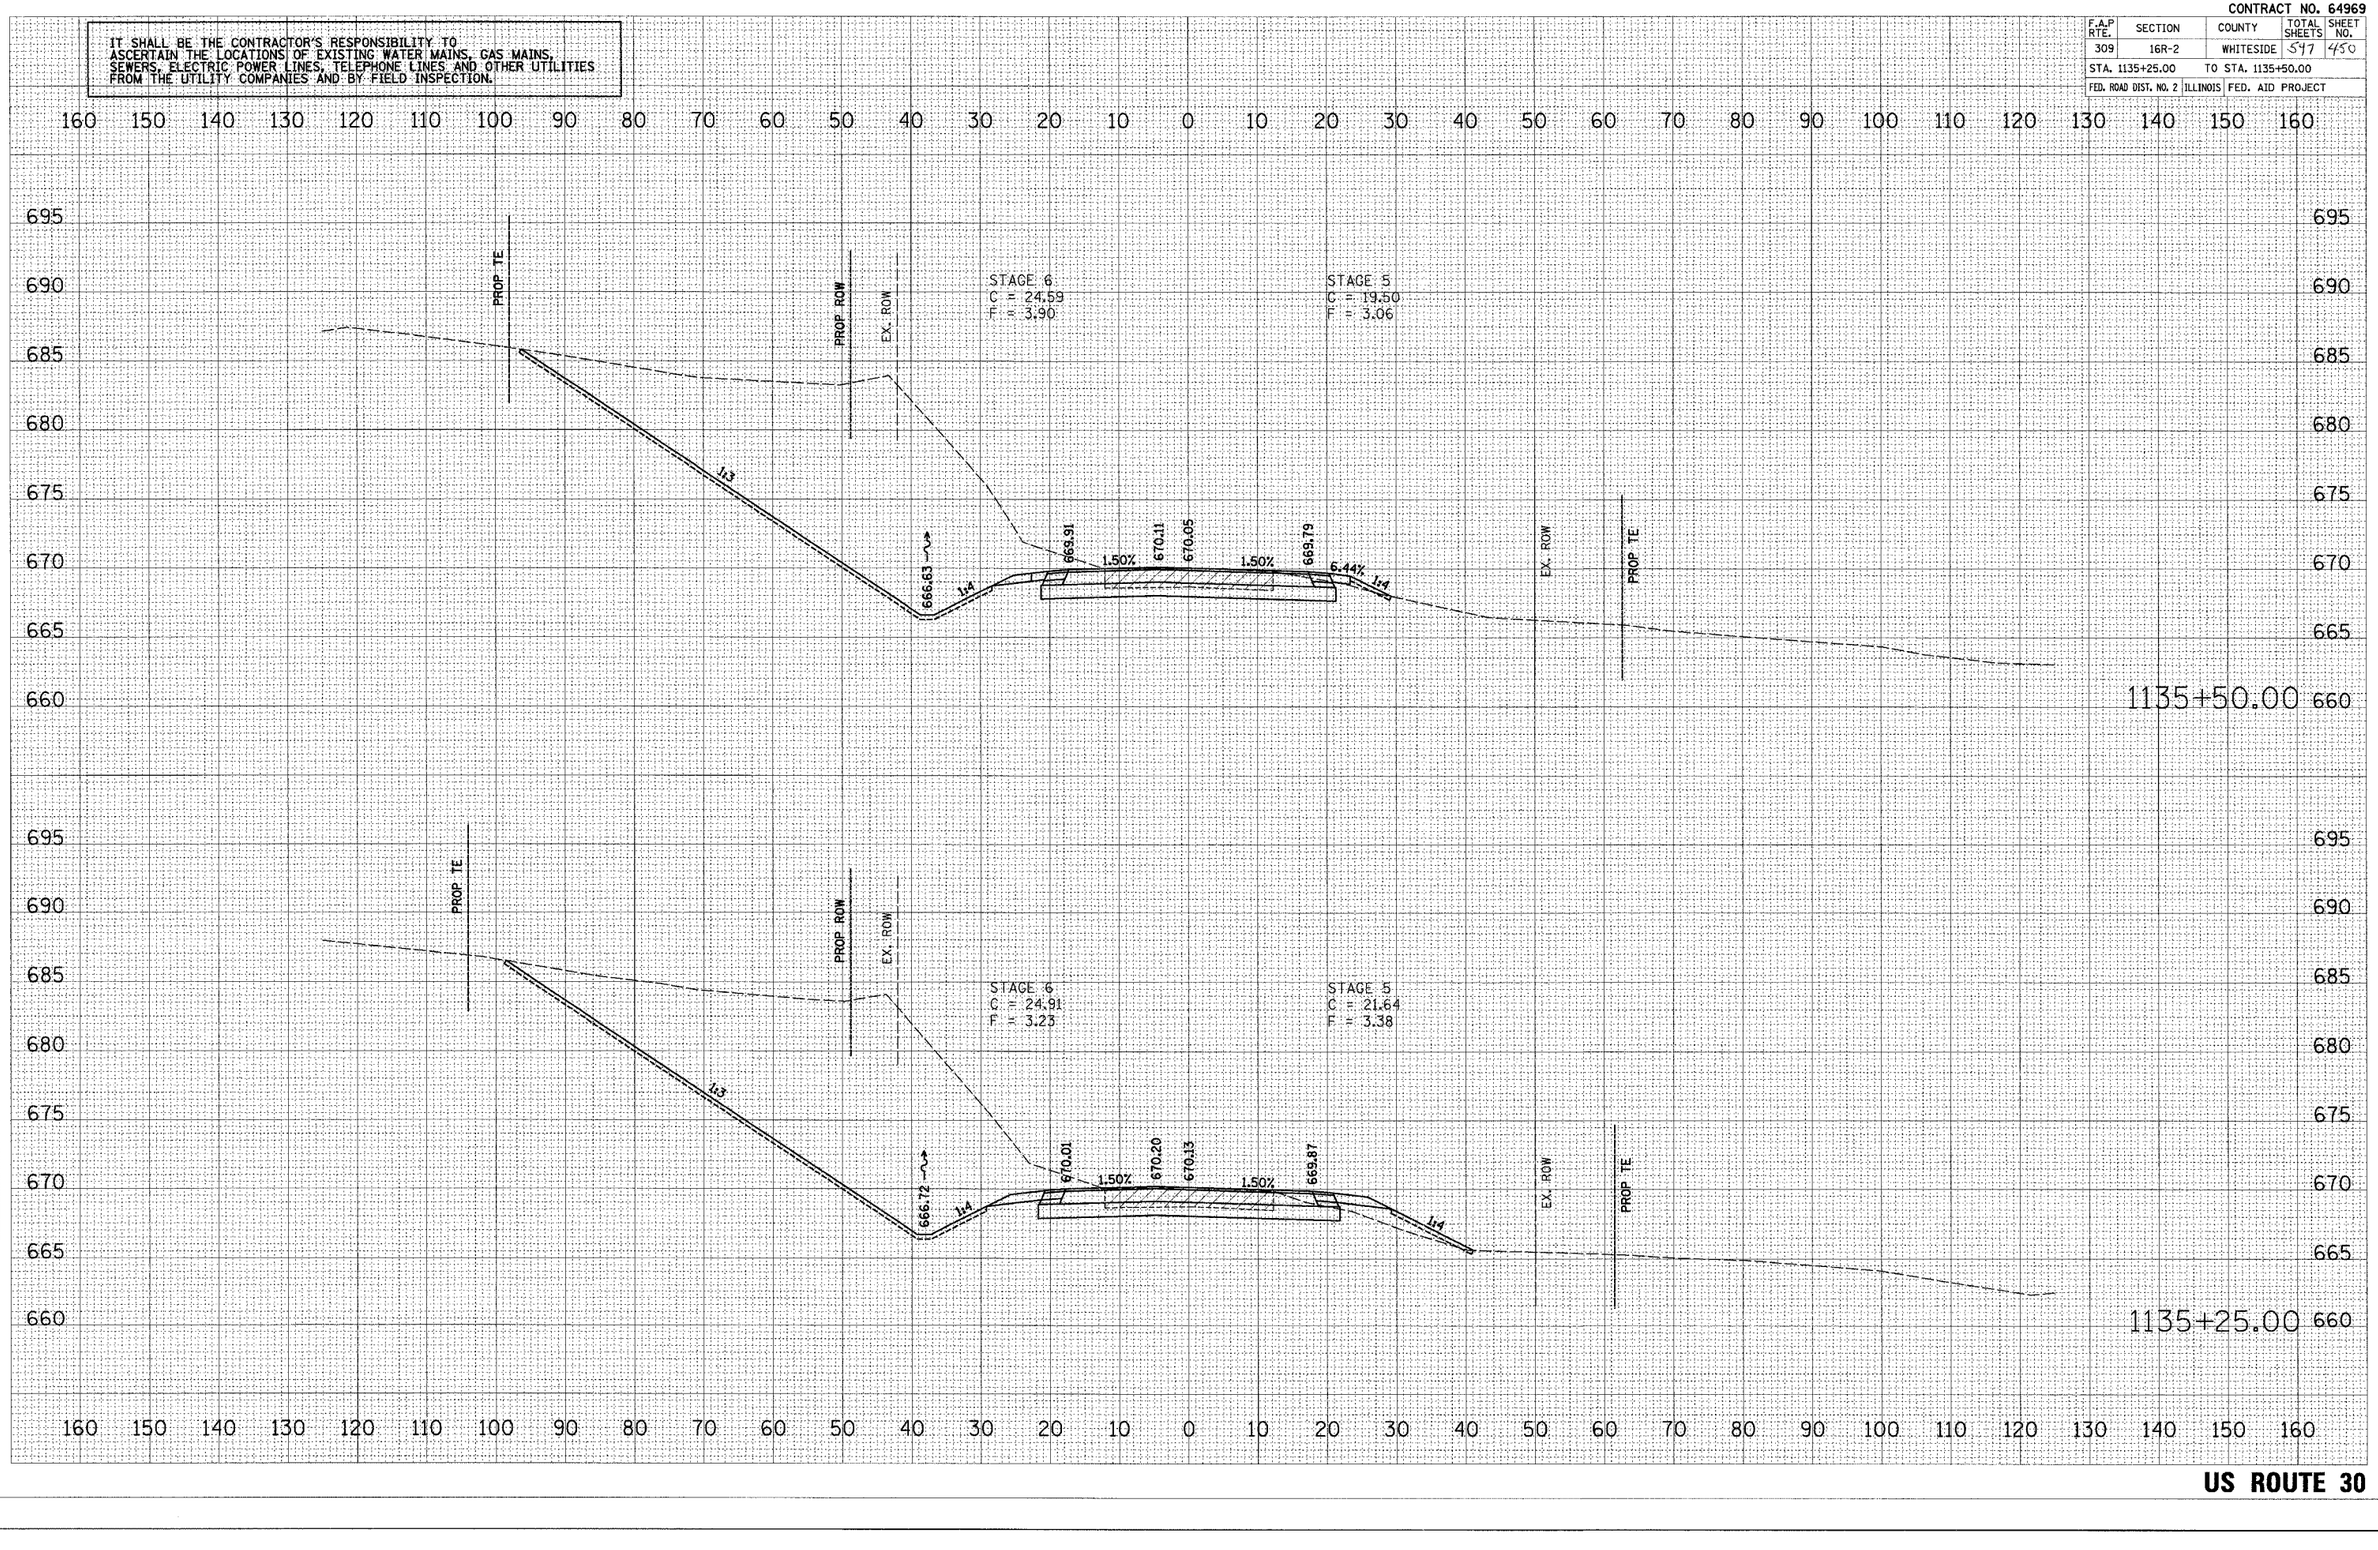

FINAL SURVEY — SURVEYED — BY — DATE
ORIGINAL SURVEY — PLOTTED — CHECKED
NOTE BOOK — TEMPLATE
NO. — AREAS — AREAS CHECKED

PLOT DATE = $DATE$
FILE NAME = $FILEL$
PLOT SCALE = $SCALE$
USER NAME = $USER$

US ROUTE 30

xsecsht1ne.dgn 12/9/2005 8:36:27 AM

CONTRACT NO. 64969

F.A.P RTE.	SECTION	COUNTY	TOTAL SHEETS	SHEET NO.
309	16R-2	WHITESIDE	547	451
STA. 1135+75.00		TO STA. 1135+75.10		
FED. ROAD DIST. NO. 2	ILLINOIS	FED. AID PROJECT		

IT SHALL BE THE CONTRACTOR'S RESPONSIBILITY TO ASCERTAIN THE LOCATIONS OF EXISTING WATER MAINS, GAS MAINS, SEWERS, ELECTRIC POWER LINES, TELEPHONE LINES AND OTHER UTILITIES FROM THE UTILITY COMPANIES AND BY FIELD INSPECTION.

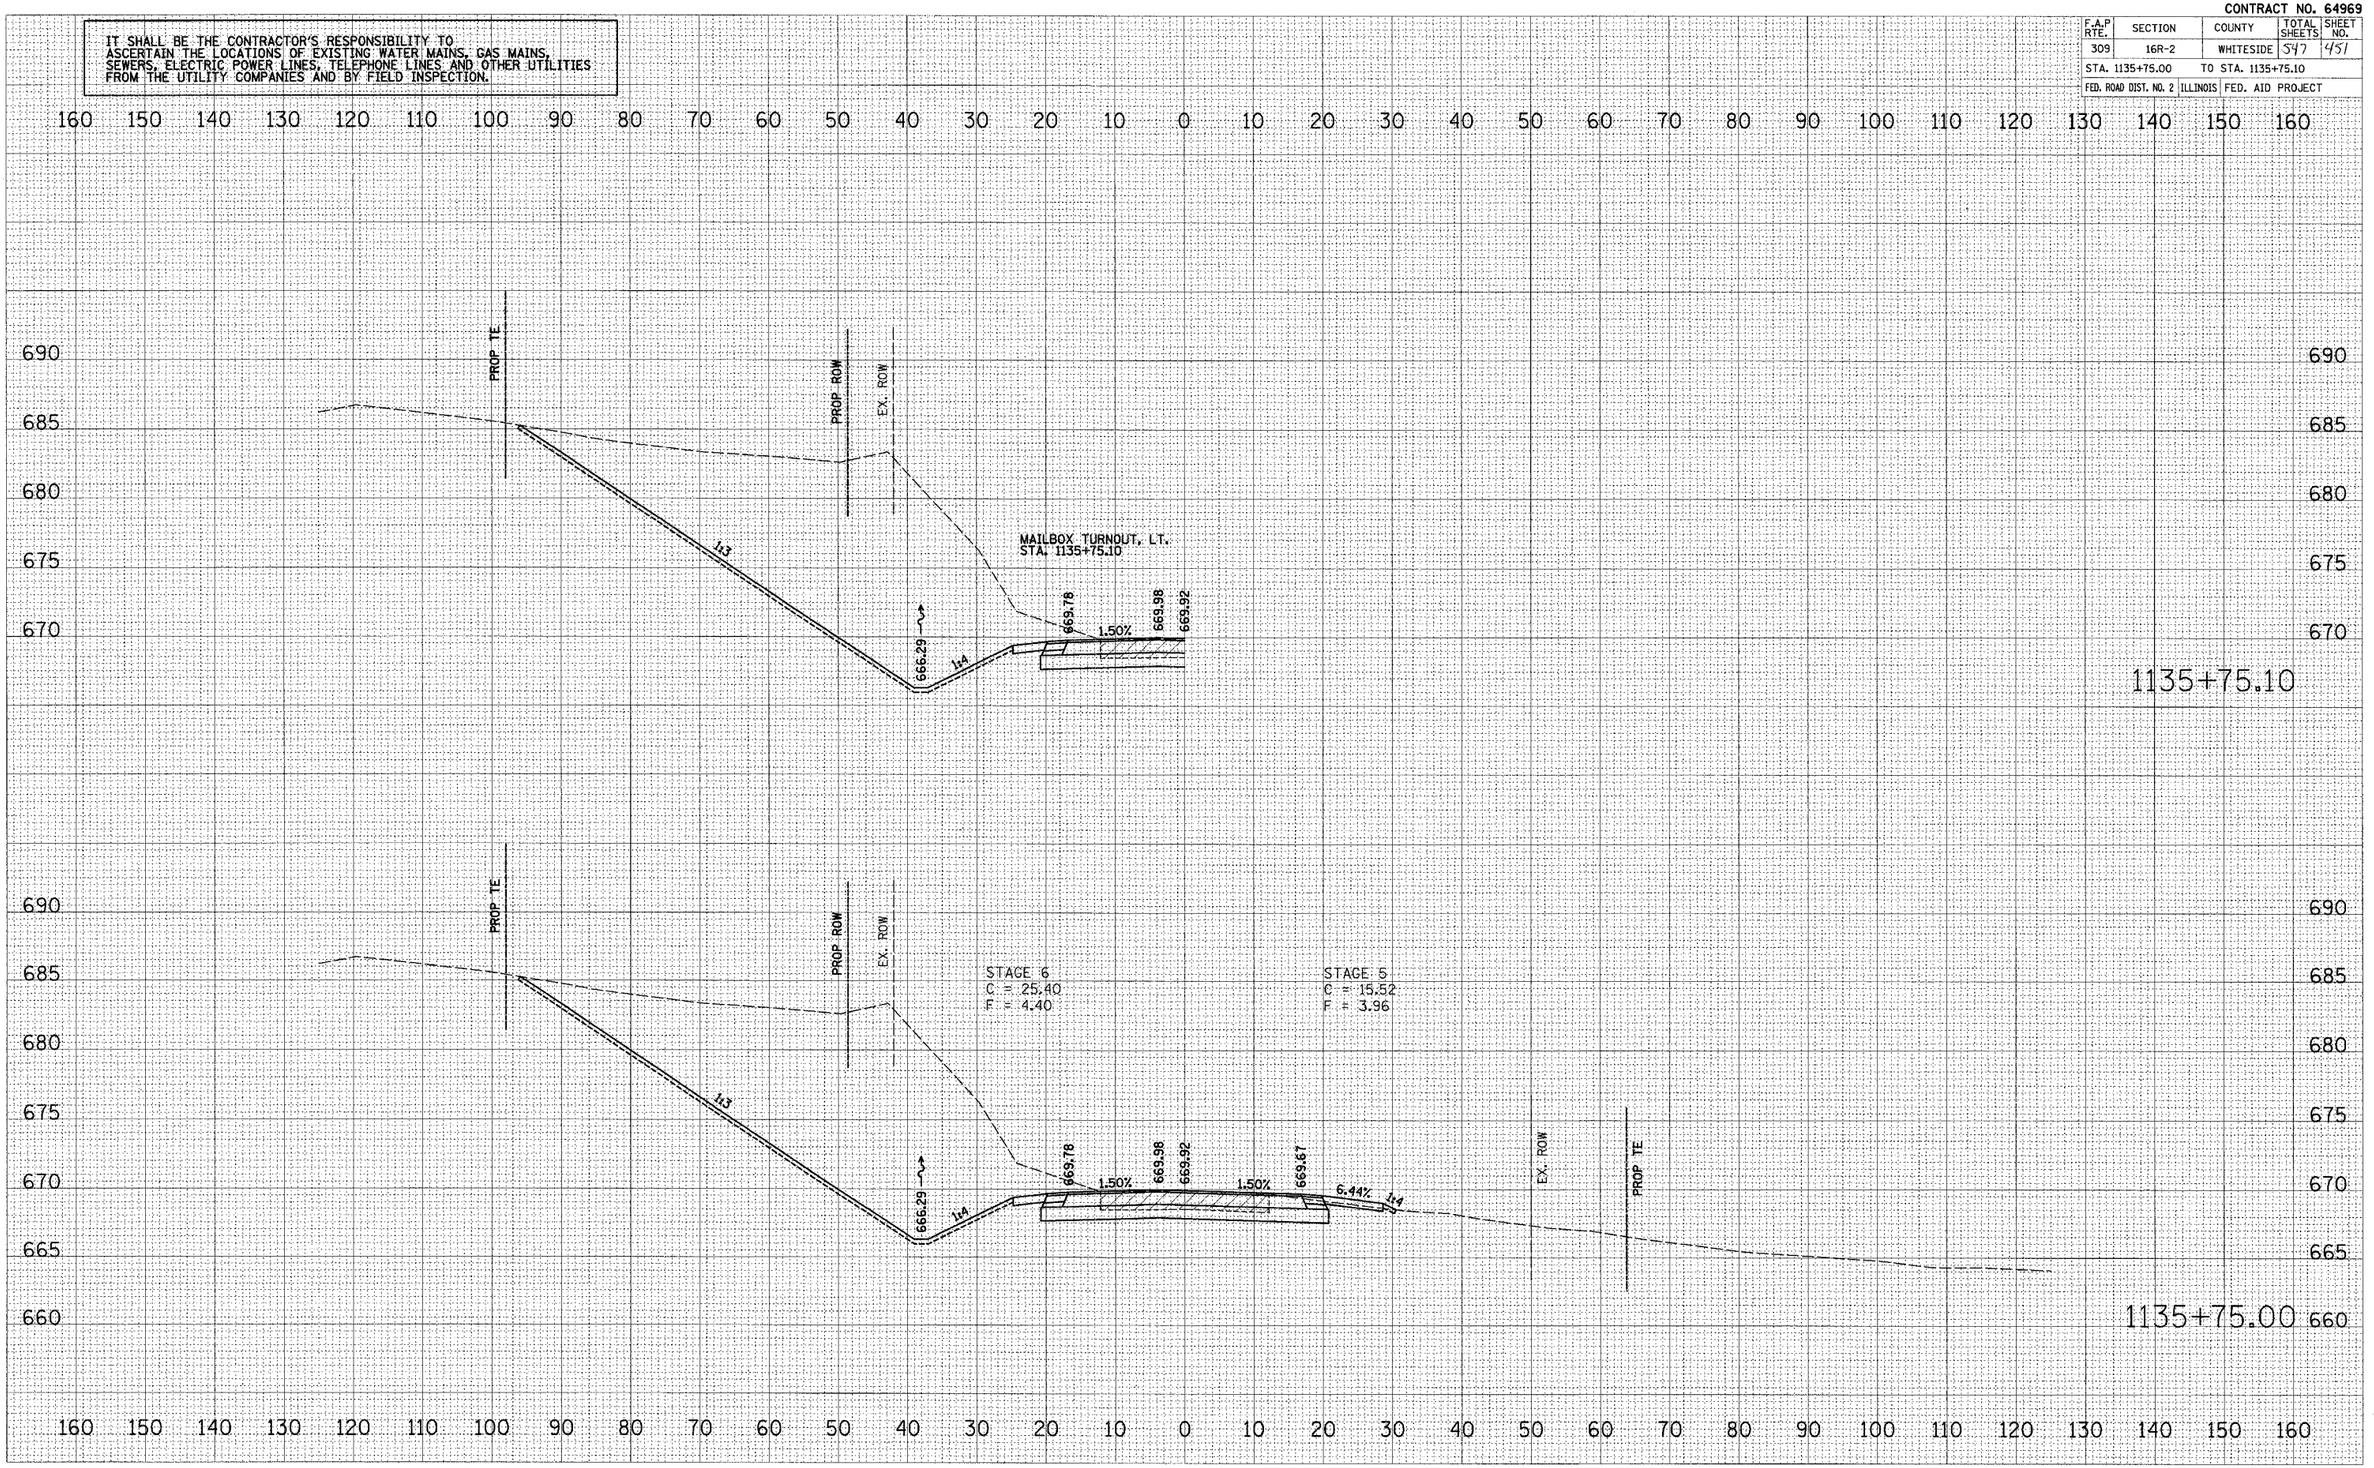

US ROUTE 30

FINAL SURVEY — NOTE BOOK — NO. — SURVEYED — PLOTTED — TEMPLATE — AREAS — AREAS CHECKED — BY — DATE

ORIGINAL SURVEY — NOTE BOOK — NO. — SURVEYED — PLOTTED — TEMPLATE — AREAS — AREAS CHECKED — BY — DATE

PLOT DATE = $DATE$
FILE NAME = $FILEL$
PLOT SCALE = $SCALE$
USER NAME = $USER$

12/9/2025 5:38:27 AM

CONTRACT NO. 64969

F.A.P RTE.	SECTION	COUNTY	TOTAL SHEETS	SHEET NO.
309	16R-2	WHITESIDE	547	452
STA. 1136+00.00		TO STA. 1136+00.84		
FED. ROAD DIST. NO. 2	ILLINOIS	FED. AID PROJECT		

IT SHALL BE THE CONTRACTOR'S RESPONSIBILITY TO ASCERTAIN THE LOCATIONS OF EXISTING WATER MAINS, GAS MAINS, SEWERS, ELECTRIC POWER LINES, TELEPHONE LINES AND OTHER UTILITIES FROM THE UTILITY COMPANIES AND BY FIELD INSPECTION.

FINAL SURVEY	SURVEYED	BY	DATE
	PLOTTED		
NOTE BOOK	TEMPLATE		
NO.	AREAS		
	AREAS CHECKED		

ORIGINAL SURVEY	SURVEYED	BY	DATE
	PLOTTED		
NOTE BOOK	TEMPLATE		
NO.	AREAS		
	AREAS CHECKED		

PLOT DATE = $DATE$
FILE NAME = $FILE$
PLOT SCALE = $SCALE$
USER NAME = $USER$

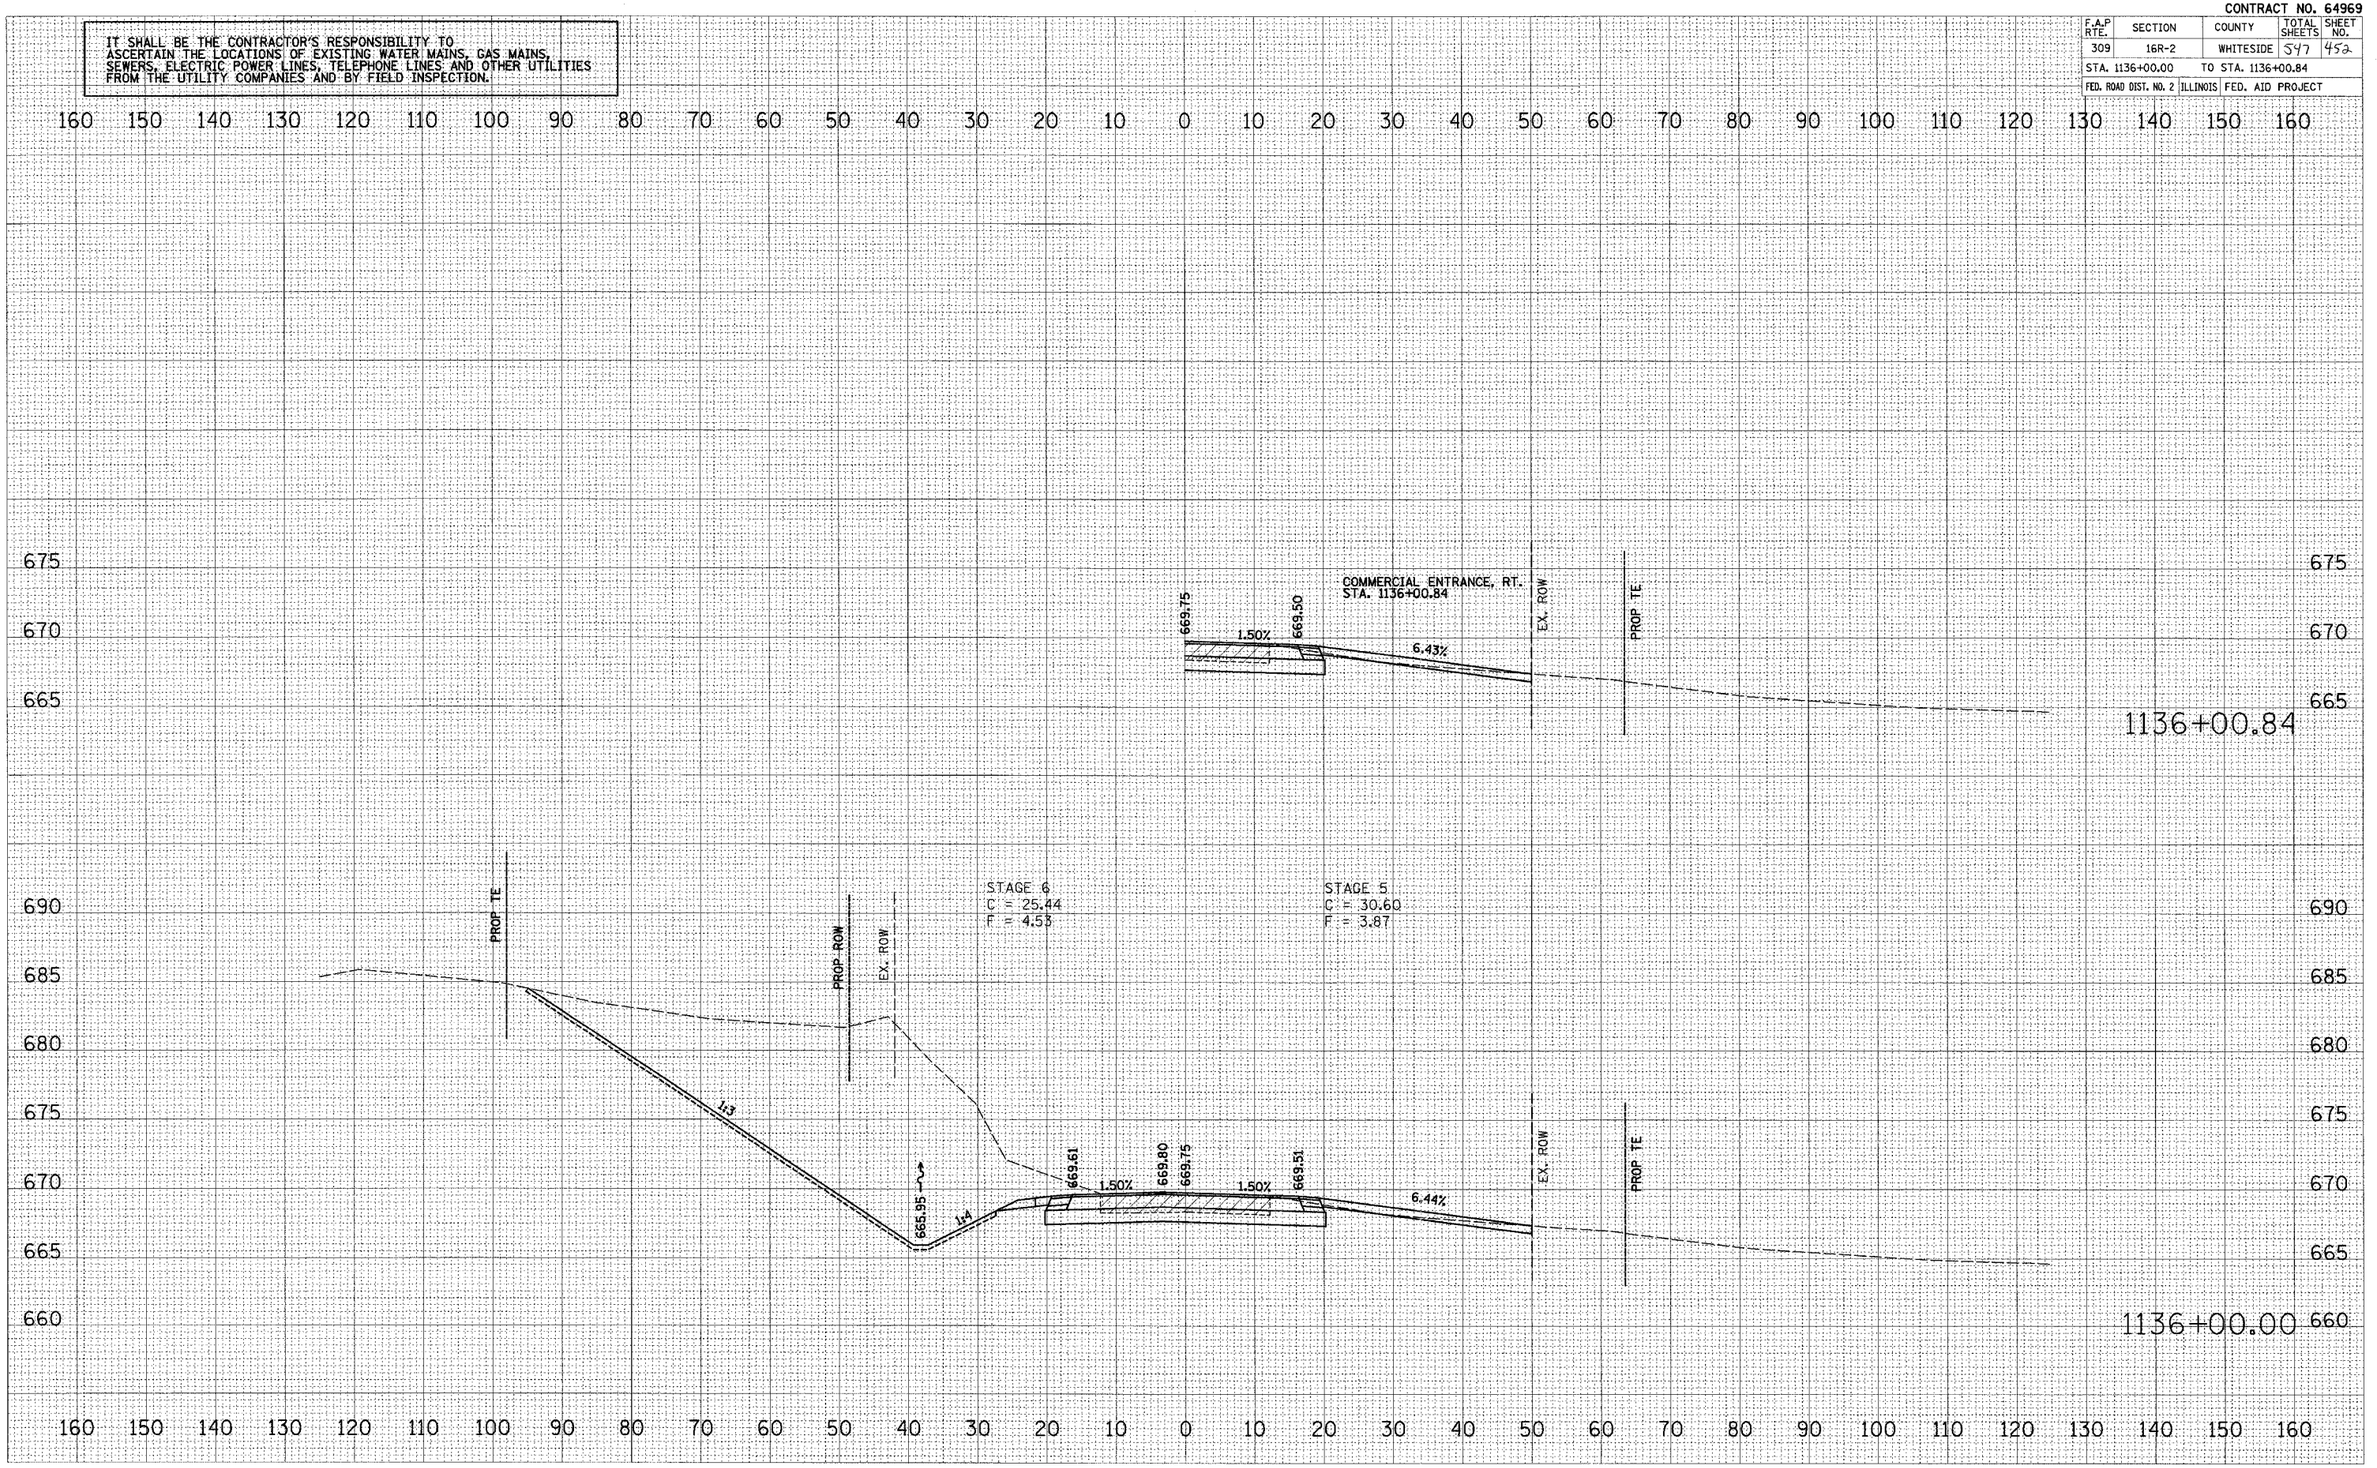

US ROUTE 30

X:\ENGR\11\14\ 12/5/2005 9:38:27 AM

CONTRACT NO. 64969

F.A.P RTE.	SECTION	COUNTY	TOTAL SHEETS	SHEET NO.
309	16R-2	WHITESIDE	547	453
STA. 1136+25.00		TO STA. 1136+50.00		
FED. ROAD DIST. NO. 2	ILLINOIS	FED. AID PROJECT		

IT SHALL BE THE CONTRACTOR'S RESPONSIBILITY TO ASCERTAIN THE LOCATIONS OF EXISTING WATER MAINS, GAS MAINS, SEWERS, ELECTRIC POWER LINES, TELEPHONE LINES AND OTHER UTILITIES FROM THE UTILITY COMPANIES AND BY FIELD INSPECTION.

FINAL SURVEY	NOTE BOOK	NO.
SURVEYED	TEMPLATE	AREAS CHECKED
PLOTTED	AREAS	BY
		DATE

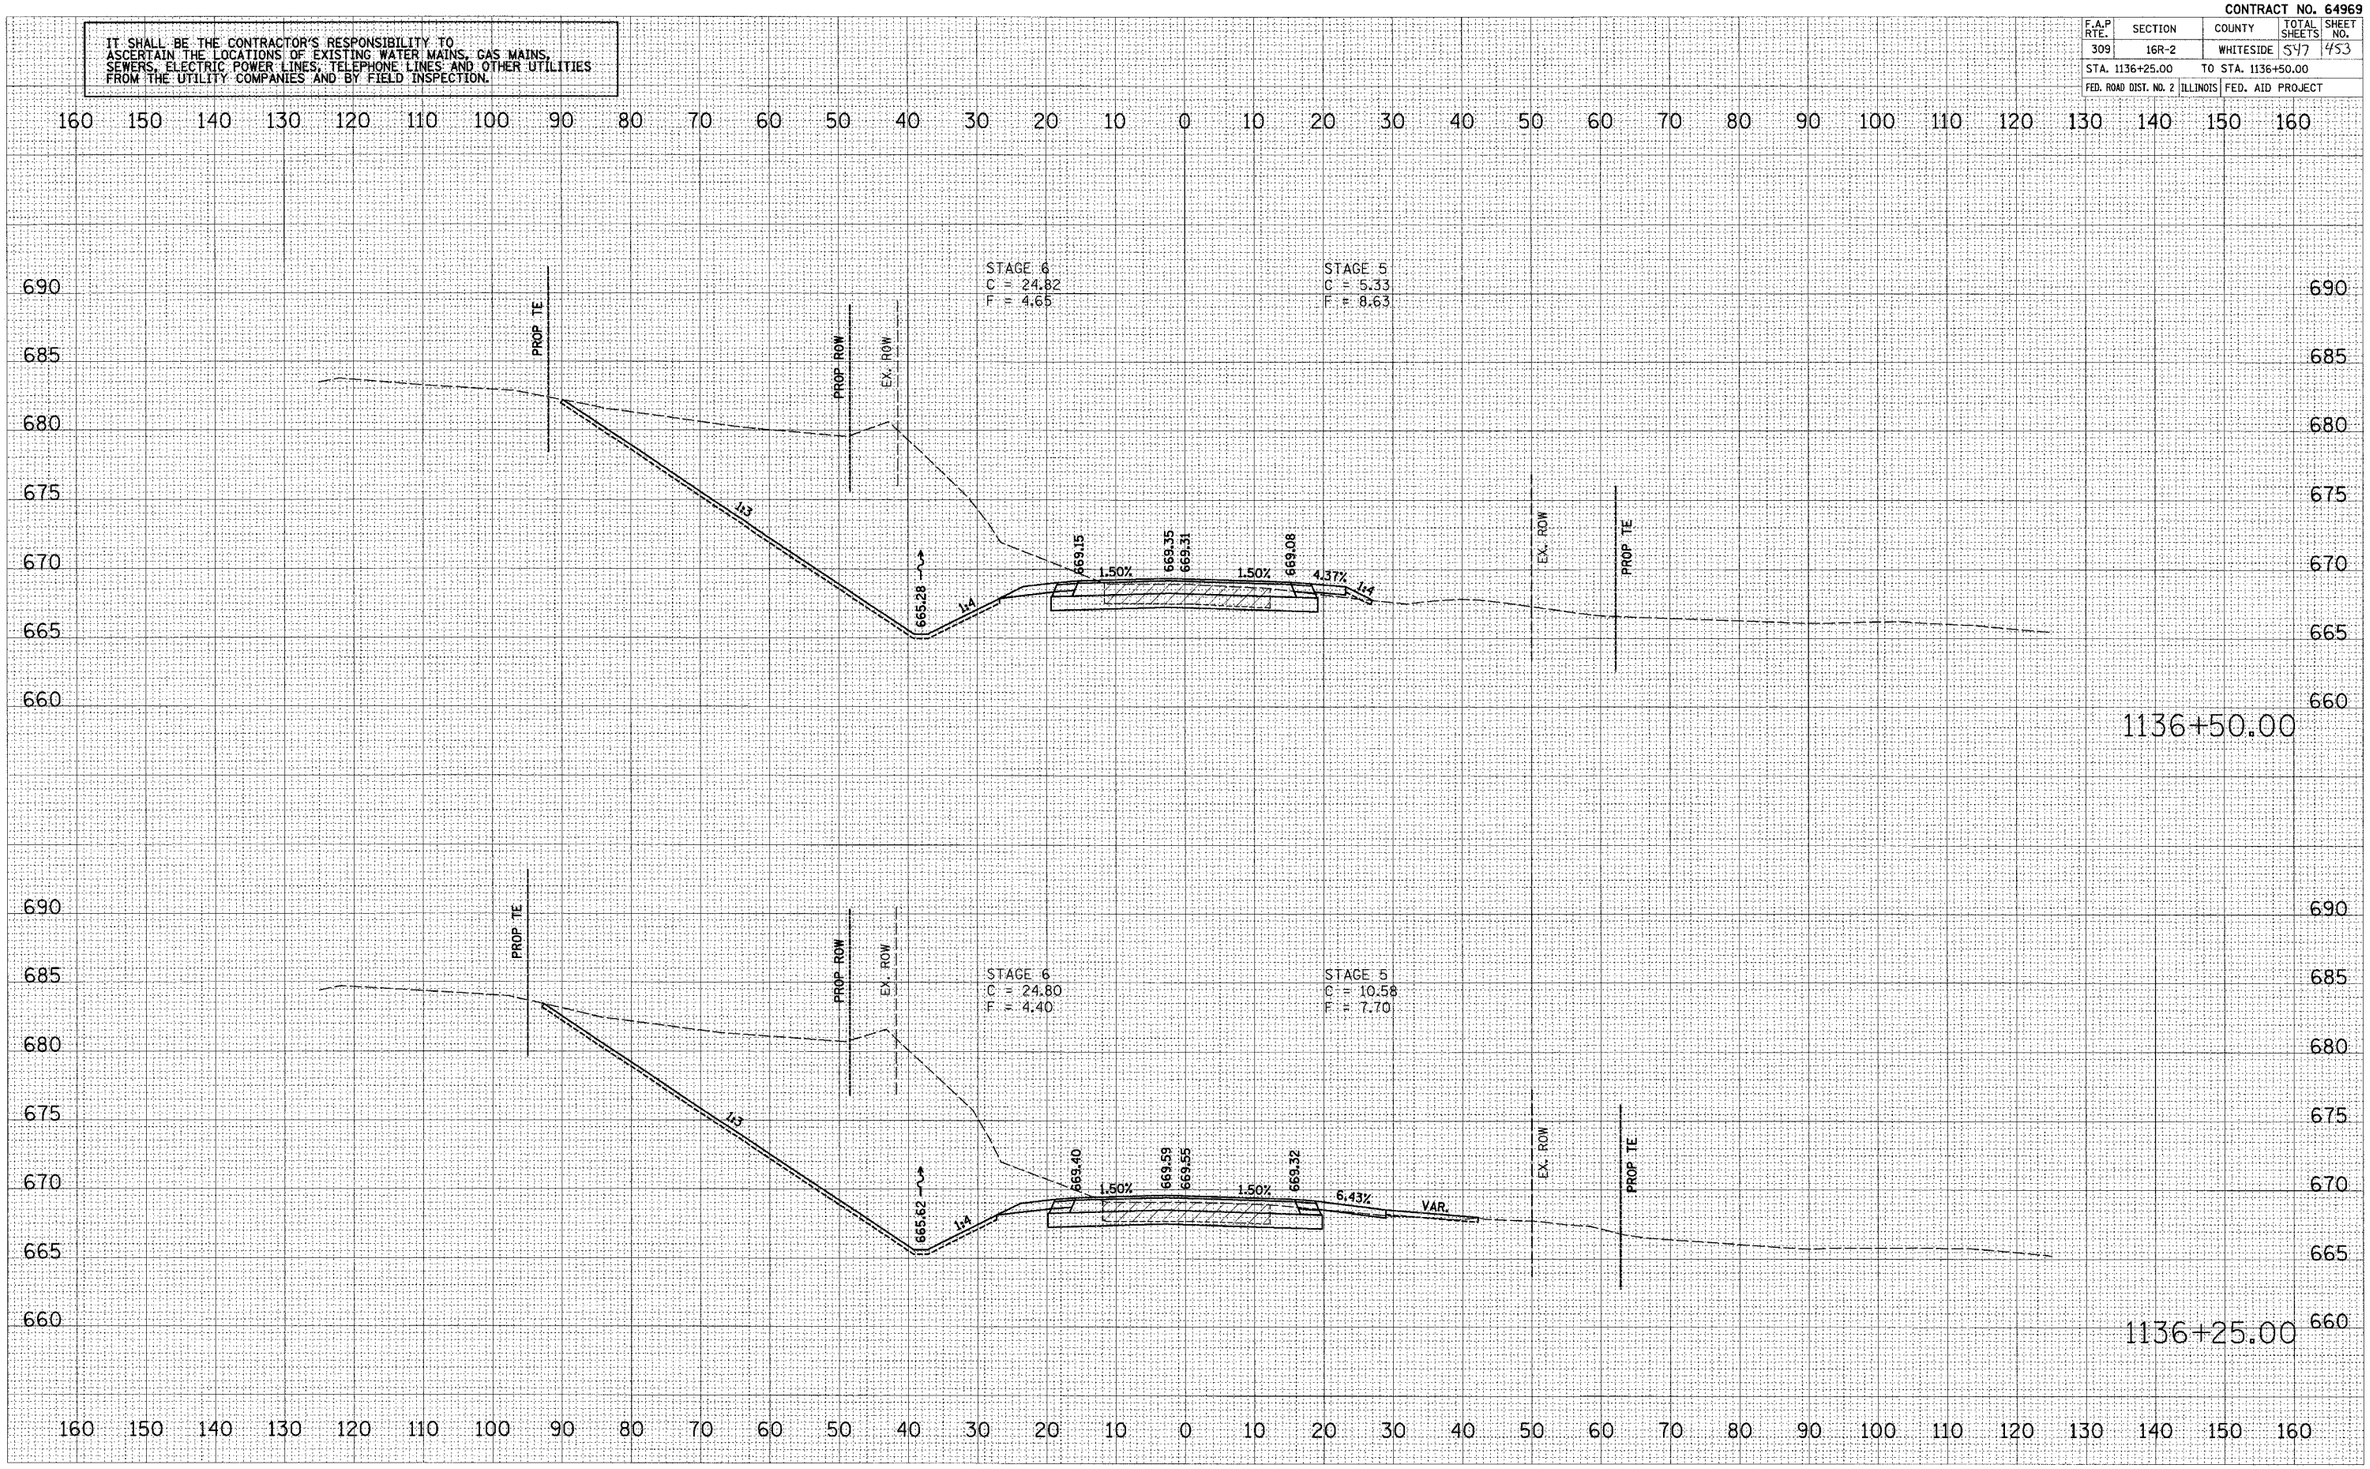

ORIGINAL SURVEY	NOTE BOOK	NO.
SURVEYED	TEMPLATE	AREAS CHECKED
PLOTTED	AREAS	BY
		DATE

PLOT DATE = $DATE$
FILE NAME = $FILEL$
PLOT SCALE = $SCALE$
USER NAME = $USER$

US ROUTE 30

12/9/2005 8:38:29 AM

CONTRACT NO. 64969

F.A.P RTE.	SECTION	COUNTY	TOTAL SHEETS	SHEET NO.
309	16R-2	WHITESIDE	547	454
STA. 1136+75.00		TO STA. 1137+00.00		
FED. ROAD DIST. NO. 2	ILLINOIS	FED. AID PROJECT		

IT SHALL BE THE CONTRACTOR'S RESPONSIBILITY TO ASCERTAIN THE LOCATIONS OF EXISTING WATER MAINS, GAS MAINS, SEWERS, ELECTRIC POWER LINES, TELEPHONE LINES AND OTHER UTILITIES FROM THE UTILITY COMPANIES AND BY FIELD INSPECTION.

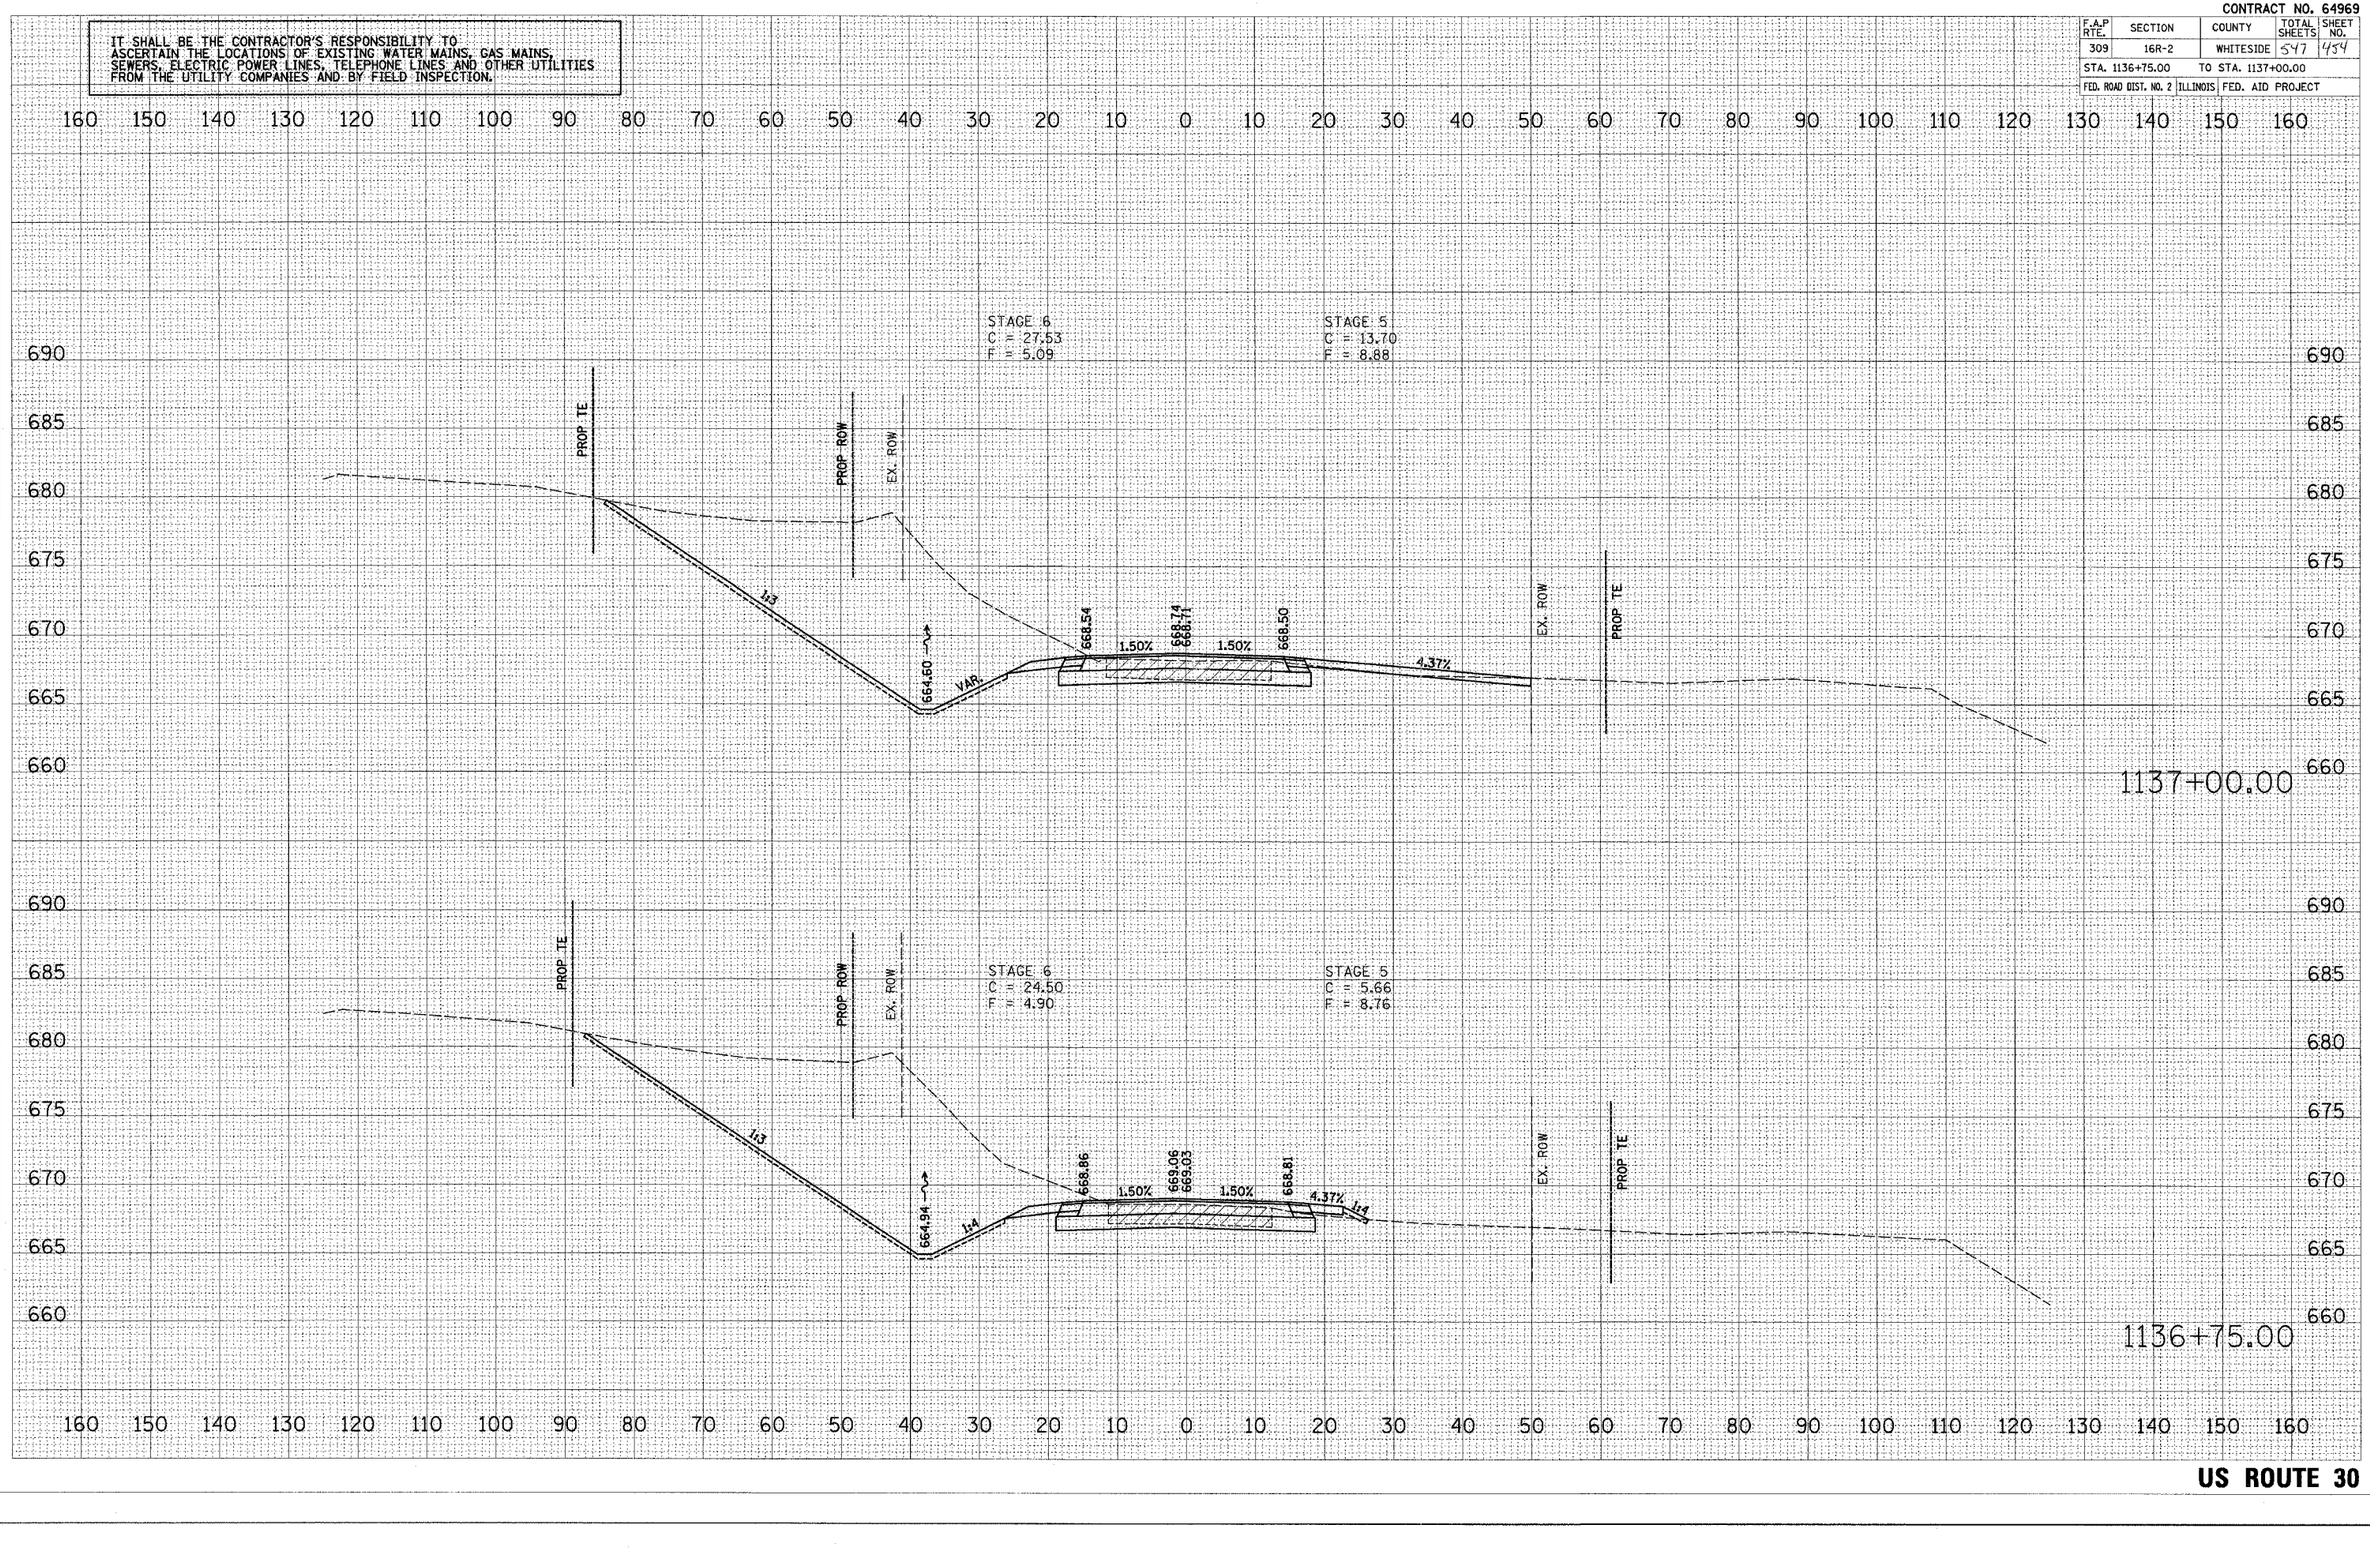

US ROUTE 30

FINAL SURVEY NOTE BOOK — SURVEYED, PLOTTED, CROSS SECTIONS, AREAS, AREAS CHECKED — BY — DATE — NO.

ORIGINAL SURVEY NOTE BOOK — SURVEYED, PLOTTED, CROSS SECTIONS, AREAS, AREAS CHECKED — BY — DATE — NO.

PLOT DATE = $DATE$
FILE NAME = $FILE$
PLOT SCALE = $SCALE$
USER NAME = $USER$

xsections.dgn 12/07/2005 8:36:26 AM

CONTRACT NO. 64969

F.A.P RTE.	SECTION	COUNTY	TOTAL SHEETS	SHEET NO.
309	16R-2	WHITESIDE	547	455
STA. 1137+09.82		TO STA. 1137+25.00		
FED. ROAD DIST. NO. 2	ILLINOIS	FED. AID PROJECT		

IT SHALL BE THE CONTRACTOR'S RESPONSIBILITY TO ASCERTAIN THE LOCATIONS OF EXISTING WATER MAINS, GAS MAINS, SEWERS, ELECTRIC POWER LINES, TELEPHONE LINES AND OTHER UTILITIES FROM THE UTILITY COMPANIES AND BY FIELD INSPECTION.

FINAL SURVEY	NOTE BOOK	NO.
SURVEYED		
PLOTTED		
TEMPLATE		
AREAS		
AREAS CHECKED		

BY	DATE

ORIGINAL SURVEY	NOTE BOOK	NO.
SURVEYED		
PLOTTED		
TEMPLATE		
AREAS		
AREAS CHECKED		

BY	DATE

160 150 140 130 120 110 100 90 80 70 60 50 40 30 20 10 0 10 20 30 40 50 60 70 80 90 100 110 120 130 140 150 160

685 680 675 670 665 660

PROP TE
PROP ROW
EX. ROW
STAGE 6
C = 26.70
F = 5.19
STAGE 5
C = 20.49
F = 8.38
1:3
664.27
VAR.
668.18
1.50%
668.37
668.36
1.50%
668.16
4.80%
EX. ROW
PROP TE
1137+25.00
COMMERCIAL ENTRANCE, RT.
STA. 1137+09.82
666.58
1.50%
668.37
3.99%
EX. ROW
PROP TE
1137+09.82

PLOT DATE = $DATE$
FILE NAME = $FILE$
PLOT SCALE = $SCALE$
USER NAME = $USER$

US ROUTE 30

XSECSHTS.DGN 12/5/2005 9:36:28 AM

CONTRACT NO. 64969

F.A.P RTE.	SECTION	COUNTY	TOTAL SHEETS	SHEET NO.
309	16R-2	WHITESIDE	547	456
STA. 1137+50.00		TO STA. 1137+75.00		
FED. ROAD DIST. NO. 2	ILLINOIS	FED. AID PROJECT		

IT SHALL BE THE CONTRACTOR'S RESPONSIBILITY TO ASCERTAIN THE LOCATIONS OF EXISTING WATER MAINS, GAS MAINS, SEWERS, ELECTRIC POWER LINES, TELEPHONE LINES AND OTHER UTILITIES FROM THE UTILITY COMPANIES AND BY FIELD INSPECTION.

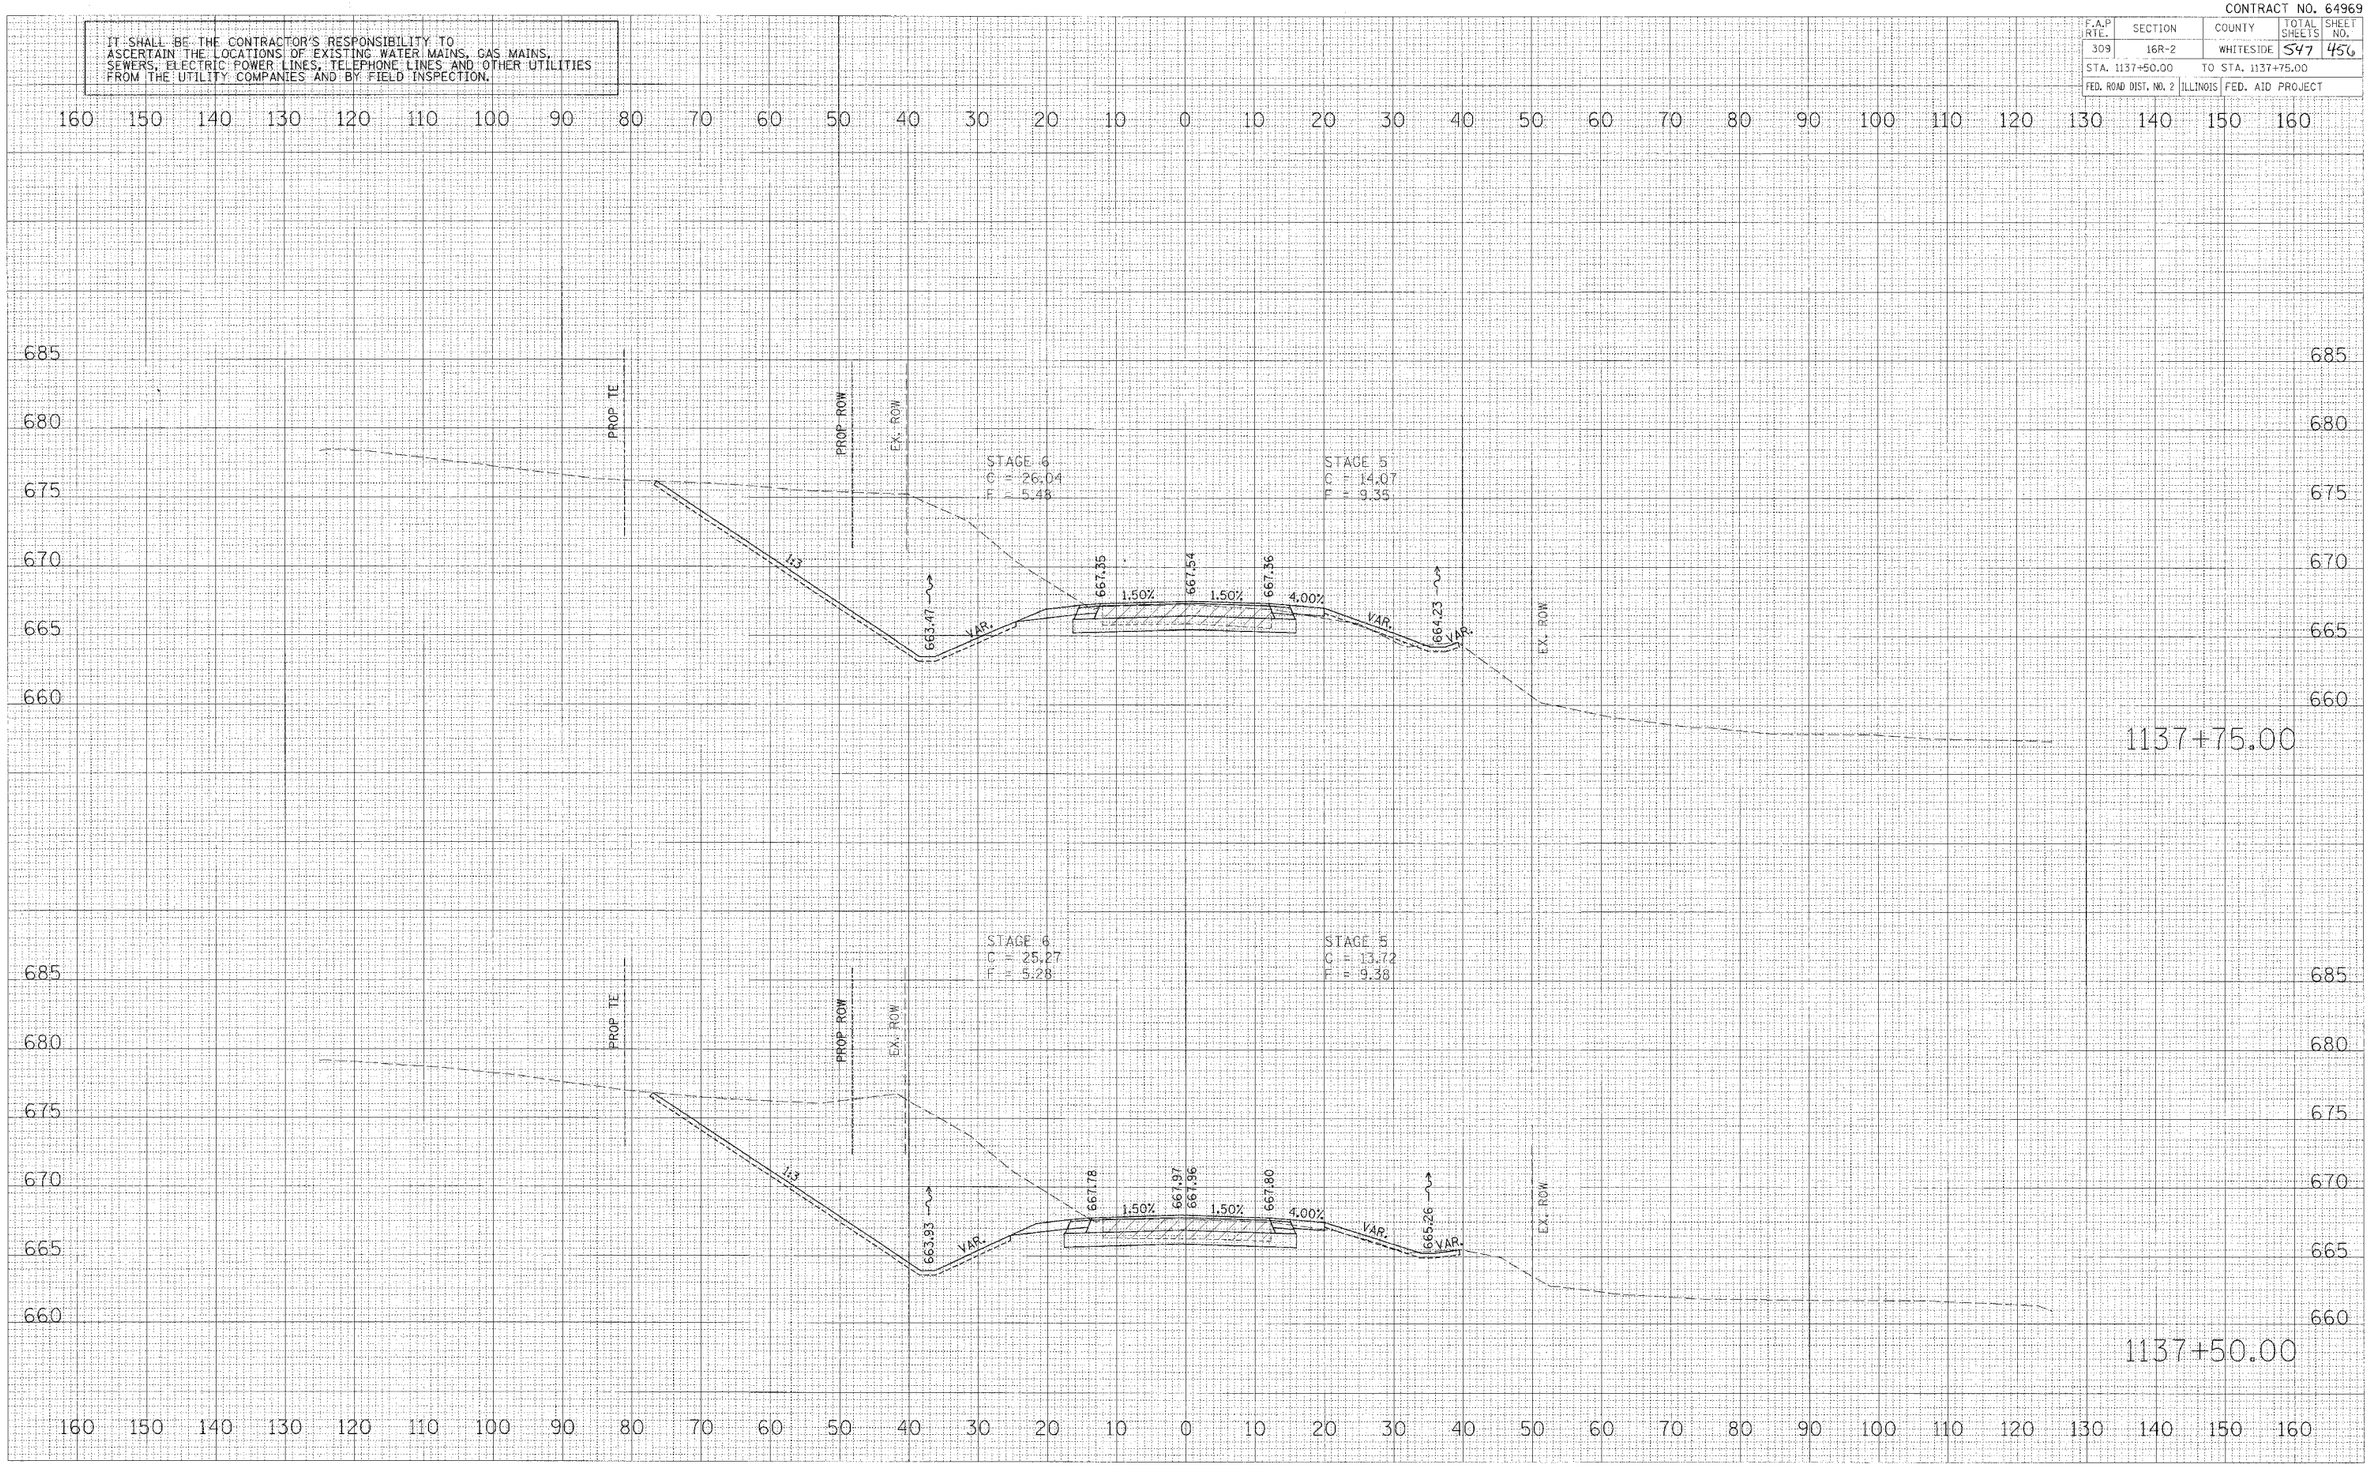

US ROUTE 30

FINAL SURVEY	SURVEYED / PLOTTED	BY	DATE
NOTE BOOK	TEMPLATE		
NO.	AREAS		
	AREAS CHECKED		

ORIGINAL SURVEY	SURVEYED / PLOTTED	BY	DATE
NOTE BOOK	TEMPLATE		
NO.	AREAS		
	AREAS CHECKED		

PLOT DATE = $DATE$
FILE NAME = $FILE$
PLOT SCALE = $SCALE$
USER NAME = $USER$

12/6/2006 12:52:42 PM xsheets\mainsheet.dgn

CONTRACT NO. 64969

F.A.P RTE.	SECTION	COUNTY	TOTAL SHEETS	SHEET NO.
309	16R-2	WHITESIDE	547	457
STA. 1138+00.00		TO STA. 1138+25.00		
FED. ROAD DIST. NO. 2	ILLINOIS	FED. AID PROJECT		

IT SHALL BE THE CONTRACTOR'S RESPONSIBILITY TO ASCERTAIN THE LOCATIONS OF EXISTING WATER MAINS, GAS MAINS, SEWERS, ELECTRIC POWER LINES, TELEPHONE LINES AND OTHER UTILITIES FROM THE UTILITY COMPANIES AND BY FIELD INSPECTION.

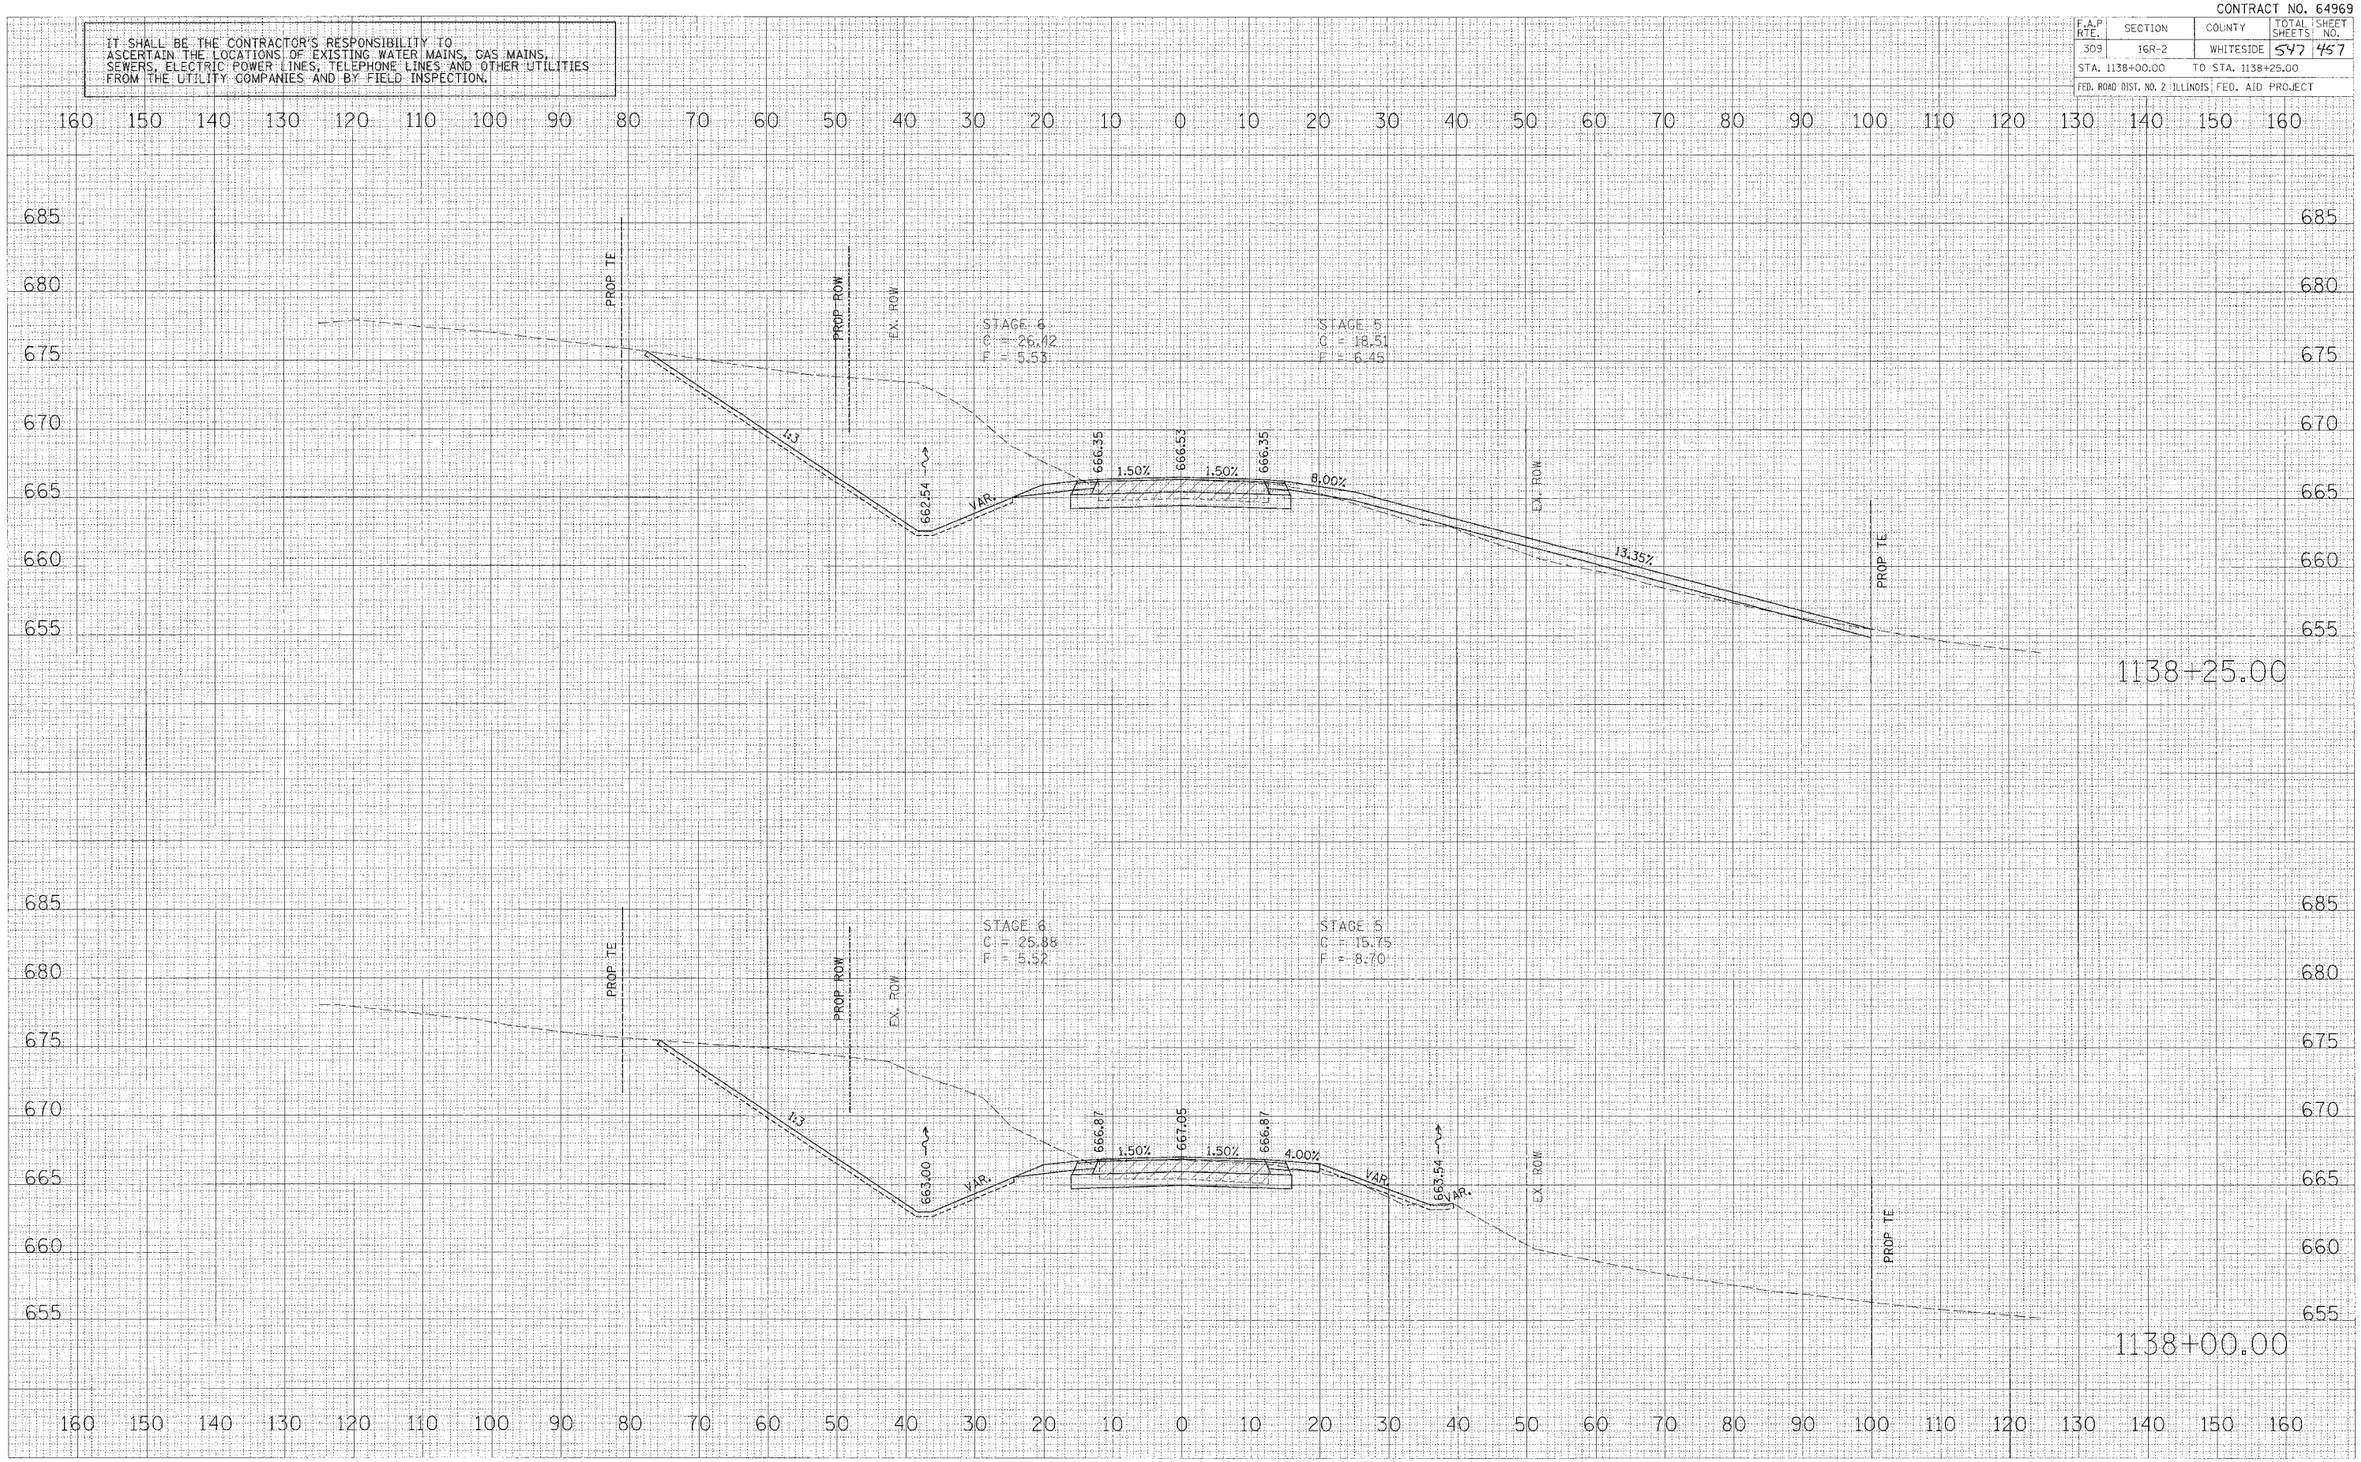

US ROUTE 30

FINAL SURVEY	SURVEYED	BY	DATE
	PLOTTED		
NOTE BOOK	ISSUED		
NO.	AREAS CHECKED		

ORIGINAL SURVEY	SURVEYED	BY	DATE
	PLOTTED		
NOTE BOOK	ISSUED		
NO.	AREAS CHECKED		

PLOT DATE = #DATE#
FILE NAME = #FILE#
PLOT SCALE = #SCALE#
USER NAME = #USER#

Xsections.dgn 12/16/2005 12:40:30 PM

CONTRACT NO. 64969

F.A.P RTE.	SECTION	COUNTY	TOTAL SHEETS	SHEET NO.
309	16R-2	WHITESIDE	547	458
STA. 1138+33.50		TO STA. 1138+50.00		
FED. ROAD DIST. NO. 2	ILLINOIS	FED. AID PROJECT		

IT SHALL BE THE CONTRACTOR'S RESPONSIBILITY TO ASCERTAIN THE LOCATIONS OF EXISTING WATER MAINS, GAS MAINS, SEWERS, ELECTRIC POWER LINES, TELEPHONE LINES AND OTHER UTILITIES FROM THE UTILITY COMPANIES AND BY FIELD INSPECTION.

FINAL SURVEY	SURVEYED	BY	DATE
NOTE BOOK	PLOTTED		
NO.	CHECKED		
	AREAS		
	AREAS CHECKED		

ORIGINAL SURVEY	SURVEYED	BY	DATE
NOTE BOOK	PLOTTED		
NO.	CHECKED		
	AREAS		
	AREAS CHECKED		

PLOT DATE = #DATE#
FILE NAME = #FILE$#
PLOT SCALE = #SCALE#
USER NAME = #USER#

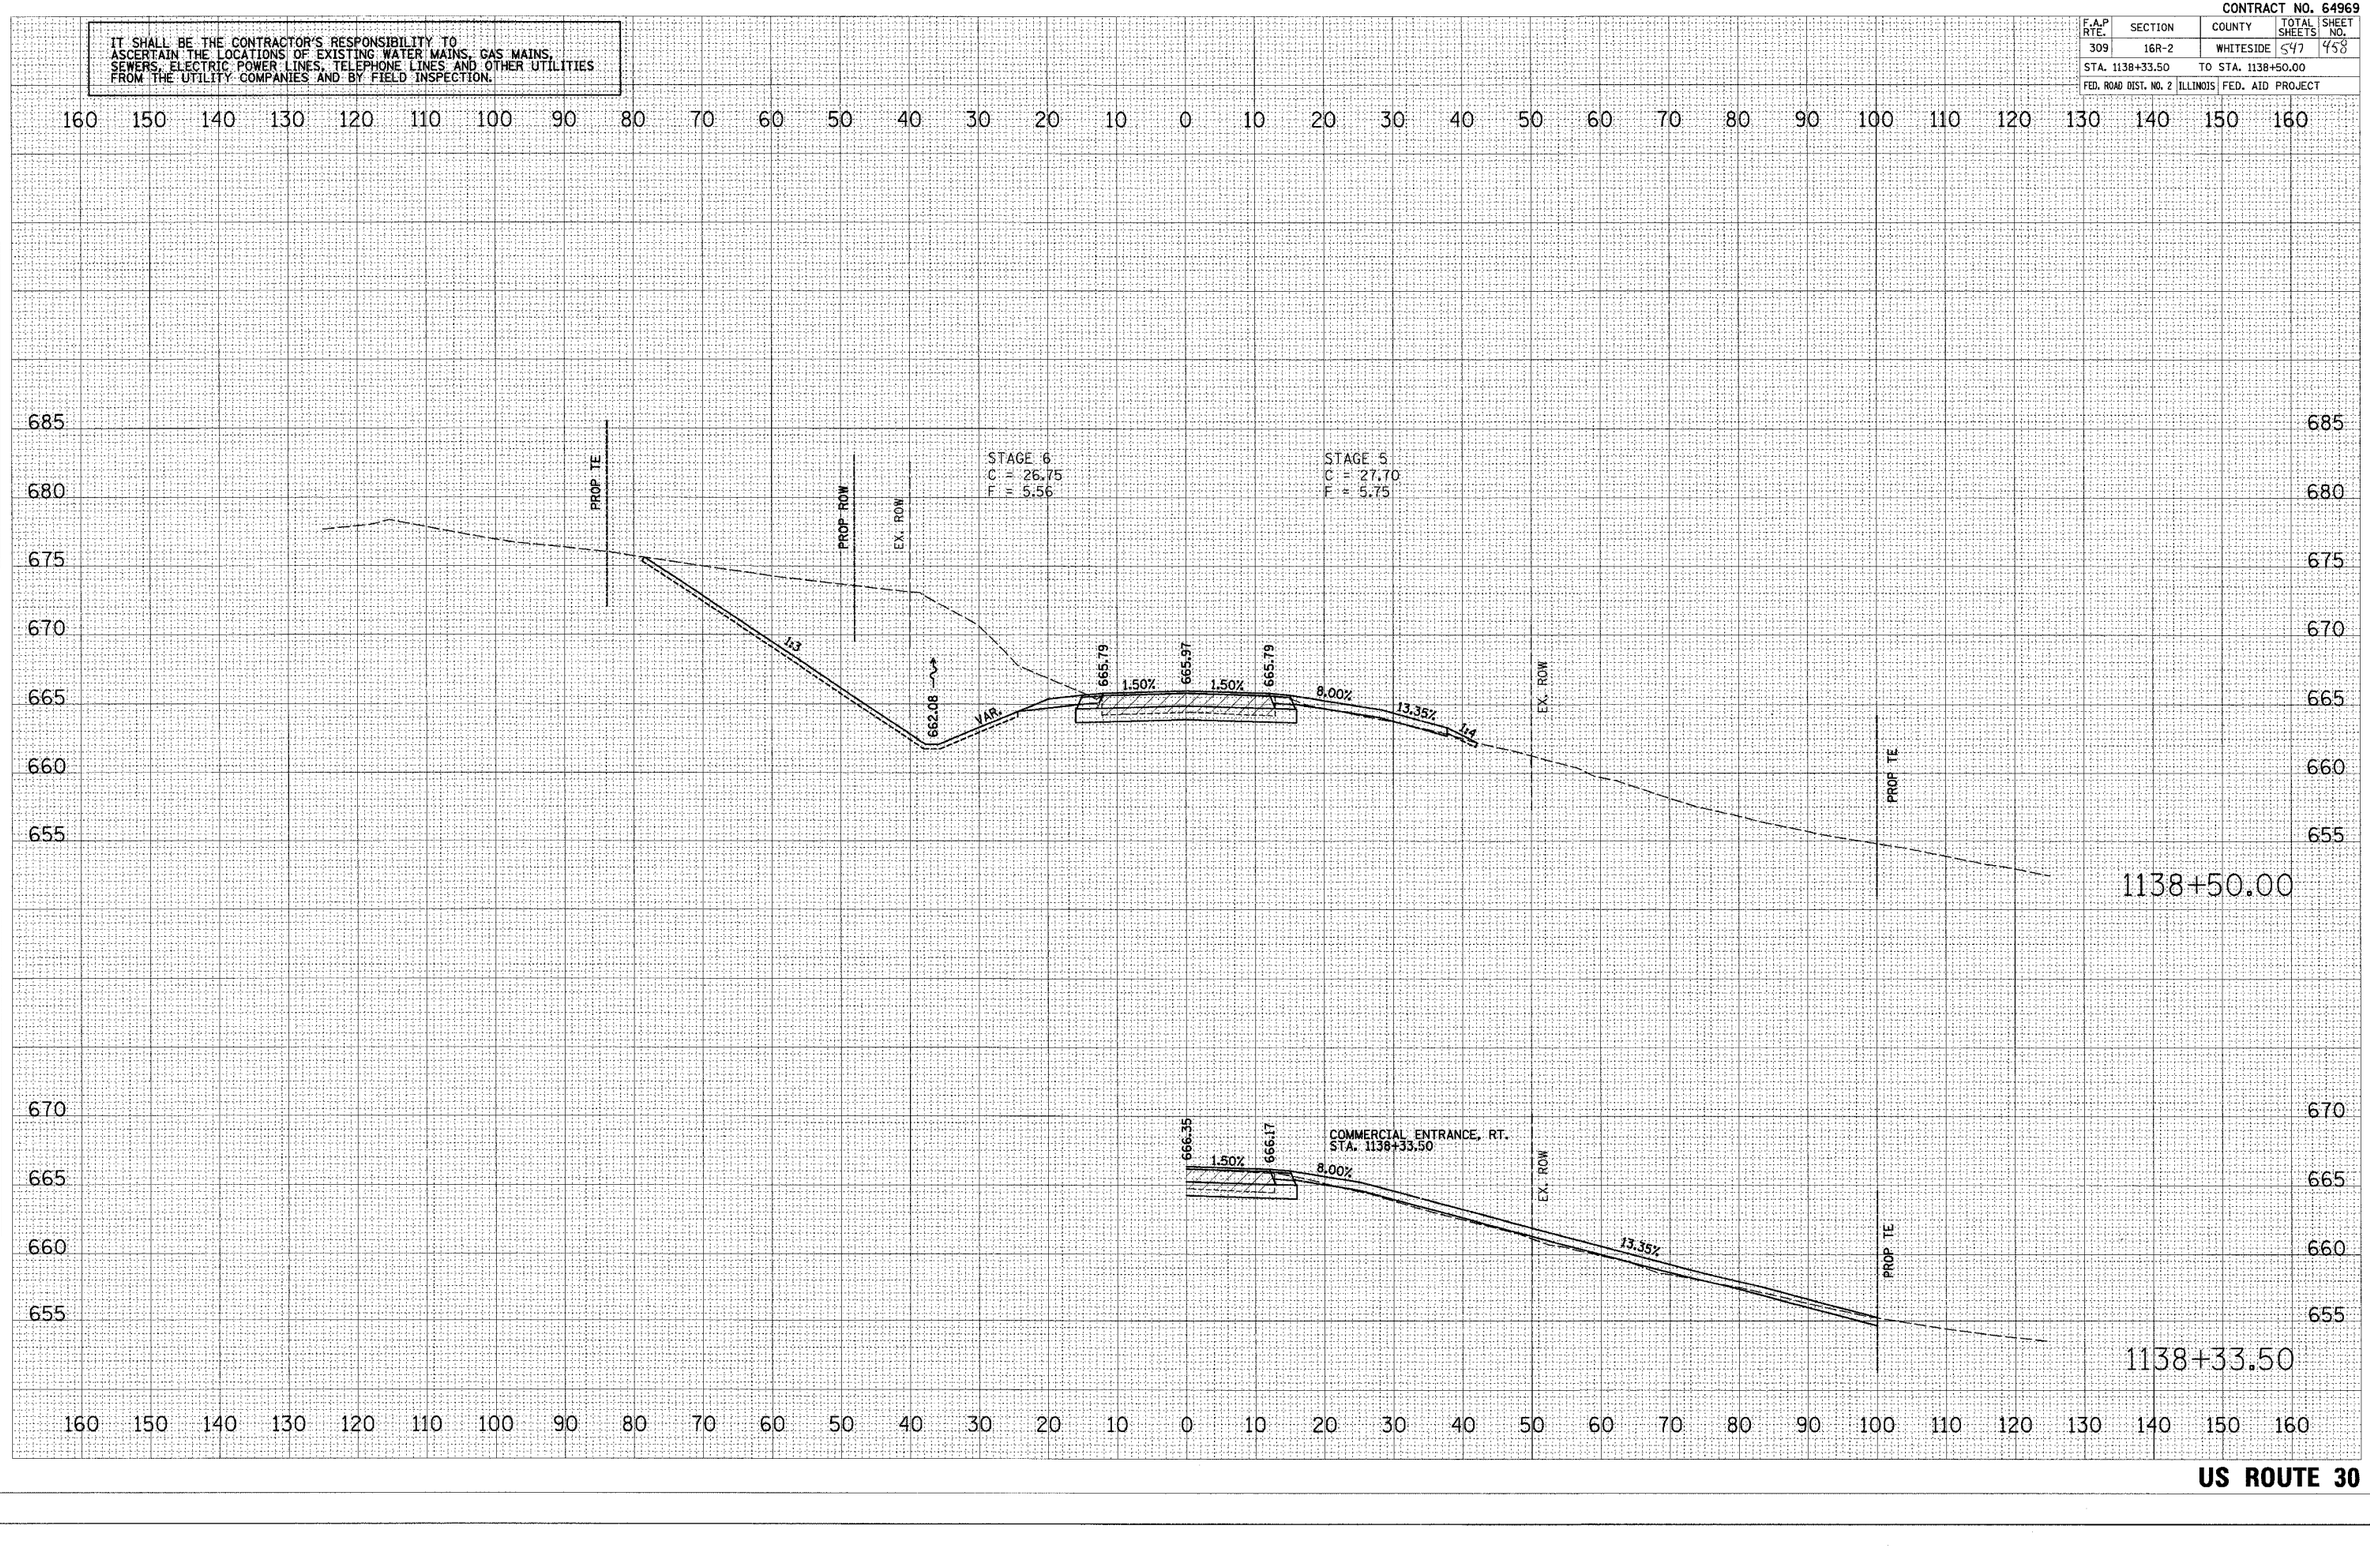

US ROUTE 30

xsections.dgn 12/8/2005 9:36:29 AM

CONTRACT NO. 64969

IT SHALL BE THE CONTRACTOR'S RESPONSIBILITY TO ASCERTAIN THE LOCATIONS OF EXISTING WATER MAINS, GAS MAINS, SEWERS, ELECTRIC POWER LINES, TELEPHONE LINES AND OTHER UTILITIES FROM THE UTILITY COMPANIES AND BY FIELD INSPECTION.

F.A.P RTE.	SECTION	COUNTY	TOTAL SHEETS	SHEET NO.
309	16R-2	WHITESIDE	547	459
STA. 1138+75.00		TO STA. 1139+00.00		
FED. ROAD DIST. NO. 2	ILLINOIS	FED. AID PROJECT		

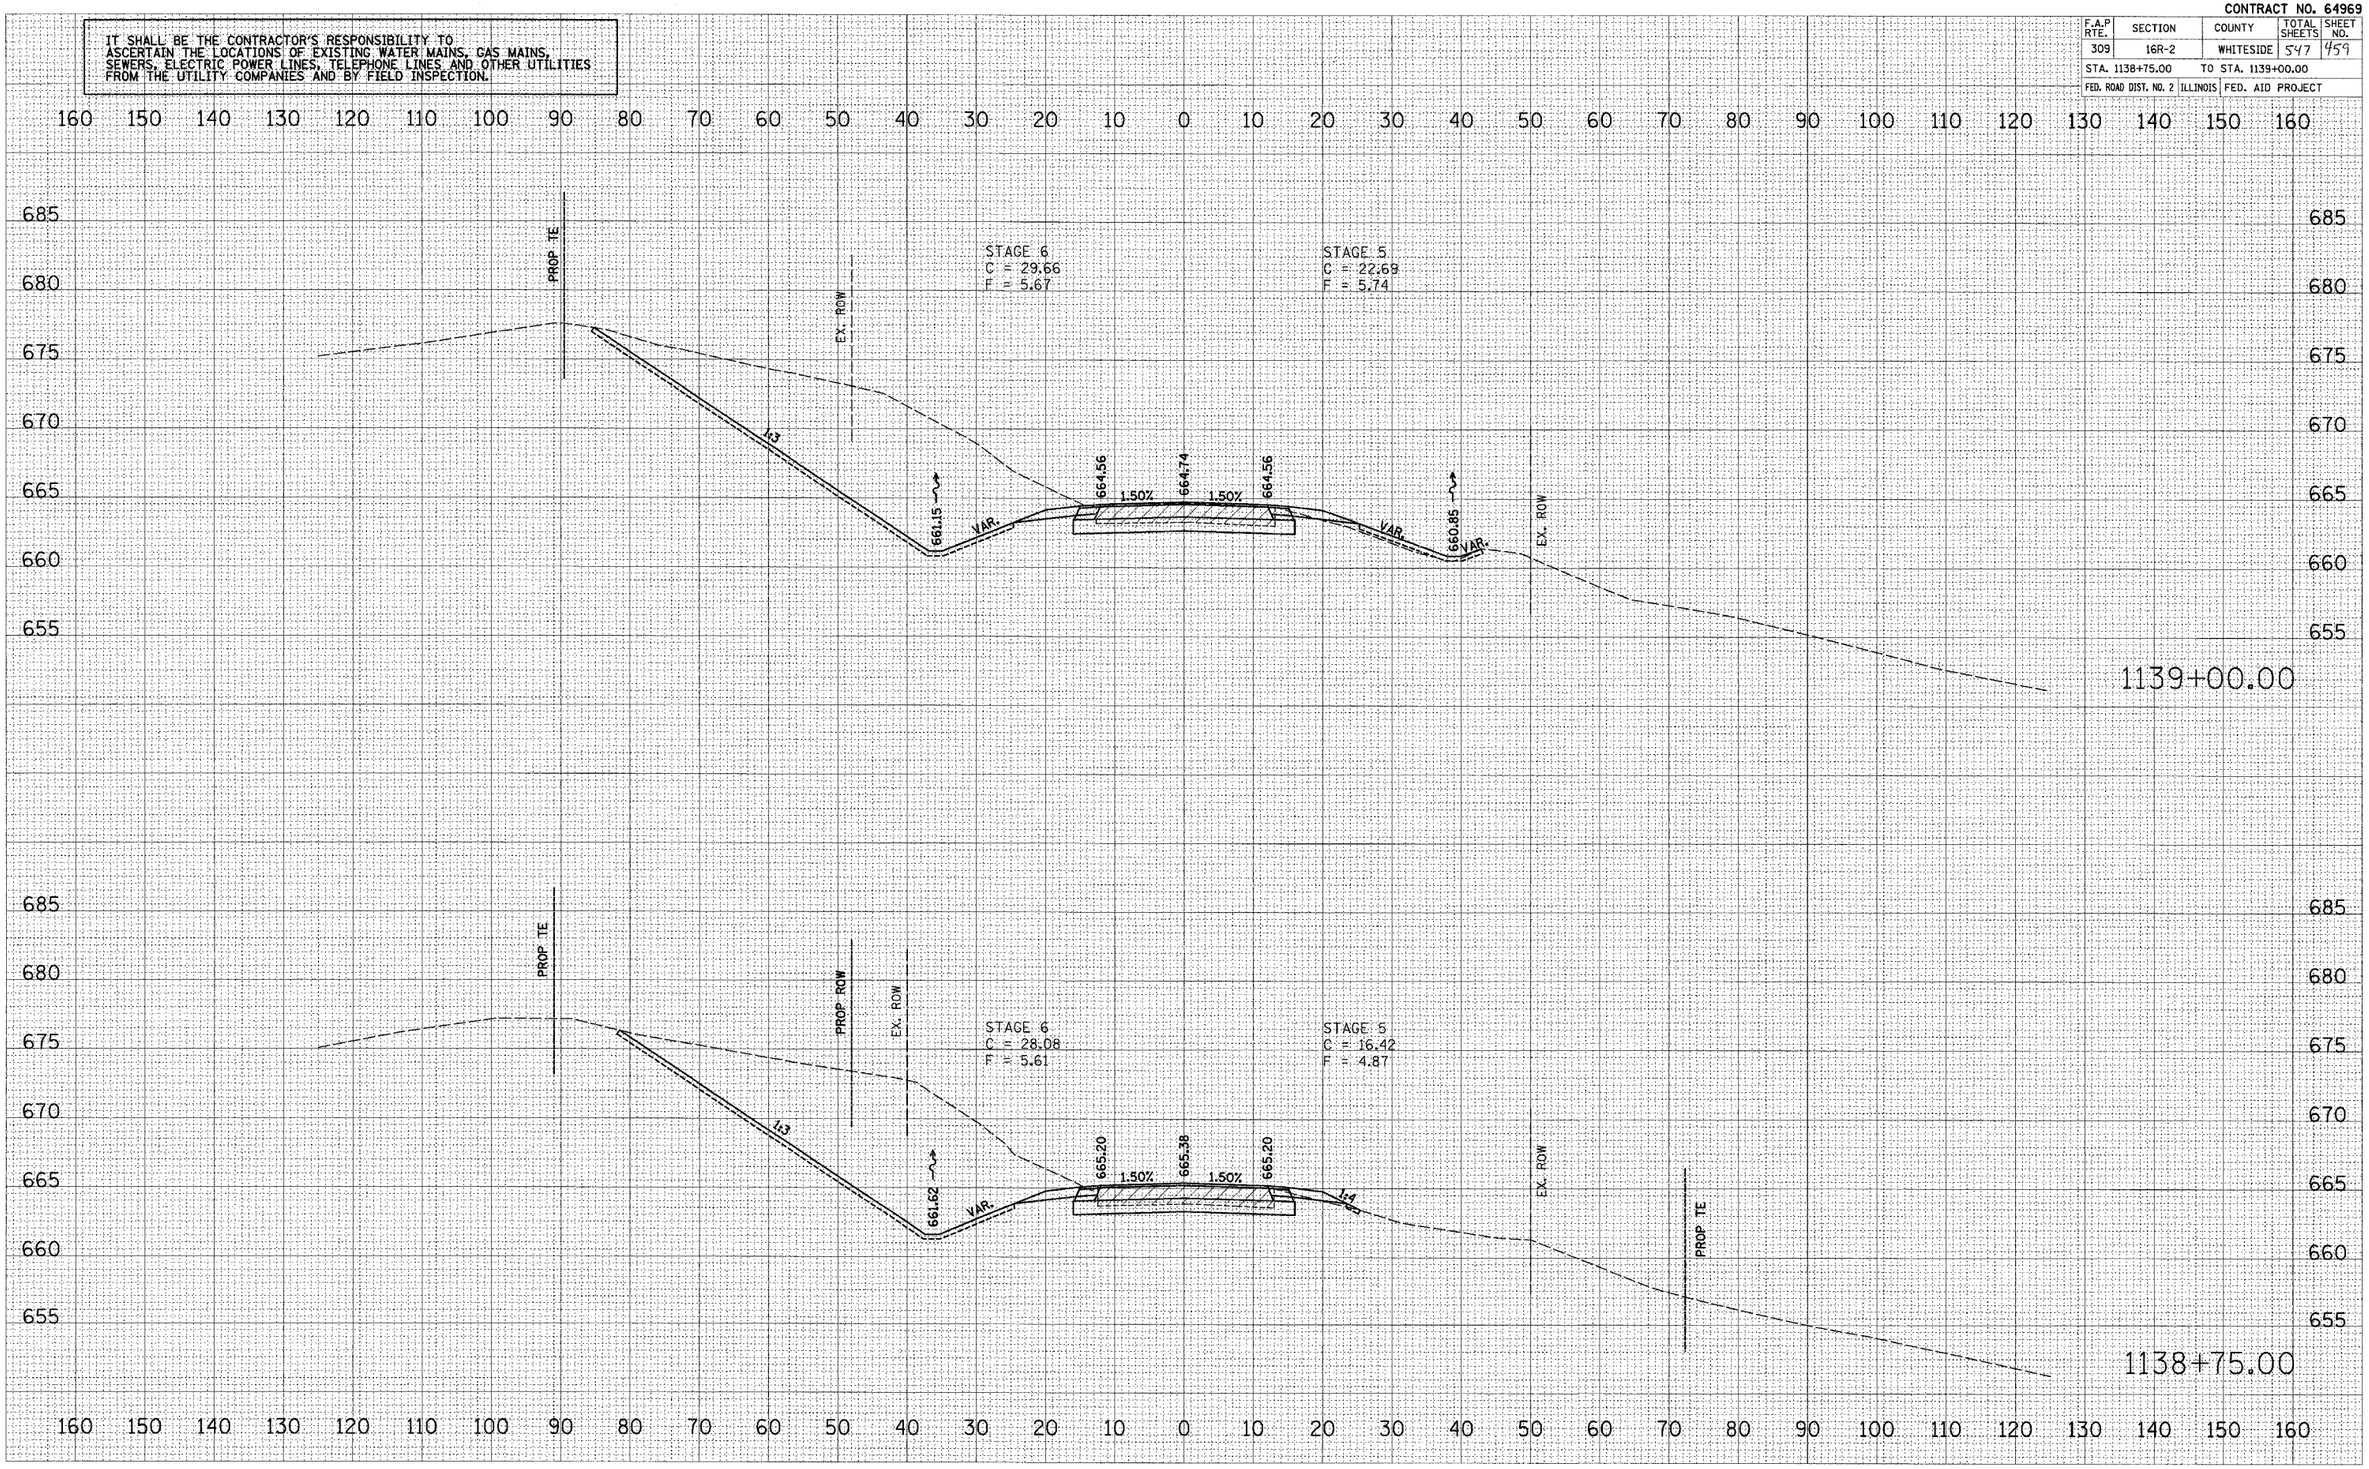

FINAL SURVEY	SURVEYED	BY	DATE
	PLOTTED		
NOTE BOOK	TEMPLATE		
NO.	AREAS		
	AREAS CHECKED		

ORIGINAL SURVEY	SURVEYED	BY	DATE
	PLOTTED		
NOTE BOOK	TEMPLATE		
NO.	AREAS		
	AREAS CHECKED		

PLOT DATE = $DATE$
FILE NAME = $FILE$
PLOT SCALE = $SCALE$
USER NAME = $USER$

US ROUTE 30

WISCONSIN dgn 10/31/2005 8:38:39 AM

CONTRACT NO. 64969

F.A.P RTE.	SECTION	COUNTY	TOTAL SHEETS	SHEET NO.
309	16R-2	WHITESIDE	547	460
STA. 1139+25.00	TO STA. 1139+50.00			
FED. ROAD DIST. NO. 2	ILLINOIS	FED. AID PROJECT		

IT SHALL BE THE CONTRACTOR'S RESPONSIBILITY TO ASCERTAIN THE LOCATIONS OF EXISTING WATER MAINS, GAS MAINS, SEWERS, ELECTRIC POWER LINES, TELEPHONE LINES AND OTHER UTILITIES FROM THE UTILITY COMPANIES AND BY FIELD INSPECTION.

FINAL SURVEY NOTE BOOK	NO.	DATE	BY
	SURVEYED		
	PLOTTED		
	TEMPLATE		
	AREAS		
	AREAS CHECKED		

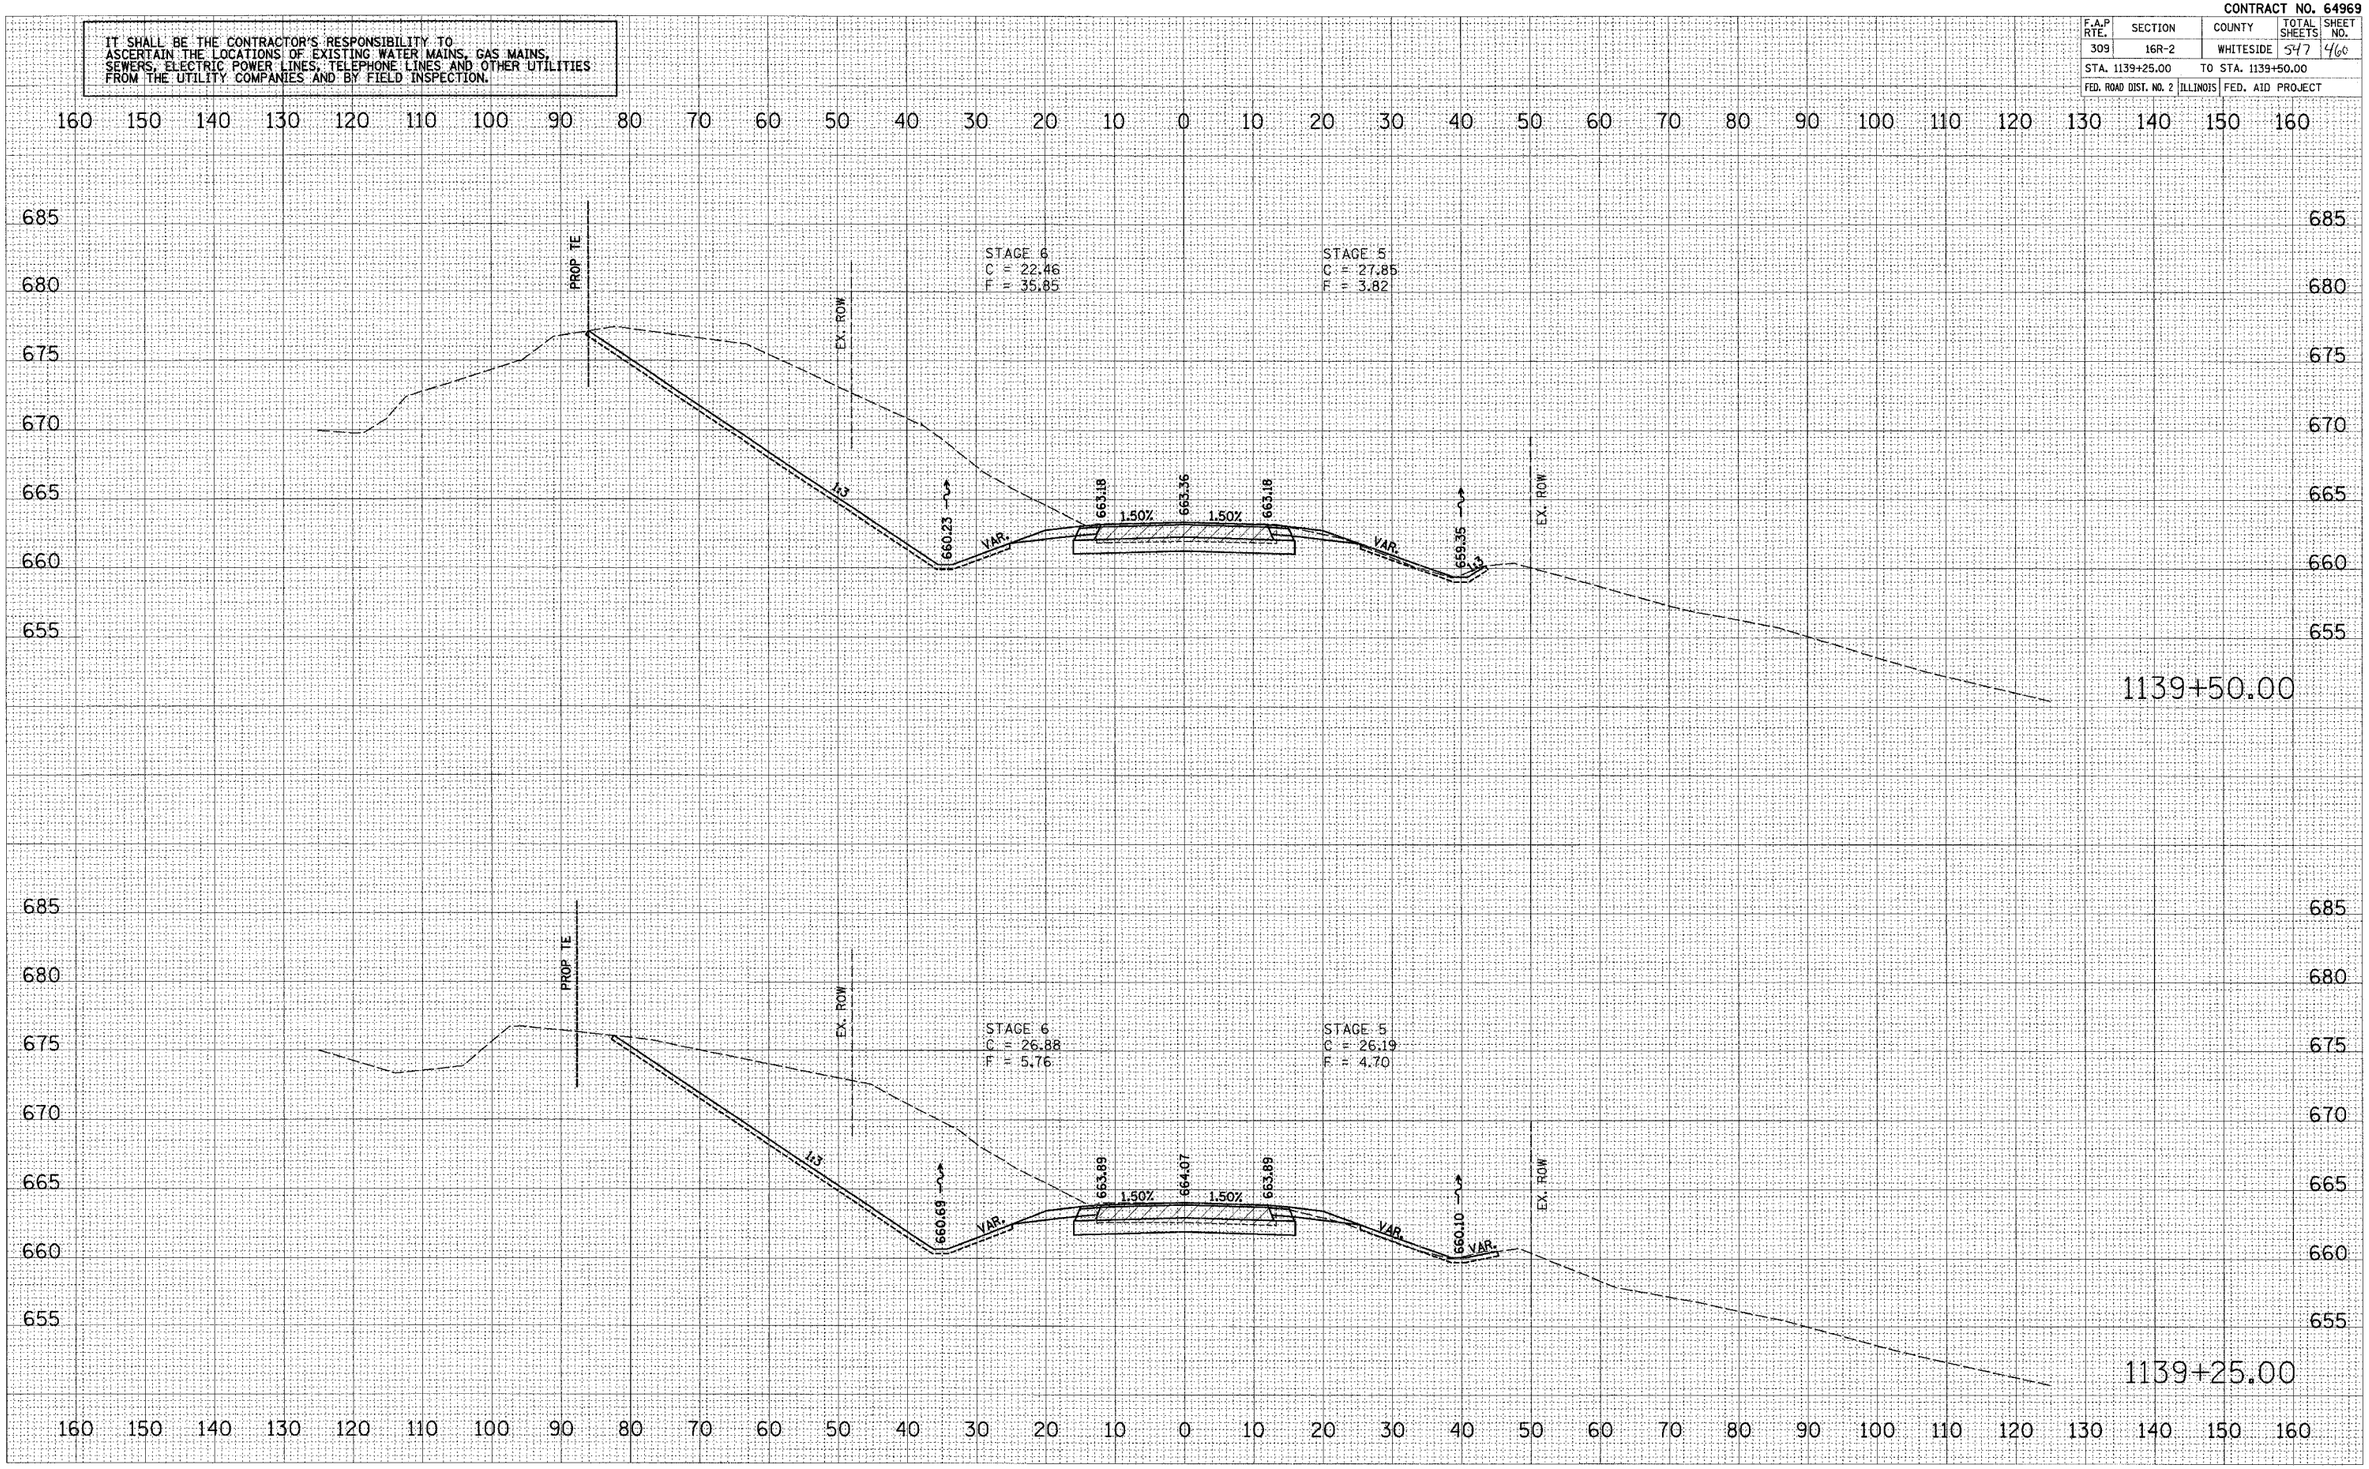

ORIGINAL SURVEY NOTE BOOK	NO.	SURVEYED	PLOTTED	TEMPLATE	AREAS	AREAS CHECKED	BY	DATE

PLOT DATE = $DATE$
FILE NAME = $FILEL$
PLOT SCALE = $SCALE$
USER NAME = $USER$

US ROUTE 30

xsections.dgn 12/8/2005 8:38:36 AM

CONTRACT NO. 64969

IT SHALL BE THE CONTRACTOR'S RESPONSIBILITY TO ASCERTAIN THE LOCATIONS OF EXISTING WATER MAINS, GAS MAINS, SEWERS, ELECTRIC POWER LINES, TELEPHONE LINES AND OTHER UTILITIES FROM THE UTILITY COMPANIES AND BY FIELD INSPECTION.

F.A.P RTE.	SECTION	COUNTY	TOTAL SHEETS	SHEET NO.
309	16R-2	WHITESIDE	547	401
STA. 1139+75.00	TO STA. 1140+00.00			
FED. ROAD DIST. NO. 2	ILLINOIS	FED. AID PROJECT		

FINAL SURVEY NOTE BOOK — NO. — BY — DATE
SURVEYED
PLOTTED
TYPING DATE
AREAS
AREAS CHECKED

ORIGINAL SURVEY NOTE BOOK — NO. — By — DATE
SURVEYED
PLOTTED
TYPING DATE
AREAS
AREAS CHECKED

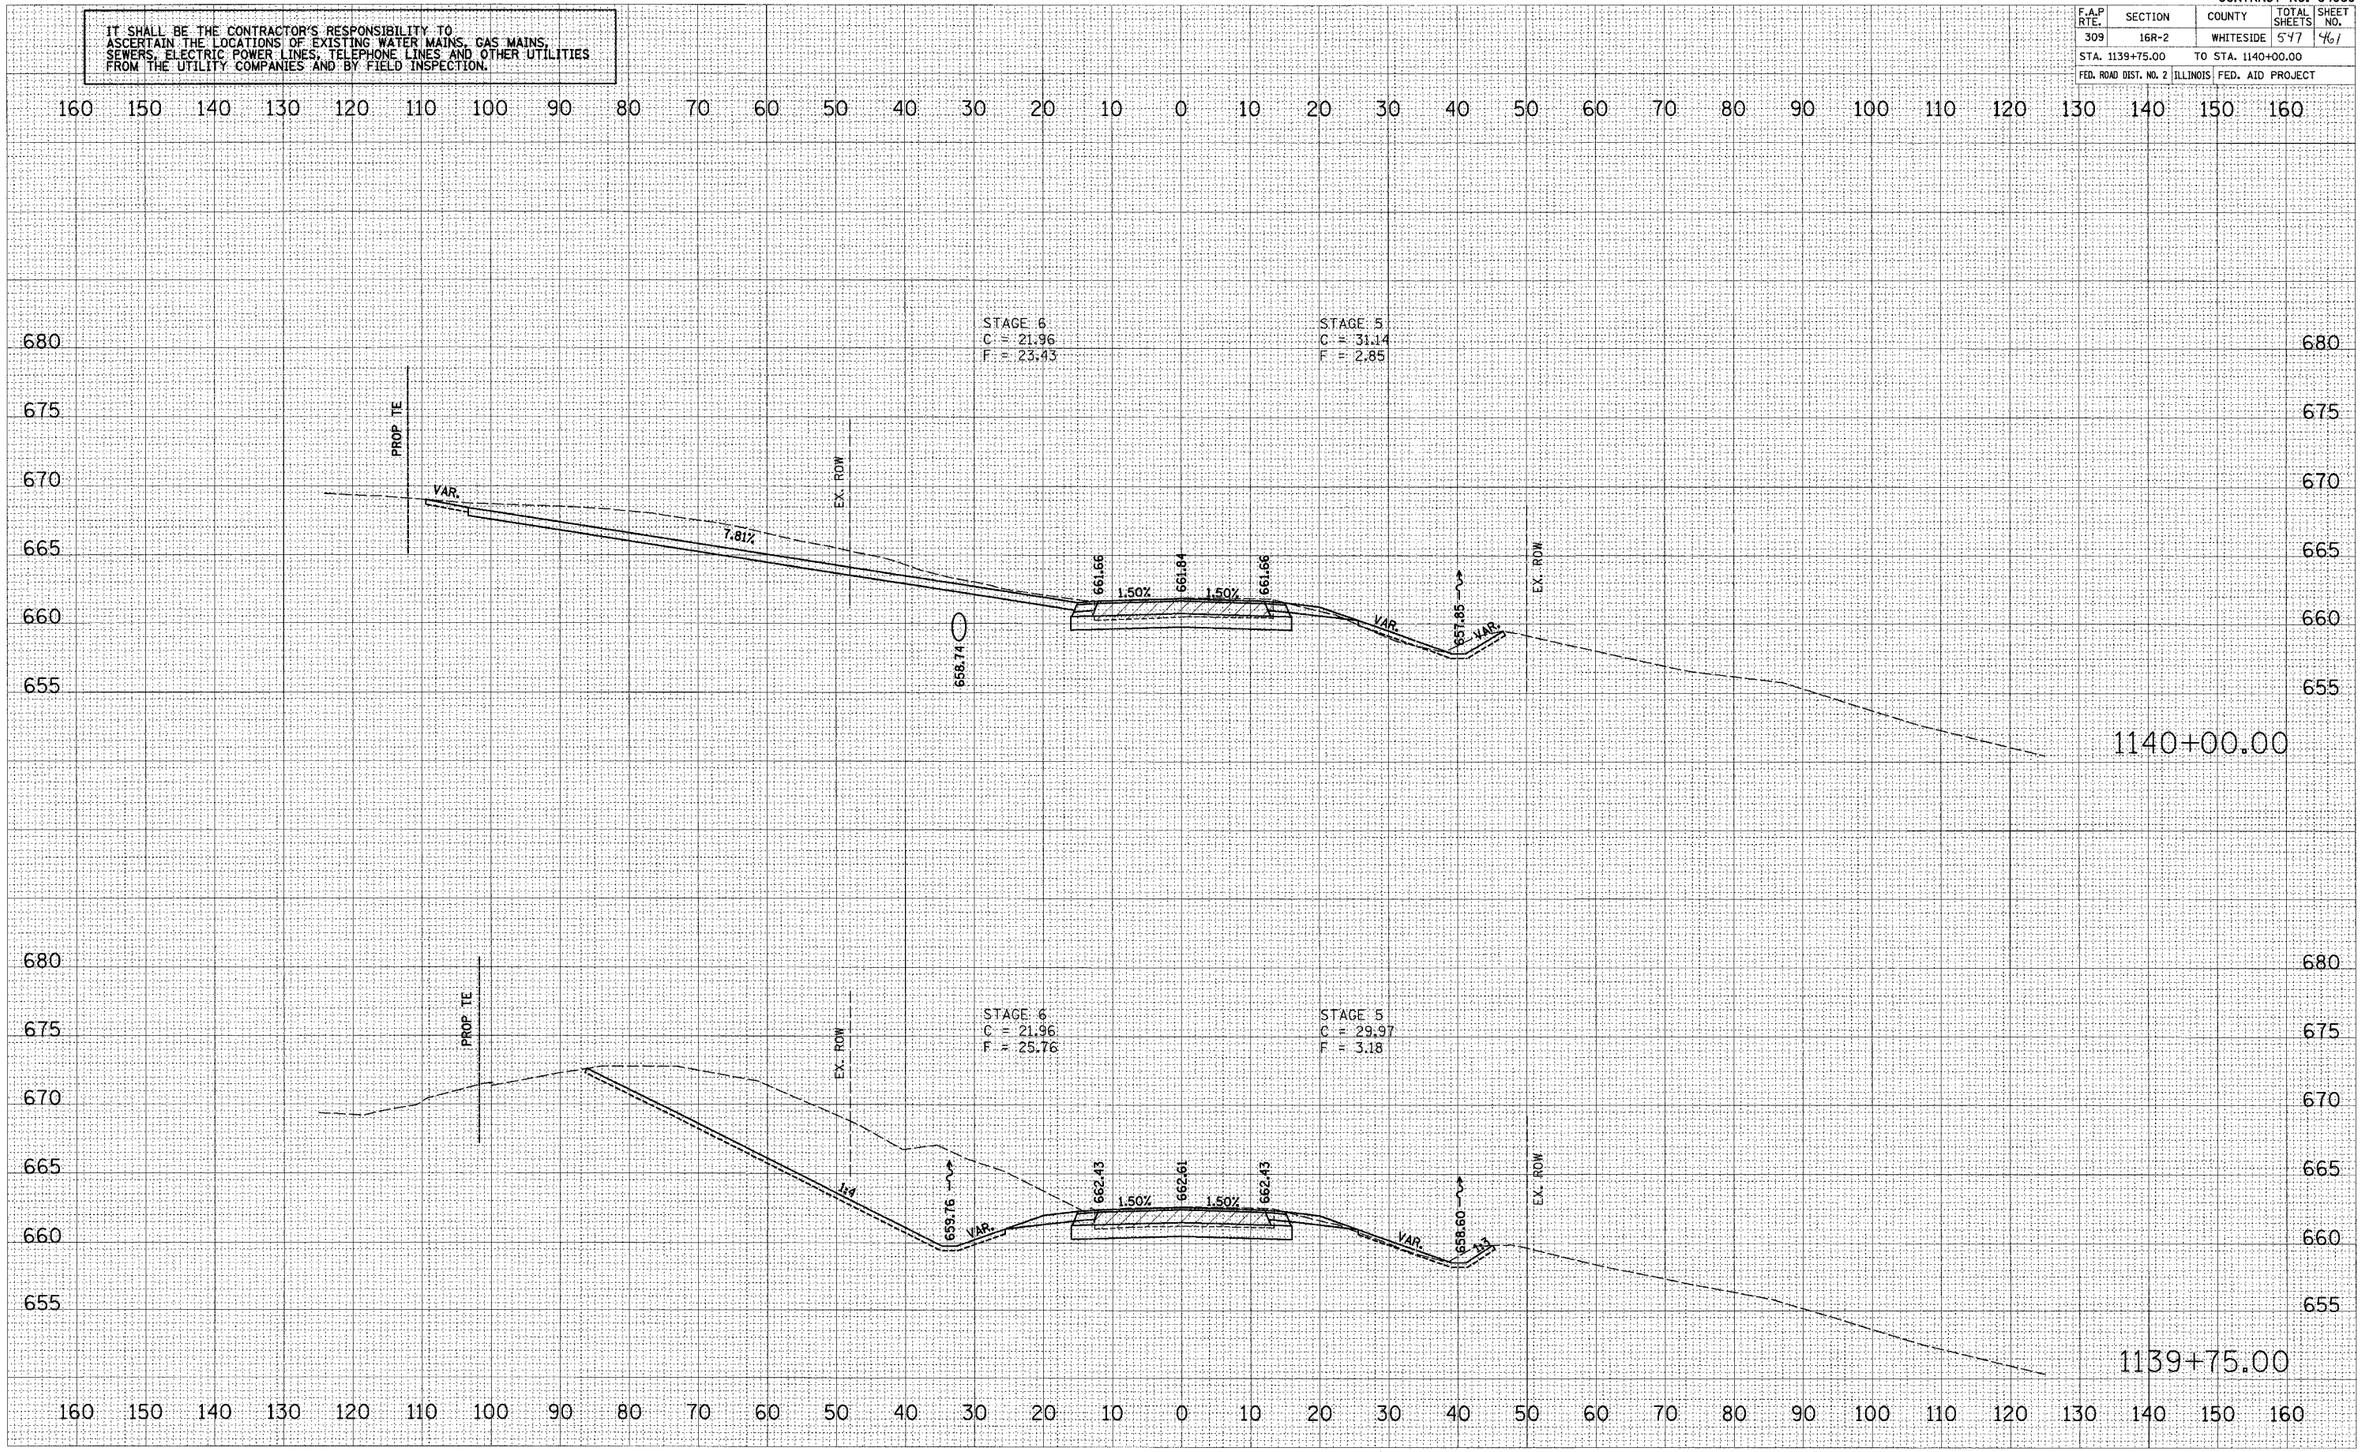

PLOT DATE = $DATE$
FILE NAME = $FILE$
PLOT SCALE = $SCALE$
USER NAME = $USER$

US ROUTE 30

xsecsmill.mi dgn 12/9/2005 8:38:31 AM

CONTRACT NO. 64969

F.A.P RTE.	SECTION	COUNTY	TOTAL SHEETS	SHEET NO.
309	16R-2	WHITESIDE	547	462
STA. 1140+01.83		TO STA. 1140+25.00		
FED. ROAD DIST. NO. 2	ILLINOIS	FED. AID PROJECT		

IT SHALL BE THE CONTRACTOR'S RESPONSIBILITY TO ASCERTAIN THE LOCATIONS OF EXISTING WATER MAINS, GAS MAINS, SEWERS, ELECTRIC POWER LINES, TELEPHONE LINES AND OTHER UTILITIES FROM THE UTILITY COMPANIES AND BY FIELD INSPECTION.

FINAL SURVEY	SURVEYED	BY
	PLOTTED	DATE
NOTE BOOK	TEMPLATE	
NO.	AREAS	
	AREAS CHECKED	

ORIGINAL SURVEY	SURVEYED	BY
	PLOTTED	DATE
NOTE BOOK	TEMPLATE	
NO.	AREAS	
	AREAS CHECKED	

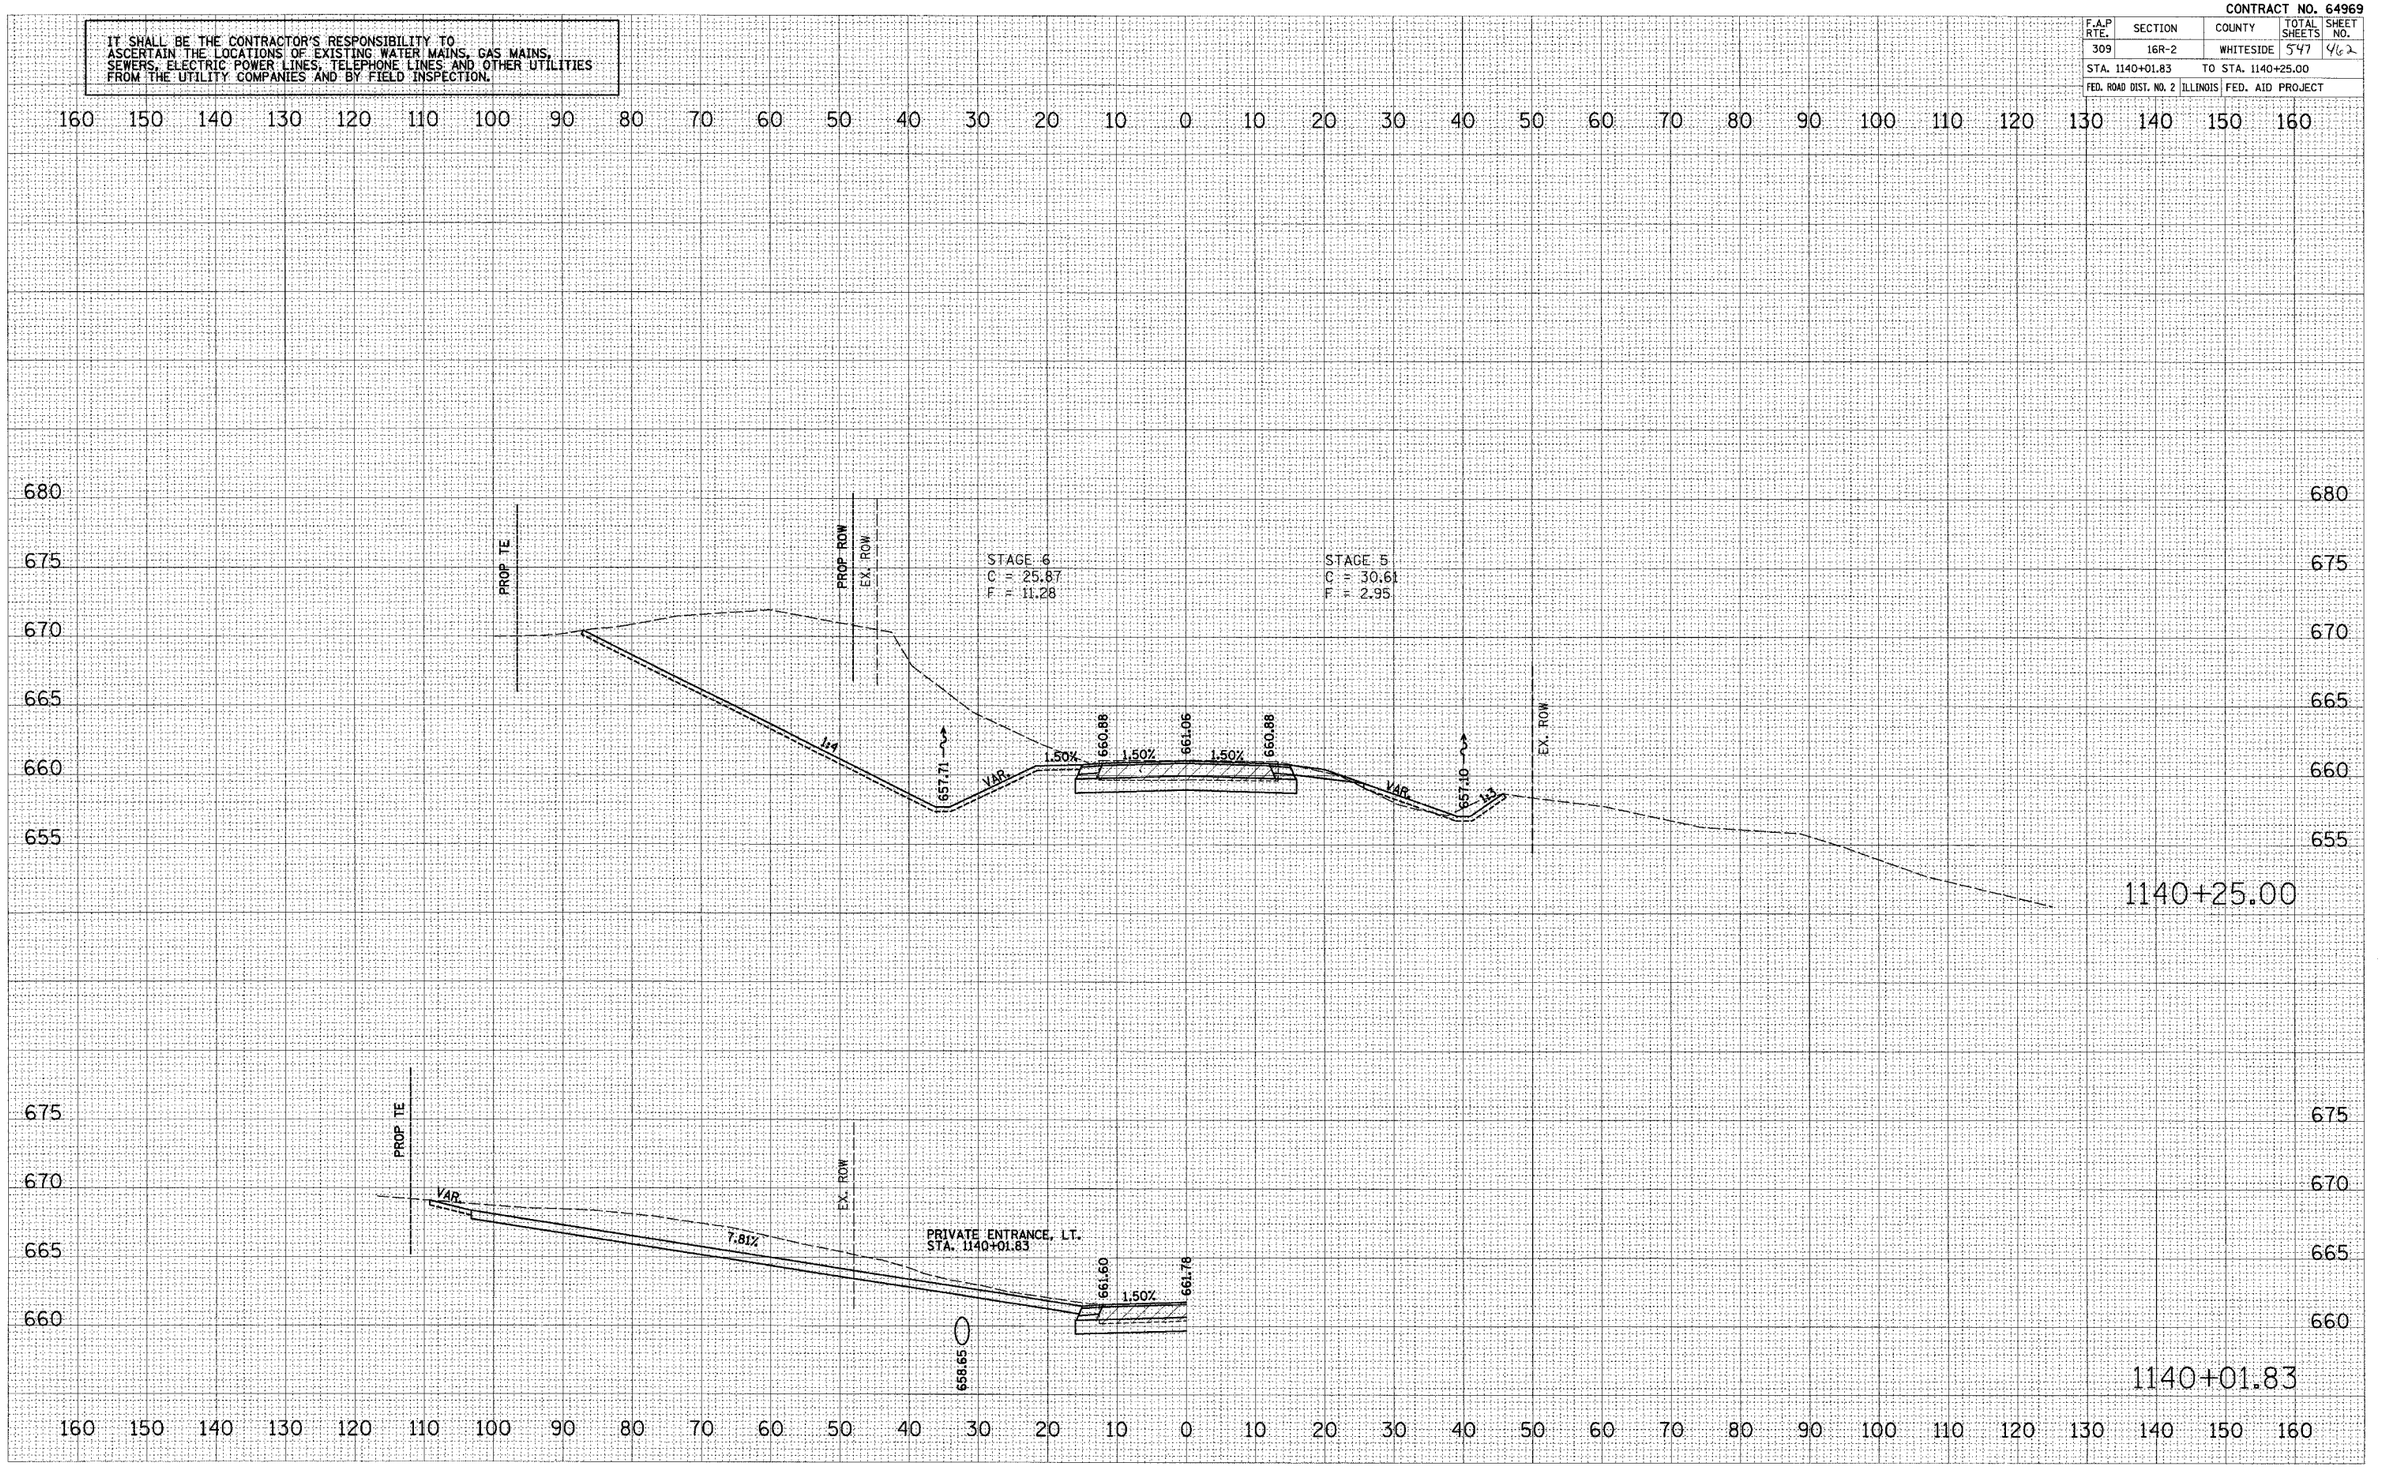

PLOT DATE = $DATE$
FILE NAME = $FILE$
PLOT SCALE = $SCALE$
USER NAME = $USER$

US ROUTE 30

XSHEET1.DGN 12/9/2005 9:38:31 AM

CONTRACT NO. 64969

F.A.P RTE.	SECTION	COUNTY	TOTAL SHEETS	SHEET NO.
309	16R-2	WHITESIDE	547	463
STA. 1140+50.00		TO STA. 1140+75.00		
FED. ROAD DIST. NO. 2	ILLINOIS	FED. AID PROJECT		

IT SHALL BE THE CONTRACTOR'S RESPONSIBILITY TO ASCERTAIN THE LOCATIONS OF EXISTING WATER MAINS, GAS MAINS, SEWERS, ELECTRIC POWER LINES, TELEPHONE LINES AND OTHER UTILITIES FROM THE UTILITY COMPANIES AND BY FIELD INSPECTION.

FINAL SURVEY — NOTE BOOK — NO. — SURVEYED — PLOTTED — TYPED — AREAS — AREAS CHECKED — BY — DATE

ORIGINAL SURVEY — NOTE BOOK — NO. — SURVEYED — PLOTTED — TYPED — AREAS — AREAS CHECKED — BY — DATE

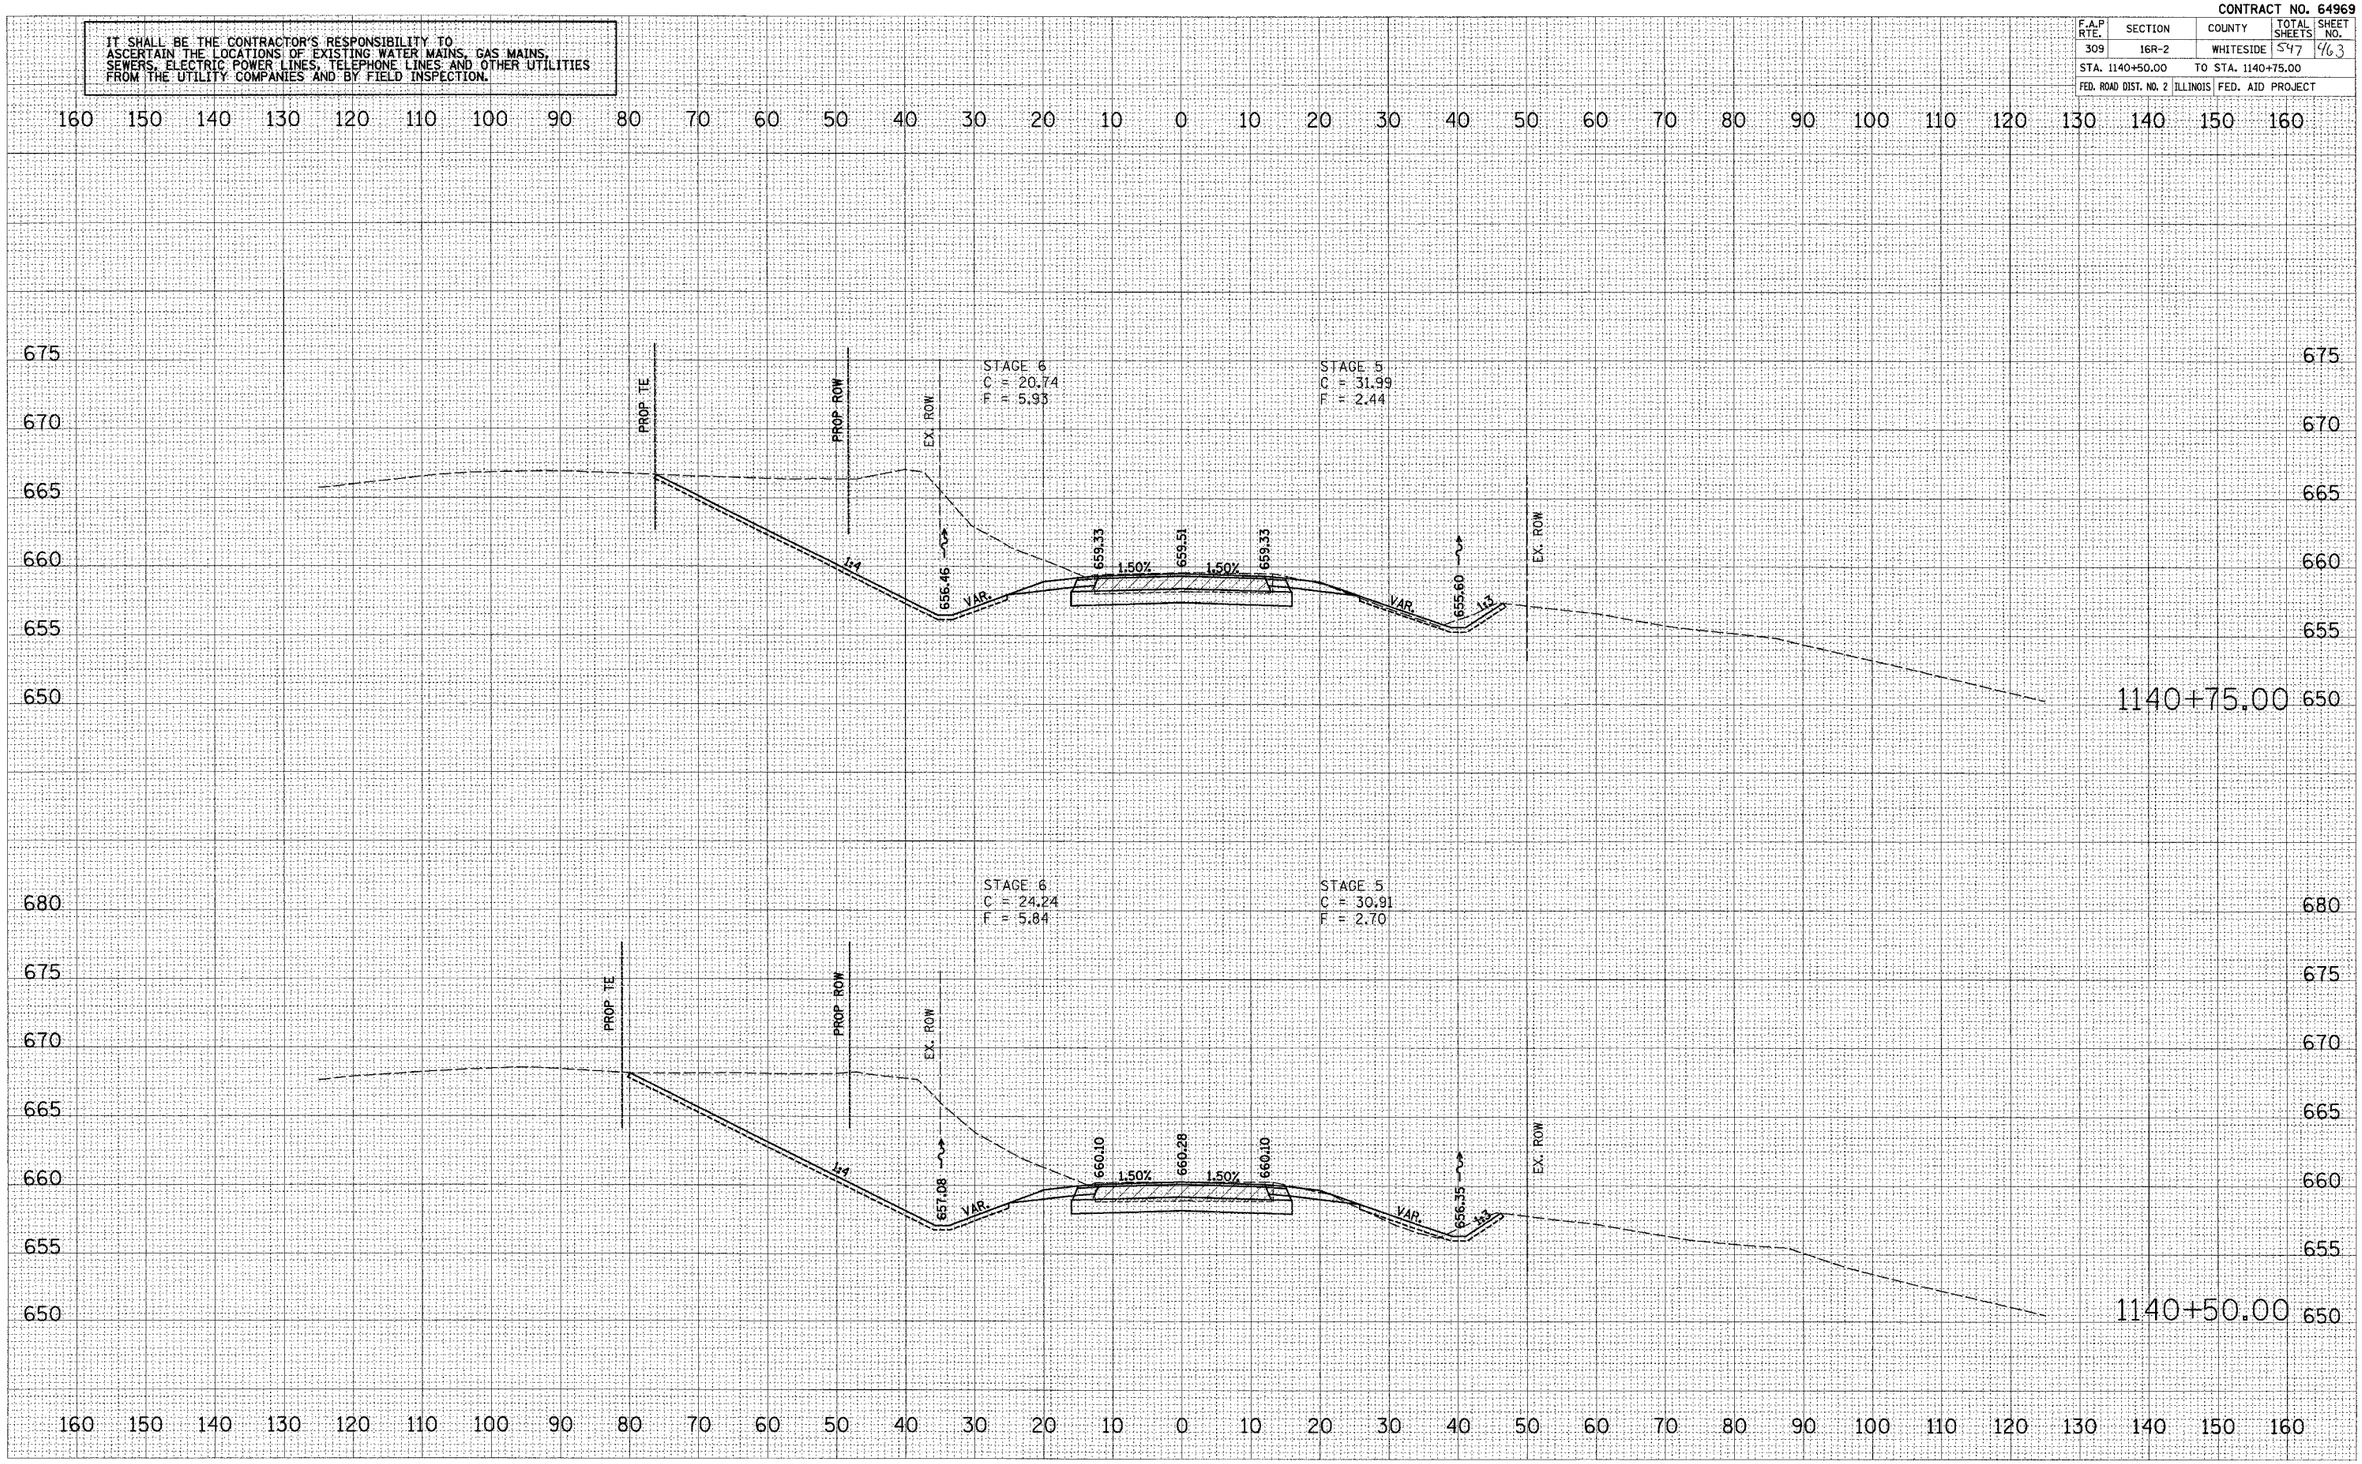

US ROUTE 30

PLOT DATE = $DATE$
FILE NAME = $FILE$
PLOT SCALE = $SCALE$
USER NAME = $USER$

xsection.line.dgn 12/8/2009 8:38:31 AM

CONTRACT NO. 64969

F.A.P RTE.	SECTION	COUNTY	TOTAL SHEETS	SHEET NO.
309	16R-2	WHITESIDE	547	464
STA. 1141+00.00		TO STA. 1141+25.00		
FED. ROAD DIST. NO. 2	ILLINOIS	FED. AID PROJECT		

IT SHALL BE THE CONTRACTOR'S RESPONSIBILITY TO ASCERTAIN THE LOCATIONS OF EXISTING WATER MAINS, GAS MAINS, SEWERS, ELECTRIC POWER LINES, TELEPHONE LINES AND OTHER UTILITIES FROM THE UTILITY COMPANIES AND BY FIELD INSPECTION.

FINAL SURVEY	SURVEYED	BY
NOTE BOOK	PLOTTED	DATE
NO.	TEMPLATE	
	AREAS	
	AREAS CHECKED	

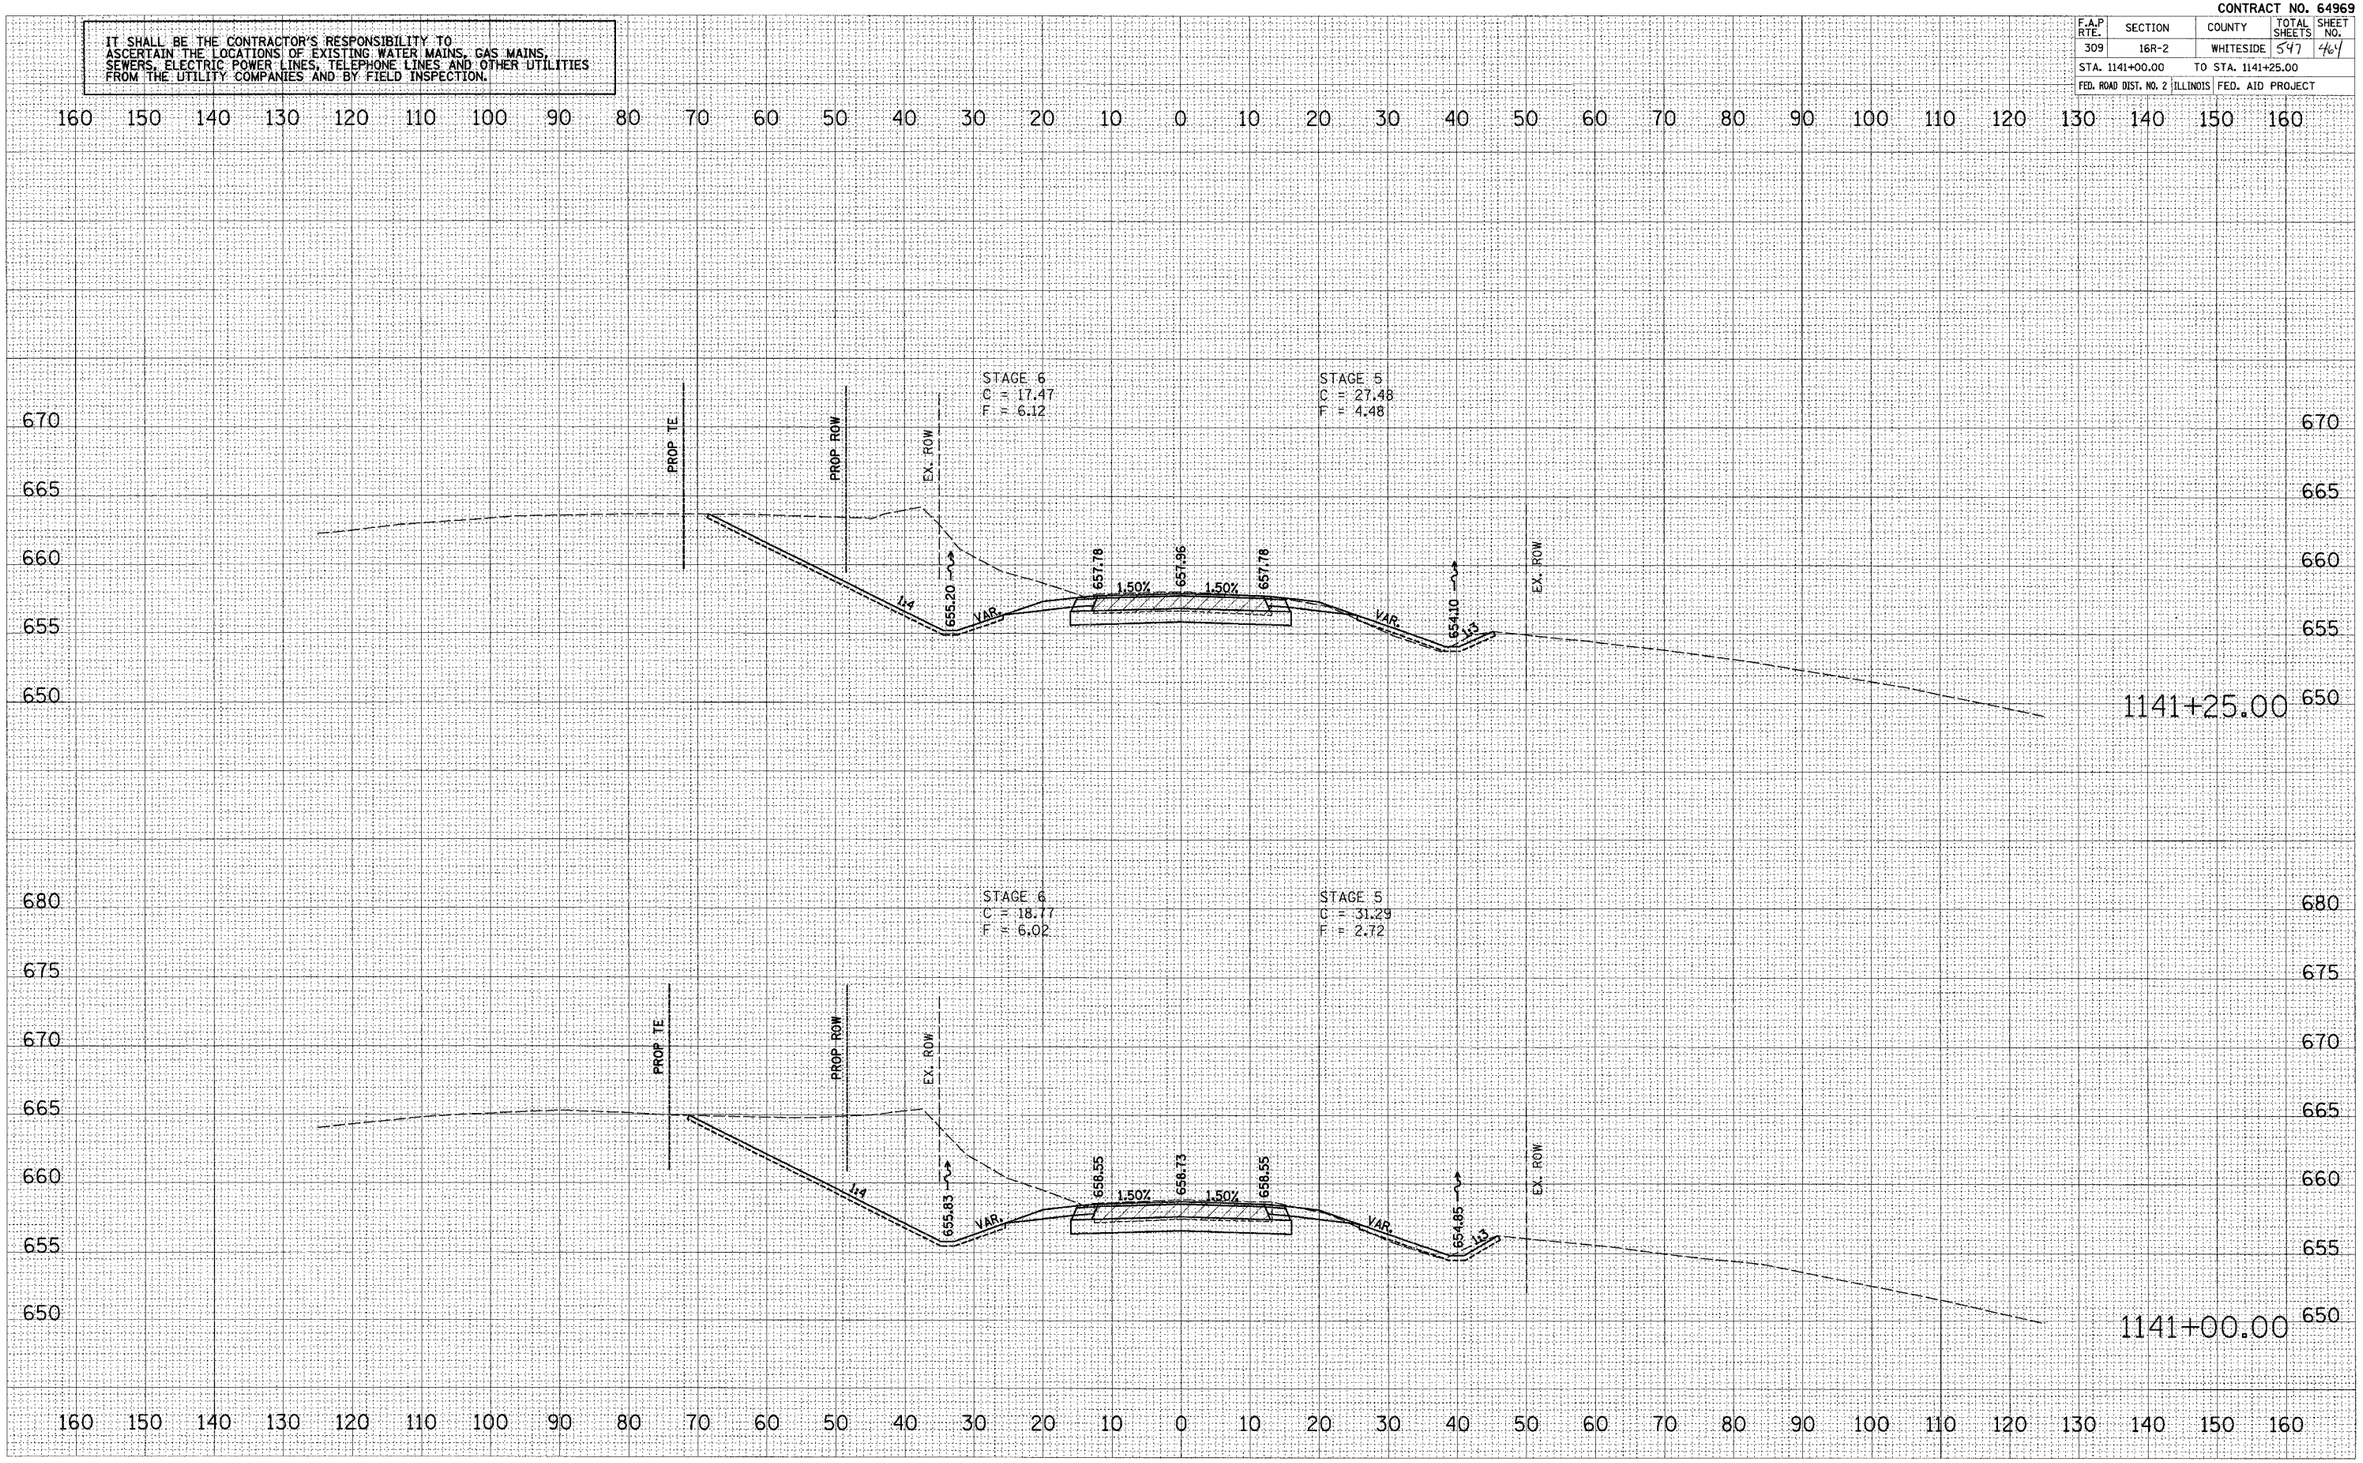

ORIGINAL SURVEY	SURVEYED	BY
NOTE BOOK	PLOTTED	DATE
NO.	TEMPLATE	
	AREAS	
	AREAS CHECKED	

PLOT DATE = #DATE#
FILE NAME = #FILE NAME#
PLOT SCALE = #SCALE#
USER NAME = #USER#

US ROUTE 30

CONTRACT NO. 64969

IT SHALL BE THE CONTRACTOR'S RESPONSIBILITY TO ASCERTAIN THE LOCATIONS OF EXISTING WATER MAINS, GAS MAINS, SEWERS, ELECTRIC POWER LINES, TELEPHONE LINES AND OTHER UTILITIES FROM THE UTILITY COMPANIES AND BY FIELD INSPECTION.

F.A.P RTE.	SECTION	COUNTY	TOTAL SHEETS	SHEET NO.
309	16R-2	WHITESIDE	547	465
STA. 1141+50.00		TO STA. 1141+75.00		
FED. ROAD DIST. NO. 2	ILLINOIS	FED. AID PROJECT		

FINAL SURVEY — NOTE BOOK — NO. — SURVEYED — PLOTTED — TEMPLATE — AREAS — AREAS CHECKED — BY — DATE

ORIGINAL SURVEY — NOTE BOOK — NO. — SURVEYED — PLOTTED — TEMPLATE — AREAS — AREAS CHECKED — BY — DATE

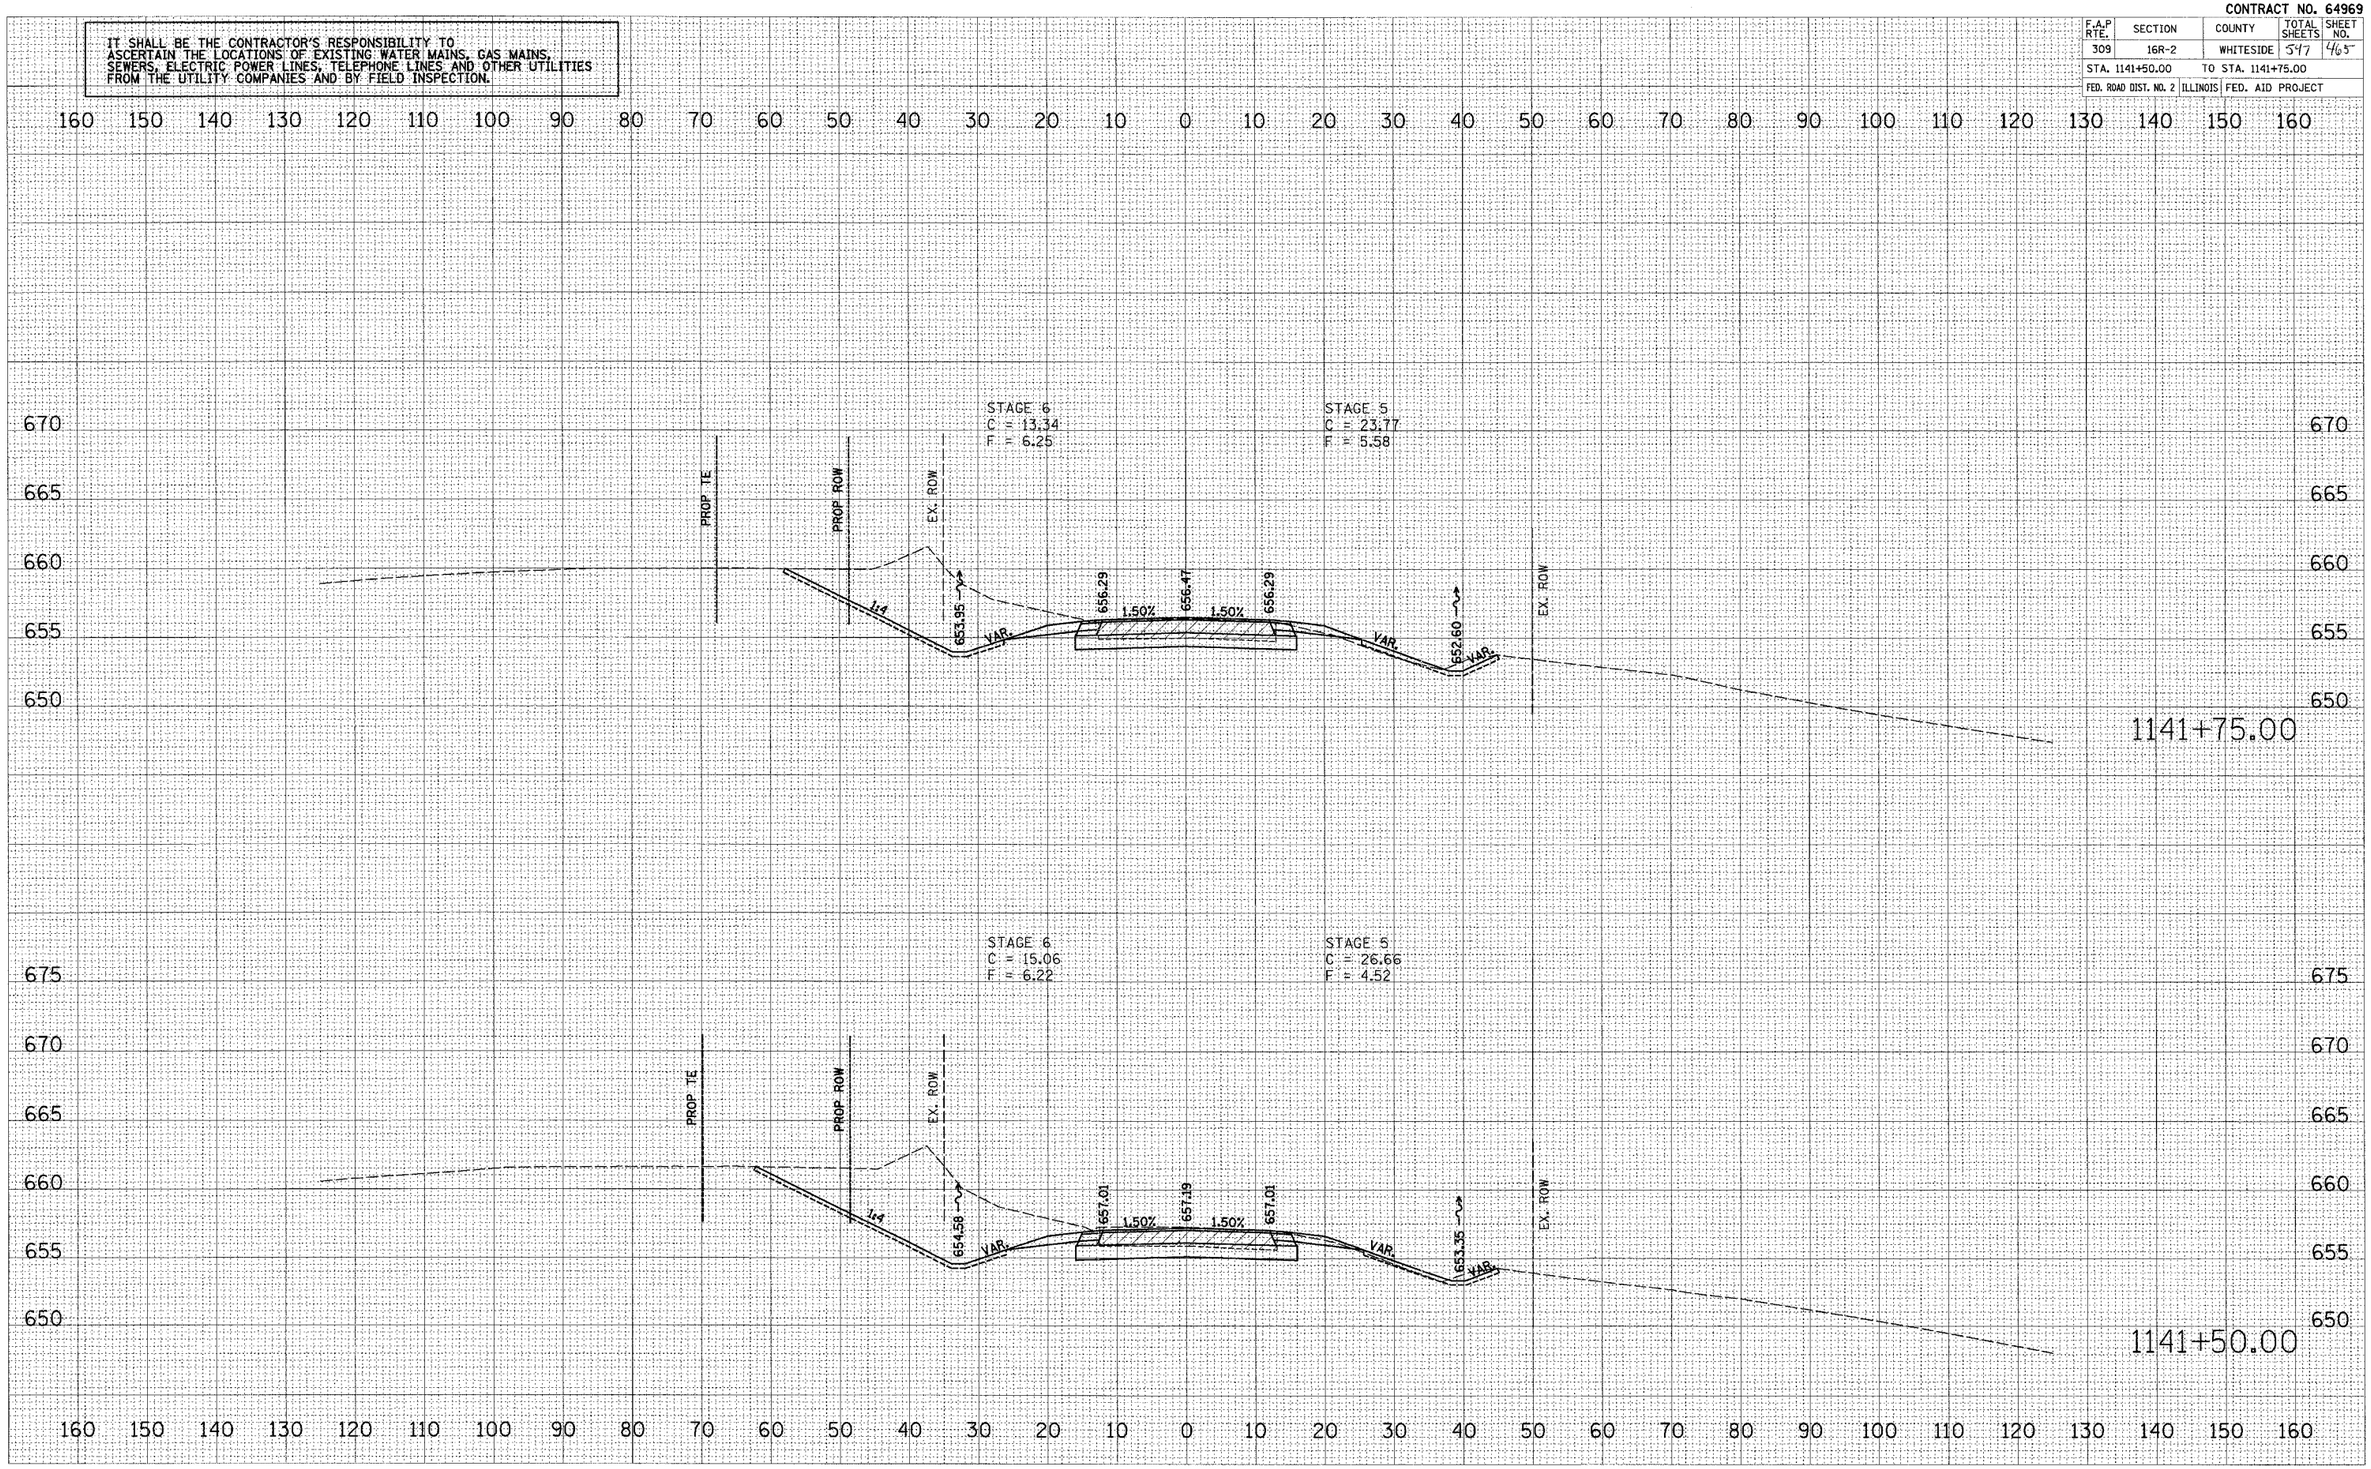

PLOT DATE = $DATE$
FILE NAME = $FILE$
PLOT SCALE = $SCALE$
USER NAME = $USER$

US ROUTE 30

Kaerstein.dgn 12/5/2005 9:38:32 AM

CONTRACT NO. 64969

F.A.P RTE.	SECTION	COUNTY	TOTAL SHEETS	SHEET NO.
309	16R-2	WHITESIDE	547	466
STA. 1142+00.00		TO STA. 1142+25.00		
FED. ROAD DIST. NO. 2	ILLINOIS	FED. AID PROJECT		

IT SHALL BE THE CONTRACTOR'S RESPONSIBILITY TO ASCERTAIN THE LOCATIONS OF EXISTING WATER MAINS, GAS MAINS, SEWERS, ELECTRIC POWER LINES, TELEPHONE LINES AND OTHER UTILITIES FROM THE UTILITY COMPANIES AND BY FIELD INSPECTION.

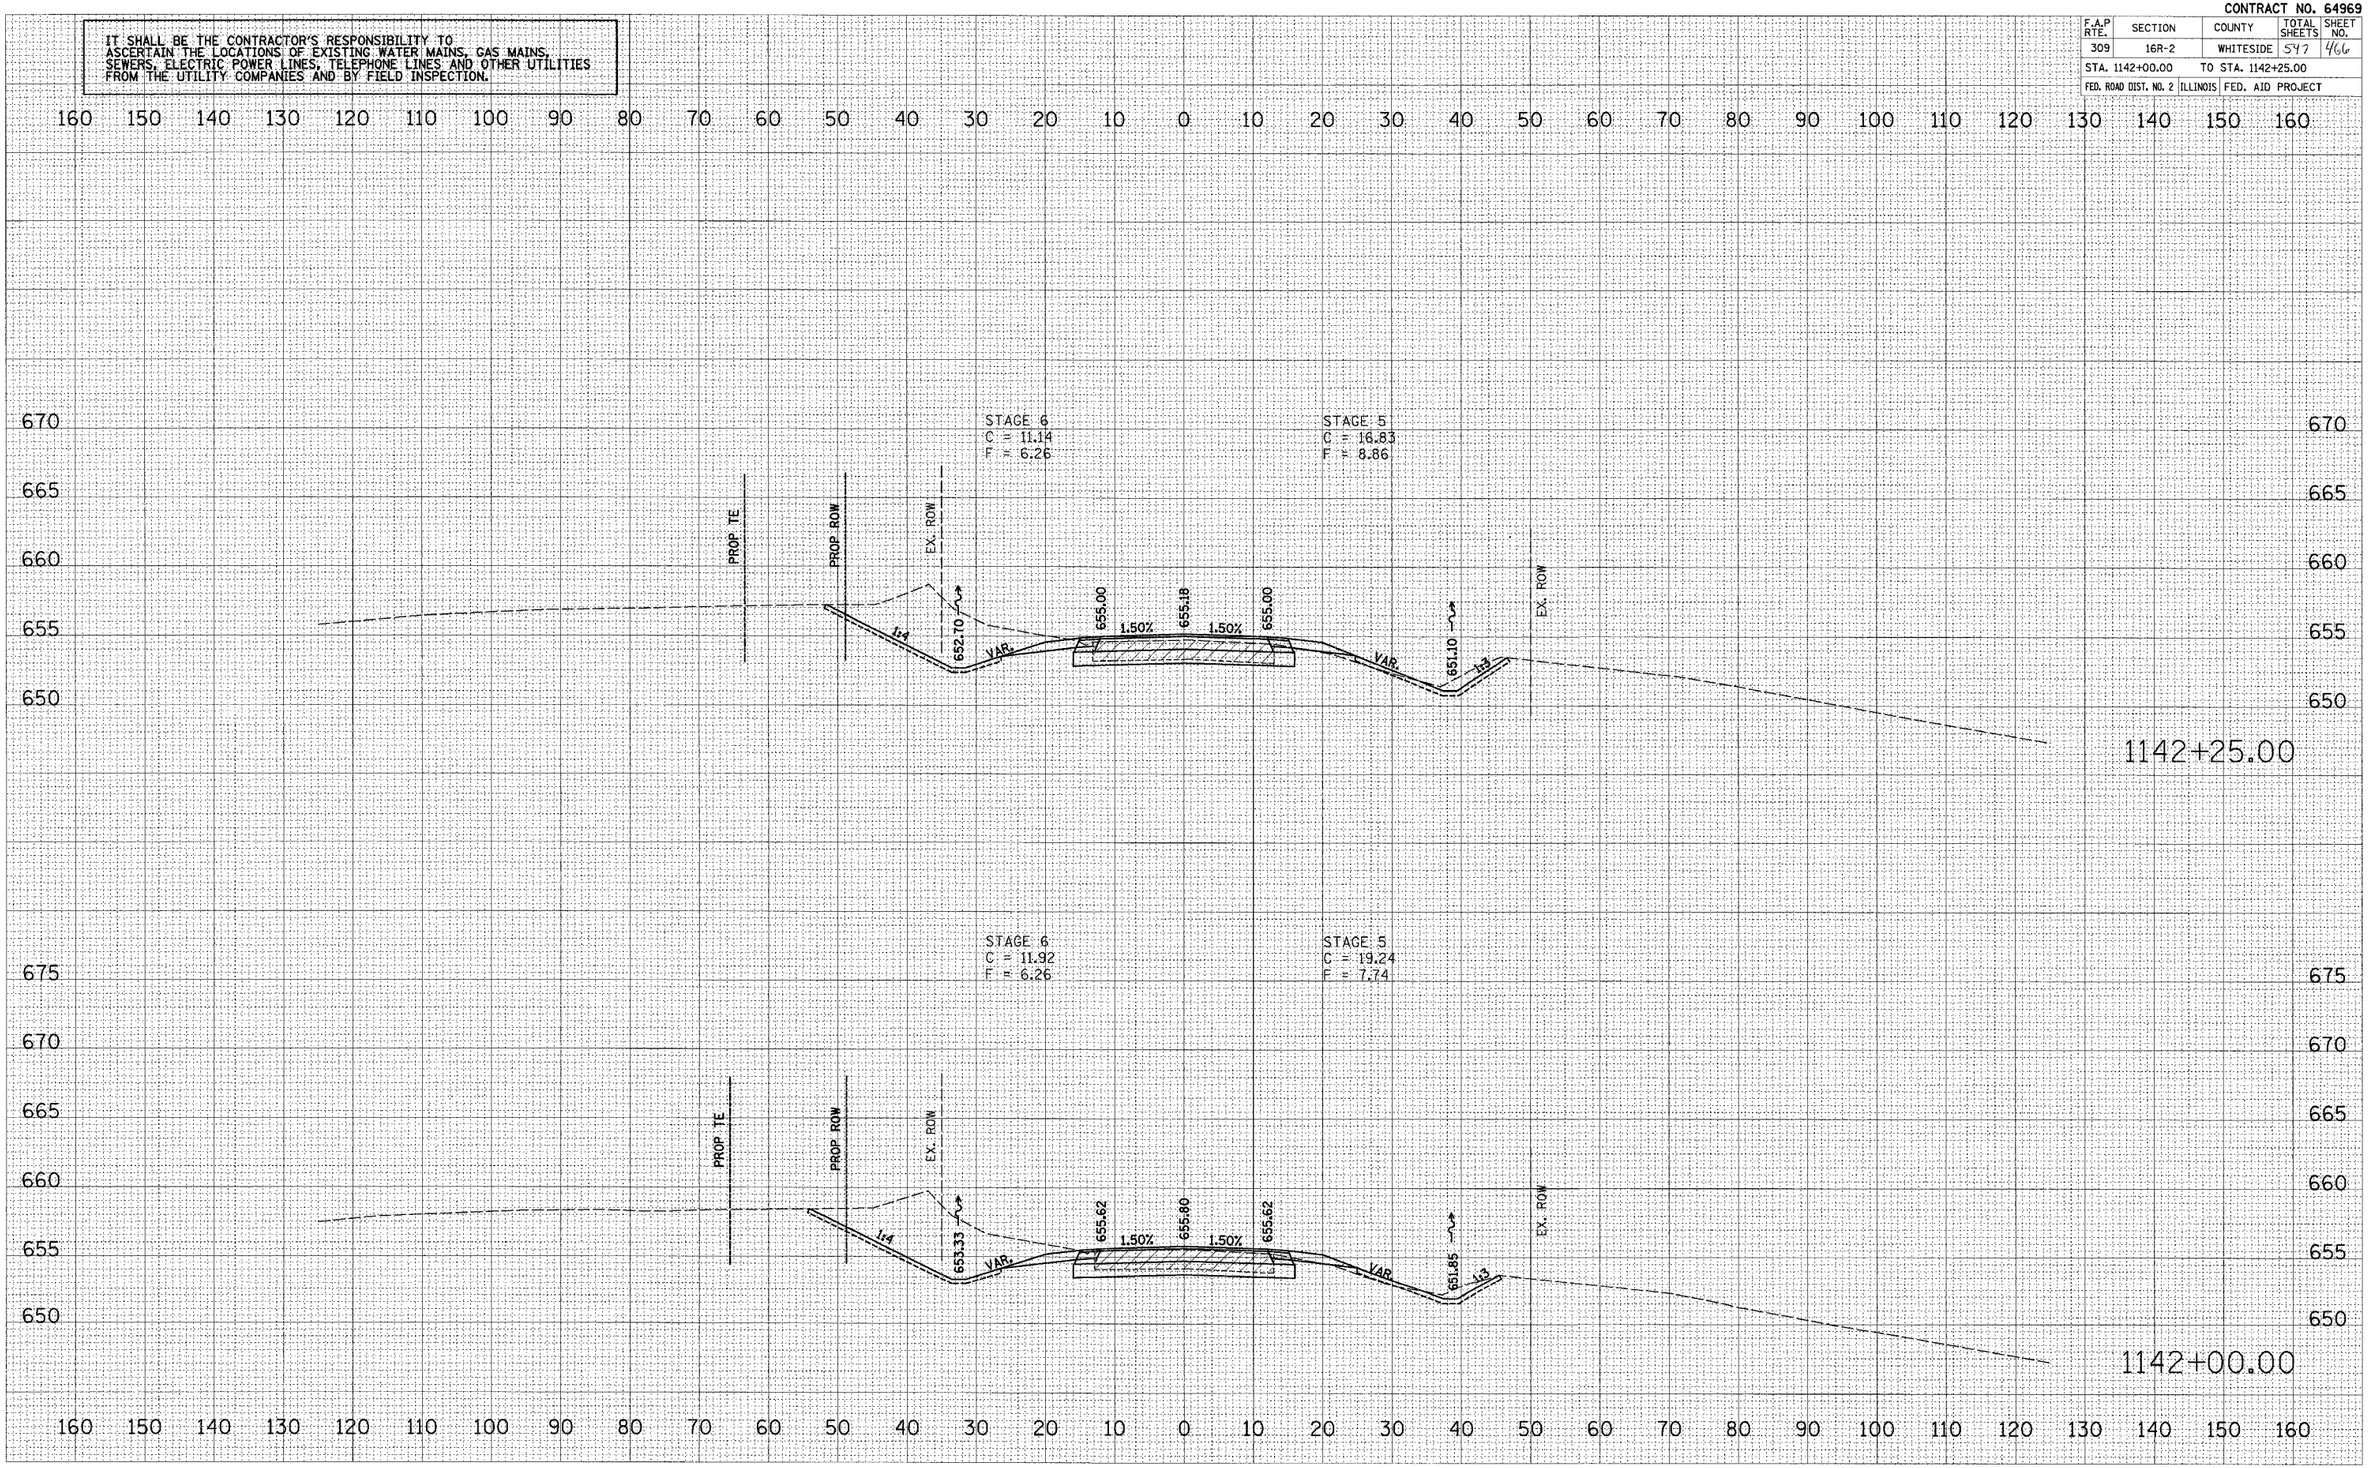

US ROUTE 30

FINAL SURVEY — NOTE BOOK NO. — SURVEYED — PLOTTED — TEMPLATE AREAS — AREAS CHECKED — BY — DATE

ORIGINAL SURVEY — NOTE BOOK NO. — SURVEYED — PLOTTED — TEMPLATE AREAS — AREAS CHECKED — BY — DATE

PLOT DATE = $DATE$
FILE NAME = $FILEL$
PLOT SCALE = $SCALE$
USER NAME = $USER$

karchalr.dgn 12/9/2005 9:38:32 AM

CONTRACT NO. 64969

F.A.P RTE.	SECTION	COUNTY	TOTAL SHEETS	SHEET NO.
309	16R-2	WHITESIDE	547	467
STA. 1142+50.00		TO STA. 1142+75.00		
FED. ROAD DIST. NO. 2	ILLINOIS	FED. AID PROJECT		

IT SHALL BE THE CONTRACTOR'S RESPONSIBILITY TO ASCERTAIN THE LOCATIONS OF EXISTING WATER MAINS, GAS MAINS, SEWERS, ELECTRIC POWER LINES, TELEPHONE LINES AND OTHER UTILITIES FROM THE UTILITY COMPANIES AND BY FIELD INSPECTION.

FINAL SURVEY	SURVEYED	BY	DATE
	PLOTTED		
NOTE BOOK	TEMPLATE		
NO.	AREAS		
	AREAS CHECKED		

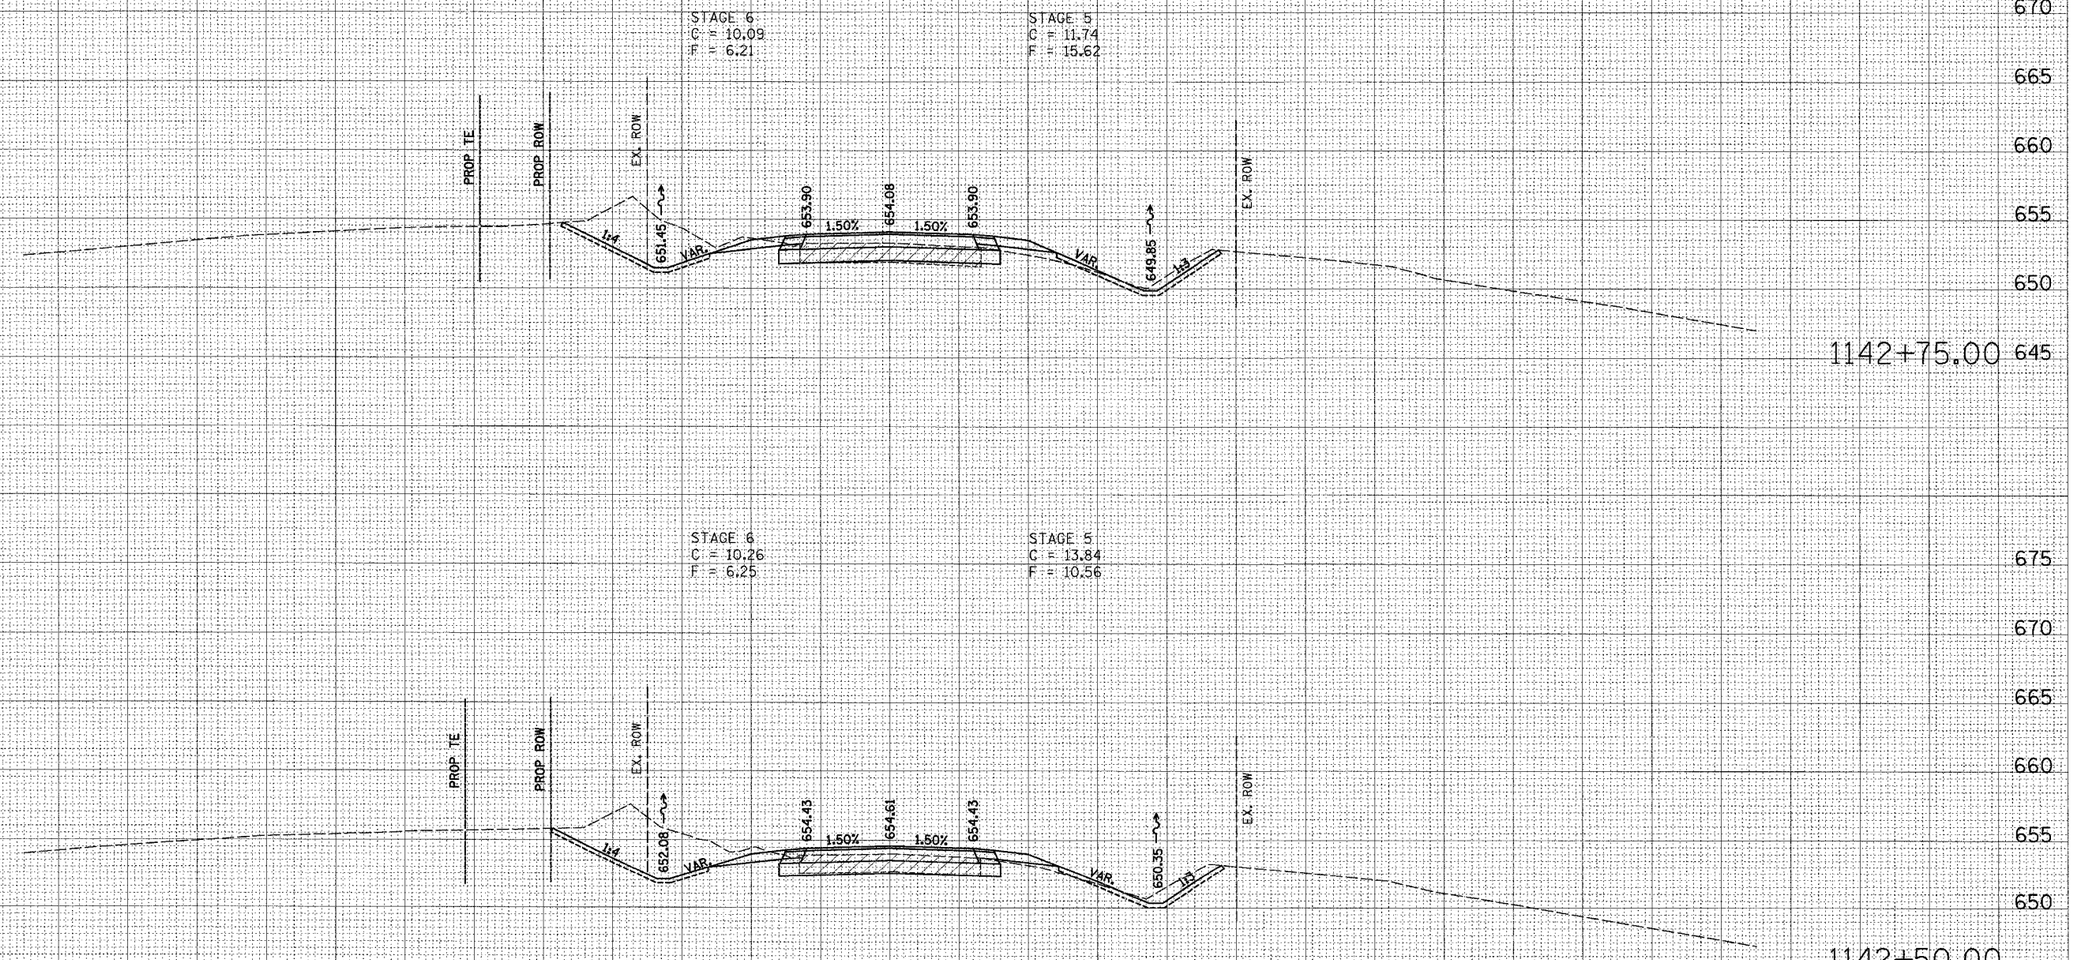

ORIGINAL SURVEY	SURVEYED	BY	DATE
	PLOTTED		
NOTE BOOK	TEMPLATE		
NO.	AREAS		
	AREAS CHECKED		

PLOT DATE = #DATE#
FILE NAME = #FILE1#
PLOT SCALE = #SCALE#
USER NAME = #USER#

US ROUTE 30

x:\active\ill\30\16r2\605 12/8/2005 8:38:33 AM

CONTRACT NO. 64969

F.A.P RTE.	SECTION	COUNTY	TOTAL SHEETS	SHEET NO.
309	16R-2	WHITESIDE	547	468
STA. 1143+00.00		TO STA. 1143+25.00		
FED. ROAD DIST. NO. 2	ILLINOIS	FED. AID PROJECT		

IT SHALL BE THE CONTRACTOR'S RESPONSIBILITY TO ASCERTAIN THE LOCATIONS OF EXISTING WATER MAINS, GAS MAINS, SEWERS, ELECTRIC POWER LINES, TELEPHONE LINES AND OTHER UTILITIES FROM THE UTILITY COMPANIES AND BY FIELD INSPECTION.

FINAL SURVEY	SURVEYED	BY	
	PLOTTED		
	NOTE BOOK	TEMPLATE	
	NO.	AREAS	AREAS CHECKED

ORIGINAL SURVEY	SURVEYED	BY	DATE
	PLOTTED		
	NOTE BOOK	TEMPLATE	
	NO.	AREAS	AREAS CHECKED

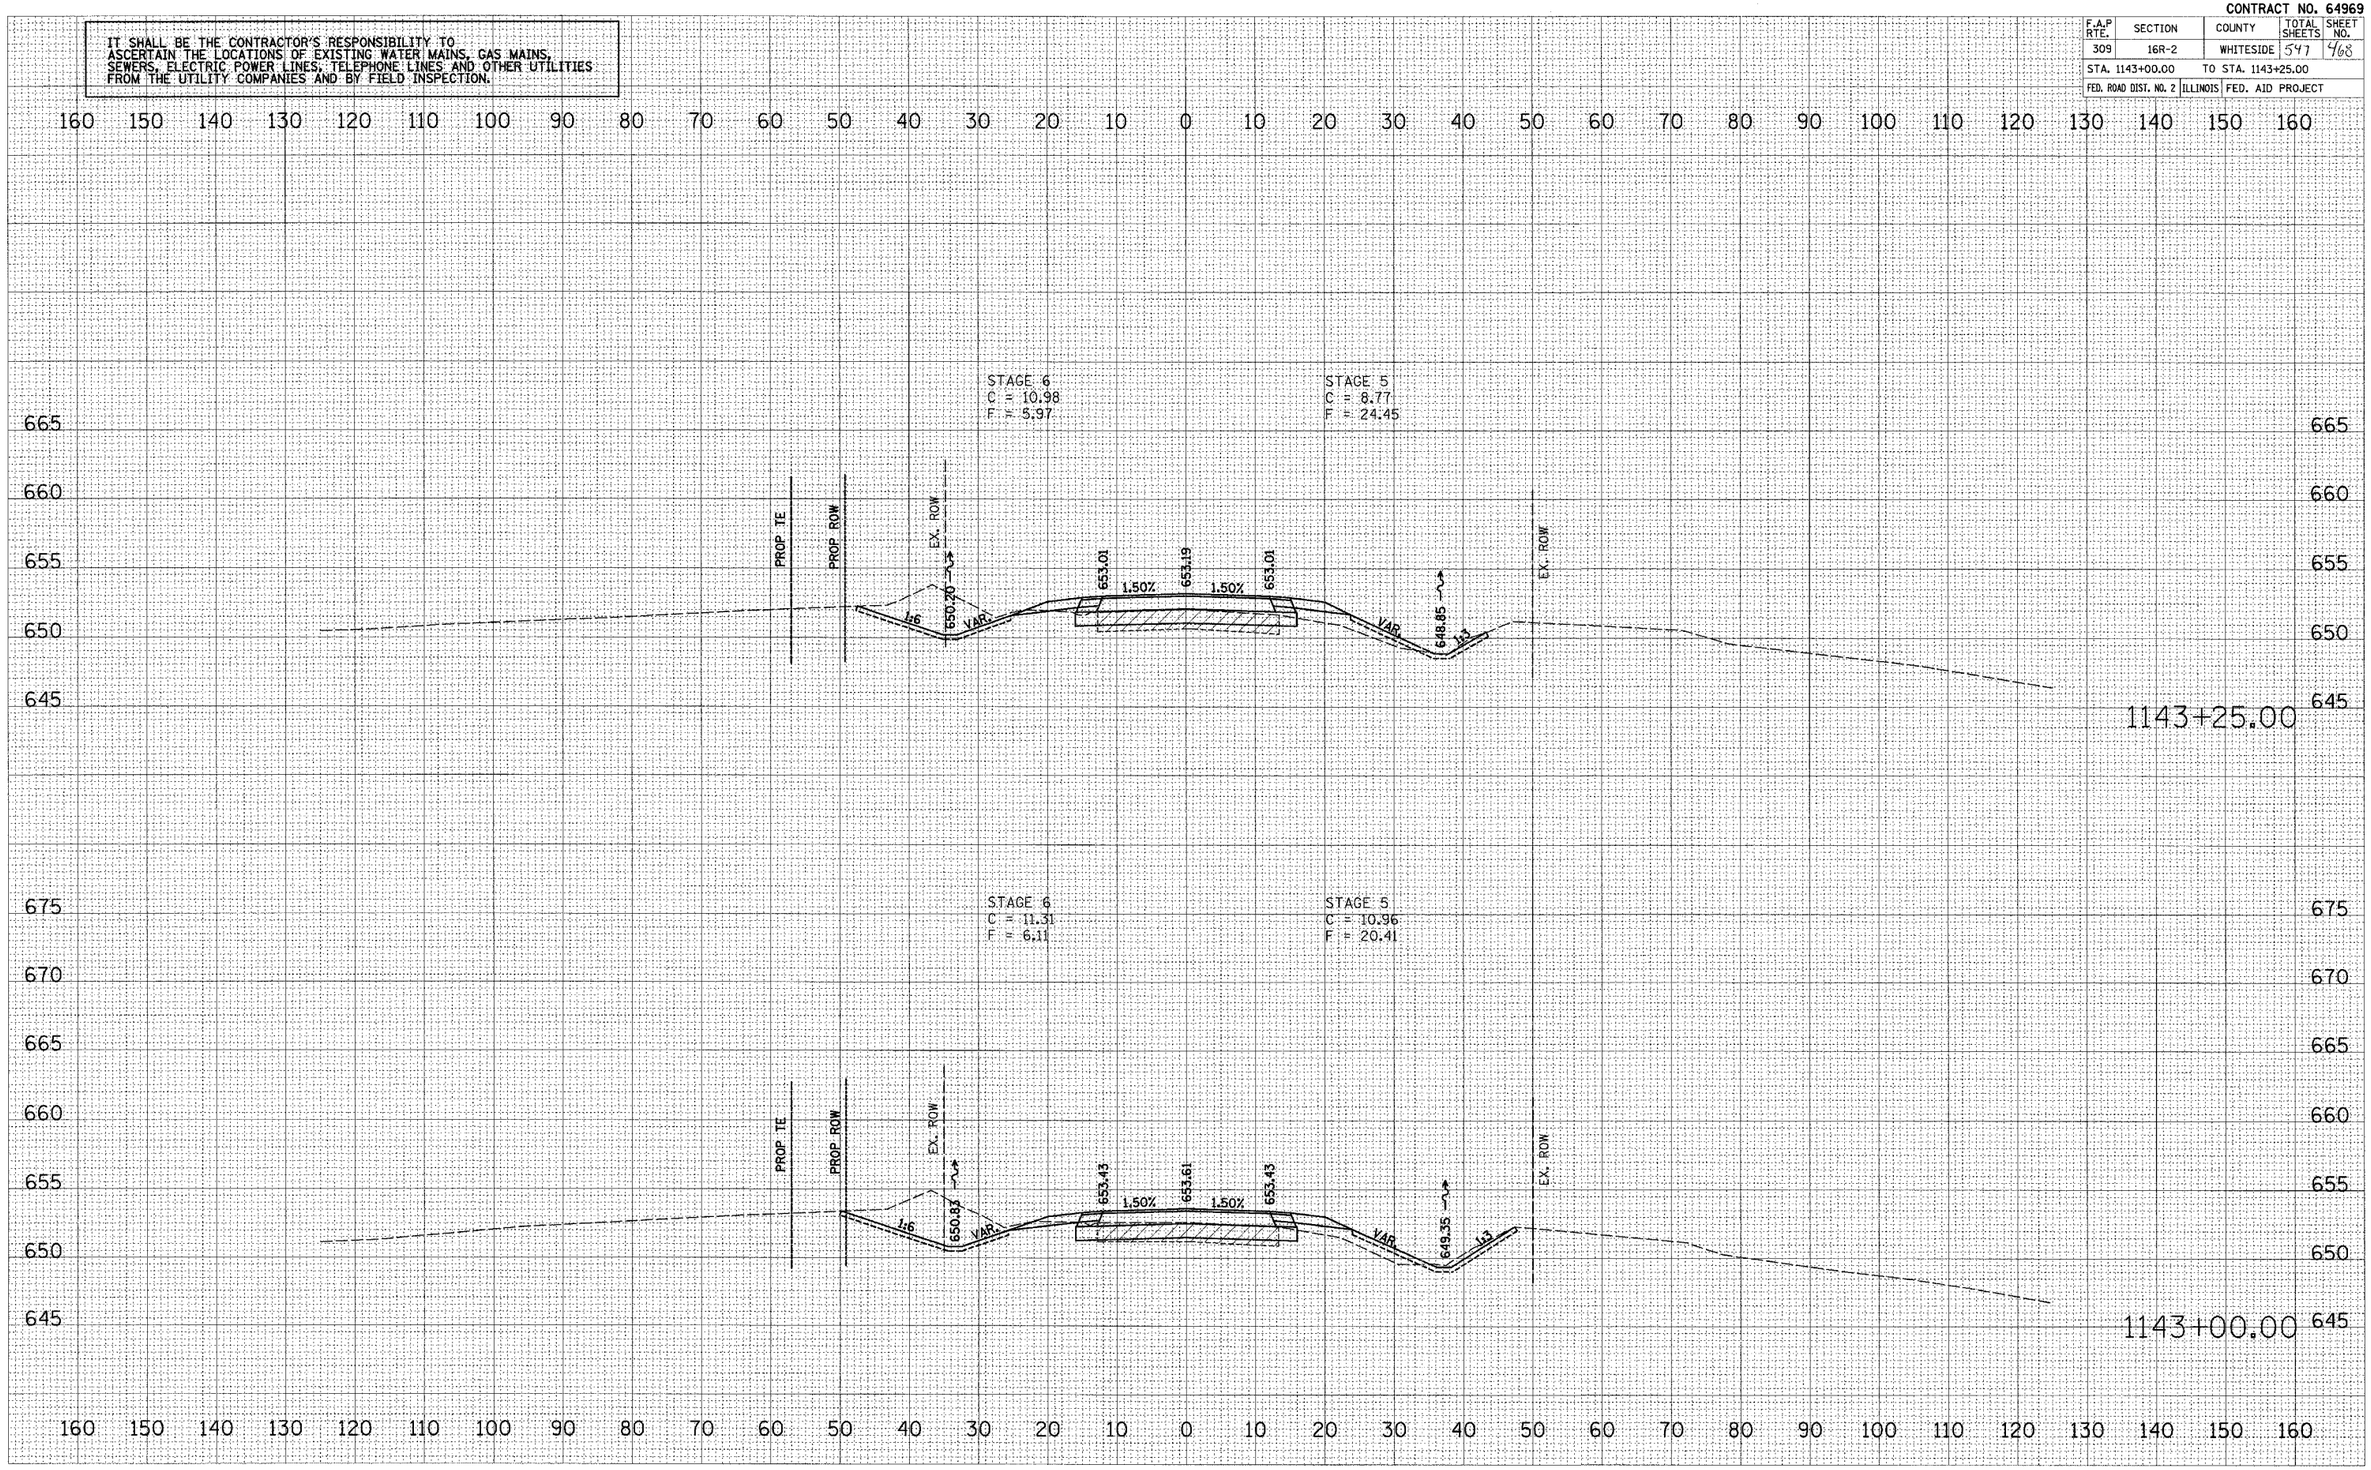

PLOT DATE = $DATE$
FILE NAME = $FILE$
PLOT SCALE = $SCALE$
PLOT STYLE TABLE =
USER NAME = $USER$

US ROUTE 30

CONTRACT NO. 64969

F.A.P RTE.	SECTION	COUNTY	TOTAL SHEETS	SHEET NO.
309	16R-2	WHITESIDE	547	469
STA. 1143+50.00		TO STA. 1143+75.00		
FED. ROAD DIST. NO. 2	ILLINOIS	FED. AID PROJECT		

IT SHALL BE THE CONTRACTOR'S RESPONSIBILITY TO ASCERTAIN THE LOCATIONS OF EXISTING WATER MAINS, GAS MAINS, SEWERS, ELECTRIC POWER LINES, TELEPHONE LINES AND OTHER UTILITIES FROM THE UTILITY COMPANIES AND BY FIELD INSPECTION.

FINAL SURVEY	SURVEYED	BY	DATE
	PLOTTED		
NOTE BOOK	TEMPLATE		
NO.	AREAS		
	AREAS CHECKED		

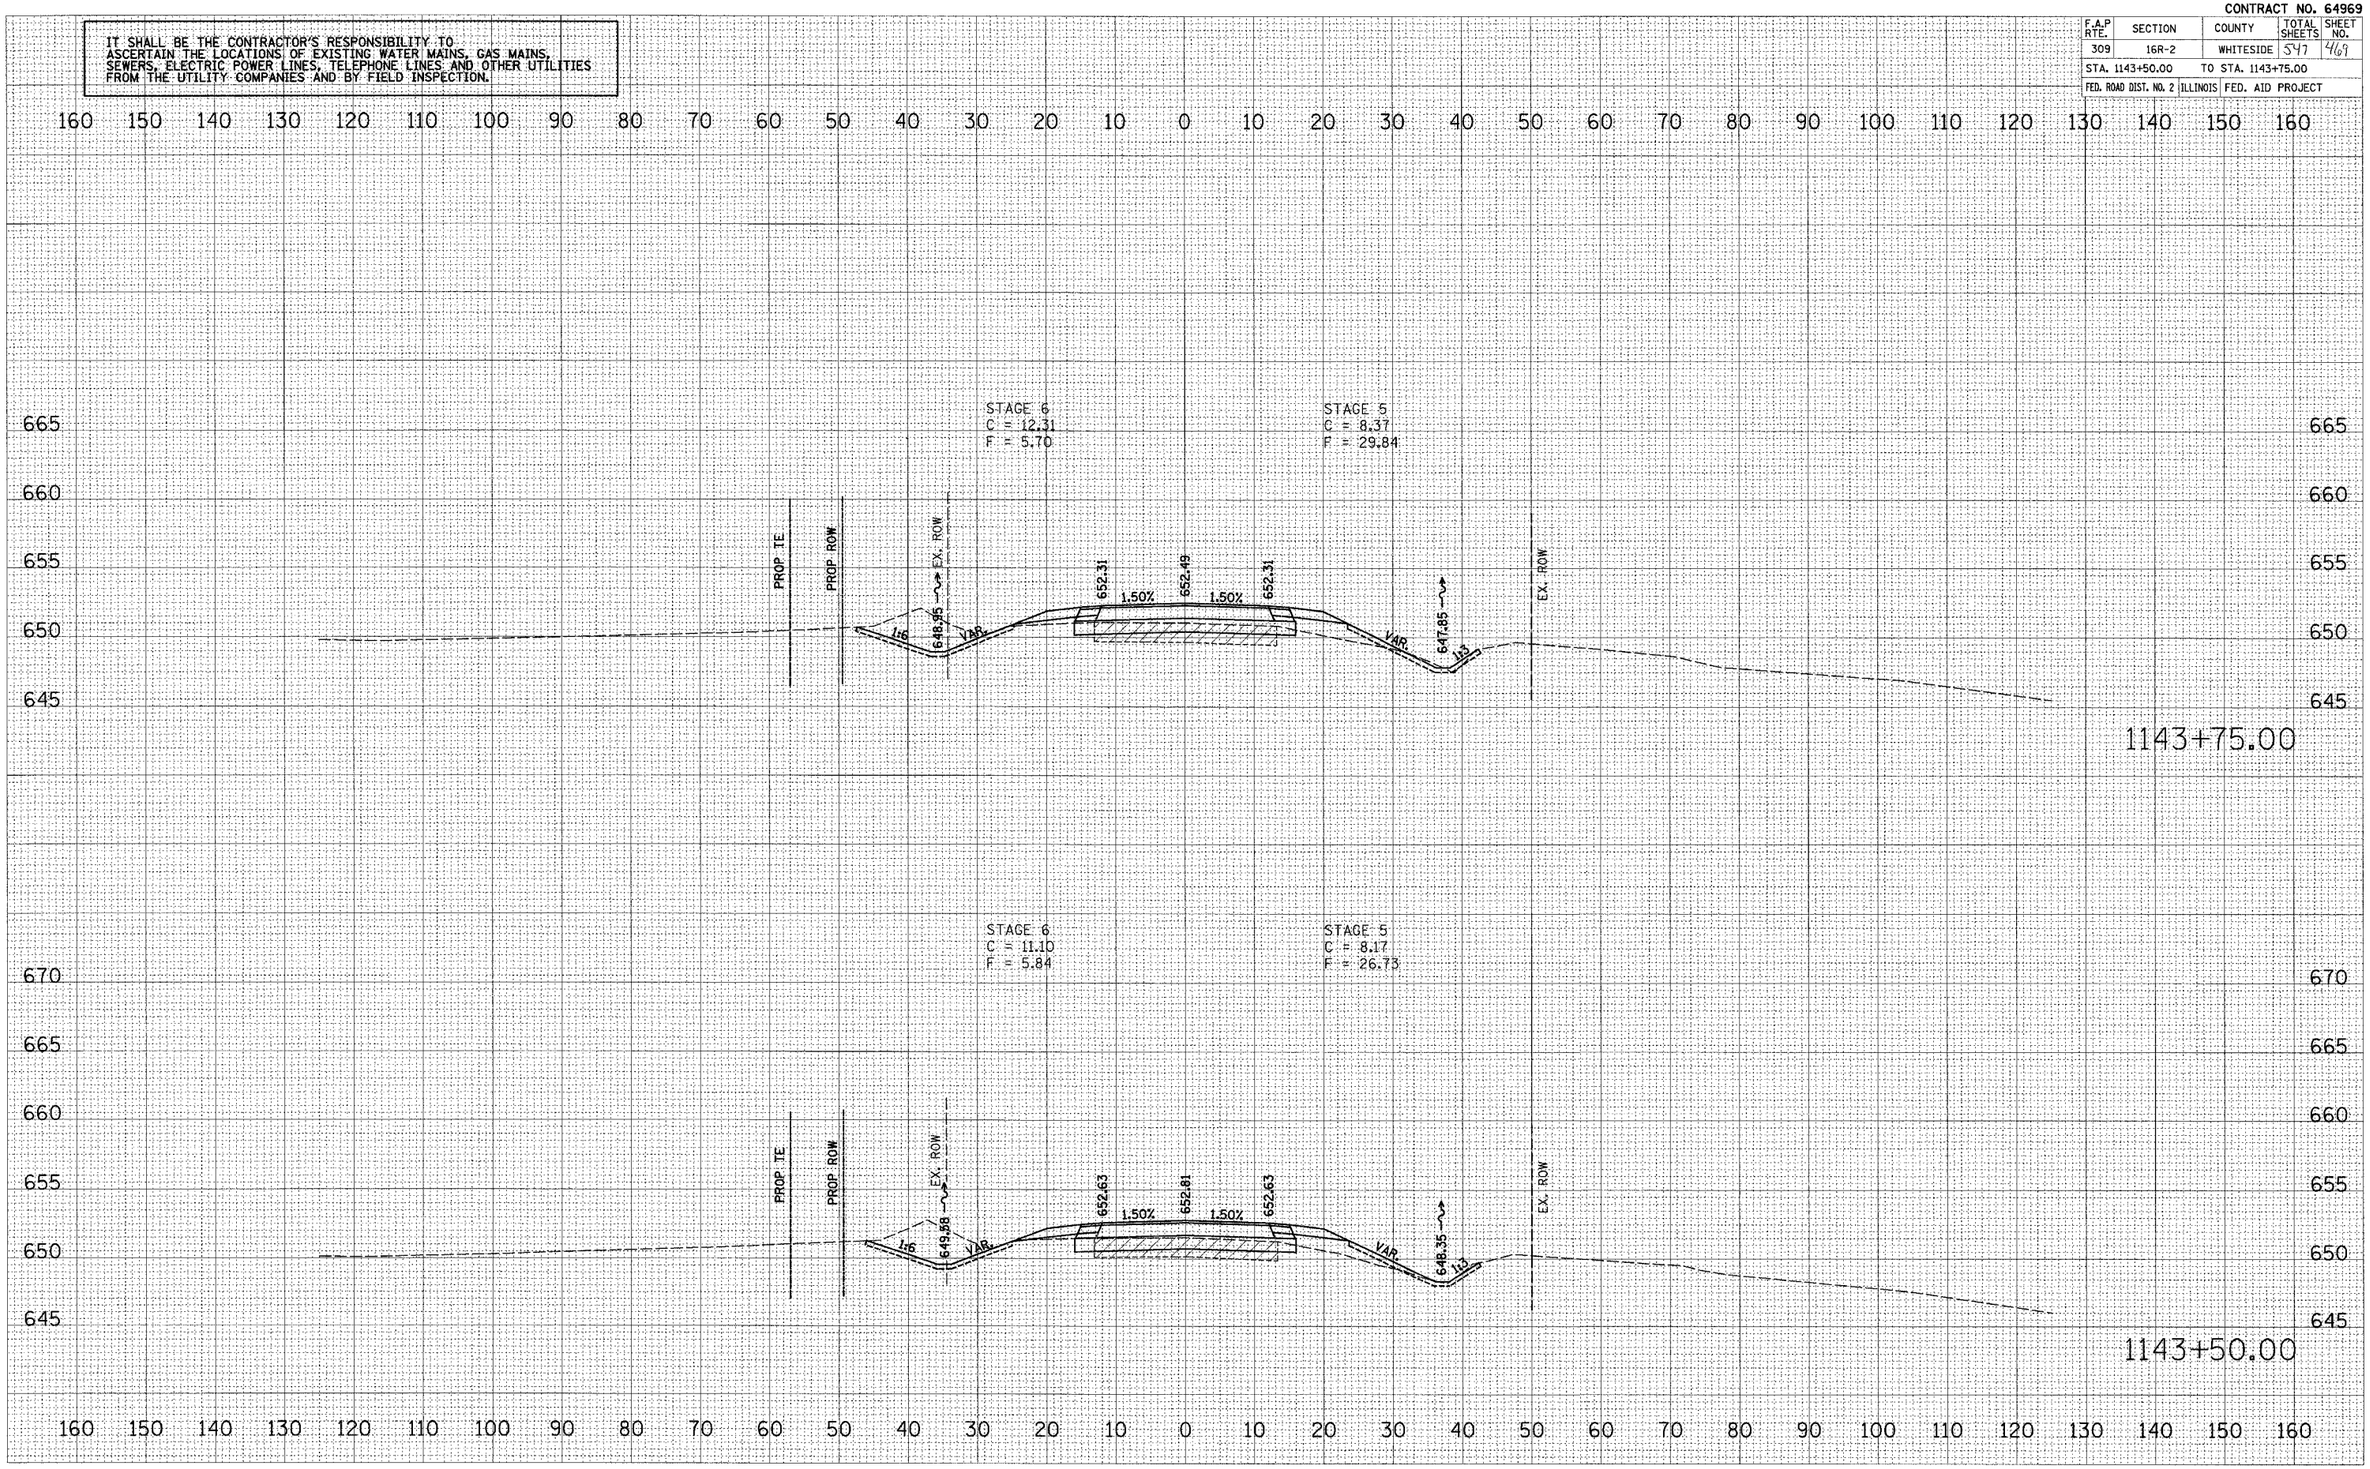

ORIGINAL SURVEY	SURVEYED	BY	DATE
	PLOTTED		
NOTE BOOK	TEMPLATE		
NO.	AREAS		
	AREAS CHECKED		

PLOT DATE = $DATE$
FILE NAME = $FILE$
PLOT SCALE = $SCALE$
USER NAME = $USER$

US ROUTE 30

Xsections.dgn 12/6/2006 6:58:33 AM

CONTRACT NO. 64969

F.A.P RTE.	SECTION	COUNTY	TOTAL SHEETS	SHEET NO.
309	16R-2	WHITESIDE	547	470
STA. 1144+00.00	TO STA. 1144+25.00			
FED. ROAD DIST. NO. 2	ILLINOIS	FED. AID PROJECT		

IT SHALL BE THE CONTRACTOR'S RESPONSIBILITY TO ASCERTAIN THE LOCATIONS OF EXISTING WATER MAINS, GAS MAINS, SEWERS, ELECTRIC POWER LINES, TELEPHONE LINES AND OTHER UTILITIES FROM THE UTILITY COMPANIES AND BY FIELD INSPECTION.

FINAL SURVEY	NOTE BOOK	NO.
SURVEYED		DATE
PLOTTED		
TEMPLATE		
AREAS		
AREAS CHECKED		

BY	DATE

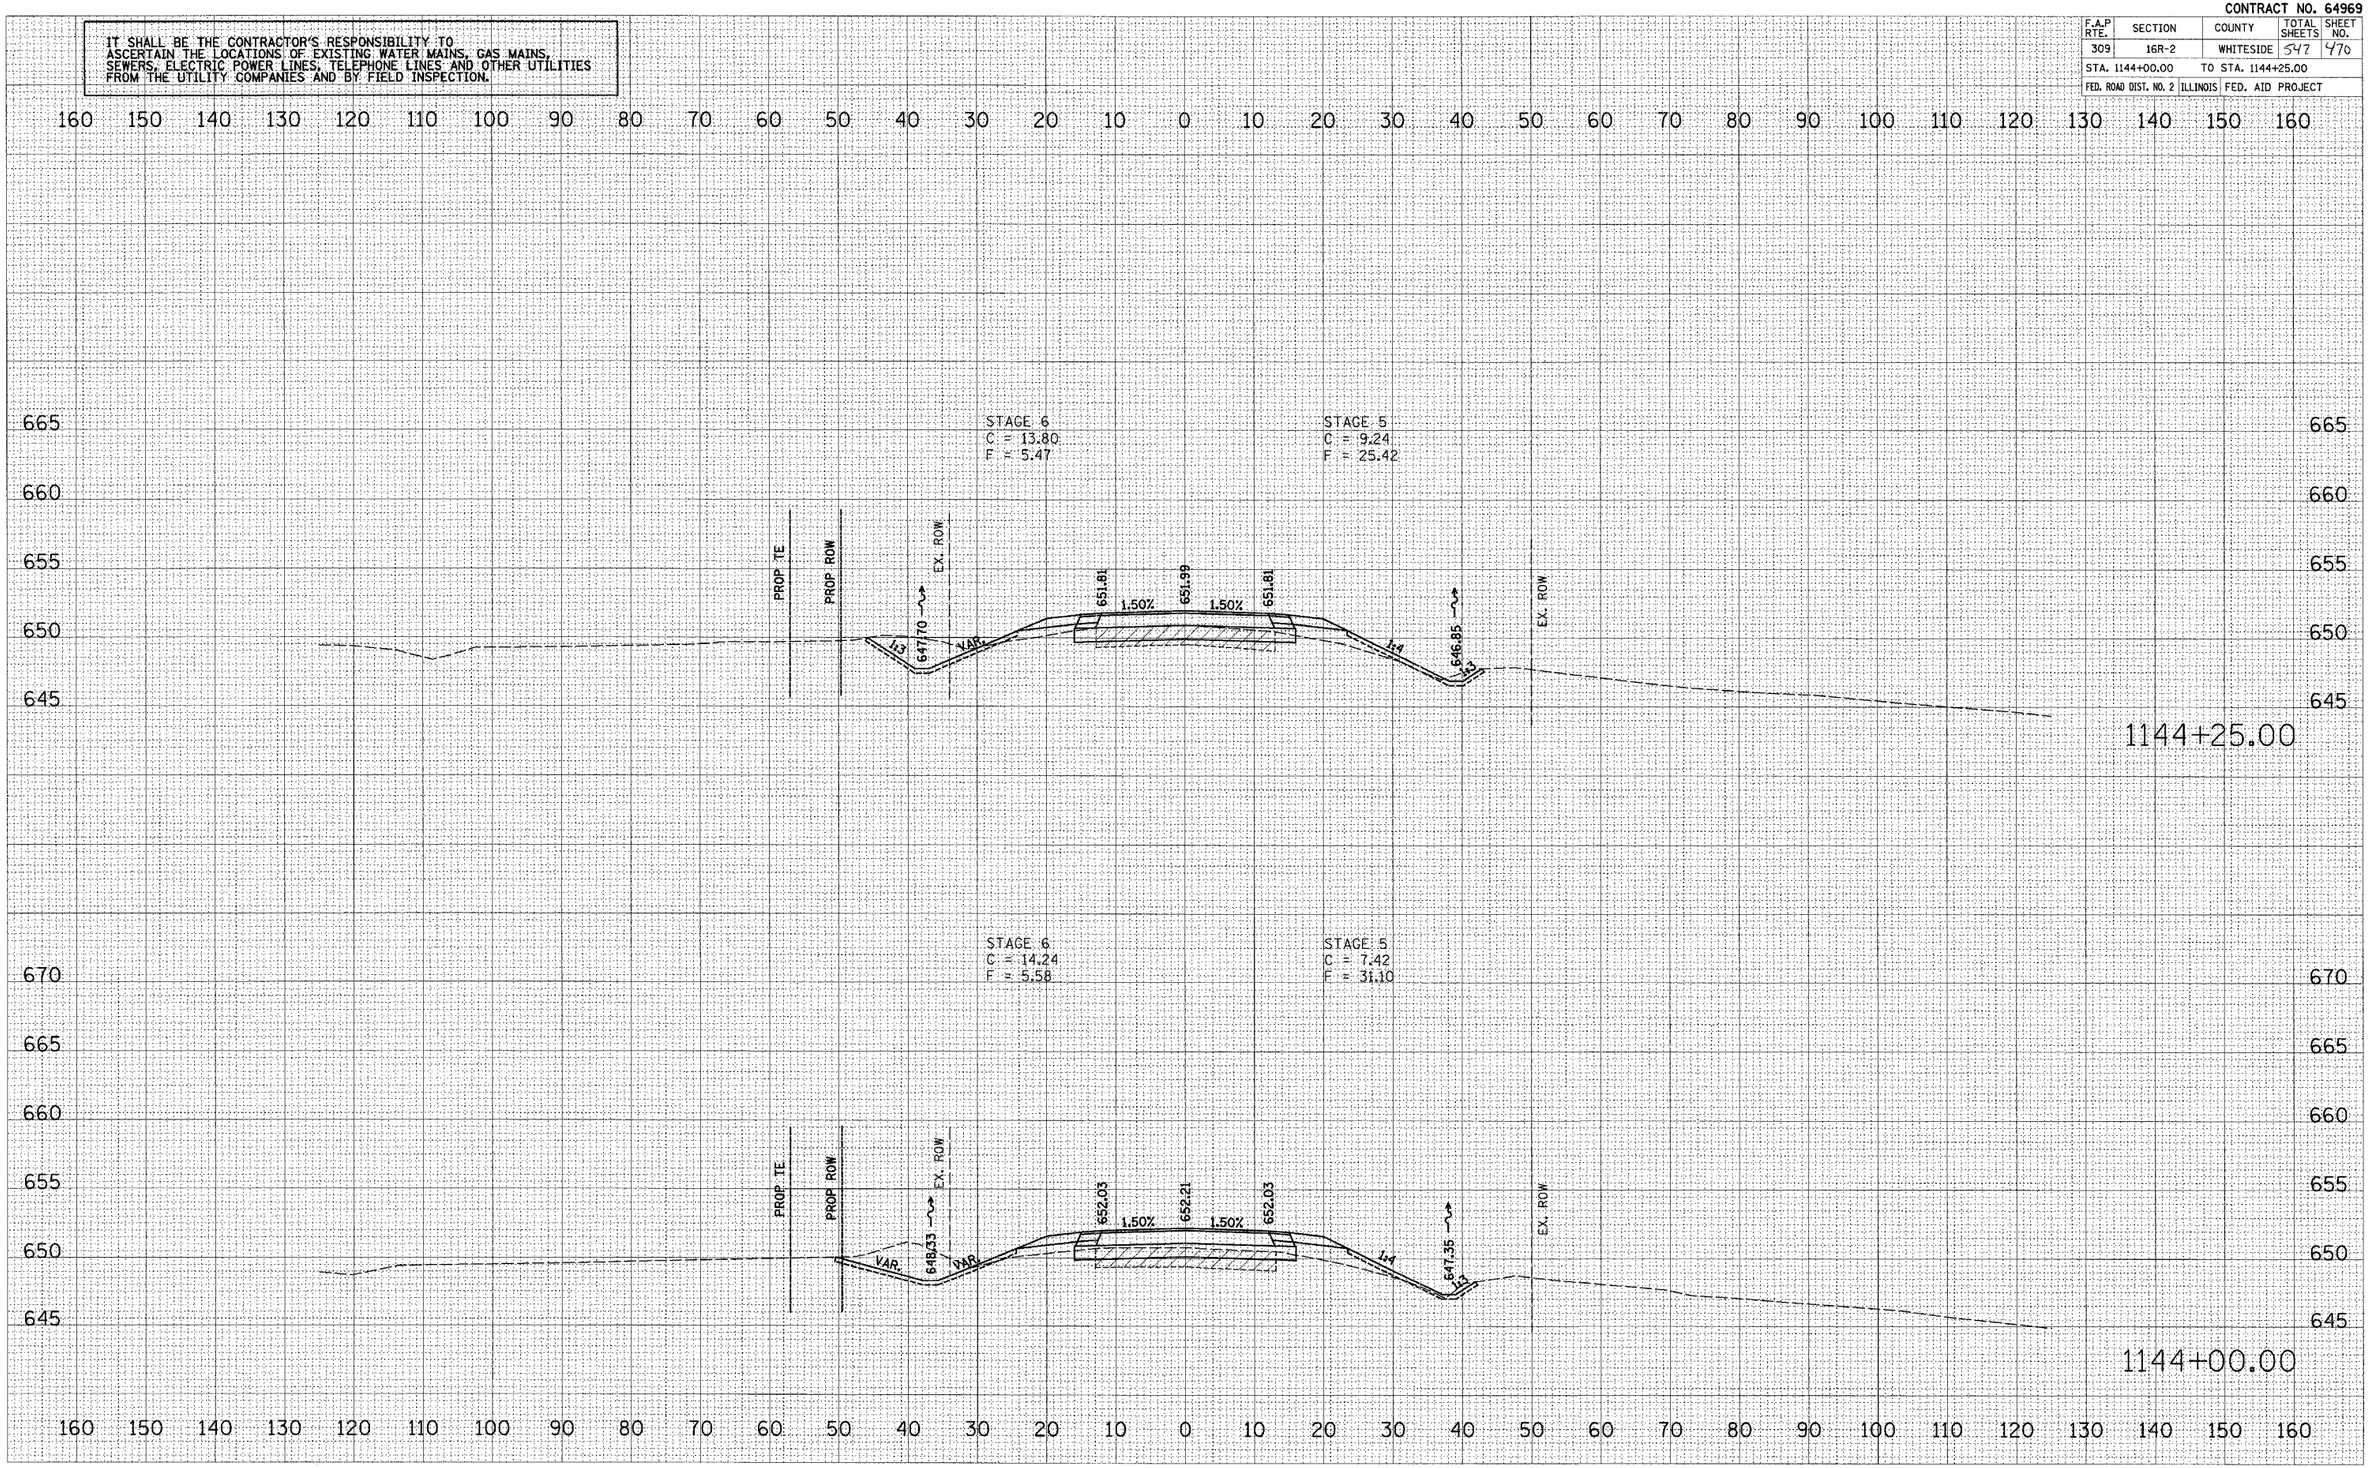

PLOT DATE = $DATE$
FILE NAME = $FILE$
PLOT SCALE = $SCALE$
USER NAME = $USER$

US ROUTE 30

xsheet.dgn 12/8/2006 9:38:34 AM

CONTRACT NO. 64969

F.A.P RTE.	SECTION	COUNTY	TOTAL SHEETS	SHEET NO.
309	16R-2	WHITESIDE	547	471
STA. 1144+50.00	TO STA. 1144+75.00			
FED. ROAD DIST. NO. 2	ILLINOIS	FED. AID PROJECT		

IT SHALL BE THE CONTRACTOR'S RESPONSIBILITY TO ASCERTAIN THE LOCATIONS OF EXISTING WATER MAINS, GAS MAINS, SEWERS, ELECTRIC POWER LINES, TELEPHONE LINES AND OTHER UTILITIES FROM THE UTILITY COMPANIES AND BY FIELD INSPECTION.

FINAL SURVEY	SURVEYED	BY	DATE
	PLOTTED		
NOTE BOOK	TEMPLATE		
NO.	AREAS		
	AREAS CHECKED		

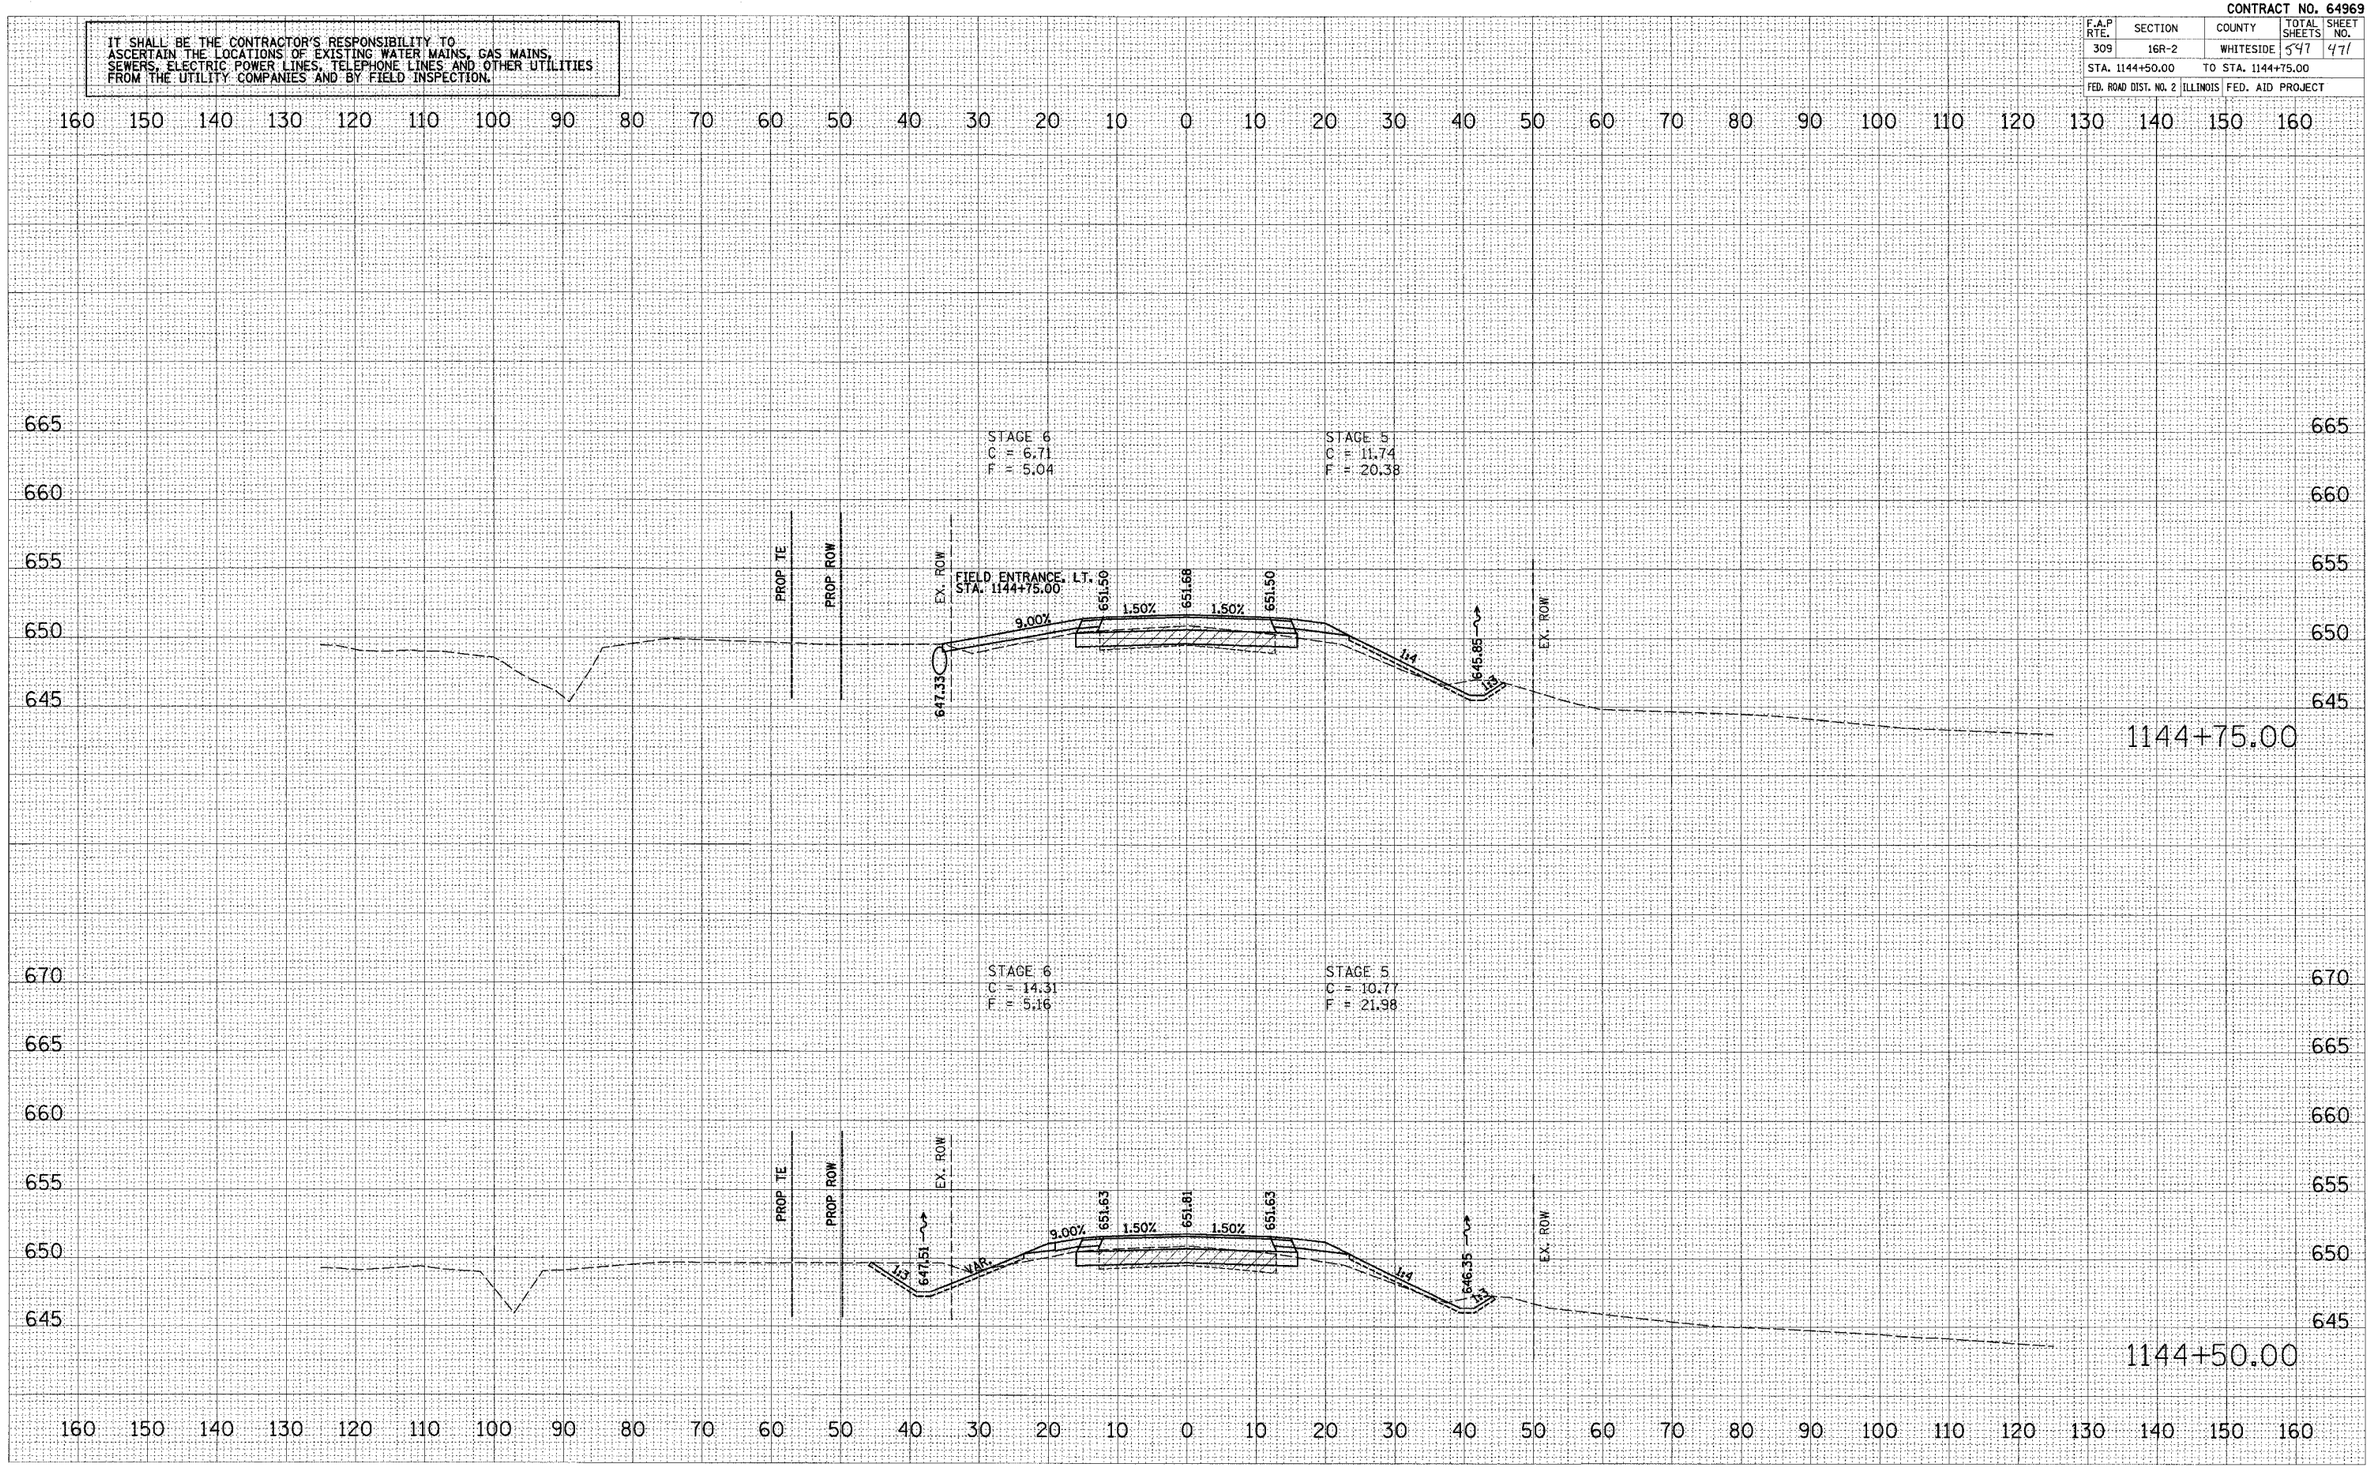

ORIGINAL SURVEY?	SURVEYED	BY	DATE
	PLOTTED		
NOTE BOOK	TEMPLATE		
NO.	AREAS		
	AREAS CHECKED		

PLOT DATE = $DATE$
FILE NAME = $FILEL$
PLOT SCALE = $SCALE$
USER NAME = $USER$

US ROUTE 30

vsstandard.tbl 95° 12/6/2005 2:38:34 PM

CONTRACT NO. 64969

F.A.P RTE.	SECTION	COUNTY	TOTAL SHEETS	SHEET NO.
309	16R-2	WHITESIDE	547	47a
STA. 1145+00.00	TO STA. 1145+25.00			
FED. ROAD DIST. NO. 2	ILLINOIS	FED. AID PROJECT		

IT SHALL BE THE CONTRACTOR'S RESPONSIBILITY TO ASCERTAIN THE LOCATIONS OF EXISTING WATER MAINS, GAS MAINS, SEWERS, ELECTRIC POWER LINES, TELEPHONE LINES AND OTHER UTILITIES FROM THE UTILITY COMPANIES AND BY FIELD INSPECTION.

160 150 140 130 120 110 100 90 80 70 60 50 40 30 20 10 0 10 20 30 40 50 60 70 80 90 100 110 120 130 140 150 160

660
655
650
645

STAGE 6
C = 15.16
F = 5.39

STAGE 5
C = 13.14
F = 19.96

PROP TE
EX. ROW
1:2
646.35
VAR.
651.40
1.50%
651.58
1.50%
651.40
1:4
645.10
EX. ROW

1145+25.00

670
665
660
655
650
645

STAGE 6
C = 14.95
F = 5.00

STAGE 5
C = 12.46
F = 20.49

PROP TE
PROP ROW
EX. ROW
1:2
647.14
VAR.
9.00%
651.43
1.50%
651.61
1.50%
651.43
1:4
645.35
EX. ROW

1145+00.00

160 150 140 130 120 110 100 90 80 70 60 50 40 30 20 10 0 10 20 30 40 50 60 70 80 90 100 110 120 130 140 150 160

FINAL SURVEY	SURVEYED	BY	DATE
	PLOTTED		
	NOTE BOOK	TEMPLATE	
	NO.	AREAS	
		AREAS CHECKED	

ORIGINAL SURVEY	SURVEYED	BY	DATE
	PLOTTED		
	NOTE BOOK	TEMPLATE	
	NO.	AREAS	
		AREAS CHECKED	

PLOT DATE = $DATE$
FILE NAME = $FILEL$
PLOT SCALE = $SCALE$
USER NAME = $USER$

US ROUTE 30

12/9/2005 9:38:34 AM

CONTRACT NO. 64969

F.A.P RTE.	SECTION	COUNTY	TOTAL SHEETS	SHEET NO.
309	16R-2	WHITESIDE	547	473
STA. 1145+50.00		TO STA. 1145+75.00		
FED. ROAD DIST. NO. 2	ILLINOIS	FED. AID PROJECT		

IT SHALL BE THE CONTRACTOR'S RESPONSIBILITY TO ASCERTAIN THE LOCATIONS OF EXISTING WATER MAINS, GAS MAINS, SEWERS, ELECTRIC POWER LINES, TELEPHONE LINES AND OTHER UTILITIES FROM THE UTILITY COMPANIES AND BY FIELD INSPECTION.

FINAL SURVEY NOTE BOOK

NO.		BY	DATE
	SURVEYED		
	PLOTTED		
	TURNED AT SITE		
	AREAS		
	AREAS CHECKED		

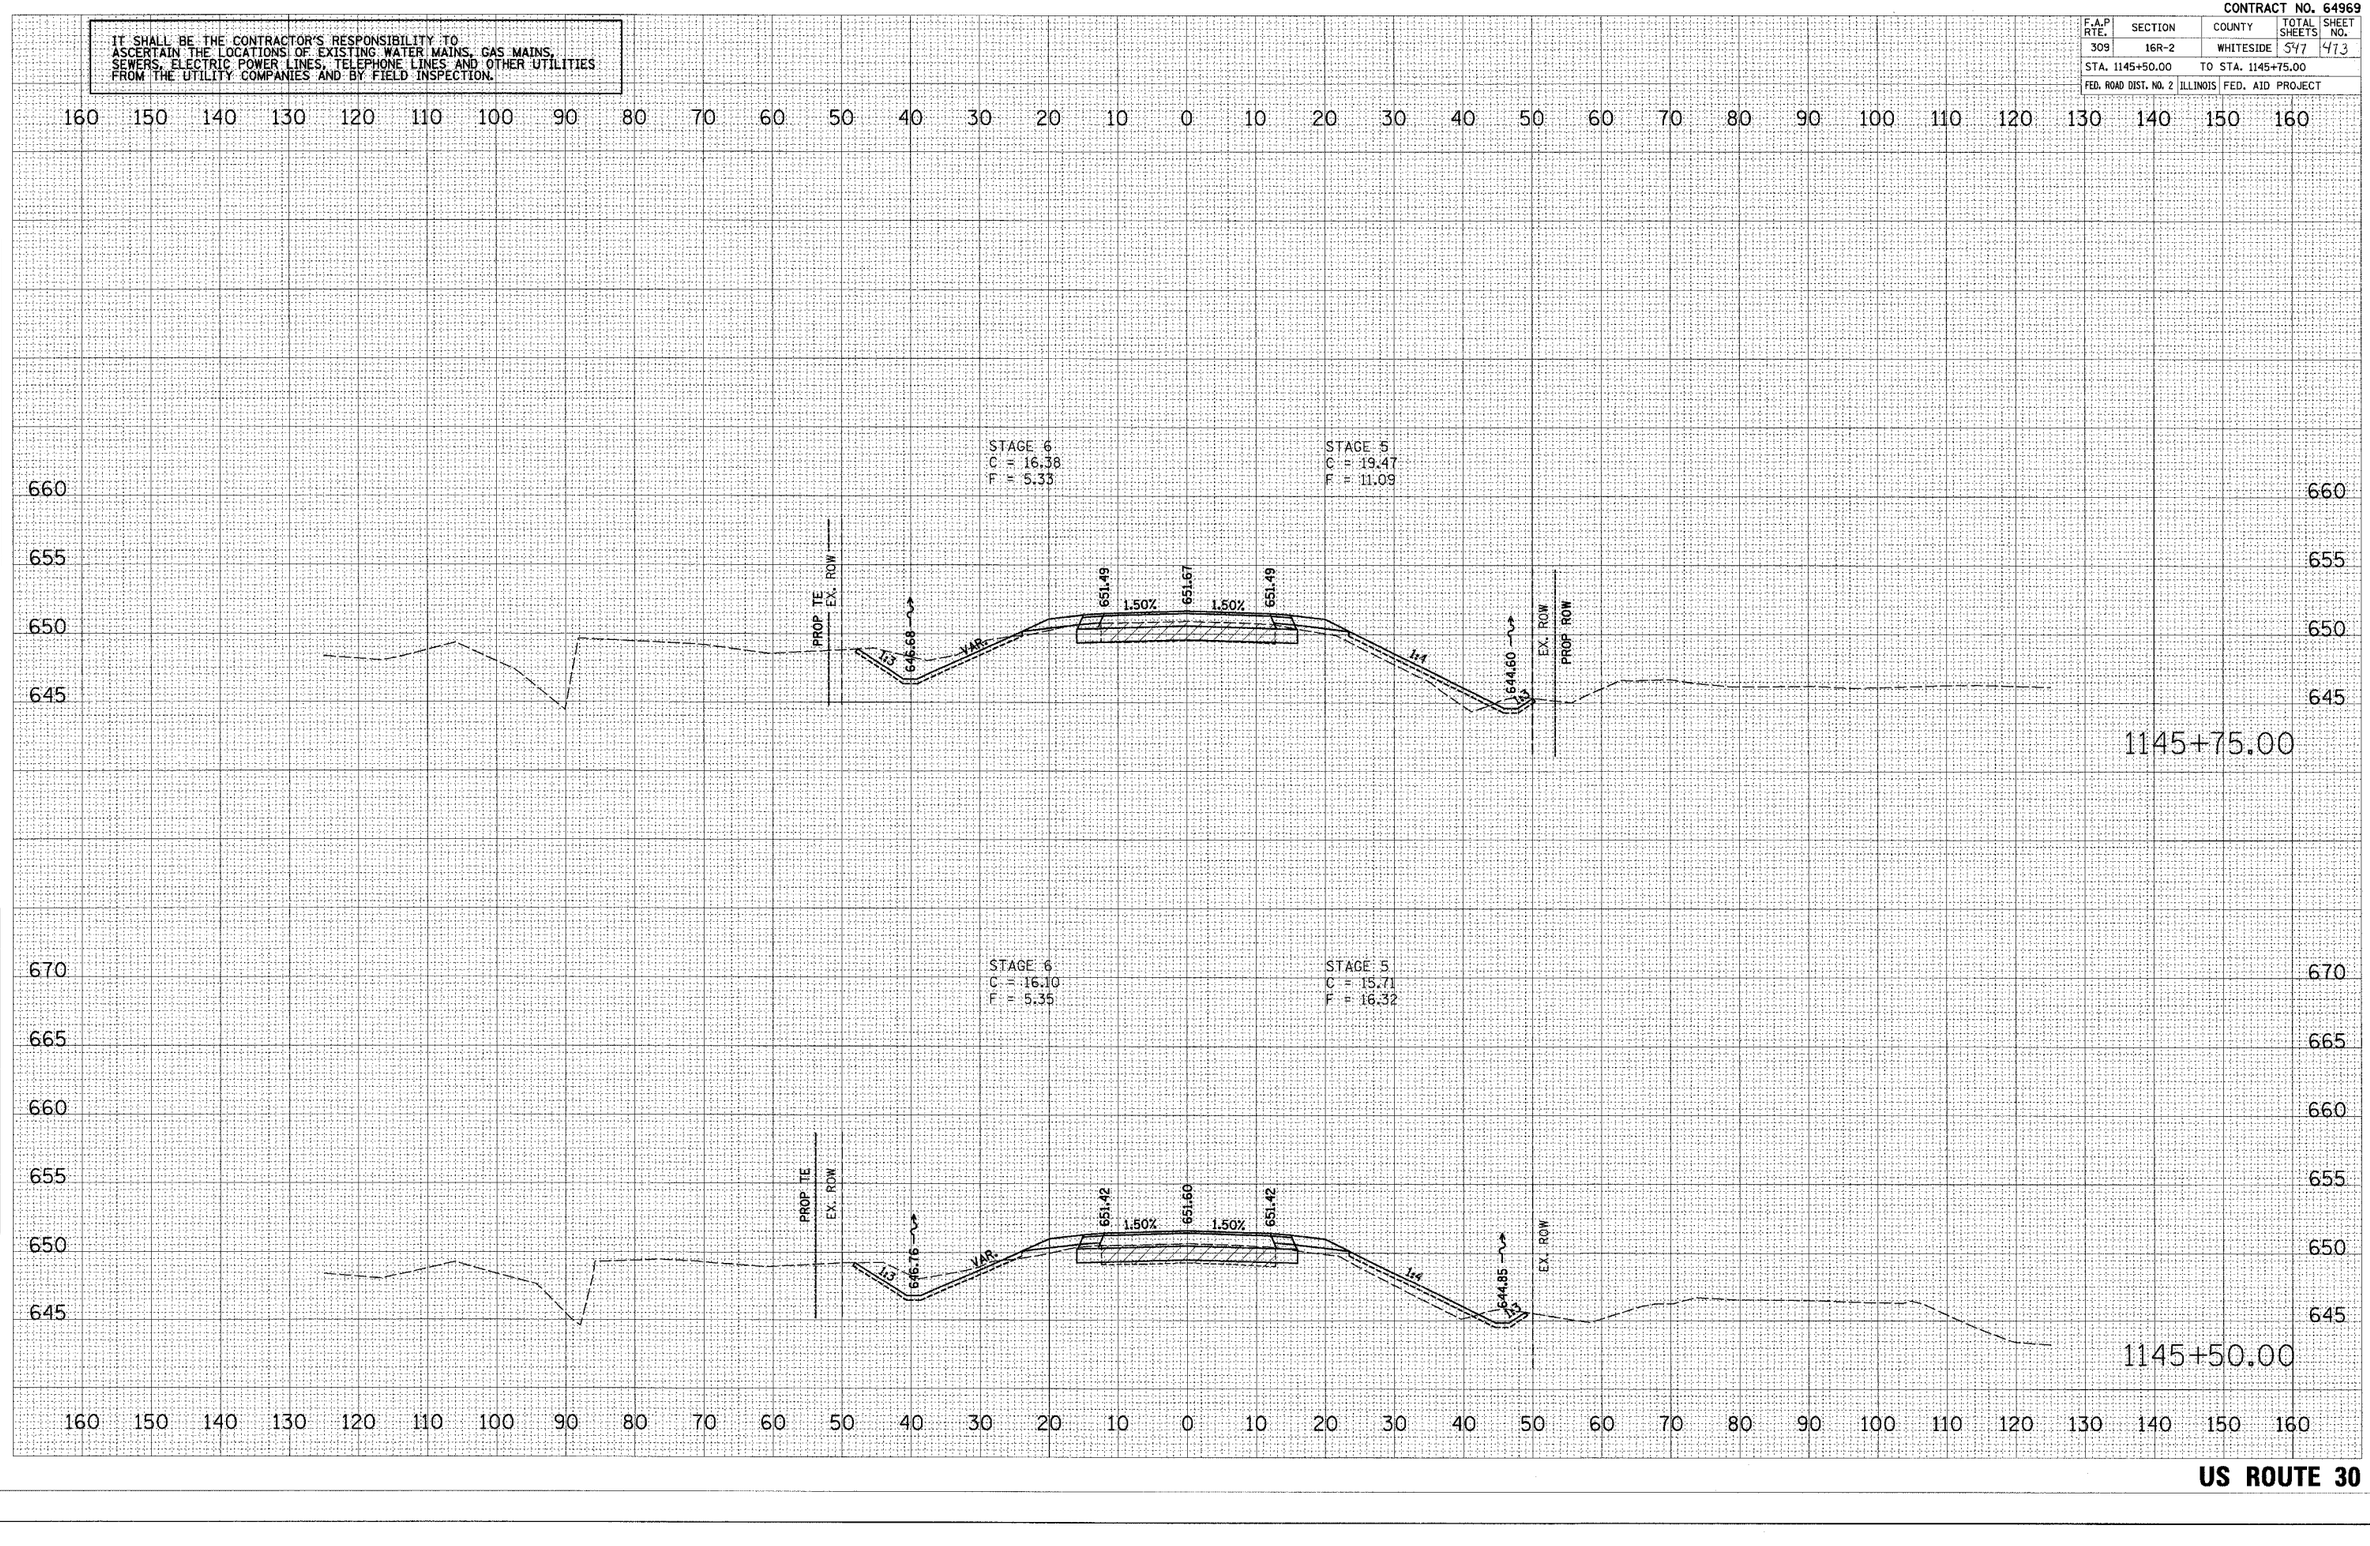

ORIGINAL SURVEY NOTE BOOK

		BY	DATE
	SURVEYED		
	PLOTTED		
	SCALE		
	AREAS		
	AREAS CHECKED		

PLOT DATE = $DATE$
FILE NAME = $FILE$
PLOT SCALE = $SCALE$
USER NAME = $USER$

US ROUTE 30

xsmainline.dgn 12/8/2005 9:38:35 AM

CONTRACT NO. 64969

F.A.P RTE.	SECTION	COUNTY	TOTAL SHEETS	SHEET NO.
309	16R-2	WHITESIDE	547	474
STA. 1146+00.00		TO STA. 1146+25.00		
FED. ROAD DIST. NO. 2	ILLINOIS	FED. AID PROJECT		

IT SHALL BE THE CONTRACTOR'S RESPONSIBILITY TO ASCERTAIN THE LOCATIONS OF EXISTING WATER MAINS, GAS MAINS, SEWERS, ELECTRIC POWER LINES, TELEPHONE LINES AND OTHER UTILITIES FROM THE UTILITY COMPANIES AND BY FIELD INSPECTION.

FINAL SURVEY — NOTE BOOK — NO. — SURVEYED — PLOTTED — TEMPLATE — AREAS — AREAS CHECKED — BY — DATE

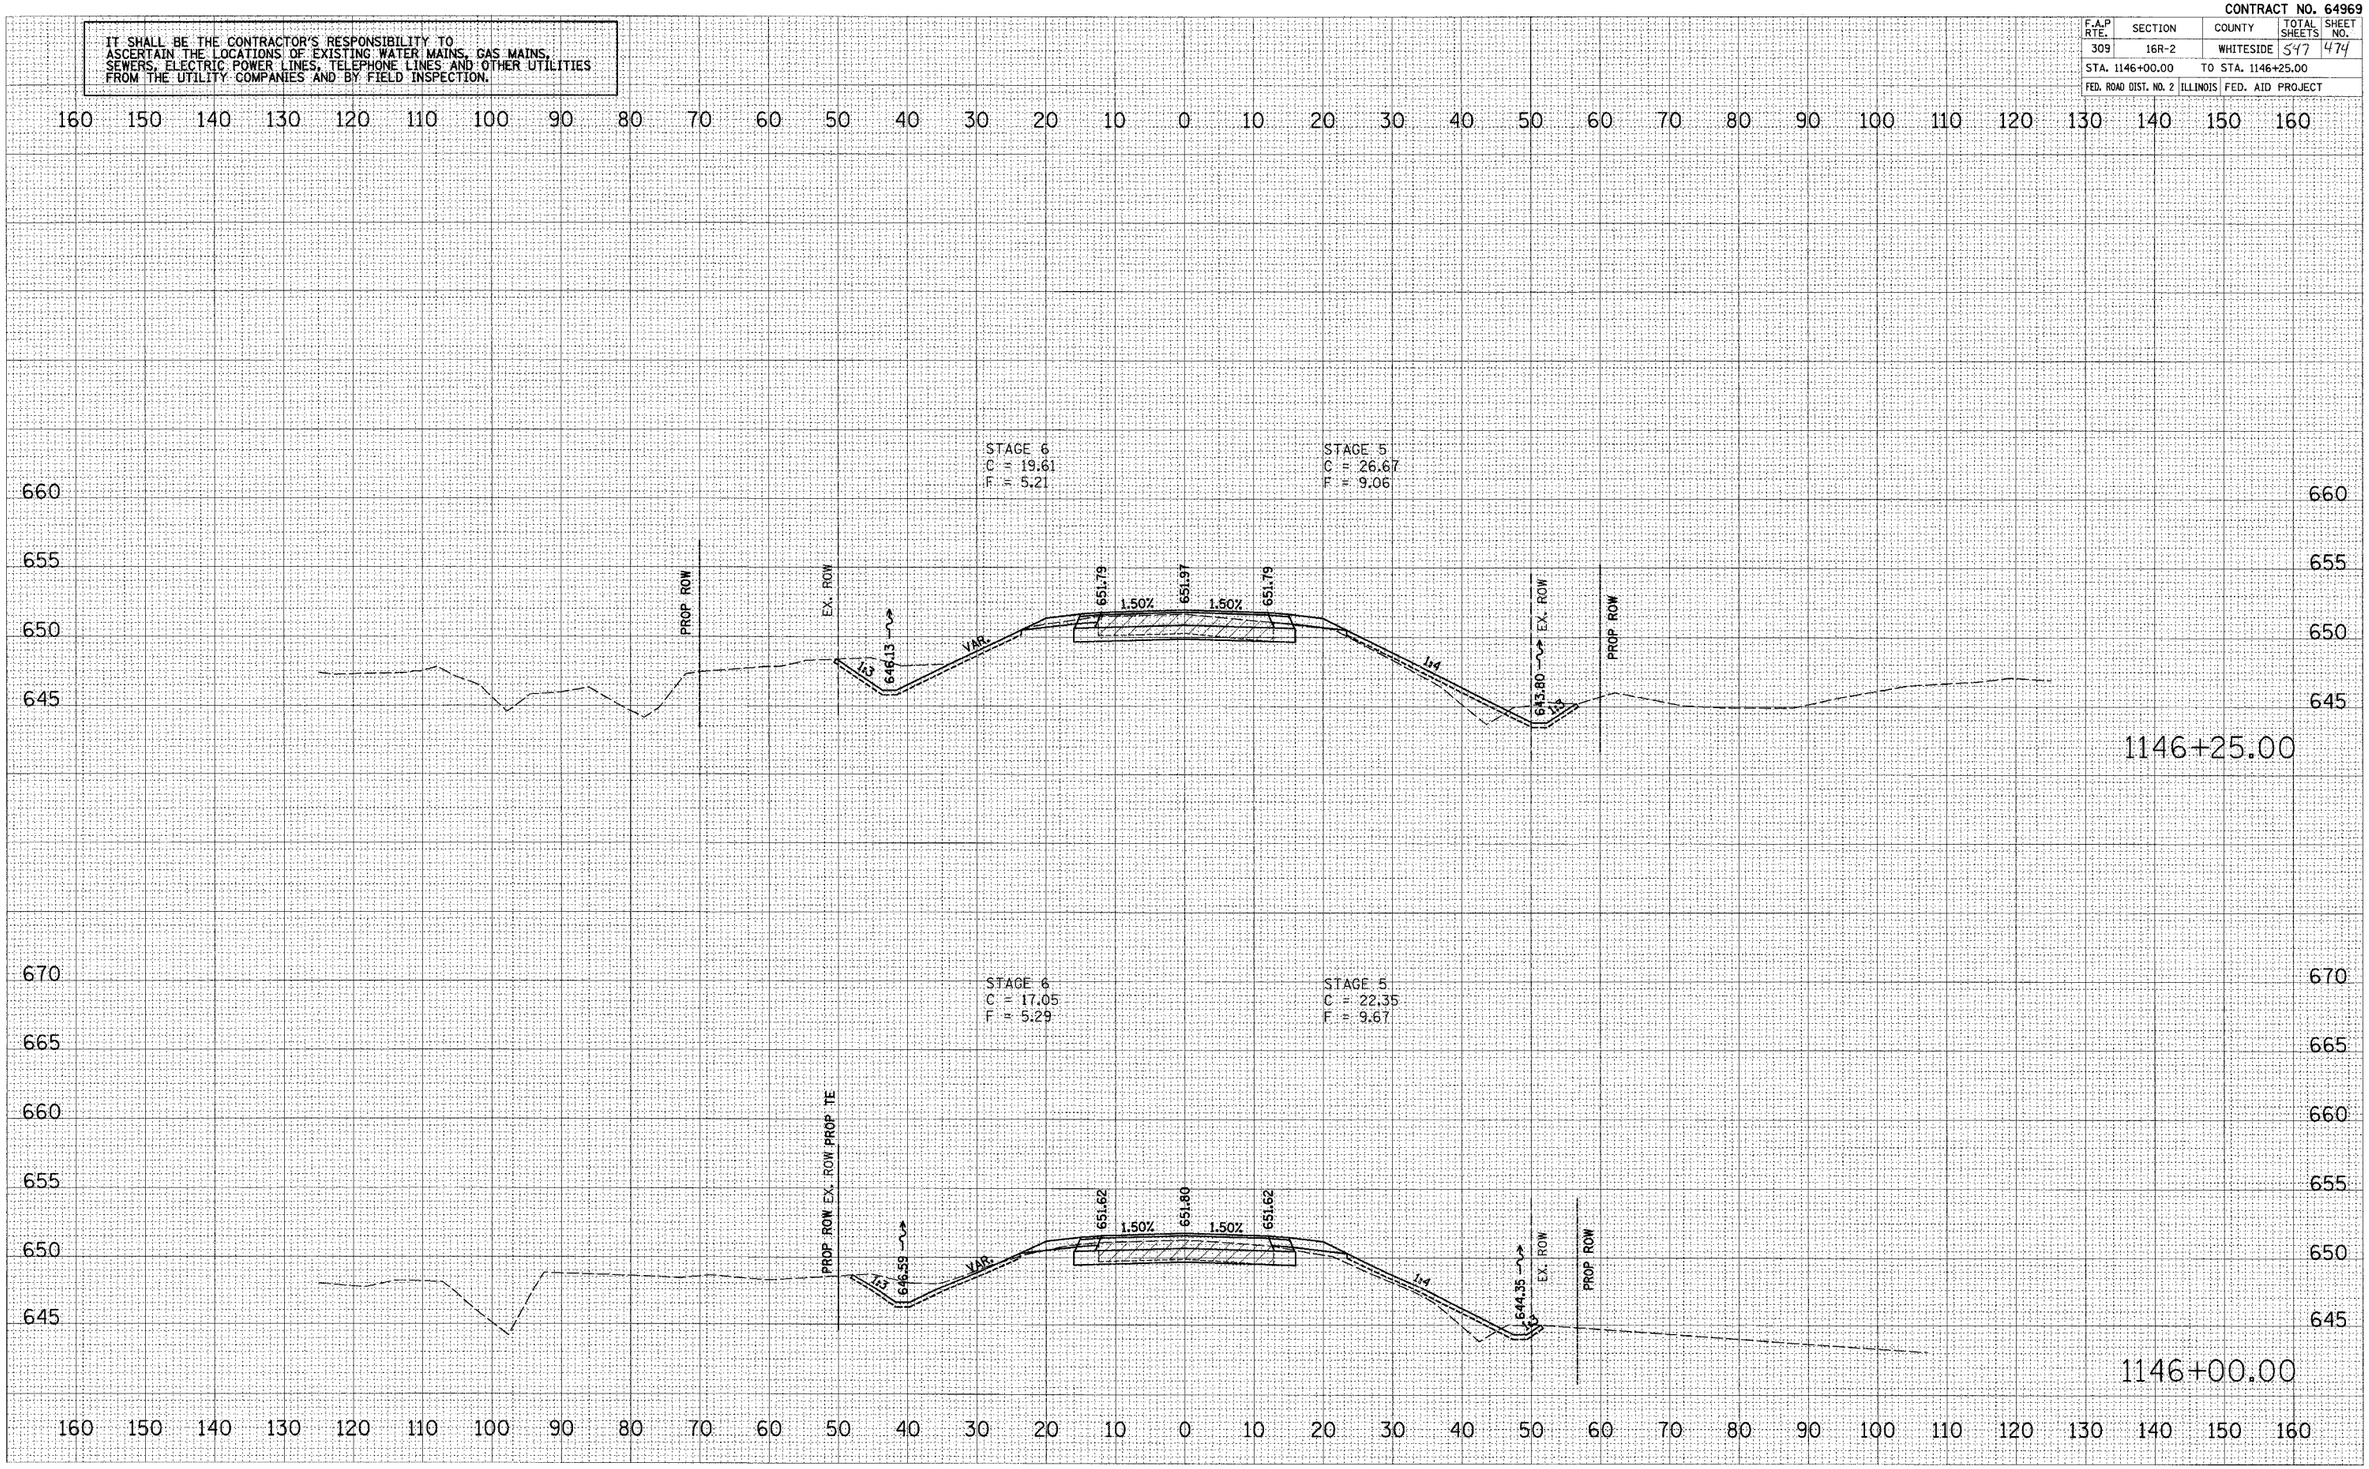

PLOT DATE = $DATE$
FILE NAME = $FILE$
PLOT SCALE = $SCALE$
USER NAME = $USER$

US ROUTE 30

CONTRACT NO. 64969

F.A.P RTE.	SECTION	COUNTY	TOTAL SHEETS	SHEET NO.
309	16R-2	WHITESIDE	547	475
STA. 1146+50.00		TO STA. 1146+75.00		
FED. ROAD DIST. NO. 2	ILLINOIS	FED. AID PROJECT		

IT SHALL BE THE CONTRACTOR'S RESPONSIBILITY TO ASCERTAIN THE LOCATIONS OF EXISTING WATER MAINS, GAS MAINS, SEWERS, ELECTRIC POWER LINES, TELEPHONE LINES AND OTHER UTILITIES FROM THE UTILITY COMPANIES AND BY FIELD INSPECTION.

FINAL SURVEY	SURVEYED	BY	DATE
	PLOTTED		
NOTE BOOK	TEMPLATE		
NO.	AREAS		
	AREAS CHECKED		

ORIGINAL SURVEY	SURVEYED	BY	DATE
	PLOTTED		
NOTE BOOK	TEMPLATE		
NO.	AREAS		
	AREAS CHECKED		

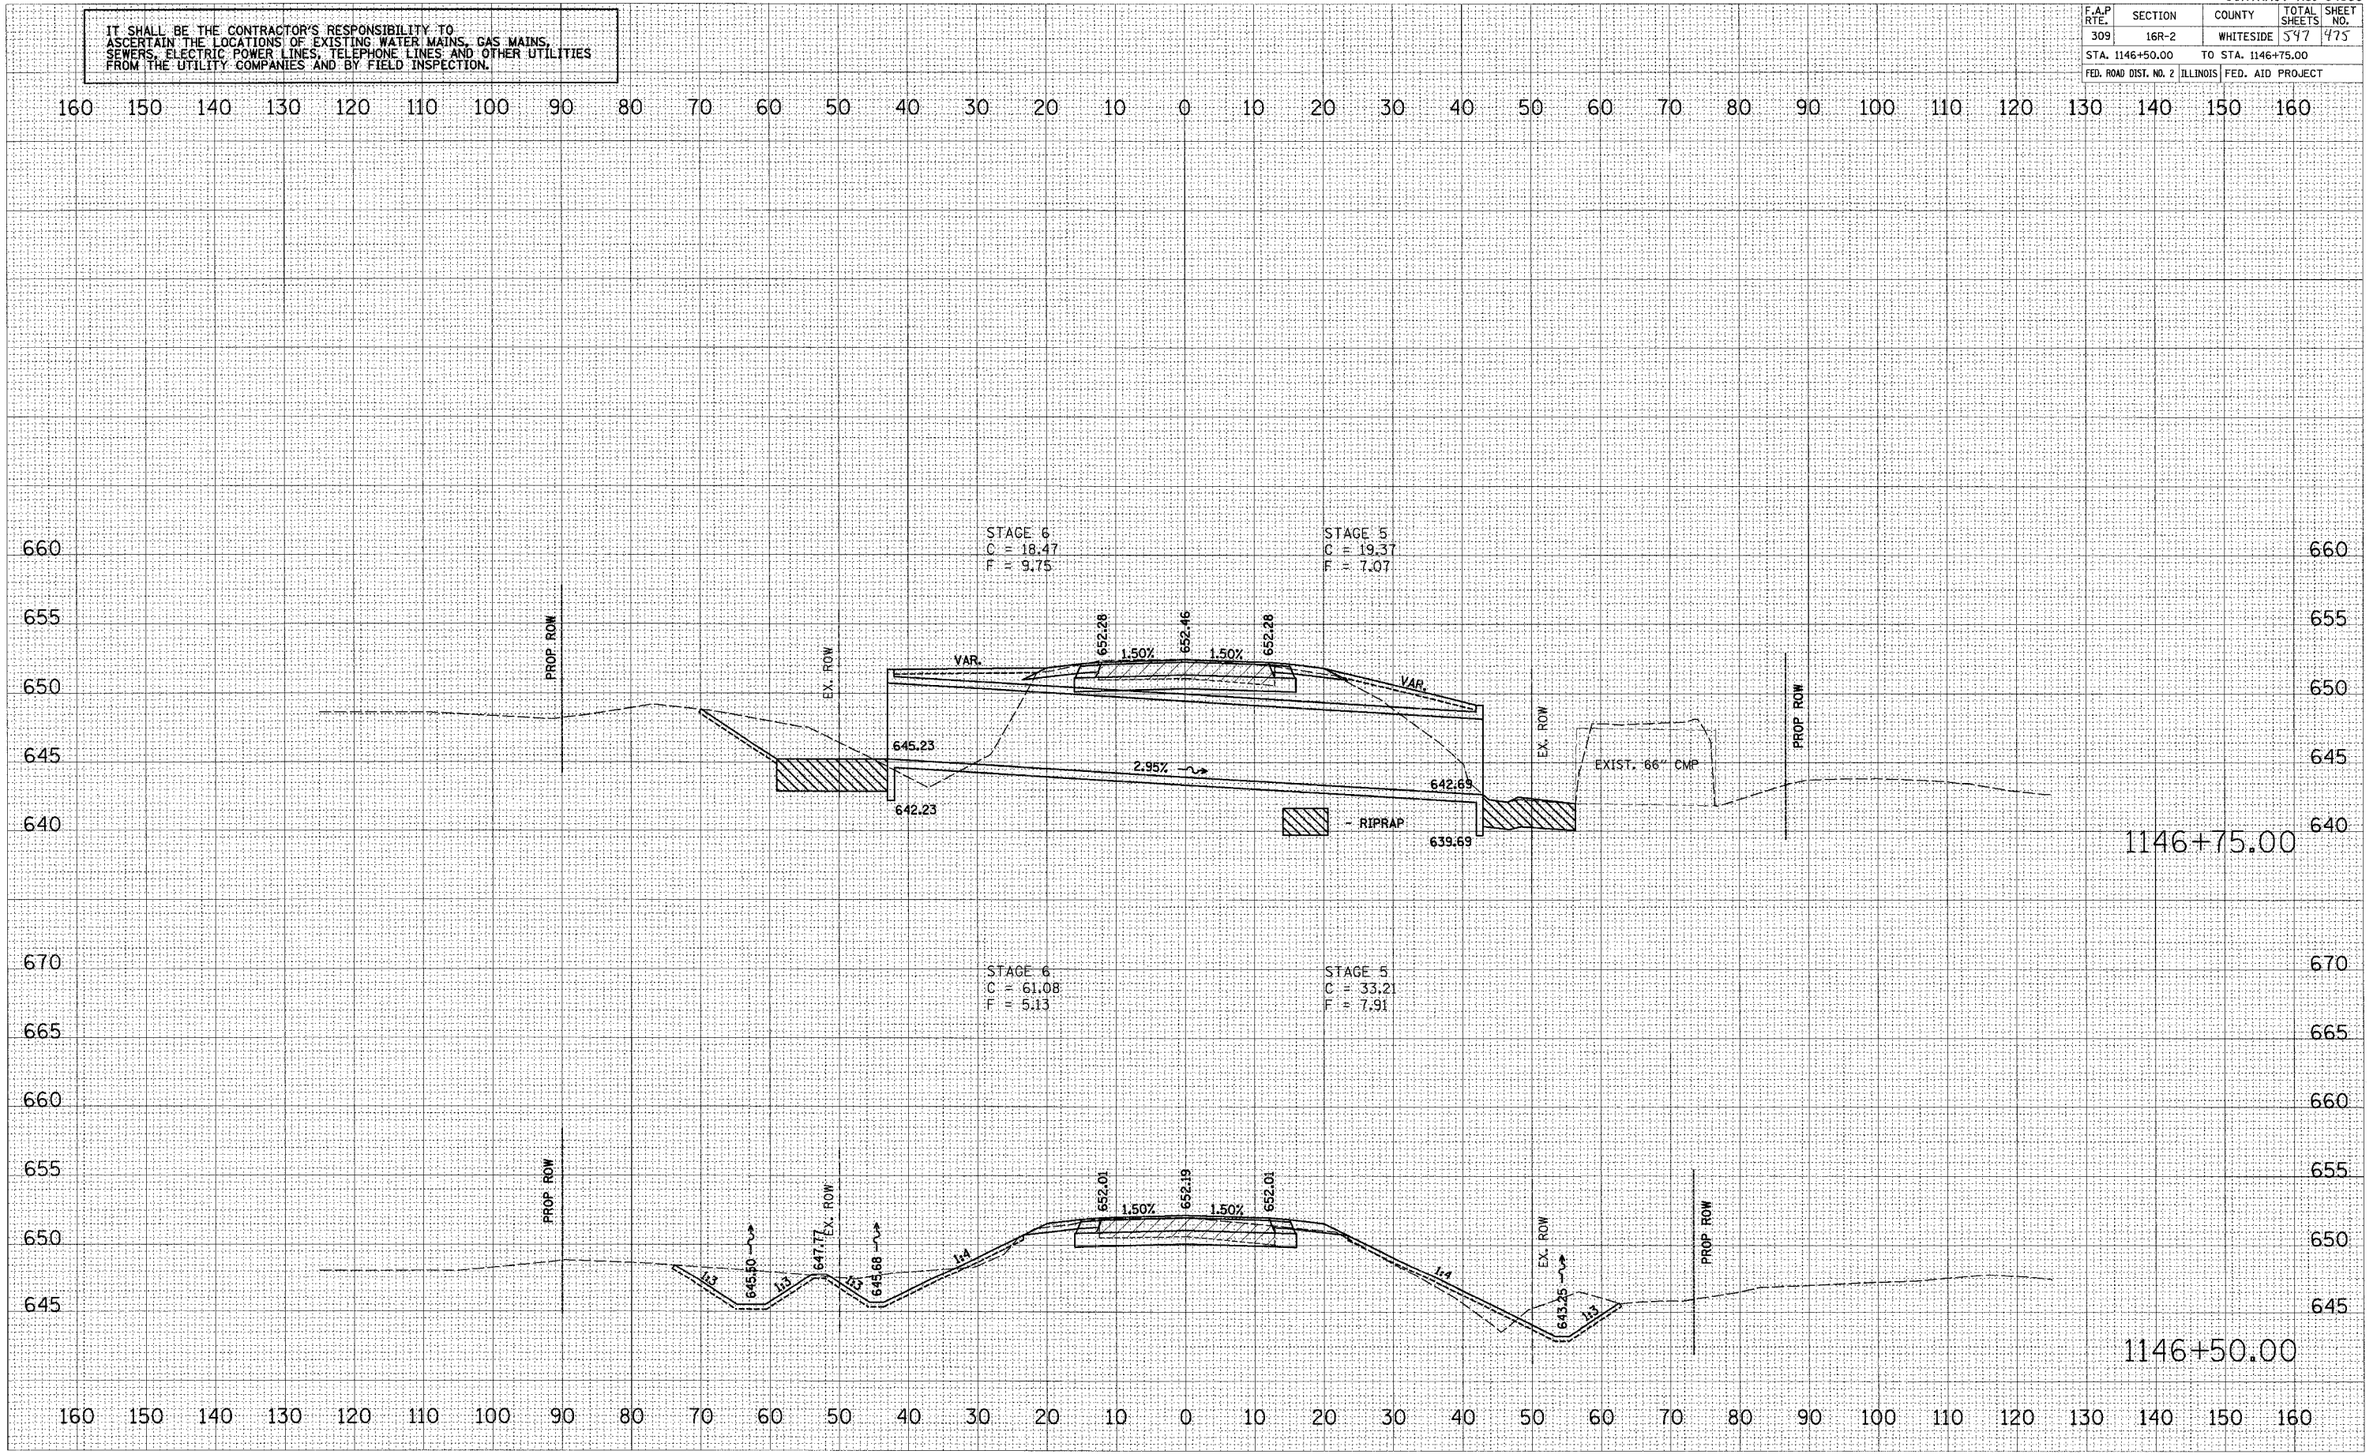

PLOT DATE = $DATE$
FILE NAME = $FILE$
PLOT SCALE = $SCALE$
USER NAME = $USER$

US ROUTE 30

Wastemline.dgn 12/9/2008 8:08:58 AM

CONTRACT NO. 64969

F.A.P RTE.	SECTION	COUNTY	TOTAL SHEETS	SHEET NO.
309	16R-2	WHITESIDE	547	476
STA. 1147+00.00		TO STA. 1147+25.00		
FED. ROAD DIST. NO. 2	ILLINOIS	FED. AID PROJECT		

IT SHALL BE THE CONTRACTOR'S RESPONSIBILITY TO ASCERTAIN THE LOCATIONS OF EXISTING WATER MAINS, GAS MAINS, SEWERS, ELECTRIC POWER LINES, TELEPHONE LINES AND OTHER UTILITIES FROM THE UTILITY COMPANIES AND BY FIELD INSPECTION.

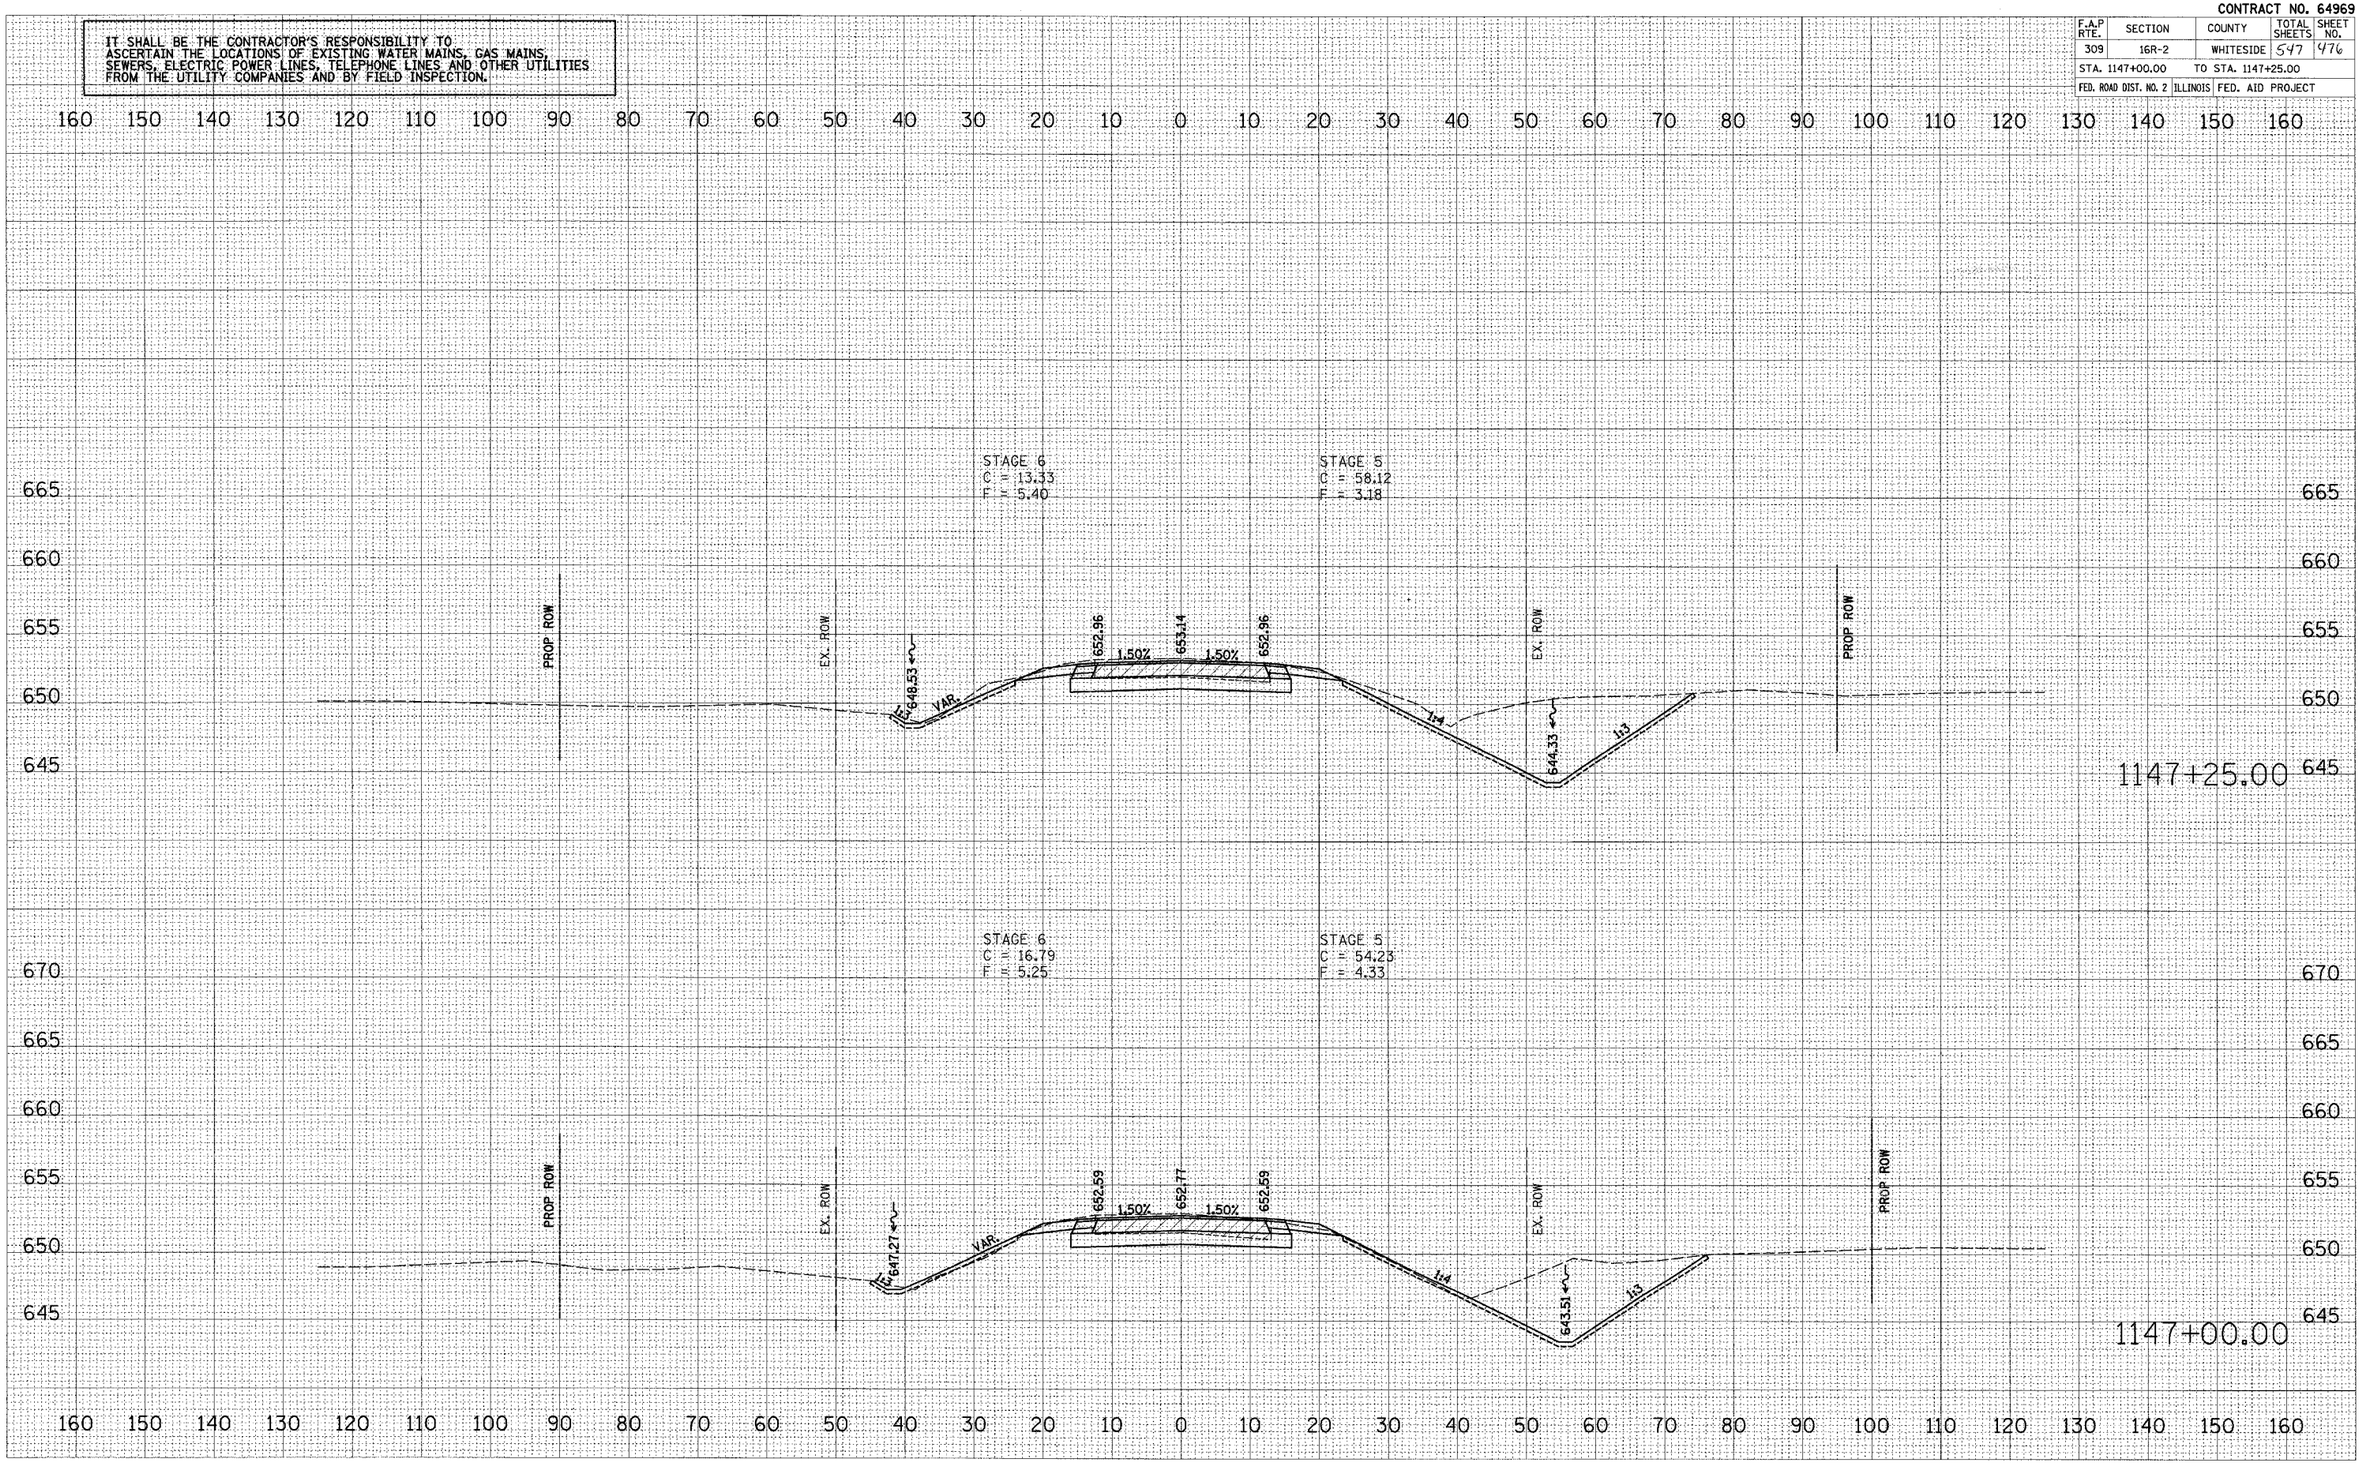

FINAL COPY — SURVEYED — PLOTTED — TEMPLATE — AREAS — AREAS CHECKED — NOTE BOOK — NO. — BY — DATE

ORIGINAL DRAFT — SURVEYED — PLOTTED — TEMPLATE — AREAS — AREAS CHECKED — NOTE BOOK — NO. — BY — DATE

PLOT DATE = #DATE#
FILE NAME = #FILE#
PLOT SCALE = #SCALE#
USER NAME = #USER#

US ROUTE 30

12/16/2009 8:38:36 AM

CONTRACT NO. 64969

IT SHALL BE THE CONTRACTOR'S RESPONSIBILITY TO ASCERTAIN THE LOCATIONS OF EXISTING WATER MAINS, GAS MAINS, SEWERS, ELECTRIC POWER LINES, TELEPHONE LINES AND OTHER UTILITIES FROM THE UTILITY COMPANIES AND BY FIELD INSPECTION.

F.A.P RTE.	SECTION	COUNTY	TOTAL SHEETS	SHEET NO.
309	16R-2	WHITESIDE	547	477
STA. 1147+50.00		TO STA. 1147+75.00		
FED. ROAD DIST. NO. 2	ILLINOIS	FED. AID PROJECT		

FINAL SURVEY — NOTE BOOK — NO. — SURVEYED — PLOTTED — TEMPLATE — AREAS — AREAS CHECKED — BY — DATE

ORIGINAL SURVEY — NOTE BOOK — NO. — SURVEYED — PLOTTED — TEMPLATE — AREAS — AREAS CHECKED — BY — DATE

PLOT DATE = $DATE$
FILE NAME = $FILE$
PLOT SCALE = $SCALE$
USER NAME = $USER$

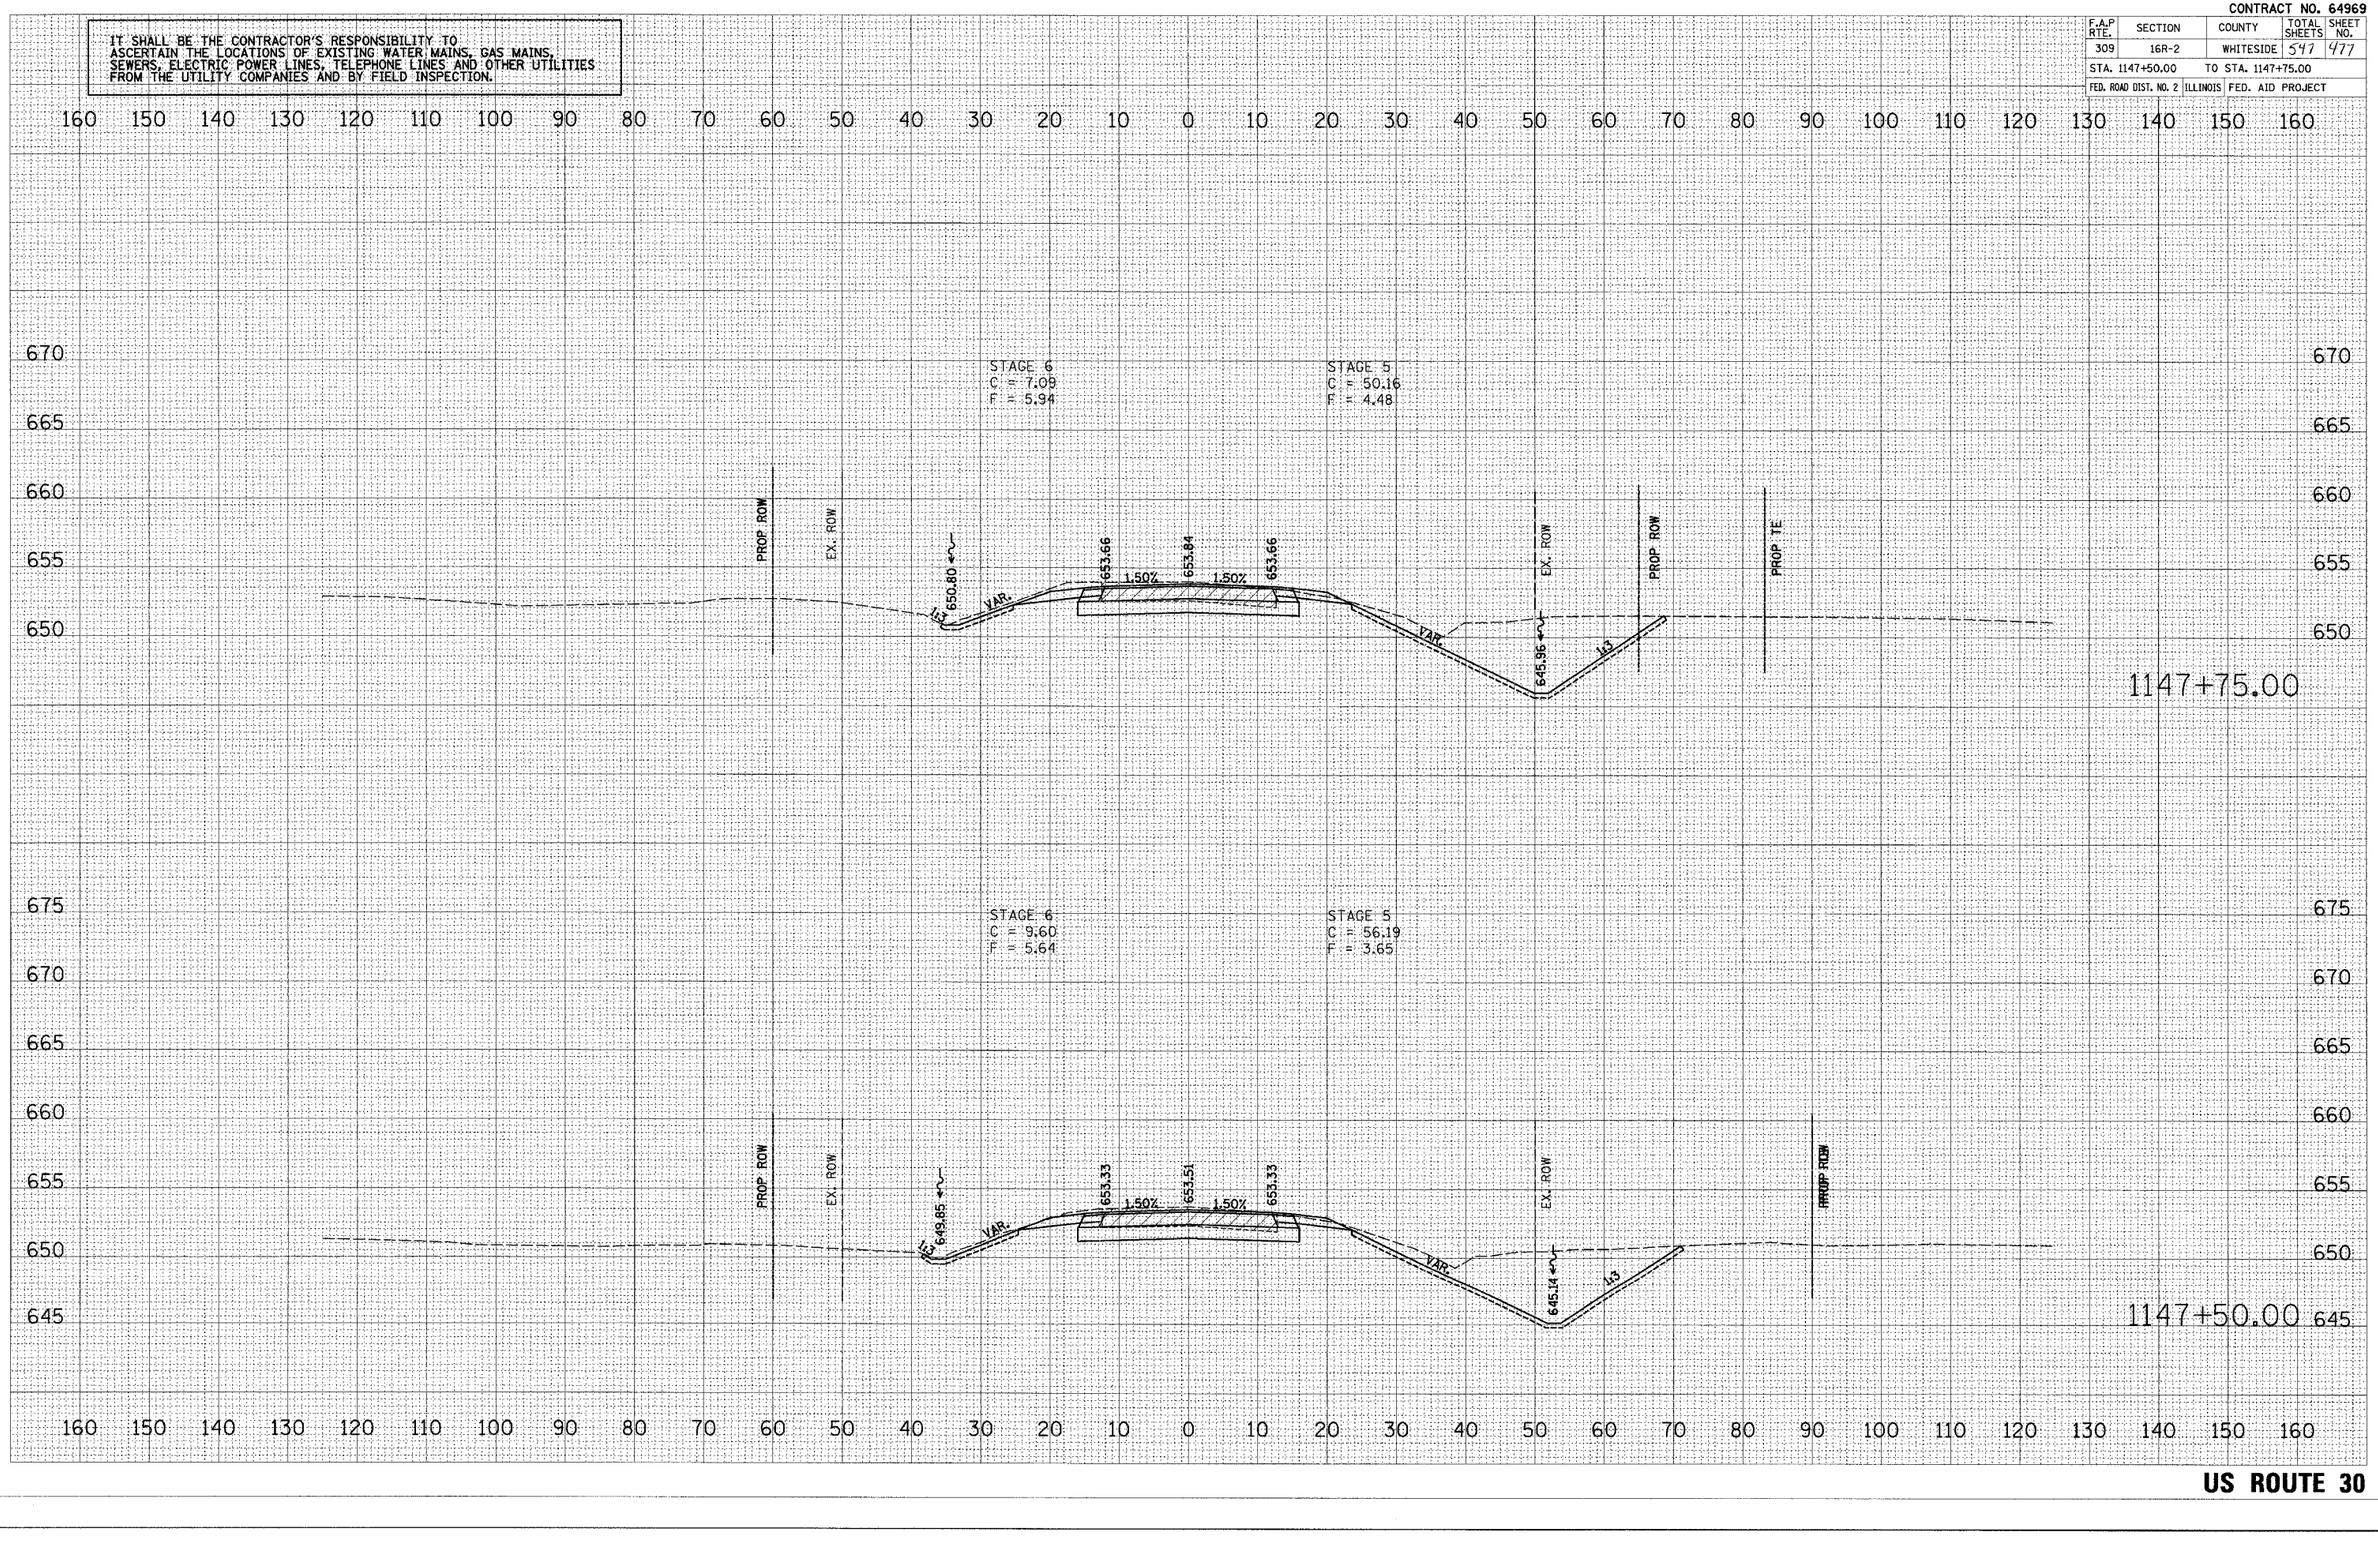

US ROUTE 30

12/19/2005 8:38:38 AM

CONTRACT NO. 64969

F.A.P RTE.	SECTION	COUNTY	TOTAL SHEETS	SHEET NO.
309	16R-2	WHITESIDE	547	478
STA. 1148+00.00		TO STA. 1148+25.00		
FED. ROAD DIST. NO. 2	ILLINOIS	FED. AID PROJECT		

IT SHALL BE THE CONTRACTOR'S RESPONSIBILITY TO ASCERTAIN THE LOCATIONS OF EXISTING WATER MAINS, GAS MAINS, SEWERS, ELECTRIC POWER LINES, TELEPHONE LINES AND OTHER UTILITIES FROM THE UTILITY COMPANIES AND BY FIELD INSPECTION.

FINAL SURVEY — SURVEYED / PLOTTED / NOTE BOOK / NO. — TEMPLATE / AREAS / AREAS CHECKED — BY — DATE

160 150 140 130 120 110 100 90 80 70 60 50 40 30 20 10 0 10 20 30 40 50 60 70 80 90 100 110 120 130 140 150 160

670 665 660 655 650

STAGE 6
C = 0.00
F = 44.10

STAGE 5
C = 38.88
F = 4.85

PROP ROW | EX. ROW | VAR. | 654.17 | 1.50% | 654.35 | 654.34 | 1.50% | 654.14 | VAR. | 647.60 | EX. ROW | PROP ROW | PROP TE | 1148+25.00

ORIGINAL SURVEY — SURVEYED / PLOTTED / NOTE BOOK / NO. — TEMPLATE / AREAS / AREAS CHECKED — BY — DATE

675 670 665 660 655 650

STAGE 6
C = 4.12
F = 13.07

STAGE 5
C = 45.14
F = 4.83

PROP ROW | EX. ROW | VAR. | 653.94 | 1.50% | 654.12 | 1.50% | 653.94 | VAR. | 646.78 | EX. ROW | PROP ROW | PROP TE | 1148+00.00

160 150 140 130 120 110 100 90 80 70 60 50 40 30 20 10 0 10 20 30 40 50 60 70 80 90 100 110 120 130 140 150 160

PLOT DATE = $DATE$
FILE NAME = $FILE$
PLOT SCALE = $SCALE$
USER NAME = $USER$

US ROUTE 30

tsk3x3x1214.dgn 12/9/2005 9:26:38 AM

CONTRACT NO. 64969

F.A.P RTE.	SECTION	COUNTY	TOTAL SHEETS	SHEET NO.
309	16R-2	WHITESIDE	547	479
STA. 1148+50.00		TO STA. 1148+75.00		
FED. ROAD DIST. NO. 2	ILLINOIS	FED. AID PROJECT		

IT SHALL BE THE CONTRACTOR'S RESPONSIBILITY TO ASCERTAIN THE LOCATIONS OF EXISTING WATER MAINS, GAS MAINS, SEWERS, ELECTRIC POWER LINES, TELEPHONE LINES AND OTHER UTILITIES FROM THE UTILITY COMPANIES AND BY FIELD INSPECTION.

160 150 140 130 120 110 100 90 80 70 60 50 40 30 20 10 0 10 20 30 40 50 60 70 80 90 100 110 120 130 140 150 160

670 665 660 655 650

STAGE 6
C = 0.00
F = 71.60

STAGE 5
C = 34.79
F = 4.44

PROP TE
EX. ROW
654.47
1.50%
654.65
654.62
1.50%
654.41
VAR.
649.23
EX. ROW
PROP ROW

1148+75.00

675 670 665 660 655 650

STAGE 6
C = 0.00
F = 60.47

STAGE 5
C = 36.52
F = 4.86

PROP TE
EX. ROW
PROP ROW
654.35
1.50%
654.53
654.52
1.50%
654.31
VAR.
648.41
EX. ROW
PROP ROW
PROP TE

1148+50.00

160 150 140 130 120 110 100 90 80 70 60 50 40 30 20 10 0 10 20 30 40 50 60 70 80 90 100 110 120 130 140 150 160

FINAL SURVEY	BY	DATE
SURVEYED		
PLOTTED		
NOTE BOOK	TYPICAL SECT.	
NO.	AREAS	
	AREAS CHECKED	

ORIGINAL SURVEY	BY	DATE
SURVEYED		
PLOTTED		
NOTE BOOK	TYPICAL SECT.	
NO.	AREAS	
	AREAS CHECKED	

PLOT DATE = $DATE$
FILE NAME = $FILE$
PLOT SCALE = $SCALE$
USER NAME = $USER$

US ROUTE 30

xsplotsamtitle.dgn 12/9/2005 9:36:37 AM

CONTRACT NO. 64969

F.A.P RTE.	SECTION	COUNTY	TOTAL SHEETS	SHEET NO.
309	16R-2	WHITESIDE	547	480
STA. 1149+00.00		TO STA. 1149+01.68		
FED. ROAD DIST. NO. 2	ILLINOIS	FED. AID PROJECT		

IT SHALL BE THE CONTRACTOR'S RESPONSIBILITY TO ASCERTAIN THE LOCATIONS OF EXISTING WATER MAINS, GAS MAINS, SEWERS, ELECTRIC POWER LINES, TELEPHONE LINES AND OTHER UTILITIES FROM THE UTILITY COMPANIES AND BY FIELD INSPECTION.

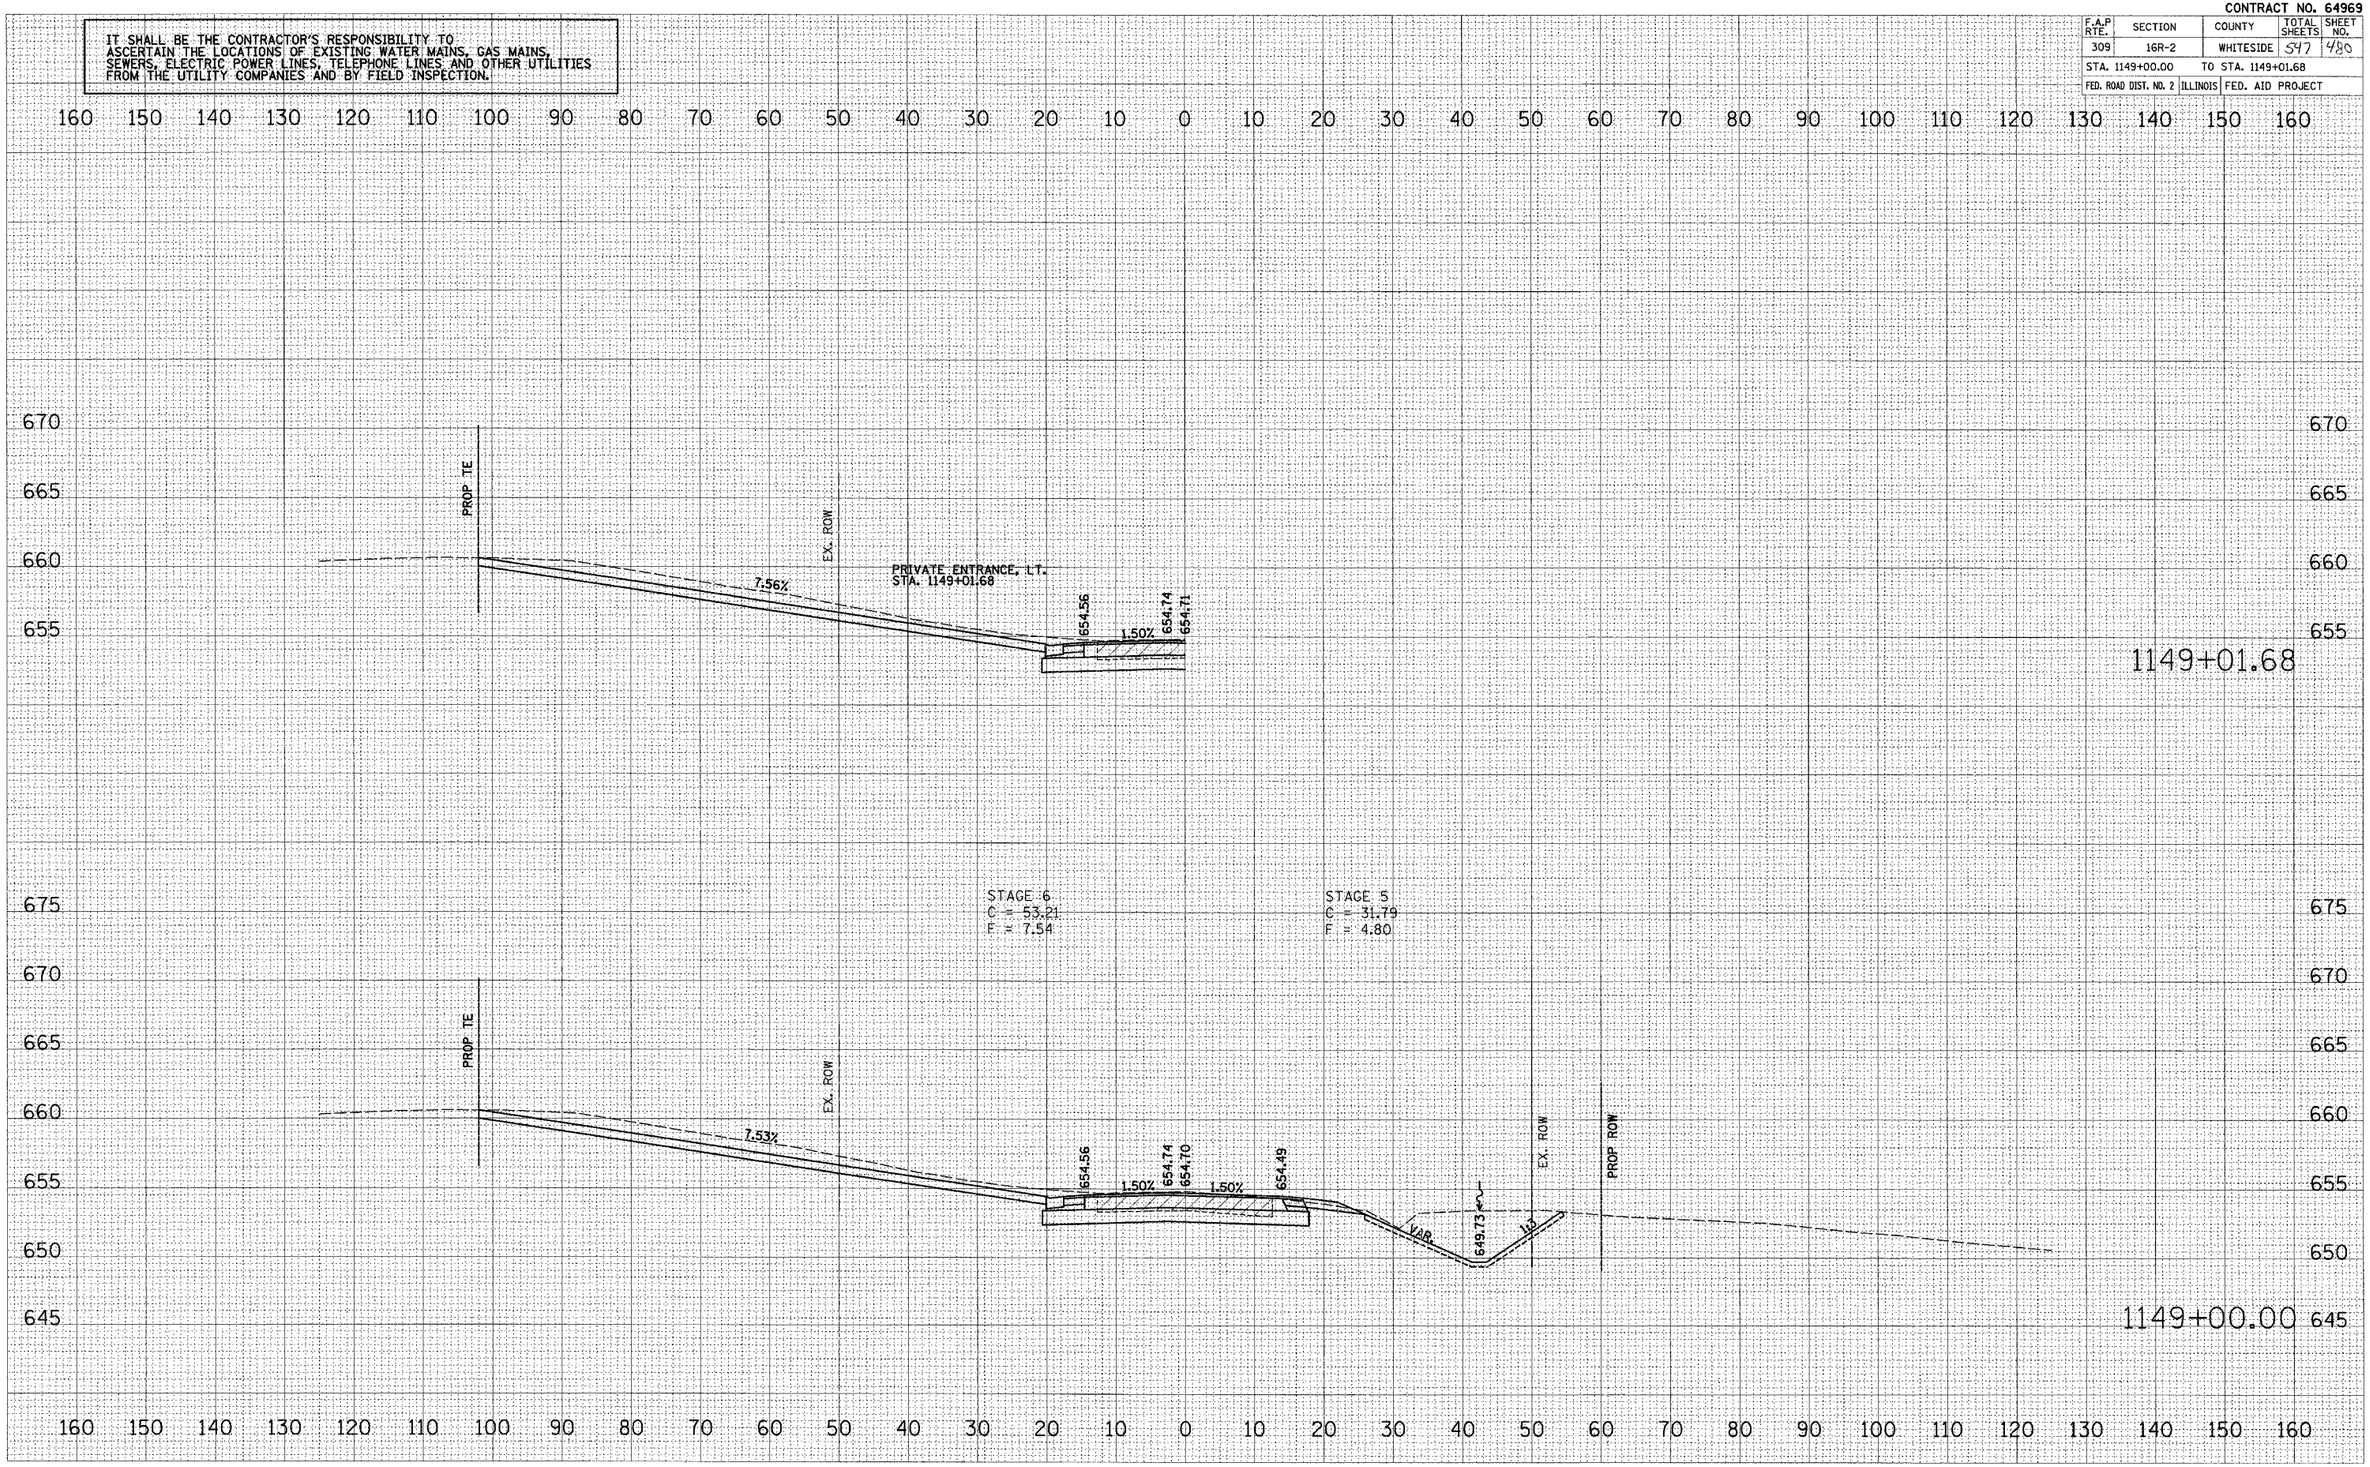

US ROUTE 30

FINAL SURVEY — NOTE BOOK NO. — SURVEYED / PLOTTED / TEMPLATE / AREAS / AREAS CHECKED — BY — DATE

ORIGINAL SURVEY — NOTE BOOK NO. — SURVEYED / PLOTTED / TEMPLATE / AREAS / AREAS CHECKED — BY — DATE

PLOT DATE = #DATE#
FILE NAME = #FILEL#
PLOT SCALE = #SCALE#
USER NAME = #USER#

12/9/2025 9:38:37 AM

CONTRACT NO. 64969

F.A.P RTE.	SECTION	COUNTY	TOTAL SHEETS	SHEET NO.
309	16R-2	WHITESIDE	547	481
STA. 1149+25.00	TO STA. 1149+50.00			
FED. ROAD DIST. NO. 2	ILLINOIS	FED. AID PROJECT		

IT SHALL BE THE CONTRACTOR'S RESPONSIBILITY TO ASCERTAIN THE LOCATIONS OF EXISTING WATER MAINS, GAS MAINS, SEWERS, ELECTRIC POWER LINES, TELEPHONE LINES AND OTHER UTILITIES FROM THE UTILITY COMPANIES AND BY FIELD INSPECTION.

FINAL SURVEY	NOTE BOOK	NO.
SURVEYED		BY
PLOTTED		
TEMPLATE		
AREAS		
AREAS CHECKED		DATE

ORIGINAL SURVEY	NOTE BOOK	NO.
SURVEYED		BY
PLOTTED		
TEMPLATE		
AREAS		
AREAS CHECKED		DATE

PLOT DATE = $DATE$
FILE NAME = $FILE$
PLOT SCALE = $SCALE$
USER NAME = $USER$

160 150 140 130 120 110 100 90 80 70 60 50 40 30 20 10 0 10 20 30 40 50 60 70 80 90 100 110 120 130 140 150 160

675 670 665 660 655 650 645

STAGE 6
C = 0.00
F = 124.89

STAGE 5
C = 25.02
F = 4.99

PROP TE
EX. ROW
1:3
654.60
1.50%
654.78
1.50%
654.73
654.67
2.00%
654.43
VAR.
650.68
1:3
EX. ROW
PROP ROW

1149+50.00

STAGE 6
C = 0.07
F = 67.54

STAGE 5
C = 28.60
F = 4.50

PROP TE
EX. ROW
1:3
654.60
1.50%
654.78
1.50%
654.74
654.69
2.00%
654.45
VAR.
650.23
1:3
EX. ROW
PROP ROW

1149+25.00

US ROUTE 30

xsections.dgn 12/9/2020 9:38:38 AM

CONTRACT NO. 64969

F.A.P RTE.	SECTION	COUNTY	TOTAL SHEETS	SHEET NO.
309	16R-2	WHITESIDE	547	482
STA. 1149+75.00	TO STA. 1150+00.00			
FED. ROAD DIST. NO. 2	ILLINOIS	FED. AID PROJECT		

IT SHALL BE THE CONTRACTOR'S RESPONSIBILITY TO ASCERTAIN THE LOCATIONS OF EXISTING WATER MAINS, GAS MAINS, SEWERS, ELECTRIC POWER LINES, TELEPHONE LINES AND OTHER UTILITIES FROM THE UTILITY COMPANIES AND BY FIELD INSPECTION.

FINAL SURVEY	SURVEYED	BY
	PLOTTED	DATE
NOTE BOOK	TEMPLATE	
NO.	AREAS	
	AREAS CHECKED	

ORIGINAL SURVEY	SURVEYED	BY
	PLOTTED	DATE
NOTE BOOK	TEMPLATE	
NO.	AREAS	
	AREAS CHECKED	

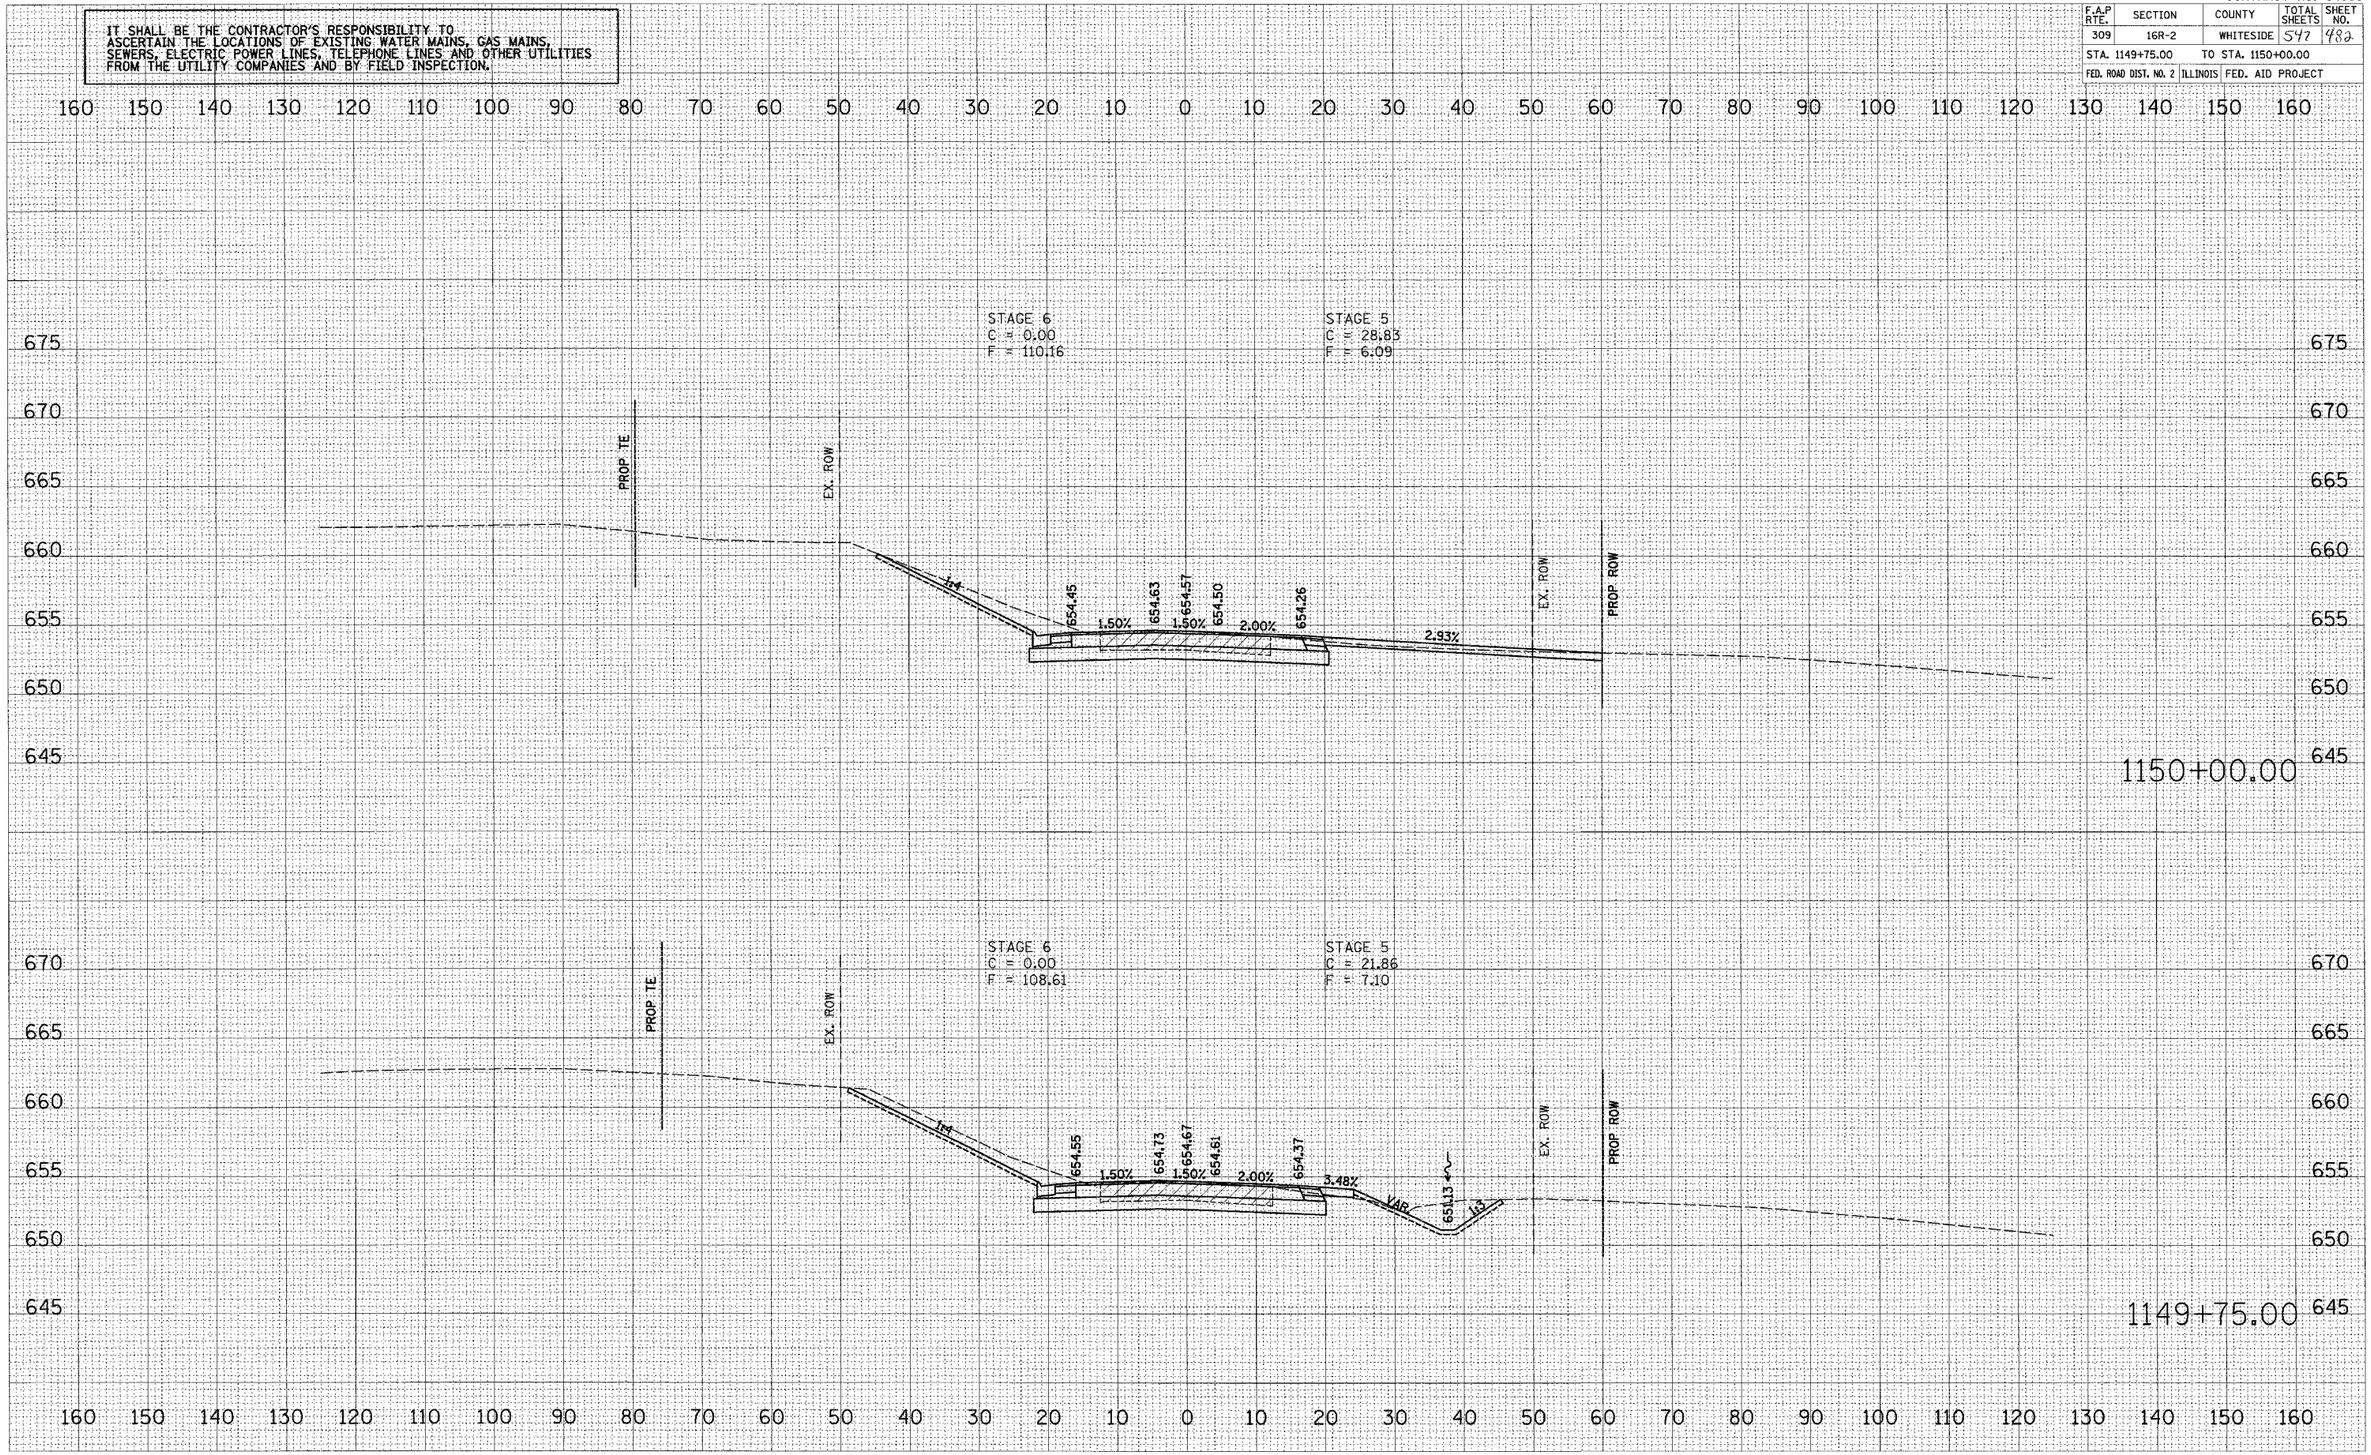

PLOT DATE = $DATE$
FILE NAME = $FILE$
PLOT SCALE = $SCALE$
USER NAME = $USER$

US ROUTE 30

xsecsunitme.dgn 12/6/2005 8:38:38 AM

CONTRACT NO. 64969

F.A.P RTE.	SECTION	COUNTY	TOTAL SHEETS	SHEET NO.
309	16R-2	WHITESIDE	547	483
STA. 1150+12.65		TO STA. 1150+25.00		
FED. ROAD DIST. NO. 2	ILLINOIS	FED. AID PROJECT		

IT SHALL BE THE CONTRACTOR'S RESPONSIBILITY TO ASCERTAIN THE LOCATIONS OF EXISTING WATER MAINS, GAS MAINS, SEWERS, ELECTRIC POWER LINES, TELEPHONE LINES AND OTHER UTILITIES FROM THE UTILITY COMPANIES AND BY FIELD INSPECTION.

FINAL SURVEY — NOTE BOOK — NO. — SURVEYED — PLOTTED — QUANTITIES — AREAS — AREAS CHECKED — BY — DATE

ORIGINAL SURVEY — NOTE BOOK — NO. — SURVEYED — PLOTTED — QUANTITIES — AREAS — AREAS CHECKED — BY — DATE

PLOT DATE = $DATE$
FILE NAME = $FILE$
PLOT SCALE = $SCALE$
USER NAME = $USER$

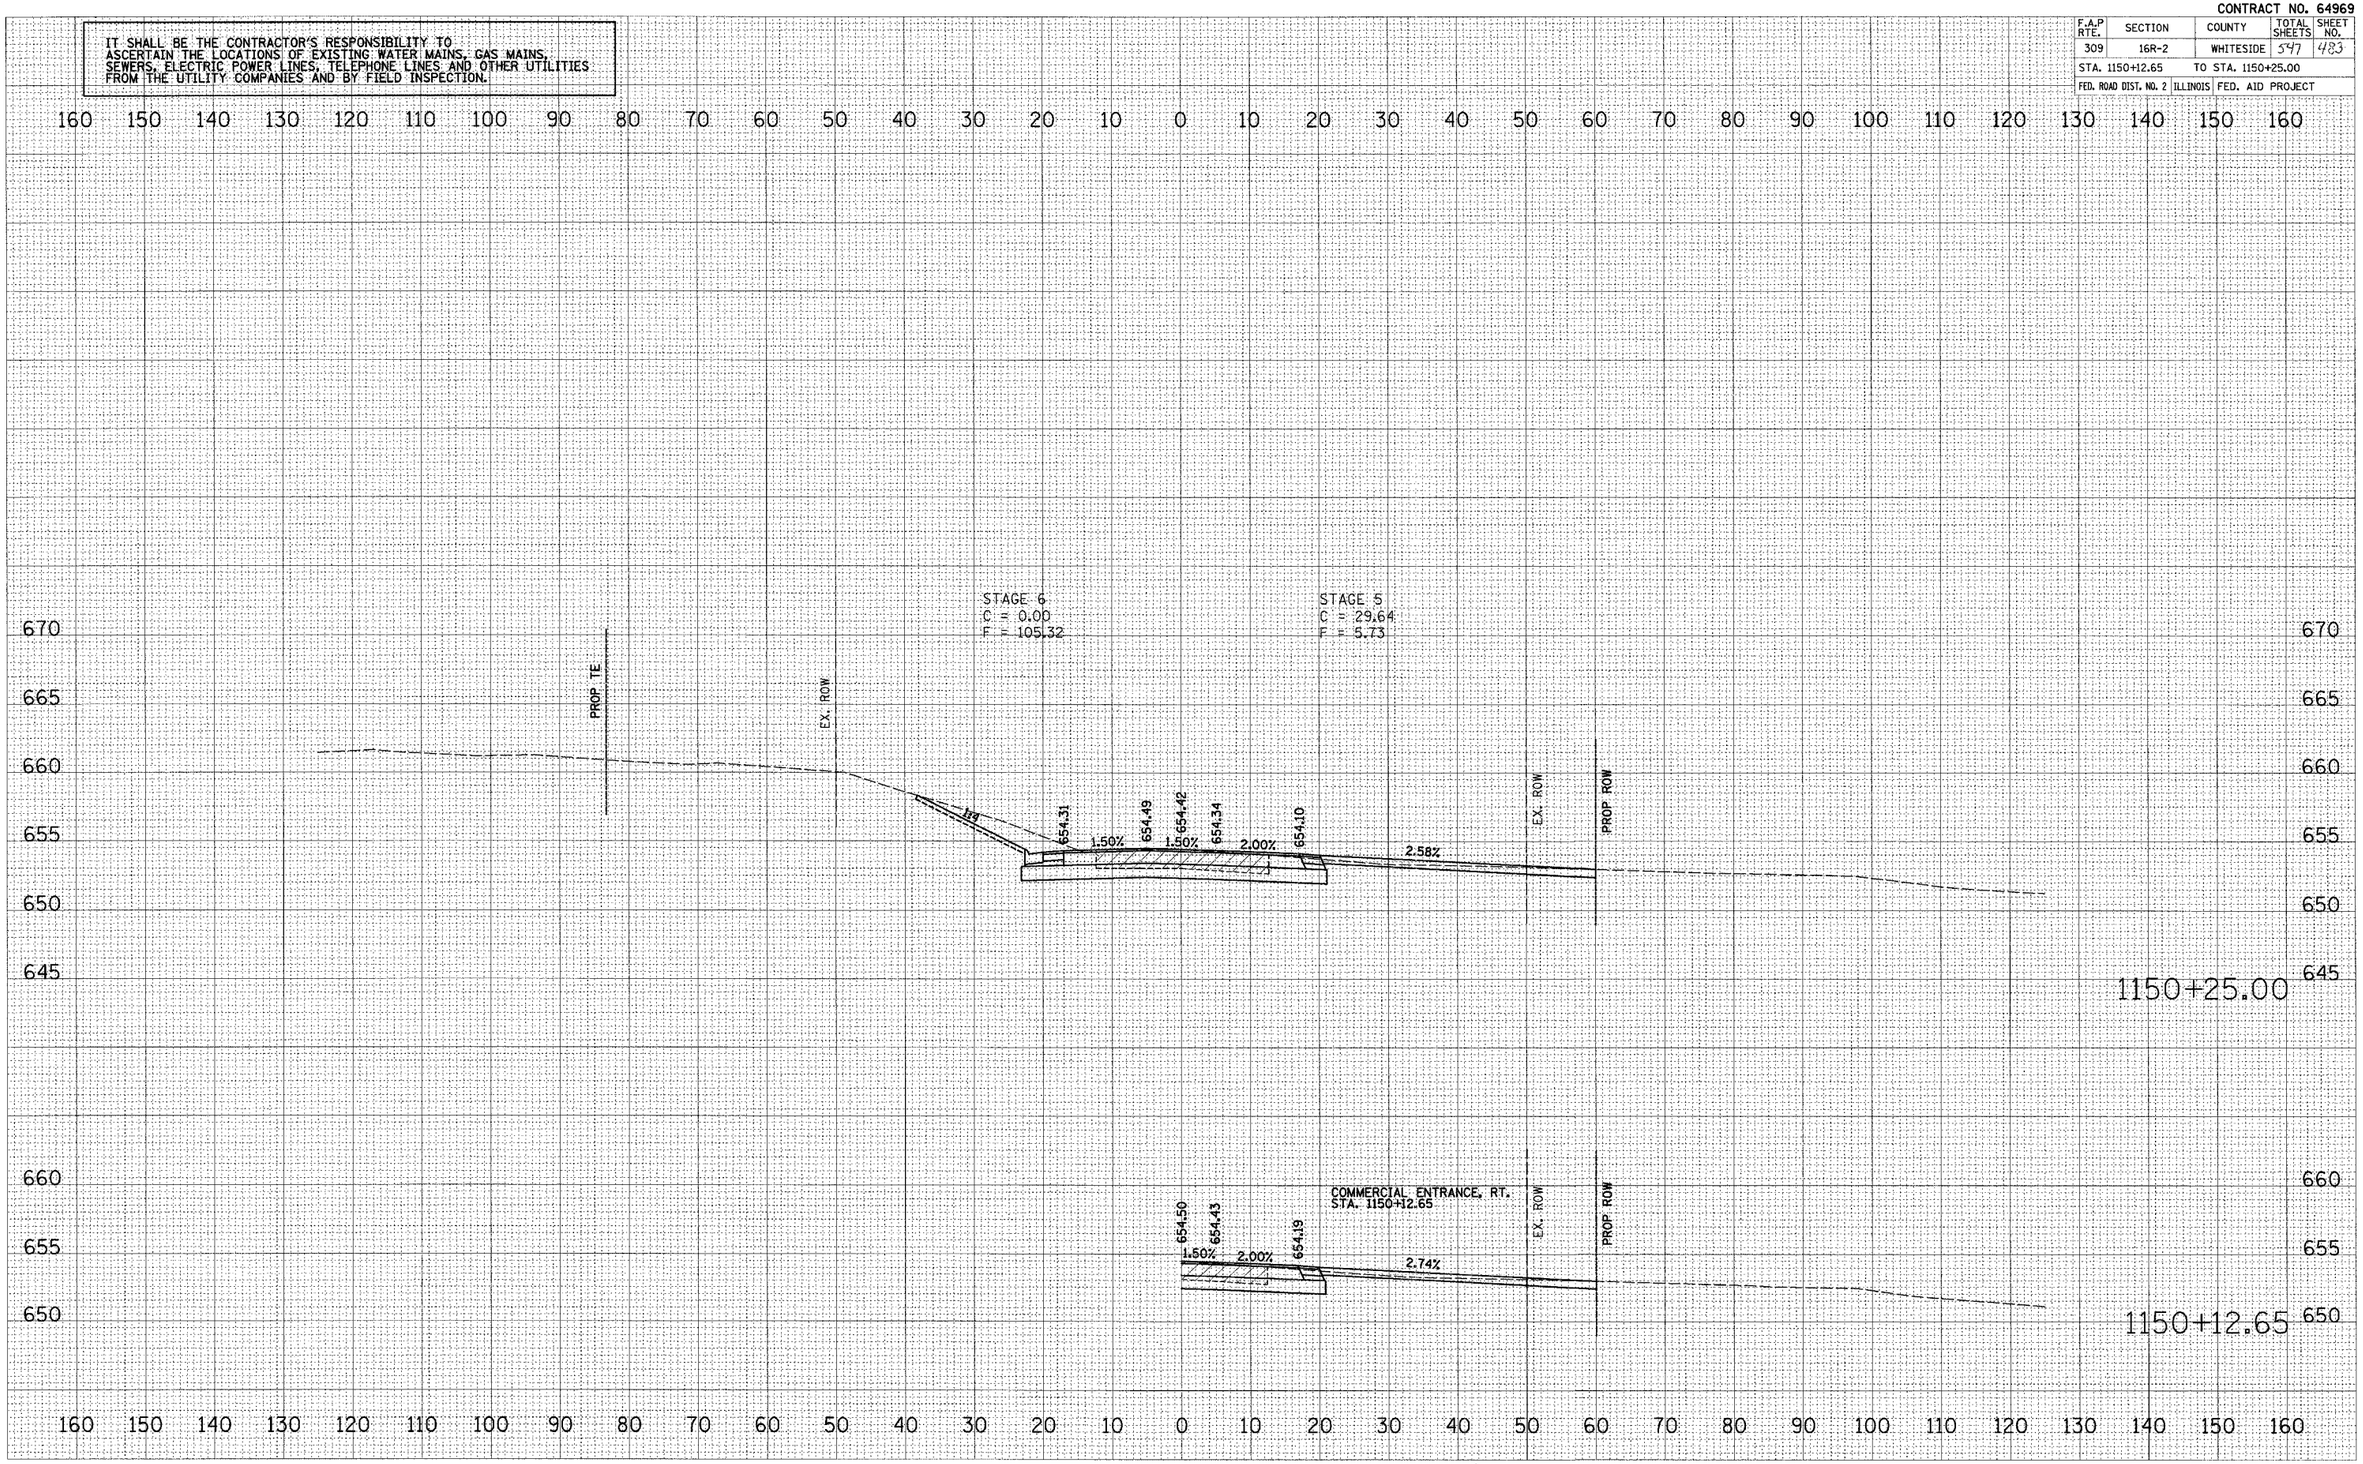

US ROUTE 30

wscenline.dgn 12/5/2008 9:38:38 AM

CONTRACT NO. 64969

F.A.P RTE.	SECTION	COUNTY	TOTAL SHEETS	SHEET NO.
309	16R-2	WHITESIDE	547	484
STA. 1150+50.00		TO STA. 1150+75.00		
FED. ROAD DIST. NO. 2	ILLINOIS	FED. AID PROJECT		

IT SHALL BE THE CONTRACTOR'S RESPONSIBILITY TO ASCERTAIN THE LOCATIONS OF EXISTING WATER MAINS, GAS MAINS, SEWERS, ELECTRIC POWER LINES, TELEPHONE LINES AND OTHER UTILITIES FROM THE UTILITY COMPANIES AND BY FIELD INSPECTION.

FINAL SURVEY
NOTE BOOK
NO.
SURVEYED
PLOTTED
TYPED ATT.
AREAS
AREAS CHECKED
BY
DATE

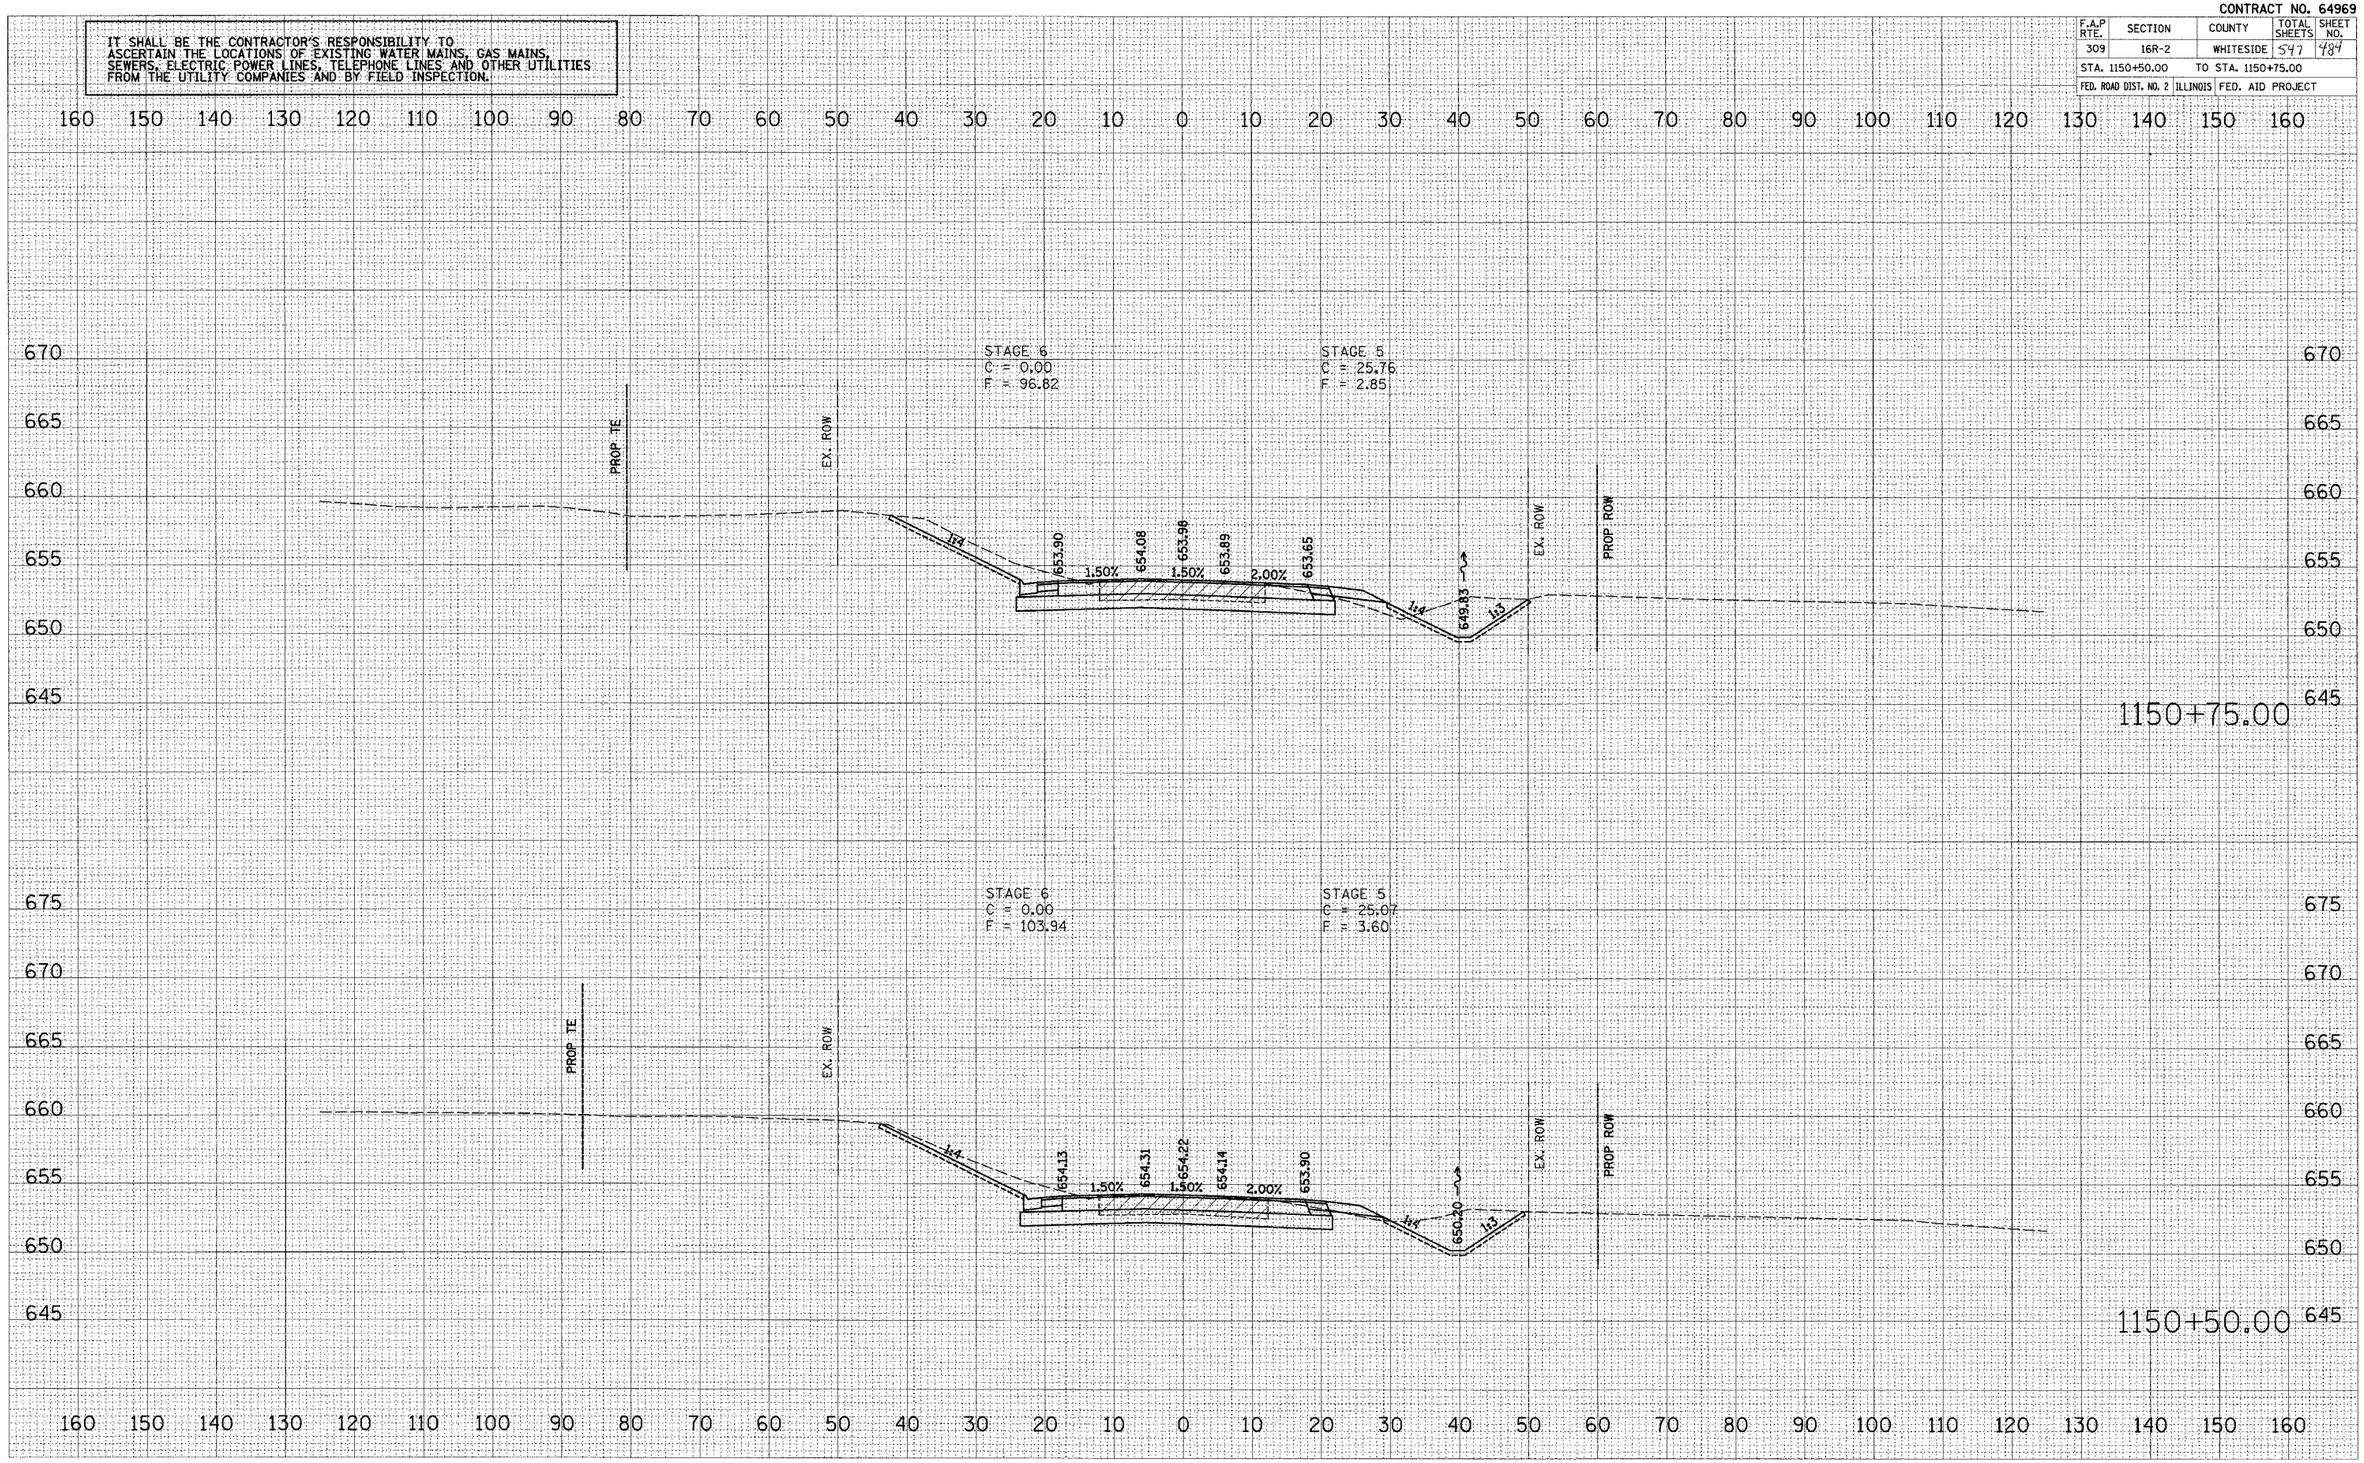

ORIGINAL SURVEY
NOTE BOOK
NO.
SURVEYED
PLOTTED
TYPED ATT.
AREAS
AREAS CHECKED
BY
DATE

PLOT DATE = $DATE$
FILE NAME = $FILEL$
PLOT SCALE = $SCALE$
USER NAME = $USER$

US ROUTE 30

xsmainline.dgn 12/9/2005 10:38:39 AM

CONTRACT NO. 64969

F.A.P RTE.	SECTION	COUNTY	TOTAL SHEETS	SHEET NO.
309	16R-2	WHITESIDE	547	485
STA. 1151+00.00		TO STA. 1151+25.00		
FED. ROAD DIST. NO. 2	ILLINOIS	FED. AID PROJECT		

IT SHALL BE THE CONTRACTOR'S RESPONSIBILITY TO ASCERTAIN THE LOCATIONS OF EXISTING WATER MAINS, GAS MAINS, SEWERS, ELECTRIC POWER LINES, TELEPHONE LINES AND OTHER UTILITIES FROM THE UTILITY COMPANIES AND BY FIELD INSPECTION.

FINAL SURVEY	SURVEYED	BY	DATE
NOTE BOOK	PLOTTED		
NO.	TEMPLATE		
	AREAS		
	AREAS CHECKED		

ORIGINAL SURVEY	SURVEYED	BY	DATE
NOTE BOOK	PLOTTED		
NO.	TEMPLATE		
	AREAS		
	AREAS CHECKED		

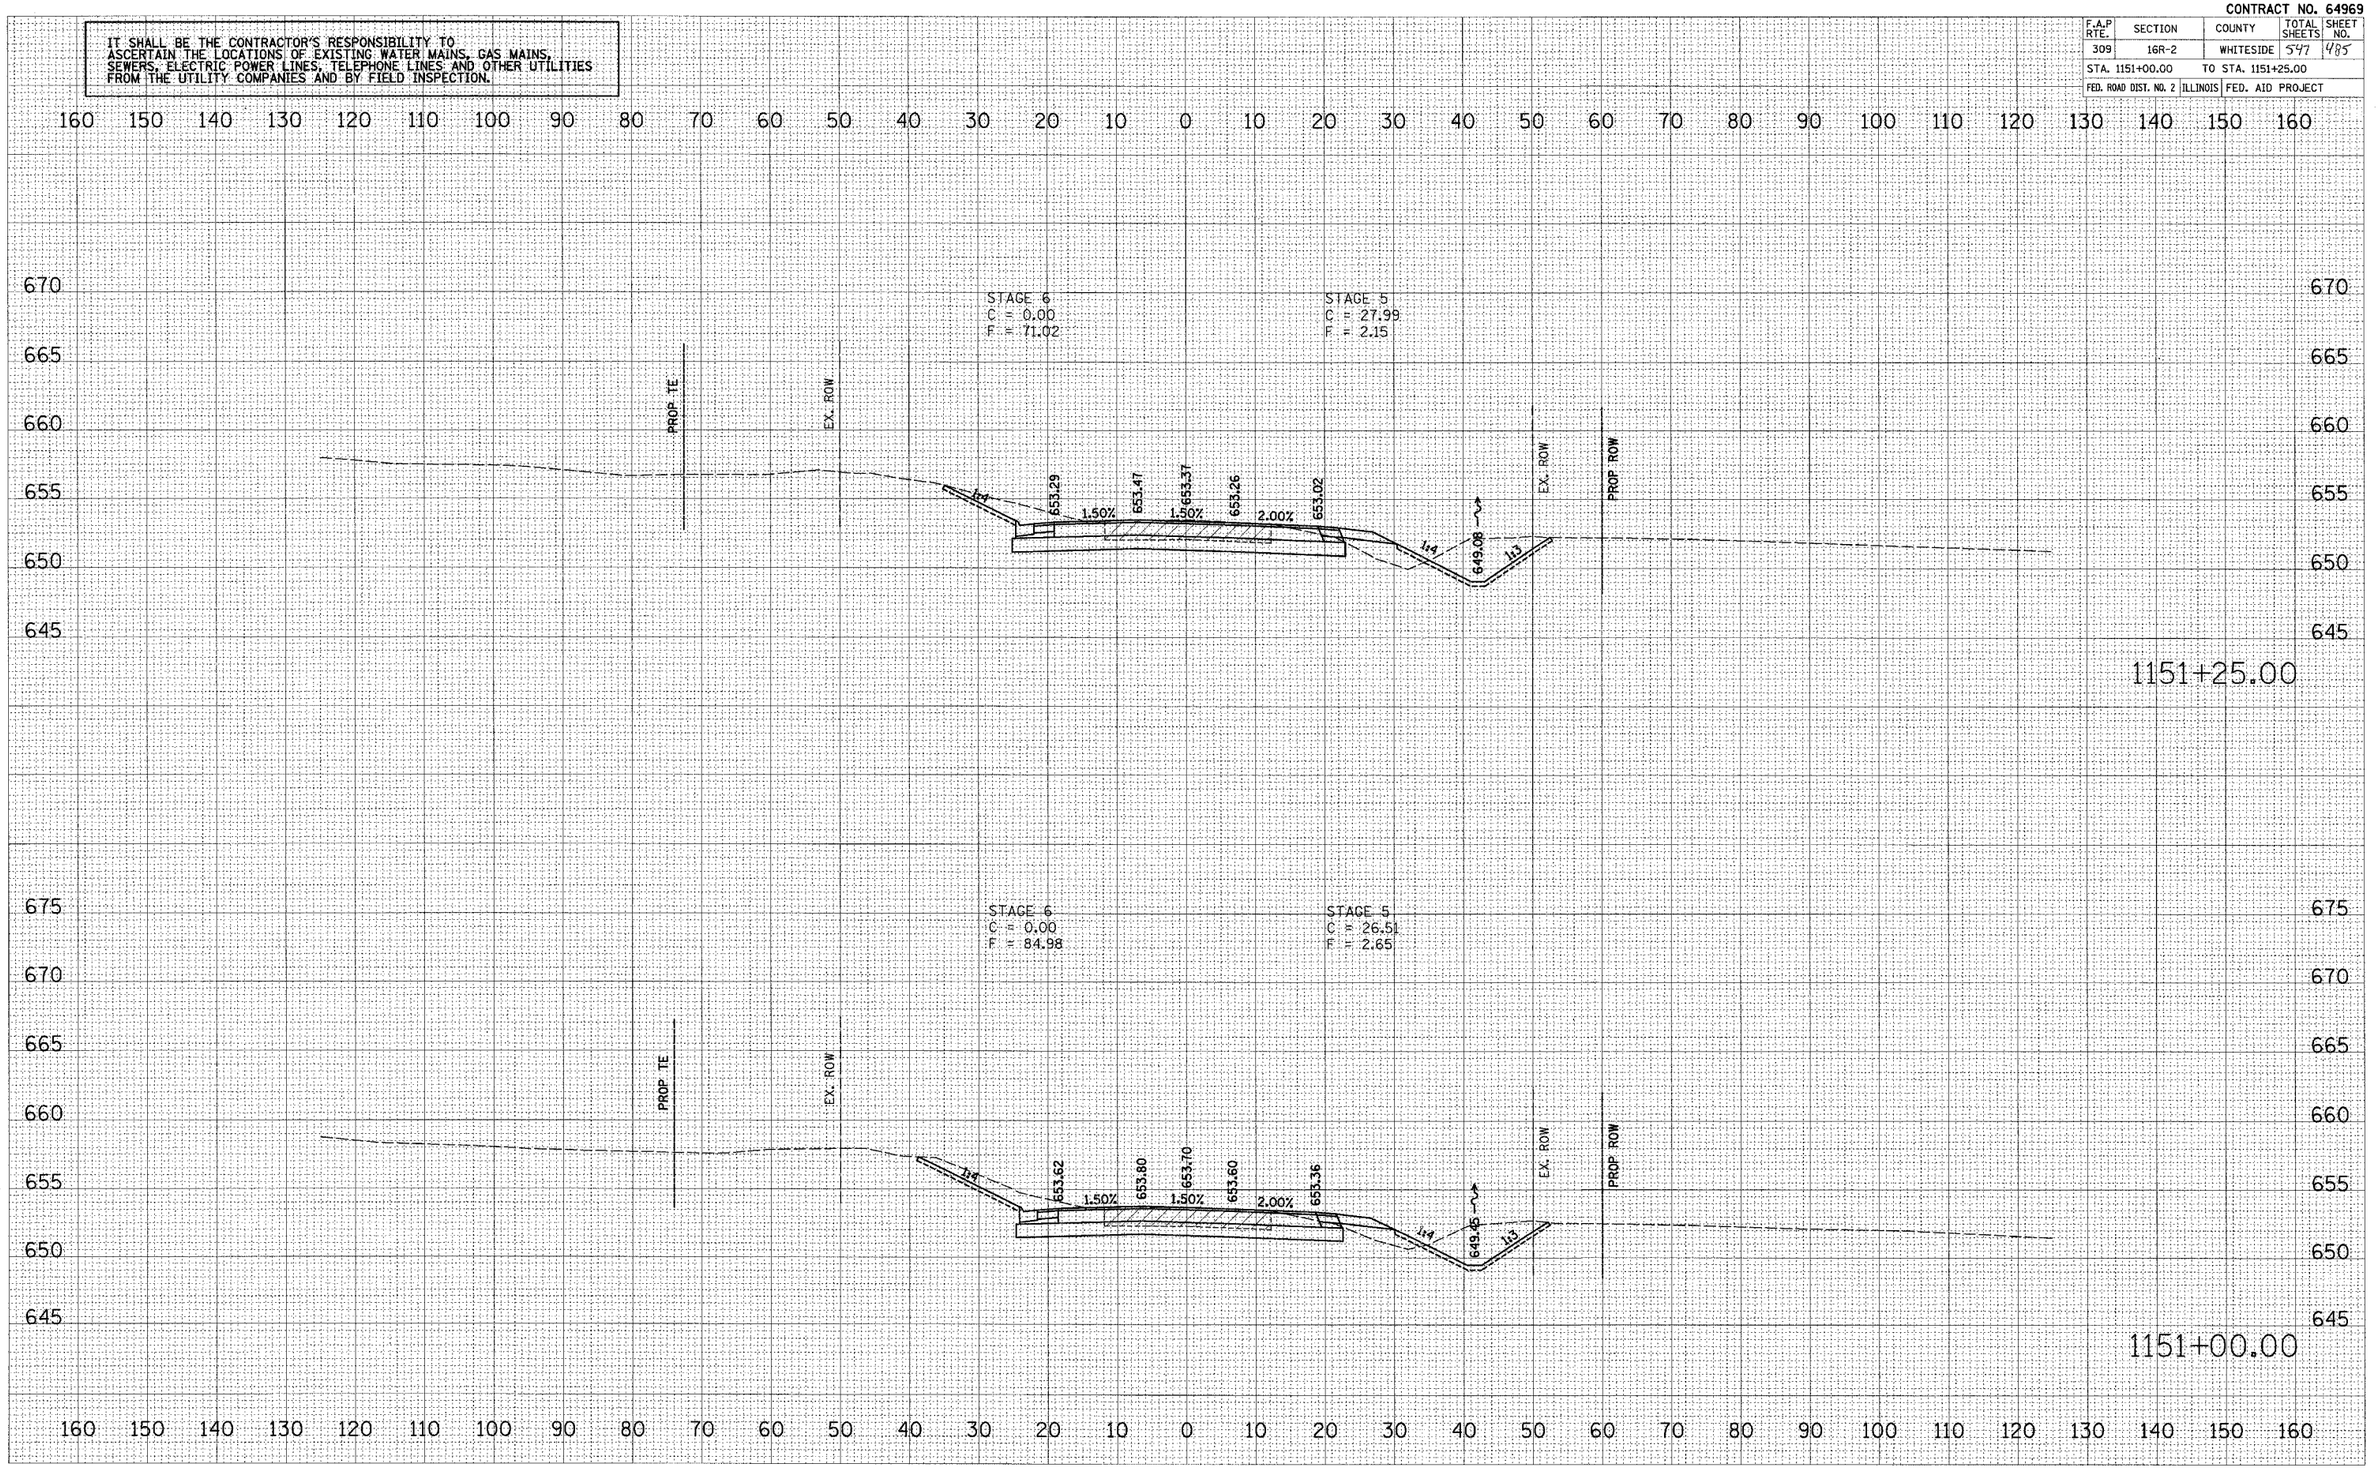

PLOT DATE = $DATE$
FILE NAME = $FILE$
PLOT SCALE = $SCALE$
USER NAME = $USER$

US ROUTE 30

xsections.dgn 12/9/2015 9:38:33 AM

CONTRACT NO. 64969

IT SHALL BE THE CONTRACTOR'S RESPONSIBILITY TO ASCERTAIN THE LOCATIONS OF EXISTING WATER MAINS, GAS MAINS, SEWERS, ELECTRIC POWER LINES, TELEPHONE LINES AND OTHER UTILITIES FROM THE UTILITY COMPANIES AND BY FIELD INSPECTION.

F.A.P RTE.	SECTION	COUNTY	TOTAL SHEETS	SHEET NO.
309	16R-2	WHITESIDE	547	486
STA. 1151+50.00		TO STA. 1151+75.00		
FED. ROAD DIST. NO. 2	ILLINOIS	FED. AID PROJECT		

FINAL SURVEY	SURVEYED	BY	
	PLOTTED		
NOTE BOOK	TEMPLATE		
NO.	AREAS		
	AREAS CHECKED		DATE

ORIGINAL SURVEY	SURVEYED	BY	
	PLOTTED		
NOTE BOOK	TEMPLATE		
NO.	AREAS		
	AREAS CHECKED		DATE

PLOT DATE = $DATE$
FILE NAME = $FILEL$
PLOT SCALE = $SCALE$
USER NAME = $USER$

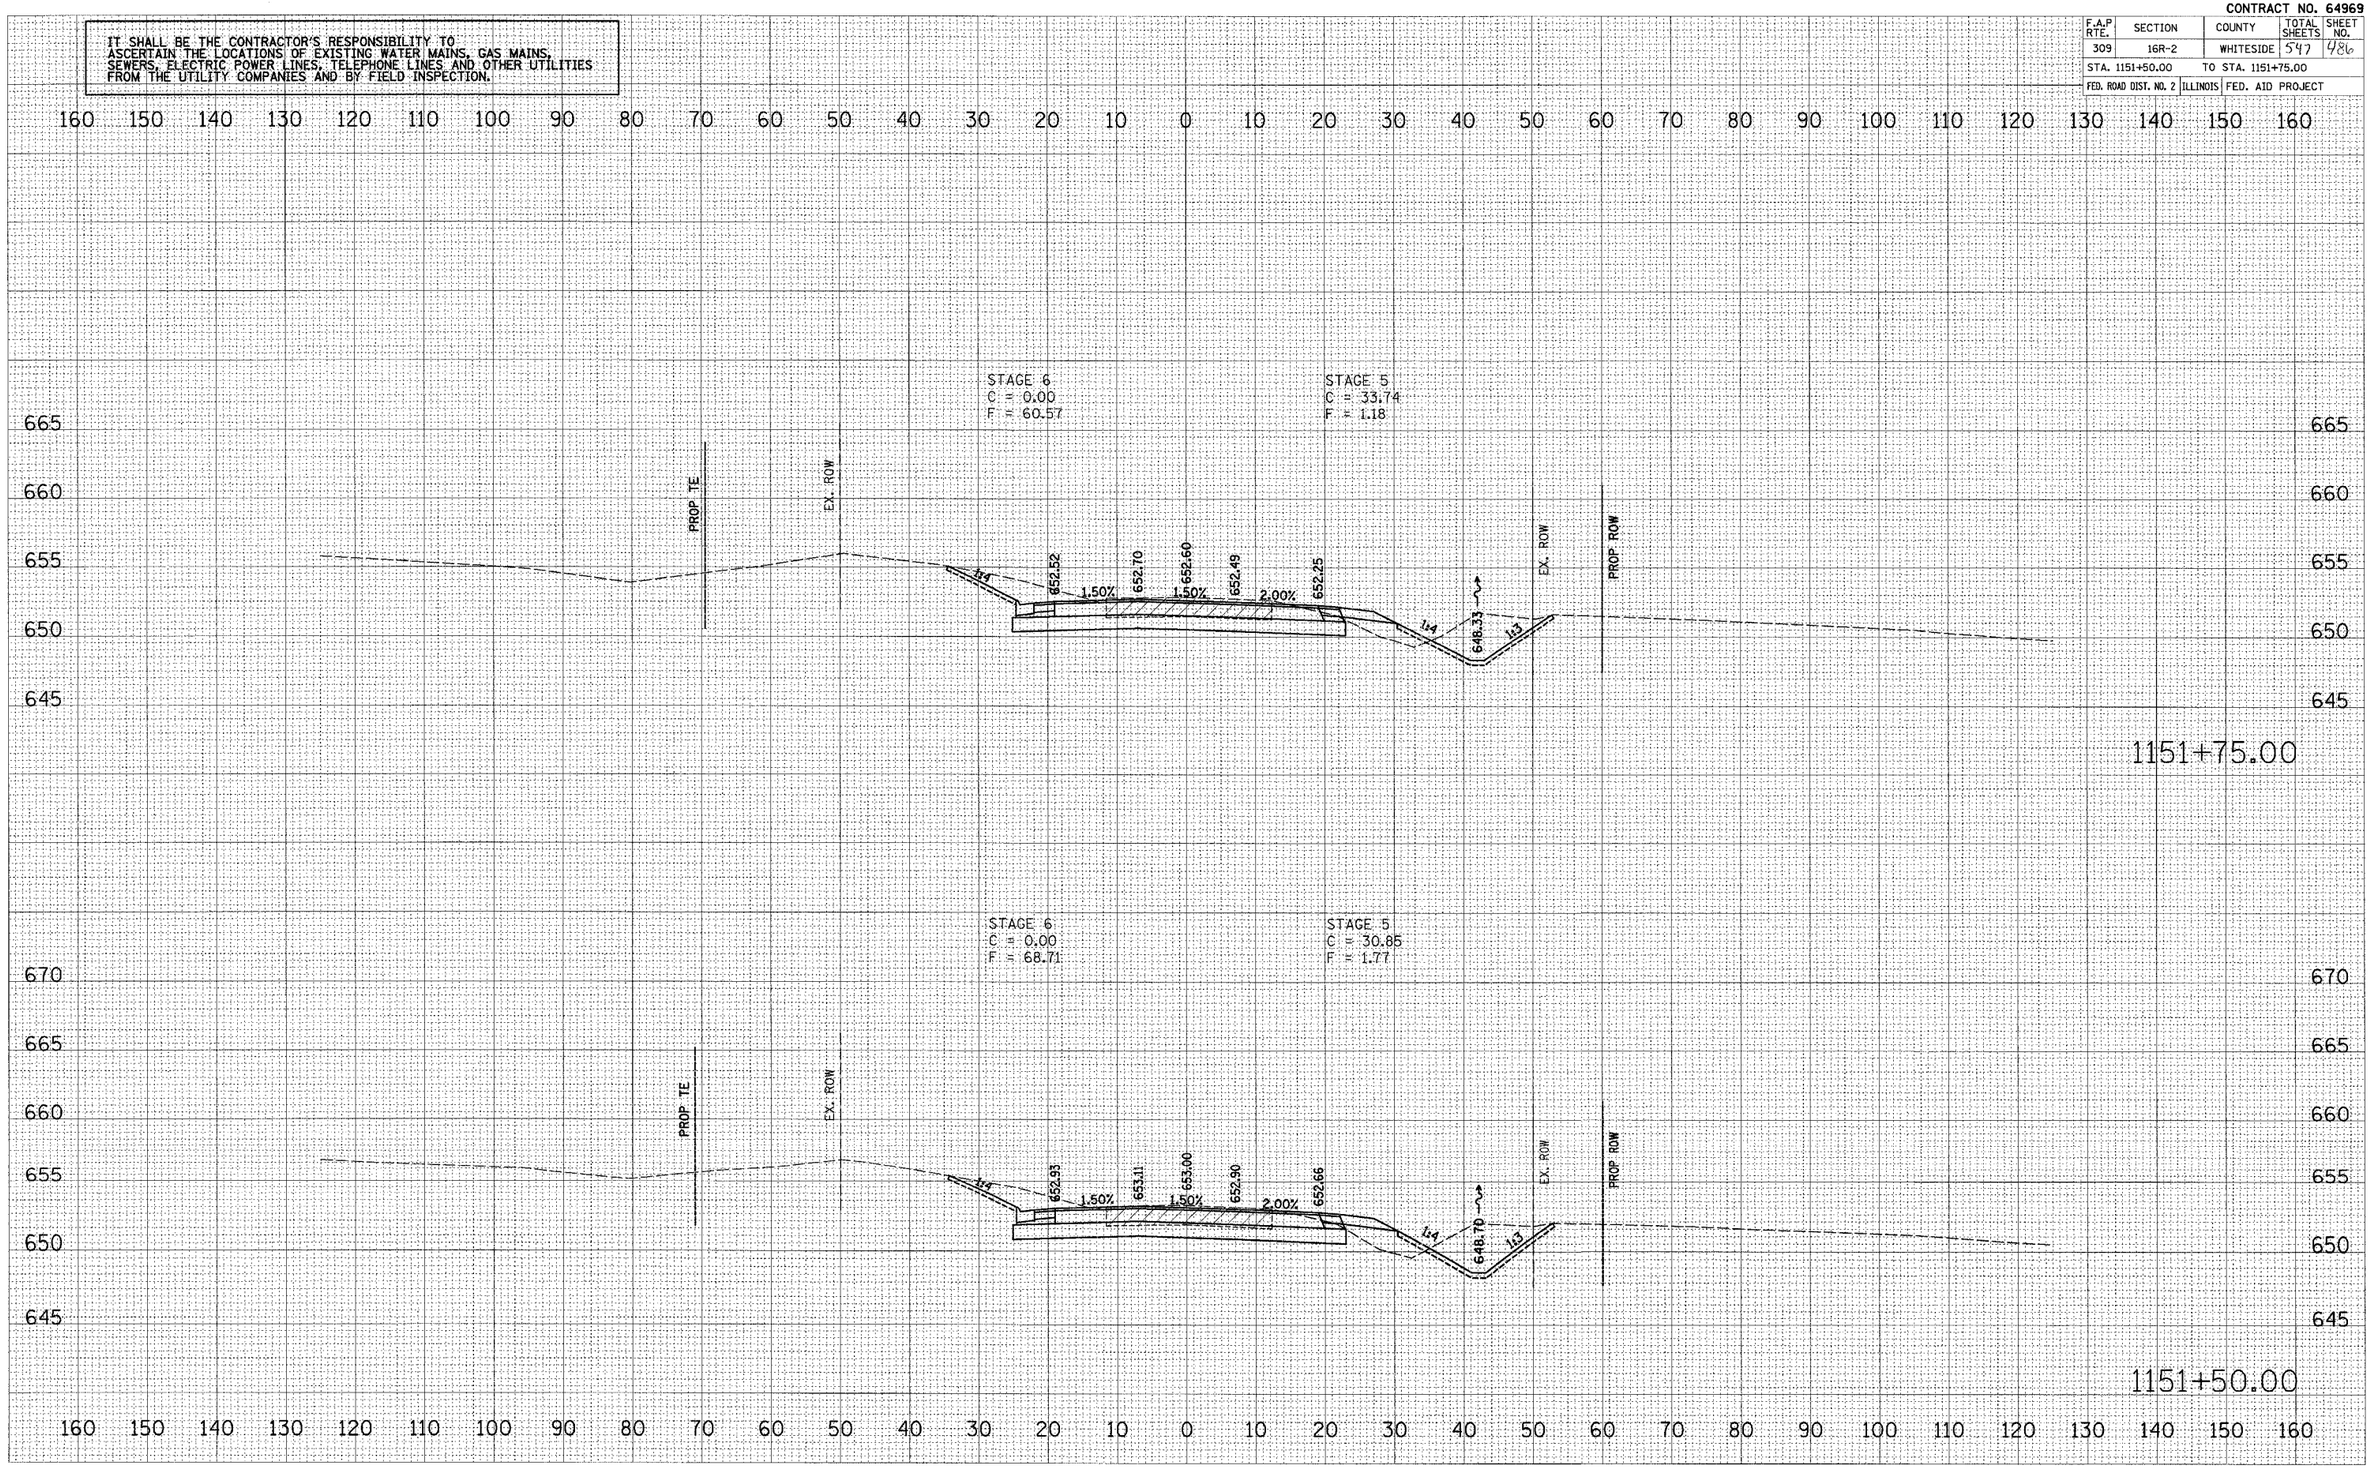

US ROUTE 30

xsection.dgn 12/8/2005 15:38:39

CONTRACT NO. 64969

F.A.P RTE.	SECTION	COUNTY	TOTAL SHEETS	SHEET NO.
309	16R-2	WHITESIDE	547	487
STA. 1152+00.00		TO STA. 1152+25.00		
FED. ROAD DIST. NO. 2	ILLINOIS	FED. AID PROJECT		

IT SHALL BE THE CONTRACTOR'S RESPONSIBILITY TO ASCERTAIN THE LOCATIONS OF EXISTING WATER MAINS, GAS MAINS, SEWERS, ELECTRIC POWER LINES, TELEPHONE LINES AND OTHER UTILITIES FROM THE UTILITY COMPANIES AND BY FIELD INSPECTION.

FINAL SURVEY	SURVEYED	BY	DATE
NOTE BOOK	PLOTTED		
NO.	TYPED AT E		
	AREAS		
	AREAS CHECKED		

STAGE 6
C = 2.62
F = 20.88

STAGE 5
C = 36.39
F = 0.84

PROP TE
EX. ROW
VAR.
651.57
1.50%
651.75
1.50%
651.65
651.54
2.00%
651.30
1:4
647.58
1:3
EX. ROW
PROP ROW

1152+25.00

STAGE 6
C = 0.00
F = 48.74

STAGE 5
C = 35.86
F = 0.91

PROP TE
EX. ROW
1:4
652.06
1.50%
652.25
1.50%
652.15
652.04
2.00%
651.80
1:4
647.95
1:3
EX. ROW
PROP ROW

1152+00.00

ORIGINAL SURVEY	SURVEYED	BY	DATE
NOTE BOOK	PLOTTED		
NO.	TYPED AT E		
	AREAS		
	AREAS CHECKED		

PLOT DATE = #DATE#
FILE NAME = #FILE#
PLOT SCALE = #SCALE#
USER NAME = #USER#

US ROUTE 30

xsmainline.dgn 12/9/2005 8:38:40 AM

CONTRACT NO. 64969

F.A.P RTE.	SECTION	COUNTY	TOTAL SHEETS	SHEET NO.
309	16R-2	WHITESIDE	547	488
STA. 1152+50.00		TO STA. 1152+75.00		
FED. ROAD DIST. NO. 2	ILLINOIS	FED. AID PROJECT		

IT SHALL BE THE CONTRACTOR'S RESPONSIBILITY TO ASCERTAIN THE LOCATIONS OF EXISTING WATER MAINS, GAS MAINS, SEWERS, ELECTRIC POWER LINES, TELEPHONE LINES AND OTHER UTILITIES FROM THE UTILITY COMPANIES AND BY FIELD INSPECTION.

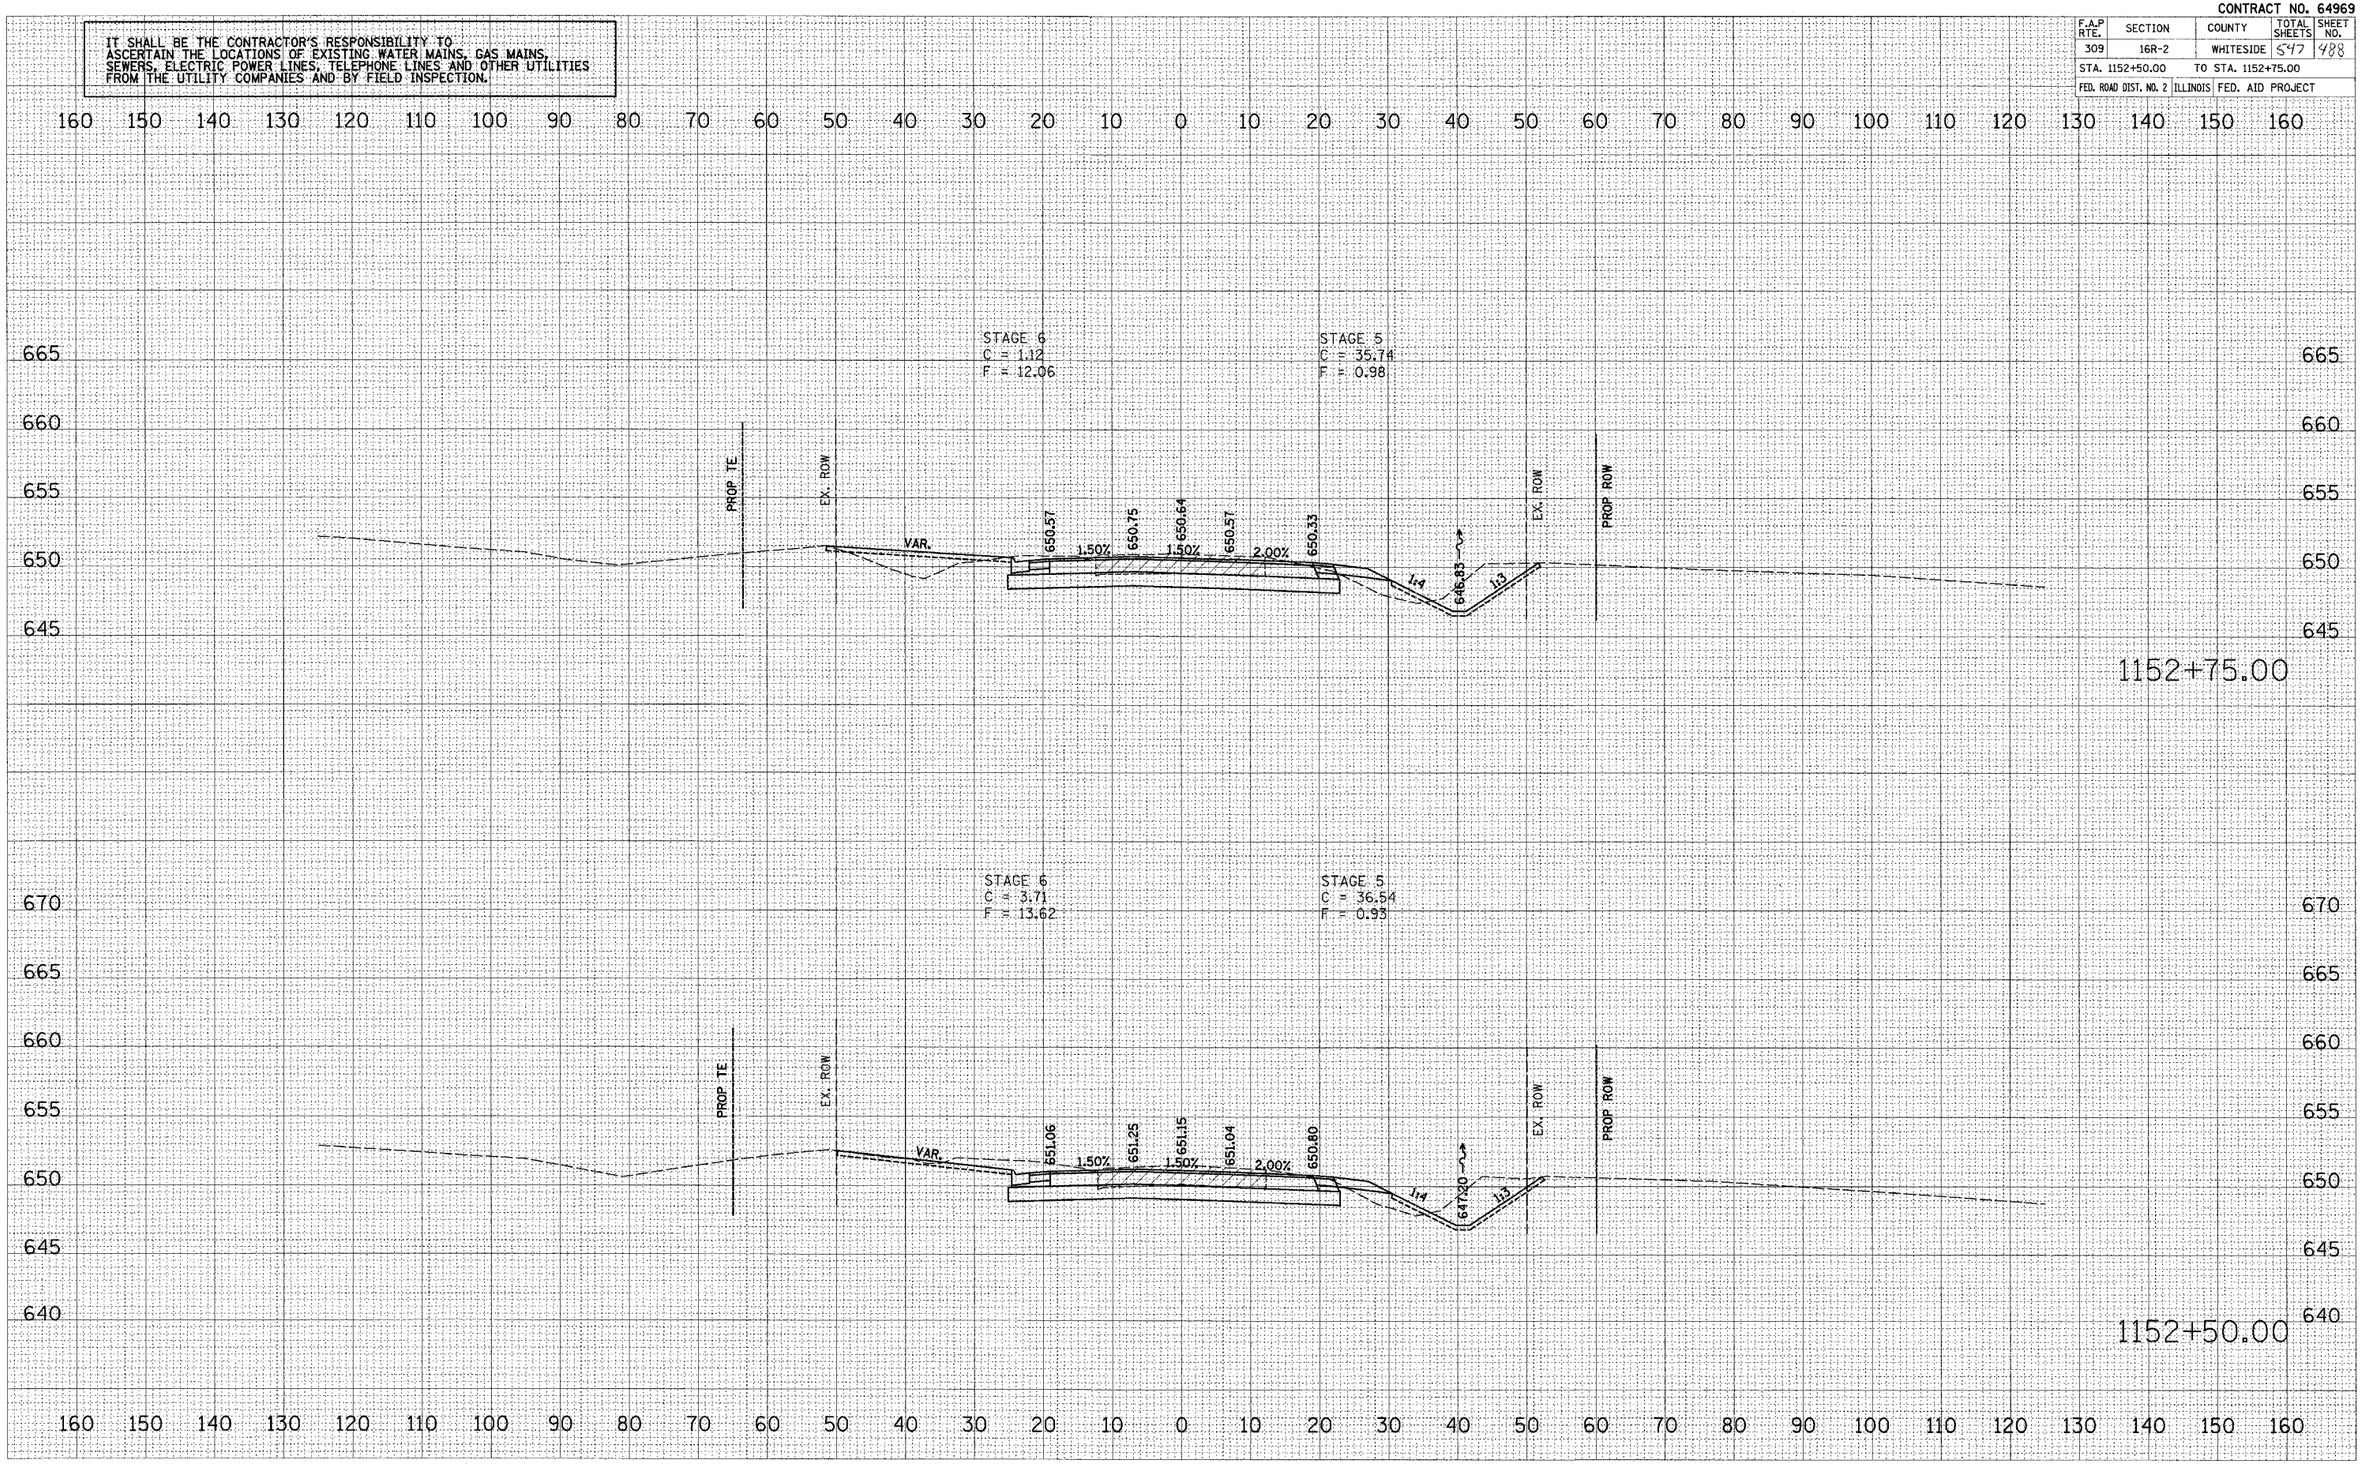

FINAL SURVEY — NOTE BOOK — NO.
SURVEYED — PLOTTED — TRACED — AREAS — AREAS CHECKED — BY — DATE

ORIGINAL SURVEY — NOTE BOOK — NO.
SURVEYED — PLOTTED — TRACED — AREAS — AREAS CHECKED — BY — DATE

PLOT DATE = $DATE$
FILE NAME = $FILE$
PLOT SCALE = $SCALE$
USER NAME = $USER$

US ROUTE 30

xsecmainline.dgn 12/9/2008 9:38:40 AM

CONTRACT NO. 64969

F.A.P RTE.	SECTION	COUNTY	TOTAL SHEETS	SHEET NO.
309	16R-2	WHITESIDE	547	489
STA. 1153+00.00		TO STA. 1153+25.00		
FED. ROAD DIST. NO. 2	ILLINOIS	FED. AID PROJECT		

IT SHALL BE THE CONTRACTOR'S RESPONSIBILITY TO ASCERTAIN THE LOCATIONS OF EXISTING WATER MAINS, GAS MAINS, SEWERS, ELECTRIC POWER LINES, TELEPHONE LINES AND OTHER UTILITIES FROM THE UTILITY COMPANIES AND BY FIELD INSPECTION.

FINAL SURVEY	SURVEYED	BY	DATE
	PLOTTED		
NOTE BOOK	TEMPLATE		
NO.	AREAS		
	AREAS CHECKED		

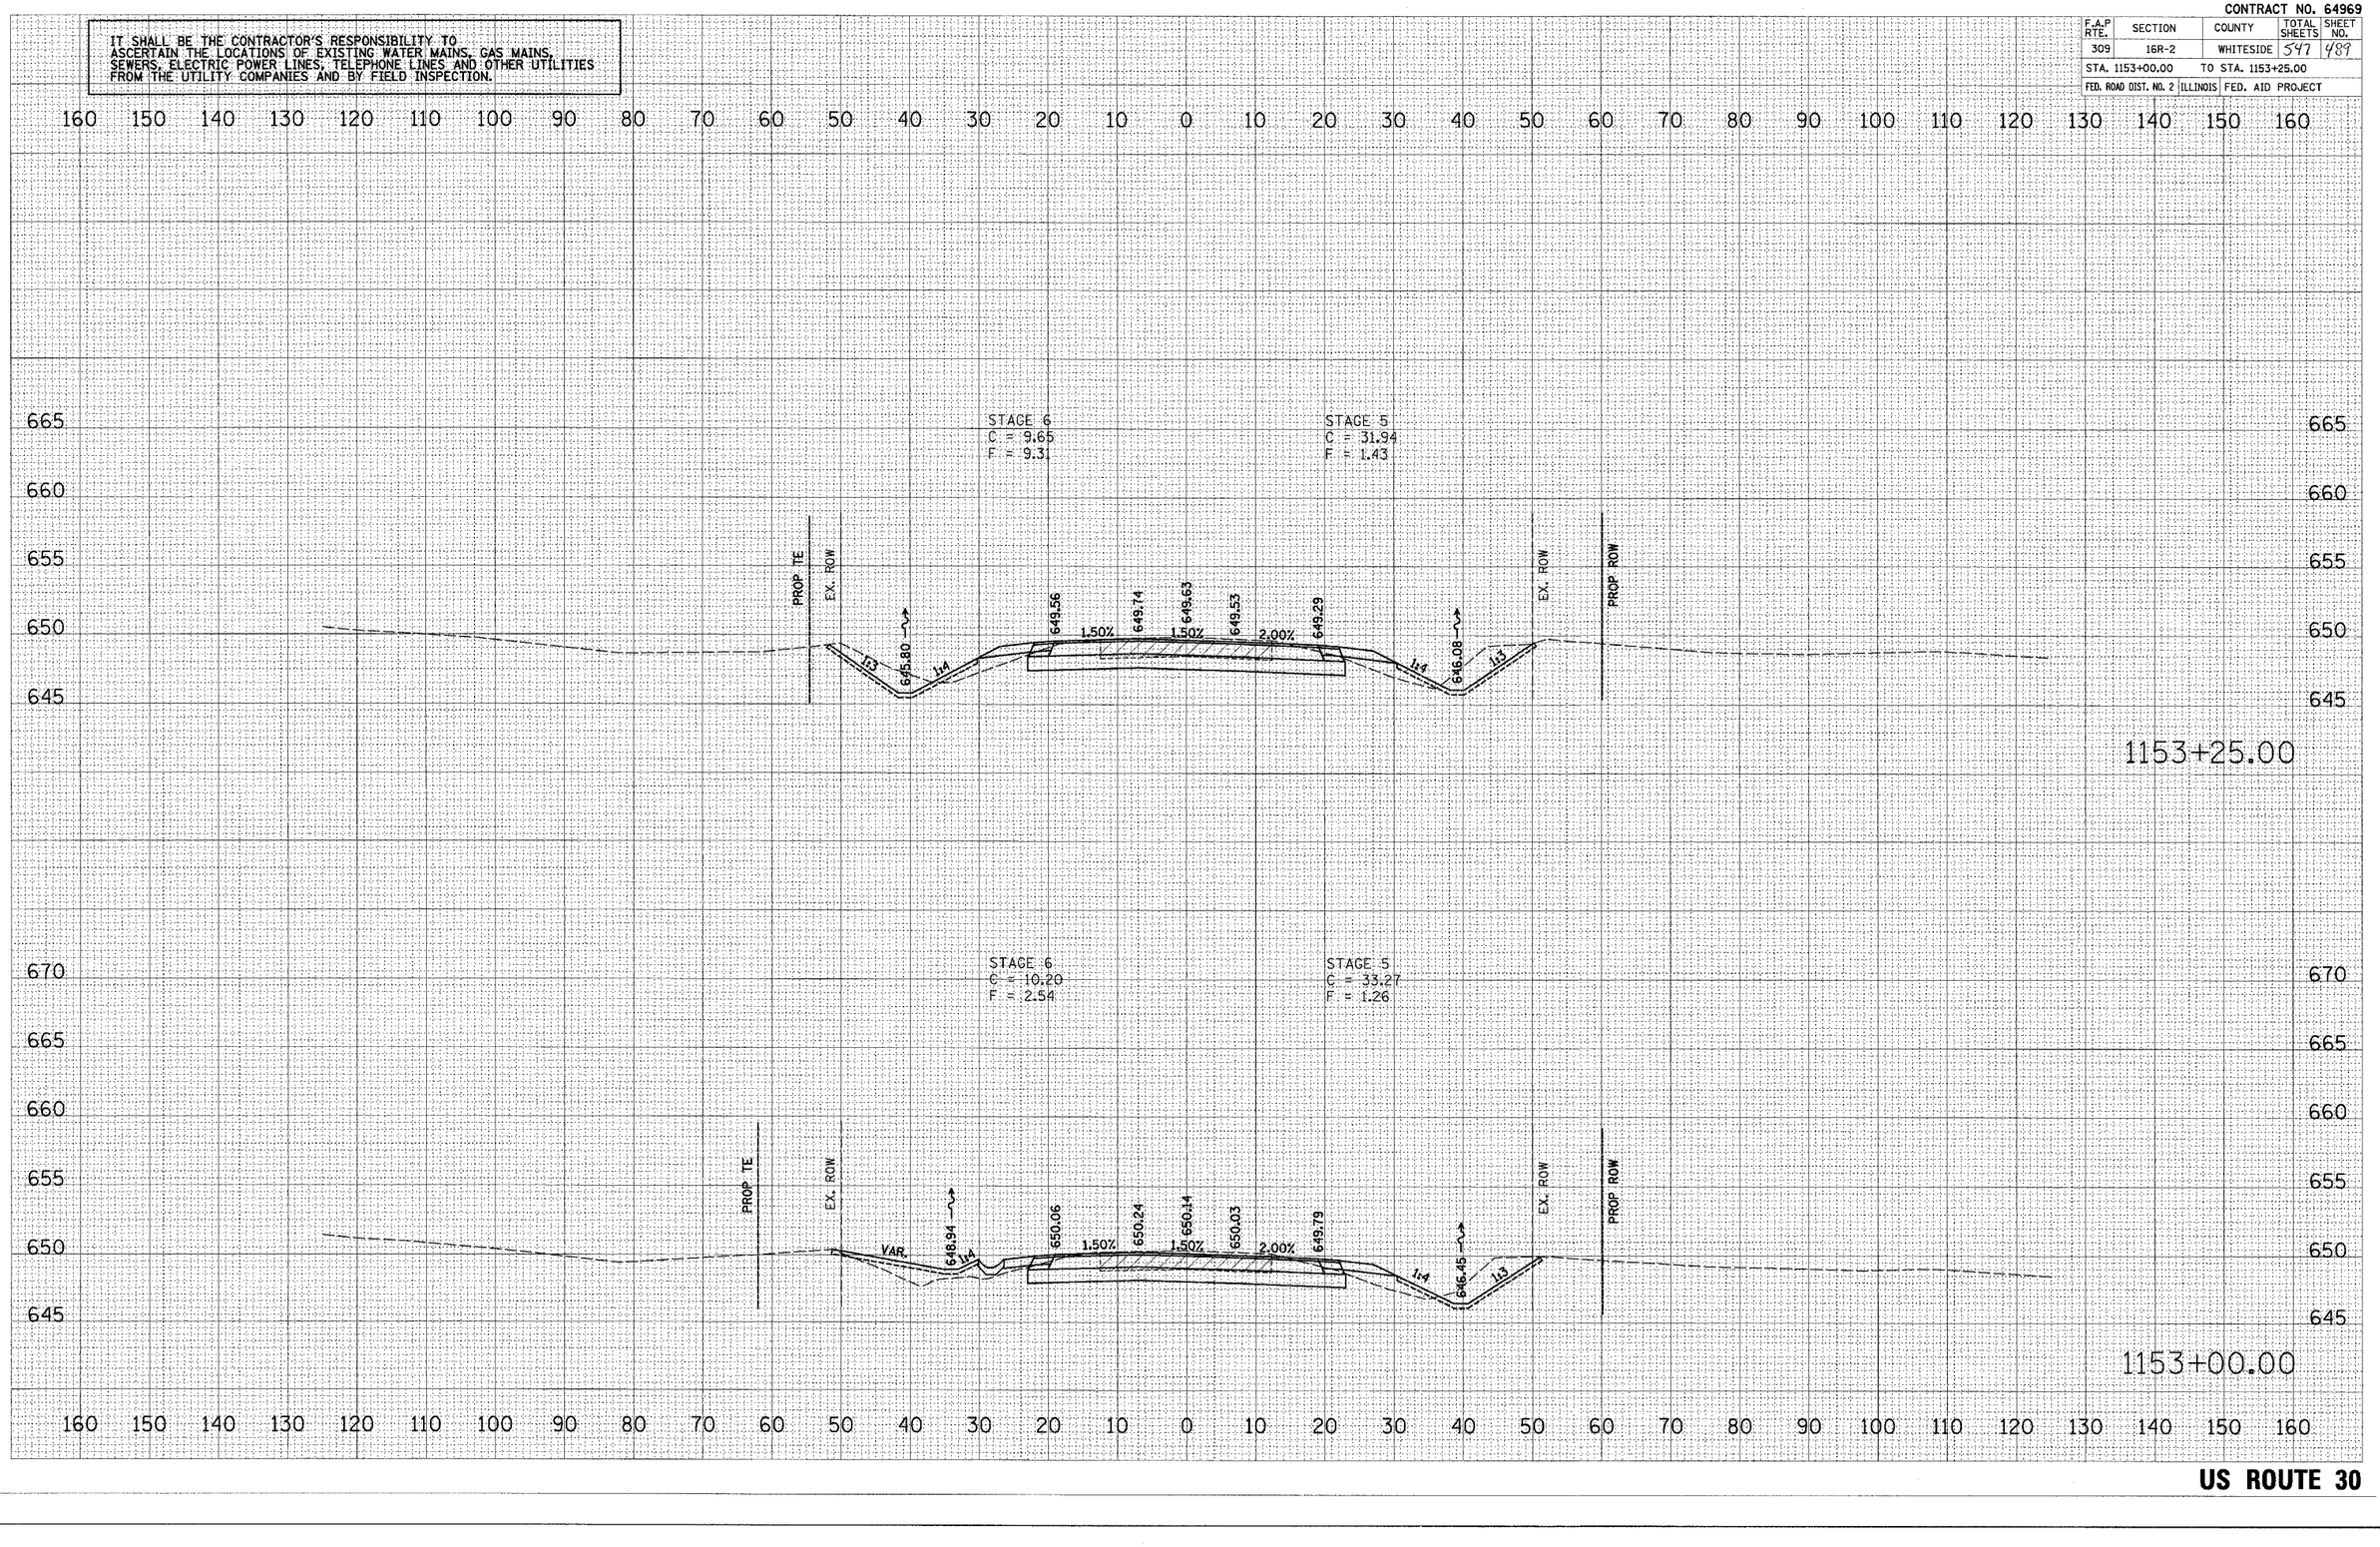

ORIGINAL SURVEY	SURVEYED	BY	DATE
	PLOTTED		
NOTE BOOK	TEMPLATE		
NO.	AREAS		
	AREAS CHECKED		

PLOT DATE = $DATE$
FILE NAME = $FILEL$
PLOT SCALE = $SCALE$
USER NAME = $USER$

US ROUTE 30

X:\ENG\Utilities\Utilities.dgn 12/19/2005 9:38:40 AM

CONTRACT NO. 64969

F.A.P RTE.	SECTION	COUNTY	TOTAL SHEETS	SHEET NO.
309	16R-2	WHITESIDE	547	490
STA. 1153+50.00		TO STA. 1153+75.00		
FED. ROAD DIST. NO. 2	ILLINOIS	FED. AID PROJECT		

IT SHALL BE THE CONTRACTOR'S RESPONSIBILITY TO ASCERTAIN THE LOCATIONS OF EXISTING WATER MAINS, GAS MAINS, SEWERS, ELECTRIC POWER LINES, TELEPHONE LINES AND OTHER UTILITIES FROM THE UTILITY COMPANIES AND BY FIELD INSPECTION.

FINAL SURVEY	SURVEYED	BY	DATE
	PLOTTED		
NOTE BOOK	TEMPLATE		
NO.	AREAS		
	AREAS CHECKED		

ORIGINAL SURVEY	SURVEYED	BY	DATE
	PLOTTED		
NOTE BOOK	TEMPLATE		
NO.	AREAS		
	AREAS CHECKED		

PLOT DATE = $DATE$
FILE NAME = $FILEL$
PLOT SCALE = $SCALE$
USER NAME = $USER$

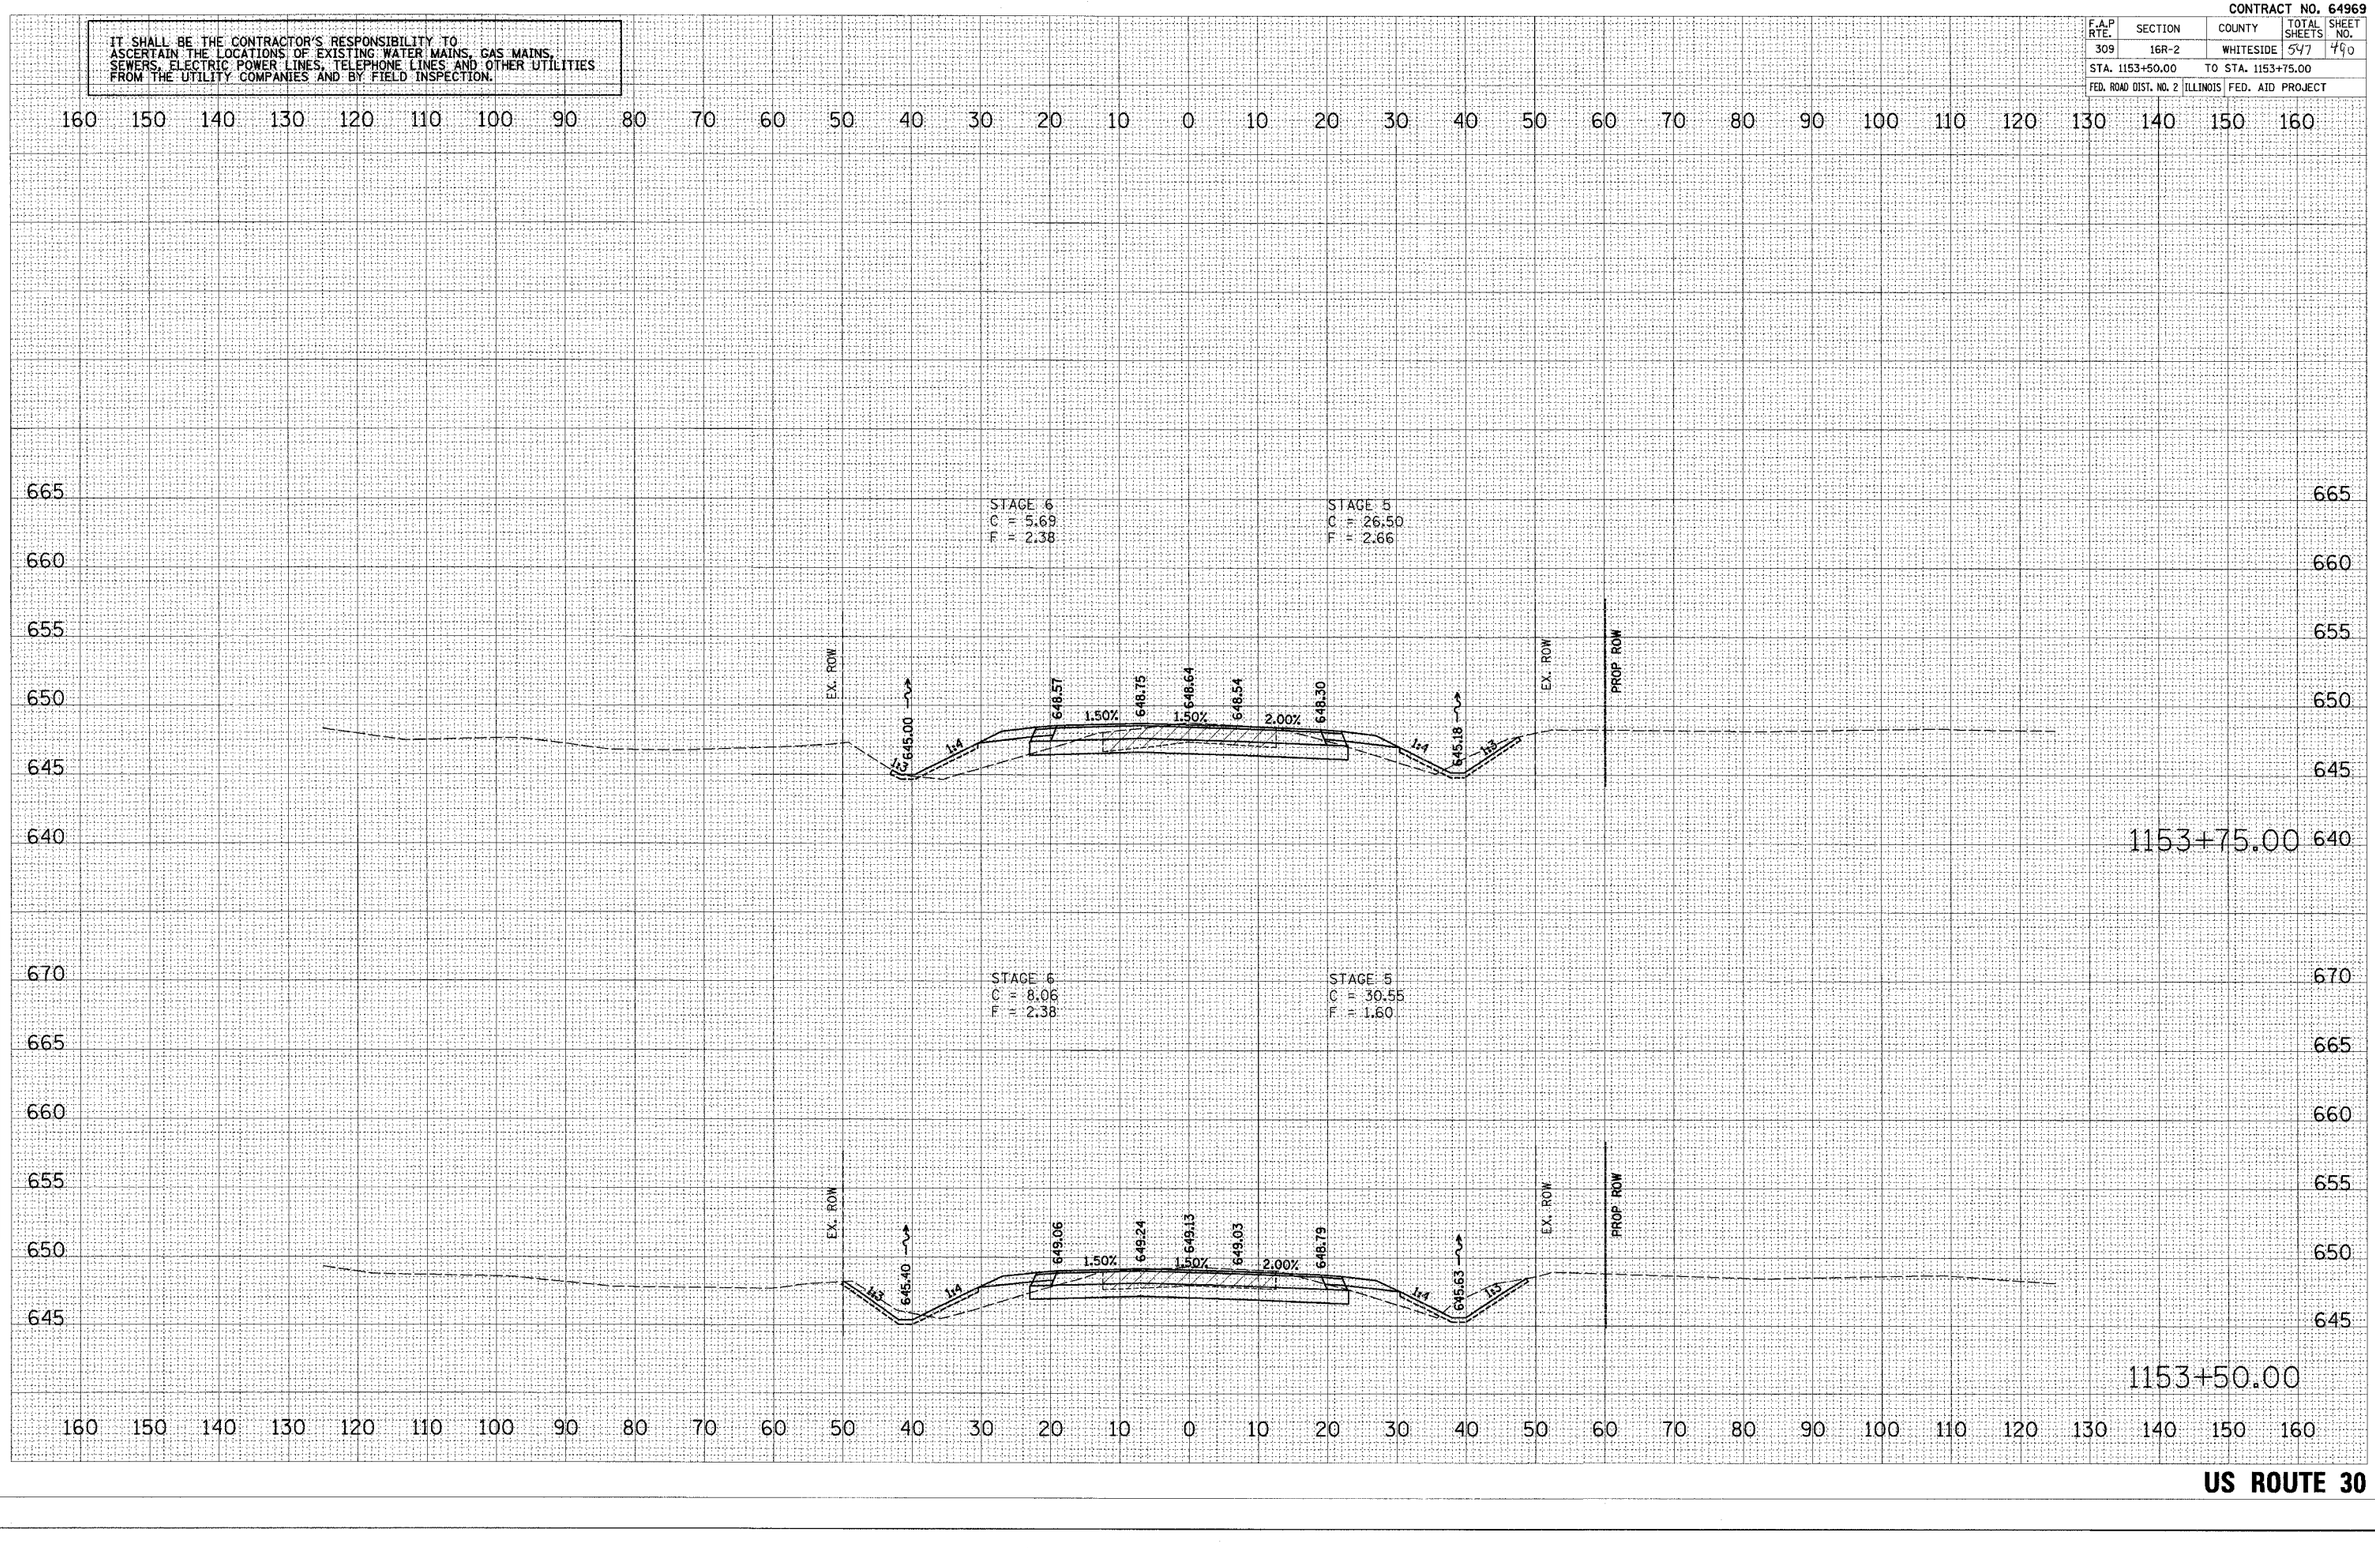

US ROUTE 30

12/19/2005 9:38:47 AM

CONTRACT NO. 64969

F.A.P RTE.	SECTION	COUNTY	TOTAL SHEETS	SHEET NO.
309	16R-2	WHITESIDE	547	491
STA. 1154+00.00	TO STA. 1154+25.00			
FED. ROAD DIST. NO. 2	ILLINOIS	FED. AID PROJECT		

IT SHALL BE THE CONTRACTOR'S RESPONSIBILITY TO ASCERTAIN THE LOCATIONS OF EXISTING WATER MAINS, GAS MAINS, SEWERS, ELECTRIC POWER LINES, TELEPHONE LINES AND OTHER UTILITIES FROM THE UTILITY COMPANIES AND BY FIELD INSPECTION.

FINAL SURVEY	SURVEYED	BY	DATE
	PLOTTED		
NOTE BOOK	TEMPLATE		
	AREAS		
NO.	AREAS CHECKED		

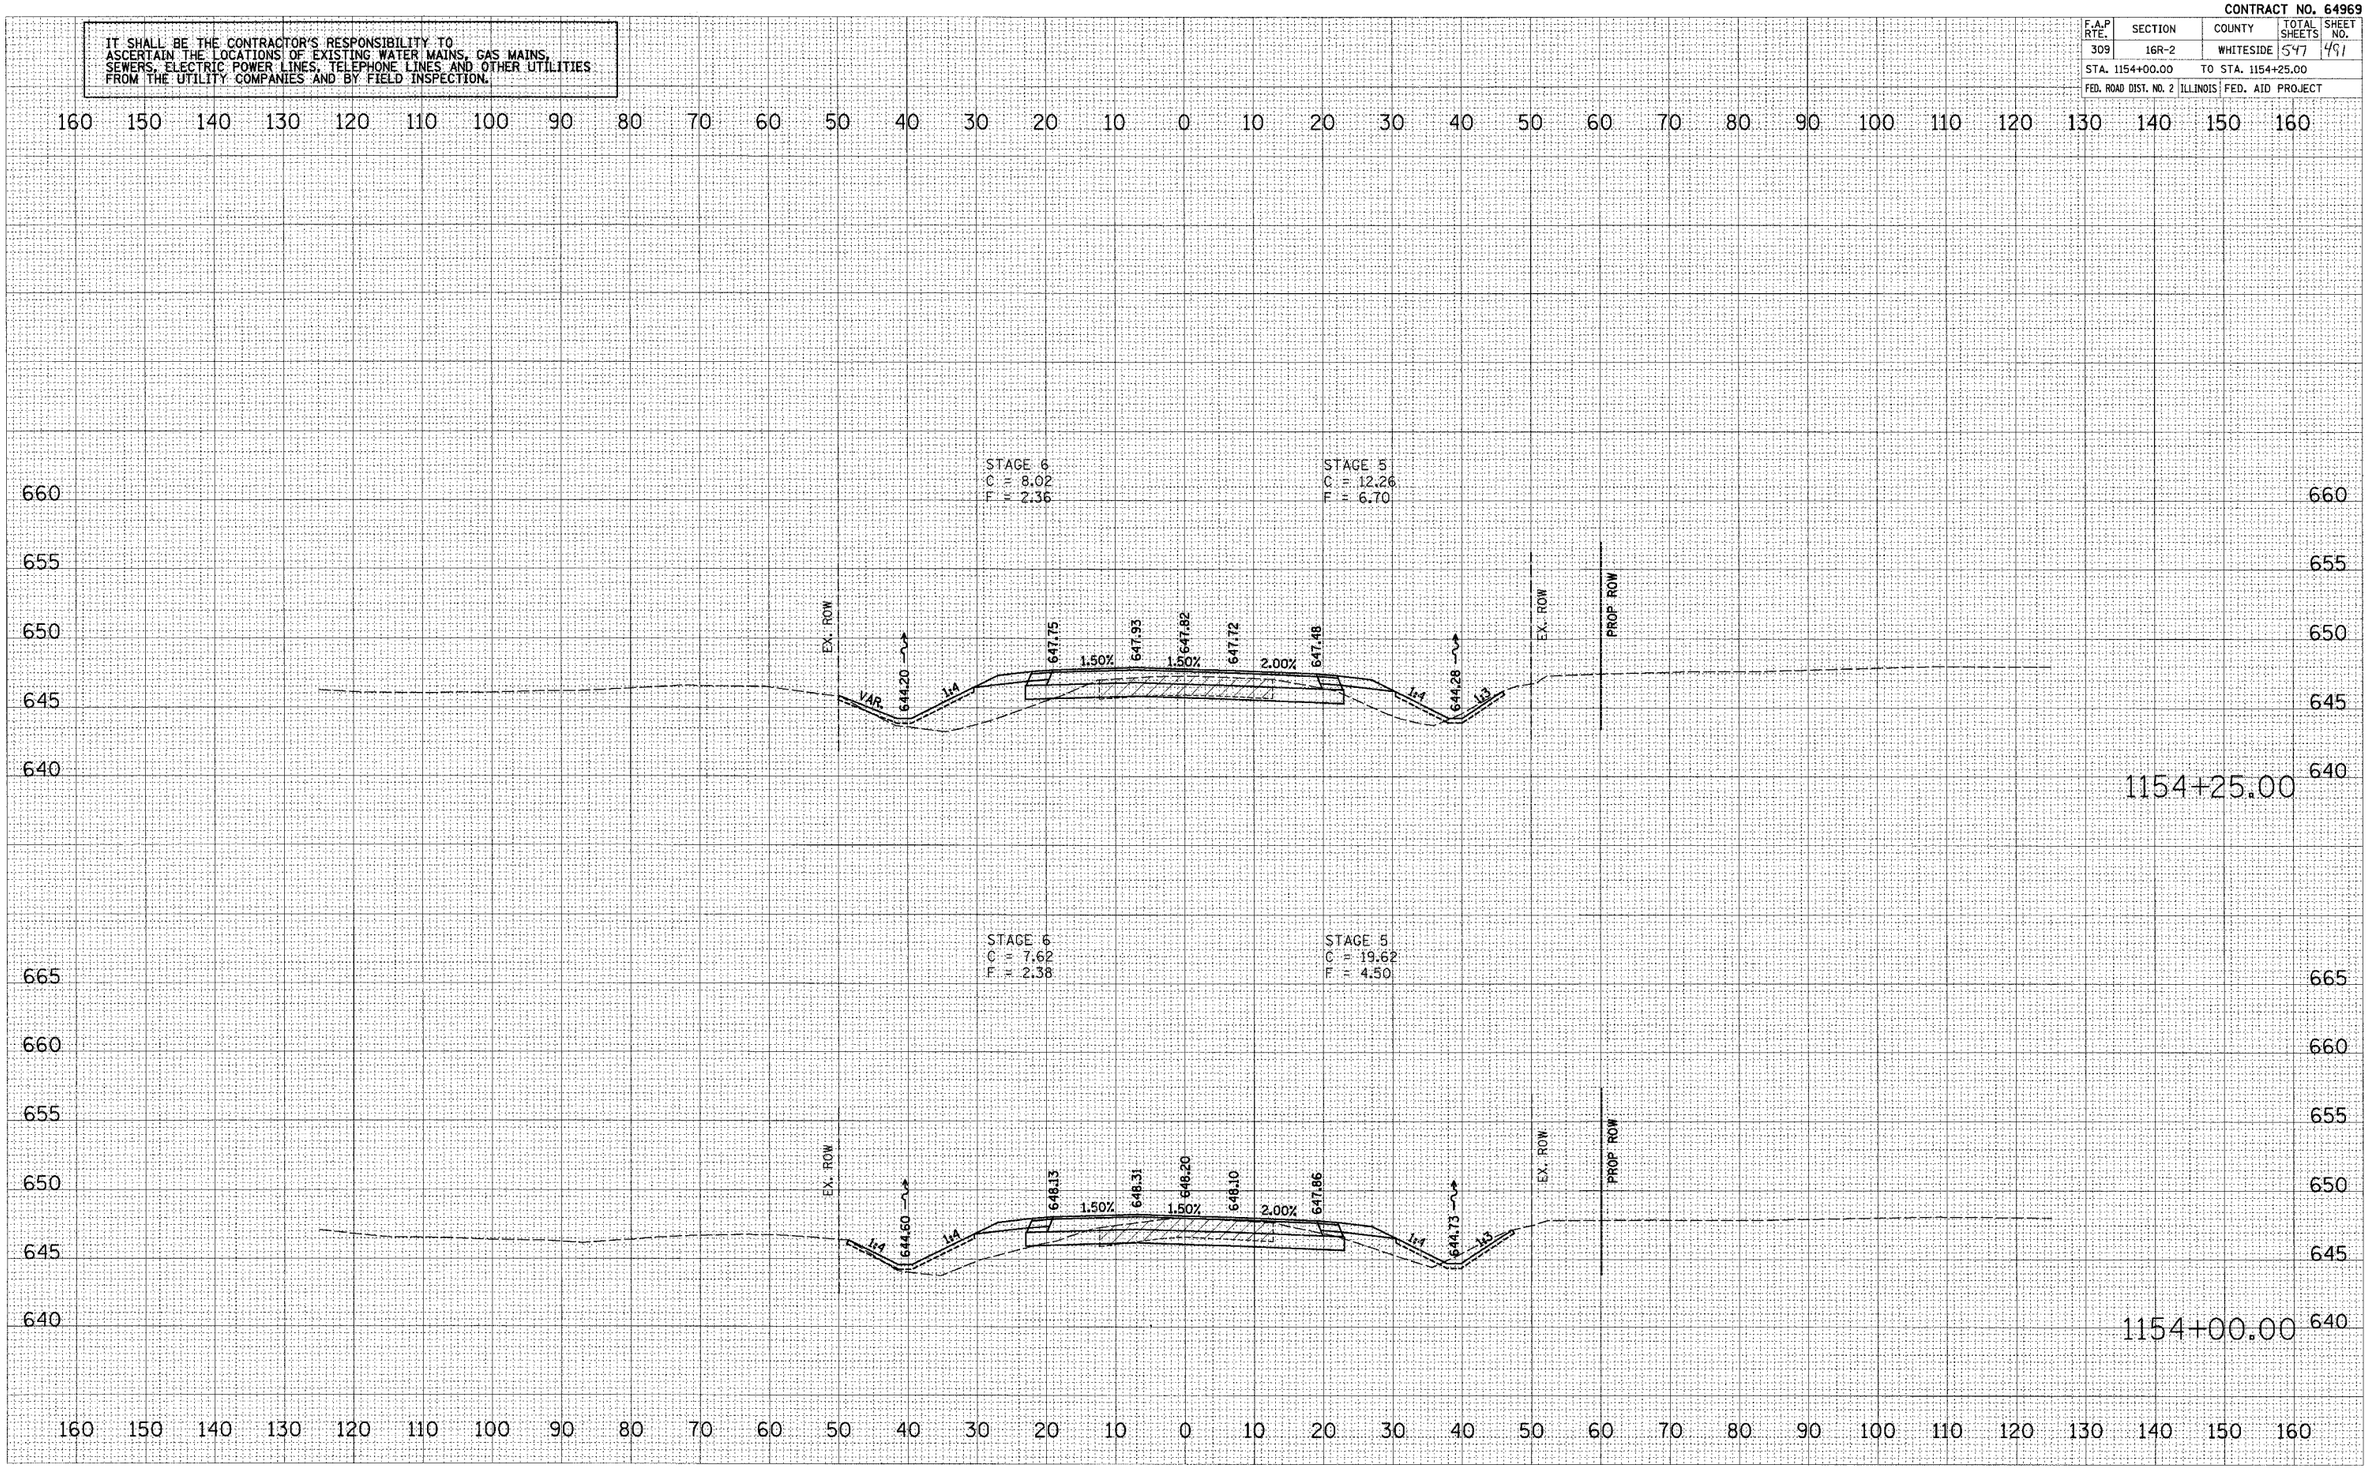

ORIGINAL SURVEY	SURVEYED	BY	DATE
	PLOTTED		
NOTE BOOK	TEMPLATE		
	AREAS		
NO.	AREAS CHECKED		

PLOT DATE = $DATE$
FILE NAME = $FILE$
PLOT SCALE = $SCALE$
USER NAME = $USER$

US ROUTE 30

12/9/2020 9:38:41 AM

CONTRACT NO. 64969

F.A.P RTE.	SECTION	COUNTY	TOTAL SHEETS	SHEET NO.
309	16R-2	WHITESIDE	547	492
STA. 1154+50.00		TO STA. 1154+75.00		
FED. ROAD DIST. NO. 2	ILLINOIS	FED. AID PROJECT		

IT SHALL BE THE CONTRACTOR'S RESPONSIBILITY TO ASCERTAIN THE LOCATIONS OF EXISTING WATER MAINS, GAS MAINS, SEWERS, ELECTRIC POWER LINES, TELEPHONE LINES AND OTHER UTILITIES FROM THE UTILITY COMPANIES AND BY FIELD INSPECTION.

160 150 140 130 120 110 100 90 80 70 60 50 40 30 20 10 0 10 20 30 40 50 60 70 80 90 100 110 120 130 140 150 160

660 655 650 645 640

STAGE 6
C = 5.96
F = 2.38

STAGE 5
C = 8.74
F = 14.48

EX. ROW
643.40
1:4
647.15
1.50%
647.33
1.50%
647.22
647.12
2.00%
646.88
1:4
643.38
2.0
EX. ROW
PROP. ROW

1154+75.00

665 660 655 650 645 640

STAGE 6
C = 7.50
F = 2.38

STAGE 5
C = 10.16
F = 6.40

EX. ROW
VAR.
643.73
1:4
647.43
1.50%
647.61
1.50%
647.50
647.40
2.00%
647.16
1:4
643.83
2.0
EX. ROW
PROP. ROW

1154+50.00

160 150 140 130 120 110 100 90 80 70 60 50 40 30 20 10 0 10 20 30 40 50 60 70 80 90 100 110 120 130 140 150 160

ORIGINAL SURVEY		BY	DATE
	SURVEYED		
	PLOTTED		
NOTE BOOK	TEMPLATE		
NO.	AREAS		
	AREAS CHECKED		

FINAL SURVEY		BY	DATE
	SURVEYED		
	PLOTTED		
NOTE BOOK	TEMPLATE		
NO.	AREAS		
	AREAS CHECKED		

PLOT DATE = $DATE$
FILE NAME = $FILE$
PLOT SCALE = $SCALE$
USER NAME = $USER$

US ROUTE 30

10/6/2006 8:38:47 AM

CONTRACT NO. 64969

IT SHALL BE THE CONTRACTOR'S RESPONSIBILITY TO ASCERTAIN THE LOCATIONS OF EXISTING WATER MAINS, GAS MAINS, SEWERS, ELECTRIC POWER LINES, TELEPHONE LINES AND OTHER UTILITIES FROM THE UTILITY COMPANIES AND BY FIELD INSPECTION.

F.A.P RTE.	SECTION	COUNTY	TOTAL SHEETS	SHEET NO.
309	16R-2	WHITESIDE	547	493
STA. 1155+00.00		TO STA. 1155+25.00		
FED. ROAD DIST. NO. 2	ILLINOIS	FED. AID PROJECT		

FINAL SURVEY — NOTE BOOK — NO. — SURVEYED — PLOTTED — TOTAL AREA — AREAS — AREAS CHECKED — BY — DATE

ORIGINAL SURVEY — NOTE BOOK — NO. — SURVEYED — PLOTTED — TOTAL AREA — AREAS — AREAS CHECKED — BY — DATE

PLOT DATE = #DATE#
FILE NAME = #FILE#
PLOT SCALE = #SCALE#
USER NAME = #USER#

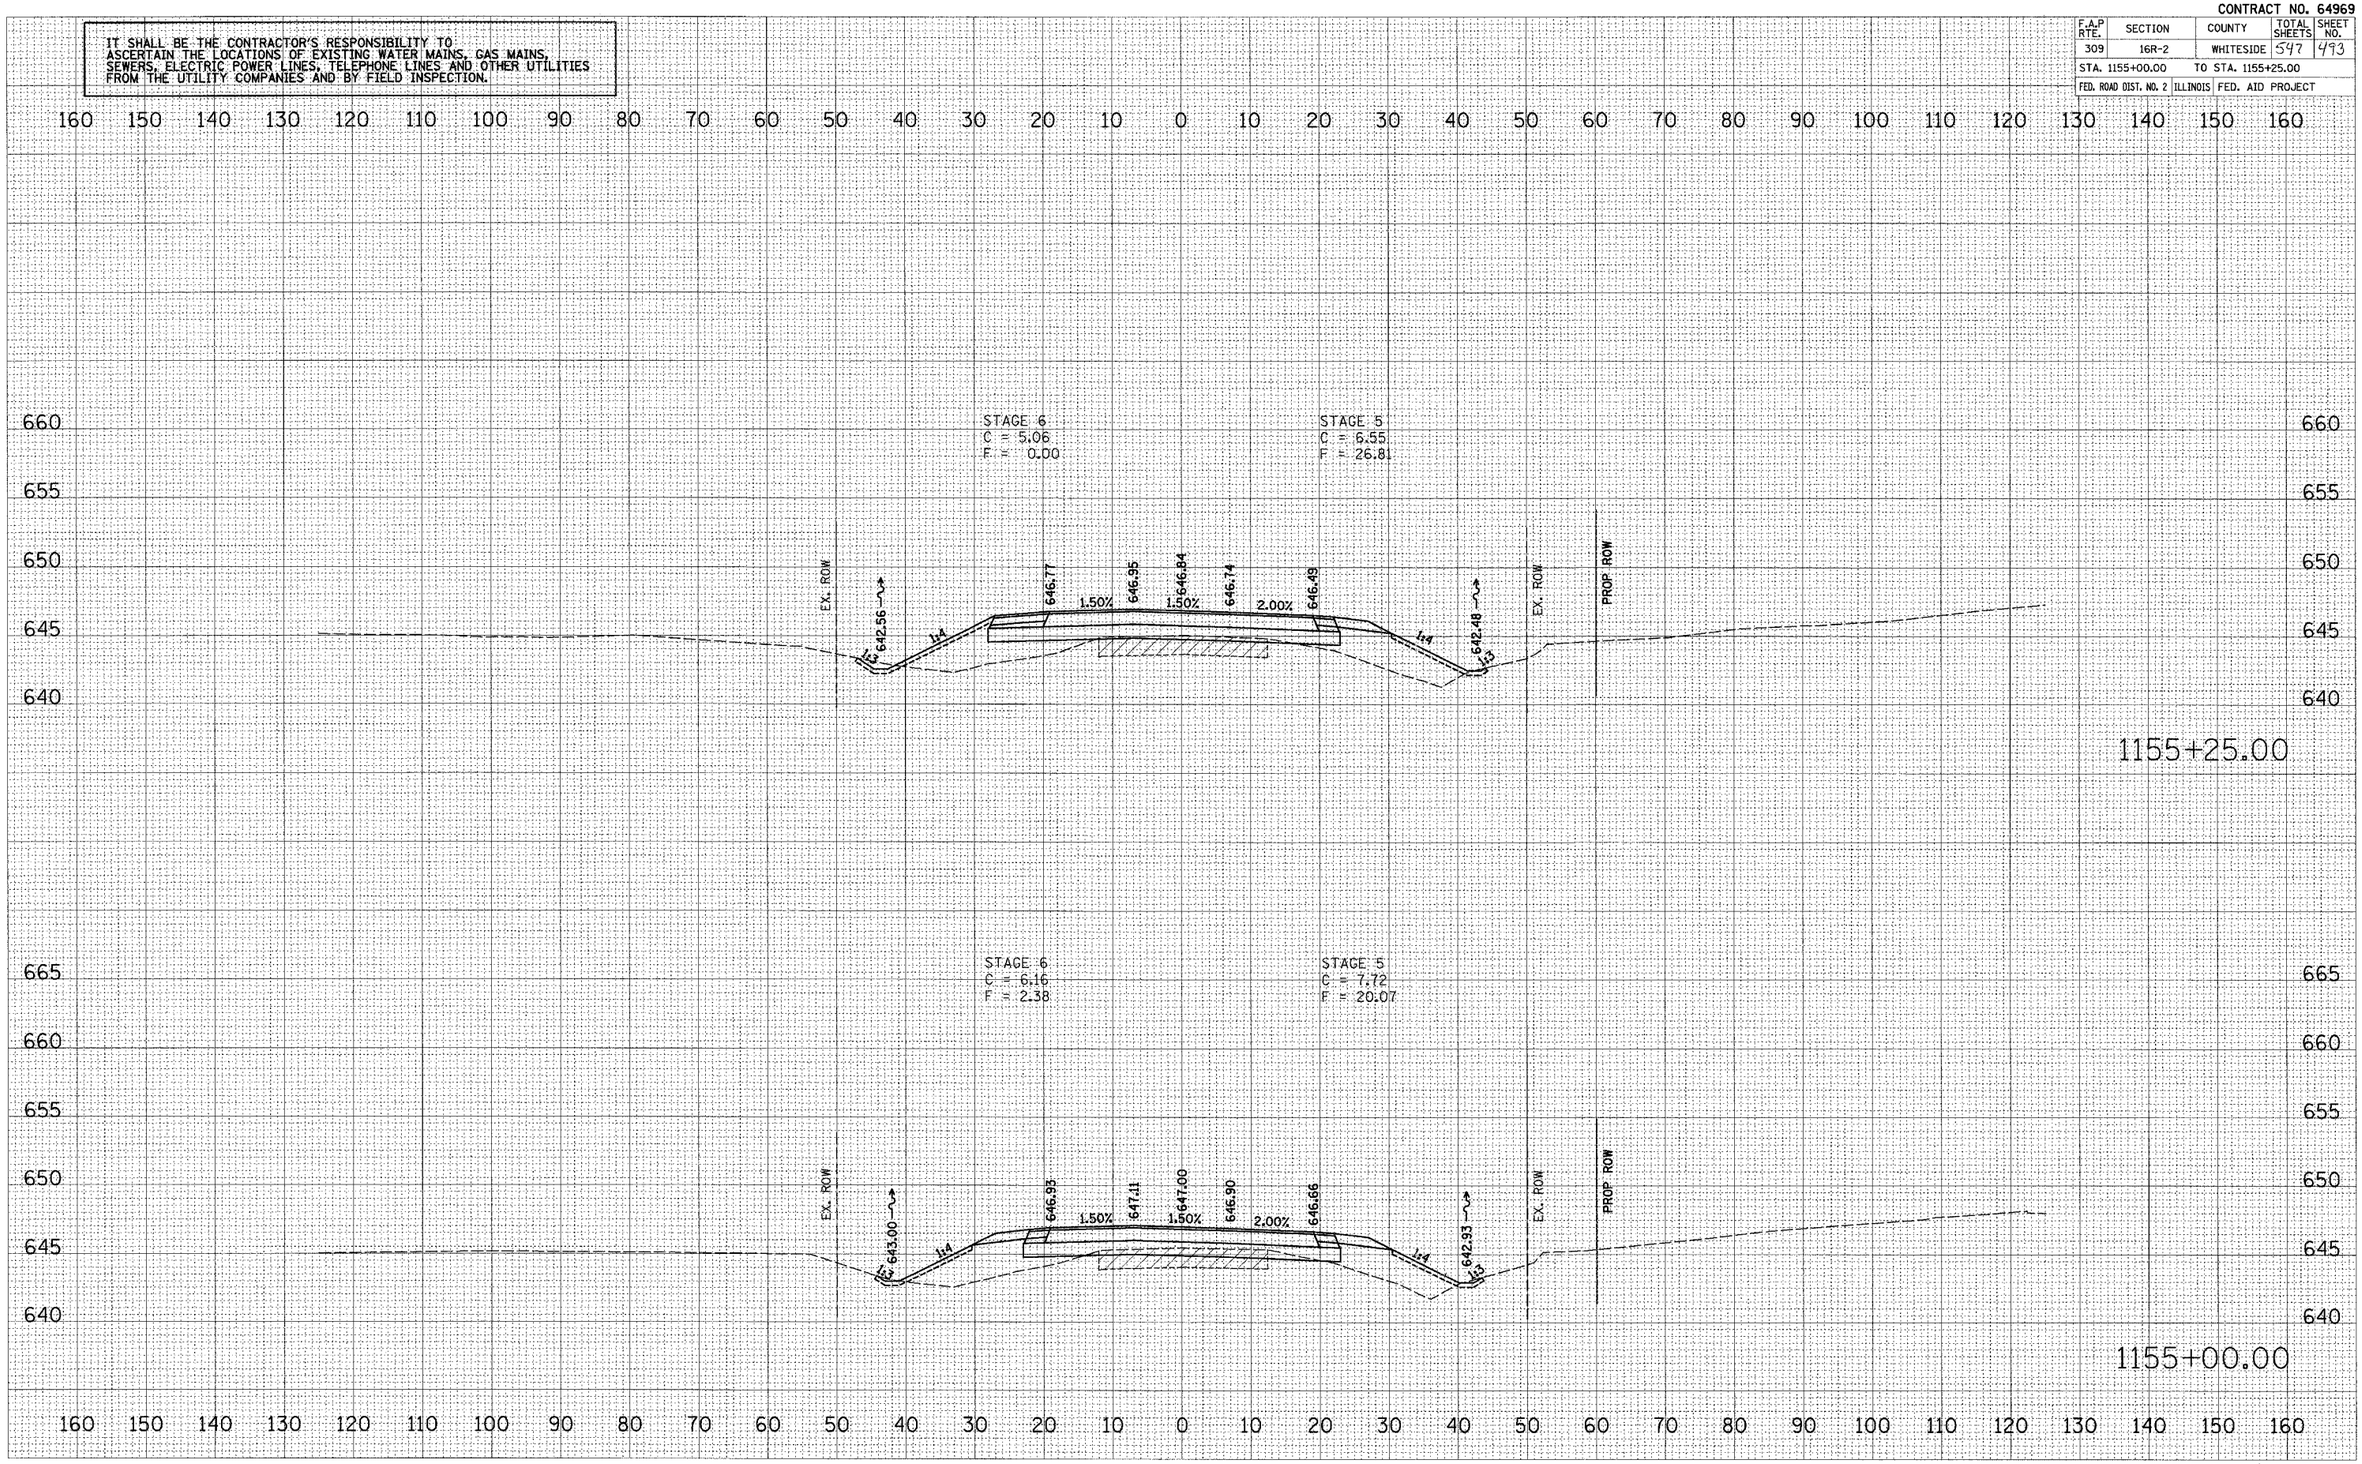

US ROUTE 30

standard.dgn 12/8/2005 9:36:02 AM

CONTRACT NO. 64969

IT SHALL BE THE CONTRACTOR'S RESPONSIBILITY TO ASCERTAIN THE LOCATIONS OF EXISTING WATER MAINS, GAS MAINS, SEWERS, ELECTRIC POWER LINES, TELEPHONE LINES AND OTHER UTILITIES FROM THE UTILITY COMPANIES AND BY FIELD INSPECTION.

F.A.P RTE.	SECTION	COUNTY	TOTAL SHEETS	SHEET NO.
309	16R-2	WHITESIDE	547	494
STA. 1155+50.00		TO STA. 1155+75.00		
FED. ROAD DIST. NO. 2	ILLINOIS	FED. AID PROJECT		

FINAL SURVEY — SURVEYED / PLOTTED / NOTE BOOK / NO. — BY / DATE — TEMPLATE / AREAS / AREAS CHECKED

ORIGINAL SURVEY — SURVEYED / PLOTTED / NOTE BOOK / NO. — BY / DATE — TEMPLATE / AREAS / AREAS CHECKED

PLOT DATE = $DATE$
FILE NAME = $FILEL$
PLOT SCALE = $SCALE$
USER NAME = $USER$

160 150 140 130 120 110 100 90 80 70 60 50 40 30 20 10 0 10 20 30 40 50 60 70 80 90 100 110 120 130 140 150 160

660 655 650 645 640 635

STAGE 6
C = 7.19
F = 0.00

STAGE 5
C = 4.51
F = 51.11

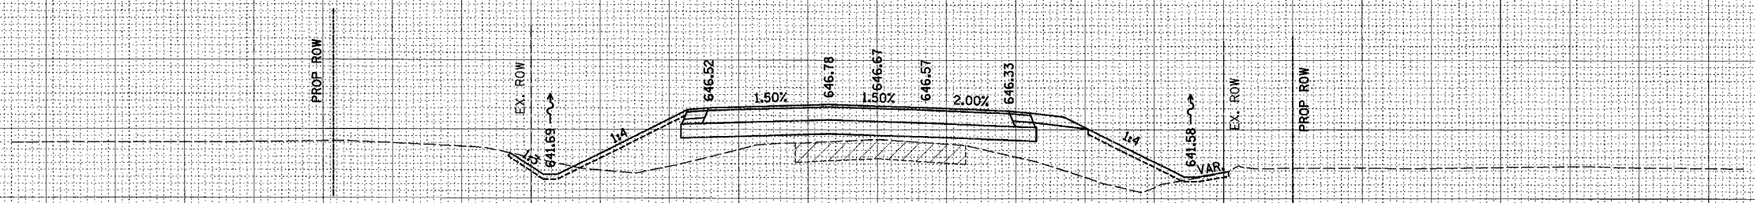

1155+75.00

665 660 655 650 645 640 635

STAGE 6
C = 6.06
F = 0.00

STAGE 5
C = 8.20
F = 38.29

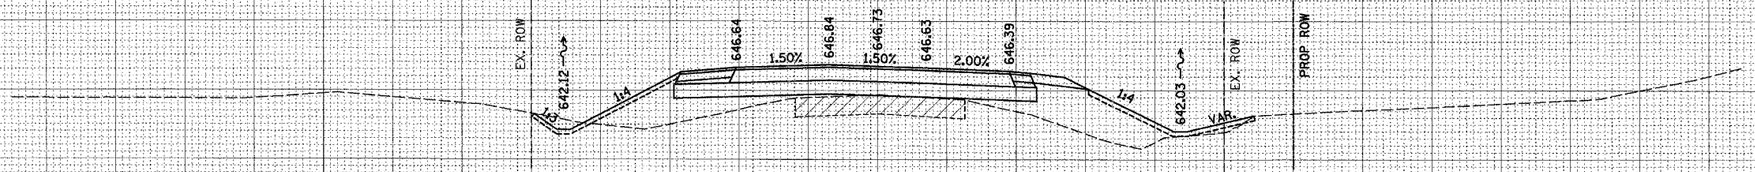

1155+50.00

160 150 140 130 120 110 100 90 80 70 60 50 40 30 20 10 0 10 20 30 40 50 60 70 80 90 100 110 120 130 140 150 160

US ROUTE 30

xsections.dgn 12/6/2005 8:38:42 AM

CONTRACT NO. 64969

F.A.P RTE.	SECTION	COUNTY	TOTAL SHEETS	SHEET NO.
309	16R-2	WHITESIDE	547	495
STA. 1156+00.00		TO STA. 1156+25.00		
FED. ROAD DIST. NO. 2	ILLINOIS	FED. AID PROJECT		

IT SHALL BE THE CONTRACTOR'S RESPONSIBILITY TO ASCERTAIN THE LOCATIONS OF EXISTING WATER MAINS, GAS MAINS, SEWERS, ELECTRIC POWER LINES, TELEPHONE LINES AND OTHER UTILITIES FROM THE UTILITY COMPANIES AND BY FIELD INSPECTION.

FINAL SURVEY	SURVEYED	BY	DATE
NOTE BOOK	PLOTTED		
NO.	CROSS SECTIONS		
	AREAS		
	AREAS CHECKED		

160 150 140 130 120 110 100 90 80 70 60 50 40 30 20 10 0 10 20 30 40 50 60 70 80 90 100 110 120 130 140 150 160

660 655 650 645 640 635

STAGE 5
C = 2.20
F = 63.31

INTERSECTION U.S. ROUTE 30
AND BISHOP ROAD
CENTERLINE STA. 1156+59.32
SEE DETAIL OF INTERSECTION
AND ROADWAY PLAN AND PROFILE
FOR MORE INFORMATION

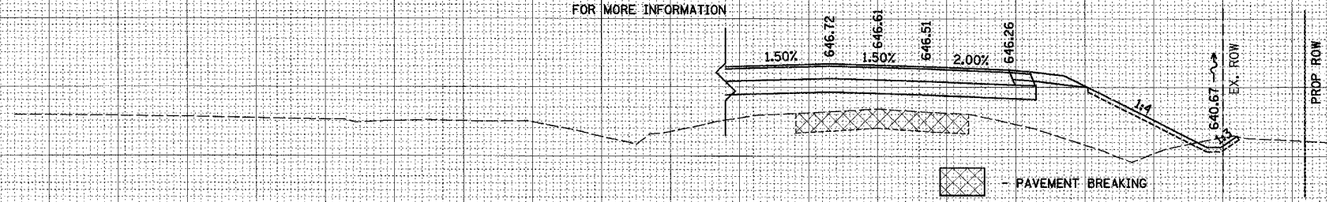

1156+25.00

ORIGINAL SURVEY	SURVEYED	BY	DATE
NOTE BOOK	PLOTTED		
NO.	CROSS SECTIONS		
	AREAS		
	AREAS CHECKED		

STAGE 5
C = 2.04
F = 48.24

INTERSECTION U.S. ROUTE 30
AND BISHOP ROAD
CENTERLINE STA. 1156+59.32
SEE DETAIL OF INTERSECTION
AND ROADWAY PLAN AND PROFILE
FOR MORE INFORMATION

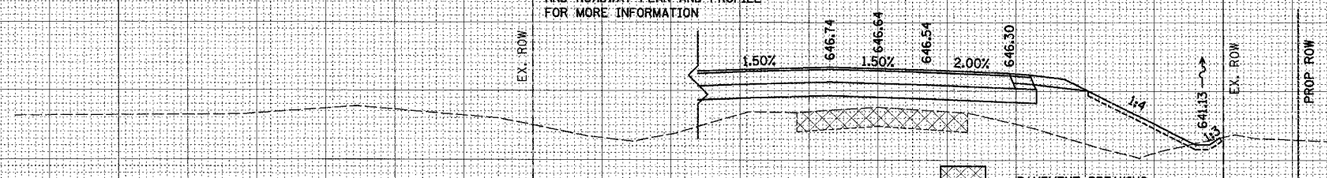

1156+00.00

160 150 140 130 120 110 100 90 80 70 60 50 40 30 20 10 0 10 20 30 40 50 60 70 80 90 100 110 120 130 140 150 160

660 655 650 645 640 635

PLOT DATE = $DATE$
FILE NAME = $FILE$
PLOT SCALE = $SCALE$
USER NAME = $USER$

US ROUTE 30

xsections.dgn 12/8/2008 9:36:42 AM

CONTRACT NO. 64969

F.A.P RTE.	SECTION	COUNTY	TOTAL SHEETS	SHEET NO.
309	16R-2	WHITESIDE	547	496
STA. 1156+50.00		TO STA. 1156+59.32		
FED. ROAD DIST. NO. 2	ILLINOIS	FED. AID PROJECT		

IT SHALL BE THE CONTRACTOR'S RESPONSIBILITY TO ASCERTAIN THE LOCATIONS OF EXISTING WATER MAINS, GAS MAINS, SEWERS, ELECTRIC POWER LINES, TELEPHONE LINES AND OTHER UTILITIES FROM THE UTILITY COMPANIES AND BY FIELD INSPECTION.

FINAL SURVEY	NOTE BOOK	NO.
SURVEYED		BY
PLOTTED		DATE
TEMPLATE		
AREAS		
AREAS CHECKED		

INTERSECTION U.S. ROUTE 30
AND BISHOP ROAD
CENTERLINE STA. 1156+59.32
SEE DETAIL OF INTERSECTION
AND ROADWAY PLAN AND PROFILE
FOR MORE INFORMATION

1.50% 646.68 646.58

- PAVEMENT BREAKING

1156+59.32

STAGE 5
C = 2.39
F = 75.85

INTERSECTION U.S. ROUTE 30
AND BISHOP ROAD
CENTERLINE STA. 1156+59.32
SEE DETAIL OF INTERSECTION
AND ROADWAY PLAN AND PROFILE
FOR MORE INFORMATION

1.50% 646.70 1.50% 646.59 646.49 2.00% 646.24 1:4 EX. ROW 640.22 1:3 PROP. ROW

- PAVEMENT BREAKING

1156+50.00

ORIGINAL SURVEY	NOTE BOOK	NO.
SURVEYED		BY
PLOTTED		DATE
TEMPLATE		
AREAS		
AREAS CHECKED		

PLOT DATE = $DATE$
FILE NAME = $FILE$
PLOT SCALE = $SCALE$
USER NAME = $USER$

US ROUTE 30

xsections.dgn 12/5/2025 9:36:43 AM

CONTRACT NO. 64969

F.A.P RTE.	SECTION	COUNTY	TOTAL SHEETS	SHEET NO.
309	16R-2	WHITESIDE	547	497
STA. 1156+75.00		TO STA. 1157+00.00		
FED. ROAD DIST. NO. 2	ILLINOIS	FED. AID PROJECT		

IT SHALL BE THE CONTRACTOR'S RESPONSIBILITY TO ASCERTAIN THE LOCATIONS OF EXISTING WATER MAINS, GAS MAINS, SEWERS, ELECTRIC POWER LINES, TELEPHONE LINES AND OTHER UTILITIES FROM THE UTILITY COMPANIES AND BY FIELD INSPECTION.

FINAL SURVEY	BY	DATE
SURVEYED		
PLOTTED		
NOTE BOOK	TEMPLATE	
NO.	AREAS	
	AREAS CHECKED	

160 150 140 130 120 110 100 90 80 70 60 50 40 30 20 10 0 10 20 30 40 50 60 70 80 90 100 110 120 130 140 150 160

660 655 650 645 640 635

STAGE 5
C = 3.16
F = 103.44

INTERSECTION U.S. ROUTE 30
AND BISHOP ROAD
CENTERLINE STA. 1156+59.32
SEE DETAIL OF INTERSECTION
AND ROADWAY PLAN AND PROFILE
FOR MORE INFORMATION

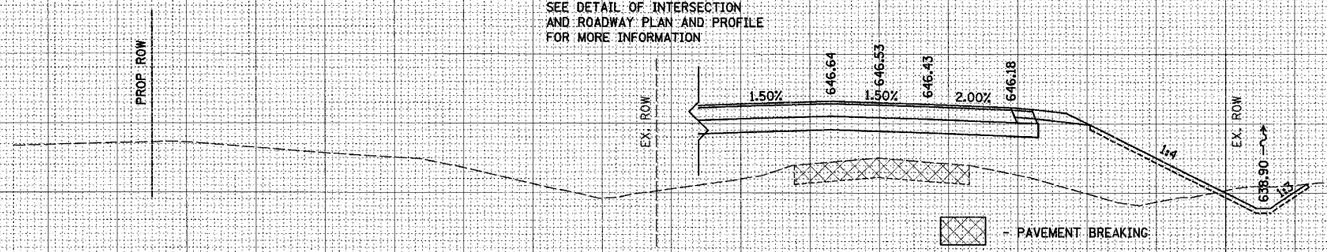

1157+00.00

ORIGINAL SURVEY	BY	DATE
SURVEYED		
PLOTTED		
NOTE BOOK	TEMPLATE	
NO.	AREAS	
	AREAS CHECKED	

STAGE 5
C = 2.36
F = 90.62

INTERSECTION U.S. ROUTE 30
AND BISHOP ROAD
CENTERLINE STA. 1156+59.32
SEE DETAIL OF INTERSECTION
AND ROADWAY PLAN AND PROFILE
FOR MORE INFORMATION

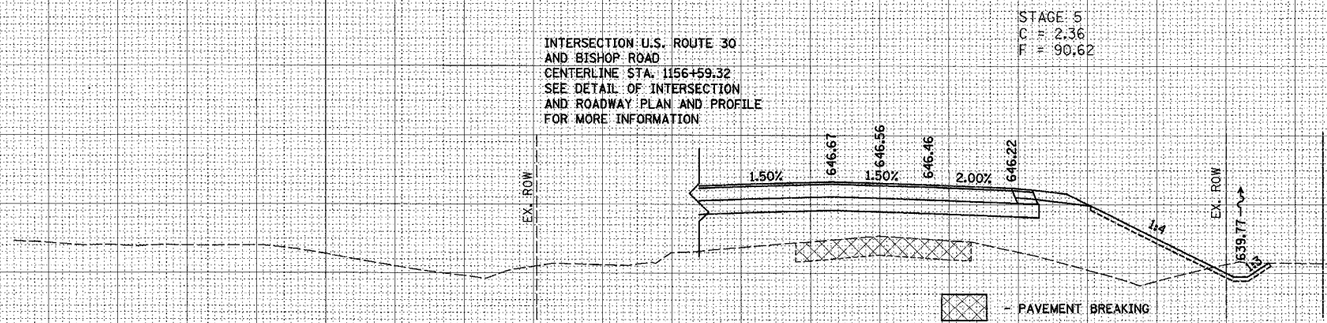

1156+75.00

660 655 650 645 640 635

160 150 140 130 120 110 100 90 80 70 60 50 40 30 20 10 0 10 20 30 40 50 60 70 80 90 100 110 120 130 140 150 160

PLOT DATE = $DATE$
FILE NAME = $FILE$
PLOT SCALE = $SCALE$
USER NAME = $USER$

US ROUTE 30

12/9/2005 9:38:43 AM

CONTRACT NO. 64969

IT SHALL BE THE CONTRACTOR'S RESPONSIBILITY TO ASCERTAIN THE LOCATIONS OF EXISTING WATER MAINS, GAS MAINS, SEWERS, ELECTRIC POWER LINES, TELEPHONE LINES AND OTHER UTILITIES FROM THE UTILITY COMPANIES AND BY FIELD INSPECTION.

F.A.P RTE.	SECTION	COUNTY	TOTAL SHEETS	SHEET NO.
309	16R-2	WHITESIDE	547	498
STA. 1157+25.00	TO STA. 1157+50.00			
FED. ROAD DIST. NO. 2	ILLINOIS	FED. AID PROJECT		

NO.		BY	DATE
	SURVEYED		
	PLOTTED		
	TYPING DATE		
	AREAS		
	AREAS CHECKED		

FINAL SURVEY
NOTE BOOK

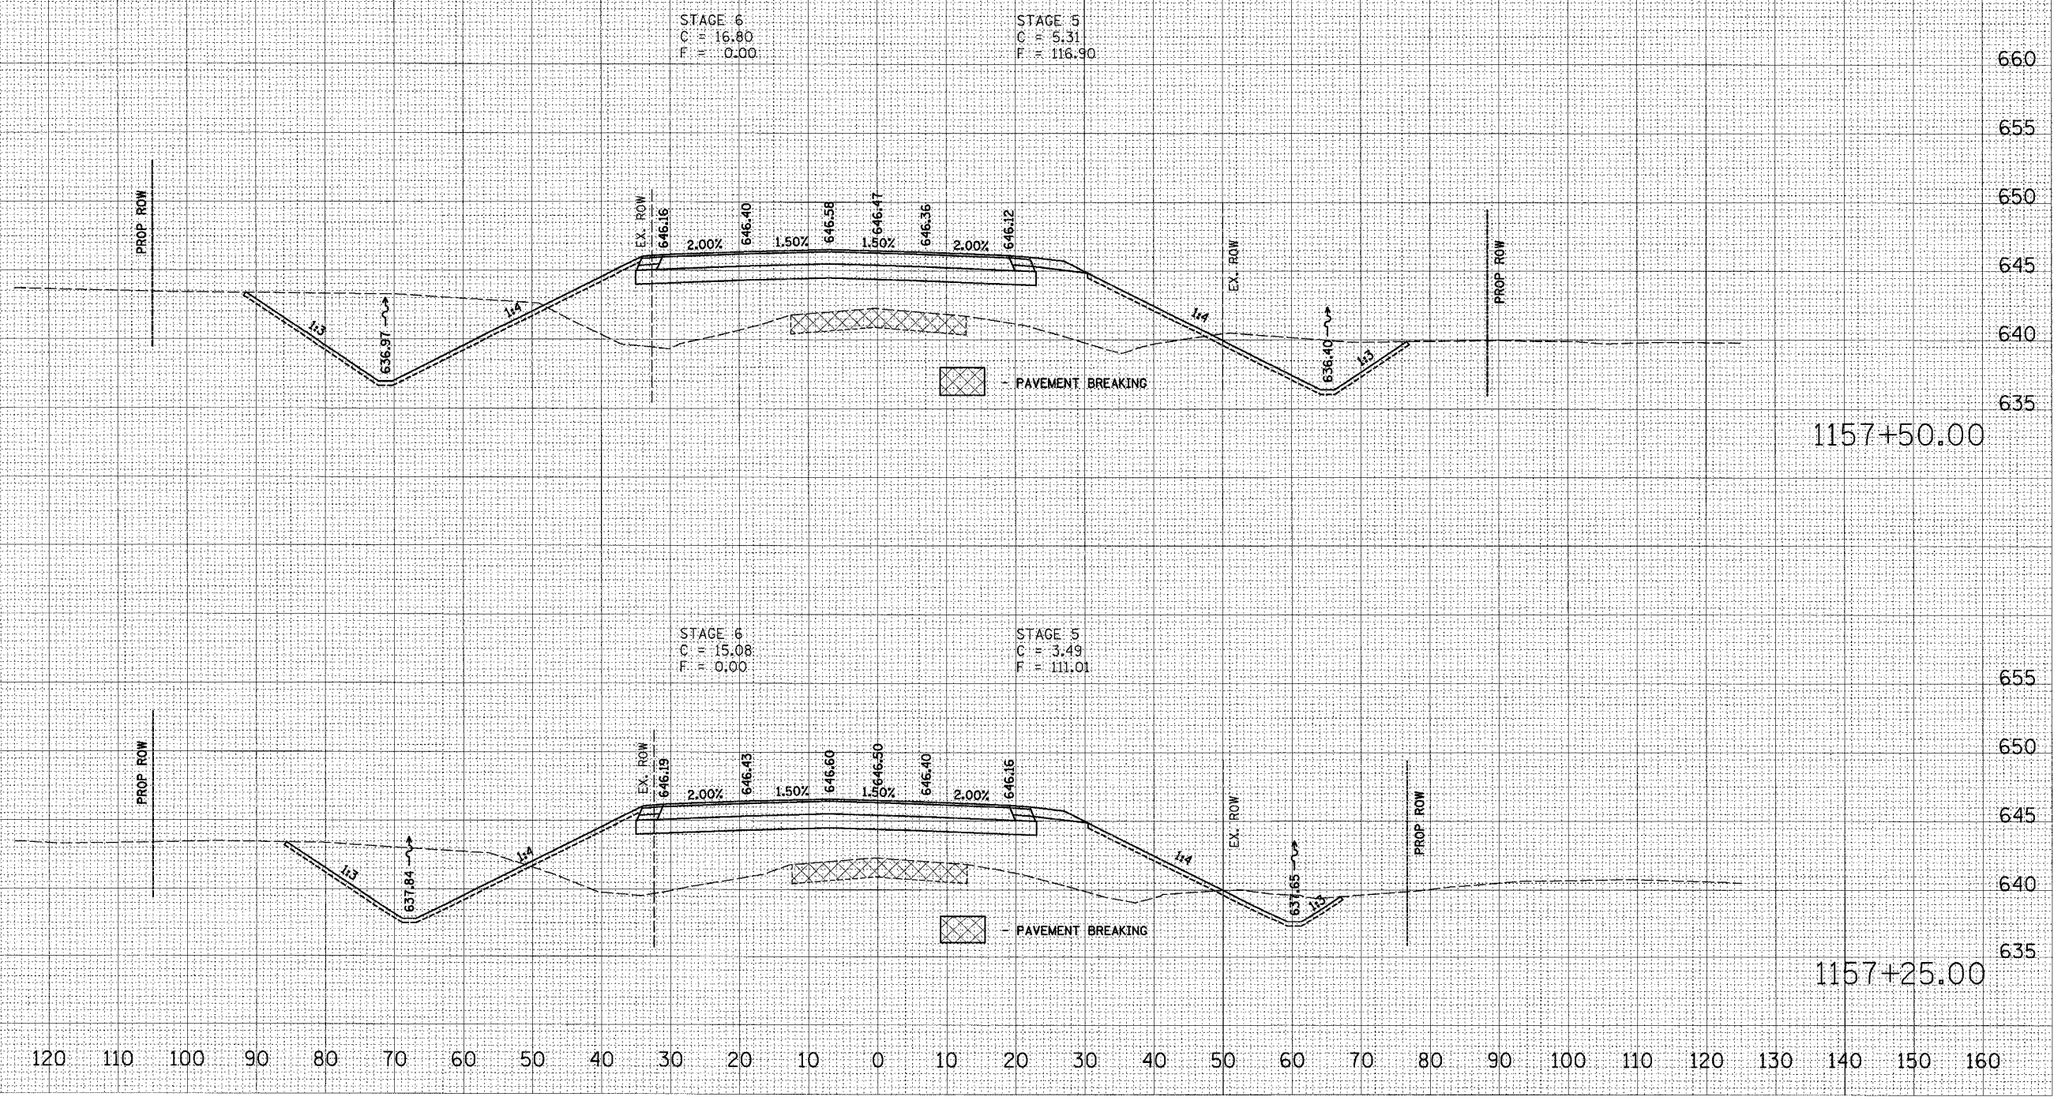

PLOT DATE = $DATE$
FILE NAME = $FILE$
PLOT SCALE = $SCALE$
USER NAME = $USER$

xsecsht1.dgn 12/9/2005 9:38:43 AM

US ROUTE 30

CONTRACT NO. 64969

F.A.P RTE.	SECTION	COUNTY	TOTAL SHEETS	SHEET NO.
309	16R-2	WHITESIDE	547	499
STA. 1157+75.00		TO STA. 1158+00.00		
FED. ROAD DIST. NO. 2	ILLINOIS	FED. AID PROJECT		

IT SHALL BE THE CONTRACTOR'S RESPONSIBILITY TO ASCERTAIN THE LOCATIONS OF EXISTING WATER MAINS, GAS MAINS, SEWERS, ELECTRIC POWER LINES, TELEPHONE LINES AND OTHER UTILITIES FROM THE UTILITY COMPANIES AND BY FIELD INSPECTION.

FINAL SURVEY	SURVEYED	BY	DATE
	PLOTTED		
NOTE BOOK	TEMPLATE		
NO.	AREAS		
	AREAS CHECKED		

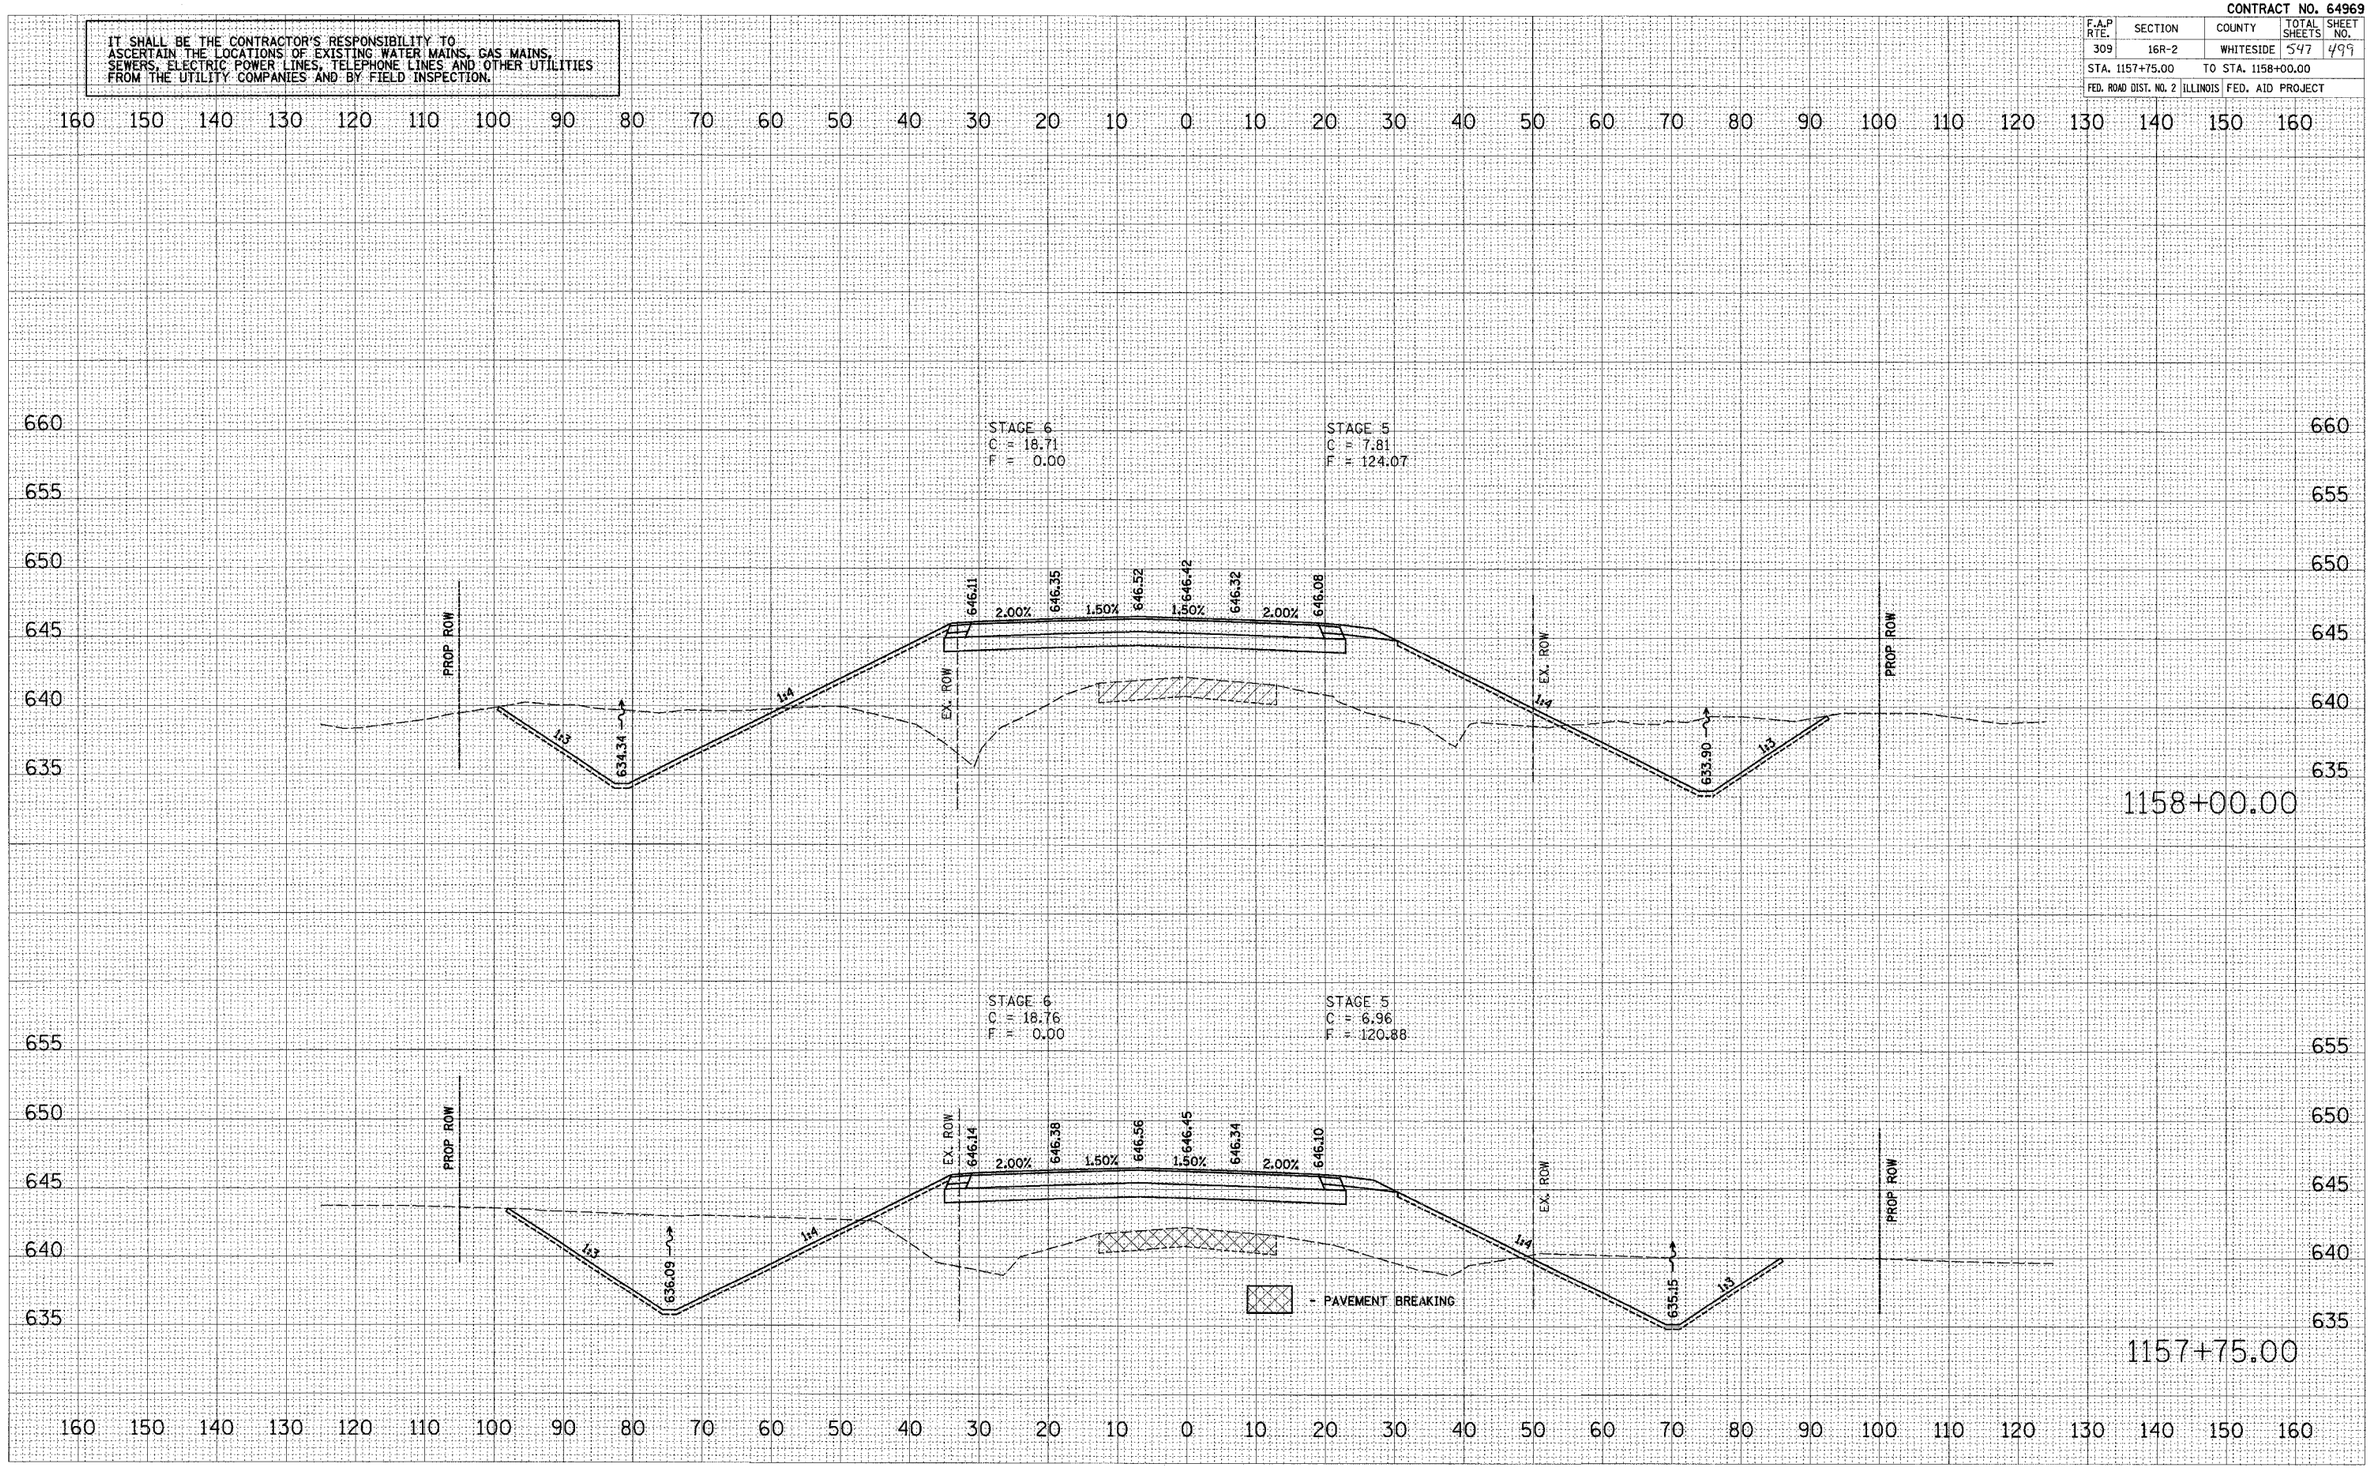

ORIGINAL SURVEY	SURVEYED	BY	DATE
	PLOTTED		
NOTE BOOK	TEMPLATE		
NO.	AREAS		
	AREAS CHECKED		

PLOT DATE = $DATE$
FILE NAME = $FILE$
PLOT SCALE = $SCALE$
USER NAME = $USER$

US ROUTE 30

xsmain.dgn 12/5/2005 9:38:44 AM

CONTRACT NO. 64969

IT SHALL BE THE CONTRACTOR'S RESPONSIBILITY TO ASCERTAIN THE LOCATIONS OF EXISTING WATER MAINS, GAS MAINS, SEWERS, ELECTRIC POWER LINES, TELEPHONE LINES AND OTHER UTILITIES FROM THE UTILITY COMPANIES AND BY FIELD INSPECTION.

F.A.P RTE.	SECTION	COUNTY	TOTAL SHEETS	SHEET NO.
309	16R-2	WHITESIDE	347	500
STA. 1158+15.00		TO STA. 1158+25.00		
FED. ROAD DIST. NO. 2	ILLINOIS	FED. AID PROJECT		

FINAL SURVEY	SURVEYED	BY	DATE
	PLOTTED		
NOTE BOOK	TEMPLATE		
NO.	AREAS		
	AREAS CHECKED		

ORIGINAL SURVEY	SURVEYED	BY	DATE
	PLOTTED		
NOTE BOOK	TEMPLATE		
NO.	AREAS		
	AREAS CHECKED		

PLOT DATE = $DATE$
FILE NAME = $FILEL$
PLOT SCALE = $SCALE$
PLOT STYLE =
USER NAME = $USER$

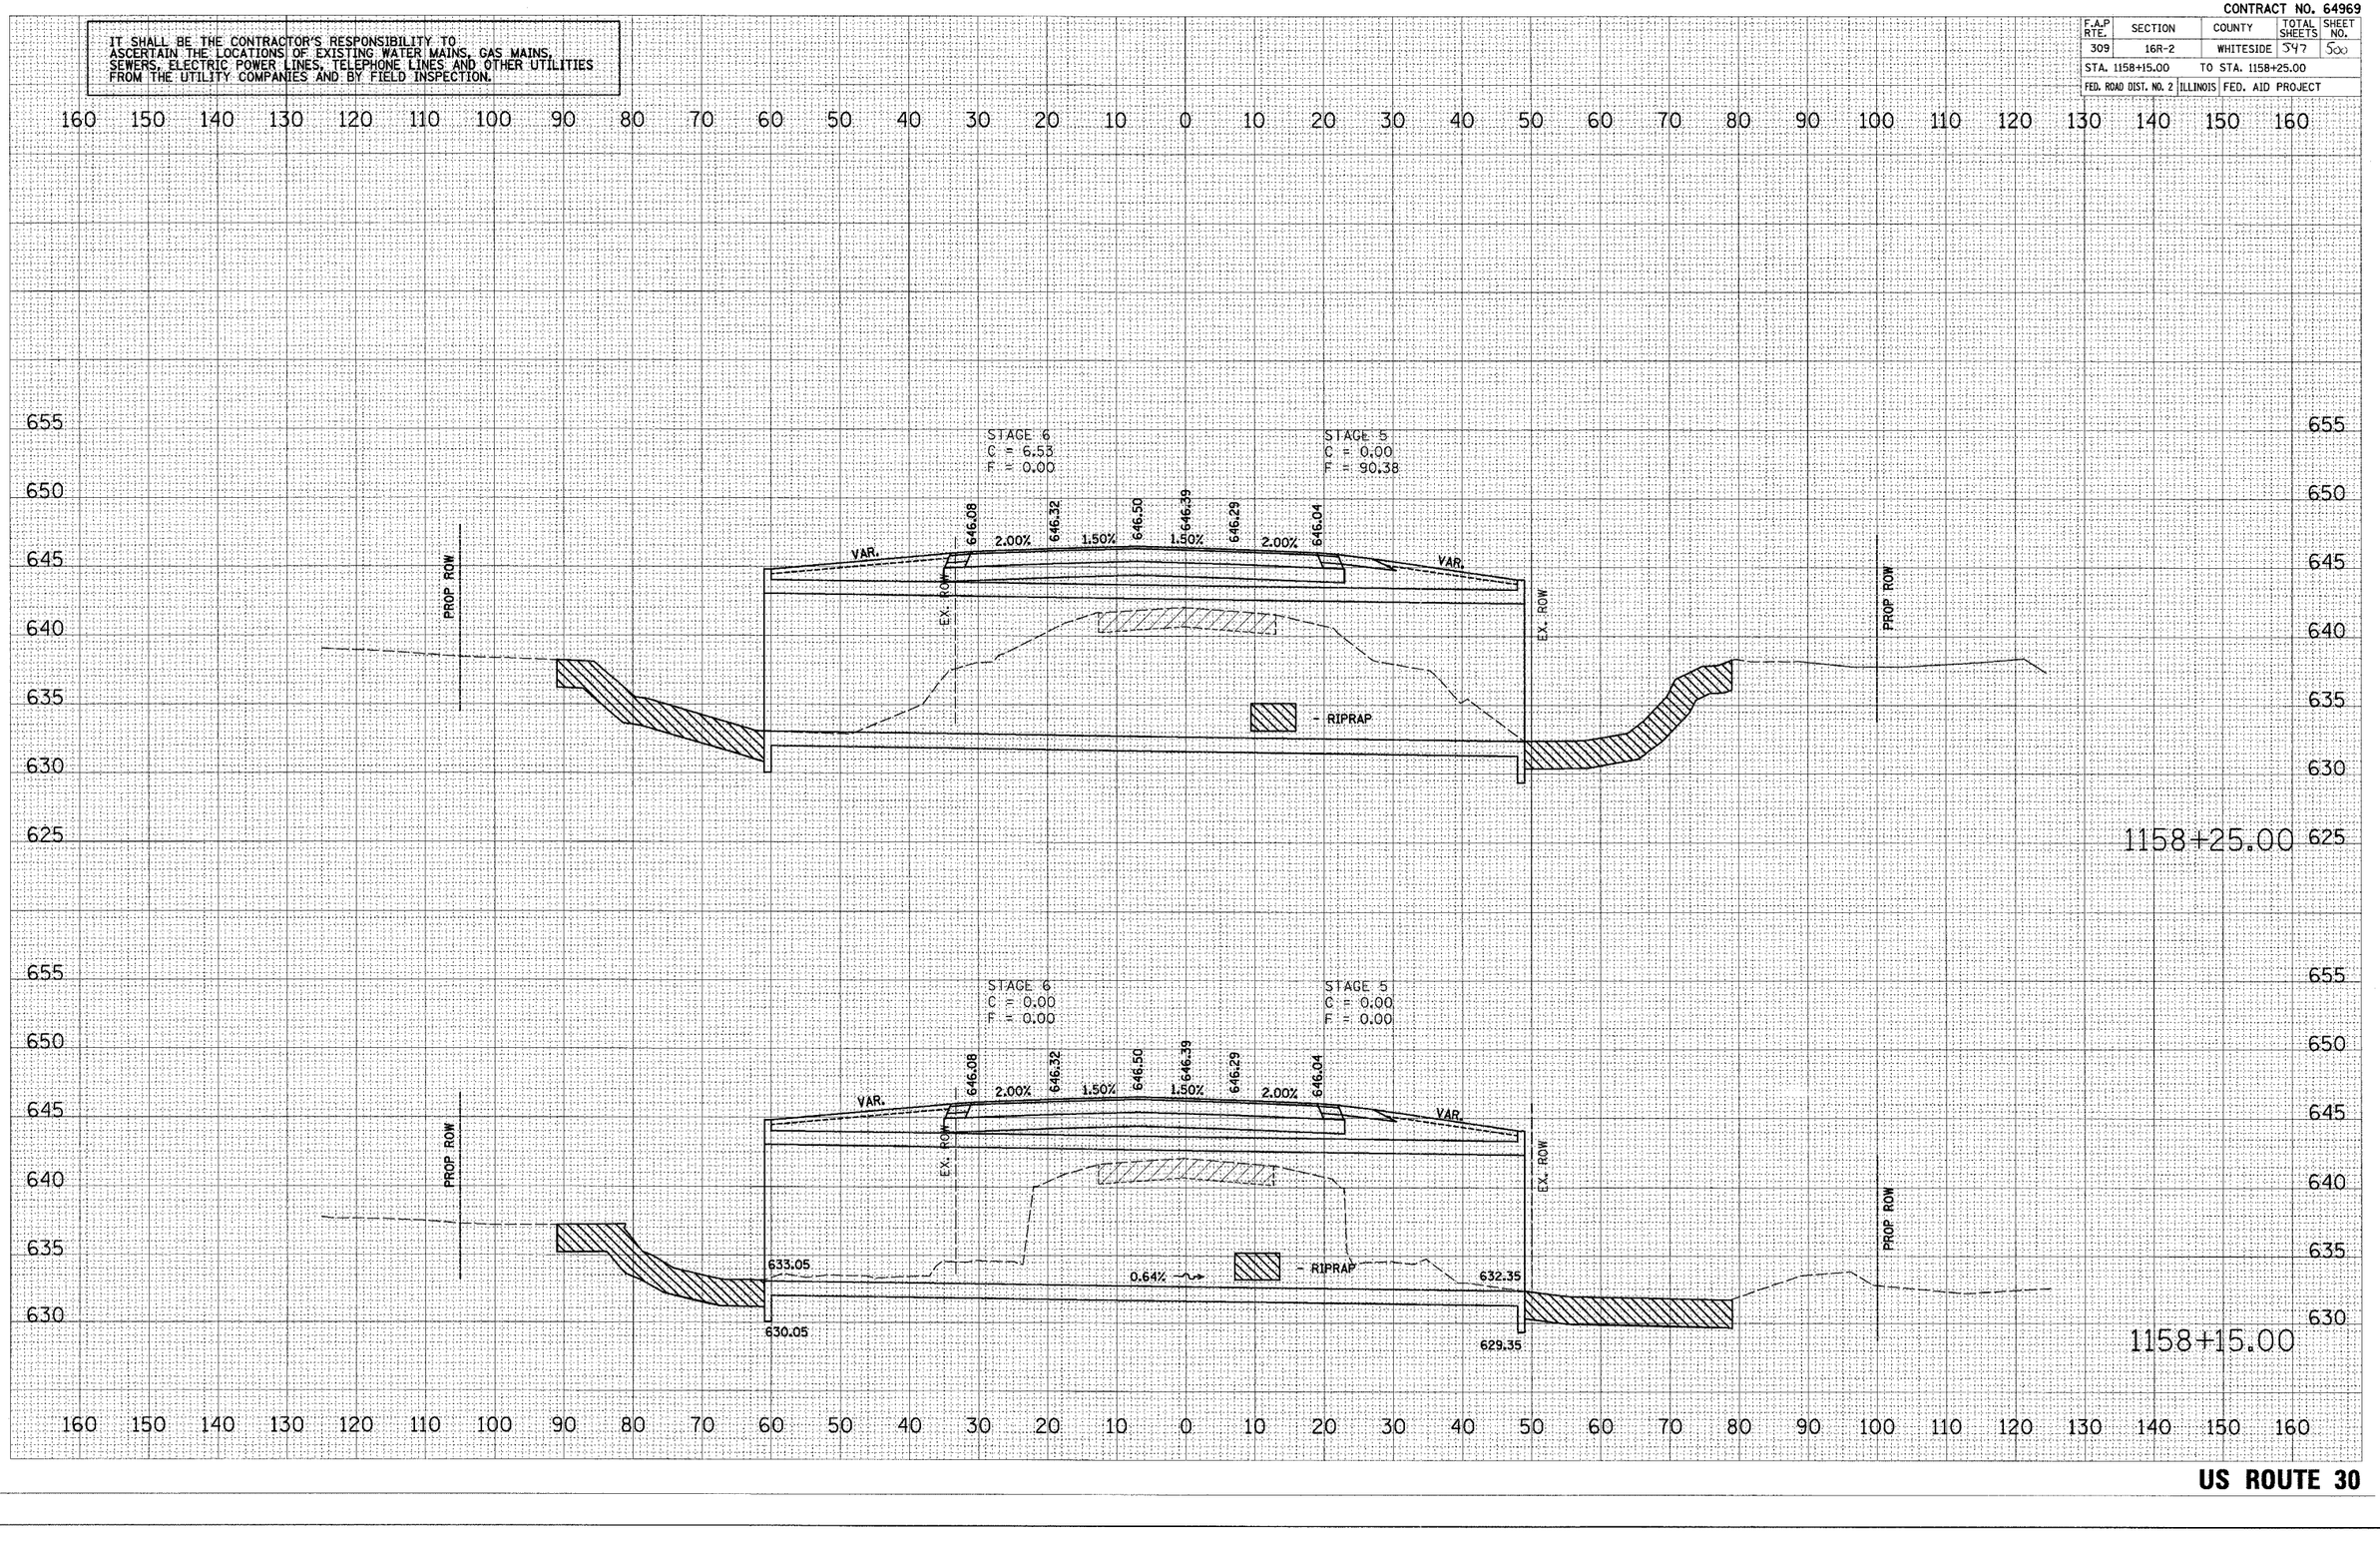

US ROUTE 30

xsecmain.dgn 12/8/2005 9:38:44 AM

CONTRACT NO. 64969

F.A.P RTE.	SECTION	COUNTY	TOTAL SHEETS	SHEET NO.
309	16R-2	WHITESIDE	347	301
STA. 1158+50.00		TO STA. 1158+75.00		
FED. ROAD DIST. NO. 2	ILLINOIS	FED. AID PROJECT		

IT SHALL BE THE CONTRACTOR'S RESPONSIBILITY TO ASCERTAIN THE LOCATIONS OF EXISTING WATER MAINS, GAS MAINS, SEWERS, ELECTRIC POWER LINES, TELEPHONE LINES AND OTHER UTILITIES FROM THE UTILITY COMPANIES AND BY FIELD INSPECTION.

FINAL SURVEY — NOTE BOOK — NO. — SURVEYED — PLOTTED — FIELD NOTE — AREAS — AREAS CHECKED — BY — DATE

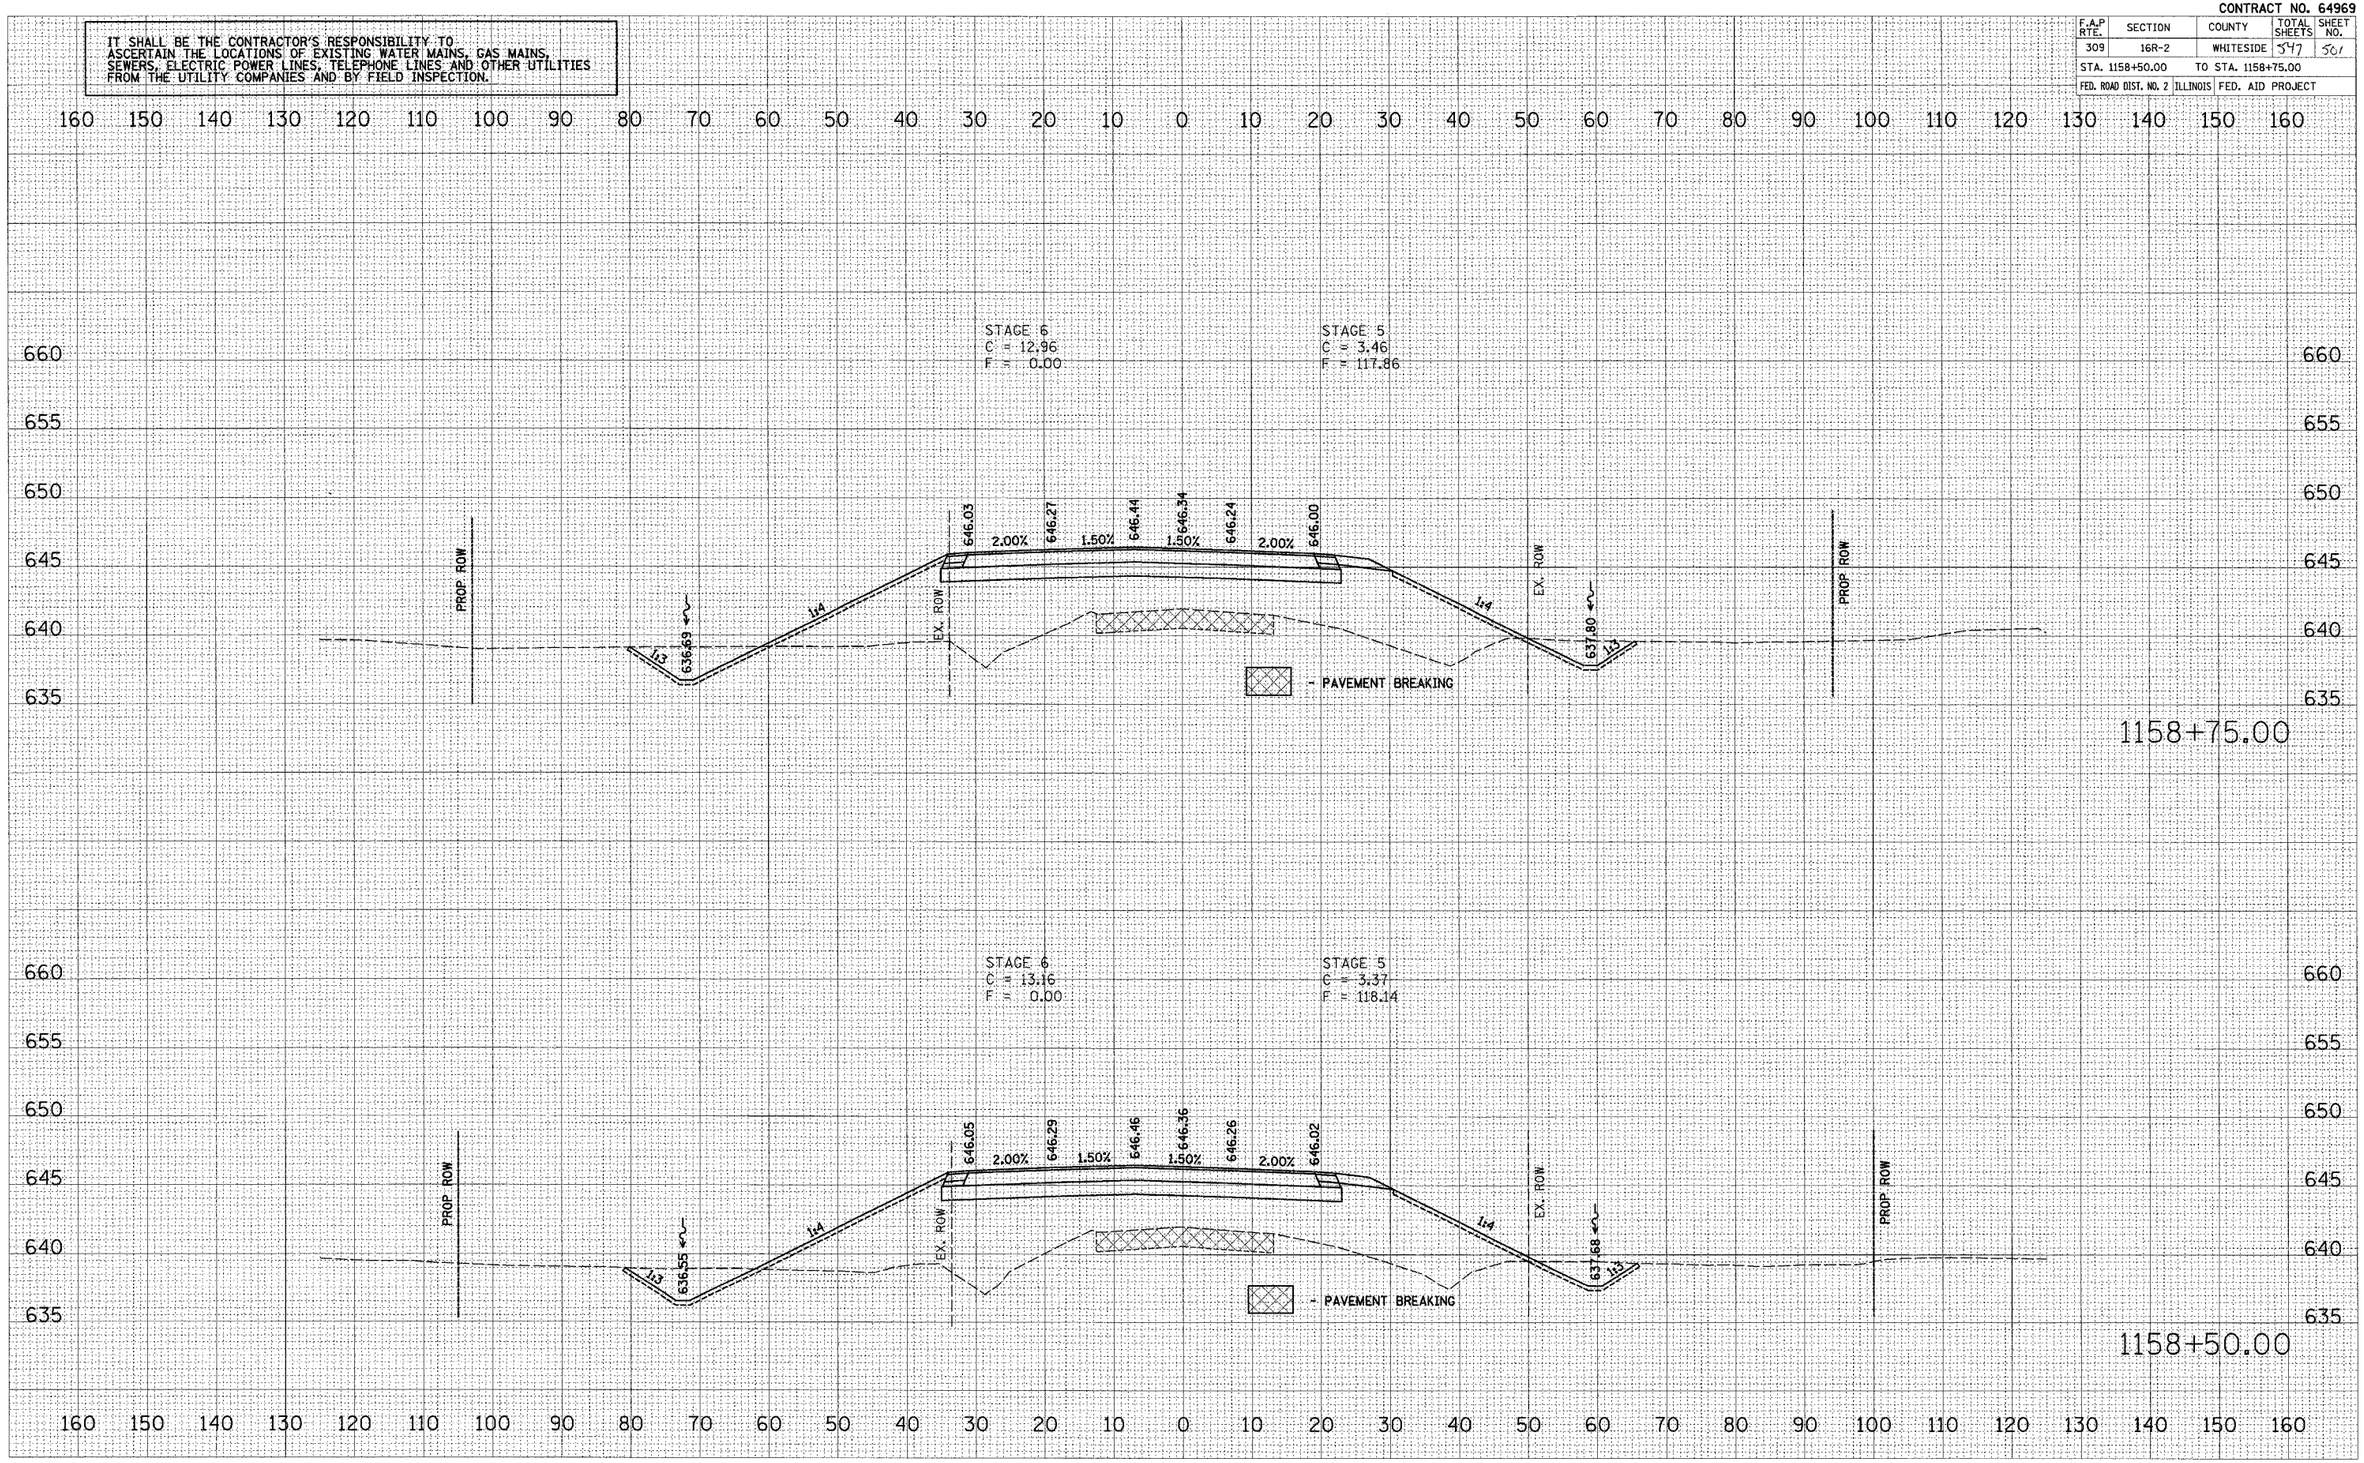

US ROUTE 30

PLOT DATE = $DATE$
FILE NAME = $FILE$
PLOT SCALE = $SCALE$
USER NAME = $USER$

ORIGINAL SURVEY — NOTE BOOK — NO. — SURVEYED — PLOTTED — FIELD NOTE — AREAS — AREAS CHECKED — BY — DATE

xsmainline.dgn 12/8/2006 8:36:41 AM

CONTRACT NO. 64969

F.A.P RTE.	SECTION	COUNTY	TOTAL SHEETS	SHEET NO.
309	16R-2	WHITESIDE	547	502
STA. 1159+00.00		TO STA. 1159+25.00		
FED. ROAD DIST. NO. 2	ILLINOIS	FED. AID PROJECT		

IT SHALL BE THE CONTRACTOR'S RESPONSIBILITY TO ASCERTAIN THE LOCATIONS OF EXISTING WATER MAINS, GAS MAINS, SEWERS, ELECTRIC POWER LINES, TELEPHONE LINES AND OTHER UTILITIES FROM THE UTILITY COMPANIES AND BY FIELD INSPECTION.

FINAL SURVEY NOTE BOOK NO.

	BY	DATE
SURVEYED		
PLOTTED		
XSECTIONS AT		
AREAS		
AREAS CHECKED		

STAGE 6
C = 12.34
F = 0.00

STAGE 5
C = 3.42
F = 116.95

PROP ROW — EX. ROW — EX. ROW — PROP ROW

645.97 — 2.00% — 646.21 — 1.50% — 646.39 — 1.50% — 646.28 — 646.18 — 2.00% — 645.94

1:4 — 1:3 — 636.96 — 638.05 — 1:3 — 1:4

- PAVEMENT BREAKING

1159+25.00

ORIGINAL SURVEY NOTE BOOK NO.

	BY	DATE
SURVEYED		
PLOTTED		
XSECTIONS AT		
AREAS		
AREAS CHECKED		

STAGE 6
C = 12.53
F = 0.00

STAGE 5
C = 3.40
F = 117.60

PROP ROW — EX. ROW — EX. ROW — PROP ROW

646.00 — 2.00% — 646.24 — 1.50% — 646.42 — 1.50% — 646.31 — 646.21 — 2.00% — 645.97

1:4 — 1:3 — 636.82 — 637.93 — 1:3 — 1:4

- PAVEMENT BREAKING

1159+00.00

PLOT DATE = #DATE#
FILE NAME = #FILE#
PLOT SCALE = #SCALE#
USER NAME = #USER#

xsecmainline.dgn 12/8/2005 9:36:40 AM

US ROUTE 30

CONTRACT NO. 64969

F.A.P RTE.	SECTION	COUNTY	TOTAL SHEETS	SHEET NO.
309	16R-2	WHITESIDE	577	303
STA. 1159+50.00	TO STA. 1159+75.00			
FED. ROAD DIST. NO. 2	ILLINOIS	FED. AID PROJECT		

IT SHALL BE THE CONTRACTOR'S RESPONSIBILITY TO ASCERTAIN THE LOCATIONS OF EXISTING WATER MAINS, GAS MAINS, SEWERS, ELECTRIC POWER LINES, TELEPHONE LINES AND OTHER UTILITIES FROM THE UTILITY COMPANIES AND BY FIELD INSPECTION.

FINAL SURVEY	SURVEYED	BY	DATE
	PLOTTED		
NOTE BOOK	TEMPLATE		
NO.	AREAS		
	AREAS CHECKED		

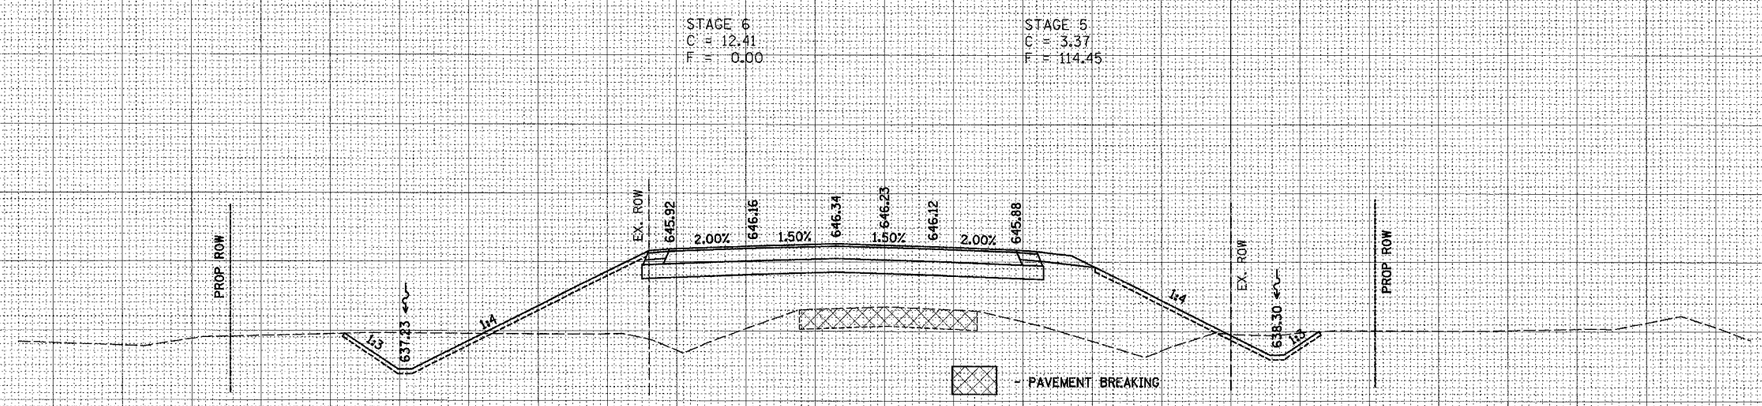

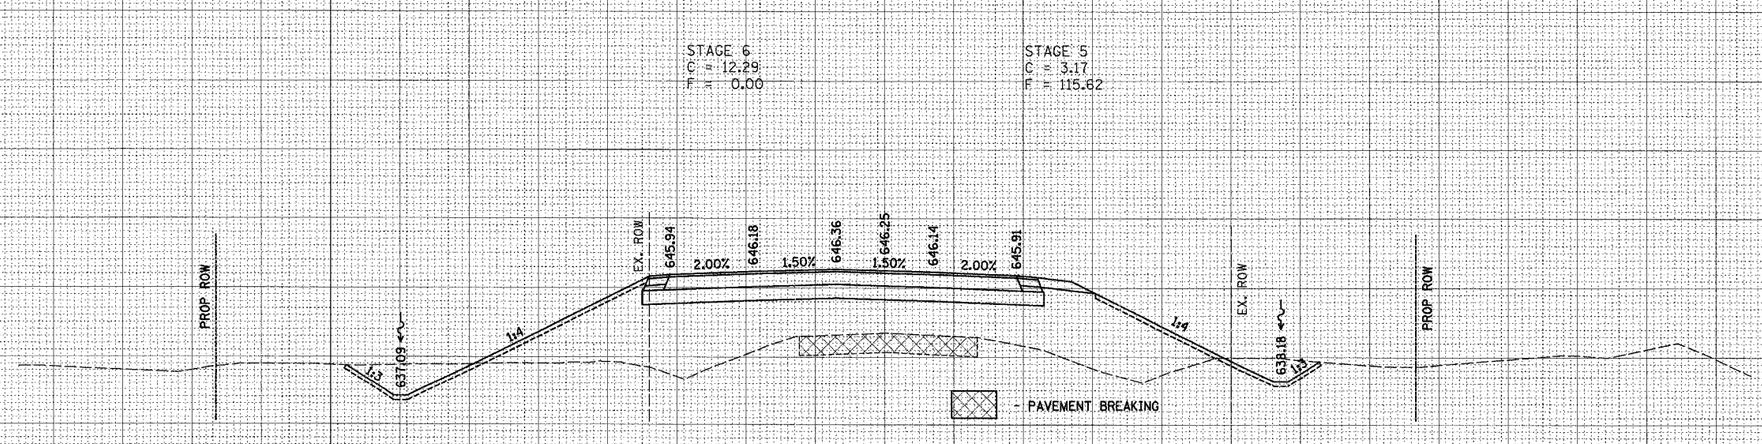

ORIGINAL SURVEY	SURVEYED	BY	DATE
	PLOTTED		
NOTE BOOK	TEMPLATE		
NO.	AREAS		
	AREAS CHECKED		

PLOT DATE = $DATE$
FILE NAME = $FILE$
PLOT SCALE = $SCALE$
USER NAME = $USER$

US ROUTE 30

12/9/2005 8:38:45 AM

CONTRACT NO. 64969

F.A.P RTE.	SECTION	COUNTY	TOTAL SHEETS	SHEET NO.
309	16R-2	WHITESIDE	547	504
STA. 1160+00.00	TO STA. 1160+25.00			
FED. ROAD DIST. NO. 2	ILLINOIS	FED. AID PROJECT		

IT SHALL BE THE CONTRACTOR'S RESPONSIBILITY TO ASCERTAIN THE LOCATIONS OF EXISTING WATER MAINS, GAS MAINS, SEWERS, ELECTRIC POWER LINES, TELEPHONE LINES AND OTHER UTILITIES FROM THE UTILITY COMPANIES AND BY FIELD INSPECTION.

160 150 140 130 120 110 100 90 80 70 60 50 40 30 20 10 0 10 20 30 40 50 60 70 80 90 100 110 120 130 140 150 160

660 655 650 645 640 635

STAGE 6
C = 11.90
F = 0.00

STAGE 5
C = 3.60
F = 112.48

PROP ROW
EX. ROW
645.88
2.00%
646.10
1.50%
646.28
1.50%
646.17
646.06
2.00%
645.82
1:4
1:3
637.50
636.50
- PAVEMENT BREAKING

1160+25.00

STAGE 6
C = 12.15
F = 0.00

STAGE 5
C = 3.33
F = 113.47

PROP ROW
EX. ROW
645.89
2.00%
646.13
1.50%
646.30
1.50%
646.20
646.10
2.00%
645.86
1:4
1:3
637.37
638.43
- PAVEMENT BREAKING

1160+00.00

160 150 140 130 120 110 100 90 80 70 60 50 40 30 20 10 0 10 20 30 40 50 60 70 80 90 100 110 120 130 140 150 160

FINAL SURVEY NOTE BOOK
SURVEYED
PLOTTED
DESIGN AREAS
AREAS CHECKED
NO. BY DATE

ORIGINAL SURVEY NOTE BOOK
SURVEYED
PLOTTED
DESIGN AREAS
AREAS CHECKED
NO. BY DATE

PLOT DATE = $DATE$
FILE NAME = $FILE$
PLOT SCALE = $SCALE$
USER NAME = $USER$

US ROUTE 30

wsdiagrainline.dgn 12/8/2005 8:36:45 AM

CONTRACT NO. 64969

F.A.P RTE.	SECTION	COUNTY	TOTAL SHEETS	SHEET NO.
309	16R-2	WHITESIDE	547	505
STA. 1160+50.00		TO STA. 1160+75.00		
FED. ROAD DIST. NO. 2	ILLINOIS	FED. AID PROJECT		

IT SHALL BE THE CONTRACTOR'S RESPONSIBILITY TO ASCERTAIN THE LOCATIONS OF EXISTING WATER MAINS, GAS MAINS, SEWERS, ELECTRIC POWER LINES, TELEPHONE LINES AND OTHER UTILITIES FROM THE UTILITY COMPANIES AND BY FIELD INSPECTION.

FINAL SURVEY — NOTE BOOK — NO. — SURVEYED — PLOTTED — XSECTIONS — AREAS — AREAS CHECKED — BY — DATE

ORIGINAL SURVEY — NOTE BOOK — NO. — SURVEYED — PLOTTED — XSECTIONS — AREAS — AREAS CHECKED — BY — DATE

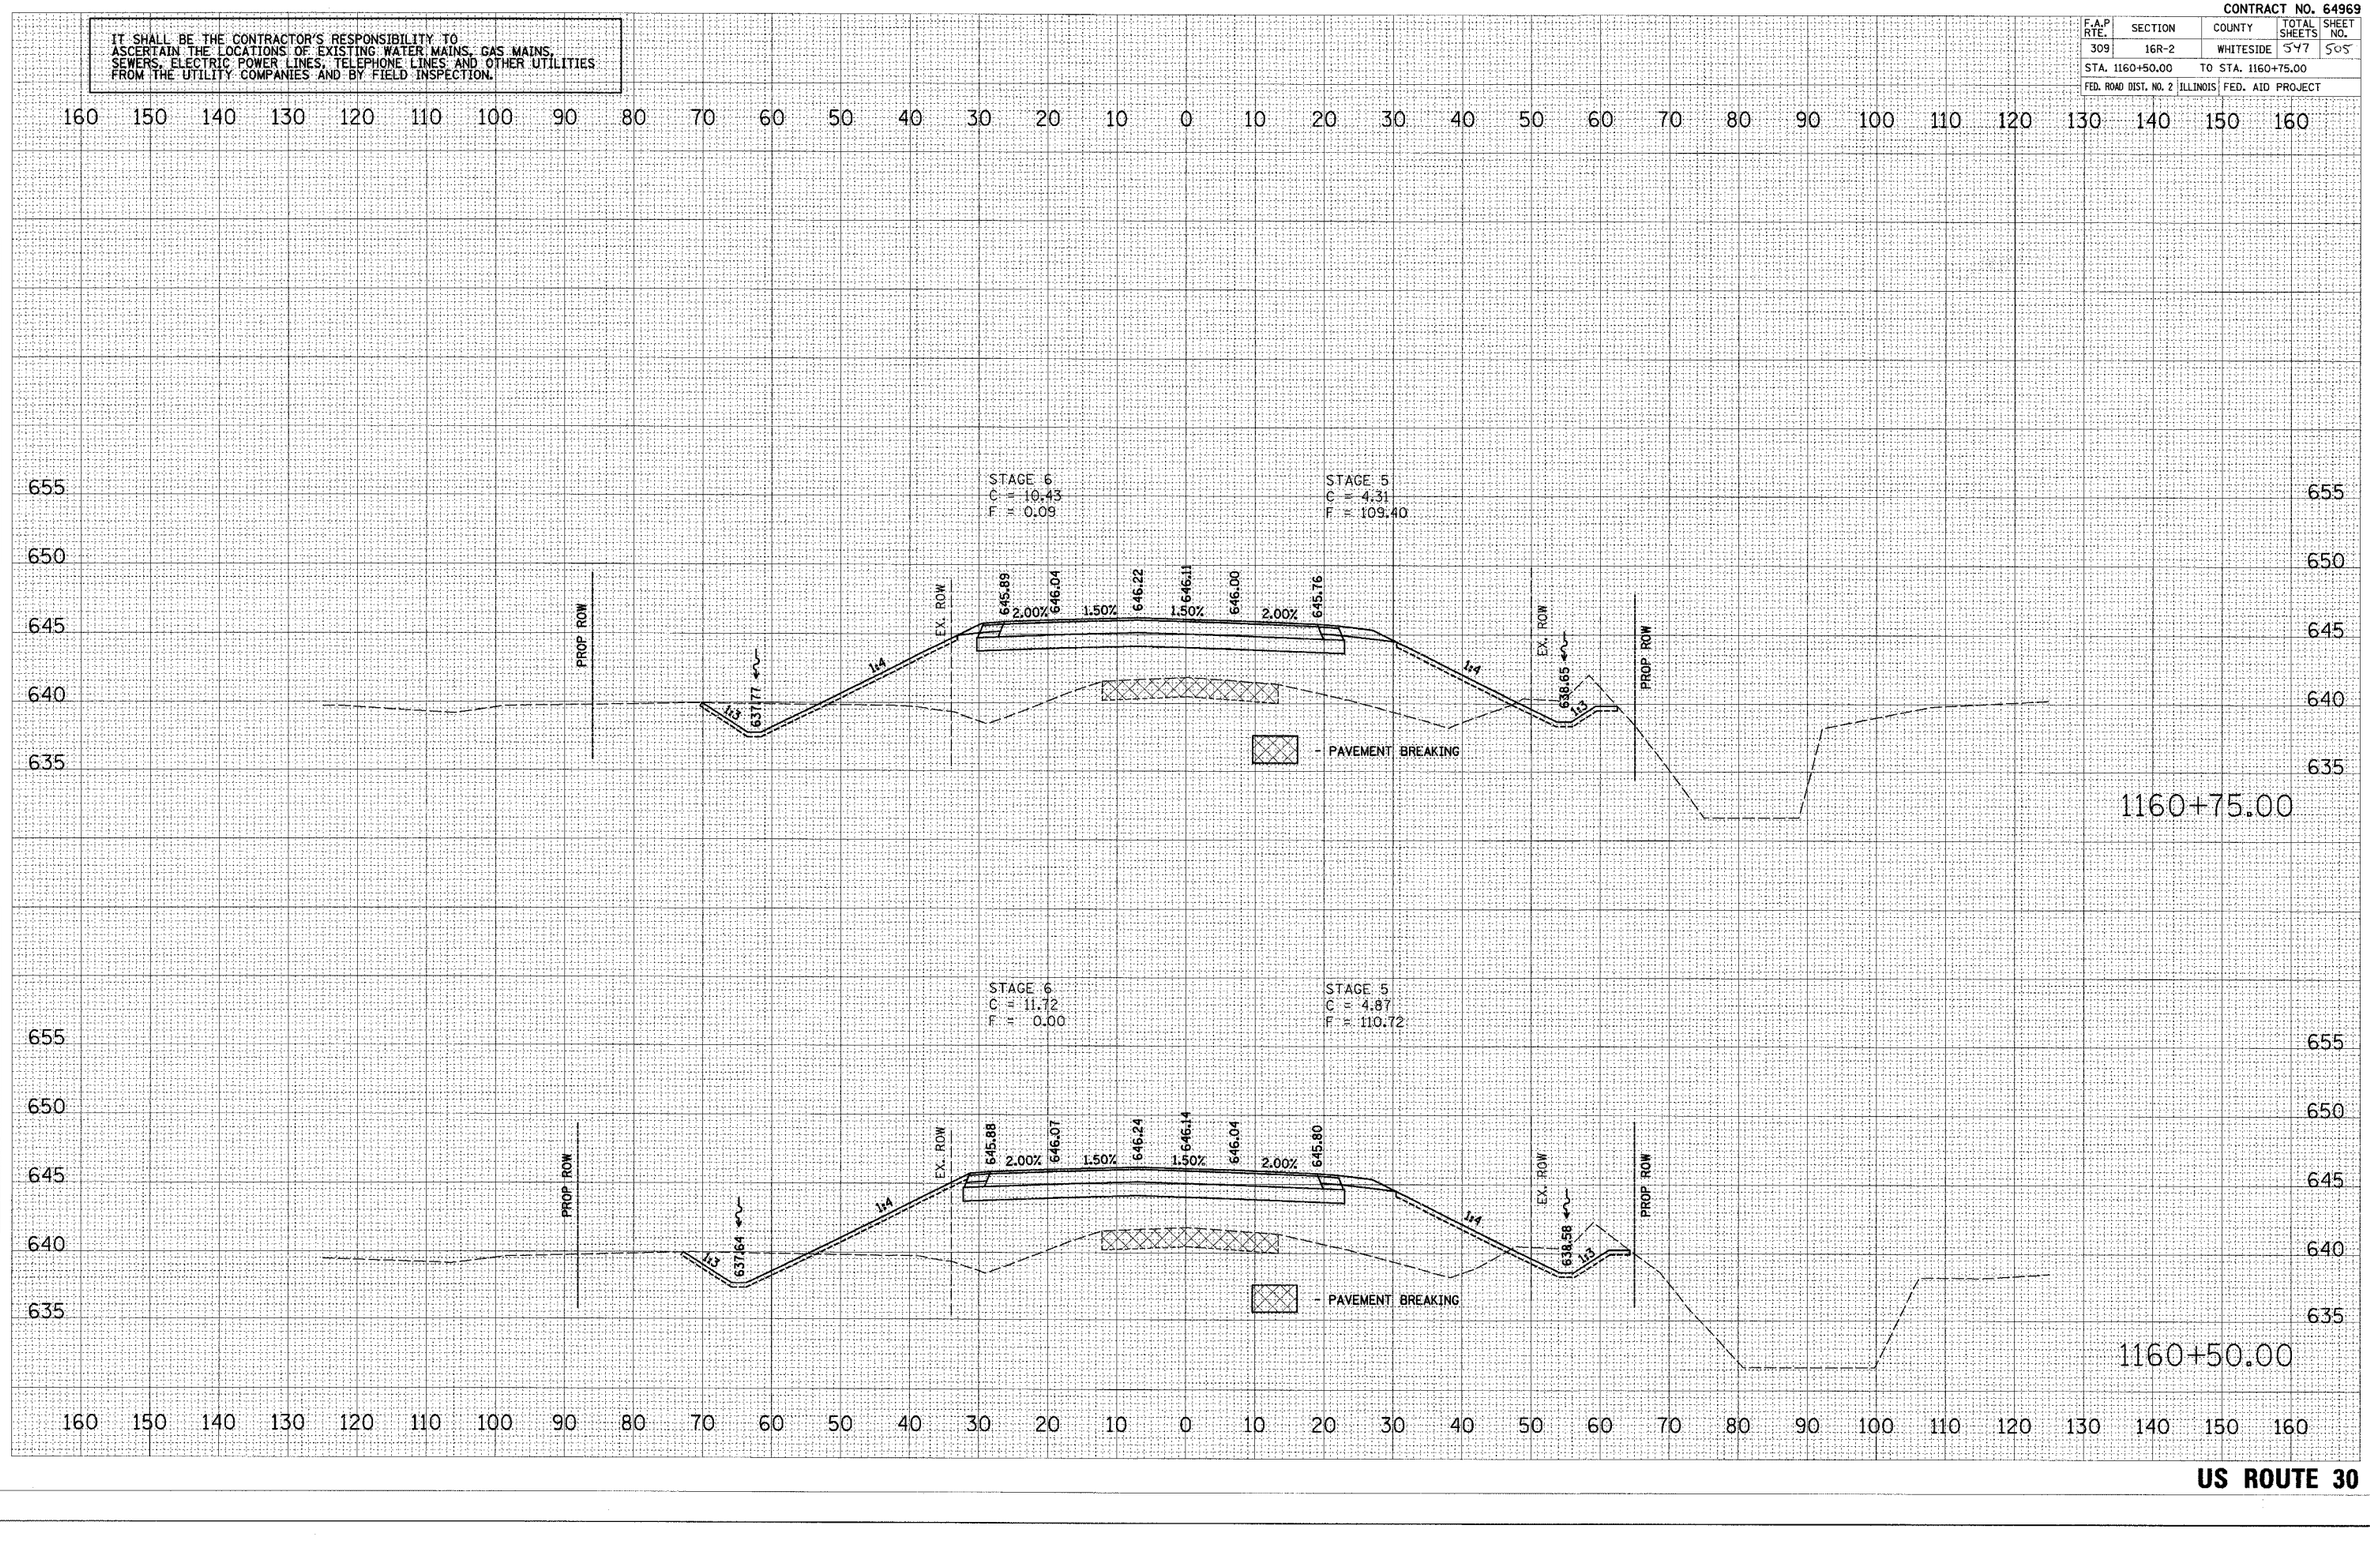

PLOT DATE = $DATE$
FILE NAME = $FILE$
PLOT SCALE = $SCALE$
USER NAME = $USER$

US ROUTE 30

xsections.dgn 12/9/2005 9:38:45 AM

CONTRACT NO. 64969

F.A.P RTE.	SECTION	COUNTY	TOTAL SHEETS	SHEET NO.
309	16R-2	WHITESIDE	547	506
STA. 1161+00.00	TO STA. 1161+25.00			
FED. ROAD DIST. NO. 2	ILLINOIS	FED. AID PROJECT		

IT SHALL BE THE CONTRACTOR'S RESPONSIBILITY TO ASCERTAIN THE LOCATIONS OF EXISTING WATER MAINS, GAS MAINS, SEWERS, ELECTRIC POWER LINES, TELEPHONE LINES AND OTHER UTILITIES FROM THE UTILITY COMPANIES AND BY FIELD INSPECTION.

FINAL SURVEY — NOTE BOOK — NO. — SURVEYED — PLOTTED — TEMPLATE — AREAS — AREAS CHECKED — BY — DATE

ORIGINAL SURVEY — NOTE BOOK — NO. — SURVEYED — PLOTTED — TEMPLATE — AREAS — AREAS CHECKED — BY — DATE

PLOT DATE = $DATE$
FILE NAME = $FILE$
PLOT SCALE = $SCALE$
USER NAME = $USER$

160 150 140 130 120 110 100 90 80 70 60 50 40 30 20 10 0 10 20 30 40 50 60 70 80 90 100 110 120 130 140 150 160

660 655 650 645 640 635

STAGE 6
C = 12.68
F = 0.13

STAGE 5
C = 3.52
F = 109.70

PROP ROW — EX. ROW — 638.05 — 1:3 — 1:4 — 645.93 — 645.99 — 2.00% — 1.50% — 646.16 — 1.50% — 646.06 — 645.96 — 2.00% — 645.72 — 1:4 — EX. ROW — 638.80 — 1:3 — PROP ROW

- PAVEMENT BREAKING

1161+25.00

STAGE 6
C = 6.64
F = 1.13

STAGE 5
C = 4.25
F = 108.07

PROP ROW — EX. ROW — 637.91 — 1:3 — 1:4 — 645.92 — 646.02 — 2.00% — 1.50% — 646.20 — 1.50% — 646.09 — 645.99 — 2.00% — 645.75 — 1:4 — EX. ROW — 638.73 — 1:3 — PROP ROW

- PAVEMENT BREAKING

1161+00.00

160 150 140 130 120 110 100 90 80 70 60 50 40 30 20 10 0 10 20 30 40 50 60 70 80 90 100 110 120 130 140 150 160

US ROUTE 30

12/19/2005 9:38:46 AM

CONTRACT NO. 64969

F.A.P RTE.	SECTION	COUNTY	TOTAL SHEETS	SHEET NO.
309	16R-2	WHITESIDE	547	507
STA. 1161+50.00		TO STA. 1161+75.00		
FED. ROAD DIST. NO. 2	ILLINOIS	FED. AID PROJECT		

IT SHALL BE THE CONTRACTOR'S RESPONSIBILITY TO ASCERTAIN THE LOCATIONS OF EXISTING WATER MAINS, GAS MAINS, SEWERS, ELECTRIC POWER LINES, TELEPHONE LINES AND OTHER UTILITIES FROM THE UTILITY COMPANIES AND BY FIELD INSPECTION.

NO.	DATE	BY
	SURVEYED	
	PLOTTED	
NOTE BOOK	TYPING DATE	
	AREAS	
	AREAS CHECKED	

FINAL SURVEY

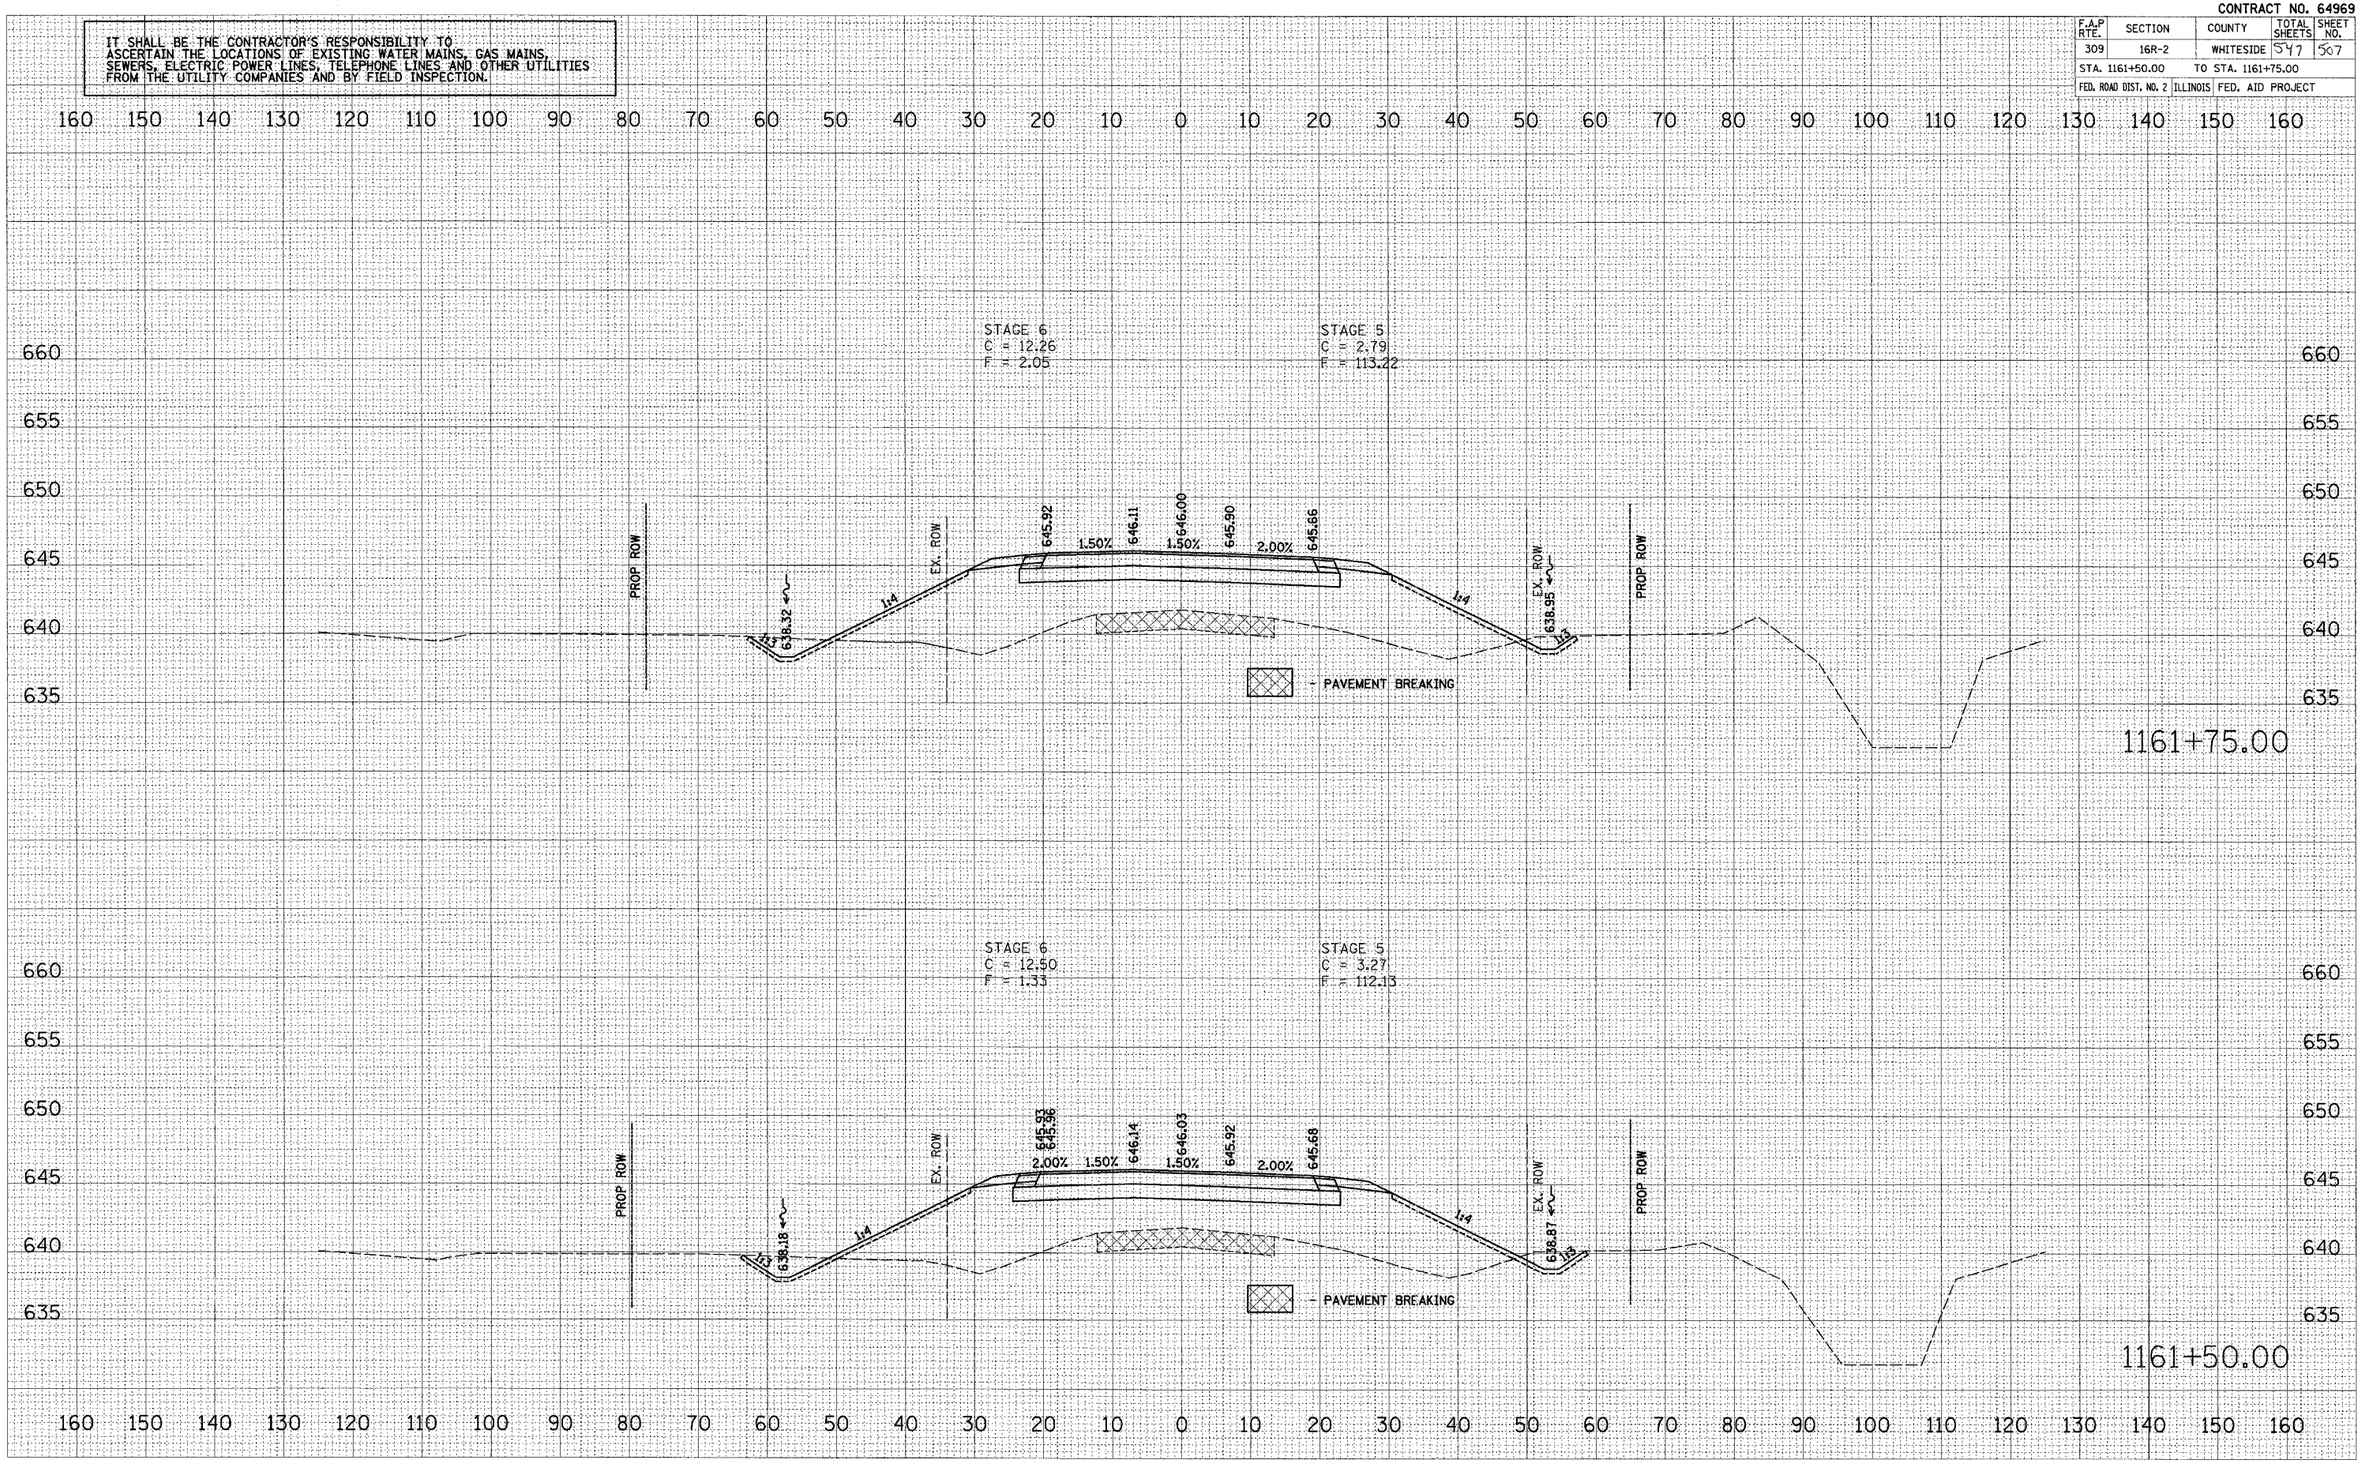

ORIGINAL SURVEY	SURVEYED	BY	DATE
	PLOTTED		
NOTE BOOK	TYPING DATE		
	AREAS		
NO.	AREAS CHECKED		

PLOT DATE = #DATE#
FILE NAME = #FILE#
PLOT SCALE = #SCALE#
USER NAME = #USER#

US ROUTE 30

xsection1.dgn 12/30/2005 2:36:47 PM

CONTRACT NO. 64969

F.A.P RTE.	SECTION	COUNTY	TOTAL SHEETS	SHEET NO.
309	16R-2	WHITESIDE	547	508
STA. 1162+00.00		TO STA. 1162+25.00		
FED. ROAD DIST. NO. 2	ILLINOIS	FED. AID PROJECT		

IT SHALL BE THE CONTRACTOR'S RESPONSIBILITY TO ASCERTAIN THE LOCATIONS OF EXISTING WATER MAINS, GAS MAINS, SEWERS, ELECTRIC POWER LINES, TELEPHONE LINES AND OTHER UTILITIES FROM THE UTILITY COMPANIES AND BY FIELD INSPECTION.

FINAL SURVEY	SURVEYED	BY	DATE
	PLOTTED		
NOTE BOOK	TEMPLATE		
NO.	AREAS		
	AREAS CHECKED		

STAGE 6
C = 11.33
F = 2.62

STAGE 5
C = 2.22
F = 120.85

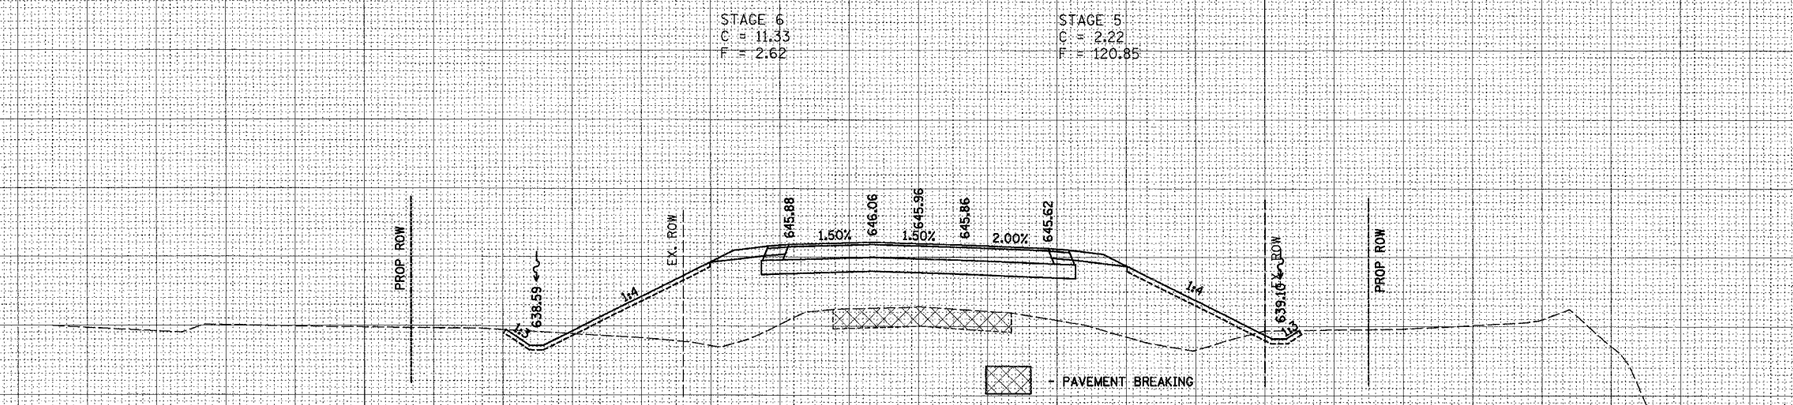

1162+25.00

ORIGINAL SURVEY	SURVEYED	BY	DATE
	PLOTTED		
NOTE BOOK	TEMPLATE		
NO.	AREAS		
	AREAS CHECKED		

STAGE 6
C = 11.83
F = 2.36

STAGE 5
C = 2.33
F = 118.26

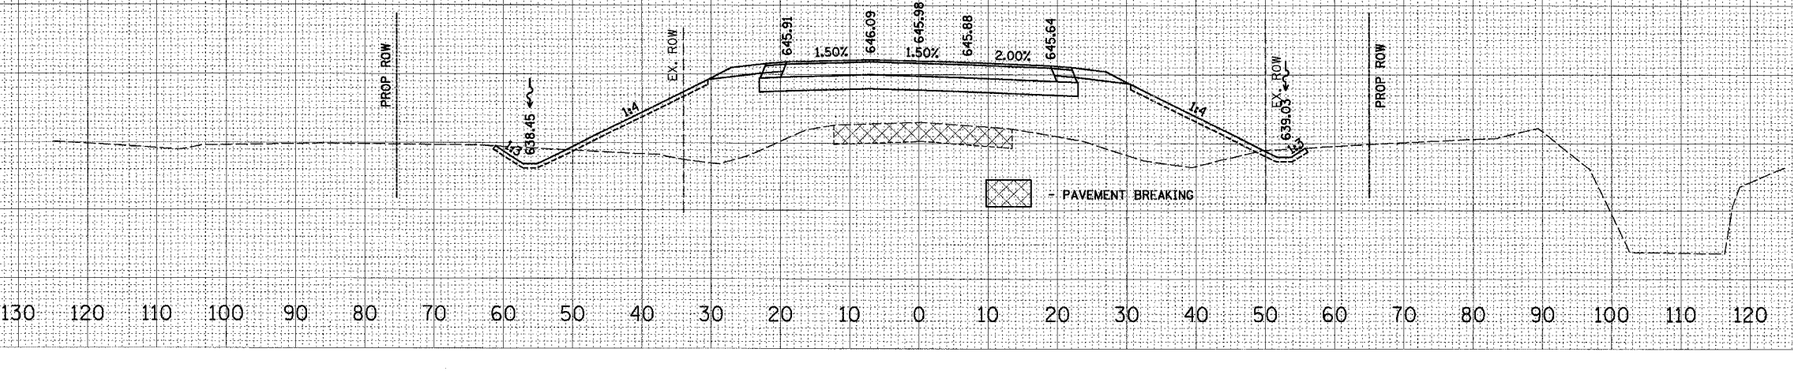

1162+00.00

PLOT DATE = $DATE$
FILE NAME = $FILEL$
PLOT SCALE = $SCALE$
USER NAME = $USER$

US ROUTE 30

Kanesatrte.dgn 12/9/2005 9:38:47 AM

CONTRACT NO. 64969

F.A.P RTE.	SECTION	COUNTY	TOTAL SHEETS	SHEET NO.
309	16R-2	WHITESIDE	547	509
STA. 1162+50.00	TO STA. 1162+75.00			
FED. ROAD DIST. NO. 2	ILLINOIS	FED. AID PROJECT		

IT SHALL BE THE CONTRACTOR'S RESPONSIBILITY TO ASCERTAIN THE LOCATIONS OF EXISTING WATER MAINS, GAS MAINS, SEWERS, ELECTRIC POWER LINES, TELEPHONE LINES AND OTHER UTILITIES FROM THE UTILITY COMPANIES AND BY FIELD INSPECTION.

FINAL SURVEY	BY	DATE
SURVEYED		
PLOTTED		
NOTE BOOK	TEMPLATE	
NO.	AREAS	
	AREAS CHECKED	

STAGE 6
C = 10.16
F = 3.28

STAGE 5
C = 2.08
F = 119.63

PROP ROW — EX. ROW — 638.86 — 1:4 — 645.84 — 1.50% — 646.02 — 645.93 — 1.50% — 645.66 — 1:4 — 639.25 — EX. ROW — PROP ROW

- PAVEMENT BREAKING

1162+75.00

ORIGINAL SURVEY	BY	DATE
SURVEYED		
PLOTTED		
NOTE BOOK	TEMPLATE	
NO.	AREAS	
	AREAS CHECKED	

STAGE 6
C = 10.75
F = 2.96

STAGE 5
C = 2.11
F = 119.72

PROP ROW — EX. ROW — 638.72 — 1:4 — 645.86 — 1.50% — 646.04 — 645.94 — 1.50% — 645.85 — 2.00% — 645.61 — 1:4 — 639.18 — EX. ROW — PROP ROW

- PAVEMENT BREAKING

1162+50.00

PLOT DATE = $DATE$
FILE NAME = $FILE$
PLOT SCALE = $SCALE$
USER NAME = $USER$

US ROUTE 30

$DATE$ $TIME$

CONTRACT NO. 64969

IT SHALL BE THE CONTRACTOR'S RESPONSIBILITY TO ASCERTAIN THE LOCATIONS OF EXISTING WATER MAINS, GAS MAINS, SEWERS, ELECTRIC POWER LINES, TELEPHONE LINES AND OTHER UTILITIES FROM THE UTILITY COMPANIES AND BY FIELD INSPECTION.

F.A.P RTE.	SECTION	COUNTY	TOTAL SHEETS	SHEET NO.
309	16R-2	WHITESIDE	547	510
STA. 1163+00.00		TO STA. 1163+25.00		
FED. ROAD DIST. NO. 2	ILLINOIS	FED. AID PROJECT		

FINAL SURVEY NOTE BOOK | SURVEYED | PLOTTED | XSECTS | AREAS | AREAS CHECKED | BY | DATE | NO.

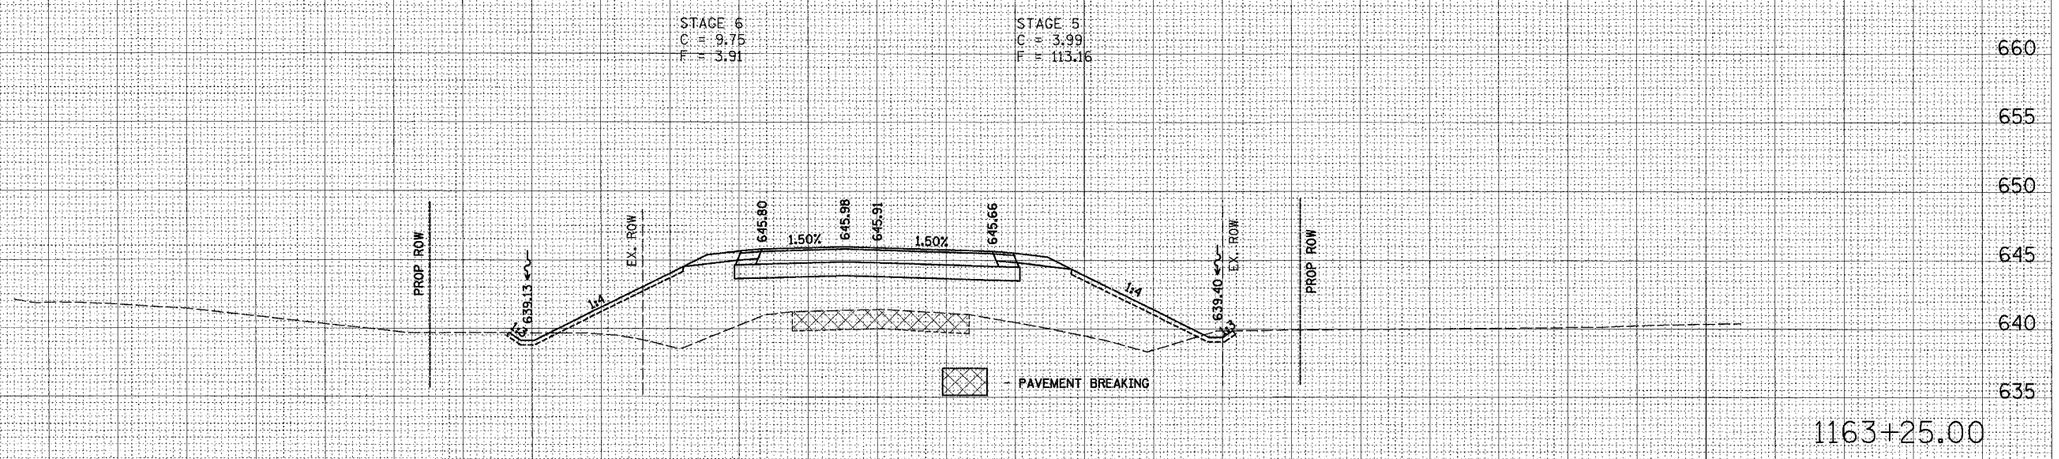

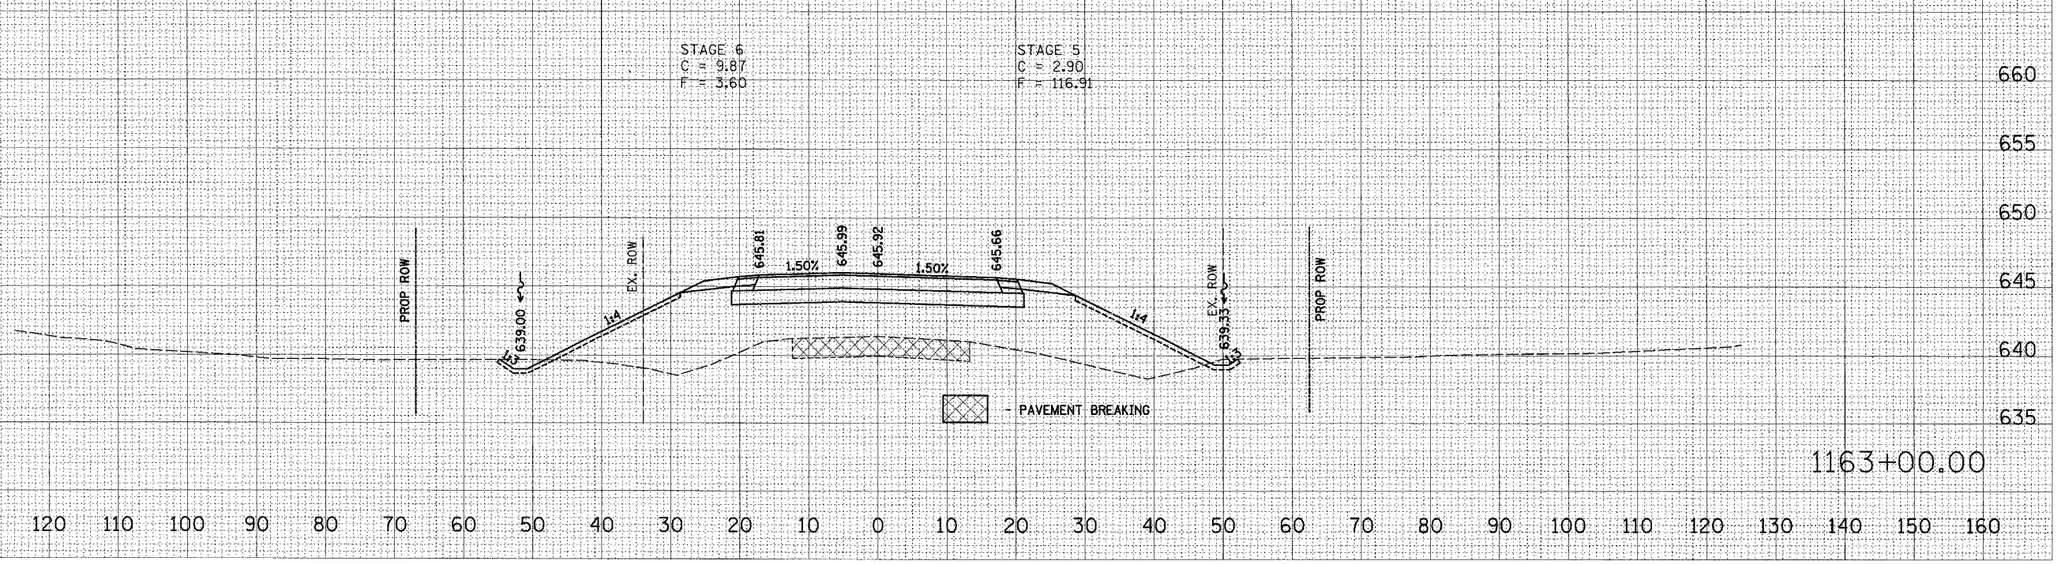

ORIGINAL SURVEY NOTE BOOK | SURVEYED | PLOTTED | XSECTS | AREAS | AREAS CHECKED | BY | DATE | NO.

PLOT DATE = $DATE$
FILE NAME = $FILE$
PLOT SCALE = $SCALE$
USER NAME = $USER$

US ROUTE 30

xsecmultiline.dgn 12/9/2005 9:28:48 AM

CONTRACT NO. 64969

F.A.P RTE.	SECTION	COUNTY	TOTAL SHEETS	SHEET NO.
309	16R-2	WHITESIDE	547	51
STA. 1163+50.00		TO STA. 1163+75.00		
FED. ROAD DIST. NO. 2	ILLINOIS	FED. AID PROJECT		

IT SHALL BE THE CONTRACTOR'S RESPONSIBILITY TO ASCERTAIN THE LOCATIONS OF EXISTING WATER MAINS, GAS MAINS, SEWERS, ELECTRIC POWER LINES, TELEPHONE LINES AND OTHER UTILITIES FROM THE UTILITY COMPANIES AND BY FIELD INSPECTION.

FINAL SURVEY	SURVEYED	BY	
	PLOTTED		
NOTE BOOK	TEMPLATE		
	AREAS		
NO.	AREAS CHECKED		

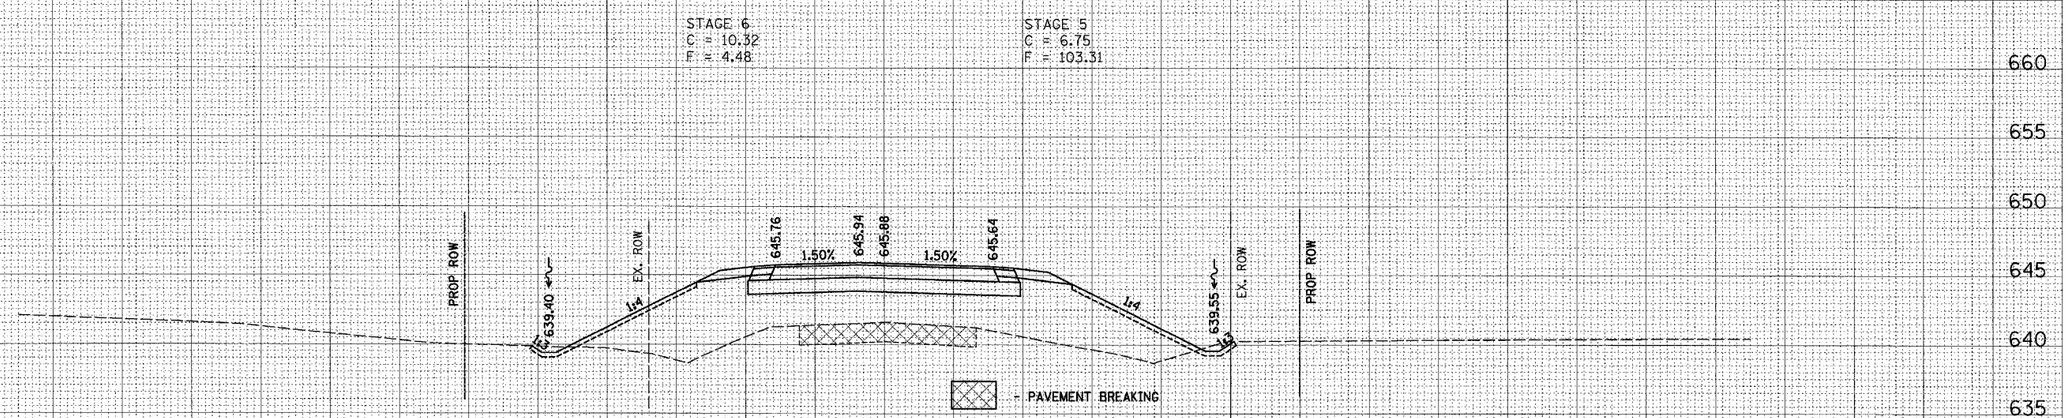

ORIGINAL SURVEY	SURVEYED	BY	
	PLOTTED		
NOTE BOOK	TEMPLATE		
	AREAS		
NO.	AREAS CHECKED		

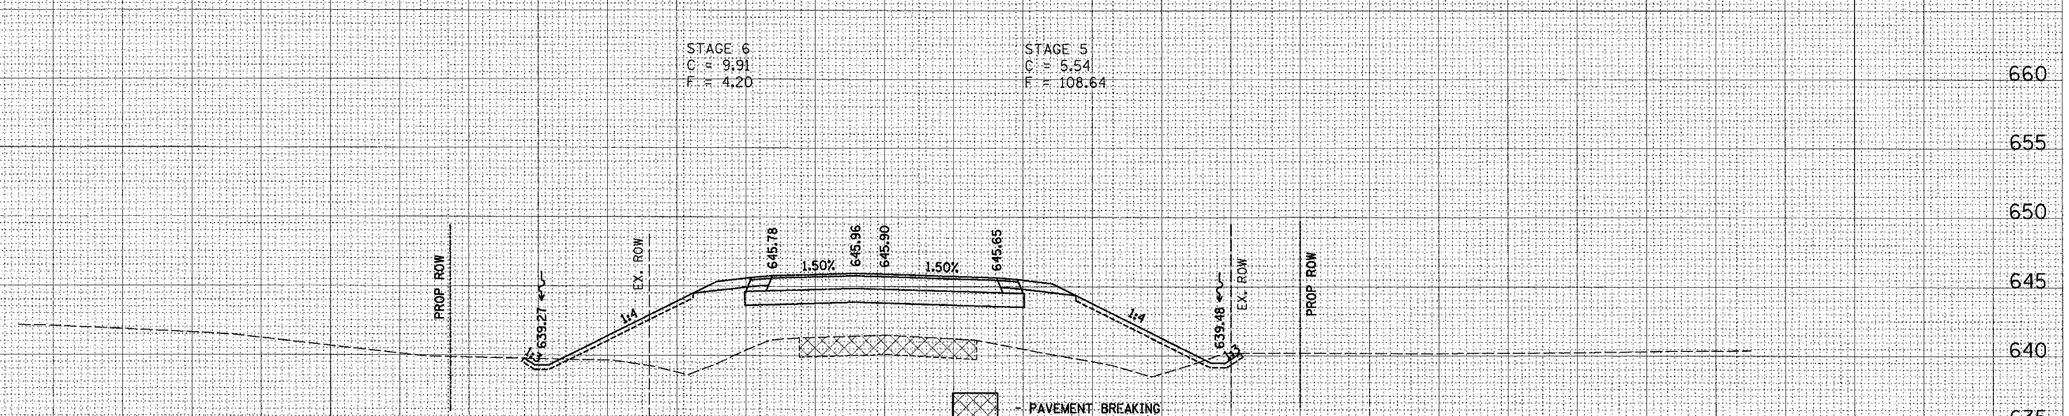

PLOT DATE = $DATE$
FILE NAME = $FILEL$
PLOT SCALE = $SCALE$
USER NAME = $USER$

US ROUTE 30

12/9/2015 8:38:48 AM

CONTRACT NO. 64969

IT SHALL BE THE CONTRACTOR'S RESPONSIBILITY TO ASCERTAIN THE LOCATIONS OF EXISTING WATER MAINS, GAS MAINS, SEWERS, ELECTRIC POWER LINES, TELEPHONE LINES AND OTHER UTILITIES FROM THE UTILITY COMPANIES AND BY FIELD INSPECTION.

F.A.P RTE.	SECTION	COUNTY	TOTAL SHEETS	SHEET NO.
309	16R-2	WHITESIDE	547	512
STA. 1164+00.00		TO STA. 1164+25.00		
FED. ROAD DIST. NO. 2	ILLINOIS	FED. AID PROJECT		

FINAL SURVEY — NOTE BOOK — NO. — BY — DATE
SURVEYED
PLOTTED
CROSS SECTIONS
AREAS
AREAS CHECKED

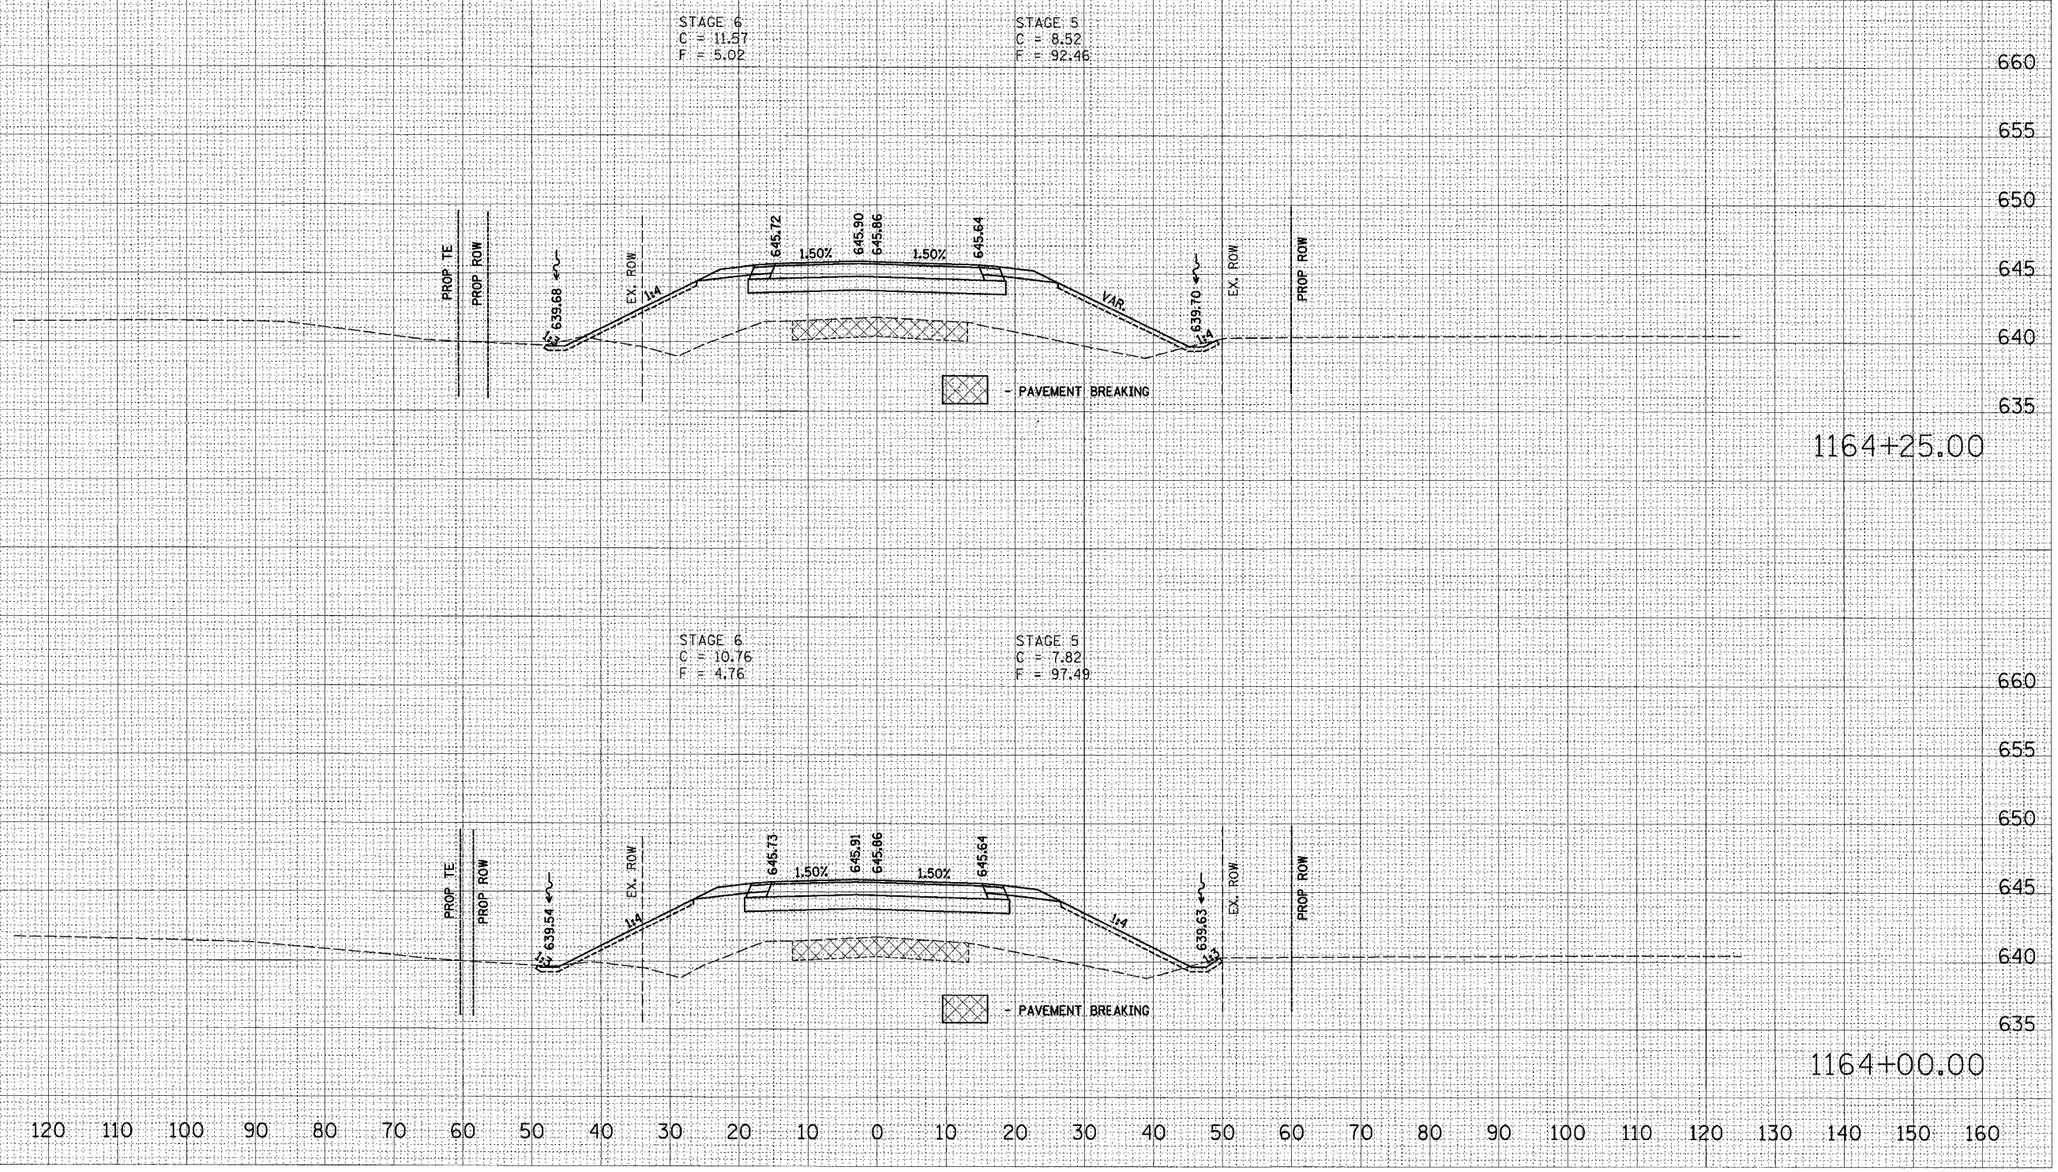

ORIGINAL SURVEY — NOTE BOOK — NO. — BY — DATE
SURVEYED
PLOTTED
CROSS SECTIONS
AREAS
AREAS CHECKED

PLOT DATE = $DATE$
FILE NAME = $FILE$
PLOT SCALE = $SCALE$
USER NAME = $USER$

US ROUTE 30

xsecsheet.dgn 12/30/2005 11:36:48 AM

CONTRACT NO. 64969

F.A.P RTE.	SECTION	COUNTY	TOTAL SHEETS	SHEET NO.
309	16R-2	WHITESIDE	547	513
STA. 1164+50.00		TO STA. 1164+75.00		
FED. ROAD DIST. NO. 2	ILLINOIS	FED. AID PROJECT		

IT SHALL BE THE CONTRACTOR'S RESPONSIBILITY TO ASCERTAIN THE LOCATIONS OF EXISTING WATER MAINS, GAS MAINS, SEWERS, ELECTRIC POWER LINES, TELEPHONE LINES AND OTHER UTILITIES FROM THE UTILITY COMPANIES AND BY FIELD INSPECTION.

FINAL SURVEY — NOTE BOOK — NO. — SURVEYED — PLOTTED — TRANSFER — AREAS — AREAS CHECKED — BY — DATE

160 150 140 130 120 110 100 90 80 70 60 50 40 30 20 10 0 10 20 30 40 50 60 70 80 90 100 110 120 130 140 150 160

660 655 650 645 640 635

STAGE 6
C = 15.86
F = 5.15

STAGE 5
C = 10.67
F = 84.78

PROP. TE
PROP. ROW
1:3
639.84
EX. ROW
1:4
645.68
1.50%
645.86
645.83
1.50%
645.69
VAR.
639.85
VAR.
EX. ROW
PROP. ROW

- PAVEMENT BREAKING

1164+75.00

STAGE 6
C = 14.26
F = 5.13

STAGE 5
C = 9.32
F = 88.79

PROP. TE
PROP. ROW
1:3
639.81
EX. ROW
1:4
645.70
1.50%
645.88
645.84
1.50%
645.63
VAR.
639.78
VAR.
EX. ROW
PROP. ROW

- PAVEMENT BREAKING

1164+50.00

ORIGINAL SURVEY — NOTE BOOK — NO. — SURVEYED — PLOTTED — TRANSFER — AREAS — AREAS CHECKED — BY — DATE

PLOT DATE = $DATE$
FILE NAME = $FILEL$
PLOT SCALE = $SCALE$
USER NAME = $USER$

US ROUTE 30

xsecwhiteside.dgn 12/9/2005 8:38:49 AM

CONTRACT NO. 64969

F.A.P RTE.	SECTION	COUNTY	TOTAL SHEETS	SHEET NO.
309	16R-2	WHITESIDE	547	514
STA. 1165+00.00		TO STA. 1165+25.00		
FED. ROAD DIST. NO. 2	ILLINOIS	FED. AID PROJECT		

IT SHALL BE THE CONTRACTOR'S RESPONSIBILITY TO ASCERTAIN THE LOCATIONS OF EXISTING WATER MAINS, GAS MAINS, SEWERS, ELECTRIC POWER LINES, TELEPHONE LINES AND OTHER UTILITIES FROM THE UTILITY COMPANIES AND BY FIELD INSPECTION.

FINAL SURVEY — NOTE BOOK — NO. — SURVEYED — PLOTTED — TEMPLATE — AREAS — AREAS CHECKED — BY — DATE

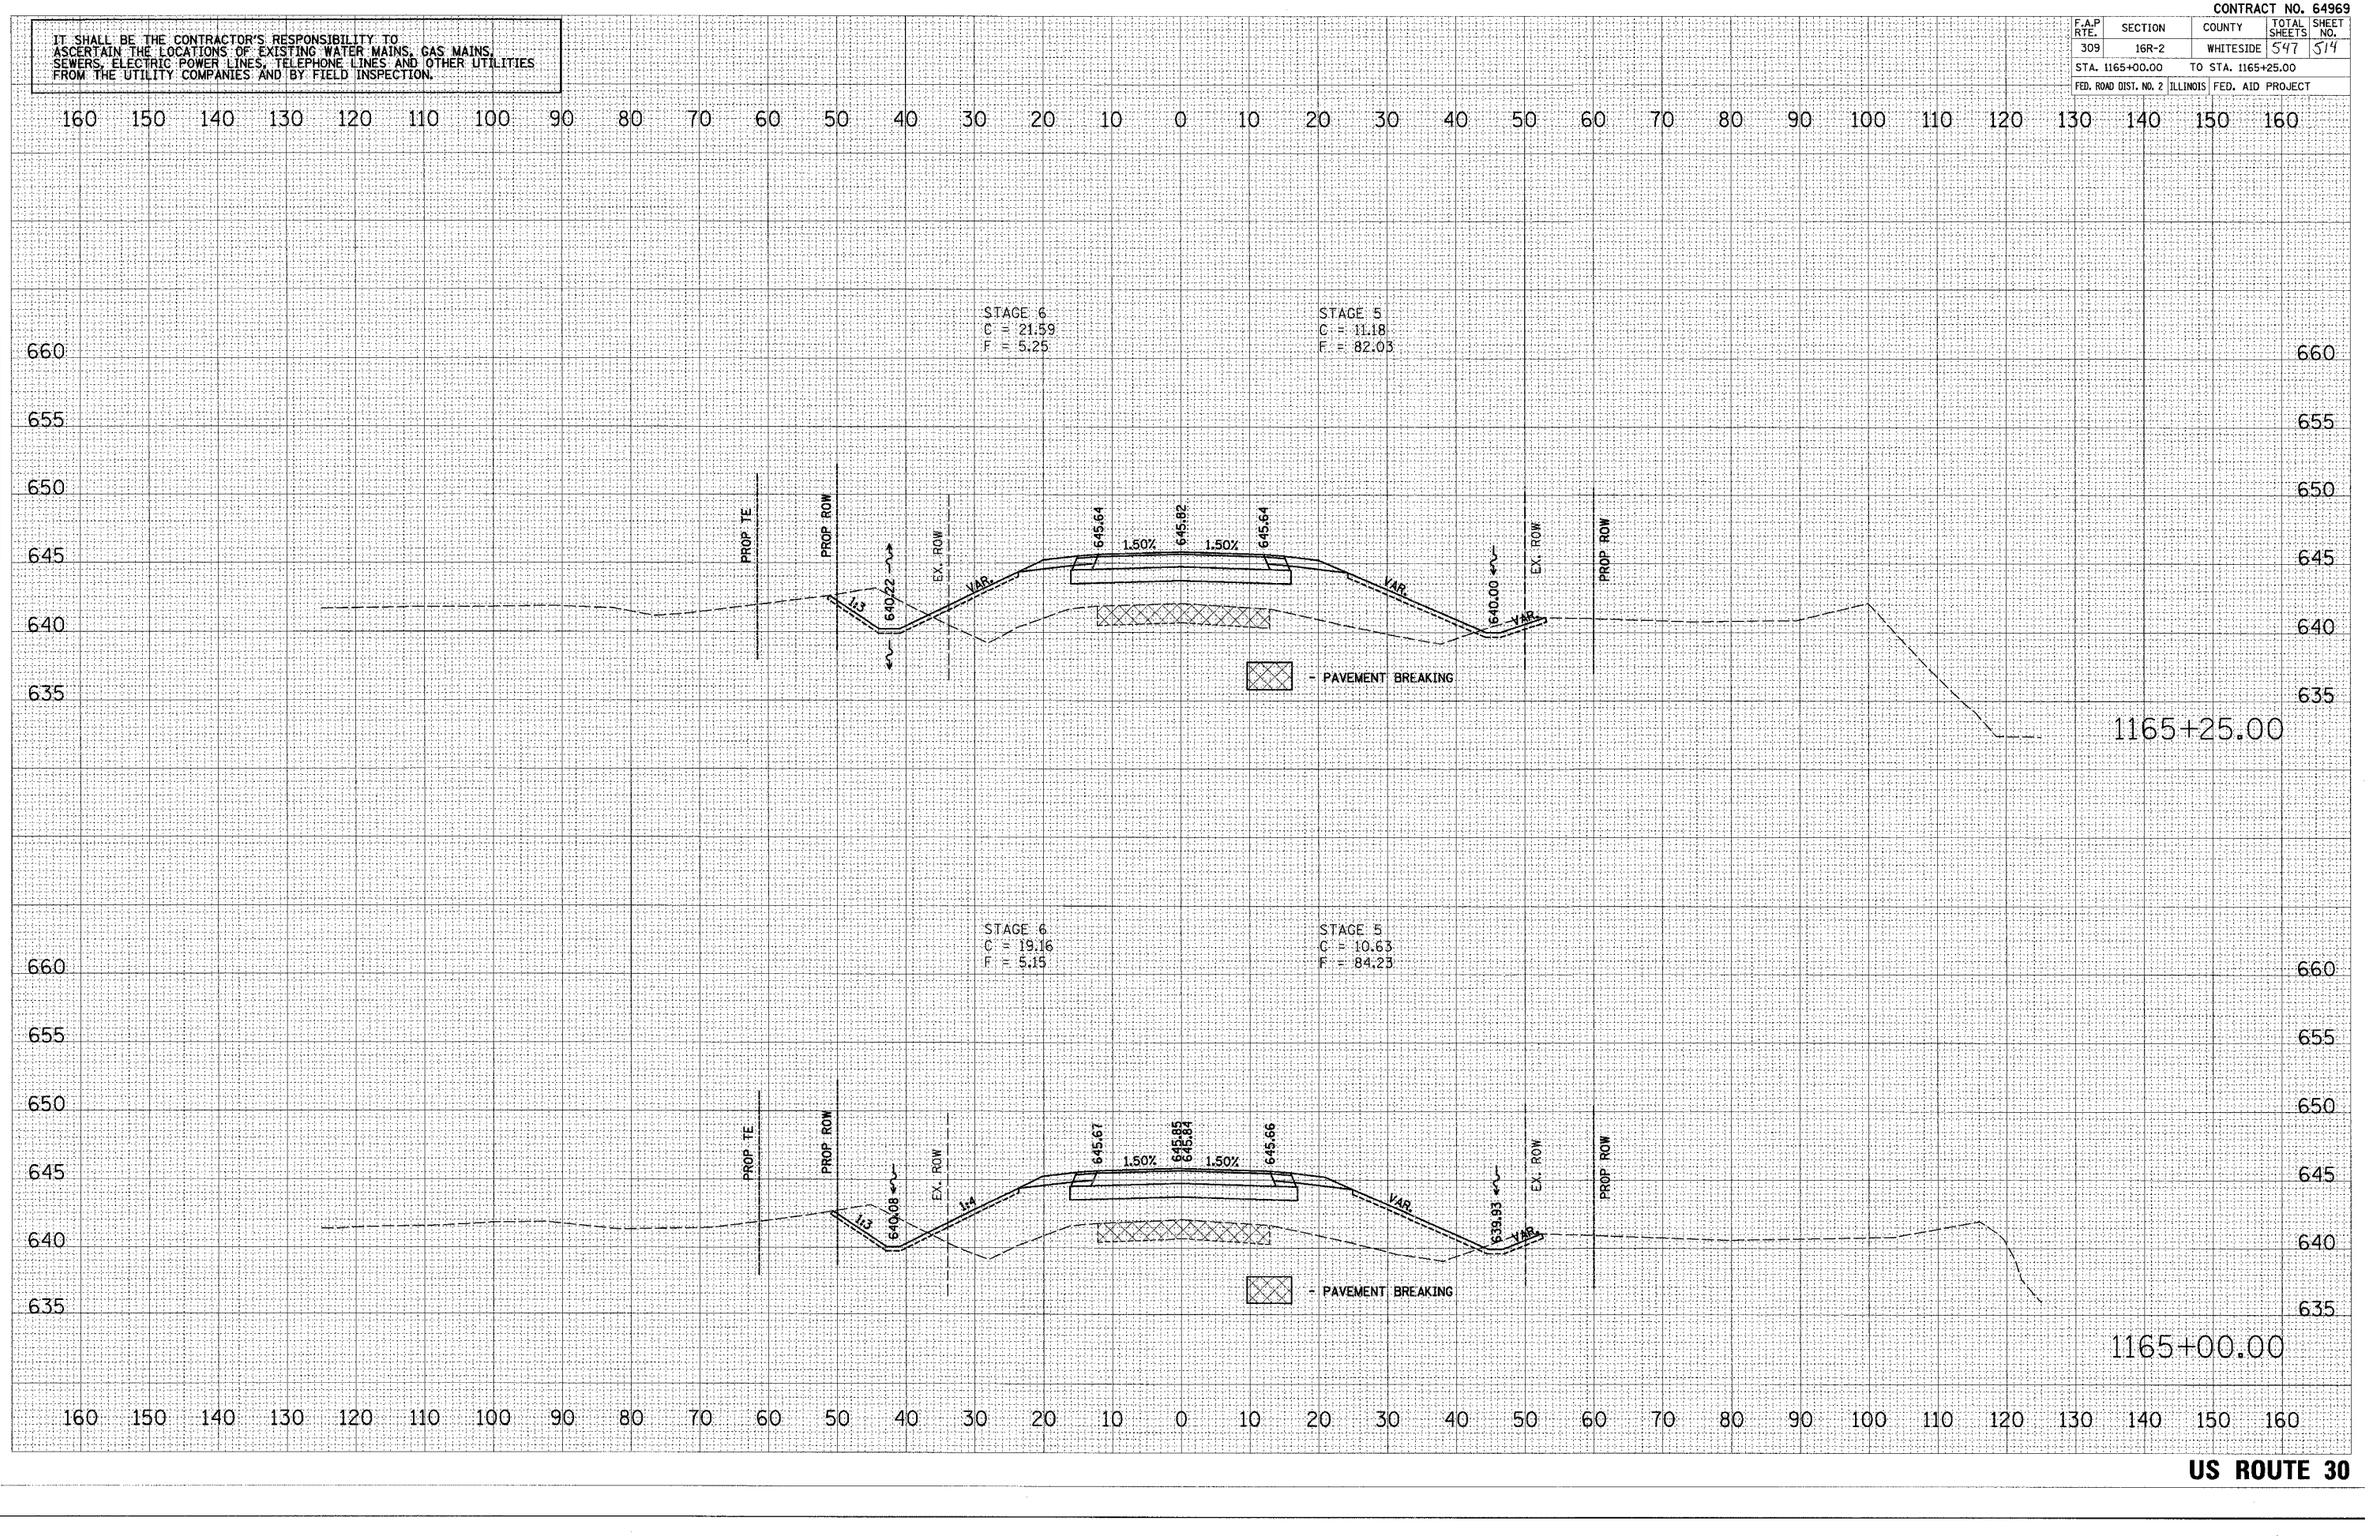

US ROUTE 30

PLOT DATE = @DATE@
FILE NAME = @FILE@
PLOT SCALE = @SCALE@
USER NAME = @USER@

12/8/2005 9:38:40 AM

CONTRACT NO. 64969

F.A.P RTE.	SECTION	COUNTY	TOTAL SHEETS	SHEET NO.
309	16R-2	WHITESIDE	547	515
STA. 1165+50.00		TO STA. 1165+75.00		
FED. ROAD DIST. NO. 2	ILLINOIS	FED. AID PROJECT		

IT SHALL BE THE CONTRACTOR'S RESPONSIBILITY TO ASCERTAIN THE LOCATIONS OF EXISTING WATER MAINS, GAS MAINS, SEWERS, ELECTRIC POWER LINES, TELEPHONE LINES AND OTHER UTILITIES FROM THE UTILITY COMPANIES AND BY FIELD INSPECTION.

FINAL SURVEY	SURVEYED	BY	DATE
	PLOTTED		
NOTE BOOK	TEMPLATE		
	AREAS		
NO.	AREAS CHECKED		

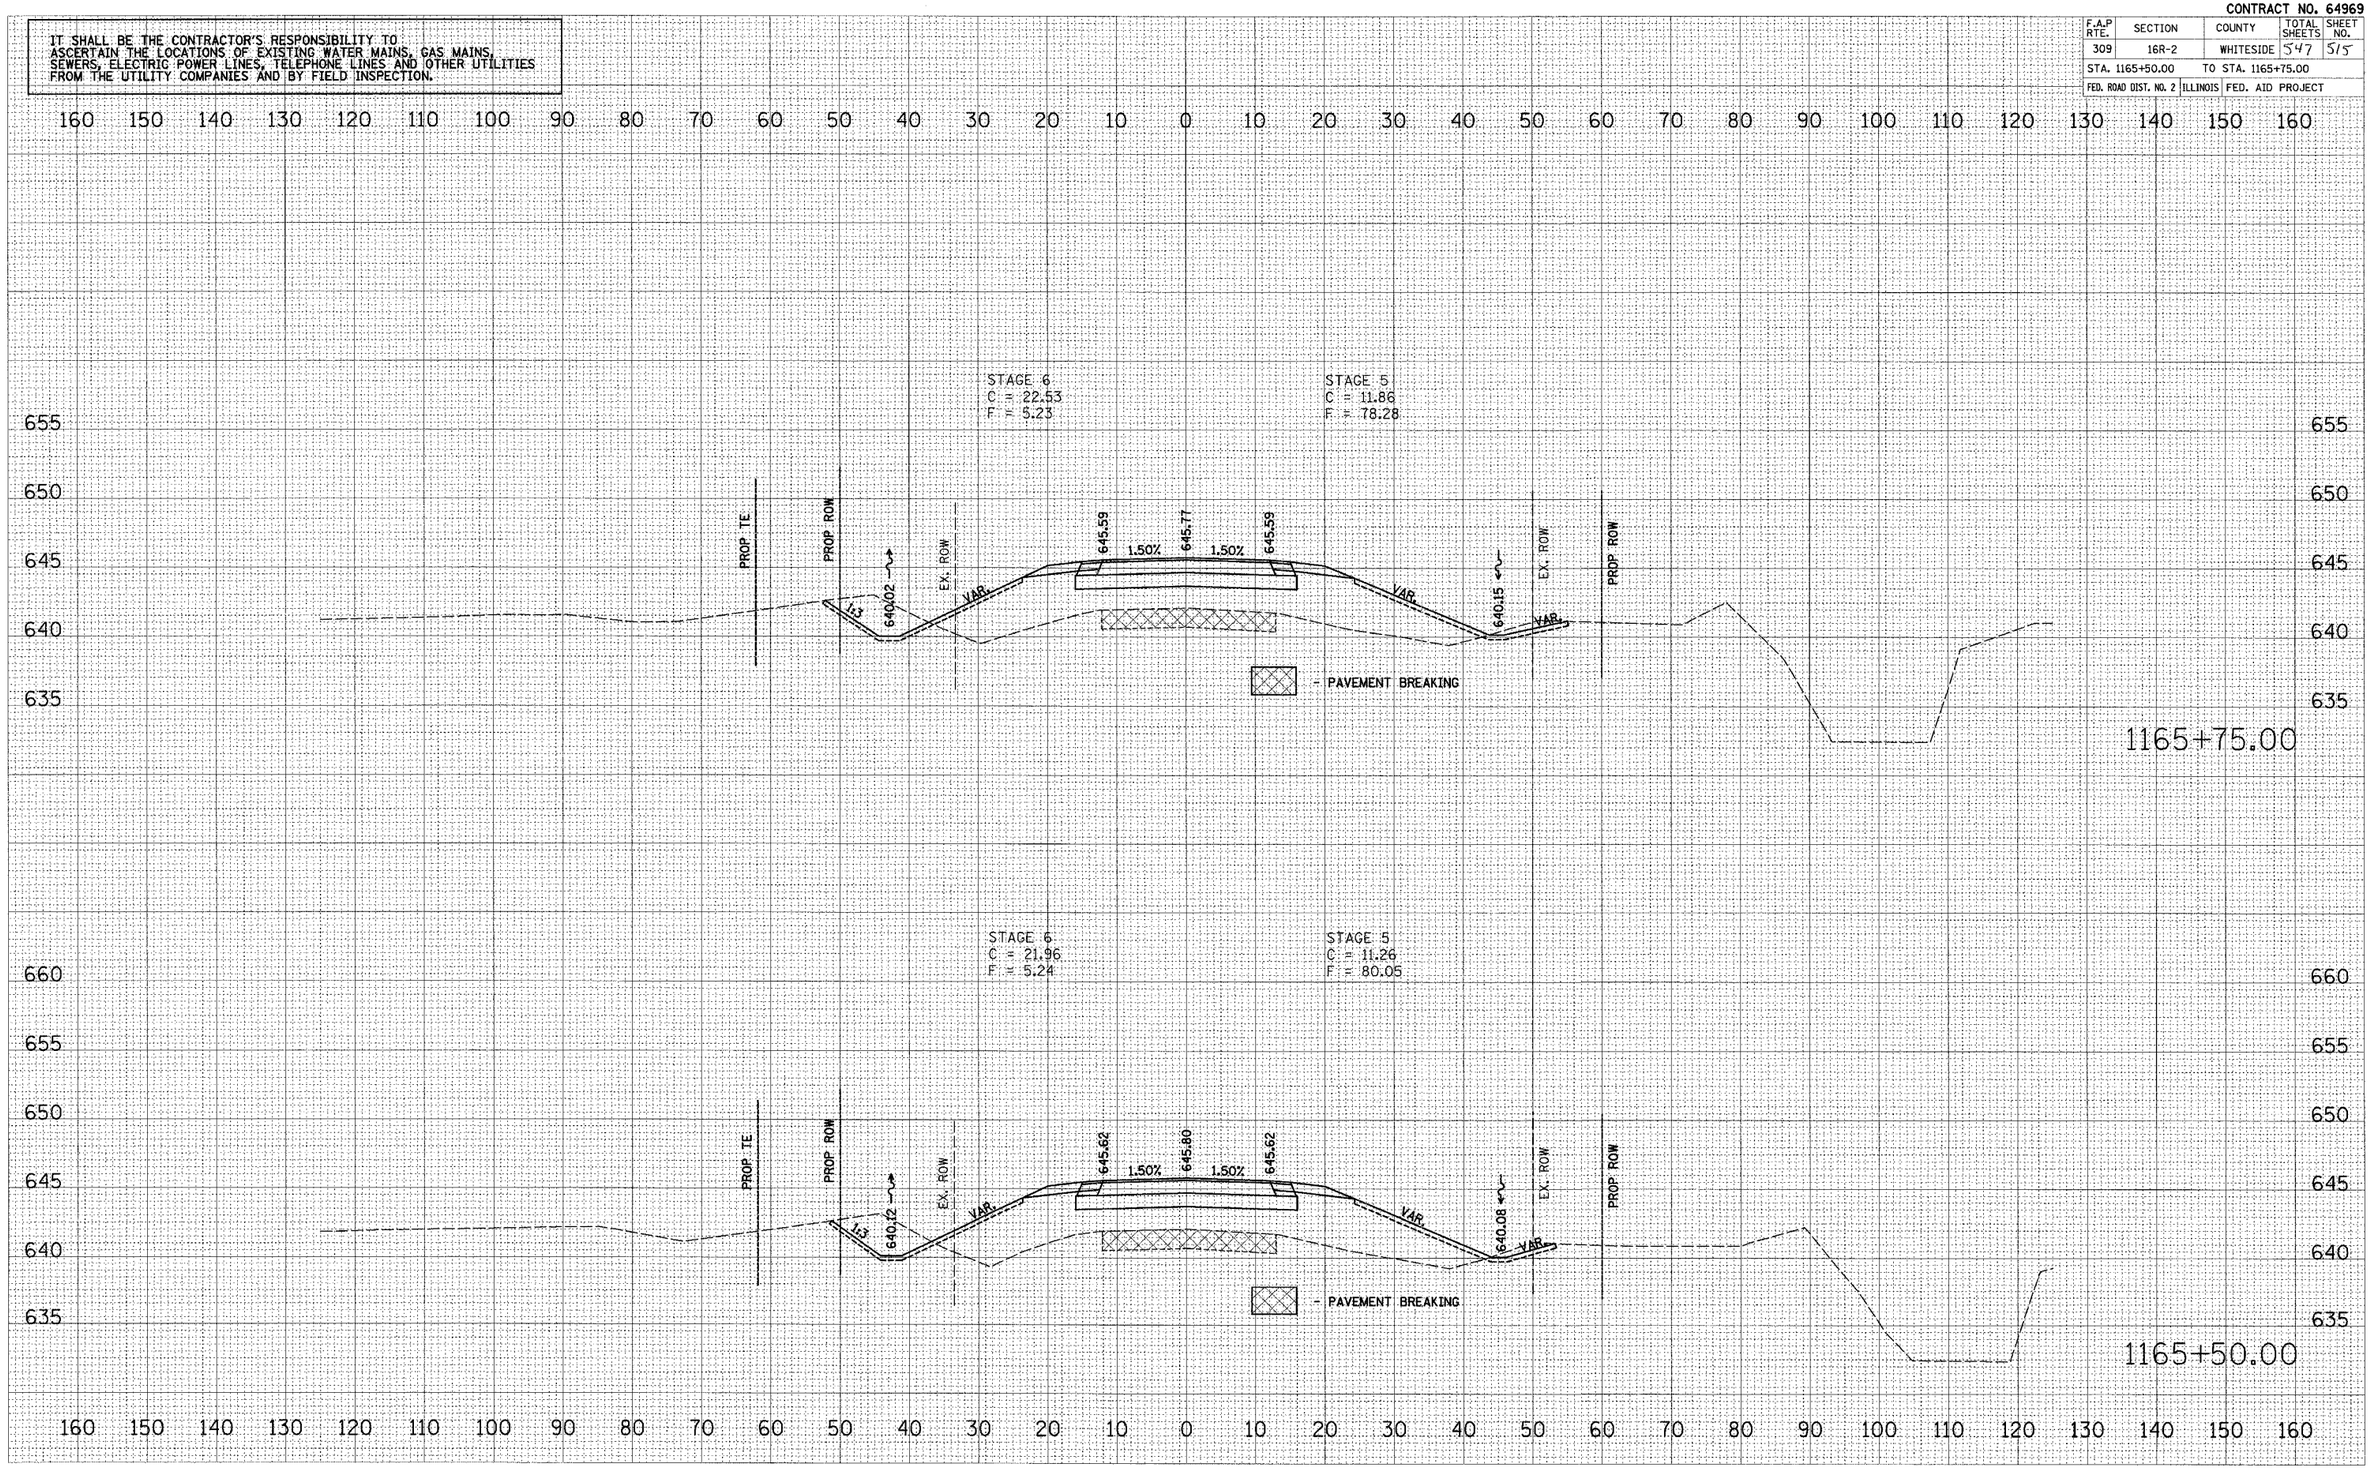

ORIGINAL SURVEY	SURVEYED	BY	DATE
	PLOTTED		
NOTE BOOK	TEMPLATE		
	AREAS		
NO.	AREAS CHECKED		

PLOT DATE = $DATE$
FILE NAME = $FILE$
PLOT SCALE = $SCALE$
USER NAME = $USER$

US ROUTE 30

carcam1.tmp 12/9/2005 9:38:45 AM

CONTRACT NO. 64969

IT SHALL BE THE CONTRACTOR'S RESPONSIBILITY TO ASCERTAIN THE LOCATIONS OF EXISTING WATER MAINS, GAS MAINS, SEWERS, ELECTRIC POWER LINES, TELEPHONE LINES AND OTHER UTILITIES FROM THE UTILITY COMPANIES AND BY FIELD INSPECTION.

F.A.P RTE.	SECTION	COUNTY	TOTAL SHEETS	SHEET NO.
309	16R-2	WHITESIDE	547	516
STA. 1166+00.00	TO STA. 1166+25.00			
FED. ROAD DIST. NO. 2	ILLINOIS	FED. AID PROJECT		

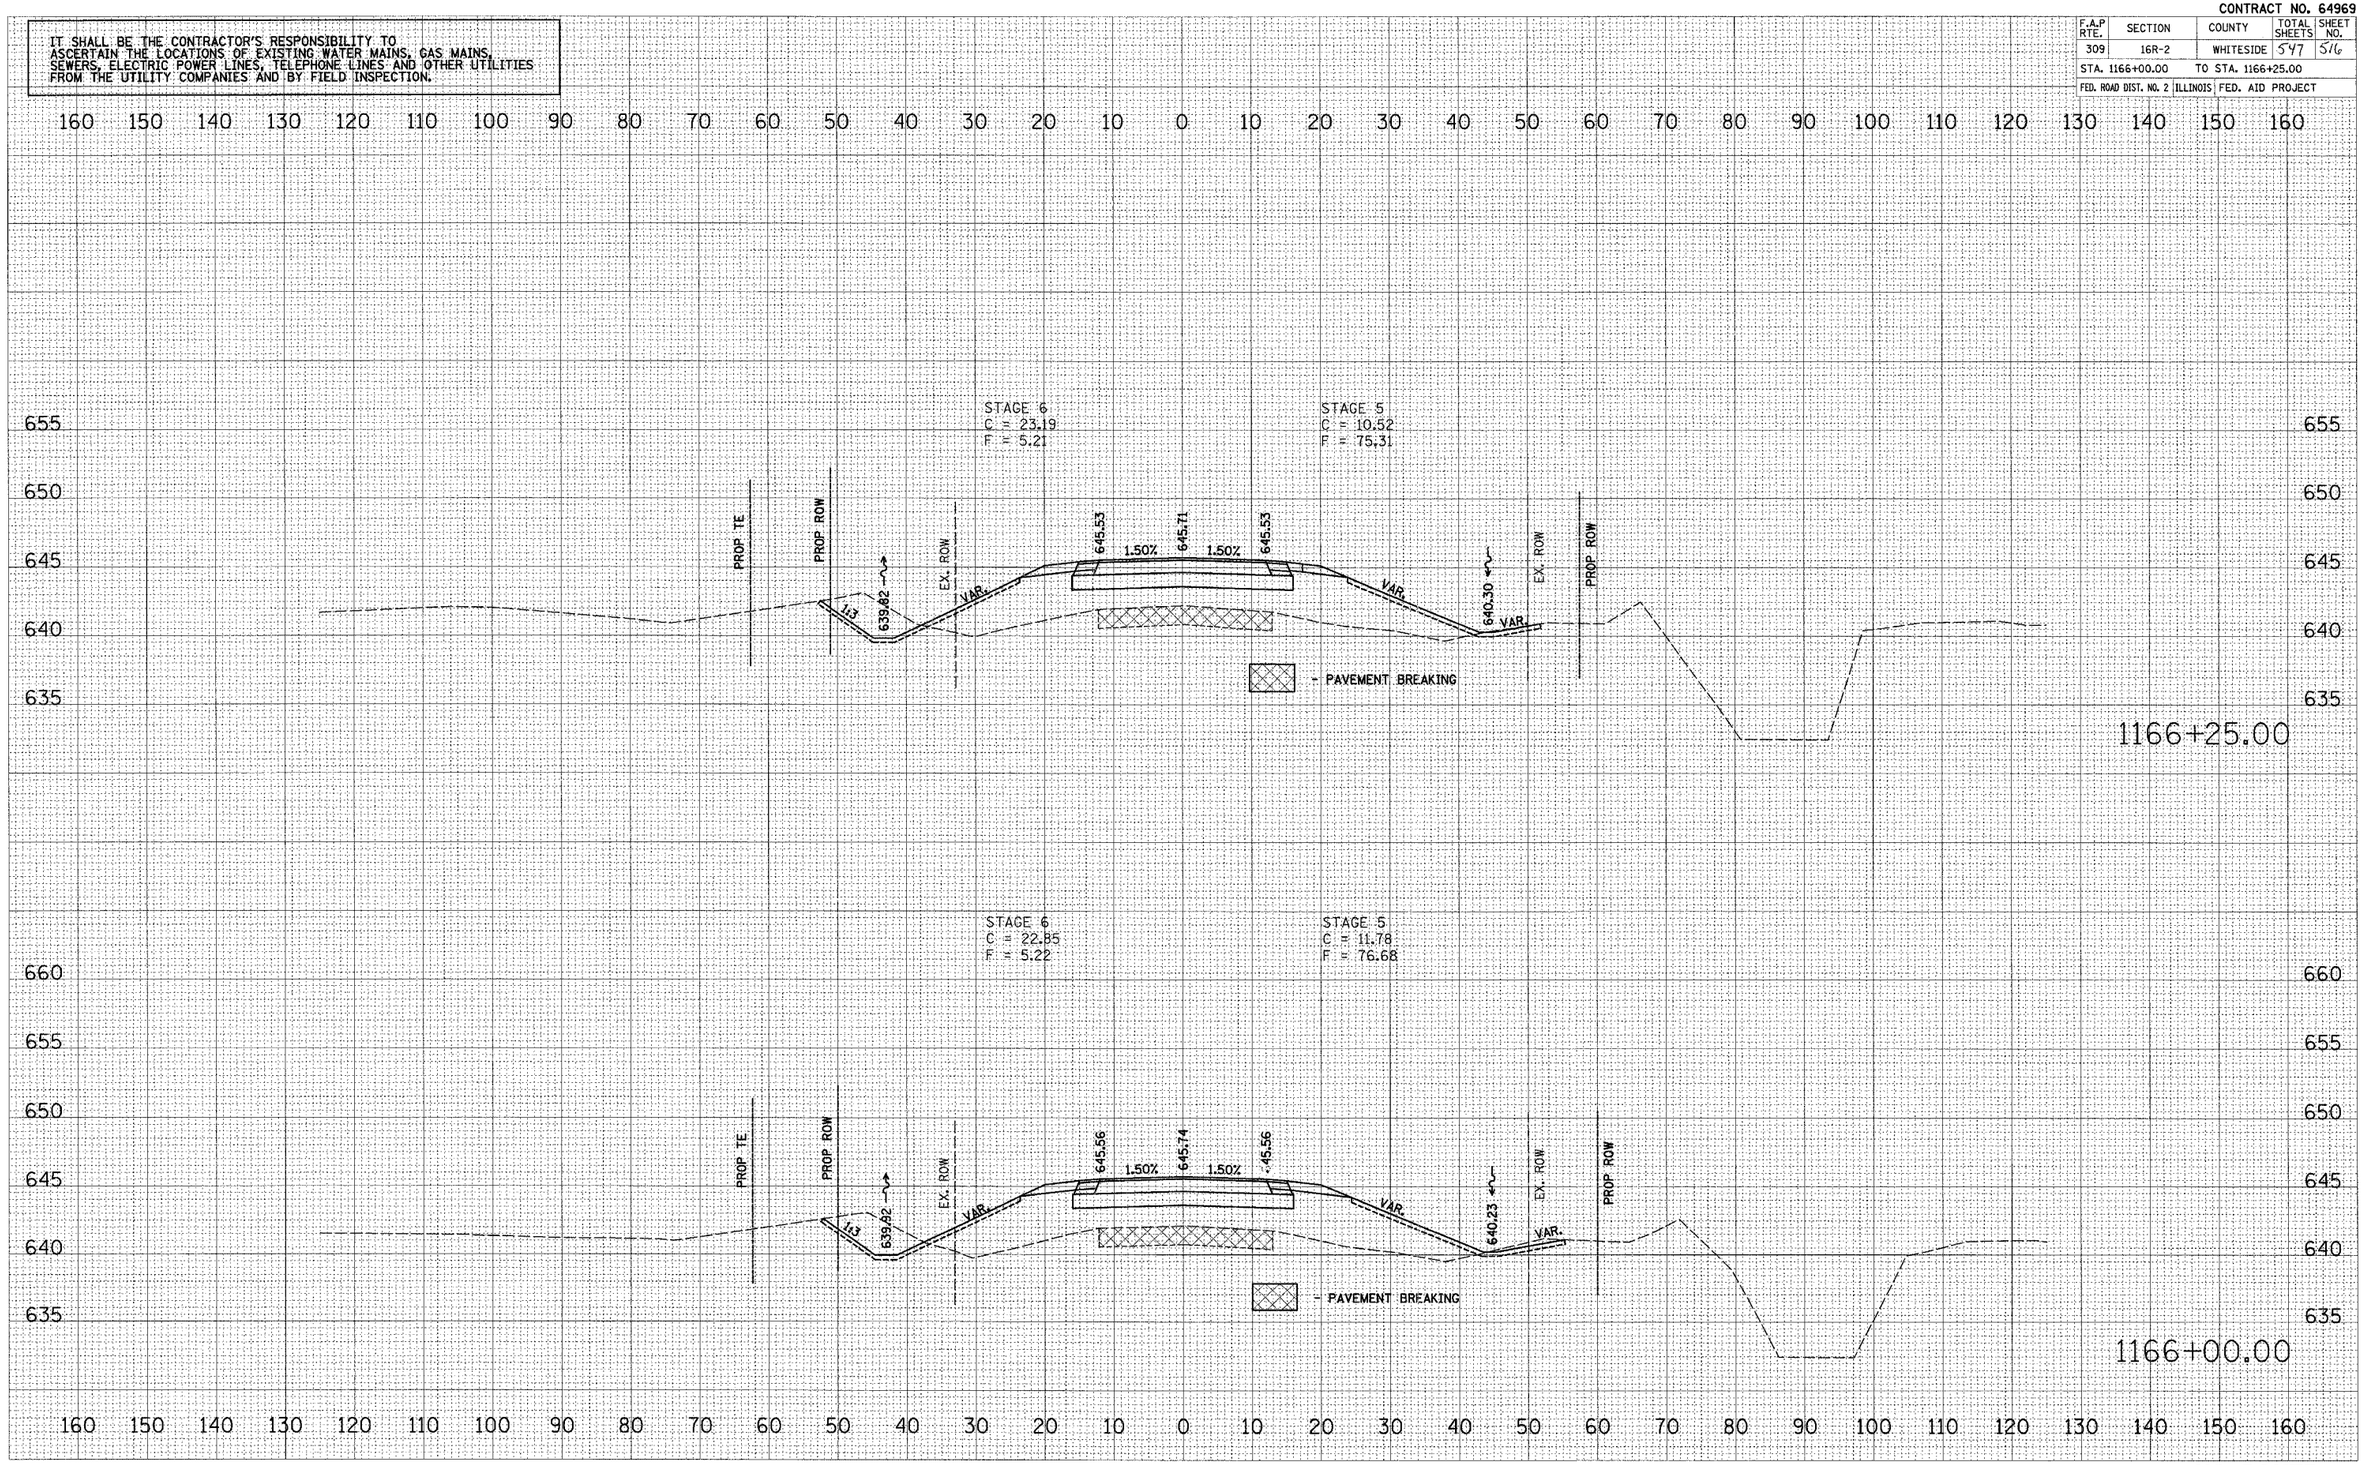

US ROUTE 30

FINAL SURVEY	SURVEYED	BY	DATE
NOTE BOOK	PLOTTED		
NO.	AREAS		
	AREAS CHECKED		

ORIGINAL SURVEY	SURVEYED	BY	DATE
NOTE BOOK	PLOTTED		
NO.	AREAS		
	AREAS CHECKED		

PLOT DATE = $DATE$
FILE NAME = $FILEL$
PLOT SCALE = $SCALE$
USER NAME = $USER$

westcrossline.dgn 12/19/2005 9:36:50 AM

CONTRACT NO. 64969

F.A.P RTE.	SECTION	COUNTY	TOTAL SHEETS	SHEET NO.
309	16R-2	WHITESIDE	547	517
STA. 1166+50.00	TO STA. 1166+82.65			
FED. ROAD DIST. NO. 2	ILLINOIS	FED. AID PROJECT		

IT SHALL BE THE CONTRACTOR'S RESPONSIBILITY TO ASCERTAIN THE LOCATIONS OF EXISTING WATER MAINS, GAS MAINS, SEWERS, ELECTRIC POWER LINES, TELEPHONE LINES AND OTHER UTILITIES FROM THE UTILITY COMPANIES AND BY FIELD INSPECTION.

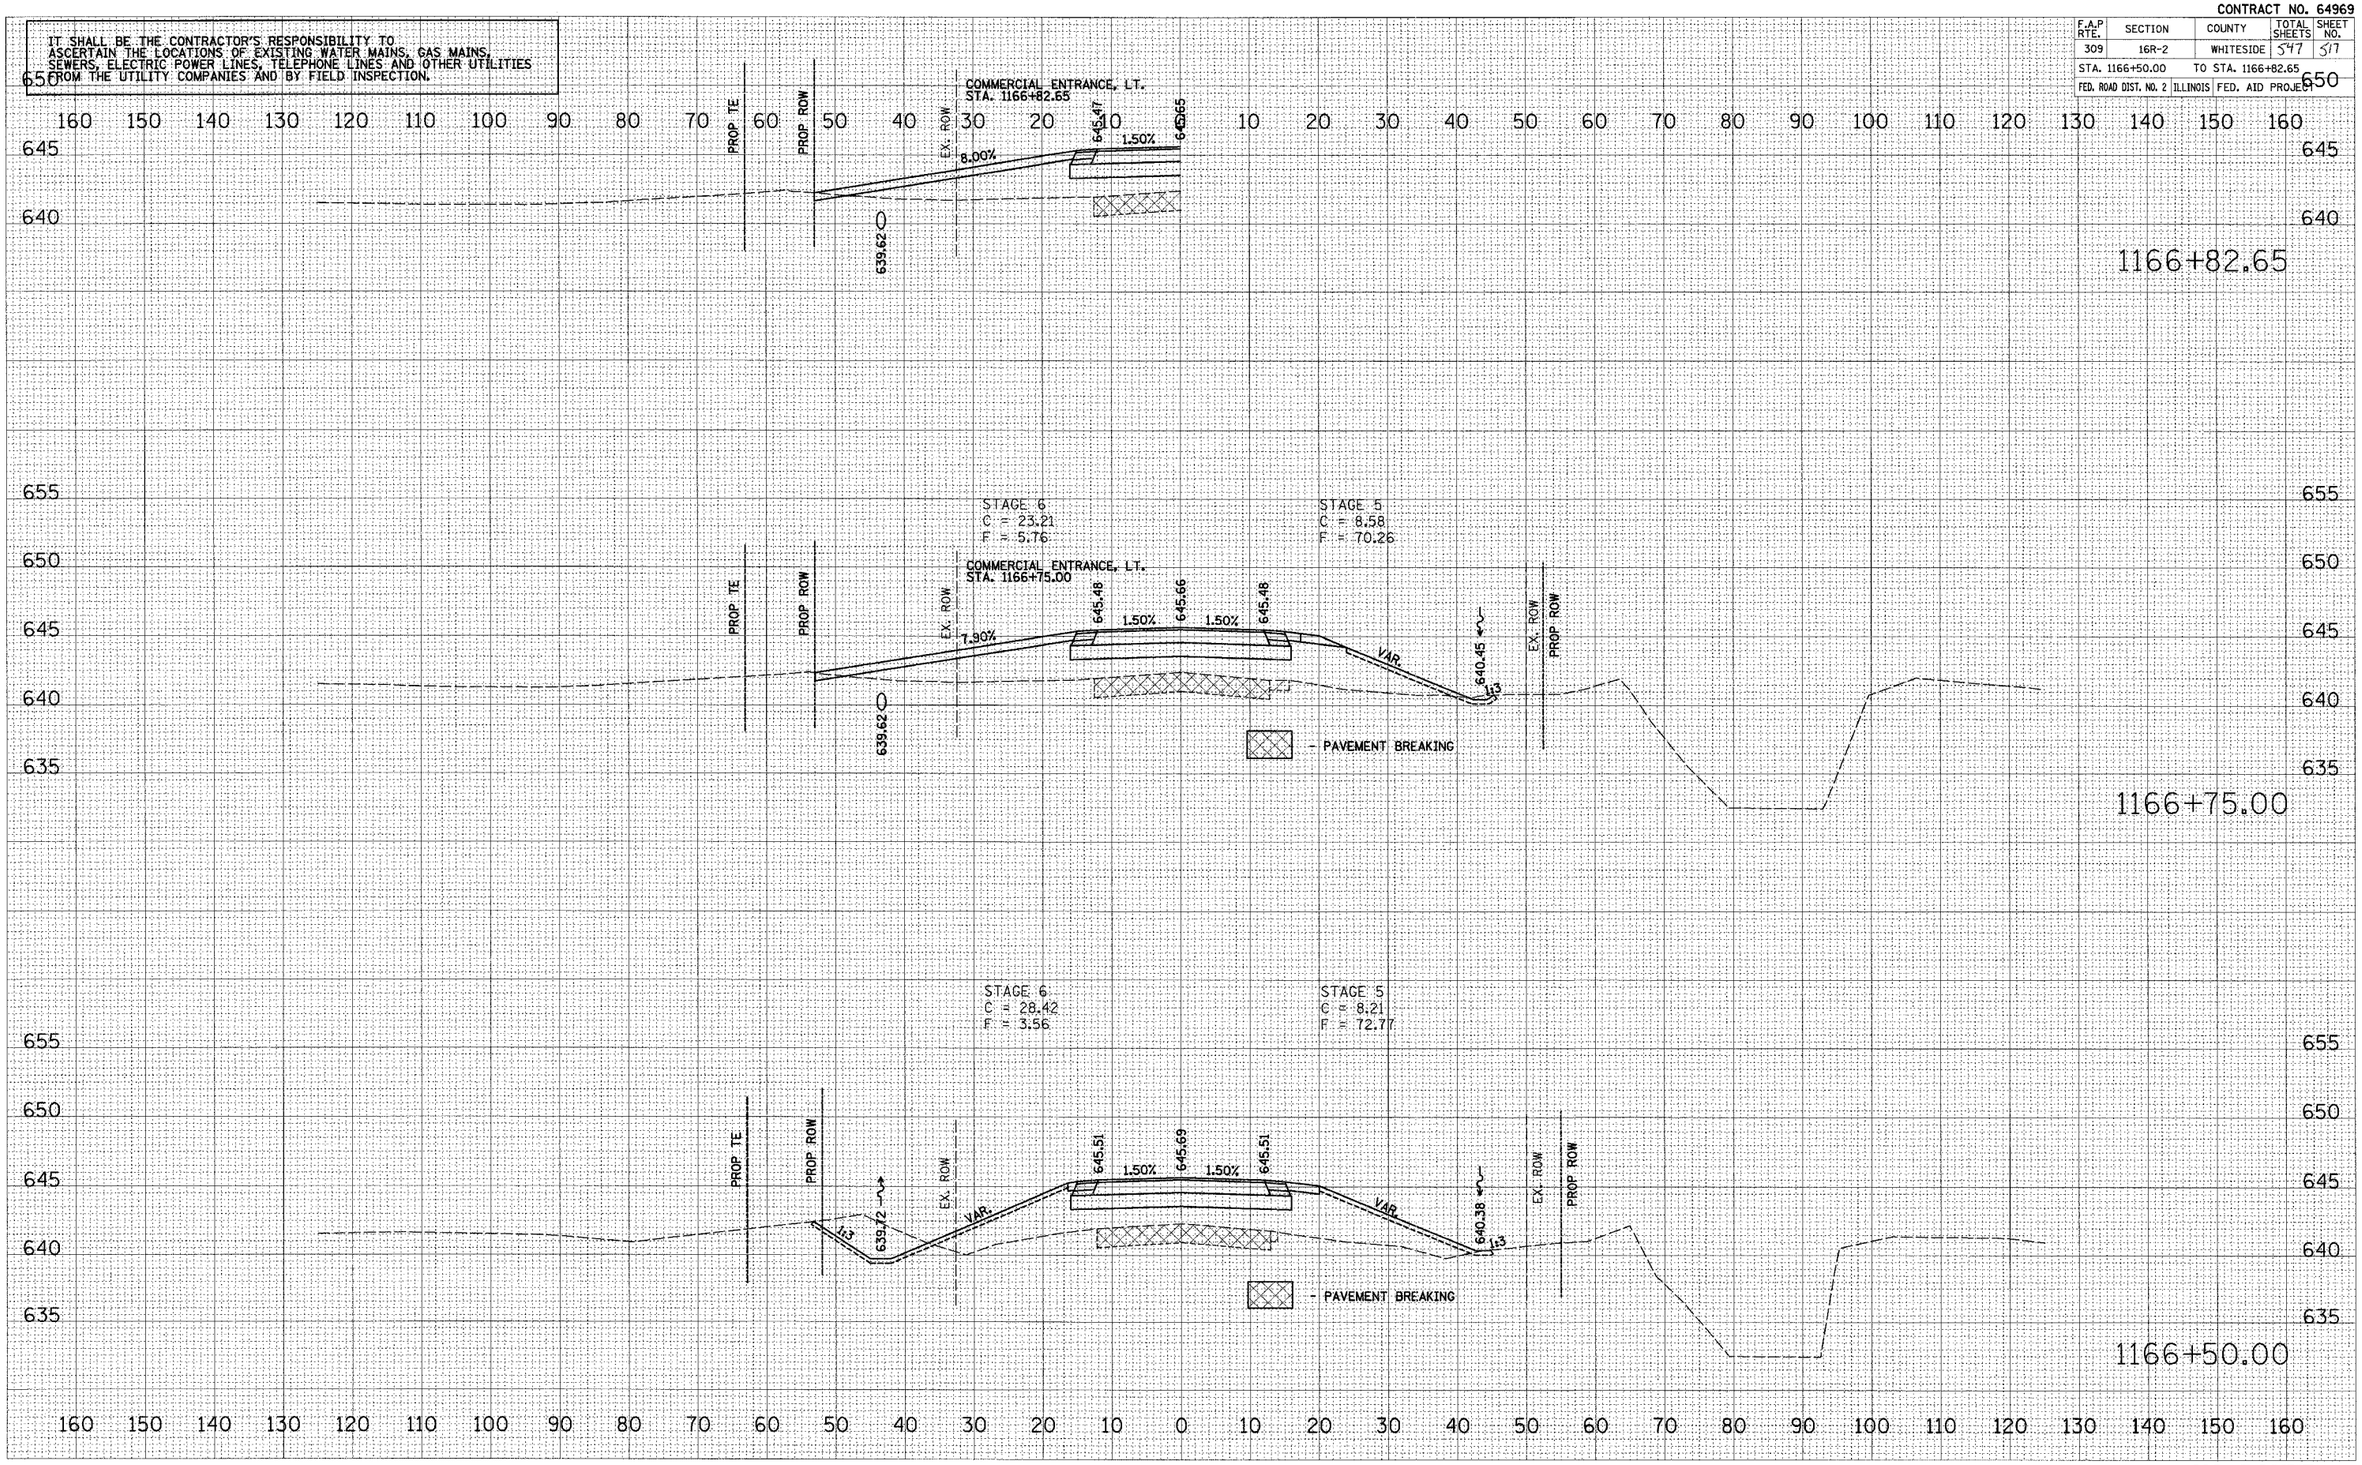

FINAL SURVEY — NOTE BOOK — NO. — SURVEYED — PLOTTED — TYPING DATE — AREAS — AREAS CHECKED — BY — DATE

ORIGINAL SURVEY — NOTE BOOK — NO. — SURVEYED — PLOTTED — TYPING DATE — AREAS — AREAS CHECKED — BY — DATE

PLOT DATE = $DATE$
FILE NAME = $FILE$
PLOT SCALE = $SCALE$
USER NAME = $USER$

US ROUTE 30

Xsheetsinline.dgn 12/9/2005 9:36:30 AM

CONTRACT NO. 64969

F.A.P RTE.	SECTION	COUNTY	TOTAL SHEETS	SHEET NO.
309	16R-2	WHITESIDE	547	518
STA. 1167+00.00		TO STA. 1167+25.00		
FED. ROAD DIST. NO. 2	ILLINOIS	FED. AID PROJECT		

IT SHALL BE THE CONTRACTOR'S RESPONSIBILITY TO ASCERTAIN THE LOCATIONS OF EXISTING WATER MAINS, GAS MAINS, SEWERS, ELECTRIC POWER LINES, TELEPHONE LINES AND OTHER UTILITIES FROM THE UTILITY COMPANIES AND BY FIELD INSPECTION.

FINAL SURVEY	SURVEYED	BY	DATE
	PLOTTED		
NOTE BOOK	TEMPLATE		
NO.	AREAS		
	AREAS CHECKED		

STAGE 6
C = 23.52
F = 6.27

STAGE 5
C = 9.51
F = 63.04

PROP TE
PROP ROW
EX. ROW
VAR.
7.90%
1.50%
1.50%
645.42
645.60
645.42
639.42
640.60
- PAVEMENT BREAKING

1167+25.00

ORIGINAL SURVEY	SURVEYED	BY	DATE
	PLOTTED		
NOTE BOOK	TEMPLATE		
NO.	AREAS		
	AREAS CHECKED		

STAGE 6
C = 17.69
F = 5.76

STAGE 5
C = 9.15
F = 66.93

PROP TE
PROP ROW
EX. ROW
VAR.
8.00%
1.50%
1.50%
645.45
645.63
645.45
639.52
640.53
EX. ROW PROP ROW
- PAVEMENT BREAKING

1167+00.00

PLOT DATE = $DATE$
FILE NAME = $FILEL$
PLOT SCALE = $SCALE$
USER NAME = $USER$

US ROUTE 30

xsecsht1.tpl 12/8/2025 6:36:41 AM

CONTRACT NO. 64969

IT SHALL BE THE CONTRACTOR'S RESPONSIBILITY TO ASCERTAIN THE LOCATIONS OF EXISTING WATER MAINS, GAS MAINS, SEWERS, ELECTRIC POWER LINES, TELEPHONE LINES AND OTHER UTILITIES FROM THE UTILITY COMPANIES AND BY FIELD INSPECTION.

F.A.P RTE.	SECTION	COUNTY	TOTAL SHEETS	SHEET NO.
309	16R-2	WHITESIDE	547	519
STA. 1167+50.00		TO STA. 1167+75.00		
FED. ROAD DIST. NO. 2	ILLINOIS	FED. AID PROJECT		

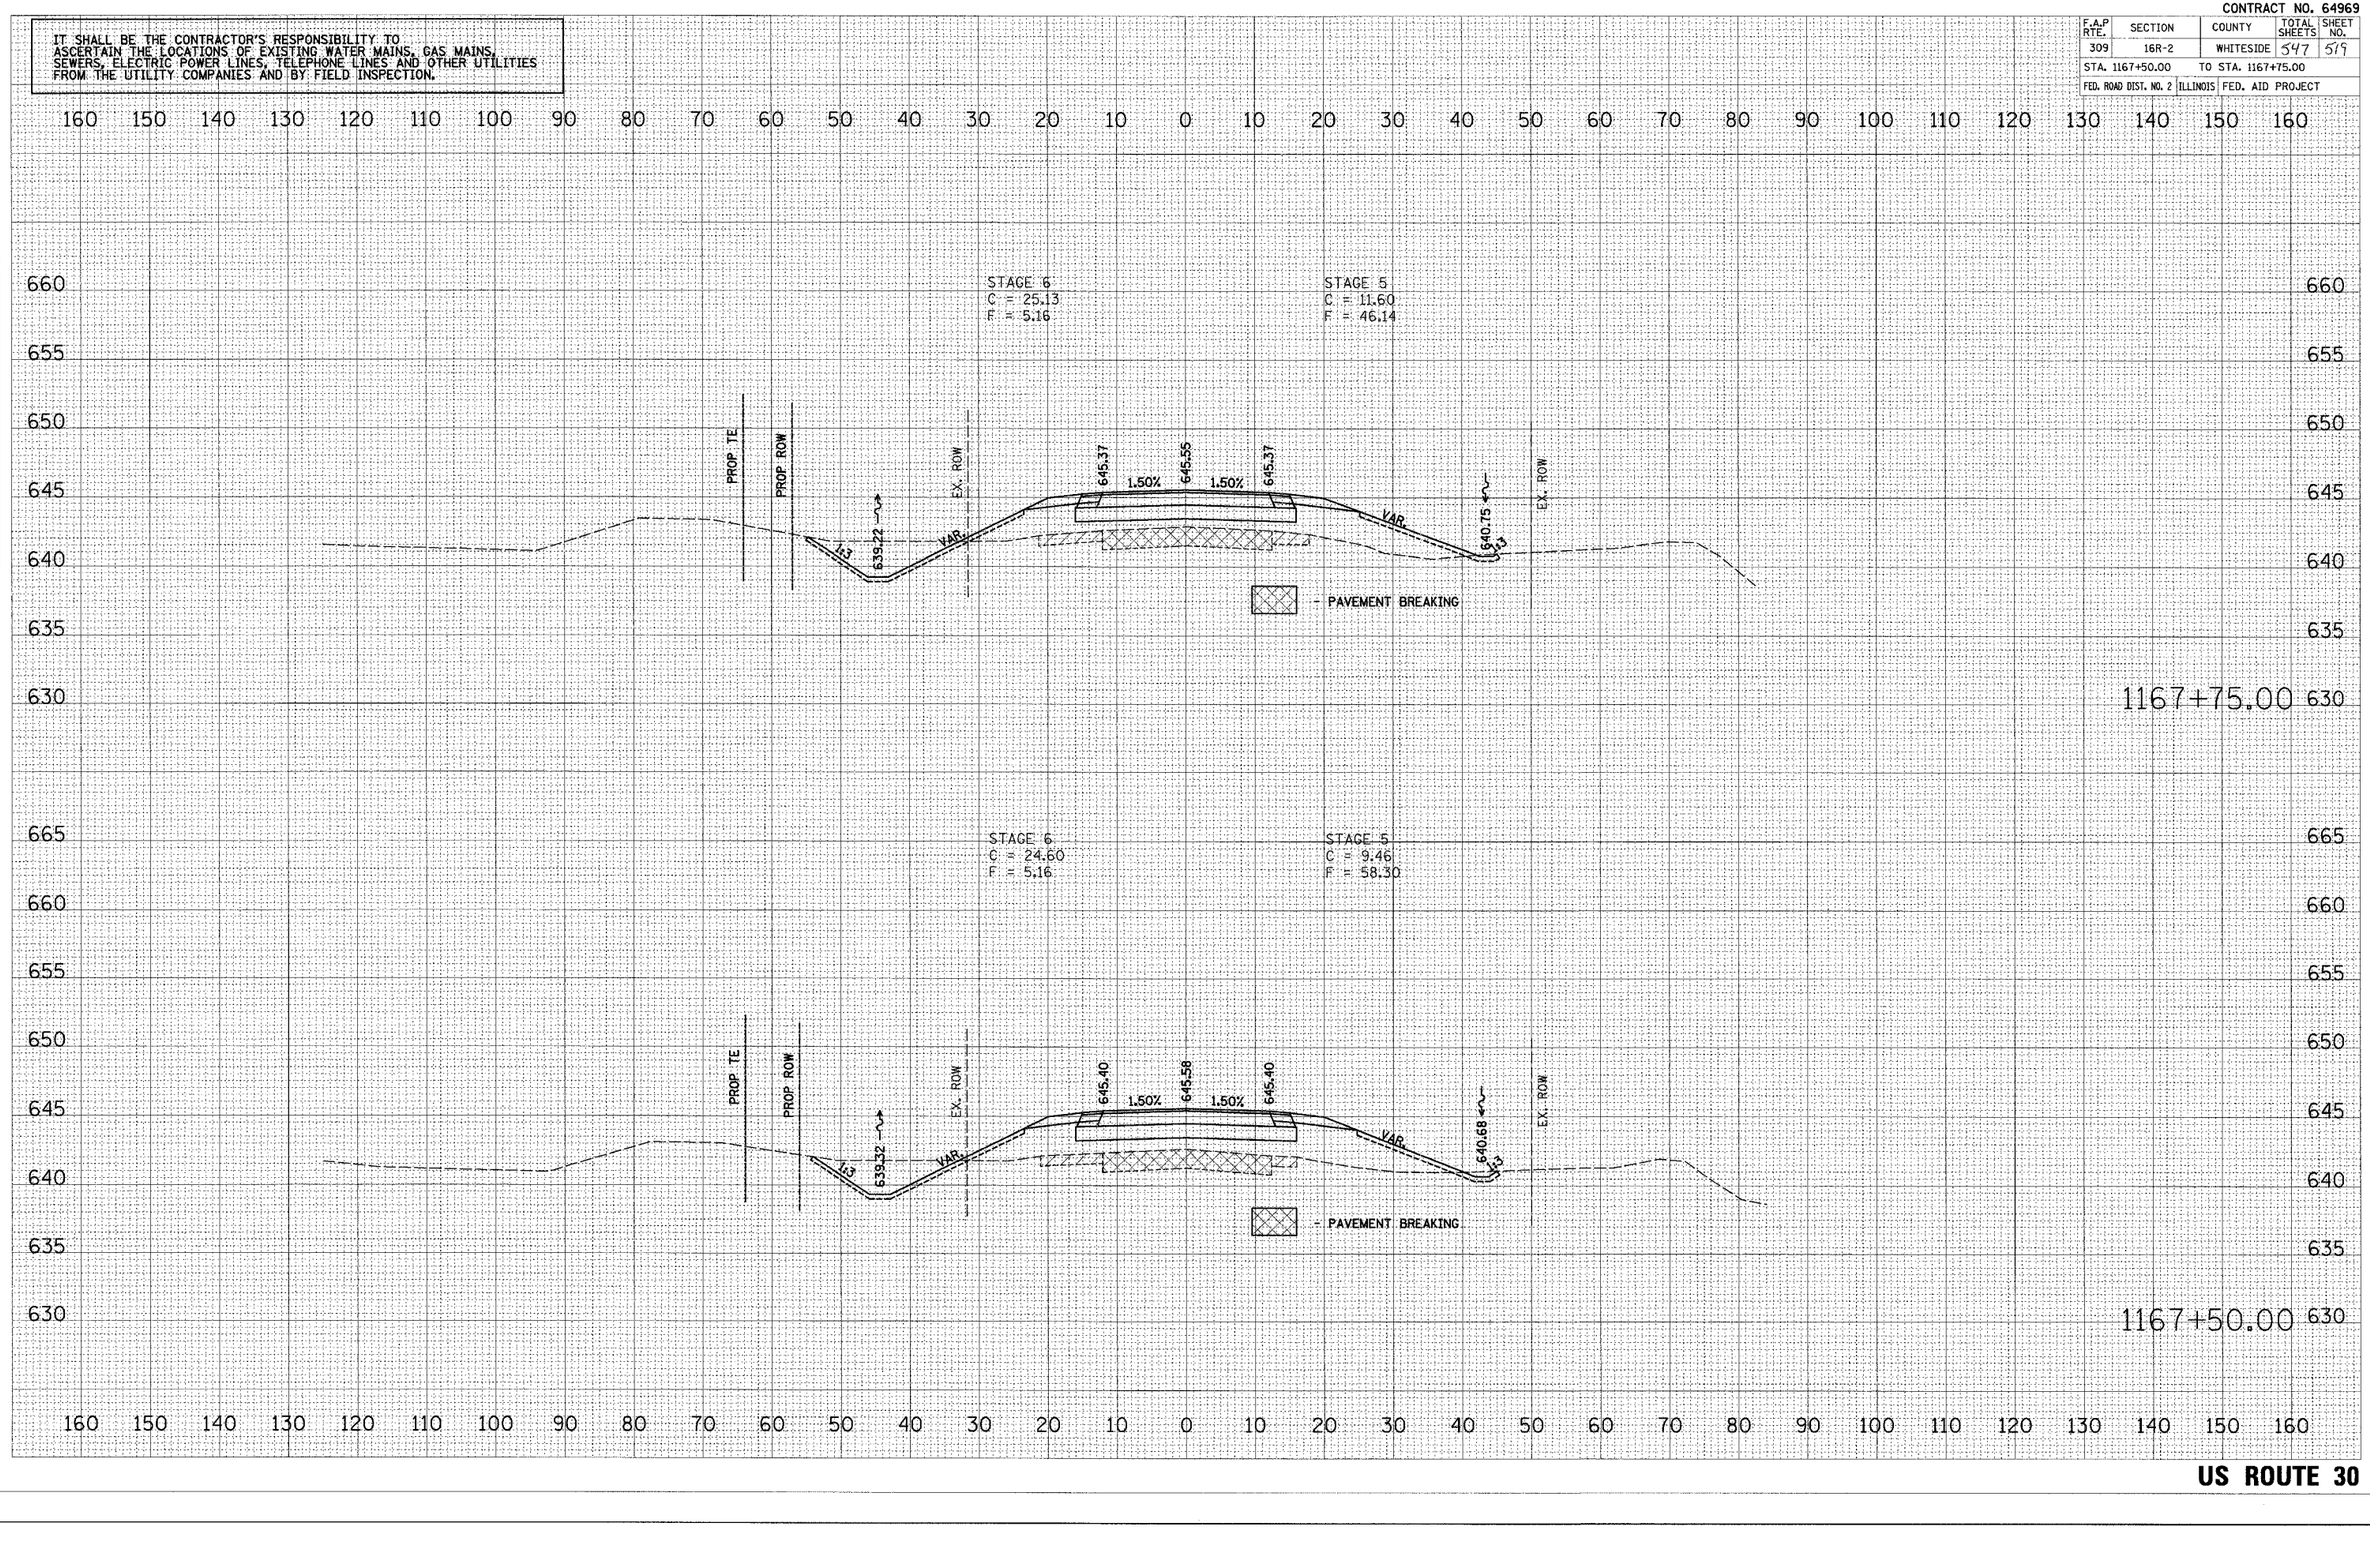

US ROUTE 30

FINAL SURVEY NOTE BOOK — SURVEYED — PLOTTED — TYPICALS AS AREAS — AREAS CHECKED — NO. — BY — DATE

ORIGINAL SURVEY NOTE BOOK — SURVEYED — PLOTTED — TYPICALS AS AREAS — AREAS CHECKED — NO. — BY — DATE

PLOT DATE = $DATE$
FILE NAME = $FILE$
PLOT SCALE = $SCALE$
USER NAME = $USER$

vascshtrte.dgn 12/8/2006 8:38:57 AM

CONTRACT NO. 64969

F.A.P RTE.	SECTION	COUNTY	TOTAL SHEETS	SHEET NO.
309	16R-2	WHITESIDE	547	520
STA. 1168+00.00		TO STA. 1168+25.00		
FED. ROAD DIST. NO. 2	ILLINOIS	FED. AID PROJECT		

IT SHALL BE THE CONTRACTOR'S RESPONSIBILITY TO ASCERTAIN THE LOCATIONS OF EXISTING WATER MAINS, GAS MAINS, SEWERS, ELECTRIC POWER LINES, TELEPHONE LINES AND OTHER UTILITIES FROM THE UTILITY COMPANIES AND BY FIELD INSPECTION.

FINAL SURVEY NOTE BOOK — NO. — BY — DATE
SURVEYED
PLOTTED
SCALE
AREAS
AREAS CHECKED

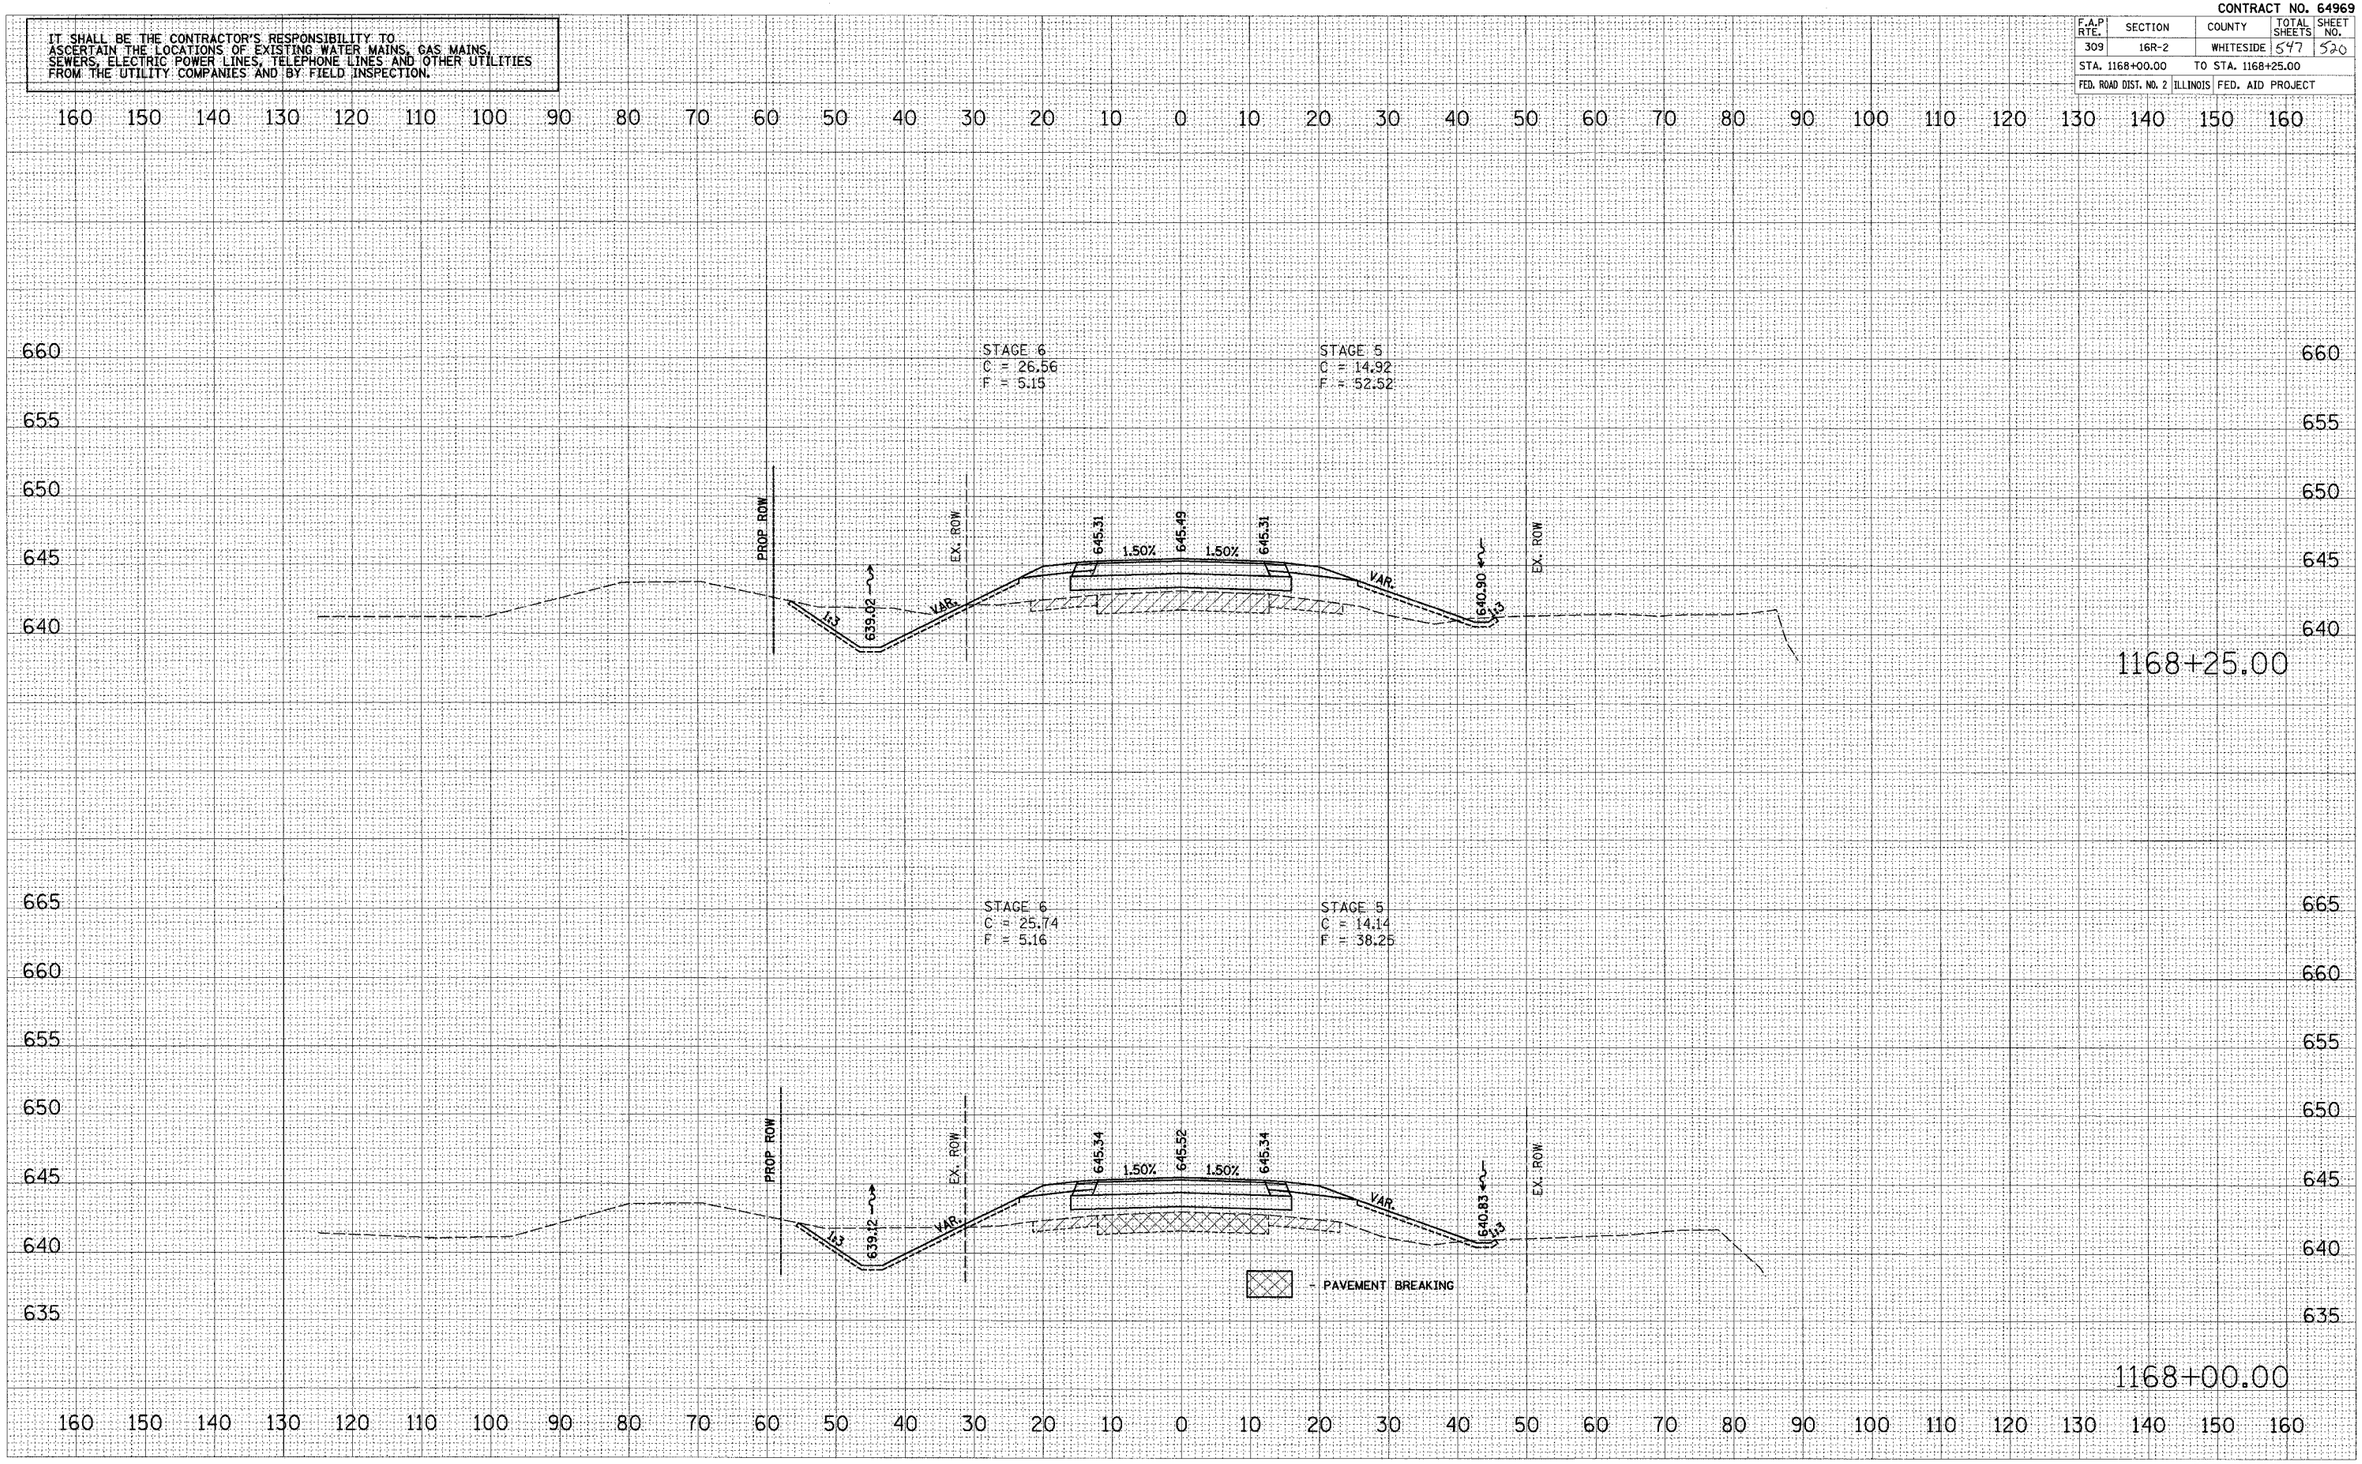

PLOT DATE = $DATE$
FILE NAME = $FILE$
PLOT SCALE = $SCALE$
USER NAME = $USER$

US ROUTE 30

xsmultirte.dgn 12/9/2009 9:35:31 AM

CONTRACT NO. 64969

IT SHALL BE THE CONTRACTOR'S RESPONSIBILITY TO ASCERTAIN THE LOCATIONS OF EXISTING WATER MAINS, GAS MAINS, SEWERS, ELECTRIC POWER LINES, TELEPHONE LINES AND OTHER UTILITIES FROM THE UTILITY COMPANIES AND BY FIELD INSPECTION.

F.A.P RTE.	SECTION	COUNTY	TOTAL SHEETS	SHEET NO.
309	16R-2	WHITESIDE	547	521
STA. 1168+50.00	TO STA. 1168+75.00			
FED. ROAD DIST. NO. 2	ILLINOIS	FED. AID PROJECT		

FINAL SURVEY — NOTE BOOK — NO. — BY — DATE — SURVEYED — PLOTTED — CHECKED — AREAS — AREAS CHECKED

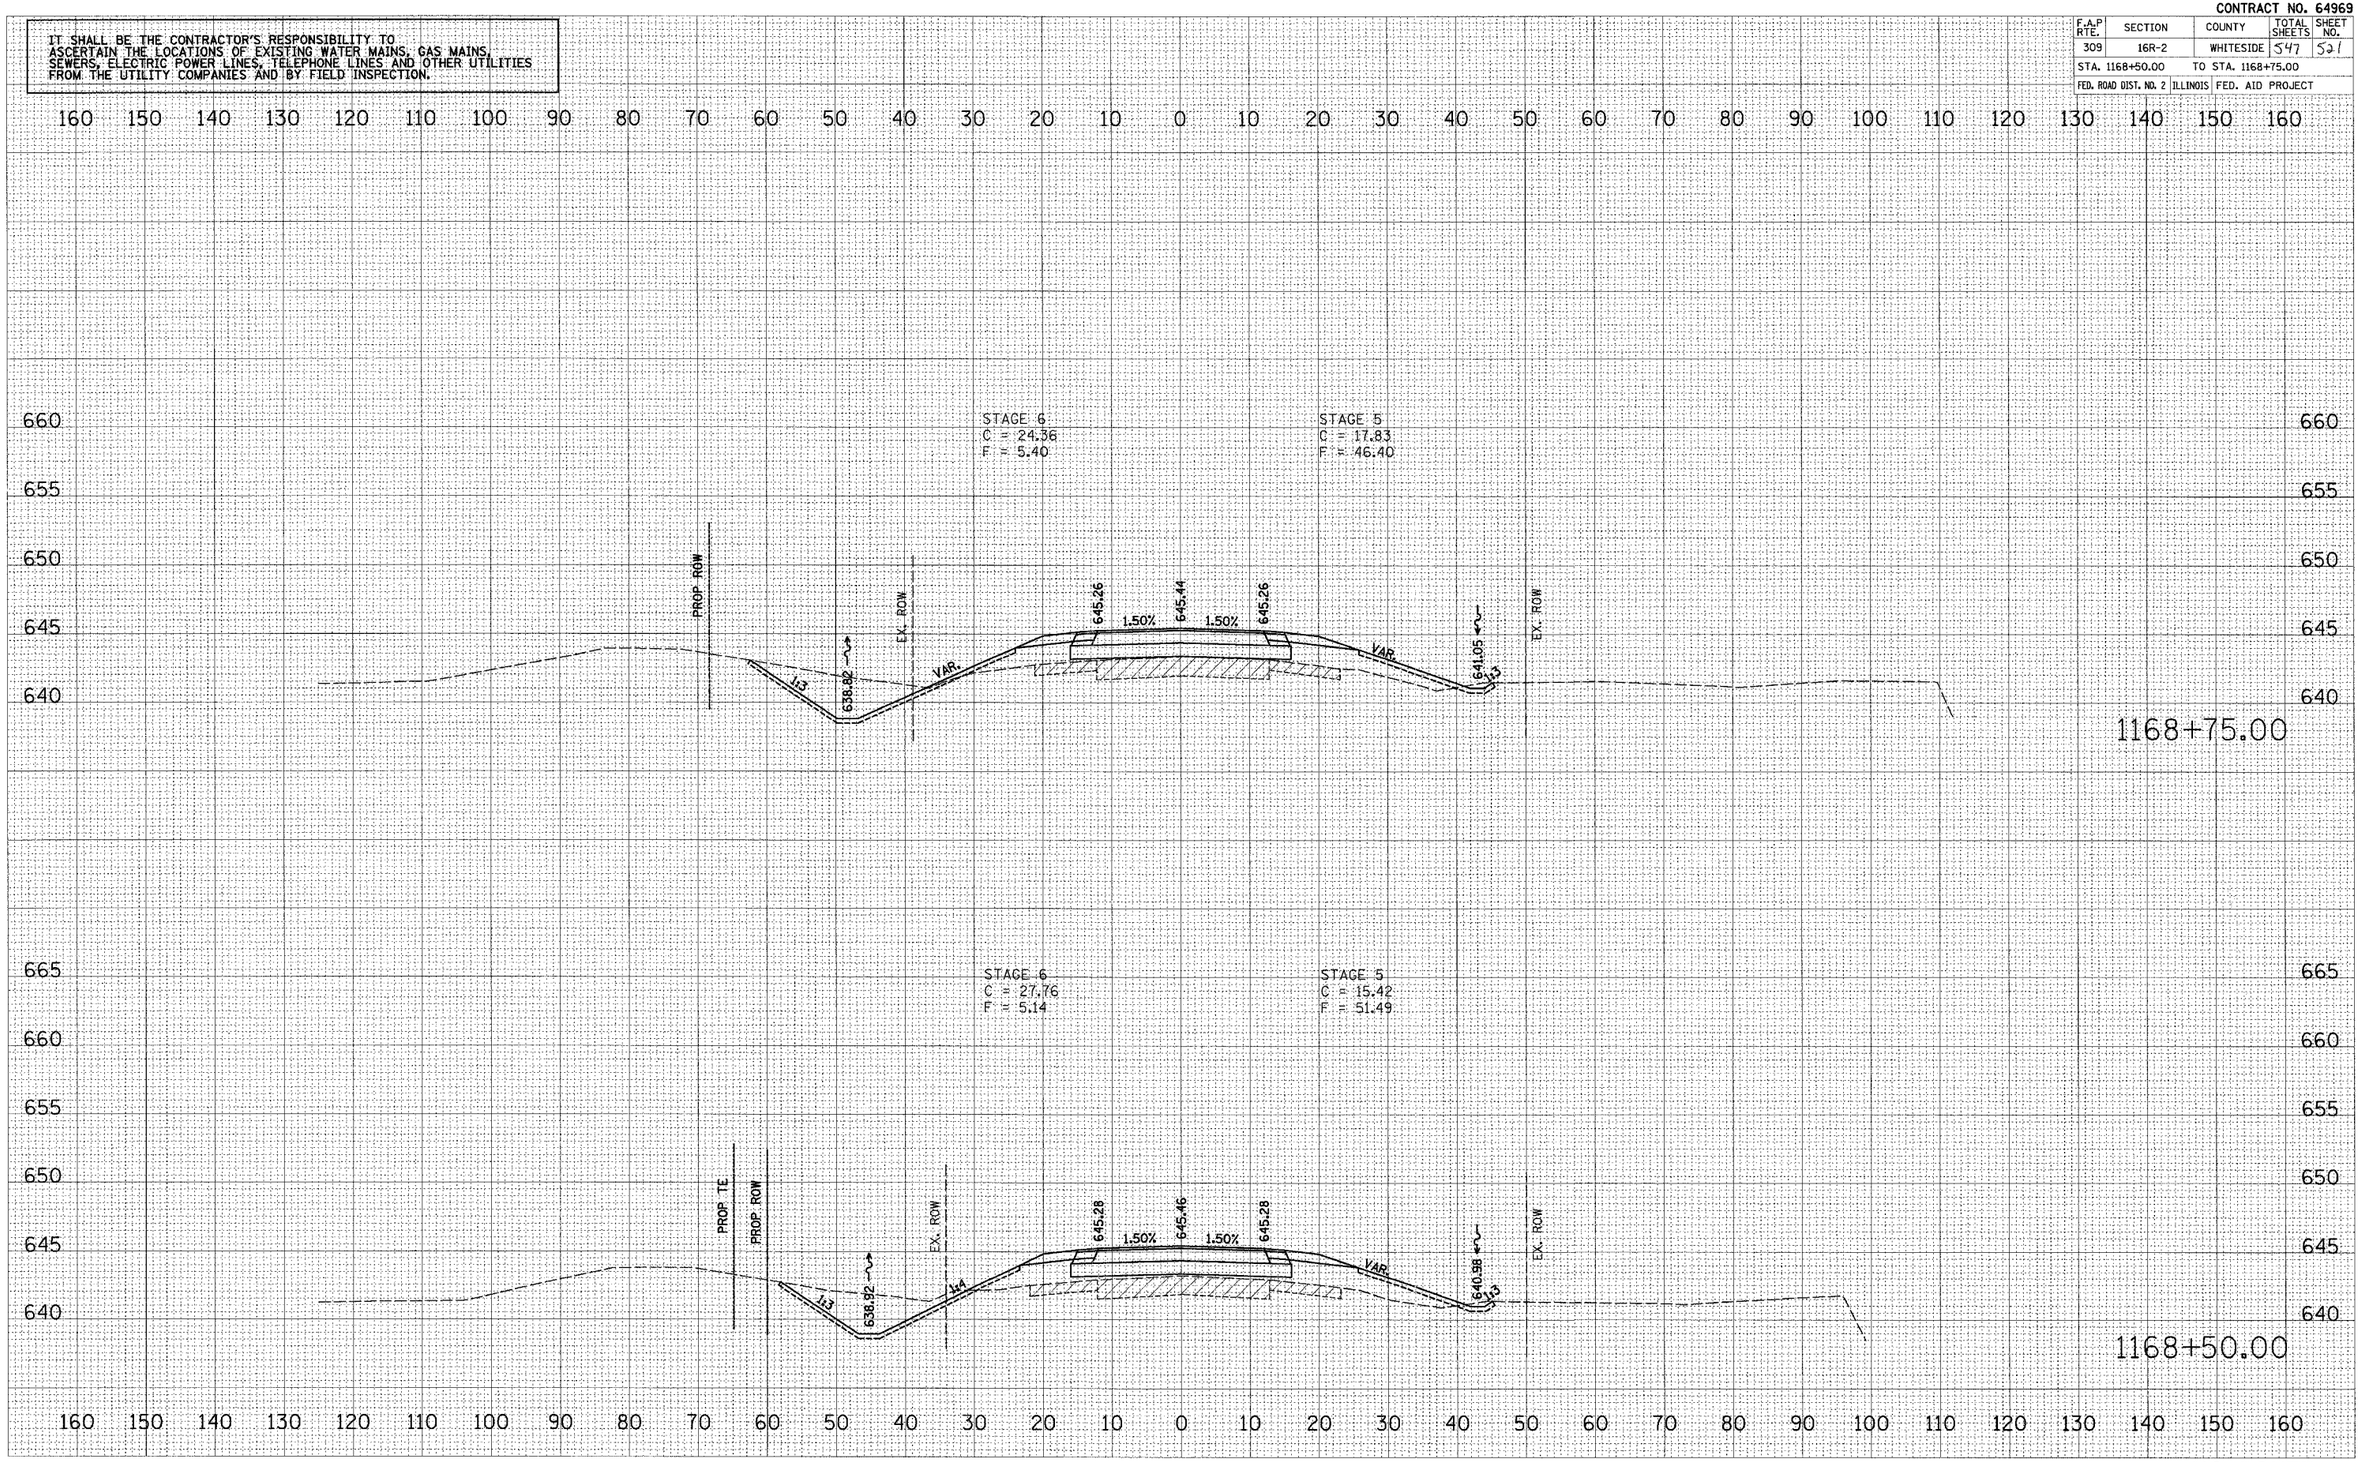

ORIGINAL SURVEY — NOTE BOOK — NO. — BY — DATE — SURVEYED — PLOTTED — CHECKED — AREAS — AREAS CHECKED

PLOT DATE = #DATE#
FILE NAME = #FILE#
PLOT SCALE = #SCALE#
USER NAME = #USER#

US ROUTE 30

xsections.dgn 12/9/2005 8:38:52 AM

CONTRACT NO. 64969

IT SHALL BE THE CONTRACTOR'S RESPONSIBILITY TO ASCERTAIN THE LOCATIONS OF EXISTING WATER MAINS, GAS MAINS, SEWERS, ELECTRIC POWER LINES, TELEPHONE LINES AND OTHER UTILITIES FROM THE UTILITY COMPANIES AND BY FIELD INSPECTION.

F.A.P RTE.	SECTION	COUNTY	TOTAL SHEETS	SHEET NO.
309	16R-2	WHITESIDE	547	522
STA. 1169+00.00	TO STA. 1169+25.00			
FED. ROAD DIST. NO. 2	ILLINOIS	FED. AID PROJECT		

FINAL SURVEY NOTE BOOK NO.
SURVEYED BY
PLOTTED BY
TEMPLATE
AREAS
AREAS CHECKED
DATE

ORIGINAL SURVEY NOTE BOOK NO.
SURVEYED BY
PLOTTED BY
TEMPLATE
AREAS
AREAS CHECKED
DATE

PLOT DATE = $DATE$
FILE NAME = $FILEL$
PLOT SCALE = $SCALE$
USER NAME = $USER$

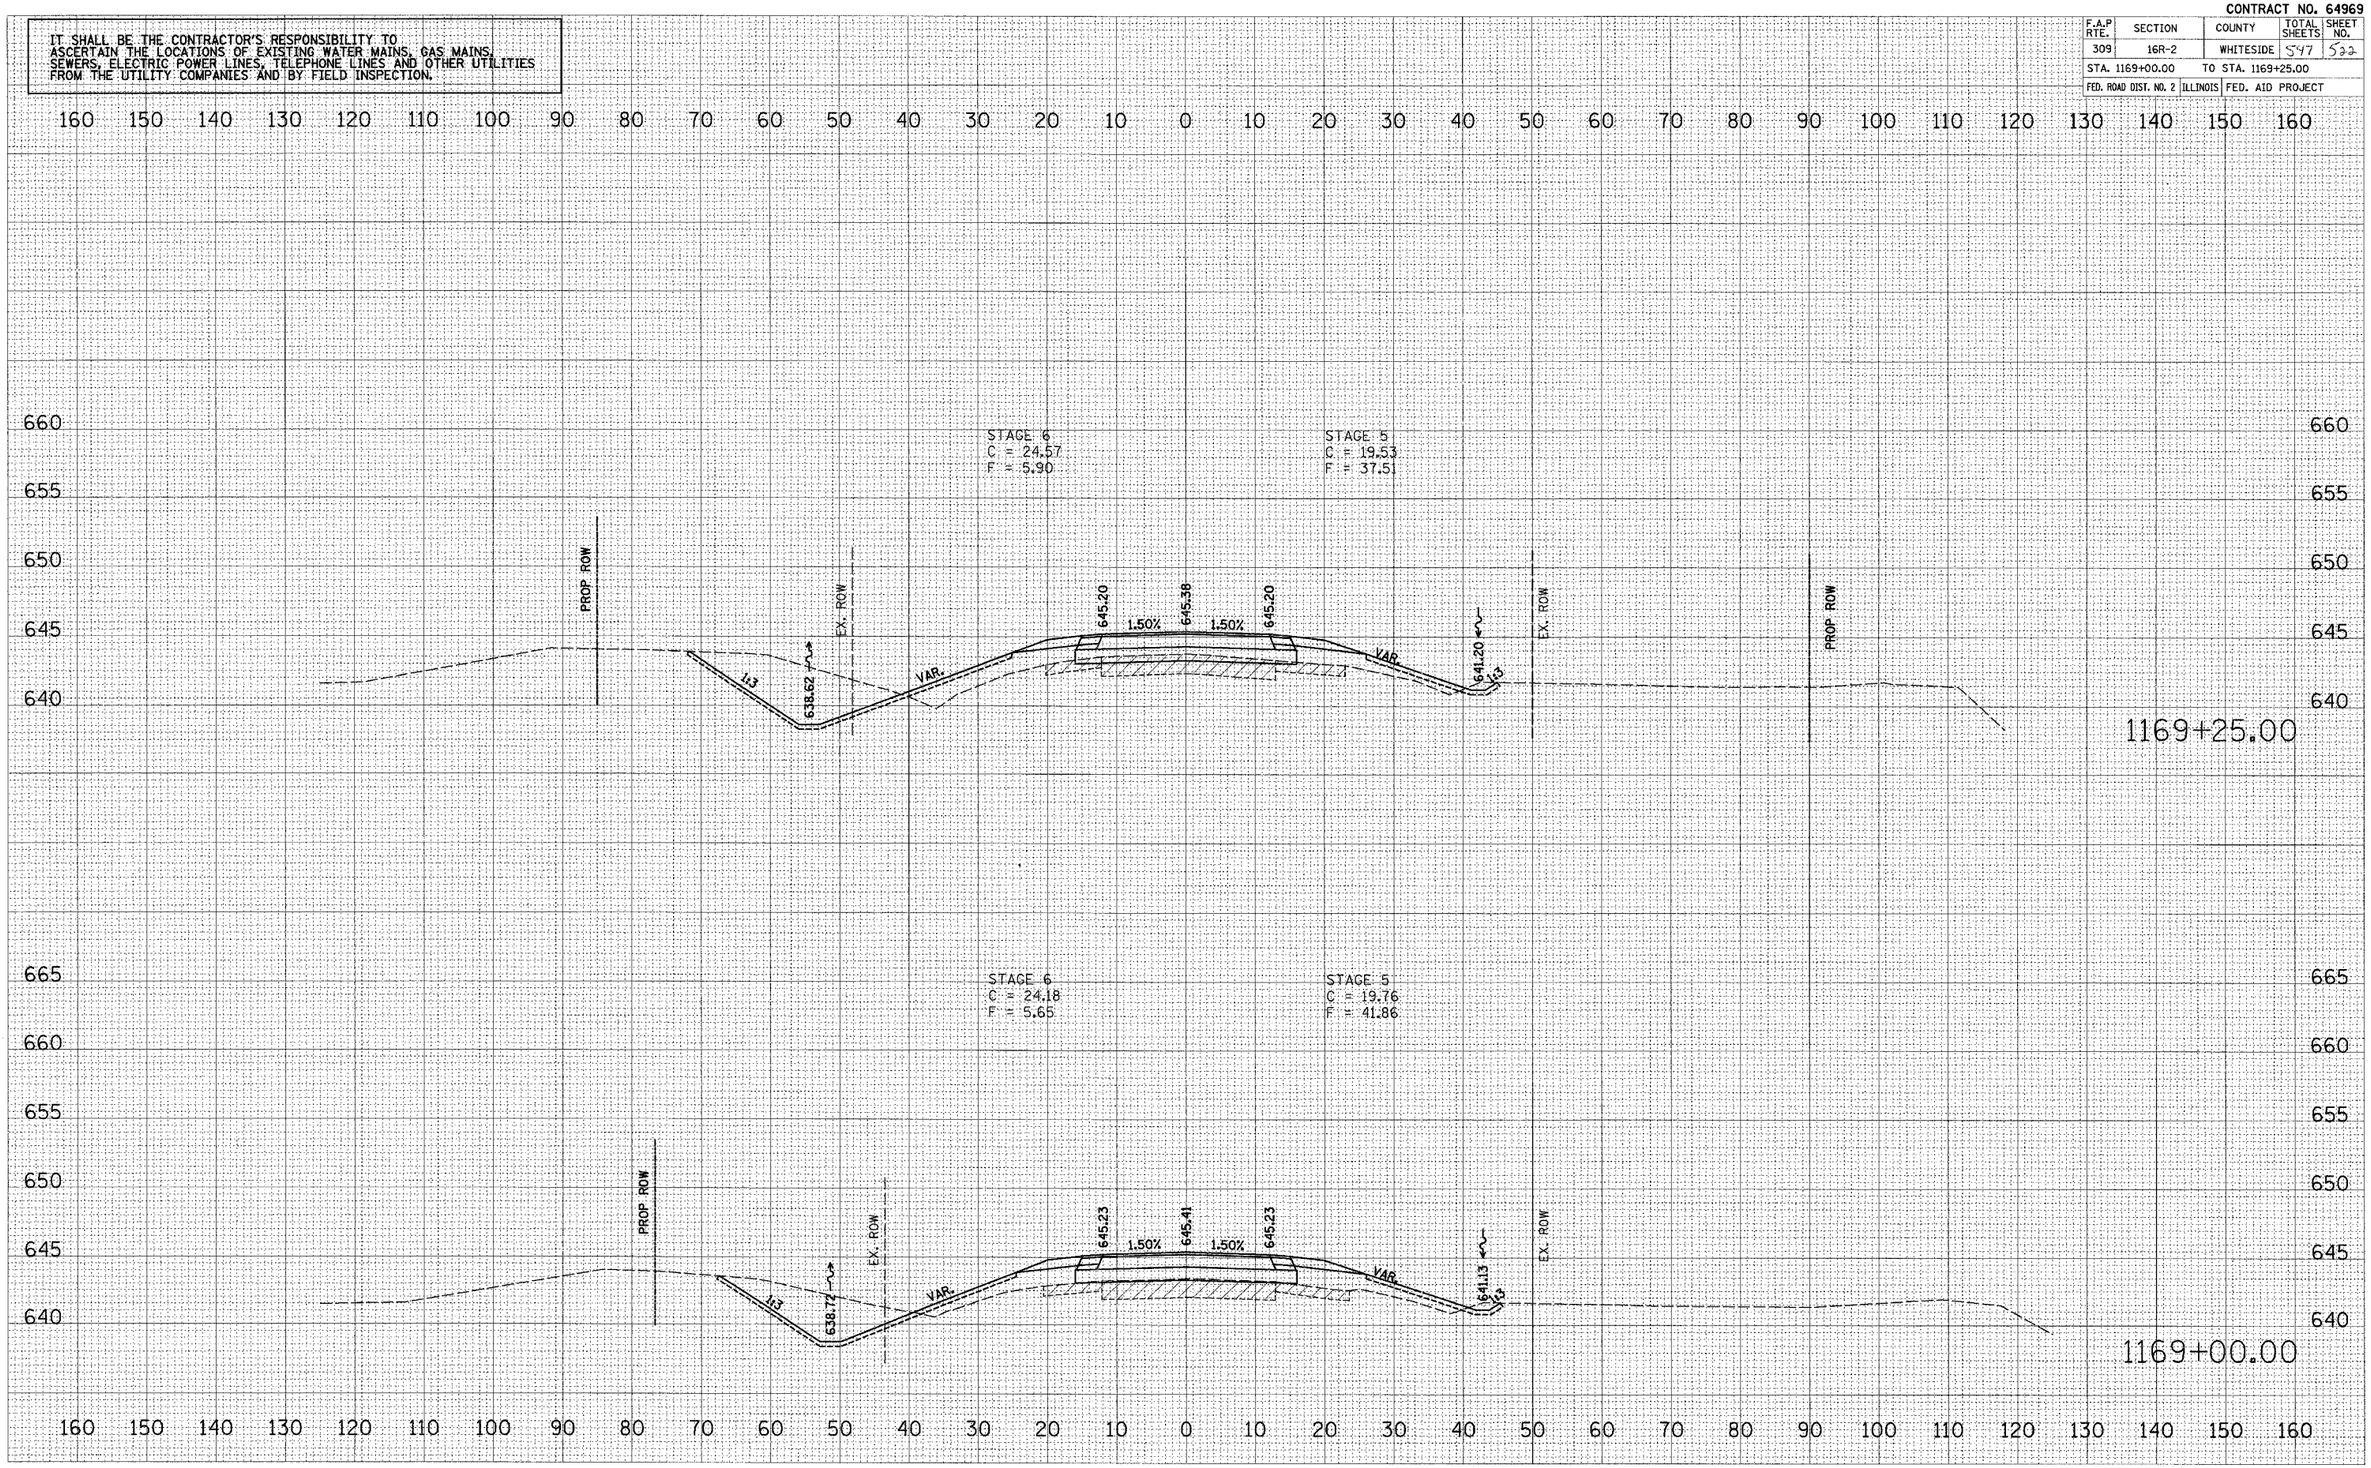

US ROUTE 30

CONTRACT NO. 64969

F.A.P RTE.	SECTION	COUNTY	TOTAL SHEETS	SHEET NO.
309	16R-2	WHITESIDE	547	523
STA. 1169+50.00		TO STA. 1169+75.00		
FED. ROAD DIST. NO. 2	ILLINOIS	FED. AID PROJECT		

IT SHALL BE THE CONTRACTOR'S RESPONSIBILITY TO ASCERTAIN THE LOCATIONS OF EXISTING WATER MAINS, GAS MAINS, SEWERS, ELECTRIC POWER LINES, TELEPHONE LINES AND OTHER UTILITIES FROM THE UTILITY COMPANIES AND BY FIELD INSPECTION.

FINAL SURVEY	SURVEYED	BY	DATE
	PLOTTED		
NOTE BOOK	TEMPLATE		
NO.	AREAS		
	AREAS CHECKED		

ORIGINAL SURVEY	SURVEYED	BY	DATE
	PLOTTED		
NOTE BOOK	TEMPLATE		
NO.	AREAS		
	AREAS CHECKED		

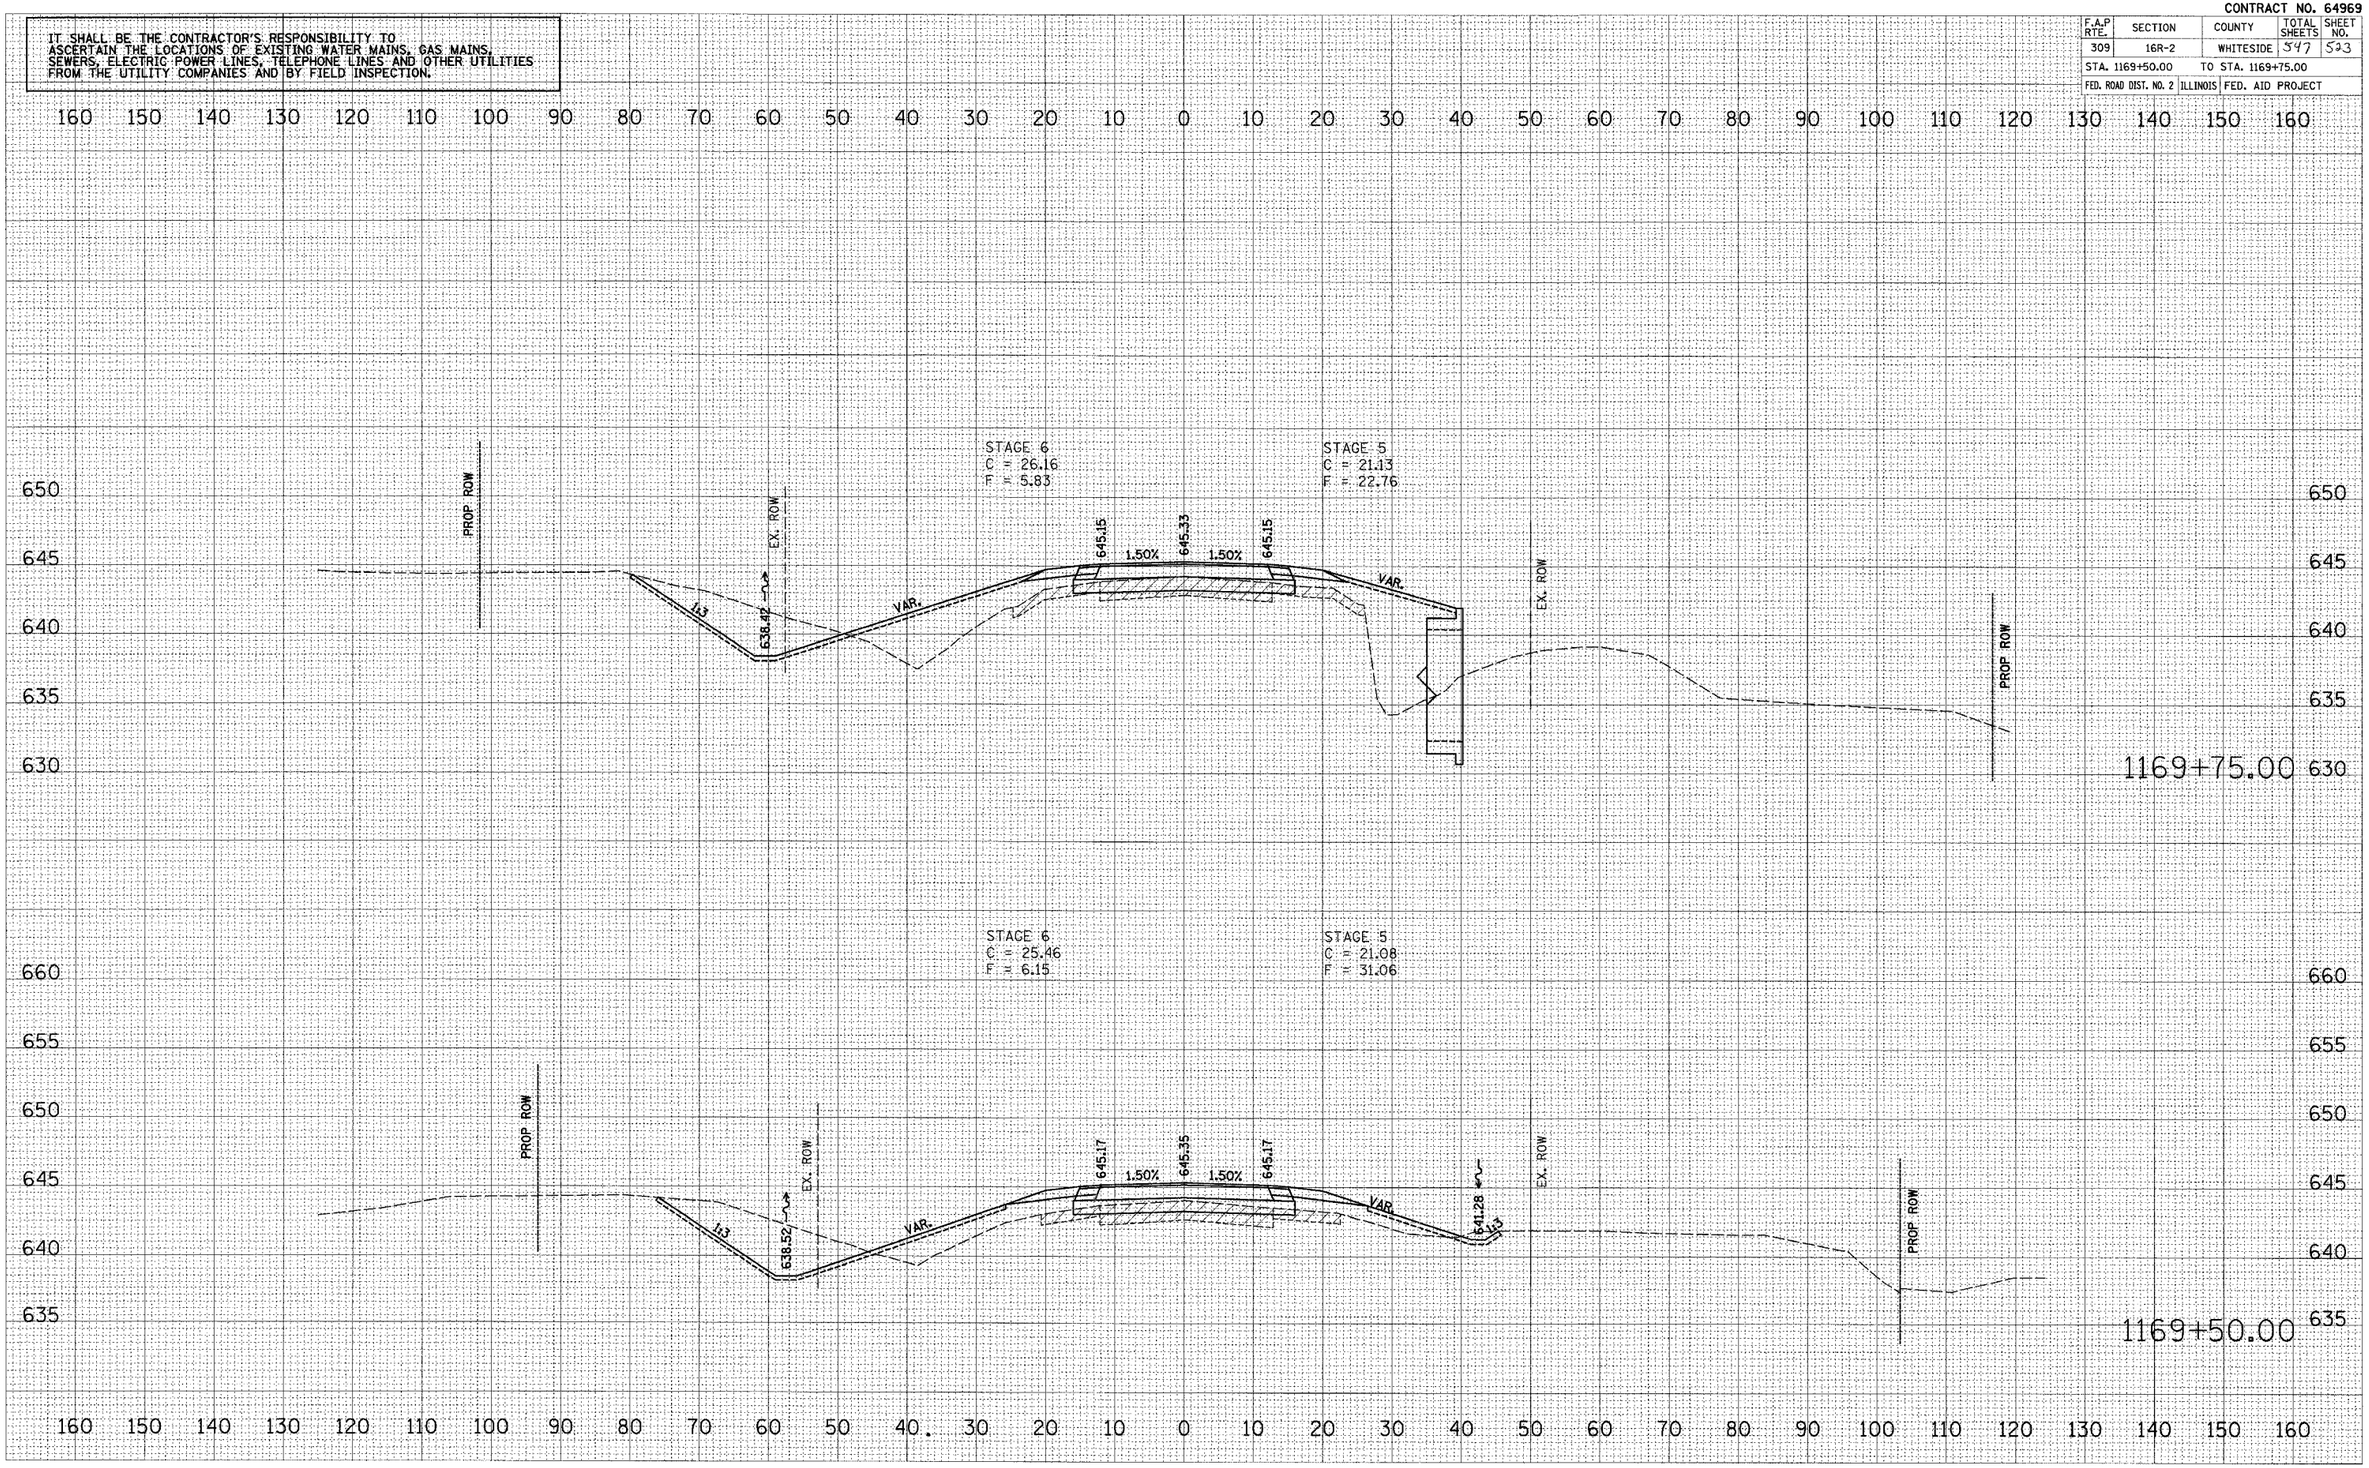

PLOT DATE = $DATE$
FILE NAME = $FILE$
PLOT SCALE = $SCALE$
USER NAME = $USER$

US ROUTE 30

CONTRACT NO. 64969

IT SHALL BE THE CONTRACTOR'S RESPONSIBILITY TO ASCERTAIN THE LOCATIONS OF EXISTING WATER MAINS, GAS MAINS, SEWERS, ELECTRIC POWER LINES, TELEPHONE LINES AND OTHER UTILITIES FROM THE UTILITY COMPANIES AND BY FIELD INSPECTION.

F.A.P RTE.	SECTION	COUNTY	TOTAL SHEETS	SHEET NO.
309	16R-2	WHITESIDE	547	524
STA. 1170+00.00		TO STA. 1170+25.00		
FED. ROAD DIST. NO. 2	ILLINOIS	FED. AID PROJECT		

FINAL SURVEY — NOTE BOOK — NO.
ORIGINAL SURVEY — NOTE BOOK — NO.
SURVEYED / PLOTTED / TEMPLATE / AREAS / AREAS CHECKED — BY — DATE

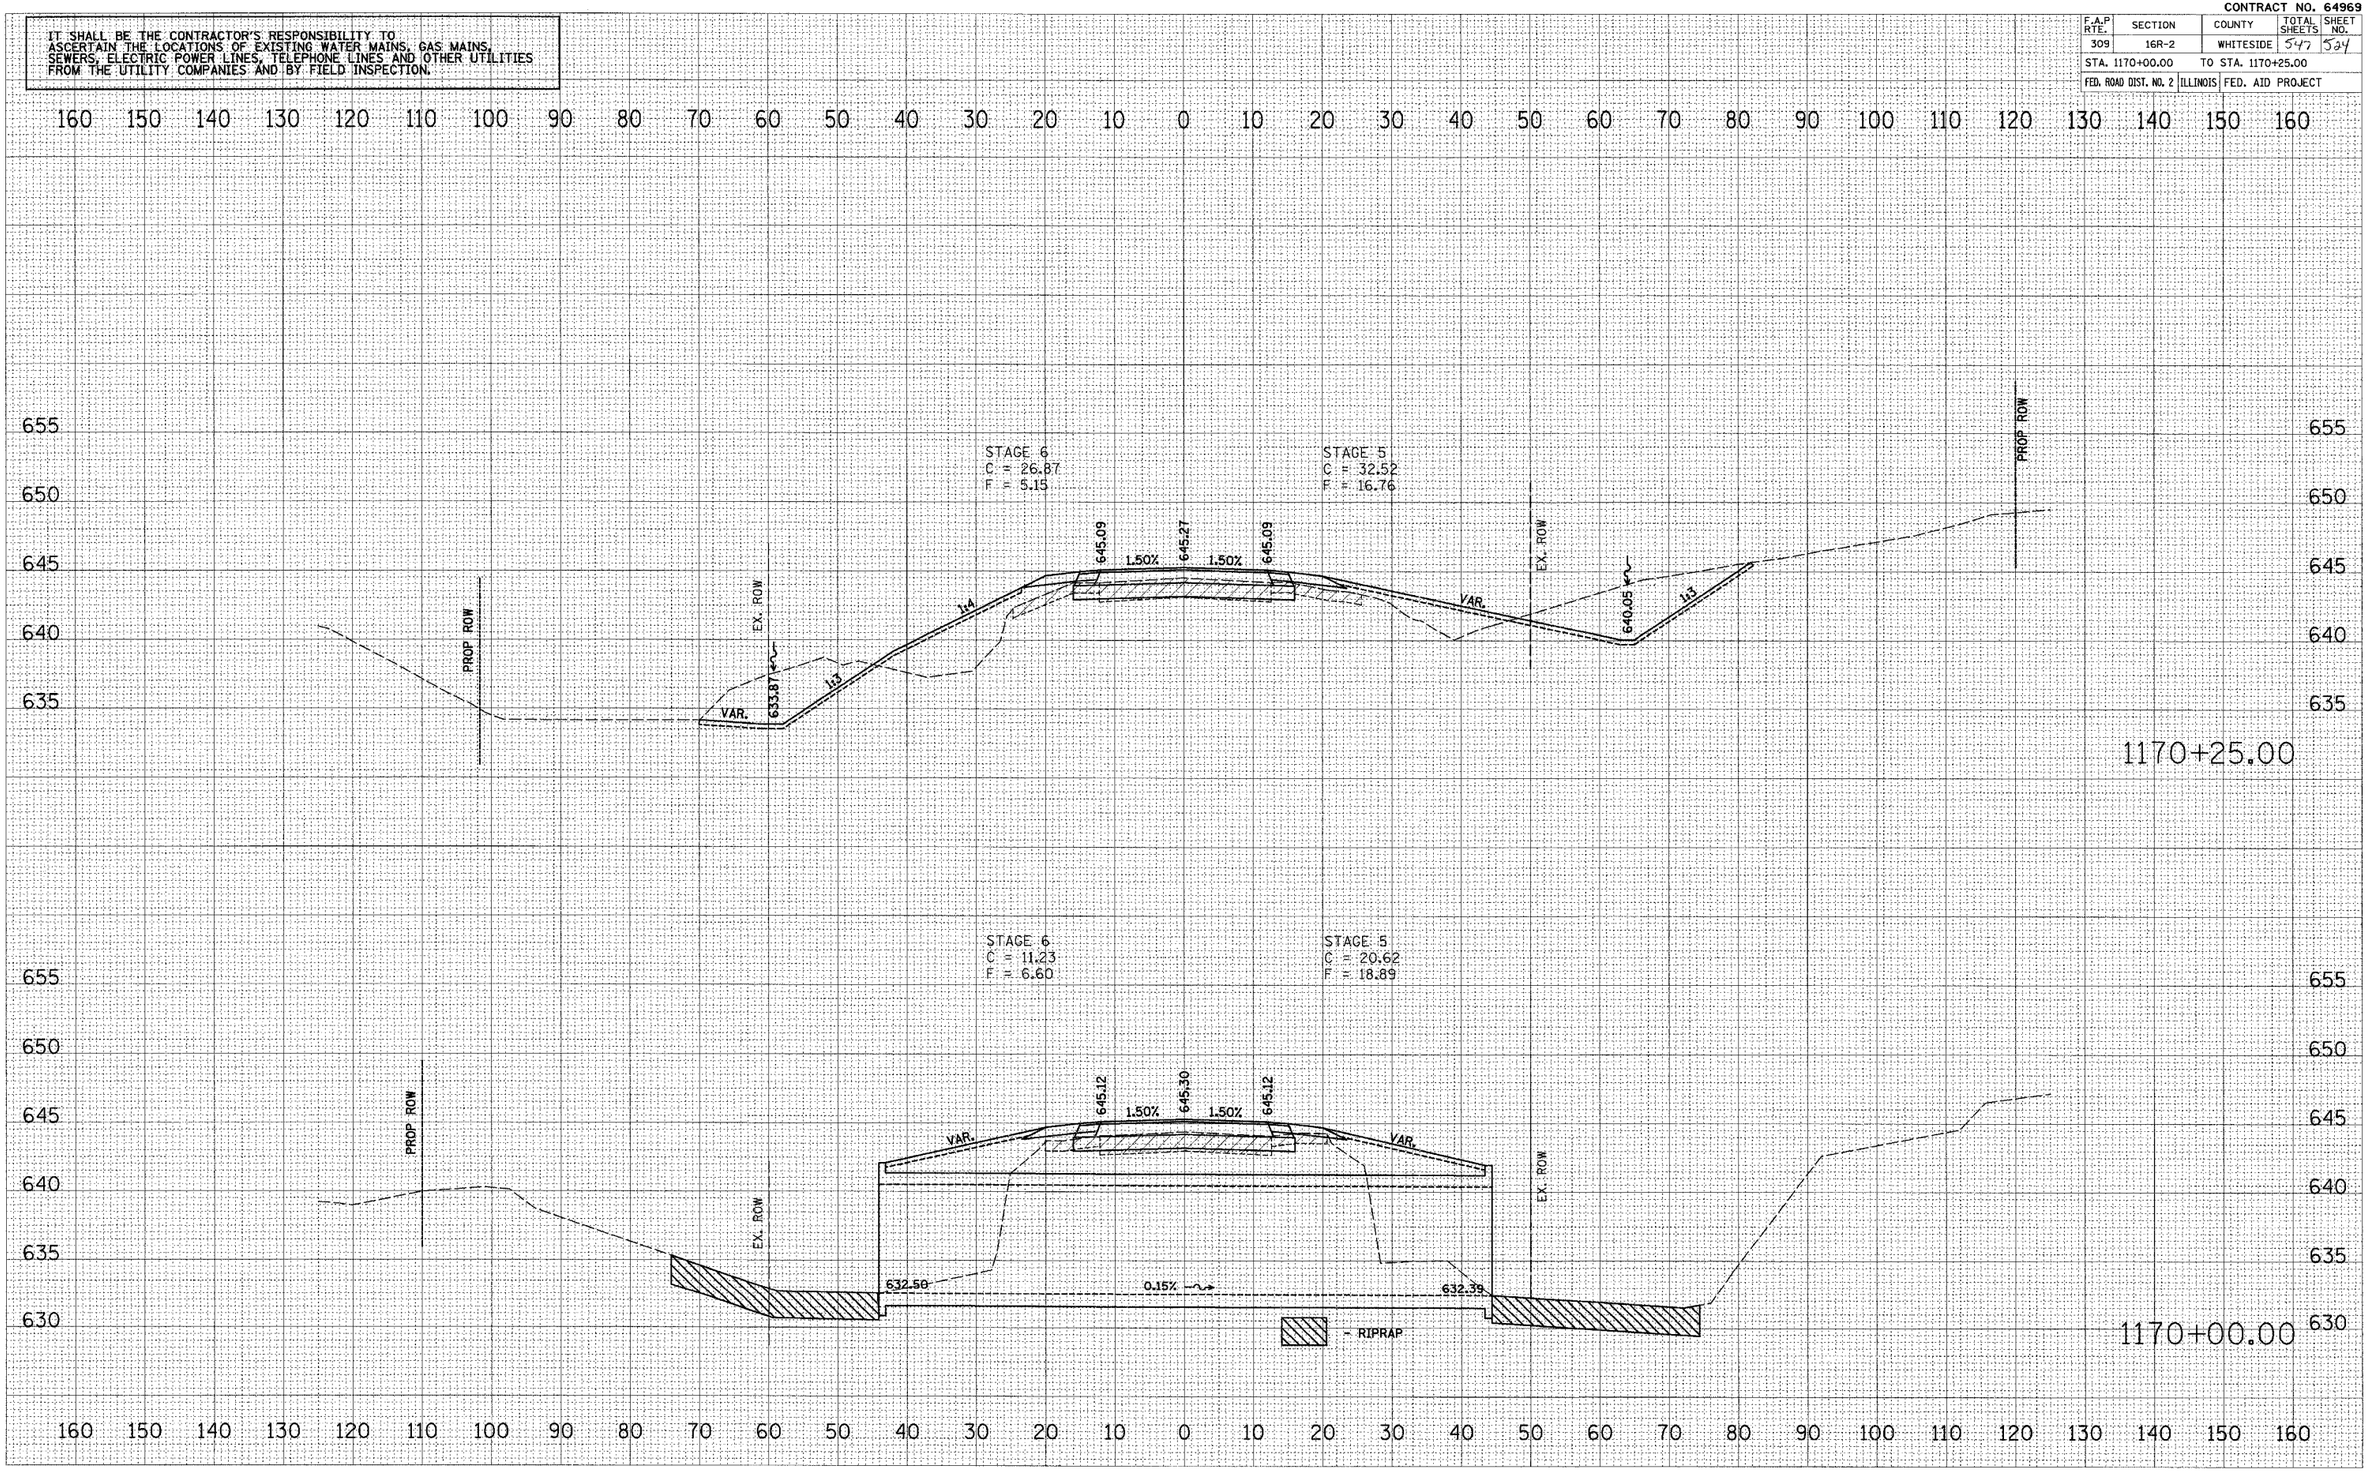

PLOT DATE = $DATE$
FILE NAME = $FILE$
PLOT SCALE = $SCALE$
USER NAME = $USER$

US ROUTE 30

12/8/2006 8:38:52 AM

CONTRACT NO. 64969

IT SHALL BE THE CONTRACTOR'S RESPONSIBILITY TO ASCERTAIN THE LOCATIONS OF EXISTING WATER MAINS, GAS MAINS, SEWERS, ELECTRIC POWER LINES, TELEPHONE LINES AND OTHER UTILITIES FROM THE UTILITY COMPANIES AND BY FIELD INSPECTION.

F.A.P RTE.	SECTION	COUNTY	TOTAL SHEETS	SHEET NO.
309	16R-2	WHITESIDE	547	525
STA. 1170+50.00	TO STA. 1170+75.00			
FED. ROAD DIST. NO. 2	ILLINOIS	FED. AID PROJECT		

FINAL SURVEY: SURVEYED / PLOTTED / NOTE BOOK / MD — BY / DATE / TOPO / TEMPLATE / AREAS / AREAS CHECKED

ORIGINAL SURVEY: SURVEYED / PLOTTED / NOTE BOOK / SC — BY / DATE / TOPO / TEMPLATE / AREAS / AREAS CHECKED

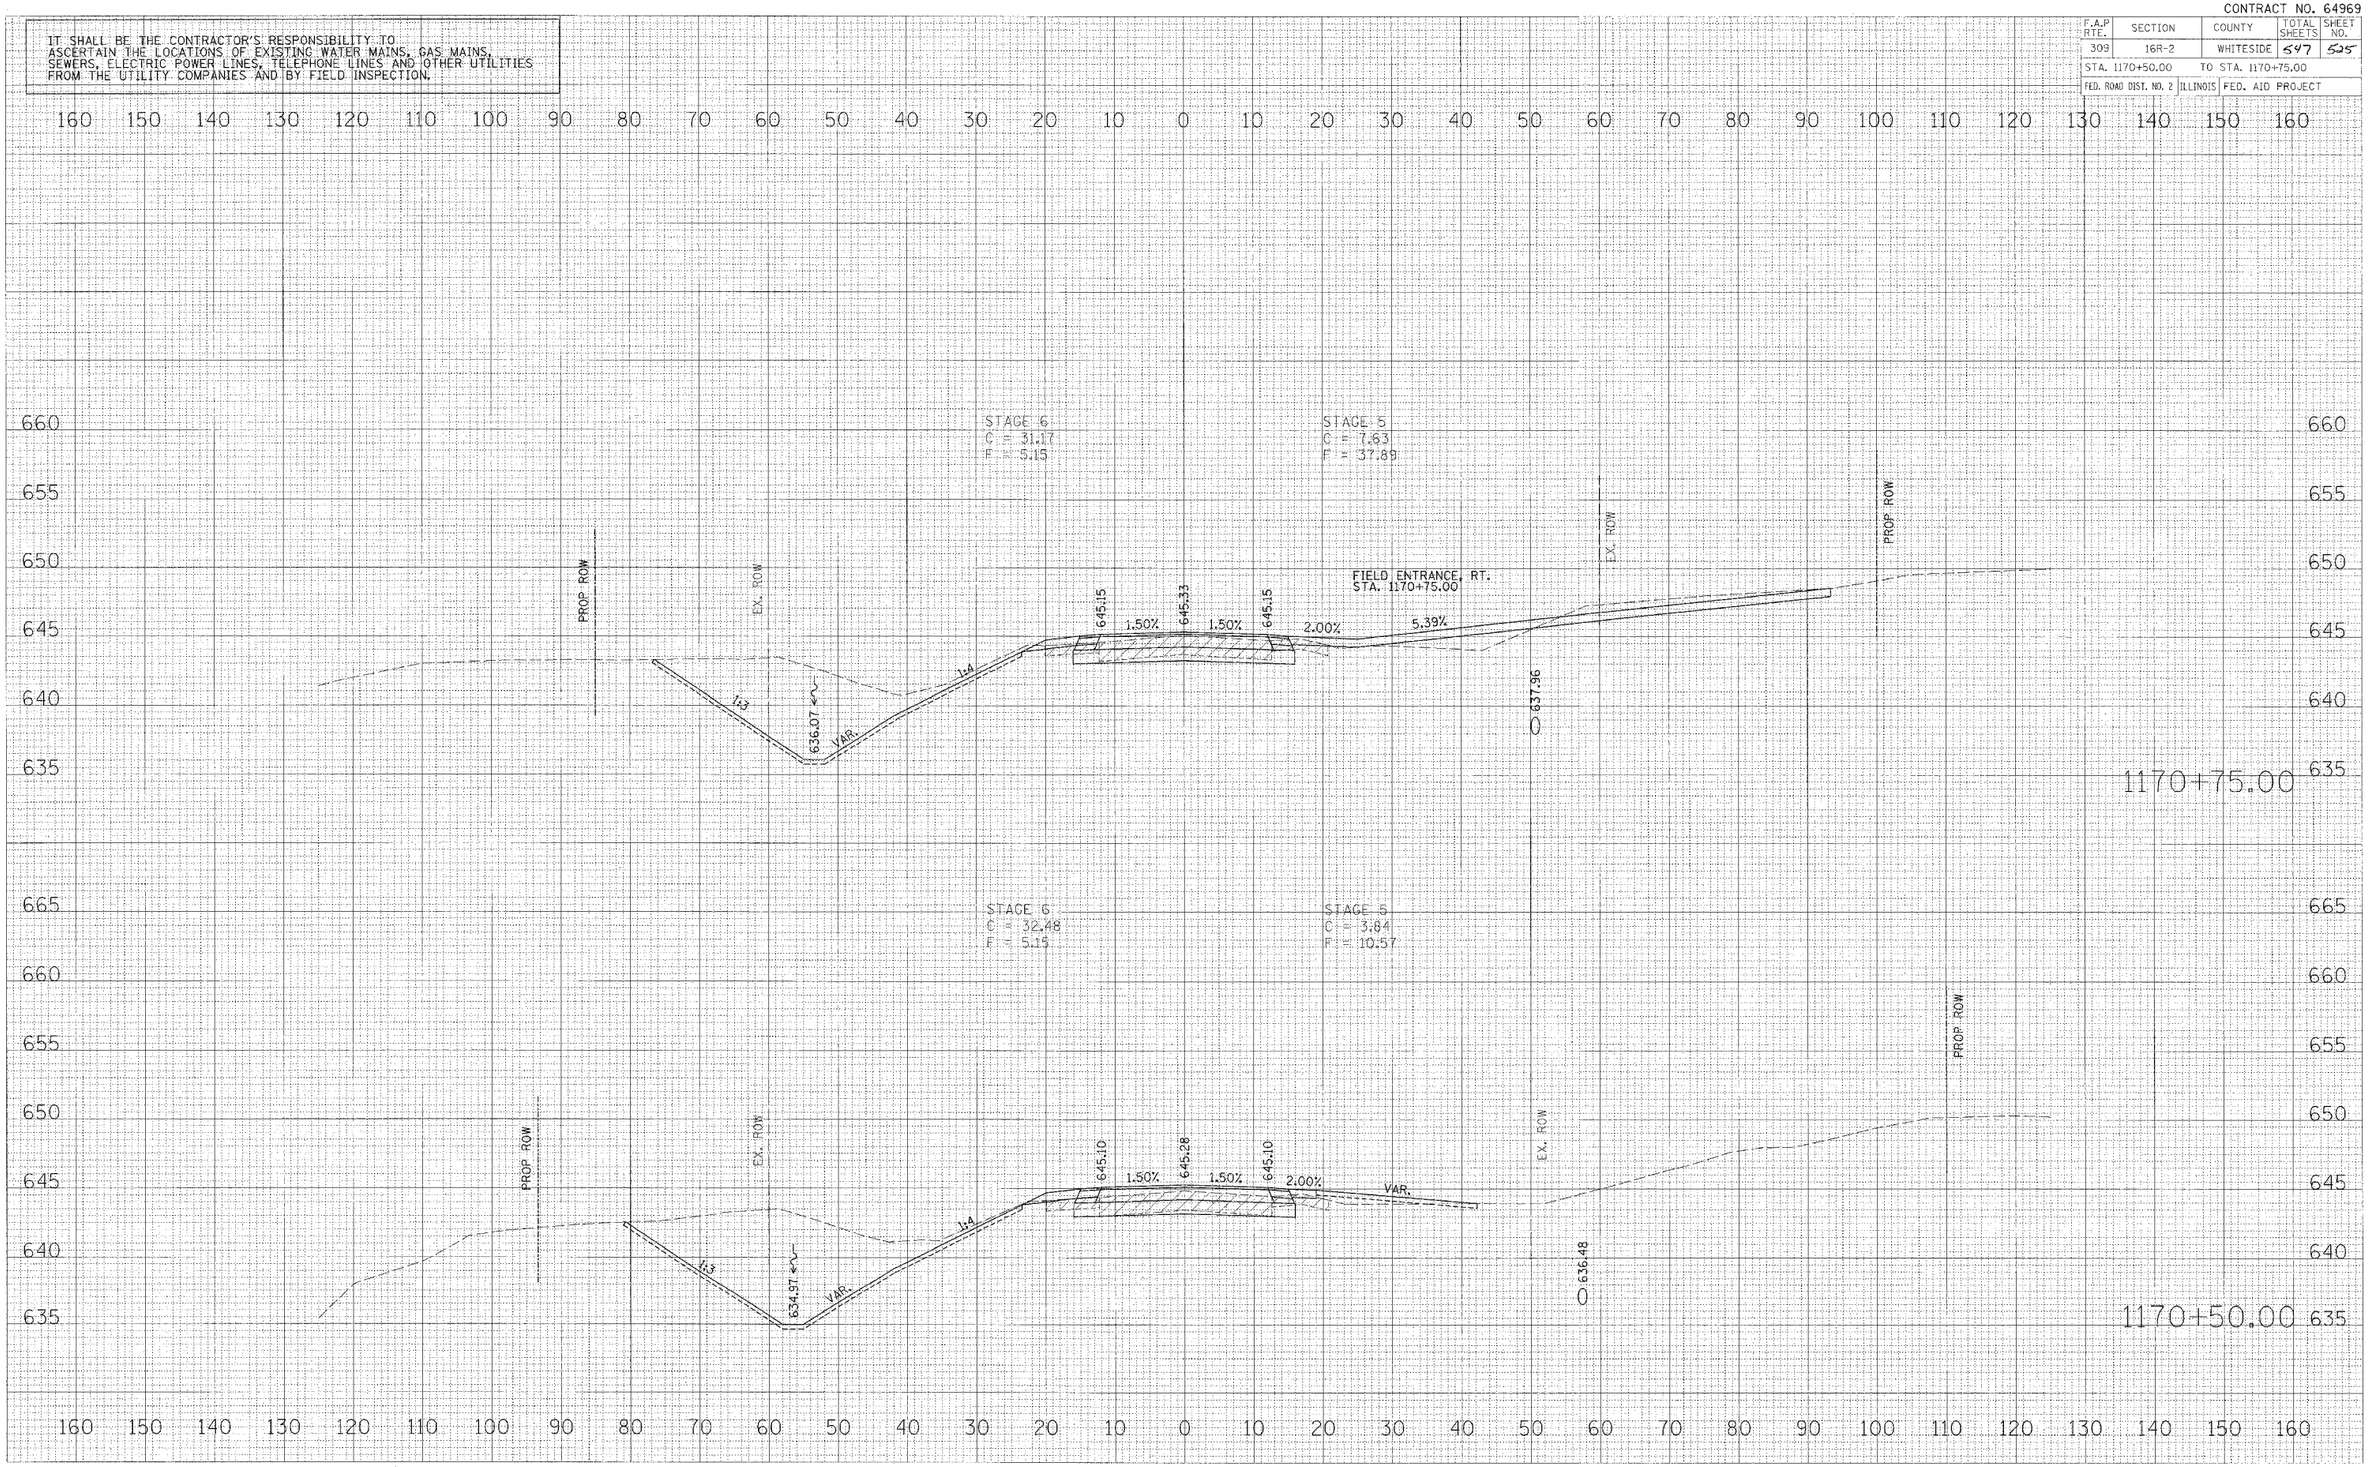

PLOT DATE = $DATE$
FILE NAME = $FILE$
PLOT SCALE = $SCALE$
USER NAME = $USER$

US ROUTE 30

xsections.dgn 12/18/2006 12:41:14 PM

CONTRACT NO. 64969

F.A.P RTE.	SECTION	COUNTY	TOTAL SHEETS	SHEET NO.
309	16R-2	WHITESIDE	547	526
STA. 1171+00.00		TO STA. 1171+25.00		
FED. ROAD DIST. NO. 2	ILLINOIS	FED. AID PROJECT		

IT SHALL BE THE CONTRACTOR'S RESPONSIBILITY TO ASCERTAIN THE LOCATIONS OF EXISTING WATER MAINS, GAS MAINS, SEWERS, ELECTRIC POWER LINES, TELEPHONE LINES AND OTHER UTILITIES FROM THE UTILITY COMPANIES AND BY FIELD INSPECTION.

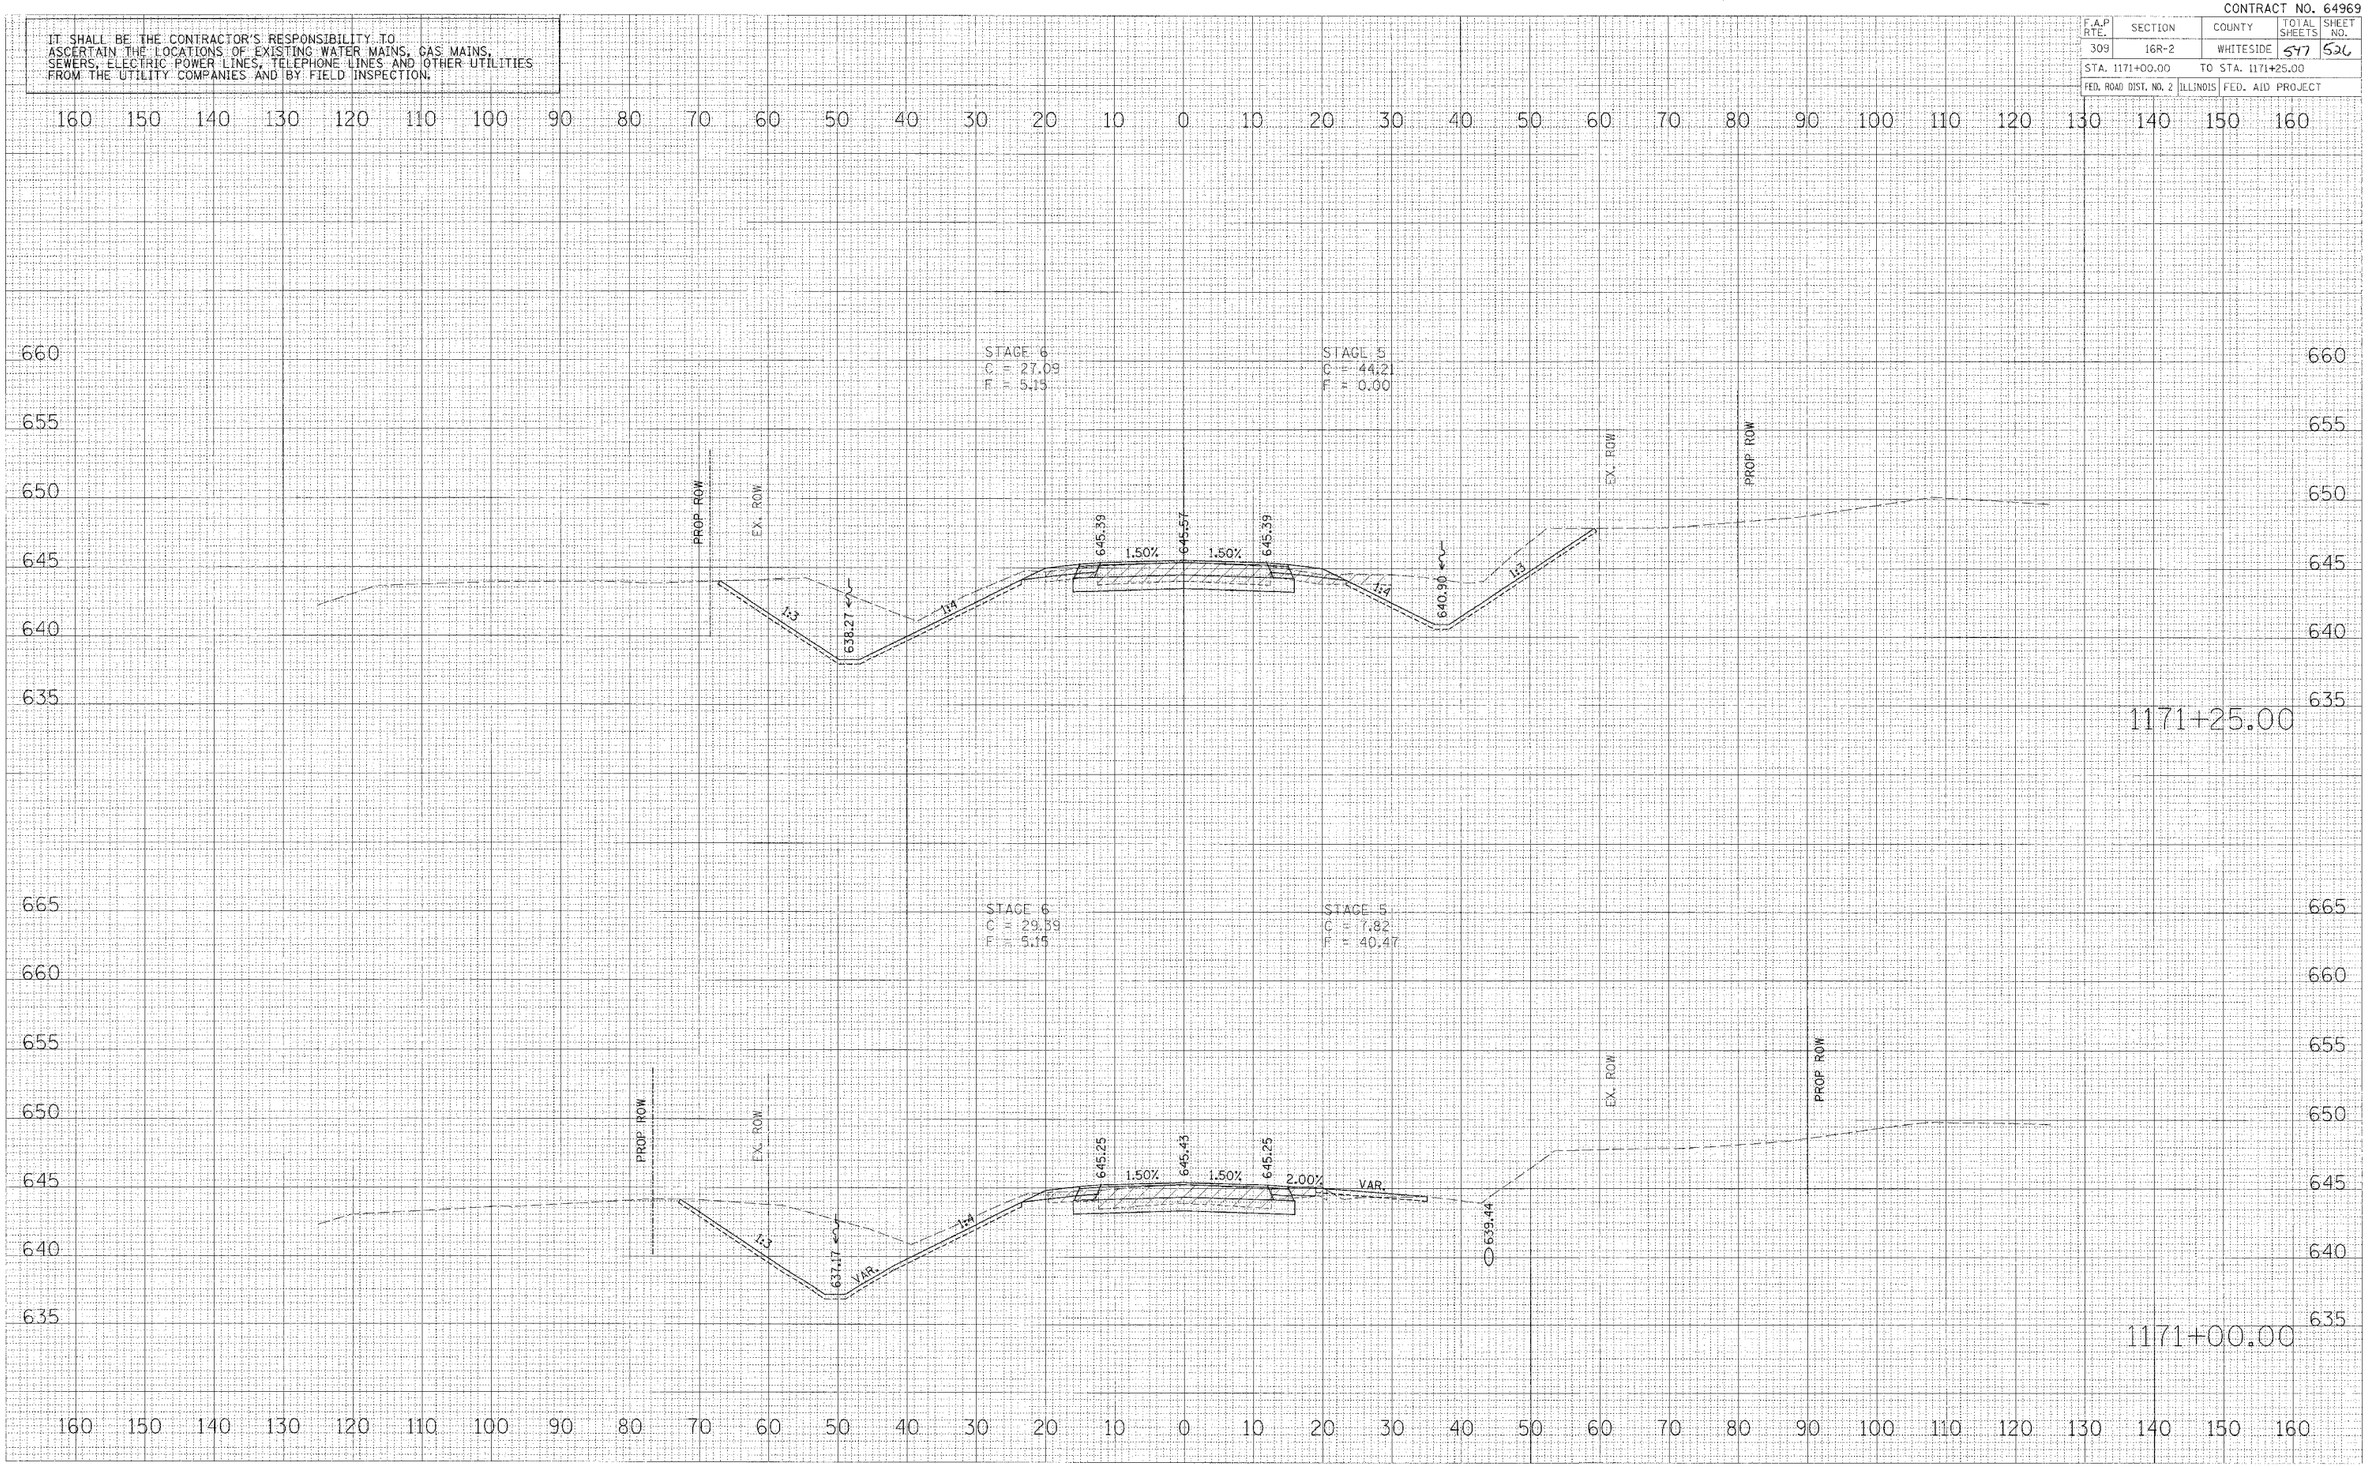

US ROUTE 30

PLOT DATE = $DATE$
FILE NAME = $FILEL$
PLOT SCALE = $SCALE$
USER NAME = $USER$

K:\SE\MAIN\SHT.dgn 12/19/2006 12:41:30 PM

CONTRACT NO. 64969

IT SHALL BE THE CONTRACTOR'S RESPONSIBILITY TO ASCERTAIN THE LOCATIONS OF EXISTING WATER MAINS, GAS MAINS, SEWERS, ELECTRIC POWER LINES, TELEPHONE LINES AND OTHER UTILITIES FROM THE UTILITY COMPANIES AND BY FIELD INSPECTION.

F.A.P RTE.	SECTION	COUNTY	TOTAL SHEETS	SHEET NO.
309	16R-2	WHITESIDE	547	527
STA. 1171+50.00	TO STA. 1171+75.00			
FED. ROAD DIST. NO. 2	ILLINOIS	FED. AID PROJECT		

FINAL SURVEY — NOTE BOOK — NO. — SURVEYED — PLOTTED — TYPICAL AREAS — AREAS CHECKED — BY — DATE

ORIGINAL SURVEY — NOTE BOOK — NO. — SURVEYED — PLOTTED — TYPICAL AREAS — AREAS CHECKED — BY — DATE

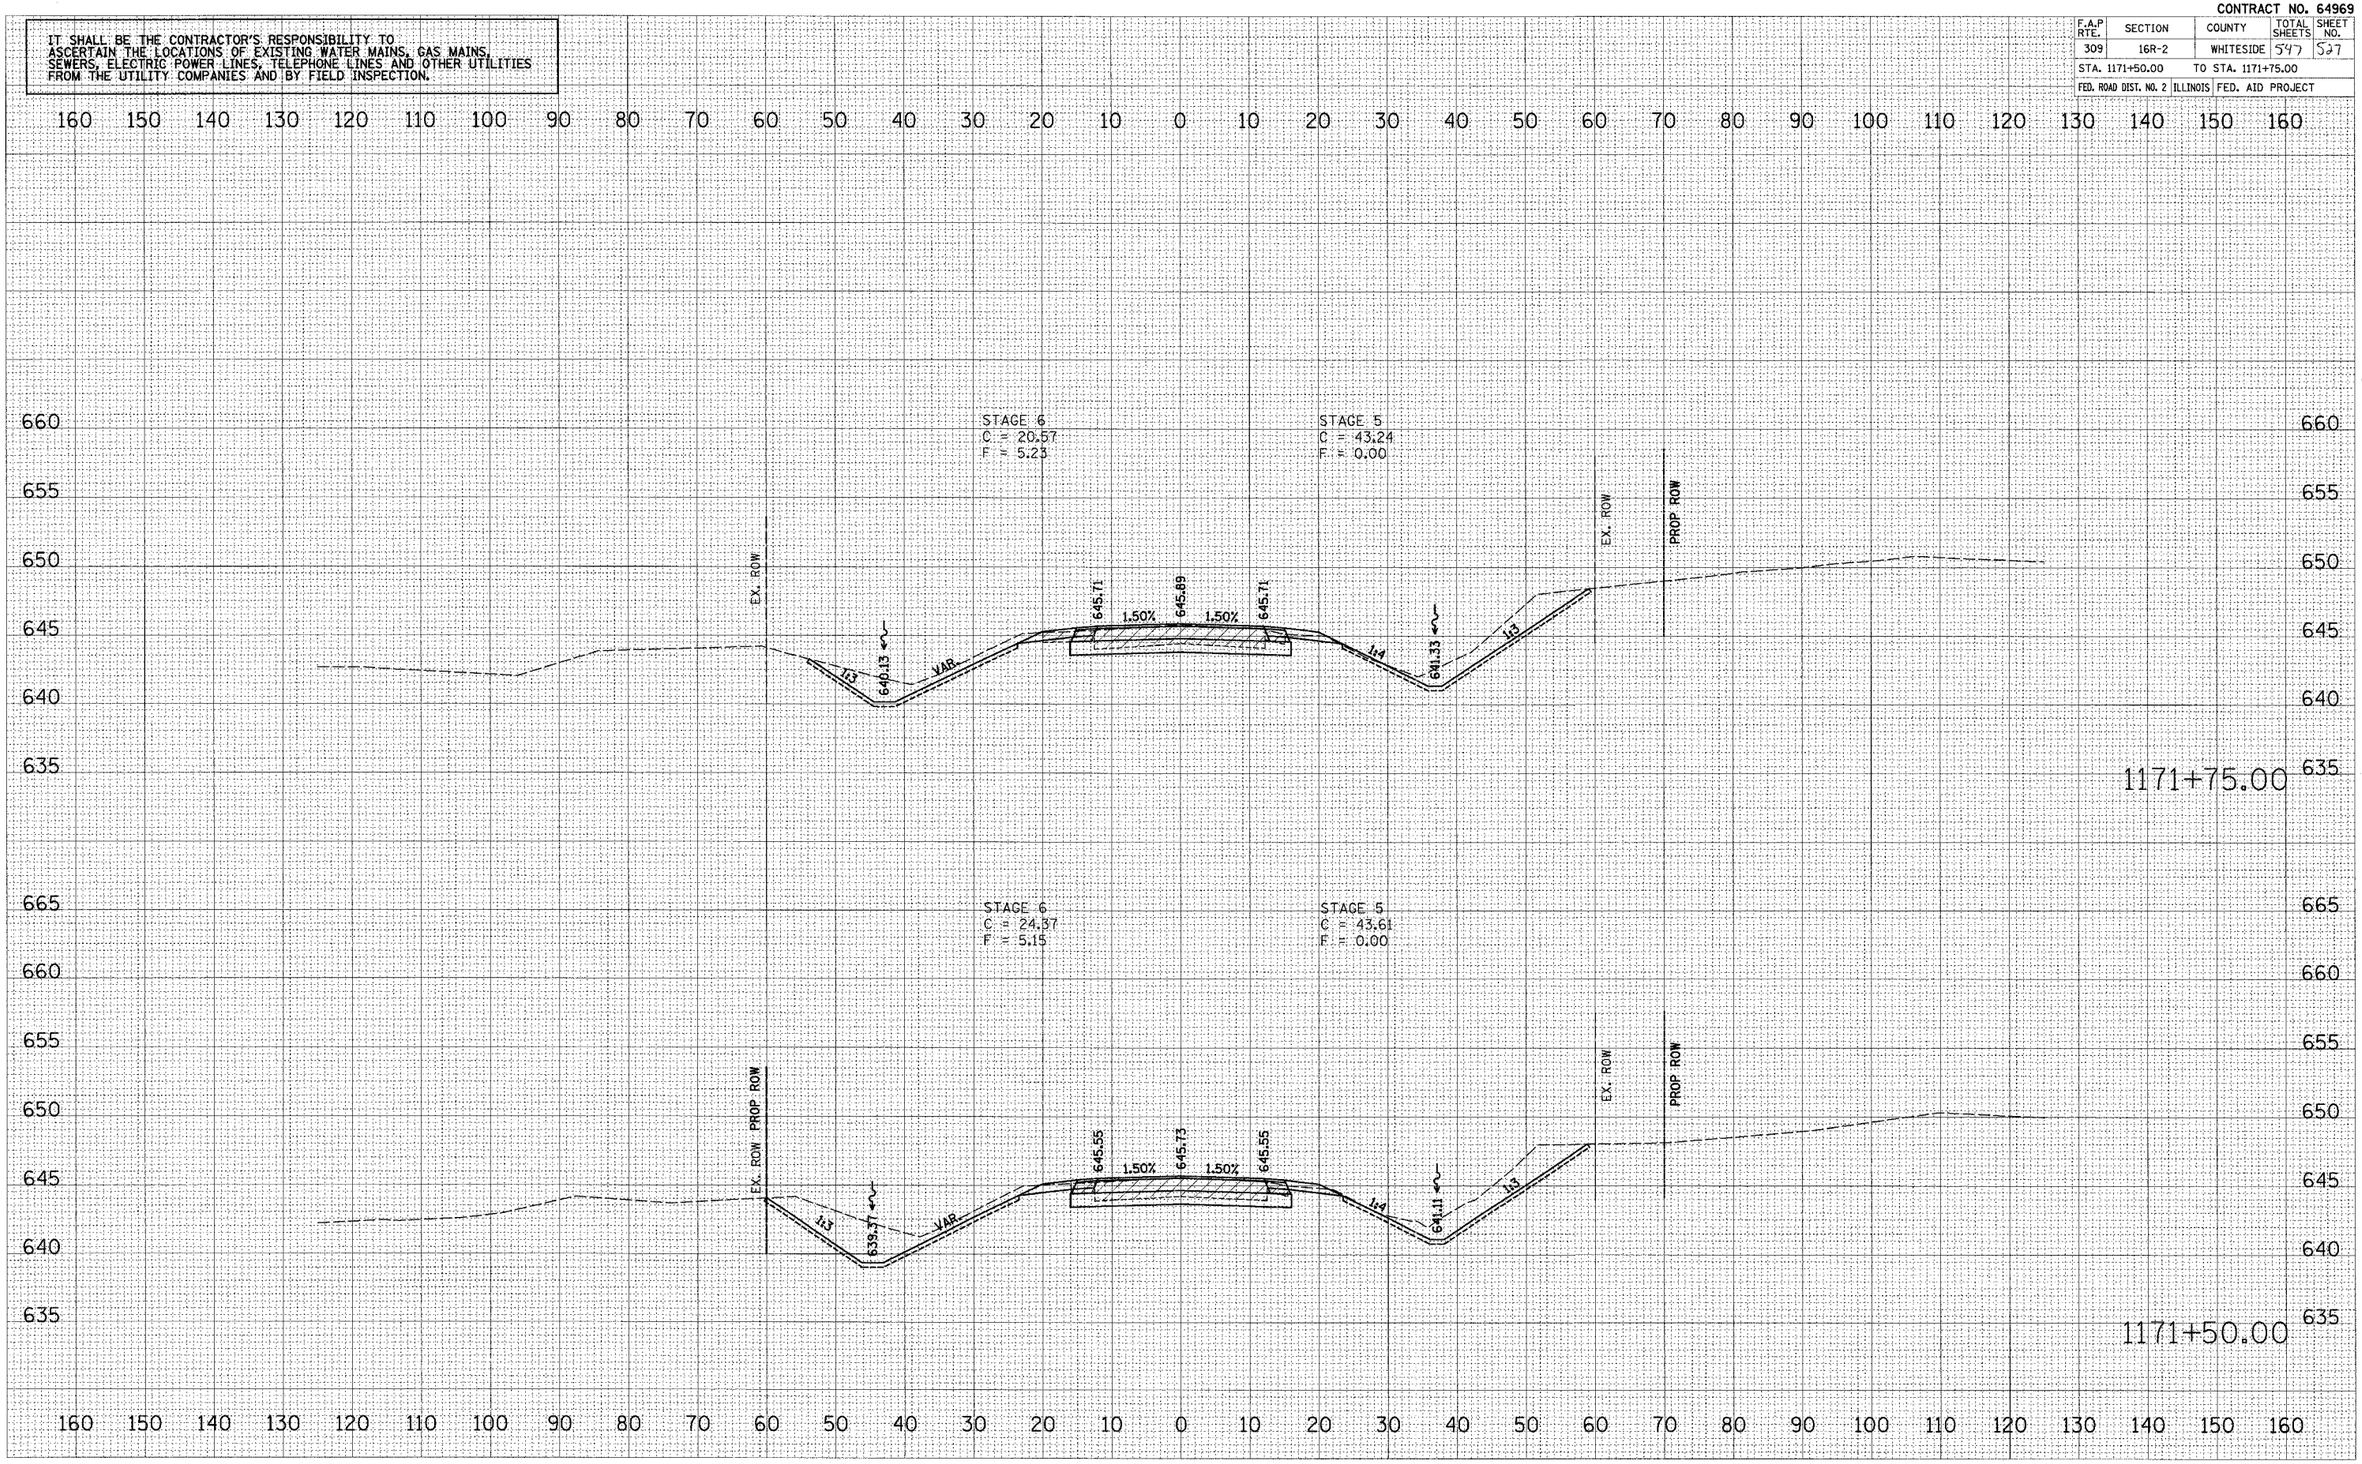

PLOT DATE = $DATE$
FILE NAME = $FILE$
PLOT SCALE = $SCALE$
USER NAME = $USER$

US ROUTE 30

X:\ENG\Utility.dgn 12/07/2005 9:38:54 AM

CONTRACT NO. 64969

IT SHALL BE THE CONTRACTOR'S RESPONSIBILITY TO ASCERTAIN THE LOCATIONS OF EXISTING WATER MAINS, GAS MAINS, SEWERS, ELECTRIC POWER LINES, TELEPHONE LINES AND OTHER UTILITIES FROM THE UTILITY COMPANIES AND BY FIELD INSPECTION.

F.A.P RTE.	SECTION	COUNTY	TOTAL SHEETS	SHEET NO.
309	16R-2	WHITESIDE	547	548
STA. 1172+00.00		TO STA. 1172+25.00		
FED. ROAD DIST. NO. 2	ILLINOIS	FED. AID PROJECT		

FINAL SURVEY — SURVEYED / PLOTTED / TEMPLATE / NOTE BOOK / AREAS / AREAS CHECKED / NO. / BY / DATE

ORIGINAL SURVEY — SURVEYED / PLOTTED / TEMPLATE / NOTE BOOK / AREAS / AREAS CHECKED / NO. / BY / DATE

PLOT DATE = $DATE$
FILE NAME = $FILE$
PLOT SCALE = $SCALE$
USER NAME = $USER$

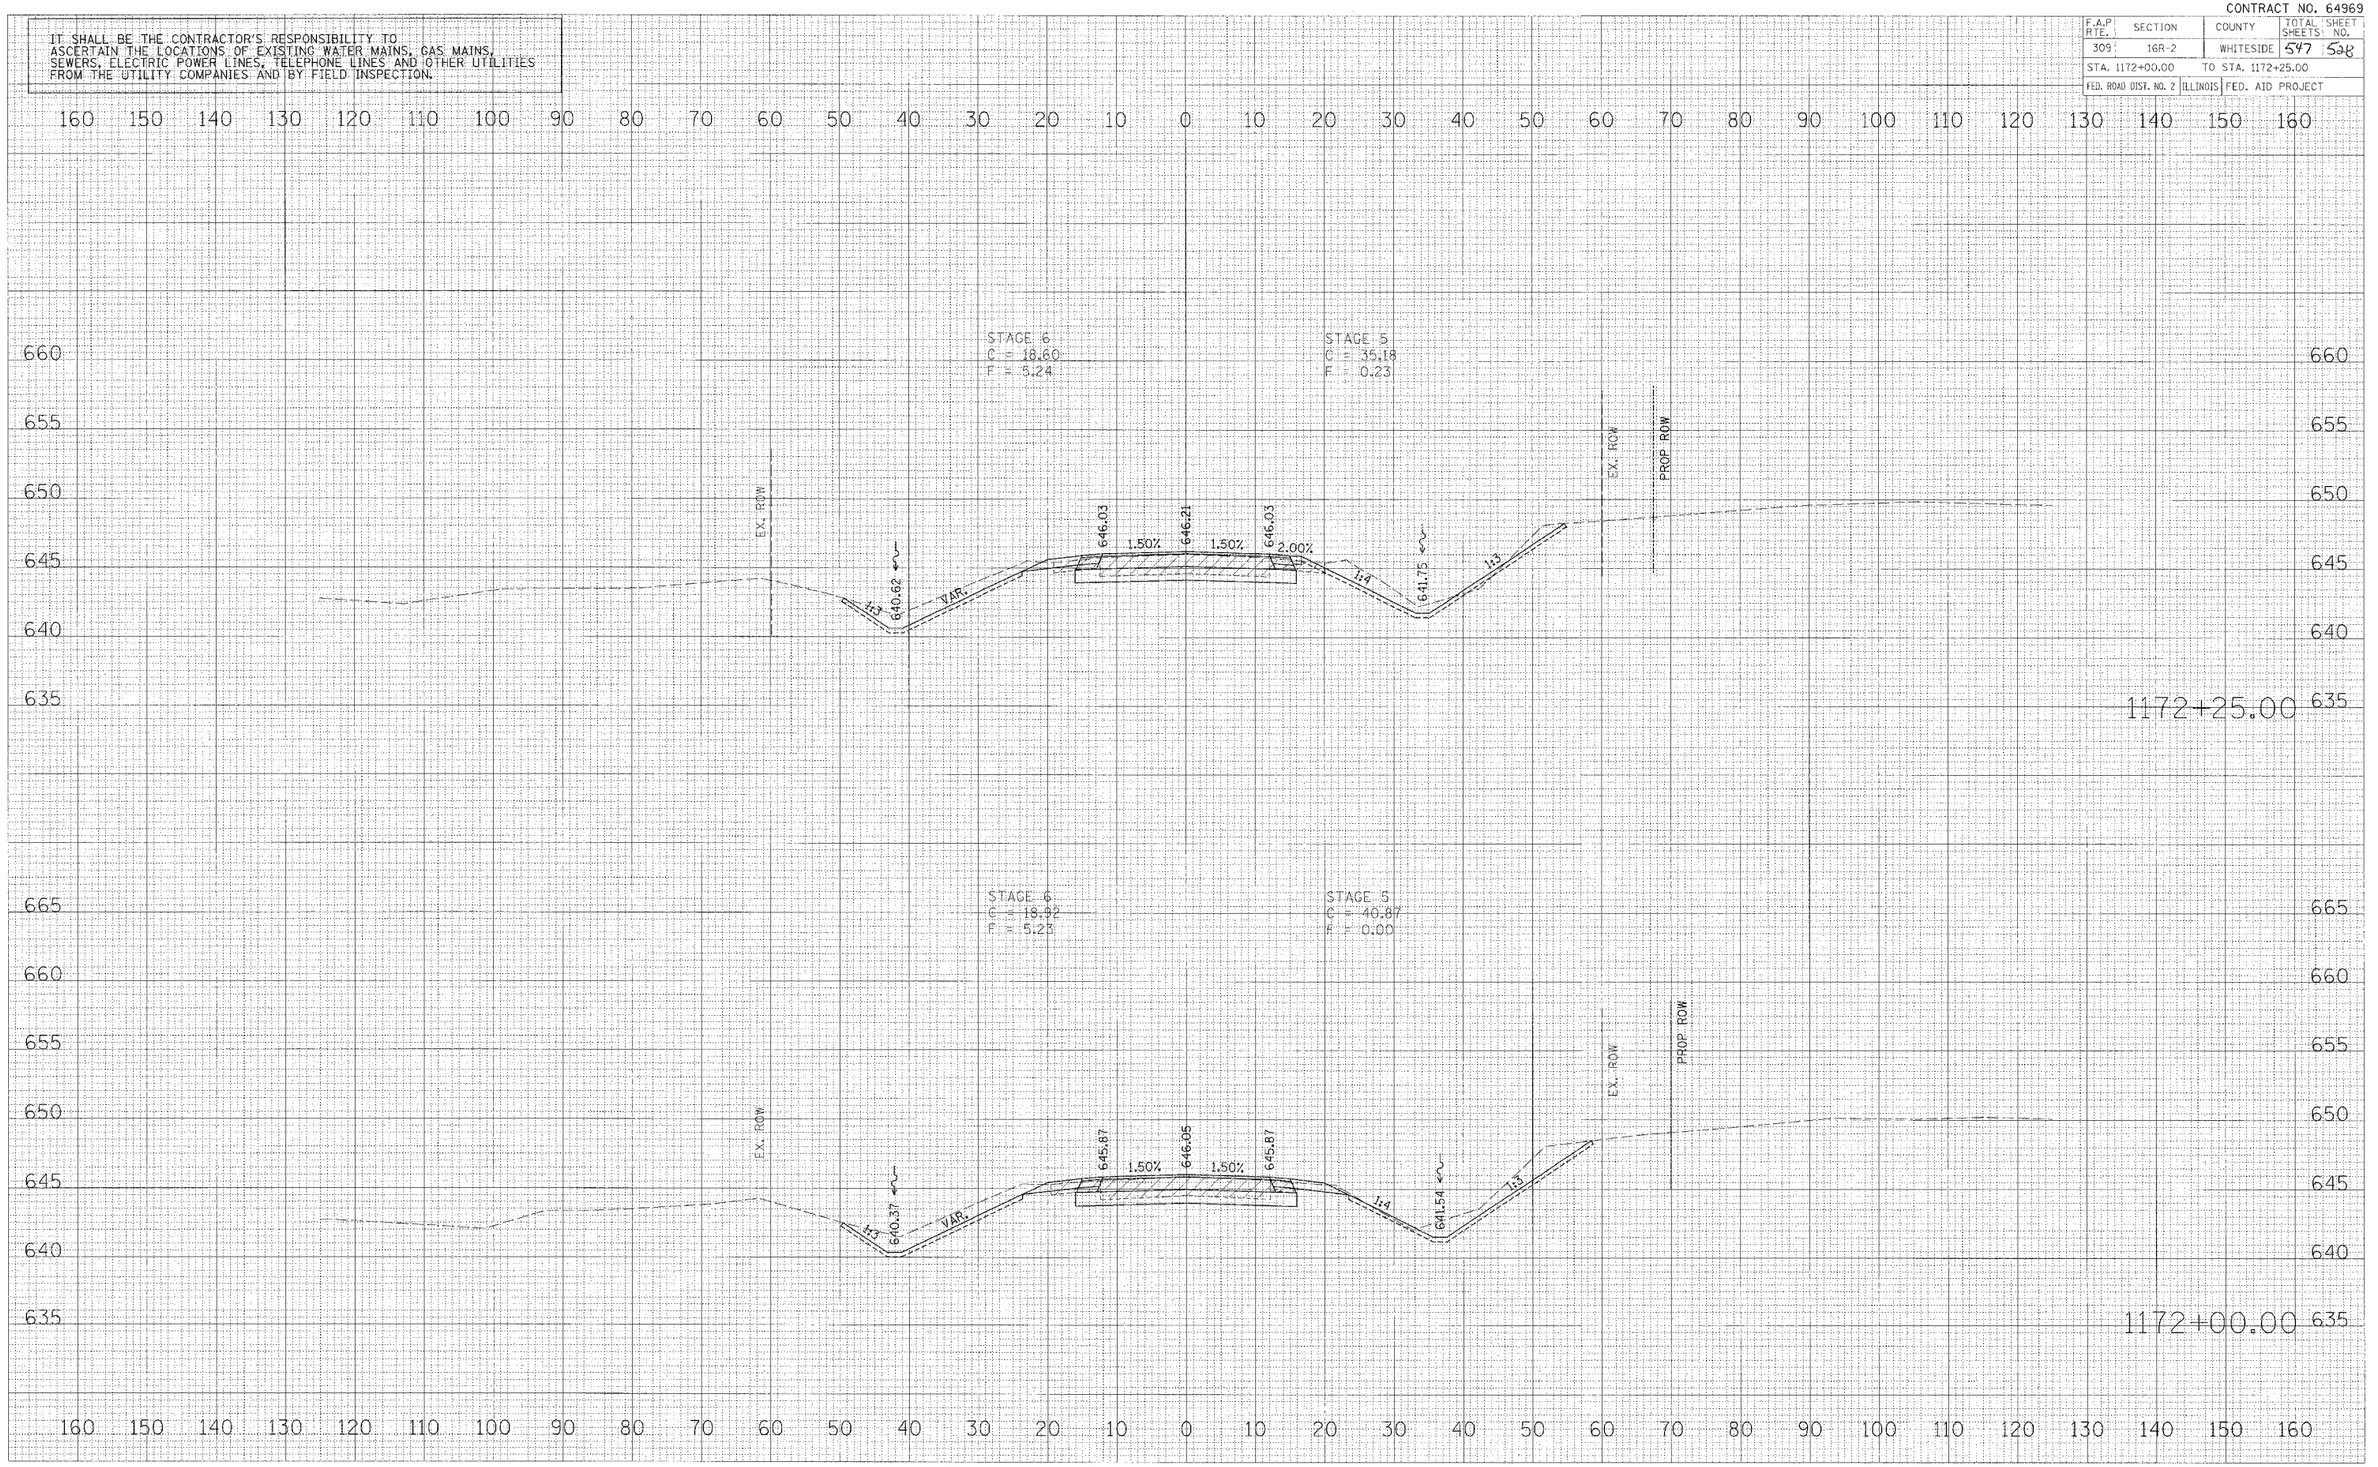

US ROUTE 30

tcecm01tr4.dgn 12/15/2005 12:41:50 PM

CONTRACT NO. 64969

IT SHALL BE THE CONTRACTOR'S RESPONSIBILITY TO ASCERTAIN THE LOCATIONS OF EXISTING WATER MAINS, GAS MAINS, SEWERS, ELECTRIC POWER LINES, TELEPHONE LINES AND OTHER UTILITIES FROM THE UTILITY COMPANIES AND BY FIELD INSPECTION.

F.A.P RTE.	SECTION	COUNTY	TOTAL SHEETS	SHEET NO.
309	16R-2	WHITESIDE	547	529
STA. 1172+50.00		TO STA. 1172+74.37		
FED. ROAD DIST. NO. 2	ILLINOIS	FED. AID PROJECT		

FINAL SURVEY	SURVEYED	BY
	DATE	DATE
	NOTE BOOK	TEMPLATE
	NO.	AREAS
		AREAS CHECKED

ORIGINAL SURVEY	SURVEYED	BY
	DATE	DATE
	NOTE BOOK	TEMPLATE
	NO.	AREAS
		AREAS CHECKED

PLOT DATE = $DATE$
FILE NAME = $FILEL$
PLOT SCALE = $SCALE$
USER NAME = $USER$

PRIVATE ENTRANCE, RT.
STA. 1172+74.37

646.52 — 1.50% — 646.34 — 2.00% — 3.31%

EX. ROW
PROP ROW

642.18

1172+74.37

STAGE 6
C = 18.22
F = 6.08

STAGE 5
C = 35.10
F = 0.52

EX. ROW
PROP ROW

1:3 — 640.87 — VAR. — 646.18 — 4.17% — 1.50% — 646.36 — 1.50% — 646.18 — 2.00% — 1:4 — 641.96 — 1:3

1172+50.00

US ROUTE 30

Visicadd/Inroads dgn 12/16/2005 12:26 PM

CONTRACT NO. 64969

IT SHALL BE THE CONTRACTOR'S RESPONSIBILITY TO ASCERTAIN THE LOCATIONS OF EXISTING WATER MAINS, GAS MAINS, SEWERS, ELECTRIC POWER LINES, TELEPHONE LINES AND OTHER UTILITIES FROM THE UTILITY COMPANIES AND BY FIELD INSPECTION.

F.A.P RTE.	SECTION	COUNTY	TOTAL SHEETS	SHEET NO.
309	16R-2	WHITESIDE	547	530
STA. 1172+75.00	TO STA. 1173+00.00			
FED. ROAD DIST. NO. 2	ILLINOIS	FED. AID PROJECT		

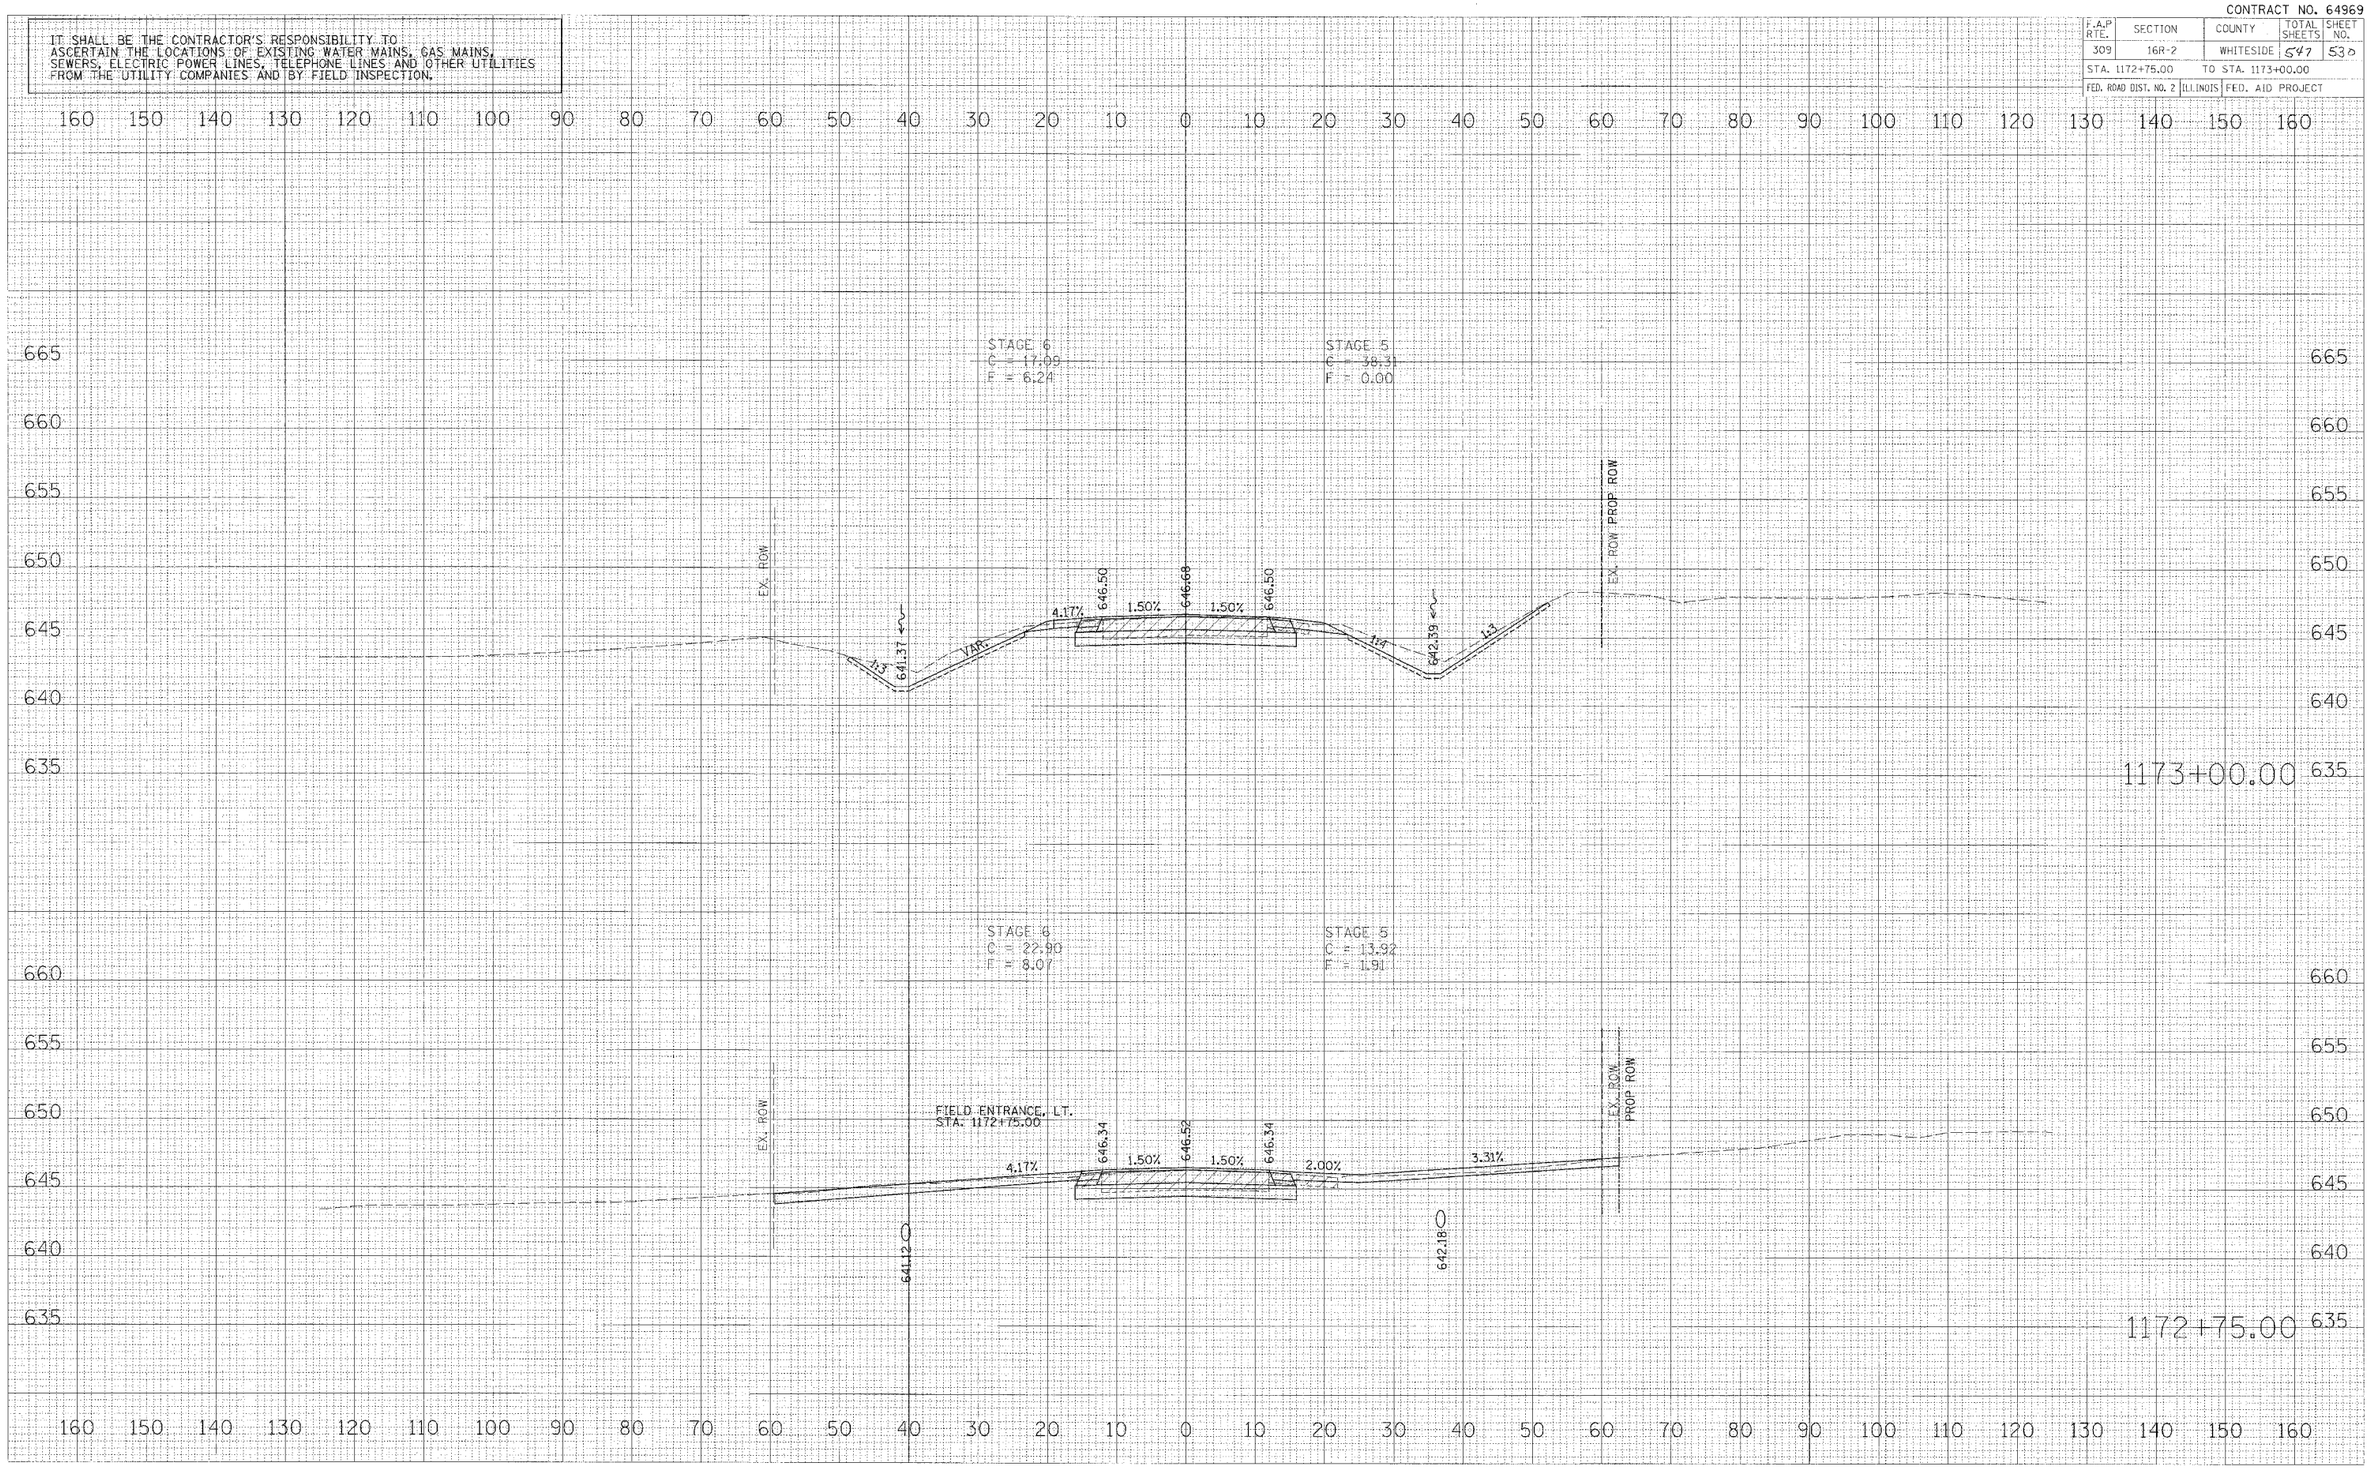

US ROUTE 30

FINAL SURVEY — NOTE BOOK — NO. — BY — DATE — SURVEYED — PLOTTED — TAPLATE — AREAS — AREAS CHECKED

ORIGINAL SURVEY — NOTE BOOK — NO. — BY — DATE — SURVEYED — PLOTTED — TAPLATE — AREAS — AREAS CHECKED

PLOT DATE = $DATE$
FILE NAME = $FILEL$
PLOT SCALE = $SCALE$
USER NAME = $USER$

Microstation dgn 10/05/2005 12:21 PM

CONTRACT NO. 64969

IT SHALL BE THE CONTRACTOR'S RESPONSIBILITY TO ASCERTAIN THE LOCATIONS OF EXISTING WATER MAINS, GAS MAINS, SEWERS, ELECTRIC POWER LINES, TELEPHONE LINES AND OTHER UTILITIES FROM THE UTILITY COMPANIES AND BY FIELD INSPECTION.

F.A.P RTE.	SECTION	COUNTY	TOTAL SHEETS	SHEET NO.
309	16R-2	WHITESIDE	547	531
STA. 1173+25.00		TO STA. 1173+50.00		
FED. ROAD DIST. NO. 2	ILLINOIS	FED. AID PROJECT		

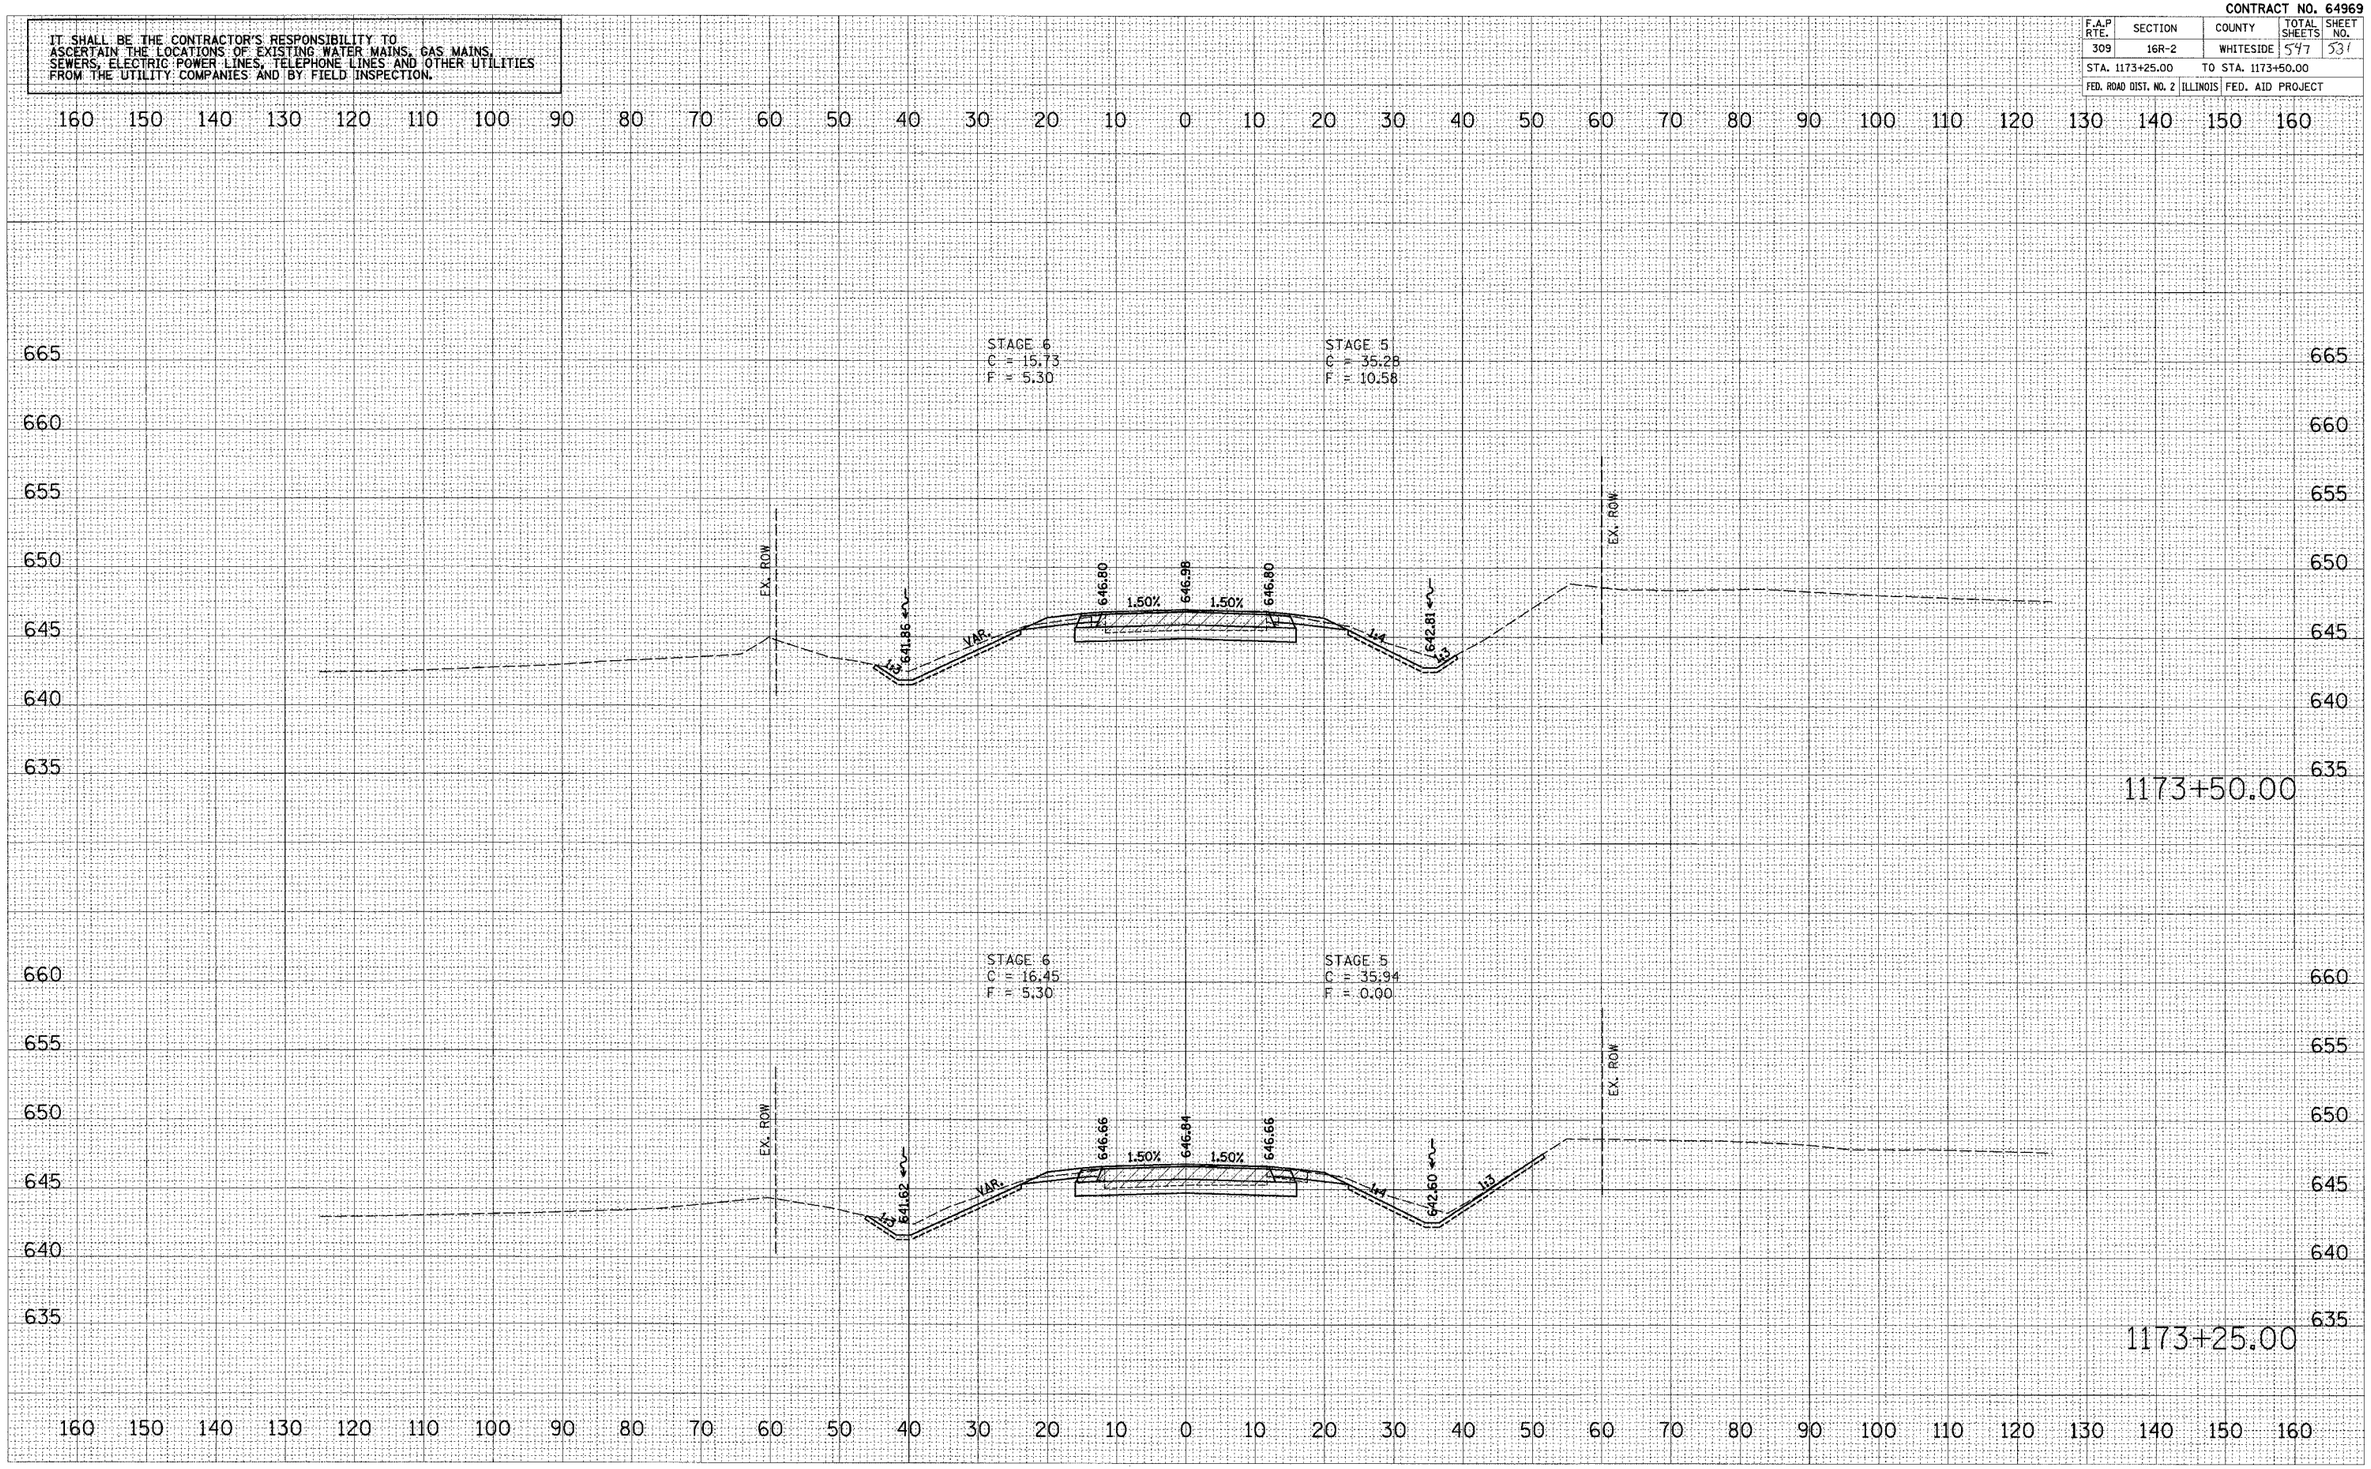

US ROUTE 30

FINAL SURVEY — NOTE BOOK — NO. — SURVEYED — PLOTTED — TEMPLATE — AREAS — AREAS CHECKED — BY — DATE

ORIGINAL SURVEY — NOTE BOOK — NO. — SURVEYED — PLOTTED — TEMPLATE — AREAS — AREAS CHECKED — BY — DATE

PLOT DATE = $DATE$
FILE NAME = $FILEL$
PLOT SCALE = $SCALE$
USER NAME = $USER$

xscenario1.dgn 12/5/2005 9:38:05 AM

CONTRACT NO. 64969

IT SHALL BE THE CONTRACTOR'S RESPONSIBILITY TO ASCERTAIN THE LOCATIONS OF EXISTING WATER MAINS, GAS MAINS, SEWERS, ELECTRIC POWER LINES, TELEPHONE LINES AND OTHER UTILITIES FROM THE UTILITY COMPANIES AND BY FIELD INSPECTION.

F.A.P RTE.	SECTION	COUNTY	TOTAL SHEETS	SHEET NO.
309	16R-2	WHITESIDE	547	532
STA. 1173+75.00	TO STA. 1174+00.00			
FED. ROAD DIST. NO. 2	ILLINOIS	FED. AID PROJECT		

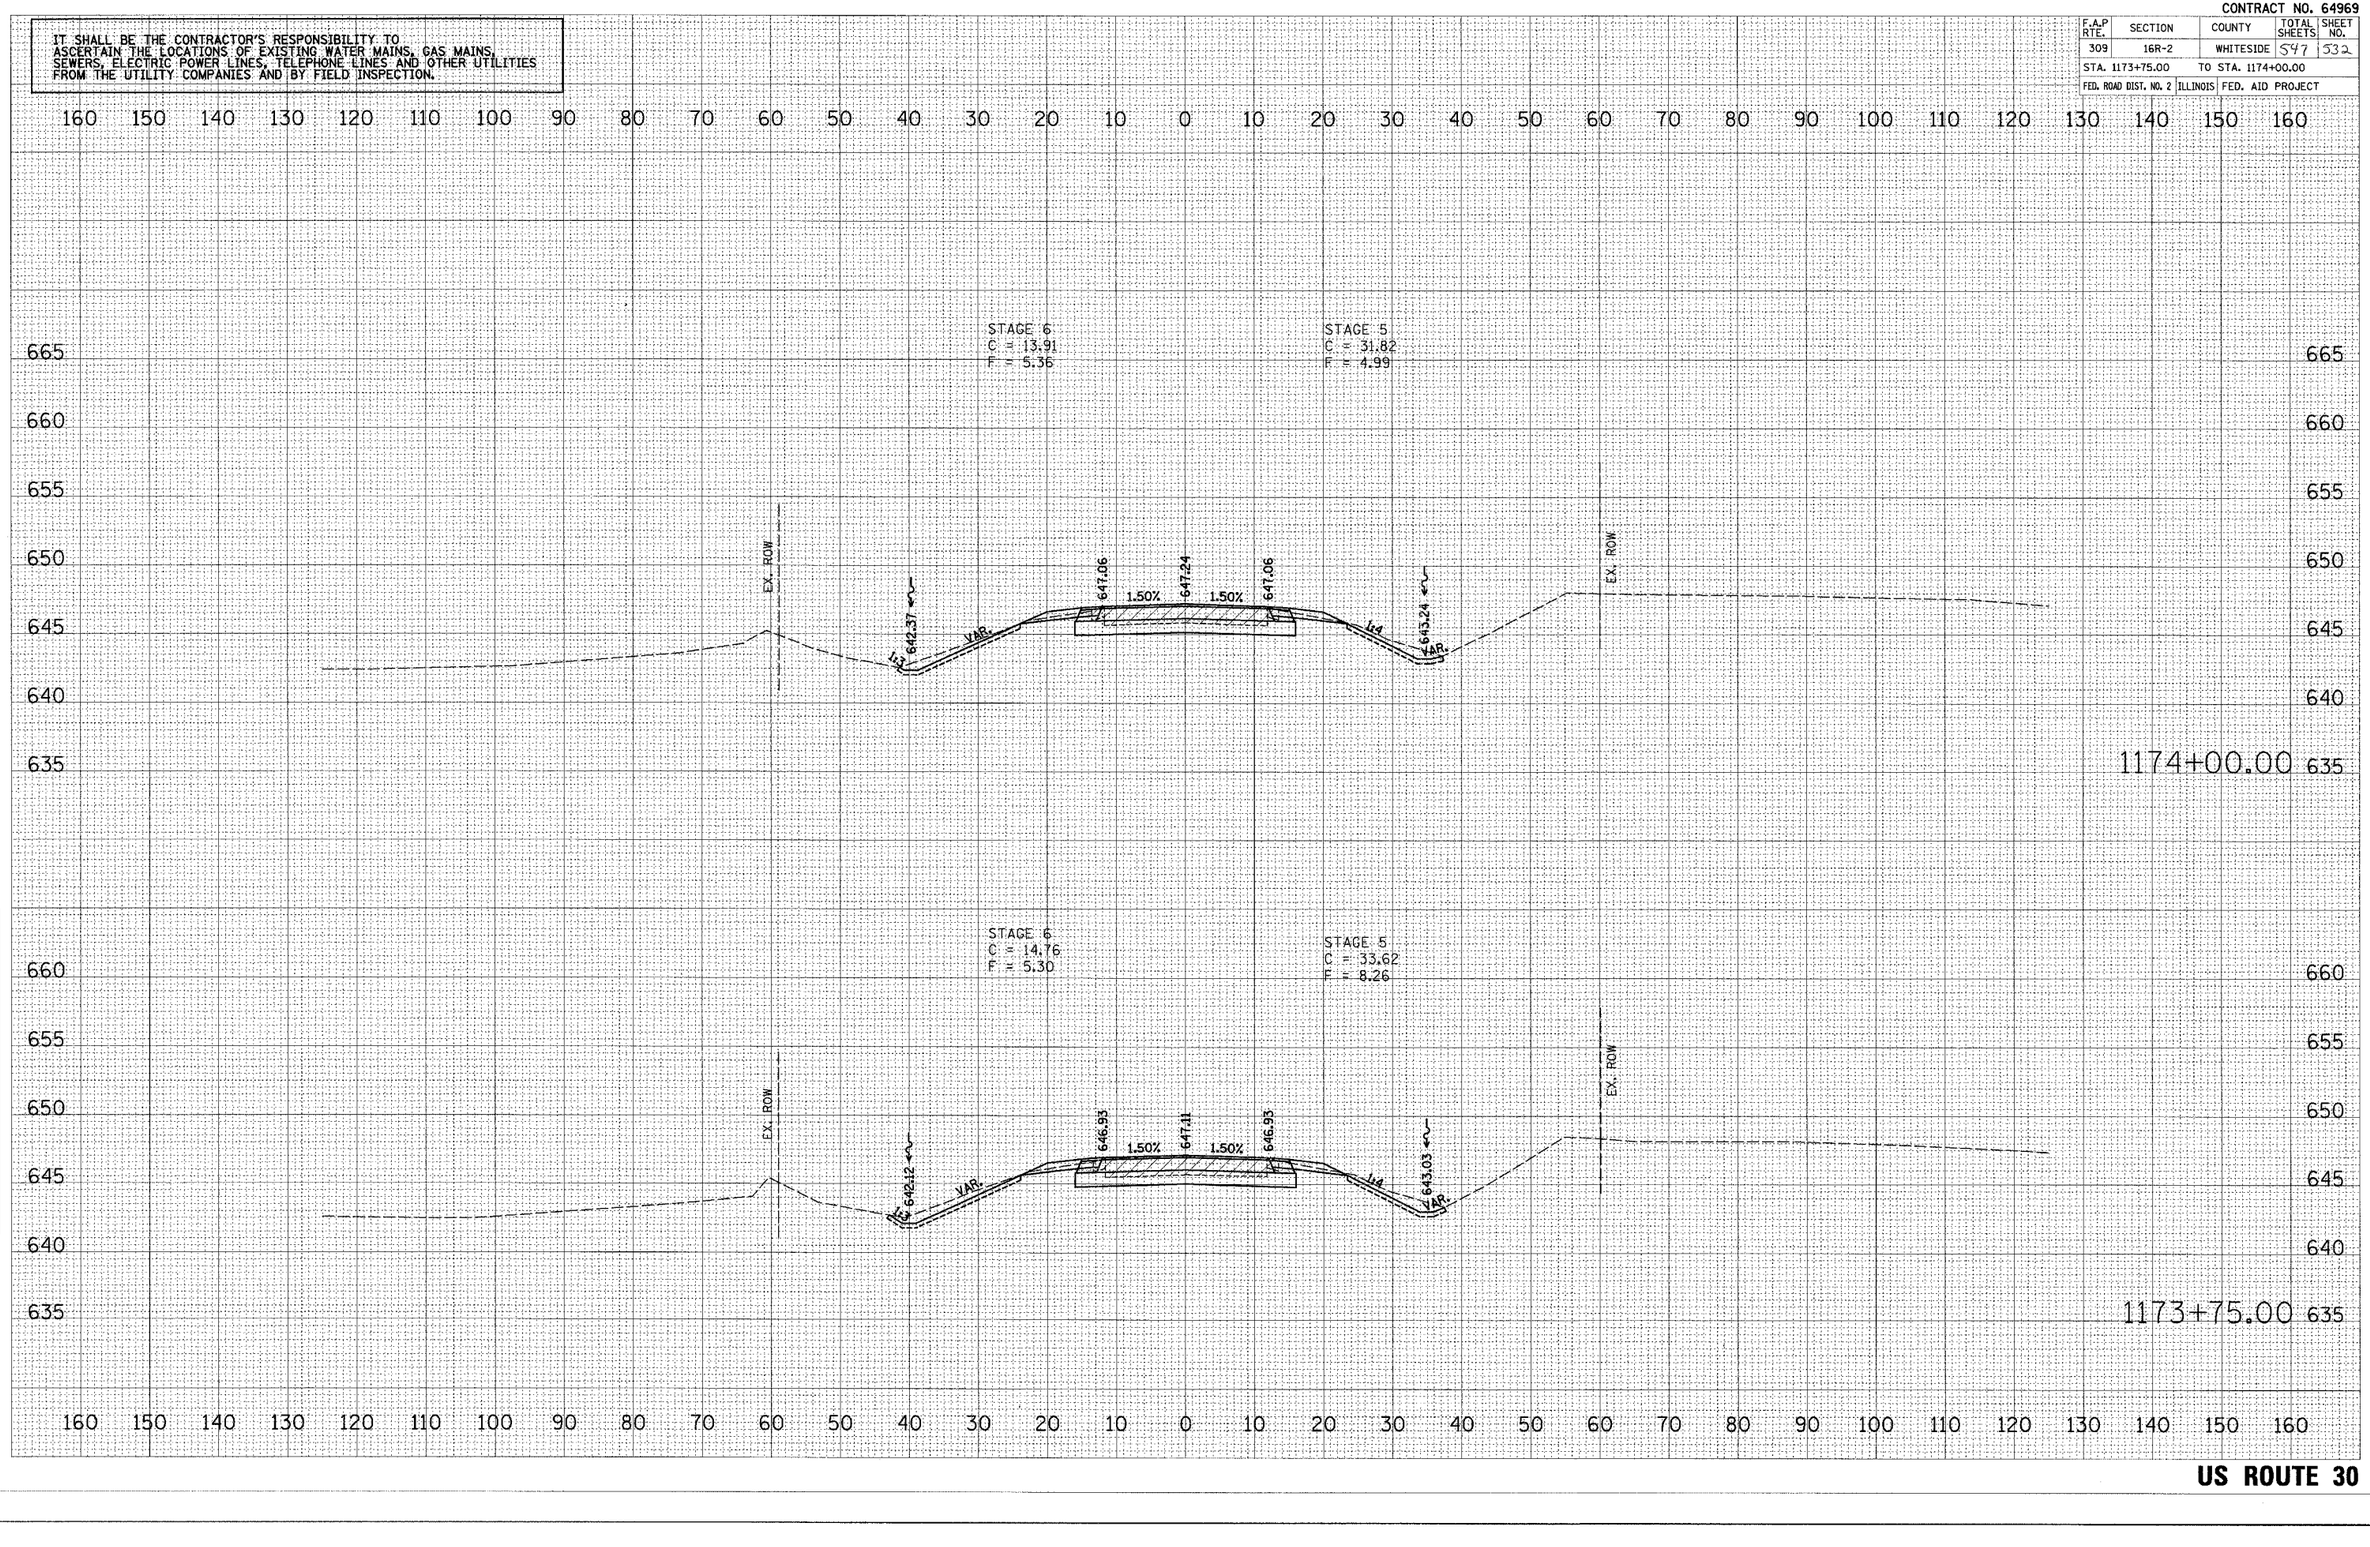

US ROUTE 30

FINAL SURVEY	SURVEYED	BY	DATE
	PLOTTED		
NOTE BOOK	FIELD NOTE		
NO.	AREAS		
	AREAS CHECKED		

ORIGINAL SURVEY	SURVEYED	BY	DATE
	PLOTTED		
NOTE BOOK	FIELD NOTE		
NO.	AREAS		
	AREAS CHECKED		

PLOT DATE = #DATE#
FILE NAME = #FILE#
PLOT SCALE = #SCALE#
USER NAME = #USER#

Xsections.dgn 12/30/2005 8:36:05 AM

CONTRACT NO. 64969

F.A.P RTE.	SECTION	COUNTY	TOTAL SHEETS	SHEET NO.
309	16R-2	WHITESIDE	547	533
STA. 1174+25.00		TO STA. 1174+50.00		
FED. ROAD DIST. NO. 2	ILLINOIS	FED. AID PROJECT		

FINAL SURVEY — NOTE BOOK — NO.
SURVEYED — BY — DATE
PLOTTED
TEMPLATE
AREAS
AREAS CHECKED

ORIGINAL SURVEY — NOTE BOOK — NO.
SURVEYED — BY — DATE
PLOTTED
TEMPLATE
AREAS
AREAS CHECKED

PLOT DATE = $DATE$
FILE NAME = $FILEL$
PLOT SCALE = $SCALE$
USER NAME = $USER$

160 150 140 130 120 110 100 90 80 70 60 50 40 30 20 10 0 10 20 30 40 50 60 70 80 90 100 110 120 130 140 150 160

655
650
645

EX. ROW

EX. ROW

1174+50.00

660
655
650
645
640

STAGE 6
C = 13.91
F = 5.36

STAGE 5
C = 22.02
F = 3.50

END EARTHWORK

EX. ROW

647.18
1.50%
647.36
1.50%
647.18
1:4
1:4

EX. ROW

635

1174+25.00

160 150 140 130 120 110 100 90 80 70 60 50 40 30 20 10 0 10 20 30 40 50 60 70 80 90 100 110 120 130 140 150 160

US ROUTE 30

12/9/2005 9:38:56 AM

CONTRACT NO. 64969

F.A.P RTE.	SECTION	COUNTY	TOTAL SHEETS	SHEET NO.
309	16R-2	WHITESIDE	547	539
STA. 15+00.00		TO STA. 15+50.00		
FED. ROAD DIST. NO. 2	ILLINOIS	FED. AID PROJECT		

FINAL SURVEY	BY	DATE
SURVEYED		
PLOTTED		
NOTE BOOK	TEMPLATE	
NO.	AREAS	
	AREAS CHECKED	

ORIGINAL SURVEY	BY	DATE
SURVEYED		
PLOTTED		
NOTE BOOK	TEMPLATE	
NO.	AREAS	
	AREAS CHECKED	

160 150 140 130 120 110 100 90 80 70 60 50 40 30 20 10 0 10 20 30 40 50 60 70 80 90 100 110 120 130 140 150 160

675
670
665

EX. ROW

BEGIN EARTHWORK
STACE 2
C = 103.43
F = 0.00

VAR. 664.96 2.00% 665.28 2.00% 664.94 1:4

EX. ROW

675
670
665

15+50.00

670
665

INTERSECTION U.S. ROUTE 30
AND SCENIC STREET
CENTERLINE STA. 15+00
SEE DETAIL OF INTERSECTION
AND ROADWAY PLAN AND PROFILE
FOR MORE INFORMATION

670
665

15+25.00

IT SHALL BE THE CONTRACTOR'S RESPONSIBILITY TO ASCERTAIN THE LOCATIONS OF EXISTING WATER MAINS, GAS MAINS, SEWERS, ELECTRIC POWER LINES, TELEPHONE LINES AND OTHER UTILITIES FROM THE UTILITY COMPANIES AND BY FIELD INSPECTION.

670
665

INTERSECTION U.S. ROUTE 30
AND SCENIC STREET
CENTERLINE STA. 15+00
SEE DETAIL OF INTERSECTION
AND ROADWAY PLAN AND PROFILE
FOR MORE INFORMATION

15+00.00

160 150 140 130 120 110 100 90 80 70 60 50 40 30 20 10 0 10 20 30 40 50 60 70 80 90 100 110 120 130 140 150 160

PLOT DATE = $DATE$
FILE NAME = $FILEL$
PLOT SCALE = $SCALE$
USER NAME = $USER$

SCENIC ST.

Xsscenic.dgn 10/6/2005 8:08:40 AM

CONTRACT NO. 64969

F.A.P RTE.	SECTION	COUNTY	TOTAL SHEETS	SHEET NO.
309	16R-2	WHITESIDE	547	535
STA. 15+75.00		TO STA. 16+09.05		
FED. ROAD DIST. NO. 2	ILLINOIS	FED. AID PROJECT		

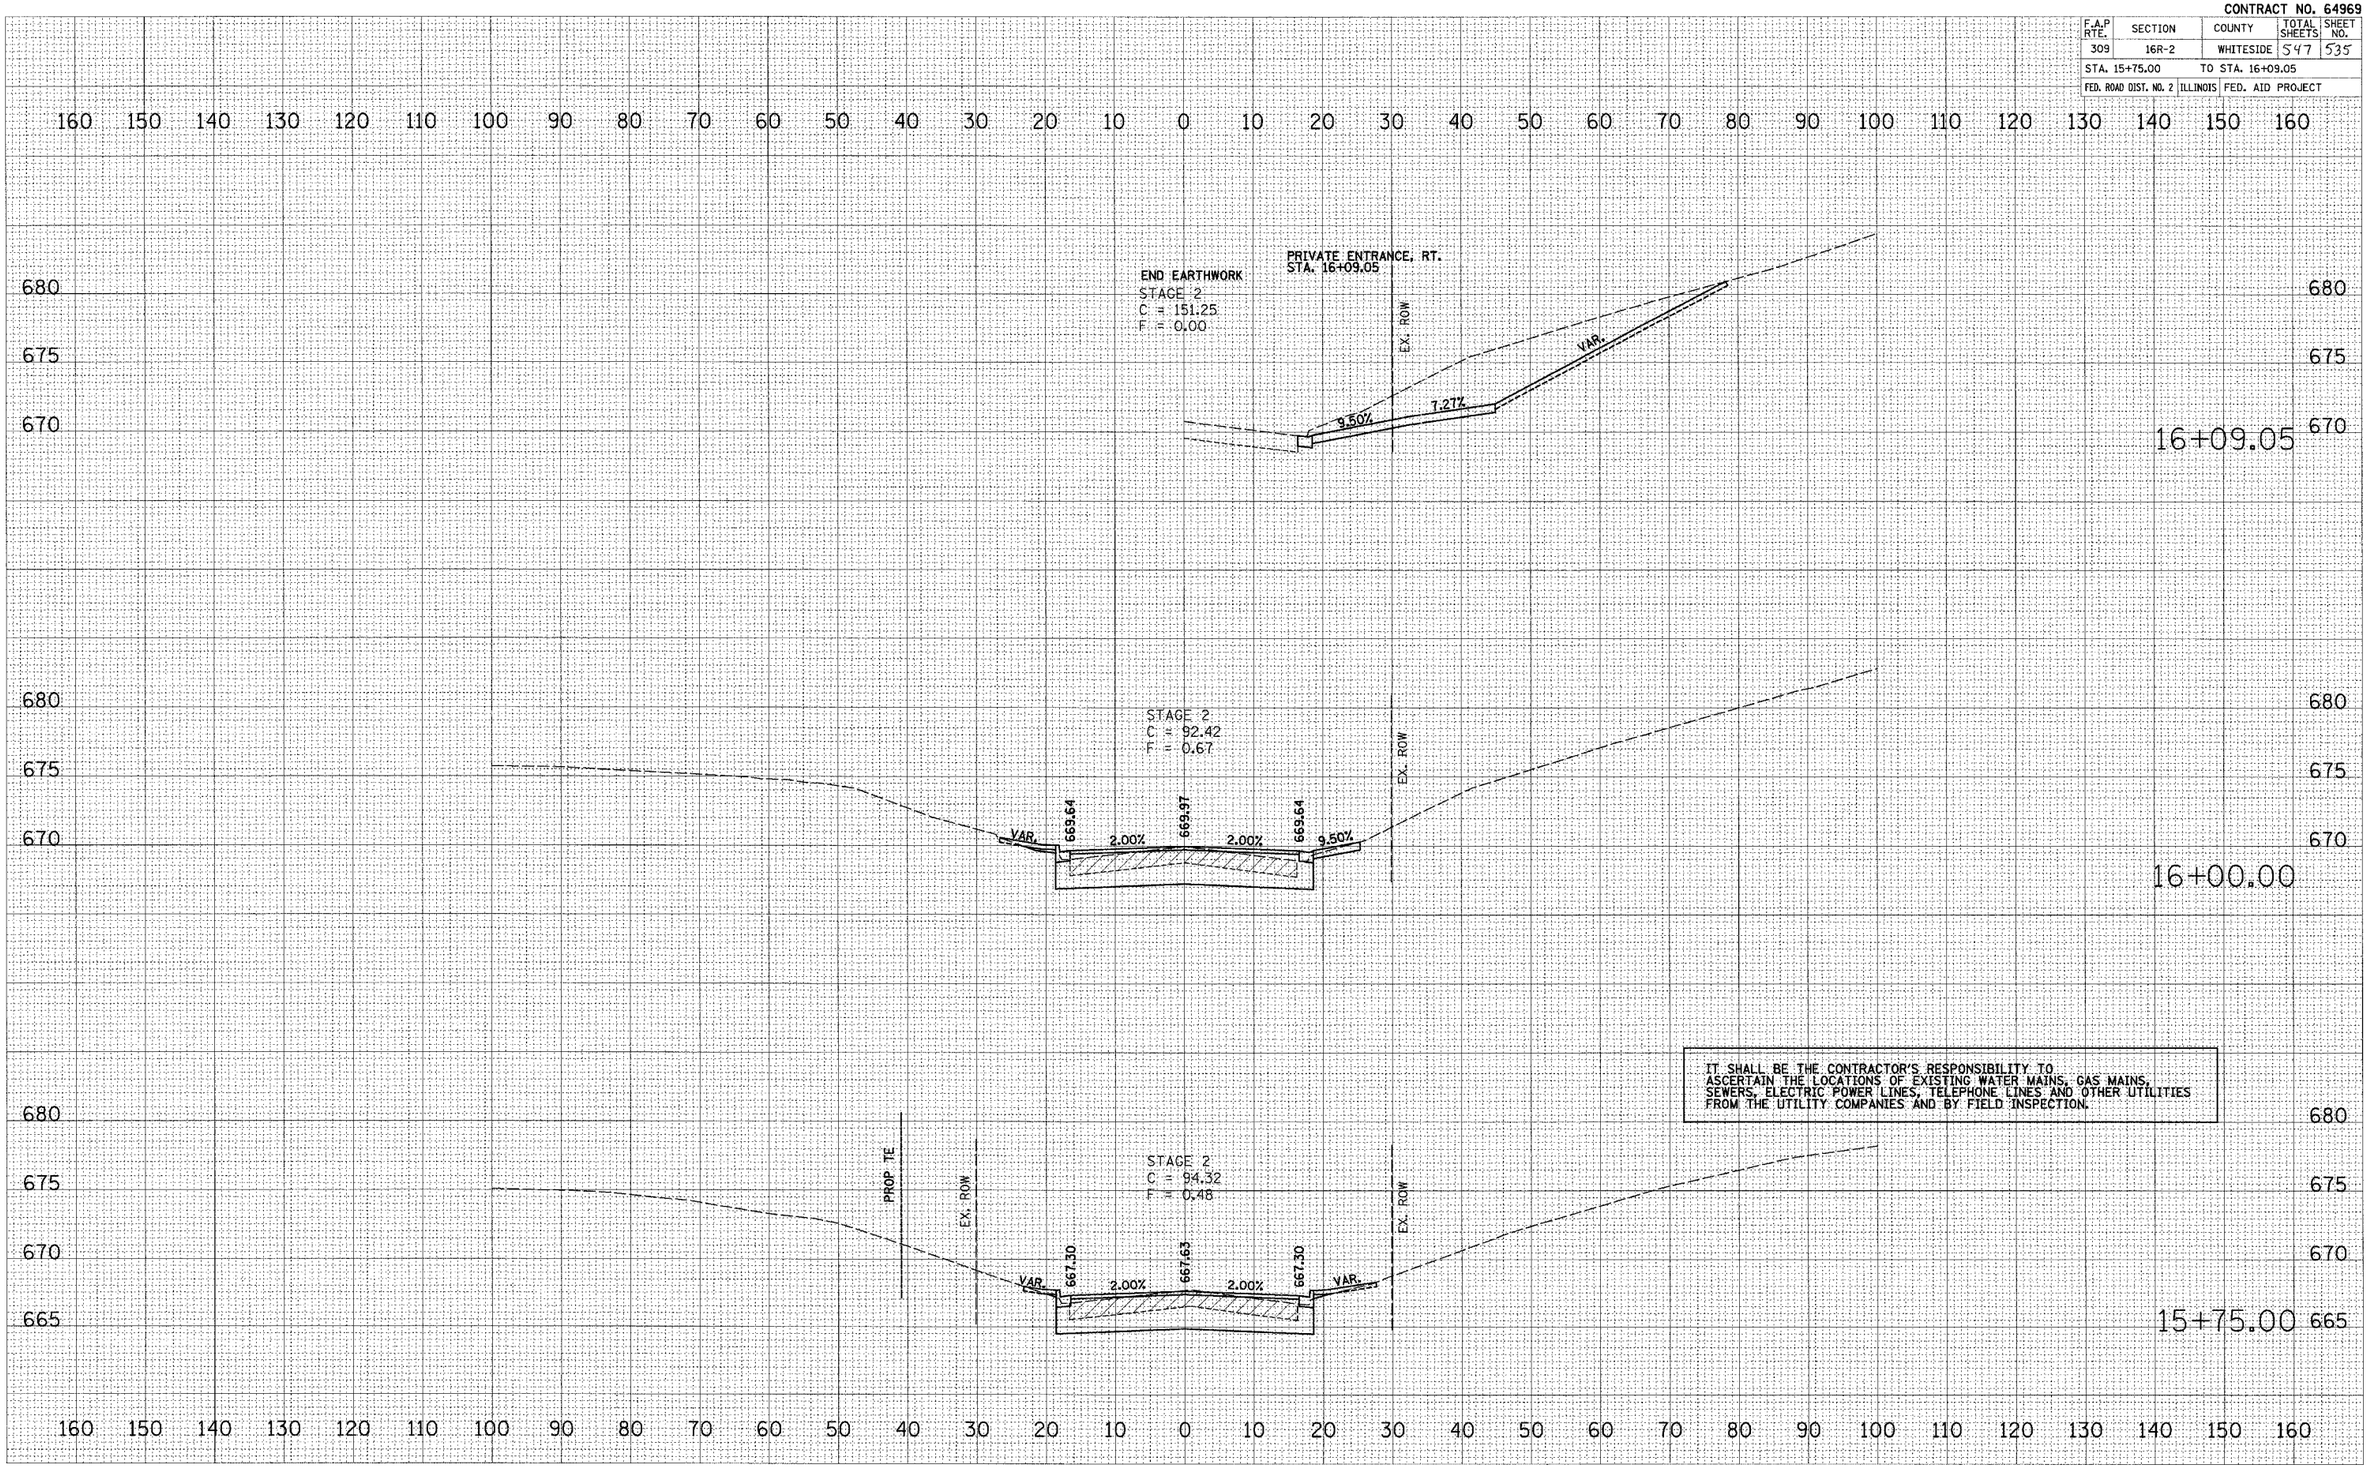

IT SHALL BE THE CONTRACTOR'S RESPONSIBILITY TO ASCERTAIN THE LOCATIONS OF EXISTING WATER MAINS, GAS MAINS, SEWERS, ELECTRIC POWER LINES, TELEPHONE LINES AND OTHER UTILITIES FROM THE UTILITY COMPANIES AND BY FIELD INSPECTION.

SCENIC ST.

FINAL SURVEY — SURVEYED / PLOTTED / NOTE BOOK / NO. — TEMPLATE / AREAS / AREAS CHECKED — BY — DATE

ORIGINAL SURVEY — SURVEYED / PLOTTED / NOTE BOOK / NO. — TEMPLATE / AREAS / AREAS CHECKED — BY — DATE

PLOT DATE = $DATE$
FILE NAME = $FILE$
PLOT SCALE = $SCALE$
USER NAME = $USER$

scenic.dgn 12/9/2005 2:08:51 PM

CONTRACT NO. 64969

F.A.P RTE.	SECTION	COUNTY	TOTAL SHEETS	SHEET NO.
309	16R-2	WHITESIDE	547	536
STA. 16+25.00		TO STA. 16+50.00		
FED. ROAD DIST. NO. 2	ILLINOIS	FED. AID PROJECT		

IT SHALL BE THE CONTRACTOR'S RESPONSIBILITY TO ASCERTAIN THE LOCATIONS OF EXISTING WATER MAINS, GAS MAINS, SEWERS, ELECTRIC POWER LINES, TELEPHONE LINES AND OTHER UTILITIES FROM THE UTILITY COMPANIES AND BY FIELD INSPECTION.

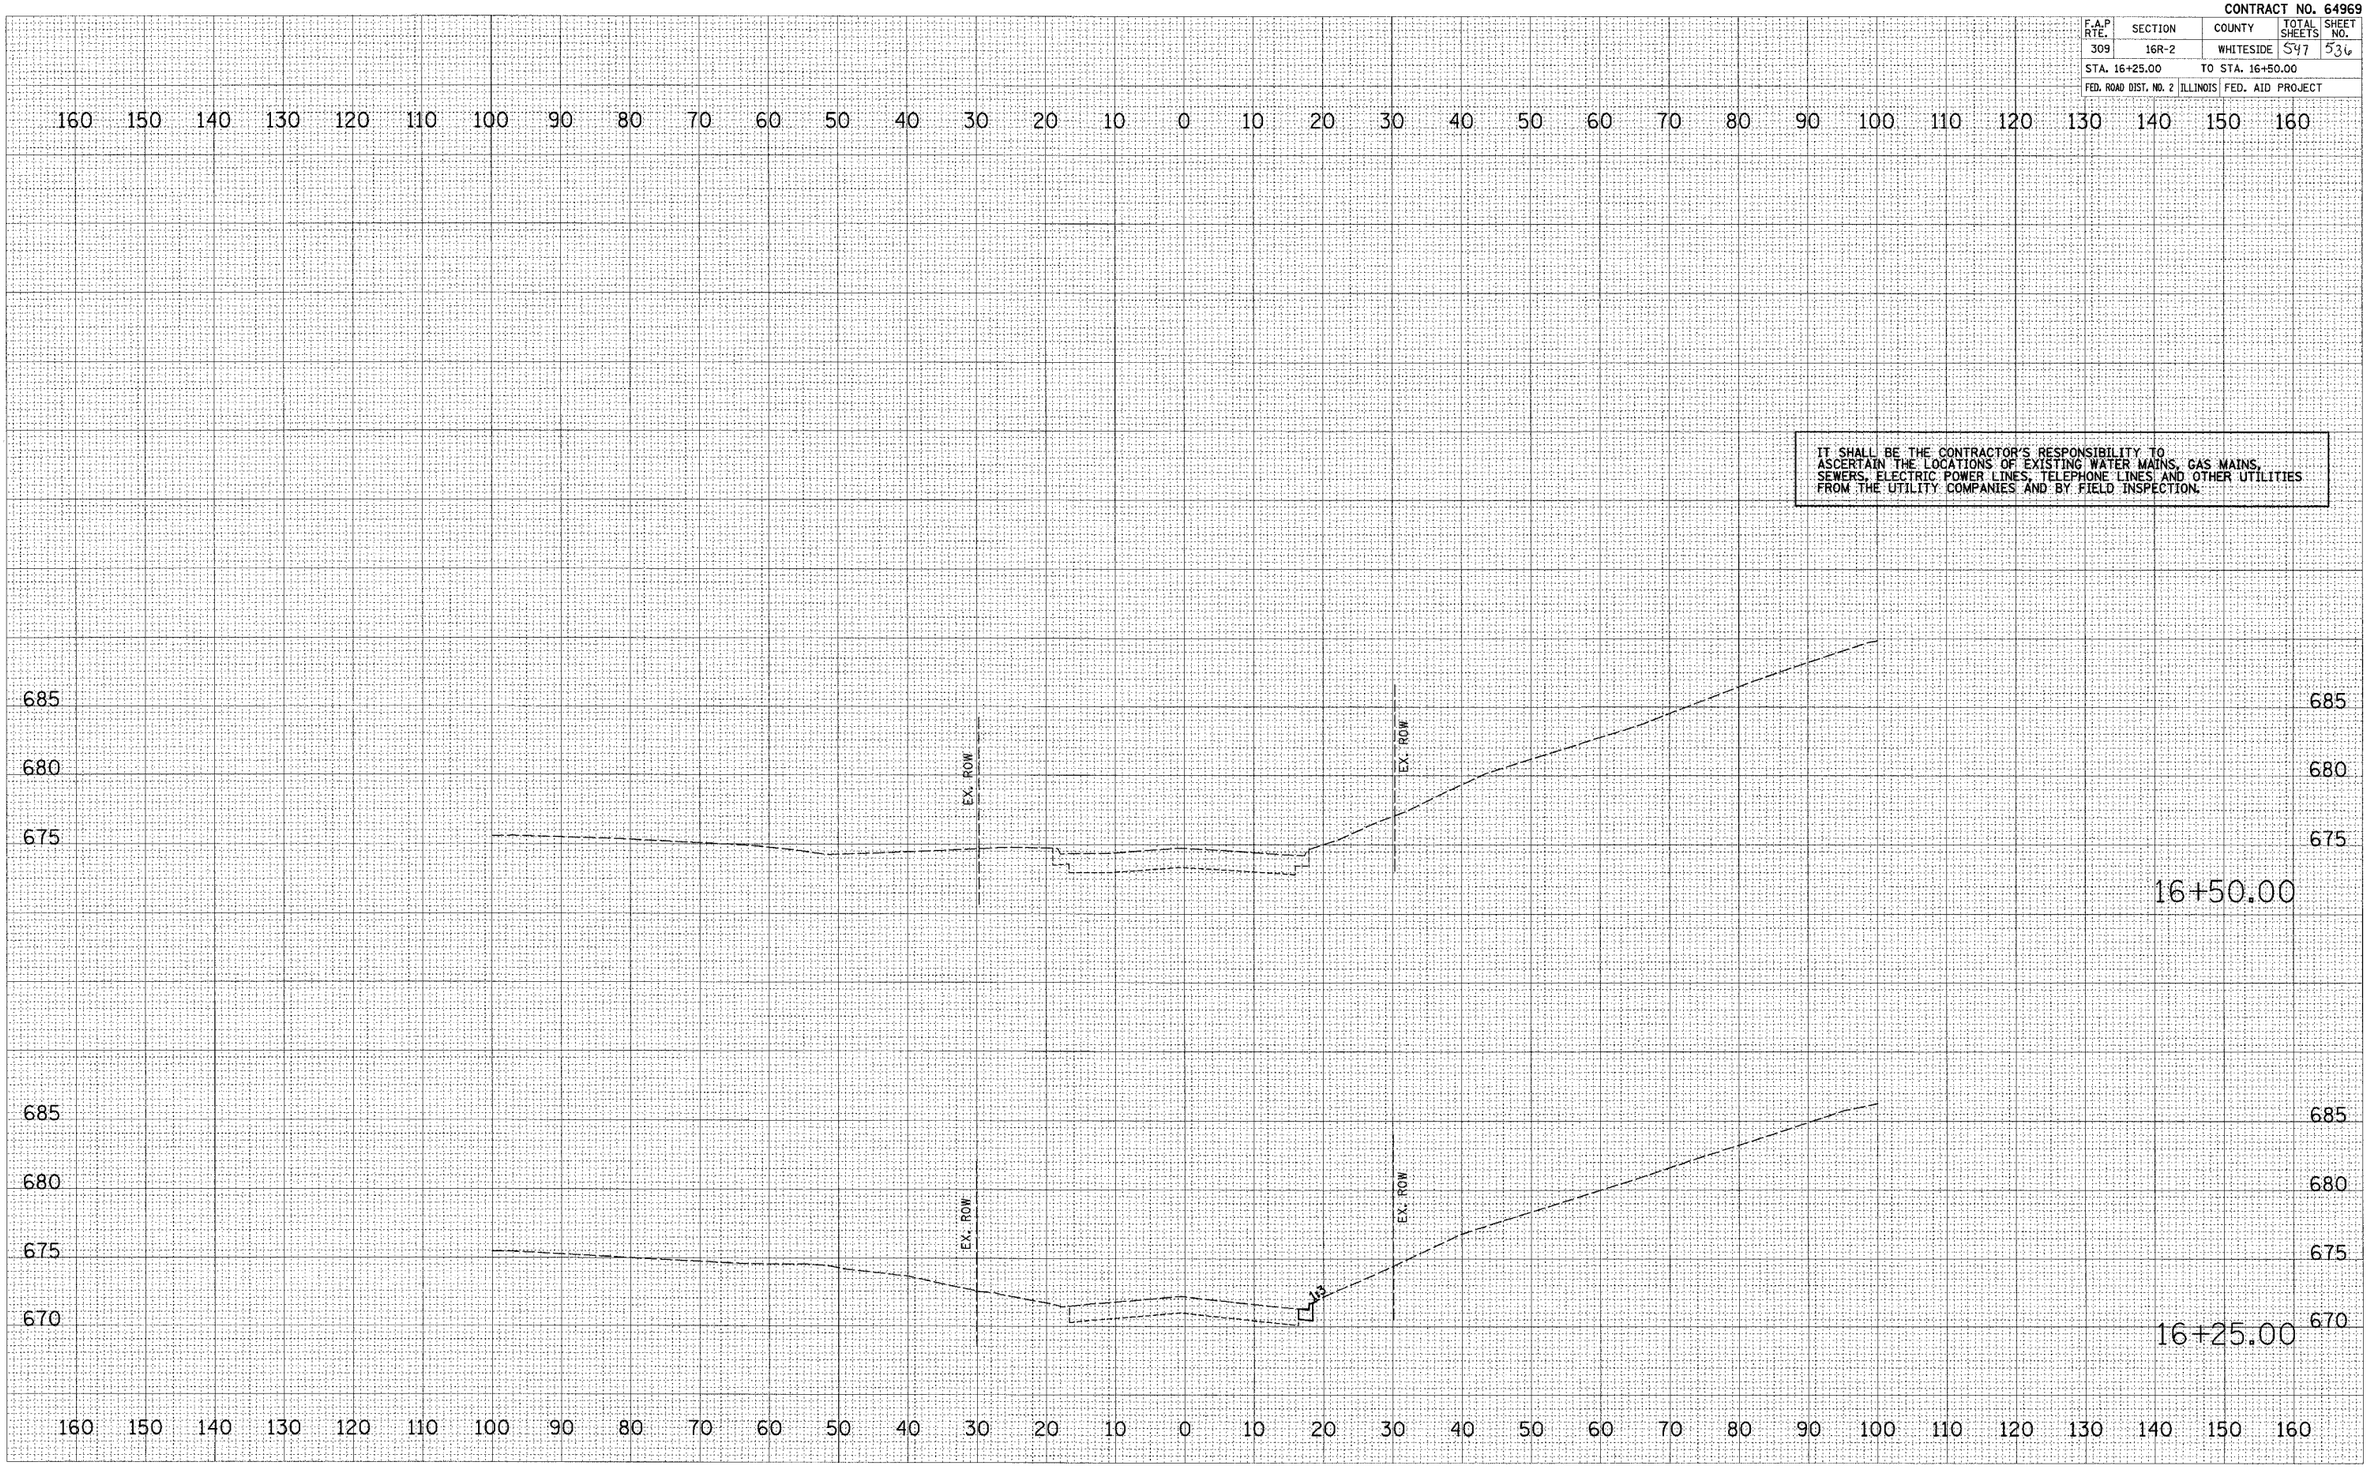

ORIGINAL SURVEY	SURVEYED	BY	DATE
	PLOTTED		
	NOTE BOOK	TEMPLATE	
	NO.	AREAS	
		AREAS CHECKED	

FINAL SURVEY	SURVEYED	BY	DATE
	PLOTTED		
	NOTE BOOK	TEMPLATE	
	NO.	AREAS	
		AREAS CHECKED	

PLOT DATE = $DATE$
FILE NAME = $FILEL$
PLOT SCALE = $SCALE$
USER NAME = $USER$

desscene.dgn 10/9/2009 2:06:03 PM

CONTRACT NO. 64969

F.A.P RTE.	SECTION	COUNTY	TOTAL SHEETS	SHEET NO.
309	16R-2	WHITESIDE	547	537
STA. 6+75.00		TO STA. 7+25.00		
FED. ROAD DIST. NO. 2	ILLINOIS	FED. AID PROJECT		

160 150 140 130 120 110 100 90 80 70 60 50 40 30 20 10 0 10 20 30 40 50 60 70 80 90 100 110 120 130 140 150 160

660 655 650

STAGE 3
C = 95.41
F = 2.86

EX. ROW

650.88 651.31 651.57 651.31 649.51

2.00% 2.00%

1:4 1:4 1:3

EX. ROW

7+25.00

660 655 650

BEGIN EARTHWORK
STAGE 3
C = 108.58
F = 4.32

EX. ROW

650.10 650.14 650.40 650.14 648.14

2.00% 2.00%

1:4 1:4 1:3

EX. ROW

7+00.00

660 655 650 645

EX. ROW

EX. ROW

IT SHALL BE THE CONTRACTOR'S RESPONSIBILITY TO ASCERTAIN THE LOCATIONS OF EXISTING WATER MAINS, GAS MAINS, SEWERS, ELECTRIC POWER LINES, TELEPHONE LINES AND OTHER UTILITIES FROM THE UTILITY COMPANIES AND BY FIELD INSPECTION.

6+75.00

660 655 650 645

160 150 140 130 120 110 100 90 80 70 60 50 40 30 20 10 0 10 20 30 40 50 60 70 80 90 100 110 120 130 140 150 160

SAWYER RD.

FINAL SURVEY	NOTE BOOK	NO.
SURVEYED		
PLOTTED		
TEMPLATE		
AREAS		
AREAS CHECKED		

BY	DATE

ORIGINAL SURVEY	NOTE BOOK	NO.
SURVEYED		
PLOTTED		
TEMPLATE		
AREAS		
AREAS CHECKED		

BY	DATE

PLOT DATE = $DATE$
FILE NAME = $FILE$
PLOT SCALE = $SCALE$
USER NAME = $USER$

12/8/2020 2:07:19 PM

CONTRACT NO. 64969

F.A.P RTE.	SECTION	COUNTY	TOTAL SHEETS	SHEET NO.
309	16R-2	WHITESIDE	547	538
STA. 7+50.00		TO STA. 8+00.00		
FED. ROAD DIST. NO. 2	ILLINOIS	FED. AID PROJECT		

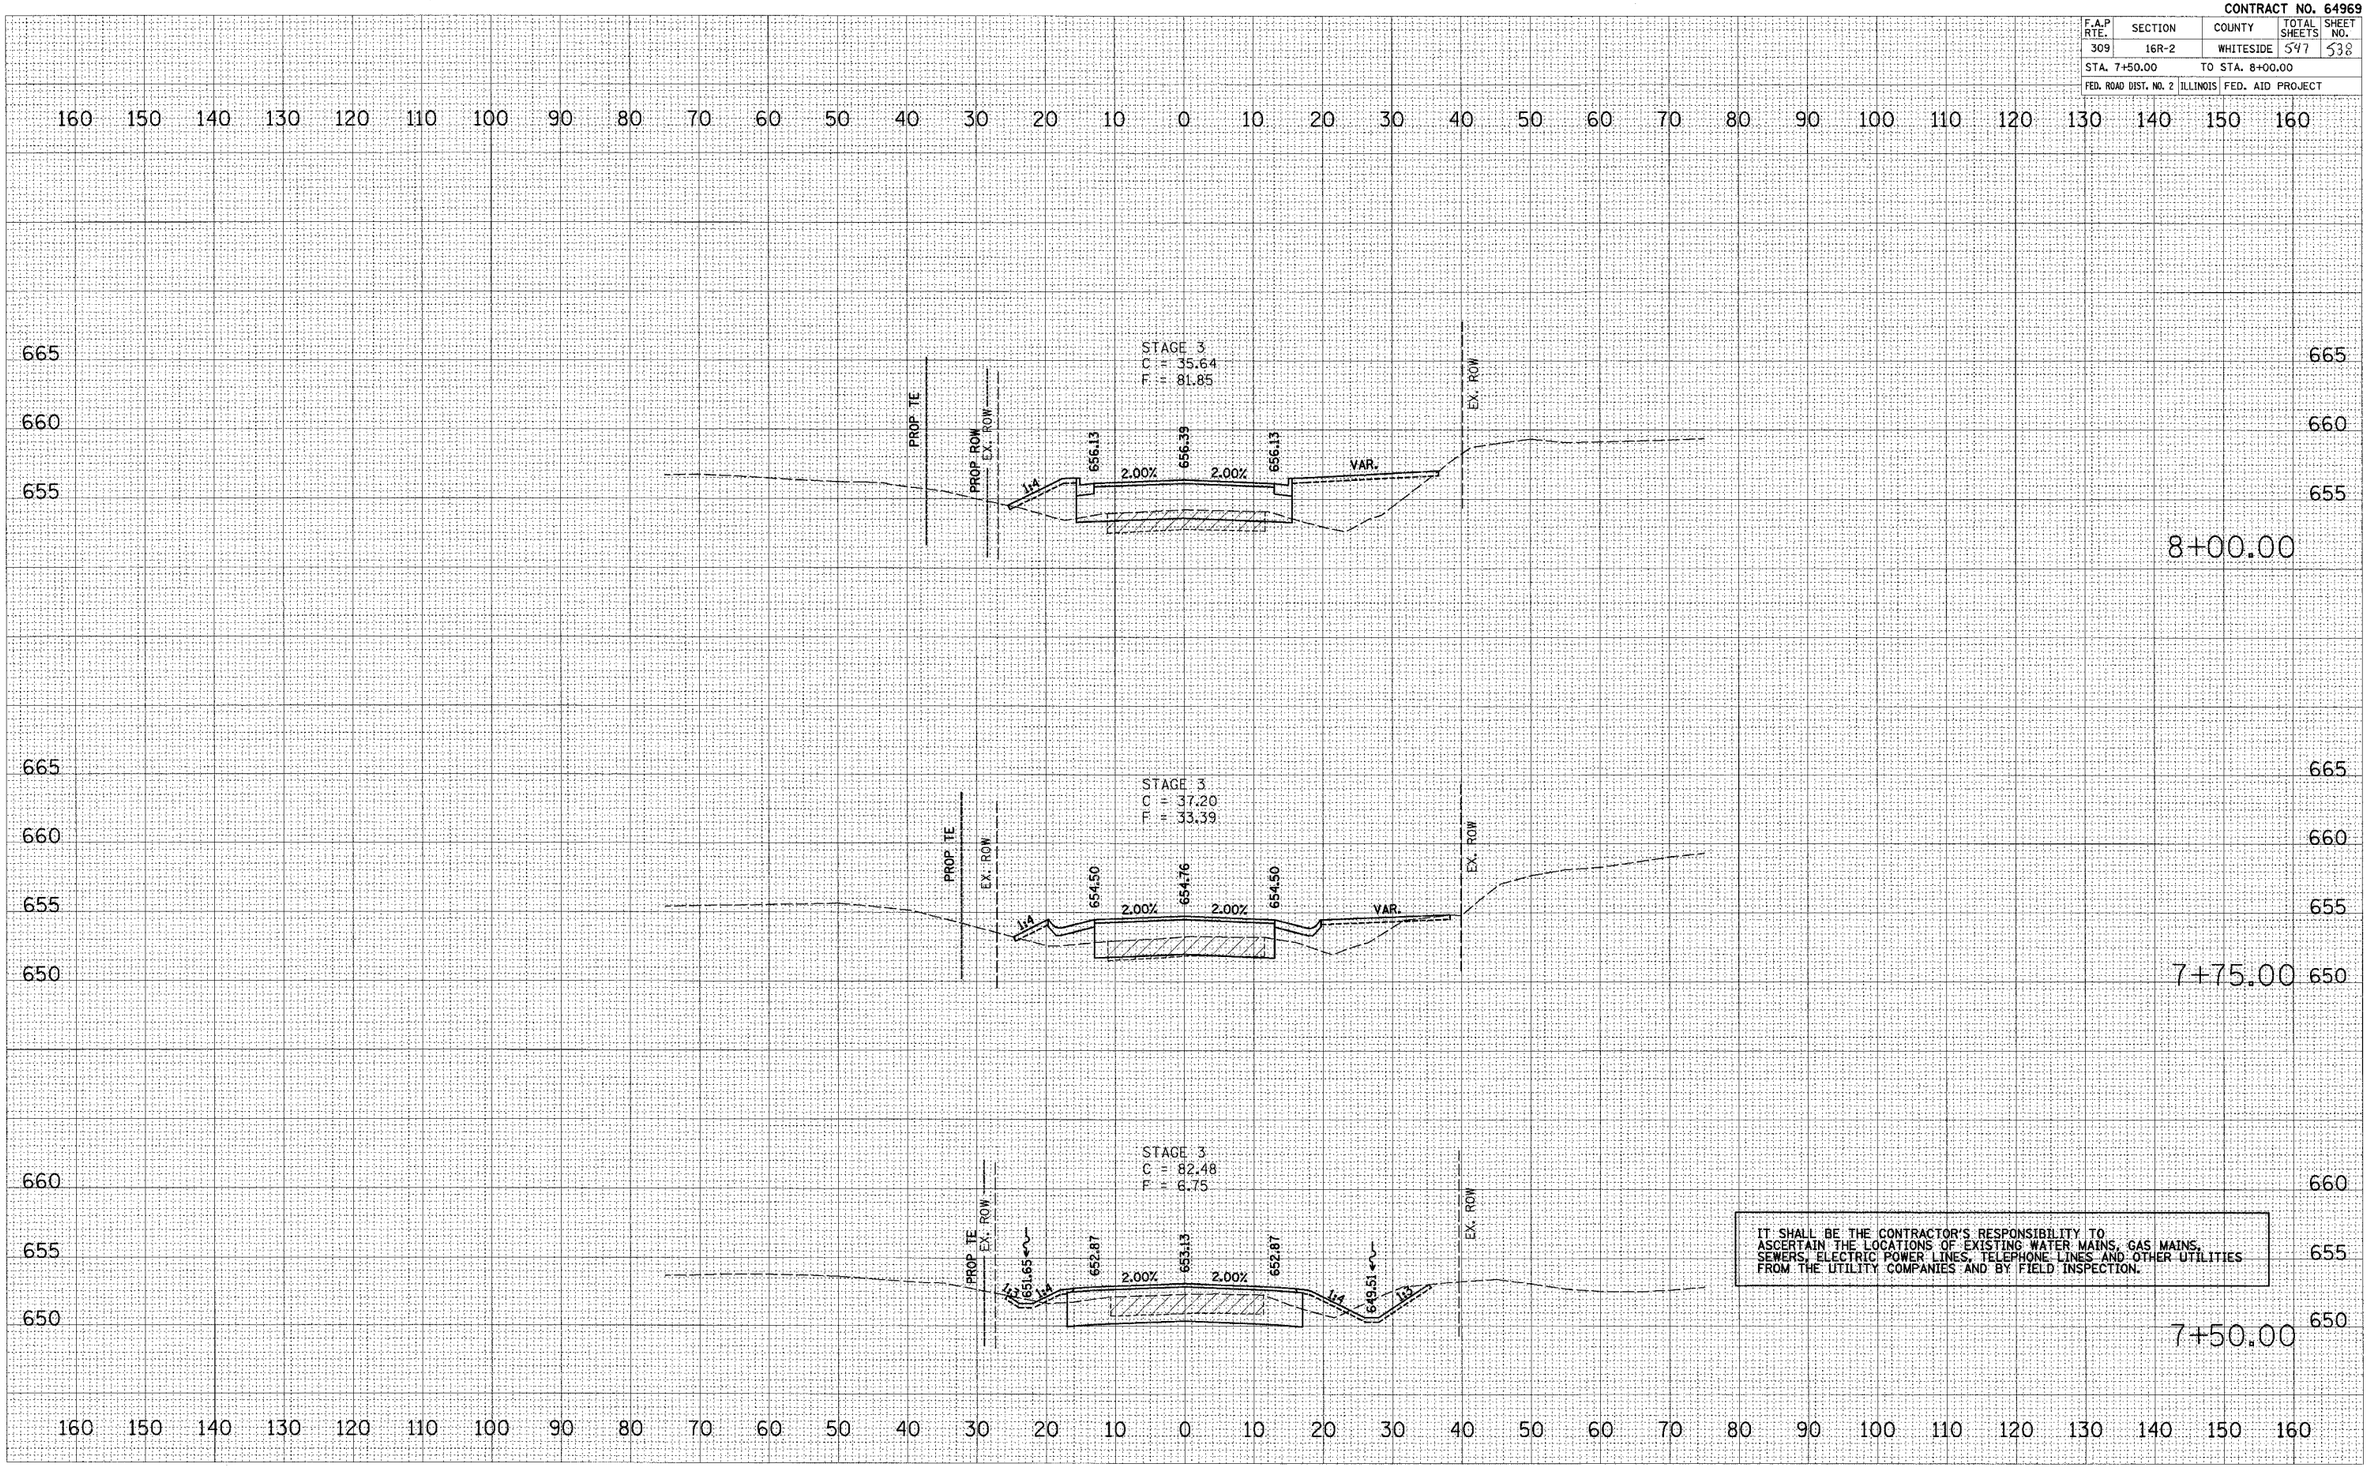

SAWYER RD.

FINAL SURVEY	SURVEYED	BY	DATE
	LAYOUT		
NOTE BOOK	TEMPLATE		
NO.	AREAS		
	AREAS CHECKED		

ORIGINAL SURVEY	SURVEYED	BY	DATE
	LAYOUT		
NOTE BOOK	TEMPLATE		
NO.	AREAS		
	AREAS CHECKED		

PLOT DATE = $DATE$
FILE NAME = $FILEL$
PLOT SCALE = $SCALE$
PLOT STYLE = $USER$

ssssdm.dgn 12/9/2005 2:07:33 PM

CONTRACT NO. 64969

F.A.P RTE.	SECTION	COUNTY	TOTAL SHEETS	SHEET NO.
309	16R-2	WHITESIDE	547	539
STA. 8+25.00		TO STA. 8+50.00		
FED. ROAD DIST. NO. 2	ILLINOIS	FED. AID PROJECT		

160 150 140 130 120 110 100 90 80 70 60 50 40 30 20 10 0 10 20 30 40 50 60 70 80 90 100 110 120 130 140 150 160

665
660
655

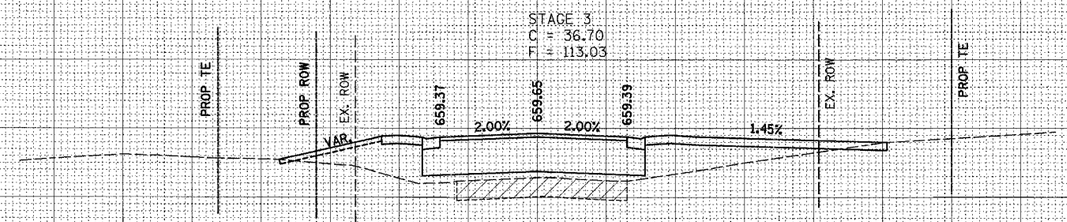

8+50.00

COMMERCIAL ENTRANCE, LT.
STA. 8+29.10

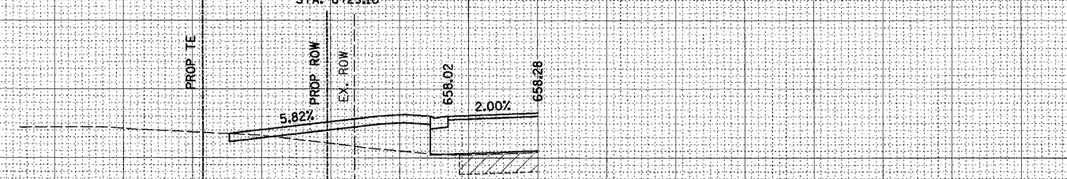

8+29.10

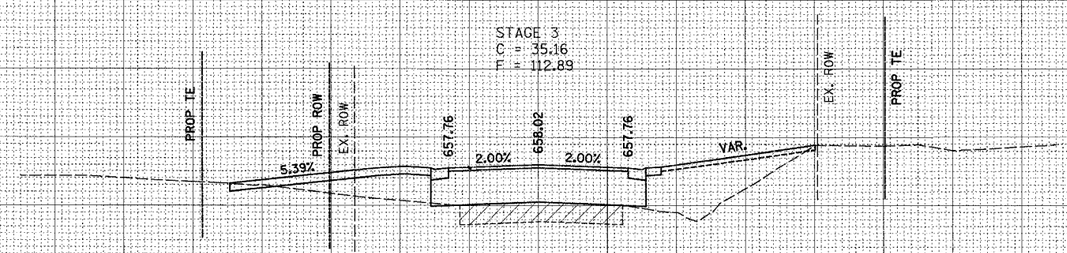

IT SHALL BE THE CONTRACTOR'S RESPONSIBILITY TO ASCERTAIN THE LOCATIONS OF EXISTING WATER MAINS, GAS MAINS, SEWERS, ELECTRIC POWER LINES, TELEPHONE LINES AND OTHER UTILITIES FROM THE UTILITY COMPANIES AND BY FIELD INSPECTION.

8+25.00

160 150 140 130 120 110 100 90 80 70 60 50 40 30 20 10 0 10 20 30 40 50 60 70 80 90 100 110 120 130 140 150 160

SAWYER RD.

FINAL SURVEY — NOTE BOOK — NO. — SURVEYED — PLOTTED — TOTAL AC. — AREAS — AREAS CHECKED — BY — DATE

ORIGINAL SURVEY — NOTE BOOK — NO. — SURVEYED — PLOTTED — TOTAL AC. — AREAS — AREAS CHECKED — BY — DATE

PLOT DATE = $DATE$
FILE NAME = $FILE$
PLOT SCALE = $SCALE$
USER NAME = $USER$

XSECSAW.dgn 12/9/2005 2:07:45 PM

CONTRACT NO. 64969

F.A.P RTE.	SECTION	COUNTY	TOTAL SHEETS	SHEET NO.
309	16R-2	WHITESIDE	547	540
STA. 8+52.60		TO STA. 9+00.00		
FED. ROAD DIST. NO. 2	ILLINOIS	FED. AID PROJECT		

160 150 140 130 120 110 100 90 80 70 60 50 40 30 20 10 0 10 20 30 40 50 60 70 80 90 100 110 120 130 140 150 160

670
665
660
655

INTERSECTION U.S. ROUTE 30
AND SAWYER ROAD
CENTERLINE STA. 10+00
SEE DETAIL OF INTERSECTION
AND ROADWAY PLAN AND PROFILE
FOR MORE INFORMATION

EX. ROW
662.86
2.00%
662.60
2.00%
1:4
658.62
VAR.
EX. ROW
PROP ROW
PROP TE

9+00.00

END EARTHWORK
STAGE 3
C = 40.08
F = 116.71

PROP TE
PROP ROW
EX. ROW
1:4
660.90
2.00%
661.24
2.00%
660.98
1:4
659.02
EX. ROW PROP ROW
VAR.
PROP TE

8+75.00

COMMERCIAL ENTRANCE, RT.
STA. 8+52.60

660.00
2.00%
659.74
1.76%
EX. ROW
PROP TE

IT SHALL BE THE CONTRACTOR'S RESPONSIBILITY TO ASCERTAIN THE LOCATIONS OF EXISTING WATER MAINS, GAS MAINS, SEWERS, ELECTRIC POWER LINES, TELEPHONE LINES AND OTHER UTILITIES FROM THE UTILITY COMPANIES AND BY FIELD INSPECTION.

8+52.60

SAWYER RD.

FINAL SURVEY	SURVEYED	BY	DATE
	DRAWN		
NOTE BOOK	TEMPLATE		
NO.	AREAS		
	AREAS CHECKED		

ORIGINAL SURVEY	SURVEYED	BY	DATE
	DRAWN		
NOTE BOOK	TEMPLATE		
NO.	AREAS		
	AREAS CHECKED		

PLOT DATE = #DATE#
FILE NAME = #FILE#
PLOT SCALE = #SCALE#
USER NAME = #USER#

Xrefs: 10/6/2005 2:07:35 PM

CONTRACT NO. 64969

F.A.P RTE.	SECTION	COUNTY	TOTAL SHEETS	SHEET NO.
309	16R-2	WHITESIDE	547	541
STA. 9+25.00		TO STA. 10+00.00		
FED. ROAD DIST. NO. 2	ILLINOIS	FED. AID PROJECT		

INTERSECTION U.S. ROUTE 30
AND SAWYER ROAD
CENTERLINE STA. 10+00
SEE DETAIL OF INTERSECTION
AND ROADWAY PLAN AND PROFILE
FOR MORE INFORMATION

10+00.00

INTERSECTION U.S. ROUTE 30
AND SAWYER ROAD
CENTERLINE STA. 10+00
SEE DETAIL OF INTERSECTION
AND ROADWAY PLAN AND PROFILE
FOR MORE INFORMATION

9+75.00

INTERSECTION U.S. ROUTE 30
AND SAWYER ROAD
CENTERLINE STA. 10+00
SEE DETAIL OF INTERSECTION
AND ROADWAY PLAN AND PROFILE
FOR MORE INFORMATION

9+50.00

IT SHALL BE THE CONTRACTOR'S RESPONSIBILITY TO ASCERTAIN THE LOCATIONS OF EXISTING WATER MAINS, GAS MAINS, SEWERS, ELECTRIC POWER LINES, TELEPHONE LINES AND OTHER UTILITIES FROM THE UTILITY COMPANIES AND BY FIELD INSPECTION.

INTERSECTION U.S. ROUTE 30
AND SAWYER ROAD
CENTERLINE STA. 10+00
SEE DETAIL OF INTERSECTION
AND ROADWAY PLAN AND PROFILE
FOR MORE INFORMATION

EX. ROW
663.75
2.00%
2.00%
EX. ROW

9+25.00

SAWYER RD.

FINAL SURVEY	SURVEYED	BY	DATE
	PLOTTED		
NOTE BOOK	TEMPLATE		
NO.	AREAS		
	AREAS CHECKED		

ORIGINAL SURVEY	SURVEYED	BY	DATE
	PLOTTED		
NOTE BOOK	TEMPLATE		
NO.	AREAS		
	AREAS CHECKED		

PLOT DATE = $DATE$
FILE NAME = $FILEL$
PLOT SCALE = $SCALE$
USER NAME = $USER$

12/8/2005 2:05:03 PM

CONTRACT NO. 64969

F.A.P RTE.	SECTION	COUNTY	TOTAL SHEETS	SHEET NO.
309	16R-2	WHITESIDE	547	542
STA. 5+00.00		TO STA. 5+75.00		
FED. ROAD DIST. NO. 2	ILLINOIS	FED. AID PROJECT		

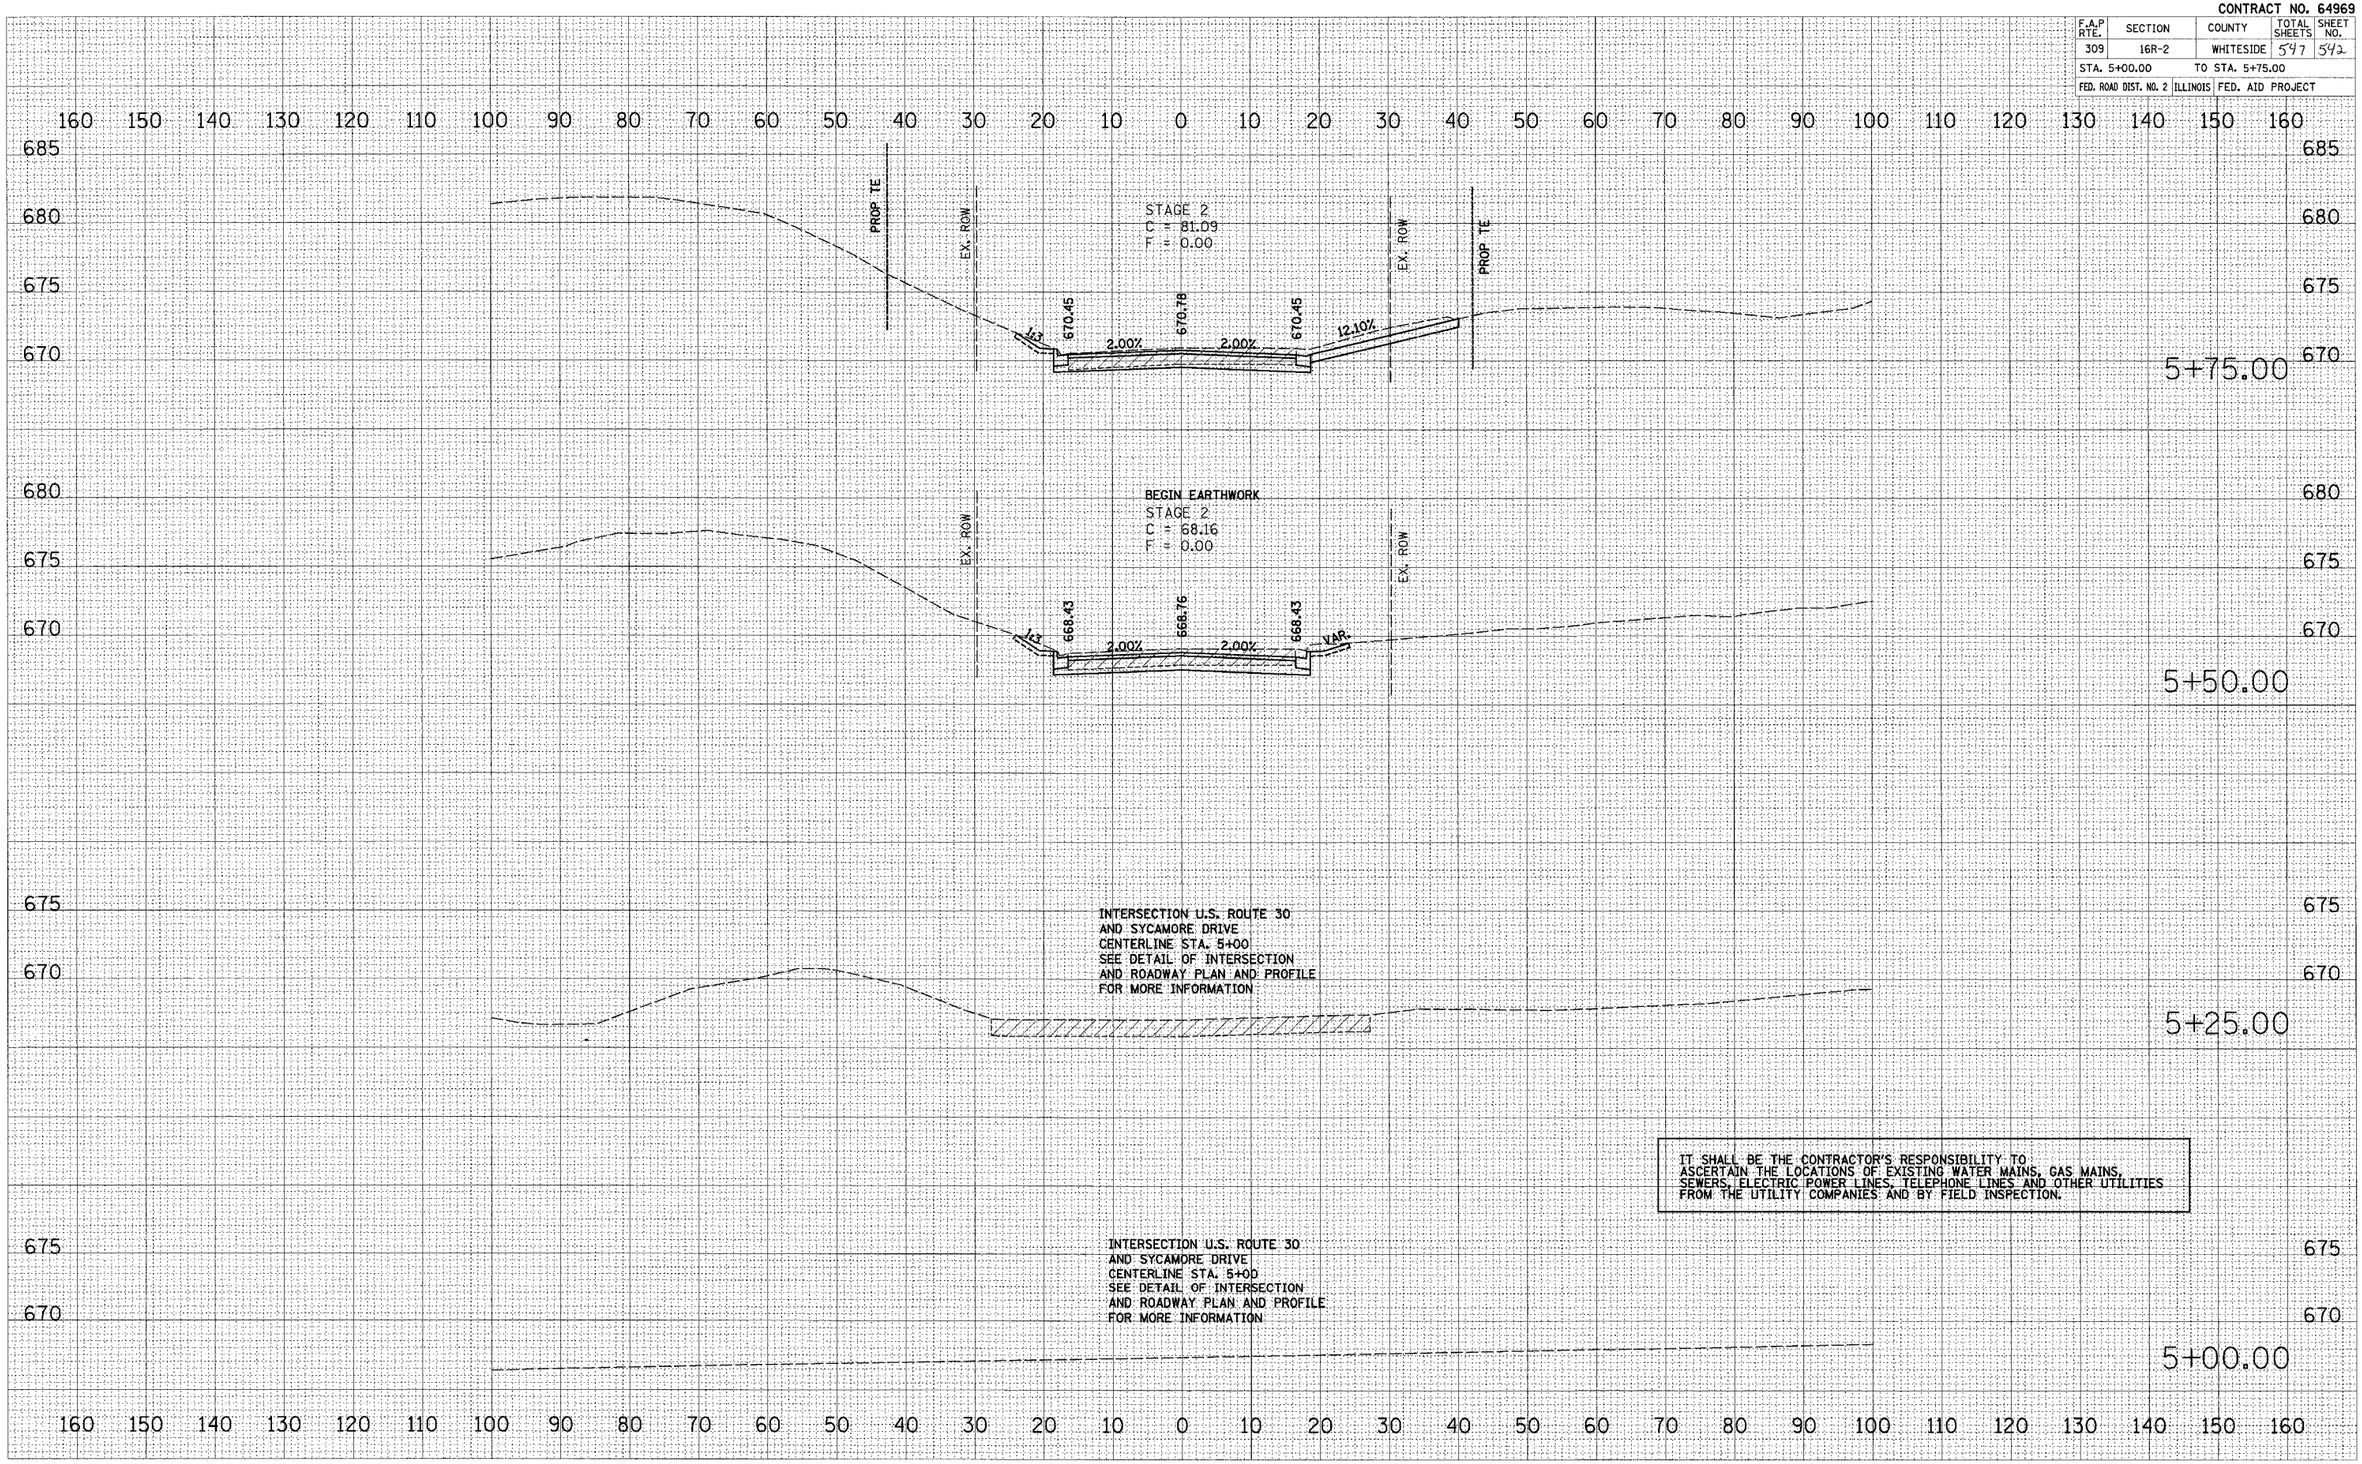

FINAL SURVEY — NOTE BOOK — NO. — SURVEYED — PLOTTED — TOPOGRAPHY — AREAS — AREAS CHECKED — BY — DATE

ORIGINAL SURVEY — NOTE BOOK — NO. — SURVEYED — PLOTTED — TOPOGRAPHY — AREAS — AREAS CHECKED — BY — DATE

PLOT DATE = $DATE$
FILE NAME = $FILE$
PLOT SCALE = $SCALE$
USER NAME = $USER$

SYCAMORE ST.

xxxsyc.dgn 12/17/2025 2:16:25 PM

CONTRACT NO. 64969

F.A.P RTE.	SECTION	COUNTY	TOTAL SHEETS	SHEET NO.
309	16R-2	WHITESIDE	547	543
STA. 5+77.17		TO STA. 6+25.00		
FED. ROAD DIST. NO. 2	ILLINOIS	FED. AID PROJECT		

FINAL SURVEY
NOTE BOOK
NO.
SURVEYED
PLOTTED
TRIANGLE
AREAS
AREAS CHECKED
BY
DATE

ORIGINAL SURVEY
NOTE BOOK
NO.
SURVEYED
PLOTTED
TRIANGLE
AREAS
AREAS CHECKED
BY
DATE

PLOT DATE = $DATE$
FILE NAME = $FILEL$
PLOT SCALE = $SCALE$
USER NAME = $USER$

160 150 140 130 120 110 100 90 80 70 60 50 40 30 20 10 0 10 20 30 40 50 60 70 80 90 100 110 120 130 140 150 160

685
680
675
670

EX. ROW
EX. ROW
6+25.00

PROP TE
EX. ROW
END EARTHWORK
STAGE 2
C = 54.49
F = 0.00
1.5
672.47
2.00%
672.80
2.00%
672.46
VAR.
EX. ROW
PROP TE
6+00.00

IT SHALL BE THE CONTRACTOR'S RESPONSIBILITY TO ASCERTAIN THE LOCATIONS OF EXISTING WATER MAINS, GAS MAINS, SEWERS, ELECTRIC POWER LINES, TELEPHONE LINES AND OTHER UTILITIES FROM THE UTILITY COMPANIES AND BY FIELD INSPECTION.

PRIVATE ENTRANCE, RT
STA. 5+77.17
670.95
2.00%
670.62
12.10%
EX. ROW
PROP TE
5+77.17

SYCAMORE ST.

sycamore.dgn 12/7/2005 2:26:37 PM

CONTRACT NO. 64969

F.A.P RTE.	SECTION	COUNTY	TOTAL SHEETS	SHEET NO.
309	16R-2	WHITESIDE	547	544
STA. 210+00.00	TO STA. 210+50.00			
FED. ROAD DIST. NO. 2	ILLINOIS	FED. AID PROJECT		

160 150 140 130 120 110 100 90 80 70 60 50 40 30 20 10 0 10 20 30 40 50 60 70 80 90 100 110 120 130 140 150 160

650
645
640

INTERSECTION U.S. ROUTE 30
AND BISHOP ROAD
CENTERLINE STA. 210+00.00
SEE DETAIL OF INTERSECTION
AND ROADWAY PLAN AND PROFILE
FOR MORE INFORMATION

210+50.00

650
645
640

INTERSECTION U.S. ROUTE 30
AND BISHOP ROAD
CENTERLINE STA. 210+00.00
SEE DETAIL OF INTERSECTION
AND ROADWAY PLAN AND PROFILE
FOR MORE INFORMATION

210+25.00

650
645

INTERSECTION U.S. ROUTE 30
AND BISHOP ROAD
CENTERLINE STA. 210+00.00
SEE DETAIL OF INTERSECTION
AND ROADWAY PLAN AND PROFILE
FOR MORE INFORMATION

210+00.00

650
645

IT SHALL BE THE CONTRACTOR'S RESPONSIBILITY TO ASCERTAIN THE LOCATIONS OF EXISTING WATER MAINS, GAS MAINS, SEWERS, ELECTRIC POWER LINES, TELEPHONE LINES AND OTHER UTILITIES FROM THE UTILITY COMPANIES AND BY FIELD INSPECTION.

160 150 140 130 120 110 100 90 80 70 60 50 40 30 20 10 0 10 20 30 40 50 60 70 80 90 100 110 120 130 140 150 160

BISHOP RD

FINAL SURVEY	NOTE BOOK	NO.
SURVEYED		BY
PLOTTED		DATE
TEMPLATE		
AREAS		
AREAS CHECKED		

ORIGINAL SURVEY	NOTE BOOK	NO.
SURVEYED		BY
PLOTTED		DATE
TEMPLATE		
AREAS		
AREAS CHECKED		

PLOT DATE = $DATE$
FILE NAME = $FILEL$
PLOT SCALE = $SCALE$
USER NAME = $USER$

X:\SD\BISH.dgn 12/9/2005 2:06:13 PM

CONTRACT NO. 64969

F.A.P RTE.	SECTION	COUNTY	TOTAL SHEETS	SHEET NO.
309	16R-2	WHITESIDE	547	545
STA. 210+75.00	TO STA. 211+22.58			
FED. ROAD DIST. NO. 2	ILLINOIS	FED. AID PROJECT		

160 150 140 130 120 110 100 90 80 70 60 50 40 30 20 10 0 10 20 30 40 50 60 70 80 90 100 110 120 130 140 150 160

655 650 645 640

COMMERCIAL ENTRANCE, LT.
STA. 211+22.58

PROP ROW

EX. ROW

4.00%

644.23

1.50%

644.41

211+22.58

BEGIN EARTHWORK
STAGE 2
C = 45.98
F = 109.39

PROP ROW

EX. ROW

644.62

4.00%

644.80

1.50%

1.50%

644.45

EX. ROW

640.33

PROP ROW

L6

L4

L3

211+00.00

INTERSECTION U.S. ROUTE 30
AND BISHOP ROAD
CENTERLINE STA. 210+00.00
SEE DETAIL OF INTERSECTION
AND ROADWAY PLAN AND PROFILE
FOR MORE INFORMATION

EX. ROW

645.33

IT SHALL BE THE CONTRACTOR'S RESPONSIBILITY TO ASCERTAIN THE LOCATIONS OF EXISTING WATER MAINS, GAS MAINS, SEWERS, ELECTRIC POWER LINES, TELEPHONE LINES AND OTHER UTILITIES FROM THE UTILITY COMPANIES AND BY FIELD INSPECTION.

210+75.00

FINAL SURVEY
NOTE BOOK
NO.
SURVEYED
PLOTTED
TEMPLATE
AREAS
AREAS CHECKED
BY
DATE

ORIGINAL SURVEY
NOTE BOOK
NO.
SURVEYED
PLOTTED
TEMPLATE
AREAS
AREAS CHECKED
BY
DATE

PLOT DATE = $DATE$
FILE NAME = $FILEL$
PLOT SCALE = $SCALE$
USER NAME = $USER$

BISHOP RD

15/7/2005 2:08:29 PM

CONTRACT NO. 64969

F.A.P RTE.	SECTION	COUNTY	TOTAL SHEETS	SHEET NO.
309	16R-2	WHITESIDE	547	546
STA. 211+25.00		TO STA. 211+75.00		
FED. ROAD DIST. NO. 2	ILLINOIS	FED. AID PROJECT		

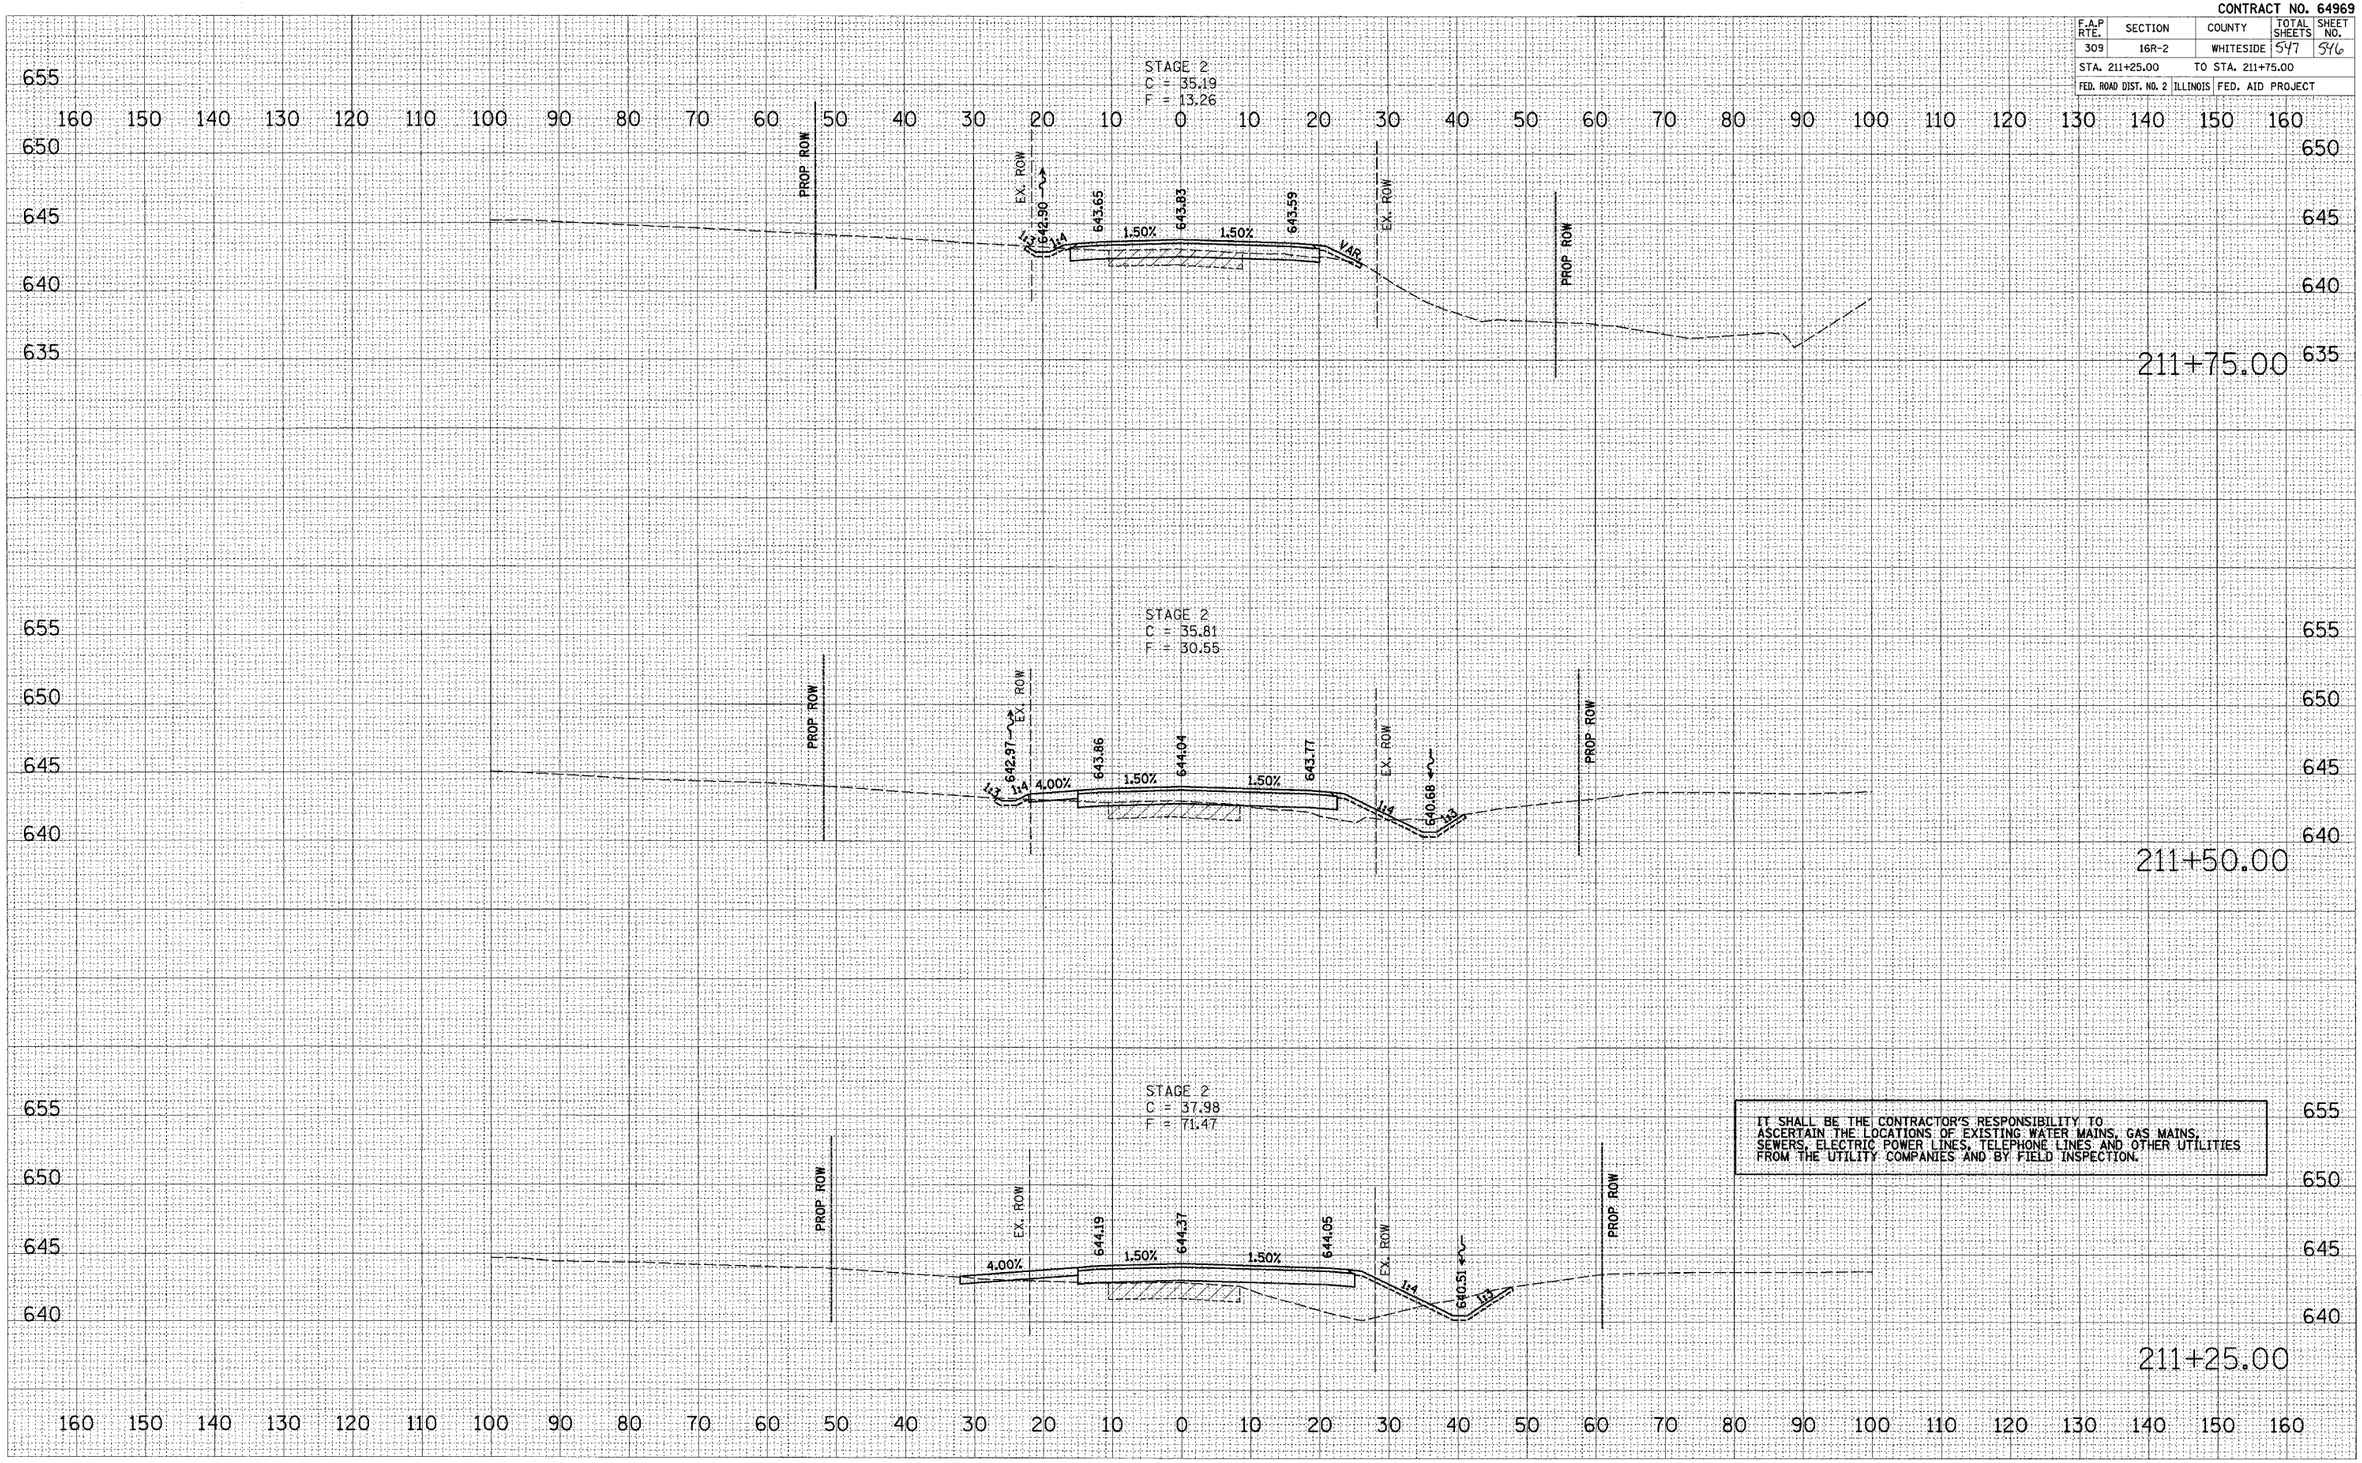

FINAL SURVEY	
SURVEYED	
PLOTTED	
NOTE BOOK	
AREAS	
AREAS CHECKED	
NO.	

ORIGINAL SURVEY	
SURVEYED	
PLOTTED	
NOTE BOOK	
AREAS	
AREAS CHECKED	
NO.	

NO.	BY	DATE

PLOT DATE = $DATE$
FILE NAME = $FILEL$
PLOT SCALE = $SCALE$
USER NAME = $USER$

BISHOP RD

bishop.dgn 11/29/2005 2:08:47 PM

CONTRACT NO. 64969

F.A.P RTE.	SECTION	COUNTY	TOTAL SHEETS	SHEET NO.
309	16R-2	WHITESIDE	547	547
STA. 212+00.00		TO STA. 212+50.00		
FED. ROAD DIST. NO. 2	ILLINOIS	FED. AID PROJECT		

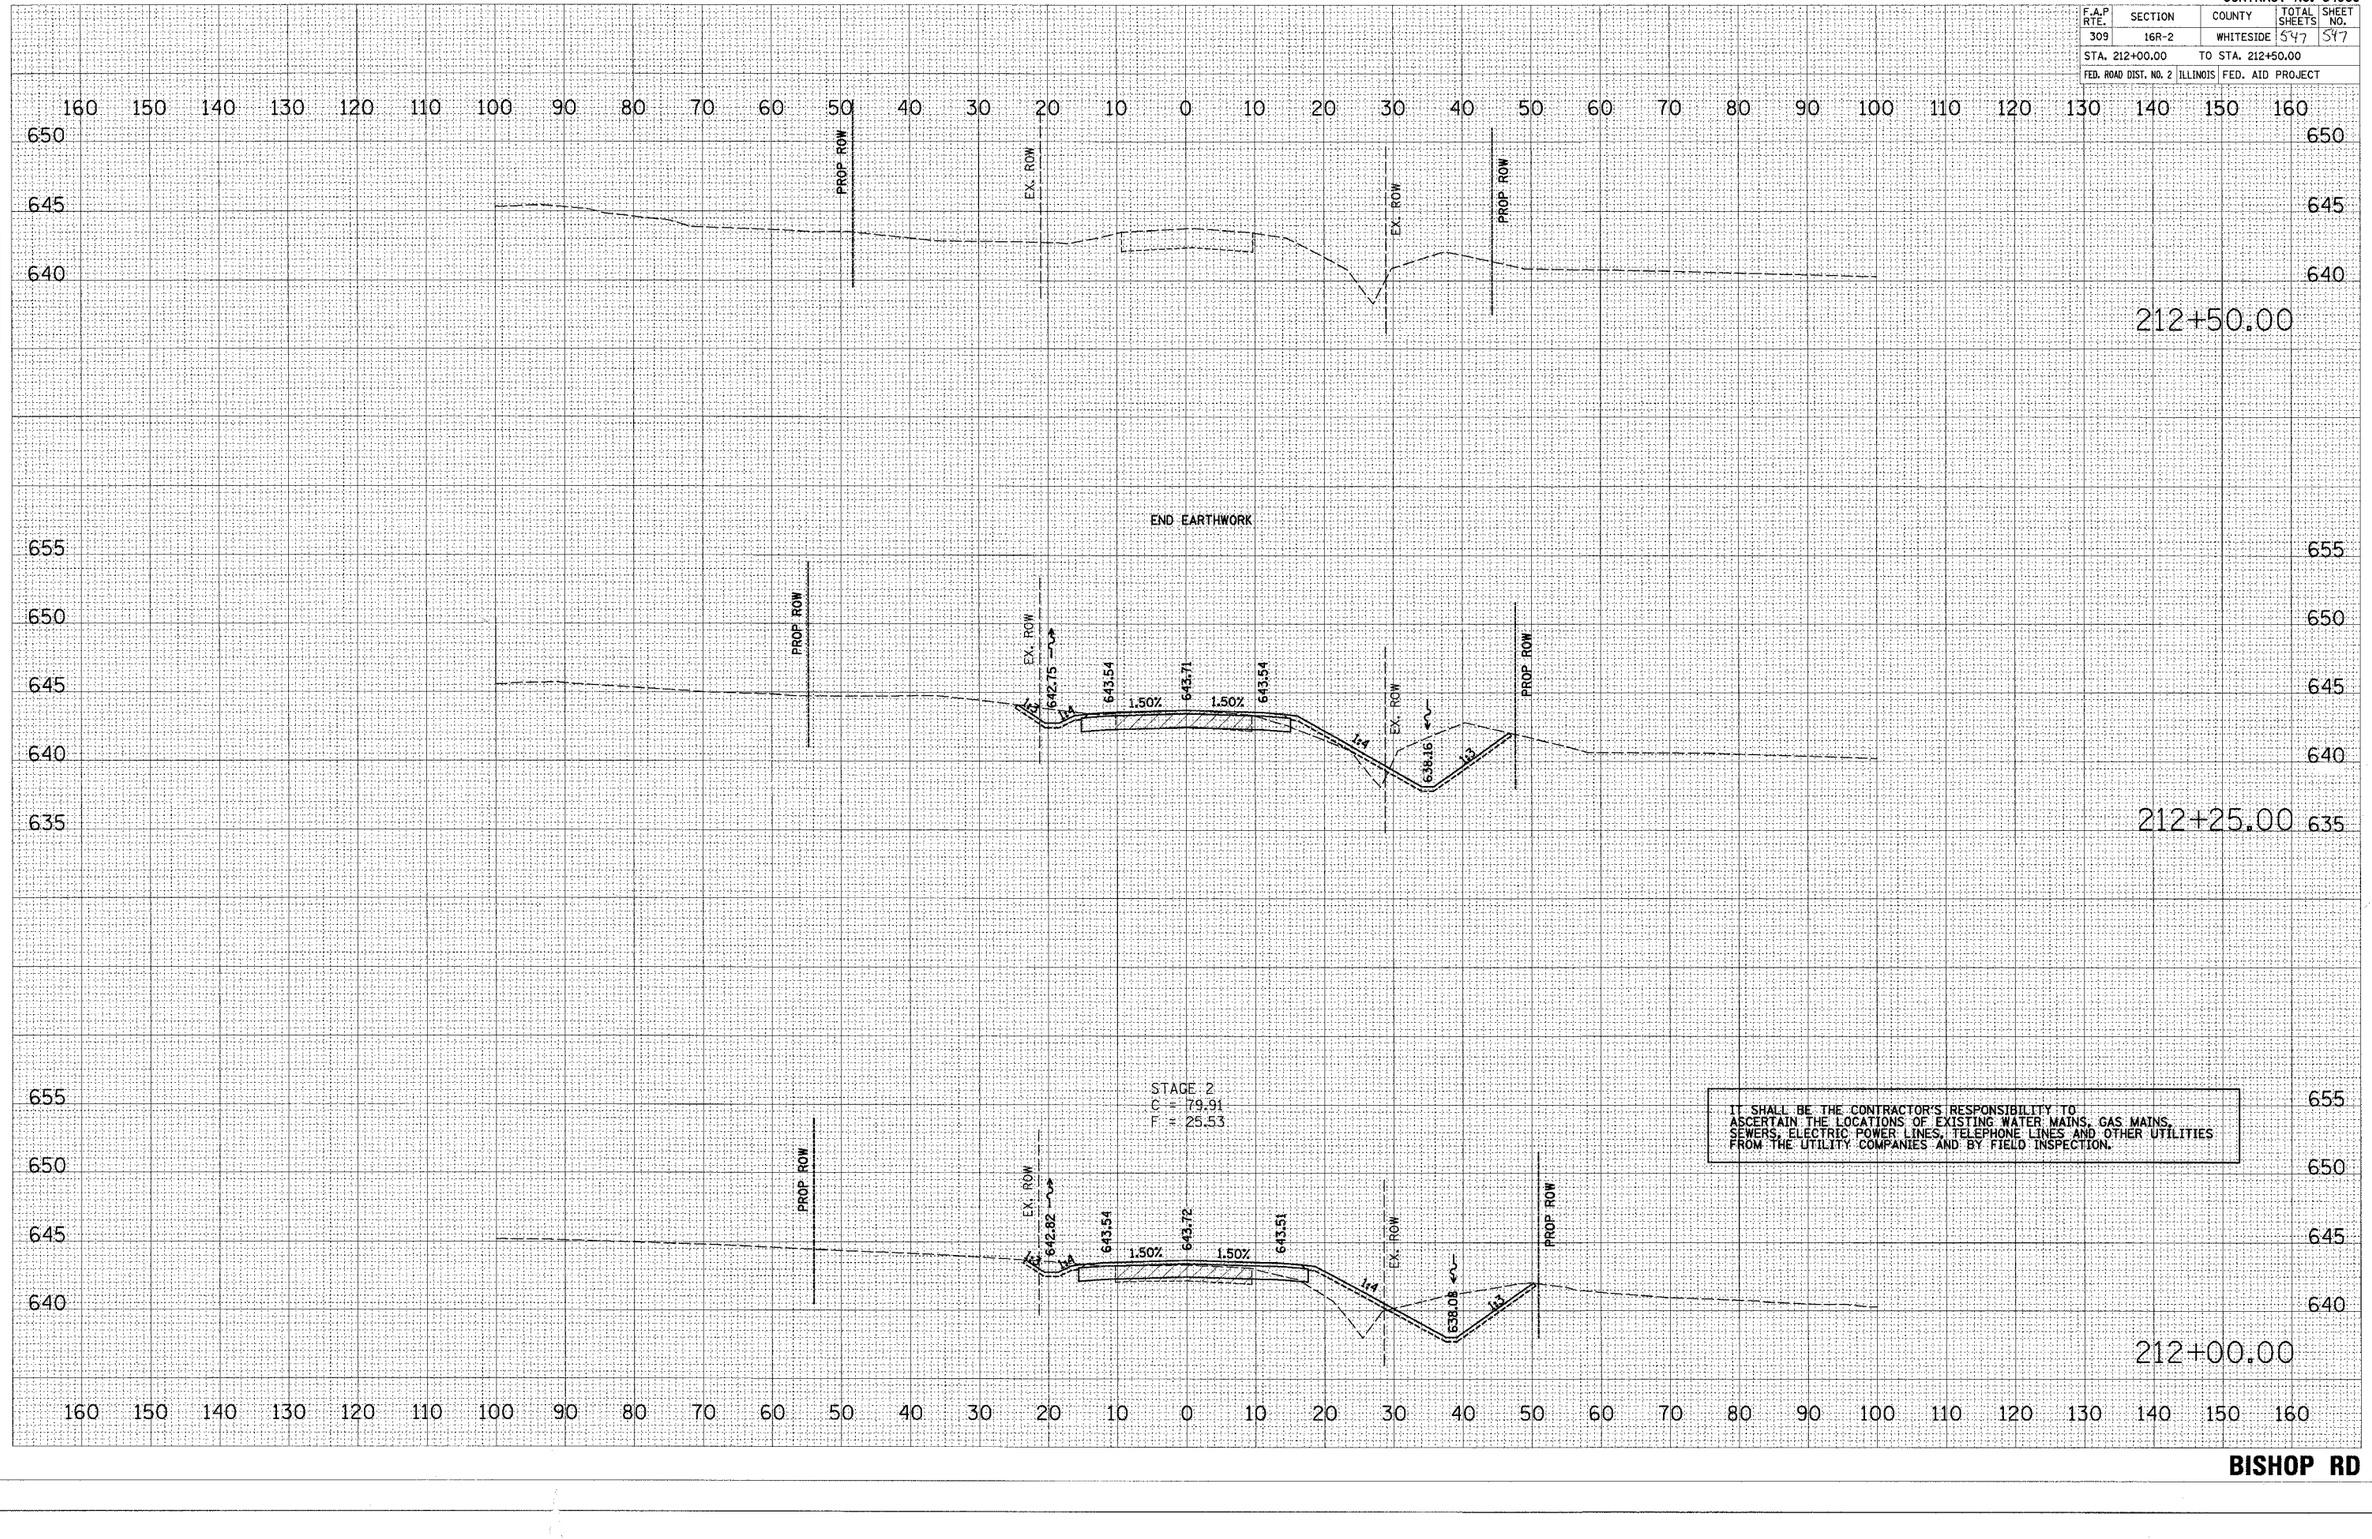

FINAL SURVEY — NOTE BOOK — NO. — SURVEYED — PLOTTED — TRACED — AREAS — AREAS CHECKED — BY — DATE

ORIGINAL SURVEY — NOTE BOOK — NO. — SURVEYED — PLOTTED — TRACED — AREAS — AREAS CHECKED — BY — DATE

PLOT DATE = $DATE$
FILE NAME = $FILE$
PLOT SCALE = $SCALE$
USER NAME = $USER$

BISHOP RD

xsection.dgn 12/5/2005 2:46:51 PM