CONTRACT NO.


F.A. RTE.	SECTION	COUNTY	TOTAL SHEETS	SHEET NO.
			525	401
STA.		TO STA.		
FED. ROAD DIST. NO.	ILLINOIS	FED. AID PROJECT		

FRAME EXTENSION INTO PAVEMENT	INNER HOOP REINFORCEMENT DIAMETER	SEMI CIRCULAR FORM DIAMETER	OUTER HOOP REINFORCEMENT DIAMETER
UP TO 8" (200)	3'-6" (1.1 m)	4'-0" (1.2 m)	5'-0" (1.5 m)
> 8" (200) TO 14" (360)	4'-0" (1.2 m)	4'-6" (1.4 m)	5'-0" (1.5 m)

DESIGNER NOTE:
THIS DETAIL IS TO BE USED WHEN THE GUTTER FLAG IS LESS THAN 24"

NOTES :

1. THE ROUNDOUT AND ADDED REINFORCEMENT WILL NOT BE PAID SEPARATELY, BUT SHALL BE INCLUDED IN THE CONTRACT UNIT PRICE FOR THE PAVEMENT.
2. TRANSVERSE JOINTS MAY BE MOVED TO ACCOMMODATE ROUNDOUT. EDGE OF CIRCULAR JOINT SHALL BE MINIMUM 12" (300) FROM TRANSVERSE JOINT. RELOCATED TRANSVERSE JOINT SHALL BE CONTINUOUS FROM EDGE OF PAVEMENT TO EDGE OF PAVEMENT.
3. SEMI-CIRCULAR FORM SHALL BE REMOVED PRIOR TO DRILL AND GROUT OF TIE BARS.
4. ALL REINFORCED BARS SHALL BE EPOXY COATED.
5. DRILL AND GROUT IS PREFERRED. HOWEVER TIE BARS CAN BE POURED IN PLACE IF CLEARANCE IS PROVIDED TO OUTER EDGE OF FRAME. MINIMUM 2" (50) CLEARANCE.
6. WOOD SHIMS SHALL BE USED TO ADJUST ALL FRAMES. AFTER ADJUSTING MORTAR HAS CURED, THE WOOD SHIMS SHALL BE REMOVED AND THE VOIDS UNDER THE FRAMES FILLED WITH NON SHRINK GROUT.
7. HOOP REINFORCEMENT SHALL BE ONE PIECE CONSTRUCTION.
8. CIRCULAR FRAMES AND GRATES MAY BE SUBSTITUTED.
9. CURB DOWELS MUST BE PLACED LEVEL & TRUE TO ALLOW CONTRACTION MOVEMENT.

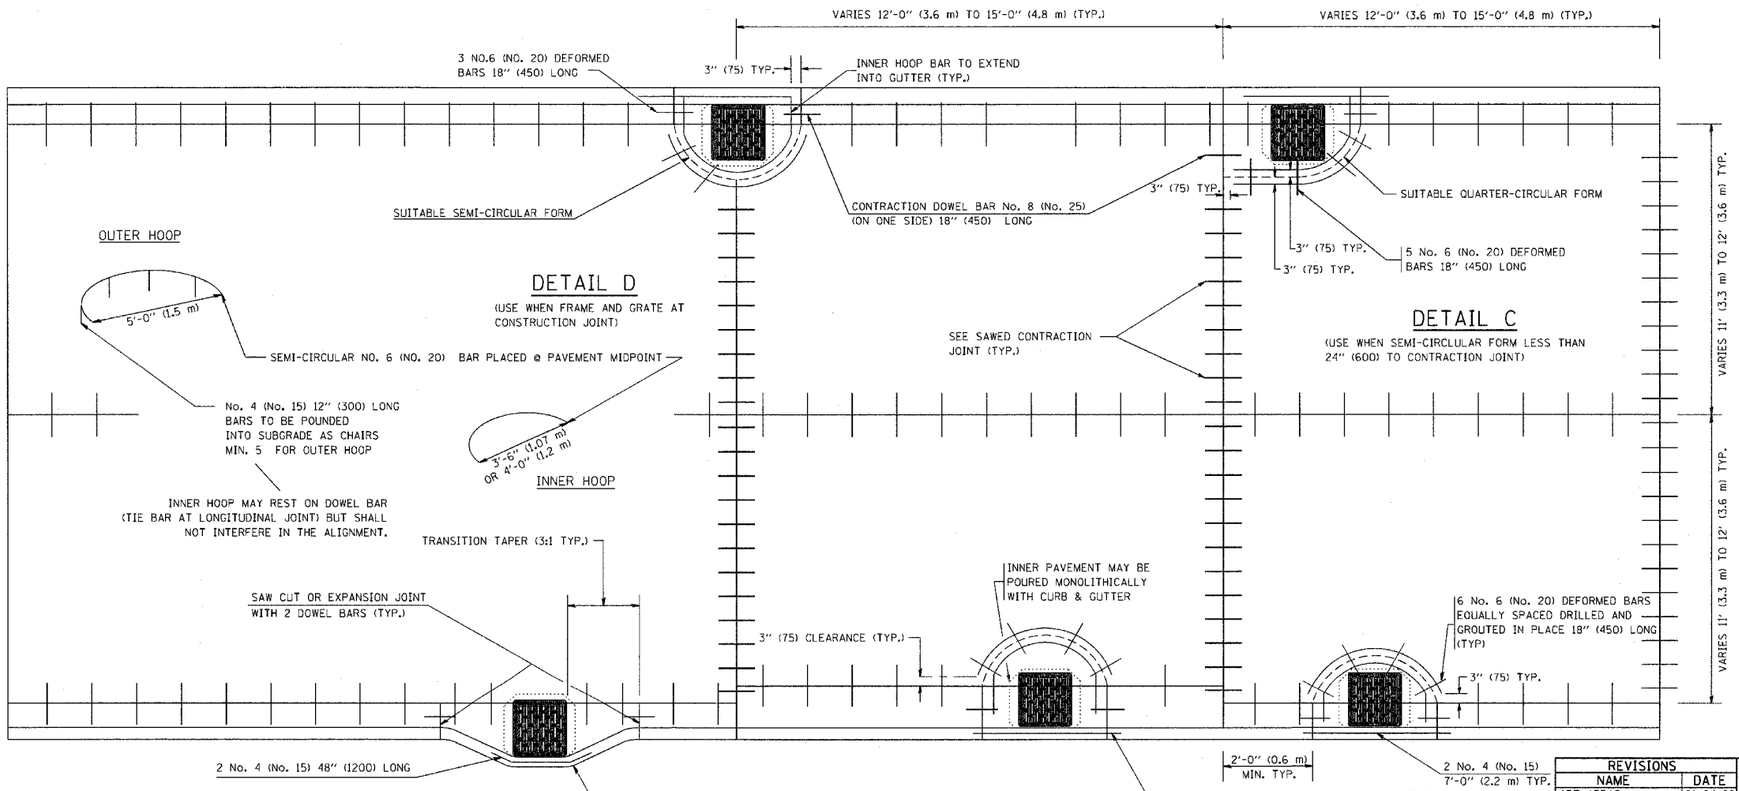

TRANSITION CURB & AND GUTTER INTO PARKWAY
(PREFERRED BECAUSE PAVING OF MAINLINE NOT AFFECTED.)

LEGEND:
CASTING
SUITABLE SEMI-CIRCULAR FORM

ALL DIMENSIONS ARE IN INCHES (MILLIMETERS) UNLESS OTHERWISE NOTED

REVISIONS	
NAME	DATE
ART ABBAS	01-04-99
T. MATOUSEK	08-28-00
T. MATOUSEK	10-02-00
T. MATOUSEK	04-25-02
P. LAFLEUR	08-27-02

ILLINOIS DEPARTMENT OF TRANSPORTATION

PCC PAVEMENT ROUNDOUTS AT CURB AND GUTTER


SCALE: VERT. NONE HORIZ.

DRAWN BY: TOM MATOUSEK
CHECKED BY: A. ABBAS

PLOT DATE = 8/14/2007
FILE NAME = k:\dist\std\bd48.dgn
PLOT SCALE = 48.0000 ' / IN.
USER NAME = bauerd1

CONTRACT NO.

F.A. RTE.	SECTION	COUNTY	TOTAL SHEETS	SHEET NO.
			525	402
STA.		TO STA.		
FED. ROAD DIST. NO.	ILLINOIS	FED. AID PROJECT		

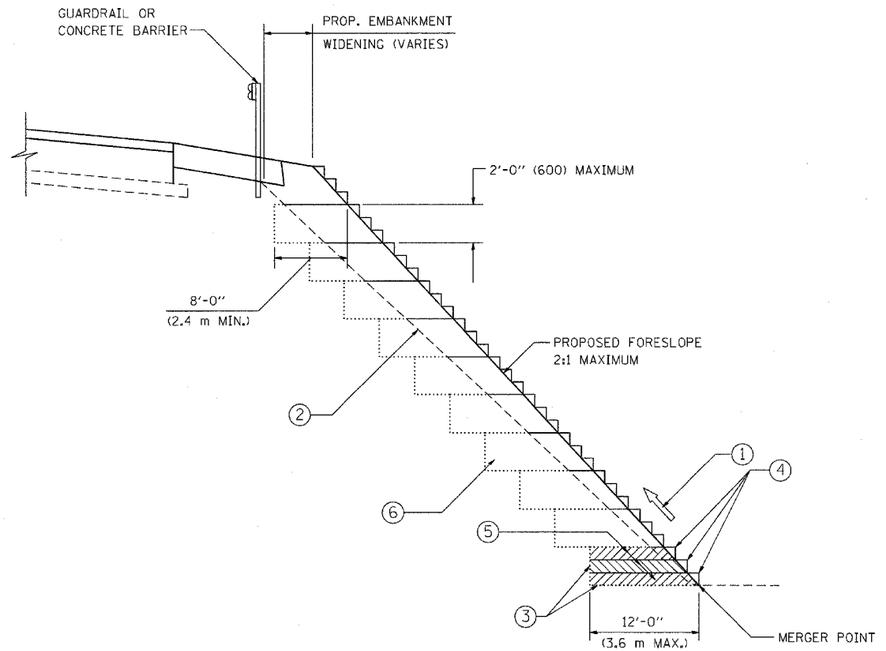

TYPICAL BENCHING DETAIL FOR EMBANKMENT

NOTES:

1. CONSTRUCT SUCCEEDING BENCH CUTS AND EMBANKMENT PLACEMENT AND COMPACTION FROM BOTTOM TO TOP IN STAIRSTEP FASHION.
2. EXISTING FORESLOPE PREPARED IN ACCORDANCE WITH ARTICLE 205.03 OF THE STANDARD SPECIFICATIONS.
3. BENCH CUT EXISTING SLOPE TYPICAL FOR EACH STEP.
4. TRIM TO FINAL SLOPE.
5. EQUAL 8-INCH (200) LIFTS OF EMBANKMENT COMPACTED IN ACCORDANCE WITH ARTICLE 205.05 OF THE STANDARD SPECIFICATIONS.
6. EXCAVATION OF BENCH CUTS WITHIN EXISTING EMBANKMENT WILL BE PAID FOR AT THE CONTRACT UNIT PRICE PER CUBIC METER OR CUBIC YARD FOR "EARTH EXCAVATION". THIS PRICE WILL INCLUDE ALL LABOR AND MATERIAL, NO ADDITIONAL COMPENSATION WILL BE ALLOWED.
7. SLOPES SHALL BE BENCHED ACCORDING TO THIS DETAIL WHEN THE SLOPE IS STEEPER THAN 4:1 AND THE HEIGHT IS GREATER THAN 5' (1.5 m).

ALL DIMENSIONS ARE IN INCHES (MILLIMETERS) UNLESS OTHERWISE SHOWN.

REVISIONS NAME	DATE
	06/16/04

ILLINOIS DEPARTMENT OF TRANSPORTATION

BENCHING DETAIL
FOR EMBANKMENT
WIDENING

SCALE: VERT. NONE
HORIZ.


DRAWN BY: CADD
CHECKED BY: S.E.B.

BD-51

PLOT DATE = 3/5/2007
FILE NAME = K:\dsn\cad\sht\bd51.dgn
PLOT SCALE = 50.0000 '/ IN.
USER NAME = beaverdl

F. A. RTE.	SECTION	COUNTY	TOTAL SHEETS	SHEET NO
			525	403
STA.		TO STA.		
FED. ROAD DIST. NO. 7	ILLINOIS	FED. AID PROJECT		


THE USE OF CROSS STREET PAVEMENT SEPARATION JOINTS FOR SKEWED OR LARGE INTERSECTIONS WHERE JOINTS MAY NOT MATCH

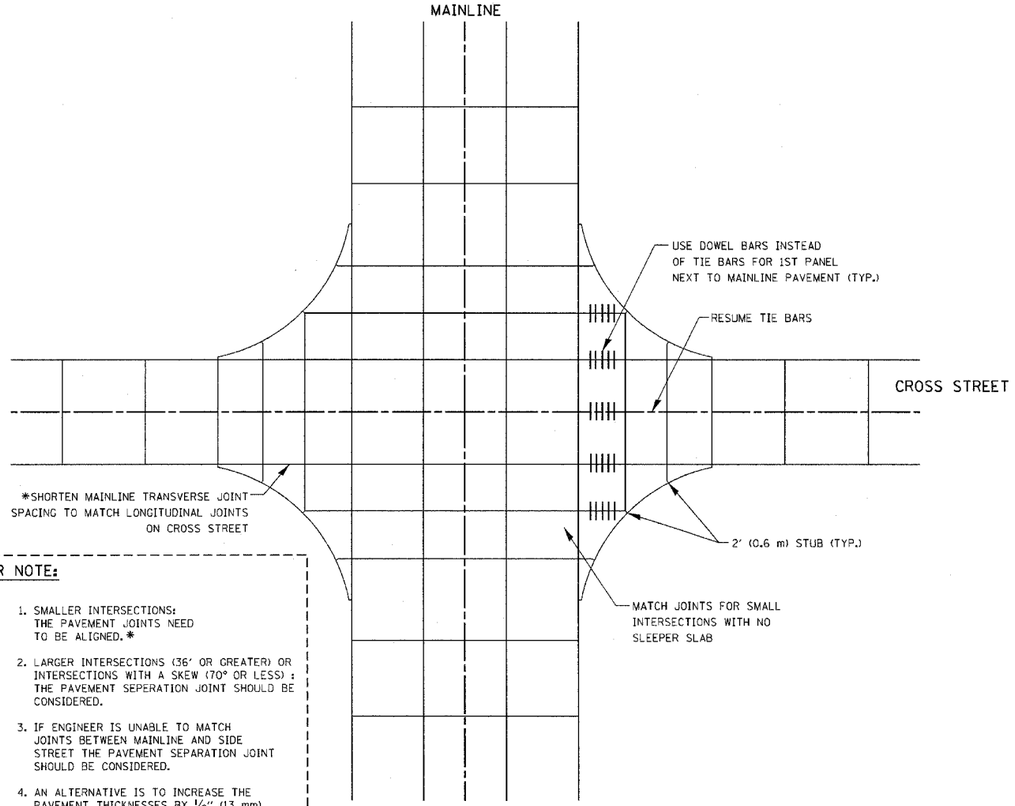


PLAN

DESIGNER NOTE:

1. SMALLER INTERSECTIONS: THE PAVEMENT JOINTS NEED TO BE ALIGNED.*
2. LARGER INTERSECTIONS (36' OR GREATER) OR INTERSECTIONS WITH A SKEW (70° OR LESS) : THE PAVEMENT SEPERATION JOINT SHOULD BE CONSIDERED.
3. IF ENGINEER IS UNABLE TO MATCH JOINTS BETWEEN MAINLINE AND SIDE STREET THE PAVEMENT SEPARATION JOINT SHOULD BE CONSIDERED.
4. AN ALTERNATIVE IS TO INCREASE THE PAVEMENT THICKNESSES BY ½" (13 mm) FOR THE LENGTH OF THE AFFECTED PANELS AT THE INTERSECTION.
5. FOR LARGE INTERSECTIONS (6 LANES OR MORE) WHERE JOINTS CAN BE MATCHED, USE #8 (25) DOWEL BARS INSTEAD OF #8 (25) TIE BARS AT EDGE OF MAINLINE PAVEMENT WHEN NO PAVEMENT SEPARATION JOINTS USED.

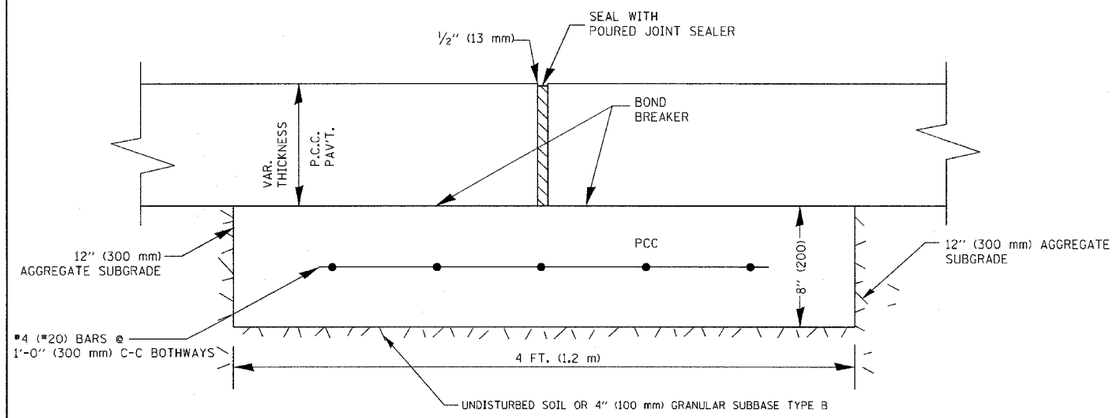

PROPOSED SECTION A-A

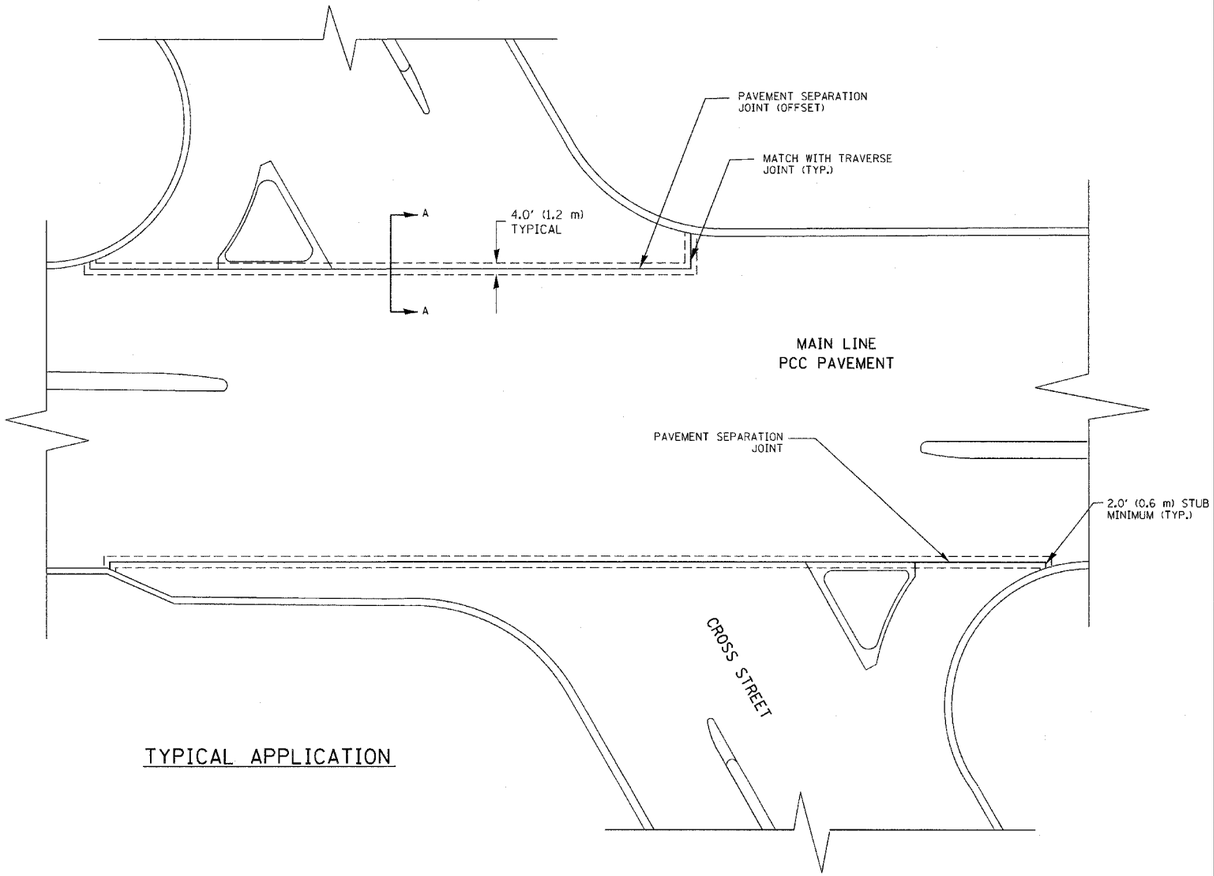

TYPICAL APPLICATION

NOTE:

1. JOINT FILLER SHALL CONSIST OF A SHEET OF ½" (13 mm) BITUMINOUS PREFORMED FIBER JOINT FILLER CONFORMING TO ARTICLE 1051.03 OF THE STANDARD SPECIFICATIONS.
2. THE JOINT SHALL BE SEALED WITH A HOT POUR JOINT SEALER CONFORMING TO ARTICLE 1050.02 OF THE STANDARD SPECIFICATIONS.
3. A SINGLE LAYER OF FELT ROOFING PAPER SHALL SERVE AS A BOND BREAKER.
4. JOINT SHALL CONTINUE THROUGH COMBINATION CURB & GUTTER OR PCC SHOULDER.
5. PAVEMENT SEPARATION JOINT IS TO BE PAID FOR AS "SLEEPER SLAB" AND IS TO BE MEASURED IN PLACE BY THE LINEAL FOOT.
6. BOND BREAKER AND ½" (13 mm) JOINT AND FILLER SHALL BE INCIDENTAL TO THE PAY ITEM "SLEEPER SLAB".

REVISIONS	
NAME	DATE

ILLINOIS DEPARTMENT OF TRANSPORTATION

DETAIL OF PAVEMENT SEPARATION JOINT FOR JOINTED PCC PAVEMENTS AT INTERSECTIONS


SCALE: NONE
DATE 12/27/2006
DRAWN BY:
CHECKED BY:

BD52

ulrichv
12/27/2006
c:\projects\bd\bd52.dgn

CONTRACT NO.

F.A. RTE.	SECTION	COUNTY	TOTAL SHEETS	SHEET NO.
			525	404
STA.		TO STA.		
FED. ROAD DIST. NO.	ILLINOIS	FED. AID PROJECT		

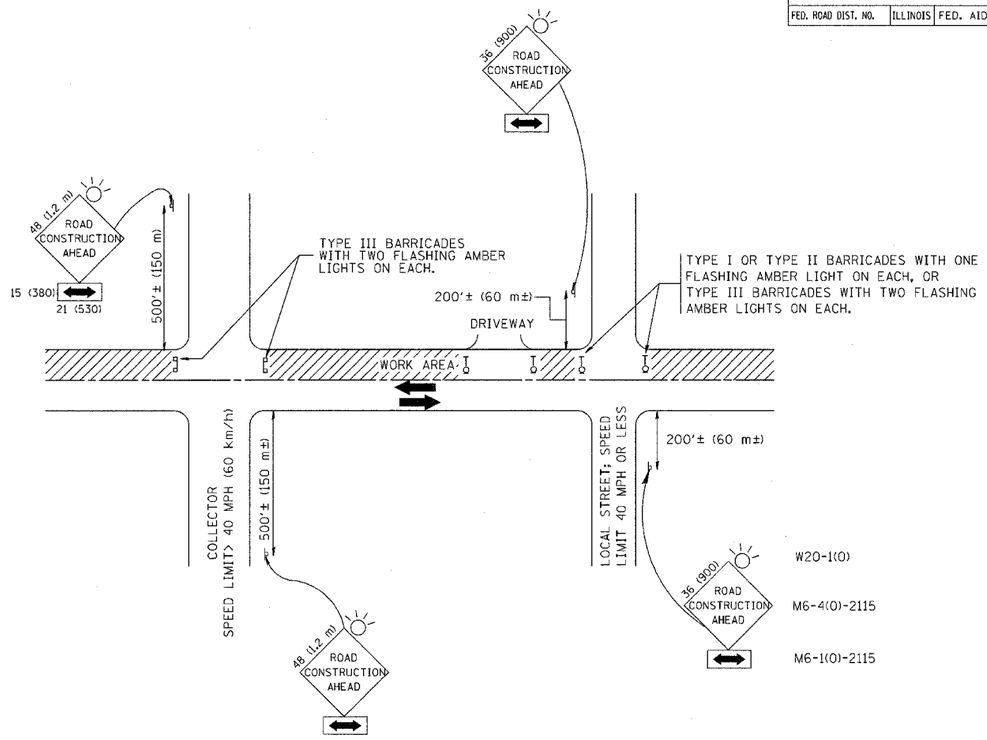

TRAFFIC CONTROL AND PROTECTION FOR SIDE ROADS, INTERSECTIONS, AND DRIVEWAYS

NOTES:

A. FOR NO LANE RESTRICTION ON THE SIDE ROAD OR DRIVEWAYS

1. SIDE ROAD WITH A SPEED LIMIT OF 40 MPH (60 km/h) OR LESS AS SHOWN ON THE DRAWING AND AS DIRECTED BY THE ENGINEER:

   a) ONE **ROAD CONSTRUCTION AHEAD** SIGN 36 x 36 (900x900) WITH A FLASHER AND FLAG MOUNTED ON IT APPROXIMATELY 200' (60 m) IN ADVANCE OF THE MAIN ROUTE.

   b) THE CLOSED PORTION OF THE MAIN ROUTE SHALL BE PROTECTED BY BLOCKING WITH TYPE I, TYPE II OR TYPE III BARRICADES, 1/3 OF THE CROSS SECTION OF THE CLOSED PORTION.

2. SIDE ROAD WITH A SPEED LIMIT GREATER THAN 40 MPH (60 km/h) AS SHOWN ON THE DRAWING AND AS DIRECTED BY THE ENGINEER:

   a) ONE **ROAD CONSTRUCTION AHEAD** SIGN 48 x 48 (1.2 m x 1.2 m) WITH A FLASHER MOUNTED ON IT APPROXIMATELY 500' (150 m) IN ADVANCE OF THE MAIN ROUTE.

   b) THE CLOSED PORTION OF THE MAIN ROUTE SHALL BE PROTECTED BY BLOCKING WITH TYPE III BARRICADES, 1/2 OF THE CROSS SECTION OF THE CLOSED PORTION.

3. WHEN THE SIDE ROAD LIES BETWEEN THE BEGINNING OF THE MAINLINE SIGNING AND THE WORK ZONE, A SINGLE HEADED ARROW (M6-1) SHALL BE USED IN LIEU OF THE DOUBLE HEADED ARROW (M6-4).

B. FOR A LANE CLOSURE ON A SIDE ROAD OR DRIVEWAY:

USE APPLICABLE PORTIONS OF THE TYPICAL APPLICATION OF TRAFFIC CONTROL DEVICES (STD. 701501, STD. 701606 OR THE APPROPRIATE STANDARD). THE SPACING OF SIGNS AND BARRICADES SHALL BE ADJUSTED FOR FIELD CONDITIONS AS DIRECTED BY THE ENGINEER. THE DIRECTIONAL ARROW SHALL BE COVERED OR REMOVED WHEN NO LONGER CONSISTENT WITH THE SIDE ROAD LANE CLOSURE.

C. ADVANCE WARNING SIGNS ARE TO BE OMITTED ON DRIVEWAY UNLESS OTHERWISE NOTED.

D. THE TRAFFIC CONTROL AND PROTECTION FOR SIDE ROADS, INTERSECTIONS, AND DRIVEWAYS SHALL BE INCIDENTAL TO THE COST OF SPECIFIED TRAFFIC CONTROL STANDARDS OR ITEMS.

All dimensions are in millimeters (inches) unless otherwise shown.

REVISIONS	
NAME	DATE
LHA	6/89
T. RAMMACHER	09/08/94
J. OBERLE	10/18/95
A. HOUSEH	03/06/96
A. HOUSEH	10/15/96
T. RAMMACHER	01/06/00

ILLINOIS DEPARTMENT OF TRANSPORTATION

TRAFFIC CONTROL AND PROTECTION FOR SIDE ROADS, INTERSECTIONS, AND DRIVEWAYS

SCALE: NONE

DRAWN BY


CHECKED BY

TC-10

PLOT DATE = 3/6/2007
FILE NAME = K:\district\tc10.dgn
PLOT SCALE = 50.000 ' / IN.
USER NAME = bourdi


CONTRACT NO.

F.A. RTE.	SECTION	COUNTY	TOTAL SHEETS	SHEET NO.
			525	405
STA.		TO STA.		
FED. ROAD DIST. NO.	ILLINOIS	FED. AID PROJECT		

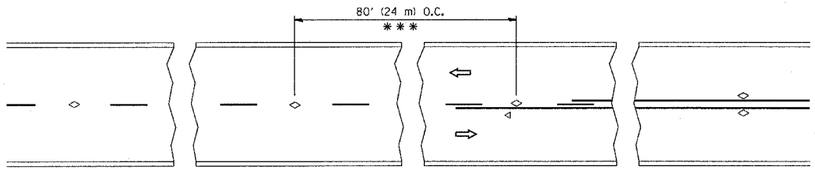


*** REDUCE TO 40' (12 m) O.C. ON CURVES WITH POSTED OR ADVISORY SPEED 45 M.P.H. (70 km/h) OR LESS.


TWO-LANE/TWO-WAY

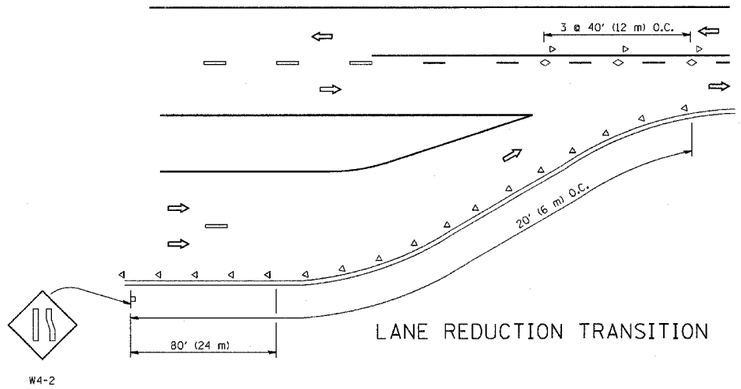


LANE REDUCTION TRANSITION

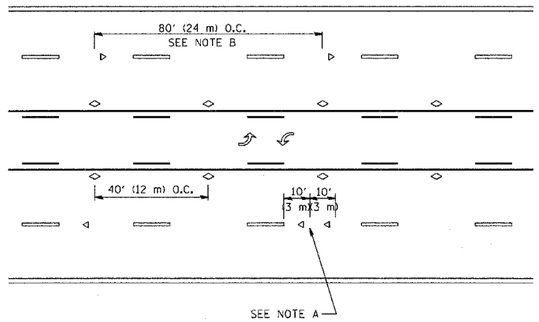


TWO-WAY LEFT TURN

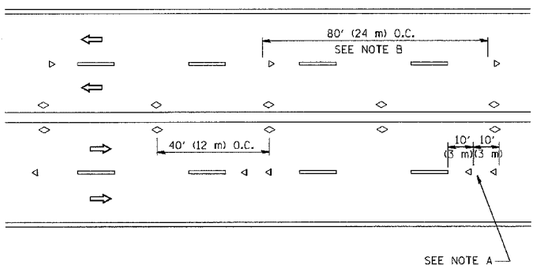

MULTI-LANE/UNDIVIDED

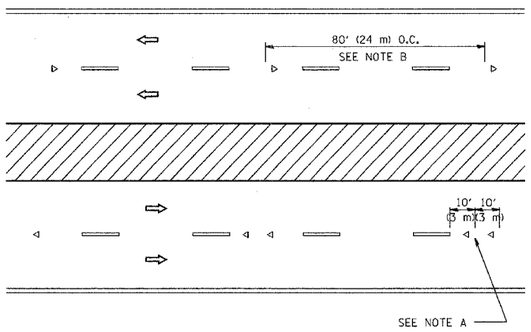

MULTI-LANE/DIVIDED

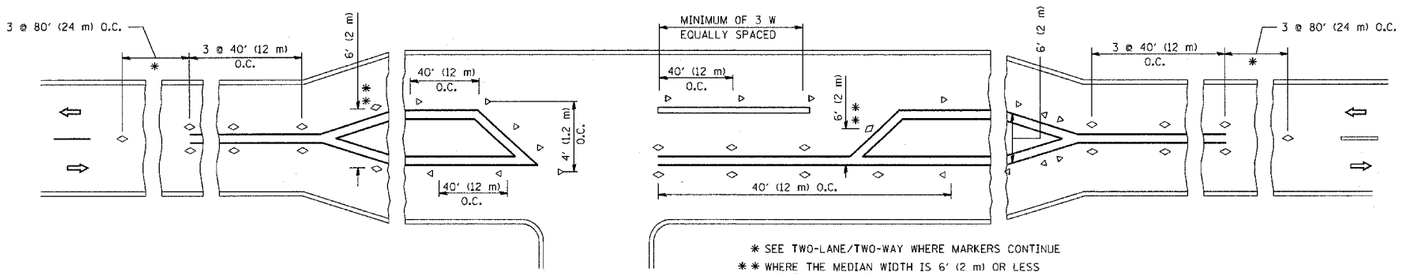

LEFT TURN

GENERAL NOTES

1. MARKERS USED WITH DASHED LINES SHALL BE CENTERED IN THE GAP BETWEEN SEGMENTS.
2. MARKERS USED ADJACENT TO SOLID LINES SHALL BE OFFSET 2 TO 3 (50 TO 75) TOWARD TRAFFIC AS SHOWN.
3. MARKERS THROUGH TANGENTS LESS THAN 500' (150 m) IN LENGTH BETWEEN CURVES SHALL BE INSTALLED AT THE LESSER OF THE TWO CURVE SPACINGS.

LANE MARKER NOTES

B. REDUCE TO 40' (12 m) O.C. ON CURVES WHERE ADVISORY SPEEDS ARE 10 M.P.H (20 km/h) LOWER THAN POSTED SPEEDS.

A. USE DOUBLE LANE LINE MARKERS SPACED AS SHOWN.

SYMBOLS

- YELLOW STRIPE
- WHITE STRIPE
- ONE-WAY AMBER MARKER
- ONE-WAY CRYSTAL MARKER (W/O)
- TWO-WAY AMBER MARKER

DESIGN NOTES

1. DOUBLE LANE LINE MARKERS SHALL BE USED UNLESS SPECIFIED OTHERWISE.
2. EXCEPT AS SHOWN ON THE LANE REDUCTION TRANSITION AND FREEWAY EXIT RAMP DETAIL, MARKERS ARE NOT TO BE SPECIFIED ON RIGHT EDGE LINES.
3. THE EXACT MARKER LIMITS, SPACING, AND COLOR SHOULD BE INCLUDED IN THE PLANS.
4. MARKERS SHOULD NOT BE USED ALONGSIDE CURBS EXCEPT FOR EXTREMELY SHORT SECTIONS OF CURBS WHERE NOT MORE THAN TWO MARKERS WOULD BE INVOLVED.

All dimensions are in inches (millimeters) unless otherwise shown.

REVISIONS	
NAME	DATE
T. RAMMACHER	09-19-94
T. RAMMACHER	03-12-99
T. RAMMACHER	01-06-00

ILLINOIS DEPARTMENT OF TRANSPORTATION

TYPICAL APPLICATIONS RAISED REFLECTIVE PAVEMENT MARKERS (SNOW-PLOW RESISTANT)

SCALE: NONE

DRAWN BY CADD


CHECKED BY

TC-11


PLOT DATE = 2/6/2007
FILE NAME = K:\dist\std\tc11.dgn
PLOT SCALE = 50.000 '/ IN.
USER NAME = bauerdl

CONTRACT NO.


F.A. RTE.	SECTION	COUNTY	TOTAL SHEETS	SHEET NO.
			525	406
STA.		TO STA.		
FED. ROAD DIST. NO.	ILLINOIS	FED. AID PROJECT		

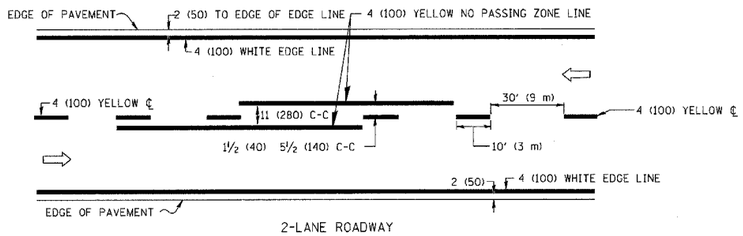

2-LANE ROADWAY

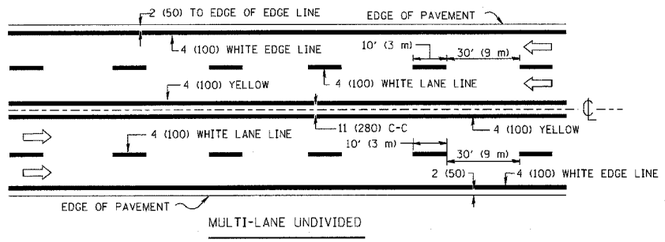


MULTI-LANE UNDIVIDED

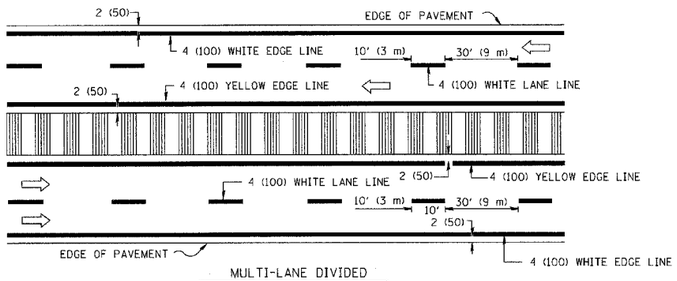


MULTI-LANE DIVIDED
WITH MOUNTABLE MEDIAN


NOTE: MEDIANS WITH BARRIER CURB DO NOT REQUIRE AN EDGE LINE

TYPICAL LANE AND EDGE LINE MARKING

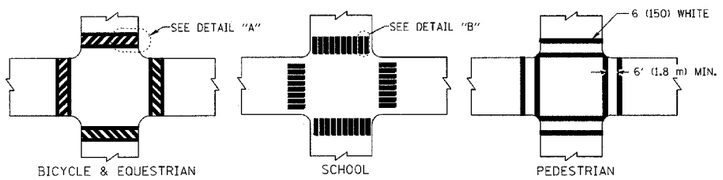


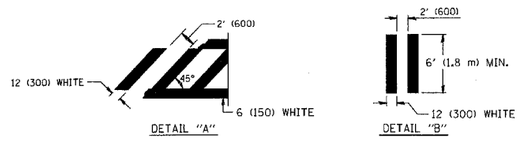

TYPICAL CROSSWALK MARKING

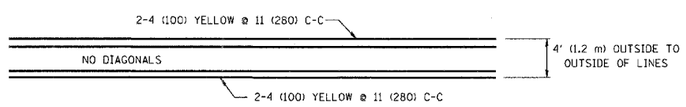


4' (1.2 m) WIDE MEDIANS ONLY

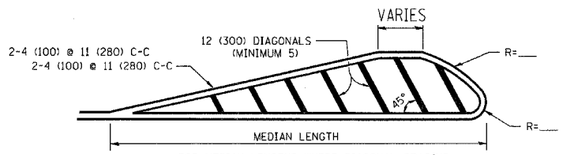


FOR MEDIAN LENGTHS WHERE DIAGONAL SPACING CANNOT BE ATTAINED, USE 5 (FIVE) EQUALLY SPACED DIAGONAL LINES.

DIAGONAL LINE SPACING: 50' (15 m) C-C (LESS THAN 30MPH (50 km/h))
75' (25 m) C-C 30MPH (50 km/h) TO 45MPH (70 km/h))
150' (45 m) C-C (MORE THAN 45MPH (70 km/h))

MEDIANS OVER 4' (1.2 m) WIDE

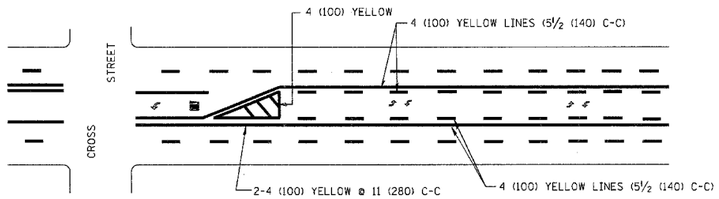


A MINIMUM OF TWO PAIRS OF TURN ARROWS SHALL BE USED, WHITE IN COLOR. ADDITIONAL PAIRS SHALL BE PLACED AT 200' (60 m) TO 300' (90 m) INTERVALS.

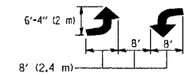

MEDIAN WITH TWO-WAY LEFT TURN LANE

TYPICAL PAINTED MEDIAN MARKING

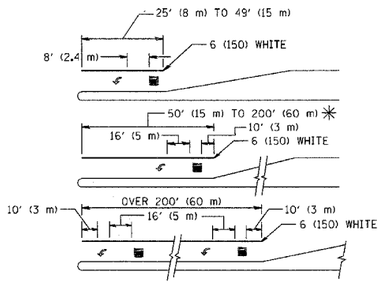


FULL SIZE LETTERS 8' (2.4 m) AND ARROWS SHALL BE USED.
↰ AREA = 15.6 SQ. FT. (1.5 m^2) **ONLY** AREA = 20.8 SQ. FT. (1.9 m^2)


✳ TURN LANES IN EXCESS OF 400' (120 m) IN LENGTH MAY HAVE AN ADDITIONAL SET OF ARROW - "ONLY" INSTALLED MIDWAY BETWEEN THE OTHER TWO SETS OF ARROW - "ONLY".

TYPICAL LEFT (OR RIGHT) TURN LANE

TYPICAL TURN LANE MARKING

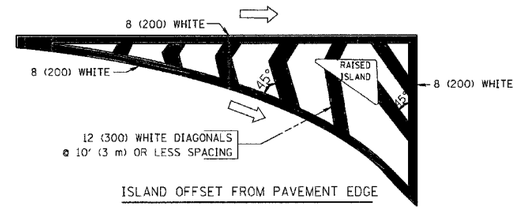

ISLAND OFFSET FROM PAVEMENT EDGE

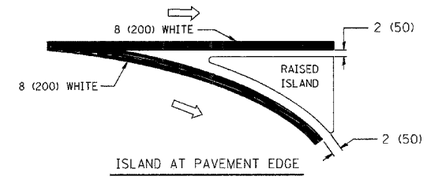

ISLAND AT PAVEMENT EDGE

TYPICAL ISLAND MARKING

TYPE OF MARKING	WIDTH OF LINE	PATTERN	COLOR	SPACING / REMARKS
CENTERLINE ON 2 LANE PAVEMENT	4 (100)	SKIP-DASH	YELLOW	10' (3 m) LINE WITH 30' (9 m) SPACE
CENTERLINE ON MULTI-LANE UNDIVEDED PAVEMENT	2 @ 4 (100)	SOLID	YELLOW	11 (280) C-C
NO PASSING ZONE LINES: FOR ONE DIRECTION FOR BOTH DIRECTIONS	4 (100) 2 @ 4 (100)	SOLID SOLID	YELLOW YELLOW	5½ (140) C-C FROM SKIP-DASH CENTERLINE 11 (280) C-C OMIT SKIP-DASH CENTERLINE BETWEEN
LANE LINES	4 (100) 5 (125) ON FREEWAYS	SKIP-DASH SKIP-DASH	WHITE WHITE	10' (3 m) LINE WITH 30' (9 m) SPACE
DOTTED LINES (EXTENSIONS OF CENTER, LANE OR TURN LANE MARKINGS)	SAME AS LINE BEING EXTENDED	SKIP-DASH	SAME AS LINE BEING EXTENDED	2' (600) LINE WITH 6' (1.8 m) SPACE
EDGE LINES	4 (100)	SOLID	YELLOW-LEFT WHITE-RIGHT	OUTLINE MOUNTABLE MEDIANS IN YELLOW; EDGE LINES ARE NOT USED NEXT TO BARRIER CURB
TURN LANE MARKINGS	6 (150) LINE; FULL SIZE LETTERS & SYMBOLS (8' (2.4m))	SOLID	WHITE	SEE TYPICAL TURN LANE MARKING DETAIL
TWO WAY LEFT TURN MARKING	2 @ 4 (100) EACH DIRECTION 8' (2.4m) LEFT ARROW	SKIP-DASH AND SOLID IN PAIRS	YELLOW WHITE	10' (3 m) LINE WITH 30' (9 m) SPACE FOR SKIP-DASH; 5½ (140) C-C BETWEEN SOLID LINE AND SKIP-DASH LINE SEE TYPICAL TWO-WAY LEFT TURN MARKING DETAIL
CROSSWALK LINES (PEDESTRIAN) A. DIAGONALS (BIKE & EQUESTRIAN) B. LONGITUDINAL BARS (SCHOOL)	2 @ 6 (150) 12 (300) @ 45° 12 (300) @ 90°	SOLID SOLID SOLID	WHITE WHITE WHITE	NOT LESS THAN 6' (1.8 m) APART 2' (600) APART 2' (600) APART SEE TYPICAL CROSSWALK MARKING DETAILS.
STOP LINES	24 (600)	SOLID	WHITE	PLACE 4' (1.2 m) IN ADVANCE OF AND PARALLEL TO CROSSWALK, IF PRESENT. OTHERWISE, PLACE AT DESIRED STOPPING POINT. PARALLEL TO CROSSROAD CENTERLINE, WHERE POSSIBLE
PAINTED MEDIANS	2 @ 4 (100) WITH 12 (300) DIAGONALS @ 45° NO DIAGONALS USED FOR 4' (1.2 m) WIDE MEDIANS	SOLID	YELLOW: TWO WAY TRAFFIC WHITE: ONE WAY TRAFFIC	11 (280) C-C FOR THE DOUBLE LINE SEE TYPICAL PAINTED MEDIAN MARKING.
GORE MARKING AND CHANNELIZING LINES	8 (200) WITH 12 (300) DIAGONALS @ 45°	SOLID	WHITE	DIAGONALS: 15' (4.5 m) C-C (LESS THAN 30MPH (50 km/h)) 20' (6 m) C-C 30MPH (50 km/h) TO 45MPH (70 km/h)) 30' (9 m) C-C (OVER 45MPH (70 km/h))
RAILROAD CROSSING	24 (600) TRANSVERSE LINES; "RR" IS 6' (1.8 m) LETTERS; 16 (400) LINE FOR "X"	SOLID	WHITE	SEE STATE STANDARD 780001 AREA OF: "R"=3.6 SQ. FT. (0.33 m^2) EACH "X"=54.0 SQ. FT. (5.0 m^2)
SHOULDER DIAGONALS	12 (300) @ 45°	SOLID	WHITE - RIGHT YELLOW - LEFT	50' (15 m) C-C (LESS THAN 30MPH (50 km/h)) 75' (25 m) C-C (30 MPH (50 km/h) TO 45MPH (70 km/h)) 150' (45 m) C-C (OVER 45MPH (70 km/h))

FOR FURTHER DETAILS ON PAVEMENT MARKING REFER TO STANDARD SPECIFICATIONS FOR ROAD AND BRIDGE CONSTRUCTION AND STATE STANDARD 780001.

All dimensions are in inches (millimeters) unless otherwise shown.

REVISIONS	
NAME	DATE
EVERS	03-19-90
T. RAMMACHER	10-27-94
ALEX HOUSEH	10-09-96
ALEX HOUSEH	10-17-96
T. RAMMACHER	01-06-00

ILLINOIS DEPARTMENT OF TRANSPORTATION

DISTRICT ONE TYPICAL PAVEMENT MARKINGS

SCALE: NONE

DRAWN BY CADD


CHECKED BY


TC-13

PLOT DATE = 3/6/2007
FILE NAME = K:\dists\sth\tc13.dgn
PLOT SCALE = 50.0000 ' / IN.
USER NAME = bauerdl

CONTRACT NO.

F.A. RTE.	SECTION	COUNTY	TOTAL SHEETS	SHEET NO.
			525	407
STA.		TO STA.		
FED. ROAD DIST. NO.	ILLINOIS	FED. AID PROJECT		

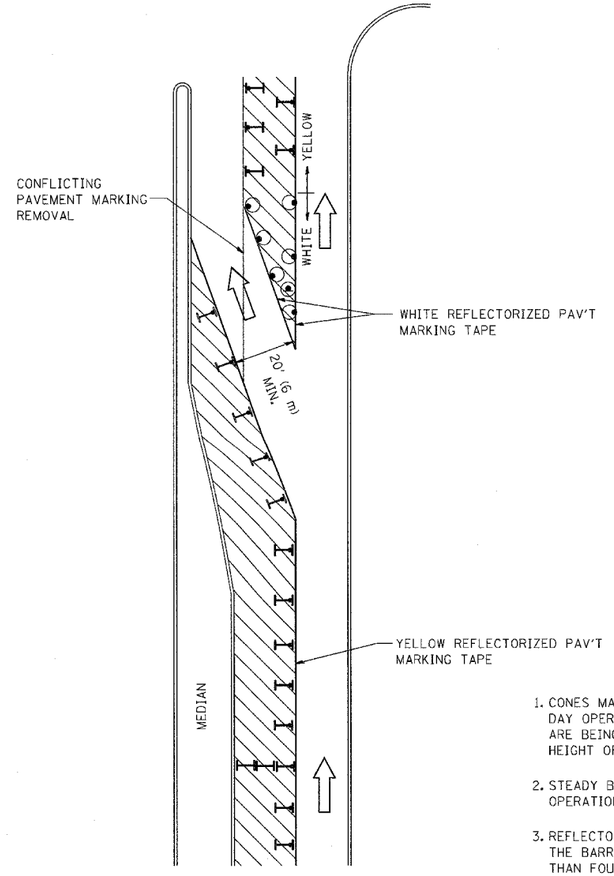

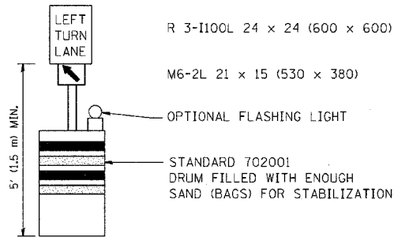

GENERAL NOTES

1. CONES MAY BE SUBSTITUTED FOR BARRICADES OR DRUMS AT HALF THE SPACING DURING DAY OPERATIONS. CONES SHALL BE A MINIMUM OF 28 (710) IN HEIGHT. WHEN CONES ARE BEING USED, THE "LEFT TURN LANE" SIGN MAY BE SKID MOUNTED AT A MINIMUM HEIGHT OF 5' (1.5 m).
2. STEADY BURNING LIGHTS WILL NOT BE REQUIRED ON BARRICADES OR DRUMS FOR DAY OPERATIONS. ALL LIGHTS SHALL BE MONODIRECTIONAL.
3. REFLECTORIZED TEMPORARY PAVEMENT MARKING TAPE SHALL BE PLACED THROUGHOUT THE BARRICADED AREA OF EACH TURN BAY WHERE THE CLOSURE TIME IS GREATER THAN FOURTEEN DAYS.
4. THIS APPLICATION ALSO APPLIES WHEN WORK IS BEING PERFORMED IN THE RIGHT LANE(S) AND THE RIGHT TURN BAY IS TO REMAIN OPEN. UNDER THIS CONDITION, "RIGHT TURN LANE" R3-100 24 x 24 (600 x 600) AND M6-2R 21 x 15 (530 x 380) SHALL BE USED.
5. THESE CONTROLS SHALL SUPPLEMENT MAINLINE TRAFFIC CONTROL FOR LANE CLOSURES.
6. LONGITUDINAL DIMENSIONS MAY BE ADJUSTED TO FIT FIELD CONDITIONS.
7. FORM BT 725 IS REQUIRED.
8. TRAFFIC CONTROL AND PROTECTION AT TURN BAYS (TO REMAIN OPEN TO TRAFFIC) SHALL BE INCLUDED IN THE COST SPECIFIED TRAFFIC CONTROL STANDARDS OR ITEMS.

LEGEND

- WORK AREA
- LANE OPEN TO TRAFFIC
- TYPE I OR II BARRICADE WITH STEADY BURN LIGHT
- DRUM WITH STEADY BURN LIGHT
- DRUM WITH SIGN (WITH OPTIONAL FLASHING LIGHT) SEE DETAIL
- TYPE I OR II CHECK BARRICADE WITH FLASHING LIGHT

All dimensions are in inches (millimeters) unless otherwise shown.

REVISIONS	
NAME	DATE
T. RAMMACHER	09/08/94
A. HOUSEH	11/07/95
A. HOUSEH	10/12/96
T. RAMMACHER	01/06/00

ILLINOIS DEPARTMENT OF TRANSPORTATION

TRAFFIC CONTROL AND PROTECTION AT TURN BAYS (TO REMAIN OPEN TO TRAFFIC)

SCALE: NONE

DRAWN BY


CHECKED BY LHA

TC-14


PLOT DATE = 3/6/2007
FILE NAME = K:\dist\std\tc14.dgn
PLOT SCALE = 50.0000 '/ IN.
USER NAME = bauerd1

CONTRACT NO.


F.A. RTE.	SECTION	COUNTY	TOTAL SHEETS	SHEET NO.
			525	408
STA.		TO STA.		
FED. ROAD DIST. NO.	ILLINOIS	FED. AID PROJECT		

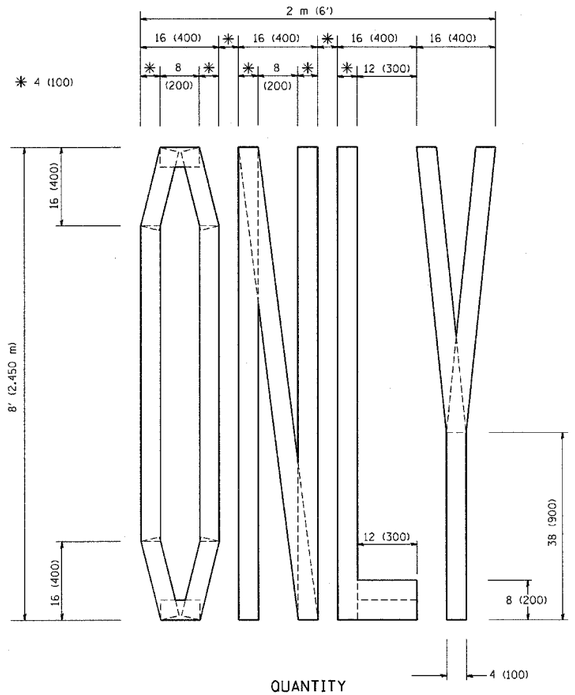

QUANTITY
4 (100) LINE = 64.1 ft. (19.7 m)
21.1 sq. ft. (1.97 sq. m)

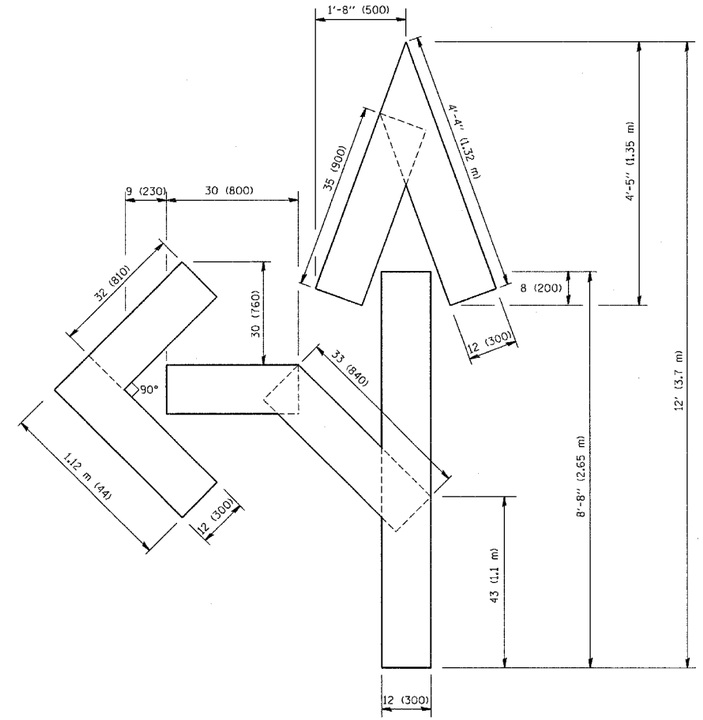

QUANTITY
4 (100) LINE = 82.5 ft. (25.3 m)
27.5 sq. ft. (2.53 sq. m)

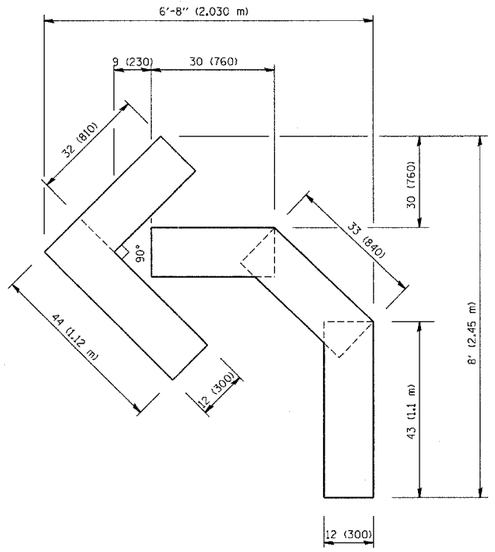

QUANTITY
4 (100) LINE = 45.5 ft. (13.9 m)
15.2 sq. ft. (1.39 sq. m)

All dimensions are in inches (millimeters) unless otherwise shown.

REVISIONS	
NAME	DATE
T. RAMMACHER	09/18/94
J. OBERLE	06/01/96
T. RAMMACHER	06/05/96
T. RAMMACHER	11/04/97
T. RAMMACHER	03/02/98
E. GOMEZ	08/28/00

ILLINOIS DEPARTMENT OF TRANSPORTATION

PAVEMENT MARKING LETTERS AND SYMBOLS FOR TRAFFIC STAGING

SCALE: NONE

DRAWN BY CADD

CHECKED BY

TC-16


PLOT DATE = 3/7/2007
FILE NAME = K:\dist6\tc16.dgn
PLOT SCALE = 50.0000 ' / IN.
USER NAME = bauerdl

CONTRACT NO.


F.A. RTE.	SECTION	COUNTY	TOTAL SHEETS	SHEET NO.
			525	409
STA.		TO STA.		
FED. ROAD DIST. NO.	ILLINOIS	FED. AID PROJECT		

SIGNING FOR FLAGGING OPERATIONS AT WORK ZONE OPENINGS

WORK ZONE EXIT OPENING

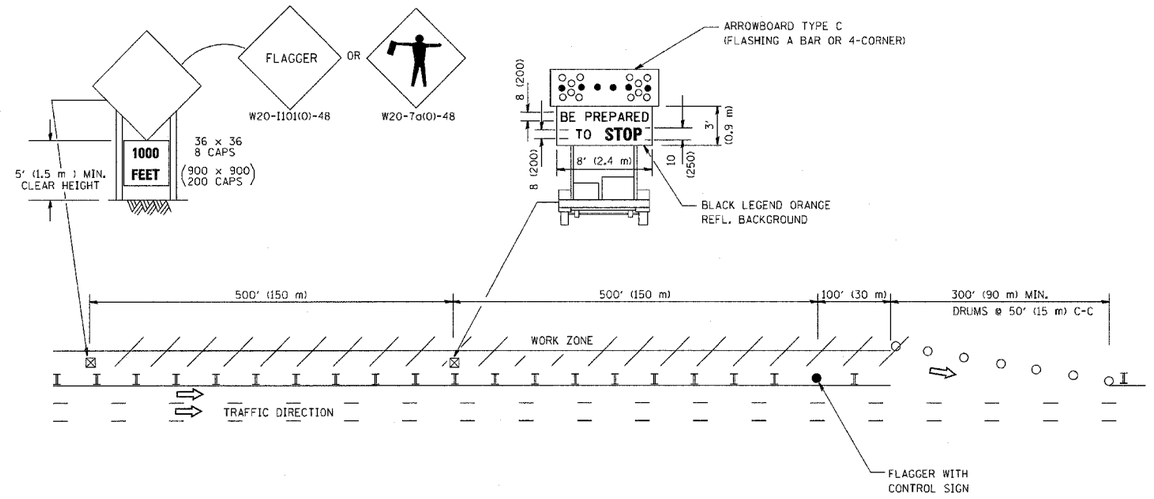

WORK ZONE ENTRY OPENING

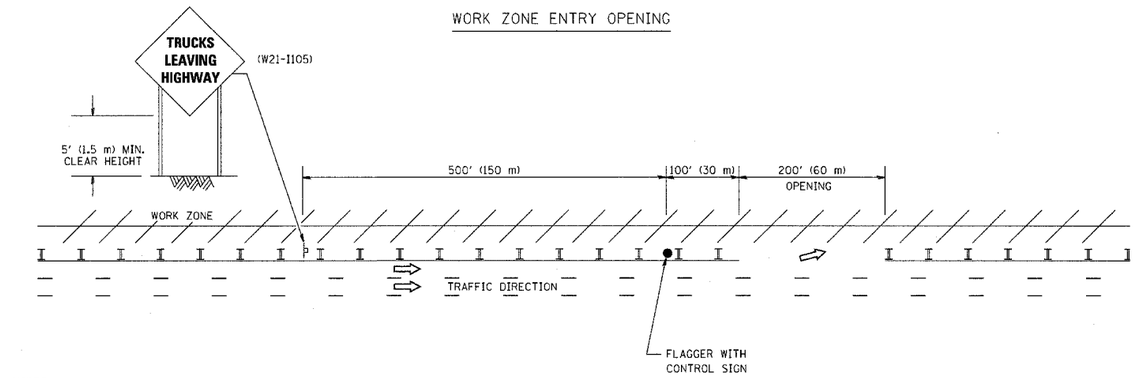

NOTES:

1. The Arrowboard, the Flagger Ahead trailer mounted sign, and the Trucks Leaving Highway sign shall be removed or turned away from traffic and the exit and entry openings shall be closed when the flagging operation ceases.
2. Work Zone Exit Openings should be a minimum of one half mile apart.
3. Exiting the work zone at any place other than at a Work Zone Exit Opening will be prohibited.
4. All vehicles shall enter the work zone at entry openings, using their turn signals to warn motorists

ALL DIMENSIONS ARE IN INCHES (MILLIMETERS) UNLESS OTHERWISE SHOWN

REVISIONS	
NAME	DATE
DWS	8/98
JAF	4/03
JAF	2/06
SPB	1/07

ILLINOIS DEPARTMENT OF TRANSPORTATION

SIGNING FOR FLAGGING OPERATIONS AT WORK ZONE OPENINGS

SCALE: NONE

DRAWN BY CADD


CHECKED BY

TC-18

PLOT DATE = 3/7/2007
FILE NAME = K:\dist\std\tc18.dgn
PLOT SCALE = 50.000 ' / IN.
USER NAME = bauerdl

CONTRACT NO.

F.A. RTE.	SECTION	COUNTY	TOTAL SHEETS	SHEET NO.
			525	410
STA.		TO STA.		
FED. ROAD DIST. NO.	ILLINOIS	FED. AID PROJECT		

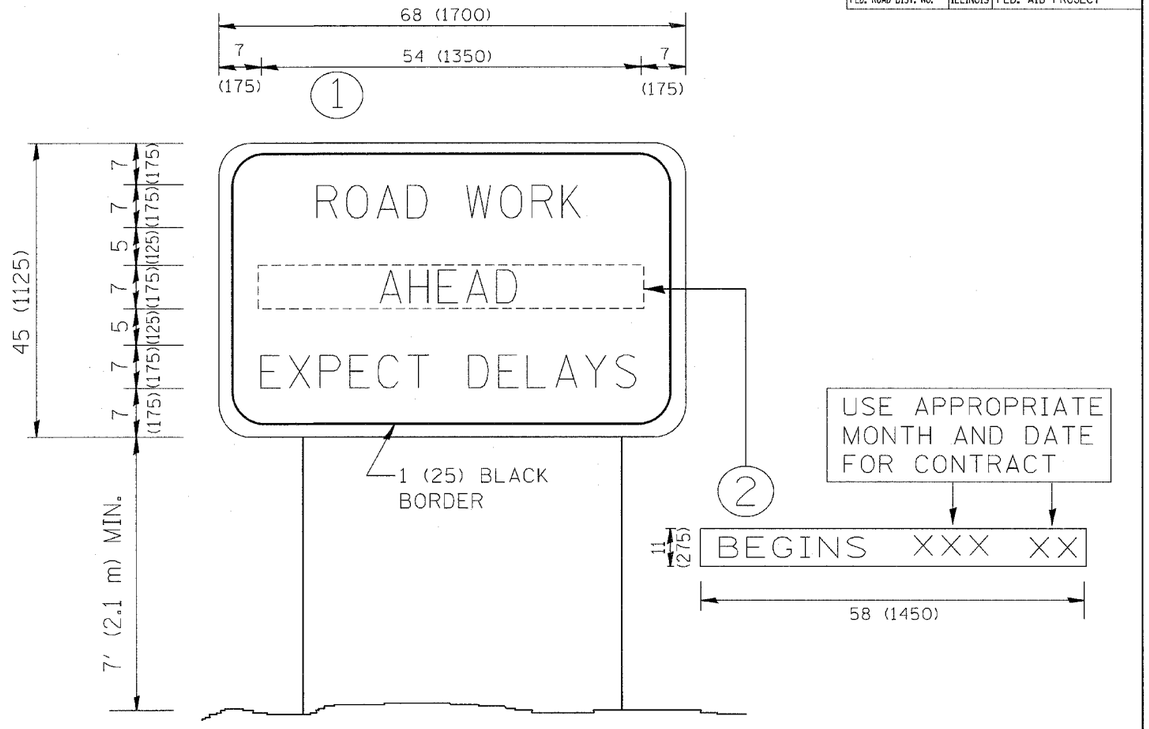

NOTES:

1. USE BLACK LETTERING ON ORANGE BACKGROUND.
2. ERECT SIGNS IN ADVANCE OF THE LOCATION FOR THE "ROAD CONSTRUCTION AHEAD" SIGN AT LOCATIONS AS DIRECTED BY THE ENGINEER.
3. ERECT SIGN (1) WITH INSTALLED PANEL (2) ONE WEEK PRIOR TO THE START OF CONSTRUCTION.
4. REMOVE PANEL (2) SOON AFTER THE START OF CONSTRUCTION.
5. SEE SPECIAL PROVISION FOR "TEMPORARY INFORMATION SIGNING" FOR ADDITIONAL INFORMATION.
6. ONE SIGN ASSEMBLY EQUALS 25.70 SQ. FT. (2.3 SQ. M.)
7. SHALL BE PAID FOR AS TEMPORARY INFORMATION SIGNING.

ALL DIMENSIONS ARE IN INCHES (MILLIMETERS) UNLESS OTHERWISE SHOWN.

REVISIONS	
NAME	DATE
R. MIRS	9-15-97
R. MIRS	12-11-97
T. RAMMACHER	2-2-99
C. JUCIUS	1-31-07

ILLINOIS DEPARTMENT OF TRANSPORTATION

ARTERIAL ROAD INFORMATION SIGN

SCALE: NONE

DRAWN BY DESIGN


CHECKED BY

TC22

PLOT DATE = 3/8/2007
FILE NAME = K:\dist\std\tc22.dgn
PLOT SCALE = 50.000 '/ IN.
USER NAME = bauerdl

CONTRACT NO.

F.A. RTE.	SECTION	COUNTY	TOTAL SHEETS	SHEET NO.
			525	411
STA.		TO STA.		
FED. ROAD DIST. NO.	ILLINOIS	FED. AID PROJECT		

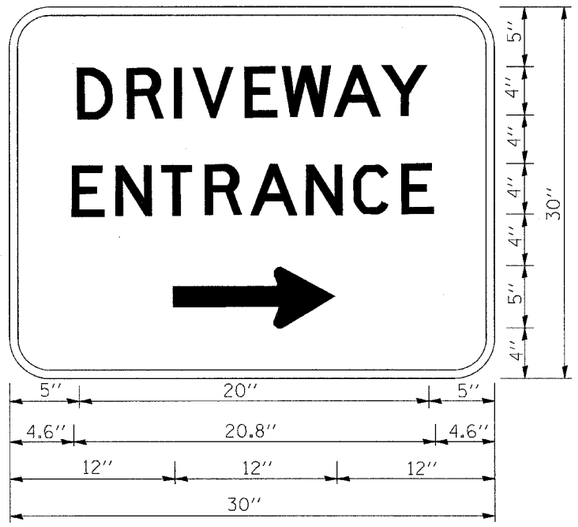

3.0'' RADIUS, 0.5'' BORDER, WHITE ON GREEN; REFLECTORIZED
"DRIVEWAY" D; "ENTRANCE" D; STANDARD ARROW CUSTOM 12.0'' x 5.0''

NOTES:

1. HALF OF THE SIGNS WILL REQUIRE A LEFT HAND FACING ARROW.
2. TWO SIGNS SHALL BE USED AT EACH COMMERCIAL ENTRANCE PLACED BACK-TO-BACK: ONE WITH A RIGHT HAND ARROW (SHOWN) SHALL BE PLACED ON THE NEAR RIGHT SIDE THE DRIVEWAY AND ONE WITH A LEFT HAND ARROW SHALL BE PLACED ON THE FAR LEFT SIDE OF THE DRIVEWAY.
3. SIGNS TO BE PAID FOR AS ITEM "TEMPORARY INFORMATION SIGNING".

PLOT DATE = 2/15/2007
FILE NAME = K:\dsn\tc26.dgn
PLOT SCALE = 50.000 '/ IN.
USER NAME = bauerdl

REVISIONS	
NAME	DATE
C. JUCIUS	02/15/07

ILLINOIS DEPARTMENT OF TRANSPORTATION

DRIVEWAY ENTRANCE SIGNING


SCALE: NONE
DATE

DRAWN BY R.H.
CHECKED BY

TC-26

CONTRACT NO. 62417

FAP RTE.	SECTION	COUNTY	TOTAL SHEETS	SHEET NO.
338	(113 & 114) R-5	WILL	525	412
STA. 3190+00		TO STA. 3204+00		
FED. ROAD DIST. NO.	ILLINOIS	FAP 338 (IL RTE. 59)		

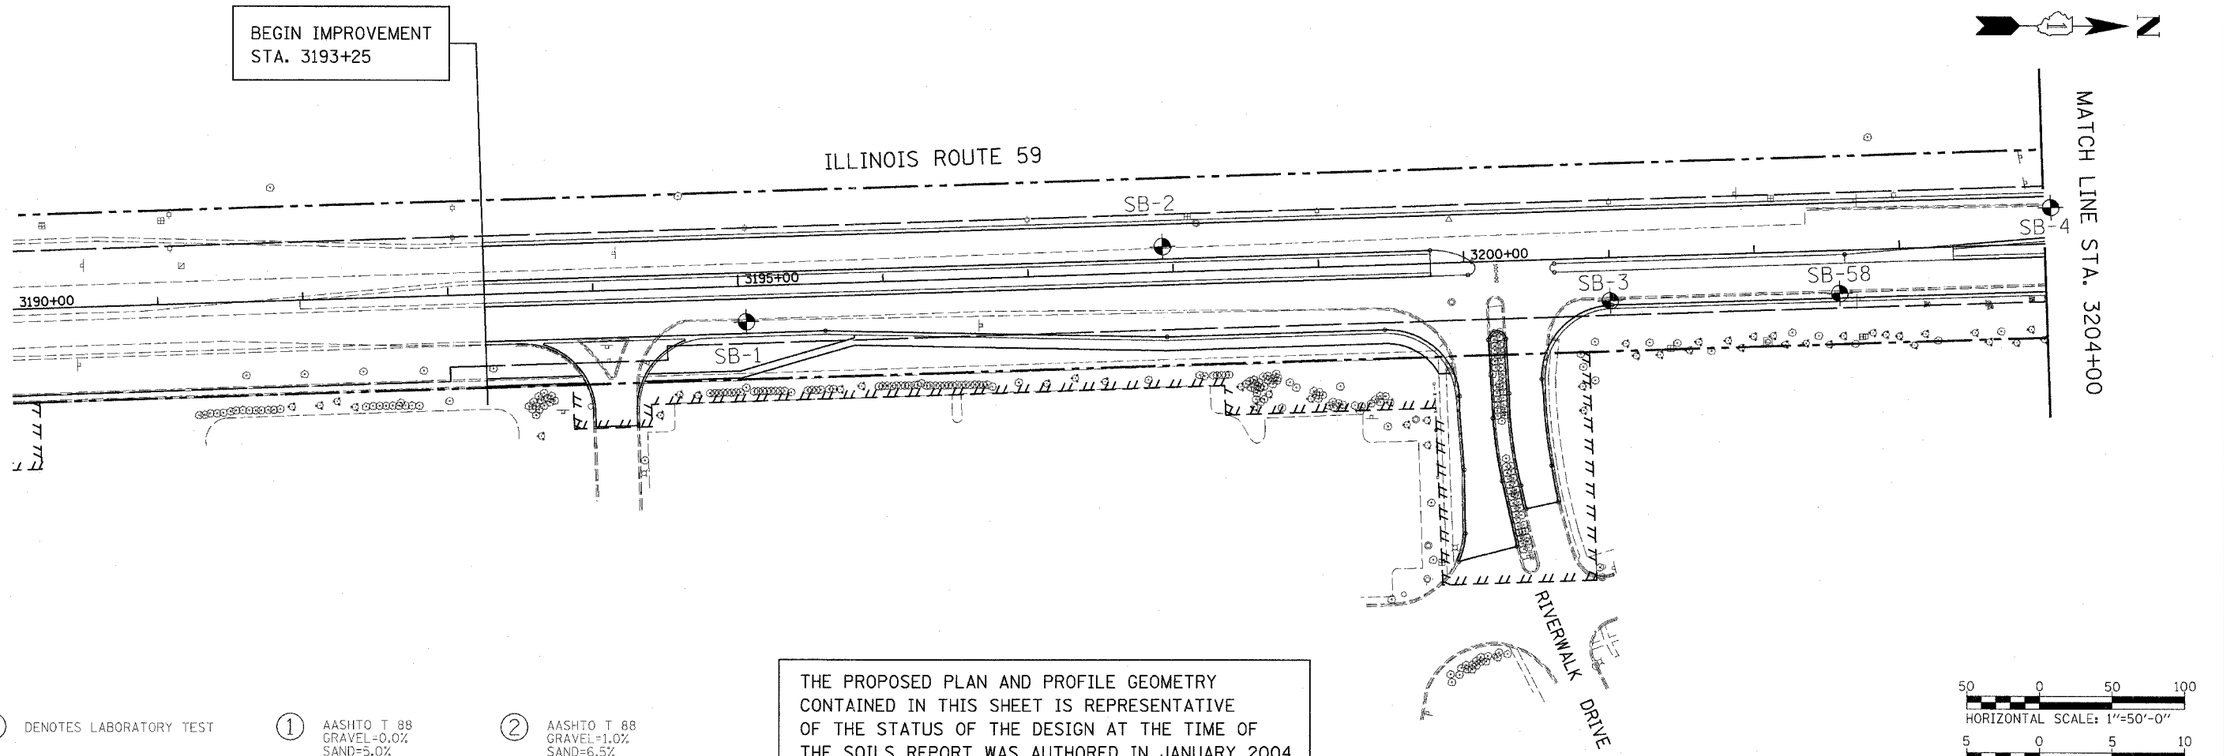

DENOTES LABORATORY TEST

GROUNDWATER FIRST ENCOUNTER

GROUNDWATER UPON COMPLETION


① AASHTO T 88
GRAVEL=0.0%
SAND=5.0%
SILT=56.0%
CLAY=39.0%

AASHTO T 89 & T 90
LIQUID LIMIT=47
PLASTICITY INDEX=26

② AASHTO T 88
GRAVEL=1.0%
SAND=6.5%
SILT=57.5%
CLAY=35.0%

AASHTO T 89 & T 90
LIQUID LIMIT=47
PLASTICITY INDEX=14

THE PROPOSED PLAN AND PROFILE GEOMETRY CONTAINED IN THIS SHEET IS REPRESENTATIVE OF THE STATUS OF THE DESIGN AT THE TIME OF THE SOILS REPORT WAS AUTHORED IN JANUARY 2004. SEE THE ROADWAY PLAN AND PROFILE SHEETS FOR THE LATEST GEOMETRY.

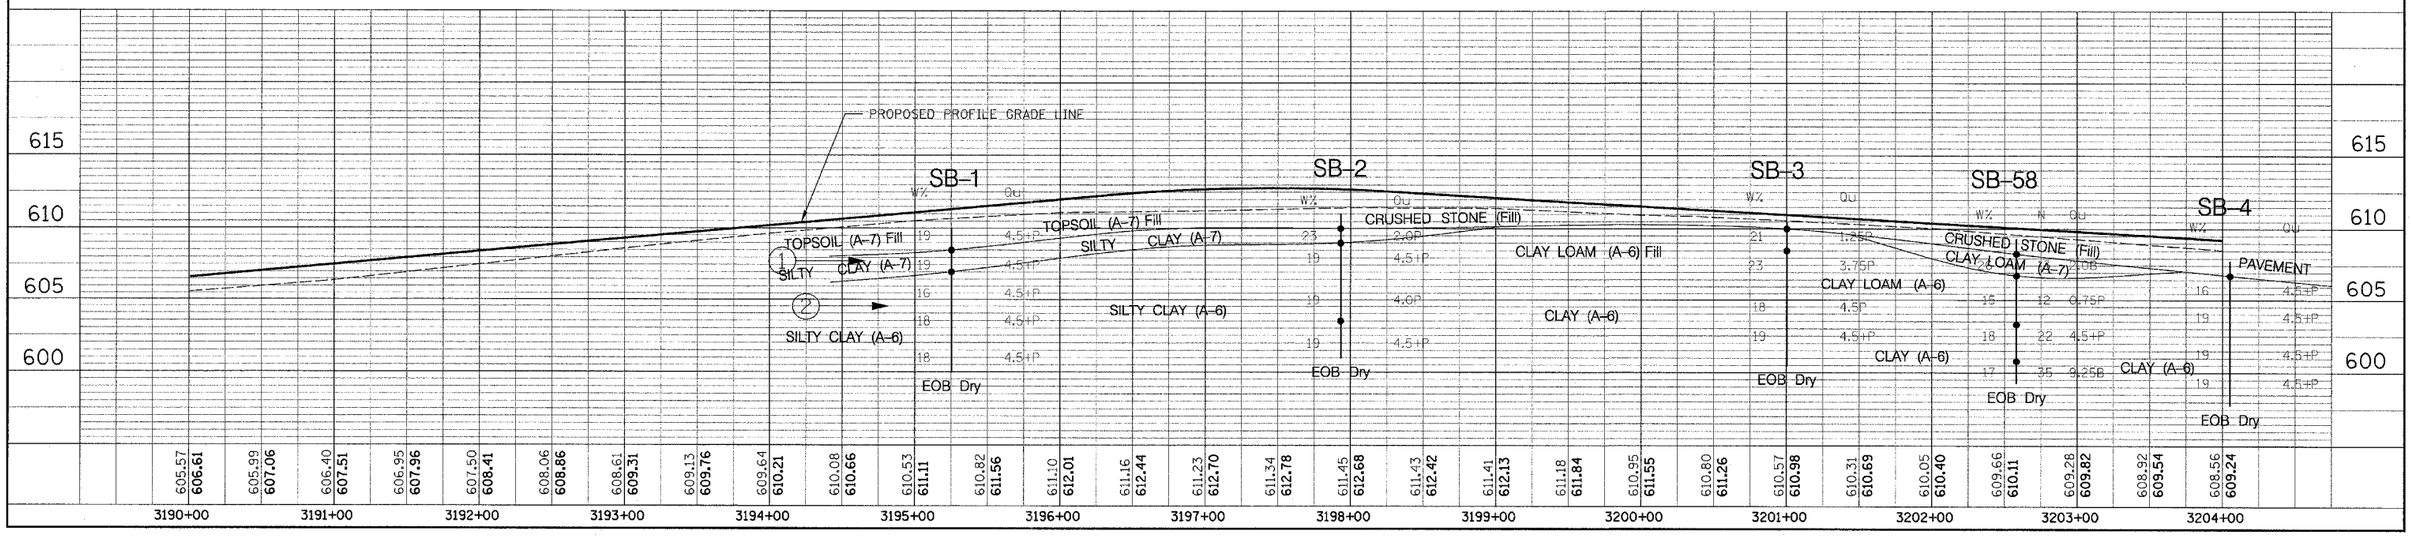


SOILS PLAN /PROFILE – ILLINOIS ROUTE 59

CONTRACT NO. 62417

MAP RTE.	SECTION	COUNTY	TOTAL SHEETS	SHEET NO.
338	(113 & 114) R-5	WILL	525	413
STA. 3204+00		TO STA. 3218+00		
FED. ROAD DIST. NO.	ILLINOIS	FAP 338 (IL RTE. 59)		

OMISSION BRIDGE OVER DUPAGE RIVER
STA. 3206+26 TO STA. 3213+60

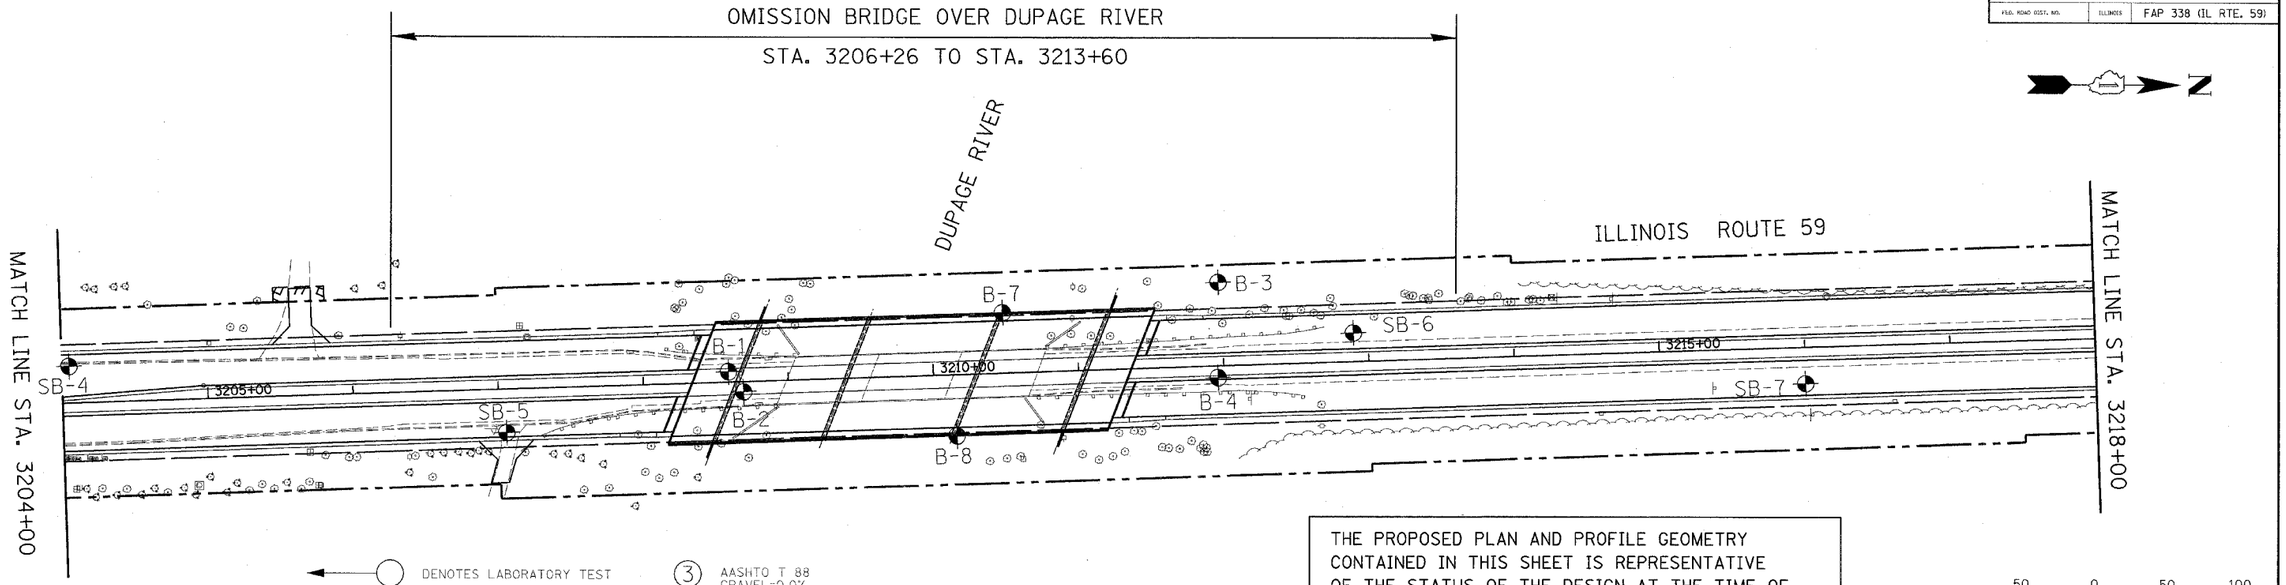

DENOTES LABORATORY TEST

GROUNDWATER FIRST ENCOUNTER

GROUNDWATER UPON COMPLETION


③ AASHTO T 88
GRAVEL=0.0%
SAND=24.5%
SILT=51.0%
CLAY=24.5%

AASHTO T 89 & T 90
LIQUID LIMIT=27
PLASTICITY INDEX=11

THE PROPOSED PLAN AND PROFILE GEOMETRY CONTAINED IN THIS SHEET IS REPRESENTATIVE OF THE STATUS OF THE DESIGN AT THE TIME OF THE SOILS REPORT WAS AUTHORED IN JANUARY 2004. SEE THE ROADWAY PLAN AND PROFILE SHEETS FOR THE LATEST GEOMETRY.

HORIZONTAL SCALE: 1"=50'-0"

VERTICAL SCALE: 1"=5'-0"

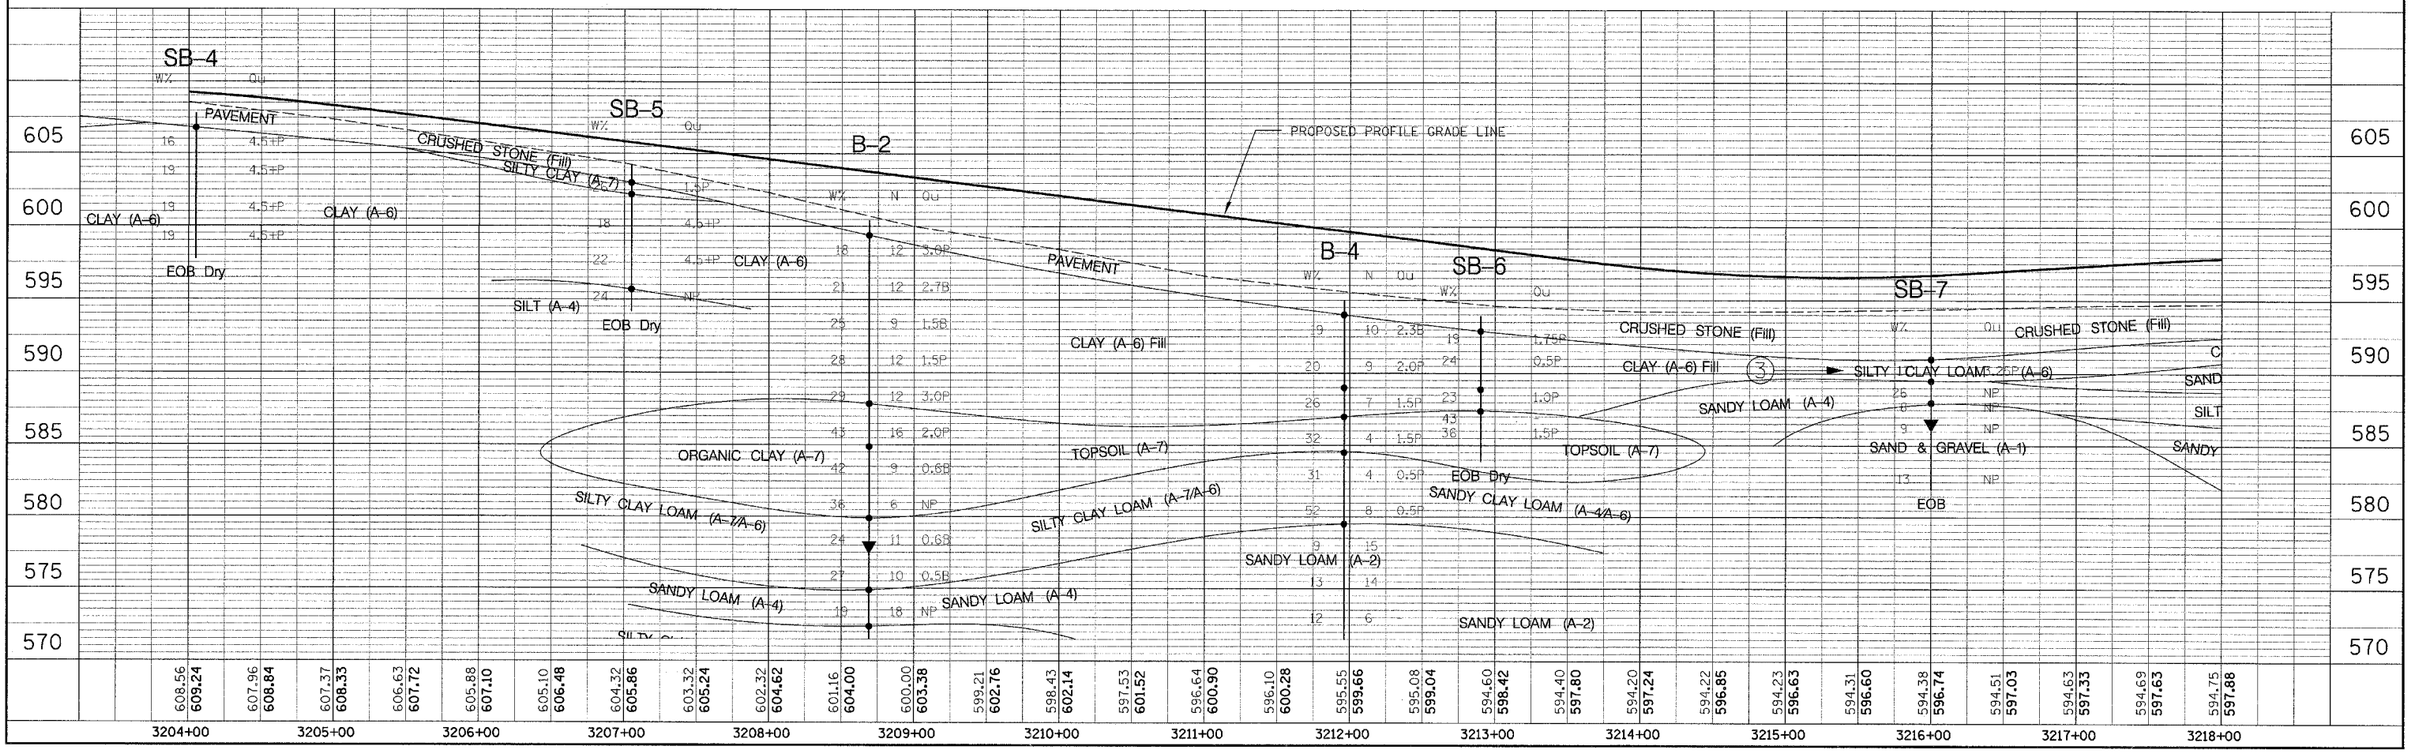


SOILS PLAN /PROFILE – ILLINOIS ROUTE 59

CONTRACT NO. 62417

FAP RTE.	SECTION	COUNTY	TOTAL SHEETS	SHEET NO
338	(113 & 114) R-5	WILL	525	414
STA. 3218+00		TO STA. 3232+00		
FED. ROAD DIST. NO.	ILLINOIS	FAP 338 (IL RTE. 59)		


PLAN
SURVEYED
PLOTTED
ALIGNMENT CHECKED
R.O.W. CHECKED
NOTE BOOK
NO.
CADD FILE NAME
BY
DATE

PROFILE
SURVEYED
PLOTTED
CROSS SECTIONS CHECKED
BENCH MARK NOTED
NOTE BOOK
NO.
STRUCTURE NOTATIONS DRAWN
BY
DATE

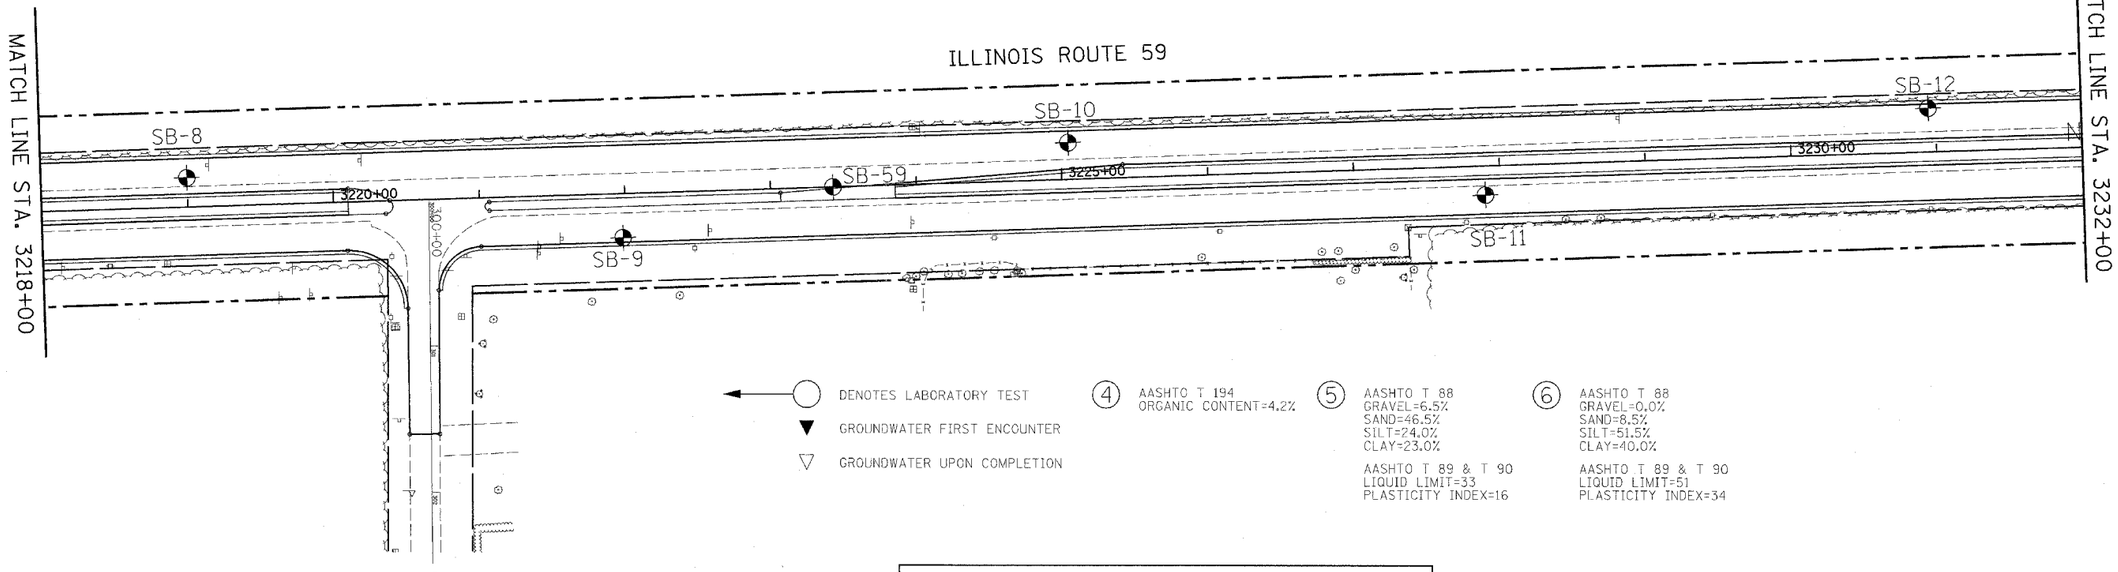

THE PROPOSED PLAN AND PROFILE GEOMETRY CONTAINED IN THIS SHEET IS REPRESENTATIVE OF THE STATUS OF THE DESIGN AT THE TIME OF THE SOILS REPORT WAS AUTHORED IN JANUARY 2004. SEE THE ROADWAY PLAN AND PROFILE SHEETS FOR THE LATEST GEOMETRY.


HORIZONTAL SCALE: 1"=50'-0"
VERTICAL SCALE: 1"=5'-0"

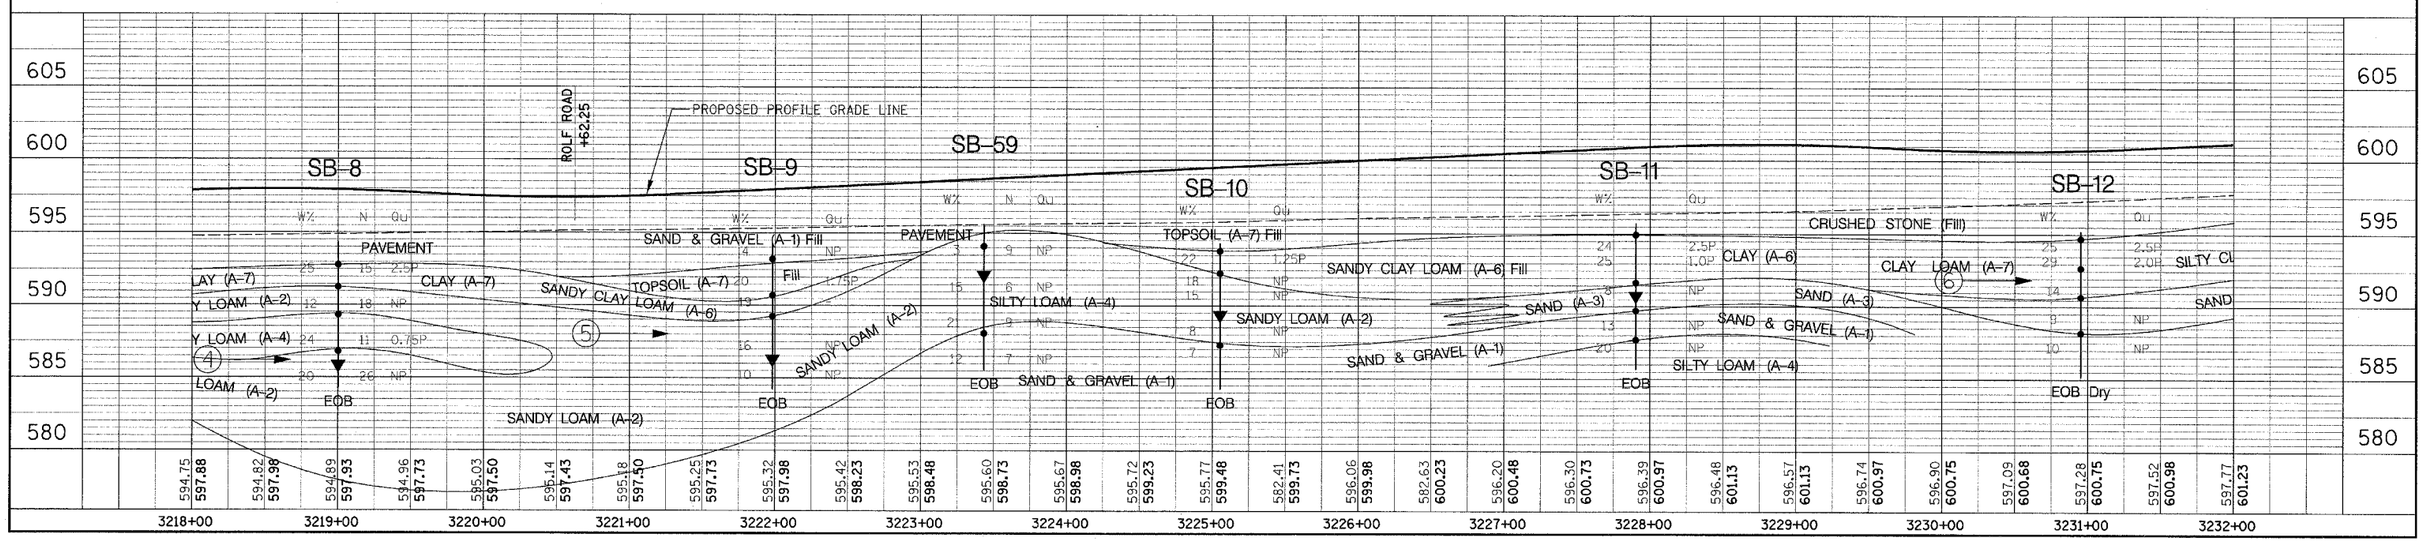

SOILS PLAN /PROFILE – ILLINOIS ROUTE 59

CONTRACT NO. 62417

FAP RTE.	SECTION	COUNTY	TOTAL SHEETS	SHEET NO
338	(113 & 114) R-5	WILL	525	415
STA. 3232+00		TO STA. 3246+00		
FED. ROAD DIST. NO.	ILLINOIS	FAP 338 (IL RTE. 59)		

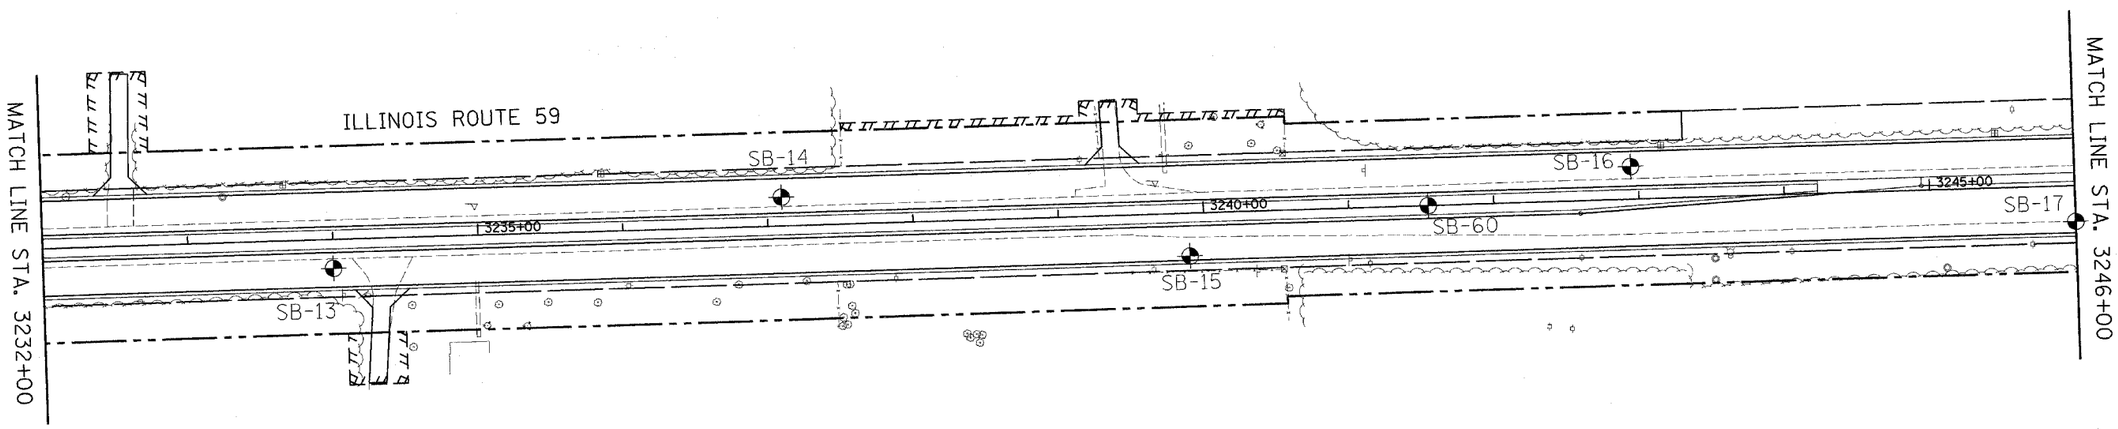

DENOTES LABORATORY TEST

GROUNDWATER FIRST ENCOUNTER

GROUNDWATER UPON COMPLETION


(7) AASHTO T 88
GRAVEL=1.0%
SAND=15.0%
SILT=71.0%
CLAY=13.0%

AASHTO T 89 & T 90
LIQUID LIMIT=23
PLASTICITY INDEX=2

THE PROPOSED PLAN AND PROFILE GEOMETRY CONTAINED IN THIS SHEET IS REPRESENTATIVE OF THE STATUS OF THE DESIGN AT THE TIME OF THE SOILS REPORT WAS AUTHORED IN JANUARY 2004. SEE THE ROADWAY PLAN AND PROFILE SHEETS FOR THE LATEST GEOMETRY.

50 0 50 100
HORIZONTAL SCALE: 1"=50'-0"


5 0 5 10
VERTICAL SCALE: 1"=5'-0"

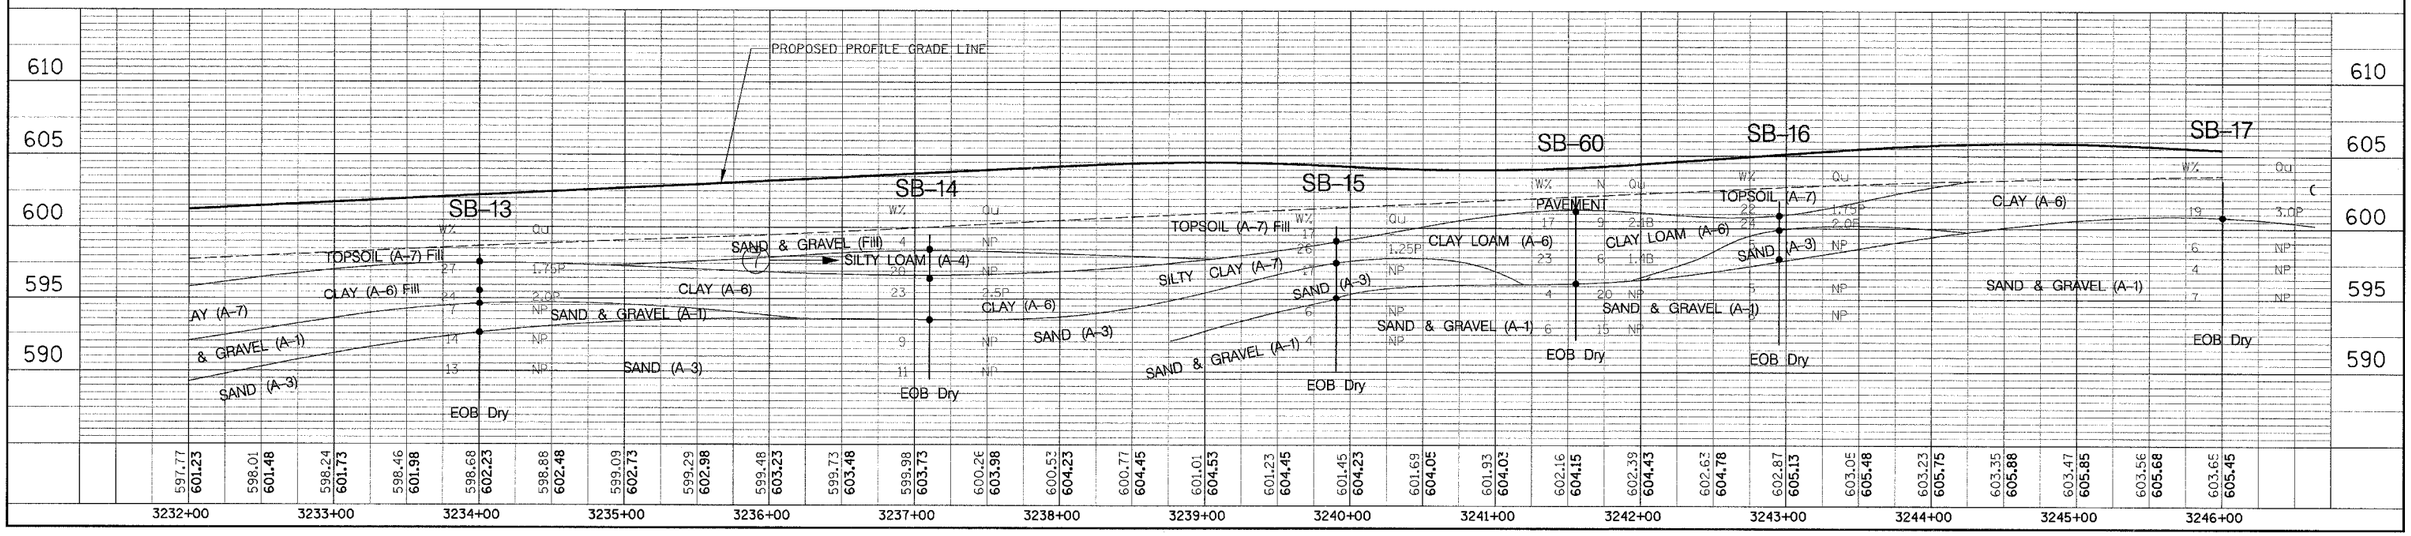

SOILS PLAN /PROFILE – ILLINOIS ROUTE 59

CONTRACT NO. 62417

FAP RTE.	SECTION	COUNTY	TOTAL SHEETS	SHEET NO.
338	(113 & 114) R-5	WILL	525	416
STA. 3246+00		TO STA. 3260+00		
FED. ROAD DIST. NO.	ILLINOIS	FAP 338 (IL RTE. 59)		

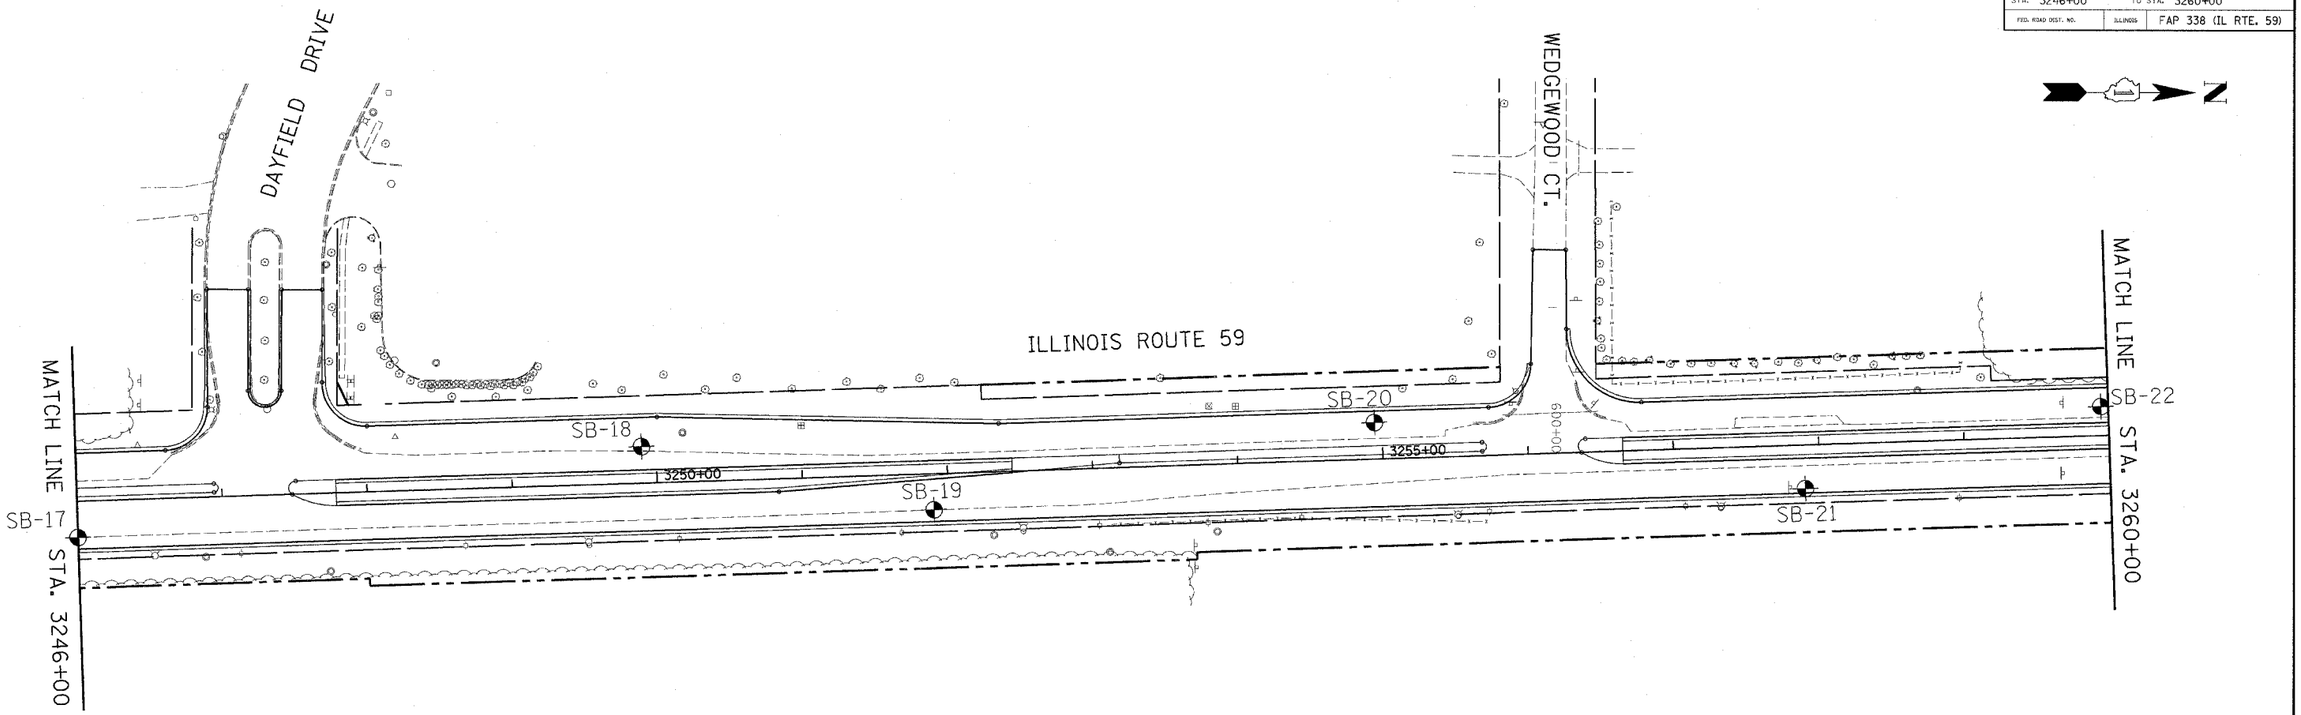

- DENOTES LABORATORY TEST
- ▼ GROUNDWATER FIRST ENCOUNTER
- ▽ GROUNDWATER UPON COMPLETION

⑧ AASHTO T 88
GRAVEL=2.0%
SAND=13.5%
SILT=47.0%
CLAY=37.5%
AASHTO T 89 & T 90
LIQUID LIMIT=48
PLASTICITY INDEX=25


⑨ AASHTO T 88
GRAVEL=2.0%
SAND=39.0%
SILT=26.5%
CLAY=32.5%
AASHTO T 89 & T 90
LIQUID LIMIT=34
PLASTICITY INDEX=19

⑩ AASHTO T 88
GRAVEL=7.5%
SAND=31.5%
SILT=29.0%
CLAY=32.0%
AASHTO T 89 & T 90
LIQUID LIMIT=42
PLASTICITY INDEX=27

⑪ AASHTO T 194
ORGANIC CONTENT=1.1%

THE PROPOSED PLAN AND PROFILE GEOMETRY CONTAINED IN THIS SHEET IS REPRESENTATIVE OF THE STATUS OF THE DESIGN AT THE TIME OF THE SOILS REPORT WAS AUTHORED IN JANUARY 2004. SEE THE ROADWAY PLAN AND PROFILE SHEETS FOR THE LATEST GEOMETRY.


50 0 50 100
HORIZONTAL SCALE: 1"=50'-0"
5 0 5 10
VERTICAL SCALE: 1"=5'-0"

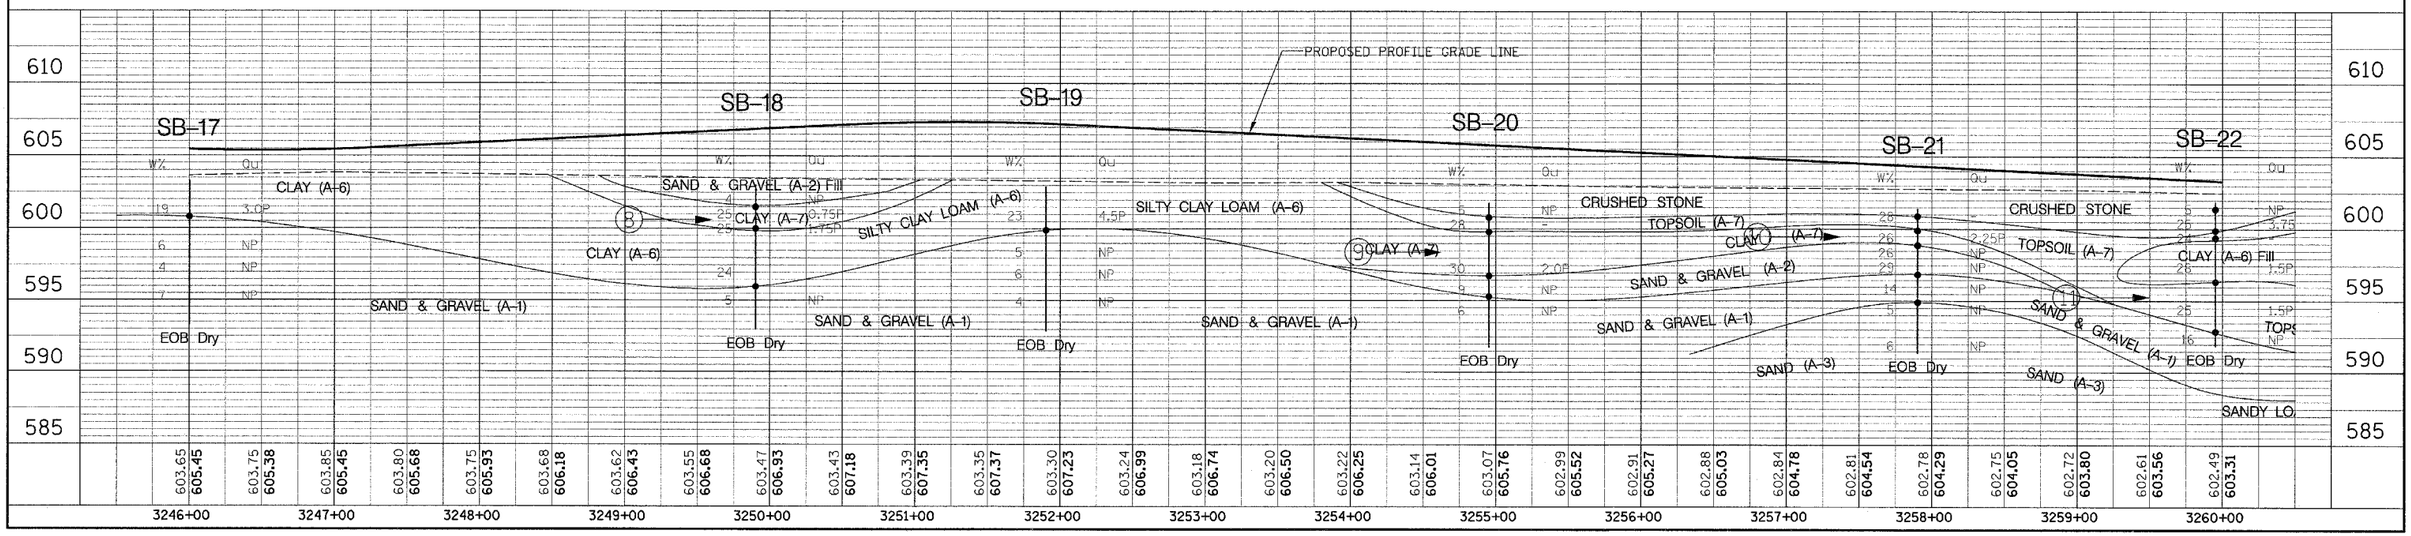

SOILS PLAN /PROFILE – ILLINOIS ROUTE 59


CONTRACT NO. 62417

FAP RTE.	SECTION	COUNTY	TOTAL SHEETS	SHEET NO
338	(113 & 114) R-5	WILL	525	417
STA. 3260+00		TO STA. 3274+00		
FED. ROAD DIST. NO.	ILLINOIS	FAP 338 (IL RTE. 59)		

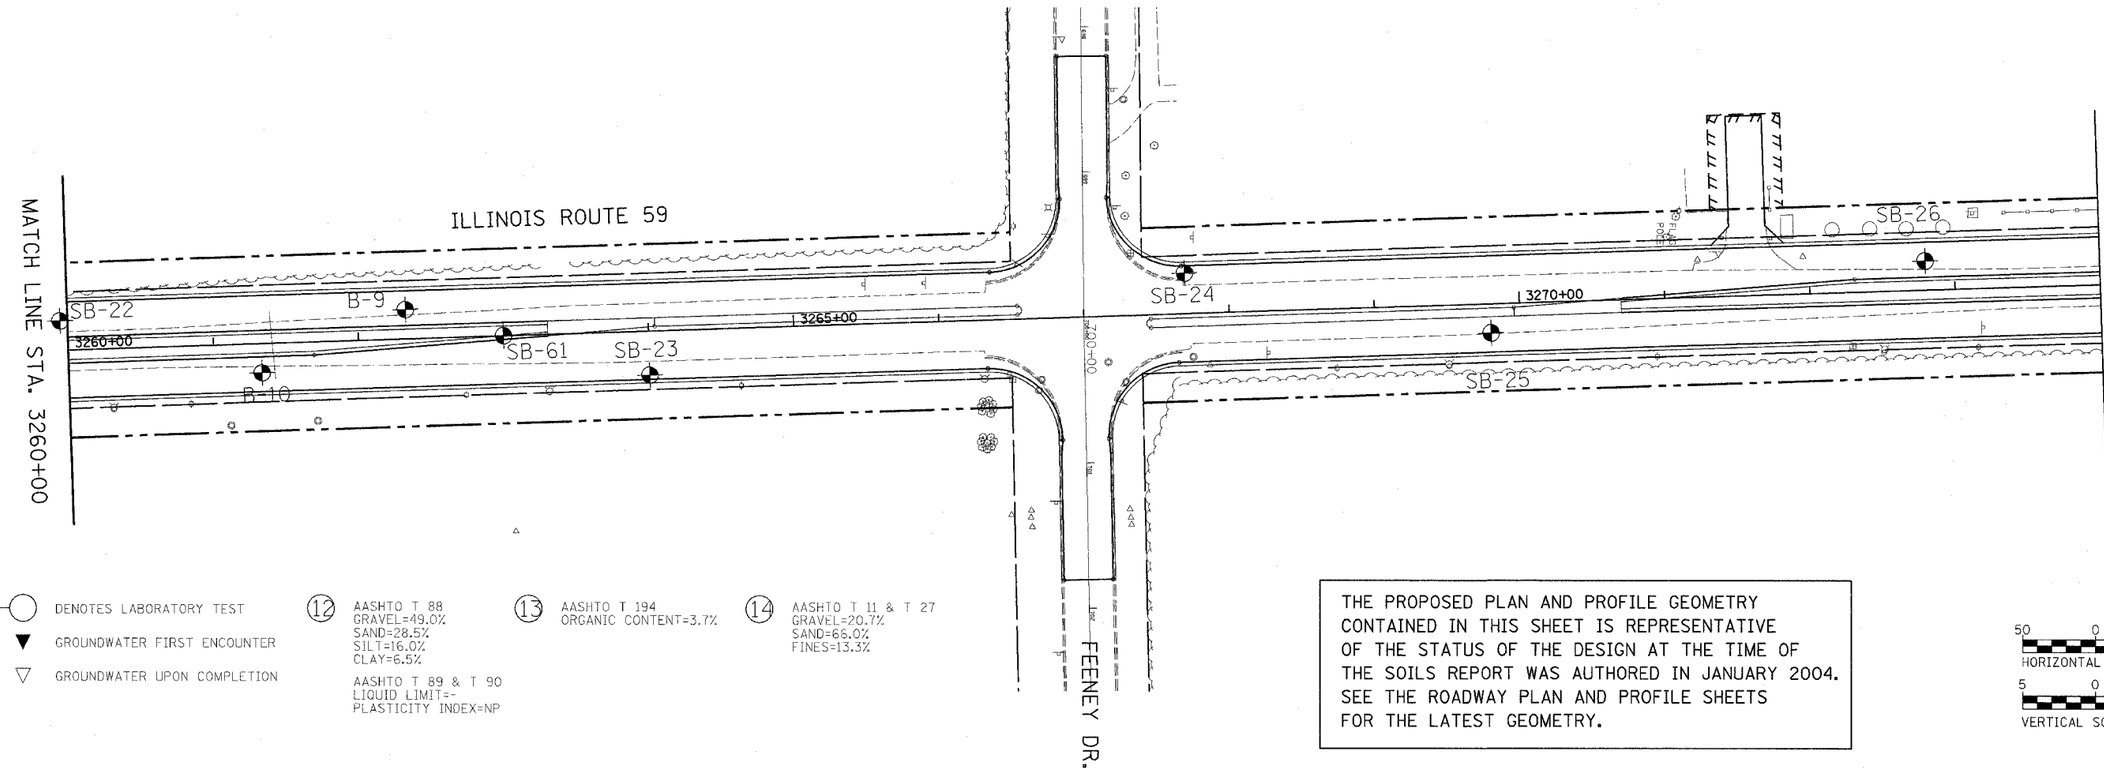

THE PROPOSED PLAN AND PROFILE GEOMETRY CONTAINED IN THIS SHEET IS REPRESENTATIVE OF THE STATUS OF THE DESIGN AT THE TIME OF THE SOILS REPORT WAS AUTHORED IN JANUARY 2004. SEE THE ROADWAY PLAN AND PROFILE SHEETS FOR THE LATEST GEOMETRY.

50 0 50 100
HORIZONTAL SCALE: 1"=50'-0"
5 0 5 10
VERTICAL SCALE: 1"=5'-0"

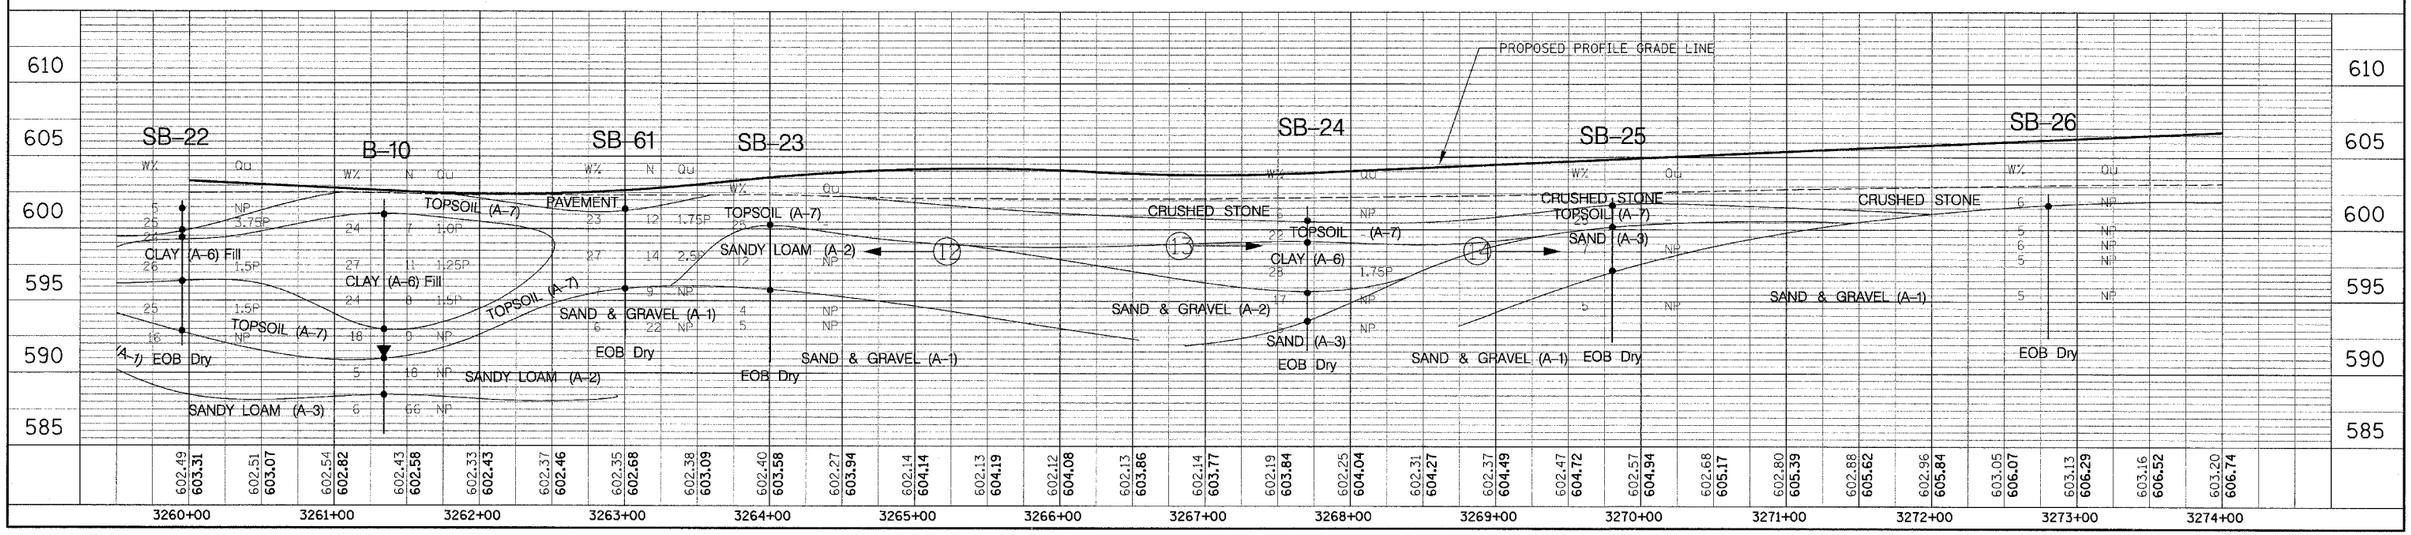


SOILS PLAN /PROFILE – ILLINOIS ROUTE 59

CONTRACT NO. 62417

FAP RTE.	SECTION	COUNTY	TOTAL SHEETS	SHEET NO.
338	(113 & 114) R-5	WILL	525	418
STA. 3274+00		TO STA. 3288+00		
FED. ROAD DIST. NO.	ILLINOIS	FAP 338 (IL RTE. 59)		

PLAN
SURVEYED
PLOTTED
ALIGNMENT CHECKED
ALL PLAN ITEMS CKD
CADD FILE NAME
NOTE BOOK
NO.
BY
DATE

PROFILE
SURVEYED
PLOTTED
GRADES CHECKED
ALL PLAN ITEMS CKD
STRUCTURE NO'S/MI'S CK'KD
NOTE BOOK
NO.
BY
DATE

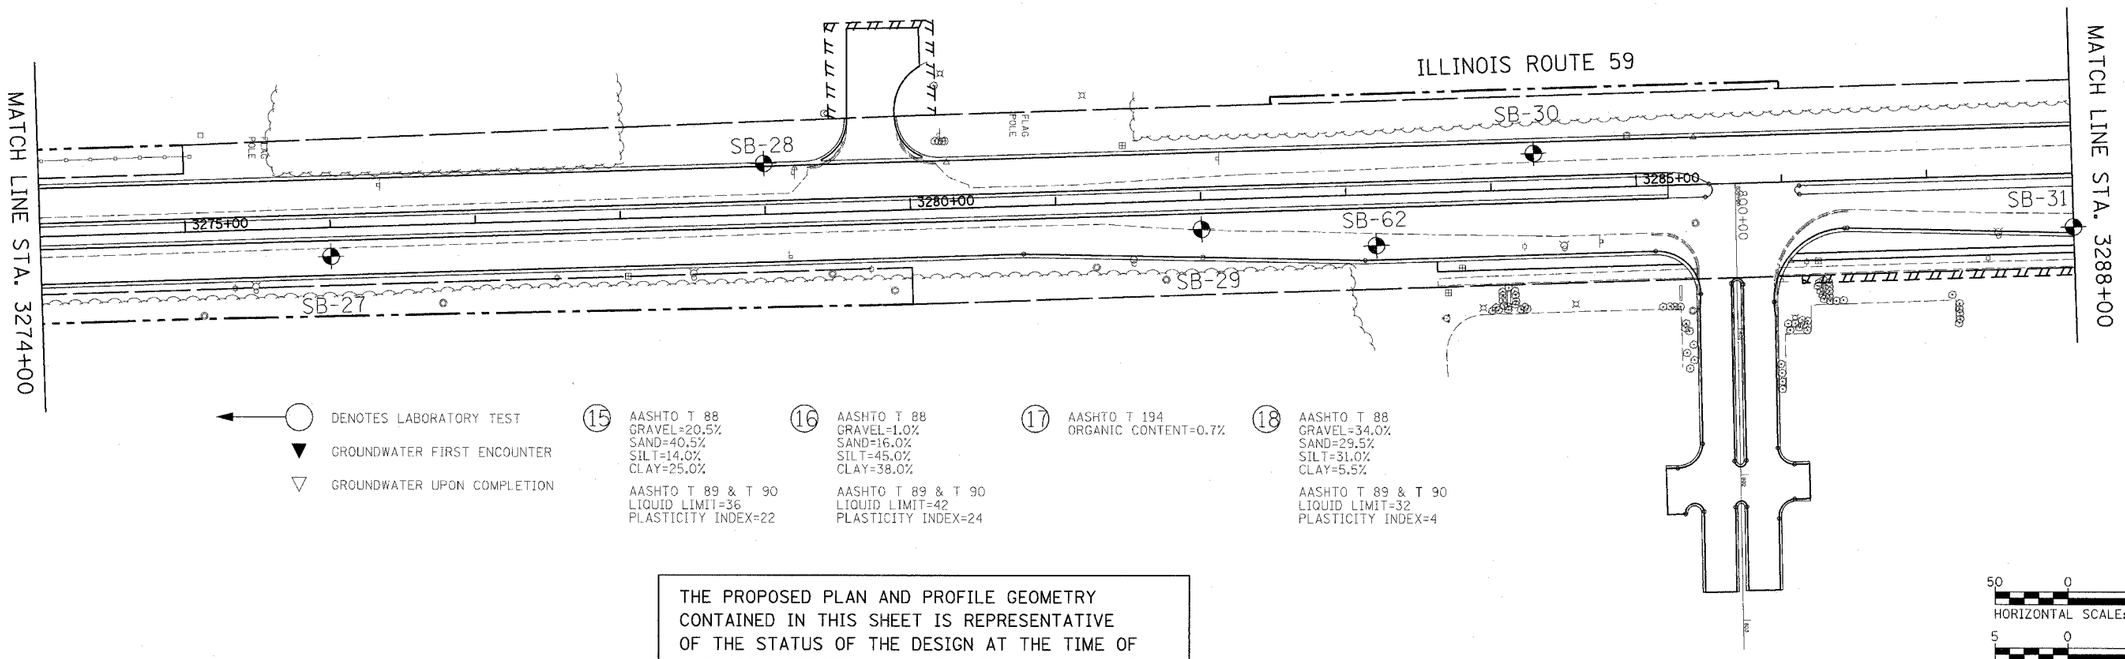

DENOTES LABORATORY TEST

▼ GROUNDWATER FIRST ENCOUNTER

▽ GROUNDWATER UPON COMPLETION

(15) AASHTO T 88
GRAVEL=20.5%
SAND=40.5%
SILT=14.0%
CLAY=25.0%

AASHTO T 89 & T 90
LIQUID LIMIT=36
PLASTICITY INDEX=22

(16) AASHTO T 88
GRAVEL=1.0%
SAND=16.0%
SILT=45.0%
CLAY=38.0%

AASHTO T 89 & T 90
LIQUID LIMIT=42
PLASTICITY INDEX=24

(17) AASHTO T 194
ORGANIC CONTENT=0.7%


(18) AASHTO T 88
GRAVEL=34.0%
SAND=29.5%
SILT=31.0%
CLAY=5.5%

AASHTO T 89 & T 90
LIQUID LIMIT=32
PLASTICITY INDEX=4

THE PROPOSED PLAN AND PROFILE GEOMETRY CONTAINED IN THIS SHEET IS REPRESENTATIVE OF THE STATUS OF THE DESIGN AT THE TIME OF THE SOILS REPORT WAS AUTHORED IN JANUARY 2004. SEE THE ROADWAY PLAN AND PROFILE SHEETS FOR THE LATEST GEOMETRY.

HORIZONTAL SCALE: 1"=50'-0"


VERTICAL SCALE: 1"=5'-0"

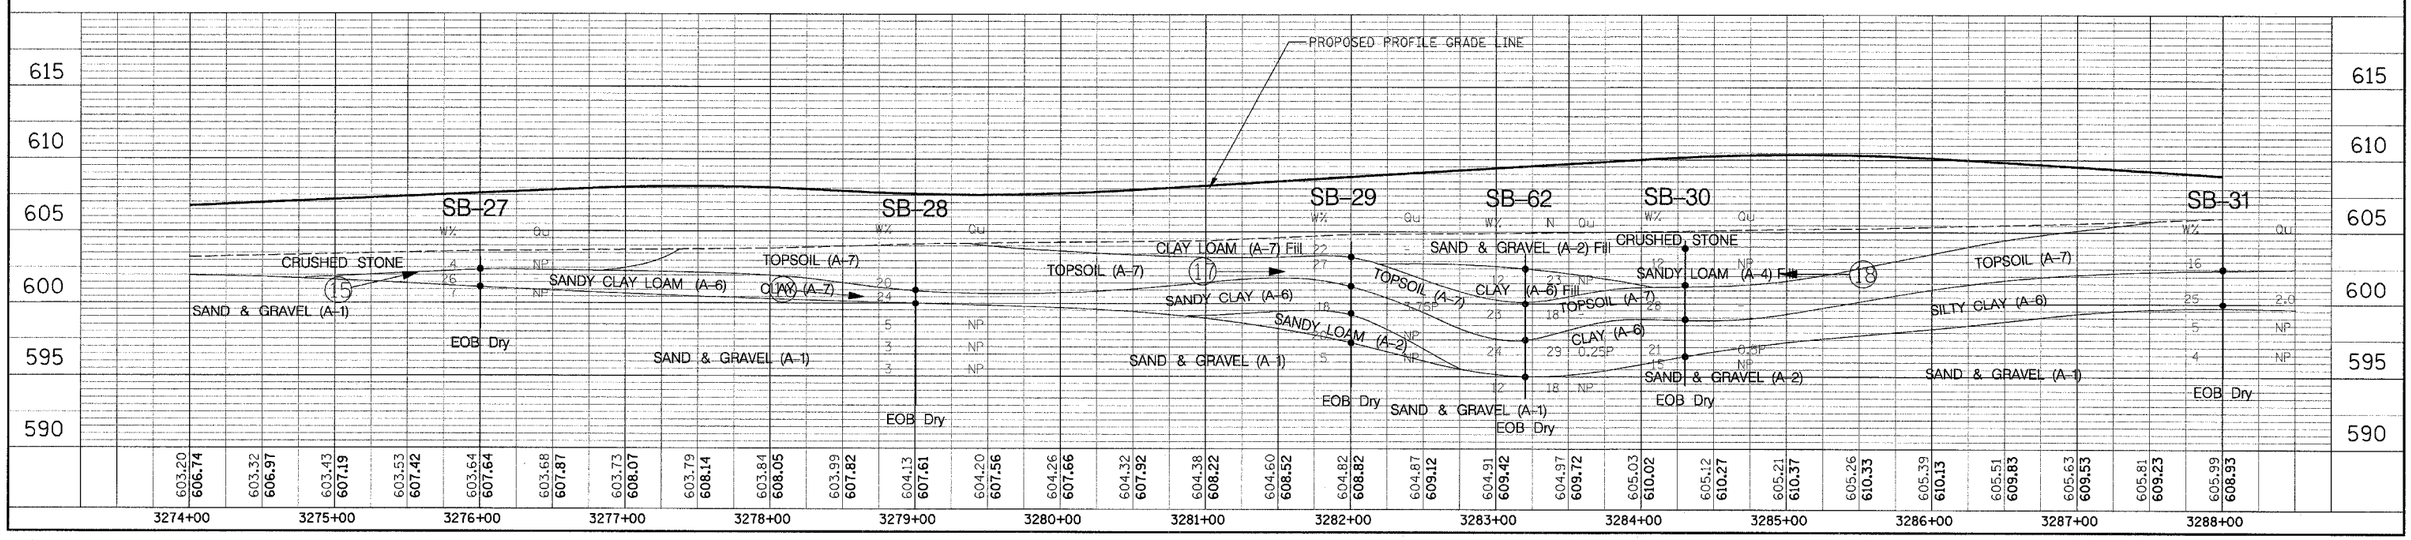

SOILS PLAN /PROFILE – ILLINOIS ROUTE 59


CONTRACT NO. 62417

FAP RTE.	SECTION	COUNTY	TOTAL SHEETS	SHEET NO.
338	(113 & 114) R-5	WILL	525	419
STA. 3288+00	TO STA. 3302+00			
FED. ROAD DIST. NO.	ILLINOIS	FAP 338 (IL RTE. 59)		

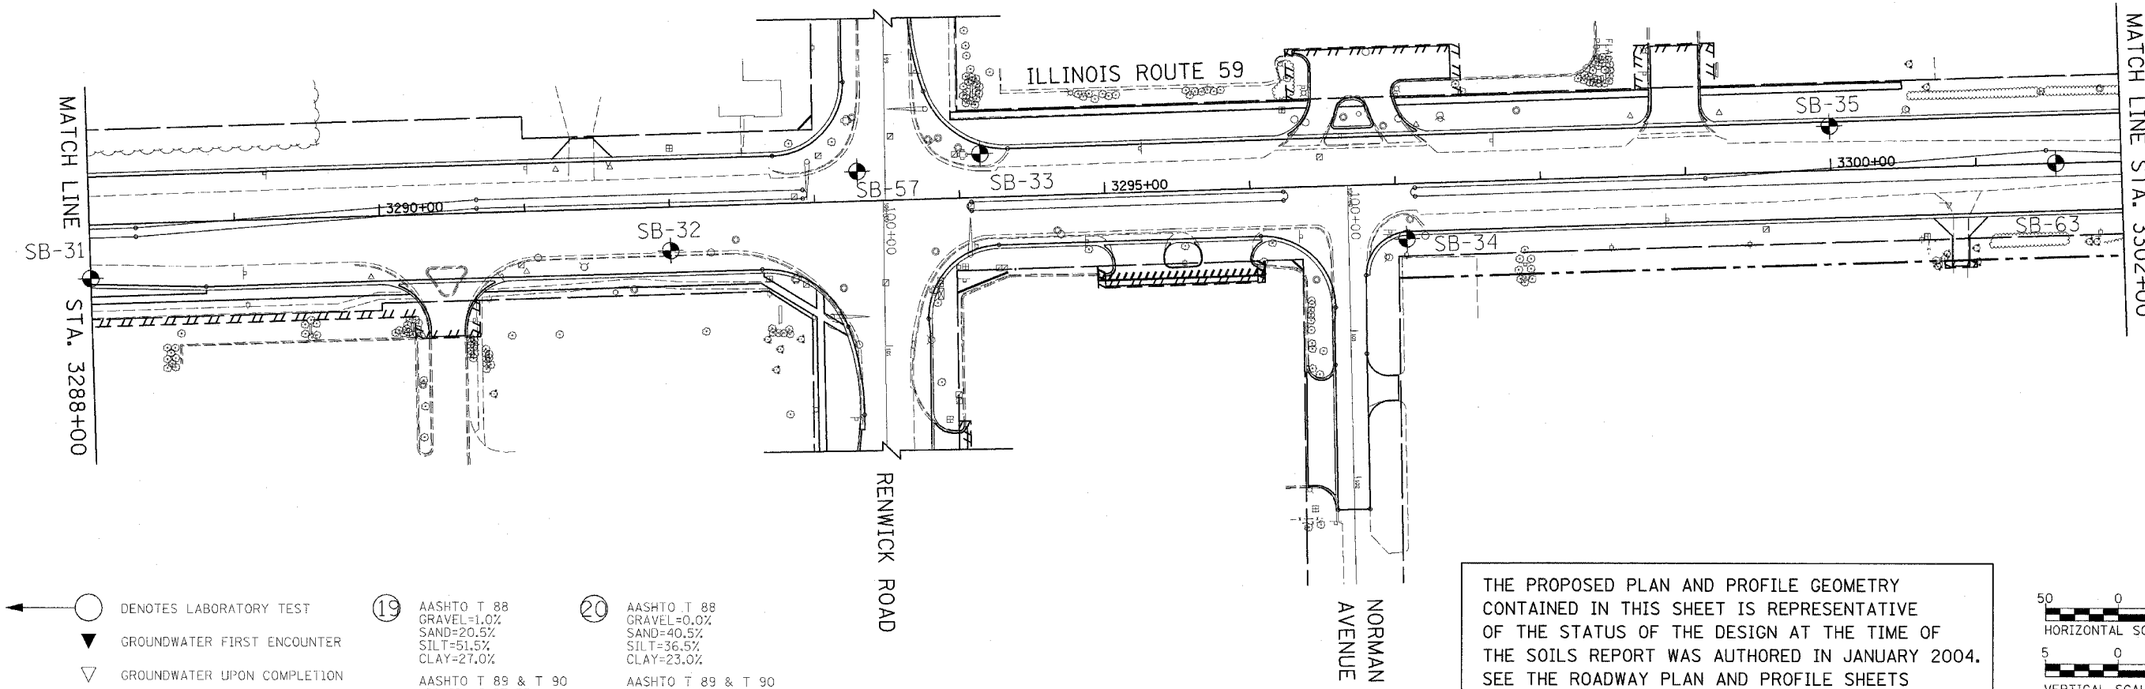

THE PROPOSED PLAN AND PROFILE GEOMETRY CONTAINED IN THIS SHEET IS REPRESENTATIVE OF THE STATUS OF THE DESIGN AT THE TIME OF THE SOILS REPORT WAS AUTHORED IN JANUARY 2004. SEE THE ROADWAY PLAN AND PROFILE SHEETS FOR THE LATEST GEOMETRY.

50 0 50 100
HORIZONTAL SCALE: 1"=50'-0"
5 0 5 10
VERTICAL SCALE: 1"=5'-0"

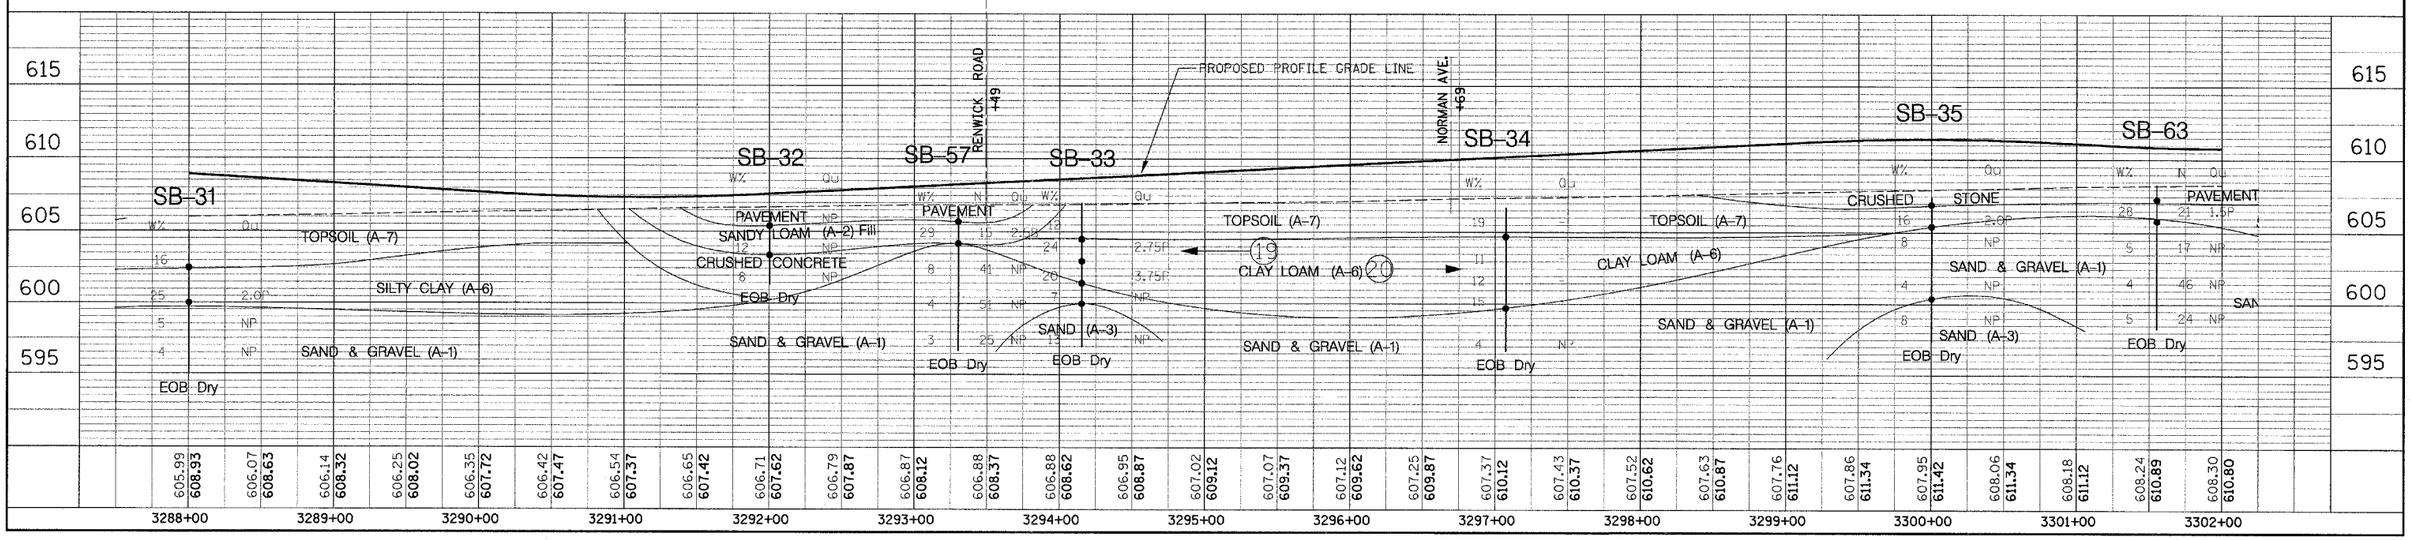


SOILS PLAN /PROFILE – ILLINOIS ROUTE 59

CONTRACT NO. 62417

FAP RTE.	SECTION	COUNTY	TOTAL SHEETS	SHEET NO
338	(113 & 114) R-5	WILL	525	420
STA. 3302+00		TO STA. 3316+00		
FED. ROAD DIST. NO.	ILLINOIS	FAP 338 (IL RTE. 59)		

PLAN — SURVEYED — DATE; PLOTTED — BY; CROSS SECTIONED — BY; CHECKED — BY; ILLUSTRATION PREPARED — BY; CADD FILE NAME — NOTE BOOK — NO.

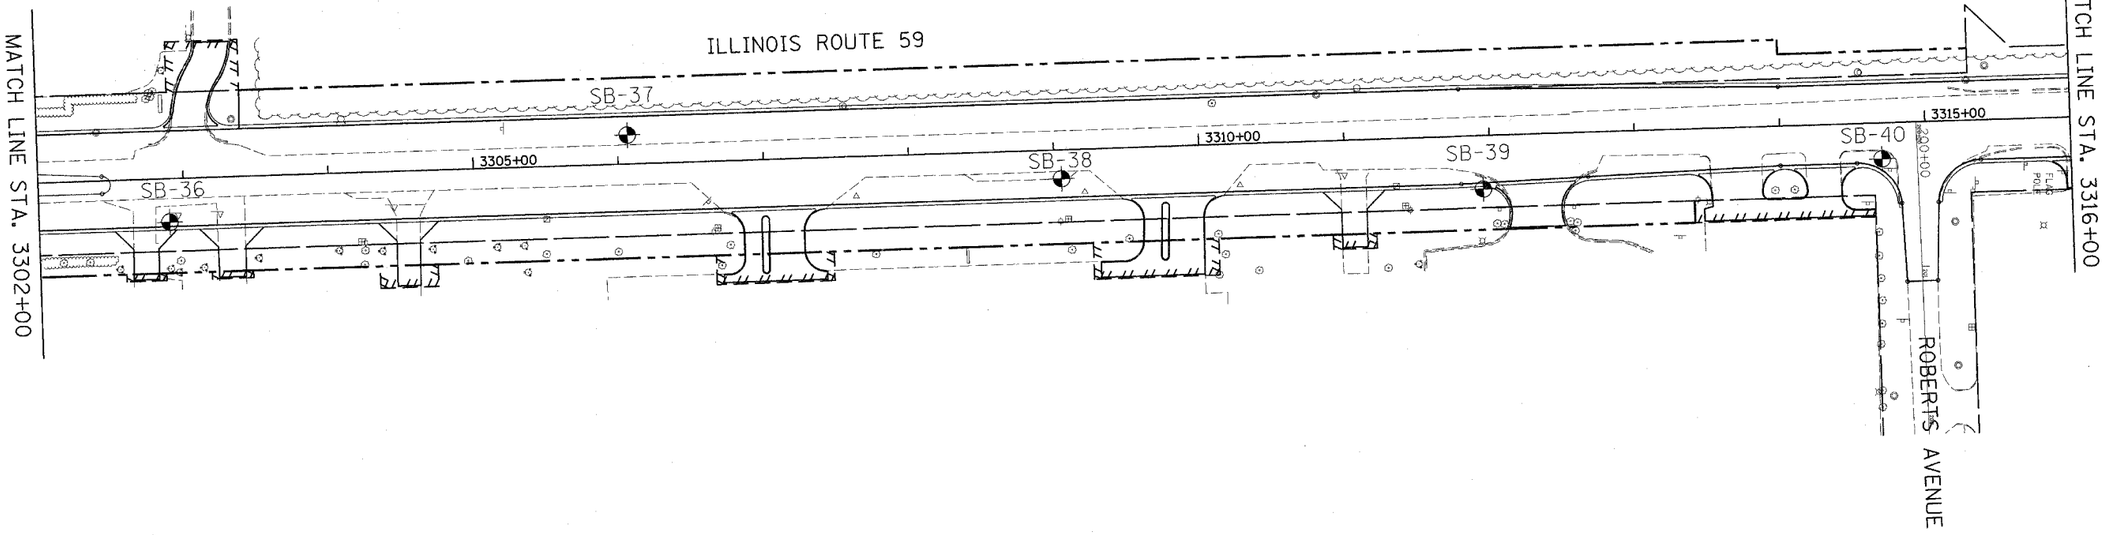

THE PROPOSED PLAN AND PROFILE GEOMETRY CONTAINED IN THIS SHEET IS REPRESENTATIVE OF THE STATUS OF THE DESIGN AT THE TIME OF THE SOILS REPORT WAS AUTHORED IN JANUARY 2004. SEE THE ROADWAY PLAN AND PROFILE SHEETS FOR THE LATEST GEOMETRY.

DENOTES LABORATORY TEST

GROUNDWATER FIRST ENCOUNTER

GROUNDWATER UPON COMPLETION


(21) AASHTO T 88
GRAVEL=1.0%
SAND=35.5%
SILT=31.0%
CLAY=32.5%

AASHTO T 89 & T 90
LIQUID LIMIT=41
PLASTICITY INDEX=18

HORIZONTAL SCALE: 1"=50'-0"

VERTICAL SCALE: 1"=5'-0"


PROFILE — SURVEYED — DATE; PLOTTED — BY; CROSS SECTIONED — BY; CHECKED — BY; ILLUSTRATION PREPARED — BY; CADD FILE NAME — NOTE BOOK — NO.

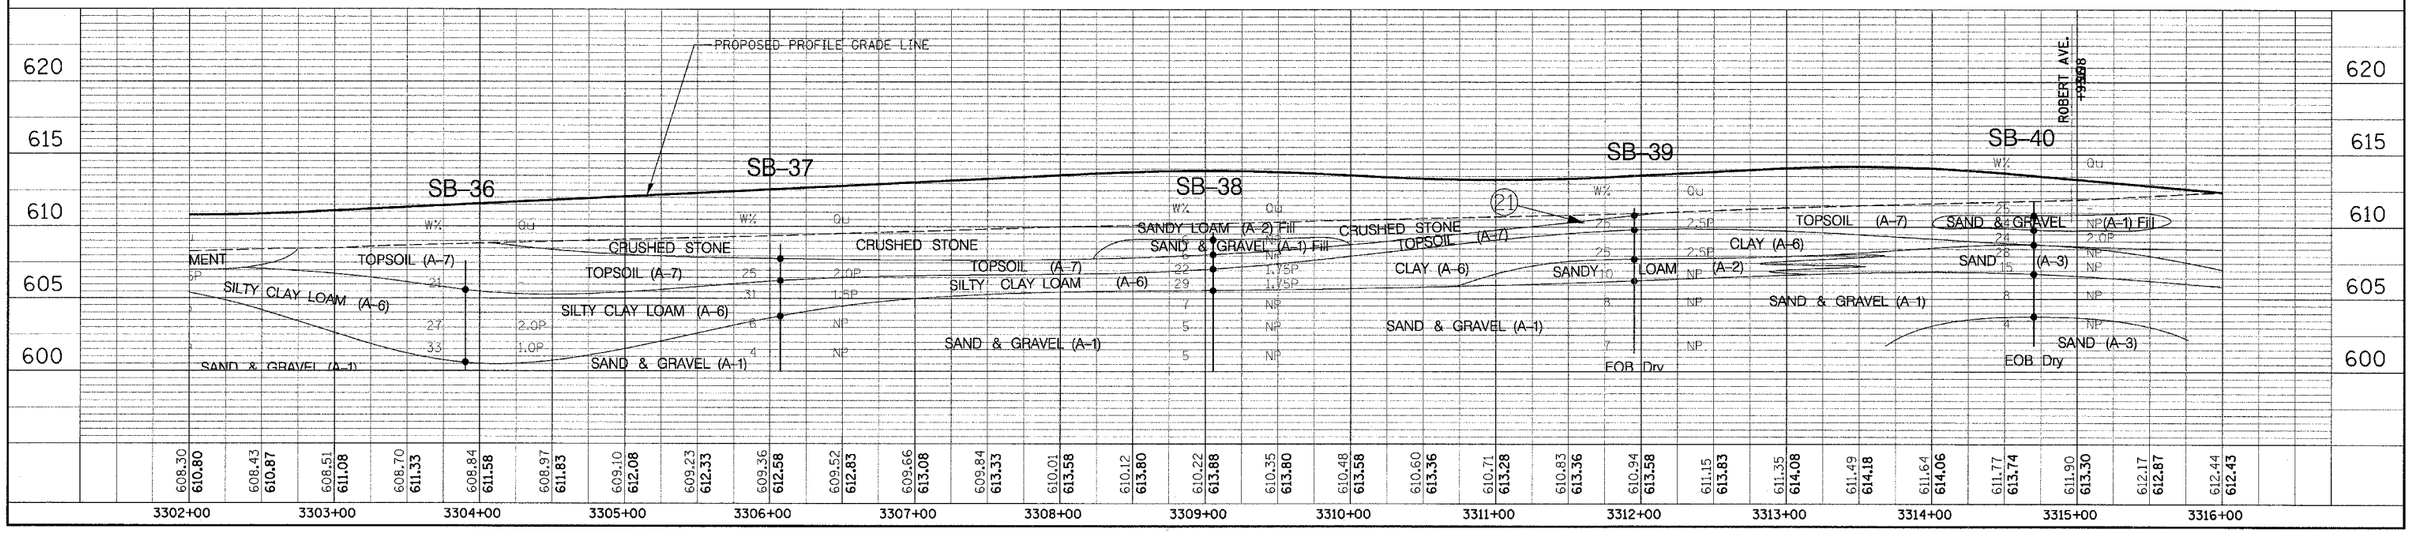

SOILS PLAN /PROFILE – ILLINOIS ROUTE 59

CONTRACT NO. 62417

FAP RTE.	SECTION	COUNTY	TOTAL SHEETS	SHEET NO.
338	(113 & 114) R-5	WILL	525	421
STA. 3316+00		TO STA. 3330+00		
FED. ROAD DIST. NO.	ILLINOIS	FAP 338 (IL RTE. 59)		

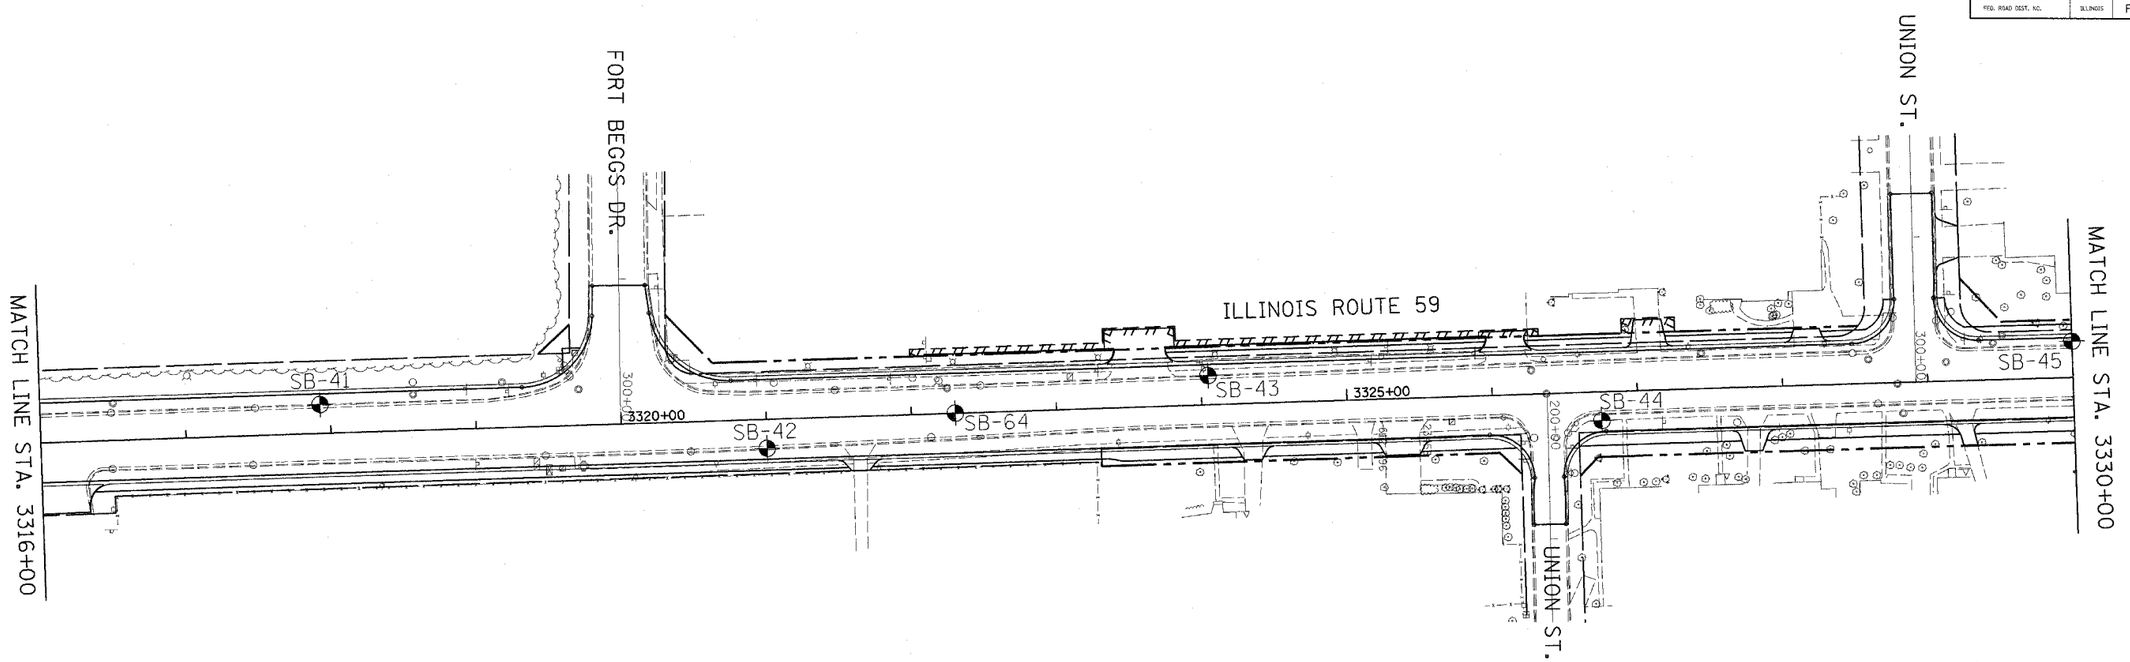

DENOTES LABORATORY TEST

GROUNDWATER FIRST ENCOUNTER

GROUNDWATER UPON COMPLETION

(22) AASHTO T 88
GRAVEL=1.0%
SAND=46.5%
SILT=31.5%
CLAY=21.0%

AASHTO T 89 & T 90
LIQUID LIMIT=28
PLASTICITY INDEX=26

(23) AASHTO T 88
GRAVEL=0.5%
SAND=4.5%
SILT=76.0%
CLAY=19.0%

AASHTO T 89 & T 90
LIQUID LIMIT=30
PLASTICITY INDEX=6

(24) AASHTO T 88
GRAVEL=3.0%
SAND=20.0%
SILT=38.0%
CLAY=39.0%


AASHTO T 89 & T 90
LIQUID LIMIT=40
PLASTICITY INDEX=21

(25) AASHTO T 194
ORGANIC CONTENT=3.4%

THE PROPOSED PLAN AND PROFILE GEOMETRY CONTAINED IN THIS SHEET IS REPRESENTATIVE OF THE STATUS OF THE DESIGN AT THE TIME OF THE SOILS REPORT WAS AUTHORED IN JANUARY 2004. SEE THE ROADWAY PLAN AND PROFILE SHEETS FOR THE LATEST GEOMETRY.

50 0 50 100
HORIZONTAL SCALE: 1"=50'-0"


5 0 5 10
VERTICAL SCALE: 1"=5'-0"

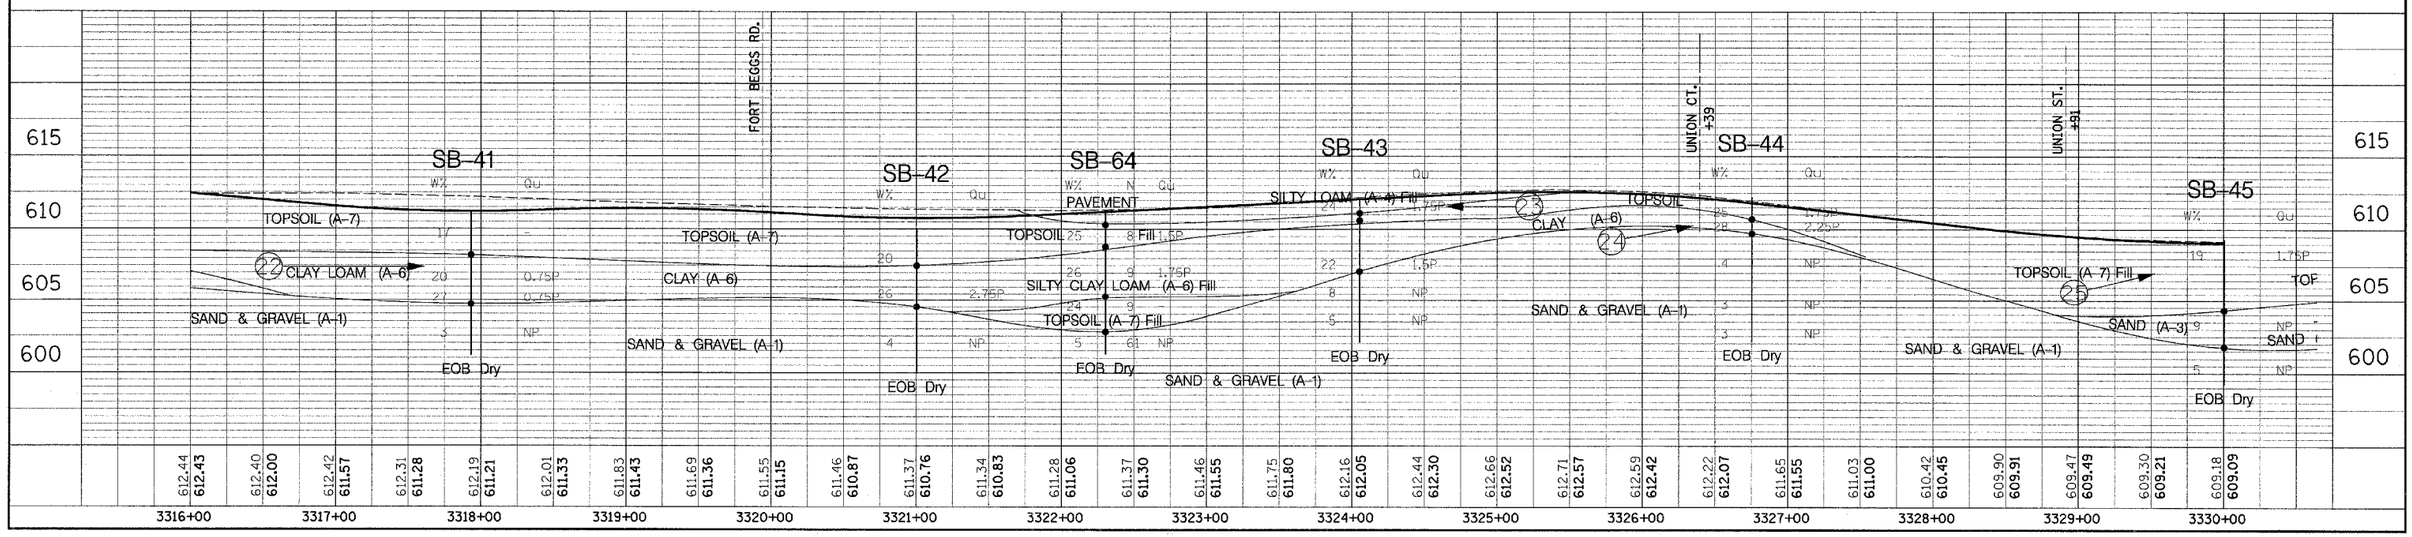

SOILS PLAN /PROFILE – ILLINOIS ROUTE 59

CONTRACT NO. 62417

FAP RTE.	SECTION	COUNTY	TOTAL SHEETS	SHEET NO.
338	(113 & 114) R-5	WILL	525	422
STA.	TO STA.			
FED. ROAD DIST. NO.	ILLINOIS	FAP 338 (IL RTE. 59)		

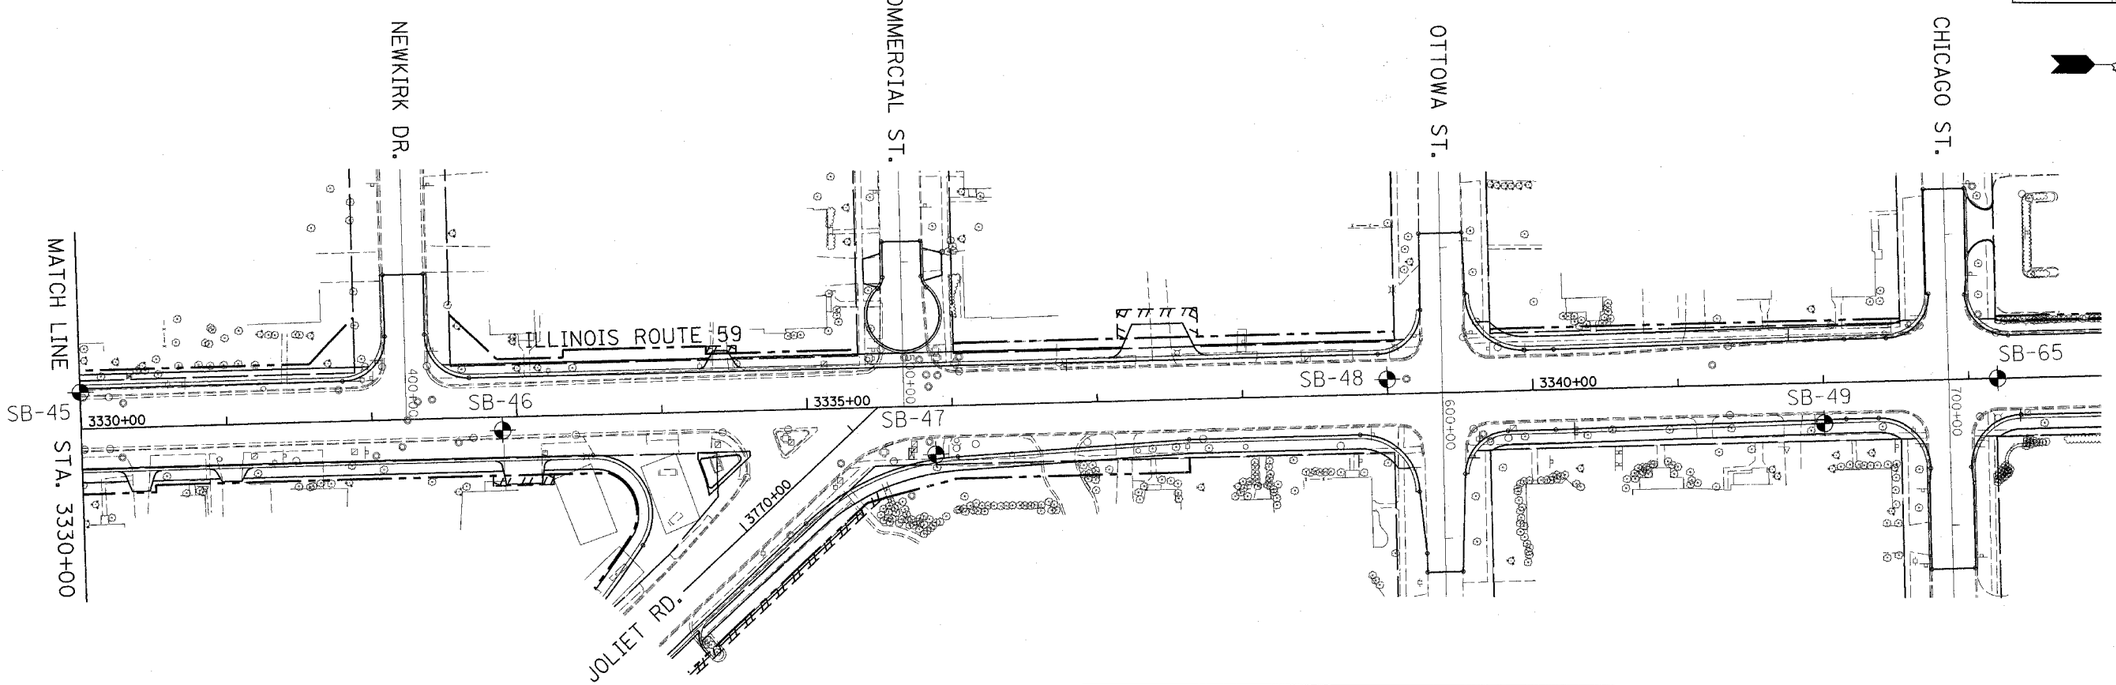

DENOTES LABORATORY TEST

GROUNDWATER FIRST ENCOUNTER

GROUNDWATER UPON COMPLETION

(26) AASHTO T 88
GRAVEL=0.0%
SAND=6.5%
SILT=63.5%
CLAY=30.0%


AASHTO T 89 & T 90
LIQUID LIMIT=33
PLASTICITY INDEX=16

(27) AASHTO T 88
GRAVEL=3.0%
SAND=12.0%
SILT=56.0%
CLAY=29.0%

AASHTO T 89 & T 90
LIQUID LIMIT=40
PLASTICITY INDEX=18

THE PROPOSED PLAN AND PROFILE GEOMETRY CONTAINED IN THIS SHEET IS REPRESENTATIVE OF THE STATUS OF THE DESIGN AT THE TIME OF THE SOILS REPORT WAS AUTHORED IN JANUARY 2004. SEE THE ROADWAY PLAN AND PROFILE SHEETS FOR THE LATEST GEOMETRY.


50 0 50 100
HORIZONTAL SCALE: 1"=50'-0"
5 0 5 10
VERTICAL SCALE: 1"=5'-0"

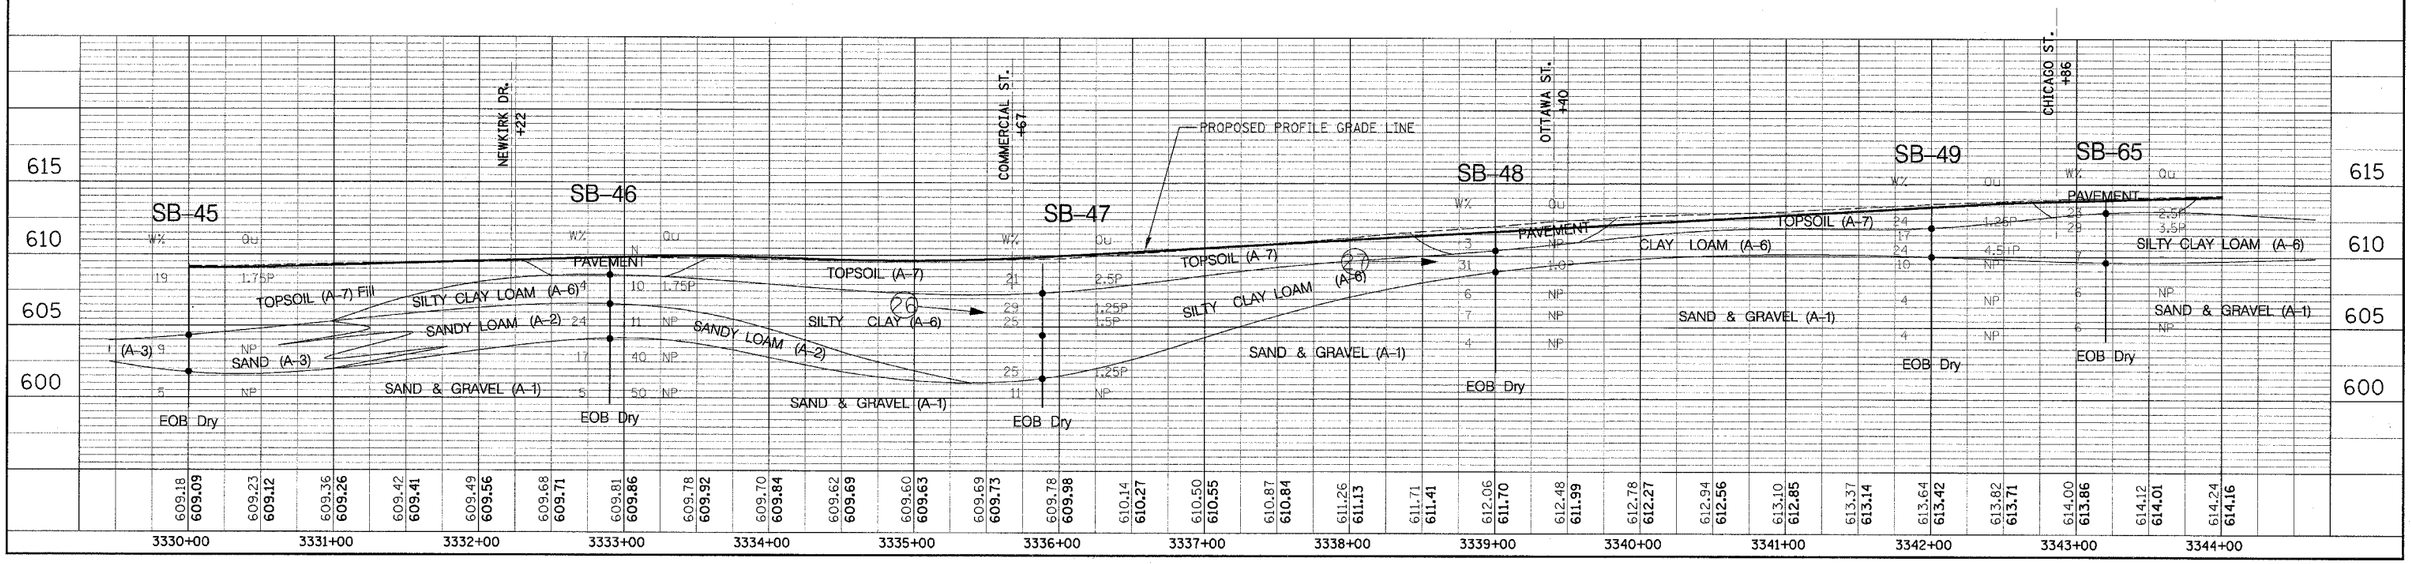

SOILS PLAN /PROFILE – ILLINOIS ROUTE 59

CROSS SECTION		BY	DATE
	SURVEYED		
	PLOTTED		
NOTE BOOK	GRADES CHECKED		
	B.M. NOTED		
NO.	STRUCTURE NOTATNS CHKD		

CROSS SECTION		BY	DATE
	SURVEYED		
	PLOTTED		
NOTE BOOK	ALIGNMENT CHECKED		
	RT. OF WAY CHECKED		
NO.	CADD FILE NAME		

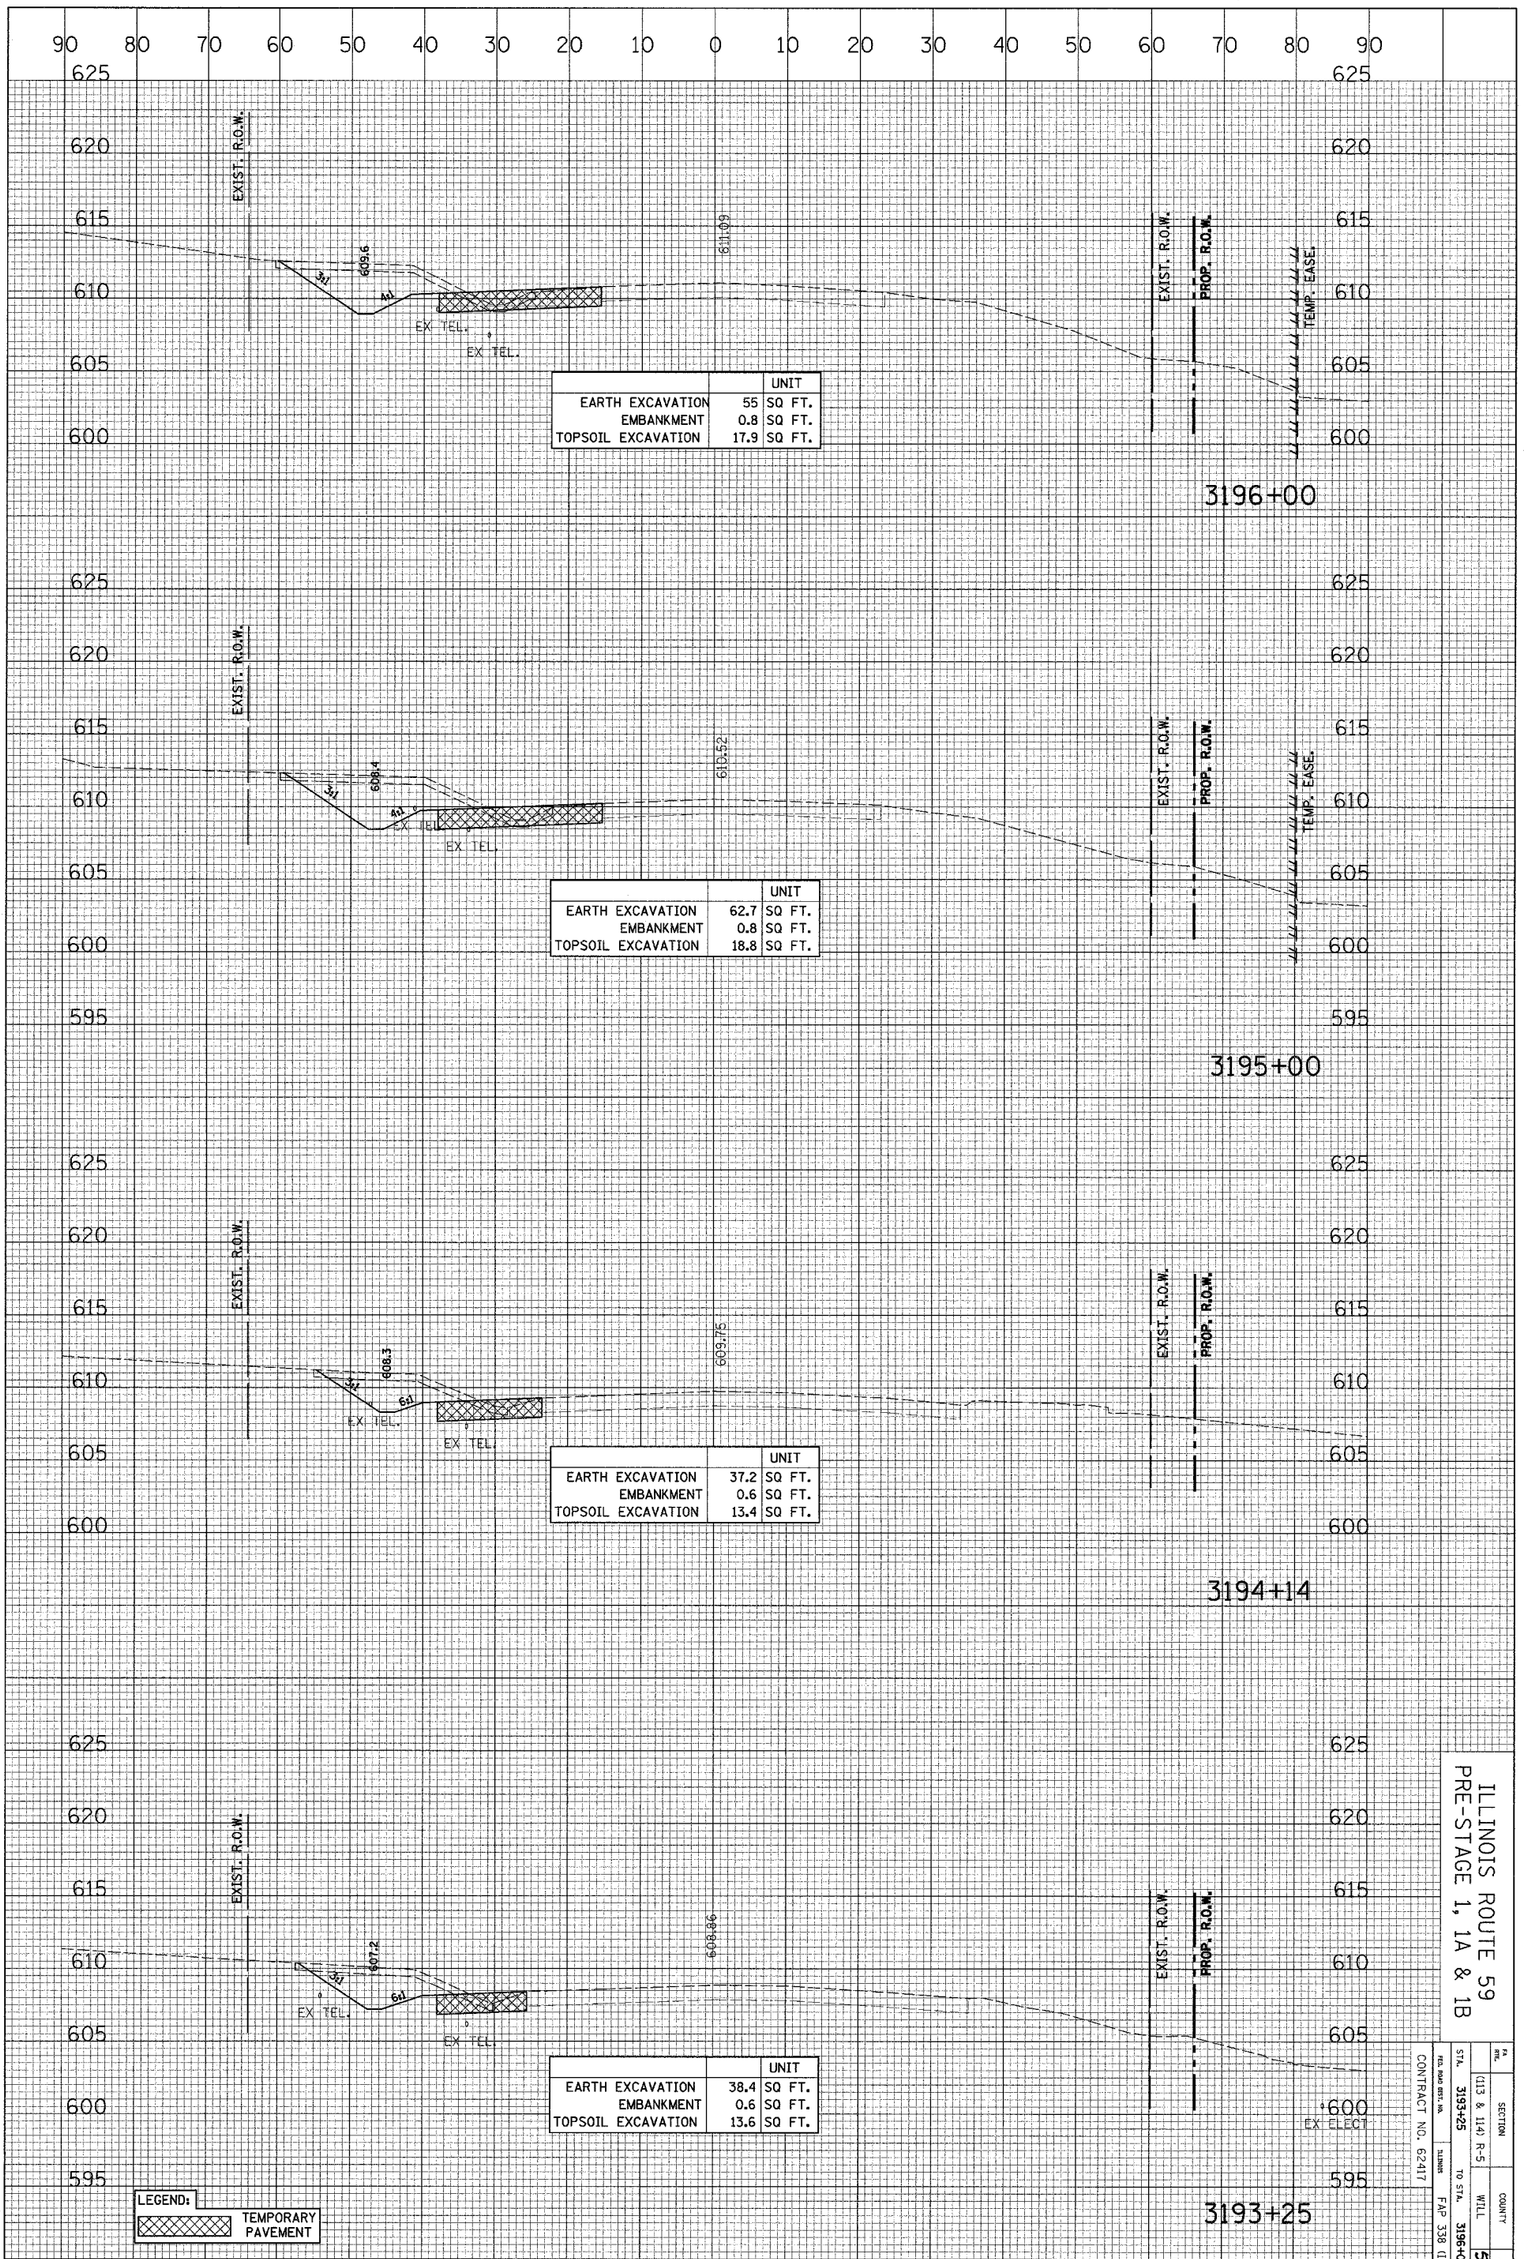

		UNIT
EARTH EXCAVATION	55	SQ FT.
EMBANKMENT	0.8	SQ FT.
TOPSOIL EXCAVATION	17.9	SQ FT.

		UNIT
EARTH EXCAVATION	62.7	SQ FT.
EMBANKMENT	0.8	SQ FT.
TOPSOIL EXCAVATION	18.8	SQ FT.

		UNIT
EARTH EXCAVATION	37.2	SQ FT.
EMBANKMENT	0.6	SQ FT.
TOPSOIL EXCAVATION	13.4	SQ FT.

		UNIT
EARTH EXCAVATION	38.4	SQ FT.
EMBANKMENT	0.6	SQ FT.
TOPSOIL EXCAVATION	13.6	SQ FT.

LEGEND:
TEMPORARY PAVEMENT


ILLINOIS ROUTE 59
PRE-STAGE 1, 1A & 1B

F.A. RTE.	SECTION			
	(113 & 114) R-5			
STA. 3193+25	TO STA. 3196+00	COUNTY WILL	TOTAL SHEETS 525	SHEET NO. 423

CONTRACT NO. 62417
FED. ROAD DIST. NO. ILLINOIS
FAP 338 (IL RTE. 59)

CROSS SECTION	SURVEYED	BY	DATE
	PLOTTED		
NOTE BOOK	GRADES CHECKED		
	B.M. NOTED		
NO.	STRUCTURE NOTATIONS CHKD		

CROSS SECTION	SURVEYED	BY	DATE
	PLOTTED		
NOTE BOOK	ALIGNMENT CHECKED		
	RT. OF WAY CHECKED		
NO.	CADD FILE NAME		

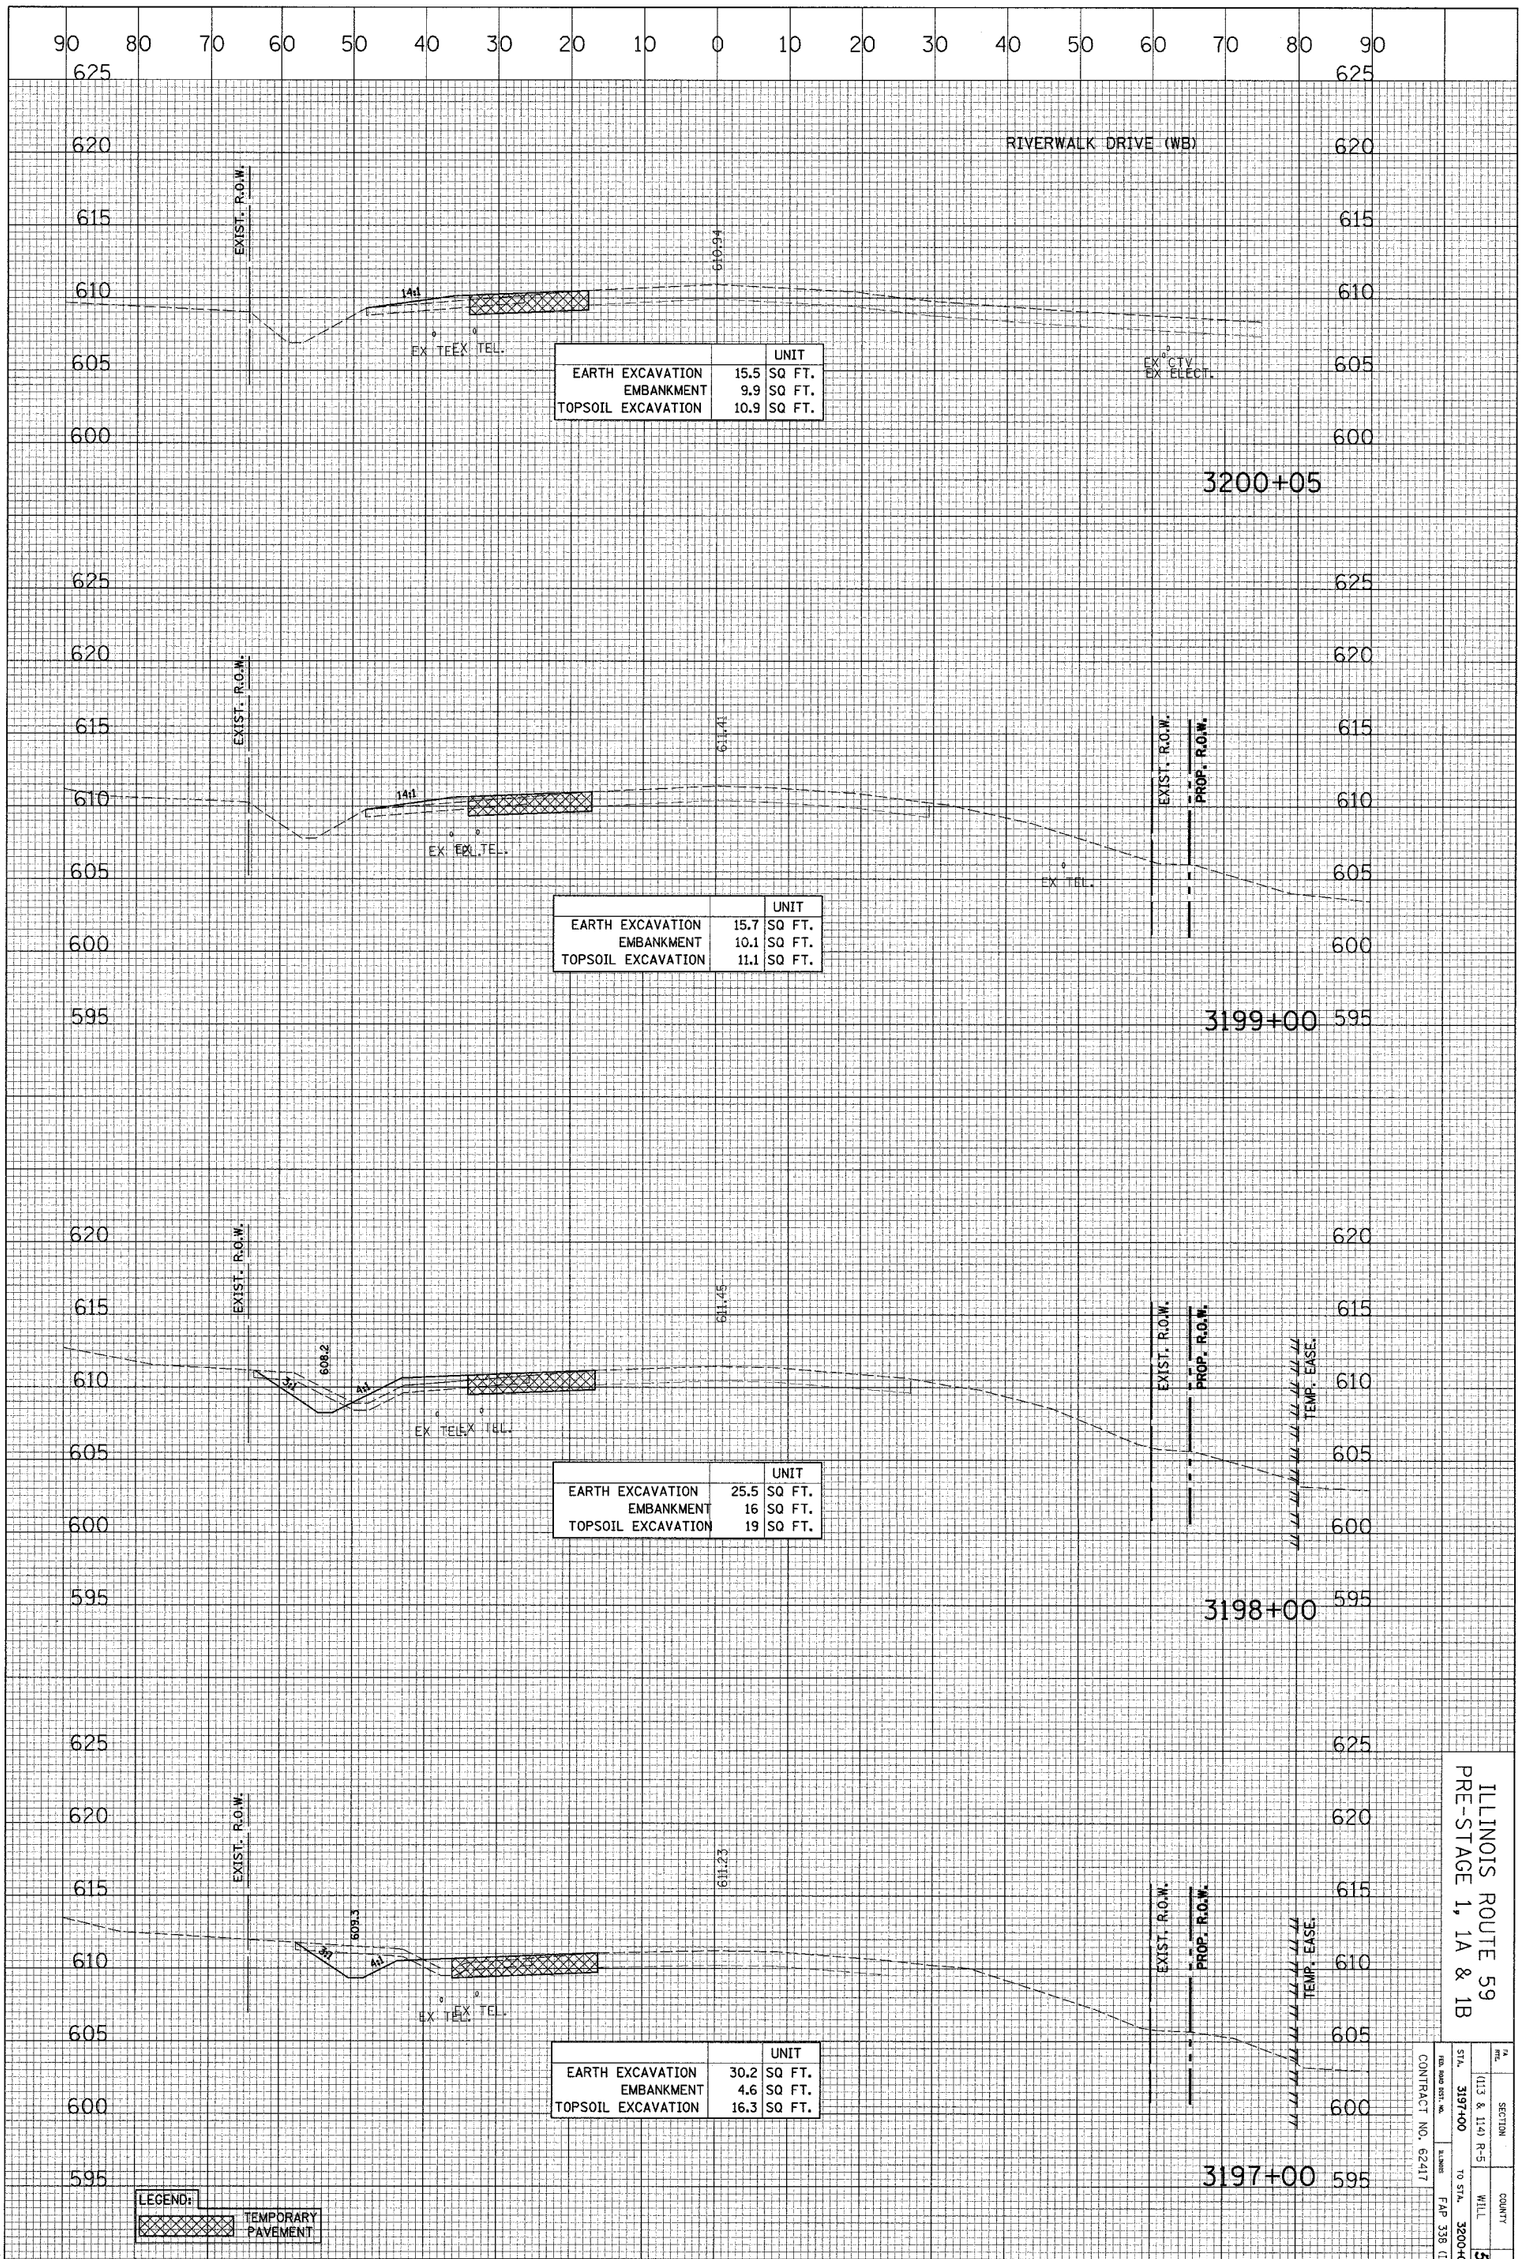

	UNIT
EARTH EXCAVATION 15.5	SQ FT.
EMBANKMENT 9.9	SQ FT.
TOPSOIL EXCAVATION 10.9	SQ FT.

	UNIT
EARTH EXCAVATION 15.7	SQ FT.
EMBANKMENT 10.1	SQ FT.
TOPSOIL EXCAVATION 11.1	SQ FT.

	UNIT
EARTH EXCAVATION 25.5	SQ FT.
EMBANKMENT 16	SQ FT.
TOPSOIL EXCAVATION 19	SQ FT.

	UNIT
EARTH EXCAVATION 30.2	SQ FT.
EMBANKMENT 4.6	SQ FT.
TOPSOIL EXCAVATION 16.3	SQ FT.

ILLINOIS ROUTE 59
PRE-STAGE 1, 1A & 1B


FA RTE.	SECTION		
	(113 & 114) R-5		
STA. 3197+00	COUNTY		
	WILL		
	TO STA. 3200+05		
	FAP 338 (IL RTE. 59)		

CONTRACT NO. 62417

TOTAL SHEETS	SHEET NO.
525	424

CROSS SECTION		BY	DATE
	SURVEYED		
	PLOTTED		
NOTE BOOK	GRADES CHECKED		
	B.M. NOTED		
NO.	STRUCTURE NOTATIONS CHKD		

CROSS SECTION		BY	DATE
	SURVEYED		
	PLOTTED		
NOTE BOOK	ALIGNMENT CHECKED		
	RT. OF WAY CHECKED		
NO.	CADD FILE NAME		

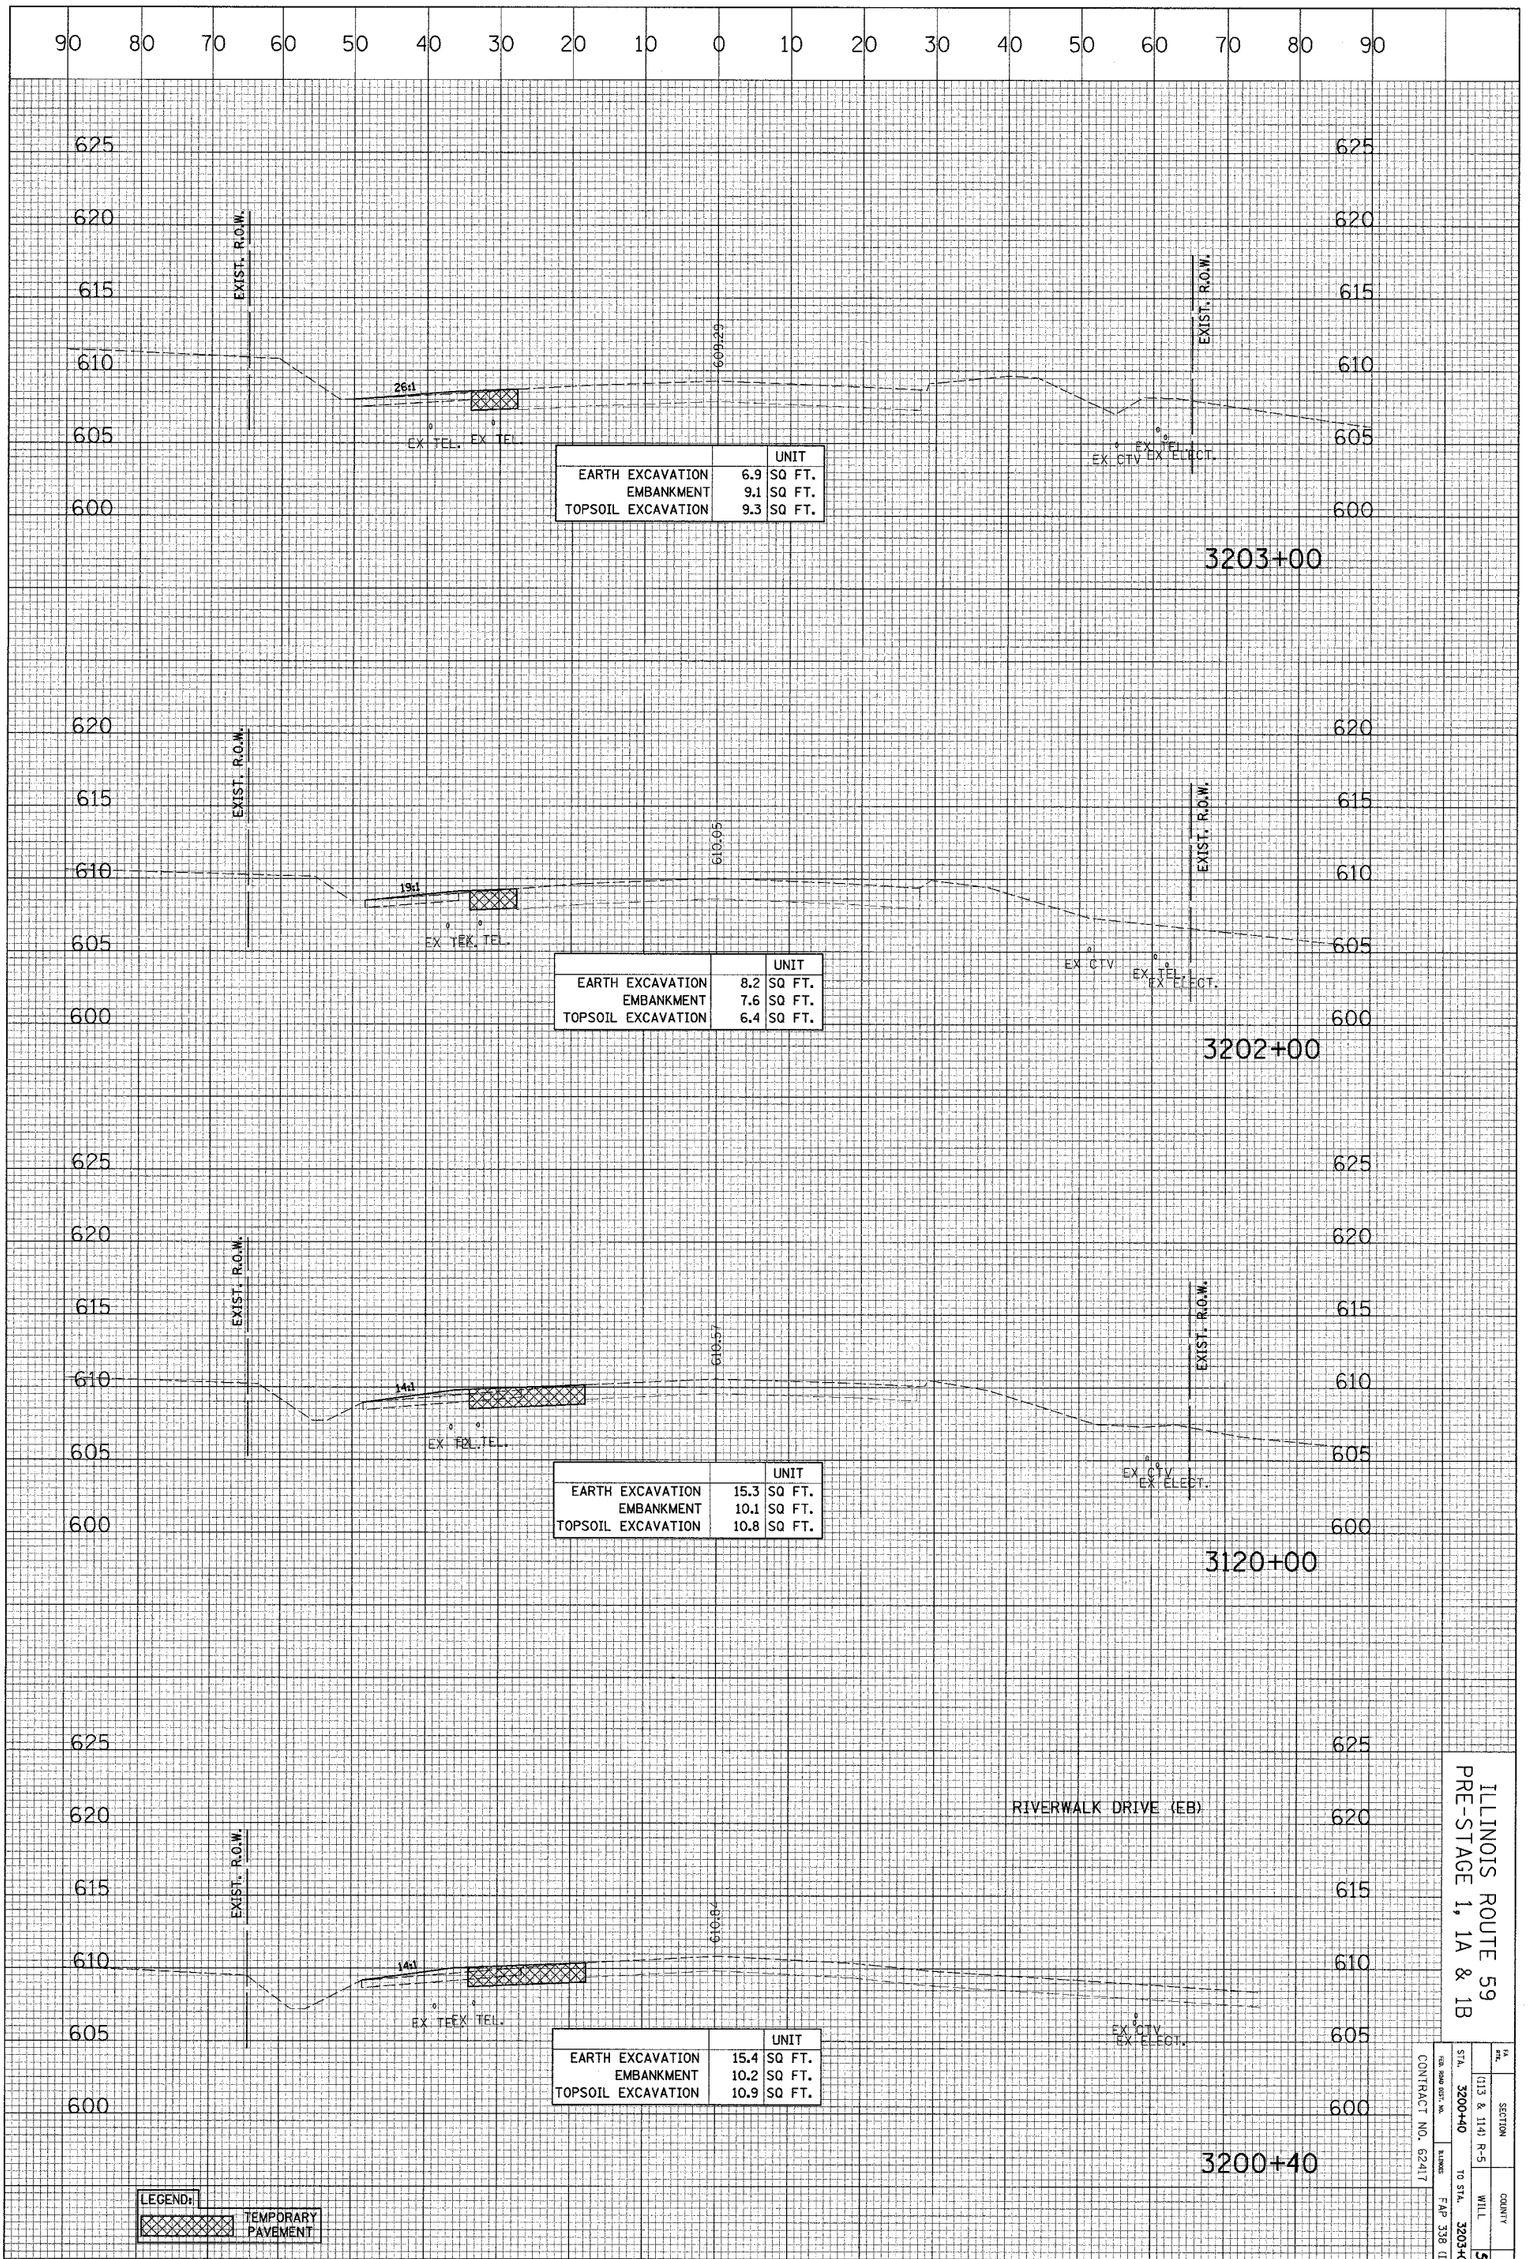

		UNIT
EARTH EXCAVATION	6.9	SQ FT.
EMBANKMENT	9.1	SQ FT.
TOPSOIL EXCAVATION	9.3	SQ FT.

		UNIT
EARTH EXCAVATION	8.2	SQ FT.
EMBANKMENT	7.6	SQ FT.
TOPSOIL EXCAVATION	6.4	SQ FT.

		UNIT
EARTH EXCAVATION	15.3	SQ FT.
EMBANKMENT	10.1	SQ FT.
TOPSOIL EXCAVATION	10.8	SQ FT.

		UNIT
EARTH EXCAVATION	15.4	SQ FT.
EMBANKMENT	10.2	SQ FT.
TOPSOIL EXCAVATION	10.9	SQ FT.

LEGEND:
TEMPORARY PAVEMENT


ILLINOIS ROUTE 59
PRE-STAGE 1, 1A & 1B

FA RTE.	SECTION		
	(113 & 114) R-5		
STA. 3200+40		COUNTY	
	TO STA. 3203+00	WILL	
ILLINOIS FED. AID PROJ. NO.		CONTRACT NO. 62417	
		FAP 338 (IL RTE. 59)	

TOTAL SHEETS 525 425 SHEET NO.

CROSS SECTION	SURVEYED	BY	DATE
	PLOTTED		
NOTE BOOK	GRADES CHECKED		
	B.M. NOTED		
NO.	STRUCTURE NOTATIONS CHKD		

CROSS SECTION	SURVEYED	BY	DATE
	PLOTTED		
NOTE BOOK	ALIGNMENT CHECKED		
	RT. OF WAY CHECKED		
NO.	CADD FILE NAME		

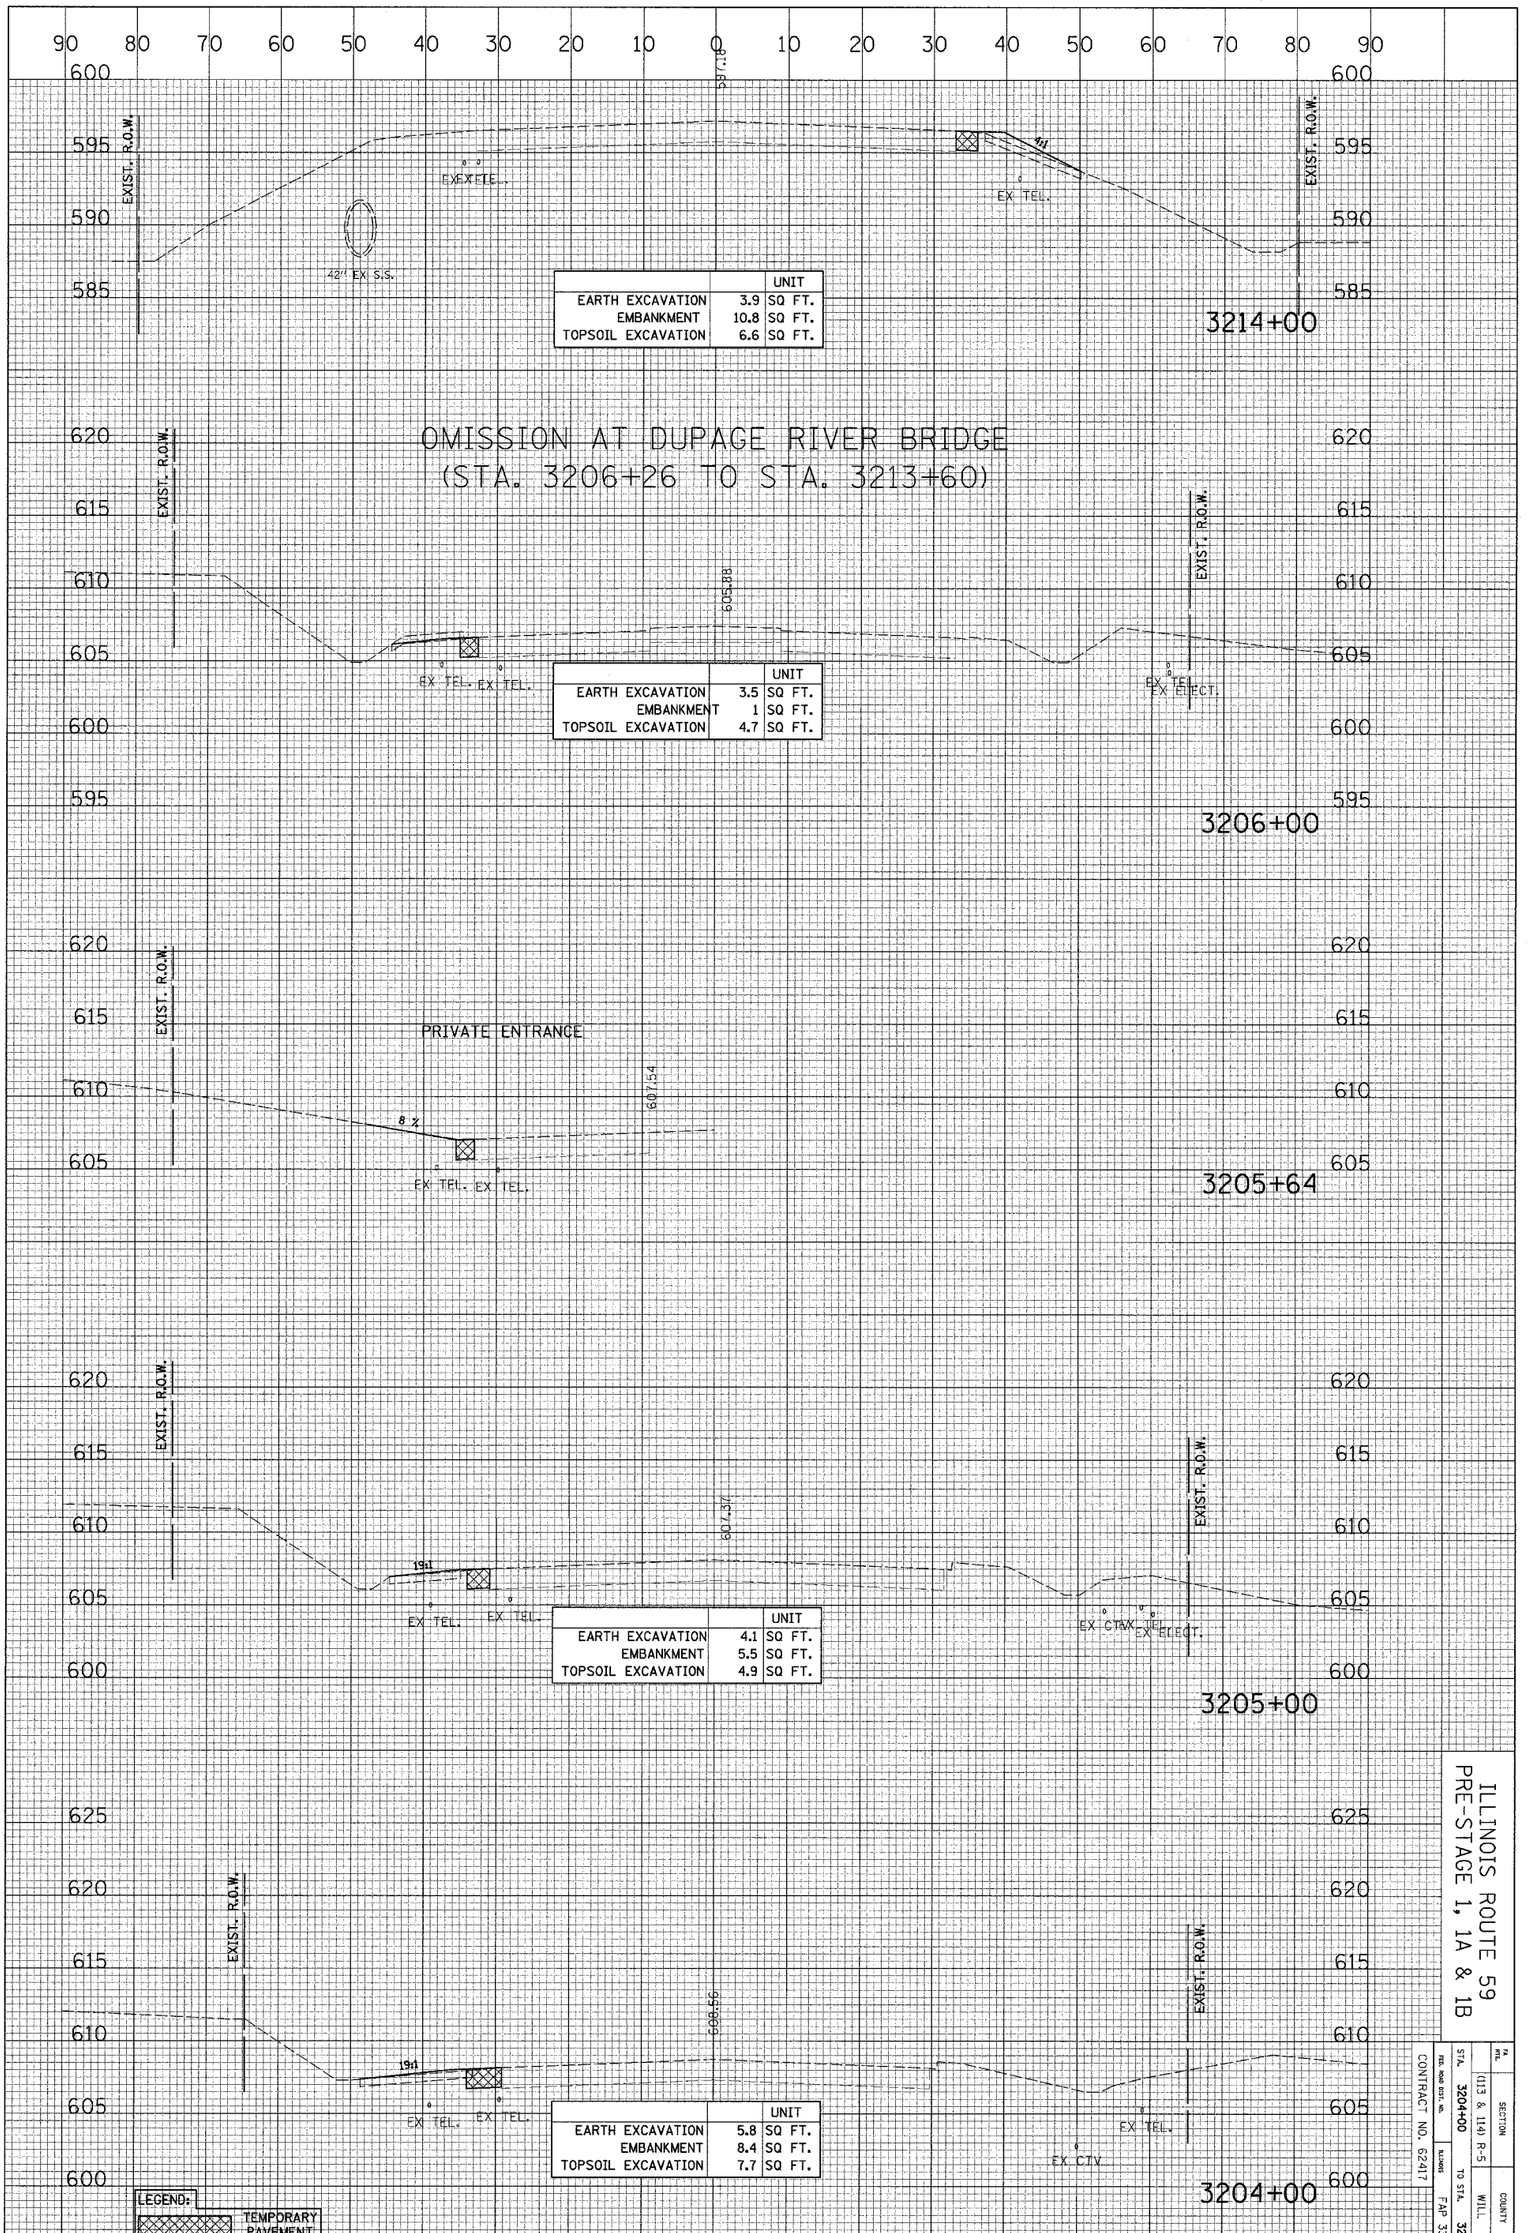

		UNIT
EARTH EXCAVATION	3.9	SQ FT.
EMBANKMENT	10.8	SQ FT.
TOPSOIL EXCAVATION	6.6	SQ FT.

		UNIT
EARTH EXCAVATION	3.5	SQ FT.
EMBANKMENT	1	SQ FT.
TOPSOIL EXCAVATION	4.7	SQ FT.

		UNIT
EARTH EXCAVATION	4.1	SQ FT.
EMBANKMENT	5.5	SQ FT.
TOPSOIL EXCAVATION	4.9	SQ FT.

		UNIT
EARTH EXCAVATION	5.8	SQ FT.
EMBANKMENT	8.4	SQ FT.
TOPSOIL EXCAVATION	7.7	SQ FT.


LEGEND:
TEMPORARY PAVEMENT

ILLINOIS ROUTE 59
PRE-STAGE 1, 1A & 1B

FA RTE.	
SECTION	(113 & 114) R-5
STA.	3204+00
TO STA.	3214+00
COUNTY	WILL
TOTAL SHEETS	525
SHEET NO.	426
FED. ROAD DIST. NO.	
ILLINOIS	
FAP 338 (IL RTE. 59)	
CONTRACT NO. 62417	

CROSS SECTION	SURVEYED	BY	DATE
	PLOTTED		
NOTE BOOK	GRADES CHECKED		
	B.M. NOTED		
NO.	STRUCTURE NOTATIONS CHKD		

CROSS SECTION	SURVEYED	BY	DATE
	PLOTTED		
NOTE BOOK	ALIGNMENT CHECKED		
	RT. OF WAY CHECKED		
NO.	CADD FILE NAME		

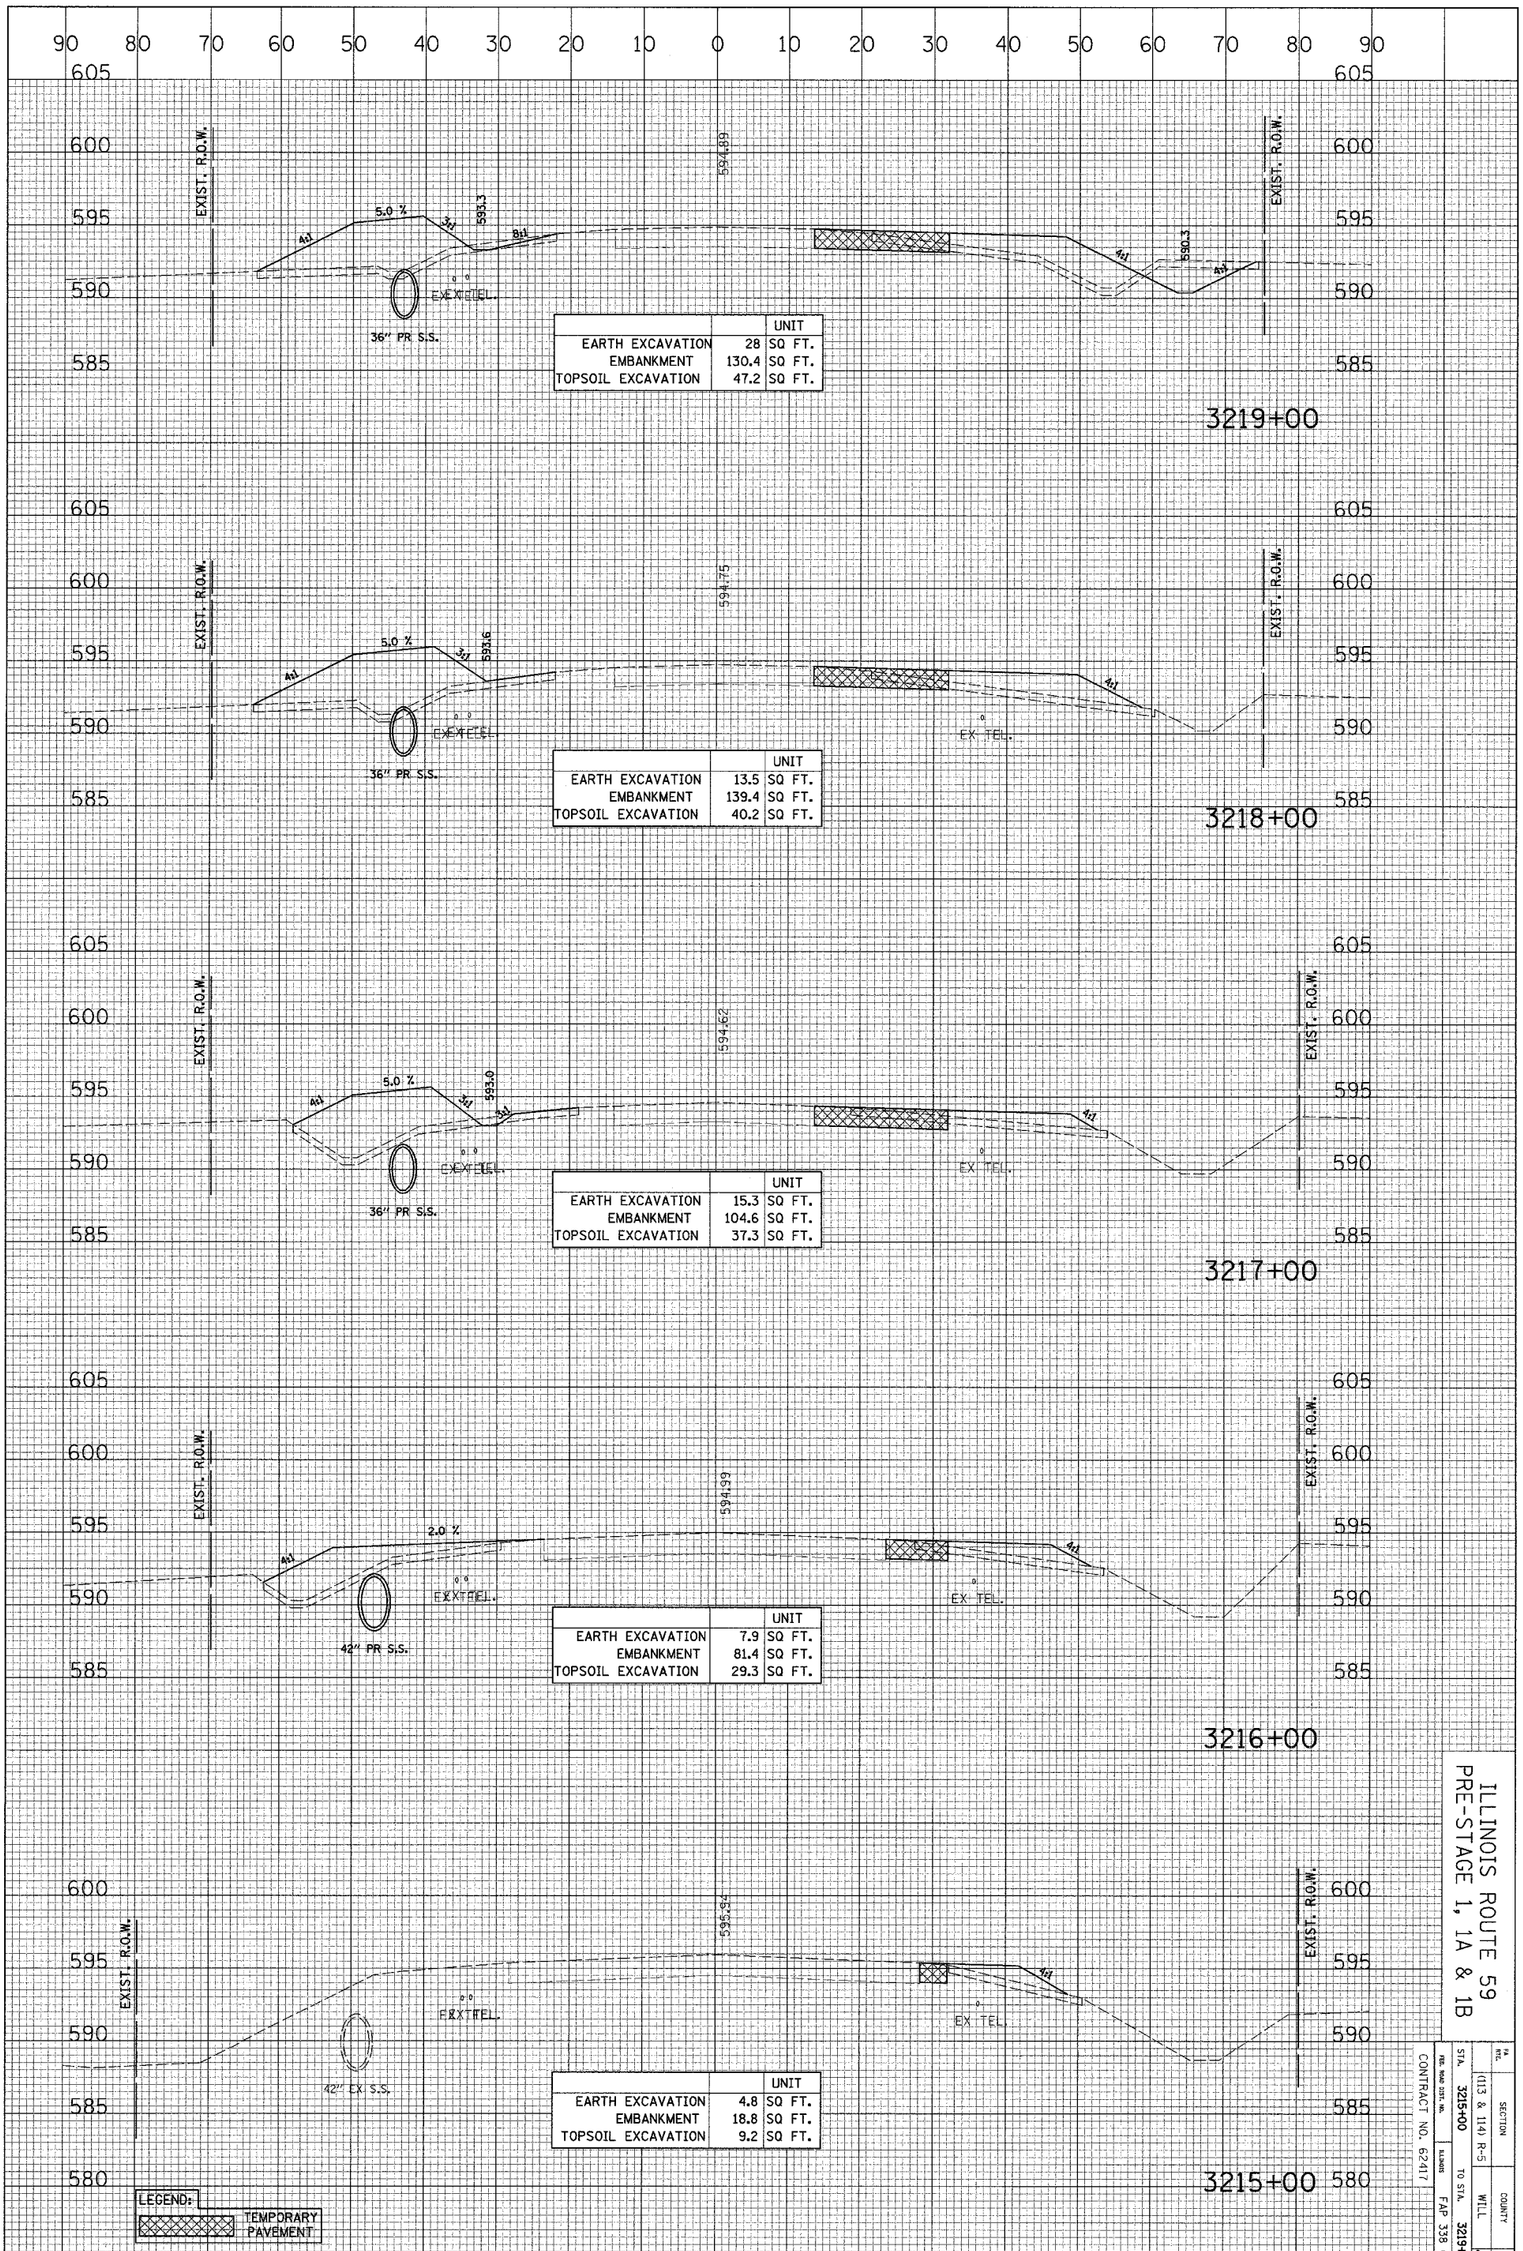

		UNIT
EARTH EXCAVATION	28	SQ FT.
EMBANKMENT	130.4	SQ FT.
TOPSOIL EXCAVATION	47.2	SQ FT.

		UNIT
EARTH EXCAVATION	13.5	SQ FT.
EMBANKMENT	139.4	SQ FT.
TOPSOIL EXCAVATION	40.2	SQ FT.

		UNIT
EARTH EXCAVATION	15.3	SQ FT.
EMBANKMENT	104.6	SQ FT.
TOPSOIL EXCAVATION	37.3	SQ FT.

		UNIT
EARTH EXCAVATION	7.9	SQ FT.
EMBANKMENT	81.4	SQ FT.
TOPSOIL EXCAVATION	29.3	SQ FT.


		UNIT
EARTH EXCAVATION	4.8	SQ FT.
EMBANKMENT	18.8	SQ FT.
TOPSOIL EXCAVATION	9.2	SQ FT.

ILLINOIS ROUTE 59
PRE-STAGE 1, 1A & 1B

F.A. RTE.	SECTION	COUNTY	TOTAL SHEETS	SHEET NO.
	(113 & 114) R-5	WILL	525	427
STA. 3215+00	TO STA. 3219+00	FAP 338 (IL RTE. 59)		
FED. ROAD DIST. NO.	ILLINOIS	CONTRACT NO. 62417		

CROSS SECTION		BY	DATE
	SURVEYED		
	PLOTTED		
NOTE BOOK	GRADES CHECKED		
	B.M. NOTED		
NO.	STRUCTURE NOTATIONS CHKD		

CROSS SECTION		BY	DATE
	SURVEYED		
	PLOTTED		
NOTE BOOK	ALIGNMENT CHECKED		
	RT. OF WAY CHECKED		
NO.	CADD FILE NAME		

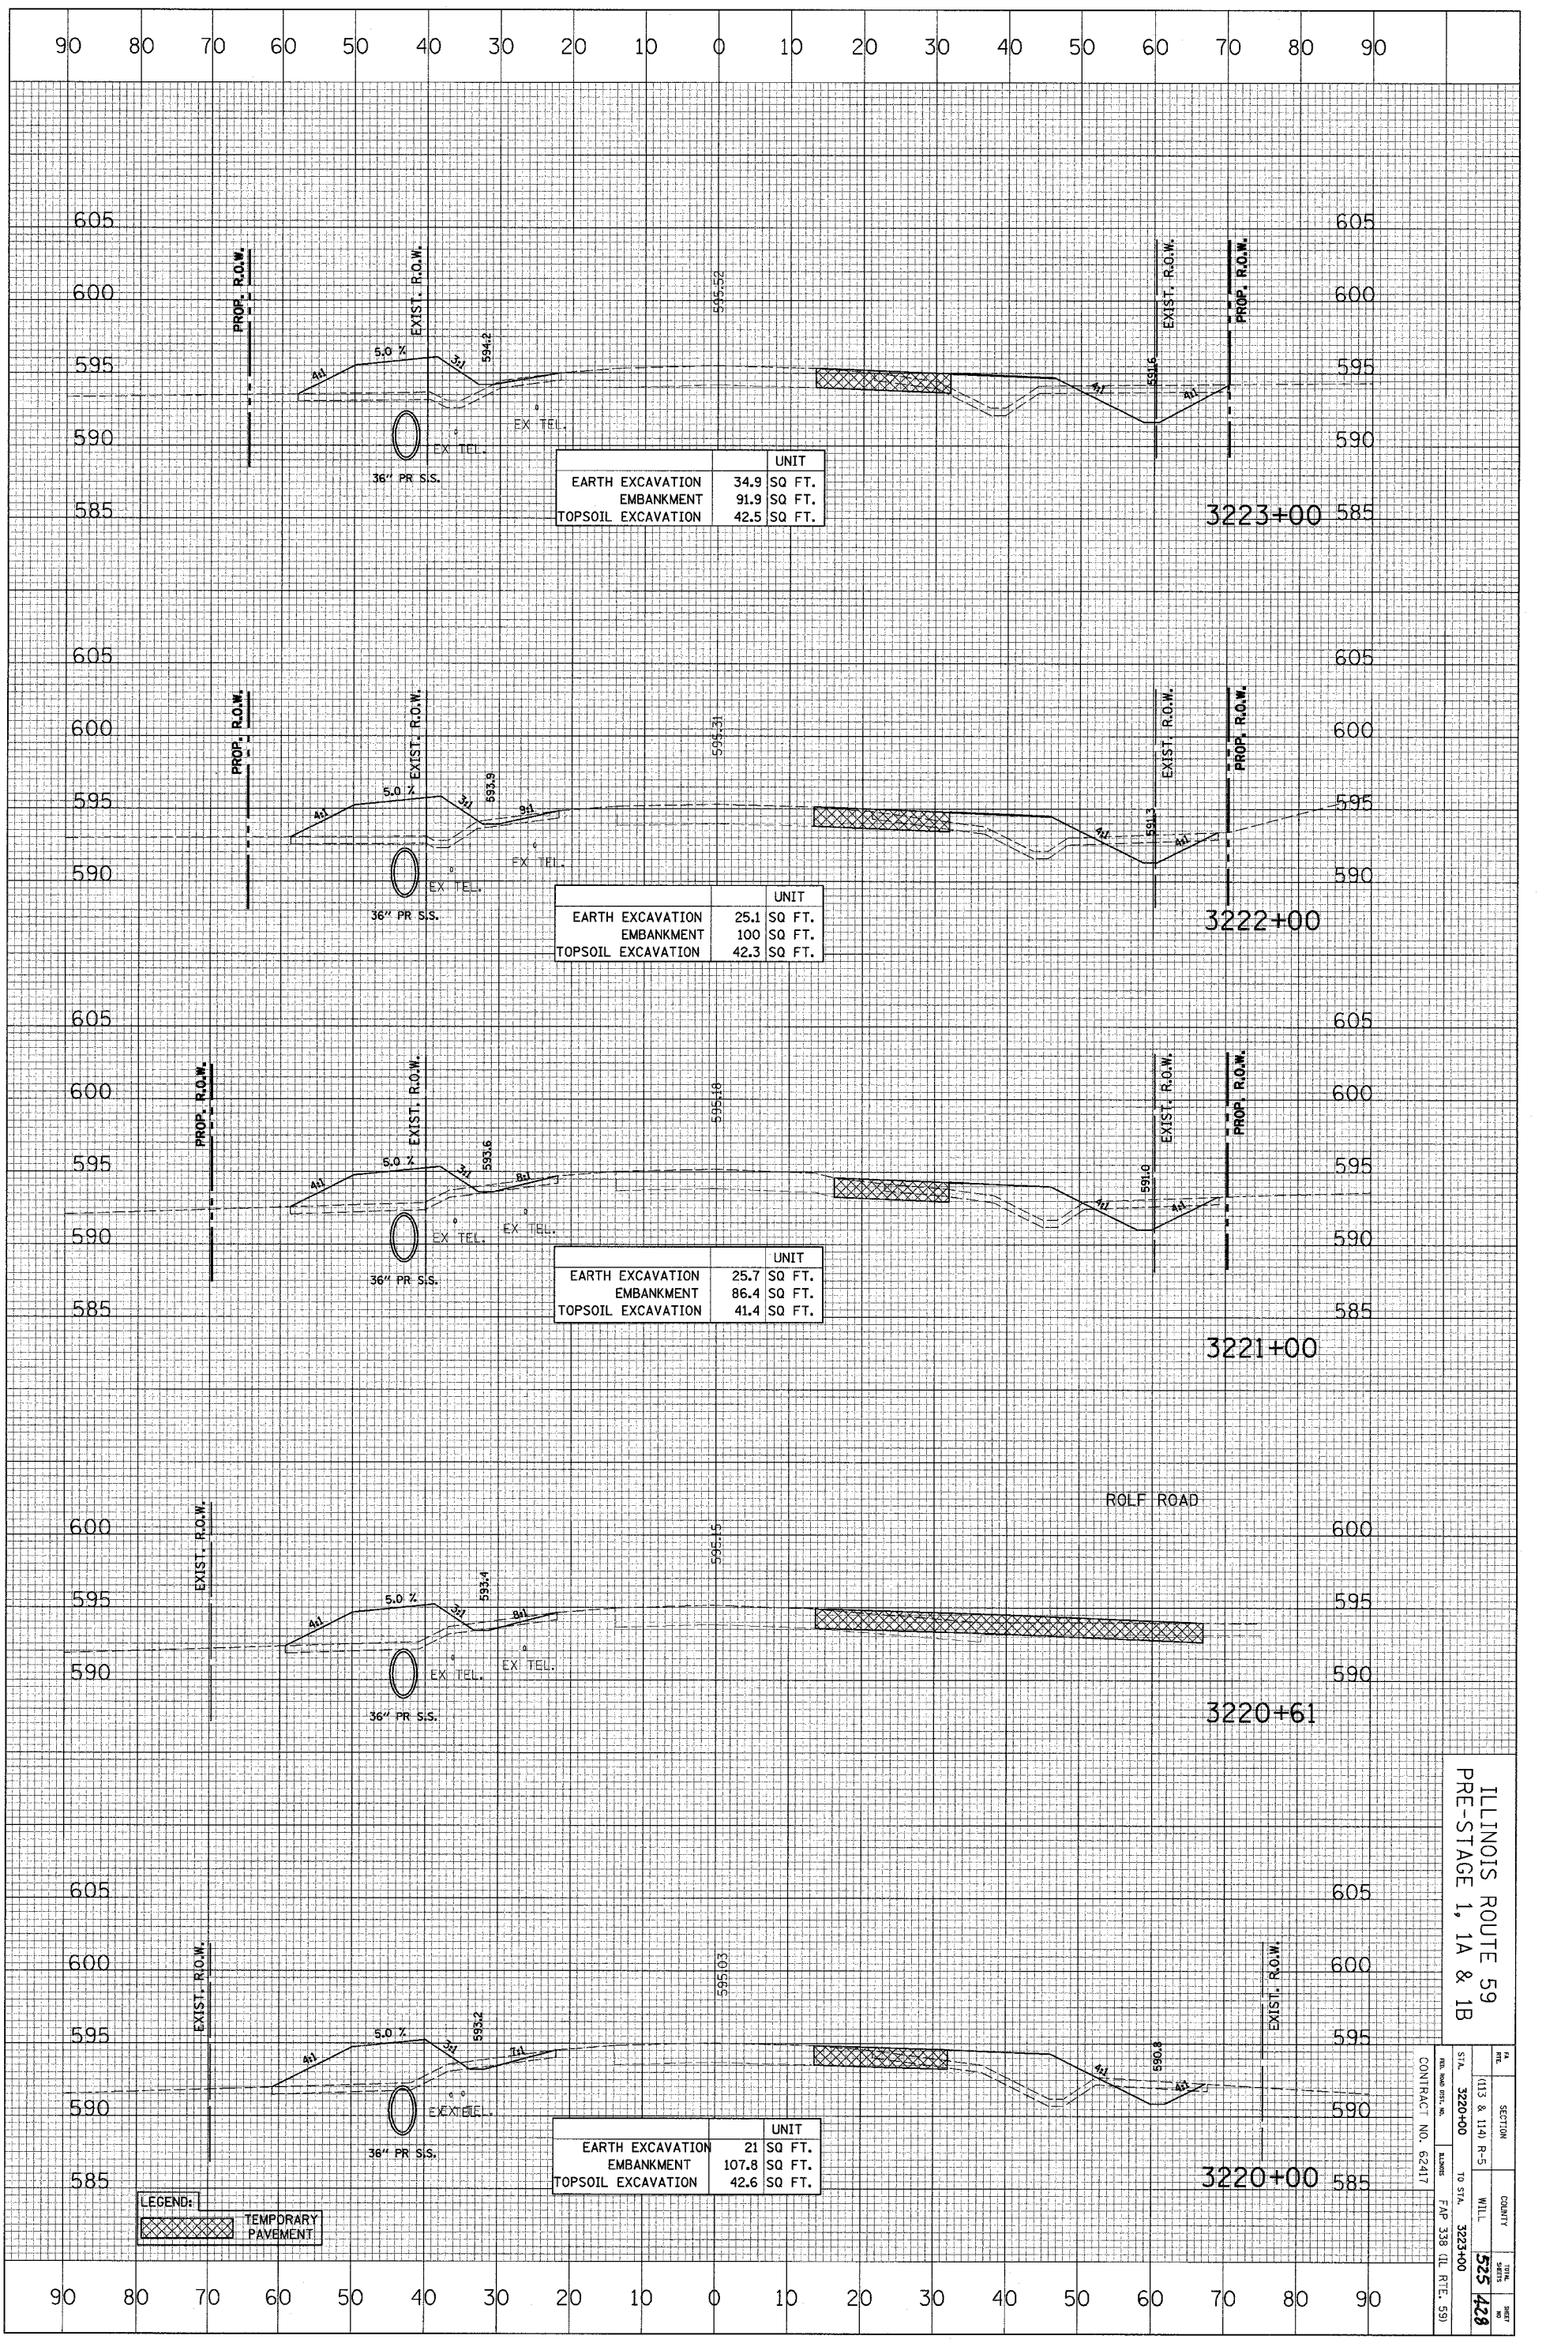

		UNIT
EARTH EXCAVATION	34.9	SQ FT.
EMBANKMENT	91.9	SQ FT.
TOPSOIL EXCAVATION	42.5	SQ FT.

		UNIT
EARTH EXCAVATION	25.1	SQ FT.
EMBANKMENT	100	SQ FT.
TOPSOIL EXCAVATION	42.3	SQ FT.

		UNIT
EARTH EXCAVATION	25.7	SQ FT.
EMBANKMENT	86.4	SQ FT.
TOPSOIL EXCAVATION	41.4	SQ FT.

		UNIT
EARTH EXCAVATION	21	SQ FT.
EMBANKMENT	107.8	SQ FT.
TOPSOIL EXCAVATION	42.6	SQ FT.


LEGEND:
TEMPORARY PAVEMENT

ILLINOIS ROUTE 59
PRE-STAGE 1, 1A & 1B

FED. ROAD DIST. NO.	ILLINOIS	CONTRACT NO. 62417	
STA. 3220+00	TO STA. 3223+00	FAP 338 (IL RTE. 59)	
SECTION (113 & 114) R-5	COUNTY WILL	TOTAL SHEETS 525	SHEET NO. 428

CROSS SECTION		BY	DATE
	SURVEYED		
	PLOTTED		
NOTE BOOK	GRADES CHECKED		
	B.M. NOTED		
NO.	STRUCTURE NOTATIONS CH'KD		

CROSS SECTION		BY	DATE
	SURVEYED		
	PLOTTED		
NOTE BOOK	ALIGNMENT CHECKED		
	RT. OF WAY CHECKED		
NO.	CADD FILE NAME		

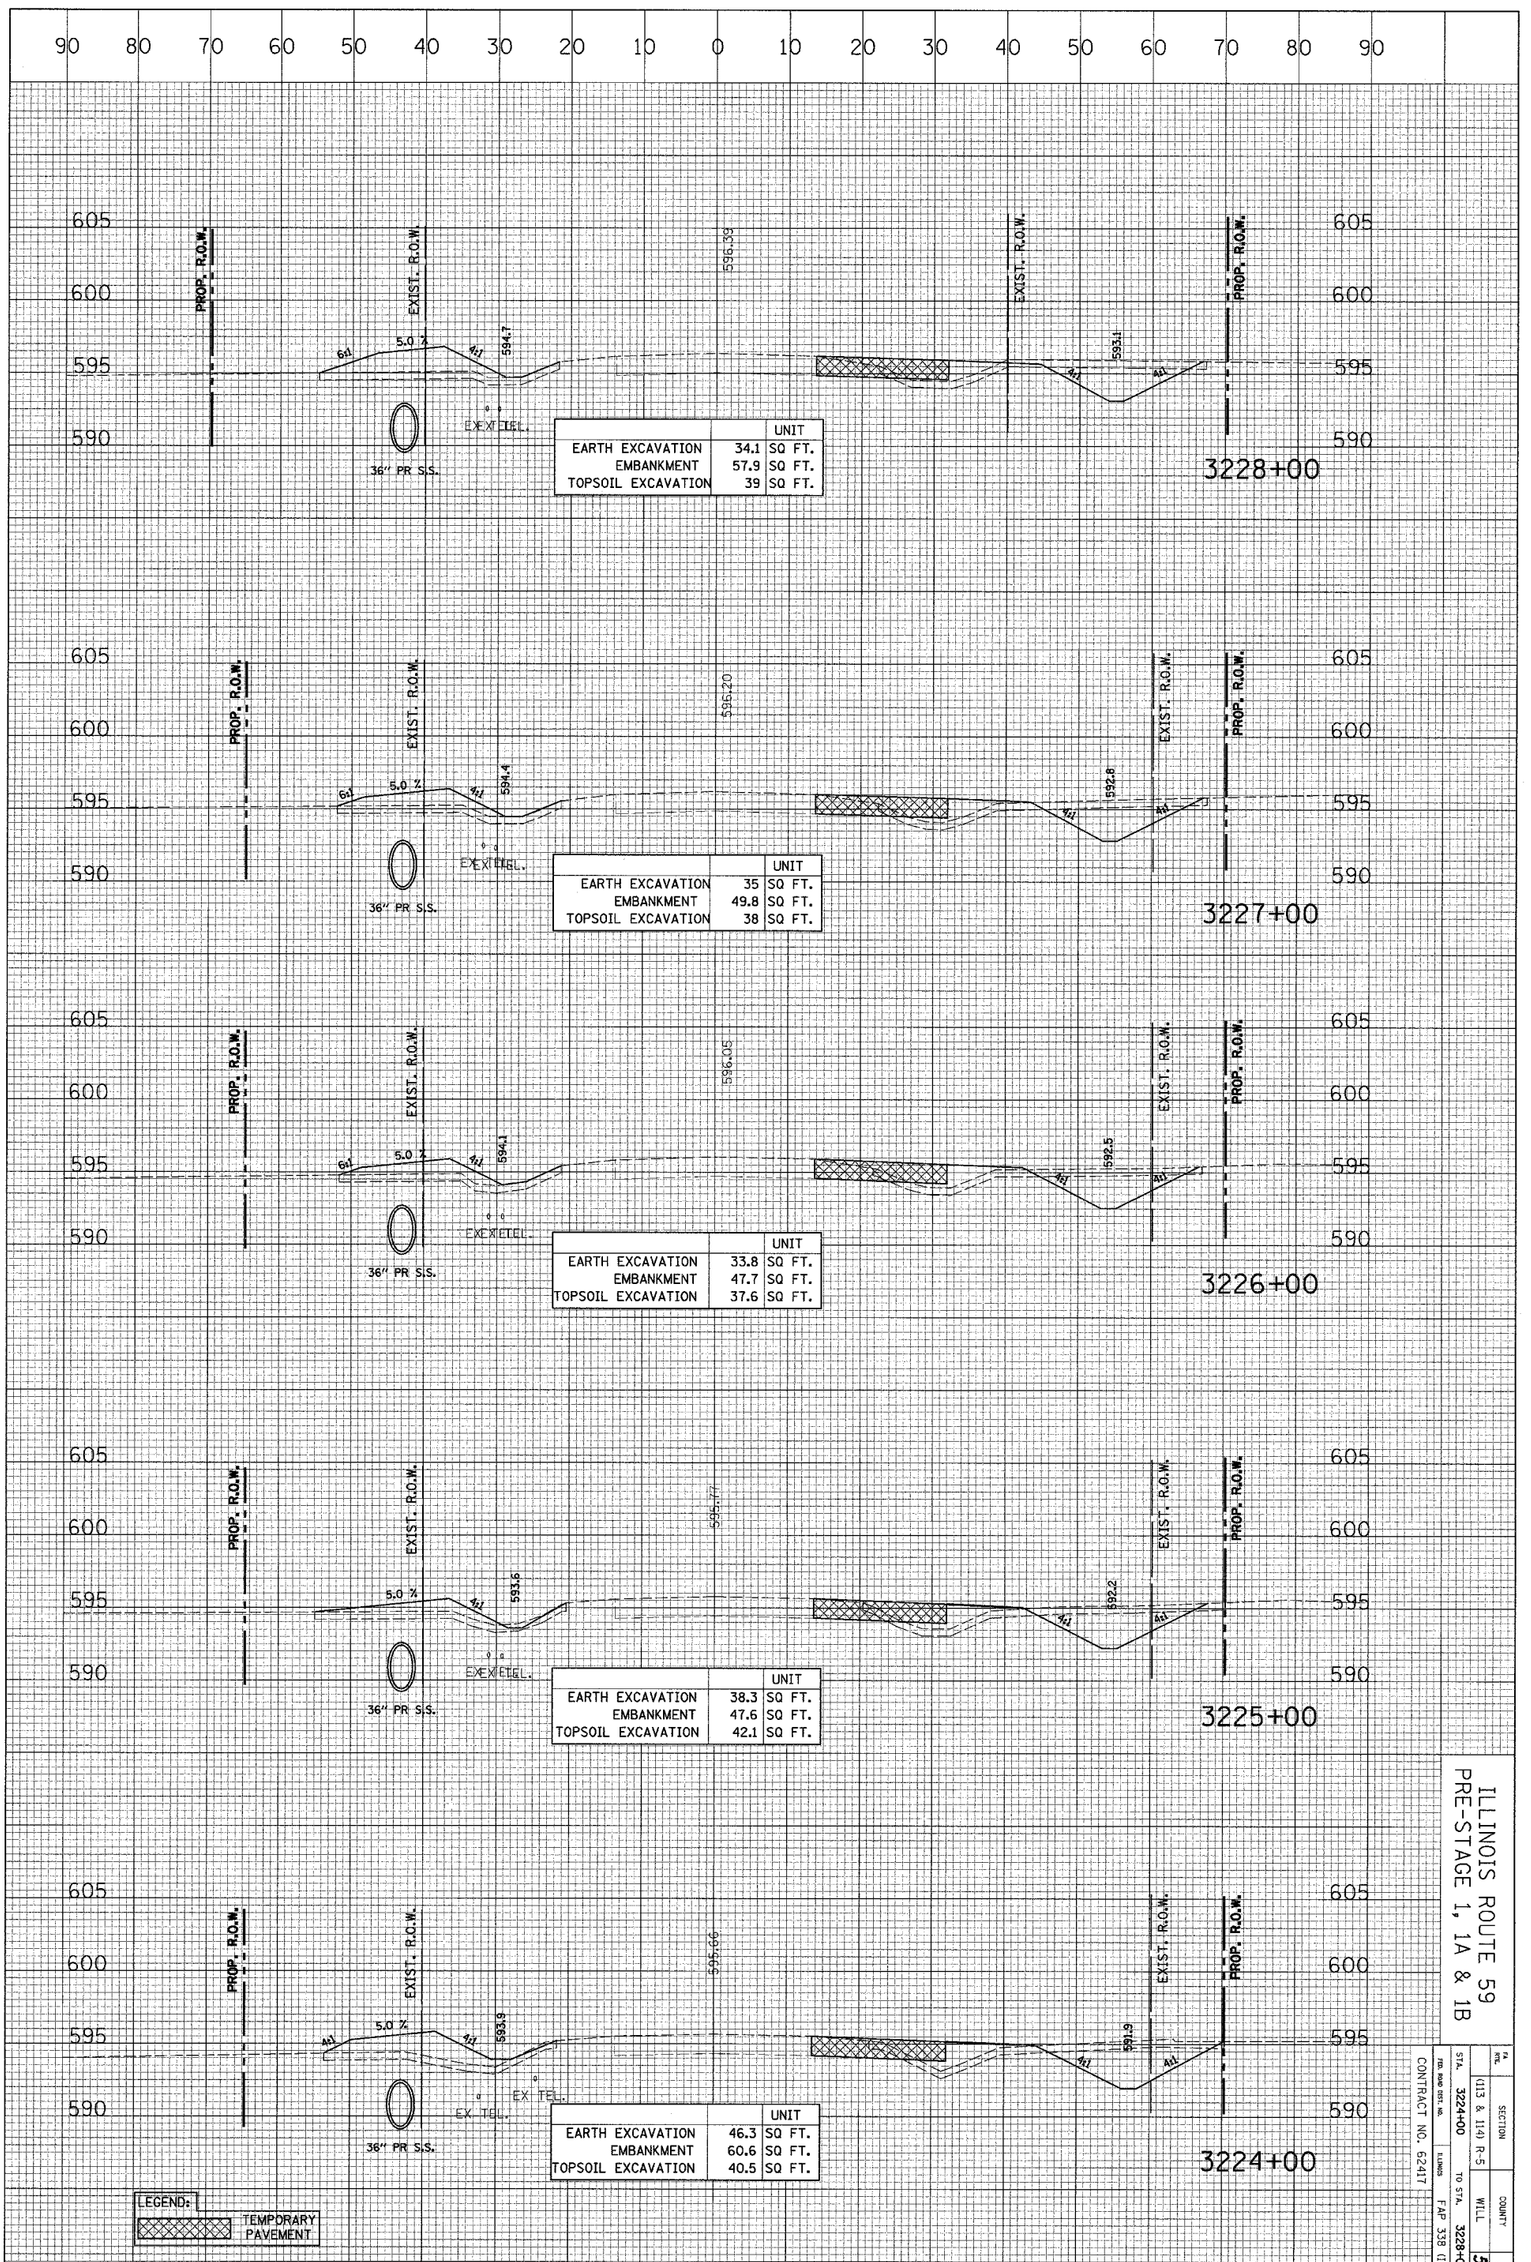

	UNIT
EARTH EXCAVATION 34.1	SQ FT.
EMBANKMENT 57.9	SQ FT.
TOPSOIL EXCAVATION 39	SQ FT.

	UNIT
EARTH EXCAVATION 35	SQ FT.
EMBANKMENT 49.8	SQ FT.
TOPSOIL EXCAVATION 38	SQ FT.

	UNIT
EARTH EXCAVATION 33.8	SQ FT.
EMBANKMENT 47.7	SQ FT.
TOPSOIL EXCAVATION 37.6	SQ FT.

	UNIT
EARTH EXCAVATION 38.3	SQ FT.
EMBANKMENT 47.6	SQ FT.
TOPSOIL EXCAVATION 42.1	SQ FT.

	UNIT
EARTH EXCAVATION 46.3	SQ FT.
EMBANKMENT 60.6	SQ FT.
TOPSOIL EXCAVATION 40.5	SQ FT.


LEGEND:
TEMPORARY PAVEMENT

ILLINOIS ROUTE 59
PRE-STAGE 1, 1A & 1B

F.A. RTE.	SECTION		
	(113 & 114) R-5		
STA. 3224+00	TO STA. 3228+00	COUNTY WILL	TOTAL SHEETS 525
FED. ROAD DIST. NO.	ILLINOIS		SHEET NO. 429
CONTRACT NO. 62417		FAP 338 (IL RTE. 59)	

CROSS SECTION		BY	DATE
	SURVEYED		
	PLOTTED		
NOTE BOOK	GRADES CHECKED		
	B.M. NOTED		
NO.	STRUCTURE NOTATIONS CHKD		

CROSS SECTION		BY	DATE
	SURVEYED		
	PLOTTED		
NOTE BOOK	ALIGNMENT CHECKED		
	RT. OF WAY CHECKED		
NO.	CADD FILE NAME		

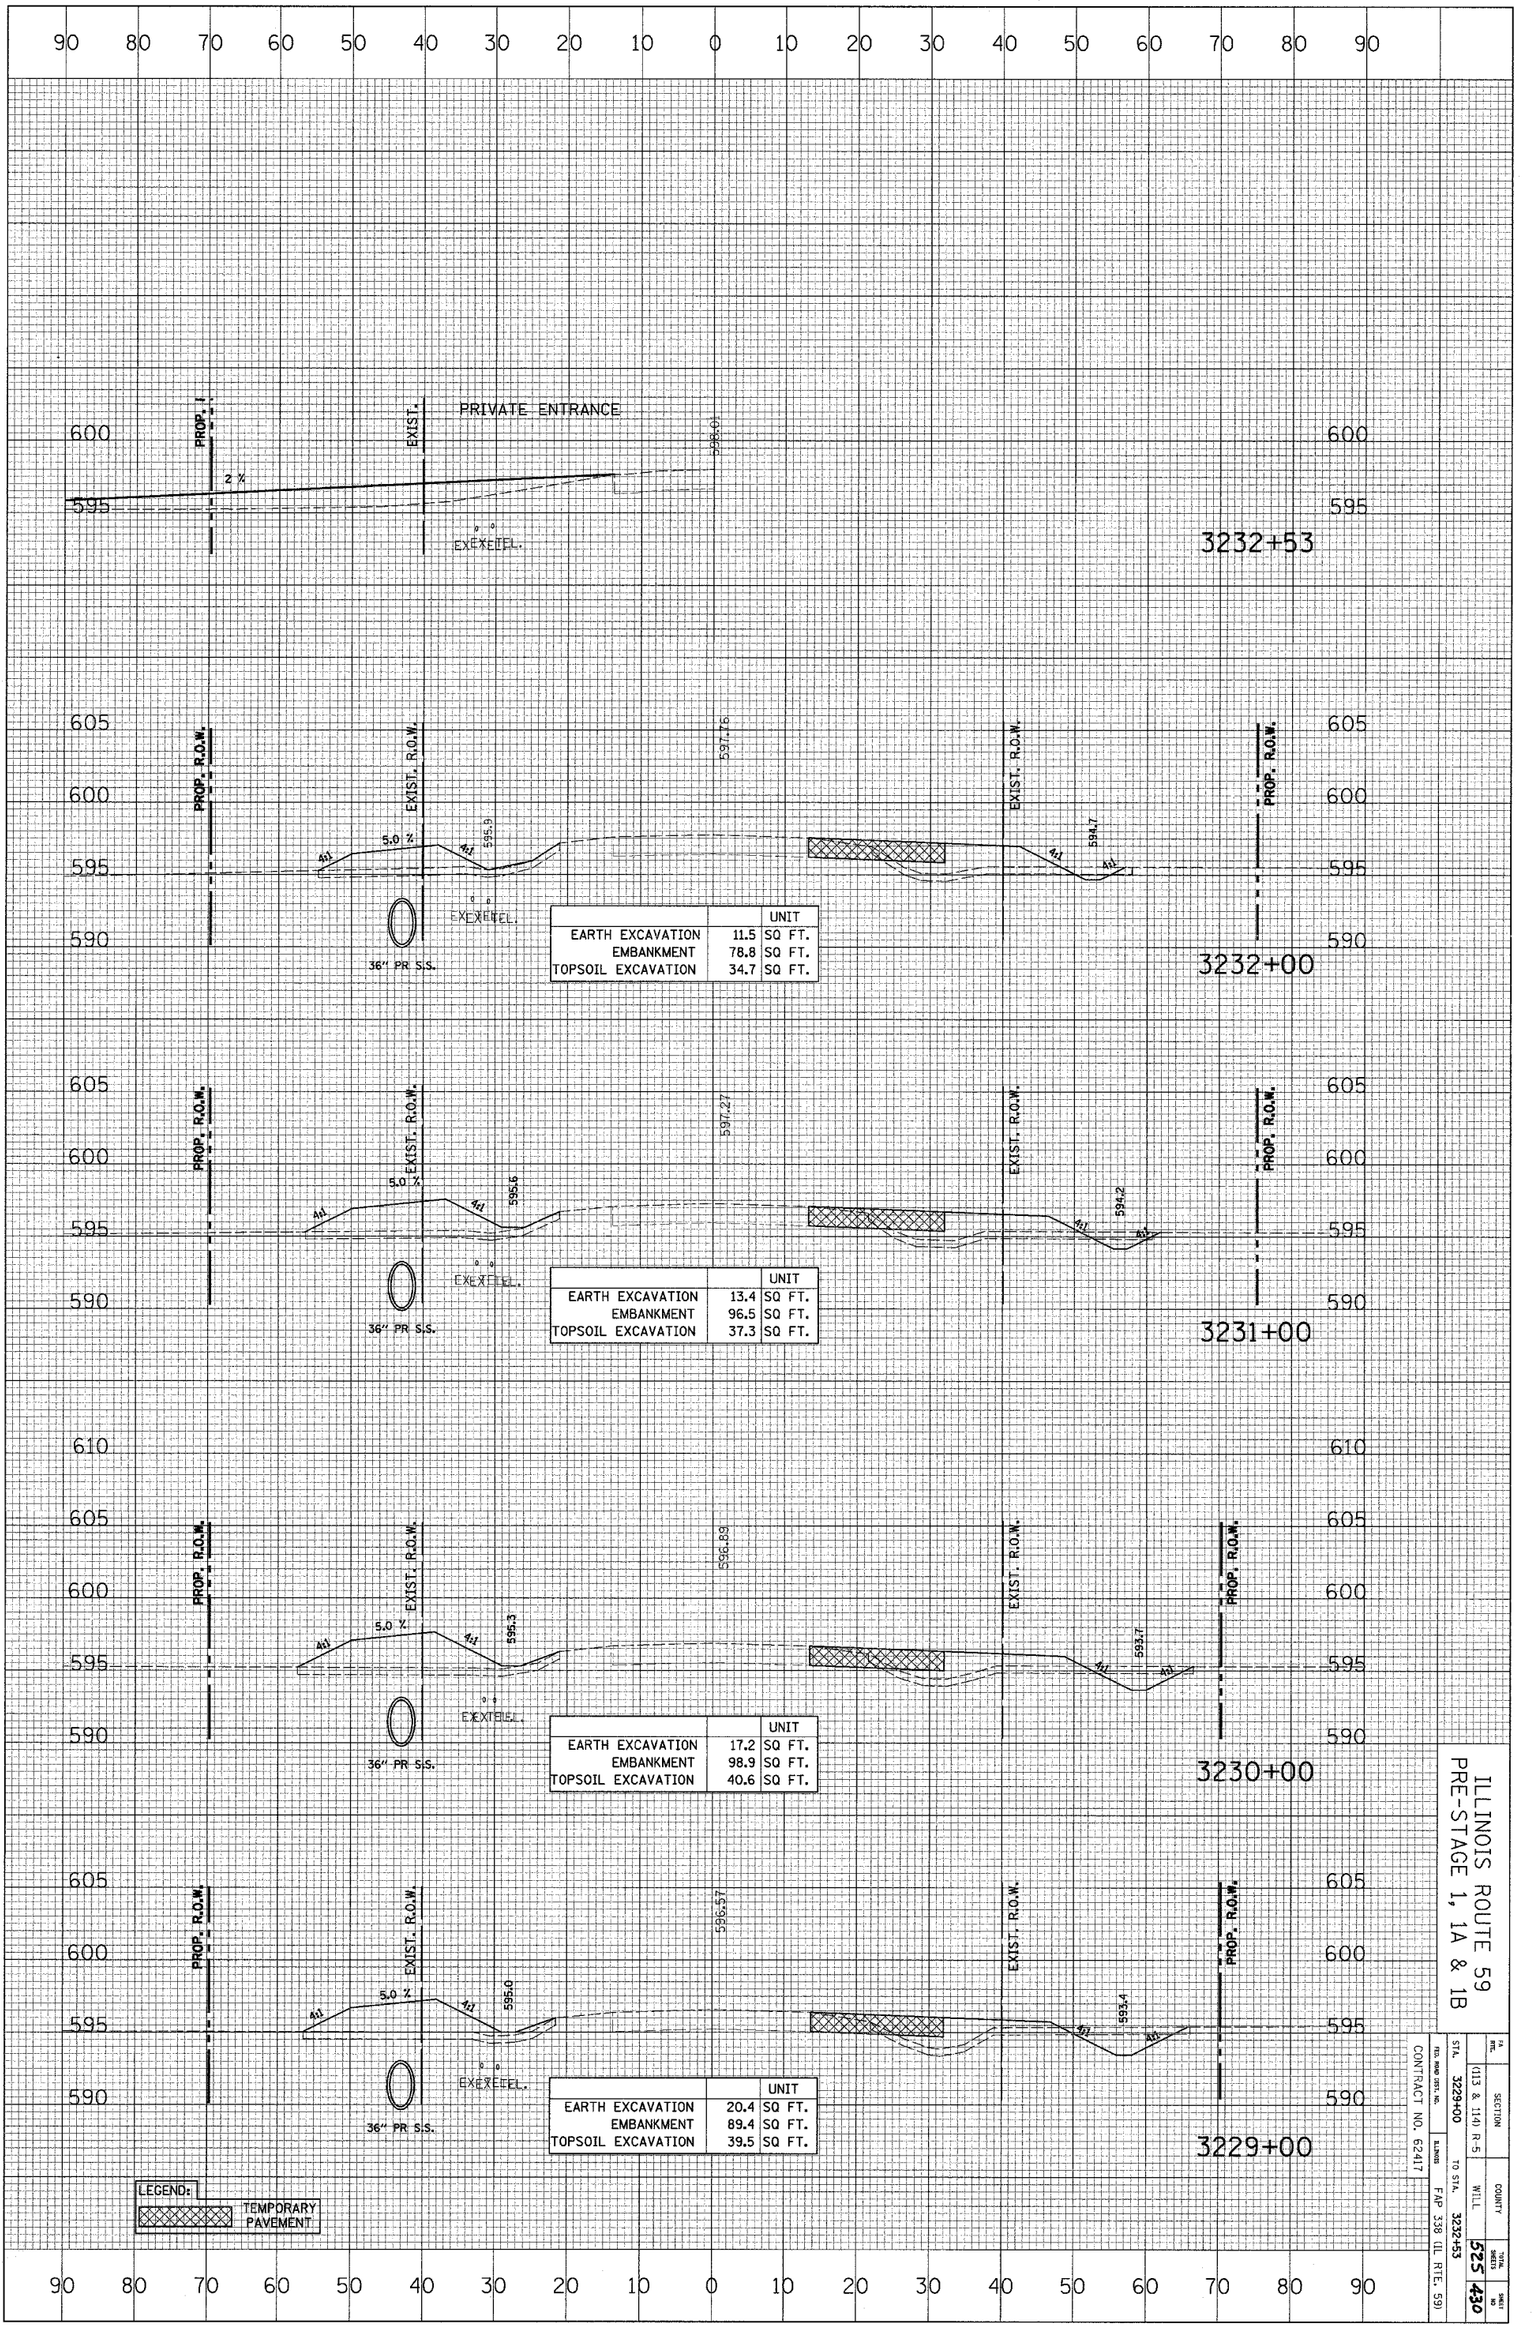

	UNIT
EARTH EXCAVATION 11.5	SQ FT.
EMBANKMENT 78.8	SQ FT.
TOPSOIL EXCAVATION 34.7	SQ FT.

	UNIT
EARTH EXCAVATION 13.4	SQ FT.
EMBANKMENT 96.5	SQ FT.
TOPSOIL EXCAVATION 37.3	SQ FT.

	UNIT
EARTH EXCAVATION 17.2	SQ FT.
EMBANKMENT 98.9	SQ FT.
TOPSOIL EXCAVATION 40.6	SQ FT.


	UNIT
EARTH EXCAVATION 20.4	SQ FT.
EMBANKMENT 89.4	SQ FT.
TOPSOIL EXCAVATION 39.5	SQ FT.

ILLINOIS ROUTE 59
PRE-STAGE 1, 1A & 1B

FED. ROAD DIST. NO.	ILLINOIS
FAP 338 (IL RTE. 59)	
SECTION	(113 & 114) R-5
COUNTY	WILL
CONTRACT NO. 62417	
STA. 3229+00	TO STA. 3232+53
TOTAL SHEETS	525
SHEET NO.	430

CROSS SECTION	SURVEYED	BY	DATE
	PLOTTED		
NOTE BOOK	GRADES CHECKED		
NO.	R.M. NOTED		
	STRUCTURE NOTATNS CHKD		

CROSS SECTION	SURVEYED	BY	DATE
	PLOTTED		
NOTE BOOK	ALIGNMENT CHECKED		
NO.	RT. OF WAY CHECKED		
	CADD FILE NAME		

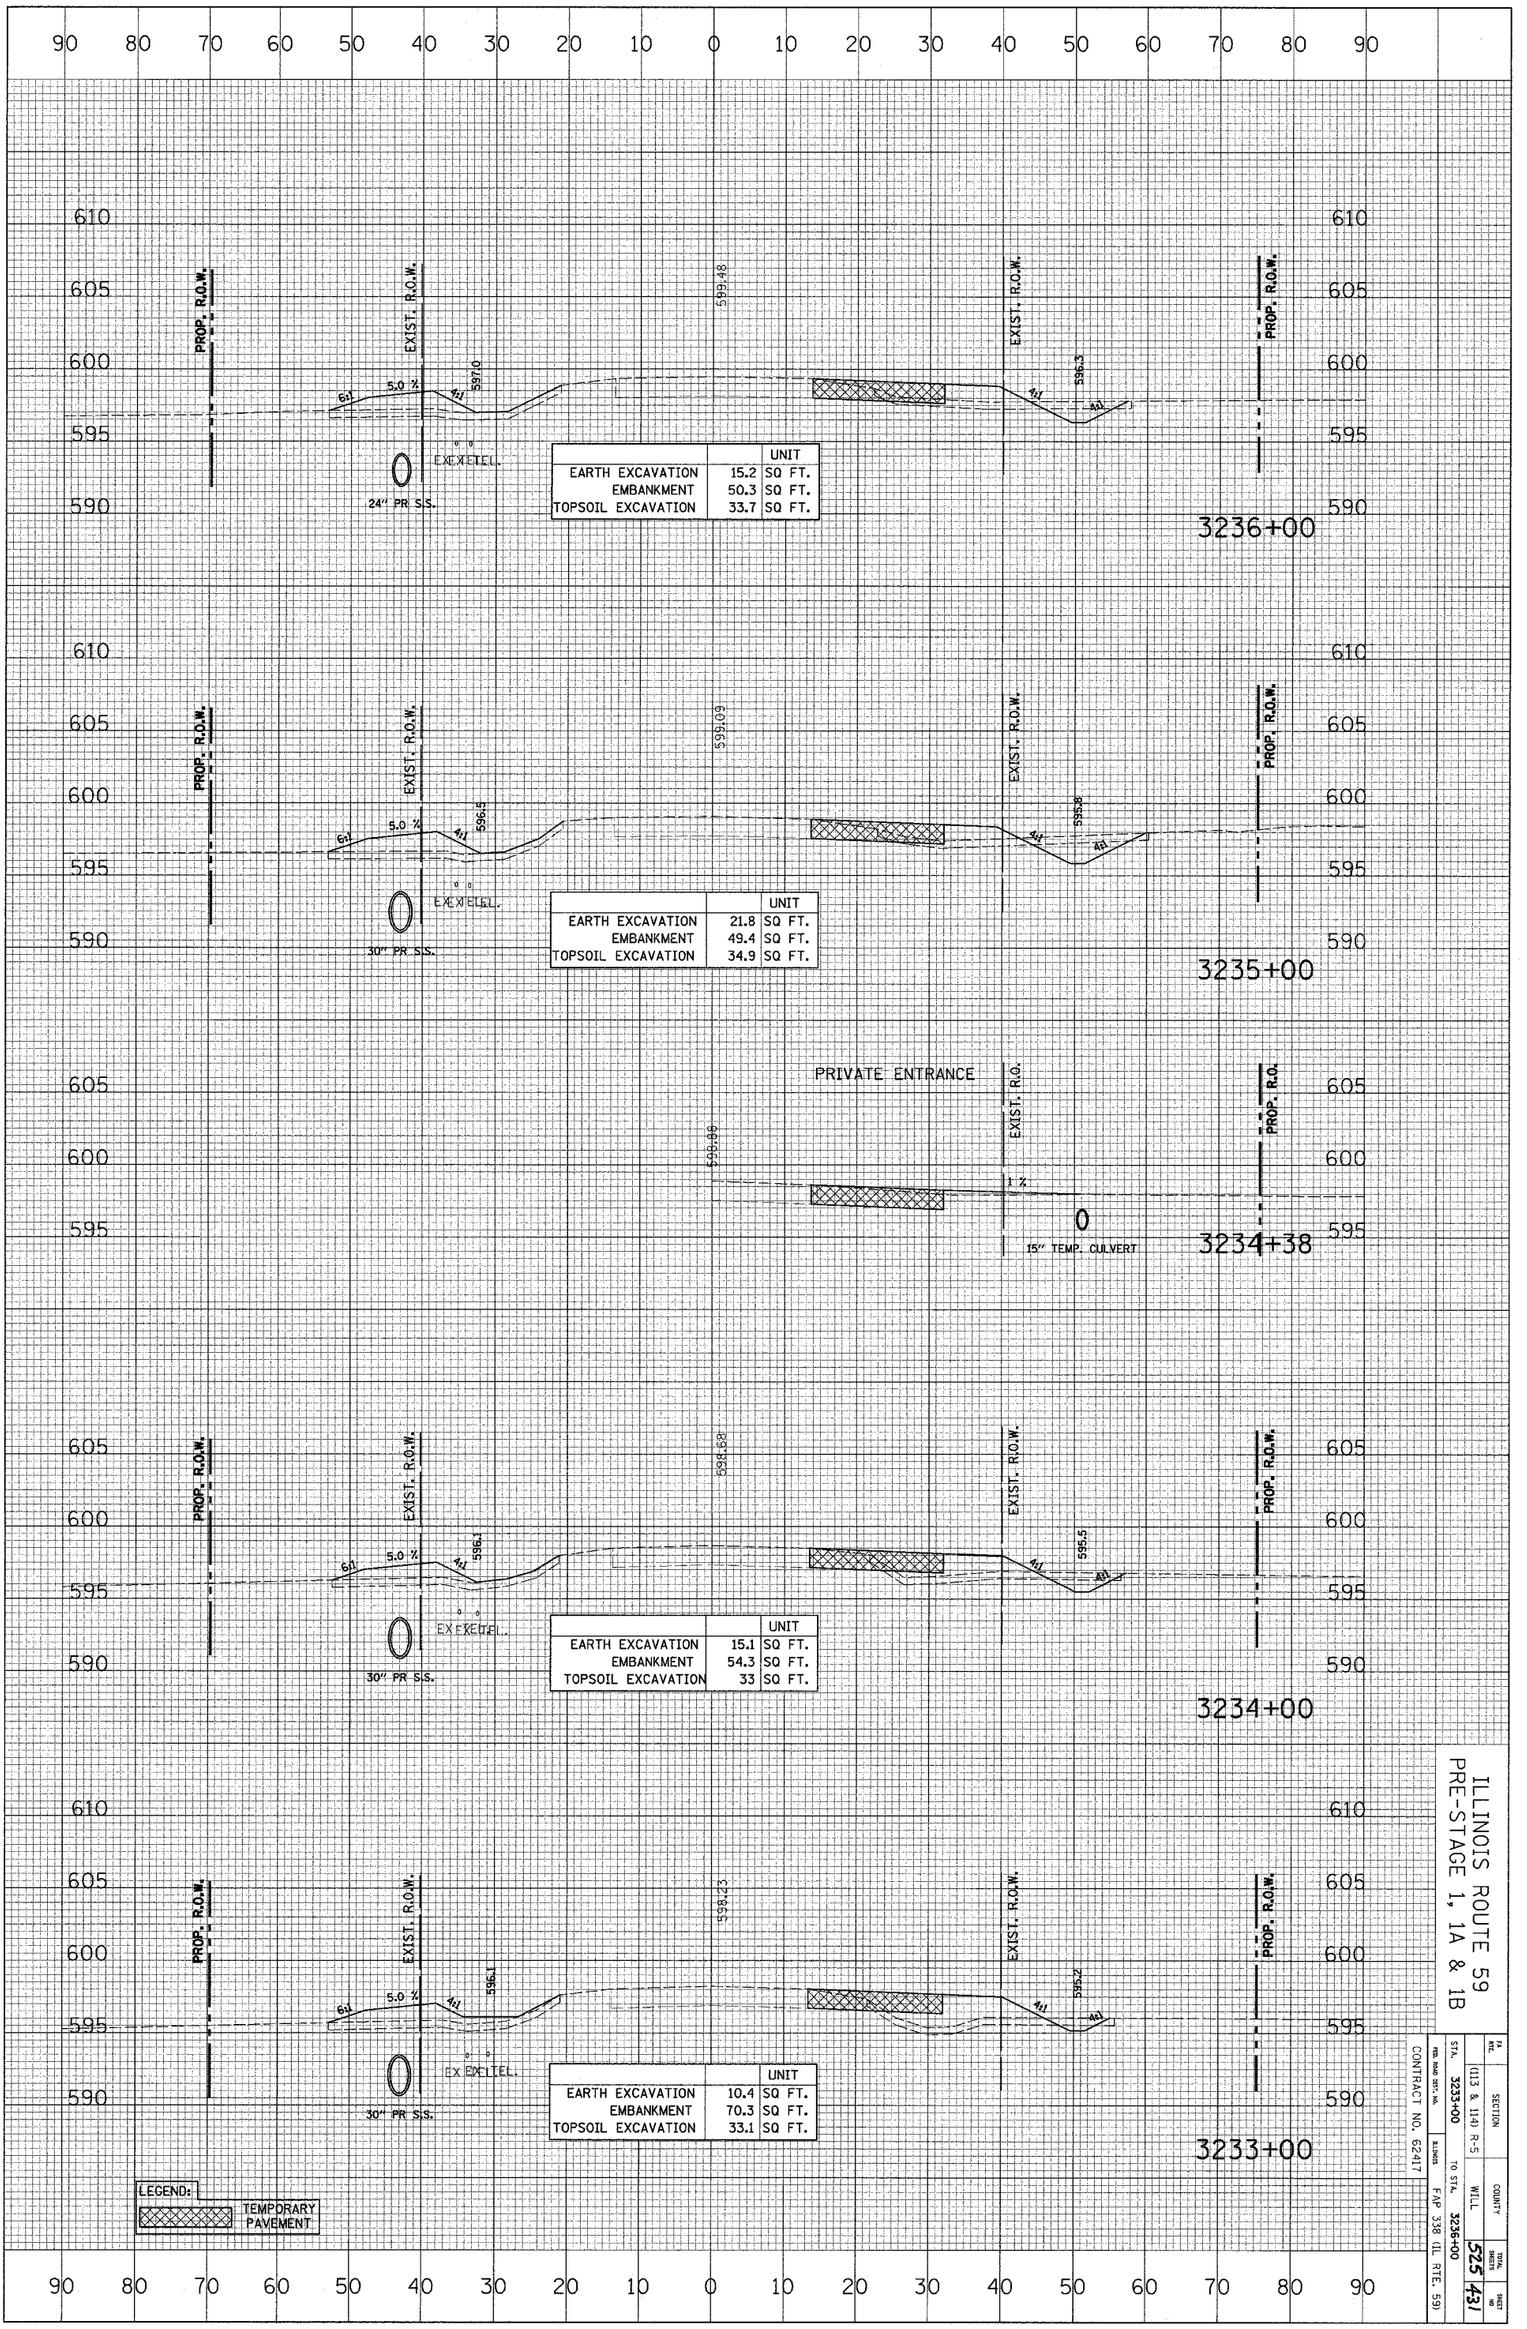

		UNIT
EARTH EXCAVATION	15.2	SQ FT.
EMBANKMENT	50.3	SQ FT.
TOPSOIL EXCAVATION	33.7	SQ FT.

		UNIT
EARTH EXCAVATION	21.8	SQ FT.
EMBANKMENT	49.4	SQ FT.
TOPSOIL EXCAVATION	34.9	SQ FT.

		UNIT
EARTH EXCAVATION	15.1	SQ FT.
EMBANKMENT	54.3	SQ FT.
TOPSOIL EXCAVATION	33	SQ FT.

		UNIT
EARTH EXCAVATION	10.4	SQ FT.
EMBANKMENT	70.3	SQ FT.
TOPSOIL EXCAVATION	33.1	SQ FT.


ILLINOIS ROUTE 59
PRE-STAGE 1, 1A & 1B

FA RTE.	SECTION	COUNTY	TOTAL SHEETS	SHEET NO
	(113 & 114) R-5	WILL	525	431

STA. 3233+00	TO STA. 3236+00
FED. ROAD DIST. NO.	ILLINOIS
CONTRACT NO. 62417	FAP 338 (IL RTE. 59)

CROSS SECTION	SURVEYED	BY	DATE
	PLOTTED		
NOTE BOOK	GRADES CHECKED		
	B.M. NOTED		
NO.	STRUCTURE NOTATIONS CHKD		

CROSS SECTION	SURVEYED	BY	DATE
	PLOTTED		
NOTE BOOK	ALIGNMENT CHECKED		
	RT. OF WAY CHECKED		
NO.	CADD FILE NAME		

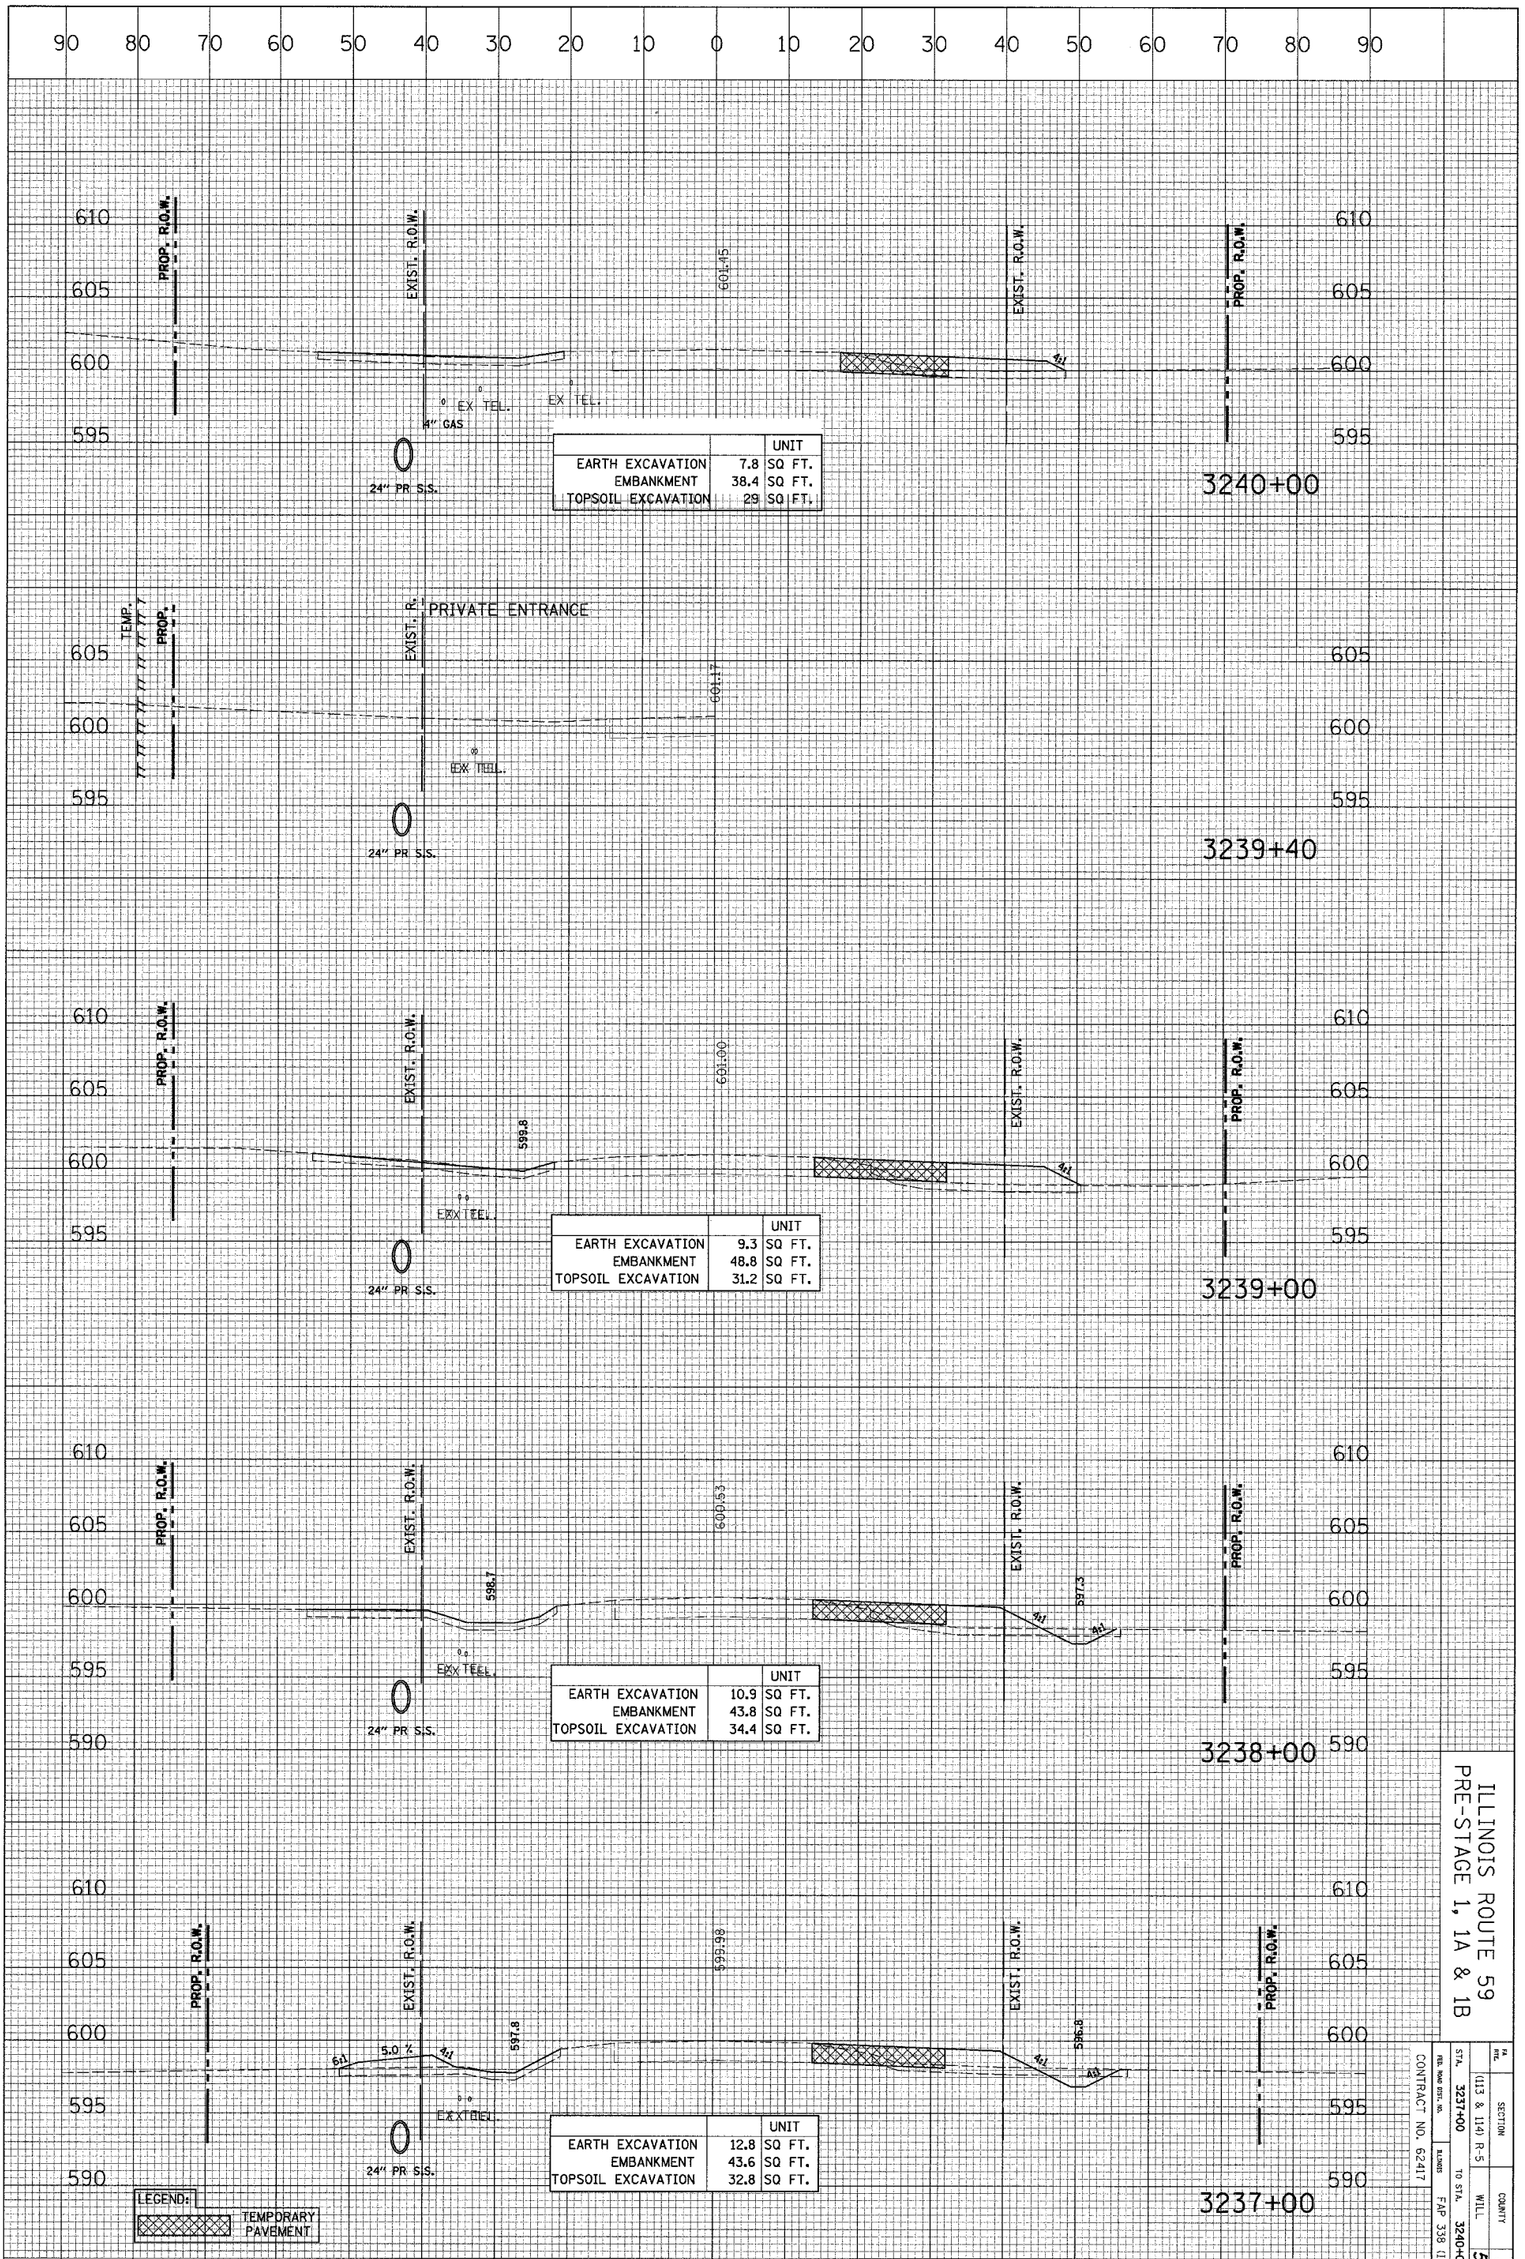

		UNIT
EARTH EXCAVATION	7.8	SQ FT.
EMBANKMENT	38.4	SQ FT.
TOPSOIL EXCAVATION	29	SQ FT.

		UNIT
EARTH EXCAVATION	9.3	SQ FT.
EMBANKMENT	48.8	SQ FT.
TOPSOIL EXCAVATION	31.2	SQ FT.

		UNIT
EARTH EXCAVATION	10.9	SQ FT.
EMBANKMENT	43.8	SQ FT.
TOPSOIL EXCAVATION	34.4	SQ FT.


		UNIT
EARTH EXCAVATION	12.8	SQ FT.
EMBANKMENT	43.6	SQ FT.
TOPSOIL EXCAVATION	32.8	SQ FT.

ILLINOIS ROUTE 59
PRE-STAGE 1, 1A & 1B

FED. ROAD DIST. NO.	STATE	SECTION	F.A. RTE.	
		(113 & 114) R-5		
STA. 3237+00	ILLINOIS	COUNTY		
TO STA. 3240+00		WILL		
CONTRACT NO. 62417		FAP 338 (IL RTE. 59)	TOTAL SHEETS 525	SHEET NO. 432

CROSS SECTION		BY	DATE
	SURVEYED		
	PLOTTED		
NOTE BOOK	GRADES CHECKED		
	B.M. NOTED		
NO.	STRUCTURE NOTATNS CHKD		

CROSS SECTION		BY	DATE
	SURVEYED		
	PLOTTED		
NOTE BOOK	ALIGNMENT CHECKED		
	RT. OF WAY CHECKED		
NO.	CADD FILE NAME		

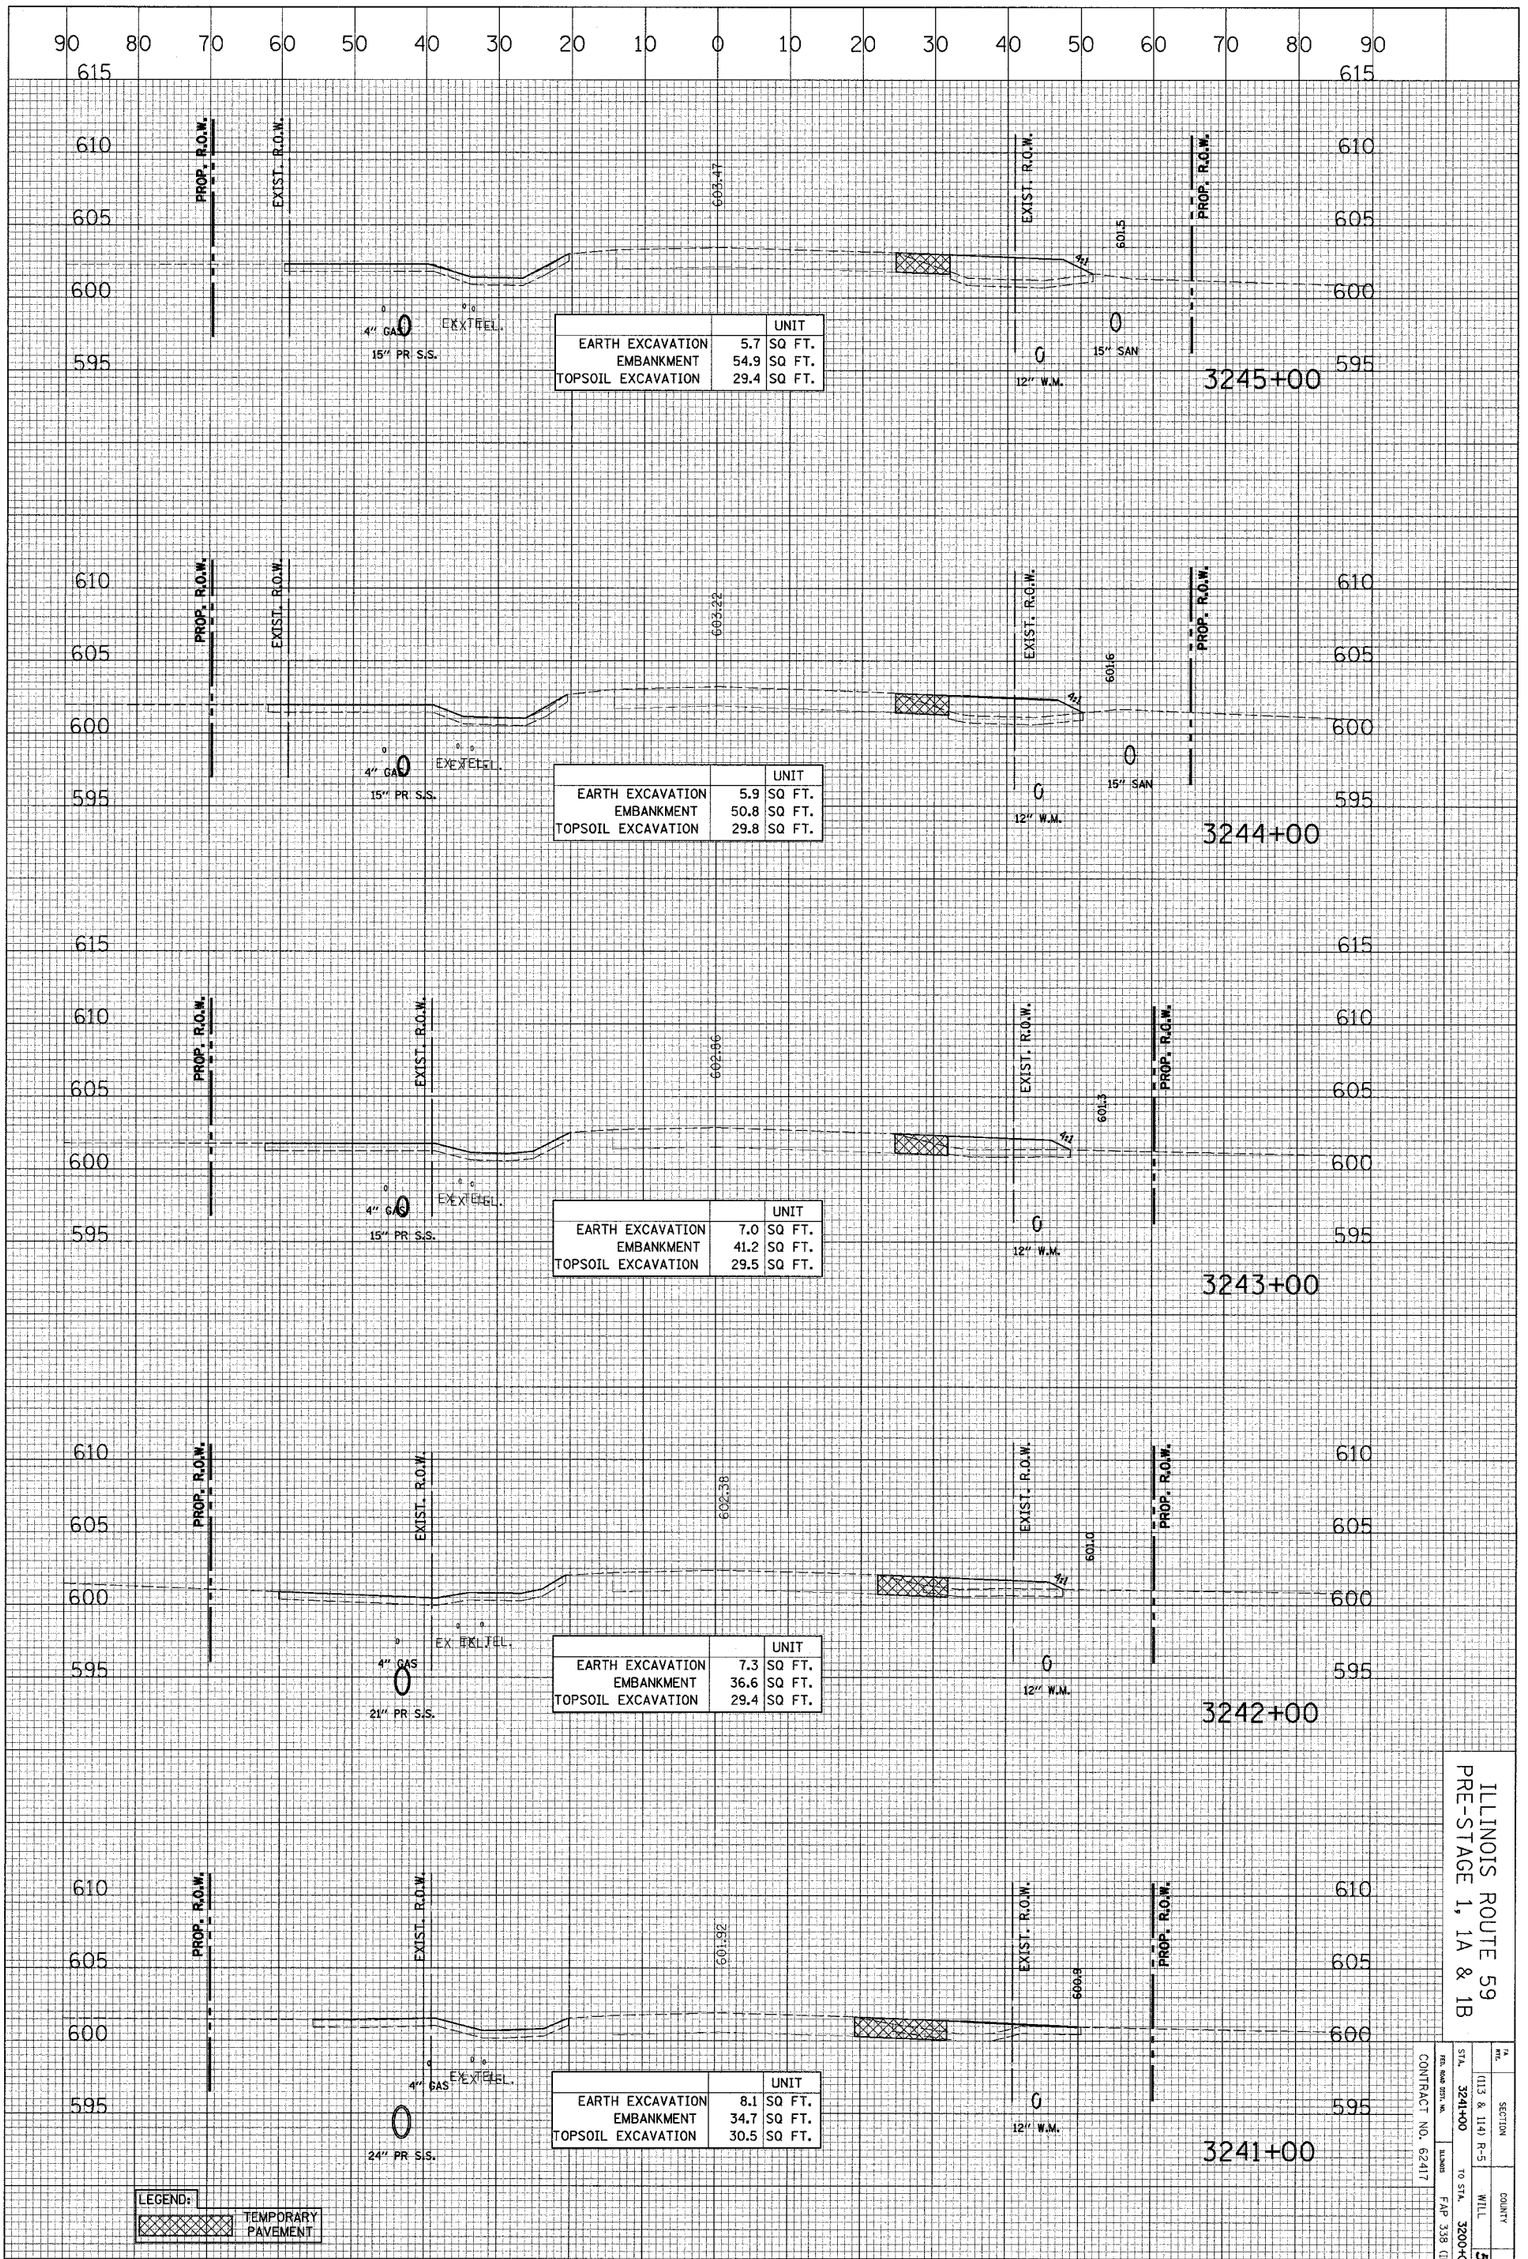

		UNIT
EARTH EXCAVATION	5.7	SQ FT.
EMBANKMENT	54.9	SQ FT.
TOPSOIL EXCAVATION	29.4	SQ FT.

		UNIT
EARTH EXCAVATION	5.9	SQ FT.
EMBANKMENT	50.8	SQ FT.
TOPSOIL EXCAVATION	29.8	SQ FT.

		UNIT
EARTH EXCAVATION	7.0	SQ FT.
EMBANKMENT	41.2	SQ FT.
TOPSOIL EXCAVATION	29.5	SQ FT.

		UNIT
EARTH EXCAVATION	7.3	SQ FT.
EMBANKMENT	36.6	SQ FT.
TOPSOIL EXCAVATION	29.4	SQ FT.

		UNIT
EARTH EXCAVATION	8.1	SQ FT.
EMBANKMENT	34.7	SQ FT.
TOPSOIL EXCAVATION	30.5	SQ FT.


LEGEND:
TEMPORARY PAVEMENT

ILLINOIS ROUTE 59
PRE-STAGE 1, 1A & 1B

F.A. RTE.	
SECTION	(11) & (14) R-5
STA.	3241+00
to STA.	3200+05
COUNTY	WILL
ILLINOIS	FAP 338 (IL RTE. 59)
CONTRACT NO. 62417	
TOTAL SHEETS	525
SHEET NO.	433

CROSS SECTION	SURVEYED	BY	DATE
	PLOTTED		
NOTE BOOK	GRADES CHECKED		
NO.	D.M. NOTED		
	STRUCTURE NOTATIONS CHKD		

CROSS SECTION	SURVEYED	BY	DATE
	PLOTTED		
NOTE BOOK	ALIGNMENT CHECKED		
	RT. OF WAY CHECKED		
NO.	CADD FILE NAME		

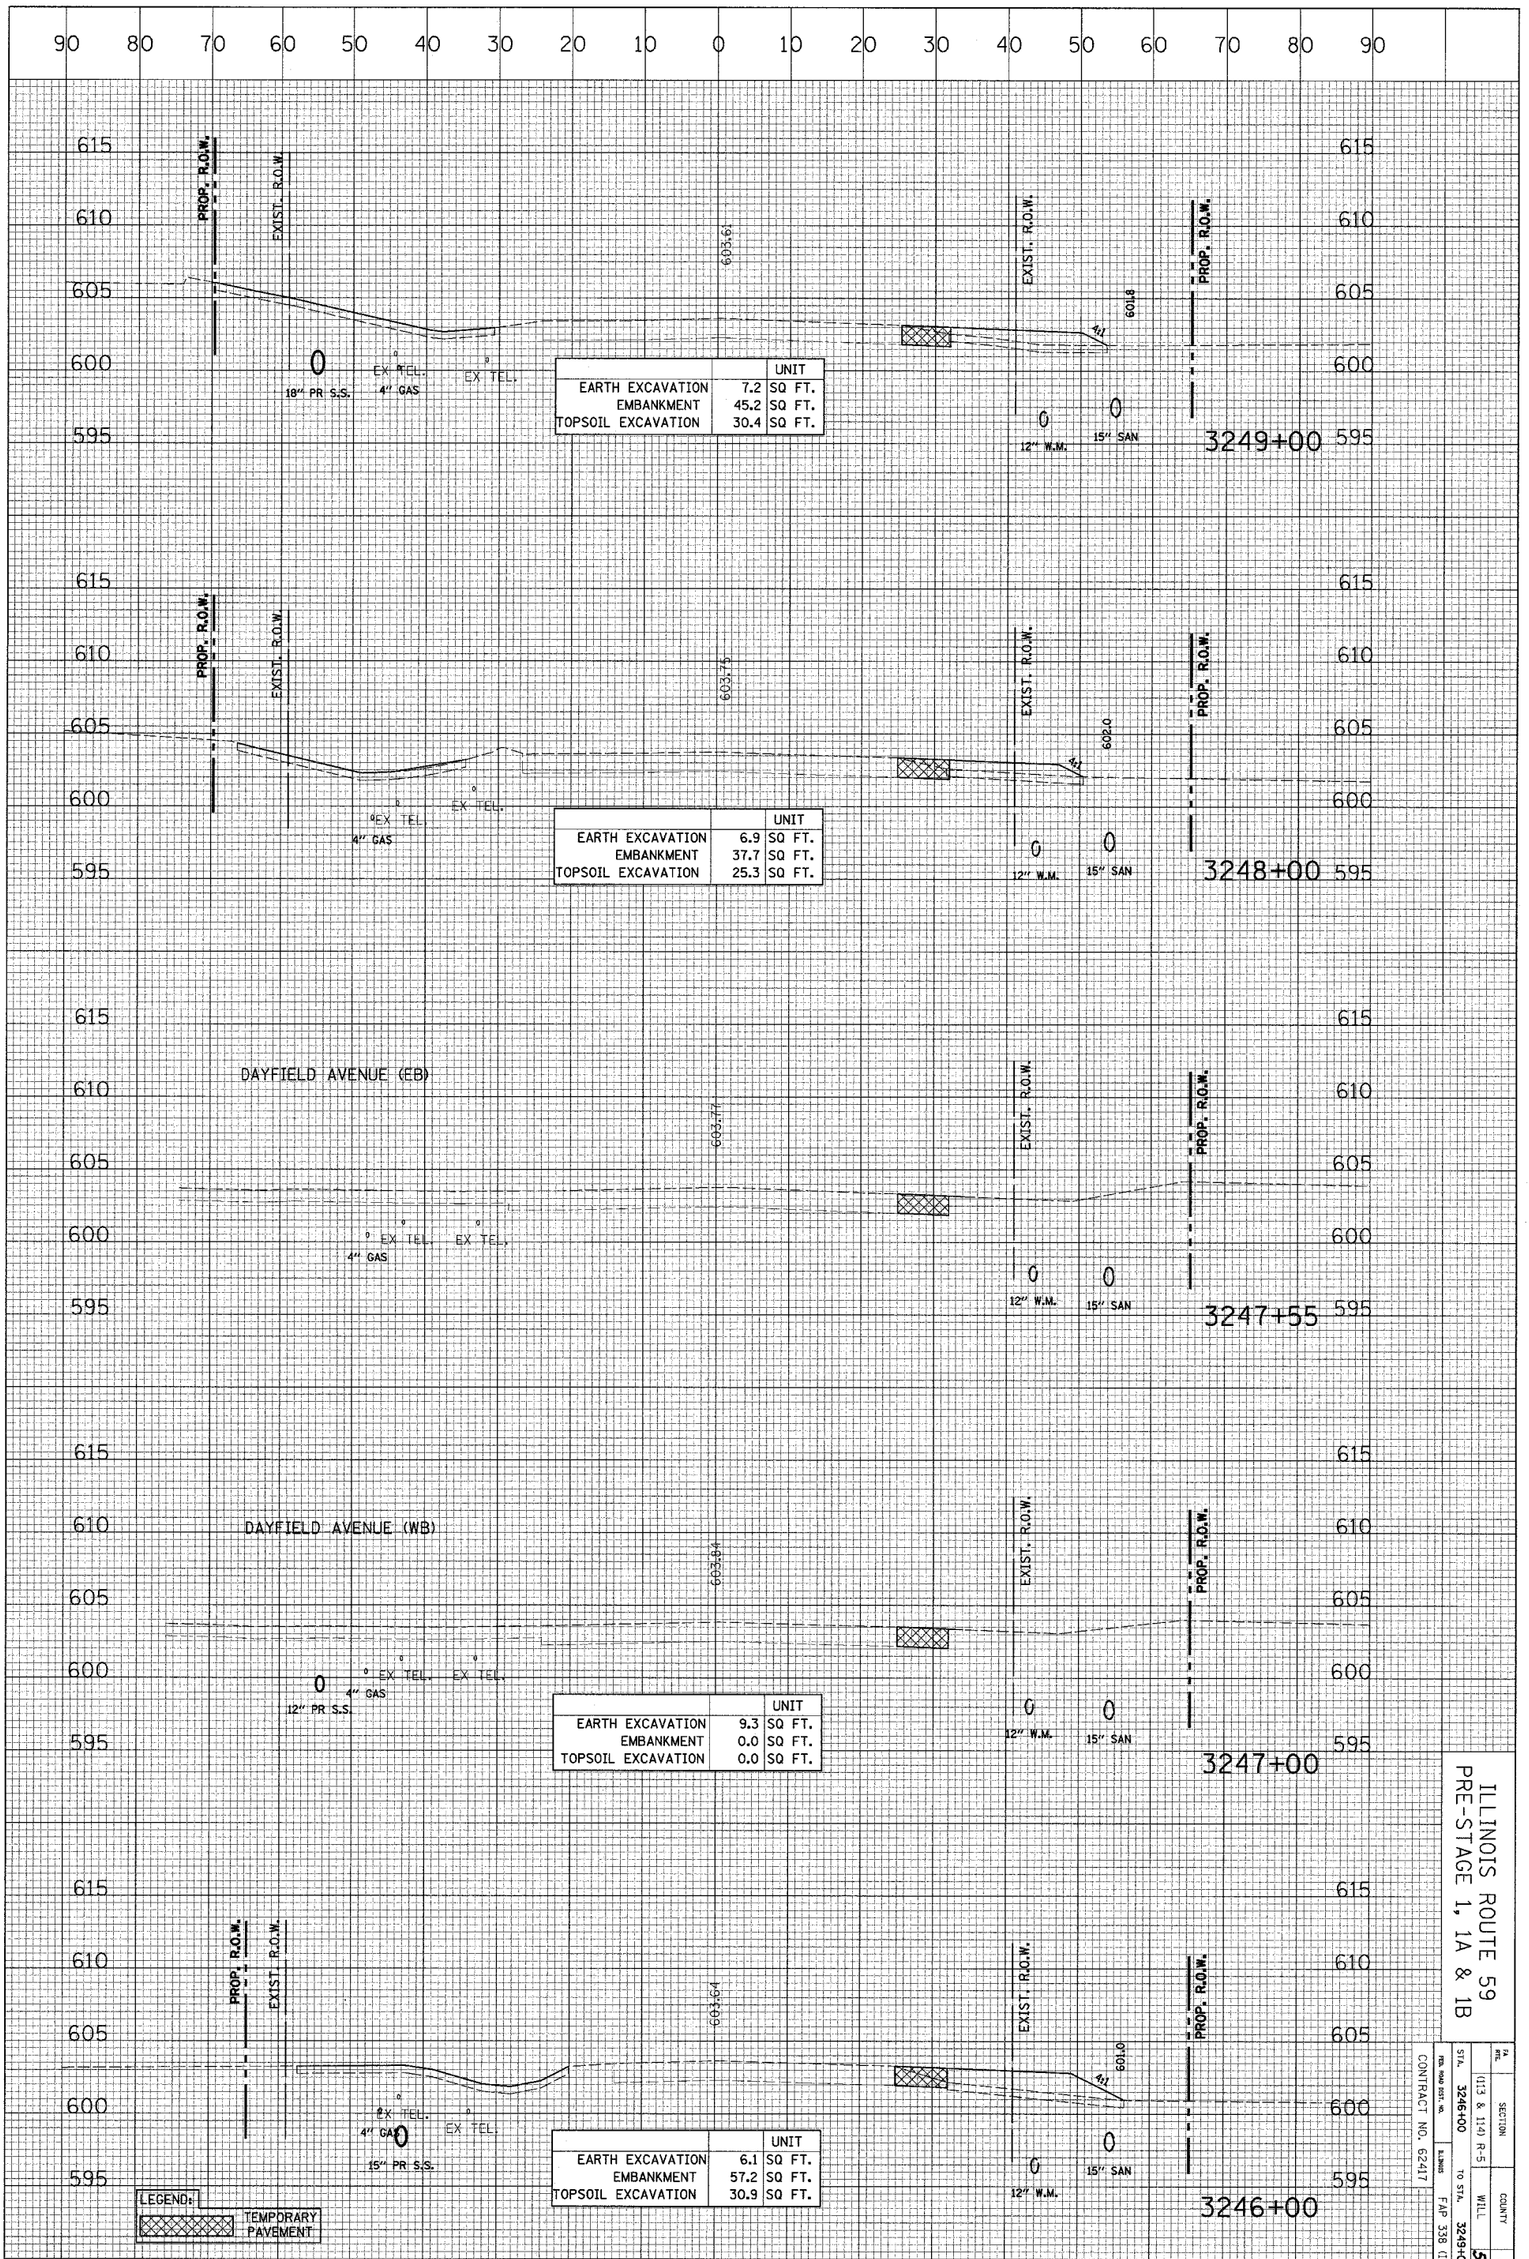

	UNIT
EARTH EXCAVATION	7.2 SQ FT.
EMBANKMENT	45.2 SQ FT.
TOPSOIL EXCAVATION	30.4 SQ FT.

	UNIT
EARTH EXCAVATION	6.9 SQ FT.
EMBANKMENT	37.7 SQ FT.
TOPSOIL EXCAVATION	25.3 SQ FT.

	UNIT
EARTH EXCAVATION	9.3 SQ FT.
EMBANKMENT	0.0 SQ FT.
TOPSOIL EXCAVATION	0.0 SQ FT.

	UNIT
EARTH EXCAVATION	6.1 SQ FT.
EMBANKMENT	57.2 SQ FT.
TOPSOIL EXCAVATION	30.9 SQ FT.

LEGEND:
TEMPORARY PAVEMENT


ILLINOIS ROUTE 59
PRE-STAGE 1, 1A & 1B

FA RTE.	SECTION	COUNTY	TOTAL SHEETS	SHEET NO.
	(113 & 114) R-5	WILL	525	434
STA. 3246+00	TO STA. 3249+00			
FED. ROAD DIST. NO.	ILLINOIS	FAP 338 (IL RTE. 59)		

CONTRACT NO. 62417

CROSS SECTION	SURVEYED	BY	DATE
	PLOTTED		
NOTE BOOK	GRADES CHECKED		
NO.	B.M. NOTED		
	STRUCTURE NOTATIONS CHK'D		

CROSS SECTION	SURVEYED	BY	DATE
	PLOTTED		
NOTE BOOK	ALIGNMENT CHECKED		
NO.	RT. OF WAY CHECKED		
	CADD FILE NAME		

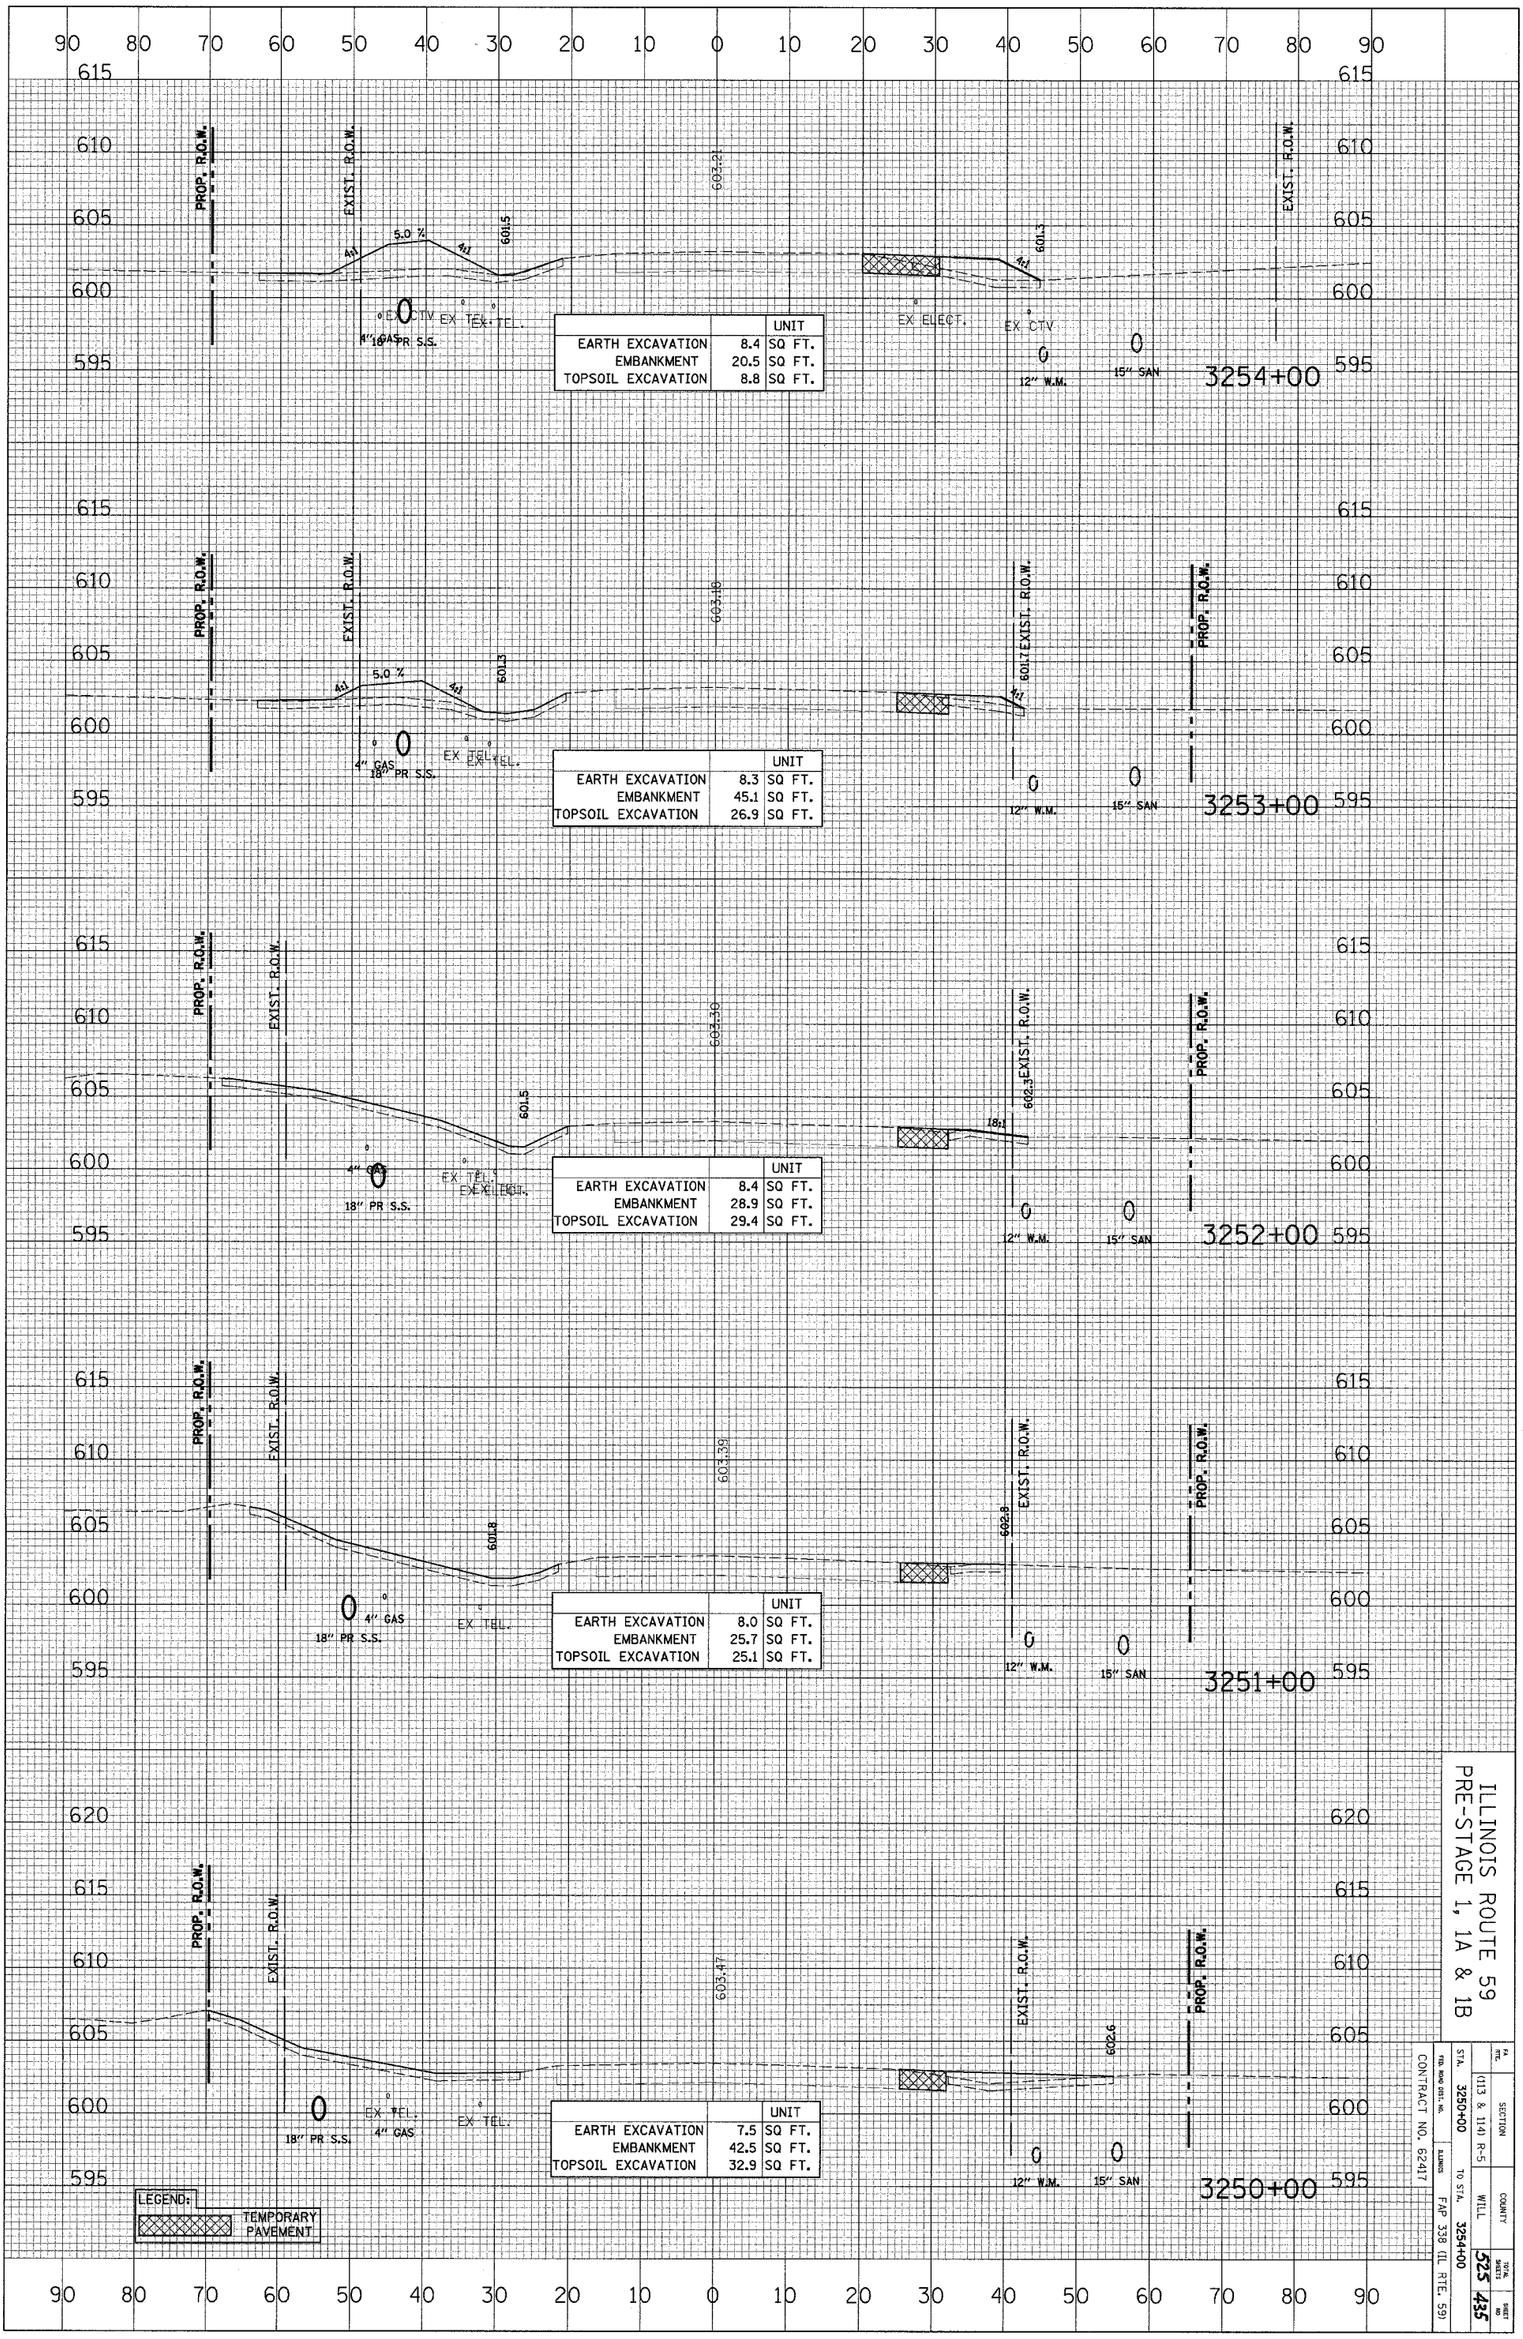

		UNIT
EARTH EXCAVATION	8.4	SQ FT.
EMBANKMENT	20.5	SQ FT.
TOPSOIL EXCAVATION	8.8	SQ FT.

		UNIT
EARTH EXCAVATION	8.3	SQ FT.
EMBANKMENT	45.1	SQ FT.
TOPSOIL EXCAVATION	26.9	SQ FT.

		UNIT
EARTH EXCAVATION	8.4	SQ FT.
EMBANKMENT	28.9	SQ FT.
TOPSOIL EXCAVATION	29.4	SQ FT.

		UNIT
EARTH EXCAVATION	8.0	SQ FT.
EMBANKMENT	25.7	SQ FT.
TOPSOIL EXCAVATION	25.1	SQ FT.

		UNIT
EARTH EXCAVATION	7.5	SQ FT.
EMBANKMENT	42.5	SQ FT.
TOPSOIL EXCAVATION	32.9	SQ FT.


LEGEND:
TEMPORARY PAVEMENT

ILLINOIS ROUTE 59
PRE-STAGE 1, 1A & 1B

FA RTE.		SECTION	
STA.	3250+00	(113 & 114) R-5	
FED. ROAD DIST. NO.	ILLINOIS	COUNTY	WILL
To STA.	3254+00	TOTAL SHEETS	525 435
CONTRACT NO. 62417		F.A.P. 338 (IL RTE. 59)	SHEET NO.

CROSS SECTION		BY	DATE
NOTE BOOK	SURVEYED		
NO.	PLOTTED		
	GRADES CHECKED		
	B.M. NOTED		
	STRUCTURE NOTATNS CHKD		

CROSS SECTION		BY	DATE
NOTE BOOK	SURVEYED		
NO.	PLOTTED		
	ALIGNMENT CHECKED		
	RT. OF WAY CHECKED		
	CADD FILE NAME		

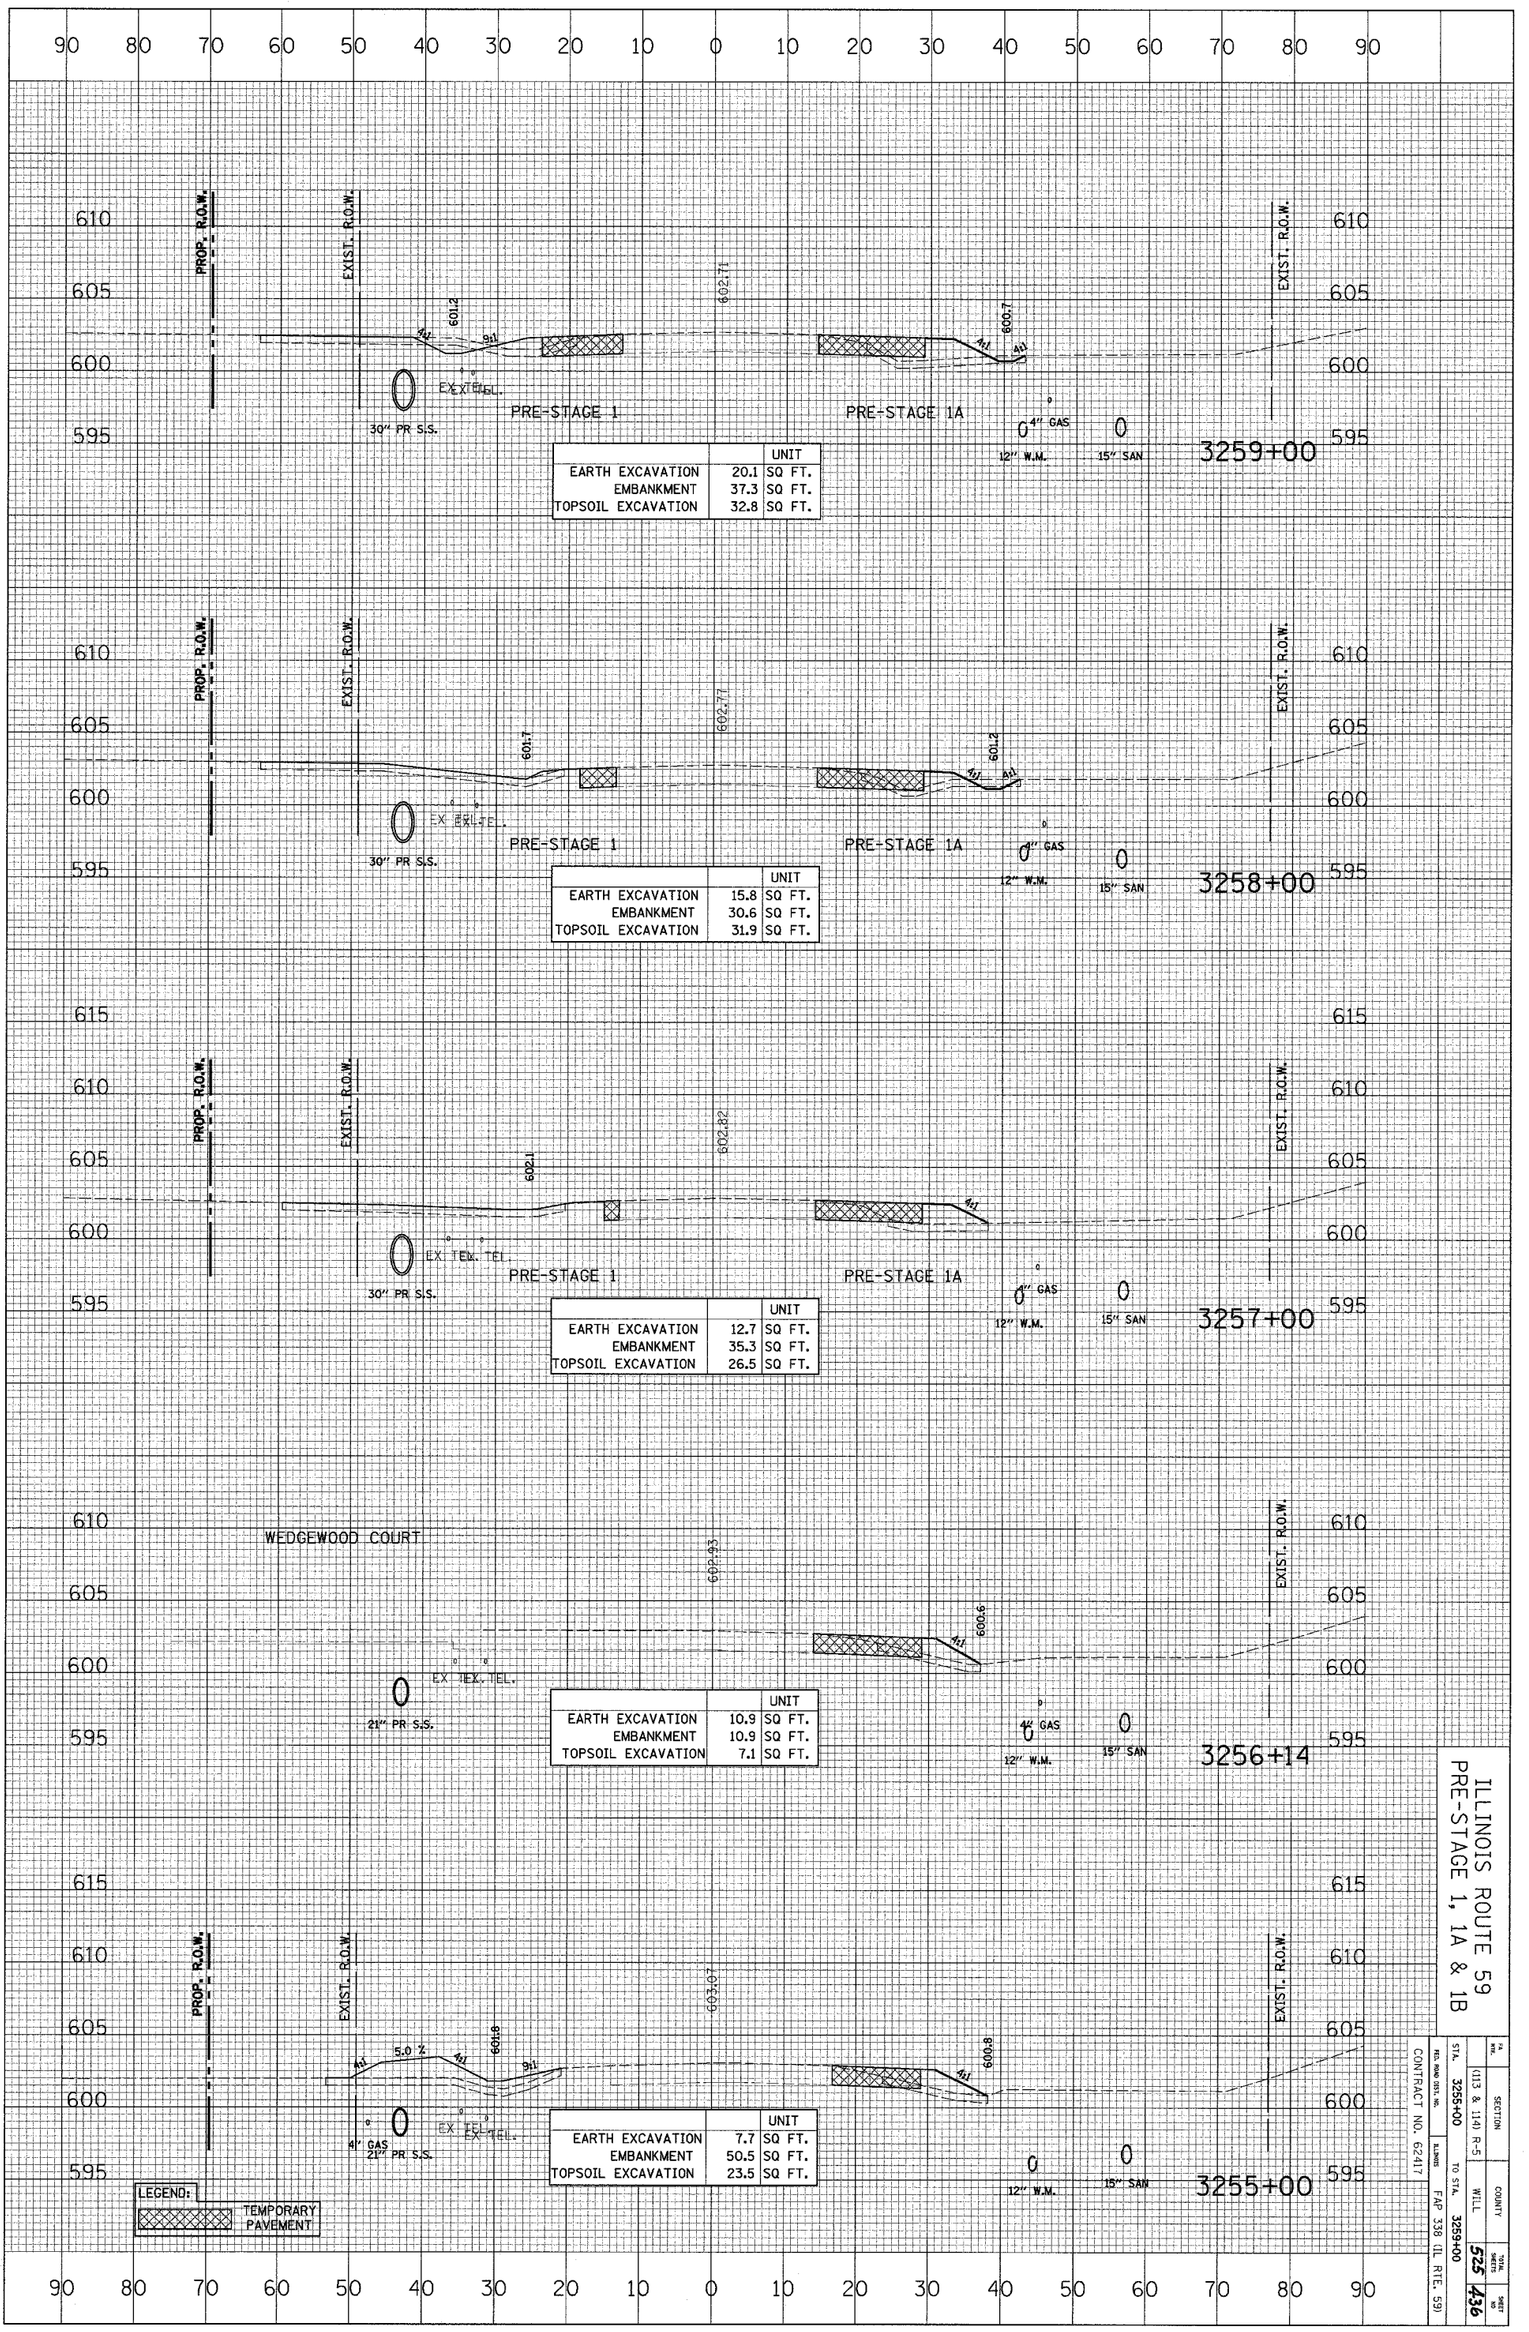

		UNIT
EARTH EXCAVATION	20.1	SQ FT.
EMBANKMENT	37.3	SQ FT.
TOPSOIL EXCAVATION	32.8	SQ FT.

		UNIT
EARTH EXCAVATION	15.8	SQ FT.
EMBANKMENT	30.6	SQ FT.
TOPSOIL EXCAVATION	31.9	SQ FT.

		UNIT
EARTH EXCAVATION	12.7	SQ FT.
EMBANKMENT	35.3	SQ FT.
TOPSOIL EXCAVATION	26.5	SQ FT.

		UNIT
EARTH EXCAVATION	10.9	SQ FT.
EMBANKMENT	10.9	SQ FT.
TOPSOIL EXCAVATION	7.1	SQ FT.


		UNIT
EARTH EXCAVATION	7.7	SQ FT.
EMBANKMENT	50.5	SQ FT.
TOPSOIL EXCAVATION	23.5	SQ FT.

ILLINOIS ROUTE 59
PRE-STAGE 1, 1A & 1B

F.A. RTE.	SECTION	COUNTY	TOTAL SHEETS	SHEET NO.
	(113 & 114) R-5	WILL	525	436
DISTRICT ONE	TO STA. 3259+00			
ILLINOIS	FAP 338 (IL RTE. 59)			
CONTRACT NO. 62417				

CROSS SECTION		BY	DATE
	SURVEYED		
	PLOTTED		
NOTE BOOK	GRADES CHECKED		
	B.M. NOTED		
NO.	STRUCTURE NOTATIONS CHKD		

CROSS SECTION		BY	DATE
	SURVEYED		
	PLOTTED		
NOTE BOOK	ALIGNMENT CHECKED		
	RT. OF WAY CHECKED		
NO.	CADD FILE NAME		

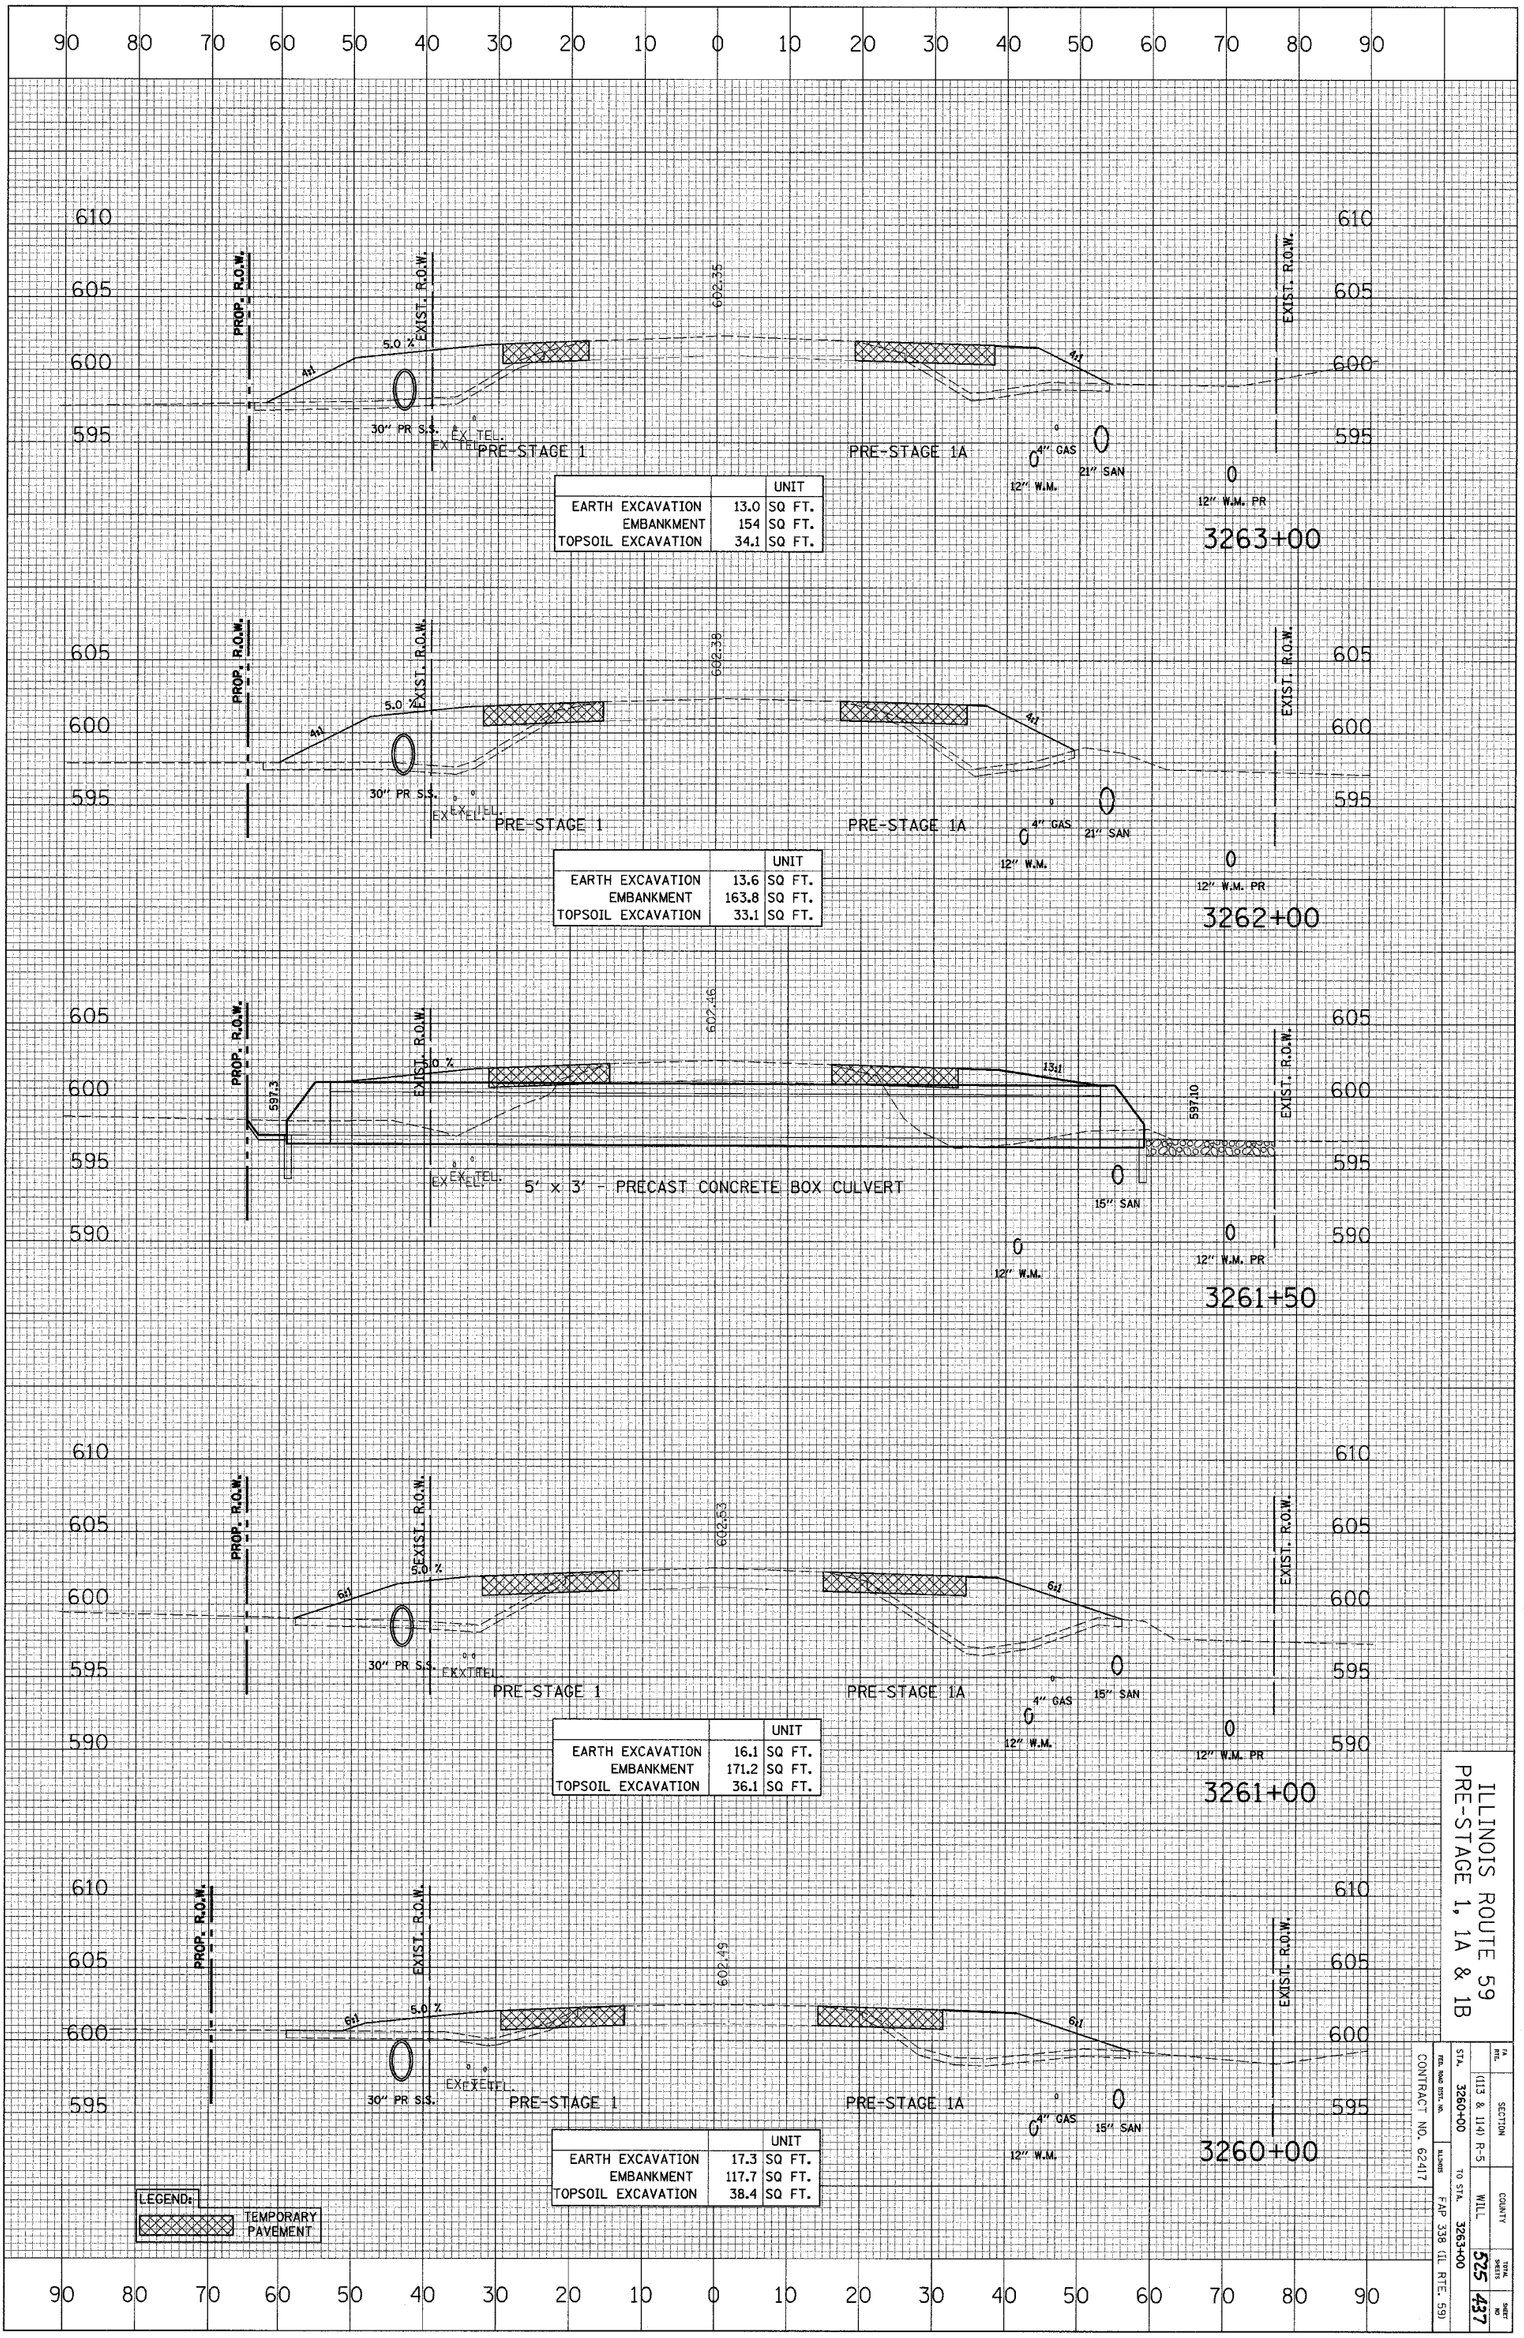

		UNIT
EARTH EXCAVATION	13.0	SQ FT.
EMBANKMENT	154	SQ FT.
TOPSOIL EXCAVATION	34.1	SQ FT.

		UNIT
EARTH EXCAVATION	13.6	SQ FT.
EMBANKMENT	163.8	SQ FT.
TOPSOIL EXCAVATION	33.1	SQ FT.

		UNIT
EARTH EXCAVATION	16.1	SQ FT.
EMBANKMENT	171.2	SQ FT.
TOPSOIL EXCAVATION	36.1	SQ FT.


		UNIT
EARTH EXCAVATION	17.3	SQ FT.
EMBANKMENT	117.7	SQ FT.
TOPSOIL EXCAVATION	38.4	SQ FT.

ILLINOIS ROUTE 59
PRE-STAGE 1, 1A & 1B

FA RTE.	SECTION				
	(113 & 114) R-5				
STA. 3260+00		TO STA. 3263+00	COUNTY WILL	TOTAL SHEETS 525	SHEET NO 437
REG. SUB-CONTR. NO.		ALIGNMENT			
CONTRACT NO. 62417			FAP 338 (IL RTE. 59)		

CROSS SECTION	SURVEYED	BY	DATE
	PLOTTED		
NOTE BOOK	GRADES CHECKED		
	B.M. NOTED		
NO.	STRUCTURE NOTATIONS CH'KD		

CROSS SECTION	SURVEYED	BY	DATE
	PLOTTED		
NOTE BOOK	ALIGNMENT CHECKED		
	RT. OF WAY CHECKED		
NO.	CADD FILE NAME		

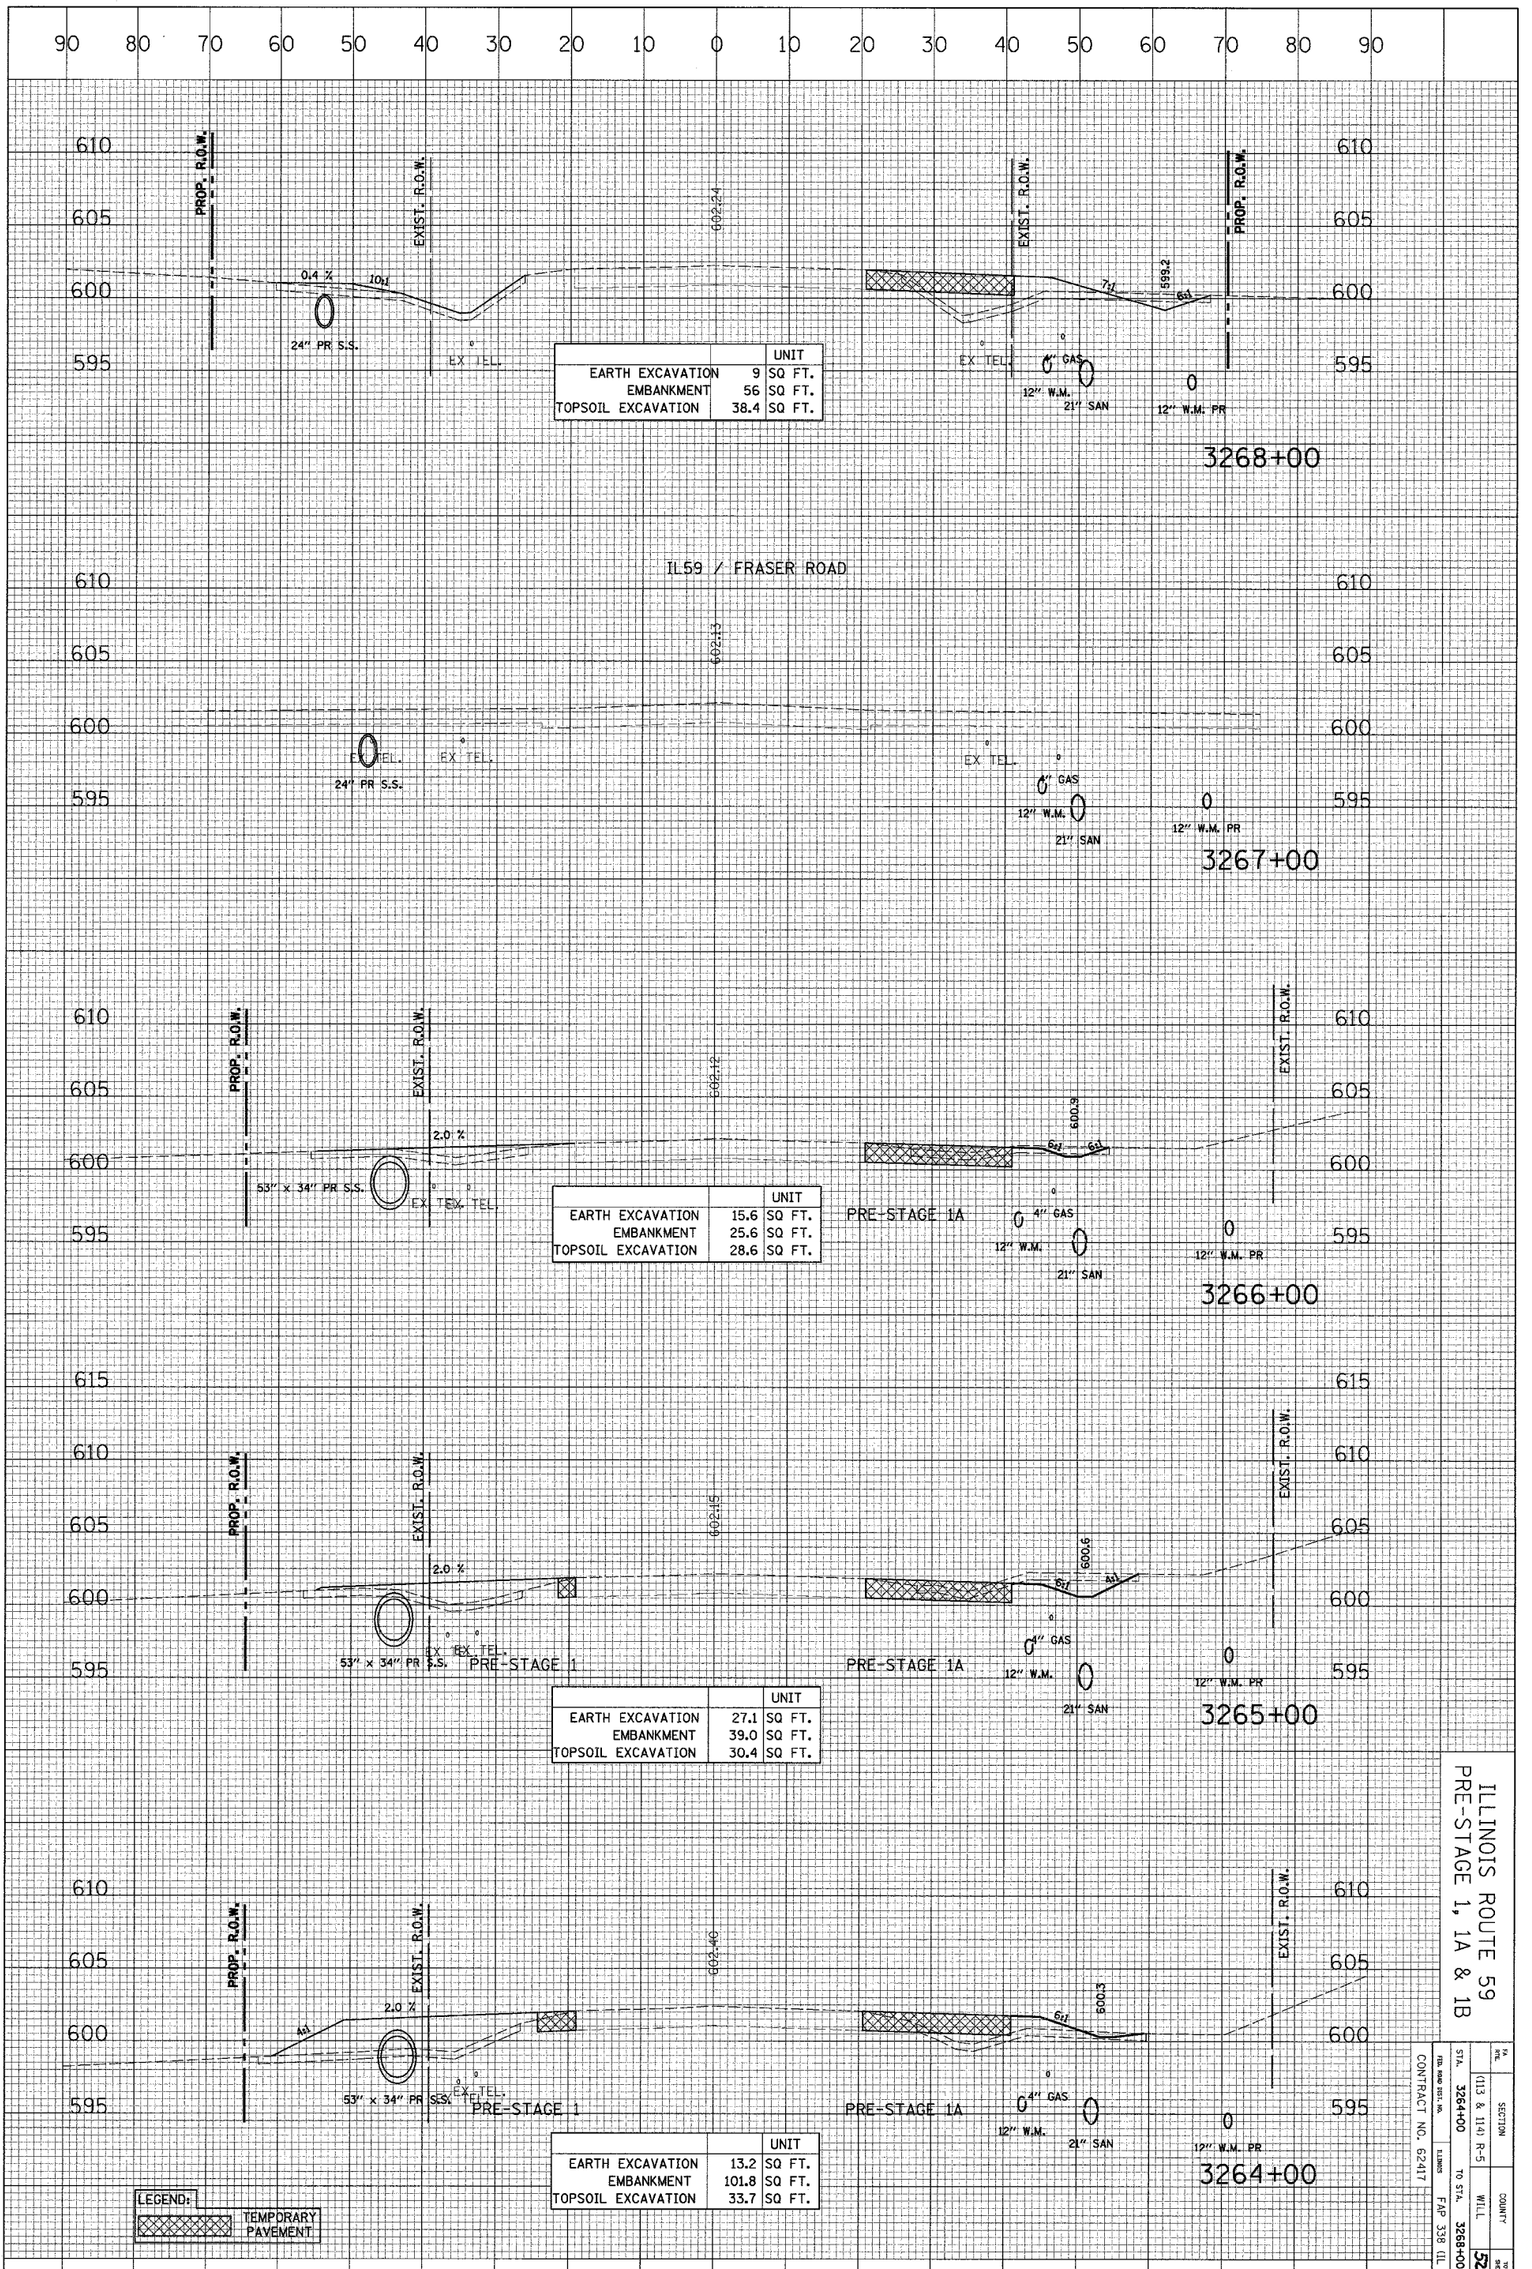

		UNIT
EARTH EXCAVATION	9	SQ FT.
EMBANKMENT	56	SQ FT.
TOPSOIL EXCAVATION	38.4	SQ FT.

		UNIT
EARTH EXCAVATION	15.6	SQ FT.
EMBANKMENT	25.6	SQ FT.
TOPSOIL EXCAVATION	28.6	SQ FT.

		UNIT
EARTH EXCAVATION	27.1	SQ FT.
EMBANKMENT	39.0	SQ FT.
TOPSOIL EXCAVATION	30.4	SQ FT.

		UNIT
EARTH EXCAVATION	13.2	SQ FT.
EMBANKMENT	101.8	SQ FT.
TOPSOIL EXCAVATION	33.7	SQ FT.

ILLINOIS ROUTE 59
PRE-STAGE 1, 1A & 1B

DIST.	SECTION
1	(113 & 114) R-5

STA.	TO STA.	COUNTY
3264+00	3268+00	WILL


ROUTE	SHEET NO.	TOTAL SHEETS
ILLINOIS	438	525

CONTRACT NO. 62417

FAP 338 (IL RTE. 59)

CROSS SECTION	SURVEYED	BY	DATE
	PLOTTED		
NOTE BOOK	GRADES CHECKED		
NO.	B.M. NOTED		
	STRUCTURE NOTATIONS CHKD		

CROSS SECTION	SURVEYED	BY	DATE
	PLOTTED		
NOTE BOOK	ALIGNMENT CHECKED		
NO.	RT. OF WAY CHECKED		
	CADD FILE NAME		

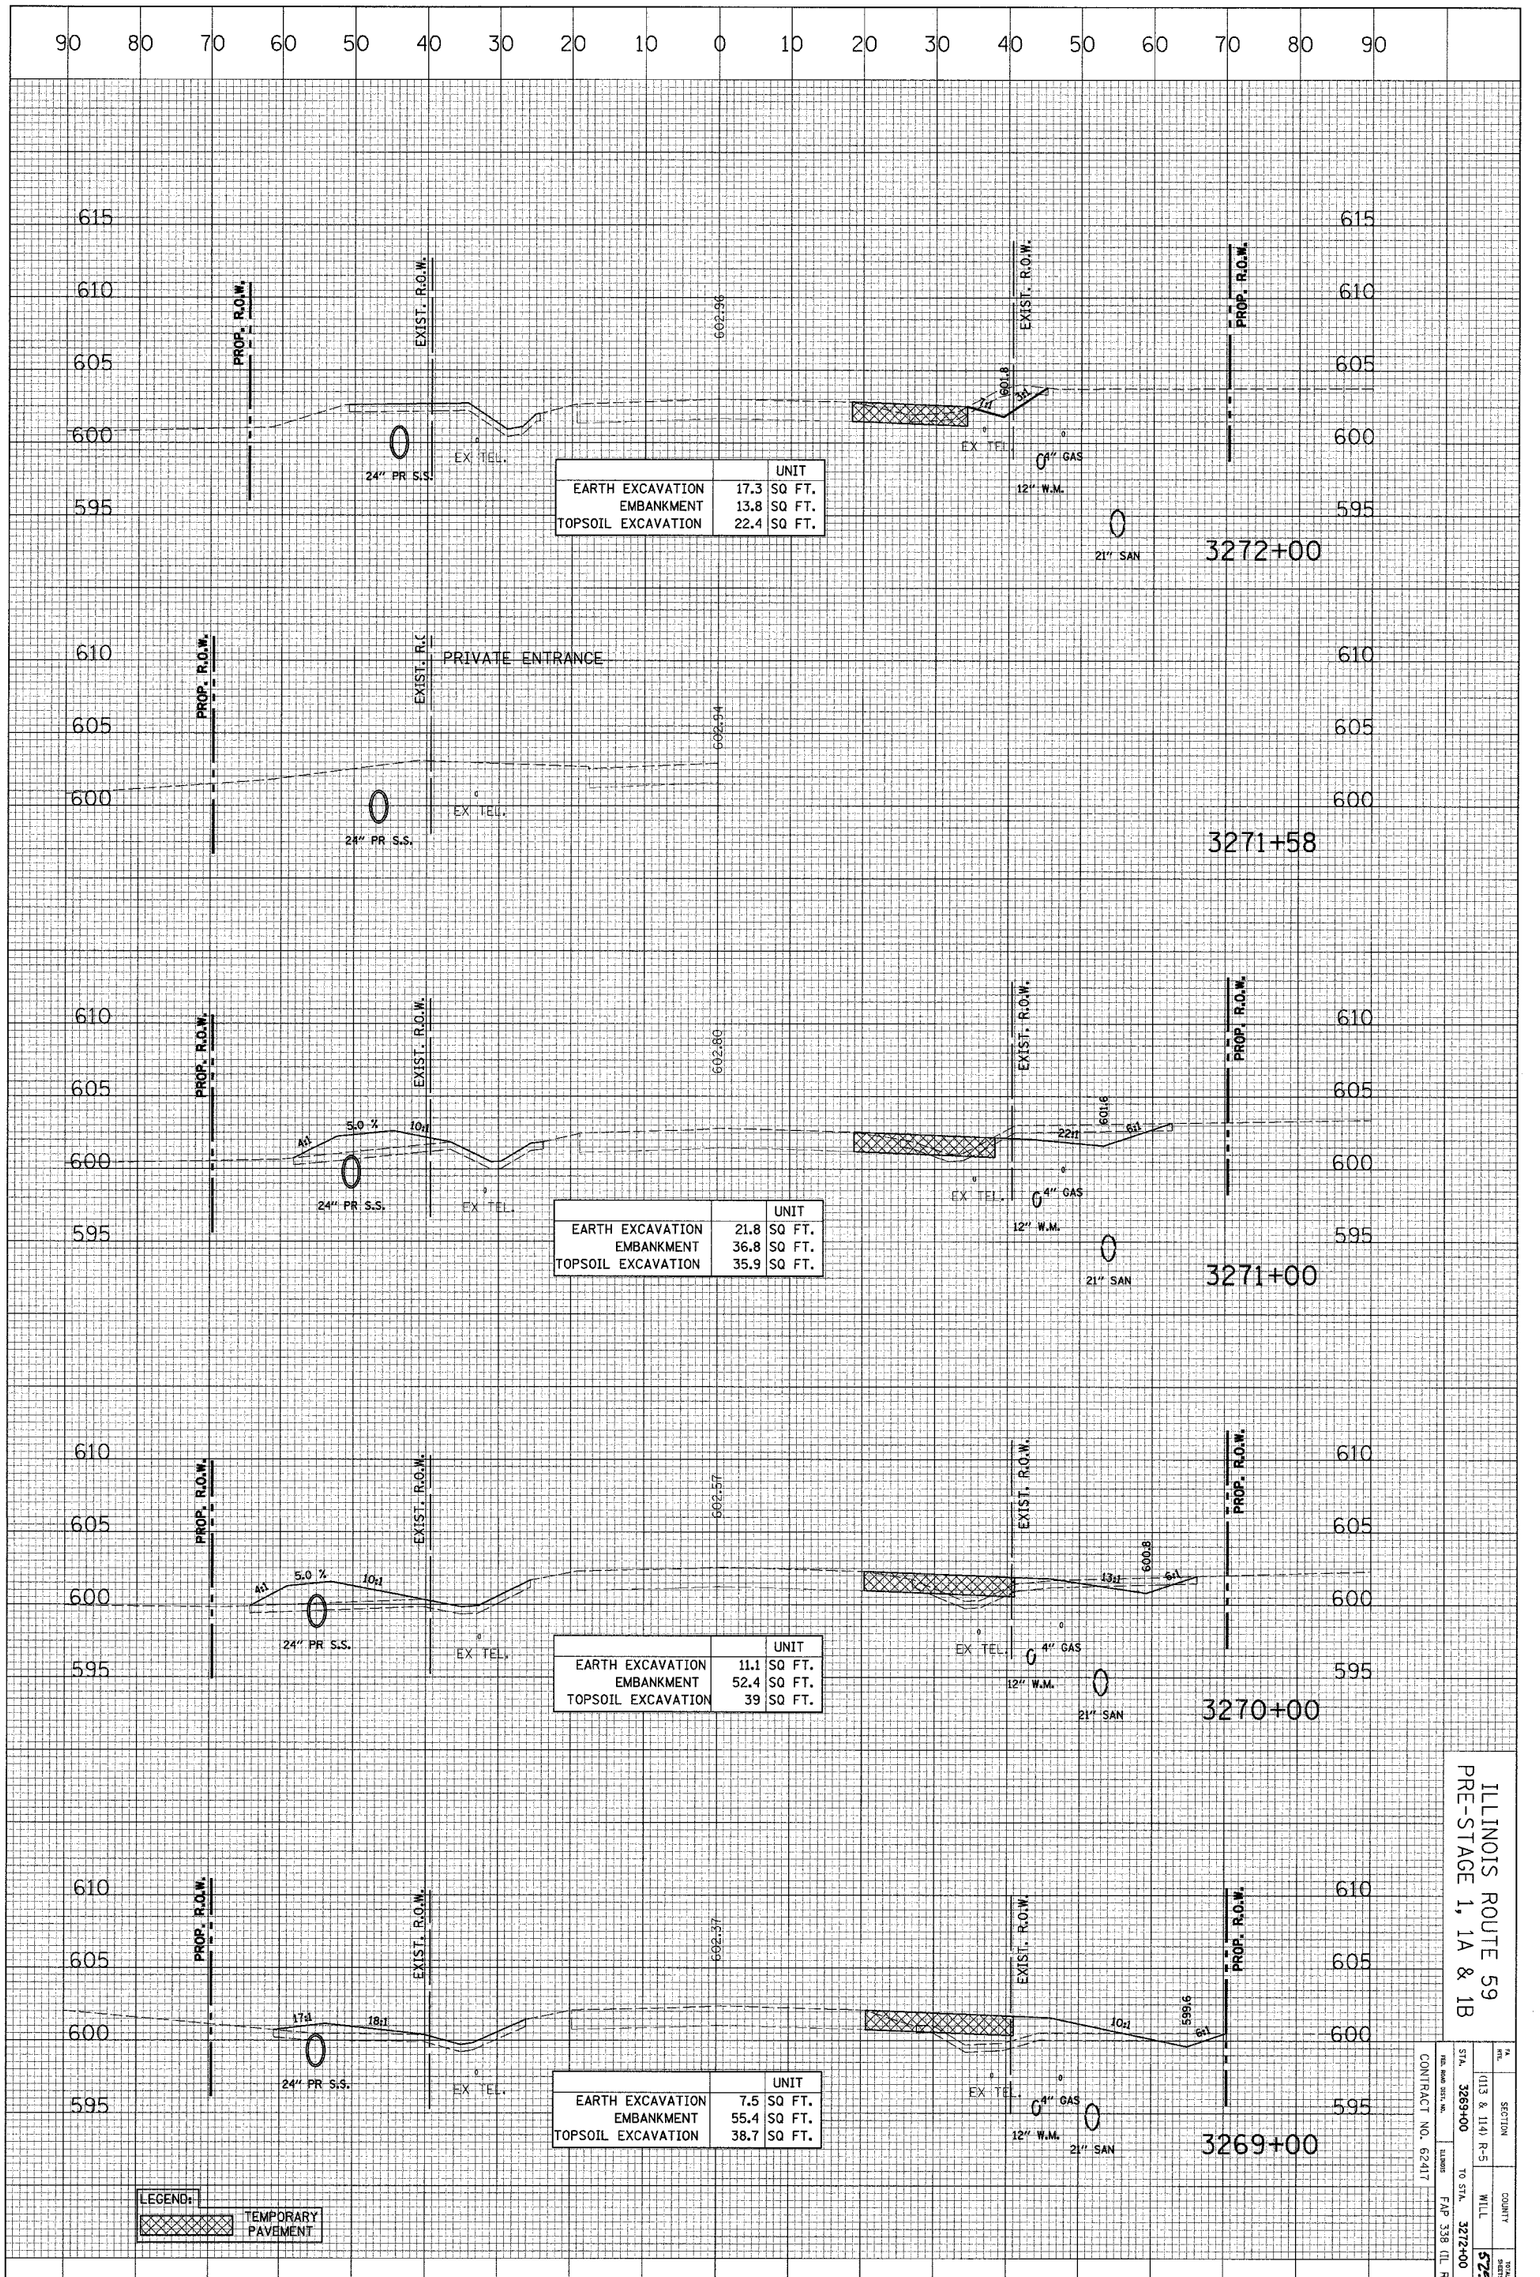


ILLINOIS ROUTE 59
PRE-STAGE 1, 1A & 1B

FA RTE.	SECTION		TOTAL SHEETS	SHEET NO.
STA. 3269+00	(113 & 114) R-5	COUNTY	525	439
	TO STA. 3272+00	WILL		
RTE. NAME OR NO.	ALIGNMENT			
CONTRACT NO. 62417	FAP 338 (IL RTE. 59)			

CROSS SECTION		BY	DATE
	SURVEYED		
	PLOTTED		
NOTE BOOK	GRADES CHECKED		
	B.M. NOTED		
NO.	STRUCTURE NOTATIONS CHKD		

CROSS SECTION		BY	DATE
	SURVEYED		
	PLOTTED		
NOTE BOOK	ALIGNMENT CHECKED		
	RT. OF WAY CHECKED		
NO.	CADD FILE NAME		

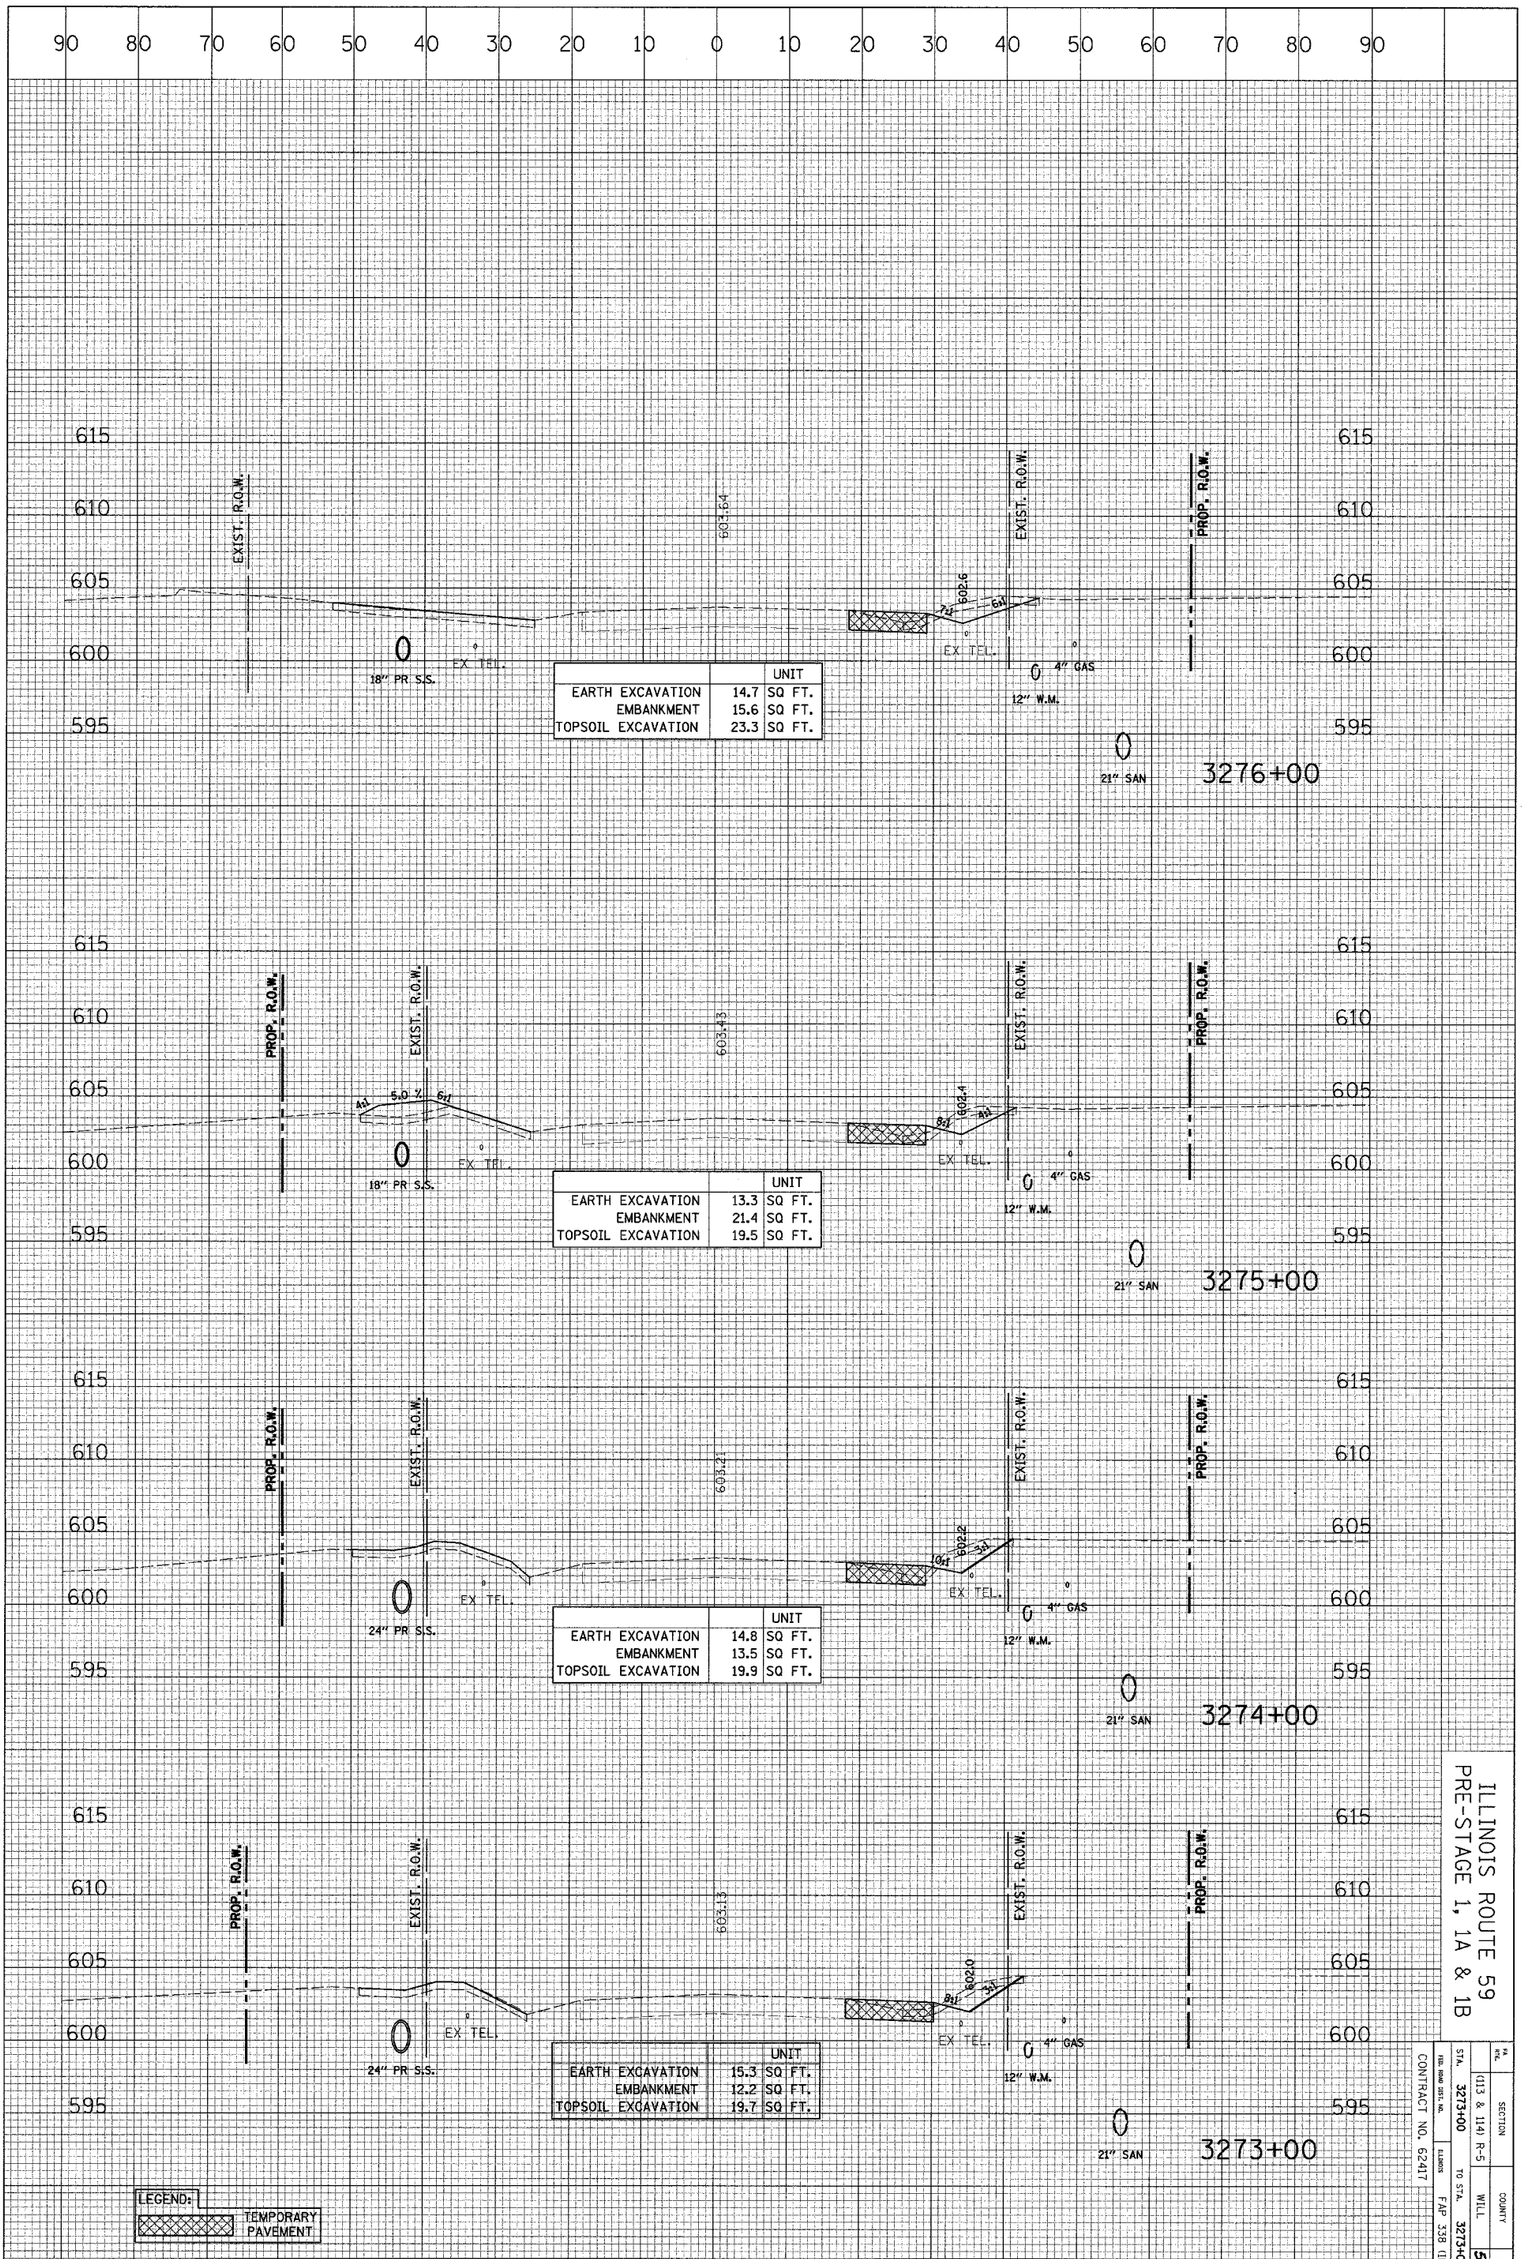


ILLINOIS ROUTE 59
PRE-STAGE 1, 1A & 1B

FED. ROAD DIST. NO.	ILLINOIS		
STA. 3273+00	SECTION (113 & 114) R-5		
TO STA. 3276+00	COUNTY WILL	TOTAL SHEETS 525	SHEET NO. 440

CONTRACT NO. 62417
F.A.P. 338 (IL RTE. 59)

CROSS SECTION	SURVEYED	BY	DATE
	PLOTTED		
NOTE BOOK	GRADES CHECKED		
	B.M. NOTED		
NO.	STRUCTURE NOTATIONS CHKD		

CROSS SECTION	SURVEYED	BY	DATE
	PLOTTED		
NOTE BOOK	ALIGNMENT CHECKED		
	RT. OF WAY CHECKED		
NO.	CADD FILE NAME		

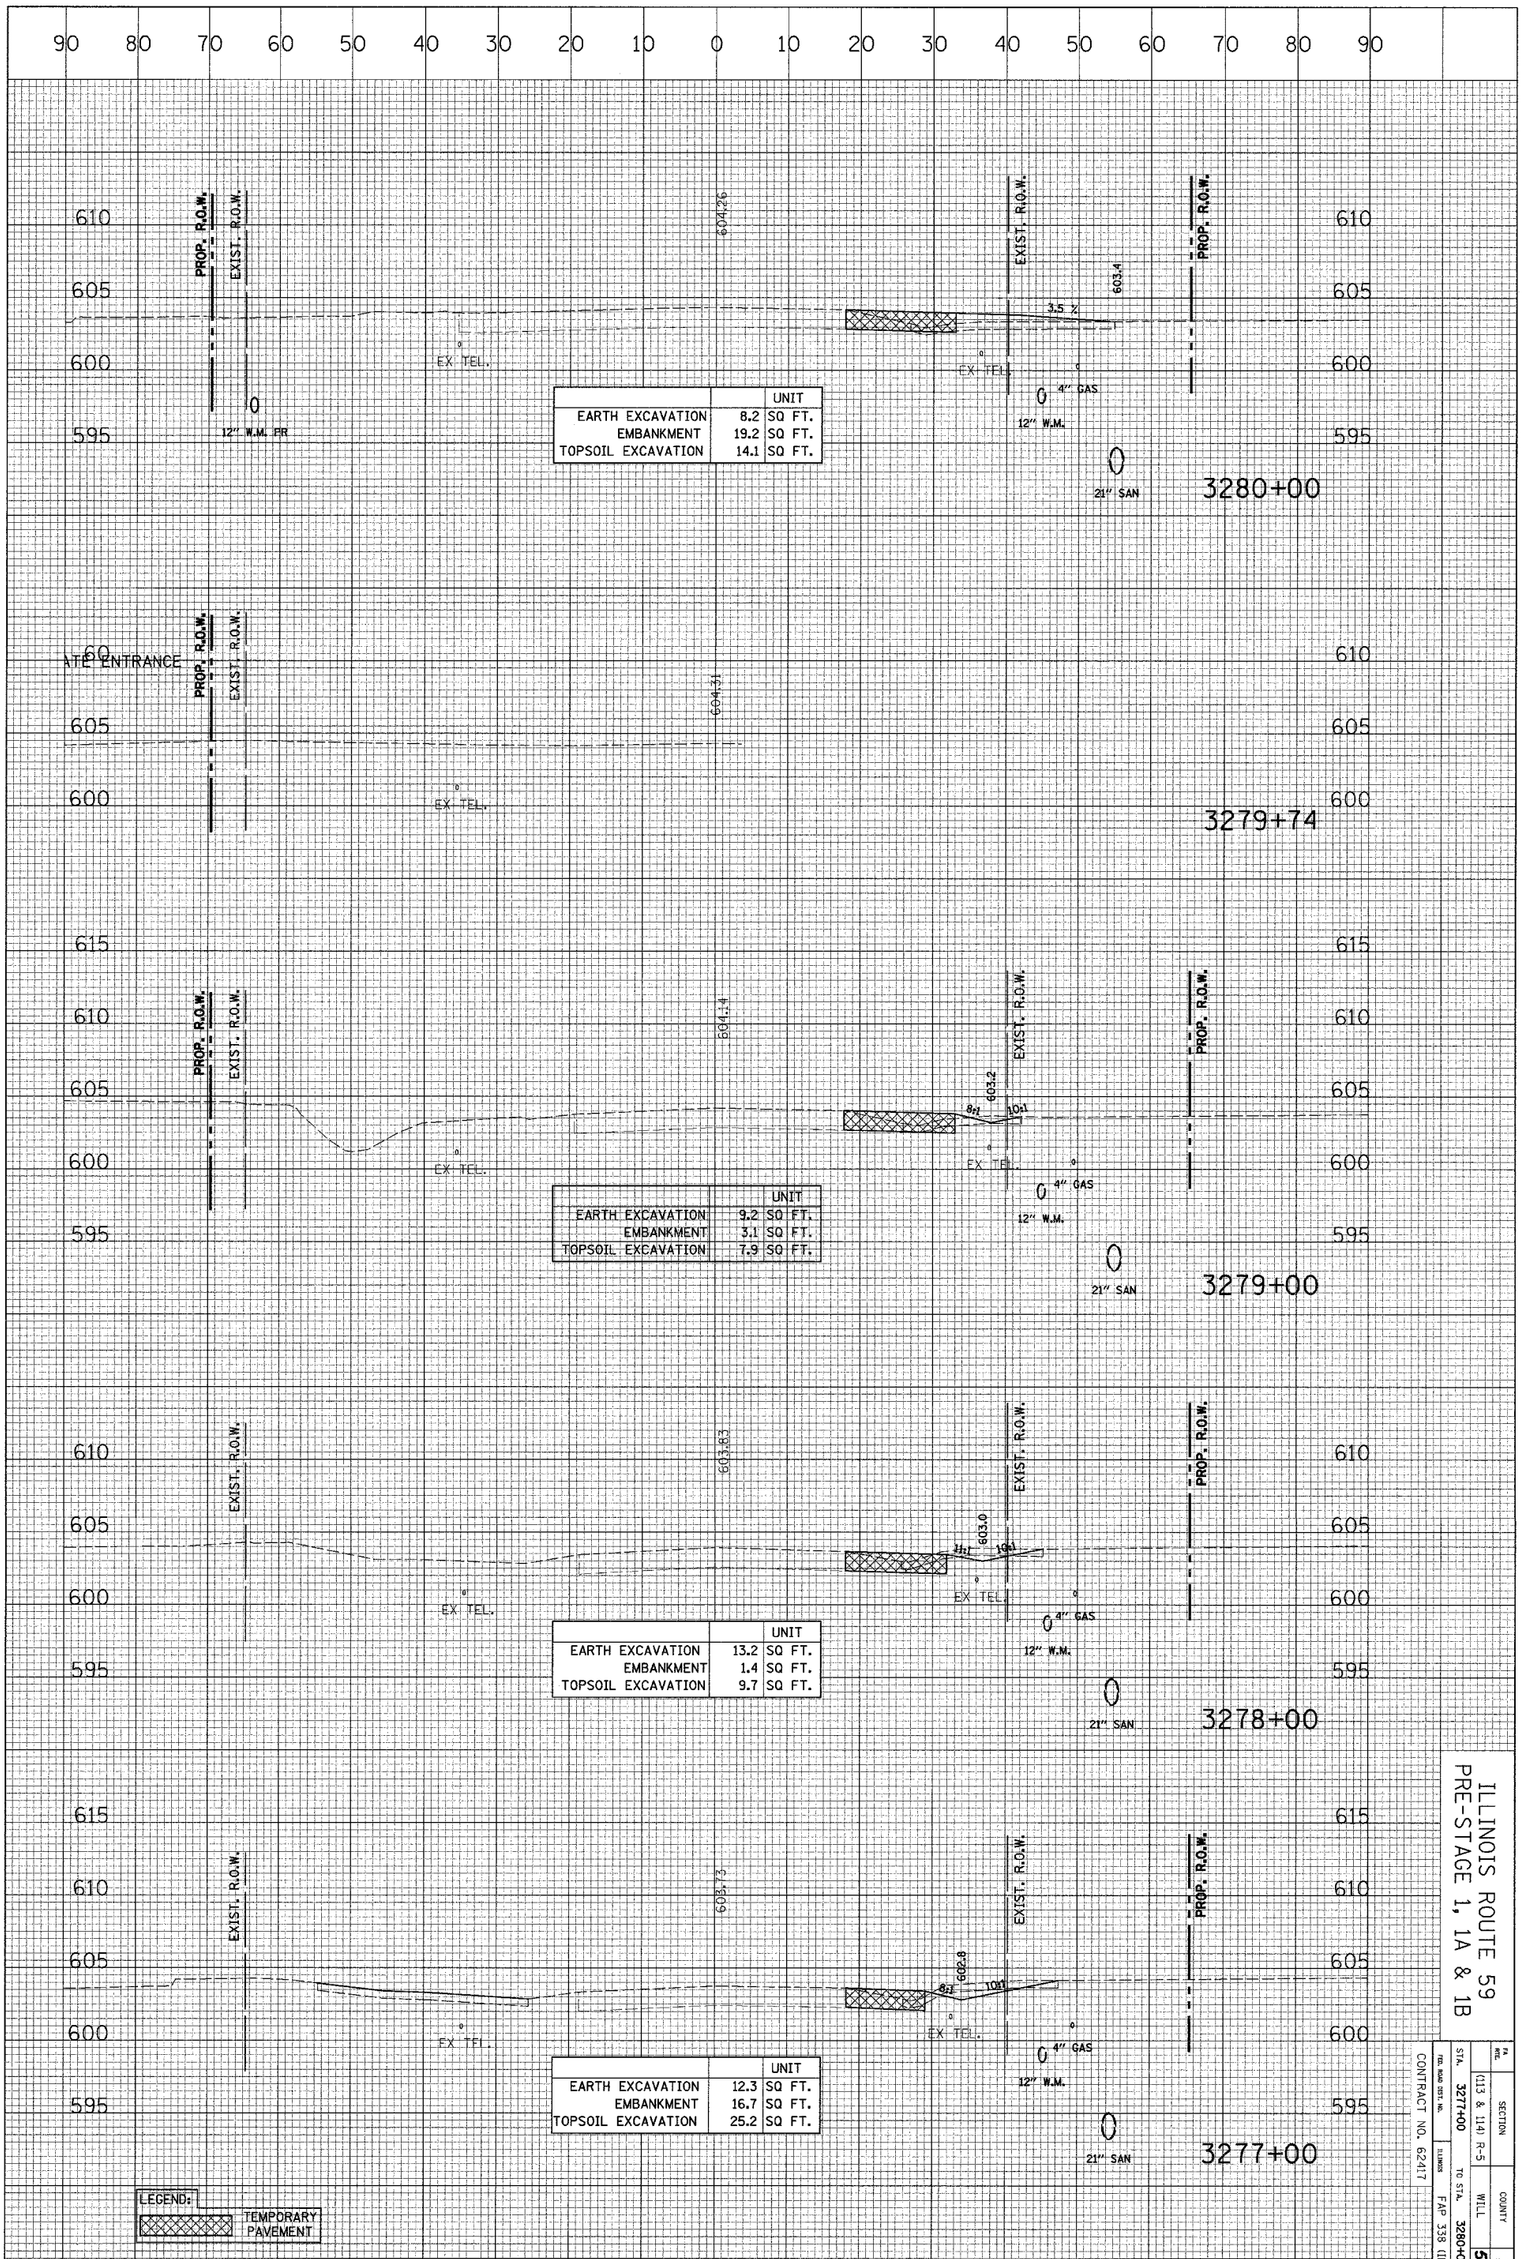

		UNIT
EARTH EXCAVATION	8.2	SQ FT.
EMBANKMENT	19.2	SQ FT.
TOPSOIL EXCAVATION	14.1	SQ FT.

		UNIT
EARTH EXCAVATION	9.2	SQ FT.
EMBANKMENT	3.1	SQ FT.
TOPSOIL EXCAVATION	7.9	SQ FT.

		UNIT
EARTH EXCAVATION	13.2	SQ FT.
EMBANKMENT	1.4	SQ FT.
TOPSOIL EXCAVATION	9.7	SQ FT.

		UNIT
EARTH EXCAVATION	12.3	SQ FT.
EMBANKMENT	16.7	SQ FT.
TOPSOIL EXCAVATION	25.2	SQ FT.

ILLINOIS ROUTE 59
PRE-STAGE 1, 1A & 1B


F.A. RTE.	SECTION	COUNTY	TOTAL SHEETS	SHEET NO.
	(113 & 114) R-5	WILL	525	441
FED. ROAD DIST. NO.	ILLINOIS	FAP 338 (IL RTE. 59)		

STA. 3271+00 TO STA. 3280+00

CONTRACT NO. 62417

CROSS SECTION	SURVEYED	BY	DATE
	PLOTTED		
NOTE BOOK	GRADES CHECKED		
NO.	B.M. NOTED		
	STRUCTURE NOTATIONS CHKD		

CROSS SECTION	SURVEYED	BY	DATE
	PLOTTED		
NOTE BOOK	ALIGNMENT CHECKED		
NO.	RT. OF WAY CHECKED		
	CADD FILE NAME		

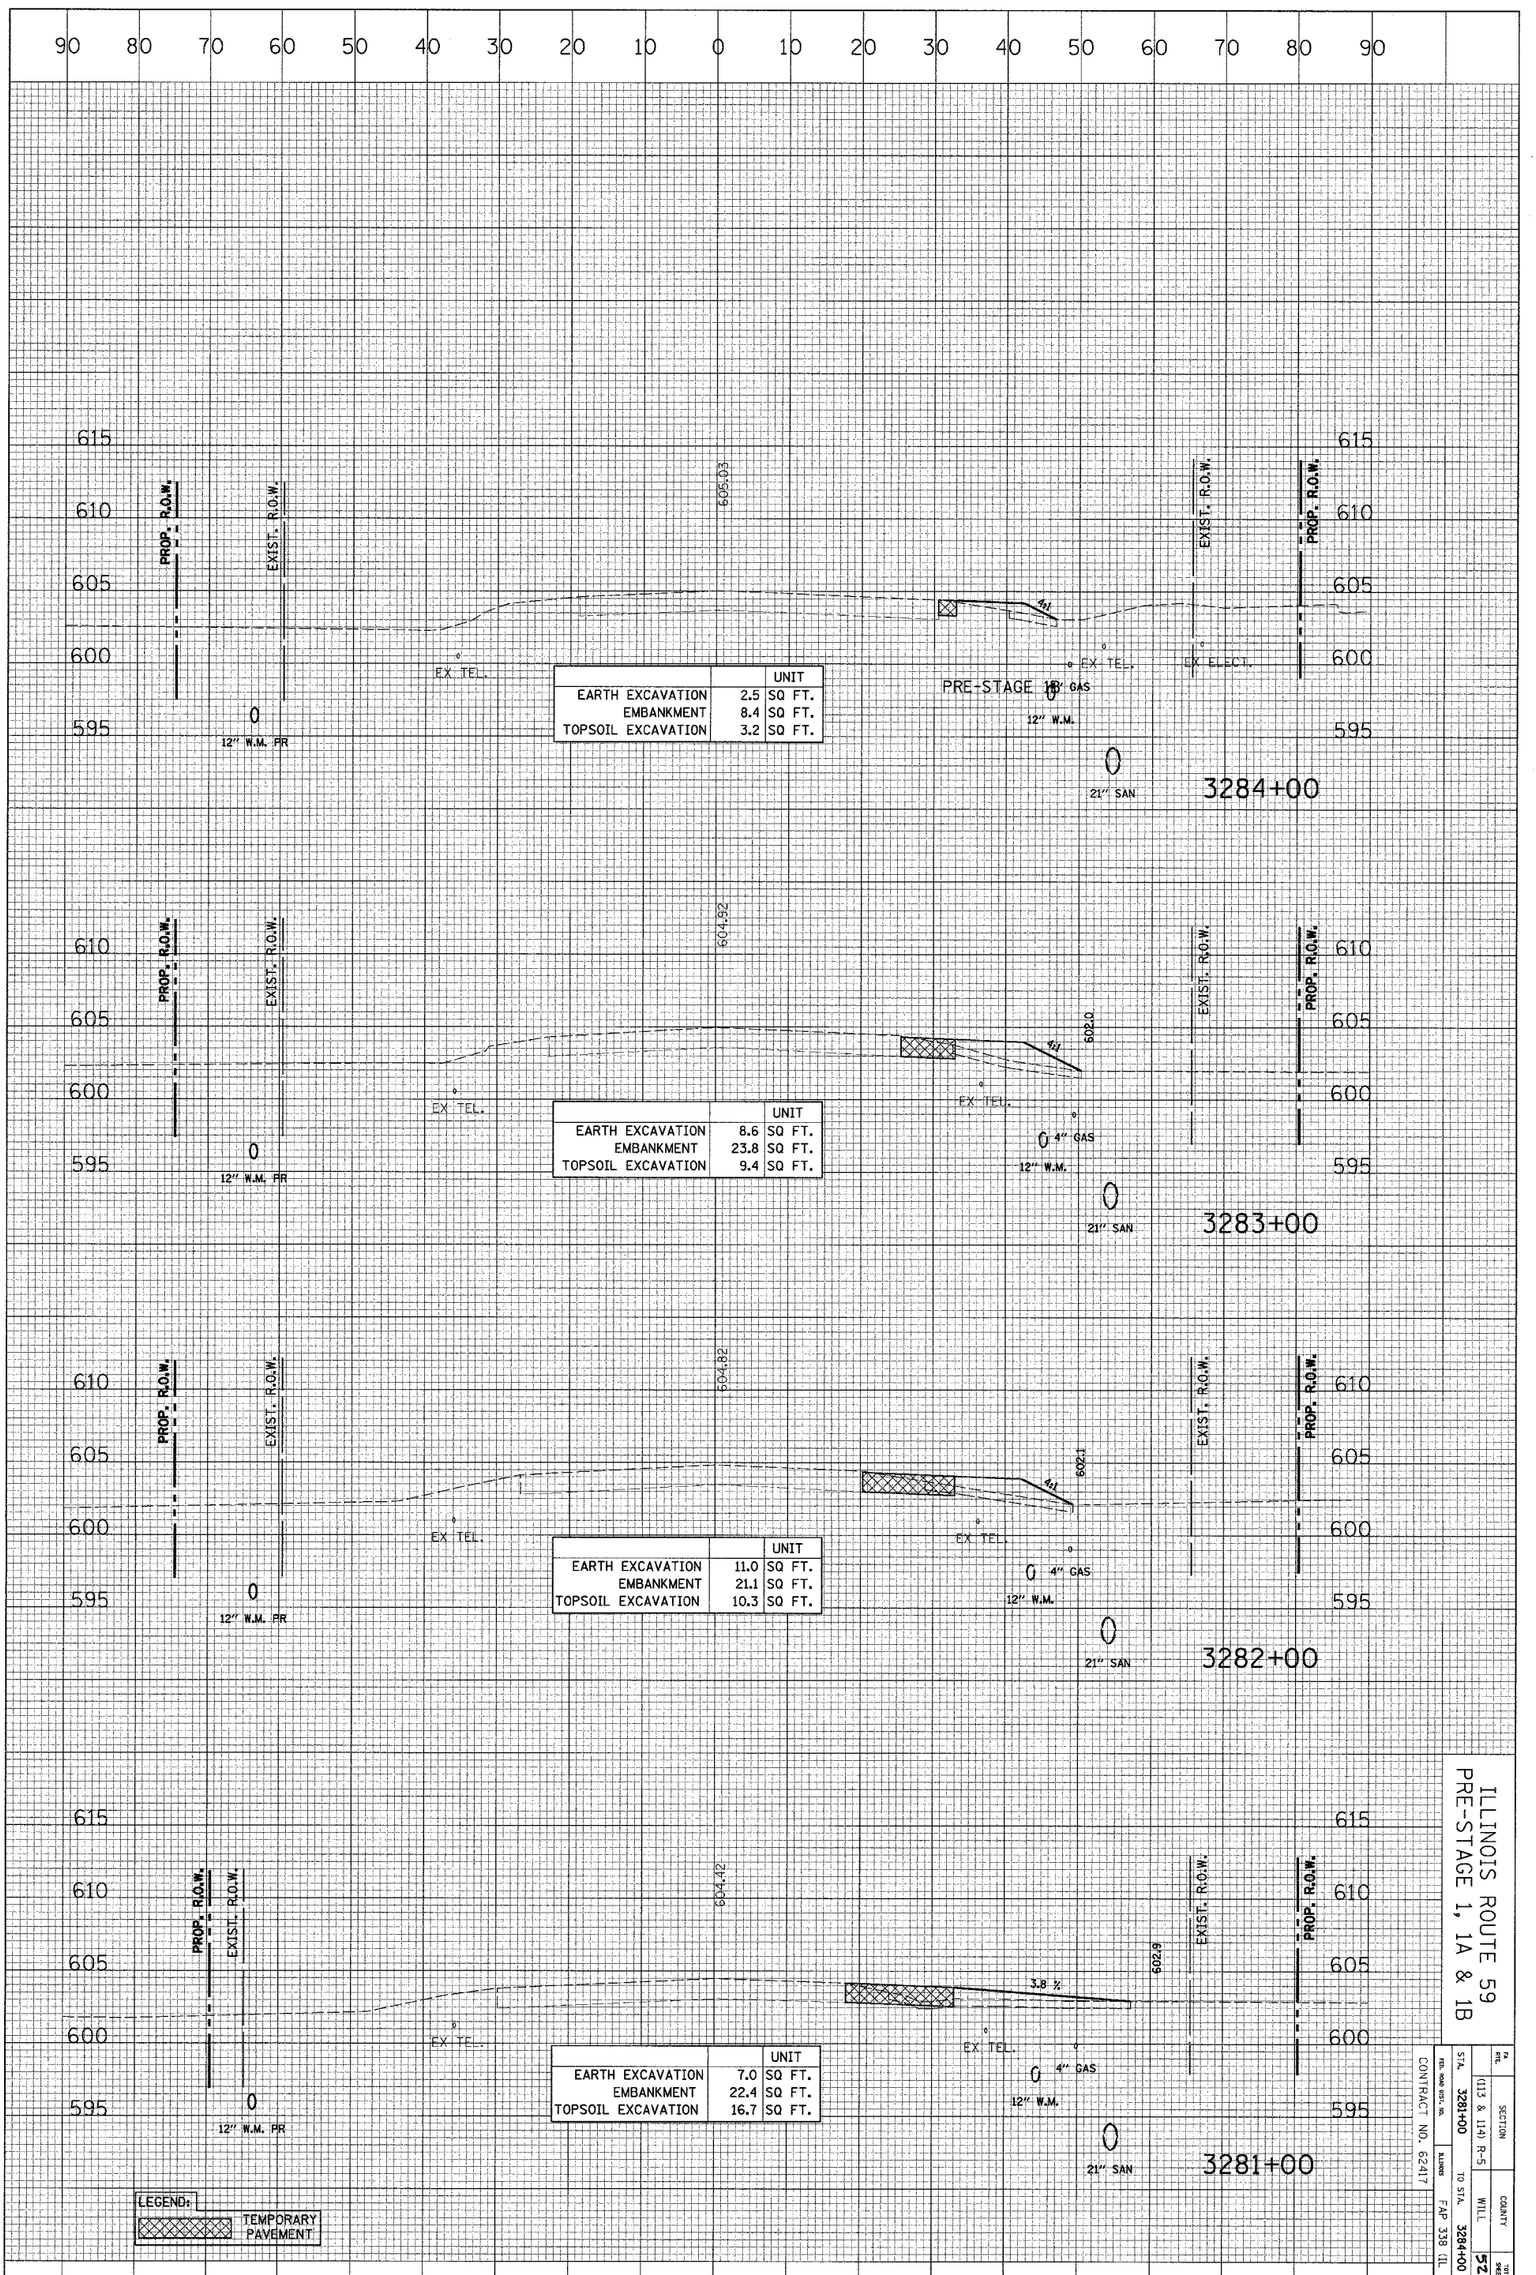


ILLINOIS ROUTE 59
PRE-STAGE 1, 1A & 1B

FA RTE.	
SECTION	(113 & 114) R-5
STA.	3281+00
TO STA.	3284+00
COUNTY	WILL
TOTAL SHEETS	525
SHEET NO.	442
ROAD DIST. NO.	
ILLINOIS	FAP 338 (IL RTE. 59)

CONTRACT NO. 62417

CROSS SECTION		BY	DATE
	SURVEYED		
	PLOTTED		
NOTE BOOK	GRADES CHECKED		
	R.M. NOTED		
NO.	STRUCTURE NOTATIONS CHKD		

CROSS SECTION		BY	DATE
	SURVEYED		
	PLOTTED		
NOTE BOOK	ALIGNMENT CHECKED		
	RT. OF WAY CHECKED		
NO.	CADD FILE NAME		

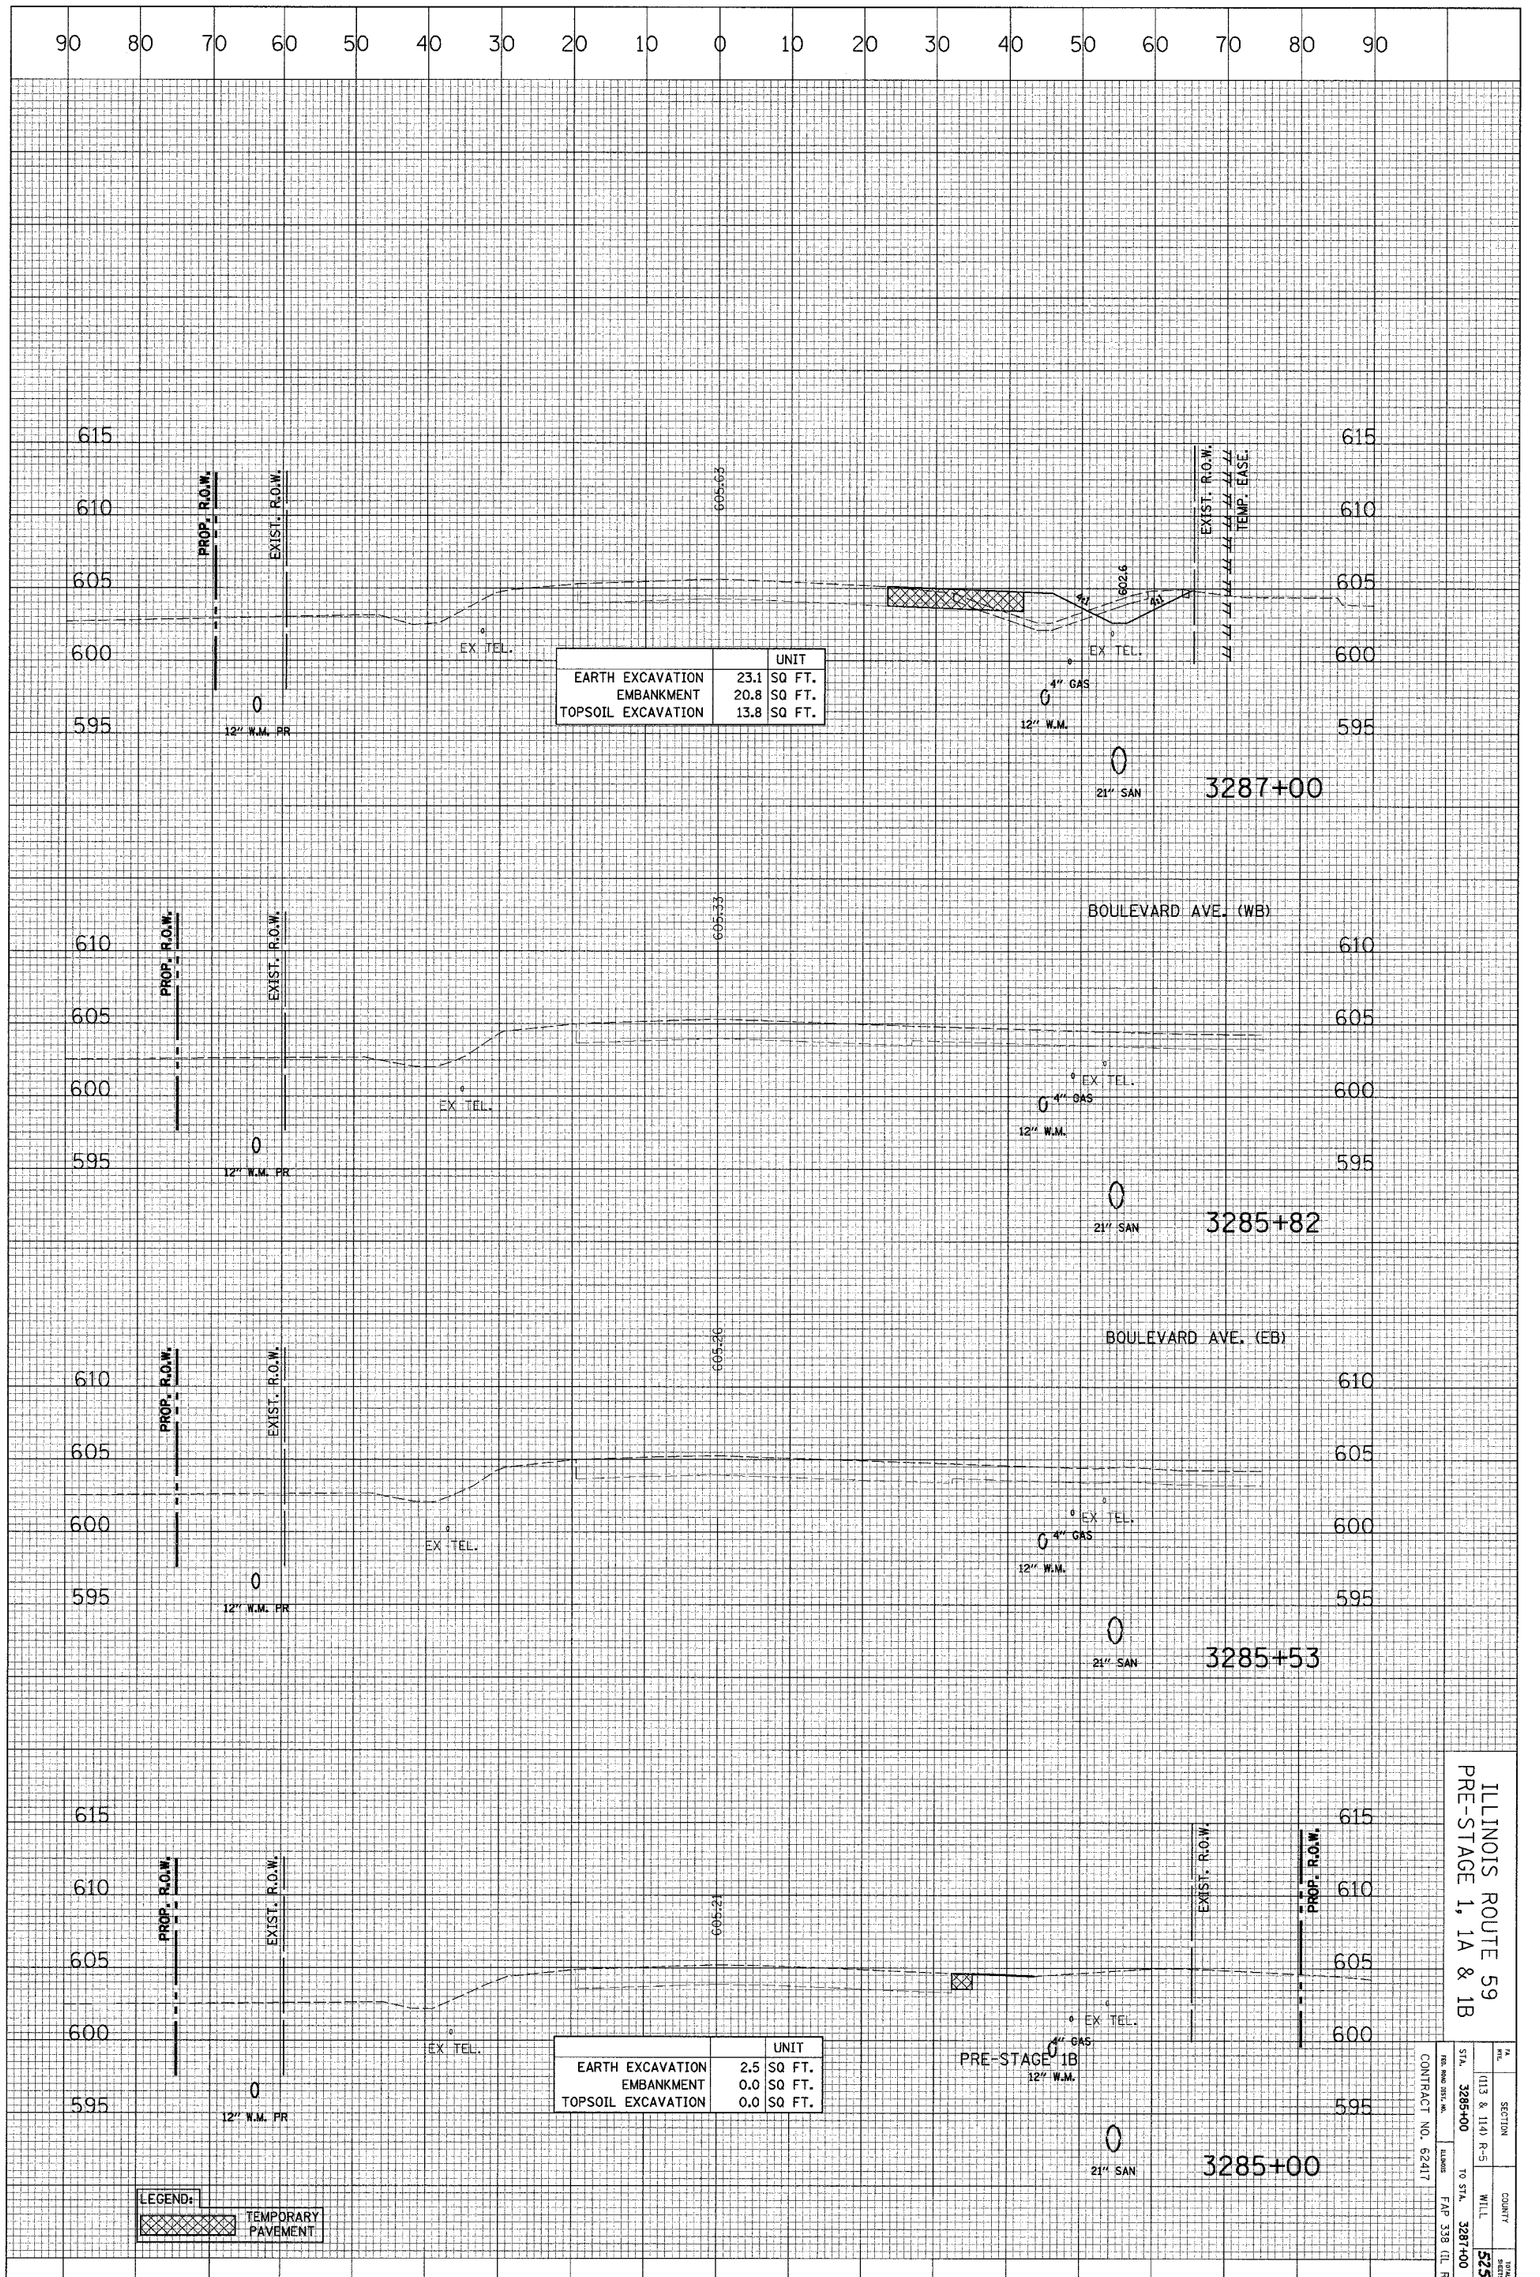

		UNIT
EARTH EXCAVATION	23.1	SQ FT.
EMBANKMENT	20.8	SQ FT.
TOPSOIL EXCAVATION	13.8	SQ FT.

		UNIT
EARTH EXCAVATION	2.5	SQ FT.
EMBANKMENT	0.0	SQ FT.
TOPSOIL EXCAVATION	0.0	SQ FT.


ILLINOIS ROUTE 59
PRE-STAGE 1, 1A & 1B

F.A. RTE.	SECTION		
	(113 & 114) R-5		
STA. 3285+00	TO STA. 3287+00	COUNTY WILL	TOTAL SHEETS 525
FED. ROAD DIST. NO. ILLINOIS		FAP 338 (IL RTE. 59)	SHEET NO. 443

CONTRACT NO. 62417

CROSS SECTION		BY	DATE
	SURVEYED		
	PLOTTED		
NOTE BOOK	GRADES CHECKED		
	B.M. NOTED		
NO.	STRUCTURE NOTATNS CH'KD		

CROSS SECTION		BY	DATE
	SURVEYED		
	PLOTTED		
NOTE BOOK	ALIGNMENT CHECKED		
	RT. OF WAY CHECKED		
NO.	CADD FILE NAME		

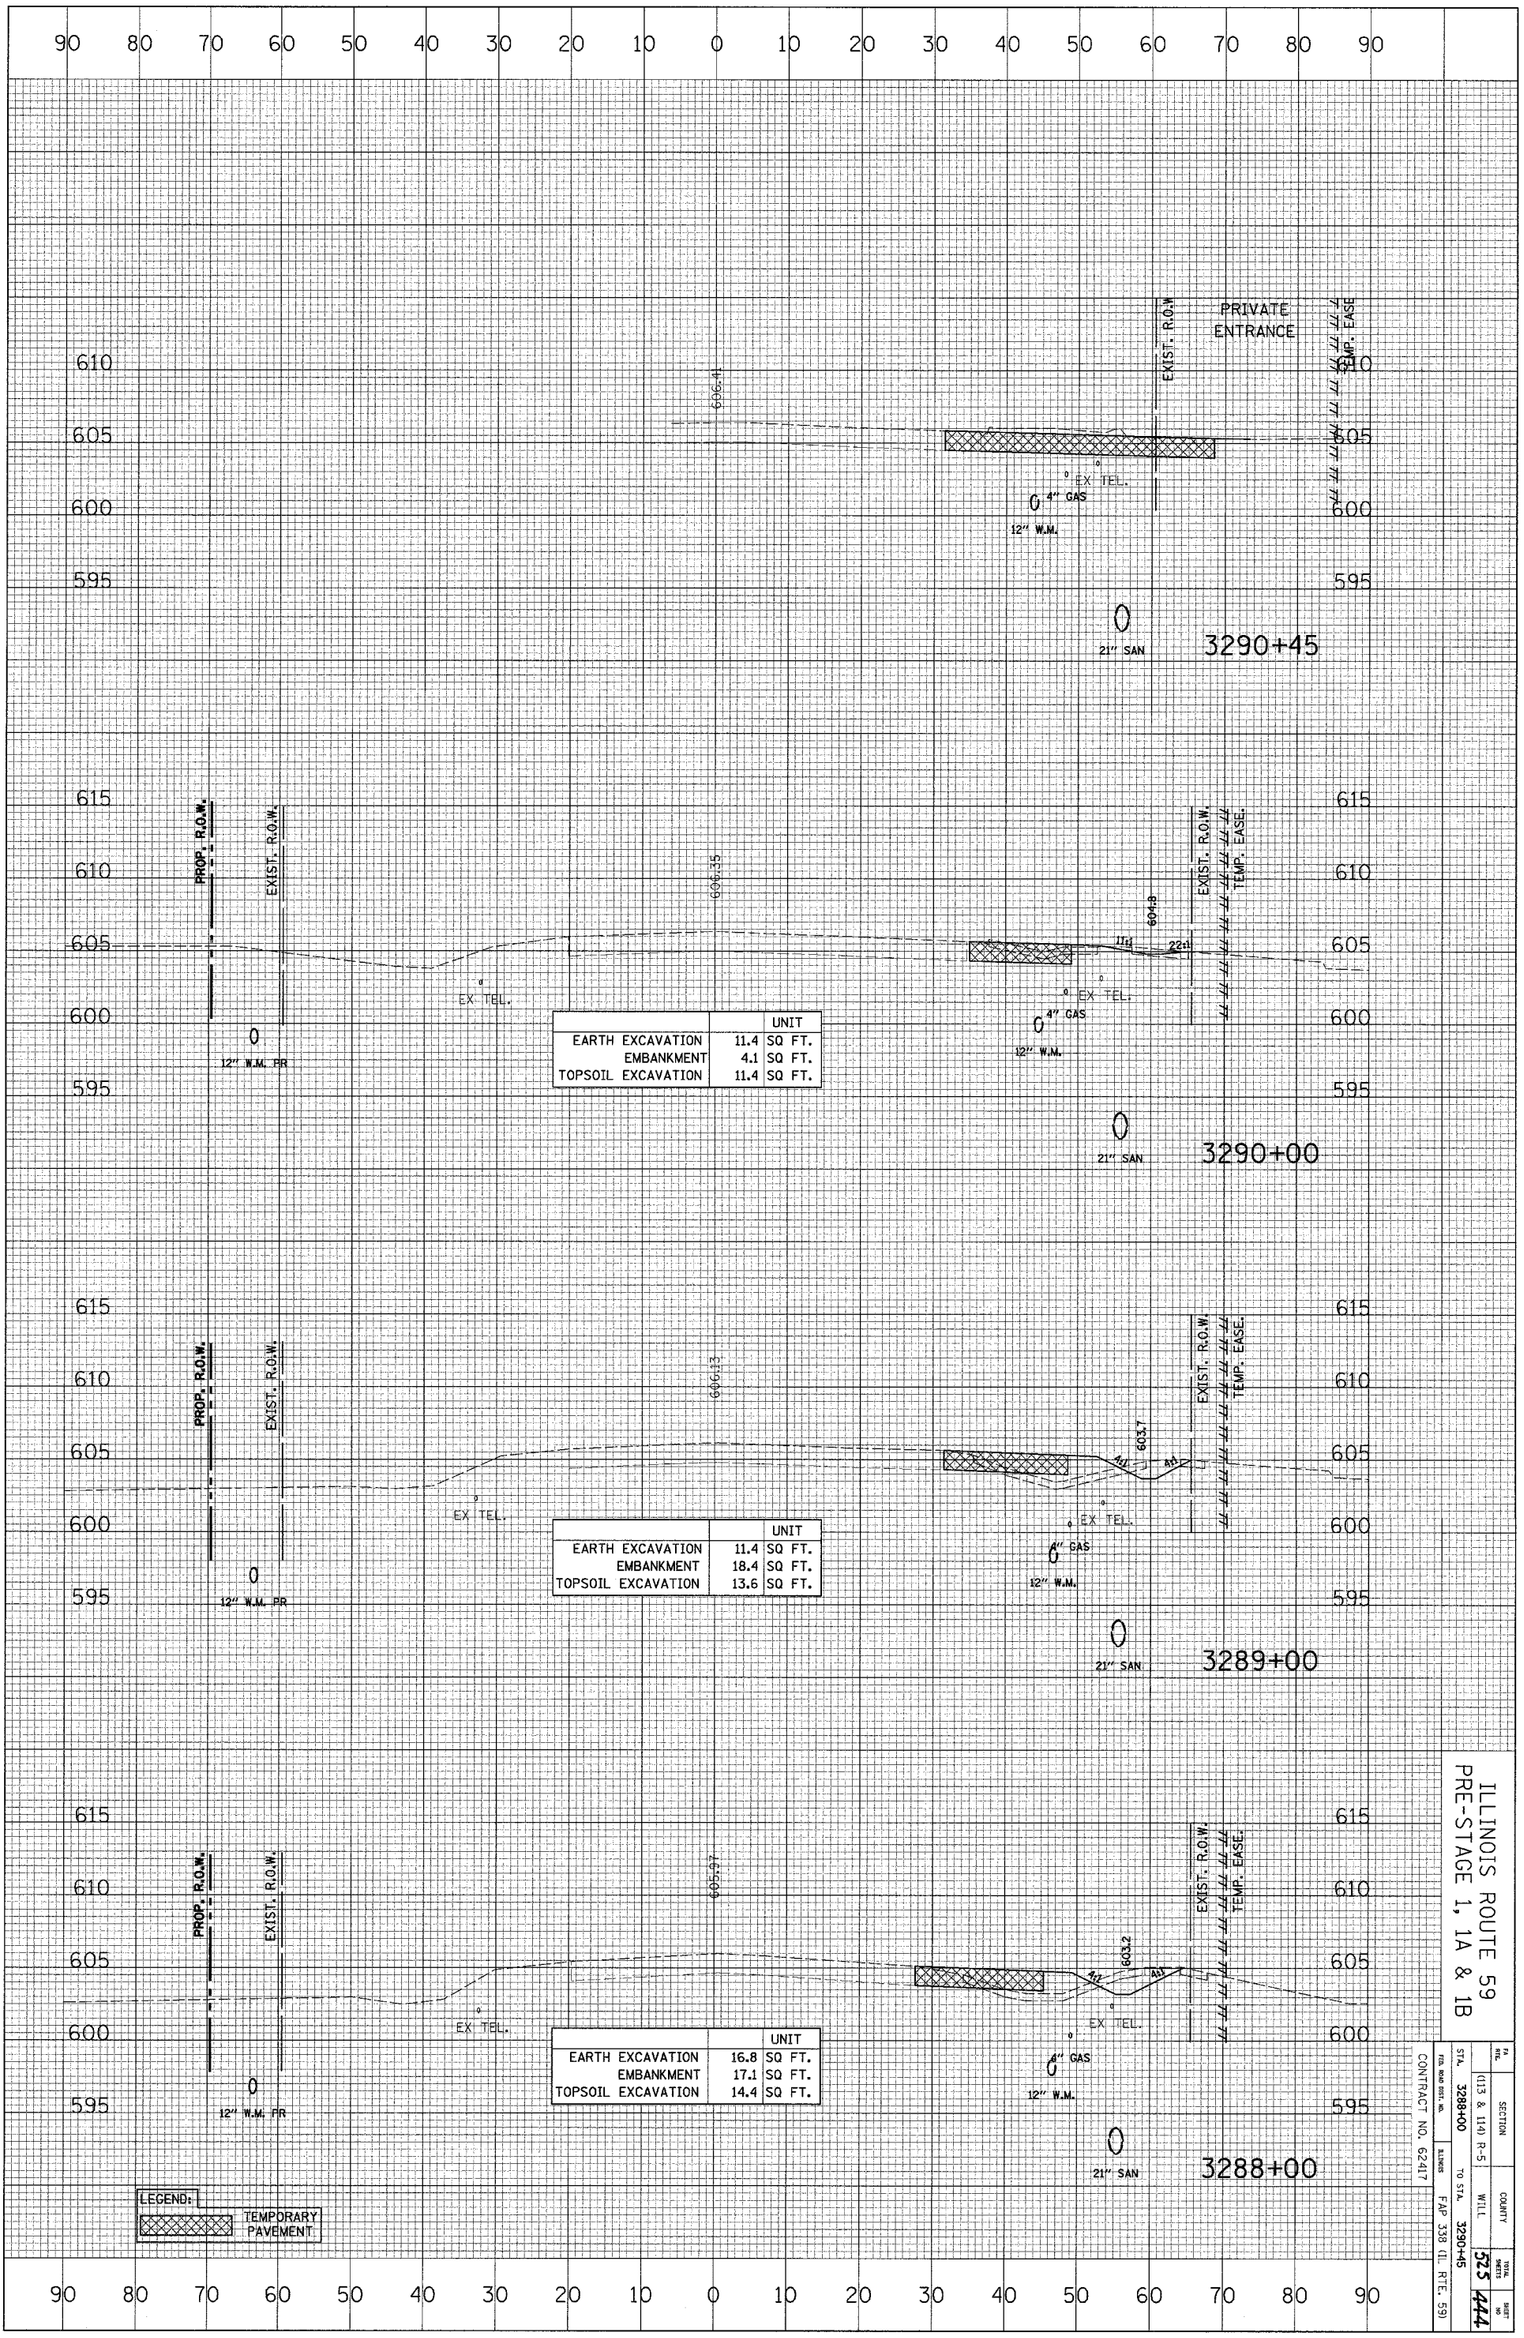

		UNIT
EARTH EXCAVATION	11.4	SQ FT.
EMBANKMENT	4.1	SQ FT.
TOPSOIL EXCAVATION	11.4	SQ FT.

		UNIT
EARTH EXCAVATION	11.4	SQ FT.
EMBANKMENT	18.4	SQ FT.
TOPSOIL EXCAVATION	13.6	SQ FT.

		UNIT
EARTH EXCAVATION	16.8	SQ FT.
EMBANKMENT	17.1	SQ FT.
TOPSOIL EXCAVATION	14.4	SQ FT.

ILLINOIS ROUTE 59
PRE-STAGE 1, 1A & 1B

CONTRACT NO. 62417

FED. ROAD DIST. NO.	ILLINOIS	SECTION	COUNTY	TOTAL SHEETS	SHEET NO.
		(113 & 114) R-5	WILL	523	444
STA. 3288+00	TO STA. 3290+45		F.A.P. 339 (IL RTE. 59)		

CROSS SECTION		BY	DATE
	SURVEYED		
	PLOTTED		
NOTE BOOK	GRADES CHECKED		
NO.	B.M. NOTED		
	STRUCTURE NOTATIONS CHKD		

CROSS SECTION		BY	DATE
	SURVEYED		
	PLOTTED		
NOTE BOOK	ALIGNMENT CHECKED		
	RT. OF WAY CHECKED		
NO.	CADD FILE NAME		

90 80 70 60 50 40 30 20 10 0 10 20 30 40 50 60 70 80 90

615 610 605 600 595 590

IL 59 / RENWICK ROAD

606.87

EX TEL.

12" W.M. PR

12" W.M.

4" GAS

8" SAN

3293+48

PROP. R.O.W.

EXIST. R.O.W.

606.70

605.0

4:1

3:1

EX TEL.

EX TEL.

4" GAS

12" W.M. PR

12" W.M.

		UNIT
EARTH EXCAVATION	25	SQ FT.
EMBANKMENT	1.2	SQ FT.
TOPSOIL EXCAVATION	9.5	SQ FT.

21" SAN

3292+00

PRIVATE ENTRANCE

PROP. R.C.

EXIST. R.C.

606.03

EX TEL.

3291+41

PROP. R.O.W.

EXIST. R.O.W.

606.54

605.5

4:1

EX TEL.

EX TEL.

4" GAS

12" W.M. PR

12" W.M.

		UNIT
EARTH EXCAVATION	8.1	SQ FT.
EMBANKMENT	8.2	SQ FT.
TOPSOIL EXCAVATION	10.1	SQ FT.

21" SAN

3291+00

LEGEND:

TEMPORARY PAVEMENT


ILLINOIS ROUTE 59
PRE-STAGE 1, 1A & 1B

CONTRACT NO. 62417

F.A. RTE.	SECTION		COUNTY	TOTAL SHEETS	SHEET NO.
	(113 & 114) R-5		WILL	525	445
REG. SHT. NO.	STA. 3291+00				
ILLINOIS	TO STA. 3298+48		FAP 338 (IL RTE. 59)		

CROSS SECTION	SURVEYED	BY	DATE
	PLOTTED		
NOTE BOOK	GRADES CHECKED		
	B.M. NOTED		
NO.	STRUCTURE NOTATIONS CH'KD		

CROSS SECTION	SURVEYED	BY	DATE
	PLOTTED		
NOTE BOOK	ALIGNMENT CHECKED		
	RT. OF WAY CHECKED		
NO.	CADD FILE NAME		

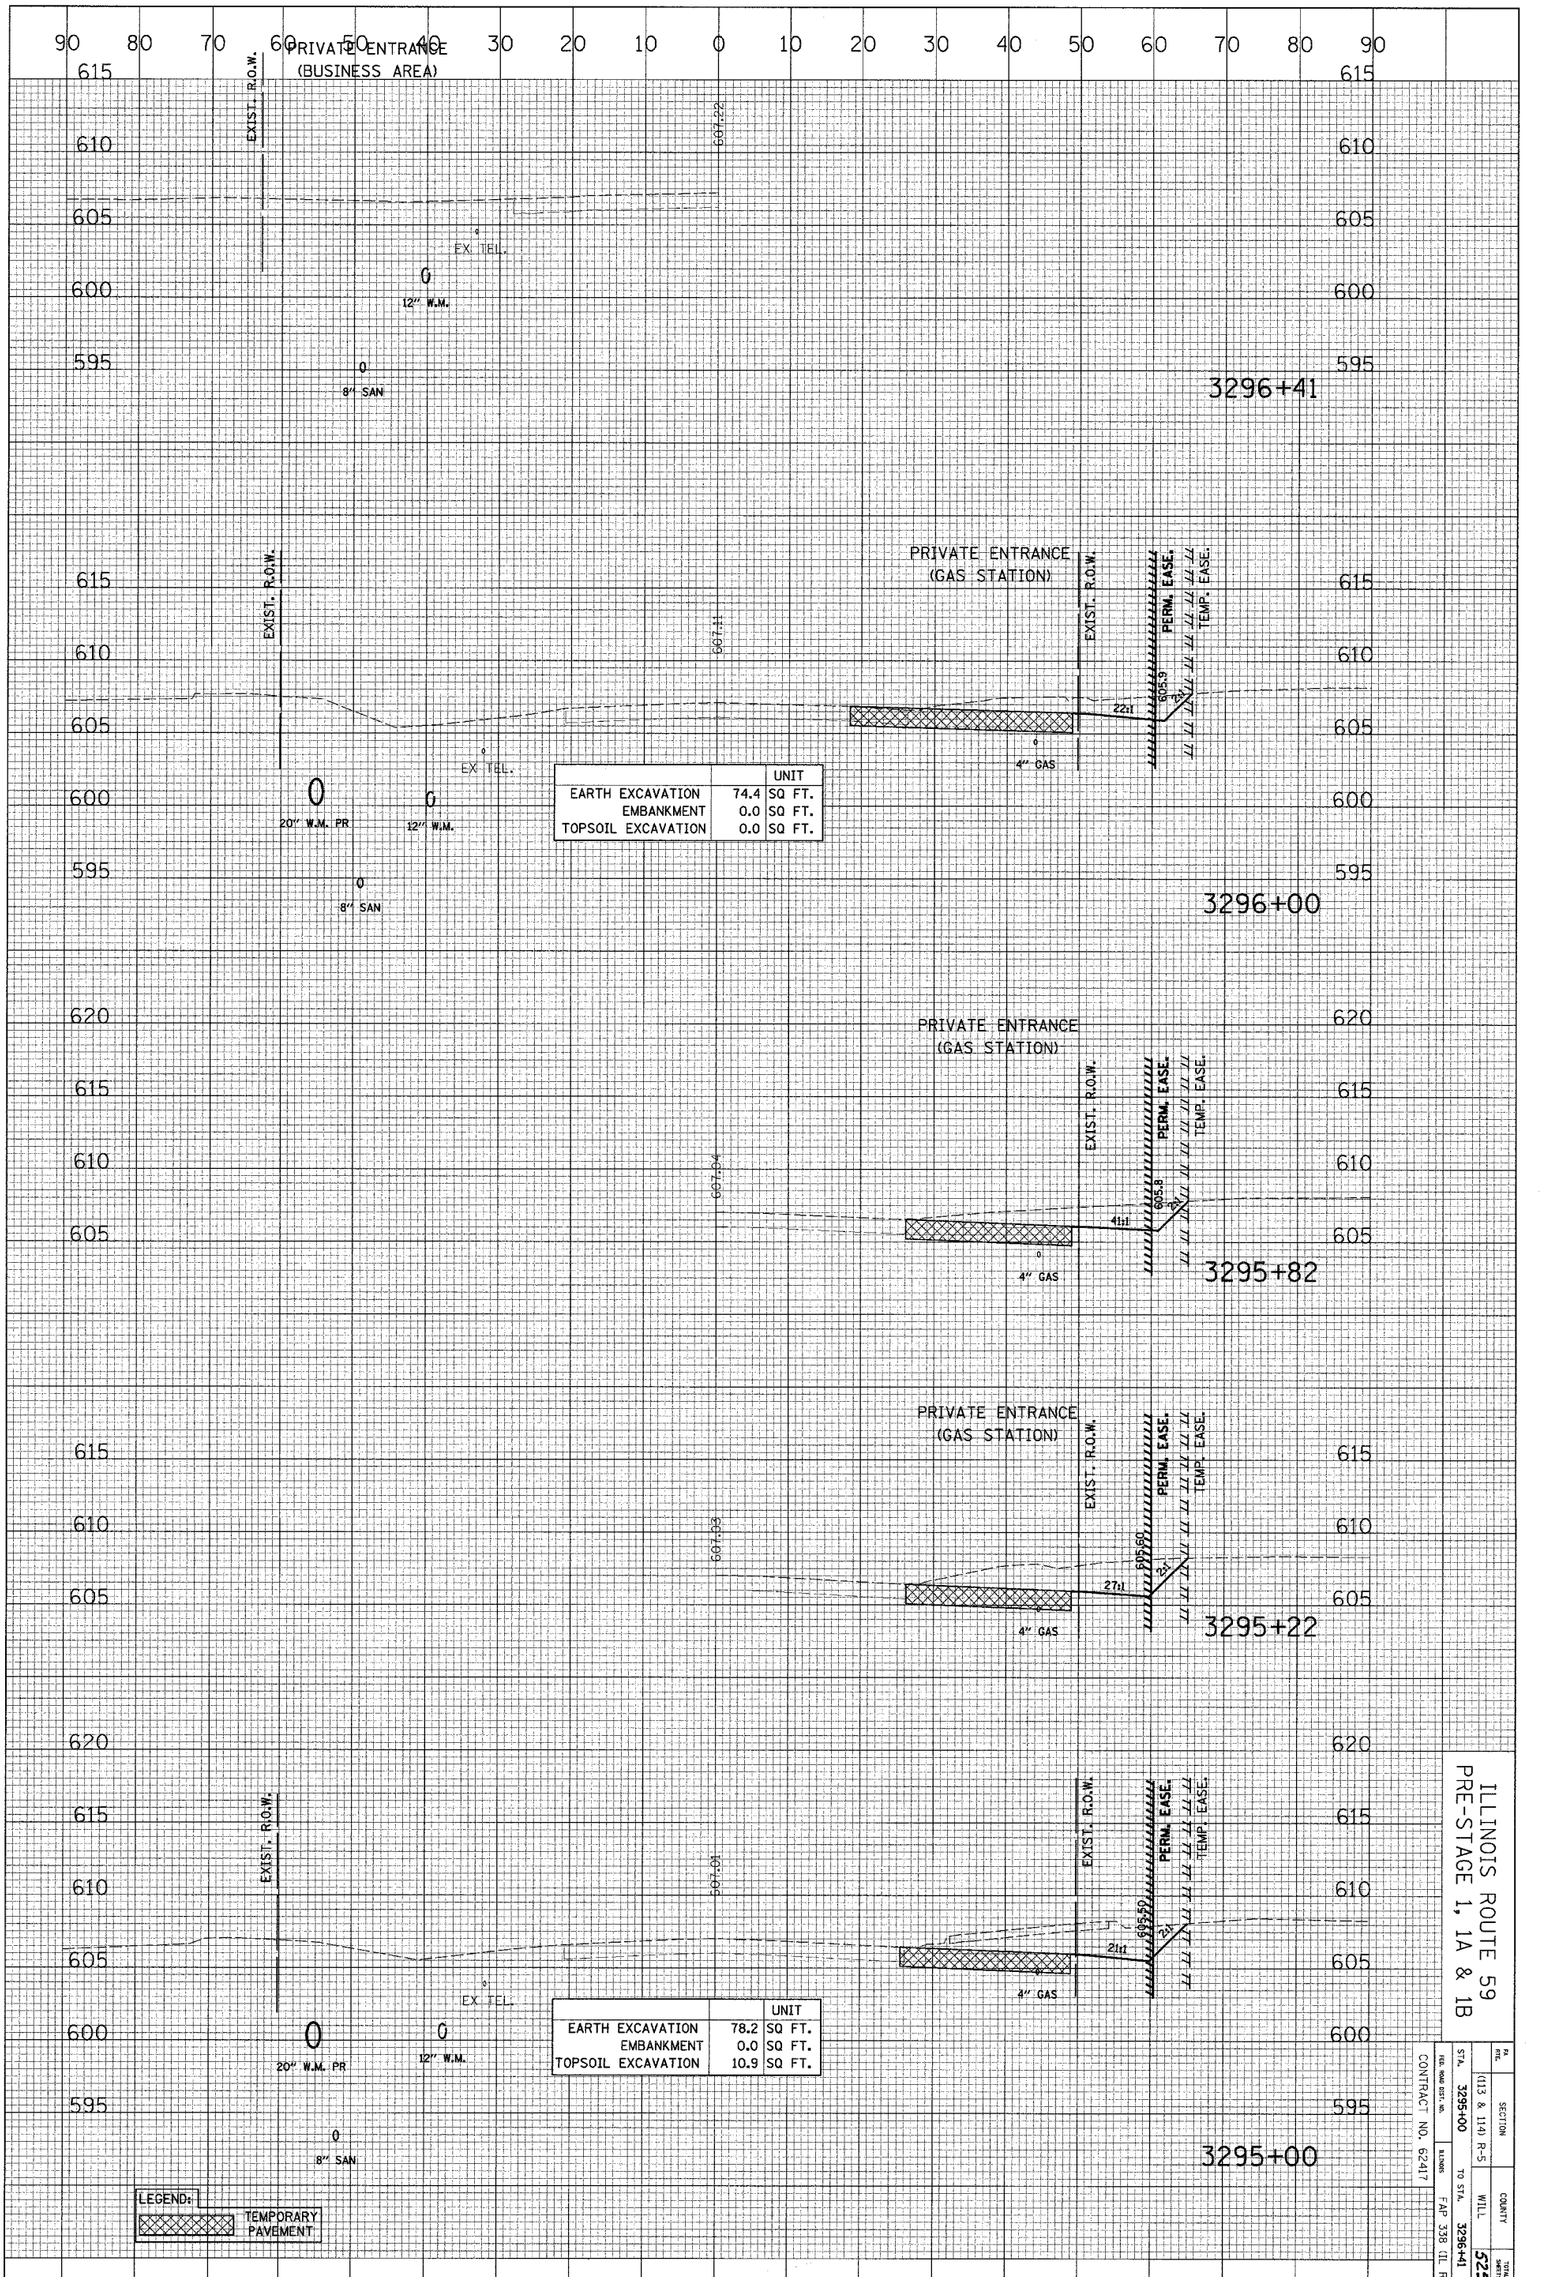

	UNIT
EARTH EXCAVATION	74.4 SQ FT.
EMBANKMENT	0.0 SQ FT.
TOPSOIL EXCAVATION	0.0 SQ FT.

	UNIT
EARTH EXCAVATION	78.2 SQ FT.
EMBANKMENT	0.0 SQ FT.
TOPSOIL EXCAVATION	10.9 SQ FT.


ILLINOIS ROUTE 59
PRE-STAGE 1, 1A & 1B

P.N. PTN.			
SECTION	(113 & 114) R-5		
COUNTY	WILL	TOTAL SHEETS	525
SHEET NO.			446
STA.	3295+00	TO STA.	3296+41
ILL. ROAD DIST. NO.		ILLINOIS	FAP 338 (IL RTE. 59)

CONTRACT NO. 62417

CROSS SECTION	SURVEYED	BY	DATE
	PLOTTED		
NOTE BOOK	GRADES CHECKED		
NO.	B.M. NOTED		
	STRUCTURE NOTATIONS CHKD		

CROSS SECTION	SURVEYED	BY	DATE
	PLOTTED		
NOTE BOOK	ALIGNMENT CHECKED		
NO.	RT. OF WAY CHECKED		
	CADD FILE NAME		

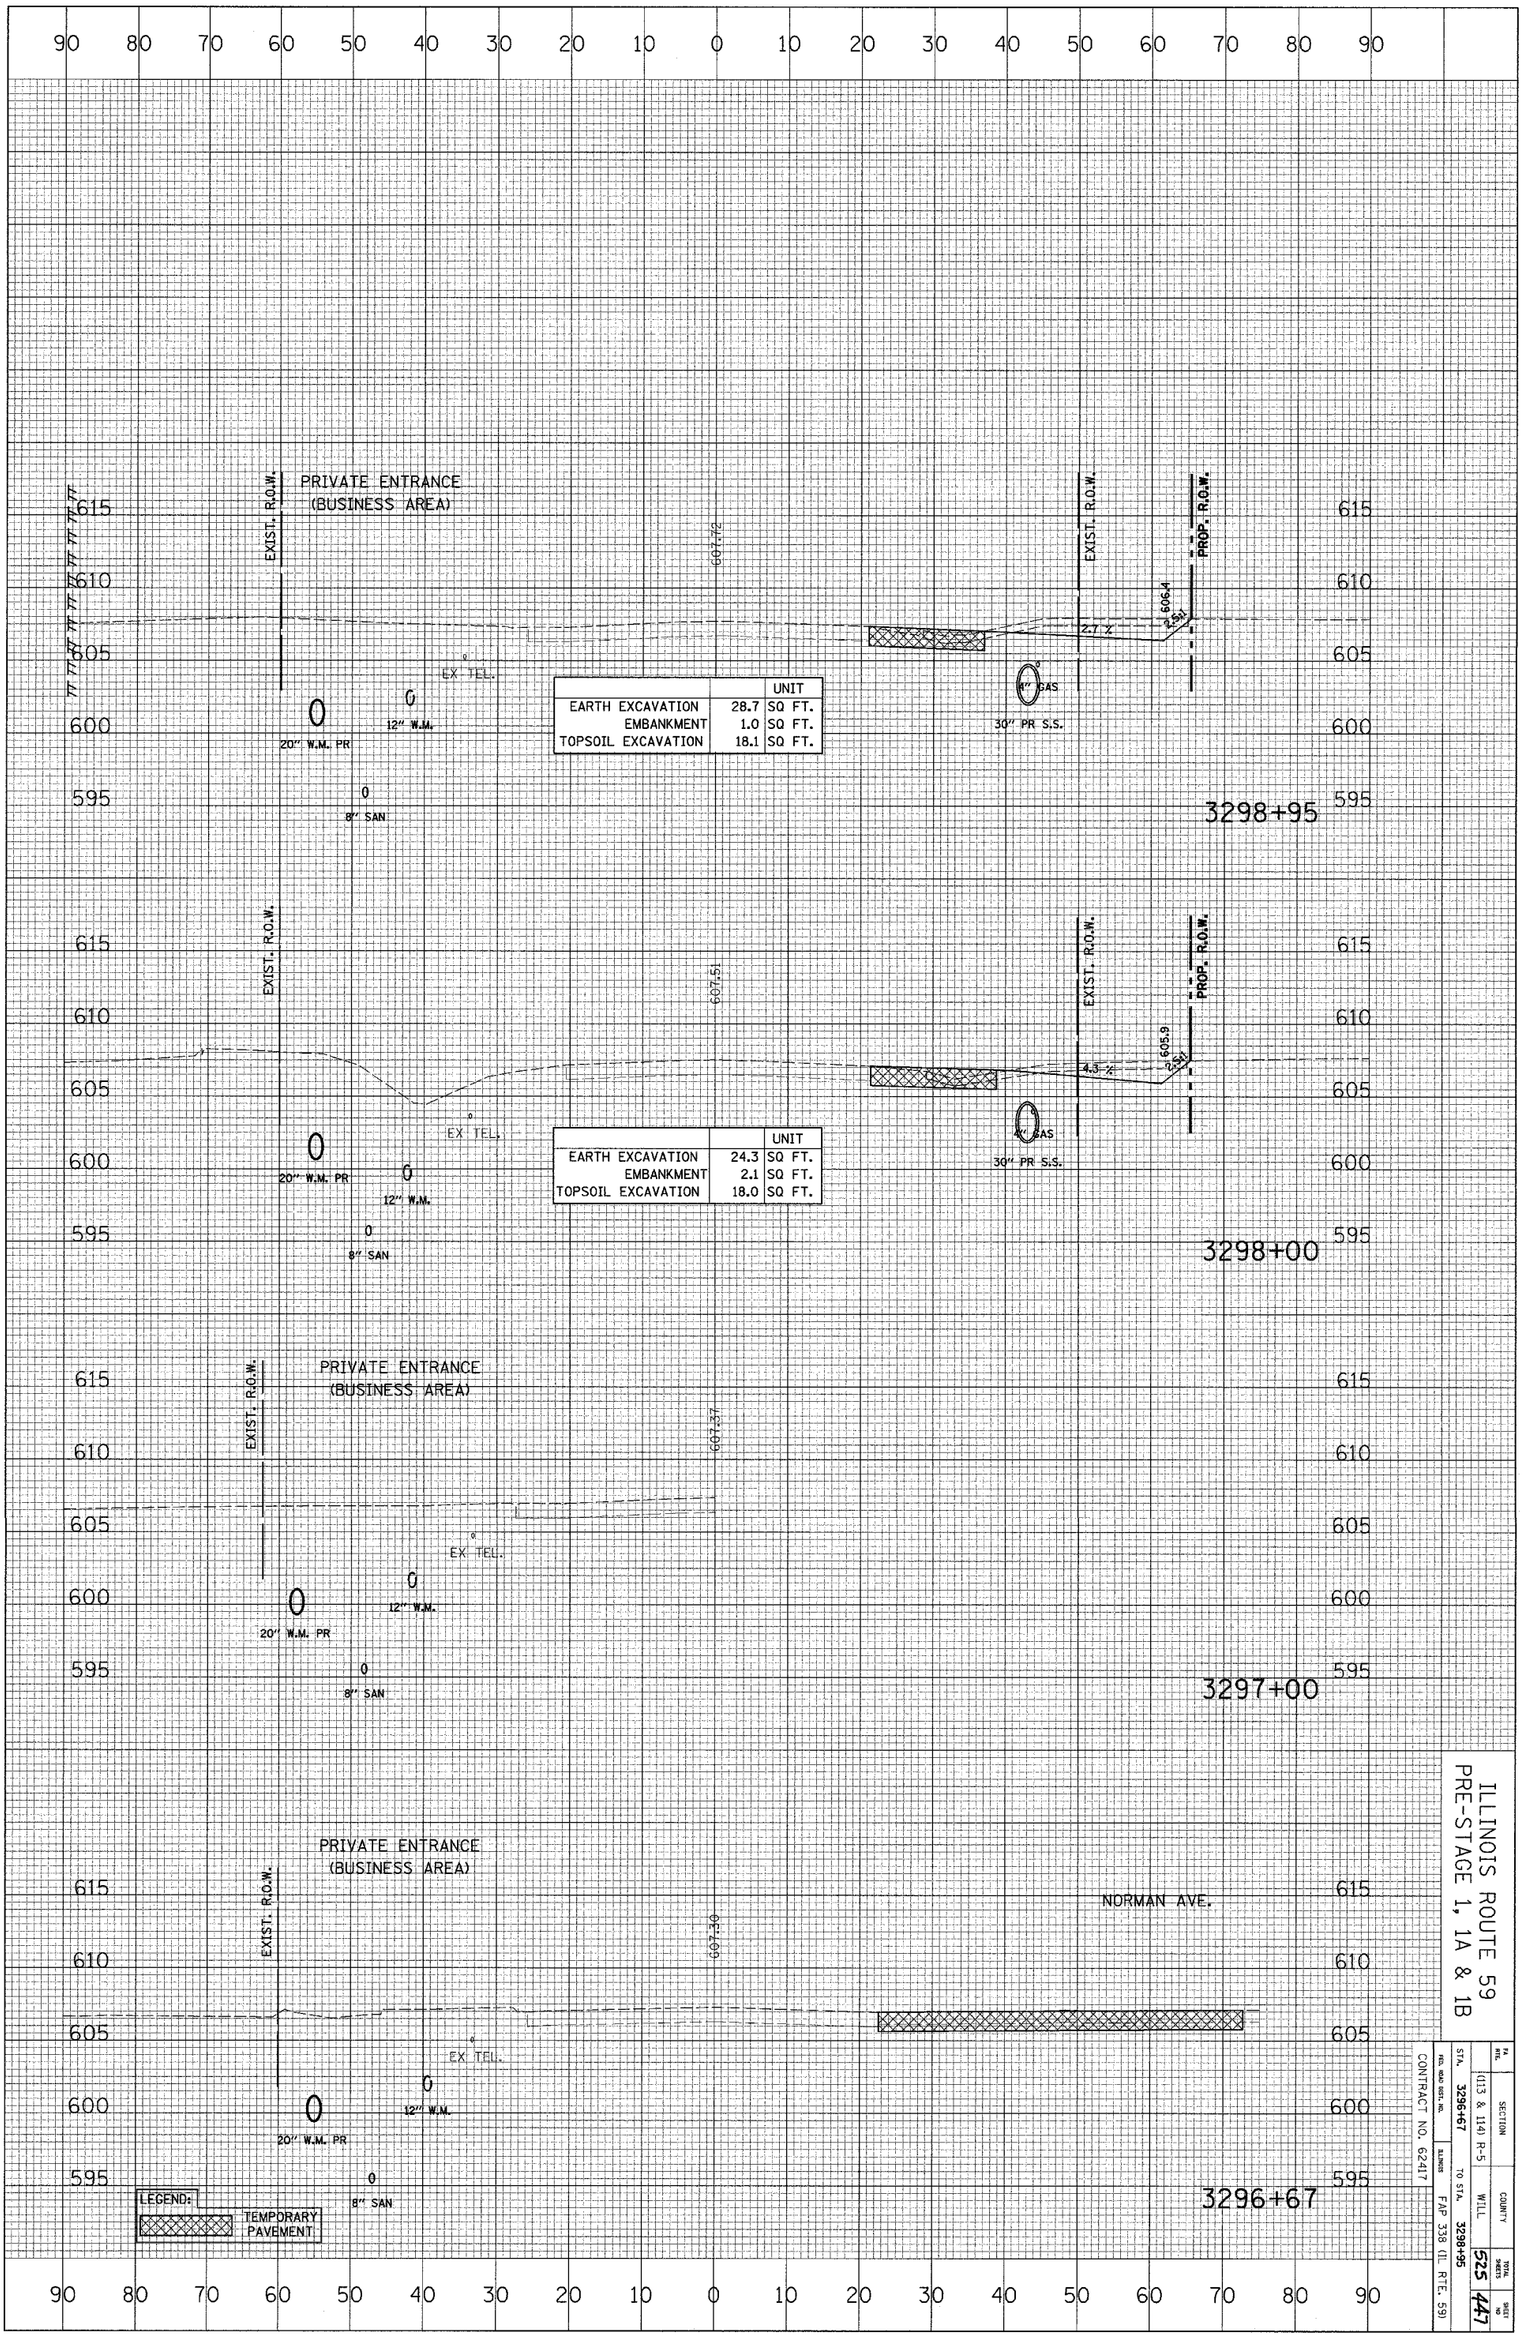

	UNIT
EARTH EXCAVATION 28.7	SQ FT.
EMBANKMENT 1.0	SQ FT.
TOPSOIL EXCAVATION 18.1	SQ FT.


	UNIT
EARTH EXCAVATION 24.3	SQ FT.
EMBANKMENT 2.1	SQ FT.
TOPSOIL EXCAVATION 18.0	SQ FT.

ILLINOIS ROUTE 59
PRE-STAGE 1, 1A & 1B

FA RTE.	SECTION	COUNTY	TOTAL SHEETS	SHEET NO.
	(13 & 14) R-5	WILL	525	447
STA. 3296+67	TO STA. 3298+95			
HIS. ROAD DIST. NO.	ILLINOIS	FAP 338 (IL RTE. 59)		
CONTRACT NO. 62417				

CROSS SECTION	SURVEYED	BY	DATE
	PLOTTED		
NOTE BOOK	GRADES CHECKED		
	B.M. NOTED		
NO.	STRUCTURE NOTATIONS CHKD		

CROSS SECTION	SURVEYED	BY	DATE
	PLOTTED		
NOTE BOOK	ALIGNMENT CHECKED		
	RT. OF WAY CHECKED		
NO.	CADD FILE NAME		

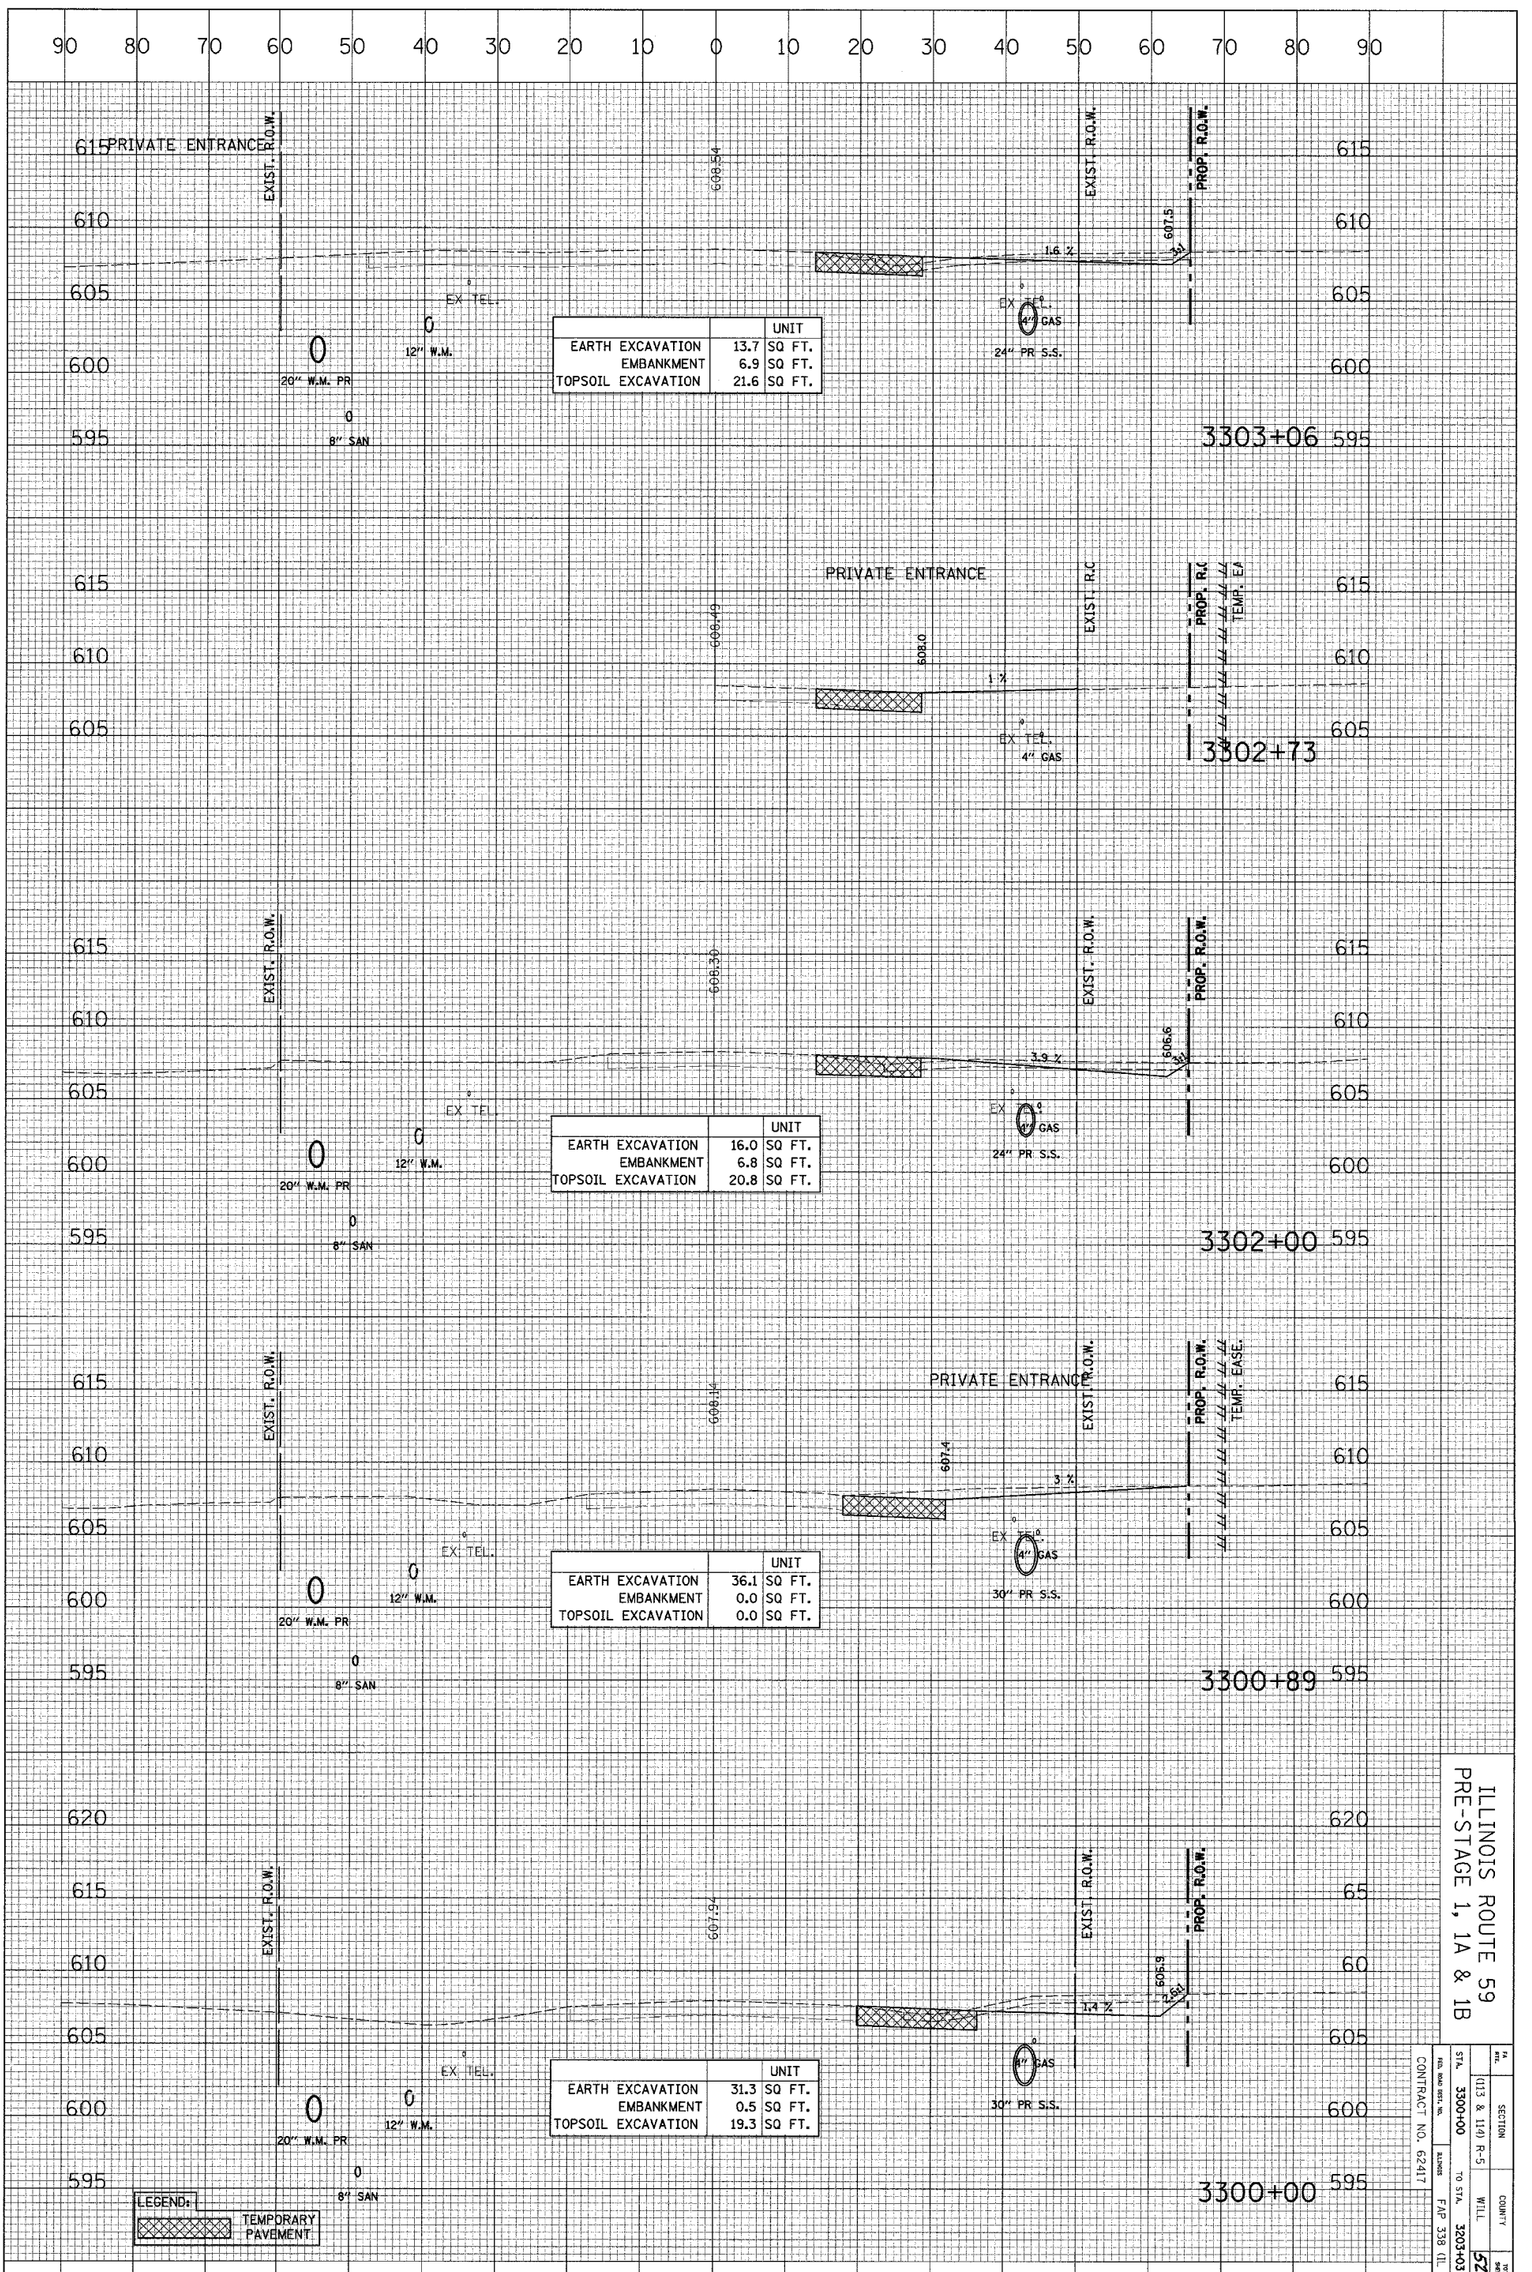


ILLINOIS ROUTE 59
PRE-STAGE 1, 1A & 1B

FA RTE.	SECTION		TOTAL SHEETS	SHEET NO.
	(113 & 114) R-5	WILL	525	448
STA. 3300+00	TO STA. 3303+03			
ROUTE				
FAP 338 (IL RTE. 59)				
MSL NAD 1983 (NA)				
CONTRACT NO. 62417				

CROSS SECTION	SURVEYED	BY	DATE
	PLOTTED		
NOTE BOOK	GRADES CHECKED		
	B.M. NOTED		
NO.	STRUCTURE NOTATIONS CH'KD		

CROSS SECTION	SURVEYED	BY	DATE
	PLOTTED		
NOTE BOOK	ALIGNMENT CHECKED		
	RT. OF WAY CHECKED		
NO.	CADD FILE NAME		

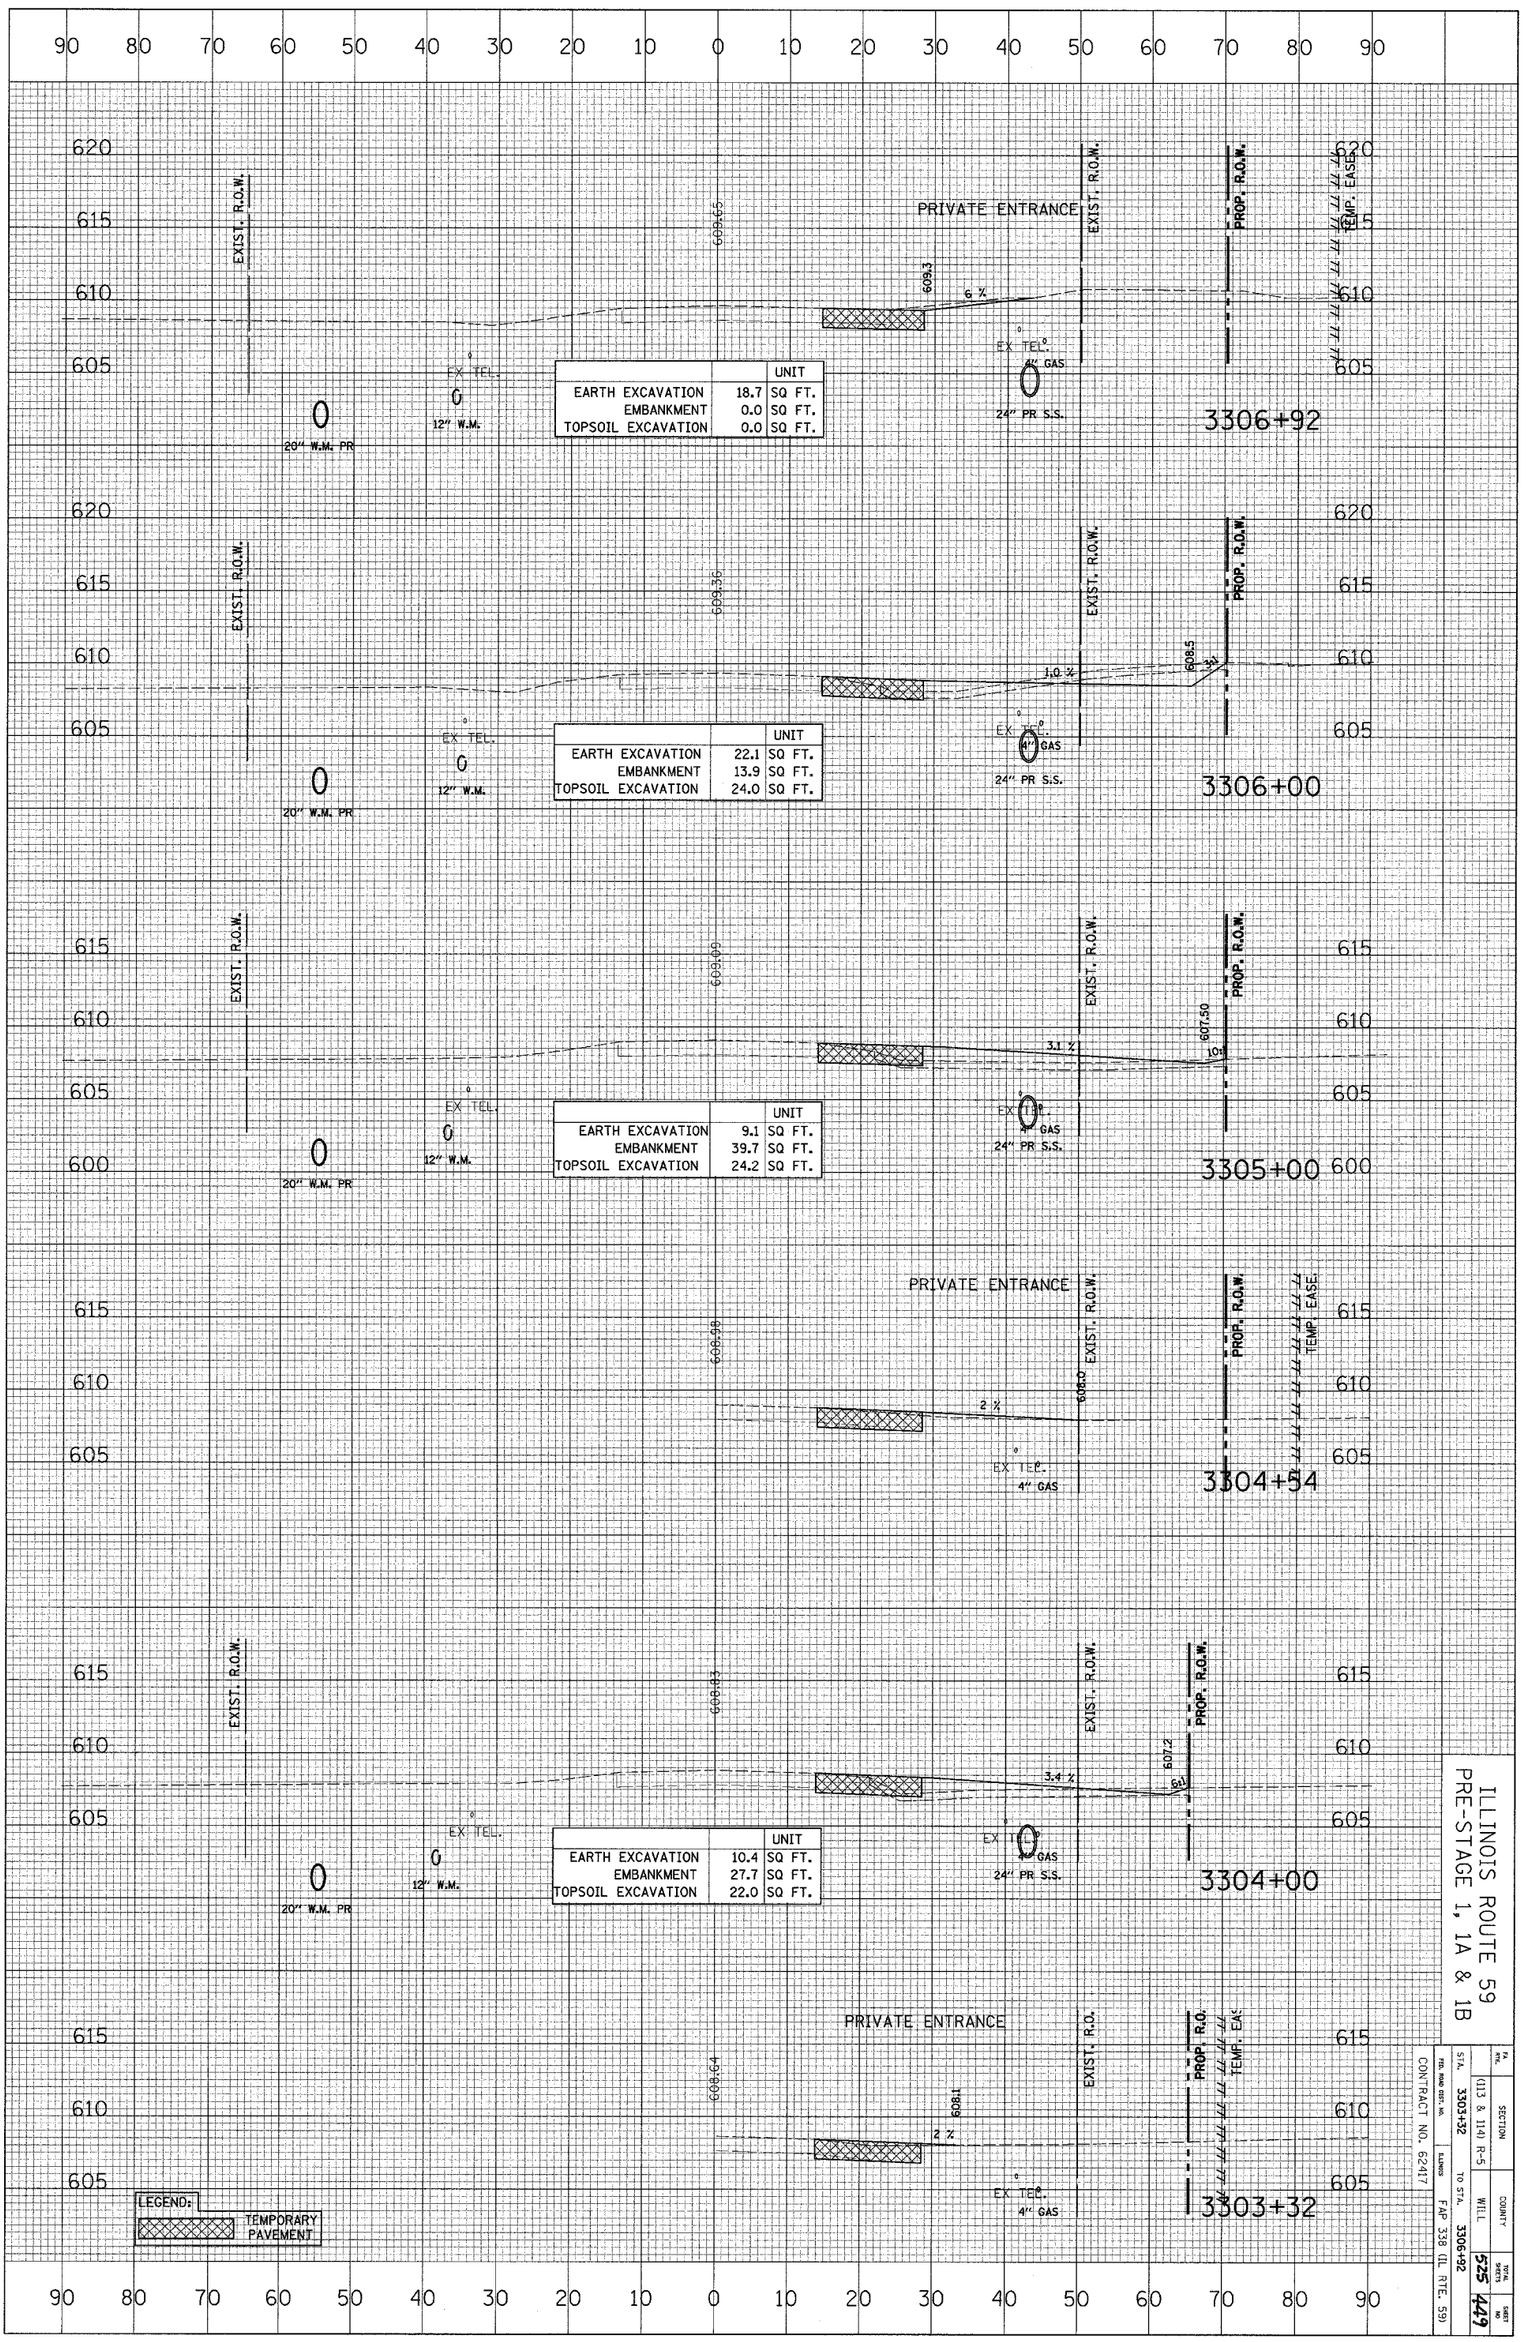


ILLINOIS ROUTE 59
PRE-STAGE 1, 1A & 1B

F.A. RTE.	SECTION		
	(11) & 11A) R-5		
STA. 3303+32	TO STA. 3306+92	COUNTY WILL	TOTAL SHEETS 525
ILLINOIS FED. ROAD DIST. NO.	ILLINOIS	FAP 338 (IL RTE. 59)	SHEET NO. 449

CONTRACT NO. 62417

CROSS SECTION	SURVEYED	BY	DATE
	PLOTTED		
NOTE BOOK	GRADES CHECKED		
	R.M. NOTED		
NO.	STRUCTURE NOTATIONS CHKD		

CROSS SECTION	SURVEYED	BY	DATE
	PLOTTED		
NOTE BOOK	ALIGNMENT CHECKED		
	RT. OF WAY CHECKED		
NO.	CADD FILE NAME		

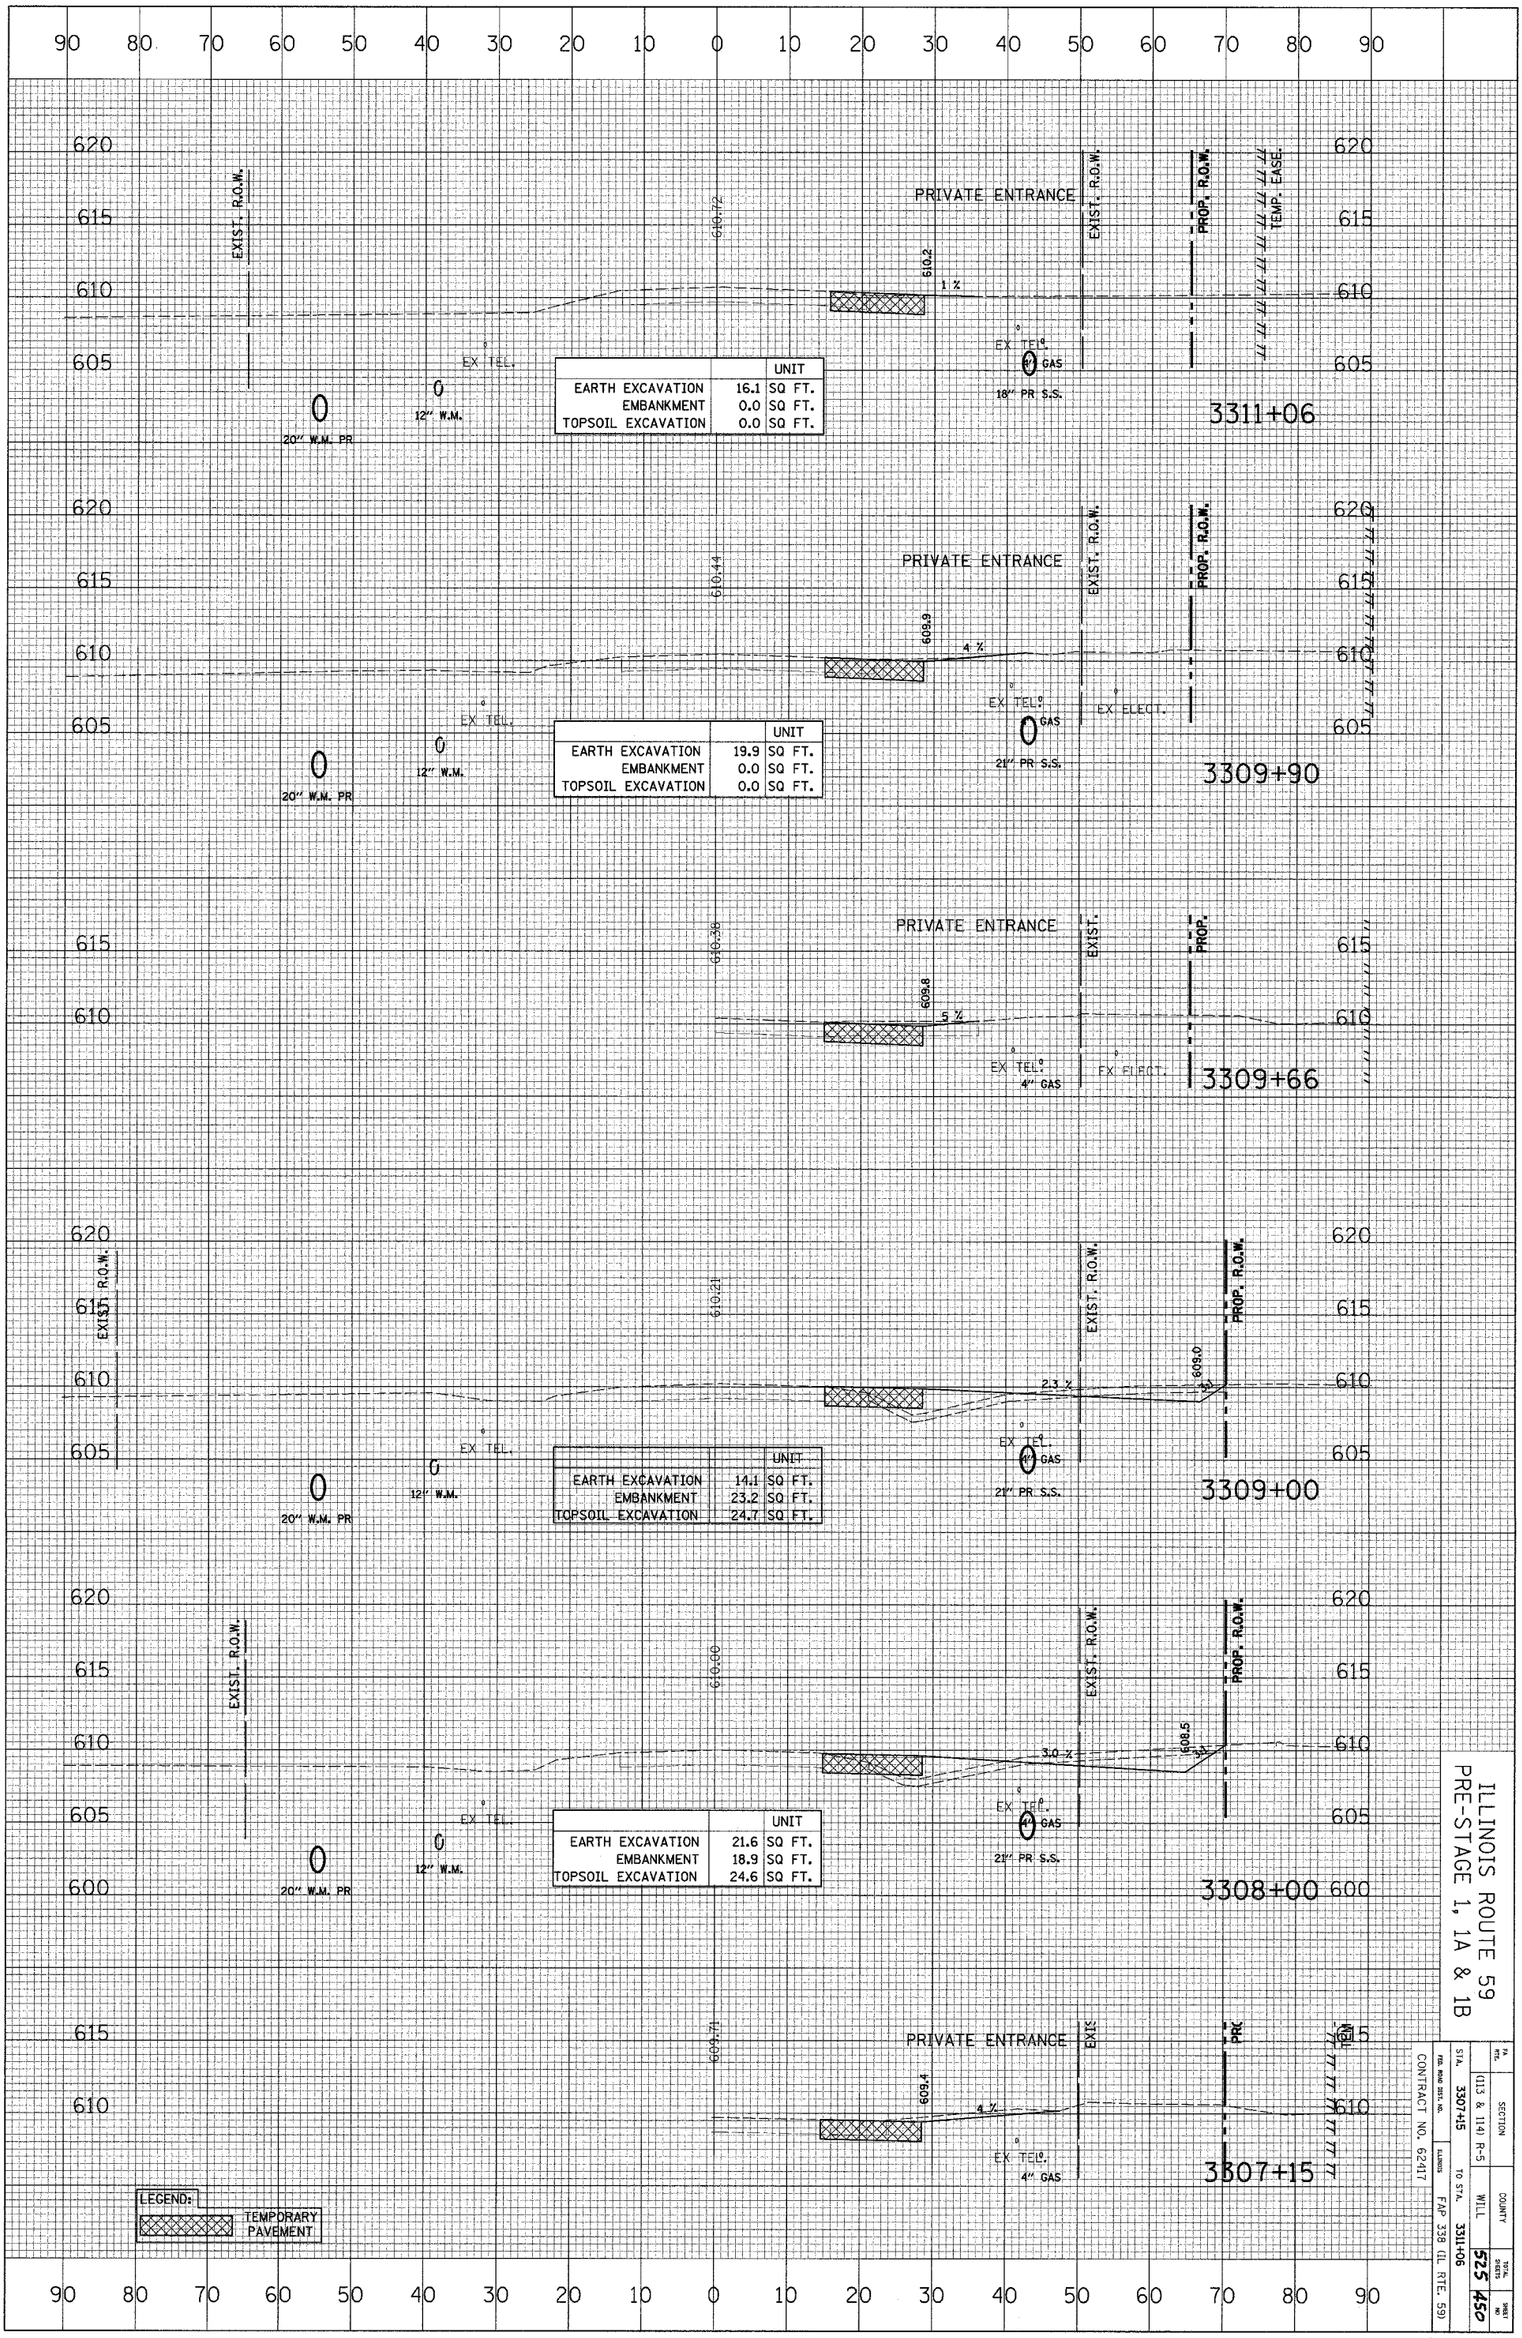


ILLINOIS ROUTE 59
PRE-STAGE 1, 1A & 1B

FA RTE.	SECTION	COUNTY	TOTAL SHEETS	SHEET NO.
	(11) & (14) R-5	WILL	525	450
STA. 3307+15	TO STA. 3311+06			
RTE. ROAD DIST. NO.	ILLINOIS	FAP 339 (IL RTE. 59)		

CONTRACT NO. 62417

CROSS SECTION		BY	DATE
	SURVEYED		
	PLOTTED		
NOTE BOOK	GRADES CHECKED		
	B.M. NOTED		
NO.	STRUCTURE NOTATIONS CHKD		

CROSS SECTION		BY	DATE
	SURVEYED		
	PLOTTED		
NOTE BOOK	ALIGNMENT CHECKED		
	RT. OF WAY CHECKED		
NO.	CADD FILE NAME		

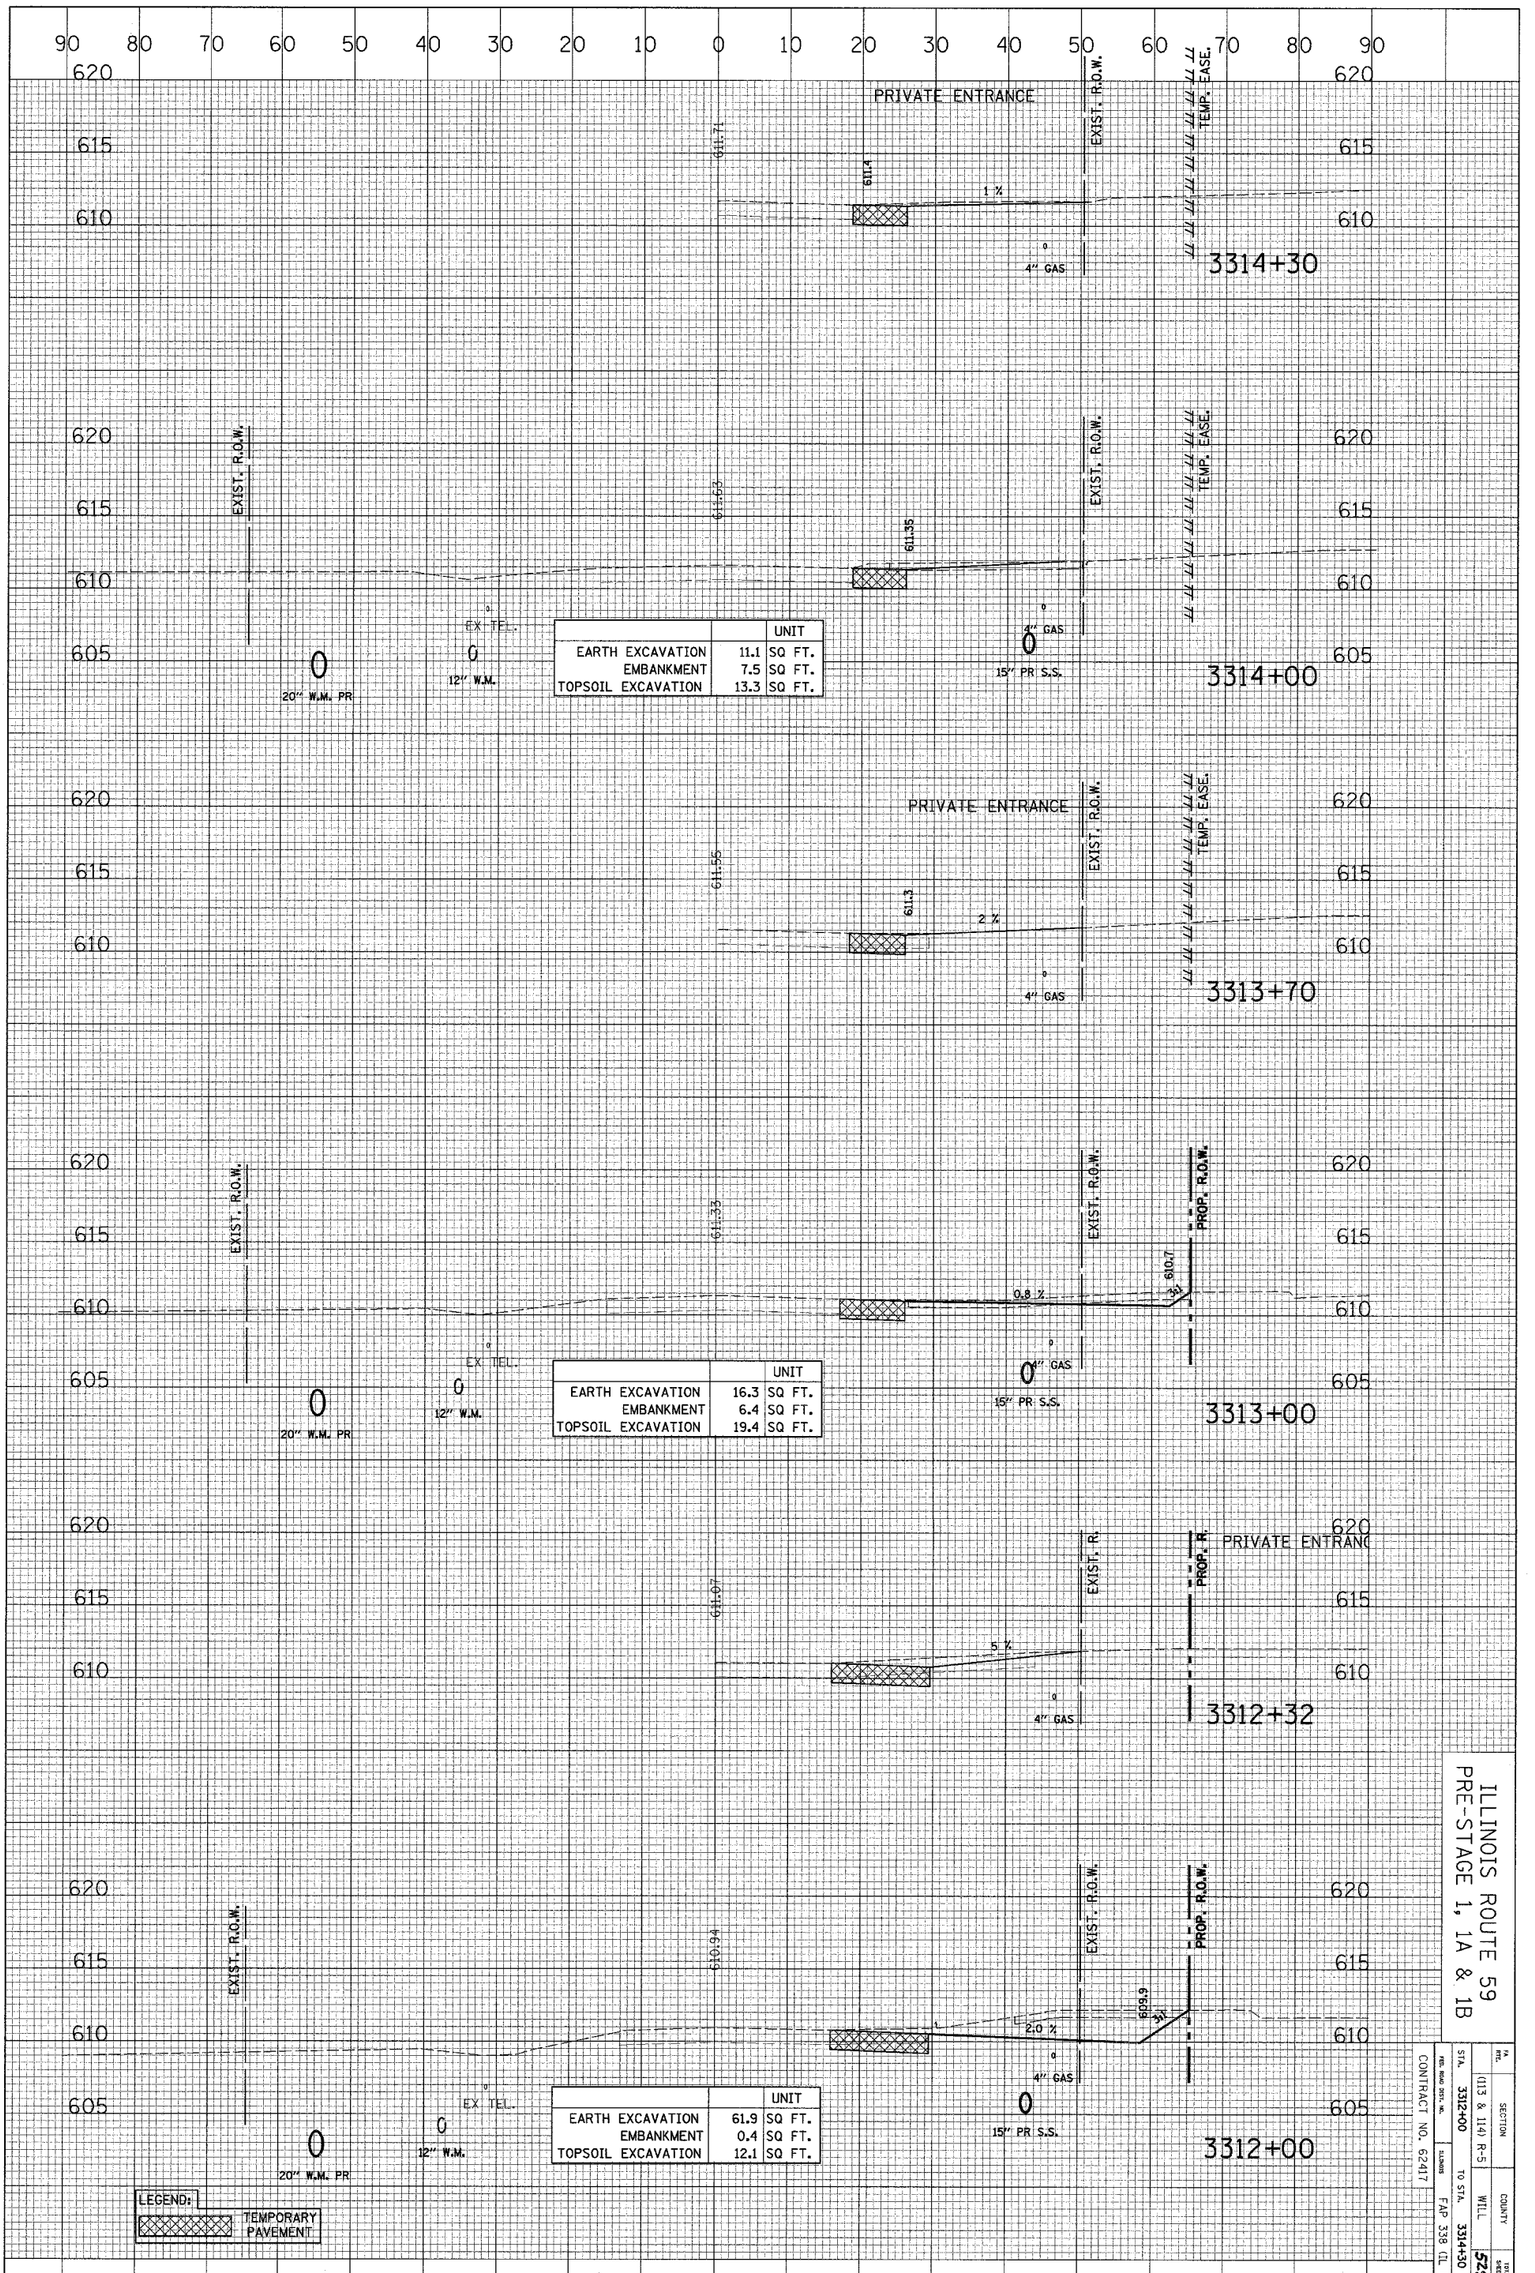

	UNIT
EARTH EXCAVATION	11.1 SQ FT.
EMBANKMENT	7.5 SQ FT.
TOPSOIL EXCAVATION	13.3 SQ FT.

	UNIT
EARTH EXCAVATION	16.3 SQ FT.
EMBANKMENT	6.4 SQ FT.
TOPSOIL EXCAVATION	19.4 SQ FT.

	UNIT
EARTH EXCAVATION	61.9 SQ FT.
EMBANKMENT	0.4 SQ FT.
TOPSOIL EXCAVATION	12.1 SQ FT.


ILLINOIS ROUTE 59
PRE-STAGE 1, 1A & 1B

F.A. RTE.	SECTION		
	(13 & 14) R-5		
STA. 3312+00	TO STA. 3314+30	COUNTY WILL	TOTAL SHEETS 525
FED. ROAD DIST. NO.	ILLINOIS	FAP 338 (IL RTE. 59)	SHEET NO. 451

CONTRACT NO. 62417

CROSS SECTION	SURVEYED	BY	DATE
	PLOTTED		
NOTE BOOK	GRADES CHECKED		
NO.	B.M. NOTED		
	STRUCTURE NOTATIONS CHKD		

CROSS SECTION	SURVEYED	BY	DATE
	PLOTTED		
NOTE BOOK	ALIGNMENT CHECKED		
NO.	RT. OF WAY CHECKED		
	CADD FILE NAME		

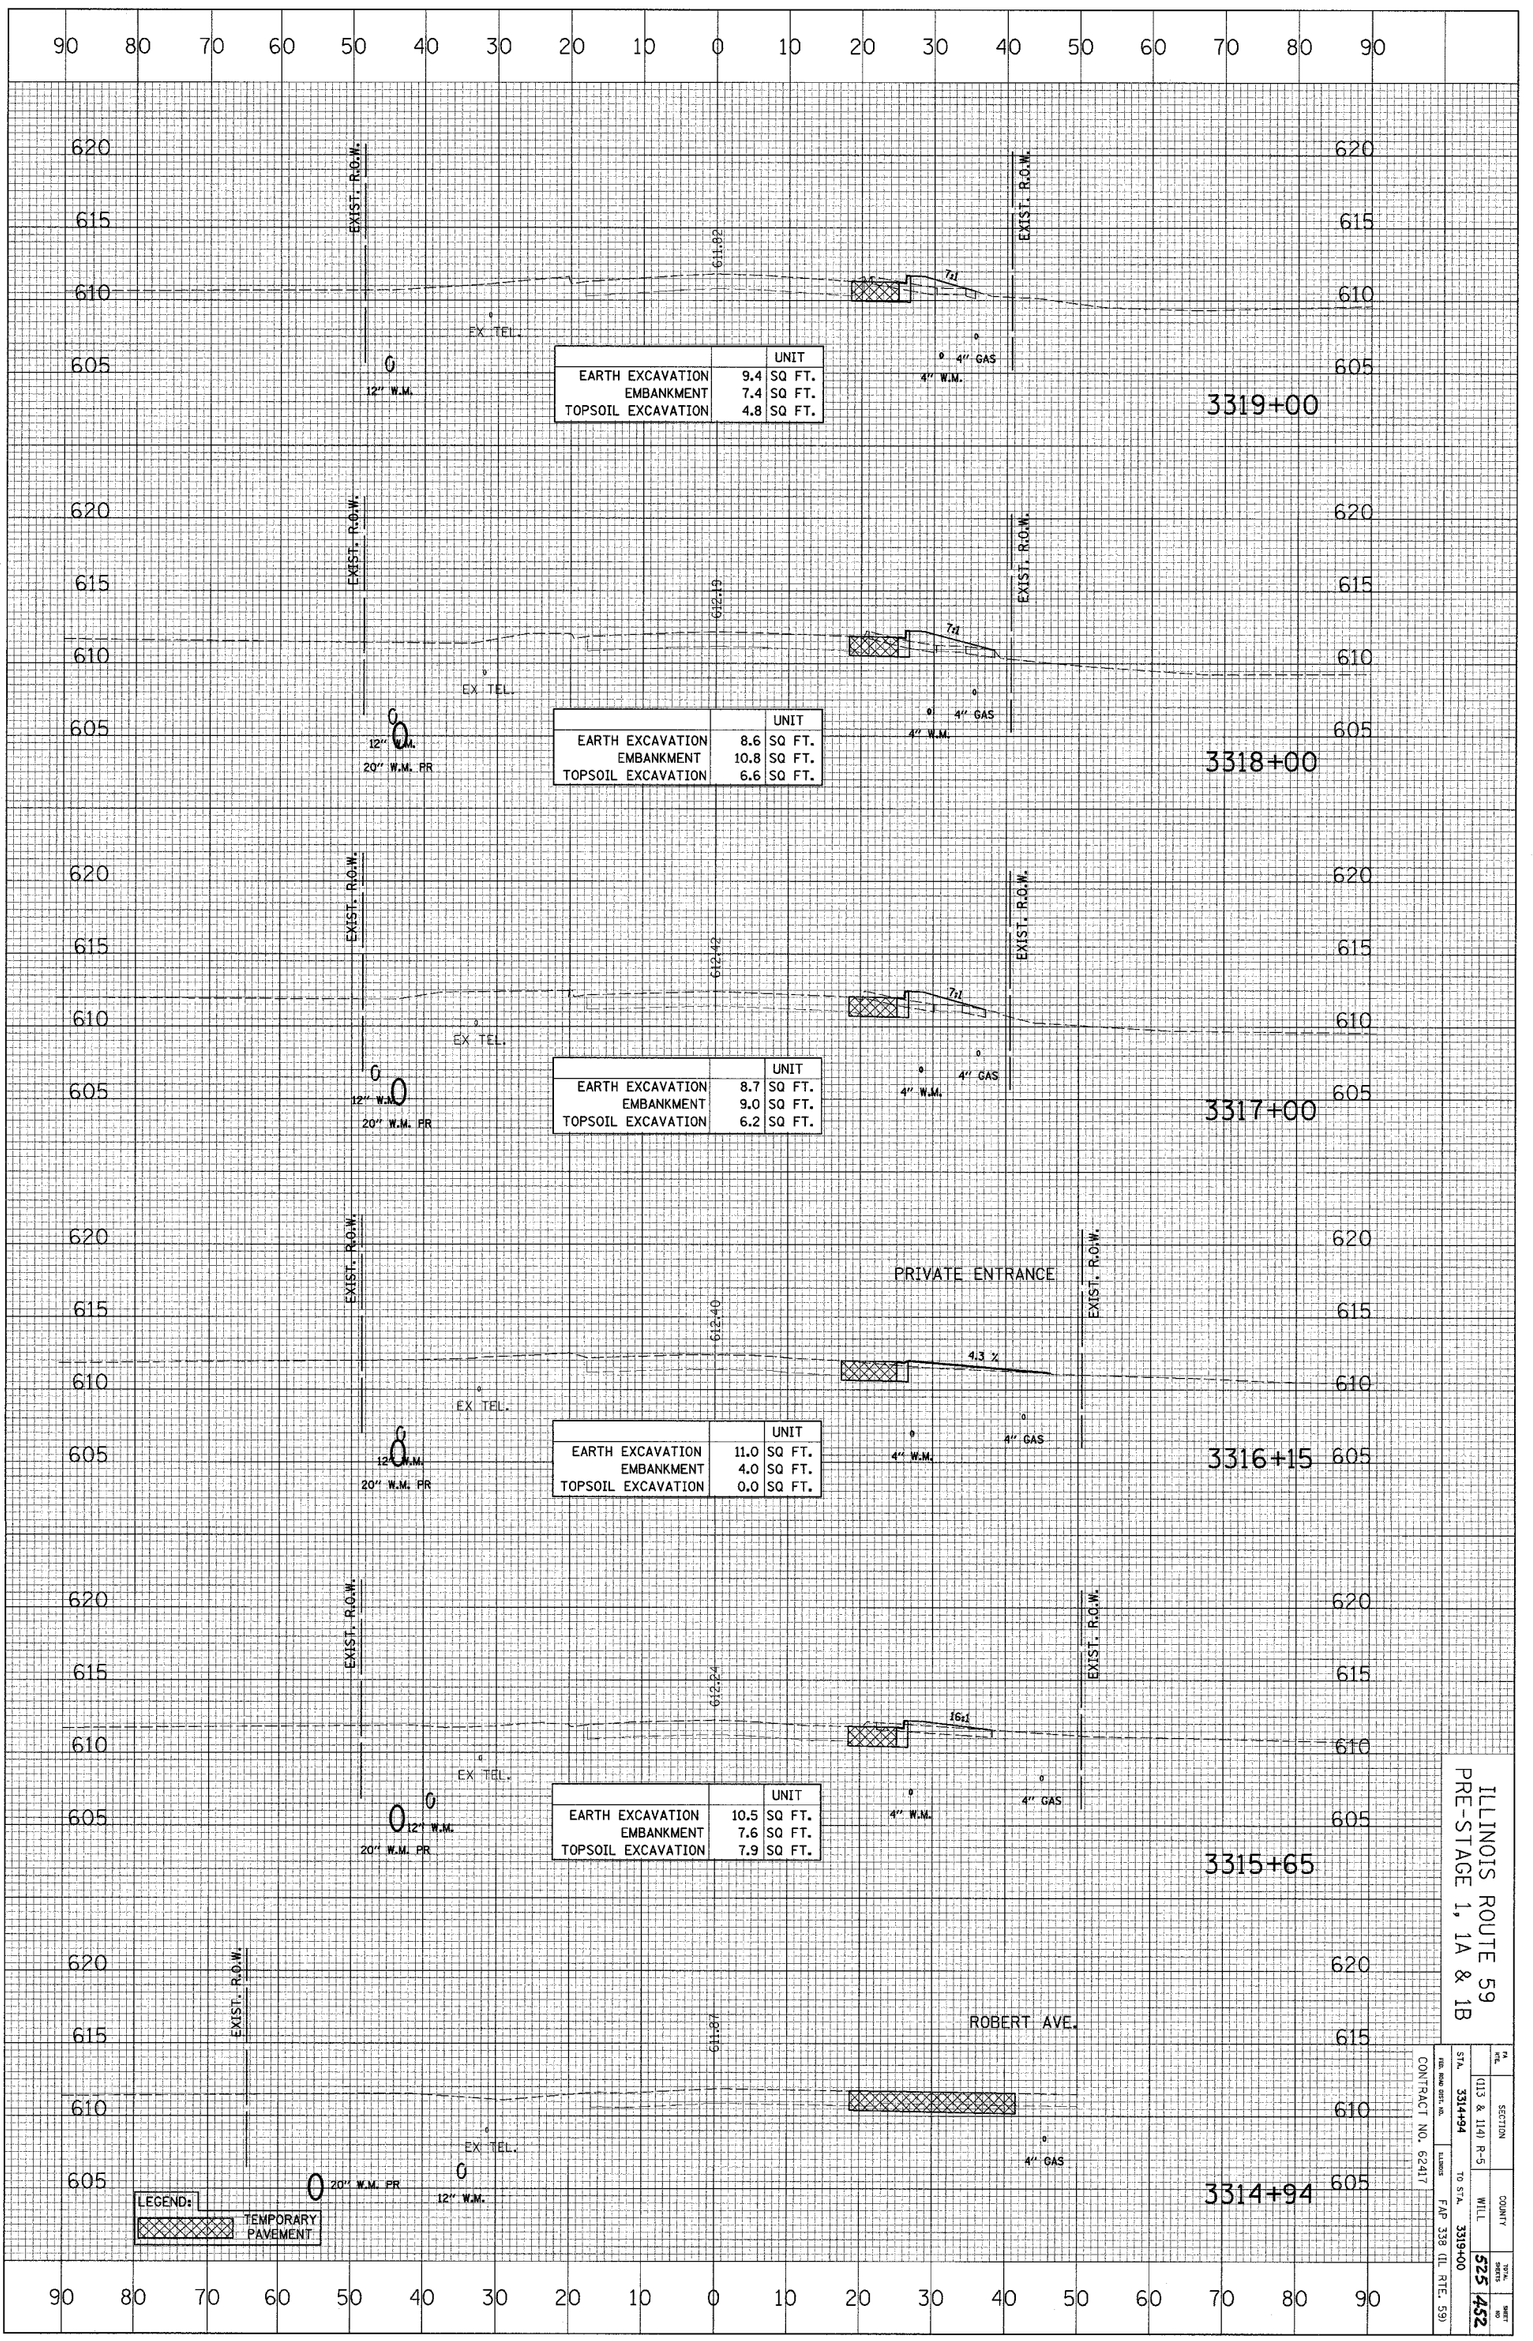

		UNIT
EARTH EXCAVATION	9.4	SQ FT.
EMBANKMENT	7.4	SQ FT.
TOPSOIL EXCAVATION	4.8	SQ FT.

		UNIT
EARTH EXCAVATION	8.6	SQ FT.
EMBANKMENT	10.8	SQ FT.
TOPSOIL EXCAVATION	6.6	SQ FT.

		UNIT
EARTH EXCAVATION	8.7	SQ FT.
EMBANKMENT	9.0	SQ FT.
TOPSOIL EXCAVATION	6.2	SQ FT.

		UNIT
EARTH EXCAVATION	11.0	SQ FT.
EMBANKMENT	4.0	SQ FT.
TOPSOIL EXCAVATION	0.0	SQ FT.

		UNIT
EARTH EXCAVATION	10.5	SQ FT.
EMBANKMENT	7.6	SQ FT.
TOPSOIL EXCAVATION	7.9	SQ FT.


ILLINOIS ROUTE 59
PRE-STAGE 1, 1A & 1B

F.A. RTE.	SECTION	COUNTY	TOTAL SHEETS	SHEET NO.
STA. 3314+94	(113 & 114) R-5	WILL	525	452
	TO STA. 3319+00	ILLINOIS	FAP 339 (IL RTE. 59)	

CONTRACT NO. 62417

CROSS SECTION	SURVEYED	BY	DATE
	PLOTTED		
NOTE BOOK	GRADES CHECKED		
NO.	B.M. NOTED		
	STRUCTURE NOTATIONS CH'KD		

CROSS SECTION	SURVEYED	BY	DATE
	PLOTTED		
NOTE BOOK	ALIGNMENT CHECKED		
NO.	RT. OF WAY CHECKED		
	CADD FILE NAME		

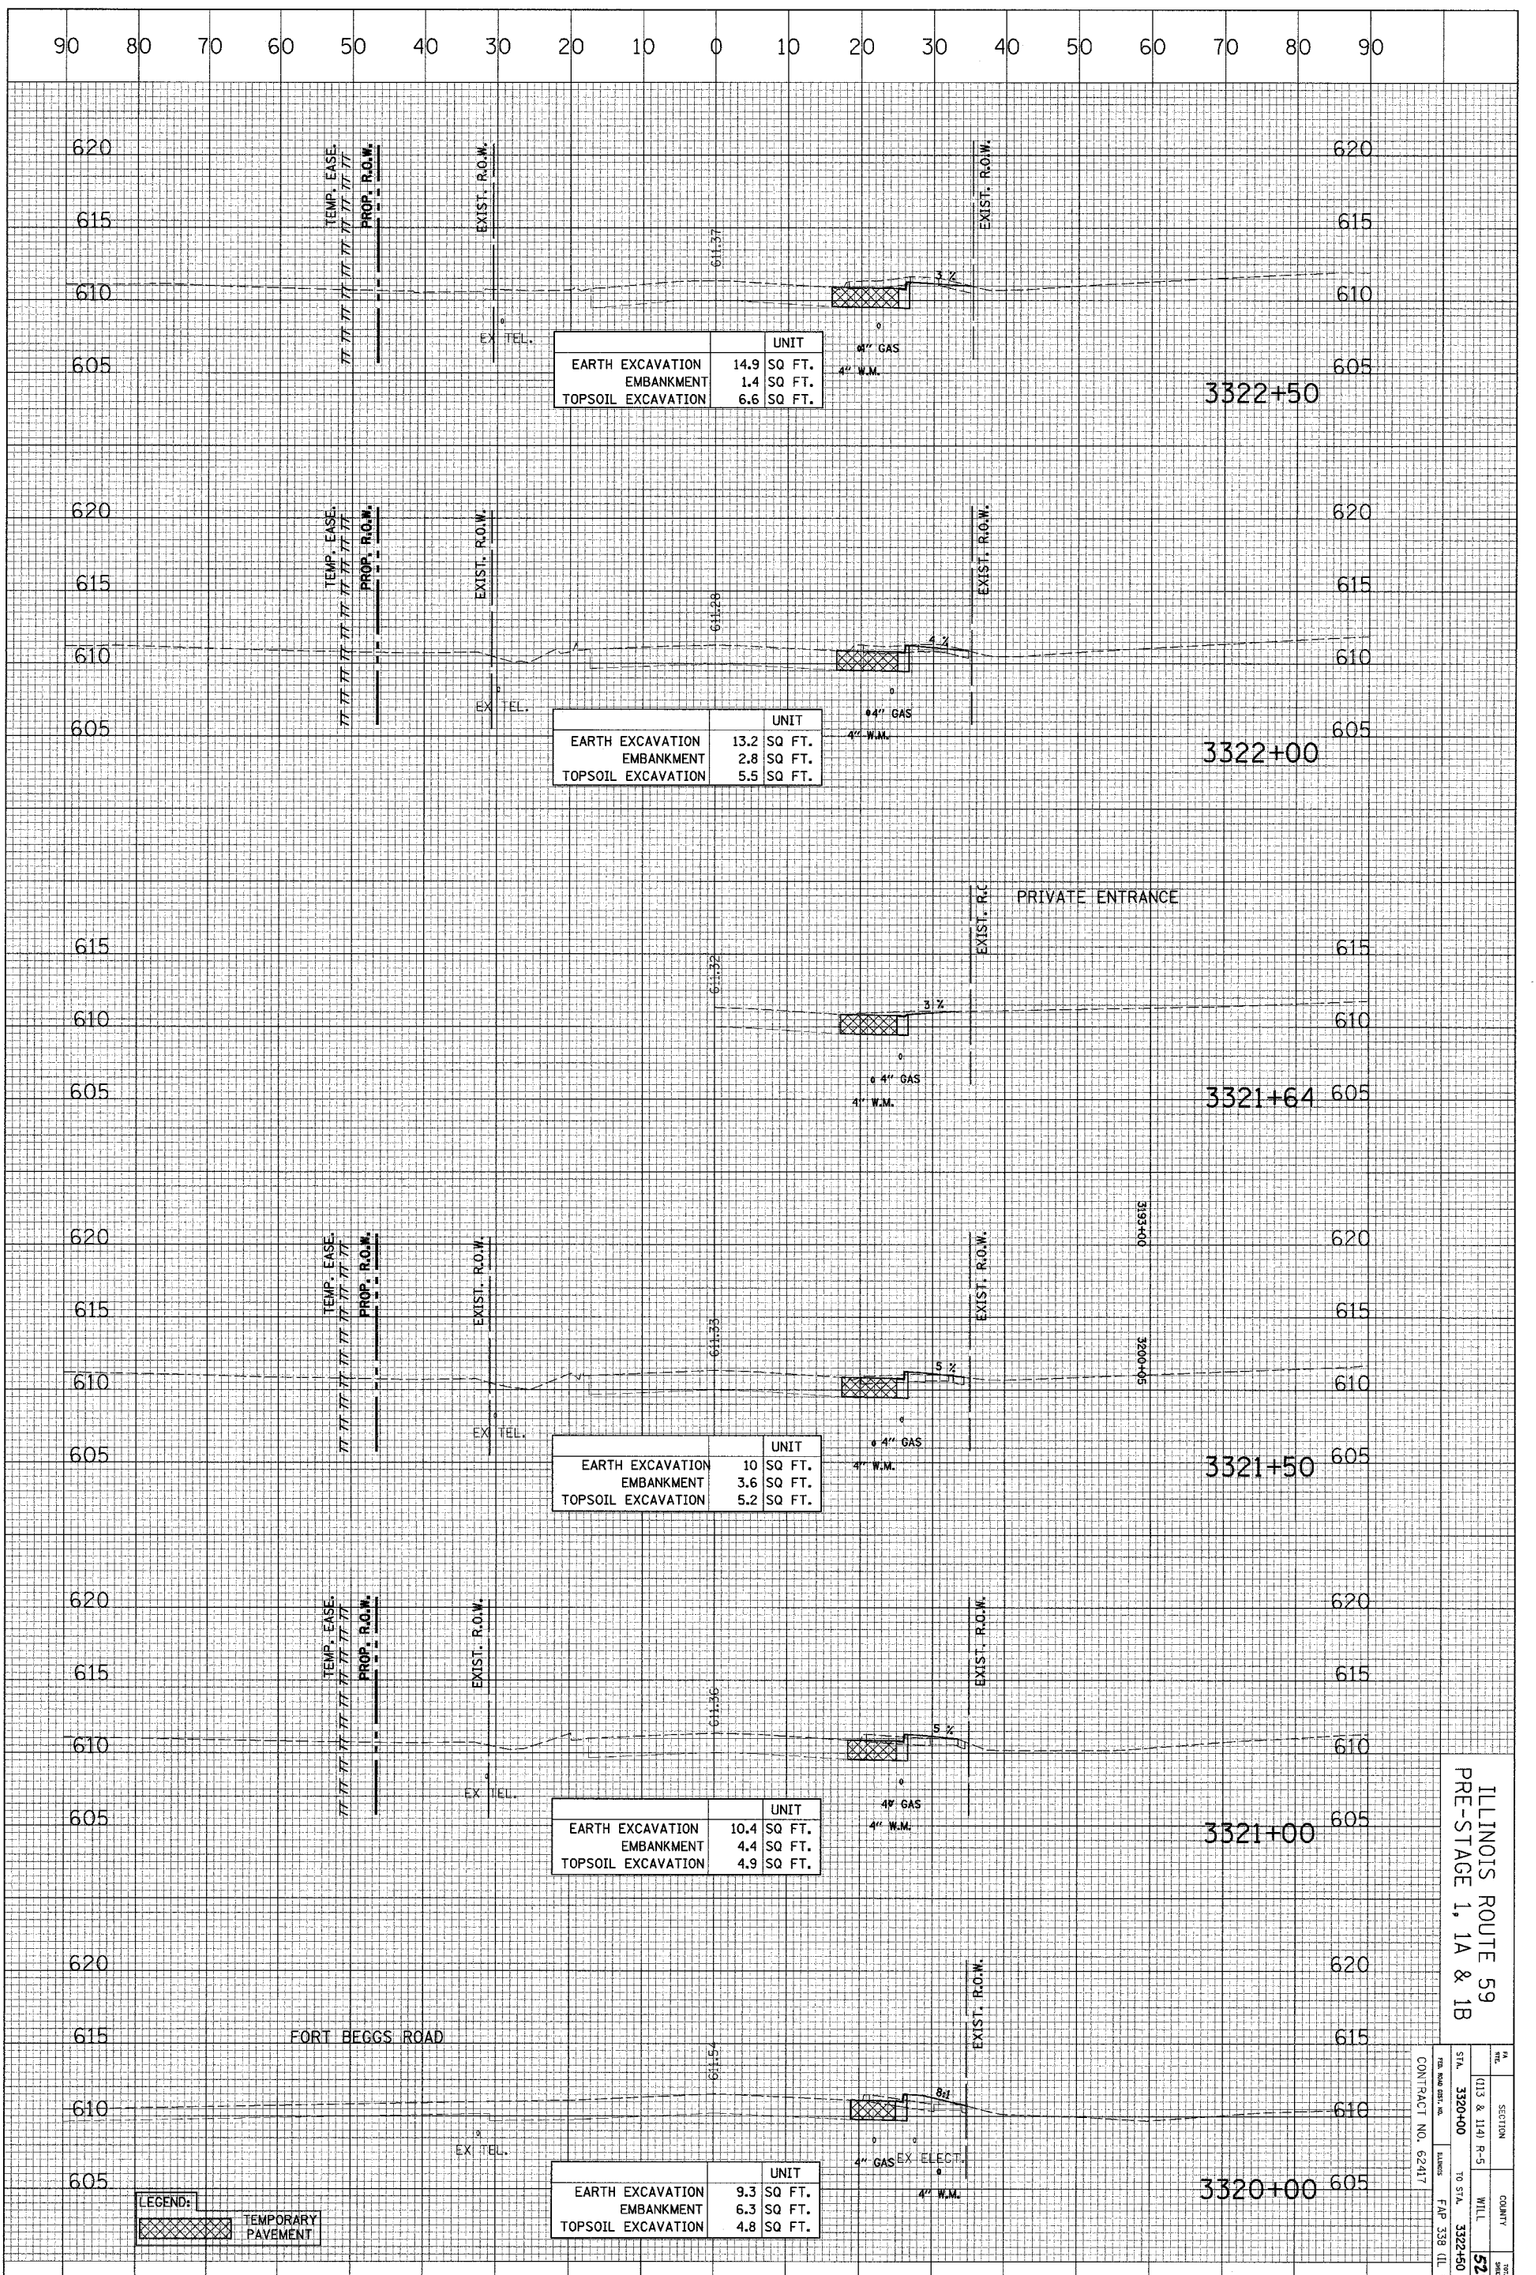


ILLINOIS ROUTE 59
PRE-STAGE 1, 1A & 1B

F.A. RTE.	SECTION	COUNTY	TOTAL SHEETS	SHEET NO.
	(113 & 114) R-5	WILL	525	453
TOT. ROAD DIST. NO.	STA. 3320+00	TO STA. 3322+50	ILLINOIS	FAP 339 (IL RTE. 59)

CONTRACT NO. 62417

CROSS SECTION	SURVEYED	BY	DATE
	PLOTTED		
NOTE BOOK	GRADES CHECKED		
	B.M. NOTED		
NO.	STRUCTURE NOTATIONS CHKD		

CROSS SECTION	SURVEYED	BY	DATE
	PLOTTED		
NOTE BOOK	ALIGNMENT CHECKED		
	RT. OF WAY CHECKED		
NO.	CADD FILE NAME		

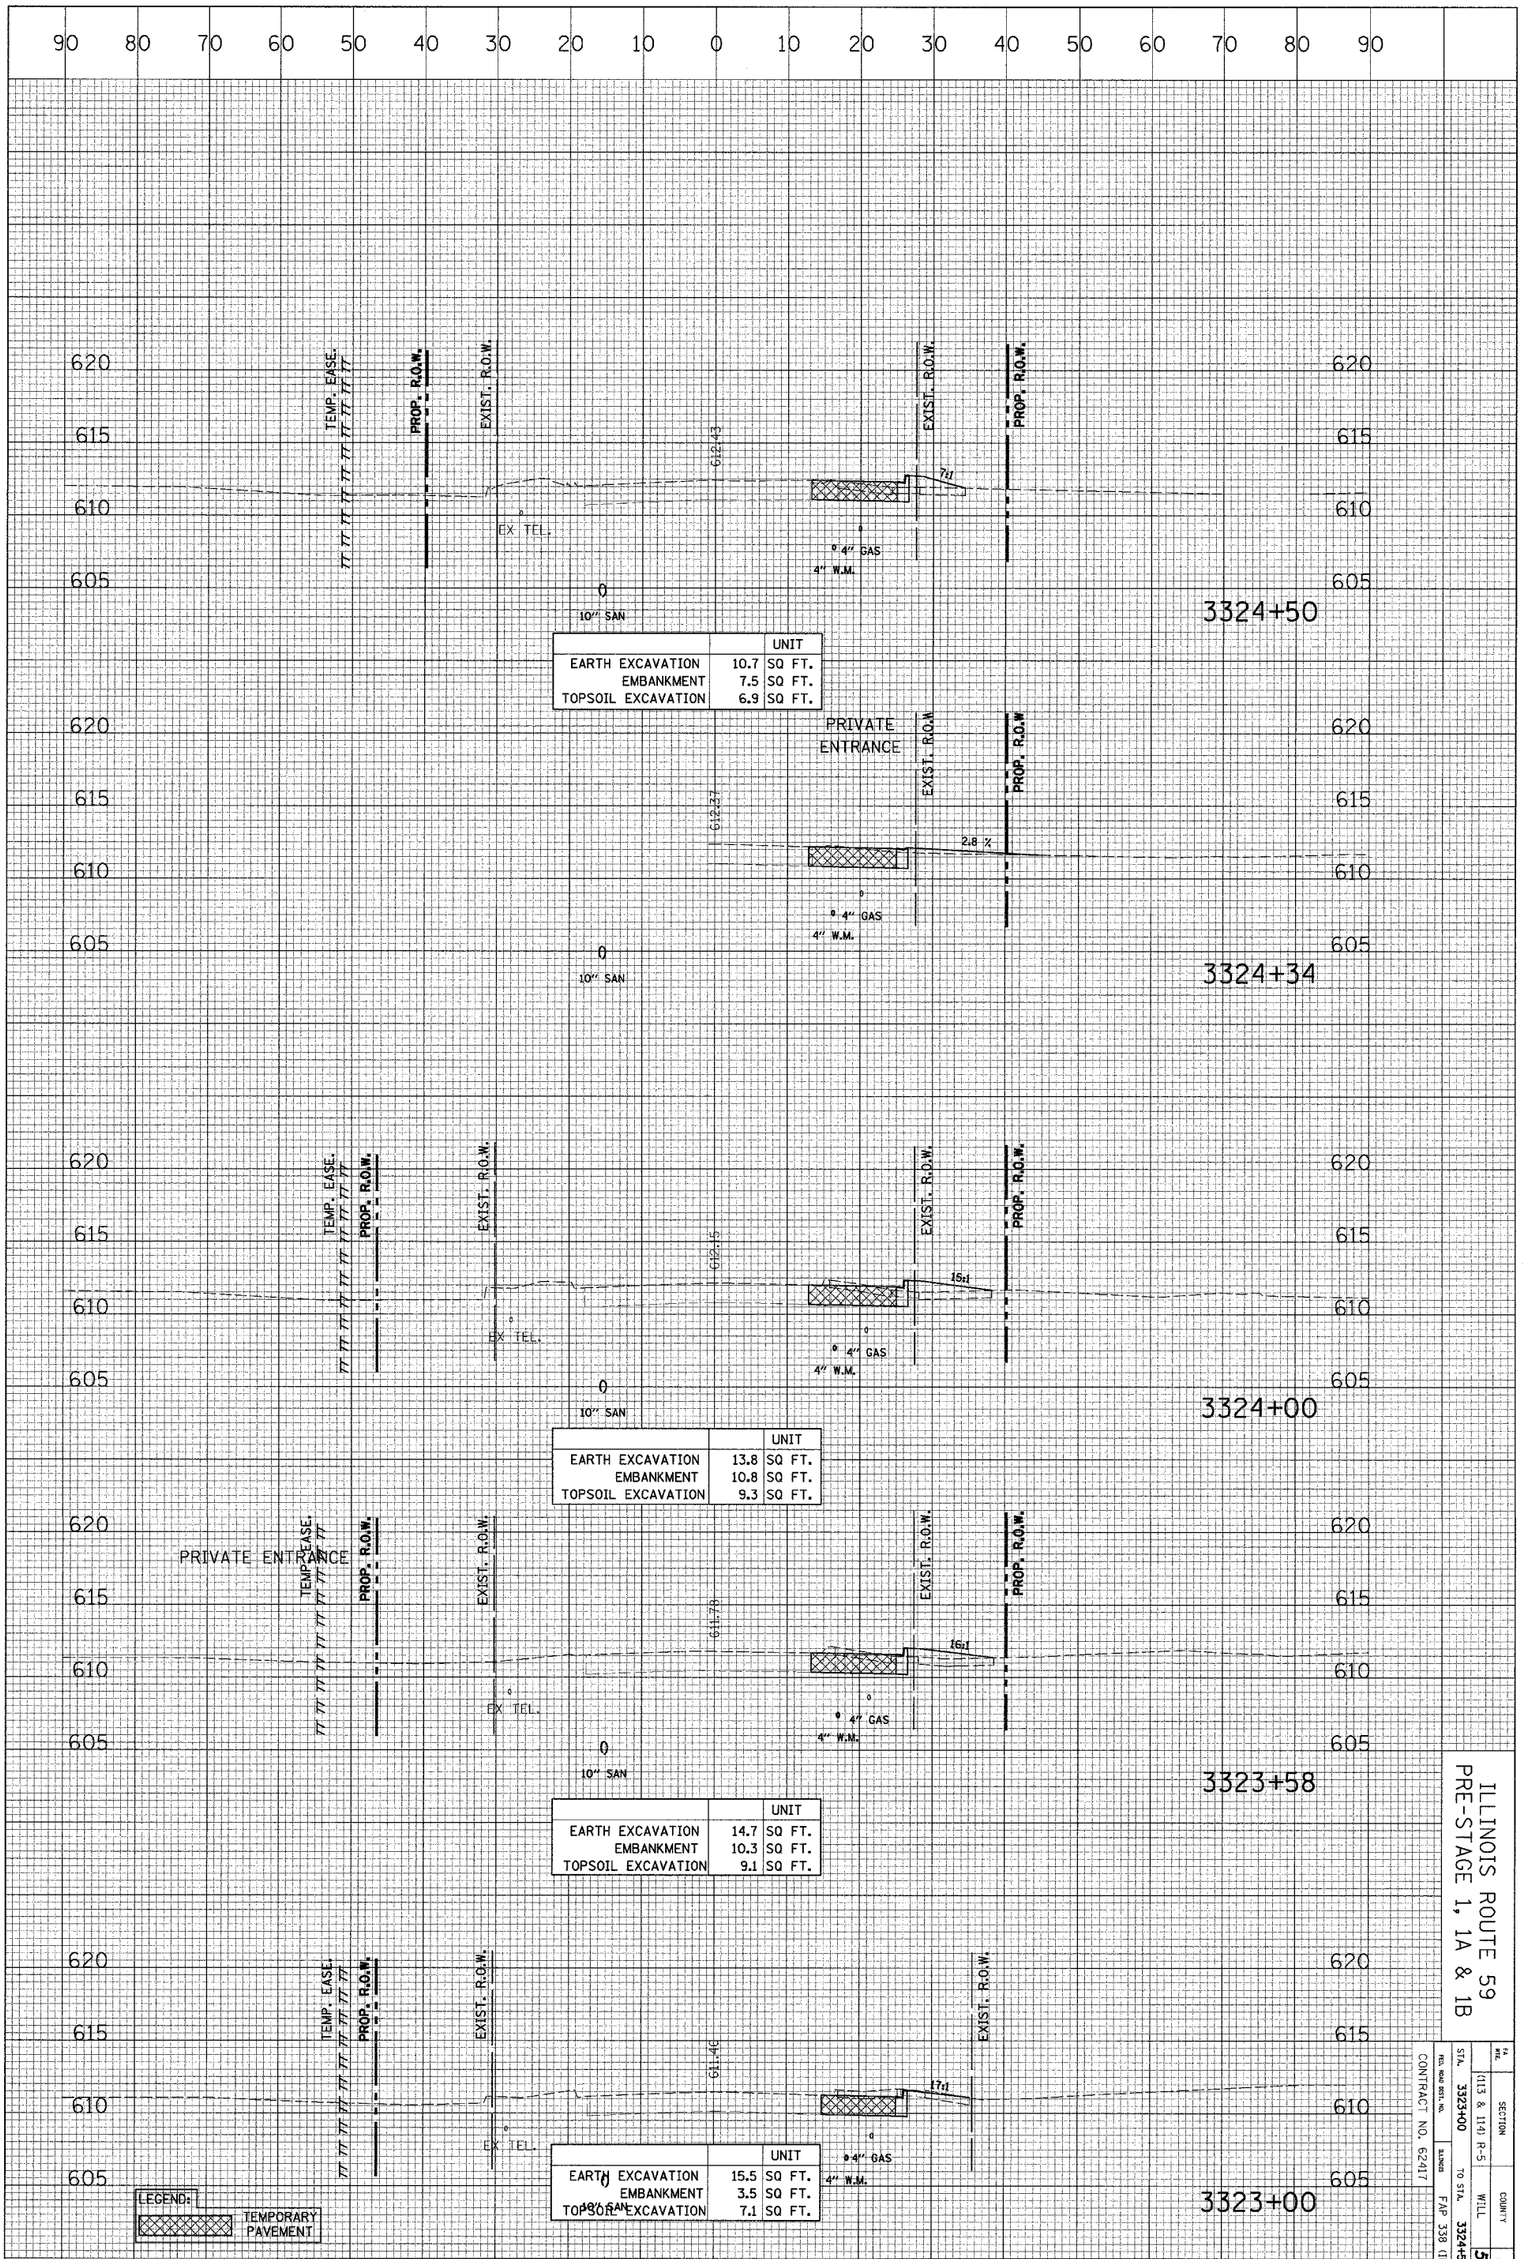

		UNIT
EARTH EXCAVATION	10.7	SQ FT.
EMBANKMENT	7.5	SQ FT.
TOPSOIL EXCAVATION	6.9	SQ FT.

		UNIT
EARTH EXCAVATION	13.8	SQ FT.
EMBANKMENT	10.8	SQ FT.
TOPSOIL EXCAVATION	9.3	SQ FT.

		UNIT
EARTH EXCAVATION	14.7	SQ FT.
EMBANKMENT	10.3	SQ FT.
TOPSOIL EXCAVATION	9.1	SQ FT.

		UNIT
EARTH EXCAVATION	15.5	SQ FT.
EMBANKMENT	3.5	SQ FT.
TOPSOIL EXCAVATION	7.1	SQ FT.


ILLINOIS ROUTE 59
PRE-STAGE 1, 1A & 1B

F.A. RTE.	SECTION	COUNTY	TOTAL SHEETS	SHEET NO.
STA. 3323+00	(113 & 114) R-5	WILL	525	454
REG. MAP SHEET NO.	TO STA. 3324+50			
ILLINOIS	F.A.P. 339 (IL. RTE. 59)			

CONTRACT NO. 62417

CROSS SECTION	SURVEYED	BY	DATE
	PLOTTED		
NOTE BOOK	GRADES CHECKED		
NO.	B.M. NOTED		
	STRUCTURE NOTATIONS CHKD		

CROSS SECTION	SURVEYED	BY	DATE
	PLOTTED		
NOTE BOOK	ALIGNMENT CHECKED		
NO.	RT. OF WAY CHECKED		
	CADD FILE NAME		

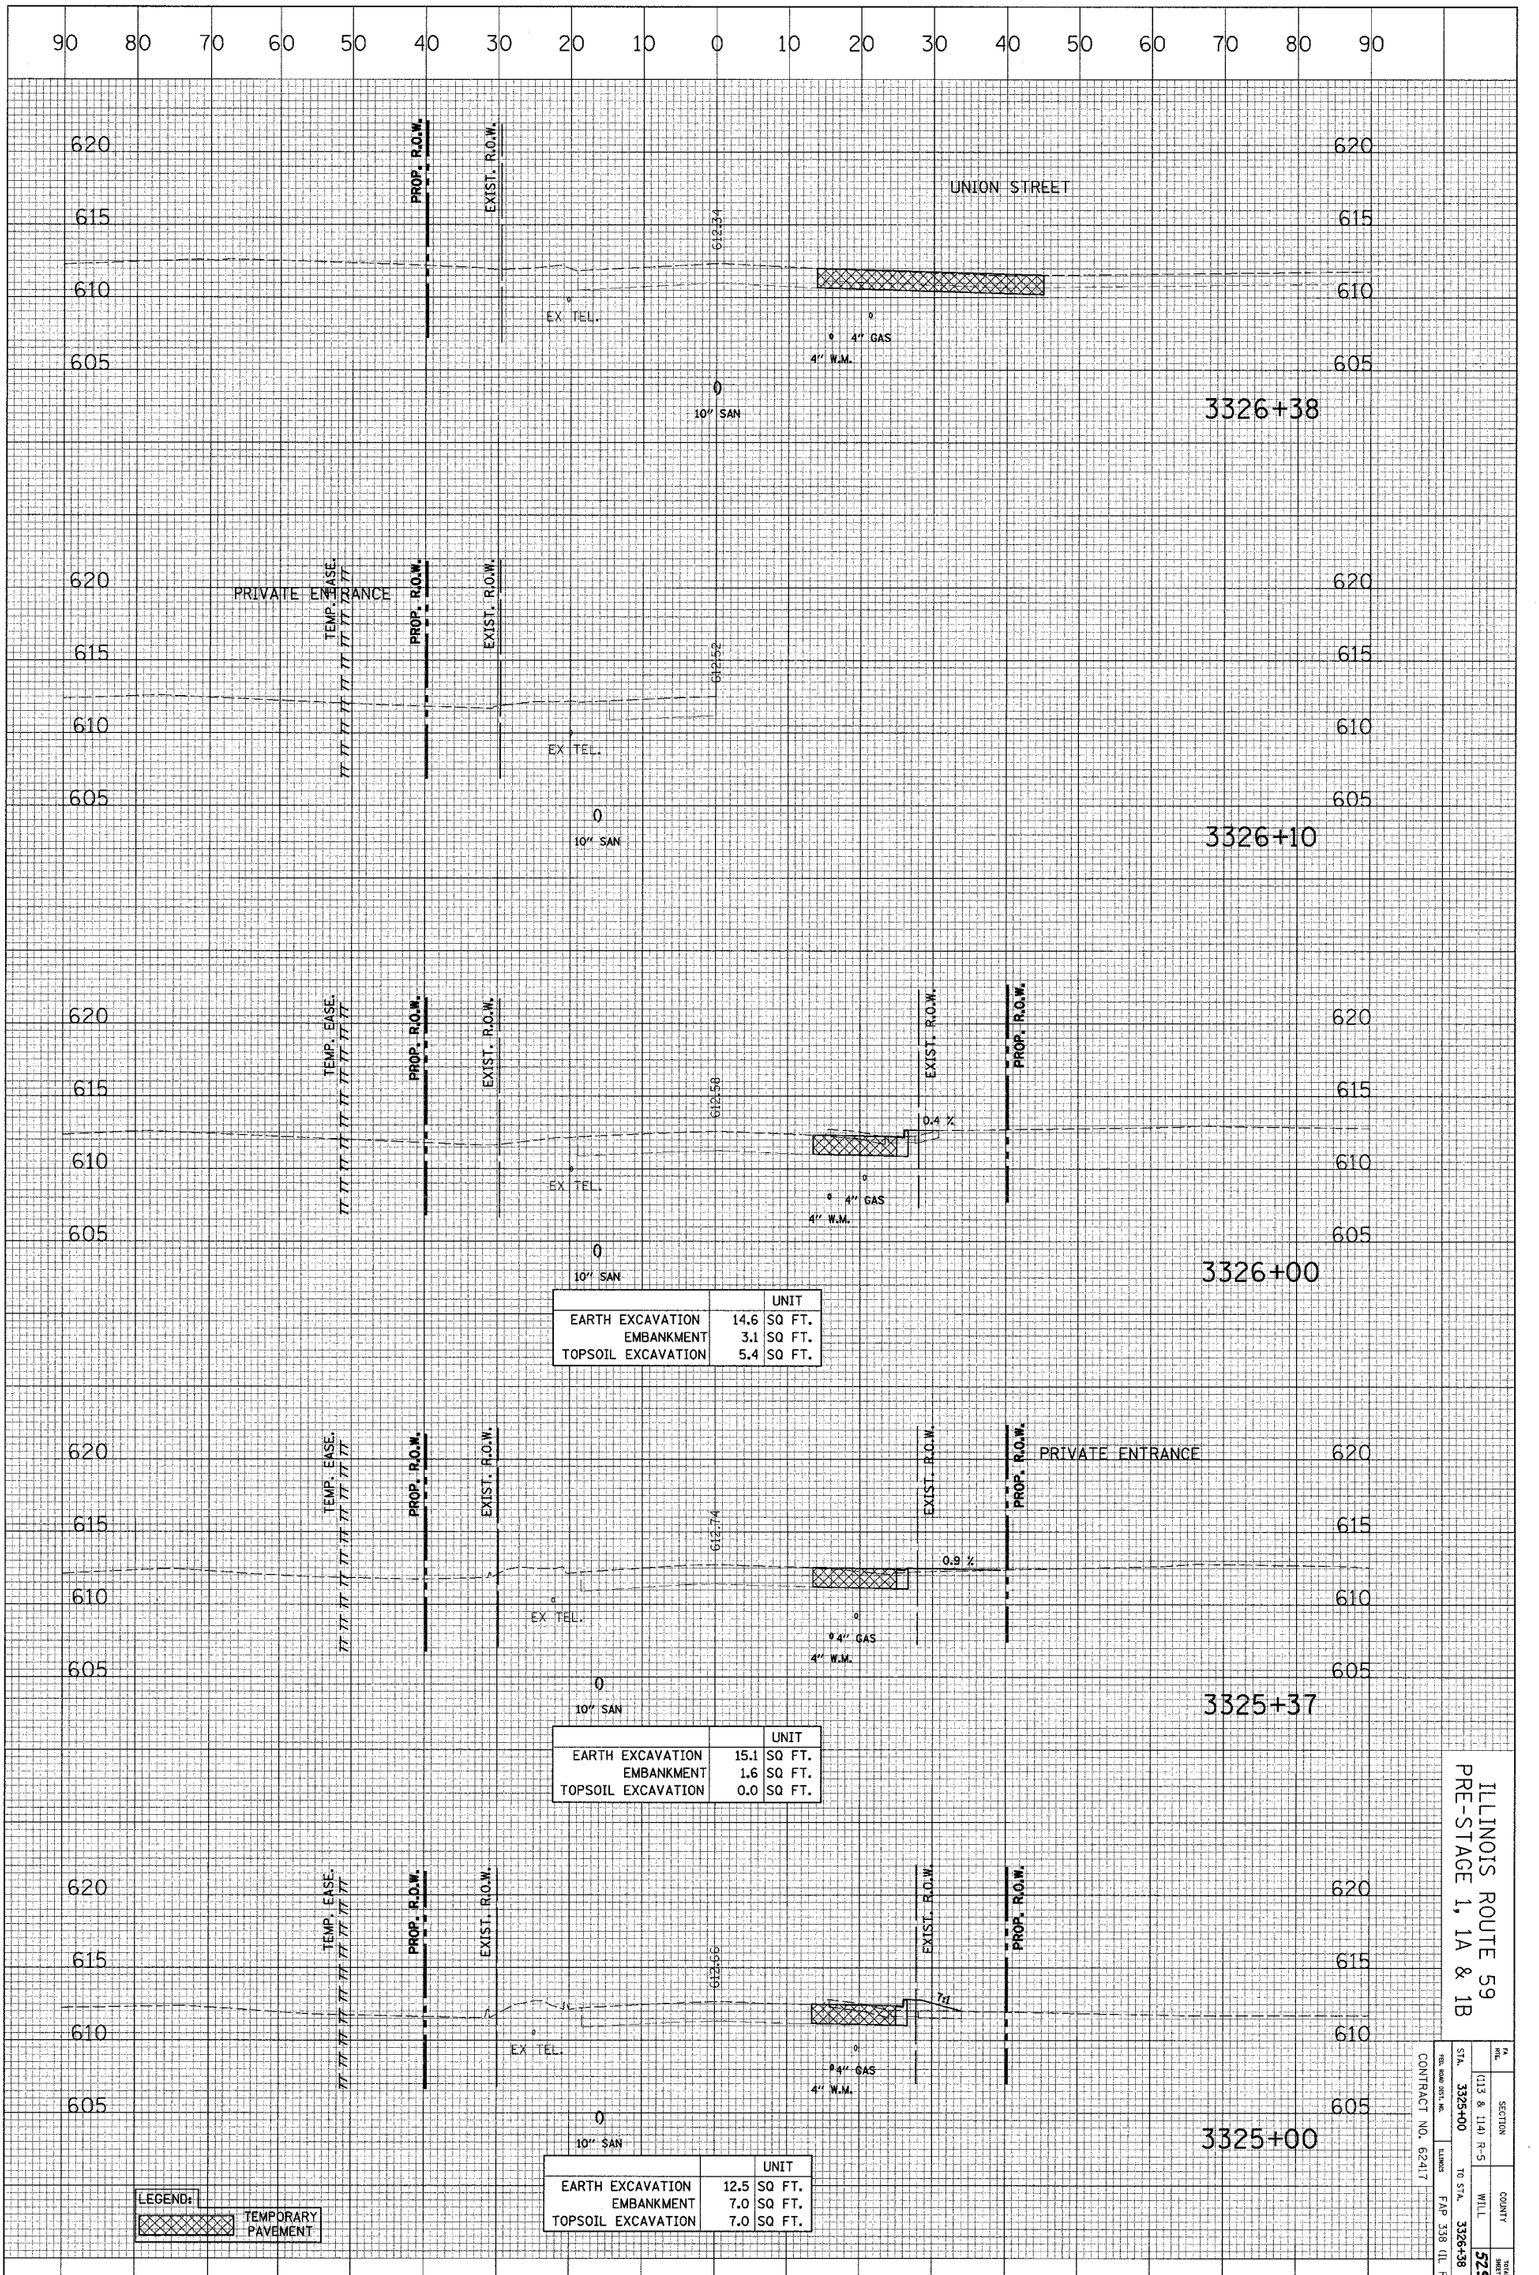

		UNIT
EARTH EXCAVATION	14.6	SQ FT.
EMBANKMENT	3.1	SQ FT.
TOPSOIL EXCAVATION	5.4	SQ FT.

		UNIT
EARTH EXCAVATION	15.1	SQ FT.
EMBANKMENT	1.6	SQ FT.
TOPSOIL EXCAVATION	0.0	SQ FT.

		UNIT
EARTH EXCAVATION	12.5	SQ FT.
EMBANKMENT	7.0	SQ FT.
TOPSOIL EXCAVATION	7.0	SQ FT.

LEGEND:
TEMPORARY PAVEMENT


ILLINOIS ROUTE 59
PRE-STAGE 1, 1A & 1B

CONTRACT NO. 62417

FA RTE.	SECTION	COUNTY	TOTAL SHEETS	SHEET NO.
	(13 & 14) R-5	WILL	525	455
TOTAL SHEET NO.	STA. 3325+00	TO STA. 3326+38	ILLINOIS	FAP 338 (IL RTE. 59)

CROSS SECTION		BY	DATE
	SURVEYED		
	PLOTTED		
NOTE BOOK	GRADES CHECKED		
	B.M. NOTED		
NO.	STRUCTURE NOTATNS CHKD		

CROSS SECTION		BY	DATE
	SURVEYED		
	PLOTTED		
NOTE BOOK	ALIGNMENT CHECKED		
	RT. OF WAY CHECKED		
NO.	CADD FILE NAME		

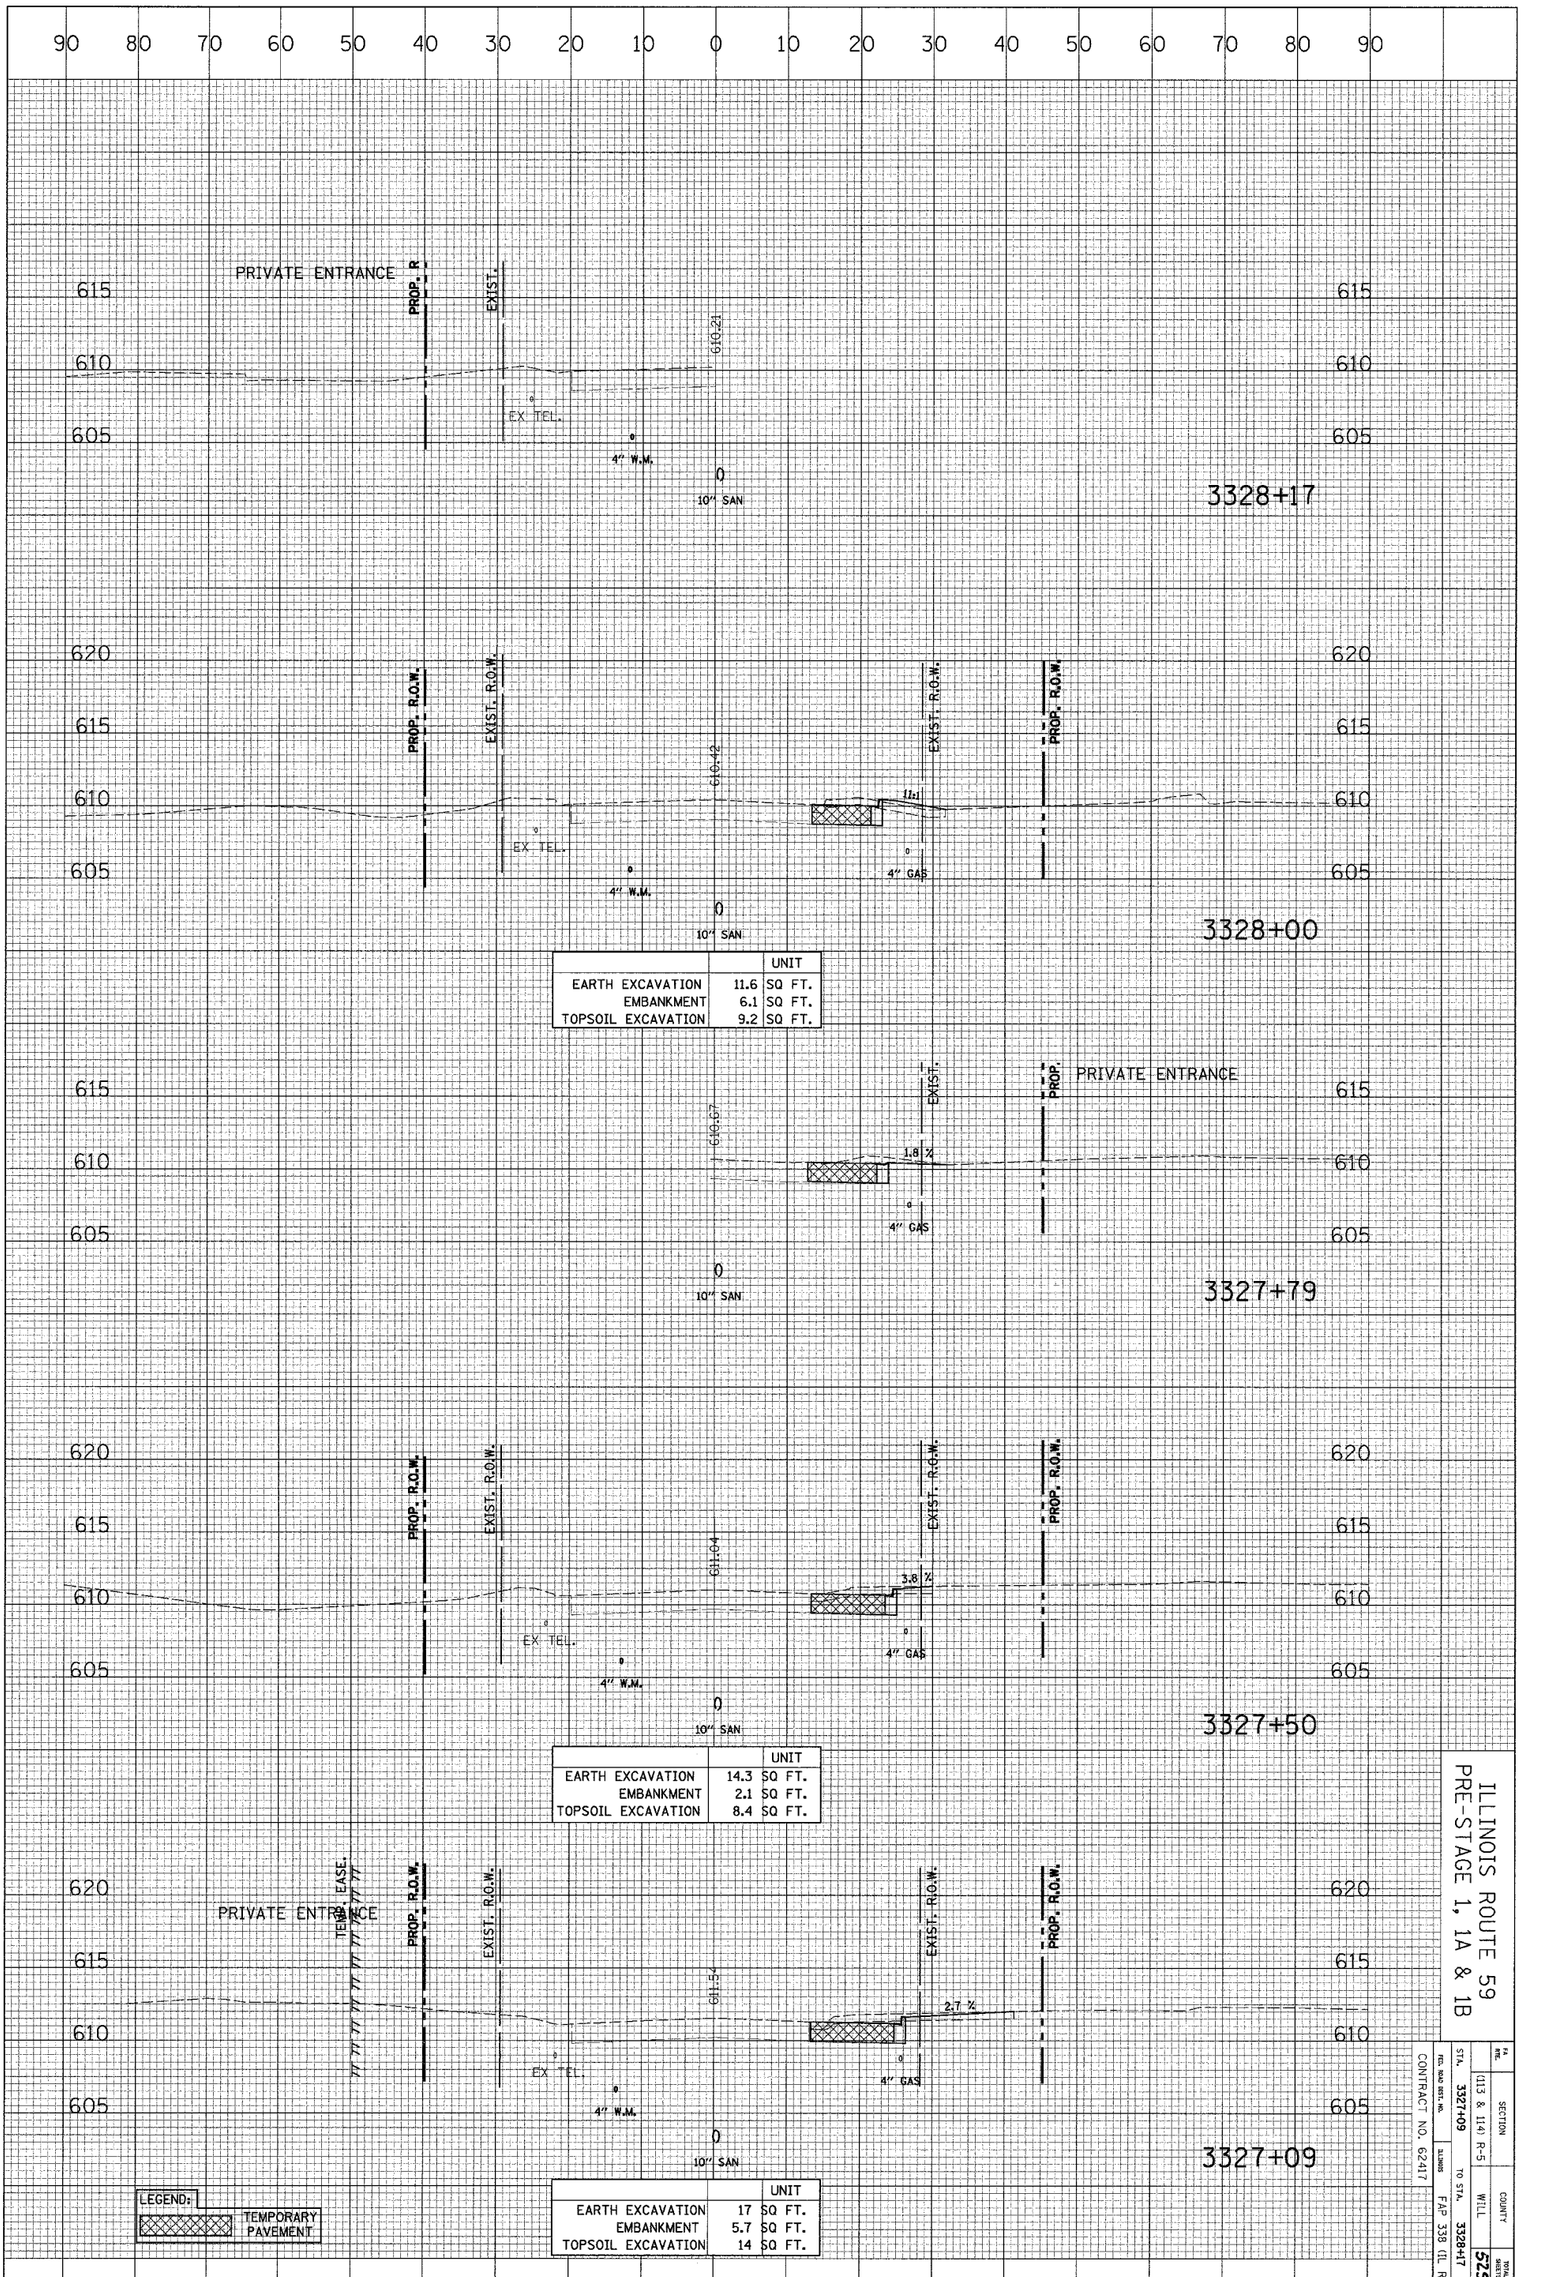


ILLINOIS ROUTE 59
PRE-STAGE 1, 1A & 1B

FA RTE.	SECTION	COUNTY	TOTAL SHEETS	SHEET NO.
FED. ROAD DIST. NO.	(113 & 114) R-5	WILL	525	456
STA. 3327+09	ILLINOIS	TO STA. 3328+17	F.A.P. 339 (IL RTE. 59)	

CONTRACT NO. 62417

CROSS SECTION	SURVEYED	BY	DATE
	PLOTTED		
NOTE BOOK	GRADES CHECKED		
	B.M. NOTED		
NO.	STRUCTURE NOTATIONS CHK'D		

CROSS SECTION	SURVEYED	BY	DATE
	PLOTTED		
NOTE BOOK	ALIGNMENT CHECKED		
	R.O.W. CHECKED		
NO.	CADD FILE NAME		

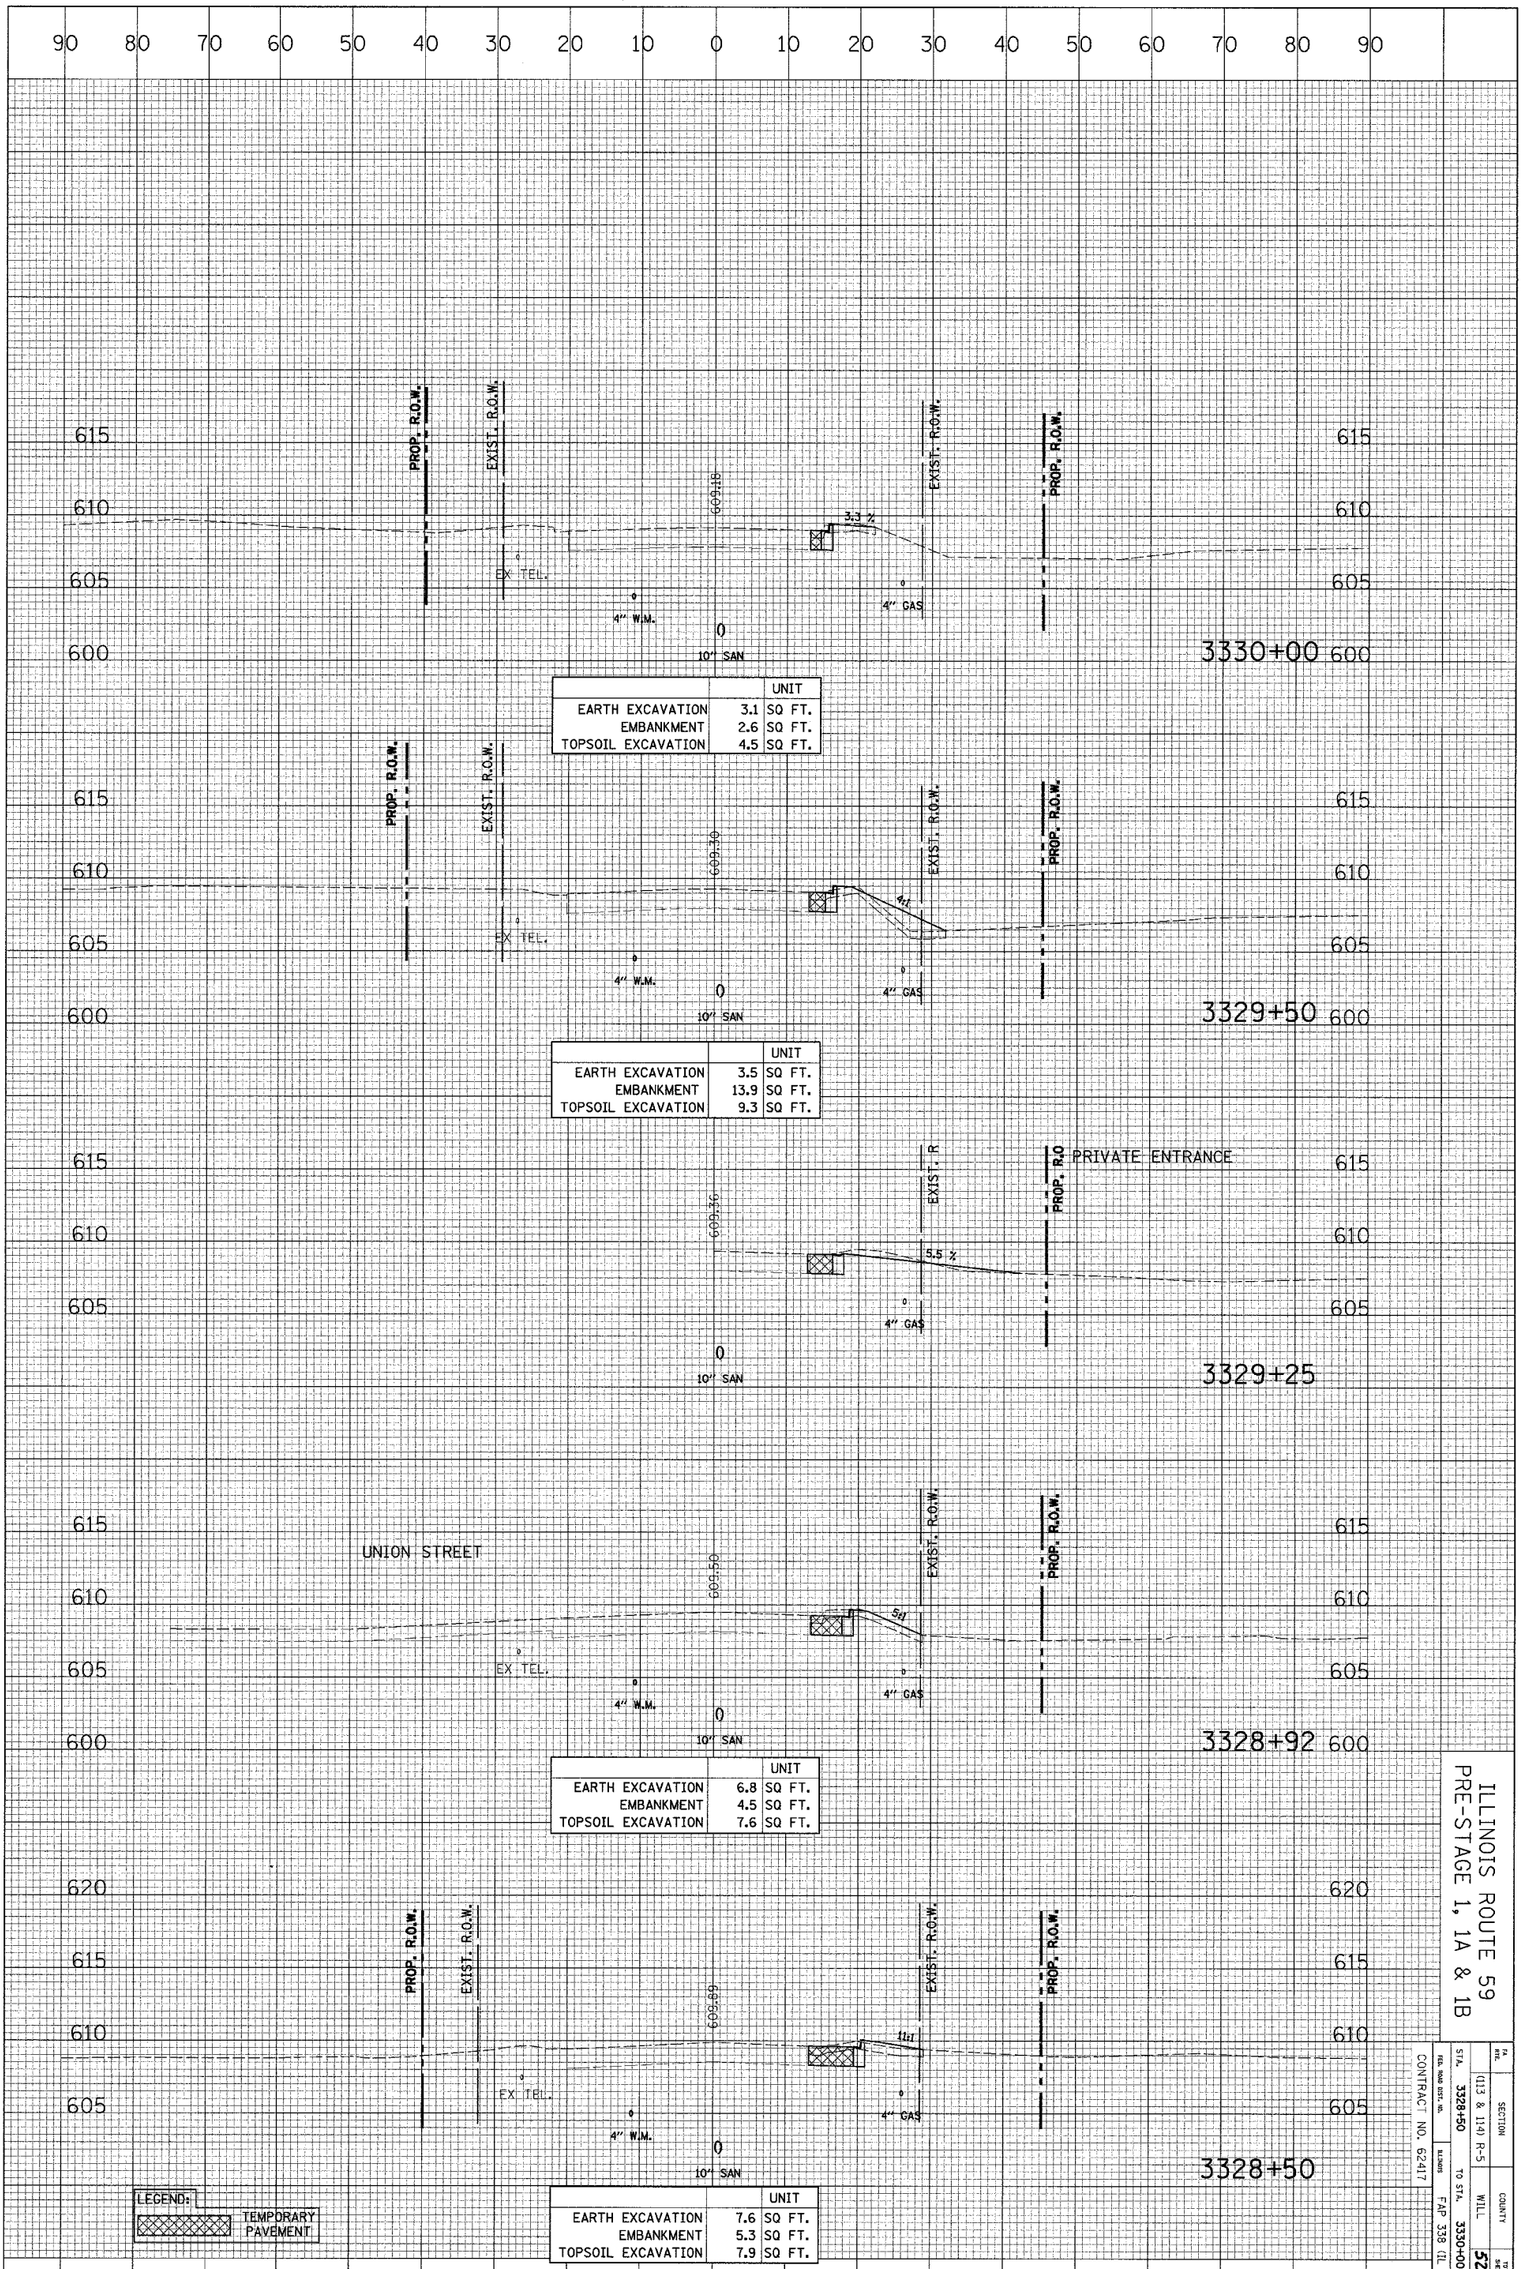


ILLINOIS ROUTE 59
PRE-STAGE 1, 1A & 1B

F.A. RTE.	SECTION	COUNTY	TOTAL SHEETS	SHEET NO.
	(113 & 114) R-5	WILL	525	457
STA. 3328+50		TO STA. 3330+00		
FED. ROAD DIST. NO.		ILLINOIS		
CONTRACT NO. 62417		FAP 338 (IL RTE. 59)		

CROSS SECTION		BY	DATE
	SURVEYED		
	PLOTTED		
NOTE BOOK	GRADES CHECKED		
	B.M. NOTED		
NO.	STRUCTURE NOTATIONS CH'K'D		

CROSS SECTION		BY	DATE
	SURVEYED		
	PLOTTED		
NOTE BOOK	ALIGNMENT CHECKED		
	RT. OF WAY CHECKED		
NO.	CADD FILE NAME		

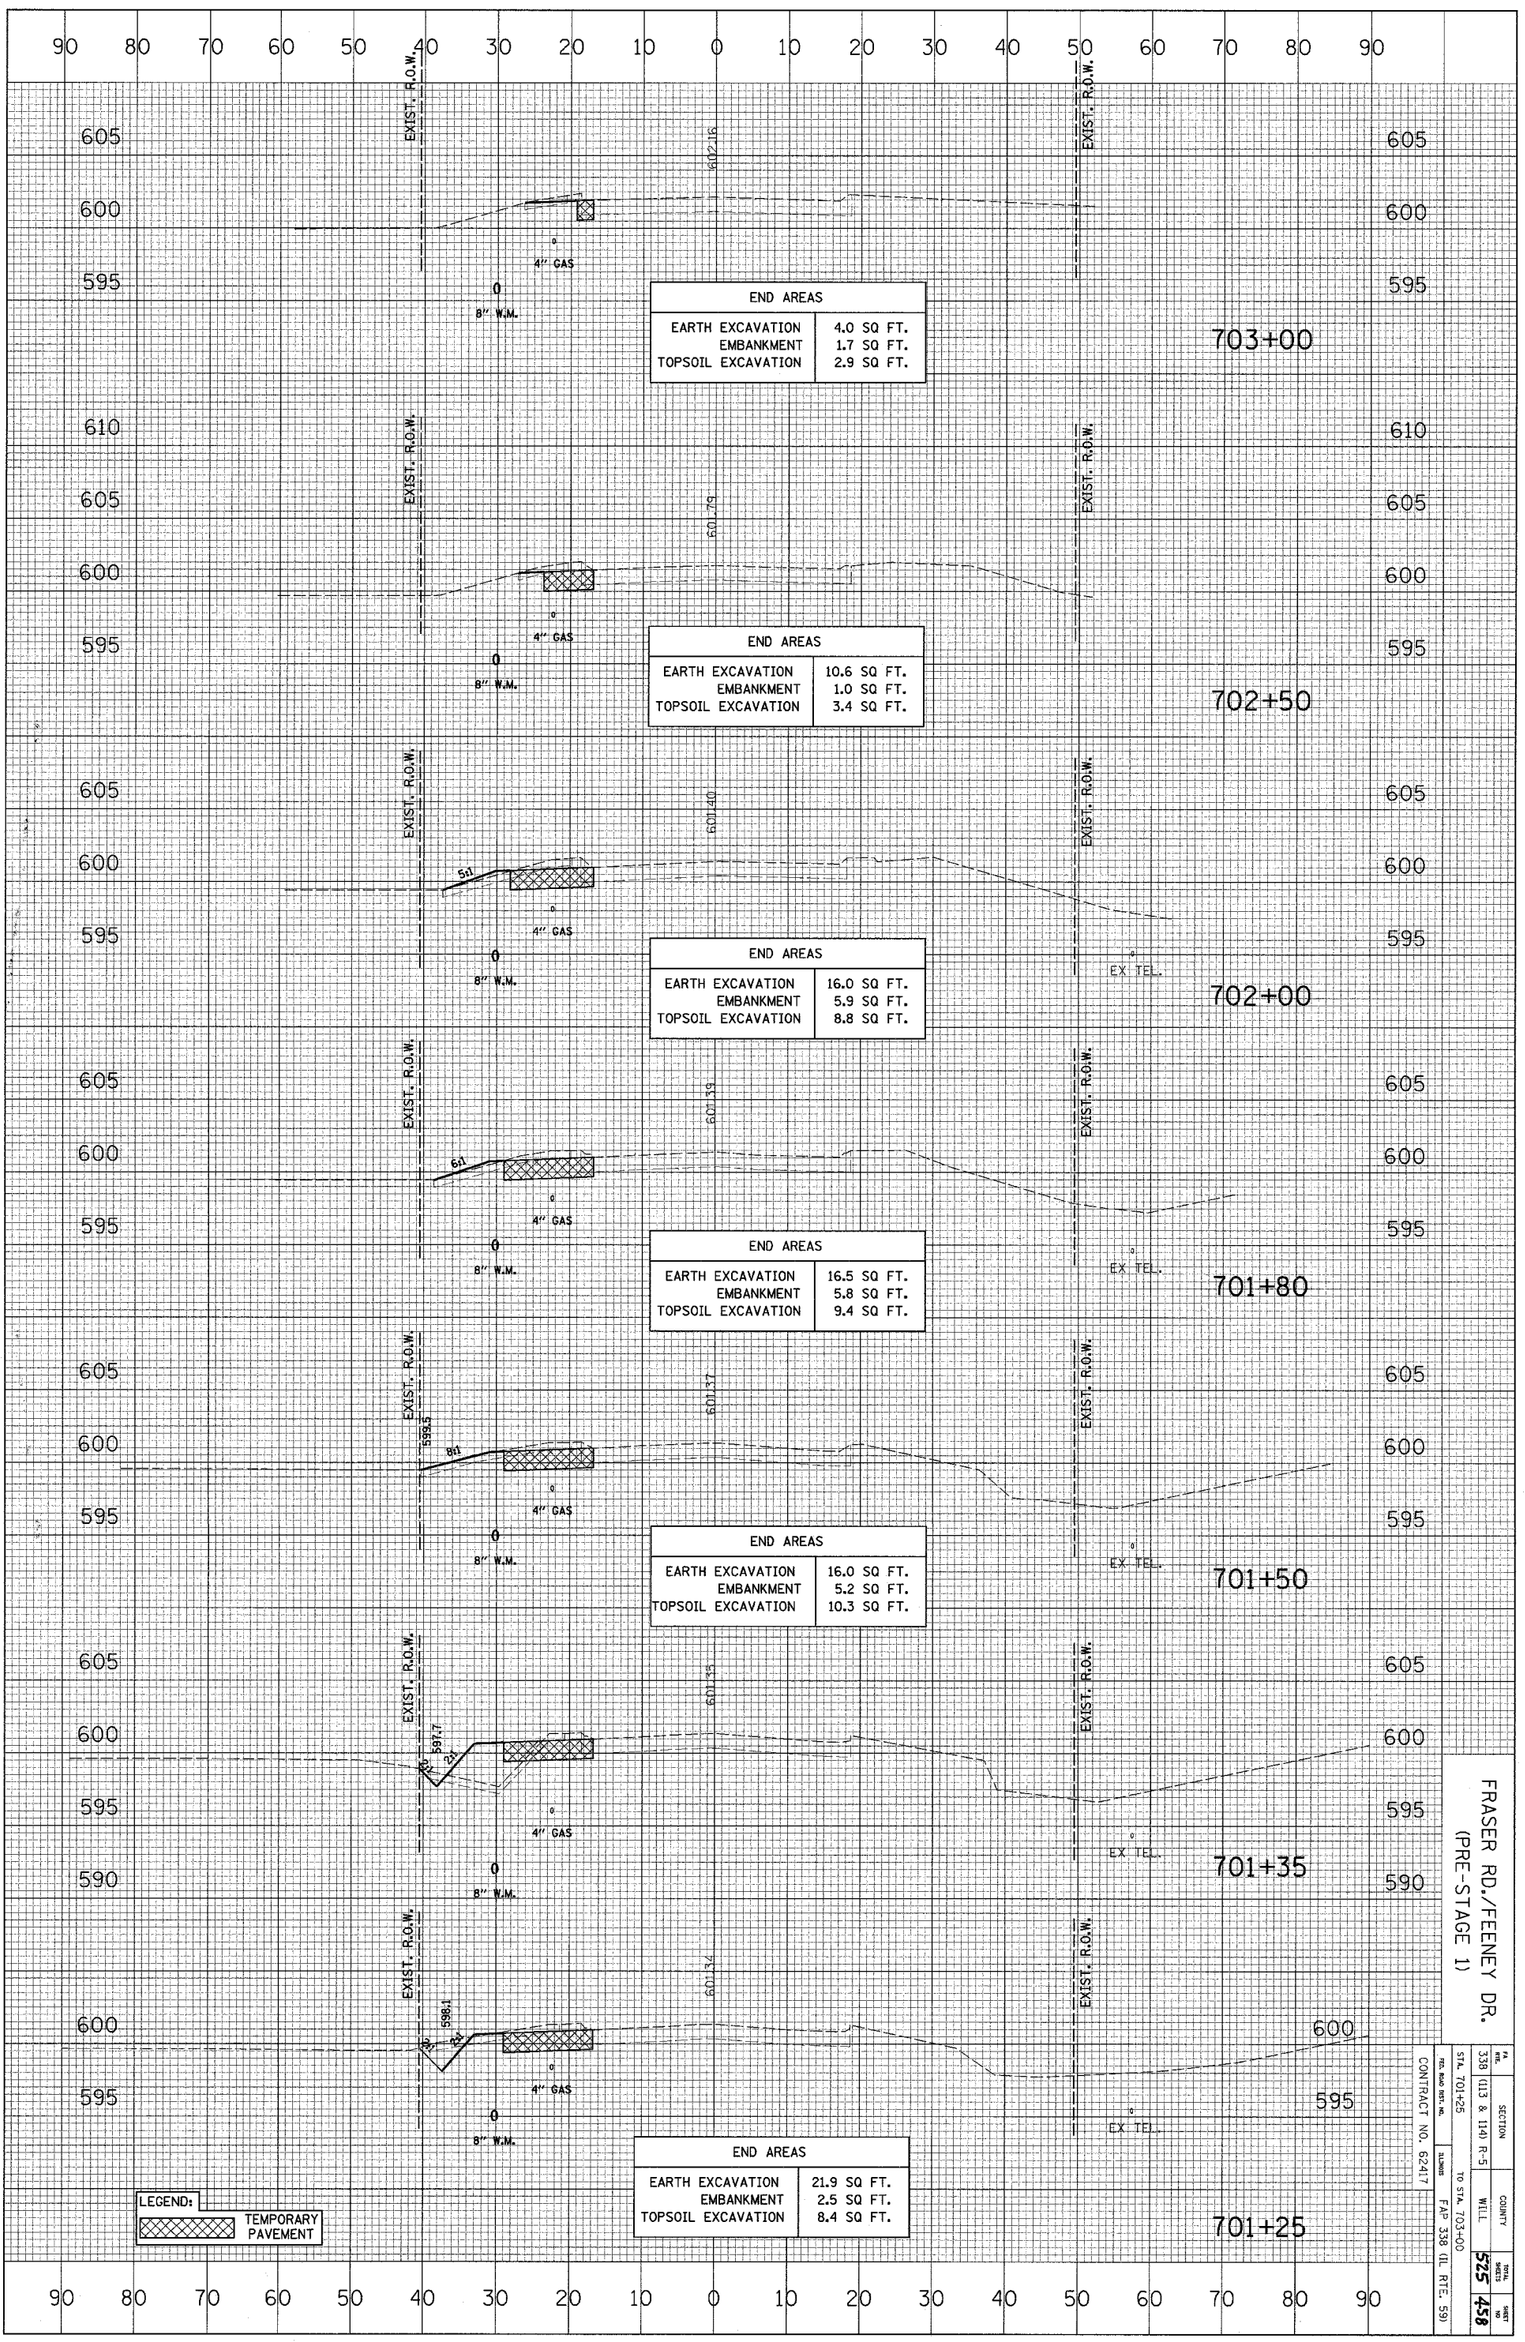


FRASER RD./FEENEY DR.
(PRE-STAGE 1)

FA RTE.	SECTION	COUNTY	TOTAL SHEETS	SHEET NO.
338	(113 & 114) R-5	WILL	525	458
STA. 701+25	TO STA. 703+00			
RTE. MAIN STR. RTE.	ALTERNATE	FAP 338 (IL RTE. 59)		
CONTRACT NO. 62417				

CROSS SECTION	SURVEYED	BY	DATE
	PLOTTED		
NOTE BOOK	GRADES CHECKED		
NO.	D.M. NOTED		
	STRUCTURE NOTATNS CHKD		

CROSS SECTION	SURVEYED	BY	DATE
	PLOTTED		
NOTE BOOK	ALIGNMENT CHECKED		
NO.	RT. OF WAY CHECKED		
	CADD FILE NAME		

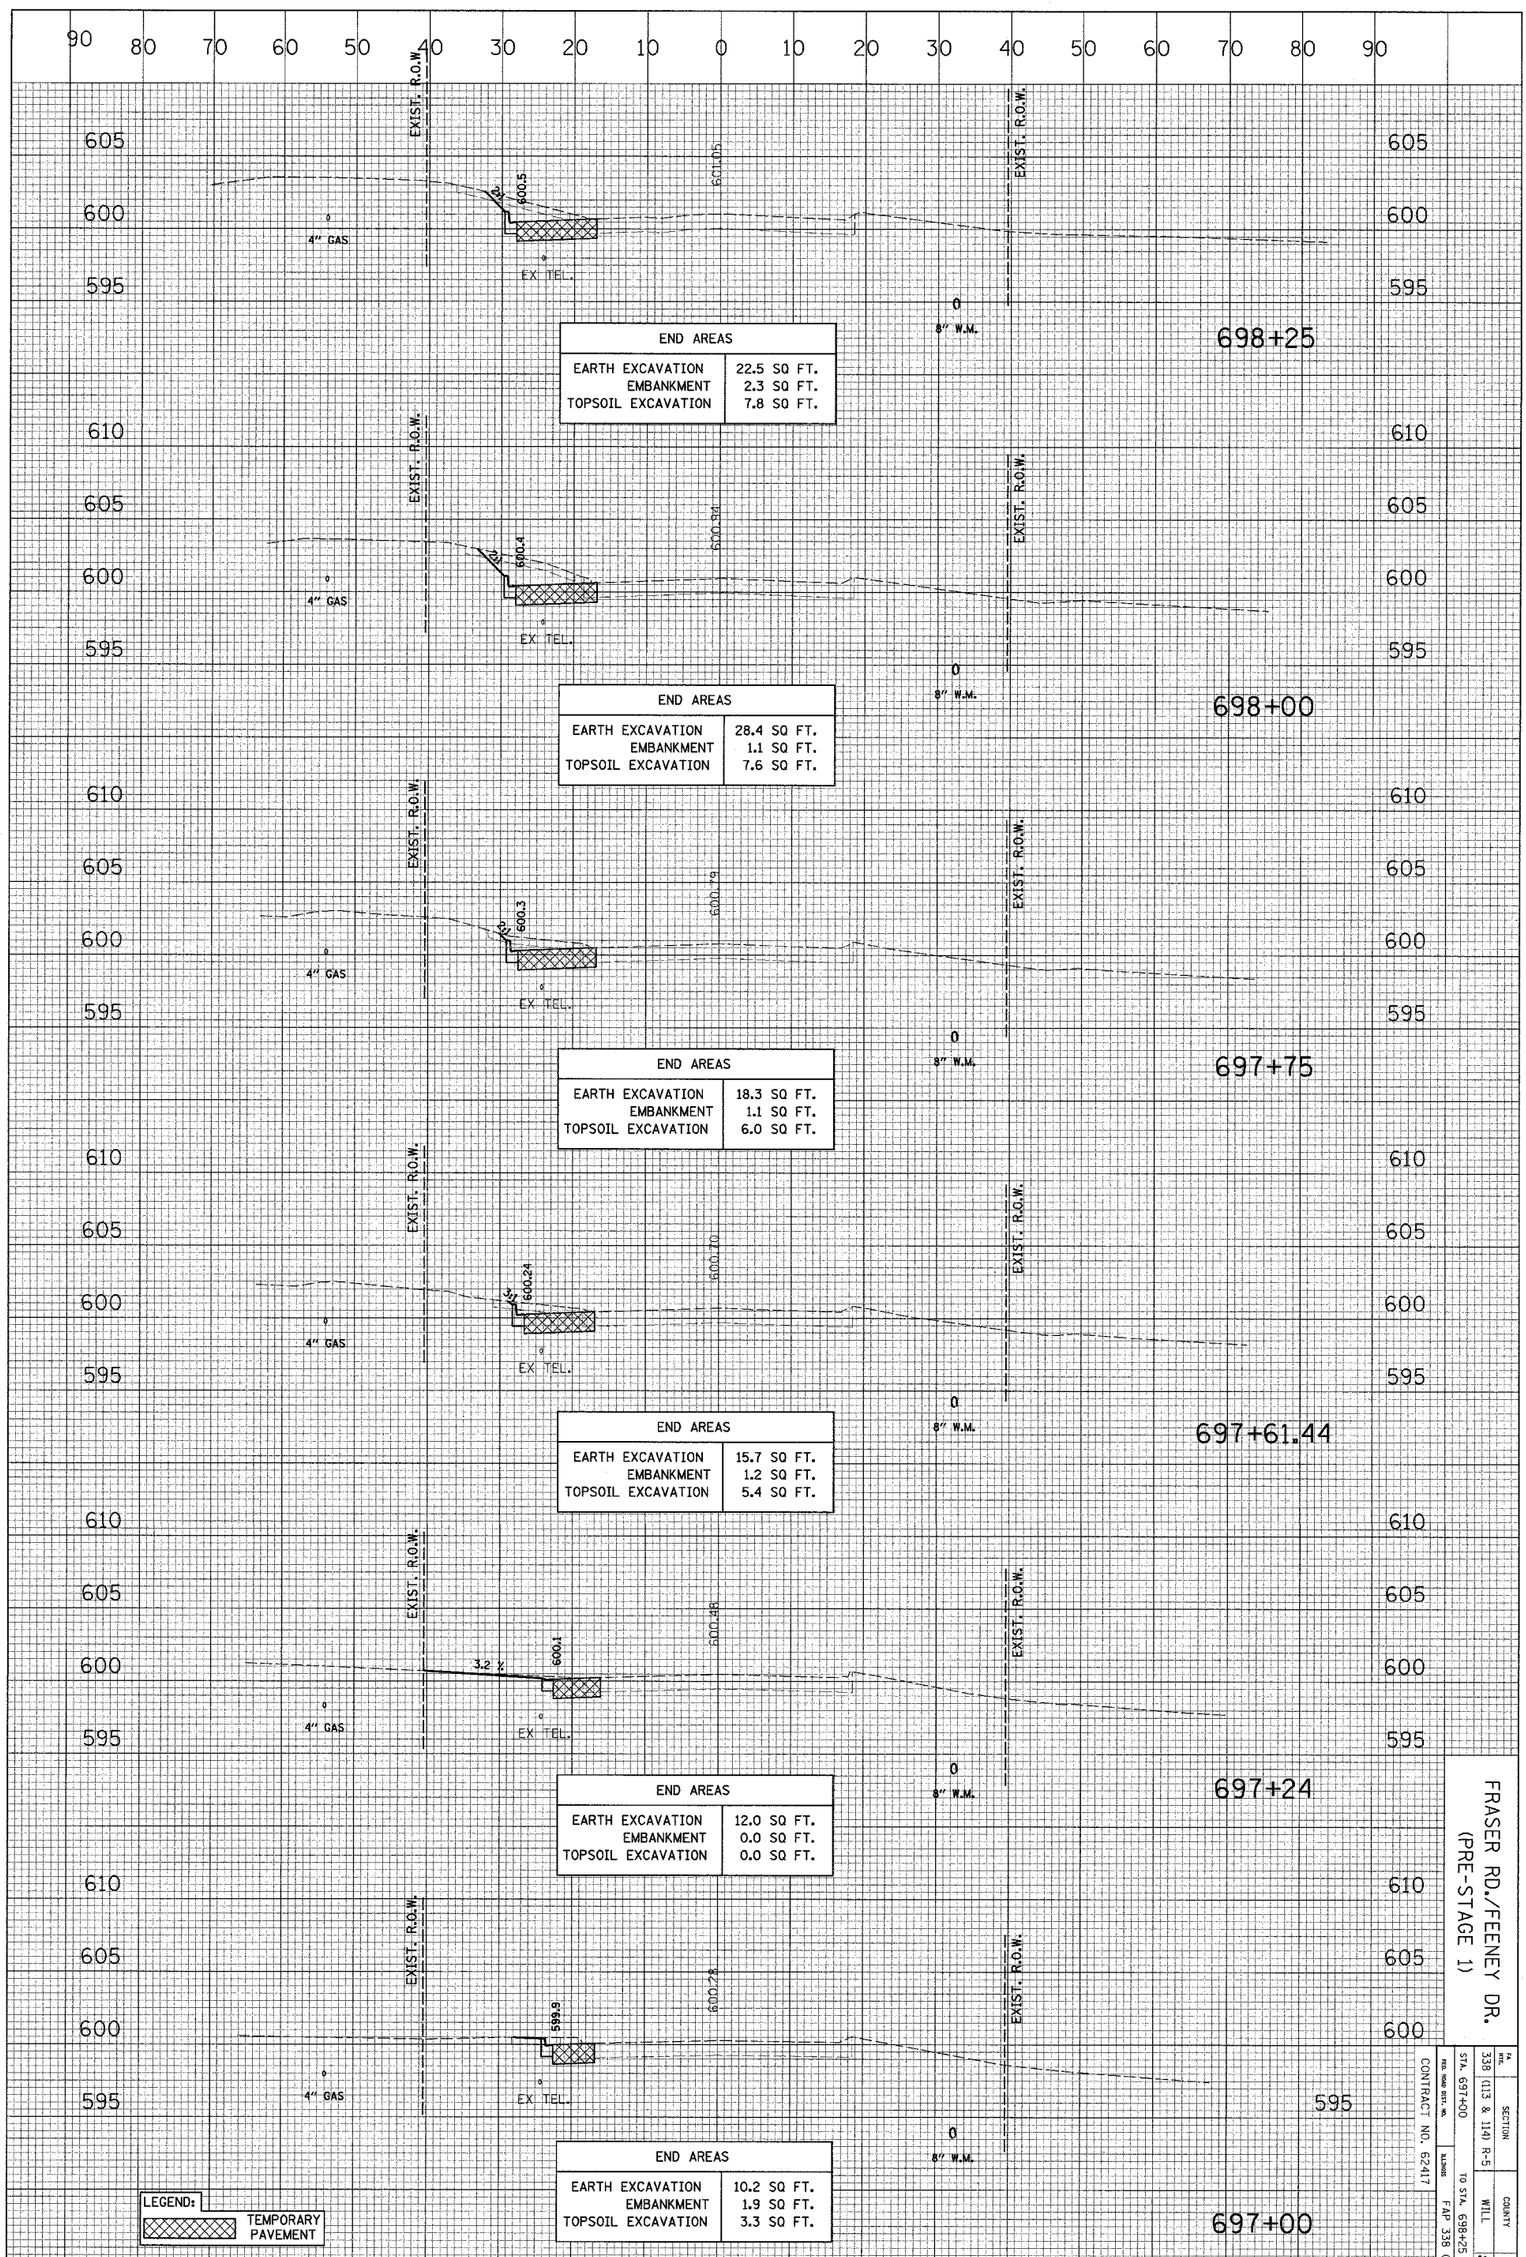

FRASER RD./FEENEY DR. (PRE-STAGE 1)

F.A. RTE.	SECTION	COUNTY	TOTAL SHEETS	SHEET NO.
338	(13 & 114) R-5	WILL	525	459


STA. 697+00 TO STA. 698+25

FED. ROAD DIST. NO. | ILLINOIS | FAP 338 (IL RTE. 59)

CONTRACT NO. 62417

CROSS SECTION	SURVEYED	BY	DATE
	PLOTTED		
NOTE BOOK	GRADES CHECKED		
NO.	B.M. NOTED		
	STRUCTURE NOTATYNS CHKD		

CROSS SECTION	SURVEYED	BY	DATE
	PLOTTED		
NOTE BOOK	ALIGNMENT CHECKED		
NO.	RT. OF WAY CHECKED		
	CADD FILE NAME		

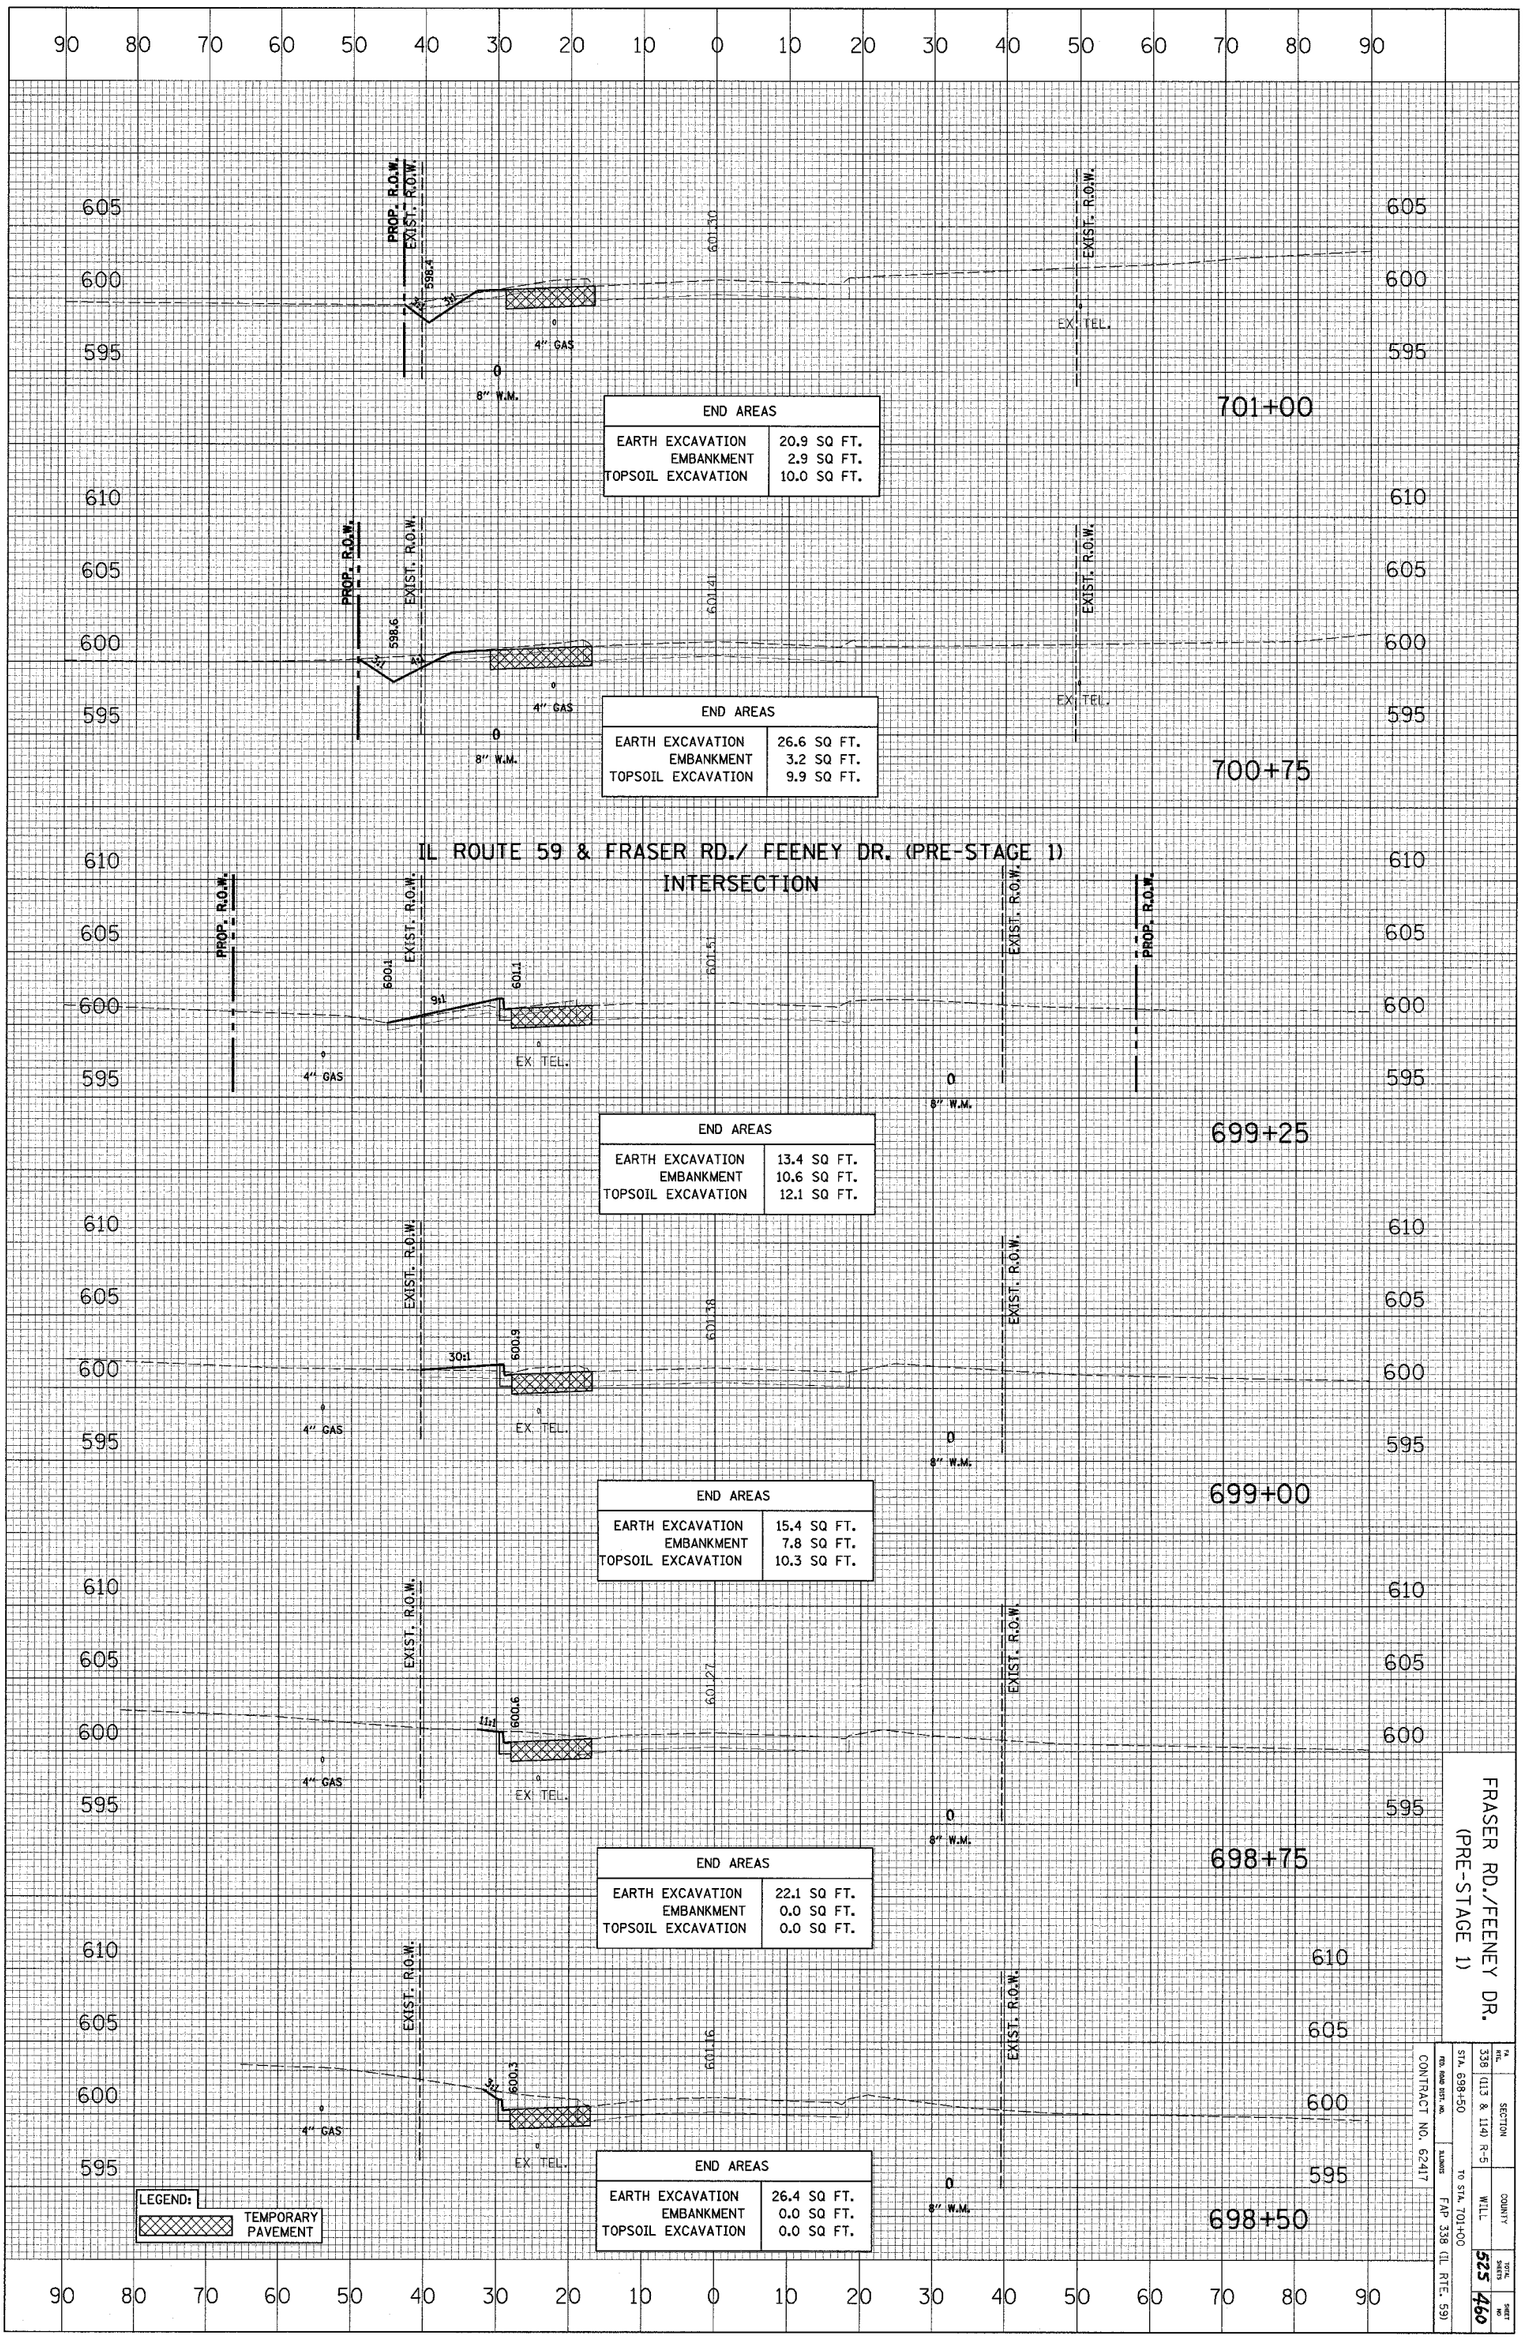


FRASER RD./FEENEY DR.
(PRE-STAGE 1)

RTE.	SECTION
338	(113 & 114) R-5
STA. 698+50	COUNTY
TO STA. 701+00	WILL
CONTRACT NO. 62417	F.A.P. 338 (IL RTE. 59)

SHEET NO.	SHEETS
525	460

CROSS SECTION	SURVEYED	BY	DATE
	PLOTTED		
NOTE BOOK	GRADES CHECKED		
NO.	B.M. NOTED		
	STRUCTURE NOTATIONS CHKD		

CROSS SECTION	SURVEYED	BY	DATE
	PLOTTED		
NOTE BOOK	ALIGNMENT CHECKED		
NO.	RT. OF WAY CHECKED		
	CADD FILE NAME		

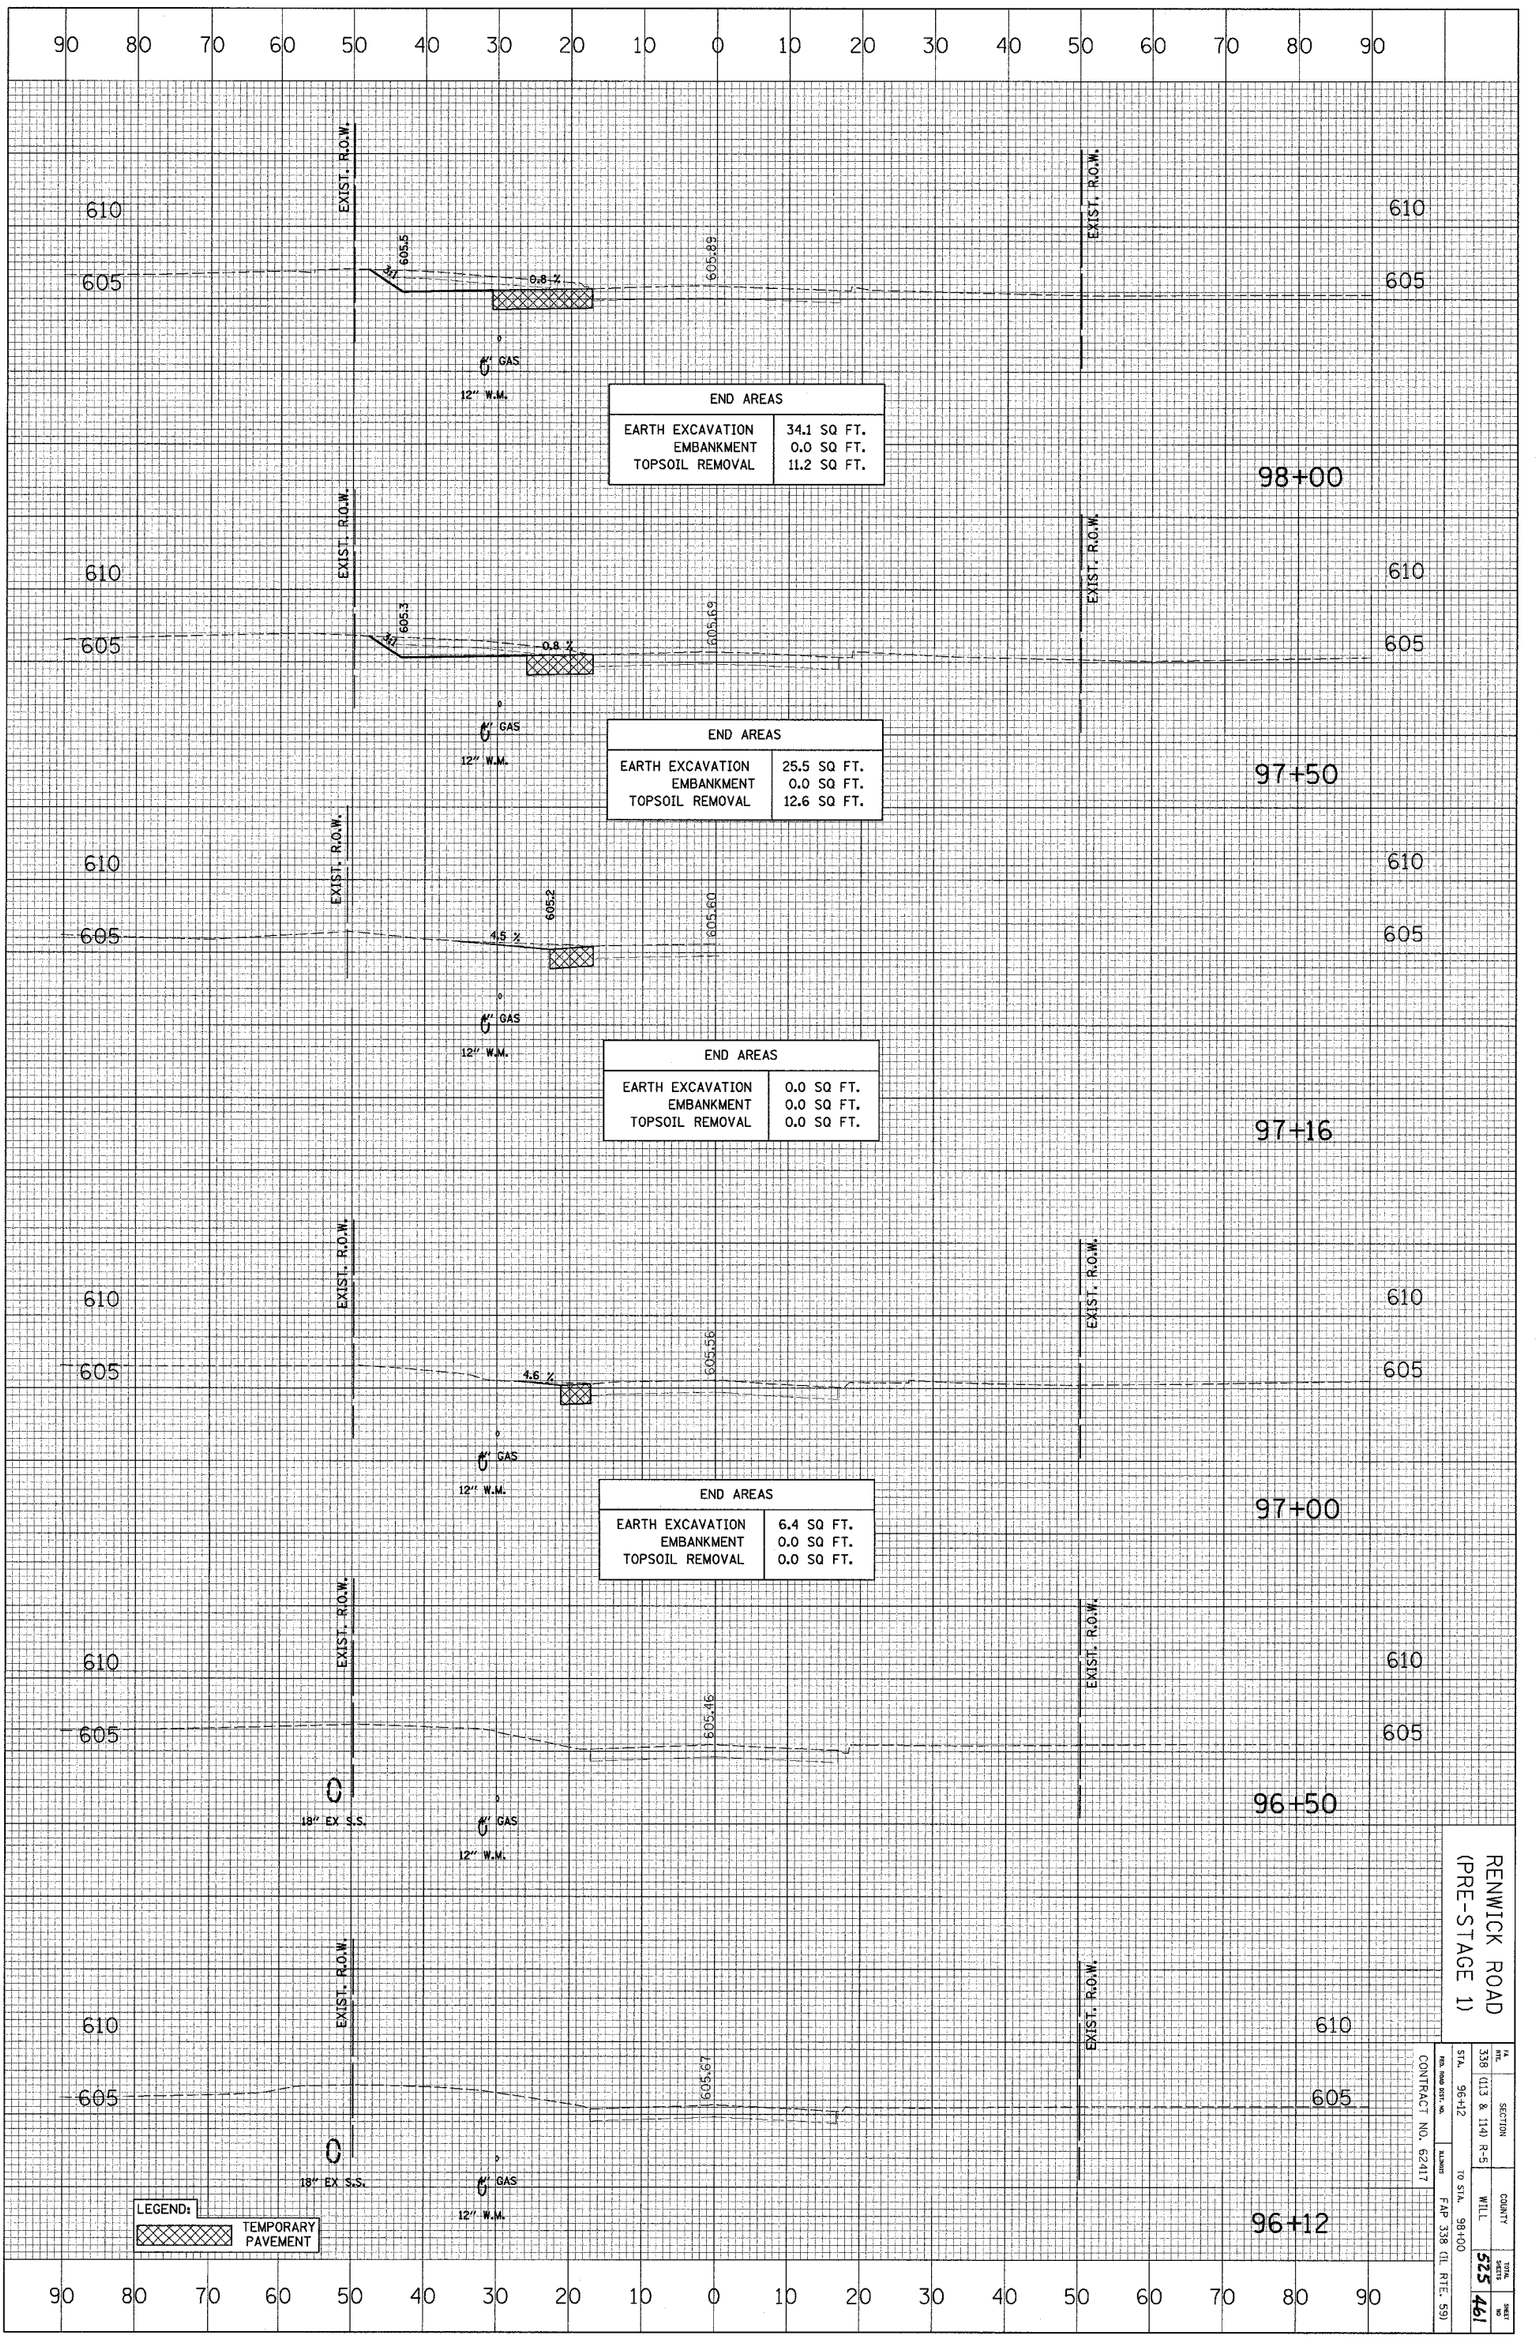


RENWICK ROAD (PRE-STAGE 1)

FA RTE.	SECTION	COUNTY	TOTAL SHEETS	SHEET NO.
338	(113 & 114) R-5	WILL	525	461
STA. 96+12	TO STA. 98+00	ILLINOIS	FAP 338 (IL RTE. 59)	
PROJECT NO.		CONTRACT NO. 62417		


CROSS SECTION		BY	DATE
	SURVEYED		
	PLOTTED		
NOTE BOOK	GRADES CHECKED		
	B.M. NOTED		
NO.	STRUCTURE NOTATNS CHKD		

CROSS SECTION		BY	DATE
	SURVEYED		
	PLOTTED		
NOTE BOOK	ALIGNMENT CHECKED		
	RT. OF WAY CHECKED		
NO.	CADD FILE NAME		


IL 59 & RENWICK ROAD INTESECTION

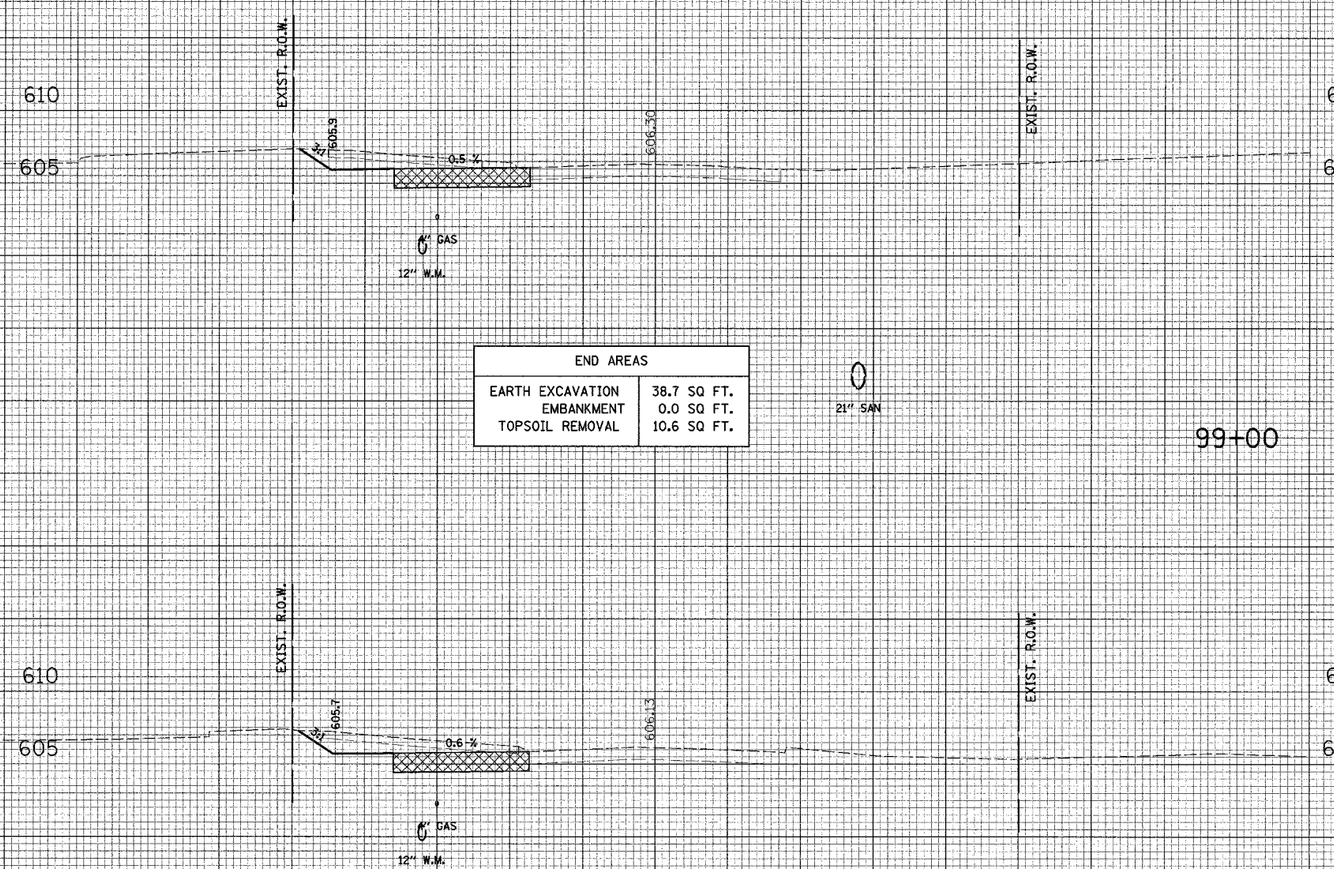

END AREAS	
EARTH EXCAVATION	38.7 SQ FT.
EMBANKMENT	0.0 SQ FT.
TOPSOIL REMOVAL	10.6 SQ FT.

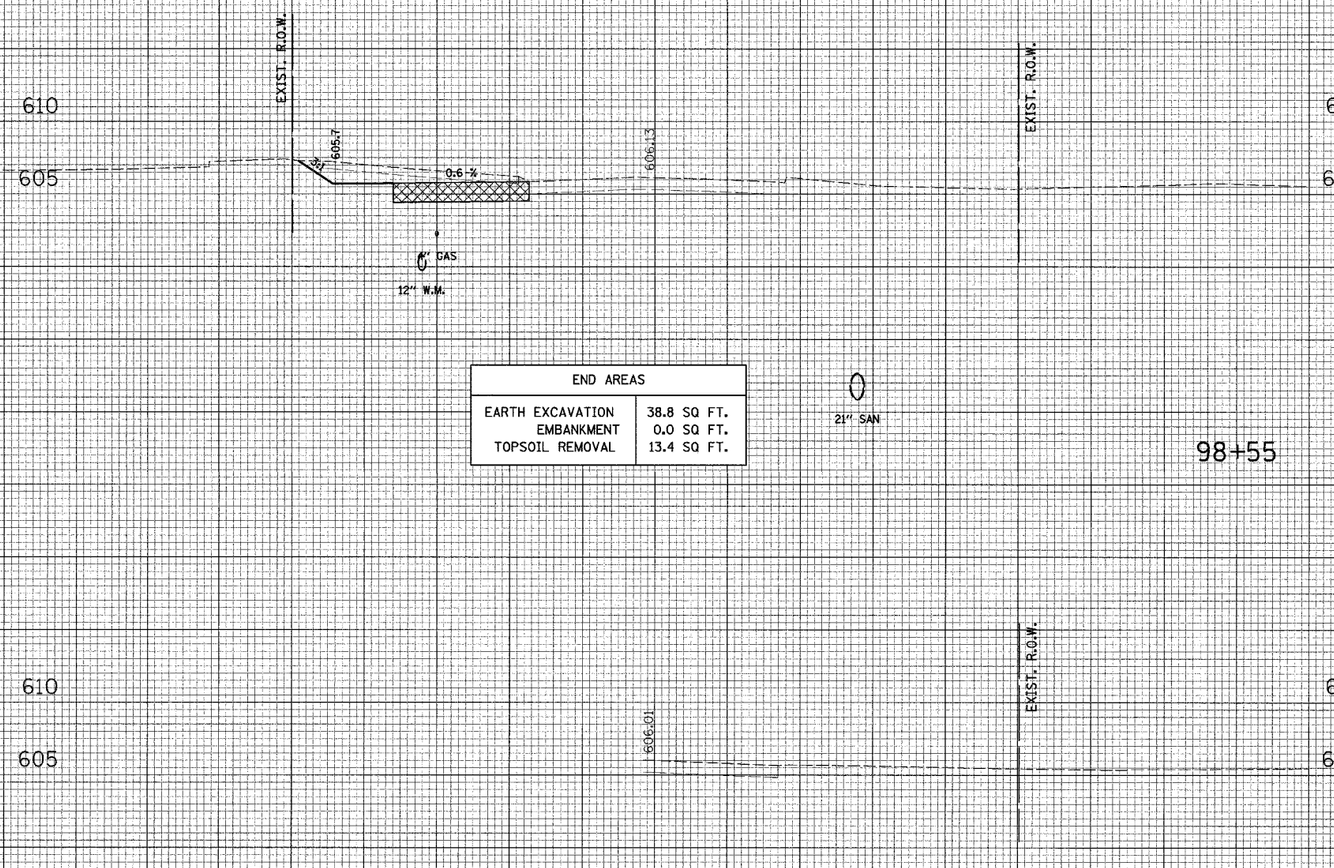

END AREAS	
EARTH EXCAVATION	38.8 SQ FT.
EMBANKMENT	0.0 SQ FT.
TOPSOIL REMOVAL	13.4 SQ FT.

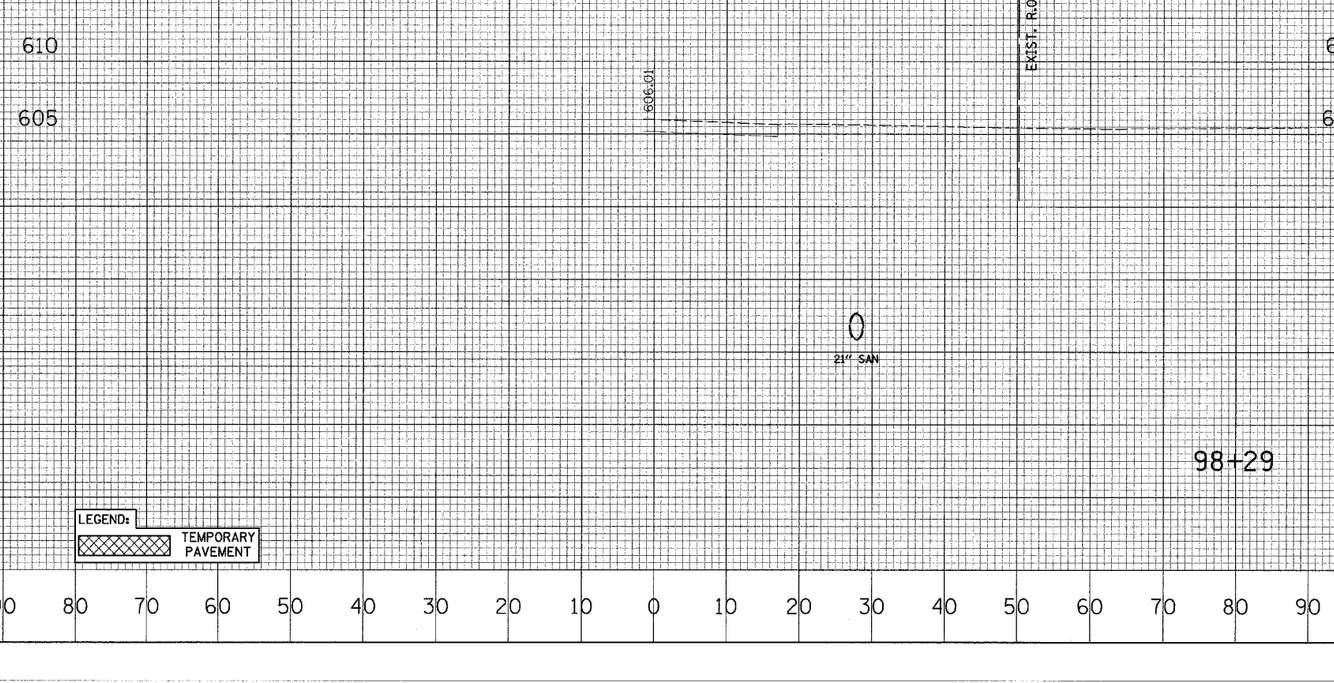

LEGEND:
TEMPORARY PAVEMENT

90 80 70 60 50 40 30 20 10 0 10 20 30 40 50 60 70 80 90


RENWICK ROAD
(PRE-STAGE 1)

CONTRACT NO. 62417

FA RTE.	SECTION	COUNTY	TOTAL SHEETS	SHEET NO
338	(113 & 114) R-5	WILL	525	462
STA. 98+29	TO STA. 99+00			
FED. ROAD DIST. NO.	ILLINOIS	FAP 338 (IL RTE. 59)		

CROSS SECTION		BY	DATE
	SURVEYED		
	PLOTTED		
NOTE BOOK	GRADES CHECKED		
NO.	B.M. NOTED		
	STRUCTURE NOTATNS CHKD		

CROSS SECTION		BY	DATE
	SURVEYED		
	PLOTTED		
NOTE BOOK	ALIGNMENT CHECKED		
NO.	RT. OF WAY CHECKED		
	CADD FILE NAME		

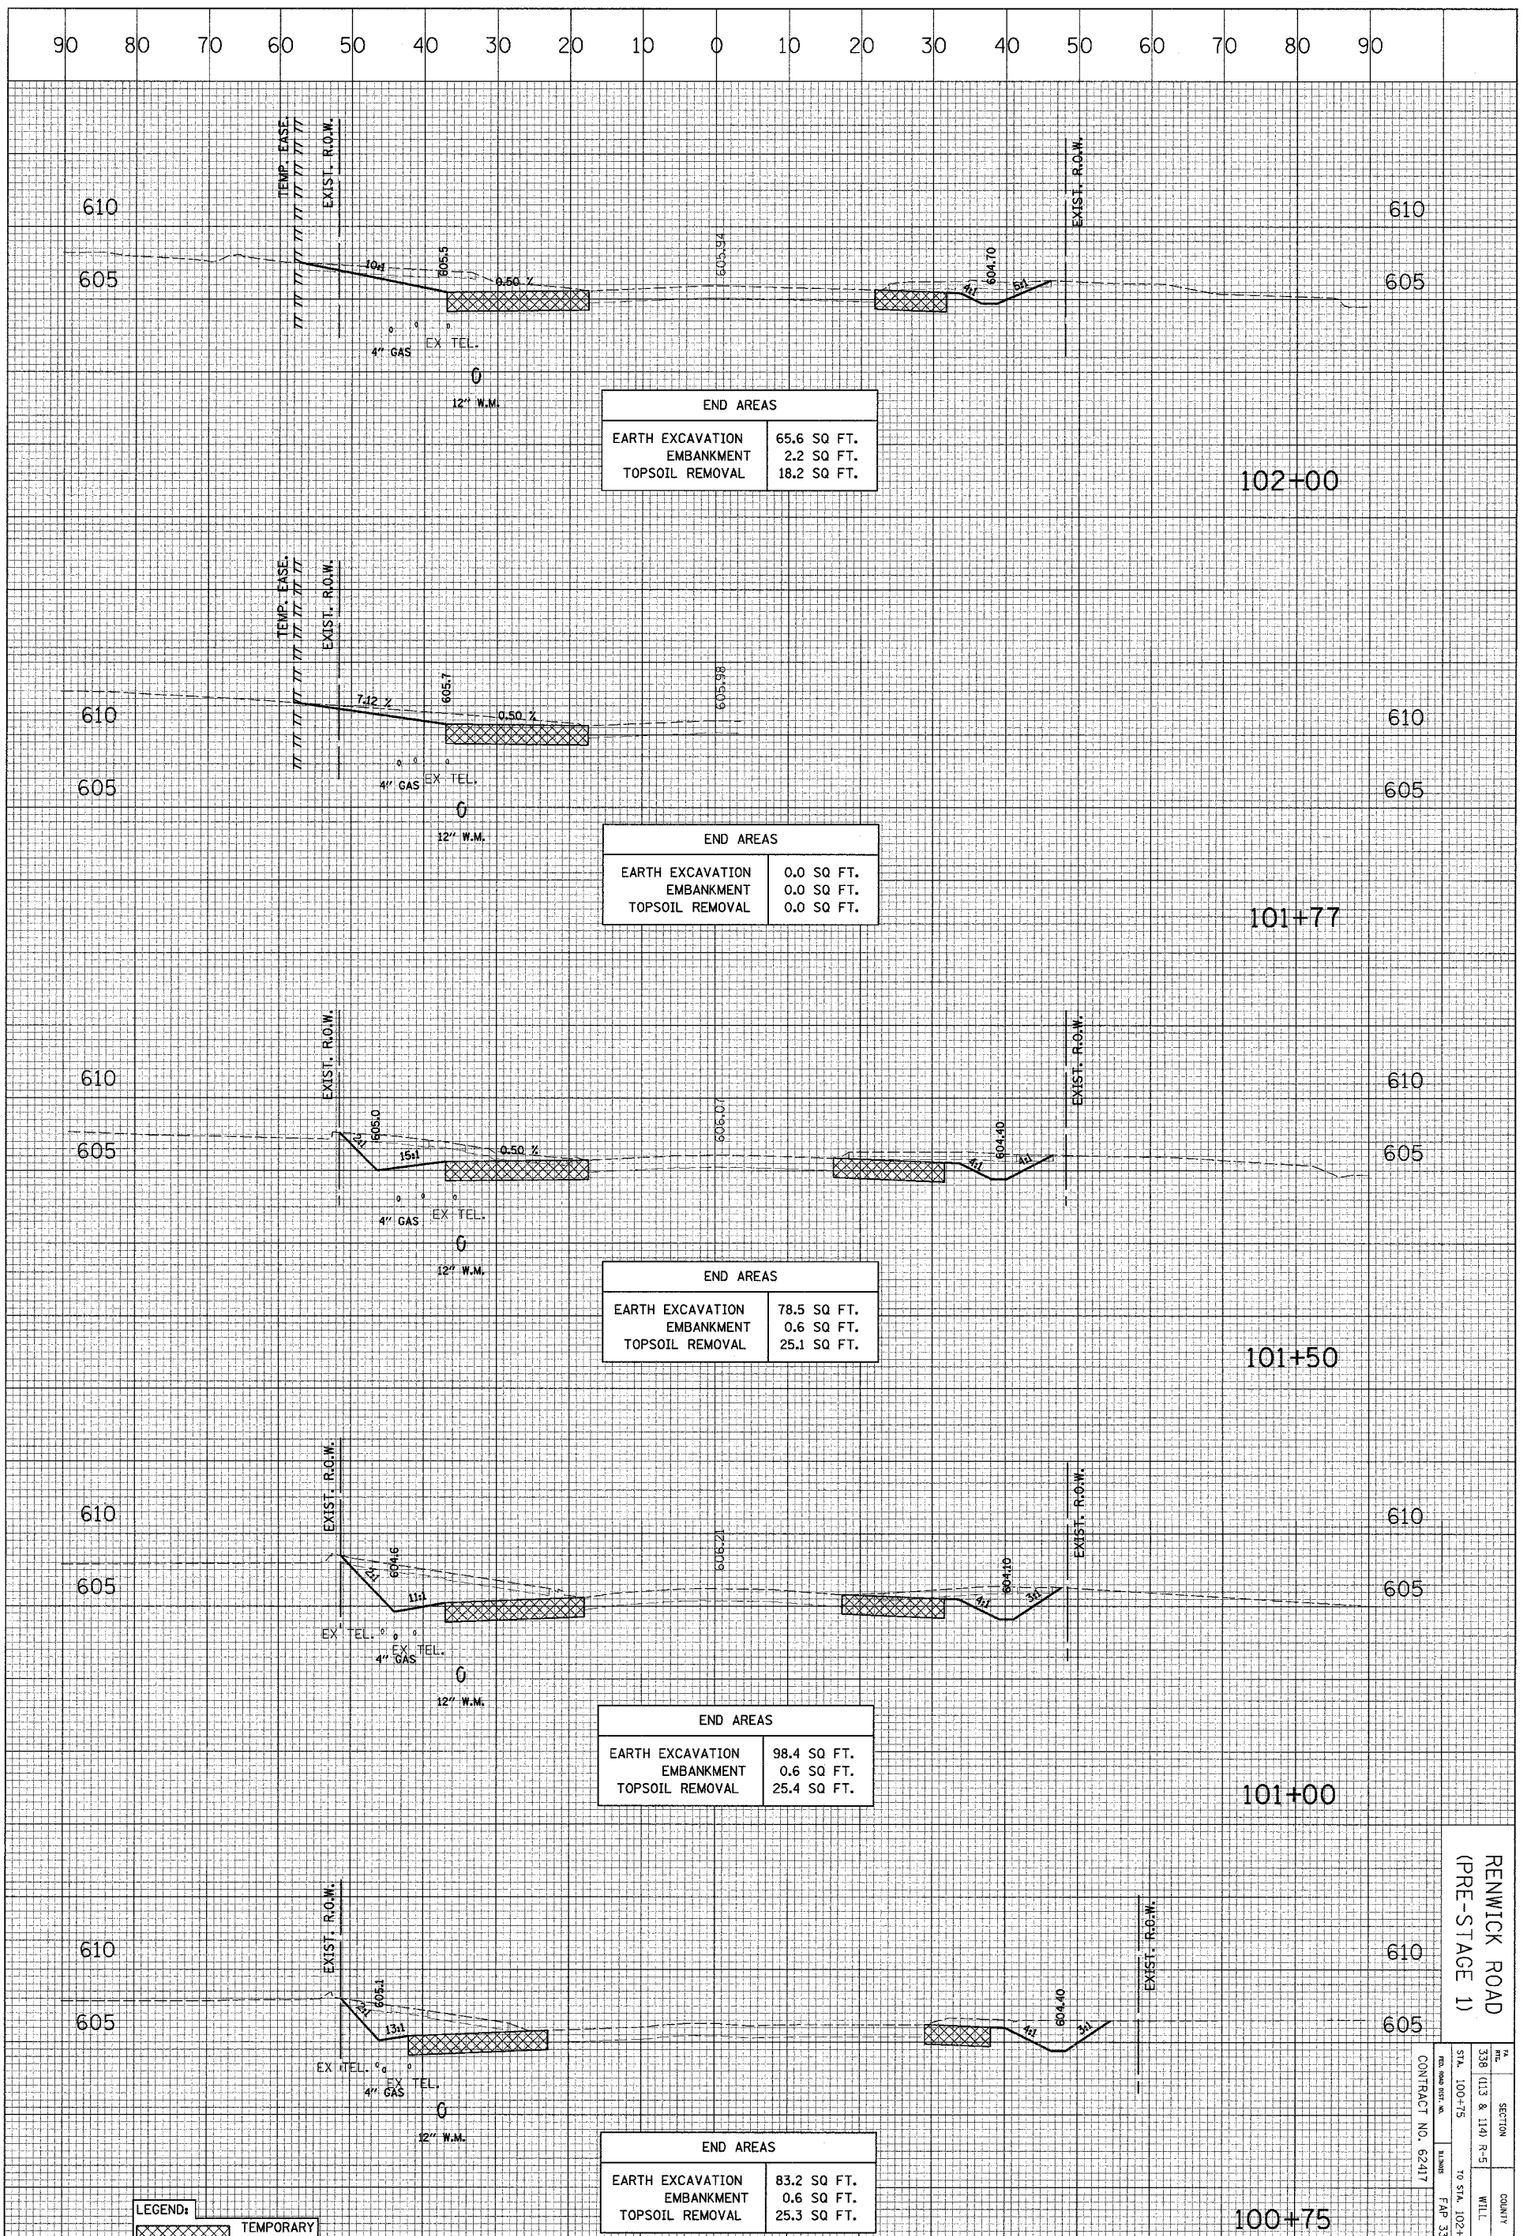

END AREAS	
EARTH EXCAVATION	65.6 SQ FT.
EMBANKMENT	2.2 SQ FT.
TOPSOIL REMOVAL	18.2 SQ FT.

END AREAS	
EARTH EXCAVATION	0.0 SQ FT.
EMBANKMENT	0.0 SQ FT.
TOPSOIL REMOVAL	0.0 SQ FT.

END AREAS	
EARTH EXCAVATION	78.5 SQ FT.
EMBANKMENT	0.6 SQ FT.
TOPSOIL REMOVAL	25.1 SQ FT.

END AREAS	
EARTH EXCAVATION	98.4 SQ FT.
EMBANKMENT	0.6 SQ FT.
TOPSOIL REMOVAL	25.4 SQ FT.


END AREAS	
EARTH EXCAVATION	83.2 SQ FT.
EMBANKMENT	0.6 SQ FT.
TOPSOIL REMOVAL	25.3 SQ FT.

RENWICK ROAD (PRE-STAGE 1)

FA RTE.	SECTION	TOTAL SHEETS	SHEET NO.
338	(113 & 114) R-5	525	463
STA. 100+75	COUNTY WILL		
to STA. 102+00			
ILLINOIS FED. AID PROJ. NO.			
CONTRACT NO. 62417			
	FAP 338 (IL RTE. 59)		

CROSS SECTION	SURVEYED	BY	DATE
	PLOTTED		
NOTE BOOK	GRADES CHECKED		
NO.	B.M. NOTED		
	STRUCTURE NOTATIONS CHKD		

CROSS SECTION	SURVEYED	BY	DATE
	PLOTTED		
NOTE BOOK	ALIGNMENT CHECKED		
NO.	RT. OF WAY CHECKED		
	CADD FILE NAME		

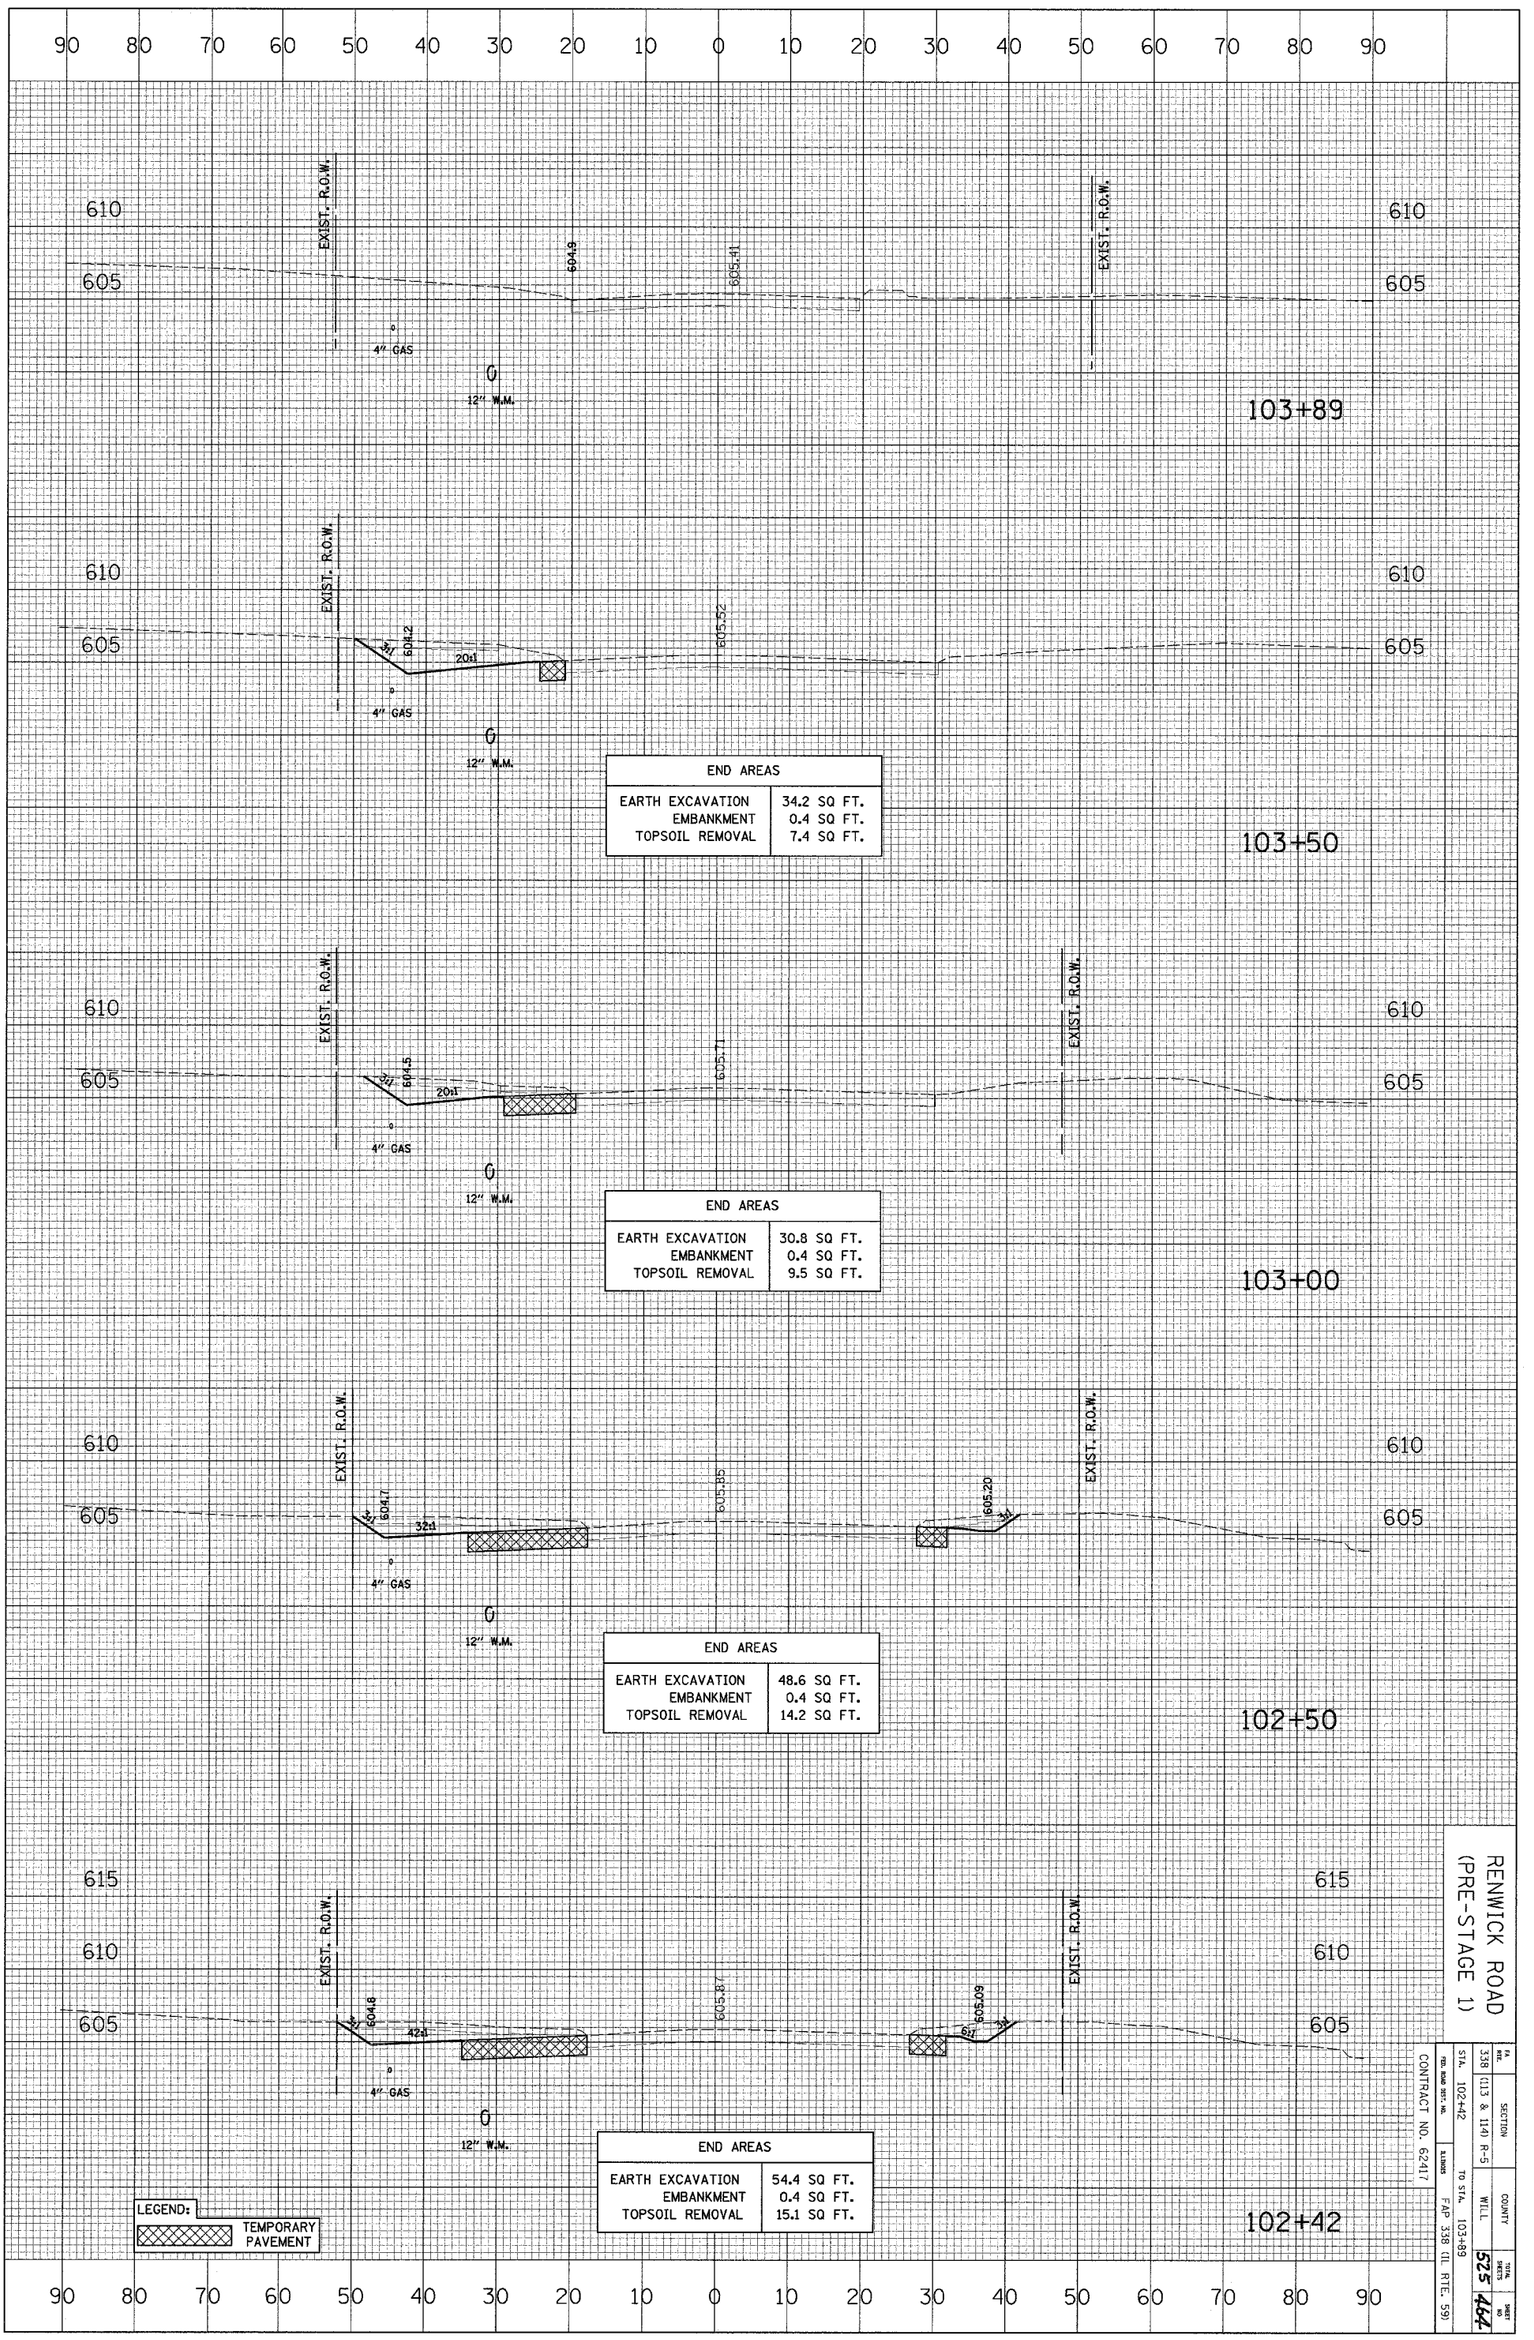

RENWICK ROAD
(PRE-STAGE 1)

FA RTE.	SECTION	COUNTY	TOTAL SHEETS	SHEET NO.
338	(113 & 114) R-5	WILL	525	464


STA. 102+42 TO STA. 103+89

ILLINOIS FAP 338 (IL RTE. 59)

CONTRACT NO. 62417

CROSS SECTION	SURVEYED	BY	DATE
	PLOTTED		
NOTE BOOK	GRADES CHECKED		
NO.	B.M. NOTED		
	STRUCTURE NOTATIONS CH'KD		

CROSS SECTION	SURVEYED	BY	DATE
	PLOTTED		
NOTE BOOK	ALIGNMENT CHECKED		
NO.	RT. OF WAY CHECKED		
	CADD FILE NAME		

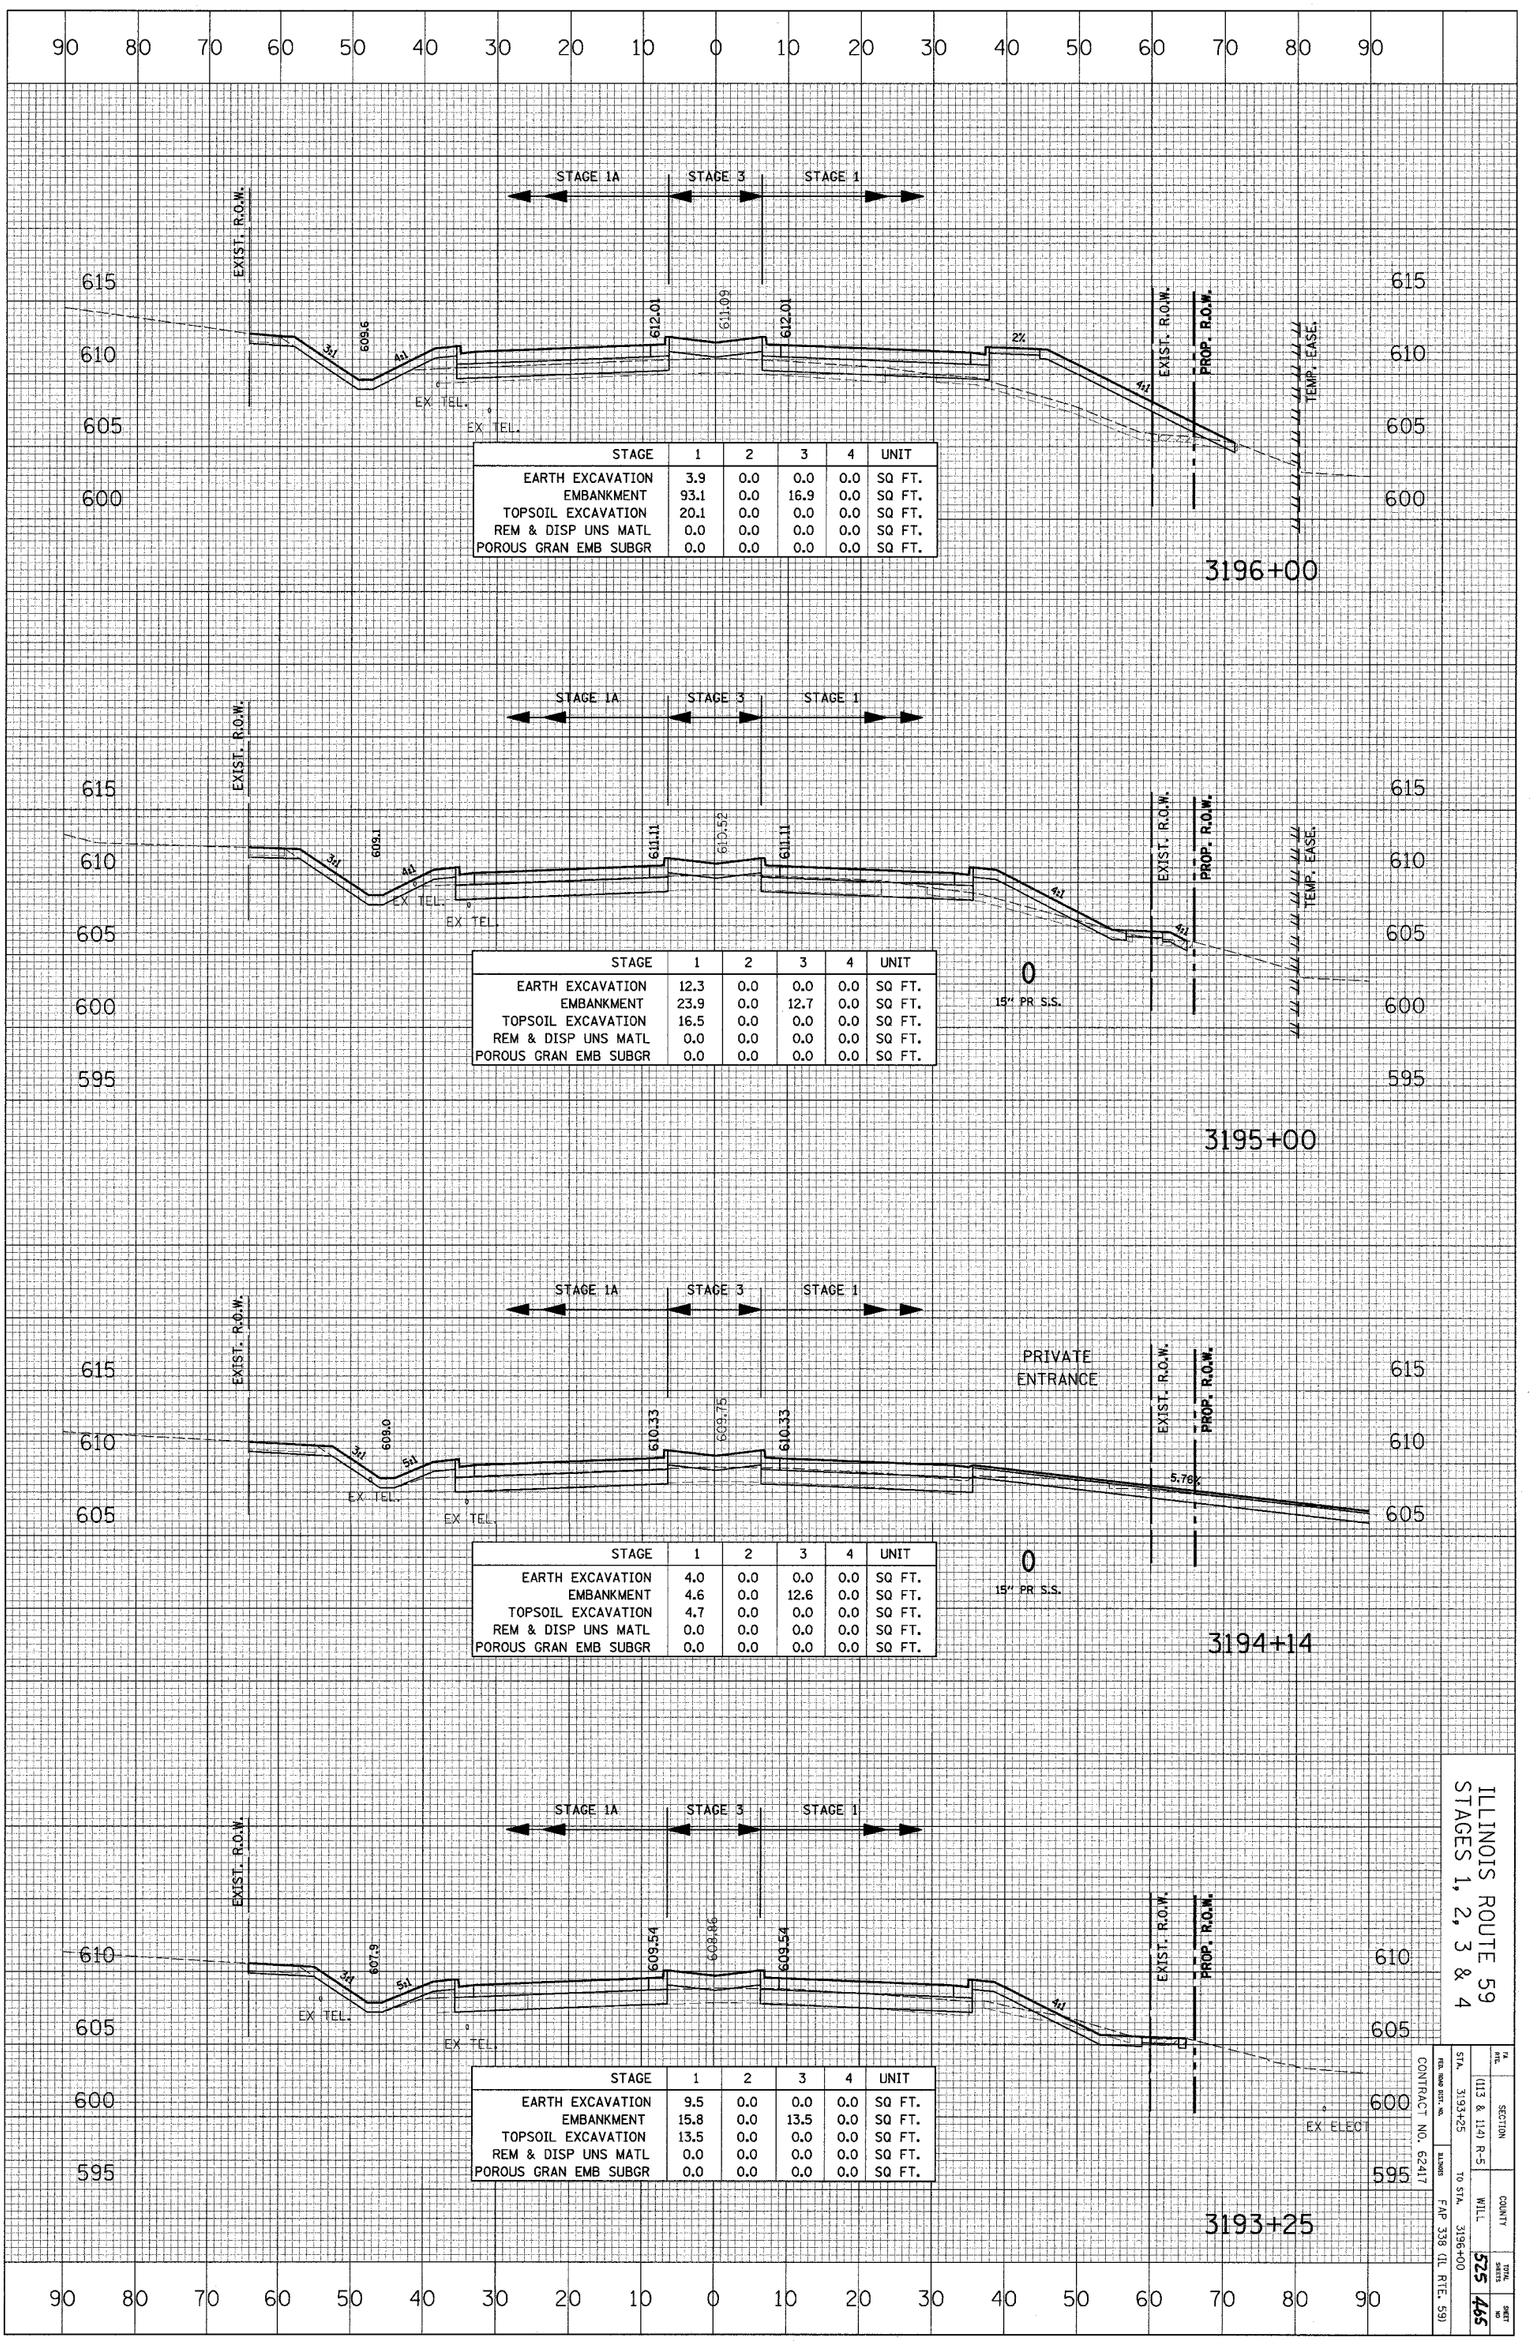

STAGE	1	2	3	4	UNIT
EARTH EXCAVATION	3.9	0.0	0.0	0.0	SQ FT.
EMBANKMENT	93.1	0.0	16.9	0.0	SQ FT.
TOPSOIL EXCAVATION	20.1	0.0	0.0	0.0	SQ FT.
REM & DISP UNS MATL	0.0	0.0	0.0	0.0	SQ FT.
POROUS GRAN EMB SUBGR	0.0	0.0	0.0	0.0	SQ FT.

STAGE	1	2	3	4	UNIT
EARTH EXCAVATION	12.3	0.0	0.0	0.0	SQ FT.
EMBANKMENT	23.9	0.0	12.7	0.0	SQ FT.
TOPSOIL EXCAVATION	16.5	0.0	0.0	0.0	SQ FT.
REM & DISP UNS MATL	0.0	0.0	0.0	0.0	SQ FT.
POROUS GRAN EMB SUBGR	0.0	0.0	0.0	0.0	SQ FT.

STAGE	1	2	3	4	UNIT
EARTH EXCAVATION	4.0	0.0	0.0	0.0	SQ FT.
EMBANKMENT	4.6	0.0	12.6	0.0	SQ FT.
TOPSOIL EXCAVATION	4.7	0.0	0.0	0.0	SQ FT.
REM & DISP UNS MATL	0.0	0.0	0.0	0.0	SQ FT.
POROUS GRAN EMB SUBGR	0.0	0.0	0.0	0.0	SQ FT.


STAGE	1	2	3	4	UNIT
EARTH EXCAVATION	9.5	0.0	0.0	0.0	SQ FT.
EMBANKMENT	15.8	0.0	13.5	0.0	SQ FT.
TOPSOIL EXCAVATION	13.5	0.0	0.0	0.0	SQ FT.
REM & DISP UNS MATL	0.0	0.0	0.0	0.0	SQ FT.
POROUS GRAN EMB SUBGR	0.0	0.0	0.0	0.0	SQ FT.

ILLINOIS ROUTE 59
STAGES 1, 2, 3 & 4

FA RTE.	SECTION	COUNTY	TOTAL SHEETS
	(113 & 114) R-5	WILL	525
STA. 3193+25	to STA. 3196+00	ILLINOIS	SHEET NO. 465
REG. ENGR. OFFICIAL SEAL	CONTRACT NO. 62417		
		FAP 338 (IL RTE. 59)	

CROSS SECTION	SURVEYED	BY	DATE
	PLOTTED		
NOTE BOOK	GRADES CHECKED		
NO.	B.M. NOTED		
	STRUCTURE NOTATIONS CHKD		

CROSS SECTION	SURVEYED	BY	DATE
	PLOTTED		
NOTE BOOK	ALIGNMENT CHECKED		
NO.	RT. OF WAY CHECKED		
	CADD FILE NAME		

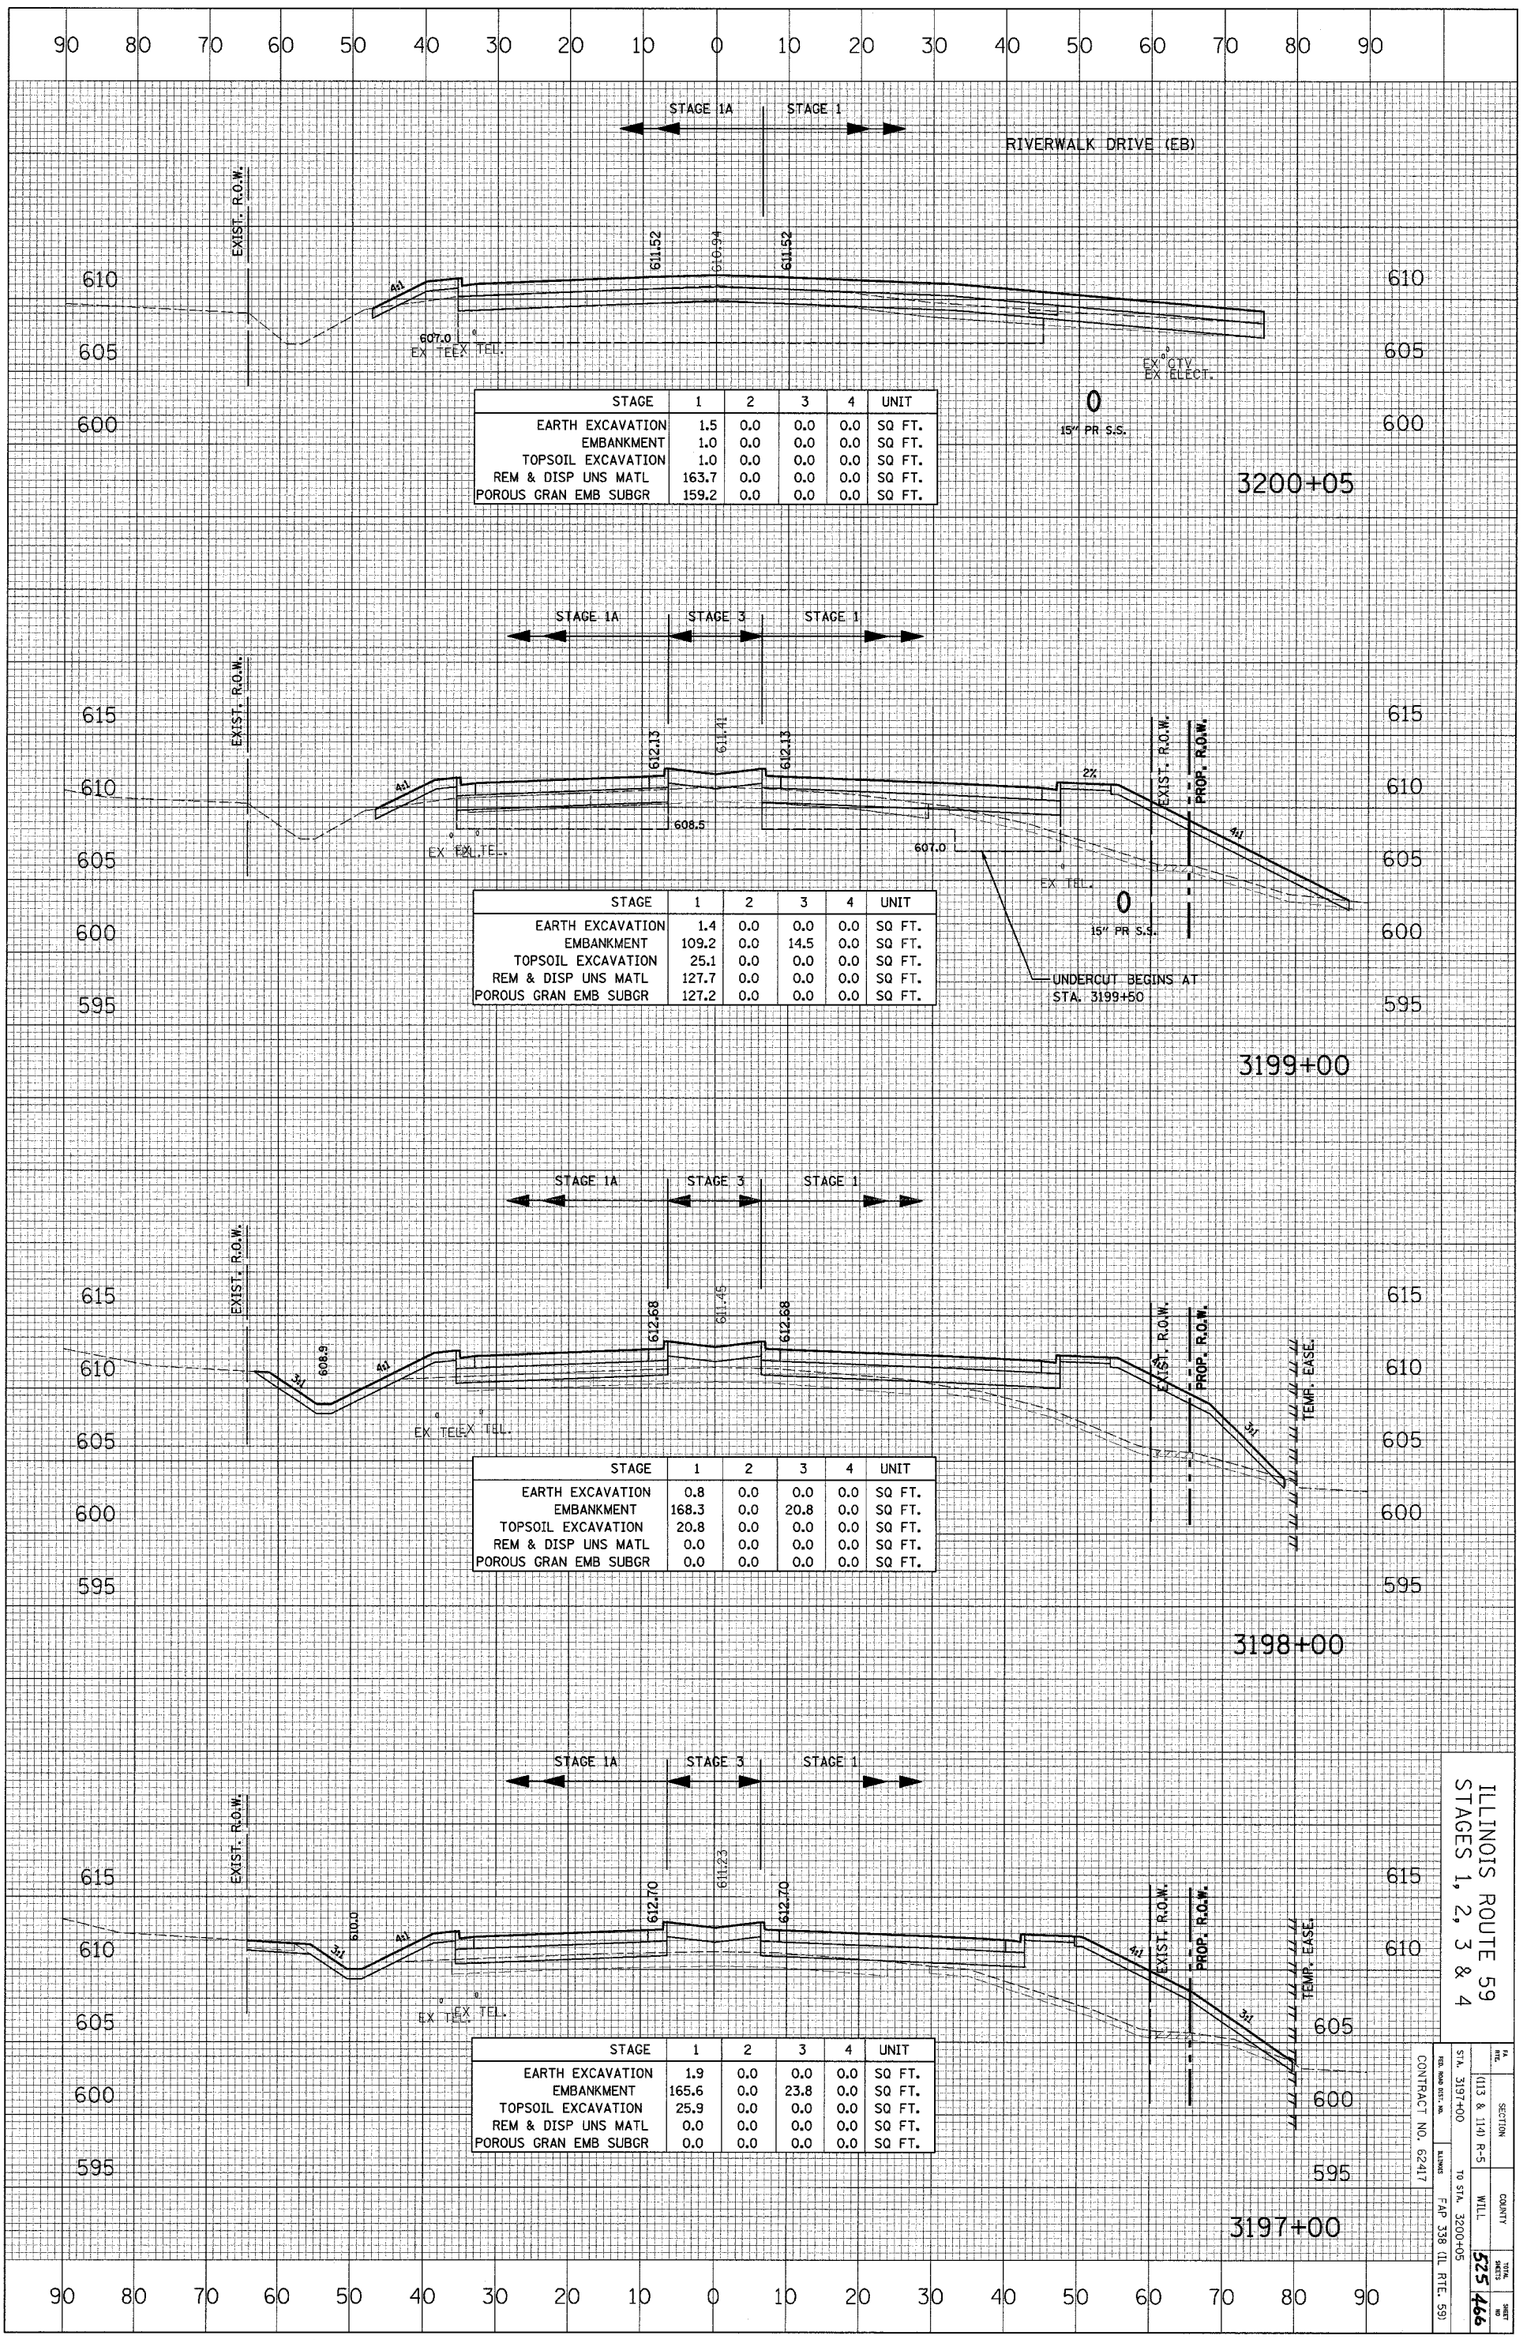

STAGE	1	2	3	4	UNIT
EARTH EXCAVATION	1.5	0.0	0.0	0.0	SQ FT.
EMBANKMENT	1.0	0.0	0.0	0.0	SQ FT.
TOPSOIL EXCAVATION	1.0	0.0	0.0	0.0	SQ FT.
REM & DISP UNS MATL	163.7	0.0	0.0	0.0	SQ FT.
POROUS GRAN EMB SUBGR	159.2	0.0	0.0	0.0	SQ FT.

STAGE	1	2	3	4	UNIT
EARTH EXCAVATION	1.4	0.0	0.0	0.0	SQ FT.
EMBANKMENT	109.2	0.0	14.5	0.0	SQ FT.
TOPSOIL EXCAVATION	25.1	0.0	0.0	0.0	SQ FT.
REM & DISP UNS MATL	127.7	0.0	0.0	0.0	SQ FT.
POROUS GRAN EMB SUBGR	127.2	0.0	0.0	0.0	SQ FT.

STAGE	1	2	3	4	UNIT
EARTH EXCAVATION	0.8	0.0	0.0	0.0	SQ FT.
EMBANKMENT	168.3	0.0	20.8	0.0	SQ FT.
TOPSOIL EXCAVATION	20.8	0.0	0.0	0.0	SQ FT.
REM & DISP UNS MATL	0.0	0.0	0.0	0.0	SQ FT.
POROUS GRAN EMB SUBGR	0.0	0.0	0.0	0.0	SQ FT.


STAGE	1	2	3	4	UNIT
EARTH EXCAVATION	1.9	0.0	0.0	0.0	SQ FT.
EMBANKMENT	165.6	0.0	23.8	0.0	SQ FT.
TOPSOIL EXCAVATION	25.9	0.0	0.0	0.0	SQ FT.
REM & DISP UNS MATL	0.0	0.0	0.0	0.0	SQ FT.
POROUS GRAN EMB SUBGR	0.0	0.0	0.0	0.0	SQ FT.

ILLINOIS ROUTE 59
STAGES 1, 2, 3 & 4

FA RTE.	
SECTION	(113 & 114) R-5
COUNTY	WILL
TOTAL SHEETS	525
SHEET NO.	466
STA. 3197+00	TO STA. 3200+05
ROUTE	FAP 338 (IL RTE. 59)
CONTRACT NO. 62417	

CROSS SECTION	SURVEYED	BY	DATE
	PLOTTED		
NOTE BOOK	GRADES CHECKED		
NO.	B.M. NOTED		
	STRUCTURE NOTATNS CHKD		

CROSS SECTION	SURVEYED	BY	DATE
	PLOTTED		
NOTE BOOK	ALIGNMENT CHECKED		
NO.	RT. OF WAY CHECKED		
	CADD FILE NAME		

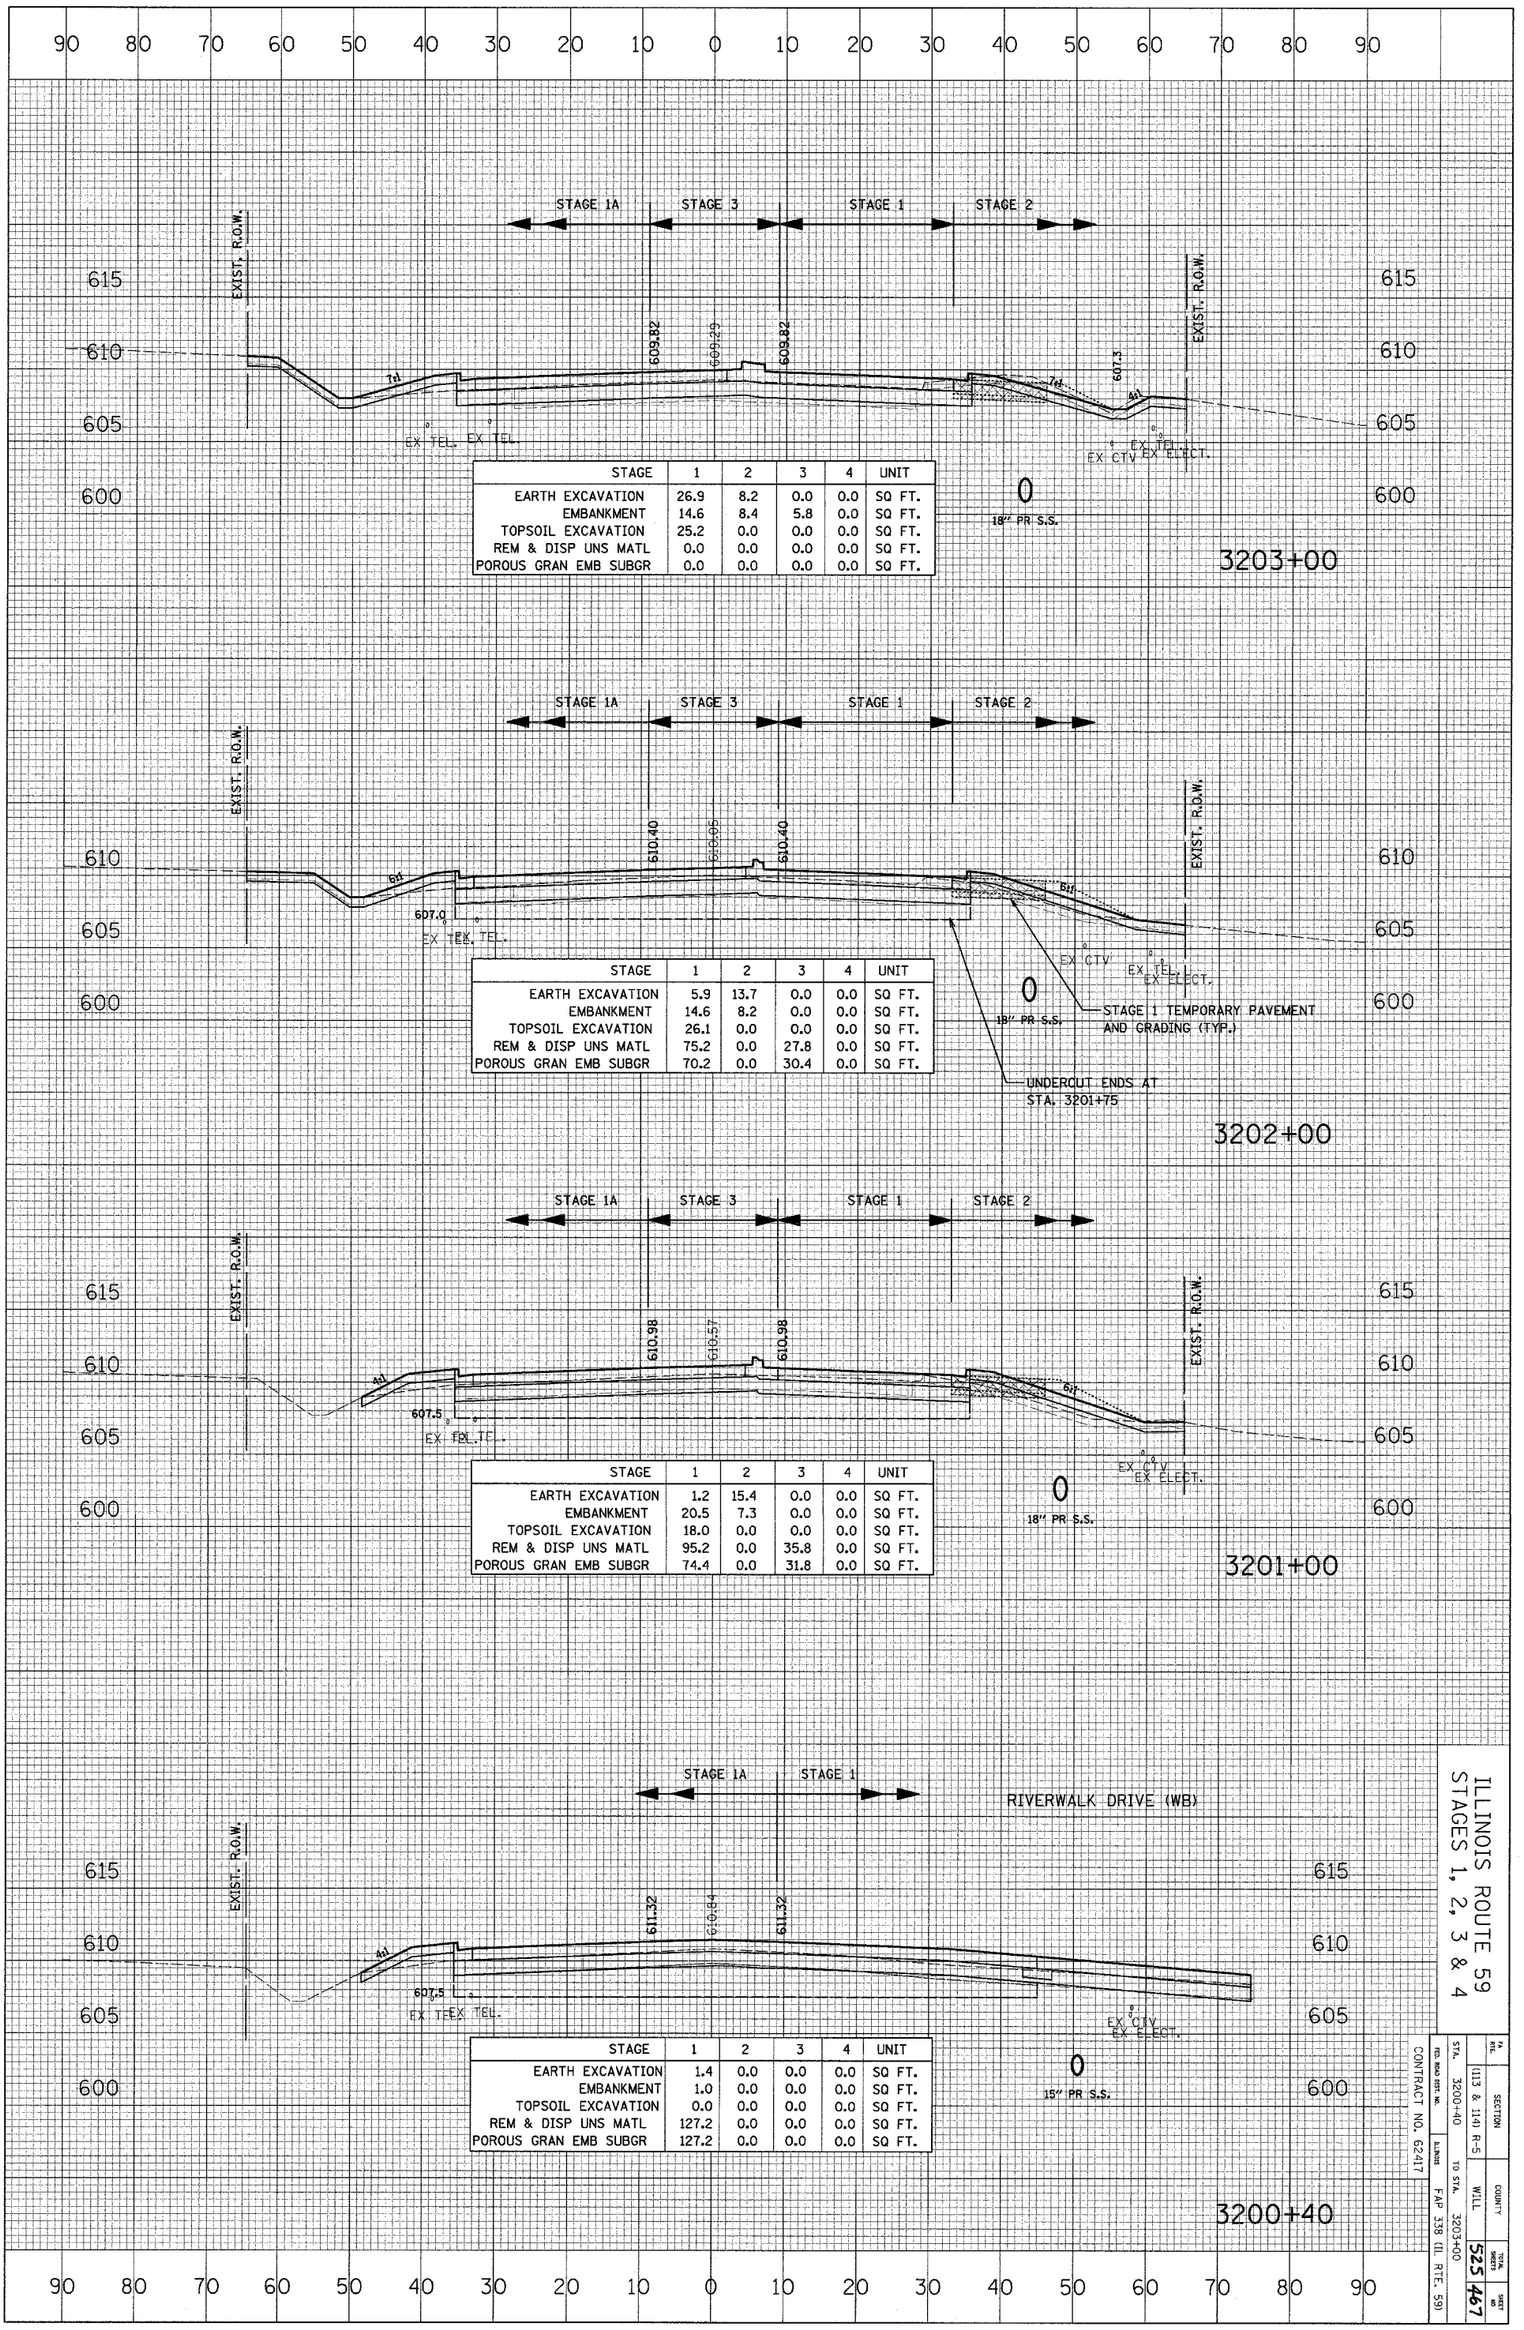

STAGE	1	2	3	4	UNIT
EARTH EXCAVATION	26.9	8.2	0.0	0.0	SQ FT.
EMBANKMENT	14.6	8.4	5.8	0.0	SQ FT.
TOPSOIL EXCAVATION	25.2	0.0	0.0	0.0	SQ FT.
REM & DISP UNS MATL	0.0	0.0	0.0	0.0	SQ FT.
POROUS GRAN EMB SUBGR	0.0	0.0	0.0	0.0	SQ FT.

STAGE	1	2	3	4	UNIT
EARTH EXCAVATION	5.9	13.7	0.0	0.0	SQ FT.
EMBANKMENT	14.6	8.2	0.0	0.0	SQ FT.
TOPSOIL EXCAVATION	26.1	0.0	0.0	0.0	SQ FT.
REM & DISP UNS MATL	75.2	0.0	27.8	0.0	SQ FT.
POROUS GRAN EMB SUBGR	70.2	0.0	30.4	0.0	SQ FT.

STAGE	1	2	3	4	UNIT
EARTH EXCAVATION	1.2	15.4	0.0	0.0	SQ FT.
EMBANKMENT	20.5	7.3	0.0	0.0	SQ FT.
TOPSOIL EXCAVATION	18.0	0.0	0.0	0.0	SQ FT.
REM & DISP UNS MATL	95.2	0.0	35.8	0.0	SQ FT.
POROUS GRAN EMB SUBGR	74.4	0.0	31.8	0.0	SQ FT.

STAGE	1	2	3	4	UNIT
EARTH EXCAVATION	1.4	0.0	0.0	0.0	SQ FT.
EMBANKMENT	1.0	0.0	0.0	0.0	SQ FT.
TOPSOIL EXCAVATION	0.0	0.0	0.0	0.0	SQ FT.
REM & DISP UNS MATL	127.2	0.0	0.0	0.0	SQ FT.
POROUS GRAN EMB SUBGR	127.2	0.0	0.0	0.0	SQ FT.

ILLINOIS ROUTE 59
STAGES 1, 2, 3 & 4


FED. ROAD DIST. NO.	STATE	SECTION	
	ILLINOIS	(113 & 114) R-5	
CONTRACT NO. 62417	FAP 338 (IL RTE 59)	WILL	
		TOTAL SHEETS	525 467
		SHEET NO.	

STA. 3200+40 TO STA. 3203+00

CROSS SECTION	SURVEYED	BY	DATE
	PLOTTED		
NOTE BOOK	GRADES CHECKED		
NO.	B.M. NOTED		
	STRUCTURE NOTATIONS CHKD		


CROSS SECTION	SURVEYED	BY	DATE
	PLOTTED		
NOTE BOOK	ALIGNMENT CHECKED		
NO.	RT. OF WAY CHECKED		
	CADD FILE NAME		

OMISSION AT DUPAGE RIVER BRIDGE
(STA. 3206+26 TO STA. 3213+60)

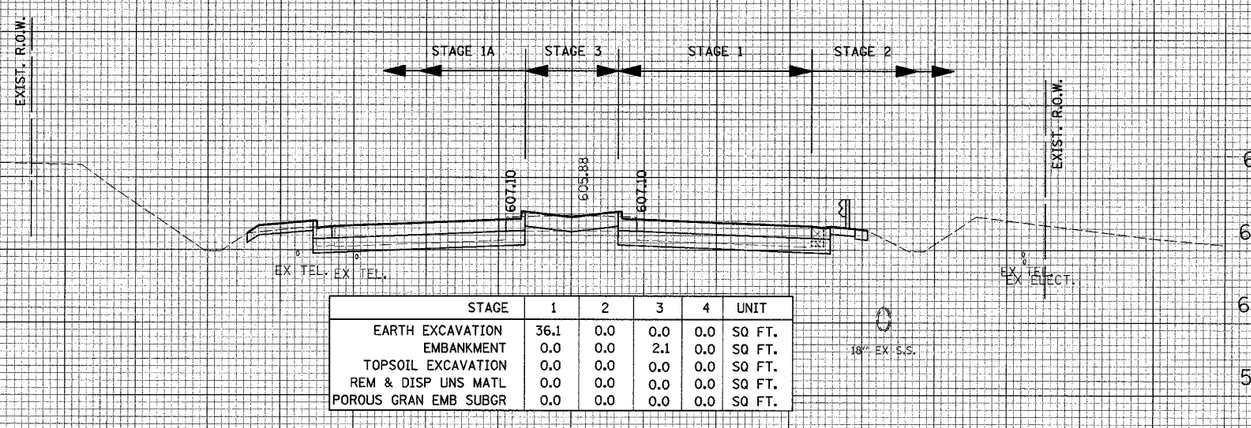


STAGE	1	2	3	4	UNIT
EARTH EXCAVATION	36.1	0.0	0.0	0.0	SQ FT.
EMBANKMENT	0.0	0.0	2.1	0.0	SQ FT.
TOPSOIL EXCAVATION	0.0	0.0	0.0	0.0	SQ FT.
REM & DISP UNS MATL	0.0	0.0	0.0	0.0	SQ FT.
POROUS GRAN EMB SUBGR	0.0	0.0	0.0	0.0	SQ FT.

3206+00

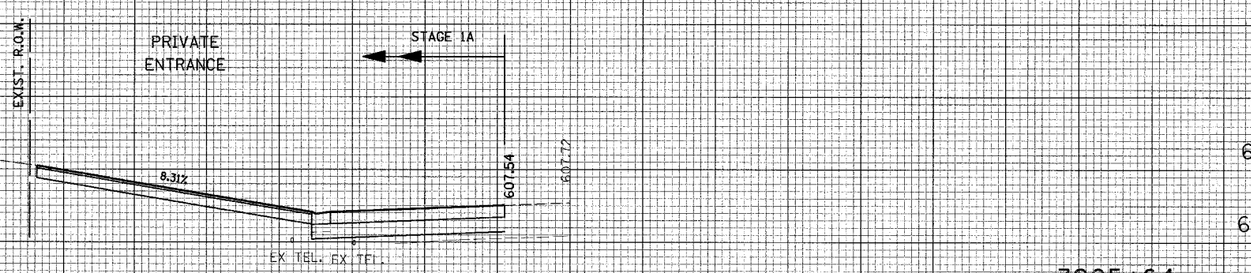


3205+64

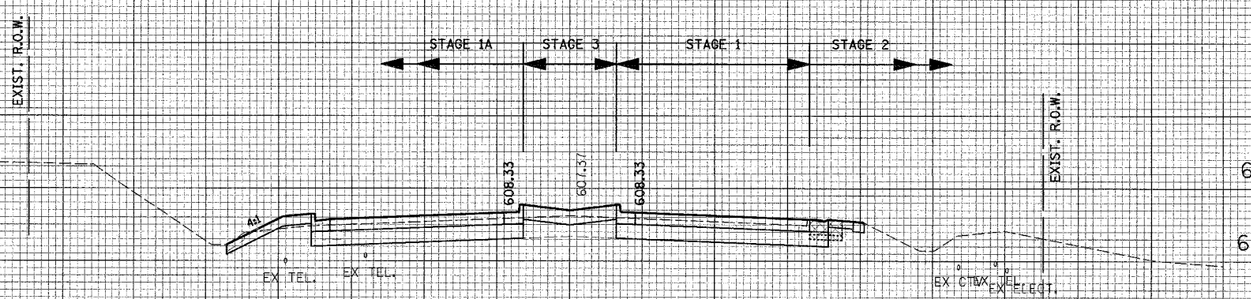

STAGE	1	2	3	4	UNIT
EARTH EXCAVATION	15.8	2.1	0.0	0.0	SQ FT.
EMBANKMENT	0.7	1.4	13.4	0.0	SQ FT.
TOPSOIL EXCAVATION	1.2	0.0	0.0	0.0	SQ FT.
REM & DISP UNS MATL	0.0	0.0	0.0	0.0	SQ FT.
POROUS GRAN EMB SUBGR	0.0	0.0	0.0	0.0	SQ FT.

3205+00

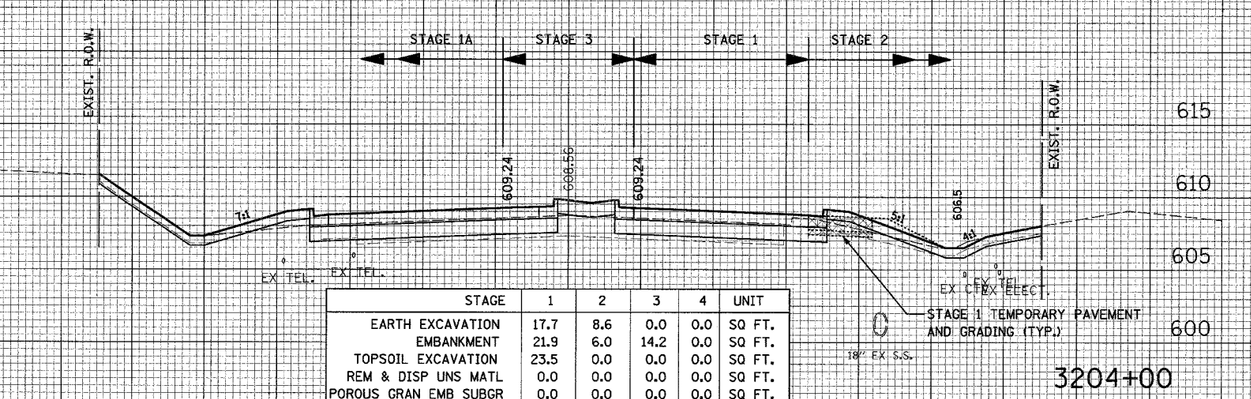

STAGE	1	2	3	4	UNIT
EARTH EXCAVATION	17.7	8.6	0.0	0.0	SQ FT.
EMBANKMENT	21.9	6.0	14.2	0.0	SQ FT.
TOPSOIL EXCAVATION	23.5	0.0	0.0	0.0	SQ FT.
REM & DISP UNS MATL	0.0	0.0	0.0	0.0	SQ FT.
POROUS GRAN EMB SUBGR	0.0	0.0	0.0	0.0	SQ FT.

3204+00


ILLINOIS ROUTE 59
STAGES 1, 2, 3 & 4

FA RTE.	SECTION	COUNTY	TOTAL SHEETS	SHEET NO.
STA. 3204+00	(113 & 114) R-5	WILL	525	468
ROAD DIST. NO.	ILLINOIS	TO STA. 3206+00	FAP 338 (IL RTE. 59)	

CONTRACT NO. 62417

CROSS SECTION	SURVEYED	BY	DATE
	PLOTTED		
NOTE BOOK	GRADES CHECKED		
NO.	B.M. NOTED		
	STRUCTURE NOTATIONS CHKD		

CROSS SECTION	SURVEYED	BY	DATE
	PLOTTED		
NOTE BOOK	ALIGNMENT CHECKED		
NO.	RT. OF WAY CHECKED		
	CADD FILE NAME		

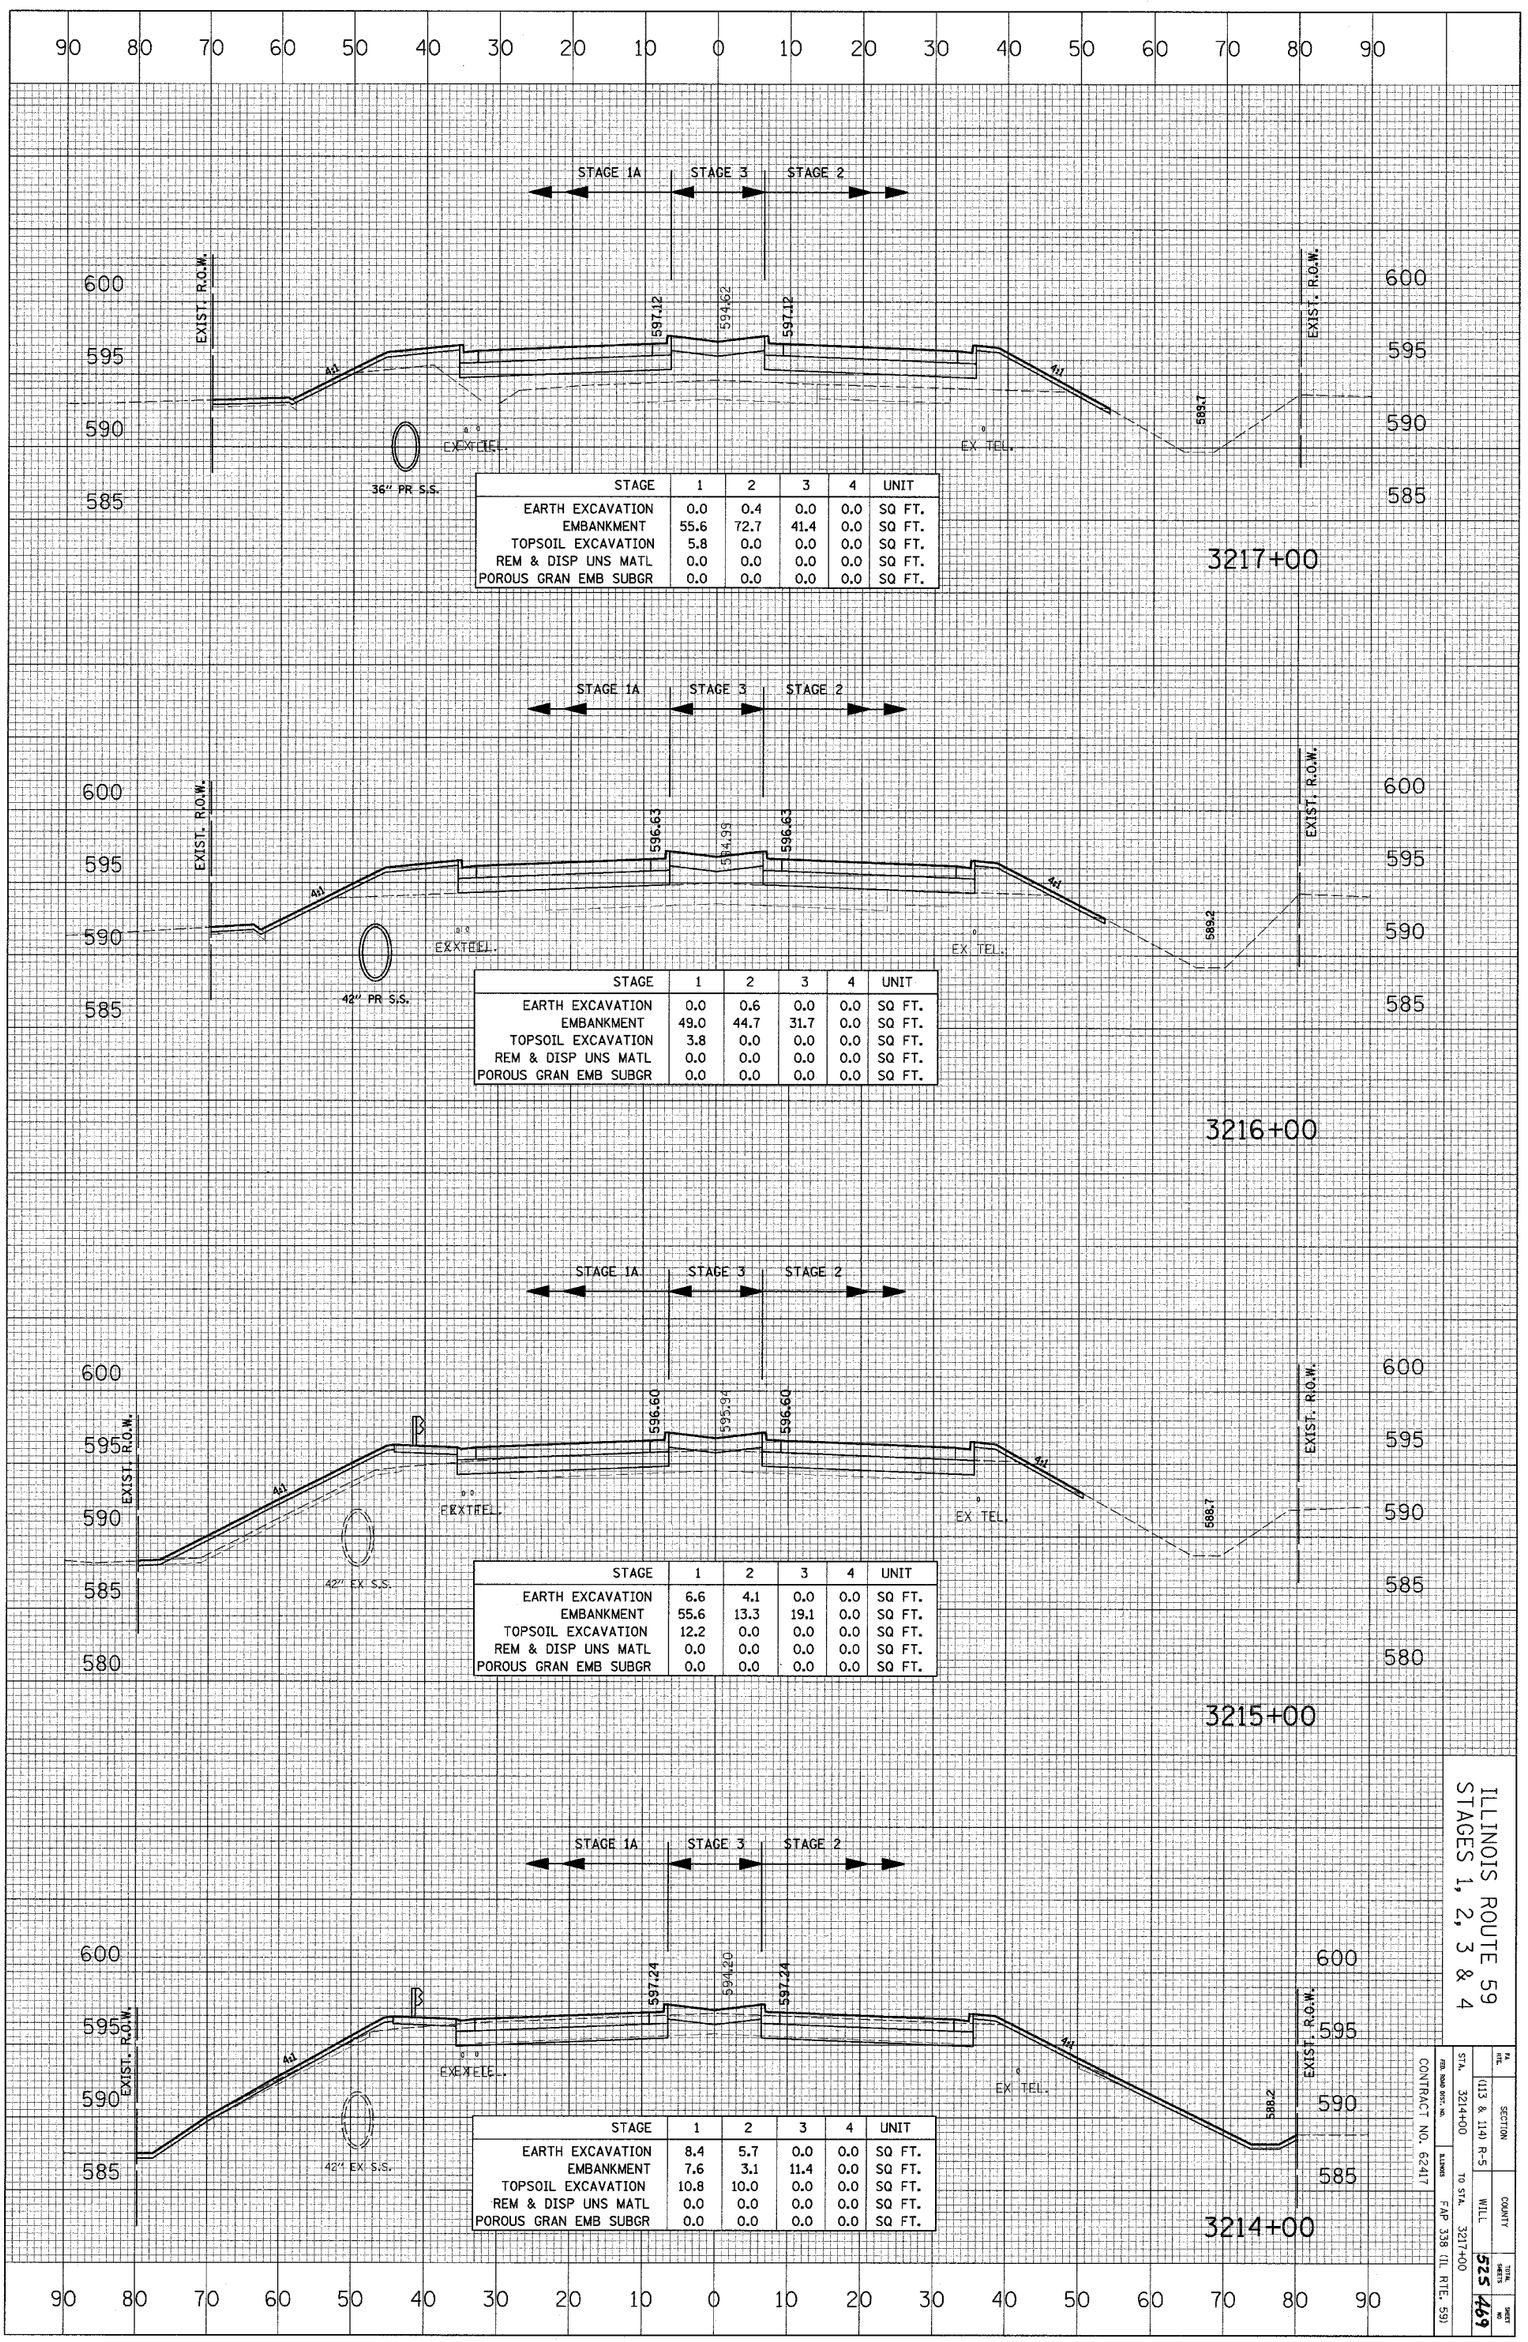

STAGE	1	2	3	4	UNIT
EARTH EXCAVATION	0.0	0.4	0.0	0.0	SQ FT.
EMBANKMENT	55.6	72.7	41.4	0.0	SQ FT.
TOPSOIL EXCAVATION	5.8	0.0	0.0	0.0	SQ FT.
REM & DISP UNS MATL	0.0	0.0	0.0	0.0	SQ FT.
POROUS GRAN EMB SUBGR	0.0	0.0	0.0	0.0	SQ FT.

STAGE	1	2	3	4	UNIT
EARTH EXCAVATION	0.0	0.6	0.0	0.0	SQ FT.
EMBANKMENT	49.0	44.7	31.7	0.0	SQ FT.
TOPSOIL EXCAVATION	3.8	0.0	0.0	0.0	SQ FT.
REM & DISP UNS MATL	0.0	0.0	0.0	0.0	SQ FT.
POROUS GRAN EMB SUBGR	0.0	0.0	0.0	0.0	SQ FT.

STAGE	1	2	3	4	UNIT
EARTH EXCAVATION	6.6	4.1	0.0	0.0	SQ FT.
EMBANKMENT	55.6	13.3	19.1	0.0	SQ FT.
TOPSOIL EXCAVATION	12.2	0.0	0.0	0.0	SQ FT.
REM & DISP UNS MATL	0.0	0.0	0.0	0.0	SQ FT.
POROUS GRAN EMB SUBGR	0.0	0.0	0.0	0.0	SQ FT.

STAGE	1	2	3	4	UNIT
EARTH EXCAVATION	8.4	5.7	0.0	0.0	SQ FT.
EMBANKMENT	7.6	3.1	11.4	0.0	SQ FT.
TOPSOIL EXCAVATION	10.8	10.0	0.0	0.0	SQ FT.
REM & DISP UNS MATL	0.0	0.0	0.0	0.0	SQ FT.
POROUS GRAN EMB SUBGR	0.0	0.0	0.0	0.0	SQ FT.


ILLINOIS ROUTE 59
STAGES 1, 2, 3 & 4

FA RTE.	SECTION	COUNTY	TOTAL SHEETS	SHEET NO.
	(113 & 114) R-5	WILL	525	469
FED. ROAD DIST. NO.	STA. 3214+00 TO STA. 3217+00			
ILLINOIS	FAP 338 (IL RTE. 59)			

CONTRACT NO. 62417

CROSS SECTION	SURVEYED	BY	DATE
	PLOTTED		
NOTE BOOK	GRADES CHECKED		
	B.M. NOTED		
NO.	STRUCTURE NOTATNS CH'KD		

CROSS SECTION	SURVEYED	BY	DATE
	PLOTTED		
NOTE BOOK	ALIGNMENT CHECKED		
	RT. OF WAY CHECKED		
NO.	CADD FILE NAME		

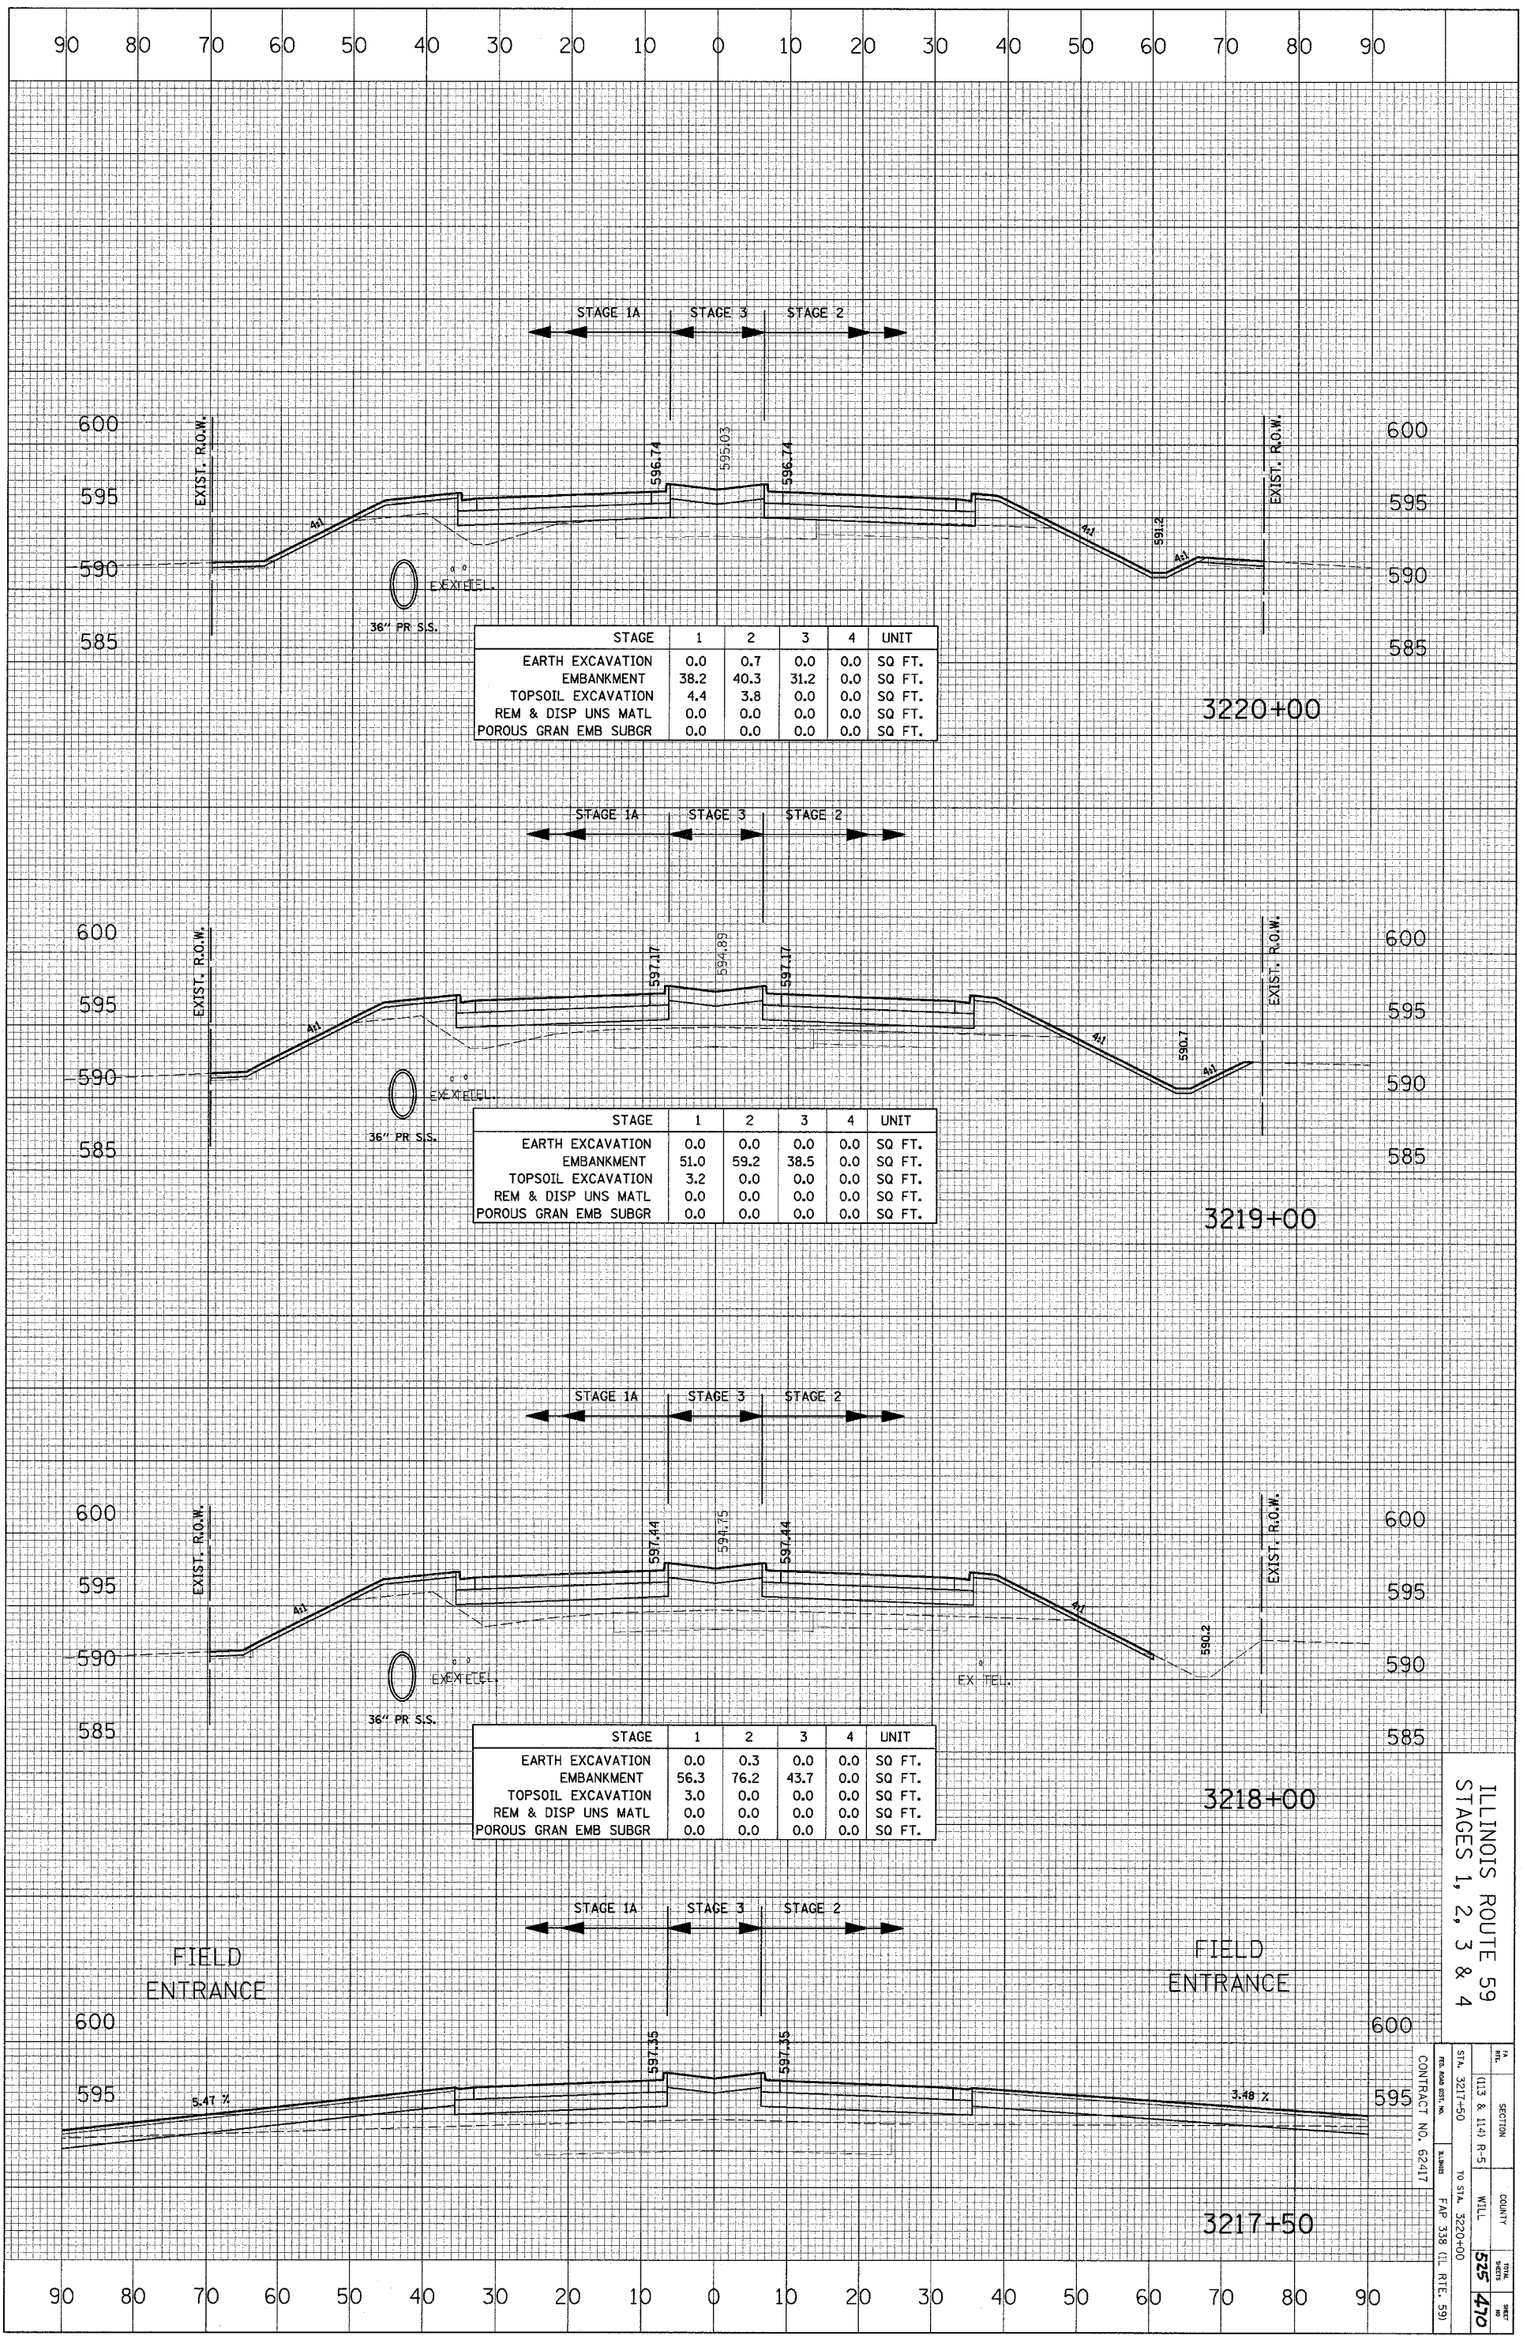

STAGE	1	2	3	4	UNIT
EARTH EXCAVATION	0.0	0.7	0.0	0.0	SQ FT.
EMBANKMENT	38.2	40.3	31.2	0.0	SQ FT.
TOPSOIL EXCAVATION	4.4	3.8	0.0	0.0	SQ FT.
REM & DISP UNS MATL	0.0	0.0	0.0	0.0	SQ FT.
POROUS GRAN EMB SUBGR	0.0	0.0	0.0	0.0	SQ FT.

STAGE	1	2	3	4	UNIT
EARTH EXCAVATION	0.0	0.0	0.0	0.0	SQ FT.
EMBANKMENT	51.0	59.2	38.5	0.0	SQ FT.
TOPSOIL EXCAVATION	3.2	0.0	0.0	0.0	SQ FT.
REM & DISP UNS MATL	0.0	0.0	0.0	0.0	SQ FT.
POROUS GRAN EMB SUBGR	0.0	0.0	0.0	0.0	SQ FT.


STAGE	1	2	3	4	UNIT
EARTH EXCAVATION	0.0	0.3	0.0	0.0	SQ FT.
EMBANKMENT	56.3	76.2	43.7	0.0	SQ FT.
TOPSOIL EXCAVATION	3.0	0.0	0.0	0.0	SQ FT.
REM & DISP UNS MATL	0.0	0.0	0.0	0.0	SQ FT.
POROUS GRAN EMB SUBGR	0.0	0.0	0.0	0.0	SQ FT.

ILLINOIS ROUTE 59
STAGES 1, 2, 3 & 4

FA RTE.	SECTION	COUNTY	TOTAL SHEETS
	(113 & 114) R-5	WILL	525
RTE. ROAD DIST. No.	STA. 3217+50 TO STA. 3220+00	ILLINOIS	FAP 338 (IL RTE. 59)
CONTRACT NO. 62417			SHEET NO. 470

CROSS SECTION	SURVEYED	BY	DATE
	PLOTTED		
NOTE BOOK	GRADES CHECKED		
	B.M. NOTED		
NO.	STRUCTURE NOTATNS CHKD		

CROSS SECTION	SURVEYED	BY	DATE
	PLOTTED		
NOTE BOOK	ALIGNMENT CHECKED		
	RT. OF WAY CHECKED		
NO.	CADD FILE NAME		

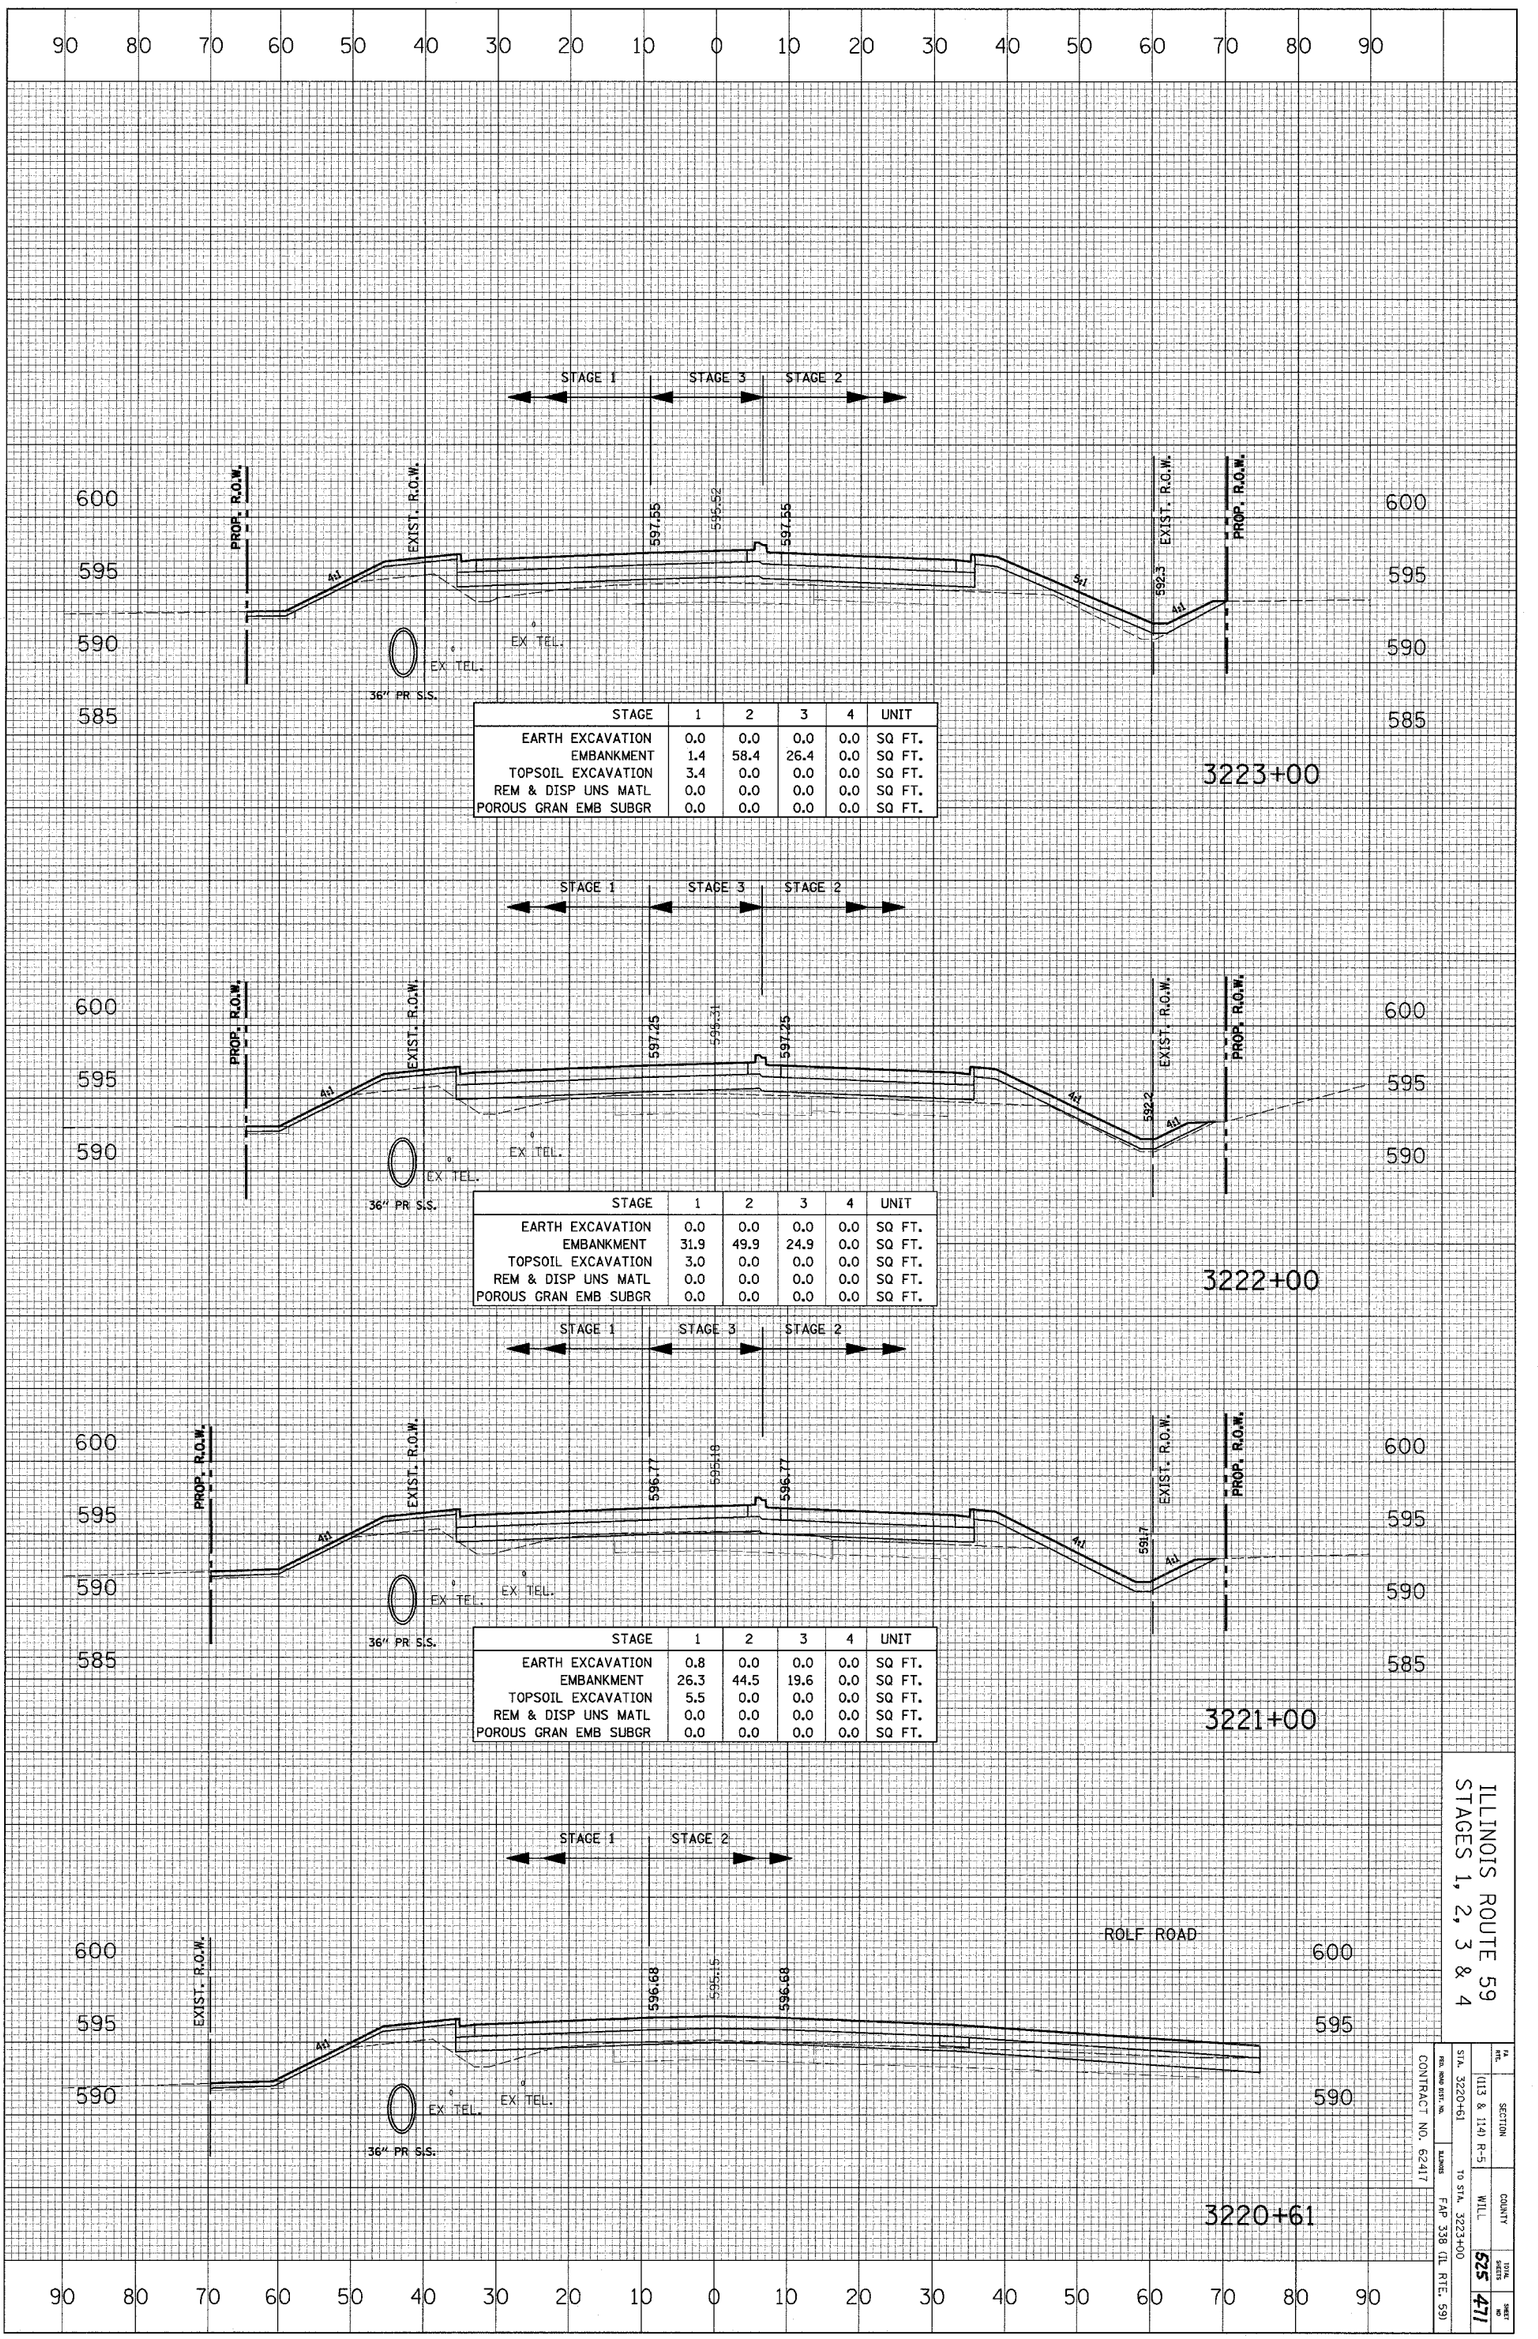

STAGE	1	2	3	4	UNIT
EARTH EXCAVATION	0.0	0.0	0.0	0.0	SQ FT.
EMBANKMENT	1.4	58.4	26.4	0.0	SQ FT.
TOPSOIL EXCAVATION	3.4	0.0	0.0	0.0	SQ FT.
REM & DISP UNS MATL	0.0	0.0	0.0	0.0	SQ FT.
POROUS GRAN EMB SUBGR	0.0	0.0	0.0	0.0	SQ FT.

STAGE	1	2	3	4	UNIT
EARTH EXCAVATION	0.0	0.0	0.0	0.0	SQ FT.
EMBANKMENT	31.9	49.9	24.9	0.0	SQ FT.
TOPSOIL EXCAVATION	3.0	0.0	0.0	0.0	SQ FT.
REM & DISP UNS MATL	0.0	0.0	0.0	0.0	SQ FT.
POROUS GRAN EMB SUBGR	0.0	0.0	0.0	0.0	SQ FT.


STAGE	1	2	3	4	UNIT
EARTH EXCAVATION	0.8	0.0	0.0	0.0	SQ FT.
EMBANKMENT	26.3	44.5	19.6	0.0	SQ FT.
TOPSOIL EXCAVATION	5.5	0.0	0.0	0.0	SQ FT.
REM & DISP UNS MATL	0.0	0.0	0.0	0.0	SQ FT.
POROUS GRAN EMB SUBGR	0.0	0.0	0.0	0.0	SQ FT.

ILLINOIS ROUTE 59
STAGES 1, 2, 3 & 4

FA RTE.	SECTION	COUNTY	TOTAL SHEETS
	(113 & 114) R-5	WILL	525
PROJ. NUMBER/NO.	STA. 3220+61 TO STA. 3223+00		SHEET NO. 471
CONTRACT NO. 62417	ALIGNMENT FAP 338 (IL RTE. 59)		

CROSS SECTION	SURVEYED	BY	DATE
	PLOTTED		
NOTE BOOK	GRADES CHECKED		
	B.M. NOTED		
NO.	STRUCTURE NOTATIONS CHKD		

CROSS SECTION	SURVEYED	BY	DATE
	PLOTTED		
NOTE BOOK	ALIGNMENT CHECKED		
	RT. OF WAY CHECKED		
NO.	CADD FILE NAME		

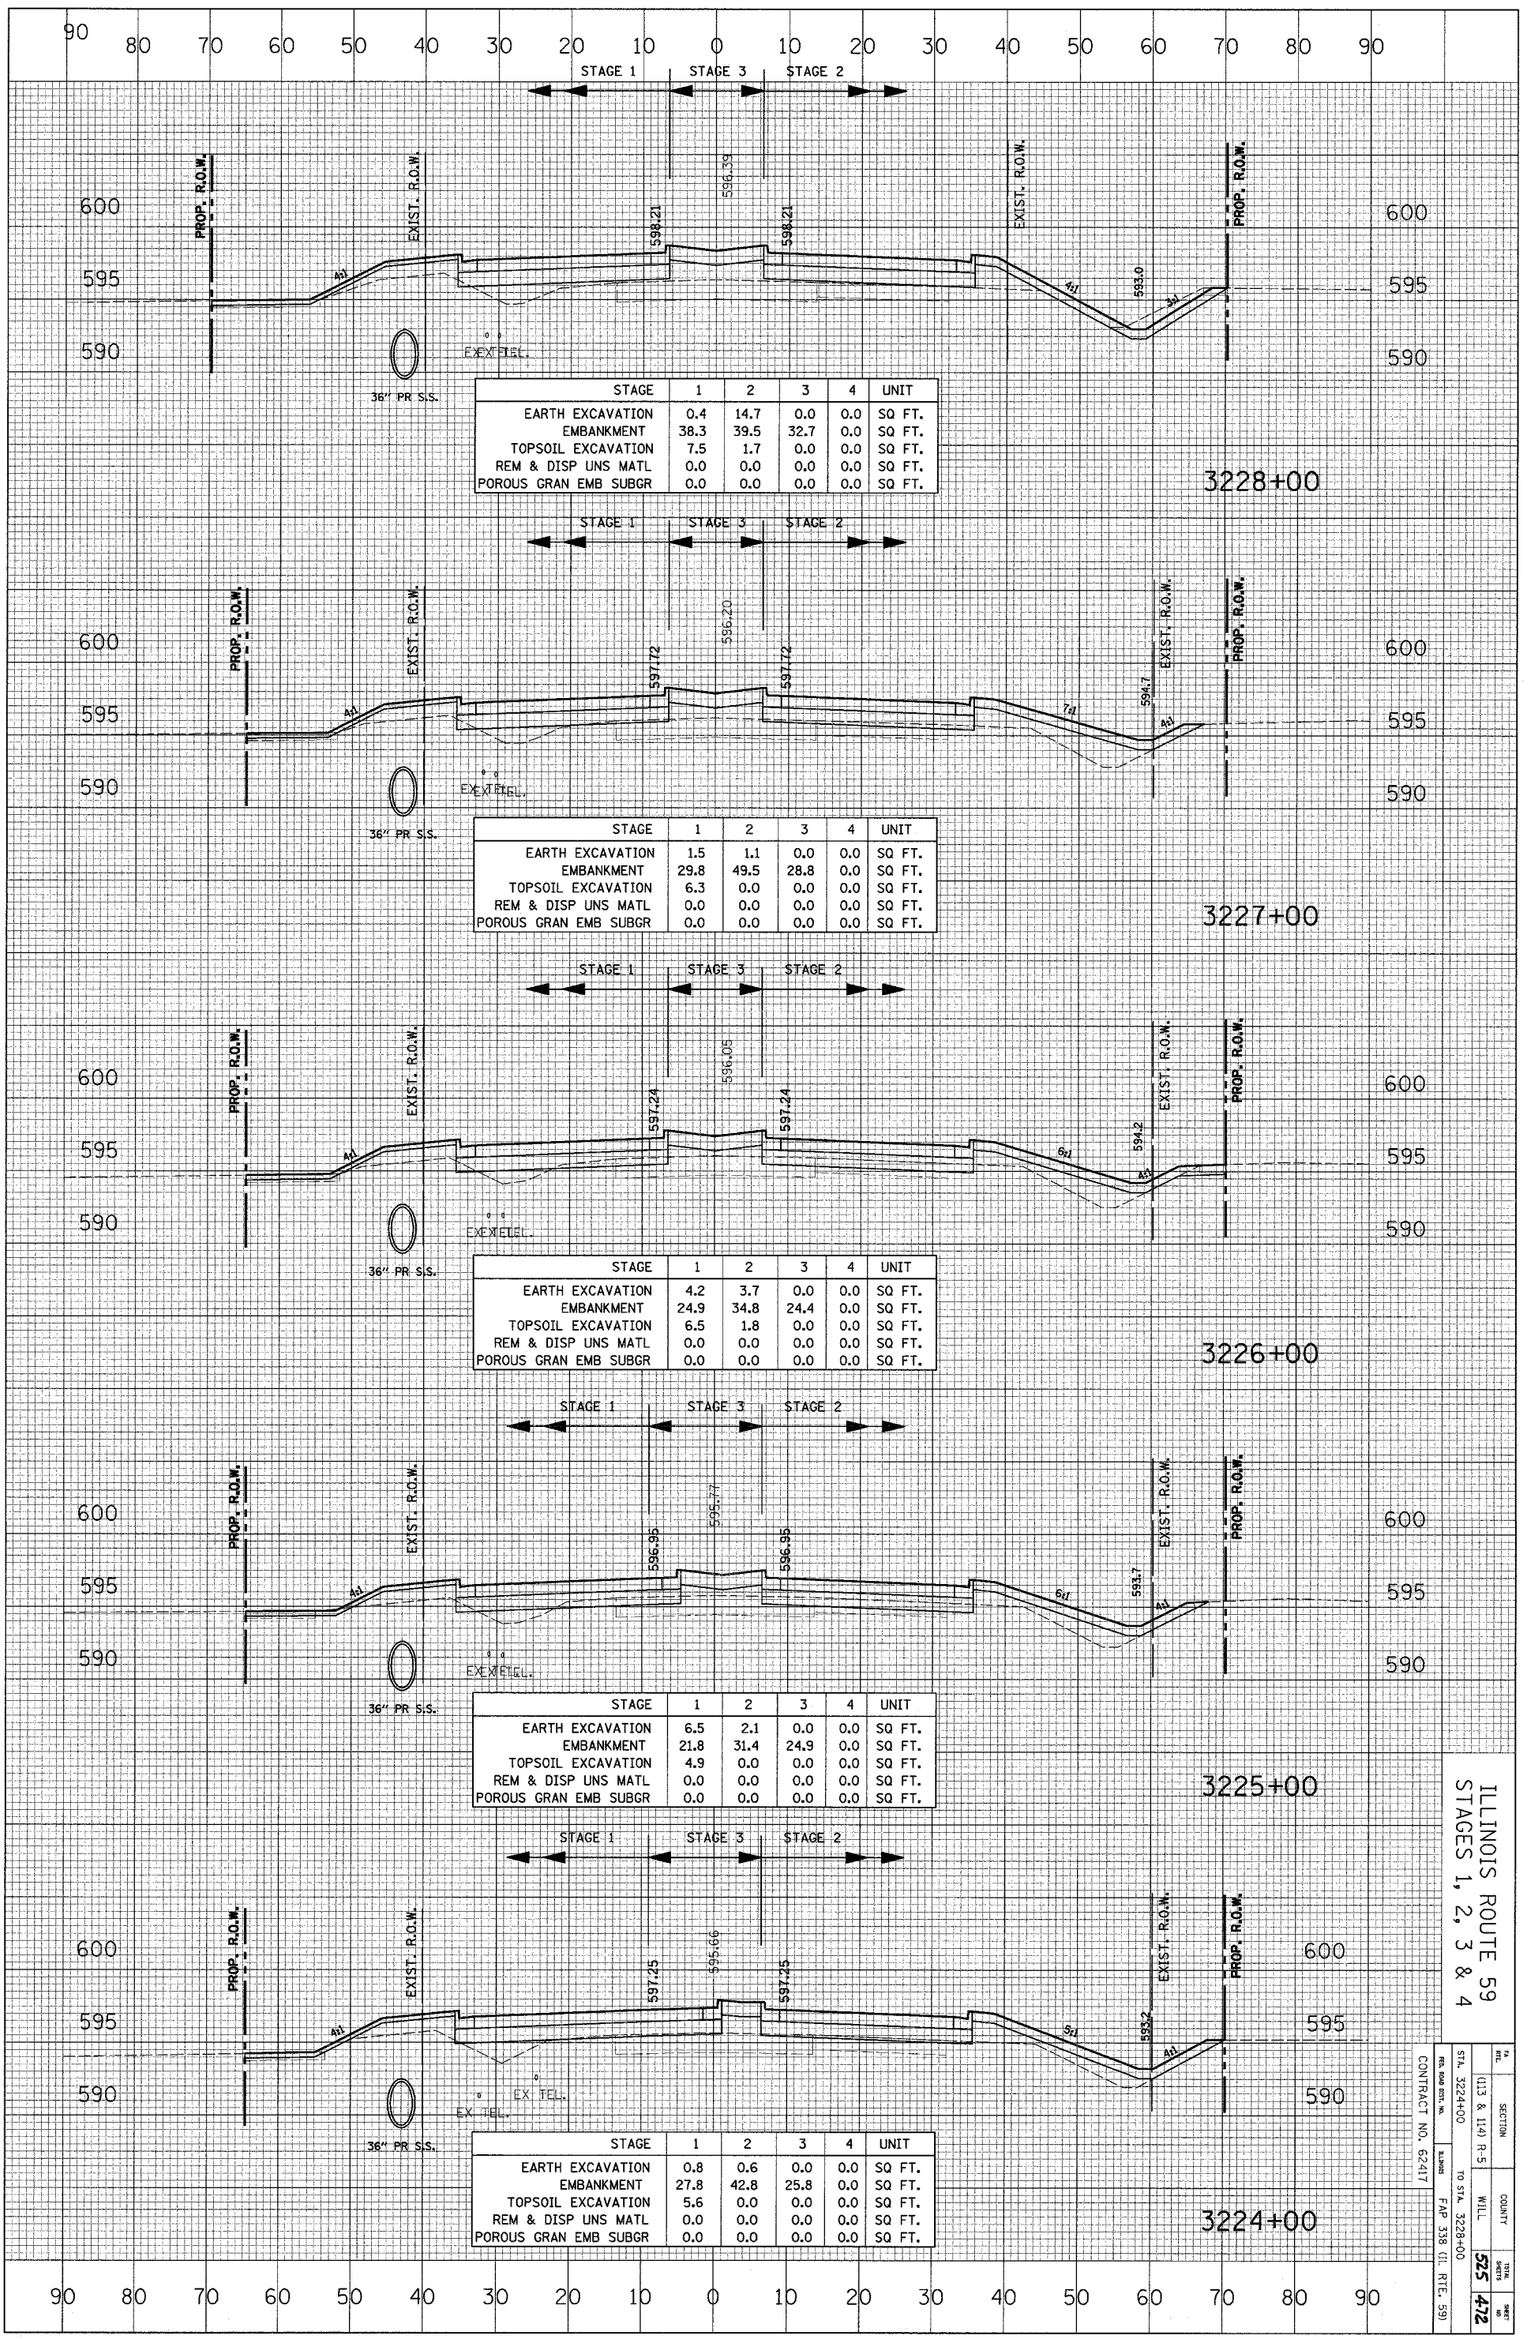

STAGE	1	2	3	4	UNIT
EARTH EXCAVATION	0.4	14.7	0.0	0.0	SQ FT.
EMBANKMENT	38.3	39.5	32.7	0.0	SQ FT.
TOPSOIL EXCAVATION	7.5	1.7	0.0	0.0	SQ FT.
REM & DISP UNS MATL	0.0	0.0	0.0	0.0	SQ FT.
POROUS GRAN EMB SUBGR	0.0	0.0	0.0	0.0	SQ FT.

STAGE	1	2	3	4	UNIT
EARTH EXCAVATION	1.5	1.1	0.0	0.0	SQ FT.
EMBANKMENT	29.8	49.5	28.8	0.0	SQ FT.
TOPSOIL EXCAVATION	6.3	0.0	0.0	0.0	SQ FT.
REM & DISP UNS MATL	0.0	0.0	0.0	0.0	SQ FT.
POROUS GRAN EMB SUBGR	0.0	0.0	0.0	0.0	SQ FT.

STAGE	1	2	3	4	UNIT
EARTH EXCAVATION	4.2	3.7	0.0	0.0	SQ FT.
EMBANKMENT	24.9	34.8	24.4	0.0	SQ FT.
TOPSOIL EXCAVATION	6.5	1.8	0.0	0.0	SQ FT.
REM & DISP UNS MATL	0.0	0.0	0.0	0.0	SQ FT.
POROUS GRAN EMB SUBGR	0.0	0.0	0.0	0.0	SQ FT.

STAGE	1	2	3	4	UNIT
EARTH EXCAVATION	6.5	2.1	0.0	0.0	SQ FT.
EMBANKMENT	21.8	31.4	24.9	0.0	SQ FT.
TOPSOIL EXCAVATION	4.9	0.0	0.0	0.0	SQ FT.
REM & DISP UNS MATL	0.0	0.0	0.0	0.0	SQ FT.
POROUS GRAN EMB SUBGR	0.0	0.0	0.0	0.0	SQ FT.


STAGE	1	2	3	4	UNIT
EARTH EXCAVATION	0.8	0.6	0.0	0.0	SQ FT.
EMBANKMENT	27.8	42.8	25.8	0.0	SQ FT.
TOPSOIL EXCAVATION	5.6	0.0	0.0	0.0	SQ FT.
REM & DISP UNS MATL	0.0	0.0	0.0	0.0	SQ FT.
POROUS GRAN EMB SUBGR	0.0	0.0	0.0	0.0	SQ FT.

ILLINOIS ROUTE 59
STAGES 1, 2, 3 & 4

FA RTE.	SECTION	COUNTY	TOTAL SHEETS
	(113 & 114) R-5	WILL	525
STA. 3224+00	TO STA. 3228+00		SHEET NO. 472
RTE. Road Dist. No.	ILLINOIS	FAP 338 (IL RTE. 59)	
CONTRACT NO. 62417			

CROSS SECTION	SURVEYED	BY	DATE
	PLOTTED		
NOTE BOOK	GRADES CHECKED		
	B.M. NOTED		
NO.	STRUCTURE NOTATIONS CHKD		

CROSS SECTION	SURVEYED	BY	DATE
	PLOTTED		
NOTE BOOK	ALIGNMENT CHECKED		
	RT. OF WAY CHECKED		
NO.	CADD FILE NAME		

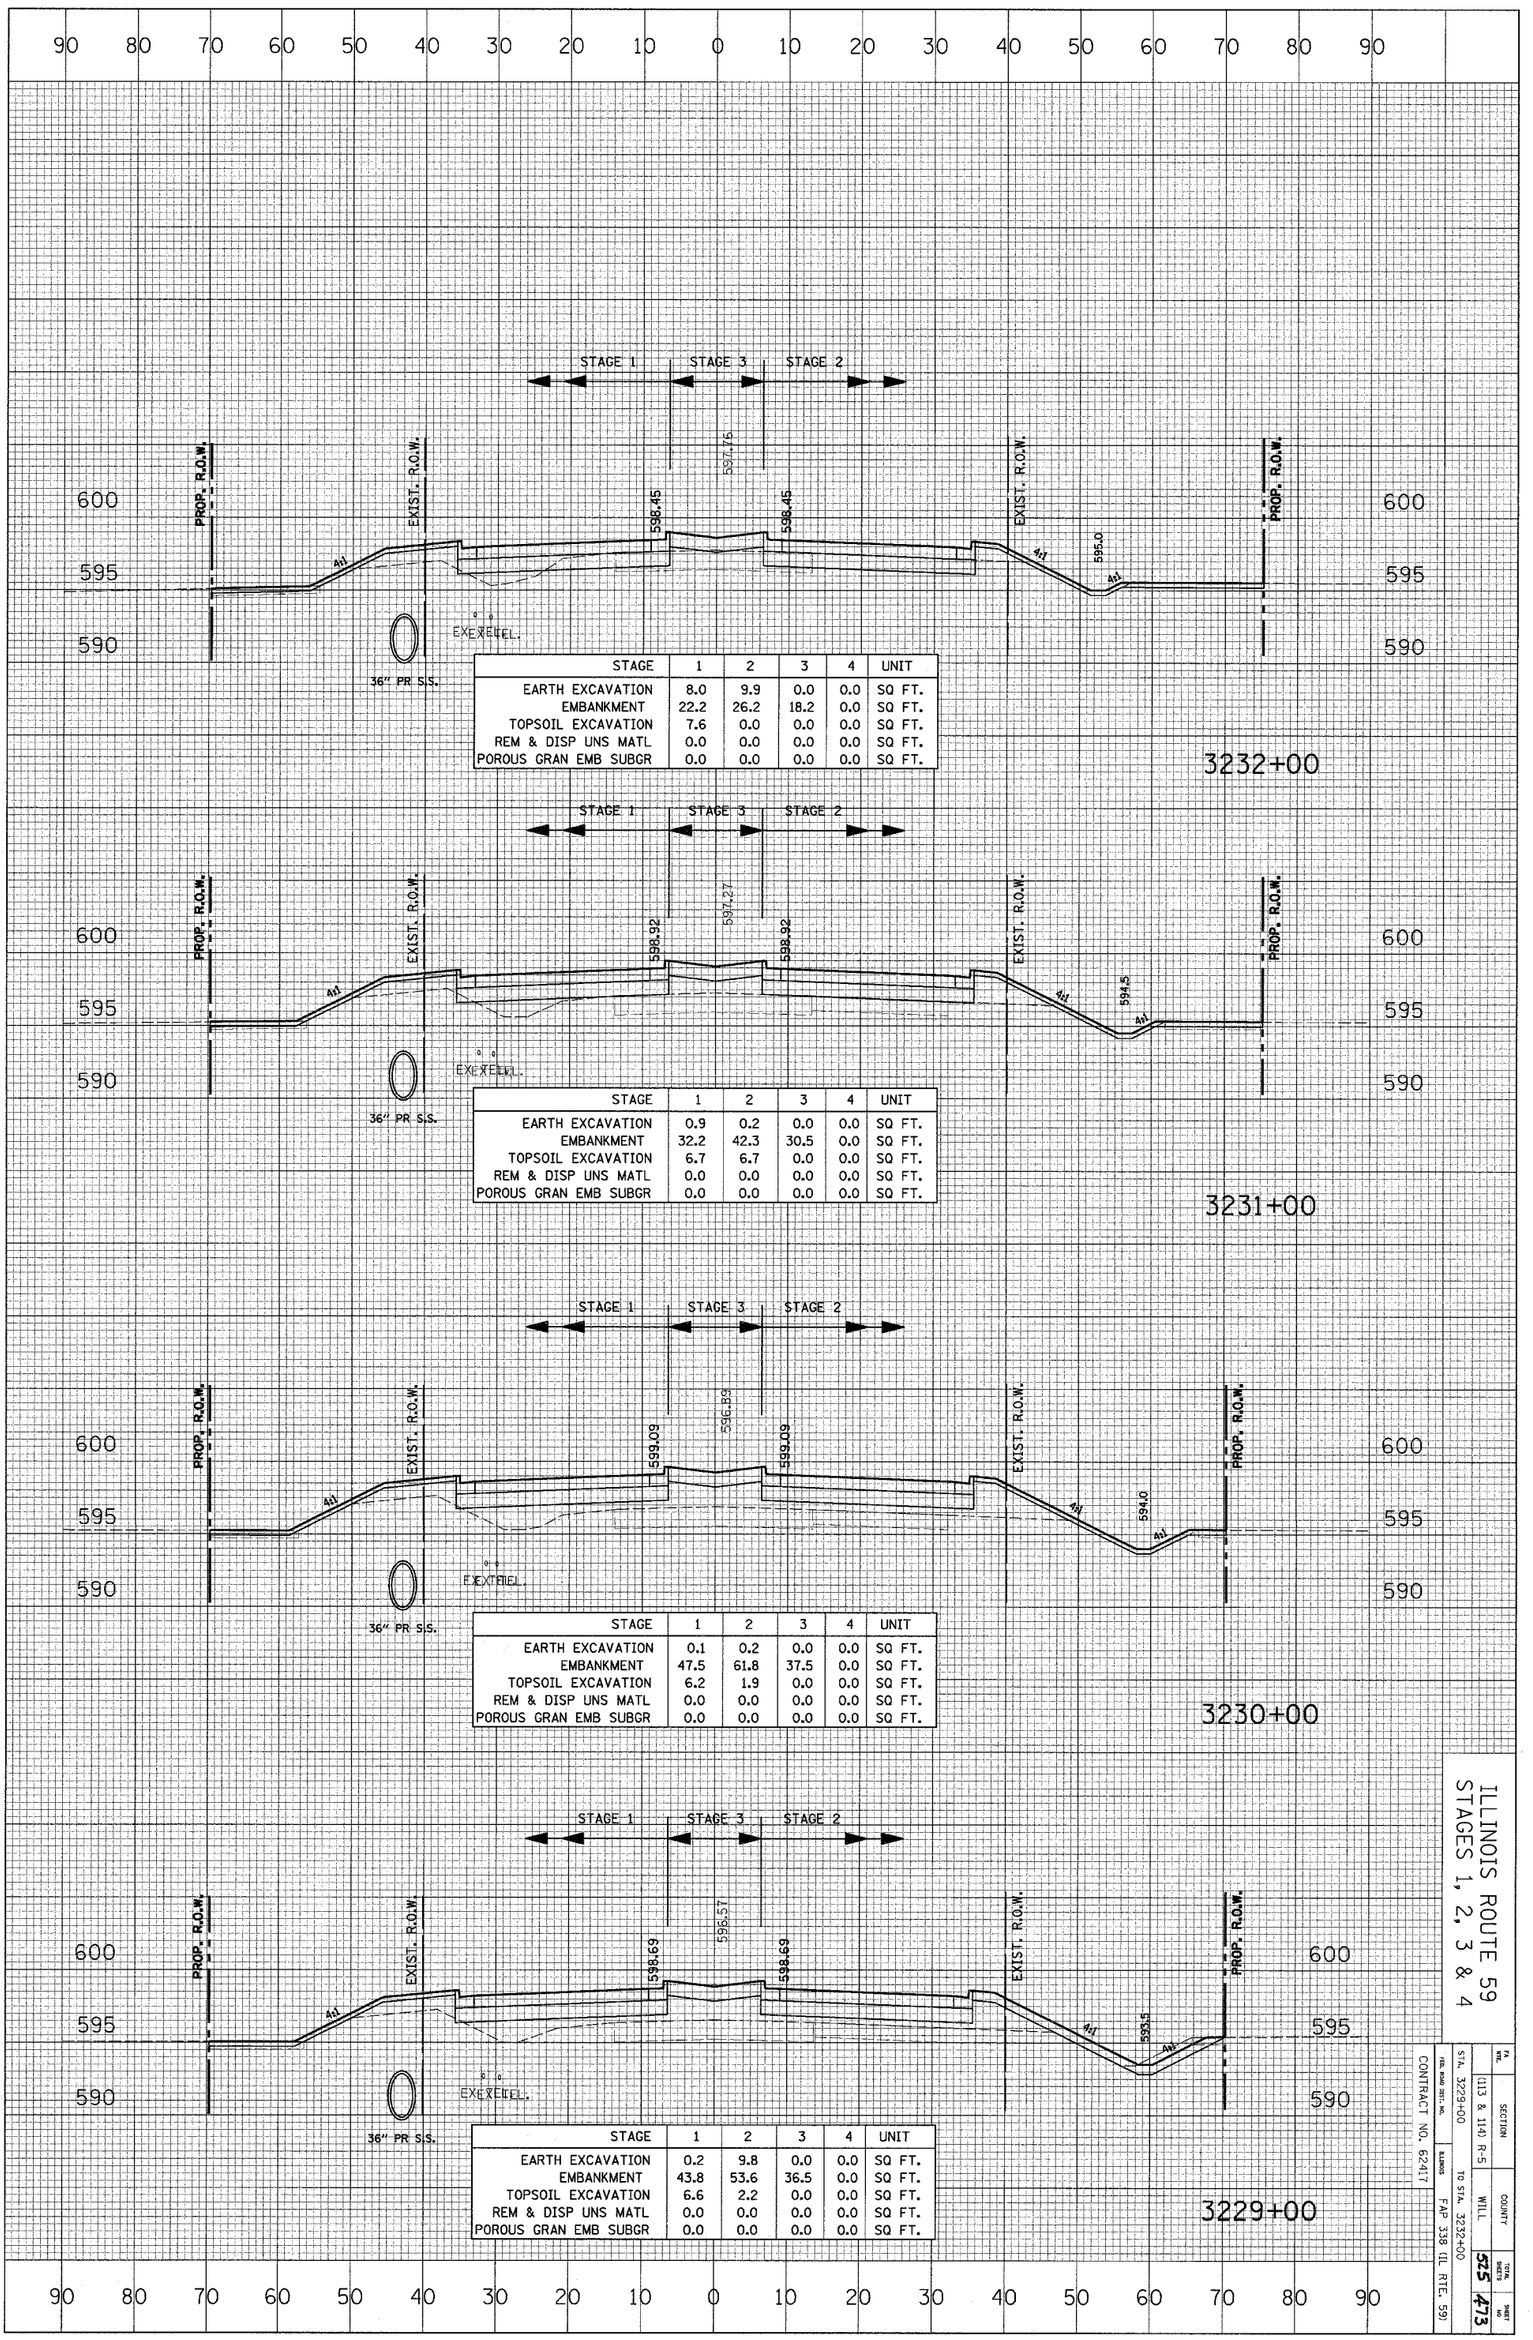

STAGE	1	2	3	4	UNIT
EARTH EXCAVATION	8.0	9.9	0.0	0.0	SQ FT.
EMBANKMENT	22.2	26.2	18.2	0.0	SQ FT.
TOPSOIL EXCAVATION	7.6	0.0	0.0	0.0	SQ FT.
REM & DISP UNS MATL	0.0	0.0	0.0	0.0	SQ FT.
POROUS GRAN EMB SUBGR	0.0	0.0	0.0	0.0	SQ FT.

STAGE	1	2	3	4	UNIT
EARTH EXCAVATION	0.9	0.2	0.0	0.0	SQ FT.
EMBANKMENT	32.2	42.3	30.5	0.0	SQ FT.
TOPSOIL EXCAVATION	6.7	6.7	0.0	0.0	SQ FT.
REM & DISP UNS MATL	0.0	0.0	0.0	0.0	SQ FT.
POROUS GRAN EMB SUBGR	0.0	0.0	0.0	0.0	SQ FT.

STAGE	1	2	3	4	UNIT
EARTH EXCAVATION	0.1	0.2	0.0	0.0	SQ FT.
EMBANKMENT	47.5	61.8	37.5	0.0	SQ FT.
TOPSOIL EXCAVATION	6.2	1.9	0.0	0.0	SQ FT.
REM & DISP UNS MATL	0.0	0.0	0.0	0.0	SQ FT.
POROUS GRAN EMB SUBGR	0.0	0.0	0.0	0.0	SQ FT.

STAGE	1	2	3	4	UNIT
EARTH EXCAVATION	0.2	9.8	0.0	0.0	SQ FT.
EMBANKMENT	43.8	53.6	36.5	0.0	SQ FT.
TOPSOIL EXCAVATION	6.6	2.2	0.0	0.0	SQ FT.
REM & DISP UNS MATL	0.0	0.0	0.0	0.0	SQ FT.
POROUS GRAN EMB SUBGR	0.0	0.0	0.0	0.0	SQ FT.

ILLINOIS ROUTE 59
STAGES 1, 2, 3 & 4

FA RTE.	SECTION	COUNTY	TOTAL SHEETS	SHEET NO.
	(113 & 114) R-5	WILL	525	473


STA. 3229+00 TO STA. 3232+00

ILLINOIS FAP 338 (IL RTE. 59)

CONTRACT NO. 62417

CROSS SECTION	SURVEYED	BY	DATE
	PLOTTED		
NOTE BOOK	GRADES CHECKED		
NO.	B.M. NOTED		
	STRUCTURE NOTATNS CHK'D		

CROSS SECTION	SURVEYED	BY	DATE
	PLOTTED		
NOTE BOOK	ALIGNMENT CHECKED		
	RT. OF WAY CHECKED		
NO.	CADD FILE NAME		

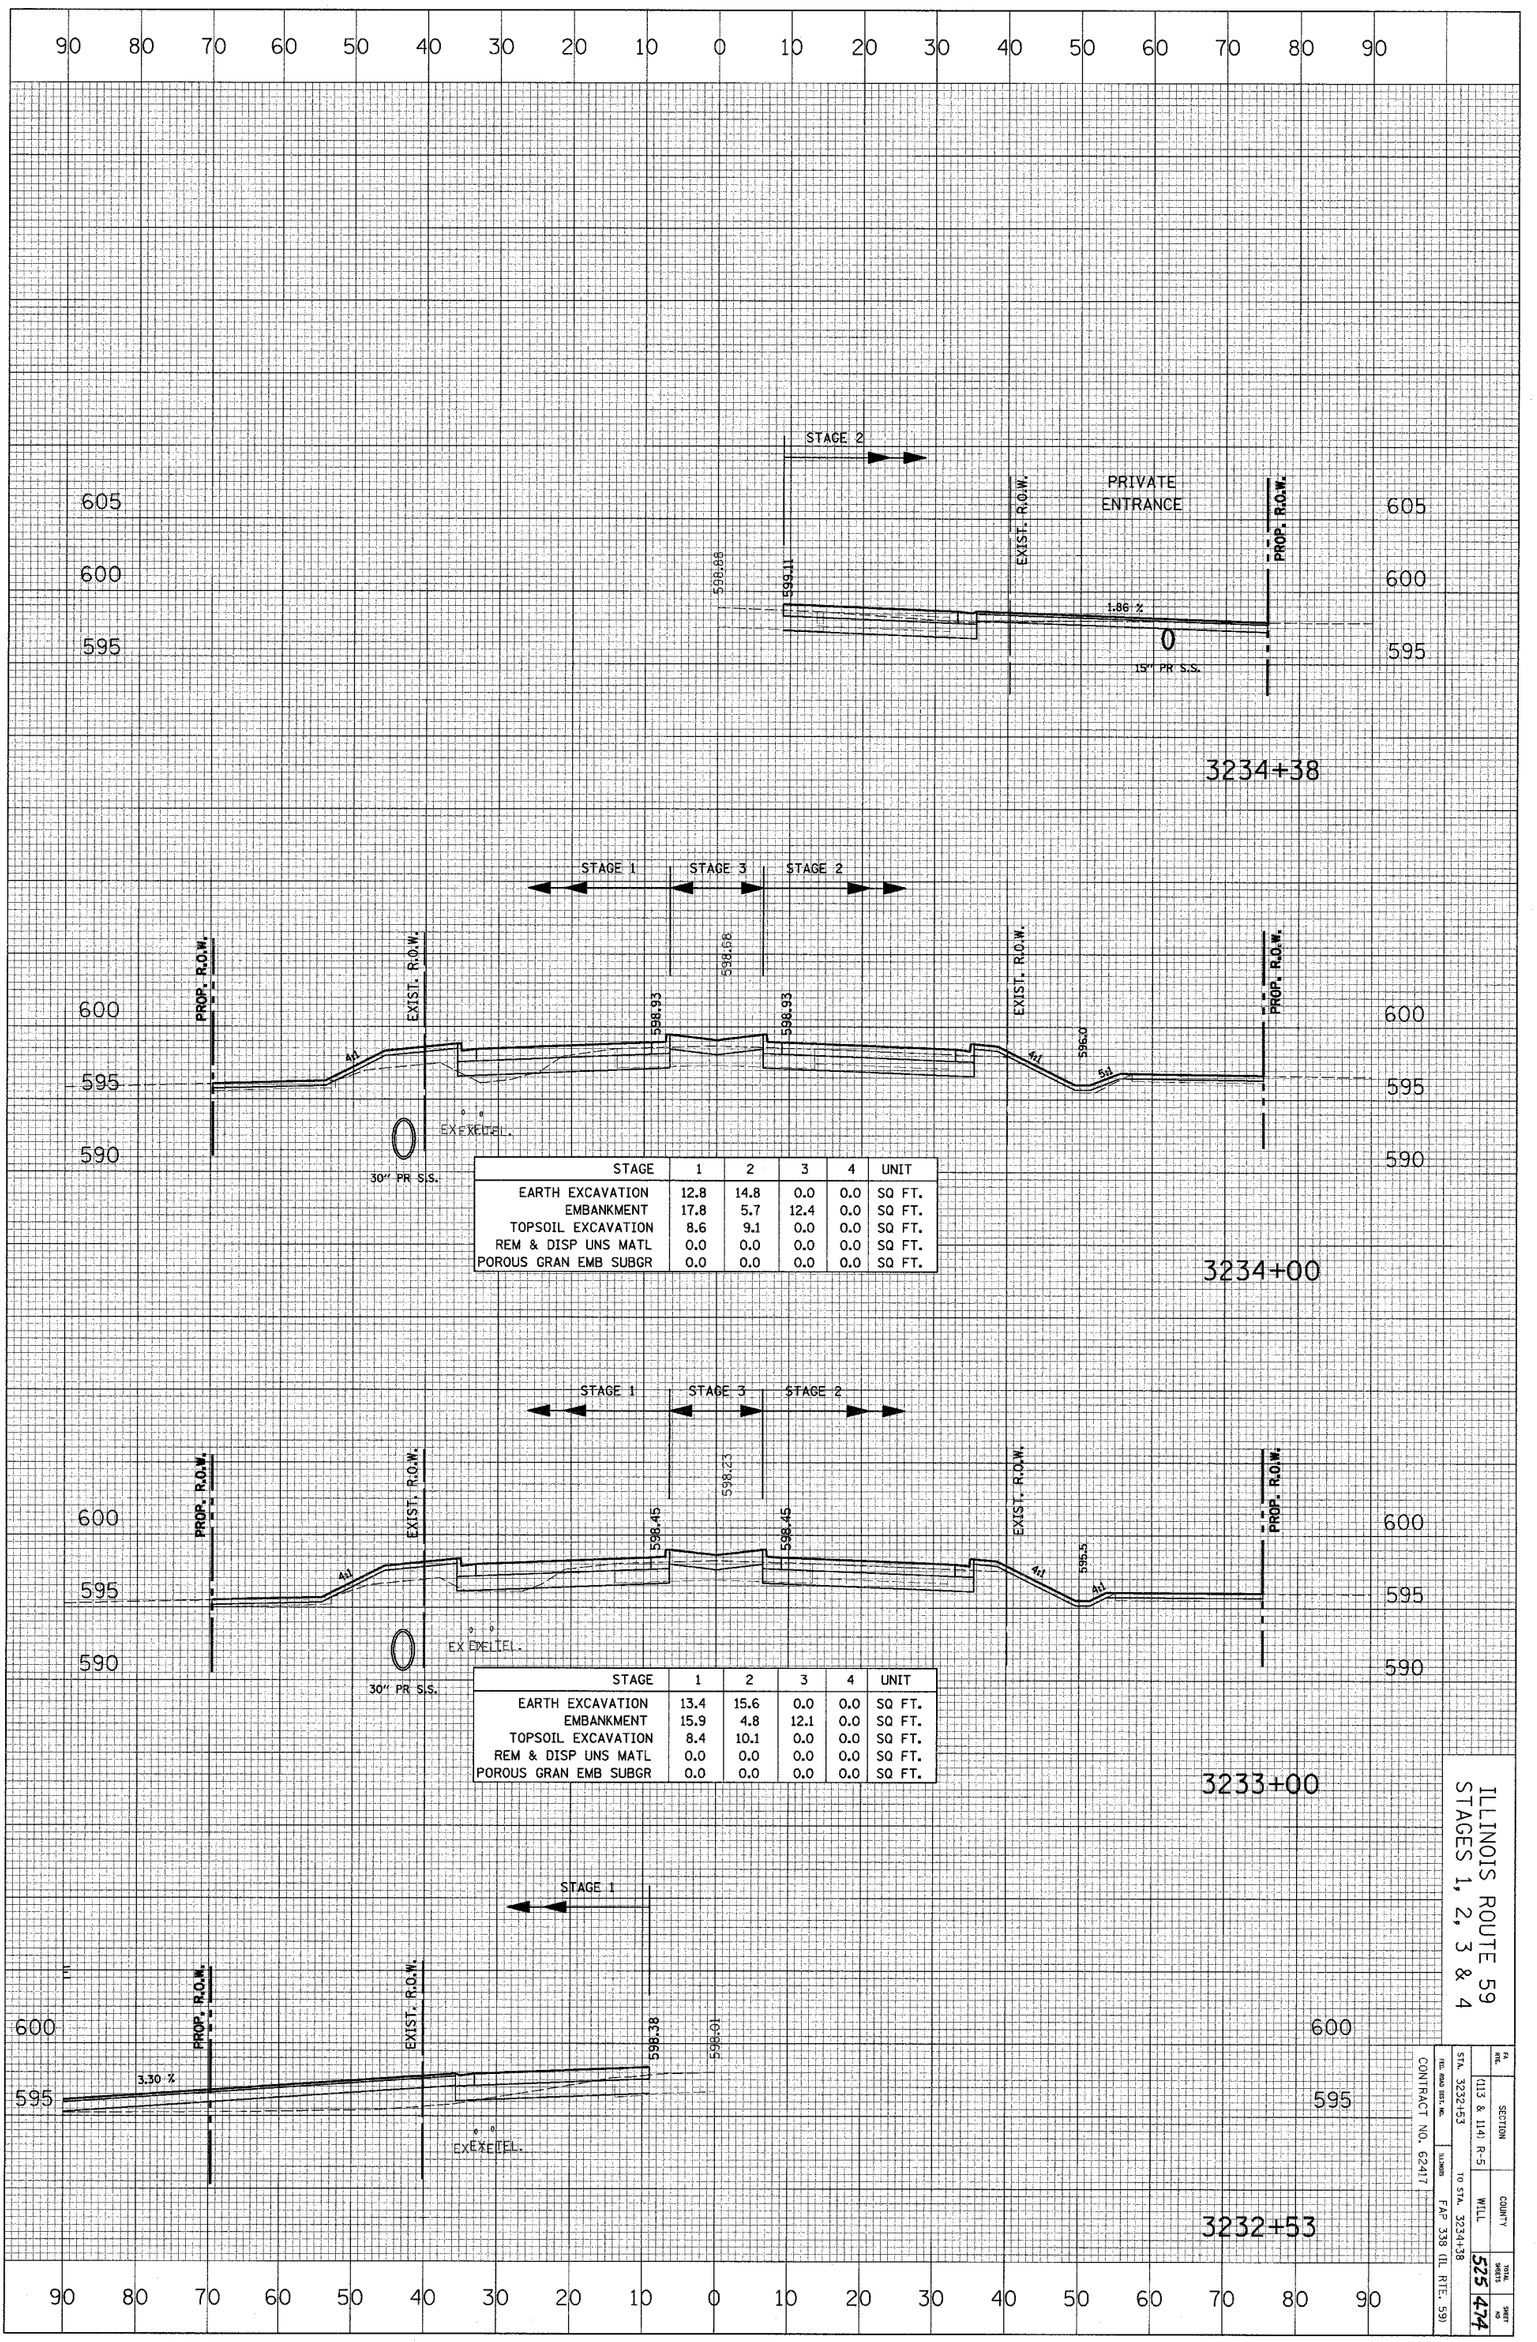

STAGE	1	2	3	4	UNIT
EARTH EXCAVATION	12.8	14.8	0.0	0.0	SQ FT.
EMBANKMENT	17.8	5.7	12.4	0.0	SQ FT.
TOPSOIL EXCAVATION	8.6	9.1	0.0	0.0	SQ FT.
REM & DISP UNS MATL	0.0	0.0	0.0	0.0	SQ FT.
POROUS GRAN EMB SUBGR	0.0	0.0	0.0	0.0	SQ FT.


STAGE	1	2	3	4	UNIT
EARTH EXCAVATION	13.4	15.6	0.0	0.0	SQ FT.
EMBANKMENT	15.9	4.8	12.1	0.0	SQ FT.
TOPSOIL EXCAVATION	8.4	10.1	0.0	0.0	SQ FT.
REM & DISP UNS MATL	0.0	0.0	0.0	0.0	SQ FT.
POROUS GRAN EMB SUBGR	0.0	0.0	0.0	0.0	SQ FT.

ILLINOIS ROUTE 59
STAGES 1, 2, 3 & 4

FED. ROAD DIST. NO.	STATE	SECTION			PE NTE.
STA. 3224+53	ILLINOIS	(113 & 114) R-5			
TO STA. 3234+38	COUNTY	WILL	TOTAL SHEETS	525	474
F.A.P. 338 (IL RTE. 59)	CONTRACT NO. 62417		SHEET NO.		

CROSS SECTION	SURVEYED	BY	DATE
	PLOTTED		
NOTE BOOK	GRADES CHECKED		
NO.	B.M. NOTED		
	STRUCTURE NOTATNS CH'KD		

CROSS SECTION	SURVEYED	BY	DATE
	PLOTTED		
NOTE BOOK	ALIGNMENT CHECKED		
NO.	RT. OF WAY CHECKED		
	CADD FILE NAME		

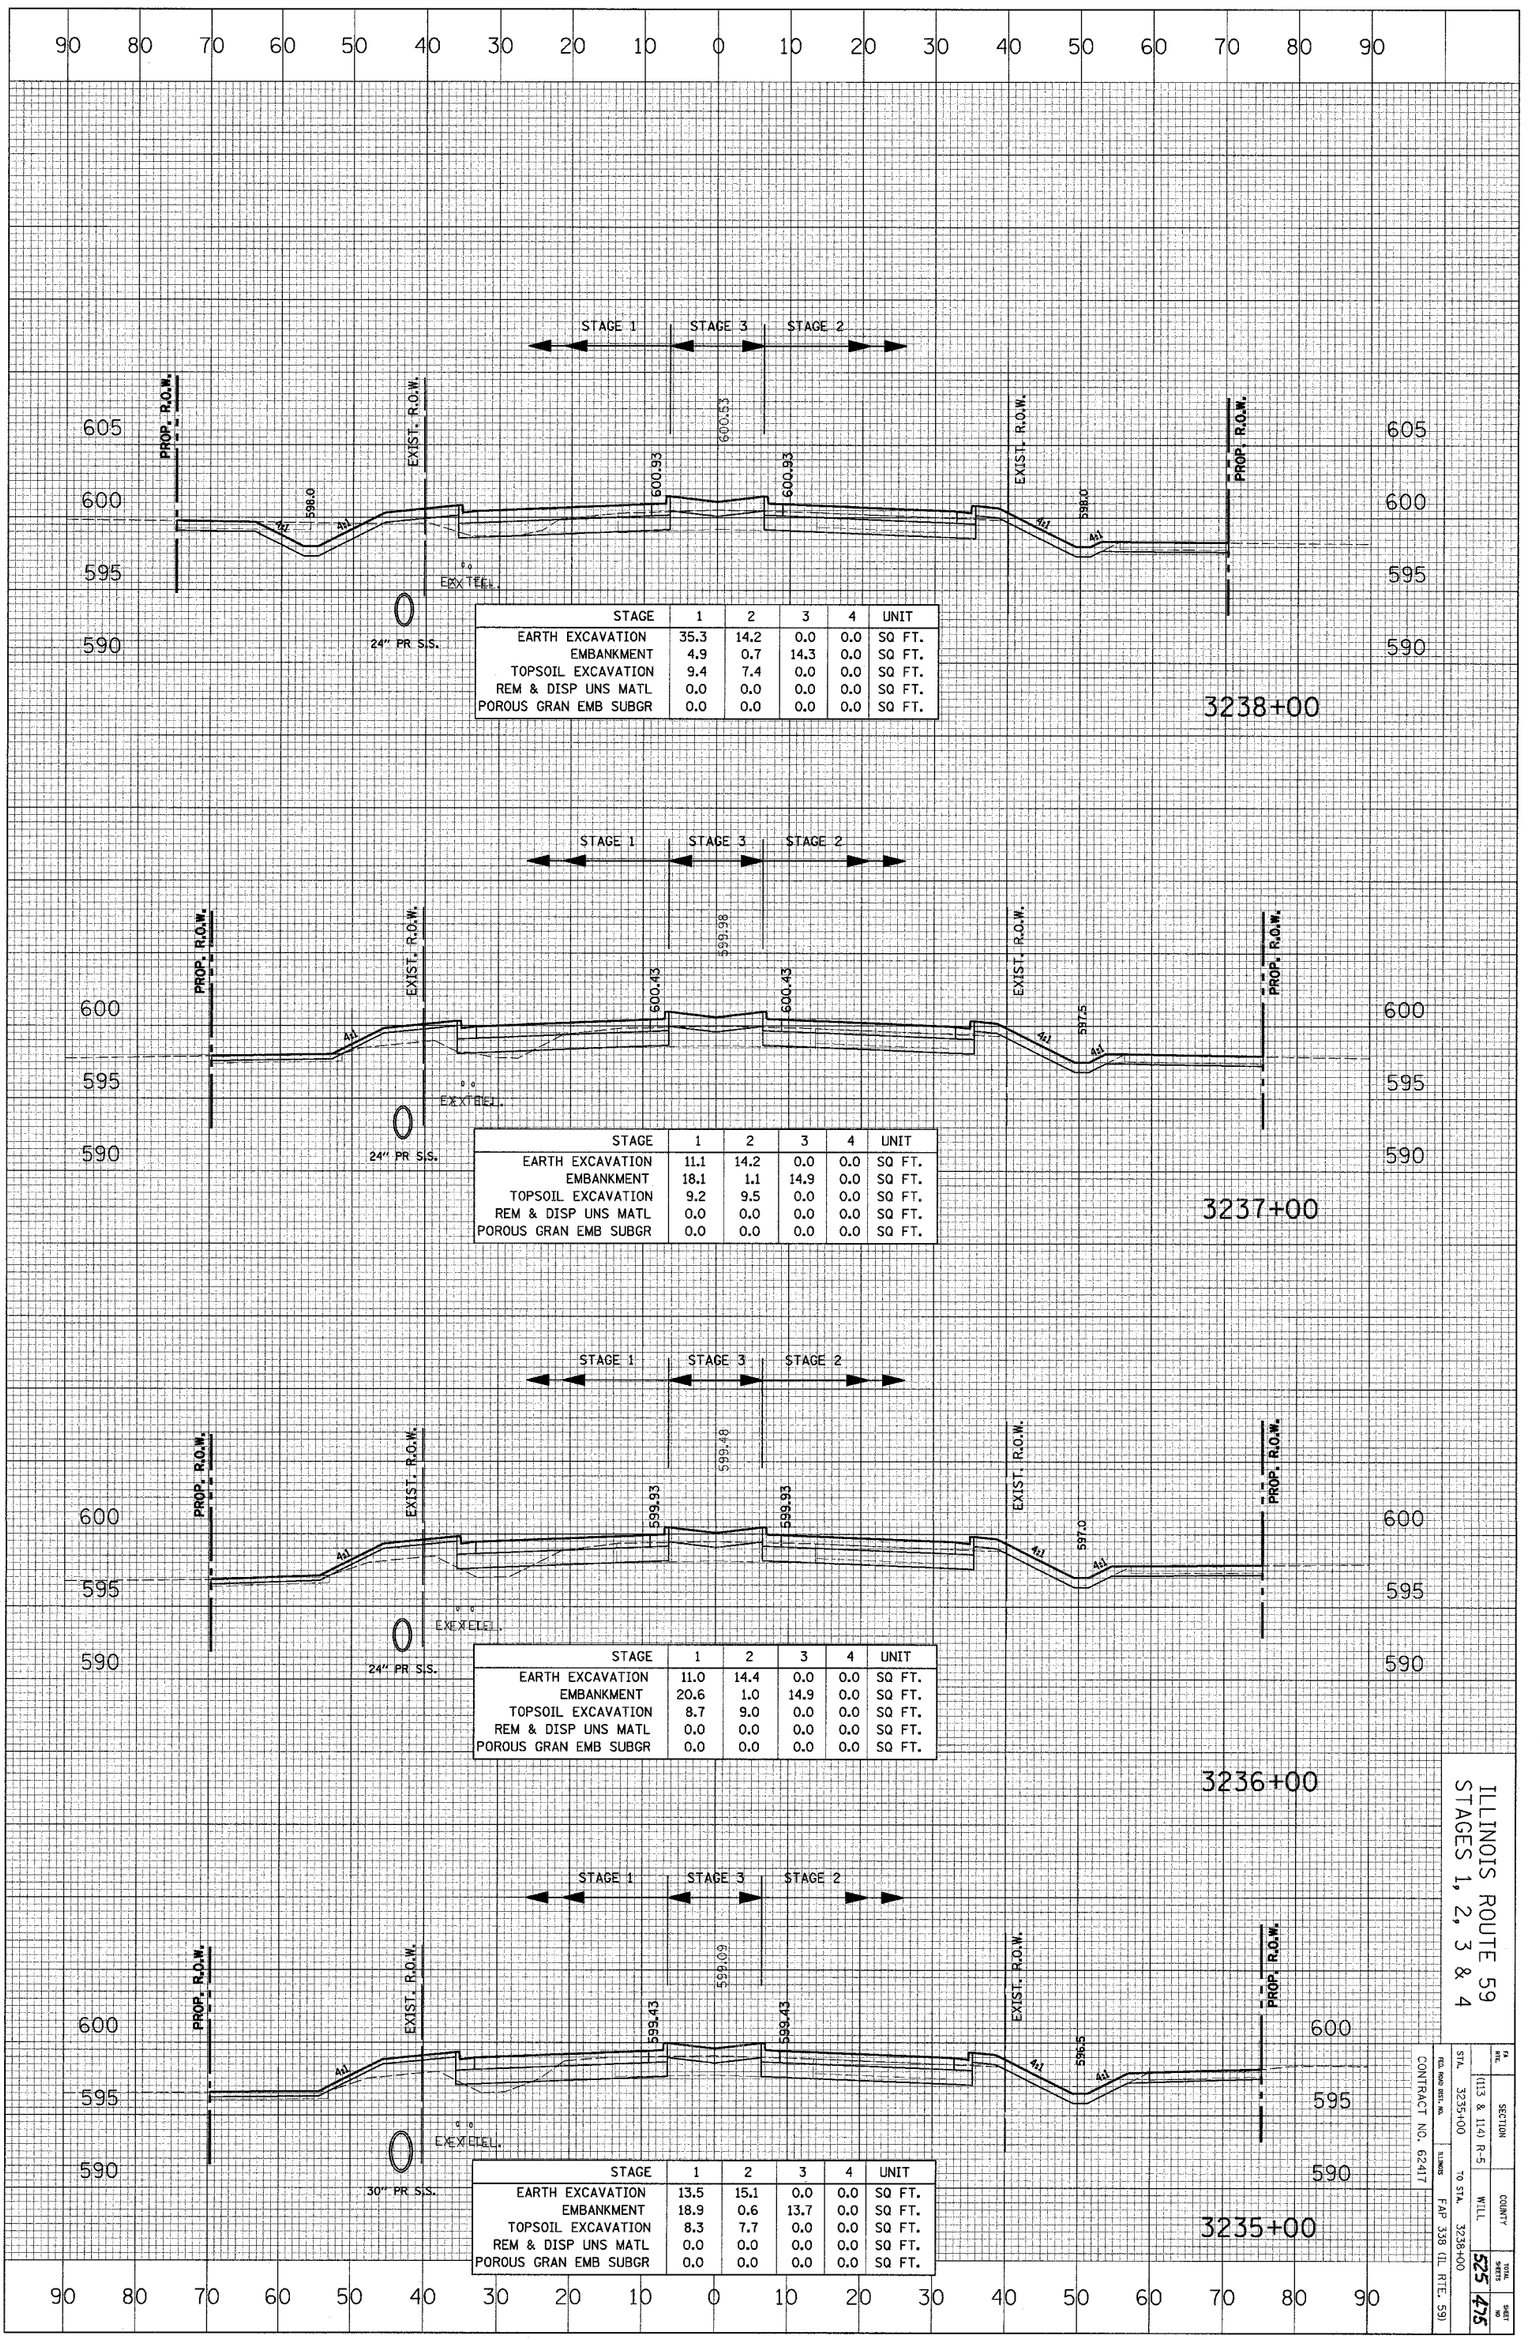

STAGE	1	2	3	4	UNIT
EARTH EXCAVATION	35.3	14.2	0.0	0.0	SQ FT.
EMBANKMENT	4.9	0.7	14.3	0.0	SQ FT.
TOPSOIL EXCAVATION	9.4	7.4	0.0	0.0	SQ FT.
REM & DISP UNS MATL	0.0	0.0	0.0	0.0	SQ FT.
POROUS GRAN EMB SUBGR	0.0	0.0	0.0	0.0	SQ FT.

STAGE	1	2	3	4	UNIT
EARTH EXCAVATION	11.1	14.2	0.0	0.0	SQ FT.
EMBANKMENT	18.1	1.1	14.9	0.0	SQ FT.
TOPSOIL EXCAVATION	9.2	9.5	0.0	0.0	SQ FT.
REM & DISP UNS MATL	0.0	0.0	0.0	0.0	SQ FT.
POROUS GRAN EMB SUBGR	0.0	0.0	0.0	0.0	SQ FT.

STAGE	1	2	3	4	UNIT
EARTH EXCAVATION	11.0	14.4	0.0	0.0	SQ FT.
EMBANKMENT	20.6	1.0	14.9	0.0	SQ FT.
TOPSOIL EXCAVATION	8.7	9.0	0.0	0.0	SQ FT.
REM & DISP UNS MATL	0.0	0.0	0.0	0.0	SQ FT.
POROUS GRAN EMB SUBGR	0.0	0.0	0.0	0.0	SQ FT.


STAGE	1	2	3	4	UNIT
EARTH EXCAVATION	13.5	15.1	0.0	0.0	SQ FT.
EMBANKMENT	18.9	0.6	13.7	0.0	SQ FT.
TOPSOIL EXCAVATION	8.3	7.7	0.0	0.0	SQ FT.
REM & DISP UNS MATL	0.0	0.0	0.0	0.0	SQ FT.
POROUS GRAN EMB SUBGR	0.0	0.0	0.0	0.0	SQ FT.

ILLINOIS ROUTE 59
STAGES 1, 2, 3 & 4

FA RTE.	SECTION	COUNTY	TOTAL SHEETS	SHEET NO.
STA. 3235+00	(113 & 114) R-5	WILL	525	475
FED. ROAD DIST. NO.	ILLINOIS	TO STA. 3238+00		
CONTRACT NO. 62417		FAP 338 (IL RTE. 59)		

CROSS SECTION	SURVEYED	BY	DATE
	PLOTTED		
NOTE BOOK	GRADES CHECKED		
	B.M. NOTED		
NO.	STRUCTURE NOTATIONS CHKD		

CROSS SECTION	SURVEYED	BY	DATE
	PLOTTED		
NOTE BOOK	ALIGNMENT CHECKED		
	RT. OF WAY CHECKED		
NO.	CADD FILE NAME		

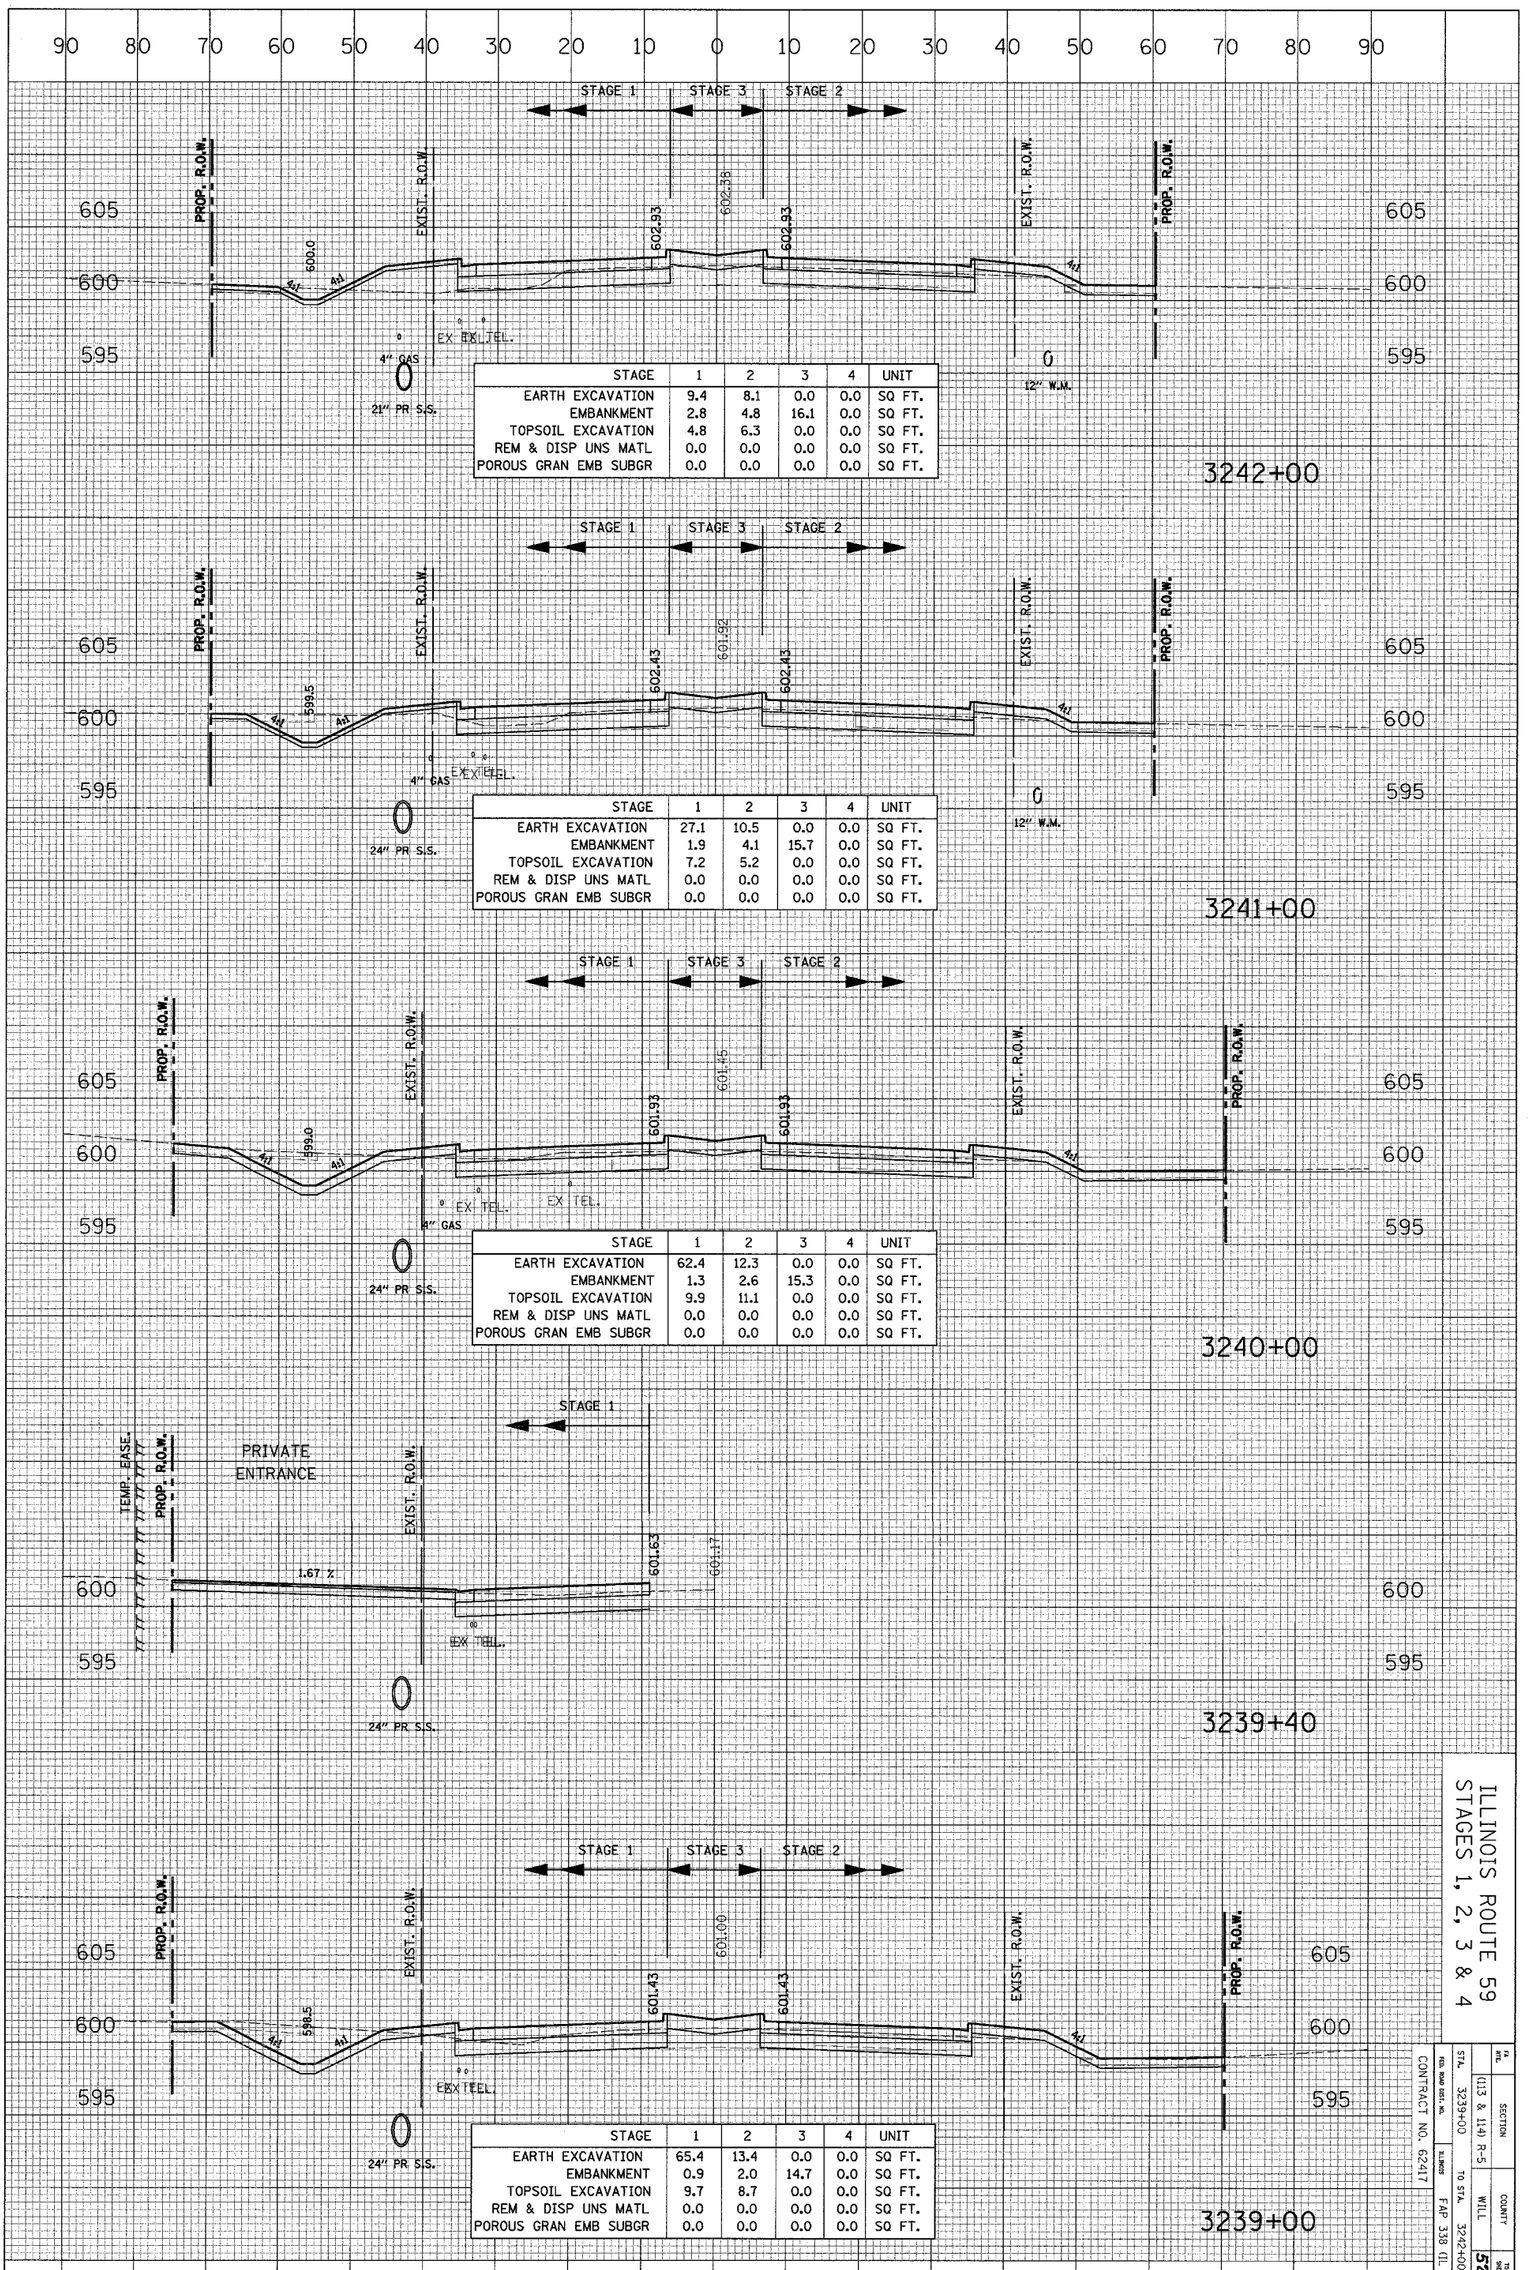

STAGE	1	2	3	4	UNIT
EARTH EXCAVATION	9.4	8.1	0.0	0.0	SQ FT.
EMBANKMENT	2.8	4.8	16.1	0.0	SQ FT.
TOPSOIL EXCAVATION	4.8	6.3	0.0	0.0	SQ FT.
REM & DISP UNS MATL	0.0	0.0	0.0	0.0	SQ FT.
POROUS GRAN EMB SUBGR	0.0	0.0	0.0	0.0	SQ FT.

STAGE	1	2	3	4	UNIT
EARTH EXCAVATION	27.1	10.5	0.0	0.0	SQ FT.
EMBANKMENT	1.9	4.1	15.7	0.0	SQ FT.
TOPSOIL EXCAVATION	7.2	5.2	0.0	0.0	SQ FT.
REM & DISP UNS MATL	0.0	0.0	0.0	0.0	SQ FT.
POROUS GRAN EMB SUBGR	0.0	0.0	0.0	0.0	SQ FT.

STAGE	1	2	3	4	UNIT
EARTH EXCAVATION	62.4	12.3	0.0	0.0	SQ FT.
EMBANKMENT	1.3	2.6	15.3	0.0	SQ FT.
TOPSOIL EXCAVATION	9.9	11.1	0.0	0.0	SQ FT.
REM & DISP UNS MATL	0.0	0.0	0.0	0.0	SQ FT.
POROUS GRAN EMB SUBGR	0.0	0.0	0.0	0.0	SQ FT.

STAGE	1	2	3	4	UNIT
EARTH EXCAVATION	65.4	13.4	0.0	0.0	SQ FT.
EMBANKMENT	0.9	2.0	14.7	0.0	SQ FT.
TOPSOIL EXCAVATION	9.7	8.7	0.0	0.0	SQ FT.
REM & DISP UNS MATL	0.0	0.0	0.0	0.0	SQ FT.
POROUS GRAN EMB SUBGR	0.0	0.0	0.0	0.0	SQ FT.

ILLINOIS ROUTE 59
STAGES 1, 2, 3 & 4

FA RTE.	SECTION	COUNTY	TOTAL SHEETS	SHT. NO.
	(13 & 114) R-5	WILL	525	476
FED. ROAD DIST. NO.	ILLINOIS	FAP 338 (IL RTE. 59)		


STA. 3239+00 TO STA. 3242+00

CONTRACT NO. 62417

CROSS SECTION		BY	DATE
	SURVEYED		
	PLOTTED		
NOTE BOOK	GRADES CHECKED		
	B.M. NOTED		
NO.	STRUCTURE NOTATIONS CHKD		


CROSS SECTION		BY	DATE
	SURVEYED		
	PLOTTED		
NOTE BOOK	ALIGNMENT CHECKED		
	RT. OF WAY CHECKED		
NO.	CADD FILE NAME		

90 80 70 60 50 40 30 20 10 0 10 20 30 40 50 60 70 80 90

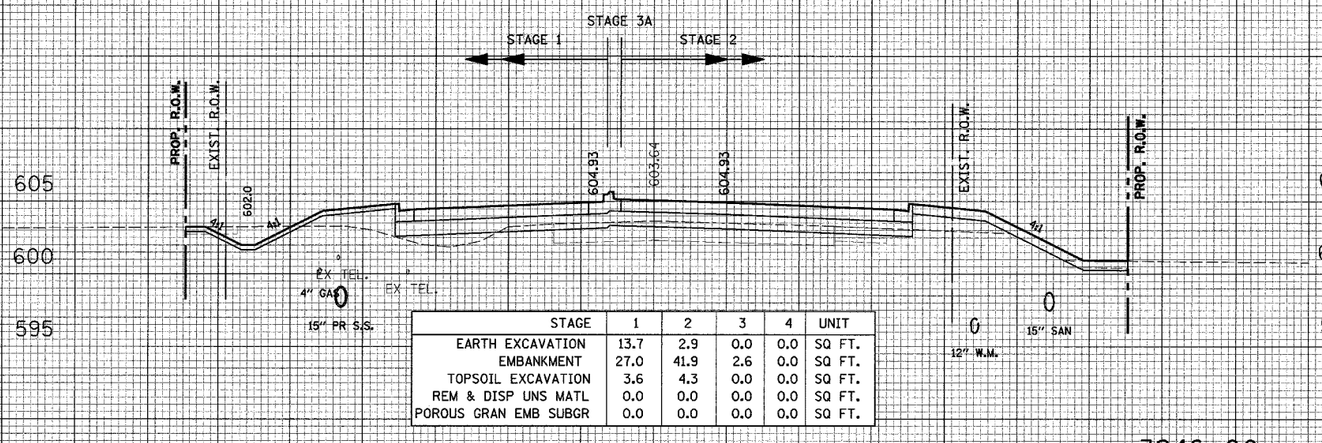


STAGE	1	2	3	4	UNIT
EARTH EXCAVATION	13.7	2.9	0.0	0.0	SQ FT.
EMBANKMENT	27.0	41.9	2.6	0.0	SQ FT.
TOPSOIL EXCAVATION	3.6	4.3	0.0	0.0	SQ FT.
REM & DISP UNS MATL	0.0	0.0	0.0	0.0	SQ FT.
POROUS GRAN EMB SUBGR	0.0	0.0	0.0	0.0	SQ FT.

3246+00

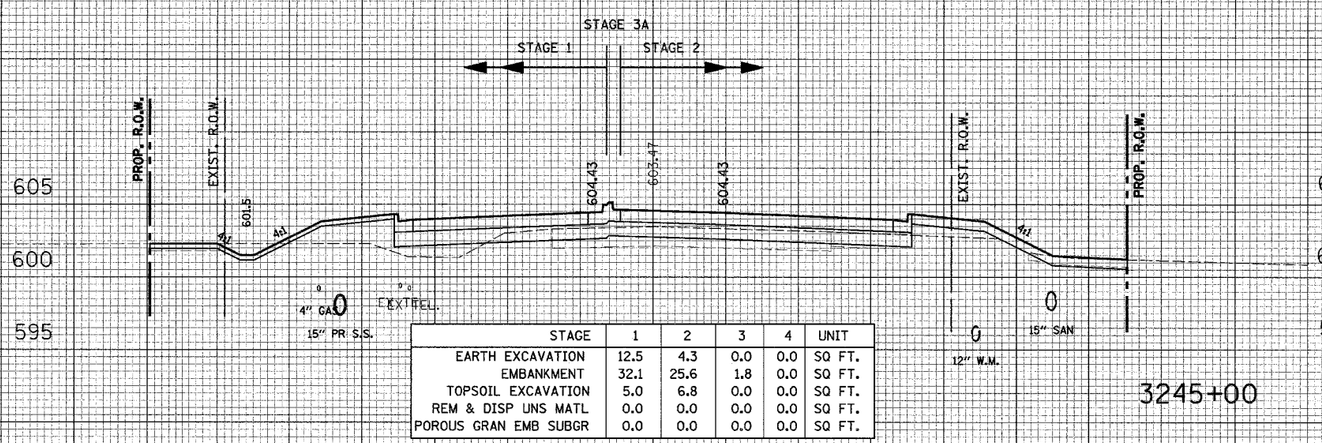


STAGE	1	2	3	4	UNIT
EARTH EXCAVATION	12.5	4.3	0.0	0.0	SQ FT.
EMBANKMENT	32.1	25.6	1.8	0.0	SQ FT.
TOPSOIL EXCAVATION	5.0	6.8	0.0	0.0	SQ FT.
REM & DISP UNS MATL	0.0	0.0	0.0	0.0	SQ FT.
POROUS GRAN EMB SUBGR	0.0	0.0	0.0	0.0	SQ FT.

3245+00

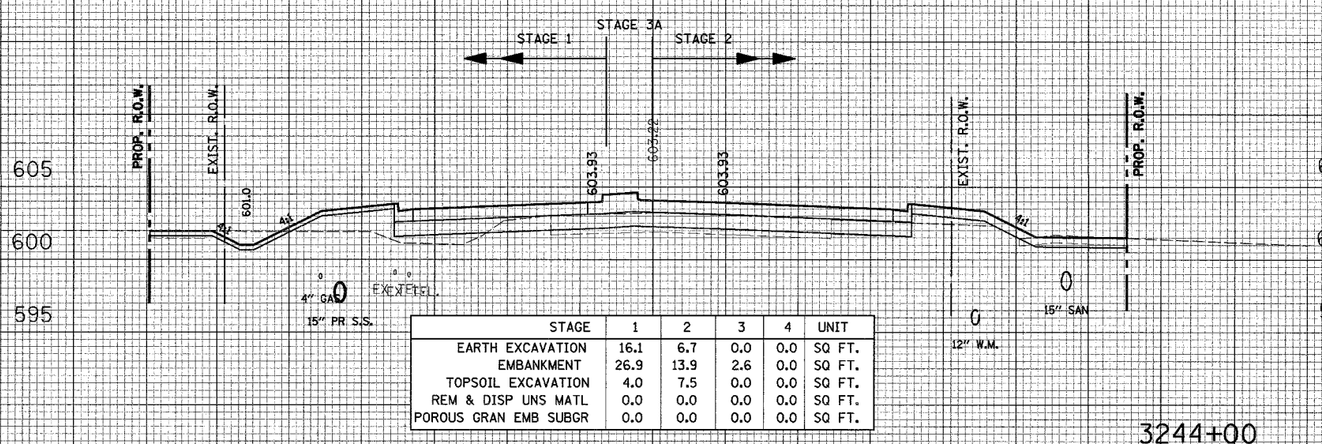

STAGE	1	2	3	4	UNIT
EARTH EXCAVATION	16.1	6.7	0.0	0.0	SQ FT.
EMBANKMENT	26.9	13.9	2.6	0.0	SQ FT.
TOPSOIL EXCAVATION	4.0	7.5	0.0	0.0	SQ FT.
REM & DISP UNS MATL	0.0	0.0	0.0	0.0	SQ FT.
POROUS GRAN EMB SUBGR	0.0	0.0	0.0	0.0	SQ FT.

3244+00

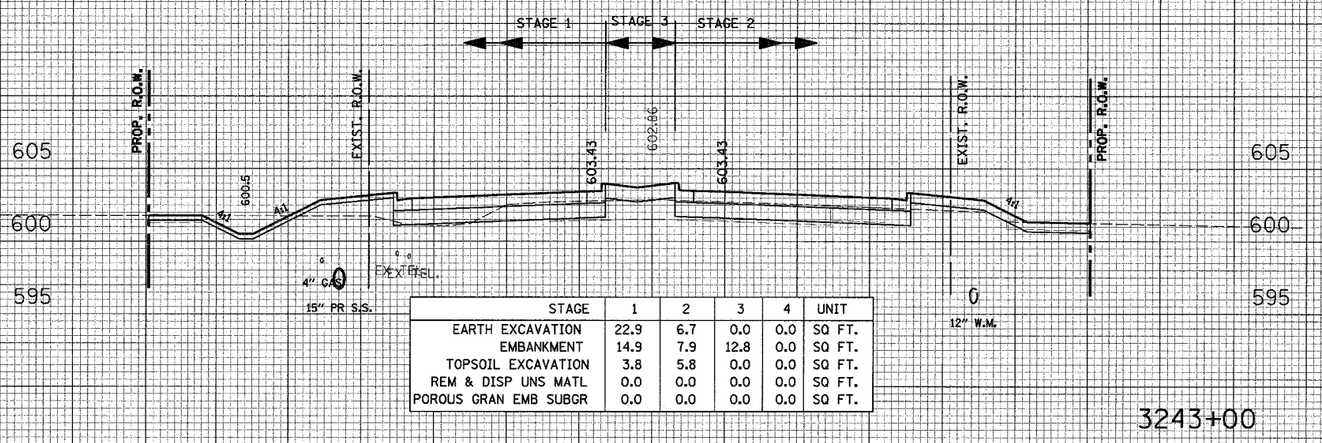

STAGE	1	2	3	4	UNIT
EARTH EXCAVATION	22.9	6.7	0.0	0.0	SQ FT.
EMBANKMENT	14.9	7.9	12.8	0.0	SQ FT.
TOPSOIL EXCAVATION	3.8	5.8	0.0	0.0	SQ FT.
REM & DISP UNS MATL	0.0	0.0	0.0	0.0	SQ FT.
POROUS GRAN EMB SUBGR	0.0	0.0	0.0	0.0	SQ FT.

3243+00

90 80 70 60 50 40 30 20 10 0 10 20 30 40 50 60 70 80 90

ILLINOIS ROUTE 59
STAGES 1, 2, 3 & 4

FA RTE.	SECTION	COUNTY	TOTAL SHEETS	SHEET NO.
	(113 & 114) R-5	WILL	525	477


RTE. NUMBER	STATE	FED. ROAD DIST. NO.
FAP 338 (IL RTE. 59)	ILLINOIS	

STA. 3243+00 TO STA. 3246+00

CONTRACT NO. 62417

CROSS SECTION	SURVEYED	BY	DATE
	PLOTTED		
NOTE BOOK	GRADES CHECKED		
NO.	B.M. NOTED		
	STRUCTURE NOTATIONS CHKD		

CROSS SECTION	SURVEYED	BY	DATE
	PLOTTED		
NOTE BOOK	ALIGNMENT CHECKED		
NO.	RT. OF WAY CHECKED		
	CADD FILE NAME		

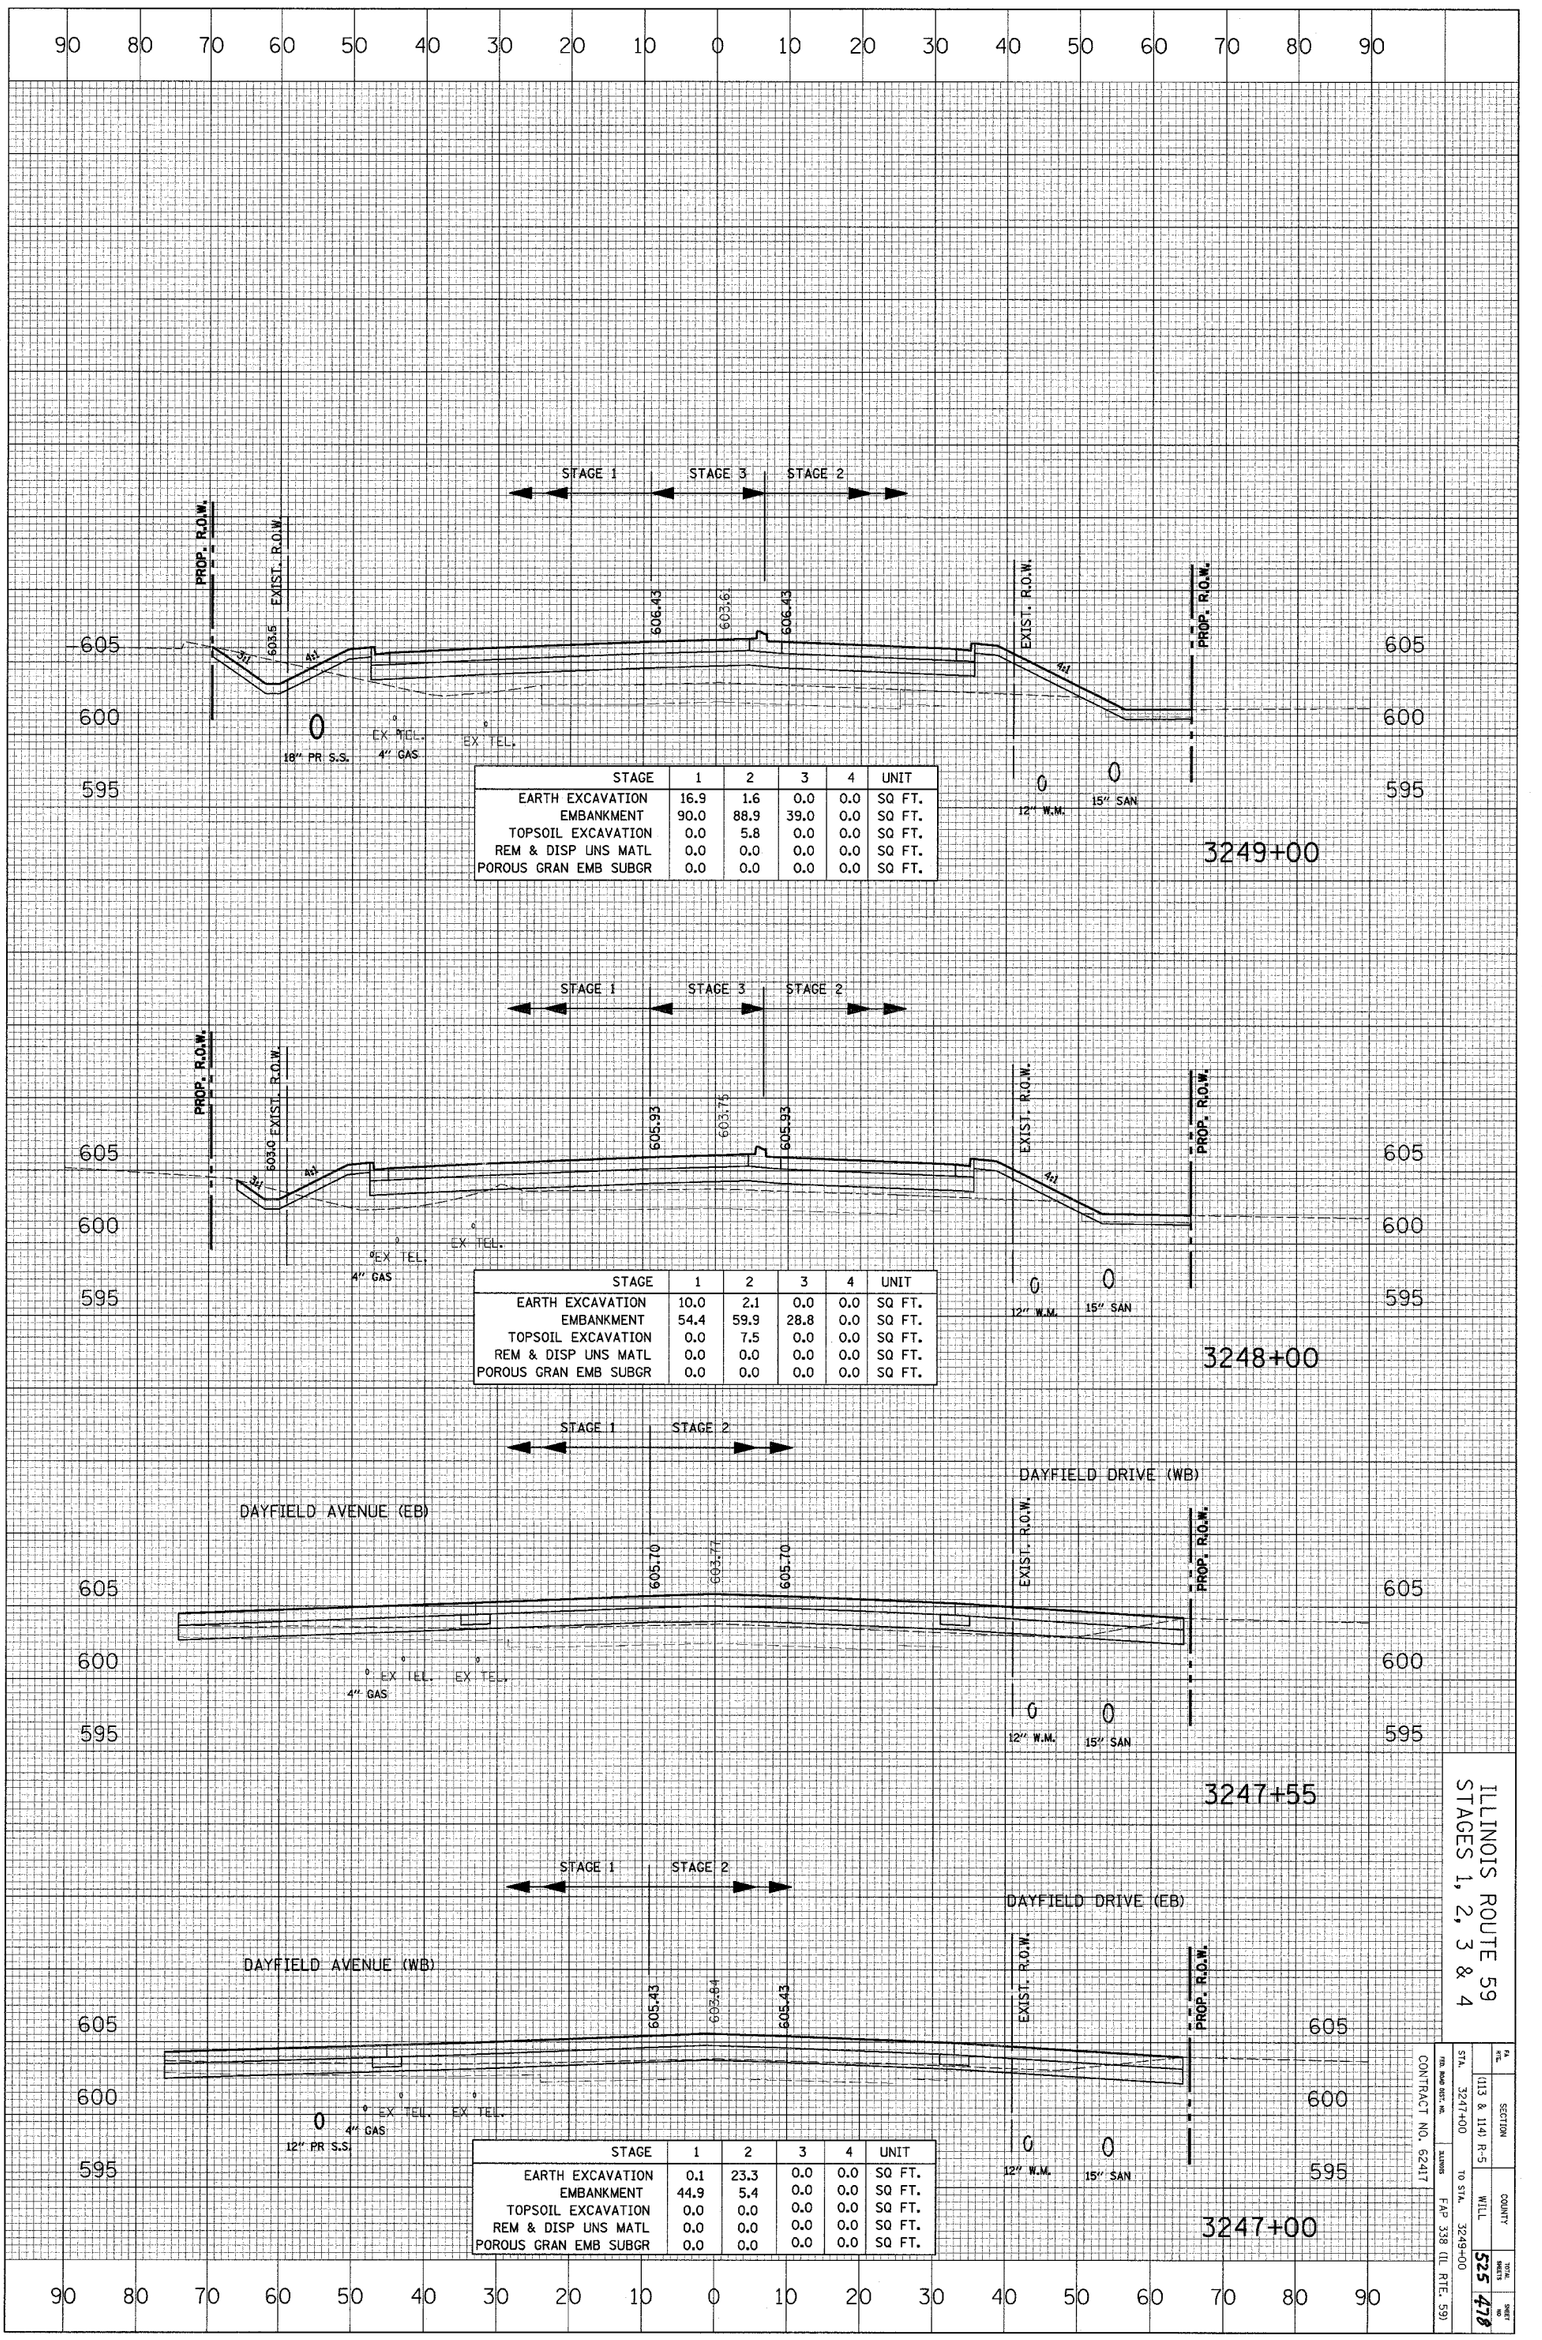

STAGE	1	2	3	4	UNIT
EARTH EXCAVATION	16.9	1.6	0.0	0.0	SQ FT.
EMBANKMENT	90.0	88.9	39.0	0.0	SQ FT.
TOPSOIL EXCAVATION	0.0	5.8	0.0	0.0	SQ FT.
REM & DISP UNS MATL	0.0	0.0	0.0	0.0	SQ FT.
POROUS GRAN EMB SUBGR	0.0	0.0	0.0	0.0	SQ FT.

STAGE	1	2	3	4	UNIT
EARTH EXCAVATION	10.0	2.1	0.0	0.0	SQ FT.
EMBANKMENT	54.4	59.9	28.8	0.0	SQ FT.
TOPSOIL EXCAVATION	0.0	7.5	0.0	0.0	SQ FT.
REM & DISP UNS MATL	0.0	0.0	0.0	0.0	SQ FT.
POROUS GRAN EMB SUBGR	0.0	0.0	0.0	0.0	SQ FT.


STAGE	1	2	3	4	UNIT
EARTH EXCAVATION	0.1	23.3	0.0	0.0	SQ FT.
EMBANKMENT	44.9	5.4	0.0	0.0	SQ FT.
TOPSOIL EXCAVATION	0.0	0.0	0.0	0.0	SQ FT.
REM & DISP UNS MATL	0.0	0.0	0.0	0.0	SQ FT.
POROUS GRAN EMB SUBGR	0.0	0.0	0.0	0.0	SQ FT.

ILLINOIS ROUTE 59
STAGES 1, 2, 3 & 4

FA RTE.	SECTION	COUNTY	TOTAL SHEETS	SHEET NO.
	(113 & 114) R-5	WILL	525	478
FED. ROAD DIST. NO.	ILLINOIS	TO STA. 3249+00	F.A.P. 338 (IL RTE. 59)	
STA. 3247+00			CONTRACT NO. 62417	

CROSS SECTION	SURVEYED	BY	DATE
	PLOTTED		
NOTE BOOK	GRADES CHECKED		
NO.	B.M. NOTED		
	STRUCTURE NOTATIONS CH'KD		

CROSS SECTION	SURVEYED	BY	DATE
	PLOTTED		
NOTE BOOK	ALIGNMENT CHECKED		
NO.	RT. OF WAY CHECKED		
	CADD FILE NAME		

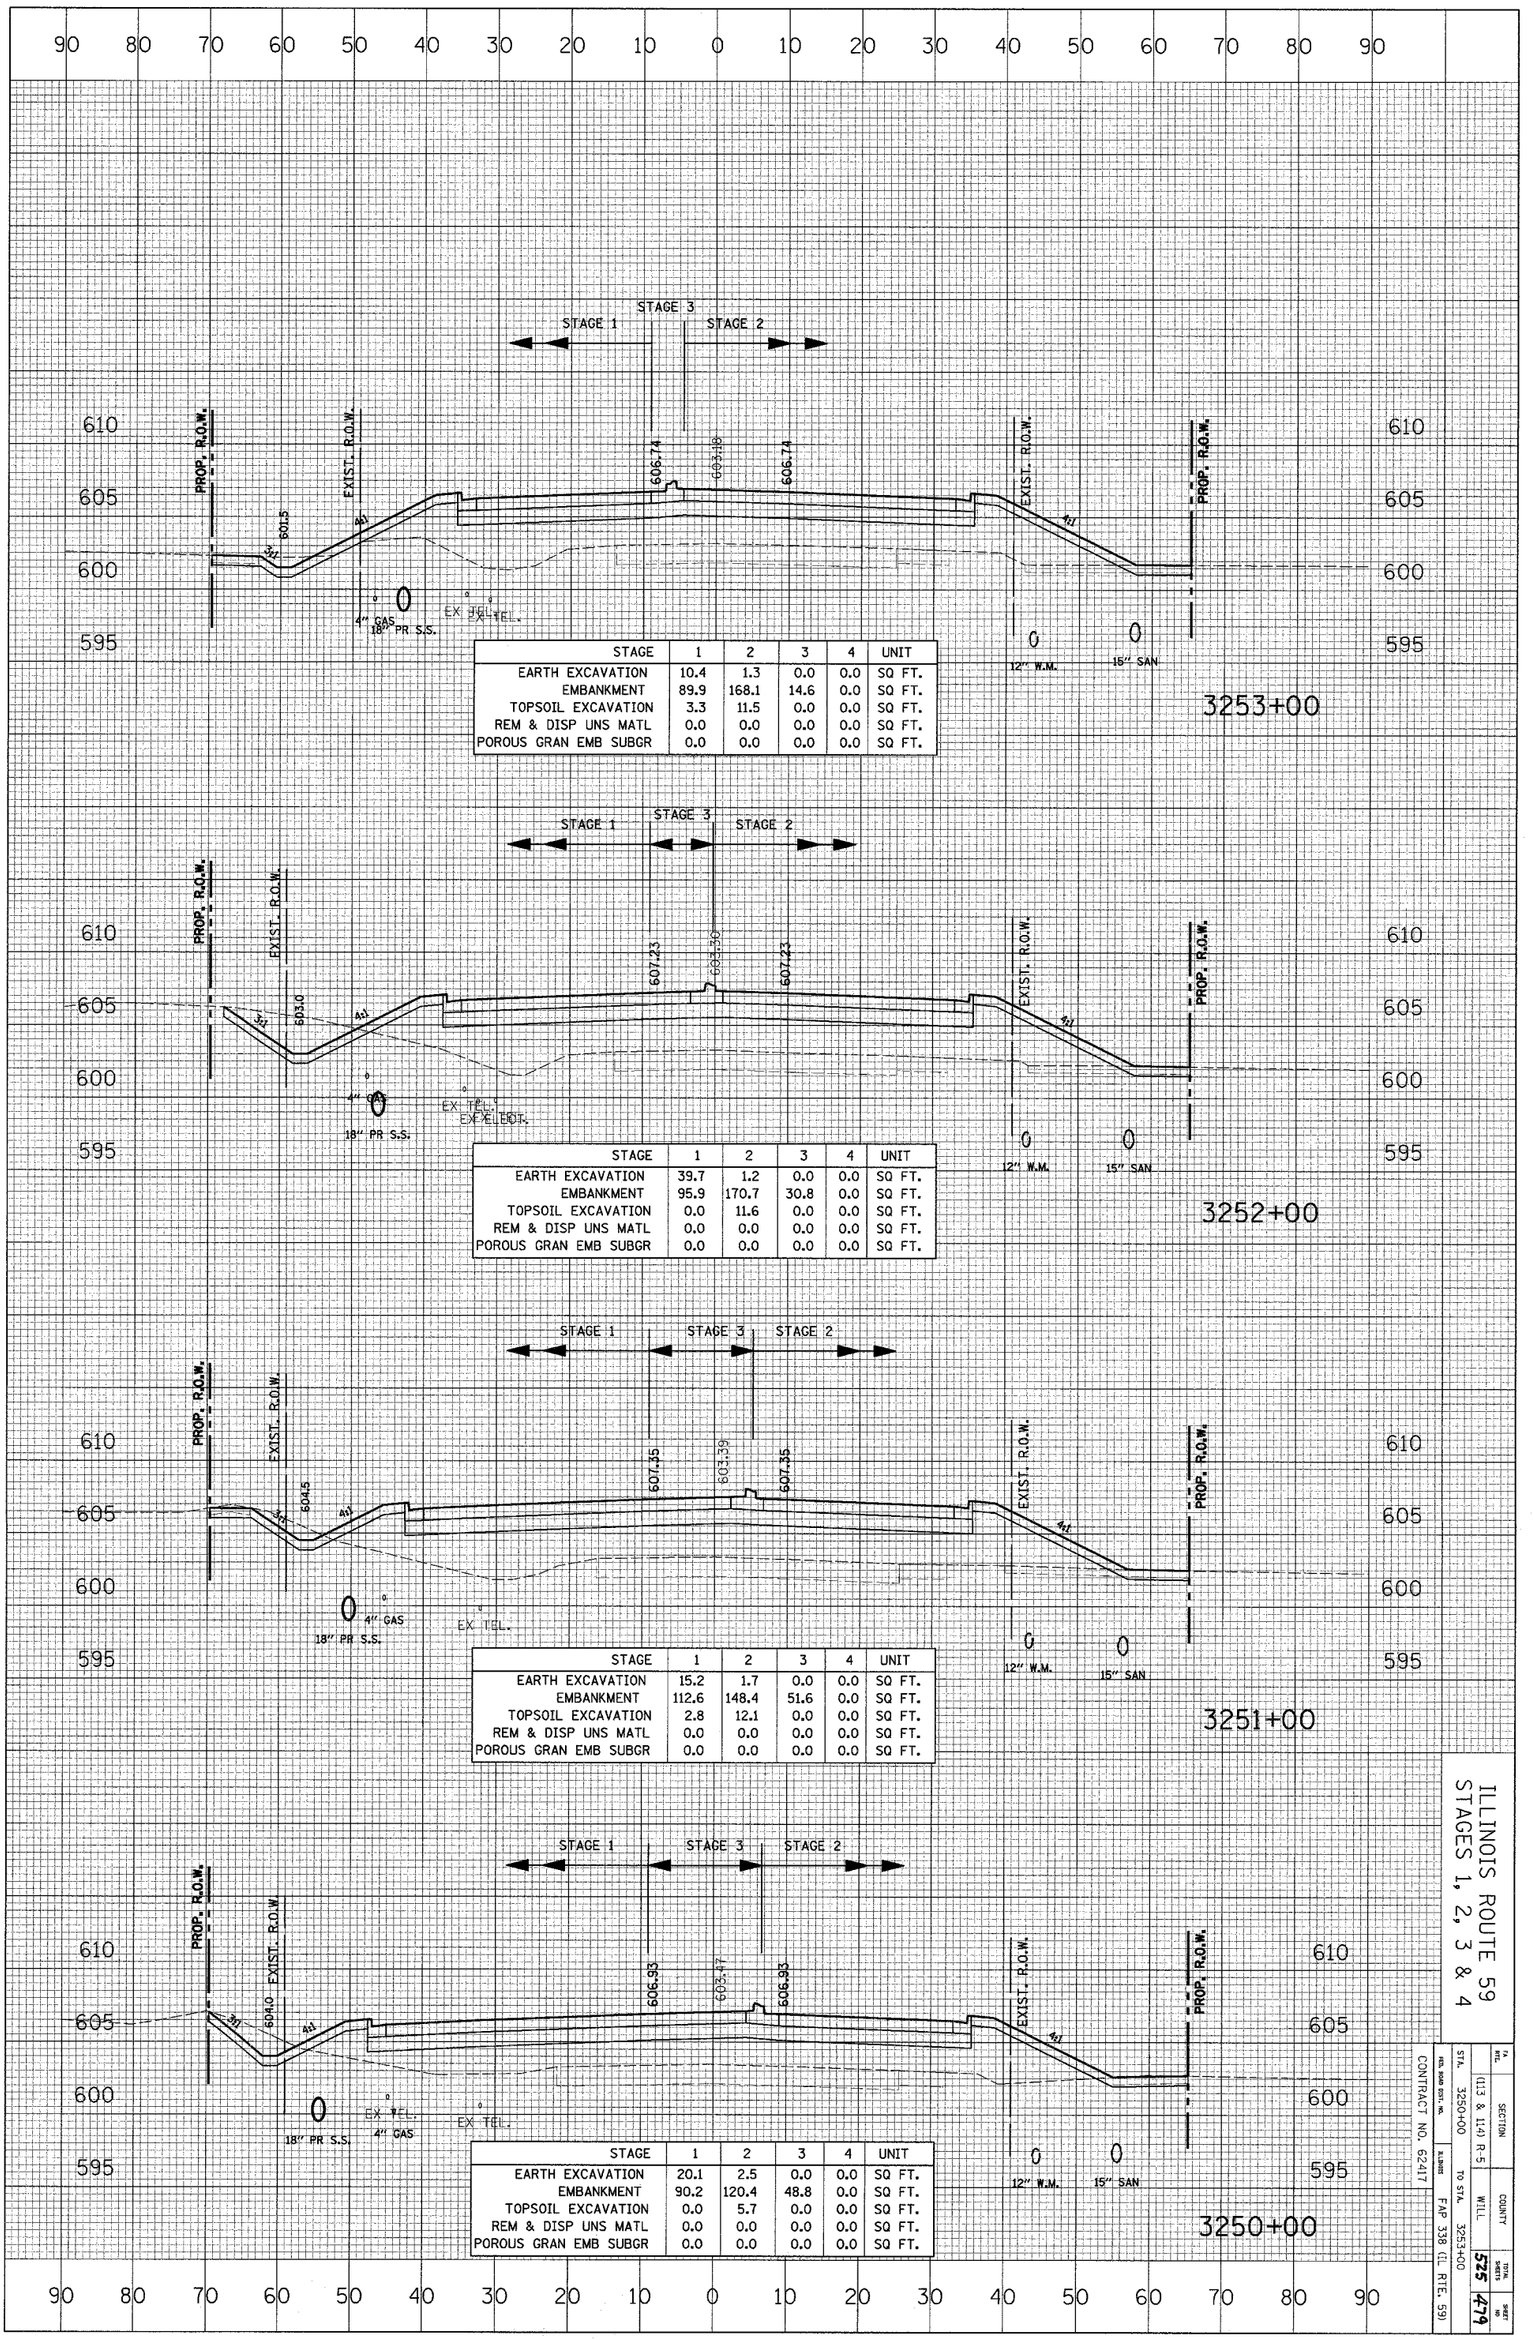

STAGE	1	2	3	4	UNIT
EARTH EXCAVATION	10.4	1.3	0.0	0.0	SQ FT.
EMBANKMENT	89.9	168.1	14.6	0.0	SQ FT.
TOPSOIL EXCAVATION	3.3	11.5	0.0	0.0	SQ FT.
REM & DISP UNS MATL	0.0	0.0	0.0	0.0	SQ FT.
POROUS GRAN EMB SUBGR	0.0	0.0	0.0	0.0	SQ FT.

STAGE	1	2	3	4	UNIT
EARTH EXCAVATION	39.7	1.2	0.0	0.0	SQ FT.
EMBANKMENT	95.9	170.7	30.8	0.0	SQ FT.
TOPSOIL EXCAVATION	0.0	11.6	0.0	0.0	SQ FT.
REM & DISP UNS MATL	0.0	0.0	0.0	0.0	SQ FT.
POROUS GRAN EMB SUBGR	0.0	0.0	0.0	0.0	SQ FT.

STAGE	1	2	3	4	UNIT
EARTH EXCAVATION	15.2	1.7	0.0	0.0	SQ FT.
EMBANKMENT	112.6	148.4	51.6	0.0	SQ FT.
TOPSOIL EXCAVATION	2.8	12.1	0.0	0.0	SQ FT.
REM & DISP UNS MATL	0.0	0.0	0.0	0.0	SQ FT.
POROUS GRAN EMB SUBGR	0.0	0.0	0.0	0.0	SQ FT.


STAGE	1	2	3	4	UNIT
EARTH EXCAVATION	20.1	2.5	0.0	0.0	SQ FT.
EMBANKMENT	90.2	120.4	48.8	0.0	SQ FT.
TOPSOIL EXCAVATION	0.0	5.7	0.0	0.0	SQ FT.
REM & DISP UNS MATL	0.0	0.0	0.0	0.0	SQ FT.
POROUS GRAN EMB SUBGR	0.0	0.0	0.0	0.0	SQ FT.

ILLINOIS ROUTE 59
STAGES 1, 2, 3 & 4

FA RTE.	SECTION	COUNTY	TOTAL SHEETS
	(113 & 114) R-5	WILL	525
STA. 3250+00	TO STA. 3253+00		SHEET NO. 479
HDS ROAD SYS. NO.	ILLINOIS	FAP 338 (IL RTE. 59)	
CONTRACT NO. 62417			

CROSS SECTION	SURVEYED	BY	DATE
	PLOTTED		
NOTE BOOK	GRADES CHECKED		
NO.	B.M. NOTED		
	STRUCTURE NOTATNS CH'KD		

CROSS SECTION	SURVEYED	BY	DATE
	PLOTTED		
NOTE BOOK	ALIGNMENT CHECKED		
NO.	RT. OF WAY CHECKED		
	CADD FILE NAME		

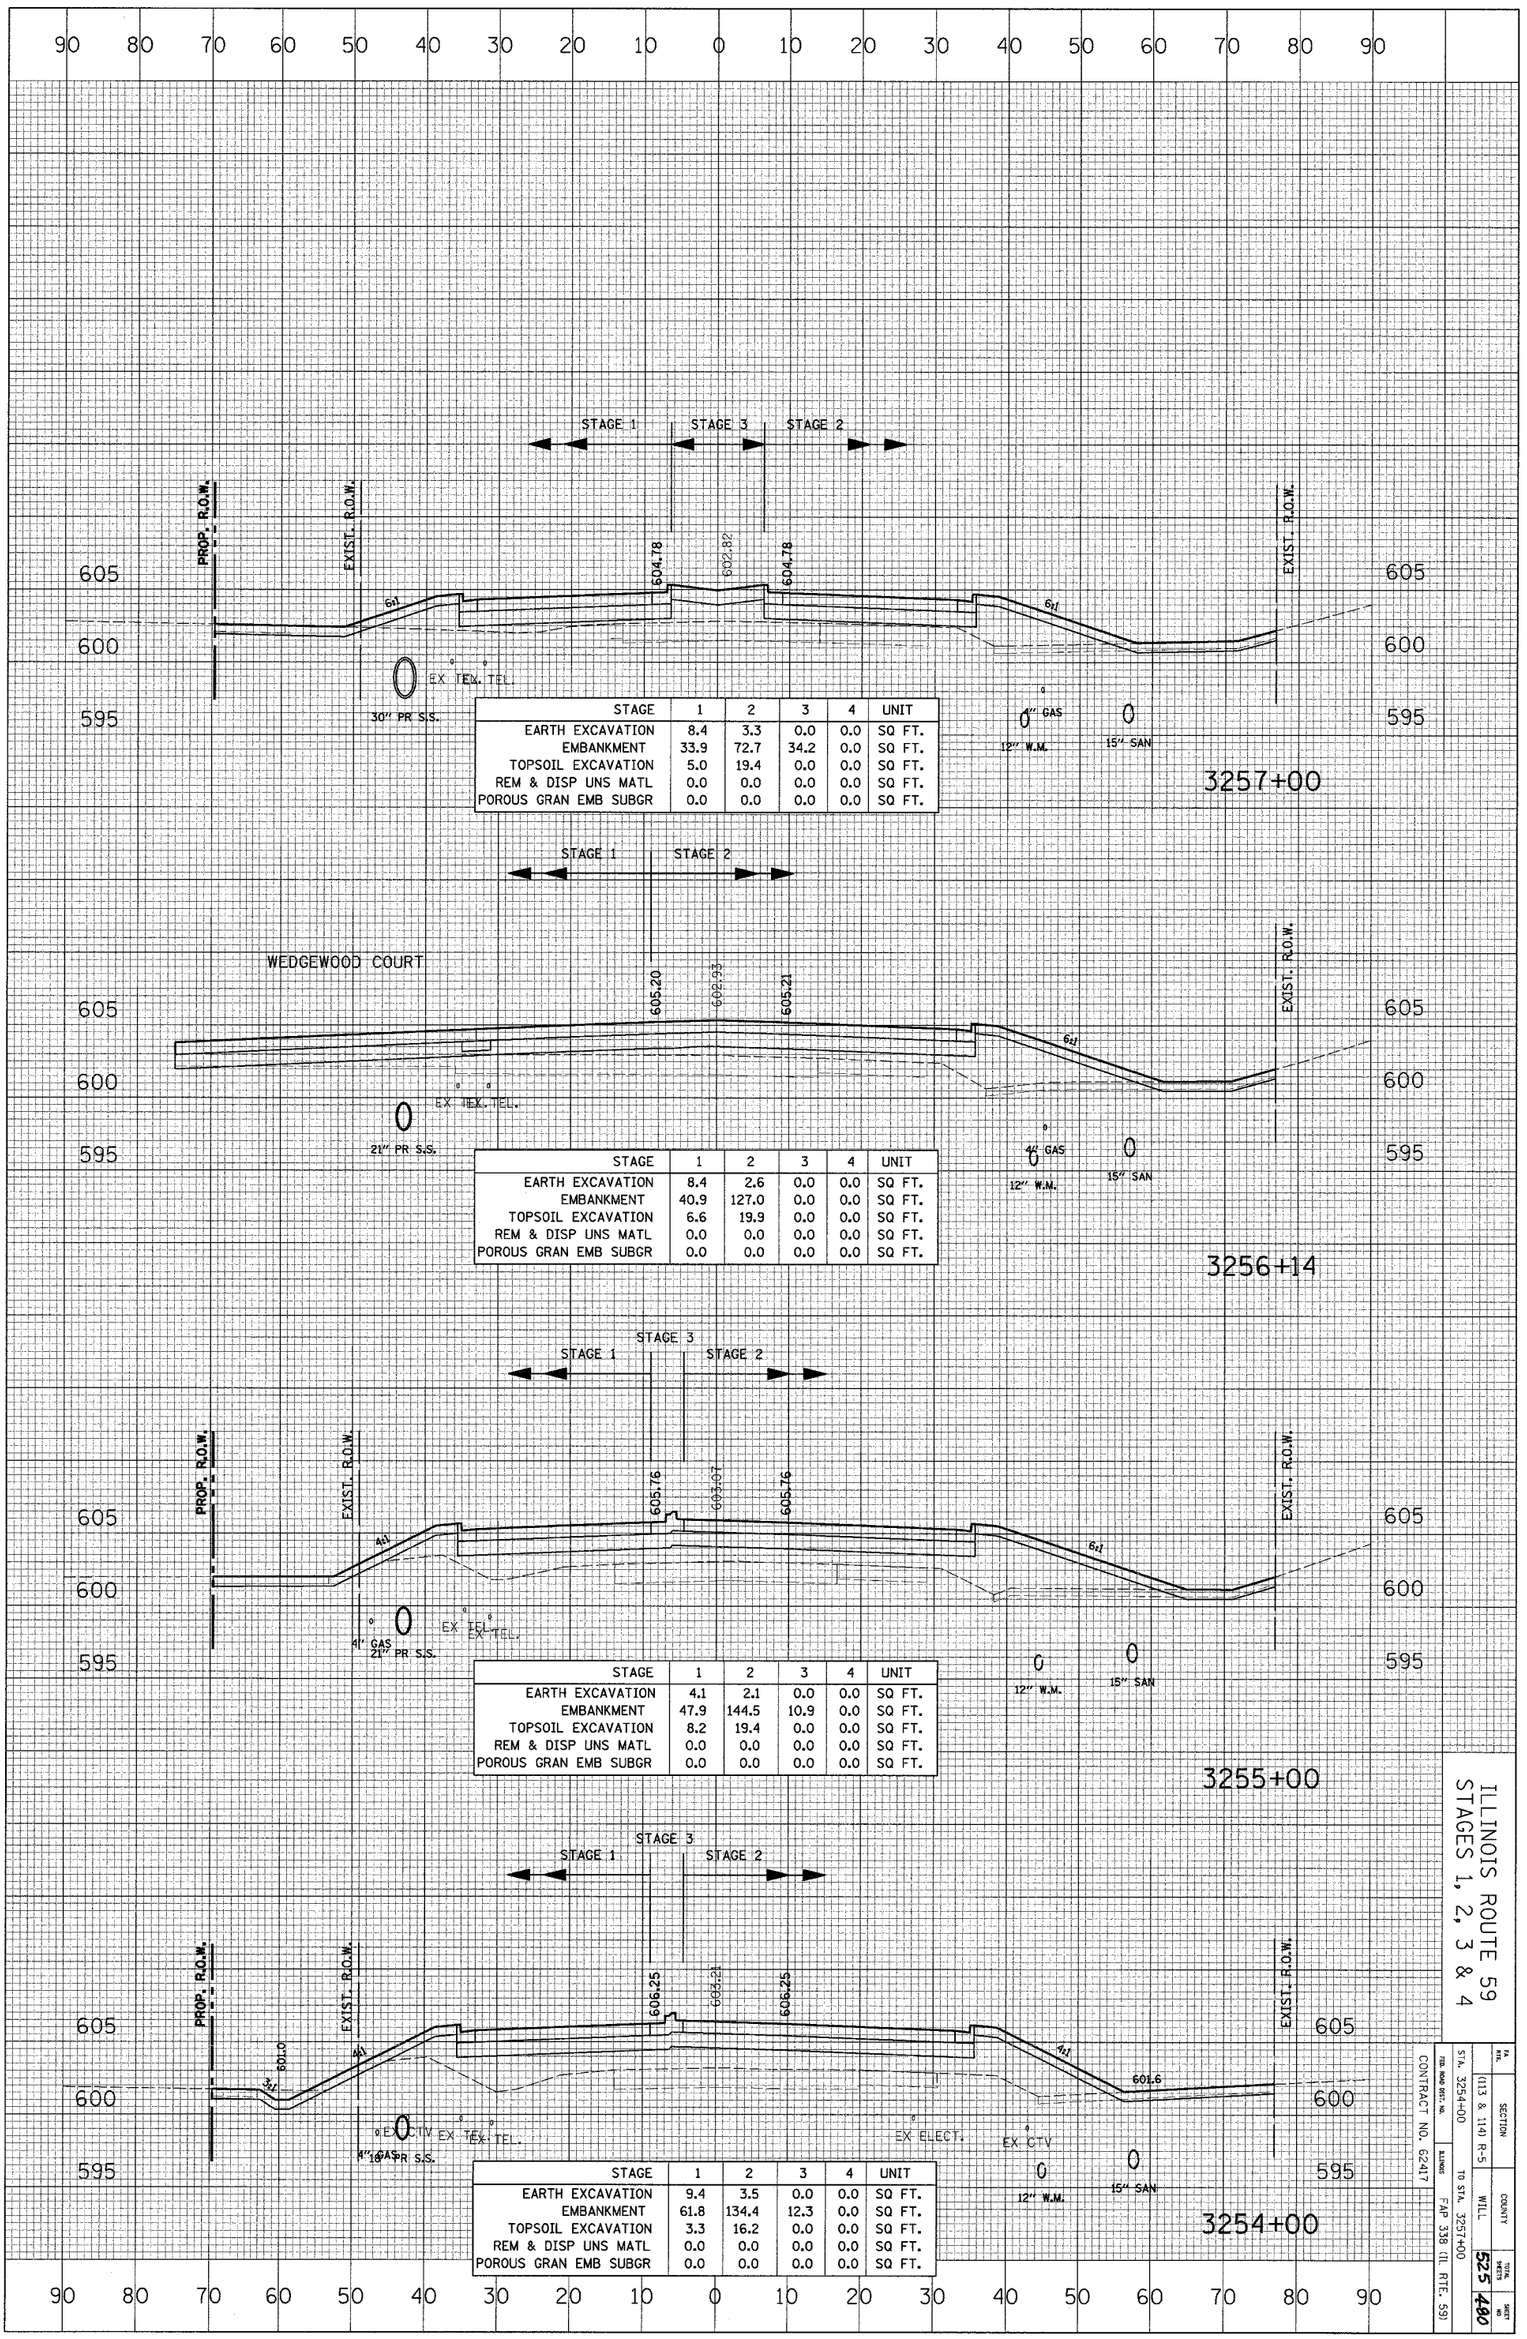

STAGE	1	2	3	4	UNIT
EARTH EXCAVATION	8.4	3.3	0.0	0.0	SQ FT.
EMBANKMENT	33.9	72.7	34.2	0.0	SQ FT.
TOPSOIL EXCAVATION	5.0	19.4	0.0	0.0	SQ FT.
REM & DISP UNS MATL	0.0	0.0	0.0	0.0	SQ FT.
POROUS GRAN EMB SUBGR	0.0	0.0	0.0	0.0	SQ FT.

STAGE	1	2	3	4	UNIT
EARTH EXCAVATION	8.4	2.6	0.0	0.0	SQ FT.
EMBANKMENT	40.9	127.0	0.0	0.0	SQ FT.
TOPSOIL EXCAVATION	6.6	19.9	0.0	0.0	SQ FT.
REM & DISP UNS MATL	0.0	0.0	0.0	0.0	SQ FT.
POROUS GRAN EMB SUBGR	0.0	0.0	0.0	0.0	SQ FT.

STAGE	1	2	3	4	UNIT
EARTH EXCAVATION	4.1	2.1	0.0	0.0	SQ FT.
EMBANKMENT	47.9	144.5	10.9	0.0	SQ FT.
TOPSOIL EXCAVATION	8.2	19.4	0.0	0.0	SQ FT.
REM & DISP UNS MATL	0.0	0.0	0.0	0.0	SQ FT.
POROUS GRAN EMB SUBGR	0.0	0.0	0.0	0.0	SQ FT.

STAGE	1	2	3	4	UNIT
EARTH EXCAVATION	9.4	3.5	0.0	0.0	SQ FT.
EMBANKMENT	61.8	134.4	12.3	0.0	SQ FT.
TOPSOIL EXCAVATION	3.3	16.2	0.0	0.0	SQ FT.
REM & DISP UNS MATL	0.0	0.0	0.0	0.0	SQ FT.
POROUS GRAN EMB SUBGR	0.0	0.0	0.0	0.0	SQ FT.


ILLINOIS ROUTE 59
STAGES 1, 2, 3 & 4

FA RTE.	SECTION	COUNTY	TOTAL SHEETS	SHEET NO.
	(113 & 114) R-5	WILL	525	480
FED. ROAD DIST. NO.	ILLINOIS			
STA. 3254+00	TO STA. 3257+00	FAP 338 (IL RTE. 59)		

CONTRACT NO. 62417


CROSS SECTION	SURVEYED	BY	DATE
	PLOTTED		
NOTE BOOK	GRADES CHECKED		
NO.	B.M. NOTED		
	STRUCTURE NOTATIONS CH'KD		

CROSS SECTION	SURVEYED	BY	DATE
	PLOTTED		
NOTE BOOK	ALIGNMENT CHECKED		
	RT. OF WAY CHECKED		
NO.	CADD FILE NAME		

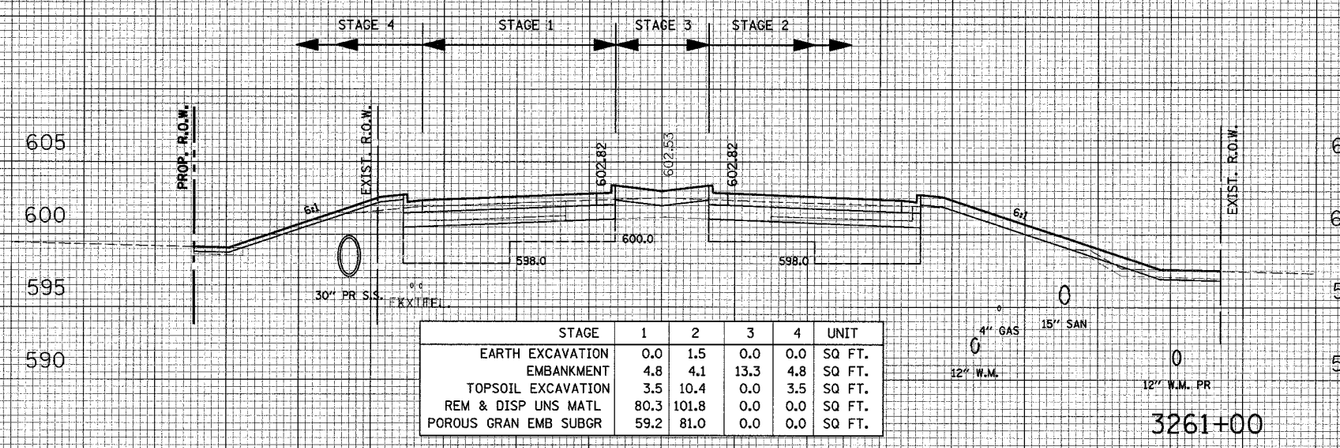


STAGE	1	2	3	4	UNIT
EARTH EXCAVATION	0.0	1.5	0.0	0.0	SQ FT.
EMBANKMENT	4.8	4.1	13.3	4.8	SQ FT.
TOPSOIL EXCAVATION	3.5	10.4	0.0	3.5	SQ FT.
REM & DISP UNS MATL	80.3	101.8	0.0	0.0	SQ FT.
POROUS GRAN EMB SUBGR	59.2	81.0	0.0	0.0	SQ FT.

3261+00

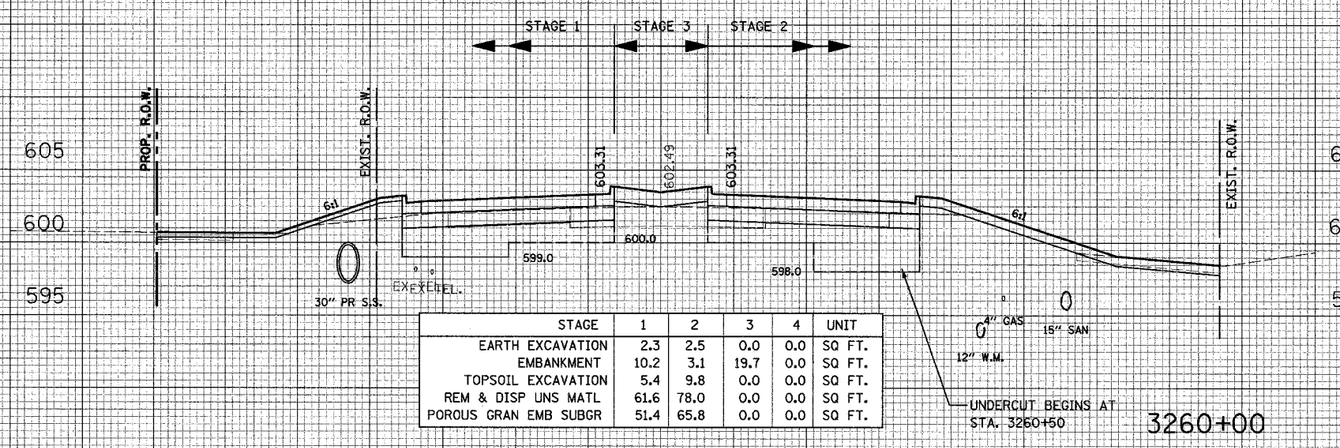


STAGE	1	2	3	4	UNIT
EARTH EXCAVATION	2.3	2.5	0.0	0.0	SQ FT.
EMBANKMENT	10.2	3.1	19.7	0.0	SQ FT.
TOPSOIL EXCAVATION	5.4	9.8	0.0	0.0	SQ FT.
REM & DISP UNS MATL	61.6	78.0	0.0	0.0	SQ FT.
POROUS GRAN EMB SUBGR	51.4	65.8	0.0	0.0	SQ FT.

3260+00

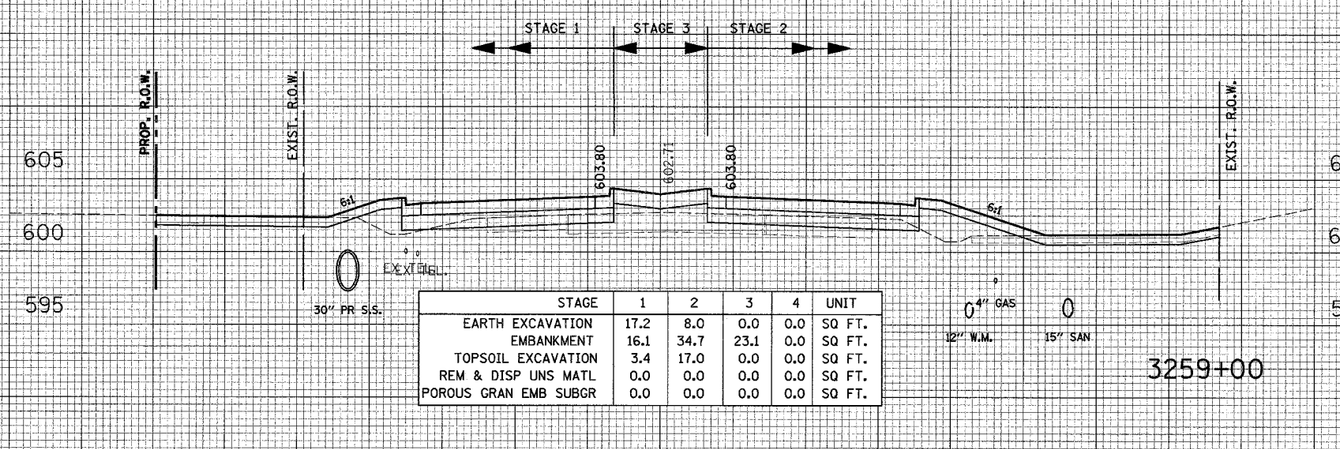

STAGE	1	2	3	4	UNIT
EARTH EXCAVATION	17.2	8.0	0.0	0.0	SQ FT.
EMBANKMENT	16.1	34.7	23.1	0.0	SQ FT.
TOPSOIL EXCAVATION	3.4	17.0	0.0	0.0	SQ FT.
REM & DISP UNS MATL	0.0	0.0	0.0	0.0	SQ FT.
POROUS GRAN EMB SUBGR	0.0	0.0	0.0	0.0	SQ FT.

3259+00

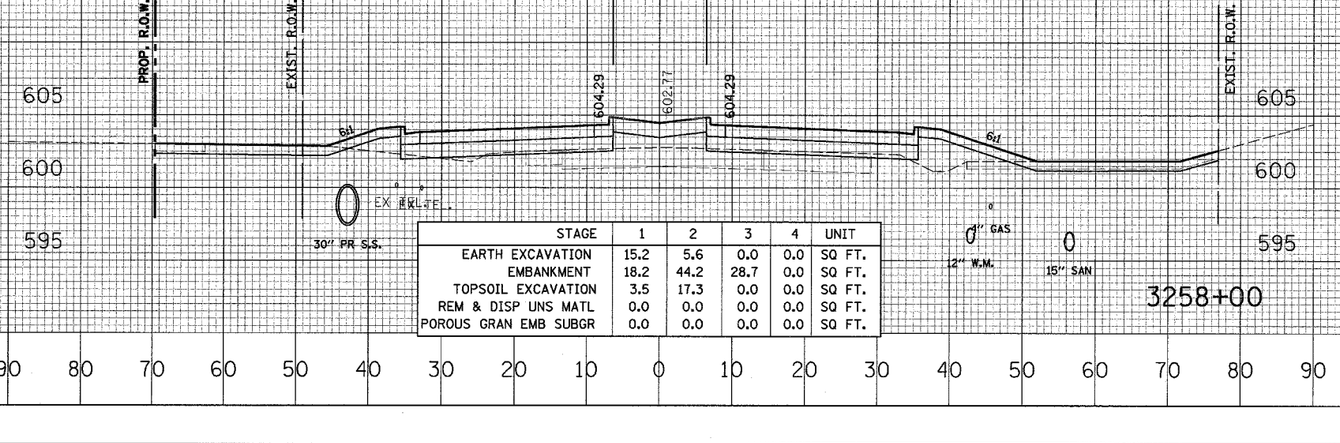

STAGE	1	2	3	4	UNIT
EARTH EXCAVATION	15.2	5.6	0.0	0.0	SQ FT.
EMBANKMENT	18.2	44.2	28.7	0.0	SQ FT.
TOPSOIL EXCAVATION	3.5	17.3	0.0	0.0	SQ FT.
REM & DISP UNS MATL	0.0	0.0	0.0	0.0	SQ FT.
POROUS GRAN EMB SUBGR	0.0	0.0	0.0	0.0	SQ FT.


3258+00

ILLINOIS ROUTE 59
STAGES 1, 2, 3 & 4

FA RTE.			
SECTION	(113 & 114) R-5		
COUNTY	WILL	TOTAL SHEETS	525
STA. 3258+00	TO STA. 3261+00		SHEET NO. 481
FED. ROAD DIST. NO.	ILLINOIS		
CONTRACT NO. 62417			
	F.A.P. 338 (IL RTE. 59)		

CROSS SECTION		BY	DATE
	SURVEYED		
	PLOTTED		
NOTE BOOK	GRADES CHECKED		
	B.M. NOTED		
NO.	STRUCTURE NOTATIONS CHKD		

CROSS SECTION		BY	DATE
	SURVEYED		
	PLOTTED		
NOTE BOOK	ALIGNMENT CHECKED		
	RT. OF WAY CHECKED		
NO.	CADD FILE NAME		

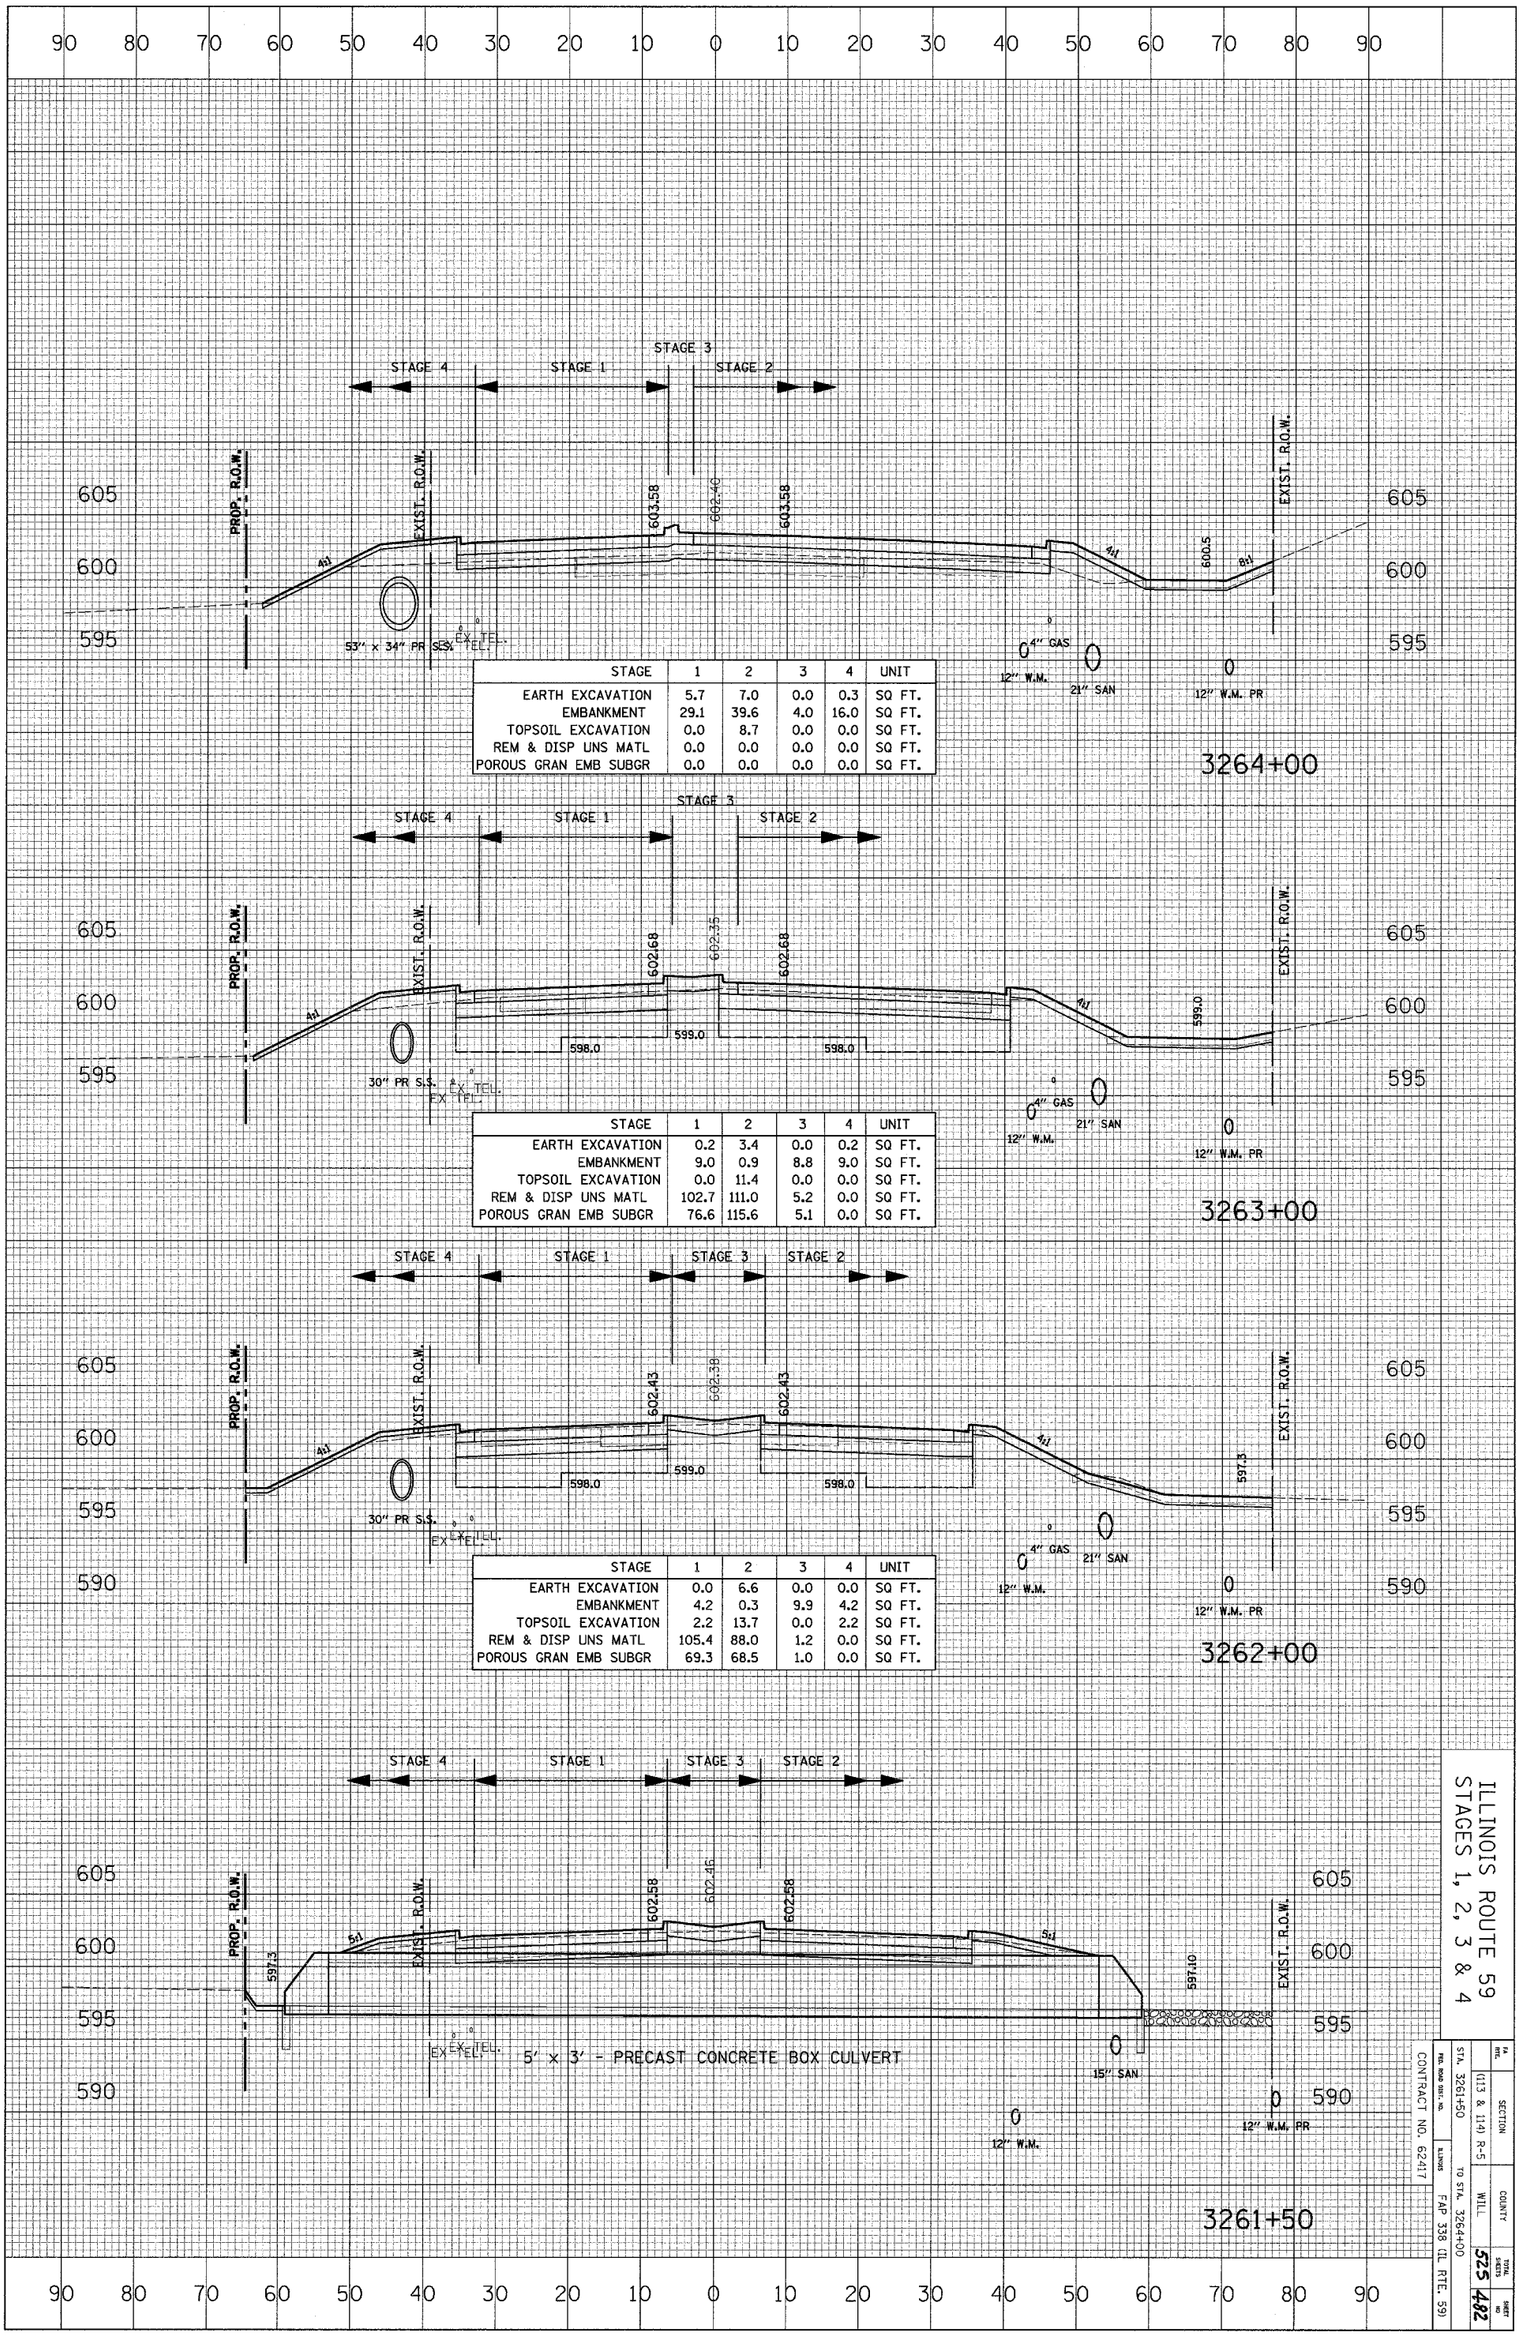

STAGE	1	2	3	4	UNIT
EARTH EXCAVATION	5.7	7.0	0.0	0.3	SQ FT.
EMBANKMENT	29.1	39.6	4.0	16.0	SQ FT.
TOPSOIL EXCAVATION	0.0	8.7	0.0	0.0	SQ FT.
REM & DISP UNS MATL	0.0	0.0	0.0	0.0	SQ FT.
POROUS GRAN EMB SUBGR	0.0	0.0	0.0	0.0	SQ FT.

STAGE	1	2	3	4	UNIT
EARTH EXCAVATION	0.2	3.4	0.0	0.2	SQ FT.
EMBANKMENT	9.0	0.9	8.8	9.0	SQ FT.
TOPSOIL EXCAVATION	0.0	11.4	0.0	0.0	SQ FT.
REM & DISP UNS MATL	102.7	111.0	5.2	0.0	SQ FT.
POROUS GRAN EMB SUBGR	76.6	115.6	5.1	0.0	SQ FT.

STAGE	1	2	3	4	UNIT
EARTH EXCAVATION	0.0	6.6	0.0	0.0	SQ FT.
EMBANKMENT	4.2	0.3	9.9	4.2	SQ FT.
TOPSOIL EXCAVATION	2.2	13.7	0.0	2.2	SQ FT.
REM & DISP UNS MATL	105.4	88.0	1.2	0.0	SQ FT.
POROUS GRAN EMB SUBGR	69.3	68.5	1.0	0.0	SQ FT.


ILLINOIS ROUTE 59
STAGES 1, 2, 3 & 4

FA RTE.	SECTION	COUNTY	TOTAL SHEETS	SHEET #
	(113 & 114) R-5	WILL	525	482
STA. 3261+50	TO STA. 3264+00			
FED. ROAD DIST. NO.	ILLINOIS	FAP 338 (IL RTE. 59)		

CONTRACT NO. 62417


CROSS SECTION	SURVEYED	BY	DATE
	PLOTTED		
NOTE BOOK	GRADES CHECKED		
NO.	B.M. NOTED		
	STRUCTURE NOTATIONS CHKD		

CROSS SECTION	SURVEYED	BY	DATE
	PLOTTED		
NOTE BOOK	ALIGNMENT CHECKED		
	RT. OF WAY CHECKED		
NO.	CADD FILE NAME		

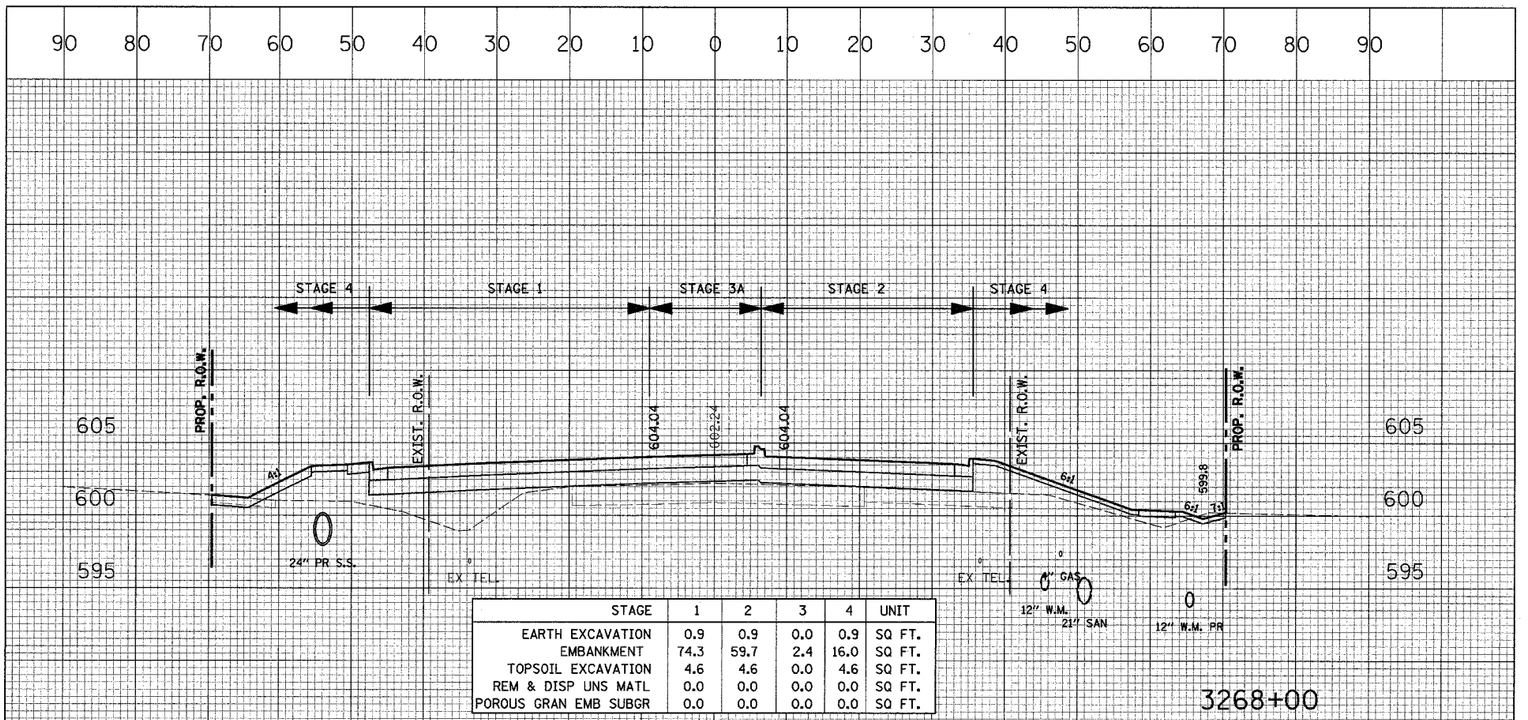


STAGE	1	2	3	4	UNIT
EARTH EXCAVATION	0.9	0.9	0.0	0.9	SQ FT.
EMBANKMENT	74.3	59.7	2.4	16.0	SQ FT.
TOPSOIL EXCAVATION	4.6	4.6	0.0	4.6	SQ FT.
REM & DISP UNS MATL	0.0	0.0	0.0	0.0	SQ FT.
POROUS GRAN EMB SUBGR	0.0	0.0	0.0	0.0	SQ FT.

3268+00

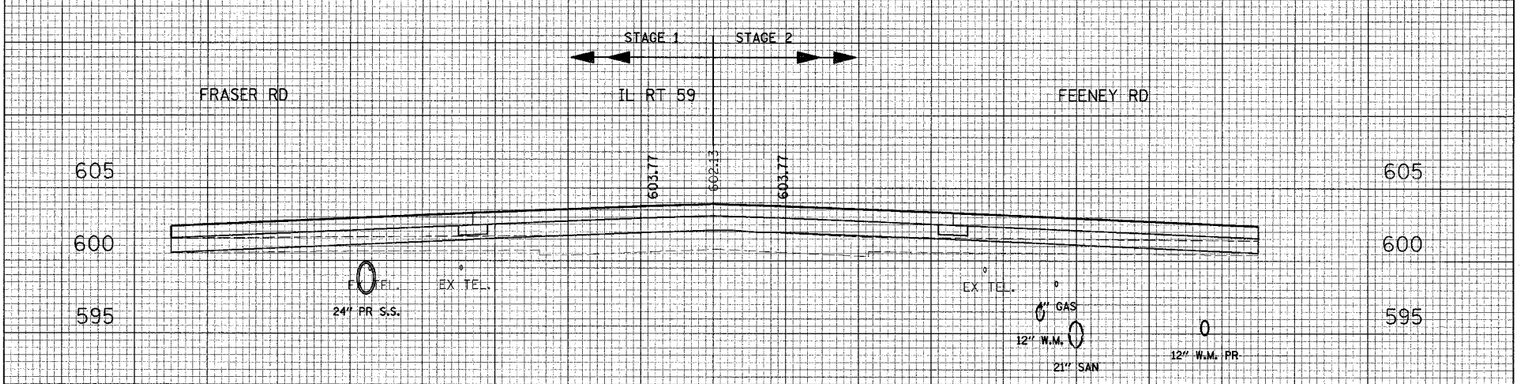


3267+00

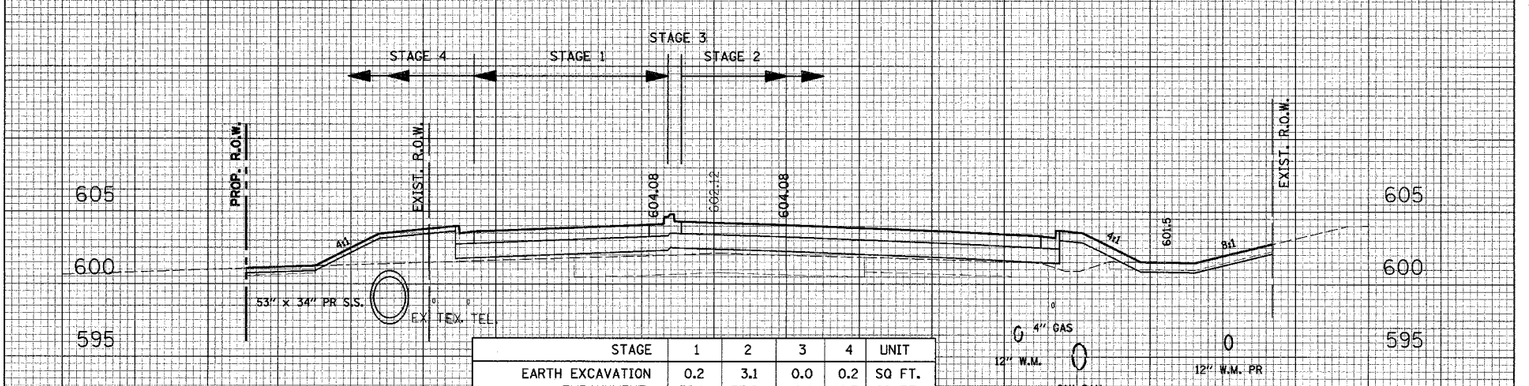

STAGE	1	2	3	4	UNIT
EARTH EXCAVATION	0.2	3.1	0.0	0.2	SQ FT.
EMBANKMENT	52.1	75.8	4.4	16.7	SQ FT.
TOPSOIL EXCAVATION	4.8	11.2	0.0	4.8	SQ FT.
REM & DISP UNS MATL	0.0	0.0	0.0	0.0	SQ FT.
POROUS GRAN EMB SUBGR	0.0	0.0	0.0	0.0	SQ FT.

3266+00

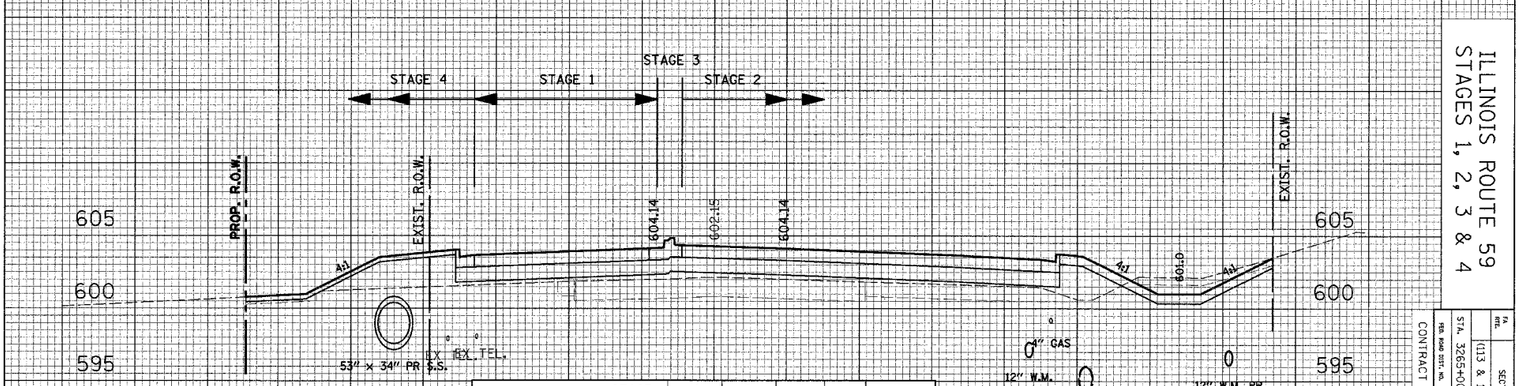

STAGE	1	2	3	4	UNIT
EARTH EXCAVATION	0.0	18.7	0.0	0.0	SQ FT.
EMBANKMENT	56.3	80.8	4.5	12.8	SQ FT.
TOPSOIL EXCAVATION	4.9	9.3	0.0	4.9	SQ FT.
REM & DISP UNS MATL	0.0	0.0	0.0	0.0	SQ FT.
POROUS GRAN EMB SUBGR	0.0	0.0	0.0	0.0	SQ FT.

3265+00

ILLINOIS ROUTE 59
STAGES 1, 2, 3 & 4


FED. ROAD DIST. NO.	ILLINOIS	FAP 336 (IL RTE. 59)
STA. 3265+00	TO STA. 3268+00	

CONTRACT NO. 62417

F.A. RTE.	SECTION	COUNTY	TOTAL SHEETS	SHEET NO.
	(113 & 114) R-5	WILL	525	483

CROSS SECTION	SURVEYED	BY	DATE
	PLOTTED		
NOTE BOOK	GRADES CHECKED		
NO.	B.M. NOTED		
	STRUCTURE NOTATIONS CH'KD		

CROSS SECTION	SURVEYED	BY	DATE
	PLOTTED		
NOTE BOOK	ALIGNMENT CHECKED		
NO.	RT. OF WAY CHECKED		
	CADD FILE NAME		

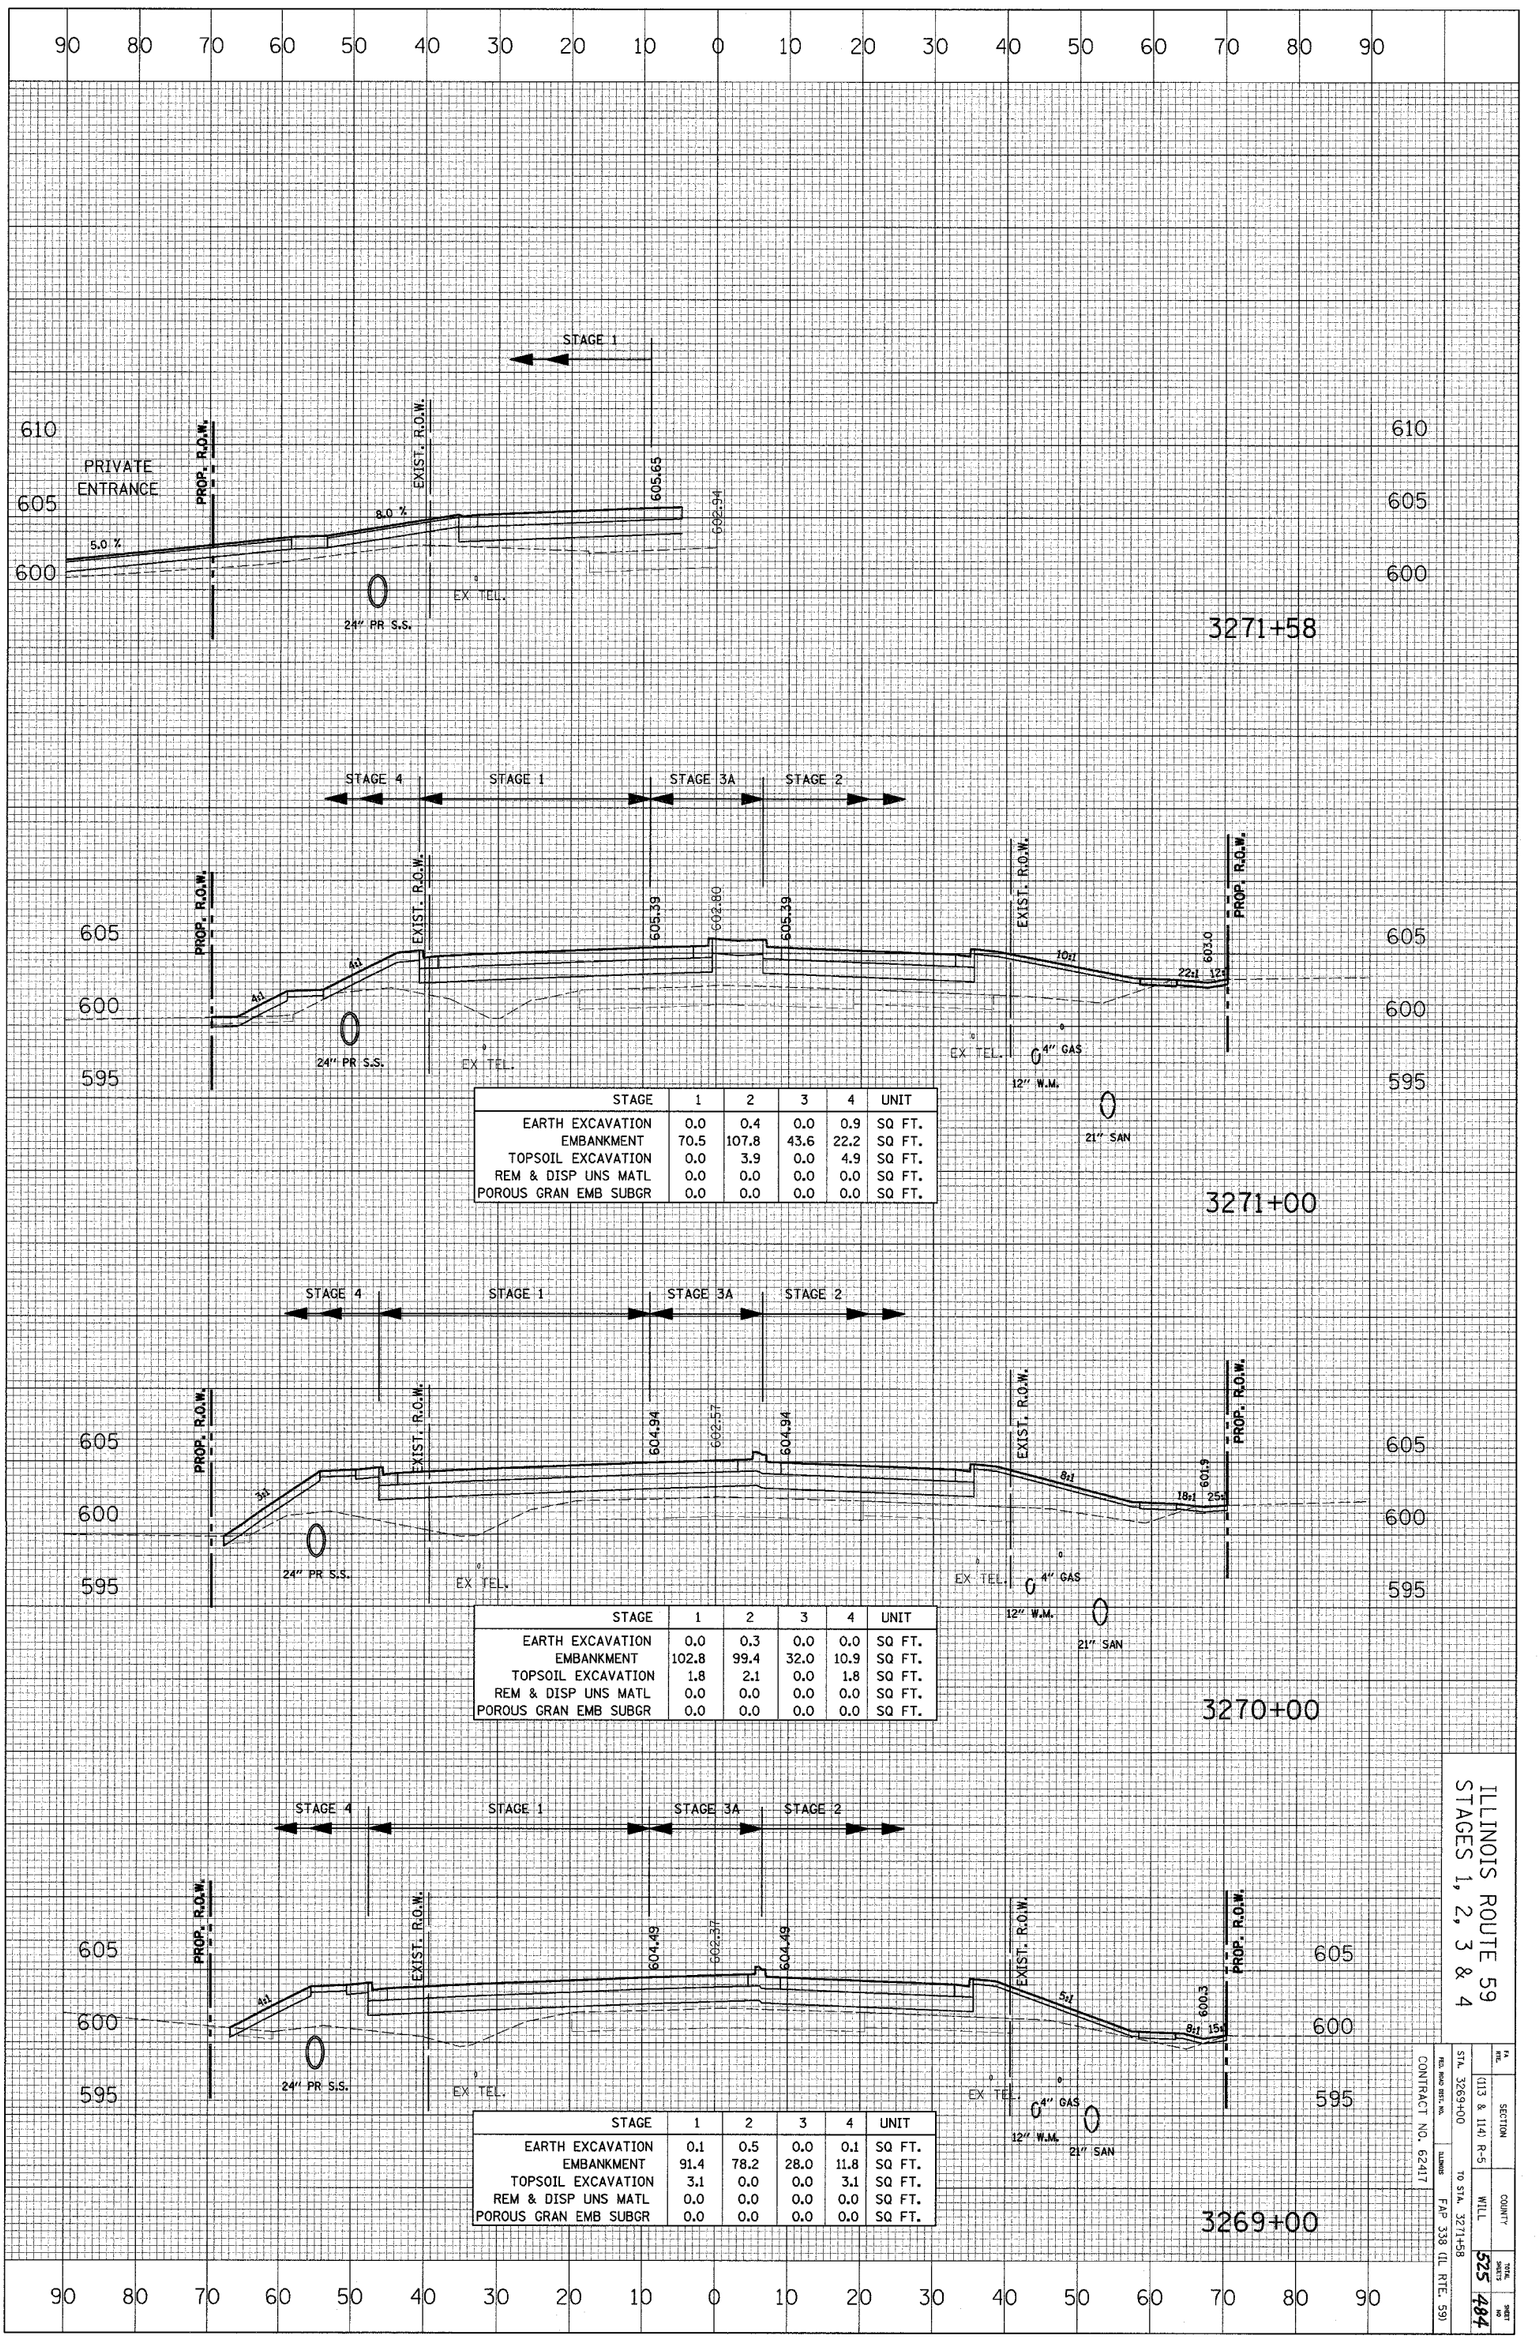

STAGE	1	2	3	4	UNIT
EARTH EXCAVATION	0.0	0.4	0.0	0.9	SQ FT.
EMBANKMENT	70.5	107.8	43.6	22.2	SQ FT.
TOPSOIL EXCAVATION	0.0	3.9	0.0	4.9	SQ FT.
REM & DISP UNS MATL	0.0	0.0	0.0	0.0	SQ FT.
POROUS GRAN EMB SUBGR	0.0	0.0	0.0	0.0	SQ FT.

STAGE	1	2	3	4	UNIT
EARTH EXCAVATION	0.0	0.3	0.0	0.0	SQ FT.
EMBANKMENT	102.8	99.4	32.0	10.9	SQ FT.
TOPSOIL EXCAVATION	1.8	2.1	0.0	1.8	SQ FT.
REM & DISP UNS MATL	0.0	0.0	0.0	0.0	SQ FT.
POROUS GRAN EMB SUBGR	0.0	0.0	0.0	0.0	SQ FT.


STAGE	1	2	3	4	UNIT
EARTH EXCAVATION	0.1	0.5	0.0	0.1	SQ FT.
EMBANKMENT	91.4	78.2	28.0	11.8	SQ FT.
TOPSOIL EXCAVATION	3.1	0.0	0.0	3.1	SQ FT.
REM & DISP UNS MATL	0.0	0.0	0.0	0.0	SQ FT.
POROUS GRAN EMB SUBGR	0.0	0.0	0.0	0.0	SQ FT.

ILLINOIS ROUTE 59
STAGES 1, 2, 3 & 4

F.A. RTE.	SECTION	COUNTY	TOTAL SHEETS
	(113 & 114) R-5	WILL	525
STA. 3269+00	to STA. 3271+58		SHEET NO. 484
ROAD DIST. NO.	ILLINOIS	FAP 339 (IL RTE. 59)	
CONTRACT NO. 62417			


CROSS SECTION	SURVEYED	BY	DATE
	PLOTTED		
NOTE BOOK	GRADES CHECKED		
NO.	B.M. NOTED		
	STRUCTURE NOTATIONS CH'KD		

CROSS SECTION	SURVEYED	BY	DATE
	PLOTTED		
NOTE BOOK	ALIGNMENT CHECKED		
NO.	RT. OF WAY CHECKED		
	CADD FILE NAME		

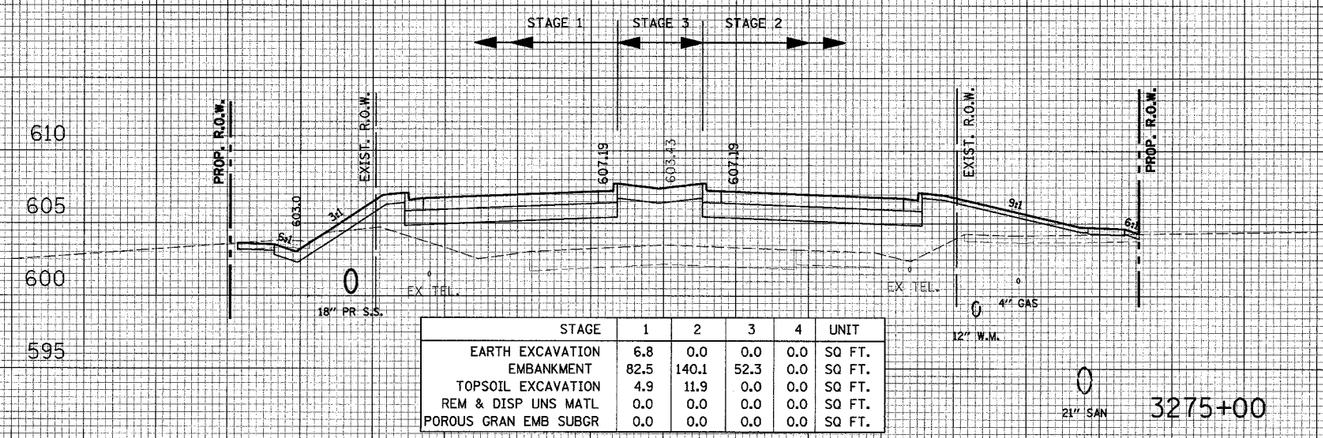


STAGE	1	2	3	4	UNIT
EARTH EXCAVATION	6.8	0.0	0.0	0.0	SQ FT.
EMBANKMENT	82.5	140.1	52.3	0.0	SQ FT.
TOPSOIL EXCAVATION	4.9	11.9	0.0	0.0	SQ FT.
REM & DISP UNS MATL	0.0	0.0	0.0	0.0	SQ FT.
POROUS GRAN EMB SUBGR	0.0	0.0	0.0	0.0	SQ FT.

3275+00

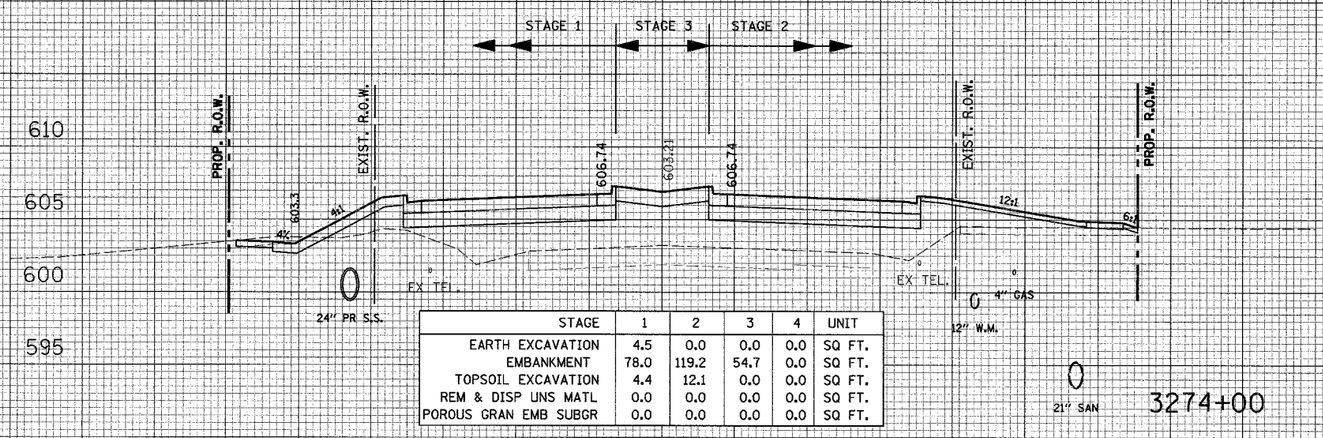


STAGE	1	2	3	4	UNIT
EARTH EXCAVATION	4.5	0.0	0.0	0.0	SQ FT.
EMBANKMENT	78.0	119.2	54.7	0.0	SQ FT.
TOPSOIL EXCAVATION	4.4	12.1	0.0	0.0	SQ FT.
REM & DISP UNS MATL	0.0	0.0	0.0	0.0	SQ FT.
POROUS GRAN EMB SUBGR	0.0	0.0	0.0	0.0	SQ FT.

3274+00

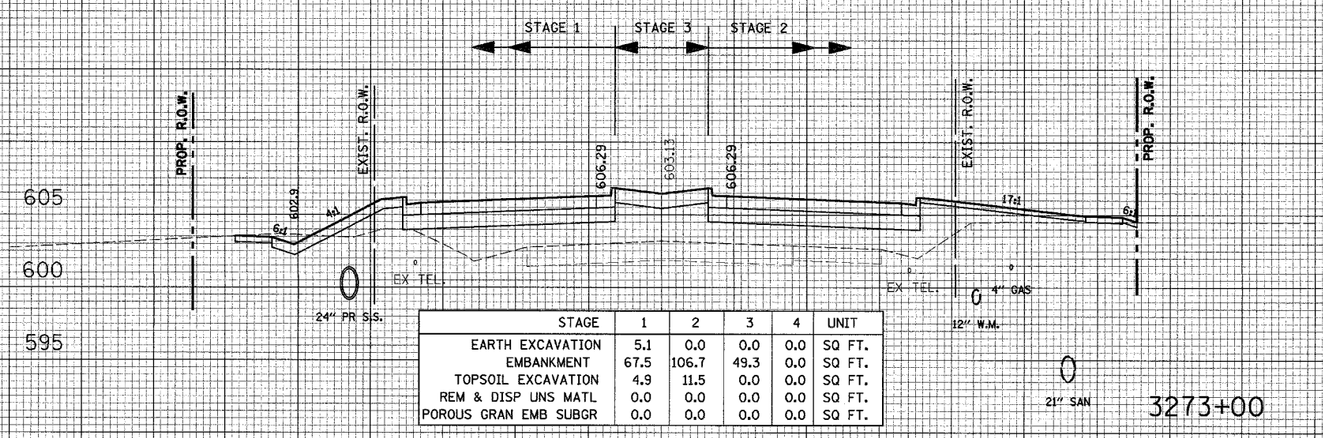

STAGE	1	2	3	4	UNIT
EARTH EXCAVATION	5.1	0.0	0.0	0.0	SQ FT.
EMBANKMENT	67.5	106.7	49.3	0.0	SQ FT.
TOPSOIL EXCAVATION	4.9	11.5	0.0	0.0	SQ FT.
REM & DISP UNS MATL	0.0	0.0	0.0	0.0	SQ FT.
POROUS GRAN EMB SUBGR	0.0	0.0	0.0	0.0	SQ FT.

3273+00

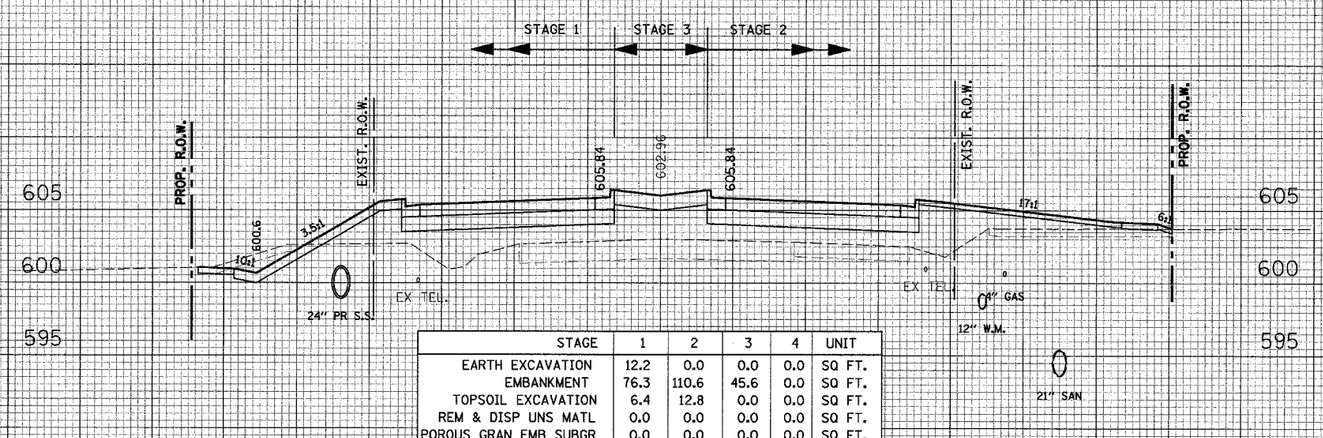

STAGE	1	2	3	4	UNIT
EARTH EXCAVATION	12.2	0.0	0.0	0.0	SQ FT.
EMBANKMENT	76.3	110.6	45.6	0.0	SQ FT.
TOPSOIL EXCAVATION	6.4	12.8	0.0	0.0	SQ FT.
REM & DISP UNS MATL	0.0	0.0	0.0	0.0	SQ FT.
POROUS GRAN EMB SUBGR	0.0	0.0	0.0	0.0	SQ FT.

3272+00


ILLINOIS ROUTE 59
STAGES 1, 2, 3 & 4

FA RTE.	SECTION	COUNTY	TOTAL SHEETS
113 & 114 R-5		WILL	525
STA. 3272+00	TO STA. 3275+00		SHEET NO. 485
FED. ROAD DIST. NO.	ILLINOIS	FAP 338 (IL RTE. 59)	

CONTRACT NO. 62417


CROSS SECTION	SURVEYED	BY	DATE
	PLOTTED		
NOTE BOOK	GRADES CHECKED		
	B.M. NOTED		
NO.	STRUCTURE NOTATNS CHKD		

CROSS SECTION	SURVEYED	BY	DATE
	PLOTTED		
NOTE BOOK	ALIGNMENT CHECKED		
	RT. OF WAY CHECKED		
NO.	CADD FILE NAME		

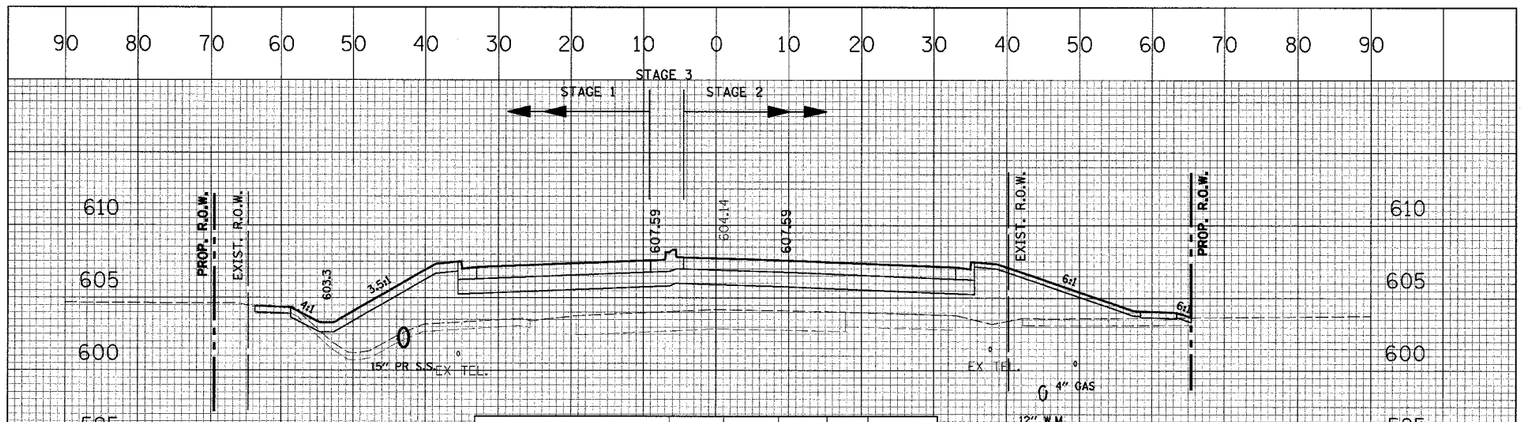


STAGE	1	2	3	4	UNIT
EARTH EXCAVATION	0.4	0.0	0.0	0.0	SQ FT.
EMBANKMENT	125.4	166.8	14.2	0.0	SQ FT.
TOPSOIL EXCAVATION	19.0	11.8	0.0	0.0	SQ FT.
REM & DISP UNS MATL	0.0	0.0	0.0	0.0	SQ FT.
POROUS GRAN EMB SUBGR	0.0	0.0	0.0	0.0	SQ FT.

3279+00

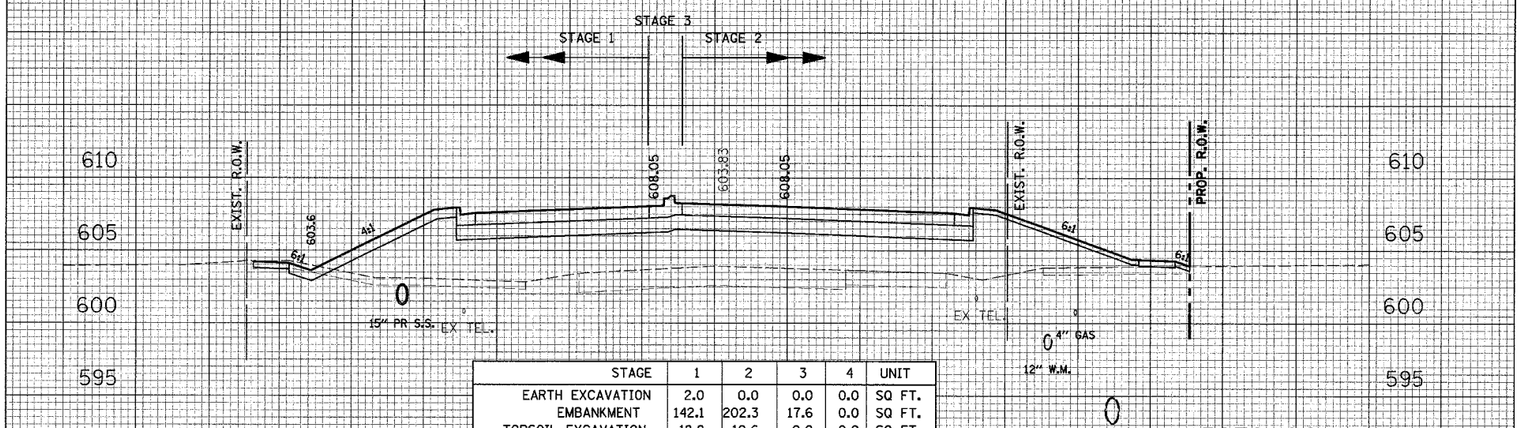


STAGE	1	2	3	4	UNIT
EARTH EXCAVATION	2.0	0.0	0.0	0.0	SQ FT.
EMBANKMENT	142.1	202.3	17.6	0.0	SQ FT.
TOPSOIL EXCAVATION	18.8	10.6	0.0	0.0	SQ FT.
REM & DISP UNS MATL	0.0	0.0	0.0	0.0	SQ FT.
POROUS GRAN EMB SUBGR	0.0	0.0	0.0	0.0	SQ FT.

3278+00

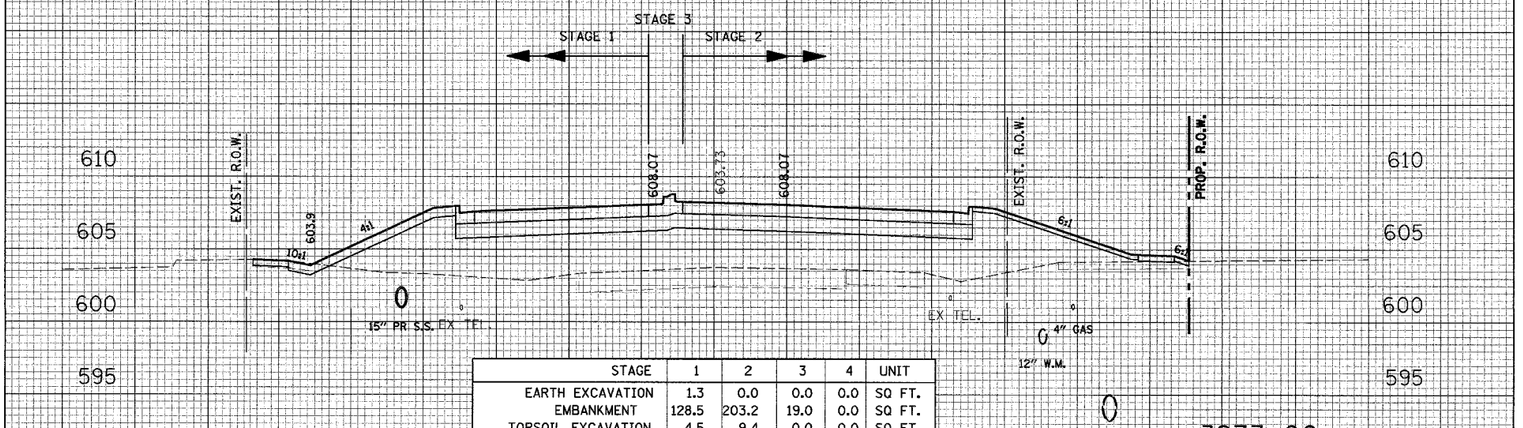

STAGE	1	2	3	4	UNIT
EARTH EXCAVATION	1.3	0.0	0.0	0.0	SQ FT.
EMBANKMENT	128.5	203.2	19.0	0.0	SQ FT.
TOPSOIL EXCAVATION	4.5	9.4	0.0	0.0	SQ FT.
REM & DISP UNS MATL	0.0	0.0	0.0	0.0	SQ FT.
POROUS GRAN EMB SUBGR	0.0	0.0	0.0	0.0	SQ FT.

3277+00

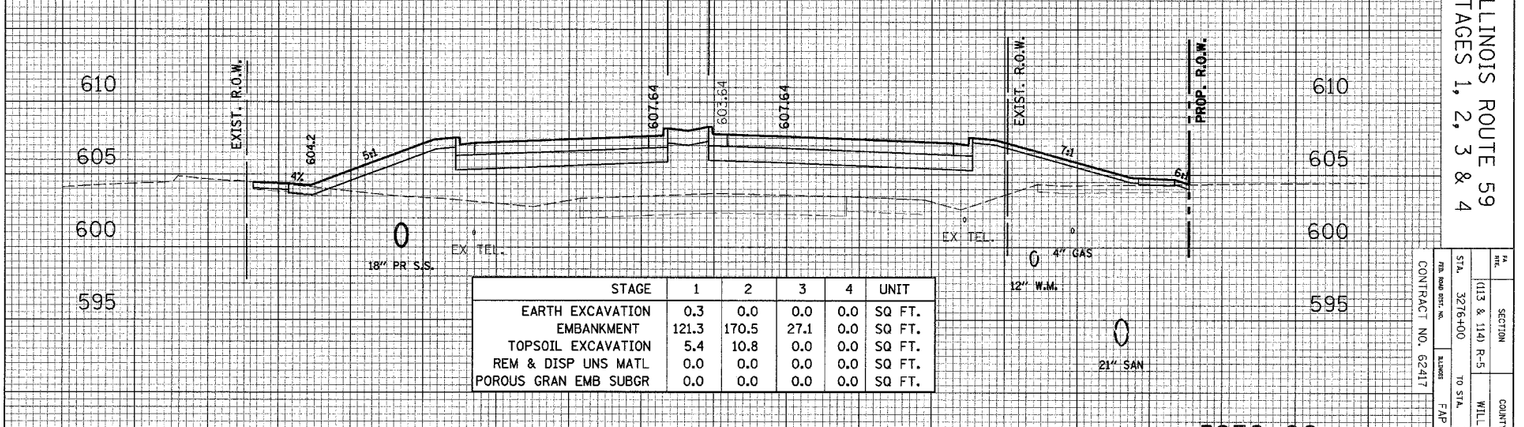

STAGE	1	2	3	4	UNIT
EARTH EXCAVATION	0.3	0.0	0.0	0.0	SQ FT.
EMBANKMENT	121.3	170.5	27.1	0.0	SQ FT.
TOPSOIL EXCAVATION	5.4	10.8	0.0	0.0	SQ FT.
REM & DISP UNS MATL	0.0	0.0	0.0	0.0	SQ FT.
POROUS GRAN EMB SUBGR	0.0	0.0	0.0	0.0	SQ FT.

3276+00


ILLINOIS ROUTE 59
STAGES 1, 2, 3 & 4

CONTRACT NO. 62417

FA RTE.	SECTION	COUNTY	TOTAL SHEETS	SHEET NO.
STA. 3276+00	(113 & 114) R-5	WILL	525	486
FED. ROAD DIST. NO.	ILLINOIS	TO STA. 3279+00	F.A.P. 338 (IL RTE. 59)	

CROSS SECTION	SURVEYED	BY	DATE
	PLOTTED		
NOTE BOOK	GRADES CHECKED		
NO.	B.M. NOTED		
	STRUCTURE NOTATIONS CHKD		

CROSS SECTION	SURVEYED	BY	DATE
	PLOTTED		
NOTE BOOK	ALIGNMENT CHECKED		
	RT. OF WAY CHECKED		
NO.	CADD FILE NAME		

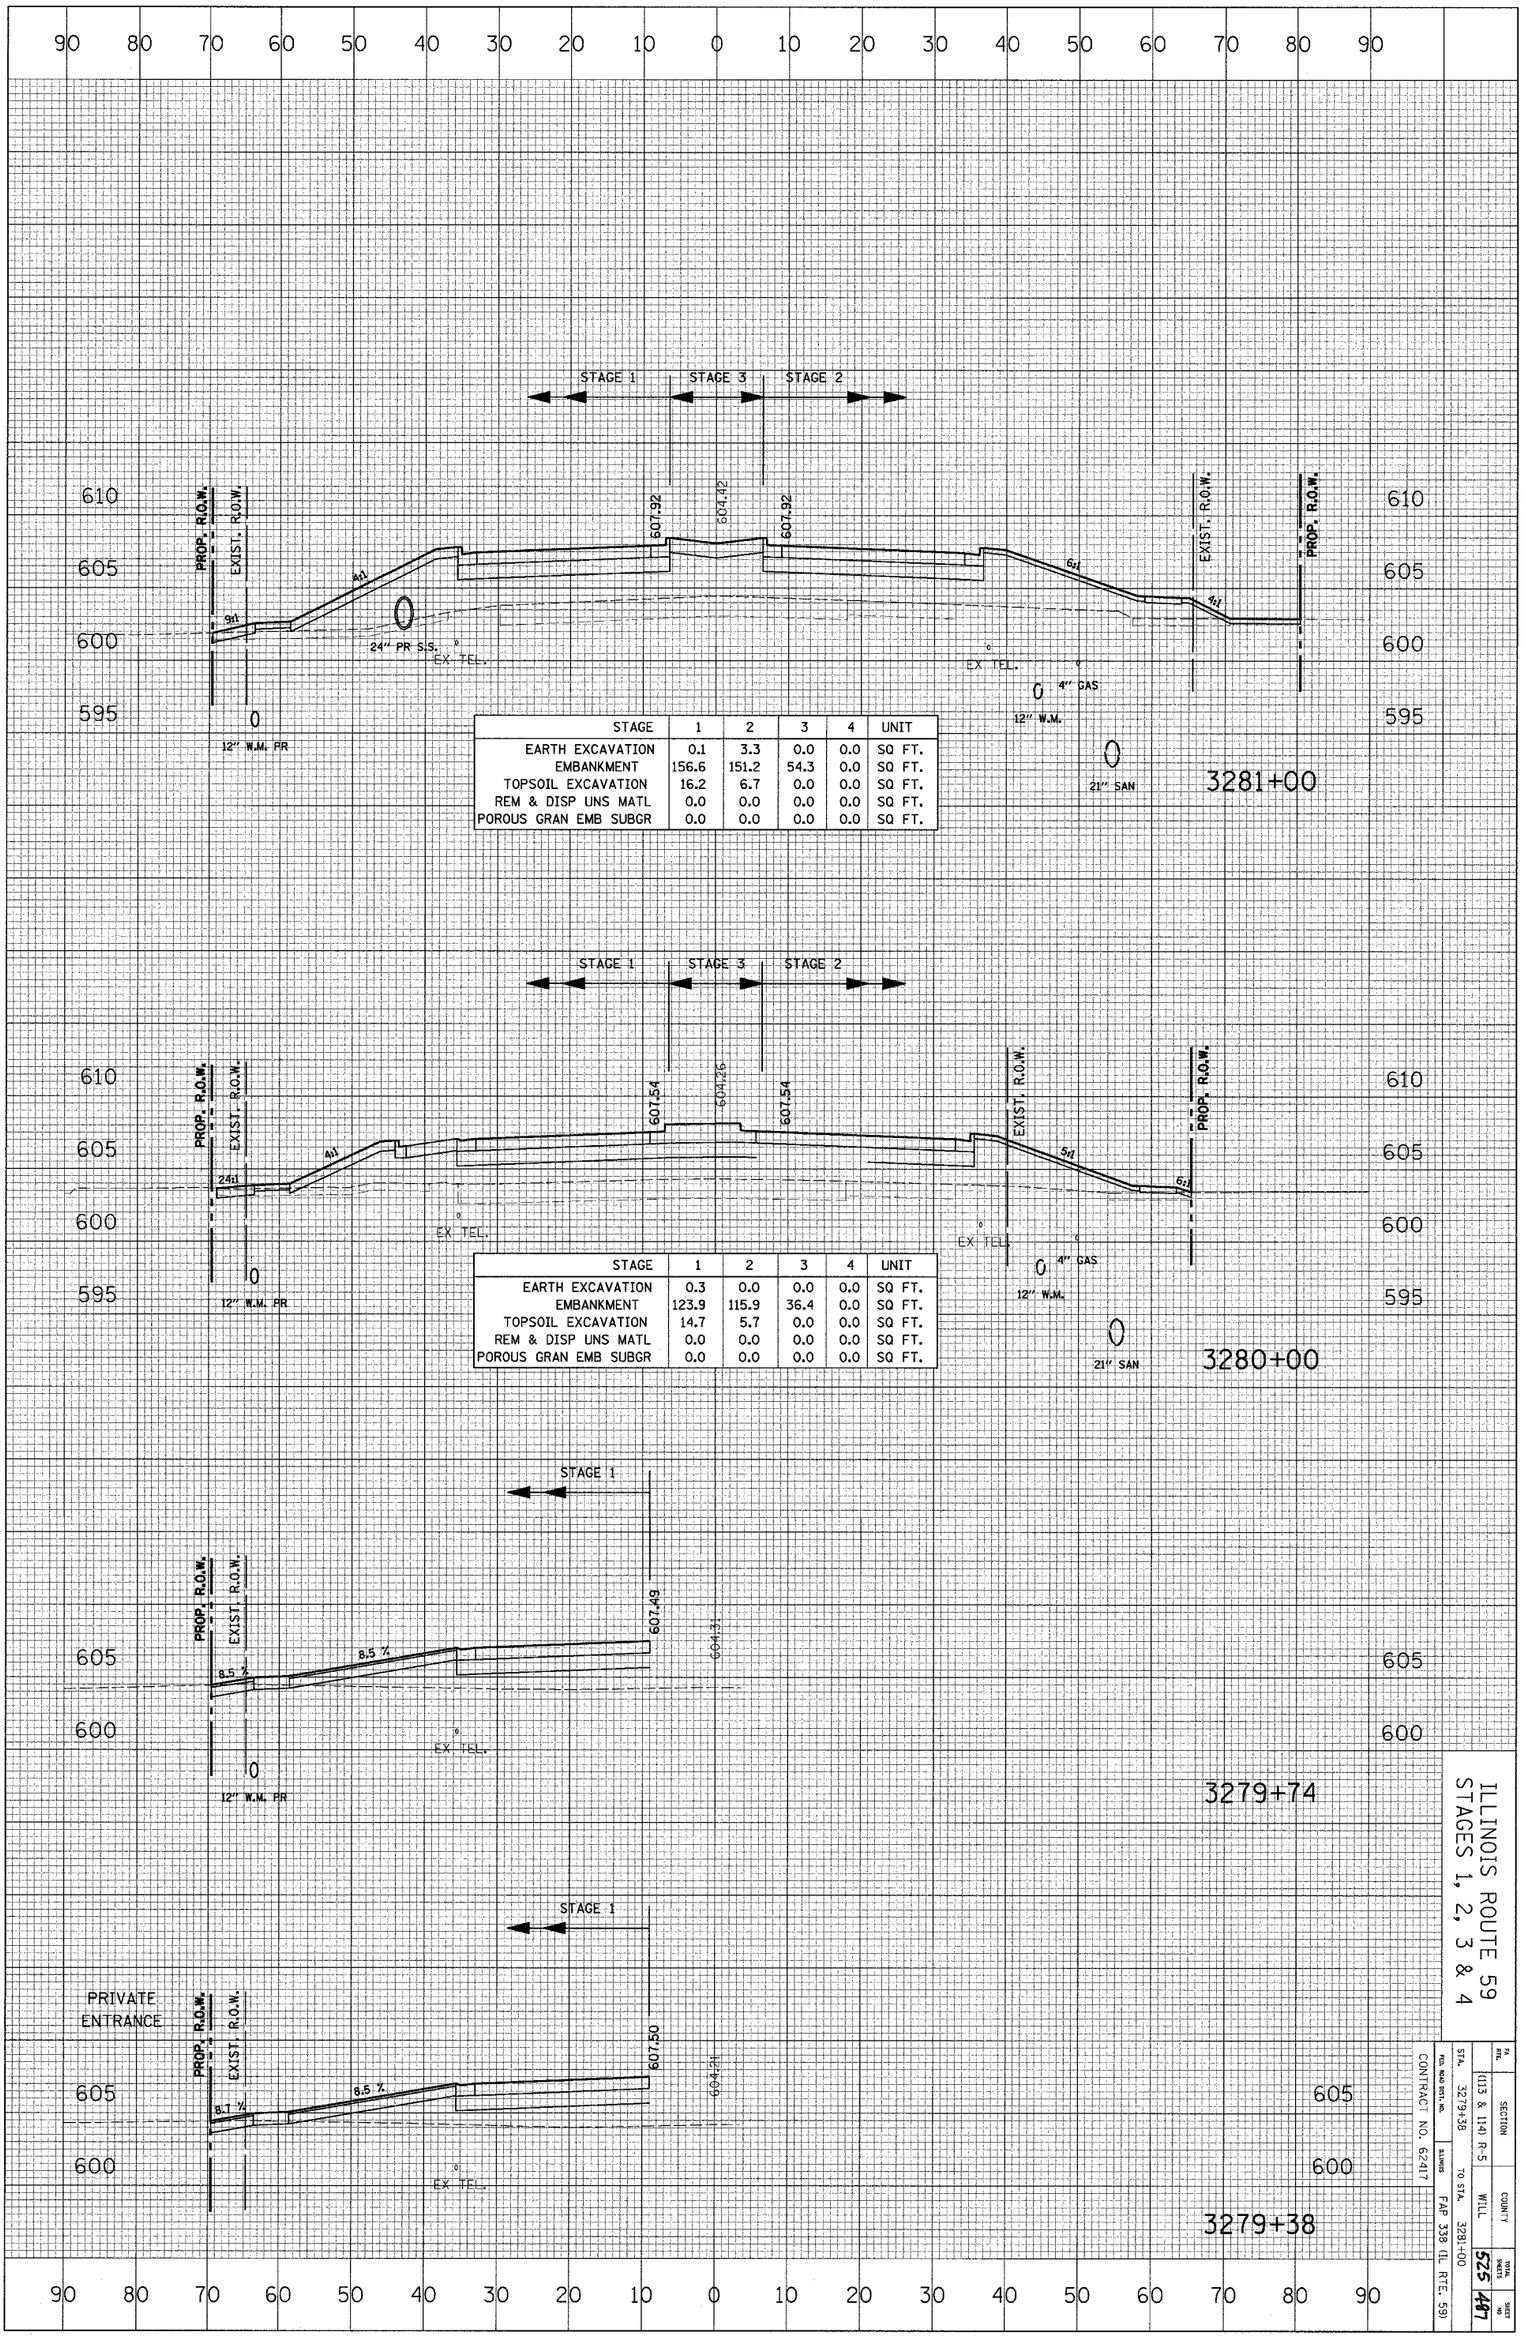

STAGE	1	2	3	4	UNIT
EARTH EXCAVATION	0.1	3.3	0.0	0.0	SQ FT.
EMBANKMENT	156.6	151.2	54.3	0.0	SQ FT.
TOPSOIL EXCAVATION	16.2	6.7	0.0	0.0	SQ FT.
REM & DISP UNS MATL	0.0	0.0	0.0	0.0	SQ FT.
POROUS GRAN EMB SUBGR	0.0	0.0	0.0	0.0	SQ FT.

STAGE	1	2	3	4	UNIT
EARTH EXCAVATION	0.3	0.0	0.0	0.0	SQ FT.
EMBANKMENT	123.9	115.9	36.4	0.0	SQ FT.
TOPSOIL EXCAVATION	14.7	5.7	0.0	0.0	SQ FT.
REM & DISP UNS MATL	0.0	0.0	0.0	0.0	SQ FT.
POROUS GRAN EMB SUBGR	0.0	0.0	0.0	0.0	SQ FT.


ILLINOIS ROUTE 59
STAGES 1, 2, 3 & 4

FA RTE.	SECTION				
	(113 & 114) R-5				
STA.	3279+38	TO STA.	3281+00	COUNTY	
				WILL	
ROUTE				TOTAL SHEETS	SHEET NO.
	FAP 338 (IL RTE. 59)			525	447

CONTRACT NO. 62417


CROSS SECTION	SURVEYED	BY	DATE
	PLOTTED		
NOTE BOOK	GRADES CHECKED		
NO.	B.M. NOTED		
	STRUCTURE NOTATIONS CHKD		

CROSS SECTION	SURVEYED	BY	DATE
	PLOTTED		
NOTE BOOK	ALIGNMENT CHECKED		
NO.	RT. OF WAY CHECKED		
	CADD FILE NAME		

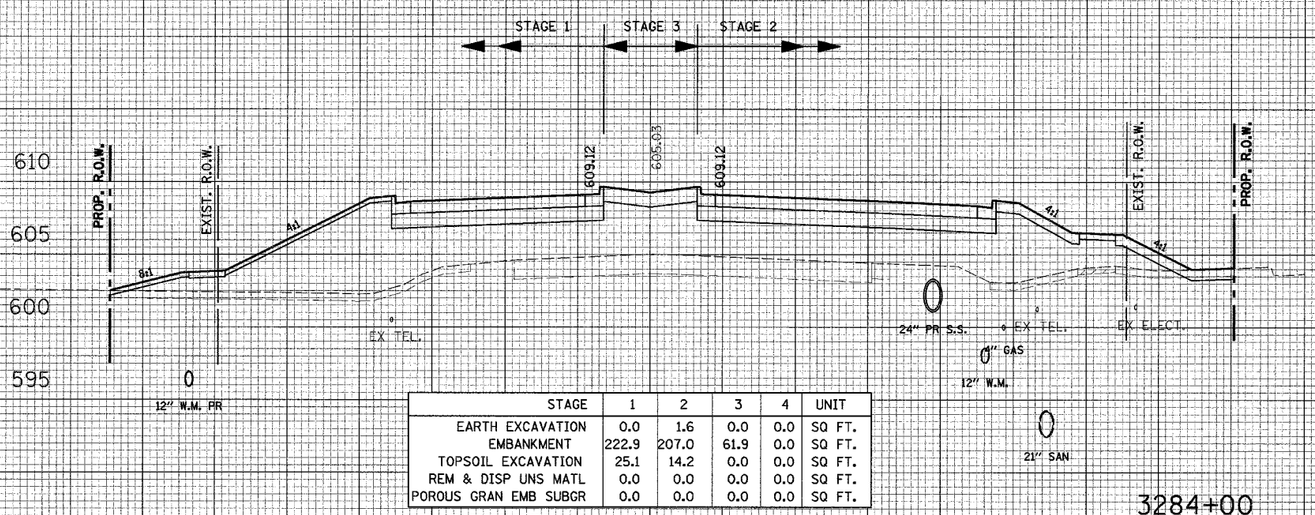


STAGE	1	2	3	4	UNIT
EARTH EXCAVATION	0.0	1.6	0.0	0.0	SQ FT.
EMBANKMENT	222.9	207.0	61.9	0.0	SQ FT.
TOPSOIL EXCAVATION	25.1	14.2	0.0	0.0	SQ FT.
REM & DISP UNS MATL	0.0	0.0	0.0	0.0	SQ FT.
POROUS GRAN EMB SUBGR	0.0	0.0	0.0	0.0	SQ FT.

3284+00

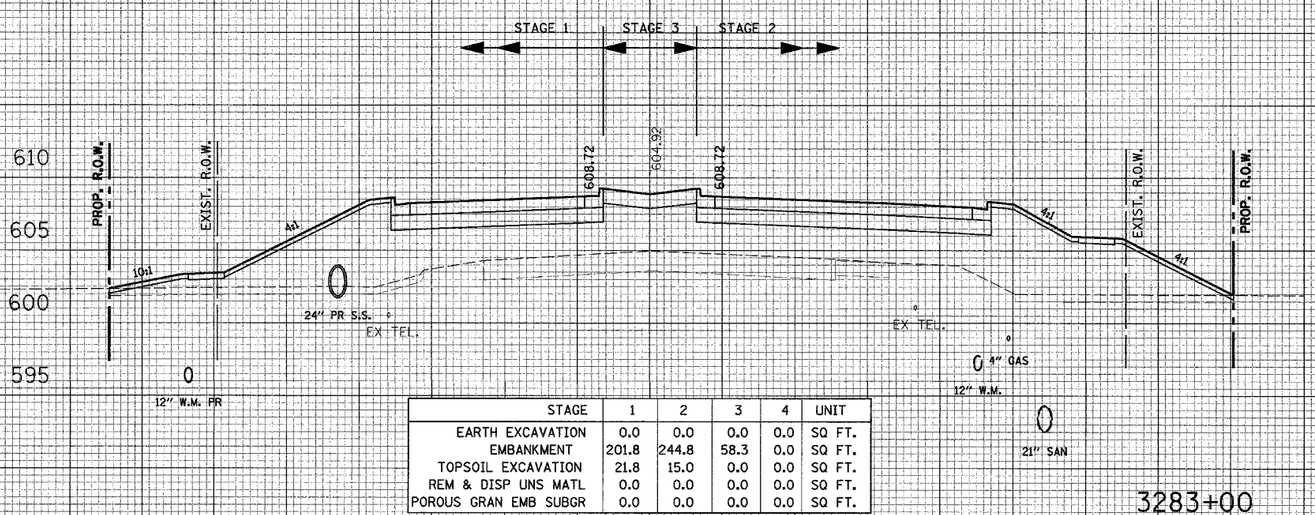

STAGE	1	2	3	4	UNIT
EARTH EXCAVATION	0.0	0.0	0.0	0.0	SQ FT.
EMBANKMENT	201.8	244.8	58.3	0.0	SQ FT.
TOPSOIL EXCAVATION	21.8	15.0	0.0	0.0	SQ FT.
REM & DISP UNS MATL	0.0	0.0	0.0	0.0	SQ FT.
POROUS GRAN EMB SUBGR	0.0	0.0	0.0	0.0	SQ FT.

3283+00

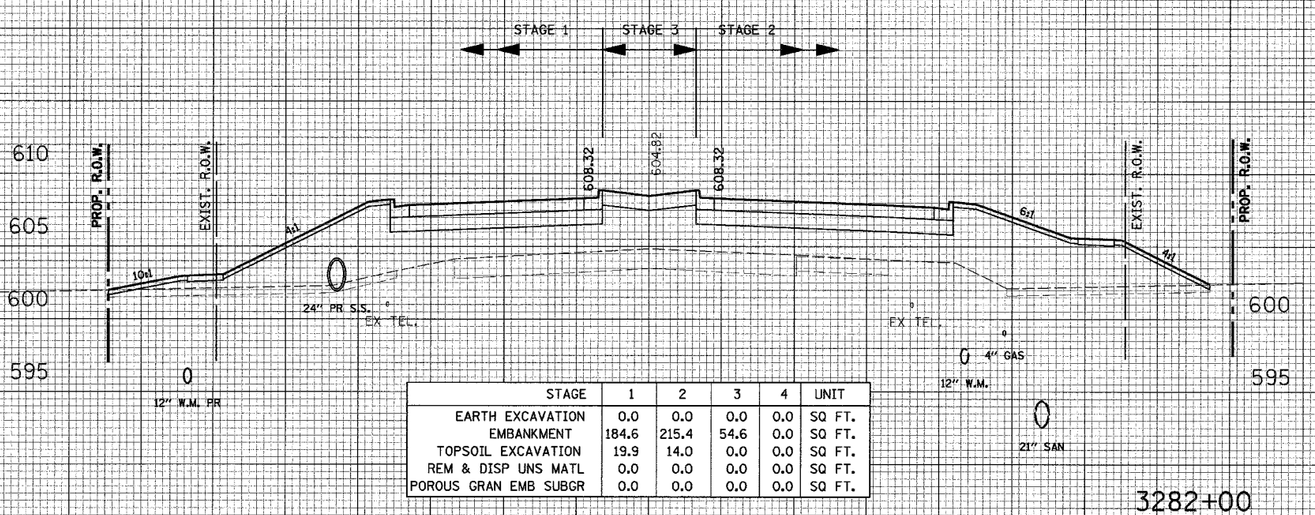

STAGE	1	2	3	4	UNIT
EARTH EXCAVATION	0.0	0.0	0.0	0.0	SQ FT.
EMBANKMENT	184.6	215.4	54.6	0.0	SQ FT.
TOPSOIL EXCAVATION	19.9	14.0	0.0	0.0	SQ FT.
REM & DISP UNS MATL	0.0	0.0	0.0	0.0	SQ FT.
POROUS GRAN EMB SUBGR	0.0	0.0	0.0	0.0	SQ FT.

3282+00


ILLINOIS ROUTE 59
STAGES 1, 2, 3 & 4

CONTRACT NO. 62417

FA RTE.	SECTION	COUNTY	TOTAL SHEETS	SHEET NO.
FED. ROAD DIST. NO.	(113 & 114) R-5	WILL	525	489
STA. 3282+00	TO STA. 3284+00	ILLINOIS	FAP 338 (IL RTE. 59)	

CROSS SECTION	SURVEYED	BY	DATE
	PLOTTED		
NOTE BOOK	GRADES CHECKED		
NO.	B.M. NOTED		
	STRUCTURE NOTATIONS CHKD		

CROSS SECTION	SURVEYED	BY	DATE
	PLOTTED		
NOTE BOOK	ALIGNMENT CHECKED		
NO.	RT. OF WAY CHECKED		
	CADD FILE NAME		

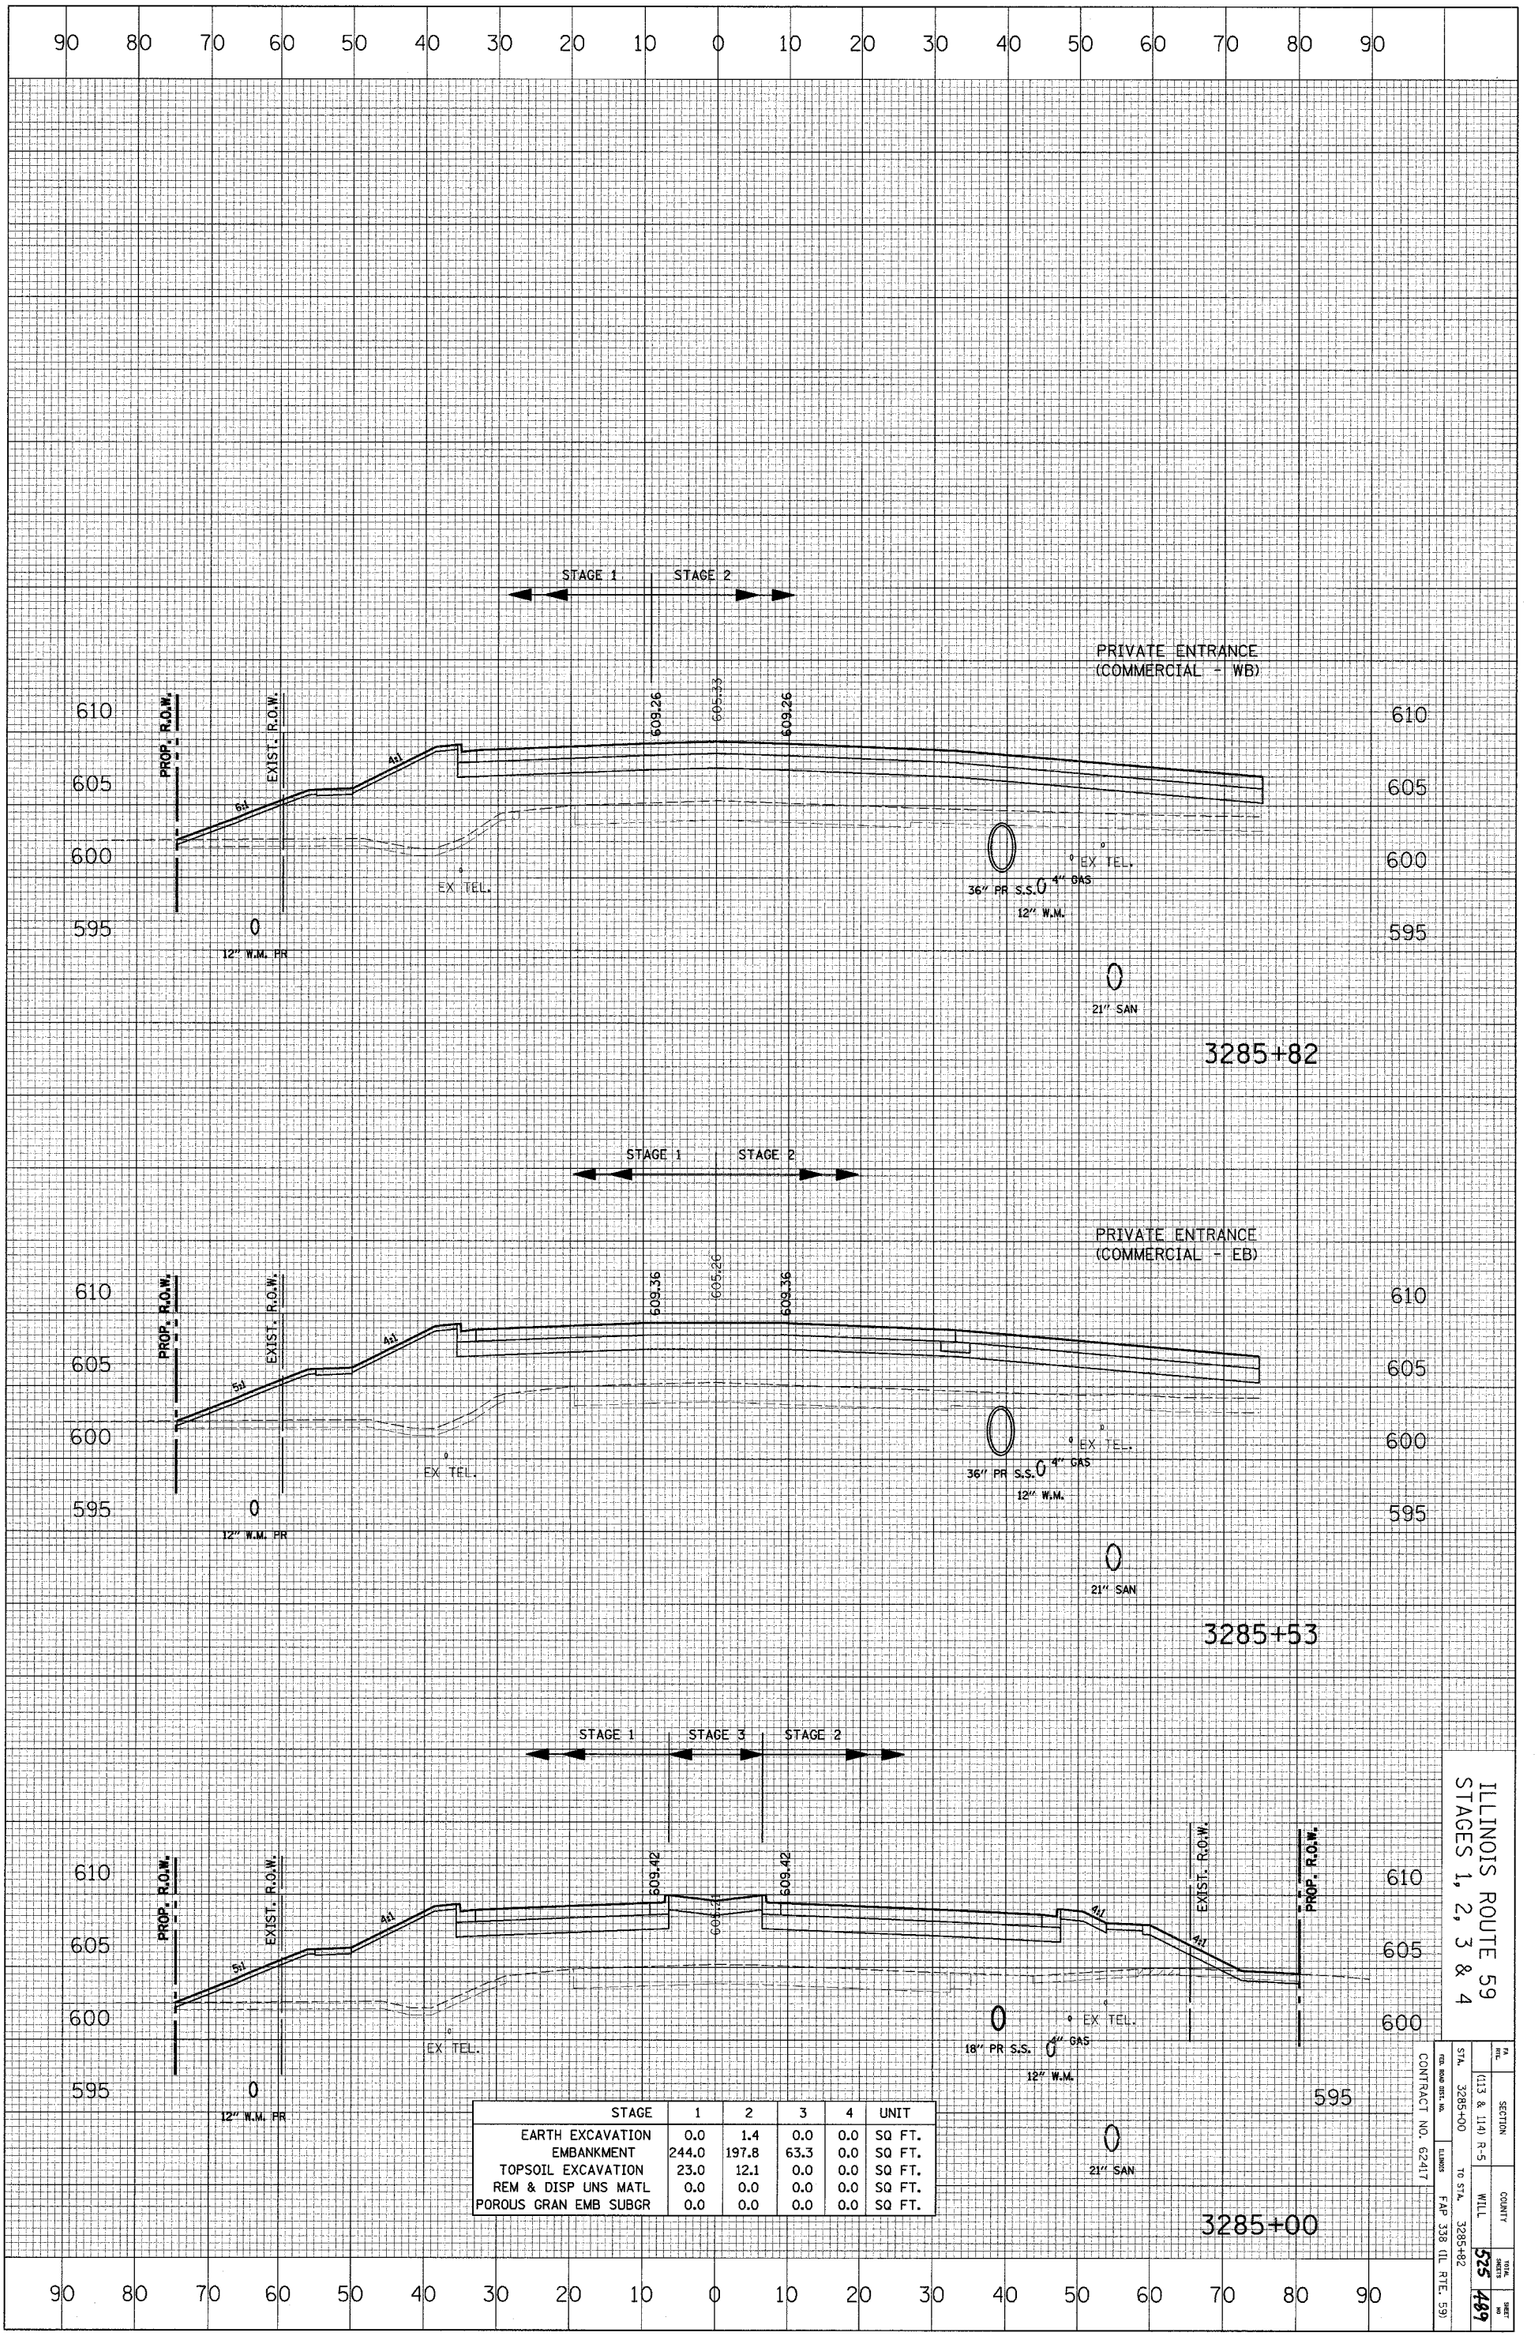


STAGE	1	2	3	4	UNIT
EARTH EXCAVATION	0.0	1.4	0.0	0.0	SQ FT.
EMBANKMENT	244.0	197.8	63.3	0.0	SQ FT.
TOPSOIL EXCAVATION	23.0	12.1	0.0	0.0	SQ FT.
REM & DISP UNS MATL	0.0	0.0	0.0	0.0	SQ FT.
POROUS GRAN EMB SUBGR	0.0	0.0	0.0	0.0	SQ FT.

ILLINOIS ROUTE 59
STAGES 1, 2, 3 & 4

F.A. RTE.	
SECTION	(13 & 14) R-5
STA.	3285+00
TO STA.	3285+82
COUNTY	WILL
CONTRACT NO. 62417	
FAP 338 (IL RTE. 59)	
TOTAL SHEETS	525
SHEET NO.	489


CROSS SECTION		BY	DATE
	SURVEYED		
	PLOTTED		
NOTE BOOK	GRADES CHECKED		
NO.	B.M. NOTED		
	STRUCTURE NOTATNS CHKD		

CROSS SECTION		BY	DATE
	SURVEYED		
	PLOTTED		
NOTE BOOK	ALIGNMENT CHECKED		
	RT. OF WAY CHECKED		
NO.	CADD FILE NAME		

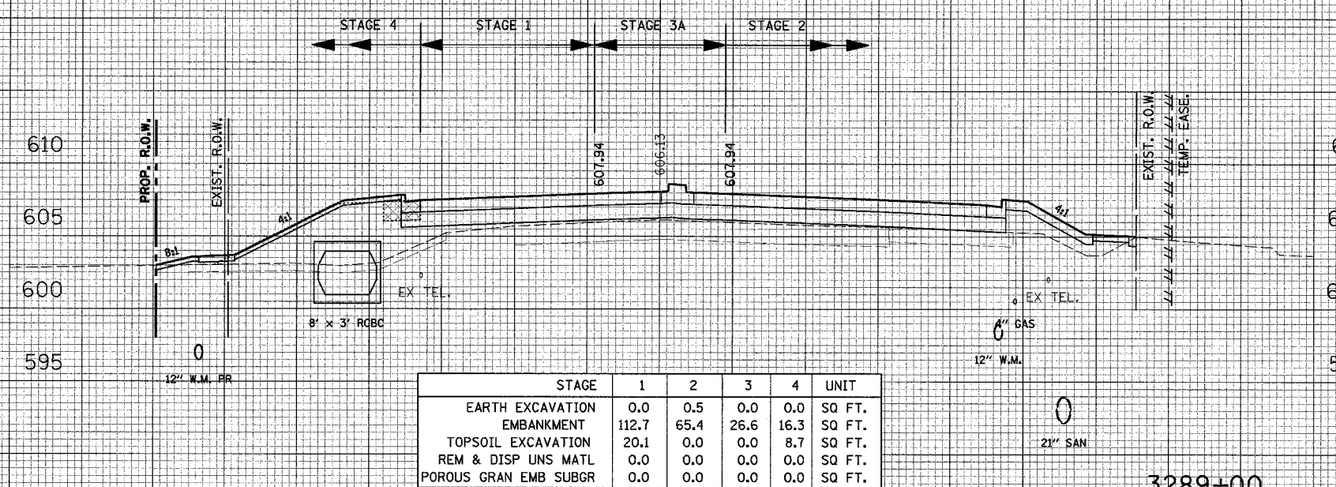


STAGE	1	2	3	4	UNIT
EARTH EXCAVATION	0.0	0.5	0.0	0.0	SQ FT.
EMBANKMENT	112.7	65.4	26.6	16.3	SQ FT.
TOPSOIL EXCAVATION	20.1	0.0	0.0	8.7	SQ FT.
REM & DISP UNS MATL	0.0	0.0	0.0	0.0	SQ FT.
POROUS GRAN EMB SUBGR	0.0	0.0	0.0	0.0	SQ FT.

3289+00

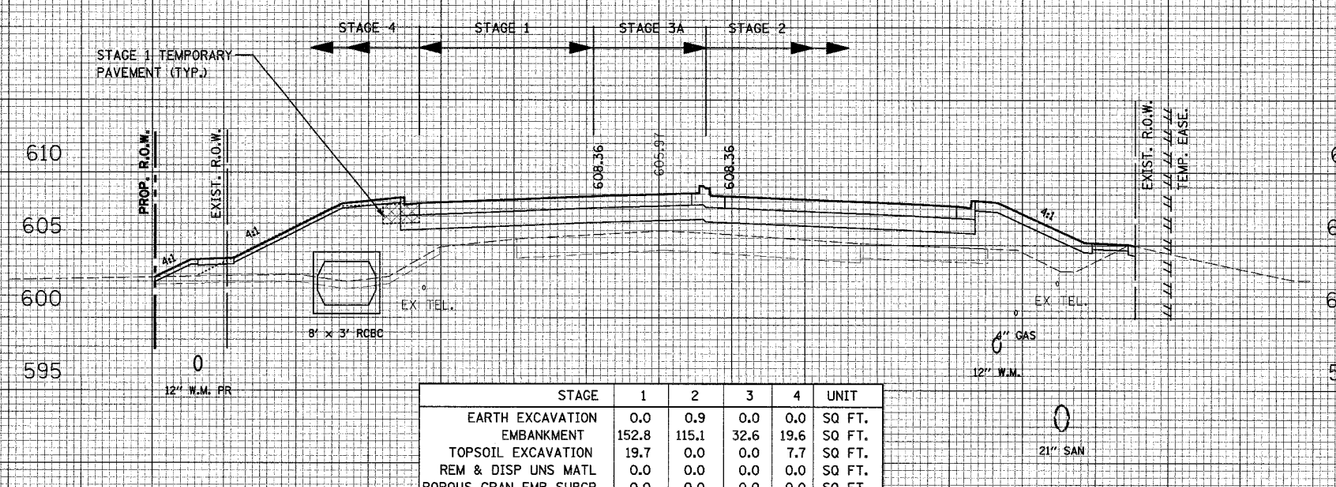

STAGE	1	2	3	4	UNIT
EARTH EXCAVATION	0.0	0.9	0.0	0.0	SQ FT.
EMBANKMENT	152.8	115.1	32.6	19.6	SQ FT.
TOPSOIL EXCAVATION	19.7	0.0	0.0	7.7	SQ FT.
REM & DISP UNS MATL	0.0	0.0	0.0	0.0	SQ FT.
POROUS GRAN EMB SUBGR	0.0	0.0	0.0	0.0	SQ FT.

3288+00

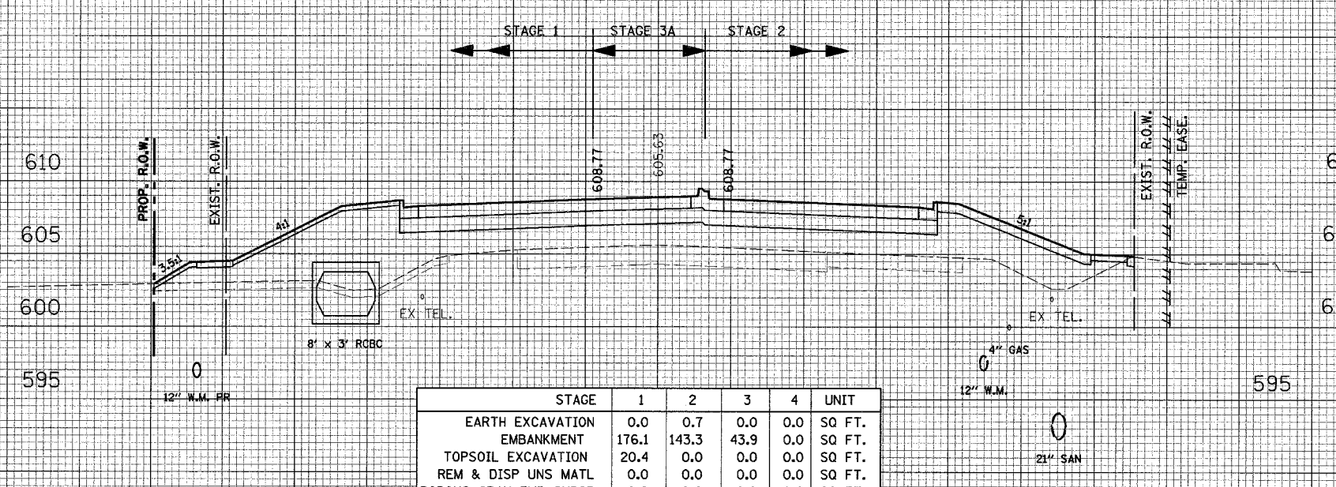

STAGE	1	2	3	4	UNIT
EARTH EXCAVATION	0.0	0.7	0.0	0.0	SQ FT.
EMBANKMENT	176.1	143.3	43.9	0.0	SQ FT.
TOPSOIL EXCAVATION	20.4	0.0	0.0	0.0	SQ FT.
REM & DISP UNS MATL	0.0	0.0	0.0	0.0	SQ FT.
POROUS GRAN EMB SUBGR	0.0	0.0	0.0	0.0	SQ FT.


3287+00


ILLINOIS ROUTE 59
STAGES 1, 2, 3 & 4

FA RTE.	SECTION	COUNTY	TOTAL SHEETS
STA. 3287+00	(113 & 114) R-5	WILL	525 490
FED. ROAD DIST. NO.	ILLINOIS	TO STA. 3289+00	SHEET NO.
CONTRACT NO. 62417		F.A.P. 338 (IL RTE. 59)	


CROSS SECTION	SURVEYED	BY	DATE
	PLOTTED		
NOTE BOOK	GRADES CHECKED		
NO.	R.M. NOTED		
	STRUCTURE NOTATNS CHKD		


CROSS SECTION	SURVEYED	BY	DATE
	PLOTTED		
NOTE BOOK	ALIGNMENT CHECKED		
NO.	RT. OF WAY CHECKED		
	CADD FILE NAME		

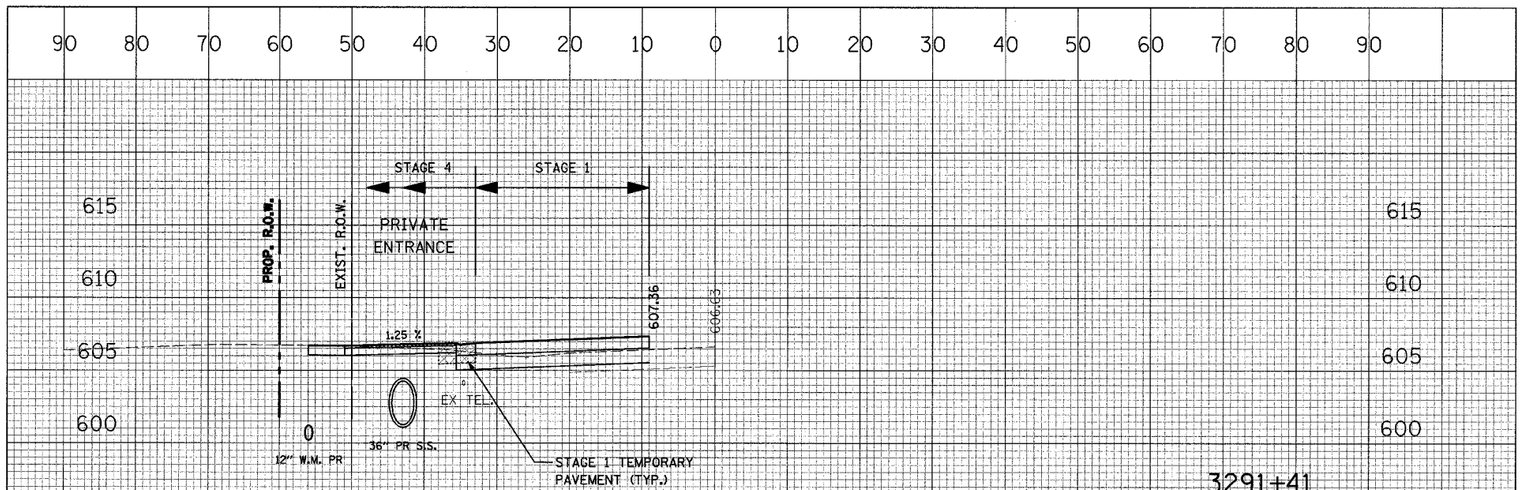

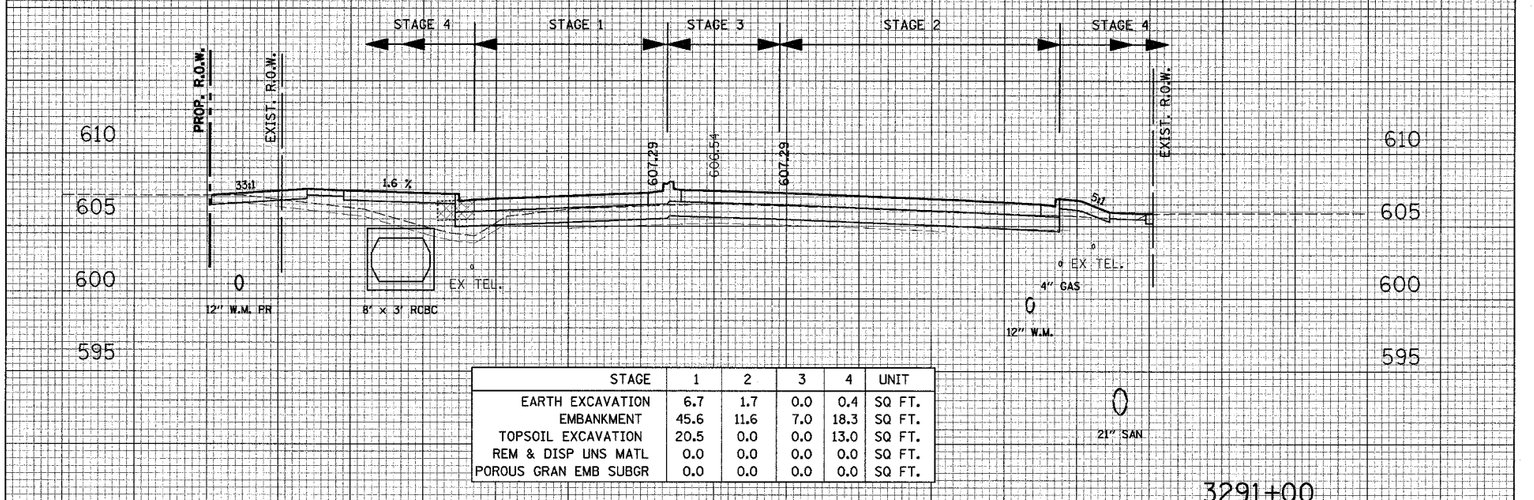

STAGE	1	2	3	4	UNIT
EARTH EXCAVATION	6.7	1.7	0.0	0.4	SQ FT.
EMBANKMENT	45.6	11.6	7.0	18.3	SQ FT.
TOPSOIL EXCAVATION	20.5	0.0	0.0	13.0	SQ FT.
REM & DISP UNS MATL	0.0	0.0	0.0	0.0	SQ FT.
POROUS GRAN EMB SUBGR	0.0	0.0	0.0	0.0	SQ FT.

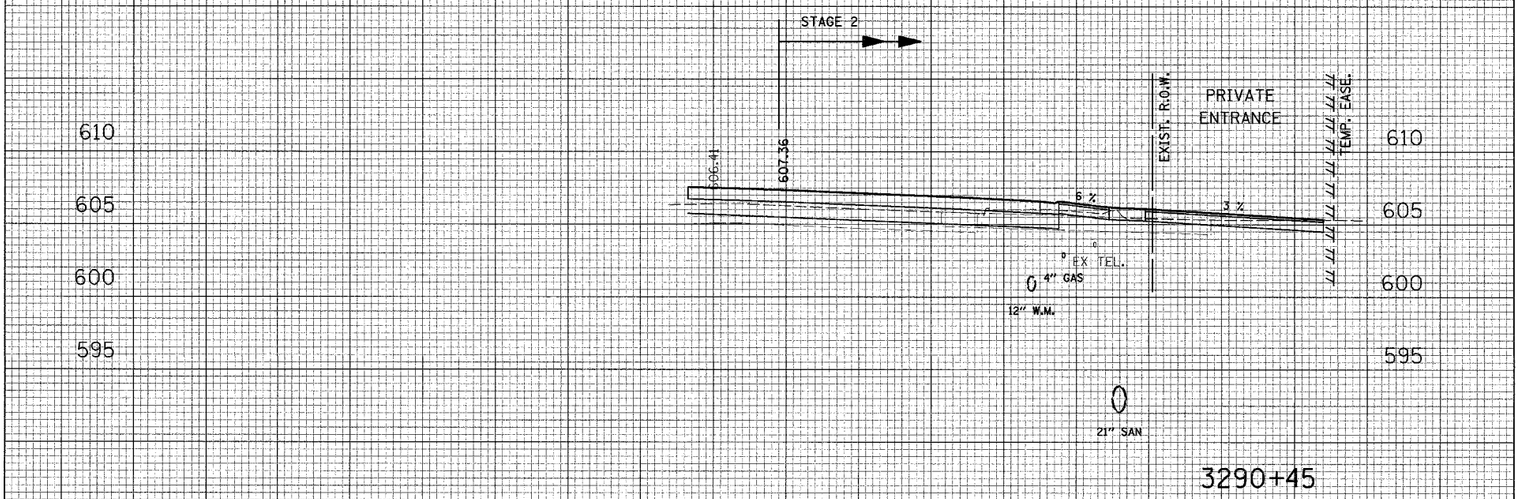

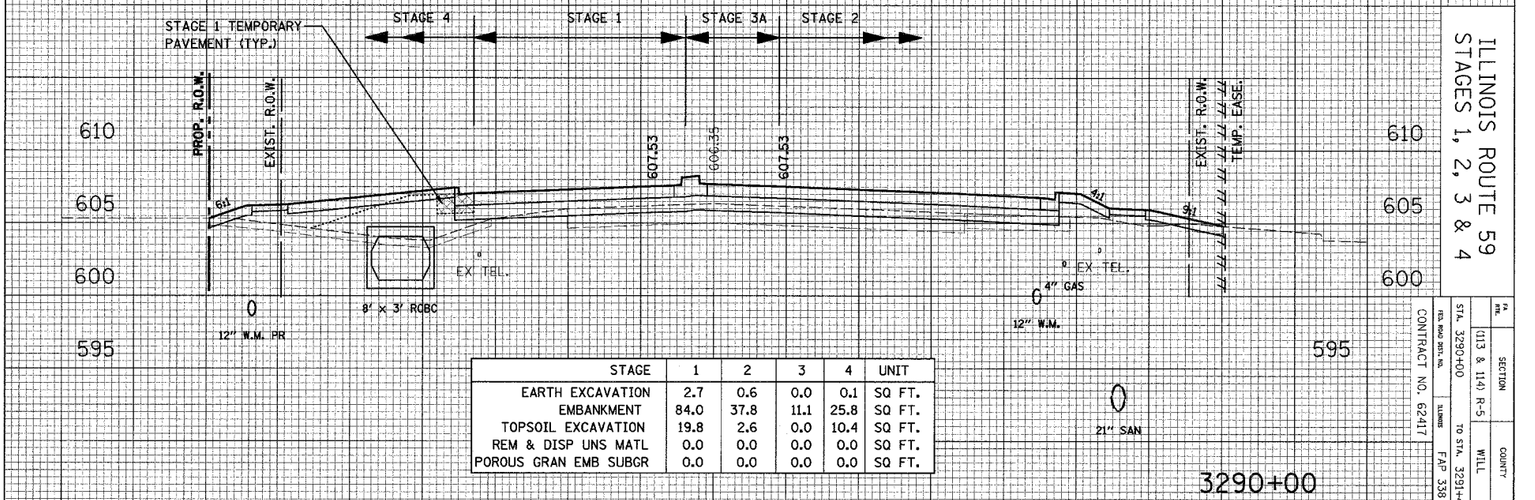


STAGE	1	2	3	4	UNIT
EARTH EXCAVATION	2.7	0.6	0.0	0.1	SQ FT.
EMBANKMENT	84.0	37.8	11.1	25.8	SQ FT.
TOPSOIL EXCAVATION	19.8	2.6	0.0	10.4	SQ FT.
REM & DISP UNS MATL	0.0	0.0	0.0	0.0	SQ FT.
POROUS GRAN EMB SUBGR	0.0	0.0	0.0	0.0	SQ FT.

ILLINOIS ROUTE 59
STAGES 1, 2, 3 & 4

FA RTE.	SECTION	COUNTY	TOTAL SHEETS	SHEET NO.
	(113 & 114) R-5	WILL	525	491
STA. 3290+00	TO STA. 3291+41			
RTE. ROAD DIST. NO.	ILLINOIS	FAP 338 (IL RTE. 59)		
CONTRACT NO. 62417				

CROSS SECTION		BY	DATE
	SURVEYED		
	PLOTTED		
NOTE BOOK	GRADES CHECKED		
	B.M. NOTED		
NO.	STRUCTURE NOTATIONS CH'KD		

CROSS SECTION		BY	DATE
	SURVEYED		
	PLOTTED		
NOTE BOOK	ALIGNMENT CHECKED		
	RT. OF WAY CHECKED		
NO.	CADD FILE NAME		

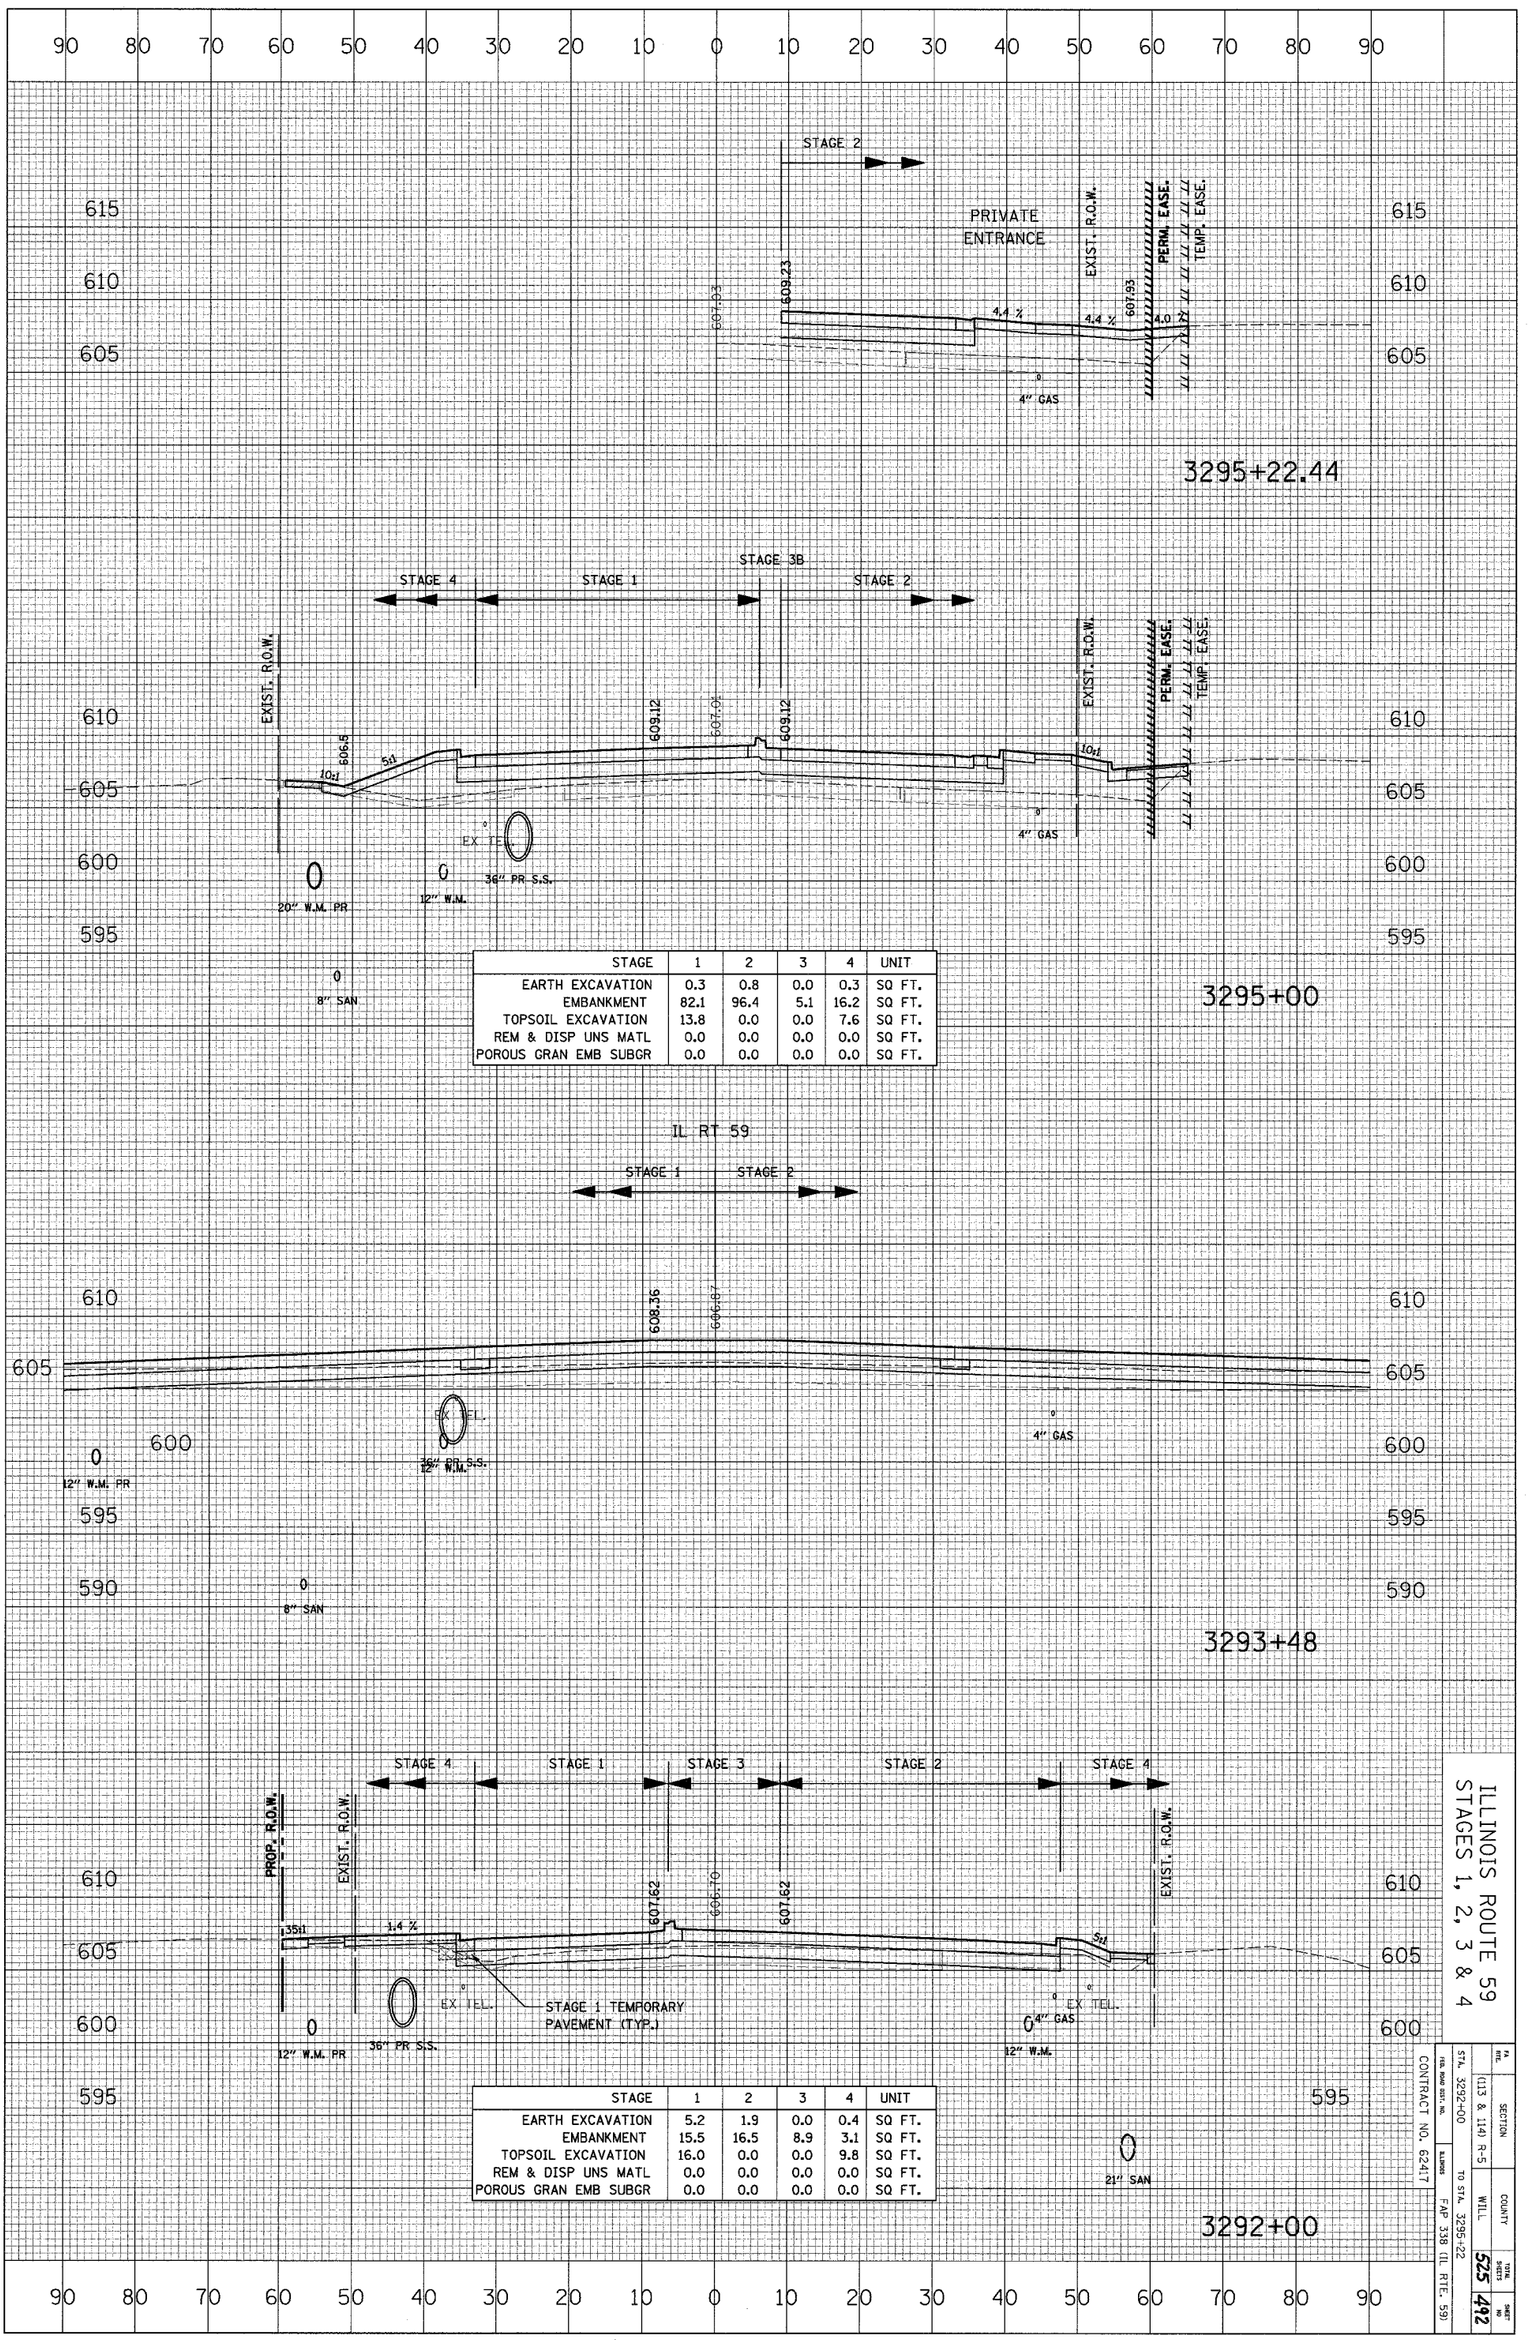

STAGE	1	2	3	4	UNIT
EARTH EXCAVATION	0.3	0.8	0.0	0.3	SQ FT.
EMBANKMENT	82.1	96.4	5.1	16.2	SQ FT.
TOPSOIL EXCAVATION	13.8	0.0	0.0	7.6	SQ FT.
REM & DISP UNS MATL	0.0	0.0	0.0	0.0	SQ FT.
POROUS GRAN EMB SUBGR	0.0	0.0	0.0	0.0	SQ FT.


STAGE	1	2	3	4	UNIT
EARTH EXCAVATION	5.2	1.9	0.0	0.4	SQ FT.
EMBANKMENT	15.5	16.5	8.9	3.1	SQ FT.
TOPSOIL EXCAVATION	16.0	0.0	0.0	9.8	SQ FT.
REM & DISP UNS MATL	0.0	0.0	0.0	0.0	SQ FT.
POROUS GRAN EMB SUBGR	0.0	0.0	0.0	0.0	SQ FT.

ILLINOIS ROUTE 59
STAGES 1, 2, 3 & 4

FA RTE.			
SECTION	(113 & 114) R-5		
STA. 3292+00	TO STA. 3295+22		
COUNTY	WILL		
ILLINOIS FED. ROAD DIST. NO.	FAP 338 (IL RTE. 59)		
CONTRACT NO. 62417		TOTAL SHEETS	525 492
		SHEET NO.	

CROSS SECTION	SURVEYED	BY	DATE
	PLOTTED		
NOTE BOOK	GRADES CHECKED		
NO.	B.M. NOTED		
	STRUCTURE NOTATIONS CH'KD		

CROSS SECTION	SURVEYED	BY	DATE
	PLOTTED		
NOTE BOOK	ALIGNMENT CHECKED		
	RT. OF WAY CHECKED		
NO.	CADD FILE NAME		

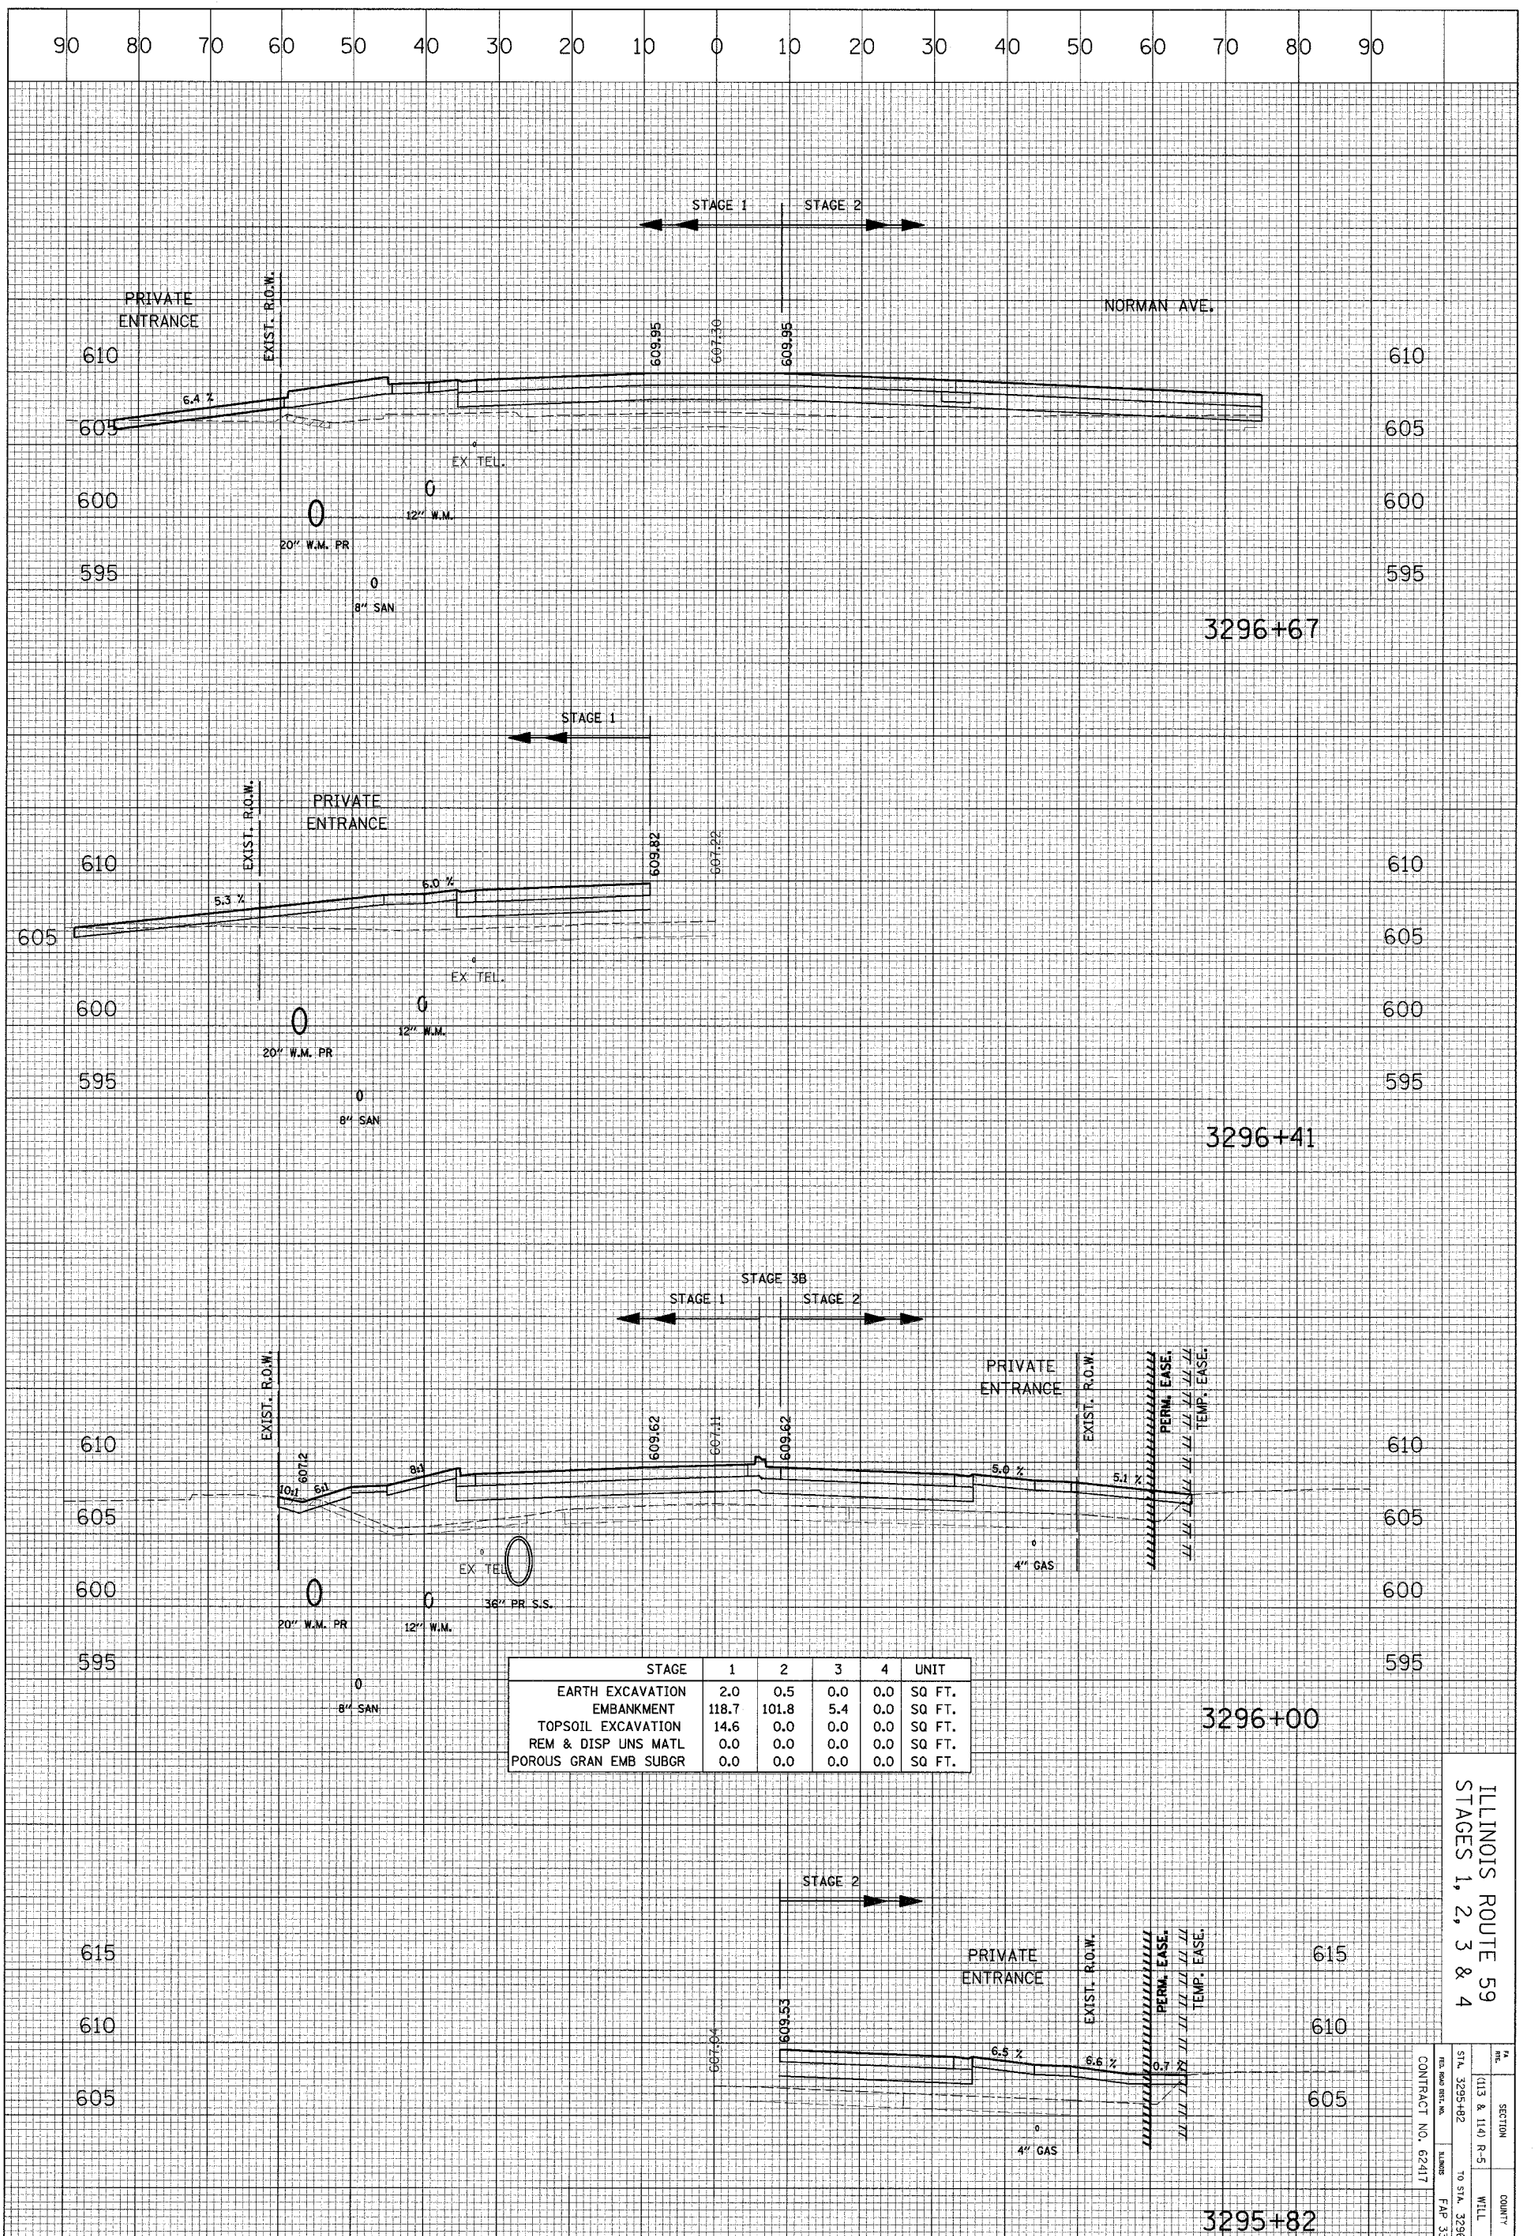


STAGE	1	2	3	4	UNIT
EARTH EXCAVATION	2.0	0.5	0.0	0.0	SQ FT.
EMBANKMENT	118.7	101.8	5.4	0.0	SQ FT.
TOPSOIL EXCAVATION	14.6	0.0	0.0	0.0	SQ FT.
REM & DISP UNS MATL	0.0	0.0	0.0	0.0	SQ FT.
POROUS GRAN EMB SUBGR	0.0	0.0	0.0	0.0	SQ FT.

ILLINOIS ROUTE 59
STAGES 1, 2, 3 & 4

F.A. RTE.	SECTION	COUNTY	TOTAL SHEETS	SHEET NO.
	(113 & 114) R-5	WILL	525	493
	STA. 3295+82	To STA. 3296+67		
	RTE. Illinois Route 59	SUBSEC.	CONTRACT NO. 62417	
			FAP 338 (IL RTE. 59)	


CROSS SECTION	SURVEYED	BY	DATE
	PLOTTED		
NOTE BOOK	GRADE'S CHECKED		
NO.	B.M. NOTED		
	STRUCTURE NOTATIONS CH'KD		

CROSS SECTION	SURVEYED	BY	DATE
	PLOTTED		
NOTE BOOK	ALIGNMENT CHECKED		
NO.	RT. OF WAY CHECKED		
	CADD FILE NAME		

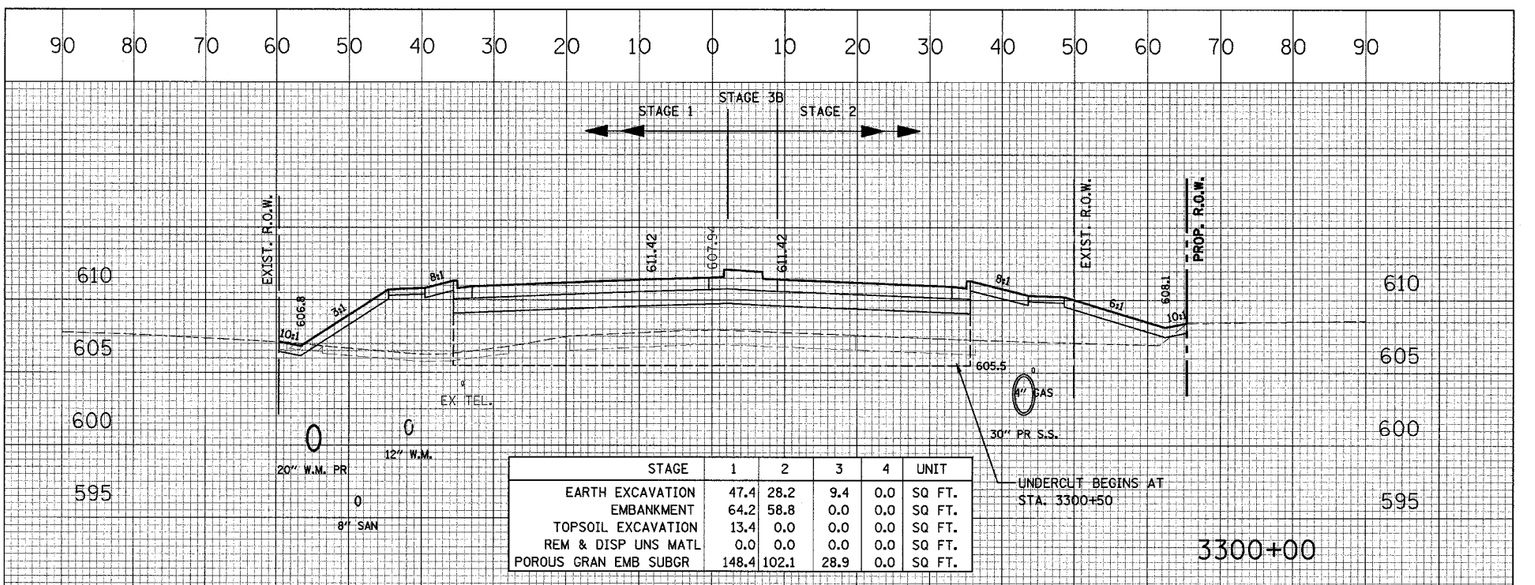


STAGE	1	2	3	4	UNIT
EARTH EXCAVATION	47.4	28.2	9.4	0.0	SQ FT.
EMBANKMENT	64.2	58.8	0.0	0.0	SQ FT.
TOPSOIL EXCAVATION	13.4	0.0	0.0	0.0	SQ FT.
REM & DISP UNS MATL	0.0	0.0	0.0	0.0	SQ FT.
POROUS GRAN EMB SUBGR	148.4	102.1	28.9	0.0	SQ FT.

3300+00

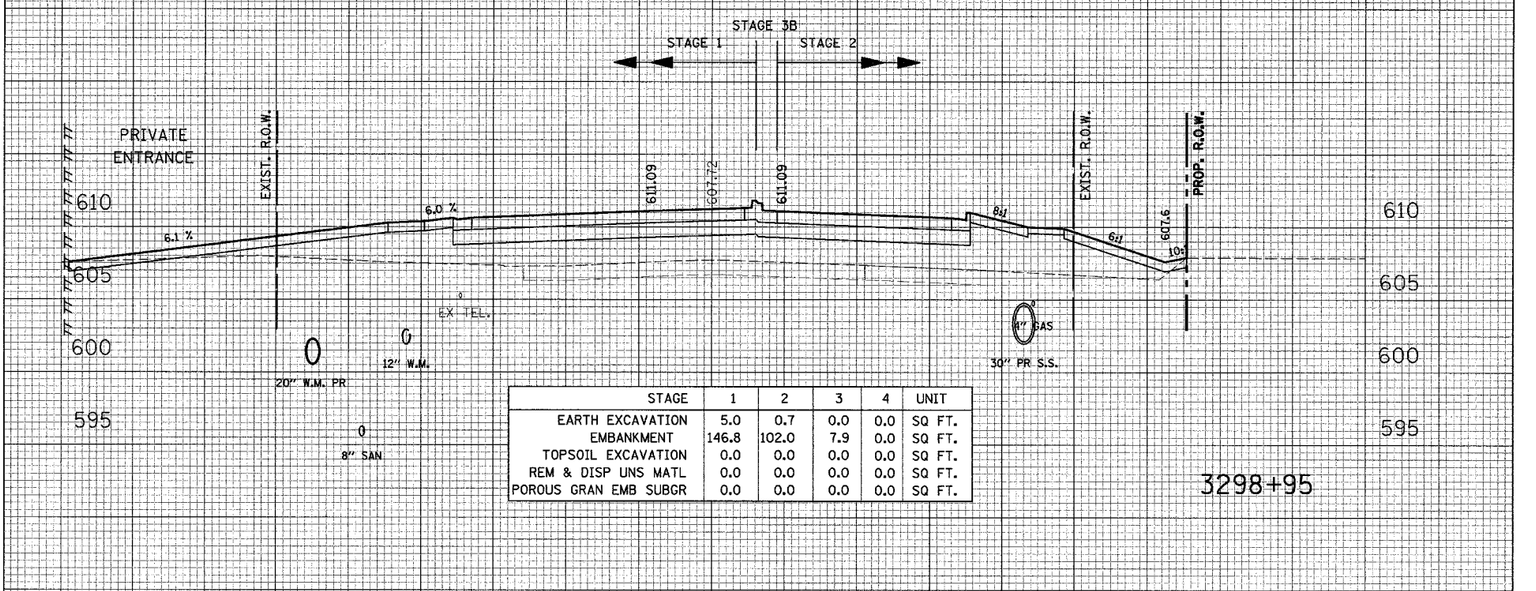


STAGE	1	2	3	4	UNIT
EARTH EXCAVATION	5.0	0.7	0.0	0.0	SQ FT.
EMBANKMENT	146.8	102.0	7.9	0.0	SQ FT.
TOPSOIL EXCAVATION	0.0	0.0	0.0	0.0	SQ FT.
REM & DISP UNS MATL	0.0	0.0	0.0	0.0	SQ FT.
POROUS GRAN EMB SUBGR	0.0	0.0	0.0	0.0	SQ FT.

3298+95

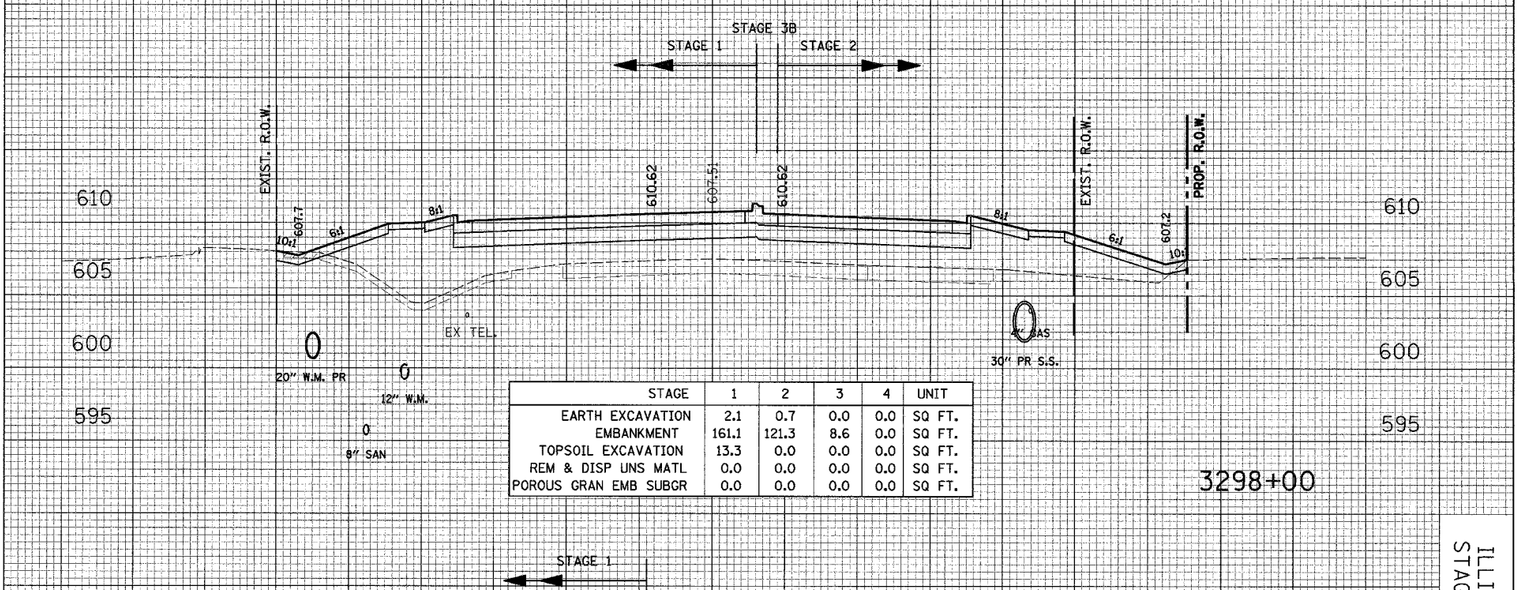

STAGE	1	2	3	4	UNIT
EARTH EXCAVATION	2.1	0.7	0.0	0.0	SQ FT.
EMBANKMENT	161.1	121.3	8.6	0.0	SQ FT.
TOPSOIL EXCAVATION	13.3	0.0	0.0	0.0	SQ FT.
REM & DISP UNS MATL	0.0	0.0	0.0	0.0	SQ FT.
POROUS GRAN EMB SUBGR	0.0	0.0	0.0	0.0	SQ FT.

3298+00

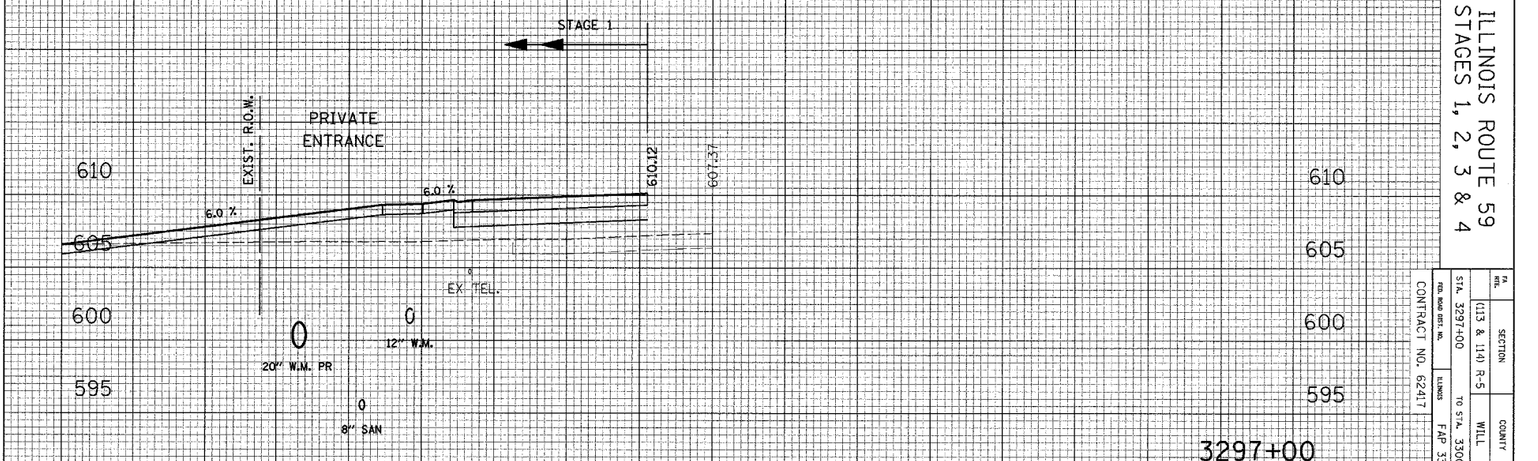

3297+00

ILLINOIS ROUTE 59
STAGES 1, 2, 3 & 4


FA RTE.	SECTION	COUNTY	TOTAL SHEETS	SHEET NO.
	(113 & 114) R-5	WILL	525	494
FED. ROAD DIST. NO.	ILLINOIS	FAP 338 (IL RTE. 59)		

STA. 3297+00 TO STA. 3300+00

CONTRACT NO. 62417

CROSS SECTION	SURVEYED	BY	DATE
	PLOTTED		
NOTE BOOK	GRADES CHECKED		
NO.	BJM. NOTED		
	STRUCTURE NOTATNS CHKD		

CROSS SECTION	SURVEYED	BY	DATE
	PLOTTED		
NOTE BOOK	ALIGNMENT CHECKED		
NO.	RT. OF WAY CHECKED		
	CADD FILE NAME		

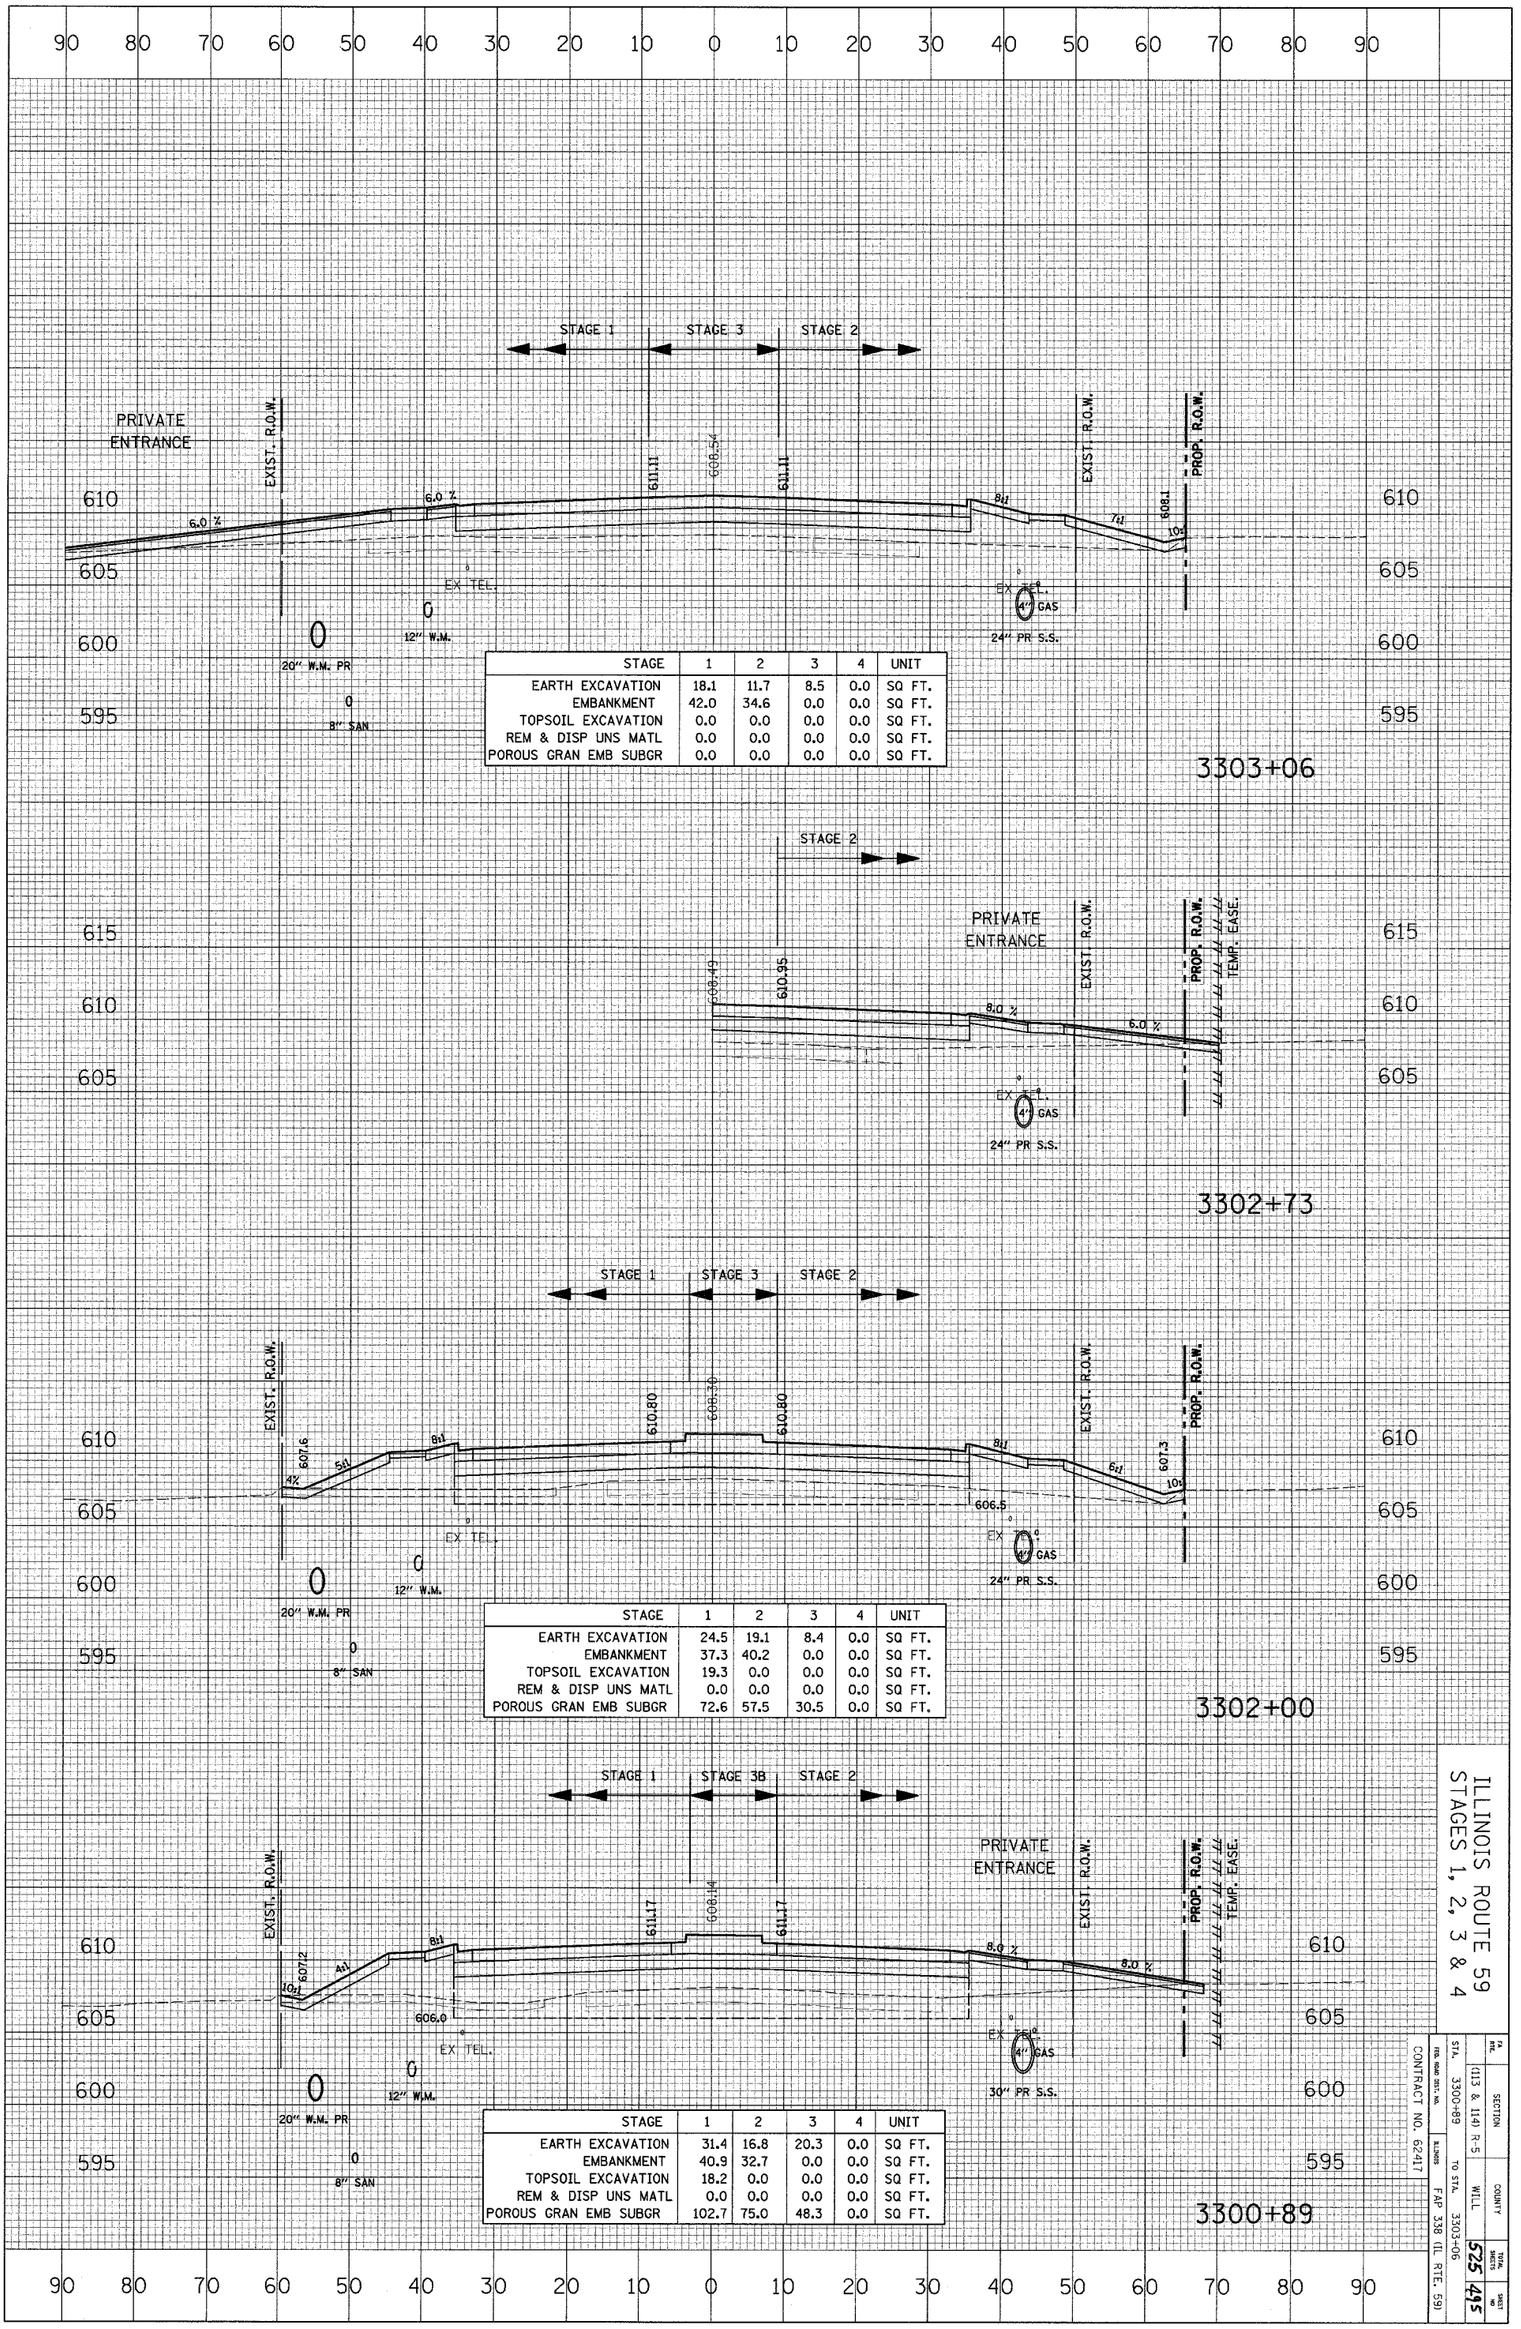

STAGE	1	2	3	4	UNIT
EARTH EXCAVATION	18.1	11.7	8.5	0.0	SQ FT.
EMBANKMENT	42.0	34.6	0.0	0.0	SQ FT.
TOPSOIL EXCAVATION	0.0	0.0	0.0	0.0	SQ FT.
REM & DISP UNS MATL	0.0	0.0	0.0	0.0	SQ FT.
POROUS GRAN EMB SUBGR	0.0	0.0	0.0	0.0	SQ FT.

STAGE	1	2	3	4	UNIT
EARTH EXCAVATION	24.5	19.1	8.4	0.0	SQ FT.
EMBANKMENT	37.3	40.2	0.0	0.0	SQ FT.
TOPSOIL EXCAVATION	19.3	0.0	0.0	0.0	SQ FT.
REM & DISP UNS MATL	0.0	0.0	0.0	0.0	SQ FT.
POROUS GRAN EMB SUBGR	72.6	57.5	30.5	0.0	SQ FT.


STAGE	1	2	3	4	UNIT
EARTH EXCAVATION	31.4	16.8	20.3	0.0	SQ FT.
EMBANKMENT	40.9	32.7	0.0	0.0	SQ FT.
TOPSOIL EXCAVATION	18.2	0.0	0.0	0.0	SQ FT.
REM & DISP UNS MATL	0.0	0.0	0.0	0.0	SQ FT.
POROUS GRAN EMB SUBGR	102.7	75.0	48.3	0.0	SQ FT.

ILLINOIS ROUTE 59
STAGES 1, 2, 3 & 4

FA RTE.	SECTION	COUNTY	TOTAL SHEETS	SHEET NO.
	(113 & 114) R-5	WILL	525	495
FED. ROAD DIST. NO.	ILLINOIS	TO STA. 3303+06		
		FAP 338 (IL RTE. 59)		
CONTRACT NO. 62417				

CROSS SECTION		BY	DATE
	SURVEYED		
	PLOTTED		
NOTE BOOK	GRADES CHECKED		
	B.M. NOTED		
NO.	STRUCTURE NOTATIONS CHKD		

CROSS SECTION		BY	DATE
	SURVEYED		
	PLOTTED		
NOTE BOOK	ALIGNMENT CHECKED		
	RT. OF WAY CHECKED		
NO.	CADD FILE NAME		

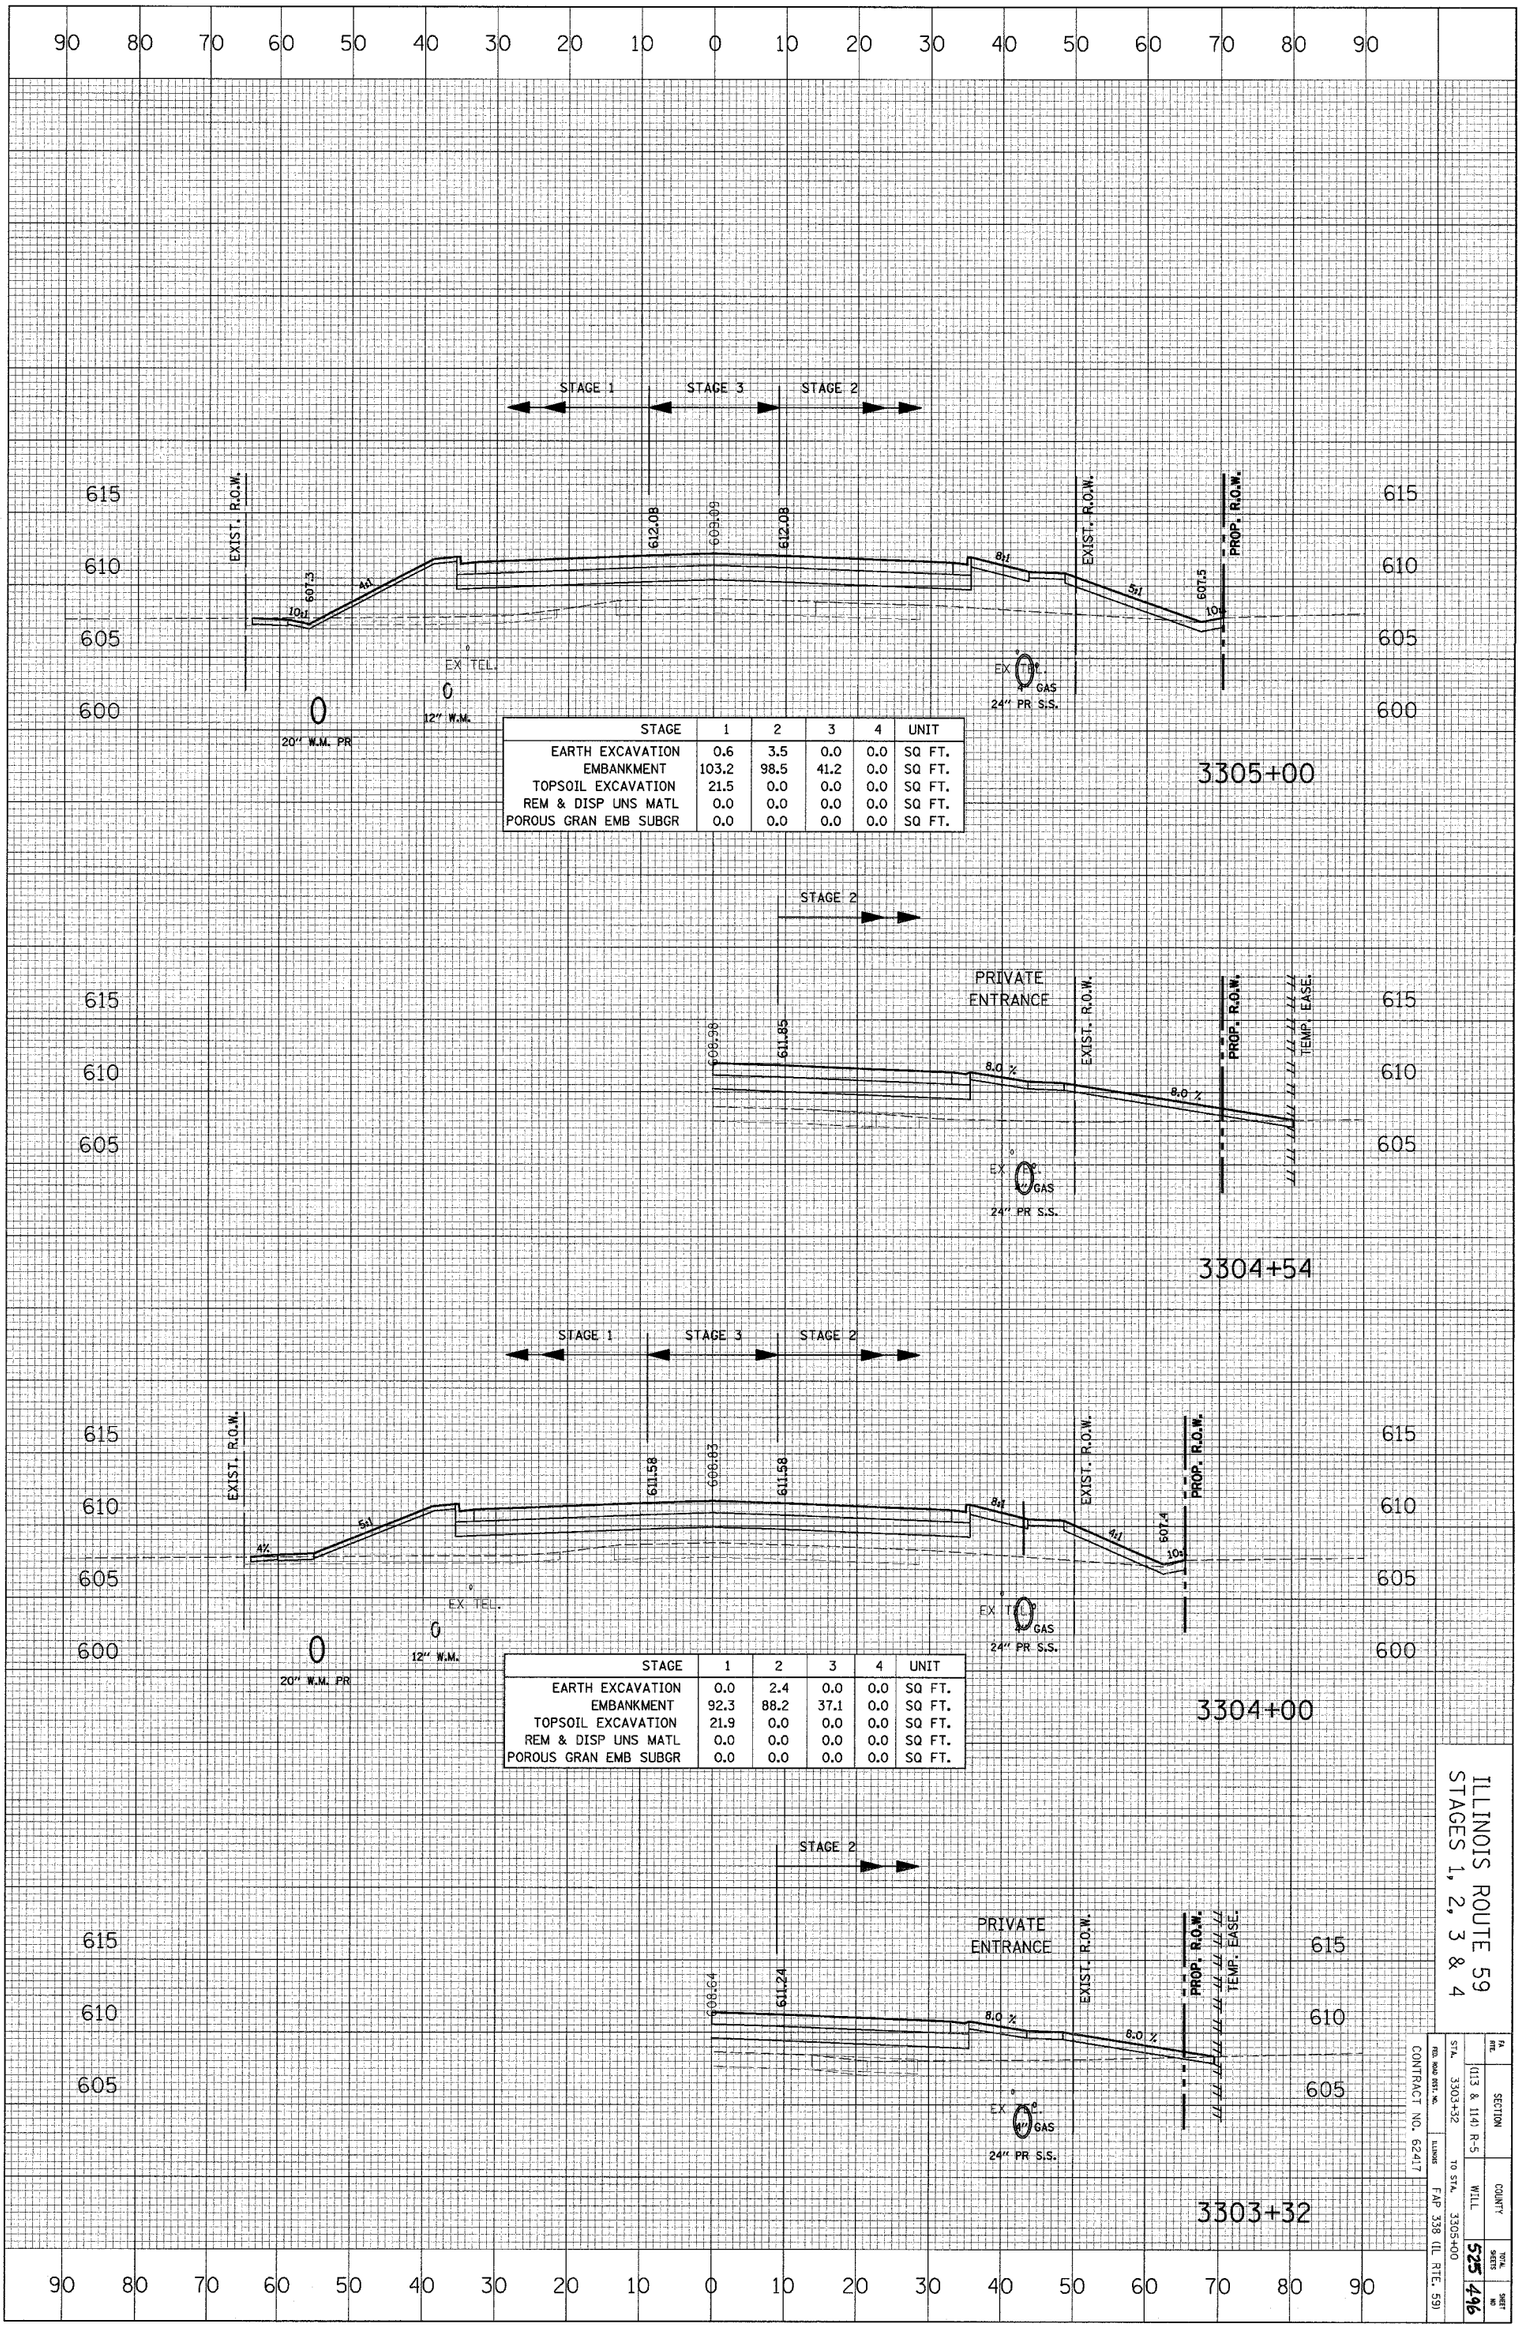

STAGE	1	2	3	4	UNIT
EARTH EXCAVATION	0.6	3.5	0.0	0.0	SQ FT.
EMBANKMENT	103.2	98.5	41.2	0.0	SQ FT.
TOPSOIL EXCAVATION	21.5	0.0	0.0	0.0	SQ FT.
REM & DISP UNS MATL	0.0	0.0	0.0	0.0	SQ FT.
POROUS GRAN EMB SUBGR	0.0	0.0	0.0	0.0	SQ FT.

STAGE	1	2	3	4	UNIT
EARTH EXCAVATION	0.0	2.4	0.0	0.0	SQ FT.
EMBANKMENT	92.3	88.2	37.1	0.0	SQ FT.
TOPSOIL EXCAVATION	21.9	0.0	0.0	0.0	SQ FT.
REM & DISP UNS MATL	0.0	0.0	0.0	0.0	SQ FT.
POROUS GRAN EMB SUBGR	0.0	0.0	0.0	0.0	SQ FT.


ILLINOIS ROUTE 59
STAGES 1, 2, 3 & 4

FA RTE.	SECTION	COUNTY	TOTAL SHEETS
	(113 & 114) R-5	WILL	525 496
STA. 3303+32			SHEET NO.
RTE. 1660 DIST. NO. ILLINOIS	TO STA. 3305+00	FAP 338 (IL RTE. 59)	

CONTRACT NO. 62417

CROSS SECTION		BY	DATE
	SURVEYED		
	PLOTTED		
NOTE BOOK	GRADES CHECKED		
	B.M. NOTED		
NO.	STRUCTURE NOTATIONS CH'KD		

CROSS SECTION		BY	DATE
	SURVEYED		
	PLOTTED		
NOTE BOOK	ALIGNMENT CHECKED		
	RT. OF WAY CHECKED		
NO.	CADD FILE NAME		

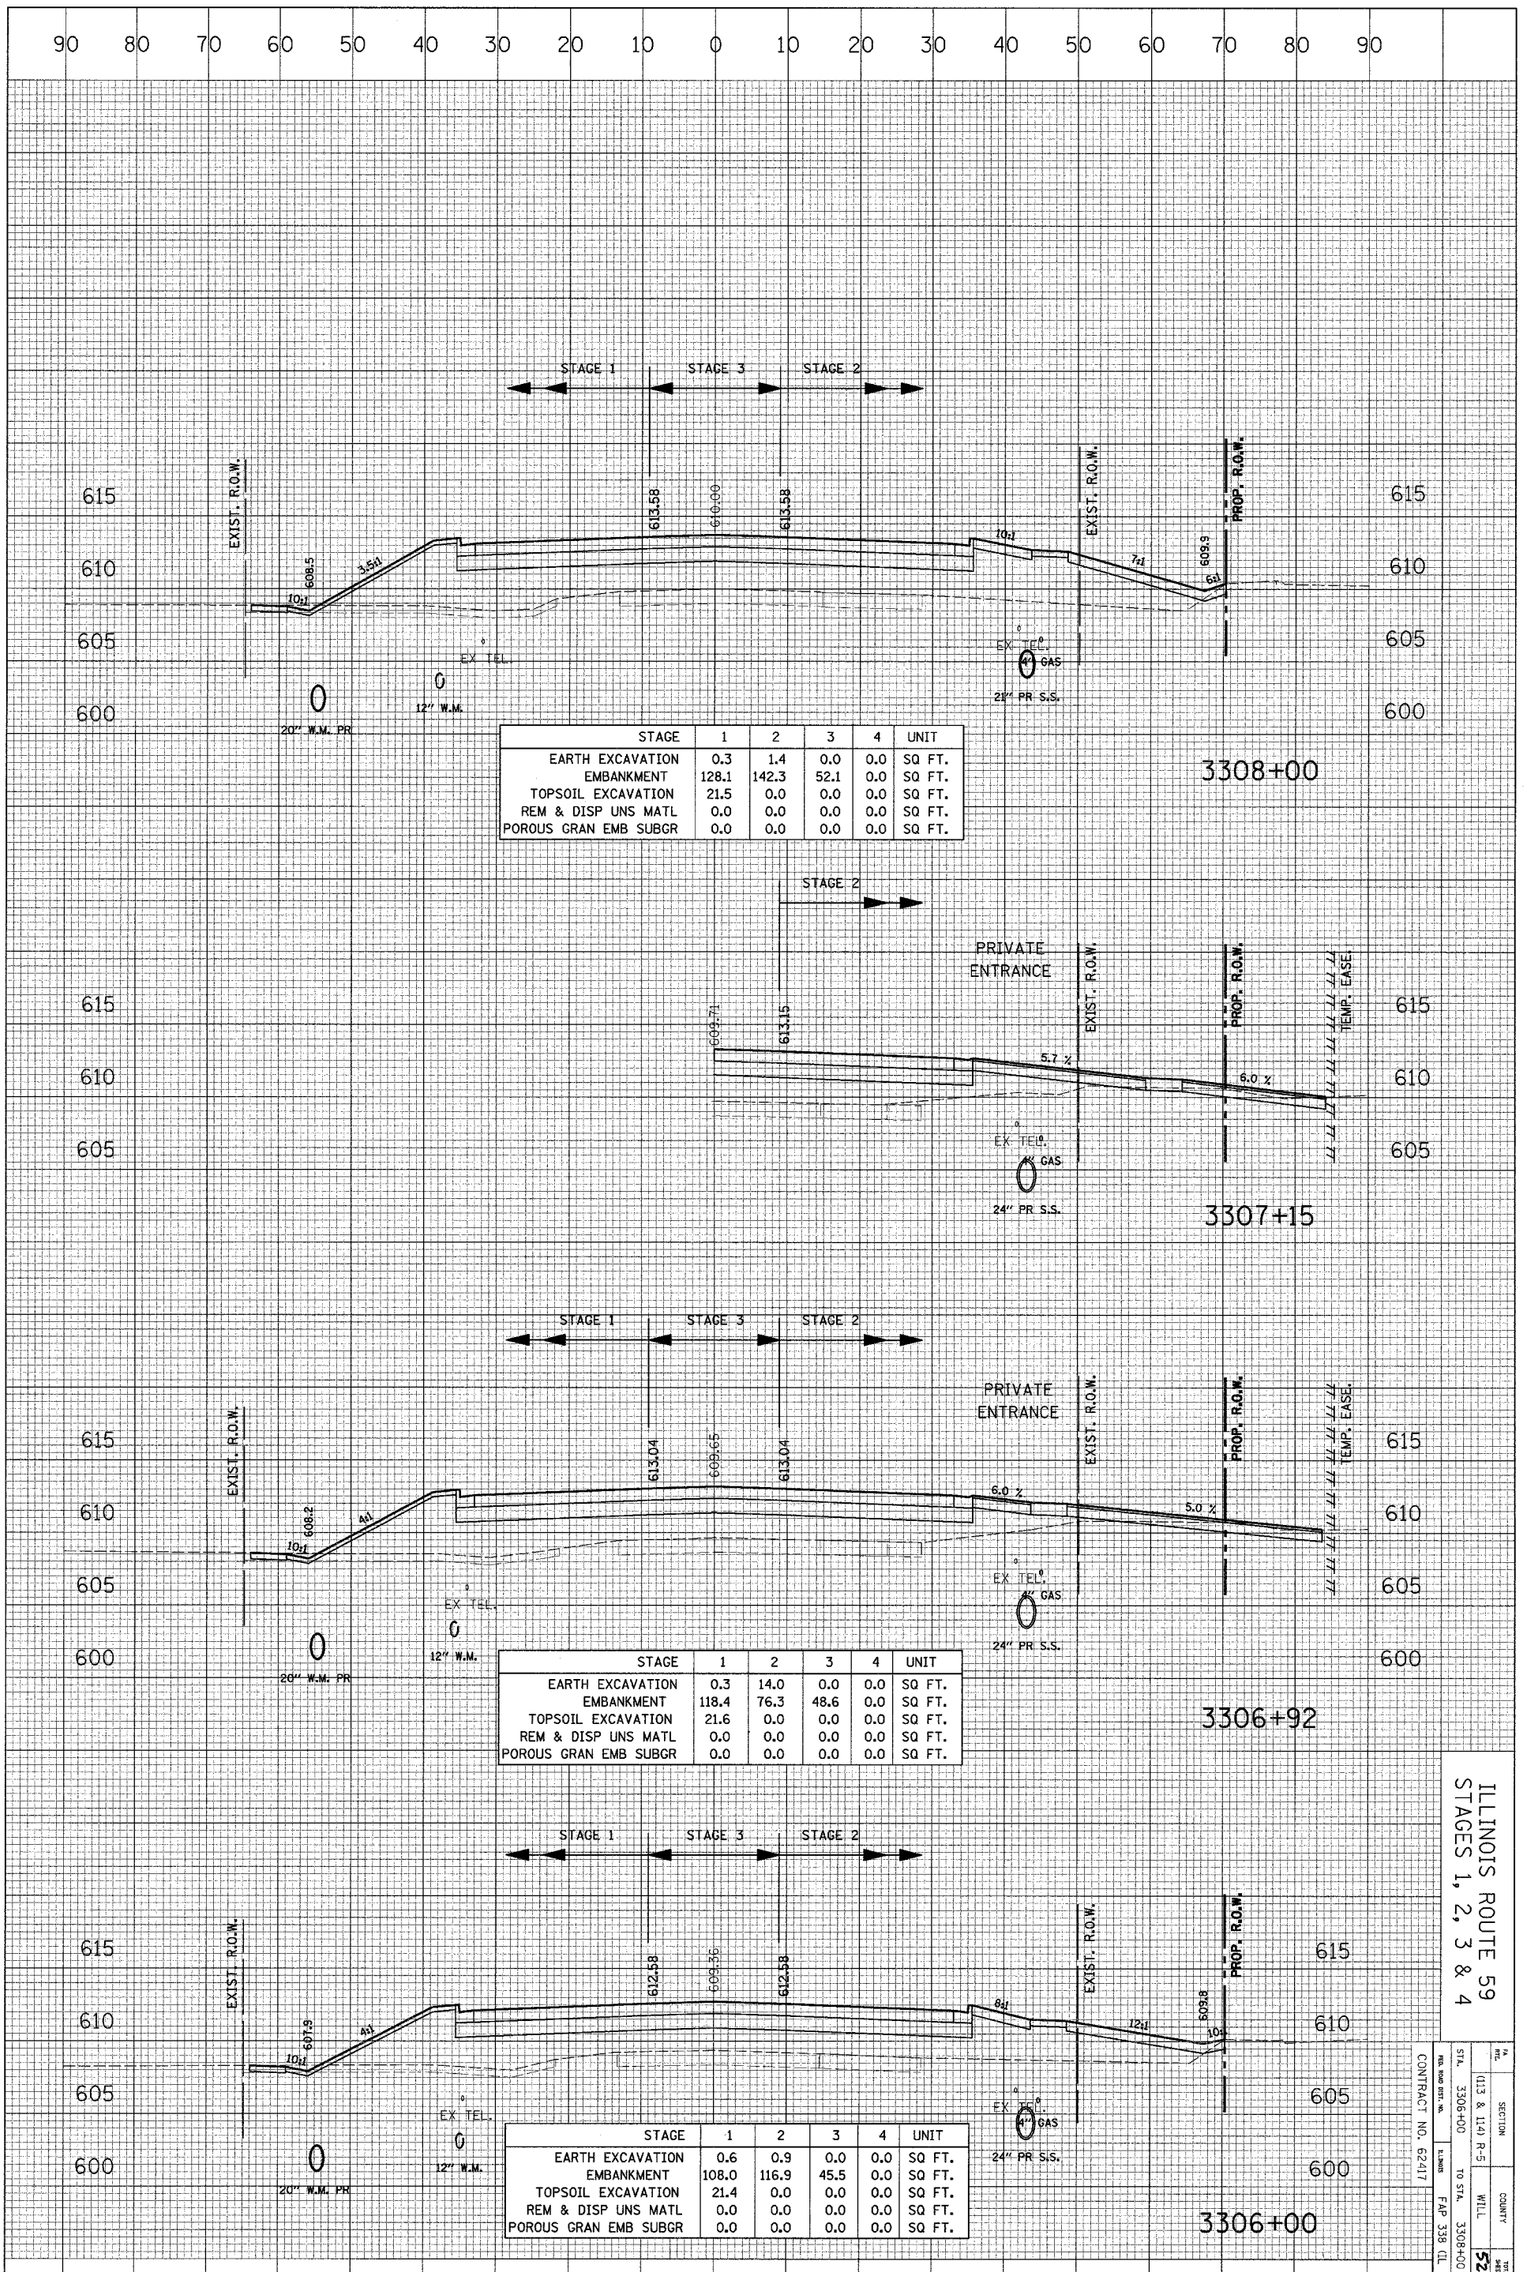

STAGE	1	2	3	4	UNIT
EARTH EXCAVATION	0.3	1.4	0.0	0.0	SQ FT.
EMBANKMENT	128.1	142.3	52.1	0.0	SQ FT.
TOPSOIL EXCAVATION	21.5	0.0	0.0	0.0	SQ FT.
REM & DISP UNS MATL	0.0	0.0	0.0	0.0	SQ FT.
POROUS GRAN EMB SUBGR	0.0	0.0	0.0	0.0	SQ FT.

STAGE	1	2	3	4	UNIT
EARTH EXCAVATION	0.3	14.0	0.0	0.0	SQ FT.
EMBANKMENT	118.4	76.3	48.6	0.0	SQ FT.
TOPSOIL EXCAVATION	21.6	0.0	0.0	0.0	SQ FT.
REM & DISP UNS MATL	0.0	0.0	0.0	0.0	SQ FT.
POROUS GRAN EMB SUBGR	0.0	0.0	0.0	0.0	SQ FT.

STAGE	1	2	3	4	UNIT
EARTH EXCAVATION	0.6	0.9	0.0	0.0	SQ FT.
EMBANKMENT	108.0	116.9	45.5	0.0	SQ FT.
TOPSOIL EXCAVATION	21.4	0.0	0.0	0.0	SQ FT.
REM & DISP UNS MATL	0.0	0.0	0.0	0.0	SQ FT.
POROUS GRAN EMB SUBGR	0.0	0.0	0.0	0.0	SQ FT.

ILLINOIS ROUTE 59
STAGES 1, 2, 3 & 4

F.A. RTE.	
SECTION	(113 & 114) R-5
COUNTY	WILL
TOTAL SHEETS	525
SHEET NO.	497
STA.	3306+00
	TO STA. 3308+00
ILLINOIS	FAP 338 (IL RTE. 59)
CONTRACT NO. 62417	

CROSS SECTION		BY	DATE
NOTE BOOK NO.	SURVEYED		
	PLOTTED		
	GRADES CHECKED		
	B.M. NOTED		
	STRUCTURE NOTATNS CHKD		

CROSS SECTION		BY	DATE
NOTE BOOK NO.	SURVEYED		
	PLOTTED		
	ALIGNMENT CHECKED		
	RT. OF WAY CHECKED		
	CADD FILE NAME		



STAGE	1	2	3	4	UNIT
EARTH EXCAVATION	0.6	2.7	0.0	0.0	SQ FT.
EMBANKMENT	104.5	78.9	32.0	0.0	SQ FT.
TOPSOIL EXCAVATION	22.1	0.0	0.0	0.0	SQ FT.
REM & DISP UNS MATL	0.0	0.0	0.0	0.0	SQ FT.
POROUS GRAN EMB SUBGR	0.0	0.0	0.0	0.0	SQ FT.

STAGE	1	2	3	4	UNIT
EARTH EXCAVATION	0.8	8.0	0.0	0.0	SQ FT.
EMBANKMENT	108.7	88.7	44.9	0.0	SQ FT.
TOPSOIL EXCAVATION	21.8	0.0	0.0	0.0	SQ FT.
REM & DISP UNS MATL	0.0	0.0	0.0	0.0	SQ FT.
POROUS GRAN EMB SUBGR	0.0	0.0	0.0	0.0	SQ FT.


STAGE	1	2	3	4	UNIT
EARTH EXCAVATION	7.3	0.8	0.0	0.0	SQ FT.
EMBANKMENT	121.9	138.8	53.7	0.0	SQ FT.
TOPSOIL EXCAVATION	21.4	0.0	0.0	0.0	SQ FT.
REM & DISP UNS MATL	0.0	0.0	0.0	0.0	SQ FT.
POROUS GRAN EMB SUBGR	0.0	0.0	0.0	0.0	SQ FT.

ILLINOIS ROUTE 59
STAGES 1, 2, 3 & 4

F.A. RTE.	SECTION	COUNTY	TOTAL SHEETS
STA. 3309+00	(113 & 114) R-5	WILL	525
FED. ROAD DIST. NO.	ILLINOIS	TO STA. 3311+06	FAP 338 (IL RTE. 59)
CONTRACT NO. 62417			SHEET NO. 498

CROSS SECTION		BY	DATE
	SURVEYED		
	PLOTTED		
NOTE BOOK	GRADES CHECKED		
	B.M. NOTED		
NO.	STRUCTURE NOTATIONS CHKD		

CROSS SECTION		BY	DATE
	SURVEYED		
	PLOTTED		
NOTE BOOK	ALIGNMENT CHECKED		
	RT. OF WAY CHECKED		
NO.	CADD FILE NAME		

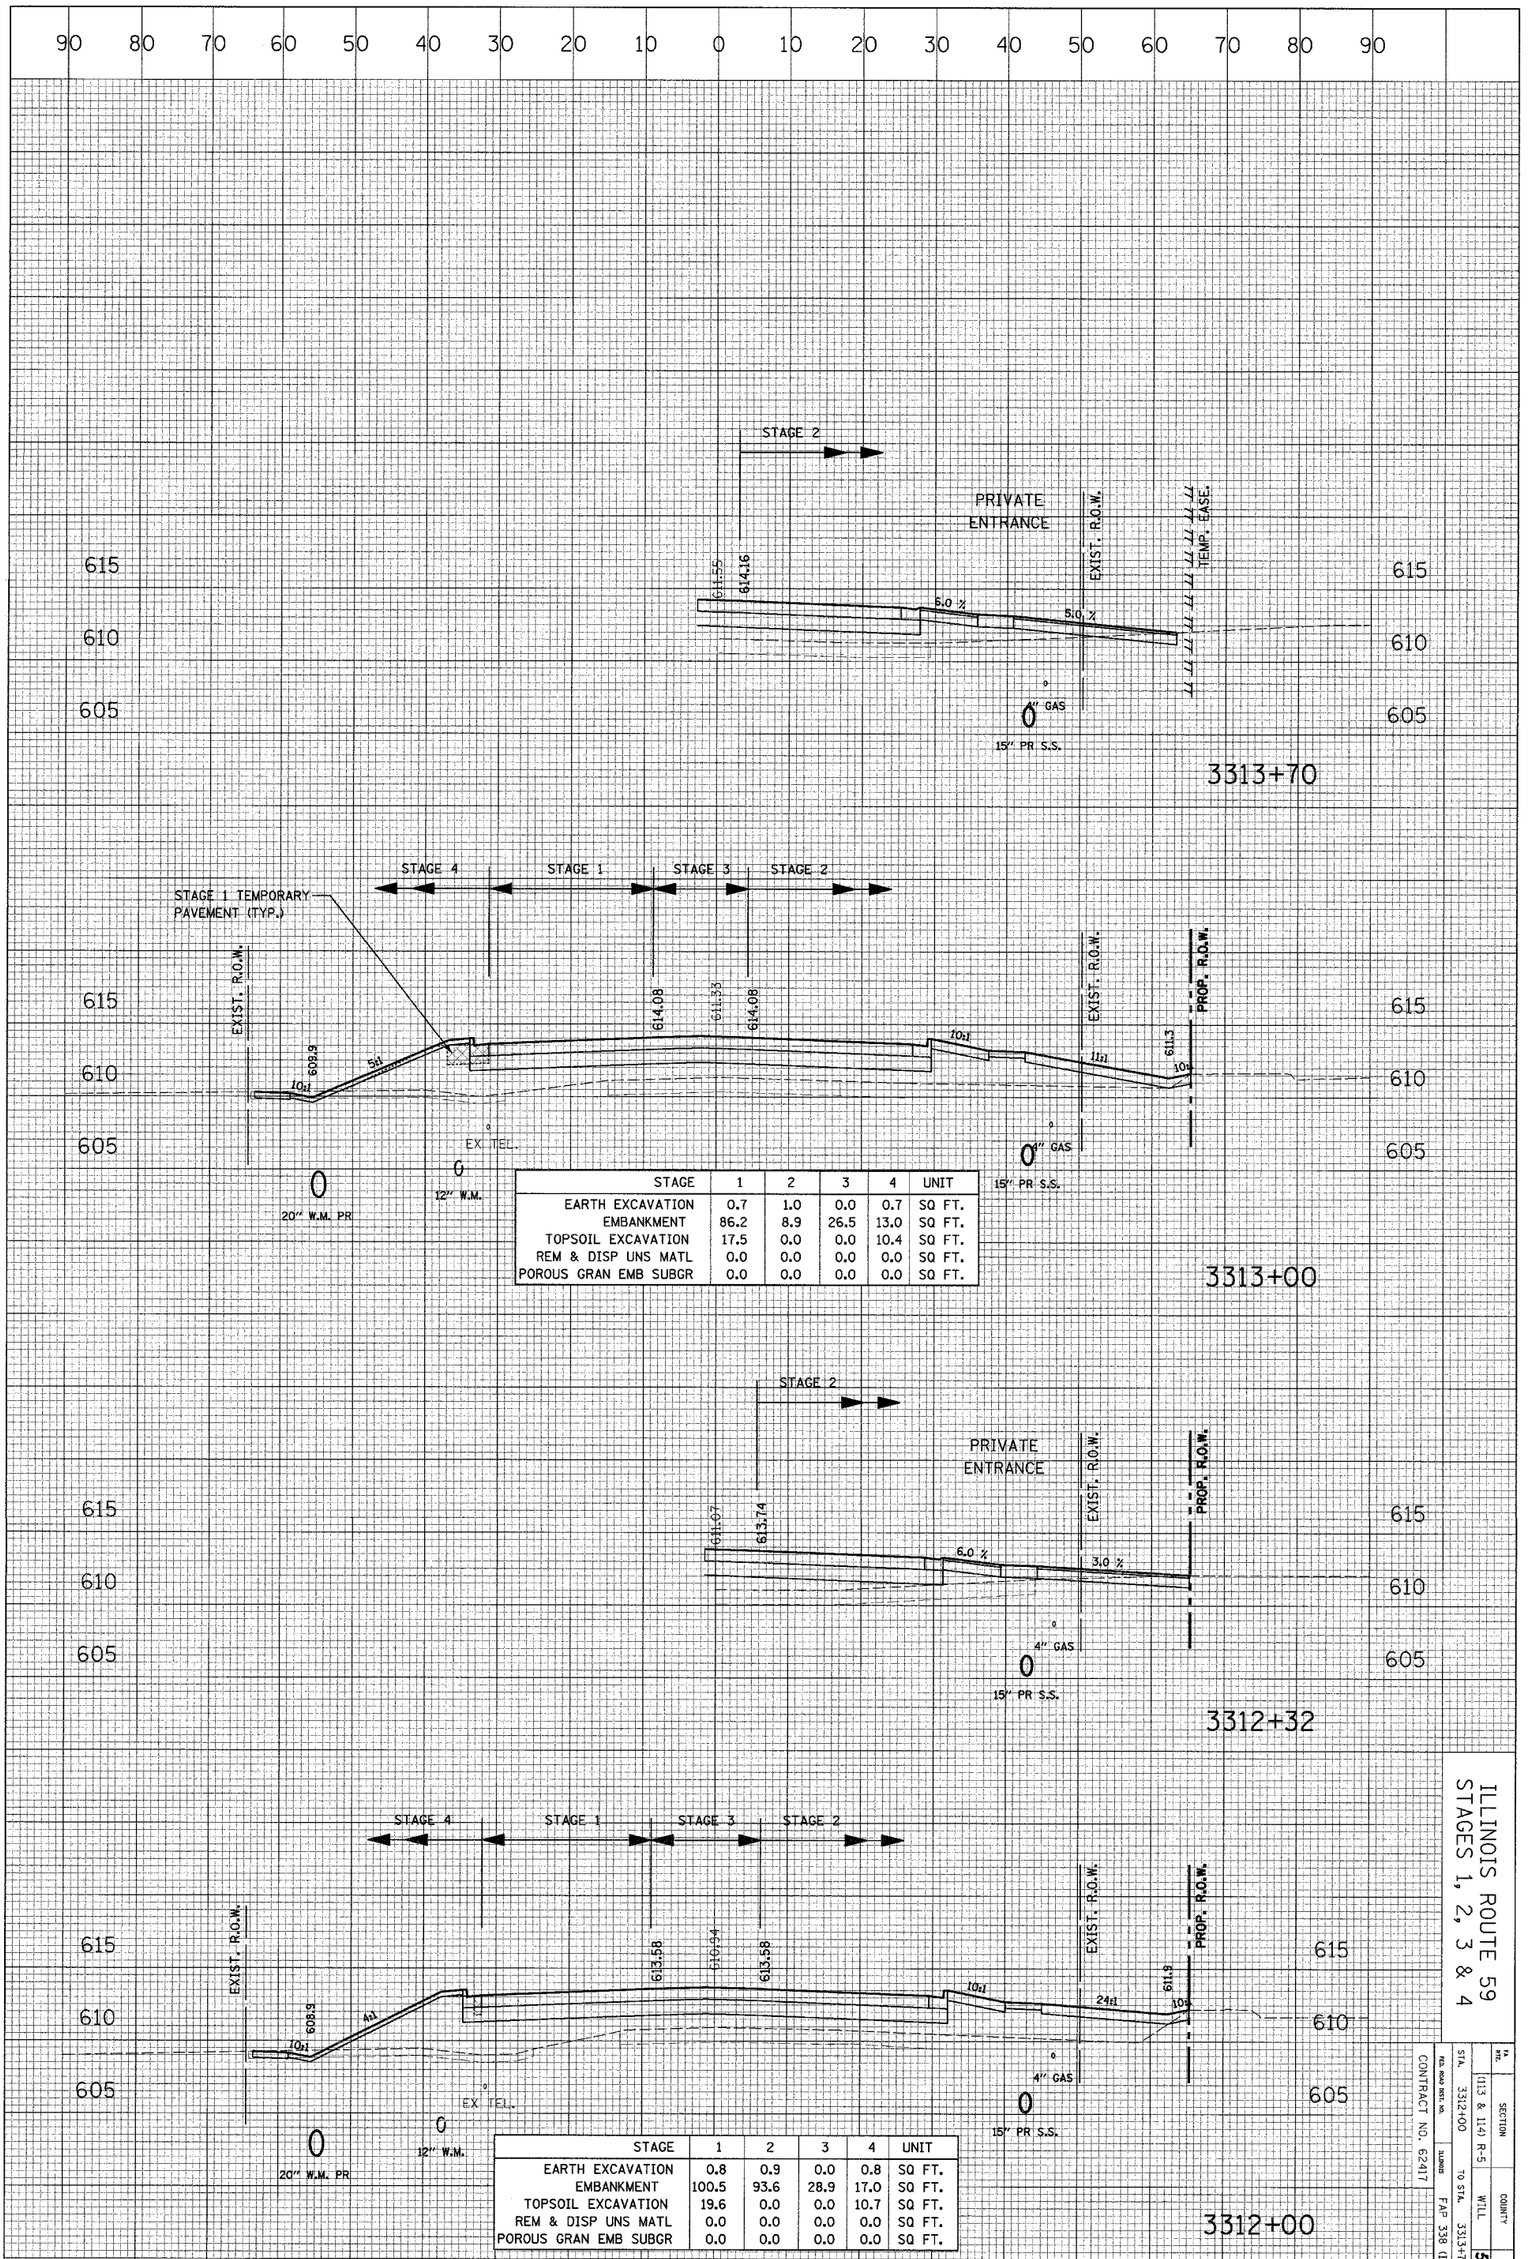

STAGE	1	2	3	4	UNIT
EARTH EXCAVATION	0.7	1.0	0.0	0.7	SQ FT.
EMBANKMENT	86.2	8.9	26.5	13.0	SQ FT.
TOPSOIL EXCAVATION	17.5	0.0	0.0	10.4	SQ FT.
REM & DISP UNS MATL	0.0	0.0	0.0	0.0	SQ FT.
POROUS GRAN EMB SUBGR	0.0	0.0	0.0	0.0	SQ FT.


STAGE	1	2	3	4	UNIT
EARTH EXCAVATION	0.8	0.9	0.0	0.8	SQ FT.
EMBANKMENT	100.5	93.6	28.9	17.0	SQ FT.
TOPSOIL EXCAVATION	19.6	0.0	0.0	10.7	SQ FT.
REM & DISP UNS MATL	0.0	0.0	0.0	0.0	SQ FT.
POROUS GRAN EMB SUBGR	0.0	0.0	0.0	0.0	SQ FT.

ILLINOIS ROUTE 59
STAGES 1, 2, 3 & 4

F.A. RTE.	SECTION				
	(113 & 114) R-5				
STA. 3312+00	to STA. 3313+70	COUNTY WILL	TOTAL SHEETS 525	SHEET NO. 499	
ROAD DIST. NO.	ILLINOIS	FAP 338 (IL RTE. 59)			
CONTRACT NO. 62417					

CROSS SECTION		BY	DATE
NOTE BOOK	SURVEYED		
	PLOTTED		
	GRADES CHECKED		
NO.	B.M. NOTED		
	STRUCTURE NOTATIONS CHKD		

CROSS SECTION		BY	DATE
NOTE BOOK	SURVEYED		
	PLOTTED		
	ALIGNMENT CHECKED		
NO.	RT. OF WAY CHECKED		
	CADD FILE NAME		

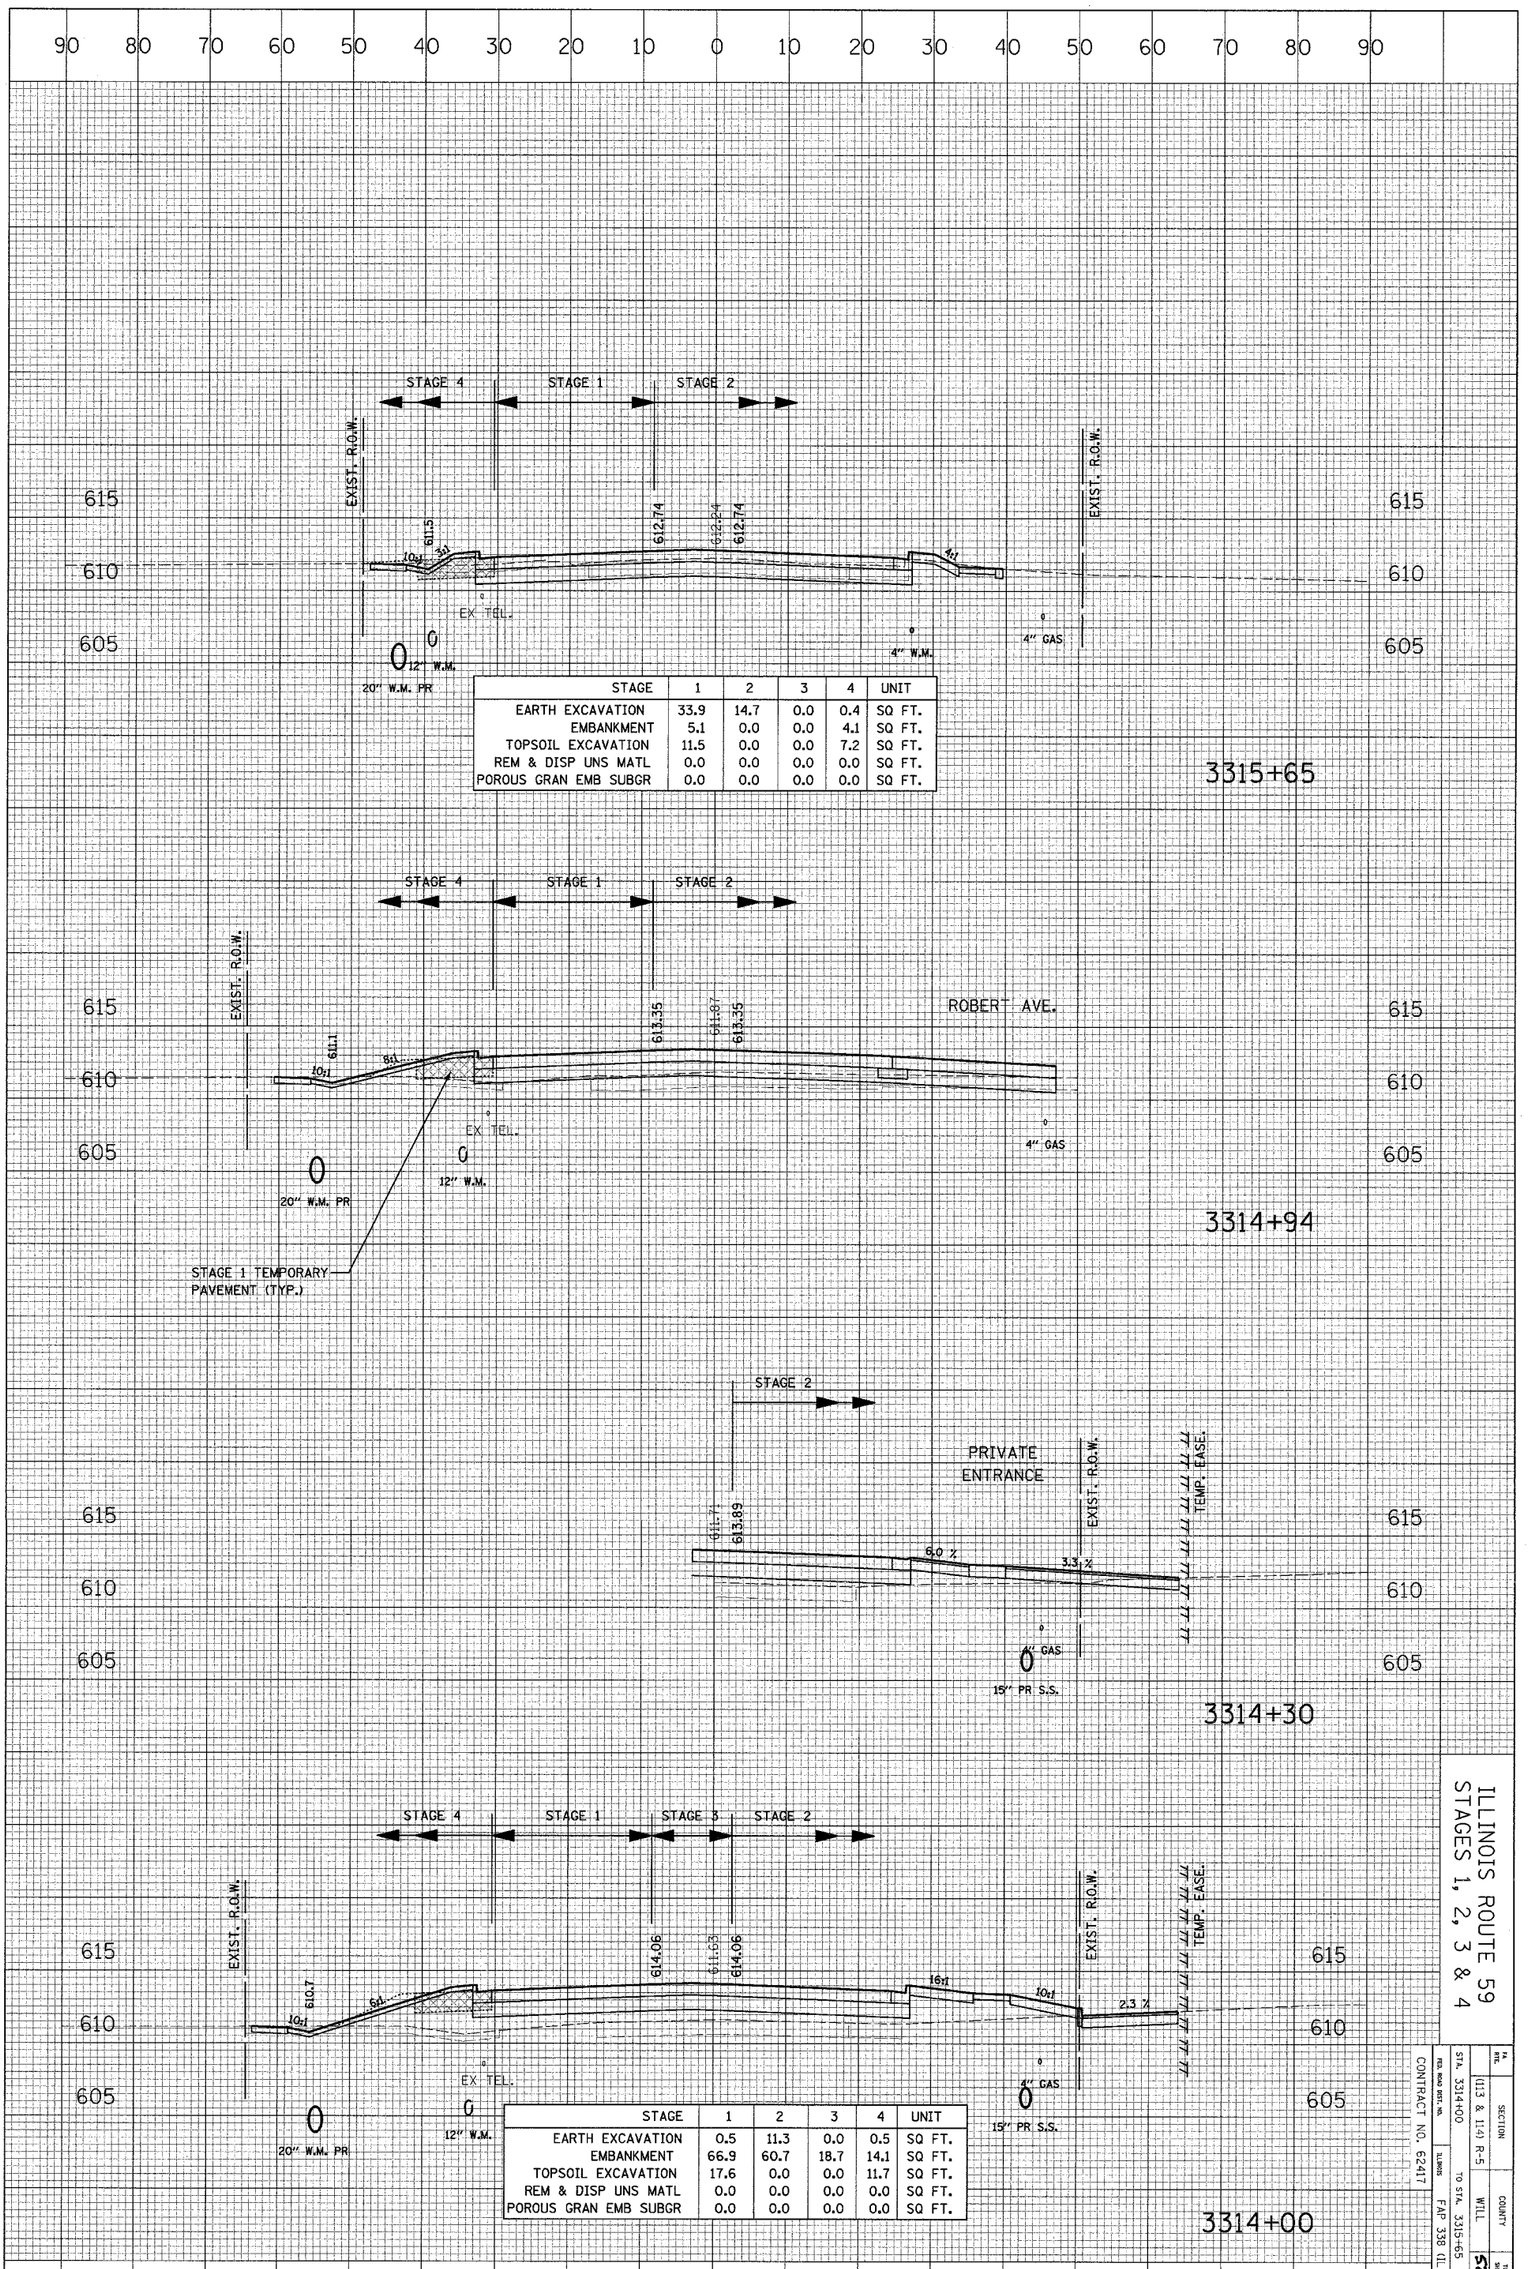

STAGE	1	2	3	4	UNIT
EARTH EXCAVATION	33.9	14.7	0.0	0.4	SQ FT.
EMBANKMENT	5.1	0.0	0.0	4.1	SQ FT.
TOPSOIL EXCAVATION	11.5	0.0	0.0	7.2	SQ FT.
REM & DISP UNS MATL	0.0	0.0	0.0	0.0	SQ FT.
POROUS GRAN EMB SUBGR	0.0	0.0	0.0	0.0	SQ FT.


STAGE	1	2	3	4	UNIT
EARTH EXCAVATION	0.5	11.3	0.0	0.5	SQ FT.
EMBANKMENT	66.9	60.7	18.7	14.1	SQ FT.
TOPSOIL EXCAVATION	17.6	0.0	0.0	11.7	SQ FT.
REM & DISP UNS MATL	0.0	0.0	0.0	0.0	SQ FT.
POROUS GRAN EMB SUBGR	0.0	0.0	0.0	0.0	SQ FT.

ILLINOIS ROUTE 59
STAGES 1, 2, 3 & 4

FED. ROAD DIST. NO.	ILLINOIS	SECTION	COUNTY	TOTAL SHEETS	SHEET NO.
		(113 & 114) R-5	WILL	525	500
STA. 3314+00		TO STA. 3315+65			
CONTRACT NO. 62417			FAP 338 (IL RTE. 59)		

CROSS SECTION		BY	DATE
	SURVEYED		
	PLOTTED		
NOTE BOOK	GRADES CHECKED		
	B.M. NOTED		
NO.	STRUCTURE NOTATIONS CHKD		

CROSS SECTION		BY	DATE
	SURVEYED		
	PLOTTED		
NOTE BOOK	ALIGNMENT CHECKED		
	RT. OF WAY CHECKED		
NO.	CADD FILE NAME		

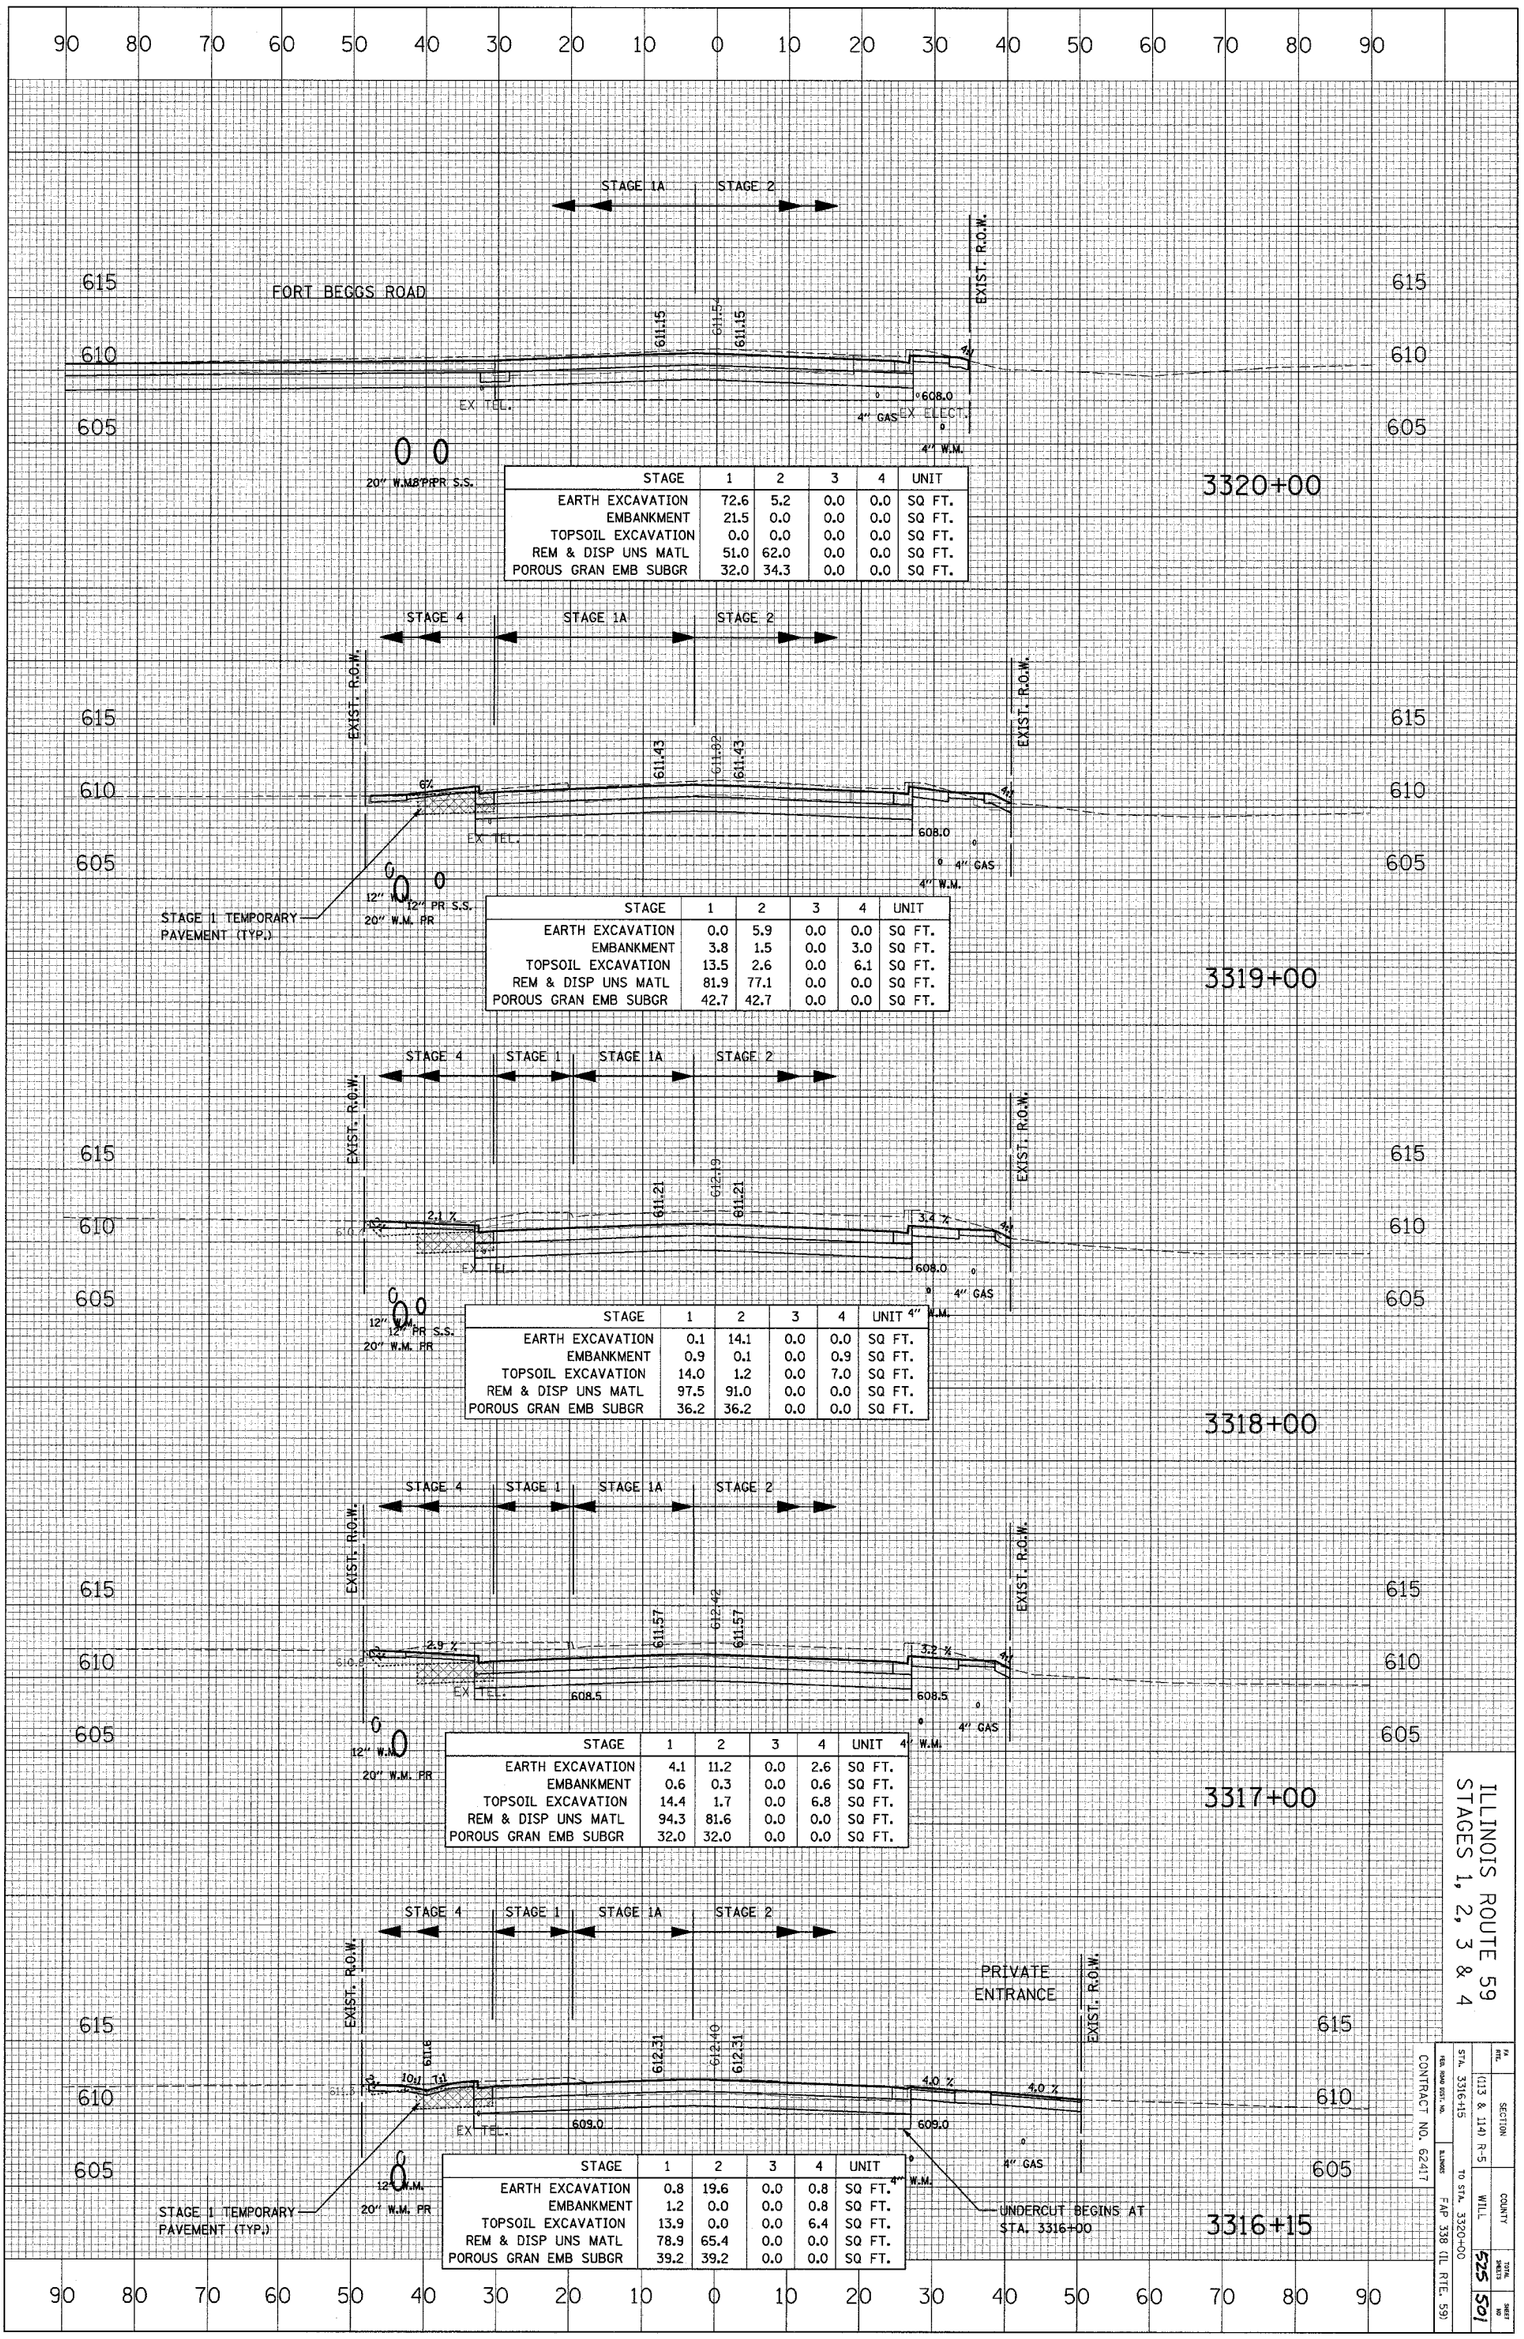

STAGE	1	2	3	4	UNIT
EARTH EXCAVATION	72.6	5.2	0.0	0.0	SQ FT.
EMBANKMENT	21.5	0.0	0.0	0.0	SQ FT.
TOPSOIL EXCAVATION	0.0	0.0	0.0	0.0	SQ FT.
REM & DISP UNS MATL	51.0	62.0	0.0	0.0	SQ FT.
POROUS GRAN EMB SUBGR	32.0	34.3	0.0	0.0	SQ FT.

STAGE	1	2	3	4	UNIT
EARTH EXCAVATION	0.0	5.9	0.0	0.0	SQ FT.
EMBANKMENT	3.8	1.5	0.0	3.0	SQ FT.
TOPSOIL EXCAVATION	13.5	2.6	0.0	6.1	SQ FT.
REM & DISP UNS MATL	81.9	77.1	0.0	0.0	SQ FT.
POROUS GRAN EMB SUBGR	42.7	42.7	0.0	0.0	SQ FT.

STAGE	1	2	3	4	UNIT
EARTH EXCAVATION	0.1	14.1	0.0	0.0	SQ FT.
EMBANKMENT	0.9	0.1	0.0	0.9	SQ FT.
TOPSOIL EXCAVATION	14.0	1.2	0.0	7.0	SQ FT.
REM & DISP UNS MATL	97.5	91.0	0.0	0.0	SQ FT.
POROUS GRAN EMB SUBGR	36.2	36.2	0.0	0.0	SQ FT.

STAGE	1	2	3	4	UNIT
EARTH EXCAVATION	4.1	11.2	0.0	2.6	SQ FT.
EMBANKMENT	0.6	0.3	0.0	0.6	SQ FT.
TOPSOIL EXCAVATION	14.4	1.7	0.0	6.8	SQ FT.
REM & DISP UNS MATL	94.3	81.6	0.0	0.0	SQ FT.
POROUS GRAN EMB SUBGR	32.0	32.0	0.0	0.0	SQ FT.

STAGE	1	2	3	4	UNIT
EARTH EXCAVATION	0.8	19.6	0.0	0.8	SQ FT.
EMBANKMENT	1.2	0.0	0.0	0.8	SQ FT.
TOPSOIL EXCAVATION	13.9	0.0	0.0	6.4	SQ FT.
REM & DISP UNS MATL	78.9	65.4	0.0	0.0	SQ FT.
POROUS GRAN EMB SUBGR	39.2	39.2	0.0	0.0	SQ FT.


ILLINOIS ROUTE 59
STAGES 1, 2, 3 & 4

CONTRACT NO. 62417

F.A. RTE.	SECTION	COUNTY	TOTAL SHEETS	SHEET NO.
REG. SAND DIST. NO.	(113 & 114) R-5	WILL	525	501
STA. 3316+15	TO STA. 3320+00	ILLINOIS	FAP 338 (IL RTE. 59)	

CROSS SECTION		BY	DATE
	SURVEYED		
	PLOTTED		
NOTE BOOK	GRADES CHECKED		
	B.M. NOTED		
NO.	STRUCTURE NOTATIONS CHKD		

CROSS SECTION		BY	DATE
	SURVEYED		
	PLOTTED		
NOTE BOOK	ALIGNMENT CHECKED		
	RT. OF WAY CHECKED		
NO.	CADD FILE NAME		

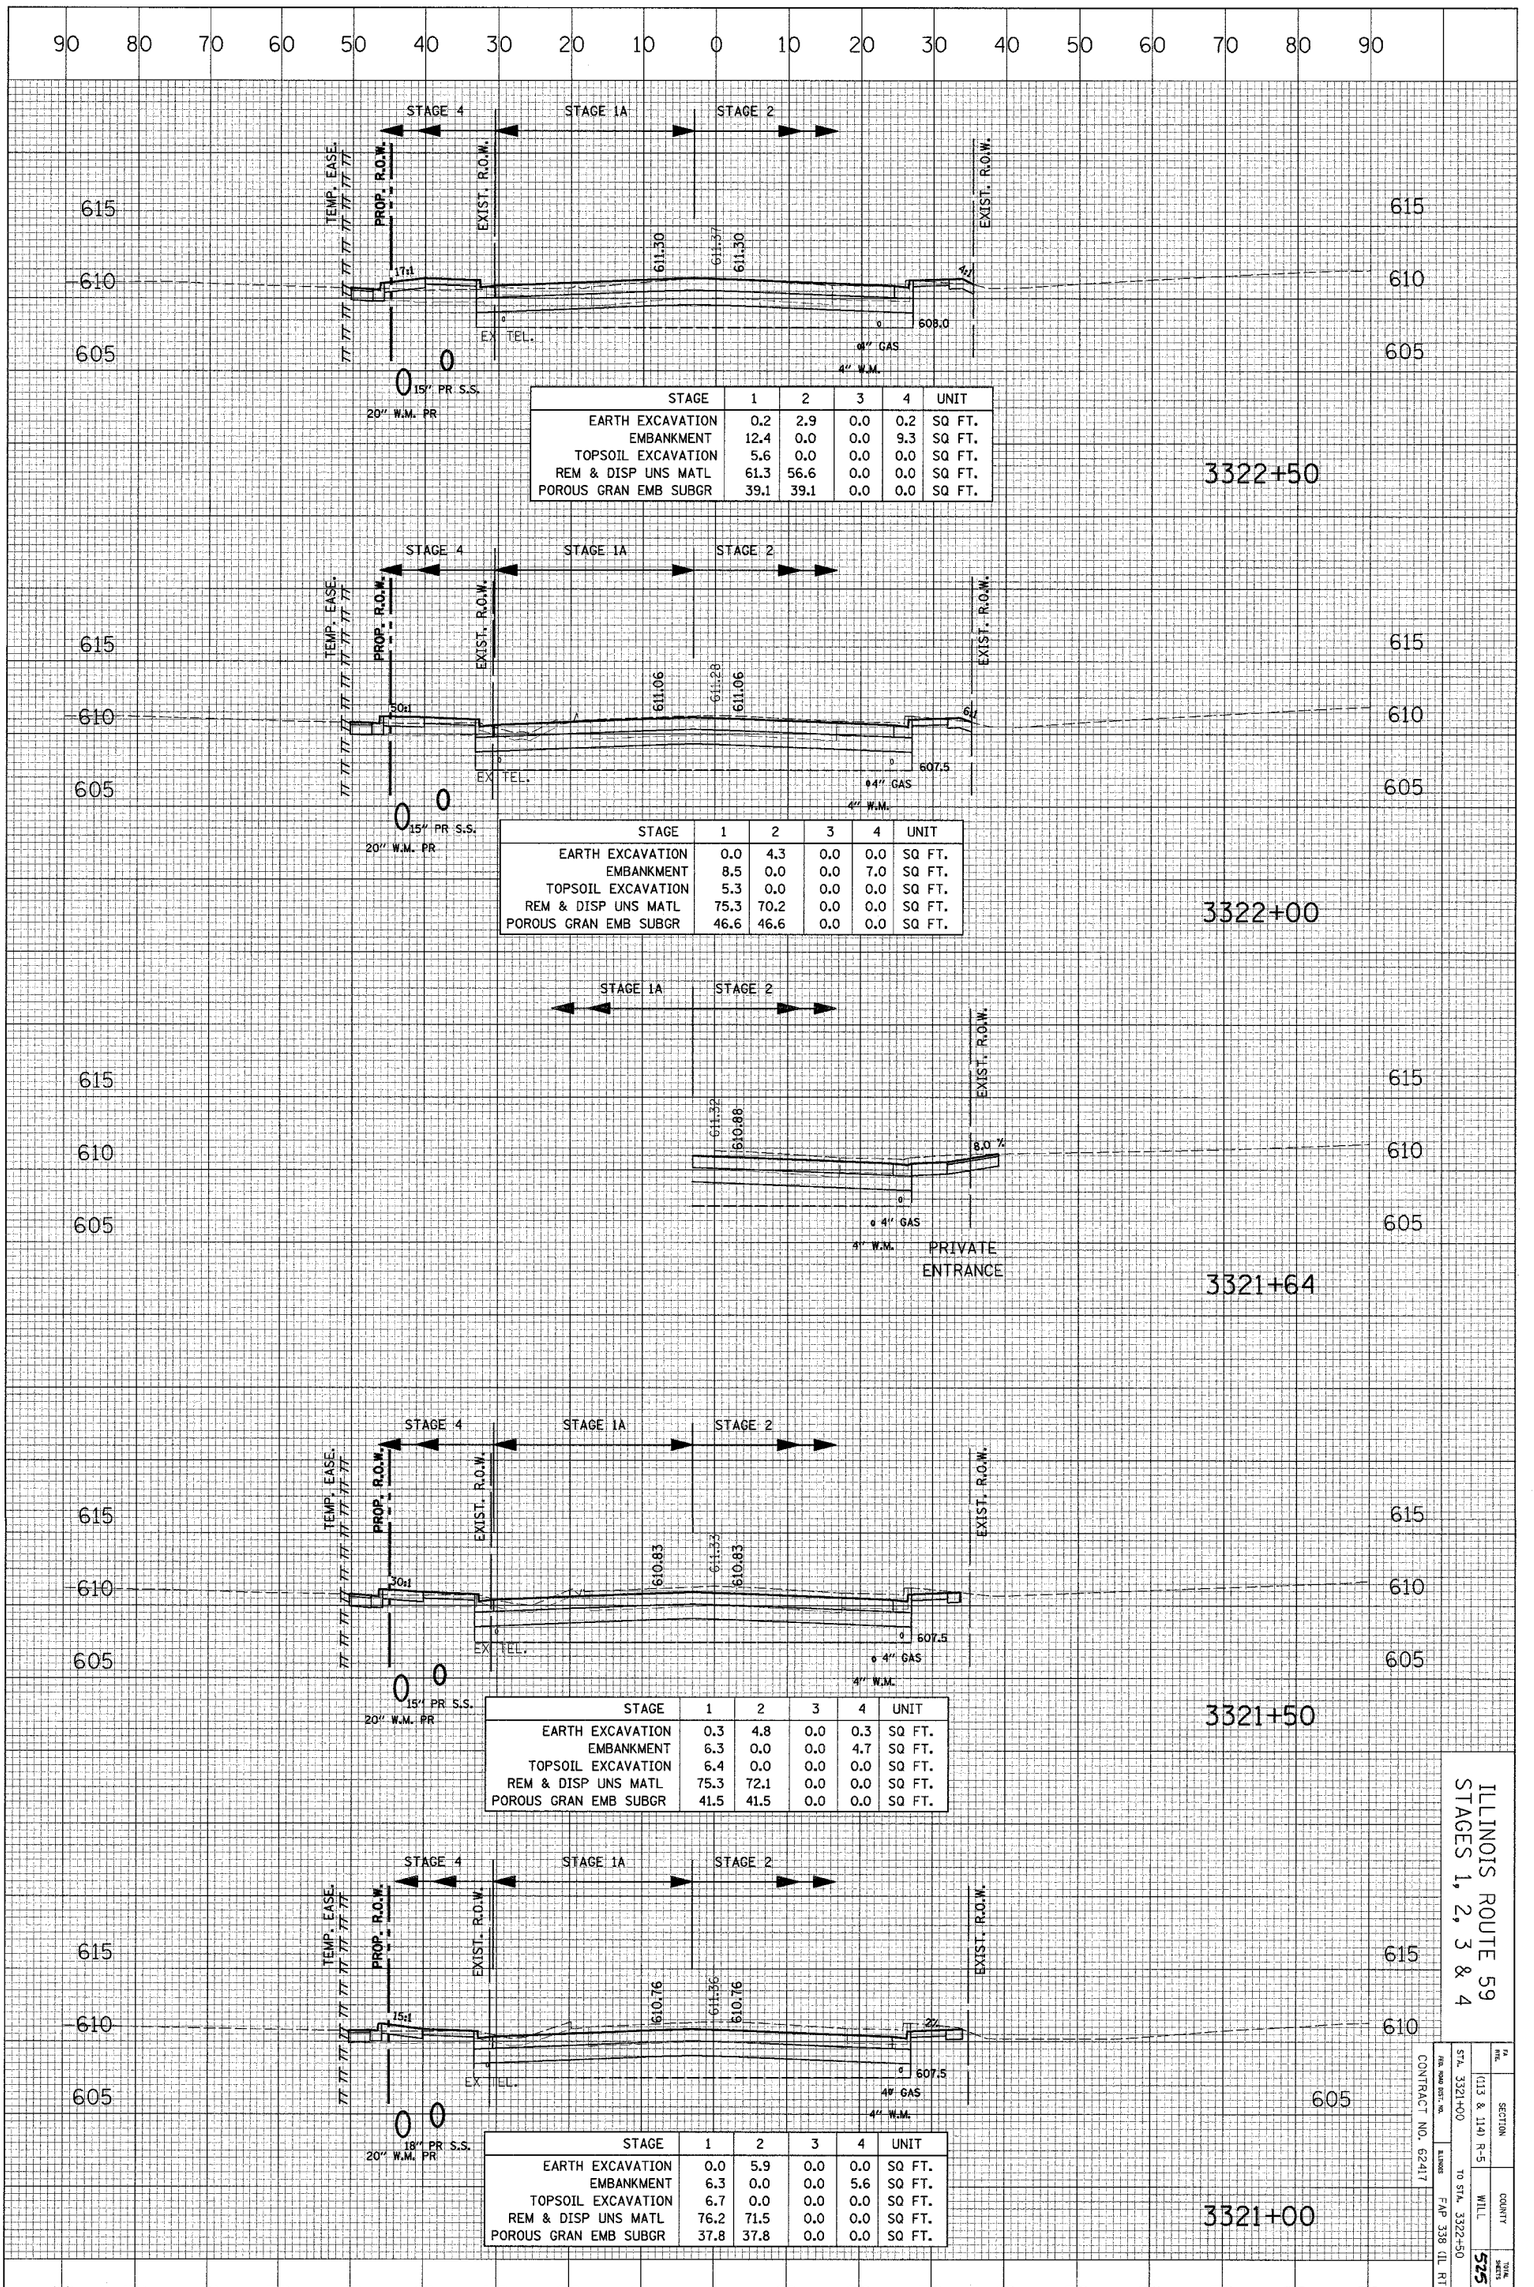

STAGE	1	2	3	4	UNIT
EARTH EXCAVATION	0.2	2.9	0.0	0.2	SQ FT.
EMBANKMENT	12.4	0.0	0.0	9.3	SQ FT.
TOPSOIL EXCAVATION	5.6	0.0	0.0	0.0	SQ FT.
REM & DISP UNS MATL	61.3	56.6	0.0	0.0	SQ FT.
POROUS GRAN EMB SUBGR	39.1	39.1	0.0	0.0	SQ FT.

STAGE	1	2	3	4	UNIT
EARTH EXCAVATION	0.0	4.3	0.0	0.0	SQ FT.
EMBANKMENT	8.5	0.0	0.0	7.0	SQ FT.
TOPSOIL EXCAVATION	5.3	0.0	0.0	0.0	SQ FT.
REM & DISP UNS MATL	75.3	70.2	0.0	0.0	SQ FT.
POROUS GRAN EMB SUBGR	46.6	46.6	0.0	0.0	SQ FT.

STAGE	1	2	3	4	UNIT
EARTH EXCAVATION	0.3	4.8	0.0	0.3	SQ FT.
EMBANKMENT	6.3	0.0	0.0	4.7	SQ FT.
TOPSOIL EXCAVATION	6.4	0.0	0.0	0.0	SQ FT.
REM & DISP UNS MATL	75.3	72.1	0.0	0.0	SQ FT.
POROUS GRAN EMB SUBGR	41.5	41.5	0.0	0.0	SQ FT.


STAGE	1	2	3	4	UNIT
EARTH EXCAVATION	0.0	5.9	0.0	0.0	SQ FT.
EMBANKMENT	6.3	0.0	0.0	5.6	SQ FT.
TOPSOIL EXCAVATION	6.7	0.0	0.0	0.0	SQ FT.
REM & DISP UNS MATL	76.2	71.5	0.0	0.0	SQ FT.
POROUS GRAN EMB SUBGR	37.8	37.8	0.0	0.0	SQ FT.

ILLINOIS ROUTE 59
STAGES 1, 2, 3 & 4

F.A. RTE.	SECTION		
	C13 & 14I R-5		
STA. 3321+00		COUNTY	TOTAL SHEETS
TO STA. 3322+50		WILL	525
ILLINOIS FED. AID PROJ. NO.			SHEET NO.
CONTRACT NO. 62417		FAP 338 (IL RTE. 59)	502

CROSS SECTION		BY	DATE
NOTE BOOK	SURVEYED		
	PLOTTED		
	GRADES CHECKED		
NO.	B.M. NOTED		
	STRUCTURE NOTATIONS CHK'D		

CROSS SECTION		BY	DATE
NOTE BOOK	SURVEYED		
	PLOTTED		
	ALIGNMENT CHECKED		
NO.	RT. OF WAY CHECKED		
	CADD FILE NAME		

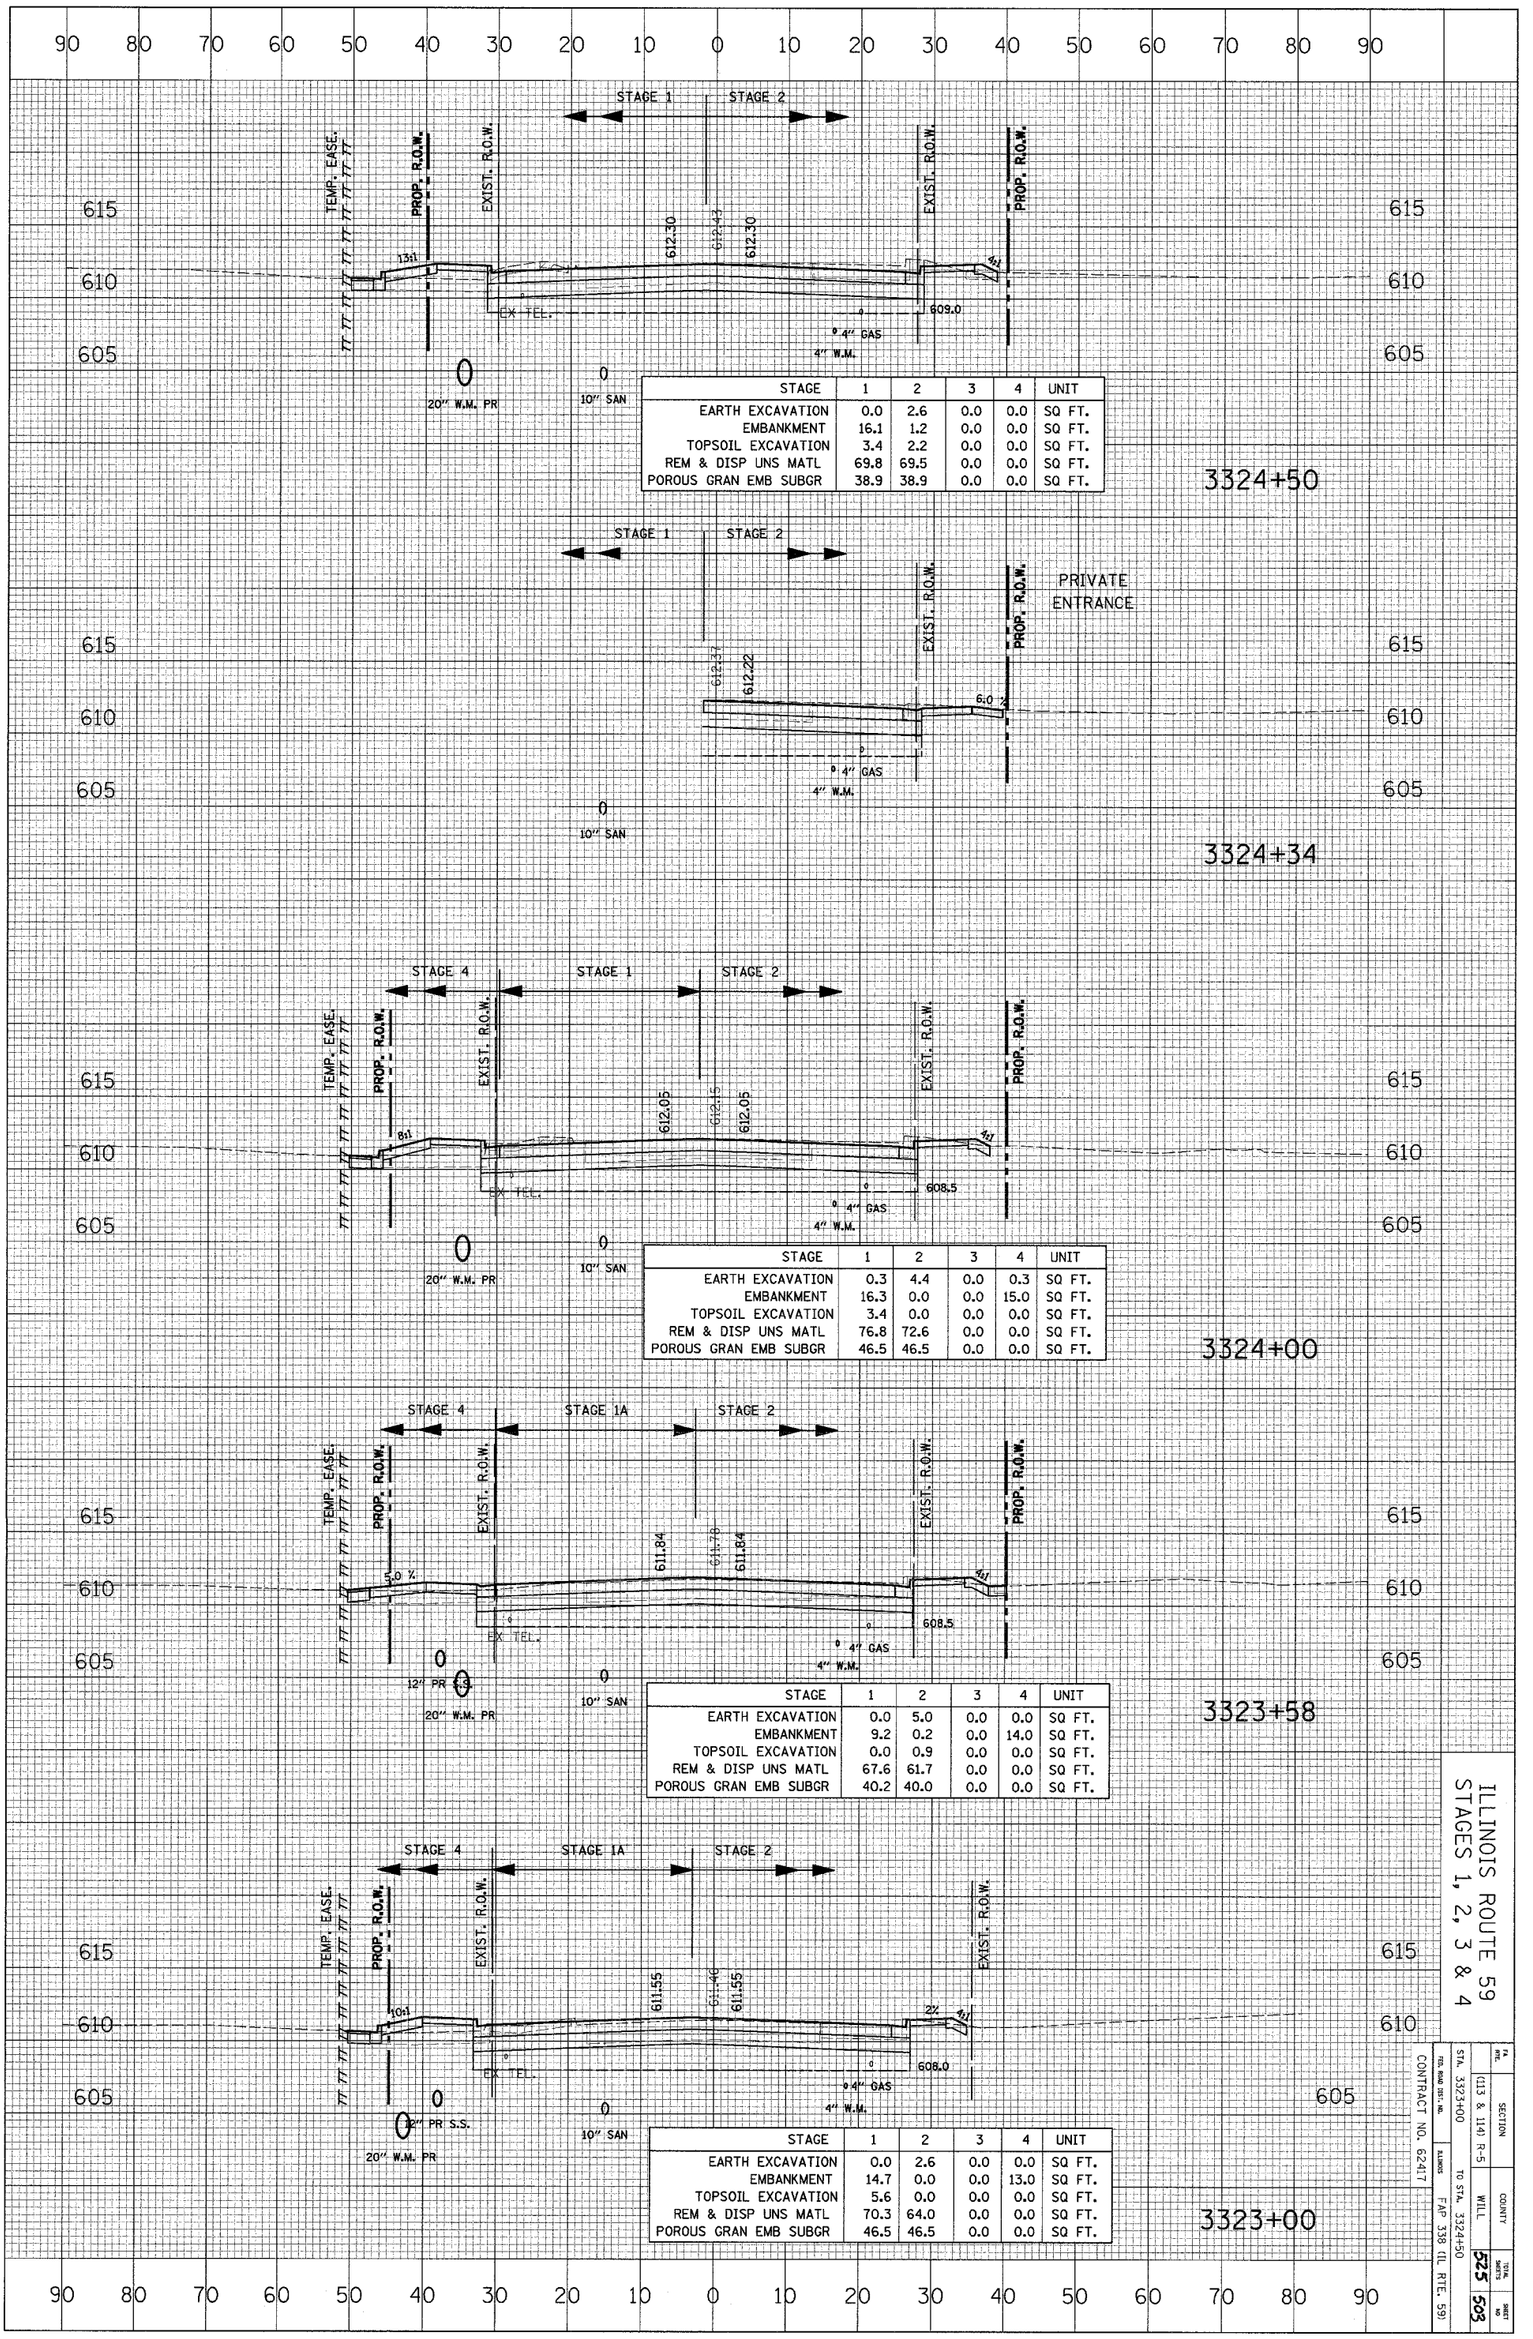

STAGE	1	2	3	4	UNIT
EARTH EXCAVATION	0.0	2.6	0.0	0.0	SQ FT.
EMBANKMENT	16.1	1.2	0.0	0.0	SQ FT.
TOPSOIL EXCAVATION	3.4	2.2	0.0	0.0	SQ FT.
REM & DISP UNS MATL	69.8	69.5	0.0	0.0	SQ FT.
POROUS GRAN EMB SUBGR	38.9	38.9	0.0	0.0	SQ FT.

STAGE	1	2	3	4	UNIT
EARTH EXCAVATION	0.3	4.4	0.0	0.3	SQ FT.
EMBANKMENT	16.3	0.0	0.0	15.0	SQ FT.
TOPSOIL EXCAVATION	3.4	0.0	0.0	0.0	SQ FT.
REM & DISP UNS MATL	76.8	72.6	0.0	0.0	SQ FT.
POROUS GRAN EMB SUBGR	46.5	46.5	0.0	0.0	SQ FT.

STAGE	1	2	3	4	UNIT
EARTH EXCAVATION	0.0	5.0	0.0	0.0	SQ FT.
EMBANKMENT	9.2	0.2	0.0	14.0	SQ FT.
TOPSOIL EXCAVATION	0.0	0.9	0.0	0.0	SQ FT.
REM & DISP UNS MATL	67.6	61.7	0.0	0.0	SQ FT.
POROUS GRAN EMB SUBGR	40.2	40.0	0.0	0.0	SQ FT.

STAGE	1	2	3	4	UNIT
EARTH EXCAVATION	0.0	2.6	0.0	0.0	SQ FT.
EMBANKMENT	14.7	0.0	0.0	13.0	SQ FT.
TOPSOIL EXCAVATION	5.6	0.0	0.0	0.0	SQ FT.
REM & DISP UNS MATL	70.3	64.0	0.0	0.0	SQ FT.
POROUS GRAN EMB SUBGR	46.5	46.5	0.0	0.0	SQ FT.


ILLINOIS ROUTE 59
STAGES 1, 2, 3 & 4

F.A. RTE.	SECTION		
STA. 3323+00	(113 & 114) R-5	COUNTY	
RTE. MARK OR IDOT RTE.	TO STA. 3324+50	WILL	TOTAL SHEETS 525
ALIGNMENT	FAP 338 (IL RTE. 59)		SHEET NO. 503

CONTRACT NO. 62417

CROSS SECTION	SURVEYED	BY	DATE
	PLOTTED		
NOTE BOOK	GRADES CHECKED		
	B.M. NOTED		
NO.	STRUCTURE NOTATIONS CHKD		

CROSS SECTION	SURVEYED	BY	DATE
	PLOTTED		
NOTE BOOK	ALIGNMENT CHECKED		
	RT. OF WAY CHECKED		
NO.	CADD FILE NAME		

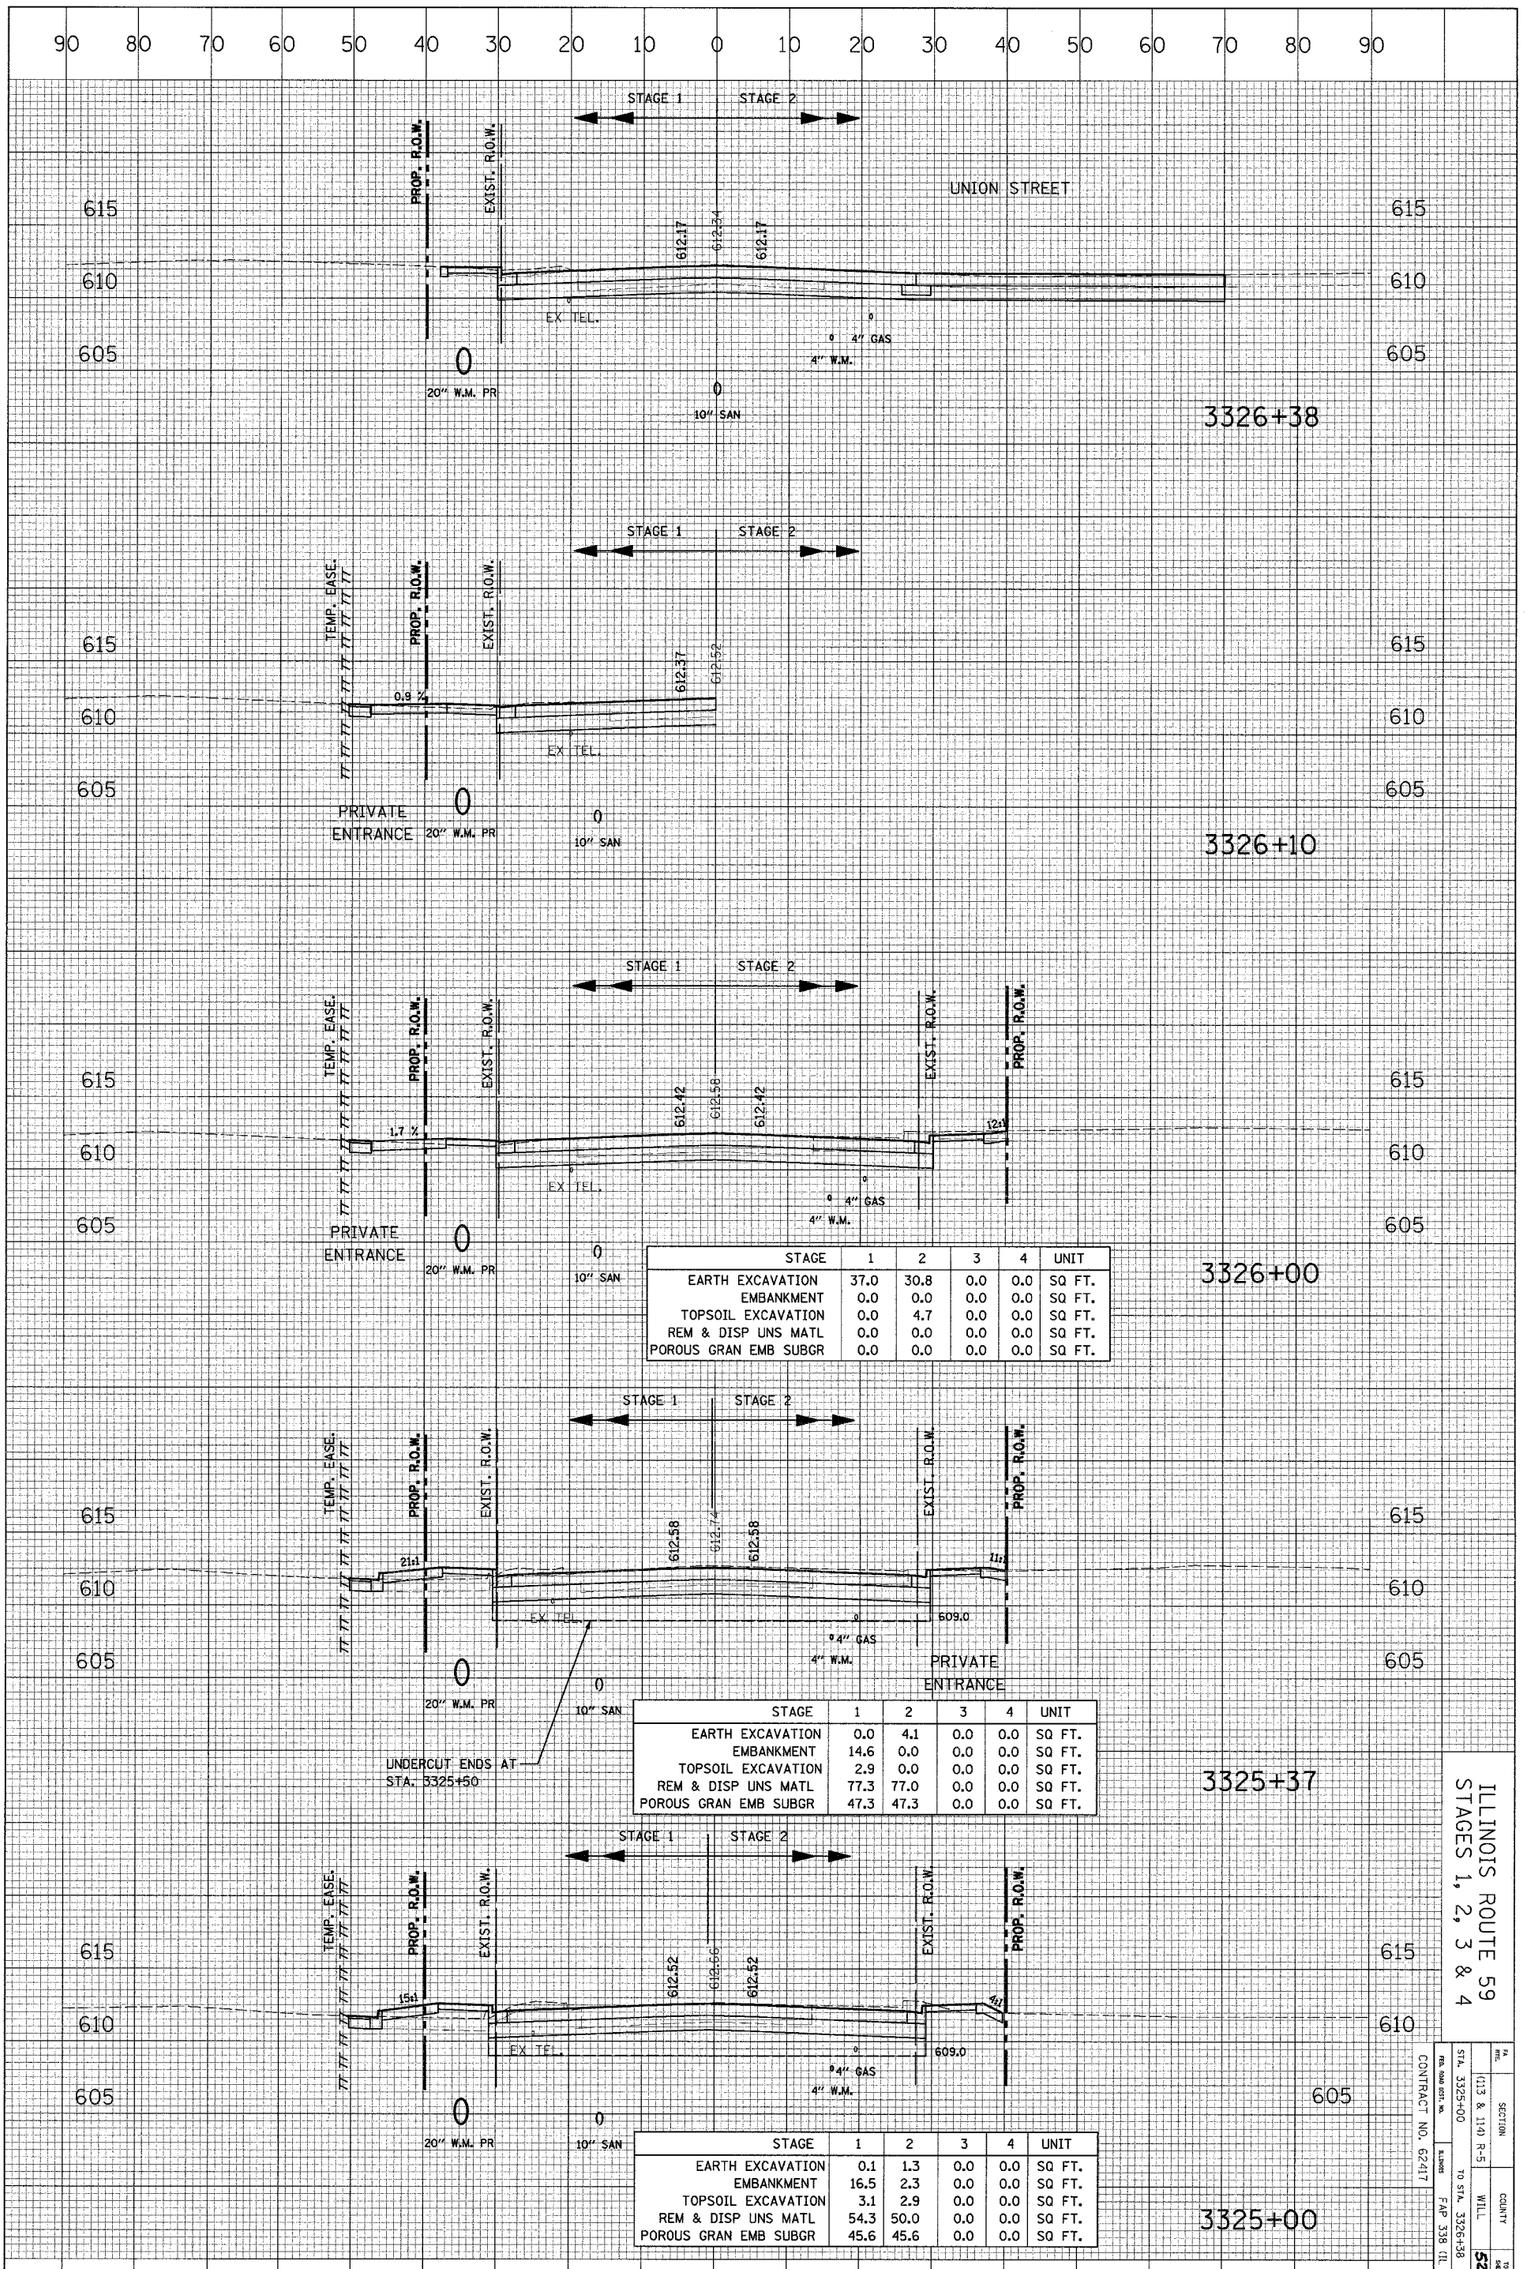

STAGE	1	2	3	4	UNIT
EARTH EXCAVATION	37.0	30.8	0.0	0.0	SQ FT.
EMBANKMENT	0.0	0.0	0.0	0.0	SQ FT.
TOPSOIL EXCAVATION	0.0	4.7	0.0	0.0	SQ FT.
REM & DISP UNS MATL	0.0	0.0	0.0	0.0	SQ FT.
POROUS GRAN EMB SUBGR	0.0	0.0	0.0	0.0	SQ FT.

STAGE	1	2	3	4	UNIT
EARTH EXCAVATION	0.0	4.1	0.0	0.0	SQ FT.
EMBANKMENT	14.6	0.0	0.0	0.0	SQ FT.
TOPSOIL EXCAVATION	2.9	0.0	0.0	0.0	SQ FT.
REM & DISP UNS MATL	77.3	77.0	0.0	0.0	SQ FT.
POROUS GRAN EMB SUBGR	47.3	47.3	0.0	0.0	SQ FT.

STAGE	1	2	3	4	UNIT
EARTH EXCAVATION	0.1	1.3	0.0	0.0	SQ FT.
EMBANKMENT	16.5	2.3	0.0	0.0	SQ FT.
TOPSOIL EXCAVATION	3.1	2.9	0.0	0.0	SQ FT.
REM & DISP UNS MATL	54.3	50.0	0.0	0.0	SQ FT.
POROUS GRAN EMB SUBGR	45.6	45.6	0.0	0.0	SQ FT.

ILLINOIS ROUTE 59
STAGES 1, 2, 3 & 4


FA RTE.	
SECTION	(113 & 110 R-5
COUNTY	WILL
TOTAL SHEETS	525
SHEET NO	504
RTE. MARKERS NO.	
ILLINOIS	FAP 338 (IL RTE. 59)

STA. 3325+00 TO STA. 3326+38

CONTRACT NO. 62417

CROSS SECTION		BY	DATE
	SURVEYED		
	PLOTTED		
NOTE BOOK	GRADES CHECKED		
	R.M. NOTED		
NO.	STRUCTURE NOTATIONS CHKD		

CROSS SECTION		BY	DATE
	SURVEYED		
	PLOTTED		
NOTE BOOK	ALIGNMENT CHECKED		
	RT. OF WAY CHECKED		
NO.	CADD FILE NAME		

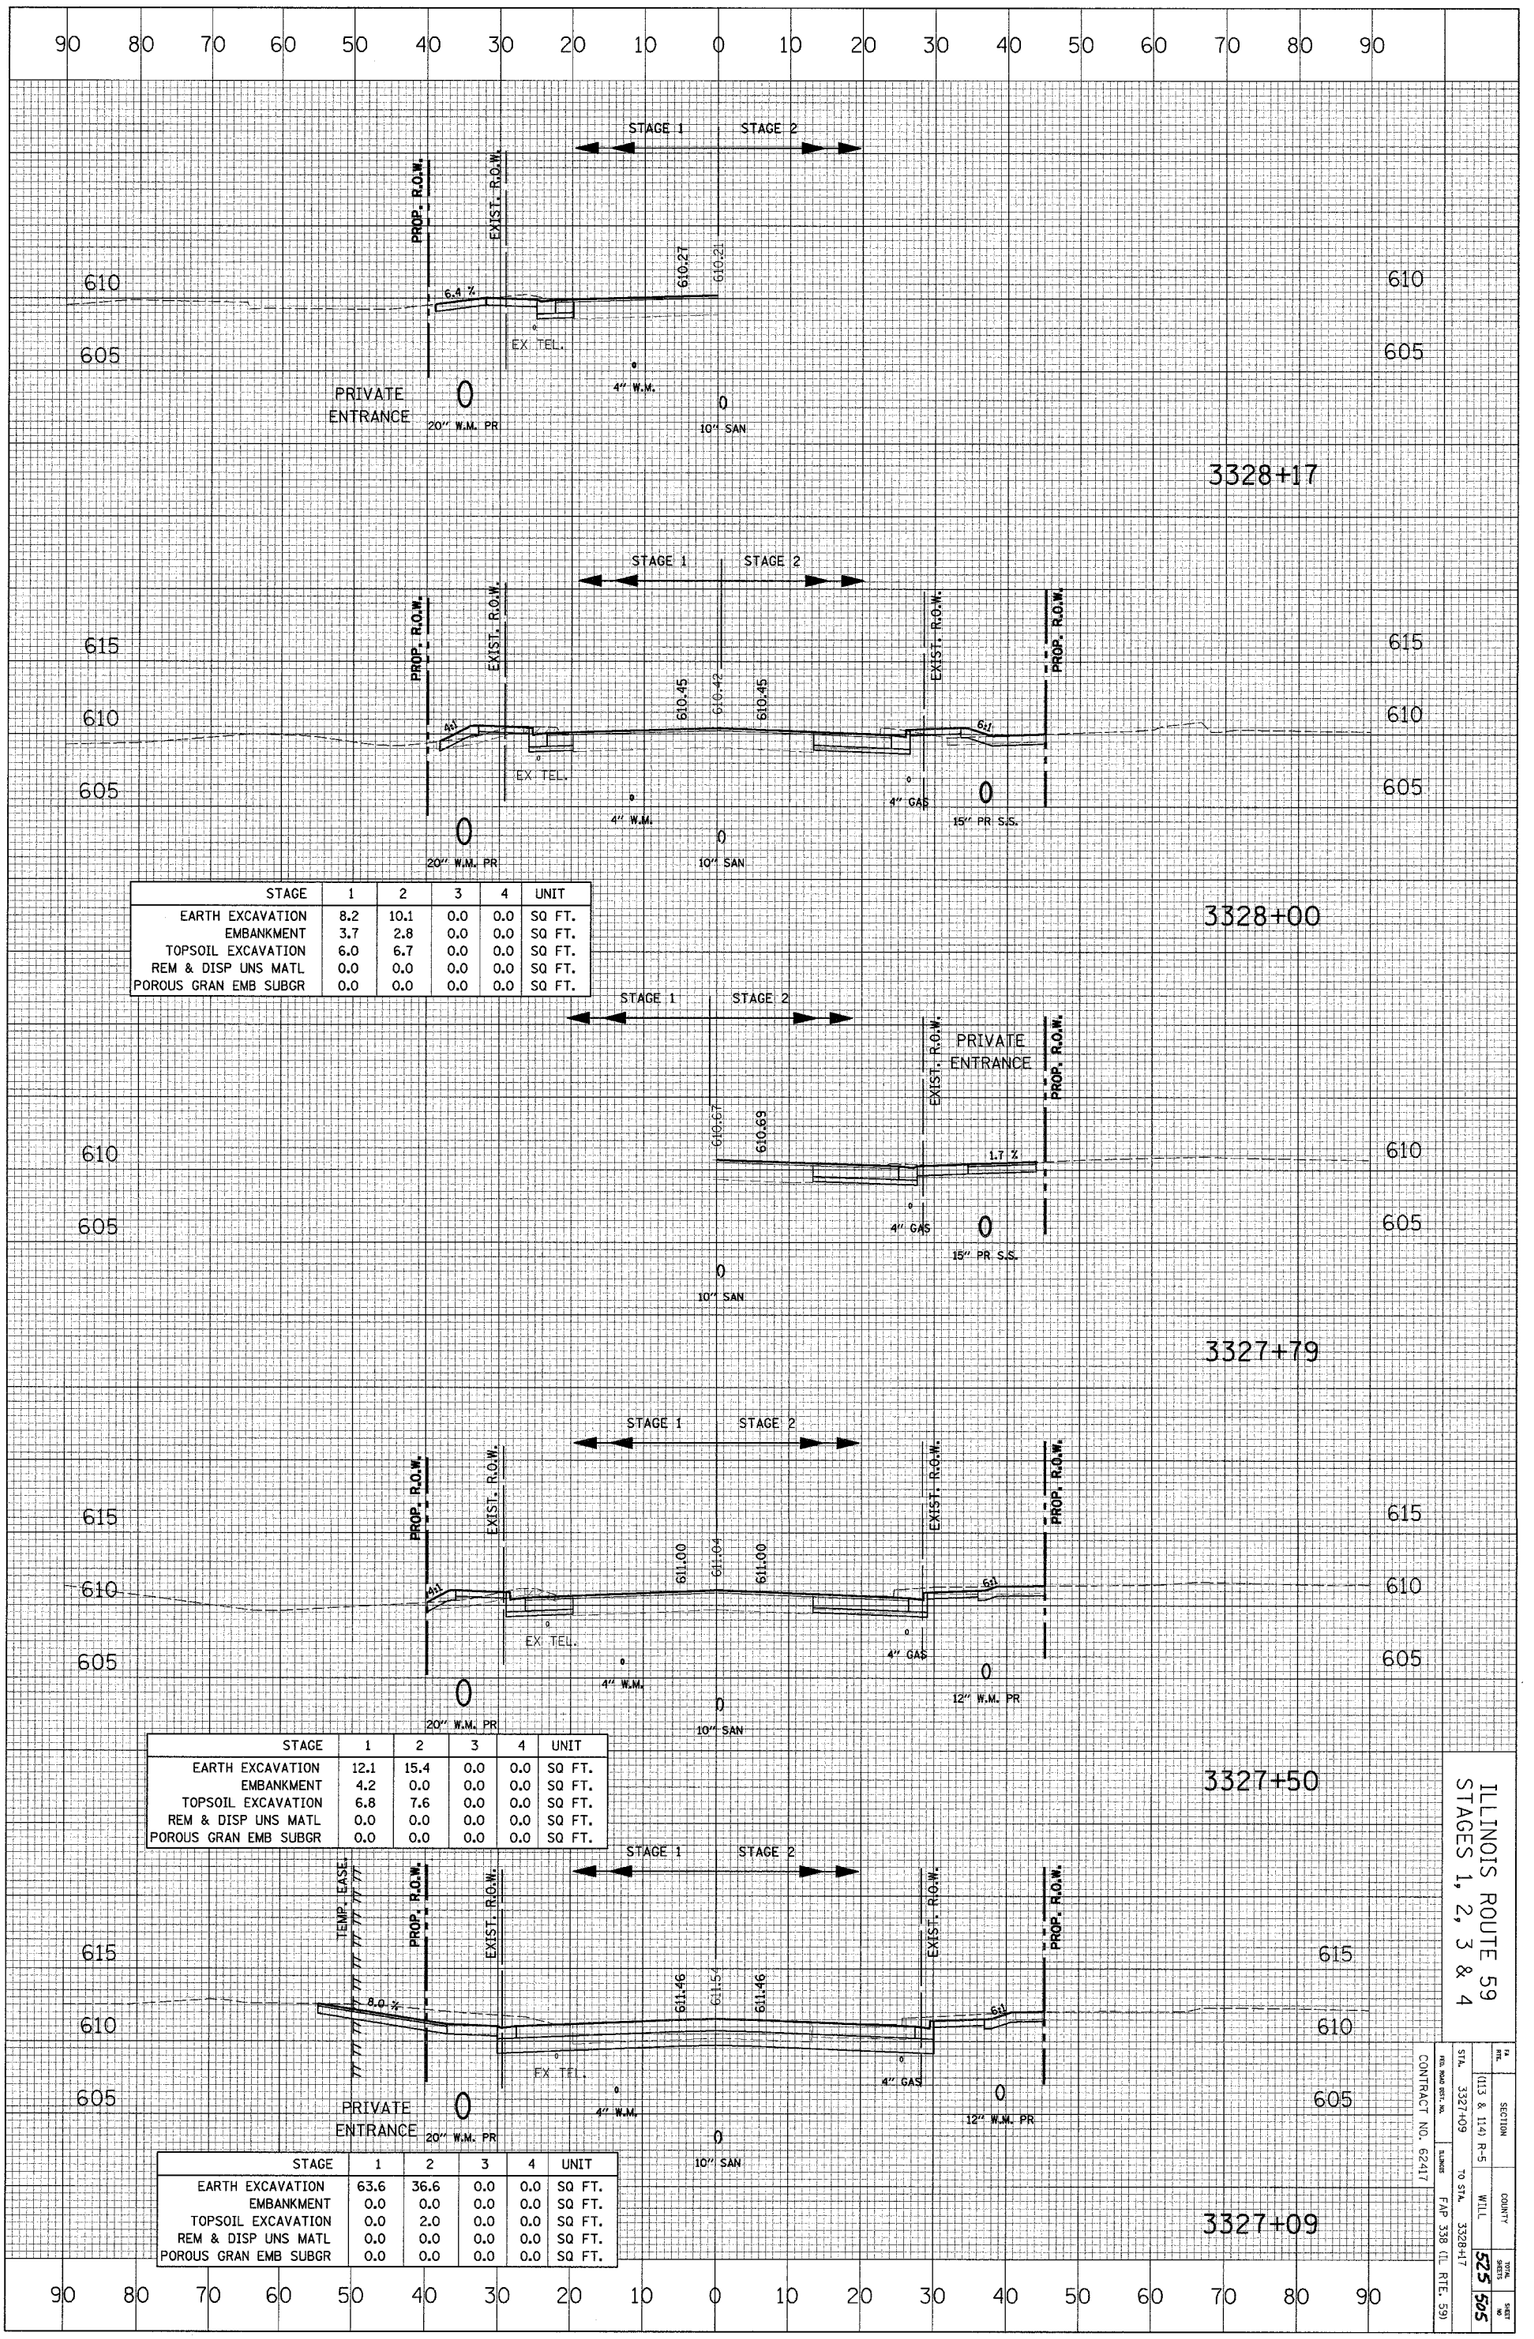

STAGE	1	2	3	4	UNIT
EARTH EXCAVATION	8.2	10.1	0.0	0.0	SQ FT.
EMBANKMENT	3.7	2.8	0.0	0.0	SQ FT.
TOPSOIL EXCAVATION	6.0	6.7	0.0	0.0	SQ FT.
REM & DISP UNS MATL	0.0	0.0	0.0	0.0	SQ FT.
POROUS GRAN EMB SUBGR	0.0	0.0	0.0	0.0	SQ FT.

STAGE	1	2	3	4	UNIT
EARTH EXCAVATION	12.1	15.4	0.0	0.0	SQ FT.
EMBANKMENT	4.2	0.0	0.0	0.0	SQ FT.
TOPSOIL EXCAVATION	6.8	7.6	0.0	0.0	SQ FT.
REM & DISP UNS MATL	0.0	0.0	0.0	0.0	SQ FT.
POROUS GRAN EMB SUBGR	0.0	0.0	0.0	0.0	SQ FT.


STAGE	1	2	3	4	UNIT
EARTH EXCAVATION	63.6	36.6	0.0	0.0	SQ FT.
EMBANKMENT	0.0	0.0	0.0	0.0	SQ FT.
TOPSOIL EXCAVATION	0.0	2.0	0.0	0.0	SQ FT.
REM & DISP UNS MATL	0.0	0.0	0.0	0.0	SQ FT.
POROUS GRAN EMB SUBGR	0.0	0.0	0.0	0.0	SQ FT.

ILLINOIS ROUTE 59
STAGES 1, 2, 3 & 4

F.A. RTE.	113 & 1141
SECTION	R-5
COUNTY	WILL
TOTAL SHEETS	525
SHEET NO.	505
STA.	3327+09
TO STA.	3328+17
ILLINOIS FED. AID PROJ. NO.	FAP 338 (IL RTE. 59)
CONTRACT NO. 62417	

CROSS SECTION	SURVEYED	BY	DATE
	PLOTTED		
NOTE BOOK	GRADES CHECKED		
	B.M. NOTED		
NO.	STRUCTURE NOTATNS CHKD		

CROSS SECTION	SURVEYED	BY	DATE
	PLOTTED		
NOTE BOOK	ALIGNMENT CHECKED		
	RT. OF WAY CHECKED		
NO.	CADD FILE NAME		

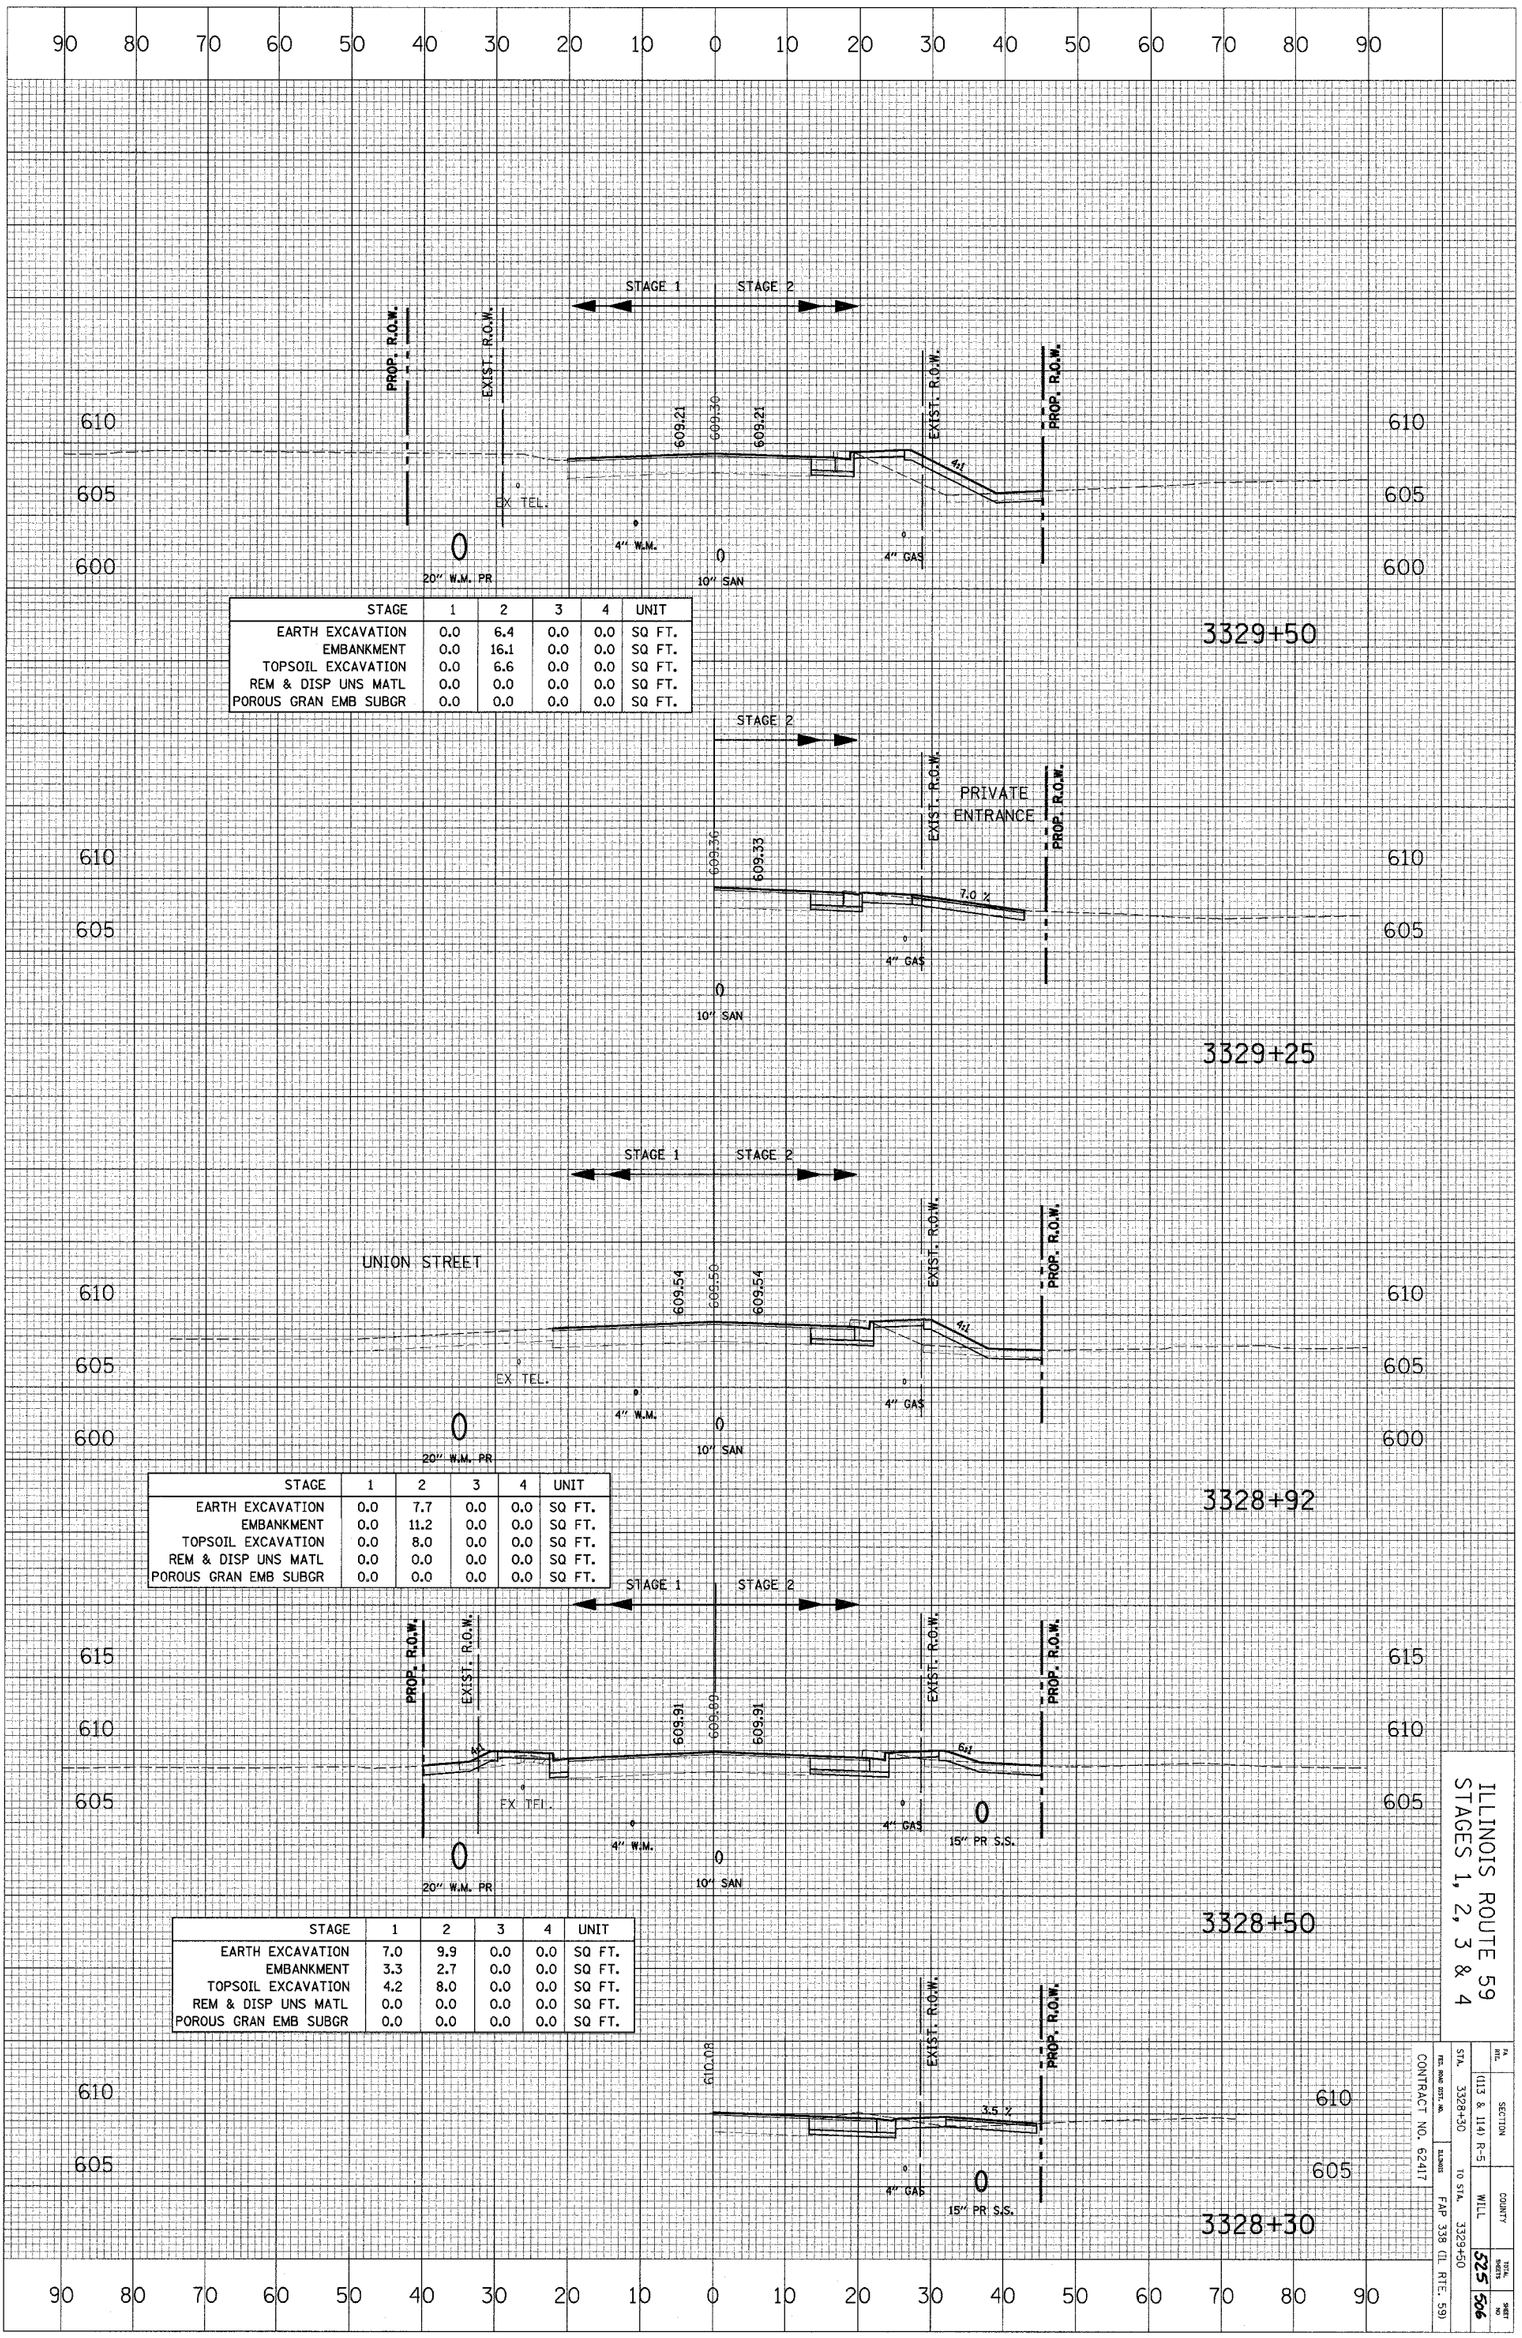

STAGE	1	2	3	4	UNIT
EARTH EXCAVATION	0.0	6.4	0.0	0.0	SQ FT.
EMBANKMENT	0.0	16.1	0.0	0.0	SQ FT.
TOPSOIL EXCAVATION	0.0	6.6	0.0	0.0	SQ FT.
REM & DISP UNS MATL	0.0	0.0	0.0	0.0	SQ FT.
POROUS GRAN EMB SUBGR	0.0	0.0	0.0	0.0	SQ FT.

STAGE	1	2	3	4	UNIT
EARTH EXCAVATION	0.0	7.7	0.0	0.0	SQ FT.
EMBANKMENT	0.0	11.2	0.0	0.0	SQ FT.
TOPSOIL EXCAVATION	0.0	8.0	0.0	0.0	SQ FT.
REM & DISP UNS MATL	0.0	0.0	0.0	0.0	SQ FT.
POROUS GRAN EMB SUBGR	0.0	0.0	0.0	0.0	SQ FT.


STAGE	1	2	3	4	UNIT
EARTH EXCAVATION	7.0	9.9	0.0	0.0	SQ FT.
EMBANKMENT	3.3	2.7	0.0	0.0	SQ FT.
TOPSOIL EXCAVATION	4.2	8.0	0.0	0.0	SQ FT.
REM & DISP UNS MATL	0.0	0.0	0.0	0.0	SQ FT.
POROUS GRAN EMB SUBGR	0.0	0.0	0.0	0.0	SQ FT.

ILLINOIS ROUTE 59
STAGES 1, 2, 3 & 4

FA RTE.	
SECTION	(113 & 114) R-5
COUNTY	WILL
TOTAL SHEETS	525
SHEET NO.	506
FED. ROAD DIST. NO.	
ILLINOIS	FAP 338 (IL RTE. 59)
CONTRACT NO. 62417	
STA. 3328+30	TO STA. 3329+50

CROSS SECTION		BY	DATE
NOTE BOOK	SURVEYED		
NO.	PLOTTED		
	GRADES CHECKED		
	D.M. NOTED		
	STRUCTURE NOTATIONS CHKD		

CROSS SECTION		BY	DATE
NOTE BOOK	SURVEYED		
NO.	PLOTTED		
	ALIGNMENT CHECKED		
	RT. OF WAY CHECKED		
	CADD FILE NAME		

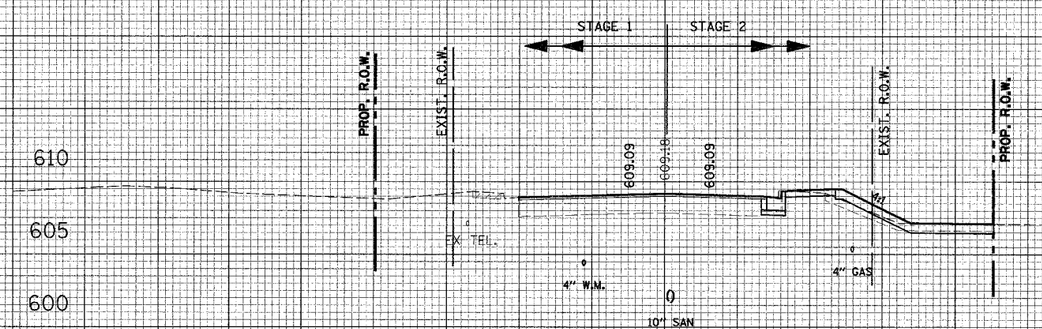

STAGE	1	2	3	4	UNIT
EARTH EXCAVATION	0.0	5.1	0.0	0.0	SQ FT.
EMBANKMENT	0.0	4.3	0.0	0.0	SQ FT.
TOPSOIL EXCAVATION	0.0	11.6	0.0	0.0	SQ FT.
REM & DISP UNS MATL	0.0	0.0	0.0	0.0	SQ FT.
POROUS GRAN EMB SUBGR	0.0	0.0	0.0	0.0	SQ FT.


3330+00

ILLINOIS ROUTE 59
STAGES 1, 2, 3 & 4

FA RTE.	SECTION			TOTAL SHEETS	SHEET NO.
	(113 & 114) R-5	COUNTY		525	507
STA. 3330+00	TO STA.	WILL			
RTE. MAP INST. NO.	ILLINOIS	FAP 338 (IL RTE. 59)			
CONTRACT NO. 62417					

CROSS SECTION		BY	DATE
	SURVEYED		
	PLOTTED		
NOTE BOOK	GRADES CHECKED		
	B.M. NOTED		
NO.	STRUCTURE NOTATIONS CHKD		

CROSS SECTION		BY	DATE
	SURVEYED		
	PLOTTED		
NOTE BOOK	ALIGNMENT CHECKED		
	RT. OF WAY CHECKED		
NO.	CADD FILE NAME		

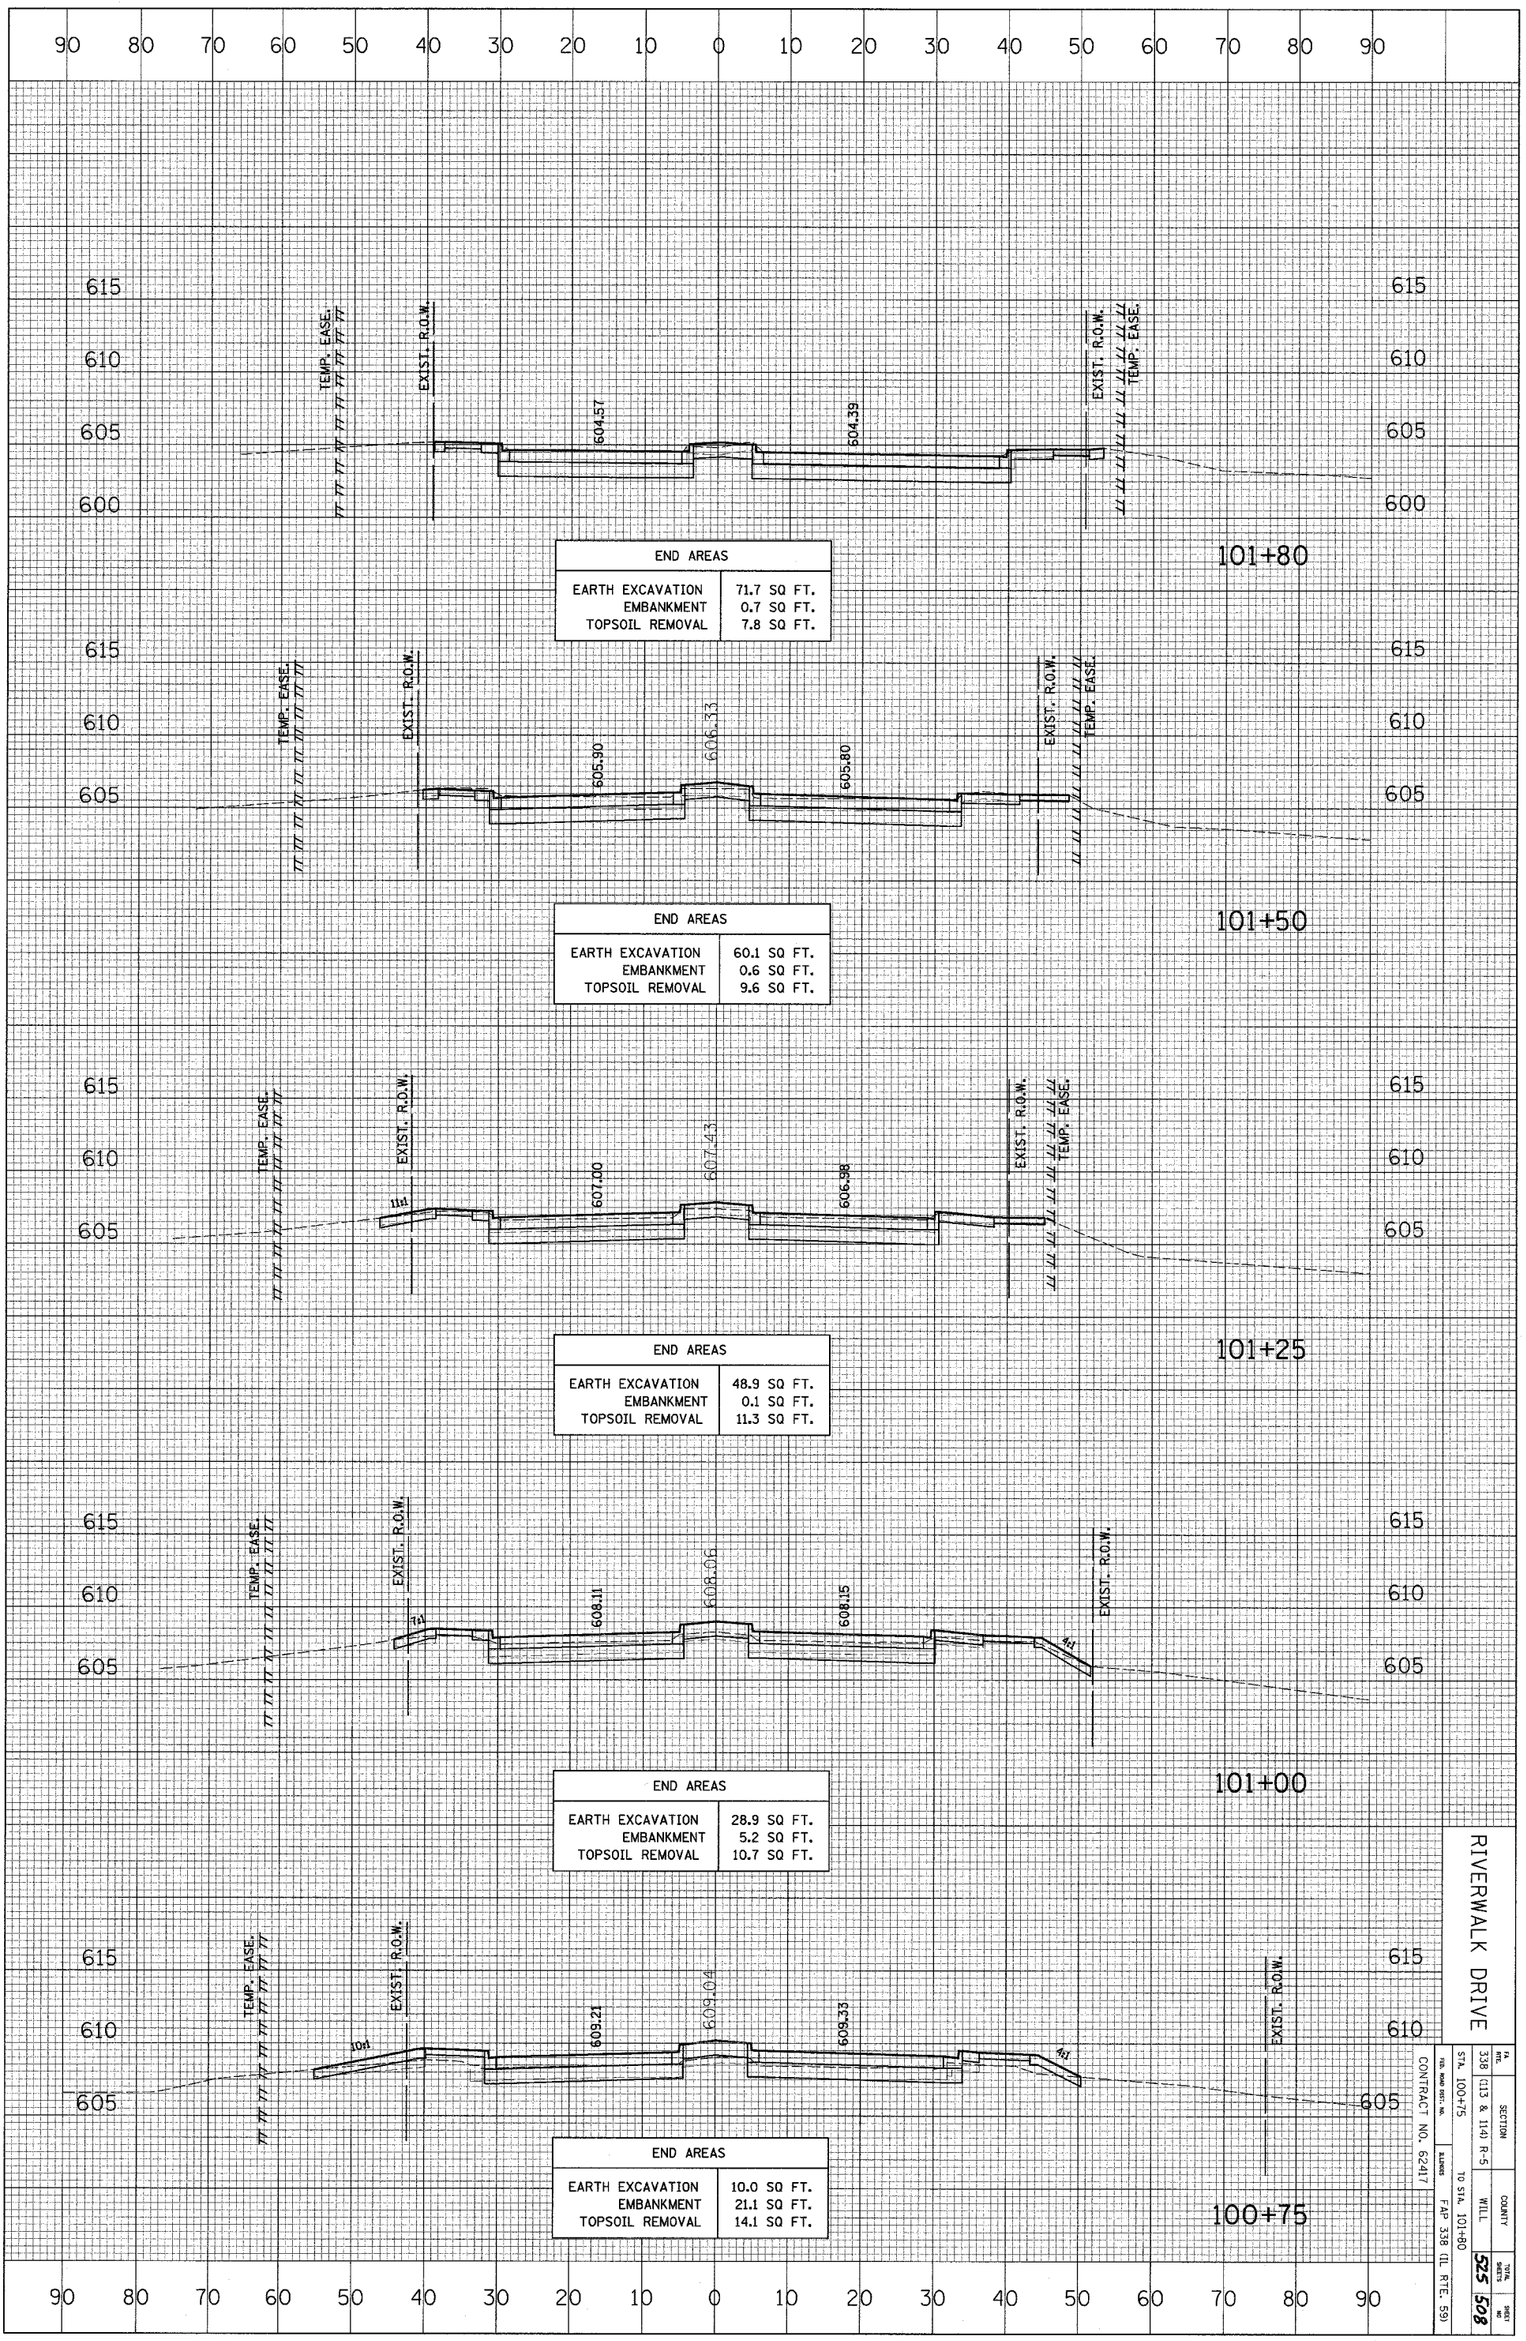

END AREAS	
EARTH EXCAVATION	71.7 SQ FT.
EMBANKMENT	0.7 SQ FT.
TOPSOIL REMOVAL	7.8 SQ FT.

END AREAS	
EARTH EXCAVATION	60.1 SQ FT.
EMBANKMENT	0.6 SQ FT.
TOPSOIL REMOVAL	9.6 SQ FT.

END AREAS	
EARTH EXCAVATION	48.9 SQ FT.
EMBANKMENT	0.1 SQ FT.
TOPSOIL REMOVAL	11.3 SQ FT.

END AREAS	
EARTH EXCAVATION	28.9 SQ FT.
EMBANKMENT	5.2 SQ FT.
TOPSOIL REMOVAL	10.7 SQ FT.


END AREAS	
EARTH EXCAVATION	10.0 SQ FT.
EMBANKMENT	21.1 SQ FT.
TOPSOIL REMOVAL	14.1 SQ FT.

RIVERWALK DRIVE

FA RTE.	SECTION	COUNTY	TOTAL SHEETS
338	(113 & 114) R-5	WILL	525
STA. 100+75	TO STA. 101+80	ILLINOIS	FAP 338 (IL RTE. 59)
CONTRACT NO. 62417			

CROSS SECTION		BY	DATE
	SURVEYED		
	PLOTTED		
NOTE BOOK	GRADES CHECKED		
	R.M. NOTED		
NO.	STRUCTURE NOTATIONS CH'KD		

CROSS SECTION		BY	DATE
	SURVEYED		
	PLOTTED		
NOTE BOOK	ALIGNMENT CHECKED		
	RT. OF WAY CHECKED		
NO.	CADD FILE NAME		

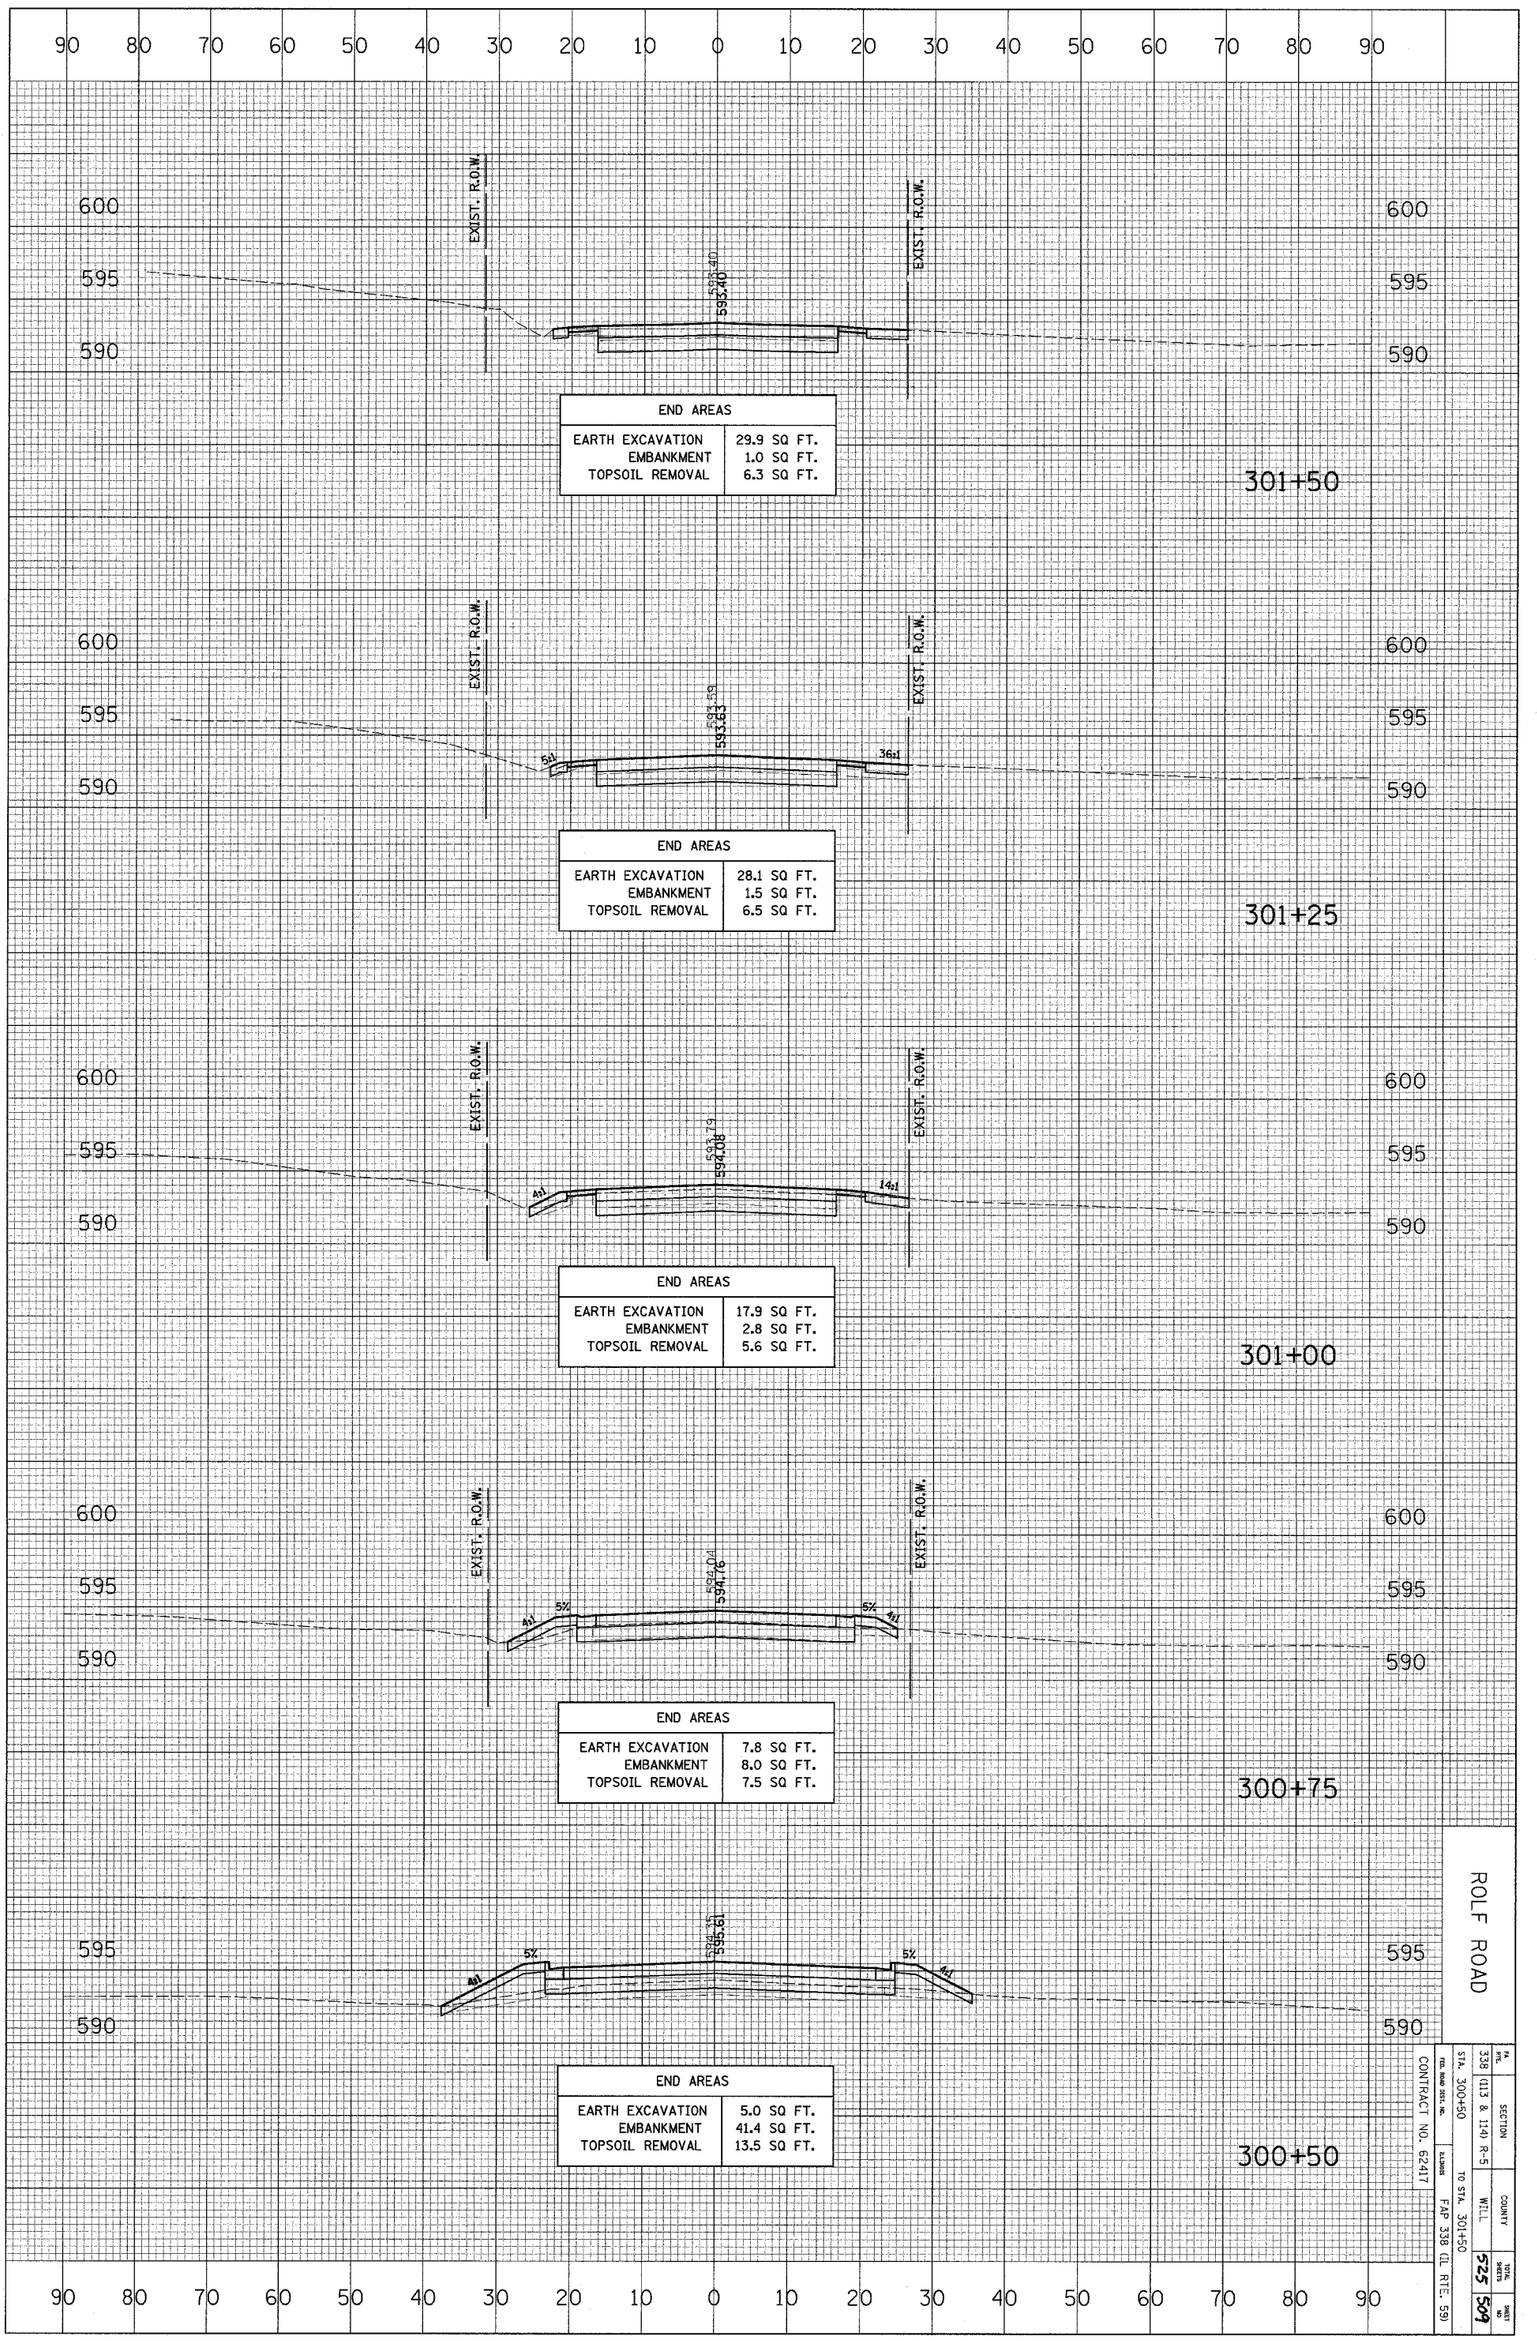

FA RTE.	SECTION		
338	(13 & 14) R-5		
STA. 300+50		COUNTY	
	TO STA. 301+50	WILL	
CONTRACT NO. 62417		FAP 338 (IL RTE. 59)	
		TOTAL SHEETS	SHEET NO.
		525	509

CROSS SECTION		BY	DATE
NOTE BOOK	SURVEYED		
	PLOTTED		
	GRADES CHECKED		
NO.	R.W. NOTED		
	STRUCTURE NOTATNS CHKD		

CROSS SECTION		BY	DATE
NOTE BOOK	SURVEYED		
	PLOTTED		
	ALIGNMENT CHECKED		
NO.	RT. OF WAY CHECKED		
	CADD FILE NAME		

90 80 70 60 50 40 30 20 10 0 10 20 30 40 50 60 70 80 90

610
605
600

EXIST. R.O.W.

604.28

604.14

4%

EXIST. R.O.W.

END AREAS	
EARTH EXCAVATION	33.2 SQ FT.
EMBANKMENT	12.4 SQ FT.
TOPSOIL EXCAVATION	21.1 SQ FT.

399+25

610
605
600

EXIST. R.O.W.

15%

604.08

604.05

EXIST. R.O.W.

END AREAS	
EARTH EXCAVATION	49.8 SQ FT.
EMBANKMENT	4.1 SQ FT.
TOPSOIL EXCAVATION	16.0 SQ FT.

399+00

610
605
600

EXIST. R.O.W.

604.17

604.16

EXIST. R.O.W.

END AREAS	
EARTH EXCAVATION	51.0 SQ FT.
EMBANKMENT	1.9 SQ FT.
TOPSOIL EXCAVATION	12.3 SQ FT.

398+75


90 80 70 60 50 40 30 20 10 0 10 20 30 40 50 60 70 80 90

DAYFIELD AVE.

FA RTE. 338	SECTION (113 & 114) R-5		COUNTY WILL	TOTAL SHEETS 525	SHEET NO 510
STA. 398+75		TO STA. 399+25			
ROAD DIST. NO.	ILLINOIS		FAP 338 (IL RTE. 59)		
CONTRACT NO. 62417					

CROSS SECTION	SURVEYED	BY	DATE
	PLOTTED		
NOTE BOOK	GRADES CHECKED		
NO.	B.M. NOTED		
	STRUCTURE NOTATNS CH'KD		

CROSS SECTION	SURVEYED	BY	DATE
	PLOTTED		
NOTE BOOK	ALIGNMENT CHECKED		
NO.	RT. OF WAY CHECKED		
	CADD FILE NAME		

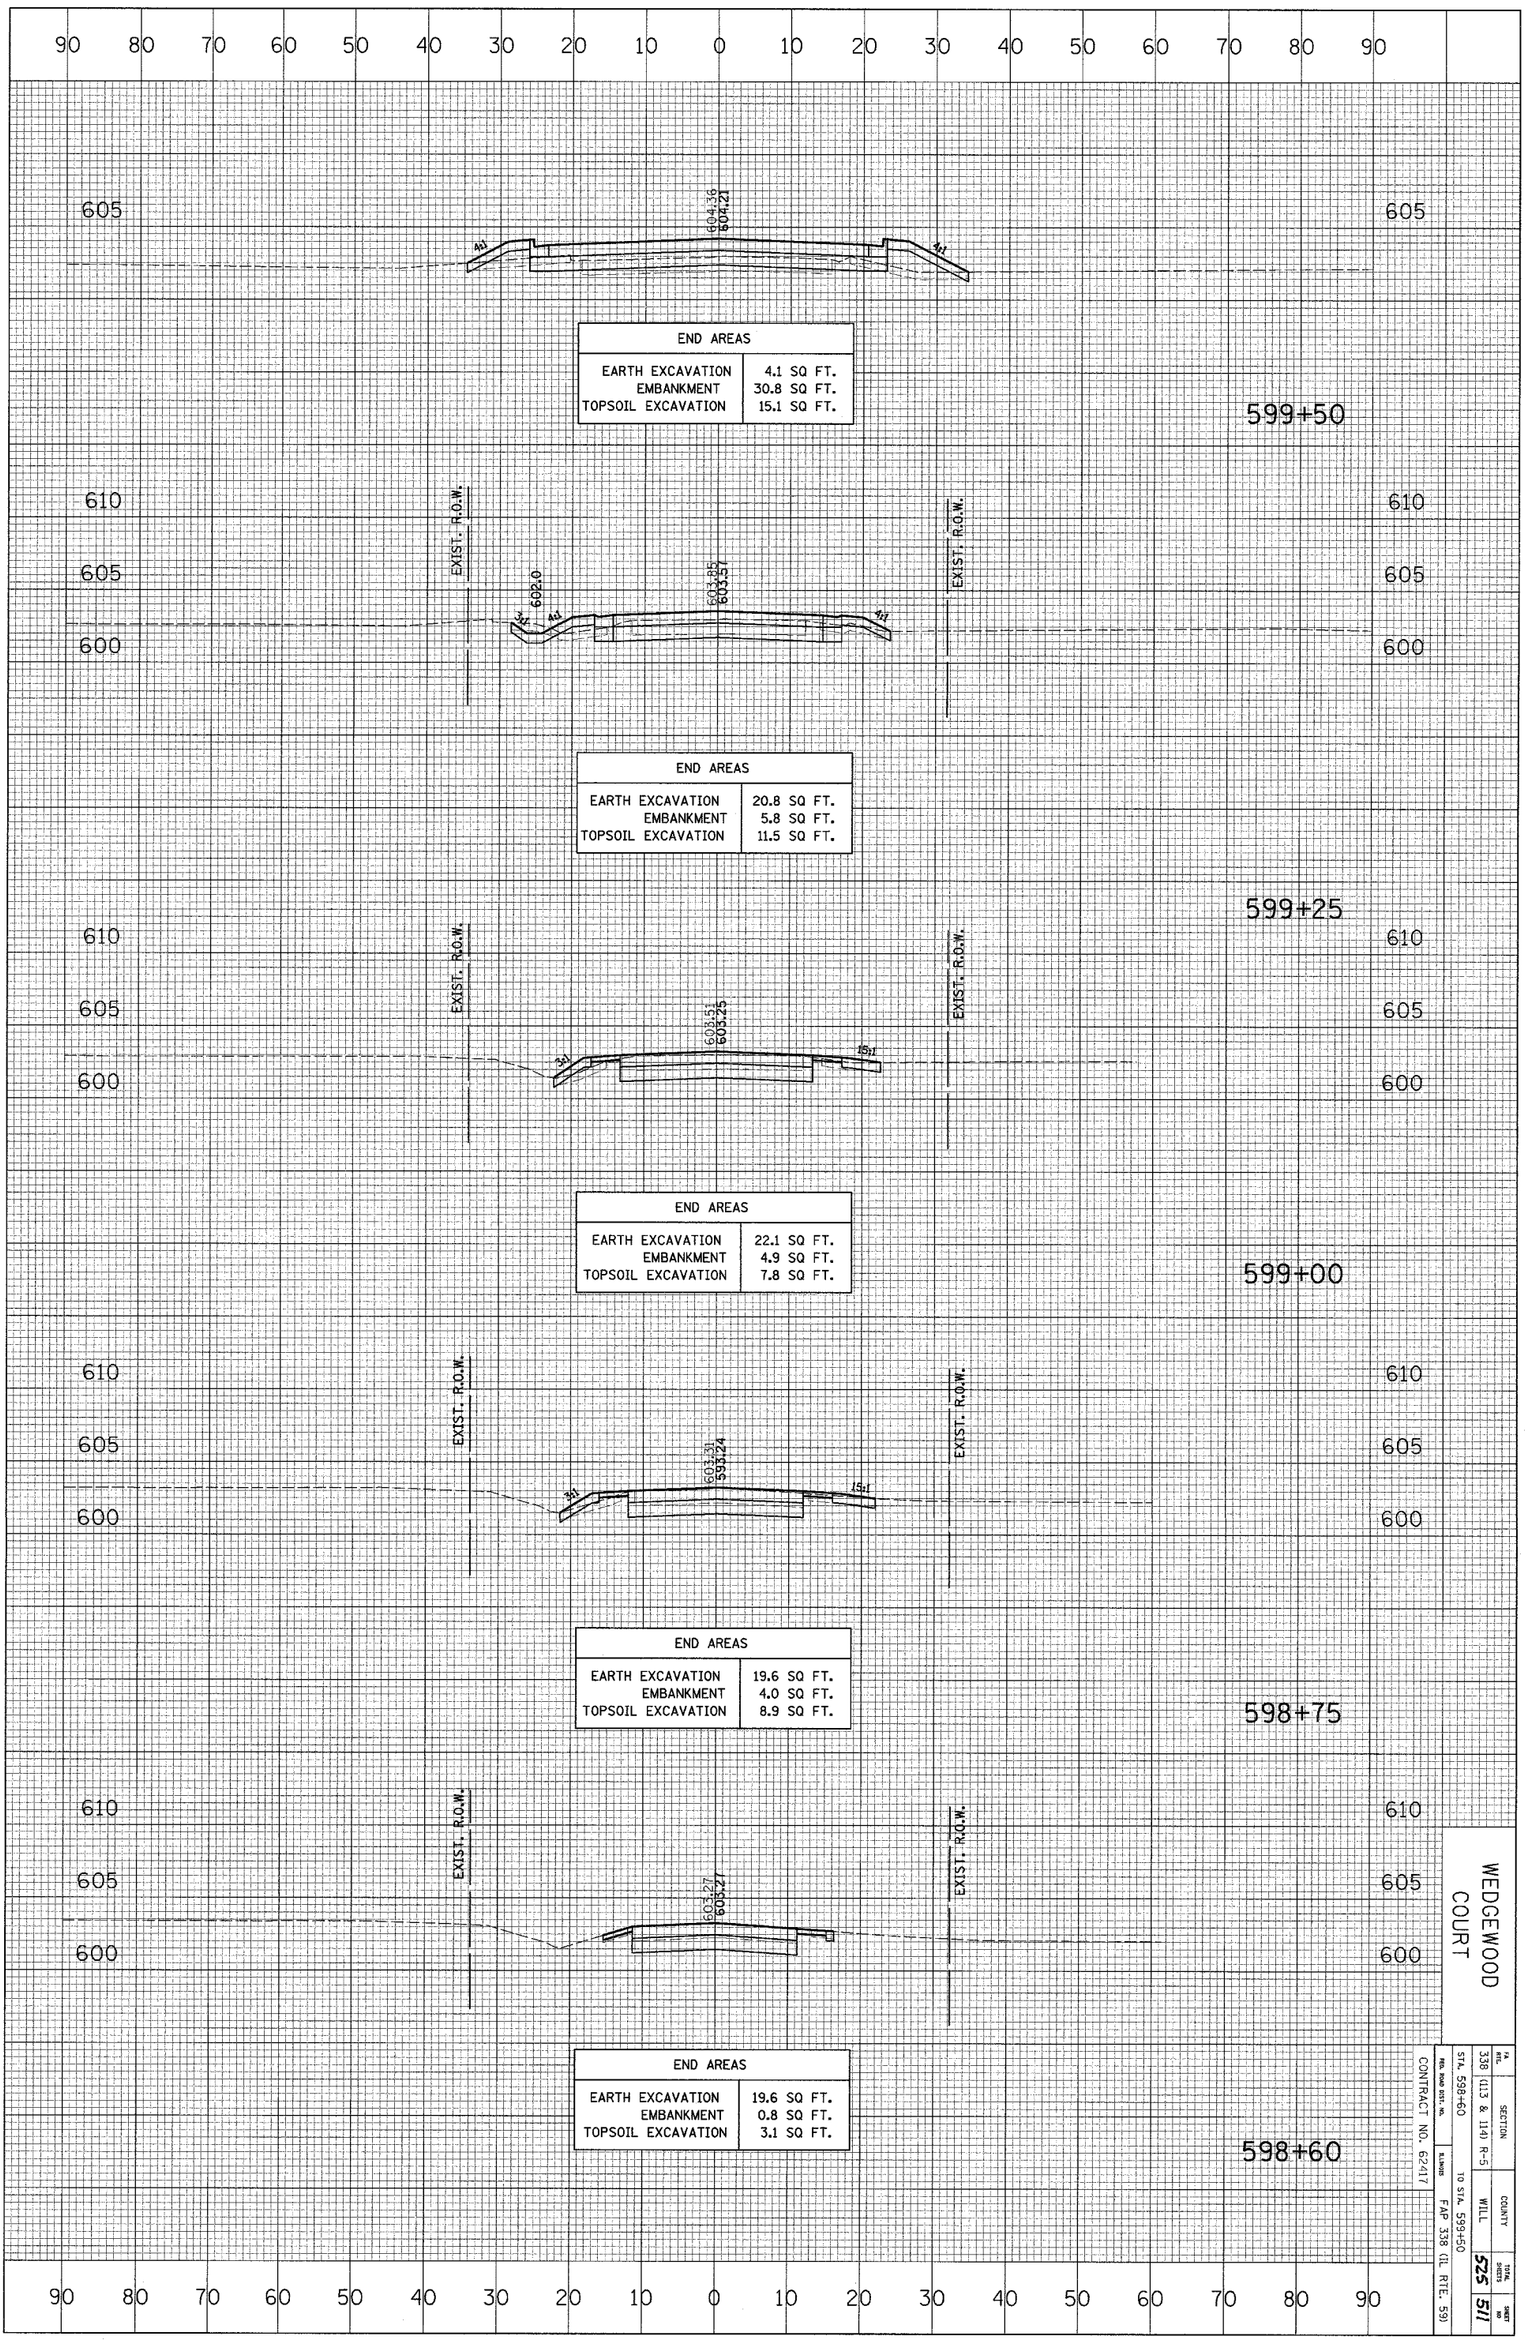


WEDGEWOOD COURT

F.A. RTE.	SECTION			
338	(113 & 149 R-5)			
STA. 598+60				
REG. ENGR. SERV. NO.	CONTRACT NO. 62417			
		ILLINOIS	COUNTY	TOTAL SHEETS
		TO STA. 599+50	WILL	525
			FAP 338 (IL RTE. 59)	SHEET NO. 511

CROSS SECTION		BY	DATE
	SURVEYED		
	PLOTTED		
NOTE BOOK	GRADES CHECKED		
	S.M. NOTED		
NO.	STRUCTURE NOTATIONS CHKD		

CROSS SECTION		BY	DATE
	SURVEYED		
	PLOTTED		
NOTE BOOK	ALIGNMENT CHECKED		
	RT. OF WAY CHECKED		
NO.	CADD FILE NAME		

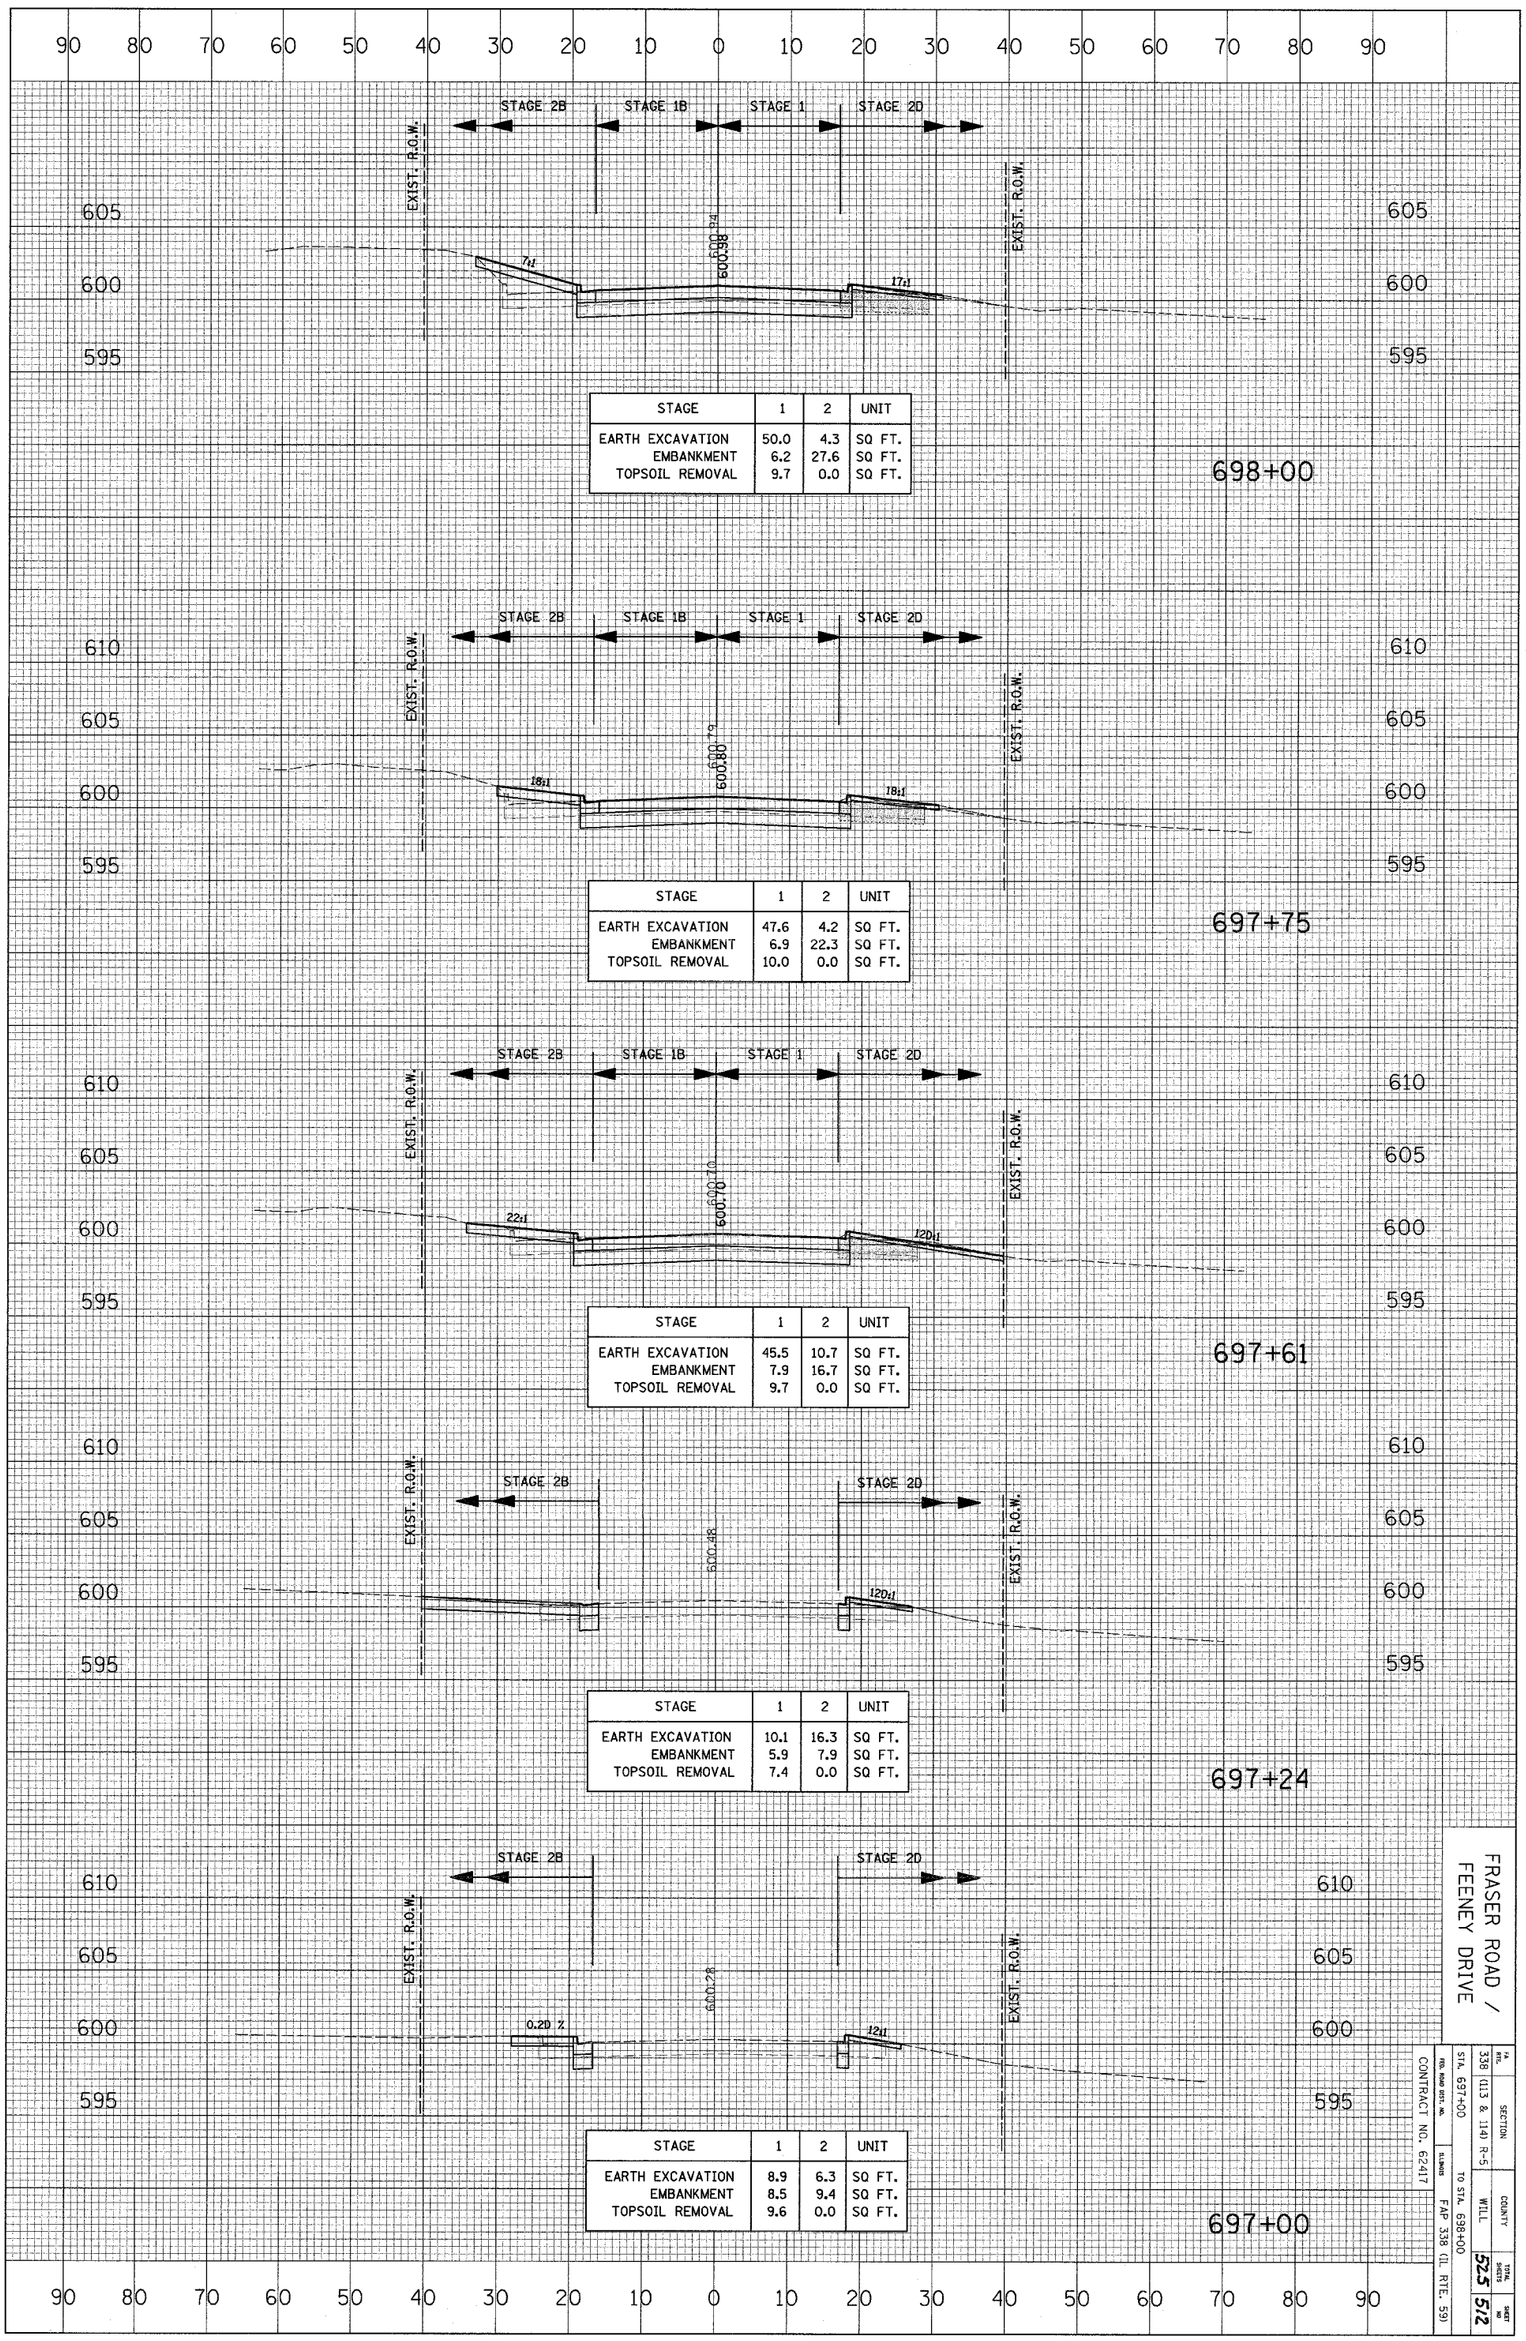

STAGE	1	2	UNIT
EARTH EXCAVATION	50.0	4.3	SQ FT.
EMBANKMENT	6.2	27.6	SQ FT.
TOPSOIL REMOVAL	9.7	0.0	SQ FT.

698+00

STAGE	1	2	UNIT
EARTH EXCAVATION	47.6	4.2	SQ FT.
EMBANKMENT	6.9	22.3	SQ FT.
TOPSOIL REMOVAL	10.0	0.0	SQ FT.

697+75

STAGE	1	2	UNIT
EARTH EXCAVATION	45.5	10.7	SQ FT.
EMBANKMENT	7.9	16.7	SQ FT.
TOPSOIL REMOVAL	9.7	0.0	SQ FT.

697+61

STAGE	1	2	UNIT
EARTH EXCAVATION	10.1	16.3	SQ FT.
EMBANKMENT	5.9	7.9	SQ FT.
TOPSOIL REMOVAL	7.4	0.0	SQ FT.

697+24

STAGE	1	2	UNIT
EARTH EXCAVATION	8.9	6.3	SQ FT.
EMBANKMENT	8.5	9.4	SQ FT.
TOPSOIL REMOVAL	9.6	0.0	SQ FT.

697+00

FRASER ROAD / FEENEY DRIVE


RTE.	SECTION
338	(113 & 149 R-5)
STA. 697+00	TO STA. 698+00
ROUTE MARKER NO.	NUMBER
CONTRACT NO. 62417	FAP 338 (IL RTE. 59)

COUNTY	TOTAL SHEETS	SHEET NO
WILL	525	512

CROSS SECTION	SURVEYED	BY	DATE
	PLOTTED		
NOTE BOOK	GRADES CHECKED		
	B.M. NOTED		
NO.	STRUCTURE NOTATIONS CH'KD		


CROSS SECTION	SURVEYED	BY	DATE
	PLOTTED		
NOTE BOOK	ALIGNMENT CHECKED		
	RT. OF WAY CHECKED		
NO.	CADD FILE NAME		

IL ROUTE 59 & FRASER RD./ FEENEY DR. INTERSECTION

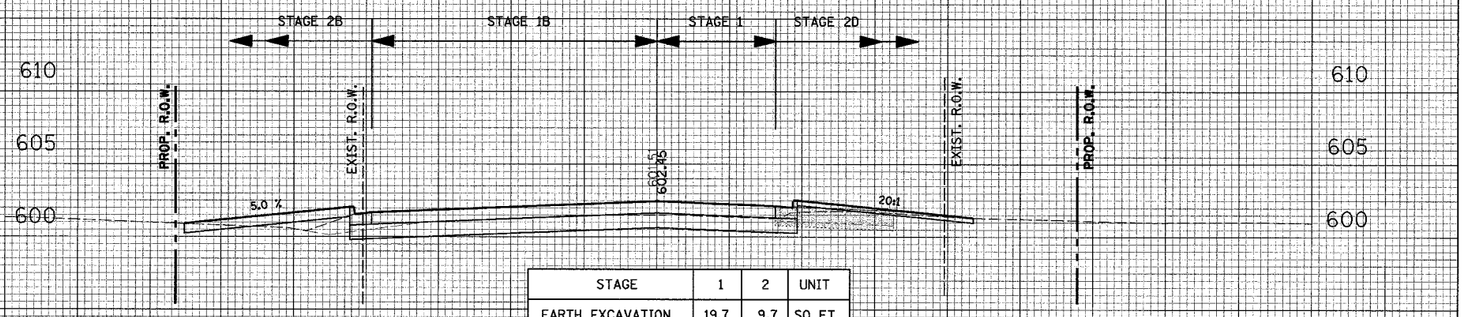


STAGE	1	2	UNIT
EARTH EXCAVATION	19.7	9.7	SQ FT.
EMBANKMENT	16.1	20.0	SQ FT.
TOPSOIL REMOVAL	11.8	0.0	SQ FT.

699+25

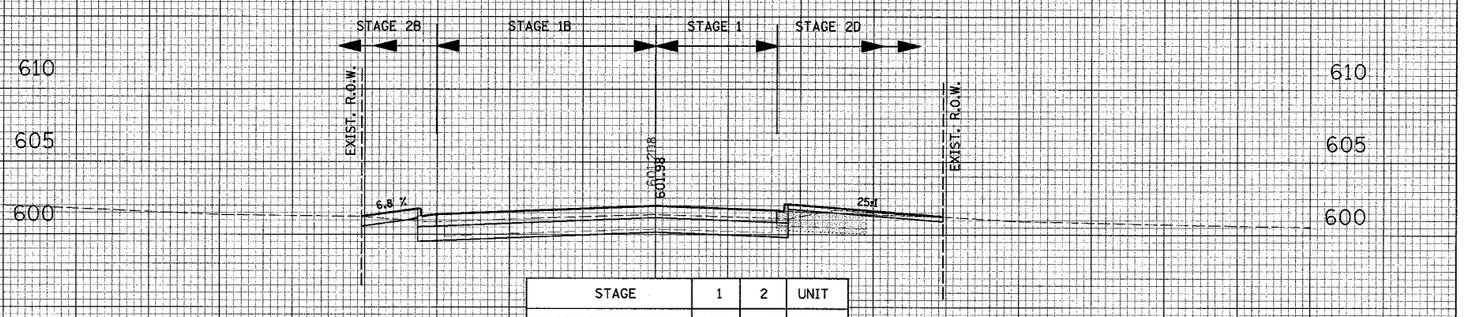


STAGE	1	2	UNIT
EARTH EXCAVATION	25.5	8.9	SQ FT.
EMBANKMENT	6.0	11.2	SQ FT.
TOPSOIL REMOVAL	9.5	0.0	SQ FT.

699+00

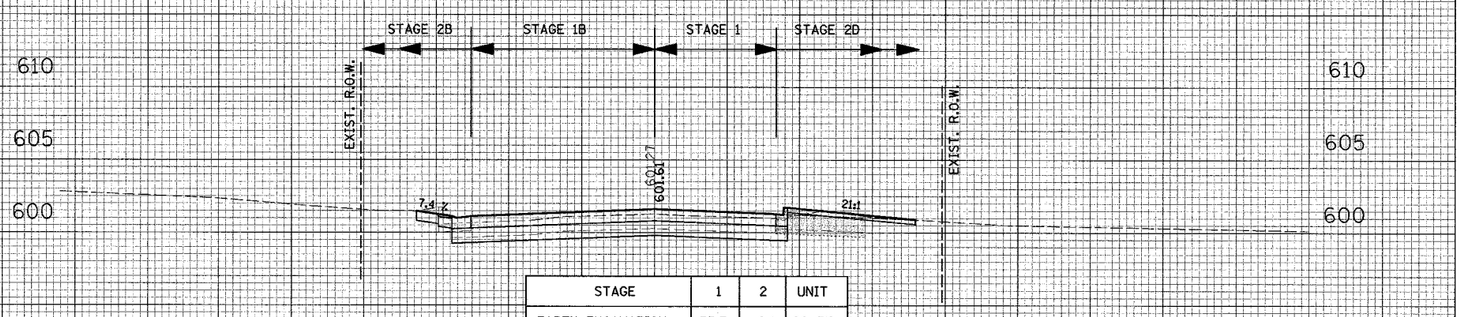


STAGE	1	2	UNIT
EARTH EXCAVATION	35.7	6.1	SQ FT.
EMBANKMENT	6.0	12.0	SQ FT.
TOPSOIL REMOVAL	9.4	0.0	SQ FT.

698+75

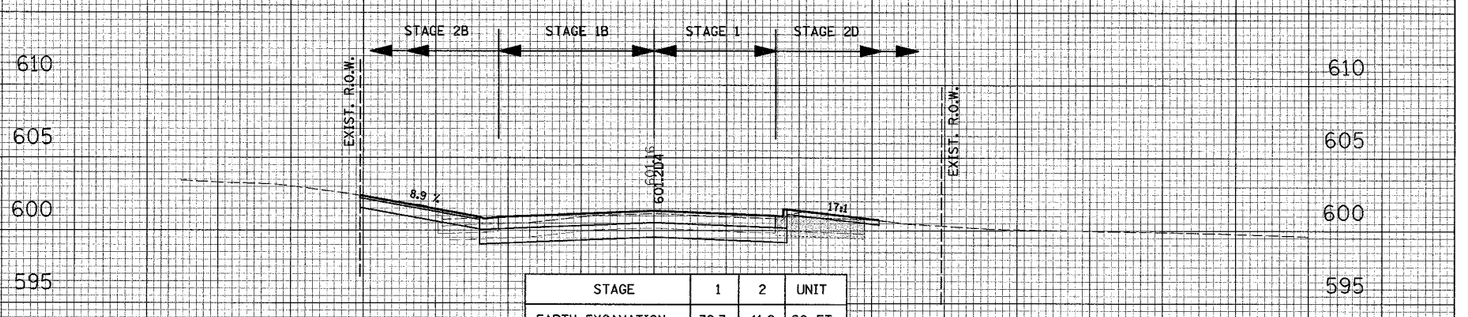

STAGE	1	2	UNIT
EARTH EXCAVATION	39.3	11.9	SQ FT.
EMBANKMENT	6.2	15.5	SQ FT.
TOPSOIL REMOVAL	9.2	0.0	SQ FT.

698+50

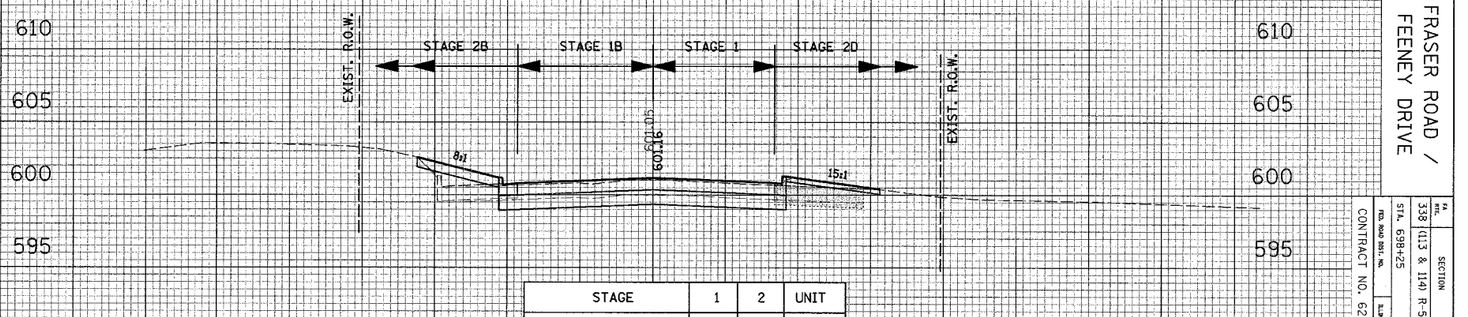

STAGE	1	2	UNIT
EARTH EXCAVATION	44.8	4.1	SQ FT.
EMBANKMENT	6.1	24.2	SQ FT.
TOPSOIL REMOVAL	10.0	0.0	SQ FT.


698+25

FRASER ROAD / FEENEY DRIVE

FA RTE.	SECTION
338	(113 & 141) R-5
STA. 698+25	COUNTY
TO STA. 699+25	WILL
ILLINOIS	TOTAL SHEETS
FAP 338 (IL RTE. 59)	525
CONTRACT NO. 62417	SHEET NO. 5/3
PROJECT NO.	

CROSS SECTION		BY	DATE
	SURVEYED		
	PLOTTED		
NOTE BOOK	GRADES CHECKED		
	S.M. NOTED		
NO.	STRUCTURE NOTAT'NS CHK'D		

CROSS SECTION		BY	DATE
	SURVEYED		
	PLOTTED		
NOTE BOOK	ALIGNMENT CHECKED		
	RT. OF WAY CHECKED		
NO.	CADD FILE NAME		

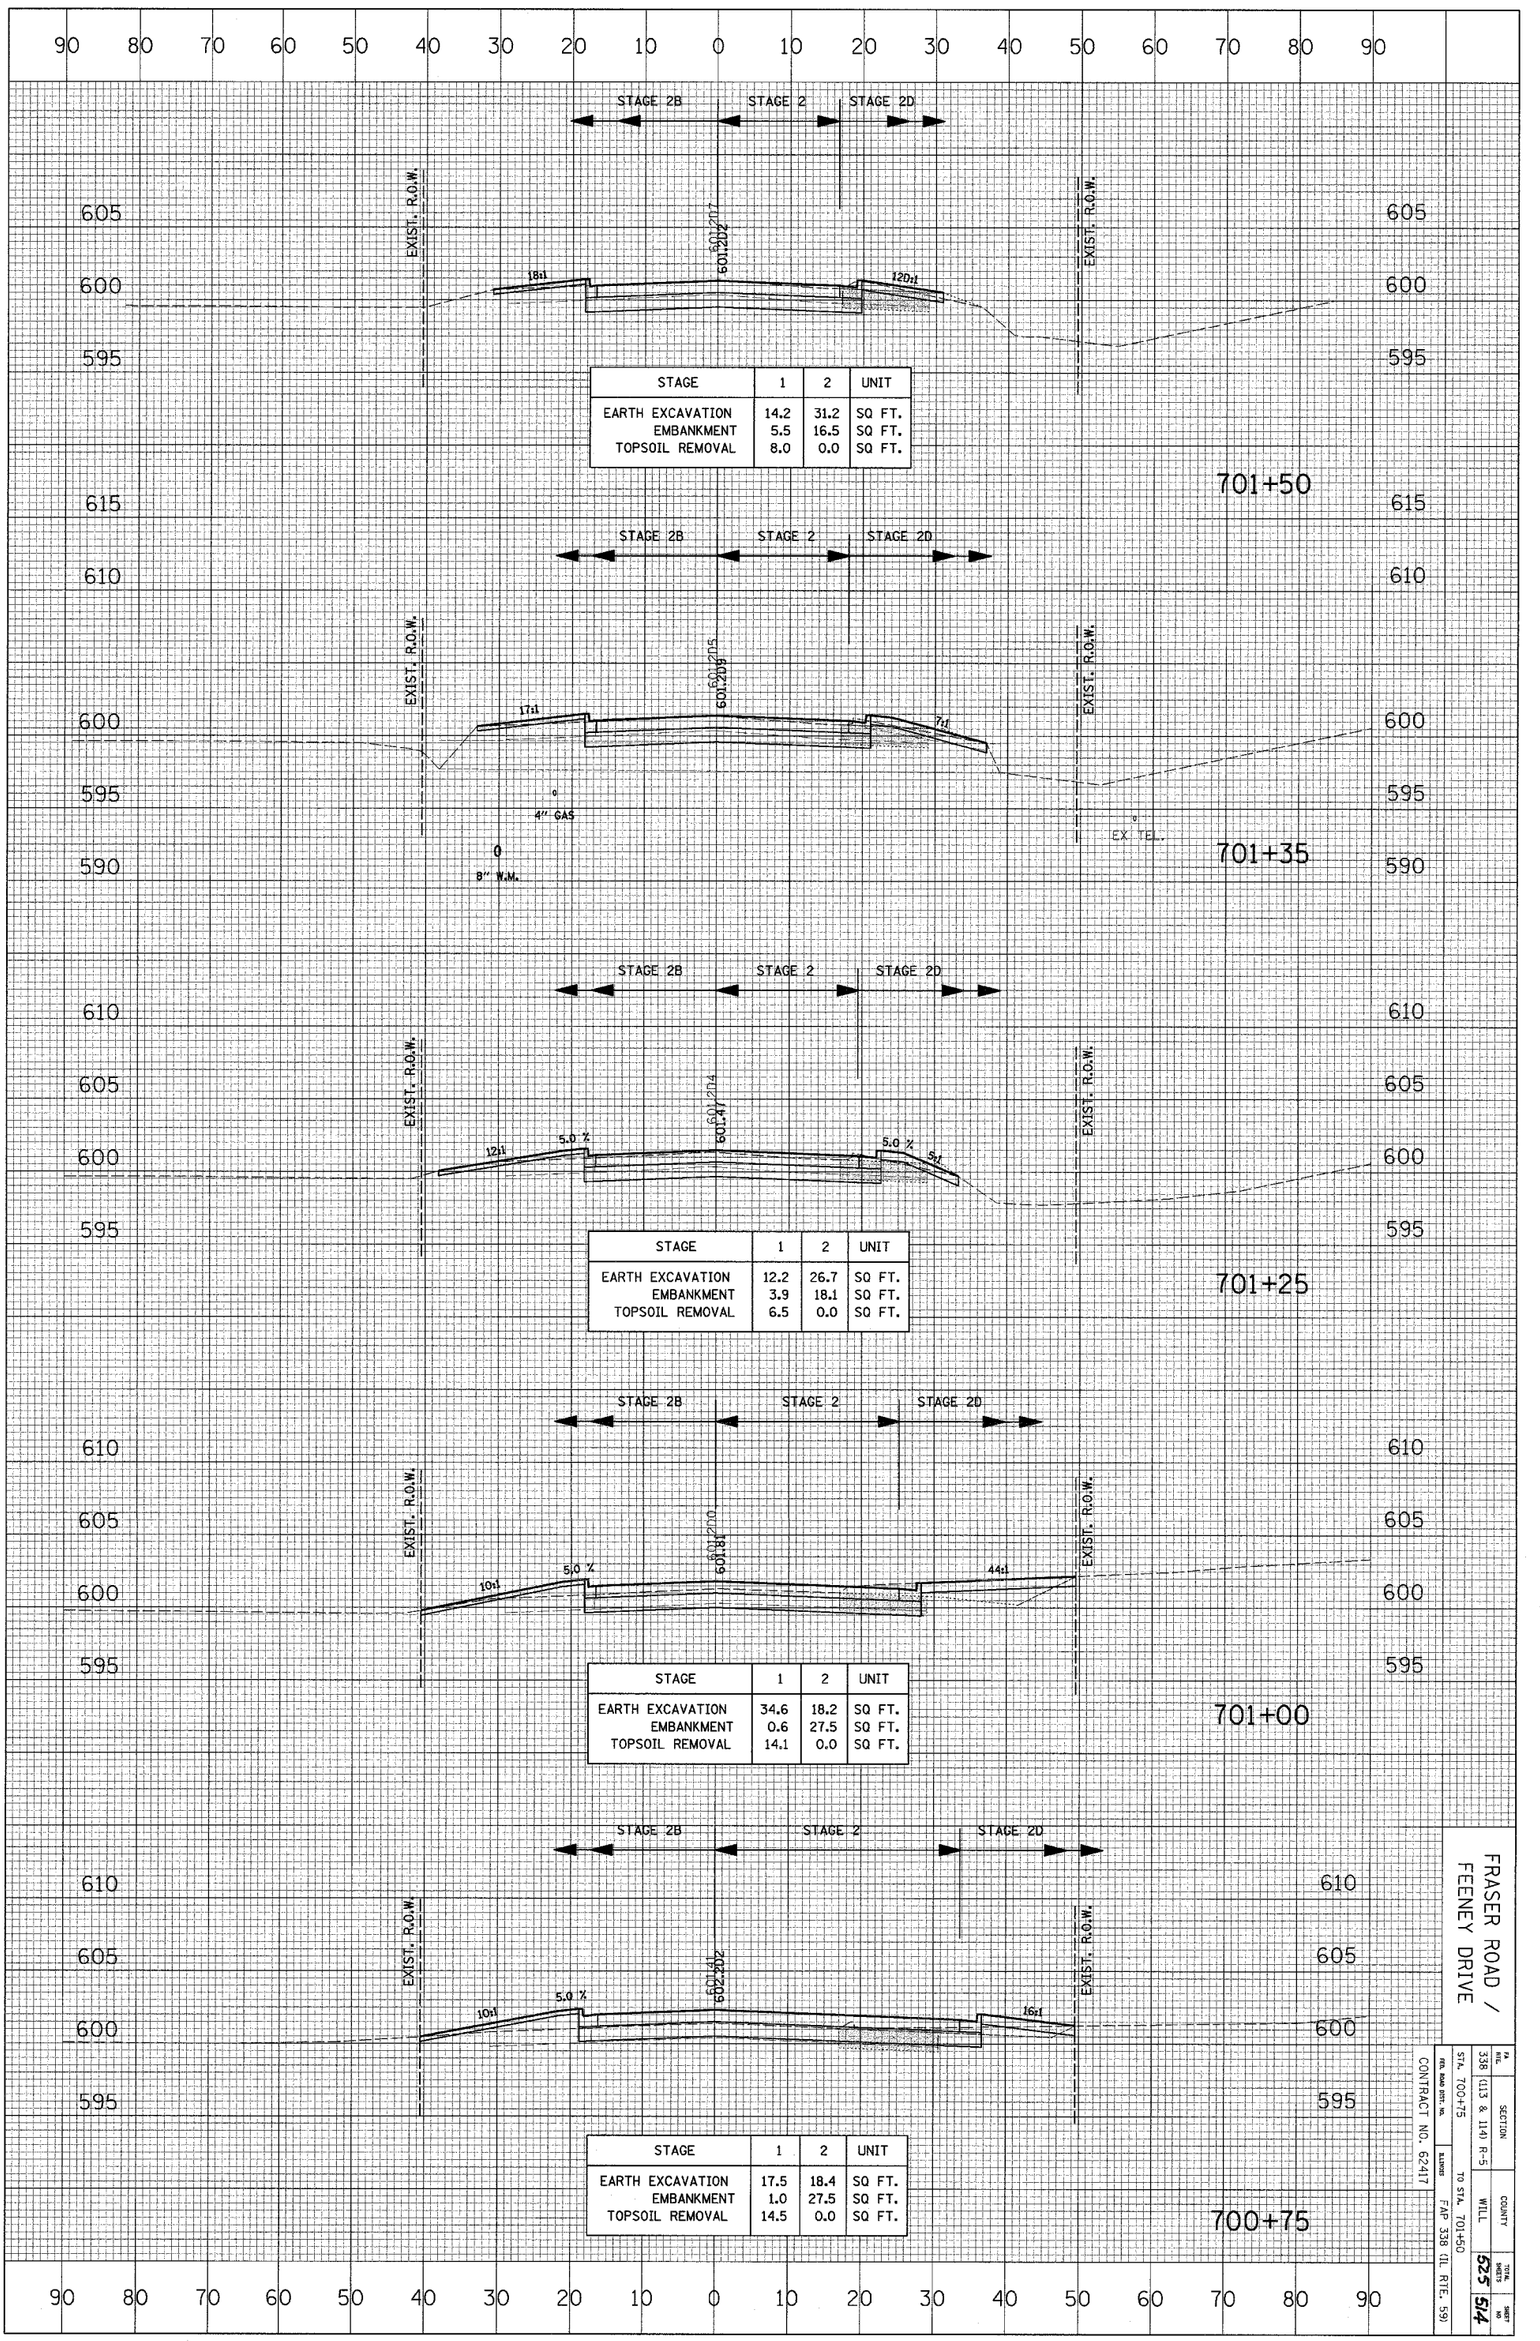

STAGE	1	2	UNIT
EARTH EXCAVATION	14.2	31.2	SQ FT.
EMBANKMENT	5.5	16.5	SQ FT.
TOPSOIL REMOVAL	8.0	0.0	SQ FT.

STAGE	1	2	UNIT
EARTH EXCAVATION	12.2	26.7	SQ FT.
EMBANKMENT	3.9	18.1	SQ FT.
TOPSOIL REMOVAL	6.5	0.0	SQ FT.

STAGE	1	2	UNIT
EARTH EXCAVATION	34.6	18.2	SQ FT.
EMBANKMENT	0.6	27.5	SQ FT.
TOPSOIL REMOVAL	14.1	0.0	SQ FT.


STAGE	1	2	UNIT
EARTH EXCAVATION	17.5	18.4	SQ FT.
EMBANKMENT	1.0	27.5	SQ FT.
TOPSOIL REMOVAL	14.5	0.0	SQ FT.

FRASER ROAD / FEENEY DRIVE

FA RTE. 338	SECTION (113 & 114) R-5		
STA. 700+75		COUNTY WILL	TOTAL SHEETS 525
CONTR. NUMBER NO.	ILLINOIS	TO STA. 701+50	SHEET NO 514
CONTRACT NO. 62417		FAP 338 (IL RTE. 59)	

CROSS SECTION	SURVEYED	BY	DATE
	PLOTTED		
NOTE BOOK	GRADES CHECKED		
NO.	S.M. NOTED		
	STRUCTURE NOTATIONS CHKD		

CROSS SECTION	SURVEYED	BY	DATE
	PLOTTED		
NOTE BOOK	ALIGNMENT CHECKED		
NO.	RT. OF WAY CHECKED		
	CADD FILE NAME		

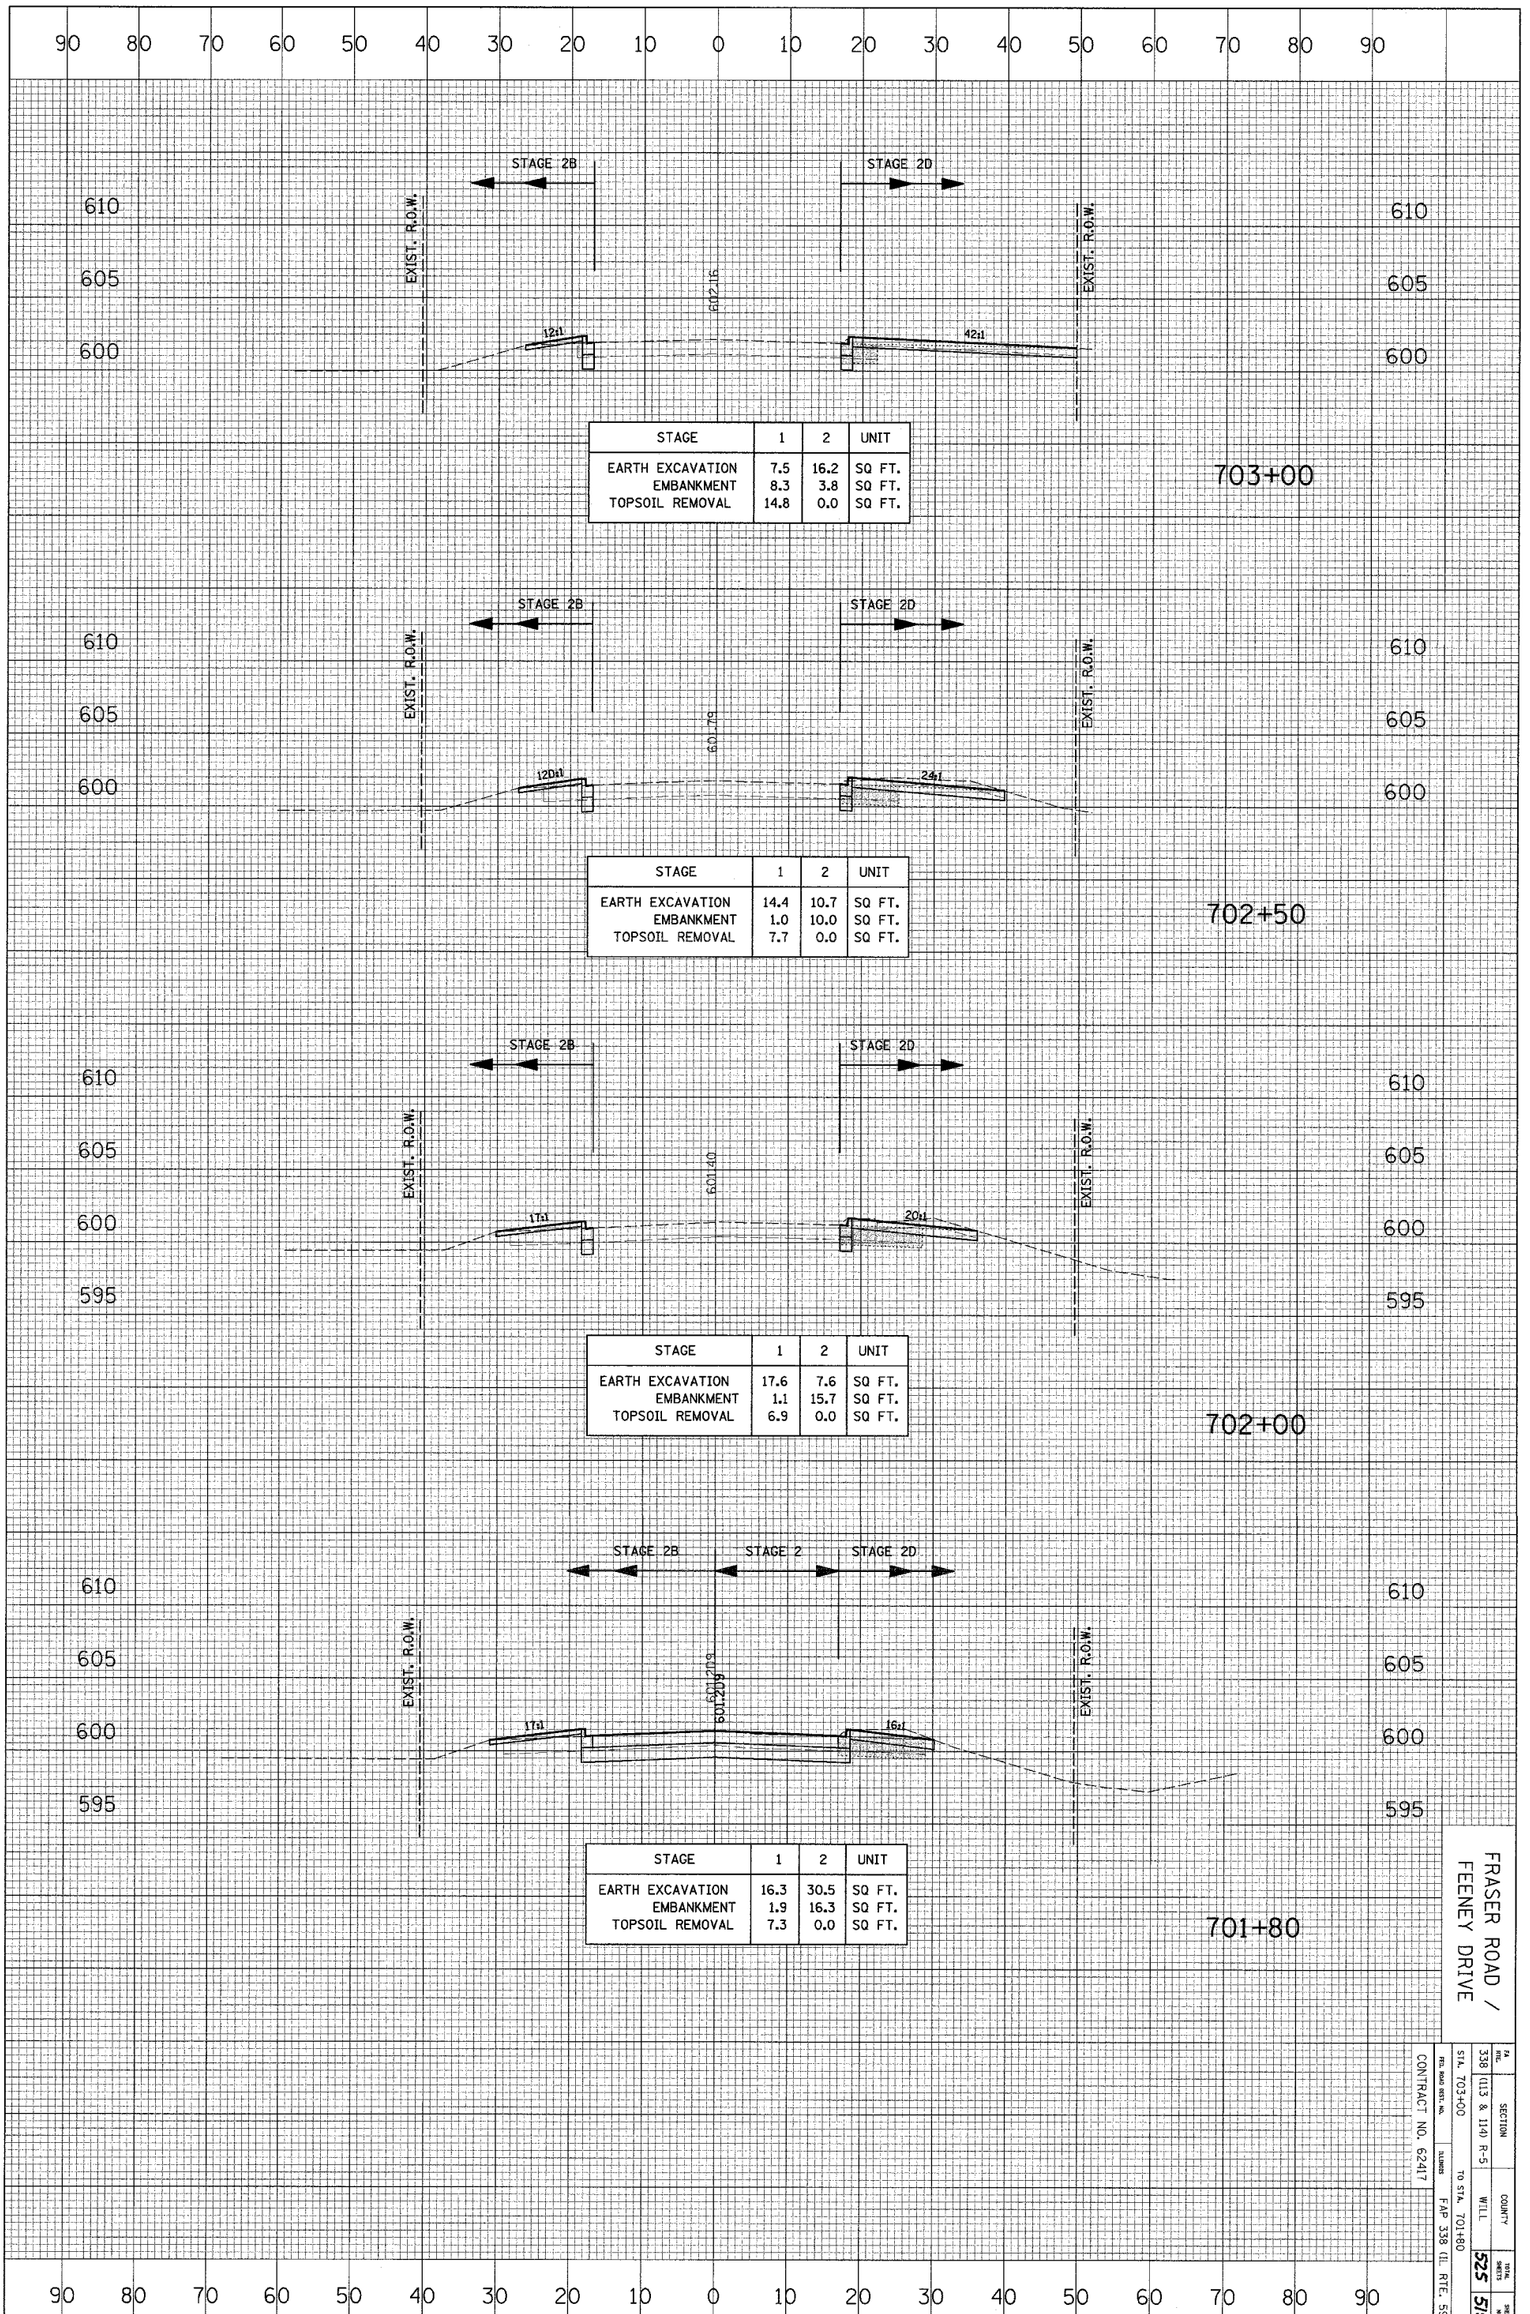

STAGE	1	2	UNIT
EARTH EXCAVATION	7.5	16.2	SQ FT.
EMBANKMENT	8.3	3.8	SQ FT.
TOPSOIL REMOVAL	14.8	0.0	SQ FT.

703+00

STAGE	1	2	UNIT
EARTH EXCAVATION	14.4	10.7	SQ FT.
EMBANKMENT	1.0	10.0	SQ FT.
TOPSOIL REMOVAL	7.7	0.0	SQ FT.

702+50

STAGE	1	2	UNIT
EARTH EXCAVATION	17.6	7.6	SQ FT.
EMBANKMENT	1.1	15.7	SQ FT.
TOPSOIL REMOVAL	6.9	0.0	SQ FT.

702+00

STAGE	1	2	UNIT
EARTH EXCAVATION	16.3	30.5	SQ FT.
EMBANKMENT	1.9	16.3	SQ FT.
TOPSOIL REMOVAL	7.3	0.0	SQ FT.


701+80

FRASER ROAD / FEENEY DRIVE

F.A. RTE.	SECTION
338	(113 & 114) FR-5
STA. 703+00	WILL
TO STA. 701+80	COUNTY
FAP 338 (IL RTE. 59)	TOTAL SHEETS 525
CONTRACT NO. 62417	SHEET NO. 515

CROSS SECTION		BY	DATE
NOTE BOOK	SURVEYED PLOTTED GRADES CHECKED B.M. NOTED STRUCTURE NOTAT'NS CH'KD		
NO.			

CROSS SECTION		BY	DATE
NOTE BOOK	SURVEYED PLOTTED ALIGNMENT CHECKED RT. OF WAY CHECKED CADD FILE NAME		
NO.			

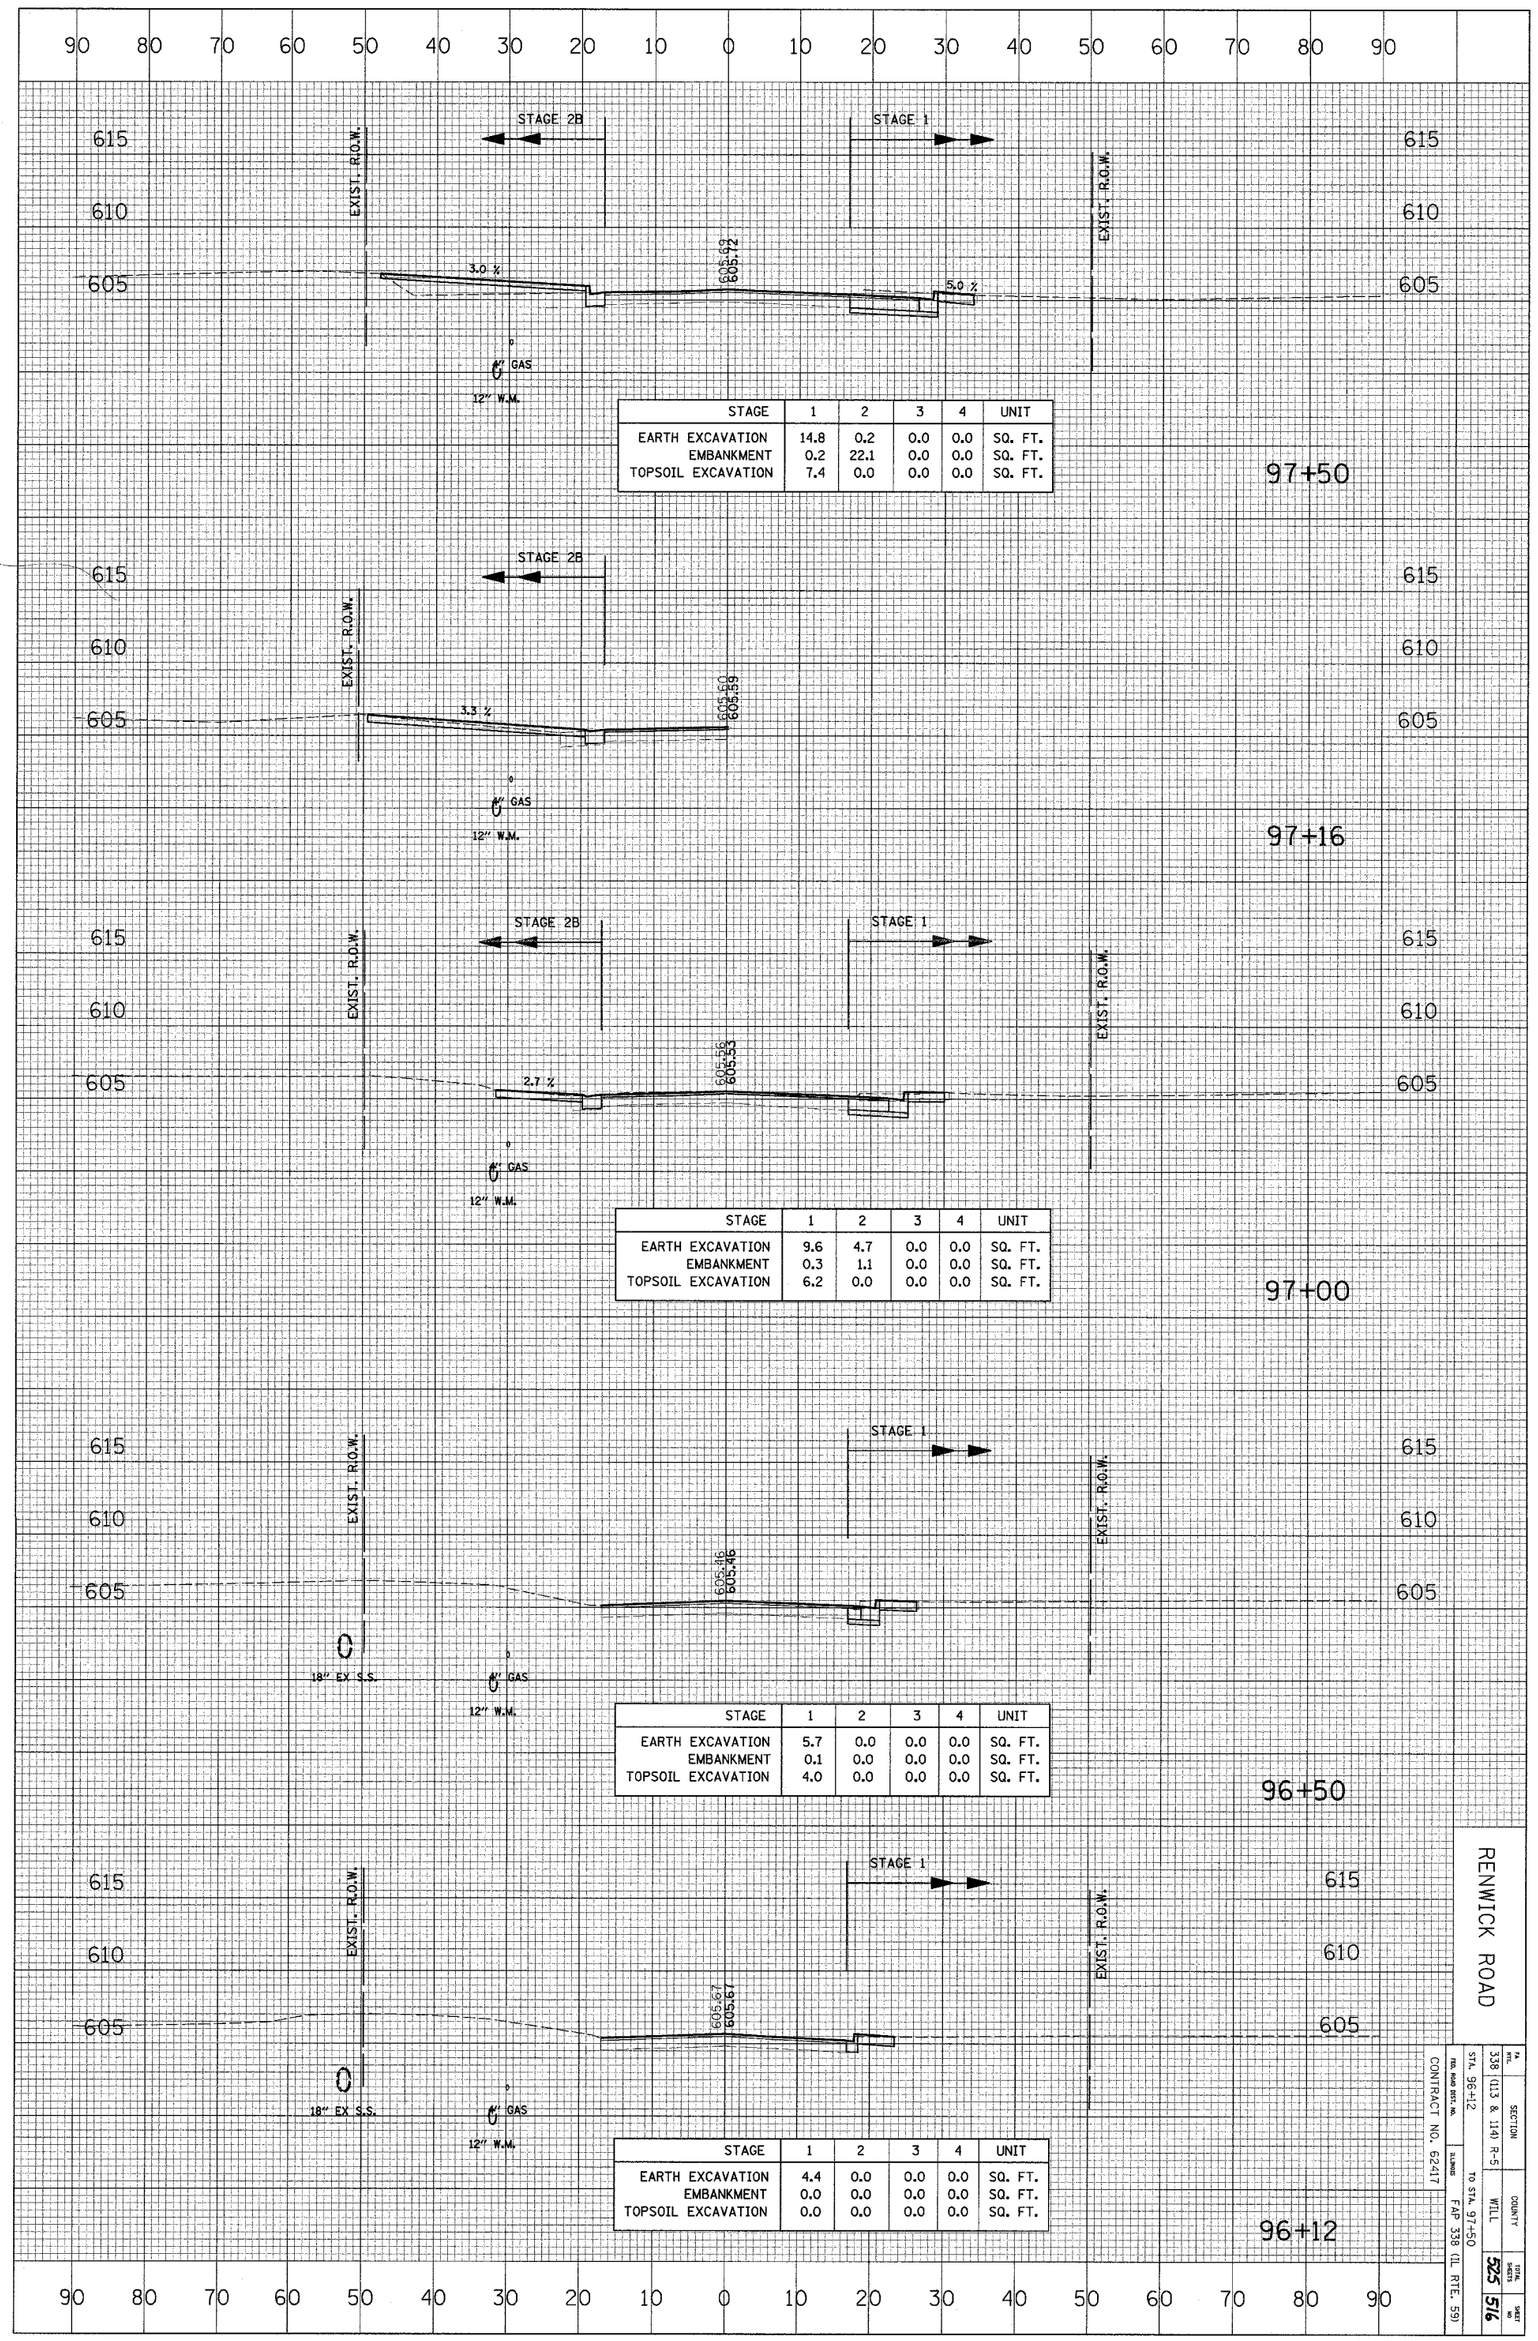

STAGE	1	2	3	4	UNIT
EARTH EXCAVATION	14.8	0.2	0.0	0.0	SQ. FT.
EMBANKMENT	0.2	22.1	0.0	0.0	SQ. FT.
TOPSOIL EXCAVATION	7.4	0.0	0.0	0.0	SQ. FT.

STAGE	1	2	3	4	UNIT
EARTH EXCAVATION	9.6	4.7	0.0	0.0	SQ. FT.
EMBANKMENT	0.3	1.1	0.0	0.0	SQ. FT.
TOPSOIL EXCAVATION	6.2	0.0	0.0	0.0	SQ. FT.

STAGE	1	2	3	4	UNIT
EARTH EXCAVATION	5.7	0.0	0.0	0.0	SQ. FT.
EMBANKMENT	0.1	0.0	0.0	0.0	SQ. FT.
TOPSOIL EXCAVATION	4.0	0.0	0.0	0.0	SQ. FT.

STAGE	1	2	3	4	UNIT
EARTH EXCAVATION	4.4	0.0	0.0	0.0	SQ. FT.
EMBANKMENT	0.0	0.0	0.0	0.0	SQ. FT.
TOPSOIL EXCAVATION	0.0	0.0	0.0	0.0	SQ. FT.


RENWICK ROAD

F.A. RTE. 338	SECTION (113 & 140 R-5)		
STA. 96+12	TO STA. 97+50	COUNTY WILL	TOTAL SHEETS 525
CONTRACT NO. 62417	ILLINOIS FAP 338 (IL RTE. 59)		SHEET NO. 516

CROSS SECTION		BY	DATE
	SURVEYED		
	PLOTTED		
NOTE BOOK	GRADES CHECKED		
	B.M. NOTED		
NO.	STRUCTURE NOTATIONS CHKD		


CROSS SECTION		BY	DATE
	SURVEYED		
	PLOTTED		
NOTE BOOK	ALIGNMENT CHECKED		
	RT. OF WAY CHECKED		
NO.	CADD FILE NAME		

IL 59 & RENWICK ROAD INTESECTION

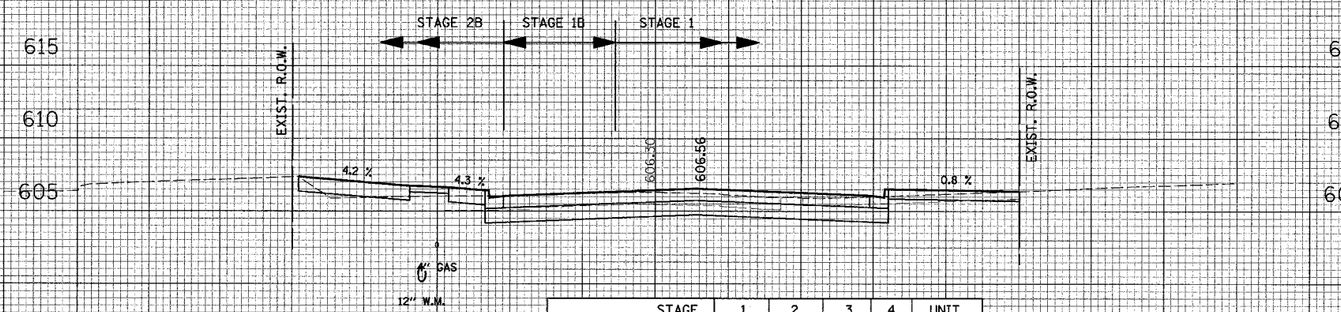


STAGE	1	2	3	4	UNIT
EARTH EXCAVATION	48.8	4.2	0.0	0.0	SQ. FT.
EMBANKMENT	1.8	11.7	0.0	0.0	SQ. FT.
TOPSOIL EXCAVATION	14.9	0.0	0.0	0.0	SQ. FT.

99+00

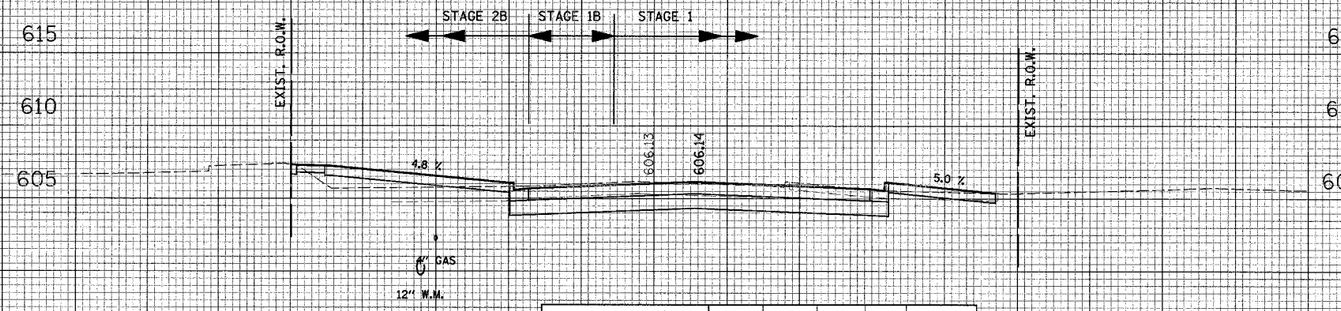


STAGE	1	2	3	4	UNIT
EARTH EXCAVATION	58.0	3.5	0.0	0.0	SQ. FT.
EMBANKMENT	2.2	23.1	0.0	0.0	SQ. FT.
TOPSOIL EXCAVATION	14.6	0.0	0.0	0.0	SQ. FT.

98+55

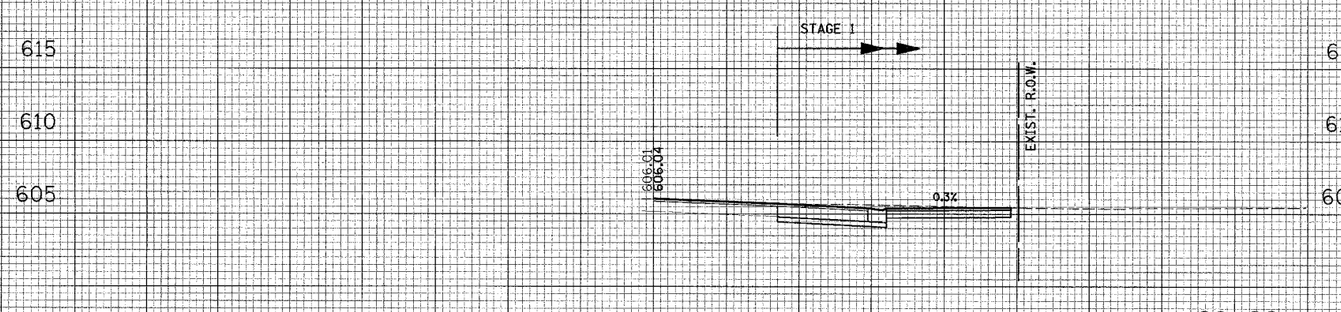

98+29

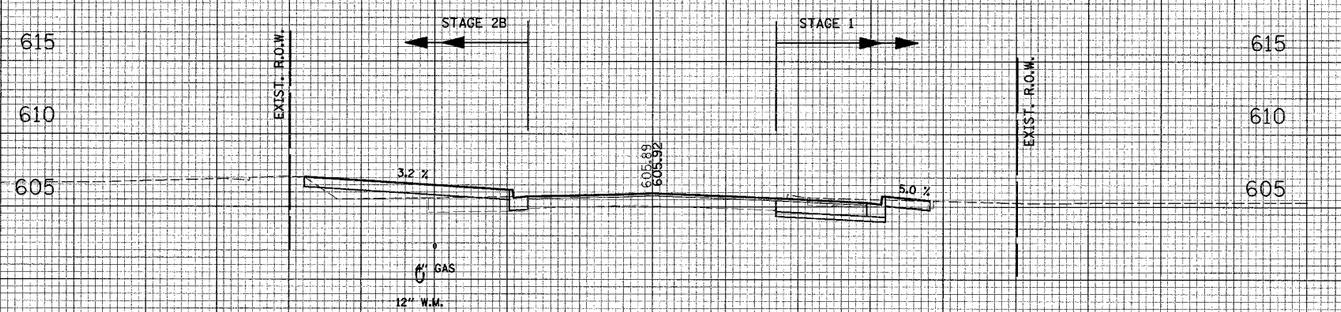

STAGE	1	2	3	4	UNIT
EARTH EXCAVATION	17.0	0.7	0.0	0.0	SQ. FT.
EMBANKMENT	0.3	18.1	0.0	0.0	SQ. FT.
TOPSOIL EXCAVATION	8.7	0.0	0.0	0.0	SQ. FT.

98+00

RENWICK ROAD

FA RTE.	338	SECTION	(113 & 114) R-5
STA. 98+00		COUNTY	WILL
TO STA. 99+00		TOTAL SHEETS	525
FAP 338 (IL RTE. 59)		SHEET NO.	517


CONTRACT NO. 62417

ILLINOIS

ITEM NUMBER NO.

CROSS SECTION		BY	DATE
	SURVEYED		
	PLOTTED		
NOTE BOOK	GRADES CHECKED		
	S.M. NOTED		
NO.	STRUCTURE NOTAT'NS CH'KD		

CROSS SECTION		BY	DATE
	SURVEYED		
	PLOTTED		
NOTE BOOK	ALIGNMENT CHECKED		
	RT. OF WAY CHECKED		
NO.	CADD FILE NAME		

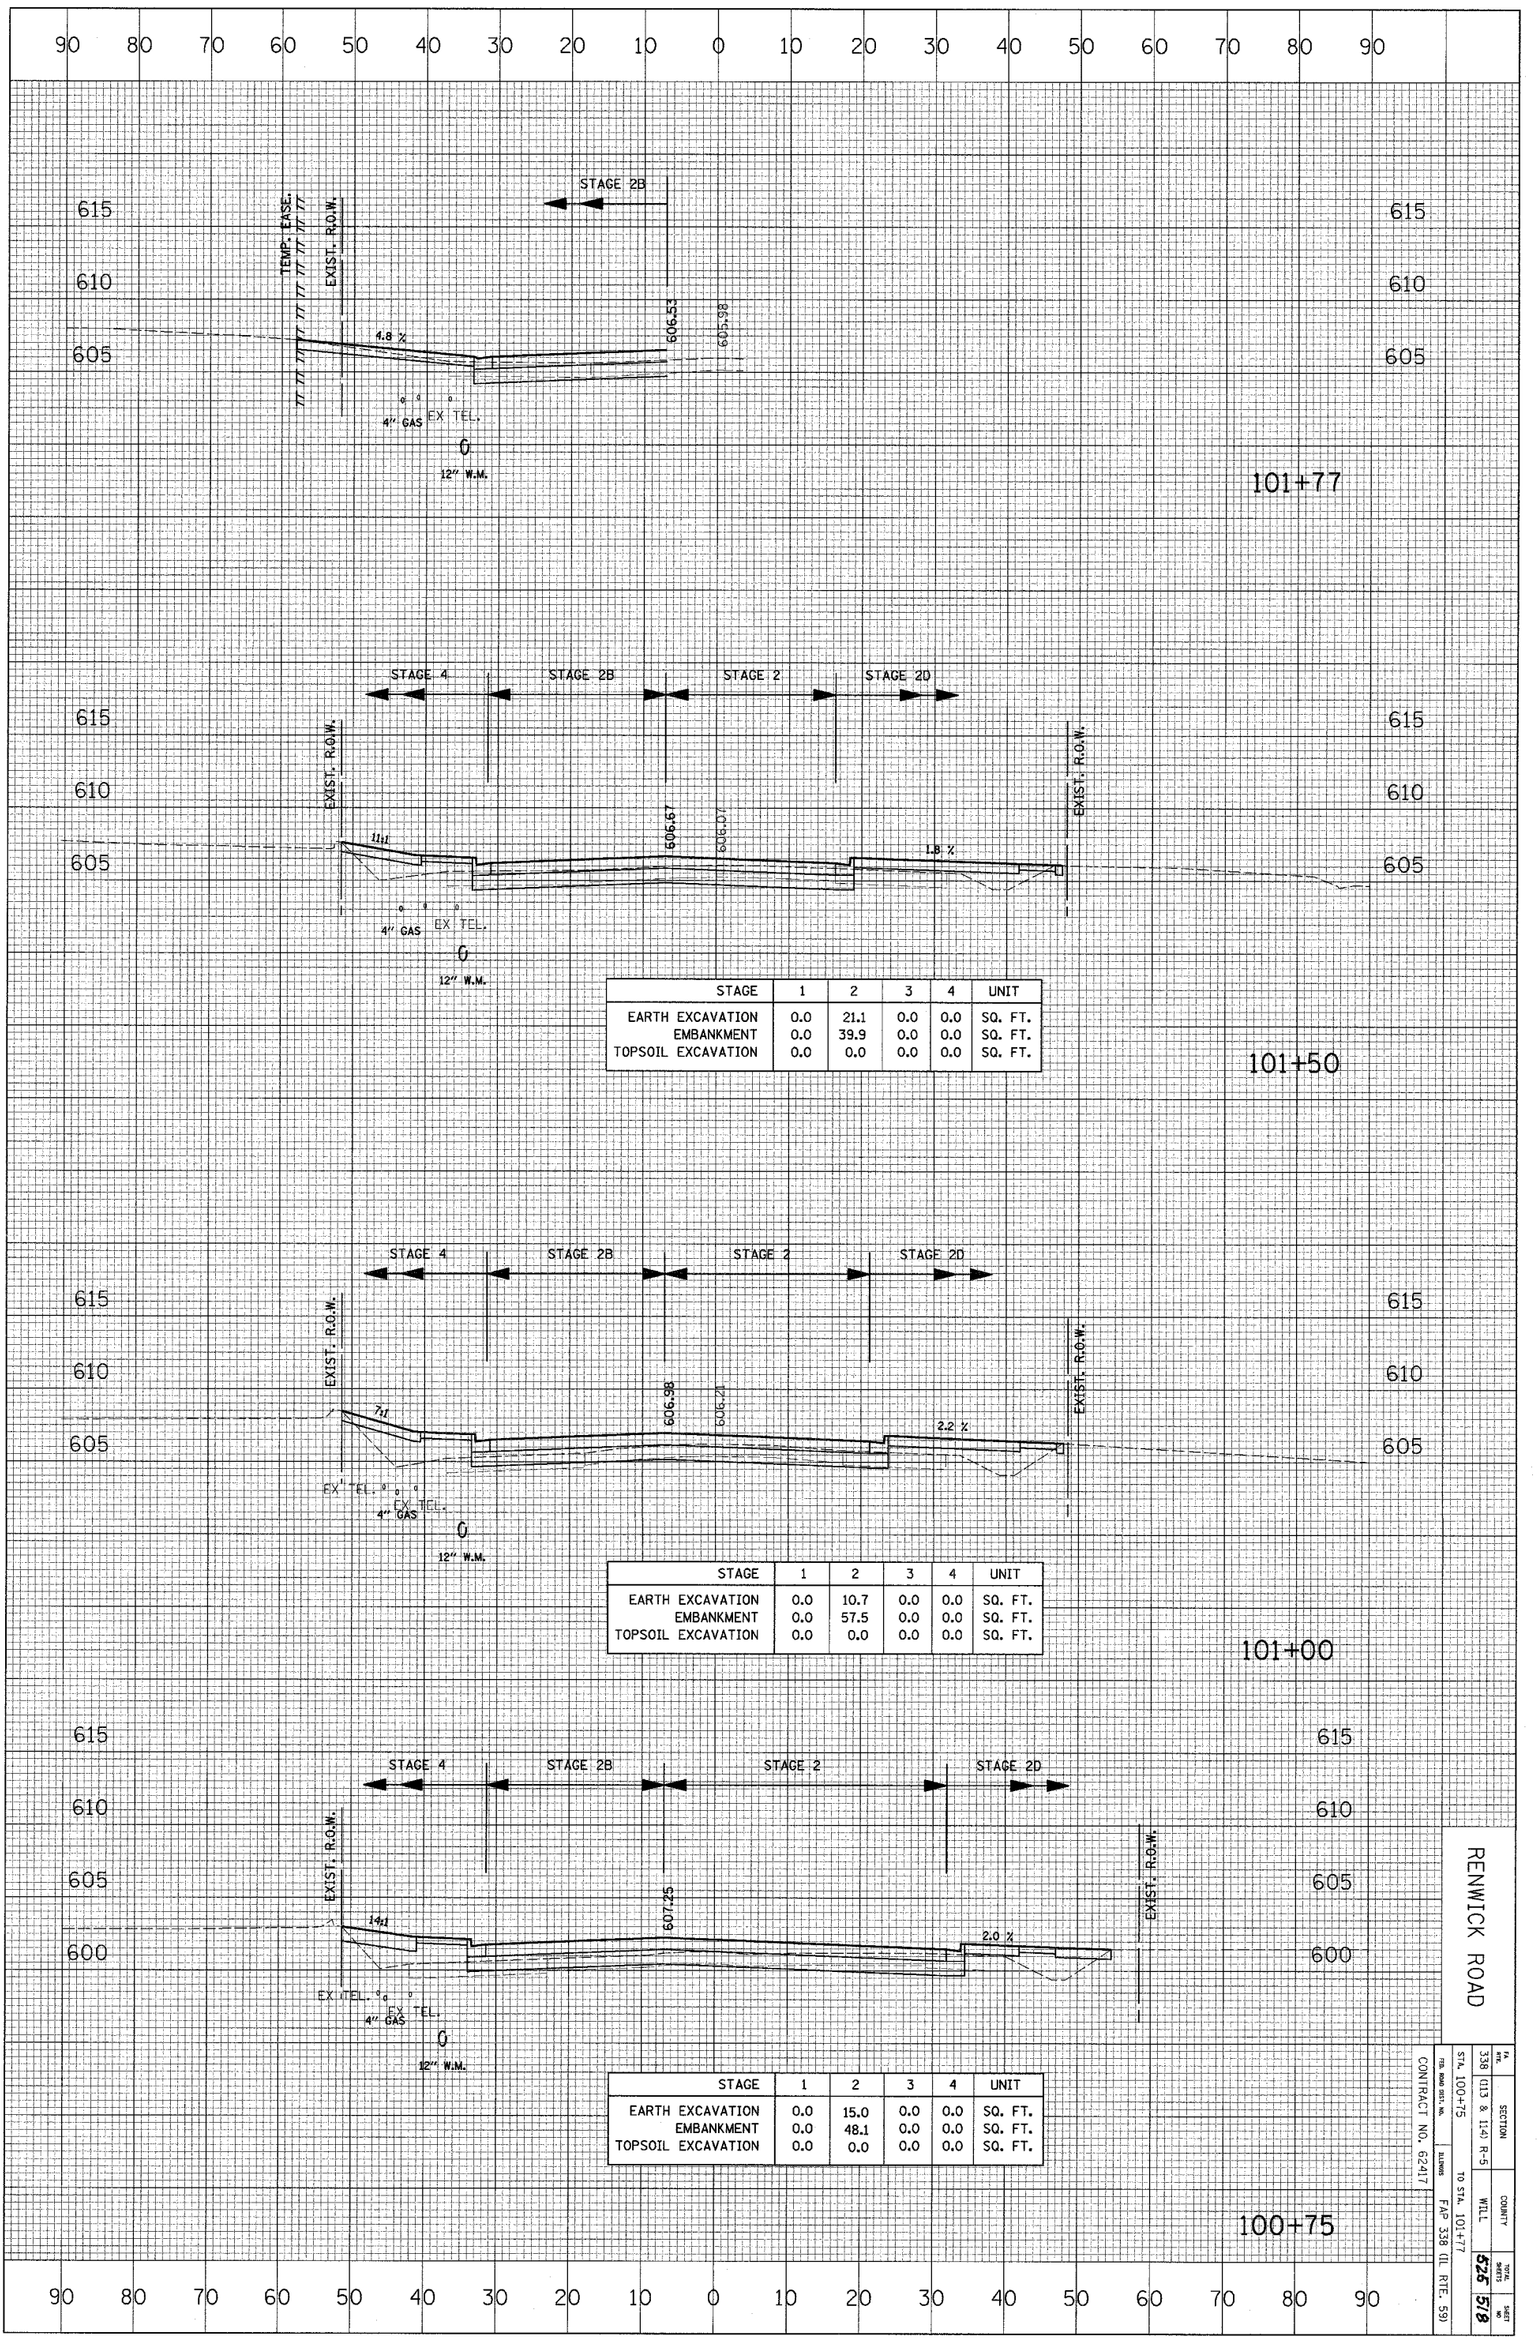

STAGE	1	2	3	4	UNIT
EARTH EXCAVATION	0.0	21.1	0.0	0.0	SQ. FT.
EMBANKMENT	0.0	39.9	0.0	0.0	SQ. FT.
TOPSOIL EXCAVATION	0.0	0.0	0.0	0.0	SQ. FT.

STAGE	1	2	3	4	UNIT
EARTH EXCAVATION	0.0	10.7	0.0	0.0	SQ. FT.
EMBANKMENT	0.0	57.5	0.0	0.0	SQ. FT.
TOPSOIL EXCAVATION	0.0	0.0	0.0	0.0	SQ. FT.


STAGE	1	2	3	4	UNIT
EARTH EXCAVATION	0.0	15.0	0.0	0.0	SQ. FT.
EMBANKMENT	0.0	48.1	0.0	0.0	SQ. FT.
TOPSOIL EXCAVATION	0.0	0.0	0.0	0.0	SQ. FT.

RENWICK ROAD

F.A. RTE. 338	SECTION (113 & 114) R-5		
STA. 100+75	COUNTY WILL	TOTAL SHEETS 525	SHEET NO. 518
TO STA. 101+77	ILLINOIS	FAP 338 (IL RTE. 59)	
CONTRACT NO. 62417			

CROSS SECTION	SURVEYED	BY	DATE
	PLOTTED		
NOTE BOOK	GRADES CHECKED		
NO.	R.M. NOTED		
	STRUCTURE NOTATNS CH'KD		

CROSS SECTION	SURVEYED	BY	DATE
	PLOTTED		
NOTE BOOK	ALIGNMENT CHECKED		
NO.	RT. OF WAY CHECKED		
	CADD FILE NAME		

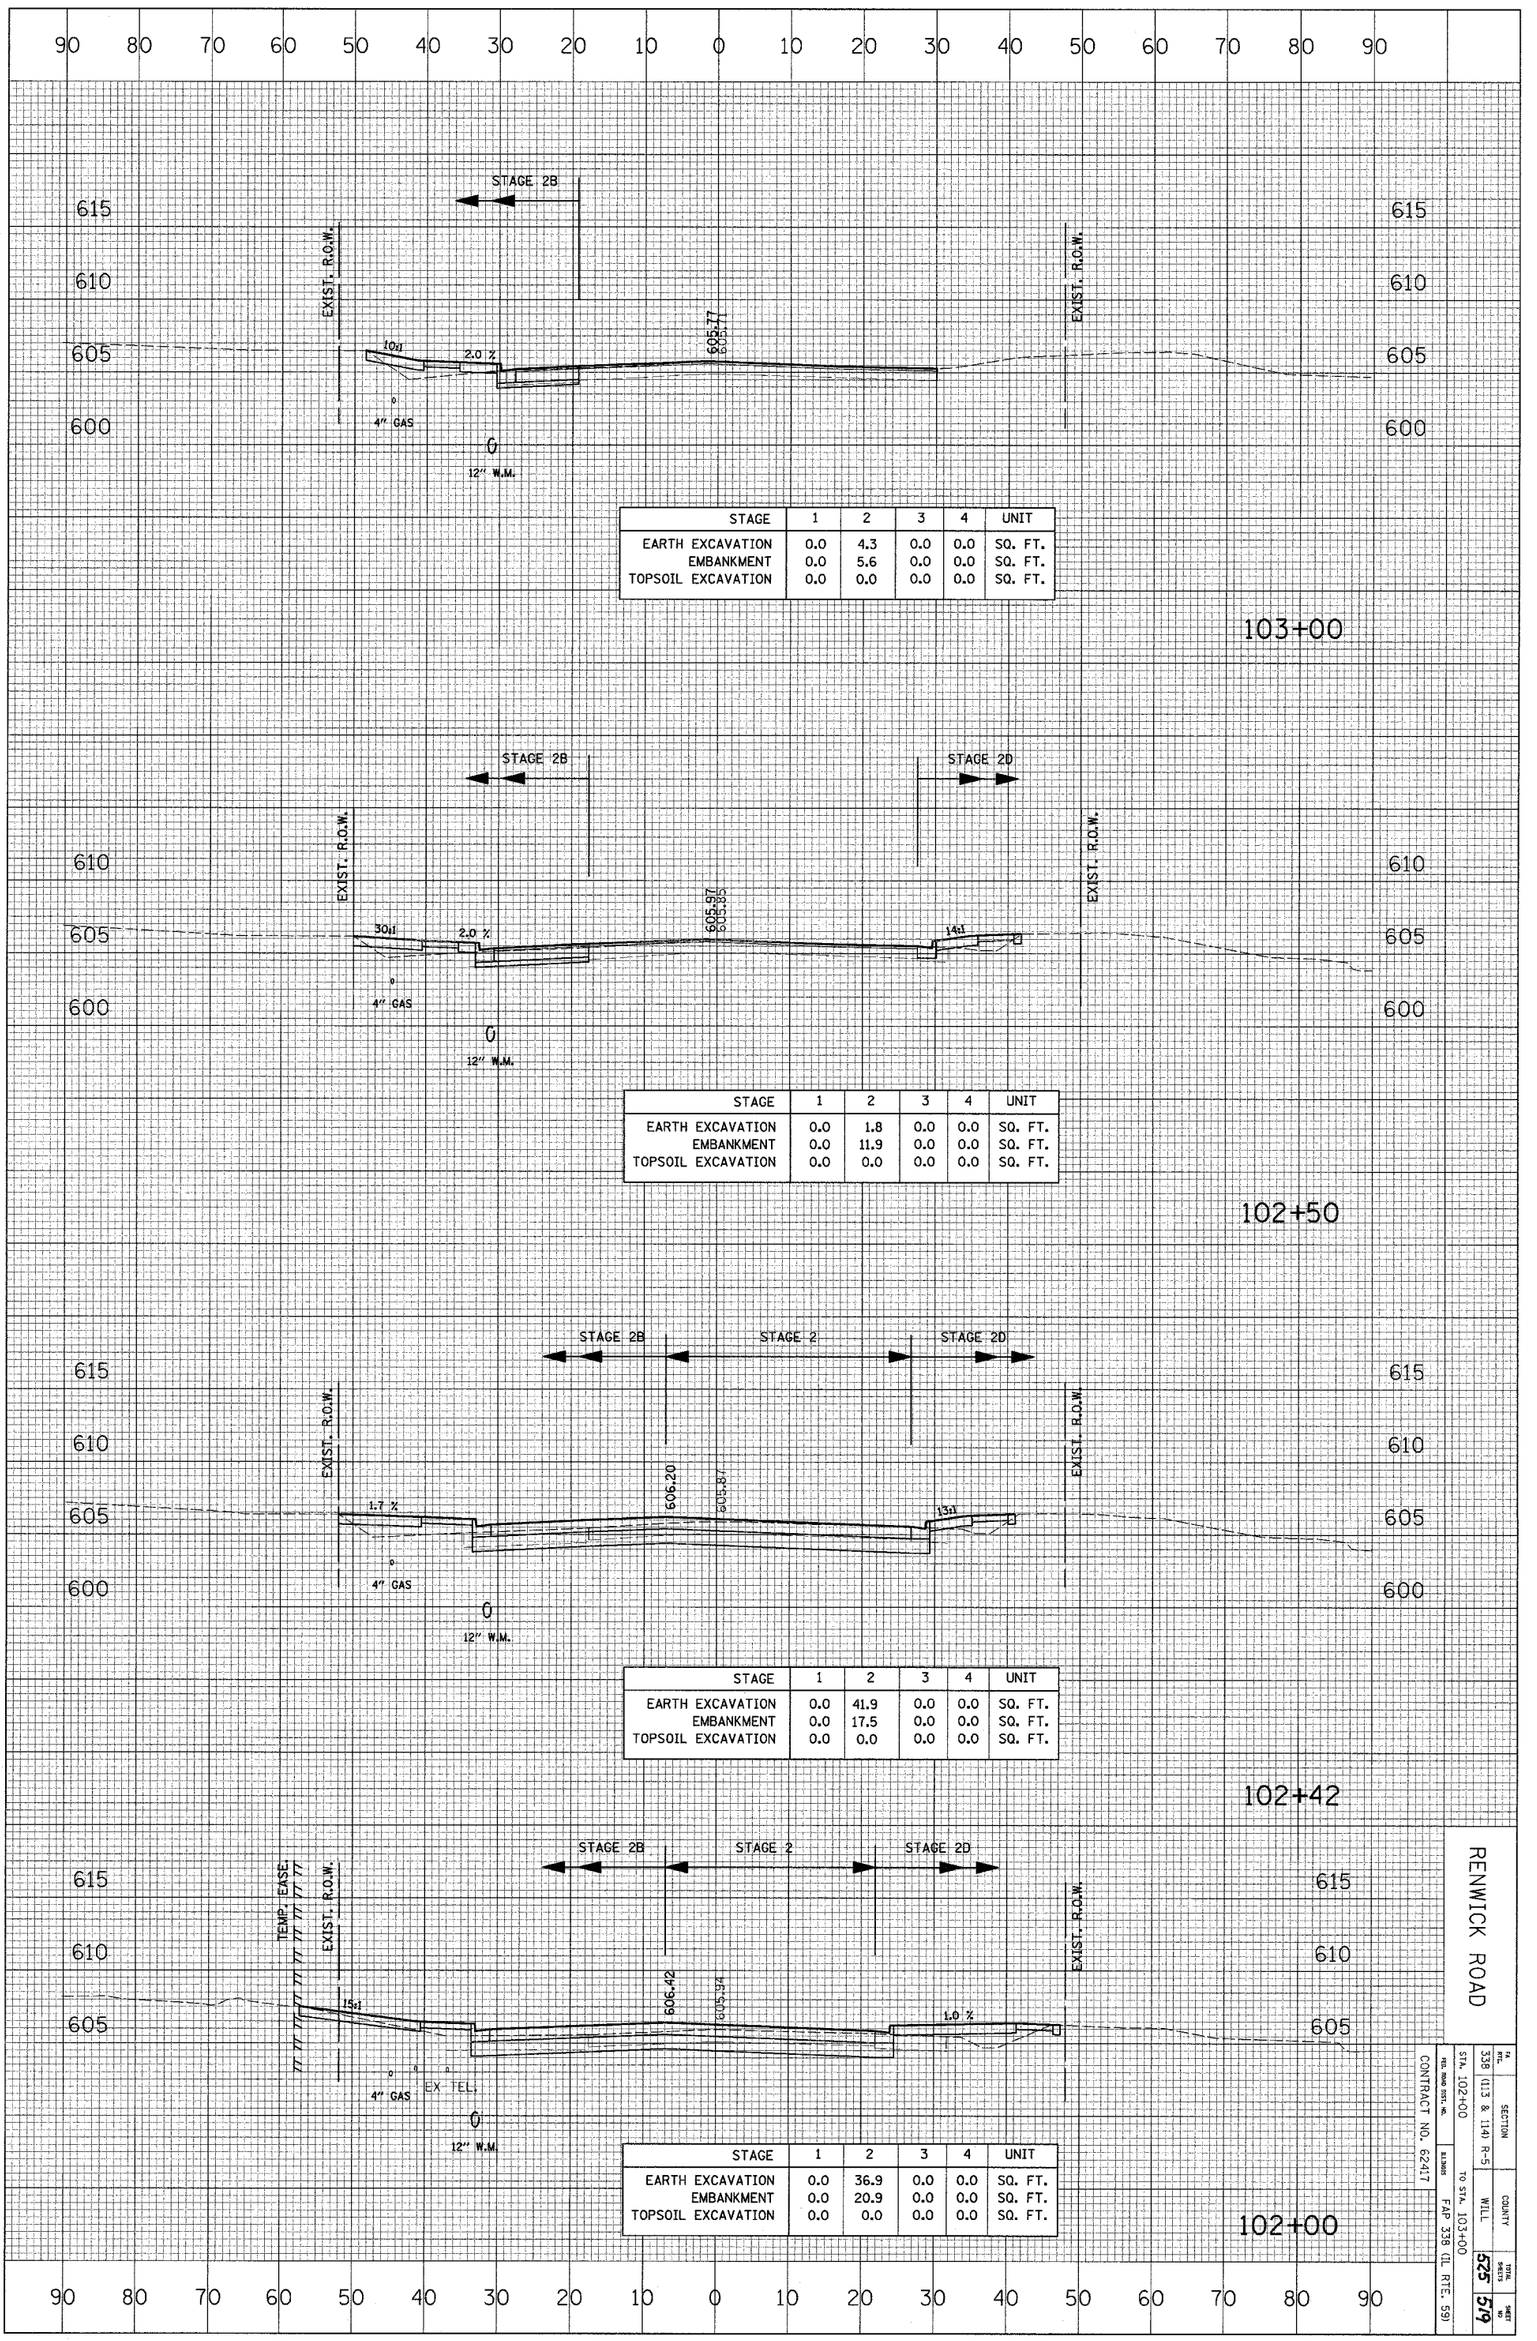

STAGE	1	2	3	4	UNIT
EARTH EXCAVATION	0.0	4.3	0.0	0.0	SQ. FT.
EMBANKMENT	0.0	5.6	0.0	0.0	SQ. FT.
TOPSOIL EXCAVATION	0.0	0.0	0.0	0.0	SQ. FT.

STAGE	1	2	3	4	UNIT
EARTH EXCAVATION	0.0	1.8	0.0	0.0	SQ. FT.
EMBANKMENT	0.0	11.9	0.0	0.0	SQ. FT.
TOPSOIL EXCAVATION	0.0	0.0	0.0	0.0	SQ. FT.

STAGE	1	2	3	4	UNIT
EARTH EXCAVATION	0.0	41.9	0.0	0.0	SQ. FT.
EMBANKMENT	0.0	17.5	0.0	0.0	SQ. FT.
TOPSOIL EXCAVATION	0.0	0.0	0.0	0.0	SQ. FT.

STAGE	1	2	3	4	UNIT
EARTH EXCAVATION	0.0	36.9	0.0	0.0	SQ. FT.
EMBANKMENT	0.0	20.9	0.0	0.0	SQ. FT.
TOPSOIL EXCAVATION	0.0	0.0	0.0	0.0	SQ. FT.


RENWICK ROAD

F.A. RTE.	338	SECTION	(11.3 & 14) R-5
STA.	102+00	COUNTY	WILL
TO STA.	103+00	TOTAL SHEETS	525
CONTRACT NO. 62417		SHEET NO.	579
F.A.P. RTE.	338 (IL RTE. 59)		

CROSS SECTION	SURVEYED	BY	DATE
	PLOTTED		
NOTE BOOK	GRADES CHECKED		
	B.M. NOTED		
NO.	STRUCTURE NOTATIONS CH'KD		


CROSS SECTION	SURVEYED	BY	DATE
	PLOTTED		
NOTE BOOK	ALIGNMENT CHECKED		
	RT. OF WAY CHECKED		
NO.	CADD FILE NAME		

90 80 70 60 50 40 30 20 10 0 10 20 30 40 50 60 70 80 90

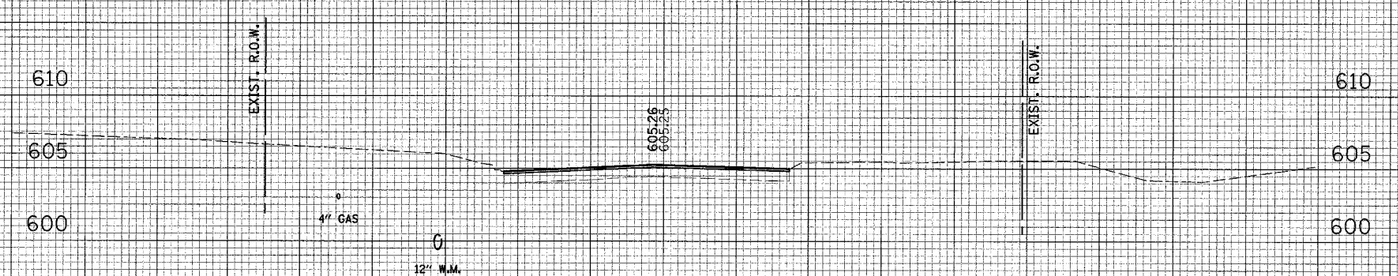

STAGE	1	2	3	4	UNIT
EARTH EXCAVATION	0.0	0.0	0.0	0.0	SQ. FT.
EMBANKMENT	0.0	0.0	0.0	0.0	SQ. FT.
TOPSOIL EXCAVATION	0.0	0.0	0.0	0.0	SQ. FT.

104+44

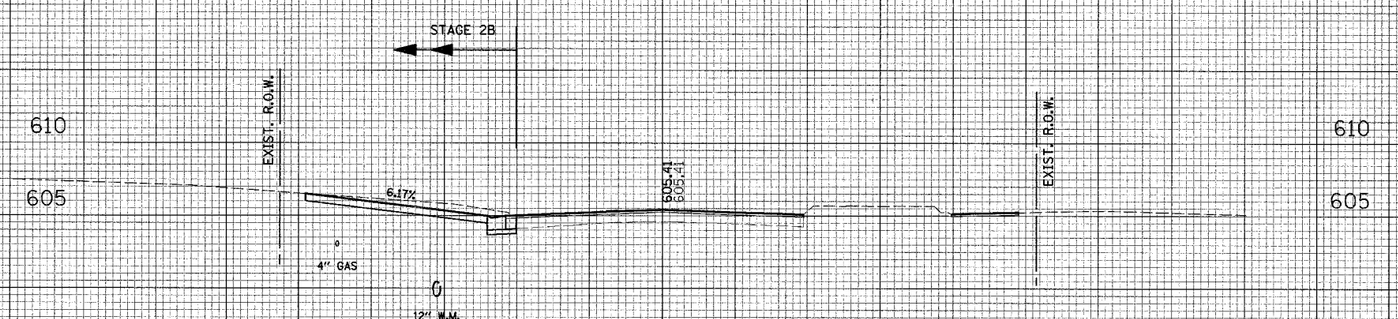

STAGE	1	2	3	4	UNIT
EARTH EXCAVATION	0.0	26.4	0.0	0.0	SQ. FT.
EMBANKMENT	0.0	0.0	0.0	0.0	SQ. FT.
TOPSOIL EXCAVATION	0.0	0.0	0.0	0.0	SQ. FT.

103+89



STAGE	1	2	3	4	UNIT
EARTH EXCAVATION	0.0	6.5	0.0	0.0	SQ. FT.
EMBANKMENT	0.0	9.2	0.0	0.0	SQ. FT.
TOPSOIL EXCAVATION	0.0	0.0	0.0	0.0	SQ. FT.

103+50

90 80 70 60 50 40 30 20 10 0 10 20 30 40 50 60 70 80 90

RENWICK ROAD

CONTRACT NO. 62417					
STA. 103+50		SECTION		RT.	
		(113 & 140) R-5		338	
TO STA. 104+44		COUNTY		TOTAL SHEETS	SHEET NO.
FAP 338 (IL RTE. 59)		WILL		525	520

CROSS SECTION		BY	DATE
NOTE BOOK	SURVEYED		
NO.	PLOTTED		
	GRADES CHECKED		
	B.M. NOTED		
	STRUCTURE NOTAT'NS CH'KD		

CROSS SECTION		BY	DATE
NOTE BOOK	SURVEYED		
NO.	PLOTTED		
	ALIGNMENT CHECKED		
	RT. OF WAY CHECKED		
	CADD FILE NAME		

90 80 70 60 50 40 30 20 10 0 10 20 30 40 50 60 70 80 90

615
610
605

EXIST. R.O.W.

607.89

607.70

0.1%

101+39.64

EXIST. R.O.W.

EXIST. R.O.W.

607.50

607.75

END AREAS	
EARTH EXCAVATION	23.3 SQ FT.
EMBANKMENT	3.2 SQ FT.
TOPSOIL EXCAVATION	17.8 SQ FT.

101+25

EXIST. R.O.W.

EXIST. R.O.W.

607.23

607.78

END AREAS	
EARTH EXCAVATION	16.4 SQ FT.
EMBANKMENT	6.8 SQ FT.
TOPSOIL EXCAVATION	18.3 SQ FT.

101+00

EXIST. R.O.W.

EXIST. R.O.W.

607.12

608.23

END AREAS	
EARTH EXCAVATION	7.2 SQ FT.
EMBANKMENT	15.4 SQ FT.
TOPSOIL EXCAVATION	17.3 SQ FT.

100+75

EXIST. R.O.W.

EXIST. R.O.W.

PROP. R.O.W.

607.05

608.97

END AREAS	
EARTH EXCAVATION	3.5 SQ FT.
EMBANKMENT	47.7 SQ FT.
TOPSOIL EXCAVATION	22.6 SQ FT.

100+50


90 80 70 60 50 40 30 20 10 0 10 20 30 40 50 60 70 80 90

NORMAN AVENUE

RTE.	338	SECTION	(113 & 140 R-5)
STA.		COUNTY	WILL
TO STA.		TOTAL SHEETS	525
ILLINOIS	FAP 338 (IL RTE. 59)	SHEET NO.	521
CONTRACT NO. 62417			

CROSS SECTION		BY	DATE
NOTE BOOK	SURVEYED		
	PLOTTED		
	GRADES CHECKED		
NO.	R.M. NOTED		
	STRUCTURE NOTATNS CHKD		

CROSS SECTION		BY	DATE
NOTE BOOK	SURVEYED		
	PLOTTED		
	ALIGNMENT CHECKED		
NO.	RT. OF WAY CHECKED		
	CADD FILE NAME		

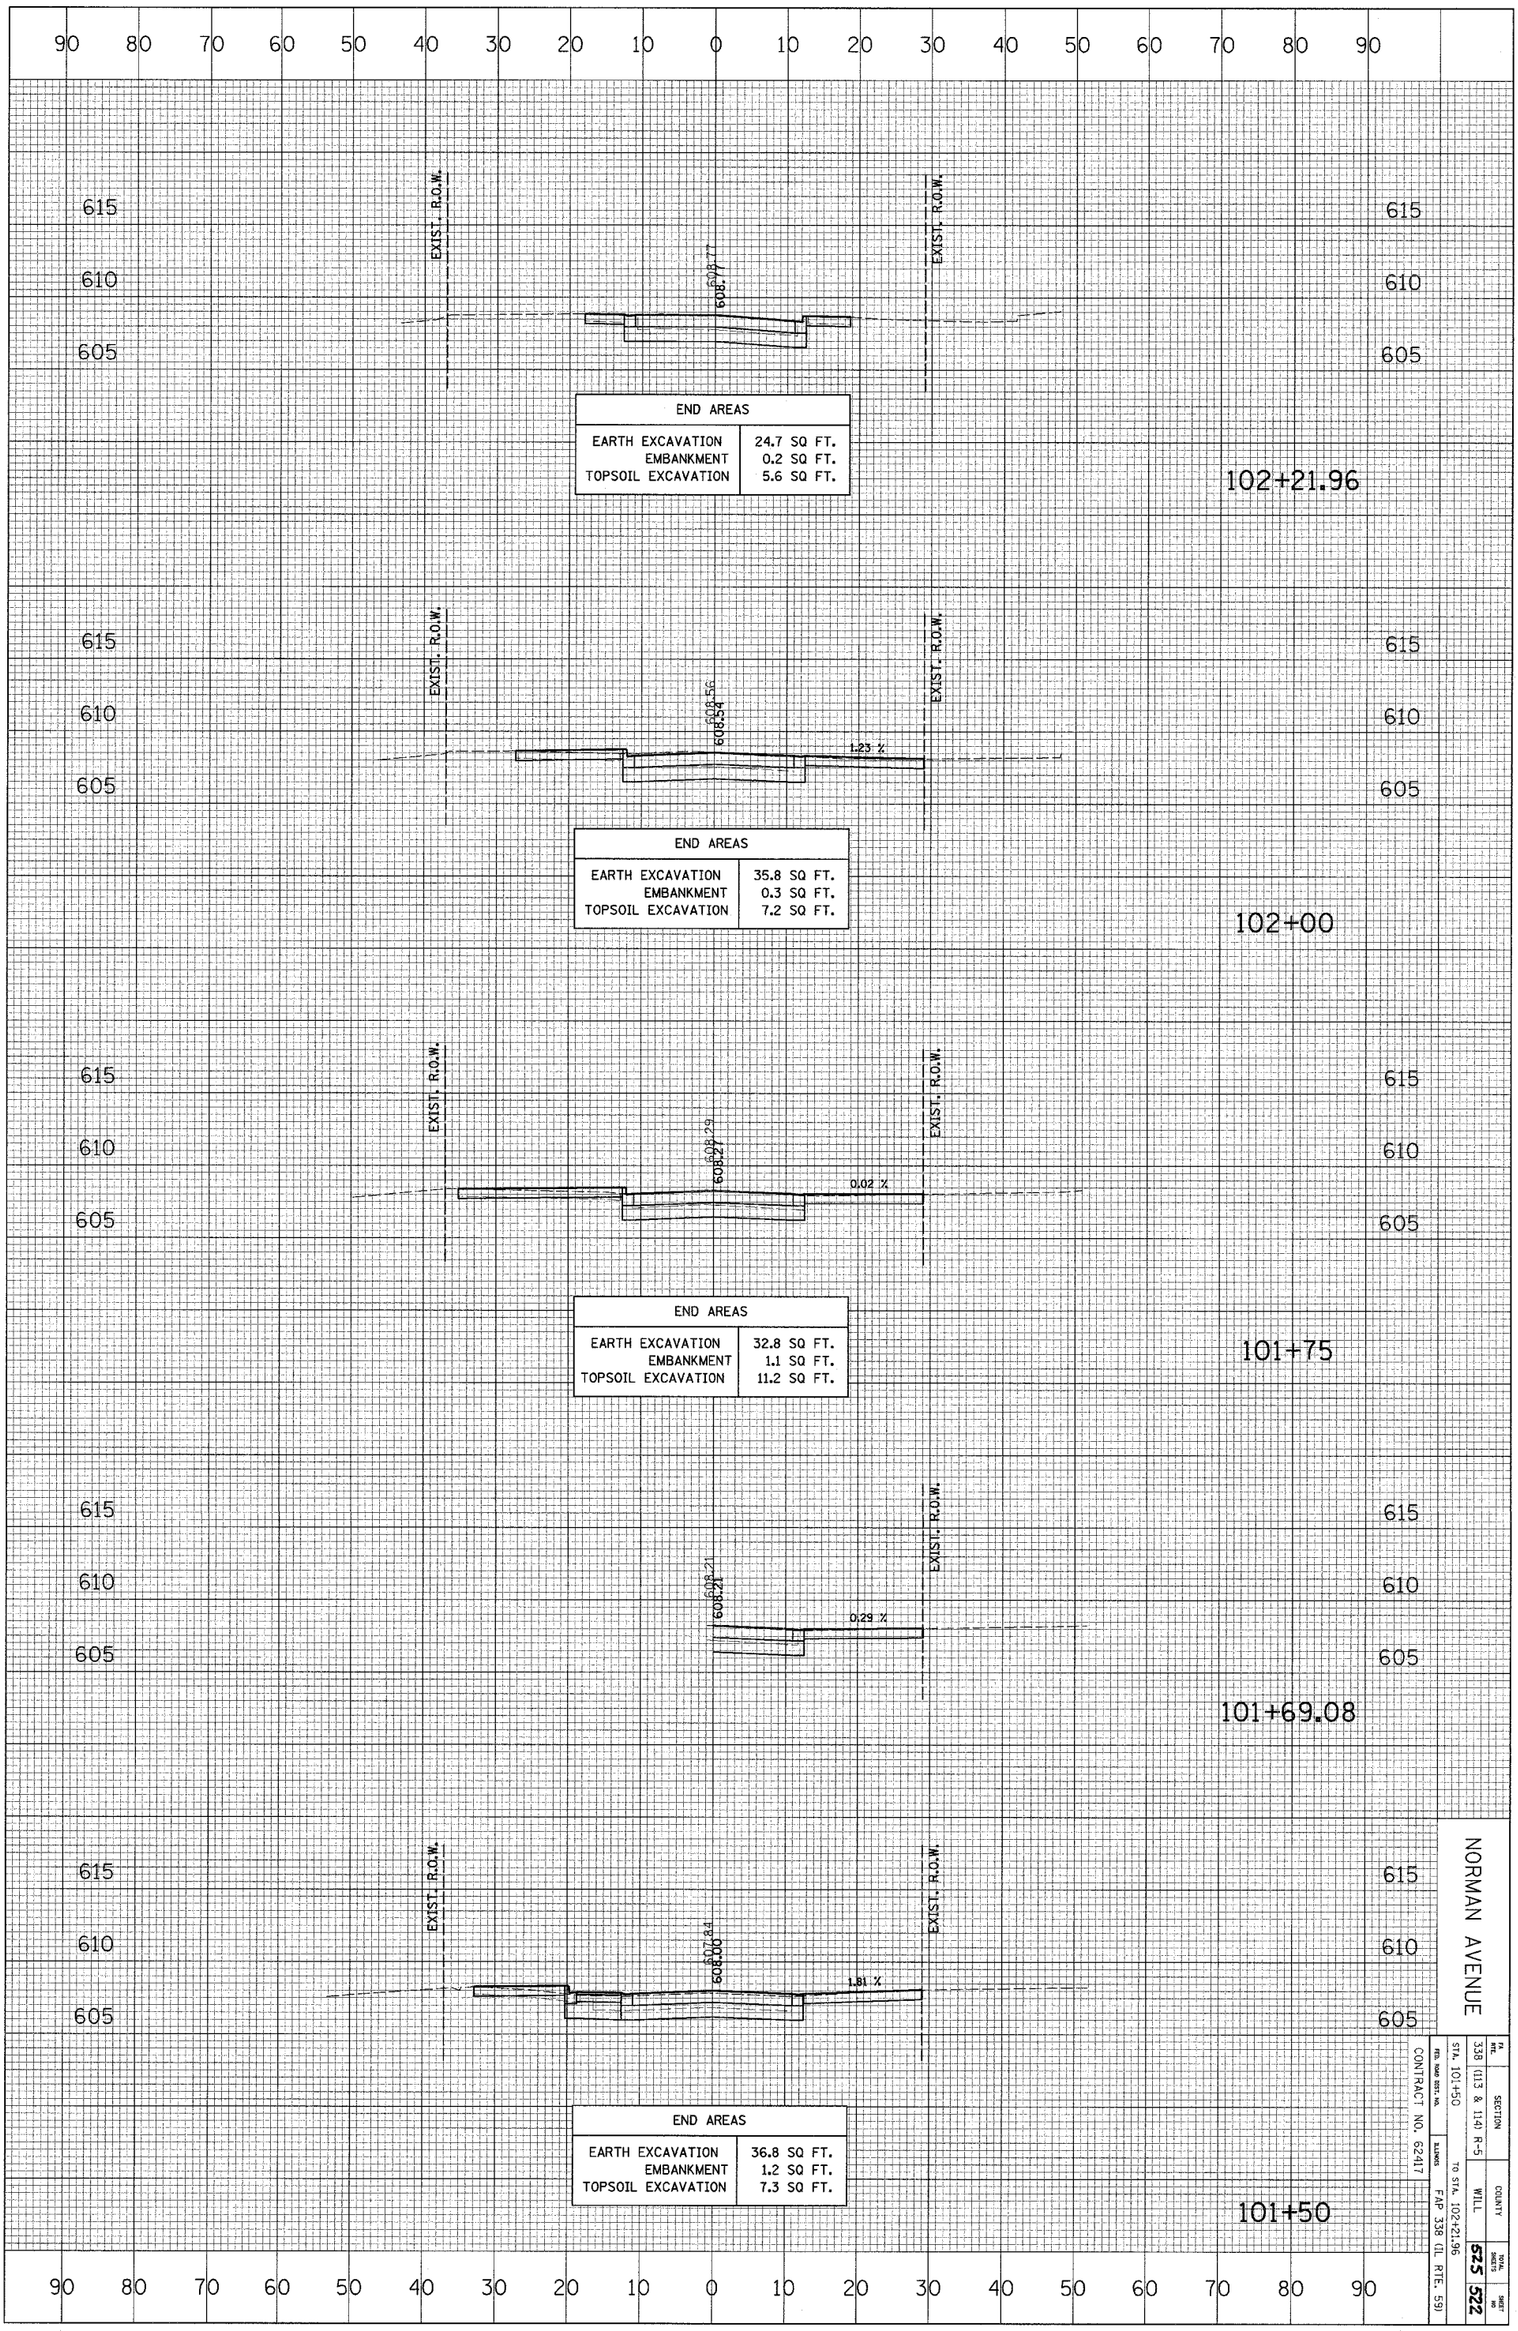

NORMAN AVENUE

FA RTE.	SECTION	COUNTY	TOTAL SHEETS	SHEET NO
338	(113 & 114) R-5	WILL	525	522


STA. 101+50 TO STA. 102+21.96

FED. ROAD DIST. NO. | ILLINOIS | FAP 338 (IL RTE. 59)

CONTRACT NO. 62417

CROSS SECTION		BY	DATE
NOTE BOOK	SURVEYED		
	PLOTTED		
NO.	GRADES CHECKED		
	B.M. NOTED		
	STRUCTURE NOTATIONS CHK'D		

CROSS SECTION		BY	DATE
NOTE BOOK	SURVEYED		
	PLOTTED		
NO.	ALIGNMENT CHECKED		
	RT. OF WAY CHECKED		
	CADD FILE NAME		

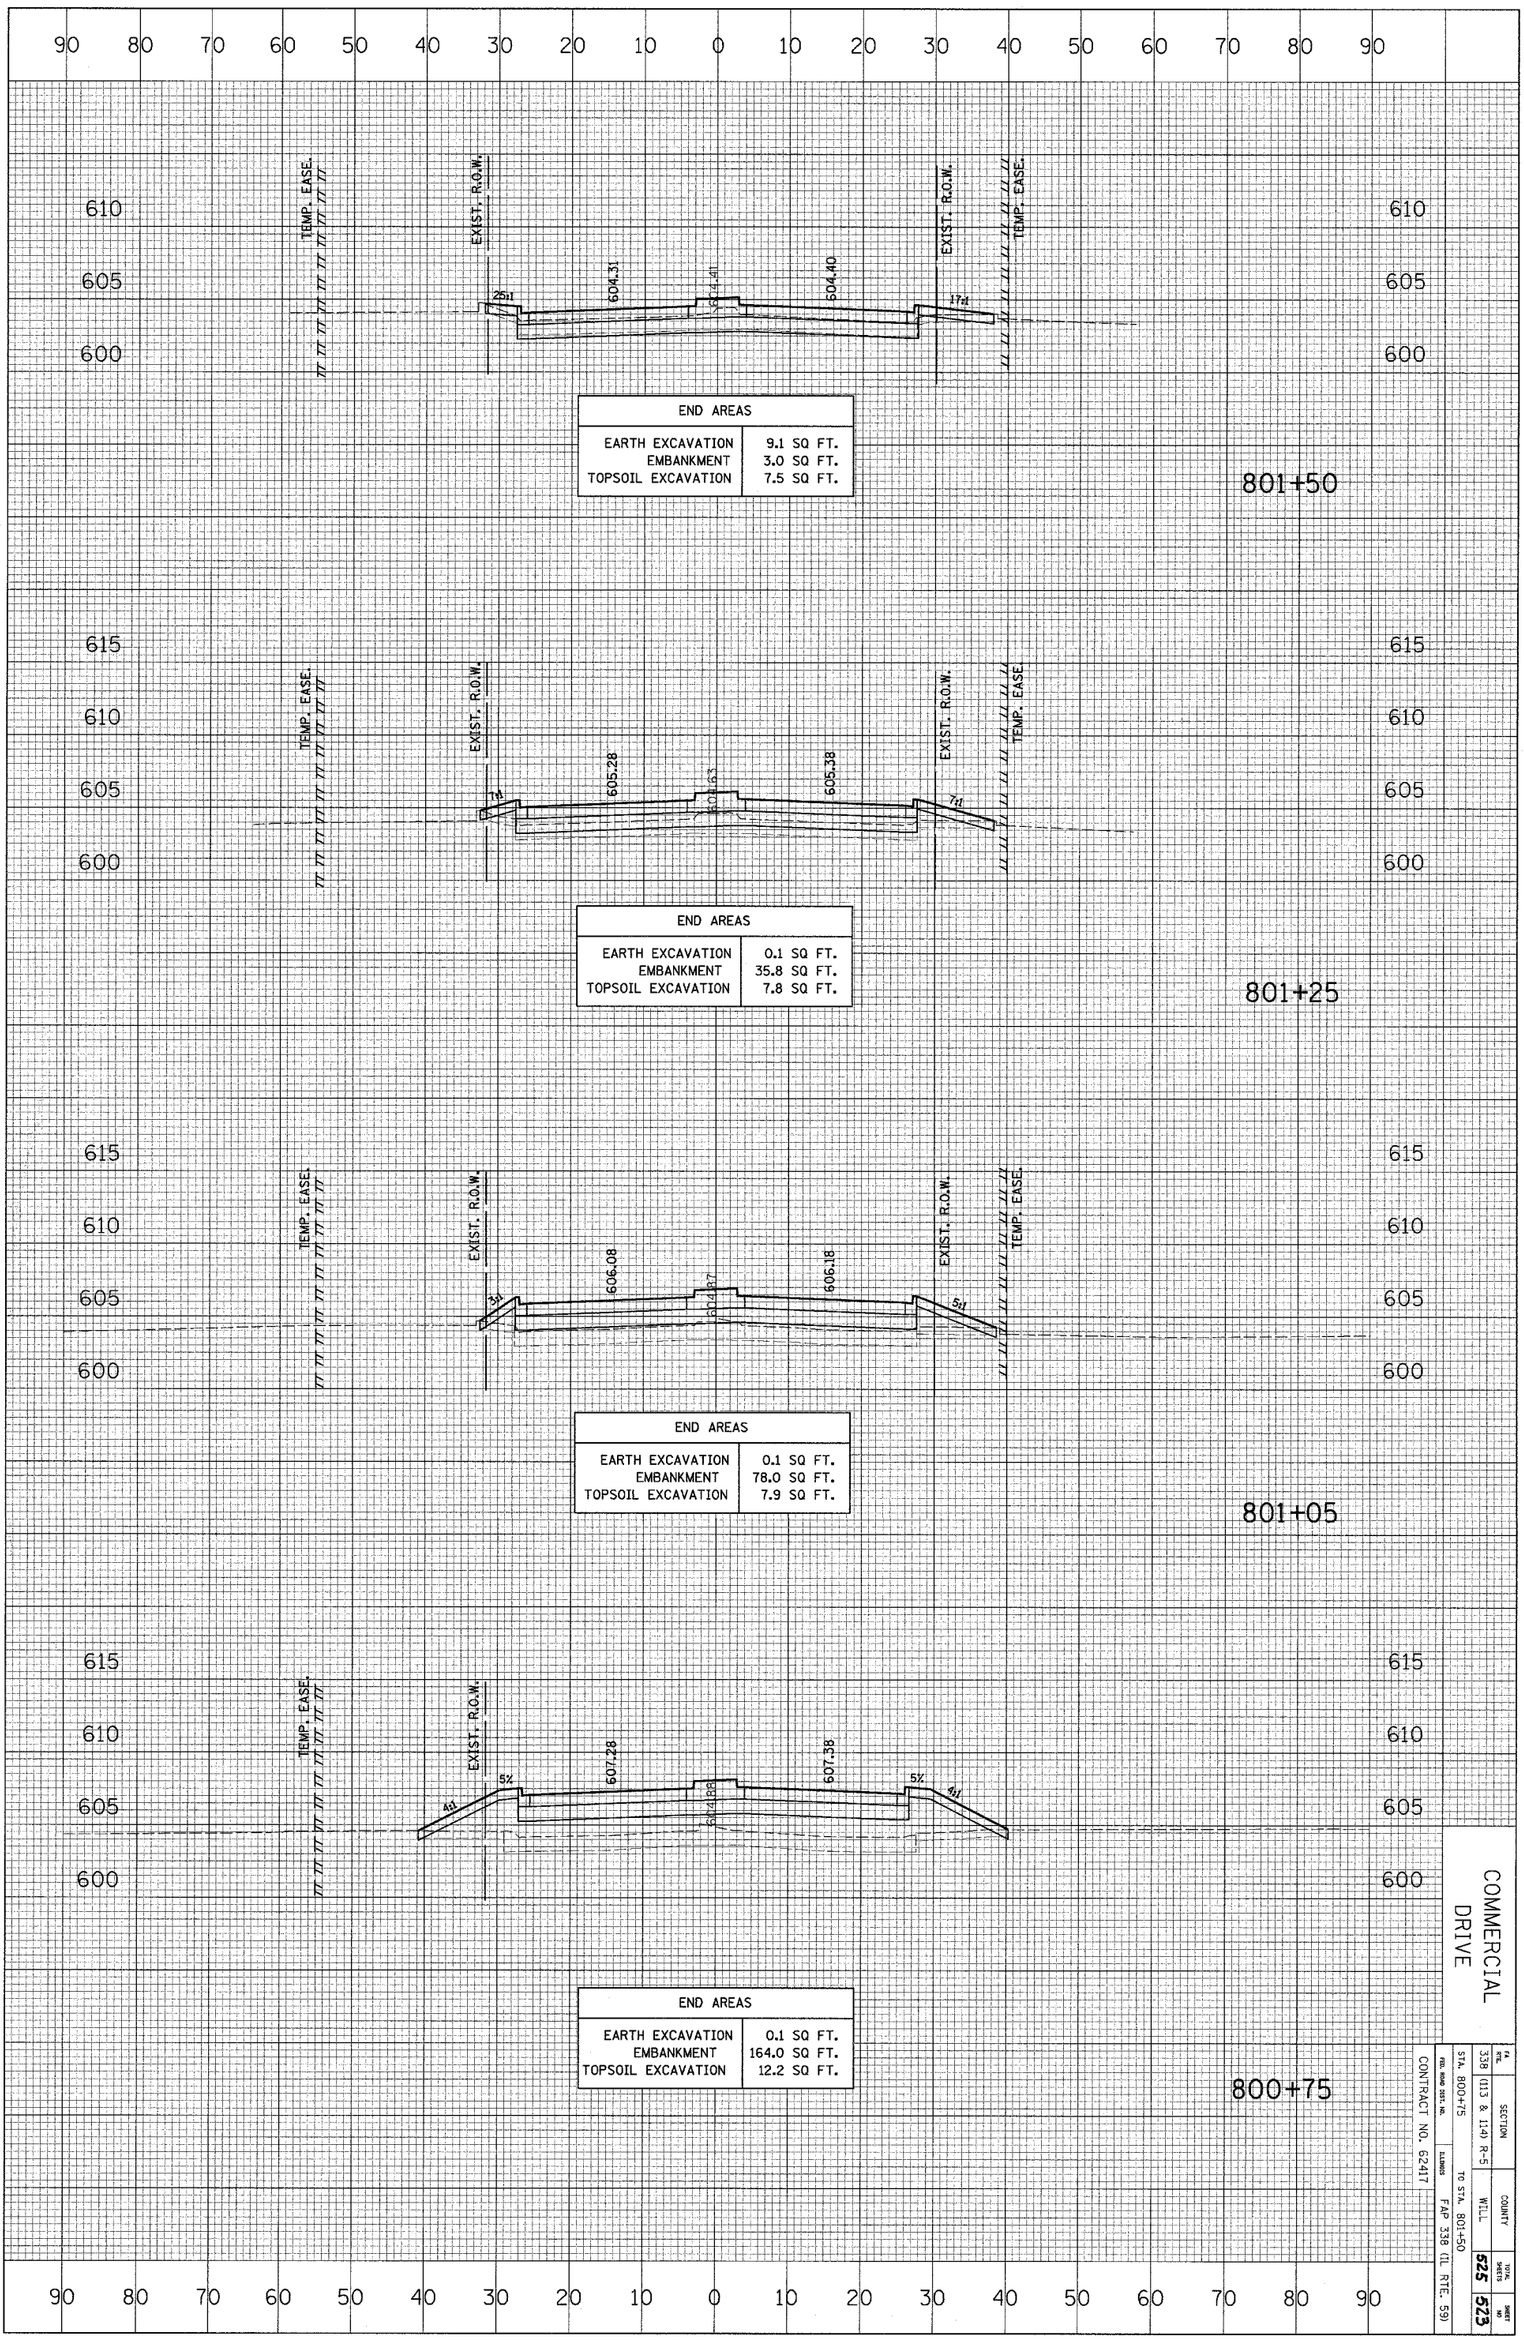


COMMERCIAL DRIVE

CONTRACT NO. 62417	FED. ROAD DIST. NO.	ILLINOIS	FAP 338 (IL RTE. 59)	TO STA. 801+50	WILL	525
				STA. 800+75	(113 & 114) R-5	523
					338	
					P.N. ETC.	SHEET NO.
					SECTION	TOTAL SHEETS
					COUNTY	

CROSS SECTION	SURVEYED	BY	DATE
	PLOTTED		
NOTE BOOK	GRADES CHECKED		
NO.	B.M. NOTED		
	STRUCTURE NOTATNS CHKD		

CROSS SECTION	SURVEYED	BY	DATE
	PLOTTED		
NOTE BOOK	ALIGNMENT CHECKED		
NO.	RT. OF WAY CHECKED		
	CADD FILE NAME		

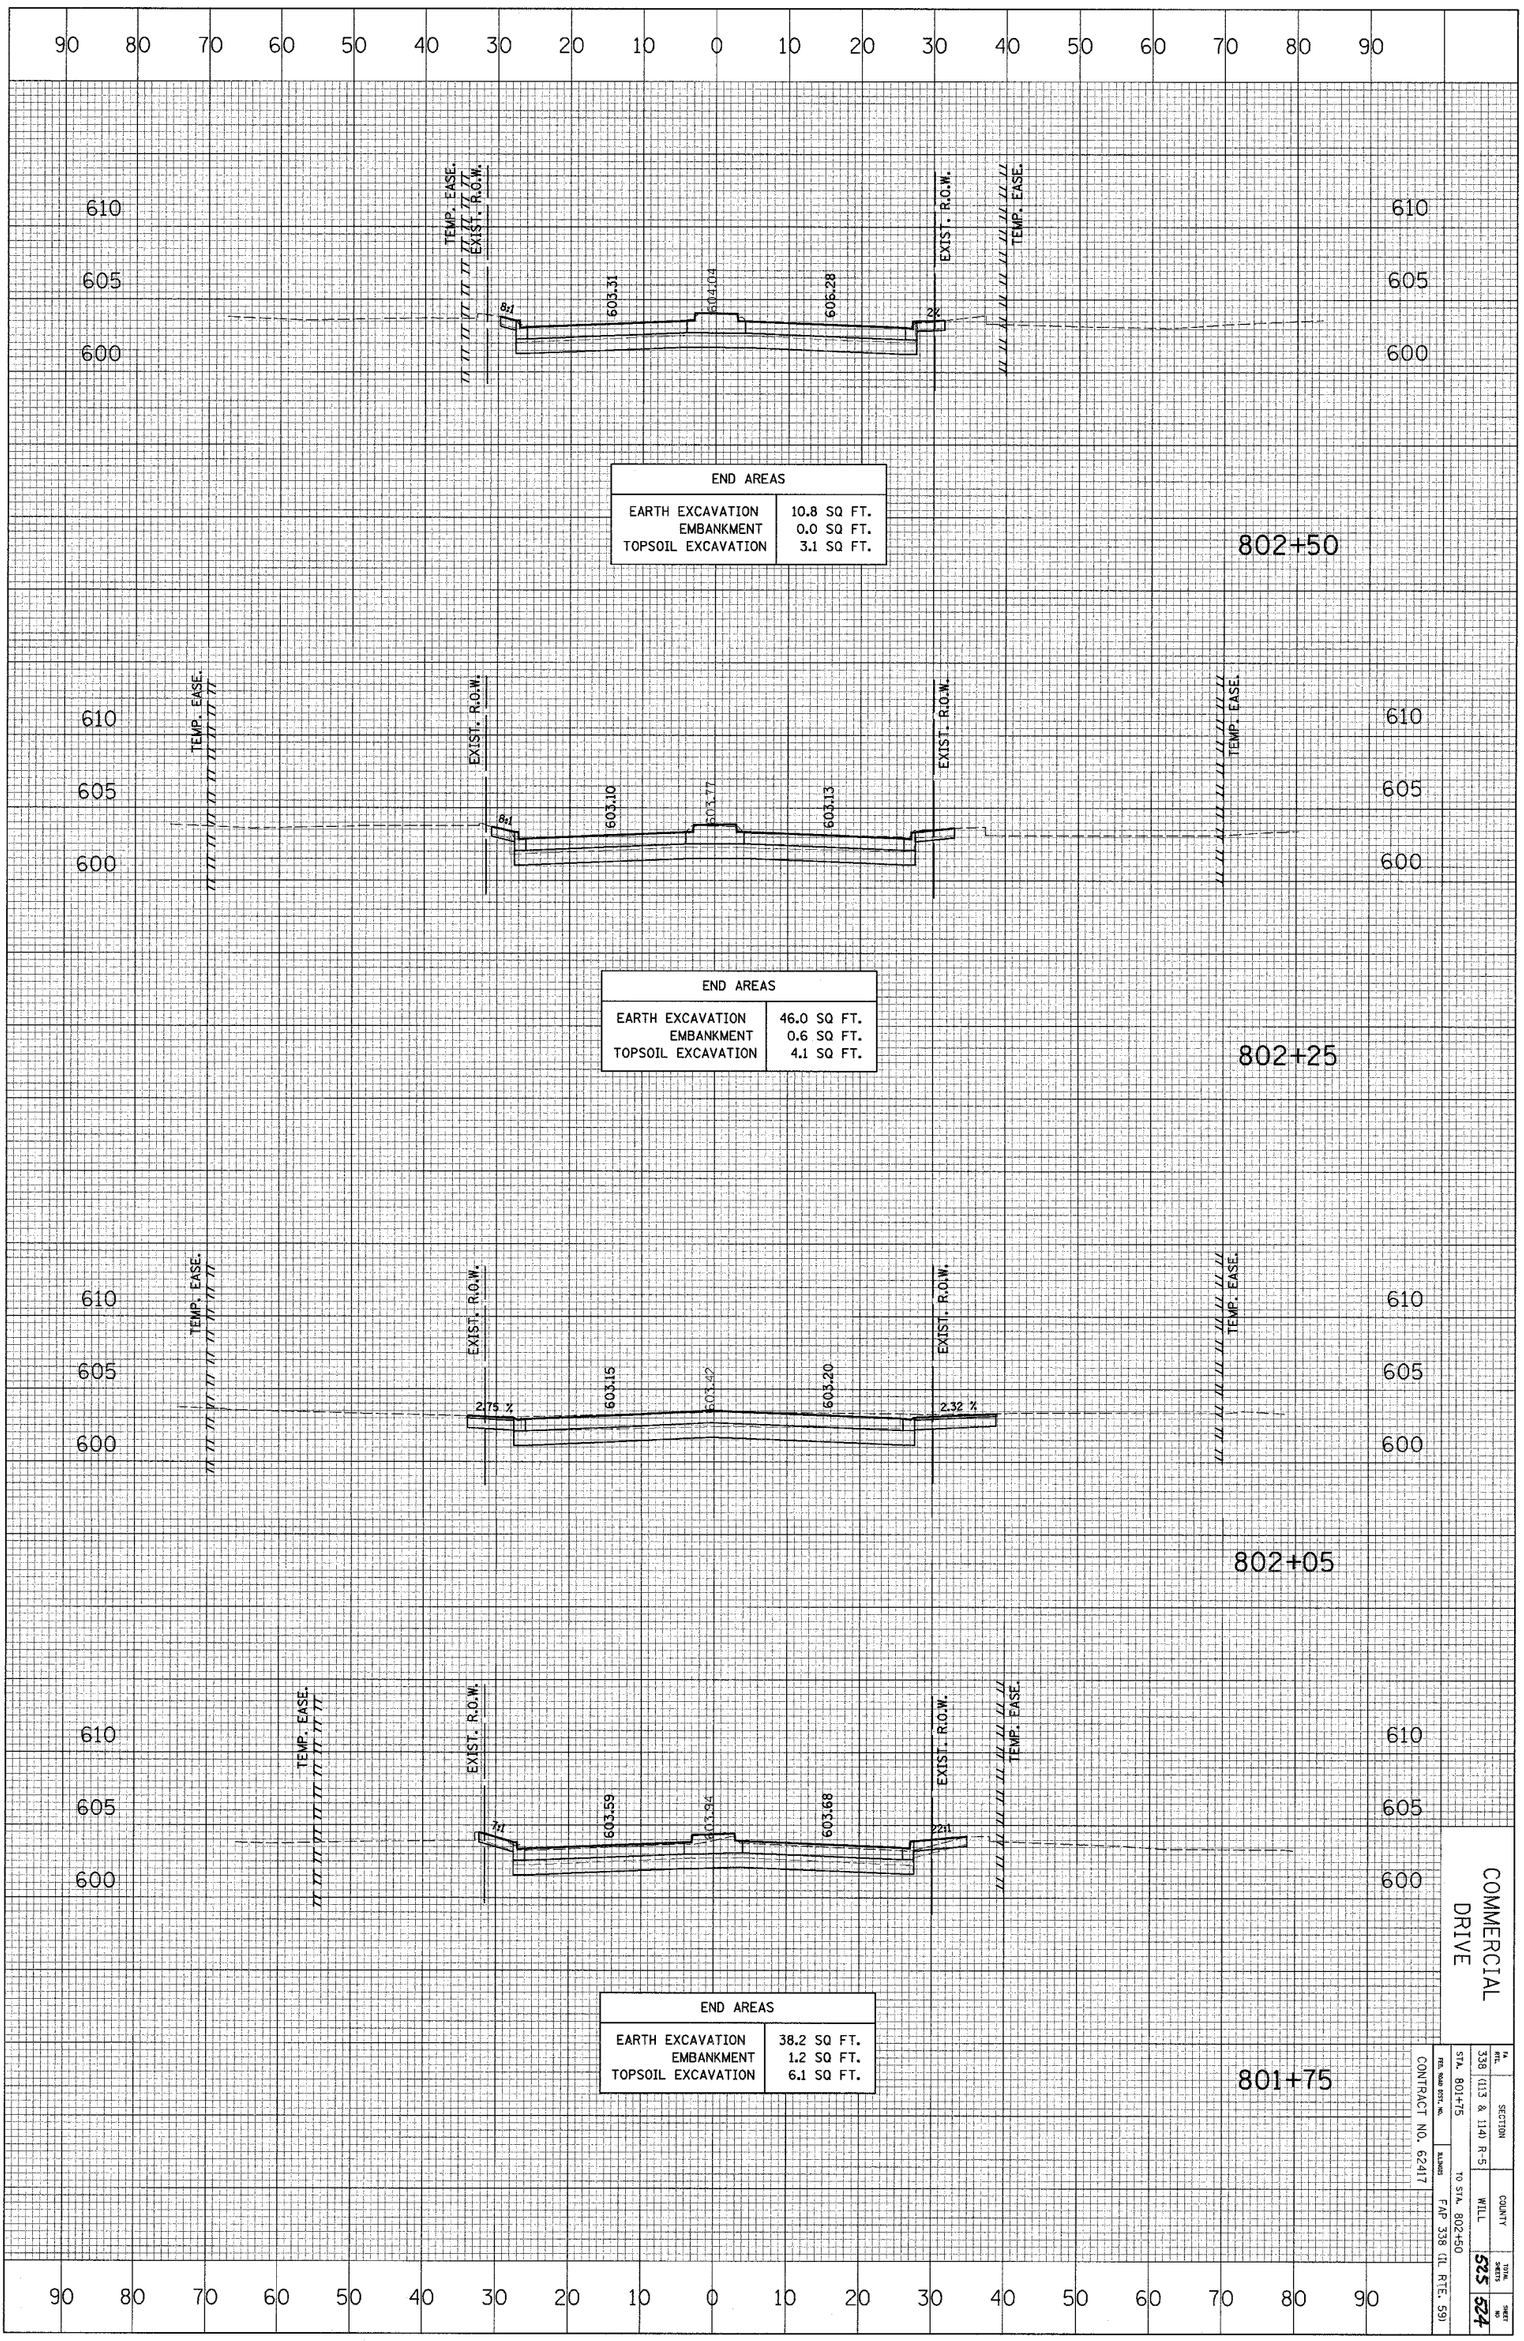


COMMERCIAL DRIVE

FA RTE. 338	SECTION (113 & 114) R-5	COUNTY WILL	TOTAL SHEETS 525
STA. 801+75	TO STA. 802+50		SHEET NO. 524
IRR. ROAD RTE. NO.	MARKER	FAP 338 (IL RTE. 59)	
CONTRACT NO. 62417			

CROSS SECTION		BY	DATE
	SURVEYED		
	PLOTTED		
NOTE BOOK	GRADES CHECKED		
	B.M. NOTED		
NO.	STRUCTURE NOTATNS CHKD		

CROSS SECTION		BY	DATE
	SURVEYED		
	PLOTTED		
NOTE BOOK	ALIGNMENT CHECKED		
	RT. OF WAY CHECKED		
NO.	CADD FILE NAME		

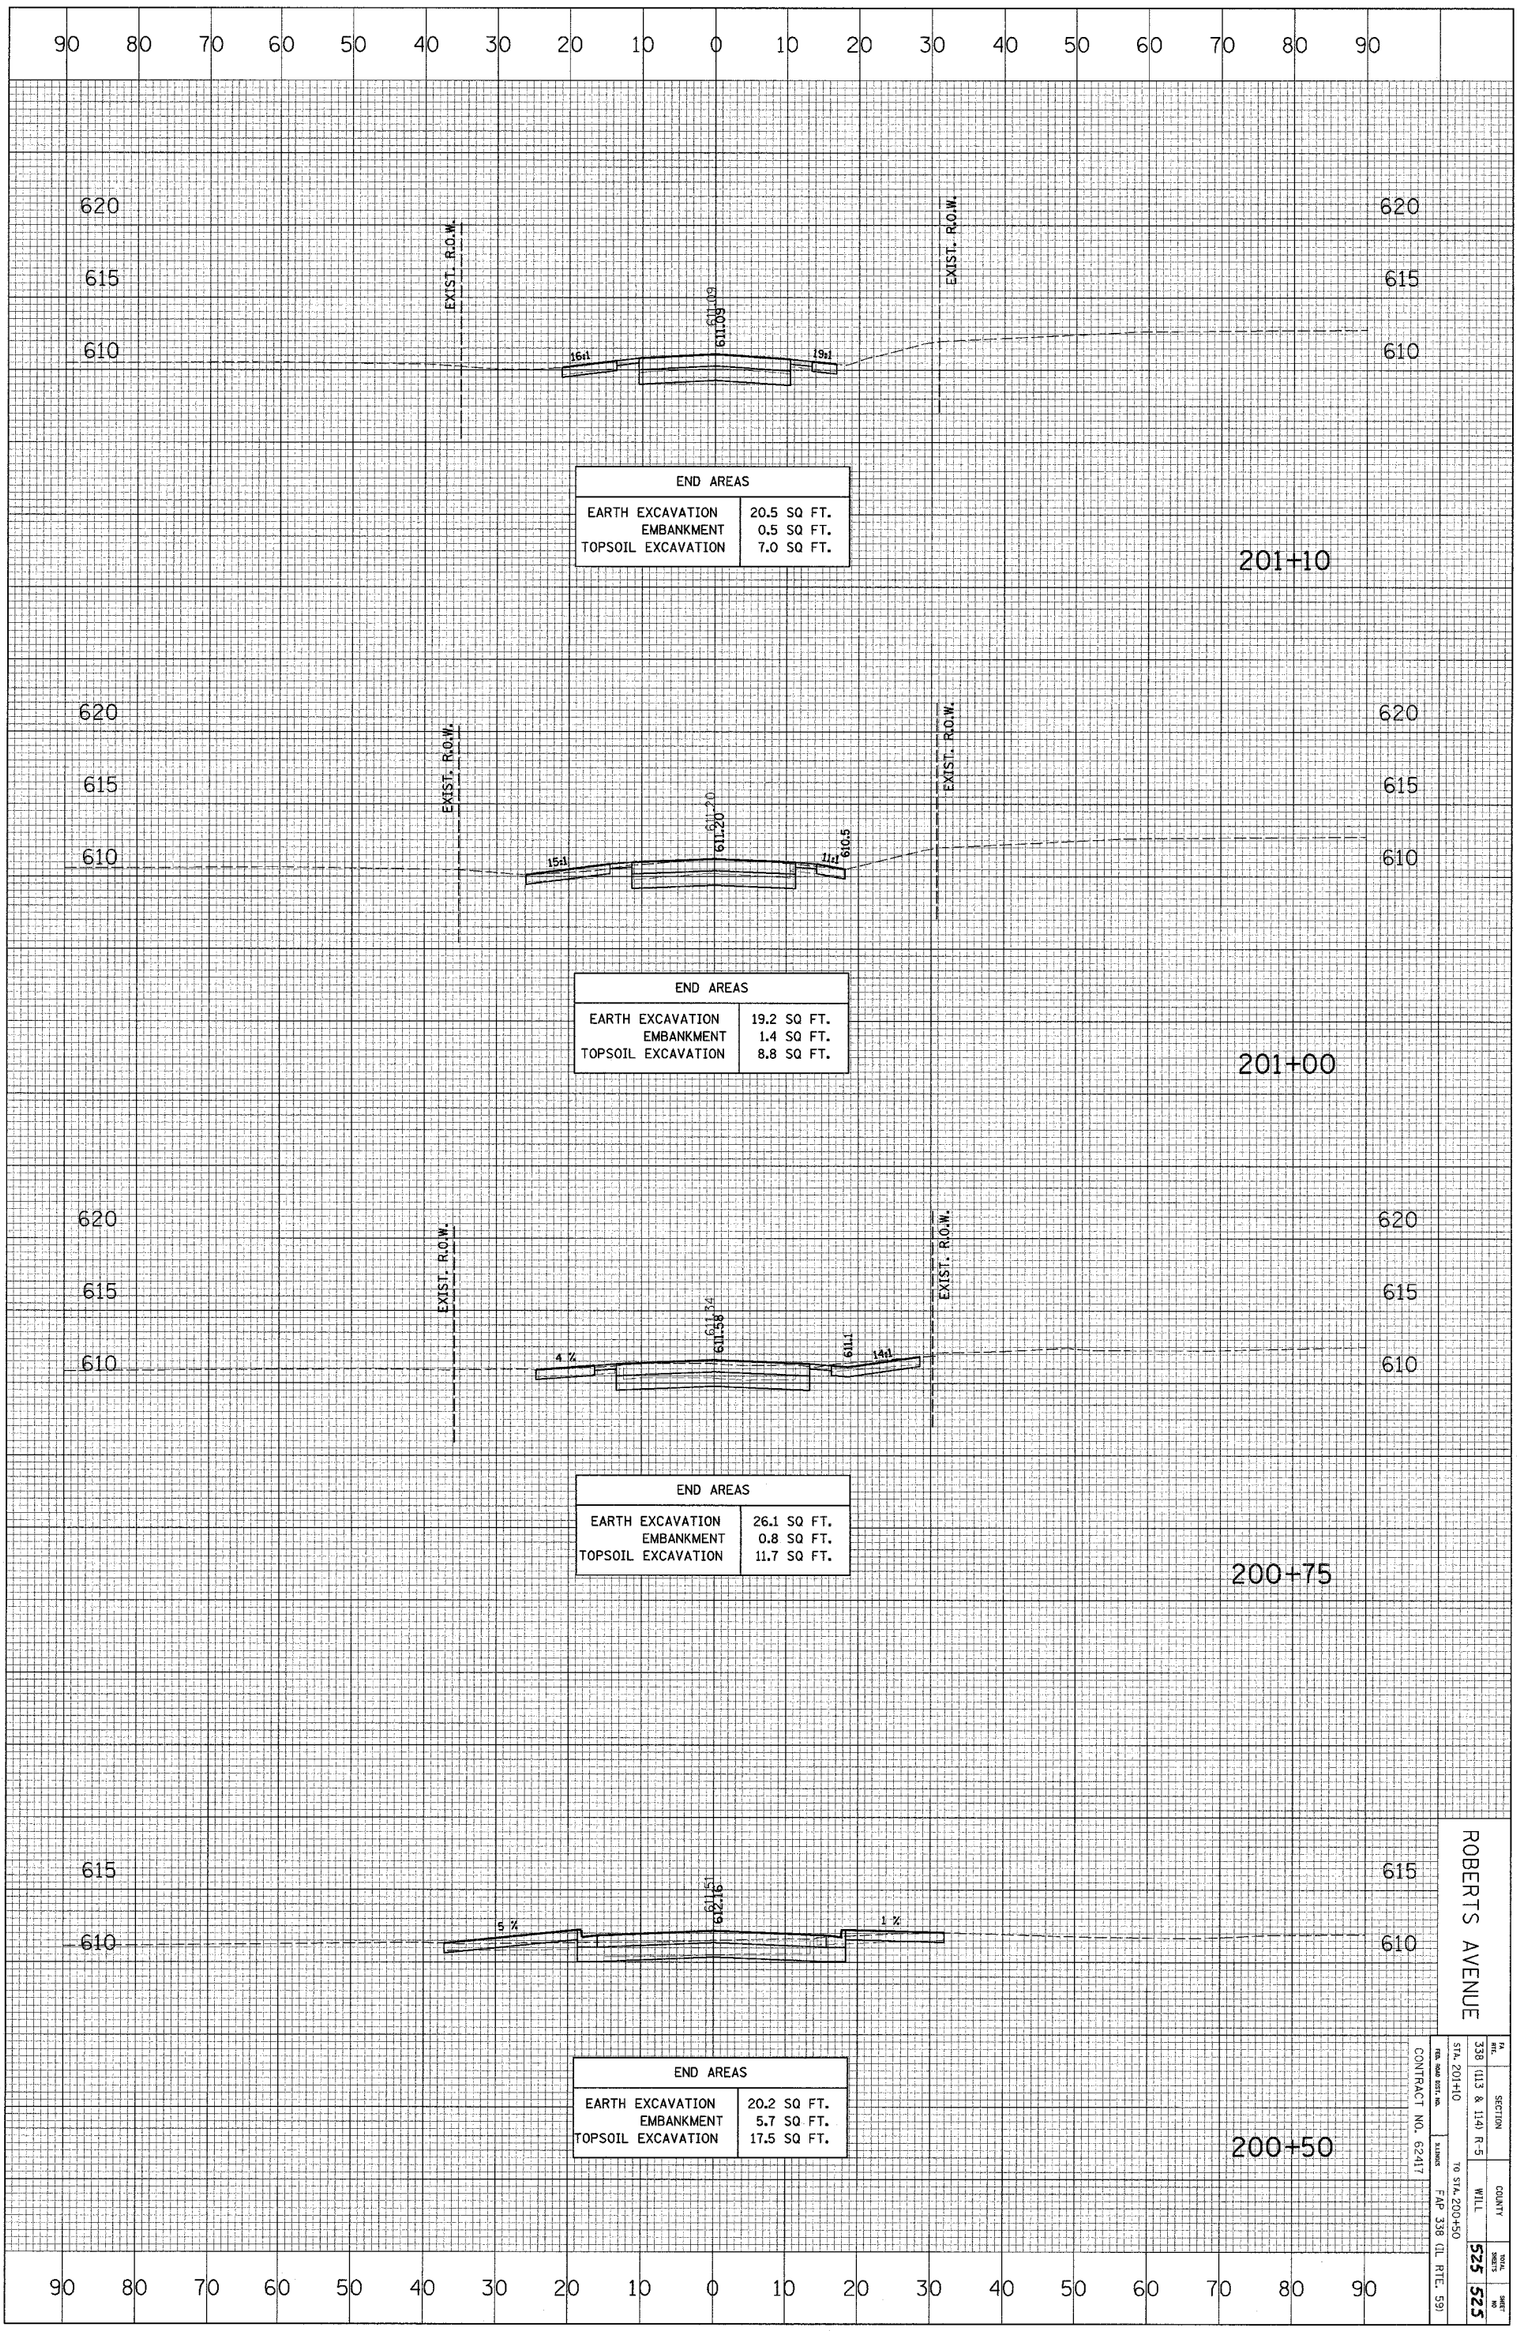

ROBERTS AVENUE

FA RTE.	SECTION	COUNTY	TOTAL SHEETS	SHEET NO
338	(113 & 114) R-5	WILL	525	525
REG. SHAP. ROUTE NO.	STA. 201+10 TO STA. 200+50	ILLINOIS	FAP 338 (IL RTE. 59)	

CONTRACT NO. 62417