F.A.P. RTE.	SECTION	COUNTY	TOTAL SHEETS	SHEET NO.
315	(34-6.55-1)	HANCOCK/ McDONOUGH	433	301
STA. 1416+00.00		TO STA. 1417+00.00		
FED. ROAD DIST. NO.	ILLINOIS	FED. AID PROJECT		
STATE CONTRACT NO. 68206				

FINAL SURVEY	BY	DATE
NOTE BOOK	SURVEYED	
NO.	PLOTTED	
	TEMPLATE	
	AREAS	
	AREAS CHECKED	

ORIGINAL SURVEY	BY	DATE
NOTE BOOK	SURVEYED	
NO.	PLOTTED	
	TEMPLATE	
	AREAS	
	AREAS CHECKED	

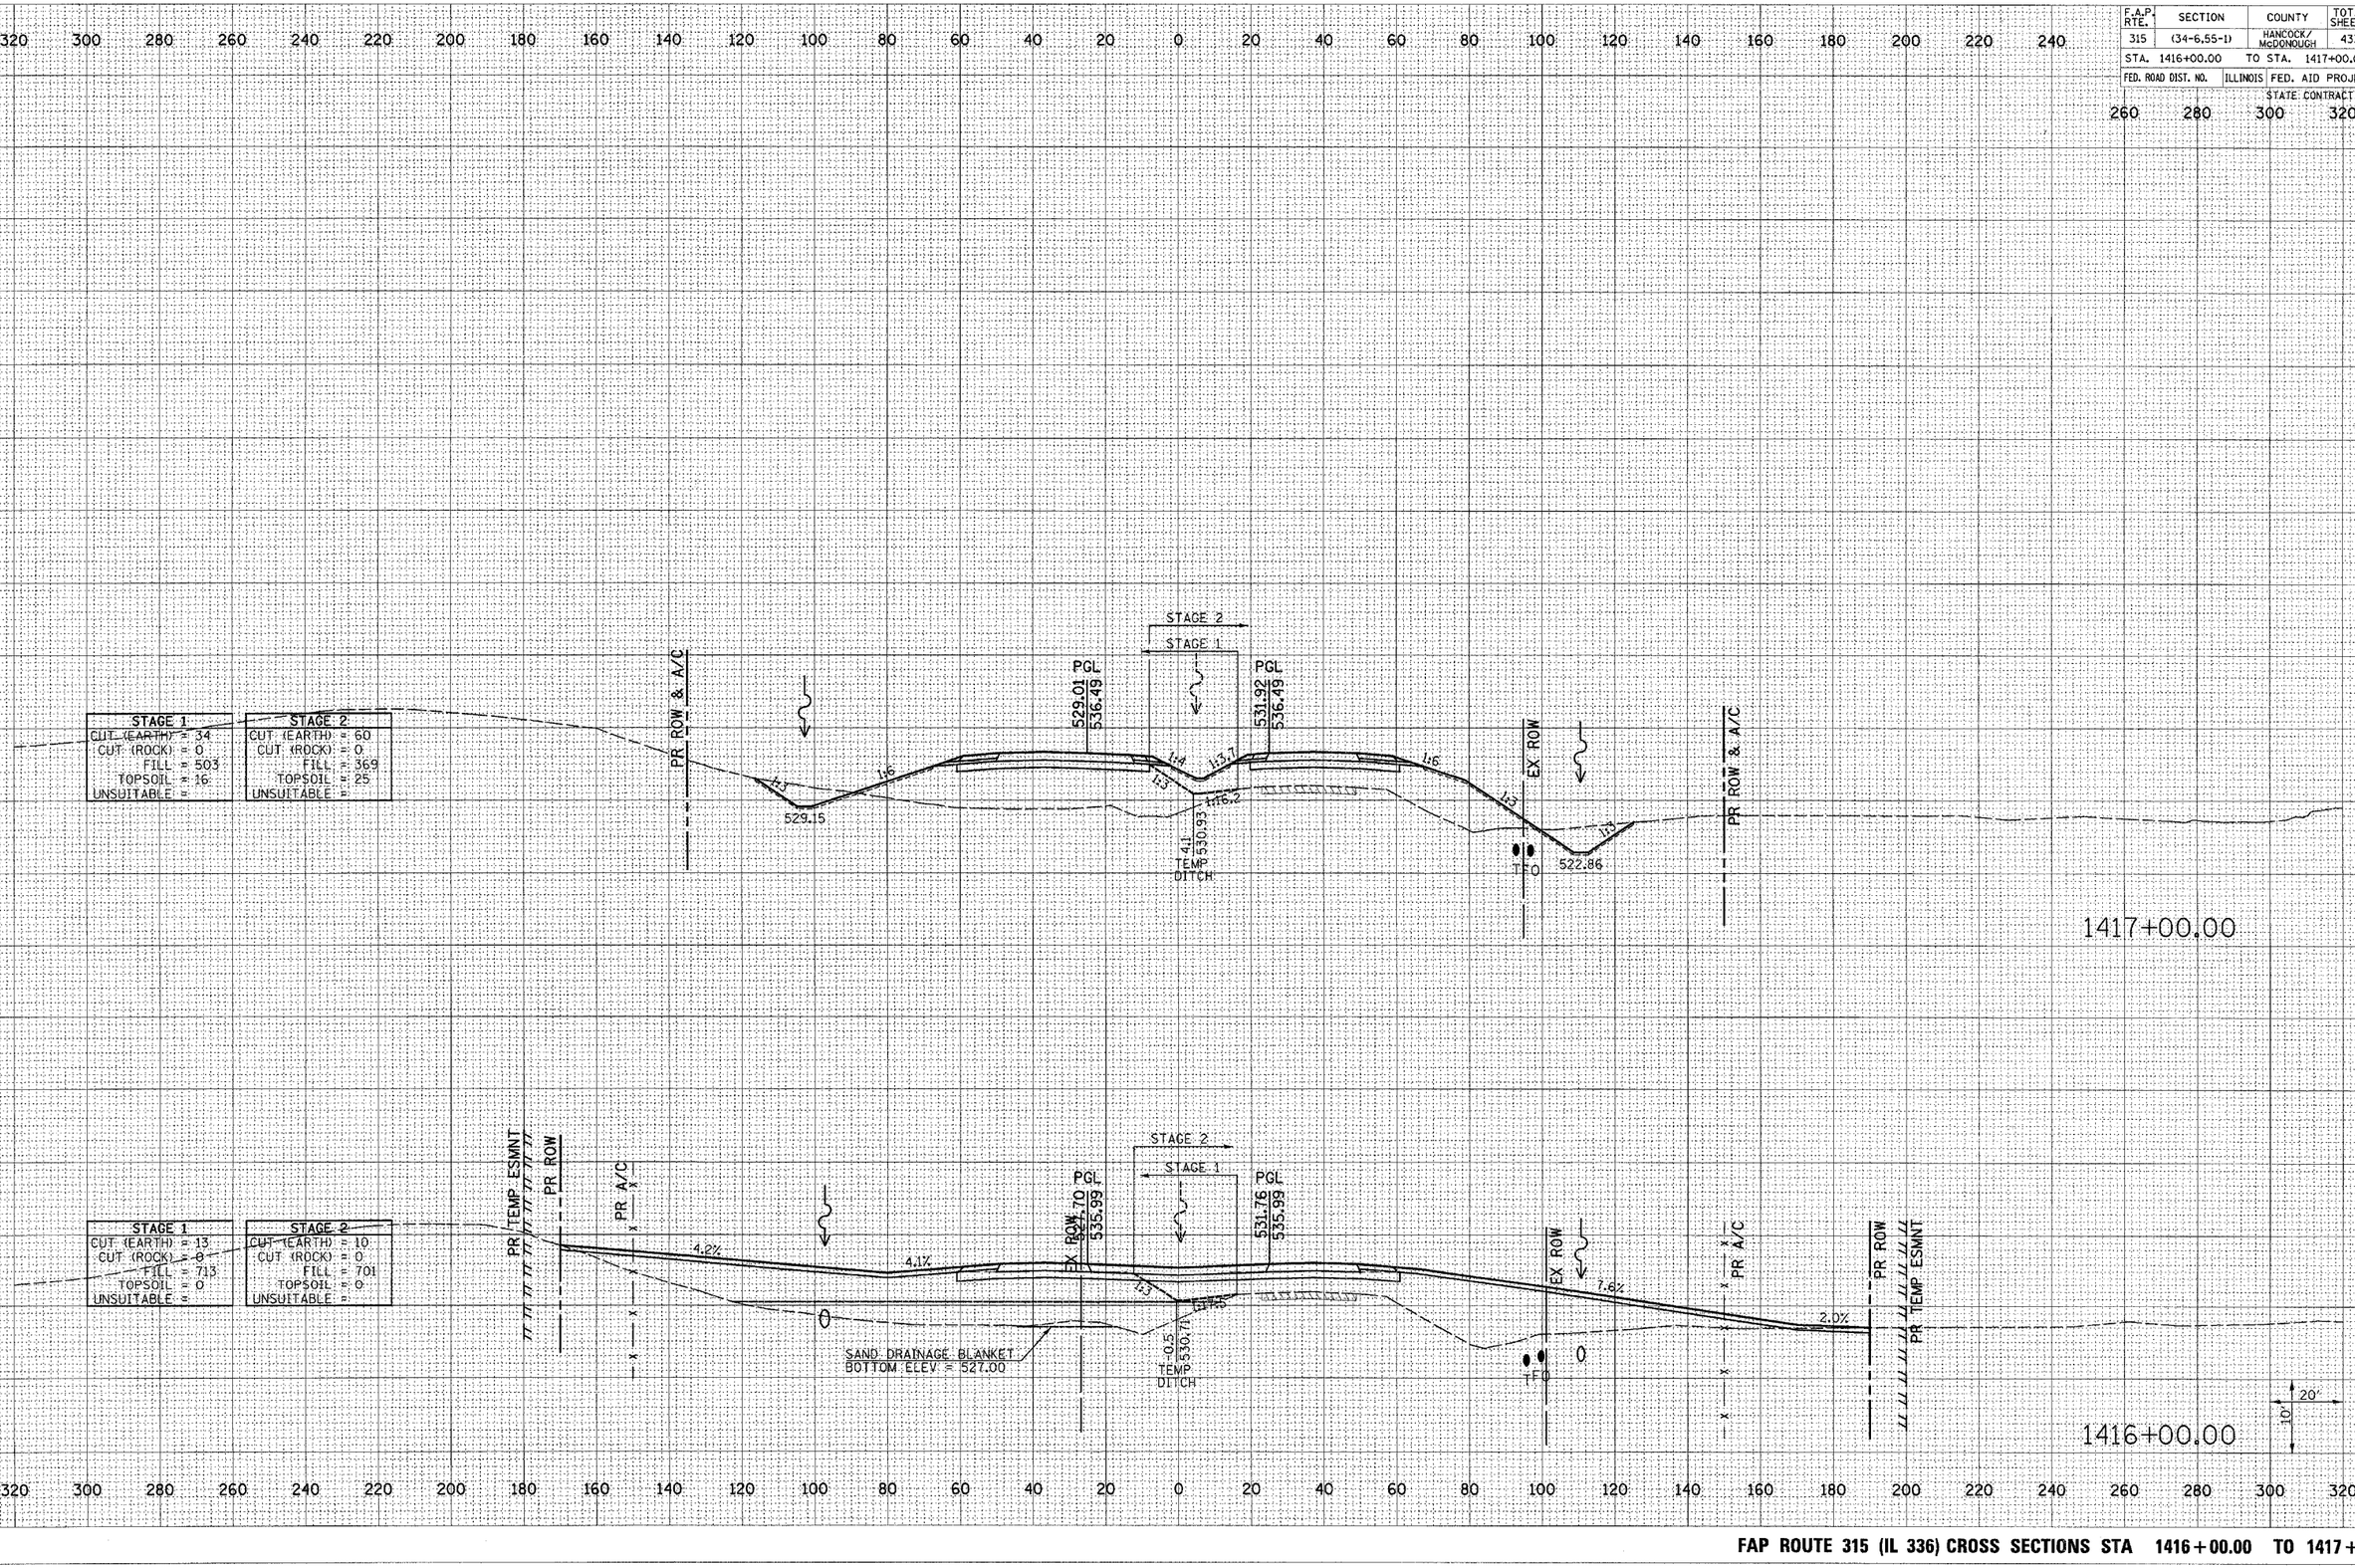

Plot Date: 7/8/2006
Plot Time: 3:36:01 PM
Plotted By: bschmidt
Pen Tables: (default)
Filename: I:\2003\roadway\construction_plans\236_xsects\fin.dgn

FAP ROUTE 315 (IL 336) CROSS SECTIONS STA 1416+00.00 TO 1417+00.00

F.A.P. RTE.	SECTION	COUNTY	TOTAL SHEETS	SHEET NO.
315	(34-6,55-1)	HANCOCK/ McDONOUGH	433	302
STA. 1418+00.00		TO STA. 1419+00.00		
FED. ROAD DIST. NO.	ILLINOIS	FED. AID PROJECT		
STATE CONTRACT NO. 68206				

FINAL SURVEY	SURVEYED	BY
	PLOTTED	
NOTE BOOK	TEMPLATE	
	AREAS	
NO.	AREAS CHECKED	DATE

ORIGINAL SURVEY	SURVEYED	BY
	PLOTTED	
NOTE BOOK	TEMPLATE	
	AREAS	
NO.	AREAS CHECKED	DATE

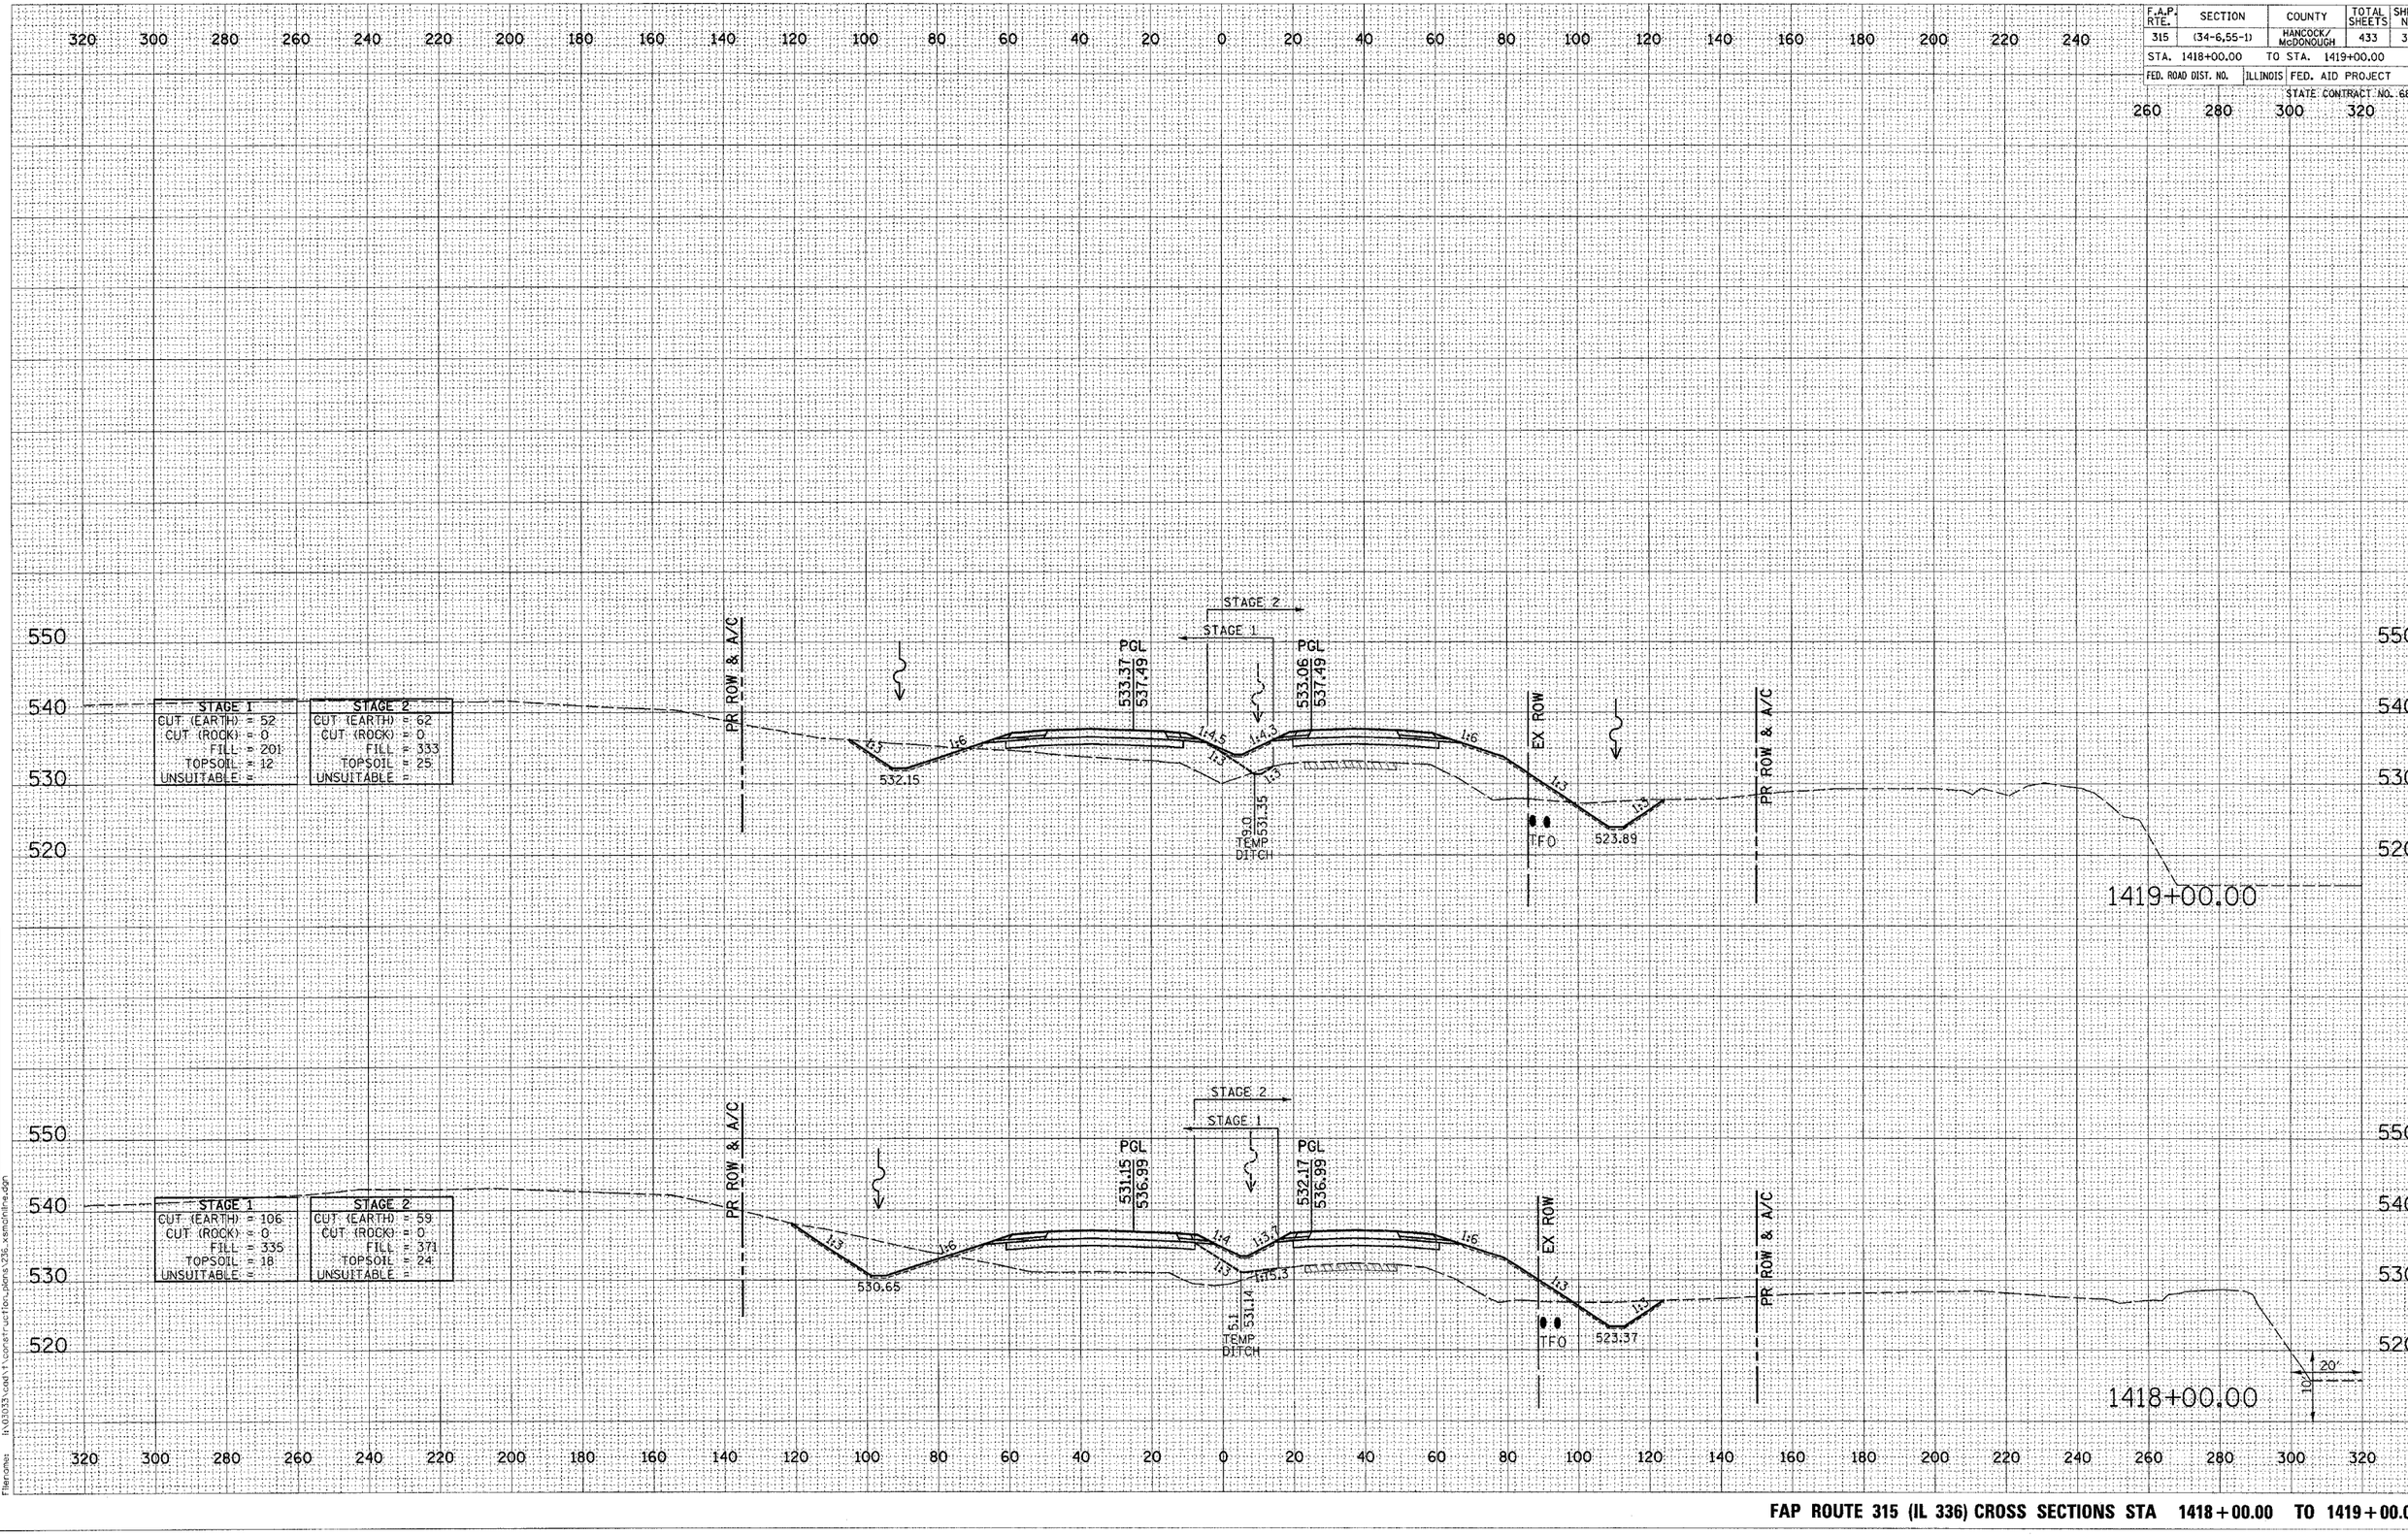

Plot Date: 7/8/2006
Plot Time: 3:36:02 PM
Plotted By: bechtold
Pen Table: ctb.tbl
Filename: i:\03033\cadd\construction\336_xsmainline.dgn

FAP ROUTE 315 (IL 336) CROSS SECTIONS STA 1418+00.00 TO 1419+00.00

F.A.P. RTE.	SECTION	COUNTY	TOTAL SHEETS	SHEET NO.
315	(34-6,55-1)	HANCOCK/ McDONOUGH	433	303
STA. 1420+00.00		TO STA. 1421+00.00		
FED. ROAD DIST. NO.	ILLINOIS	FED. AID PROJECT		

STATE CONTRACT NO. 68206

FINAL SURVEY	NOTE BOOK	NO.
SURVEYED		BY
PLOTTED		
TEMPLATE		
AREAS		
AREAS CHECKED		DATE

ORIGINAL SURVEY	NOTE BOOK	NO.
SURVEYED		BY
PLOTTED		
TEMPLATE		
AREAS		
AREAS CHECKED		DATE

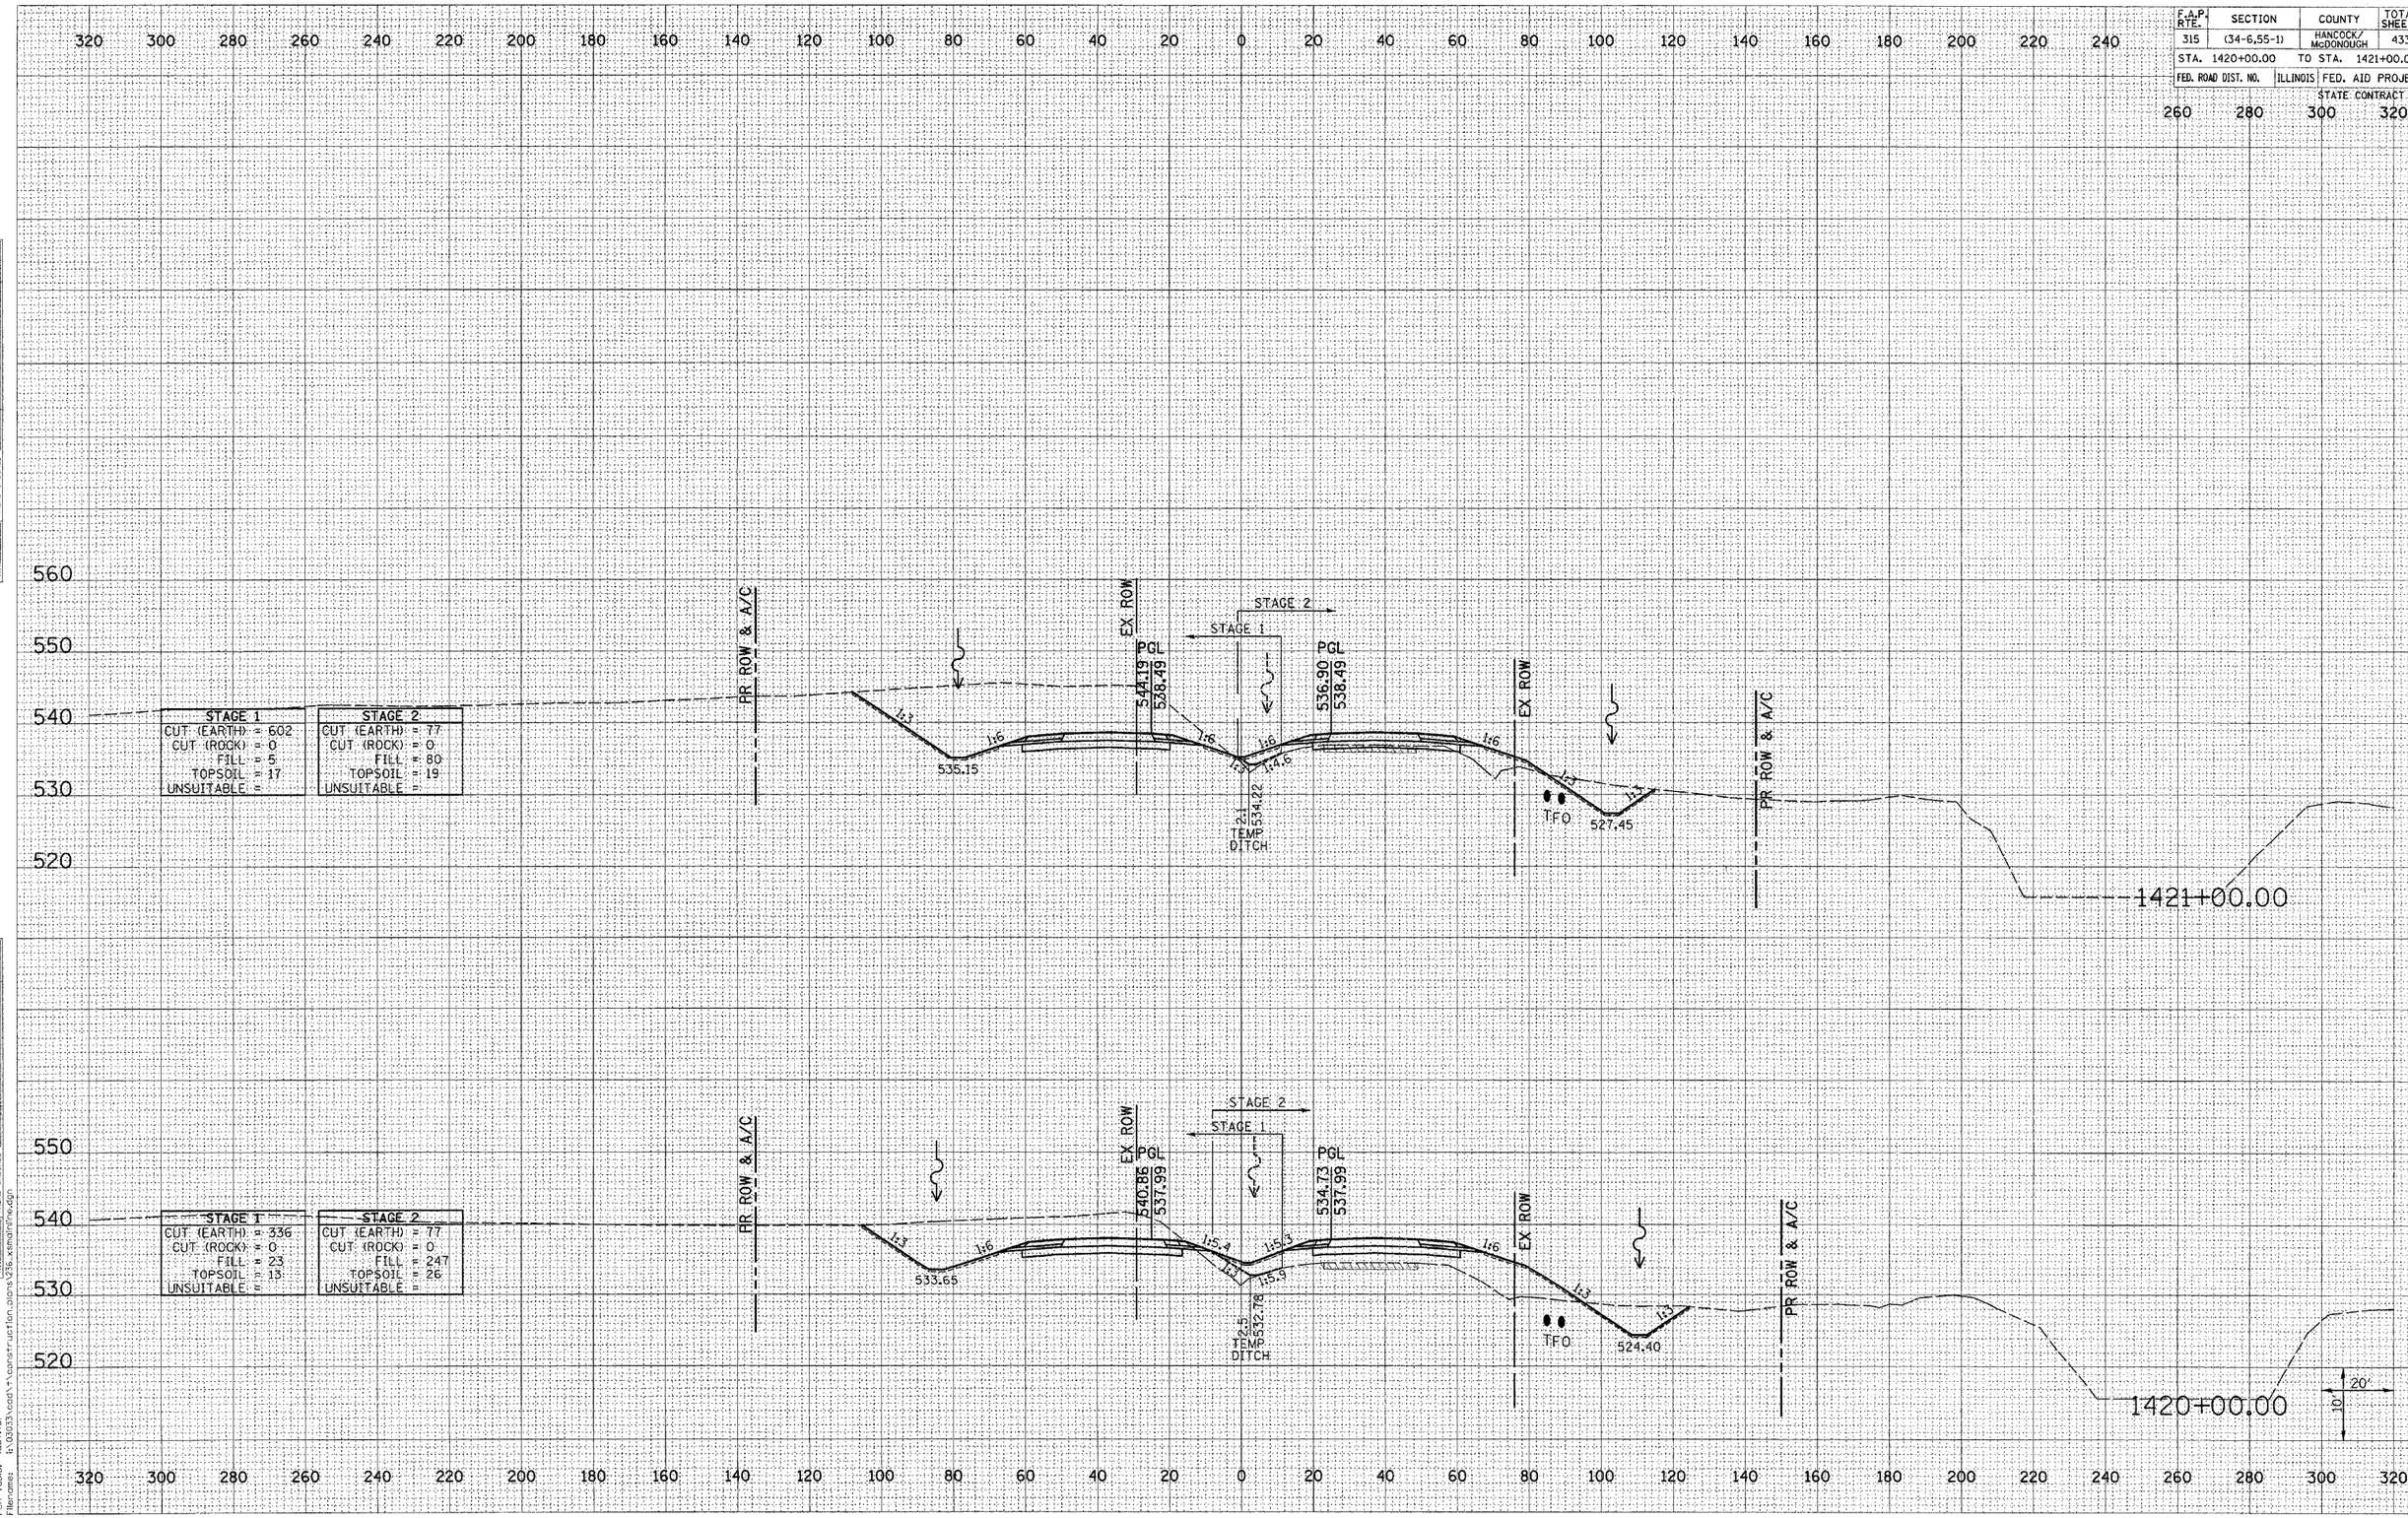

Plot Date: 7/18/2006
Plot Time: 3:36:03 PM
Plotted By: bschmidt
Pen Table: ldot.tbl
Filename: I:\02033\cadd*\construction_plans\336_xsmonthlycp.dgn

FAP ROUTE 315 (IL 336) CROSS SECTIONS STA 1420+00.00 TO 1421+00.00

F.A.P. RTE.	SECTION	COUNTY	TOTAL SHEETS	SHEET NO.
315	(34-6,55-1)	HANCOCK/ McDONOUGH	433	304
STA. 1422+00.00		TO STA. 1423+00.00		
FED. ROAD DIST. NO.	ILLINOIS	FED. AID PROJECT		

STATE CONTRACT NO. 68206

FINAL SURVEY	ORIGINAL SURVEY	BY	DATE
NOTE BOOK	NOTE BOOK	SURVEYED	
NO.	NO.	PLOTTED	
		TEMPLATE	
		AREAS	
		AREAS CHECKED	

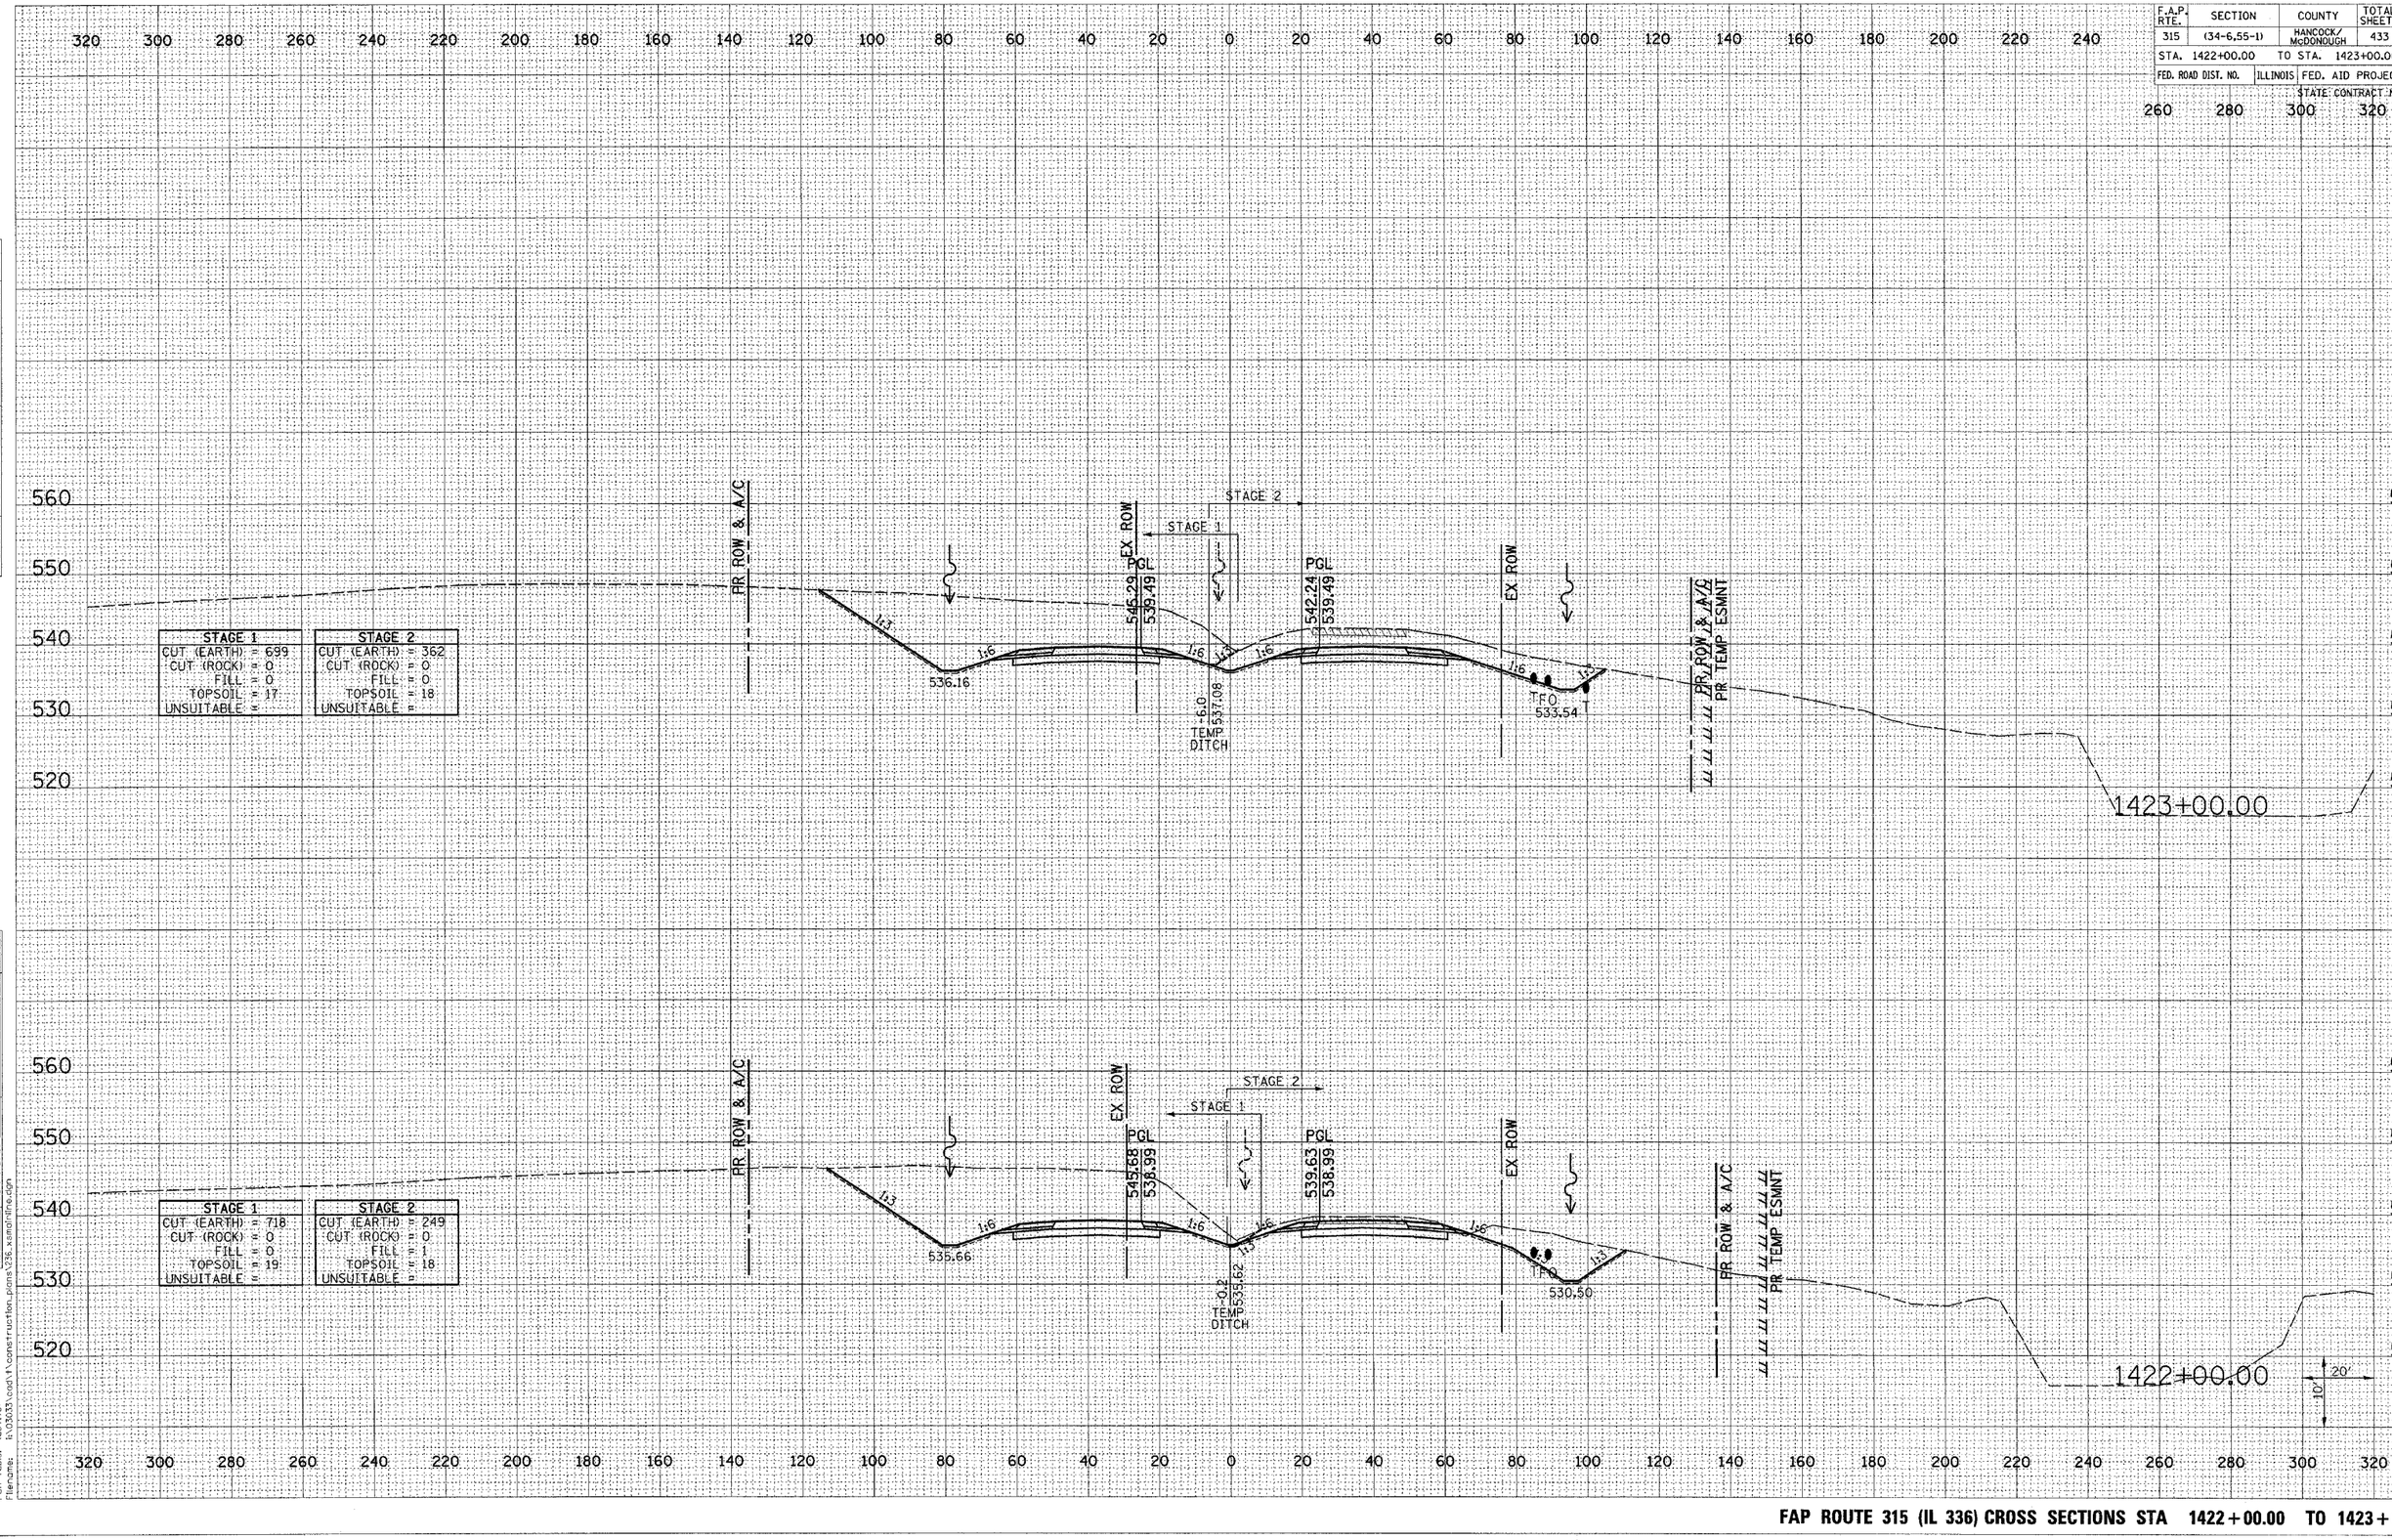

Plot Date: 7/8/2006
Plot Time: 3:36:03 PM
Plotted By: bschmidt
Plan Tablet: 60x1.tbl
Filename: K:\2006\33\cadd\1\construction_plans\336_xsmallfile.dgn

FAP ROUTE 315 (IL 336) CROSS SECTIONS STA 1422+00.00 TO 1423+00.00

F.A.P. RTE.	SECTION	COUNTY	TOTAL SHEETS	SHEET NO.
315	(34-6,55-1)	HANCOCK/ McDONOUGH	433	305
STA. 1424+00.00		TO STA. 1425+00.00		
FED. ROAD DIST. NO.	ILLINOIS	FED. AID PROJECT		

STATE CONTRACT NO. 68206

FINAL SURVEY	SURVEYED	BY	DATE
NOTE BOOK	PLOTTED		
NO.	TEMPLATE		
	AREAS		
	AREAS CHECKED		

STAGE 1	
CUT (EARTH) =	954
CUT (ROCK) =	0
FILL =	0
TOPSOIL =	19
UNSUITABLE =	

STAGE 2	
CUT (EARTH) =	488
CUT (ROCK) =	0
FILL =	0
TOPSOIL =	14
UNSUITABLE =	

ORIGINAL SURVEY	SURVEYED	BY	DATE
NOTE BOOK	PLOTTED		
NO.	TEMPLATE		
	AREAS		
	AREAS CHECKED		

STAGE 1	
CUT (EARTH) =	806
CUT (ROCK) =	0
FILL =	0
TOPSOIL =	18
UNSUITABLE =	

STAGE 2	
CUT (EARTH) =	457
CUT (ROCK) =	0
FILL =	0
TOPSOIL =	14
UNSUITABLE =	

Plot Date: 7/8/2006
Plot Time: 3:36:04 PM
Plotted By: bschmidt
Pen Tables: idot.tbl
Filename: D:\2006\roadh\construction_plans\315_xsmain.dgn

FAP ROUTE 315 (IL 336) CROSS SECTIONS STA 1424+00.00 TO 1425+00.00

F.A.P. RTE.	SECTION	COUNTY	TOTAL SHEETS	SHEET NO.
315	(34-6,55-1)	HANCOCK/ McDONOUGH	433	306
STA. 1426+00.00		TO STA. 1427+00.00		
FED. ROAD DIST. NO.	ILLINOIS	FED. AID PROJECT		

STATE CONTRACT NO. 68206

FINAL SURVEY	SURVEYED	BY	
	PLOTTED		
NOTE BOOK	TEMPLATE		
NO.	AREAS		
	AREAS CHECKED		DATE

ORIGINAL SURVEY	SURVEYED	BY	
	PLOTTED		
NOTE BOOK	TEMPLATE		
NO.	AREAS		
	AREAS CHECKED		DATE

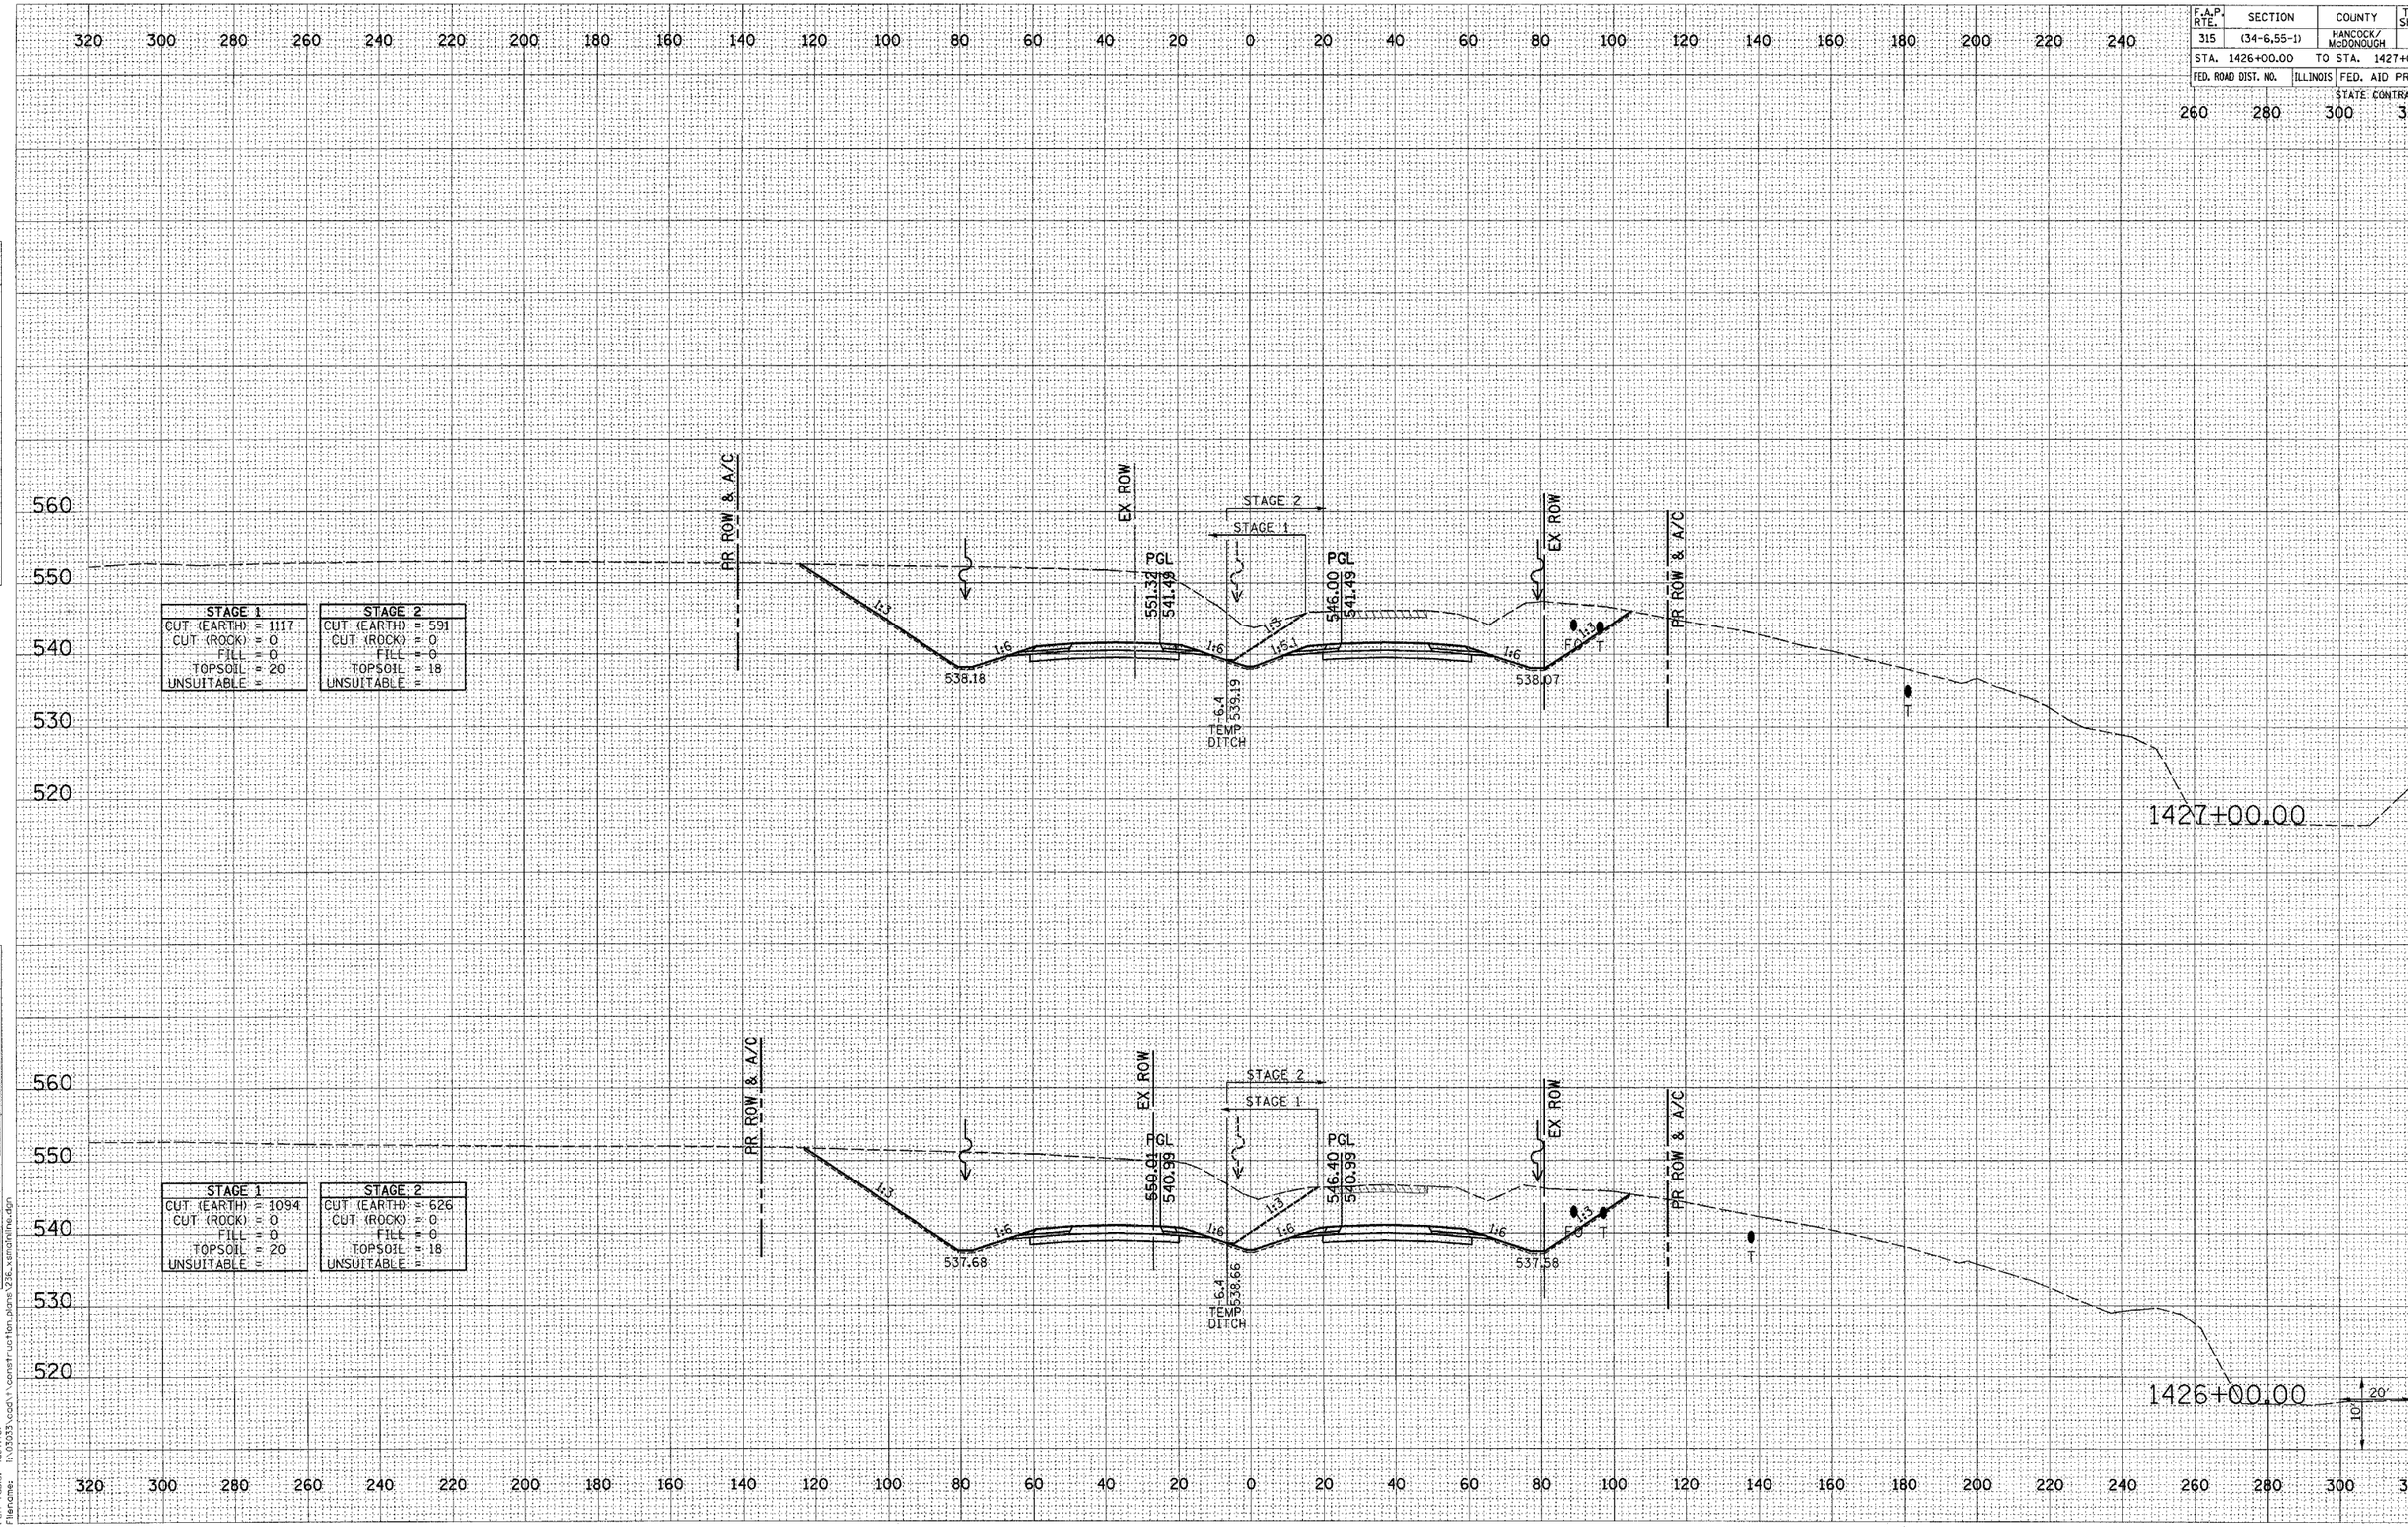

Plot Date: 7/18/2006
Plot Time: 3:35:05 PM
Plotted By: bschmidt
Font Table: idot.tbl
Filename: I:\07353\Cad\1construction_plans\336_xsmonoline.dgn

FAP ROUTE 315 (IL 336) CROSS SECTIONS STA 1426+00.00 TO 1427+00.00

F.A.P. RTE.	SECTION	COUNTY	TOTAL SHEETS	SHEET NO.
315	(34-6,55-1)	HANCOCK/ McDONOUGH	433	307
STA. 1428+00.00		TO STA. 1429+00.00		
FED. ROAD DIST. NO.	ILLINOIS	FED. AID PROJECT		
		STATE CONTRACT NO. 68206		

FINAL SURVEY — NOTE BOOK — SURVEYED — PLOTTED — TEMPLATE — AREAS — AREAS CHECKED — BY — DATE — NO.

320 300 280 260 240 220 200 180 160 140 120 100 80 60 40 20 0 20 40 60 80 100 120 140 160 180 200 220 240 260 280 300 320

560 550 540 530 520

PR ROW & A/C — EX ROW — PGL 546.95 542.49 — STAGE 2 — STAGE 1 — PGL 543.54 542.49 — EX ROW — PR ROW & A/C — PR TEMP ESMNT

1:3 1:6 1:6 1:3 1:5 1:3

539.19 — 7.0 TEMP DITCH 540.25 — 539.06 FO T

STAGE 1	
CUT (EARTH)	= 502
CUT (ROCK)	= 0
FILL	= 0
TOPSOIL	= 15
UNSUITABLE	=

STAGE 2	
CUT (EARTH)	= 241
CUT (ROCK)	= 0
FILL	= 0
TOPSOIL	= 14
UNSUITABLE	=

1429+00.00

ORIGINAL SURVEY — NOTE BOOK — SURVEYED — PLOTTED — TEMPLATE — AREAS — AREAS CHECKED — BY — DATE — NO.

320 300 280 260 240 220 200 180 160 140 120 100 80 60 40 20 0 20 40 60 80 100 120 140 160 180 200 220 240 260 280 300 320

560 550 540 530 520

PR ROW & A/C — EX ROW — STAGE 2 — STAGE 1 — PGL 550.88 541.99 — PGL 545.03 541.99 — EX ROW — PR ROW & A/C

1:3 1:6 1:6 1:3 1:5 1:3

538.69 — 6.8 TEMP DITCH 539.72 — 538.57 FO T

STAGE 1	
CUT (EARTH)	= 980
CUT (ROCK)	= 0
FILL	= 0
TOPSOIL	= 19
UNSUITABLE	=

STAGE 2	
CUT (EARTH)	= 442
CUT (ROCK)	= 0
FILL	= 0
TOPSOIL	= 16
UNSUITABLE	=

1428+00.00

10' 20'

Plot Date: 7/18/2006
Plot Time: 3:36:06 PM
Plotted By: bachmidt
Pen Tables: fdot.tbl
Filename: I:\03033\cadd\1\construction_plans\336_xsmchdnc.dgn

FAP ROUTE 315 (IL 336) CROSS SECTIONS STA 1428+00.00 TO 1429+00.00

F.A.P. RTE.	SECTION	COUNTY	TOTAL SHEETS	SHEET NO.
315	(34-6.55-1)	HANCOCK/ McDONOUGH	433	308
STA. 1430+00.00		TO STA. 1430+75.92		
FED. ROAD DIST. NO.	ILLINOIS	FED. AID PROJECT		

STATE CONTRACT NO. 68206

FINAL SURVEY	SURVEYED	BY	DATE
	PLOTTED		
NOTE BOOK	TEMPLATE		
NO.	AREAS		
	AREAS CHECKED		

STAGE 1	
CUT (EARTH) =	0
CUT (ROCK) =	0
FILL =	553
TOPSOIL =	14
UNSUITABLE =	

STAGE 2	
CUT (EARTH) =	0
CUT (ROCK) =	0
FILL =	423
TOPSOIL =	22
UNSUITABLE =	

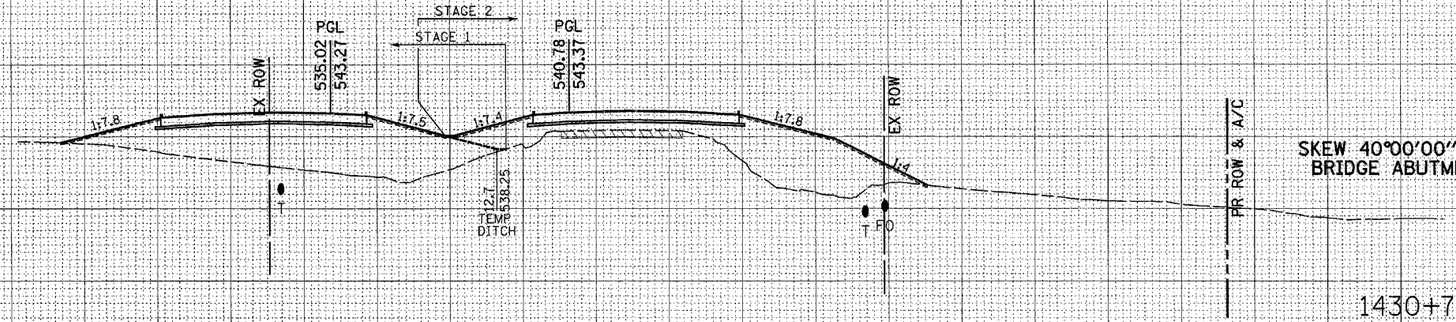

ORIGINAL SURVEY	SURVEYED	BY	DATE
	PLOTTED		
NOTE BOOK	TEMPLATE		
NO.	AREAS		
	AREAS CHECKED		

STAGE 1	
CUT (EARTH) =	0
CUT (ROCK) =	0
FILL =	135
TOPSOIL =	6
UNSUITABLE =	

STAGE 2	
CUT (EARTH) =	23
CUT (ROCK) =	0
FILL =	54
TOPSOIL =	25
UNSUITABLE =	

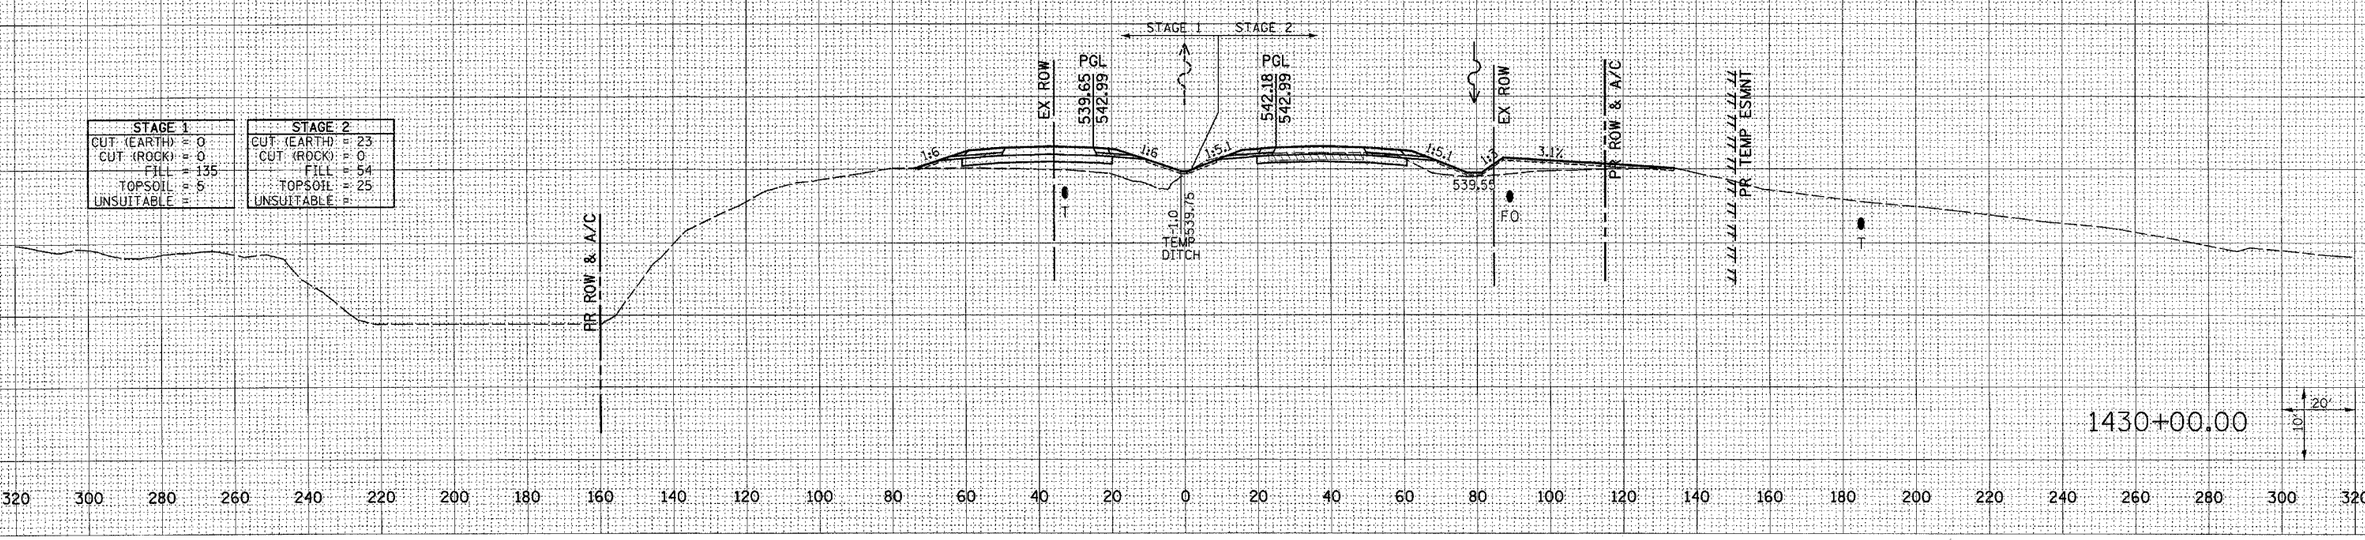

Plot Date: 7/8/2006
Plot Time: 3:35:06 PM
Plotted By: pscmilct
Pen Tables Used:
Filename: h:\03033\cadd\construction plans\25_xsmdfnhnc.dgn

FAP ROUTE 315 (IL 336) CROSS SECTIONS STA 1430+00.00 TO 1430+75.92

F.A.P. RTE.	SECTION	COUNTY	TOTAL SHEETS	SHEET NO.
315	(34-6,55-1)	HANCOCK/ McDONOUGH	433	309
STA. 1433+29.28		TO STA. 1434+00.00		
FED. ROAD DIST. NO.	ILLINOIS	FED. AID PROJECT		
		STATE CONTRACT NO. 68206		

FINAL SURVEY	SURVEYED	BY	DATE
NOTE BOOK	PLOTTED		
	TEMPLATE		
NO.	AREAS		
	AREAS CHECKED		

ORIGINAL SURVEY	SURVEYED	BY	DATE
NOTE BOOK	PLOTTED		
	TEMPLATE		
NO.	AREAS		
	AREAS CHECKED		

STAGE 1	
CUT (EARTH) =	340
CUT (ROCK) =	0
FILL =	1270
TOPSOIL =	29
UNSUITABLE =	

STAGE 2	
CUT (EARTH) =	253
CUT (ROCK) =	0
FILL =	730
TOPSOIL =	22
UNSUITABLE =	

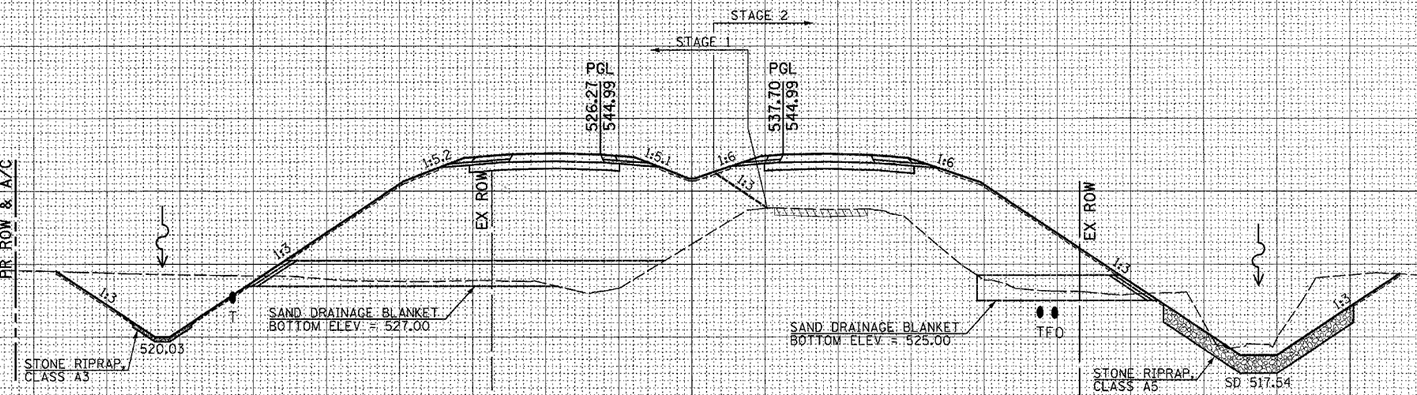

STAGE 1	
CUT (EARTH) =	0
CUT (ROCK) =	0
FILL =	1196
TOPSOIL =	25
UNSUITABLE =	

STAGE 2	
CUT (EARTH) =	0
CUT (ROCK) =	0
FILL =	614
TOPSOIL =	12
UNSUITABLE =	

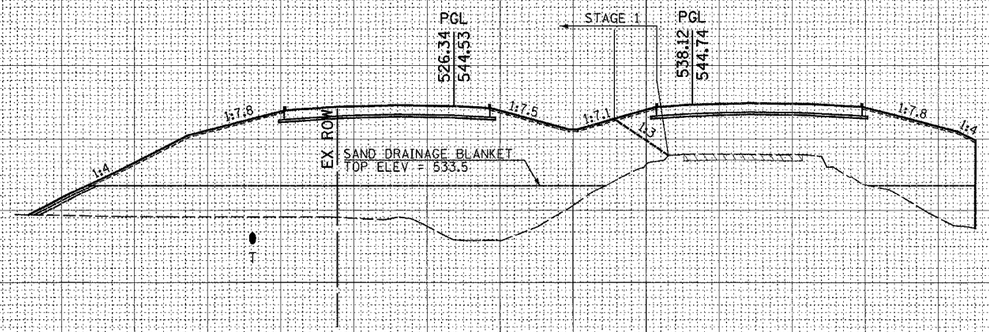

Plot Date: 7/18/2006
Plot Time: 3:36:07 PM
Plotted By: bschmidt
Pen Tables: ctb.tbl
Filename: h:\0035\0001\construction plans\236xsendrainage.dgn

FAP ROUTE 315 (IL 336) CROSS SECTIONS STA 1433+29.28 TO 1434+00.00

F.A.P. RTE.	SECTION	COUNTY	TOTAL SHEETS	SHEET NO.
315	(34-6.55-1)	HANCOCK/ McDONOUGH	433	310
STA. 1435+00.00		TO STA. 1436+00.00		
FED. ROAD DIST. NO.	ILLINOIS	FED. AID PROJECT		
		STATE CONTRACT NO. 68206		

FINAL SURVEY NOTE BOOK — SURVEYED / PLOTTED / TEMPLATE / AREAS / AREAS CHECKED — BY — DATE

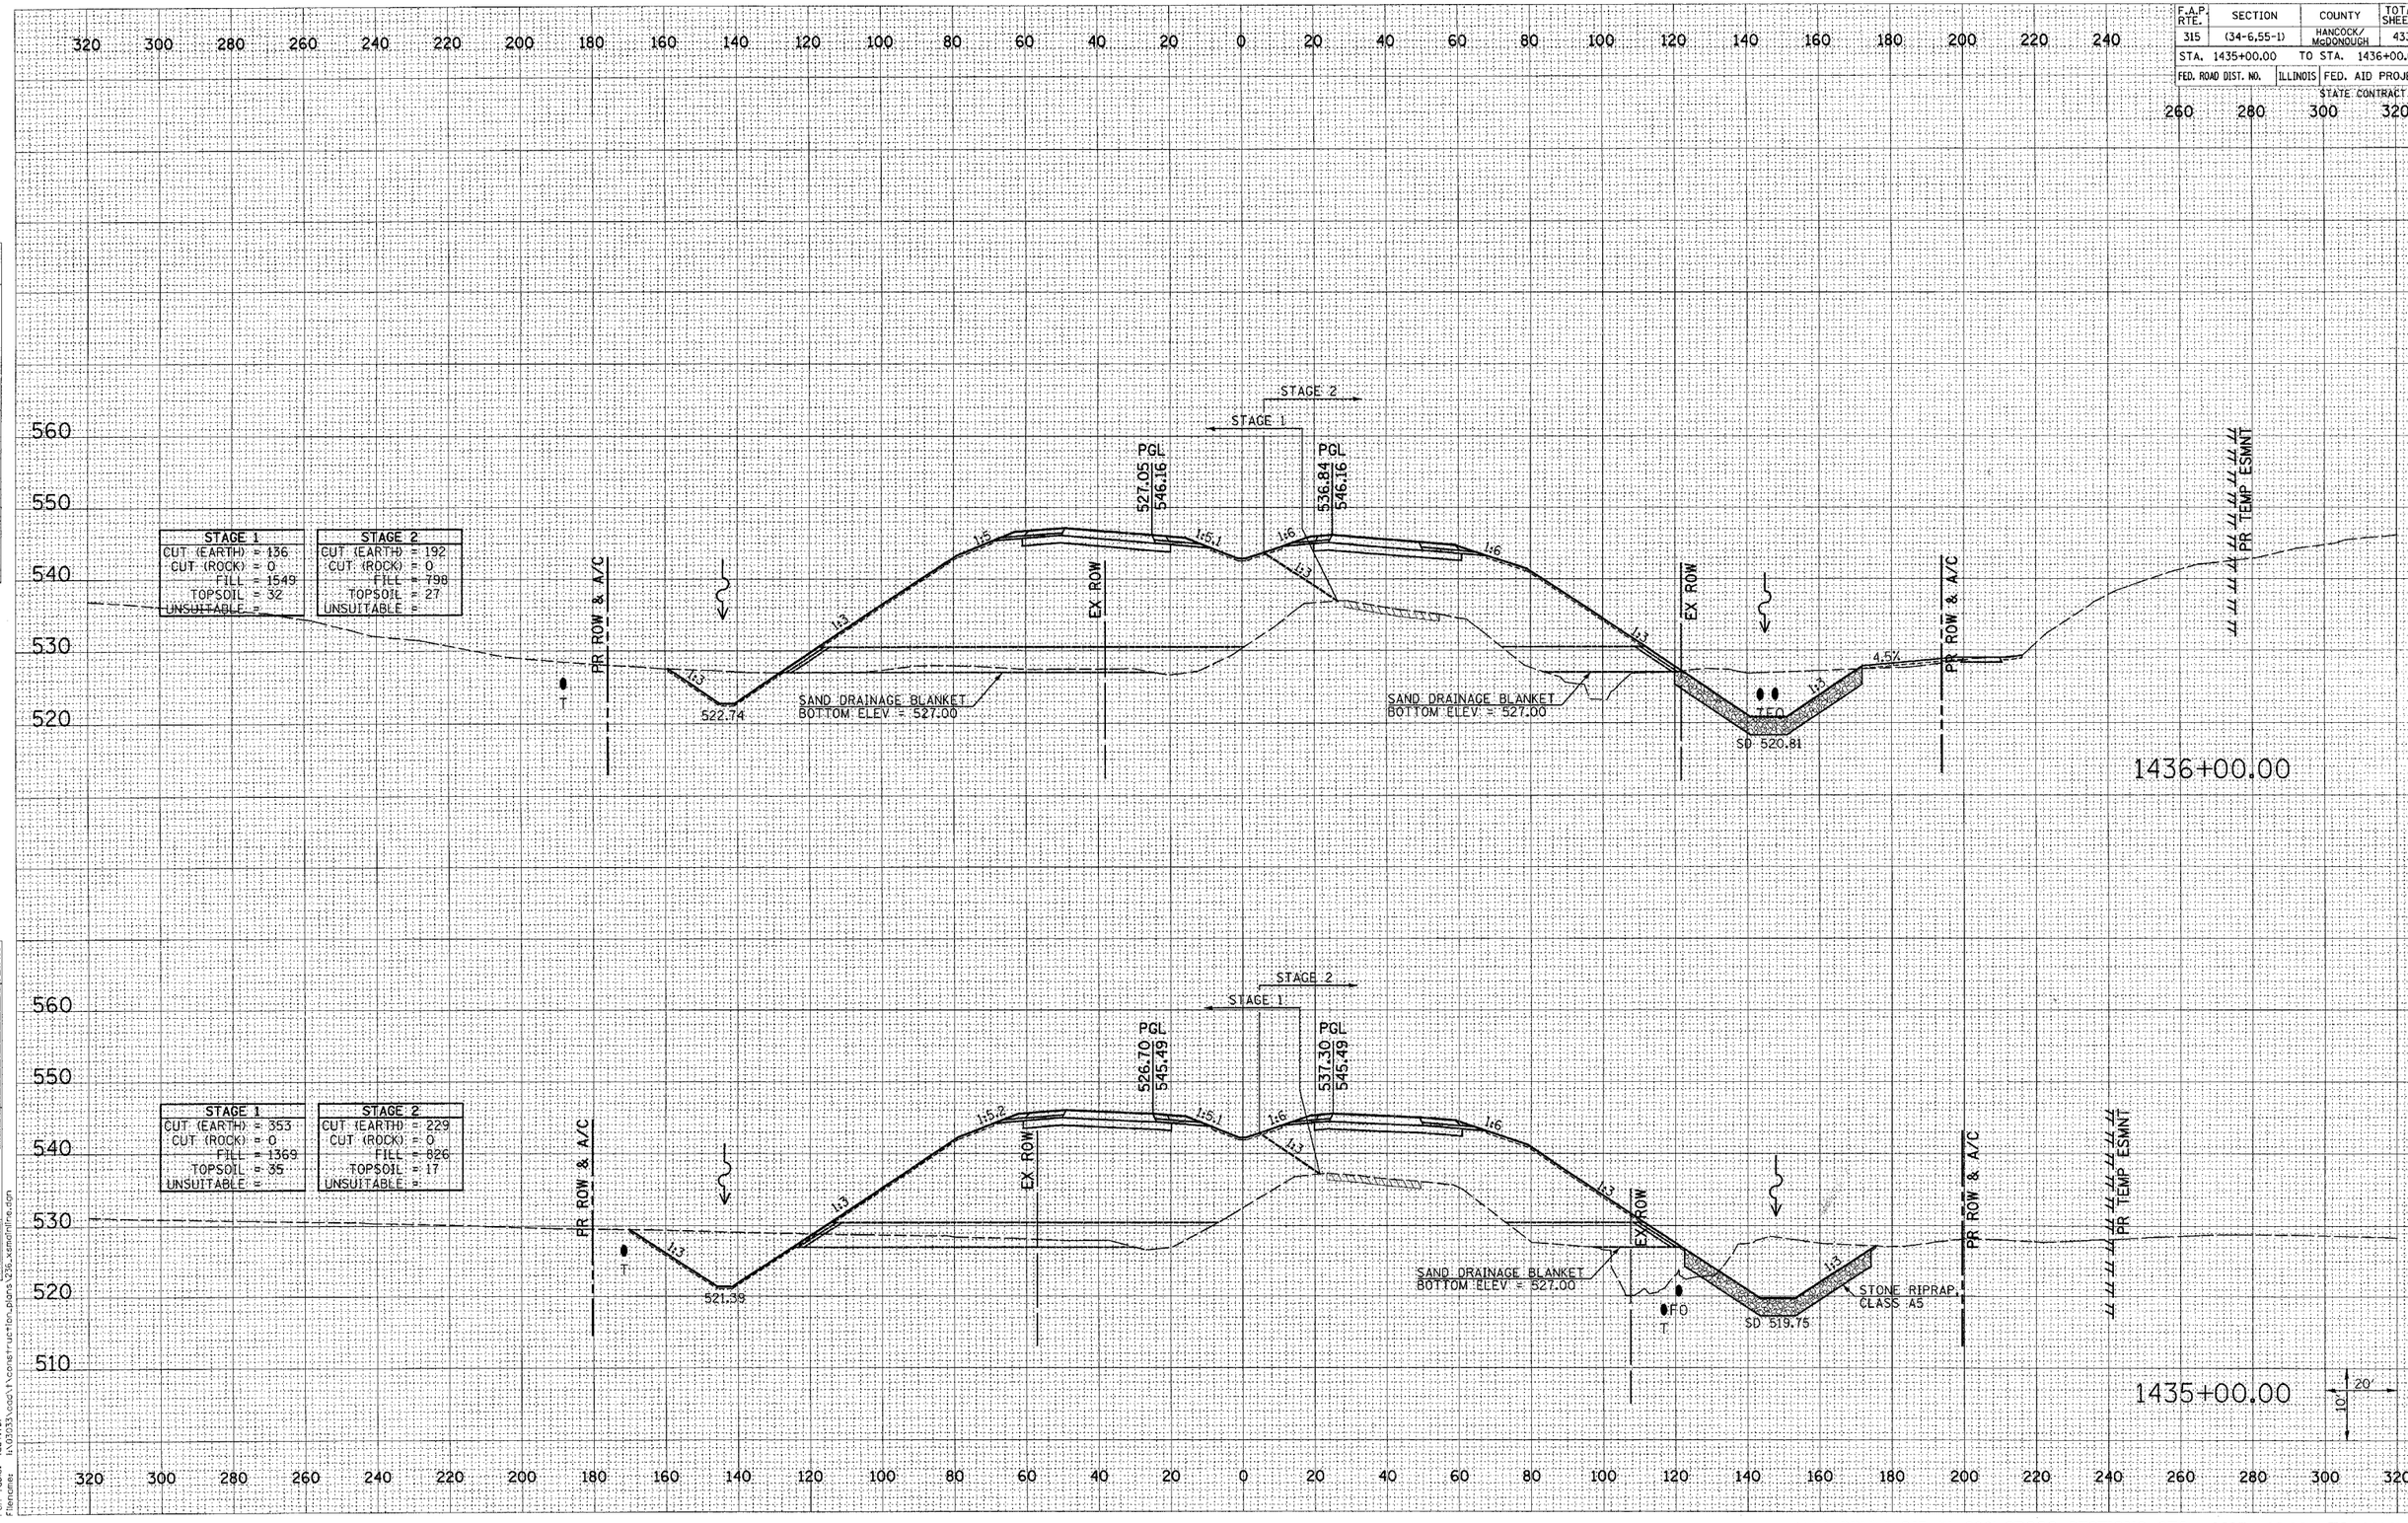

Plot Date: 8/20/2006
Plot Time: 12:50:22 PM
Plotted By: sdonahue
Pen Tables: ctb7.tbl
Filename: N:\0315\Hancock\Construction_plans\236_sxsmainline.dgn

FAP ROUTE 315 (IL 336) CROSS SECTIONS STA 1435+00.00 TO 1436+00.00

F.A.P. RTE.	SECTION	COUNTY	TOTAL SHEETS	SHEET NO.
315	(34-6,55-1)	HANCOCK/ McDONOUGH	433	311
STA. 1437+00.00		TO STA. 1438+00.00		
FED. ROAD DIST. NO.	ILLINOIS	FED. AID PROJECT		
STATE CONTRACT NO. 68206				

FINAL SURVEY — NOTE BOOK — NO. — SURVEYED — PLOTTED — TEMPLATE — AREAS — AREAS CHECKED — BY — DATE

ORIGINAL SURVEY — NOTE BOOK — NO. — SURVEYED — PLOTTED — TEMPLATE — AREAS — AREAS CHECKED — BY — DATE

Plot Date: 8/20/2006
Plot Time: 12:50:22 PM
Plotted By: sdondrus
Pen Table: ldot.tbl
Filename: h:\0315\cad\Construction_plans\336_sendrinno.dgn

STAGE 1
CUT: (EARTH) = 95
CUT: (ROCK) = 0
FILL = 1652
TOPSOIL = 30
UNSUITABLE =

STAGE 2
CUT: (EARTH) = 1212
CUT: (ROCK) = 0
FILL = 883
TOPSOIL = 53
UNSUITABLE =

PR ROW & A/C
PGL 528.44 548.47
STAGE 2
STAGE 1
PGL 530.97 548.47
EX ROW
PR ROW & A/C 535.00
525.45
SAND DRAINAGE BLANKET BOTTOM ELEV = 529.00
533.00 12.1' TEMP DITCH
SAND DRAINAGE BLANKET BOTTOM ELEV = 530.00
SD 522.94
FABRIC FORMED CONCRETE REVETMENT MAT
1438+00.00

STAGE 1
CUT: (EARTH) = 113
CUT: (ROCK) = 0
FILL = 1700
TOPSOIL = 35
UNSUITABLE =

STAGE 2
CUT: (EARTH) = 274
CUT: (ROCK) = 0
FILL = 745
TOPSOIL = 35
UNSUITABLE =

PR ROW & A/C
PGL 527.99 547.15
STAGE 2
STAGE 1
PGL 534.92 547.15
EX ROW
PR ROW & A/C 532.00
524.10
SAND DRAINAGE BLANKET BOTTOM ELEV = 528.00
SAND DRAINAGE BLANKET BOTTOM ELEV = 528.00
STONE RIPRAP, CLASS A5
SD 521.88
TFO
PR TEMP ESMNT
8" CA-1
8'
VARIES
2' WIDE @ 1:6 SLOPE
TYPICAL ENTRANCE SECTION
1437+00.00
10'
20'

FAP ROUTE 315 (IL 336) CROSS SECTIONS STA 1437+00.00 TO 1438+00.00

F.A.P. RTE.	SECTION	COUNTY	TOTAL SHEETS	SHEET NO.
315	(34-6,55-1)	HANCOCK/ McDONOUGH	433	312
STA. 1439+00.00		TO STA. 1440+00.00		
FED. ROAD DIST. NO.	ILLINOIS	FED. AID PROJECT		
STATE CONTRACT NO. 68206				

FINAL SURVEY	SURVEYED	BY	DATE
NOTE BOOK	COMPUTED		
NO.	TEMPLATE		
	AREAS		
	AREAS CHECKED		

STAGE 1	
CUT (EARTH) =	66
CUT (ROCK) =	0
FILL =	2493
TOPSOIL =	40
UNSUITABLE =	

STAGE 2	
CUT (EARTH) =	170
CUT (ROCK) =	0
FILL =	805
TOPSOIL =	20
UNSUITABLE =	

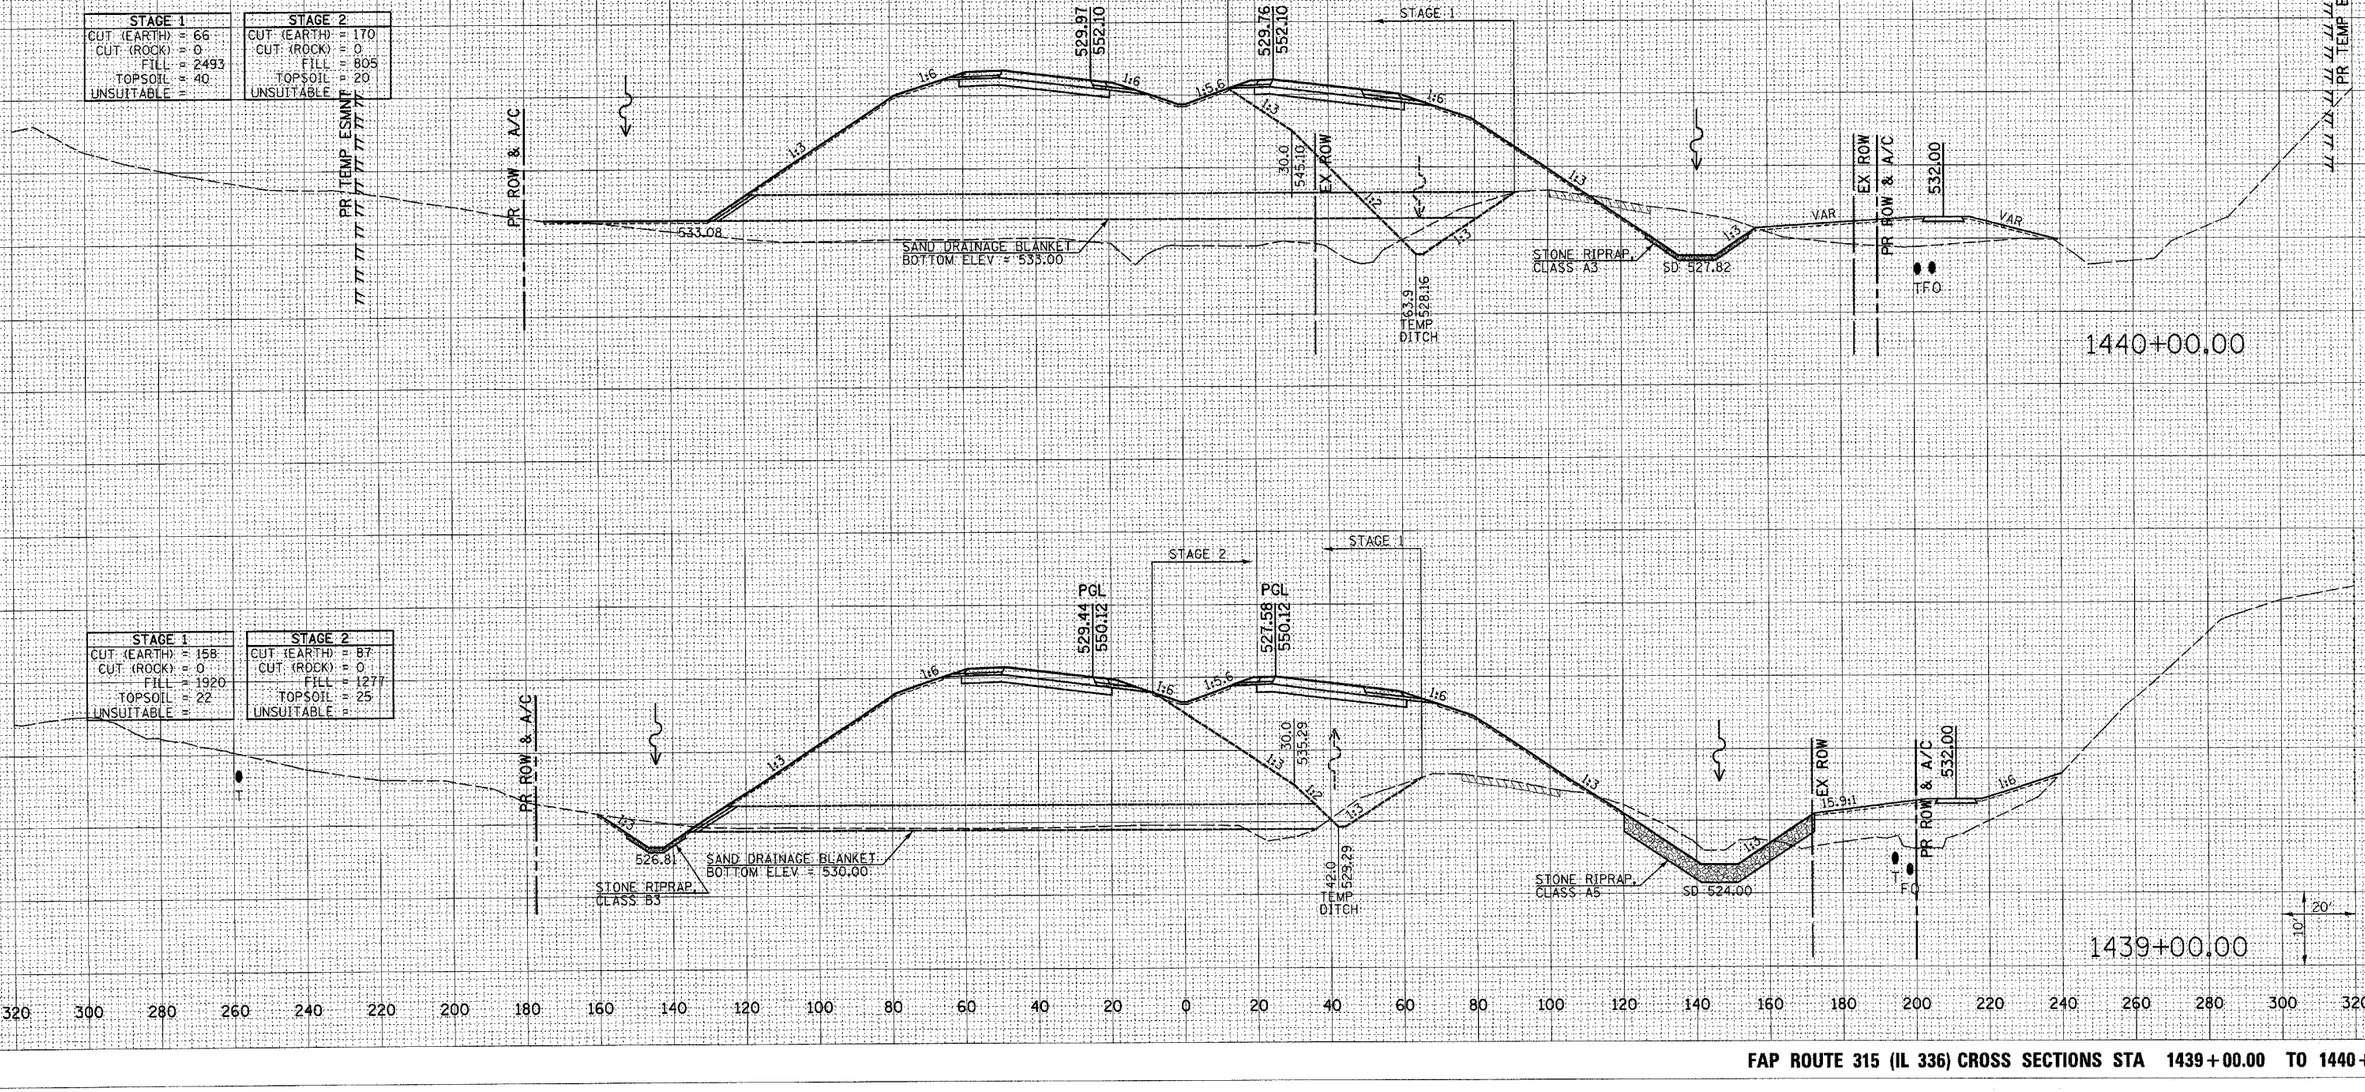

ORIGINAL SURVEY	SURVEYED	BY	DATE
NOTE BOOK	COMPUTED		
NO.	TEMPLATE		
	AREAS		
	AREAS CHECKED		

STAGE 1	
CUT (EARTH) =	158
CUT (ROCK) =	0
FILL =	1920
TOPSOIL =	22
UNSUITABLE =	

STAGE 2	
CUT (EARTH) =	87
CUT (ROCK) =	0
FILL =	1277
TOPSOIL =	25
UNSUITABLE =	

Plot Date: 8/30/2006
Plot Time: 12:50:23 PM
Plotted By: adonahue
Pen Table: idot.tbl
Filename: I:\3333\cad\1\construction_plans\315_xsinfinal.dgn

FAP ROUTE 315 (IL 336) CROSS SECTIONS STA 1439+00.00 TO 1440+00.00

F.A.P. RTE.	SECTION	COUNTY	TOTAL SHEETS	SHEET NO.
315	(34-6,55-1)	HANCOCK/ McDONOUGH	433	313
STA. 1440+50.00		TO STA. 1441+00.00		
FED. ROAD DIST. NO.	ILLINOIS	FED. AID PROJECT		
STATE CONTRACT NO. 68206				

STAGE 1	
CUT (EARTH)	= 0
CUT (ROCK)	= 0
FILL	= 3037
TOPSOIL	= 53
UNSUITABLE	=

STAGE 2	
CUT (EARTH)	= 110
CUT (ROCK)	= 0
FILL	= 663
TOPSOIL	= 21
UNSUITABLE	=

PR TEMP ESMNT

PR ROW & A/C

534.90

SAND DRAINAGE BLANKET
BOTTOM ELEV = 535.00

PGL
531.48
554.41

PGL
530.88
554.41

STAGE 2

STAGE 1

1:6

1:5.6

1:3

EX ROW

1:4.5

STONE RIPRAP, CLASS A3

531.47

1:10.9

TEMP DITCH
564.8
531.56

PR A/C

PR ROW EX ROW

PR ROW

TFO

1441+00.00

PGL
530.98
553.22

7.5%

1440+50.00
FE LT

20'
10'

320 300 280 260 240 220 200 180 160 140 120 100 80 60 40 20 0 20 40 60 80 100 120 140 160 180 200 220 240 260 280 300 320

570 560 550 540 530 520

FINAL SURVEY NOTE BOOK | SURVEYED PLOTTED TEMPLATE AREAS CHECKED | BY | DATE | NO.

ORIGINAL SURVEY NOTE BOOK | SURVEYED PLOTTED TEMPLATE AREAS CHECKED | BY | DATE | NO.

Plot Date: 8/20/2006
Plot Time: 12:50:23 PM
Plotted By: sidonahue
Pen Table: ctb1.tbl
Files Name: I:\0303\road\construction_plans\236_xsandlines.dgn

FAP ROUTE 315 (IL 336) CROSS SECTIONS STA 1440+50.00 TO 1441+00.00

F.A.P. RTE.	SECTION	COUNTY	TOTAL SHEETS	SHEET NO.
315	(34-6,55-1)	HANCOCK/ McDONOUGH	433	314
STA. 1442+00.00		TO STA. 1443+00.00		
FED. ROAD DIST. NO.	ILLINOIS	FED. AID PROJECT		
		STATE CONTRACT NO. 68206		

STAGE 1	
CUT (EARTH) =	592
CUT (ROCK) =	1058
FILL =	135
TOPSOIL =	63
UNSUITABLE =	

STAGE 2	
CUT (EARTH) =	0
CUT (ROCK) =	0
FILL =	0
TOPSOIL =	0
UNSUITABLE =	

PGL 563.73 559.36
PGL 568.76 559.36
1:6
1:5.6
ROCK LINE
1:3
RR ROW & A/C
537.03
STONE RIPRAP, CLASS A3
539.58
EX ROW
PR A/C
TFO
1443+00.00

STAGE 1	
CUT (EARTH) =	24
CUT (ROCK) =	0
FILL =	2866
TOPSOIL =	61
UNSUITABLE =	

STAGE 2	
CUT (EARTH) =	0
CUT (ROCK) =	0
FILL =	0
TOPSOIL =	0
UNSUITABLE =	

PGL 548.34 556.89
PGL 543.31 556.89
1:6
1:5.6
1:3
PR ROW & A/C
532.25
STONE RIPRAP, CLASS B3
SAND DRAINAGE BLANKET BOTTOM ELEV = 533.00
SAND DRAINAGE BLANKET BOTTOM ELEV = 536.00
STONE RIPRAP, CLASS A3
534.47
1:10.4
EX ROW
PR A/C
PR ROW
TFO
1442+00.00
20'
10'

FINAL SURVEY
ORIGINAL SURVEY
SURVEYED
PLOTTED
TEMPLATE
NOTE BOOK
AREAS CHECKED
DATE
BY
NO.

Plot Date: 8/20/2006
Plot Time: 12:50:24 PM
Plot Scale: 1.000 ft / in.
Pen Table: ldot.tbl
Filename: I:\03033\road\Construction_plans\236_xsroadfnl.dgn

FAP ROUTE 315 (IL 336) CROSS SECTIONS STA 1442+00.00 TO 1443+00.00

F.A.P. RTE.	SECTION	COUNTY	TOTAL SHEETS	SHEET NO.
315	(34-6,55-1)	HANCOCK/ McDONOUGH	433	315
STA. 1444+00.00		TO STA. 1445+00.00		
FED. ROAD DIST. NO.	ILLINOIS	FED. AID PROJECT		
		STATE CONTRACT NO. 68206		

FINAL SURVEY	SURVEYED	BY	DATE
	PLOTTED		
NOTE BOOK	TEMPLATE		
NO.	AREAS		
	AREAS CHECKED		

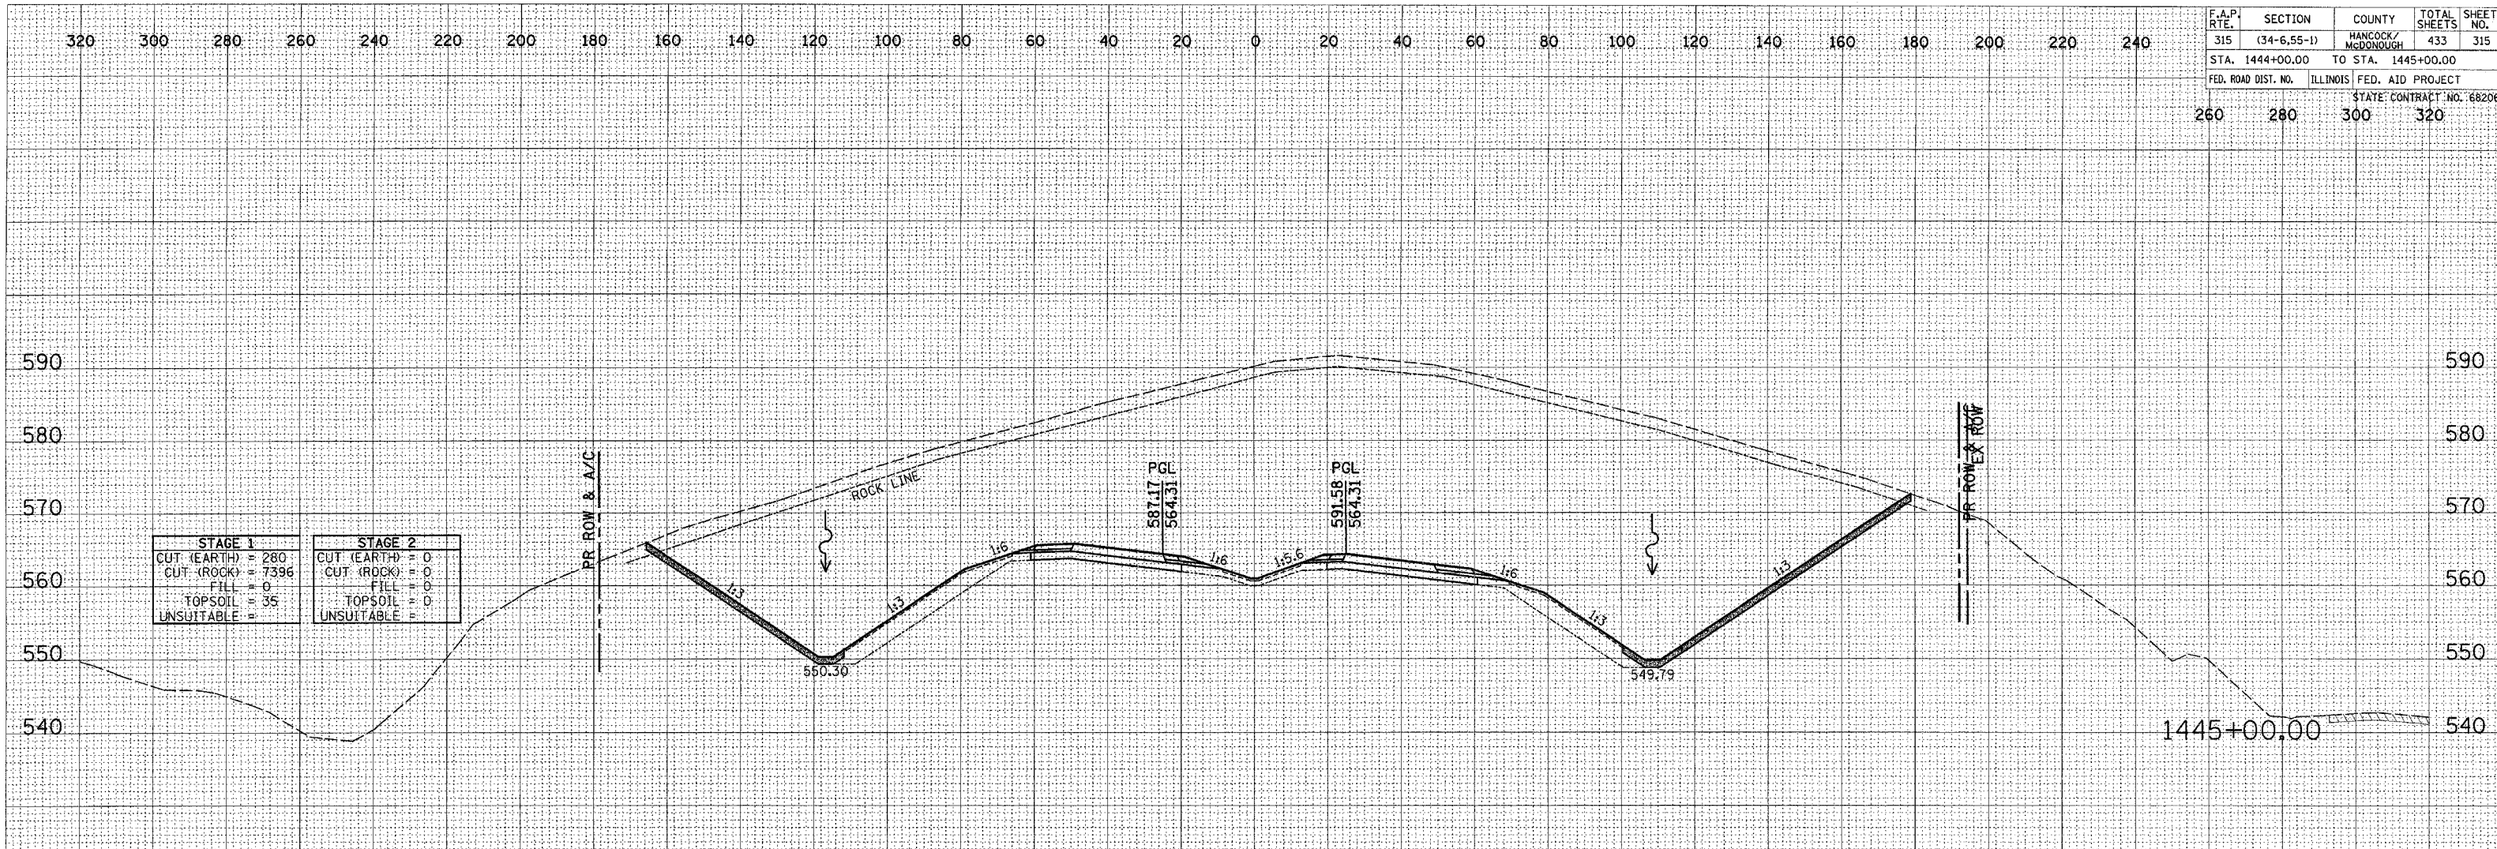

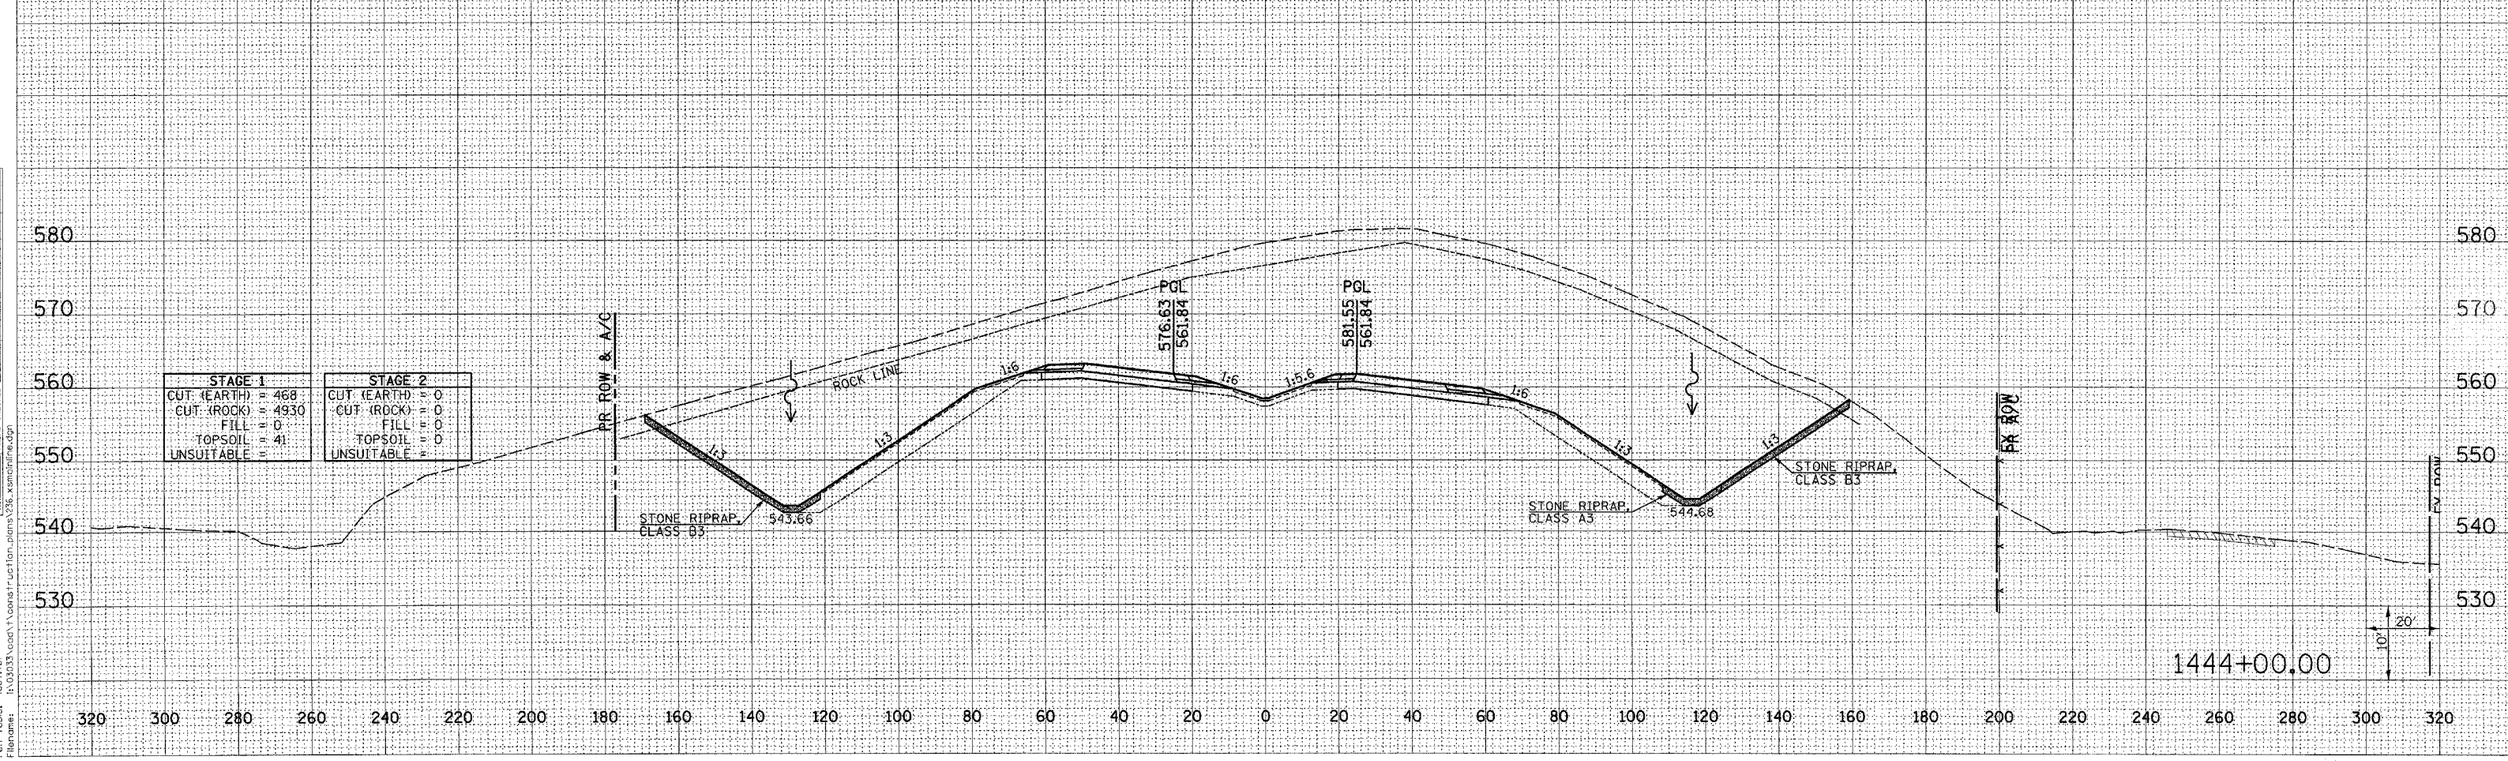

Plot Date: 8/20/2006
Plot Time: 12:56:24 PM
Plot Style: Full Color.tbl
Pen Table: idot.tbl
Filename: I:\03033\road\1\construction_plans\236_xsmobhline.dgn

FAP ROUTE 315 (IL 336) CROSS SECTIONS STA 1444+00.00 TO 1445+00.00

F.A.P. RTE.	SECTION	COUNTY	TOTAL SHEETS	SHEET NO.
315	(34-6,55-1)	HANCOCK/ McDONOUGH	433	316

STA. 1446+00.00 TO STA. 1447+00.00

FED. ROAD DIST. NO. | ILLINOIS | FED. AID PROJECT

STATE CONTRACT NO. 68206

320 300 280 260 240 220 200 180 160 140 120 100 80 60 40 20 0 20 40 60 80 100 120 140 160 180 200 220 240 260 280 300 320

590 580 570 560 550

STAGE 1
CUT (EARTH): 1731
CUT (ROCK): 1893
FILL: 0
TOPSOIL: 39
UNSUITABLE: 0

STAGE 2
CUT (EARTH): 0
CUT (ROCK): 0
FILL: 0
TOPSOIL: 0
UNSUITABLE: 0

PR ROW & A/C

EX ROW

PGL 578.79 569.26

PGL 582.31 569.26

ROCK LINE

1:6 1:3 1:5.6

554.90

560.00

1447+00.00

STAGE 1
CUT (EARTH): 2552
CUT (ROCK): 4362
FILL: 0
TOPSOIL: 49
UNSUITABLE: 0

STAGE 2
CUT (EARTH): 0
CUT (ROCK): 0
FILL: 0
TOPSOIL: 0
UNSUITABLE: 0

PR ROW & A/C

EX ROW

PGL 587.49 566.78

PGL 590.94 566.78

ROCK LINE

1:6 1:3 1:5.6

STONE RIPRAP, CLASS B3

552.60

STONE RIPRAP, CLASS A3

554.89

STONE RIPRAP, CLASS B3

10' 20'

1446+00.00

320 300 280 260 240 220 200 180 160 140 120 100 80 60 40 20 0 20 40 60 80 100 120 140 160 180 200 220 240 260 280 300 320

FINAL SURVEY | NOTE BOOK | NO. | SURVEYED | PLOTTED | TEMPLATE | AREAS | AREAS CHECKED | BY | DATE

ORIGINAL SURVEY | NOTE BOOK | NO. | SURVEYED | PLOTTED | TEMPLATE | AREAS | AREAS CHECKED | BY | DATE

Plot Date: 8/20/2006
Plot Time: 12:50:25 PM
Plotted By: Brian Hoke
Pen Table: ldot.tbl
Filename: i:\03933\cadd\1construction_plans\1235_xsmcnlnha.dgn

FAP ROUTE 315 (IL 336) CROSS SECTIONS STA 1446+00.00 TO 1447+00.00

F.A.P. RTE.	SECTION	COUNTY	TOTAL SHEETS	SHEET NO.
315	(34-6,55-1)	HANCOCK/ McDONOUGH	433	317
STA. 1448+00.00		TO STA. 1449+00.00		
FED. ROAD DIST. NO.	ILLINOIS	FED. AID PROJECT		
		STATE CONTRACT NO. 68206		

FINAL SURVEY	SURVEYED	BY	DATE
	PLOTTED		
NOTE BOOK	TEMPLATE		
NO.	AREAS CHECKED		

ORIGINAL SURVEY	SURVEYED	BY	DATE
	PLOTTED		
NOTE BOOK	TEMPLATE		
NO.	AREAS CHECKED		

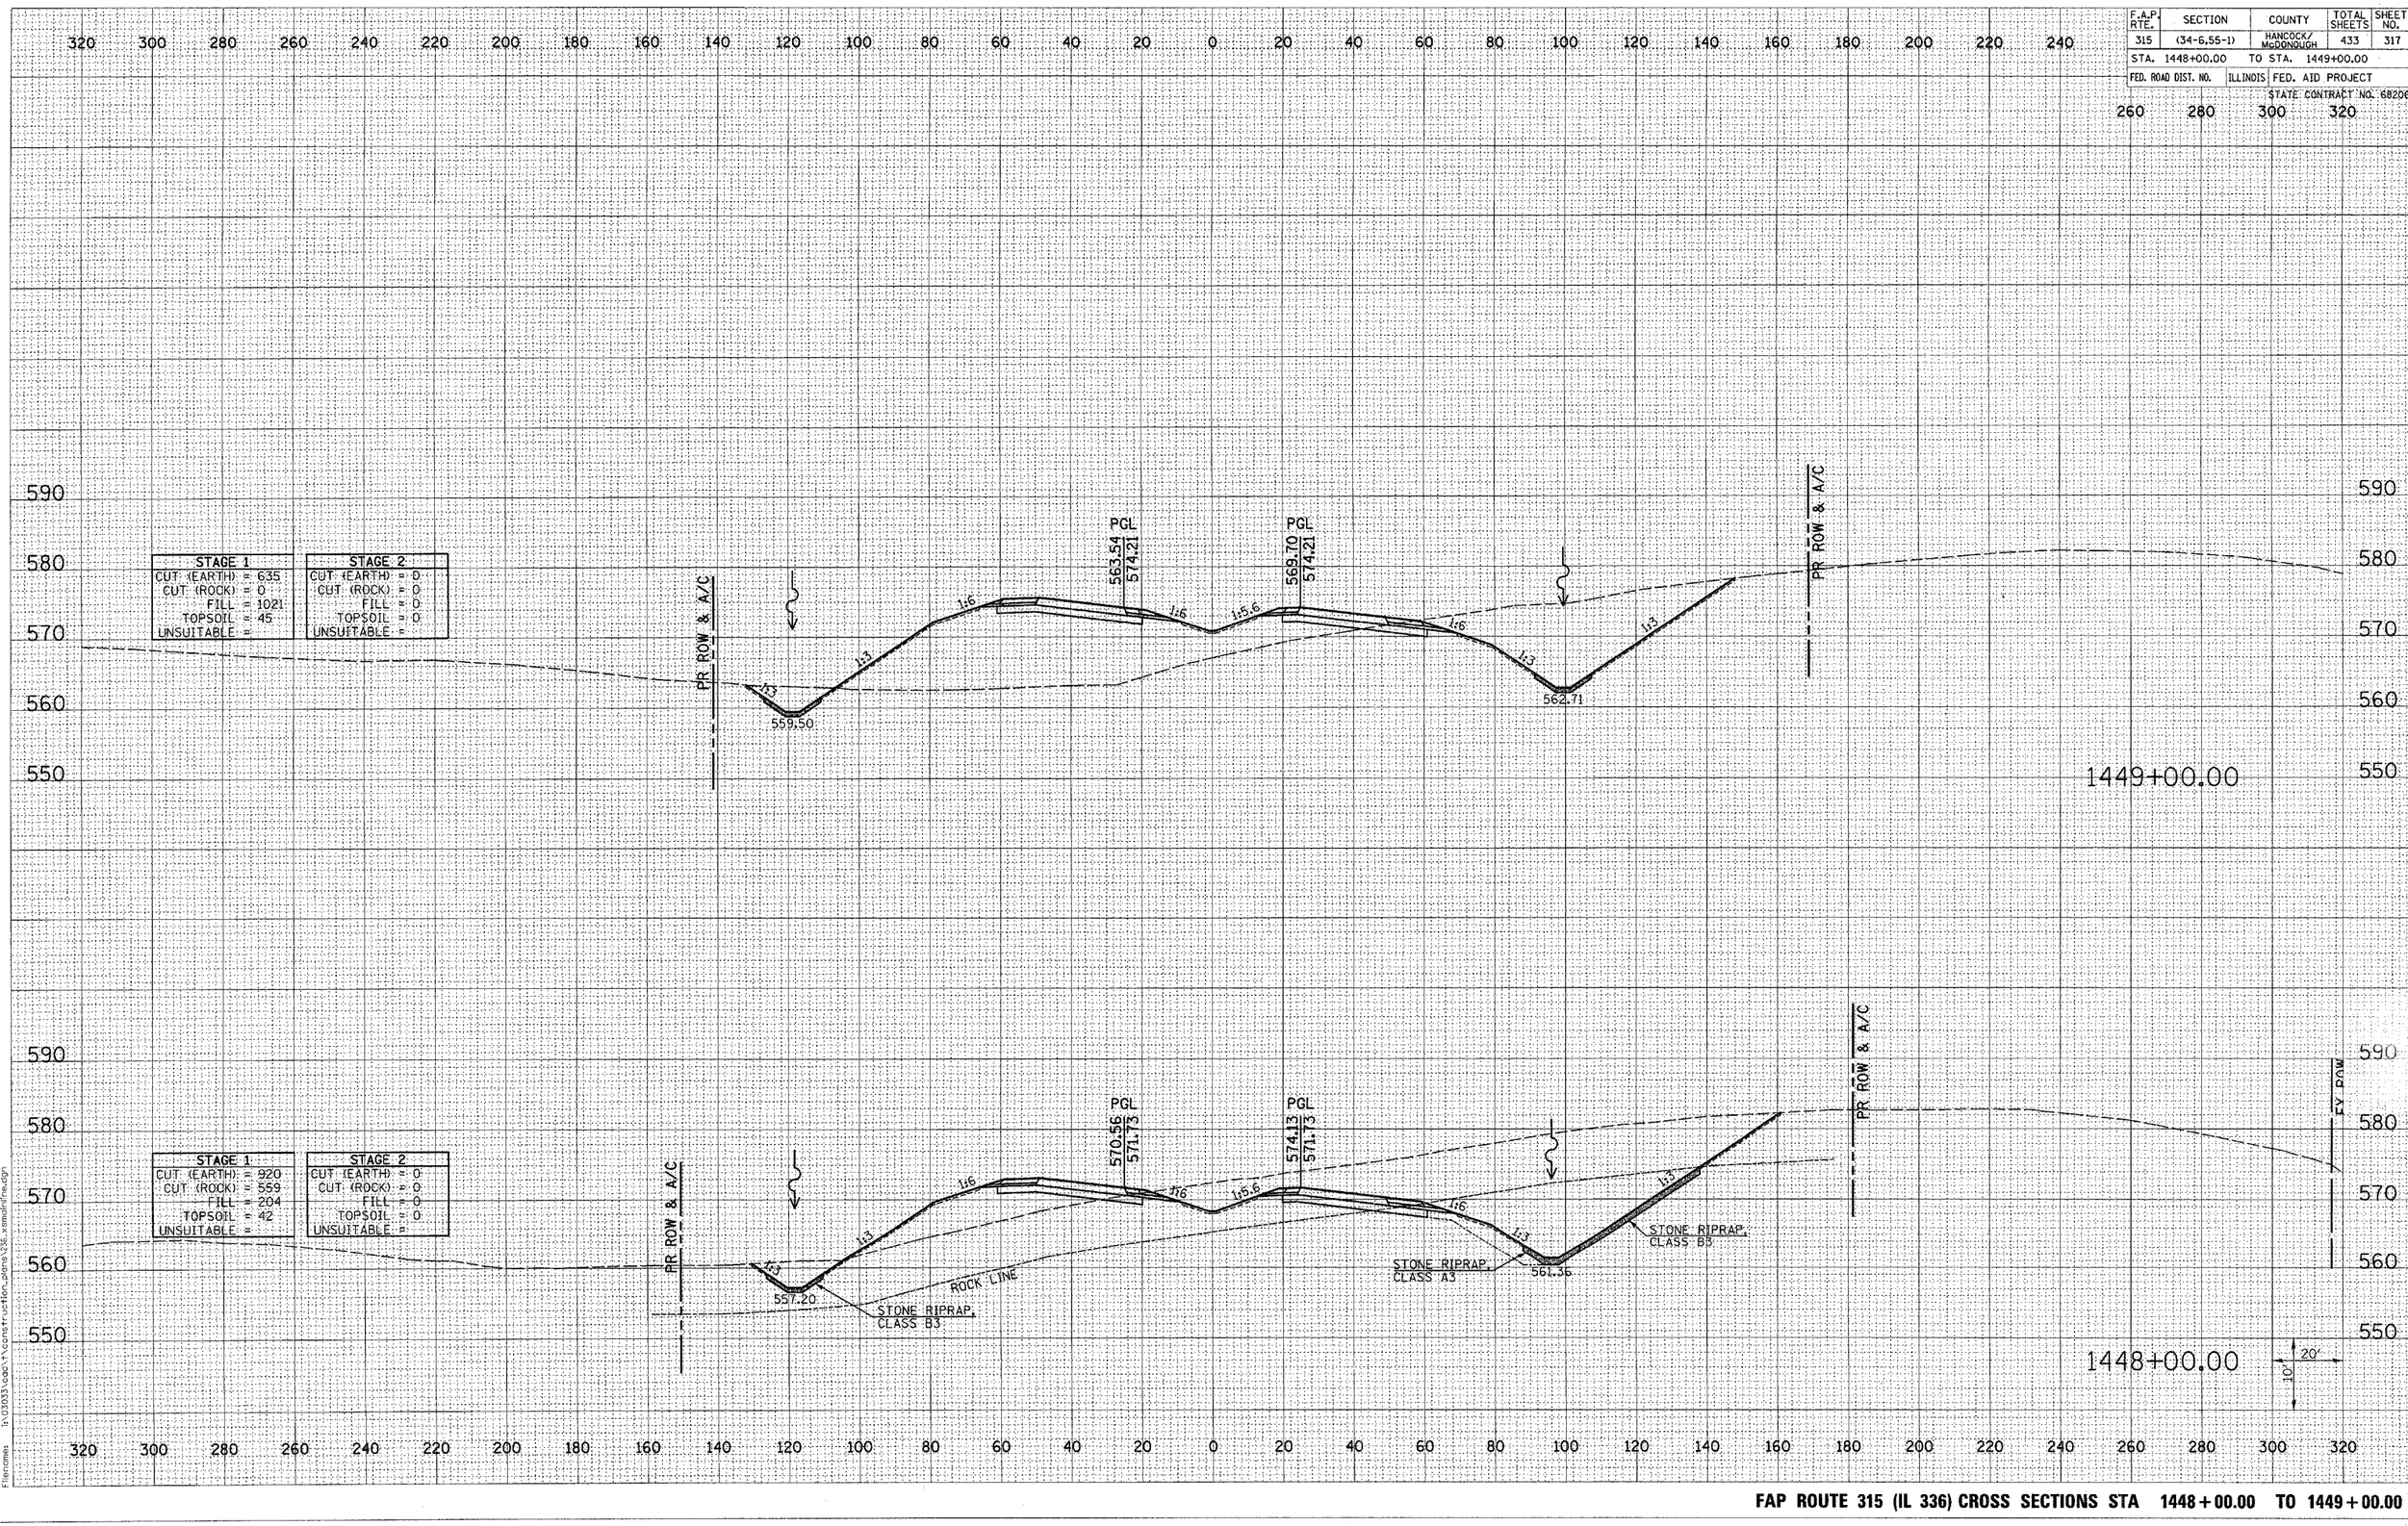

Plot Date: 8/20/2006
Plot Time: 12:50:25 PM
Plotted By: gcrouse
Pen Table: MDOT.tbl
Filenames: i:\03033\cad\civil\construction_plans\X36_xsmainline.dgn

FAP ROUTE 315 (IL 336) CROSS SECTIONS STA 1448+00.00 TO 1449+00.00

F.A.P. RTE.	SECTION	COUNTY	TOTAL SHEETS	SHEET NO.
315	(34-6.55-1)	HANCOCK/ McDONOUGH	433	318
STA. 1450+00.00		TO STA. 1451+00.00		
FED. ROAD DIST. NO.	ILLINOIS	FED. AID PROJECT		
		STATE CONTRACT NO. 68206		

FINAL SURVEY — NOTE BOOK — NO. — SURVEYED — PLOTTED — TEMPLATE — AREAS — AREAS CHECKED — BY — DATE

ORIGINAL SURVEY — NOTE BOOK — NO. — SURVEYED — PLOTTED — TEMPLATE — AREAS — AREAS CHECKED — BY — DATE

STA 1451+42.35 BACK = STA 0+00.00 AHEAD

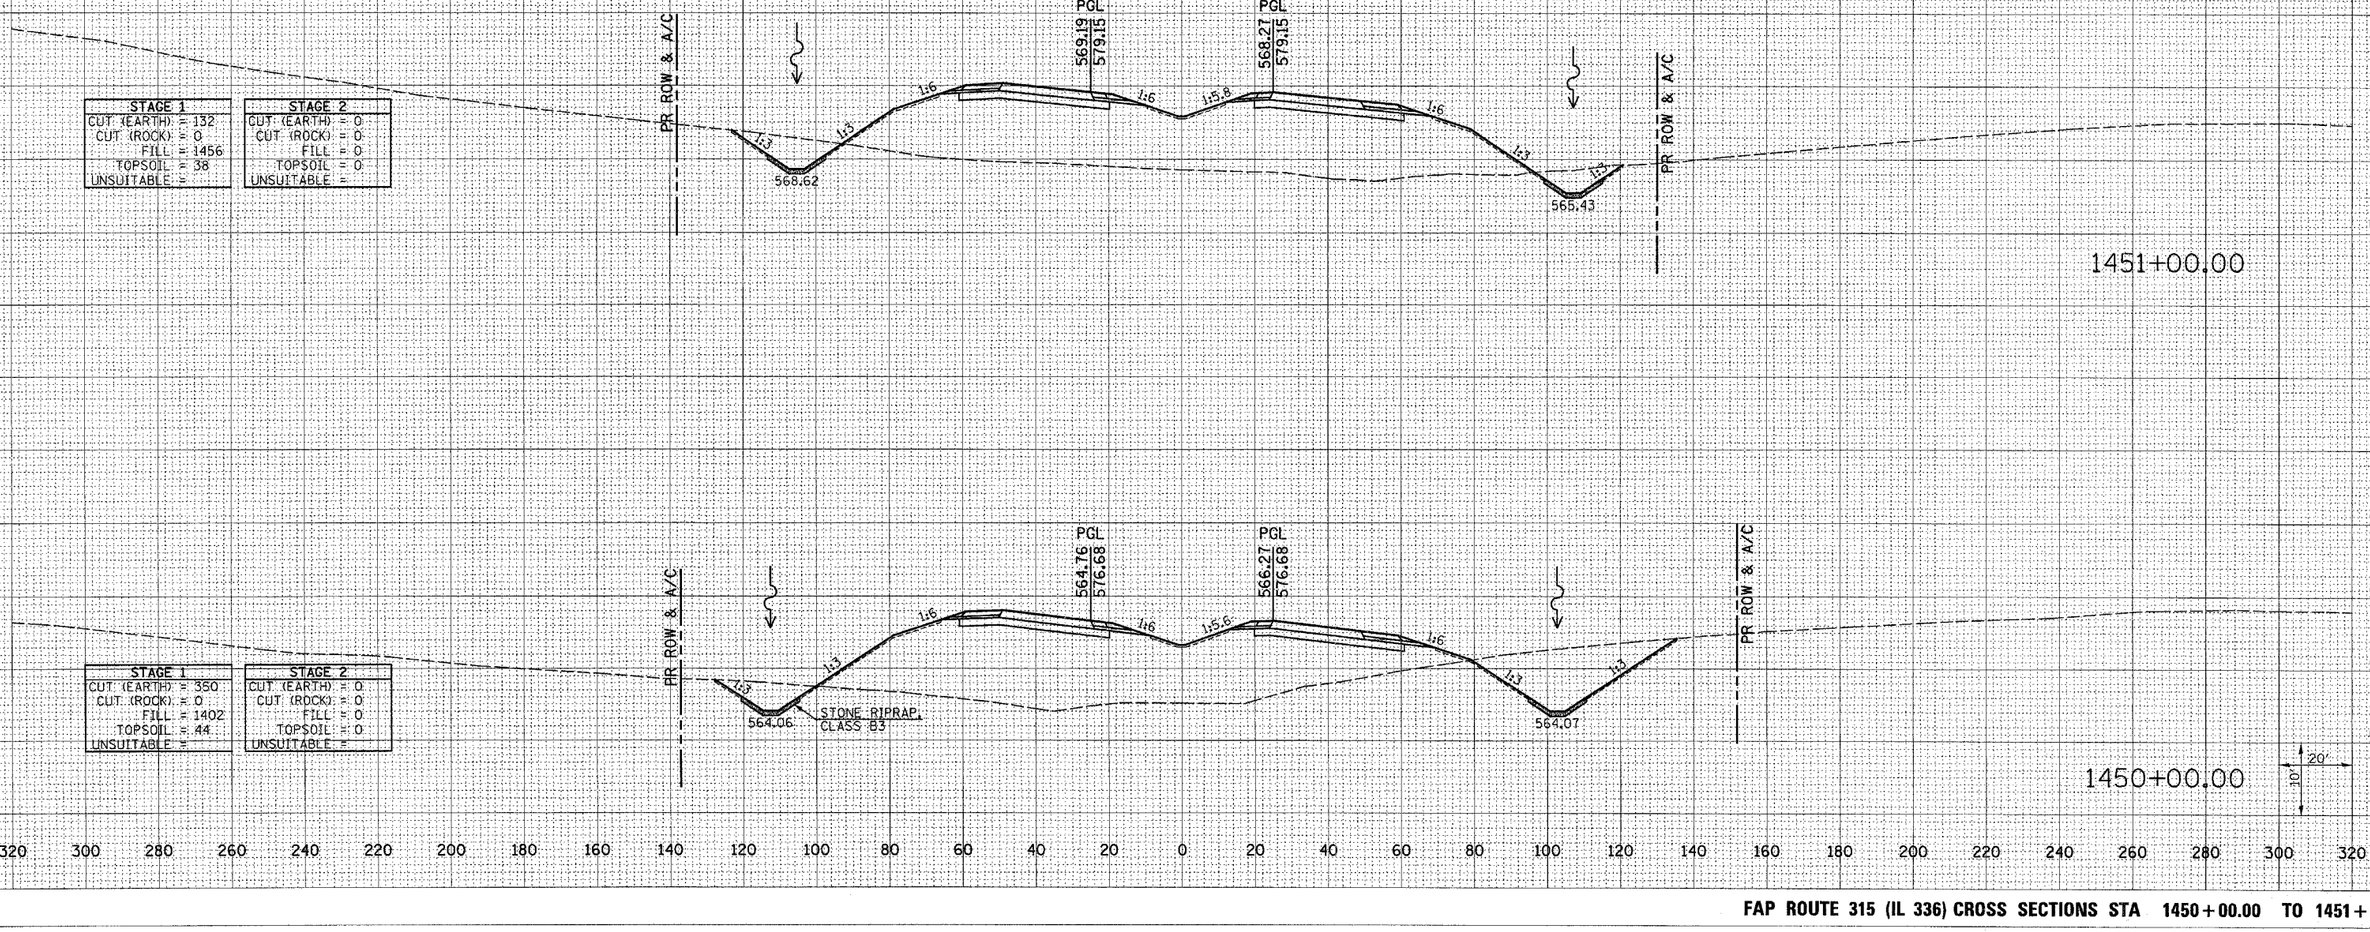

STAGE 1	
CUT (EARTH)	= 132
CUT (ROCK)	= 0
FILL	= 1456
TOPSOIL	= 38
UNSUITABLE	=

STAGE 2	
CUT (EARTH)	= 0
CUT (ROCK)	= 0
FILL	= 0
TOPSOIL	= 0
UNSUITABLE	=

STAGE 1	
CUT (EARTH)	= 350
CUT (ROCK)	= 0
FILL	= 1402
TOPSOIL	= 44
UNSUITABLE	=

STAGE 2	
CUT (EARTH)	= 0
CUT (ROCK)	= 0
FILL	= 0
TOPSOIL	= 0
UNSUITABLE	=

Plot Dates: 7/18/2006
Plot Times: 3:35:04 PM
Plotted By: bachmidt
Pen Tables: fdot.tbl
Filenames: L:\70833\cad\1construction_plans\315_xsmdnrth.dgn

FAP ROUTE 315 (IL 336) CROSS SECTIONS STA 1450+00.00 TO 1451+00.00

F.A.P. RTE.	SECTION	COUNTY	TOTAL SHEETS	SHEET NO.
315	(34-6,55-1)	HANCOCK/ McDONOUGH	433	319
STA. +00.00		TO STA. 1+00.00		
FED. ROAD DIST. NO.	ILLINOIS	FED. AID PROJECT		
		STATE CONTRACT NO. 68206		

FINAL SURVEY	SURVEYED	BY	
	PLOTTED		
NOTE BOOK	TEMPLATE		
NO.	AREAS		
	AREAS CHECKED		DATE

STAGE 1	
CUT (EARTH) =	587
CUT (ROCK) =	0
FILL =	541
TOPSOIL =	46
UNSUITABLE =	

STAGE 2	
CUT (EARTH) =	0
CUT (ROCK) =	0
FILL =	0
TOPSOIL =	0
UNSUITABLE =	

PR ROW & A/C

PGL 579.17 582.68

PGL 576.26 582.68

579.34

575.12

569.65

1:3 1:5 1:3 1:3 1:6 1:6 1:6 1:6 1:6 1:3 1:3

1+00.00

STAGE 1	
CUT (EARTH) =	152
CUT (ROCK) =	0
FILL =	1150
TOPSOIL =	33
UNSUITABLE =	

STAGE 2	
CUT (EARTH) =	0
CUT (ROCK) =	0
FILL =	0
TOPSOIL =	0
UNSUITABLE =	

PR ROW & A/C

PGL 571.96 580.20

PGL 570.86 580.20

570.55

STONE RIPRAP, CLASS B3

566.00

1:3 1:3 1:6 1:6 1:6 1:6 1:6 1:3 1:3

0+00.00

10' 20'

600 590 580 570 560

320 300 280 260 240 220 200 180 160 140 120 100 80 60 40 20 0 20 40 60 80 100 120 140 160 180 200 220 240 260 280 300 320

Plot Date: 7/8/2006
Plot Time: 3:36:15 PM
Plotted By: bschmidt
Pen Tables Used:
Filename: X:\0303\cadd\construction_plans\236_xsmdfinal.dgn

FAP ROUTE 315 (IL 336) CROSS SECTIONS STA +00.00 TO 1+00.00

F.A.P. RTE.	SECTION	COUNTY	TOTAL SHEETS	SHEET NO.
315	(34-6,55-1)	HANCOCK/ McDONOUGH	433	320
STA. 2+00.00		TO STA. 2+00.00		
FED. ROAD DIST. NO.	ILLINOIS	FED. AID PROJECT		
		STATE CONTRACT NO. 68206		

ORIGINAL SURVEY	SURVEYED	BY	
	PLOTTED		
NOTE BOOK	TEMPLATE		
	AREAS		
NO.	AREAS CHECKED		

FINAL SURVEY	SURVEYED	BY	
	PLOTTED		
NOTE BOOK	TEMPLATE		
	AREAS		
NO.	AREAS CHECKED		

STAGE 1	
CUT (EARTH) =	1560
CUT (ROCK) =	0
FILL =	148
TOPSOIL =	55
UNSUITABLE =	

STAGE 2	
CUT (EARTH) =	0
CUT (ROCK) =	0
FILL =	0
TOPSOIL =	0
UNSUITABLE =	

PR. ROW & A/C

1:3

1:5

588.74

STONE RIPRAP, CLASS B3

1:3

579.68

1:6

PGL 587.55 585.15

1:6

1:6

PGL 582.96 585.15

1:6

1:3

1:3

573.46

STONE RIPRAP, CLASS A4

PR. ROW & A/C

2+00.00

20'

10'

620 610 600 590 580 570

320 300 280 260 240 220 200 180 160 140 120 100 80 60 40 20 0 20 40 60 80 100 120 140 160 180 200 220 240 260 280 300 320

Plot Date: 7/8/2006
Plot Time: 3:36:16 PM
Plotted By: bschmidt
Pen Tables Used: default
Filename: N:\DOT\roadway\construction_plans\315_samplin.dgn

FAP ROUTE 315 (IL 336) CROSS SECTIONS STA 2+00.00 TO 2+00.00

F.A.P. RTE.	SECTION	COUNTY	TOTAL SHEETS	SHEET NO.
315	(34-6,55-1)	HANCOCK/ McDONOUGH	433	321
STA. 3+00.00		TO STA. 3+00.00		
FED. ROAD DIST. NO.	ILLINOIS	FED. AID PROJECT		

STATE CONTRACT NO. 68206

STAGE 1		STAGE 2	
CUT (EARTH) =	1695	CUT (EARTH) =	0
CUT (ROCK) =	2563	CUT (ROCK) =	0
FILL =	4	FILL =	0
TOPSOIL =	30	TOPSOIL =	0
UNSUITABLE =		UNSUITABLE =	

PR ROW & A/C

1:3

1:6

STONE RIPRAP, CLASS B3

598.14

PGL 596.5 587.62

PGL 589.95 587.62

582.09

ROCK LINE

577.26

PR ROW & A/C

10'

20'

3+00.00

FINAL SURVEY / ORIGINAL SURVEY — NOTE BOOK — NO. — SURVEYED — PLOTTED — TEMPLATE — AREAS — AREAS CHECKED — BY — DATE

Plot Date: 7/18/2006
Plot Time: 3:36:16 PM
Plotted By: bschmidt
Pen Table: idot.tbl
Filename: L:\CD53\roadh\construction_plans\315_xsmonmcd.dgn

FAP ROUTE 315 (IL 336) CROSS SECTIONS STA 3+00.00 TO 3+00.00

F.A.P. RTE.	SECTION	COUNTY	TOTAL SHEETS	SHEET NO.
315	(34-6,55-1)	HANCOCK/ McDONOUGH	433	322
STA. 4+00.00		TO STA. 4+00.00		
FED. ROAD DIST. NO.	ILLINOIS	FED. AID PROJECT		

STATE CONTRACT NO. 68206

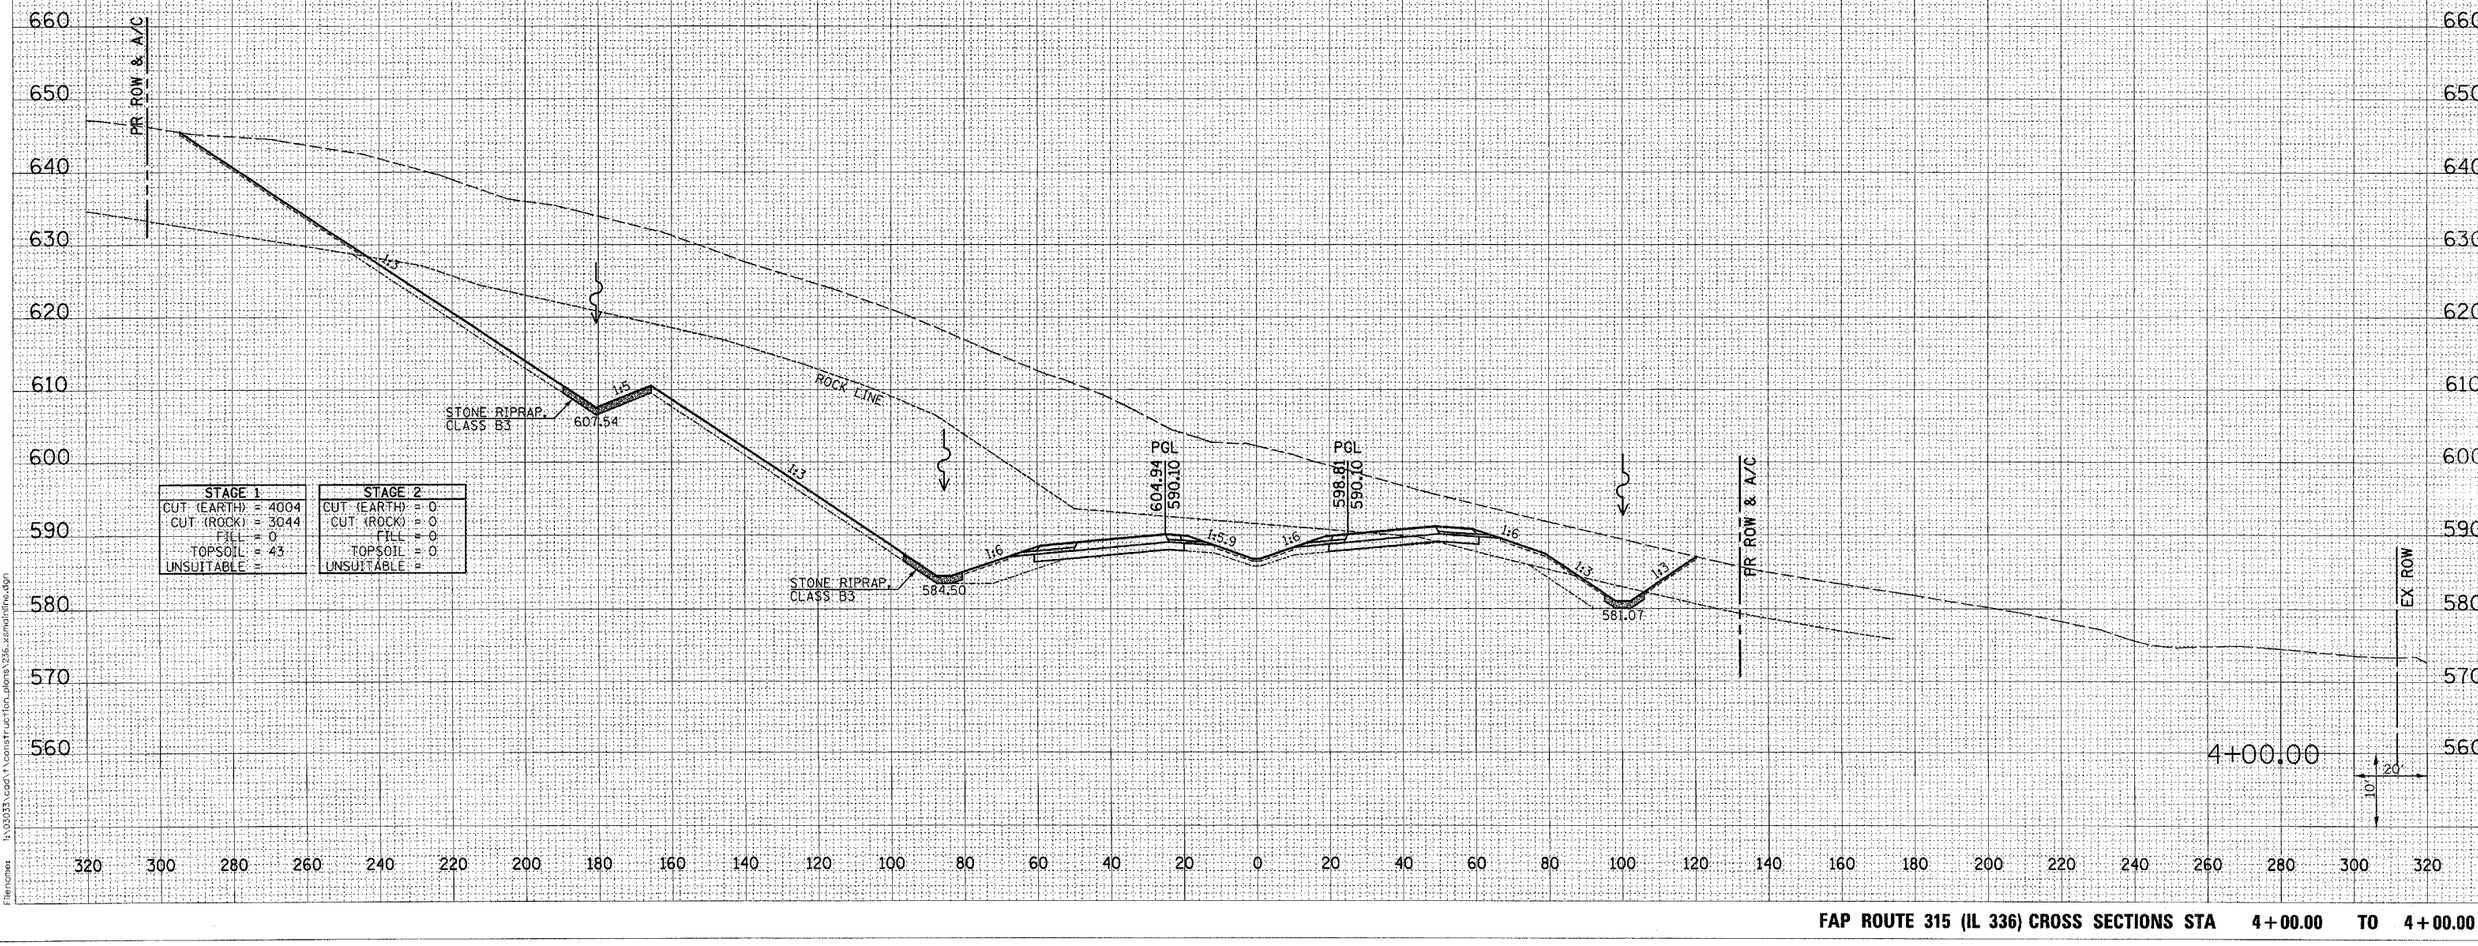

STAGE 1	
CUT (EARTH) =	4004
CUT (ROCK) =	3044
FILL =	0
TOPSOIL =	43
UNSUITABLE =	

STAGE 2	
CUT (EARTH) =	0
CUT (ROCK) =	0
FILL =	0
TOPSOIL =	0
UNSUITABLE =	

FAP ROUTE 315 (IL 336) CROSS SECTIONS STA 4+00.00 TO 4+00.00

FINAL SURVEY	SURVEYED	BY
	PLOTTED	DATE
NOTE BOOK	TEMPLATE	
NO.	AREAS	
	AREAS CHECKED	

ORIGINAL SURVEY	SURVEYED	BY
	PLOTTED	DATE
NOTE BOOK	TEMPLATE	
NO.	AREAS	
	AREAS CHECKED	

Plot Date: 7/8/2006
Plot Time: 3:36:17 PM
Plotted By: bschmidt
Pen Tables: idot.tbl
Filename: h:\03033\cad\construction_plans\235_xsmain.dgn

F.A.P. RTE.	SECTION	COUNTY	TOTAL SHEETS	SHEET NO.
315	(34-6,55-1)	HANCOCK/ McDONOUGH	433	323
STA. 5+00.00		TO STA. 5+00.00		
FED. ROAD DIST. NO.	ILLINOIS	FED. AID PROJECT		

STATE CONTRACT NO. 68206

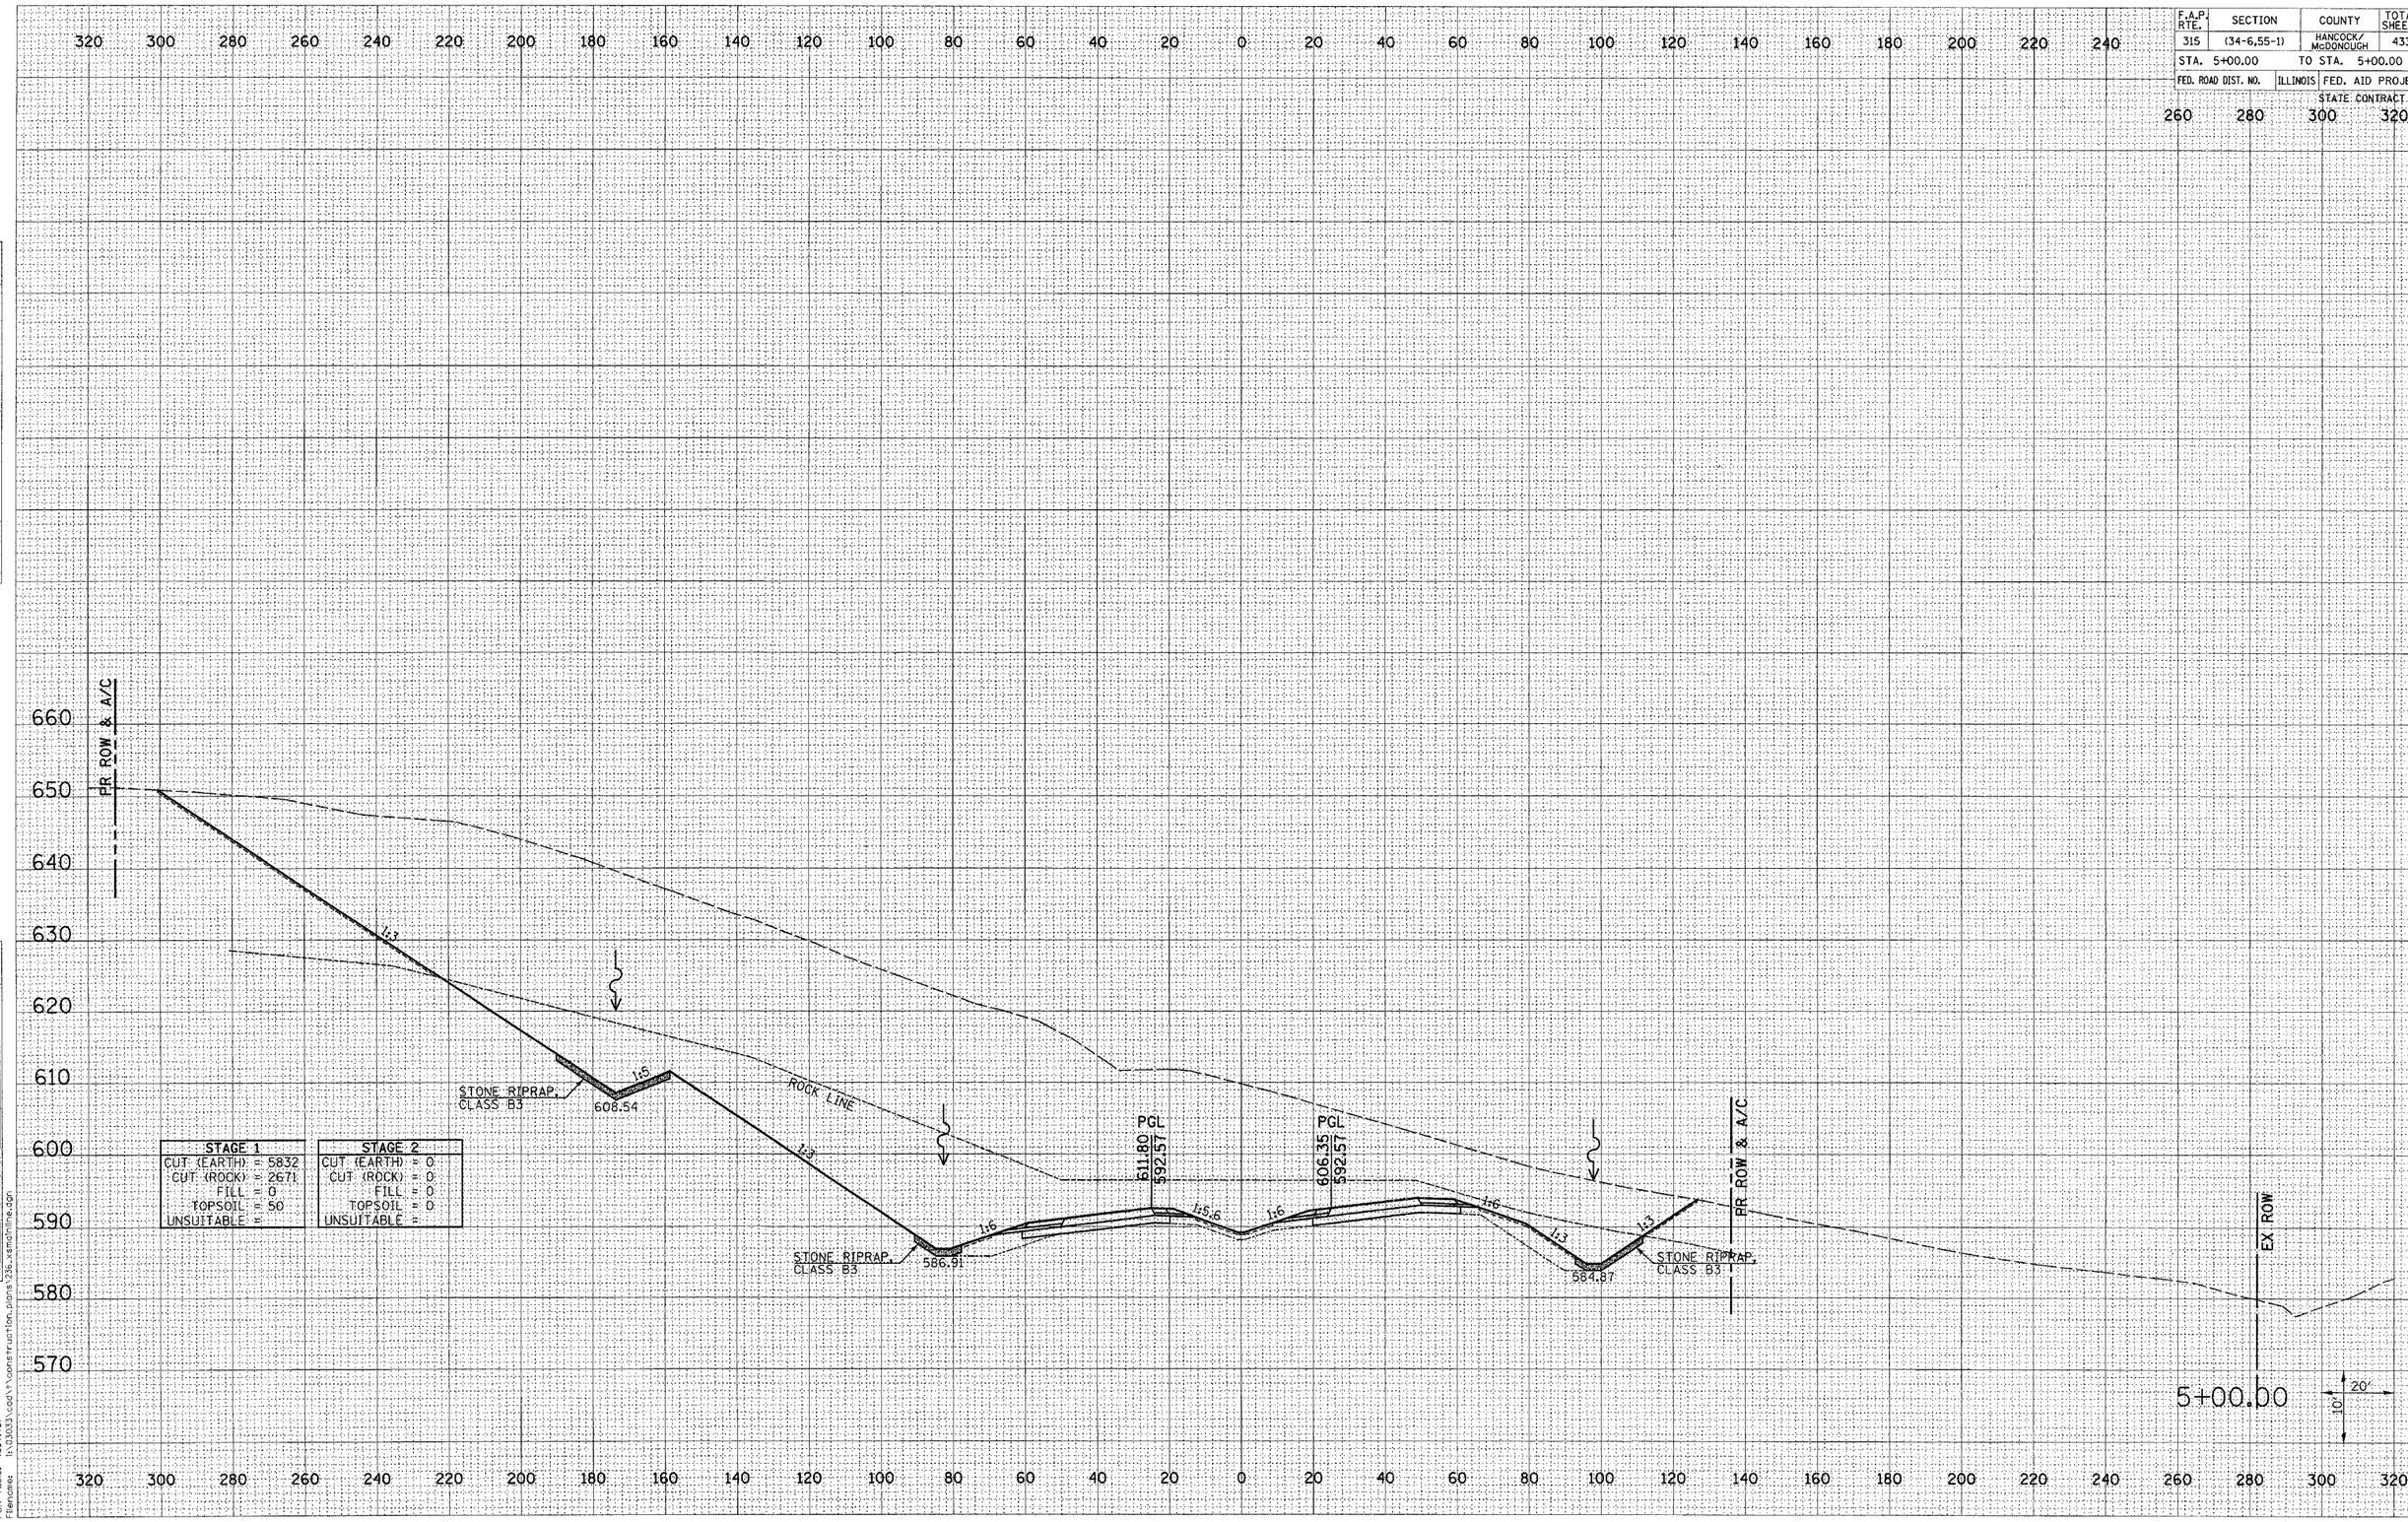

STAGE 1	
CUT (EARTH) =	5832
CUT (ROCK) =	2671
FILL =	0
TOPSOIL =	50
UNSUITABLE =	

STAGE 2	
CUT (EARTH) =	0
CUT (ROCK) =	0
FILL =	0
TOPSOIL =	0
UNSUITABLE =	

FINAL SURVEY — NOTE BOOK — NO. — SURVEYED — PLOTTED — TEMPLATE — AREAS — AREAS CHECKED — BY — DATE

ORIGINAL SURVEY — NOTE BOOK — NO. — SURVEYED — PLOTTED — TEMPLATE — AREAS — AREAS CHECKED — BY — DATE

Plot Date: 7/18/2006
Plot Time: 3:36:18 PM
Plotted By: bschmidt
Font Table: fdot.tbl
Filename: c:\projects\construction_plans\236_xsmainline.dgn

FAP ROUTE 315 (IL 336) CROSS SECTIONS STA 5+00.00 TO 5+00.00

F.A.P. RTE.	SECTION	COUNTY	TOTAL SHEETS	SHEET NO.
315	(34-6,55-1)	HANCOCK/ McDONOUGH	433	324
STA. 6+00.00		TO STA. 6+00.00		
FED. ROAD DIST. NO.	ILLINOIS	FED. AID PROJECT		
		STATE CONTRACT NO. 68206		

ORIGINAL SURVEY	SURVEYED	BY	
NOTE BOOK	PLOTTED		
NO.	TEMPLATE		
	AREAS		
	AREAS CHECKED		

FINAL SURVEY	SURVEYED	BY	
NOTE BOOK	PLOTTED		
NO.	TEMPLATE		
	AREAS		
	AREAS CHECKED		

STAGE 1	
CUT (EARTH) =	6500
CUT (ROCK) =	3508
FILL =	0
TOPSOIL =	55
UNSUITABLE =	

STAGE 2	
CUT (EARTH) =	0
CUT (ROCK) =	0
FILL =	0
TOPSOIL =	0
UNSUITABLE =	

PR ROW & A/C

STONE RIPRAP, CLASS B3

1:3

1:5

609.54

ROCK LINE

PGL 621.09

595.05

PGL 614.09

595.05

1:6

1:5.6

1:6

1:6

1:3

1:3

STONE RIPRAP, CLASS B3

589.32

588.68

STONE RIPRAP, CLASS B3

PR ROW & A/C

EX ROW

6+00.00

10'

20'

660

650

640

630

620

610

600

590

580

320 300 280 260 240 220 200 180 160 140 120 100 80 60 40 20 0 20 40 60 80 100 120 140 160 180 200 220 240 260 280 300 320

Plot Dates: 7/8/2006
Plot Times: 3:36:18 PM
Plotted By: bschmidt
Pen Tables: Mon1.tbl
Filenames: N:\07033\cad\1\construction_plans\236_xsm\plrlin.sgn

FAP ROUTE 315 (IL 336) CROSS SECTIONS STA 6+00.00 TO 6+00.00

F.A.P. RTE.	SECTION	COUNTY	TOTAL SHEETS	SHEET NO.
315	(34-6,55-1)	HANCOCK/ McDONOUGH	433	325
STA. 7+00.00		TO STA. 7+00.00		
FED. ROAD DIST. NO.	ILLINOIS	FED. AID PROJECT		
		STATE CONTRACT NO. 6820		

ORIGINAL SURVEY	SURVEYED	BY	DATE
NOTE BOOK	PLOTTED		
NO.	TEMPLATE		
	AREAS		
	AREAS CHECKED		

FINAL SURVEY	SURVEYED	BY	DATE
NOTE BOOK	PLOTTED		
NO.	TEMPLATE		
	AREAS		
	AREAS CHECKED		

Plot Date: 8/20/2006
Plot Time: 12:50:26 PM
Plot Scale: 1.000 ' / Inch
Pen Table: ldot.tbl
Filename: h:\03533\road\x\construction_plans\236_xsmainline.dgn

STAGE 1	
CUT (EARTH) =	6648
CUT (ROCK) =	4744
FILL =	0
TOPSOIL =	62
UNSUITABLE =	

STAGE 2	
CUT (EARTH) =	0
CUT (ROCK) =	0
FILL =	0
TOPSOIL =	0
UNSUITABLE =	

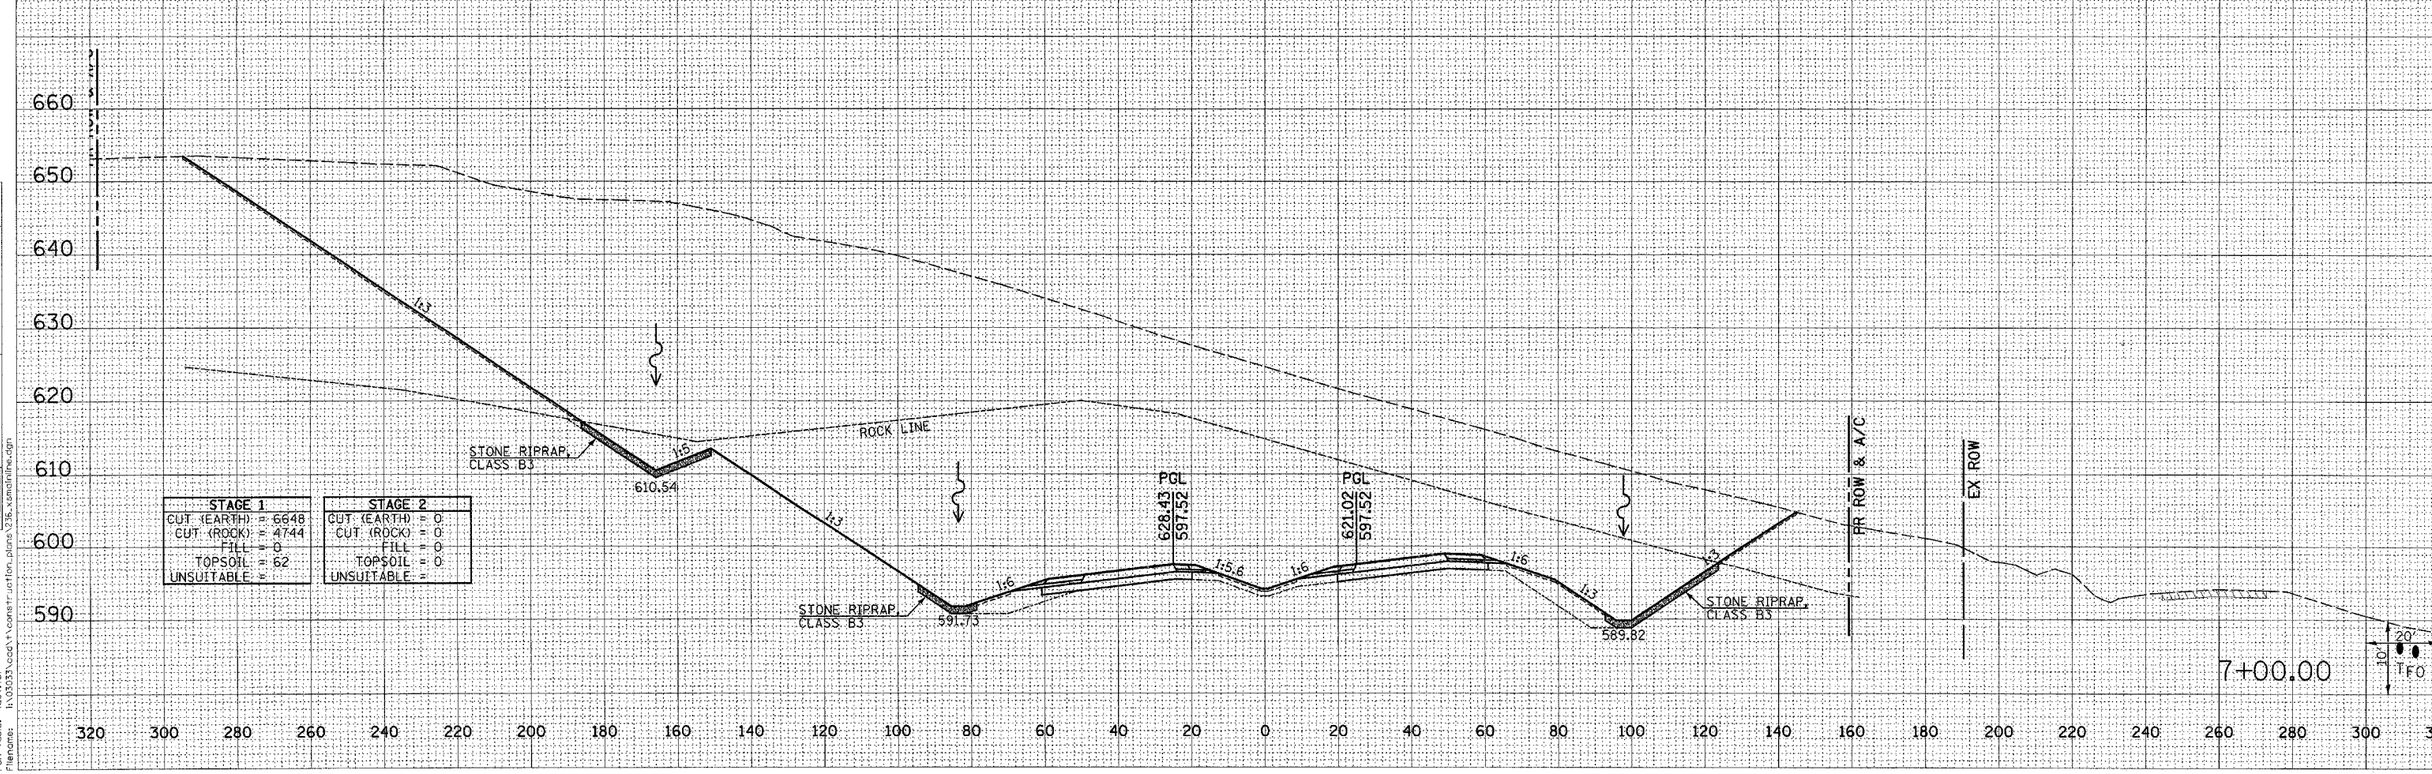

FAP ROUTE 315 (IL 336) CROSS SECTIONS STA 7+00.00 TO 7+00.00

F.A.P. RTE.	SECTION	COUNTY	TOTAL SHEETS	SHEET NO.
315	(34-6,55-1)	HANCOCK/ McDONOUGH	433	326
STA. 8+00.00		TO STA. 8+00.00		
FED. ROAD DIST. NO.	ILLINOIS	FED. AID PROJECT		
		STATE CONTRACT NO. 68206		

STAGE 1	
CUT (EARTH) =	9214
CUT (ROCK) =	3219
FILL =	0
TOPSOIL =	71
UNSUITABLE =	

STAGE 2	
CUT (EARTH) =	0
CUT (ROCK) =	0
FILL =	0
TOPSOIL =	0
UNSUITABLE =	

PRR ROW & A/C
EX ROW
PRR A/C
EX ROW
1:3
1:6
1:5.6
STONE RIPRAP, CLASS B3
611.54
ROCK LINE
PGL
631.65
599.99
PGL
627.61
599.99
STONE RIPRAP, CLASS B3
594.15
590.96
STONE RIPRAP, CLASS B3
TFO
8+00.00
10'
20'

Plot Date: 6/20/2006
Plot Time: 12:50:26 PM
Plotted By: adondrup
Pen Table: dot1.tbl
Filename: U:\2033\cadd\Construction plans\315_xsec.dgn

FAP ROUTE 315 (IL 336) CROSS SECTIONS STA 8+00.00 TO 8+00.00

F.A.P. RTE.	SECTION	COUNTY	TOTAL SHEETS	SHEET NO.
315	(34-6,55-1)	HANCOCK/ McDONOUGH	433	327
STA. 9+00.00		TO STA. 9+00.00		
FED. ROAD DIST. NO.		ILLINOIS	FED. AID PROJECT	
STATE CONTRACT NO. 68206				

FINAL SURVEY	SURVEYED	BY	
	PLOTTED		DATE
NOTE BOOK	TEMPLATE		
NO.	AREAS CHECKED		

ORIGINAL SURVEY	SURVEYED	BY	
	PLOTTED		DATE
NOTE BOOK	TEMPLATE		
NO.	AREAS CHECKED		

STAGE 1	
CUT (EARTH) =	10043
CUT (ROCK) =	4165
FILL =	8
TOPSOIL =	71
UNSUITABLE =	

STAGE 2	
CUT (EARTH) =	0
CUT (ROCK) =	0
FILL =	0
TOPSOIL =	0
UNSUITABLE =	

PR ROW & A/C
EX ROW
EX ROW
PR A/C
1:3
1:6
ROCK LINE
STONE RIPRAP, CLASS B3
612.54
596.56
592.10
643.83
602.47
639.19
602.47
PGL
PGL
2.7%
TEMPORARY ACCESS
1:14.4
T
FO
9+00.00
20'
10'

Plot Dates 8/20/2006
Plot Times 12:50:27 PM
Plotted By: scandrue
Pen Table: idot.tbl
Filename: I:\02031\cadd\construction_plans\22x34\sm0fmx01.dgn

FAP ROUTE 315 (IL 336) CROSS SECTIONS STA 9+00.00 TO 9+00.00

F.A.P. RTE.	SECTION	COUNTY	TOTAL SHEETS	SHEET NO.
315	(34-6,55-1)	HANCOCK/ McDONOUGH	433	328
STA. 10+00.00		TO STA. 10+00.00		
FED. ROAD DIST. NO.	ILLINOIS	FED. AID PROJECT		

STATE CONTRACT NO. 68206

STAGE 1	
CUT (EARTH)	8480
CUT (ROCK)	2546
FILL	0
TOPSOIL	69
UNSUITABLE	

STAGE 2	
CUT (EARTH)	0
CUT (ROCK)	0
FILL	0
TOPSOIL	0
UNSUITABLE	

PR ROW & A/C
EX ROW
ROCK LINE
STONE RIPRAP, CLASS B3
PGL 640.90 604.94
PGL 629.72 604.94
PR A/C 601.98 602.24 FR #2
PR ROW
TFO
613.54
598.97
593.24
10+00.00
1:3
1:5
1:6
1:5.6
20'
10'

ORIGINAL SURVEY | SURVEYED | PLOTTED | TEMPLATE | AREAS | AREAS CHECKED | BY | DATE
NOTE BOOK | NO.

Plot Date: 8/20/2006
Plot Time: 12:50:27 PM
Plotted By: sdonahue
Pen Table: ldot.tbl
Filename: \\Dot33\cadd\construction plans\336_sexsmithmc.dgn

FAP ROUTE 315 (IL 336) CROSS SECTIONS STA 10+00.00 TO 10+00.00

F.A.P. RTE.	SECTION	COUNTY	TOTAL SHEETS	SHEET NO.
315	(34-6,55-1)	HANCOCK/ McDONOUGH	433	329
STA. 11+00.00		TO STA. 11+00.00		
FED. ROAD DIST. NO.	ILLINOIS	FED. AID PROJECT		
		STATE CONTRACT NO. 68206		

STAGE 1	
CUT (EARTH) =	4757
CUT (ROCK) =	433
FILL =	0
TOPSOIL =	50
UNSUITABLE =	

STAGE 2A	
CUT (EARTH) =	65
CUT (ROCK) =	176
FILL =	189
TOPSOIL =	20
UNSUITABLE =	

PR ROW & A/C
EX ROW
STAGE 2A
STAGE 1
ROCK LINE
STONE RIPRAP, CLASS B3
PGL 622.17 607.41
PGL 625.47 607.41
614.54
601.38
594.38
596.1 594.03
TEMP DITCH
602.13 602.64
FR #2
PR A/C
TFO
11+00.00
1:3
1:5
1:6
1:5.6
1:2
20'
10'

FAP ROUTE 315 (IL 336) CROSS SECTIONS STA 11+00.00 TO 11+00.00

ORIGINAL SURVEY | NOTE BOOK | NO. | SURVEYED | PLOTTED | TEMPLATE | AREAS | AREAS CHECKED | BY | DATE | 8"

Plot Date: 7/18/2006
Plot Time: 3:36:22 PM
Plotted By: bjones
Pen Table: fdot.tbl
Filenames: i:\03033\cad*\construction_plans\236_xsmainline.dgn

F.A.P. RTE.	SECTION	COUNTY	TOTAL SHEETS	SHEET NO.
315	(34-6,55-1)	HANCOCK/ McDONOUGH	433	330
STA. 12+00.00		TO STA. 12+00.00		
FED. ROAD DIST. NO.	ILLINOIS	FED. AID PROJECT		
		STATE CONTRACT NO. 68206		

STAGE 1	
CUT (EARTH)	4705
CUT (ROCK)	783
FILL	0
TOPSOIL	62
UNSUITABLE	

STAGE 2A	
CUT (EARTH)	213
CUT (ROCK)	0
FILL	674
TOPSOIL	39
UNSUITABLE	

PR ROW & A/C
617.29
ROCK LINE
STONE RIPRAP, CLASS B3
597.70
PGL 619.28 609.89
PGL 611.60 609.89
STAGE 2A
STAGE 1
EX ROW
599.94 FR #2 602.16
PR A/C
595.52
791.6 594.82 TEMP DITCH
FO
EX ROW
12+00.00
20
10

FAP ROUTE 315 (IL 336) CROSS SECTIONS STA 12+00.00 TO 12+00.00

Plot Date: 7/18/2006
Plot Time: 3:16:23 PM
Plotted By: bschmidt
Pen Table: ldot.tbl
Filename: c:\projects\ldot\construction_plans\28x.xsmodified.dgn

F.A.P. RTE.	SECTION	COUNTY	TOTAL SHEETS	SHEET NO.
315	(34-6,55-1)	HANCOCK/ McDONOUGH	433	331
STA. 13+00.00		TO STA. 13+00.00		
FED. ROAD DIST. NO.	ILLINOIS	FED. AID PROJECT		

STATE CONTRACT NO. 68206

STAGE 1	
CUT (EARTH) =	2706
CUT (ROCK) =	0
FILL =	417
TOPSOIL =	75
UNSUITABLE =	

STAGE 2A	
CUT (EARTH) =	180
CUT (ROCK) =	0
FILL =	521
TOPSOIL =	42
UNSUITABLE =	

PR ROW & A/C
1:3
1:6
620.04
STONE RIPRAP, CLASS B3
599.86
PGL 608.76 612.36
PGL 606.41 612.36
1:5.6
EX ROW
STAGE 2A
STAGE 1
1:4.6
596.66
583.3 598.69 TEMP DITCH
PR A/C
599.05 601.55 FR #2
TFO
EX ROW
13+00.00
10'
20'

FINAL SURVEY — NOTE BOOK — NO. — SURVEYED — PLOTTED — TEMPLATE — AREAS — AREAS CHECKED — BY — DATE

ORIGINAL SURVEY — NOTE BOOK — NO. — SURVEYED — PLOTTED — TEMPLATE — AREAS — AREAS CHECKED — BY — DATE

Plot Date: 7/18/2006
Plot Time: 3:36:24 PM
Plotted By: bschmidt
Pen Tables: dot1.ctb
Filename: L:\10331\south1\construction_plans\23x_xsmainline.dgn

FAP ROUTE 315 (IL 336) CROSS SECTIONS STA 13+00.00 TO 13+00.00

F.A.P. RTE.	SECTION	COUNTY	TOTAL SHEETS	SHEET NO.
315	(34-6,55-1)	HANCOCK/ McDONOUGH	433	332
STA. 14+00.00		TO STA. 14+00.00		
FED. ROAD DIST. NO.	ILLINOIS	FED. AID PROJECT		
STATE CONTRACT NO. 68206				

STAGE 1	
CUT (EARTH) =	5357
CUT (ROCK) =	0
FILL =	0
TOPSOIL =	69
UNSUITABLE =	

STAGE 2A	
CUT (EARTH) =	125
CUT (ROCK) =	0
FILL =	816
TOPSOIL =	40
UNSUITABLE =	

RR ROW & A/C
EX ROW
STAGE 2A
STAGE 1
PGL 628.91 614.84
PGL 621.13 614.84
622.79
604.18
STONE RIPRAP, CLASS B3
601.38
582.0 TEMP DITCH
597.80
PR A/C
593.91 FR #2
601.32
PR TEMP ESMNT
FO
14+00.00
1:3
1:5
1:6
1:5.8
1:4.5

FINAL SURVEY — NOTE BOOK — NO. — SURVEYED — PLOTTED — TEMPLATE — AREAS — AREAS CHECKED — BY — DATE

ORIGINAL SURVEY — NOTE BOOK — NO. — SURVEYED — PLOTTED — TEMPLATE — AREAS — AREAS CHECKED — BY — DATE

Plot date: 7/8/2006
Plot Time: 3:35:24 PM
Plotted By: bschmidt
Pen Table: ident.tbl
Filename: N:\DESIGN\Local\Construction plans\336 xsmultiphase.dgn

FAP ROUTE 315 (IL 336) CROSS SECTIONS STA 14+00.00 TO 14+00.00

F.A.P. RTE.	SECTION	COUNTY	TOTAL SHEETS	SHEET NO.
315	(34-6.55-1)	HANCOCK/ McDONOUGH	433	333
STA. 15+00.00		TO STA. 15+00.00		
FED. ROAD DIST. NO.	ILLINOIS	FED. AID PROJECT		
		STATE CONTRACT NO. 68206		

STAGE 1	
CUT (EARTH) =	3198
CUT (ROCK) =	0
FILL =	253
TOPSOIL =	60
UNSUITABLE =	

STAGE 2A	
CUT (EARTH) =	122
CUT (ROCK) =	0
FILL =	987
TOPSOIL =	25
UNSUITABLE =	

PR ROW & A/C
1:3
1:5
625.54
1:3
STONE RIPRAP, CLASS B3
608.50
1:3
1:6
1:6
PGL 624.05 677.31
STAGE 2A
STAGE 1
PGL 605.86 617.31
1:6
1:6
1:3
EX ROW
SAND DRAINAGE BLANKET BOTTOM ELEV. = 601.00
1:3
1:6
1:3
STONE RIPRAP, CLASS B3
598.94
1:3
PR A/C
596.45 FR #2
602.95
1:3
TEMP DITCH
597.06
TFO
STONE RIPRAP, CLASS A3
EX ROW
PR ROW
PR TEMP ESMNT
15+00.00
10'
20'

FAP ROUTE 315 (IL 336) CROSS SECTIONS STA 15+00.00 TO 15+00.00

ORIGINAL SURVEY — NOTE BOOK — NO.
SURVEYED — PLOTTED — TEMPLATE — AREAS — AREAS CHECKED — BY — DATE

FINAL SURVEY — NOTE BOOK — NO.
SURVEYED — PLOTTED — TEMPLATE — AREAS — AREAS CHECKED — BY — DATE

Plot Date: 7/18/2006
Plot Time: 3:36:25 PM
Plotted By: bschmidt
Font Table: Ldot.tbl
Filename: I:\2006\Coach\construction_plans\336_xsmdnline.dgn

F.A.P. RTE.	SECTION	COUNTY	TOTAL SHEETS	SHEET NO.
315	(34-6,55-1)	HANCOCK/ McDONOUGH	433	334

STA. 16+00.00 TO STA. 16+00.00

FED. ROAD DIST. NO. | ILLINOIS | FED. AID PROJECT

STATE CONTRACT NO. 68206

FINAL SURVEY	BY	DATE
SURVEYED		
PLOTTED		
NOTE BOOK		
AREAS		
NO.	AREAS CHECKED	

ORIGINAL SURVEY	BY	DATE
SURVEYED		
PLOTTED		
NOTE BOOK		
AREAS		
NO.	AREAS CHECKED	

Plot Date: 7/18/2006
Plot Scale: 1"=20' H
Plotted By: bschmidt
Pen Table: tdot.tbl
Filename: I:\03033\cad\1\construction_plans\236_xsmdnlne.dgn

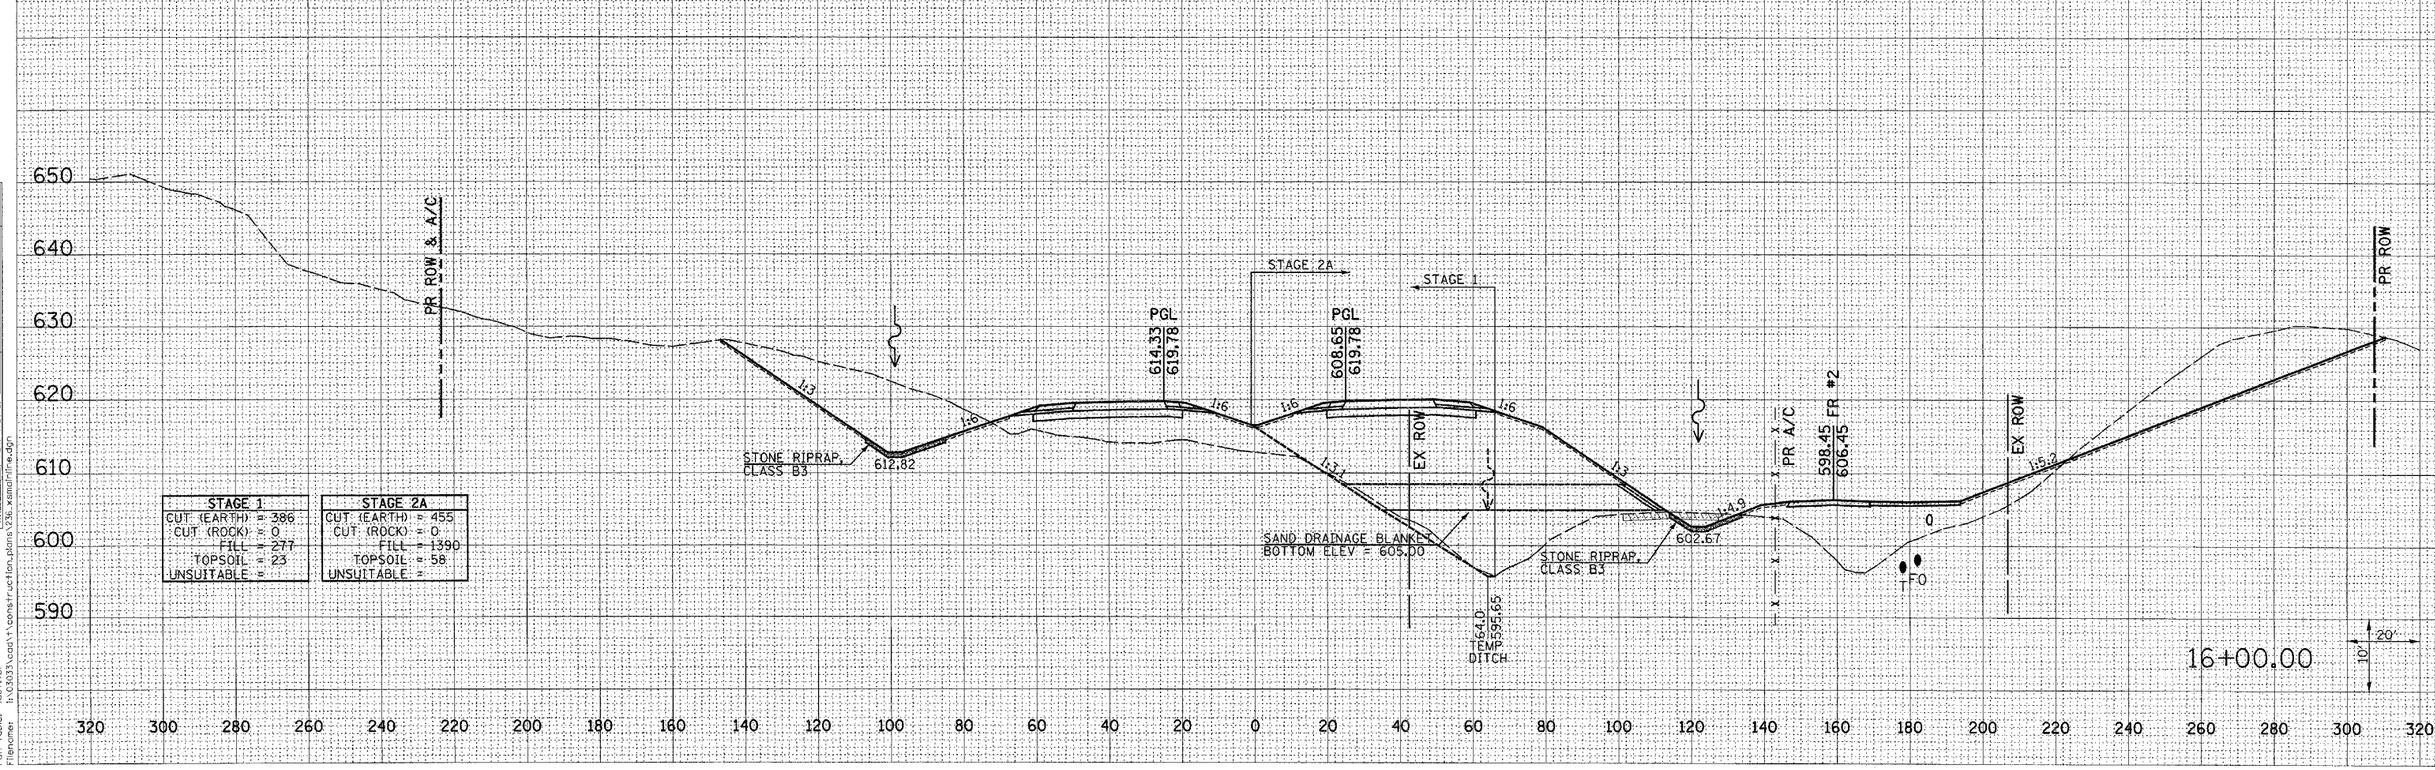

STAGE 1	
CUT (EARTH) =	386
CUT (ROCK) =	0
FILL =	277
TOPSOIL =	23
UNSUITABLE =	

STAGE 2A	
CUT (EARTH) =	455
CUT (ROCK) =	0
FILL =	1390
TOPSOIL =	58
UNSUITABLE =	

FAP ROUTE 315 (IL 336) CROSS SECTIONS STA 16+00.00 TO 16+00.00

F.A.P. RTE.	SECTION	COUNTY	TOTAL SHEETS	SHEET NO.
315	(34-6,55-1)	HANCOCK/ McDONOUGH	433	335
STA. 17+00.00		TO STA. 17+00.00		
FED. ROAD DIST. NO.	ILLINOIS	FED. AID PROJECT		

STATE CONTRACT NO. 68206

STAGE 1	
CUT (EARTH) =	838
CUT (ROCK) =	0
FILL =	327
TOPSOIL =	28
UNSUITABLE =	

STAGE 2A	
CUT (EARTH) =	2048
CUT (ROCK) =	0
FILL =	1141
TOPSOIL =	67
UNSUITABLE =	

FINAL SURVEY — NOTE BOOK — NO. — SURVEYED — PLOTTED — TEMPLATE — AREAS — AREAS CHECKED — BY — DATE

ORIGINAL SURVEY — NOTE BOOK — NO. — SURVEYED — PLOTTED — TEMPLATE — AREAS — AREAS CHECKED — BY — DATE

Plot Date: 7/18/2006
Plot Time: 3:15:26 PM
Plotted By: bschmidt
Pen Table: Color1.tbl
Filename: C:\DESIGN\Construction_plans\336_xsendlinelevdp

PR ROW & A/C

STONE RIPRAP, CLASS B3

615.82

1:3

1:6

1:5

PGL 618.14 622.26

PGL 604.81 622.26

STAGE 2A

STAGE 1

EX ROW

SAND DRAINAGE BLANKET BOTTOM ELEV = 608.06

606.39

STONE RIPRAP, CLASS B3

1:5.3

PR A/C

611.85 FR #2 610.79

1:9.8

EOP 610.30

EX ROW PR ROW

MATCHLINE THIS SHEET

60.6 TEMP DITCH 596.84

17+00.00

20'

10'

MATCHLINE THIS SHEET

636.67 621.45 620.50

PR TEMP ESMNT

FAP ROUTE 315 (IL 336) CROSS SECTIONS STA 17+00.00 TO 17+00.00

F.A.P. RTE.	SECTION	COUNTY	TOTAL SHEETS	SHEET NO.
315	(34-6,55-1)	HANCOCK/ McDONOUGH	433	336
STA. 18+00.00		TO STA. 18+00.00		
FED. ROAD DIST. NO.	ILLINOIS	FED. AID PROJECT		
STATE CONTRACT NO. 68206				

STAGE 1	
CUT (EARTH)	= 121
CUT (ROCK)	= 0
FILL	= 1906
TOPSOIL	= 11
UNSUITABLE	=

STAGE 2A	
CUT (EARTH)	= 2232
CUT (ROCK)	= 0
FILL	= 1157
TOPSOIL	= 76
UNSUITABLE	=

PR ROW & A/C
STONE RIPRAP, CLASS B3
614.82
PGL 600.61 624.73
STAGE 2A
PGL 604.70 624.73
STAGE 1
EX ROW
603.27
52.4' TEMP DITCH
STONE RIPRAP, CLASS B3
610.12
PR A/C
621.60 FR #2 615.12
FO
614.63
EX ROW
PR ROW
MATCHLINE THIS SHEET
643.41 634.02
633.07
PR TEMP ESMNT
MATCHLINE THIS SHEET
18+00.00
20'
10'

FAP ROUTE 315 (IL 336) CROSS SECTIONS STA 18+00.00 TO 18+00.00

FINAL SURVEY — NOTE BOOK — NO. — SURVEYED — PLOTTED — TEMPLATE — AREAS — AREAS CHECKED — BY — DATE

ORIGINAL SURVEY — NOTE BOOK — NO. — SURVEYED — PLOTTED — TEMPLATE — AREAS — AREAS CHECKED — BY — DATE

Plot Date: 7/18/2006
Plot Time: 3:36:27 PM
Plotted By: bschmidt
Pen Table: fdot.tbl
Filename: I:\DESIGN\cad\1construction_plans\336_xsmonitor.dgn

F.A.P. RTE.	SECTION	COUNTY	TOTAL SHEETS	SHEET NO.
315	(34-6,55-1)	HANCOCK/ McDONOUGH	433	337
STA. 19+00.00		TO STA. 19+00.00		
FED. ROAD DIST. NO.	ILLINOIS	FED. AID PROJECT		

STATE CONTRACT NO. 68206

STAGE 1	
CUT (EARTH) =	298
CUT (ROCK) =	0
FILL =	1439
TOPSOIL =	16
UNSUITABLE =	

STAGE 2A & 2B	
CUT (EARTH) =	808
CUT (ROCK) =	0
FILL =	1261
TOPSOIL =	30
UNSUITABLE =	

FINAL SURVEY — NOTE BOOK — NO. — SURVEYED — PLOTTED — TEMPLATE — AREAS — AREAS CHECKED — BY — DATE

ORIGINAL SURVEY — NOTE BOOK — NO. — SURVEYED — PLOTTED — TEMPLATE — AREAS — AREAS CHECKED — BY — DATE

Plot Date: 7/18/2006
Plot Time: 3:36:28 PM
Plotted By: bscmidt
Pen Tables: idot.tbl
Filename: S:\05\03\construction\plans\336_xsmainline.dgn

FAP ROUTE 315 (IL 336) CROSS SECTIONS STA 19+00.00 TO 19+00.00

F.A.P. RTE.	SECTION	COUNTY	TOTAL SHEETS	SHEET NO.
315	(34-6,55-1)	HANCOCK/ McDONOUGH	433	338
STA. 20+00.00		TO STA. 21+00.00		
FED. ROAD DIST. NO.	ILLINOIS	FED. AID PROJECT		
		STATE CONTRACT NO. 68206		

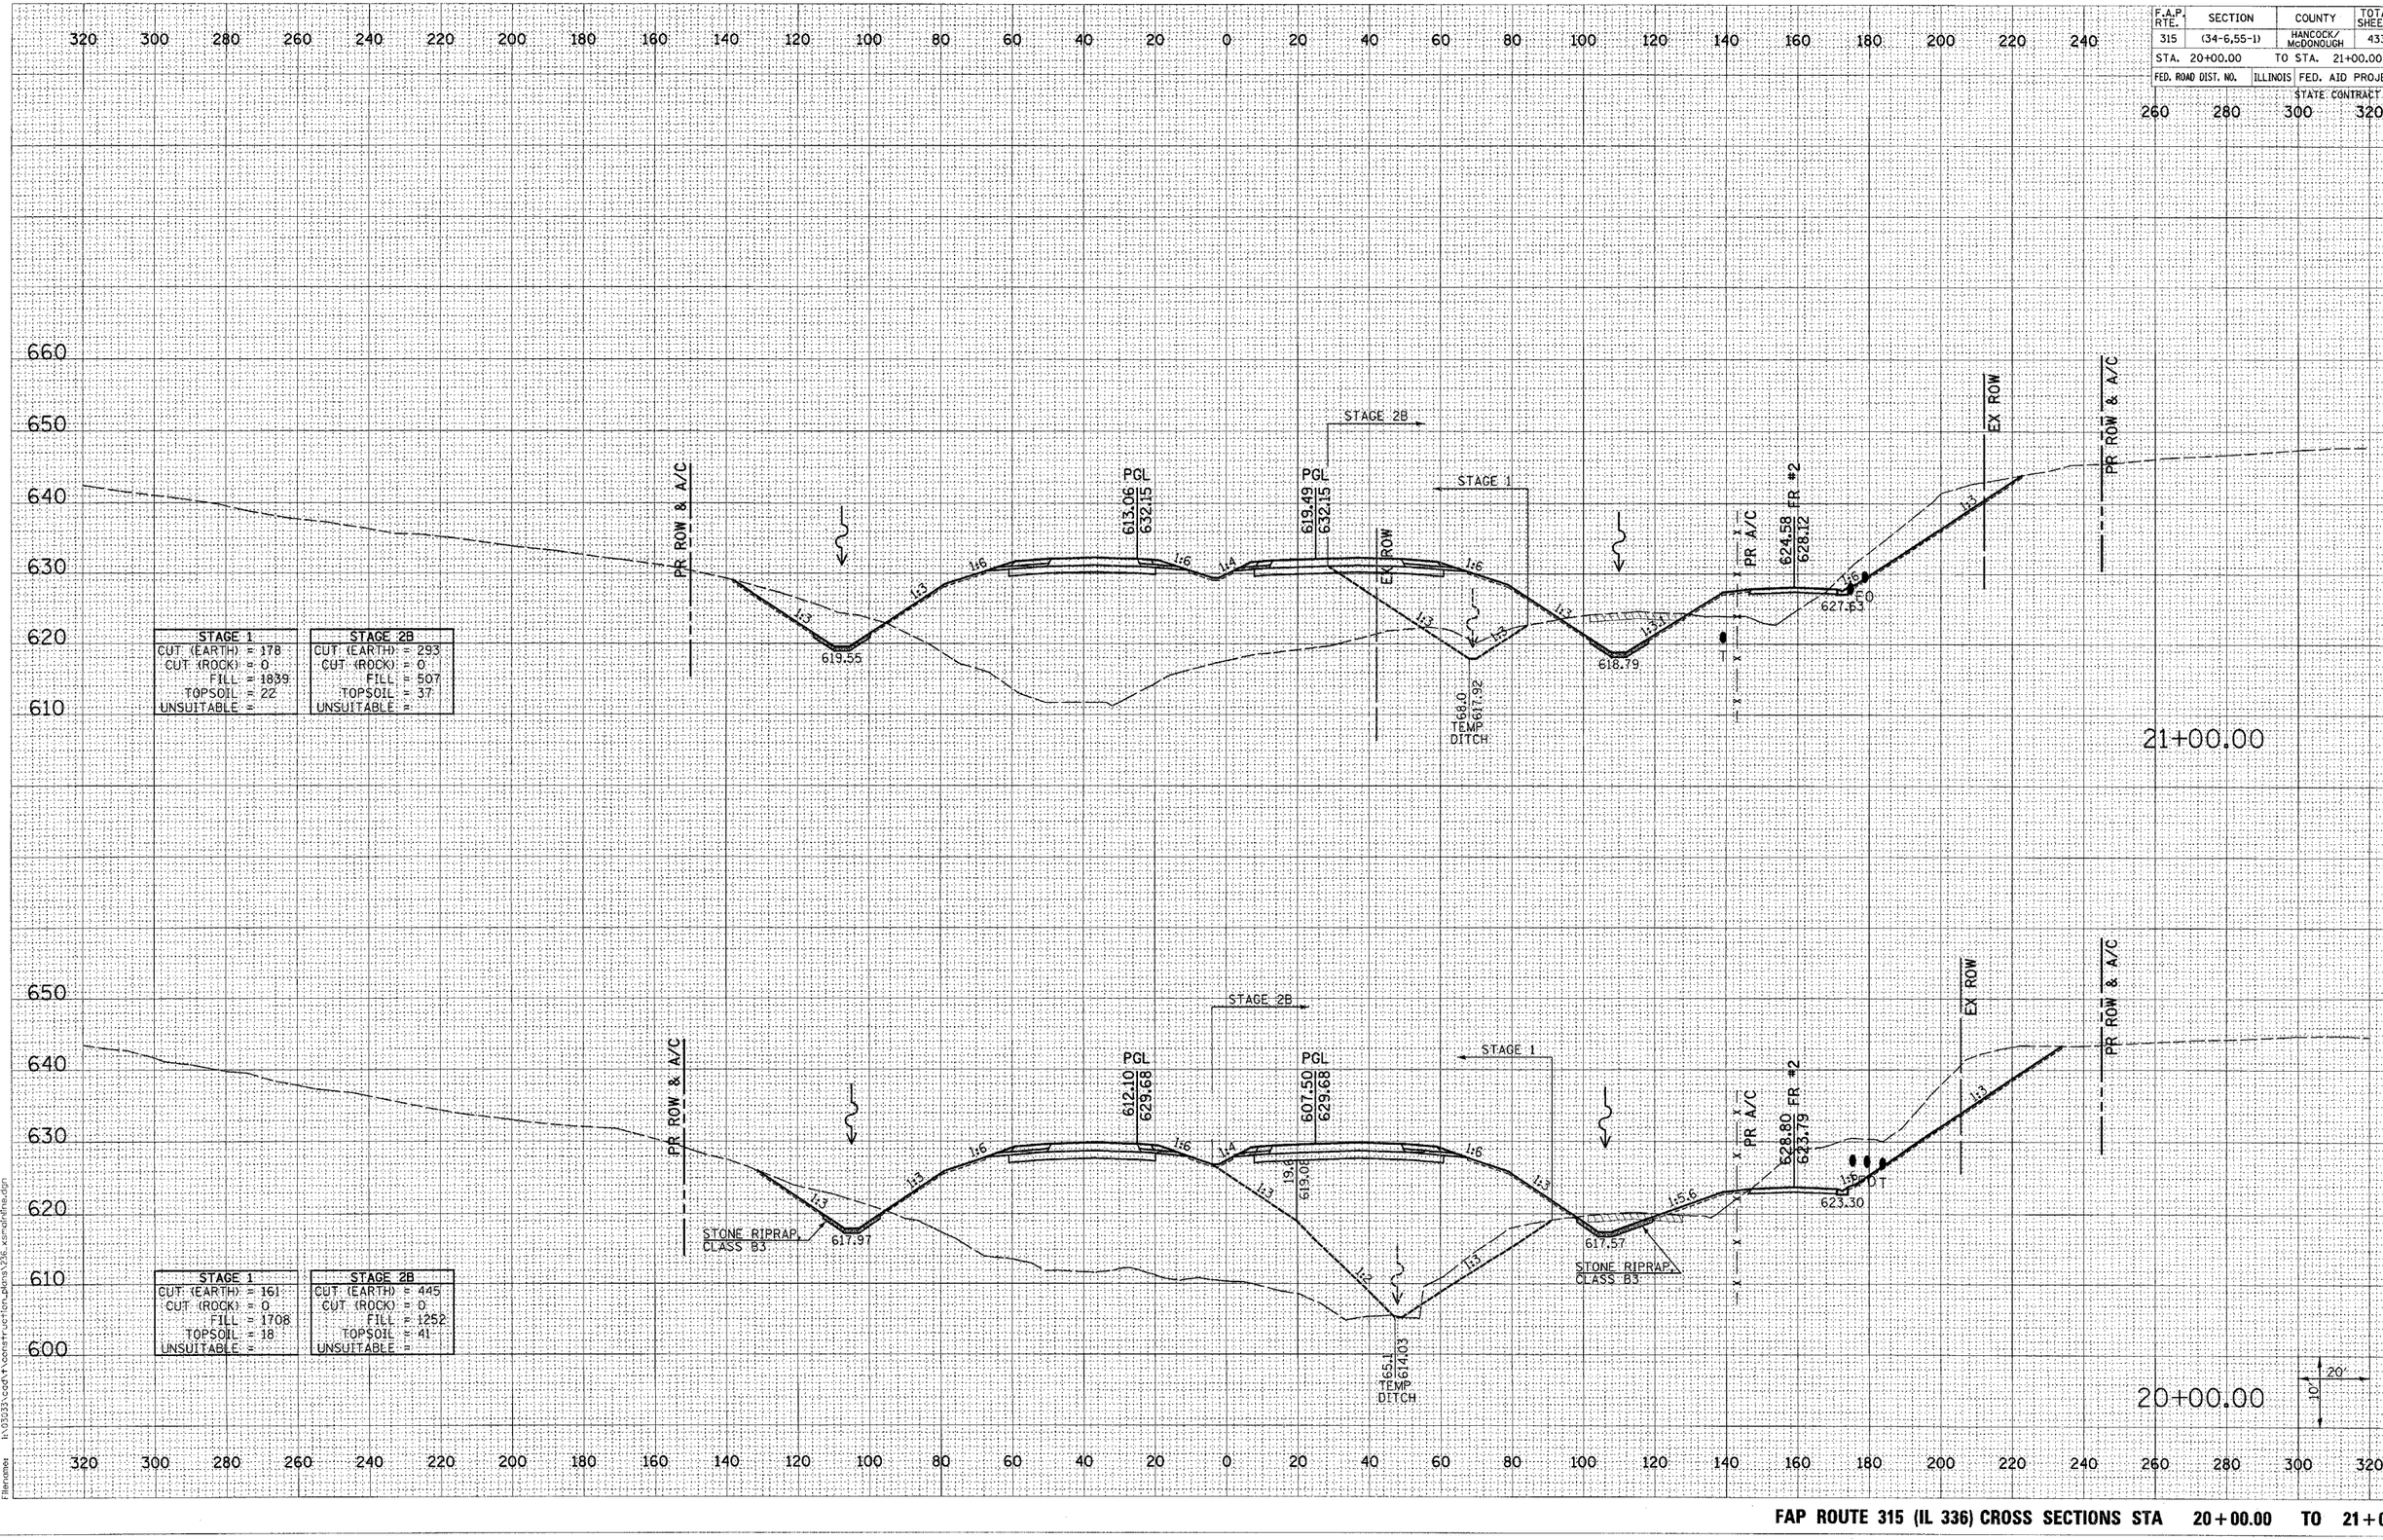

FAP ROUTE 315 (IL 336) CROSS SECTIONS STA 20+00.00 TO 21+00.00

FINAL SURVEY
NOTE BOOK
NO.
SURVEYED
PLOTTED
TEMPLATE
AREAS
AREAS CHECKED
BY
DATE

ORIGINAL SURVEY
NOTE BOOK
NO.
SURVEYED
PLOTTED
TEMPLATE
AREAS
AREAS CHECKED
BY
DATE

Plot Date: 7/18/2006
Plot Time: 3:36:29 PM
Plotted By: Jason Hall
Pen Table: fdot.tbl
Filenames: I:\03333\cadd\construction_plans\336_xsmainfins.dgn

F.A.P. RTE.	SECTION	COUNTY	TOTAL SHEETS	SHEET NO.
315	(34-6,55-1)	HANCOCK/ McDONOUGH	433	339
STA. 22+00.00		TO STA. 23+00.00		
FED. ROAD DIST. NO.	ILLINOIS	FED. AID PROJECT		

STATE CONTRACT NO. 68206

FINAL SURVEY	SURVEYED	BY	
NOTE BOOK	PLOTTED		
NO.	TEMPLATE		
	AREAS		
	AREAS CHECKED		

STAGE 1	
CUT (EARTH)	= 1353
CUT (ROCK)	= 0
FILL	= 733
TOPSOIL	= 28
UNSUITABLE	=

STAGE 2	
CUT (EARTH)	= 870
CUT (ROCK)	= 0
FILL	= 714
TOPSOIL	= 54
UNSUITABLE	=

PR. ROW & A/C
STONE RIPRAP, CLASS B3
620.15
T
PGL 632.37 637.10
PGL 646.35 637.10
STAGE 2B
EX. ROW
STAGE 1
1:6
1:4
1:3
1:2
667.4 625.45 TEMP DITCH
628.52
PR A/C
631.16 636.79 FR #2
FO
620.77
8" W
VAR
EX. ROW
PR. ROW & A/C
23+00.00

STAGE 1	
CUT (EARTH)	= 0
CUT (ROCK)	= 0
FILL	= 1307
TOPSOIL	= 0
UNSUITABLE	=

STAGE 2B	
CUT (EARTH)	= 0
CUT (ROCK)	= 0
FILL	= 685
TOPSOIL	= 11
UNSUITABLE	=

STAGE 2B
STAGE 1
PGL 629.44 634.63
PGL 629.42 634.63
624.12 632.46 FR #2
4.1%
1.9%
1:5
631.85
22+00.00
20'
10'

320 300 280 260 240 220 200 180 160 140 120 100 80 60 40 20 0 20 40 60 80 100 120 140 160 180 200 220 240 260 280 300 320

660 650 640 630 620 610

Plot Date: 7/8/2006
Plot Time: 3:36:29 PM
Plotted By: bschmidt
Pen Table: ldot.tbl
Filename: D:\0033\South\construction plans\236_xsmain.dgn

FAP ROUTE 315 (IL 336) CROSS SECTIONS STA 22+00.00 TO 23+00.00

F.A.P. RTE.	SECTION	COUNTY	TOTAL SHEETS	SHEET NO.
315	(34-6,55-1)	HANCOCK/ McDONOUGH	433	340
STA. 24+00.00		TO STA. 25+00.00		
FED. ROAD DIST. NO.		ILLINOIS	FED. AID PROJECT	
STATE CONTRACT NO. 68206				

FINAL SURVEY — NOTE BOOK — NO. — SURVEYED — PLOTTED — TEMPLATE — AREAS — AREAS CHECKED — BY — DATE

ORIGINAL SURVEY — NOTE BOOK — NO. — SURVEYED — PLOTTED — TEMPLATE — AREAS — AREAS CHECKED — BY — DATE

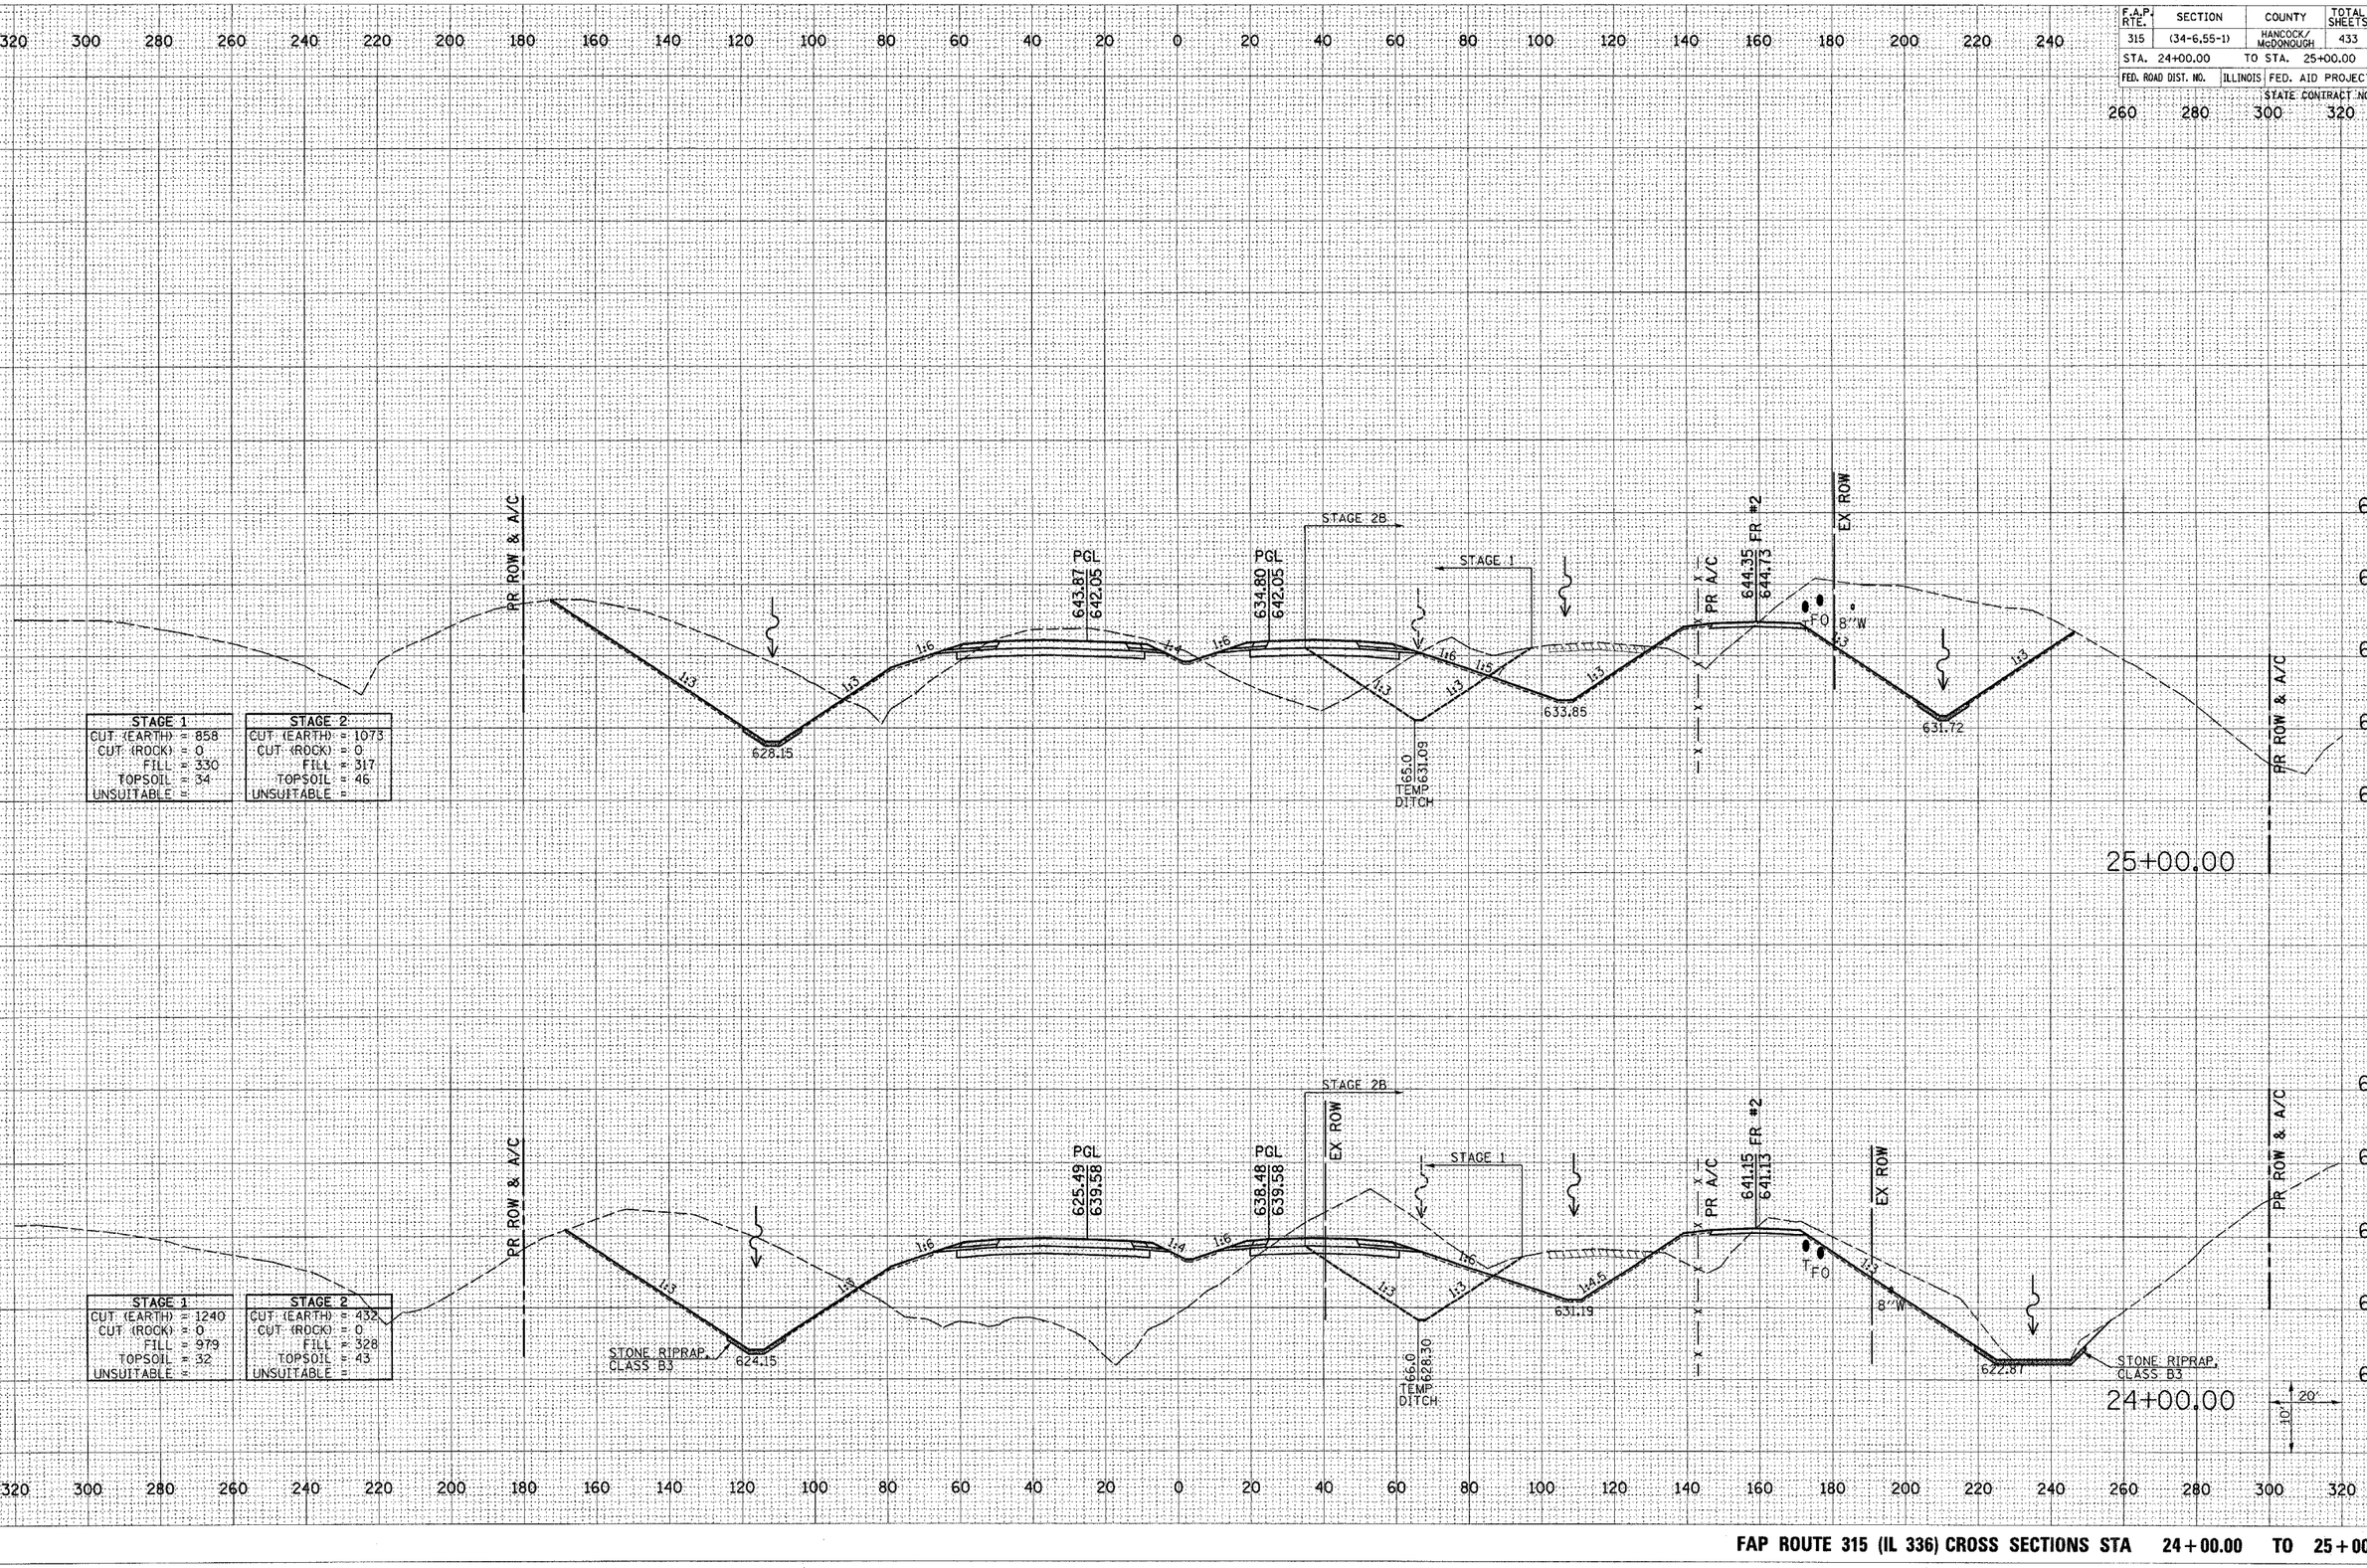

STAGE 1		STAGE 2	
CUT (EARTH)	= 858	CUT (EARTH)	= 1075
CUT (ROCK)	= 0	CUT (ROCK)	= 0
FILL	= 330	FILL	= 317
TOPSOIL	= 34	TOPSOIL	= 46
UNSUITABLE	=	UNSUITABLE	=

STAGE 1		STAGE 2	
CUT (EARTH)	= 1240	CUT (EARTH)	= 432
CUT (ROCK)	= 0	CUT (ROCK)	= 0
FILL	= 979	FILL	= 328
TOPSOIL	= 32	TOPSOIL	= 43
UNSUITABLE	=	UNSUITABLE	=

Plot Date: 7/18/2006
Plot Time: 3:36:30 PM
Plotted By: bschmidt
Pen Table: tbd1.tbl
Filename: b:\2033\corr\1construction plans\236.xsfinal.dgn

FAP ROUTE 315 (IL 336) CROSS SECTIONS STA 24+00.00 TO 25+00.00

F.A.P. RTE.	SECTION	COUNTY	TOTAL SHEETS	SHEET NO.
315	(34-6,55-1)	HANCOCK/ McDONOUGH	433	341
STA. 26+00.00		TO STA. 27+00.00		
FED. ROAD DIST. NO.	ILLINOIS	FED. AID PROJECT		
		STATE CONTRACT NO. 68206		

FINAL SURVEY		BY	DATE
NOTE BOOK	SURVEYED		
NO.	PLOTTED		
	TEMPLATE		
	AREAS		
	AREAS CHECKED		

ORIGINAL SURVEY		BY	DATE
NOTE BOOK	SURVEYED		
NO.	PLOTTED		
	TEMPLATE		
	AREAS		
	AREAS CHECKED		

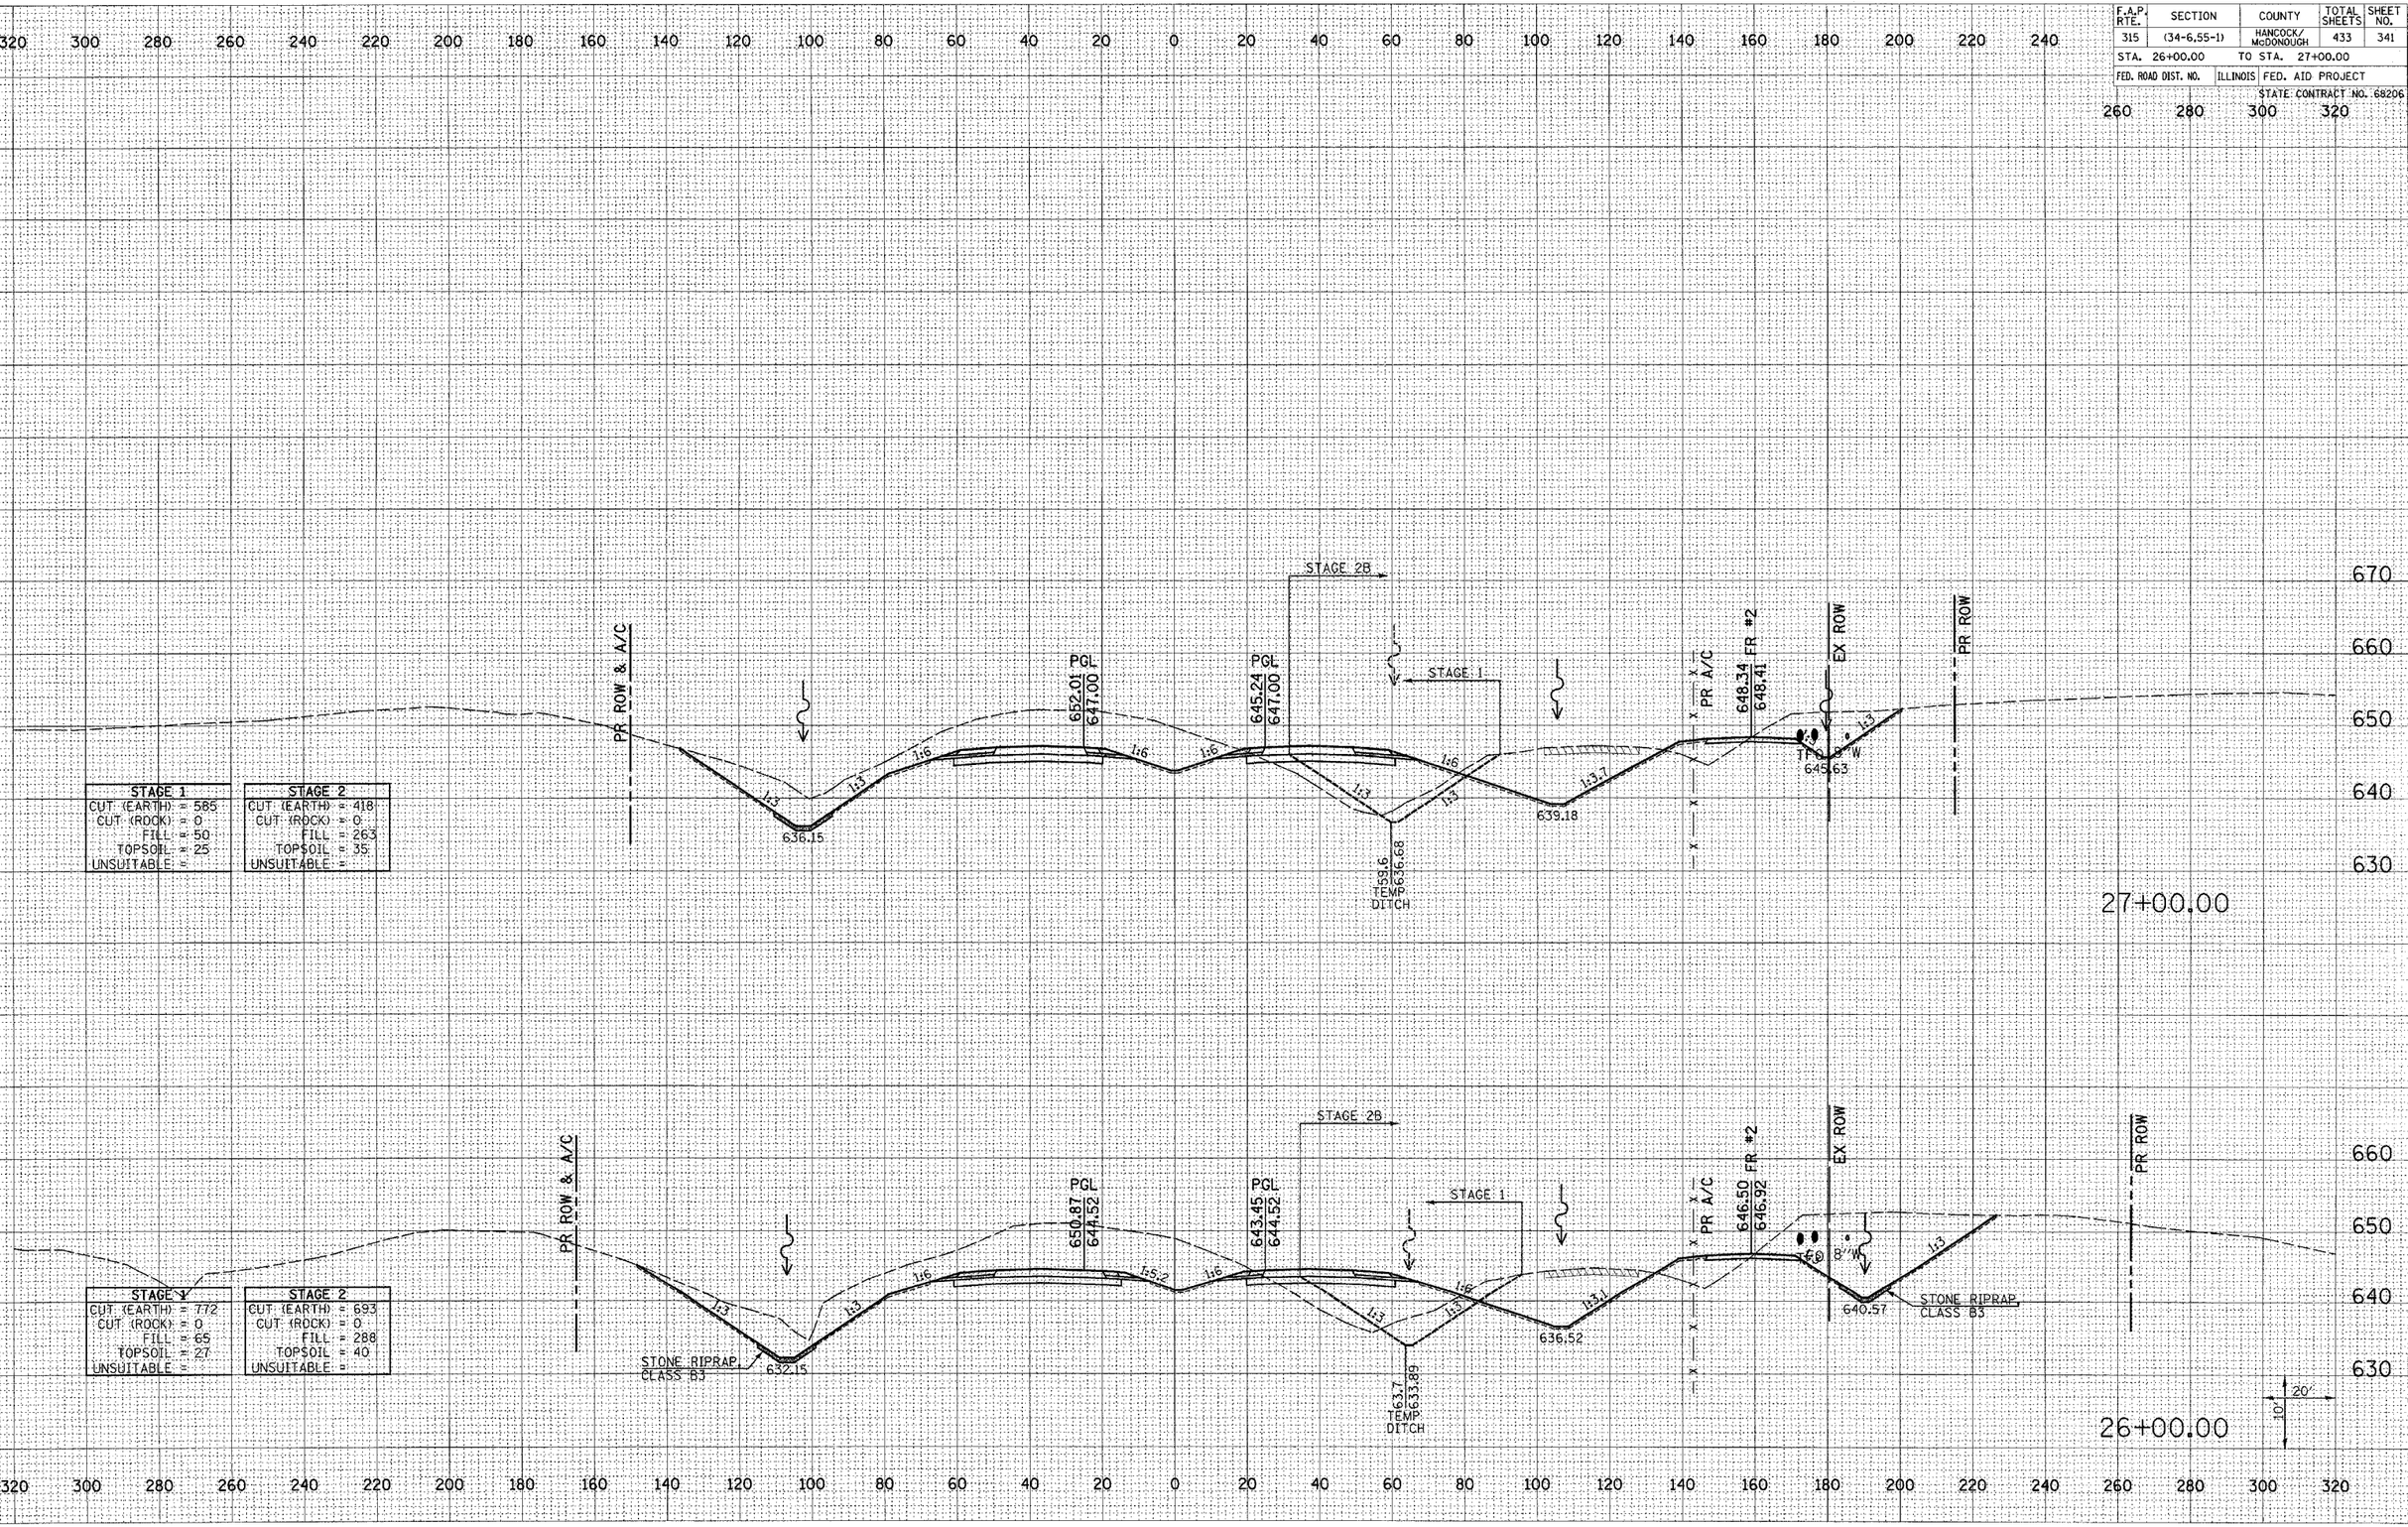

Plot Date: 7/18/2006
Plot Time: 3:56:31PM
Plotted By: bschmidt
Pen Table: dot3.tbl
Filename: I:\2005\05-00151-00\PS\construction_plans\336_xsmainline.dgn

FAP ROUTE 315 (IL 336) CROSS SECTIONS STA 26+00.00 TO 27+00.00

F.A.P. RTE.	SECTION	COUNTY	TOTAL SHEETS	SHEET NO.
315	(34-6.55-1)	HANCOCK/ McDONOUGH	433	342
STA. 28+00.00		TO STA. 29+00.00		
FED. ROAD DIST. NO.	ILLINOIS	FED. AID PROJECT		
		STATE CONTRACT NO. 68206		

FINAL SURVEY — NOTE BOOK — NO. — SURVEYED — PLOTTED — TEMPLATE — AREAS CHECKED — BY — DATE

ORIGINAL SURVEY — NOTE BOOK — NO. — SURVEYED — PLOTTED — TEMPLATE — AREAS CHECKED — BY — DATE

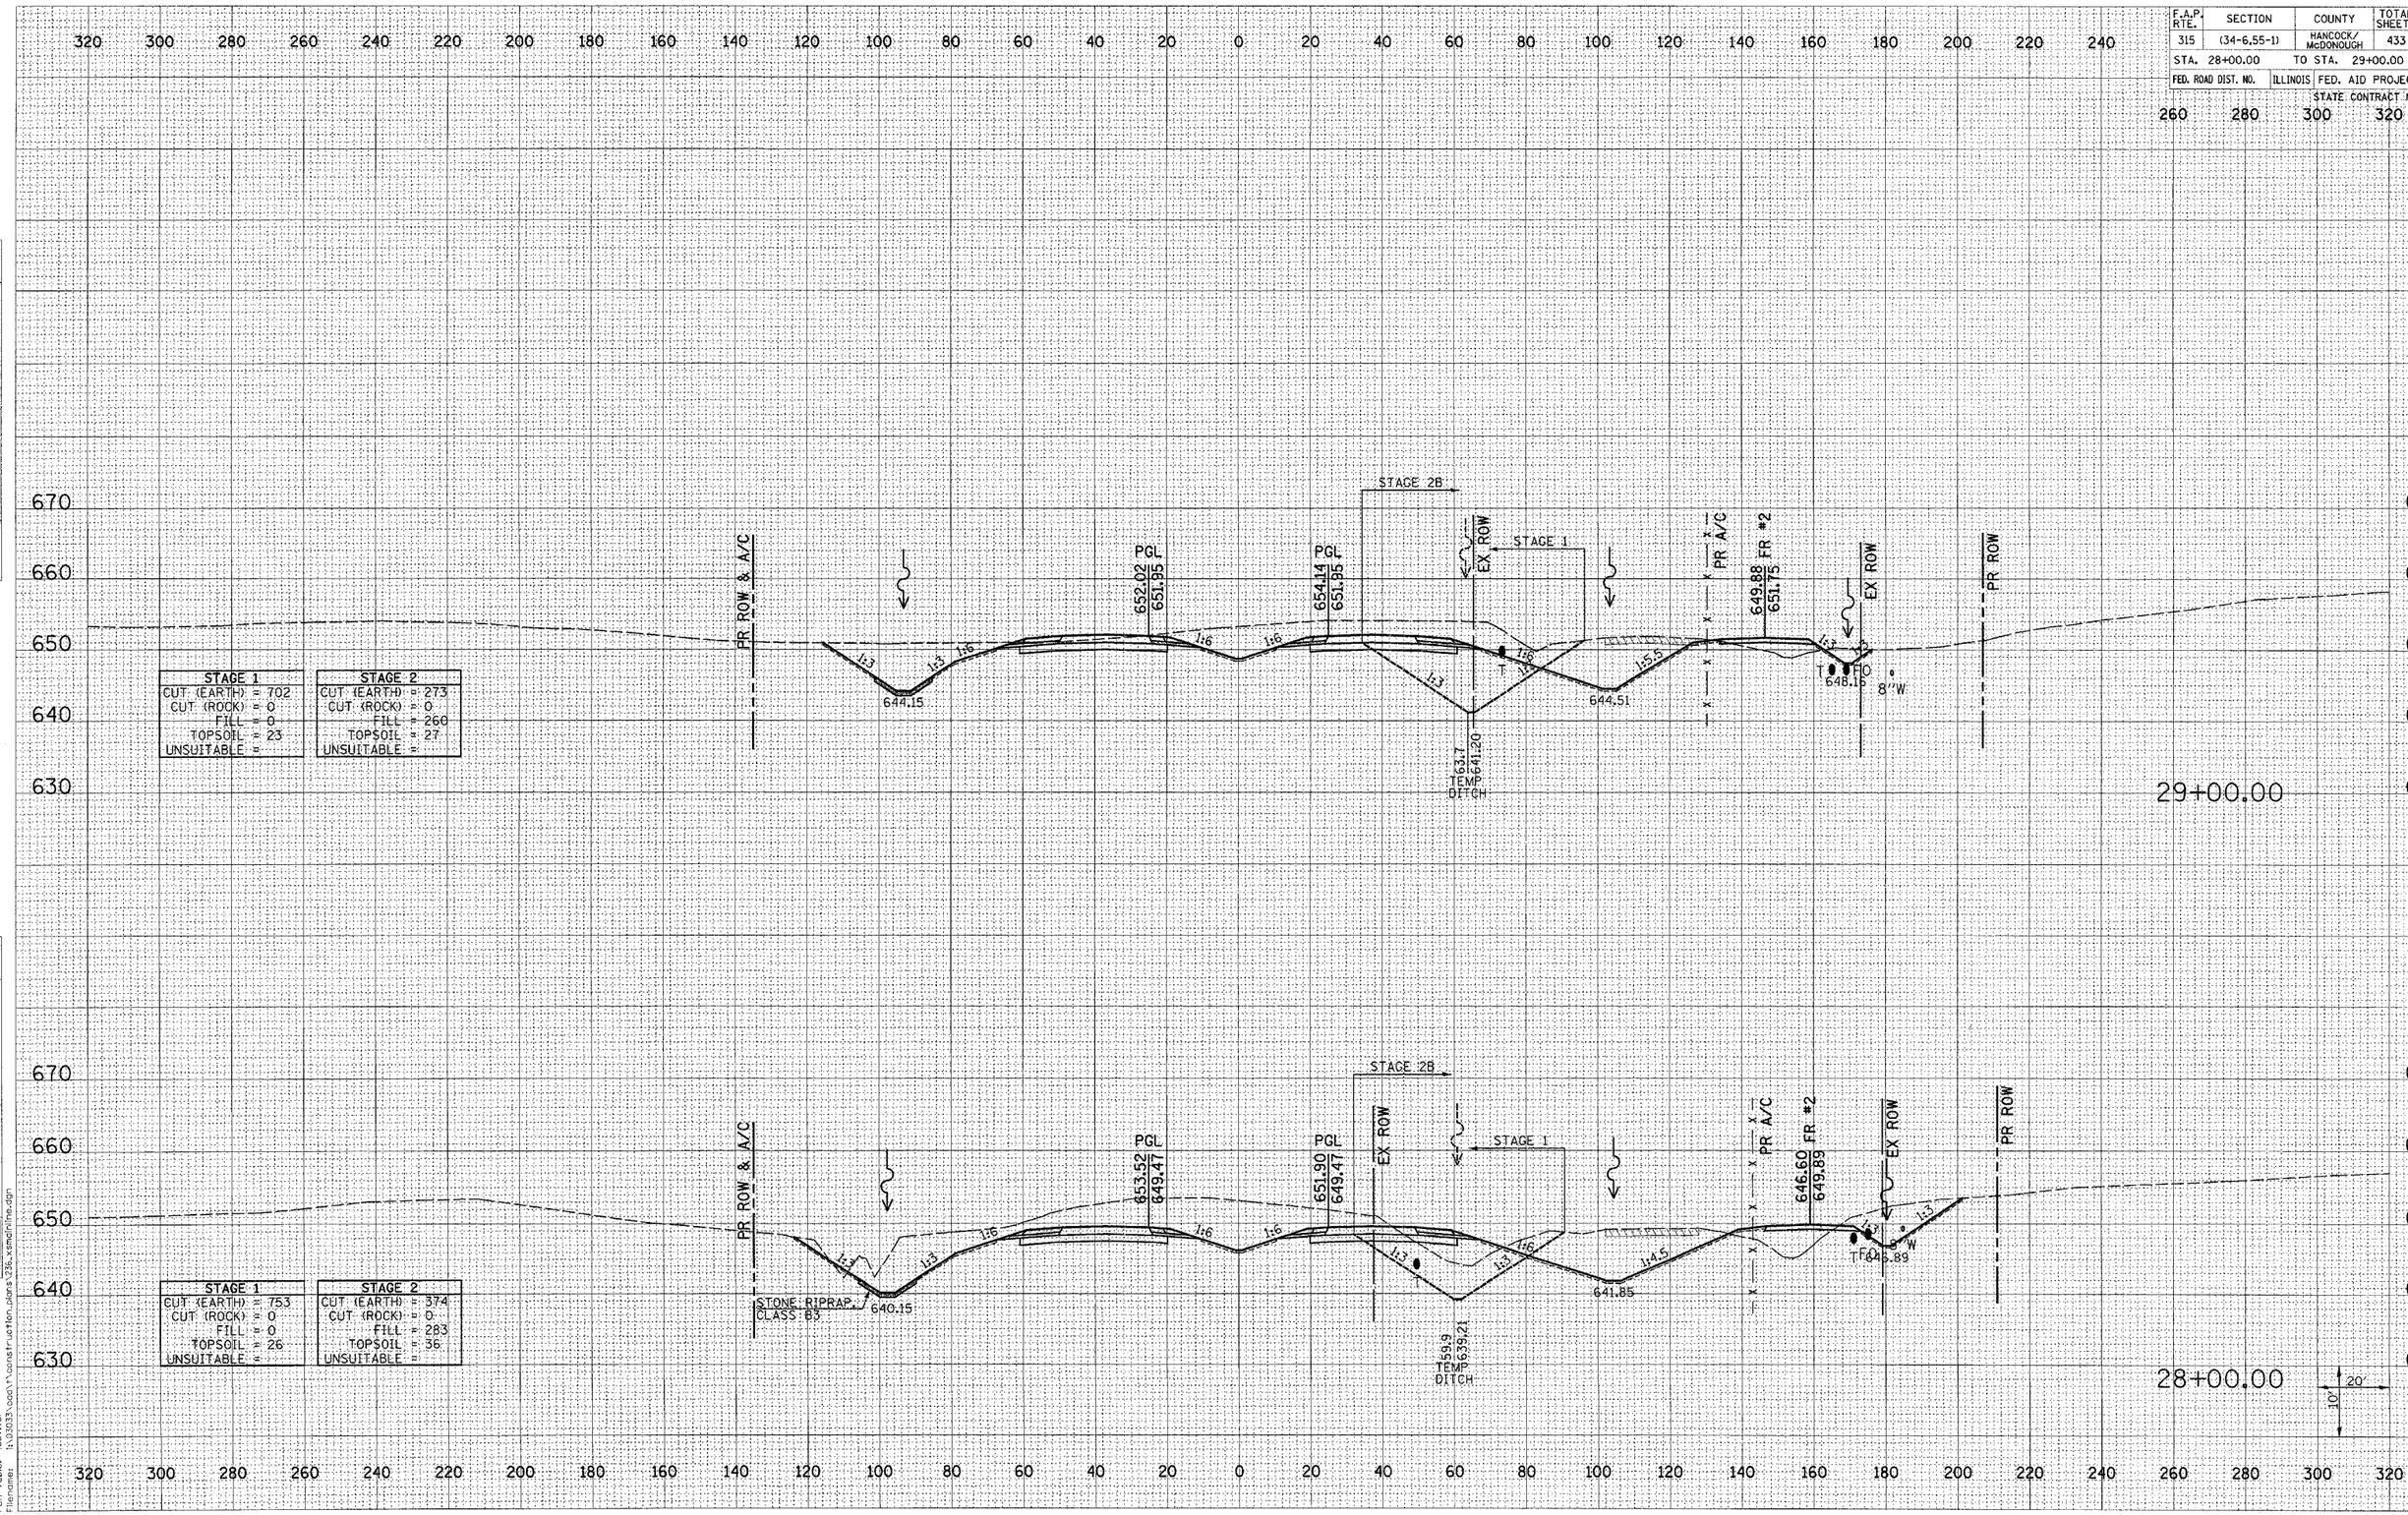

Plot Date: 7/8/2006
Plot Time: 3:36:31PM
Plotted By: bschmidt
Pen Tables Used:
Filename: h:\0703.00\rt\construction_plans\336_xsmain1new.dgn

FAP ROUTE 315 (IL 336) CROSS SECTIONS STA 28+00.00 TO 29+00.00

F.A.P. RTE.	SECTION	COUNTY	TOTAL SHEETS	SHEET NO.
315	(34-6.55-1)	HANCOCK/ McDONOUGH	433	343
STA. 30+00.00		TO STA. 31+00.00		
FED. ROAD DIST. NO.	ILLINOIS	FED. AID PROJECT		
		STATE CONTRACT NO. 68206		

FINAL SURVEY	SURVEYED	BY	
	PLOTTED		
NOTE BOOK	TEMPLATE		
NO.	AREAS		
	AREAS CHECKED		

ORIGINAL SURVEY	SURVEYED	BY	
	PLOTTED		
NOTE BOOK	TEMPLATE		
NO.	AREAS		
	AREAS CHECKED		

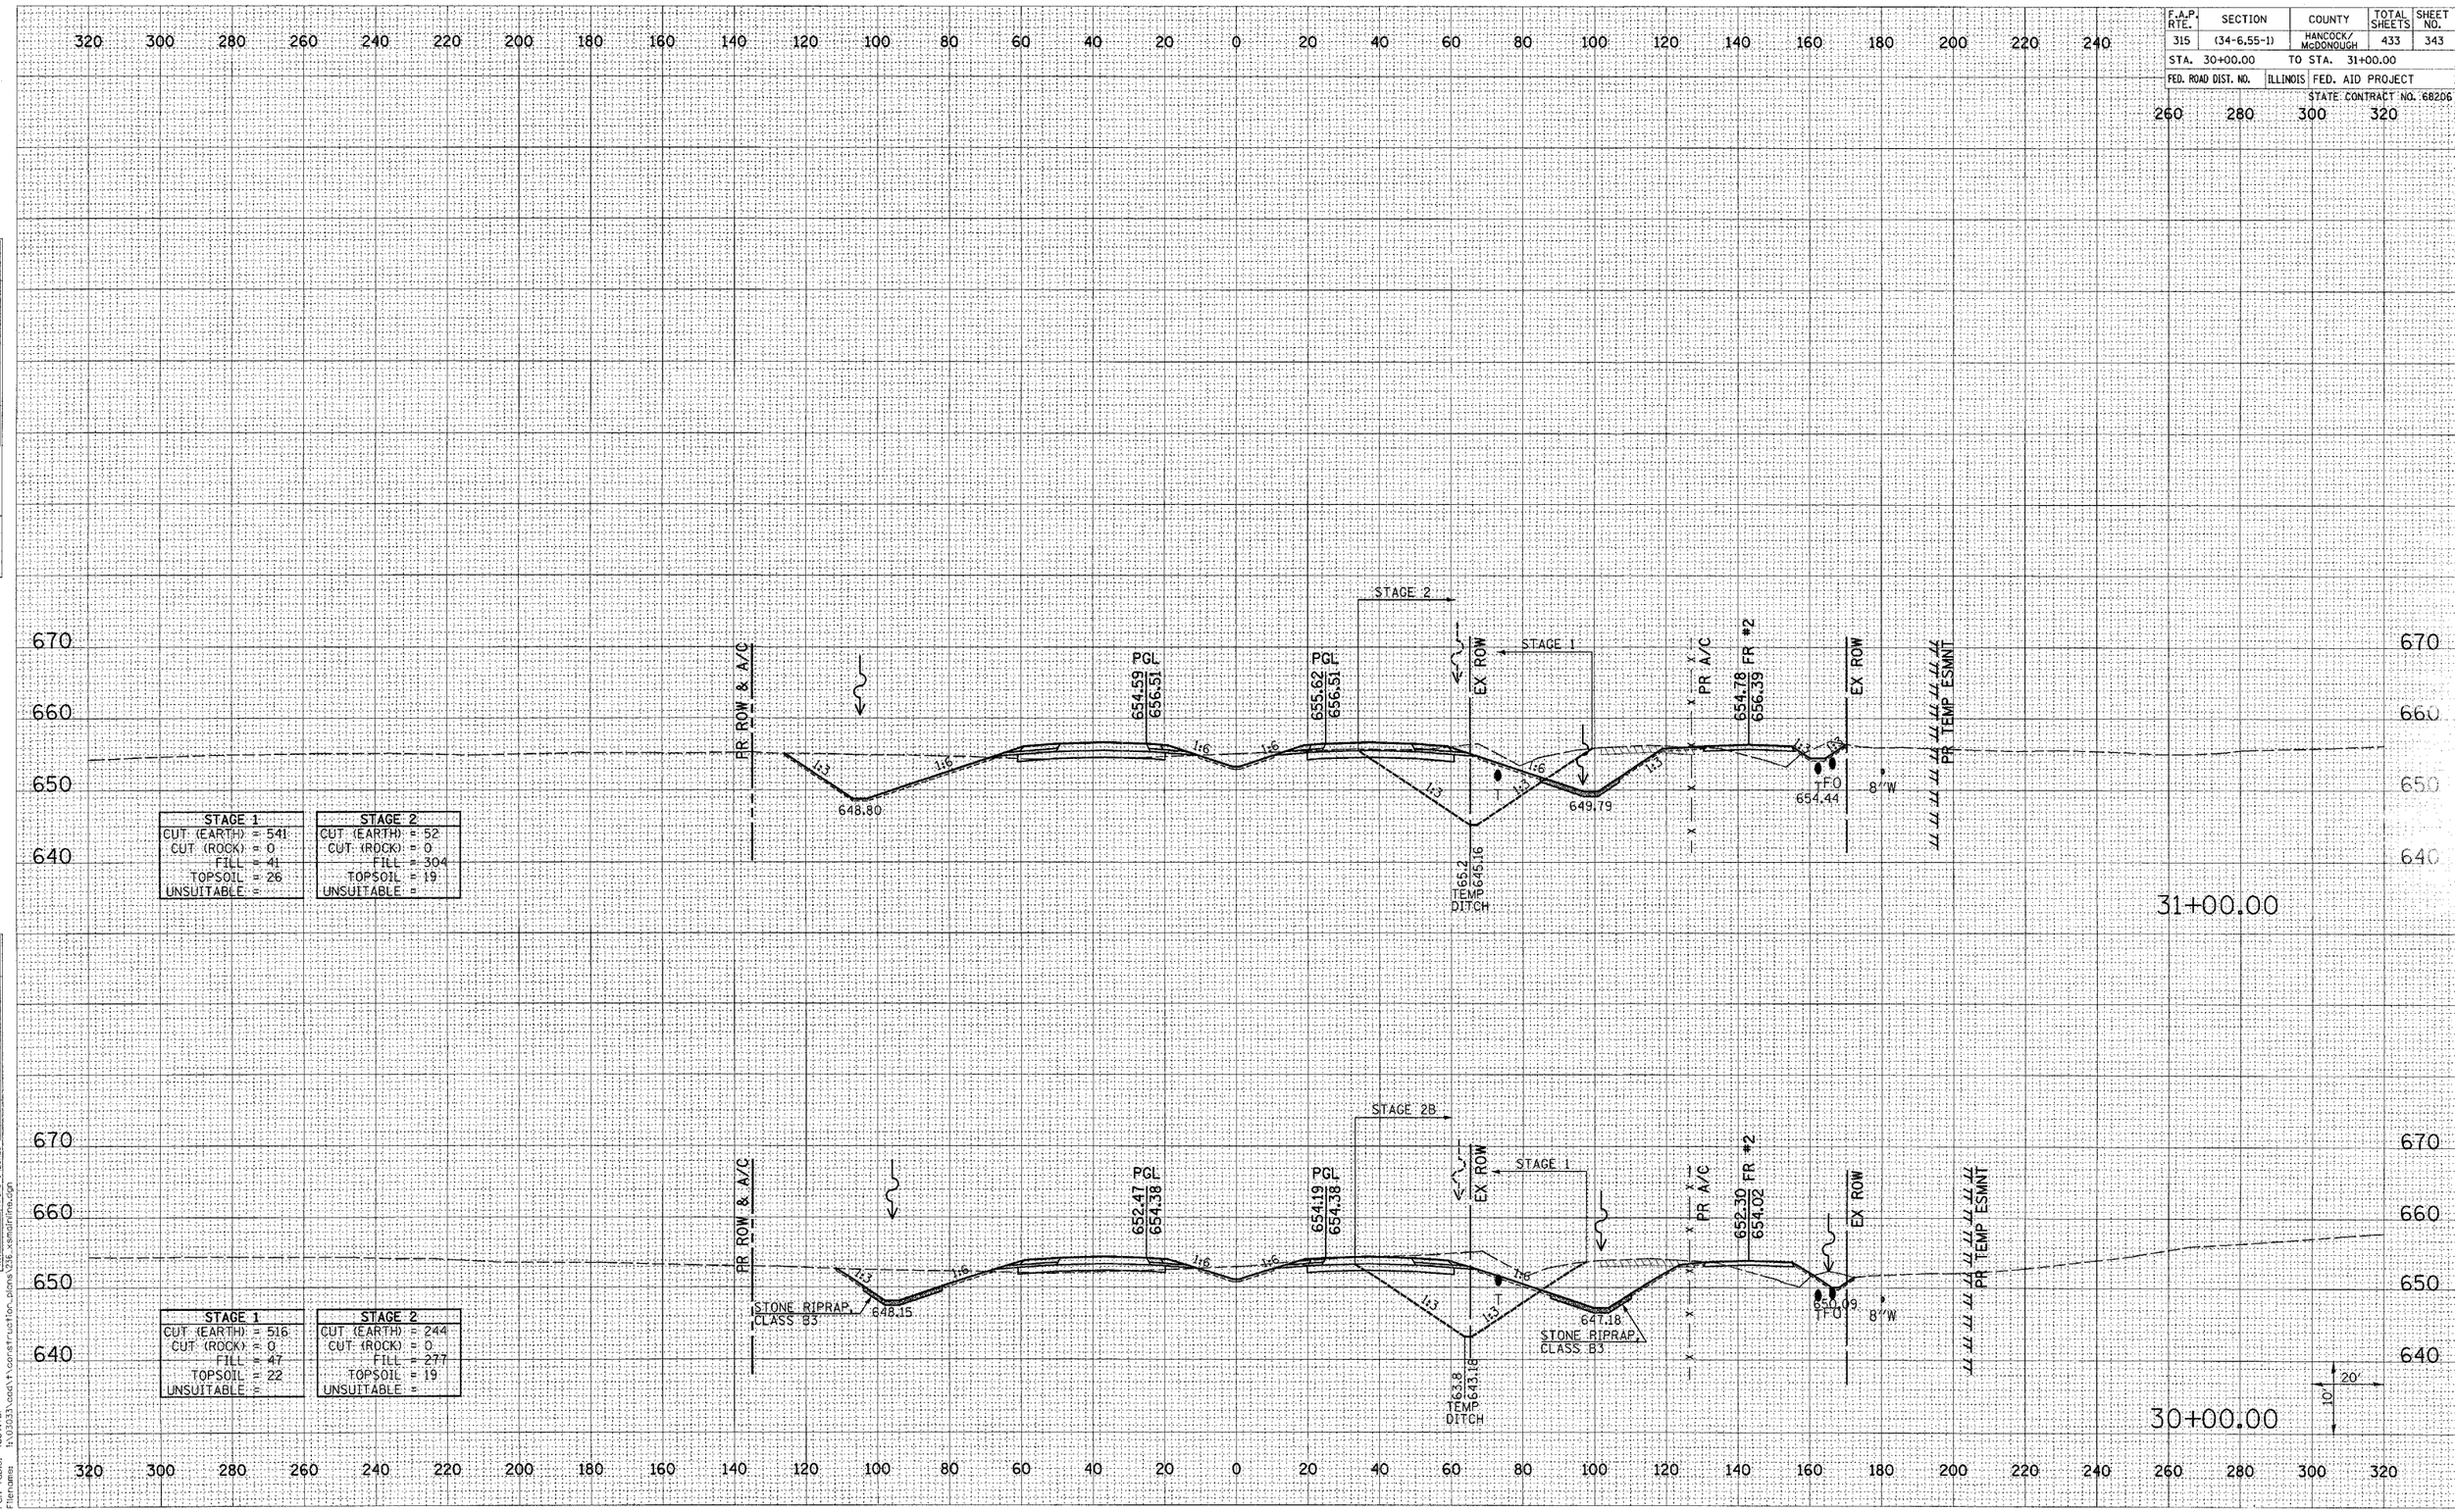

STAGE 1	
CUT (EARTH) =	541
CUT (ROCK) =	0
FILL =	41
TOPSOIL =	26
UNSUITABLE =	

STAGE 2	
CUT (EARTH) =	52
CUT (ROCK) =	0
FILL =	304
TOPSOIL =	19
UNSUITABLE =	

STAGE 1	
CUT (EARTH) =	516
CUT (ROCK) =	0
FILL =	47
TOPSOIL =	22
UNSUITABLE =	

STAGE 2	
CUT (EARTH) =	244
CUT (ROCK) =	0
FILL =	277
TOPSOIL =	19
UNSUITABLE =	

Plot Date: 7/18/2006
Plot Time: 343632 PM
Plotted By: bschmidt
Font Table: 4bit.tbl
Filename: I:\02031\dgn\construction_plans\26k_xsmdmnnc.dgn

FAP ROUTE 315 (IL 336) CROSS SECTIONS STA 30+00.00 TO 31+00.00

F.A.P. RTE.	SECTION	COUNTY	TOTAL SHEETS	SHEET NO.
315	(34-6,55-1)	HANCOCK/ McDONOUGH	433	344
STA. 32+00.00		TO STA. 33+00.00		
FED. ROAD DIST. NO.	ILLINOIS	FED. AID PROJECT		
STATE CONTRACT NO. 68206				

FINAL SURVEY NOTE BOOK | SURVEYED | PLOTTED | TEMPLATE | AREAS | CROSS CHECKED | NO. | BY | DATE

ORIGINAL SURVEY NOTE BOOK | SURVEYED | PLOTTED | TEMPLATE | AREAS | CROSS CHECKED | NO. | BY | DATE

33+00.00

STAGE 1	
CUT (EARTH) =	378
CUT (ROCK) =	0
FILL =	104
TOPSOIL =	25
UNSUITABLE =	

STAGE 2	
CUT (EARTH) =	27
CUT (ROCK) =	0
FILL =	235
TOPSOIL =	33
UNSUITABLE =	

PR ROW & A/C
PGL 657.35 659.72
PGL 657.63 659.72
STAGE 2
EX ROW
STAGE 1
PR A/C
PR TEMP ESMNTEX R
650.11
655.00
TEMP DITCH 649.13
TFO
8"W

32+00.00

STAGE 1	
CUT (EARTH) =	438
CUT (ROCK) =	0
FILL =	61
TOPSOIL =	23
UNSUITABLE =	

STAGE 2	
CUT (EARTH) =	10
CUT (ROCK) =	0
FILL =	314
TOPSOIL =	35
UNSUITABLE =	

PR ROW & A/C
PGL 656.29 658.29
PGL 656.81 658.29
STAGE 2
EX ROW
STAGE 1
PR A/C
FR #2 656.25 658.77
EX ROW
PR TEMP ESMNT
649.45
652.39
TEMP DITCH 647.14
TFO
8"W

Plot Date: 7/18/2006
Plot Time: 3:36:33 PM
Plotted By: bschmidt
Pen Tables: ldot.tbl
Filename: S:\Projects\cadd\construction plans\236_xsmdnsc.dgn

FAP ROUTE 315 (IL 336) CROSS SECTIONS STA 32+00.00 TO 33+00.00

F.A.P. RTE.	SECTION	COUNTY	TOTAL SHEETS	SHEET NO.
315	(34-6,55-1)	HANCOCK/ McDONOUGH	433	345
STA. 34+00.00		TO STA. 35+00.00		
FED. ROAD DIST. NO.		ILLINOIS	FED. AID PROJECT	

STATE CONTRACT NO. 68206

320 300 280 260 240 220 200 180 160 140 120 100 80 60 40 20 0 20 40 60 80 100 120 140 160 180 200 220 240

260 280 300 320

680 670 660 650

STAGE 1	
CUT (EARTH) =	186
CUT (ROCK) =	0
FILL =	236
TOPSOIL =	25
UNSUITABLE =	

STAGE 2	
CUT (EARTH) =	101
CUT (ROCK) =	0
FILL =	115
TOPSOIL =	33
UNSUITABLE =	

PR A/C & ROW

PGL 658.09 661.56

PGL 658.55 661.56

STAGE 2

STAGE 1

EX ROW

PR A/C EX ROW

1:6 1:3 1.0%

651.41

655.60

TFO 8"W

70.7 TEMP DITCH 653.96

35+00.00

STAGE 1	
CUT (EARTH) =	299
CUT (ROCK) =	0
FILL =	156
TOPSOIL =	24
UNSUITABLE =	

STAGE 2	
CUT (EARTH) =	58
CUT (ROCK) =	0
FILL =	200
TOPSOIL =	33
UNSUITABLE =	

PR A/C & ROW

PGL 657.95 660.82

PGL 658.17 660.82

STAGE 2

STAGE 1

EX ROW

PR A/C EX ROW

1:6 1:3 1.0%

650.76

655.30

TFO 8"W

70.7 TEMP DITCH 651.11

34+00.00

20'

10'

320 300 280 260 240 220 200 180 160 140 120 100 80 60 40 20 0 20 40 60 80 100 120 140 160 180 200 220 240 260 280 300 320

FINAL SURVEY NOTE BOOK NO. | SURVEYED PLOTTED TEMPLATE AREAS AREAS CHECKED | BY | DATE

ORIGINAL SURVEY NOTE BOOK NO. | SURVEYED PLOTTED TEMPLATE AREAS AREAS CHECKED | BY | DATE

Plot Date: 7/18/2006
Plot Time: 3:36:34 PM
Plotted By: bschmidt
Pen Tables: tdot.tbl
Filename: I:\07033\cad\1-construction_plans\336_xsandprofile.dgn

FAP ROUTE 315 (IL 336) CROSS SECTIONS STA 34+00.00 TO 35+00.00

F.A.P. RTE.	SECTION	COUNTY	TOTAL SHEETS	SHEET NO.
315	(34-6,55-1)	HANCOCK/ McDONOUGH	433	346
STA. 36+00.00		TO STA. 37+00.00		
FED. ROAD DIST. NO.	ILLINOIS	FED. AID PROJECT		

STATE CONTRACT NO. 68206

FINAL SURVEY — NOTE BOOK — NO. — SURVEYED — PLOTTED — TOPSOIL — AREAS — AREAS CHECKED — BY — DATE

ORIGINAL SURVEY — NOTE BOOK — NO. — SURVEYED — PLOTTED — TOPSOIL — AREAS — AREAS CHECKED — BY — DATE

Plot Date 7/8/2006
Plot Time 9:56:23 AM
Plotted By bashmitt
Pen Tables idot.ctb
Filenames i:\03033\cadd\construction_plans\235_xsection.dgn

37+00.00

STAGE 1
CUT (EARTH) = 73
CUT (ROCK) = 0
FILL = 311
TOPSOIL = 23
UNSUITABLE =

STAGE 2
CUT (EARTH) = 118
CUT (ROCK) = 0
FILL = 1
TOPSOIL = 32
UNSUITABLE =

PR ROW & A/C
652.71
1:3
1:3
1:6
PGL 658.29 662.41
1:6
PGL 659.11 662.41
1:6
EX ROW
1:4
656.20
77.1
658.42
TEMP DITCH
TFO
8"W
PR A/C EX ROW

36+00.00

STAGE 1
CUT (EARTH) = 88
CUT (ROCK) = 0
FILL = 266
TOPSOIL = 23
UNSUITABLE =

STAGE 2
CUT (EARTH) = 111
CUT (ROCK) = 0
FILL = 39
TOPSOIL = 33
UNSUITABLE =

PR ROW & A/C
652.06
1:3
1:3
1:6
PGL 658.36 662.01
1:6
PGL 658.92 662.01
1:6
EX ROW
1:5
1.0%
655.90
76.0
657.70
TEMP DITCH
TFO
8"W
PR A/C EX ROW

20'
10'

FAP ROUTE 315 (IL 336) CROSS SECTIONS STA 36+00.00 TO 37+00.00

F.A.P. RTE.	SECTION	COUNTY	TOTAL SHEETS	SHEET NO.
315	(34-6,55-1)	HANCOCK/ McDONOUGH	433	347
STA. 38+00.00		TO STA. 39+00.00		
FED. ROAD DIST. NO.	ILLINOIS	FED. AID PROJECT		
STATE CONTRACT NO. 68206				

FINAL SURVEY — NOTE BOOK — NO. — SURVEYED — PLOTTED — TOPSOIL — AREAS — AREAS CHECKED — BY — DATE

ORIGINAL SURVEY — NOTE BOOK — NO. — SURVEYED — PLOTTED — TOPSOIL — AREAS — AREAS CHECKED — BY — DATE

Plot Date: 7/8/2006
Plot Time: 3:36:35 PM
Plotted By: bschmidt
Pen Tables: idot.tbl
Filenames: h:\03033\cadd\1\construction_plans\236_xsmainline.dgn

39+00.00

STAGE 1	STAGE 2
CUT (EARTH) = 58	CUT (EARTH) = 161
CUT (ROCK) = 0	CUT (ROCK) = 0
FILL = 273	FILL = 28
TOPSOIL = 26	TOPSOIL = 32
UNSUITABLE =	UNSUITABLE =

STAGE 1
TEMP F.E.
STAGE 2
EX ROW
PR A/C
EX ROW
PR ROW & A/C
PGL 659.23 663.21
PGL 660.49 663.21
1:6
1:3
4.0%
1.0%
654.02
656.80
T 77.7 660.02
TFO
8"W

38+00.00

STAGE 1	STAGE 2
CUT (EARTH) = 48	CUT (EARTH) = 135
CUT (ROCK) = 0	CUT (ROCK) = 0
FILL = 336	FILL = 33
TOPSOIL = 26	TOPSOIL = 32
UNSUITABLE =	UNSUITABLE =

STAGE 1
STAGE 2
EX ROW
PR A/C
EX ROW
PR ROW & A/C
PGL 658.41 662.81
PGL 659.70 662.81
1:6
1:3
1.0%
653.37
656.50
T 77.8 659.06
TEMP DITCH
TFO
8"W
10'
20'

FAP ROUTE 315 (IL 336) CROSS SECTIONS STA 38+00.00 TO 39+00.00

F.A.P. RTE.	SECTION	COUNTY	TOTAL SHEETS	SHEET NO.
315	(34-6,55-1)	HANCOCK/ McDONOUGH	433	348
STA. 40+00.00		TO STA. 41+00.00		
FED. ROAD DIST. NO.		ILLINOIS	FED. AID PROJECT	

STATE CONTRACT NO. 68206

FINAL SURVEY	SURVEYED	BY	DATE
NOTE BOOK	PLOTTED		
	TEMPLATE		
NO.	AREAS		
	CROSS CHECKED		

ORIGINAL SURVEY	SURVEYED	BY	DATE
NOTE BOOK	PLOTTED		
	TEMPLATE		
NO.	AREAS		
	CROSS CHECKED		

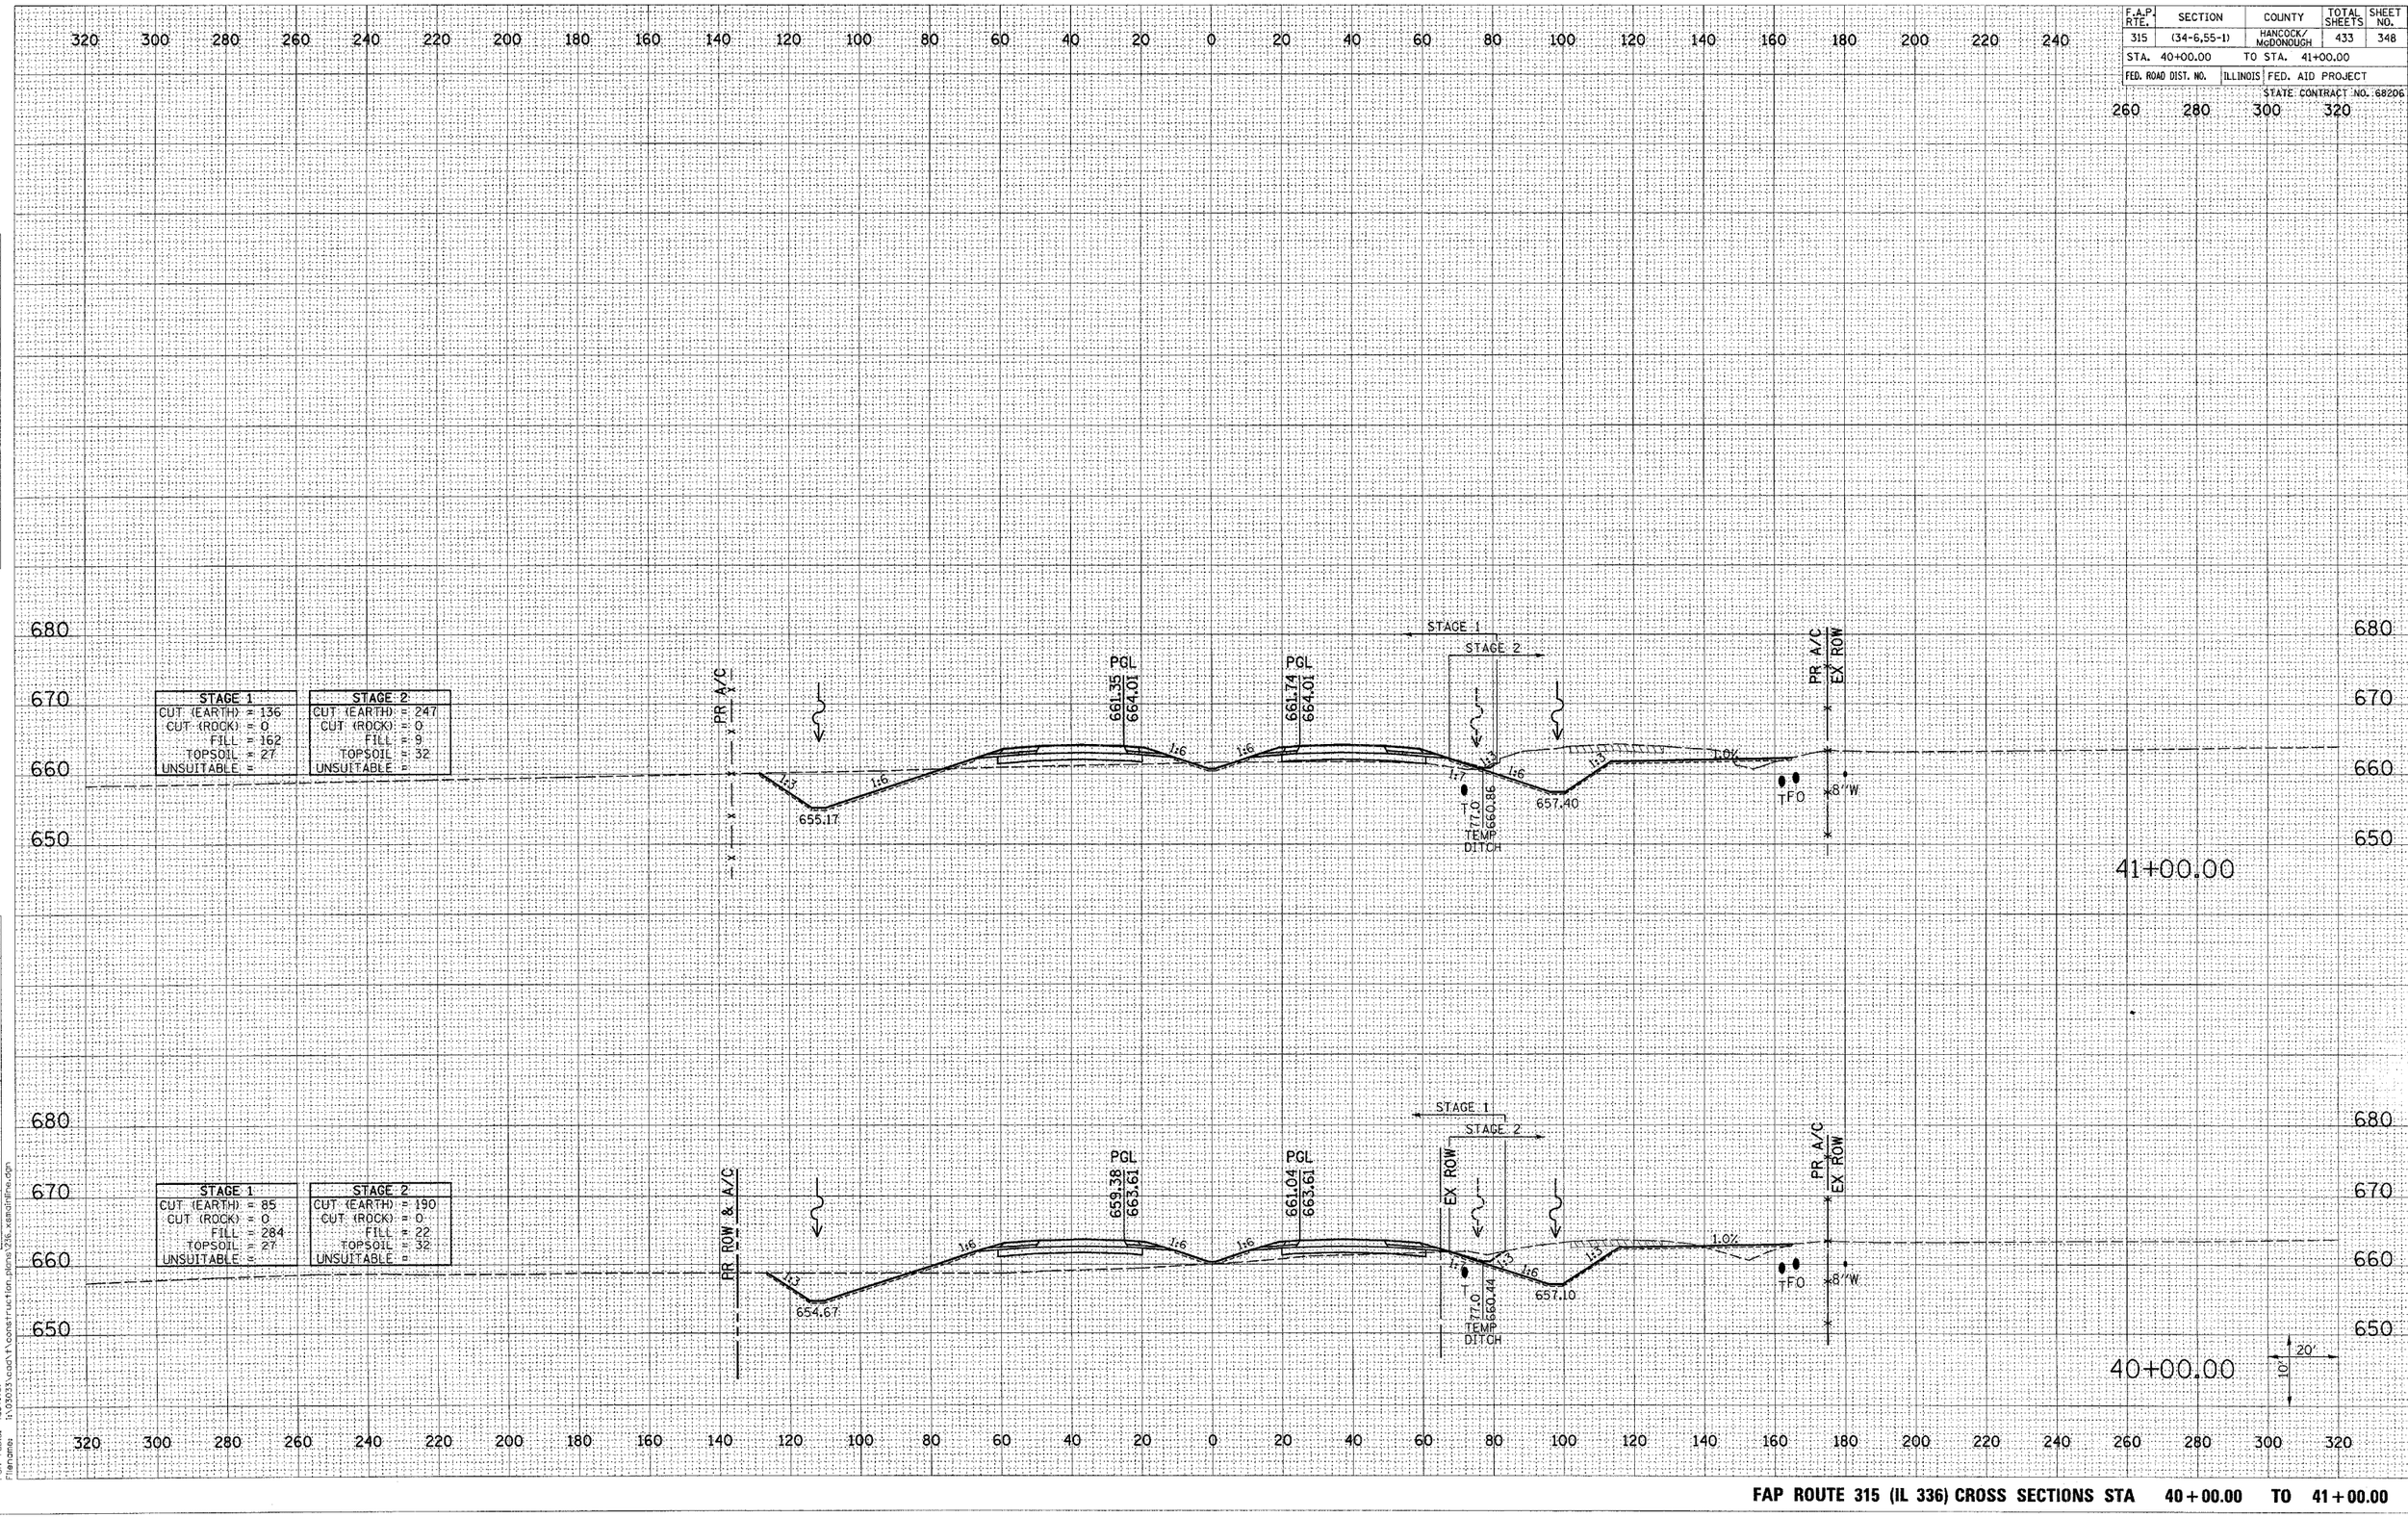

Plot Date: 7/8/2006
Plot Time: 3:26:36 PM
Plotted By: bschmidt
Pen Table: ldot.tbl
Filename: h:\05\03\cadd\construction.plans\24s_xsandfnl.dgn

FAP ROUTE 315 (IL 336) CROSS SECTIONS STA 40+00.00 TO 41+00.00

F.A.P. RTE.	SECTION	COUNTY	TOTAL SHEETS	SHEET NO.
315	(34-6,55-1)	HANCOCK/ McDONOUGH	433	349
STA. 42+00.00		TO STA. 43+00.00		
FED. ROAD DIST. NO.	ILLINOIS	FED. AID PROJECT		

STATE CONTRACT NO. 68206

FINAL SURVEY NOTE BOOK NO. — SURVEYED PLOTTED TEMPLATE AREAS AREAS CHECKED — BY — DATE

ORIGINAL SURVEY NOTE BOOK NO. — SURVEYED PLOTTED TEMPLATE AREAS AREAS CHECKED — BY — DATE

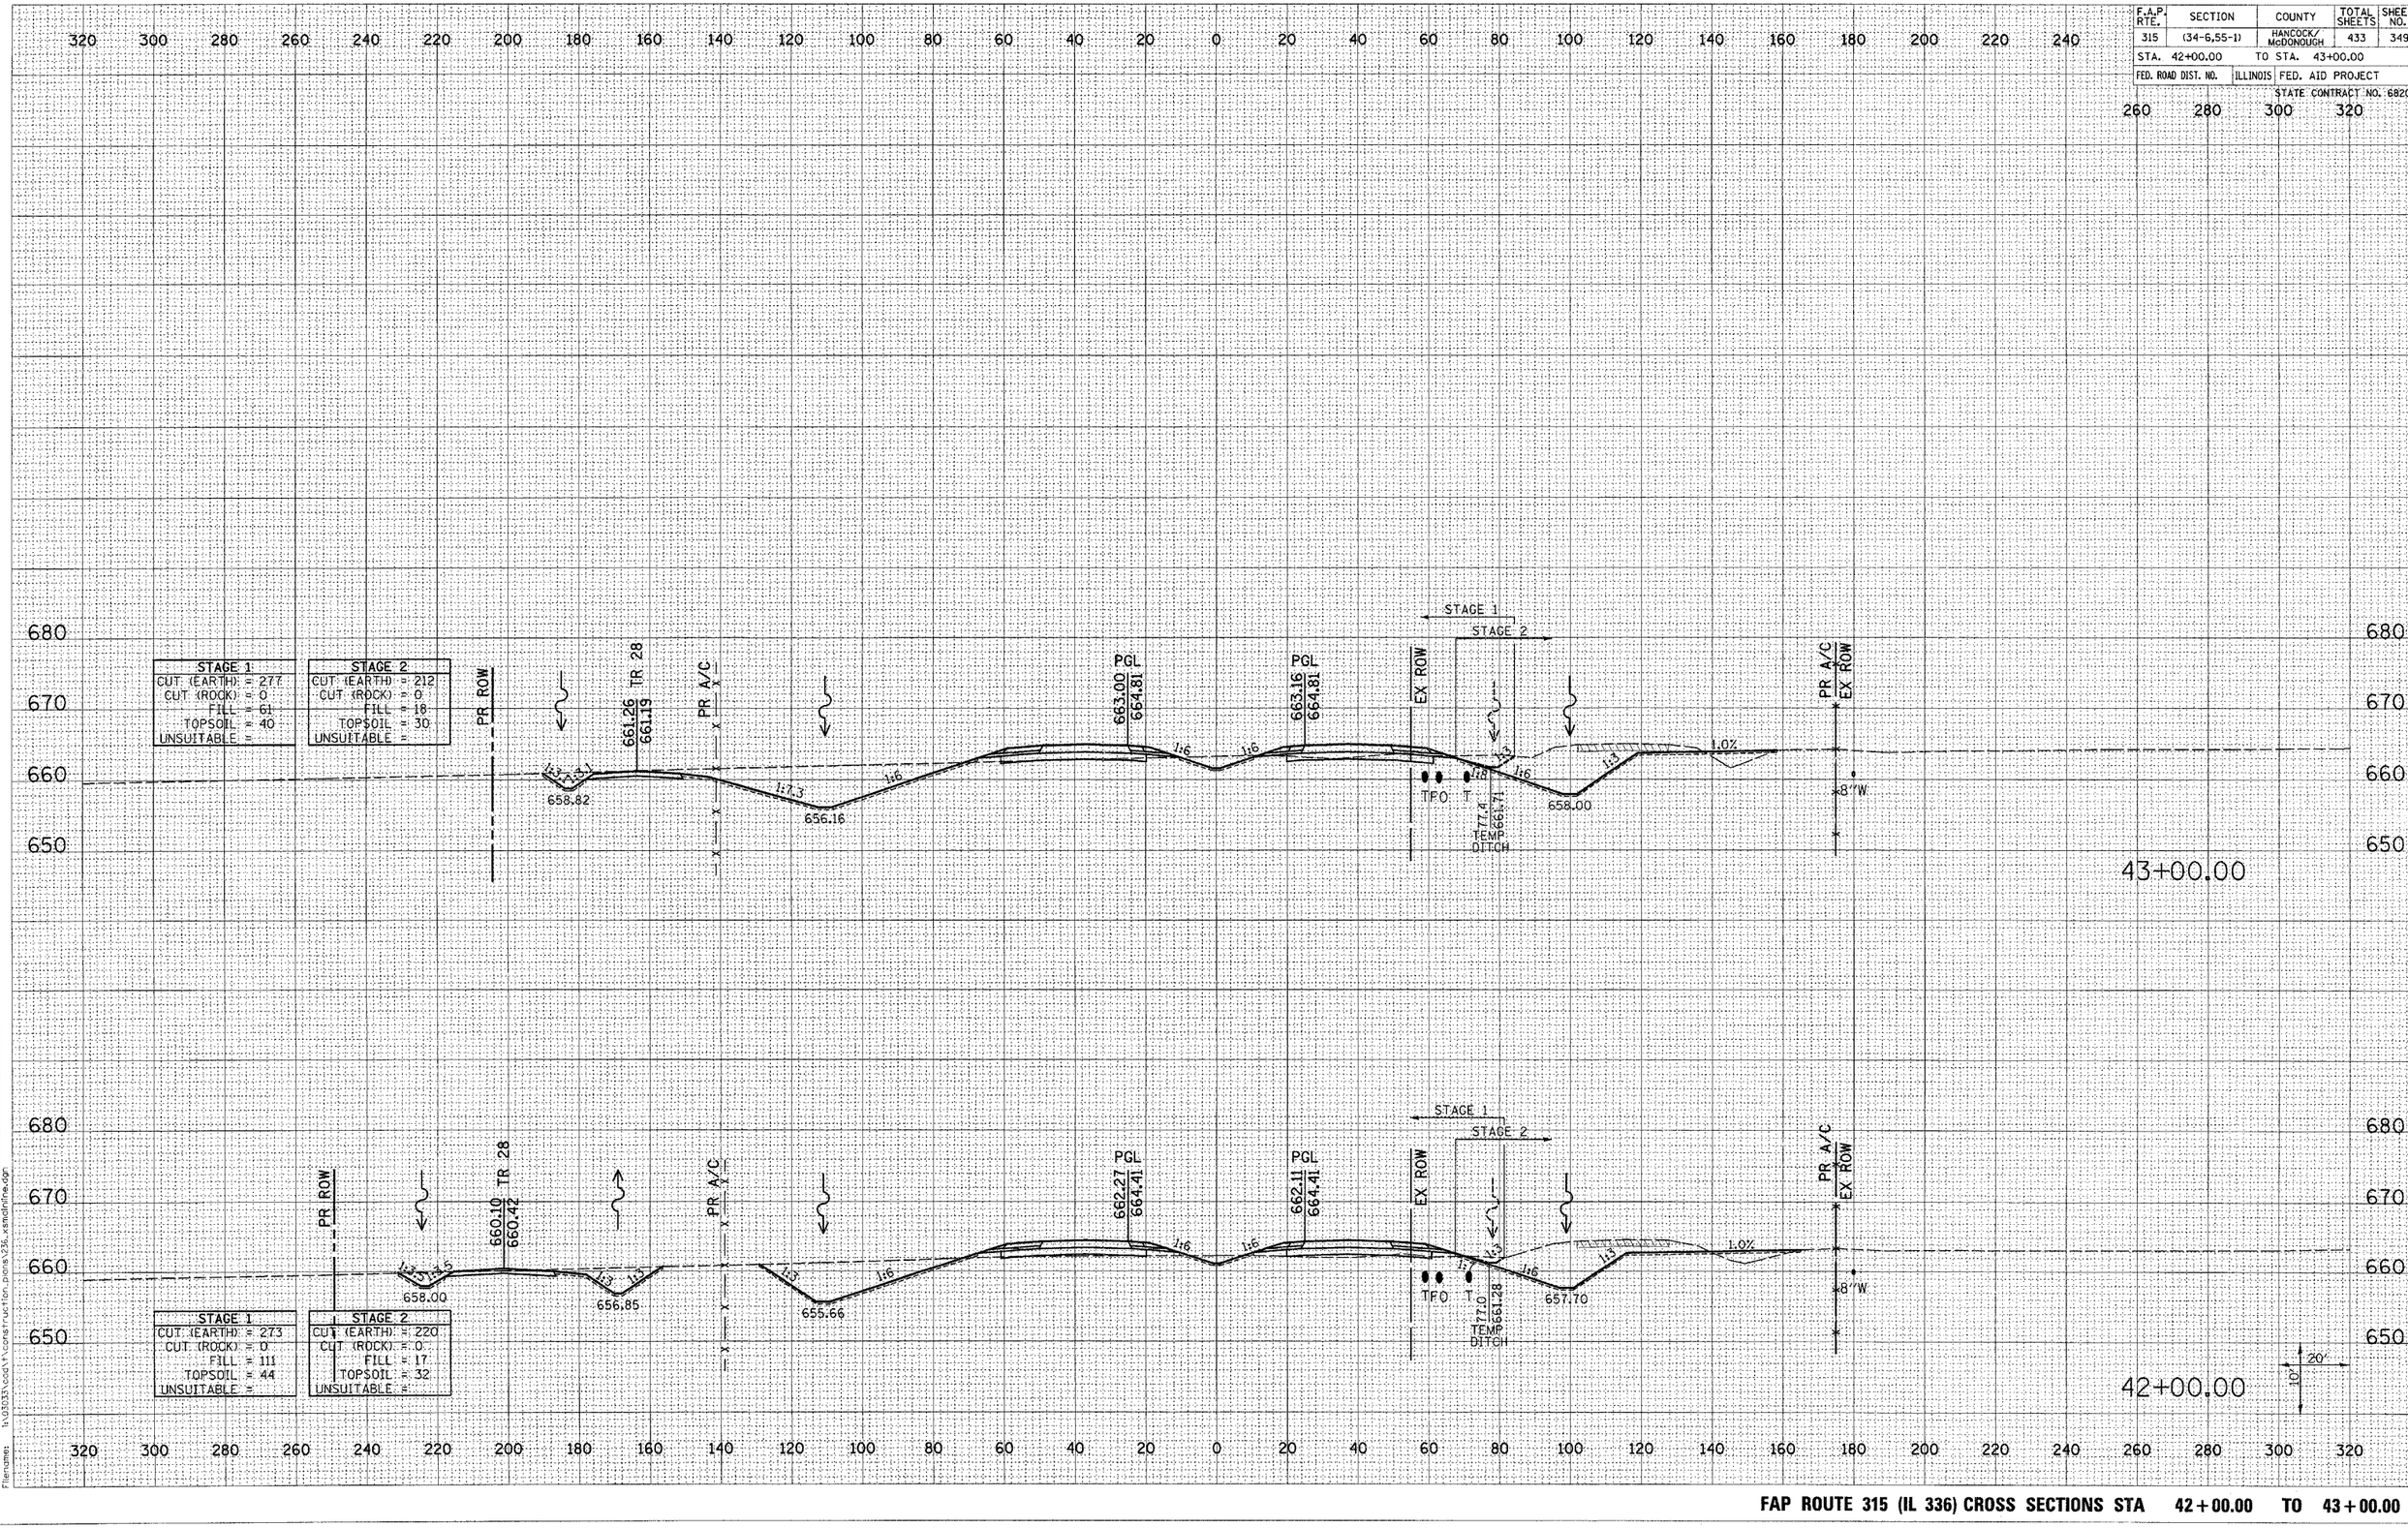

Plot Date: 7/18/2006
Plot Time: 3:36:36 PM
Plotted By: bschmidt
Pen Table: dot1.tbl
Filename: I:\2005\Civil\construction plans\336_xsmidnite.dgn

FAP ROUTE 315 (IL 336) CROSS SECTIONS STA 42+00.00 TO 43+00.00

F.A.P. RTE.	SECTION	COUNTY	TOTAL SHEETS	SHEET NO.
315	(34-6,55-1)	HANCOCK/ McDONOUGH	433	350
STA. 44+00.00		TO STA. 45+00.00		
FED. ROAD DIST. NO.	ILLINOIS	FED. AID PROJECT		
		STATE CONTRACT NO. 68206		

FINAL SURVEY — NOTE BOOK — NO. — BY — DATE — SURVEYED — PLOTTED — TOPSOIL — AREAS — AREAS CHECKED

ORIGINAL SURVEY — NOTE BOOK — NO. — BY — DATE — SURVEYED — PLOTTED — TOPSOIL — AREAS — AREAS CHECKED

Plot Date: 7/19/2006
Plot Time: 3:16:27 PM
Plotted By: bschmidt
Pen Tables: ldot.tbl
Filename: I:\03033\cad\1construction_plans\236_xsandmine.dgn

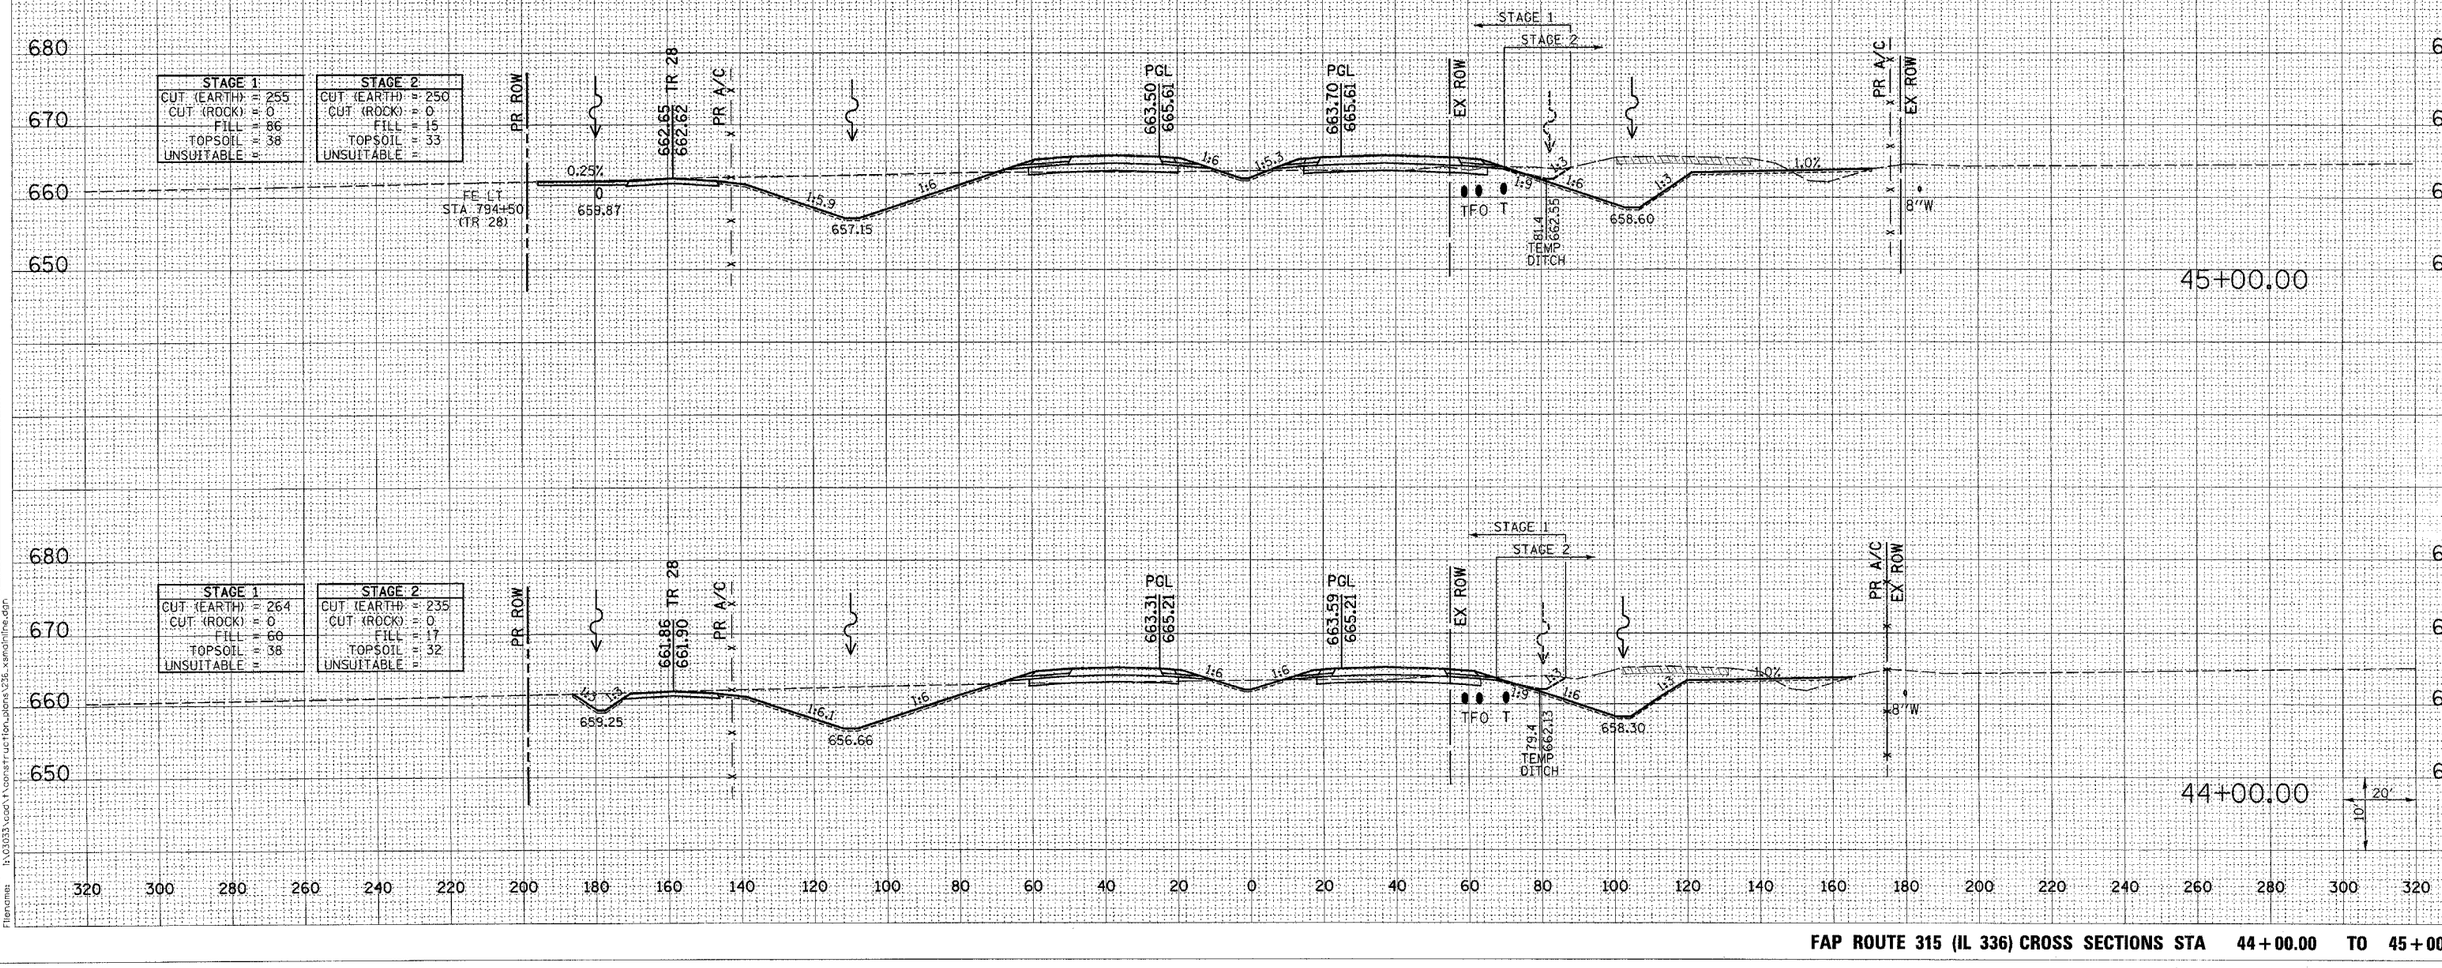

FAP ROUTE 315 (IL 336) CROSS SECTIONS STA 44+00.00 TO 45+00.00

F.A.P. RTE.	SECTION	COUNTY	TOTAL SHEETS	SHEET NO.
315	(34-6,55-1)	HANCOCK/ McDONOUGH	433	351
STA. 46+00.00		TO STA. 47+00.00		
FED. ROAD DIST. NO.	ILLINOIS	FED. AID PROJECT		

STATE CONTRACT NO. 68206

FINAL SURVEY	SURVEYED	BY	
	PLOTTED		DATE
NOTE BOOK	TEMPLATE		
	AREAS		
NO.	AREAS CHECKED		

ORIGINAL SURVEY	SURVEYED	BY	
	PLOTTED		DATE
NOTE BOOK	TEMPLATE		
	AREAS		
NO.	AREAS CHECKED		

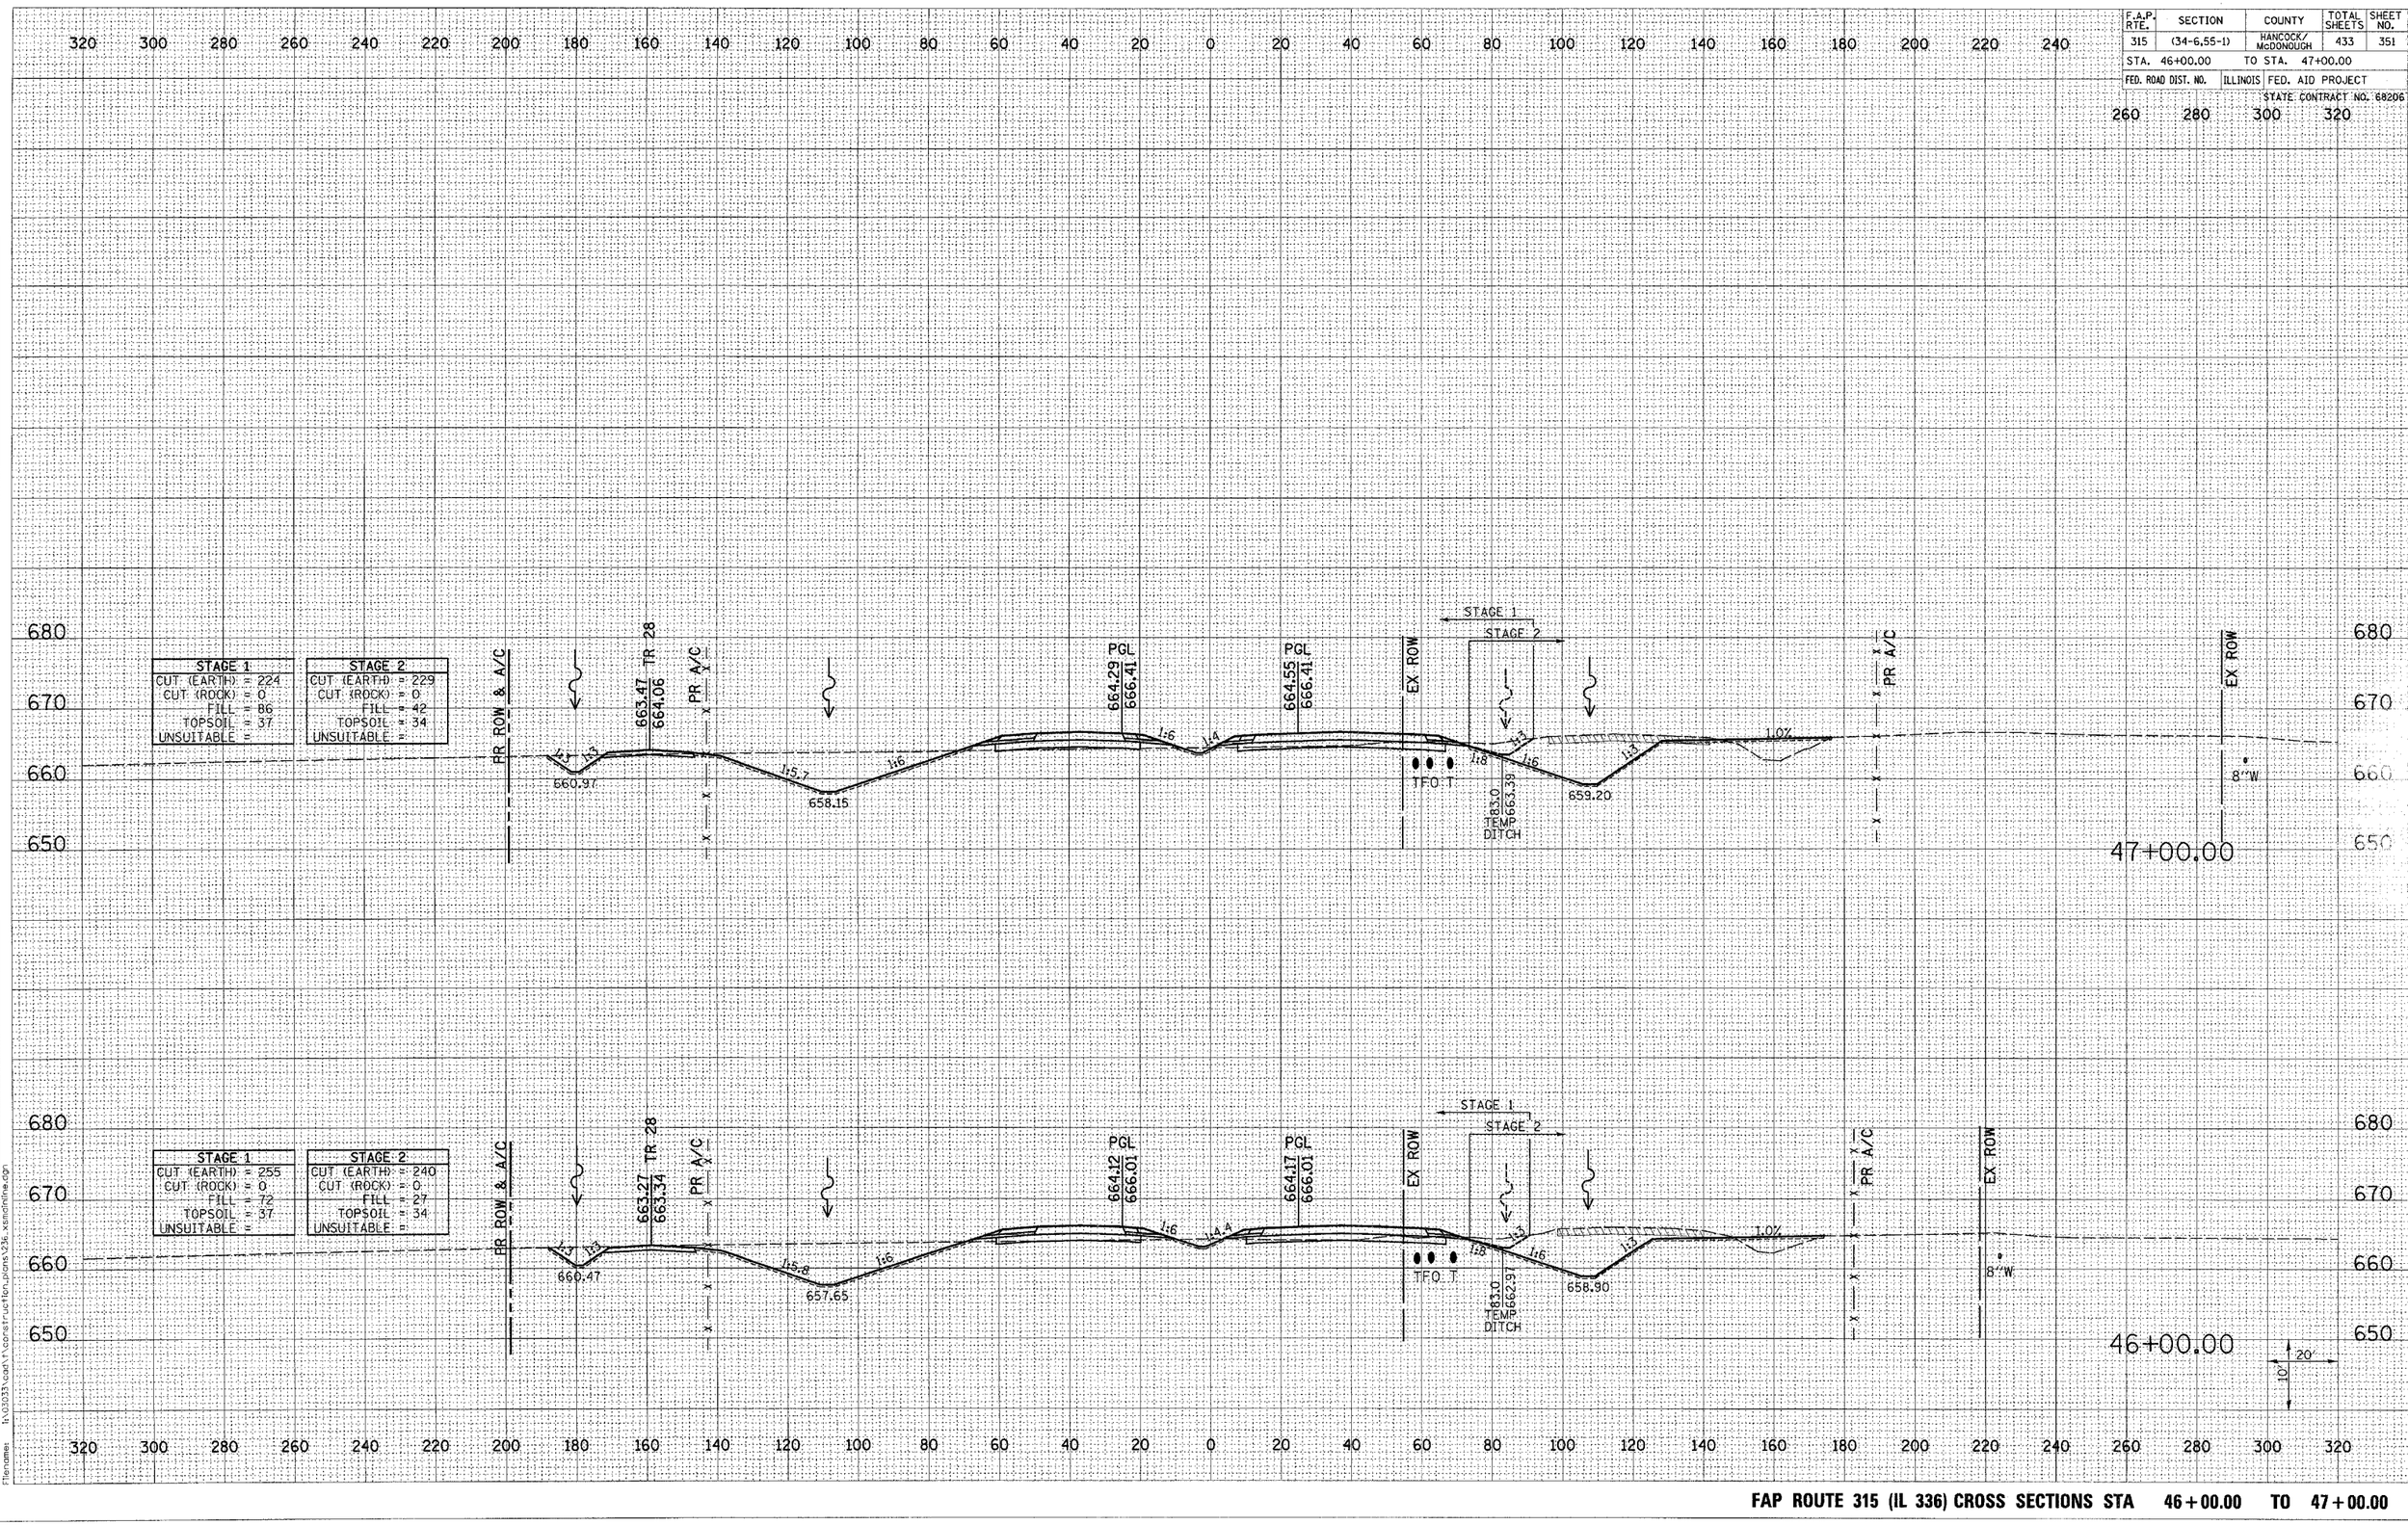

Plot Date: 7/8/2006
Plot Time: 3:36:38 PM
Plotted By: bachmeier
Pen Tables: dot1.tbl
Filename: c:\projects\can1\construction_plans\23x_xsmainline.dgn

FAP ROUTE 315 (IL 336) CROSS SECTIONS STA 46+00.00 TO 47+00.00

F.A.P. RTE.	SECTION	COUNTY	TOTAL SHEETS	SHEET NO.
315	(34-6,55-1)	HANCOCK/ McDONOUGH	433	352
STA. 48+00.00		TO STA. 49+00.00		
FED. ROAD DIST. NO.	ILLINOIS	FED. AID PROJECT		
STATE CONTRACT NO. 68206				

FINAL SURVEY	BY	DATE
NOTE BOOK	SURVEYED	
NO.	PLOTTED	
	TEMPLATE	
	AREAS	
	AREAS CHECKED	

ORIGINAL SURVEY	BY	DATE
NOTE BOOK	SURVEYED	
NO.	PLOTTED	
	TEMPLATE	
	AREAS	
	AREAS CHECKED	

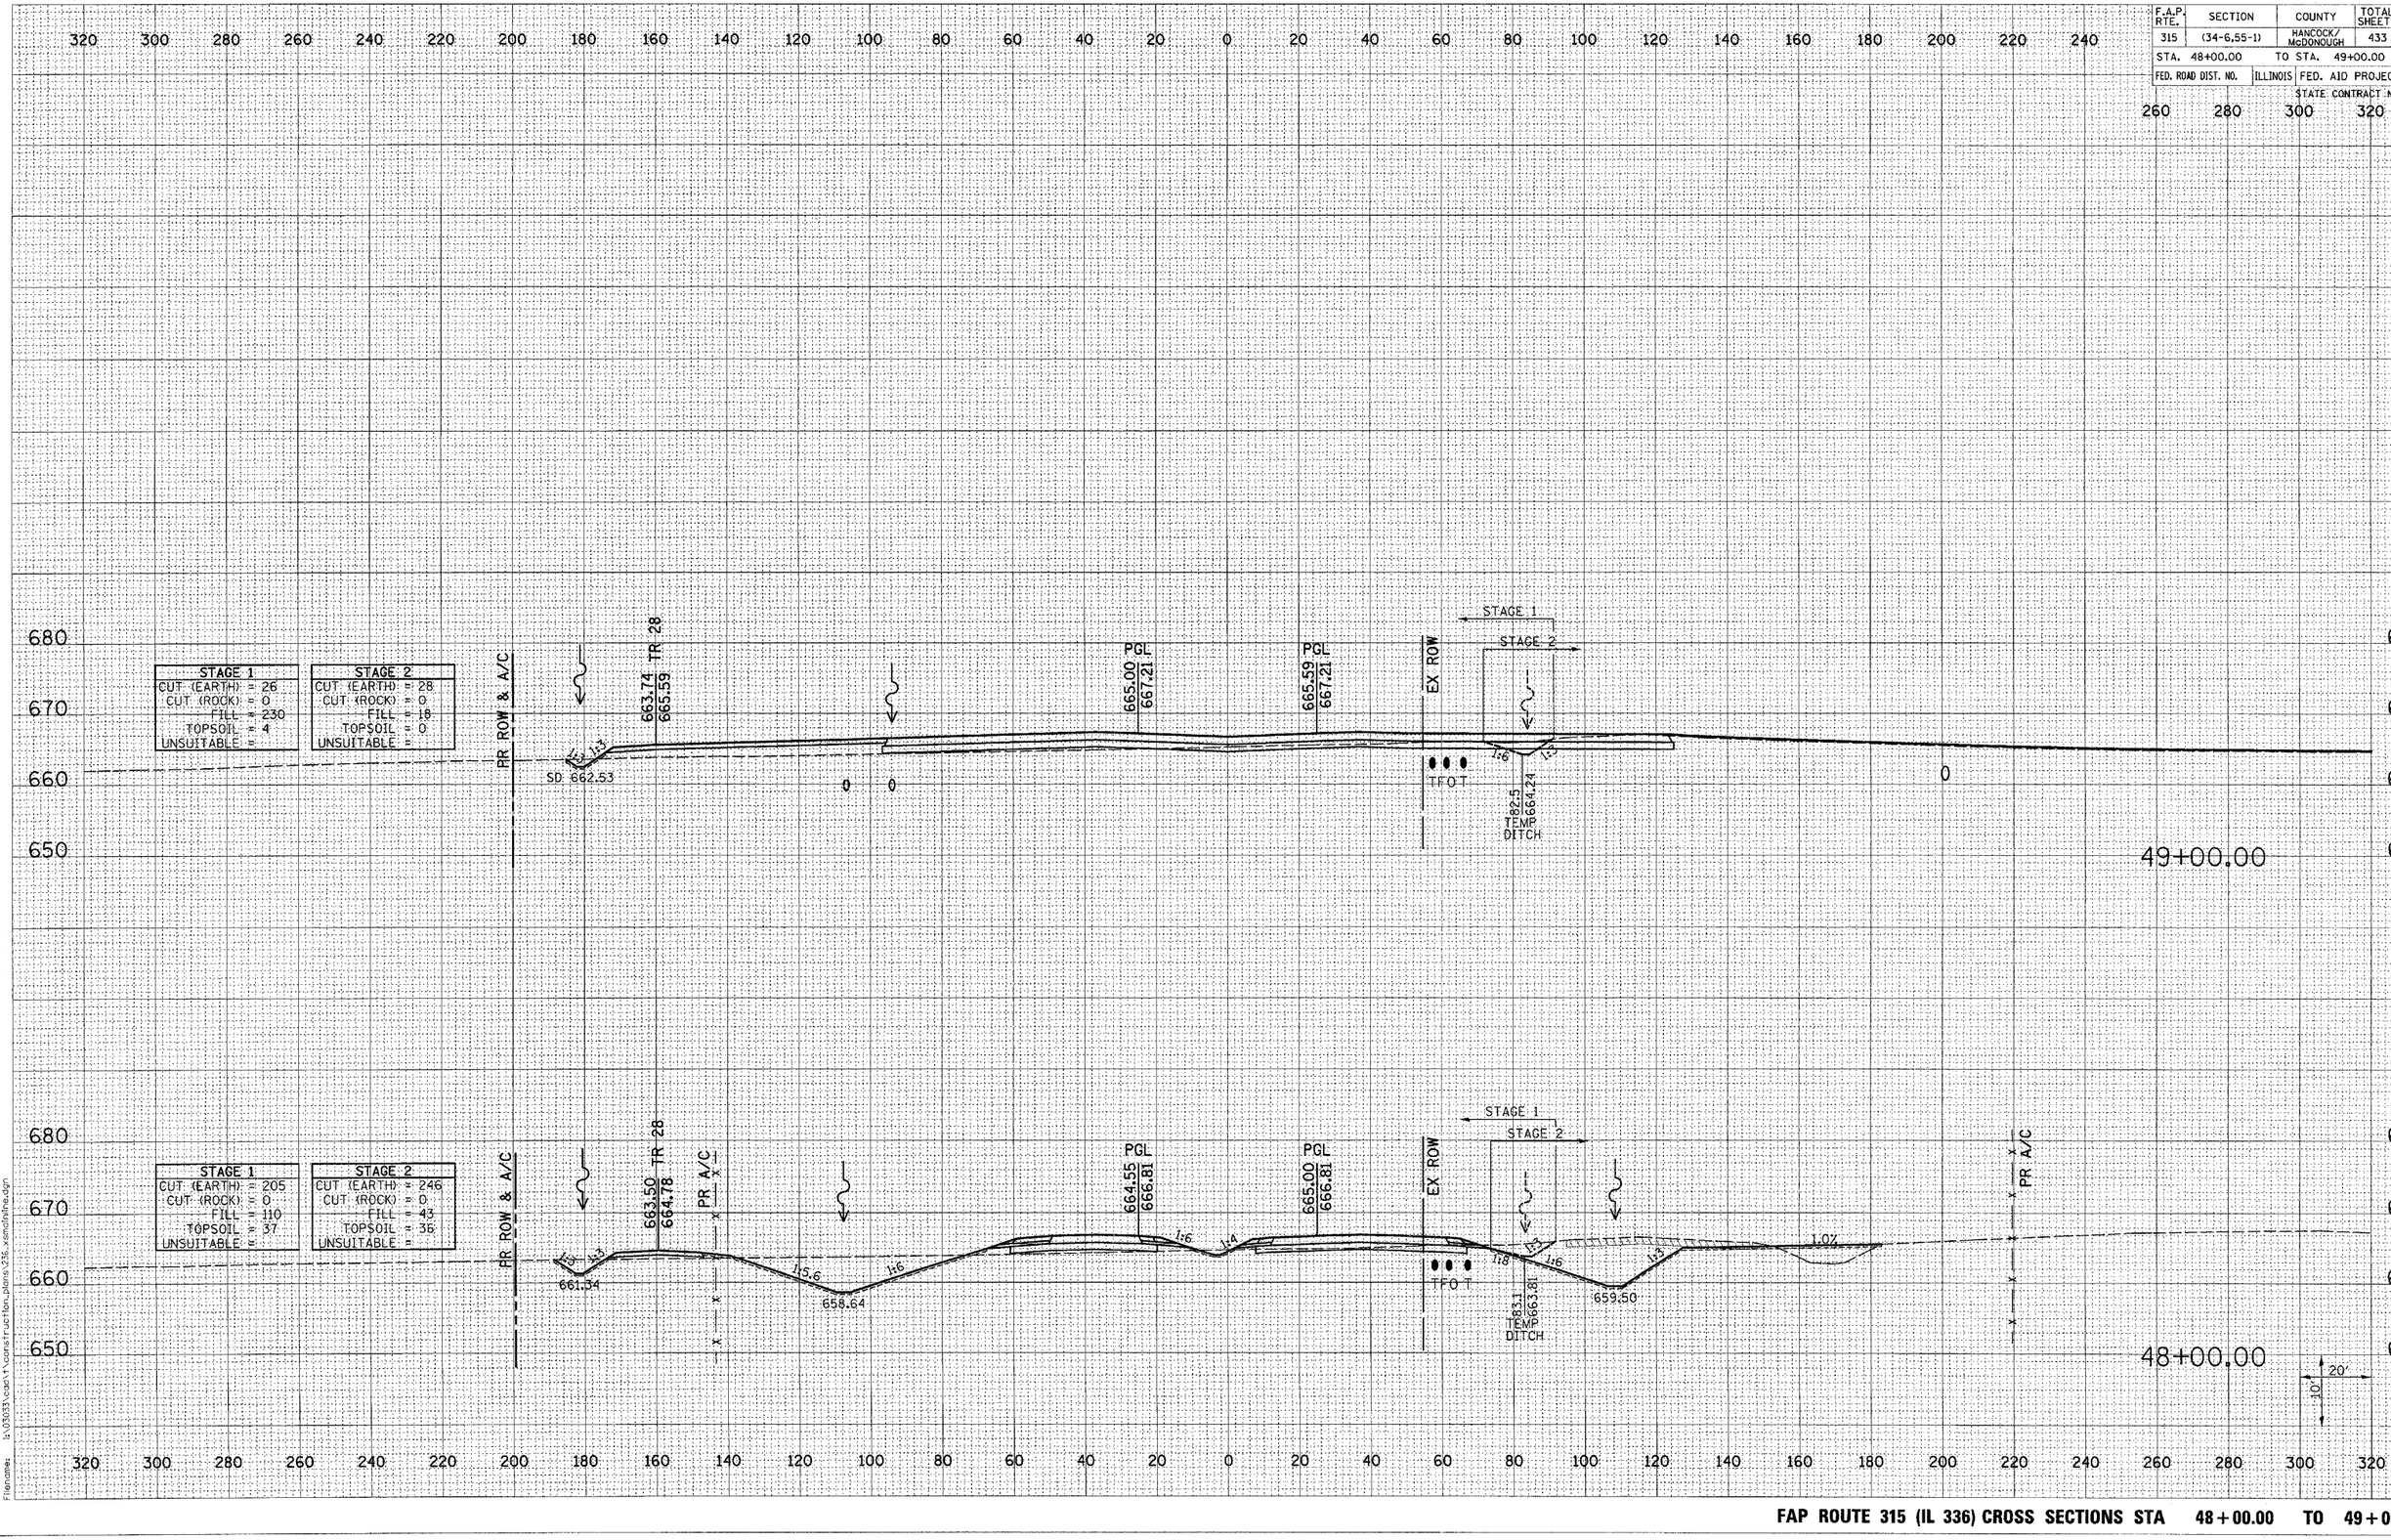

Plot Date: 7/18/2006
Plot Time: 3:36:39 PM
Plotted By: bsamuldt
Pen Table: hdot-11b
Filename: L:\DESIGN\Cad\1\construction_plans\2356_xsmdotlinework

FAP ROUTE 315 (IL 336) CROSS SECTIONS STA 48+00.00 TO 49+00.00

F.A.P. RTE.	SECTION	COUNTY	TOTAL SHEETS	SHEET NO.
315	(34-6,55-1)	HANCOCK/ McDONOUGH	433	353
STA. 50+00.00		TO STA. 51+00.00		
FED. ROAD DIST. NO.	ILLINOIS	FED. AID PROJECT		
STATE CONTRACT NO. 68206				

FINAL SURVEY — NOTE BOOK — NO. — SURVEYED — PLOTTED — TEMPLATE — AREAS — CROSS CHECKED — BY — DATE

ORIGINAL SURVEY — NOTE BOOK — NO. — SURVEYED — PLOTTED — TEMPLATE — AREAS — CROSS CHECKED — BY — DATE

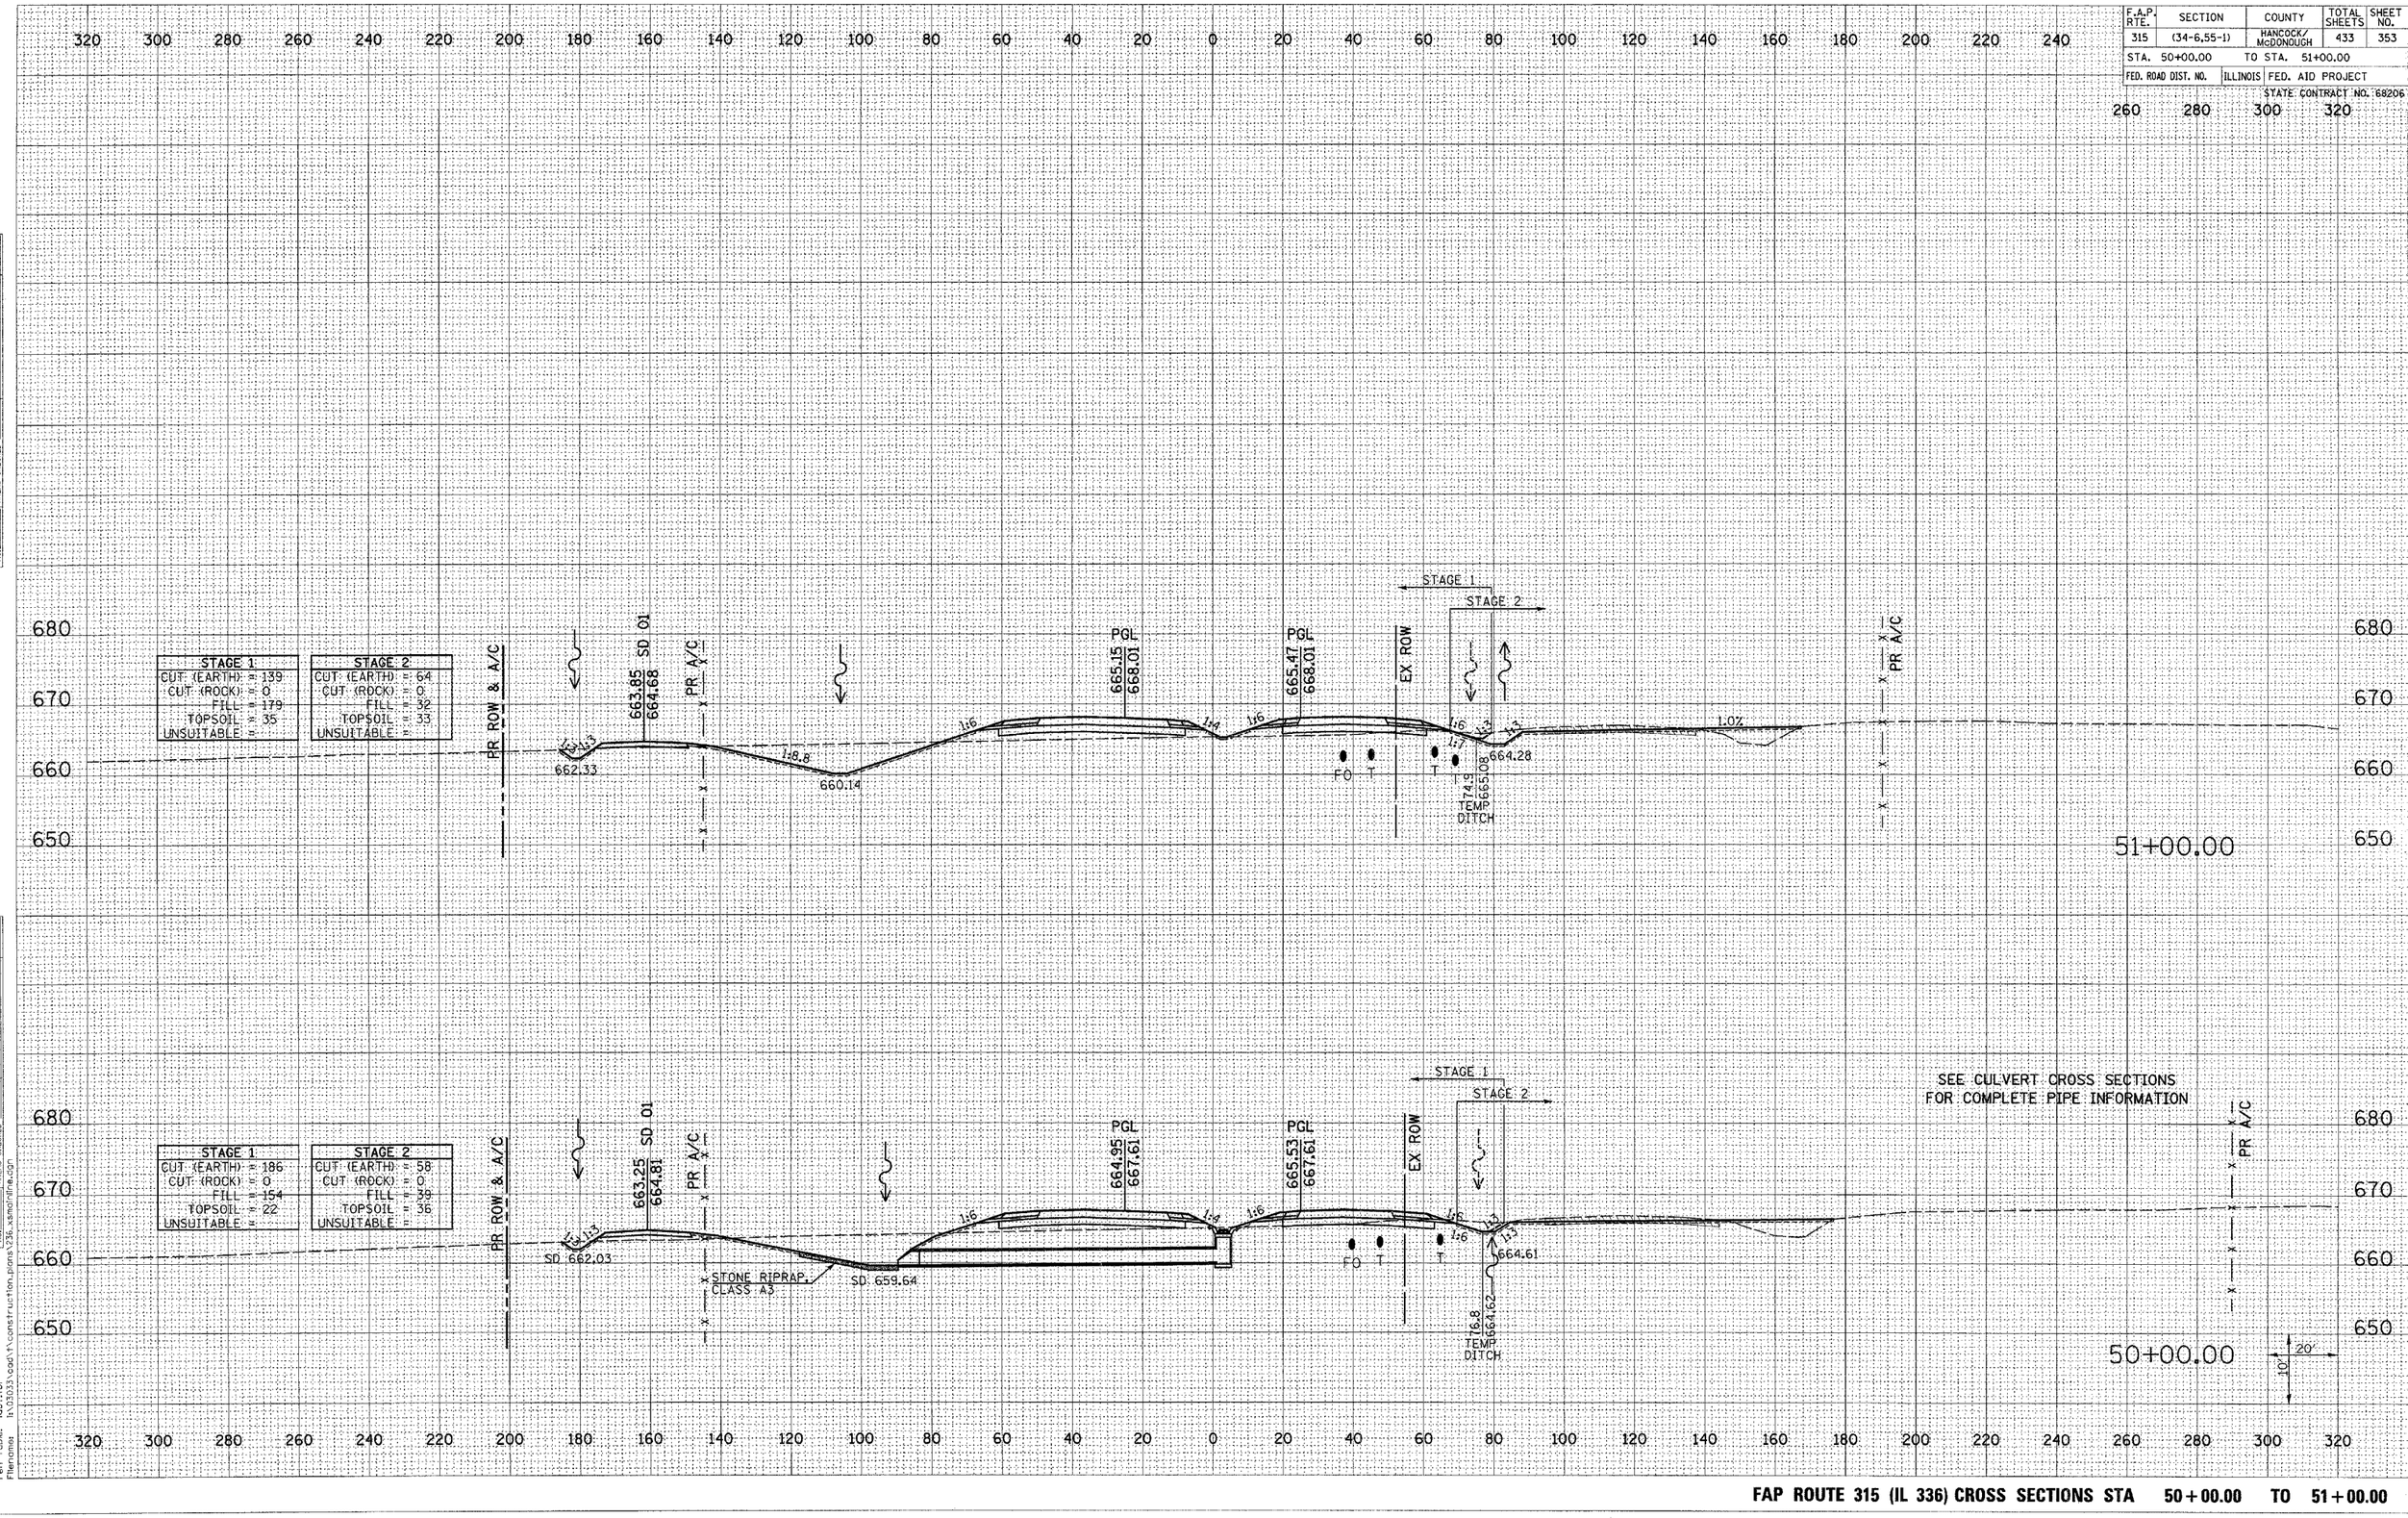

Plot Date: 7/18/2006
Plot Time: 3:36:39 PM
Plotted By: bschmidt
Pen Tbl: default.tbl
Filename: L:\IDOT\Local\construction_plans\236_sm\dfile.dgn

FAP ROUTE 315 (IL 336) CROSS SECTIONS STA 50+00.00 TO 51+00.00

F.A.P. RTE.	SECTION	COUNTY	TOTAL SHEETS	SHEET NO.
315	(34-6,55-1)	HANCOCK/ McDONOUGH	433	354
STA. 52+00.00		TO STA. 53+00.00		
FED. ROAD DIST. NO.	ILLINOIS	FED. AID PROJECT		
STATE CONTRACT NO. 68206				

FINAL SURVEY	SURVEYED	BY	
NOTE BOOK	PLOTTED		DATE
NO.	TEMPLATE		
	AREAS		
	AREAS CHECKED		

ORIGINAL SURVEY	SURVEYED	BY	
NOTE BOOK	PLOTTED		DATE
NO.	TEMPLATE		
	AREAS		
	AREAS CHECKED		

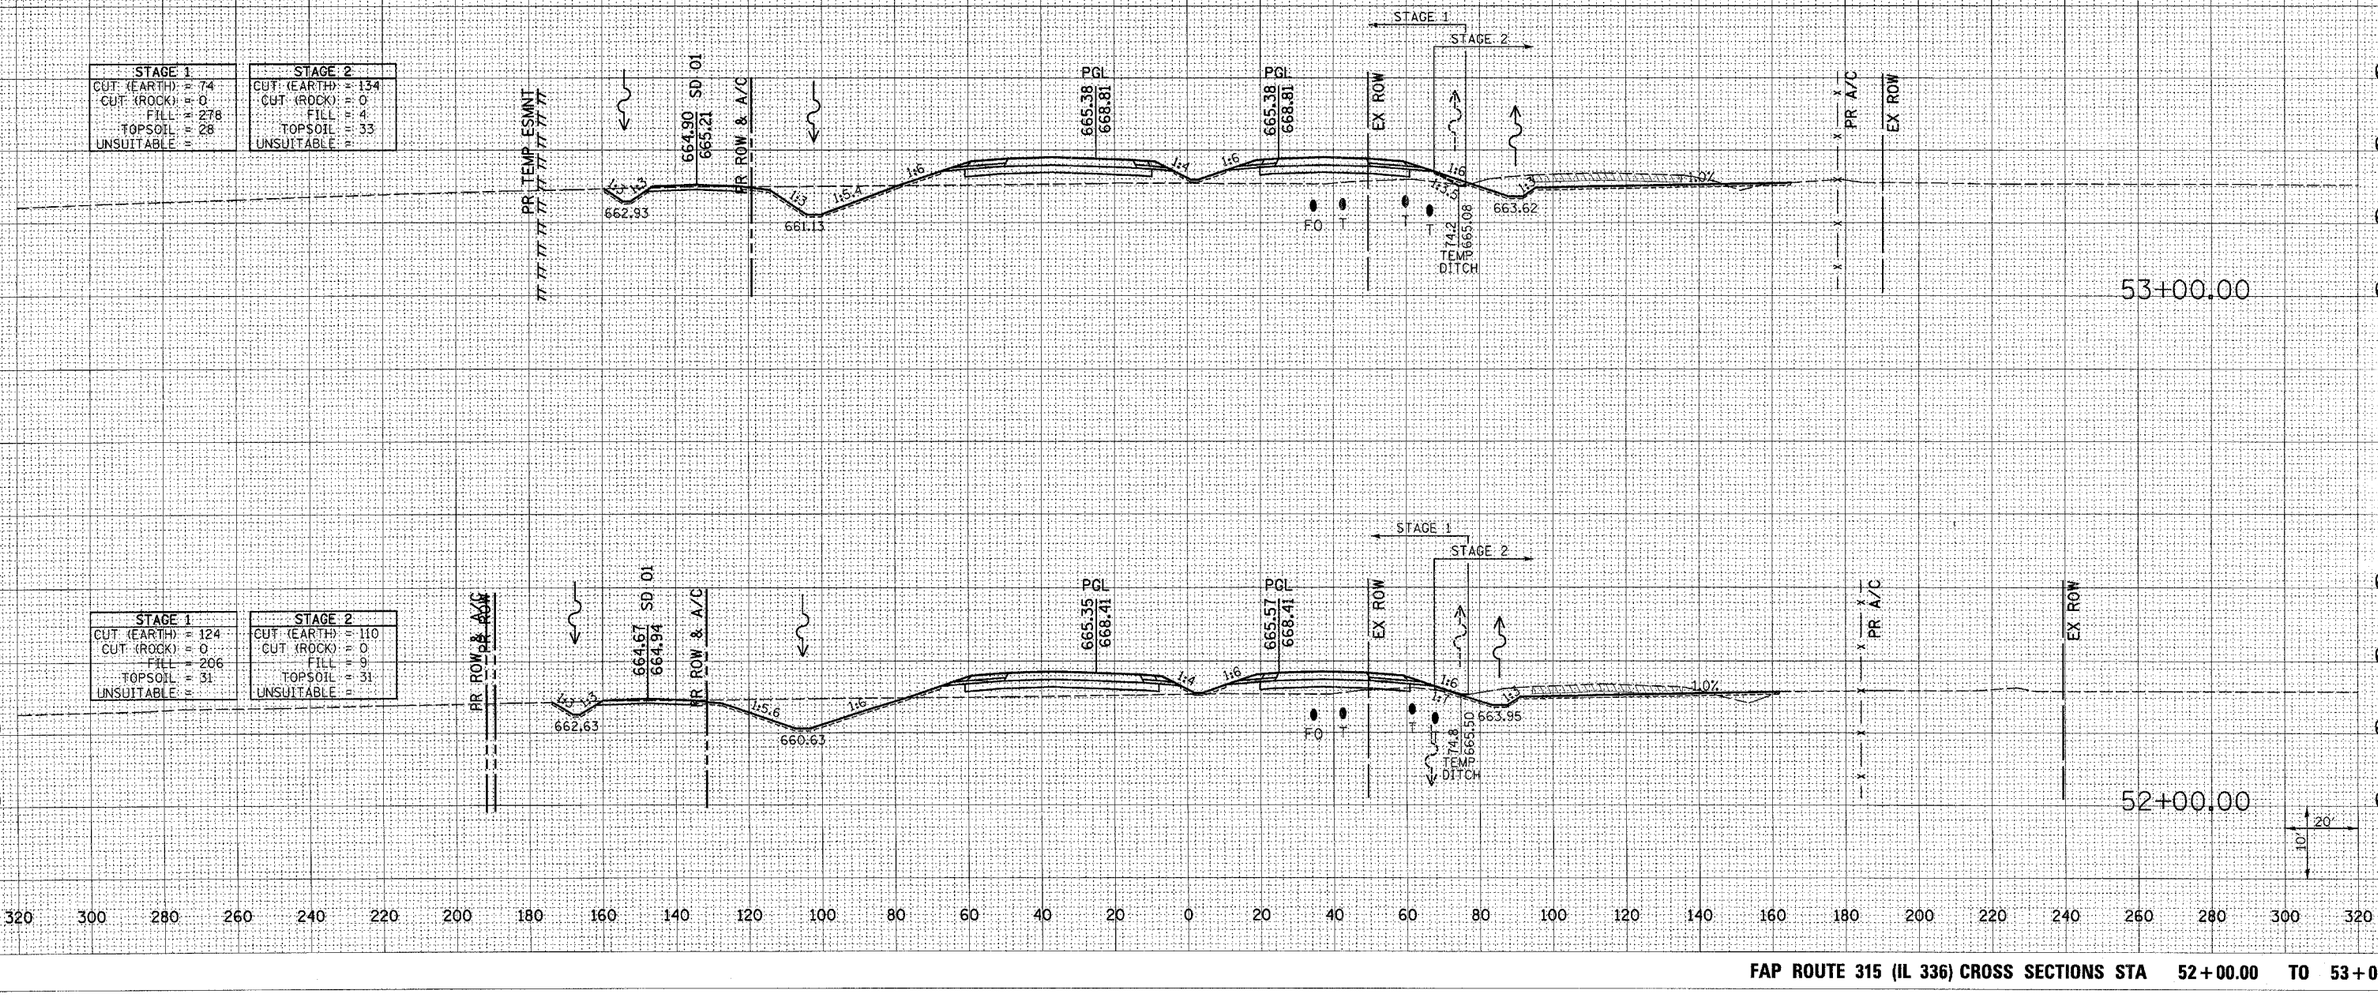

Plot Date: 7/8/2006
Plot Time: 3:36:40 PM
Plotted By: pschmidt
Pen Table: ldot.tbl
Filename: IL1053\roadway\construction_plans\28x_xsmdfinal.dgn

FAP ROUTE 315 (IL 336) CROSS SECTIONS STA 52+00.00 TO 53+00.00

F.A.P. RTE.	SECTION	COUNTY	TOTAL SHEETS	SHEET NO.
315	(34-6,55-1)	HANCOCK/ McDONOUGH	433	355
STA. 54+00.00		TO STA. 55+00.00		
FED. ROAD DIST. NO.	ILLINOIS	FED. AID PROJECT		
		STATE CONTRACT NO. 68206		

FINAL SURVEY — NOTE BOOK — NO. — SURVEYED — PLOTTED — TEMPLATE — AREAS — AREAS CHECKED — BY — DATE

ORIGINAL SURVEY — NOTE BOOK — NO. — SURVEYED — PLOTTED — TEMPLATE — AREAS — AREAS CHECKED — BY — DATE

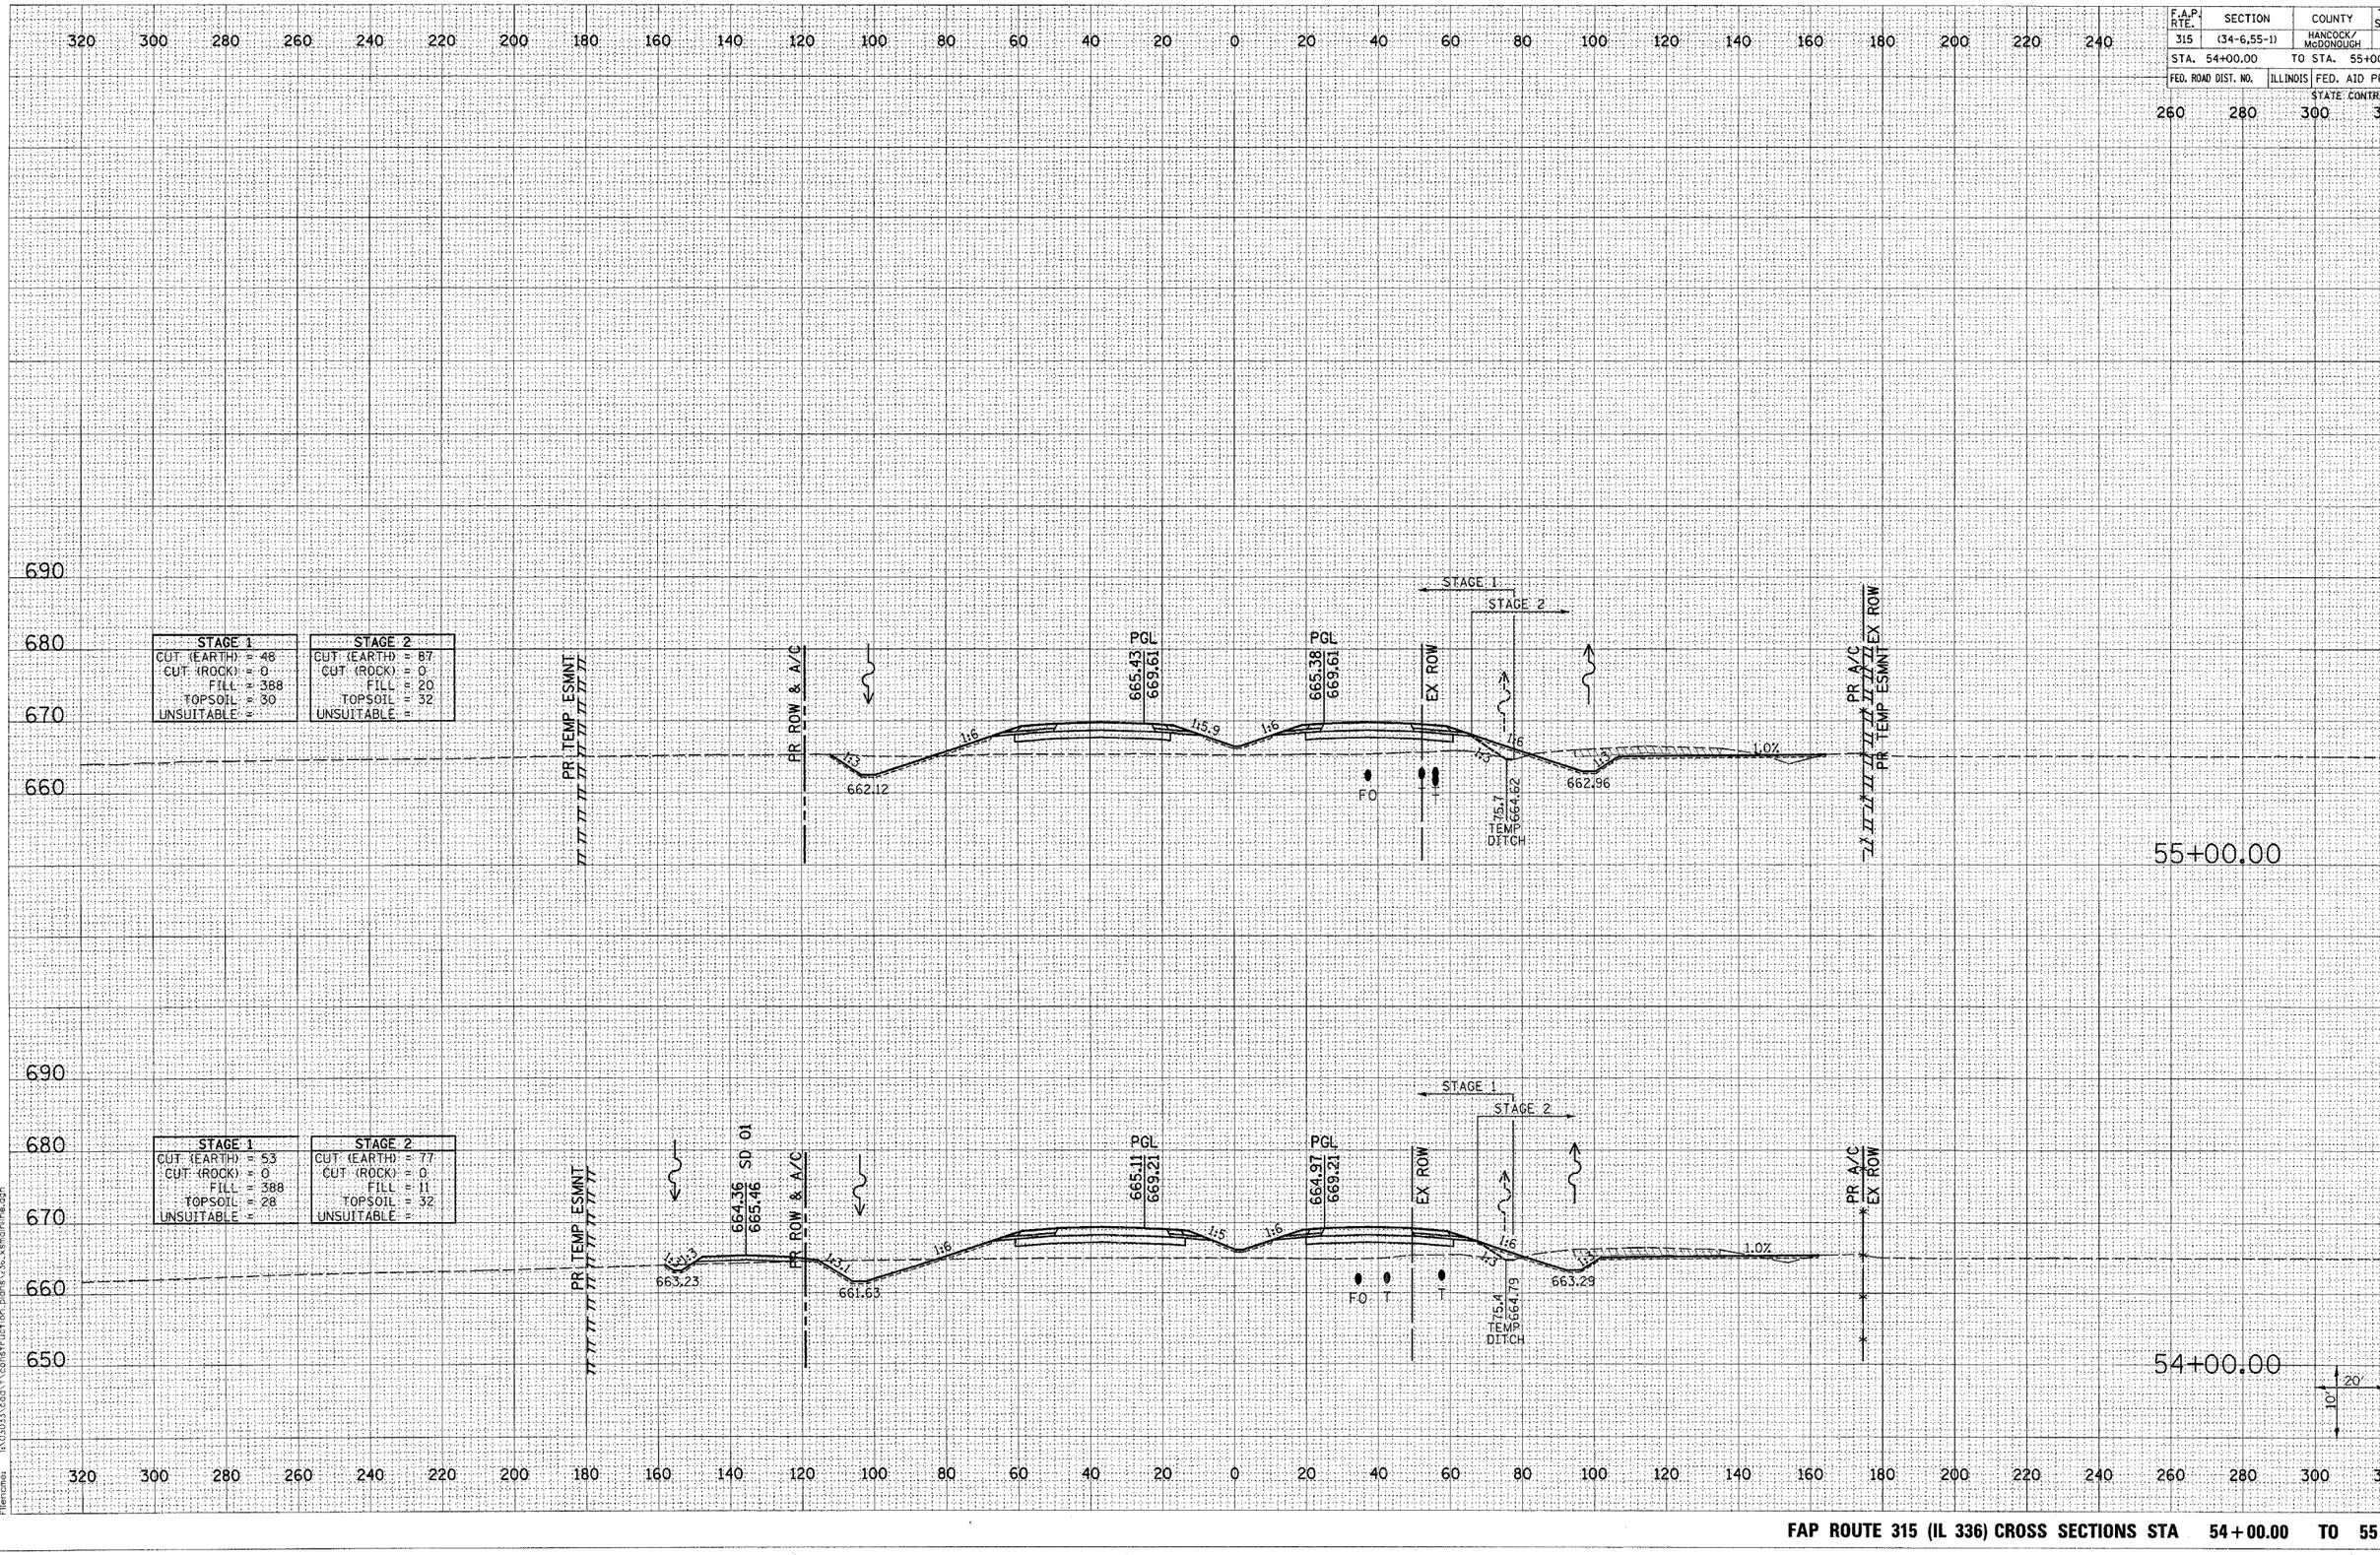
STAGE 1
CUT (EARTH) = 46
CUT (ROCK) = 0
FILL = 388
TOPSOIL = 30
UNSUITABLE =
STAGE 2
CUT (EARTH) = 87
CUT (ROCK) = 0
FILL = 20
TOPSOIL = 32
UNSUITABLE =
PR TEMP ESMNT
PR ROW & A/C
662.12
PGL
665.43
669.61
PGL
665.38
669.61
EX ROW
STAGE 1
STAGE 2
662.96
PR A/C
EX ROW
PR TEMP ESMNT
FO
T
T
T

F.A.P. RTE.	SECTION	COUNTY	TOTAL SHEETS	SHEET NO.
315	(34-6,55-1)	HANCOCK/ McDONOUGH	433	356
STA. 56+00.00		TO STA. 57+00.00		
FED. ROAD DIST. NO.	ILLINOIS	FED. AID PROJECT		

STATE CONTRACT NO. 68206

ORIGINAL SURVEY	SURVEYED	BY	DATE
	DRAWN		
NOTE BOOK	TEMPLATE		
NO.	AREAS		
	AREAS CHECKED		

FINAL SURVEY	SURVEYED	BY	DATE
	PLOTTED		
NOTE BOOK	TEMPLATE		
NO.	AREAS		
	AREAS CHECKED		

57+00.00

STAGE 1	
CUT (EARTH) =	27
CUT (ROCK) =	0
FILL =	896
TOPSOIL =	18
UNSUITABLE =	

STAGE 2	
CUT (EARTH) =	99
CUT (ROCK) =	0
FILL =	79
TOPSOIL =	34
UNSUITABLE =	

PR TEMP ESMNT
PR ROW & A/C
PGL 662.49 670.39
PGL 663.09 670.39
EX ROW
PR A/C
PR TEMP ESMNT
STAGE 1
STAGE 2
1:3
1:6
1:5.9
1:4.3
1.0%
661.27
662.30
FO
T
180.2 TEMP DITCH 662.27

56+07.30

STAGE 1	
CUT (EARTH) =	96
CUT (ROCK) =	0
FILL =	527
TOPSOIL =	32
UNSUITABLE =	

STAGE 2	
CUT (EARTH) =	89
CUT (ROCK) =	0
FILL =	44
TOPSOIL =	36
UNSUITABLE =	

PR TEMP ESMNT
PR ROW & A/C
PGL 664.75 670.04
PGL 665.01 670.04
EX ROW
PR A/C
PR TEMP ESMNT
STAGE 1
STAGE 2
1:3
1:6
1:5.9
1:4.3
1.0%
662.52
662.60
FO
T
181.9 TEMP DITCH 663.41

56+00.00

PR TEMP ESMNT
PR ROW & A/C
PGL 664.68 670.01
PGL 664.89 670.01
EX ROW
PR A/C
PR TEMP ESMNT
STAGE 1
STAGE 2
1:3
1:6
1:5.9
1:4.3
1.0%
662.62
662.63
FO
T
179.5 TEMP DITCH 663.48

10' 20'

FAP ROUTE 315 (IL 336) CROSS SECTIONS STA 56+00.00 TO 57+00.00

Plot Date: 7/8/2006
Plot Time: 3:35:41 PM
Plotted By: bschmitt
Pen Table: tdot.tbl
Filename: I:\CD\33\roads\construction_plans\336_xsections.dgn

F.A.P. RTE.	SECTION	COUNTY	TOTAL SHEETS	SHEET NO.
315	(34-6,55-1)	HANCOCK/ McDONOUGH	433	357
STA. 58+00.00		TO STA. 60+00.00		
FED. ROAD DIST. NO.	ILLINOIS	FED. AID PROJECT		

STATE CONTRACT NO. 68206

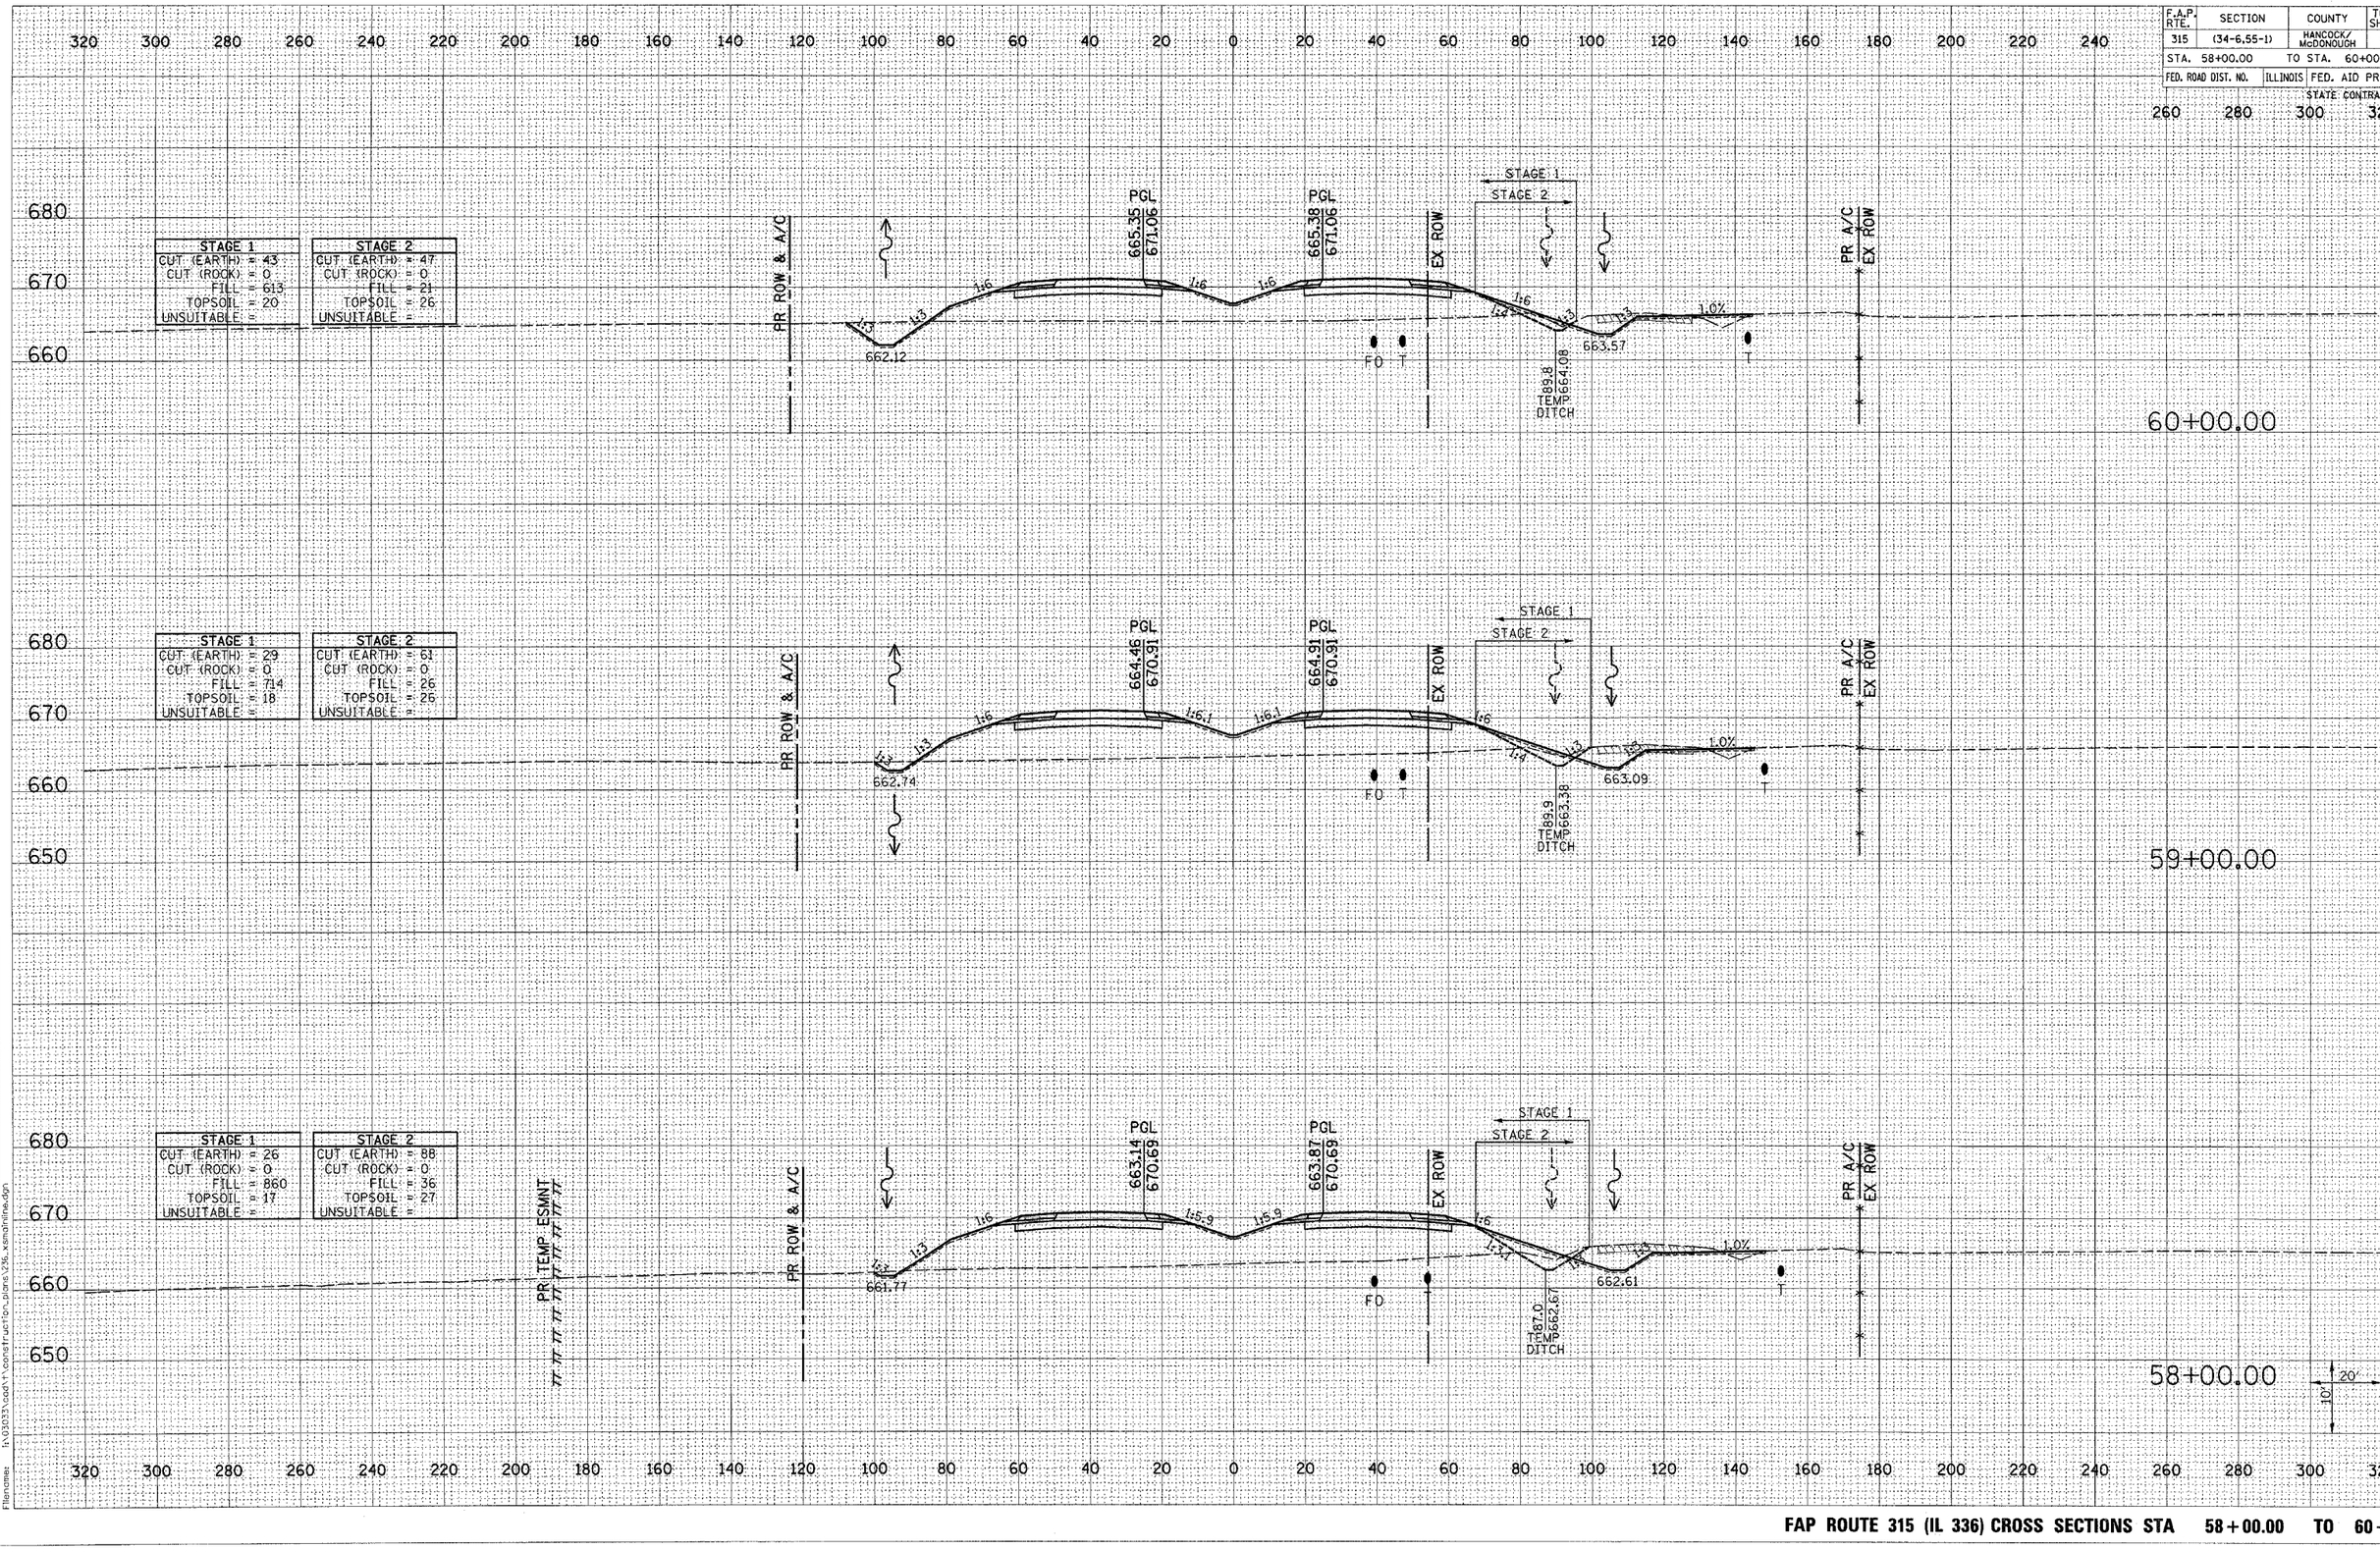

FAP ROUTE 315 (IL 336) CROSS SECTIONS STA 58+00.00 TO 60+00.00

Plot Date: 7/8/2006
Plot Time: 3:16:42 PM
Plotted By: bashmit
Pen Table: fdot.tbl
Filename: h:\0103\5000\1\construction_plans\236_xsmshmnc.dgn

F.A.P. RTE.	SECTION	COUNTY	TOTAL SHEETS	SHEET NO.
315	(34-6,55-1)	HANCOCK/ McDONOUGH	433	358
STA. 61+00.00		TO STA. 62+00.00		
FED. ROAD DIST. NO.	ILLINOIS	FED. AID PROJECT		
STATE CONTRACT NO. 68206				

FINAL SURVEY	SURVEYED	BY	DATE
	PLOTTED		
NOTE BOOK	TEMPLATE		
NO.	AREAS		
	AREAS CHECKED		

ORIGINAL SURVEY	SURVEYED	BY	DATE
	PLOTTED		
NOTE BOOK	TEMPLATE		
NO.	AREAS		
	AREAS CHECKED		

STAGE 1	
CUT (EARTH) =	51
CUT (ROCK) =	0
FILL =	661
TOPSOIL =	21
UNSUITABLE =	

STAGE 2	
CUT (EARTH) =	46
CUT (ROCK) =	0
FILL =	13
TOPSOIL =	26
UNSUITABLE =	

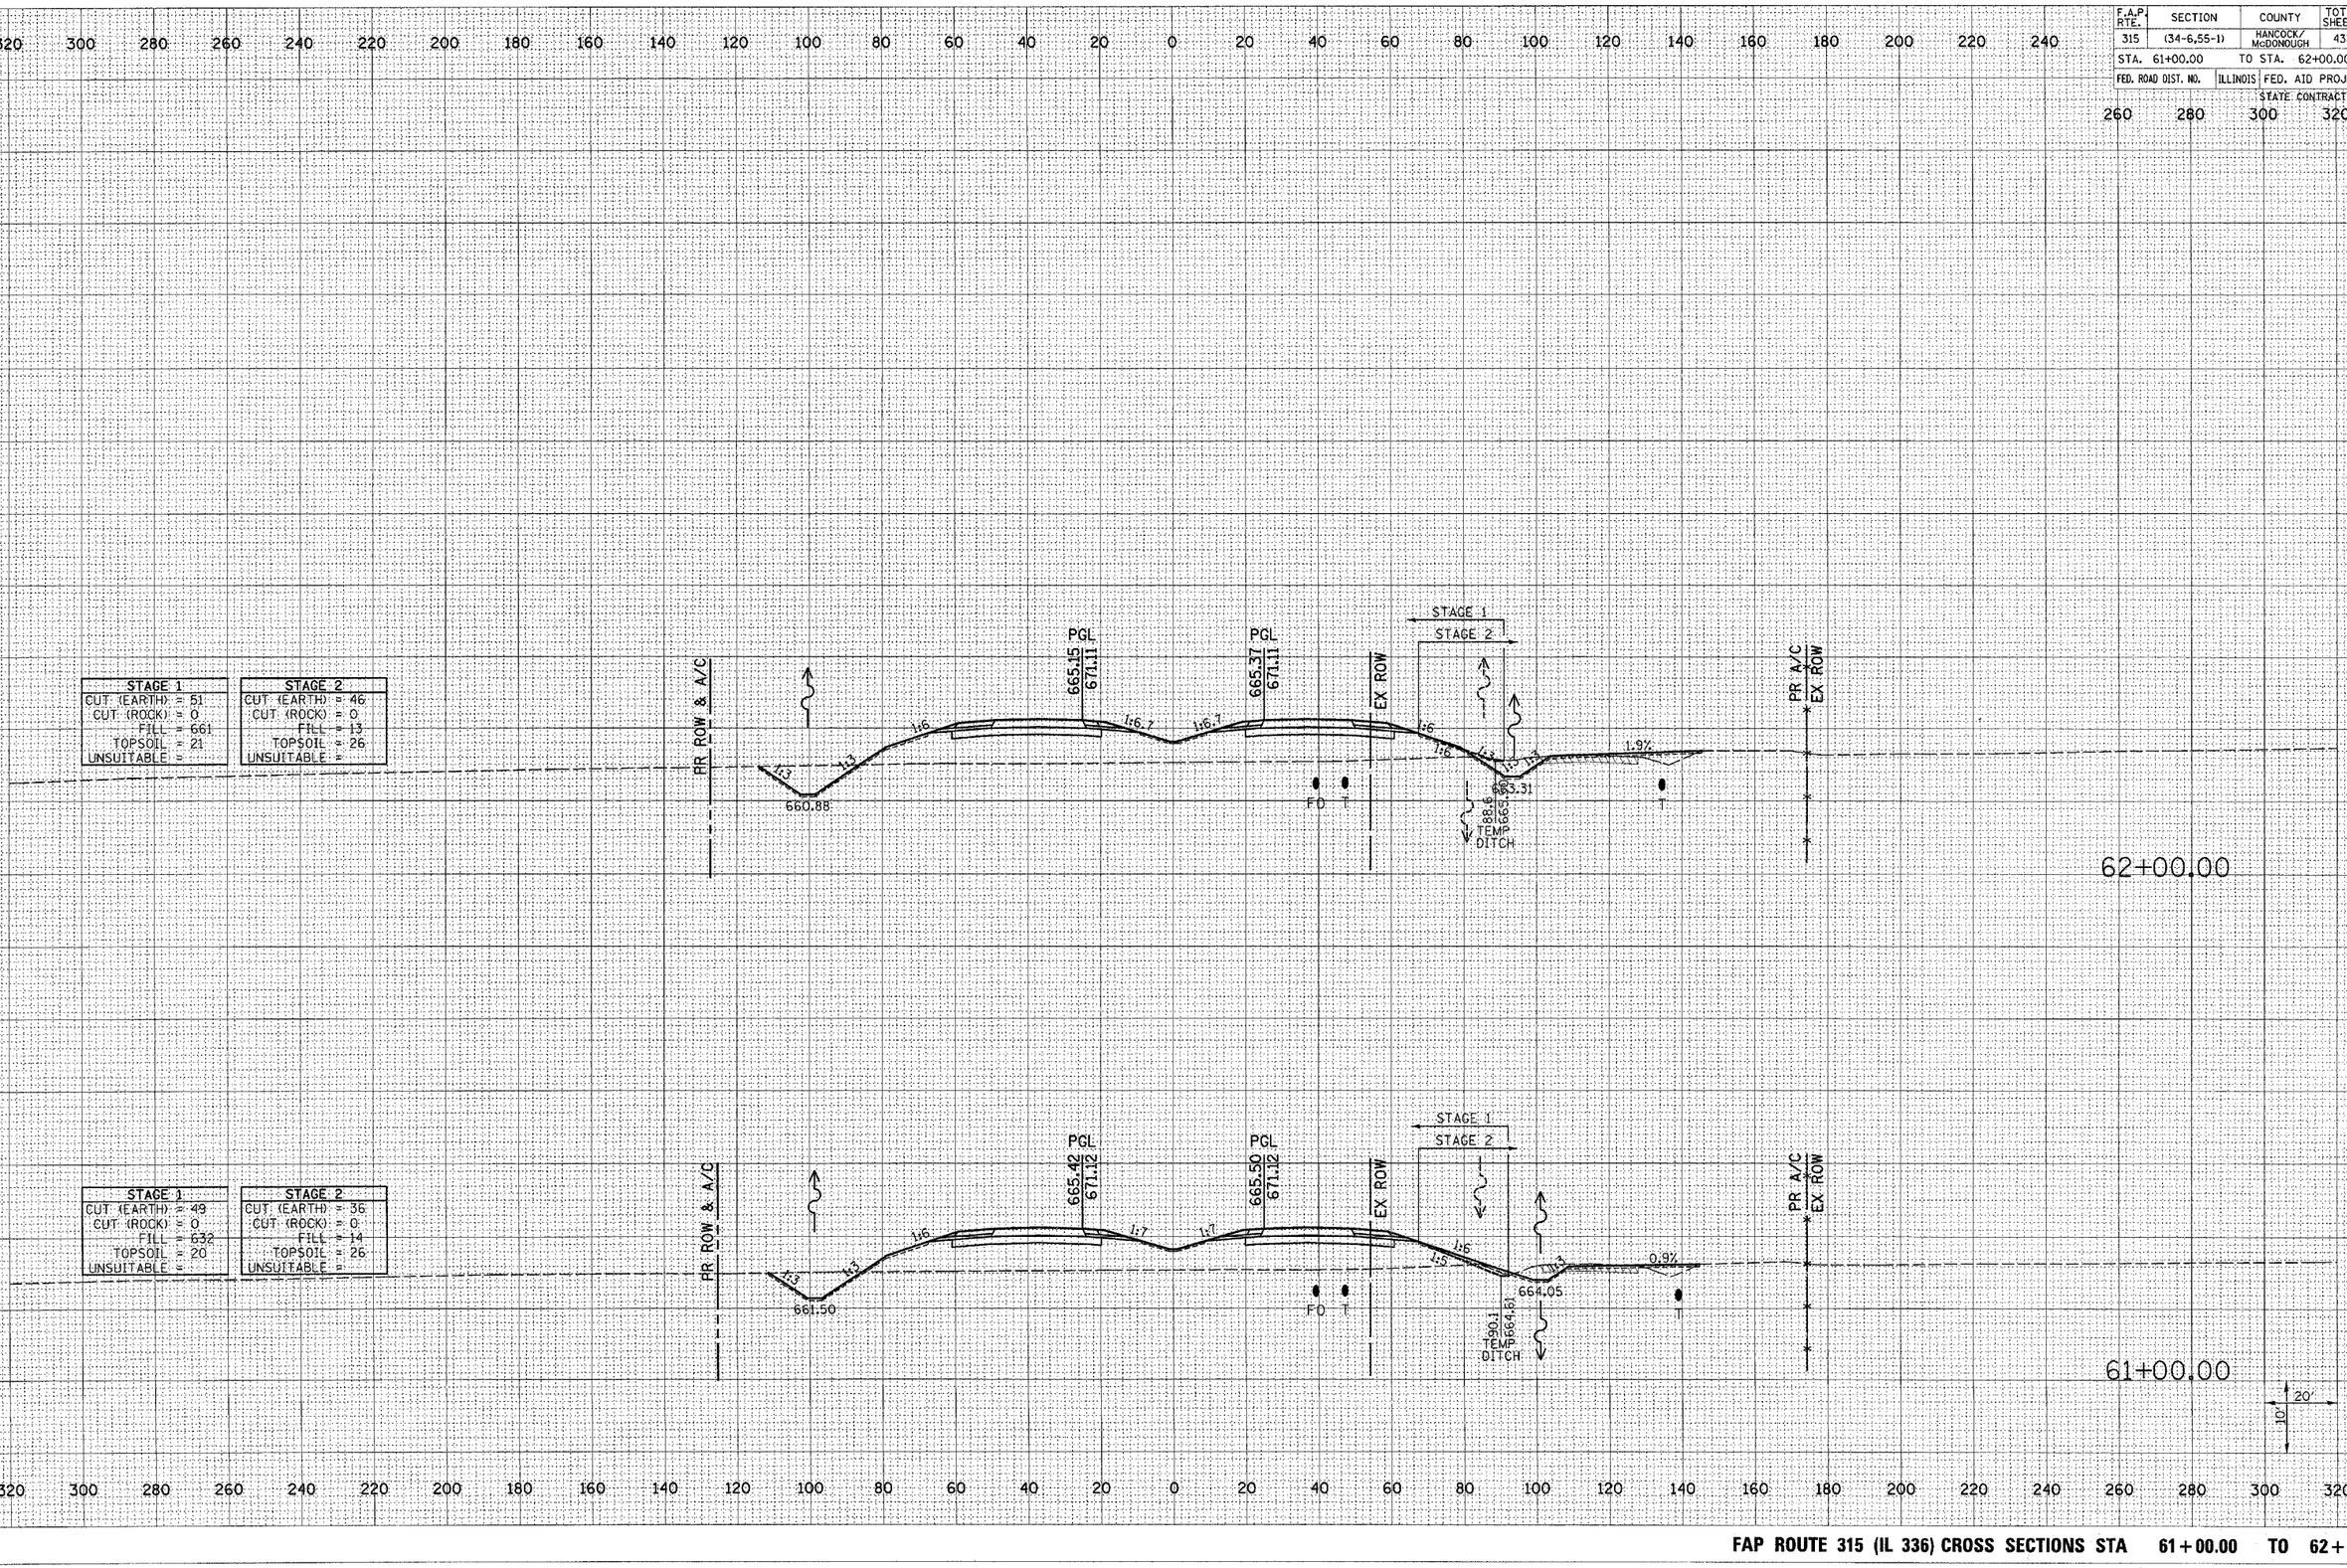

STAGE 1	
CUT (EARTH) =	49
CUT (ROCK) =	0
FILL =	632
TOPSOIL =	20
UNSUITABLE =	

STAGE 2	
CUT (EARTH) =	36
CUT (ROCK) =	0
FILL =	14
TOPSOIL =	26
UNSUITABLE =	

Plot Date: 7/18/2006
Plot Time: 3:36:43 PM
Plotted By: bachmict
Pen Tables: fdot.tbl
Filename: I:\00335\cad\1construction_plans\336_xsmdn06.dgn

FAP ROUTE 315 (IL 336) CROSS SECTIONS STA 61+00.00 TO 62+00.00

F.A.P. RTE.	SECTION	COUNTY	TOTAL SHEETS	SHEET NO.
315	(34-6,55-1)	HANCOCK/ McDONOUGH	433	359
STA. 63+00.00		TO STA. 64+00.00		
FED. ROAD DIST. NO.	ILLINOIS	FED. AID PROJECT		
		STATE CONTRACT NO. 68206		

FINAL SURVEY	SURVEYED	BY	
NOTE BOOK	PLOTTED		DATE
NO.	TEMPLATE		
	AREAS		
	AREAS CHECKED		

ORIGINAL SURVEY	SURVEYED	BY	
NOTE BOOK	PLOTTED		DATE
NO.	TEMPLATE		
	AREAS		
	AREAS CHECKED		

STAGE 1	
CUT (EARTH)	= 82
CUT (ROCK)	= 0
FILL	= 665
TOPSOIL	= 24
UNSUITABLE	=

STAGE 2	
CUT (EARTH)	= 85
CUT (ROCK)	= 0
FILL	= 22
TOPSOIL	= 30
UNSUITABLE	=

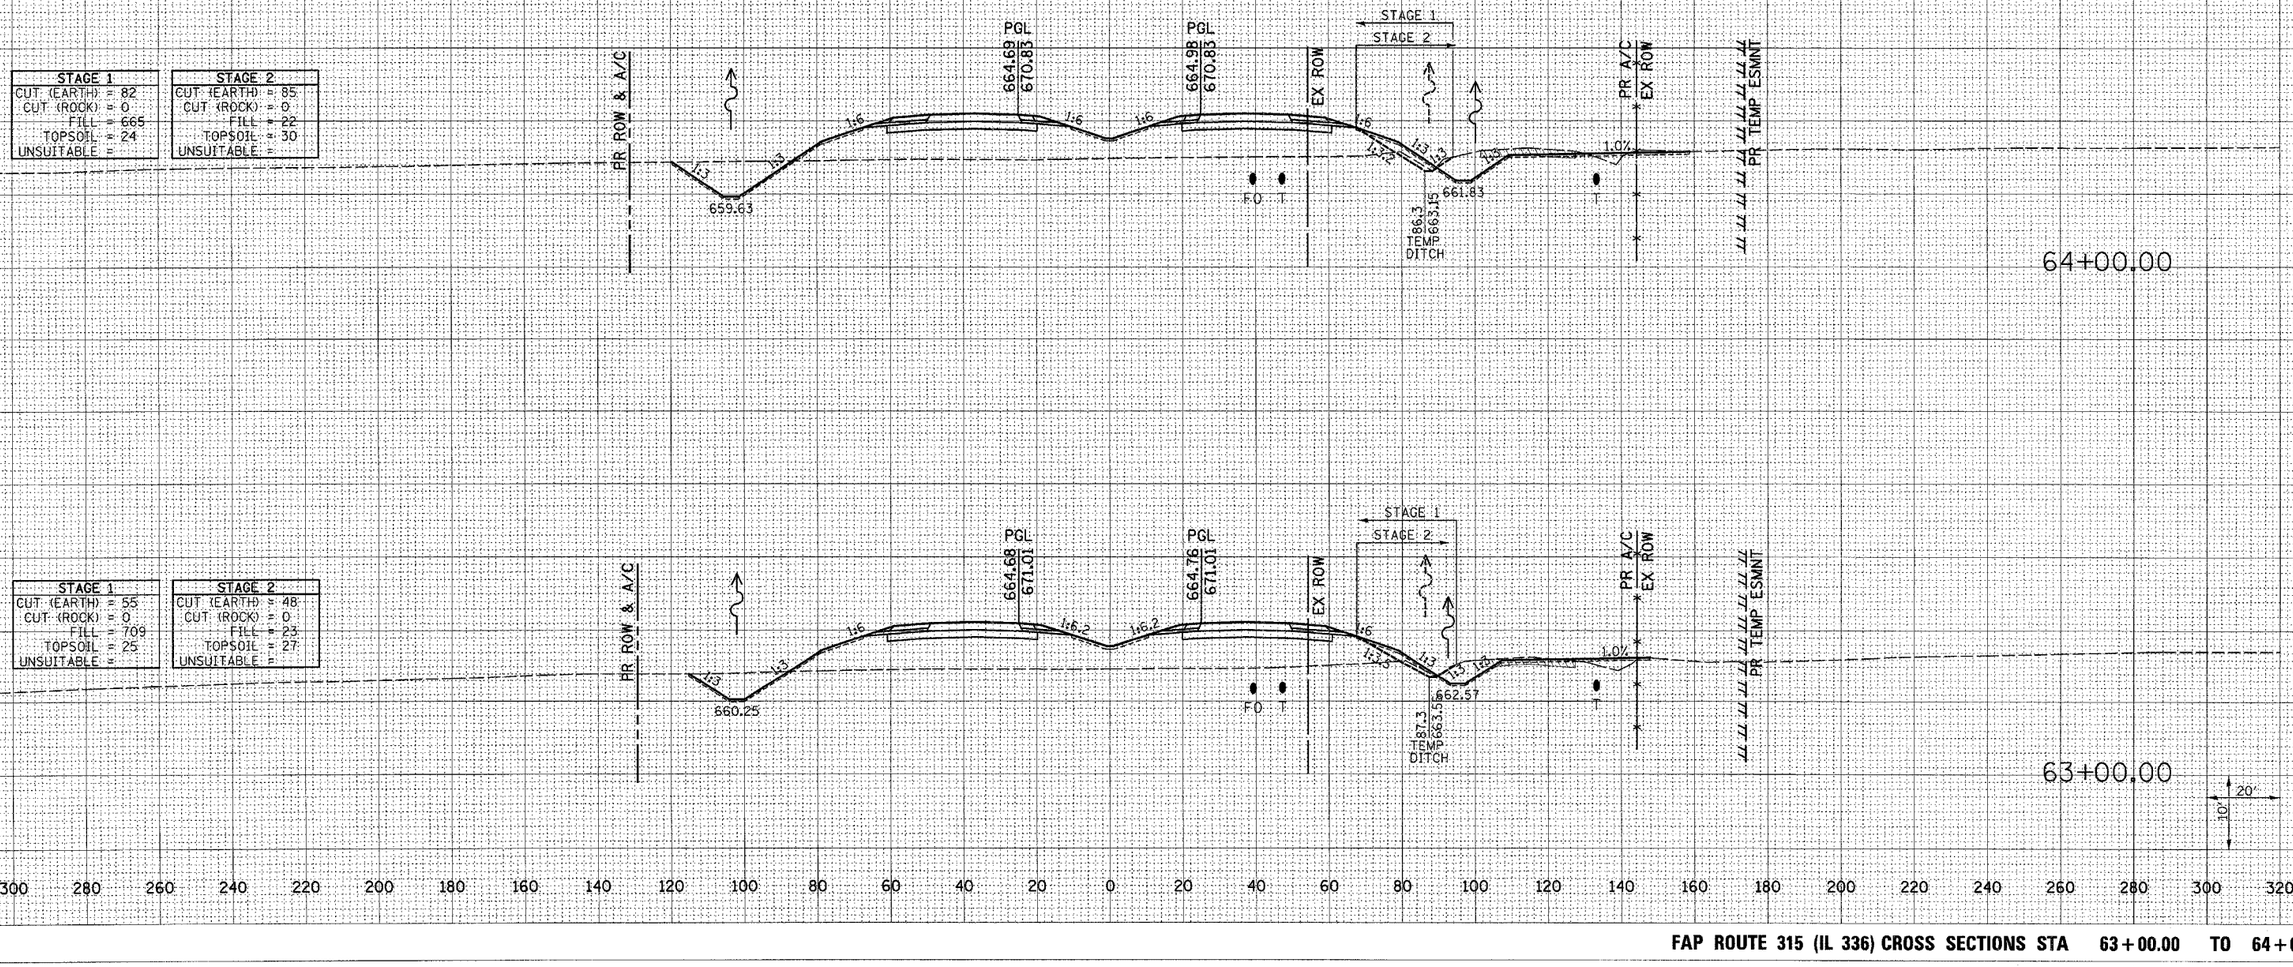

STAGE 1	
CUT (EARTH)	= 55
CUT (ROCK)	= 0
FILL	= 709
TOPSOIL	= 25
UNSUITABLE	=

STAGE 2	
CUT (EARTH)	= 48
CUT (ROCK)	= 0
FILL	= 23
TOPSOIL	= 27
UNSUITABLE	=

Plot Date: 7/18/2006
Plot Time: 3:36:44 PM
Plotted By: bschmidt
Pen Tables: tdot.tbl
Filename: N:\0533\cadd\construction_plans\315_xsmonth.dgn

FAP ROUTE 315 (IL 336) CROSS SECTIONS STA 63+00.00 TO 64+00.00

F.A.P. RTE.	SECTION	COUNTY	TOTAL SHEETS	SHEET NO.
315	(34-6,55-1)	HANCOCK/ McDONOUGH	433	360
STA. 65+00.00		TO STA. 66+00.00		
FED. ROAD DIST. NO.		ILLINOIS	FED. AID PROJECT	

STATE CONTRACT NO. 68206

STAGE 1	
CUT (EARTH) =	144
CUT (ROCK) =	0
FILL =	553
TOPSOIL =	26
UNSUITABLE =	

STAGE 2	
CUT (EARTH) =	111
CUT (ROCK) =	0
FILL =	44
TOPSOIL =	28
UNSUITABLE =	

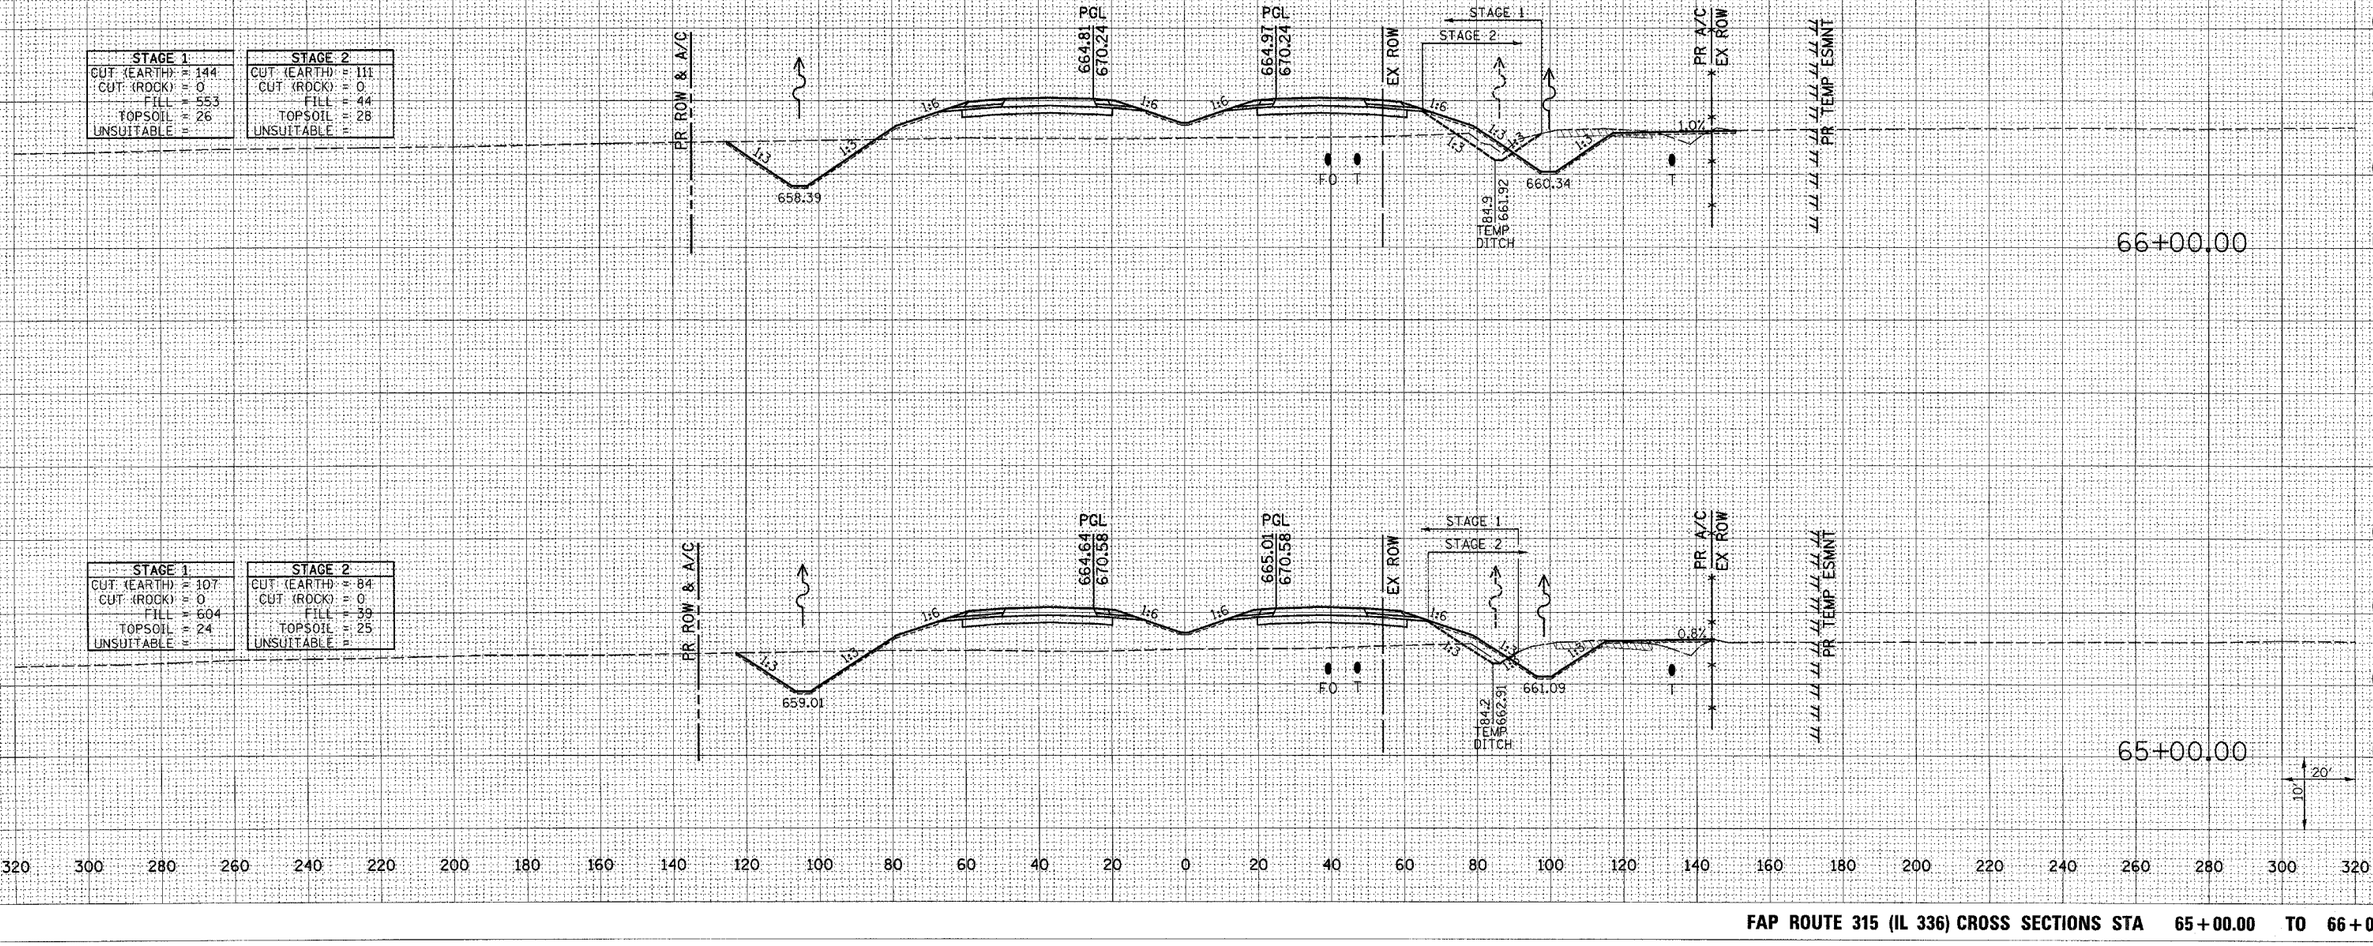

STAGE 1	
CUT (EARTH) =	107
CUT (ROCK) =	0
FILL =	604
TOPSOIL =	24
UNSUITABLE =	

STAGE 2	
CUT (EARTH) =	84
CUT (ROCK) =	0
FILL =	39
TOPSOIL =	25
UNSUITABLE =	

FINAL SURVEY — NOTE BOOK — VOL. — SURVEYED — PLOTTED — TEMPLATE — AREAS — AREAS CHECKED — BY — DATE

ORIGINAL SURVEY — NOTE BOOK — VOL. — SURVEYED — PLOTTED — TEMPLATE — AREAS — AREAS CHECKED — BY — DATE

Plot Date: 7/18/2006
Plot Time: 9:36:44 PM
Plotted By: bachmid+
Pen Tables Used: tdot.tbl
Filename: I:\2006\contract\construction_plans\336_xsmainline.dgn

FAP ROUTE 315 (IL 336) CROSS SECTIONS STA 65+00.00 TO 66+00.00

F.A.P. RTE.	SECTION	COUNTY	TOTAL SHEETS	SHEET NO.
315	(34-6,55-1)	HANCOCK/ McDONOUGH	433	361
STA. 67+00.00		TO STA. 68+00.00		
FED. ROAD DIST. NO.	ILLINOIS	FED. AID PROJECT		

STATE CONTRACT NO. 68206

STAGE 1	STAGE 2
CUT (EARTH) = 245	CUT (EARTH) = 149
CUT (ROCK) = 0	CUT (ROCK) = 0
FILL = 433	FILL = 106
TOPSOIL = 28	TOPSOIL = 27
UNSUITABLE =	UNSUITABLE =

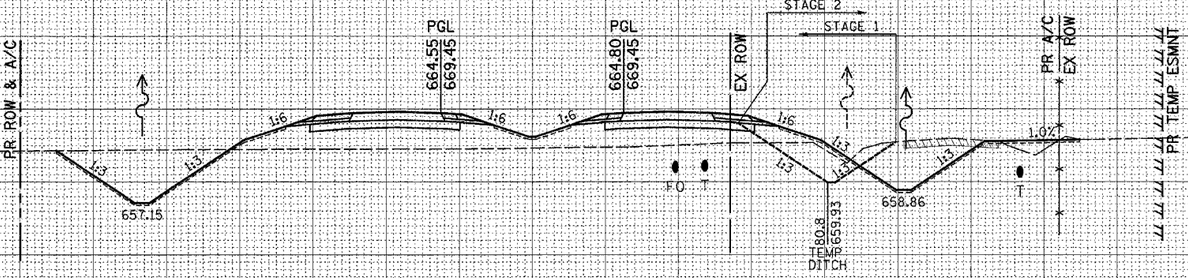

STAGE 1	STAGE 2
CUT (EARTH) = 196	CUT (EARTH) = 129
CUT (ROCK) = 0	CUT (ROCK) = 0
FILL = 473	FILL = 73
TOPSOIL = 27	TOPSOIL = 27
UNSUITABLE =	UNSUITABLE =

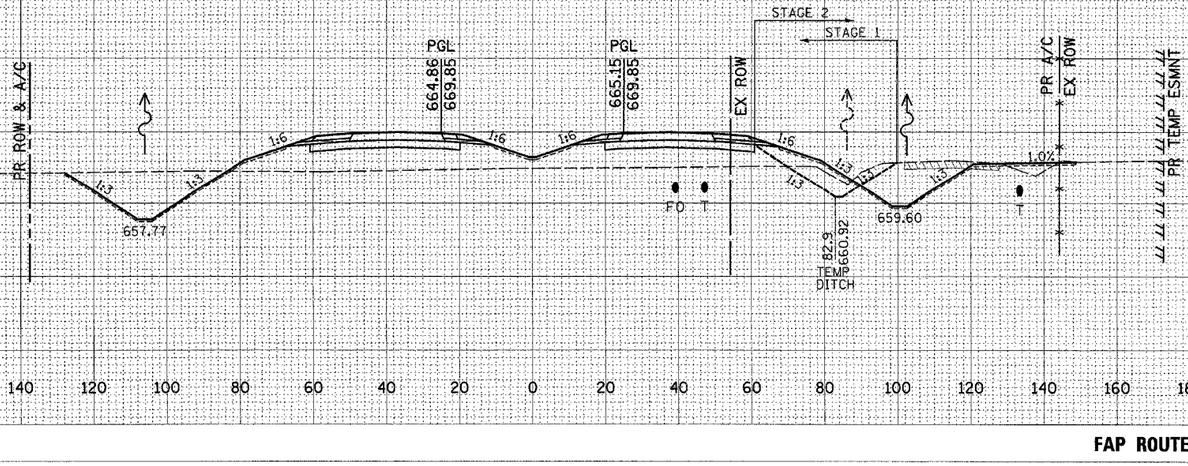

FINAL SURVEY | NOTE BOOK | NO. | SURVEYED | PLOTTED | TEMPLATE | AREAS | AREAS CHECKED | BY | DATE

ORIGINAL SURVEY | NOTE BOOK | NO. | SURVEYED | PLOTTED | TEMPLATE | AREAS | AREAS CHECKED | BY | DATE

Plot Date: 7/8/2006
Plot Time: 3:36:45 PM
Plotted By: bschmidt
Pen Tables: Idot.tbl
Filename: J:\07\07315\coadd\construction_plans\336_xsmpnlmc.dgn

FAP ROUTE 315 (IL 336) CROSS SECTIONS STA 67+00.00 TO 68+00.00

F.A.P. RTE.	SECTION	COUNTY	TOTAL SHEETS	SHEET NO.
315	(34-6,55-1)	HANCOCK/ McDONOUGH	433	362
STA. 69+00.00		TO STA. 70+00.00		
FED. ROAD DIST. NO.		ILLINOIS	FED. AID PROJECT	

STATE CONTRACT NO. 68206

FINAL SURVEY	BY	DATE
NOTE BOOK	SURVEYED	
NO.	PLOTTED	
	TEMPLATE	
	AREAS	
	AREAS CHECKED	

ORIGINAL SURVEY	BY	DATE
NOTE BOOK	SURVEYED	
NO.	PLOTTED	
	TEMPLATE	
	AREAS	
	AREAS CHECKED	

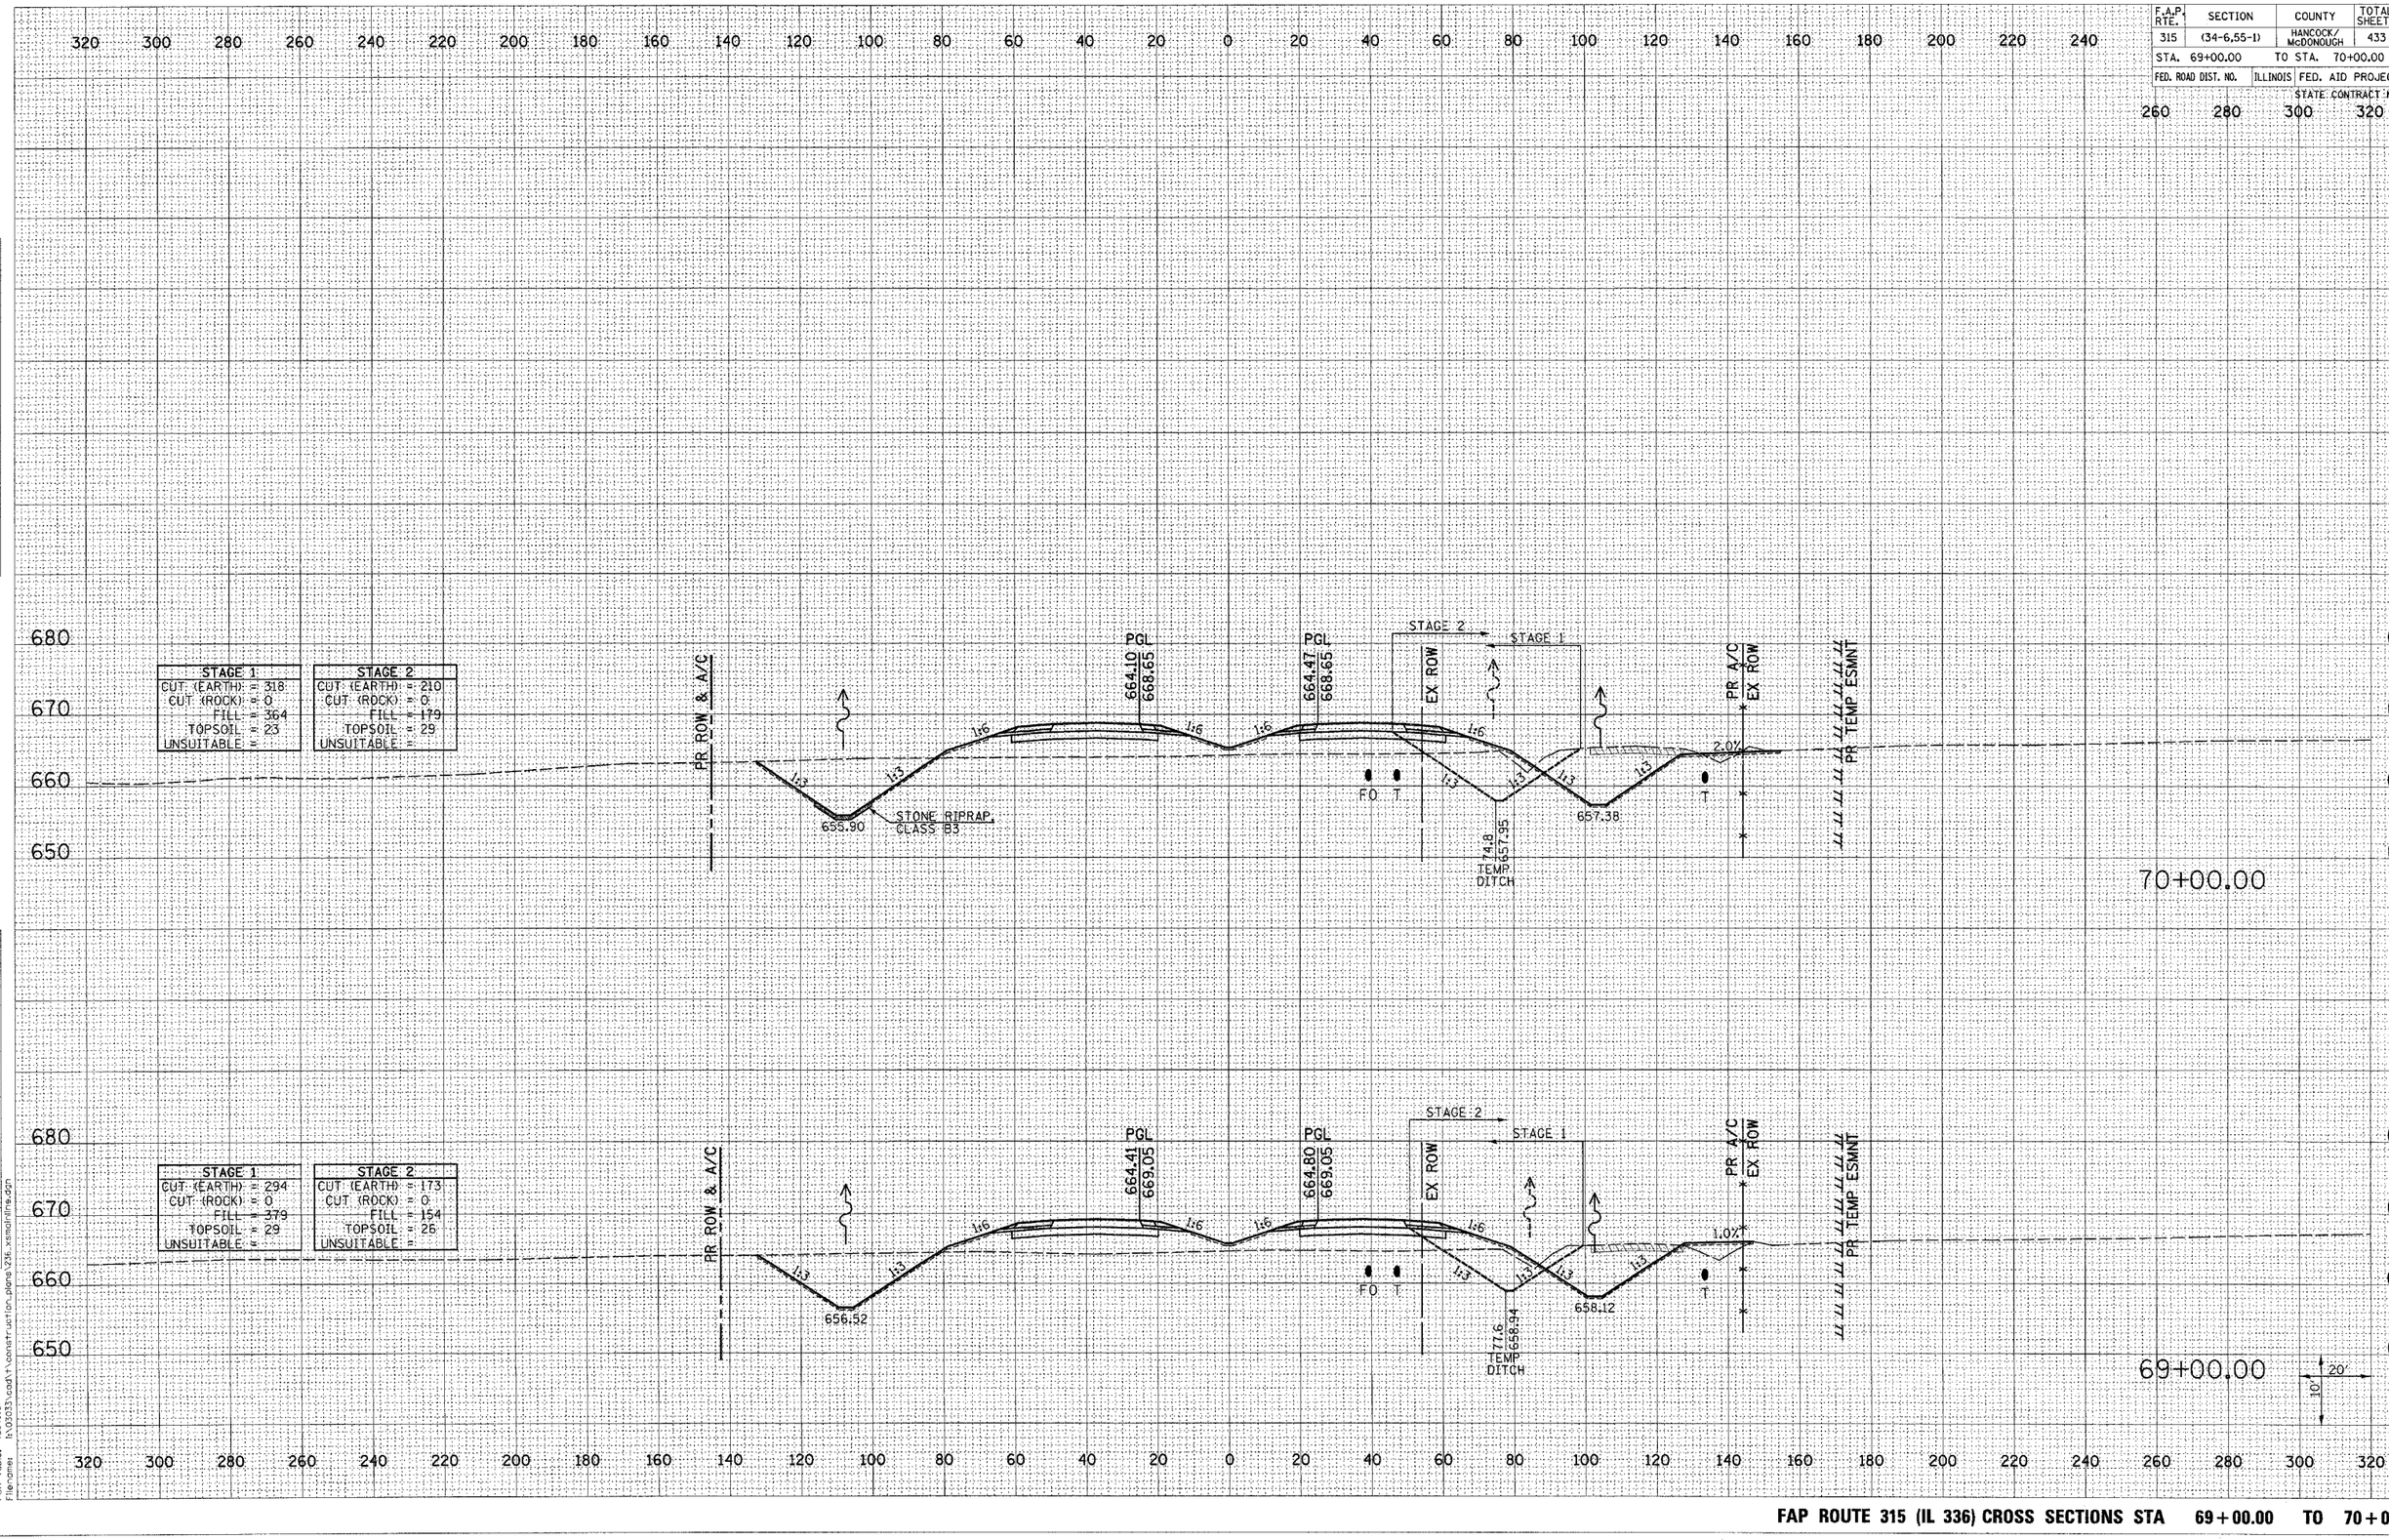

Plot Date= 7/18/2006
Plot Time= 3:36:46 PM
Plotted By= bschmidt
Plan Tables= (dot15)
Filename= N:\2003\cadd\construction plans\236_xsmodified.dgn

FAP ROUTE 315 (IL 336) CROSS SECTIONS STA 69+00.00 TO 70+00.00

F.A.P. RTE.	SECTION	COUNTY	TOTAL SHEETS	SHEET NO.
315	(34-6,55-1)	HANCOCK/ McDONOUGH	433	363
STA. 71+00.00		TO STA. 72+00.00		
FED. ROAD DIST. NO.	ILLINOIS	FED. AID PROJECT		

STATE CONTRACT NO. 68206

FINAL SURVEY — NOTE BOOK — NO.
SURVEYED — PLOTTED — TEMPLATE — AREAS — AREAS CHECKED — BY — DATE

STAGE 1	
CUT (EARTH) =	351
CUT (ROCK) =	0
FILL =	1022
TOPSOIL =	32
UNSUITABLE =	

STAGE 2	
CUT (EARTH) =	244
CUT (ROCK) =	0
FILL =	11
TOPSOIL =	28
UNSUITABLE =	

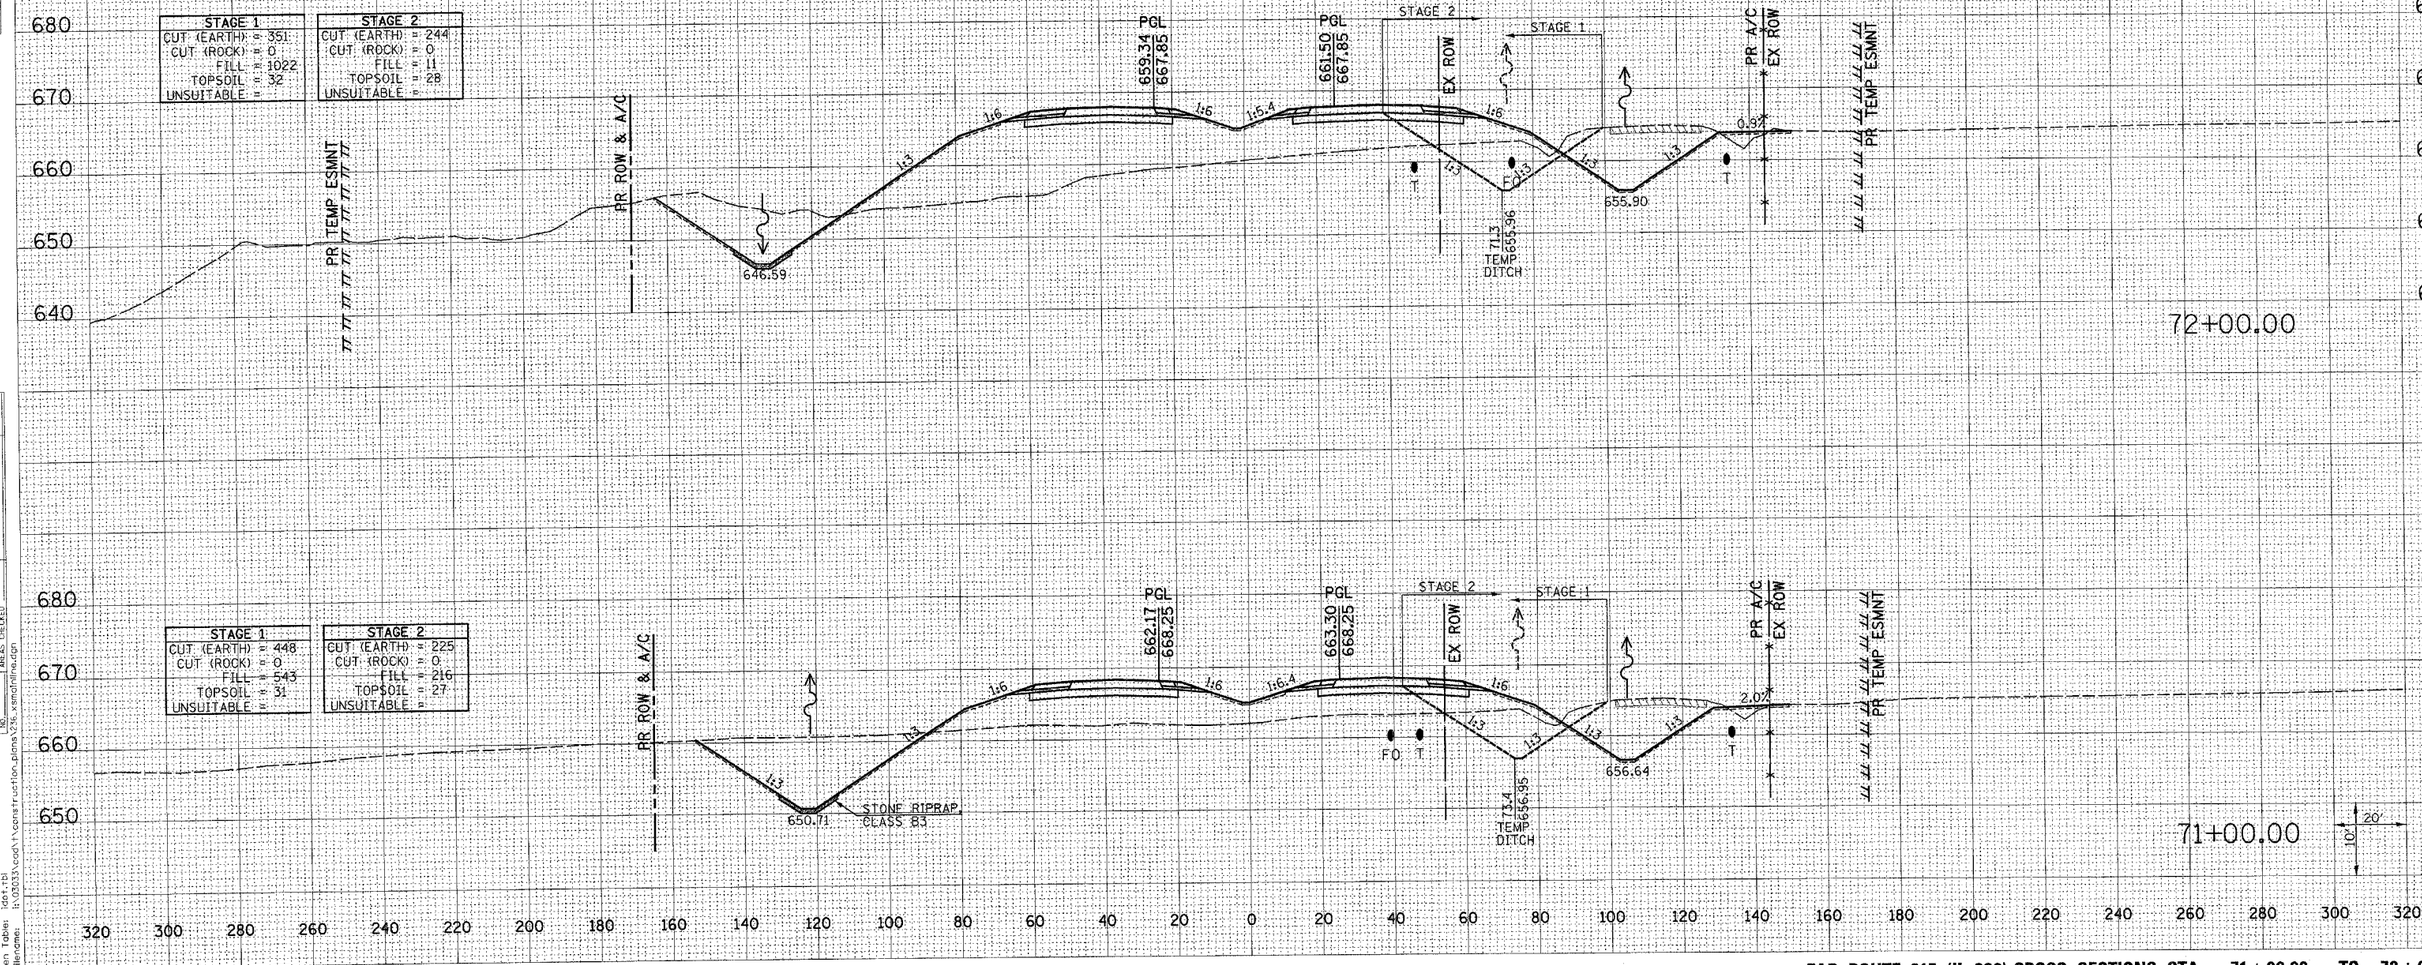

STAGE 1	
CUT (EARTH) =	448
CUT (ROCK) =	0
FILL =	543
TOPSOIL =	31
UNSUITABLE =	

STAGE 2	
CUT (EARTH) =	225
CUT (ROCK) =	0
FILL =	216
TOPSOIL =	27
UNSUITABLE =	

Plot Date: 7/18/2006
Plot Time: 3:36:46 PM
Plotted By: bsmith
Pen Table: ...
Filename: i:\03033\cad\1\construction_plans\236_xsmallfina.dgn

FAP ROUTE 315 (IL 336) CROSS SECTIONS STA 71+00.00 TO 72+00.00

F.A.P. RTE.	SECTION	COUNTY	TOTAL SHEETS	SHEET NO.
315	(34-6,55-1)	HANCOCK/ McDONOUGH	433	364
STA. 73+00.00		TO STA. 74+00.00		
FED. ROAD DIST. NO.	ILLINOIS	FED. AID PROJECT		

STATE CONTRACT NO. 68206

FINAL SURVEY	SURVEYED	BY	DATE
NOTE BOOK	PLOTTED		
NO.	TEMPLATE		
	AREAS		
	AREAS CHECKED		

ORIGINAL SURVEY	SURVEYED	BY	DATE
NOTE BOOK	PLOTTED		
NO.	TEMPLATE		
	AREAS		
	AREAS CHECKED		

Plot Date: 7/8/2006
Plot Time: 3:36:47 PM
Plotted By: basmaldi
Pen Table: ldot.tbl
Filename: X:\0303\Construction plans\236_xsinfinal.dgn

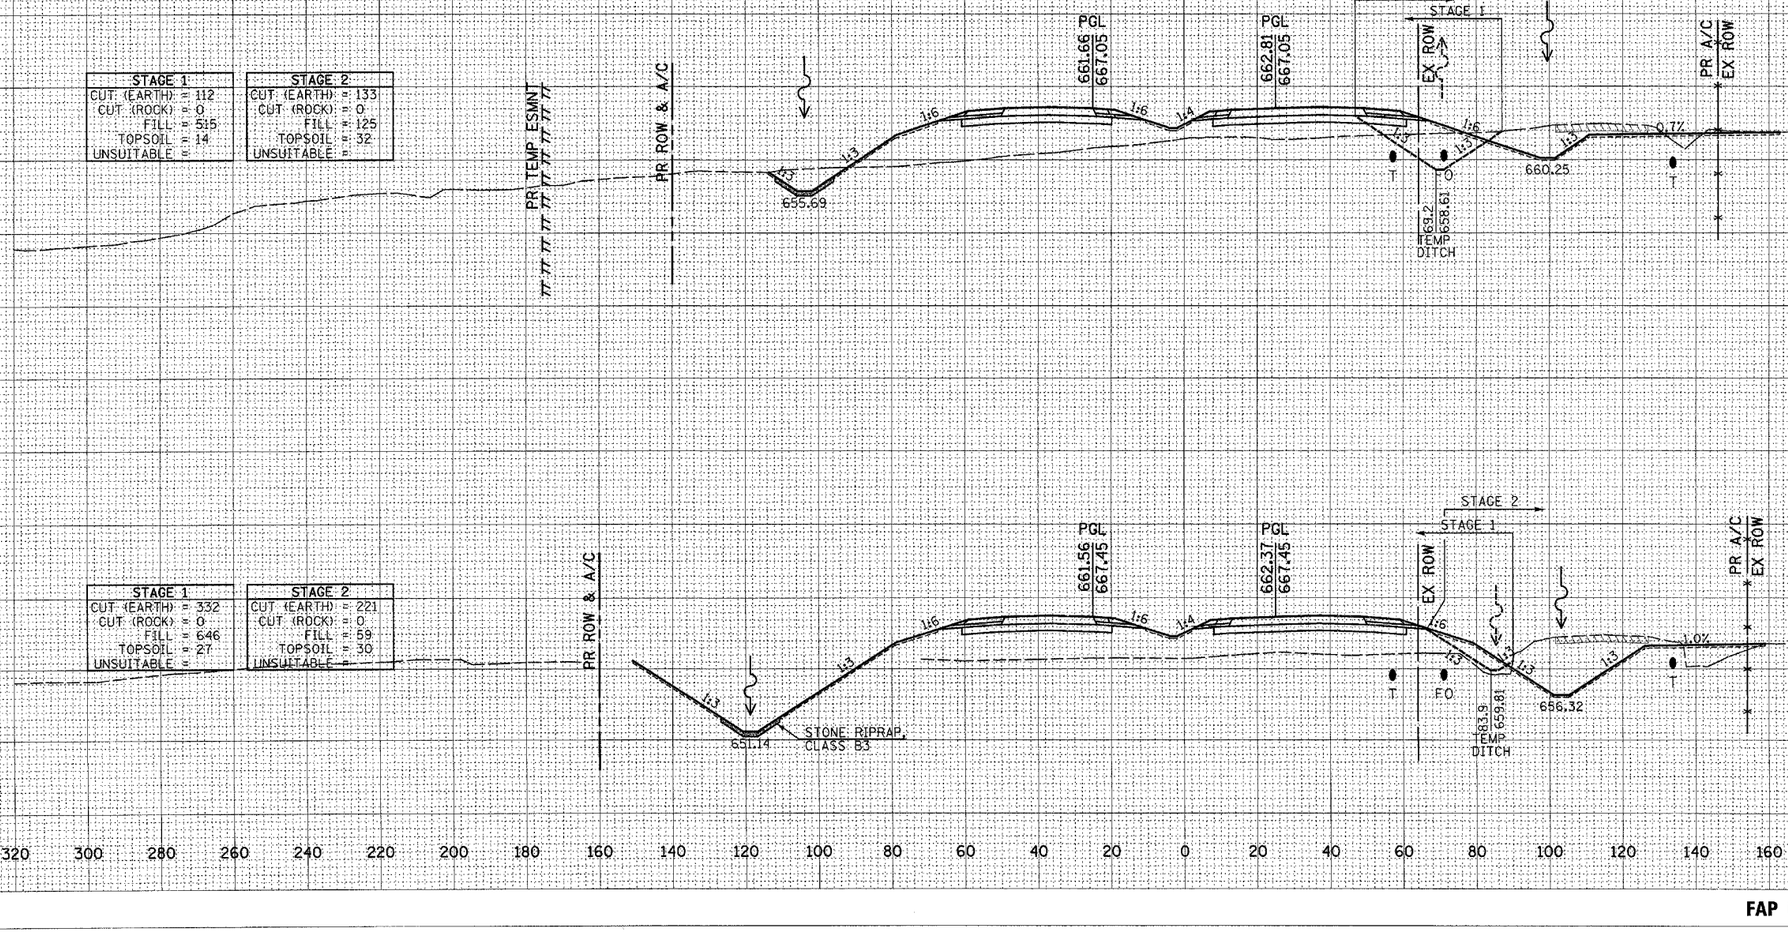

FAP ROUTE 315 (IL 336) CROSS SECTIONS STA 73+00.00 TO 74+00.00

F.A.P. RTE.	SECTION	COUNTY	TOTAL SHEETS	SHEET NO.
315	(34-6,55-1)	HANCOCK/ McDONOUGH	433	365
STA. 74+15.54		TO STA. 75+00.00		
FED. ROAD DIST. NO.	ILLINOIS	FED. AID PROJECT		
STATE CONTRACT NO. 68206				

FINAL SURVEY — NOTE BOOK — NO. — SURVEYED — PLOTTED — TEMPLATE — AREAS — AREAS CHECKED — BY — DATE

ORIGINAL SURVEY — NOTE BOOK — NO. — SURVEYED — PLOTTED — TEMPLATE — AREAS — AREAS CHECKED — BY — DATE

STAGE 1		STAGE 2	
CUT (EARTH) =	182	CUT (EARTH) =	62
CUT (ROCK) =	0	CUT (ROCK) =	0
FILL =	522	FILL =	123
TOPSOIL =	34	TOPSOIL =	27
UNSUITABLE =		UNSUITABLE =	

PR ROW & A/C
660.01 FR #3
664.81
659.97
656.19
PGL 662.64 666.65
PGL 663.06 666.65
STAGE 2
STAGE 1
EX ROW
661.25
PR A/C
EX ROW
PR TEMP ESMNT
173.6 657.87 TEMP DITCH
75+00.00

PR TEMP ESMNT
656.58 656.58 FR #3
PR ROW & A/C
655.76
PGL 661.72 666.98
PGL 662.34 666.98
STAGE 2
STAGE 1
EX ROW
660.41
PR A/C
EX ROW
PR TEMP ESMNT
173.0 658.23 TEMP DITCH
74+15.54

FAP ROUTE 315 (IL 336) CROSS SECTIONS STA 74+15.54 TO 75+00.00

Plot Date: 7/8/2006
Plot Time: 3:36:48 PM
Plotted By: bschmidt
Pen Tables: (ctrl.tbl)
Filename: h:\2007\33\cadd\1\construction_plans\33s_xsmidnite.dgn

F.A.P. RTE.	SECTION	COUNTY	TOTAL SHEETS	SHEET NO.
315	(34-6,55-1)	HANCOCK/ McDONOUGH	433	366
STA. 76+00.00		TO STA. 77+70.81		
FED. ROAD DIST. NO.	ILLINOIS	FED. AID PROJECT		

STATE CONTRACT NO. 68206

MATCHLINE THIS SHEET

MATCHLINE THIS SHEET

77+70.81

77+00.00

76+00.00

STAGE 1	
CUT (EARTH) =	432
CUT (ROCK) =	0
FILL =	405
TOPSOIL =	76
UNSUITABLE =	

STAGE 2	
CUT (EARTH) =	108
CUT (ROCK) =	0
FILL =	193
TOPSOIL =	28
UNSUITABLE =	

STAGE 1	
CUT (EARTH) =	236
CUT (ROCK) =	0
FILL =	266
TOPSOIL =	33
UNSUITABLE =	

STAGE 2	
CUT (EARTH) =	53
CUT (ROCK) =	0
FILL =	123
TOPSOIL =	27
UNSUITABLE =	

FAP ROUTE 315 (IL 336) CROSS SECTIONS STA 76+00.00 TO 77+70.81

Plot Date: 8/20/2006
Plot Time: 12:50:28 PM
Plotted By: sdonahue
Pen Tables: tdot.tbl
Filename: I:\0233\Cad\1construction_plans\25x_xsmonthly.dgn

F.A.P. RTE.	SECTION	COUNTY	TOTAL SHEETS	SHEET NO.
315	(34-6,55-1)	HANCOCK/ McDONOUGH	433	367
STA. 78+00.00		TO STA. 79+00.00		
FED. ROAD DIST. NO.	ILLINOIS	FED. AID PROJECT		

STATE CONTRACT NO. 68206

FINAL SURVEY — NOTE BOOK — NO. — SURVEYED — PLOTTED — TEMPLATE — AREAS — AREAS CHECKED — BY — DATE

ORIGINAL SURVEY — NOTE BOOK — NO. — SURVEYED — PLOTTED — TEMPLATE — AREAS — AREAS CHECKED — BY — DATE

Plot Date= 8/20/2006
Plot Time= 12:50:28 PM
Plotted By= sdonohue
Plot Scale= 1"=10'H 1"=10'V
Filename= I:\03033\road*\construction_plans\236_xsmdmlines.dgn

79+00.00

STAGE 1	
CUT (EARTH)	= 224
CUT (ROCK)	= 0
FILL	= 1038
TOPSOIL	= 54
UNSUITABLE	=

STAGE 2	
CUT (EARTH)	= 153
CUT (ROCK)	= 0
FILL	= 243
TOPSOIL	= 25
UNSUITABLE	=

PR ROW — FR #3 — PR A/C — PGL 659.95 665.54 — PGL 662.17 665.54 — STAGE 2 — STAGE 1 — EX ROW — PR A/C — EX ROW — PR TEMP ESMNT

652.73 660.91 — 650.97 — STONE RIPRAP, CLASS B3 — 657.81 — 656.78 — T — FO — T651 654.80 TEMP DITCH

78+00.00

STAGE 1	
CUT (EARTH)	= 445
CUT (ROCK)	= 0
FILL	= 125
TOPSOIL	= 40
UNSUITABLE	=

STAGE 2	
CUT (EARTH)	= 150
CUT (ROCK)	= 0
FILL	= 220
TOPSOIL	= 27
UNSUITABLE	=

PR ROW — FR #3 — PR A/C — PGL 662.91 665.71 — PGL 663.54 665.71 — STAGE 2 — STAGE 1 — EX ROW — PR A/C — EX ROW — PR TEMP ESMNT

662.31 661.76 — 657.62 — 658.44 — 658.36 — T — FO — T651 655.64 TEMP DITCH

FAP ROUTE 315 (IL 336) CROSS SECTIONS STA 78+00.00 TO 79+00.00

F.A.P. RTE.	SECTION	COUNTY	TOTAL SHEETS	SHEET NO.
315	(34-6,55-1)	HANCOCK/ McDONOUGH	433	368
STA. 80+00.00		TO STA. 81+00.00		
FED. ROAD DIST. NO.	ILLINOIS	FED. AID PROJECT		

STATE CONTRACT NO. 68206

STAGE 1	
CUT (EARTH) =	620
CUT (ROCK) =	0
FILL =	1283
TOPSOIL =	57
UNSUITABLE =	

STAGE 2	
CUT (EARTH) =	295
CUT (ROCK) =	0
FILL =	271
TOPSOIL =	28
UNSUITABLE =	

PR ROW
646.30
660.86
FR #3
PR A/C
645.95
659.11
1:23.8
PGL
661.11
665.41
PGL
663.04
665.41
STAGE 2
STAGE 1
EX ROW
666.3
663.76
TEMP DITCH
654.00
PR A/C
EX ROW
PR TEMP ESMNT
2.0%

81+00.00

STAGE 1	
CUT (EARTH) =	568
CUT (ROCK) =	0
FILL =	237
TOPSOIL =	48
UNSUITABLE =	

STAGE 2	
CUT (EARTH) =	227
CUT (ROCK) =	0
FILL =	245
TOPSOIL =	28
UNSUITABLE =	

PR ROW
660.68
660.29
FR #3
PR A/C
644.32
STONE RIPRAP, CLASS B3
657.19
1:11.4
PGL
661.76
665.44
PGL
661.68
665.44
STAGE 2
STAGE 1
EX ROW
667.8
654.15
TEMP DITCH
655.21
PR A/C
EX ROW
PR TEMP ESMNT
2.0%

80+00.00

20'
10'

FAP ROUTE 315 (IL 336) CROSS SECTIONS STA 80+00.00 TO 81+00.00

FINAL SURVEY NOTE BOOK NO.
SURVEYED PLOTTED TYPED AREAS AREAS CHECKED BY DATE

ORIGINAL SURVEY NOTE BOOK NO.
SURVEYED PLOTTED TYPED AREAS AREAS CHECKED BY DATE

Plot Date: 7/18/2006
Plot Time: 3:45:50 PM
Plotted By: bschmidt
Pen Table: idot.tbl
Filename: I:\0303\cadd\construction_plans\236_xsmallfile.dgn

F.A.P. RTE.	SECTION	COUNTY	TOTAL SHEETS	SHEET NO.
315	(34-6,55-1)	HANCOCK/ McDONOUGH	433	369
STA. 82+00.00		TO STA. 83+00.00		
FED. ROAD DIST. NO.	ILLINOIS	FED. AID PROJECT		
STATE CONTRACT NO. 68206				

STAGE 1	STAGE 2
CUT (EARTH) = 210	CUT (EARTH) = 182
CUT (ROCK) = 0	CUT (ROCK) = 0
FILL = 708	FILL = 119
TOPSOIL = 37	TOPSOIL = 25
UNSUITABLE =	UNSUITABLE =

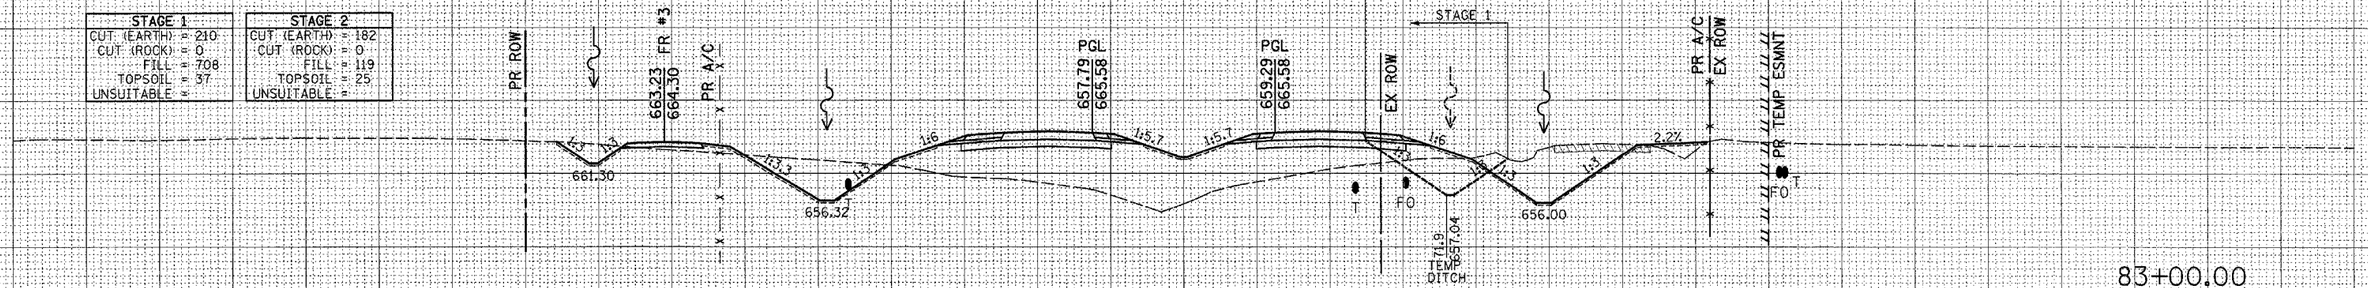

STAGE 1	STAGE 2
CUT (EARTH) = 456	CUT (EARTH) = 234
CUT (ROCK) = 0	CUT (ROCK) = 0
FILL = 858	FILL = 184
TOPSOIL = 44	TOPSOIL = 25
UNSUITABLE =	UNSUITABLE =

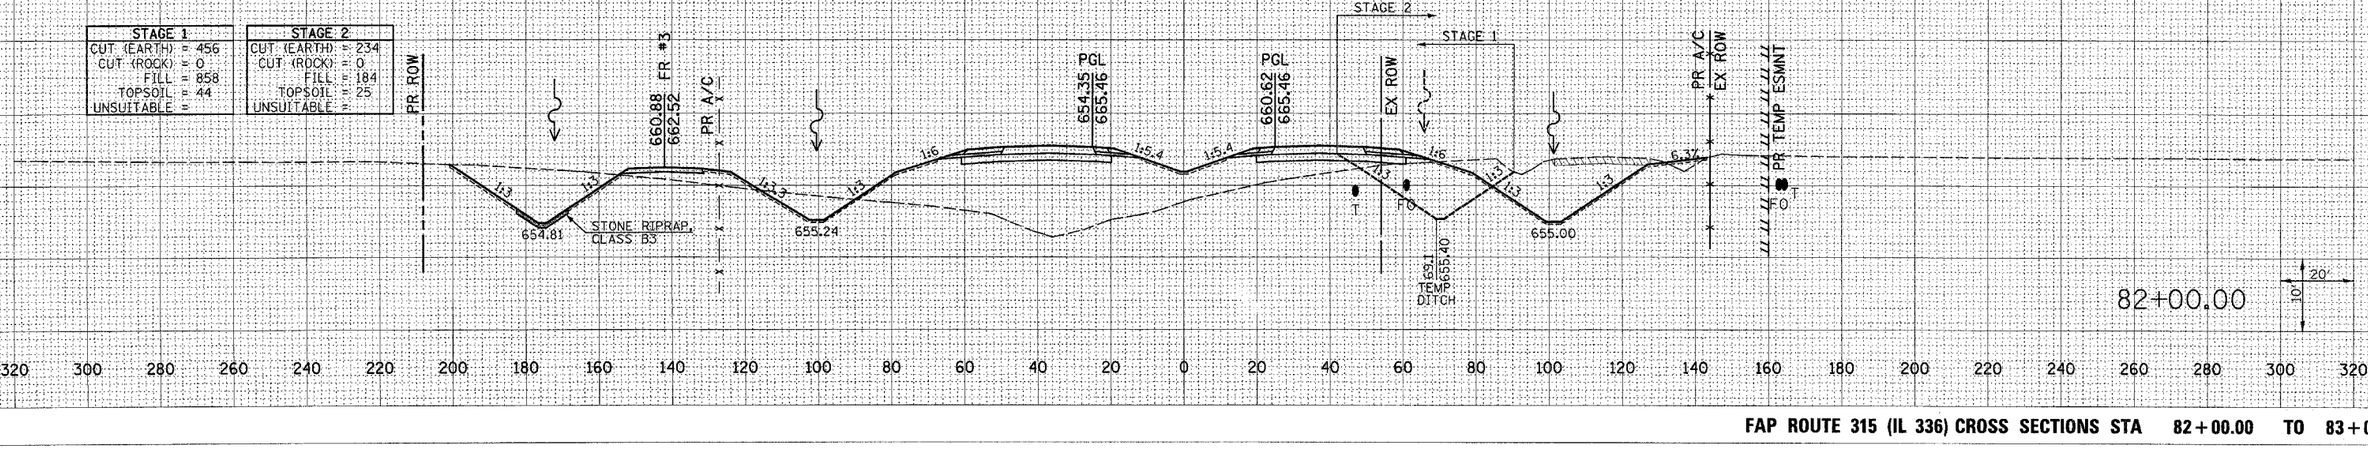

FAP ROUTE 315 (IL 336) CROSS SECTIONS STA 82+00.00 TO 83+00.00

FINAL SURVEY | NOTE BOOK | NO. | SURVEYED | PLOTTED | TEMPLATE | AREAS | AREAS CHECKED | BY | DATE

ORIGINAL SURVEY | NOTE BOOK | NO. | SURVEYED | PLOTTED | TEMPLATE | AREAS | AREAS CHECKED | BY | DATE

Plot Date: 7/18/2006
Plot Time: 3:36:59PM
Plotted By: bschmidt
Pen Table: hdot.tbl
Filename: L:\2006\construction_plans\336_xsmonline.dgn

F.A.P. RTE.	SECTION	COUNTY	TOTAL SHEETS	SHEET NO.
315	(34-6,55-1)	HANCOCK/ McDONOUGH	433	370
STA. 84+00.00		TO STA. 84+00.00		
FED. ROAD DIST. NO.	ILLINOIS	FED. AID PROJECT		

STATE CONTRACT NO. 68206

FINAL SURVEY	SURVEYED	BY	DATE
NOTE BOOK	PLOTTED		
NO.	TEMPLATE		
	AREAS		
	AREAS CHECKED		

ORIGINAL SURVEY	SURVEYED	BY	DATE
NOTE BOOK	PLOTTED		
NO.	TEMPLATE		
	AREAS		
	AREAS CHECKED		

Plot Dates 7/8/2006
Plot Times 3:36:15 PM
Plotted By bsetmlot
Pen Tables Idot.tbl
Filename I:\07003\Location\construction plans\236_xsmainline.dgn

STAGE 1		STAGE 2	
CUT (EARTH)	= 188	CUT (EARTH)	= 162
CUT (ROCK)	= 0	CUT (ROCK)	= 0
FILL	= 450	FILL	= 76
TOPSOIL	= 37	TOPSOIL	= 27
UNSUITABLE	= 0	UNSUITABLE	= 0

PR ROW
664.29
665.77
FR #3
PR A/C
661.64
665.77
PGL
659.85
665.77
PGL
STAGE 2
STAGE 1
EX ROW
PR A/C
EX ROW
PR TEMP ESMNT
661.66
656.72
656.40
FO
FO
71.9
TEMP
DITCH
658.69
84+00.00
20'
10'

FAP ROUTE 315 (IL 336) CROSS SECTIONS STA 84+00.00 TO 84+00.00

F.A.P. RTE.	SECTION	COUNTY	TOTAL SHEETS	SHEET NO.
315	(34-6,55-1)	HANCOCK/ McDONOUGH	433	371
STA. 85+00.00		TO STA. 86+00.00		
FED. ROAD DIST. NO.	ILLINOIS	FED. AID PROJECT		
		STATE CONTRACT NO. 68206		

FINAL SURVEY — NOTE BOOK — NO. — SURVEYED — PLOTTED — TEMPLATE — AREAS — AREAS CHECKED — BY — DATE

ORIGINAL SURVEY — NOTE BOOK — NO. — SURVEYED — PLOTTED — TEMPLATE — AREAS — AREAS CHECKED — BY — DATE

Plot Date: 7/18/2006
Plot Time: 3:36:52 PM
Plotted By: bschmidt
Pen Table: tech15
Filename: L:\07033\cadd\construction plans\236_xsmodified.dgn

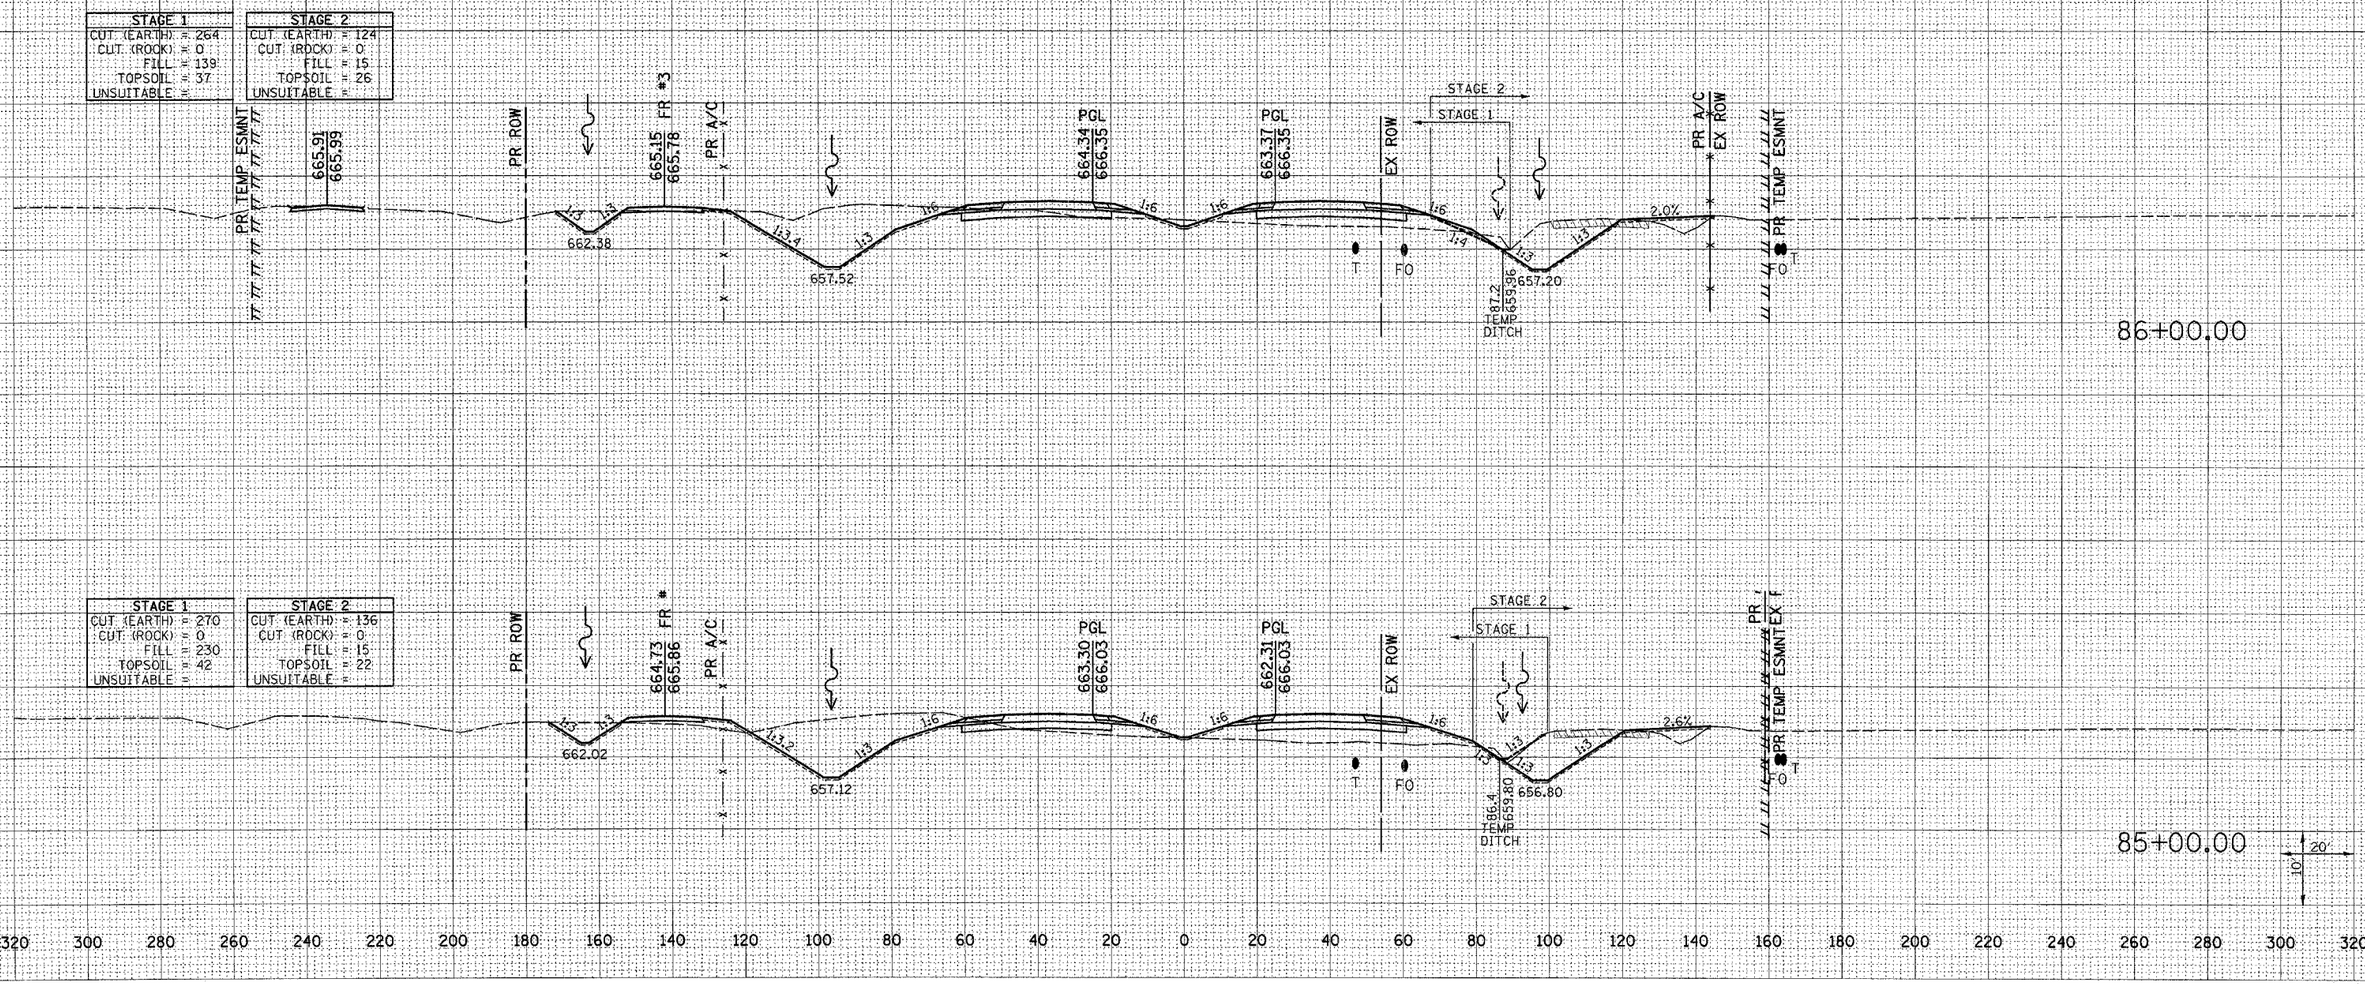

FAP ROUTE 315 (IL 336) CROSS SECTIONS STA 85+00.00 TO 86+00.00

F.A.P. RTE.	SECTION	COUNTY	TOTAL SHEETS	SHEET NO.
315	(34-6,55-1)	HANCOCK/ McDONOUGH	433	372
STA. 86+33.05		TO STA. 87+00.00		
FED. ROAD DIST. NO.	ILLINOIS	FED. AID PROJECT		

STATE CONTRACT NO. 68206

STAGE 1	
CUT (EARTH) =	292
CUT (ROCK) =	0
FILL =	143
TOPSOIL =	4
UNSUITABLE =	

STAGE 2	
CUT (EARTH) =	121
CUT (ROCK) =	0
FILL =	6
TOPSOIL =	56
UNSUITABLE =	

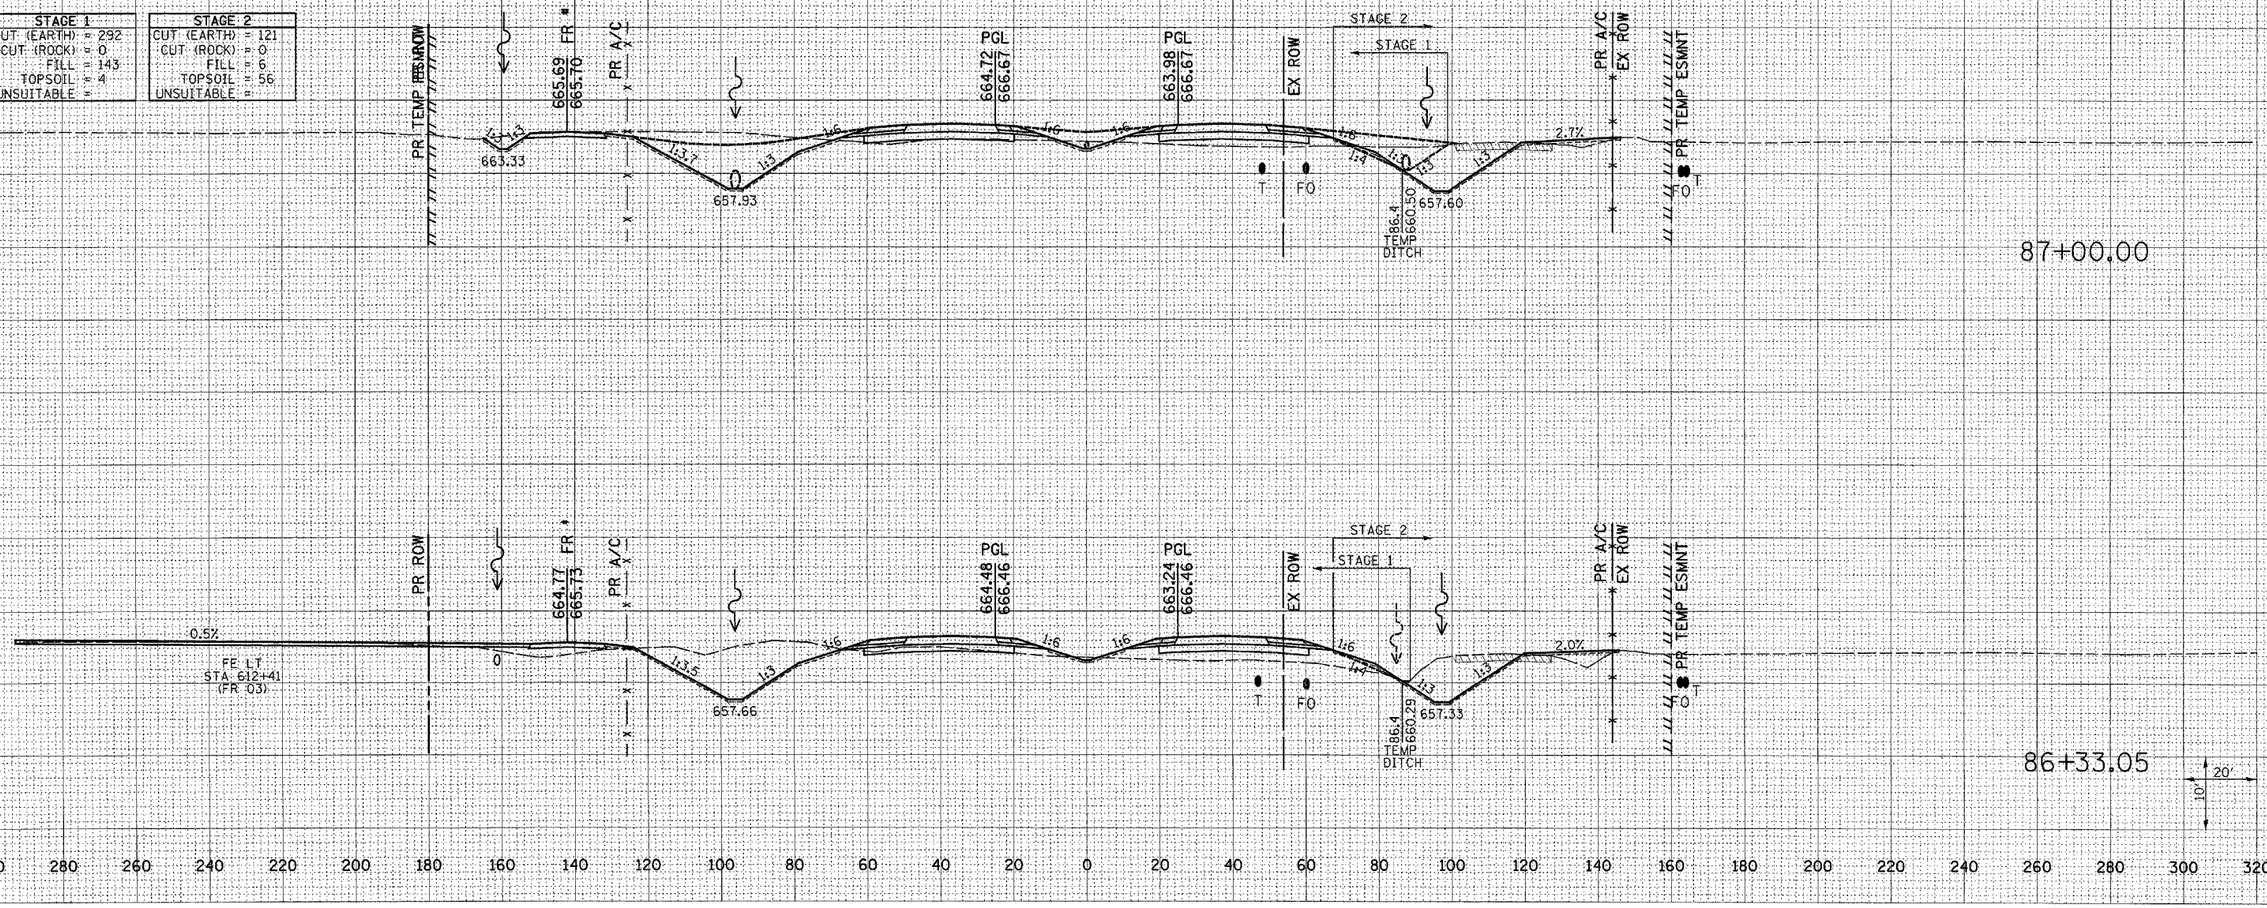

FAP ROUTE 315 (IL 336) CROSS SECTIONS STA 86+33.05 TO 87+00.00

FINAL SURVEY	SURVEYED	BY
NOTE BOOK	PLOTTED	DATE
NO.	TEMPLATE	
	AREAS	
	AREAS CHECKED	

ORIGINAL SURVEY	SURVEYED	BY
NOTE BOOK	PLOTTED	DATE
NO.	TEMPLATE	
	AREAS	
	AREAS CHECKED	

Plot Date: 7/18/2006
Plot Time: 3:36:53 PM
Plotted By: dschmidt
Pen Table: dot1.tbl
Filename: h:\05333\const\1construction_plans\236_xsmainline.dgn

F.A.P. RTE.	SECTION	COUNTY	TOTAL SHEETS	SHEET NO.
315	(34-6,55-1)	HANCOCK/ McDONOUGH	433	373
STA. 88+00.00		TO STA. 88+32.06		
FED. ROAD DIST. NO.	ILLINOIS	FED. AID PROJECT		
STATE CONTRACT NO. 68206				

FINAL SURVEY	BY	DATE
NOTE BOOK	SURVEYED	
NO.	PLOTTED	
	TEMPLATE	
	AREAS	
	AREAS CHECKED	

ORIGINAL SURVEY	BY	DATE
NOTE BOOK	SURVEYED	
NO.	PLOTTED	
	TEMPLATE	
	AREAS	
	AREAS CHECKED	

STAGE 1	
CUT (EARTH) =	235
CUT (ROCK) =	0
FILL =	104
TOPSOIL =	34
UNSUITABLE =	

STAGE 2	
CUT (EARTH) =	121
CUT (ROCK) =	0
FILL =	18
TOPSOIL =	26
UNSUITABLE =	

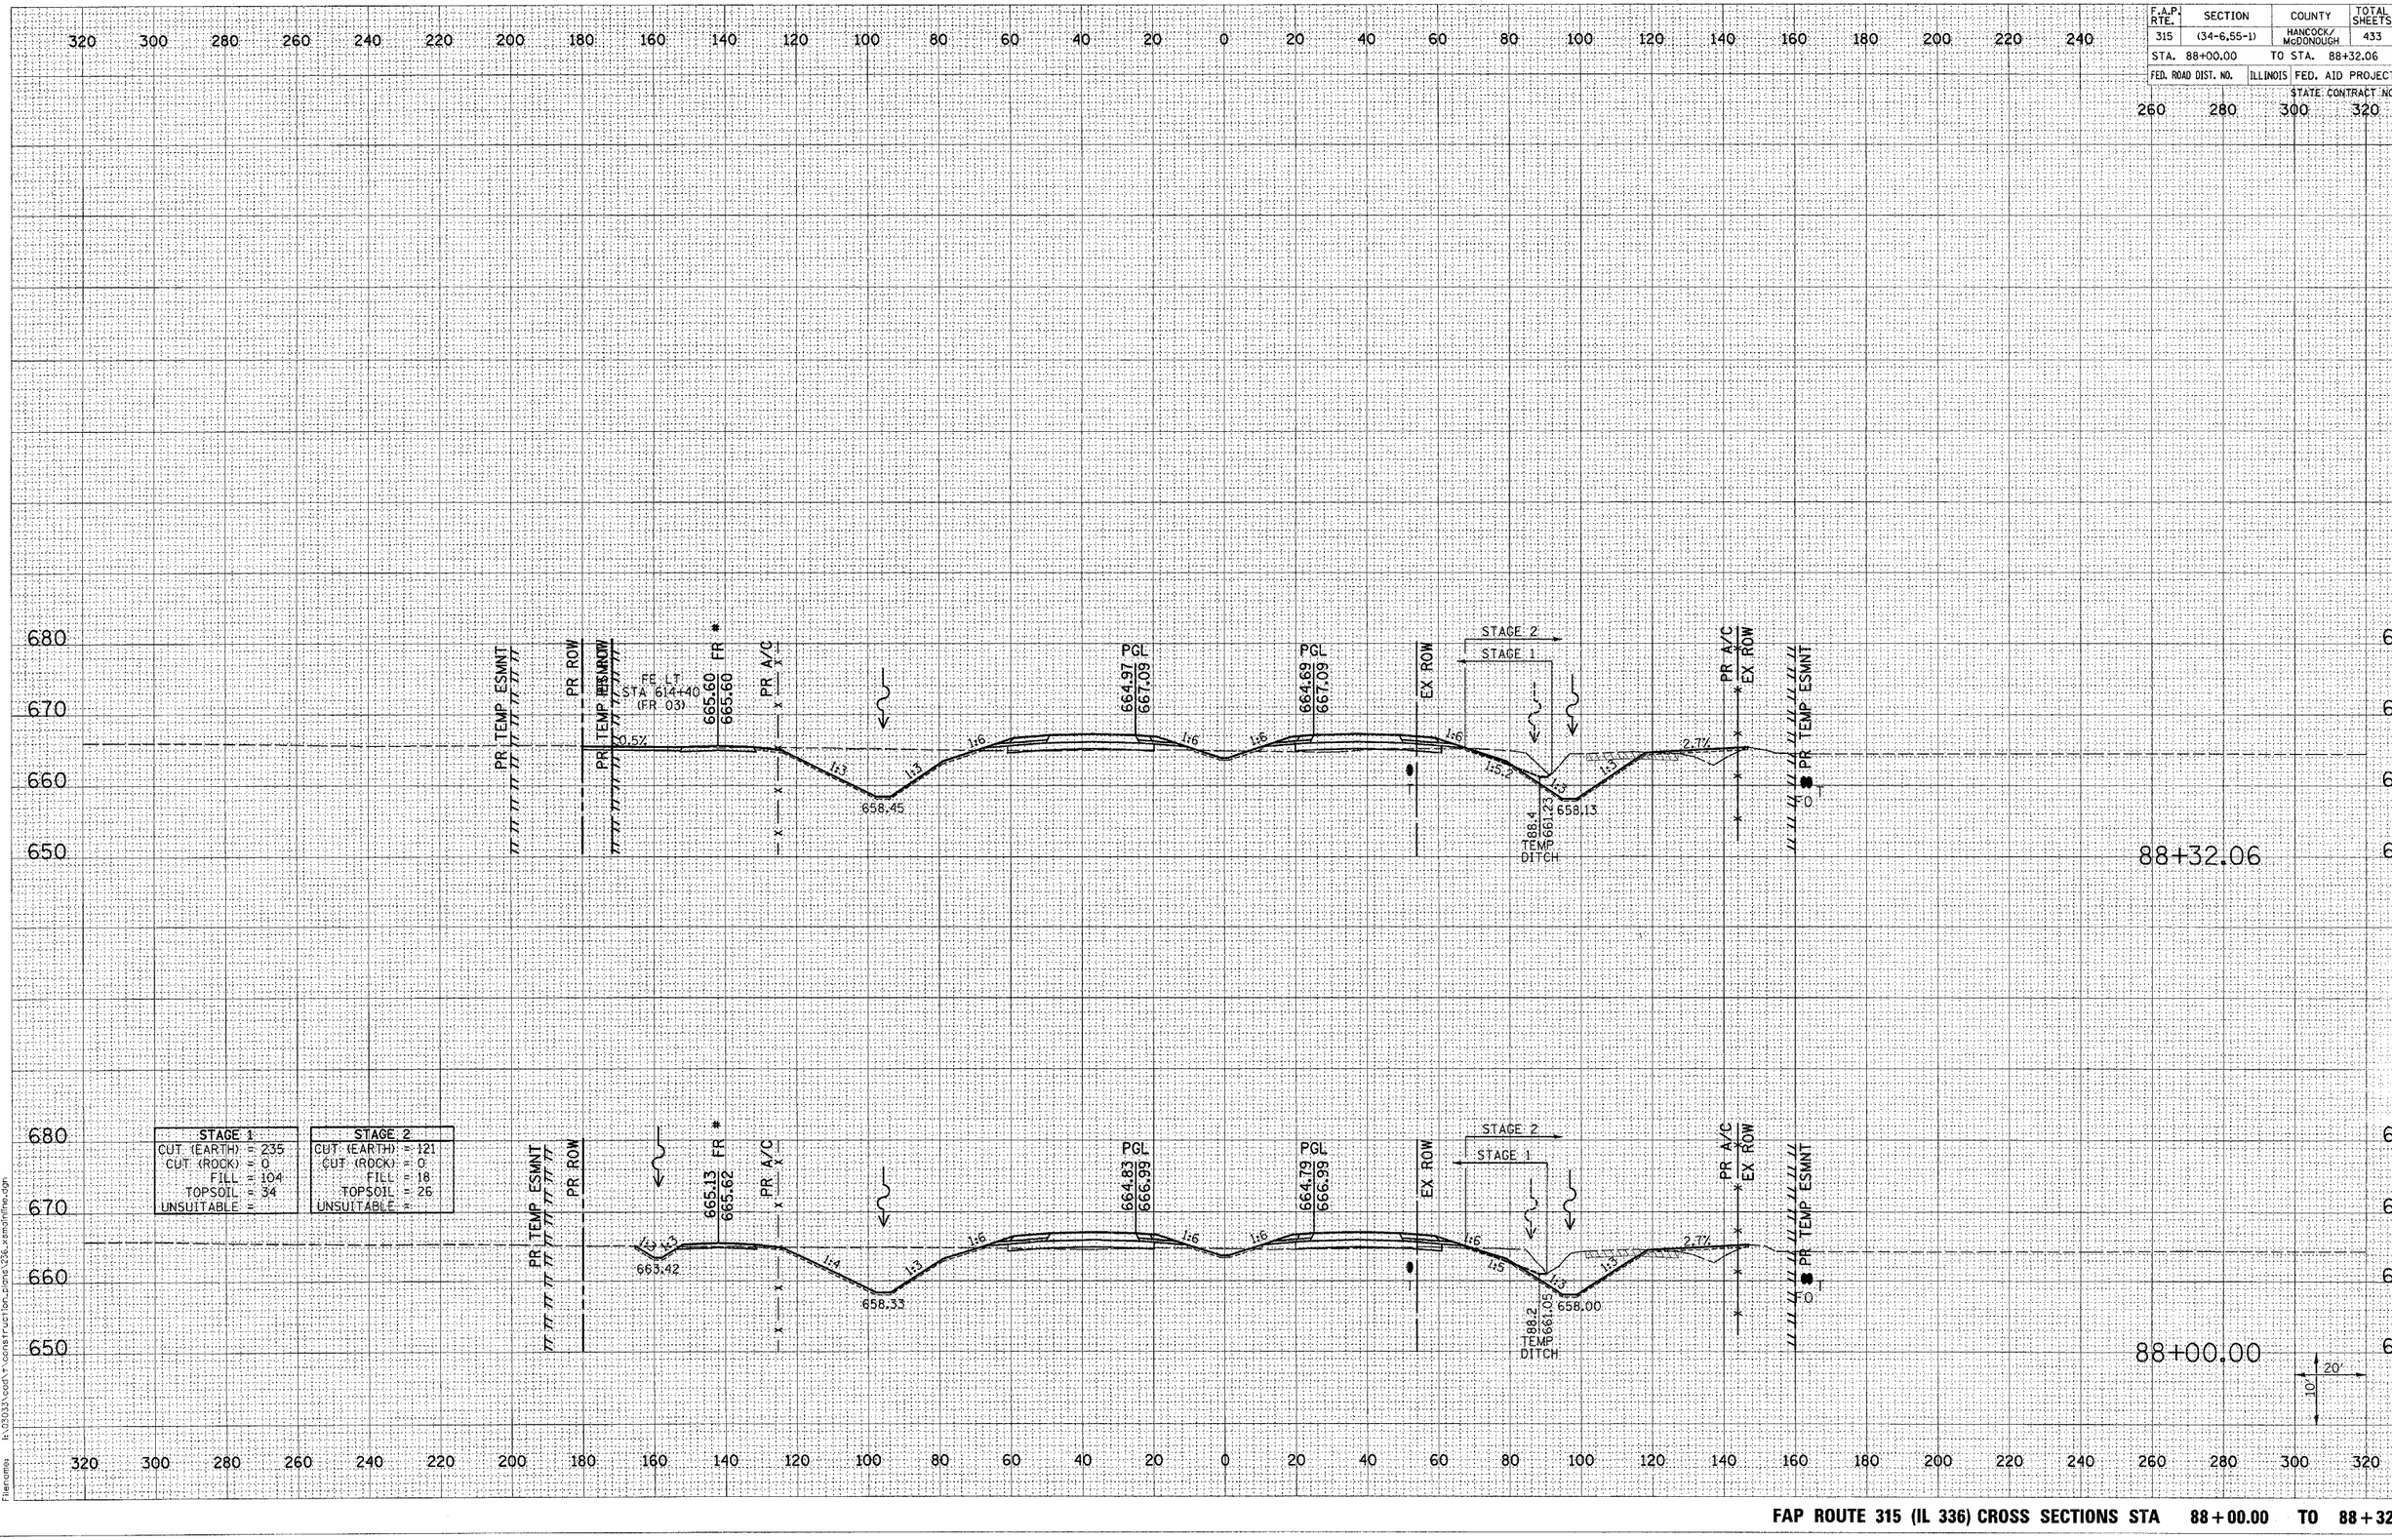

Plot Date: 7/18/2006
Plot Time: 3:36:53 PM
Plotted By: bschmidt
Pen Table: hdot.tbl
Filename: I:\2003\construction_plans\236_xsmainline.dgn

FAP ROUTE 315 (IL 336) CROSS SECTIONS STA 88+00.00 TO 88+32.06

F.A.P. RTE.	SECTION	COUNTY	TOTAL SHEETS	SHEET NO.
315	(34-6,55-1)	HANCOCK/ McDONOUGH	433	374
STA. 88+76.40		TO STA. 89+00.00		
FED. ROAD DIST. NO.	ILLINOIS	FED. AID PROJECT		
		STATE CONTRACT NO. 68206		

STAGE 1	
CUT (EARTH) =	188
CUT (ROCK) =	0
FILL =	94
TOPSOIL =	24
UNSUITABLE =	

STAGE 2	
CUT (EARTH) =	118
CUT (ROCK) =	0
FILL =	12
TOPSOIL =	26
UNSUITABLE =	

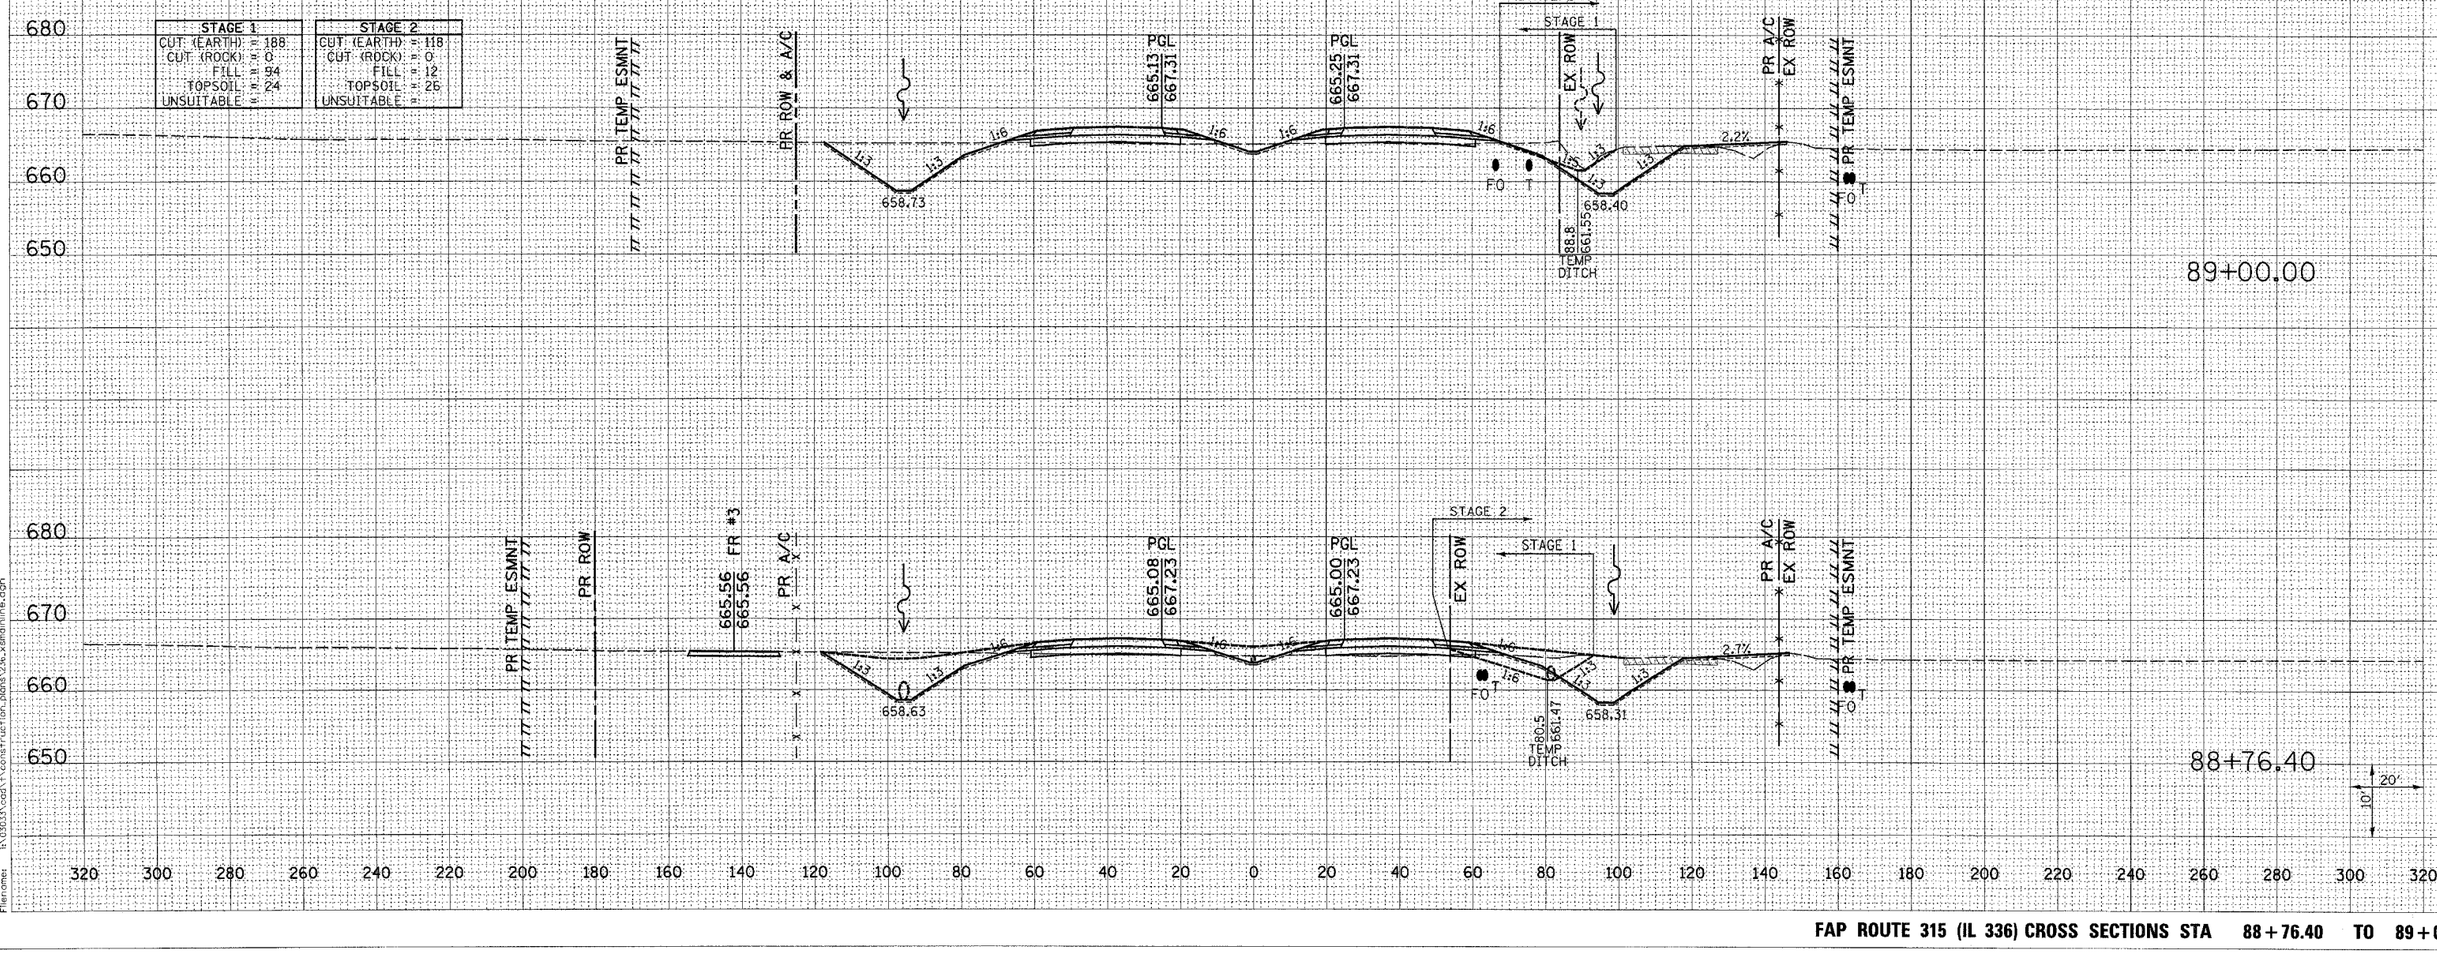

FAP ROUTE 315 (IL 336) CROSS SECTIONS STA 88+76.40 TO 89+00.00

FINAL SURVEY — NOTE BOOK — NO. — SURVEYED — PLOTTED — TEMPLATE — AREAS — AREAS CHECKED — BY — DATE

ORIGINAL SURVEY — NOTE BOOK — NO. — SURVEYED — PLOTTED — TEMPLATE — AREAS — AREAS CHECKED — BY — DATE

Plot Date: 7/8/2006
Plot Time: 3:36:54 PM
Plotted By: bachmidt
Font Tables: Idot.ctb
Filename: k:\10531.oda\r\construction_plans\315_xsendpnlfnl.dgn

F.A.P. RTE.	SECTION	COUNTY	TOTAL SHEETS	SHEET NO.
315	(34-6,55-1)	HANCOCK/ McDONOUGH	433	375
STA. 90+00.00		TO STA. 91+00.00		
FED. ROAD DIST. NO.	ILLINOIS	FED. AID PROJECT		
		STATE CONTRACT NO. 68206		

FINAL SURVEY	BY	DATE
NOTE BOOK	SURVEYED	
NO.	PLOTTED	
	TEMPLATE	
	AREAS	
	AREAS CHECKED	

STAGE 1	
CUT (EARTH) =	161
CUT (ROCK) =	0
FILL =	145
TOPSOIL =	23
UNSUITABLE =	0

STAGE 2	
CUT (EARTH) =	124
CUT (ROCK) =	0
FILL =	10
TOPSOIL =	26
UNSUITABLE =	

STAGE 1	
CUT (EARTH) =	163
CUT (ROCK) =	0
FILL =	139
TOPSOIL =	23
UNSUITABLE =	

STAGE 2	
CUT (EARTH) =	127
CUT (ROCK) =	0
FILL =	9
TOPSOIL =	26
UNSUITABLE =	

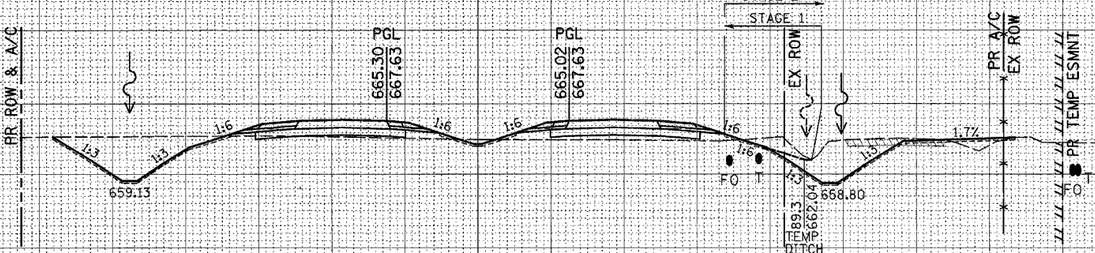

Plot Date: 7/8/2006
Plot Time: 3:36:55 PM
Plotted By: bschmidt
Pen Table: ldot.tbl
Filename: I:\2005\11\construction plans\236_xsandfinal.dgn

FAP ROUTE 315 (IL 336) CROSS SECTIONS STA 90+00.00 TO 91+00.00

F.A.P. RTE.	SECTION	COUNTY	TOTAL SHEETS	SHEET NO.
315	(34-6,55-1)	HANCOCK/ McDONOUGH	433	376
STA. 92+00.00		TO STA. 93+00.00		
FED. ROAD DIST. NO.	ILLINOIS	FED. AID PROJECT		

STATE CONTRACT NO. 68206

FINAL SURVEY	SURVEYED	BY	DATE
NOTE BOOK	PLOTTED		
NO.	TEMPLATE		
	AREAS		
	AREAS CHECKED		

STAGE 1	
CUT (EARTH) =	139
CUT (ROCK) =	0
FILL =	172
TOPSOIL =	23
UNSUITABLE =	

STAGE 2	
CUT (EARTH) =	149
CUT (ROCK) =	0
FILL =	3
TOPSOIL =	26
UNSUITABLE =	

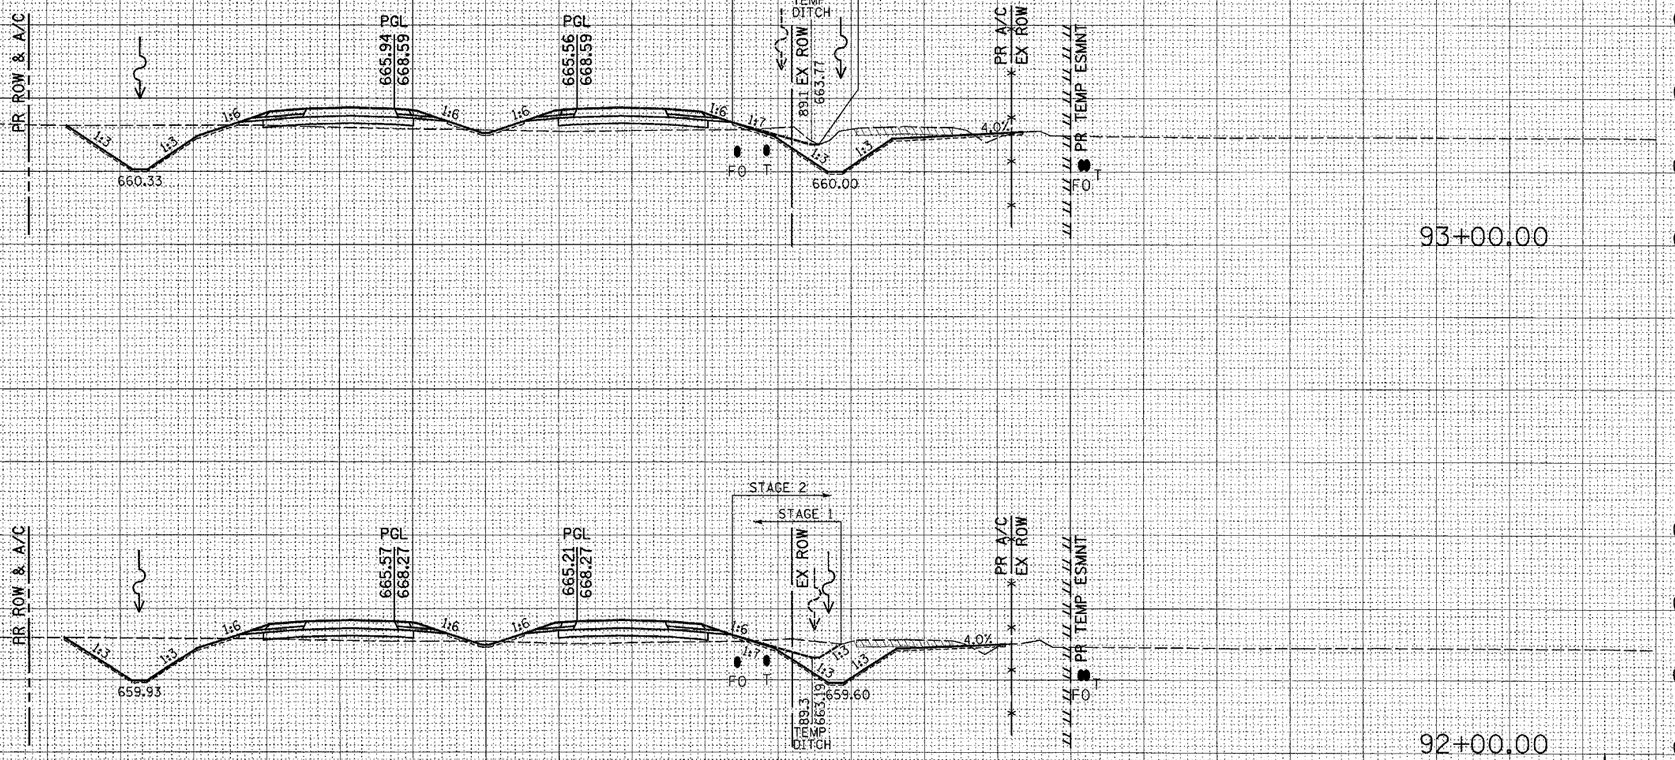

STAGE 1	
CUT (EARTH) =	160
CUT (ROCK) =	0
FILL =	177
TOPSOIL =	23
UNSUITABLE =	

STAGE 2	
CUT (EARTH) =	141
CUT (ROCK) =	0
FILL =	4
TOPSOIL =	25
UNSUITABLE =	

ORIGINAL SURVEY	SURVEYED	BY	DATE
NOTE BOOK	PLOTTED		
NO.	TEMPLATE		
	AREAS		
	AREAS CHECKED		

Plot Date: 7/18/2006
Plot Time: 3:36:56 PM
Plotted By: bschmidt
Pen Table: default
Filename: N:\2003\construction_plans\236_xsmallmap.dgn

FAP ROUTE 315 (IL 336) CROSS SECTIONS STA 92+00.00 TO 93+00.00

F.A.P. RTE.	SECTION	COUNTY	TOTAL SHEETS	SHEET NO.
315	(34-6,55-1)	HANCOCK/ McDONOUGH	433	377
STA. 94+00.00		TO STA. 95+00.00		
FED. ROAD DIST. NO.	ILLINOIS	FED. AID PROJECT		

STATE CONTRACT NO. 68206

FINAL SURVEY NOTE BOOK NO.
SURVEYED PLOTTED TEMPLATE AREAS AREAS CHECKED
BY DATE

ORIGINAL SURVEY NOTE BOOK NO.
SURVEYED PLOTTED TEMPLATE AREAS AREAS CHECKED
BY DATE

Plot Date: 7/8/2006
Plot Time: 3:36:56 PM
Plotted By: bacmillat
Pen Tables Used: ...
Filename: ...\0633\cadd\Construction_plans\25s_xsmdistline.dgn

95+00.00

STAGE 1	
CUT (EARTH) =	140
CUT (ROCK) =	0
FILL =	155
TOPSOIL =	23
UNSUITABLE =	

STAGE 2	
CUT (EARTH) =	135
CUT (ROCK) =	0
FILL =	4
TOPSOIL =	25
UNSUITABLE =	

PR ROW & A/C
PGL 666.78 669.23
PGL 666.43 669.23
STAGE 2
STAGE 1
EX. ROW
PR A/C
EX ROW
PR TEMP ESMNT
FO T
1:3 1:3 1:6 1:6 1:6 1:6 1:7 1:3 4.0%
661.13
660.80
90.2
664.22

94+00.00

STAGE 1	
CUT (EARTH) =	133
CUT (ROCK) =	0
FILL =	183
TOPSOIL =	23
UNSUITABLE =	

STAGE 2	
CUT (EARTH) =	151
CUT (ROCK) =	0
FILL =	2
TOPSOIL =	25
UNSUITABLE =	

PR ROW & A/C
PGL 666.27 668.91
PGL 665.88 668.91
STAGE 2
STAGE 1
EX. ROW
PR A/C
EX ROW
PR TEMP ESMNT
FO T
1:3 1:3 1:6 1:6 1:6 1:6 1:7 1:3 4.0%
660.73
660.40
89.9
663.99

10' 20'

FAP ROUTE 315 (IL 336) CROSS SECTIONS STA 94+00.00 TO 95+00.00

F.A.P. RTE.	SECTION	COUNTY	TOTAL SHEETS	SHEET NO.
315	(34-6,55-1)	HANCOCK/ McDONOUGH	433	378
STA. 96+00.00		TO STA. 97+00.00		
FED. ROAD DIST. NO.		ILLINOIS	FED. AID PROJECT	

STATE CONTRACT NO. 68206

STAGE 1		STAGE 2	
CUT (EARTH)	= 122	CUT (EARTH)	= 120
CUT (ROCK)	= 0	CUT (ROCK)	= 0
FILL	= 172	FILL	= 7
TOPSOIL	= 22	TOPSOIL	= 27
UNSUITABLE	=	UNSUITABLE	=

STAGE 1		STAGE 2	
CUT (EARTH)	= 142	CUT (EARTH)	= 125
CUT (ROCK)	= 0	CUT (ROCK)	= 0
FILL	= 133	FILL	= 5
TOPSOIL	= 22	TOPSOIL	= 25
UNSUITABLE	=	UNSUITABLE	=

FINAL SURVEY — NOTE BOOK — NO. — SURVEYED — PLOTTED — TEMPLATE — AREAS — AREAS CHECKED — BY — DATE

ORIGINAL SURVEY — NOTE BOOK — NO. — SURVEYED — PLOTTED — TEMPLATE — AREAS — AREAS CHECKED — BY — DATE

Plot Date: 7/18/2006
Plot Time: 3:35:57 PM
Plotted By: bschmidt
Pen Table: ddot.tbl
Filename: I:\2003\33-xcad\1\construction_plans\336_xsections.dgn

FAP ROUTE 315 (IL 336) CROSS SECTIONS STA 96+00.00 TO 97+00.00

F.A.P. RTE.	SECTION	COUNTY	TOTAL SHEETS	SHEET NO.
315	(34-6,55-1)	HANCOCK/ McDONOUGH	433	379
STA. 98+00.00		TO STA. 99+00.00		
FED. ROAD DIST. NO.		ILLINOIS	FED. AID PROJECT	

STATE CONTRACT NO. 68206

STAGE 1	
CUT (EARTH) =	76
CUT (ROCK) =	0
FILL =	271
TOPSOIL =	21
UNSUITABLE =	

STAGE 2	
CUT (EARTH) =	136
CUT (ROCK) =	0
FILL =	2
TOPSOIL =	26
UNSUITABLE =	

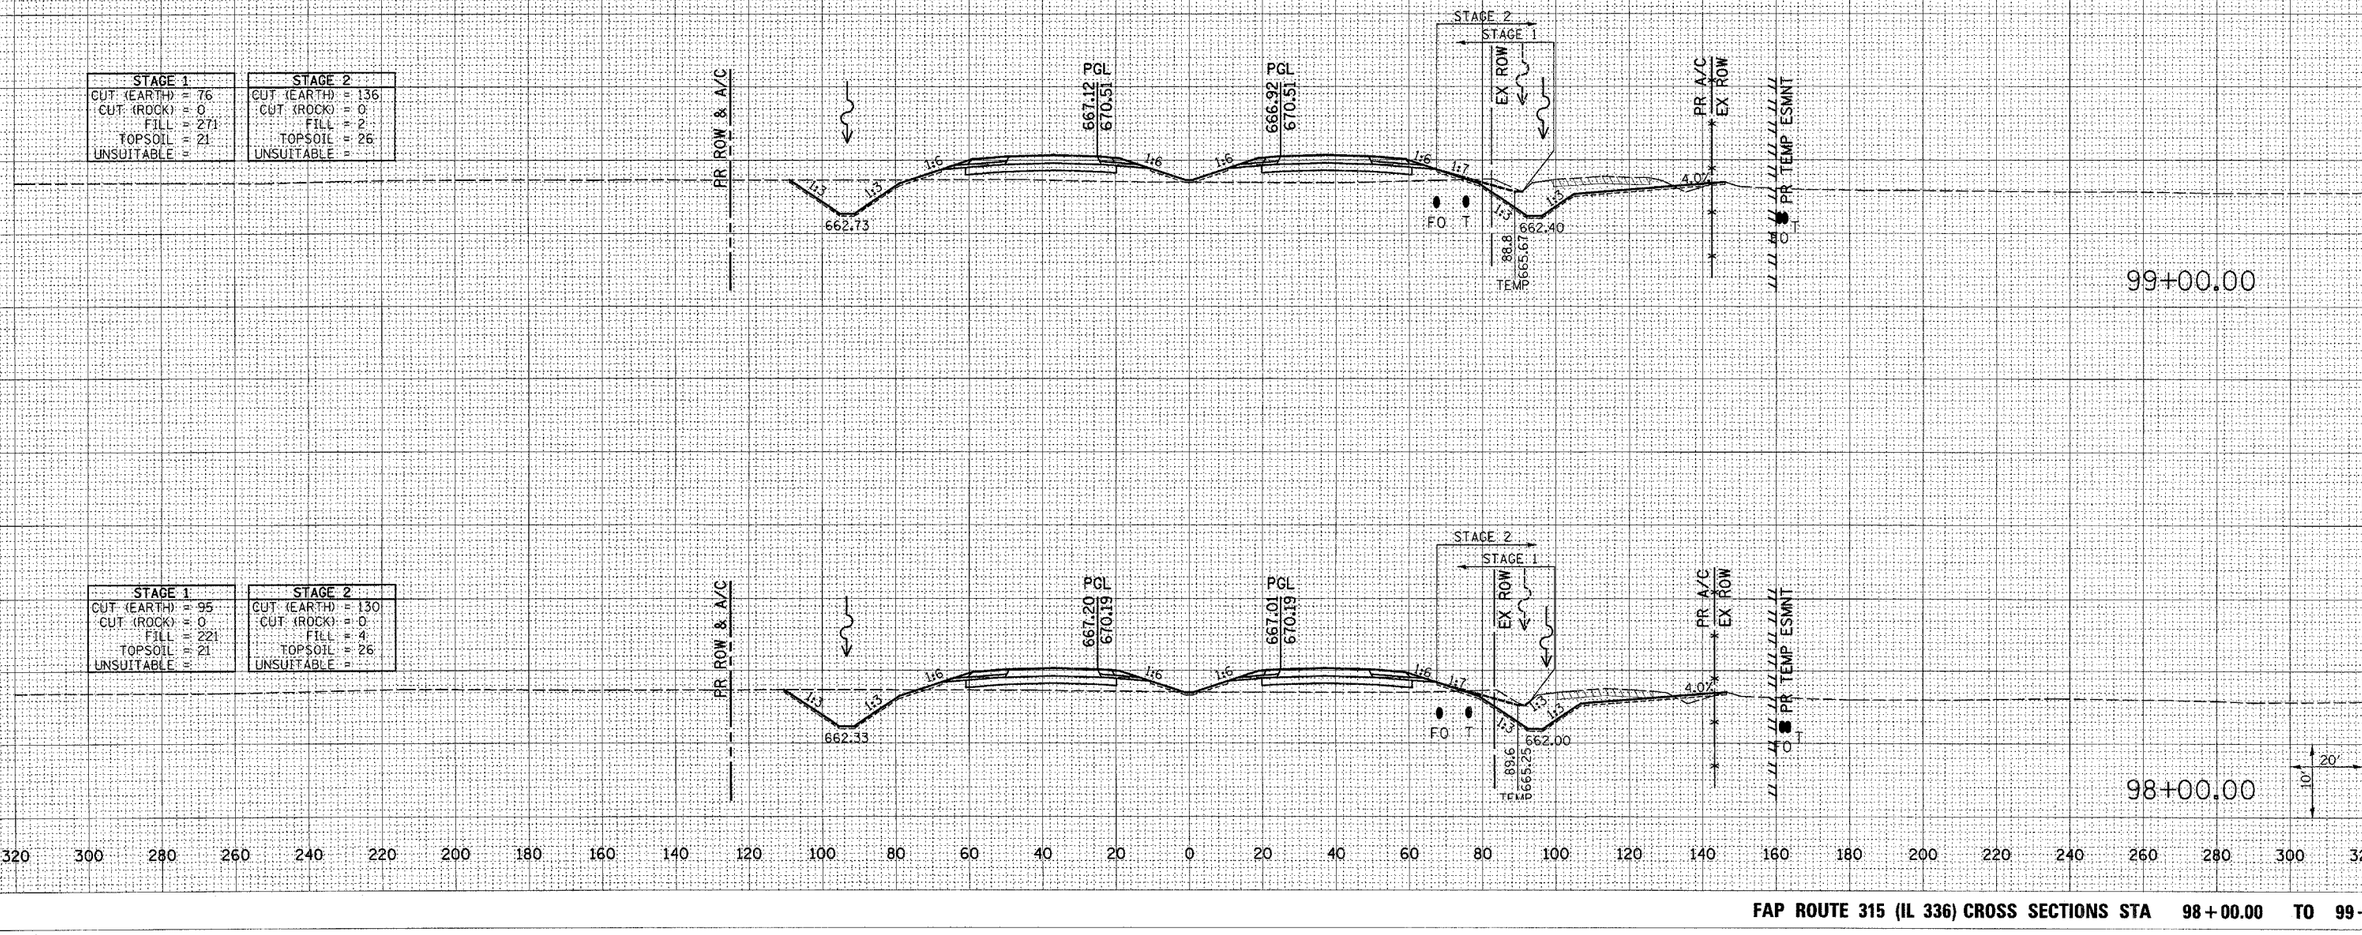

STAGE 1	
CUT (EARTH) =	95
CUT (ROCK) =	0
FILL =	221
TOPSOIL =	21
UNSUITABLE =	

STAGE 2	
CUT (EARTH) =	130
CUT (ROCK) =	0
FILL =	4
TOPSOIL =	26
UNSUITABLE =	

FAP ROUTE 315 (IL 336) CROSS SECTIONS STA 98+00.00 TO 99+00.00

ORIGINAL SURVEY: NOTE BOOK NO.
FINAL SURVEY: SURVEYED, PLOTTED, TEMPLATE, AREAS, AREAS CHECKED
DATE, BY

Plot Date: 7/8/2006
Plot Time: 5:36:58 PM
Plot Scale: 3.0000 ft / in
Pen Tables: Default
Filenames: I:\02033\roadway\construction_plans\236_xsmallnline.dgn

F.A.P. RTE.	SECTION	COUNTY	TOTAL SHEETS	SHEET NO.
315	(34-6,55-1)	HANCOCK/ McDONOUGH	433	380
STA. 100+00.00		TO STA. 101+00.00		
FED. ROAD DIST. NO.	ILLINOIS	FED. AID PROJECT		

STATE CONTRACT NO. 68206

STAGE 1		STAGE 2	
CUT (EARTH) =	57	CUT (EARTH) =	90
CUT (ROCK) =	0	CUT (ROCK) =	0
FILL =	349	FILL =	1
TOPSOIL =	23	TOPSOIL =	23
UNSUITABLE =		UNSUITABLE =	

STAGE 1		STAGE 2	
CUT (EARTH) =	85	CUT (EARTH) =	124
CUT (ROCK) =	0	CUT (ROCK) =	0
FILL =	297	FILL =	4
TOPSOIL =	24	TOPSOIL =	26
UNSUITABLE =		UNSUITABLE =	

101+00.00

100+00.00

FAP ROUTE 315 (IL 336) CROSS SECTIONS STA 100+00.00 TO 101+00.00

Plot Date= 7/19/2006
Plot Time= 3:43:58 PM
Plotted By= bachmidt
Pen Table= dot.tbl
Filename= i:\05033\cad\construction_plans\236_xsmidmhe.dgn

F.A.P. RTE.	SECTION	COUNTY	TOTAL SHEETS	SHEET NO.
315	(34-6,55-1)	HANCOCK/ McDONOUGH	433	381
STA. 102+00.00		TO STA. 102+12.00		
FED. ROAD DIST. NO.	ILLINOIS	FED. AID PROJECT		
		STATE CONTRACT NO. 68206		

STAGE 1	
CUT (EARTH):	13
CUT (ROCK):	0
FILL:	441
TOPSOIL:	0
UNSUITABLE:	0

STAGE 2	
CUT (EARTH):	77
CUT (ROCK):	0
FILL:	0
TOPSOIL:	7
UNSUITABLE:	0

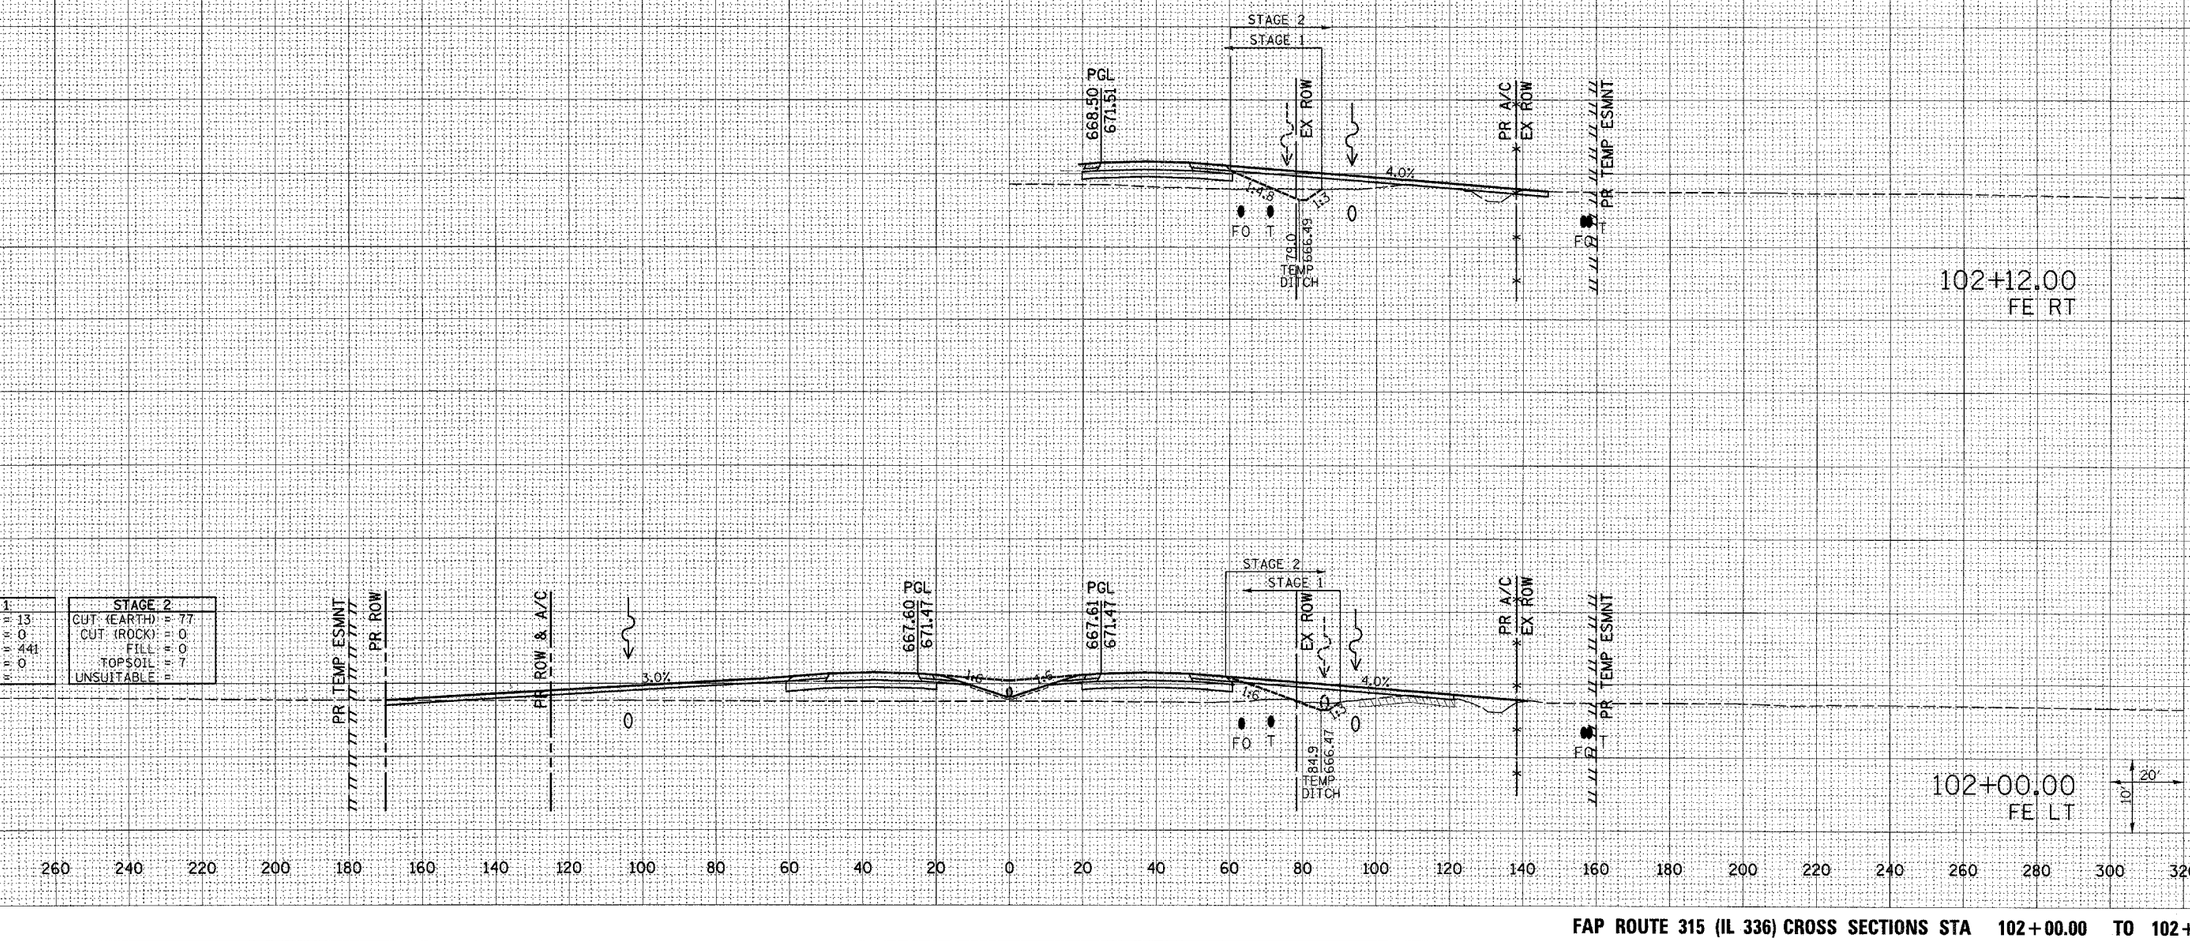

FAP ROUTE 315 (IL 336) CROSS SECTIONS STA 102+00.00 TO 102+12.00

ORIGINAL SURVEY | FINAL SURVEY
NOTE BOOK
NO.
SURVEYED
PLOTTED
TEMPLATE
AREAS
AREAS CHECKED
BY
DATE

Plot Date: 7/18/2006
Plot Time: 3:56:58 PM
Plotted By: kstewart
Pen Tables: ida1.tbl
Filenames: I:\03033\coad\1\construction_plans\236_xsmallnine.dgn

F.A.P. RTE.	SECTION	COUNTY	TOTAL SHEETS	SHEET NO.
315	(34-6,55-1)	HANCOCK/ McDONOUGH	433	382
STA. 103+00.00		TO STA. 104+00.00		
FED. ROAD DIST. NO.	ILLINOIS	FED. AID PROJECT		
		STATE CONTRACT NO. 68206		

ORIGINAL SURVEY	BY	DATE
FINAL SURVEY	SURVEYED	
NOTE BOOK	PLOTTED	
NO.	TEMPLATE	
	AREAS	
	AREAS CHECKED	

STAGE 1

CUT (EARTH) =	36
CUT (ROCK) =	0
FILL =	409
TOPSOIL =	22
UNSUITABLE =	

STAGE 2

CUT (EARTH) =	95
CUT (ROCK) =	0
FILL =	10
TOPSOIL =	22
UNSUITABLE =	

104+00.00

PR ROW & A/C
664.73
PGL 667.86 672.11
PGL 667.78 672.11
EX ROW
PR A/C EX ROW
PR TEMP ESMNT
664.40
FO T
TEMP DITCH 666.90 683.2
1.0%

STAGE 1

CUT (EARTH) =	44
CUT (ROCK) =	0
FILL =	404
TOPSOIL =	23
UNSUITABLE =	

STAGE 2

CUT (EARTH) =	82
CUT (ROCK) =	0
FILL =	10
TOPSOIL =	24
UNSUITABLE =	

103+00.00

PR ROW & A/C
664.33
PGL 667.56 671.79
PGL 667.41 671.79
EX ROW
PR A/C EX ROW
PR TEMP ESMNT
664.00
FO T
TEMP DITCH 666.66 683.1
1.0%
20'
10'

Plot Date: 7/18/2006
Plot Time: 3:37:00 PM
Plotted By: bscmicat
Pen Table: (default)
Filename: N:\03033.cad\1\construction_plans\236_xsmainline.dgn

FAP ROUTE 315 (IL 336) CROSS SECTIONS STA 103+00.00 TO 104+00.00

F.A.P. RTE.	SECTION	COUNTY	TOTAL SHEETS	SHEET NO.
315	(34-6,55-1)	HANCOCK/ McDONOUGH	433	383
STA. 105+00.00		TO STA. 106+00.00		
FED. ROAD DIST. NO.	ILLINOIS	FED. AID PROJECT		
		STATE CONTRACT NO. 68206		

FINAL SURVEY	SURVEYED	BY	DATE
	PLOTTED		
NOTE BOOK	TEMPLATE		
NO.	AREAS CHECKED		

ORIGINAL SURVEY	SURVEYED	BY	DATE
	PLOTTED		
NOTE BOOK	TEMPLATE		
NO.	AREAS CHECKED		

Plot Date: 7/18/2006
Plot Time: 3:37:00 PM
Plotted By: bschmidt
Pen Table: default
Filename: C:\IDOT\Projects\Construction_plans\236.xsendtime.dgn

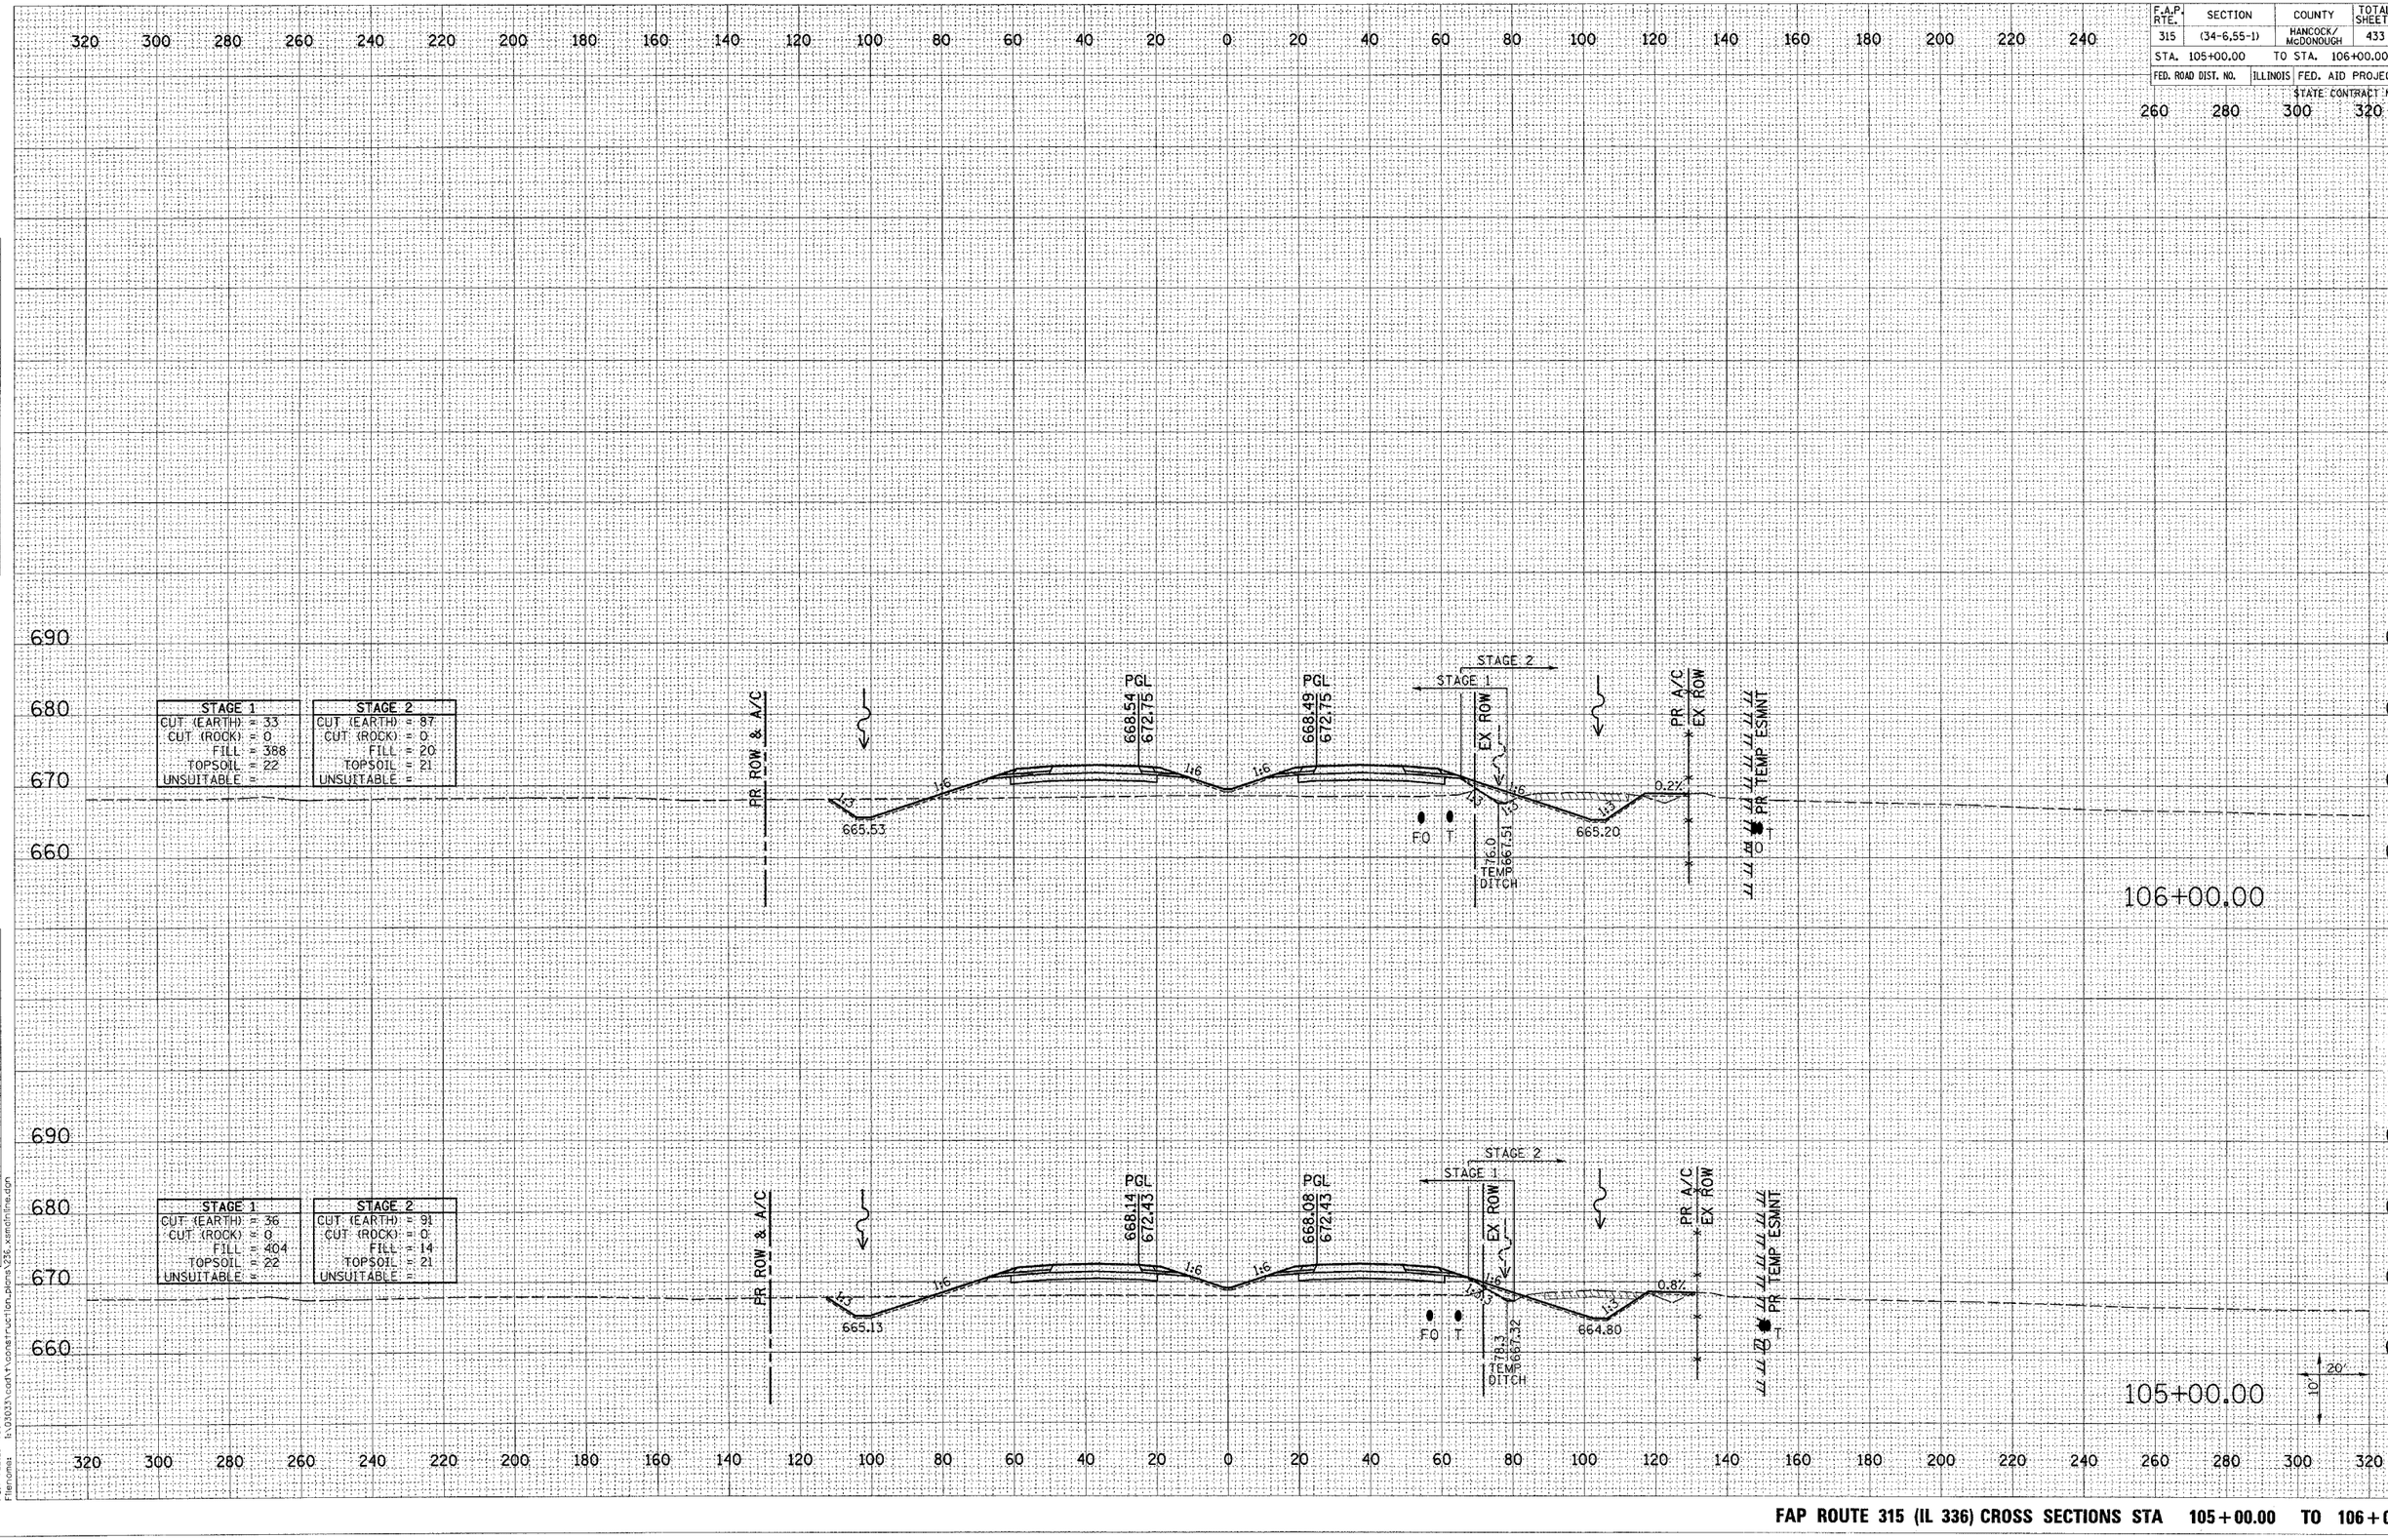

FAP ROUTE 315 (IL 336) CROSS SECTIONS STA 105+00.00 TO 106+00.00

F.A.P. RTE.	SECTION	COUNTY	TOTAL SHEETS	SHEET NO.
315	(34-6,55-1)	HANCOCK/ McDONOUGH	433	384
STA. 107+00.00		TO STA. 108+00.00		
FED. ROAD DIST. NO.	ILLINOIS	FED. AID PROJECT		

STATE CONTRACT NO. 68206

FINAL SURVEY	SURVEYED	BY
NOTE BOOK	PLOTTED	DATE
NO.	TEMPLATE	
	AREAS	
	AREAS CHECKED	

ORIGINAL SURVEY	SURVEYED	BY
NOTE BOOK	PLOTTED	DATE
NO.	TEMPLATE	
	AREAS	
	AREAS CHECKED	

STAGE 1

CUT (EARTH)	= 49
CUT (ROCK)	= 0
FILL	= 353
TOPSOIL	= 22
UNSUITABLE	=

STAGE 2

CUT (EARTH)	= 73
CUT (ROCK)	= 0
FILL	= 34
TOPSOIL	= 19
UNSUITABLE	=

PR ROW & A/C
PGL 669.54 673.39
PGL 669.11 673.39
STAGE 1
STAGE 2
EX ROW
PR A/C EX ROW
PR TEMP ESMNT
1:6
1:3
666.33
666.00
FO T
72.4
667.90
TEMP DITCH
4.5%
108+00.00

STAGE 1

CUT (EARTH)	= 42
CUT (ROCK)	= 0
FILL	= 346
TOPSOIL	= 22
UNSUITABLE	=

STAGE 2

CUT (EARTH)	= 82
CUT (ROCK)	= 0
FILL	= 25
TOPSOIL	= 20
UNSUITABLE	=

PR ROW & A/C
PGL 669.20 673.07
PGL 668.95 673.07
STAGE 2
STAGE 1
EX ROW
PR A/C EX ROW
PR TEMP ESMNT
1:6
1:3
665.93
665.60
FO T
74.5
667.71
TEMP DITCH
2.0%
107+00.00
20'
10'

Plot Date: 7/18/2006
Plot Time: 3:37:01 PM
Plotted By: bashmit
Pen Table: idot.tbl
Hardware: hl-c8151
I:\C8151\roadway\construction_plans\315_xsmdnfnw.dgn

FAP ROUTE 315 (IL 336) CROSS SECTIONS STA 107+00.00 TO 108+00.00

F.A.P. RTE.	SECTION	COUNTY	TOTAL SHEETS	SHEET NO.
315	(34-6,55-1)	HANCOCK/ McDONOUGH	433	385
STA. 109+00.00		TO STA. 110+00.00		
FED. ROAD DIST. NO.	ILLINOIS	FED. AID PROJECT		
STATE CONTRACT NO. 68206				

FINAL SURVEY	SURVEYED	BY	DATE
NOTE BOOK	PLOTTED		
NO.	TEMPLATE		
	AREAS		
	AREAS CHECKED		

ORIGINAL SURVEY	SURVEYED	BY	DATE
NOTE BOOK	PLOTTED		
NO.	TEMPLATE		
	AREAS		
	AREAS CHECKED		

Plot Date: 7/18/2006
Plot Time: 3:37:02 PM
Plotted By: bschmidt
Pen Tables: ldot.tbl
Filenames: h:\10331\cadd\construction_plans\26x_xsmdnfine.dgn

320 300 280 260 240 220 200 180 160 140 120 100 80 60 40 20 0 20 40 60 80 100 120 140 160 180 200 220 240 260 280 300 320

690
680
670
660

STAGE 1	
CUT (EARTH)	= 66
CUT (ROCK)	= 0
FILL	= 342
TOPSOIL	= 22
UNSUITABLE	=

STAGE 2	
CUT (EARTH)	= 50
CUT (ROCK)	= 0
FILL	= 47
TOPSOIL	= 19
UNSUITABLE	=

PR ROW & A/C
PGL 670.35 674.03
1:6
1:3
667.13
PGL 669.52 674.03
STAGE 1
STAGE 2
EX ROW
1:6
1:6
1:6
5.4%
666.80
669.8 668.37 TEMP DITCH
FO T
PR A/C EX ROW
PR TEMP ESMNT
FO T
110+00.00

STAGE 1	
CUT (EARTH)	= 61
CUT (ROCK)	= 0
FILL	= 301
TOPSOIL	= 22
UNSUITABLE	=

STAGE 2	
CUT (EARTH)	= 63
CUT (ROCK)	= 0
FILL	= 37
TOPSOIL	= 19
UNSUITABLE	=

PR ROW & A/C
PGL 670.34 673.71
1:6
1:3
666.73
PGL 669.69 673.71
STAGE 2
STAGE 1
EX ROW
1:6
1:6
1:6
5.7%
666.40
71.6 668.13 TEMP DITCH
FO T
PR A/C EX ROW
PR TEMP ESMNT
FO T
109+00.00
20'
10'

FAP ROUTE 315 (IL 336) CROSS SECTIONS STA 109+00.00 TO 110+00.00

F.A.P. RTE.	SECTION	COUNTY	TOTAL SHEETS	SHEET NO.
315	(34-6,55-1)	HANCOCK/ McDONOUGH	433	386
STA. 111+00.00		TO STA. 112+00.00		
FED. ROAD DIST. NO.	ILLINOIS	FED. AID PROJECT		

STATE CONTRACT NO. 68206

FINAL SURVEY	SURVEYED	BY	
NOTE BOOK	PLOTTED		DATE
NO.	TEMPLATE		
	AREAS		
	AREAS CHECKED		

ORIGINAL SURVEY	SURVEYED	BY	
NOTE BOOK	PLOTTED		DATE
NO.	TEMPLATE		
	AREAS		
	AREAS CHECKED		

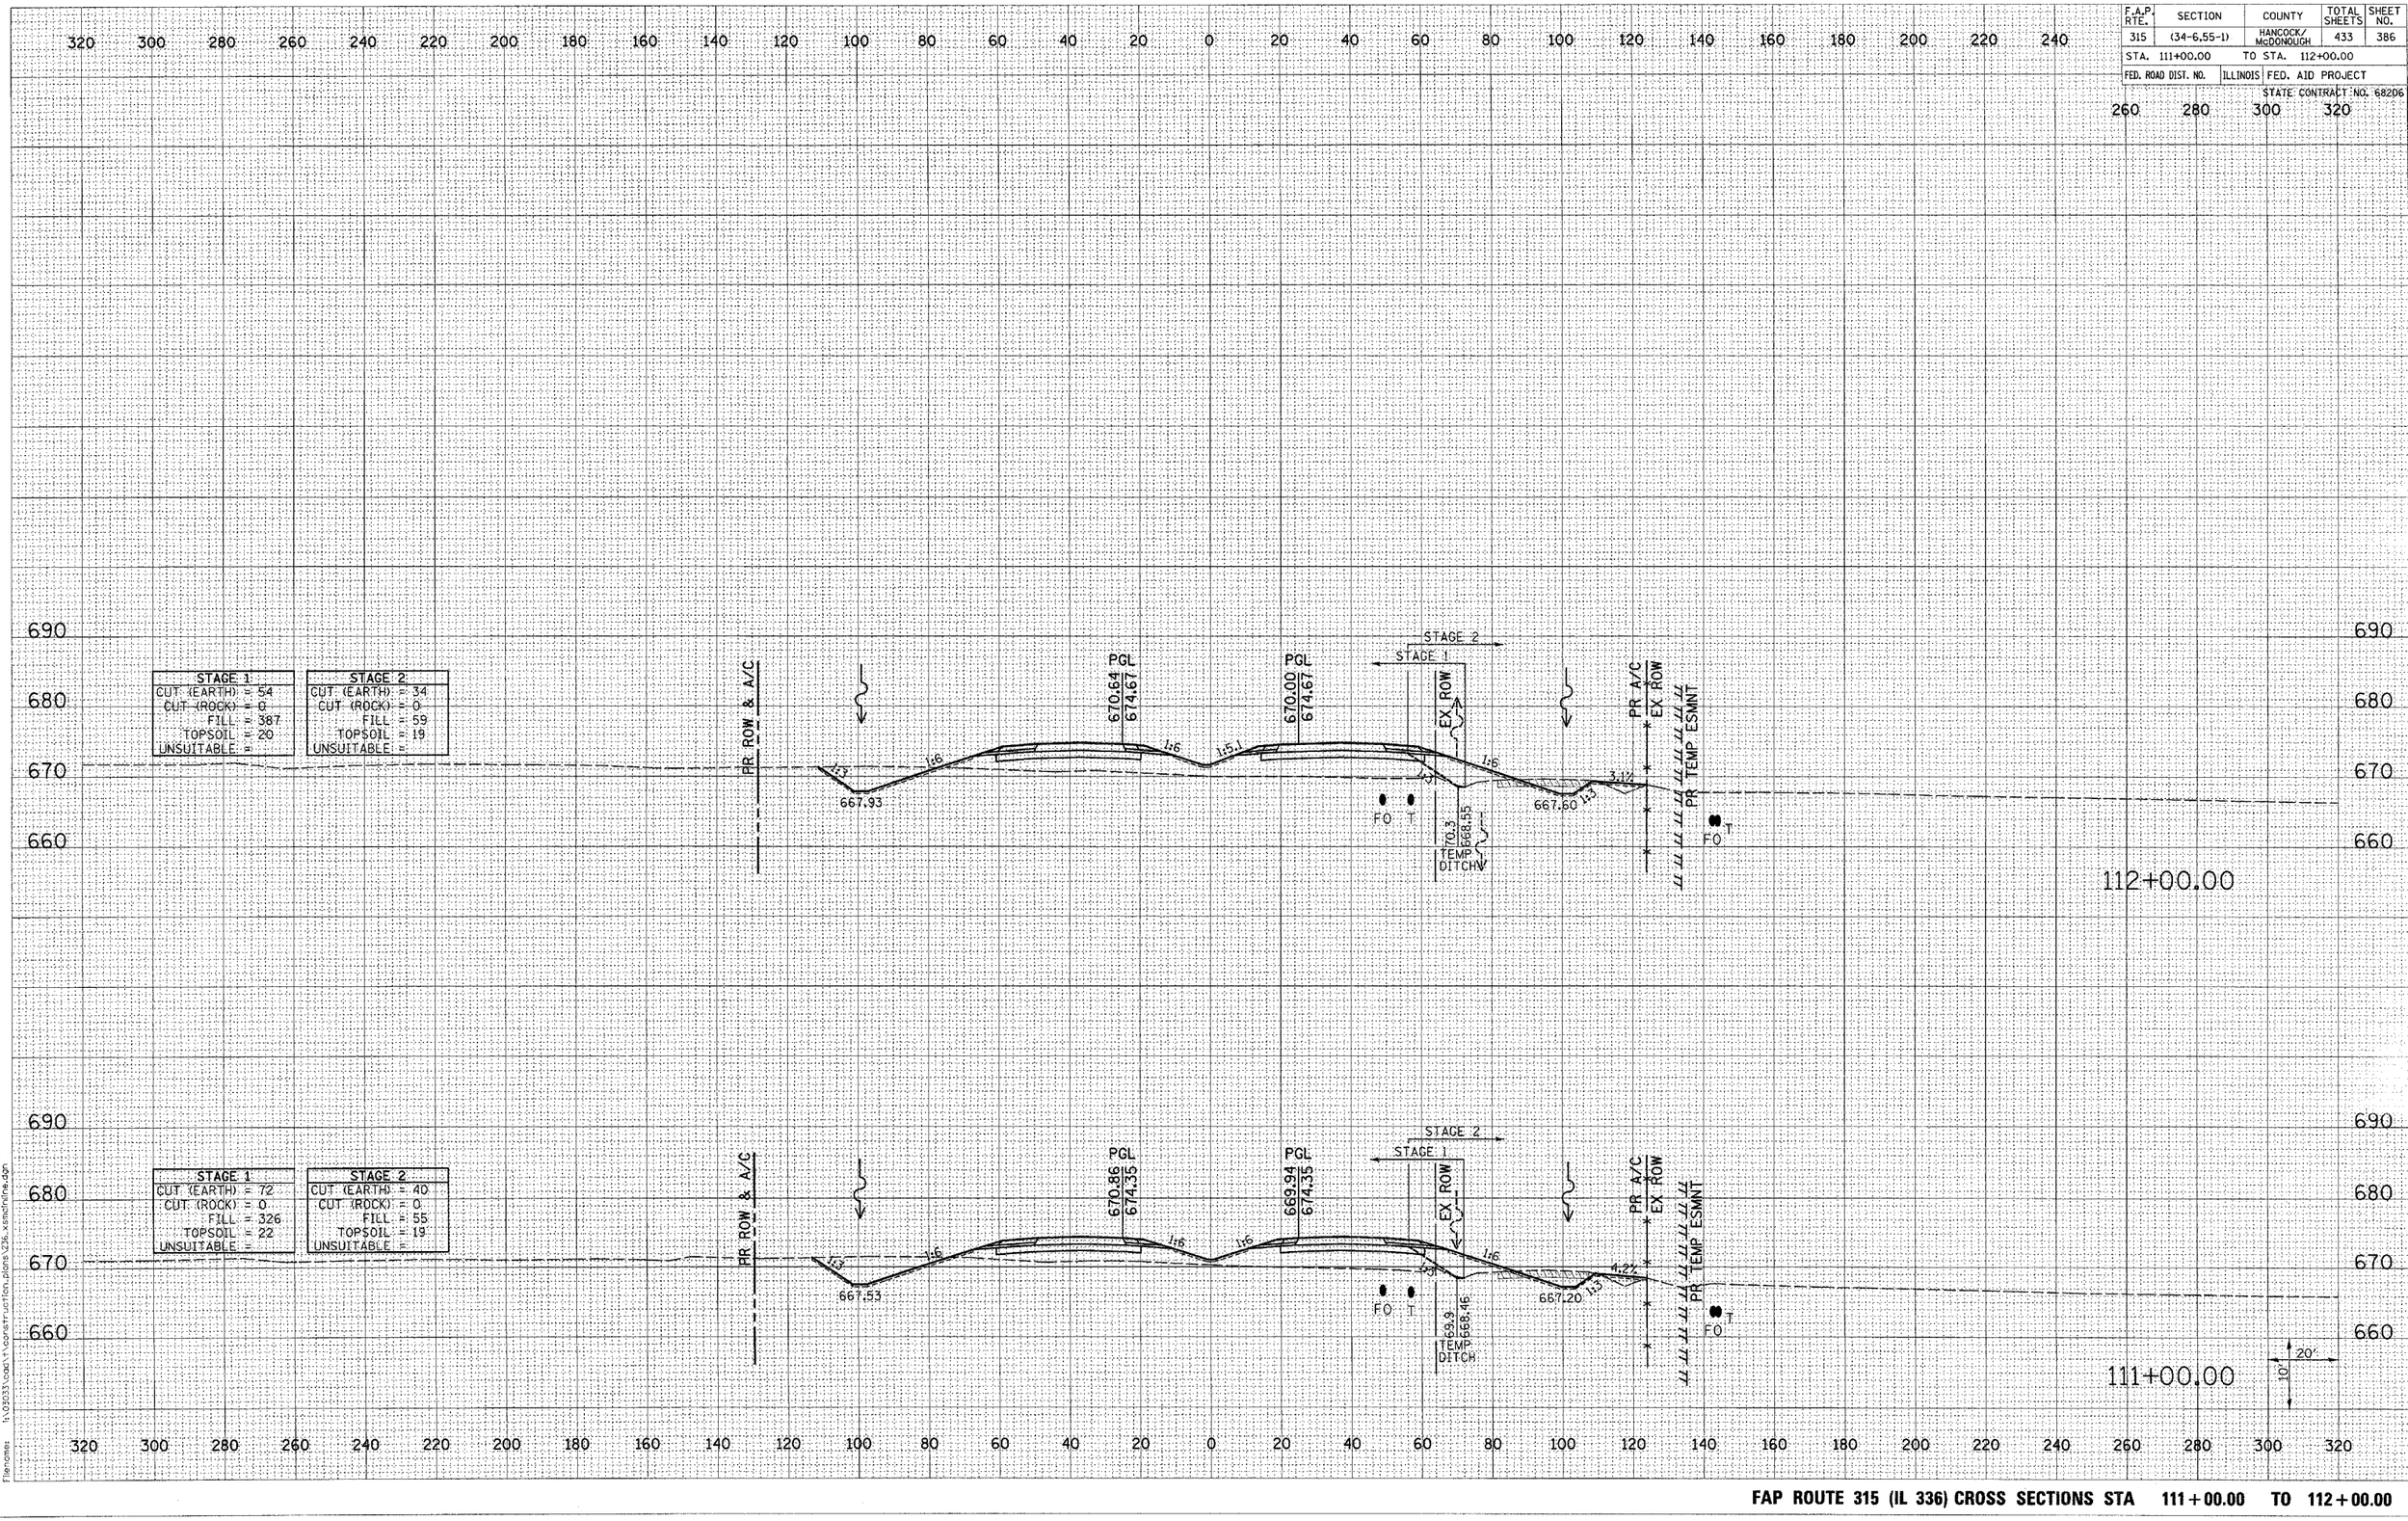

Plot Date: 7/8/2006
Plot Time: 3:37:03 PM
Plotted By: bschmiedt
Pen Tables: ldot.tbl
Filename: \\120233\data1\construction_plans\336_xsections.dgn

FAP ROUTE 315 (IL 336) CROSS SECTIONS STA 111+00.00 TO 112+00.00

F.A.P. RTE.	SECTION	COUNTY	TOTAL SHEETS	SHEET NO.
315	(34-6,55-1)	HANCOCK/ McDONOUGH	433	387
STA. 113+00.00		TO STA. 114+00.00		
FED. ROAD DIST. NO.	ILLINOIS	FED. AID PROJECT		
		STATE CONTRACT NO. 68206		

FINAL SURVEY — NOTE BOOK — NO. — SURVEYED — PLOTTED — TEMPLATE — AREAS CROSS CHECKED — BY — DATE

ORIGINAL SURVEY — NOTE BOOK — NO. — SURVEYED — PLOTTED — TEMPLATE — AREAS CROSS CHECKED — BY — DATE

STAGE 1	
CUT (EARTH) =	68
CUT (ROCK) =	0
FILL =	359
TOPSOIL =	20
UNSUITABLE =	

STAGE 2	
CUT (EARTH) =	48
CUT (ROCK) =	0
FILL =	84
TOPSOIL =	19
UNSUITABLE =	

PR ROW & A/C
PGL 671.55 675.31
PGL 670.73 675.31
STAGE 2
STAGE 1
EX ROW
PR A/C
EX ROW
PR TEMP ESMNT
667.93
667.00
FO
T
70.0
668.44
TEMP DITCH
2.2%
114+00.00

STAGE 1	
CUT (EARTH) =	41
CUT (ROCK) =	0
FILL =	399
TOPSOIL =	18
UNSUITABLE =	

STAGE 2	
CUT (EARTH) =	30
CUT (ROCK) =	0
FILL =	83
TOPSOIL =	19
UNSUITABLE =	

PR ROW & A/C
PGL 670.67 674.99
PGL 670.28 674.99
STAGE 2
STAGE 1
EX ROW
PR A/C
EX ROW
PR TEMP ESMNT
668.33
668.00
FO
T
69.1
668.49
TEMP DITCH
0.3%
113+00.00
20'
10'

Plot Date: 7/8/2006
Plot Time: 3:37:03 PM
Plotted By: bschmidt
Pen Table: ldot.tbl
Filename: C:\Documents and Settings\bschmidt\Desktop\Projects\Hancock\Construction\Plans\X36_xsnotshlnkd.dgn

FAP ROUTE 315 (IL 336) CROSS SECTIONS STA 113+00.00 TO 114+00.00

F.A.P. RTE.	SECTION	COUNTY	TOTAL SHEETS	SHEET NO.
315	(34-6,55-1)	HANCOCK/ McDONOUGH	433	388
STA. 115+00.00		TO STA. 116+00.00		
FED. ROAD DIST. NO.	ILLINOIS	FED. AID PROJECT		
		STATE CONTRACT NO. 68206		

FINAL SURVEY	SURVEYED	BY	DATE
NOTE BOOK	PLOTTED		
NO.	TEMPLATE		
	AREAS		
	AREAS CHECKED		

ORIGINAL SURVEY	SURVEYED	BY	DATE
NOTE BOOK	PLOTTED		
NO.	TEMPLATE		
	AREAS		
	AREAS CHECKED		

320 300 280 260 240 220 200 180 160 140 120 100 80 60 40 20 0 20 40 60 80 100 120 140 160 180 200 220 240 260 280 300 320

690 680 670 660 650

STAGE 1	
CUT (EARTH) =	0
CUT (ROCK) =	0
FILL =	339
TOPSOIL =	0
UNSUITABLE =	

STAGE 2	
CUT (EARTH) =	0
CUT (ROCK) =	0
FILL =	142
TOPSOIL =	0
UNSUITABLE =	

STAGE 2
STAGE 1
PGL 672.61 675.95
PGL 671.54 675.95
EX ROW
EX ROW
5.2%
TEMP PAVEMENT CONNECTION
6" INCIDENTAL BITUMINOUS SURFACING
8'W
T
FO
T
T
FO

116+00.00

STAGE 1	
CUT (EARTH) =	72
CUT (ROCK) =	0
FILL =	392
TOPSOIL =	18
UNSUITABLE =	

STAGE 2	
CUT (EARTH) =	83
CUT (ROCK) =	0
FILL =	82
TOPSOIL =	15
UNSUITABLE =	

PR ROW & A/C
PGL 671.43 675.63
PGL 670.99 675.63
STAGE 2
STAGE 1
EX ROW
PR A/C
EX ROW
PR TEMP ESMNT
1:3 1:3 1:6 1:6 1:4 1:6 1:3 1:3 1:3 1:3
667.53
666.00
T
FO
T
FO
TEMP DITCH
670.7
668.38

115+00.00

10' 20'

Plot Date: 7/18/2006
Plot Time: 3:37:04 PM
Plotted By: bschmidt
Pen Table: default
Filename: I:\2005\cad\1\construction_plans\236_xsmainline.dgn

FAP ROUTE 315 (IL 336) CROSS SECTIONS STA 115+00.00 TO 116+00.00

F.A.P. RTE.	SECTION	COUNTY	TOTAL SHEETS	SHEET NO.
315	(34-6,55-1)	HANCOCK/ McDONOUGH	433	389
STA. 117+00.00		TO STA. 118+00.00		
FED. ROAD DIST. NO.	ILLINOIS	FED. AID PROJECT		
STATE CONTRACT NO. 68206				

FINAL SURVEY	SURVEYED	BY	
NOTE BOOK	PLOTTED		DATE
NO.	TEMPLATE		
	AREAS		
	AREAS CHECKED		

ORIGINAL SURVEY	SURVEYED	BY	
NOTE BOOK	PLOTTED		DATE
NO.	TEMPLATE		
	AREAS		
	AREAS CHECKED		

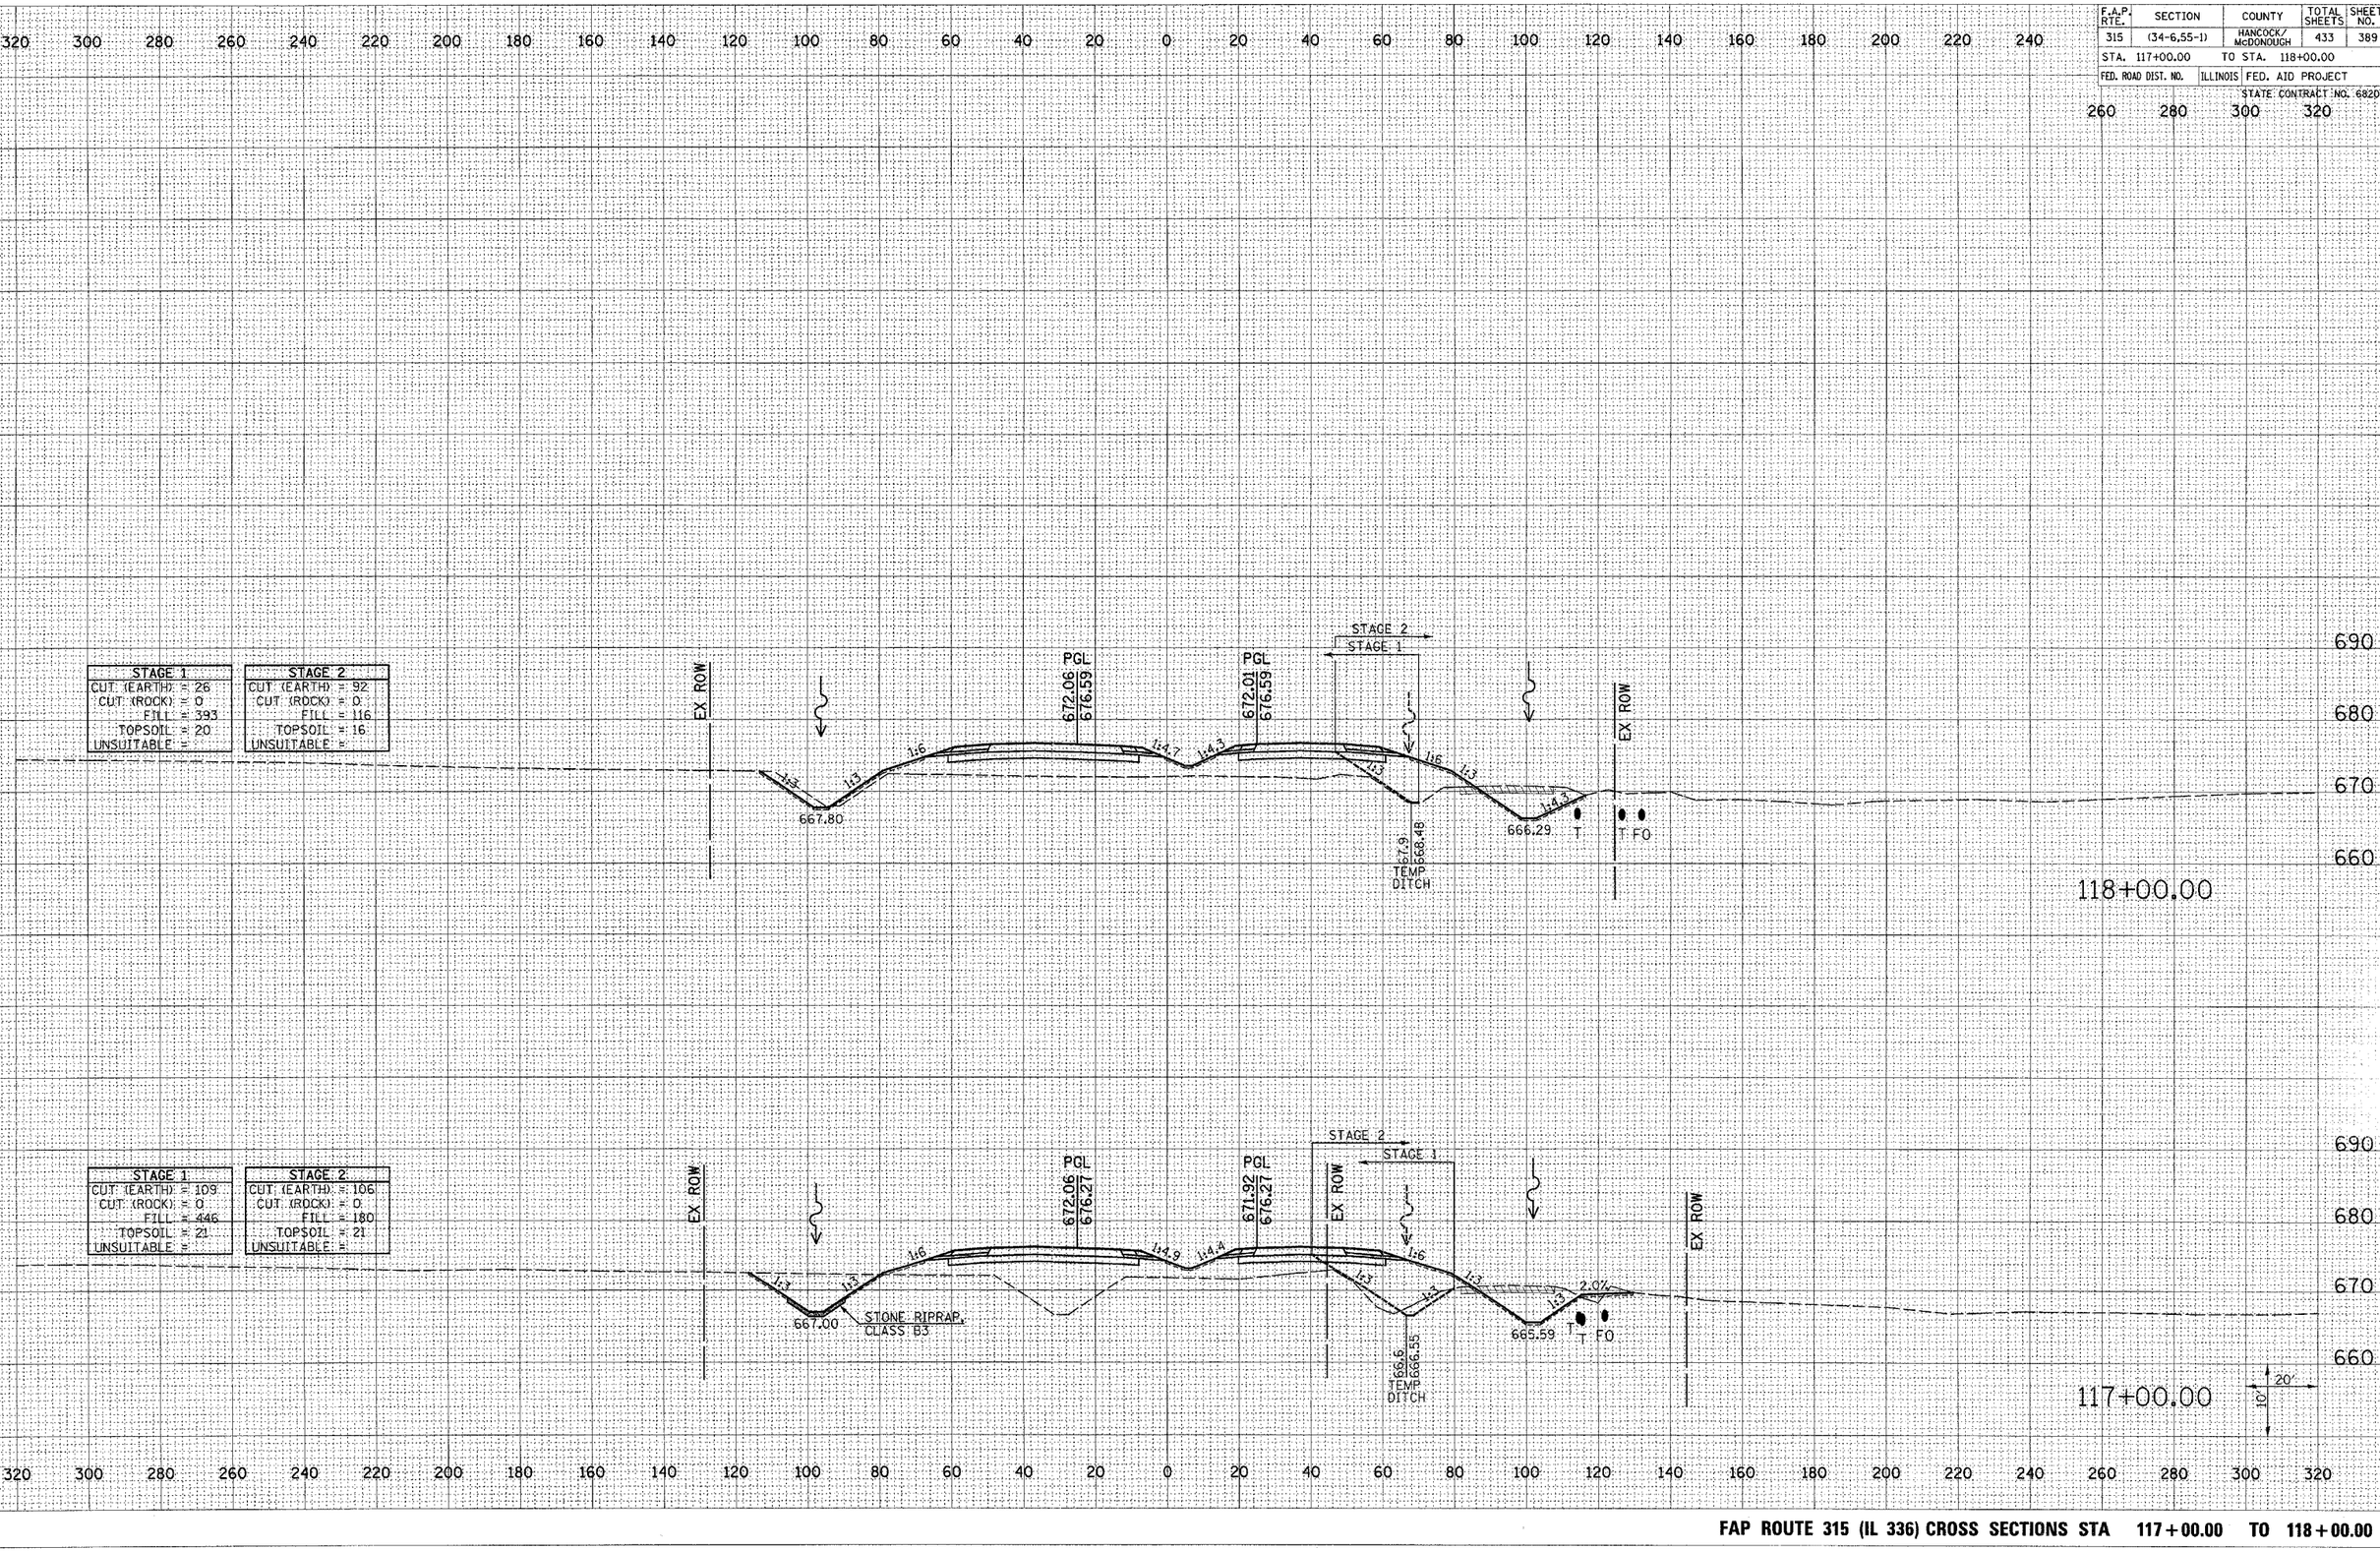

Plot Dates: 7/18/2006
Plot Time: 2:37:05 PM
Plotted By: bschmidt
Pen Table: ldot.tbl
Filename: c:\projects\roadway\construction_plans\236_xsmdotfile.dgn

FAP ROUTE 315 (IL 336) CROSS SECTIONS STA 117+00.00 TO 118+00.00

F.A.P. RTE.	SECTION	COUNTY	TOTAL SHEETS	SHEET NO.
315	(34-6,55-1)	HANCOCK/ McDONOUGH	433	390
STA. 119+00.00		TO STA. 120+00.00		
FED. ROAD DIST. NO.	ILLINOIS	FED. AID PROJECT		

STATE CONTRACT NO. 68206

STAGE 1	
CUT (EARTH)	= 26
CUT (ROCK)	= 0
FILL	= 363
TOPSOIL	= 39
UNSUITABLE	=

STAGE 2	
CUT (EARTH)	= 91
CUT (ROCK)	= 0
FILL	= 132
TOPSOIL	= 17
UNSUITABLE	=

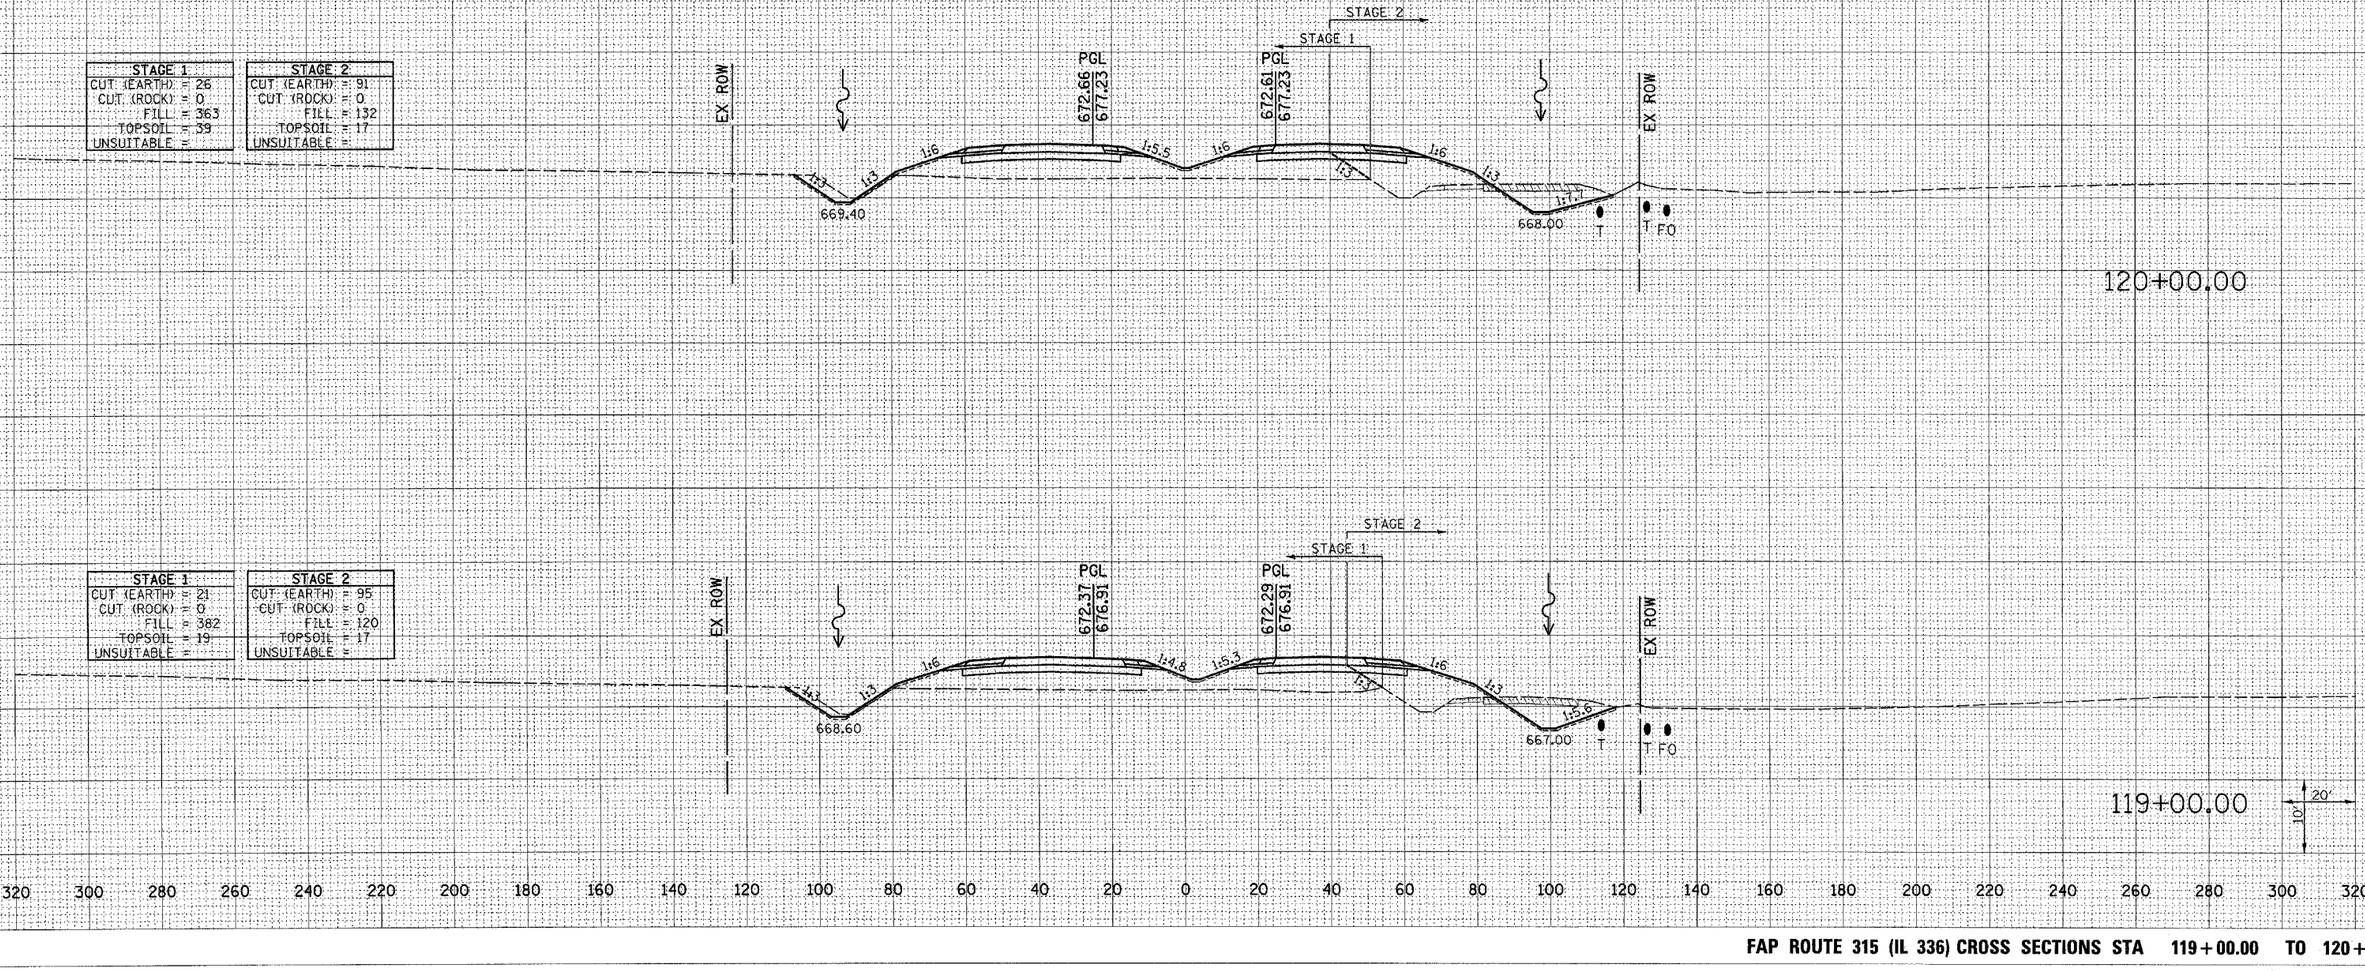

STAGE 1	
CUT (EARTH)	= 21
CUT (ROCK)	= 0
FILL	= 382
TOPSOIL	= 19
UNSUITABLE	=

STAGE 2	
CUT (EARTH)	= 95
CUT (ROCK)	= 0
FILL	= 120
TOPSOIL	= 17
UNSUITABLE	=

FINAL SURVEY — NOTE BOOK — NO. — SURVEYED — PLOTTED — TEMPLATE — AREAS — AREAS CHECKED — BY — DATE

ORIGINAL SURVEY — NOTE BOOK — NO. — SURVEYED — PLOTTED — TEMPLATE — AREAS — AREAS CHECKED — BY — DATE

Plot Date: 7/18/2006
Plot Time: 3:31:05 PM
Plotted By: bschmidt
Pen Tables: ldot.tbl
Filename: N:\0303\Construction_plans\336_xsmon.dgn

FAP ROUTE 315 (IL 336) CROSS SECTIONS STA 119+00.00 TO 120+00.00

F.A.P. RTE.	SECTION	COUNTY	TOTAL SHEETS	SHEET NO.
315	(34-6.55-1)	HANCOCK/ McDONOUGH	433	391
STA. 121+00.00		TO STA. 122+00.00		
FED. ROAD DIST. NO.	ILLINOIS	FED. AID PROJECT		

STATE CONTRACT NO. 68206

FINAL SURVEY — NOTE BOOK — NO. — SURVEYED — PLOTTED — TEMPLATE — AREAS — AREAS CHECKED — BY — DATE

ORIGINAL SURVEY — NOTE BOOK — NO. — SURVEYED — PLOTTED — TEMPLATE — AREAS — AREAS CHECKED — BY — DATE

320 300 280 260 240 220 200 180 160 140 120 100 80 60 40 20 0 20 40 60 80 100 120 140 160 180 200 220 240 260 280 300 320

700 690 680 670 660

STAGE 1	
CUT (EARTH) =	39
CUT (ROCK) =	0
FILL =	230
TOPSOIL =	21
UNSUITABLE =	

STAGE 2	
CUT (EARTH) =	94
CUT (ROCK) =	0
FILL =	152
TOPSOIL =	17
UNSUITABLE =	

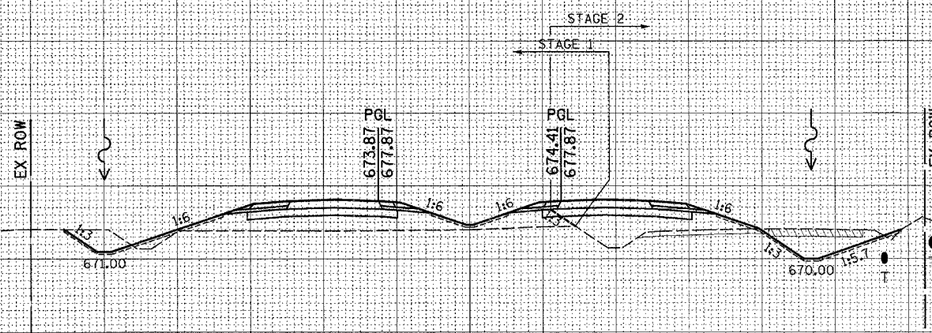

122+00.00

STAGE 1	
CUT (EARTH) =	45
CUT (ROCK) =	0
FILL =	298
TOPSOIL =	23
UNSUITABLE =	

STAGE 2	
CUT (EARTH) =	85
CUT (ROCK) =	0
FILL =	148
TOPSOIL =	16
UNSUITABLE =	

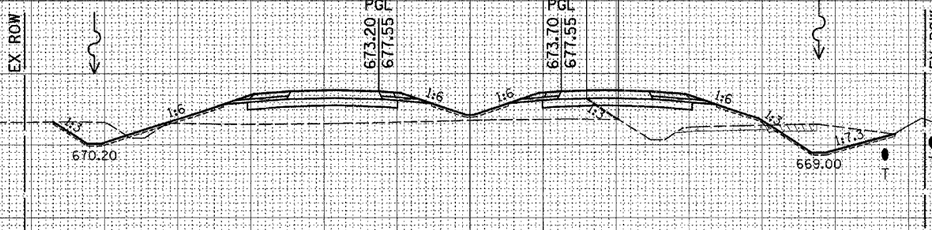

121+00.00

20'
10'

Plot Date: 7/18/2006
Plot Time: 3:37:06 PM
Plotted By: bschmidt
Pen Table: ldot.tbl
Filename: D:\0315\design\construction_plans\236xsengfinal.dgn

FAP ROUTE 315 (IL 336) CROSS SECTIONS STA 121+00.00 TO 122+00.00

F.A.P. RTE.	SECTION	COUNTY	TOTAL SHEETS	SHEET NO.
315	(34-6,55-1)	HANCOCK/ McDONOUGH	433	392
STA. 123+00.00		TO STA. 125+00.00		
FED. ROAD DIST. NO.	ILLINOIS	FED. AID PROJECT		
STATE CONTRACT NO. 68206				

320 300 280 260 240 220 200 180 160 140 120 100 80 60 40 20 0 20 40 60 80 100 120 140 160 180 200 220 240 260 280 300 320

690
680
670

STAGE 1	
CUT (EARTH) =	68
CUT (ROCK) =	0
FILL =	28
TOPSOIL =	18
UNSUITABLE =	

STAGE 2	
CUT (EARTH) =	118
CUT (ROCK) =	0
FILL =	79
TOPSOIL =	20
UNSUITABLE =	

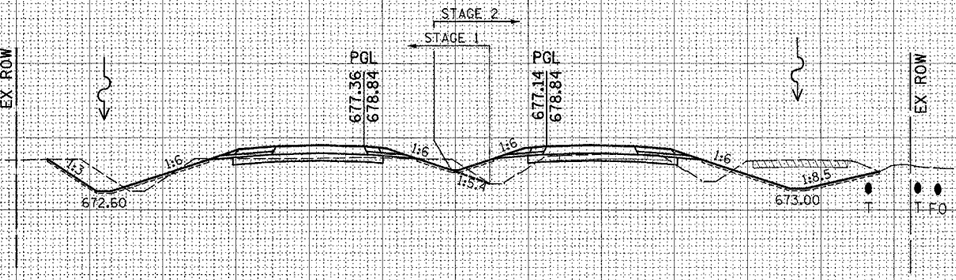

125+00.00

STAGE 1	
CUT (EARTH) =	74
CUT (ROCK) =	0
FILL =	51
TOPSOIL =	15
UNSUITABLE =	

STAGE 2	
CUT (EARTH) =	118
CUT (ROCK) =	0
FILL =	104
TOPSOIL =	23
UNSUITABLE =	

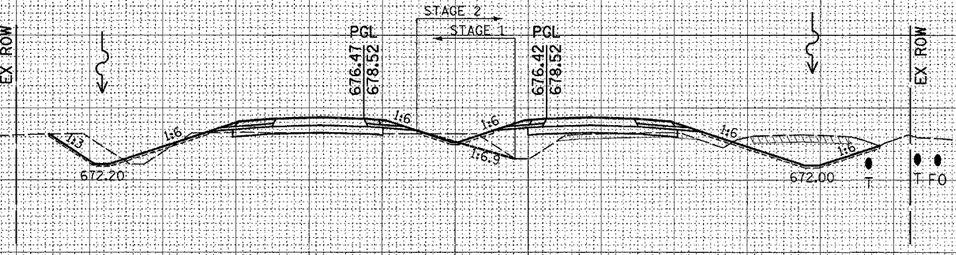

124+00.00

STAGE 1	
CUT (EARTH) =	39
CUT (ROCK) =	0
FILL =	134
TOPSOIL =	21
UNSUITABLE =	

STAGE 2	
CUT (EARTH) =	110
CUT (ROCK) =	0
FILL =	134
TOPSOIL =	16
UNSUITABLE =	

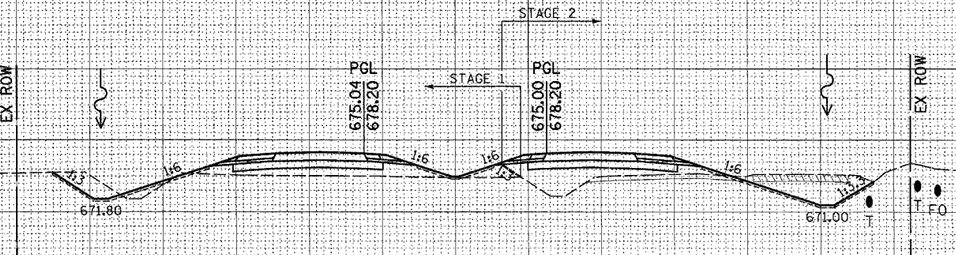

123+00.00

10' 20'

FAP ROUTE 315 (IL 336) CROSS SECTIONS STA 123+00.00 TO 125+00.00

Plot Date: 7/18/2006
Plot Time: 3:37:07 PM
Plotted By: bschmidt
Pen Table: dot1.tbl
Filename: I:\12033\cadd\Construction_plans\336_xsandnote.dgn

ORIGINAL SURVEY | SURVEYED | DRAWN | NOTE BOOK | TEMPLATE | NO. | AREAS | BASE | CHECKED | BY | DATE
FINAL SURVEY

F.A.P. RTE.	SECTION	COUNTY	TOTAL SHEETS	SHEET NO.
315	(34-6.55-1)	HANCOCK/ McDONOUGH	433	393
STA. 126+00.00		TO STA. 128+00.00		
FED. ROAD DIST. NO.	ILLINOIS	FED. AID PROJECT		

STATE CONTRACT NO. 68206

320 300 280 260 240 220 200 180 160 140 120 100 80 60 40 20 0 20 40 60 80 100 120 140 160 180 200 220 240 260 280 300 320

690
680
670

STAGE 1	
CUT (EARTH) =	82
CUT (ROCK) =	0
FILL =	0
TOPSOIL =	19
UNSUITABLE =	

STAGE 2	
CUT (EARTH) =	58
CUT (ROCK) =	0
FILL =	16
TOPSOIL =	19
UNSUITABLE =	

EX ROW
STAGE 2
STAGE 1
PGL 679.47 679.80
PGL 679.12 679.80
EX ROW
1:3 1:6 1:6 1:6 1:6 1:3 3.5%
673.80
676.00
T
T FO

128+00.00

STAGE 1	
CUT (EARTH) =	82
CUT (ROCK) =	0
FILL =	14
TOPSOIL =	19
UNSUITABLE =	

STAGE 2	
CUT (EARTH) =	117
CUT (ROCK) =	0
FILL =	39
TOPSOIL =	21
UNSUITABLE =	

EX ROW
STAGE 2
STAGE 1
PGL 678.27 679.48
PGL 678.14 679.48
EX ROW
1:3 1:6 1:6 1:6 1:6 1:3 1.0%
673.40
675.00
T
T FO

127+00.00

STAGE 1	
CUT (EARTH) =	68
CUT (ROCK) =	0
FILL =	23
TOPSOIL =	18
UNSUITABLE =	

STAGE 2	
CUT (EARTH) =	133
CUT (ROCK) =	0
FILL =	56
TOPSOIL =	20
UNSUITABLE =	

EX ROW
STAGE 2
STAGE 1
PGL 677.72 679.16
PGL 677.62 679.16
EX ROW
1:3 1:6 1:6 1:6 1:8.5 1:9.3
673.00
674.00
T
T FO

126+00.00

20'
10'

FINAL SURVEY | ORIGINAL SURVEY
NOTE BOOK
NO.
SURVEYED | PLOTTED | TEMPLATE | AREAS | CHECKED
BY | DATE

Plot Date: 7/8/2006
Plot Time: 3:37:07 PM
Plotted By: bschmidt
Pen Tables: ddot.tbl
Filename: c:\projects\construction plans\336_xsmainline.dgn

FAP ROUTE 315 (IL 336) CROSS SECTIONS STA 126+00.00 TO 128+00.00

F.A.P. RTE.	SECTION	COUNTY	TOTAL SHEETS	SHEET NO.
315	(34-6,55-1)	HANCOCK/ McDONOUGH	433	394
STA. 129+00.00		TO STA. 132+00.00		
FED. ROAD DIST. NO.	ILLINOIS	FED. AID PROJECT		
		STATE CONTRACT NO. 68206		

320 300 280 260 240 220 200 180 160 140 120 100 80 60 40 20 0 20 40 60 80 100 120 140 160 180 200 220 240 260 280 300 320

680
670

STAGE 3	
CUT (EARTH)	= 79
CUT (ROCK)	= 0
FILL	= 0
TOPSOIL	= 7
UNSUITABLE	=

132+00.00

680
670

STAGE 3	
CUT (EARTH)	= 83
CUT (ROCK)	= 0
FILL	= 0
TOPSOIL	= 7
UNSUITABLE	=

680
670

131+00.00

680
670

STAGE 3	
CUT (EARTH)	= 72
CUT (ROCK)	= 0
FILL	= 0
TOPSOIL	= 7
UNSUITABLE	=

680
670

130+00.00

680
670

STAGE 3	
CUT (EARTH)	= 57
CUT (ROCK)	= 0
FILL	= 0
TOPSOIL	= 7
UNSUITABLE	=

680
670

129+00.00

680
670

20'
10'

320 300 280 260 240 220 200 180 160 140 120 100 80 60 40 20 0 20 40 60 80 100 120 140 160 180 200 220 240 260 280 300 320

FINAL SURVEY | NOTE BOOK | NO. | SURVEYED | PLOTTED | TEMPLATE | AREAS | AREAS CHECKED | BY | DATE

ORIGINAL SURVEY | NOTE BOOK | NO. | SURVEYED | PLOTTED | TEMPLATE | AREAS | AREAS CHECKED | BY | DATE

Plot Date: 7/8/2006
Plot Time: 327:08 PM
Plotted By: bschmidt
Pen Table: hotrch3
Filename: k:\102331.cadd\construction plans\23a_xsmedmillmill.dgn

FAP ROUTE 315 (IL 336) CROSS SECTIONS STA 129+00.00 TO 132+00.00

F.A.P. RTE.	SECTION	COUNTY	TOTAL SHEETS	SHEET NO.
315	(34-6,55-1)	HANCOCK/ McDONOUGH	433	395
STA. 133+00.00		TO STA. 136+00.00		
FED. ROAD DIST. NO.	ILLINOIS	FED. AID PROJECT		
		STATE CONTRACT NO. 68206		

FINAL SURVEY	SURVEYED	BY	DATE
NOTE BOOK	PLOTTED		
NO.	TEMPLATE		
	AREAS		
	AREAS CHECKED		

ORIGINAL SURVEY	SURVEYED	BY	DATE
NOTE BOOK	PLOTTED		
NO.	TEMPLATE		
	AREAS		
	AREAS CHECKED		

320 300 280 260 240 220 200 180 160 140 120 100 80 60 40 20 0 20 40 60 80 100 120 140 160 180 200 220 240 260 280 300 320

680
670

STAGE 3
CUT (EARTH) = 23
CUT (ROCK) = 0
FILL = 0
TOPSOIL = 0
UNSUITABLE =

136+00.00

STAGE 3
CUT (EARTH) = 87
CUT (ROCK) = 0
FILL = 0
TOPSOIL = 7
UNSUITABLE =

135+00.00

STAGE 3
CUT (EARTH) = 70
CUT (ROCK) = 0
FILL = 0
TOPSOIL = 7
UNSUITABLE =

134+00.00

STAGE 3
CUT (EARTH) = 72
CUT (ROCK) = 0
FILL = 0
TOPSOIL = 7
UNSUITABLE =

133+00.00

10' 20'

Plot Date: 7/18/2006
Plot Time: 3:37:09 PM
Plotted By: bschmidt
Pen Tables: IDOT.tbl
Filename: I:\03\03\cad\Construction plans\256_xsmultistation.dgn

FAP ROUTE 315 (IL 336) CROSS SECTIONS STA 133+00.00 TO 136+00.00

F.A.P. RTE.	SECTION	COUNTY	TOTAL SHEETS	SHEET NO.
315	(34-6,55-1)	HANCOCK/ McDONOUGH	433	396
STA. 137+00.00		TO STA. 139+00.00		
FED. ROAD DIST. NO.	ILLINOIS	FED. AID PROJECT		
		STATE CONTRACT NO. 68206		

FINAL SURVEY	BY	DATE
NOTE BOOK	SURVEYED	
NO.	PLOTTED	
	CHECKED	
	AREAS	
	AREAS CHECKED	

320 300 280 260 240 220 200 180 160 140 120 100 80 60 40 20 0 20 40 60 80 100 120 140 160 180 200 220 240 260 280 300 320

680
670

STAGE 3
CUT (EARTH) = 0
CUT (ROCK) = 0
FILL = 0
TOPSOIL = 0
UNSUITABLE =

139+00.00

680
670

STAGE 3
CUT (EARTH) = 0
CUT (ROCK) = 0
FILL = 0
TOPSOIL = 0
UNSUITABLE =

138+00.00

680
670

STAGE 3
CUT (EARTH) = 17
CUT (ROCK) = 0
FILL = 0
TOPSOIL = 1
UNSUITABLE =

137+00.00

20'
10'

ORIGINAL SURVEY	BY	DATE
NOTE BOOK	SURVEYED	
NO.	PLOTTED	
	CHECKED	
	AREAS	
	AREAS CHECKED	

Plot Dates: 7/18/2006
Plot Times: 3:57:20 PM
Plotted By: bschmidt
Pen Tables: idot.tbl
Filenames: h:\03033\cadd\1\construction_plans\236_xsmdnline.dgn

FAP ROUTE 315 (IL 336) CROSS SECTIONS STA 137+00.00 TO 139+00.00

F.A.P. RTE.	SECTION	COUNTY	TOTAL SHEETS	SHEET NO.
315	(34-6,55-1)	HANCOCK/ McDONOUGH	433	397
STA. 301+00.00		TO STA. 301+50.00		
FED. ROAD DIST. NO.	ILLINOIS	FED. AID PROJECT		
		STATE CONTRACT NO. 68206		

FINAL SURVEY	SURVEYED	BY	DATE
NOTE BOOK	PLOTTED		
NO.	TEMPLATE		
	AREAS		
	CROSS CHECKED		

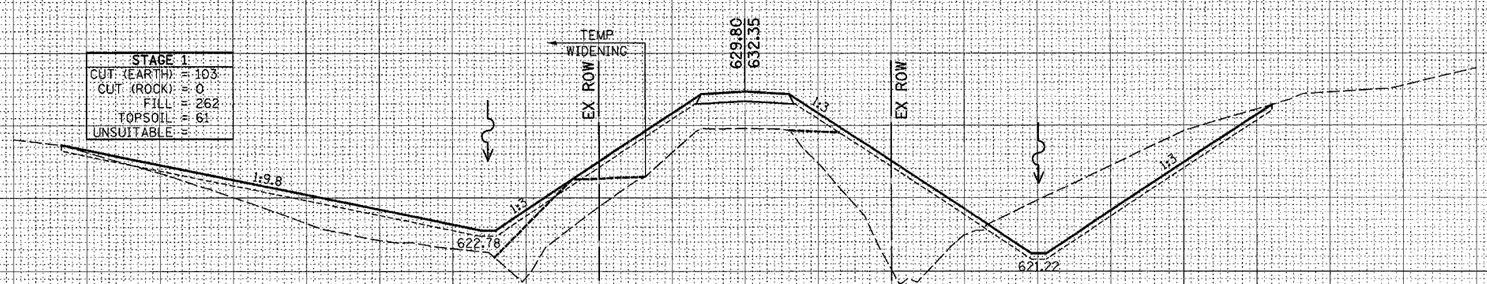

ORIGINAL SURVEY	SURVEYED	BY	DATE
NOTE BOOK	PLOTTED		
NO.	TEMPLATE		
	AREAS		
	CROSS CHECKED		

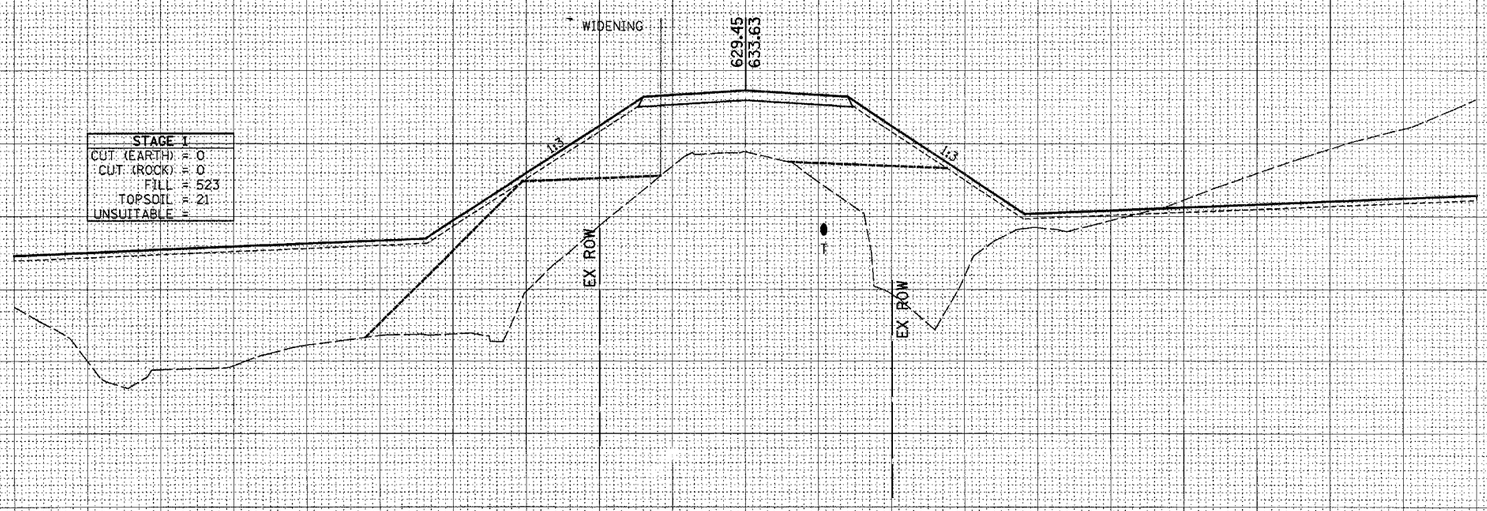

Plot Date: 7/8/2006
Plot Time: 3:37:41 PM
Plotted By: bschmidt
Pen Tables: (None)
Filename: I:\0103\cad-1\construction_plans\257.xsr\257.dgn

TR 257 CROSS SECTIONS STA 301+00.00 TO 301+50.00

F.A.P. RTE.	SECTION	COUNTY	TOTAL SHEETS	SHEET NO.
315	(34-6,55-1)	HANCOCK/ McDONOUGH	433	398
STA. 302+00.00		TO STA. 303+00.00		
FED. ROAD DIST. NO.	ILLINOIS	FED. AID PROJECT		
		STATE CONTRACT NO. 68206		

FINAL SURVEY	SURVEYED	BY	DATE
	PLOTTED		
NOTE BOOK	TEMPLATE		
NO.	AREAS		
	AREAS CHECKED		

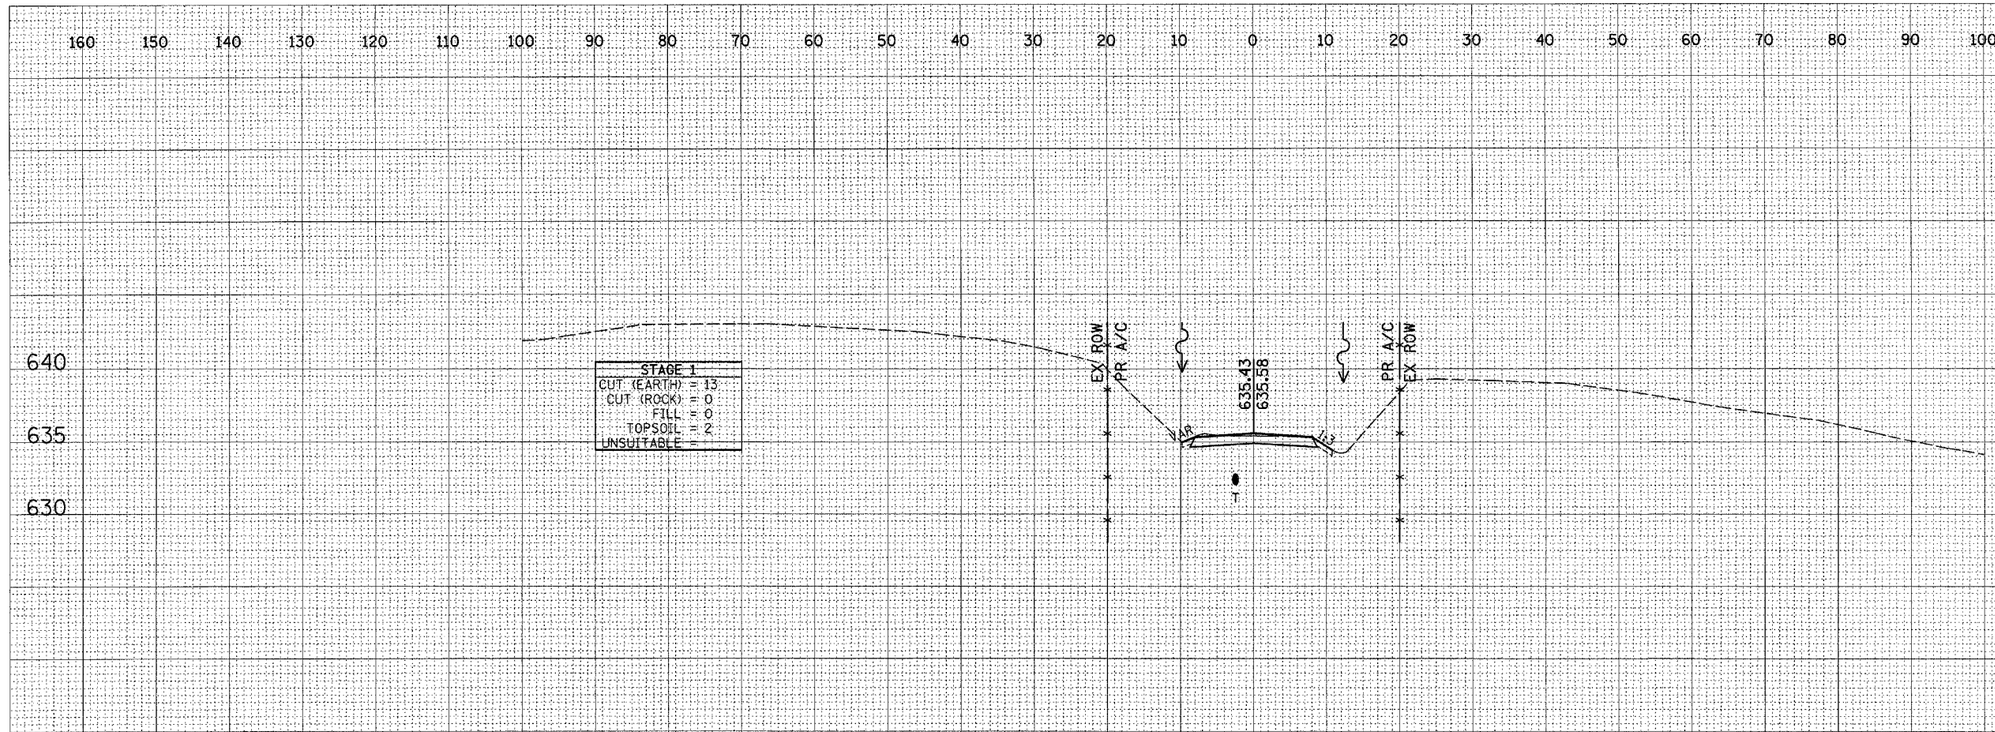

ORIGINAL SURVEY	SURVEYED	BY	DATE
	PLOTTED		
NOTE BOOK	TEMPLATE		
NO.	AREAS		
	AREAS CHECKED		

Plot Date: 7/18/2006
Plot Time: 3:37:42 PM
Plotted By: bschmidt
Pen Table: fcdot.tbl
Filename: C:\125331\cadd\construction plans\231_257\257.dgn

TR 257 CROSS SECTIONS STA 302+00.00 TO 303+00.00

F.A.P. RTE.	SECTION	COUNTY	TOTAL SHEETS	SHEET NO.
315	(34-6,55-1)	HANCOCK/ McDONOUGH	433	399
STA. 303+40.00		TO STA. 303+50.00		
FED. ROAD DIST. NO.	ILLINOIS	FED. AID PROJECT		

STATE CONTRACT NO. 68206

STAGE 1
CUT (EARTH) 0
CUT (ROCK) 0
FILL 0
TOPSOIL 0
UNSUITABLE 0

EX ROW
PR A/C
PR A/C
EX ROW

303+50.00

EX ROW
PR A/C
PR A/C
EX ROW
638.31
638.31
VAR
VAR

303+40.00

10'
5'

FINAL SURVEY — NOTE BOOK — NO. — SURVEYED — PLOTTED — TEMPLATE — AREAS — CROSS SECTIONS CHECKED — BY — DATE

ORIGINAL SURVEY — NOTE BOOK — NO. — SURVEYED — PLOTTED — TEMPLATE — AREAS — CROSS SECTIONS CHECKED — BY — DATE

Plot Date: 7/18/2006
Plot Time: 3:37:13 PM
Plotted By: bschmidt
Path Table: ldot.tbl
Filename: J:\10331\dot\1construction_plans\257.xsr-257.dgn

TR 257 CROSS SECTIONS STA 303+40.00 TO 303+50.00

F.A.P. RTE.	SECTION	COUNTY	TOTAL SHEETS	SHEET NO.
315	(34-6,55-1)	HANCOCK/ McDONOUGH	433	400
STA. 392+00.00	TO STA. 393+00.00			
FED. ROAD DIST. NO.	ILLINOIS	FED. AID PROJECT		
STATE CONTRACT NO. 68206				

160 150 140 130 120 110 100 90 80 70 60 50 40 30 20 10 0 10 20 30 40 50 60 70 80 90 100 110 120 130 140 150 160

675
670
665
660

STAGE 2
CUT (EARTH) = 30
CUT (ROCK) = 0
FILL = 0
TOPSOIL = 9
UNSUITABLE = 0

EX ROW
PR A/C
667.46
667.63
1:4
1:4
664.13
664.00
PR A/C
EX ROW

393+00.00

STAGE 2
CUT (EARTH) = 22
CUT (ROCK) = 0
FILL = 47
TOPSOIL = 0
UNSUITABLE = 0

EX ROW
PR A/C
5.2%
1.4%
PR A/C
EX ROW
PR TEMP ESMNT

392+50.00
FE LT / FE RT

STAGE 2
CUT (EARTH) = 20
CUT (ROCK) = 0
FILL = 0
TOPSOIL = 0
UNSUITABLE = 0

EX ROW
PR A/C
667.30
667.30
1:3.7
1:3
PR A/C
EX ROW

392+00.00

10'
5'

FAP 542 (IL 61) CROSS SECTIONS STA 392+00.00 TO 393+00.00

FINAL SURVEY — NOTE BOOK — NO. — BY — DATE
SURVEYED — PLOTTED — TOPS SITE — AREAS — AREAS CHECKED
ORIGINAL SURVEY — NOTE BOOK — NO. — BY — DATE
SURVEYED — PLOTTED — TOPS SITE — AREAS — AREAS CHECKED

Plot Date: 7/8/2006
Plot Time: 3:41:05 PM
Plotted By: bschmidt
Pen Table: idot.tbl
Filenames: I:\03033\cadd\Construction_plans\238_xs16.dgn

F.A.P. RTE.	SECTION	COUNTY	TOTAL SHEETS	SHEET NO.
315	(34-6,55-1)	HANCOCK/ McDONOUGH	433	401
STA. 394+00.00		TO STA. 396+00.00		
FED. ROAD DIST. NO.	ILLINOIS	FED. AID PROJECT		
		STATE CONTRACT NO. 68206		

FINAL SURVEY	BY	DATE
NOTE BOOK	SURVEYED	
NO.	PLOTTED	
	TEMPLATE	
	AREAS	
	AREAS CHECKED	

ORIGINAL SURVEY	BY	DATE
NOTE BOOK	SURVEYED	
NO.	PLOTTED	
	TEMPLATE	
	AREAS	
	AREAS CHECKED	

160 150 140 130 120 110 100 90 80 70 60 50 40 30 20 10 0 10 20 30 40 50 60 70 80 90 100 110 120 130 140 150 160

670
665
660

STAGE 2
CUT (EARTH) = 144
CUT (ROCK) = 0
FILL = 0
TOPSOIL = 19
UNSUITABLE = 0

EX ROW — PR A/C — 665.02 — 665.19 — 1:3 — 1:4 — 661.83 — 662.23 — PR A/C — EX ROW

396+00.00

STAGE 2
CUT (EARTH) = 79
CUT (ROCK) = 0
FILL = 1
TOPSOIL = 14
UNSUITABLE = 0

EX ROW — PR A/C — 666.09 — 666.26 — 1:3 — 1:4 — 662.59 — 662.82 — PR A/C — EX ROW

395+00.00

STAGE 2
CUT (EARTH) = 55
CUT (ROCK) = 0
FILL = 1
TOPSOIL = 13
UNSUITABLE = 0

EX ROW — PR A/C — 667.02 — 667.19 — 1:3 — 1:4 — 663.36 — 663.41 — PR A/C — EX ROW

394+00.00

10' 5'

Plot Date: 7/18/2006
Plot Time: 3:37:15 PM
Plotted By: bschmidt
Font Table: ldot.tbl
Filename: D:\0303\dot\construction_plans\238_xsl61.dgn

FAP 542 (IL 61) CROSS SECTIONS STA 394+00.00 TO 396+00.00

F.A.P. RTE.	SECTION	COUNTY	TOTAL SHEETS	SHEET NO.
315	(34-6,55-1)	HANCOCK/ McDONOUGH	433	402
STA. 397+00.00		TO STA. 399+00.00		
FED. ROAD DIST. NO.	ILLINOIS	FED. AID PROJECT		
		STATE CONTRACT NO. 68206		

160 150 140 130 120 110 100 90 80 70 60 50 40 30 20 10 0 10 20 30 40 50 60 70 80 90 100 110 120 130 140 150 160

675
670
665
660

STAGE 2
CUT (EARTH) = 145
CUT (ROCK) = 0
FILL = 1
TOPSOIL = 16
UNSUITABLE = 0

PR A/C

665.61
665.78

1:3 1:6 1:6 1:3

660.70

SEE CULVERT CROSS SECTIONS FOR COMPLETE PIPE INFORMATION

398+00.00

STAGE 2
CUT (EARTH) = 228
CUT (ROCK) = 0
FILL = 0
TOPSOIL = 24
UNSUITABLE = 0

664.82
664.99

1:3 1:4 1:4 1:3

661.65

397+00.00

10'
5'

FINAL SURVEY — NOTE BOOK — NO. — SURVEYED — PLOTTED — TEMPLATE — AREAS — AREAS CHECKED — BY — DATE

ORIGINAL SURVEY — NOTE BOOK — NO. 23&KENKLEGH — SURVEYED — PLOTTED — TEMPLATE — AREAS — AREAS CHECKED — BY — DATE

Plot Date: 7/18/2006
Plot Time: 3:37:46 PM
Plotted By: bschmidt
Font Tables: Microstation
Filename: h:\c06331\earth\construction.dgn

FAP 542 (IL 61) CROSS SECTIONS STA 397+00.00 TO 399+00.00

F.A.P. RTE.	SECTION	COUNTY	TOTAL SHEETS	SHEET NO.
315	(34-6,55-1)	HANCOCK/ McDONOUGH	433	403
STA. 787+50.00		TO STA. 788+00.00		
FED. ROAD DIST. NO.	ILLINOIS	FED. AID PROJECT		
		STATE CONTRACT NO. 68206		

160 150 140 130 120 110 100 90 80 70 60 50 40 30 20 10 0 10 20 30 40 50 60 70 80 90 100 110 120 130 140 150 160

STAGE 1
CUT (EARTH) = 31
CUT (ROCK) = 0
FILL = 5
TOPSOIL = 14
UNSUITABLE = 0

660
655
650

PR ROW
657.74
658.00
1:3
1:3
655.53
PR ROW
1.7%
PR TEMP ESMNT

788+00.00

660
655
650

PR ROW
657.65
657.65
PR ROW
VAR
VAR

787+50.94

660
655
650

STAGE 1
CUT (EARTH) = 0
CUT (ROCK) = 0
FILL = 0
TOPSOIL = 0
UNSUITABLE = 0

665
660
655

PR ROW
PR ROW
10'
5'

787+50.00

160 150 140 130 120 110 100 90 80 70 60 50 40 30 20 10 0 10 20 30 40 50 60 70 80 90 100 110 120 130 140 150 160

FINAL SURVEY | NOTE BOOK | NO. | ORIGINAL SURVEY | NOTE BOOK | NO.
SURVEYED | PLOTTED | TEMPLATE | AREAS | AREAS CHECKED | BY | DATE

Plot Date: 7/8/2006
Plot Time: 3:37:09 PM
Plotted By: Brian Hoff
Pen Table: tdot.tbl
Filename: I:\D3033\cad\1\construction_plans\239_xs1r28.dgn

TR 28 CROSS SECTIONS STA 787+50.00 TO 788+00.00

F.A.P. RTE.	SECTION	COUNTY	TOTAL SHEETS	SHEET NO.
315	(34-6,55-1)	HANCOCK/ McDONOUGH	433	404
STA. 788+04.00		TO STA. 790+00.00		
FED. ROAD DIST. NO.	ILLINOIS	FED. AID PROJECT		
		STATE CONTRACT NO. 68206		

FINAL SURVEY		BY	DATE
NOTE BOOK	SURVEYED		
NO.	PLOTTED		
	TEMPLATE		
	AREAS		
	AREAS CHECKED		

ORIGINAL SURVEY		BY	DATE
NOTE BOOK	SURVEYED		
NO.	PLOTTED		
	TEMPLATE		
	AREAS		
	AREAS CHECKED		

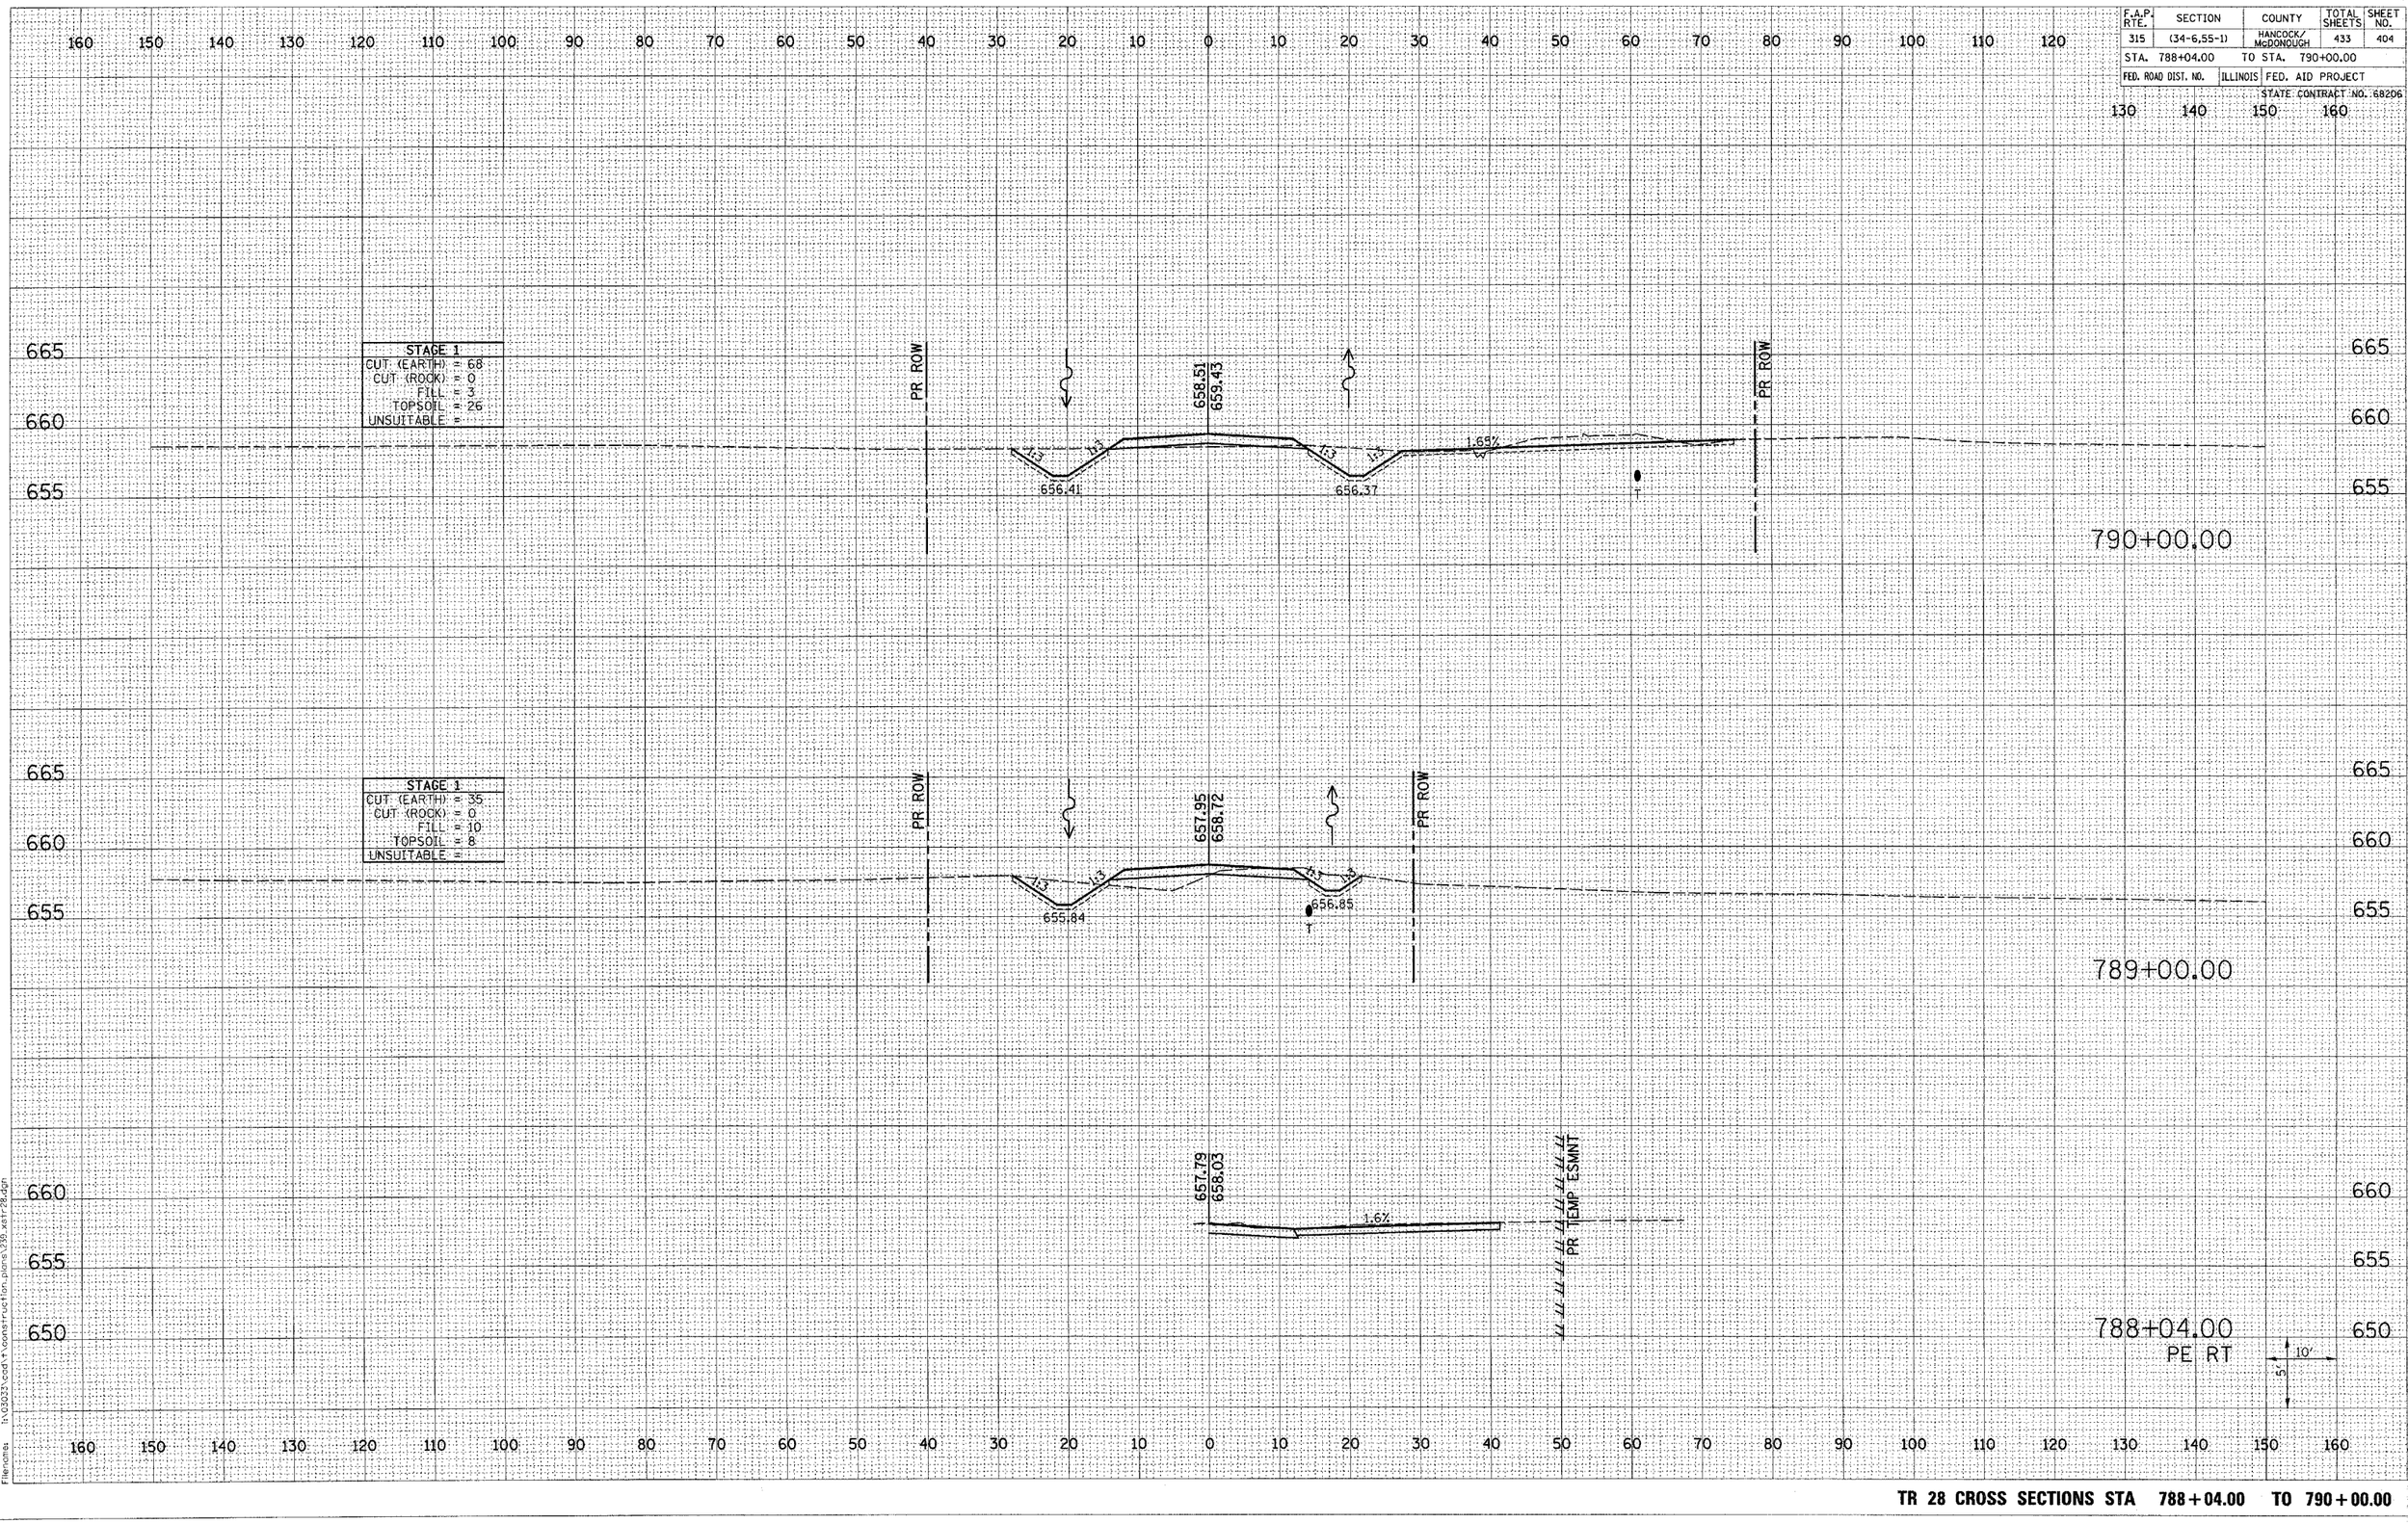

Plot Date: 7/18/2006
Plot Time: 3:37:18 PM
Plotted By: bachmidt
Active Table: 1
Remarks:
\\d0323\civil\construction plans\28.dgn

TR 28 CROSS SECTIONS STA 788+04.00 TO 790+00.00

F.A.P. RTE.	SECTION	COUNTY	TOTAL SHEETS	SHEET NO.
315	(34-6,55-1)	HANCOCK/ McDONOUGH	433	405
STA. 791+00.00		TO STA. 791+00.00		
FED. ROAD DIST. NO.	ILLINOIS	FED. AID PROJECT		

STATE CONTRACT NO. 68206

FINAL SURVEY	SURVEYED	BY	DATE
NOTE BOOK	PLOTTED		
NO.	TEMPLATE		
	AREAS		
	AREAS CHECKED		

ORIGINAL SURVEY	SURVEYED	BY	DATE
NOTE BOOK	PLOTTED		
NO.	TEMPLATE		
	AREAS		
	AREAS CHECKED		

SEE IL 336 CROSS SECTIONS FOR REMAINING TR 28 CROSS SECTIONS

STAGE 1	
CUT (EARTH)	91
CUT (ROCK)	0
FILL	0
TOPSOIL	14
UNSUITABLE	

PR ROW

659.59
659.90

1:3 1:3 1:3 1:3

657.24

655.90

PR A/C

791+00.00

5' 10'

670
665
660
655

Plot Date: 7/18/2006
Plot Time: 3:37:18 PM
Plotted By: bschmidt
Pen Table: fdot.tbl
Parameters: I:\02031\coadt\construction plans\236_xsTR28.dgn

TR 28 CROSS SECTIONS STA 791+00.00 TO 791+00.00

F.A.P. RTE.	SECTION	COUNTY	TOTAL SHEETS	SHEET NO.
315	(34-6,55-1)	HANCOCK/ McDONOUGH	433	406
STA. 595+50.00		TO STA. 596+22.00		
FED. ROAD DIST. NO.	ILLINOIS	FED. AID PROJECT		

STATE CONTRACT NO. 68206

160 150 140 130 120 110 100 90 80 70 60 50 40 30 20 10 0 10 20 30 40 50 60 70 80 90 100 110 120 130 140 150 160

675
670
665
660

PR TEMP ESMNT
EX ROW
1.8%

596+22.00
FE LT

675
670
665
660

PR TEMP ESMNT
EX ROW
EX ROW
1:19

STAGE 2
CUT (EARTH) = 3
CUT (ROCK) = 0
FILL = 5
TOPSOIL = 5
UNSUITABLE = 5

596+00.00

675
670
665
660

EX ROW
EX ROW

STAGE 2
CUT (EARTH) = 0
CUT (ROCK) = 0
FILL = 0
TOPSOIL = 0
UNSUITABLE = 0

595+50.00

10'
5'

160 150 140 130 120 110 100 90 80 70 60 50 40 30 20 10 0 10 20 30 40 50 60 70 80 90 100 110 120 130 140 150 160

FINAL SURVEY	BY	DATE
SURVEYED		
PLOTTED		
NOTE BOOK	TEMPLATE	
NO.	AREAS CHECKED	

ORIGINAL SURVEY	BY	DATE
SURVEYED		
PLOTTED		
NOTE BOOK	TEMPLATE	
NO.	AREAS CHECKED	

Plot Date: 7/18/2006
Plot Time: 3:37:21 PM
Plotted By: bschmidt
Pen Table: ldot.tbl
Filename: I:\10033\cadd\1_construction_plans\240_xsec_36.dgn

TR 36 CROSS SECTIONS STA 595+50.00 TO 596+22.00

F.A.P. RTE.	SECTION	COUNTY	TOTAL SHEETS	SHEET NO.
315	(34-6,55-1)	HANCOCK/ McDONOUGH	433	407
STA. 596+78.83		TO STA. 598+00.00		
FED. ROAD DIST. NO.	ILLINOIS	FED. AID PROJECT		
		STATE CONTRACT NO. 68206		

FINAL SURVEY — NOTE BOOK — NO. — SURVEYED — PLOTTED — TEMPLATE — AREAS — AREAS CHECKED — BY — DATE

ORIGINAL SURVEY — NOTE BOOK — NO. — SURVEYED — PLOTTED — TEMPLATE — AREAS — AREAS CHECKED — BY — DATE

Plot Date= 7/18/2006
Plot Time= 3:37:21 PM
Plotted By= bschmidt
Pen Table= Mark.tbl
Filename= k:\0331\cadd\construction plans\240_xsit~35.dgn

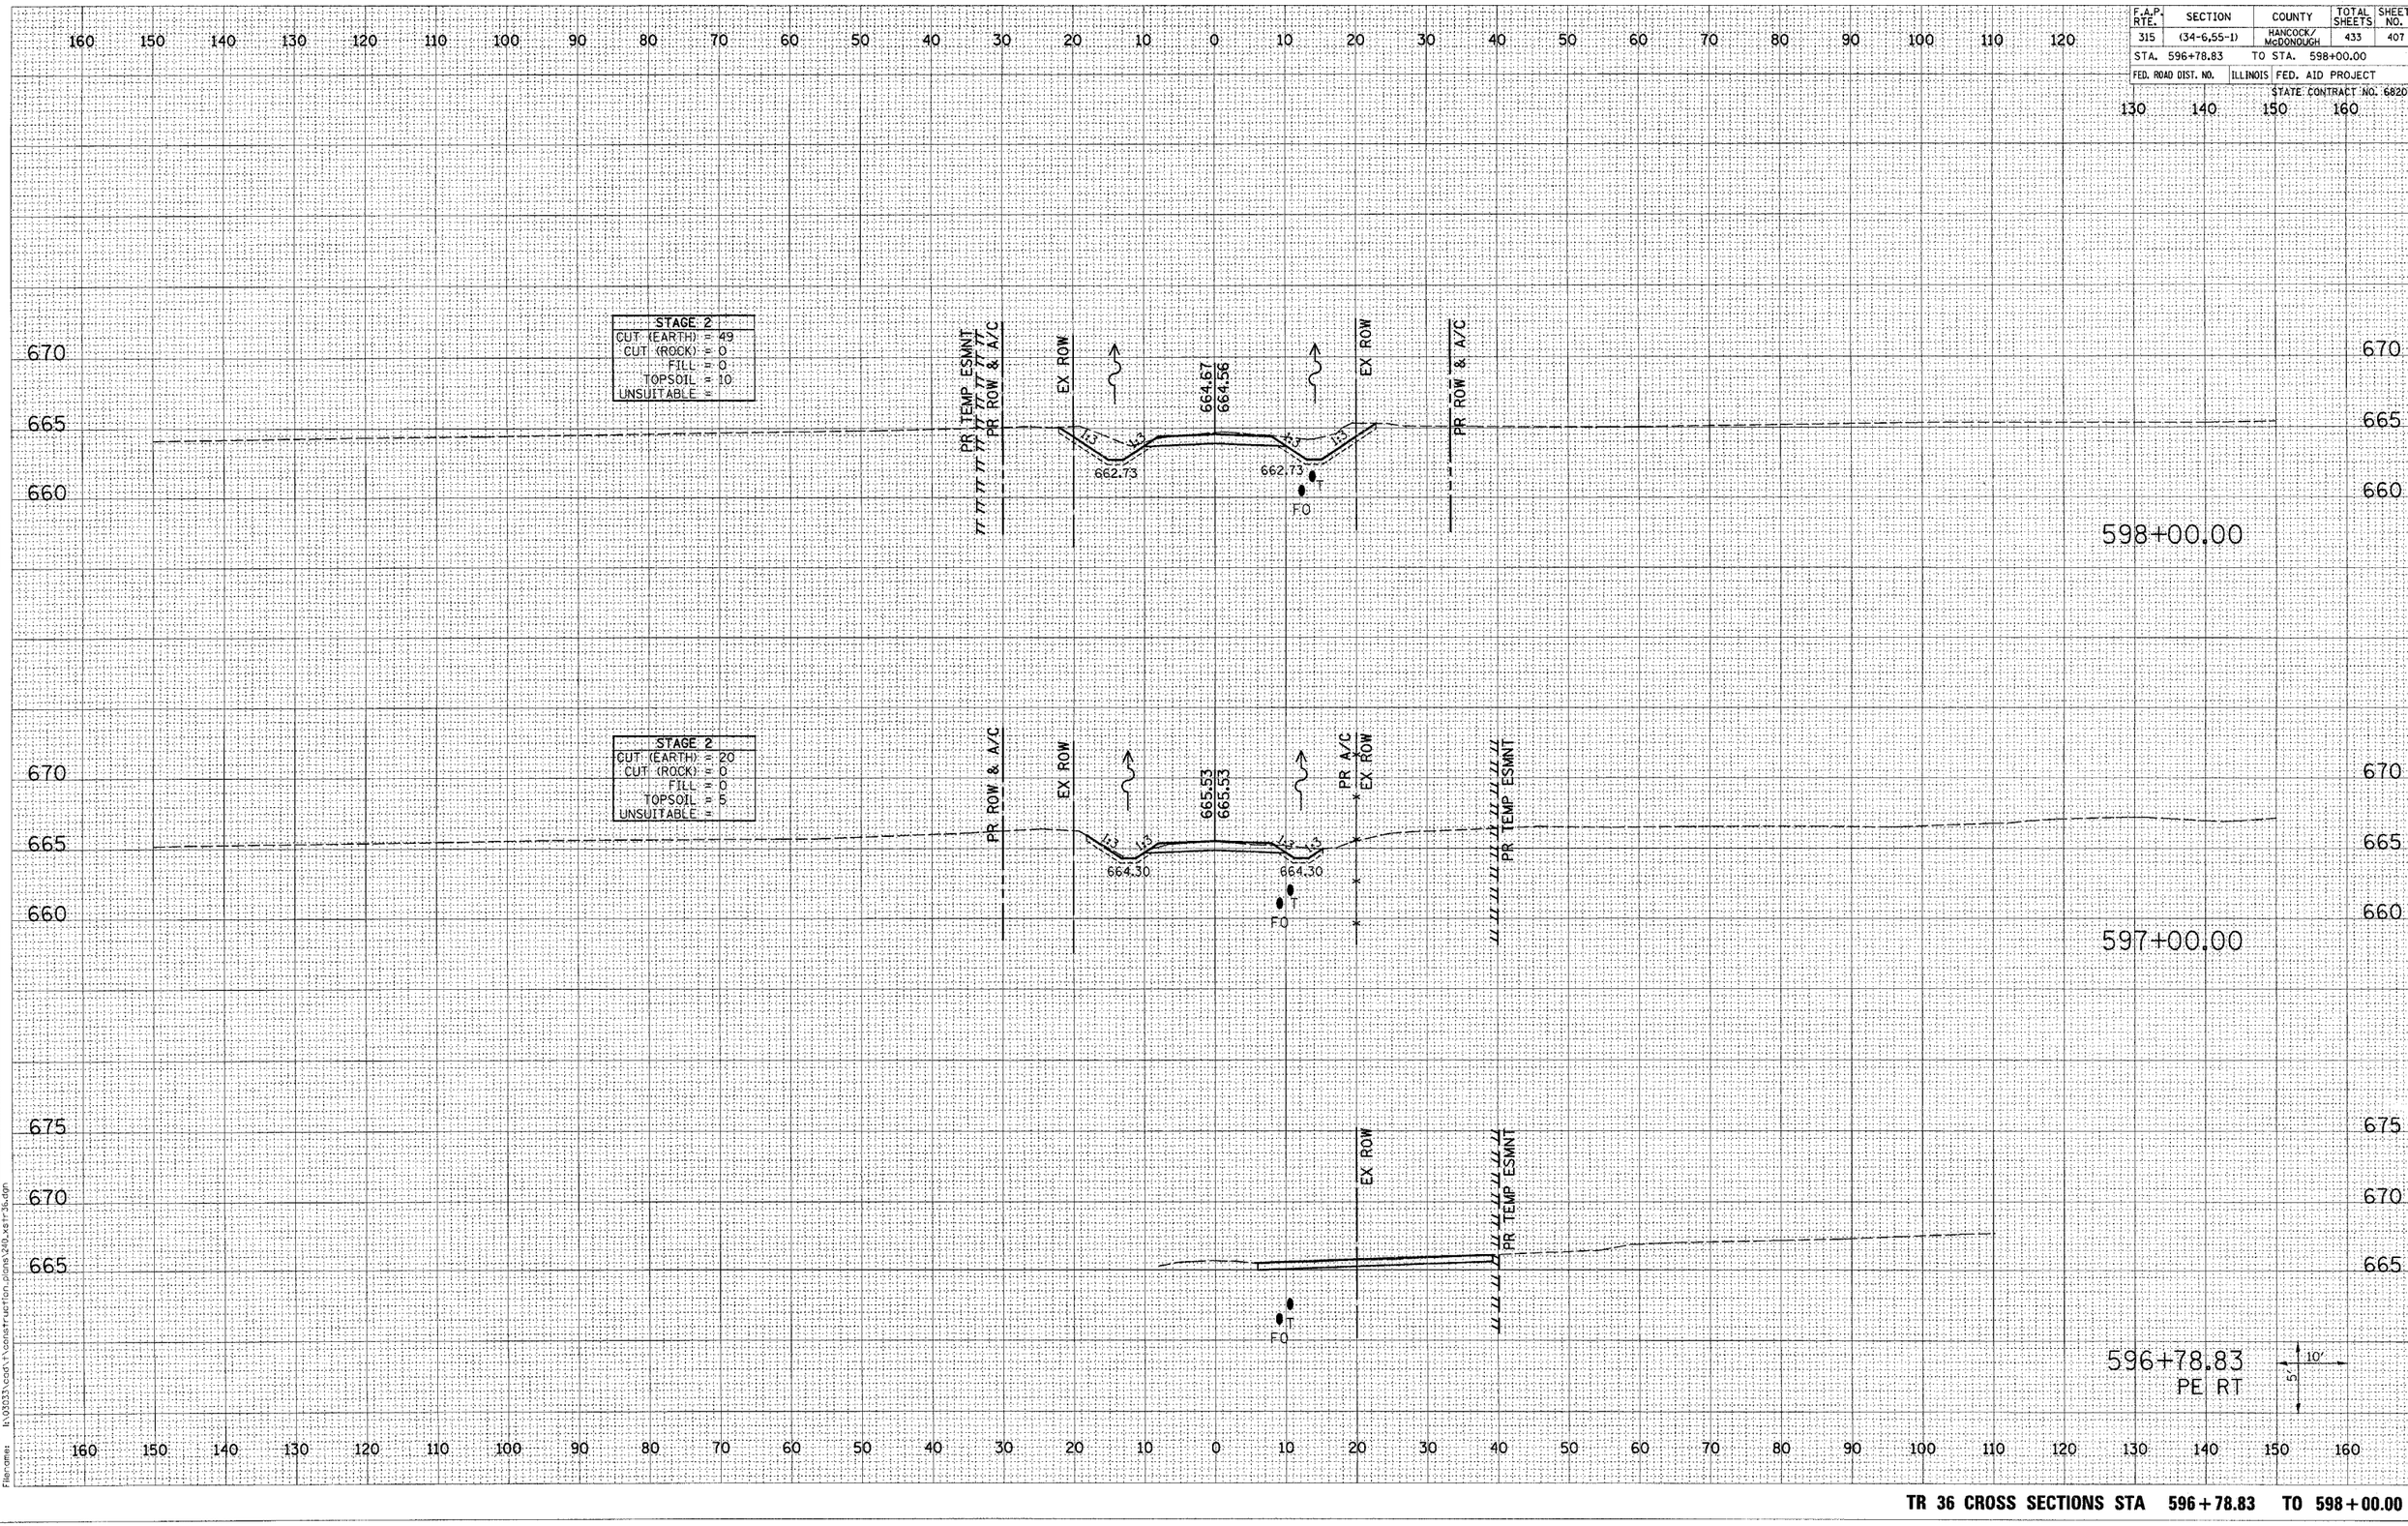

TR 36 CROSS SECTIONS STA 596+78.83 TO 598+00.00

F.A.P. RTE.	SECTION	COUNTY	TOTAL SHEETS	SHEET NO.
315	(34-6,55-1)	HANCOCK/ McDONOUGH	433	408

STA. 695+50.00 TO STA. 695+94.04

FED. ROAD DIST. NO. | ILLINOIS | FED. AID PROJECT

STATE CONTRACT NO. 68206

160 150 140 130 120 110 100 90 80 70 60 50 40 30 20 10 0 10 20 30 40 50 60 70 80 90 100 110 120 130 140 150 160

670
665
660

PR. TEMP. ESMNT
PR. ROW
EX. ROW
665.45
665.45

695+94.04
CE LT

695+66.54

695+50.00

5'
10'

STAGE 2
CUT (EARTH) 0
CUT (ROCK) 0
FILL 0
TOPSOIL 0
UNSUITABLE 0

FINAL SURVEY	ORIGINAL SURVEY		BY	DATE
NOTE BOOK		SURVEYED		
PAGE NO.		PLOTTED		
NO.		TEMPLATE		
		AREAS		
		AREAS CHECKED		

Plot Date: 7/8/2005
Plot Time: 3:31:24 PM
Plot Scale: 1.000 ft / inch
Pen Table: idot.tbl
Filename: i:\05233\cad\1\construction_plans\241_xs1r64.dgn

TR 64 CROSS SECTIONS STA 695+50.00 TO 695+94.04

F.A.P. RTE.	SECTION	COUNTY	TOTAL SHEETS	SHEET NO.
315	(34-6,55-1)	HANCOCK/ McDONOUGH	433	409
STA. 696+00.00		TO STA. 697+50.00		
FED. ROAD DIST. NO.	ILLINOIS	FED. AID PROJECT		

STATE CONTRACT NO. 68206

160 150 140 130 120 110 100 90 80 70 60 50 40 30 20 10 0 10 20 30 40 50 60 70 80 90 100 110 120 130 140 150 160

675 670 665 660 655

STAGE 2
CUT (EARTH) = 71
CUT (ROCK) = 0
FILL = 49
TOPSOIL = 20
UNSUITABLE = 0

PR TEMP ESMNT
PR ROW & A/C
EX ROW
EX ROW & A/C
666.00
667.95
664.48
1:3

697+50.00

STAGE 2
CUT (EARTH) = 44
CUT (ROCK) = 0
FILL = 8
TOPSOIL = 20
UNSUITABLE = 0

PR TEMP ESMNT
PR ROW & A/C
EX ROW
EX ROW & A/C
665.56
666.42
663.56
661.54
3.8%
1:3

697+00.00

STAGE 2
CUT (EARTH) = 40
CUT (ROCK) = 0
FILL = 0
TOPSOIL = 0
UNSUITABLE = 0

PR TEMP ESMNT
PR ROW
EX ROW
EX ROW
665.28
665.28
0
1:2

696+00.00

10'
5'

FINAL SURVEY	SURVEYED	BY	DATE
	ADDED		
NOTE BOOK	TEMPLATE		
NO.	AREAS		
	AREAS CHECKED		

ORIGINAL SURVEY	SURVEYED	BY	DATE
	ADDED		
NOTE BOOK	TEMPLATE		
NO.	AREAS		
	AREAS CHECKED		

Plot Date: 7/18/2006
Plot Time: 3:37:24 PM
Plotted By: bschmidt
Pen Tables: idot.tbl
Filename: I:\0031\Coad1\construction_plans\2k_xsTr64.dgn

TR 64 CROSS SECTIONS STA 696+00.00 TO 697+50.00

F.A.P. RTE.	SECTION	COUNTY	TOTAL SHEETS	SHEET NO.
315	(34-6,55-1)	HANCOCK/ McDONOUGH	433	410
STA. 698+00.00		TO STA. 699+00.00		
FED. ROAD DIST. NO.	ILLINOIS	FED. AID PROJECT		
		STATE CONTRACT NO. 68206		

160 150 140 130 120 110 100 90 80 70 60 50 40 30 20 10 0 10 20 30 40 50 60 70 80 90 100 110 120 130 140 150 160

675
670
665

STAGE 2
CUT (EARTH) = 206
CUT (ROCK) = 0
FILL = 90
TOPSOIL = 32
UNSUITABLE = 0

670.60
673.86
1:3
1:3
1:3
1:3
665.80
664.97

699+00.00

675
670
665

PR. TEMP. ESMNT
PR. ROW & A/C
667.69
671.10
0

698+30.00
PE LT

675
670
665

STAGE 2
CUT (EARTH) = 129
CUT (ROCK) = 0
FILL = 101
TOPSOIL = 26
UNSUITABLE = 0

PR. TEMP. ESMNT
PR. ROW & A/C
EX. ROW
EX. ROW & A/C
666.87
669.91
1:3
1:3
1:3
1:3
664.92
663.26

698+00.00

675
670
665
660

10'
5'

160 150 140 130 120 110 100 90 80 70 60 50 40 30 20 10 0 10 20 30 40 50 60 70 80 90 100 110 120 130 140 150 160

TR 64 CROSS SECTIONS STA 698+00.00 TO 699+00.00

FINAL SURVEY	DATE
SURVEYED	
PLOTTED	
TEMPLATE	
NOTE BOOK	AREAS
NO.	AREAS CHECKED

ORIGINAL SURVEY	BY
SURVEYED	
PLOTTED	
TEMPLATE	
NOTE BOOK	AREAS
NO.	AREAS CHECKED

Plot Date: 7/18/2006
Plot Time: 3:37:25 PM
Plot Scale: 40.0000 ft / in.
Plot Device: Default
Filenames: i:\03033\cad*\construction plans\24_xstr64.dgn

F.A.P. RTE.	SECTION	COUNTY	TOTAL SHEETS	SHEET NO.
315	(34-6.55-1)	HANCOCK/ McDONOUGH	433	411
STA. 701+00.00		TO STA. 703+00.00		
FED. ROAD DIST. NO.	ILLINOIS	FED. AID PROJECT		
STATE CONTRACT NO. 68206				

160 150 140 130 120 110 100 90 80 70 60 50 40 30 20 10 0 10 20 30 40 50 60 70 80 90 100 110 120 130 140 150 160

680 675 670 665

STAGE 1
CUT (EARTH) = 106
CUT (ROCK) = 0
FILL = 1
TOPSOIL = 18
UNSUITABLE = 0

PR ROW & A/C
EX ROW
672.76
672.76
1:3
1:3
1:3
1:3
669.34
669.23
FO
EX ROW & A/C

703+00.00

STAGE 1
CUT (EARTH) = 141
CUT (ROCK) = 0
FILL = 26
TOPSOIL = 23
UNSUITABLE = 0

PR ROW & A/C
EX ROW
671.89
673.21
1:3
1:5
1:3
1:3
668.36
668.18
FO
EX ROW & A/C

702+00.00

STAGE 1
CUT (EARTH) = 206
CUT (ROCK) = 0
FILL = 125
TOPSOIL = 30
UNSUITABLE = 0

EX ROW
671.29
674.96
1:3
1:5
1:3
1:3
667.39
667.13

701+00.00

5' 10'

160 150 140 130 120 110 100 90 80 70 60 50 40 30 20 10 0 10 20 30 40 50 60 70 80 90 100 110 120 130 140 150 160

FINAL SURVEY	SURVEYED	BY
	PLOTTED	DATE
NOTE BOOK	TEMPLATE	
NO.	AREAS CHECKED	

ORIGINAL SURVEY	SURVEYED	BY
	PLOTTED	DATE
NOTE BOOK	TEMPLATE	
NO.	AREAS CHECKED	

Plot Date= 7/18/2006
Plot Time= 3:37:25 PM
Plotted By= bschmidt
Pen Tables= default
Filename= c:\701\scott\construction_plans\24_xs-tr64.dgn

TR 64 CROSS SECTIONS STA 701+00.00 TO 703+00.00

F.A.P. RTE.	SECTION	COUNTY	TOTAL SHEETS	SHEET NO.
315	(34-6.55-1)	HANCOCK/ McDONOUGH	433	412
STA. 704+00.00		TO STA. 705+00.00		
FED. ROAD DIST. NO.	ILLINOIS	FED. AID PROJECT		
		STATE CONTRACT NO. 68206		

160 150 140 130 120 110 100 90 80 70 60 50 40 30 20 10 0 10 20 30 40 50 60 70 80 90 100 110 120 130 140 150 160

680
675
670

STAGE 1
CUT (EARTH) = 0
CUT (ROCK) = 0
FILL = 0
TOPSOIL = 0
UNSUITABLE = 0

PR TEMP ESMNT
PR ROW
EX ROW
EX ROW
PR TEMP ESMNT

705+00.00

STAGE 1
CUT (EARTH) = 78
CUT (ROCK) = 0
FILL = 0
TOPSOIL = 18
UNSUITABLE = 0

PR TEMP ESMNT
PR ROW
EX ROW
1:3
1:3
670.80
1:3
1:3
670.80
EX ROW
PR TEMP ESMNT

704+50.00

STAGE 1
CUT (EARTH) = 10
CUT (ROCK) = 0
FILL = 15
TOPSOIL = 0
UNSUITABLE = 0

PR ROW
EX ROW
4.6%
0
4.4%
0
EX ROW
PR TEMP ESMNT

704+00.00
FE LT / FE RT

10'
5'

TR 64 CROSS SECTIONS STA 704+00.00 TO 705+00.00

ORIGINAL SURVEY	SURVEYED	BY	
	PLOTTED		
NOTE BOOK	TEMPLATE		
NO.	AREAS		
	AREAS CHECKED		DATE

FINAL SURVEY	SURVEYED	BY	
	PLOTTED		
NOTE BOOK	TEMPLATE		
NO.	AREAS		
	AREAS CHECKED		DATE

Plot Date: 7/18/2006
Plot Time: 3:37:26 PM
Plotted By: bachmlat
Pen Table: tbl-1.tbl
Filename: c:\projects\2003\03-33\contract\construction_plans\26_xsfr64.dgn

F.A.P. RTE.	SECTION	COUNTY	TOTAL SHEETS	SHEET NO.
315	(34-6,55-1)	HANCOCK/ McDONOUGH	433	413
STA. 11+00.00		TO STA. 12+00.00		
FED. ROAD DIST. NO.	ILLINOIS	FED. AID PROJECT		
		STATE CONTRACT NO. 68206		

FINAL SURVEY		BY	DATE
NOTE BOOK	SURVEYED		
	PLOTTED		
NO.	TEMPLATE		
	AREAS		
	AREAS CHECKED		

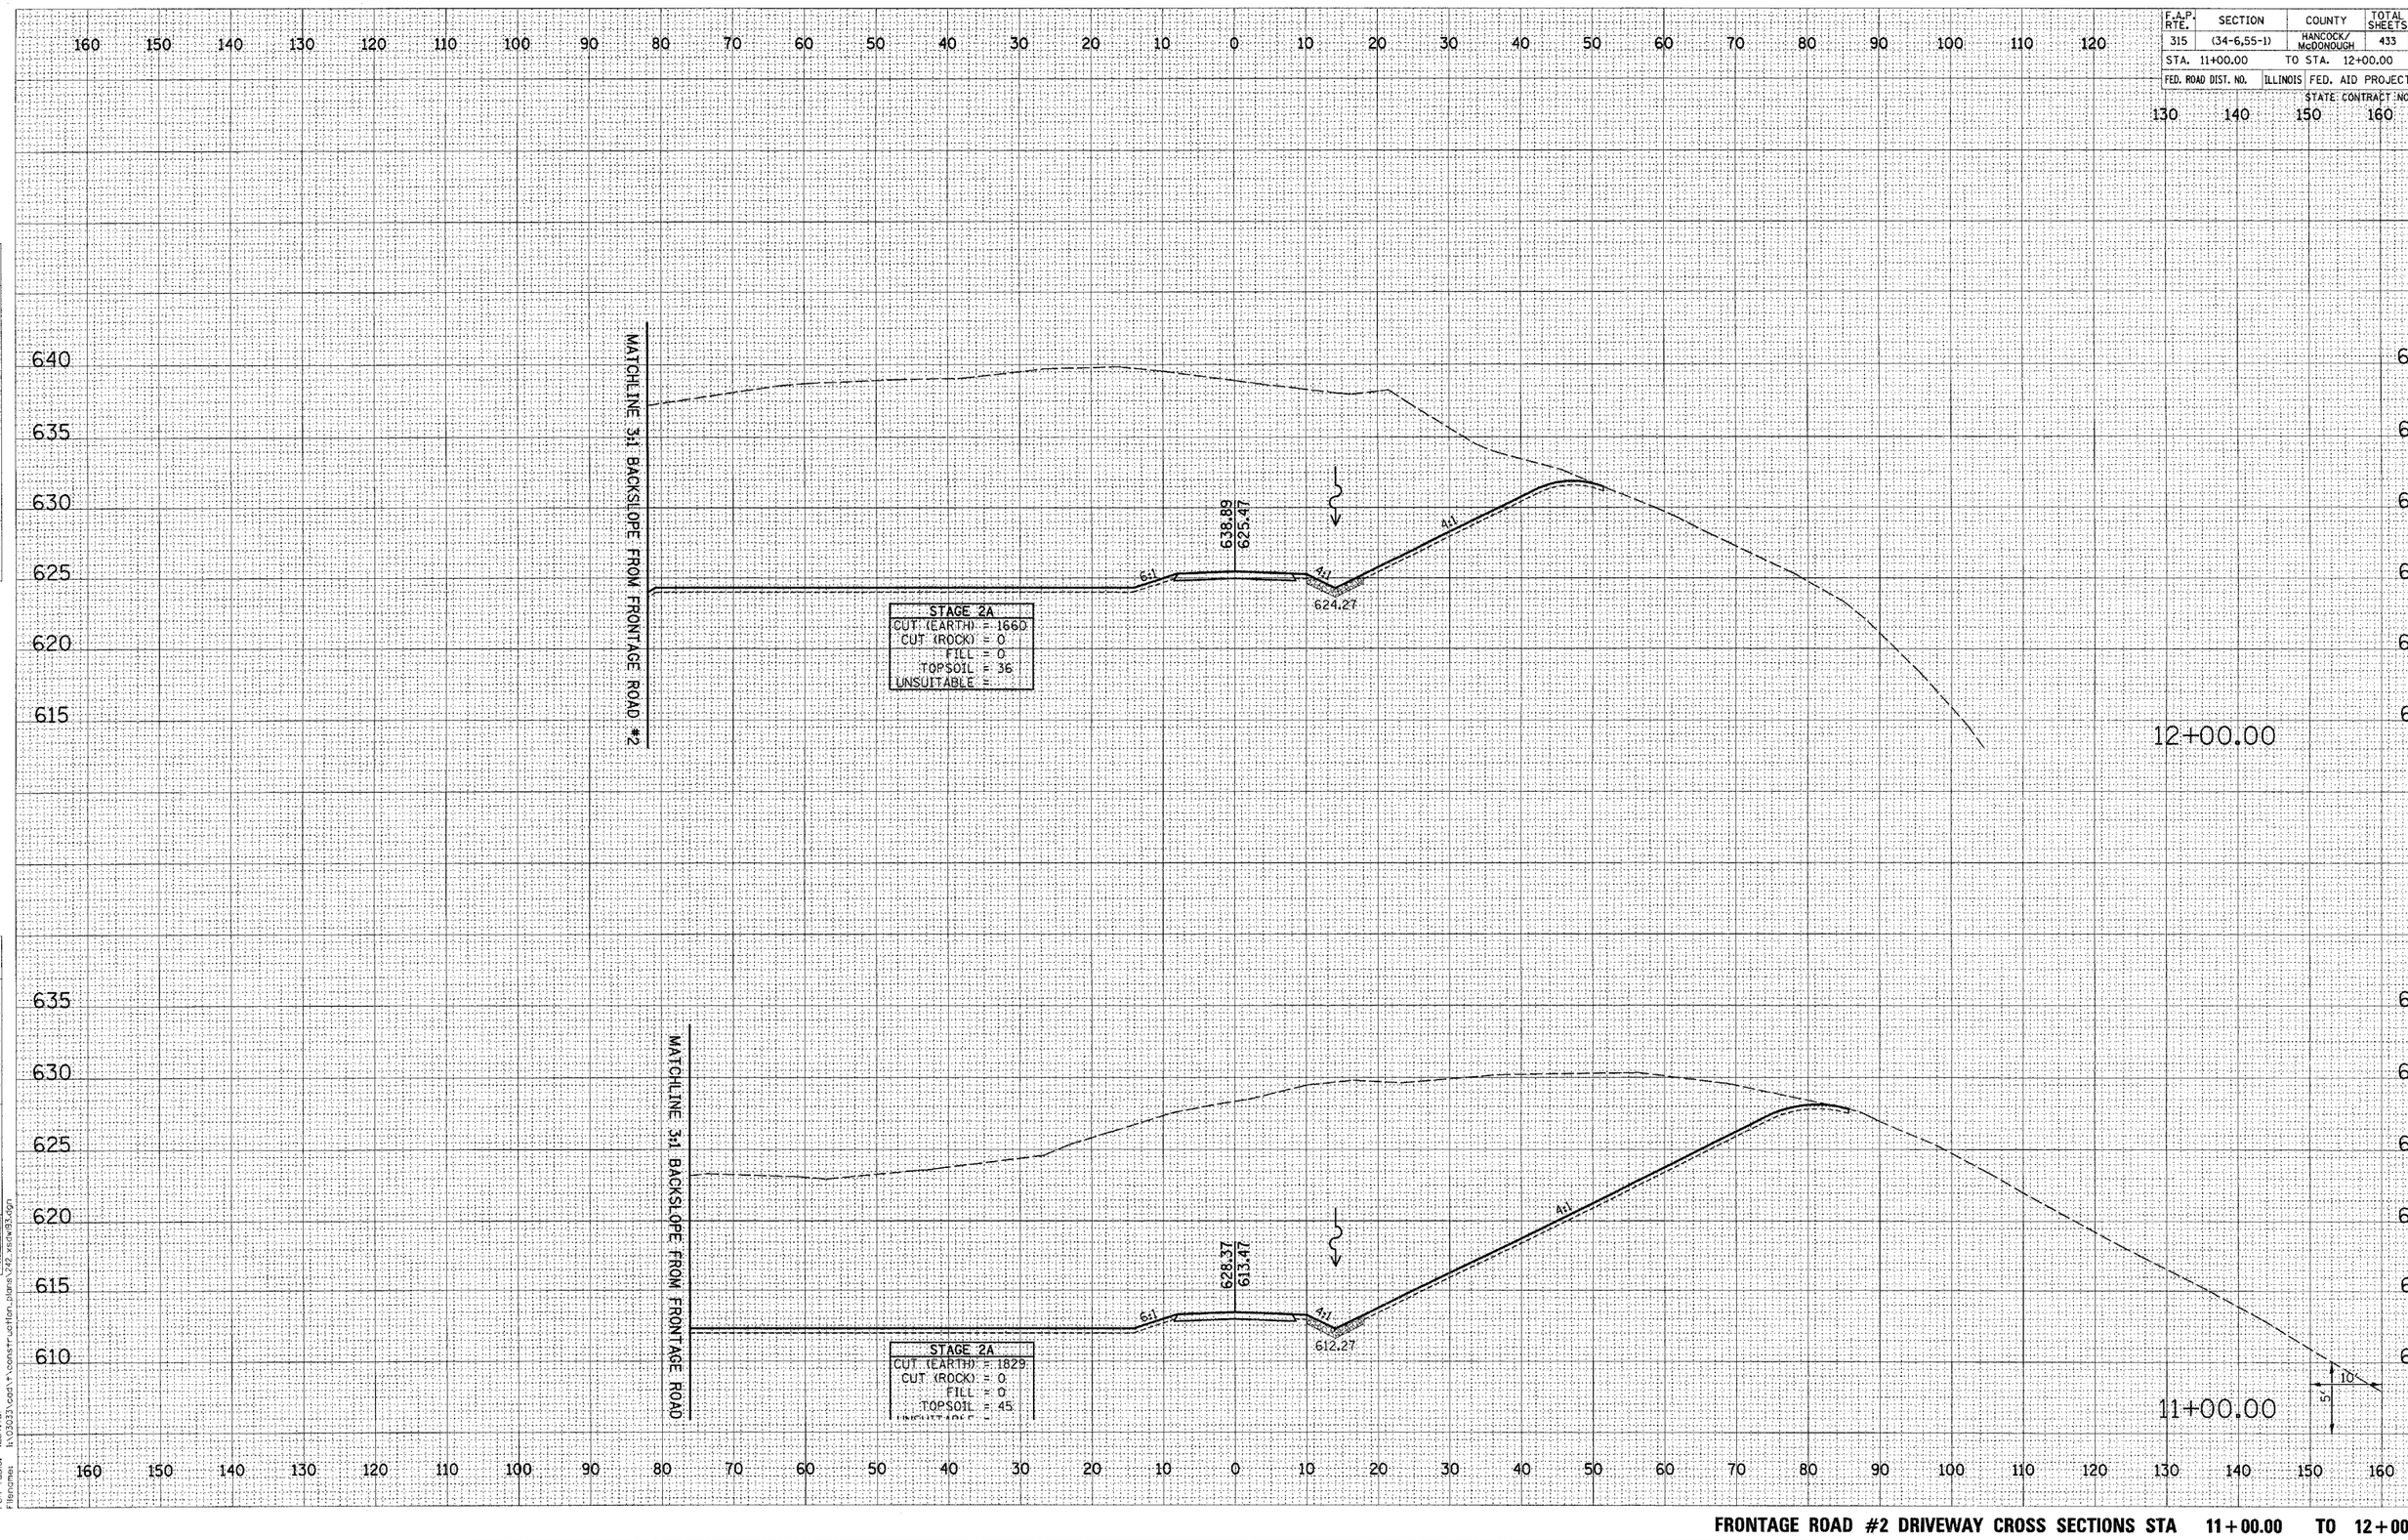

ORIGINAL SURVEY		BY	DATE
NOTE BOOK	SURVEYED		
	PLOTTED		
NO.	TEMPLATE		
	AREAS		
	AREAS CHECKED		

Plot Date: 7/18/2006
Plot Time: 3:37:28 PM
Plotted By: Jason Hall
Pen Table: Default
Filenames: I:\03033\road*\construction_plans\242_xsdw03.dgn

FRONTAGE ROAD #2 DRIVEWAY CROSS SECTIONS STA 11+00.00 TO 12+00.00

F.A.P. RTE.	SECTION	COUNTY	TOTAL SHEETS	SHEET NO.
315	(34-6,55-1)	HANCOCK/ McDONOUGH	433	414
STA. 13+00.00		TO STA. 13+80.00		
FED. ROAD DIST. NO.	ILLINOIS	FED. AID PROJECT		
		STATE CONTRACT NO. 68206		

160 150 140 130 120 110 100 90 80 70 60 50 40 30 20 10 0 10 20 30 40 50 60 70 80 90 100 110 120 130 140 150 160

645 640 635 630 625 620

643.28
643.28

STAGE 2A
CUT (EARTH) = 13
CUT (ROCK) = 0
FILL = 0
TOPSOIL = 0
UNSUITABLE = -

13+80.00

650 645 640 635 630 625

MATCHLINE 3:1 BACKSLOPE FROM FRONTAGE ROAD #2

643.80
637.47

6:1 4:1 4:1

636.27

STAGE 2A
CUT (EARTH) = 914
CUT (ROCK) = 0
FILL = 0
TOPSOIL = 38
UNSUITABLE = -

13+00.00

5' 10'

160 150 140 130 120 110 100 90 80 70 60 50 40 30 20 10 0 10 20 30 40 50 60 70 80 90 100 110 120 130 140 150 160

FINAL SURVEY	SURVEYED	BY	DATE
NOTE BOOK	PLOTTED		
NO.	TEMPLATE		
	AREAS		
	AREAS CHECKED		

ORIGINAL SURVEY	SURVEYED	BY	DATE
NOTE BOOK	PLOTTED		
NO.	TEMPLATE		
	AREAS		
	AREAS CHECKED		

Plot Date: 7/8/2006
Plot Time: 3:37:28 PM
Plotted By: bsmith
Pen Table: Idot.tbl
Filename: N:\0303\cadd\Construction plans\242 xxdwg3.dgn

FRONTAGE ROAD #2 DRIVEWAY CROSS SECTIONS STA 13+00.00 TO 13+80.00

F.A.P. RTE.	SECTION	COUNTY	TOTAL SHEETS	SHEET NO.
315	(34-6,55-1)	HANCOCK/ McDONOUGH	433	415
STA. 1409+52.15		TO STA. 1410+02.84		
FED. ROAD DIST. NO.	ILLINOIS	FED. AID PROJECT		
		STATE CONTRACT NO. 68206		

FINAL SURVEY	BY	DATE
NOTE BOOK	SURVEYED	
NO.	PLOTTED	
	TEMPLATE	
	AREAS	
	AREAS CHECKED	

PR ROW & A/C
EX ROW
PGL 521.41 533.67
PGL 532.02 533.67
STAGE 2
STAGE 1
4% 1.5% 1.5% 4%
1:6
1:3
1:1.5
-0.0 530.07
118.7
STA 1410+02.84
0.00' RT
MANHOLES, TYPE A, 4'-DIAMETER, WITH MEDIAN INLET (604106)
GRATE ELEV = 530.07
38' - PIPE CULVERTS, CLASS A, TYPE 2, 24"
524.14
524.40
EX ROW
1410+02.84

PGL 519.61 533.67
PGL 532.01 533.67
STAGE 2
STAGE 1
VAR
1.0 TEMP. DITCH
529.56
524.00
518.59
0.16%
518.49
STA 1409+52.01
92.50' RT
℄ ELEV = 518.45
STONE RIPRAP, CLASS A4
STA 1409+52.29
92.12' LT
℄ ELEV = 519.07
5' UNDERCUT
97.7' - DOUBLE BOX CULVERT EXTENSION
EXISTING DOUBLE 11' x 10'
1409+52.15
10'
5'

Plot Date: 7/18/2006
Plot Time: 3:31:33 PM
Plotted by: brian.parr
Pen Tables: tdot.tbl
Filenames: I:\03033\cadd\1\construction_plans\2x3_xsculverts.dgn

FAP 315 (IL 336) DRAINAGE CROSS SECTIONS STA 1409+52.15 TO 1410+02.84

F.A.P. RTE.	SECTION	COUNTY	TOTAL SHEETS	SHEET NO.
315	(34-6,55-1)	HANCOCK/ McDONOUGH	433	416
STA. 1416+75.00		TO STA. 1416+75.00		
FED. ROAD DIST. NO.	ILLINOIS	FED. AID PROJECT		
		STATE CONTRACT NO. 68206		

FINAL SURVEY	SURVEYED	BY
NOTE BOOK	PLOTTED	DATE
NO.	TEMPLATE	
	AREAS	
	AREAS CHECKED	

ORIGINAL SURVEY	SURVEYED	BY
NOTE BOOK	PLOTTED	DATE
NO.	TEMPLATE	
	AREAS	
	AREAS CHECKED	

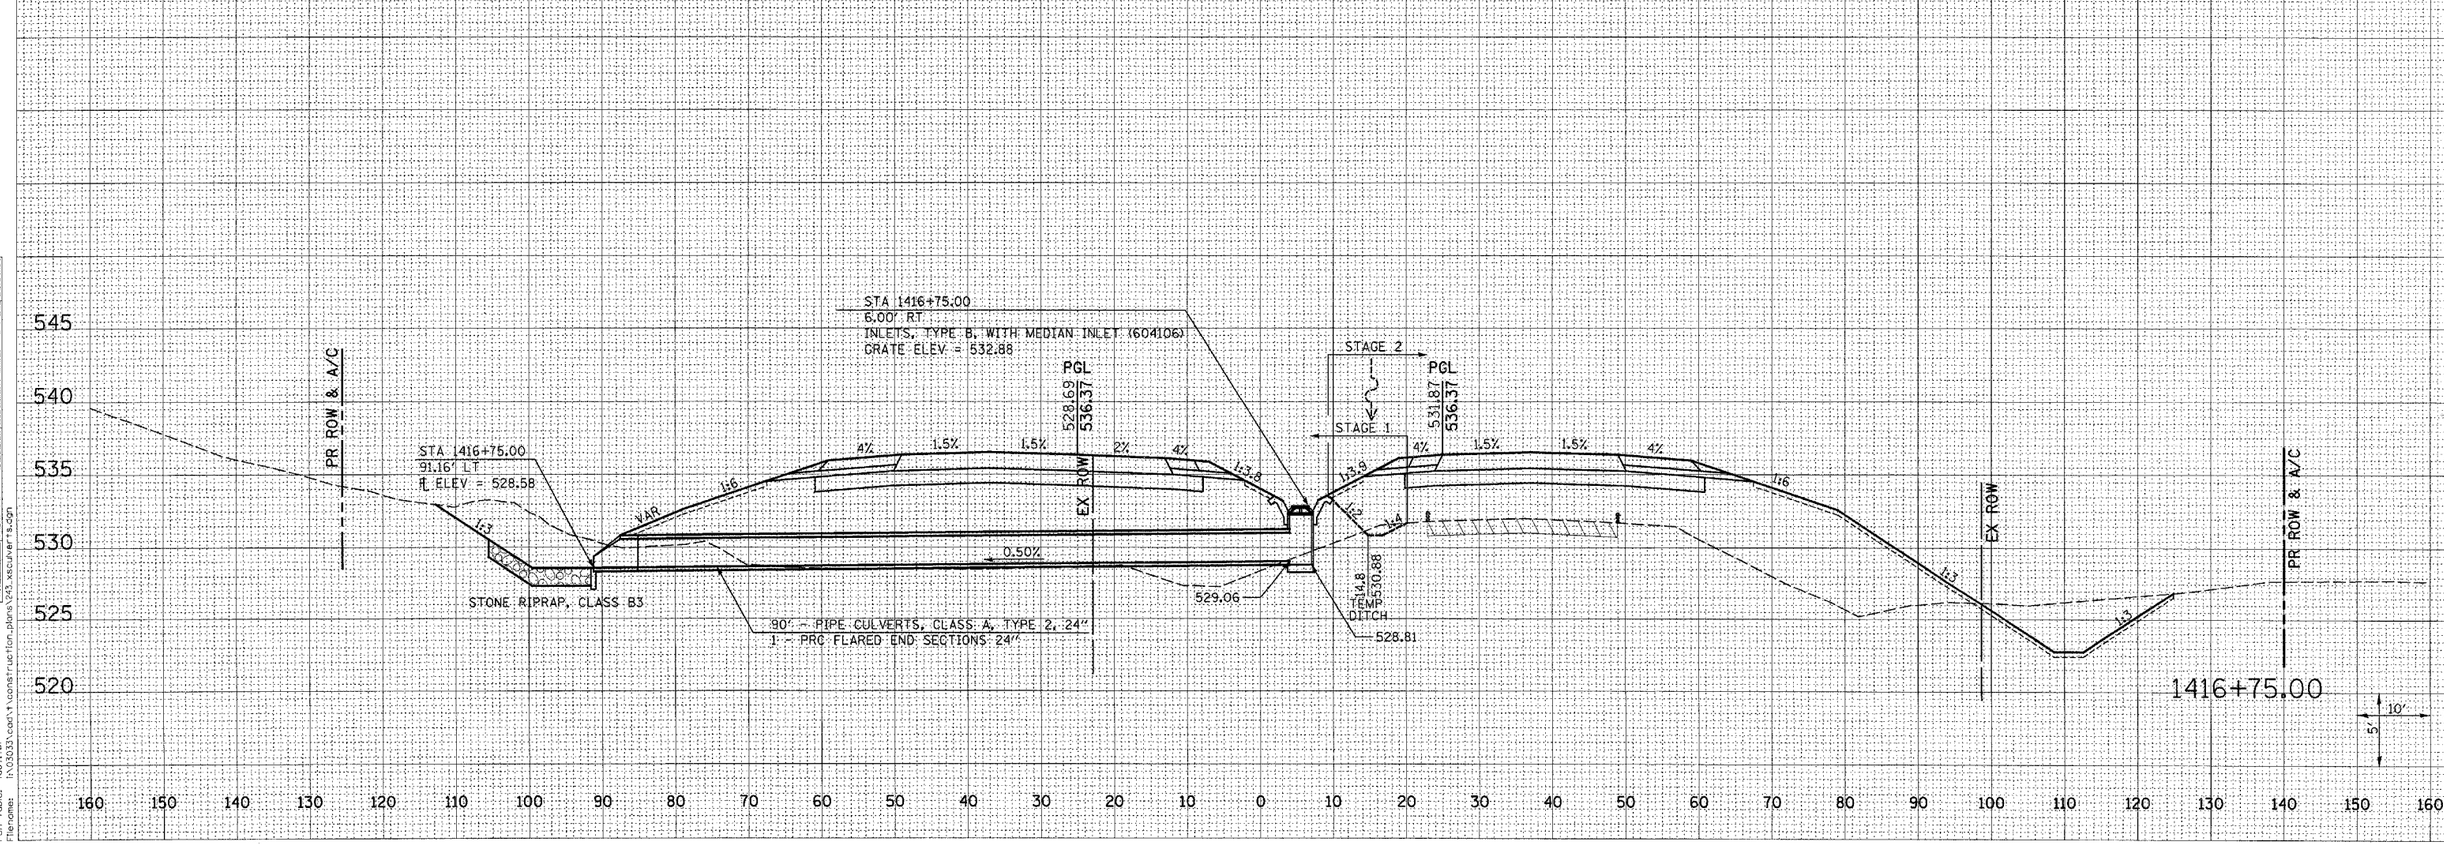

Plot Date: 7/8/2006
Plot Time: 3:37:34 PM
Plotted By: bschmidt
Pen Tables Used: default
Filename: h:\0531\coord\construction_plans\433_xsecsheet.dgn

FAP 315 (IL 336) DRAINAGE CROSS SECTIONS STA 1416+75.00 TO 1416+75.00

F.A.P. RTE.	SECTION	COUNTY	TOTAL SHEETS	SHEET NO.
315	(34-6,55-1)	HANCOCK/ McDONOUGH	433	417
STA. 1434+20.00		TO STA. 1434+20.00		
FED. ROAD DIST. NO.	ILLINOIS	FED. AID PROJECT		
		STATE CONTRACT NO. 68206		

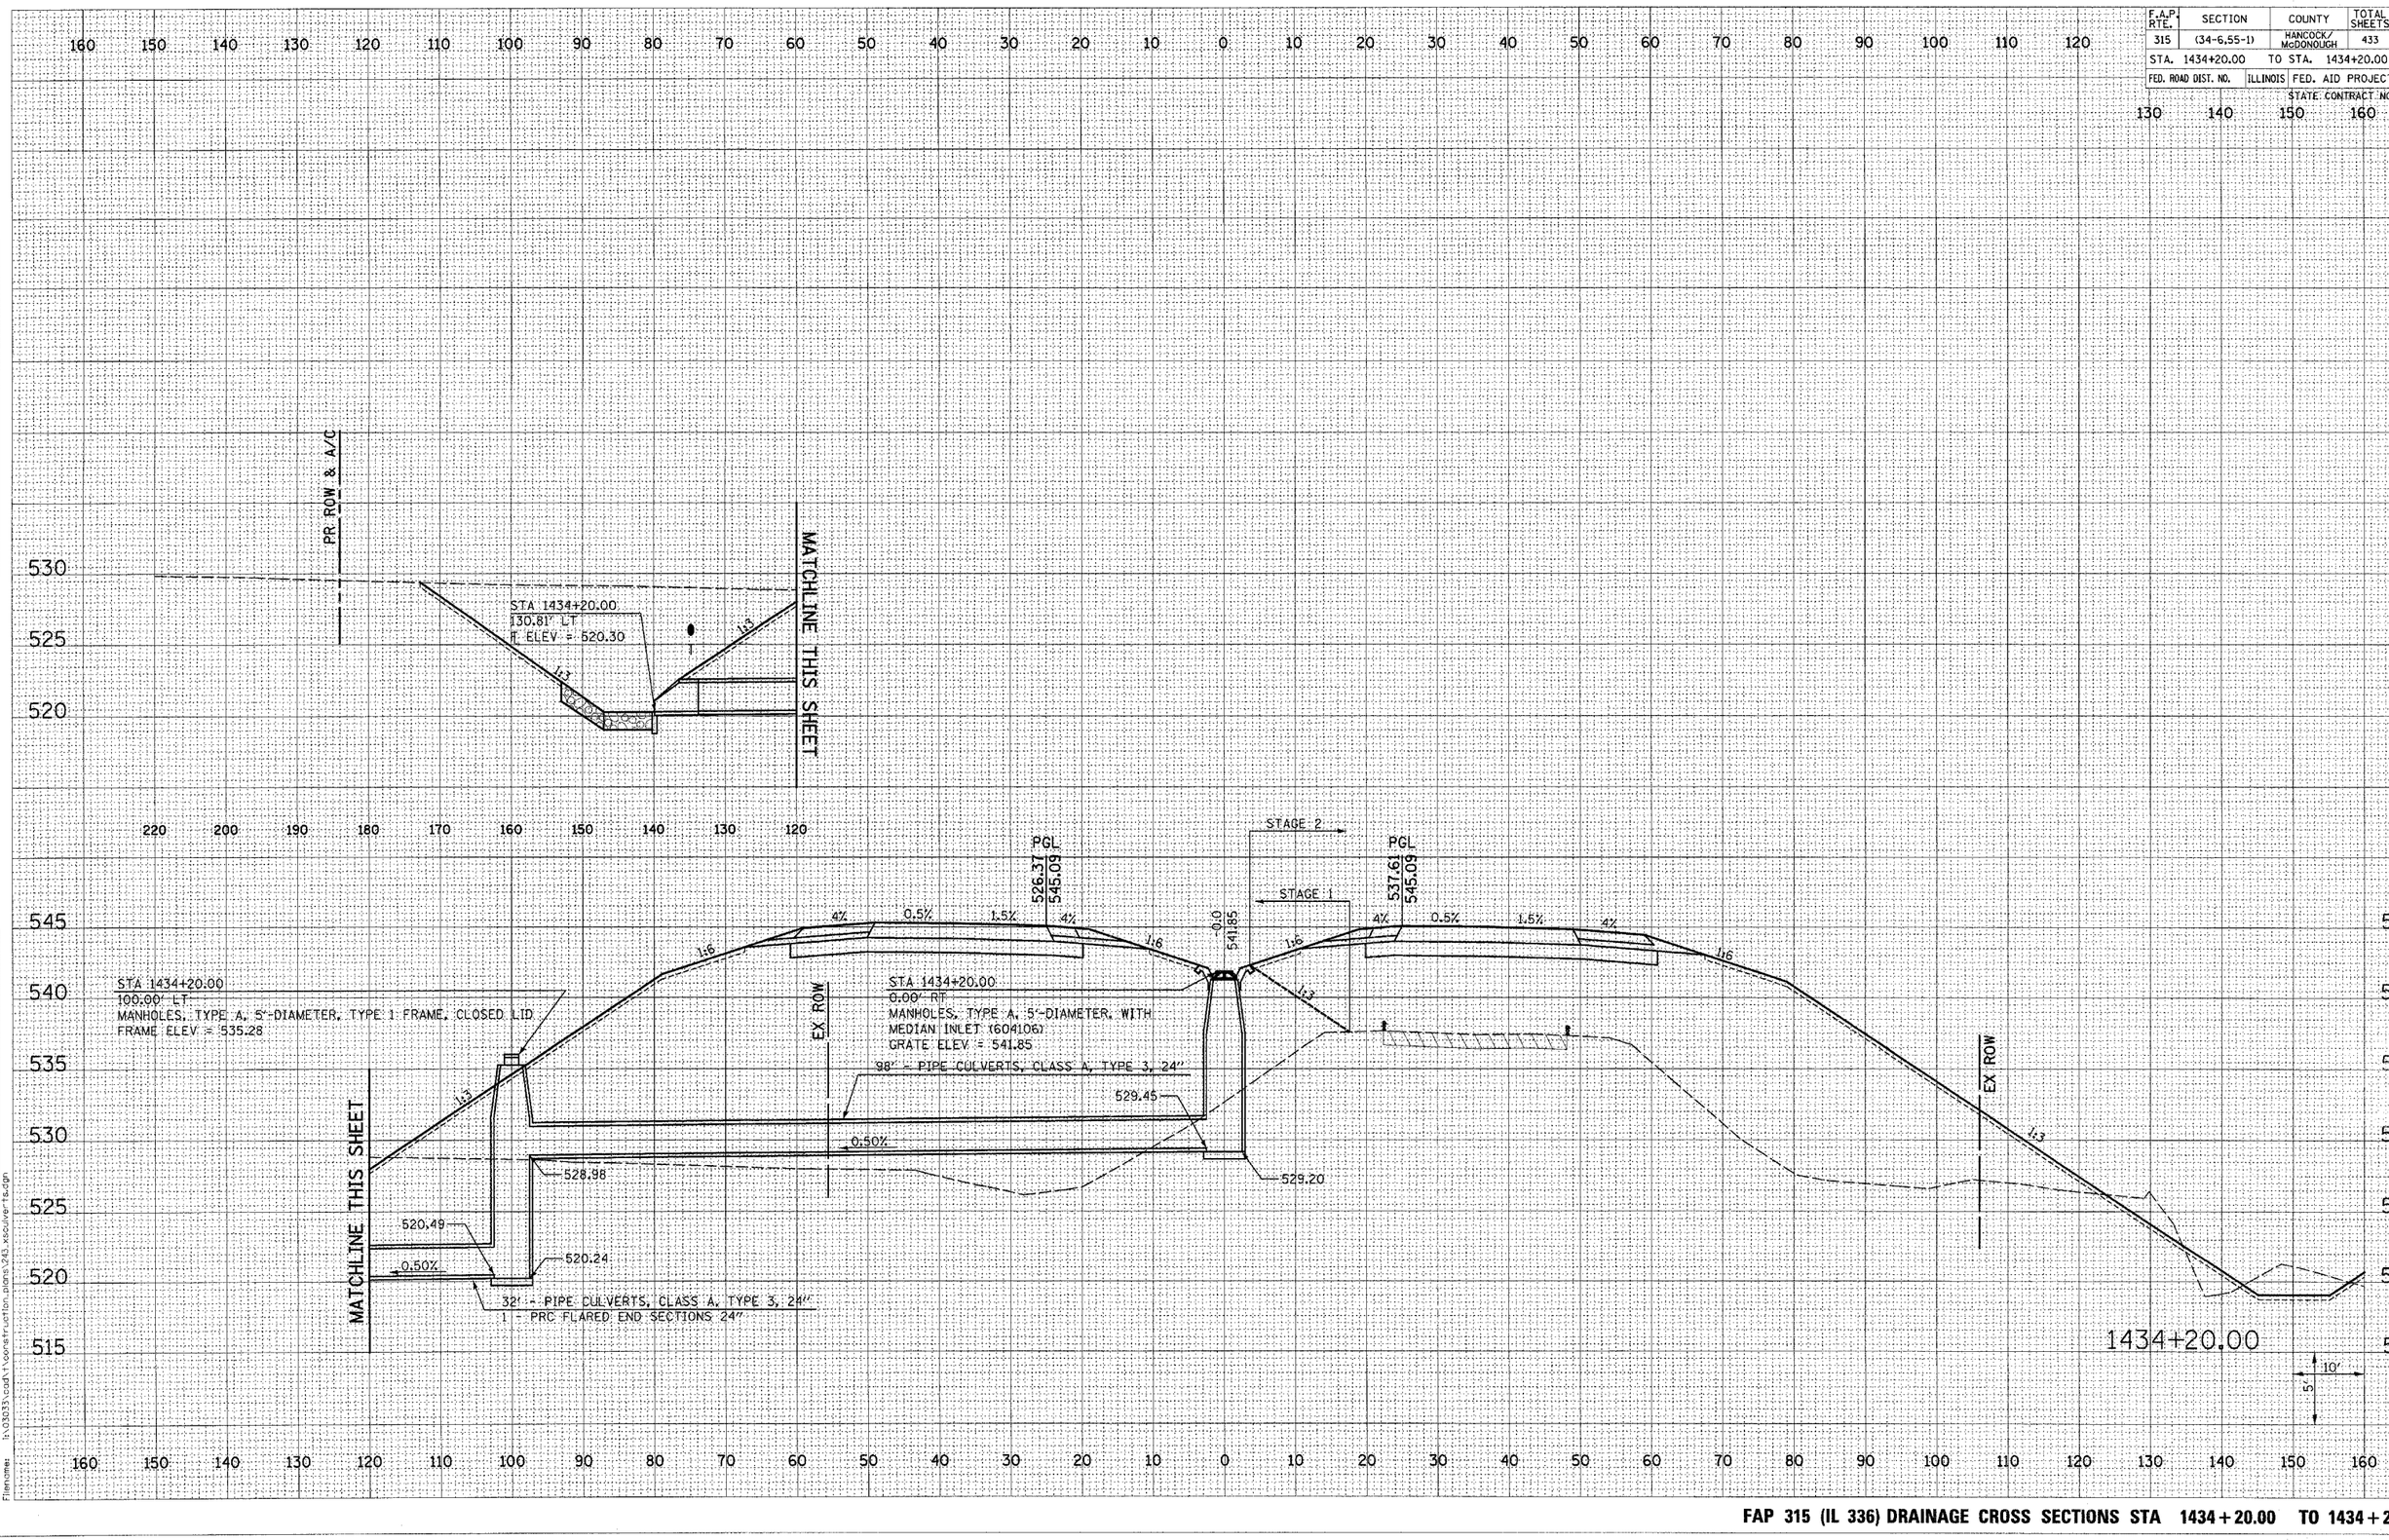

FAP 315 (IL 336) DRAINAGE CROSS SECTIONS STA 1434+20.00 TO 1434+20.00

FINAL SURVEY | NOTE BOOK | NO. | SURVEYED | PLOTTED | TEMPLATE | AREAS ASSES. | CHECKED | BY | DATE
ORIGINAL SURVEY | NOTE BOOK | NO. | SURVEYED | PLOTTED | TEMPLATE | AREAS ASSES. | CHECKED | BY | DATE
Plot Date: 7/8/2006
Plot Time: 3:37:34 PM
Plotted By: bschmidt
Pen Table: idot.tbl
Filename: S:\D3\03\Design\Construction plans\245 xsculvert1.dgn

F.A.P. RTE.	SECTION	COUNTY	TOTAL SHEETS	SHEET NO.
315	(34-6,55-1)	HANCOCK/ McDONOUGH	433	418
STA. 1441+50.00		TO STA. 1441+50.00		
FED. ROAD DIST. NO.	ILLINOIS	FED. AID PROJECT		
		STATE CONTRACT NO. 68206		

FINAL SURVEY	BY	DATE
SURVEYED		
PLOTTED		
NOTE BOOK	TEMPLATE	
NO.	AREAS CHECKED	

ORIGINAL SURVEY	BY	DATE
SURVEYED		
PLOTTED		
NOTE BOOK	TEMPLATE	
NO.	AREAS CHECKED	

PR. ROW & A/C

STA 1442+19.99
137.45' LT
FL ELEV. = 531.72

5' UNDERCUT

MATCHLINE THIS SHEET

MATCHLINE THIS SHEET

VAR

1:7.5

1.4%

6.4%

6.4%

5.7%

PGL
541.32
555.98

1:6.3

0.0
552.29

1:7

1.3%

PGL
532.67
555.31

6.5%

6.5%

5.7%

1:7

1:3.7

VAR

STAGE 2

STAGE 1

EX. ROW

0.31%

283' - PRECAST CONCRETE BOX CULVERT 6' x 6'
2 - BOX CULVERT END SECTIONS, SPECIAL
2 - CONCRETE COLLAR
REMOVAL AND DISPOSAL OF UNSUITABLE MATERIAL
ROCK FILL (REPLACEMENT)

5' UNDERCUT

1.5' UNDERCUT

1:3.2

STA 1440+78.77
121.45' RT
℄ ELEV = 530.83

1441+50.00
29° LT FWD

5'

10'

Plot Date: 7/8/2006
Plot Time: 3:37:35 PM
Plotted By: dschmitt
Pen Table: HPGL2.tbl
Filename: I:\10033\road\1\construction_plans\243_xsculverts.dgn

F.A.P. RTE.	SECTION	COUNTY	TOTAL SHEETS	SHEET NO.
315	(34-6,55-1)	HANCOCK/ McDONOUGH	433	419

STA. 1449+00.00 TO STA. 1449+00.00

FED. ROAD DIST. NO. | ILLINOIS | FED. AID PROJECT

STATE CONTRACT NO. 68206

ORIGINAL SURVEY
NOTE BOOK
NO.

BY | DATE

SURVEYED
PLOTTED
TEMPLATE
AREAS
AREAS CHECKED

FINAL SURVEY
NOTE BOOK
NO.

SURVEYED
PLOTTED
TEMPLATE
AREAS
AREAS CHECKED

Plot Date: 7/8/2006
Plot Time: 8:37:36 PM
Plot Scale: 1 inch = 1 unit
Plot Table: idot.tbl
Filename: i:\03033\cadd\construction_plans\243_xsculvert4.dgn

STA 1449+00.00
0.00' RT
MANHOLES, TYPE A, 5'-DIAMETER, WITH
MEDIAN INLET (604106)
GRATE ELEV = 570.85

PGL
563.54
574.21

PGL
569.71
574.21

PR ROW & A/C

1:6 1:3 1:6 1:3 1:6 1:3 1:6 1:3

2% 6% 6% 6% 2% 6% 6% 6%

0.0
570.85

563.18

562.93

0.50%

VAR

STA 1449+00.00
96.86' RT
FL ELEV = 562.71

90° - PIPE CULVERTS, CLASS A, TYPE 2, 24"
1 - PRC FLARED END SECTIONS 24"

STONE RIPRAP, CLASS A3

1449+00.00

10'
5'

FAP 315 (IL 336) DRAINAGE CROSS SECTIONS STA 1449+00.00 TO 1449+00.00

F.A.P. RTE.	SECTION	COUNTY	TOTAL SHEETS	SHEET NO.
315	(34-6,55-1)	HANCOCK/ McDONOUGH	433	420
STA. 12+27.00		TO STA. 12+27.00		
FED. ROAD DIST. NO.	ILLINOIS	FED. AID PROJECT		
		STATE CONTRACT NO. 68206		

ORIGINAL SURVEY	SURVEYED	BY	DATE
NOTE BOOK	PLOTTED		
NO.	TEMPLATE		
	AREAS		
	AREAS CHECKED		

FINAL SURVEY	SURVEYED	BY	DATE
NOTE BOOK	PLOTTED		
NO.	TEMPLATE		
	AREAS		
	AREAS CHECKED		

STA 12+27.00
0.00' RT
MANHOLES, TYPE A, 7' DIAMETER, SPECIAL,
WITH MEDIAN INLET (604106)
GRATE ELEV = 607.20

PGL 526.11 610.56

PGL 619.14 610.56

EX ROW

STAGE 2

STAGE 1

STA 12+27.00
97.36' LT
℄ ELEV = 596.67

STA 12+27.00
109.54' RT
℄ ELEV = 595.86

596.30

596.28

0.39%

593.30

86' - PIPE CULVERTS, CLASS A, TYPE 2, 48"
1 - PRC FLARED END SECTIONS 48", STD 542301

98' - PIPE CULVERTS, CLASS A, TYPE 3, 48"
1 - PRC FLARED END SECTIONS 48", STD 542301

TEMP 595.0
1384.9
DITCH

STONE RIPRAP, CLASS A4

10'
5'

12+27.00

Plot Date: 8/20/2006
Plot Time: 12:50:53 PM
Plotted By: sarmbrus
Pen Config: Default
Filename: I:\03033\road\construction_plans\243_xsculverts.dgn

FAP 315 (IL 336) DRAINAGE CROSS SECTIONS STA 12+27.00 TO 12+27.00

F.A.P. RTE.	SECTION	COUNTY	TOTAL SHEETS	SHEET NO.
315	(34-6,55-1)	HANCOCK/ McDONOUGH	433	421
STA. 23+05.00		TO STA. 23+05.00		
FED. ROAD DIST. NO.	ILLINOIS	FED. AID PROJECT		
		STATE CONTRACT NO. 68206		

STA 22+48.00
99.00' RT
MANHOLES, TYPE A, SPECIAL, 6'-DIAMETER,
TYPE 1 FRAME, CLOSED LID
GRATE ELEV = 632.94

MATCHLINE THIS SHEET

629.31
635.94

EX ROW

4.8%
0.5%
4.4%
1:3.4
1:3.4

43' - PIPE CULVERTS, CLASS A, TYPE 1, 30"
1 - PRC FLARED END SECTIONS 30"
℄ ELEV = 628.03

624.87

619.03

0.99%

122' - PIPE CULVERTS, CLASS A, TYPE 3, 24"
1 - PRC FLARED END SECTIONS 24"

STA 23+10.07
214.11' RT
℄ ELEV = 620.30

95' - PIPE CULVERTS, CLASS A, TYPE 1, 54"
1 - PRC FLARED END SECTIONS 54"
℄ ELEV = 619.00

615.62

STA 23+05.00
6.00' RT
MANHOLES, TYPE A, 5'-DIAMETER, WITH
MEDIAN INLET (604106)
GRATE ELEV = 633.75

PGL
632.18
637.23

PGL
646.15
637.23

EX ROW

STAGE 2

STAGE 1

SEE DRAINAGE PLAN AND PROFILE
FOR MORE STORM SEWER INFORMATION

4%
1.5%
1.5%
2%
4%
3.5%
0.1%
2.6%
3.4%
1:3
1:3
1:6
1:4
1:4.4
1:7
1:3.5
1:3.5
0.87%
0.93%

625.88

625.61

104' - PIPE CULVERTS, CLASS A, TYPE 3, 24"

636.6
624.36
TEMP DITCH

MATCHLINE THIS SHEET

23+05.00

10'
5'

FAP 315 (IL 336) DRAINAGE CROSS SECTIONS STA 23+05.00 TO 23+05.00

ORIGINAL SURVEY	SURVEYED	BY
NOTE BOOK	PLOTTED	
NO.	TEMPLATE	
	AREAS	
	AREAS CHECKED	
	DATE	

FINAL SURVEY	SURVEYED	BY
NOTE BOOK	PLOTTED	
NO.	TEMPLATE	
	AREAS	
	AREAS CHECKED	
	DATE	

Plot Date: 8/20/2006
Plot Time: 12:50:31 PM
Plotted By: sdonahue
Pen Table: fdot.tbl
Parameter: I:\f0031\cad\construction_plans\245_xsdrainage.dgn

F.A.P. RTE.	SECTION	COUNTY	TOTAL SHEETS	SHEET NO.
315	(34-6,55-1)	HANCOCK/ McDONOUGH	433	422
STA. 34+50.00		TO STA. 50+00.00		
FED. ROAD DIST. NO.	ILLINOIS	FED. AID PROJECT		

STATE CONTRACT NO. 68206

FINAL SURVEY — NOTE BOOK — NO. — SURVEYED — PLOTTED — TEMPLATE — AREAS — AREAS CHECKED — BY — DATE

ORIGINAL SURVEY — NOTE BOOK — NO. — SURVEYED — PLOTTED — TEMPLATE — AREAS — AREAS CHECKED — BY — DATE

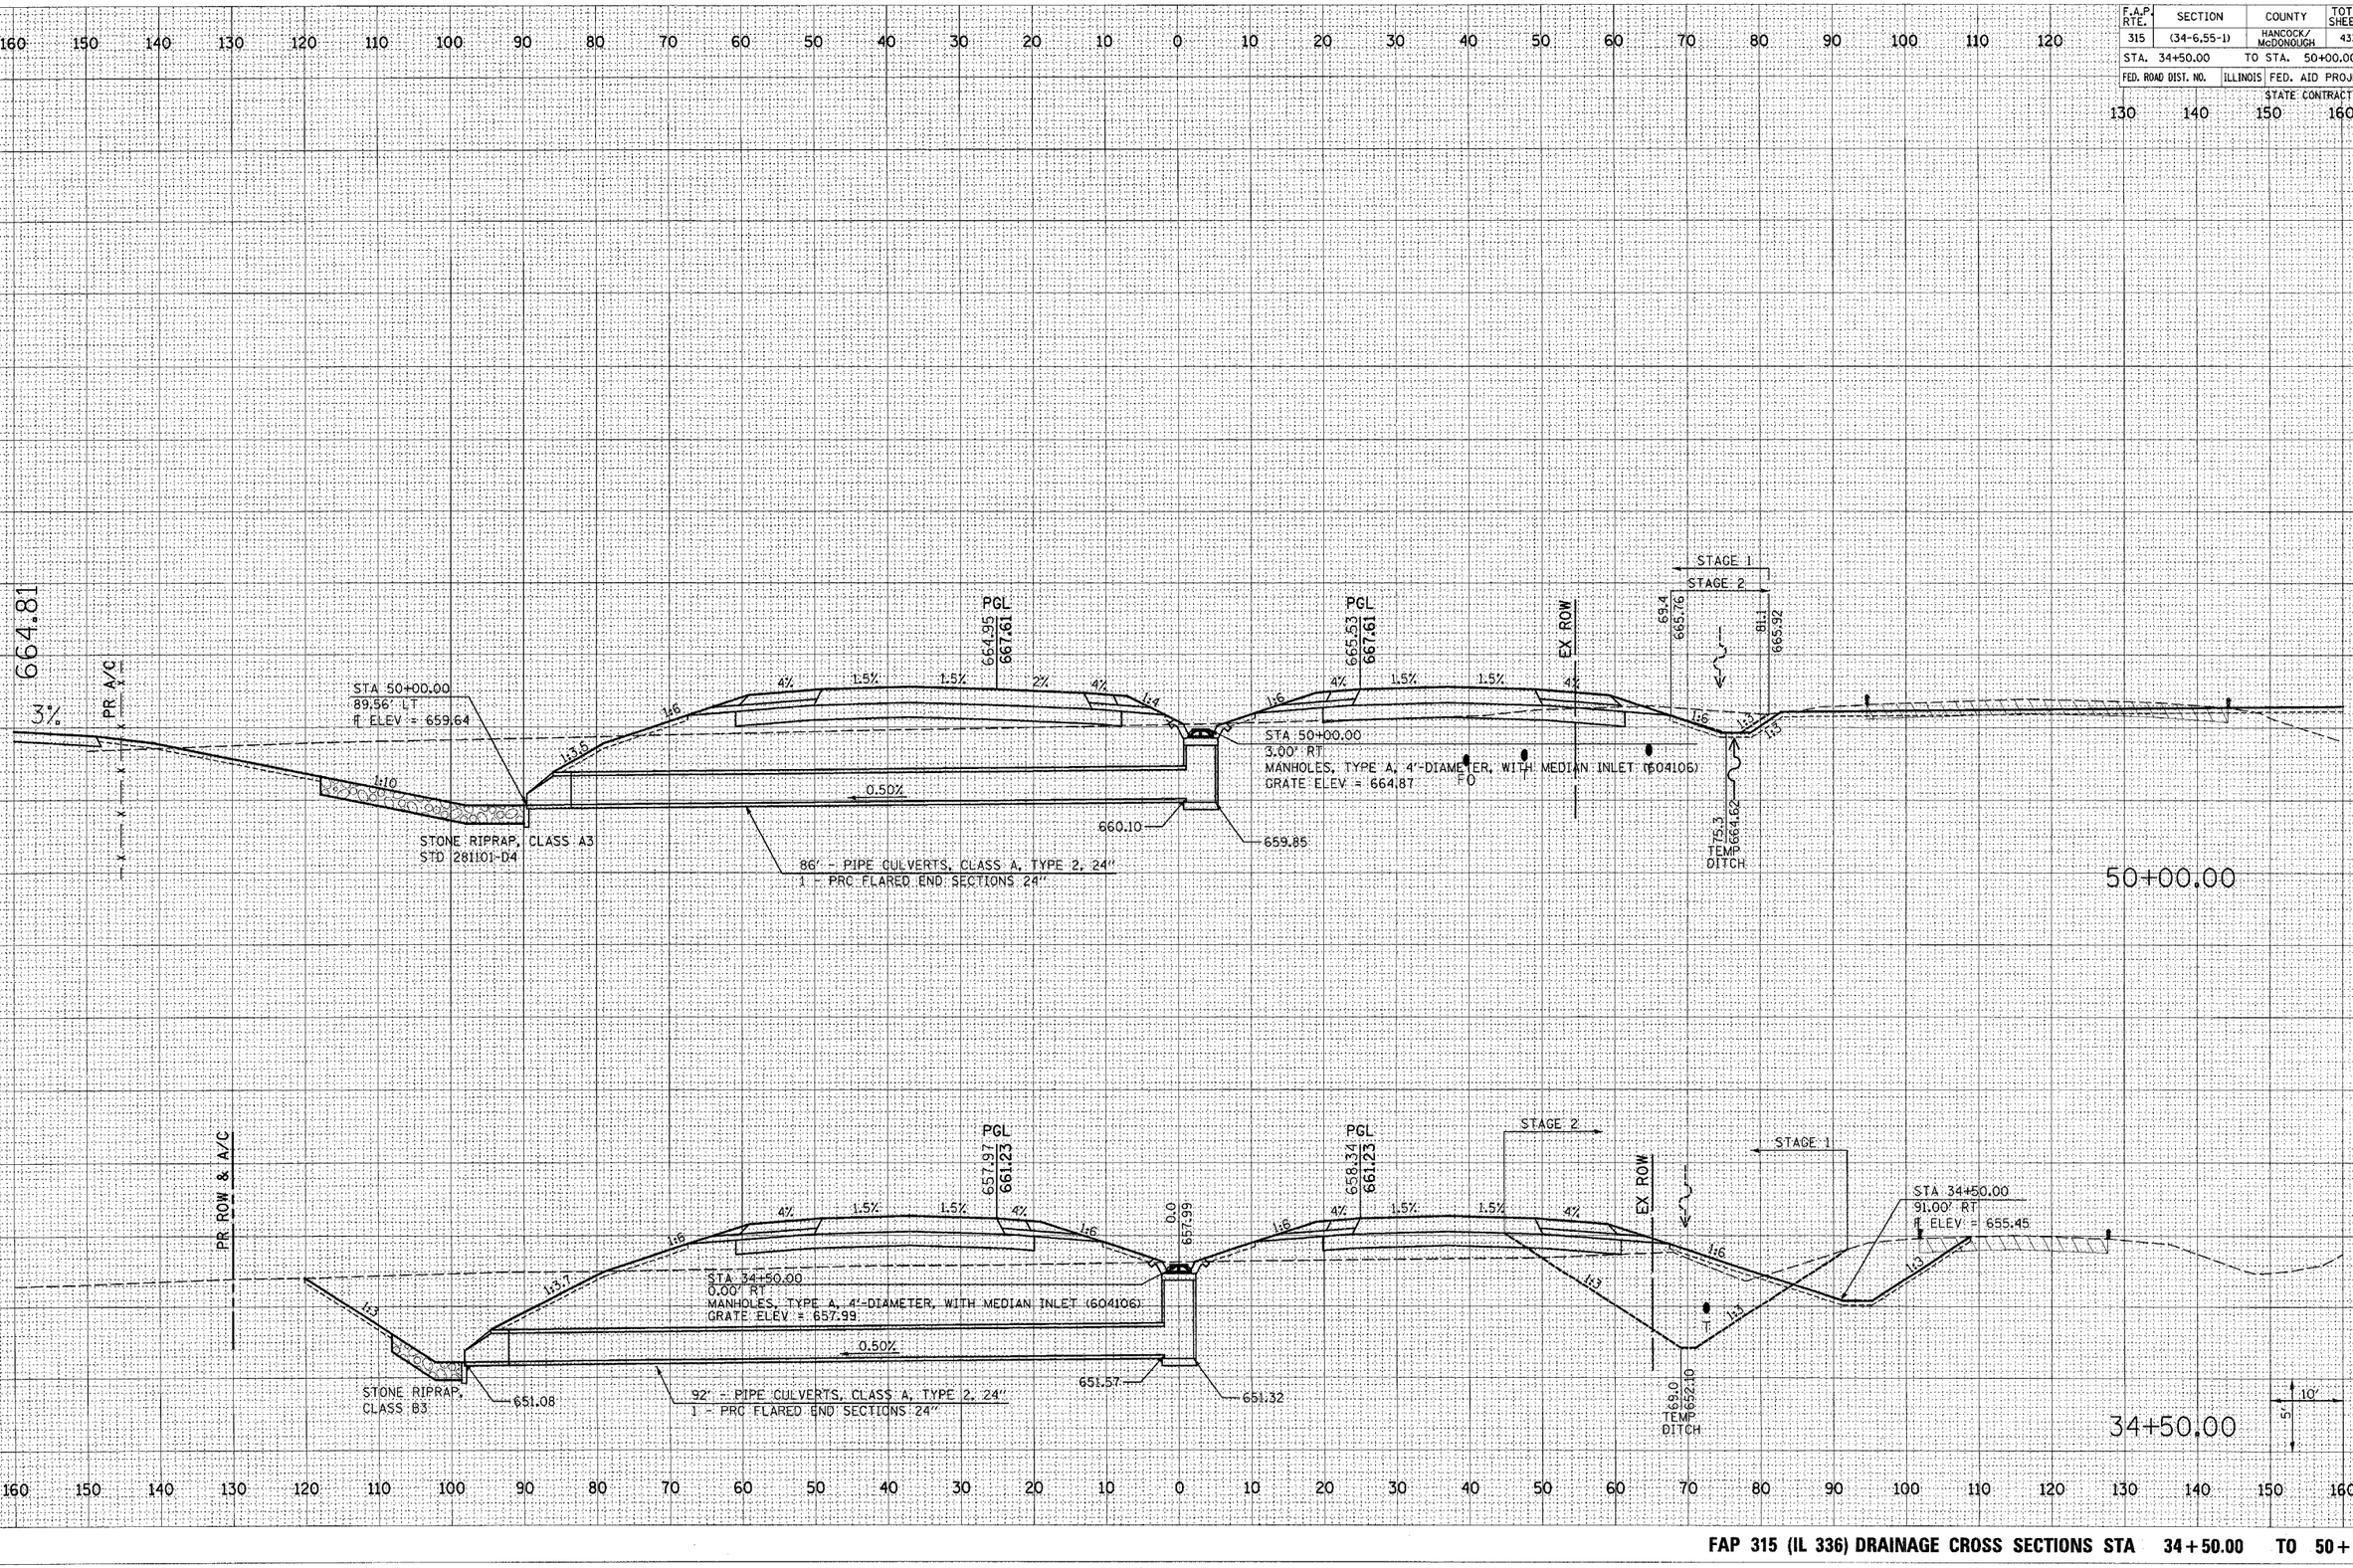

Plot Dates: 7/18/2006
Plot Times: 3:37:38 PM
Plotted By: bschmidt
Pen Tables: ktm1.tbl
Filename: I:\03033\cadd\construction_plans\245_xsecLayer1e.dgn

FAP 315 (IL 336) DRAINAGE CROSS SECTIONS STA 34+50.00 TO 50+00.00

F.A.P. RTE.	SECTION	COUNTY	TOTAL SHEETS	SHEET NO.
315	(34-6,55-1)	HANCOCK/ McDONOUGH	433	423
STA. 57+20.00		TO STA. 57+20.00		
FED. ROAD DIST. NO.	ILLINOIS	FED. AID PROJECT		
		STATE CONTRACT NO. 68206		

FINAL SURVEY
NOTE BOOK
NO.
SURVEYED
PLOTTED
TEMPLATE
AREAS
AREAS CHECKED
BY
DATE

ORIGINAL SURVEY
NOTE BOOK
NO.
SURVEYED
PLOTTED
TEMPLATE
AREAS
AREAS CHECKED
BY
DATE

MATCHLINE THIS SHEET

PR TEMP ESMNT

PR ROW & A/C

STA 57+20.00
96.15' LT
ft ELEV = 661.00

0.65%

STONE RIPRAP, CLASS B3

PGL
662.74
670.45

PGL
663.30
670.45

0.0
667.21

EX ROW

STAGE 2

STAGE 1

STA 57+20.00
92.46' RT
ft ELEV = 662.23

0.65%

FO

T

177' - PIPE CULVERTS, CLASS A, TYPE 2, 24"
2 - PRC FLARED END SECTIONS 24"

662.22

TEMP DITCH

57+20.00

10'
5'

Plot Date: 7/8/2006
Plot Time: 3:37:38 PM
Plotted By: bschmidt
Pen Table: ldot.tbl
Filename: X:\0303\roadh\construction plans\236_xsculvert.dgn

FAP 315 (IL 336) DRAINAGE CROSS SECTIONS STA 57+20.00 TO 57+20.00

F.A.P. RTE.	SECTION	COUNTY	TOTAL SHEETS	SHEET NO.
315	(34-6,55-1)	HANCOCK/ McDONOUGH	433	424
STA. 72+38.00		TO STA. 72+38.00		
FED. ROAD DIST. NO.	ILLINOIS	FED. AID PROJECT		
		STATE CONTRACT NO. 68206		

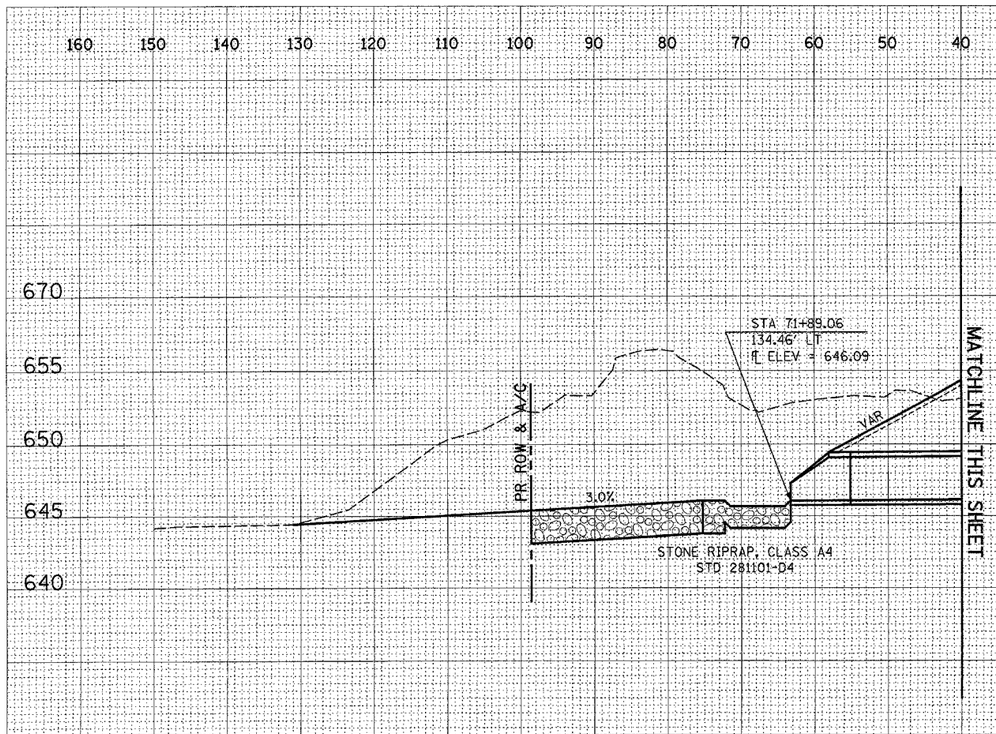

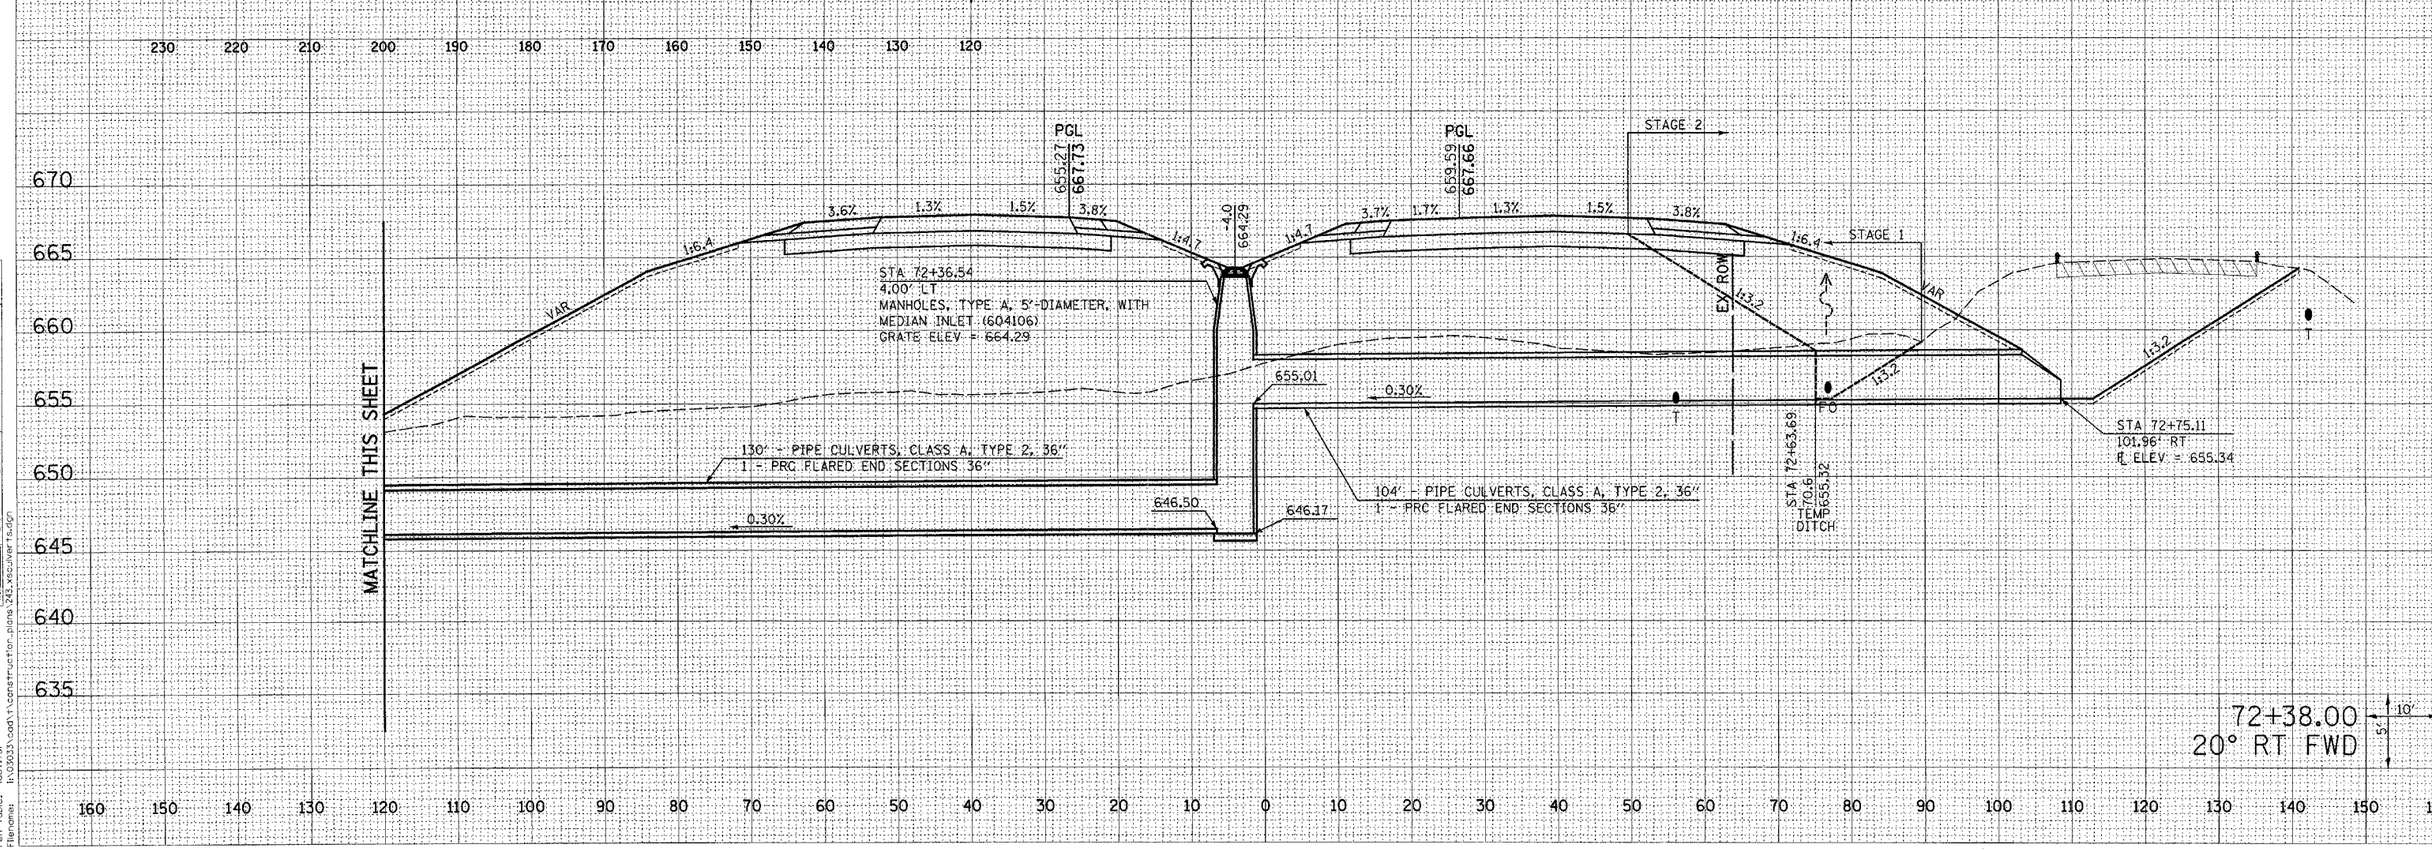

FINAL SURVEY — NOTE BOOK — NO. — SURVEYED — PLOTTED — TEMPLATE — AREAS — AREAS CHECKED — BY — DATE

ORIGINAL SURVEY — NOTE BOOK — NO. — SURVEYED — PLOTTED — TEMPLATE — AREAS — AREAS CHECKED — BY — DATE

Plot Date: 7/18/2006
Plot Time: 3:37:39 PM
Plotted By: Jason Hoff
Cell Name: Default
Filename: I:\030033\cad\1\construction_plans\243_xsculvert.dgn

FAP 315 (IL 336) DRAINAGE CROSS SECTIONS STA 72+38.00 TO 72+38.00

F.A.P. RTE.	SECTION	COUNTY	TOTAL SHEETS	SHEET NO.
315	(34-6,55-1)	HANCOCK/ McDONOUGH	433	425
STA. 74+70.00		TO STA. 74+70.00		
FED. ROAD DIST. NO.	ILLINOIS	FED. AID PROJECT		
		STATE CONTRACT NO. 68206		

FINAL SURVEY — NOTE BOOK — NO. — SURVEYED — PLOTTED — TEMPLATE — AREAS CHECKED — BY — DATE

ORIGINAL SURVEY — NOTE BOOK — NO. — SURVEYED — PLOTTED — TEMPLATE — AREAS CHECKED — BY — DATE

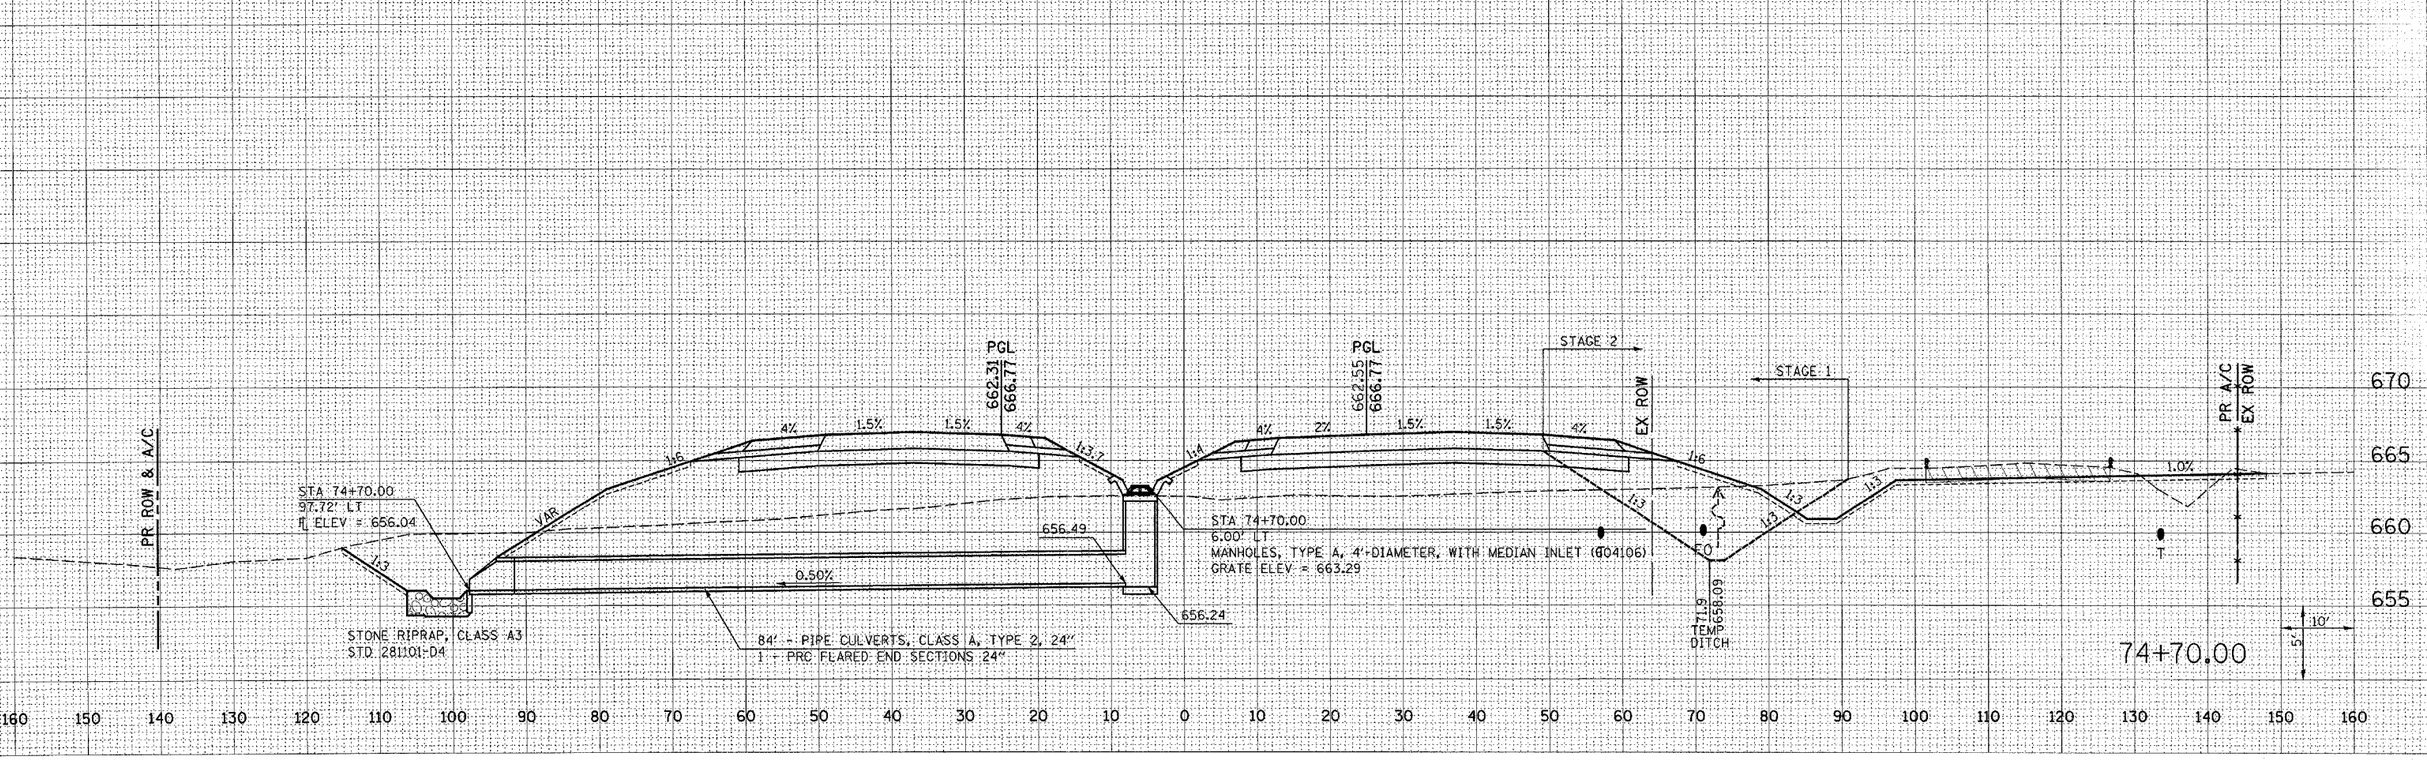

Plot Date: 7/8/2006
Plot Time: 3:37:39 PM
Plotted By: bschmidt
Pen Table: dot3.tbl
Filename: b:\2006\dot1\construction plans\243_xsecover15.dgn

FAP 315 (IL 336) DRAINAGE CROSS SECTIONS STA 74+70.00 TO 74+70.00

F.A.P. RTE.	SECTION	COUNTY	TOTAL SHEETS	SHEET NO.
315	(34-6,55-1)	HANCOCK/ McDONOUGH	433	426
STA. 80+85.45		TO STA. 80+85.45		
FED. ROAD DIST. NO.	ILLINOIS	FED. AID PROJECT		
STATE CONTRACT NO. 68206				

FINAL SURVEY — NOTE BOOK — NO. — SURVEYED — PLOTTED — TEMPLATE — AREAS — AREAS CHECKED — BY — DATE

ORIGINAL SURVEY — NOTE BOOK — NO. — SURVEYED — PLOTTED — TEMPLATE — AREAS — AREAS CHECKED — BY — DATE

STA 80+30.75
215.28' RT
℄ ELEV = 635.75

652.52
660.51

MATCHLINE THIS SHEET

1:3.4

0.30%

STONE RIPRAP, CLASS A4
STD 281101-04

118' - PIPE CULVERTS, CLASS A, TYPE 4, 54"
1 - PRC FLARED END SECTIONS 54"

STA 80+85.45
98.00' LT
MANHOLES, TYPE A, 7'-DIAMETER, SPECIAL,
WITH MEDIAN INLET (604106)
GRATE ELEV = 656.64

PR A/C

1:9.8

1:3.4

1:6

4% 1.5% 1.5% 4%

PGL
661.80
665.41

1:4.9

STA 80+85.45
0.00' RT
MANHOLES, TYPE A, 5'-DIAMETER, WITH
MEDIAN INLET (604106)
GRATE ELEV = 661.55

32' - PIPE CULVERTS, CLASS A, TYPE 1, 24"
1 - PRC FLARED END SECTIONS 24"
℄ ELEV = 652.00

644.78

0.50%

636.14

644.32

644.45

633.14

93' - PIPE CULVERTS, CLASS A, TYPE 4, 36"

MATCHLINE THIS SHEET

PGL
663.14
665.41

STAGE 2

EX ROW

STAGE 1

1:6

1:3

T.FO

652.89

1.00%

91' - PIPE CULVERTS, CLASS A, TYPE 2, 24"
1 - PRC FLARED END SECTIONS 24"

666.1
TEMP. 653.52
DITCH

STA 80+85.45
99.45' RT
℄ ELEV = 653.86

PR A/C
EX ROW

80+85.45

5'
10'

Plot Date: 8/20/2006
Plot Time: 12:50:32 PM
Plotted By: edonahue
Pen Tables: (dot-15)
Filename: N:\2005\Local\1\construction plans\34-6,55-1_xsdrwr16.dgn

FAP 315 (IL 336) DRAINAGE CROSS SECTIONS STA 80+85.45 TO 80+85.45

F.A.P. RTE.	SECTION	COUNTY	TOTAL SHEETS	SHEET NO.
315	(34-6,55-1)	HANCOCK/ McDONOUGH	433	427
STA. 91+30.00		TO STA. 116+60.00		
FED. ROAD DIST. NO.	ILLINOIS	FED. AID PROJECT		
		STATE CONTRACT NO. 68206		

FINAL SURVEY — NOTE BOOK — NO. — SURVEYED — PLOTTED — TEMPLATE — AREAS — AREAS CHECKED — BY — DATE

ORIGINAL SURVEY — NOTE BOOK — NO. — SURVEYED — PLOTTED — TEMPLATE — AREAS — AREAS CHECKED — BY — DATE

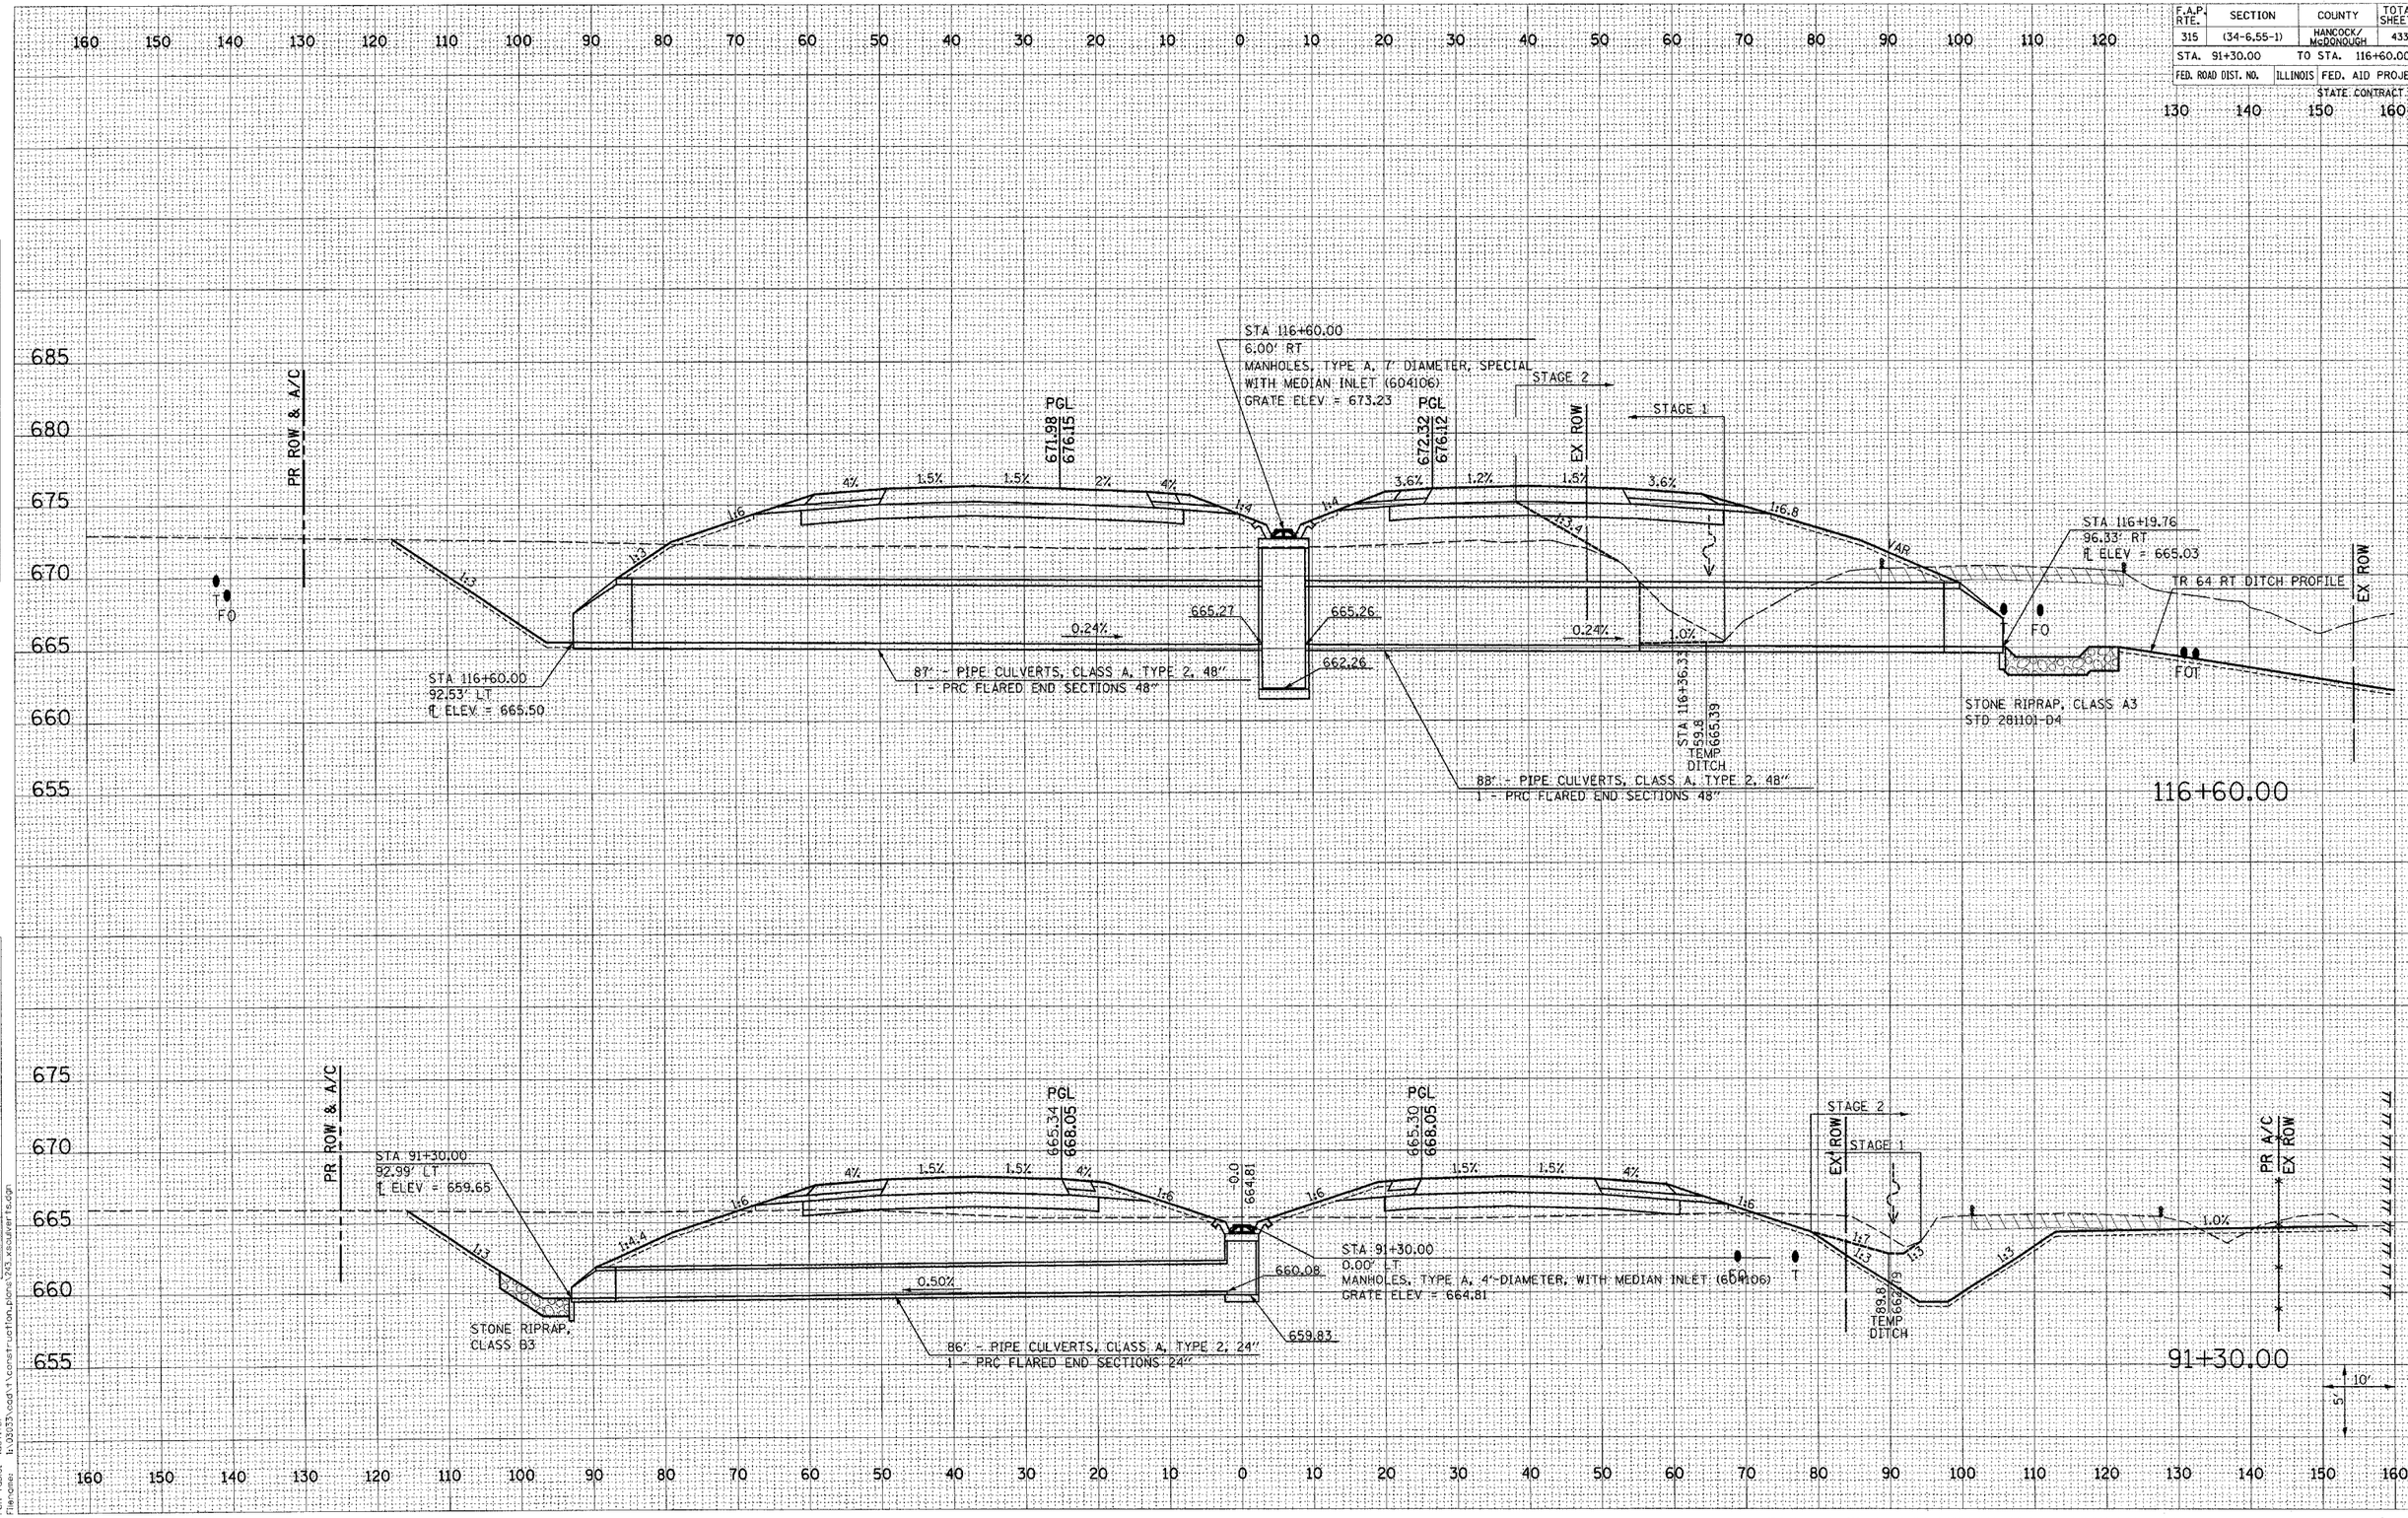

Plot Date: 8/20/2006
Plot Time: 12:50:32 PM
Plotted By: sidonahue
Pen Table: 16ct-1.tbl
Filename: IL130353.cadd\11construction_plans\2XX xsculvert.dgn

FAP 315 (IL 336) DRAINAGE CROSS SECTIONS STA 91+30.00 TO 116+60.00

F.A.P. RTE.	SECTION	COUNTY	TOTAL SHEETS	SHEET NO.
315	(34-6,55-1)	HANCOCK/ McDONOUGH	433	428
STA. 301+15.52		TO STA. 301+15.52		
FED. ROAD DIST. NO.	ILLINOIS	FED. AID PROJECT		
		STATE CONTRACT NO. 68206		

ORIGINAL SURVEY	BY	DATE
NOTE BOOK	SURVEYED	
NO.	PLOTTED	
	TEMPLATE	
	AREAS	
	AREAS CHECKED	

FINAL SURVEY	BY	DATE
NOTE BOOK	SURVEYED	
NO.	PLOTTED	
	TEMPLATE	
	AREAS	
	AREAS CHECKED	

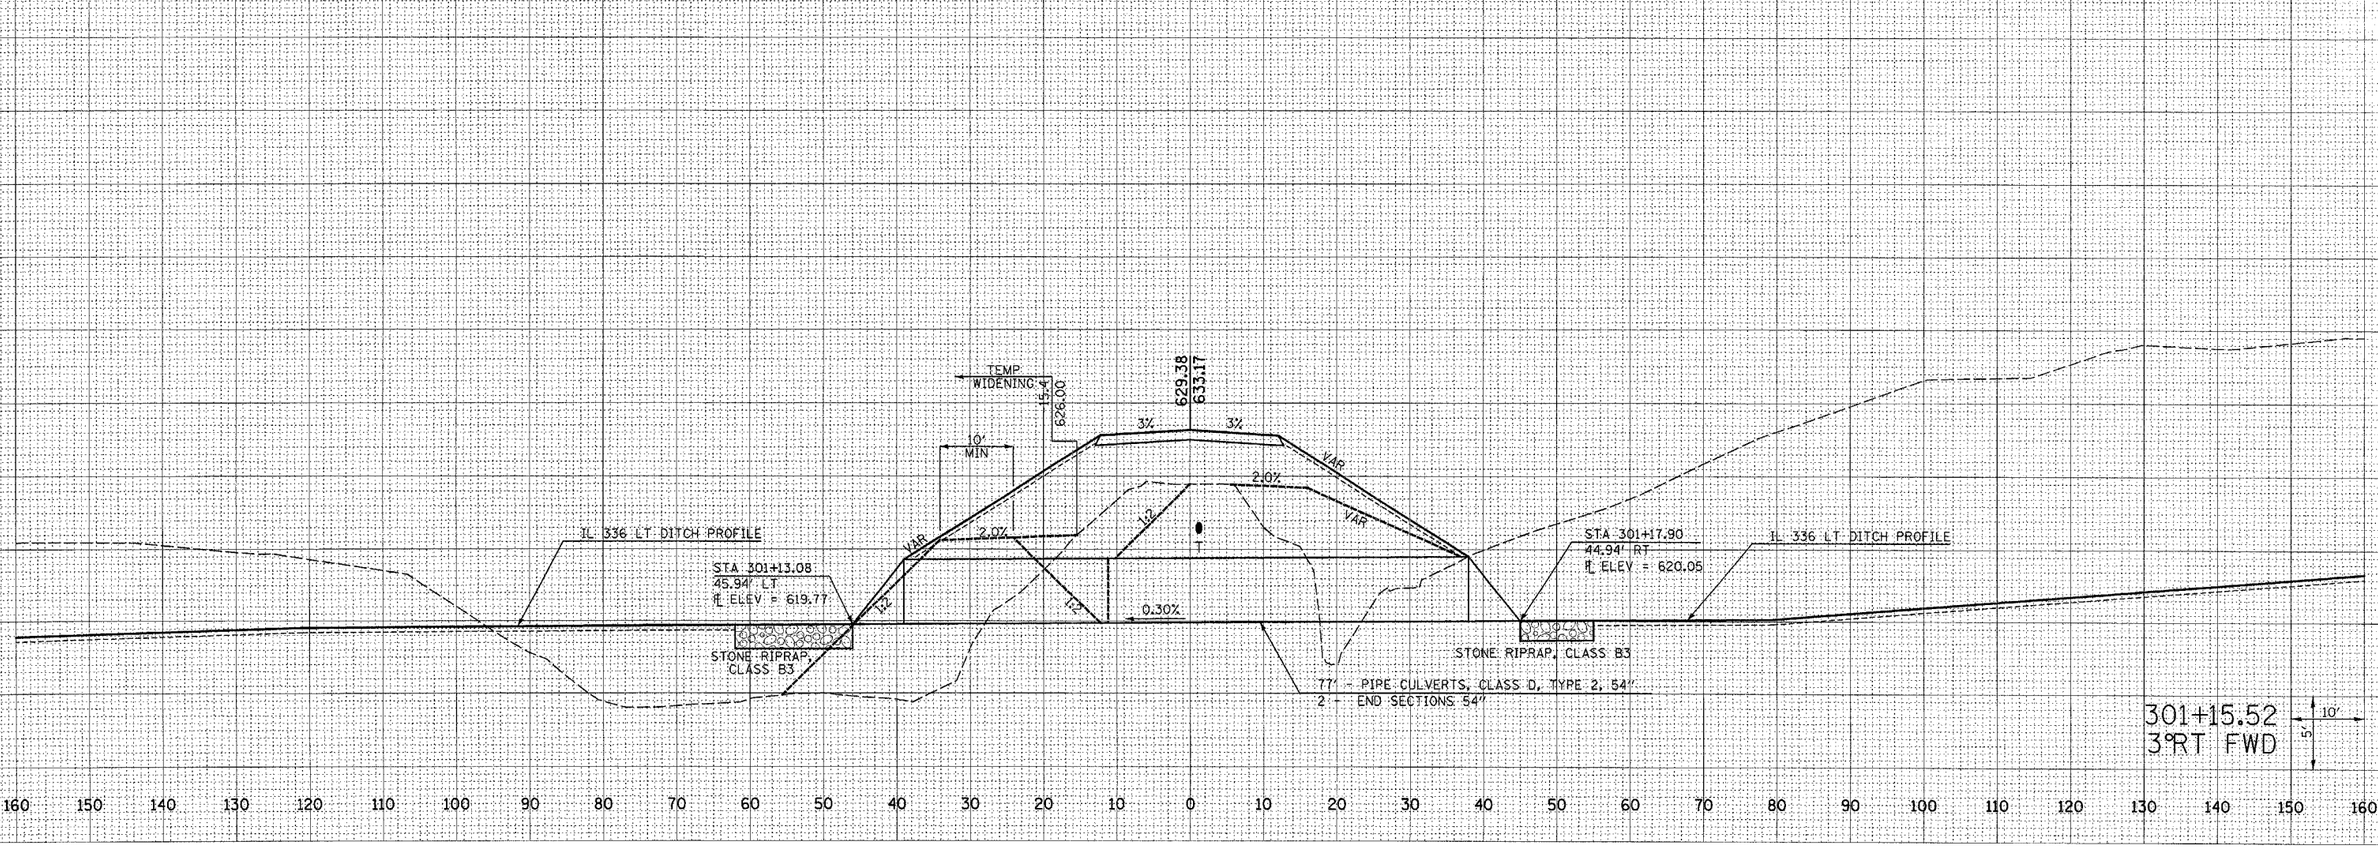

Plot Date: 7/18/2006
Plot Time: 3:37:41 PM
Plotted By: Dauenhauer
Pen Table: IDOT.tbl
Filename: i:\02033\cadd\construction_plans\257_xsculvert.dgn

TR 257 DRAINAGE CROSS SECTIONS STA 301+15.52 TO 301+15.52

F.A.P. RTE.	SECTION	COUNTY	TOTAL SHEETS	SHEET NO.
315	(34-6,55-1)	HANCOCK/ McDONOUGH	433	429
STA. 398+00.00		TO STA. 398+00.00		
FED. ROAD DIST. NO.	ILLINOIS	FED. AID PROJECT		

STATE CONTRACT NO. 68206

FINAL SURVEY	SURVEYED	BY
NOTE BOOK	PLOTTED	DATE
NO.	TEMPLATE	
	AREAS	
	AREAS CHECKED	

ORIGINAL SURVEY	SURVEYED	BY
NOTE BOOK	PLOTTED	DATE
NO.	TEMPLATE	
	AREAS	
	AREAS CHECKED	

Plot Date: 7/18/2006
Plot Time: 3:37:42 PM
Plotted By: bschmidt
Pen Table: default
Filename: I:\DESIGN\roadwork\construction_plans\542_acquire\1-sht.dgn

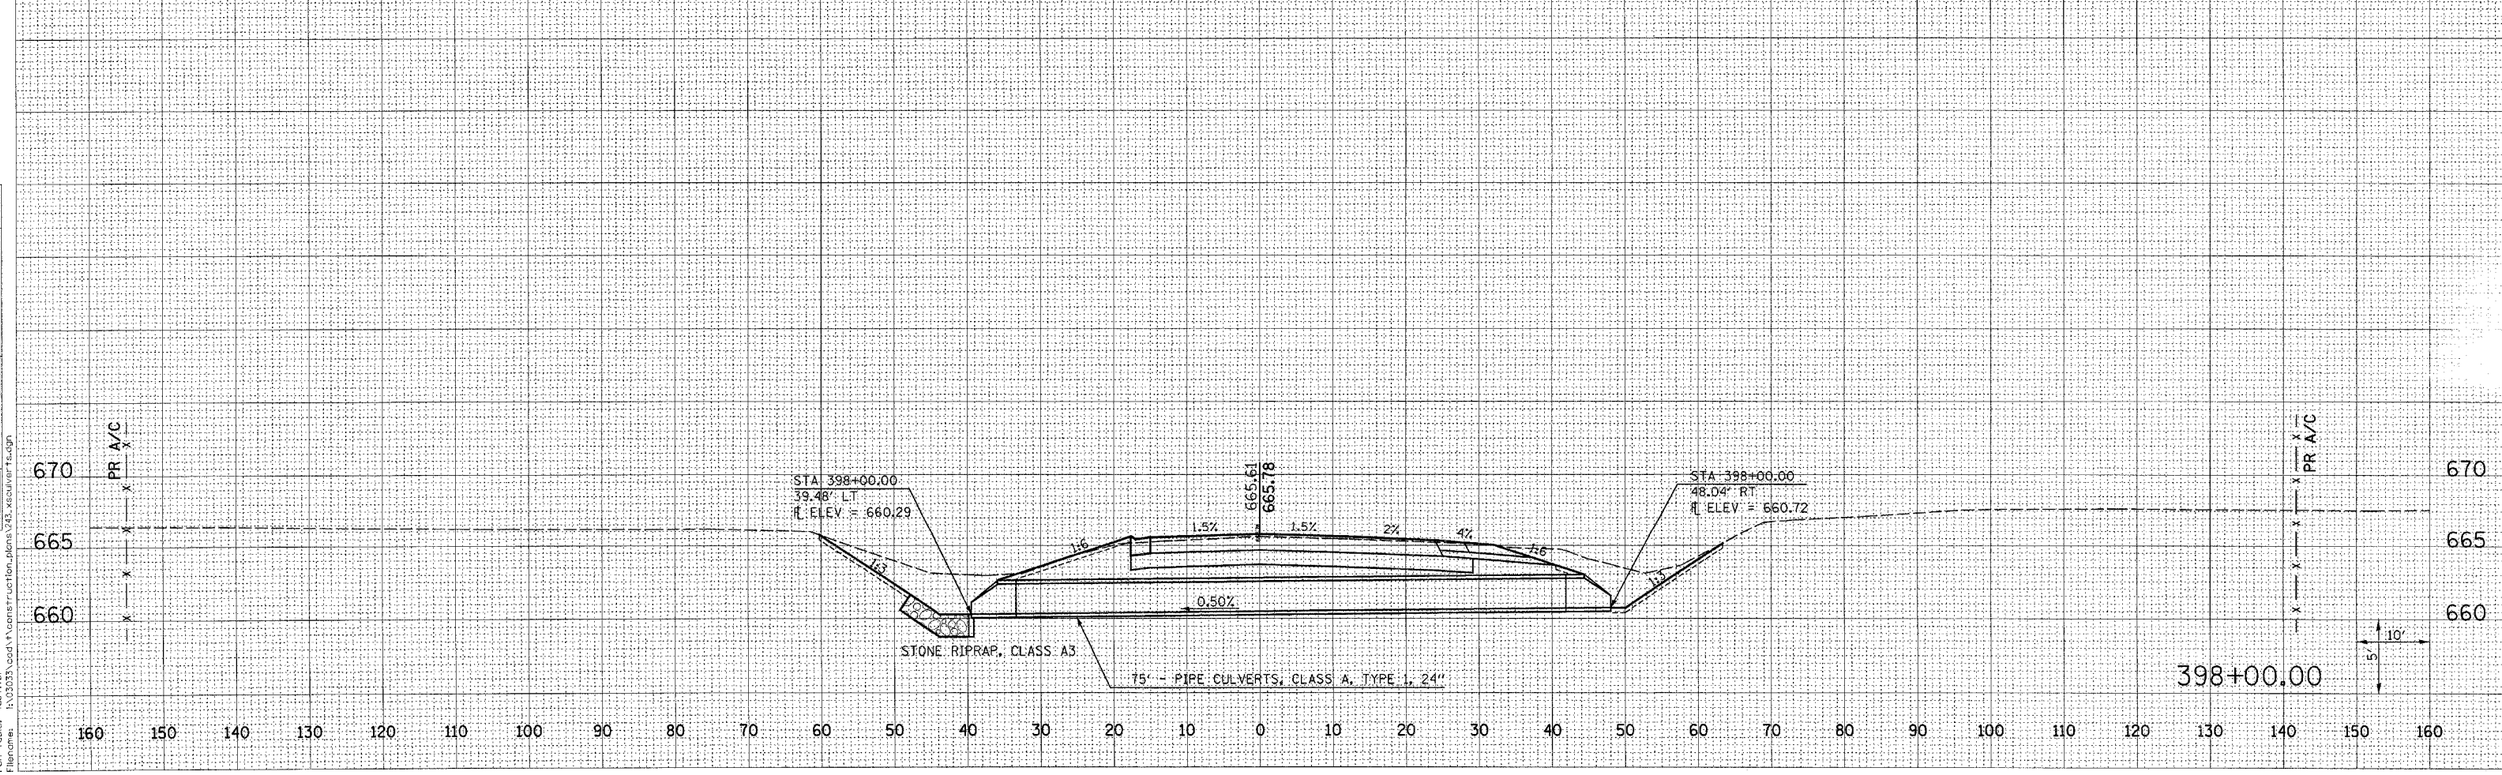

FAP 542 (IL 61) DRAINAGE CROSS SECTIONS STA 398+00.00 TO 398+00.00

F.A.P. RTE.	SECTION	COUNTY	TOTAL SHEETS	SHEET NO.
315	(34-6,55-1)	HANCOCK/ McDONOUGH	433	430
STA. 799+06.04		TO STA. 799+06.04		
FED. ROAD DIST. NO.	ILLINOIS	FED. AID PROJECT		
		STATE CONTRACT NO. 68206		

FINAL SURVEY
NOTE BOOK
NO.
SURVEYED
PLOTTED
TEMPLATE
AREAS
AREAS CHECKED
BY
DATE

ORIGINAL SURVEY
NOTE BOOK
NO.
SURVEYED
PLOTTED
TEMPLATE
AREAS
AREAS CHECKED
BY
DATE

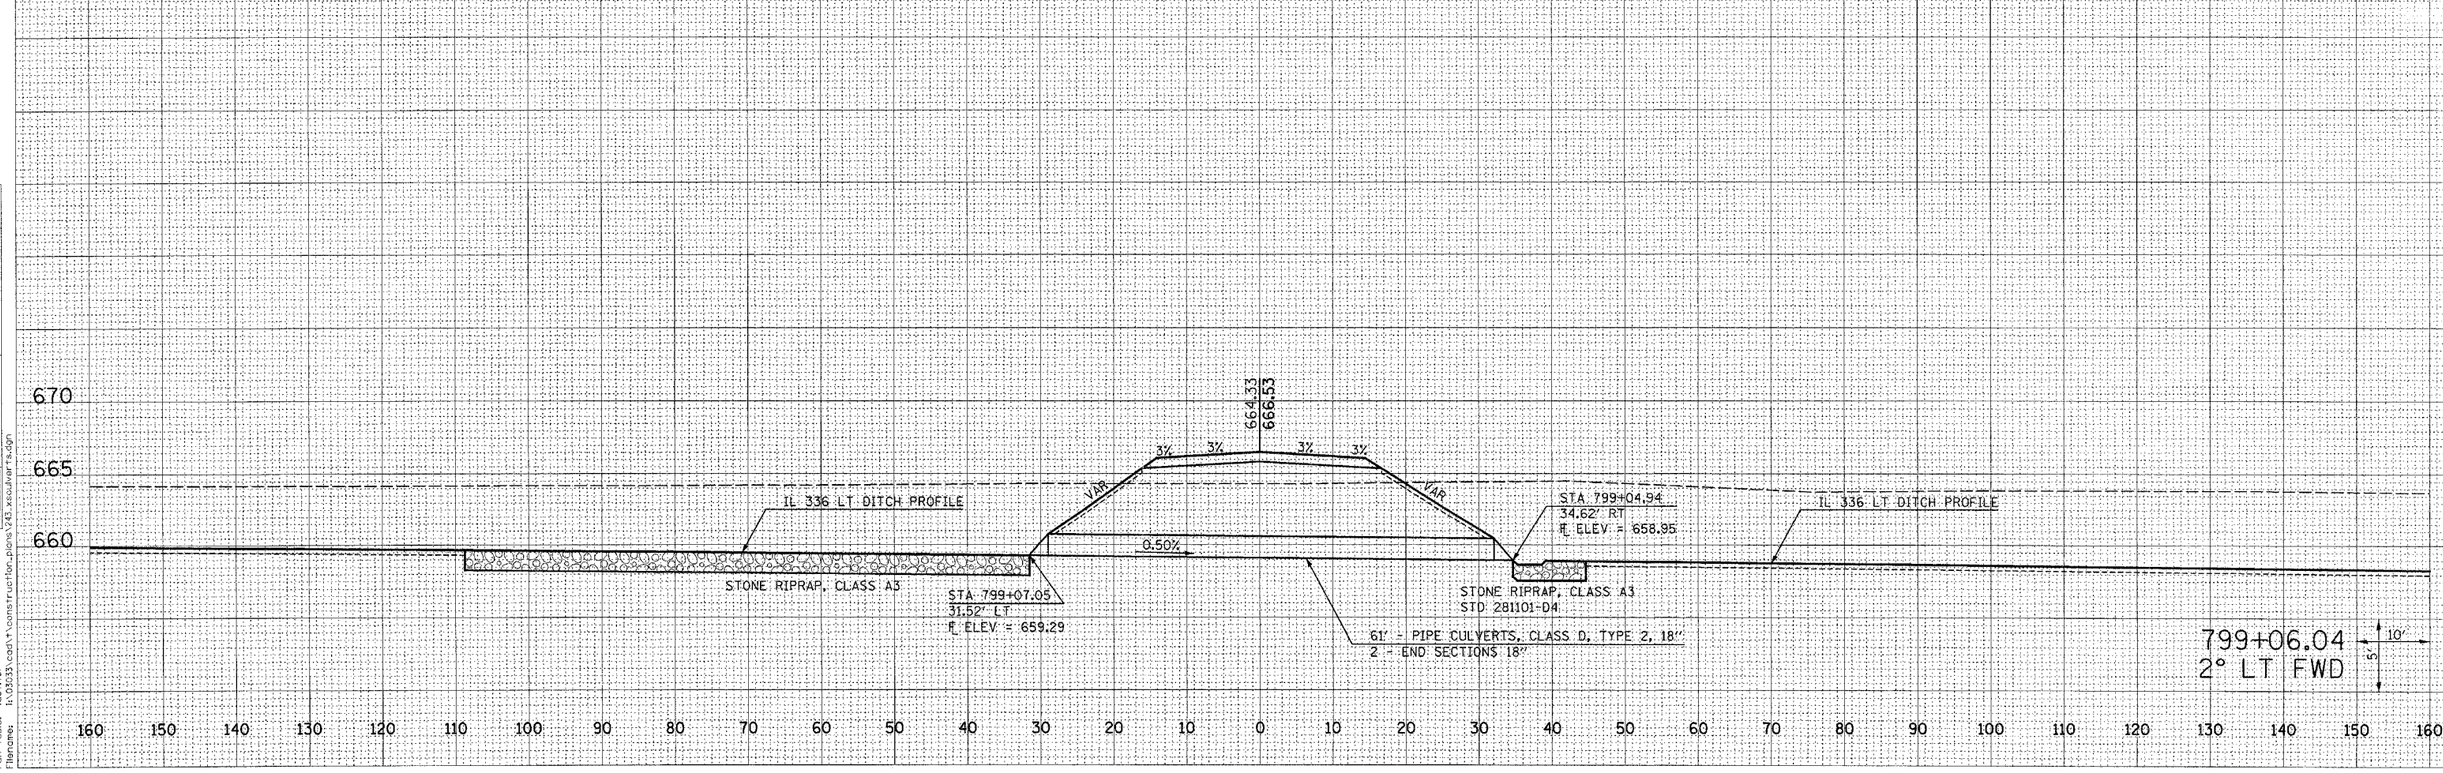

Plot Date: 7/18/2006
Plot Time: 3:37:43 PM
Plotted By: bsmith
Pen Table: Idot.tbl
Filename: H:\05355\cad*\construction_plans\245_xsoutnar*.dgn

TR 28 DRAINAGE CROSS SECTIONS STA 799+06.04 TO 799+06.04

F.A.P. RTE.	SECTION	COUNTY	TOTAL SHEETS	SHEET NO.
315	(34-6,55-1)	HANCOCK/ McDONOUGH	433	431
STA. 700+95.67		TO STA. 700+95.67		
FED. ROAD DIST. NO.	ILLINOIS	FED. AID PROJECT		
		STATE CONTRACT NO. 68206		

FINAL SURVEY	SURVEYED	BY	DATE
NOTE BOOK	PLOTTED		
NO.	TEMPLATE		
	AREAS		
	AREAS CHECKED		

ORIGINAL SURVEY	SURVEYED	BY	DATE
NOTE BOOK	PLOTTED		
NO.	TEMPLATE		
	AREAS		
	AREAS CHECKED		

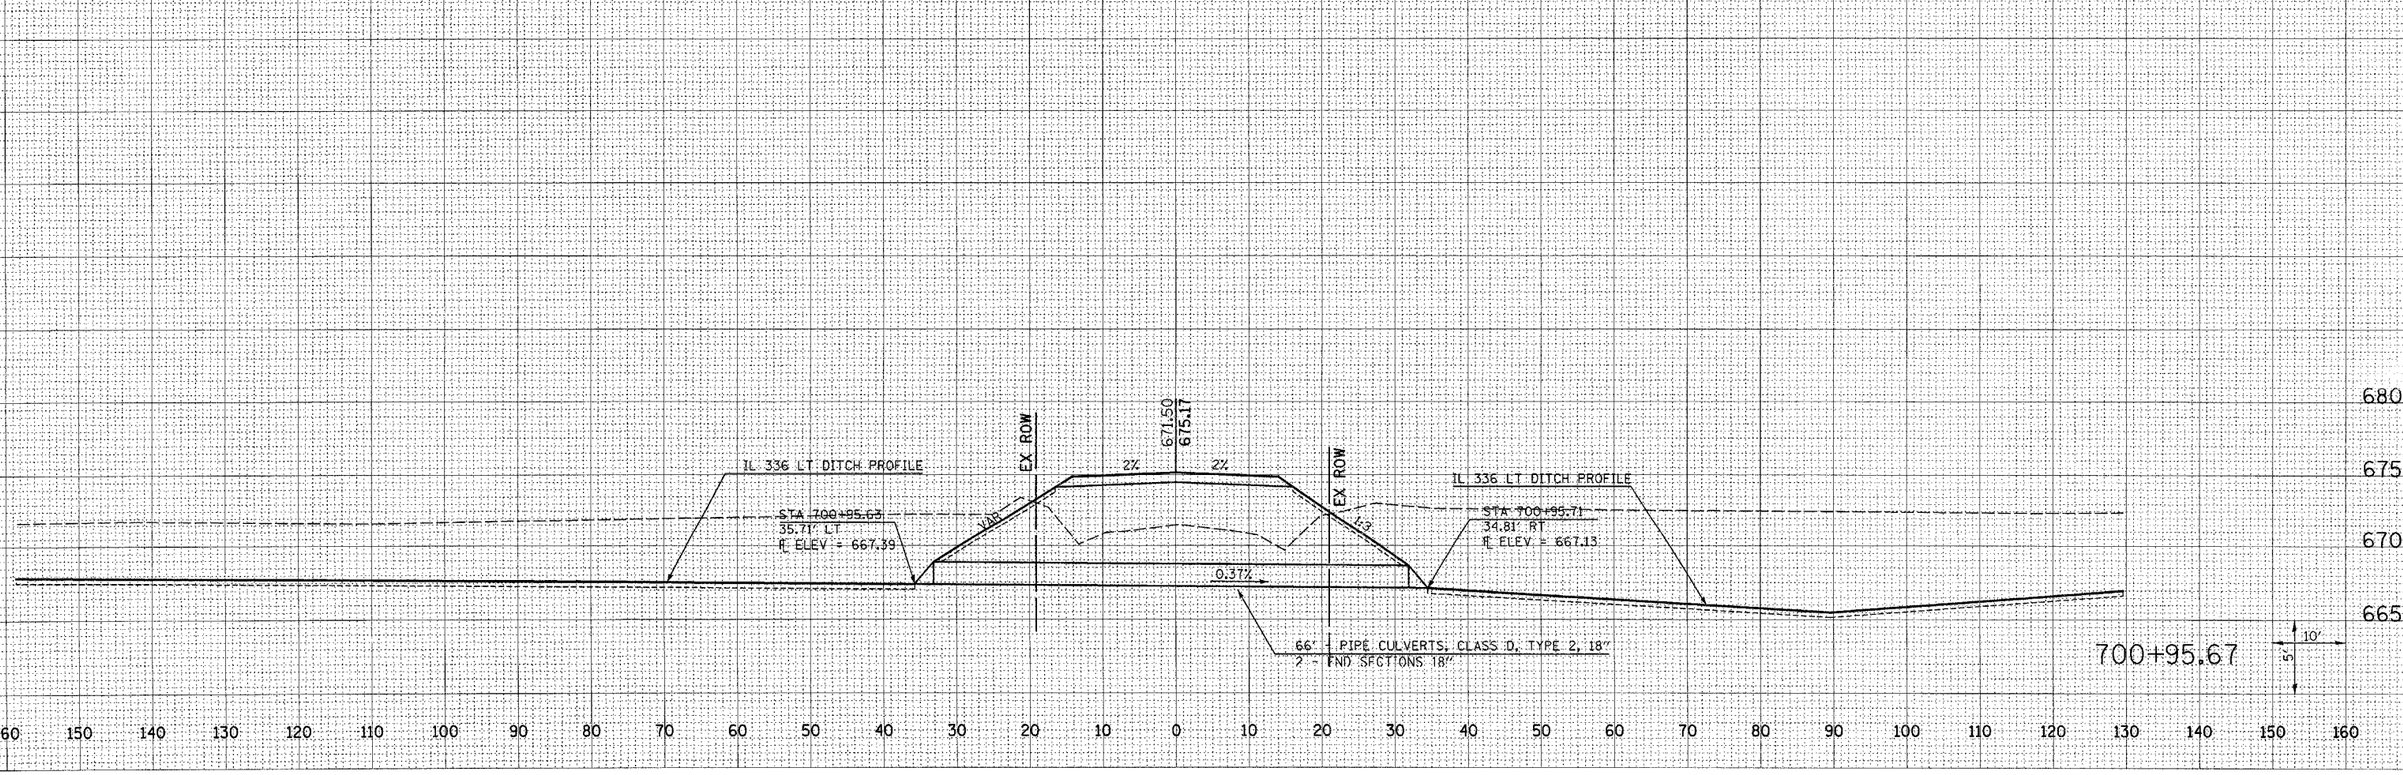

Plot Date: 7/18/2006
Plot Time: 3:37:43 PM
Plotted By: bschmidt
Pen Table: ldot.tbl
Filename: L:\105351\coad1\construction_plans\243_xsculvert1.dgn

TR 64 DRAINAGE CROSS SECTIONS STA 700+95.67 TO 700+95.67

F.A.P. RTE.	SECTION	COUNTY	TOTAL SHEETS	SHEET NO.
315	(34-6,55-1)	HANCOCK/ McDONOUGH	433	432
STA. 393+00.00		TO STA. 396+00.00		
FED. ROAD DIST. NO.	ILLINOIS	FED. AID PROJECT		

STATE CONTRACT NO. 68206

396+00.00

STAGE 1
CUT (EARTH) = 191
CUT (ROCK) = 0
FILL = 0
TOPSOIL = 0
UNSUITABLE =

EX ROW
PR A/C
667.32
665.33
3:1
663.14
663.14

395+00.00

STAGE 1
CUT (EARTH) = 50
CUT (ROCK) = 0
FILL = 0
TOPSOIL = 0
UNSUITABLE =

PR TEMP ESMNT
EX ROW
PR A/C
664.77
665.34
663.34
664.52

394+00.00

STAGE 1
CUT (EARTH) = 0
CUT (ROCK) = 0
FILL = 0
TOPSOIL = 0
UNSUITABLE =

393+00.00

STAGE 1
CUT (EARTH) = 0
CUT (ROCK) = 0
FILL = 0
TOPSOIL = 0
UNSUITABLE =

10'
5'

ORIGINAL SURVEY	SURVEYED	BY
NOTE BOOK	PLOTTED	DATE
NO.	TEMPLATE	
	AREAS	
	AREAS CHECKED	

FINAL SURVEY	SURVEYED	BY
NOTE BOOK	PLOTTED	DATE
NO.	TEMPLATE	
	AREAS	
	AREAS CHECKED	

Plot Date: 7/8/2006
Plot Time: 3:37:45 PM
Plotted By: bschmidt
Pen Table: idot.tbl
Filename: J:\d0703\cad\1\construction_plans\244_xsBridge1.dgn

FAP 542 (IL 61) DETOUR CROSS SECTIONS STA 393+00.00 TO 396+00.00

F.A.P. RTE.	SECTION	COUNTY	TOTAL SHEETS	SHEET NO.
315	(34-6.55-1)	HANCOCK/ McDONOUGH	433	433
STA. 397+00.00		TO STA. 399+00.00		
FED. ROAD DIST. NO.	ILLINOIS	FED. AID PROJECT		

STATE CONTRACT NO. 68206

160 150 140 130 120 110 100 90 80 70 60 50 40 30 20 10 0 10 20 30 40 50 60 70 80 90 100 110 120 130 140 150 160

399+00.00

STAGE 1	
CUT (EARTH) =	28
CUT (ROCK) =	0
FILL =	0
TOPSOIL =	0
UNSUITABLE =	

666.10
666.10

670
665
660

398+00.00

STAGE 1	
CUT (EARTH) =	135
CUT (ROCK) =	0
FILL =	0
TOPSOIL =	0
UNSUITABLE =	

EX ROW
PR A/C

666.25
665.72

3:1 3:1 3:1 3:1

662.71 662.74

670
665
660

397+00.00

STAGE 1	
CUT (EARTH) =	214
CUT (ROCK) =	0
FILL =	0
TOPSOIL =	0
UNSUITABLE =	

EX ROW
PR A/C

667.62
665.53

3:1 3:1 3:1 3:1

662.92 662.94

10'
5'

160 150 140 130 120 110 100 90 80 70 60 50 40 30 20 10 0 10 20 30 40 50 60 70 80 90 100 110 120 130 140 150 160

FINAL SURVEY — NOTE BOOK — NO. — SURVEYED — PLOTTED — TEMPLATE — AREAS — AREAS CHECKED — BY — DATE

ORIGINAL SURVEY — NOTE BOOK — NO. — SURVEYED — PLOTTED — TEMPLATE — AREAS — AREAS CHECKED — BY — DATE

Plot Date: 7/18/2006
Plot Time: 3:37:45 PM
Plotted By: bachmlot
Pen Table: dot11bl
Filename: c:\projects\roadway\construction_plans\244_xsl61det.dgn

FAP 542 (IL 61) DETOUR CROSS SECTIONS STA 397+00.00 TO 399+00.00

F.A.P. RTE.	SECTION	COUNTY	TOTAL SHEETS	SHEET NO.
315	(34-6,55-1)	HANCOCK/ McDONOUGH	433	433A
STA.		TO STA.		
FED. ROAD DIST. NO.	ILLINOIS	FED. AID PROJECT		

STATE CONTRACT NO. 68206

FINAL SURVEY		BY	DATE
	SURVEYED		
	PLOTTED		
NOTE BOOK	TEMPLATE		
	AREAS		
NO.	AREAS CHECKED		

ORIGINAL SURVEY		BY	DATE
	SURVEYED		
	PLOTTED		
NOTE BOOK	TEMPLATE		
	AREAS		
NO.	AREAS CHECKED		

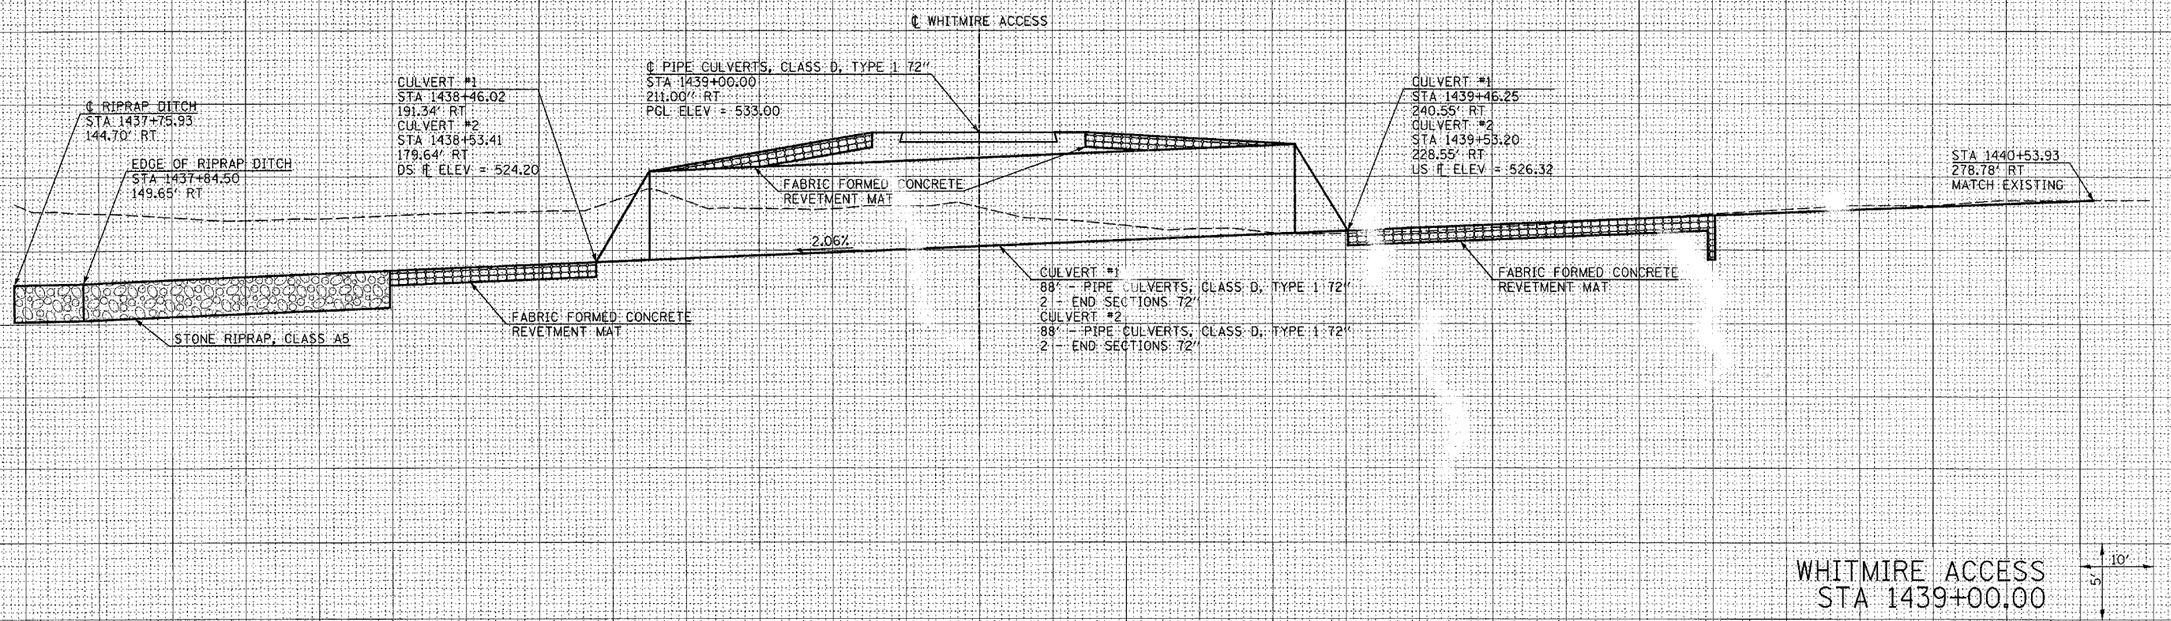

WHITMIRE ACCESS
STA 1439+00.00

5' 10'

Plot Date: 8/20/2006
Plot Time: 12:41:42 PM
Plot Scale: 1.000 ft / in.
Pen Table: tool.tbl
Filename: I:\03033\cadd\construction_plans\245_xswhitmireaccess.dgn

WHITMIRE ACCESS DRAINAGE CROSS SECTIONS