02-27-2026 LETTING ITEM 112

FOR INDEX OF SHEETS, SEE SHEET NO. 2

STATE OF ILLINOIS
DEPARTMENT OF TRANSPORTATION

PROPOSED
HIGHWAY PLANS

FAP ROUTE 574 (IL 41)
SECTION (12RS–4, 11RS–2)
PROJECT STP–96WY(270)
IL 41 3P RESURFACING / ADA RAMPS
FULTON / MCDONOUGH COUNTY

F.A.P. RTE.	SECTION	COUNTY	TOTAL SHEETS	SHEET NO.
574	(12RS-4, 11RS-2)	*	159	1
	ILLINOIS	CONTRACT NO.	68F91	

*FULTON, MCDONOUGH

D–94–081–20

LOCATION OF SECTION INDICATED THUS: –

FUNCTIONAL CLASS
MINOR ARTERIAL
2024 ADT = 1,700
PV = 84.1% SU = 5.3% MU = 10.6%

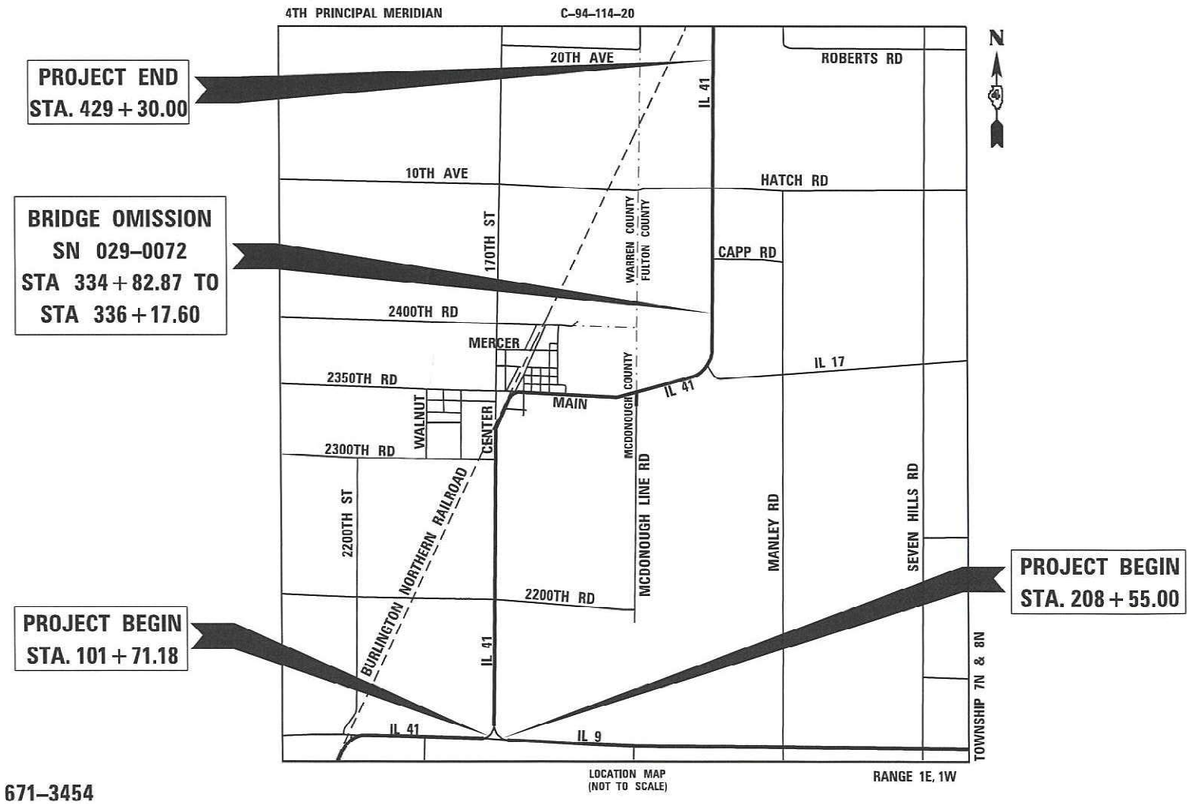

GROSS LENGTH = 33,377.94 FT. = 6.32 MILES
NET LENGTH = 32,791.6 FT. = 6.21 MILES

CiorbaGroup
CONSULTING ENGINEERS
DESIGN FIRM REGISTRATION NUMBER: 184-001016
8725 W. Higgins Road, Suite 600 | Chicago, IL 60631
P 773.775.4009 | www.ciorba.com

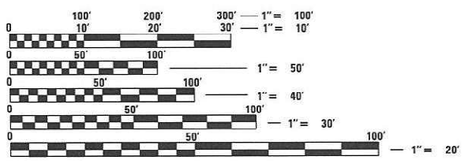

FULL SIZE PLANS HAVE BEEN PREPARED USING STANDARD ENGINEERING SCALES. REDUCED SIZED PLANS WILL NOT CONFORM TO STANDARD SCALES. IN MAKING MEASUREMENTS ON REDUCED PLANS, THE ABOVE SCALES MAY BE USED.

J.U.L.I.E.
JOINT UTILITY LOCATION INFORMATION FOR EXCAVATION
1–800–892–0123
OR 811

PROJECT ENGINEER REBECCA MARRUFFO (309) 671–3454
PROJECT MANAGER ANNA DEVINE (309) 671–3475
CONTRACT NO. 68F91
CATALOG NO. 036092–00

STATE OF ILLINOIS
DEPARTMENT OF TRANSPORTATION

SUBMITTED Dec 05 2025
Ronald A Garnett RSD
REGIONAL ENGINEER
January 23 26
ENGINEER OF DESIGN AND ENVIRONMENT
January 23 26
DIRECTOR OF HIGHWAYS PROJECT IMPLEMENTATION

PRINTED BY THE AUTHORITY OF THE STATE OF ILLINOIS

INDEX OF SHEETS

SHEET NO.	DESCRIPTION
1	COVER SHEET
2 - 3	INDEX, STANDARDS, GENERAL NOTES, AND JOB SPECIFIC NOTES
4 - 8	STATUS OF UTILITIES
9 - 17	SUMMARY OF QUANTITIES
18 - 28	SCHEDULE OF QUANTITIES
29	LINE DIAGRAM
30 - 33	TYPICAL SECTIONS
34 - 45	ALIGNMENTS AND TIES
46 - 47	BENCHMARKS
48 - 61	GENERAL PLANS
62 - 66	ADA DETAILS
67 - 72	PROPOSED DRAINAGE PLAN AND PROFILES
73	DRAINAGE DETAIL
74	EROSION CONTROL DETAIL
75	MAINTENANCE OF TRAFFIC STAGING NOTES
76	MAINTENANCE OF TRAFFIC SEQUENCE OF OPERATIONS
77 - 90	PROPOSED PAVEMENT MARKING AND SIGNING PLANS
91 - 106	IDOT DISTRICT 4 STANDARD DETAILS
107	IL 41 PARKING LANE RESURFACING DETAIL
108 - 159	CROSS SECTIONS

IDOT HIGHWAY STANDARDS

000001-09	STANDARD SYMBOLS, ABBREVIATIONS AND PATTERNS
001001-02	AREAS OF REINFORCEMENT BARS
001006	DECIMAL OF AN INCH AND OF A FOOT
280001-07	TEMPORARY EROSION CONTROL SYSTEMS
353001-05	PCC BASE COURSE WITH HMA BINDER AND SURFACE COURSES
424001-12	PERPENDICULAR CURB RAMPS FOR SIDEWALKS
424026-04	ENTRANCE / ALLEY PEDESTRIAN CROSSINGS
442201-04	CLASS C&D PATCHES
482001-02	HMA SHOULDER ADJACENT TO FLEXIBLE PAVEMENT
482011-03	HMA SHOULDER STRIPS/SHOULDERS WITH RESURFACING OR WIDENING AND RESURFACING PROJECTS
542301-03	PRECAST REINFORCED CONCRETE FLARED END SECTION
542306-03	METAL FLARED END SECTION FOR PIPE CULVERTS
542401-04	METAL FLARED END SECTION FOR PIPE ARCHES
602301-04	INLET, TYPE A
602401-07	PRECAST MANHOLE, TYPE A, 4' (1.22M) DIAMETER
602701-02	MANHOLE STEPS
604001-05	FRAME AND LIDS, TYPE 1
604036-03	GRATE, TYPE 8
604091-05	FRAME AND GATE, TYPE 24
606001-09	CONCRETE CURB TYPE B AND COMBINATION CONCRETE CURB AND GUTTER
630001-13	STEEL PLATE BEAM GUARDRAIL
630201-07	PCC-HMA STABILIZATION AT STEEL PLATE BEAM GUARDRAIL
630301-09	SHOULDER WIDENING FOR TYPE 1 (SPECIAL) GUARDRAIL TERMINALS
642006-01	SHOULDER RUMBLE STRIPS, 8IN.
642011	SINUSOIDAL RUMBLE STRIPS, 14 IN.
701006-05	OFF-ROAD OPERATIONS, 2L, 2W, 15' (4.5M) TO 24" (600MM) FROM PAVEMENT EDGE
701201-05	LANE CLOSURE, 2L, 2W, DAY ONLY, FOR SPEEDS > 45 MPH
701301-04	LANE CLOSURE, 2L, 2W, SHORT TIME OPERATIONS
701306-04	LANE CLOSURE, 2L, 2W, SLOW MOVING OPERATIONS DAY ONLY, FOR SPEEDS > 45 MPH
701311-03	LANE CLOSURE, 2L, 2W, MOVING OPERATIONS - DAY ONLY
701326-04	LANE CLOSURE, 2L, 2W, PAVEMENT WIDENING, FOR SPEEDS > 45 MPH
701336-07	LANE CLOSURE, 2L, 2W, WORK AREAS IN SERIES, FOR SPEEDS > 45 MPH
701501-06	URBAN LANE CLOSURE, 2L, 2W, UNDIVIDED
701801-06	SIDEWALK, CORNER OR CROSSWALK CLOSURE
701901-11	TRAFFIC CONTROL DEVICES
720001-01	SIGN PANEL MOUNTING DETAILS
720006-04	SIGN PANEL ERECTION DETAILS
728001-01	TELESCOPING STEEL SIGN SUPPORT
731001-01	BASE FOR TELESCOPING STEEL SIGN SUPPORT
780001-05	TYPICAL PAVEMENT MARKINGS
781001-04	TYPICAL APPLICATIONS RAISED REFLECTIVE PAVEMENT MARKERS

IDOT HIGHWAY STANDARDS CONT.

BLR 21-9	TYPICAL APPLICATIONS OF TRAFFIC CONTROL DEVICES FOR CONSTRUCTION ON RURAL LOCAL HIHGWAYS
BLR 22-7	TYPICAL APPLICATIONS OF TRAFFIC CONTROL DEVICES FOR CONSTRUCTION ON RURAL LOCAL HIHGWAYS

IDOT DISTRICT 4 STANDARDS

281001-D4	RIPRAP DITCH FOR EROSION PROTECTION
406101-D4	BUTT JOINTS (3 SHTS)
406201-D4	MAILBOX TURNOUTS FOR "3R" PROJECTS
406211-D4	MAILBOX TURNOUTS IN TYPE A GUTTER, (MODIFIED) SECTION
423001-D4	SUBURBAN ENTRANCES WITH CURBED RADII
423201-D4	MAILBOX TURNOUTS IN CURB AND GUTTER SECTION
540000-D4	DETAIL OF EXCAVATION AND BACKFILL FOR BOX CULVERTS
542301-D4	PRECAST REINFORCED CONCRETE FLARED DROP BOX END SECTION
606101-D4	CONCRETE GUTTER, TYPE A, (SPECIAL) (INLET, OUTLET & ENTRANCE) (3 SHTS)
630101-D4	GUARDRAIL EROSION CONTROL TREATMENTS (2 SHTS)
635003-D4	LINEAR DELINEATOR APPLICATION TO STANDARD GALVANIZED GUARDRAIL
780001-D4	TYPICAL PAVEMENT MARKINGS (2 SHTS)
780002-D4	GROOVED-IN RUMBLE STRIP

JOB SPECIFIC DETAIL

IL 41 - A	RESURFACING PARKING LANE TAPER

GENERAL NOTES

COMMITMENTS

COMMITMENTS ARE NOT TO BE ALTERED WITHOUT THE WRITTEN APPROVAL OF ALL PARTIES TO WHICH THE COMMITEMENT WAS MADE.

THERE ARE NO COMMITMENTS INCLUDED IN THIS CONTRACT.

AVAILABILITY OF ELECTRONIC FILES

MICROSTATION AND GEOPAK FILES OF THIS PROJECT WILL BE MADE AVAILABLE TO THE CONTRACTOR AFTER CONTRACT AWARD. IF THERE IS A CONFLICT BETWEEN THE ELECTRONIC FILES AND THE PRINTED CONTRACT PLANS AND DOCUMENTS, THE PRINTED CONTRACT PLANS AND DOCUMENTS SHALL TAKE PRECEDENCE OVER THE ELECTRONIC FILES. THE CONTRACTOR SHALL ACCEPT ALL RISK ASSOCIATED WITH USING THE ELECTRONIC FILES AND SHALL HOLD THE DEPARTMENT HARMLESS FOR ANY ERRORS OR OMISSIONS IN THE ELECTRONIC FILES AND THE DATA CONTAINED THEREIN. ERRORS OR DELAYS RESULTING FROM THE USE OF THE ELECTRONIC FILES BY THE CONTRACTOR SHALL NOT RESULT IN AN EXTENSION OF TIME FOR ANY INTERIM OR FINAL COMPLETION DATE OR SHALL NOT BE CONSIDERED CAUSE FOR ADDITIONAL COMPENSATION. THE CONTRACTOR SHALL NOT USE, SHARE, OR DISTRIBUTE THESE ELECTRONIC FILES EXCEPT FOR THE PURPOSE OF CONSTRUCTING THIS CONTRACT. ANY CLAIMS BY THIRD PARTIES DUE TO USE OR ERRORS SHALL BE THE SOLE RESPONSIBILITY OF THE CONTRACTOR. THE CONTRACTOR SHALL INCLUDE THIS DISCLAIMER WITH THE TRANSFER OF THESE ELECTRONIC FILES TO ANY OTHER PARTIES AND SHALL INCLUDE APPROPRIATE LANGUAGE BINDING THEM TO SIMILAR RESPONSIBILITIES.

PLAN ELEVATIONS - U.S.G.S. MEAN SEA LEVEL DATUM

ALL ELEVATIONS SHOWN REFER TO U.S.G.S. DATUM AT MEAN SEA LEVEL UNLESS OTHERWISE NOTED.

SIGN POST HOLES

VERTICAL HOLES SHALL BE CONSTRUCTED IN THE ISLAND PAVEMENT AND/OR CONCRETE MEDIAN OF THE TYPE SPECIFIED OR CONCRETE MEDIAN SURFACE 4 INCHES (100 MM). THE HOLES SHALL BE 24 INCHES (600 MM) IN DIAMETER OR 24 INCHES (600 MM) SQUARE AND THEY SHALL BE FREE OF ANY OBSTRUCTION, EXCEPT EARTH, FOR A DEPTH OF 5 FEET (1.5 M) AT THE LOCATIONS SHOWN ON THE PLANS OR AS DIRECTED BY THE ENGINEER. ANY HOLES NOT USED FOR THE PLACEMENT OF SIGNS SHALL BE FILLED AND COMPACTED FLUSH WITH THE TOP OF THE ISLAND PAVEMENT, CONCRETE MEDIAN OF THE TYPES SPECIFIED, OR CONCRETE MEDIAN SURFACE 4 INCHES (100 MM). THE TOP 3 INCHES (75 MM) OF SAID COMPACTED FILL SHALL CONSIST OF A HOT-MIX ASPHALT MIXTURE. ALL HOLES IN WHICH THE SIGN POSTS ARE INSTALLED AT THE TIME OF THIS CONTRACT SHALL BE SIMILARLY FILLED. THIS WORK, INCLUDING ANY REQUIRED PAVEMENT REMOVAL NECESSARY TO CONSTRUCT THE SIGN POST HOLES, WILL NOT BE PAID FOR SEPARATELY BUT SHALL BE INCLUDED IN THE CONTRACT UNIT PRICE PER SQUARE FOOT (SQUARE METER) FOR ISLAND PAVEMENT AND/OR CONCRETE MEDIAN OF THE TYPE SPECIFIED, OR CONCRETE MEDIAN SURFACE, 4 INCHES (100 MM)

GENERAL NOTES (CONT.)

TEMPORARY MATERIAL REQUIREMENTS - UTILITY AND DRIVEWAY CROSSINGS

INCIDENTAL HOT-MIX ASPHALT SURFACE SHALL BE USED FOR ALL TEMPORARY SIDE ROAD CROSSINGS. AGGREGATE SURFACE COURSE MAY BE USED FOR ALL DRIVEWAY CROSSINGS EXCEPT DURING WINTER SHUTDOWN IN ACCORDANCE WITH ARTICLE 107.09.

ENVIRONMENTAL REVIEWS

PRIOR TO THE USE OF ANY PROPOSED BORROW AREAS, USE AREAS (TEMPORARY ACESS ROADS, DETOURS, RUN-AROUNDS, ETC.) AND/OR WASTE AREAS, THE CONTRACTOR SHALL FILE THE REQUIRED ENVIRONMENTAL RESOURCE REQUEST SURVEYS ACCORDING TO SECTION 107.22 OF THE STANDARD SPECIFICATIONS. THESE SURVEYS ARE REQUIRED IN ORDER FOR THE DEPARTMENT TO CONDUCT CULTURAL AND BIOLOGICAL RESOURCE SURVEYS FOR THE PROPOSED SITE.

THE REQUIRED ENVIRONMENTAL RESOURCE DOCUMENTATION SHALL INCLUDE THE FOLLOWING:

* BDE FORM 2289 (BORROW SITE REVIEW)
* BDE FORM 2290 (WASTE/USE AREA REVIEW)
* A LOCATION MAP SHOWING THE SIZE LIMITS AND LOCATION OF THE USE AREA
* COLOR PHOTOGRAPHS DEPICTING THE USE AREA
* BORROW AREA ENTRY AGREEMENT FORM - D4 PI0101

PRIOR TO ANY WASTE MATERIALS BEING REMOVED FROM THE CONSTRUCTION SITE THE REQUIRED ENVIRONMENTAL RESOURCE SURVEYS SHALL BE OBTAINED AND FILED BY THE CONTRACTOR. EXCESS WASTE PRODUCTS REMOVED FROM THE CONSTRUCTION SITE SHALL BE DISPOSED OF AS REQUIRED IN SECTION 202.03 OF THE STANDARD SPECIFICATIONS.

ANY PROTRUDING METAL BARS SHALL BE REMOVED PRIOR TO THE DISPOSAL OF BROKEN CONCRETE AT APPROVED DISPOSAL SITES.

PLEASE NOTE THAT A MINIMUM OF FOUR WEEKS SHALL BE ALLOWED FOR THE DISTRICT TO OBTAIN THE REQUIRED WASTE SITE ENVIRONMENTAL CLEARANCES AND SIX WEEKS FOR THE REQUIRED BORROW SITE ENVIRONMENTAL CLEARANCES.

SEEDING - SIDESLOPE RIPPING

ALL SLOPES STEEPER THAN 3 TO 1 AND OVER 15 FT. (4.5 M) IN HEIGHT SHALL BE RIPPED. THIS SHALL CONSIST OF RIPPING BETWEEN 18 INCHES TO 24 INCHES (450 MM TO 600 MM) DEEP NORMAL TO THE SLOPE. THE INTERVAL OF RIPPING ALONG THE SLOPE SHALL BE 12 FT. (3.6 M). THIS WORK SHALL BE DONE AFTER THE SEED BED HAS BEEN PREPARED BUT BEFORE ANY FERTILIZER OR SEED HAS BEEN APPLIED, THE FERTILIZER AND SEED SHALL BE APPLIED WITHIN A 24-HOUR PERIOD AFTER THE RIPPING HAS BEEN DONE. THIS WORK WILL NOT BE PAID FOR SEPARATELY BUT WILL BE INCLUDED IN THE COST OF THE VARIOUS ITEMS OF SEEDING INVOLVED.

AGGREGATE SHOULDERS, TYPE B

AGGREGATE SHOULDERS, TYPE B SHALL BE REQUIRED FOR ALL GRANULAR CONSTRUCTION OF SHOULDERS, ENTRANCES, AND MAILBOX TURNOUTS, WHETHER OR NOT PORTIONS OF THE SURFACES THUS CONSTRUCTED ARE TO BE COVERED WITH A BITUMINOUS SURFACE, EXCEPT WHERE NOTED DIFFERENTLY ON THE PLANS.

AGGREGATE FOR DRIVEWAY PLACEMENT

THE MATERIAL USED FOR CONSTRUCTION OF PERMANENT AGGREGATE DRIVEWAYS SHALL BE GRAVEL OR CRUSHED STONE, AS DIRECTED BY THE ENGINEER, TO REPLACE IN KIND THE EXISTING AGGREGATE DRIVEWAYS. NO ADDITIONAL COMPENSATION SHALL BE PROVIDED FOR THIS REQUIREMENT BUT SHALL BE CONSIDERED AS INCLUDED IN THE COST OF THE PAY ITEM FOR THE AGGREGATE AS SPECIFIED ON THE PLANS.

POLYMERIZED BITUMINOUS MATERIALS (TACK COAT) RATES

SURFACE TYPE	RESIDUAL RATE
MILLED (HMA OR PCC)	0.08 LB/SF
EXISTING PAVEMENT	0.08 LB/SF
FOG COAT (BETWEEN LIFTS)	0.08 LB/SF

DATE PLOTTED = 12/5/2025 5:53:00 PM
PROJECT FILE = 0021484.12.tbl
PLOT CONFIG = CGI-PDF.pltcfg
MODEL: Default
FILE NAME: pw://ciorba-pw.bentley.com:ciorba-pw-01/Documents/Projects/IL_DOTD/400021484.12/CADD Data/Shts/MiscSheets/0021484.12-gen-notes.dgn

CiorbaGroup
8725 W. Higgins Rd, Ste 600, Chicago, IL 60631
P 773.775.4009 | www.ciorba.com

USER NAME = askonicki	DESIGNED AEC	REVISED -	
	DRAWN AMS	REVISED -	
PLOT SCALE = 1.000 ' / in.	CHECKED AEC	REVISED -	
PLOT DATE = 12/5/2025	DATE 6/27/2025	REVISED -	

STATE OF ILLINOIS
DEPARTMENT OF TRANSPORTATION

IL 41 RESURFACING
INDEX, STANDARDS, GENERAL NOTES, AND JOB SPECIFIC NOTES

SCALE: N.T.S. SHEET 1 OF 2 SHEETS

F.A.P RTE.	SECTION	COUNTY	TOTAL SHEETS	SHEET NO.
574	(12RS-4, 11RS-2)	*	159	2
* FULTON, MCDONOUGH		CONTRACT NO. 68F91		
	ILLINOIS FED. AID PROJECT			

REV. 1/26/26

GENERAL NOTES (CONT.)

HOT-MIX ASPHALT MIXTURE REQUIREMENTS

THE FOLLOWING MIXTURE REQUIREMENTS ARE APPLICABLE FOR THIS PROJECT:

Location(s):	Mainline	Mainline	Shoulders	Shoulders	Mainline	Mainline	Mainline	Mainline
Mixture Use(s):	Polymer Surface 2.0"	Polymer Binder 1.75"	Polymer Shoulder Surface 2.0"	Polymer Shoulder Binder 1.75"	Shoulder Build Up 4.25" 4" and 6" Shoulders	Class D Patching	Partial Depth Patching	Incidental Surface
AC/PG:	SBS or SBR 70-28	SBS or SBR 70-28	SBS or SBR 70-28	SBS or SBR 70-28	PG 58-28	PG 58-28	PG 58-28	PG 58-28
Design Air Voids:	4.0% @ N=50	4.0% @ N=50	4.0% @ N=50	4.0% @ N=50	4.0% @ N=50	4.0% @ N=50	4.0% @ N=50	4.0% @ N=50
Mixture Composition: (Mixture Gradation)	IL 9.5	IL 9.5	IL 9.5	IL 9.5	IL 19.0	IL 19.0	IL 9.5	IL 9.5
Friction Aggregate:	Mix D	N/A	Mix D	N/A	N/A	N/A	N/A	Mix D
Quality Management Program:	PFP	PFP	QCQA	QCQA	QCQA	QCQA	QCQA	QCQA
MTD:	YES	YES	YES	YES	NO	NO	NO	NO

NOTES:

1) INDIVIDUAL LIFT THICKNESS OF EACH MIX TYPE WILL BE NO LESS THAN THREE (3) TIMES NOMINAL MAXIMUM AGGREGATE SIZE AND NO MORE THAN SIX (6) TIMES NOMINAL MAXIMUM AGGREGATE SIZE, UNLESS OTHERWISE APPROVED BY THE ENGINEER.
2) FOR DESIGN PURPOSES, MIXTURE WEIGHT FOR ALL MIXES IS DETERMINED TO BE 112.0 LB./S.Y./IN., UNLESS OTHERWISE NOTED.
3) SUBLOT SIZES FOR PFP AND QCP MIXES WIL BE 1,000 TONS, UNLESS OTHERWISE AGREED TO BY THE ENGINEER AND THE PAVING CONTRACTOR.

BUTT JOINT CUTTING TIME RESTRICTION

BUTT JOINTS SHALL NOT BE MILLED MORE THAN THREE (3) DAYS PRIOR TO PLACEMENT OF THE HMA SURFACE COURSE.

PAVING SURFACE COURSE

CONTINUOUS PAVING OPERATIONS ON THE MAIN ROADWAY SHALL BE MAINTAINED AT ALL TIMES DURING THE CONSTRUCTION OF THE HOT-MIX ASPHALT SURFACE. NO INTERRUPTIONS FOR SIDE ROADS, ENTRANCES, TURN LANES, ETC. WILL BE ALLOWED.

CROSSING EXISTING STRUCTURES WITH EQUIPMENT

THE FOLLOWING STRUCTURES, SN 029-2501, SN 029-0072, MAY BE CROSSED WITH AN EMPTY MTD WITH THE FOLLOWING MAXIMUM GROSS WEIGHT RESTRICTION OF 40 TONS.

ADDITIONAL SUPPLEMENT TRAFFIC CONTROL

THE DEPARTMENT RESERVES THE RIGHT AT ANY TIME TO ADD ADDITIONAL TRAFFIC CONTROL SYSTEMS OR DEVICES WITHIN THE ACTIVE CONTRACT LIMITS, BY MEANS OF AN ADDITIONAL CONTRACT. ALL TERMS OF ARTICLE 105.08 OF THE STANDARD SPECIFICATIONS SHALL BE FOLLOWED BY EACH CONTRACTOR.

NO PASSING ZONE VERIFICATION

THE RESIDENT SHALL CONTACT OPERATIONS TO VERIFY THE LOCATION OF NO PASSING ZONES PRIOR TO PLACEMENT OF CENTERLINE STRIPING.

CONSECUTIVE SIDE STREET (ROAD) AND ENTRANCE CLOSURE - PROHIBITED

1. NO TWO CONSECUTIVE SIDE STREETS (ROADS) OR COMMERCIAL ENTRANCES MAY BE CLOSED AT THE SAME TIME DURING CONSTRUCTION. THE CONTRACTOR MUST ALTERNATE STREETS (ROADS) AND ENTRANCES.

2. ADJACENT SIDEROADS WILL NOT BE CLOSED SIMULTANEOUSLY. BLR STANDARD 21 SHALL BE USED FOR ALL LOCAL ROAD CLOSURES WITHOUT ANY ENTRANCES WITHIN THE CLOSED AREA. BLR STANDARD 21 AND 22 CAN BE USED WHERE IT IS NECESSARY TO ALLOW LOCAL TRAFFIC ACCESS.

3. THE COST TO APPLY THIS STANDARD DURING CONSTRUCTION IS INCLUDED IN VARIOUS TRAFFIC CONTROL PAY ITEMS

NOTES (CONT.)

ORDERING LENGTH CONFIRMATION - DRAINAGE ITEMS

THE CONTRACTOR SHALL CONSULT WITH THE ENGINEER IN REGARD TO THE EXACT LENGTH OF THE BOX/PIPE CULVERTS, STORM SEWERS, AND/OR PIPE DRAINS REQUIRED PRIOR TO ORDERING THESE ITEMS.

EXISTING DRAINAGE PIPES CONNECTED TO NEW STRUCTURES

IN ACCORDANCE WITH SECTION 602 OF THE STANDARD SPECIFICATIONS, THE CONNECTING OF EXISTING DRAIN TILES, PIPE CULVERTS, OR STORM SEWERS TO THE PROPOSED DRAINAGE SYSTEM STRUCTURES WILL NOT BE PAID FOR SEPARATELY BUT SHALL BE CONSIDERED AS INCLUDED IN THE PAY ITEMS PROVIDED.

PEDESTRIAN CROSSING SIGNS

PEDESTRAIN CROSSING SIGNS SHOULD BE A FLUORESCENT YELLOW-GREEN COLOR.

JOB SPECIFIC:

SOIL EROSION AND SEDIMENT CONTROL NOTES

1. NO WORK SHALL BE PERFORMED IN FLOWING WATER. WORK IN OR NEAR THE CRITICAL AREAS SHOULD BE ISOLATED FROM CONCENTRATED FLOWS OR STREAM FLOW. ONCE WORK IN THIS AREA BEGINS, PRIORITY SHALL BE GIVEN TO THE COMPLETION OF THE WORK AND FINAL STABILIZATION OF ALL DISTURBED AREAS.

2. SOIL DISTURBANCE SHALL BE CONDUCTED IN SUCH A MANNER AS TO MINIMIZE EROSION. AREAS OF THE DEVELOPMENT SITE THAT ARE NOT TO BE GRADED SHALL BE PROTECTED FROM CONSTRUCTION TRAFFIC OR OTHER DISTURBANCE UNTIL FINAL SEEDING IS PERFORMED.

3. PROPERTIES AND CHANNELS ADJOINING THE DEVELOPMENT SITE SHALL BE PROTECTED FROM EROSION AND SEDIMENTATION.

4. SOIL EROSION AND SEDIMENT CONTROL FEATURES SHALL BE INSTALLED PRIOR TO THE COMMENCEMENT OF HYDROLOGIC DISTURBANCE OF UPLAND AREAS.

5. DISTURBED AREAS SHALL BE STABILIZED WITH TEMPORARY OR PERMANENT MEASURES WITHIN SEVEN (7) CALENDAR DAYS FOLLOWING THE END OF ACTIVE HYDROLOGIC DISTURBANCE.

6. IF DEWATERING SERVICES ARE USED, ADJOINING PROPERTIES AND DISCHARGE LOCATIONS SHALL BE PROTECTED FROM EROSION, DISCHARGES SHALL BE ROUTED THROUGH AN EFFECTIVE SEDIMENT CONTROL MEASURE (E.G. SEDIMENT TRAP, SEDIMENT BASIN, OR OTHER APPROPRIATE MEASURES).

7. ALL TEMPORARY SOIL EROSION AND SEDIMENT CONTROL MEASURES SHALL BE REMOVED WITHIN THIRTY (30) DAYS AFTER FINAL SITE STABILIZATION IS ACHIEVED OR AFTER THE TEMPORARY MEASURES ARE NO LONGER NEEDED. TRAPPED SEDIMENT AND OTHER DISTURBED SOIL AREAS SHALL BE STABILIZED.

8. SOIL STOCKPILES SHALL NOT BE LOCATED IN FLOOD-PRONE AREA OR A DESIGNATED BUFFER PROTECTING WATERS OF THE UNITED STATES OR ISOLATED WATERS OF FULTON OR MCDONOUGH COUNTIES.

9. CLEANING OF VEHICLES AND EQUIPMENT SHALL BE PERFORMED IN A MANNER TO REDUCE THE AMOUNT OF POLLUTANTS TRIBUTARY TO STORM SEWERS AND OPEN WATERS TO THE MAXIMUM EXTENT POSSIBLE.

10. ALL NECESSARY MEASURES SHALL BE TAKEN TO CONTAIN ANY FUEL OR POLLUTION RUNOFF. LEAKY EQUIPMENT OR SUPPLIES SHALL BE IMMEDIATELY REPAIRED OR REMOVED FROM THE SITE.

11. CONTRACTOR SHALL PROVIDE AN INSTREAM WORK PLAN FOR REVIEW BY THE RESIDENT ENGINEER AND WRITTEN APPROVAL BY THE ARMY CORPS , FULTON COUNTY, AND MCDONOUGH COUNTY SOIL WATER CONSERVATION DISTRICTS (FCSWCD AND MCSWCD) PRIOR TO STARTING ANY IN-STREAM WORK.

12. THE PORTION OF THE SIDE SLOPE THAT IS ABOVE THE OBSERVED WATER ELEVATION SHALL BE STABILIZED AS SPECIFIED IN THE PLANS PRIOR TO ACCEPTING FLOWS. THE SUBSTRATE AND TOE OF SLOPE THAT HAS BEEN DISTURBED DUE TO CONSTRUCTION ACTIVITIES SHALL BE RESTORED TO PROPOSED OR PRE-CONSTRUCTION CONDITIONS AND FULLY STABILIZED PRIOR TO ACCEPTING FLOWS.

13. UNLESS OTHERWISE INDICATED, ALL VEGETATIVE AND STRUCTURAL EROSION AND SEDIMENT CONTROL PRACTICES WILL BE CONSTRUCTED TO THE STANDARDS AND SPECIFICATIONS IN THE ILLINOIS URBAN MANUAL, LATEST EDITION.

14. A COPY OF THE APPROVED EROSION AND SEDIMENTATION CONTROL PLAN SHALL BE MAINTAINED AT THE SITE AT ALL TIMES.

15. PRIOR TO COMMENCING LAND-DISTURBING ACTIVITIES IN AREAS OTHER THAN INDICATED ON THESE PLANS, A SUPPLEMENTARY EROSION CONTROL PLAN SHALL BE SUBMITTED FOR REVIEW BY THE FCSWCD AND MCSWCD.

16. THE CONTRACTOR IS RESPONSIBLE FOR THE INSTALLATION OF ANY ADDITIONAL EROSION CONTROL MEASURES NECESSARY TO PREVENT EROSION AND SEDIMENTATION AS DETERMINED BY THE FCSWCD AND MCSWCD.

17. DURING DEWATERING OPERATIONS, WATER WILL BE FILTERED, OR PUMPED INTO SEDIMENT BASINS OR SILT TRAPS. DEWATERING DIRECTLY INTO STREAMS, WETLANDS, FIELD TILES, OR STORMWATER STRUCTURES IS PROHIBITED.

18. IT IS THE RESPONSIBILITY OF THE LANDOWNER AND/OR GENERAL CONTRACTOR TO INFORM ANY SUB-CONTRACTOR(S), WHO MAY PERFORM WORK ON THIS SITE/PROJECT, OF THE REQUIREMENTS IN IMPLEMENTING AND MAINTAINING THESE EROSION CONTROL PLANS AND ASSURE COMPLIANCE WITH ALL APPLICABLE LOCAL, STATE, AND FEDERAL REGULATIONS.

ADDITIONAL JOB SPECIFIC NOTES:

1. REMOVING AND REINSTALLING SIGNS SHALL BE COORDINATED WITH OPERATIONS SUPERVISOR, BILL HARMANN AT (309) 693-5176 (SEE GENERAL NOTE)

2. WHILE USING IDOT HIGHWAY STANDARD 701326, OPEN TRENCHES WILL NOT BE ALLOWED OVERNIGHT AND SHALL BE FILLED IN BY THE CONTRACTOR BEFORE THE END OF EACH WORKING DAY, EXCEPT IN LOCATIONS SPECIFIED BY THE ENGINEER.

3. PARTIAL DEPTH PATCHING SHALL BE COMPLETED AFTER THE COLD MILLING OPERATION.

DATE PLOTTED = 12/5/2025 4:50:38 PM
PAGE SETUP = 00024484.12.PAT
PLOT CONFIG = CGI-PDF.pltcfg
MODEL: Default
FILE NAME: pw://ciorba-pw.bentley.com:ciorba-pw-01/Documents/Projects/IL_DOT/00024484.12/CADD Data/Sht/Misc/Sheets/00024484.12-gen-notes.dgn

CiorbaGroup
8725 W. Higgins Rd, Ste 600, Chicago, IL 60631
P 773.775.4009 | www.ciorba.com

USER NAME = askonicki	DESIGNED AEC	REVISED -	
	DRAWN AMS	REVISED -	
PLOT SCALE = 1.000 ' / in.	CHECKED AEC	REVISED -	
PLOT DATE = 12/5/2025	DATE 6/27/2025	REVISED -	

STATE OF ILLINOIS
DEPARTMENT OF TRANSPORTATION

IL 41 RESURFACING
INDEX, STANDARDS, GENERAL NOTES, AND JOB SPECIFIC NOTES

SCALE: N.T.S. | SHEET 2 OF 2 SHEETS

F.A.P RTE.	SECTION	COUNTY	TOTAL SHEETS	SHEET NO.
574	(12RS-4, 11RS-2)	*	159	3
* FULTON, MCDONOUGH		CONTRACT NO. 68F91		
	ILLINOIS	FED. AID PROJECT		

Illinois Department of Transportation

Status of Utilities

Name of Utility Company

Ameren Electric
12/2/2025

Route	FAP 574 (IL 41)
Section	(12RS-4, 11RS-2)
County	Fulton - McDonough
Contract No.	68F91
Job No.	C-94-114-20

Route	Offset	Location	Type of Utility	Type of Conflict	Disposition
IL 41 & 2200th Rd.	Lt	SW 1/4 155+90	Power pole	New culvert/ditch grading	Relocate
IL 41 & 2200th Rd.	Rt	SE 1/4 155+90	Power pole	New culvert/ditch grading	Relocate
IL 41	Lt & Rt	Project limits	Power poles	Grading & shaping ditches We will be excavating up to 12"	Caution
IL 41 & N Smith St.	Lt	NE 1/4 intersection	Power pole	New sidewalk	Caution
IL 41 & Reed St.	Lt	NW 1/4 intersection	Power pole	New sidewalk	Caution

NOTE: Please check all your facilities within the construction limits of this project.

Illinois Department of Transportation

Status of Utilities

Name of Utility Company

Mediacom
11/18/2025

Route	FAP 574 (IL 41)
Section	(12RS-4, 11RS-2)
County	Fulton - McDonough
Contract No.	68F91
Job No.	C-94-114-20

Route	Offset	Location	Type of Utility	Type of Conflict	Disposition
IL 41	Varies	Lt 370+00 to 393+00	Buried fiber	Grading & shaping ditch	Caution
IL 41	Varies	Lt 424+50 to 428+00	Buried fiber	Grading & shaping ditch	Caution

NOTE: Please check all your facilities within the construction limits of this project.

Printed 11/25/2025

D4 PD0100 (Rev. 02/24/10)

DATE PLOTTED = 12/5/2025 4:50:49 PM
PEN TABLE = 0224_44_3.tbl
PLOT CONFIG = CGI-PDF.pltcfg
MODEL: Default
FILE NAME: pw://ciorba-pw.bentley.com:ciorba-pw-01/Documents/Projects/IL_DOT/D4/00214841.12/CADD Data/Sht/Misc Sheets/00214841 2-tou.dgn

CiorbaGroup
8725 W. Higgins Rd, Ste 600, Chicago, IL 60631
P 773.775.4009 | www.ciorba.com

USER NAME = bhodor	DESIGNED AEC	REVISED -	
	DRAWN AMS	REVISED -	
PLOT SCALE = 0.167 ' / In.	CHECKED AEC	REVISED -	
PLOT DATE = 6/24/2025	DATE 6/27/2025	REVISED -	

STATE OF ILLINOIS
DEPARTMENT OF TRANSPORTATION

IL 41 RESURFACING
STATUS OF UTILITIES

SCALE: N.T.S. | SHEET 1 OF 1 SHEETS

F.A.P RTE.	SECTION	COUNTY	TOTAL SHEETS	SHEET NO.
574	(12RS-4, 11RS-2)	*	159	4
*	FULTON, MCDONOUGH	CONTRACT NO. 68F91		
	ILLINOIS	FED. AID PROJECT		

Illinois Department of Transportation

Status of Utilities

Name of Utility Company

Ameren Gas
11/25/2025

Route	FAP 574 (IL 41)
Section	(12RS-4, 11RS-2)
County	Fulton - McDonough
Contract No.	68F91
Job No.	C-94-114-20

Route	Offset	Location	Type of Utility	Type of Conflict	Disposition
IL 41	Lt	205+00 to 209+00	Buried gas	Grading & shaping ditch	Caution
IL 41	Rt	217+50 to 218+50	Buried gas	Grading & shaping ditch	Caution
IL 41	Rt	223+00 to 225+00	Buried gas	Grading & shaping ditch	Caution
IL 41 & Louisa St.	Rt	229+00	Buried gas	New 31' culvert	Caution
IL 41 & California St.	Rt	233+25	Buried gas	Swale & v-gutter	Caution
IL 41	Rt	256+00 to 260+00	Buried gas	Grading & shaping ditch	Caution
IL 41	Lt	261+50 to 272+50	Buried gas	Grading & shaping ditch	Caution
IL 41	Lt	296+00 to 320+00	Buried gas	Grading & shaping ditch	Caution
IL 41	Rt	354+00 to 366+00	Buried gas	Grading & shaping ditch	Caution
IL 41	Rt	370+00 to 387+00	Buried gas	Grading & shaping ditch	Caution
IL 41	Rt	409+00 to 410+00	Buried gas	12" Rip rap lined ditch	Caution
IL 41	Rt	423+10 to 427+92	Buried gas	12" Rip rap lined ditch	Caution

NOTE: Please check all your facilities within the construction limits of this project.

Illinois Department of Transportation

Status of Utilities

Name of Utility Company

Mid American Pipelines
11/18/2025

Route	FAP 574 (IL 41)
Section	(12RS-4, 11RS-2)
County	Fulton - McDonough
Contract No.	68F91
Job No.	C-94-114-20

Route	Offset	Location	Type of Utility	Type of Conflict	Disposition
IL 41	Lt to Rt	399+00	8" propane pipeline	Grading & shaping ditch	Caution

Please contact Thomas Thill at Office: 309-245-4723, Cell: 309-645-0553 or tthill@eprod.com before excavation at this location.

NOTE: Please check all your facilities within the construction limits of this project.

Printed 11/25/2025

D4 PD0100 (Rev. 02/24/10)

DATE PLOTTED = 12/5/2025 4:50:50 PM
PEN TABLE = 0072484-12.tbl
PLOT CONFIG = CGI-PDF.pltcfg
MODEL: Default
FILE NAME: pw:\\ciorba-pw.bentley.com:ciorba-pw-01\Documents\Projects\IL_DOT\D4\0021484-12\CADD Data\Shr\Misc Sheets\0021484012-sou.dgn

CiorbaGroup
8725 W. Higgins Rd, Ste 600, Chicago, IL 60631
P 773.775.4009 | www.ciorba.com

USER NAME = bhodor	DESIGNED AEC	REVISED -
	DRAWN AMS	REVISED -
PLOT SCALE = 0.167 ' / In.	CHECKED AEC	REVISED -
PLOT DATE = 6/24/2025	DATE 6/27/2025	REVISED -

STATE OF ILLINOIS
DEPARTMENT OF TRANSPORTATION

IL 41 RESURFACING
STATUS OF UTILITIES

SCALE: N.T.S. | SHEET 1 OF 1 SHEETS

F.A.P RTE.	SECTION	COUNTY	TOTAL SHEETS	SHEET NO.
574	(12RS-4, 11RS-2)	*	159	5
*	FULTON, MCDONOUGH	CONTRACT NO. 68F91		
	ILLINOIS FED. AID PROJECT			

Illinois Department of Transportation

Status of Utilities

Name of Utility Company

Village of Prairie City - Water
11/18/2025

Route	FAP 574 (IL 41)
Section	(12RS-4, 11RS-2)
County	Fulton - McDonough
Contract No.	68F91
Job No.	C-94-114-20

Route	Offset	Location	Type of Utility	Type of Conflict	Disposition
IL 41 & Washington Dr.	Lt	237+00	Fire Hydrant	New sidewalk	Adjust
IL 41 & Smith	Lt	240+50	Fire Hydrant	New sidewalk	Adjust
IL 41 & Cadwalder	Lt	249+50	Fire Hydrant	New sidewalk	Adjust

NOTE: Please check all your facilities within the construction limits of this project.

Illinois Department of Transportation

Status of Utilities

Name of Utility Company

Village of Prairie City - Sanitary
11/18/2025

Route	FAP 574 (IL 41)
Section	(12RS-4, 11RS-2)
County	Fulton - McDonough
Contract No.	68F91
Job No.	C-94-114-20

Route	Offset	Location	Type of Utility	Type of Conflict	Disposition
IL 41	Rt	217+50 to 218+50	Sanitary line	Grading & shaping ditches	Caution
IL 41	Rt	219+00	Frame & Lid	Grading & shaping ditches	Adjust (By contractor)
IL 41	Rt	220+25	Frame & Lid	Grading & shaping ditches	Adjust (By contractor)
IL 41	Rt	223+00 to 225+00	Sanitary line	Grading & shaping ditches	Caution

NOTE: Please check all your facilities within the construction limits of this project.

Printed 11/25/2025

D4 PD0100 (Rev. 02/24/10)

DATE PLOTTED = 12/5/2025 4:50:52 PM
PEN TABLE = 0224_A4_3.tbl
PLOT CONFIG = CGI-PDF.pltcfg
MODEL: Default
FILE NAME: pw://ciorba-pw.bentley.com:ciorba-pw-01/Documents/Projects/IL_DOT/D4/00214841.12/CADD Data/Shr/Misc Sheets/00214841 2-tbl.dgn

CiorbaGroup
8725 W. Higgins Rd, Ste 600, Chicago, IL 60631
P 773.775.4009 | www.ciorba.com

USER NAME = bhodor	DESIGNED AEC	REVISED -	
	DRAWN AMS	REVISED -	
PLOT SCALE = 0.167 ' / In.	CHECKED AEC	REVISED -	
PLOT DATE = 6/24/2025	DATE 6/27/2025	REVISED -	

STATE OF ILLINOIS
DEPARTMENT OF TRANSPORTATION

IL 41 RESURFACING
STATUS OF UTILITIES

SCALE: N.T.S. | SHEET 1 OF 1 SHEETS

F.A.P RTE.	SECTION	COUNTY	TOTAL SHEETS	SHEET NO.
574	(12RS-4, 11RS-2)	*	159	6
* FULTON, MCDONOUGH		CONTRACT NO. 68F91		
	ILLINOIS	FED. AID PROJECT		

Illinois Department of Transportation

Status of Utilities

Name of Utility Company

Bluebird
11/18/2025

Route	FAP 574 (IL 41)
Section	(12RS-4, 11RS-2)
County	Fulton - McDonough
Contract No.	68F91
Job No.	C-94-114-20

Route	Offset	Location	Type of Utility	Type of Conflict	Disposition
IL 41	Varies	LT 370+00 to 393+00	Buried fiber	Grading & shaping ditches	Caution
IL 41	Varies	Lt 424+50 to 428+00	Buried fiber	Grading & shaping ditches	Caution

NOTE: Please check all your facilities within the construction limits of this project.

Illinois Department of Transportation

Status of Utilities

Name of Utility Company

Brightspeed
11/18/2025

Route	FAP 574 (IL 41)
Section	(12RS-4, 11RS-2)
County	Fulton - McDonough
Contract No.	68F91
Job No.	C-94-114-20

Route	Offset	Location	Type of Utility	Type of Conflict	Disposition
IL 41	Varies	Rt 295+82 to 296+82	50 pr Copper	Grading & shaping ditches	Caution
IL 41	Varies	Rt 320+00 to 325+50	50 pr Copper	Grading & shaping ditches	Caution
IL 41	Varies	Lt 338+00 to 366+00	50 pr Copper	Grading & shaping ditches	Caution
IL 41	Varies	Lt 343+40	Pedistal	Grading & shaping ditches	Adjust
IL 41	Varies	Lt 370+00 to 393+00	50 pr Copper	Grading & shaping ditches	Caution
IL 41	Varies	Lt 424+50 to 428+00	50 pr Copper	Grading & shaping ditches	Caution

NOTE: Please check all your facilities within the construction limits of this project.

Printed 11/25/2025

D4 PD0100 (Rev. 02/24/10)

DATE PLOTTED = 12/5/2025 4:50:53 PM
PEN TABLE = 0022484.3.tbl
PLOT CONFIG = CGI-PDF.pltcfg
MODEL: Default
FILE NAME: pw://ciorba-pw.bentley.com:ciorba-pw-01/Documents/Projects/IL_DOT/D4/0022484.12/CADD Data/Shr/Misc Sheets/0022484012-tau.dgn

CiorbaGroup
8725 W. Higgins Rd, Ste 600, Chicago, IL 60631
P 773.775.4009 | www.ciorba.com

USER NAME = bhodor	DESIGNED AEC	REVISED -	
	DRAWN AMS	REVISED -	
PLOT SCALE = 0.167 ' / In.	CHECKED AEC	REVISED -	
PLOT DATE = 6/24/2025	DATE 6/27/2025	REVISED -	

STATE OF ILLINOIS
DEPARTMENT OF TRANSPORTATION

IL 41 RESURFACING
STATUS OF UTILITIES

SCALE: N.T.S. | SHEET 1 OF 1 SHEETS

F.A.P RTE.	SECTION	COUNTY	TOTAL SHEETS	SHEET NO.
574	(12RS-4, 11RS-2)	*	159	7
*	FULTON, MCDONOUGH	CONTRACT NO. 68F91		
	ILLINOIS	FED. AID PROJECT		

Illinois Department of Transportation

Status of Utilities

Name of Utility Company

Frontier
11/20/2025

Route	FAP 574 (IL 41)
Section	(12RS-4, 11RS-2)
County	Fulton - McDonough
Contract No.	68F91
Job No.	C-94-114-20

Route	Offset	Location	Type of Utility	Type of Conflict	Disposition
IL 41 & 2200th Rd.	Varies	Rt 155+90 to 156+50	Buried Fiber	New culvert/ditch grading	Relocate
IL 41	Varies	Rt 175+00 to 182+00	Buried Fiber	Grading & shaping ditches	Relocate
IL 41	Varies	Rt 217+50 to 218+50	Buried Fiber	Grading & shaping ditches	Relocate
IL 41	Varies	Rt 223+00 to 225+00	Buried Fiber	Grading & shaping ditches	Relocate
IL 41	Varies	Rt 233+30 to 236+56	Buried Fiber	Grading & shaping ditches	Relocate
IL 41	Varies	Rt 256+00 to260+00	Buried Fiber	Grading & shaping ditches	Relocate
IL 41	Varies	Rt 267+00 to 272+00	Buried Fiber	Grading & shaping ditches	Relocate
IL 41					

NOTE: Please check all your facilities within the construction limits of this project.

Printed 11/25/2025

D4 PD0100 (Rev. 02/24/10)

DATE PLOTTED = 12/5/2025 4:50:54 PM
PW TABLE = 0021484.12.tbl
PLOT CONFIG = CGI-PDF.pltcfg
MODEL: Default
FILE NAME: pw://ciorba-pw.bentley.com:ciorba-pw-01/Documents/Projects/IL_DOT/D4/0021484.12/CADD Data/Sht/Misc/Sheets/0021484012-sau.dgn

CiorbaGroup
8725 W. Higgins Rd, Ste 600, Chicago, IL 60631
P 773.775.4009 | www.ciorba.com

USER NAME = bhodor	DESIGNED AEC	REVISED -	STATE OF ILLINOIS DEPARTMENT OF TRANSPORTATION
	DRAWN AMS	REVISED -	
PLOT SCALE = 0.167 ' / In.	CHECKED AEC	REVISED -	
PLOT DATE = 6/24/2025	DATE 6/27/2025	REVISED -	

IL 41 RESURFACING
STATUS OF UTILITIES

SCALE: N.T.S. | SHEET 1 OF 1 SHEETS

F.A.P RTE.	SECTION	COUNTY	TOTAL SHEETS	SHEET NO.
574	(12RS-4, 11RS-2)	*	159	8
* FULTON, MCDONOUGH		CONTRACT NO. 68F91		
	ILLINOIS FED. AID PROJECT			

SPECIALTY ITEM	CODE NO.	ITEM	UNIT	TOTAL	80/20 Fed/State Roadway 0005 STP-Rural McDonough County	80/20 Fed/State Roadway 0005 STP-Rural Fulton County
	X5504010	STORM SEWERS, DUCTILE IRON, TYPE 1 10"	FOOT	144	0	144
	X5504013	STORM SEWERS, DUCTILE IRON, TYPE 1 12"	FOOT	37	37	0
	20200100	EARTH EXCAVATION	CU YD	1,525	476	1,049
	20800150	TRENCH BACKFILL	CU YD	66	48	18
	21101615	TOPSOIL FURNISH AND PLACE, 4"	SQ YD	5,967	2,618	3,349
	21301048	EXPLORATION TRENCH 48" DEPTH	FOOT	500	0	500
	25000210	SEEDING, CLASS 2A	ACRE	5.25	2.75	2.50
	25000400	NITROGEN FERTILIZER NUTRIENT	POUND	453	235	218
	25000500	PHOSPHORUS FERTILIZER NUTRIENT	POUND	453	235	218
	25000600	POTASSIUM FERTILIZER NUTRIENT	POUND	453	235	218
	25000750	MOWING	ACRE	5.25	2.75	2.50
	25100630	EROSION CONTROL BLANKET	SQ YD	24,315	12,607	11,708
	28000305	TEMPORARY DITCH CHECKS	FOOT	5,624	2,936	2,688
	28000400	PERIMETER EROSION BARRIER	FOOT	14,098	12,923	1,175

DATE PLOTTED = 1/26/2025 6:21:24 PM
PRINT TABLE = 0004A4.tbl
PLOT CONFIG = CGI-PDF.pltcfg
MODEL: Default
FILE NAME: pw://ciorba-pw.bentley.com:ciorba-pw-01/Documents/Projects/IL_DOT/DA/0021484.12/CADD Data/Shts/MicSheets/0021484012-sog.dgn

CiorbaGroup
8725 W. Higgins Rd, Ste 600, Chicago, IL 60631
P 773.775.4009 | www.ciorba.com

USER NAME = bhodor	DESIGNED AEC	REVISED -
	DRAWN AMS	REVISED -
PLOT SCALE = 0.167 ' / in.	CHECKED AEC	REVISED -
PLOT DATE = 6/24/2025	DATE 6/27/2025	REVISED -

STATE OF ILLINOIS
DEPARTMENT OF TRANSPORTATION

IL 41 RESURFACING
SUMMARY OF QUANTITIES

SCALE: N.T.S. | SHEET 1 OF 9 SHEETS

F.A.P RTE.	SECTION	COUNTY	TOTAL SHEETS	SHEET NO.
574	(12RS-4, 11RS-2)	*	159	9
*	FULTON, MCDONOUGH	CONTRACT NO. 68F91		
	ILLINOIS FED. AID PROJECT			

REV. 1/26/26 REV. 1/23/26

SPECIALTY ITEM	CODE NO.	ITEM	UNIT	TOTAL	80/20 Fed/State Roadway 0005 STP-Rural McDonough County	80/20 Fed/State Roadway 0005 STP-Rural Fulton County
	28000500	INLET AND PIPE PROTECTION	EACH	2	1	1
	28000510	INLET FILTERS	EACH	4	4	0
	28100225	STONE RIPRAP, CLASS B3	TON	359	0	359
	40200800	AGGREGATE SURFACE COURSE, TYPE B	TON	117	65	52
	40600295	POLYMERIZED BITUMINOUS MATERIALS (TACK COAT)	POUND	152,936	92,337	60,599
	40600405	MATERIAL TRANSFER DEVICE	TON	21,787	13,081	8,706
	40600982	HOT-MIX ASPHALT SURFACE REMOVAL - BUTT JOINT	SQ YD	3,012	2,015	997
	40600990	TEMPORARY RAMP	SQ YD	428	311	117
	40603205	POLYMERIZED HOT-MIX ASPHALT BINDER COURSE, IL-9.5, N50	TON	9,757	6,056	3,701
	40604160	POLYMERIZED HOT-MIX ASPHALT SURFACE COURSE, IL-9.5, MIX "D", N50	TON	12,030	7,026	5,004
	40800050	INCIDENTAL HOT-MIX ASPHALT SURFACING	TON	397	294	103
	42300400	PORTLAND CEMENT CONCRETE DRIVEWAY PAVEMENT, 8 INCH	SQ YD	85	54	31
	42400100	PORTLAND CEMENT CONCRETE SIDEWALK 4 INCH	SQ FT	1,052	1,052	0
*	42400800	DETECTABLE WARNINGS	SQ FT	175	175	0

*= SPECIALTY ITEM

DATE PLOTTED = 12/5/2025 6:40:48 PM
PRINT TABLE = 0021484.tbl
PLOT CONFIG = CGI-PDF.pltcfg
MODEL: Default
FILE NAME: pw://ciorba-pw.bentley.com:ciorba-pw-01/Documents/Projects/IL DOT/040021484.12/CADD Data/Shts/MiscSheets/0021484012-ssq.dgn

CiorbaGroup
8725 W. Higgins Rd, Ste 600, Chicago, IL 60631
P 773.775.4009 | www.ciorba.com

USER NAME = bhodor	DESIGNED AEC	REVISED -
	DRAWN AMS	REVISED -
PLOT SCALE = 0.167 ' / in.	CHECKED AEC	REVISED -
PLOT DATE = 6/24/2025	DATE 6/27/2025	REVISED -

STATE OF ILLINOIS
DEPARTMENT OF TRANSPORTATION

IL 41 RESURFACING
SUMMARY OF QUANTITIES

SCALE: N.T.S. | SHEET 2 OF 9 SHEETS

F.A.P RTE.	SECTION	COUNTY	TOTAL SHEETS	SHEET NO.
574	(12RS-4, 11RS-2)	*	159	10
*	FULTON, MCDONOUGH	CONTRACT NO. 68F91		
	ILLINOIS FED. AID PROJECT			

REV. 1/26/26 REV. 1/23/26

SPECIALTY ITEM	CODE NO.	ITEM	UNIT	TOTAL	80/20 Fed/State Roadway 0005 STP-Rural McDonough County	80/20 Fed/State Roadway 0005 STP-Rural Fulton County
	44000153	HOT-MIX ASPHALT SURFACE REMOVAL, 1"	SQ YD	70,340	41,160	35,188
	44000157	HOT-MIX ASPHALT SURFACE REMOVAL, 2"	SQ YD	14,834	9,617	5,217
	44000200	DRIVEWAY PAVEMENT REMOVAL	SQ YD	331	331	0
	44000400	GUTTER REMOVAL	FOOT	589	589	0
	44000500	COMBINATION CURB AND GUTTER REMOVAL	FOOT	130	130	0
	44000600	SIDEWALK REMOVAL	SQ FT	1,086	1,086	0
	44201789	CLASS D PATCHES, TYPE II, 12 INCH	SQ YD	253	132	121
	44201794	CLASS D PATCHES, TYPE III, 12 INCH	SQ YD	44	0	44
	44201796	CLASS D PATCHES, TYPE IV, 12 INCH	SQ YD	1,586	1,279	307
	48102100	AGGREGATE WEDGE SHOULDER, TYPE B	TON	673	373	300
	48203013	HOT-MIX ASPHALT SHOULDERS, 4"	SQ YD	842	731	111
	48203014	HOT-MIX ASPHALT SHOULDERS, 4 1/4"	SQ YD	21,117	12,147	8,970
	48203021	HOT-MIX ASPHALT SHOULDERS, 6"	SQ YD	588	588	0
	50105220	PIPE CULVERT REMOVAL	FOOT	265	199	66

DATE PLOTTED = 12/5/25 6:21:25 PM
DGN FILE = 0021484.12.tb1
PLOT CONFIG = CGI-PDF.pltcfg
MODEL: Default
FILE NAME: pw://ciorba-pw.bentley.com:ciorba-pw-01/Documents/Projects/IL_DOT/D4/0021484.12/CADD Data/Snt/MiscSheets/0021484012-soq.dgn

CiorbaGroup
8725 W. Higgins Rd, Ste 600, Chicago, IL 60631
P 773.775.4009 | www.ciorba.com

USER NAME = bhodor	DESIGNED AEC	REVISED -
	DRAWN AMS	REVISED -
PLOT SCALE = 0.167 ' / in.	CHECKED AEC	REVISED -
PLOT DATE = 6/24/2025	DATE 6/27/2025	REVISED -

STATE OF ILLINOIS
DEPARTMENT OF TRANSPORTATION

IL 41 RESURFACING
SUMMARY OF QUANTITIES

SCALE: N.T.S. | SHEET 3 OF 9 SHEETS

F.A.P RTE.	SECTION	COUNTY	TOTAL SHEETS	SHEET NO.
574	(12RS-4, 11RS-2)	*	159	11
*	FULTON, MCDONOUGH	CONTRACT NO. 68F91		
	ILLINOIS FED. AID PROJECT			

REV. 1/23/26

SPECIALTY ITEM	CODE NO.	ITEM	UNIT	TOTAL	80/20 Fed/State Roadway 0005 STP-Rural McDonough County	80/20 Fed/State Roadway 0005 STP-Rural Fulton County
	54213657	PRECAST REINFORCED CONCRETE FLARED END SECTIONS 12"	EACH	2	0	2
	54213660	PRECAST REINFORCED CONCRETE FLARED END SECTIONS 15"	EACH	2	0	2
	54213666	PRECAST REINFORCED CONCRETE FLARED END SECTIONS 21"	EACH	1	1	0
	54214719	PRECAST REINFORCED CONCRETE FLARED END SECTIONS - ELLIPTICAL, EQUIVALENT ROUND-SIZE 24"	EACH	4	4	0
	54262710	METAL FLARED END SECTIONS 10"	EACH	1	0	1
	54262712	METAL FLARED END SECTIONS 12"	EACH	5	4	1
	542A0217	PIPE CULVERTS, CLASS A, TYPE 1 12"	FOOT	78	0	78
	542A0220	PIPE CULVERTS, CLASS A, TYPE 1 15"	FOOT	28	0	28
	542A5479	PIPE CULVERTS, CLASS A, TYPE 1 EQUIVALENT ROUND-SIZE 24"	FOOT	67	67	0
	542C0217	PIPE CULVERTS, CLASS C, TYPE 1 12"	FOOT	132	132	0
	550A0400	STORM SEWERS, CLASS A, TYPE 2 21"	FOOT	8	8	0
	55100300	STORM SEWER REMOVAL 8"	FOOT	56	56	0
	55101100	STORM SEWER REMOVAL 21"	FOOT	4	4	0
	60218400	MANHOLES, TYPE A, 4'-DIAMETER, TYPE 1 FRAME, CLOSED LID	EACH	1	1	0

DATE PLOTTED = 1/21/2025 6:21:25 PM
PRINT NAME = 0021484312.PRN
PLOT CONFIG = CGI-PDF.pltcfg
MODEL: Default
FILE NAME: pw://ciorba-pw.bentley.com:ciorba-pw-01/Documents/Projects/IL_DOT/D4/0021484.12/CADD Data/Shr/Misc Sheets/0021484012-sos.dgn

CiorbaGroup
8725 W. Higgins Rd, Ste 600, Chicago, IL 60631
P 773.775.4009 | www.ciorba.com

USER NAME = bhodor	DESIGNED AEC	REVISED -
	DRAWN AMS	REVISED -
PLOT SCALE = 0.167 ' / in.	CHECKED AEC	REVISED -
PLOT DATE = 6/24/2025	DATE 6/27/2025	REVISED -

STATE OF ILLINOIS
DEPARTMENT OF TRANSPORTATION

IL 41 RESURFACING
SUMMARY OF QUANTITIES

SCALE: N.T.S. | SHEET 4 OF 9 SHEETS

F.A.P RTE.	SECTION	COUNTY	TOTAL SHEETS	SHEET NO.
574	(12RS-4, 11RS-2)	*	159	12
* FULTON, MCDONOUGH		CONTRACT NO. 68F91		
ILLINOIS	FED. AID PROJECT			

SPECIALTY ITEM	CODE NO.	ITEM	UNIT	TOTAL	80/20 Fed/State Roadway 0005 STP-Rural McDonough County	80/20 Fed/State Roadway 0005 STP-Rural Fulton County
	60236200	INLETS, TYPE A, TYPE 8 GRATE	EACH	2	1	1
	60237470	INLETS, TYPE A, TYPE 24 FRAME AND GRATE	EACH	2	2	0
	60500060	REMOVING INLETS	EACH	2	2	0
	60603800	COMBINATION CONCRETE CURB AND GUTTER, TYPE B-6.12	FOOT	163	163	0
	60920010	PIPE CULVERTS TO BE CLEANED 10"	FOOT	129	129	0
	60920012	PIPE CULVERTS TO BE CLEANED 12"	FOOT	217	217	0
	60920015	PIPE CULVERTS TO BE CLEANED 15"	FOOT	189	128	61
	60920018	PIPE CULVERTS TO BE CLEANED 18"	FOOT	31	0	31
*	63000001	STEEL PLATE BEAM GUARDRAIL, TYPE A, 6 FOOT POSTS	FOOT	250	250	0
*	63000003	STEEL PLATE BEAM GUARDRAIL, TYPE A, 9 FOOT POSTS	FOOT	150	150	0
*	63000350	LONG-SPAN GUARDRAIL OVER CULVERT, 12 FT 6 IN SPAN	FOOT	100	100	0
*	63100167	TRAFFIC BARRIER TERMINAL, TYPE 1 (SPECIAL) TANGENT	EACH	6	6	0
	63200310	GUARDRAIL REMOVAL	FOOT	601	601	0
	64200108	SHOULDER RUMBLE STRIPS, 8 INCH	FOOT	37,589	19,501	18,088

*= SPECIALTY ITEM

CiorbaGroup
8725 W. Higgins Rd, Ste 600, Chicago, IL 60631
P 773.775.4009 | www.ciorba.com

USER NAME = bhodor	DESIGNED AEC	REVISED -
	DRAWN AMS	REVISED -
PLOT SCALE = 0.167 ' / in.	CHECKED AEC	REVISED -
PLOT DATE = 6/24/2025	DATE 6/27/2025	REVISED -

STATE OF ILLINOIS
DEPARTMENT OF TRANSPORTATION

IL 41 RESURFACING
SUMMARY OF QUANTITIES

SCALE: N.T.S. | SHEET 5 OF 9 SHEETS

F.A.P RTE.	SECTION	COUNTY	TOTAL SHEETS	SHEET NO.
574	(12RS-4, 11RS-2)	*	159	13
*	FULTON, MCDONOUGH	CONTRACT NO. 68F91		
	ILLINOIS	FED. AID PROJECT		

REV. 1/26/26 REV. 1/23/26

DATE PLOTTED = 12/5/2025 6:21:25 PM
PRINT TABLE = 00021484.12.tbl
PLOT CONFIG = CGI-PDF-pltcfg
MODEL: Default
FILE NAME: pw://ciorba-pw.bentley.com:ciorba-pw-01/Documents/Projects/IL DOT/04002148412/CADD Data/Shts/MiscSheets/00214840012-soq.dgn

SPECIALTY ITEM	CODE NO.	ITEM	UNIT	TOTAL	80/20 Fed/State Roadway 0005 STP-Rural McDonough County	80/20 Fed/State Roadway 0005 STP-Rural Fulton County
	64200214	SINUSOIDAL RUMBLE STRIPS, 14"	FOOT	22,955	11,288	11,667
	67000400	ENGINEER'S FIELD OFFICE, TYPE A	CAL MO	12	6	6
	67100100	MOBILIZATION	L SUM	1	0.5	0.5
	70100450	TRAFFIC CONTROL AND PROTECTION, STANDARD 701201	L SUM	1	0.5	0.5
	70100460	TRAFFIC CONTROL AND PROTECTION, STANDARD 701306	L SUM	1	0.5	0.5
	70100500	TRAFFIC CONTROL AND PROTECTION, STANDARD 701326	L SUM	1	0.5	0.5
	70100600	TRAFFIC CONTROL AND PROTECTION, STANDARD 701336	L SUM	1	0.5	0.5
	70102620	TRAFFIC CONTROL AND PROTECTION, STANDARD 701501	L SUM	1	0.5	0.5
	70102640	TRAFFIC CONTROL AND PROTECTION, STANDARD 701801	L SUM	1	0.5	0.5
	70103815	TRAFFIC CONTROL SURVEILLANCE	CAL DA	5	2.5	2.5
	70107025	CHANGEABLE MESSAGE SIGN	CAL DA	21	10.5	10.5
	70300100	SHORT TERM PAVEMENT MARKING	FOOT	14,434	8,156	6,278
	70300150	SHORT TERM PAVEMENT MARKING REMOVAL	SQ FT	4,812	2,719	2,093
*	72000100	SIGN PANEL - TYPE 1	SQ FT	45	45	0

*= SPECIALTY ITEM

DATE PLOTTED = 1/26/2026 6:21:26 PM
PLOT FILE = 0021484.12.tbl
PLOT CONFIG = CGI-PDF.pltcfg
MODEL: Default
FILE NAME: pw://ciorba-pw.bentley.com:ciorba-pw-01/Documents/Projects/IL_DOT/D4/0021484.12/CADD Data/Shts/MiscSheets/0021484012-ssq.dgn

CiorbaGroup
8725 W. Higgins Rd, Ste 600, Chicago, IL 60631
P 773.775.4009 | www.ciorba.com

USER NAME = bhodor	DESIGNED AEC	REVISED -
	DRAWN AMS	REVISED -
PLOT SCALE = 0.167 ' / in.	CHECKED AEC	REVISED -
PLOT DATE = 6/24/2025	DATE 6/27/2025	REVISED -

STATE OF ILLINOIS
DEPARTMENT OF TRANSPORTATION

IL 41 RESURFACING
SUMMARY OF QUANTITIES

SCALE: N.T.S. | SHEET 6 OF 9 SHEETS

F.A.P RTE.	SECTION	COUNTY	TOTAL SHEETS	SHEET NO.
574	(12RS-4, 11RS-2)	*	159	14
*	FULTON, MCDONOUGH	CONTRACT NO. 68F91		
	ILLINOIS	FED. AID PROJECT		

REV. 1/26/26REV. 1/23/26

SPECIALTY ITEM	CODE NO.	ITEM	UNIT	TOTAL	80/20 Fed/State Roadway 0005 STP-Rural McDonough County	80/20 Fed/State Roadway 0005 STP-Rural Fulton County
*	72501000	TERMINAL MARKER - DIRECT APPLIED	EACH	6	6	0
	72800100	TELESCOPING STEEL SIGN SUPPORT	FOOT	74	74	0
	73100100	BASE FOR TELESCOPING STEEL SIGN SUPPORT	EACH	4	4	0
*	78009000	MODIFIED URETHANE PAVEMENT MARKING - LETTERS AND SYMBOLS	SQ FT	73	0	73
*	78009004	MODIFIED URETHANE PAVEMENT MARKING - LINE 4"	FOOT	37,606	17,227	20,379
*	78009006	MODIFIED URETHANE PAVEMENT MARKING - LINE 6"	FOOT	66,524	36,840	29,684
*	78009008	MODIFIED URETHANE PAVEMENT MARKING - LINE 8"	FOOT	282	0	282
*	78009012	MODIFIED URETHANE PAVEMENT MARKING - LINE 12"	FOOT	624	0	624
*	78009024	MODIFIED URETHANE PAVEMENT MARKING - LINE 24"	FOOT	151	129	22
*	78011000	GROOVING FOR RECESSED PAVEMENT MARKING, LETTERS AND SYMBOLS	SQ FT	73	0	73
*	78011025	GROOVING FOR RECESSED PAVEMENT MARKING 5"	FOOT	37,606	17,227	20,379
*	78011035	GROOVING FOR RECESSED PAVEMENT MARKING 7"	FOOT	66,524	36,840	29,684
*	78011045	GROOVING FOR RECESSED PAVEMENT MARKING 9"	FOOT	249	0	249
*	78011065	GROOVING FOR RECESSED PAVEMENT MARKING 13"	FOOT	624	0	624

*= SPECIALTY ITEM

CiorbaGroup
8725 W. Higgins Rd, Ste 600, Chicago, IL 60631
P 773.775.4009 | www.ciorba.com

USER NAME = bhodor	DESIGNED AEC	REVISED -
	DRAWN AMS	REVISED -
PLOT SCALE = 0.167 ' / in.	CHECKED AEC	REVISED -
PLOT DATE = 6/24/2025	DATE 6/27/2025	REVISED -

STATE OF ILLINOIS
DEPARTMENT OF TRANSPORTATION

IL 41 RESURFACING
SUMMARY OF QUANTITIES

SCALE: N.T.S. | SHEET 7 OF 9 SHEETS

F.A.P RTE.	SECTION	COUNTY	TOTAL SHEETS	SHEET NO.
574	(12RS-4, 11RS-2)	*	159	15
*	FULTON, MCDONOUGH	CONTRACT NO. 68F91		
	ILLINOIS FED. AID PROJECT			

REV. 1/26/26 REV. 1/23/26

DATE PLOTTED = 12/5/2025 6:21:26 PM
PART TABLE = 0021484 12.tbl
PLOT CONFIG = CGI-PDF.pltcfg
MODEL: Default
FILE NAME: pw://ciorba-pw.bentley.com:ciorba-pw-01/Documents/Projects/IL_DOT/D40021484 12/CADD Data/Shts/MiscSheets/0021484012-sog.dgn

SPECIALTY ITEM	CODE NO.	ITEM	UNIT	TOTAL	80/20 Fed/State Roadway 0005 STP-Rural McDonough County	80/20 Fed/State Roadway 0005 STP-Rural Fulton County
*	78011125	GROOVING FOR RECESSED PAVEMENT MARKING 25"	FOOT	55	33	22
*	78100100	RAISED REFLECTIVE PAVEMENT MARKER	EACH	500	235	265
	78300200	RAISED REFLECTIVE PAVEMENT MARKER REMOVAL	EACH	40	10	30
	X1700112	BRICK PAVER REMOVAL	SQ FT	395	0	395
	X2020060	EXCAVATING AND GRADING EXISTING SHOULDER, (SPECIAL)	UNIT	637	373	264
	X2020114	GRADING AND SHAPING DITCHES (SPECIAL)	FOOT	21,550	11,950	9,600
	X4400196	HOT-MIX ASPHALT SURFACE REMOVAL (SPECIAL)	SQ YD	1,843	1,046	797
	X4421000	PARTIAL DEPTH PATCHING	TON	224	112	112
	X4421002	PARTIAL DEPTH PATCHING (SPECIAL)	SQ YD	2,000	1,000	1,000
	X5012652	HEADWALL REMOVAL	EACH	5	5	0
	X5427602	REMOVE EXISTING FLARED END SECTION	EACH	2	0	2
	X5430212	CURED-IN-PLACE PIPE LINER, 12"	FOOT	94	94	0
	X6026053	SANITARY MANHOLE FRAME AND COVER	EACH	2	2	0

*= SPECIALTY ITEM

DATE PLOTTED = 1/23/2025 6:21:26 PM
PEN TABLE = 004dd_12.tbl
PLOT CONFIG = CGI-PDF.pltcfg
MODEL: Default
FILE NAME: pw://ciorba-pw.bentley.com:ciorba-pw-01/Documents/Projects/IL_DOT/D4/00021484.12/CADD Data/Shts/MiscSheets/00021484012-sog.dgn

CiorbaGroup
8725 W. Higgins Rd, Ste 600, Chicago, IL 60631
P 773.775.4009 | www.ciorba.com

USER NAME = bhodor	DESIGNED AEC	REVISED -
	DRAWN AMS	REVISED -
PLOT SCALE = 0.167 ' / in.	CHECKED AEC	REVISED -
PLOT DATE = 6/24/2025	DATE 6/27/2025	REVISED -

STATE OF ILLINOIS
DEPARTMENT OF TRANSPORTATION

IL 41 RESURFACING
SUMMARY OF QUANTITIES

SCALE: N.T.S. | SHEET 8 OF 9 SHEETS

F.A.P RTE.	SECTION	COUNTY	TOTAL SHEETS	SHEET NO.
574	(12RS-4, 11RS-2)	*	159	16
*	FULTON, MCDONOUGH	CONTRACT NO. 68F91		
	ILLINOIS	FED. AID PROJECT		

REV. 1/26/26 REV. 1/23/26

SPECIALTY ITEM	CODE NO.	ITEM	UNIT	TOTAL	80/20 Fed/State Roadway 0005 STP-Rural McDonough County	80/20 Fed/State Roadway 0005 STP-Rural Fulton County
	X6060097	CLASS SI CONCRETE (OUTLET), SPECIAL	CU YD	105	87	18
	X6062700	CONCRETE GUTTER, TYPE A (SPECIAL)	FOOT	3,919	1,819	2,100
	X6350204	LINEAR DELINEATOR PANELS, 4 INCH	EACH	15	15	0
	X6420108	RUMBLE STRIP	SQ FT	825	825	0
	XZ013798	CONSTRUCTION STATION LAYOUT	L SUM	1	0.5	0.5
	Z0001002	GUARDRAIL AGGREFGATE EROSION CONTROL	TON	40	40	0
	Z0013798	CONSTRUCTION LAYOUT	L SUM	1	0.5	0.5
	Z0056644	STORM SEWERS, TYPE 1, WATER MAIN QUALITY PIPE, 8"	FOOT	68	68	0
Ø	Z0076600	TRAINEES	HOUR	5,000	5,000	
Ø	Z0076604	TRAINEES - TRAINING PROGRAM GRADUATE	HOUR	5,000	5,000	

Ø 0042

DATE PLOTTED = 1/23/2025 6:21:26 PM
PRINT TABLE = 0021484.12.tbl
PLOT CONFIG = CGI-PDF.pltcfg
MODEL: Default
FILE NAME: pw://ciorba-pw.bentley.com:ciorba-pw-01/Documents/Projects/IL_DOT/D4/0021484.12/CADD Data/Shts/MiscSheets/0021484012-ssq.dgn

CiorbaGroup
8725 W. Higgins Rd, Ste 600, Chicago, IL 60631
P 773.775.4009 | www.ciorba.com

USER NAME = bhodor	DESIGNED AEC	REVISED -
	DRAWN AMS	REVISED -
PLOT SCALE = 0.167 ' / in.	CHECKED AEC	REVISED -
PLOT DATE = 6/24/2025	DATE 6/27/2025	REVISED -

STATE OF ILLINOIS
DEPARTMENT OF TRANSPORTATION

IL 41 RESURFACING
SUMMARY OF QUANTITIES

SCALE: N.T.S. | SHEET 9 OF 9 SHEETS

F.A.P RTE.	SECTION	COUNTY	TOTAL SHEETS	SHEET NO.
574	(12RS-4, 11RS-2)	*	159	17
*	FULTON, MCDONOUGH	CONTRACT NO. 68F91		
	ILLINOIS	FED. AID PROJECT		

REV. 1/23/26 REV. 1/5/26

PROPOSED ENTRANCE AND SIDEROAD SCHEDULE

LOCATION			AREA	AGGREGATE SURFACE COURSE, TYPE B (TON)	INCIDENTAL HOT-MIX ASPHALT SURFACING (TON)	HOT-MIX ASPHALT SHOULDERS, (SQ YD)		PORTLAND CEMENT CONCRETE DRIVEWAY PAVEMENT, 8 INCH (SQ YD)	DRIVEWAY PAVEMENT REMOVAL (SQ YD)	BRICK PAVER REMOVAL (SQ FT)
STATION	TO	STATION	(SQ YD)		2 INCH	4 INCH	6 INCH			
RT. IL 41										
129+28	TO	129+28		2.7						
155+77	TO	156+56	78.3		8.8					
155+80	TO	156+57	75.0		8.4					
156+06	TO	156+27	13.3		1.5					
156+10	TO	156+28	3.5		0.4					
168+73	TO	169+22		4.5						
176+09	TO	176+08		3.4						
177+75	TO	179+33	254.3		28.5		254.3			
			6		0.7		6.4			
181+34	TO	181+39		3.0						
198+80	TO	199+00		1.7						
200+98	TO	201+68	20.5		2.3	20.5				
201+62	TO	201+92	14.3		1.6	14.3				
203+10	TO	203+10	34.6		3.9	34.6				
206+68	TO	206+68		4.6						
207+36	TO	207+56	51.1		5.7	51.1				
209+32	TO	209+64	46.5		5.2	46.5				
			12.6		1.4	12.6				
210+31	TO	212+75	71.9		8.0	71.9				
210+87	TO	210+88		1.0						
211+58	TO	211+62		1.4						
212+29	TO	212+31		0.9						
213+69	TO	213+86	11.5		1.3	11.5				
214+16	TO	214+32	10.4		1.2	10.4				
218+15	TO	218+20		1.6					21	
229+18	TO	229+79	75.7		8.5					
232+86	TO	233+39	41.0		4.6					
236+45	TO	237+27	57.2		6.4					
237+76	TO	239+51	89.8		10.1					
239+90	TO	240+38	37.4		4.2					
241+80	TO	241+80						3.5	31	
242+45	TO	242+45						4.2	32	
242+93	TO	242+93		0.2						
243+73	TO	243+73	25.0		2.8	25.0				
244+31	TO	245+01	14.1		1.57	14.1				
244+80	TO	244+80	32.6		0.2	1.7				
244+89	TO	245+01	1.5		0.2	1.5				
245+53	TO	245+53	21.0		0.1	1.1				
246+70	TO	246+80	10.7		0.4	3.3				
249+42	TO	249+60	39.0		4.4	39.0				
249+89	TO	250+11	76.0		8.5	76.0				
251+23	TO	251+43	41.0		4.6	41.0				
253+04	TO	253+04	27.2		3.0		27.2			
253+17	TO	243+53	16		1.8	15.8				
254+61	TO	254+90	19		2.2		19.4			
255+22	TO	255+22	38.4		4.3		38.4			
256+48	TO	256+48	27.8		3.1	27.8				
256+60	TO	256+71	16.1		1.8	16.1				
259+56	TO	260+26	23.2		2.6	23.2				
298+75	TO	298+75		4.3						
311+79	TO	313+59	519.2		58.1					
327+00	TO	327+00		2.0						
353+32	TO	353+91	53.5	4.0						
367+05	TO	367+05		1.3						
379+89	TO	380+86	151.4		17.0					
412+34	TO	412+34						31		395
428+43	TO	428+43		3.4						
LT. IL 41										
119+19	TO	119+46	18.6		2.1	18.6				

PROPOSED ENTRANCE AND SIDEROAD SCHEDULE CONTINUED ON NEXT SHEET

HOT-MIX ASPHALT SHOULDERS, 4.25"

LOCATION			LENGTH FT	WIDTH FT	AREA SQ FT	AREA SQ YD
STATION	TO	STATION				
RT. IL 41						
101 +71.19	TO	107 +45.67	574	3	1724	192
207 +36.00	TO	201 +60.66	575	3	1726	192
108 +53.18	TO	110 +90.00	237	6	1437	160
110 +90.00	TO	110 +96.00	6	5	30	3
110 +96.00	TO	155 +90.16	4494	3	13482	1498
156 +42.74	TO	175 +83.71	1941	3	5823	647
179 +29.59	TO	201 +08.87	2179	3	6538	726
202 +07.41	TO	207 +22.01	515	3	1544	172
207 +78.50	TO	209 +09.26	131	3	392	44
209 +64.00	TO	210 +42.69	79	3	236	26
212 +67.23	TO	229 +00.00	1633	3	4898	544
231 +00.00	TO	232 +98.64	199	3	596	66
233 +30.65	TO	236 +55.43	325	3	974	108
237 +09.03	TO	237 +75.96	67	3	201	22
246 +91.44	TO	249 +21.31	230	3	690	77
253 +53.57	TO	254 +72.68	119	3	357	40
255 +40.29	TO	256 +31.22	91	3	273	30
256 +84.13	TO	259 +67.61	283	3	850	94
260 +18.31	TO	283 +54.75	2336	3	7009	779
296 +50.00	TO	311 +96.98	1547	3	4641	516
313 +33.23	TO	334 +36.00	2103	3	6308	701
337 +15.84	TO	353 +42.56	1627	3	4880	542
353 +80.89	TO	380 +03.76	2623	3	7869	874
380 +72.71	TO	391 +00.00	1027	3	3082	342
396 +00.00	TO	405 +58.52	959	5	4313	479
405 +58.52	TO	408 +50.00	291	5	1312	146
416 +75.00	TO	428 +66.39	1191	3	3574	397
LT. IL 41						
101 +71.19	TO	108 +93.99	723	3	2169	241
208 +60.75	TO	207 +36.00	125	3	2310	257
207 +36.00	TO	204 +80.00	256	6	1536	171
204 +80.00	TO	204 +75.00	5	5	26	3
204 +75.00	TO	200 +40.40	435	3	1304	145
108 +93.99	TO	109 +00.00	6	5	30	3
109 +00.00	TO	112 +50.00	350	6	2100	233
112 +50.00	TO	112 +56.00	6	4.5	30	3
112 +56.00	TO	119 +26.91	671	3	2013	224
119 +26.91	TO	119 +90.14	63	3	190	21
119 +90.14	TO	126 +37.58	647	3	1942	216
126 +55.17	TO	128 +85.48	230	3	691	77
129 +47.45	TO	155 +93.32	2646	3	7938	882
156 +44.01	TO	200 +52.95	4409	3	13227	1470
200 +87.73	TO	209 +00.35	813	3	2438	271
209 +51.42	TO	217 +61.44	810	3	2430	270
217 +98.95	TO	220 +17.52	219	3	656	73
221 +84.75	TO	234 +85.33	1301	3	3902	434
222 +10.74	TO	221 +81.72	29	3	93	10
221 +81.72	TO	221 +84.75	3	3	53	6
221 +84.75	TO	234 +85.37	1301	3	3902	434
240 +50.31	TO	242 +25.00	175	3	524	58
245 +00.00	TO	246 +30.38	130	3	391	43
246 +65.43	TO	249 +58.07	293	3	878	98
250 +07.83	TO	254 +40.57	433	3	1298	144
254 +71.51	TO	256 +03.49	132	3	396	44
256 +43.22	TO	283 +32.64	2689	3	8068	896
296 +50.00	TO	334 +35.94	3786	3	11358	1262
339 +00.00	TO	366 +15.60	2716	3	8147	905
366 +12.60	TO	366 +22.60	10	6	60	7
366 +22.60	TO	366 +52.60	30	5	136	15

HMA ASPHALT SHOULDER, 4.25" CONTINUED ON NEXT SHEET

DATE PLOTTED = 1/22/2026 7:54:52 PM
PW ENGINEER = D.J.Hall, P.E.
PLOT CONFIG = CGI-PDF.pltcfg
MODEL: Default
FILE NAME: pw:\ciorba-pw.bentley.com:ciorba-pw-01\Documents\Projects\IL_DOT\040\023484,13\CADD Data\ShtMiscSheets\023484,12-FOP Schedule.dgn

CiorbaGroup
8725 W. Higgins Rd, Ste 600, Chicago, IL 60631
P 773.775.4009 | www.ciorba.com

USER NAME = jmorris	DESIGNED AEC	REVISED -	
	DRAWN AMS	REVISED -	
PLOT SCALE = 1.000 ' / In.	CHECKED AEC	REVISED -	
PLOT DATE = 1/22/2026	DATE 6/27/2025	REVISED -	

STATE OF ILLINOIS
DEPARTMENT OF TRANSPORTATION

IL 41 RESURFACING
SCHEDULE OF QUANTITIES

SCALE: N.T.S. | SHEET 1 OF 11 SHEETS

F.A.P RTE.	SECTION	COUNTY	TOTAL SHEETS	SHEET NO.
574	(12RS-4, 11RS-2)	*	159	18
*	FULTON, MCDONOUGH	CONTRACT NO. 68F91		
	ILLINOIS	FED. AID PROJECT		

PROPOSED ENTRANCE AND SIDEROAD SCHEDULE

LOCATION			AREA	AGGREGATE SURFACE COURSE, TYPE B (TON)	INCIDENTAL HOT-MIX ASPHALT SURFACING (TON)	HOT-MIX ASPHALT SHOULDERS, (SQ YD)		PORTLAND CEMENT CONCRETE DRIVEWAY PAVEMENT, 8 INCH (SQ YD)	DRIVEWAY PAVEMENT REMOVAL (SQ YD)	BRICK PAVER REMOVAL (SQ FT)
STATION	TO	STATION	(SQ YD)		2 INCH	4 INCH	6 INCH			
119+33	TO	119+47	34.5		3.9	34.5				
124+24	TO	124+24		2.1						
126+30	TO	126+52	14.3		1.6	14.3				
126+74	TO	126+73	29.6	1.5	3.3	29.6				
128+75	TO	129+55	20.7			20.7				
129+17	TO	129+17	50		5.5		49.5			
141+25	TO	141+25		10.5						
155+80	TO	157+57	97.6		10.9					
178+63	TO	178+64		3.0						
198+94	TO	198+94	105.2		11.8		105.2			
200+50	TO	200+90						46	50	
207+36	TO	208+55	39.7		19.9		39.7			
208+88	TO	209+64	177.2		19.9					
212+14	TO	212+14		1.4						
217+76	TO	217+80		3.4						
235+46	TO	235+34		7.2					197	
236+46	TO	237+28	57.2		0.7					
236+70	TO	239+90	177.6		19.9					
239+90	TO	240+38	61.9		6.9					
241+37	TO	241+37		1.2						
242+80	TO	243+45	66.2		7.4					
246+19	TO	246+75	58.7		6.6					
251+12	TO	251+12		1.2						
251+70	TO	251+70		1.3						
252+34	TO	252+34		1.1						
252+96	TO	252+96		2.1						
254+56	TO	254+56	53.7		6.0	53.7				
255+92	TO	256+55	60.4		6.8					
259+75	TO	260+02	47.6		5.3		47.6			
261+38	TO	261+38		1.1						
268+26	TO	268+26		1.3						
283+44	TO	283+44		1.2						
324+90	TO	324+90		4.1						
333+70	TO	333+80	64.4		7.2	64.4				
				1.0						
340+26	TO	340+26		2.1						
347+34	TO	347+33		4.6						
353+53	TO	353+78		10.5						
366+00	TO	366+53		0.8						
			14.4		1.6	14.4				
380+00	TO	380+88	137.5		15.4					
392+99	TO	392+99		1.9						
395+00	TO	395+00		5.1						
418+56	TO	418+56		3.9						
427+43	TO	427+43		3.1						
428+43	TO	428+43	32.4		3.6	32.4				
SUBTOTAL			3577.0	116.6	396.6	841.4	587.7	84.3	330.8	394.7
GRAND TOTAL			3577.0	117.0	397.0	842.0	588.0	85.0	331.0	395.0

HOT-MIX ASPHALT SHOULDERS, 4.25"

LOCATION			LENGTH FT	WIDTH FT	AREA SQ FT	AREA SQ YD
366 +52.60	TO	380 +12.60	1360	3	4080	453
380 +74.95	TO	405 +33.52	2459	3	7376	820
405 +33.52	TO	405 +58.52	25	4	100	11
405 +58.52	TO	407 +75.00	216	5	1082	120
407 +75.00	TO	407 +96.99	22	4	88	10
380 +74.95	TO	387 +30.00	655	3	1965	218
387 +30.00	TO	389 +23.38	193	3	580	64
389 +34.83	TO	405 +33.46	1599	3	4796	533
405 +33.46	TO	405 +58.52	25	4	101	11
407 +96.99	TO	412 +50.00	453	3	1359	151
416 +75.00	TO	428 +28.50	1154	3	3461	385
428 +46.76	TO	428 +68.09	21	3	64	7
SUBTOTAL					190048	21116.4
TOTAL					190048	21117

TEMPORARY RAMP SCHEDULE

DESCRIPTION		TEMPORARY RAMP
LOCATION		SQ YD
STATION	RT/LT	
101+71	CL	22
208+55	CL	22
156+18	LT/RT	44
209+23	LT	22
229+44	RT	22
233+16	RT	22
236+85	RT	22
240+12	LT	22
240+22	RT	22
243+10	LT	22
246+48	LT	22
249+85	LT	22
256+23	LT	22
312+90	RT	28
353+63	RT	22
380+42	LT/RT	44
429+30	CL	22
TOTAL		428

GUARDRAIL REMOVAL SCHEDULE

DESCRIPTION			GUARDRAIL REMOVAL
LOCATION			FOOT
FROM	TO	RT/LT	
109+21	110+72	22.0 LT	151
109+21	110+71	15.4 RT	150
207+45	204+39	10.1 RT	300
TOTAL			601

GUARDRAIL SCHEDULE

DESCRIPTION			STEEL PLATE BEAM GUARDRAIL TYPE A, 6 FT POST	STEEL PLATE BEAM GUARDRAIL TYPE A, 9 FT POST	LONG-SPAN GUARDRAIL OVER CULVERT, 12 FT 6 IN SPAN	TRAFFIC BARRIER TERMINAL, TYPE 1 (SPECIAL) TANGENT	TERMINAL MARKER - DIRECT APPLIED	GUARDRAIL AGGREGATE EROSION CONTROL	LINEAR DELINEATOR PANELS, 4 INCH
LOCATION			FOOT	FOOT	FOOT	EACH	EACH	TON	EACH
FROM	TO	RT/LT							
109+00	111+50	16.0 LT	125	0	25	2	2	12	5
108+40	110+90	16.0 RT	125	0	25	2	2	12	5
208+05	204+55	15.0 LT	0	150	50	2	2	15	5
TOTAL			250	150	100	6	6	40	15

LENGTH OF NEED (INFORMATION ONLY)

POINT OF NEED		LENGTH OF NEED
FROM	TO	FOOT
109+13	111+38	225
108+53	110+78	225
204+68	207+93	325
TOTAL		775

CiorbaGroup
8725 W. Higgins Rd, Ste 600, Chicago, IL 60631
P 773.775.4009 | www.ciorba.com

USER NAME = jmorris	DESIGNED AEC	REVISED -	
	DRAWN AMS	REVISED -	
PLOT SCALE = 1.000 ' / In.	CHECKED AEC	REVISED -	
PLOT DATE = 1/22/2026	DATE 6/27/2025	REVISED -	

STATE OF ILLINOIS
DEPARTMENT OF TRANSPORTATION

IL 41 RESURFACING
SCHEDULE OF QUANTITIES

SCALE: N.T.S. | SHEET 2 OF 11 SHEETS

F.A.P RTE.	SECTION	COUNTY	TOTAL SHEETS	SHEET NO.
574	(12RS-4, 11RS-2)	*	159	19
* FULTON, MCDONOUGH		CONTRACT NO. 68F91		
ILLINOIS	FED. AID PROJECT			

DATE PLOTTED = 1/22/2026 7:54:53 PM
PEN TABLE = 0072484-13.tbl
PLOT CONFIG = CGI-PDF.pltcfg
MODEL: Default
FILE NAME: pw://ciorba-pw.bentley.com:ciorba-pw-01/Documents/Projects/IL_DOT/D4/0021484.12/CADD Data/Sht/Misc Sheets/0021484.12-EOP Schedule.dgn

RUMBLE STRIP SCHEDULE

DESCRIPTION			SHOULDER RUMBLE STRIPS, 8 INCH	RUMBLE STRIP	SINUSOIDAL RUMBLE STRIP 14"
LOCATION			FOOT	SQ FT	FOOT
FROM	TO	RT/LT			
203 +64.30	203 +89.30	RT		**275**	
205 +64.30	205 +89.30	RT		**275**	
206 +64.30	206 +89.30	RT		**275**	
101 +71.18	107 +40.00	RT	**455**		
201 +00.00	207 +36.00	RT	**509**		
114 +10.00	128 +83.14	RT	**1179**		
129 +71.21	155 +52.07	RT	**2065**		
156 +80.81	168 +48.39	RT	**934**		
169 +46.64	175 +55.70	RT	**487**		
176 +59.80	177 +49.64	RT	**72**		
179 +57.58	180 +94.45	RT	**109**		
181 +83.49	198 +41.45	RT	**1326**		
199 +19.22	200 +72.83	RT	**123**		
202 +35.41	202 +66.30	RT	**25**		
203 +53.59	206 +21.24	RT	**214**		
208 +13.10	208 +81.50	RT	**55**		
212 +99.72	213 +23.70	RT	**19**		
214 +75.50	216 +68.00	RT	**154**		
260 +51.36	282 +77.35	RT	**1781**		
296 +50.00	297 +91.27	RT	**113**		
299 +33.56	311 +53.83	RT	**976**		
313 +83.28	326 +59.33	RT	**1021**		
327 +39.01	334 +36.02	RT	**558**		
337 +15.84	353 +07.00	RT	**1273**		
354 +16.42	366 +68.51	RT	**1002**		
367 +43.19	379 +63.56	RT	**976**		
381 +10.78	411 +88.03	RT	**2462**		
412 +80.75	423 +40.00	RT	**847**		
101 +71.18	108 +50.00	LT	**543**		
201 +60.00	207 +36.00	LT	**461**		
114 +10.00	118 +94.41	LT	**388**		
120 +17.83	123 +82.30	LT	**292**		
124 +63.15	126 +05.08	LT	**114**		
127 +18.44	128 +52.98	LT	**108**		
129 +83.70	140 +76.23	LT	**874**		
141 +73.74	155 +55.30	LT	**1105**		
156 +82.09	178 +17.32	LT	**1708**		
179 +09.72	198 +25.99	LT	**1533**		
199 +61.14	200 +24.95	LT	**51**		
201 +15.73	208 +63.47	LT	**598**		
209 +89.50	216 +70.00	LT	**544**		
260 +46.42	260 +95.98	LT	**40**		
261 +80.37	267 +86.40	LT	**485**		
268 +66.08	283 +04.64	LT	**1151**		
296 +50.00	324 +37.51	LT	**2230**		
325 +29.55	333 +25.05	LT	**636**		
338 +99.66	339 +84.14	LT	**68**		
340 +66.61	346 +63.81	LT	**478**		
347 +97.73	352 +35.48	LT	**350**		
354 +29.83	365 +55.64	LT	**901**		
366 +65.92	379 +74.62	LT	**1047**		
381 +13.03	392 +60.00	LT	**918**		
393 +37.96	394 +42.48	LT	**84**		
395 +57.98	418 +09.64	LT	**1801**		
419 +04.85	423 +40.00	LT	**348**		
201 +46.17	207 +36.00	CL			**516**

RUMBLE STRIP SCHEDULE

DESCRIPTION			SHOULDER RUMBLE STRIPS, 8 INCH	RUMBLE STRIP	SINUSOIDAL RUMBLE STRIP 14"
LOCATION			FOOT	SQ FT	FOOT
FROM	TO	RT/LT			
114 +10.00	155 +55.00	CL			**3627**
156 +82.00	190 +30.00	CL			**2930**
190 +30.00	208 +63.00	CL			**1604**
209 +89.00	216 +68.00	CL			**594**
259 +71.00	282 +77.00	CL			**2018**
283 +84.00	311 +53.83	CL			**2424**
313 +83.28	334 +82.87	CL			**1837**
336 +17.60	353 +07.02	CL			**1478**
354 +16.42	379 +63.56	CL			**2229**
381 +13.03	423 +40.00	CL			**3699**
SUBTOTAL			**37588**	**825**	**22955**
TOTAL			**37589**	**825**	**22955**

AGGREGATE WEDGE SHOULDER, TYPE B

LOCATION			
STATION	STATION	RT/LT	TON
RT. IL 41			
103 +42.94	107 +32.44	14.6 RT	**4.5**
201 +64.76	206 +69.94	16.0 RT	**5.8**
110 +90.00	129 +12.22	16.0 RT	**20.9**
129 +42.21	156 +02.15	16.0 RT	**31.0**
155 +80.30	156 +07.31	16.0 RT	**0.8**
156 +27.18	156 +55.81	71.7 RT	**0.8**
156 +55.81	175 +84.71	16.0 RT	**22.1**
179 +28.59	181 +23.45	16.0 RT	**2.2**
181 +54.50	195 +70.29	16.0 RT	**16.2**
195 +90.32	201 +12.62	16.0 RT	**6.0**
202 +06.41	202 +95.29	16.0 RT	**1.0**
203 +24.59	206 +50.24	16.0 RT	**3.7**
206 +92.40	207 +23.99	16.0 RT	**0.4**
207 +75.30	209 +10.26	16.0 RT	**1.5**
209 +61.50	210 +46.44	16.0 RT	**1.0**
212 +67.23	217 +84.02	16.0 RT	**5.9**
218 +26.98	229 +17.84	16.0 RT	**12.5**
229 +76.76	232 +87.26	16.0 RT	**3.6**
233 +39.04	236 +45.69	16.0 RT	**3.9**
240 +66.70	241 +59.98	15.0 RT	**1.1**
246 +88.81	247 +66.84	17.7 RT	**0.9**
247 +86.82	249 +55.68	16.0 RT	**1.9**
249 +93.21	251 +02.40	16.0 RT	**1.3**
251 +55.03	252 +88.35	16.0 RT	**1.5**
253 +20.77	254 +76.43	16.0 RT	**1.8**
255 +39.29	256 +32.22	16.0 RT	**1.1**
256 +84.13	259 +71.36	16.0 RT	**3.3**
260 +16.36	280 +50.72	16.0 RT	**23.4**
296 +50.00	298 +45.27	16.0 RT	**2.2**
299 +04.56	312 +18.62	16.0 RT	**15.1**
312 +44.69	326 +93.89	16.0 RT	**16.3**
327 +02.96	332 +15.00	16.0 RT	**5.9**
338 +81.70	353 +32.02	16.0 RT	**16.6**
353 +90.23	366 +97.45	16.0 RT	**15.0**
367 +14.19	380 +24.87	16.0 RT	**29.9**
380 +59.64	412 +17.06	72.2 RT	**36.7**
412 +51.47	428 +22.15	16.0 RT	**18.0**

AGGREGATE WEDGE SHOULDER, TYPE B

LOCATION			
STATION	STATION	RT/LT	TON
LT. IL 41			
101 +70.98	109 +00.00	23.6 LT	**8.4**
112 +50.00	119 +29.41	16.0 LT	**7.8**
119 +89.14	124 +11.30	16.0 LT	**4.8**
200 +40.40	204 +80.00	19.0 LT	**5.0**
124 +33.84	126 +40.00	16.0 LT	**2.4**
126 +89.44	128 +98.70	16.0 LT	**2.4**
129 +43.70	141 +00.23	16.0 LT	**13.3**
141 +30.53	142 +54.05	16.0 LT	**1.4**
142 +82.40	155 +74.18	16.0 LT	**14.8**
155 +80.30	156 +09.28	16.0 LT	**0.8**
156 +30.38	156 +57.09	67.2 LT	**0.8**
156 +57.09	178 +46.32	16.0 LT	**25.1**
178 +80.71	198 +54.99	16.0 LT	**22.6**
199 +32.14	200 +53.95	16.0 LT	**1.4**
200 +86.73	204 +80.00	16.0 LT	**4.5**
208 +55.00	208 +88.47	16.0 LT	**0.4**
208 +88.47	209 +11.10	16.0 LT	**0.8**
209 +38.49	209 +64.50	74.9 LT	**0.8**
209 +64.50	217 +62.45	16.0 LT	**9.1**
217 +97.95	220 +17.44	16.0 LT	**2.5**
220 +17.44	222 +02.09	16.0 LT	**2.3**
222 +11.08	234 +86.76	43.4 LT	**15.6**
240 +50.26	241 +23.71	15.0 LT	**0.8**
241 +51.12	242 +96.57	15.0 LT	**1.8**
243 +21.66	246 +35.74	29.5 LT	**3.7**
246 +59.99	249 +67.77	29.3 LT	**3.7**
249 +97.87	251 +00.77	29.9 LT	**1.2**
251 +21.66	251 +58.89	16.0 LT	**0.4**
251 +81.62	252 +24.00	16.0 LT	**0.5**
252 +42.96	252 +79.91	16.0 LT	**0.4**
253 +13.61	254 +41.57	16.0 LT	**1.5**
254 +70.51	256 +08.31	16.0 LT	**1.6**
256 +36.41	259 +62.96	27.4 LT	**3.8**
260 +17.32	261 +24.98	16.0 LT	**1.2**
261 +51.37	268 +15.30	16.0 LT	**7.6**
268 +37.08	283 +33.64	16.0 LT	**16.8**
283 +53.77	283 +59.76	16.0 LT	**0.1**

AGGREGATE WEDGE SHOULDER, TYPE B

LOCATION			
STATION	STATION	RT/LT	TON
296 +50.00	324 +55.57	16.0 LT	**31.5**
338 +81.70	340 +13.14	16.0 LT	**1.5**
340 +36.61	344 +06.81	17.0 LT	**4.2**
344 +35.38	346 +96.80	17.0 LT	**3.0**
347 +68.14	352 +64.48	16.0 LT	**5.7**
354 +00.83	365 +84.87	16.0 LT	**13.6**
366 +11.60	380 +25.31	19.0 LT	**31.8**
380 +60.68	392 +90.00	72.2 LT	**14.1**
393 +44.92	394 +70.51	16.0 LT	**1.4**
395 +31.27	418 +44.40	16.0 LT	**26.5**
418 +68.24	427 +27.77	16.0 LT	**9.8**
427 +61.94	428 +68.09	16.0 LT	**1.2**
SUBTOTAL			**672.2**
TOTAL			**673**

DATE PLOTTED = 1/22/2026 7:54:53 PM
PRNT FILE = 0021484.12.pltcfg
PLOT CONFIG = CGI-PDF.pltcfg
MODEL: Default
FILE NAME: pw:\\ciorba-pw.bentley.com:ciorba-pw-01\Documents\Projects\IL_DOT\04\0021484.12\CADD Data\Sht\MiscSheets\0021484.12-EOP Schedule.dgn

CiorbaGroup
8725 W. Higgins Rd, Ste 600, Chicago, IL 60631
P 773.775.4009 | www.ciorba.com

USER NAME = jmorris	DESIGNED AEC	REVISED -	
	DRAWN AMS	REVISED -	
PLOT SCALE = 1.000 ' / In.	CHECKED AEC	REVISED -	
PLOT DATE = 1/22/2026	DATE 6/27/2025	REVISED -	

STATE OF ILLINOIS
DEPARTMENT OF TRANSPORTATION

IL 41 RESURFACING
SCHEDULE OF QUANTITIES

SCALE: N.T.S. | SHEET 3 OF 11 SHEETS

F.A.P RTE.	SECTION	COUNTY	TOTAL SHEETS	SHEET NO.
574	(12RS-4, 11RS-2)	*	159	20
* FULTON, MCDONOUGH		CONTRACT NO. 68F91		
ILLINOIS FED. AID PROJECT				

LOCATION	CLASS D PATCHES, 12 INCH					
	TYPE II		TYPE III		TYPE IV	
	NORTHBOUND	SOUTHBOUND	NORTHBOUND	SOUTHBOUND	NORTHBOUND	SOUTHBOUND
	SQ. YD.	SQ. YD.	SQ. YD.	SQ. YD.	SQ. YD.	SQ. YD.
IL 41						
NORTH JOB LIMIT						
	18.67	48.00			240.00	
AVON CEMETERY						
			20.00	20.00		33.33
WHITE HOUSE (30736)						
CAPP ROAD						
		13.33				
N ENTRANCE - TRACTOR DEALER						
						33.33
S ENTRANCE - TRACTOR DEALER						
	13.33	28.00				
ELLISVILLE BLACKTOP						
STA. 61+00						
	6.67				66.67	66.67
EAST CITY LIMIT						
					133.33	
CADWALADER ST						
REED ST						
	6.67				333.33	
STORM SEWER @ SMITH ST						
	7.30					
LOUISA ST						
					133.33	133.33
800 FT. S OF LOUISA ST						
HIEL TRUCKING						
					26.67	26.67
SERVEN FERT.						
	26.67	13.33			66.67	93.33
	11.00	10.00				
N 2200 RD.						
3RD LEG OF WYE						
	13.33	13.33				
S JOB LIMITS						
CULVERT REPLACEMENT @ 2200						
					26.8	27.7
SUB-TOTAL	*103.63*	*126.00*	*20.00*	*20.00*	*1026.80*	*414.37*
WINTER BREAK UP (10%)	10.4	12.6	2.0	2.0	102.7	41.4
TOTAL	**253.0**		**44.0**		**1586.0**	

LOCATION	PARTIAL DEPTH PATCHING (SPECIAL)	PARTIAL DEPTH PATCHING
	SQ. YD.	TON
IL 41		
JOBSITE	2000.0	224.0
SUB-TOTAL	*2000.0*	*224.0*
TOTAL	**2000.0**	**224.0**
NOTE: PARTIAL DEPTH PAVEMENT PATCHING SHALL BE COMPLETED AFTER MILLING - SEE SPECIAL PROVISIONS		

SIGN SCHEDULE				
DESCRIPTION		SIGN PANEL - TYPE 1	TELESCOPING STEEL SIGN SUPPORT	BASE FOR TELESCOPING STEEL SIGN SUPPORT
LOCATION		SQ FT	FOOT	EACH
FROM	RT/LT			
236 +25.00	16.0 RT	**9.0**	**18.5**	**1.0**
236 +25.00	16.0 RT	**2.0**		
240 +25.00	16.0 RT	**9.0**	**18.5**	**1.0**
240 +25.00	16.0 RT	**2.2**		
240 +50.00	16.0 LT	**9.0**	**18.5**	**1.0**
240 +50.00	16.0 LT	**2.2**		
242 +50.00	16.0 LT	**9.0**	**18.5**	**1.0**
242 +50.00	16.0 LT	**2.0**		
SUBTOTAL		**44**	**74**	**4**
TOTAL		**45**	**74**	**4**

CLASS SI CONCRETE (OUTLET), SPECIAL			
LOCATION			
STATION	STATION	RT/LT	CU YD
229+75.37	230+00.00	18.0 RT	**4.6**
235+75.00	236+00.86	18.0 RT	**4.6**
240+98.08	241+22.71	18.0 LT	**4.6**
248+00.00	248+24.53	18.0 RT	**4.6**
390+75.37	391+00.00	18.0 LT	**4.6**
390+75.37	391+00.00	18.0 RT	**4.6**
415+50.00	415+74.65	18.0 RT	**4.6**
232 +96.34	233 +35.15	18.0 RT	**8.4**
241 +61.03	242 +00.40	18.0 RT	**9.2**
242 +23.59	242 +65.37	18.0 RT	**9.2**
242 +72.65	243 +13.11	18.0 RT	**4.9**
242 +91.58	243 +30.40	17.0 LT	**8.4**
244 +65.60	244 +93.39	18.0 RT	**5.4**
245 +32.03	245 +73.02	18.0 RT	**4.9**
241 +24.27	241 +50.27	17.0 LT	**4.9**
394+71.61	395+27.72	18.0 LT	**11.8**
412+19.67	412+49.10	18.0 RT	**5.8**
SUBTOTAL			**105**
TOTAL			**105**

GRADING AND SHAPING DITCHES (SPECIAL)			
LOCATION			
STATION	STATION	RT/LT	FOOT
RT. IL 41			
175 +00.00	182 +00.00	RT	**700**
217 +50.00	218 +50.00	RT	**100**
223 +00.00	225 +00.00	RT	**200**
233 +30.30	236 +55.40	RT	**325**
256 +00.00	260 +00.00	RT	**400**
267 +00.00	272 +00.00	RT	**500**
295 +82.00	296 +82.00	RT	**100**
320 +00.00	325 +50.00	RT	**550**
338 +00.00	348 +00.00	RT	**1000**
354 +00.00	366 +00.00	RT	**1200**
370 +00.00	387 +00.00	RT	**1774**
LT. IL 41			
102 +00.00	107 +00.00	LT	**500**
111 +00.00	119 +00.00	LT	**800**
129 +00.00	156 +00.00	LT	**2700**
157 +00.00	183 +00.00	LT	**2600**
205 +00.00	209 +00.00	LT	**400**
220 +50.00	222 +00.00	LT	**150**
233 +00.00	236 +50.00	LT	**350**
240 +50.00	246 +00.00	LT	**550**
256 +00.00	261 +00.00	LT	**500**
261 +50.00	272 +50.00	LT	**1100**
296 +00.00	320 +00.00	LT	**2400**
338 +00.00	366 +00.00	LT	
370 +00.00	393 +00.00	LT	**2300**
424 +50.00	428 +00.00	LT	**350**
TOTAL			**21550**

PAVEMENT SCHEDULE						
DESCRIPTION			POLYMERIZED HOT-MIX ASPHALT SURFACE COURSE, IL-9.5, MIX "D", N50	POLYMERIZED HOT-MIX ASPHALT BINDER COURSE, IL-9.5, N50	POLYMERIZED BITUMINOUS MATERIALS (TACK COAT)	HOT-MIX ASPHALT SURFACE REMOVAL (SPECIAL)
LOCATION		MAX WIDTH (FT)	TON	TON	POUND	(SQ YD)
FROM	TO					
201+07.00	207 +36.00	30	**235**	**205**	**3019**	**34.9**
101+71.18	280 +79.70	30	**6686**	**5850**	**85961**	**994.9**
280 +79.70	283 +59.76	30	**105**	**0**	**672**	**15.6**
283 +59.76	296 +50.00	30	**482**	**0**	**3097**	**71.7**
296 +50.00	304 +52.81	30	**300**	**262**	**3853**	**44.6**
304 +52.81	312 +00.00	42	**335**	**293**	**4304**	**41.5**
312 +00.00	319 +46.14	42	**390**	**341**	**5014**	**41.5**
319 +46.14	323 +00.15	42	**159**	**139**	**2039**	**19.7**
323 +00.15	332 +19.71	30	**343**	**300**	**4414**	**51.1**
332 +19.71	334 +85.87	25.5	**82**	**0**	**528**	**14.6**
336 +17.60	338 +81.77	24	**80**	**0**	**514**	**14.7**
339 +11.77	428 +75.00	24	**2677**	**2350**	**34477**	**498.0**
428 +75.00	429 +30.00	27	**157**	**15**	**1122**	**0.0**
SUBTOTAL			**12029.4**	**9756.7**	**149013.4**	**1842.7**
2" DRIVEWAYS			**-**	**-**	**1429.5**	**-**
6" DRIVEWAYS			**-**	**-**	**751.3**	**-**
8" DRIVEWAYS			**-**	**-**	**414.5**	**-**
SAWCUT FACE AND 4" OVER SPRAY			**-**	**-**	**1327.4**	**-**
TOTAL			**12030**	**9757**	**152936**	**1843**

TEMPORARY TRAFFIC CONTROL SCHEDULE							
DESCRIPTION	TRAFFIC CONTROL SURVEILLANCE	TRAFFIC CONTROL AND PROTECTION, STANDARD 701201	TRAFFIC CONTROL AND PROTECTION, STANDARD 701306	TRAFFIC CONTROL AND PROTECTION, STANDARD 701326	TRAFFIC CONTROL AND PROTECTION, STANDARD 701336	TRAFFIC CONTROL AND PROTECTION, STANDARD 701501	TRAFFIC CONTROL AND PROTECTION, STANDARD 701801
LOCATION	CAL DA	L SUM	L SUM	L SUM	L SUM	L SUM	L SUM
IL 41	**5**	**1**	**1**	**1**	**1**	**1**	**1**
TOTAL	**5**	**1**	**1**	**1**	**1**	**1**	**1**

MATERIAL TRANSFER DEVICE		
LOCATION		TON
STATION	STATION	
201+07	207+36	**440.3**
101+71	280+80	**12536.0**
280+80	283+60	**104.6**
283+60	296+50	**481.7**
296+50	304+53	**562.0**
304+53	312+00	**627.6**
312+00	319+46	**731.2**
319+46	323+00	**297.4**
323+00	331+90	**643.7**
332+20	334+53	**82.1**
336+48	338+82	**79.9**
339+12	428+75	**5027.3**
428+75	429+30	**172.4**
TOTAL		**21787**

DATE PLOTTED = 1/22/2026 7:54:54 PM
PRINT TABLE = 0021484_12.tbl
PLOT CONFIG = CGI-PDF.pltcfg
MODEL: Default
FILE NAME: pw:\ciorba-pw.bentley.com:ciorba-pw-01\Documents\Projects\IL_DOT\D4\0021484.12\CADD Data\Shts\Misc Sheets\0021484.12-EOP Schedule.dgn

CiorbaGroup
8725 W. Higgins Rd, Ste 600, Chicago, IL 60631
P 773.775.4009 | www.ciorba.com

USER NAME = jmorris	DESIGNED AEC	REVISED -	
	DRAWN AMS	REVISED -	
PLOT SCALE = 1.000 ' / In.	CHECKED AEC	REVISED -	
PLOT DATE = 1/22/2026	DATE 6/27/2025	REVISED -	

STATE OF ILLINOIS
DEPARTMENT OF TRANSPORTATION

IL 41 RESURFACING
SCHEDULE OF QUANTITIES

SCALE: N.T.S. | SHEET 4 OF 11 SHEETS

F.A.P RTE.	SECTION	COUNTY	TOTAL SHEETS	SHEET NO.
574	(12RS-4, 11RS-2)	*	159	21
* FULTON, MCDONOUGH		CONTRACT NO. 68F91		
	ILLINOIS FED. AID PROJECT			

EARTHWORK EXCAVATION SCHEDULE

LOCATION			EARTH EXCAVATION	EXCAVATING AND GRADING EXISTING SHOULDER, (SPECIAL)
STATION	TO	STATION	CU YD	UNIT
101+71.19	TO	106+00.00	**0.0**	**0.0**
106+00.00	TO	111+00.00	**0.0**	**9.0**
111+00.00	TO	116+00.00	**0.0**	**0.0**
116+00.00	TO	121+00.00	**0.0**	**0.0**
121+00.00	TO	126+00.00	**0.0**	**0.0**
126+00.00	TO	131+00.00	**0.0**	**0.0**
131+00.00	TO	136+00.00	**0.0**	**0.0**
136+00.00	TO	141+00.00	**0.0**	**0.0**
141+00.00	TO	146+00.00	**0.0**	**0.0**
146+00.00	TO	151+00.00	**0.0**	**0.0**
151+00.00	TO	156+00.00	**0.0**	**0.0**
156+00.00	TO	161+00.00	**0.0**	**97.3**
161+00.00	TO	166+00.00	**0.0**	**120.0**
166+00.00	TO	171+00.00	**0.0**	**0.0**
171+00.00	TO	176+00.00	**0.0**	**0.0**
176+00.00	TO	181+00.00	**0.0**	**0.0**
181+00.00	TO	186+00.00	**0.0**	**0.0**
186+00.00	TO	191+00.00	**0.0**	**0.0**
191+00.00	TO	196+00.00	**0.0**	**0.0**
196+00.00	TO	201+00.00	**0.0**	**0.0**
201+00.00	TO	206+00.00	**0.0**	**11.2**
206+00.00	TO	211+00.00	**475.3**	**0.0**
211+00.00	TO	216+00.00	**0.0**	**11.1**
216+00.00	TO	221+00.00	**0.0**	**0.0**
221+00.00	TO	226+00.00	**0.0**	**4.6**
226+00.00	TO	231+00.00	**0.0**	**21.4**
231+00.00	TO	236+00.00	**0.0**	**3.6**
236+00.00	TO	241+00.00	**0.0**	**5.9**
241+00.00	TO	246+00.00	**0.0**	**5.9**
246+00.00	TO	251+00.00	**0.0**	**24.8**
251+00.00	TO	256+00.00	**0.0**	**6.0**
256+00.00	TO	261+00.00	**0.0**	**0.6**
261+00.00	TO	266+00.00	**0.0**	**0.0**
266+00.00	TO	271+00.00	**0.0**	**36.0**
271+00.00	TO	276+00.00	**0.0**	**6.0**

EARTHWORK EXCAVATION SCHEDULE

LOCATION			EARTH EXCAVATION	EXCAVATING AND GRADING EXISTING SHOULDER, (SPECIAL)
STATION	TO	STATION	CU YD	UNIT
276+00.00	TO	281+00.00	**0.0**	**5.5**
281+00.00	TO	283+59.76	**0.0**	**3.7**
283+59.76	TO	286+00.00	**0.0**	**2.8**
286+00.00	TO	291+00.00	**0.0**	**0.0**
291+00.00	TO	296+00.00	**0.0**	**0.0**
296+00.00	TO	301+00.00	**0.0**	**8.0**
301+00.00	TO	306+00.00	**0.0**	**15.6**
306+00.00	TO	311+00.00	**0.0**	**0.0**
311+00.00	TO	316+00.00	**0.0**	**19.1**
316+00.00	TO	321+00.00	**0.0**	**0.0**
321+00.00	TO	326+00.00	**0.0**	**21.4**
326+00.00	TO	331+00.00	**0.0**	**11.8**
331+00.00	TO	334+82.87	**0.0**	**0.0**
334+82.87	TO	336+17.60	**0.0**	**0.0**
336+17.60	TO	341+00.00	**599.3**	**0.0**
341+00.00	TO	346+00.00	**0.0**	**0.0**
346+00.00	TO	351+00.00	**0.0**	**0.0**
351+00.00	TO	356+00.00	**0.0**	**0.0**
356+00.00	TO	361+00.00	**0.0**	**0.0**
361+00.00	TO	366+00.00	**0.0**	**0.0**
366+00.00	TO	371+00.00	**0.0**	**0.0**
371+00.00	TO	376+00.00	**0.0**	**0.0**
376+00.00	TO	381+00.00	**0.0**	**0.0**
381+00.00	TO	386+00.00	**0.0**	**184.7**
386+00.00	TO	391+00.00	**0.0**	**0.0**
391+00.00	TO	396+00.00	**100.1**	**0.0**
396+00.00	TO	401+00.00	**0.0**	**0.0**
401+00.00	TO	406+00.00	**0.0**	**0.0**
406+00.00	TO	411+00.00	**347.5**	**0.0**
411+00.00	TO	416+00.00	**0.0**	**0.0**
416+00.00	TO	421+00.00	**0.0**	**0.0**
421+00.00	TO	426+00.00	**0.0**	**0.0**
426+00.00	TO	429+00.00	**0.0**	**0.0**
SUBTOTALS			**1522.2**	**636.0**
TOTALS			**1525**	**637**

EOP REMOVAL SCHEDULE

DESCRIPTION			GUTTER REMOVAL	COMBINATION CURB AND GUTTER REMOVAL
LOCATION			FOOT	FOOT
FROM	TO	RT/LT		
RT. IL 41				
237 +76.50	238 +10.20	17.0 RT		**34**
240 +37.52	240 +51.83	34.1 RT		**21**
240 +46.78	246 +35.00	14.8 RT	**588**	
LT. IL 41				
239 +68.13	239 +89.65	43.0 LT		**25**
240 +45.39	240 +50.00	12.0 LT		**5**
243 +00.40	243 +00.65	27.8 LT		**5**
243 +16.38	243 +18.29	32.9 LT		**6**
246 +39.57	246 +39.79	27.7 LT		**5**
246 +55.69	246 +56.15	33.1 LT		**5**
249 +71.05	249 +73.56	27.1 LT		**6**
249 +92.30	249 +94.70	33.0 LT		**6**
256 +11.84	256 +12.92	25.4 LT		**6**
256 +30.90	256 +33.12	30.7 LT		**6**
SUBTOTAL			**588.2**	**129.7**
TOTAL			**589**	**130**

SURFACE REMOVAL SCHEDULE

DESCRIPTION			HOT-MIX ASPHALT SURFACE REMOVAL , 1"	HOT-MIX ASPHALT SURFACE REMOVAL , 2"
LOCATION			SQ YD	SQ YD
FROM	TO	RT/LT		
102 +26.18	229 +00.00	CL	**34501**	
206 +81.00	201 +54.37	CL	**1434**	
229 +00.00	261 +95.00	CL		**8970**
261 +95.00	281 +14.70	CL	**5226**	
281 +14.70	283 +59.76	CL		**647**
283 +59.76	297 +05.00	CL		**3550**
297 +05.00	305 +19.40	CL	**2217**	
305 +19.40	311 +65.52	CL	**2218**	
311 +65.52	312 +11.11	CL	**215**	
312 +11.11	312 +31.68	CL	**139**	
312 +31.68	320 +77.95	CL	**3385**	
320 +77.95	322 +63.12	CL	**617**	
322 +63.12	331 +64.70	CL	**2454**	
331 +64.70	334 +82.87	CL		**875**
336 +17.60	339 +11.77	CL		**793**
339 +11.77	428 +74.90	CL	**23942**	
SUBTOTAL			**76347.8**	**14833.9**
TOTAL			**76348**	**14834**

COMBINATION CONCRETE CURB AND GUTTER, TYPE B.6.12

LOCATION			
STATION	STATION	RT/LT	FOOT
RT. IL 41			
237 +76.50	238 +10.20	27.9 RT	**34.4**
239 +60.00	240 +05.00	27.9 RT	**18.0**
240 +37.52	240 +51.83	34.1 RT	**35.0**
LT. IL 41			
239 +68.13	239 +89.65	43.0 LT	**24.9**
240 +45.39	240 +50.00	12.0 LT	**4.7**
243 +00.40	243 +00.65	27.8 LT	**5.2**
243 +16.38	243 +18.29	32.9 LT	**5.9**
246 +39.57	246 +39.79	27.7 LT	**5.2**
246 +55.69	246 +56.15	33.1 LT	**5.2**
249 +71.05	249 +73.56	27.1 LT	**6.2**
249 +92.30	249 +94.70	33.0 LT	**6.1**
256 +11.84	256 +12.92	25.4 LT	**5.6**
256 +30.90	256 +33.12	30.7 LT	**6.1**
TOTAL			**163**

CiorbaGroup
8725 W. Higgins Rd, Ste 600, Chicago, IL 60631
P 773.775.4009 | www.ciorba.com

USER NAME = jmorris	DESIGNED AEC	REVISED -	
	DRAWN AMS	REVISED -	
PLOT SCALE = 1.000 ' / in.	CHECKED AEC	REVISED -	
PLOT DATE = 1/22/2026	DATE 6/27/2025	REVISED -	

STATE OF ILLINOIS
DEPARTMENT OF TRANSPORTATION

IL 41 RESURFACING
SCHEDULE OF QUANTITIES

SCALE: N.T.S. | SHEET 5 OF 11 SHEETS

F.A.P RTE.	SECTION	COUNTY	TOTAL SHEETS	SHEET NO.
574	(12RS-4, 11RS-2)	*	159	22
* FULTON, MCDONOUGH		CONTRACT NO. 68F91		
ILLINOIS	FED. AID PROJECT			

DATE PLOTTED = 1/22/2026 7:54:54 PM
PAPER SIZE = 0.0 x 0.0 (2.2 IN)
PLOT CONFIG = CGI-PDF.pltcfg
MODEL: Default
FILE NAME: pw://ciorba-pw.bentley.com:ciorba-pw-01/Documents/Projects/IL_DOT/04002148412/CADD Data/Str/Misc/Sheets/60021484.12-EOP Schedule.dgn

PROPOSED PAVEMENT MARKING SCHEDULE

LOCATION			DESCRIPTION						
			MODIFIED URETHANE PAVEMENT MARKING - LETTERS AND SYMBOLS	DOUBLE SOLID SKIP DASH AND BROKEN CENTERMODIFIED URETHANE PAVEMENT MARKING - LINE 4" YELLOW	EDGE LINE MODIFIED URETHANE PAVEMENT MARKING - LINE 6" WHITE	TURN LANE MODIFIED URETHANE PAVEMENT MARKING - LINE 8"	MODIFIED URETHANE PAVEMENT MARKING - LINE 12"	STOP LINE MODIFIED URETHANE PAVEMENT MARKING - LINE 24"
FROM	TO	RT/LT	SQ FT	FOOT	FOOT	FOOT	FOOT	FOOT
207 +36.00	207 +36.00	12.0 RT						
101+70.95	107 +50.47	11.0 RT			580			
108 +52.56	155 +89.54	11.0 RT			4737			
156 +51.46	208 +78.15	11.0 RT			5227			
201+42.62	207 +36.00	11.0 RT			593			
209 +58.09	229 +27.23	11.0 RT			1969			
229 +76.09	232 +91.27	11.0 RT			315			
233 +33.03	236 +57.76	11.0 RT			325			
237 +06.49	240 +07.02	11.0 RT			301			
240 +32.49	283 +02.35	11.0 RT			4285			
283 +59.69	312 +10.63	11.0 RT			2851			
312 +40.65	353 +39.87	11.0 RT			4099			
312 +73.82	312 +90.18	51.5 RT						22
313 +14.00		7.2 RT	16					
313 +43.69		7.2 RT	16					
314 +67.87		8.1RT	21					
315 +00.70		7.0 RT	21					
353 +86.68	380 +00.00	11.0 RT			2613			
380 +59.96	433 +00.00	11.0 RT			5240			
201+64.29	201+64.29	12.0 LT						
101+70.95	108 +66.66	11.0 LT			696			
108 +66.66	155 +89.54	11.0 LT			4723			
156 +51.46	208 +78.15	11.0 LT			5227			
200 +40.40	207 +36.00	11.0 LT			696			
209 +58.09	236 +68.39	11.0 LT			2710			
237 +06.10	240 +07.02	11.0 LT			301			
240 +41.93	242 +85.06	11.0 LT			243			
243 +39.56	246 +23.97	11.0 LT			284			
246 +74.70	249 +53.98	11.0 LT			279			
250 +11.73	255 +98.81	11.0 LT			587			
256 +49.49	283 +59.84	11.0 LT			2710			
283 +59.84	380 +00.00	11.0 LT			9640			
380 +59.96	433 +00.00	11.0 LT			5240			
201+65.15	207 +36.00	CL		1142				96.0
101+71.29	109 +00.00	CL		1457				
109 +00.00	127 +00.00	CL		2090				
127 +00.00	208 +50.00	CL		5965				
208 +50.00	221+50.00	CL		2600				
221+50.00	226 +25.00	CL		618				
226 +25.00	267 +77.00	CL		1246				
267 +77.00	272 +50.00	CL		615				
272 +50.00	284 +00.00	CL		1495				
284 +00.00	288 +82.00	CL		627				
288 +82.00	299 +00.00	CL		305				
240 +00.00	240 +00.00	CL			52			33.0
299 +00.00	302 +70.00	CL		463				
302 +70.00	305 +03.00	CL		466				
305 +00.00	312 +20.00	CL					310	
305 +00.31	312 +31.11	CL		1472				
305 +03.00	312 +31.11	CL		1456				
313 +02.60	342 +70.00	CL		5935				
313 +02.60	315 +51.39	CL				249		
315 +51.39	316 +50.88	CL				33		
315 +52.87	322 +99.68	CL		1506				
315 +80.00	323 +00.00	CL					314	
342 +70.00	354 +60.00	CL		1488				
354 +60.00	387 +18.68	CL		815				
387 +18.68	396 +20.00	CL		1127				
396 +20.00	413 +00.00	CL		3360				
413 +00.00	421+60.00	CL		1075				
421+60.00	433 +00.00	CL		285				
SUBTOTAL			72.8	37605.6	66523.6	282.0	624.0	151.0
TOTAL			73	37606	66524	282	624	151

SHORT TERM PAVEMENT MARKING SCHEDULE

LOCATION				DESCRIPTION	SHORT TERM PAVEMENT MARKING	SHORT TERM PAVEMENT MARKING REMOVAL
FROM	TO	# OF APPLICATIONS	RT/LT		FOOT	SQ FT
101+71	281+14	5	CL		8156	2719
281+14	297+05	3	CL		434	145
297+05	332+20	5	CL		1598	533
332+20	334+83	3	CL		72	24
336+18	339+37	3	CL		87	29
334+37	424+30	5	CL		4088	1363
SUBTOTAL					14433.9	4811.3
TOTAL					14434	4812

SIDEWALK SCHEDULE

LOCATION			DESCRIPTION	SIDEWALK REMOVAL	PORTLAND CEMENT CONCRETE SIDEWALK 4 INCH	DETECTABLE WARNINGS
FROM	TO	RT/LT		SQ FT	SQ FT	SQ FT
239 +92.38	240 +06.65	34.0 RT		79	77	20
240 +39.30	240 +57.38	34.0 RT		72	67	10
240 +45.60	240 +50.60	29.8 RT		0	35	10
236 +65.00	236 +70.00	12.0 LT		18	146	0
239 +68.11	239 +86.25	54.0 LT		129	129	45
240 +40.88	240 +54.27	33.0 LT		59	23	0
240 +45.17	240 +49.22	29.0 LT		69	85	10
242 +83.92	243 +00.58	33.0 LT		60	45	10
243 +15.14	243 +34.61	32.9 LT		68	54	10
246 +24.12	246 +38.28	33.0 LT		57	35	10
246 +55.70	247 +05.53	33.0 LT		62	45	10
249 +23.64	249 +71.18	33.0 LT		71	59	10
249 +93.58	250 +42.28	33.0 LT		72	45	10
254 +31.17	254 +66.37	32.0 LT		141	120	0
255 +63.00	256 +12.77	31.2 LT		64	45	10
256 +30.44	256 +48.87	30.7 LT		66	44	10
SUBTOTAL				1085.8	1051.6	175.0
TOTAL				1086	1052	175

RAISED REFLECTIVE PAVEMENT MARKER

LOCATION			
STATION	STATION	RT/LT	FOOT
101 +71.29	284 +00.00	CL	235.0
284 +00.00	433 +00.00	CL	179.0
303 +83.00	305 +03.00	CL	3.0
305 +03.00	312 +30.00	CL	36.0
313 +03.00	315 +50.00	14.0 RT	6.0
315 +50.00	323 +00.00	CL	38.0
323 +00.00	324 +20.00	CL	3.0
TOTAL			500

RAISED REFLECTIVE PAVEMENT MARKER REMOVAL

LOCATION			
STATION	STATION	RT/LT	EACH
200 +40.40	207 +36.00	CL	8.7
313 +02.60	322 +99.68	14.0 RT	12.6
313 +02.60	315 +51.31	CL	6.2
316 +50.88	322 +99.68	CL	8.1
SUBTOTAL			36
TOTAL			40

DATE PLOTTED = 1/22/2026 8:39:05 PM
PEN TABLE = 0021484.2.tbl
PLOT CONFIG = CGI-PDF.pltcfg
MODEL: Default
FILE NAME: pw://ciorba-pw.bentley.com:ciorba-pw-01/Documents/Projects/IL_DOTD/40021484-12/CADD Data/Sht/MiscSheets/40021484-12-EOP Schedule.dgn

CiorbaGroup
8725 W. Higgins Rd, Ste 600, Chicago, IL 60631
P 773.775.4009 | www.ciorba.com

USER NAME = jmorris	DESIGNED AEC	REVISED -	
	DRAWN AMS	REVISED -	
PLOT SCALE = 1.000 ' / In.	CHECKED AEC	REVISED -	
PLOT DATE = 1/22/2026	DATE 6/27/2025	REVISED -	

STATE OF ILLINOIS
DEPARTMENT OF TRANSPORTATION

IL 41 RESURFACING
SCHEDULE OF QUANTITIES

SCALE: N.T.S. SHEET 6 OF 11 SHEETS

F.A.P RTE.	SECTION	COUNTY	TOTAL SHEETS	SHEET NO.
574	(12RS-4, 11RS-2)	*	159	23
* FULTON, MCDONOUGH		CONTRACT NO. 68F91		
	ILLINOIS FED. AID PROJECT			

GROOVING PAVEMENT MARKING SCHEDULE

DESCRIPTION			GROOVING FOR RECESSED PAVEMENT MARKING, LETTERS AND SYMBOLS	GROOVING FOR RECESSED PAVEMENT MARKING, 5"	GROOVING FOR RECESSED PAVEMENT MARKING, 7"	GROOVING FOR RECESSED PAVEMENT MARKING, 9"	GROOVING FOR RECESSED PAVEMENT MARKING, 13"	GROOVING FOR RECESSED PAVEMENT MARKING, 25"
LOCATION			FOOT	FOOT	FOOT	FOOT	FOOT	FOOT
FROM	TO	RT/LT						
207 +36.00	207 +36.00	12.0 RT						
101+70.95	107 +50.47	11.0 RT			580			
108 +52.56	155 +89.54	11.0 RT			4737			
156 +51.46	208 +78.15	11.0 RT			5227			
201+42.62	207 +36.00	11.0 RT			593			
209 +58.09	229 +27.23	11.0 RT			1969			
229 +76.09	232 +91.27	11.0 RT			315			
233 +33.03	236 +57.76	11.0 RT			325			
237 +06.49	240 +07.02	11.0 RT			301			
240 +32.49	283 +02.35	11.0 RT			4285			
283 +59.69	312 +10.63	11.0 RT			2851			
312 +40.65	353 +39.87	11.0 RT			4099			
312 +73.82	312 +90.18	51.5 RT						22
313 +14.00		7.2 RT	16					
313 +43.69		7.2 RT	16					
314 +67.87		8.1 RT	21					
315 +00.70		7.0 RT	21					
353 +86.68	380 +00.00	11.0 RT			2613			
380 +59.96	433 +00.00	11.0 RT			5240			
201+64.29	201+64.29	12.0 LT						
101+70.95	108 +66.66	11.0 LT			696			
108 +66.66	155 +89.54	11.0 LT			4723			
156 +51.46	208 +78.15	11.0 LT			5227			
200 +40.40	207 +36.00	11.0 LT			696			
209 +58.09	236 +68.39	11.0 LT			2710			
237 +06.10	240 +07.02	11.0 LT			301			
240 +41.93	242 +85.06	11.0 LT			243			
243 +39.56	246 +23.97	11.0 LT			284			
246 +74.70	249 +53.98	11.0 LT			279			
250 +11.73	255 +98.81	11.0 LT			587			
256 +49.49	283 +59.84	11.0 LT			2710			
283 +59.84	380 +00.00	11.0 LT			9640			
380 +59.96	433 +00.00	11.0 LT			5240			
201+65.15	207 +36.00	CL		1142				
101+71.29	109 +00.00	CL		1457				
109 +00.00	127 +00.00	CL		2090				
127 +00.00	208 +50.00	CL		5965				
208 +50.00	221+50.00	CL		2600				
221+50.00	299 +00.00	CL		4905				
240 +00.00	240 +00.00	CL			52			33.0
299 +00.00	302 +70.00	CL		463				
302 +70.00	305 +03.00	CL		466				
305 +00.00	312 +20.00	CL					310	
305 +00.31	312 +31.11	CL		1472				
305 +03.00	312 +31.11	CL		1456				
313 +02.60	342 +70.00	CL		5935				
313 +02.60	315 +51.39	CL				249		
315 +52.87	322 +99.68	CL		1506				
315 +80.00	320 +50.00	CL					314	
342 +70.00	354 +60.00	CL		1488				
354 +60.00	387 +18.68	CL		815				
387 +18.68	396 +20.00	CL		1127				
396 +20.00	413 +00.00	CL		3360				
413 +00.00	421+60.00	CL		1075				
421+60.00	433 +00.00	CL		285				
SUBTOTAL			72.8	37605.6	66523.6	248.8	624.0	55.0
TOTAL			73	37606	66524	249	624	55

BUTT JOINT SCHEDULE

DESCRIPTION		HOT-MIX ASPHALT SURFACE REMOVAL - BUTT
LOCATION		SQ YD
STATION	STATION	
207+36	206+81	139.5
101+71	102+26	163.8
155+77	156+56	78.3
155+80	156+57	75.0
156+06	156+27	13.3
156+10	156+28	7.8
199+40	199+40	105.8
200+50	200+90	37.3
201+92	201+92	14.4
203+10	203+10	43.3
208+88	209+64	109.2
218+08	218+22	21.2
229+18	229+79	75.7
232+86	233+39	41.0
234+81	235+87	196.6
236+46	237+28	57.2
236+70	239+90	181.8
237+76	239+51	89.8
239+90	240+38	61.9
240+03	240+44	37.3
241+57	242+00	30.6
242+22	242+67	32.3
243+08	243+08	65.0
245+42	245+63	11.4
246+50	246+50	66.0
249+80	249+80	75.7
253+04	253+04	15.9
254+56	254+56	41.5
255+19	255+19	22.1
256+25	256+25	58.8
256+48	256+48	15.8
311+79	313+59	519.1
379+89	380+86	151.4
380+00	380+88	137.5
428+30	428+56	28.9
428+38	428+38	28.9
428+75	429+30	160.4
TOTAL		3012

CONCRETE GUTTER, TYPE A (SPECIAL)

LOCATION			
STATION	STATION	RT/LT	FOOT
RT. IL 41			
230 +00.00	232 +96.34	RT	296
232 +96.34	235 +75.00	RT	279
240 +67.00	241 +61.03	RT	94
241 +61.03	242 +23.59	RT	63
242 +23.59	242 +79.92	RT	56
242 +79.92	244 +65.60	RT	186
244 +65.60	245 +40.00	RT	74
245 +40.00	248 +00.00	RT	260
391 +00.00	396 +00.00	RT	500
410 +00.00	415 +50.00	RT	550
LT. IL 41			
241 +22.71	241 +50.27	LT	28
241 +50.27	242 +92.00	LT	142
242 +92.00	246 +33.50	LT	342
391 +00.00	396 +00.00	LT	500
410 +00.00	415 +50.00	LT	550
SUBTOTAL			3918.8
TOTAL			3919.0

WELDED WIRE FABRIC AND REINFORCEMENT BARS SHALL BE INCLUDED IN THE COST OF CONCRETE GUTTER, TY A (SPECIAL)

MOBILIZATION SCHEDULE

DESCRIPTION	MOBILIZATION	CHANGEABLE MESSAGE SIGN	CONSTRUCTION STATION LAYOUT	CONSTRUCTION LAYOUT	ENGINEER'S FIELD OFFICE, TYPE A
LOCATION	L SUM	CAL DA	L SUM	L SUM	CAL MO
IL 41	1	21	1	1	12
TOTAL	1	21	1	1	12

3 CHANGEABLE MESSAGE SIGNS @ 7 DAYS EACH.

CiorbaGroup
8725 W. Higgins Rd, Ste 600, Chicago, IL 60631
P 773.775.4009 | www.ciorba.com

USER NAME = jmorris	DESIGNED AEC	REVISED -	
	DRAWN AMS	REVISED -	
PLOT SCALE = 1.000 ' / In.	CHECKED AEC	REVISED -	
PLOT DATE = 1/22/2026	DATE 6/27/2025	REVISED -	

STATE OF ILLINOIS
DEPARTMENT OF TRANSPORTATION

IL 41 RESURFACING
SCHEDULE OF QUANTITIES

SCALE: N.T.S. | SHEET 7 OF 11 SHEETS

F.A.P RTE.	SECTION	COUNTY	TOTAL SHEETS	SHEET NO.
574	(12RS-4, 11RS-2)	*	159	24
* FULTON, MCDONOUGH		CONTRACT NO. 68F91		
ILLINOIS	FED. AID PROJECT			

DATE PLOTTED = 1/22/2026 7:54:55 PM
PEN TABLE = 0720484.12.tbl
PLOT CONFIG = CGI-PDF.pltcfg
MODEL: Default
FILE NAME: pw://ciorba-pw.bentley.com:ciorba-pw-01/Documents/Projects/IL_DOT/D4/00321484.12/CADD Data/Sht/Misc Sheets/00321484.12-EOP Schedule.dgn

PROPOSED RESTORATION SCHEDULE

LOCATION			WORK TYPE		RESTORATION WIDTH (FT)	TOPSOIL FURNISH AND PLACE, 4"	SEEDING, CLASS 2A	NITROGREN FERTILIZER NUTRIENT	PHOSPHORUS FERTILIZER NUTRIENT	POTASSIUM FERTILIZER NUTRIENT	EROSION CONTROL BLANKET	MOWING
START STATION	END STATION	OFFSET (LT / RT)	GRADING AND SHAPING DITCHES (SPECIAL)	ROAD SIDE DITCH OR CONC. GUTTER TYPE A GRADING		SQ YD	ACRE	POUND	POUND	POUND	SQ YD	ACRE
NORTHBOUND (RT)												
2200TH ROAD		RT		x	VARIES	269	0.056	5.0	5.0	5.0	269.0	0.056
175 +00	175 +85	RT	x		8	0	0.016	1.4	1.4	1.4	76.0	0.016
176 +30	177 +80	RT	x		8	0	0.028	2.5	2.5	2.5	134.0	0.028
179 +25	181 +27	RT	x		8	0	0.037	3.3	3.3	3.3	180.0	0.037
181 +50	182 +00	RT	x		8	0	0.009	0.8	0.8	0.8	45.0	0.009
217 +50	218 +50	RT	x		8	0	0.018	1.6	1.6	1.6	89.0	0.018
223 +00	225 +00	RT	x		8	0	0.037	3.3	3.3	3.3	178.0	0.037
229 +00	229 +46	RT		x	VARIES	73	0.015	1.4	1.4	1.4	73.0	0.015
229 +64	233 +13	RT		x	VARIES	521	0.108	9.7	9.7	9.7	521.0	0.108
233 +25	236 +62	RT		x	VARIES	489	0.101	9.1	9.1	9.1	489.0	0.101
237 +76	238 +10	RT		x	VARIES	38	0.008	0.7	0.7	0.7	38.0	0.008
239 +92	248 +00	RT		x	VARIES	657	0.136	12.2	12.2	12.2	657.0	0.136
256 +00	260 +00	RT	x		8	0	0.074	6.7	6.7	6.7	356.0	0.074
267 +00	272 +00	RT	x		8	0	0.092	8.3	8.3	8.3	445.0	0.092
295 +82	296 +82	RT	x		8	0	0.018	1.6	1.6	1.6	89.0	0.018
320 +00	325 +50	RT	x		8	0	0.101	9.1	9.1	9.1	489.0	0.101
338 +00	348 +00	RT	x		8	0	0.184	16.6	16.6	16.6	889.0	0.184
354 +00	366 +00	RT	x		8	0	0.220	19.8	19.8	19.8	1067.0	0.220
370 +00	387 +00	RT	x		8	0	0.312	28.1	28.1	28.1	1512.0	0.312
391 +00	396 +00	RT		x	VARIES	445	0.092	8.3	8.3	8.3	445.0	0.092
408 +50	409 +00	RT		x	VARIES	42	0.009	0.8	0.8	0.8	42.0	0.009
410 +00	412 +23	RT		x	VARIES	203	0.042	3.8	3.8	3.8	203.0	0.042
412 +44	415 +50	RT		x	VARIES	223	0.046	4.1	4.1	4.1	223.0	0.046
SOUTHBOUND (LT)												
102 +00	107 +00	LT	x		8	0	0.092	8.3	8.3	8.3	445.0	0.092
111 +00	119 +00	LT	x		8	0	0.147	13.2	13.2	13.2	712.0	0.147
129 +00	156 +00	LT	x		8	0	0.496	44.6	44.6	44.6	2400.0	0.496
2200TH ROAD		LT		x	VARIES	116	0.024	2.2	2.2	2.2	116.0	0.024
157 +00	183 +00	LT	x		8	0	0.478	43.0	43.0	43.0	2312.0	0.478
200 +00	204 +40	LT	x		8	0	0.081	7.3	7.3	7.3	392.0	0.081
205 +00	209 +00	LT	x		8	0	0.074	6.7	6.7	6.7	356.0	0.074
220 +50	222 +00	LT	x		8	0	0.028	2.5	2.5	2.5	134.0	0.028
233 +00	236 +50	LT	x		8	0	0.064	5.8	5.8	5.8	312.0	0.064
236 +50	236 +76	LT		x	VARIES	23	0.005	0.5	0.5	0.5	23.0	0.005
240 +41	246 +70	LT		x	VARIES	356	0.074	6.7	6.7	6.7	356.0	0.074
CADWALADER ST. ADA RAMPS		LT		x	VARIES	43	0.009	0.8	0.8	0.8	43.0	0.009
STOCKTON ST. ADA RAMPS		LT		x	VARIES	33	0.007	0.6	0.6	0.6	33.0	0.007
256 +00	261 +00	LT	x		8	0	0.092	8.3	8.3	8.3	445.0	0.092
261 +50	272 +50	LT	x		8	0	0.202	18.2	18.2	18.2	978.0	0.202
296 +00	320 +00	LT	x		8	0	0.441	39.7	39.7	39.7	2134.0	0.441
338 +85	340 +20	LT		x	VARIES	198	0.041	3.7	3.7	3.7	198.0	0.041
340 +33	347 +10	LT		x	VARIES	1045	0.216	19.4	19.4	19.4	1045.0	0.216
347 +57	354 +00	LT		x	VARIES	832	0.172	15.5	15.5	15.5	832.0	0.172
370 +00	391 +00	LT	x		8	0	0.386	34.7	34.7	34.7	1867.0	0.386
391 +00	393 +00	LT		x	VARIES	148	0.031	2.8	2.8	2.8	148.0	0.031
393 +31	394 +80	LT		x	VARIES	110	0.023	2.1	2.1	2.1	110.0	0.023
395 +17	396 +00	LT		x	VARIES	103	0.021	1.9	1.9	1.9	103.0	0.021
424 +50	428 +00	LT	x		8	0	0.064	5.8	5.8	5.8	312.0	0.064
SUBTOTAL						5967.0	5.027	452.5	452.5	452.5	24315.0	5.027
ROUNDED TOTAL						5967.0	5.250	453.0	453.0	453.0	24315.0	5.250

NOTE: ALL NON-PAVED DISTURBED AREAS WITHIN ROADSIDE DITCH GRADING OR ADJACENT TO CONC. GUTTER TYPE A WILL BE RESTORED WITH THE PAY ITEMS INDICATED ABOVE, EXCEPT FOR AREAS WITH GRADING AND SHAPING DITCHES (SPECIAL), WHERE TOPSOIL WILL NOT BE PLACED.

DATE PLOTTED = 1/22/2026 7:55:06 PM
PW VERSION = 0026.04.13.2 NM
PLOT CONFIG = CGI-PDF.pltcfg
MODEL: Default
FILE NAME: pw://ciorba-pw.bentley.com:ciorba-pw-01/Documents/Projects/IL_DOT/04002148412/CADD Data/Sht/Misc/Sheets/60021484_12-DRN-SCH.dgn

CiorbaGroup
8725 W. Higgins Rd, Ste 600, Chicago, IL 60631
P 773.775.4009 | www.ciorba.com

USER NAME = bhodor	DESIGNED AEC	REVISED -	
	DRAWN AMS	REVISED -	
PLOT SCALE = 0.167 ' / in.	CHECKED AEC	REVISED -	
PLOT DATE = 6/24/2025	DATE 6/27/2025	REVISED -	

STATE OF ILLINOIS
DEPARTMENT OF TRANSPORTATION

IL 41 RESURFACING
SCHEDULE OF QUANTITIES

SCALE: | SHEET 8 OF 11 SHEETS | STA. | TO STA.

F.A.P RTE.	SECTION	COUNTY	TOTAL SHEETS	SHEET NO.
574	(12RS-4, 11RS-2)	*	159	25
*	FULTON, MCDONOUGH	CONTRACT NO. 68F91		
	ILLINOIS	FED. AID PROJECT		

STRUCTURE PROPOSED AND REMOVAL SCHEDULE

STATION	OFFSET	RIM ELEV.	INVERT ELEVATIONS				REMOVING INLETS	HEADWALL REMOVAL	METAL FLARED END SECTIONS 8"	METAL FLARED END SECTIONS 10"	METAL FLARED END SECTIONS 12"	PRECAST REINFORCED CONCRETE FLARED END SECTIONS 21"	MANHOLES, TYPE A, 4'-DIAMETER, TYPE 1 FRAME, CLOSED LID	INLETS, TYPE A, TYPE 24 FRAME AND GRATE	INLETS, TYPE A, TYPE 8 GRATE	SANITARY MANHOLE FRAME AND COVER
			NORTH	EAST	SOUTH	WEST	EACH	EACH	EACH	EACH	EACH	EACH	EACH	EACH	EACH	EACH
156+00	30.3 LT	-						1								
156+35	30.2 LT	-						1								
156+00	30.0 RT	-						1								
156+31	30.0 RT	-						1								
219+28	22.0 RT	-														1
220+29	27.7 RT	-														1
229+30	25.5 RT	-	661.25								1					
229+73	24.5 RT	662.87			661.35										1	
236+54	25.4 RT	-	667.10					1				1				
237+81	17.5 RT	668.56	666.26				1							1		
240+49	24.2 RT	669.70	666.68				1							1		
240+44	21.3 LT	669.38	666.49	666.49	666.49								1			
240+68	22.5 LT	667.00		667.00					1							
352+60	20.4 LT	-	641.45							1						
354+10	20.2 LT	642.76			641.55										1	
						TOTAL:	2	5	1	1	1	1	1	2	2	2

PIPE PROPOSED AND REMOVAL SCHEDULE

START. STA.	OFFSET	END STA.	OFFSET	LENGTH (LF)	DIAMETER (IN)	STORM SEWER REMOVAL 8"	STORM SEWER REMOVAL 21"	STORM SEWERS, TYPE 1, WATER MAIN QUALITY PIPE, 8"	STORM SEWERS, DUCTILE IRON, TYPE 1 10"	STORM SEWERS, DUCTILE IRON, TYPE 1 12"	STORM SEWERS, CLASS A, TYPE 2 21"	CURED-IN-PLACE PIPE LINER, 12"	EXPLORATION TRENCH 48" DEPTH	TRENCH BACKFILL
						FOOT	FOOT	FOOT	FOOT	FOOT	FOOT	FOOT	FOOT	CYD
229+73	24.5 RT	229+30	25.5 RT	37	12					37				5
236+54	8.3 RT	236+54	15.7 RT	4	21		4							
236+54	8.3 RT	236+54	19.3 RT	8	21						8			2
237+81	17.5 RT	237+55	72.9 LT	94	12							94		
240+49	20.5 RT	240+44	24.6 LT	44	8	44								7
240+50	24.4 LT	240+44	24.6 LT	12	8	12								2
240+68	22.5 LT	240+44	21.3 LT	25	8			25						2
240+49	24.2 RT	240+44	21.3 LT	43	8			43						10
354+10	20.2 LT	352+60	20.4 LT	144	10				144					15
423+10	26.0 RT	427+90	26.0 RT	500	-								500	
					TOTAL:	56	4	68	144	37	8	94	500	43

DATE PLOTTED = 1/22/2026 7:55:07 PM
PLOT NAME = 0021484.12.IN
PLOT CONFIG = CGI-PDF.pltcfg
MODE:: Default
FILE NAME: pw://ciorba-pw.bentley.com:ciorba-pw-01/Documents/Projects/IL_DOT/D4/00021484.12/CADD Data/Sht/Misc Sheets/00021484.12-DRN-SCH.dgn

CiorbaGroup
8725 W. Higgins Rd, Ste 600, Chicago, IL 60631
P 773.775.4009 | www.ciorba.com

USER NAME = bhodor	DESIGNED AEC	REVISED -
	DRAWN AMS	REVISED -
PLOT SCALE = 0.167 ' / In.	CHECKED AEC	REVISED -
PLOT DATE = 6/24/2025	DATE 6/27/2025	REVISED -

STATE OF ILLINOIS
DEPARTMENT OF TRANSPORTATION

IL 41 RESURFACING
SCHEDULE OF QUANTITIES

SCALE: | SHEET 9 OF 11 SHEETS | STA. | TO STA.

F.A.P RTE.	SECTION	COUNTY	TOTAL SHEETS	SHEET NO.
574	(12RS-4, 11RS-2)	*	159	26
*	FULTON, MCDONOUGH	CONTRACT NO. 68F91		
	ILLINOIS	FED. AID PROJECT		

LOCATION	START STA.	OFFSET	END STA.	OFFSET	LENGTH	# OF DITCH CHECKS	TEMPORARY DITCH CHECKS	PERIMETER EROSION BARRIER	STONE RIPRAP, CLASS B3	INLET FILTERS	INLET AND PIPE PROTECTION
	STATION		STATION		FT	EACH	FOOT	FOOT	TON	EACH	EACH
NORTHBOUND											
IL 41	100+00	RT	155+75	RT	5575	75	600				
IL 41	156+61	RT	172+00	RT	1539			1539			
IL 41	175+00	RT	182+00	RT	700	10	80				
IL 41	200+00	RT	220+50	RT	2050			2050			
IL 41	223+00	RT	229+30	RT	630	9	72				
IL 41	229+75	RT	231+00	RT	125	2	16				1
IL 41	233+30	RT	236+75	RT	345	5	40	345			
IL 41	237+80	RT	240+30	RT	250			250		2	
IL 41	247+00	RT	256+25	RT	925	13	104				
IL 41	256+50	RT	260+00	RT	350	5	40				
IL 41	260+00	RT	267+00	RT	700	10	80				
IL 41	267+00	RT	272+00	RT	500	7	56				
IL 41	272+00	RT	283+00	RT	1100	15	120				
IL 41	283+60	RT	291+25	RT	765	11	88				
IL 41	291+75	RT	312+00	RT	2025	27	216				
IL 41	313+15	RT	318+00	RT	485	7	56				
IL 41	320+00	RT	334+50	RT	1450	20	160				
IL 41	336+25	RT	337+75	RT	150			150			
IL 41	338+00	RT	348+00	RT	1000	14	112				
IL 41	348+00	RT	353+25	RT	525	7	56				
IL 41	354+00	RT	366+00	RT	1200	16	128				1
IL 41	366+00	RT	368+00	RT	200	3	24				
IL 41	370+00	RT	388+00	RT	1800	24	192				
IL 41	390+00	RT	395+00	RT	500	7	56				
IL 41	395+00	RT	405+00	RT	1000	14	112				
IL 41	408+00	RT	409+00	RT	100			100			
IL 41	409+00	RT	410+00	RT	100				68		
IL 41	410+00	RT	411+75	RT	175				74		
IL 41	415+75	RT	416+50	RT	75	1	8				
IL 41	416+50	RT	419+00	RT	250			250			
IL 41	419+00	RT	422+00	RT	300	4	32				
IL 41	422+00	RT	423+25	RT	125			125			
IL 41	423+10	RT	427+92	RT	482				217		
SOUTHBOUND											
IL 41	200+40	LT	204+40	LT	400	6	48				
IL 41	100+00	LT	102+00	LT	200	3	24				
IL 41	102+00	LT	107+00	LT	500	7	56				
IL 41	107+00	LT	111+00	LT	400	6	48				
IL 41	111+00	LT	119+00	LT	800	11	88				
IL 41	119+00	LT	129+00	LT	1000	14	112				
IL 41	129+00	LT	155+75	LT	2675	36	288				
IL 41	156+61	LT	235+00	LT	7839			7839			
IL 41	157+00	LT	183+00	LT	2600	35	280				
IL 41	190+00	LT	202+00	LT	1200	16	128				
IL 41	200+00	LT	209+00	LT	900			900			
IL 41	205+00	LT	209+00	LT	400	6	48				
IL 41	209+75	LT	214+00	LT	425	6	48				
IL 41	220+50	LT	222+00	LT	150	2	16				
IL 41	222+00	LT	233+00	LT	1100	15	120				
IL 41	233+00	LT	234+75	LT	175	3	24				
IL 42	237+00	LT	240+00	LT						2	
IL 41	240+41	LT	241+25	LT	84	2	16				
IL 41	242+50	LT	246+00	LT	350	5	40				
IL 41	246+50	LT	256+00	LT	950	13	104				
IL 41	256+50	LT	259+50	LT	300	4	32				
IL 41	260+50	LT	291+25	LT	3075	41	328				
IL 41	291+75	LT	296+00	LT	425	6	48				
IL 41	296+00	LT	320+00	LT	2400	32	256				
IL 41	320+00	LT	334+50	LT	1450	20	160				
IL 41	337+00	LT	338+00	LT	100			100			
IL 41	338+00	LT	367+50	LT	2950	40	320				
IL 41	370+00	LT	393+00	LT	2300	31	248				
IL 41	395+00	LT	405+00	LT	1000	14	112				
IL 41	408+00	LT	408+50	LT	50			50			
IL 41	408+50	LT	416+25	LT	775	11	88				
IL 41	416+25	LT	418+75	LT	250			250			
IL 41	418+75	LT	422+50	LT	375	5	40				
IL 41	422+50	LT	424+00	LT	150			150			
IL 41	424+00	LT	429+00	LT	500	7	56				
						TOTAL:	5624	14098	359	4	2

NOTES:
1 - THE TEMPORARY DITCH CHECK LENGTH AT EACH LOCATION WAS SET AT 8 LF, AND DITCH CHECKS SPACED AT 75 FT.
2- REFER TO THE EROSION CONTROL DETAILS FOR THE INLET FILTER DETAIL.
3- REFER TO THE IDOT HIGHWAY STANDARD 280001-07 FOR THE INLET AND PIPE PROTECTION DETAIL AT OPEN GRATE DRAINAGE STRUCTURES (STRAW OR HAY BALE OPTION SHALL NOT BE USED).

DATE PLOTTED = 1/22/2026 7:55:07 PM
PW FILE # = D0024841.12.ntl
PLOT CONFIG = CGI-PDF.pltcfg
MODEL: Default
FILE NAME: pw:c:\ciorba-pw.bentley.com:ciorba-pw-01\Documents\Projects\IL_DOT\D40021484.12\CADD Data\Shts\MiscSheets\D0021484.12-DRN-SCH.dgn

CiorbaGroup
8725 W. Higgins Rd, Ste 600, Chicago, IL 60631
P 773.775.4009 | www.ciorba.com

USER NAME = bhodor	DESIGNED AEC	REVISED -	
	DRAWN AMS	REVISED -	
PLOT SCALE = 0.167 ' / in.	CHECKED AEC	REVISED -	
PLOT DATE = 6/24/2025	DATE 6/27/2025	REVISED -	

STATE OF ILLINOIS
DEPARTMENT OF TRANSPORTATION

IL 41 RESURFACING
SCHEDULE OF QUANTITIES

SCALE: N.T.S. | SHEET 10 OF 11 SHEETS | STA. | TO STA.

F.A.P RTE.	SECTION	COUNTY	TOTAL SHEETS	SHEET NO.
574	(12RS-4, 11RS-2)	*	159	27
*	FULTON, MCDONOUGH	CONTRACT NO. 68F91		
	ILLINOIS	FED. AID PROJECT		

CULVERT SCHEDULE

START. STA.	OFFSET	INV. EL.	END STA.	OFFSET	D/S INV.EL.	PIPE LENGTH (LF)	SLOPE (%)	PIPE CULVERT REMOVAL FOOT	REMOVE EXISTING FLARED END SECTION EACH	PIPE CULVERTS, CLASS A, TYPE 1 12" FOOT	PIPE CULVERTS, CLASS A, TYPE 1 15" FOOT	PIPE CULVERTS, CLASS A, TYPE 1 EQUIVALENT ROUND-SIZE 24" FOOT	PIPE CULVERTS, CLASS C, TYPE 1 12" FOOT	PRECAST REINFORCED CONCRETE FLARED END SECTIONS 12" EACH	PRECAST REINFORCED CONCRETE FLARED END SECTIONS 15" EACH	PRECAST REINFORCED CONCRETE FLARED END SECTIONS - ELLIPTICAL, EQUIVALENT ROUND-SIZE 24" EACH	METAL FLARED END SECTIONS 12" EACH	PIPE CULVERTS TO BE CLEANED 10" FOOT	PIPE CULVERTS TO BE CLEANED 12" FOOT	PIPE CULVERTS TO BE CLEANED 15" FOOT	PIPE CULVERTS TO BE CLEANED 18" FOOT	TRENCH BACKFILL CYD
124+24	30.0 LT	---	---	---	---	23	---												23			
125+58	25.0 RT	---	---	---	---	25	---											25				
155+93	29.7 RT	651.20	156+38	32.7 RT	651.10	34	0.29					34				2						10
156+00	30.3 LT	---	156+35	30.2 LT	---	36	---	36														
156+01	29.7 RT	---	156+32	29.8 RT	---	31	---	31														
155+94	30.0 LT	651.15	156+39	37.2 LT	651.05	33	0.30					33				2						9
169+00	25.0 RT	---	---	---	---	38	---													38		
175+88	22.6 RT	---	176+28	21.7 RT	---	40	---	40														
175+88	22.6 RT	MATCH EX.	176+28	21.7 RT	MATCH EX.	40	MATCH EX.						40				2					
200+70	30.0 LT	---	---	---	---	53	---													53		
206+64	36.5 RT	---	---	---	---	37	---													37		
210+88	29.7 RT	---	---	---	---	38	---												38			
211+58	30.0 RT	---	---	---	---	36	---												36			
212+00	30.0 LT	---	---	---	---	21	---												21			
212+29	30.0 RT	---	---	---	---	36	---												36			
213+93	30.0 RT	---	---	---	---	38	---												38			
217+90	20.8 RT	---	218+24	20.6 RT	---	34	---											34				
251+70	25.0 LT	---	---	---	---	25	---												25			
254+43	19.2 LT	---	254+69	19.0 LT	---	27	---	27														
254+43	19.2 LT	670.31	254+69	19.0 LT	670.15	27	0.59						27				2					
256+02	24.3 LT	---	256+05	34.0 LT	---	10	---	10														
256+02	24.3 LT	671.09	256+05	34.0 LT	670.83	10	2.60						10									
256+43	18.6 LT	---	256+00	17.9 LT	---	43	---	43														
256+43	18.6 LT	671.22	256+00	17.9 LT	670.68	43	1.26						43									
256+43	35.1 LT	---	256+45	24.2 LT	---	12	---	12														
256+43	35.1 LT	MATCH EX.	256+45	24.2 LT	MATCH EX.	12	MATCH EX.						12									
261+38	26.7 LT	---	---	---	---	47	---											47				
268+26	25.0 LT	---	---	---	---	23	---											23				
339+39	19.0 LT	---	339+09	20.9 LT	---	30	---	30														
340+40	21.5 LT	630.10	340+00	20.4 LT	629.30	28	2.86				28				2							4
340+36	18.7 LT	---	340+00	18.9 LT	---	36	---	36	2													
347+80	19.7 LT	640.00	346+90	19.5 LT	639.80	78	0.26			78				2								
365+99	25.0 LT	---	---	---	---	61	---													61		
418+73	22.1 LT	---	418+43	25.9 LT	---	31	---														31	
							TOTAL:	265	2	78	28	67	132	2	2	4	4	129	217	189	31	23

CiorbaGroup
8725 W. Higgins Rd, Ste 600, Chicago, IL 60631
P 773.775.4009 | www.ciorba.com

USER NAME = bhodor	DESIGNED AEC	REVISED -
	DRAWN AMS	REVISED -
PLOT SCALE = 0.167 ' / In.	CHECKED AEC	REVISED -
PLOT DATE = 6/24/2025	DATE 6/27/2025	REVISED -

STATE OF ILLINOIS
DEPARTMENT OF TRANSPORTATION

IL 41 RESURFACING
SCHEDULE OF QUANTITIES

SCALE: N.T.S. | SHEET 11 OF 11 SHEETS | STA. | TO STA.

F.A.P RTE.	SECTION	COUNTY	TOTAL SHEETS	SHEET NO.
574	(12RS-4, 11RS-2)	*	159	28
* FULTON, MCDONOUGH		CONTRACT NO. 68F91		
	ILLINOIS FED. AID PROJECT			

DATE PLOTTED = 1/22/2026 7:55:07 PM
PEN TABLE = 0221484_12.tbl
PLOT CONFIG = CGI-PDF.pltcfg
MODEL: Default
FILE NAME: pw://ciorba-pw.bentley.com:ciorba-pw-01/Documents/Projects/IL_DOT/D4/00221484.12/CADD Data/Shr/Misc Sheets/00221484_12-DRN-SCH.dgn

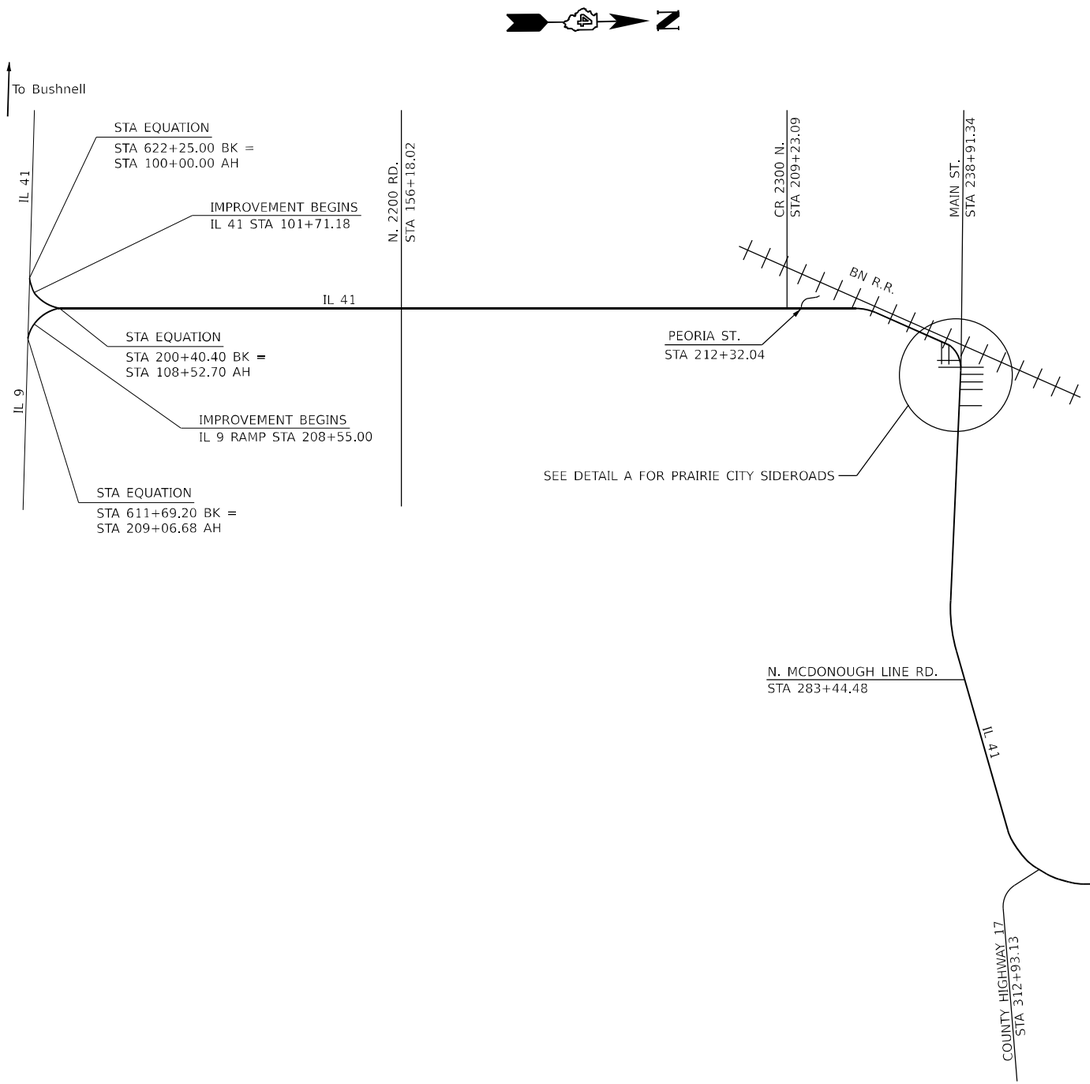

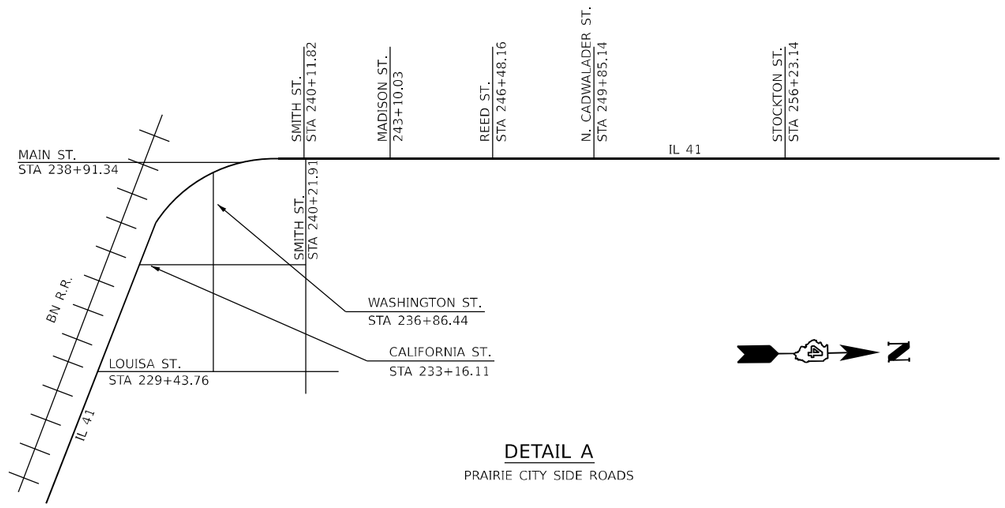

DETAIL A
PRAIRIE CITY SIDE ROADS

DATE PLOTTED = 12/5/2025 4:52:02 PM
PEN TABLE = 0021484.12.tbl
PLOT CONFIG = CGI-PDF.pltcfg
MODEL: Default
FILE NAME: pw://ciorba-pw.bentley.com:ciorba-pw-01/Documents/Projects/IL_DOT/D4/00021484.12/CADD Data/Shr/Misc Sheets/00021484.12-line-diagram.dgn

CiorbaGroup
8725 W. Higgins Rd, Ste 600, Chicago, IL 60631
P 773.775.4009 | www.ciorba.com

USER NAME = tosiecki	DESIGNED AEC	REVISED -	
	DRAWN AMS	REVISED -	
PLOT SCALE = 1,000 ' / In.	CHECKED AEC	REVISED -	
PLOT DATE = 11/4/2025	DATE 6/27/2025	REVISED -	

STATE OF ILLINOIS
DEPARTMENT OF TRANSPORTATION

IL 41 WIDENING AND RESURFACING
LINE DIAGRAM

SCALE: N.T.S. | SHEET 1 OF 1 SHEETS

F.A.P RTE.	SECTION	COUNTY	TOTAL SHEETS	SHEET NO.
574	(12RS-4, 11RS-2)	*	159	29
* FULTON, MCDONOUGH		CONTRACT NO. 68F91		
	ILLINOIS FED. AID PROJECT			

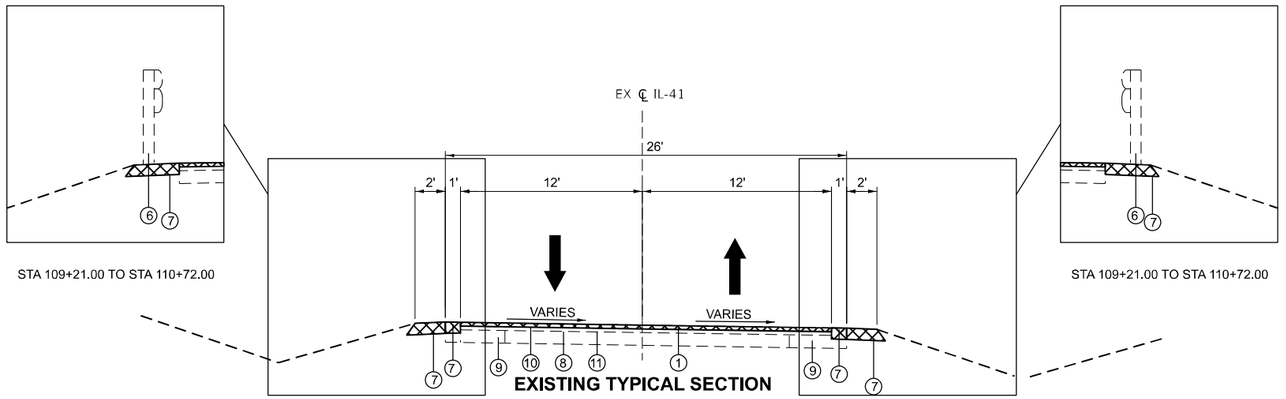

STA 109+21.00 TO STA 110+72.00

STA 109+21.00 TO STA 110+72.00

EXISTING TYPICAL SECTION
IL-41

STA 101+71.18 TO STA 110+73.83

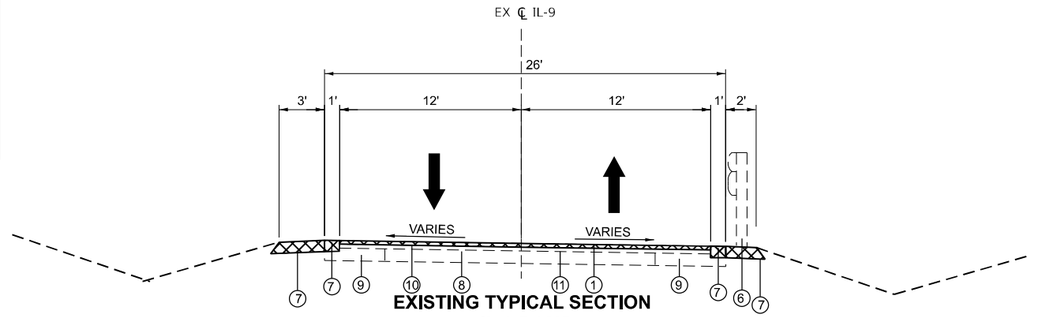

EXISTING TYPICAL SECTION
IL-9 RAMP

STA 202+00.00 TO STA 207+36.00

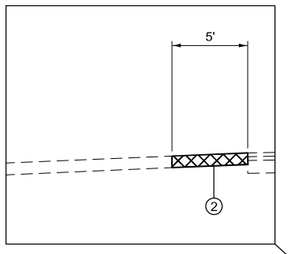

STA 236+69.29 TO STA 239+84.21

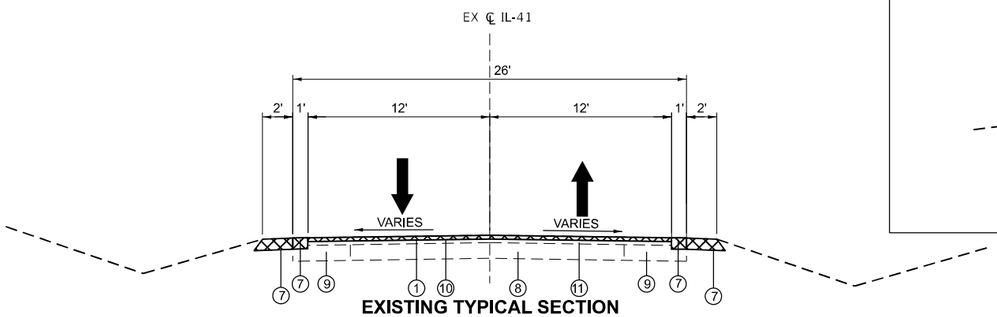

EXISTING TYPICAL SECTION
IL-41

STA 110+73.83 TO STA 229+20.00
STA 261+75.00 TO STA 280+50.70
STA 296+50.00 TO STA 304+52.81
STA 323+00.00 TO STA 331+64.70
STA 339+11.77 TO STA 429+30.00

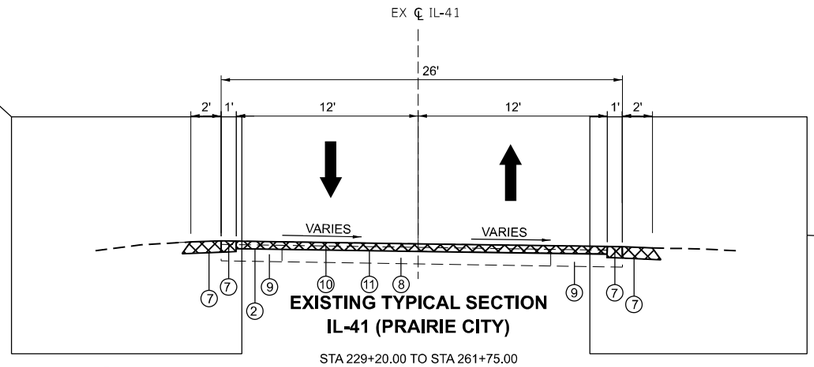

EXISTING TYPICAL SECTION
IL-41 (PRAIRIE CITY)

STA 229+20.00 TO STA 261+75.00
STA 332+19.71 TO STA 332+19.70
STA 338+81.00 TO STA 339+11.77

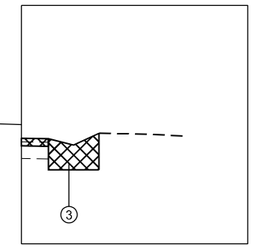

STA 240+45.18 TO STA 246+84.73

REMOVAL

LEGEND

1	HOT - MIX ASPHALT SURFACE REMOVAL,1"	7	EXCAVATING & GRADING EXISTING SHOULDER (SPECIAL)
2	HOT - MIX ASPHALT SURFACE REMOVAL,2"	8	PCC PAVEMENT
3	GUTTER REMOVAL	9	BITUMINOUS BASE COURSE WIDENING 9"
4	COMBINATION CURB AND GUTTER REMOVAL	10	BITUMINOUS CONCRETE SURFACE COURSE 1 1/2"
5	SIDEWALK REMOVAL	11	BITUMINOUS CONCRETE BINDER COURSE 1 1/2"
6	GUARDRAIL REMOVAL		

DATE PLOTTED = 7/25/2025 4:52:13 PM
PW FILE # = 0021484.12.IM
PLOT CONFIG = CGI-PDF.pltcfg
MODEL: Default
FILE NAME: pw:\ciorba-pw.bentley.com:ciorba-pw-01\Documents\Projects\IL_DOT\04\0021484.12\CADD Data\Sht\Typical Sections\0021484.12-Sht-Typical.dgn

CiorbaGroup
8725 W. Higgins Rd, Ste 600, Chicago, IL 60631
P 773.775.4009 | www.ciorba.com

USER NAME = bhodor	DESIGNED AEC	REVISED -	
	DRAWN AMS	REVISED -	
PLOT SCALE = 10.000 ' / In.	CHECKED AEC	REVISED -	
PLOT DATE = 6/24/2025	DATE 6/27/2025	REVISED -	

STATE OF ILLINOIS
DEPARTMENT OF TRANSPORTATION

IL 41 RESURFACING
EXISTING TYPICAL SECTIONS

SCALE: N.T.S. | SHEET 1 OF 4 SHEETS

F.A.P RTE.	SECTION	COUNTY	TOTAL SHEETS	SHEET NO.
574	(12RS-4, 11RS-2)	*	159	30
*	FULTON, MCDONOUGH	CONTRACT NO. 68F91		
	ILLINOIS FED. AID PROJECT			

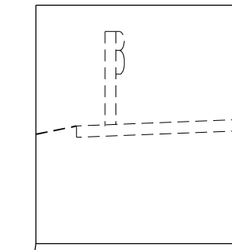

STA 290+51.89 TO STA 294+02.79
STA 334+08.96 TO STA 334+17.60
STA 336+17.60 TO STA 338+81.70

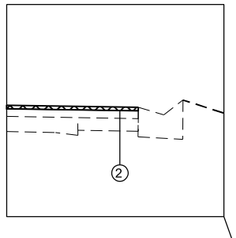

STA 280+50.70 TO STA 286+38.21

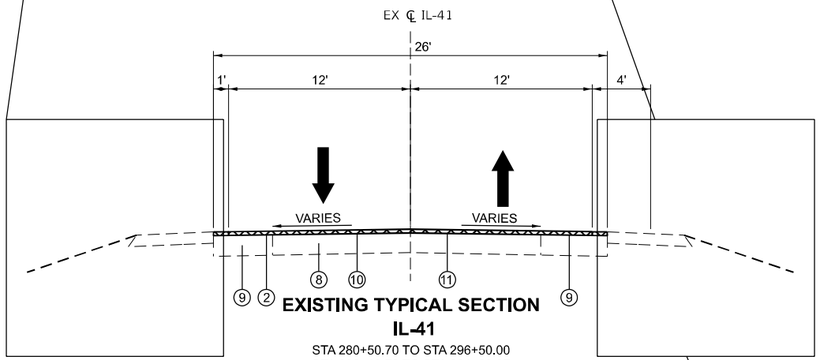

EXISTING TYPICAL SECTION
IL-41

STA 280+50.70 TO STA 296+50.00
STA 332+19.70 TO STA 334+28.87
BRIDGE OMISSION
STA 336+17.60 TO STA 338+81.70

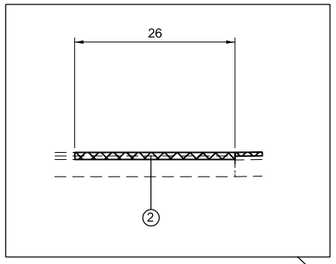

STA 239+34.01 TO STA 239+89.65

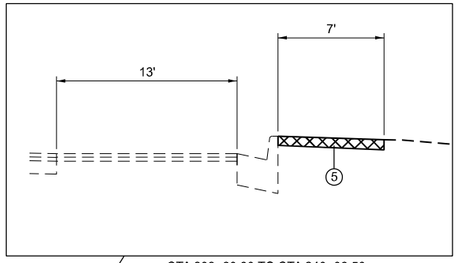

STA 239+60.00 TO STA 240+06.50

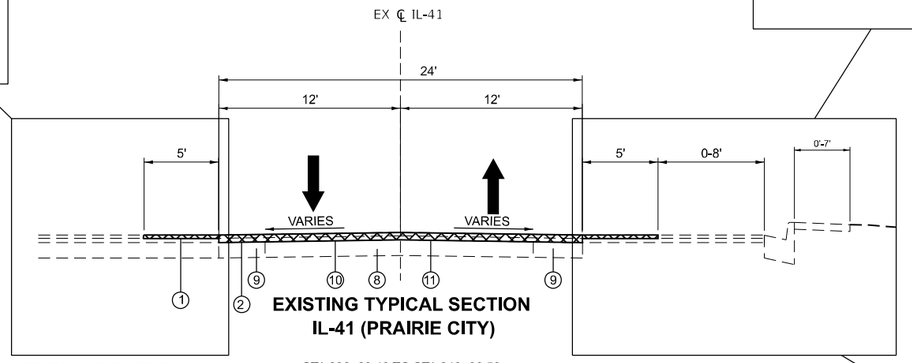

STA 236+69.92 TO STA 239+89.65

EXISTING TYPICAL SECTION
IL-41 (PRAIRIE CITY)

STA 236+63.40 TO STA 240+06.50

STA 237+74.7 TO STA 239+51.12

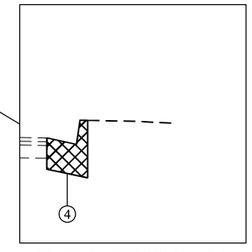

STA 237+76.47 TO STA 238+17.46

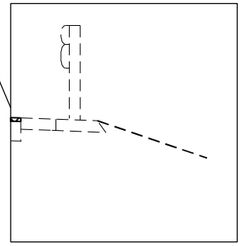

STA 289+64.15 TO STA 292+25.06
STA 332+19.70 TO STA 334.82.87
STA336+04.97 TO STA 337+86.02

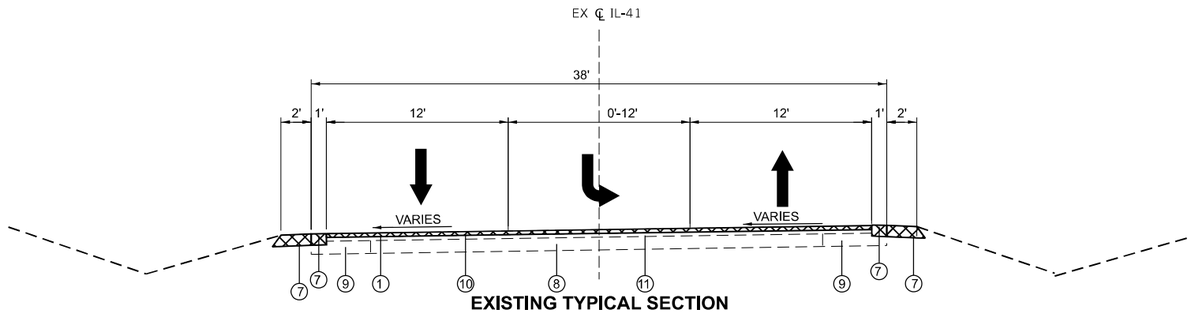

EXISTING TYPICAL SECTION
IL-41

STA 304+52.81 TO STA 323+00.00

REMOVAL

LEGEND

1	HOT - MIX ASPHALT SURFACE REMOVAL,1"	7	EXCAVATING & GRADING EXISTING SHOULDER (SPECIAL)
2	HOT - MIX ASPHALT SURFACE REMOVAL,2"	8	PCC PAVEMENT
3	GUTTER REMOVAL	9	BITUMINOUS BASE COURSE WIDENING 9"
4	COMBINATION CURB AND GUTTER REMOVAL	10	BITUMINOUS CONCRETE SURFACE COURSE 1 1/2"
5	SIDEWALK REMOVAL	11	BITUMINOUS CONCRETE BINDER COURSE 1 1/2"
6	GUARDRAIL REMOVAL		

DATE PLOTTED = 12/5/2025 4:52:14 PM
PEN TABLE = 0072484.12.tbl
PLOT CONFIG = CGI-PDF.pltcfg
MODEL: Default
FILE NAME: pw://ciorba-pw.bentley.com:ciorba-pw-01/Documents/Projects/IL_DOT/D4/0021484.12/CADD Data/Sht/typicalSections/0021484.12-Sht-Typical.dgn

CiorbaGroup
8725 W. Higgins Rd, Ste 600, Chicago, IL 60631
P 773.775.4009 | www.ciorba.com

USER NAME = bhodor	DESIGNED AEC	REVISED -	
	DRAWN AMS	REVISED -	
PLOT SCALE = 10.000 ' / In.	CHECKED AEC	REVISED -	
PLOT DATE = 6/24/2025	DATE 6/27/2025	REVISED -	

STATE OF ILLINOIS
DEPARTMENT OF TRANSPORTATION

IL 41 RESURFACING
EXISTING TYPICAL SECTIONS

SCALE: N.T.S. SHEET 2 OF 4 SHEETS

F.A.P RTE.	SECTION	COUNTY	TOTAL SHEETS	SHEET NO.
574	(12RS-4, 11RS-2)	*	159	31
* FULTON, MCDONOUGH		CONTRACT NO. 68F91		
	ILLINOIS FED. AID PROJECT			

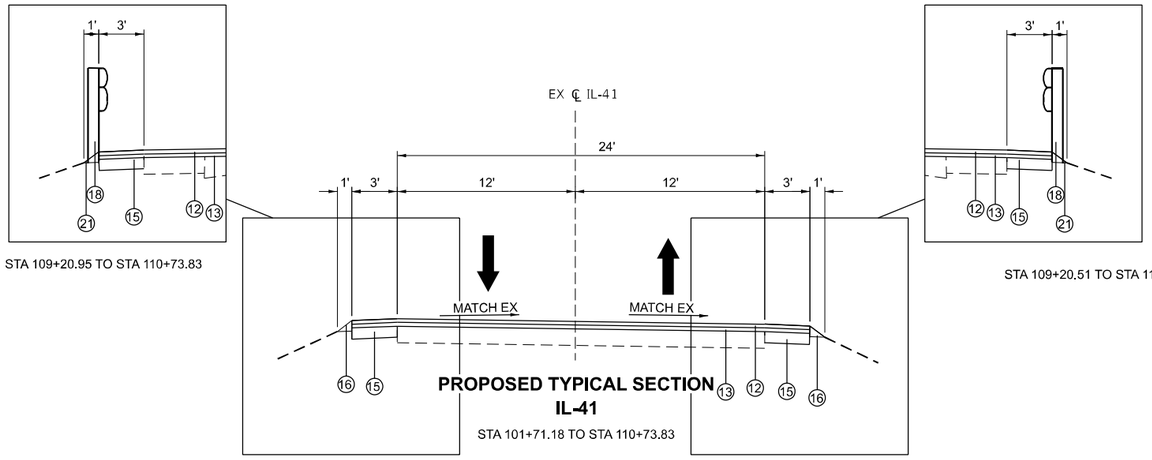

STA 109+20.95 TO STA 110+73.83

STA 109+20.51 TO STA 110+70.98

PROPOSED TYPICAL SECTION
IL-41

STA 101+71.18 TO STA 110+73.83

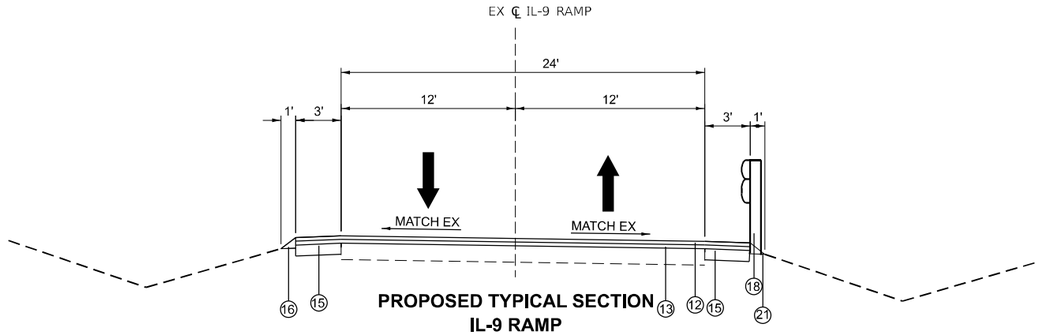

PROPOSED TYPICAL SECTION
IL-9 RAMP

STA 202+00.00 TO STA 207+35.57

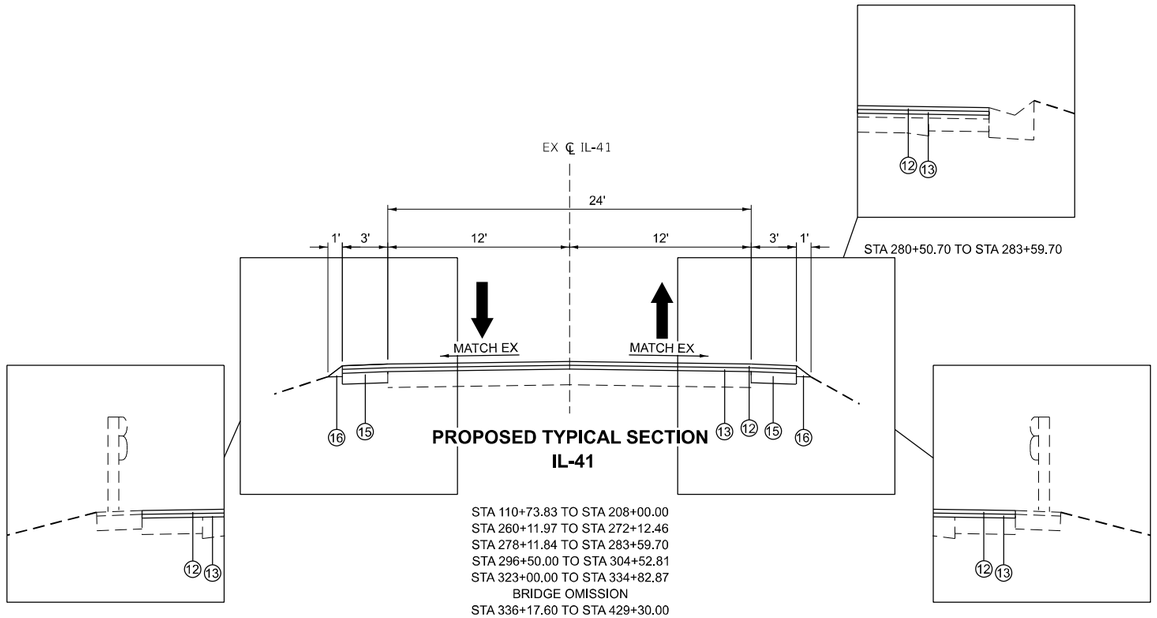

STA 280+50.70 TO STA 283+59.70

PROPOSED TYPICAL SECTION
IL-41

STA 110+73.83 TO STA 208+00.00
STA 260+11.97 TO STA 272+12.46
STA 278+11.84 TO STA 283+59.70
STA 296+50.00 TO STA 304+52.81
STA 323+00.00 TO STA 334+82.87
BRIDGE OMISSION
STA 336+17.60 TO STA 429+30.00

STA 334+35.94 TO STA 334+82.87
STA 336+17.60 TO STA 338+99.63

STA 334+35.94 TO STA 334+82.87
STA 336+17.60 TO STA 337+15.84

PROPOSED LEGEND

12	POLYMERIZED HOT-MIX ASPHALT SURFACE COURSE, IL-9.5, MIX "D", N50 (2")
13	POLYMERIZED HOT-MIX ASPHALT BINDER COURSE, IL-9.5, N50 (1.75")
14	CONCRETE GUTTER, TYPE A (SPECIAL)
15	HOT-MIX ASPHALT SHOULDERS, 4.25"
16	AGGREGATE WEDGE SHOULDER, TYPE B
17	PORTLAND CEMENT CONCRETE SIDEWALK, 4"
18	STEEL PLATE BEAM GUARDRAIL, TYPE A
19	COMBINATION CONCRETE CURB AND GUTTER B-6.12
20	INCIDENTAL HOT-MIX ASPHALT SURFACE, 8"
21	GUARDRAIL AGGREGATE EROSION CONTROL

DATE PLOTTED = 1/22/2026 8:57:10 PM
PEN TABLE = 0072484_12.tbl
PLOT CONFIG = CGI-PDF.cfg
MODEL: Default
FILE NAME: pw://ciorba-pw.bentley.com:ciorba-pw-01/Documents/Projects/IL_DOT/04/0021484.12/CADD Data/Shr/TypicalSections/0021484_12-Sht-Typical.dgn

CiorbaGroup
8725 W. Higgins Rd, Ste 600, Chicago, IL 60631
P 773.775.4009 | www.ciorba.com

USER NAME = bhodor	DESIGNED AEC	REVISED -	
	DRAWN AMS	REVISED -	
PLOT SCALE = 10.000 ' / In.	CHECKED AEC	REVISED -	
PLOT DATE = 6/24/2025	DATE 6/27/2025	REVISED -	

STATE OF ILLINOIS
DEPARTMENT OF TRANSPORTATION

IL 41 RESURFACING
PROPOSED TYPICAL SECTIONS

SCALE: N.T.S. | SHEET 3 OF 4 SHEETS

F.A.P RTE.	SECTION	COUNTY	TOTAL SHEETS	SHEET NO.
574	(12RS-4, 11RS-2)	*	159	32
* FULTON, MCDONOUGH		CONTRACT NO. 68F91		
	ILLINOIS FED. AID PROJECT			

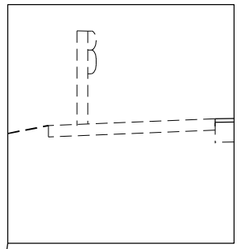

STA 290+51.89 TO STA 294+02.79

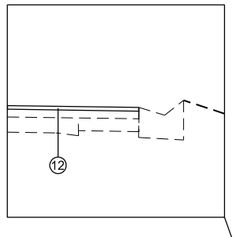

STA 283+59.70 TO STA 286+38.21

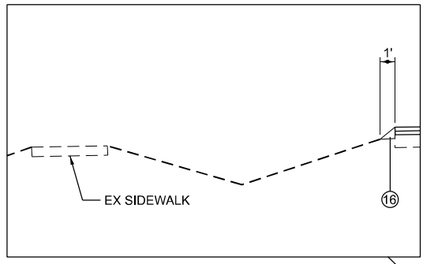

STA 240+45.18 TO STA 256+48.18

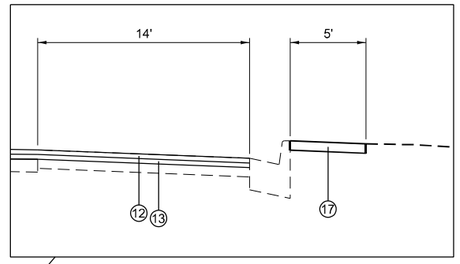

STA 239+51.12 TO STA 240+11.11

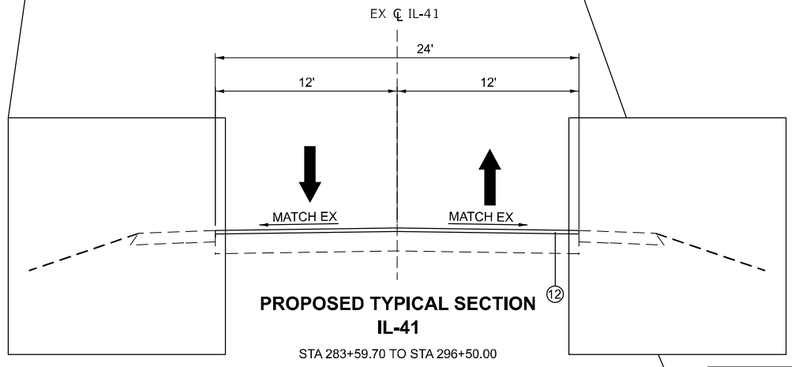

PROPOSED TYPICAL SECTION
IL-41

STA 283+59.70 TO STA 296+50.00

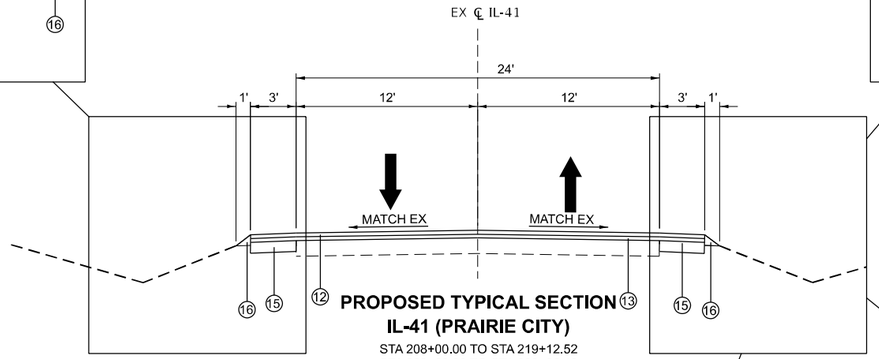

PROPOSED TYPICAL SECTION
IL-41 (PRAIRIE CITY)

STA 208+00.00 TO STA 219+12.52
STA 223+60.80 TO STA 233+86.42
STA 238+91.34 TO STA 260+11.97

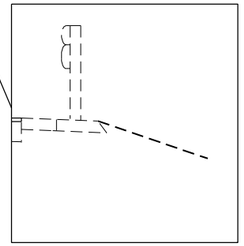

STA 289+64.15 TO STA 292+25.06

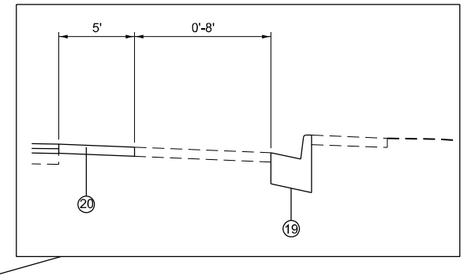

STA 237+75.65 TO STA 238+16.50

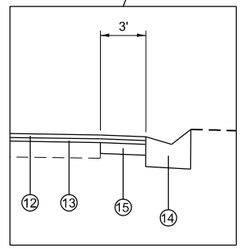

STA 240+45.18 TO STA 246+34.73
STA 230+00.00 TO STA 236+50.00

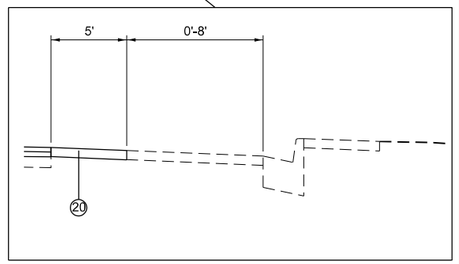

STA 238+91.34 TO STA 239+51.12

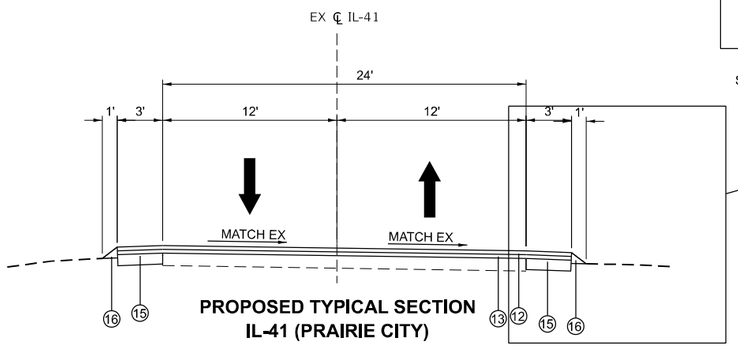

PROPOSED TYPICAL SECTION
IL-41 (PRAIRIE CITY)

STA 219+12.52 TO STA 223+60.80
STA 233+86.42 TO STA 238+91.34

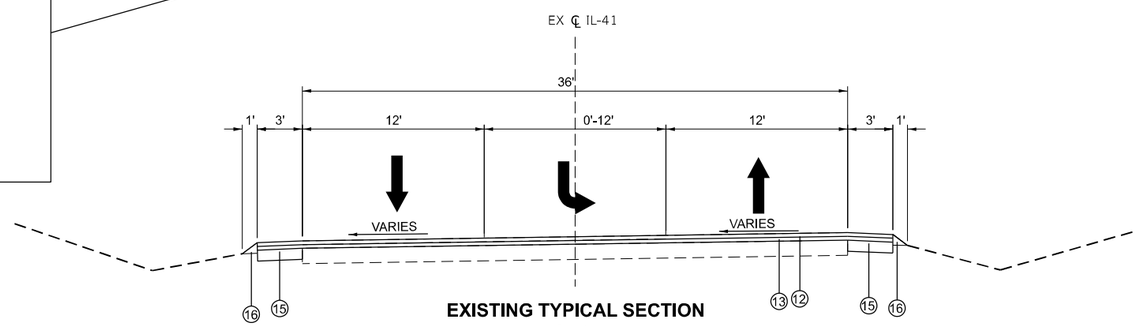

EXISTING TYPICAL SECTION
IL-41

STA 272+12.46 TO STA 278+11.84
STA 304+52.81 TO STA 323+00.00

PROPOSED LEGEND

12	POLYMERIZED HOT-MIX ASPHALT SURFACE COURSE, IL-9.5, MIX "D", N50 (2")
13	POLYMERIZED HOT-MIX ASPHALT BINDER COURSE, IL-9.5, N50 (1.75")
14	CONCRETE GUTTER, TYPE A (SPECIAL)
15	HOT-MIX ASPHALT SHOULDERS, 4.25"
16	AGGREGATE WEDGE SHOULDER, TYPE B
17	PORTLAND CEMENT CONCRETE SIDEWALK, 4"
18	STEEL PLATE BEAM GUARDRAIL, TYPE A
19	COMBINATION CONCRETE CURB AND GUTTER B-6.12
20	INCIDENTAL HOT-MIX ASPHALT SURFACE, 8"
21	GUARDRAIL AGGREGATE EROSION CONTROL

DATE PLOTTED = 12/2/2025 8:57:10 PM
PW FILE # = 0021484.12.IM
PLOT CONFIG = CGI-PDF.pltcfg
MODEL: Default
FILE NAME: pw://ciorba-pw.bentley.com:ciorba-pw-01/Documents/Projects/IL_DOT/D4/0021484.12/CADD Data/Sht/TypicalSections/0021484_12-Sht-Typical.dgn

CiorbaGroup
8725 W. Higgins Rd, Ste 600, Chicago, IL 60631
P 773.775.4009 | www.ciorba.com

USER NAME = bhodor	DESIGNED AEC	REVISED -	
	DRAWN AMS	REVISED -	
PLOT SCALE = 10.000 ' / In.	CHECKED AEC	REVISED -	
PLOT DATE = 6/24/2025	DATE 6/27/2025	REVISED -	

STATE OF ILLINOIS
DEPARTMENT OF TRANSPORTATION

IL 41 RESURFACING
PROPOSED TYPICAL SECTIONS

SCALE: N.T.S. | SHEET 4 OF 4 SHEETS

F.A.P RTE.	SECTION	COUNTY	TOTAL SHEETS	SHEET NO.
574	(12RS-4, 11RS-2)	*	159	33
*	FULTON, MCDONOUGH	CONTRACT NO. 68F91		
	ILLINOIS	FED. AID PROJECT		

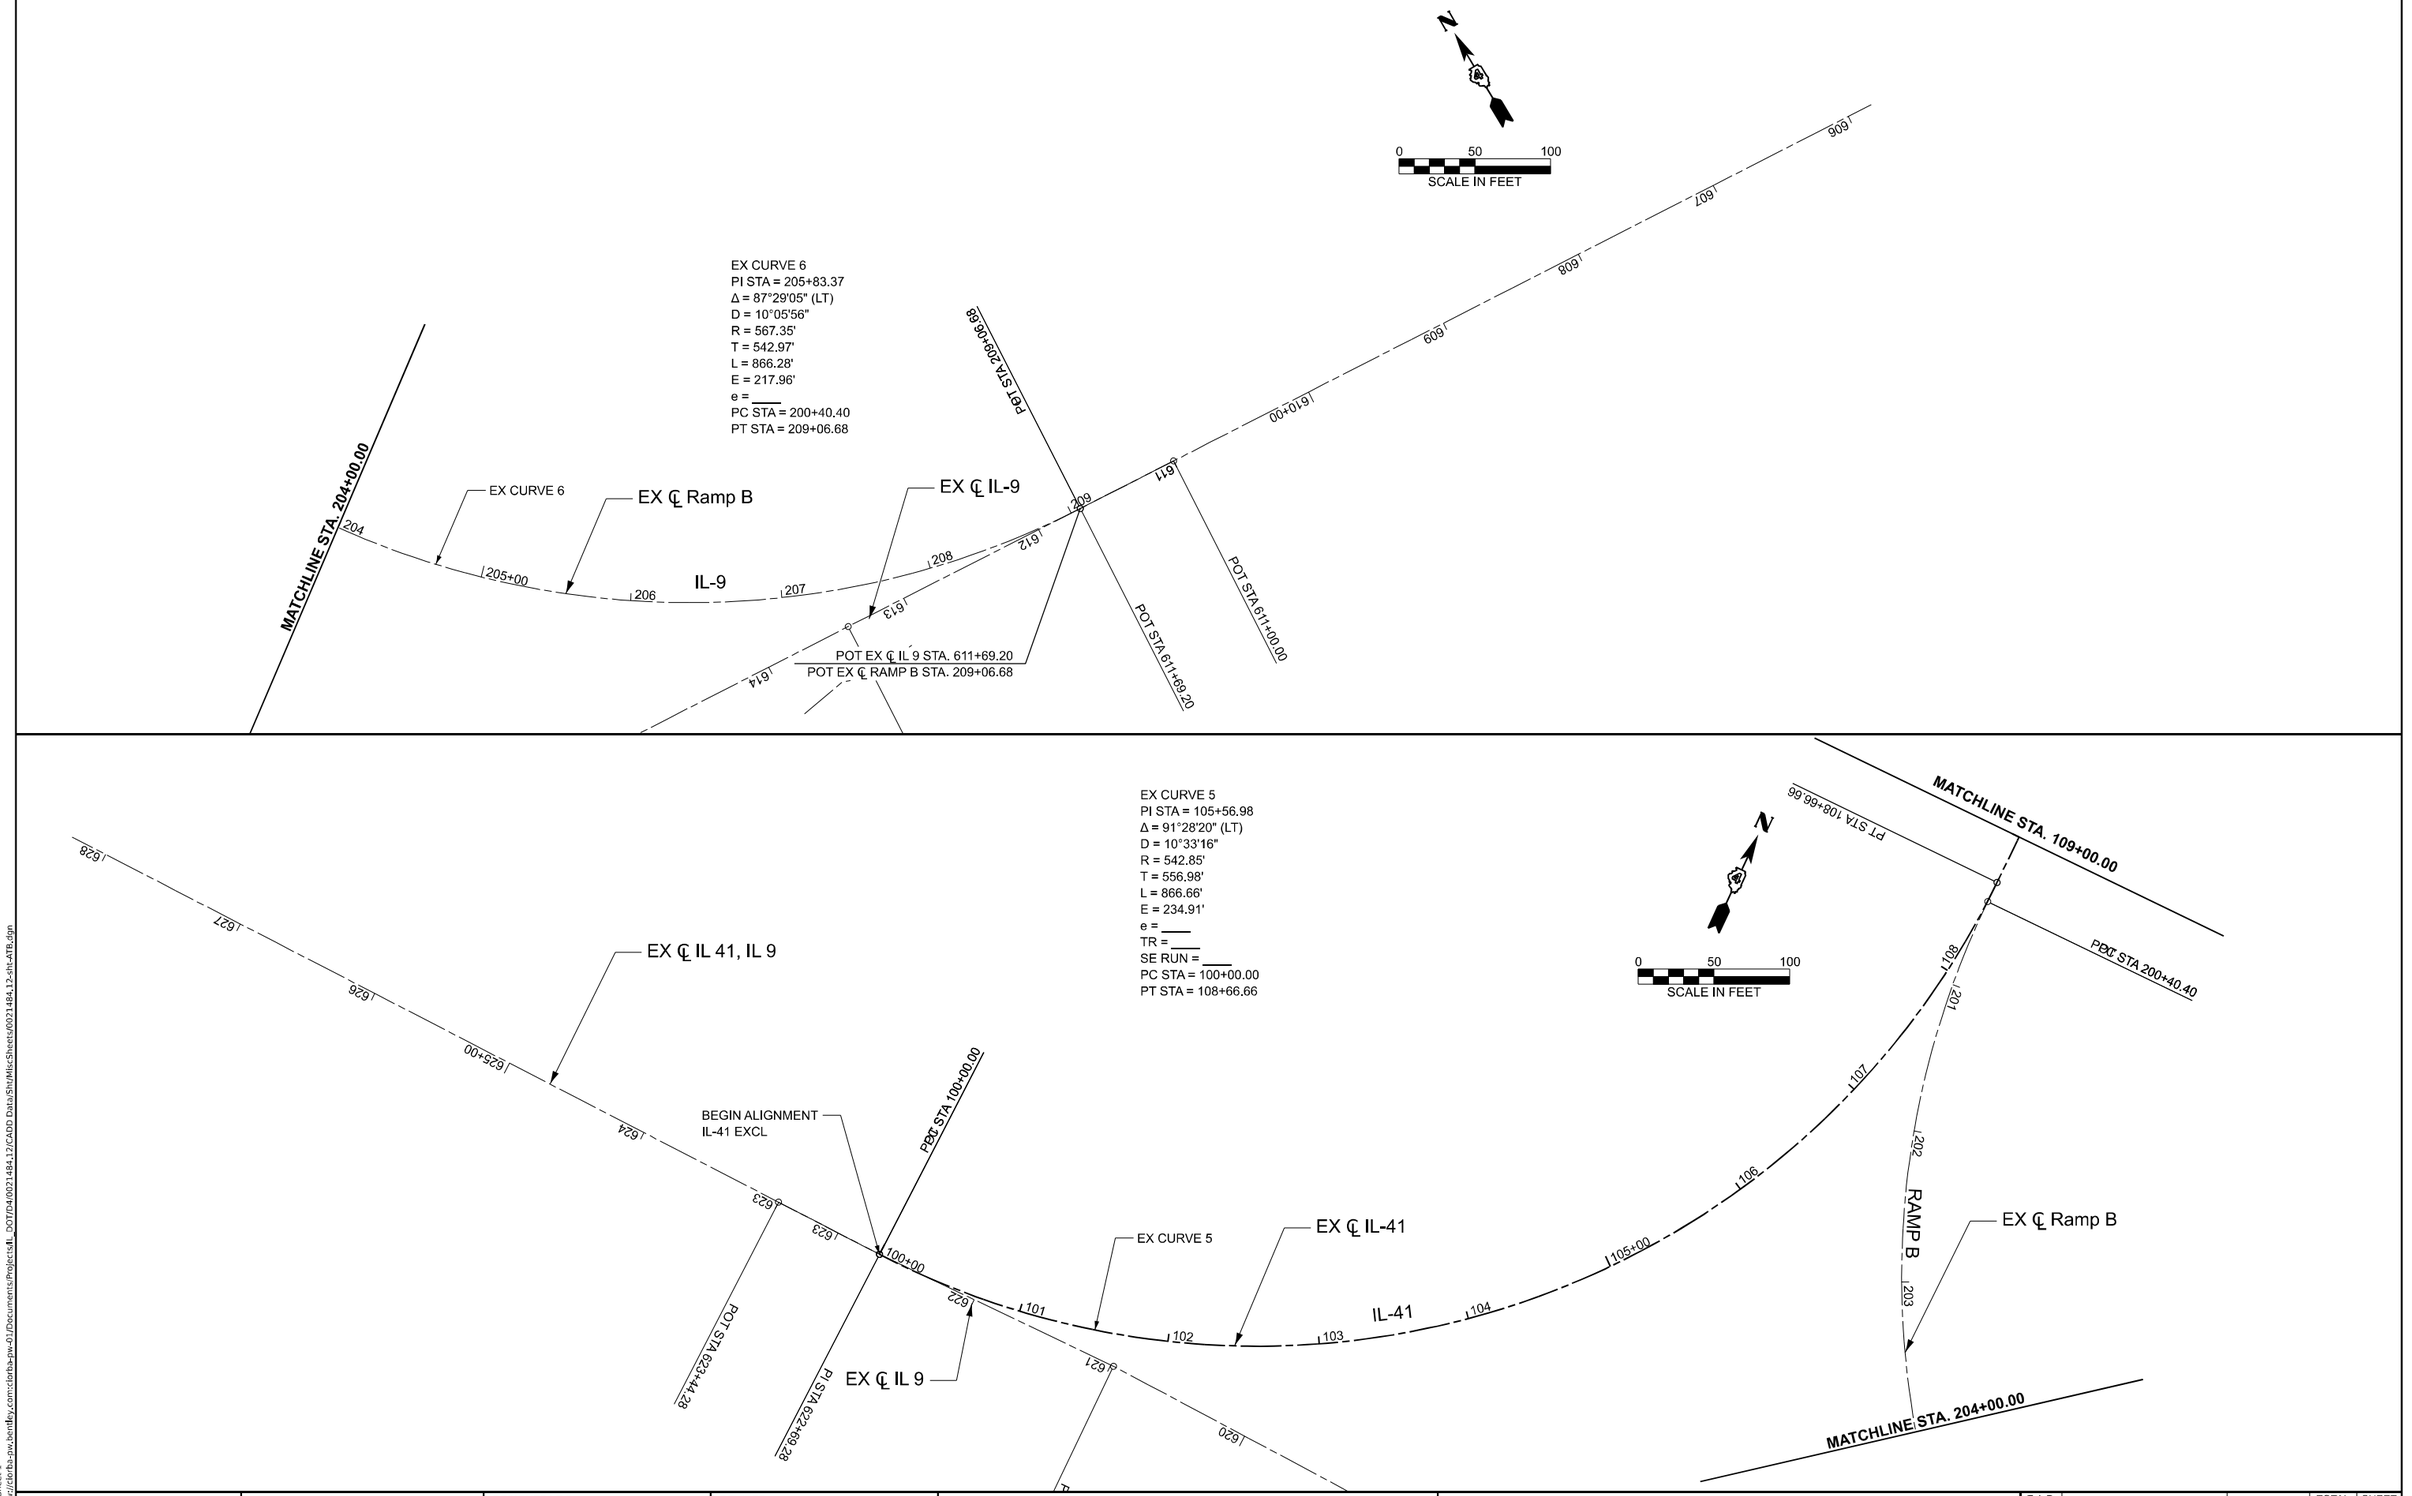

DATE PLOTTED = 12/5/2025 4:52:26 PM
PRINTED BY = AMS
PLOT CONFIG = CGI-PDF.pltcfg
MODEL: ATB - Sheet 1
FILE NAME: pw:\ciorba-pw.bentley.com:ciorba-pw-01\Documents\Projects\IL_DOT\D4\0021484.12\CADD Data\Sht\MiscSheets\0021484.12-sht-ATB.dgn

USER NAME = bhodor	DESIGNED AEC	REVISED -	**STATE OF ILLINOIS**
	DRAWN AMS	REVISED -	**DEPARTMENT OF TRANSPORTATION**
PLOT SCALE = 0.16666667 ' / In.	CHECKED AEC	REVISED -	
PLOT DATE = 6/24/2025	DATE 6/27/2025	REVISED -	

CiorbaGroup
8725 W. Higgins Rd, Ste 600, Chicago, IL 60631
P 773.775.4009 | www.ciorba.com

IL 41 RESURFACING
ALIGNMENTS AND TIES

SCALE: 1"=50' | SHEET 1 OF 14 SHEETS | STA. 100+00.00 | TO STA. 109+00.00

F.A.P RTE.	SECTION	COUNTY	TOTAL SHEETS	SHEET NO.
574	(12RS-4, 11RS-2)	*	159	34
*	FULTON, MCDONOUGH	CONTRACT NO. 68F91		
	ILLINOIS	FED. AID PROJECT		

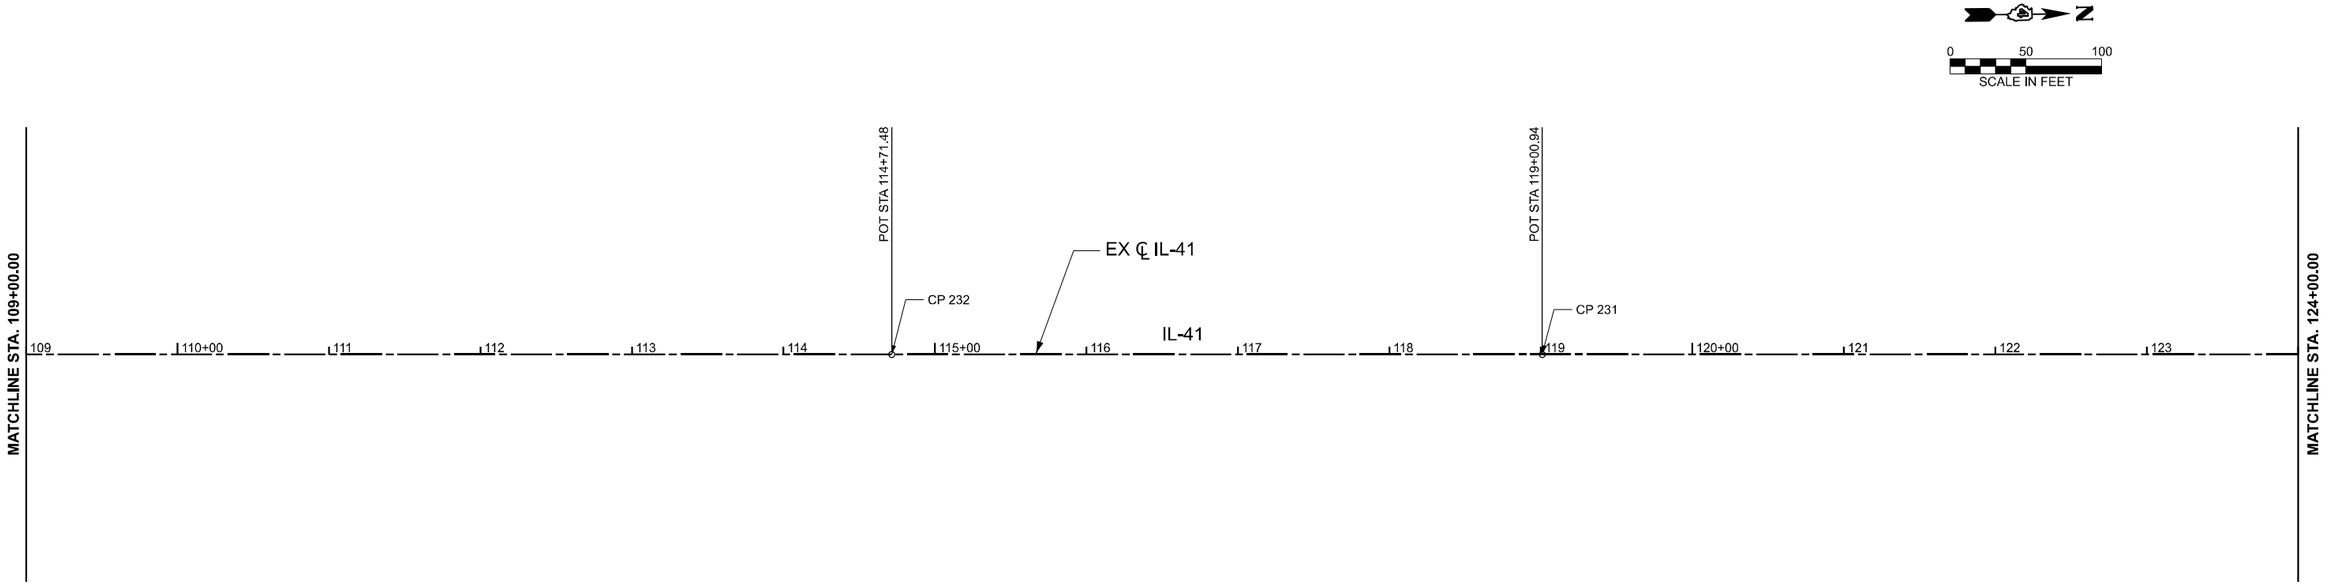

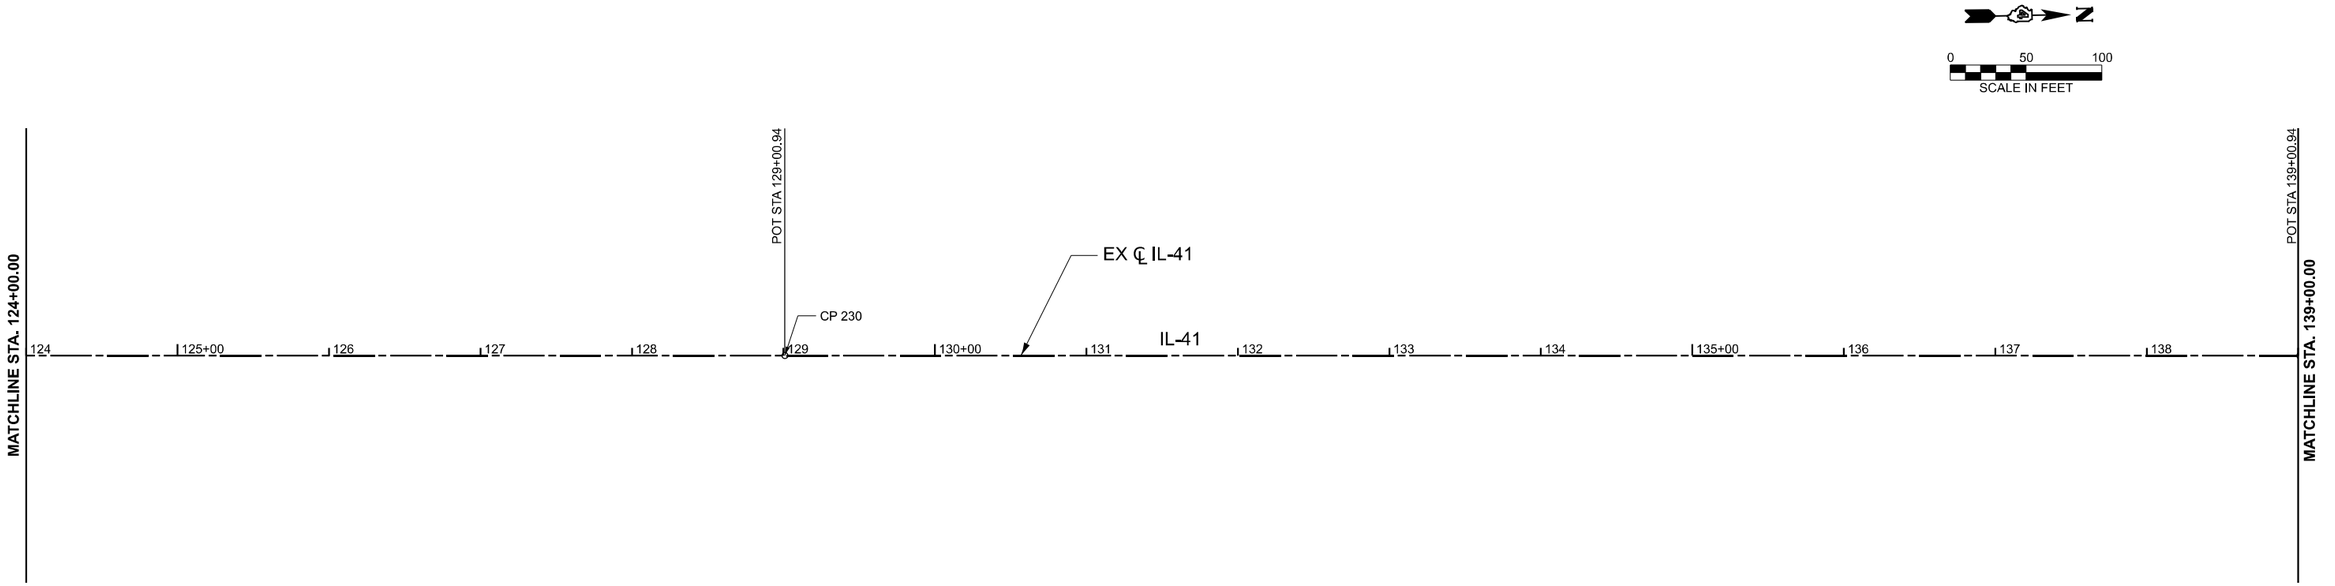

DATE PLOTTED = 1/25/2025 4:52:27 PM
PW FILE NAME = 0021484.12.tif
PLOT CONFIG = CGI-PDF.pltcfg
MODEL: ATB-Sheet 3
FILE NAME: pw://ciorba-pw.bentley.com:ciorba-pw-01/Documents/Projects/IL_DOT/D4/0021484.12/CADD Data/Sht/MiscSheets/0021484.12-sht-ATB.dgn

CiorbaGroup
8725 W. Higgins Rd, Ste 600, Chicago, IL 60631
P 773.775.4009 | www.ciorba.com

USER NAME = bhodor	DESIGNED AEC	REVISED -
	DRAWN AMS	REVISED -
PLOT SCALE = 0.16666667 ' / In.	CHECKED AEC	REVISED -
PLOT DATE = 6/24/2025	DATE 6/27/2025	REVISED -

STATE OF ILLINOIS
DEPARTMENT OF TRANSPORTATION

IL 41 RESURFACING
ALIGNMENTS AND TIES

SCALE: 1"=50' | SHEET 2 OF 14 SHEETS | STA. 109+00.00 | TO STA. 139+00.00

F.A.P RTE.	SECTION	COUNTY	TOTAL SHEETS	SHEET NO.
574	(12RS-4, 11RS-2)	*	159	35
*	FULTON, MCDONOUGH	CONTRACT NO. 68F91		
	ILLINOIS	FED. AID PROJECT		

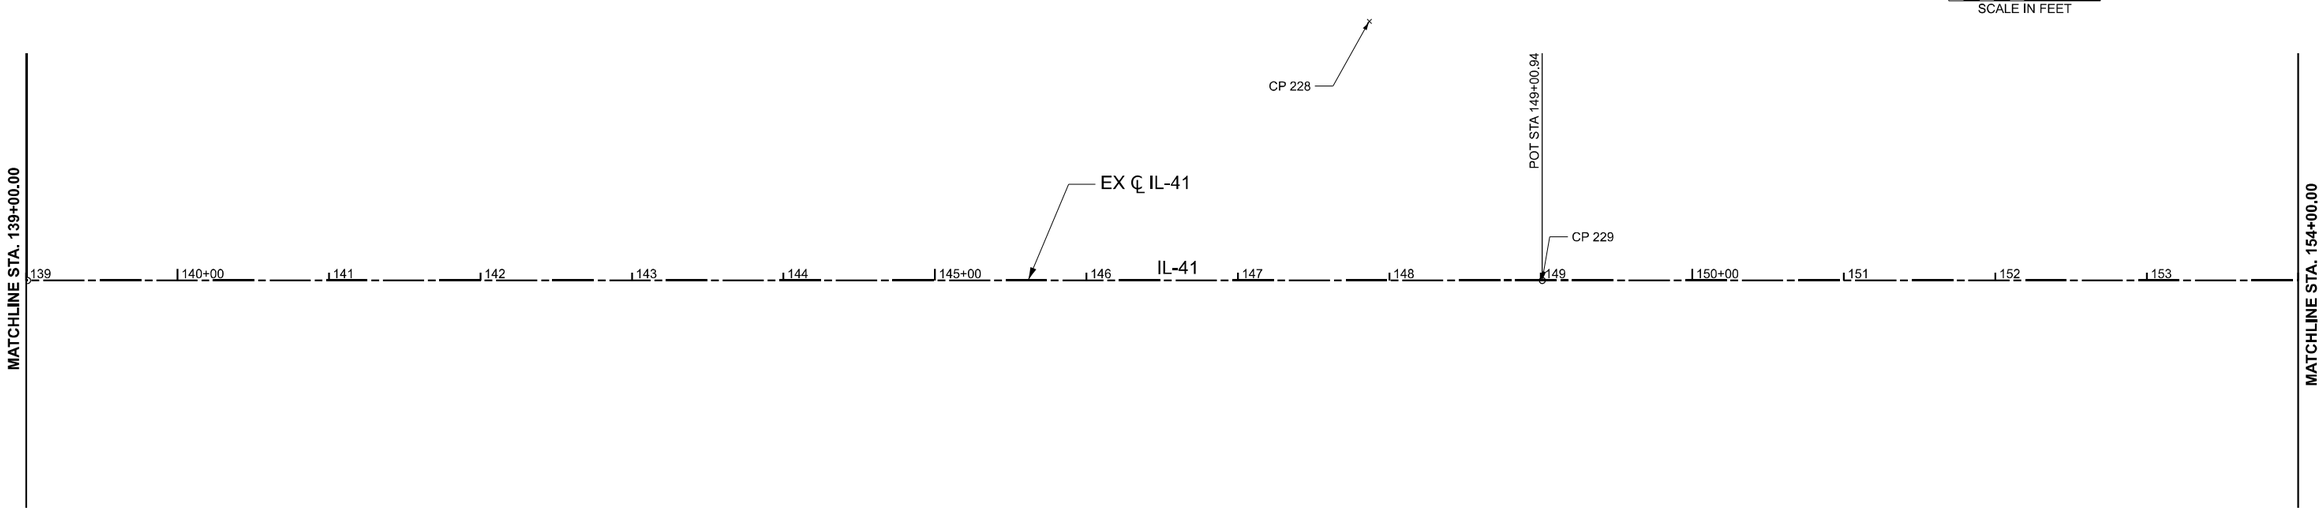

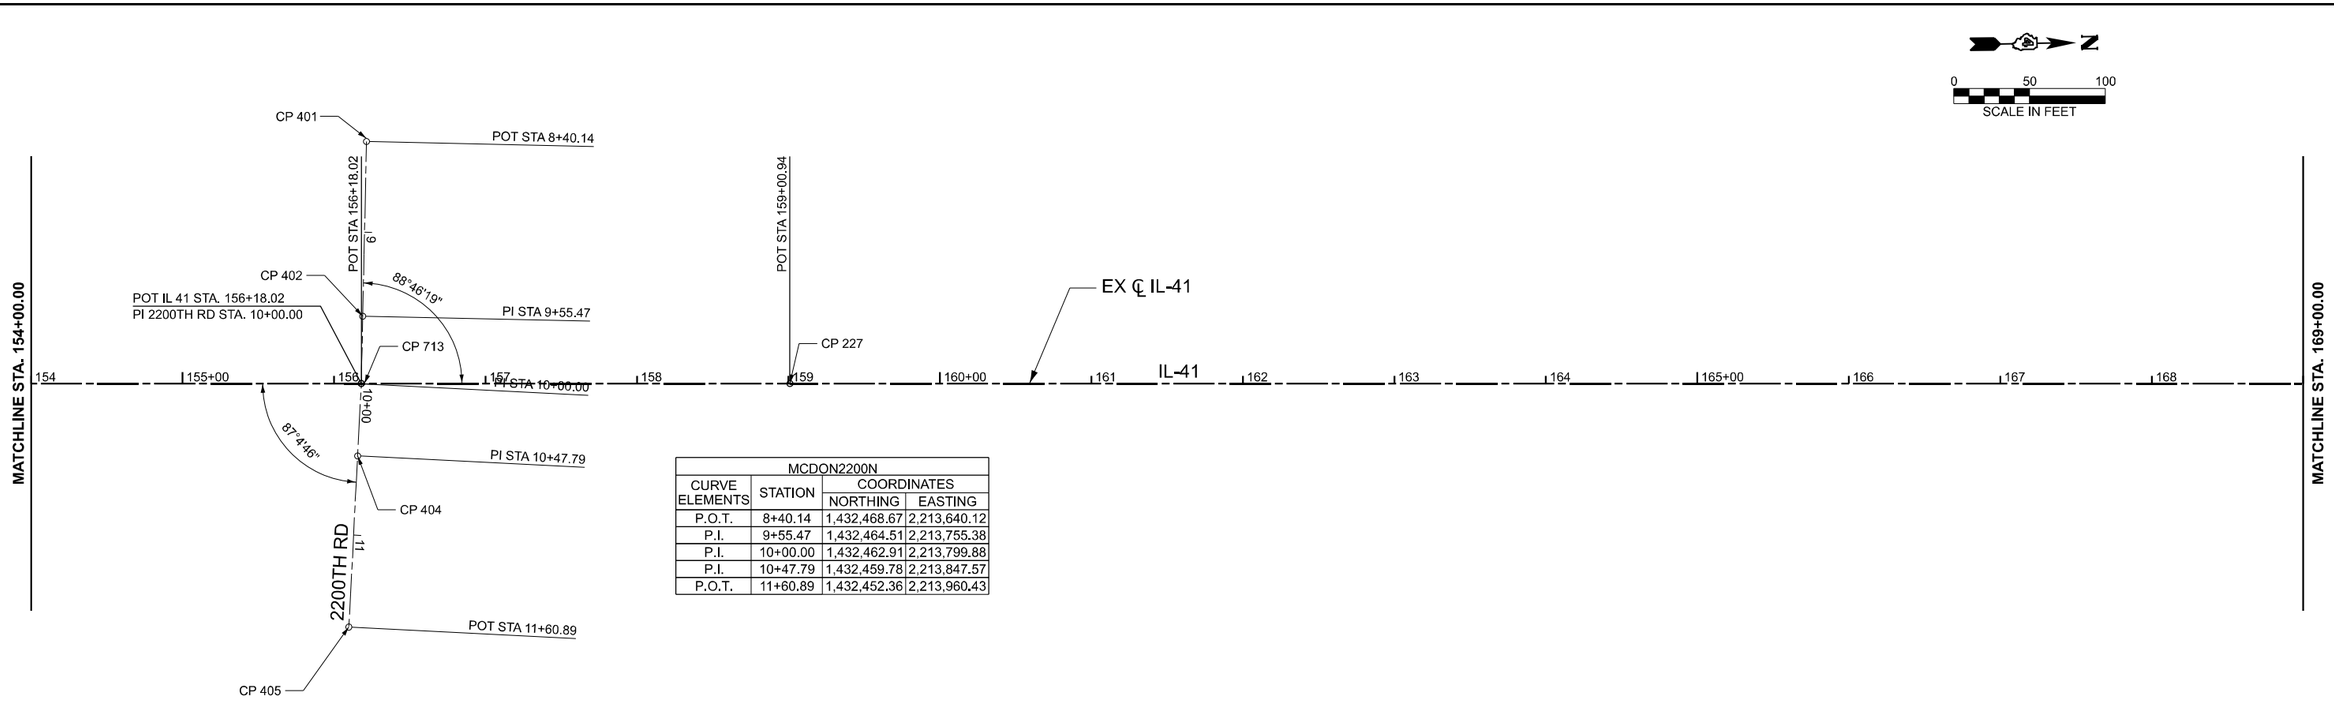

MCDON2200N			
CURVE ELEMENTS	STATION	COORDINATES	
		NORTHING	EASTING
P.O.T.	8+40.14	1,432,468.67	2,213,640.12
P.I.	9+55.47	1,432,464.51	2,213,755.38
P.I.	10+00.00	1,432,462.91	2,213,799.88
P.I.	10+47.79	1,432,459.78	2,213,847.57
P.O.T.	11+60.89	1,432,452.36	2,213,960.43

DATE PLOTTED = 12/5/2025 4:57:28 PM
PW FILE NAME = D0021484.12.pltcfg
PLOT CONFIG = CGI-PDF.pltcfg
MODEL: ATB-Sheet-5
FILE NAME: pw:c:\ciorba-pw.bentley.com:ciorba-pw-01\Documents\Projects\IL_DOT\D4\0021484.12\CADD Data\Sht\MiscSheets\0021484.12-sht-ATB.dgn

CiorbaGroup
8725 W. Higgins Rd, Ste 600, Chicago, IL 60631
P 773.775.4009 | www.ciorba.com

USER NAME = bhodor	DESIGNED AEC	REVISED -	
	DRAWN AMS	REVISED -	
PLOT SCALE = 0.16666667 ' / In.	CHECKED AEC	REVISED -	
PLOT DATE = 6/24/2025	DATE 6/27/2025	REVISED -	

STATE OF ILLINOIS
DEPARTMENT OF TRANSPORTATION

IL 41 RESURFACING
ALIGNMENTS AND TIES

SCALE: 1"=50' | SHEET 3 OF 14 SHEETS | STA. 139+00.00 | TO STA. 169+00.00

F.A.P RTE.	SECTION	COUNTY	TOTAL SHEETS	SHEET NO.
574	(12RS-4, 11RS-2)	*	159	36
*	FULTON, MCDONOUGH	CONTRACT NO. 68F91		
	ILLINOIS FED. AID PROJECT			

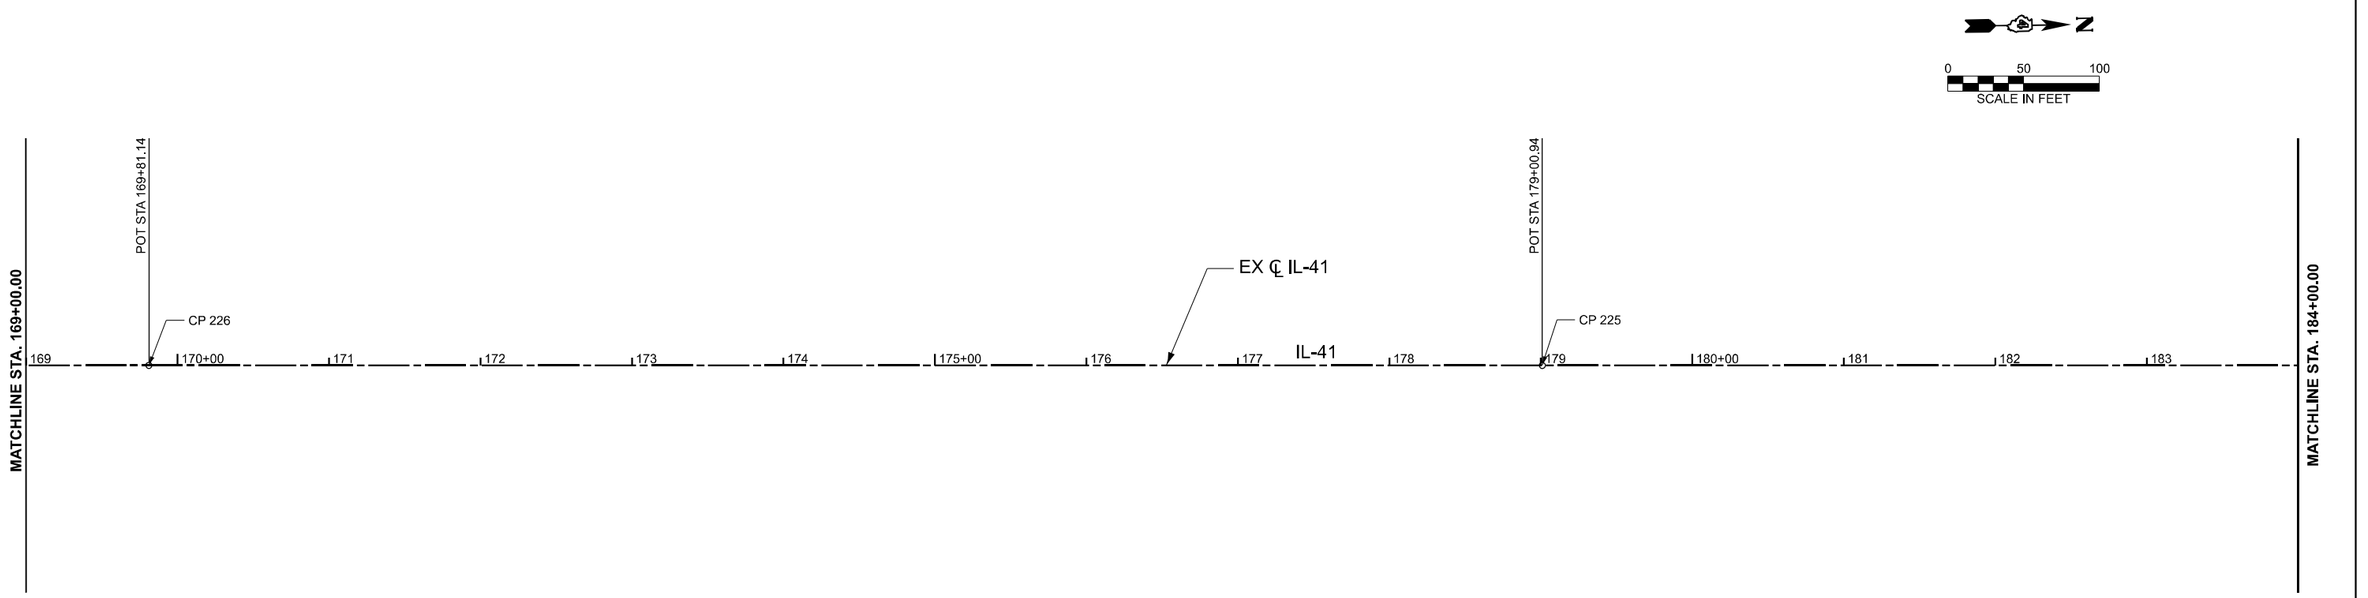

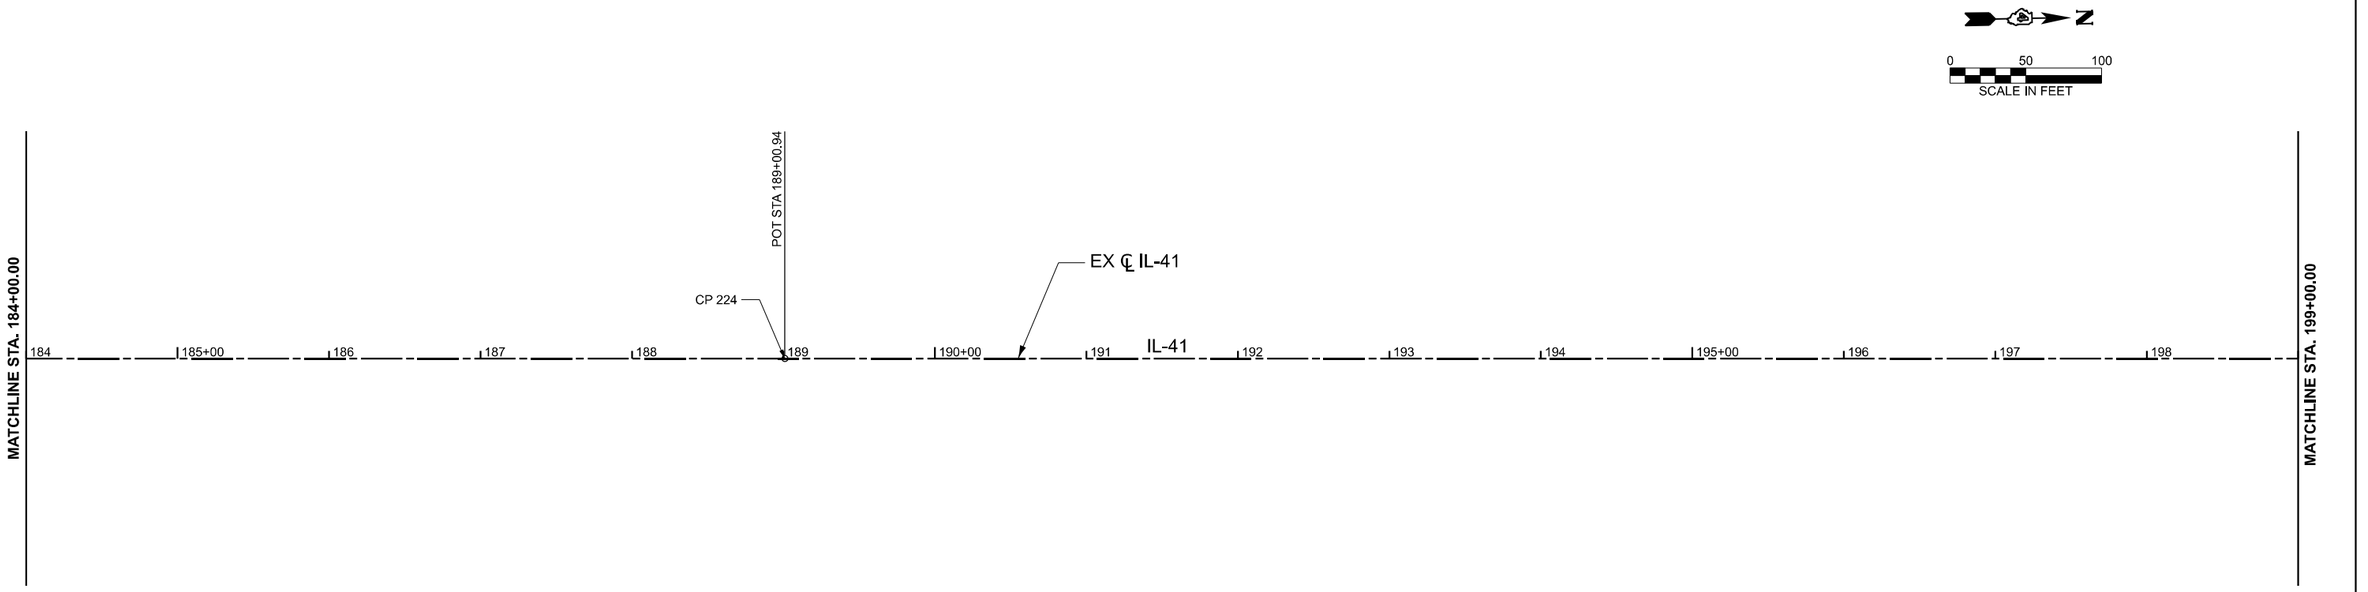

DATE PLOTTED = 1/25/2025 4:52:28 PM
PW FILE NAME = 0021484.12.tif
PLOT CONFIG = CGI-PDF.pltcfg
MODEL: ATB-Sheet-7
FILE NAME: pw://ciorba-pw.bentley.com:ciorba-pw-01/Documents/Projects/IL_DOT/04/0021484.12/CADD Data/Sht/MiscSheets/0021484.12-sht-ATB.dgn

CiorbaGroup
8725 W. Higgins Rd, Ste 600, Chicago, IL 60631
P 773.775.4009 | www.ciorba.com

USER NAME = bhodor	DESIGNED AEC	REVISED -
	DRAWN AMS	REVISED -
PLOT SCALE = 0.16666667 ' / In.	CHECKED AEC	REVISED -
PLOT DATE = 6/24/2025	DATE 6/27/2025	REVISED -

STATE OF ILLINOIS
DEPARTMENT OF TRANSPORTATION

IL 41 RESURFACING
ALIGNMENTS AND TIES

SCALE: 1"=50' | SHEET 4 OF 14 SHEETS | STA. 169+00.00 | TO STA. 199+00.00

F.A.P RTE.	SECTION	COUNTY	TOTAL SHEETS	SHEET NO.
574	(12RS-4, 11RS-2)	*	159	37
*	FULTON, MCDONOUGH	CONTRACT NO. 68F91		
	ILLINOIS	FED. AID PROJECT		

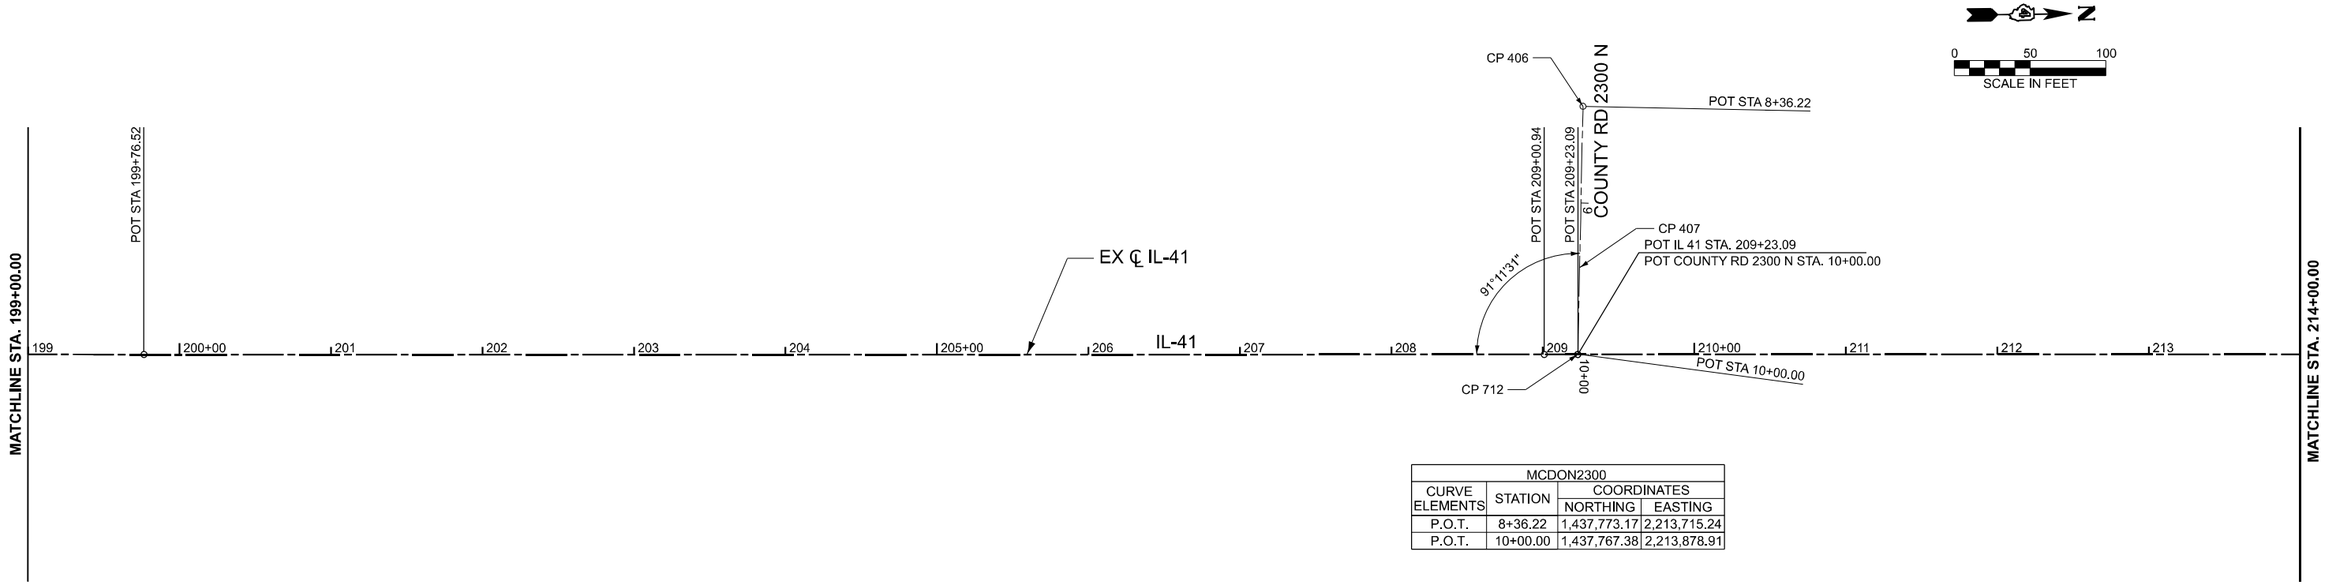

MCDON2300			
CURVE ELEMENTS	STATION	COORDINATES	
		NORTHING	EASTING
P.O.T.	8+36.22	1,437,773.17	2,213,715.24
P.O.T.	10+00.00	1,437,767.38	2,213,878.91

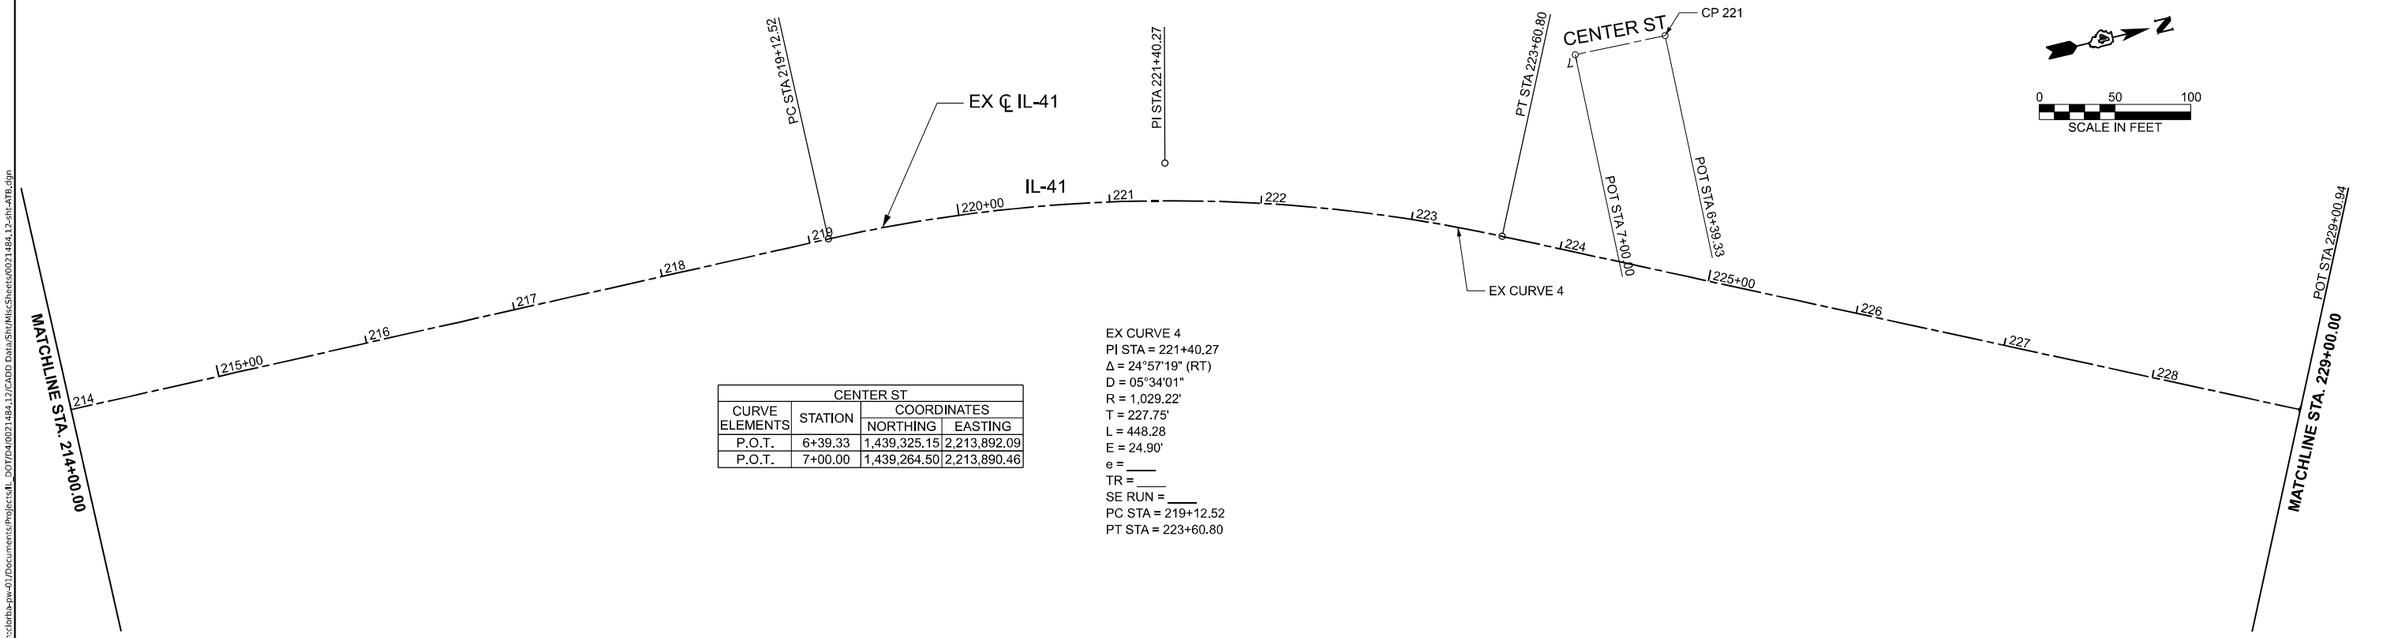

CENTER ST			
CURVE ELEMENTS	STATION	COORDINATES	
		NORTHING	EASTING
P.O.T.	6+39.33	1,439,325.15	2,213,892.09
P.O.T.	7+00.00	1,439,264.50	2,213,890.46

EX CURVE 4
PI STA = 221+40.27
Δ = 24°57'19" (RT)
D = 05°34'01"
R = 1,029.22'
T = 227.75'
L = 448.28
E = 24.90'
e = ____
TR = ____
SE RUN = ____
PC STA = 219+12.52
PT STA = 223+60.80

CiorbaGroup
8725 W. Higgins Rd, Ste 600, Chicago, IL 60631
P 773.775.4009 | www.ciorba.com

USER NAME = bhodor	DESIGNED AEC	REVISED -	
	DRAWN AMS	REVISED -	
PLOT SCALE = 0.16666667 ' / In.	CHECKED AEC	REVISED -	
PLOT DATE = 6/24/2025	DATE 6/27/2025	REVISED -	

STATE OF ILLINOIS
DEPARTMENT OF TRANSPORTATION

IL 41 RESURFACING
ALIGNMENTS AND TIES

SCALE: 1"=50' | SHEET 5 OF 14 SHEETS | STA. 199+00.00 | TO STA. 229+00.00

F.A.P RTE.	SECTION	COUNTY	TOTAL SHEETS	SHEET NO.
574	(12RS-4, 11RS-2)	*	159	38
*	FULTON, MCDONOUGH	CONTRACT NO. 68F91		
	ILLINOIS FED. AID PROJECT			

DATE PLOTTED = 12/5/2025 4:52:29 PM
PRINTED BY = Brandon Hodor
PLOT CONFIG = CGI-PDF.pltcfg
MODEL: ATB-Sheet-9
FILE NAME: pw:\ciorba-pw.bentley.com:ciorba-pw-01\Documents\Projects\IL_DOT\D4\00211484.12\CADD Data\Sht\MiscSheets\00211484.12-sht-ATB.dgn

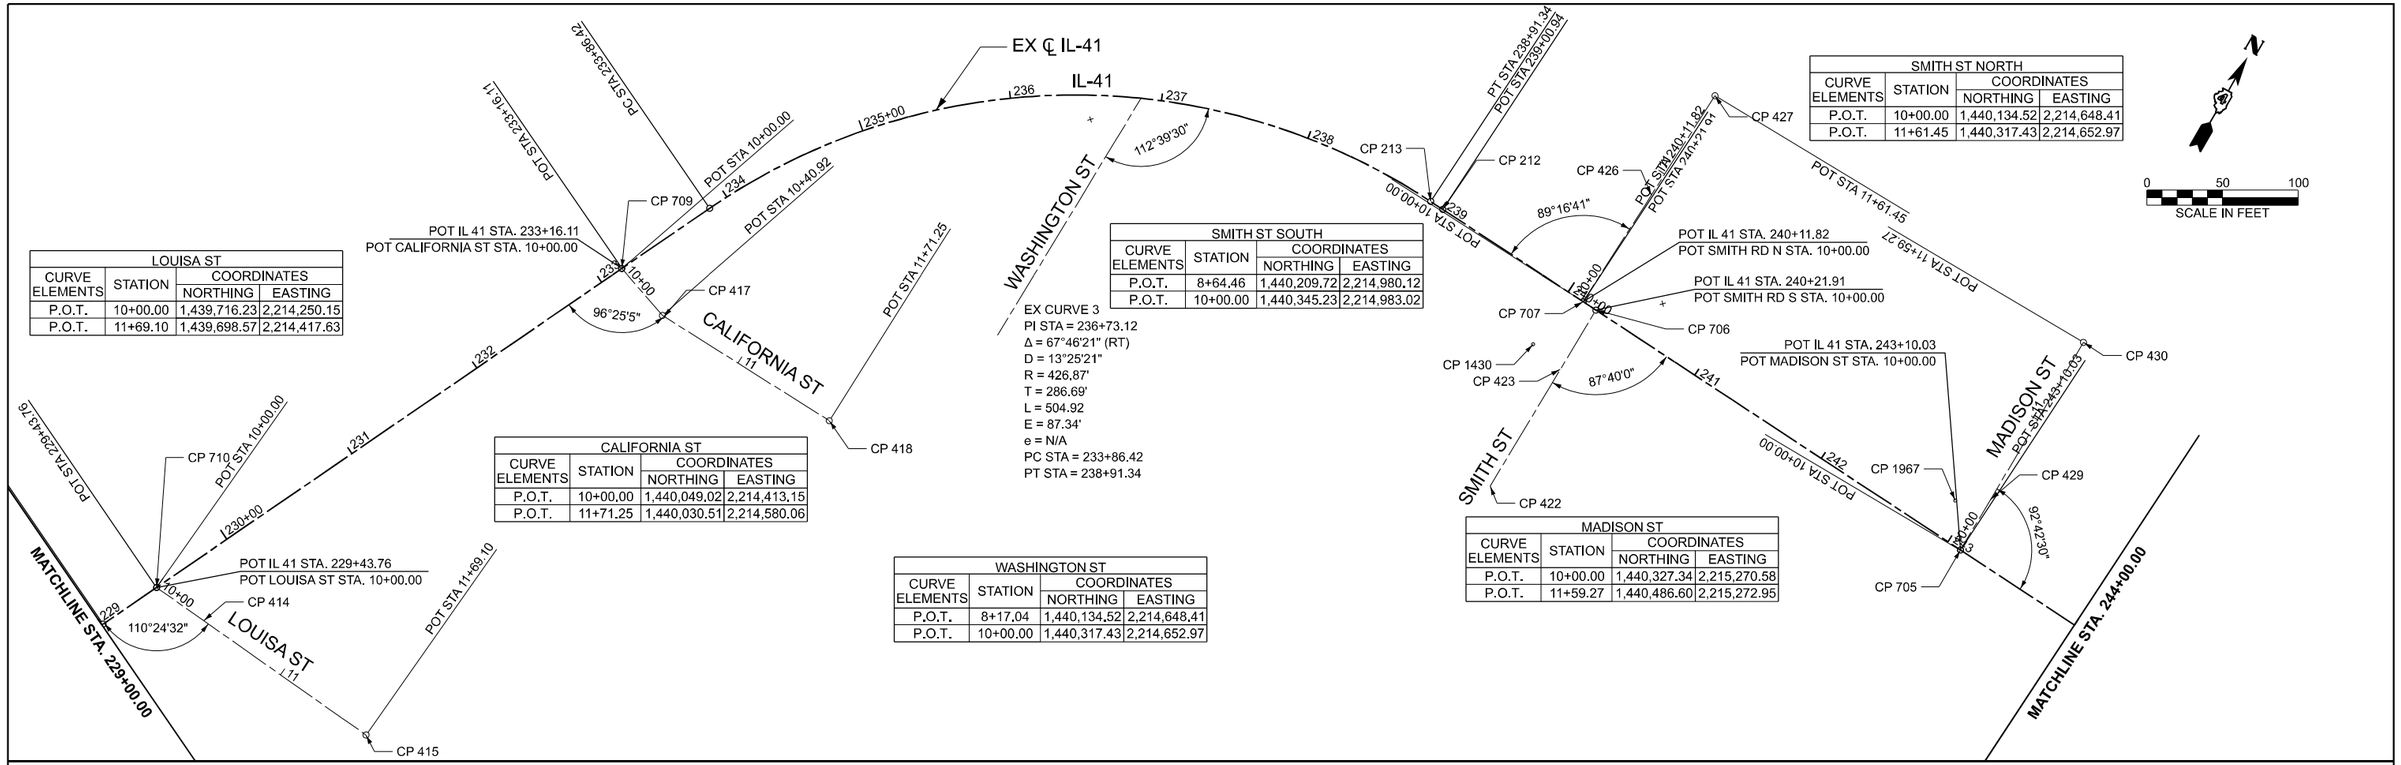

LOUISA ST			
CURVE ELEMENTS	STATION	COORDINATES	
		NORTHING	EASTING
P.O.T.	10+00.00	1,439,716.23	2,214,250.15
P.O.T.	11+69.10	1,439,698.57	2,214,417.63

CALIFORNIA ST			
CURVE ELEMENTS	STATION	COORDINATES	
		NORTHING	EASTING
P.O.T.	10+00.00	1,440,049.02	2,214,413.15
P.O.T.	11+71.25	1,440,030.51	2,214,580.06

WASHINGTON ST			
CURVE ELEMENTS	STATION	COORDINATES	
		NORTHING	EASTING
P.O.T.	8+17.04	1,440,134.52	2,214,648.41
P.O.T.	10+00.00	1,440,317.43	2,214,652.97

SMITH ST SOUTH			
CURVE ELEMENTS	STATION	COORDINATES	
		NORTHING	EASTING
P.O.T.	8+64.46	1,440,209.72	2,214,980.12
P.O.T.	10+00.00	1,440,345.23	2,214,983.02

SMITH ST NORTH			
CURVE ELEMENTS	STATION	COORDINATES	
		NORTHING	EASTING
P.O.T.	10+00.00	1,440,134.52	2,214,648.41
P.O.T.	11+61.45	1,440,317.43	2,214,652.97

MADISON ST			
CURVE ELEMENTS	STATION	COORDINATES	
		NORTHING	EASTING
P.O.T.	10+00.00	1,440,327.34	2,215,270.58
P.O.T.	11+59.27	1,440,486.60	2,215,272.95

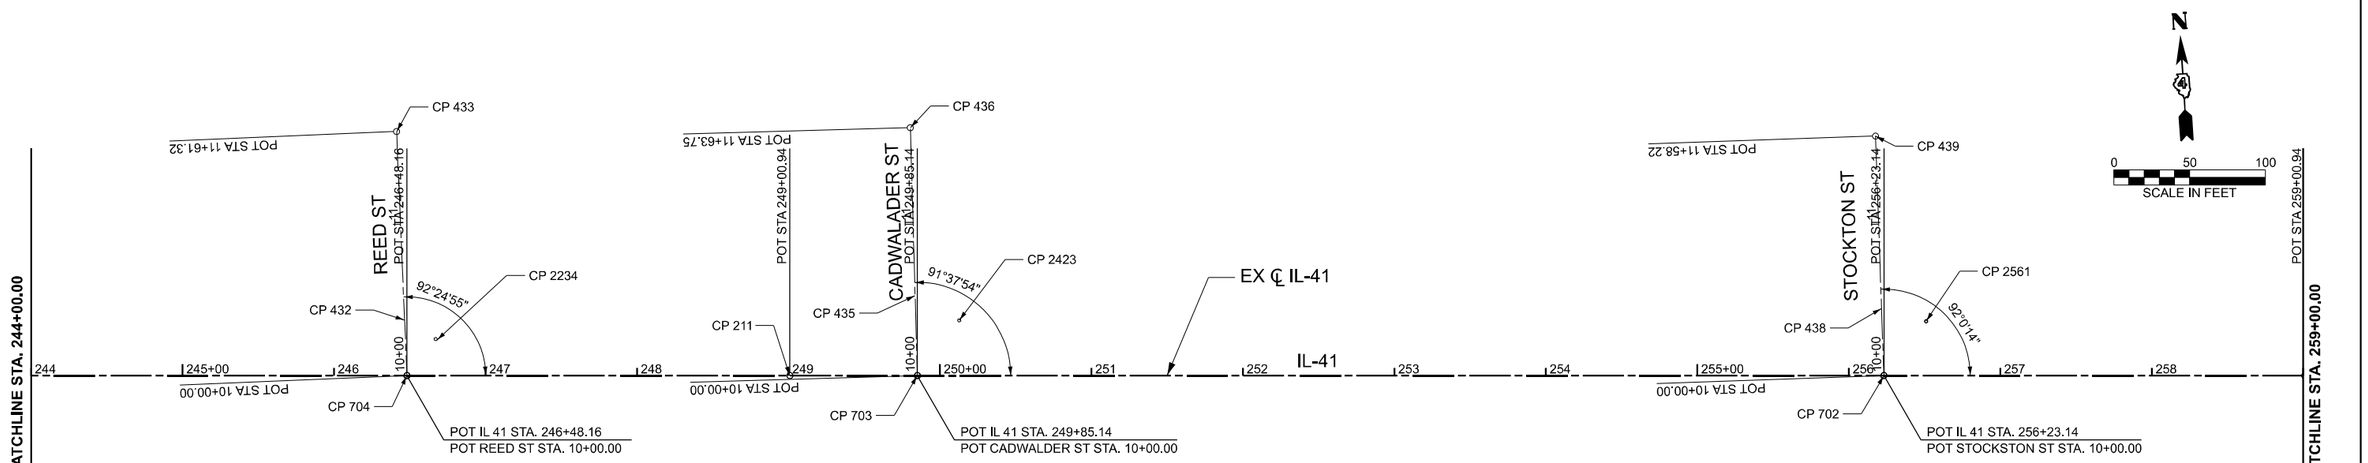

REED ST			
CURVE ELEMENTS	STATION	COORDINATES	
		NORTHING	EASTING
P.O.T.	10+00.00	1,440,306.35	2,215,608.06
P.O.T.	11+61.32	1,440,306.35	2,215,608.06

CADWALDER ST			
CURVE ELEMENTS	STATION	COORDINATES	
		NORTHING	EASTING
P.O.T.	10+00.00	1,440,285.43	2,215,944.39
P.O.T.	11+63.75	1,440,449.09	2,215,949.90

STOCKTON ST			
CURVE ELEMENTS	STATION	COORDINATES	
		NORTHING	EASTING
P.O.T.	10+00.00	1,440,245.82	2,216,581.16
P.O.T.	11+58.22	1,440,403.98	2,216,585.46

POT Station Annotation.Point Station

DATE PLOTTED = 12/5/2025 4:52:29 PM
PW FILE NAME = 0021484.12.tbl
PLOT CONFIG = CGI-PDF.pltcfg
MODEL: ATB- Sheet 11
FILE NAME: pw://ciorba-pw.bentley.com:ciorba-pw-01/Documents/Projects/IL_DOT/D4/0021484.12/CADD Data/Sht/MiscSheets/0021484.12-sht-ATB.dgn

USER NAME = bhodor	DESIGNED AEC	REVISED -	
	DRAWN AMS	REVISED -	
PLOT SCALE = 0.16666667 ' / In.	CHECKED AEC	REVISED -	
PLOT DATE = 6/24/2025	DATE 6/27/2025	REVISED -	

CiorbaGroup
8725 W. Higgins Rd, Ste 600, Chicago, IL 60631
P 773.775.4009 | www.ciorba.com

STATE OF ILLINOIS
DEPARTMENT OF TRANSPORTATION

IL 41 RESURFACING
ALIGNMENTS AND TIES

SCALE: 1"=50' | SHEET 6 OF 14 SHEETS | STA. 229+00.00 TO STA. 259+00.00

F.A.P RTE.	SECTION	COUNTY	TOTAL SHEETS	SHEET NO.
574	(12RS-4, 11RS-2)	*	159	39
*	FULTON, MCDONOUGH	CONTRACT NO. 68F91		
	ILLINOIS FED. AID PROJECT			

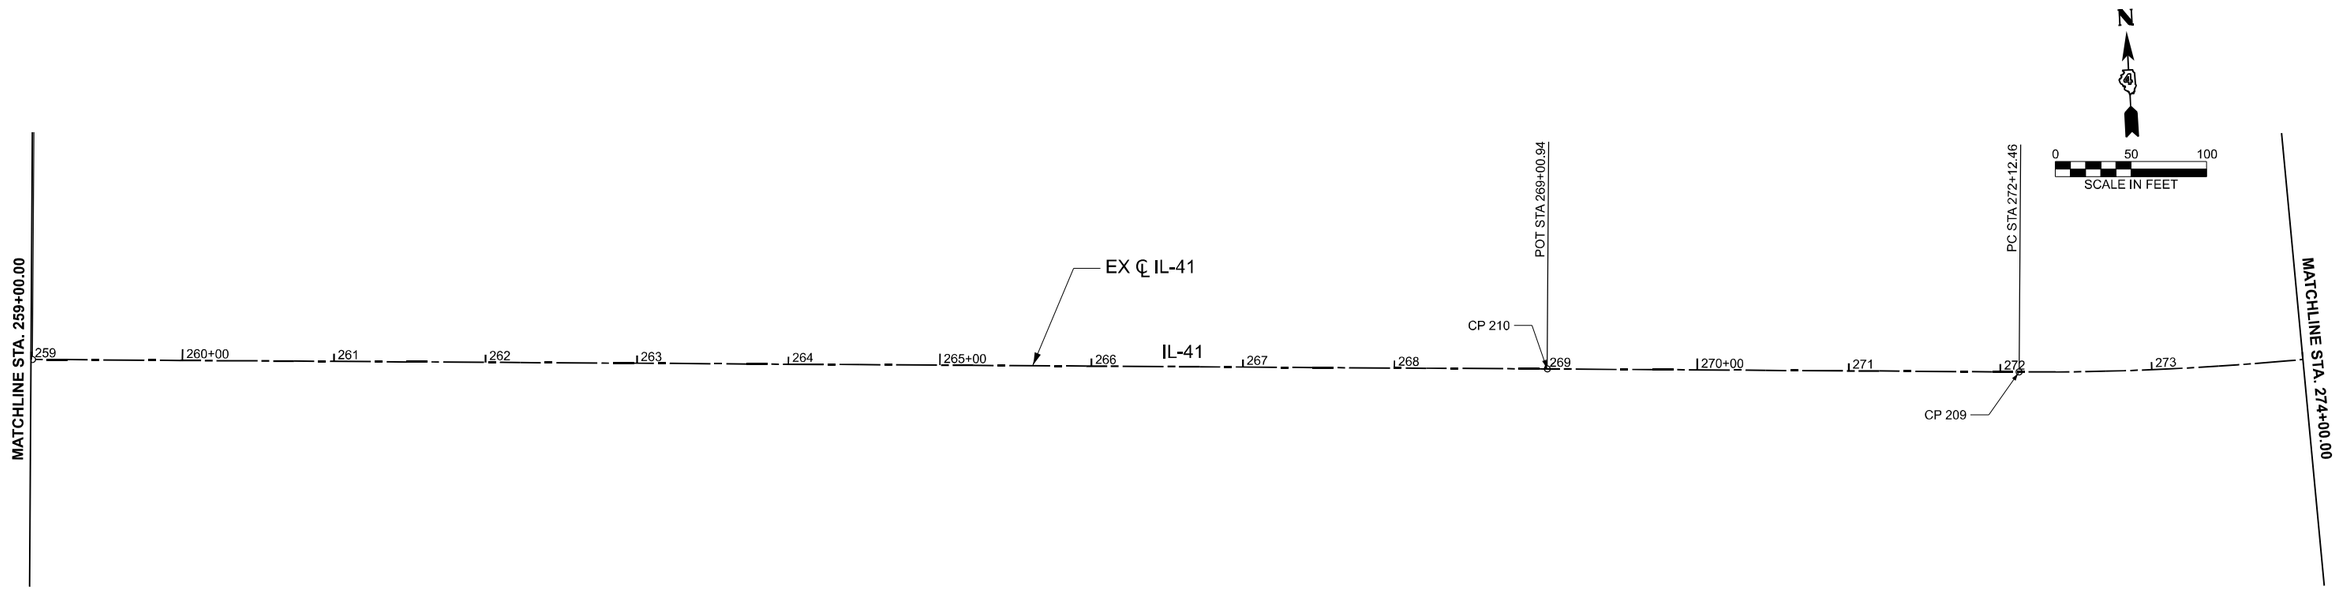

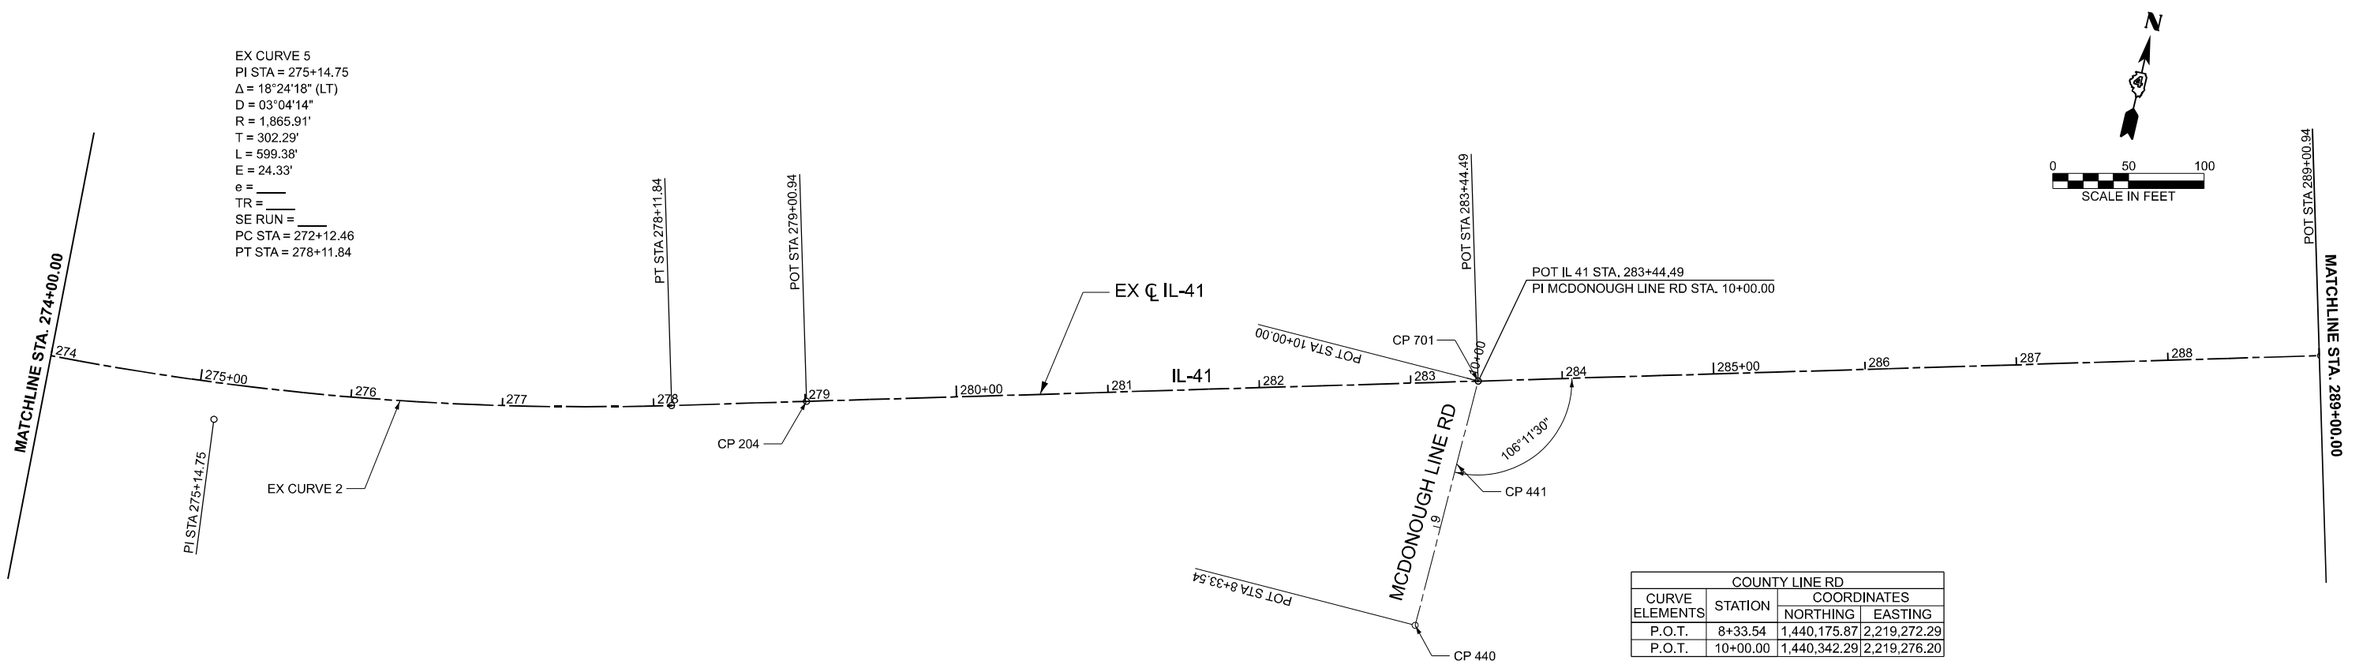

COUNTY LINE RD			
CURVE ELEMENTS	STATION	COORDINATES	
		NORTHING	EASTING
P.O.T.	8+33.54	1,440,175.87	2,219,272.29
P.O.T.	10+00.00	1,440,342.29	2,219,276.20

DATE PLOTTED = 12/5/2025 4:52:30 PM
PRINTED BY = ams1244
PLOT CONFIG = CGI-PDF.pltcfg
MODEL: ATB- Sheet 13
FILE NAME: pw:\ciorba-pw.bentley.com:ciorba-pw-01\Documents\Projects\IL_DOT\D4\0021484.12\CADD Data\Sht\MiscSheets\0021484.12-sht-ATB.dgn

Ciorba Group
8725 W. Higgins Rd, Ste 600, Chicago, IL 60631
P 773.775.4009 | www.ciorba.com

USER NAME = bhodor	DESIGNED AEC	REVISED -	
	DRAWN AMS	REVISED -	
PLOT SCALE = 0.16666667 ' / In.	CHECKED AEC	REVISED -	
PLOT DATE = 6/24/2025	DATE 6/27/2025	REVISED -	

STATE OF ILLINOIS
DEPARTMENT OF TRANSPORTATION

IL 41 RESURFACING
ALIGNMENTS AND TIES

SCALE: 1"=50' | SHEET 7 OF 14 SHEETS | STA. 259+00.00 | TO STA. 289+00.00

F.A.P RTE.	SECTION	COUNTY	TOTAL SHEETS	SHEET NO.
574	(12RS-4, 11RS-2)	*	159	40
*	FULTON, MCDONOUGH	CONTRACT NO. 68F91		
	ILLINOIS FED. AID PROJECT			

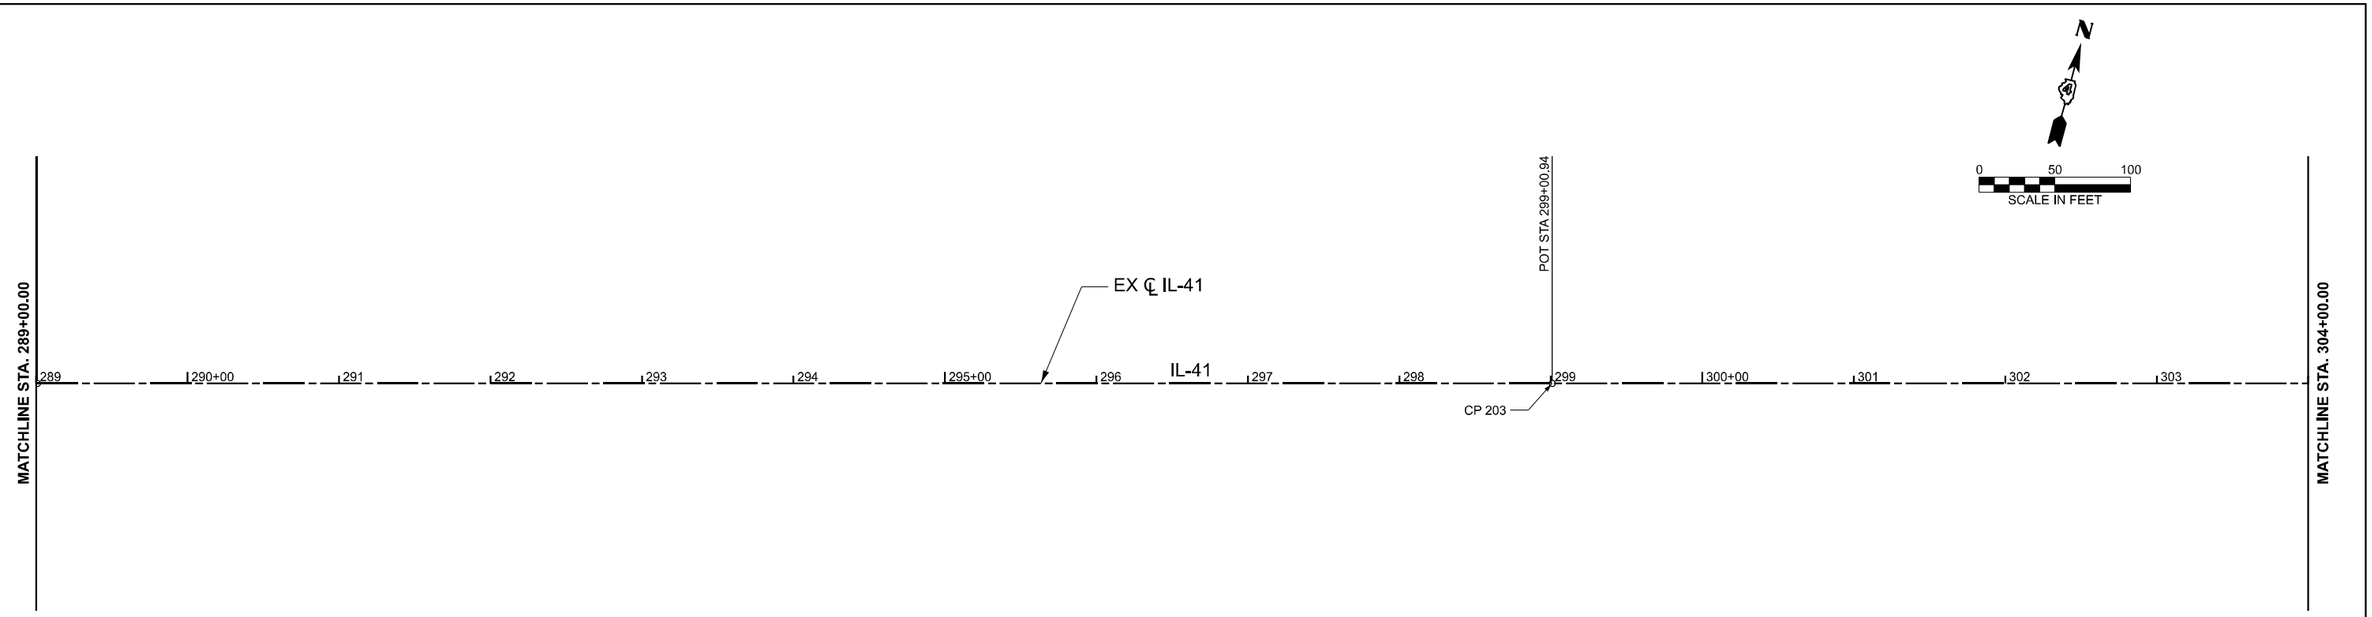

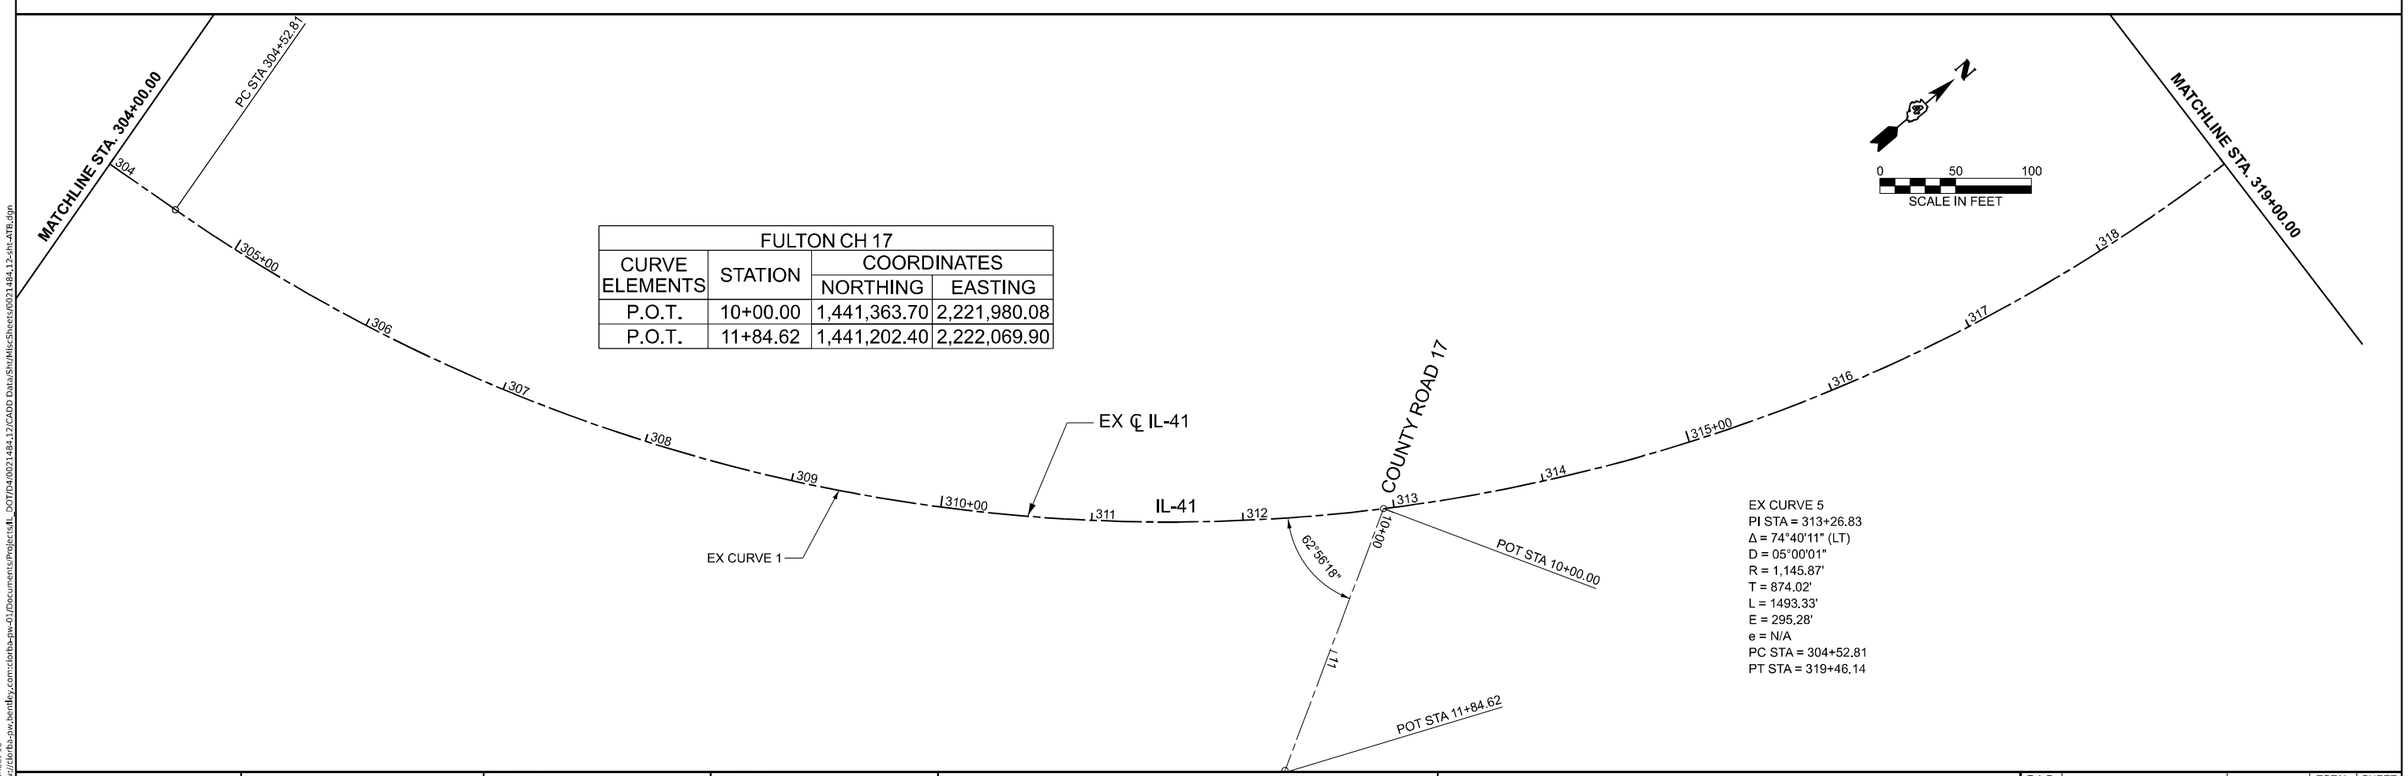

FULTON CH 17			
CURVE ELEMENTS	STATION	COORDINATES	
		NORTHING	EASTING
P.O.T.	10+00.00	1,441,363.70	2,221,980.08
P.O.T.	11+84.62	1,441,202.40	2,222,069.90

EX CURVE 5
PI STA = 313+26.83
Δ = 74°40'11" (LT)
D = 05°00'01"
R = 1,145.87'
T = 874.02'
L = 1493.33'
E = 295.28'
e = N/A
PC STA = 304+52.81
PT STA = 319+46.14

DATE PLOTTED = 1/21/2025 4:52:31 PM
PRINT WIDTH = 0021484.12.IN
PLOT CONFIG = CGI-PDF.dlt<fg
MODEL: ATB-Sheet 15
FILE NAME: pw://ciorba-pw.bentley.com:ciorba-pw-01/Documents/Projects/IL_DOT/D4/0021484.12/CADD Data/Sht/Misc/Sheets/0021484.12-sht-ATB.dgn

CiorbaGroup
8725 W. Higgins Rd, Ste 600, Chicago, IL 60631
P 773.775.4009 | www.ciorba.com

USER NAME = bhodor	DESIGNED AEC	REVISED -
	DRAWN AMS	REVISED -
PLOT SCALE = 0.16666667 ' / In.	CHECKED AEC	REVISED -
PLOT DATE = 6/24/2025	DATE 6/27/2025	REVISED -

STATE OF ILLINOIS
DEPARTMENT OF TRANSPORTATION

IL 41 RESURFACING
ALIGNMENTS AND TIES

SCALE: 1"=50' | SHEET 8 OF 14 SHEETS | STA. 289+00.00 | TO STA. 319+00.00

F.A.P RTE.	SECTION	COUNTY	TOTAL SHEETS	SHEET NO.
574	(12RS-4, 11RS-2)	*	159	41
*	FULTON, MCDONOUGH	CONTRACT NO. 68F91		
	ILLINOIS FED. AID PROJECT			

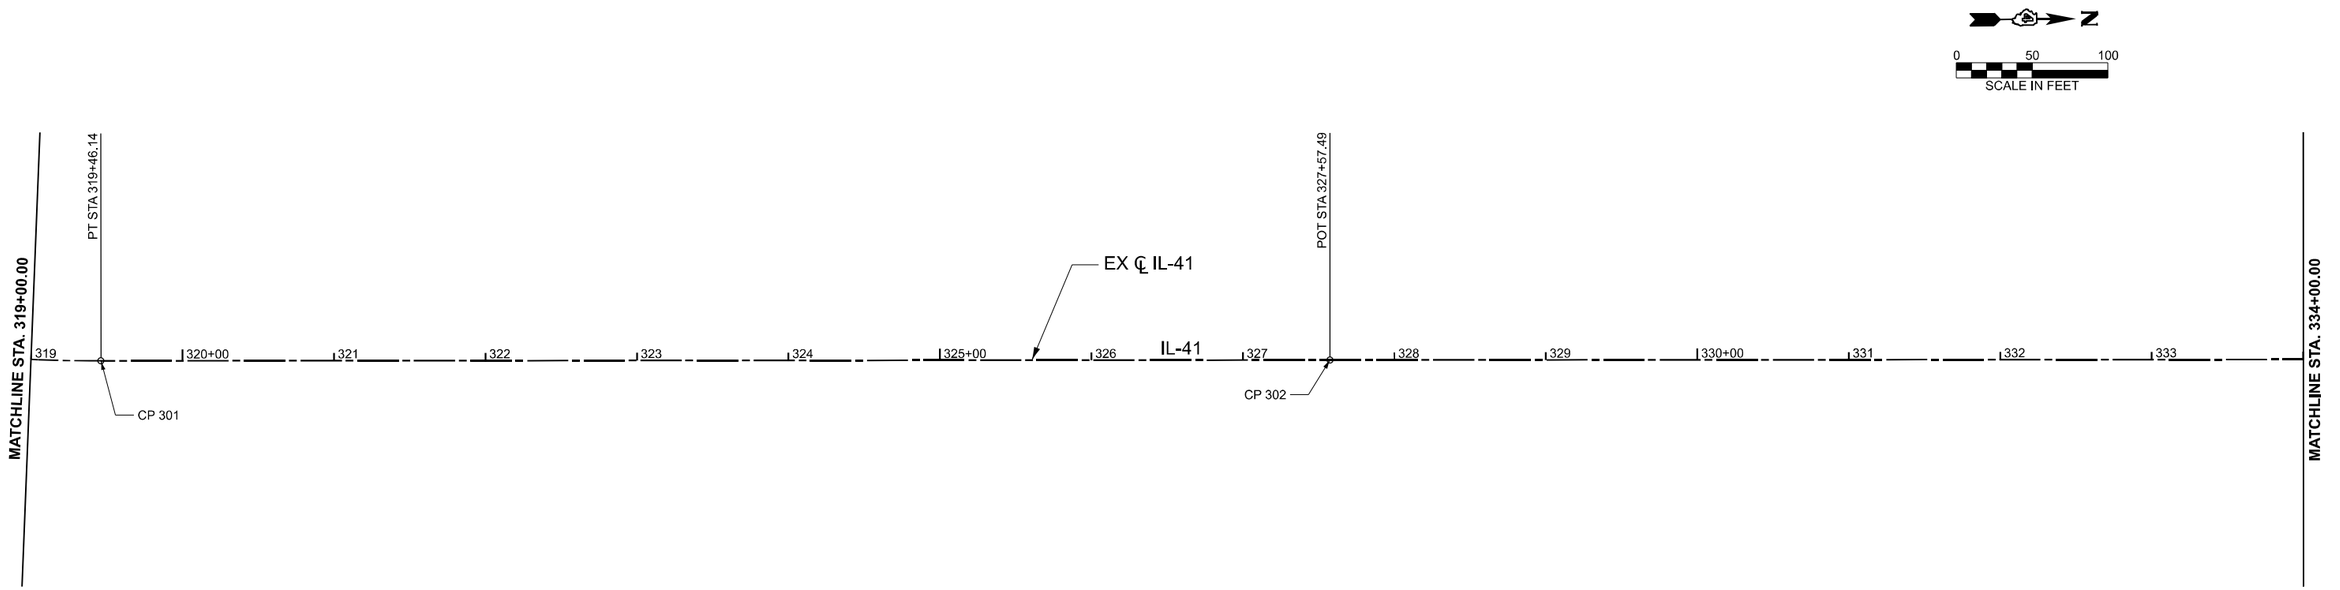

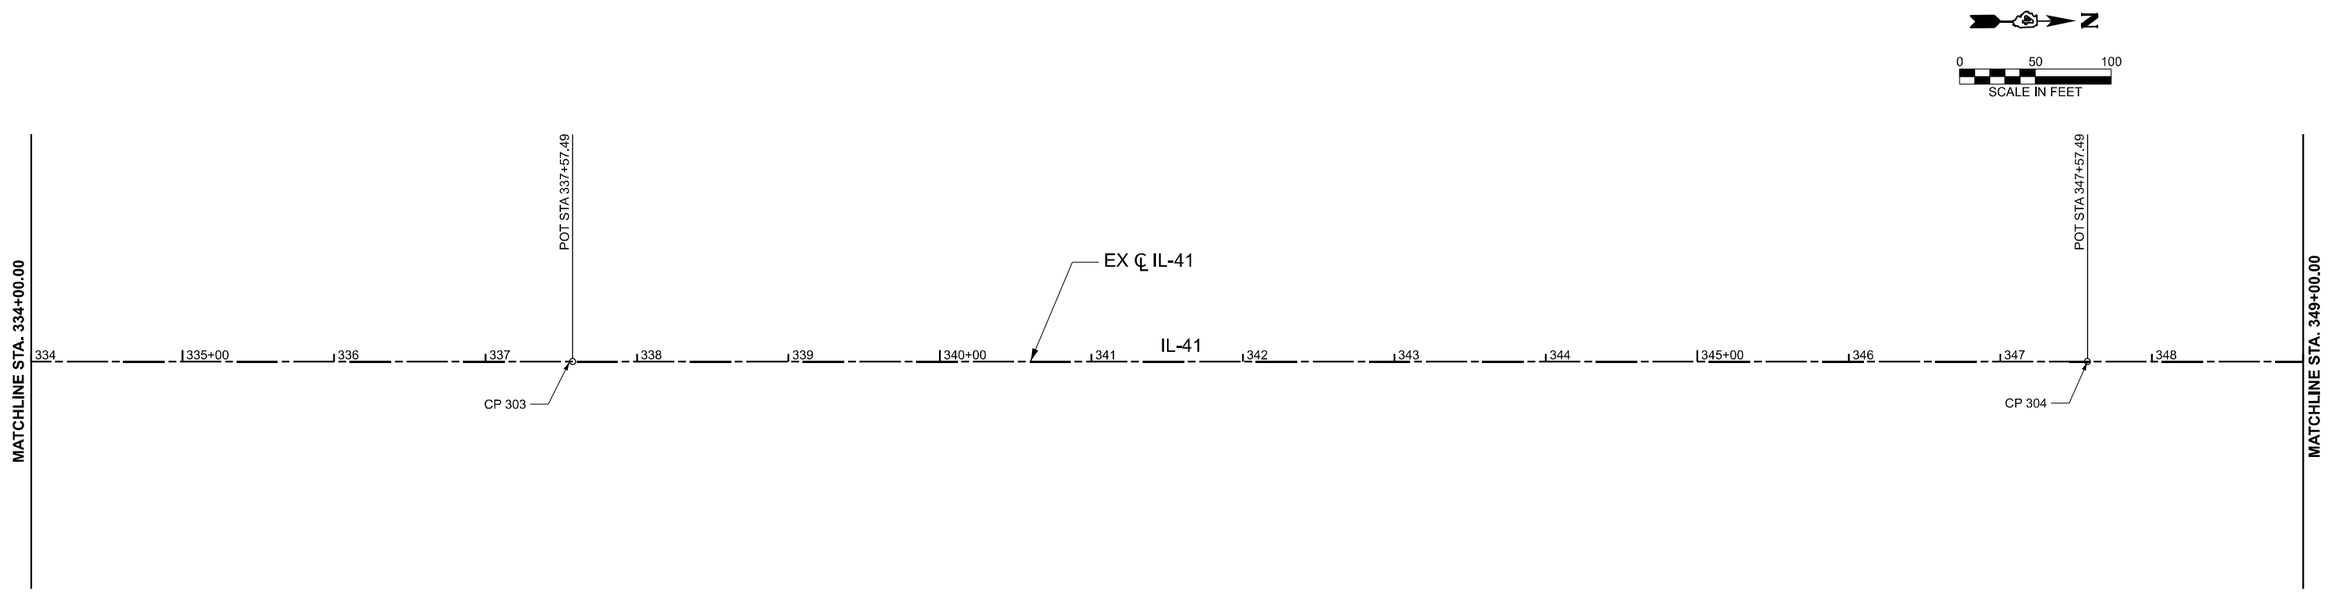

DATE PLOTTED = 12/5/2025 4:52:31 PM
PRINTED BY = BHODOR at 12:AM
PLOT CONFIG = CGI-PDF.pltcfg
MODEL: ATB-Sheet-17
FILE NAME: pw:\\ciorba-pw.bentley.com:ciorba-pw-01\Documents\Projects\IL_DOT\D4\0021484.12\CADD Data\Sht\MiscSheets\0021484_12-sht-ATB.dgn

CiorbaGroup
8725 W. Higgins Rd, Ste 600, Chicago, IL 60631
P 773.775.4009 | www.ciorba.com

USER NAME = bhodor	DESIGNED AEC	REVISED -
	DRAWN AMS	REVISED -
PLOT SCALE = 0.16666667 ' / In.	CHECKED AEC	REVISED -
PLOT DATE = 6/24/2025	DATE 6/27/2025	REVISED -

STATE OF ILLINOIS
DEPARTMENT OF TRANSPORTATION

IL 41 RESURFACING
ALIGNMENTS AND TIES

SCALE: 1"=50' | SHEET 9 OF 14 SHEETS | STA. 319+00.00 | TO STA. 349+00.00

F.A.P RTE.	SECTION	COUNTY	TOTAL SHEETS	SHEET NO.
574	(12RS-4, 11RS-2)	*	159	42
*	FULTON, MCDONOUGH	CONTRACT NO. 68F91		
	ILLINOIS	FED. AID PROJECT		

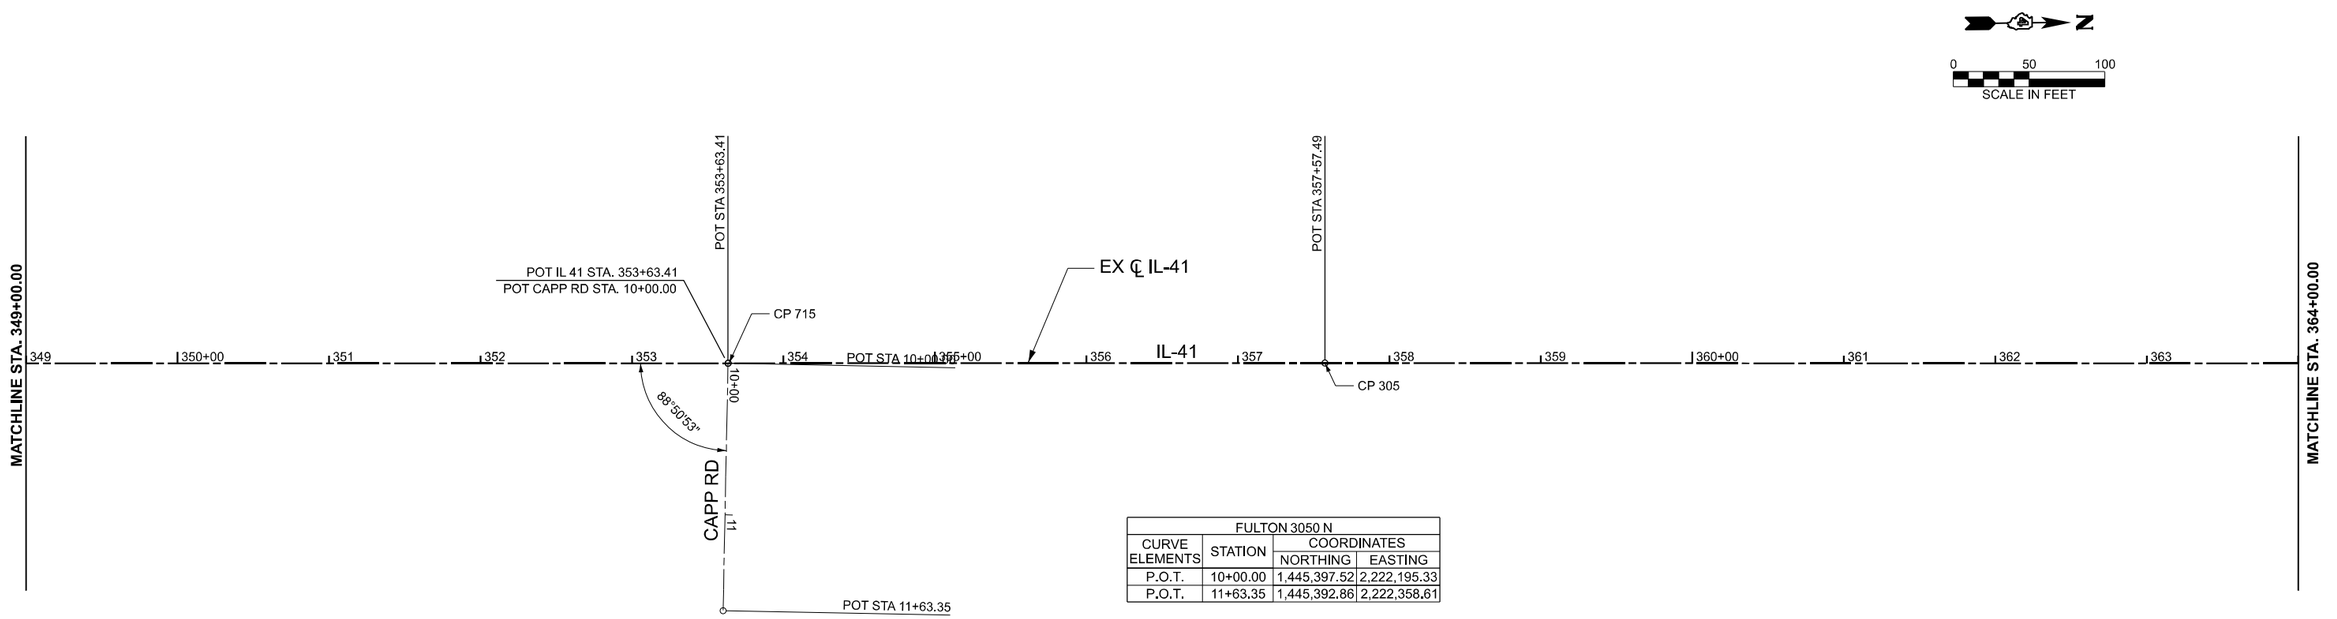

FULTON 3050 N			
CURVE ELEMENTS	STATION	COORDINATES	
		NORTHING	EASTING
P.O.T.	10+00.00	1,445,397.52	2,222,195.33
P.O.T.	11+63.35	1,445,392.86	2,222,358.61

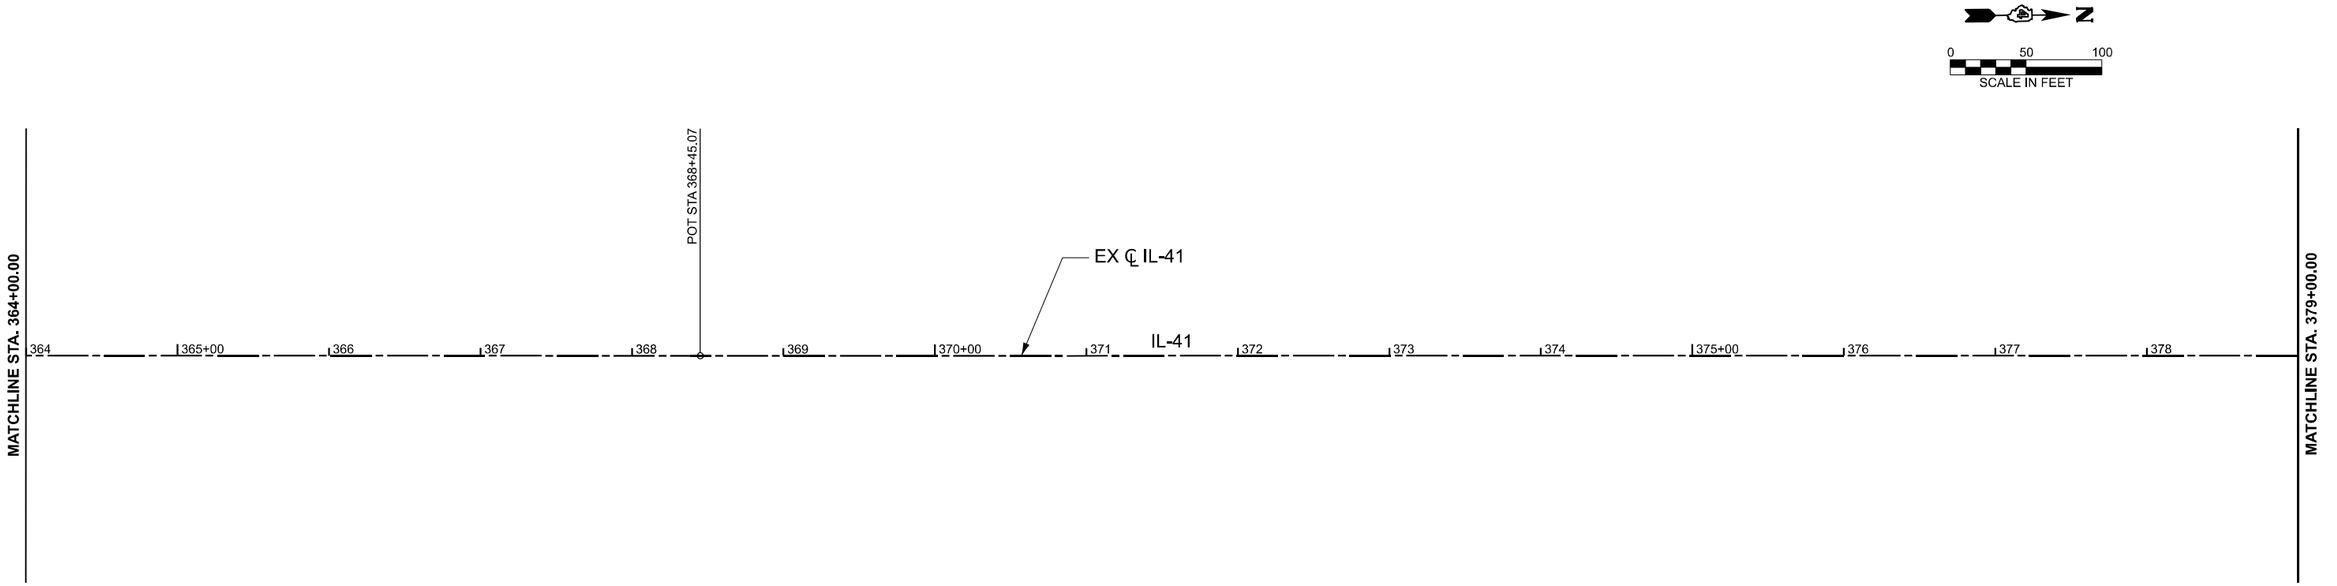

DATE PLOTTED = 12/5/2025 4:52:32 PM
PW FILE NAME = 0021484.12.tif
PLOT CONFIG = CGI-PDF.pltcfg
MODEL: ATB-Sheet-19
FILE NAME: pw:c:\ciorba-pw.bentley.com:ciorba-pw-01\Documents\Projects\IL_DOT\D4\0021484.12\CADD Data\Sht\MiscSheets\0021484.12-sht-ATB.dgn

CiorbaGroup
8725 W. Higgins Rd, Ste 600, Chicago, IL 60631
P 773.775.4009 | www.ciorba.com

USER NAME = bhodor	DESIGNED AEC	REVISED -
	DRAWN AMS	REVISED -
PLOT SCALE = 0.16666667 ' / In.	CHECKED AEC	REVISED -
PLOT DATE = 6/24/2025	DATE 6/27/2025	REVISED -

STATE OF ILLINOIS
DEPARTMENT OF TRANSPORTATION

IL 41 RESURFACING
ALIGNMENTS AND TIES

SCALE: 1"=50' | SHEET 10 OF 14 SHEETS | STA. 349+00.00 | TO STA. 379+00.00

F.A.P RTE.	SECTION	COUNTY	TOTAL SHEETS	SHEET NO.
574	(12RS-4, 11RS-2)	*	159	43
*	FULTON, MCDONOUGH	CONTRACT NO. 68F91		
	ILLINOIS FED. AID PROJECT			

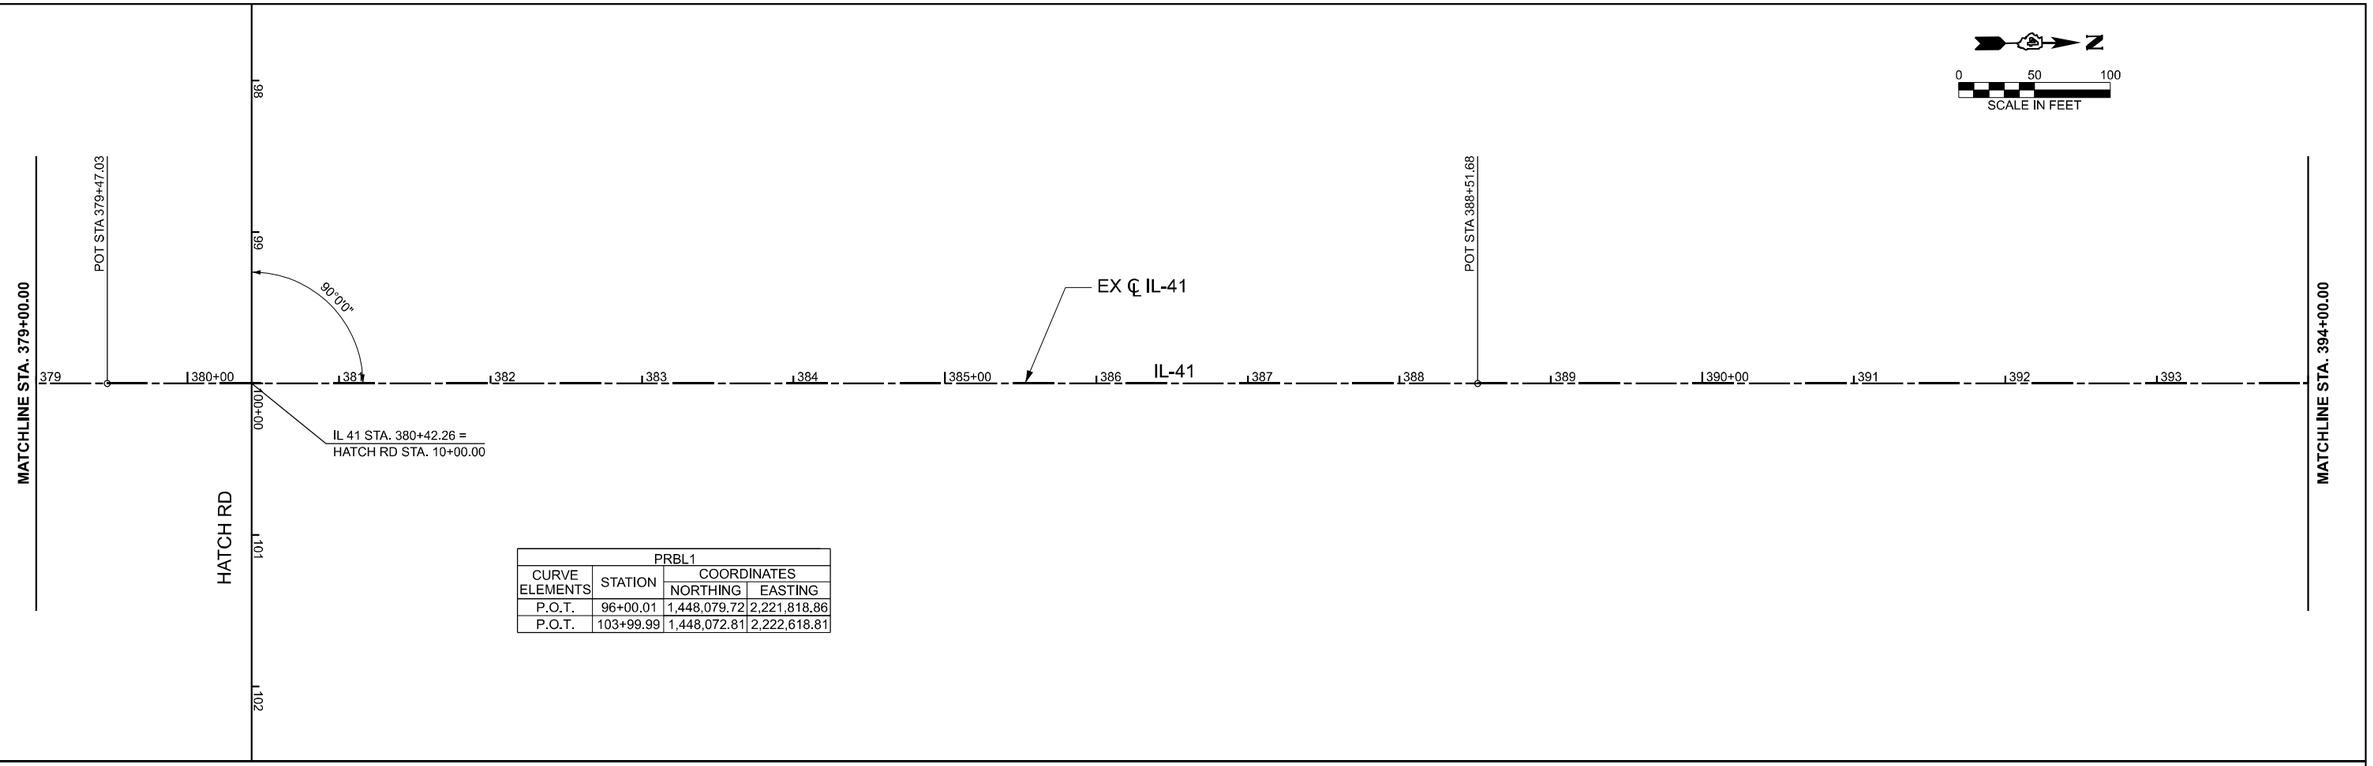

PRBL1			
CURVE ELEMENTS	STATION	COORDINATES	
		NORTHING	EASTING
P.O.T.	96+00.01	1,448,079.72	2,221,818.86
P.O.T.	103+99.99	1,448,072.81	2,222,618.81

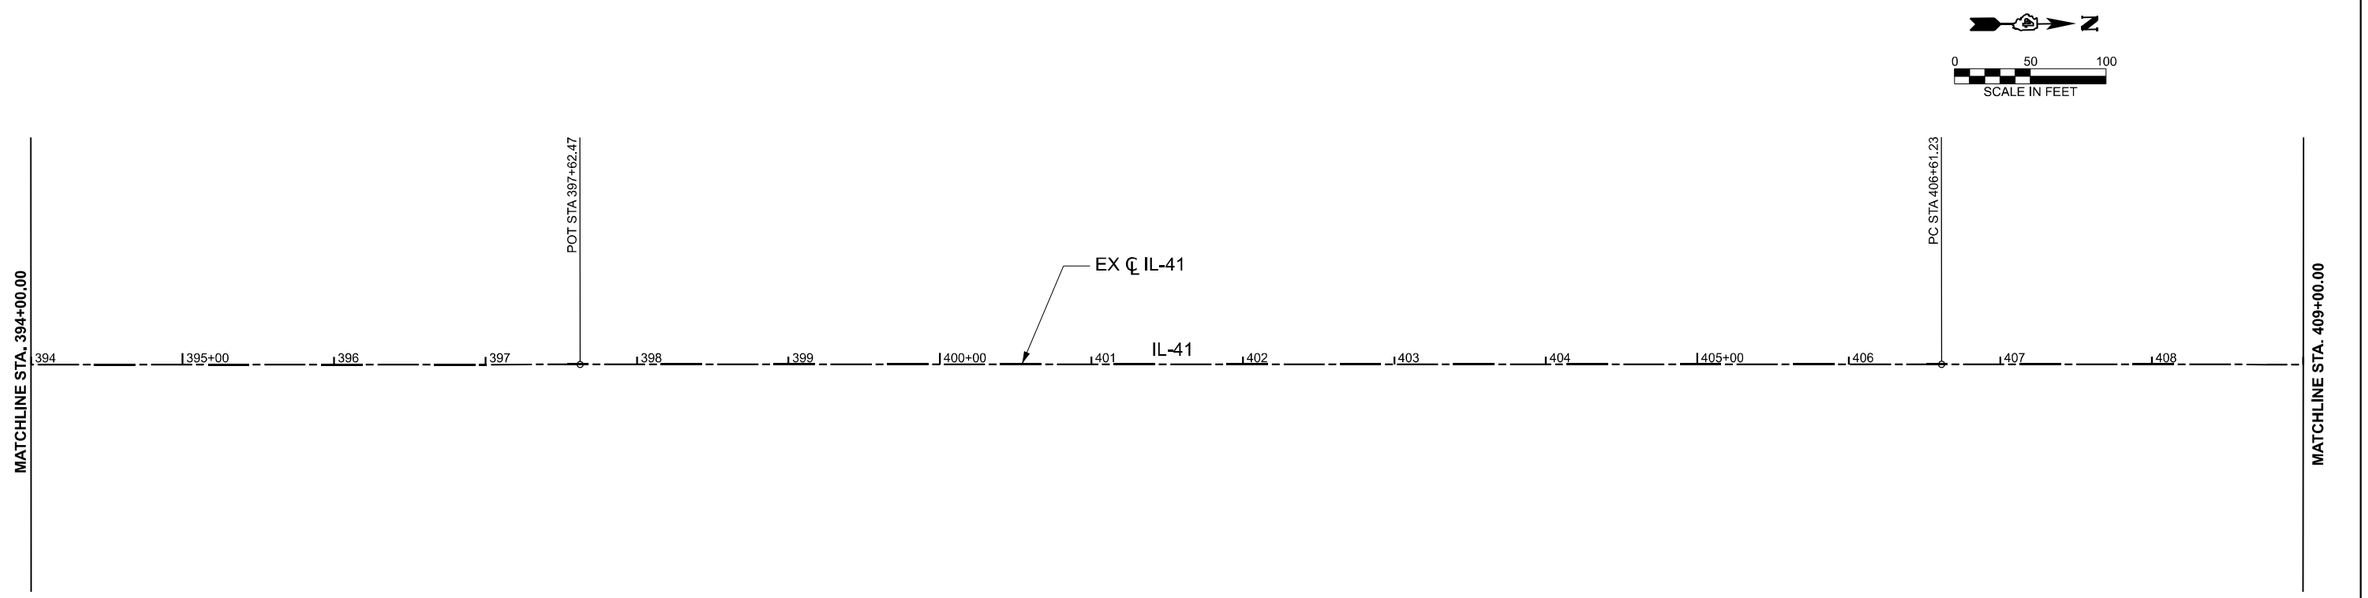

DATE PLOTTED = 12/5/2025 4:52:32 PM
PW TEMPLATE = 2024.1.4.12.dot
PLOT CONFIG = CGI-PDF.pltcfg
MODEL: ATB-Sheet-21
FILE NAME: pw:c:\ciorba-pw.bentley.com:ciorba-pw-01\Documents\Projects\IL_DOT\D4\0021484.12\CADD Data\Sht\MiscSheets\0021484_12-sht-ATB.dgn

CiorbaGroup
8725 W. Higgins Rd, Ste 600, Chicago, IL 60631
P 773.775.4009 | www.ciorba.com

USER NAME = bhodor	DESIGNED AEC	REVISED -	
	DRAWN AMS	REVISED -	
PLOT SCALE = 0.16666667 ' / In.	CHECKED AEC	REVISED -	
PLOT DATE = 6/24/2025	DATE 6/27/2025	REVISED -	

STATE OF ILLINOIS
DEPARTMENT OF TRANSPORTATION

IL 41 RESURFACING
ALIGNMENTS AND TIES

SCALE: 1"=50' | SHEET 11 OF 14 SHEETS | STA. 379+00.00 | TO STA. 409+00.00

F.A.P RTE.	SECTION	COUNTY	TOTAL SHEETS	SHEET NO.
574	(12RS-4, 11RS-2)	*	159	44
*	FULTON, MCDONOUGH	CONTRACT NO. 68F91		
	ILLINOIS	FED. AID PROJECT		

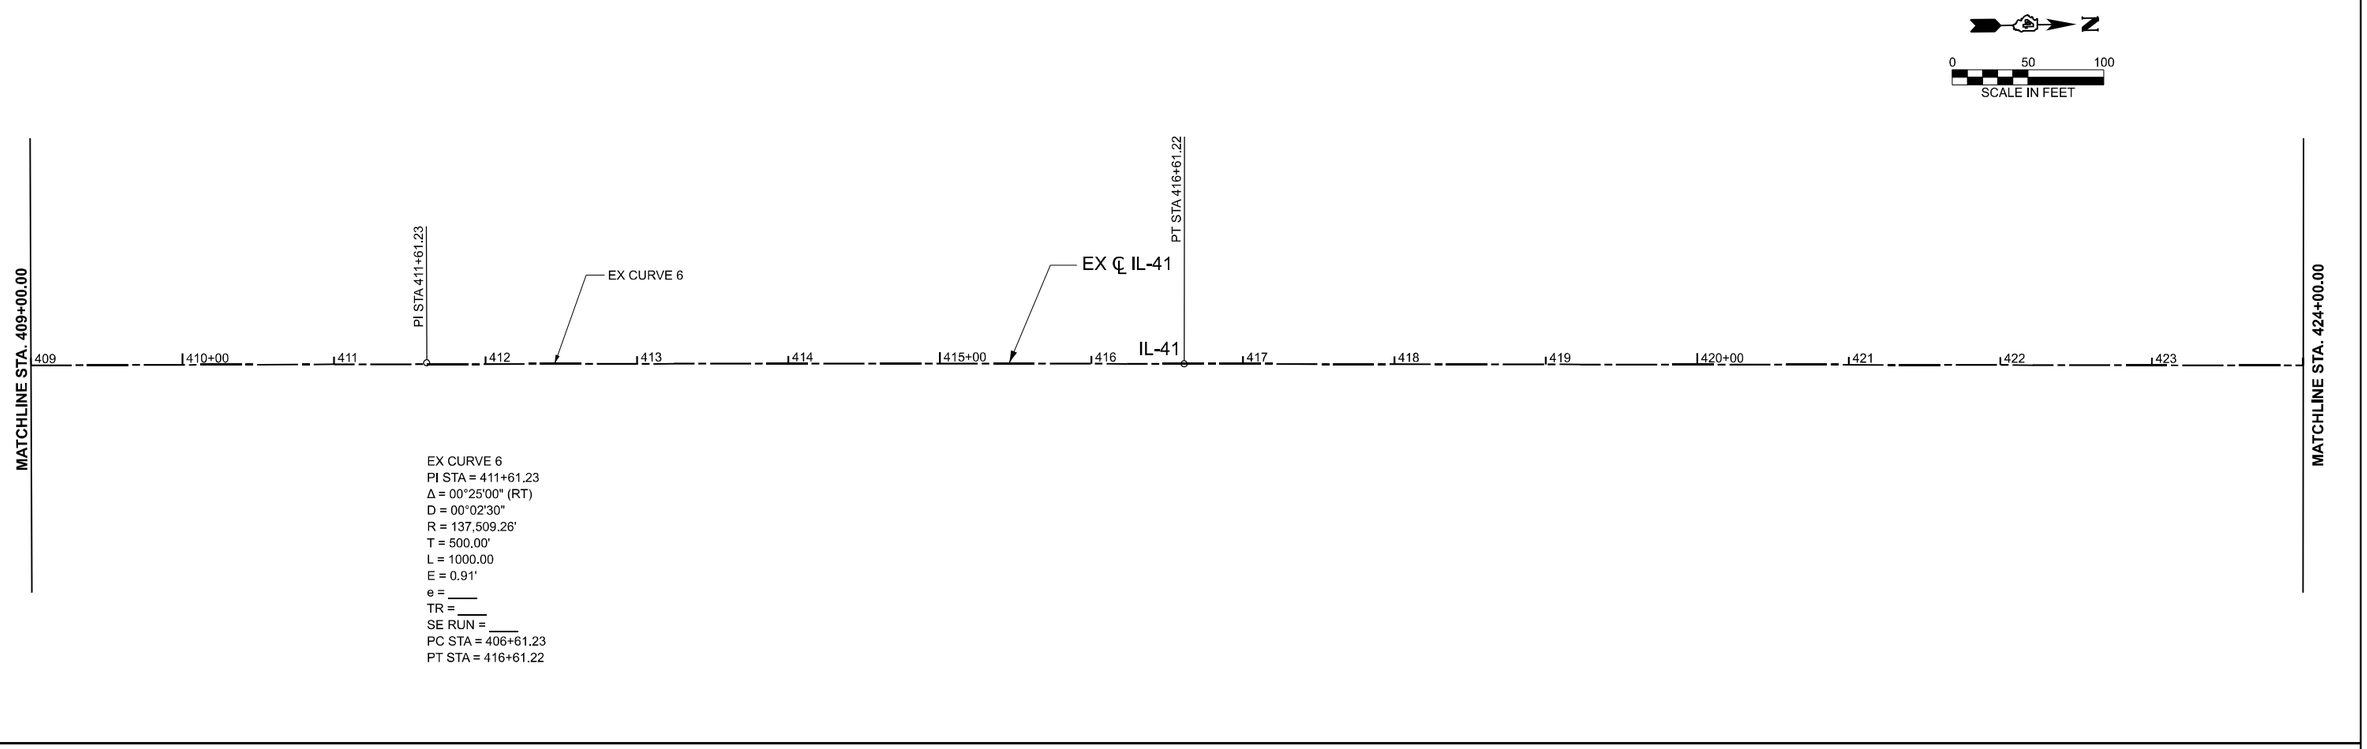

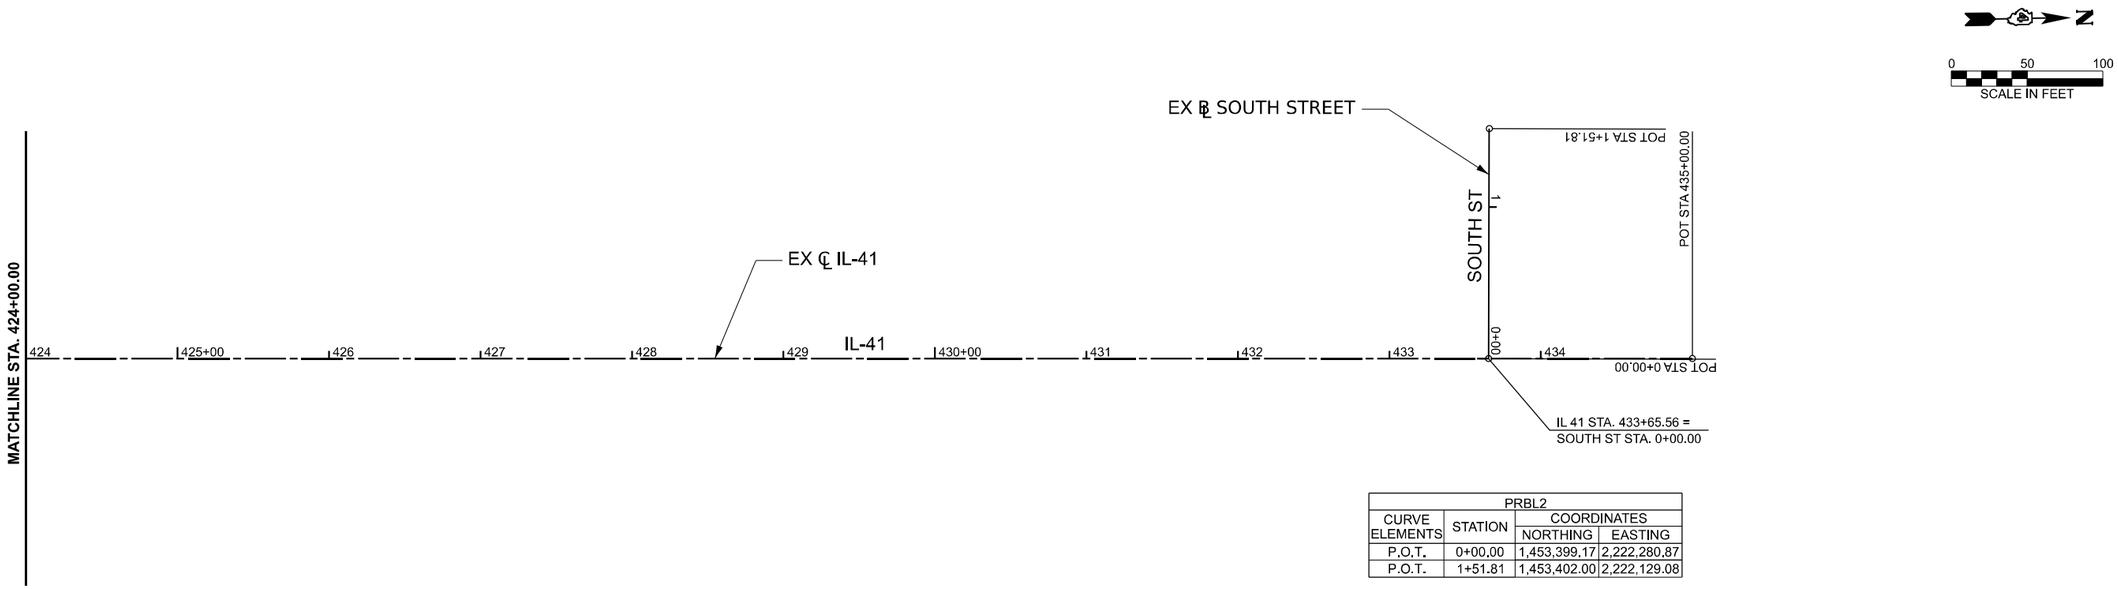

PRBL2			
CURVE ELEMENTS	STATION	COORDINATES	
		NORTHING	EASTING
P.O.T.	0+00.00	1,453,399.17	2,222,280.87
P.O.T.	1+51.81	1,453,402.00	2,222,129.08

DATE PLOTTED = 12/5/2025 4:52:33 PM
PRINTED BY = ANDREW J. HAHN
PLOT CONFIG = CGI-PDF.pltcfg
MODEL: ATB-Sheet-23
FILE NAME: pw:c:\ciorba-pw.bentley.com:ciorba-pw-01\Documents\Projects\IL_DOT\D4\0021484.12\CADD Data\Sht\MiscSheets\0021484.12-sht-ATB.dgn

CiorbaGroup
8725 W. Higgins Rd, Ste 600, Chicago, IL 60631
P 773.775.4009 | www.ciorba.com

USER NAME = bhodor	DESIGNED AEC	REVISED -	
	DRAWN AMS	REVISED -	
PLOT SCALE = 0.16666667 ' / In.	CHECKED AEC	REVISED -	
PLOT DATE = 6/24/2025	DATE 6/27/2025	REVISED -	

STATE OF ILLINOIS
DEPARTMENT OF TRANSPORTATION

IL 41 RESURFACING
ALIGNMENTS AND TIES

SCALE: 1"=50' | SHEET 12 OF 14 SHEETS | STA. 409+00.00 | TO STA. 439+00.00

F.A.P RTE.	SECTION	COUNTY	TOTAL SHEETS	SHEET NO.
574	(12RS-4, 11RS-2)	*	159	45
*	FULTON, MCDONOUGH	CONTRACT NO. 68F91		
	ILLINOIS	FED. AID PROJECT		

EXIL41CL GEOMETRY										
CONTROL POINT	STATION	COORDINATES		CURVE DATA						
		NORTHING	EASTING	PARAMETER	CURVE 5	CURVE 4	CURVE 3	CURVE 2	CURVE 7	CURVE 1
P.O.T.	100+00.00	1,427,177.57	2,213,165.78	CIRCULAR CURVES						
P.I.	105+55.98	1,427,155.13	2,213,722.31	R	542.85	1,029.22	426.87	1,865.91	1,145.87	137,509.26
P.T.	108+66.66	1,427,712.05	2,213,730.45	*C	91^ 28' 20"	24^ 57' 19"	67^ 46' 21"	18^ 24' 18"	74^ 40' 11"	00^ 25' 00"
P.O.T.	114+71.48	1,428,316.81	2,213,739.29	TC	556.98	227.75	286.69	302.29	874.02	500.00
P.O.T.	119+00.94	1,428,746.22	2,213,745.57	L	866.66	448.28	504.92	599.38	1,493.33	1,000.00
P.O.T.	129+00.94	1,429,746.11	2,213,760.18	L.C.	777.51	444.74	476.00	596.80	1,388.65	999.99
P.O.T.	149+00.94	1,431,745.90	2,213,789.40							
P.O.T.	156+18.02	1,432,462.91	2,213,799.88							
P.O.T.	159+00.94	1,432,745.79	2,213,804.02							
P.O.T.	169+81.14	1,433,825.88	2,213,819.80							
P.O.T.	179+00.94	1,434,745.57	2,213,833.73							
P.O.T.	189+00.94	1,435,745.46	2,213,848.88							
P.O.T.	199+76.52	1,436,820.92	2,213,865.17							
P.O.T.	209+00.94	1,437,745.24	2,213,878.59							
P.O.T.	209+23.09	1,437,767.38	2,213,878.91							
P.C.	219+12.52	1,438,756.71	2,213,893.28							
P.I.	221+40.27	1,438,984.44	2,213,896.59							
P.T.	223+60.80	1,439,189.51	2,213,995.67							
P.O.T.	229+00.94	1,439,675.86	2,214,230.64							
P.O.T.	229+43.79	1,439,714.42	2,214,249.27							
P.O.T.	233+16.11	1,440,049.68	2,214,411.25							
P.C.	233+86.42	1,440,113.00	2,214,441.84							
P.I.	236+73.12	1,440,371.14	2,214,566.56							
P.T.	238+91.34	1,440,353.34	2,214,852.70							
P.O.T.	239+00.94	1,440,352.74	2,214,862.28							
P.O.T.	240+11.82	1,440,345.86	2,214,972.95							
P.O.T.	240+21.91	1,440,345.23	2,214,983.02							
P.O.T.	243+10.03	1,440,326.26	2,215,270.87							
P.O.T.	246+48.16	1,440,306.35	2,215,608.06							
P.O.T.	249+00.94	1,440,290.66	2,215,860.35							
P.O.T.	249+85.14	1,440,285.43	2,215,944.39							
P.O.T.	256+23.14	1,440,245.82	2,216,581.16							
P.O.T.	259+00.94	1,440,228.57	2,216,858.42							
P.O.T.	269+00.94	1,440,166.48	2,217,856.49							
P.C.	272+12.46	1,440,147.14	2,218,167.42							
P.I.	275+14.75	1,440,128.37	2,218,469.12							
P.T.	278+11.84	1,440,205.82	2,218,761.33							
P.O.T.	279+00.94	1,440,228.65	2,218,847.45							
P.O.T.	283+44.49	1,440,342.29	2,219,276.86							
P.O.T.	299+00.94	1,440,740.87	2,220,781.10							
P.C.	304+52.81	1,440,882.45	2,221,314.15							
P.I.	313+26.83	1,441,106.38	2,222,158.99							
P.T.	319+46.14	1,441,980.37	2,222,166.39							
P.O.T.	327+57.49	1,442,791.69	2,222,173.26							
P.O.T.	337+57.49	1,443,791.66	2,222,181.73							
P.O.T.	347+57.49	1,444,791.62	2,222,190.20							
P.O.T.	353+63.41	1,445,397.52	2,222,195.33							
P.O.T.	357+57.49	1,445,791.59	2,222,198.67							
P.O.T.	368+45.07	1,446,879.13	2,222,208.49							
P.O.T.	379+47.03	1,447,981.04	2,222,218.01							
P.O.T.	388+51.68	1,448,885.66	2,222,225.83							
P.O.T.	397+62.47	1,449,796.41	2,222,233.70							
P.C.	406+61.23	1,450,695.14	2,222,241.47							
P.I.	411+61.23	1,451,195.12	2,222,245.79							
P.O.T.	416+61.22	1,451,695.05	2,222,253.75							
P.O.T.	433+00.00	1,453,333.62	2,222,279.82							

EASTWYE					
CONTROL POINT	STATION	COORDINATES		CURVE DATA	
		NORTHING	EASTING	PARAMETER	CURVE 6
P.O.T./P.C	200+40.40	1,427,698.40	2,213,730.08	CIRCULAR CURVES	
P.I.	205+83.37	1,427,155.13	2,213,722.31	R	567.35
P.O.T./P.T	209+06.68	1,427,123.38	2,214,264.36	*C	87^ 29' 05"

CiorbaGroup
8725 W. Higgins Rd, Ste 600, Chicago, IL 60631
P 773.775.4009 | www.ciorba.com

USER NAME = bhodor	DESIGNED AEC	REVISED -	
	DRAWN AMS	REVISED -	
PLOT SCALE = 0.16666667 ' / In.	CHECKED AEC	REVISED -	
PLOT DATE = 6/24/2025	DATE 6/27/2025	REVISED -	

STATE OF ILLINOIS
DEPARTMENT OF TRANSPORTATION

IL 41 RESURFACING
BENCHMARKS

SCALE: N.T.S. | SHEET 13 OF 14 SHEETS

F.A.P RTE.	SECTION	COUNTY	TOTAL SHEETS	SHEET NO.
574	(12RS-4, 11RS-2)	*	159	46
*	FULTON, MCDONOUGH	CONTRACT NO. 68F91		
	ILLINOIS	FED. AID PROJECT		

DATE PLOTTED = 1/21/2025 - 4:52:33 PM
PRF NAME = 0021484_12.PRF
PLOT CONFIG = CGI-PDF.ctb
MODEL: EASTWYE - Base
FILE NAME: pw://ciorba-pw.bentley.com:ciorba-pw-01/Documents/Projects/IL_DOT/D4/0021484.12/CADD Data/Shr/Misc Sheets/0021484_12-shr-ATR.dgn

CONTROL POINT	STATION	OFFSET	COORDINATES	
			NORTHING	EASTING
880	86+73.16	1,332.1 RT	1,427,112.95	2,211,835.26
906	102+88.71	224.1 RT	1,427,043.81	2,213,549.64
883	106+59.51	1,430.7 RT	1,426,958.36	2,215,008.32
232	113+57.56	171.0 LT	1,428,205.40	2,213,566.62
231	117+86.99	171.0 LT	1,428,634.78	2,213,572.89
230	127+86.91	171.0 LT	1,429,634.59	2,213,587.51
229	137+86.83	171.0 LT	1,430,634.41	2,213,602.12
228	147+86.75	171.0 LT	1,431,634.22	2,213,616.73
405	154+95.58	10.4 LT	1,432,340.63	2,213,787.74
404	155+01.35	123.3 LT	1,432,348.04	2,213,674.89
713	155+03.78	171.0 LT	1,432,351.18	2,213,627.21
402	155+04.74	215.5 LT	1,432,352.78	2,213,582.71
401	155+07.21	330.8 LT	1,432,356.94	2,213,467.46
227	157+86.67	171.0 LT	1,432,634.04	2,213,631.34
226	168+66.79	171.0 LT	1,433,714.04	2,213,647.12
225	177+86.43	171.0 LT	1,434,633.66	2,213,661.05
224	187+86.35	171.0 LT	1,435,633.47	2,213,676.20
223	198+61.85	171.0 LT	1,436,708.84	2,213,692.49
222	207+86.30	171.0 LT	1,437,633.09	2,213,705.91
712	208+08.45	171.0 LT	1,437,655.24	2,213,706.23
407	208+09.64	228.3 LT	1,437,657.26	2,213,649.01
406	208+11.85	334.8 LT	1,437,661.02	2,213,542.57
217	227+24.69	106.7 LT	1,439,563.57	2,214,057.93
710	227+67.51	106.7 LT	1,439,602.12	2,214,076.56
414	227+80.82	70.9 LT	1,439,598.54	2,214,114.55
415	228+26.47	51.8 RT	1,439,586.27	2,214,244.90
709	231+39.83	106.7 LT	1,439,937.36	2,214,238.53
417	231+44.40	66.0 LT	1,439,923.79	2,214,277.13
418	231+95.99	53.7 RT	1,439,918.18	2,214,407.33
216	232+10.14	320.2 RT	1,439,814.98	2,214,653.44
221	232+10.14	320.2 RT	1,439,814.98	2,214,653.44
215	232+10.14	106.7 LT	1,440,000.67	2,214,269.12
220	232+10.14	106.7 LT	1,440,000.67	2,214,269.12
419	233+19.38	70.0 RT	1,440,022.19	2,214,475.67
420	234+83.08	16.8 LT	1,440,205.09	2,214,480.22
214	236+78.59	80.8 RT	1,440,240.99	2,214,679.95
219	236+78.59	80.8 RT	1,440,240.99	2,214,679.95
421	236+86.44	0.0 RT	1,440,317.43	2,214,652.97
218	236+86.44	0.0 RT	1,440,317.43	2,214,652.97

CONTROL POINT	STATION	OFFSET	COORDINATES	
			NORTHING	EASTING
213	236+78.59	80.8 RT	1,440,240.99	2,214,679.95
212	236+89.12	85.2 RT	1,440,240.40	2,214,689.52
1430	239+99.69	41.7 LT	1,440,192.69	2,214,785.49
422	238+17.71	255.7 RT	1,440,097.39	2,214,807.35
425	238+28.63	119.5 RT	1,440,233.51	2,214,800.18
707	238+28.63	119.5 RT	1,440,233.51	2,214,800.18
423	238+37.05	166.4 RT	1,440,187.17	2,214,809.27
426	238+40.87	36.6 RT	1,440,316.92	2,214,804.31
706	238+42.56	120.9 RT	1,440,232.89	2,214,810.25
1967	242+89.10	25.41 RT	1,440,241.66	2,215,078.48
424	238+42.56	120.9 RT	1,440,232.89	2,214,810.25
427	238+48.37	40.9 LT	1,440,394.75	2,214,808.17
430	241+37.02	36.2 LT	1,440,374.24	2,215,100.16
429	241+42.71	84.1 RT	1,440,253.76	2,215,098.37
705	241+44.55	122.9 RT	1,440,215.00	2,215,097.79
428	241+44.55	122.9 RT	1,440,215.00	2,215,097.79
433	244+75.85	38.3 LT	1,440,355.28	2,215,438.46
432	244+81.10	86.2 RT	1,440,230.70	2,215,435.97
431	244+82.65	122.9 RT	1,440,194.01	2,215,435.24
704	244+82.65	122.9 RT	1,440,194.01	2,215,435.24
2234	246+67.10	24.1 RT	1,440,216.92	2,215,435.65
211	247+35.41	122.9 RT	1,440,178.31	2,215,687.51
436	248+14.94	40.8 LT	1,440,336.73	2,215,777.05
435	248+18.10	70.1 RT	1,440,225.86	2,215,773.32
703	248+19.60	122.9 RT	1,440,173.09	2,215,771.54
2423	250+12.75	36.5 RT	1,440,207.80	2,215,801.36
434	248+19.60	122.9 RT	1,440,173.09	2,215,771.54
439	254+52.02	35.3 LT	1,440,291.63	2,216,412.56
438	254+56.00	78.5 RT	1,440,177.84	2,216,409.47
437	254+57.55	122.9 RT	1,440,133.48	2,216,408.27
702	254+57.55	122.9 RT	1,440,133.48	2,216,408.27
2561	256+51.01	35.9 RT	1,440,167.61	2,216,438.32
210	257+35.33	122.9 RT	1,440,116.23	2,216,685.51
209	267+35.25	122.9 RT	1,440,054.15	2,217,683.50
207	270+46.75	122.9 RT	1,440,034.81	2,217,994.40
208	270+46.75	1,742.9 LT	1,441,896.97	2,218,110.24
206	273+40.38	127.5 RT	1,440,016.04	2,218,296.08
205	276+22.94	74.2 RT	1,440,093.48	2,218,588.26
204	277+08.53	67.2 RT	1,440,116.31	2,218,674.38

CONTROL POINT	STATION	OFFSET	COORDINATES	
			NORTHING	EASTING
440	281+01.97	224.1 RT	1,440,063.54	2,219,099.19
441	281+32.61	118.6 RT	1,440,173.39	2,219,101.77
701	281+48.38	64.2 RT	1,440,229.94	2,219,103.10
442	281+48.38	64.2 RT	1,440,229.94	2,219,103.10
203	287+04.79	64.2 RT	1,440,372.50	2,219,640.93
202	297+04.71	64.2 RT	1,440,628.68	2,220,607.48
201	302+56.53	64.2 RT	1,440,770.07	2,221,140.88
301	318+12.63	165.7 LT	1,441,867.90	2,221,993.06
302	326+43.49	172.4 LT	1,442,679.15	2,221,999.93
303	336+43.41	172.4 LT	1,443,679.04	2,222,008.40
304	346+43.33	172.4 LT	1,444,678.93	2,222,016.87
715	352+49.21	172.4 LT	1,445,284.78	2,222,022.00
305	356+43.25	172.4 LT	1,445,678.81	2,222,025.33
306	366+07.90	172.9 LT	1,446,643.52	2,222,033.50

DATE PLOTTED = 12/5/2025 4:52:34 PM
PROJECT FILE = 0021484-12.ttl
PLOT CONFIG = CGI-PDF.pltcfg
MODEL: EASTWYE - Control pts
FILE NAME: pw://ciorba-pw.bentley.com:ciorba-pw-01/Documents/Projects/IL_DOTD/40021484-12/CADD Data/Shts/MiscSheets/0021484_12-sht-4TR.dgn

CiorbaGroup
8725 W. Higgins Rd, Ste 600, Chicago, IL 60631
P 773.775.4009 | www.ciorba.com

USER NAME = bhodor	DESIGNED AEC	REVISED -
	DRAWN AMS	REVISED -
PLOT SCALE = 0.16666667 ' / In.	CHECKED AEC	REVISED -
PLOT DATE = 6/24/2025	DATE 6/27/2025	REVISED -

STATE OF ILLINOIS
DEPARTMENT OF TRANSPORTATION

IL 41 RESURFACING
BENCHMARKS

SCALE: N.T.S. SHEET 14 OF 14 SHEETS

F.A.P RTE.	SECTION	COUNTY	TOTAL SHEETS	SHEET NO.
574	(12RS-4, 11RS-2)	*	159	47
*	FULTON, MCDONOUGH	CONTRACT NO. 68F91		
	ILLINOIS	FED. AID PROJECT		

LEGEND

- HOT-MIX ASPHALT SURFACE REMOVAL, 1"
  POLYMERIZED HOT-MIX ASPHALT SURFACE COURSE, IL-9.5, MIX "D" N50, 2"
  POLYMERIZED HOT-MIX ASPHALT BINDER COURSE, IL-9.5, N50, 1.75"
- HOT-MIX ASPHALT SURFACE REMOVAL, 2"
  POLYMERIZED HOT-MIX ASPHALT SURFACE COURSE, IL-9.5, MIX "D" N50, 2"
  POLYMERIZED HOT-MIX ASPHALT BINDER COURSE, IL-9.5, N50, 1.75"
- HOT-MIX ASPHALT SURFACE REMOVAL, 2"
  POLYMERIZED HOT-MIX ASPHALT SURFACE COURSE, IL-9.5, MIX "D" N50, 2"
- HOT-MIX ASPHALT SURFACE REMOVAL- BUTT JOINT
  INCIDENTAL HOT-MIX ASPHALT SURFACE
- HOT-MIX ASPHALT SURFACE REMOVAL, 2"
  VARIES - 1" TO 2"
- HOT-MIX ASPHALT SURFACE REMOVAL
  - BUTT JOINT
- SIDEWALK REMOVAL
- DRIVEWAY PAVEMENT REMOVAL
- BRICK PAVER REMOVAL
- GUTTER REMOVAL
- COMBINATION CURB AND GUTTER REMOVAL
- GUARDRAIL REMOVAL
- STORM SEWER REMOVAL
- PIPE CULVERT REMOVAL
- REMOVING INLETS
- HEADWALL REMOVAL
- REMOVE EXISTING FLARED END SECTION

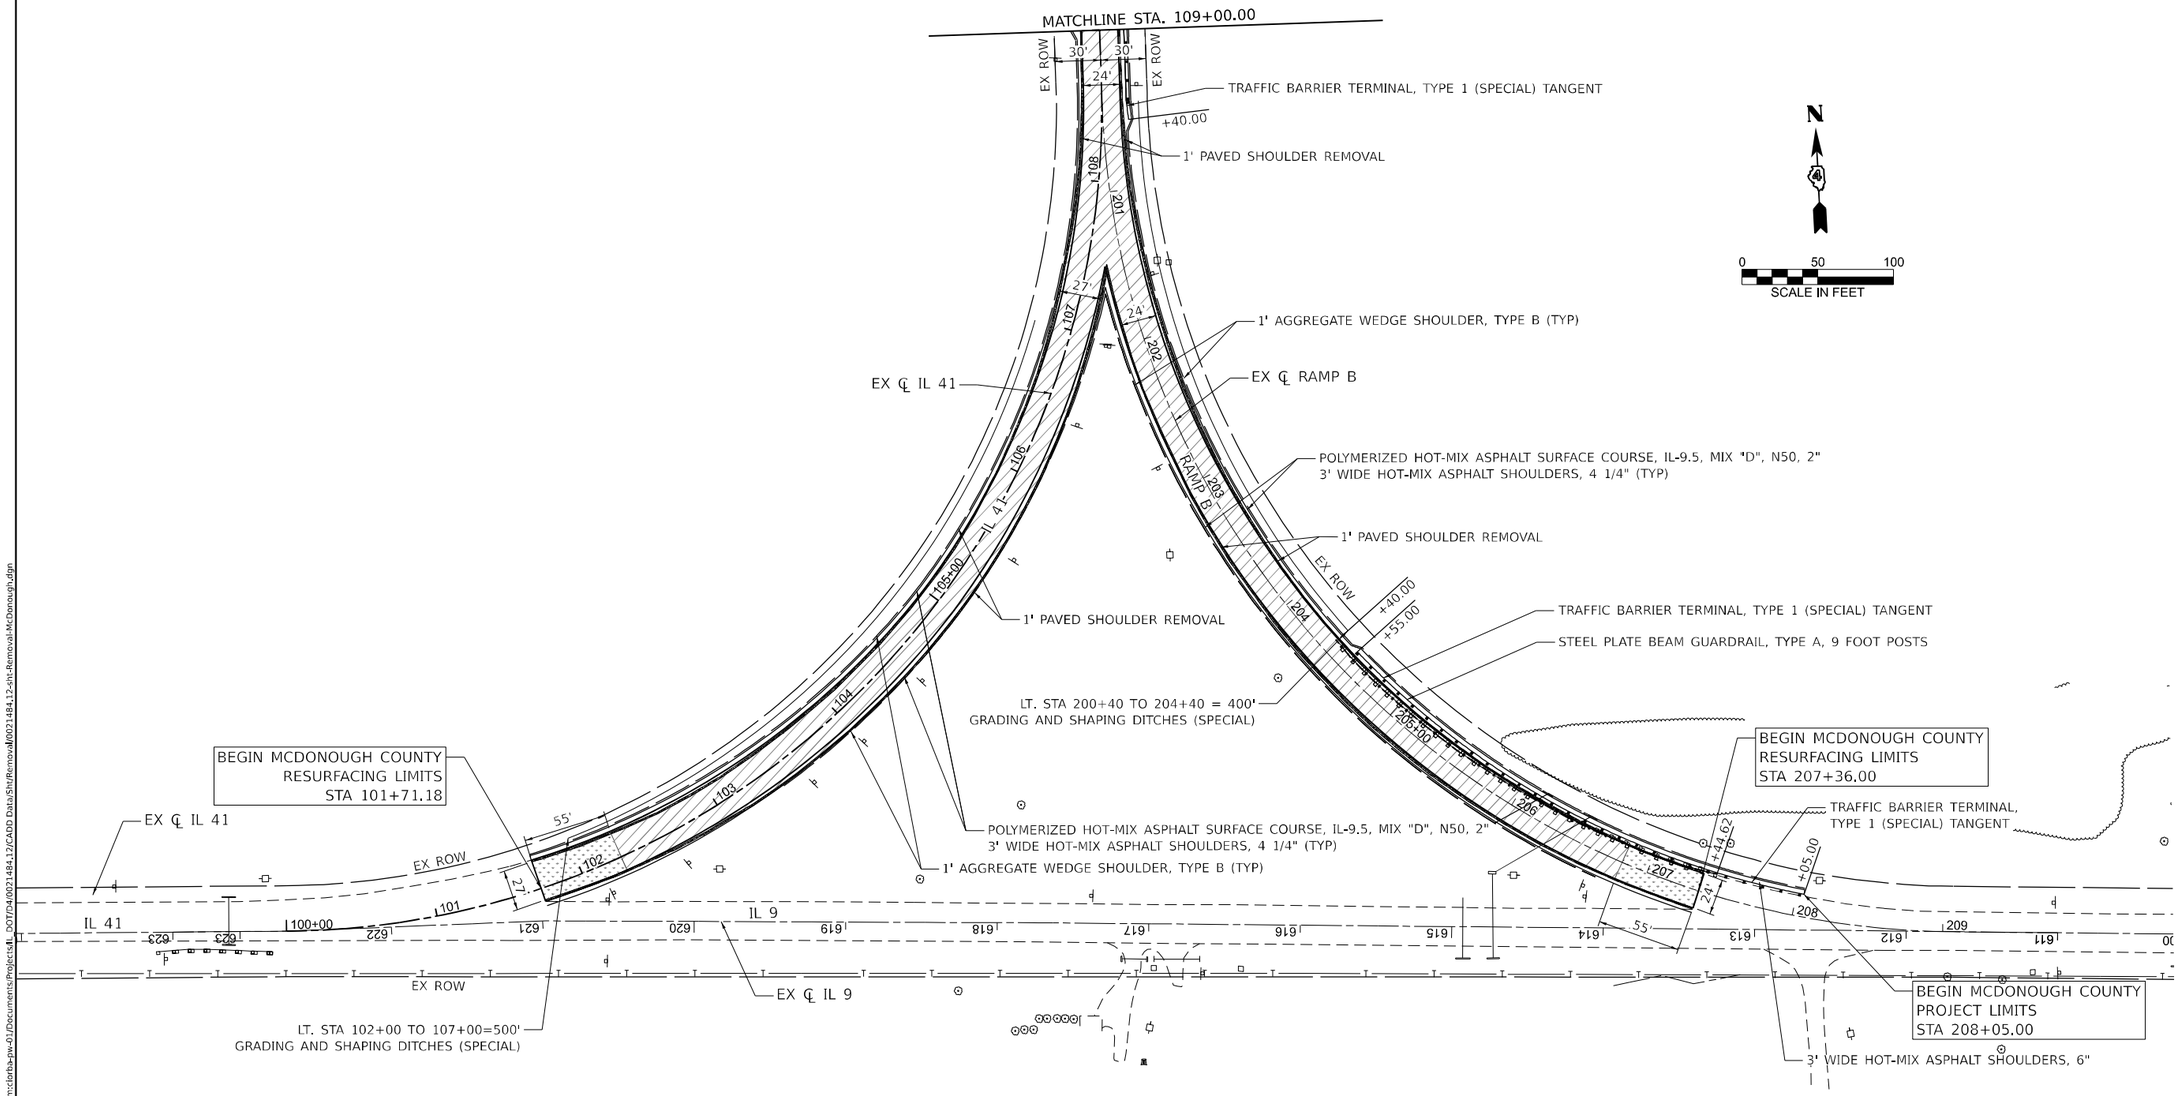

NOTE:

1. 1' PAVED SHOULDER REMOVAL PAID FOR AS EXCAVATING AND GRADING EXISTING SHOULDER (SPECIAL).

DATE PLOTTED = 1/22/2026 8:54:25 PM
PEN TABLE = 07-24-24 1.tbl
PLOT CONFIG = CGI-PDF.pltcfg
MODEL: IL-41 Plan Sheet 02 [Sheet]
FILE NAME: pw://ciorba-pw.bentley.com:ciorba-pw-01/Documents/Projects/IL DOT/D4/00021484.12/CADD Data/Sht/Renova/M00021484.12-sht-Removal-McDonough.dgn

CiorbaGroup
8725 W. Higgins Rd, Ste 600, Chicago, IL 60631
P 773.775.4009 | www.ciorba.com

USER NAME = bhodor	DESIGNED AEC	REVISED -	
	DRAWN AMS	REVISED -	
PLOT SCALE = 0.16666667 ' / In.	CHECKED AEC	REVISED -	
PLOT DATE = 6/24/2025	DATE 6/27/2025	REVISED -	

STATE OF ILLINOIS
DEPARTMENT OF TRANSPORTATION

IL 41 RESURFACING
GENERAL PLANS

SCALE: 1"=50' | SHEET 1 OF 14 SHEETS | STA. 100+00.00 | TO STA. 109+00.00

F.A.P RTE.	SECTION	COUNTY	TOTAL SHEETS	SHEET NO.
574	(12RS-4, 11RS-2)	*	159	48
*	FULTON, MCDONOUGH	CONTRACT NO. 68F91		
	ILLINOIS	FED. AID PROJECT		

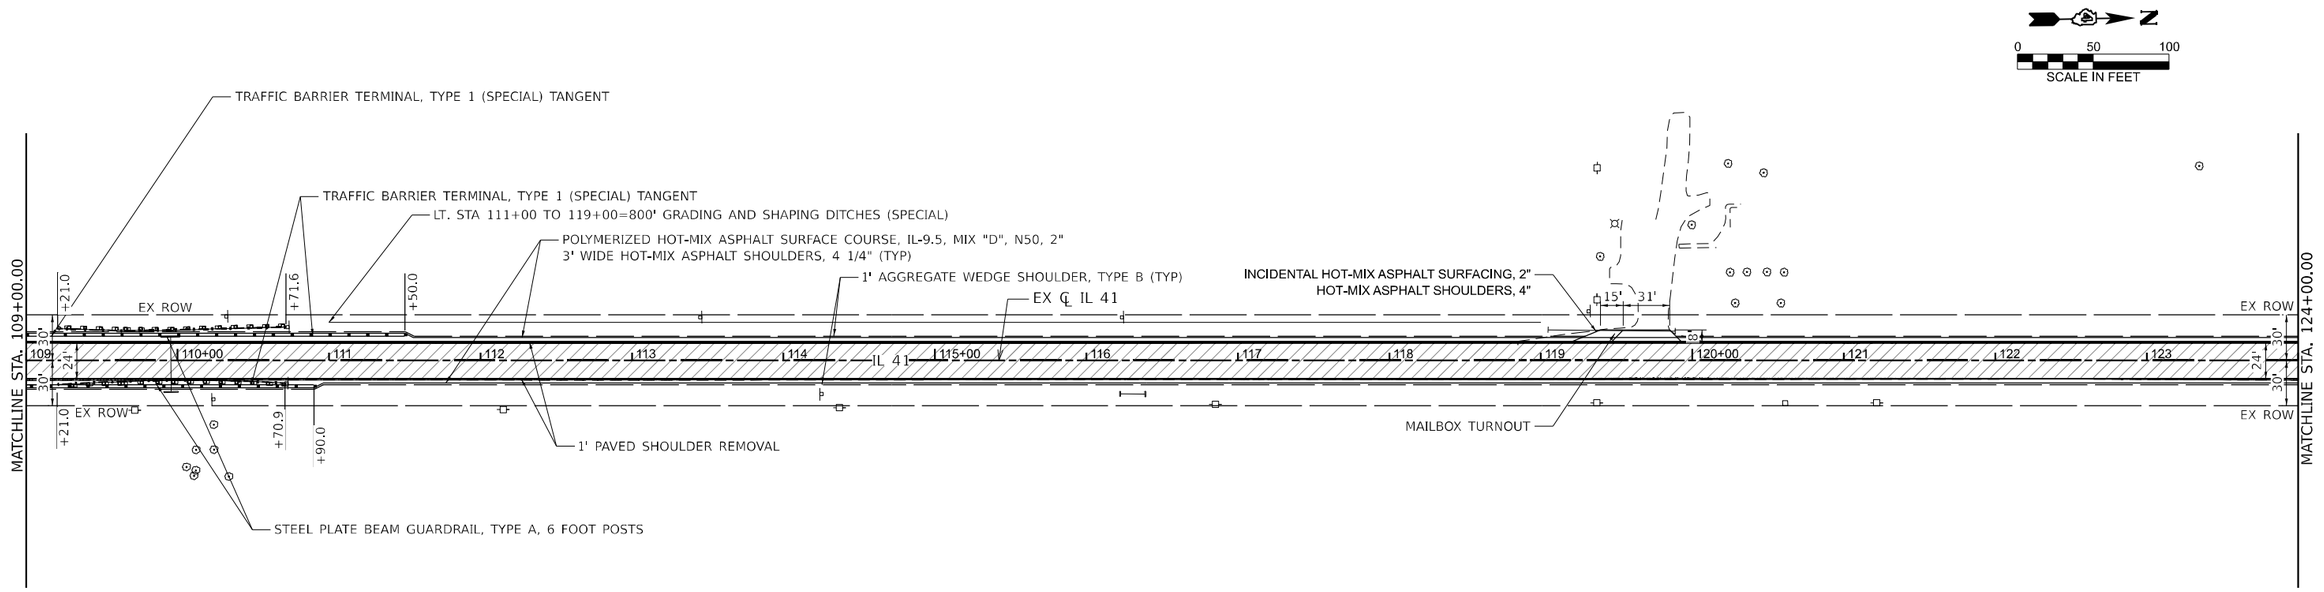

LEGEND

- HOT-MIX ASPHALT SURFACE REMOVAL, 1"
  POLYMERIZED HOT-MIX ASPHALT SURFACE COURSE, IL-9.5, MIX "D" N50, 2"
  POLYMERIZED HOT-MIX ASPHALT BINDER COURSE, IL-9.5, N50, 1.75"
- HOT-MIX ASPHALT SURFACE REMOVAL, 2"
  POLYMERIZED HOT-MIX ASPHALT SURFACE COURSE, IL-9.5, MIX "D" N50, 2"
  POLYMERIZED HOT-MIX ASPHALT BINDER COURSE, IL-9.5, N50, 1.75"
- HOT-MIX ASPHALT SURFACE REMOVAL, 2"
  POLYMERIZED HOT-MIX ASPHALT SURFACE COURSE, IL-9.5, MIX "D" N50, 2"
- HOT-MIX ASPHALT SURFACE REMOVAL- BUTT JOINT
  INCIDENTAL HOT-MIX ASPHALT SURFACE
- HOT-MIX ASPHALT SURFACE REMOVAL, 2"
  VARIES - 1" TO 2"
- HOT-MIX ASPHALT SURFACE REMOVAL
  - BUTT JOINT
- SIDEWALK REMOVAL
- DRIVEWAY PAVEMENT REMOVAL
- BRICK PAVER REMOVAL
- GUTTER REMOVAL
- COMBINATION CURB AND GUTTER REMOVAL
- GUARDRAIL REMOVAL
- STORM SEWER REMOVAL
- PIPE CULVERT REMOVAL
- REMOVING INLETS
- HEADWALL REMOVAL
- REMOVE EXISTING FLARED END SECTION

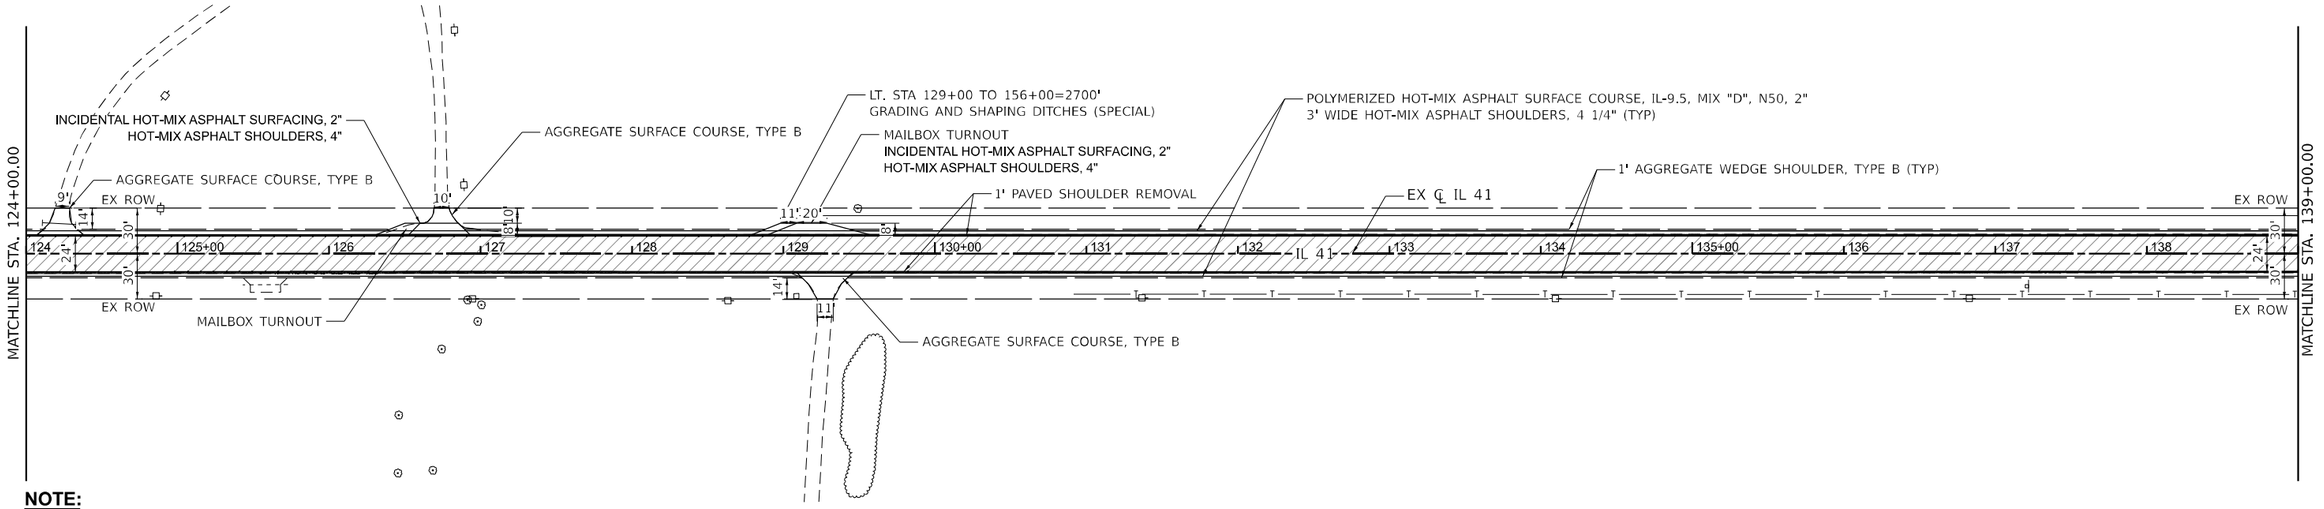

NOTE:

1. 1' PAVED SHOULDER REMOVAL PAID FOR AS EXCAVATING AND GRADING EXISTING SHOULDER (SPECIAL).

DATE PLOTTED = 1/23/2026 10:12:34 AM
PENTABLE = 0720-24-11.tbl
PLOT CONFIG = CGI-PDF.pltcfg
MODEL: IL-41 Plan Sheet 03
FILE NAME: pw://ciorba-pw.bentley.com:ciorba-pw-01/Documents/Projects/IL_DOT/24/00214841.12/CADD Data/Sht/Removal/00214841.12-sht-Removal-McDonough.dgn

CiorbaGroup
8725 W. Higgins Rd, Ste 600, Chicago, IL 60631
P 773.775.4009 | www.ciorba.com

USER NAME = bhodor	DESIGNED AEC	REVISED -
	DRAWN AMS	REVISED -
PLOT SCALE = 0.16666667 ' / in.	CHECKED AEC	REVISED -
PLOT DATE = 6/24/2025	DATE 6/27/2025	REVISED -

STATE OF ILLINOIS
DEPARTMENT OF TRANSPORTATION

IL 41 RESURFACING
GENERAL PLANS

SCALE: 1"=50' | SHEET 2 OF 14 SHEETS | STA. 109+00.00 | TO STA. 139+00.00

F.A.P RTE.	SECTION	COUNTY	TOTAL SHEETS	SHEET NO.
574	(12RS-4, 11RS-2)	*	159	49
* FULTON, MCDONOUGH		CONTRACT NO. 68F91		
	ILLINOIS FED. AID PROJECT			

NOTE:

1. 1' PAVED SHOULDER REMOVAL PAID FOR AS EXCAVATING AND GRADING EXISTING SHOULDER (SPECIAL).

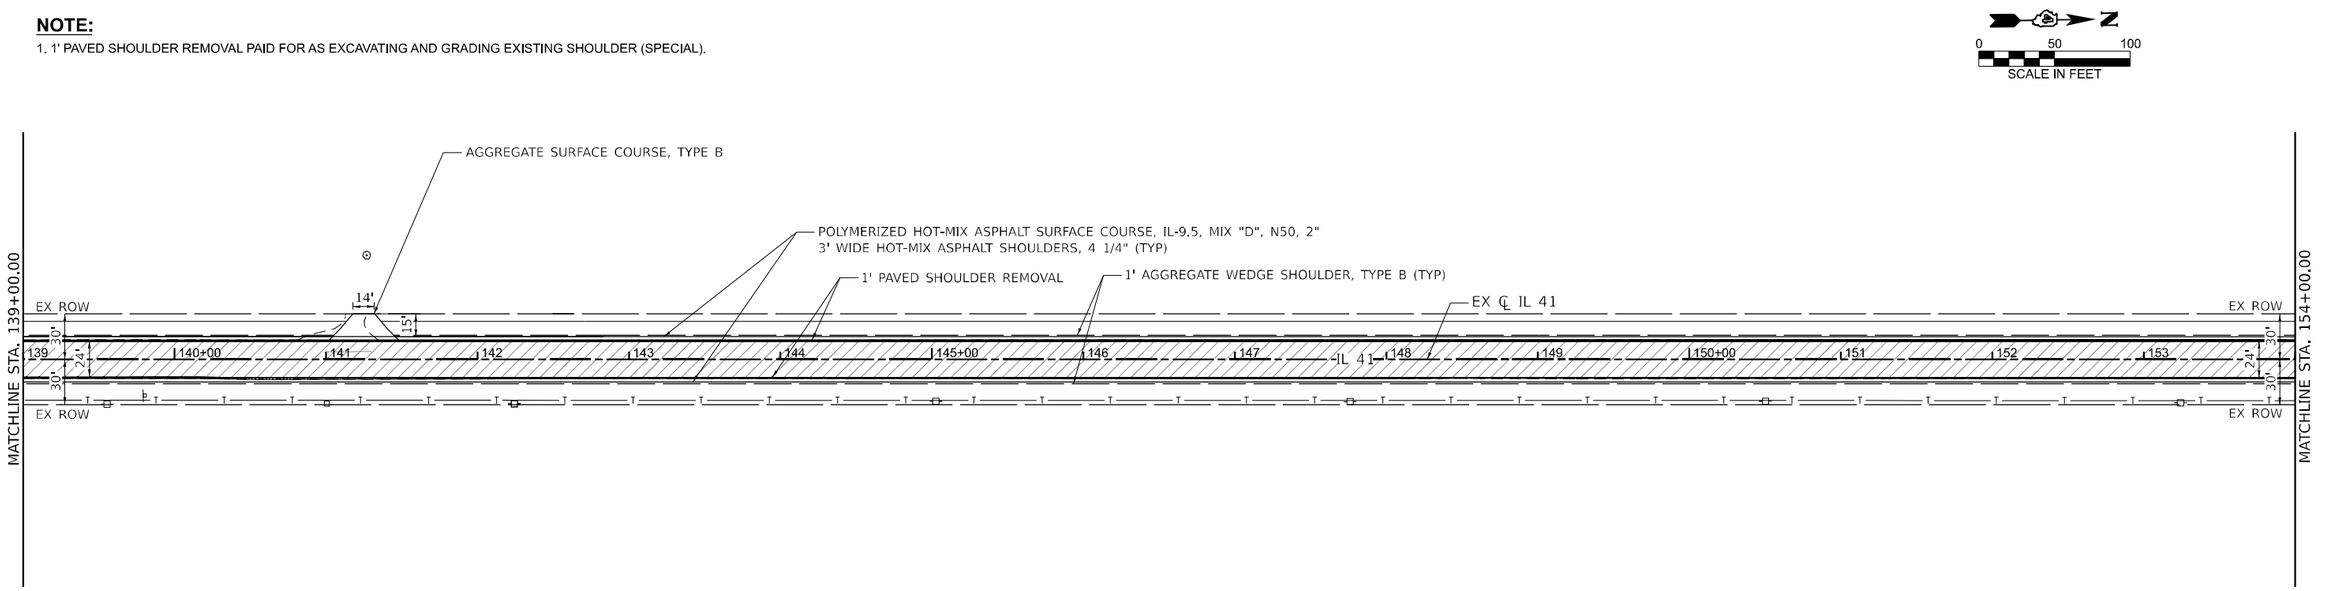

LEGEND

- HOT-MIX ASPHALT SURFACE REMOVAL, 1"
  POLYMERIZED HOT-MIX ASPHALT SURFACE COURSE, IL-9.5, MIX "D" N50, 2"
  POLYMERIZED HOT-MIX ASPHALT BINDER COURSE, IL-9.5, N50, 1.75"
- HOT-MIX ASPHALT SURFACE REMOVAL, 2"
  POLYMERIZED HOT-MIX ASPHALT SURFACE COURSE, IL-9.5, MIX "D" N50, 2"
  POLYMERIZED HOT-MIX ASPHALT BINDER COURSE, IL-9.5, N50, 1.75"
- HOT-MIX ASPHALT SURFACE REMOVAL, 2"
  POLYMERIZED HOT-MIX ASPHALT SURFACE COURSE, IL-9.5, MIX "D" N50, 2"
- HOT-MIX ASPHALT SURFACE REMOVAL- BUTT JOINT
  INCIDENTAL HOT-MIX ASPHALT SURFACE
- HOT-MIX ASPHALT SURFACE REMOVAL, 2"
  VARIES - 1" TO 2"
- HOT-MIX ASPHALT SURFACE REMOVAL
  - BUTT JOINT
- SIDEWALK REMOVAL
- DRIVEWAY PAVEMENT REMOVAL
- BRICK PAVER REMOVAL
- GUTTER REMOVAL
- COMBINATION CURB AND GUTTER REMOVAL
- GUARDRAIL REMOVAL
- STORM SEWER REMOVAL
- PIPE CULVERT REMOVAL
- REMOVING INLETS
- HEADWALL REMOVAL
- REMOVE EXISTING FLARED END SECTION

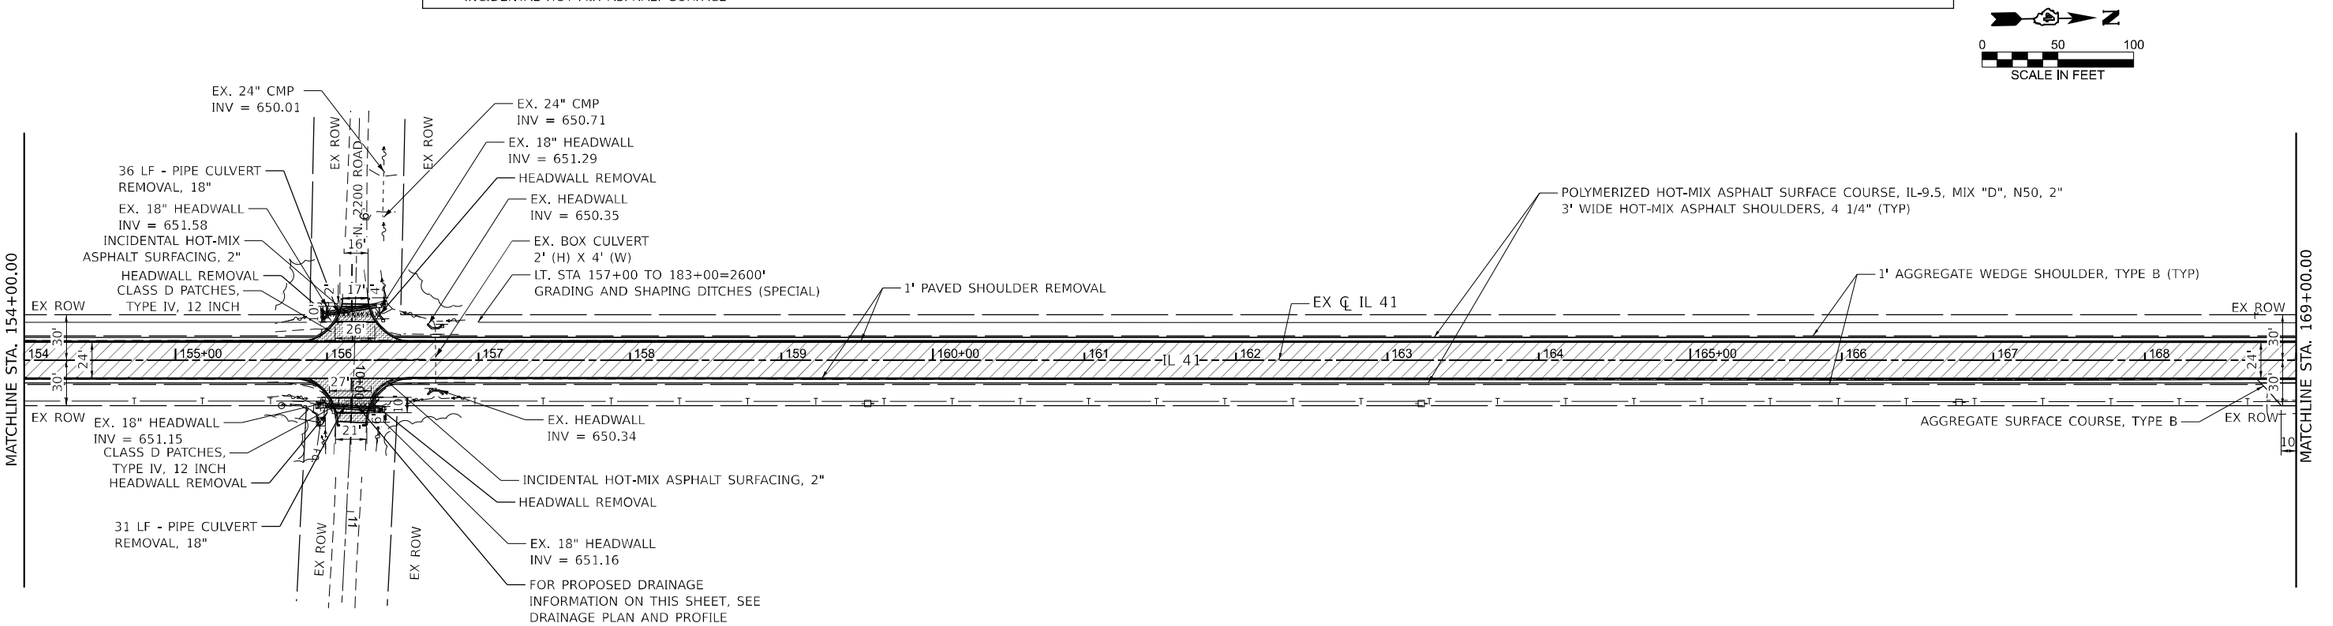

DATE PLOTTED = 1/22/2026 8:54:33 PM
PENTABLE = 0720484.TBL
PLOT CONFIG = CGI-PDF.ctb
MODEL: IL-41 Plan Sheet 04
FILE NAME: pw://ciorba-pw.bentley.com:ciorba-pw-01/Documents/Projects/IL_DOT/D4/0021484.12/CADD Data/Sht/Renovall/0021484.12-sht-Removall-McDonough.dgn

CiorbaGroup
8725 W. Higgins Rd, Ste 600, Chicago, IL 60631
P 773.775.4009 | www.ciorba.com

USER NAME = bhodor	DESIGNED AEC	REVISED -	
	DRAWN AMS	REVISED -	
PLOT SCALE = 0.16666667 ' / In.	CHECKED AEC	REVISED -	
PLOT DATE = 6/24/2025	DATE 6/27/2025	REVISED -	

STATE OF ILLINOIS
DEPARTMENT OF TRANSPORTATION

IL 41 RESURFACING
GENERAL PLANS

SCALE: 1"=50' | SHEET 3 OF 14 SHEETS | STA. 139+00.00 | TO STA. 169+00.00

F.A.P RTE.	SECTION	COUNTY	TOTAL SHEETS	SHEET NO.
574	(12RS-4, 11RS-2)	*	159	50
* FULTON, MCDONOUGH		CONTRACT NO. 68F91		
	ILLINOIS FED. AID PROJECT			

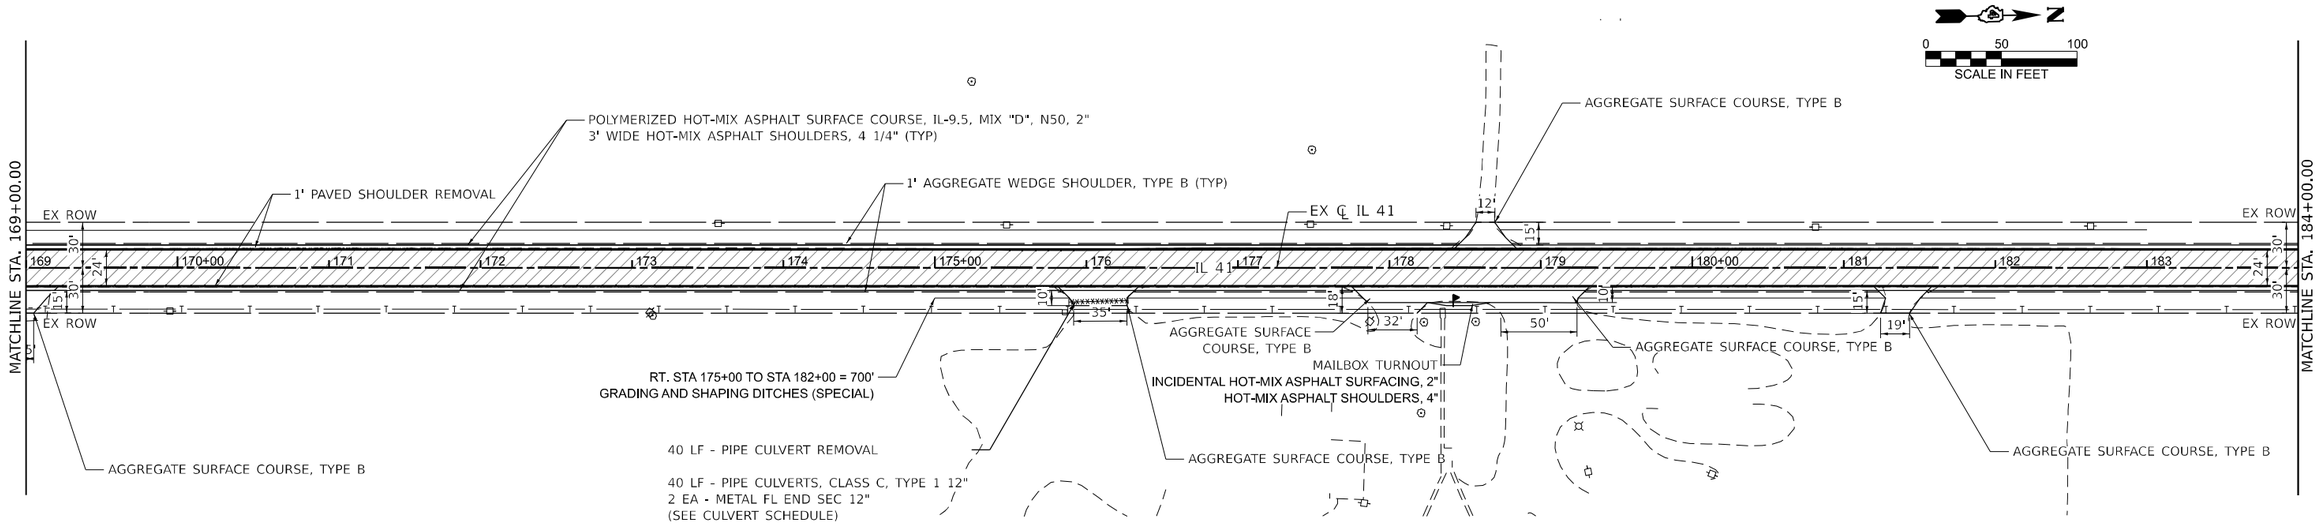

LEGEND

- HOT-MIX ASPHALT SURFACE REMOVAL, 1"
  POLYMERIZED HOT-MIX ASPHALT SURFACE COURSE, IL-9.5, MIX "D" N50, 2"
  POLYMERIZED HOT-MIX ASPHALT BINDER COURSE, IL-9.5, N50, 1.75"
- HOT-MIX ASPHALT SURFACE REMOVAL, 2"
  POLYMERIZED HOT-MIX ASPHALT SURFACE COURSE, IL-9.5, MIX "D" N50, 2"
  POLYMERIZED HOT-MIX ASPHALT BINDER COURSE, IL-9.5, N50, 1.75"
- HOT-MIX ASPHALT SURFACE REMOVAL, 2"
  POLYMERIZED HOT-MIX ASPHALT SURFACE COURSE, IL-9.5, MIX "D" N50, 2"
- HOT-MIX ASPHALT SURFACE REMOVAL- BUTT JOINT
  INCIDENTAL HOT-MIX ASPHALT SURFACE
- HOT-MIX ASPHALT SURFACE REMOVAL, 2"
  VARIES - 1" TO 2"
- HOT-MIX ASPHALT SURFACE REMOVAL
  - BUTT JOINT
- SIDEWALK REMOVAL
- DRIVEWAY PAVEMENT REMOVAL
- BRICK PAVER REMOVAL
- GUTTER REMOVAL
- COMBINATION CURB AND GUTTER REMOVAL
- GUARDRAIL REMOVAL
- STORM SEWER REMOVAL
- PIPE CULVERT REMOVAL
- REMOVING INLETS
- HEADWALL REMOVAL
- REMOVE EXISTING FLARED END SECTION

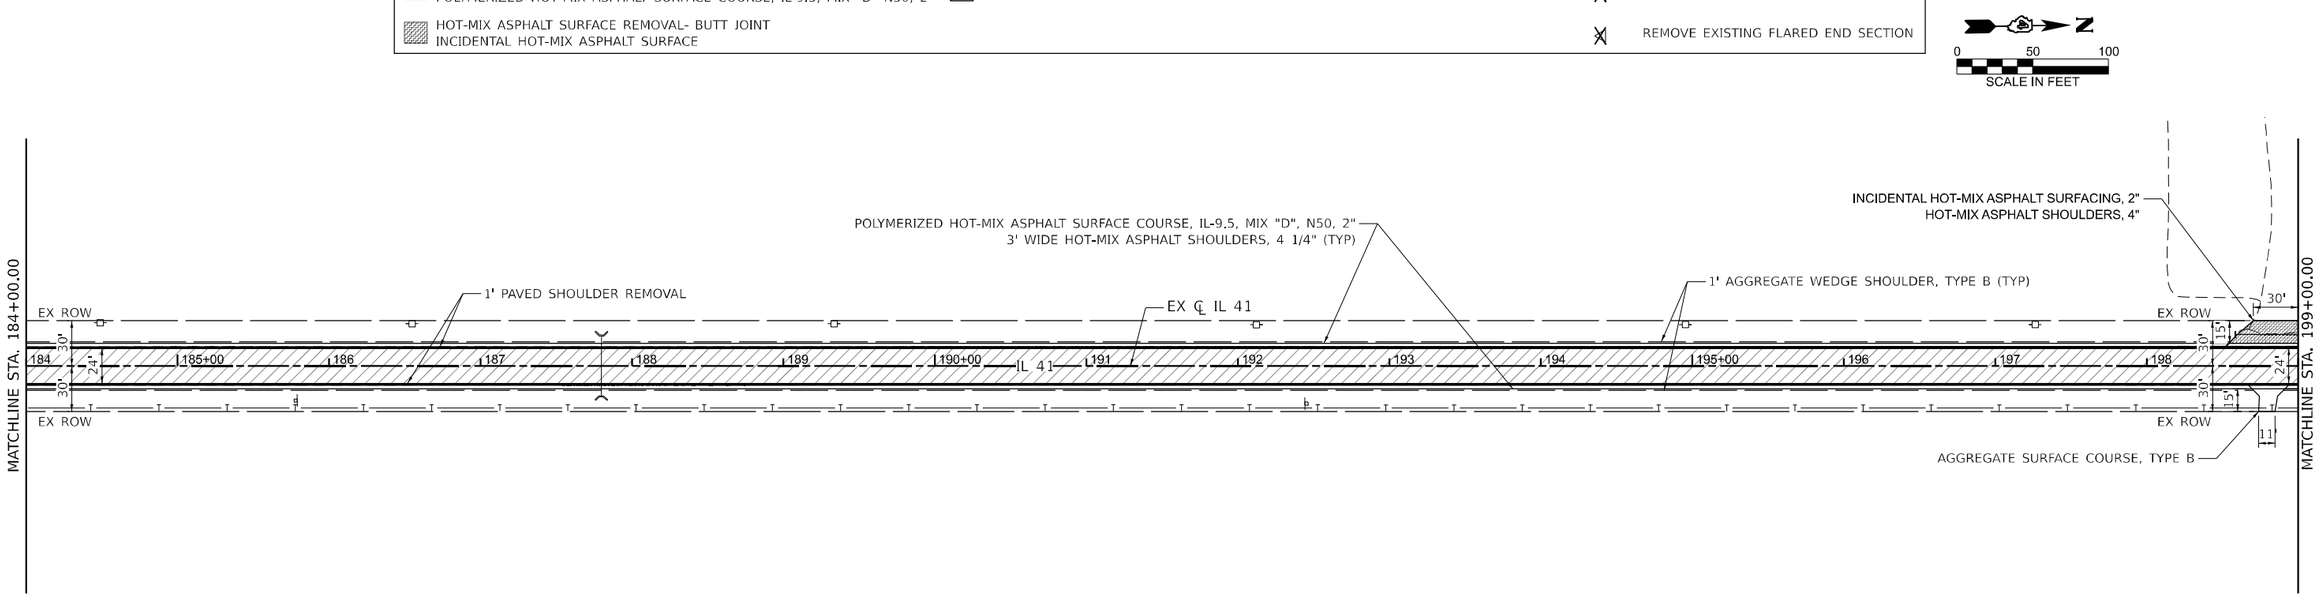

NOTE:

1. 1' PAVED SHOULDER REMOVAL PAID FOR AS EXCAVATING AND GRADING EXISTING SHOULDER (SPECIAL).

DATE PLOTTED = 1/22/2026 8:54:37 PM
PEN TABLE = 07292413.tbl
PLOT CONFIG = CGI-PDF.pltcfg
MODEL: IL-41_Plan Sheet 05
FILE NAME: pw://ciorba-pw.bentley.com:ciorba-pw-01/Documents/Projects/IL_DOT/D4/00231484.12/CADD Data/Sht/Removal/00231484.12-sht-Removal-McDonough.dgn

CiorbaGroup
8725 W. Higgins Rd, Ste 600, Chicago, IL 60631
P 773.775.4009 | www.ciorba.com

USER NAME = bhodor	DESIGNED AEC	REVISED -	
	DRAWN AMS	REVISED -	
PLOT SCALE = 0.16666667 ' / in.	CHECKED AEC	REVISED -	
PLOT DATE = 6/24/2025	DATE 6/27/2025	REVISED -	

STATE OF ILLINOIS
DEPARTMENT OF TRANSPORTATION

IL 41 RESURFACING
GENERAL PLANS

SCALE: 1"=50' | SHEET 4 OF 14 SHEETS | STA. 169+00.00 | TO STA. 199+00.00

F.A.P RTE.	SECTION	COUNTY	TOTAL SHEETS	SHEET NO.
574	(12RS-4, 11RS-2)	*	159	51
*	FULTON, MCDONOUGH	CONTRACT NO. 68F91		
	ILLINOIS	FED. AID PROJECT		

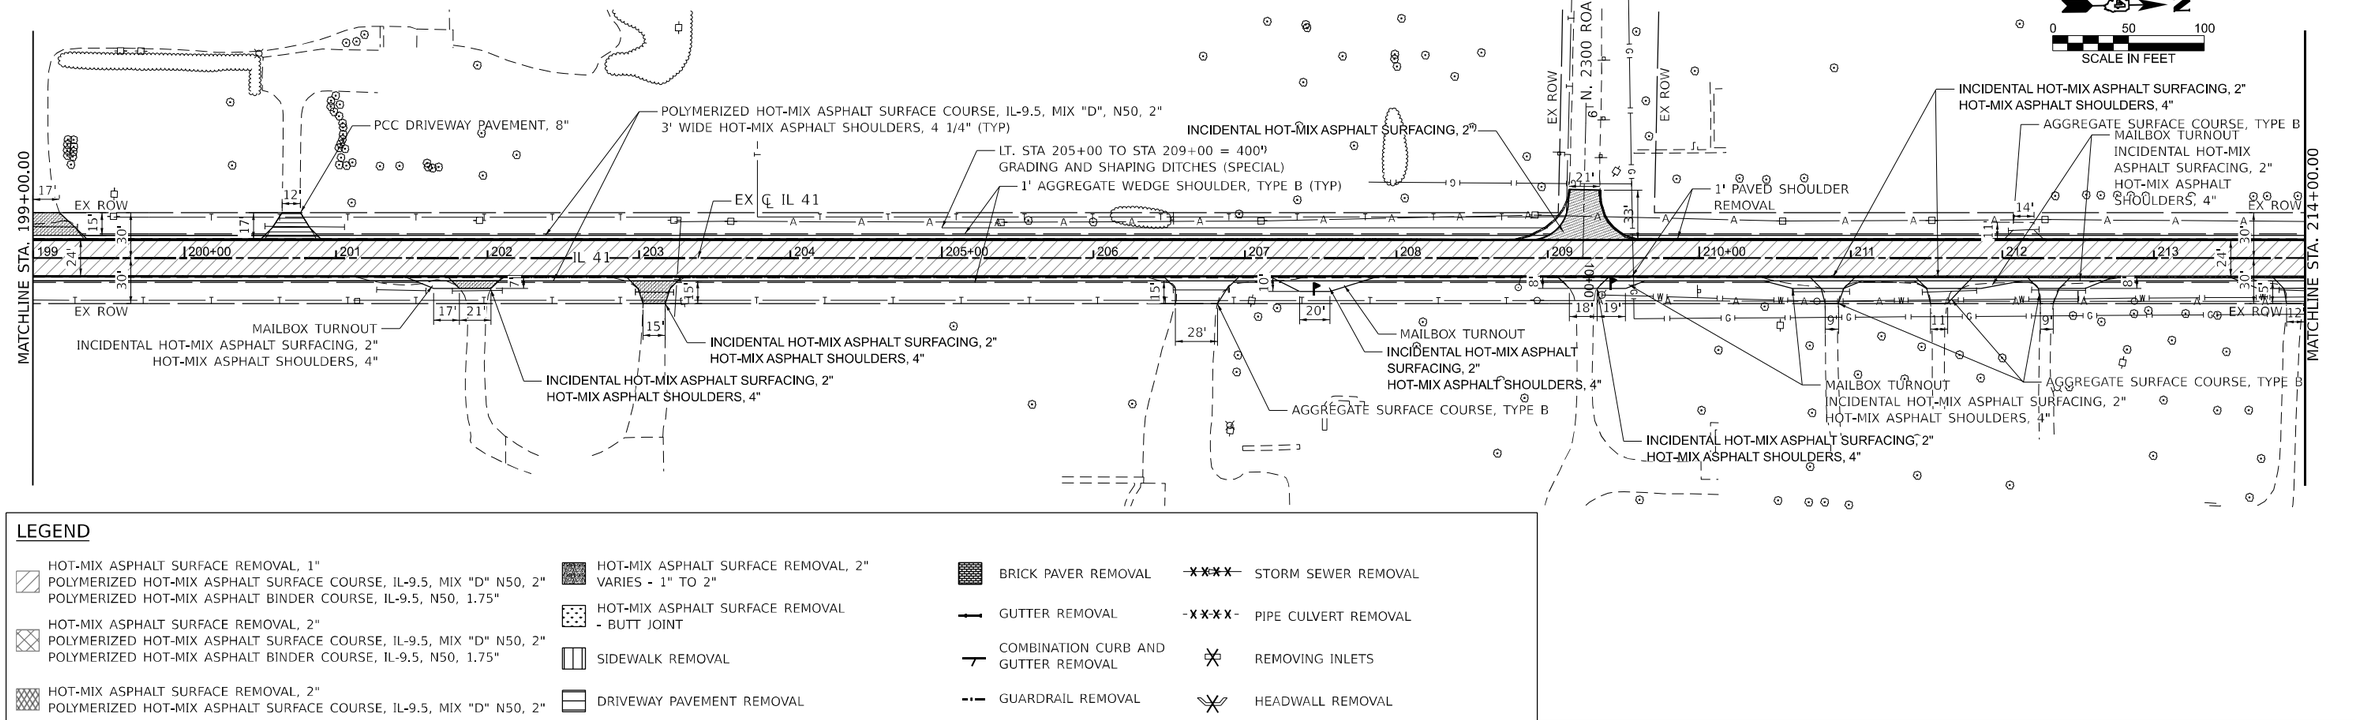

LEGEND

- HOT-MIX ASPHALT SURFACE REMOVAL, 1"
  POLYMERIZED HOT-MIX ASPHALT SURFACE COURSE, IL-9.5, MIX "D" N50, 2"
  POLYMERIZED HOT-MIX ASPHALT BINDER COURSE, IL-9.5, N50, 1.75"
- HOT-MIX ASPHALT SURFACE REMOVAL, 2"
  POLYMERIZED HOT-MIX ASPHALT SURFACE COURSE, IL-9.5, MIX "D" N50, 2"
  POLYMERIZED HOT-MIX ASPHALT BINDER COURSE, IL-9.5, N50, 1.75"
- HOT-MIX ASPHALT SURFACE REMOVAL, 2"
  POLYMERIZED HOT-MIX ASPHALT SURFACE COURSE, IL-9.5, MIX "D" N50, 2"
- HOT-MIX ASPHALT SURFACE REMOVAL- BUTT JOINT
  INCIDENTAL HOT-MIX ASPHALT SURFACE
- HOT-MIX ASPHALT SURFACE REMOVAL, 2"
  VARIES - 1" TO 2"
- HOT-MIX ASPHALT SURFACE REMOVAL
  - BUTT JOINT
- SIDEWALK REMOVAL
- DRIVEWAY PAVEMENT REMOVAL
- BRICK PAVER REMOVAL
- GUTTER REMOVAL
- COMBINATION CURB AND GUTTER REMOVAL
- GUARDRAIL REMOVAL
- STORM SEWER REMOVAL
- PIPE CULVERT REMOVAL
- REMOVING INLETS
- HEADWALL REMOVAL
- REMOVE EXISTING FLARED END SECTION

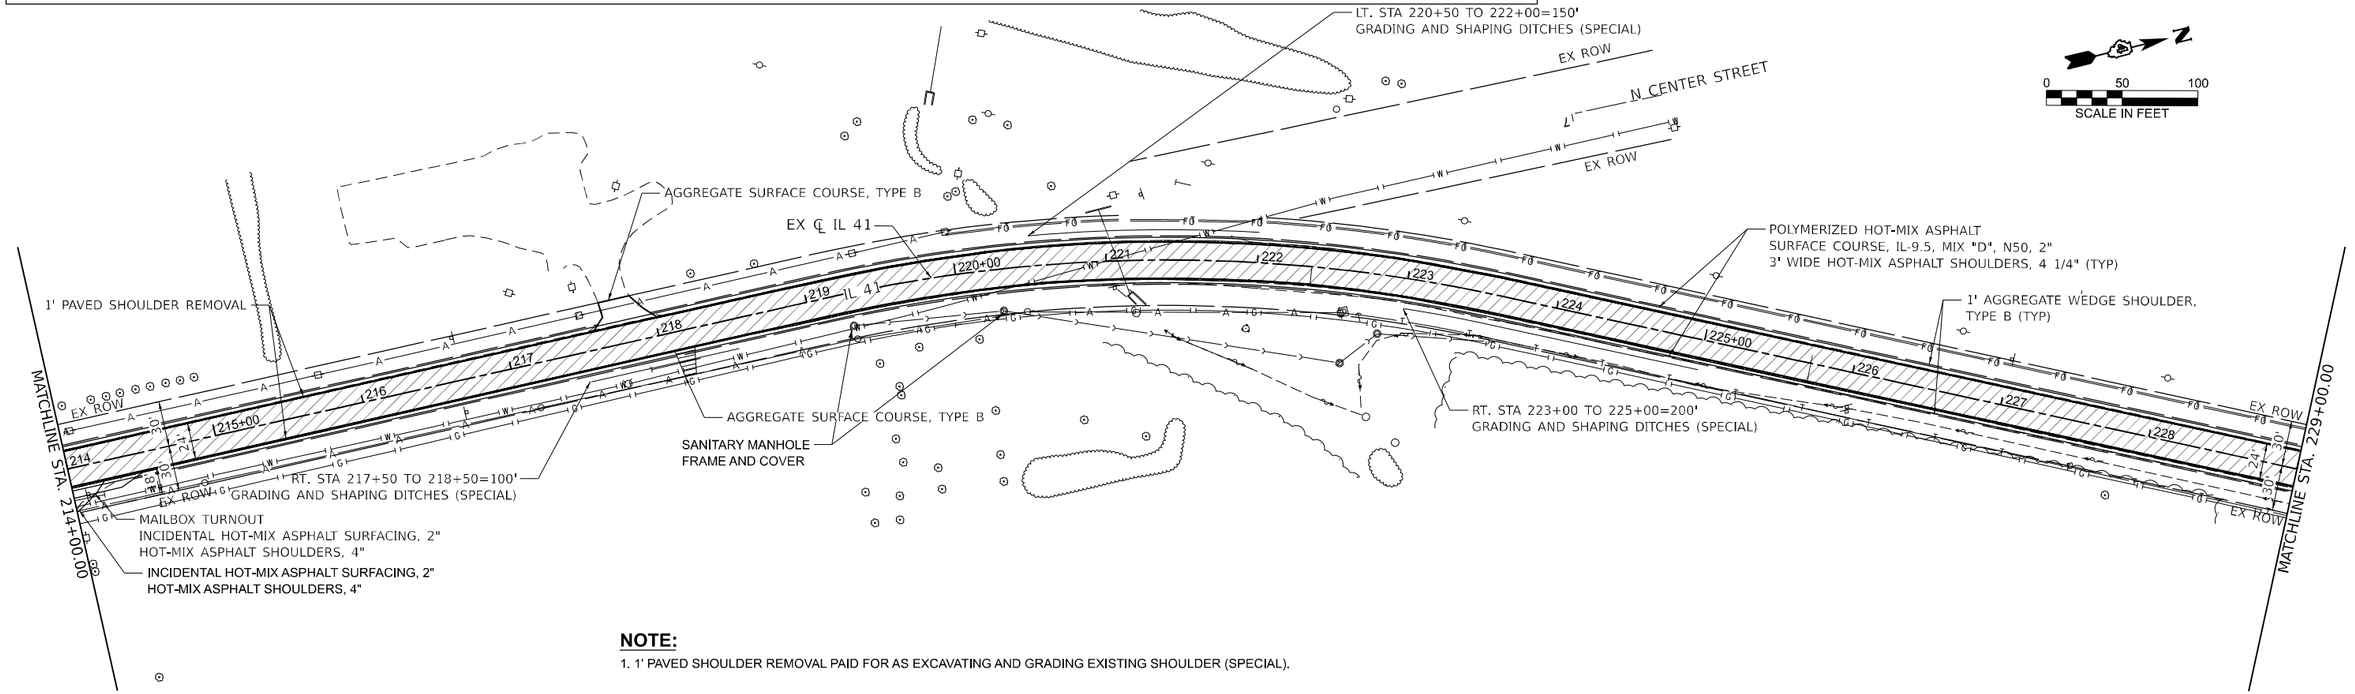

NOTE:

1. 1' PAVED SHOULDER REMOVAL PAID FOR AS EXCAVATING AND GRADING EXISTING SHOULDER (SPECIAL).

DATE PLOTTED = 1/27/2026 8:54:39 PM
PW FILE NO = 00021484.12.ini
PLOT CONFIG = CGI-PDF.pltcfg
MODEL: IL-41: Plan Sheet 06
FILE NAME: pw:c:\ciorba-pw.bentley.com:ciorba-pw-01\Documents\Projects\IL_DOT\24\00021484.12\CADD Data\Sht\Removal\00021484.12-ont-Removal-McDonough.dgn

CiorbaGroup
8725 W. Higgins Rd, Ste 600, Chicago, IL 60631
P 773.775.4009 | www.ciorba.com

USER NAME = bhodor	DESIGNED AEC	REVISED -	
	DRAWN AMS	REVISED -	
PLOT SCALE = 0.16666667 ' / In.	CHECKED AEC	REVISED -	
PLOT DATE = 6/24/2025	DATE 6/27/2025	REVISED -	

STATE OF ILLINOIS
DEPARTMENT OF TRANSPORTATION

IL 41 RESURFACING
GENERAL PLANS

SCALE: 1"=50' | SHEET 5 OF 14 SHEETS | STA. 199+00.00 | TO STA. 229+00.00

F.A.P RTE.	SECTION	COUNTY	TOTAL SHEETS	SHEET NO.
574	(12RS-4, 11RS-2)	*	159	52
*	FULTON, MCDONOUGH	CONTRACT NO. 68F91		
	ILLINOIS FED. AID PROJECT			

NOTE:

1. 1' PAVED SHOULDER REMOVAL PAID FOR AS EXCAVATING AND GRADING EXISTING SHOULDER (SPECIAL).

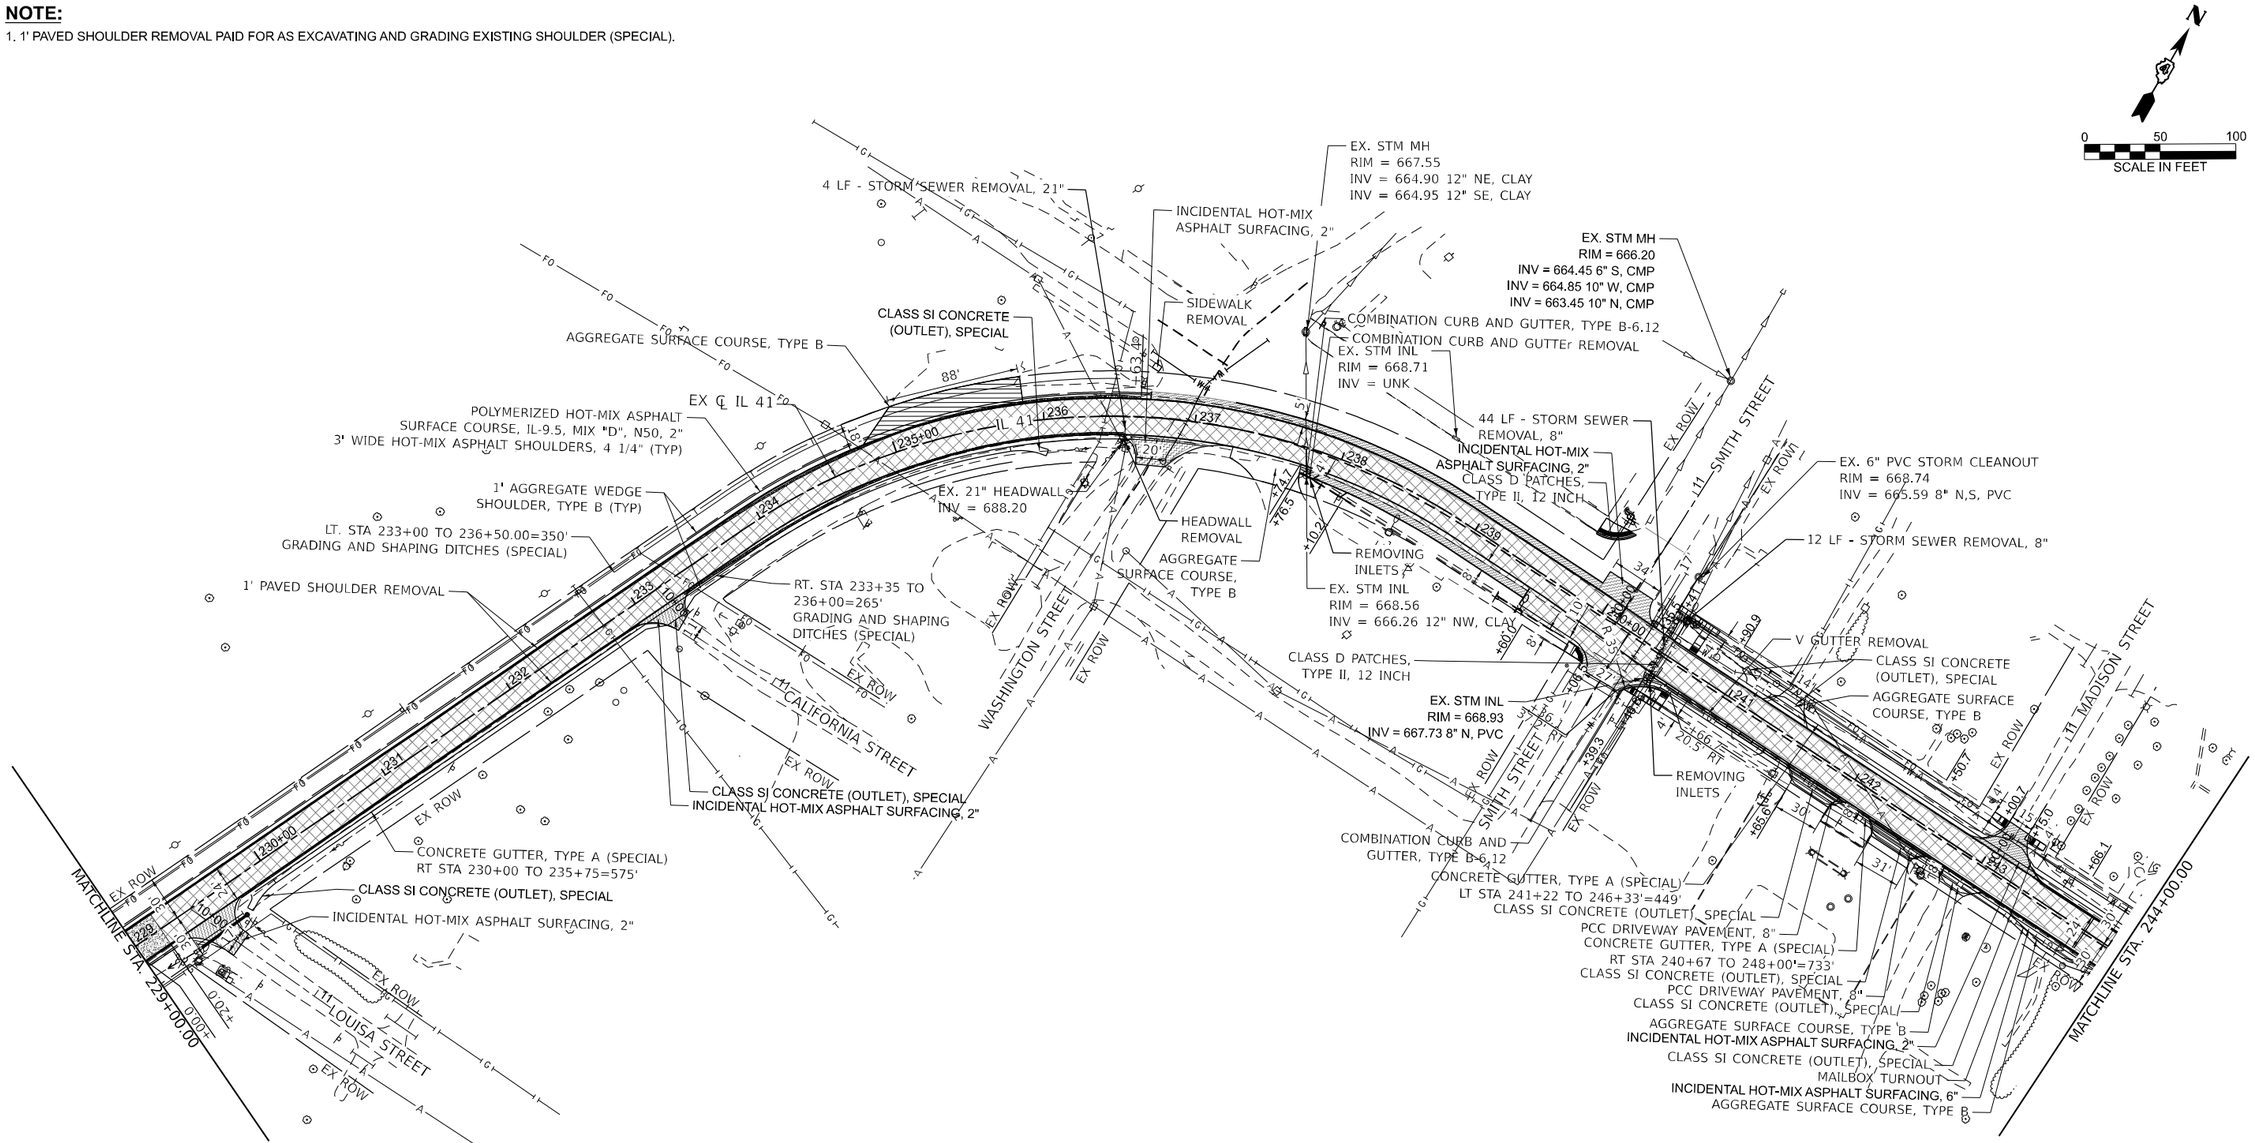

LEGEND

- HOT-MIX ASPHALT SURFACE REMOVAL, 1" / POLYMERIZED HOT-MIX ASPHALT SURFACE COURSE, IL-9.5, MIX "D" N50, 2" / POLYMERIZED HOT-MIX ASPHALT BINDER COURSE, IL-9.5, N50, 1.75"
- HOT-MIX ASPHALT SURFACE REMOVAL, 2" / POLYMERIZED HOT-MIX ASPHALT SURFACE COURSE, IL-9.5, MIX "D" N50, 2" / POLYMERIZED HOT-MIX ASPHALT BINDER COURSE, IL-9.5, N50, 1.75"
- HOT-MIX ASPHALT SURFACE REMOVAL, 2" / POLYMERIZED HOT-MIX ASPHALT SURFACE COURSE, IL-9.5, MIX "D" N50, 2"
- HOT-MIX ASPHALT SURFACE REMOVAL- BUTT JOINT / INCIDENTAL HOT-MIX ASPHALT SURFACE
- HOT-MIX ASPHALT SURFACE REMOVAL, 2" / VARIES - 1" TO 2"
- HOT-MIX ASPHALT SURFACE REMOVAL - BUTT JOINT
- SIDEWALK REMOVAL
- DRIVEWAY PAVEMENT REMOVAL
- BRICK PAVER REMOVAL
- GUTTER REMOVAL
- COMBINATION CURB AND GUTTER REMOVAL
- GUARDRAIL REMOVAL
- STORM SEWER REMOVAL
- PIPE CULVERT REMOVAL
- REMOVING INLETS
- HEADWALL REMOVAL
- REMOVE EXISTING FLARED END SECTION

NOTE:

SEE PROPOSED DRAINAGE PLAN AND PROFILE SHEETS FOR PROPOSED DRAINAGE INFORMATION.

DATE PLOTTED = 1/22/2026 8:54:43 PM
PROJECT FILE = 0021484.12.IN
PLOT CONFIG = C01-PDF.pltcfg
MODEL: IL-41 Plan Sheet 07 [Sheet]
FILE NAME: pw://ciorba-pw.bentley.com:ciorba-pw-01/Documents/Projects/IL_DOT/D4/0021484.12/CADD Data/Sht/Removal/0021484.12-sht-Removal-McDonough.dgn

CiorbaGroup
8725 W. Higgins Rd, Ste 600, Chicago, IL 60631
P 773.775.4009 | www.ciorba.com

USER NAME = bhodor	DESIGNED AEC	REVISED -
	DRAWN AMS	REVISED -
PLOT SCALE = 0.16666667 ' / In.	CHECKED AEC	REVISED -
PLOT DATE = 6/24/2025	DATE 6/27/2025	REVISED -

STATE OF ILLINOIS
DEPARTMENT OF TRANSPORTATION

IL 41 RESURFACING
GENERAL PLANS

SCALE: 1"=50' | SHEET 6 OF 14 SHEETS | STA. 229+00.00 | TO STA. 244+00.00

F.A.P RTE.	SECTION	COUNTY	TOTAL SHEETS	SHEET NO.
574	(12RS-4, 11RS-2)	*	159	53
* FULTON, MCDONOUGH		CONTRACT NO. 68F91		
	ILLINOIS FED. AID PROJECT			

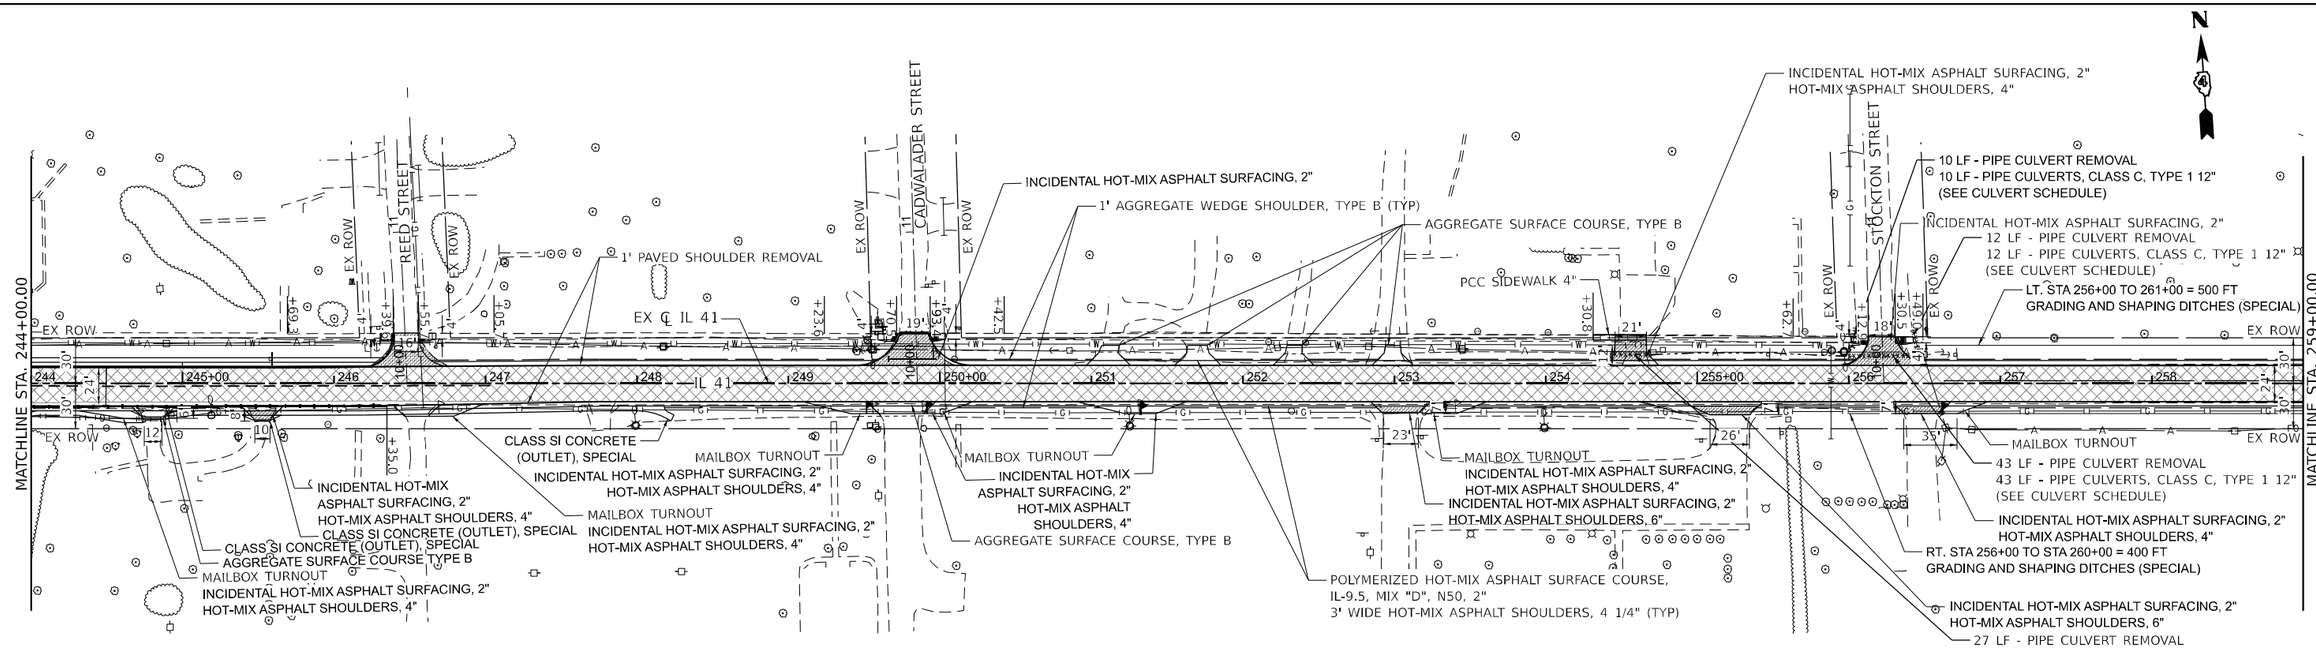

LEGEND

- HOT-MIX ASPHALT SURFACE REMOVAL, 1"
  POLYMERIZED HOT-MIX ASPHALT SURFACE COURSE, IL-9.5, MIX "D" N50, 2"
  POLYMERIZED HOT-MIX ASPHALT BINDER COURSE, IL-9.5, N50, 1.75"
- HOT-MIX ASPHALT SURFACE REMOVAL, 2"
  POLYMERIZED HOT-MIX ASPHALT SURFACE COURSE, IL-9.5, MIX "D" N50, 2"
  POLYMERIZED HOT-MIX ASPHALT BINDER COURSE, IL-9.5, N50, 1.75"
- HOT-MIX ASPHALT SURFACE REMOVAL, 2"
  POLYMERIZED HOT-MIX ASPHALT SURFACE COURSE, IL-9.5, MIX "D" N50, 2"
- HOT-MIX ASPHALT SURFACE REMOVAL- BUTT JOINT
  INCIDENTAL HOT-MIX ASPHALT SURFACE
- HOT-MIX ASPHALT SURFACE REMOVAL, 2"
  VARIES - 1" TO 2"
- HOT-MIX ASPHALT SURFACE REMOVAL
  - BUTT JOINT
- SIDEWALK REMOVAL
- DRIVEWAY PAVEMENT REMOVAL
- BRICK PAVER REMOVAL
- GUTTER REMOVAL
- COMBINATION CURB AND GUTTER REMOVAL
- GUARDRAIL REMOVAL
- STORM SEWER REMOVAL
- PIPE CULVERT REMOVAL
- REMOVING INLETS
- HEADWALL REMOVAL
- REMOVE EXISTING FLARED END SECTION

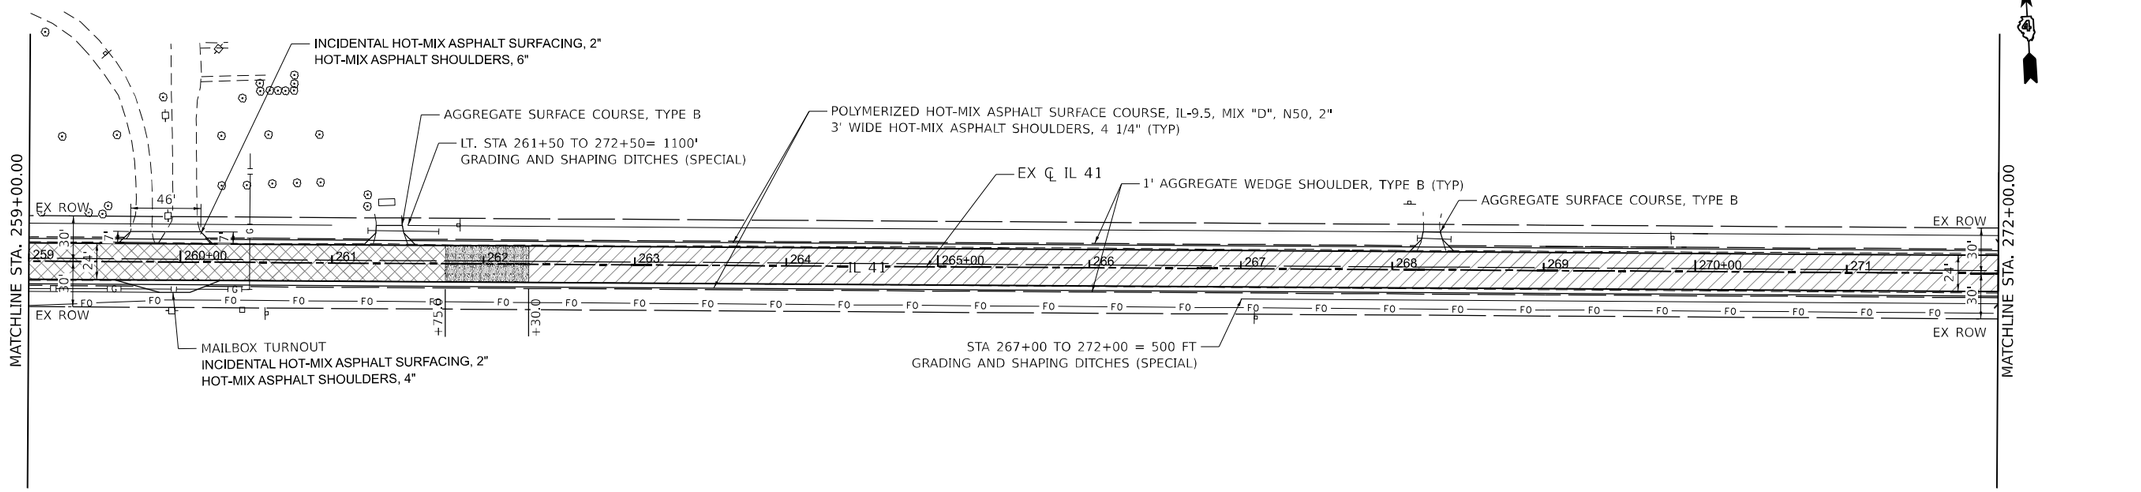

NOTE:

1. 1' PAVED SHOULDER REMOVAL PAID FOR AS EXCAVATING AND GRADING EXISTING SHOULDER (SPECIAL).

DATE PLOTTED = 1/22/2026 8:54:45 PM
PROJECT FILE = 0021484.12.IJM
PLOT CONFIG = C64-PDF.pltcfg
MODEL: IL-41 Plan Sheet 08
FILE NAME: pw:c:\ciorba-pw.bentley.com:ciorba-pw-01\Documents\Projects\IL_DOT\0400214841.12\CADD Data\Sht\Removal\0021484.12-sht-Removal-McDonough.dgn

CiorbaGroup
8725 W. Higgins Rd, Ste 600, Chicago, IL 60631
P 773.775.4009 | www.ciorba.com

USER NAME = bhodor	DESIGNED AEC	REVISED -	
	DRAWN AMS	REVISED -	
PLOT SCALE = 0.16666667 ' / In.	CHECKED AEC	REVISED -	
PLOT DATE = 6/24/2025	DATE 6/27/2025	REVISED -	

STATE OF ILLINOIS
DEPARTMENT OF TRANSPORTATION

IL 41 RESURFACING
GENERAL PLANS

SCALE: 1"=50' | SHEET 7 OF 14 SHEETS | STA. 244+00.00 | TO STA. 274+00.00

F.A.P RTE.	SECTION	COUNTY	TOTAL SHEETS	SHEET NO.
574	(12RS-4, 11RS-2)	*	159	54
* FULTON, MCDONOUGH		CONTRACT NO. 68F91		
	ILLINOIS FED. AID PROJECT			

NOTE:

1. 1' PAVED SHOULDER REMOVAL PAID FOR AS EXCAVATING AND GRADING EXISTING SHOULDER (SPECIAL).

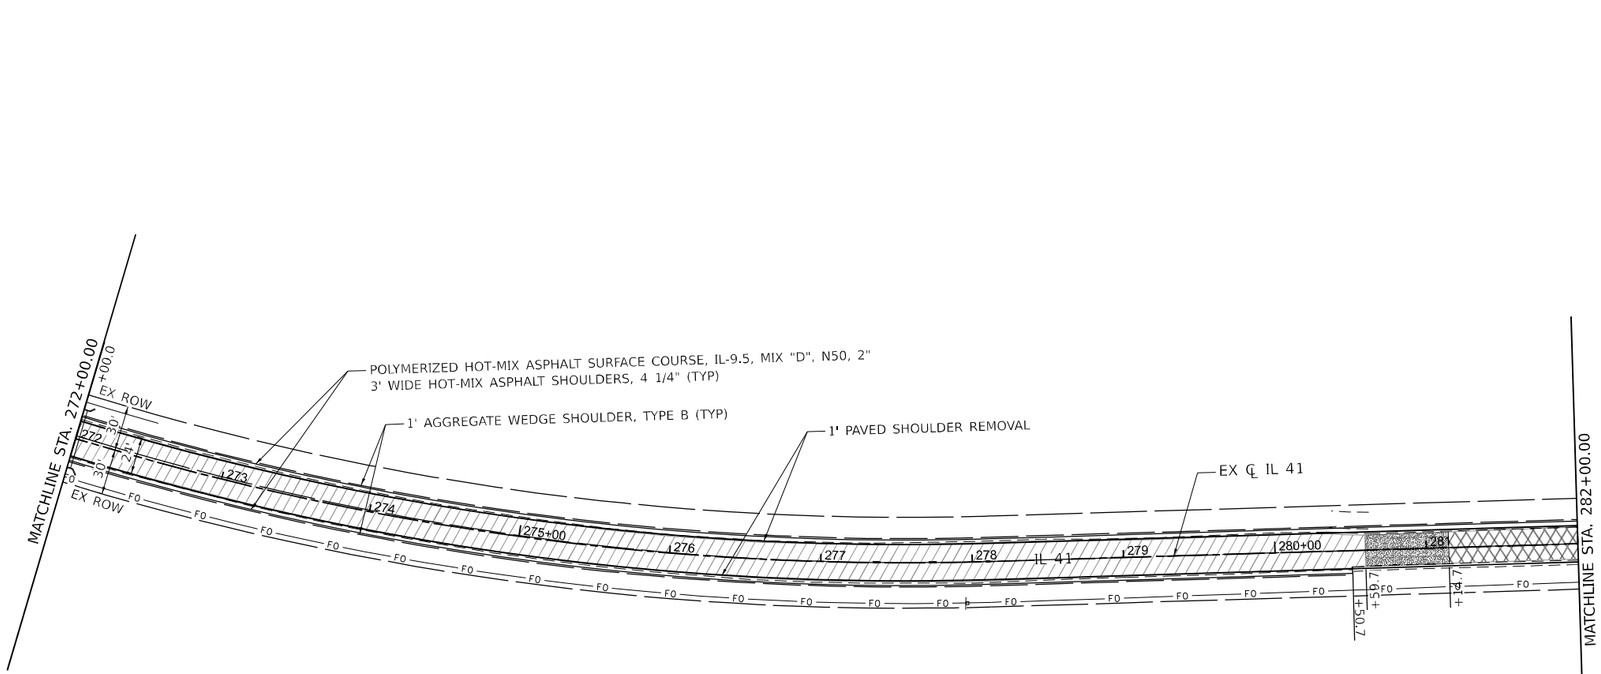

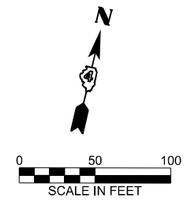

LEGEND

- HOT-MIX ASPHALT SURFACE REMOVAL, 1"
  POLYMERIZED HOT-MIX ASPHALT SURFACE COURSE, IL-9.5, MIX "D" N50, 2"
  POLYMERIZED HOT-MIX ASPHALT BINDER COURSE, IL-9.5, N50, 1.75"
- HOT-MIX ASPHALT SURFACE REMOVAL, 2"
  POLYMERIZED HOT-MIX ASPHALT SURFACE COURSE, IL-9.5, MIX "D" N50, 2"
  POLYMERIZED HOT-MIX ASPHALT BINDER COURSE, IL-9.5, N50, 1.75"
- HOT-MIX ASPHALT SURFACE REMOVAL, 2"
  POLYMERIZED HOT-MIX ASPHALT SURFACE COURSE, IL-9.5, MIX "D" N50, 2"
- HOT-MIX ASPHALT SURFACE REMOVAL- BUTT JOINT
  INCIDENTAL HOT-MIX ASPHALT SURFACE
- HOT-MIX ASPHALT SURFACE REMOVAL, 2"
  VARIES - 1" TO 2"
- HOT-MIX ASPHALT SURFACE REMOVAL
  - BUTT JOINT
- SIDEWALK REMOVAL
- DRIVEWAY PAVEMENT REMOVAL
- BRICK PAVER REMOVAL
- GUTTER REMOVAL
- COMBINATION CURB AND GUTTER REMOVAL
- GUARDRAIL REMOVAL
- STORM SEWER REMOVAL
- PIPE CULVERT REMOVAL
- REMOVING INLETS
- HEADWALL REMOVAL
- REMOVE EXISTING FLARED END SECTION

DATE PLOTTED = 1/27/2026 8:54:46 PM
PROJECT FILE = 0021484.12.ZIP
PLOT CONFIG = CQI-PDF.pltcfg
MODEL: IL-41 Plan Sheet 09
FILE NAME: pw://ciorba-pw.bentley.com:ciorba-pw-01/Documents/Projects/IL_DOTD40021484.12/CADD Data/Sht/Removal/0021484.12-sht-Removal-McDonough.dgn

CiorbaGroup
8725 W. Higgins Rd, Ste 600, Chicago, IL 60631
P 773.775.4009 | www.ciorba.com

USER NAME = bhodor	DESIGNED AEC	REVISED -
	DRAWN AMS	REVISED -
PLOT SCALE = 0.16666667 ' / In.	CHECKED AEC	REVISED -
PLOT DATE = 6/24/2025	DATE 6/27/2025	REVISED -

STATE OF ILLINOIS
DEPARTMENT OF TRANSPORTATION

IL 41 RESURFACING
GENERAL PLANS

SCALE: 1"=50' | SHEET 8 OF 14 SHEETS | STA. 274+00.00 | TO STA. 289+00.00

F.A.P RTE.	SECTION	COUNTY	TOTAL SHEETS	SHEET NO.
574	(12RS-4, 11RS-2)	*	159	55
* FULTON, MCDONOUGH		CONTRACT NO. 68F91		
ILLINOIS	FED. AID PROJECT			

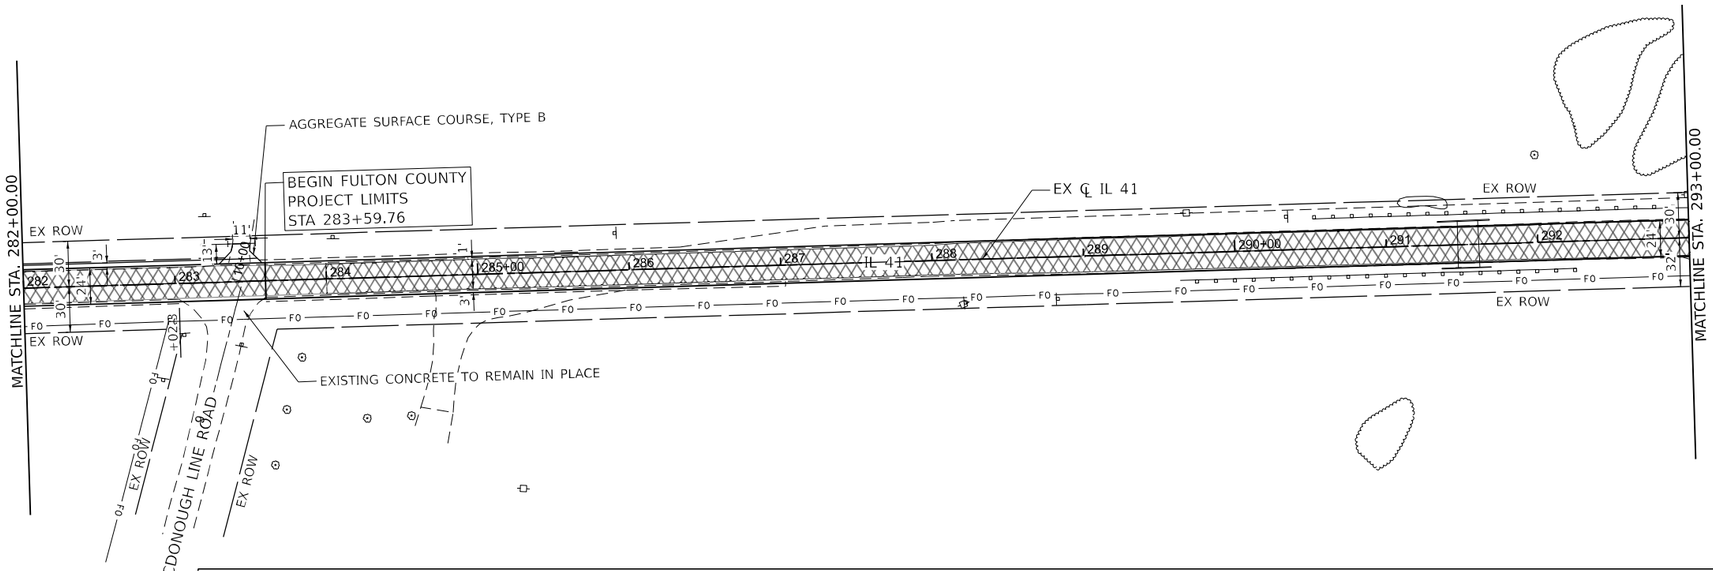

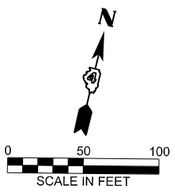

LEGEND

- HOT-MIX ASPHALT SURFACE REMOVAL, 1" POLYMERIZED HOT-MIX ASPHALT SURFACE COURSE, IL-9.5, MIX "D" N50, 2" POLYMERIZED HOT-MIX ASPHALT BINDER COURSE, IL-9.5, N50, 1.75"
- HOT-MIX ASPHALT SURFACE REMOVAL, 2" POLYMERIZED HOT-MIX ASPHALT SURFACE COURSE, IL-9.5, MIX "D" N50, 2" POLYMERIZED HOT-MIX ASPHALT BINDER COURSE, IL-9.5, N50, 1.75"
- HOT-MIX ASPHALT SURFACE REMOVAL, 2" POLYMERIZED HOT-MIX ASPHALT SURFACE COURSE, IL-9.5, MIX "D" N50, 2"
- HOT-MIX ASPHALT SURFACE REMOVAL- BUTT JOINT INCIDENTAL HOT-MIX ASPHALT SURFACE
- HOT-MIX ASPHALT SURFACE REMOVAL, 2" VARIES - 1" TO 2"
- HOT-MIX ASPHALT SURFACE REMOVAL - BUTT JOINT
- SIDEWALK REMOVAL
- DRIVEWAY PAVEMENT REMOVAL
- BRICK PAVER REMOVAL
- GUTTER REMOVAL
- COMBINATION CURB AND GUTTER REMOVAL
- GUARDRAIL REMOVAL
- STORM SEWER REMOVAL
- PIPE CULVERT REMOVAL
- REMOVING INLETS
- HEADWALL REMOVAL
- REMOVE EXISTING FLARED END SECTION

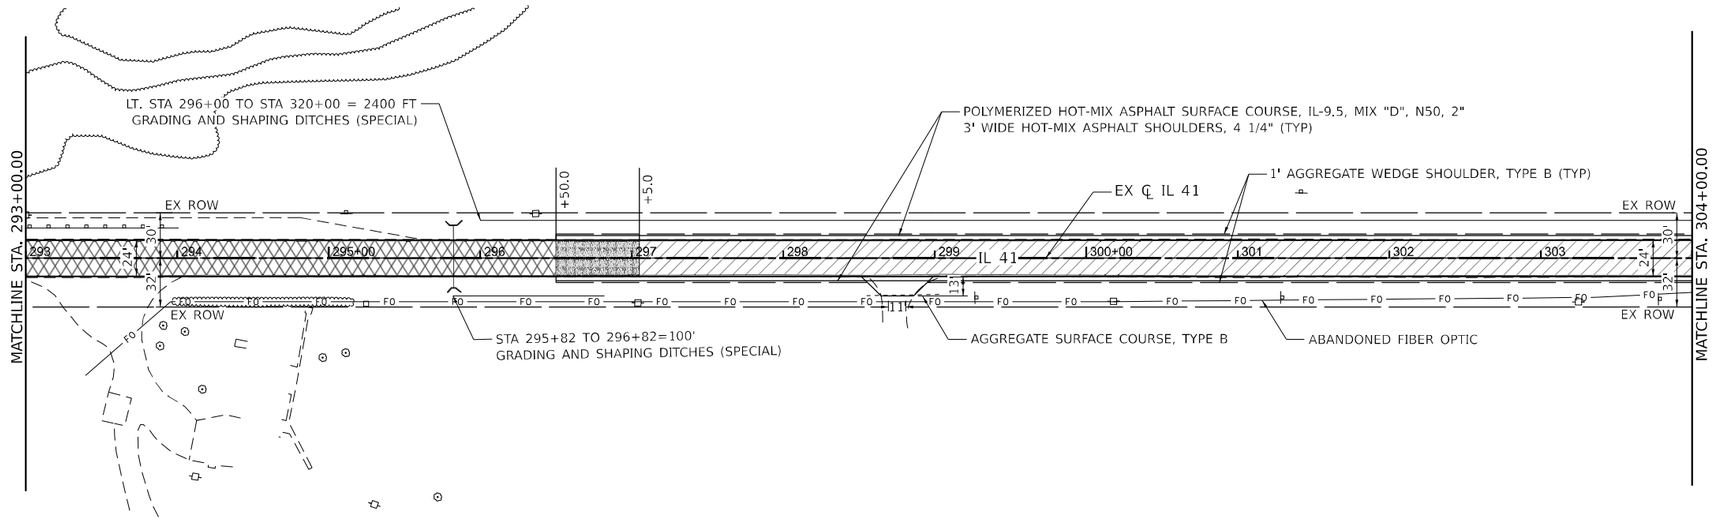

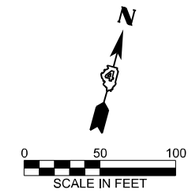

NOTE:

1. 1' PAVED SHOULDER REMOVAL PAID FOR AS EXCAVATING AND GRADING EXISTING SHOULDER (SPECIAL).

DATE PLOTTED = 1/22/2026 8:55:10 PM
PEN TABLE = 007204_11.tbl
PLOT CONFIG = CGI-PDF.dfrfg
MODEL: Fulton County - Plan Sheet 9
FILE NAME: pw://ciorba-pw.bentley.com:ciorba-pw-01/Documents/Projects/IL_DOT/24/00214841.12/CADD Data/Sht/Removal/00214841.12-sht-Removal-Fulton.dgn

CiorbaGroup 8725 W. Higgins Rd, Ste 600, Chicago, IL 60631 P 773.775.4009 | www.ciorba.com	USER NAME = bhodor	DESIGNED AEC	REVISED -
		DRAWN AMS	REVISED -
	PLOT SCALE = 0.16666667 ' / In.	CHECKED AEC	REVISED -
	PLOT DATE = 6/24/2025	DATE 6/27/2025	REVISED -

STATE OF ILLINOIS
DEPARTMENT OF TRANSPORTATION

IL 41 RESURFACING
GENERAL PLANS

SCALE: 1"=50' | SHEET 9 OF 14 SHEETS | STA. 274+00.00 TO STA. 304+00.00

F.A.P RTE.	SECTION	COUNTY	TOTAL SHEETS	SHEET NO.
574	(12RS-4, 11RS-2)	*	159	56
* FULTON, MCDONOUGH		CONTRACT NO. 68F91		
	ILLINOIS | FED. AID PROJECT			

LEGEND

- HOT-MIX ASPHALT SURFACE REMOVAL, 1" / POLYMERIZED HOT-MIX ASPHALT SURFACE COURSE, IL-9.5, MIX "D" N50, 2" / POLYMERIZED HOT-MIX ASPHALT BINDER COURSE, IL-9.5, N50, 1.75"
- HOT-MIX ASPHALT SURFACE REMOVAL, 2" / POLYMERIZED HOT-MIX ASPHALT SURFACE COURSE, IL-9.5, MIX "D" N50, 2" / POLYMERIZED HOT-MIX ASPHALT BINDER COURSE, IL-9.5, N50, 1.75"
- HOT-MIX ASPHALT SURFACE REMOVAL, 2" / POLYMERIZED HOT-MIX ASPHALT SURFACE COURSE, IL-9.5, MIX "D" N50, 2"
- HOT-MIX ASPHALT SURFACE REMOVAL- BUTT JOINT / INCIDENTAL HOT-MIX ASPHALT SURFACE
- HOT-MIX ASPHALT SURFACE REMOVAL, 2" / VARIES - 1" TO 2"
- HOT-MIX ASPHALT SURFACE REMOVAL / - BUTT JOINT
- SIDEWALK REMOVAL
- DRIVEWAY PAVEMENT REMOVAL
- BRICK PAVER REMOVAL
- GUTTER REMOVAL
- COMBINATION CURB AND GUTTER REMOVAL
- GUARDRAIL REMOVAL
- STORM SEWER REMOVAL
- PIPE CULVERT REMOVAL
- REMOVING INLETS
- HEADWALL REMOVAL
- REMOVE EXISTING FLARED END SECTION

N

0 50 100
SCALE IN FEET

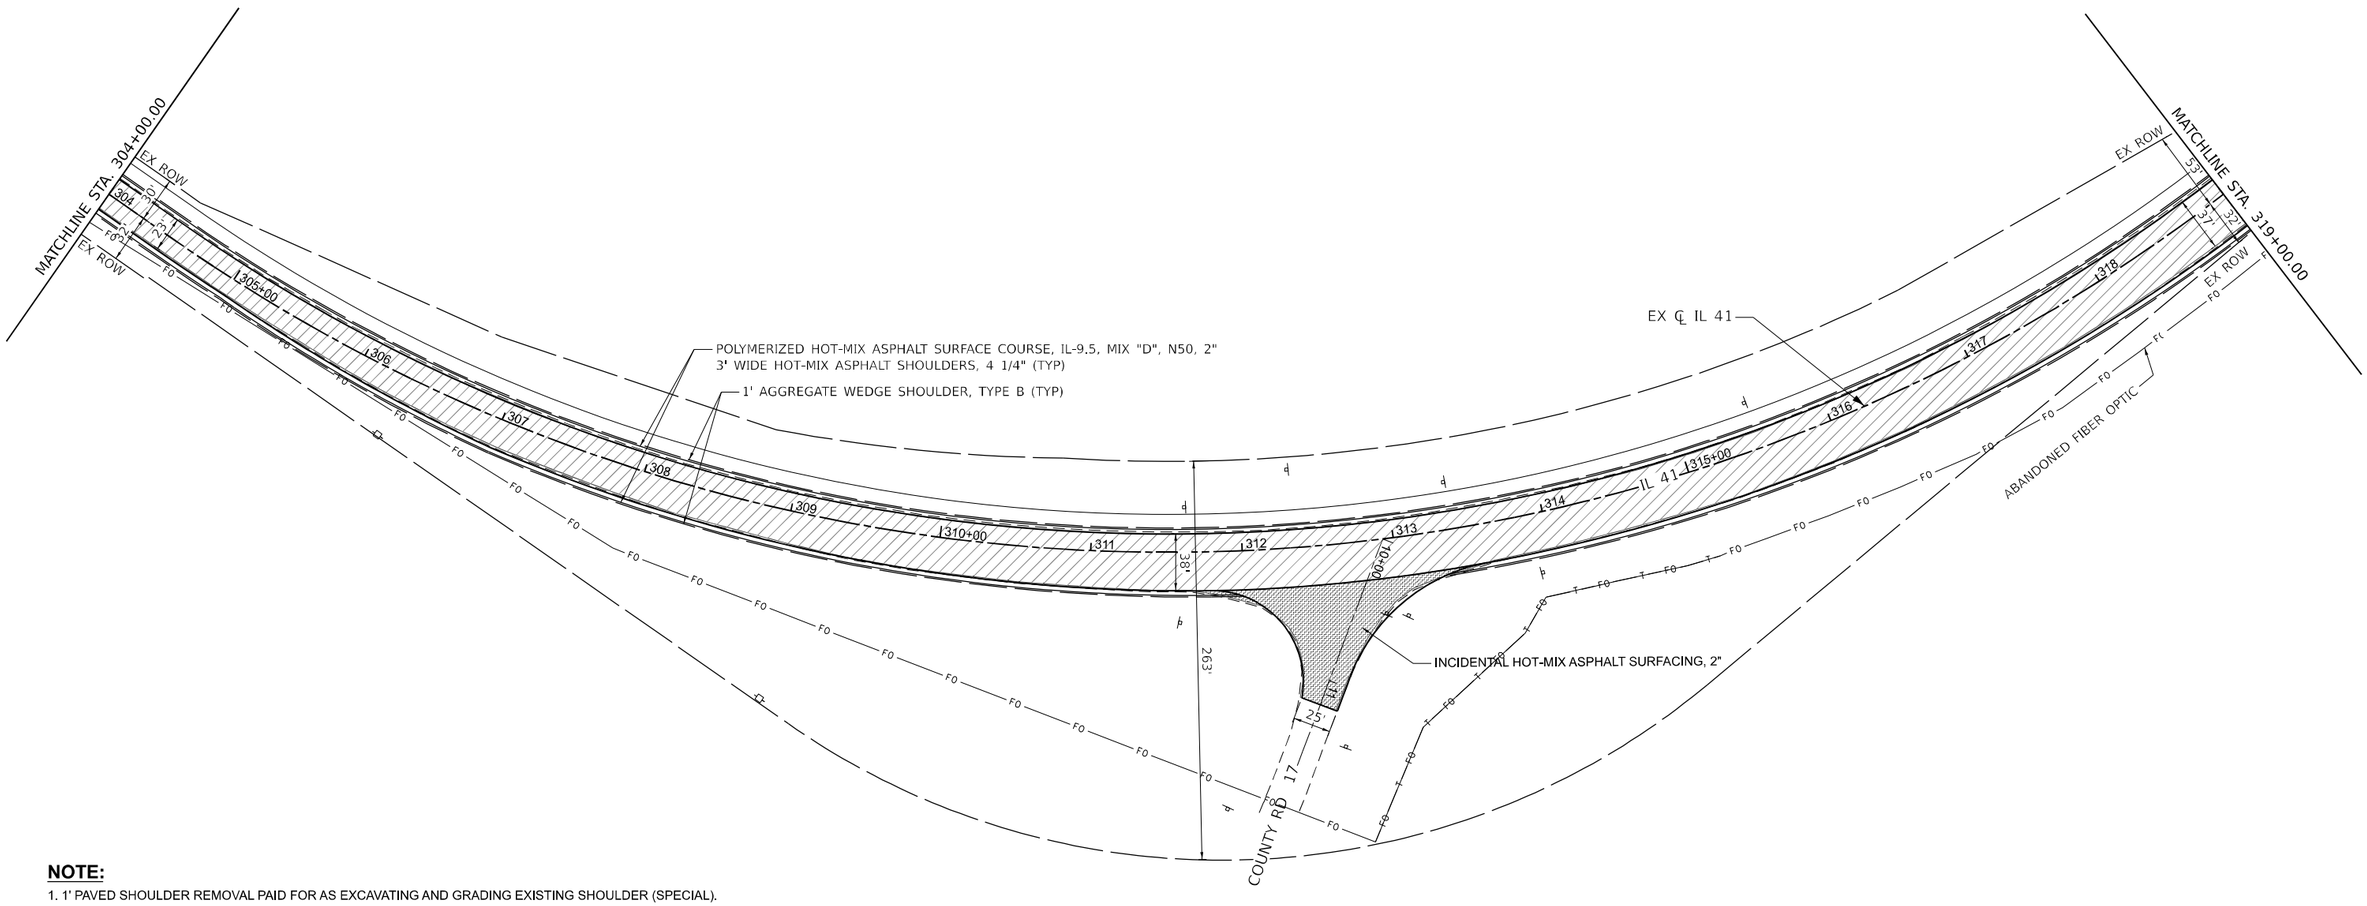

NOTE:

1. 1' PAVED SHOULDER REMOVAL PAID FOR AS EXCAVATING AND GRADING EXISTING SHOULDER (SPECIAL).

DATE PLOTTED = 10/21/2025 8:55:11 PM
PLOT SCALE = 0.16666667 ' / In.
PLOT CONFIG = CGI-PDF.pltcfg
MODEL: Fulton County - Main Sheet 11 [Sheet]
FILE NAME: pw://ciorba-pw.bentley.com:ciorba-pw-01/Documents/Projects/IL_DOT/D4100214841.12/CADD Data/Sht/RemovalM00214841.12-sht-RemovalFulton.dgn

CiorbaGroup
8725 W. Higgins Rd, Ste 600, Chicago, IL 60631
P 773.775.4009 | www.ciorba.com

USER NAME = bhodor	DESIGNED AEC	REVISED -	
	DRAWN AMS	REVISED -	
PLOT SCALE = 0.16666667 ' / In.	CHECKED AEC	REVISED -	
PLOT DATE = 6/24/2025	DATE 6/27/2025	REVISED -	

STATE OF ILLINOIS
DEPARTMENT OF TRANSPORTATION

IL 41 RESURFACING
GENERAL PLANS

SCALE: 1"=50' | SHEET 10 OF 14 SHEETS | STA. 304+00.00 | TO STA. 319+00.00

F.A.P RTE.	SECTION	COUNTY	TOTAL SHEETS	SHEET NO.
574	(12RS-4, 11RS-2)	*	159	57
*	FULTON, MCDONOUGH	CONTRACT NO. 68F91		
	ILLINOIS FED. AID PROJECT			

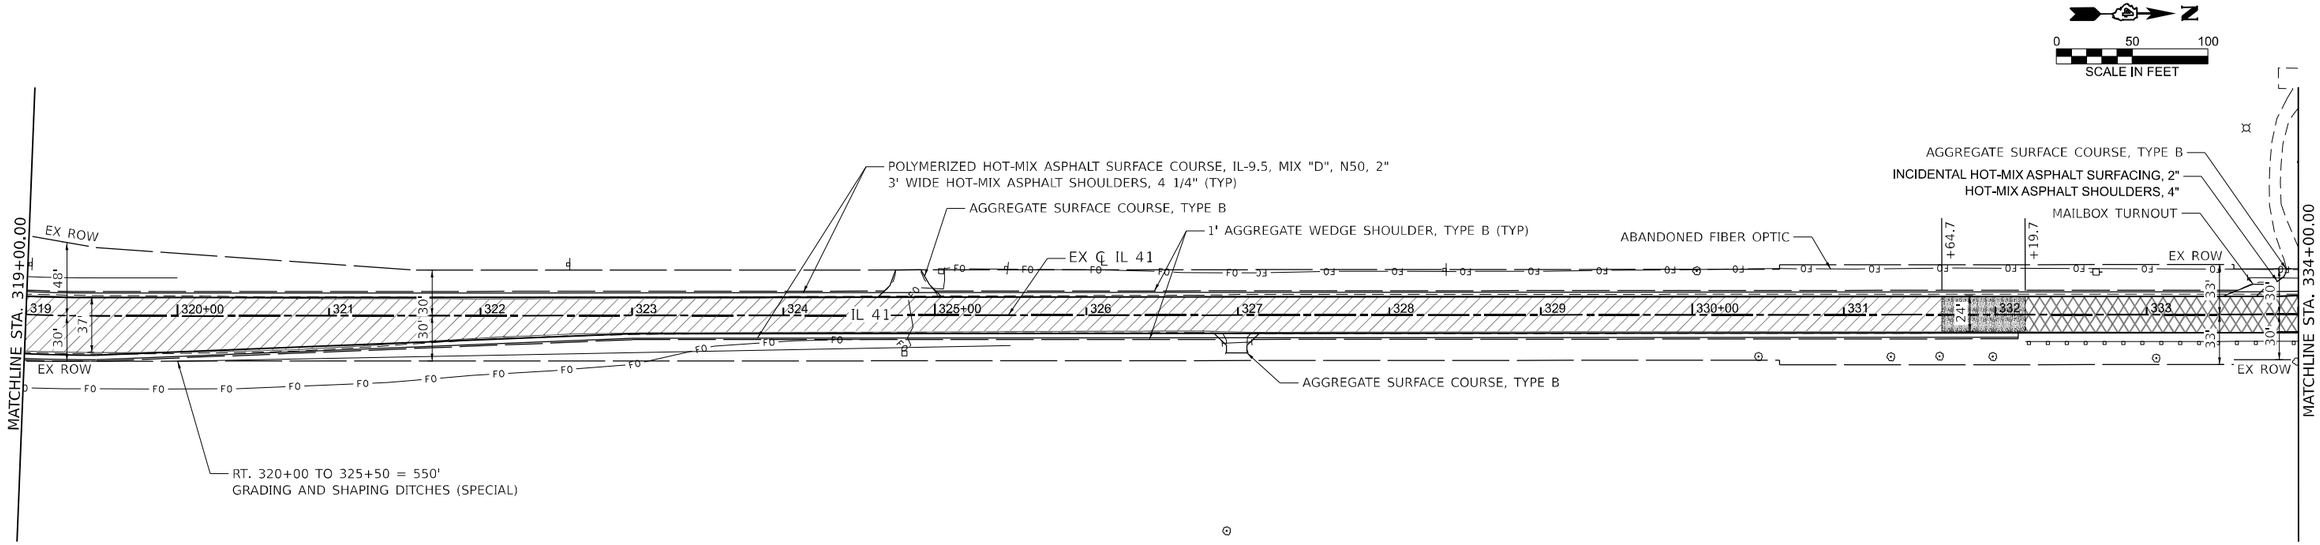

NOTE:
SEE PROPOSED DRAINAGE PLAN AND PROFILE SHEETS FOR PROPOSED DRAINAGE INFORMATION.

LEGEND

- HOT-MIX ASPHALT SURFACE REMOVAL, 1"
  POLYMERIZED HOT-MIX ASPHALT SURFACE COURSE, IL-9.5, MIX "D" N50, 2"
  POLYMERIZED HOT-MIX ASPHALT BINDER COURSE, IL-9.5, N50, 1.75"
- HOT-MIX ASPHALT SURFACE REMOVAL, 2"
  POLYMERIZED HOT-MIX ASPHALT SURFACE COURSE, IL-9.5, MIX "D" N50, 2"
  POLYMERIZED HOT-MIX ASPHALT BINDER COURSE, IL-9.5, N50, 1.75"
- HOT-MIX ASPHALT SURFACE REMOVAL, 2"
  POLYMERIZED HOT-MIX ASPHALT SURFACE COURSE, IL-9.5, MIX "D" N50, 2"
- HOT-MIX ASPHALT SURFACE REMOVAL- BUTT JOINT
  INCIDENTAL HOT-MIX ASPHALT SURFACE
- HOT-MIX ASPHALT SURFACE REMOVAL, 2"
  VARIES - 1" TO 2"
- HOT-MIX ASPHALT SURFACE REMOVAL
  - BUTT JOINT
- SIDEWALK REMOVAL
- DRIVEWAY PAVEMENT REMOVAL
- BRICK PAVER REMOVAL
- GUTTER REMOVAL
- COMBINATION CURB AND GUTTER REMOVAL
- GUARDRAIL REMOVAL
- STORM SEWER REMOVAL
- PIPE CULVERT REMOVAL
- REMOVING INLETS
- HEADWALL REMOVAL
- REMOVE EXISTING FLARED END SECTION

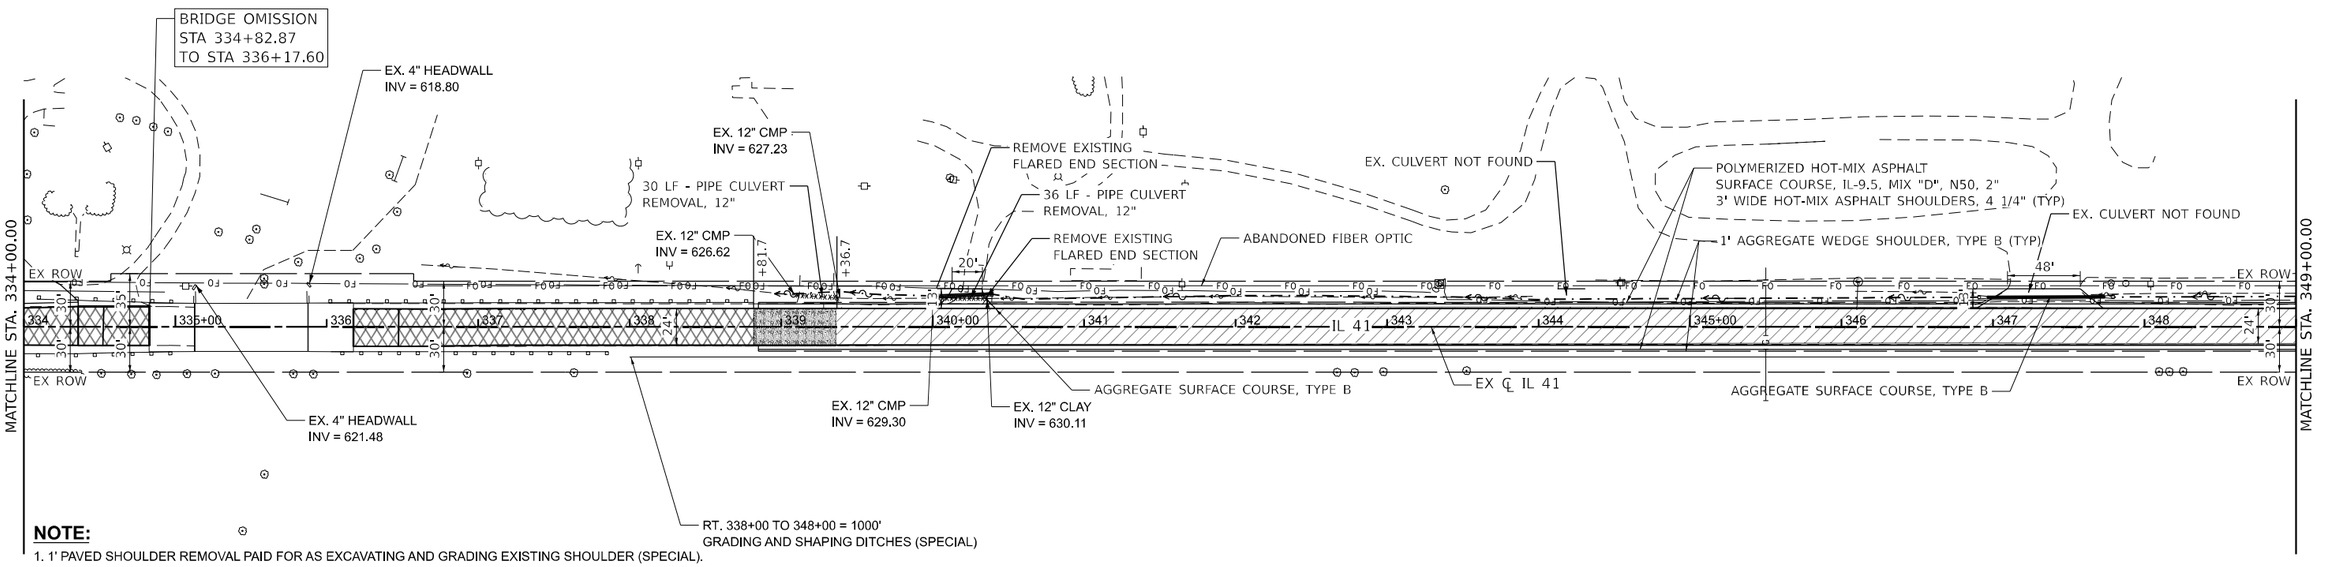

NOTE:
1. 1' PAVED SHOULDER REMOVAL PAID FOR AS EXCAVATING AND GRADING EXISTING SHOULDER (SPECIAL).

DATE PLOTTED = 1/22/2026 8:55:12 PM
PRINTED BY = AMS 12.4M
PLOT CONFIG = CGI-PDF.pltcfg
MODEL: Fulton County - Plan Sheet 12
FILE NAME: pw:\ciorba-pw.bentley.com:ciorba-pw-01\Documents\Projects\IL_DOT\24\00021484.12\CADD Data\Sht\Removal\00021484_12-sht-Removal-Fulton.dgn

CiorbaGroup
8725 W. Higgins Rd, Ste 600, Chicago, IL 60631
P 773.775.4009 | www.ciorba.com

USER NAME = bhodor	DESIGNED AEC	REVISED -	
	DRAWN AMS	REVISED -	
PLOT SCALE = 0.16666667 ' / In.	CHECKED AEC	REVISED -	
PLOT DATE = 6/24/2025	DATE 6/27/2025	REVISED -	

STATE OF ILLINOIS
DEPARTMENT OF TRANSPORTATION

IL 41 RESURFACING
GENERAL PLANS

SCALE: 1"=50' | SHEET 11 OF 14 SHEETS | STA. 319+00.00 | TO STA. 349+00.00

F.A.P RTE.	SECTION	COUNTY	TOTAL SHEETS	SHEET NO.
574	(12RS-4, 11RS-2)	*	159	58
* FULTON, MCDONOUGH		CONTRACT NO. 68F91		
	ILLINOIS	FED. AID PROJECT		

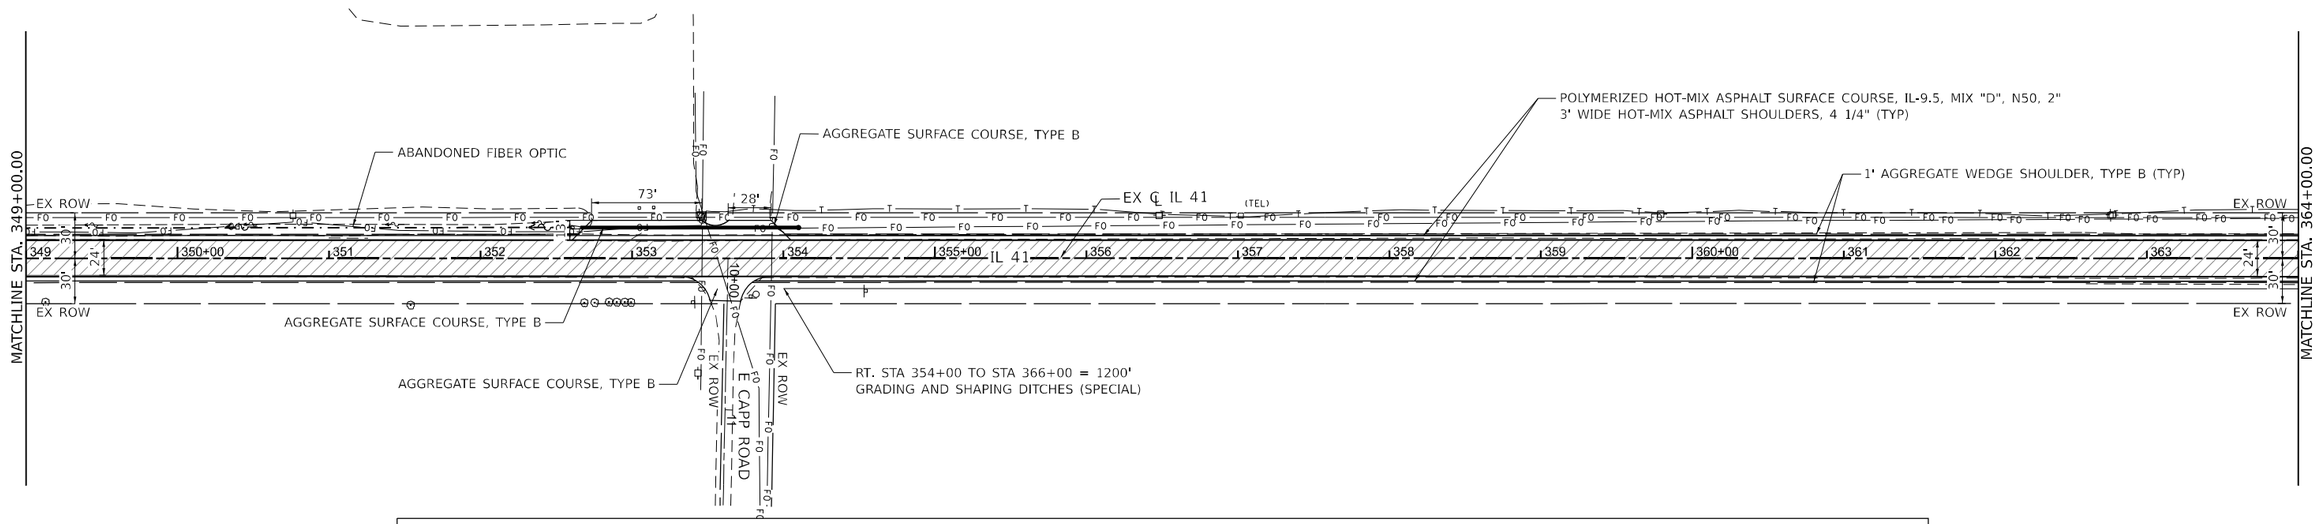

NOTE:
SEE PROPOSED DRAINAGE PLAN AND PROFILE SHEETS FOR PROPOSED DRAINAGE INFORMATION.

LEGEND

- HOT-MIX ASPHALT SURFACE REMOVAL, 1" / POLYMERIZED HOT-MIX ASPHALT SURFACE COURSE, IL-9.5, MIX "D" N50, 2" / POLYMERIZED HOT-MIX ASPHALT BINDER COURSE, IL-9.5, N50, 1.75"
- HOT-MIX ASPHALT SURFACE REMOVAL, 2" / POLYMERIZED HOT-MIX ASPHALT SURFACE COURSE, IL-9.5, MIX "D" N50, 2" / POLYMERIZED HOT-MIX ASPHALT BINDER COURSE, IL-9.5, N50, 1.75"
- HOT-MIX ASPHALT SURFACE REMOVAL, 2" / POLYMERIZED HOT-MIX ASPHALT SURFACE COURSE, IL-9.5, MIX "D" N50, 2"
- HOT-MIX ASPHALT SURFACE REMOVAL- BUTT JOINT / INCIDENTAL HOT-MIX ASPHALT SURFACE
- HOT-MIX ASPHALT SURFACE REMOVAL, 2" VARIES - 1" TO 2"
- HOT-MIX ASPHALT SURFACE REMOVAL - BUTT JOINT
- SIDEWALK REMOVAL
- DRIVEWAY PAVEMENT REMOVAL
- BRICK PAVER REMOVAL
- GUTTER REMOVAL
- COMBINATION CURB AND GUTTER REMOVAL
- GUARDRAIL REMOVAL
- STORM SEWER REMOVAL
- PIPE CULVERT REMOVAL
- REMOVING INLETS
- HEADWALL REMOVAL
- REMOVE EXISTING FLARED END SECTION

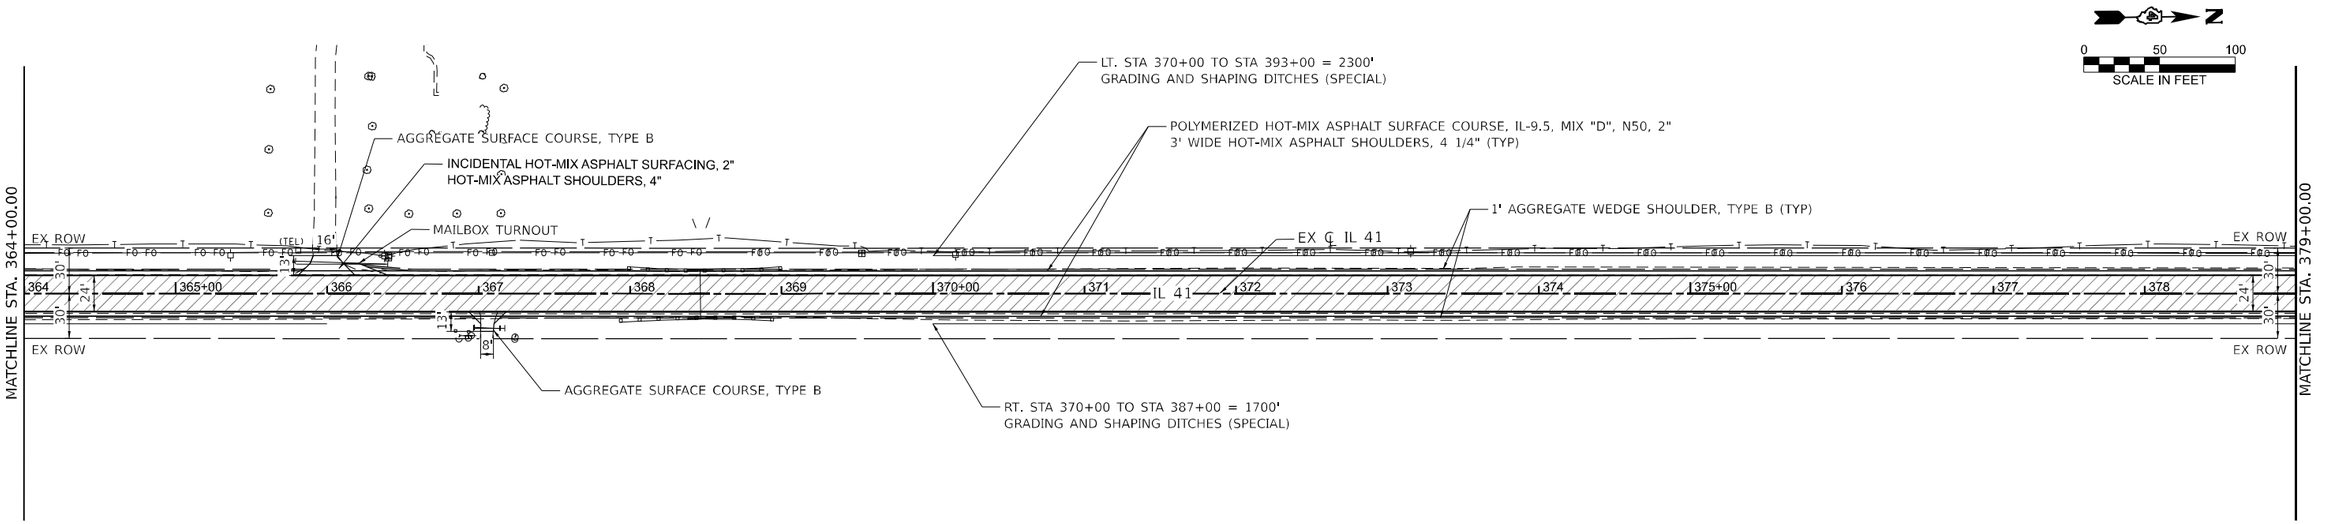

NOTE:
1. 1' PAVED SHOULDER REMOVAL PAID FOR AS EXCAVATING AND GRADING EXISTING SHOULDER (SPECIAL).

DATE PLOTTED = 1/22/2026 8:55:13 PM
PRINTED BY = AMS 12.0A
PLOT CONFIG = CGI-PDF.pltcfg
MODEL: Fulton County - Plan Sheet 13
FILE NAME: pw:\ciorba-pw.bentley.com:ciorba-pw-01\Documents\Projects\IL_DOT\D4\00021484.12\CADD Data\Sht\Removal\00021484.12-sht-Removal-Fulton.dgn

CiorbaGroup
8725 W. Higgins Rd, Ste 600, Chicago, IL 60631
P 773.775.4009 | www.ciorba.com

USER NAME = bhodor	DESIGNED AEC	REVISED -	
	DRAWN AMS	REVISED -	
PLOT SCALE = 0.16666667 ' / In.	CHECKED AEC	REVISED -	
PLOT DATE = 6/24/2025	DATE 6/27/2025	REVISED -	

STATE OF ILLINOIS
DEPARTMENT OF TRANSPORTATION

IL 41 RESURFACING
GENERAL PLANS

SCALE: 1"=50' | SHEET 12 OF 14 SHEETS | STA. 349+00.00 | TO STA. 379+00.00

F.A.P RTE.	SECTION	COUNTY	TOTAL SHEETS	SHEET NO.
574	(12RS-4, 11RS-2)	*	159	59
* FULTON, MCDONOUGH		CONTRACT NO. 68F91		
	ILLINOIS	FED. AID PROJECT		

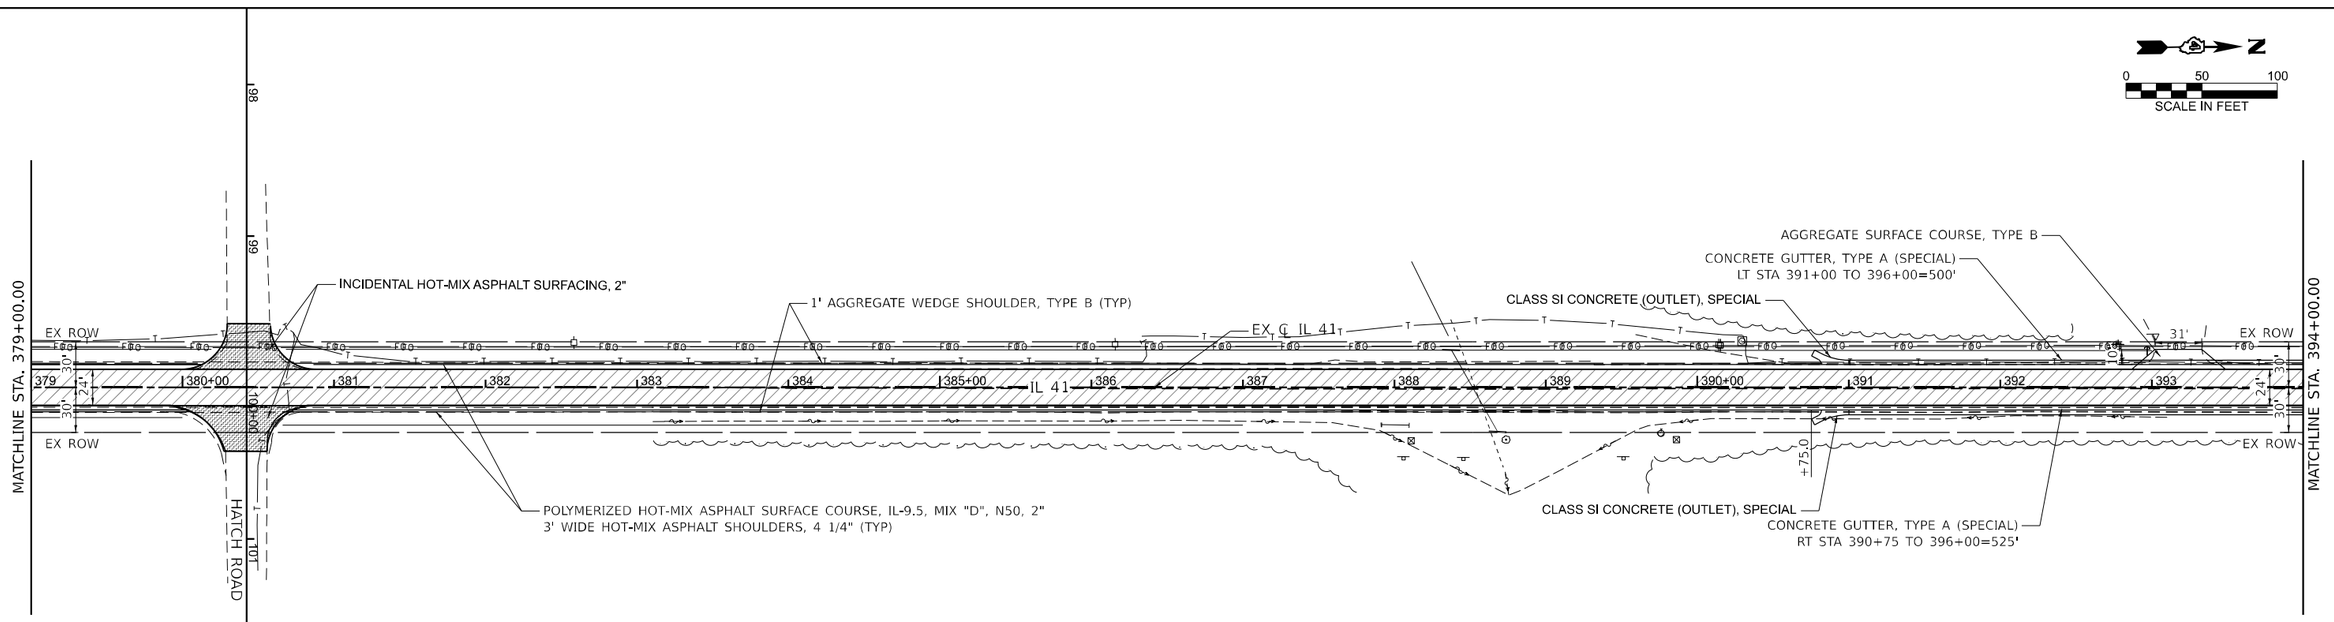

LEGEND

- HOT-MIX ASPHALT SURFACE REMOVAL, 1"
  POLYMERIZED HOT-MIX ASPHALT SURFACE COURSE, IL-9.5, MIX "D" N50, 2"
  POLYMERIZED HOT-MIX ASPHALT BINDER COURSE, IL-9.5, N50, 1.75"
- HOT-MIX ASPHALT SURFACE REMOVAL, 2"
  POLYMERIZED HOT-MIX ASPHALT SURFACE COURSE, IL-9.5, MIX "D" N50, 2"
  POLYMERIZED HOT-MIX ASPHALT BINDER COURSE, IL-9.5, N50, 1.75"
- HOT-MIX ASPHALT SURFACE REMOVAL, 2"
  POLYMERIZED HOT-MIX ASPHALT SURFACE COURSE, IL-9.5, MIX "D" N50, 2"
- HOT-MIX ASPHALT SURFACE REMOVAL- BUTT JOINT
  INCIDENTAL HOT-MIX ASPHALT SURFACE
- HOT-MIX ASPHALT SURFACE REMOVAL, 2"
  VARIES - 1" TO 2"
- HOT-MIX ASPHALT SURFACE REMOVAL
  - BUTT JOINT
- SIDEWALK REMOVAL
- DRIVEWAY PAVEMENT REMOVAL
- BRICK PAVER REMOVAL
- GUTTER REMOVAL
- COMBINATION CURB AND GUTTER REMOVAL
- GUARDRAIL REMOVAL
- STORM SEWER REMOVAL
- PIPE CULVERT REMOVAL
- REMOVING INLETS
- HEADWALL REMOVAL
- REMOVE EXISTING FLARED END SECTION

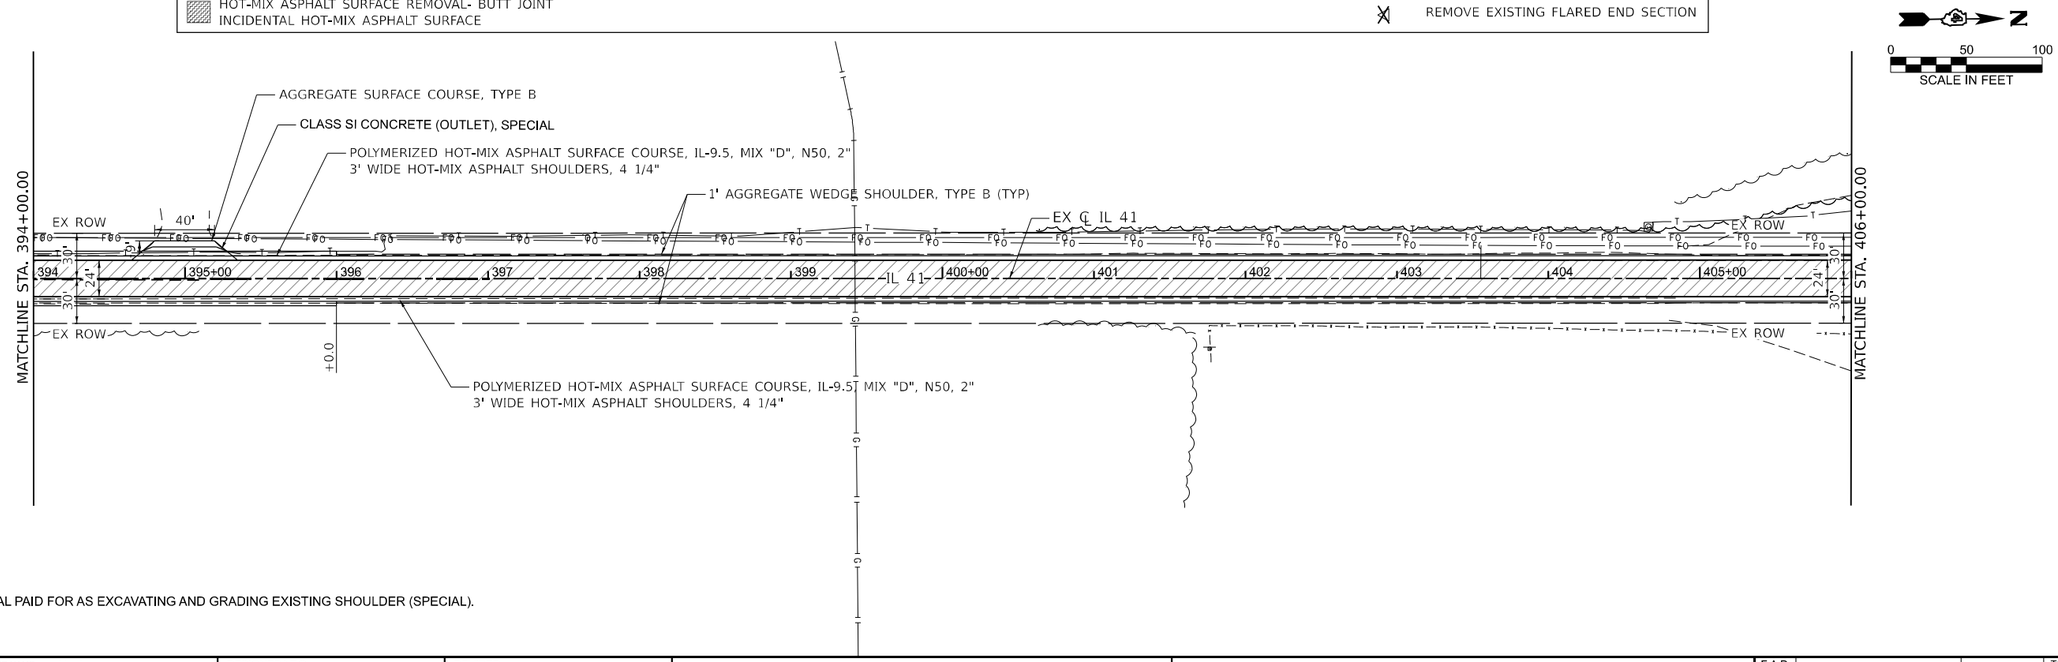

NOTE:

1. 1' PAVED SHOULDER REMOVAL PAID FOR AS EXCAVATING AND GRADING EXISTING SHOULDER (SPECIAL).

DATE PLOTTED = 1/22/2026 8:55:14 PM
PEN TABLE = 0074483.TBL
PLOT CONFIG = CGI-PDF.dfrcfg
MODEL: Fulton County - Plan Sheet 14
FILE NAME: pw://ciorba-pw.bentley.com:ciorba-pw-01/Documents/Projects/IL_DOT/24/0021484.12/CADD Data/Sht/Removal/0021484.12-sht-Removal-Fulton.dgn

CiorbaGroup
8725 W. Higgins Rd, Ste 600, Chicago, IL 60631
P 773.775.4009 | www.ciorba.com

USER NAME = bhodor	DESIGNED AEC	REVISED -	
	DRAWN AMS	REVISED -	
PLOT SCALE = 0.16666667 ' / in.	CHECKED AEC	REVISED -	
PLOT DATE = 6/24/2025	DATE 6/27/2025	REVISED -	

STATE OF ILLINOIS
DEPARTMENT OF TRANSPORTATION

IL 41 RESURFACING
GENERAL PLANS

SCALE: 1"=50' | SHEET 13 OF 14 SHEETS | STA. 379+00.00 | TO STA. 406+00.00

F.A.P RTE.	SECTION	COUNTY	TOTAL SHEETS	SHEET NO.
574	(12RS-4, 11RS-2)	*	159	60
* FULTON, MCDONOUGH		CONTRACT NO. 68F91		
	ILLINOIS FED. AID PROJECT			

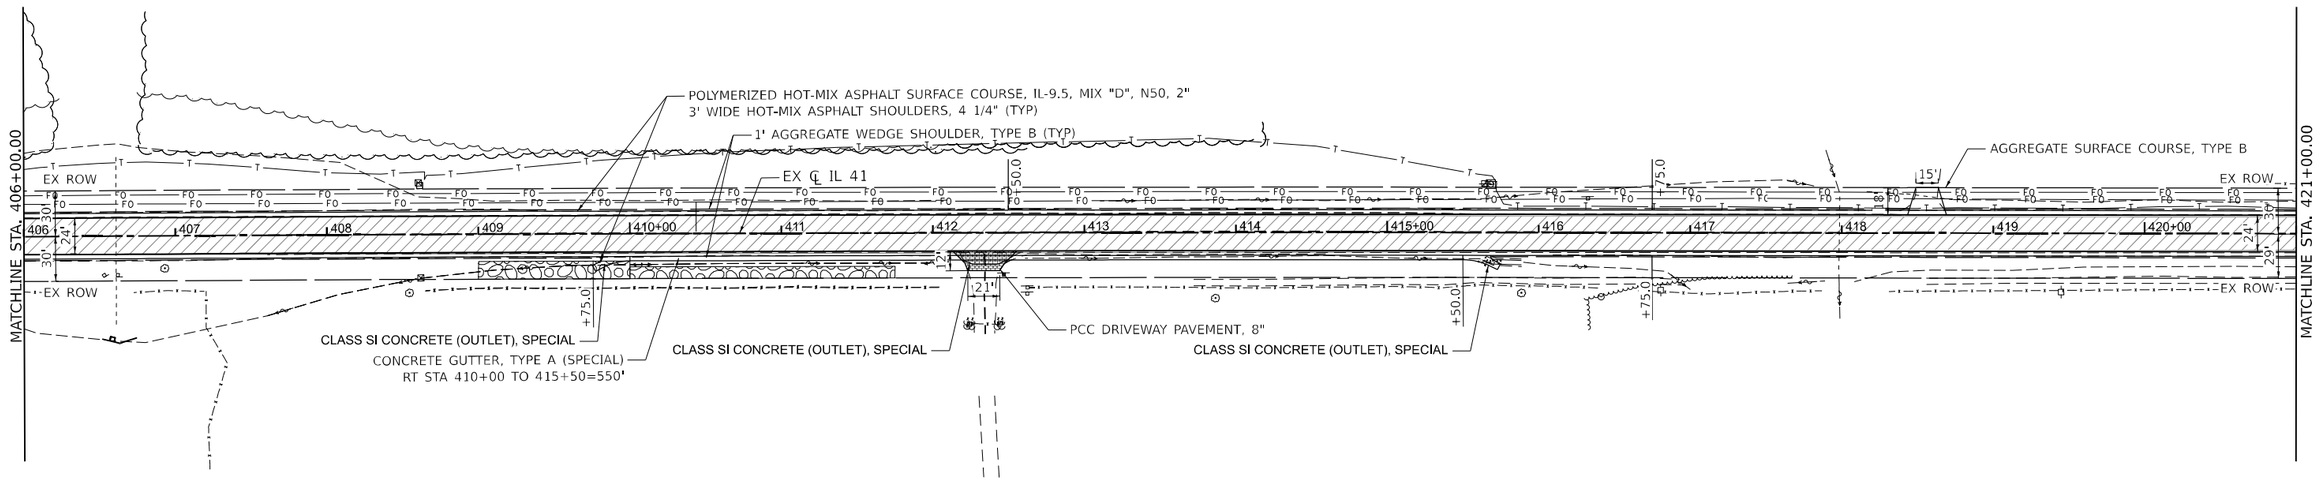

0 50 100
SCALE IN FEET

NOTE:
SEE PROPOSED DRAINAGE PLAN AND PROFILE SHEETS FOR PROPOSED DRAINAGE ITEMS BETWEEN STA 409+00 TO 429+00.

LEGEND

- HOT-MIX ASPHALT SURFACE REMOVAL, 1"
  POLYMERIZED HOT-MIX ASPHALT SURFACE COURSE, IL-9.5, MIX "D" N50, 2"
  POLYMERIZED HOT-MIX ASPHALT BINDER COURSE, IL-9.5, N50, 1.75"
- HOT-MIX ASPHALT SURFACE REMOVAL, 2"
  POLYMERIZED HOT-MIX ASPHALT SURFACE COURSE, IL-9.5, MIX "D" N50, 2"
  POLYMERIZED HOT-MIX ASPHALT BINDER COURSE, IL-9.5, N50, 1.75"
- HOT-MIX ASPHALT SURFACE REMOVAL, 2"
  POLYMERIZED HOT-MIX ASPHALT SURFACE COURSE, IL-9.5, MIX "D" N50, 2"
- HOT-MIX ASPHALT SURFACE REMOVAL- BUTT JOINT
  INCIDENTAL HOT-MIX ASPHALT SURFACE
- HOT-MIX ASPHALT SURFACE REMOVAL, 2"
  VARIES - 1" TO 2"
- HOT-MIX ASPHALT SURFACE REMOVAL
  - BUTT JOINT
- SIDEWALK REMOVAL
- DRIVEWAY PAVEMENT REMOVAL
- BRICK PAVER REMOVAL
- GUTTER REMOVAL
- COMBINATION CURB AND GUTTER REMOVAL
- GUARDRAIL REMOVAL
- STORM SEWER REMOVAL
- PIPE CULVERT REMOVAL
- REMOVING INLETS
- HEADWALL REMOVAL
- REMOVE EXISTING FLARED END SECTION

0 50 100
SCALE IN FEET

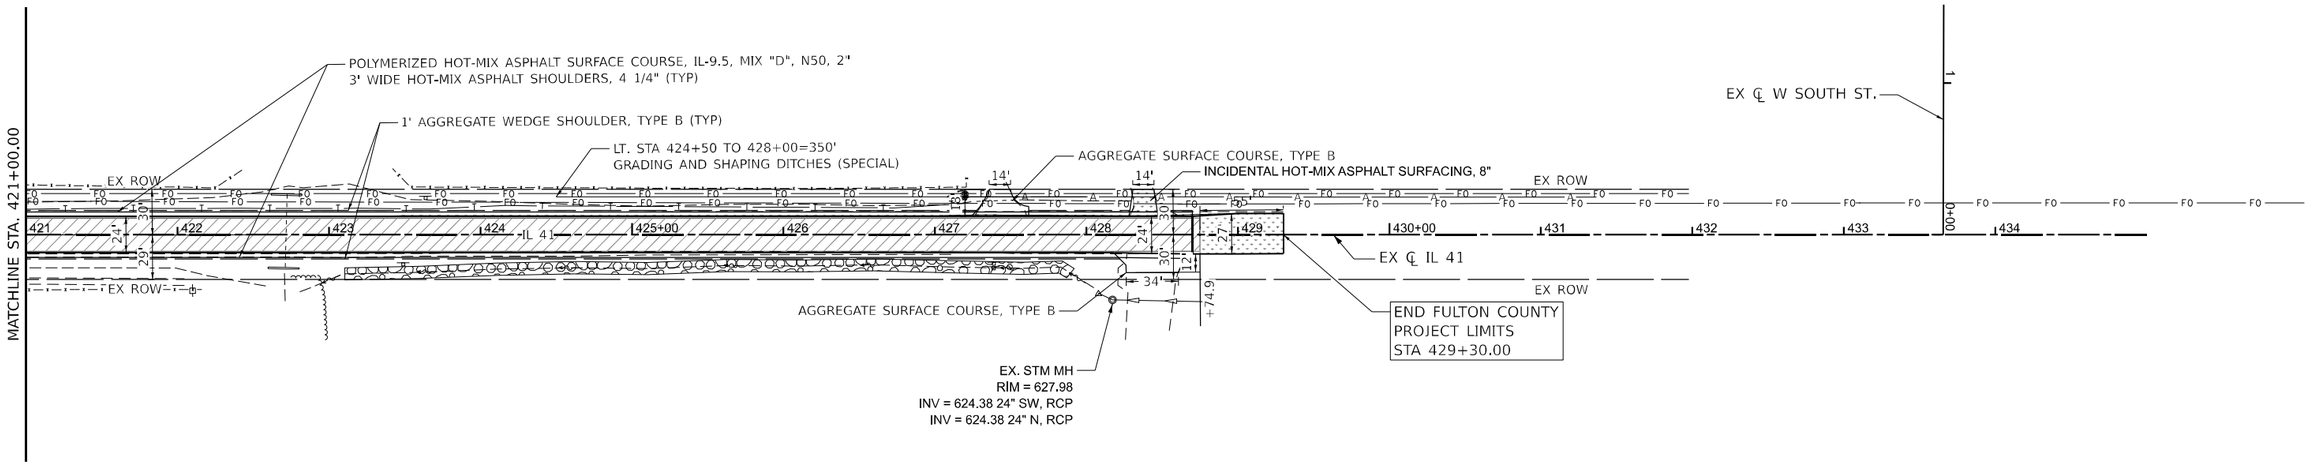

NOTE:
1. 1' PAVED SHOULDER REMOVAL PAID FOR AS EXCAVATING AND GRADING EXISTING SHOULDER (SPECIAL).

DATE PLOTTED = 1/22/2026 8:55:15 PM
PLOT SCALE = 100.0000 '/ In.
PLOT CONFIG = CGI-PDF.pltcfg
MODEL: Fulton County - Plan Sheet 15
FILE NAME: pw://ciorba-pw.bentley.com:ciorba-pw-01/Documents/Projects/IL_DOT/D4002148A.12/CADD Data/Sht/Removal/D4002148A.12-sht-Removal-Fulton.dgn

CiorbaGroup
8725 W. Higgins Rd, Ste 600, Chicago, IL 60631
P 773.775.4009 | www.ciorba.com

USER NAME = bhodor	DESIGNED AEC	REVISED -	
	DRAWN AMS	REVISED -	
PLOT SCALE = 0.16666667 ' / In.	CHECKED AEC	REVISED -	
PLOT DATE = 6/24/2025	DATE 6/27/2025	REVISED -	

STATE OF ILLINOIS
DEPARTMENT OF TRANSPORTATION

IL 41 RESURFACING
GENERAL PLANS

SCALE: 1"=50' | SHEET 14 OF 14 SHEETS | STA. 406+00.00 | TO STA. 439+00.00

F.A.P RTE.	SECTION	COUNTY	TOTAL SHEETS	SHEET NO.
574	(12RS-4, 11RS-2)	*	159	61
* FULTON, MCDONOUGH		CONTRACT NO. 68F91		
	ILLINOIS FED. AID PROJECT			

POINT	STATION	OFFSET	ELEV.
A	239+89.64	55.57	669.73
B	239+85.53	55.61	668.91
C	239+74.05	54.13	669.07
D	239+68.12	54.13	669.16
E	239+68.12	46.50	669.08
F	239+68.12	43.00	668.68

NE (N Smith St. at IL-41)			
POINT	STATION	OFFSET	ELEV.
A	240+61.70	-11.00	669.75
B	240+61.70	-16.00	669.78
C	240+61.70	-21.00	669.81
D	240+61.70	-27.00	669.84
E	240+41.13	-28.00	669.38
F	240+56.70	-33.00	669.63
G	240+61.70	-33.00	669.75
H	240+66.70	-33.00	669.80
I	240+71.70	-33.00	669.69
J	240+40.88	-33.00	669.26
K	240+46.70	-33.00	669.39
L	240+51.70	-33.00	669.51
M	240+46.70	-28.00	669.46
N	240+51.64	-28.00	669.58
O	240+56.70	-28.00	669.70
X	240+71.70	-28.90	669.75
Y	240+66.70	-27.00	669.89
Z	240+66.70	-21.00	669.86
AA	240+66.70	-16.00	669.83
AB	240+66.70	-11.00	669.80

N

0 10 20

SCALE IN FEET

N SMITH ST

239 240+00 10+00 241

B-6.12 DEPRESSED CURB AND GUTTER (TYP)

IL-41

S SMITH ST

R = 669.70

SW (S Smith St. at IL-41)			
POINT	STATION	OFFSET	ELEV.
A	240+11.15	34.50	669.73
B	240+05.43	34.50	669.72
C	240+00.57	34.50	669.71
D	239+95.43	34.50	669.70
E	239+90.43	34.50	669.69
R	239+90.43	28.50	669.57
S	239+95.43	28.50	669.69
T	240+00.43	28.50	669.67
U	240+01.38	28.50	669.64

SE (S Smith St. at IL-41)			
POINT	STATION	OFFSET	ELEV.
A	240+40.37	29.45	669.68
B	240+42.19	29.50	669.68
C	240+47.19	29.50	669.83
D	240+52.24	29.39	670.04
E	240+57.24	29.40	670.10
F	240+61.70	29.10	670.16
G	240+61.70	24.11	669.93
H	240+61.70	19.18	669.75
I	240+61.70	17.24	669.75
L	240+66.70	16.26	669.87
M	240+66.70	19.24	669.87
N	240+66.70	24.10	669.96
O	240+66.70	29.15	670.19
P	240+66.70	33.17	670.22
Q	240+61.70	33.28	670.19
R	240+57.38	33.38	670.13
S	240+52.38	33.50	670.07
T	240+47.39	33.75	669.91
V	240+39.26	34.01	669.61
W	240+37.32	34.50	669.61

DATE PLOTTED = 1/21/2026 6:38:06 PM
PW FILE NAME = 00214484.12.pw
PLOT CONFIG = CGI-PDF.pltcfg
MODEL: Smith St [Sheet]
FILE NAME: pw:c:\ciorba-pw.bentley.com:ciorba-pw-01\Documents\Projects\IL_DOT\04\00214484.12\CADD Data\Sht\Details\00214484.12-sht-ADA.dgn

CiorbaGroup
8725 W. Higgins Rd, Ste 600, Chicago, IL 60631
P 773.775.4009 | www.ciorba.com

USER NAME = bhodor	DESIGNED AEC	REVISED -	
	DRAWN AMS	REVISED -	
PLOT SCALE = 0.16666667 ' / In.	CHECKED AEC	REVISED -	
PLOT DATE = 6/24/2025	DATE 6/27/2025	REVISED -	

STATE OF ILLINOIS
DEPARTMENT OF TRANSPORTATION

IL 41 RESURFACING
ADA DETAIL - SMITH ST

SCALE: 1"=10' | SHEET 1 OF 5 SHEETS | STA. 239+00.00 | TO STA. 242+00.00

F.A.P RTE.	SECTION	COUNTY	TOTAL SHEETS	SHEET NO.
574	(12RS-4, 11RS-2)	*	159	62
*	FULTON, MCDONOUGH	CONTRACT NO. 68F91		
	ILLINOIS FED. AID PROJECT			

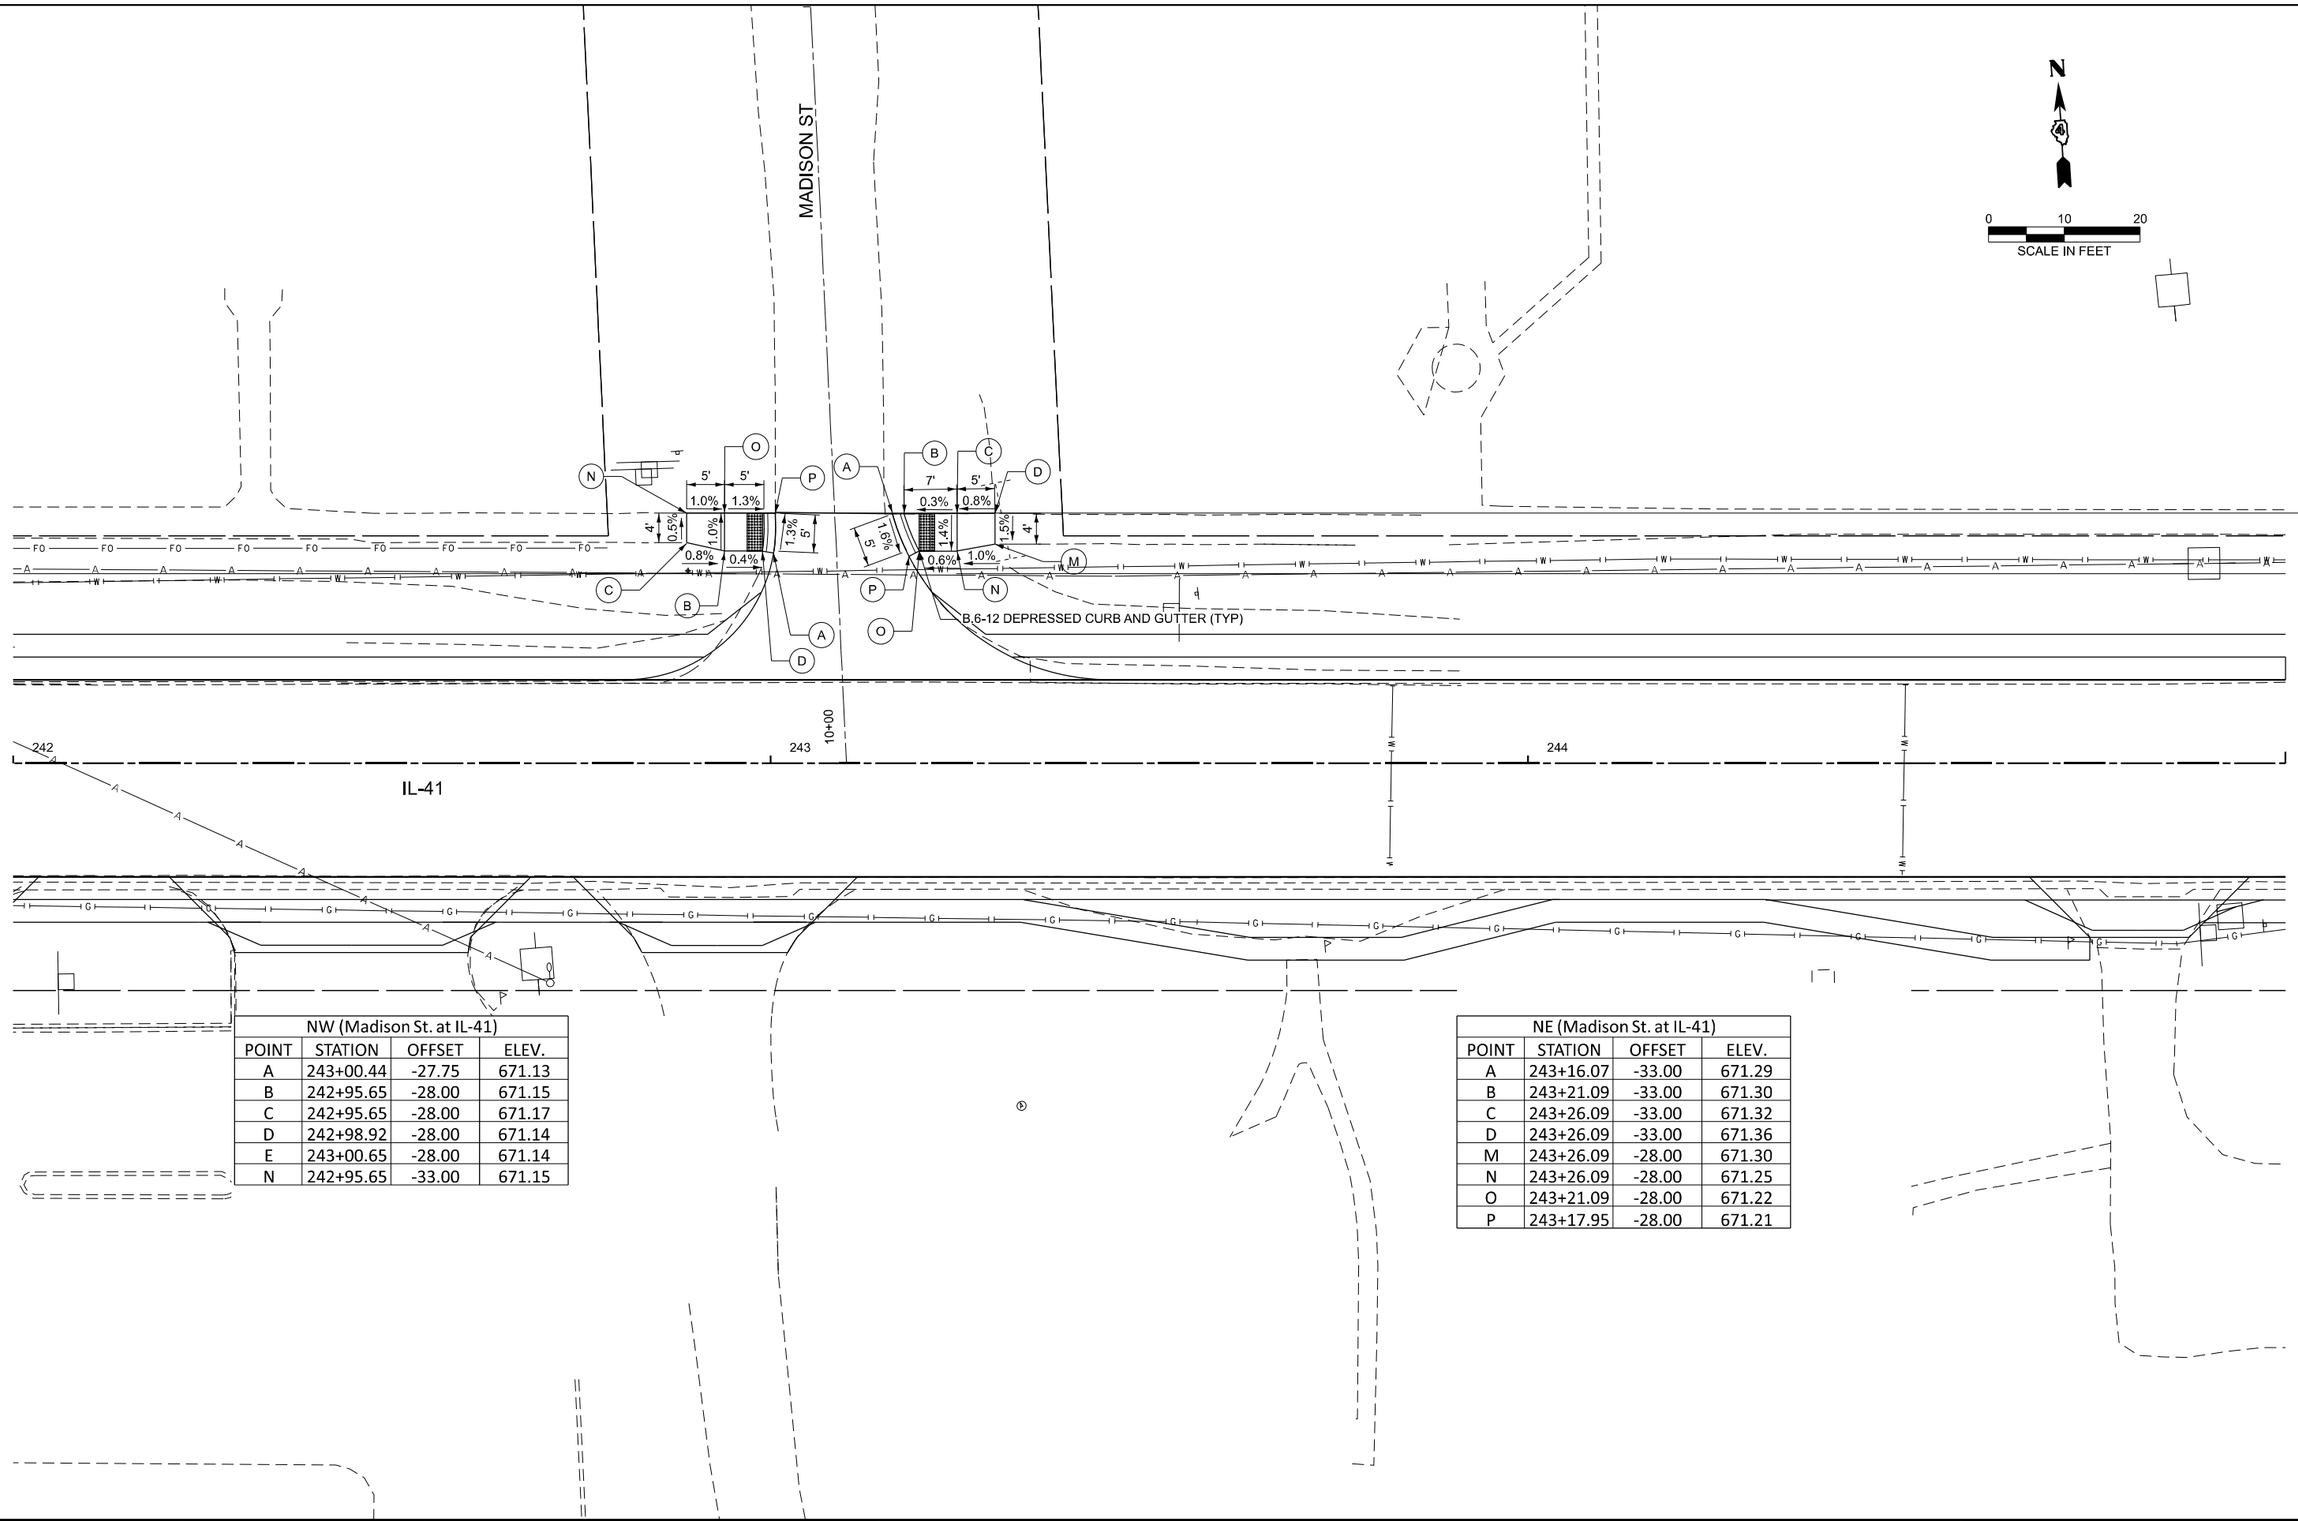

NW (Madison St. at IL-41)			
POINT	STATION	OFFSET	ELEV.
A	243+00.44	-27.75	671.13
B	242+95.65	-28.00	671.15
C	242+95.65	-28.00	671.17
D	242+98.92	-28.00	671.14
E	243+00.65	-28.00	671.14
N	242+95.65	-33.00	671.15

NE (Madison St. at IL-41)			
POINT	STATION	OFFSET	ELEV.
A	243+16.07	-33.00	671.29
B	243+21.09	-33.00	671.30
C	243+26.09	-33.00	671.32
D	243+26.09	-33.00	671.36
M	243+26.09	-28.00	671.30
N	243+26.09	-28.00	671.25
O	243+21.09	-28.00	671.22
P	243+17.95	-28.00	671.21

DATE PLOTTED = 12/5/2025 4:53:38 PM
PRINTER TYPE = 7042.12.pH
PLOT CONFIG = CGI-PDF.pltcfg
MODEL: PH_41CL3 - Madison St [Sheet]
FILE NAME: pw://ciorba-pw.bentley.com:ciorba-pw-01/Documents/Projects/IL_DOT/04002148412/CADD Data/Shts/Details/00214841212-sht-ADA.dgn

CiorbaGroup
8725 W. Higgins Rd, Ste 600, Chicago, IL 60631
P 773.775.4009 | www.ciorba.com

USER NAME = bhodor	DESIGNED AEC	REVISED -	
	DRAWN AMS	REVISED -	
PLOT SCALE = 0.16666667 ' / In.	CHECKED AEC	REVISED -	
PLOT DATE = 6/24/2025	DATE 6/27/2025	REVISED -	

STATE OF ILLINOIS
DEPARTMENT OF TRANSPORTATION

IL 41 RESURFACING
ADA DETAIL - MADISON ST

SCALE: 1"=10' | SHEET 2 OF 5 SHEETS | STA. 242+00.00 | TO STA. 245+00.00

F.A.P RTE.	SECTION	COUNTY	TOTAL SHEETS	SHEET NO.
574	(12RS-4, 11RS-2)	*	159	63
*	FULTON, MCDONOUGH	CONTRACT NO. 68F91		
	ILLINOIS FED. AID PROJECT			

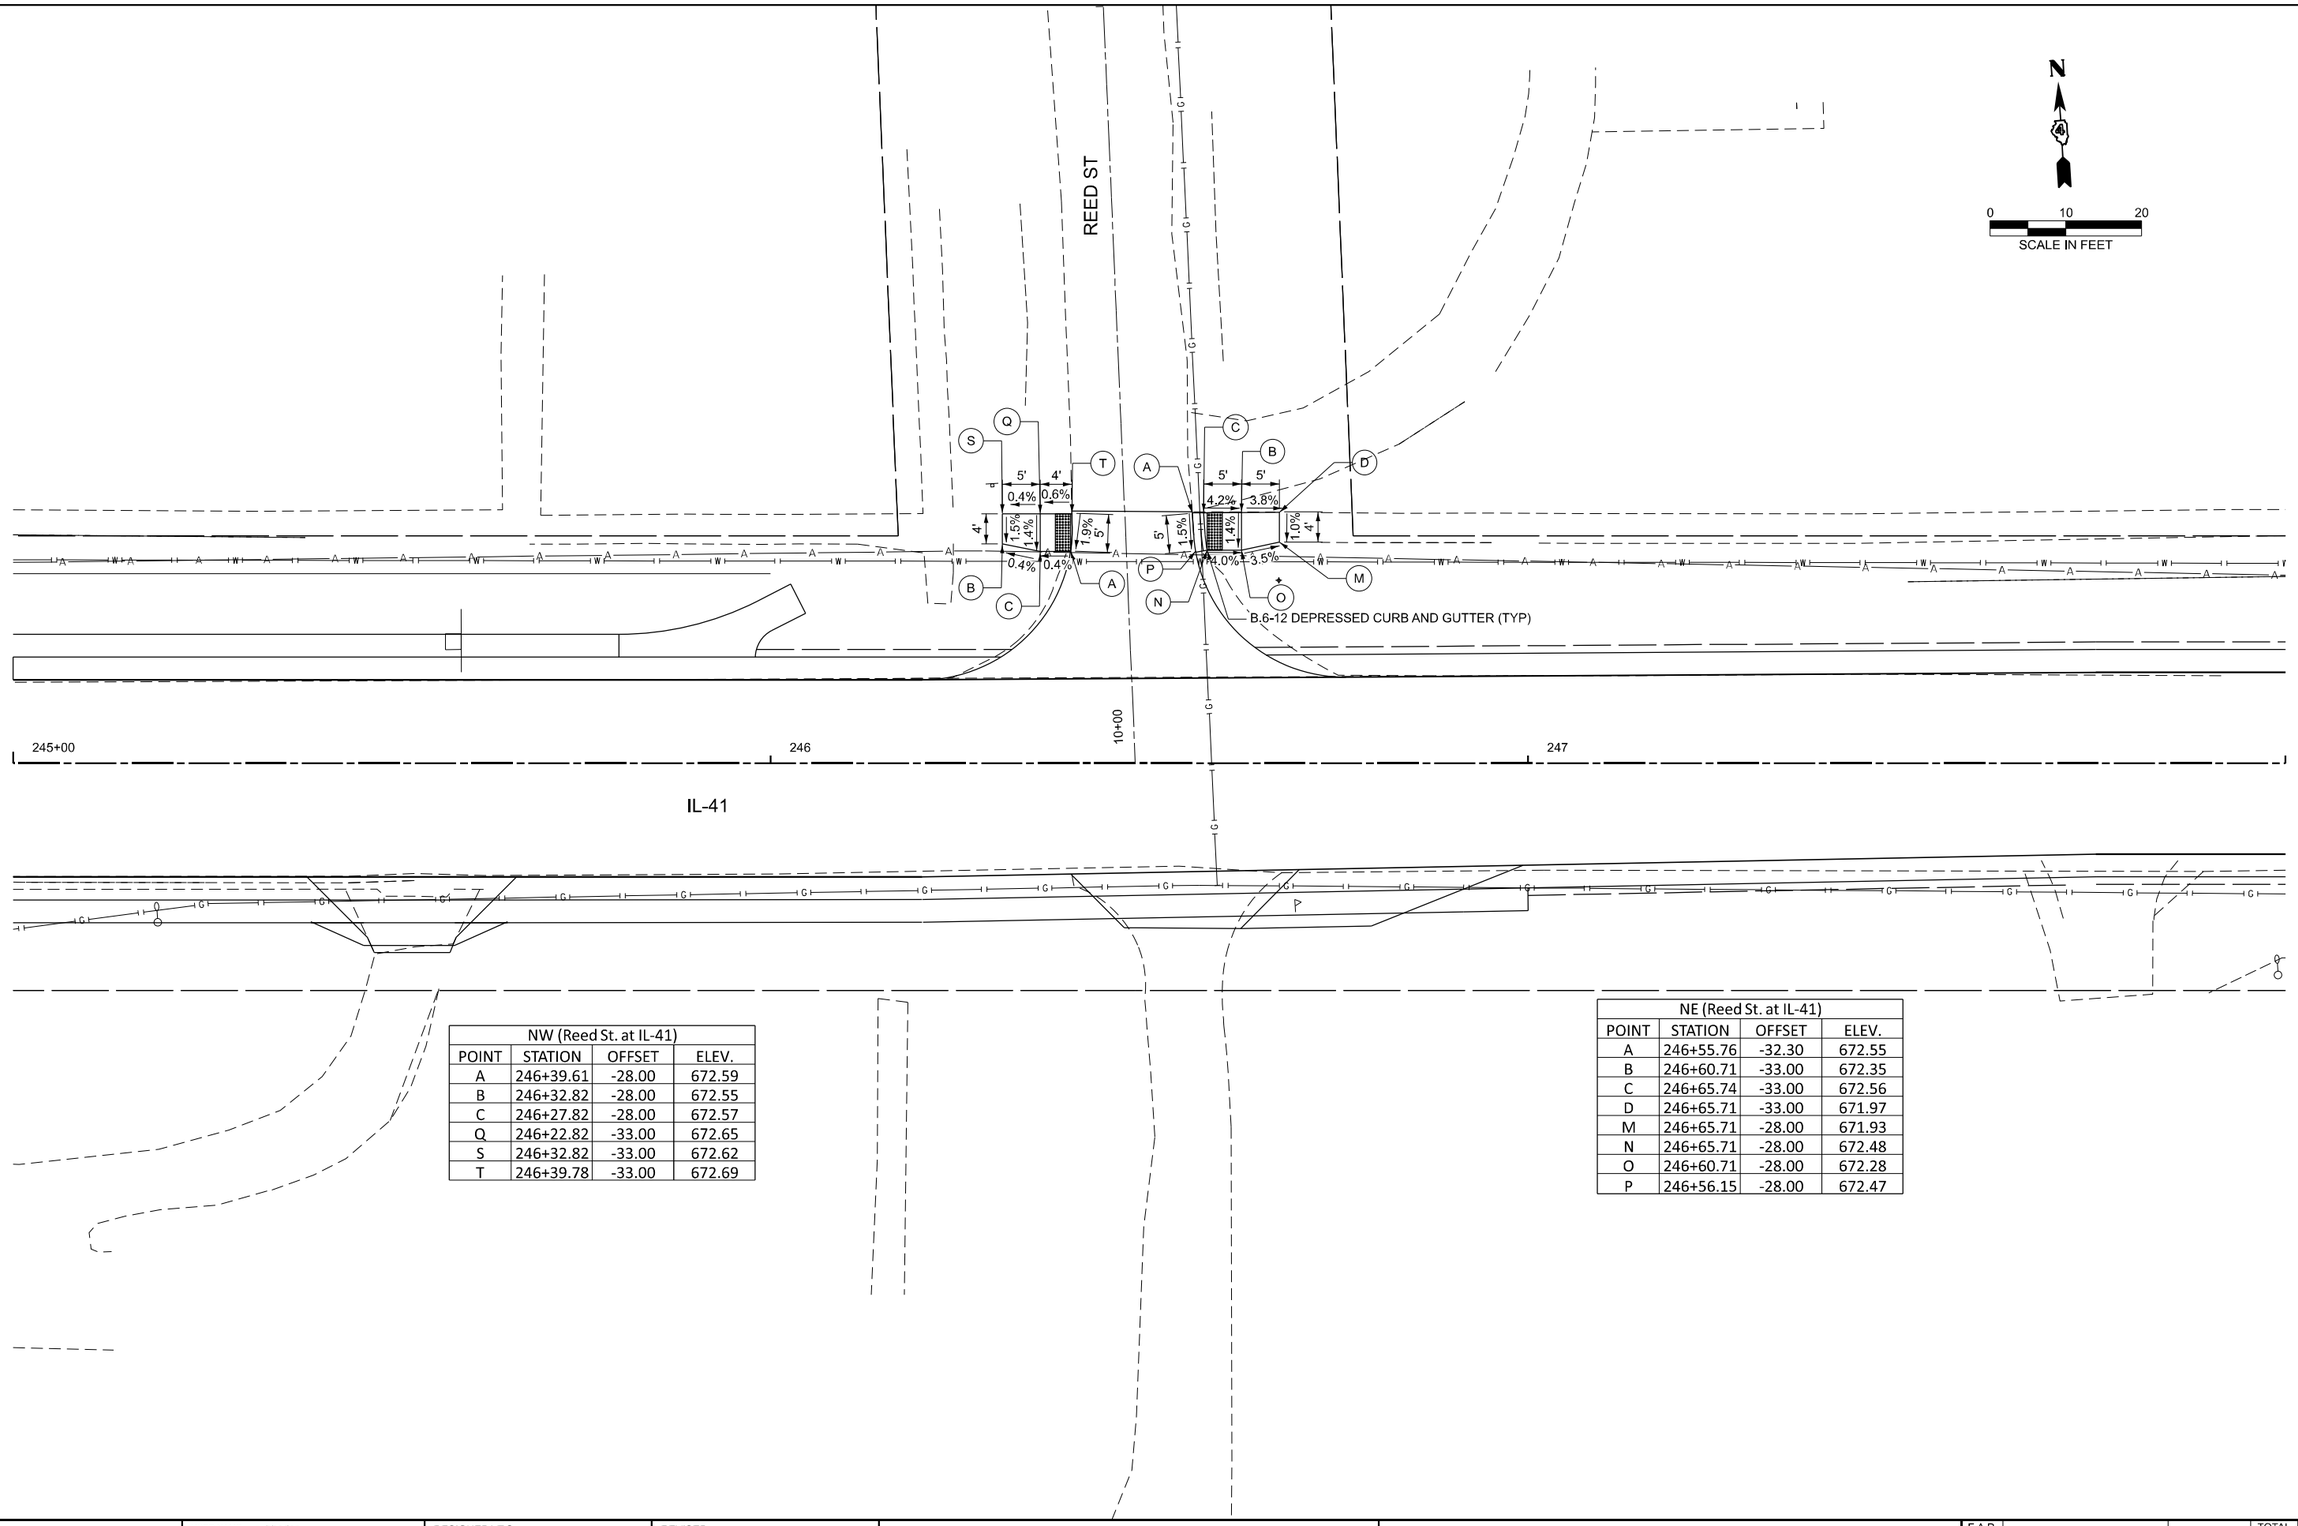

NW (Reed St. at IL-41)			
POINT	STATION	OFFSET	ELEV.
A	246+39.61	-28.00	672.59
B	246+32.82	-28.00	672.55
C	246+27.82	-28.00	672.57
Q	246+22.82	-33.00	672.65
S	246+32.82	-33.00	672.62
T	246+39.78	-33.00	672.69

NE (Reed St. at IL-41)			
POINT	STATION	OFFSET	ELEV.
A	246+55.76	-32.30	672.55
B	246+60.71	-33.00	672.35
C	246+65.74	-33.00	672.56
D	246+65.71	-33.00	671.97
M	246+65.71	-28.00	671.93
N	246+65.71	-28.00	672.48
O	246+60.71	-28.00	672.28
P	246+56.15	-28.00	672.47

DATE PLOTTED = 12/5/2025 4:53:39 PM
PRINTER NAME = 2024_HL4_12.pc3
PLOT CONFIG = CGI-PW.pltcfg
MODEL: PrtL41CL4 - Reed St [Sheet]
FILE NAME: pw://ciorba-pw.bentley.com:ciorba-pw-01/Documents/Projects/IL_DOT/04002148412/CADD Data/Shts/Details/60021484_12-sht-ADA.dgn

CiorbaGroup
8725 W. Higgins Rd, Ste 600, Chicago, IL 60631
P 773.775.4009 | www.ciorba.com

USER NAME = bhodor	DESIGNED AEC	REVISED -
	DRAWN AMS	REVISED -
PLOT SCALE = 0.16666667 ' / In.	CHECKED AEC	REVISED -
PLOT DATE = 6/24/2025	DATE 6/27/2025	REVISED -

STATE OF ILLINOIS
DEPARTMENT OF TRANSPORTATION

IL 41 RESURFACING
ADA DETAIL - REED ST

SCALE: 1"=10' | SHEET 3 OF 5 SHEETS | STA. 245+00.00 | TO STA. 248+00.00

F.A.P RTE.	SECTION	COUNTY	TOTAL SHEETS	SHEET NO.
574	(12RS-4, 11RS-2)	*	159	64
* FULTON, MCDONOUGH		CONTRACT NO. 68F91		
ILLINOIS	FED. AID PROJECT			

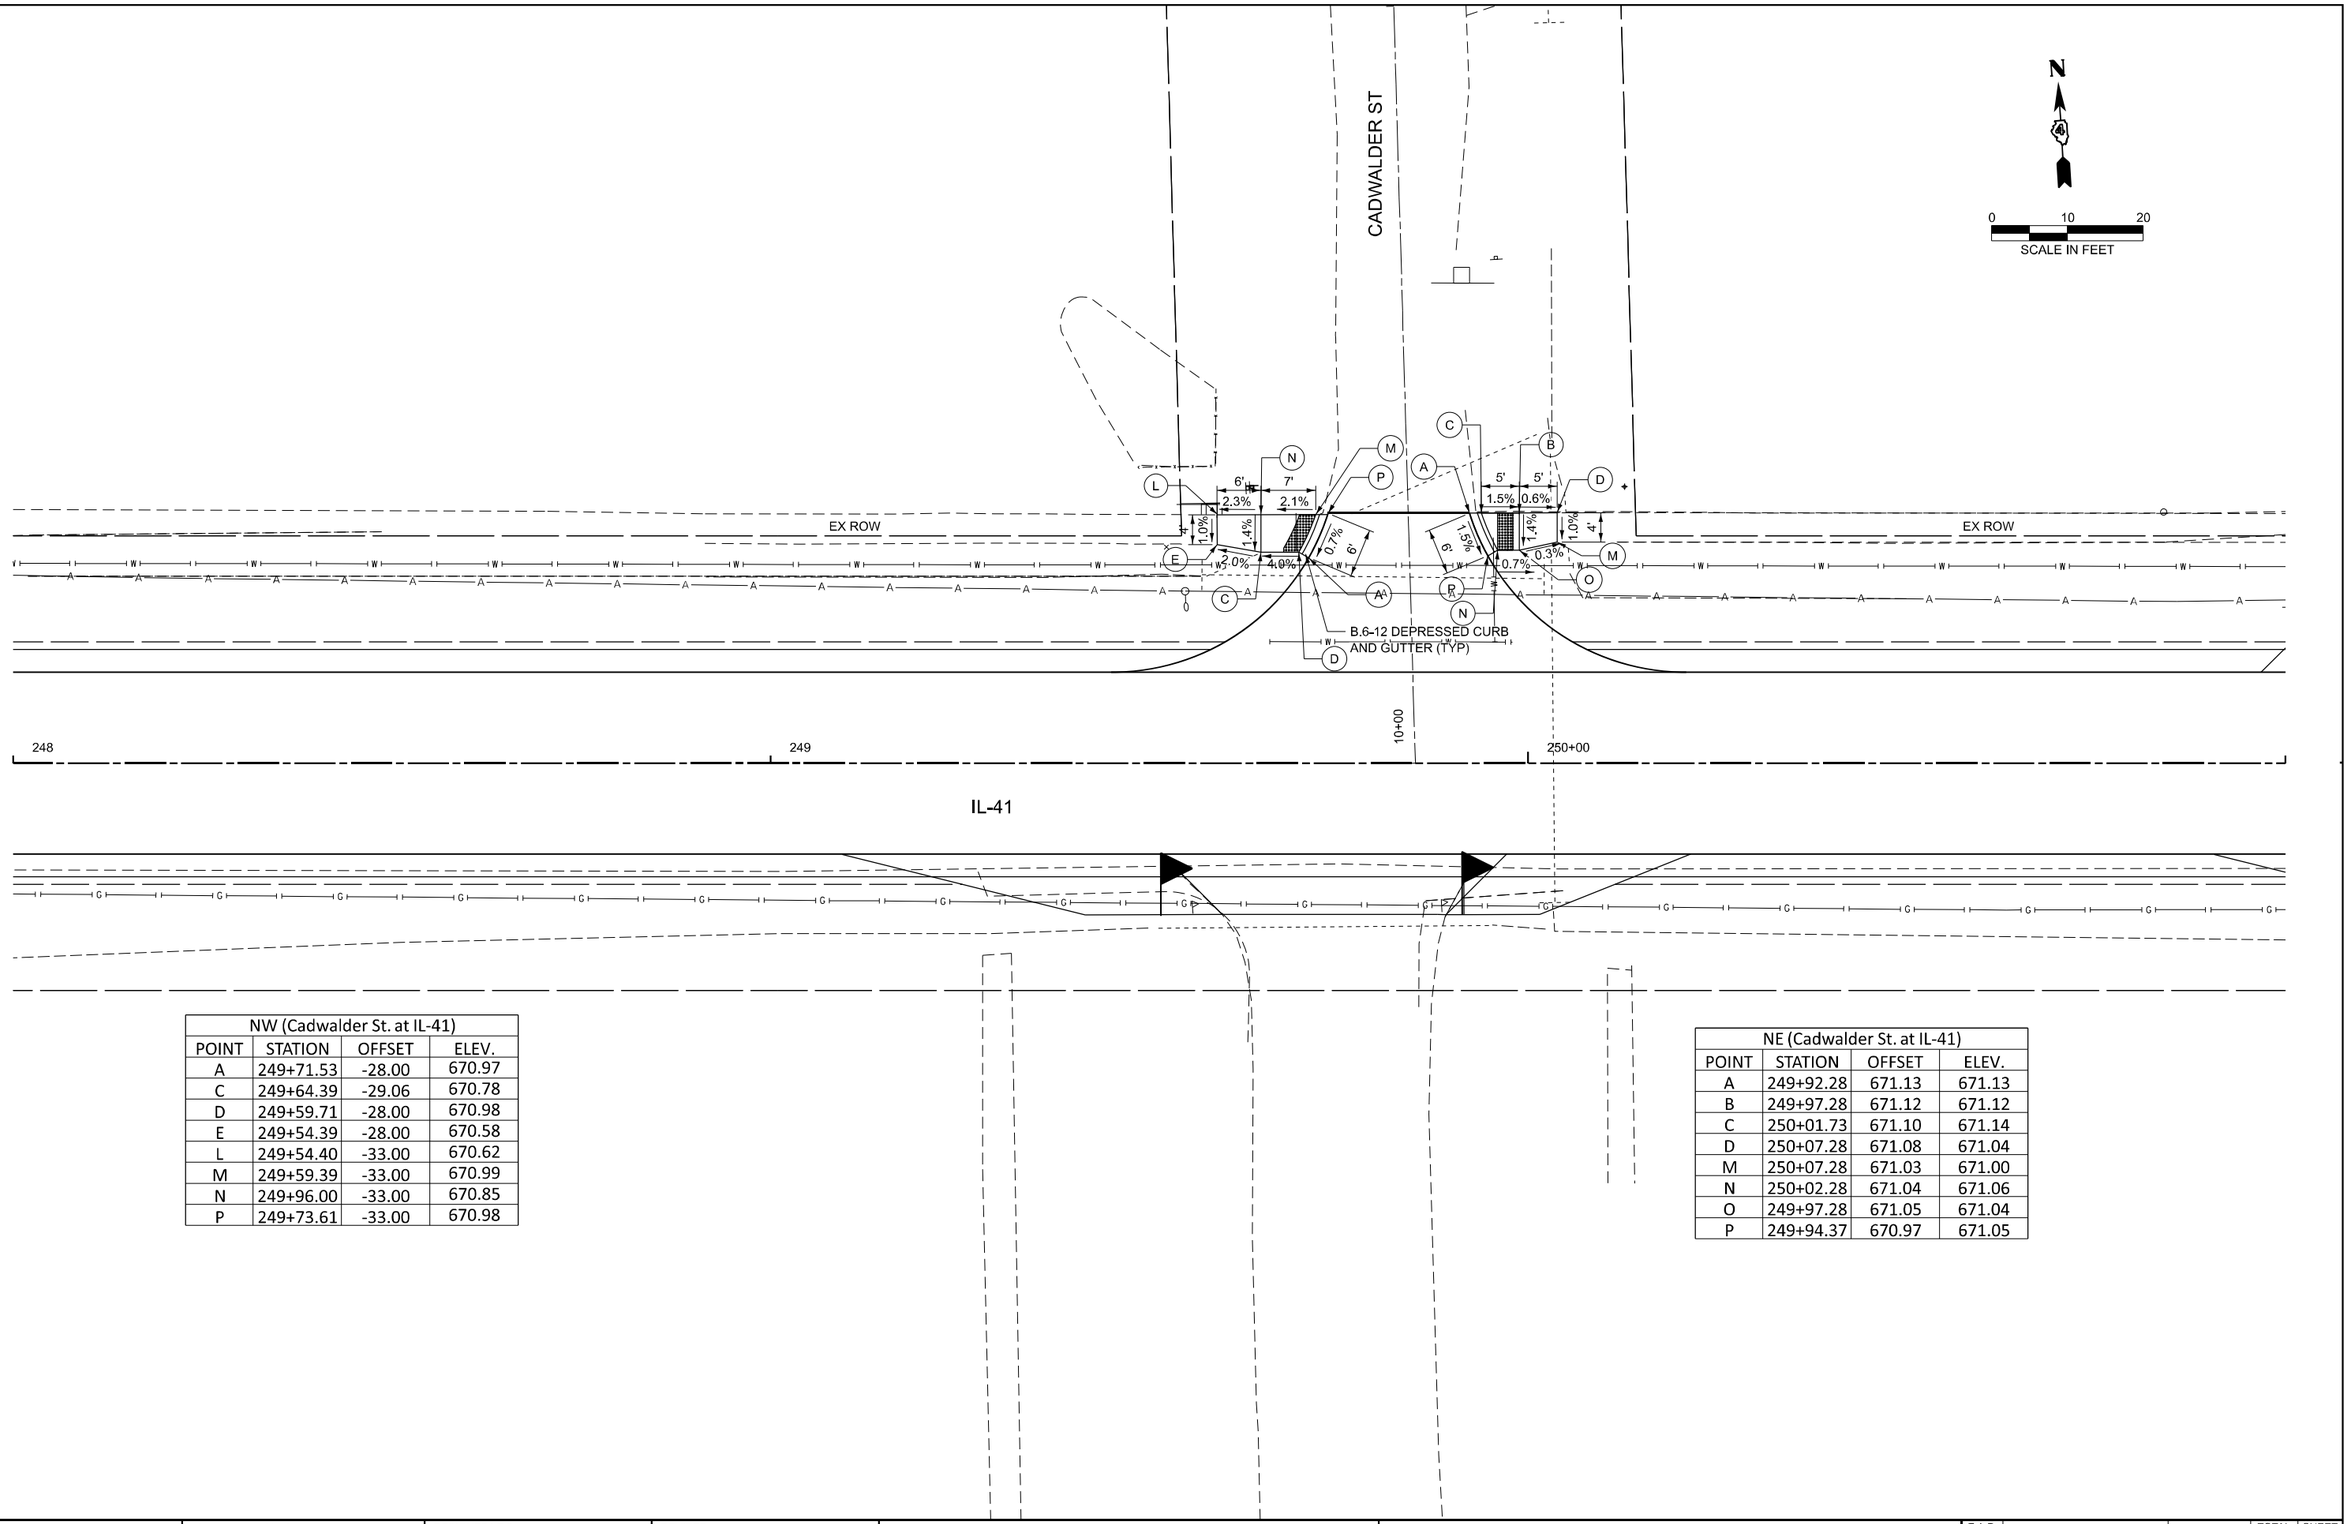

NW (Cadwalder St. at IL-41)			
POINT	STATION	OFFSET	ELEV.
A	249+71.53	-28.00	670.97
C	249+64.39	-29.06	670.78
D	249+59.71	-28.00	670.98
E	249+54.39	-28.00	670.58
L	249+54.40	-33.00	670.62
M	249+59.39	-33.00	670.99
N	249+96.00	-33.00	670.85
P	249+73.61	-33.00	670.98

NE (Cadwalder St. at IL-41)			
POINT	STATION	OFFSET	ELEV.
A	249+92.28	671.13	671.13
B	249+97.28	671.12	671.12
C	250+01.73	671.10	671.14
D	250+07.28	671.08	671.04
M	250+07.28	671.03	671.00
N	250+02.28	671.04	671.06
O	249+97.28	671.05	671.04
P	249+94.37	670.97	671.05

DATE PLOTTED = 12/5/2025 4:53:39 PM
PRINTED BY = Anthony Mallard
PLOT CONFIG = CGI-PDF.pltcfg
MODEL: PltL41CL5 - Cadwalder St [Sheet]
FILE NAME: pw://ciorba-pw.bentley.com:ciorba-pw-01/Documents/Projects/IL_DOT/04002148412/CADD Data/Sht/Details/00214841 2-sht-ADA.dgn

CiorbaGroup
8725 W. Higgins Rd, Ste 600, Chicago, IL 60631
P 773.775.4009 | www.ciorba.com

USER NAME = bhodor	DESIGNED AEC	REVISED -	
	DRAWN AMS	REVISED -	
PLOT SCALE = 0.16666667 ' / In.	CHECKED AEC	REVISED -	
PLOT DATE = 6/24/2025	DATE 6/27/2025	REVISED -	

STATE OF ILLINOIS
DEPARTMENT OF TRANSPORTATION

IL 41 RESURFACING
ADA DETAIL - CADWALDER ST

SCALE: 1"=10' | SHEET 4 OF 5 SHEETS | STA. 248+00.00 | TO STA. 251+00.00

F.A.P RTE.	SECTION	COUNTY	TOTAL SHEETS	SHEET NO.
574	(12RS-4, 11RS-2)	*	159	65
*	FULTON, MCDONOUGH	CONTRACT NO. 68F91		
	ILLINOIS FED. AID PROJECT			

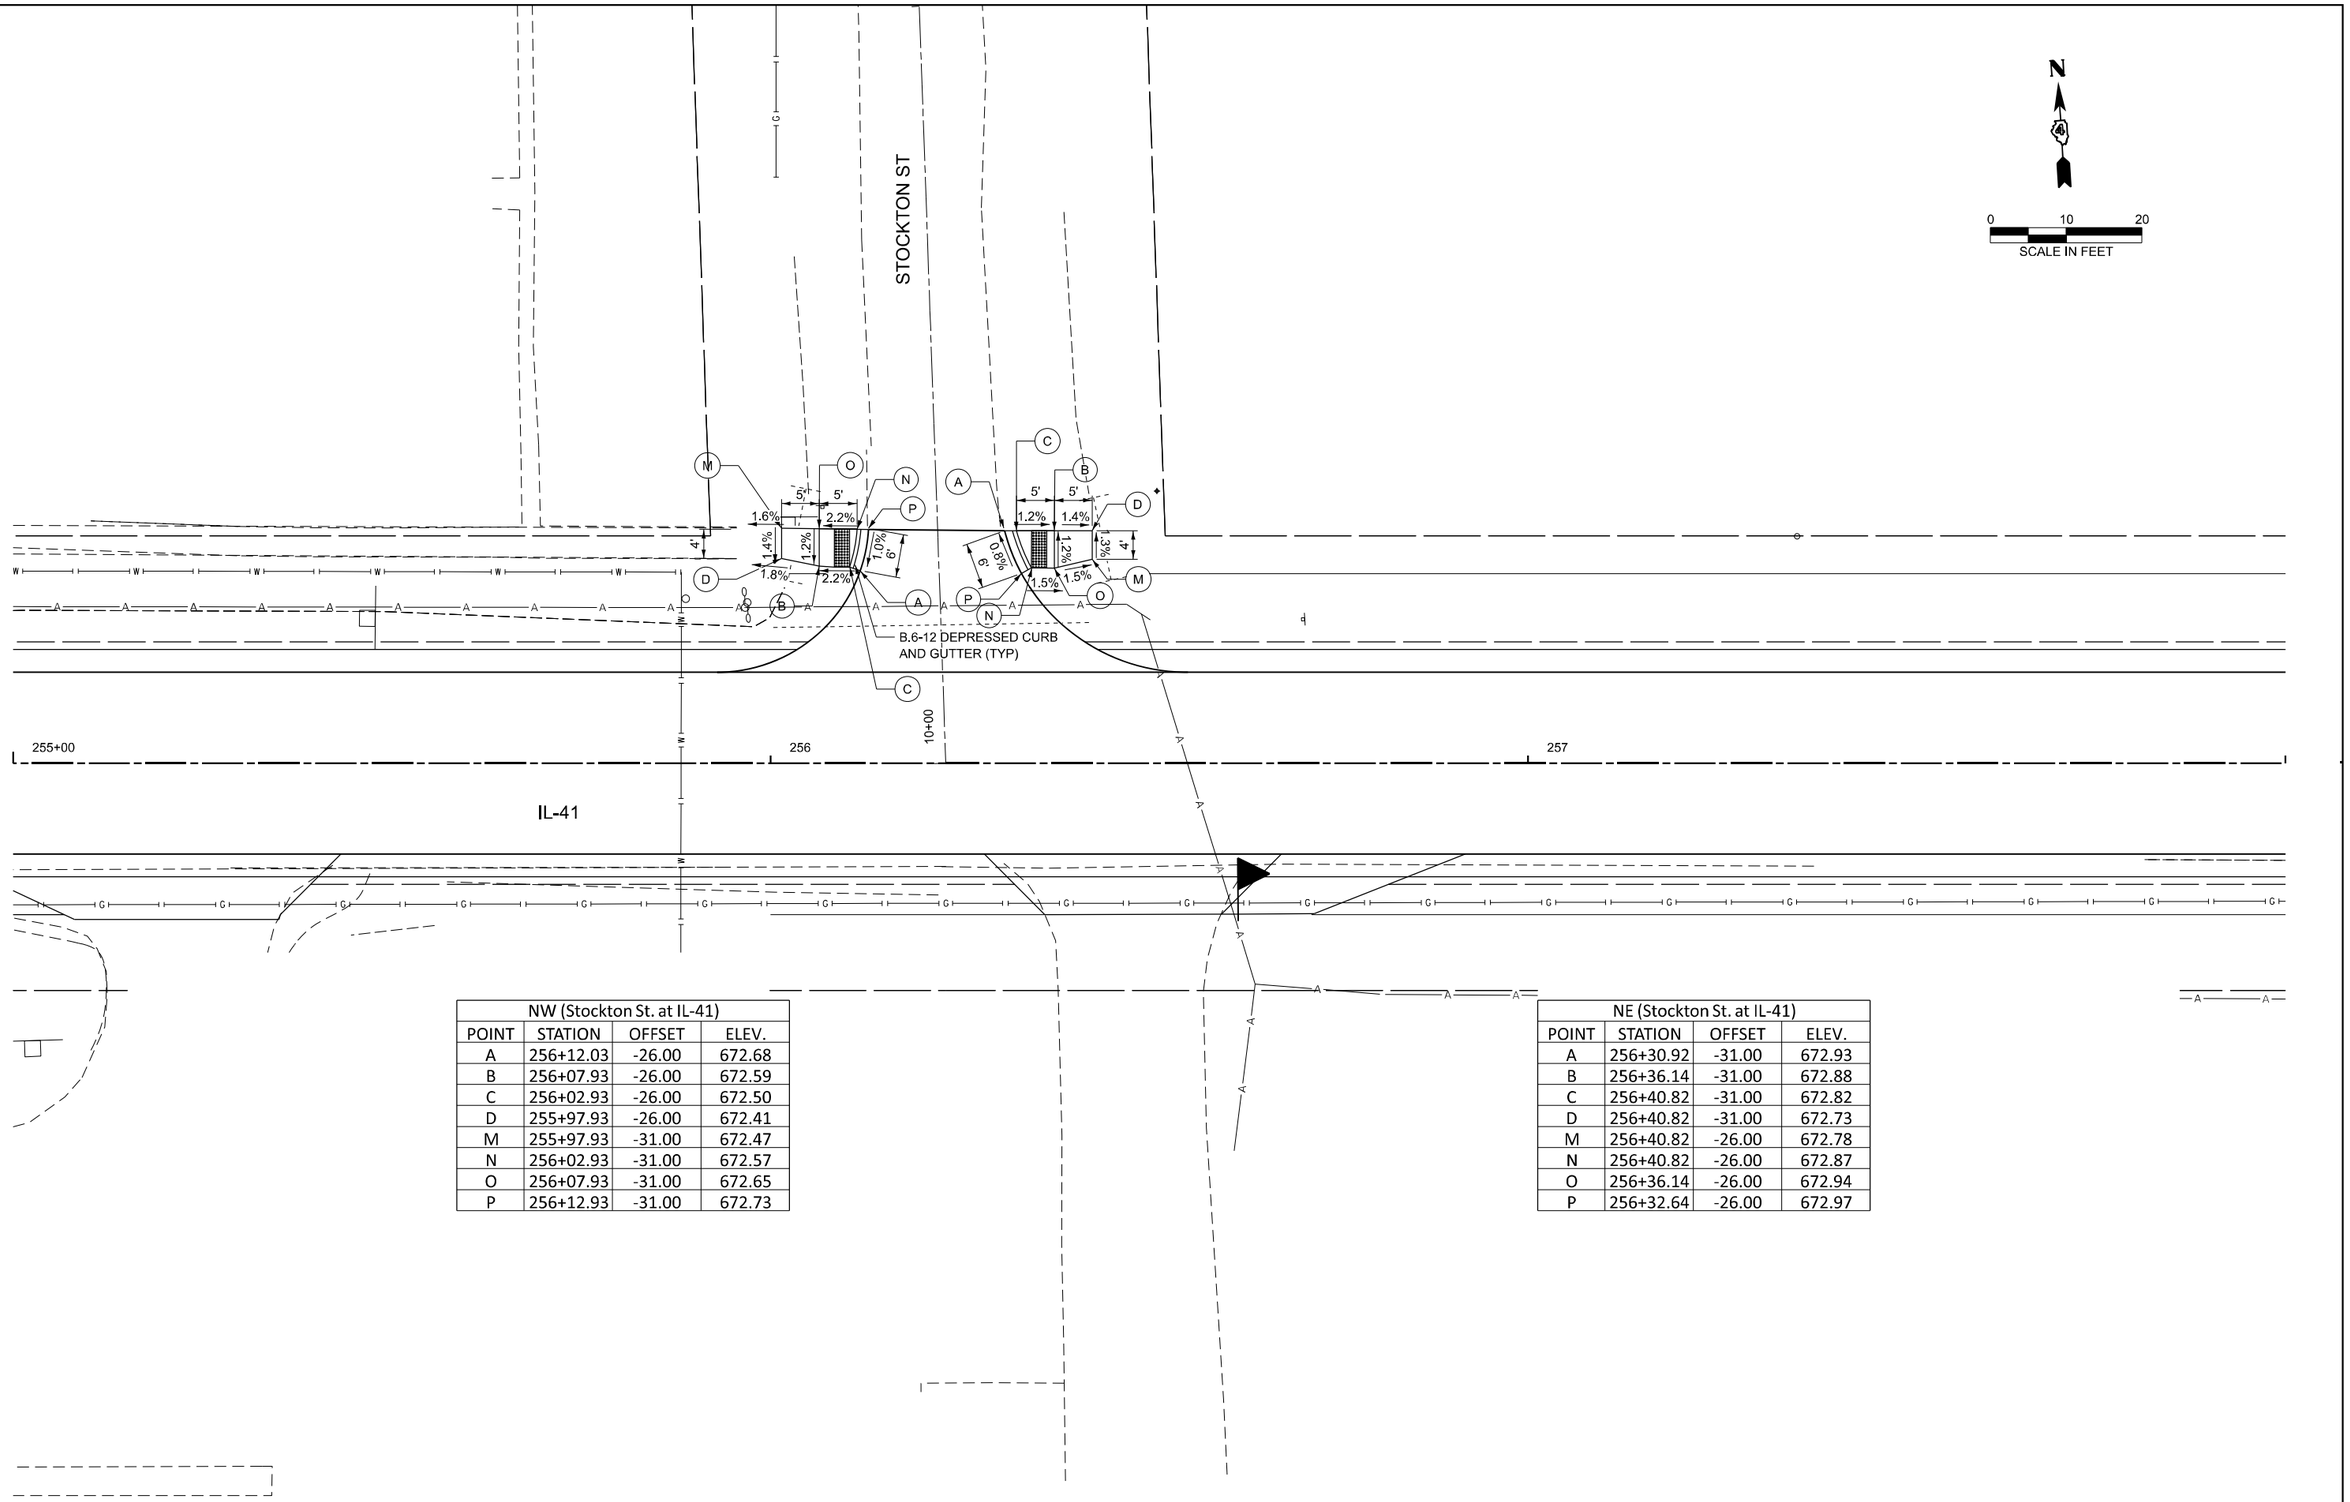

NW (Stockton St. at IL-41)			
POINT	STATION	OFFSET	ELEV.
A	256+12.03	-26.00	672.68
B	256+07.93	-26.00	672.59
C	256+02.93	-26.00	672.50
D	255+97.93	-26.00	672.41
M	255+97.93	-31.00	672.47
N	256+02.93	-31.00	672.57
O	256+07.93	-31.00	672.65
P	256+12.93	-31.00	672.73

NE (Stockton St. at IL-41)			
POINT	STATION	OFFSET	ELEV.
A	256+30.92	-31.00	672.93
B	256+36.14	-31.00	672.88
C	256+40.82	-31.00	672.82
D	256+40.82	-31.00	672.73
M	256+40.82	-26.00	672.78
N	256+40.82	-26.00	672.87
O	256+36.14	-26.00	672.94
P	256+32.64	-26.00	672.97

DATE PLOTTED = 12/5/2025 4:53:40 PM
PEN TABLE = 0072484.tbl
PLOT CONFIG = CGI-PDF.dlm
MODEL: PHL41CL6 - Stockton St [Sheet]
FILE NAME: pw://ciorba-pw.bentley.com:ciorba-pw-01/Documents/Projects/IL_DOT/0400214841.12/CADD Data/Shr/Details/0021484.12-sht-ADA.dgn

CiorbaGroup
8725 W. Higgins Rd, Ste 600, Chicago, IL 60631
P 773.775.4009 | www.ciorba.com

USER NAME = bhodor	DESIGNED AEC	REVISED -
	DRAWN AMS	REVISED -
PLOT SCALE = 0.16666667 ' / In.	CHECKED AEC	REVISED -
PLOT DATE = 6/24/2025	DATE 6/27/2025	REVISED -

STATE OF ILLINOIS
DEPARTMENT OF TRANSPORTATION

IL 41 RESURFACING
ADA DETAIL - STOCKTON ST

SCALE: 1"=10' | SHEET 5 OF 5 SHEETS | STA. 255+00.00 | TO STA. 258+00.00

F.A.P RTE.	SECTION	COUNTY	TOTAL SHEETS	SHEET NO.
574	(12RS-4, 11RS-2)	*	159	66
* FULTON, MCDONOUGH		CONTRACT NO. 68F91		
	ILLINOIS FED. AID PROJECT			

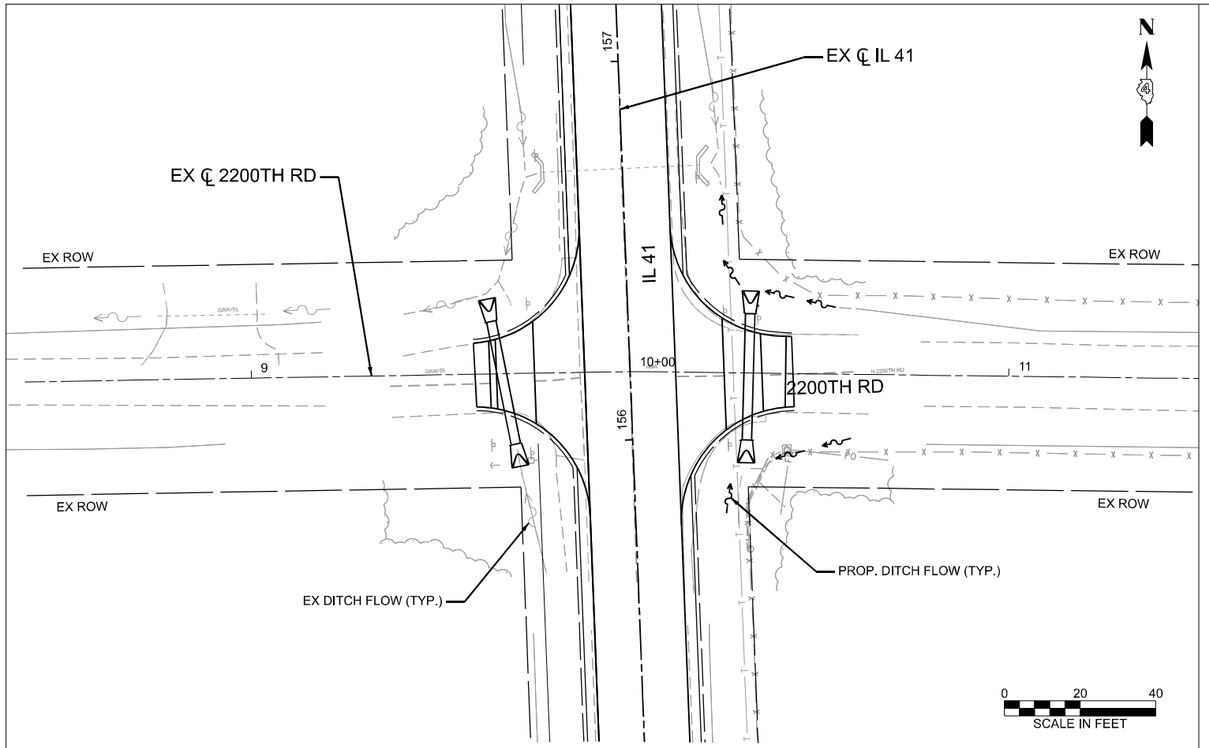

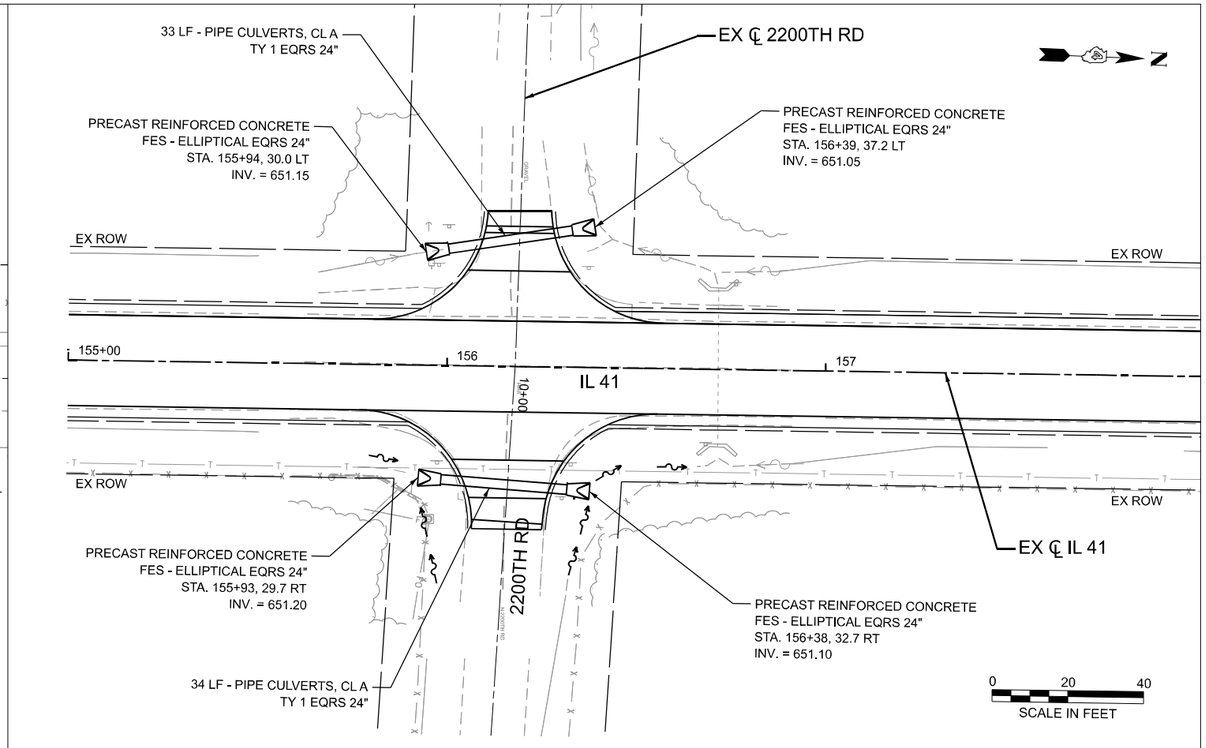

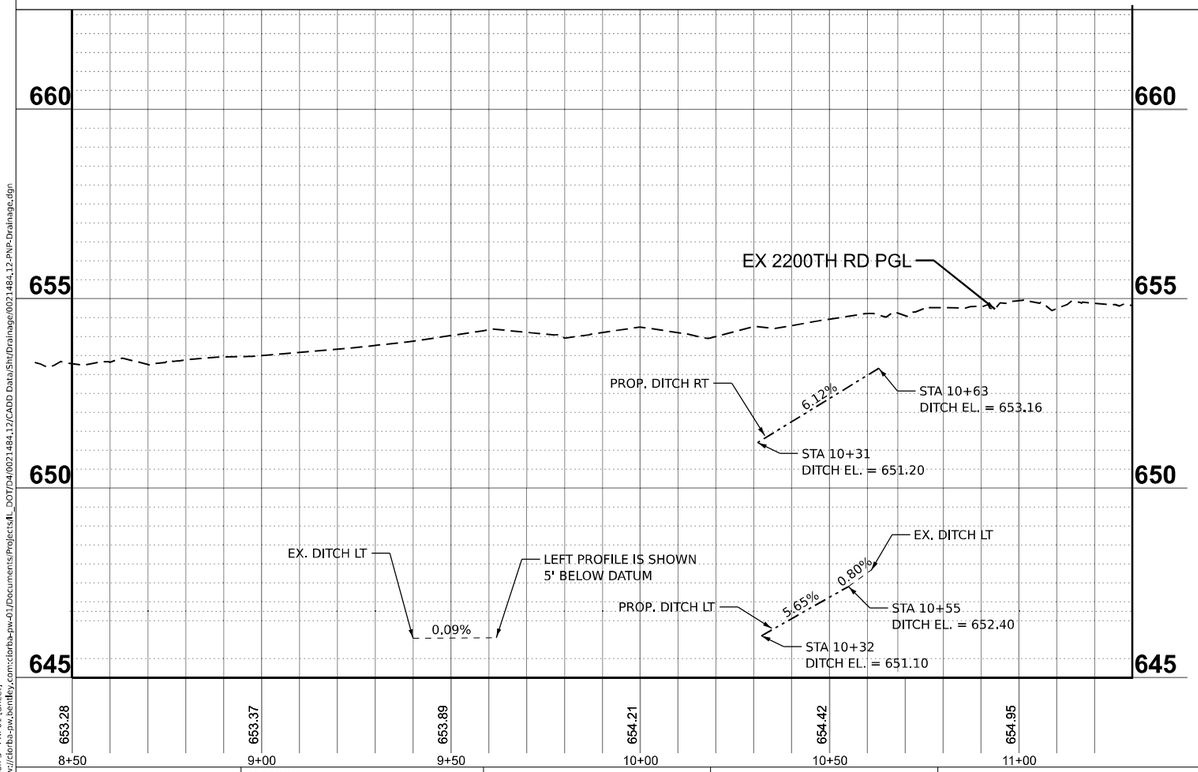

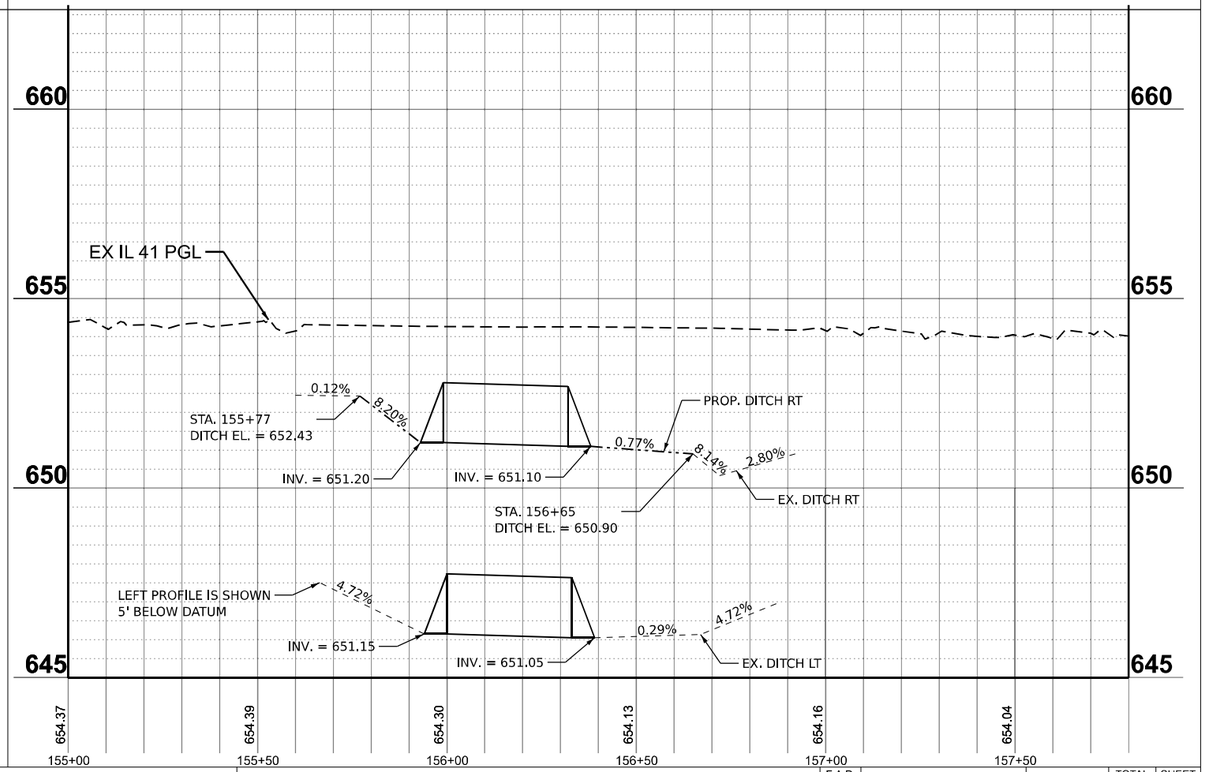

DATE PLOTTED = 1/21/2026 7:51:14 PM
PLOT NAME = 0021484_12.IN
PLOT CONFIG = CGI-PDF.cfg
MODEL: Location 3 - PWP01 [Sheet]
FILE NAME: pw://ciorba-pw.bentley.com:ciorba-pw-01/Documents/Projects/IL_DOT/D4/0021484.12/CADD Data/Shr/Drainage/0021484_12-PWP-Drainage.dgn

CiorbaGroup
8725 W. Higgins Rd, Ste 600, Chicago, IL 60631
P 773.775.4009 | www.ciorba.com

USER NAME = bhodor	DESIGNED AEC	REVISED -	
	DRAWN AMS	REVISED -	
PLOT SCALE = 0.16666667 ' / In.	CHECKED AEC	REVISED -	
PLOT DATE = 6/24/2025	DATE 6/27/2025	REVISED -	

STATE OF ILLINOIS
DEPARTMENT OF TRANSPORTATION

IL 41 RESURFACING
PROPOSED DRAINAGE PLAN AND PROFILE

SCALE: 1"=20' | SHEET OF SHEETS | STA. 7+50.00 | TO STA. 13+50.00

F.A.P RTE.	SECTION	COUNTY	TOTAL SHEETS	SHEET NO.
574	(12RS-4, 11RS-2)	*	159	67
* FULTON, MCDONOUGH		CONTRACT NO. 68F91		
	ILLINOIS FED. AID PROJECT			

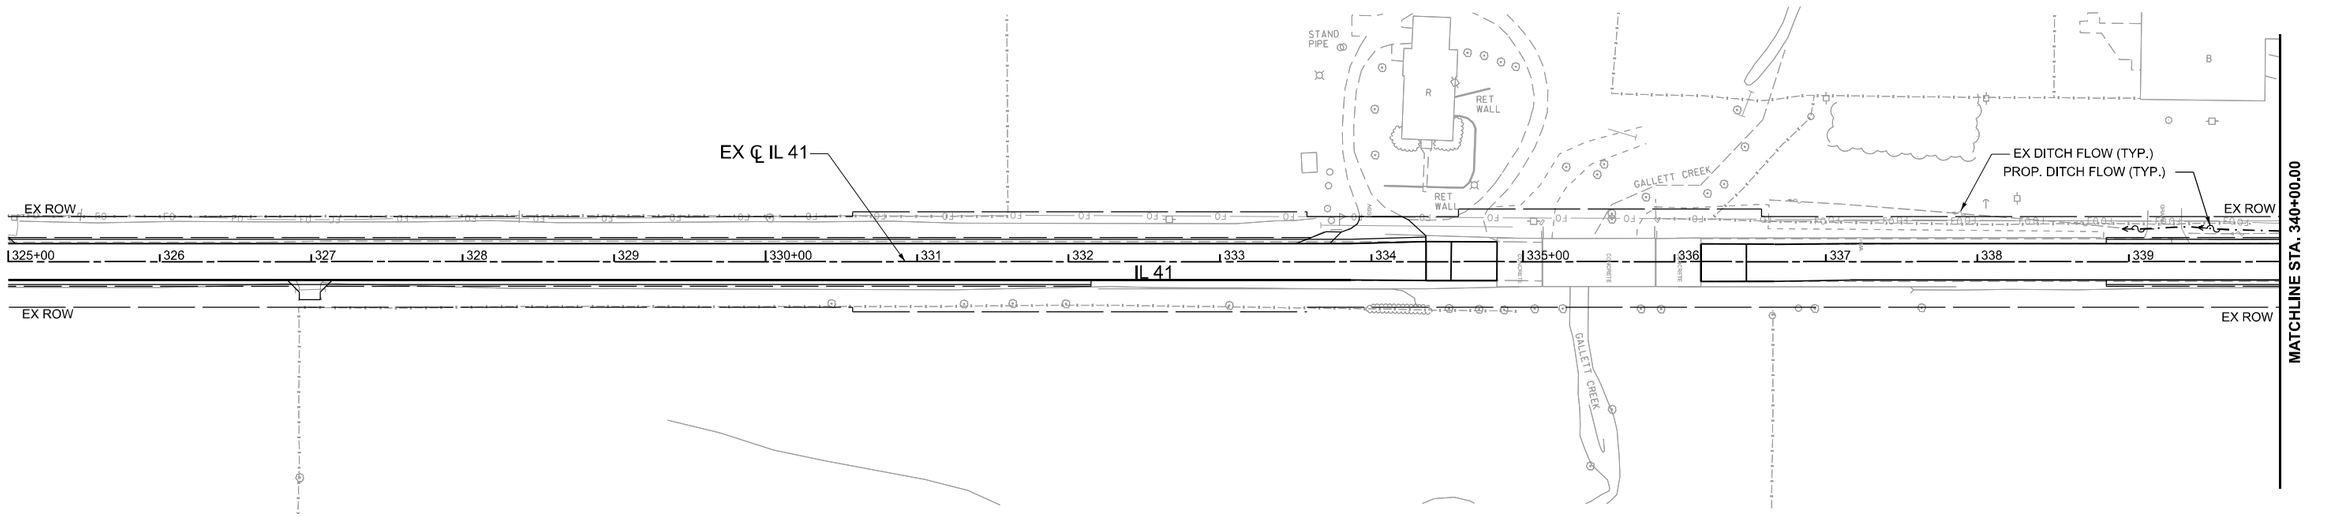

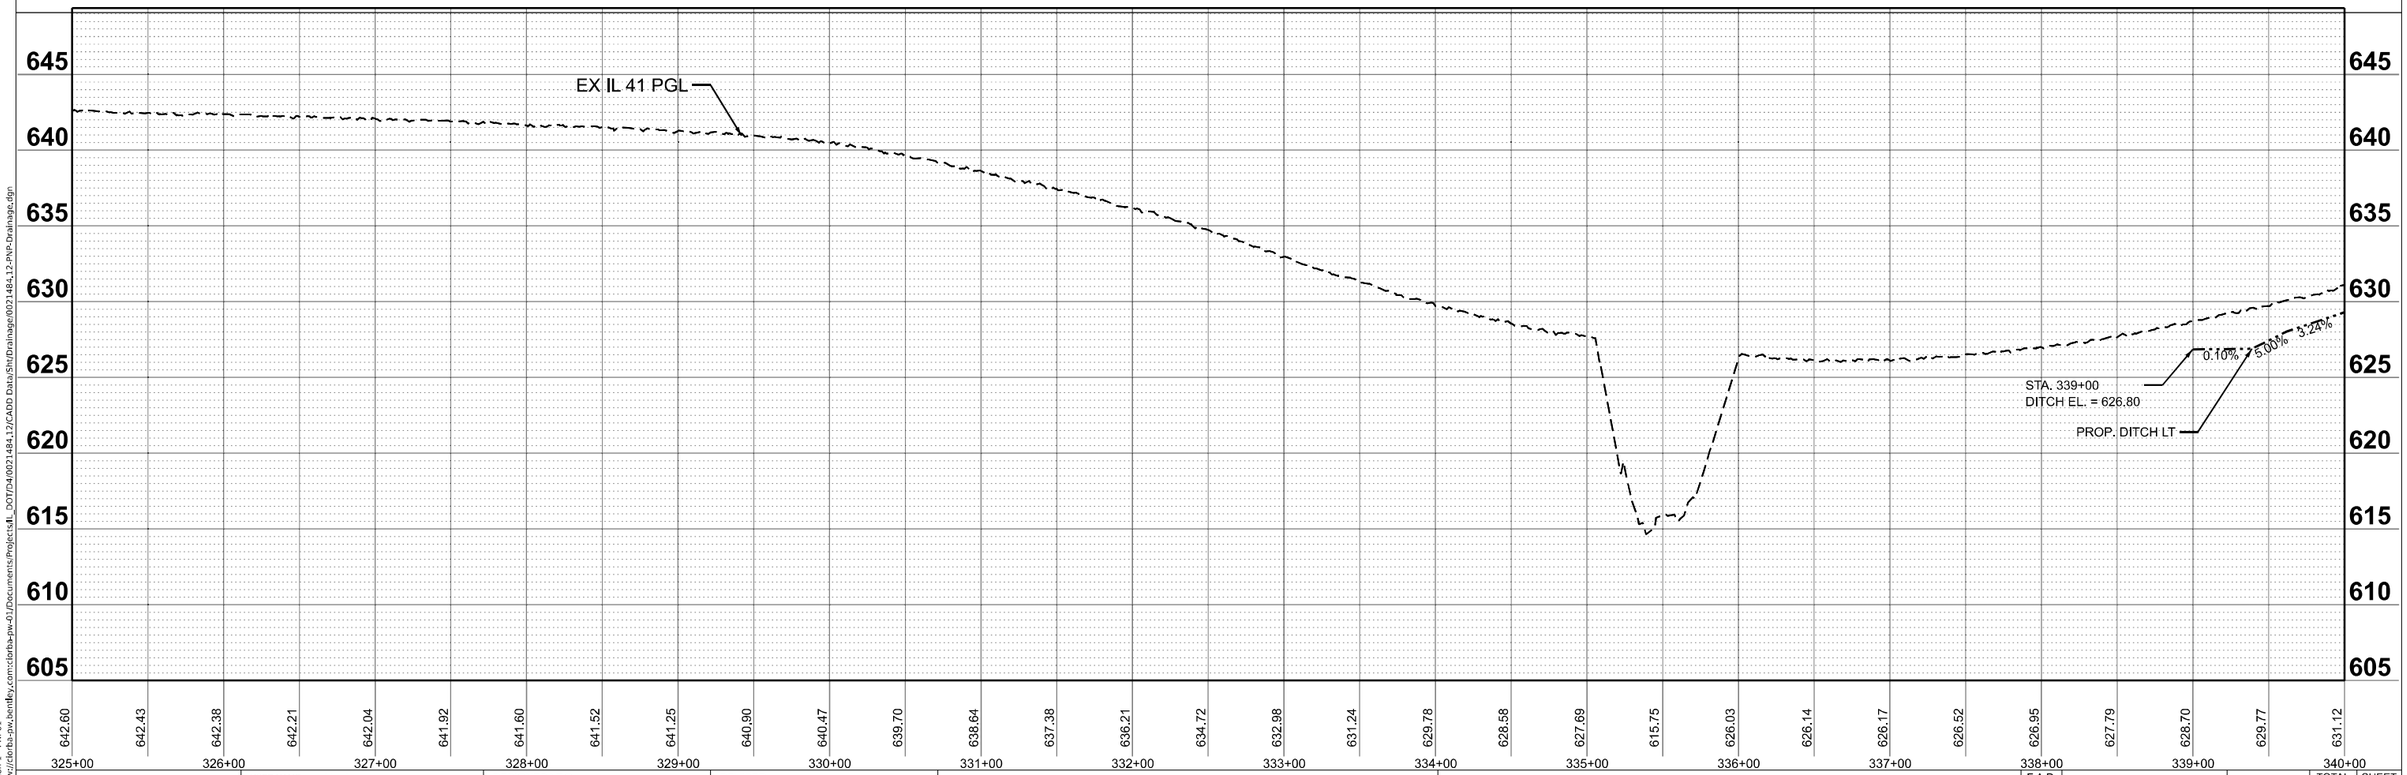

DATE PLOTTED = 12/6/2025 4:53:54 PM
PEN TABLE = 0021484_12.tbl
PLOT CONFIG = CGI-PDF.pltcfg
MODEL: Location 1 - PWP01
FILE NAME: pw://ciorba-pw.bentley.com:ciorba-pw-01/Documents/Projects/IL_DOT/D4/0021484-12/CADD Data/Sht/Drainage/0021484_12-PWP-Drainage.dgn

CiorbaGroup
8725 W. Higgins Rd, Ste 600, Chicago, IL 60631
P 773.775.4009 | www.ciorba.com

USER NAME = bhodor	DESIGNED AEC	REVISED -
	DRAWN AMS	REVISED -
PLOT SCALE = 0.16666667 ' / In.	CHECKED AEC	REVISED -
PLOT DATE = 6/24/2025	DATE 6/27/2025	REVISED -

STATE OF ILLINOIS
DEPARTMENT OF TRANSPORTATION

IL 41 RESURFACING
PROPOSED DRAINAGE PLAN AND PROFILE

SCALE: 1"=50' | SHEET OF SHEETS | STA. 325+00.00 | TO STA. 340+00.00

F.A.P RTE.	SECTION	COUNTY	TOTAL SHEETS	SHEET NO.
574	(12RS-4, 11RS-2)	*	159	68
* FULTON, MCDONOUGH		CONTRACT NO. 68F91		
	ILLINOIS	FED. AID PROJECT		

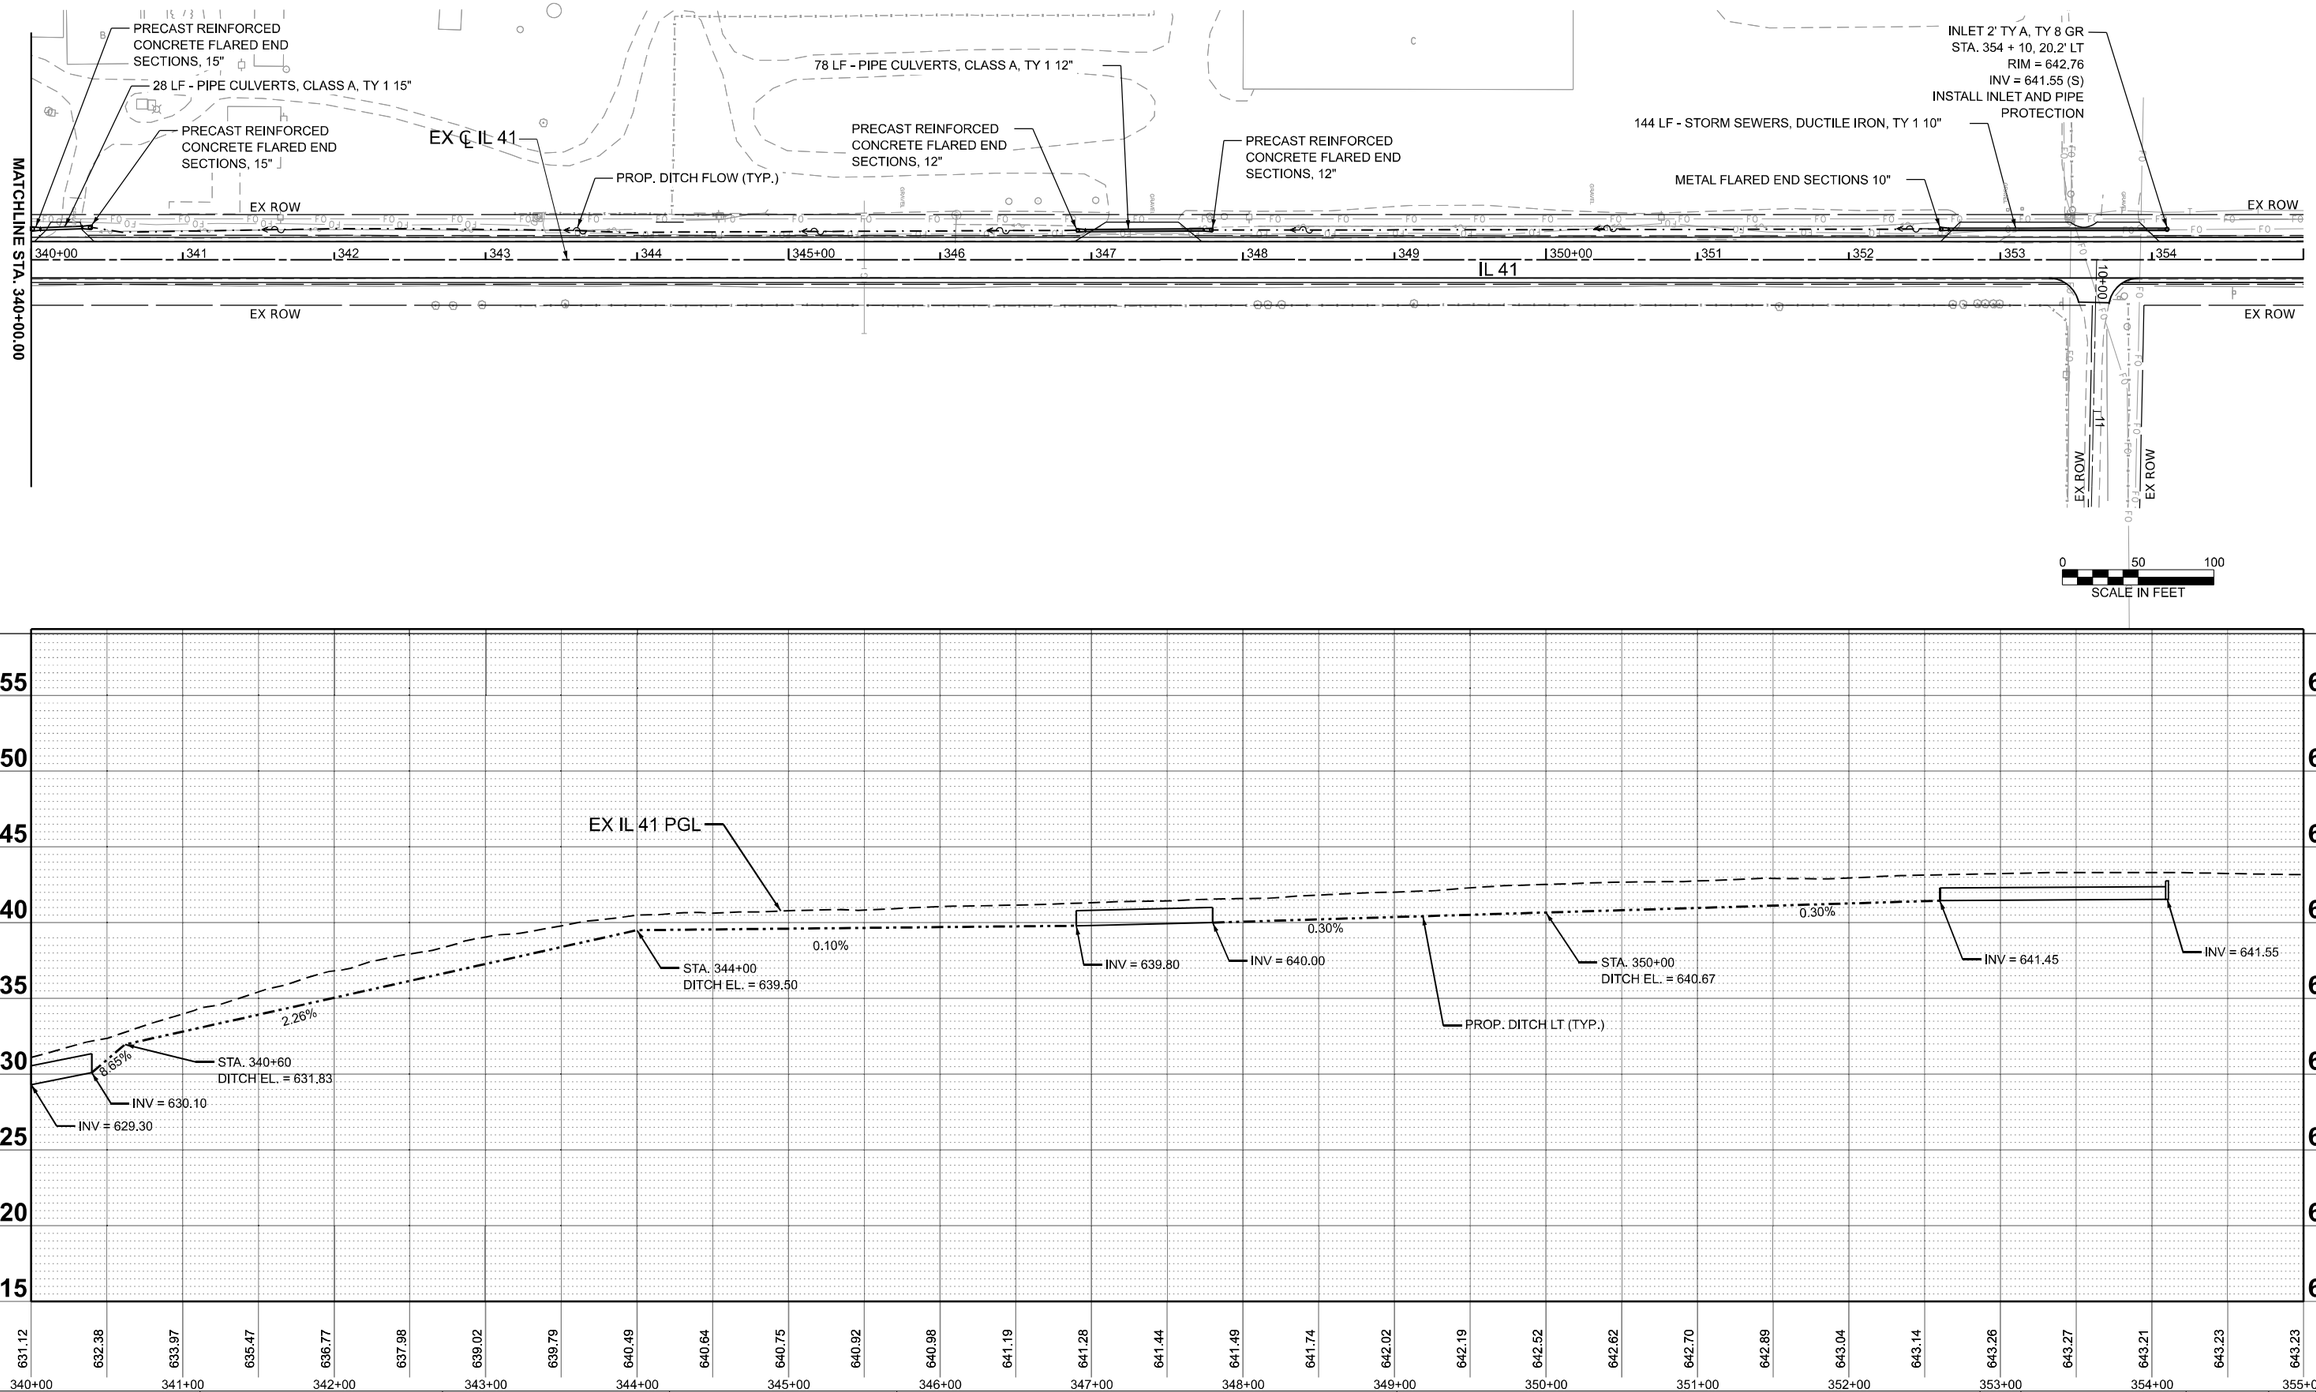

DATE PLOTTED = 12/5/2025 4:53:55 PM
PLOT NAME = D0021484_L12.DGN
PLOT CONFIG = CGI-PDF.dlrcfg
MODEL: Location 1 - PWP02
FILE NAME: pw://ciorba-pw.bentley.com:ciorba-pw-01/Documents/Projects/IL_DOT/D0021484.L12/CADD Data/Shr/Drainage/0021484_L12-PWP-Drainage.dgn

CiorbaGroup
8725 W. Higgins Rd, Ste 600, Chicago, IL 60631
P 773.775.4009 | www.ciorba.com

USER NAME = bhodor	DESIGNED AEC	REVISED -	
	DRAWN AMS	REVISED -	
PLOT SCALE = 0.16666667 ' / In.	CHECKED AEC	REVISED -	
PLOT DATE = 6/24/2025	DATE 6/27/2025	REVISED -	

STATE OF ILLINOIS
DEPARTMENT OF TRANSPORTATION

IL 41 RESURFACING
PROPOSED DRAINAGE PLAN AND PROFILE

SCALE: 1"=50' | SHEET OF SHEETS | STA. 340+00.00 | TO STA. 355+00.00

F.A.P RTE.	SECTION	COUNTY	TOTAL SHEETS	SHEET NO.
574	(12RS-4, 11RS-2)	*	159	69
* FULTON, MCDONOUGH		CONTRACT NO. 68F91		
	ILLINOIS FED. AID PROJECT			

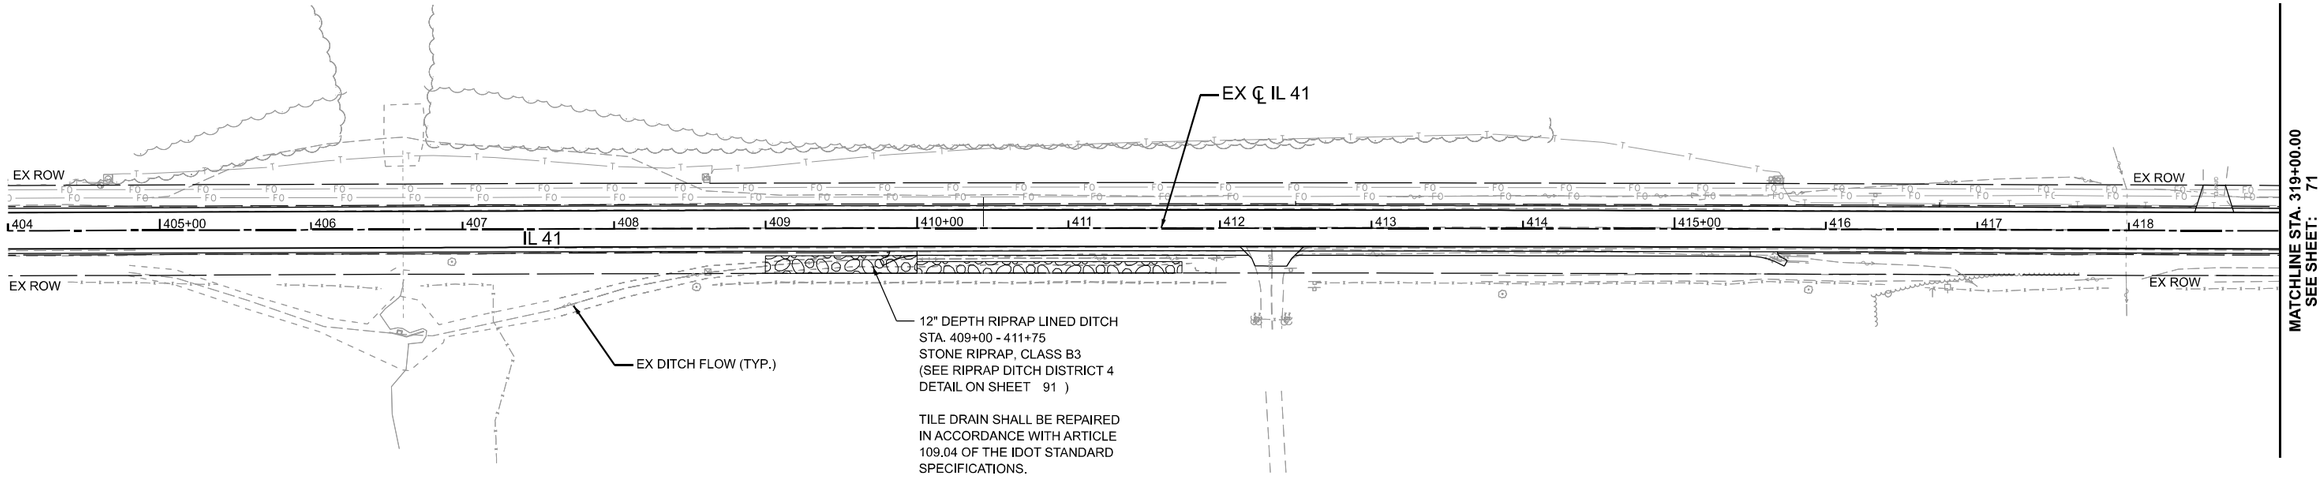

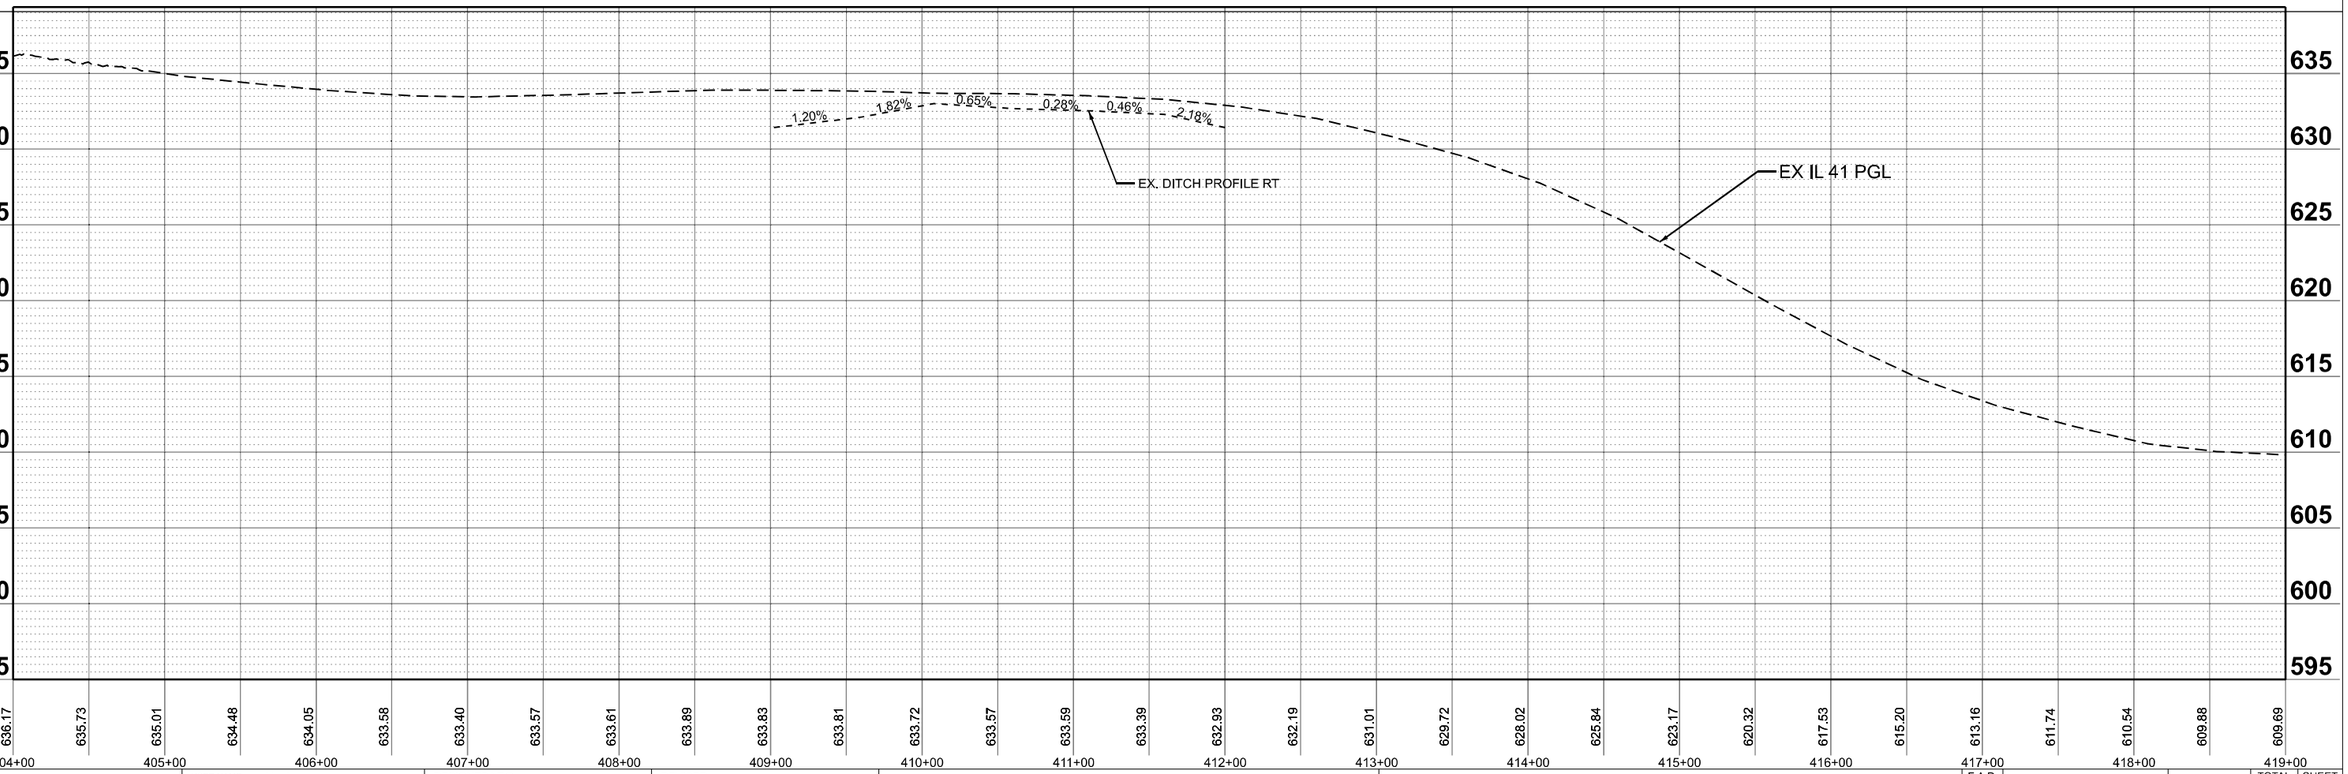

DATE PLOTTED = 1/21/2026 - 2:21:12 PM
PLOT SCALE = 0.1666667 ' / In.
PLOT CONFIG = C&I-PDF.pltcfg
MODEL: PHL41CL2 - Plan+New Ditch+3 [Sheet]
FILE NAME: pw://ciorba-pw.bentley.com:ciorba-pw-01/Documents/Projects/IL_DOT/D4/0021484.12/CADD Data/Sht/Drainage/0021484.12-PNP-Drainage_404-419.dgn

CiorbaGroup
8725 W. Higgins Rd, Ste 600, Chicago, IL 60631
P 773.775.4009 | www.ciorba.com

USER NAME = bhodor	DESIGNED AEC	REVISED -	
	DRAWN AMS	REVISED -	
PLOT SCALE = 0.1666667 ' / In.	CHECKED AEC	REVISED -	
PLOT DATE = 6/24/2025	DATE 6/27/2025	REVISED -	

STATE OF ILLINOIS
DEPARTMENT OF TRANSPORTATION

IL 41 RESURFACING
PROPOSED DRAINAGE PLAN AND PROFILE

SCALE: 1"=50' | SHEET OF SHEETS | STA. 404+00.00 | TO STA. 419+00.00

F.A.P RTE.	SECTION	COUNTY	TOTAL SHEETS	SHEET NO.
574	(12RS-4, 11RS-2)	*	159	70
* FULTON, MCDONOUGH		CONTRACT NO. 68F91		
	ILLINOIS FED. AID PROJECT			

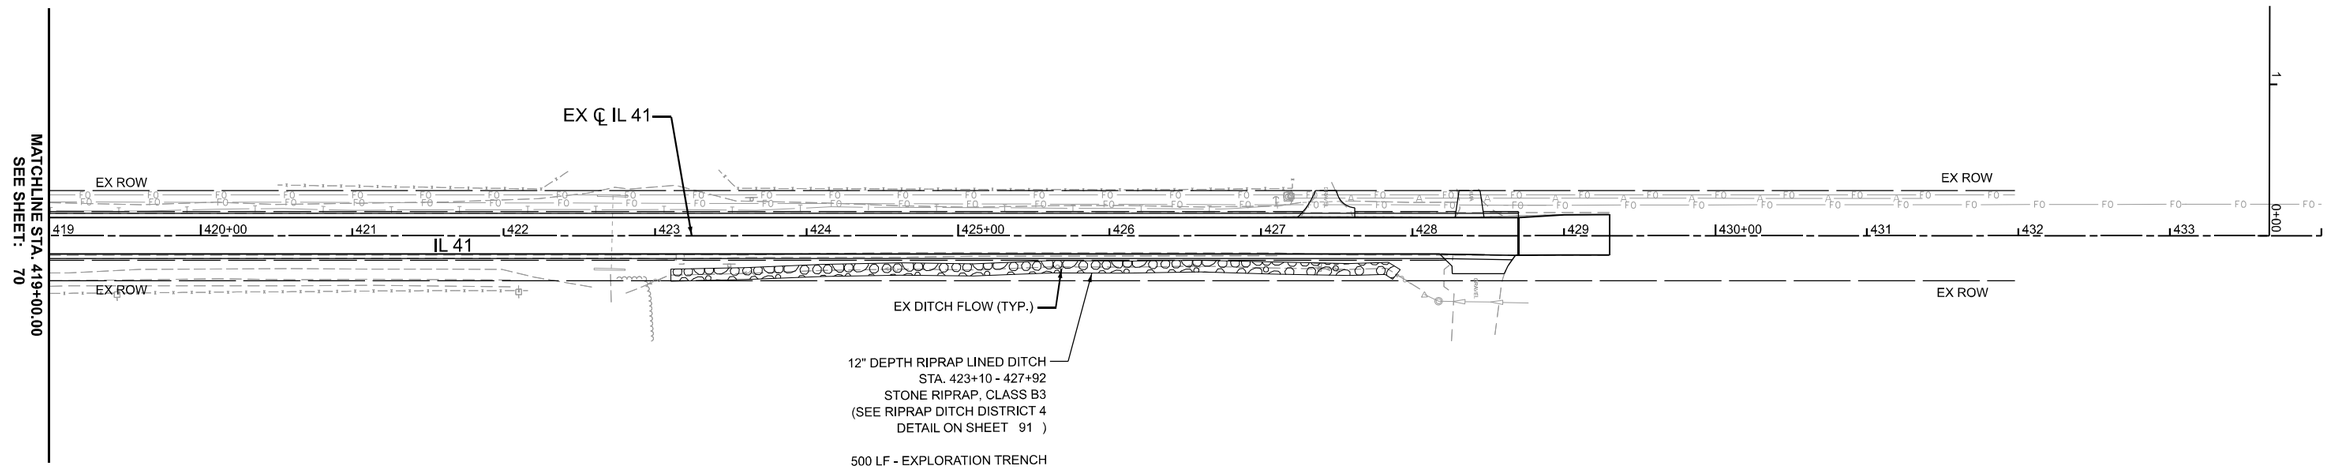

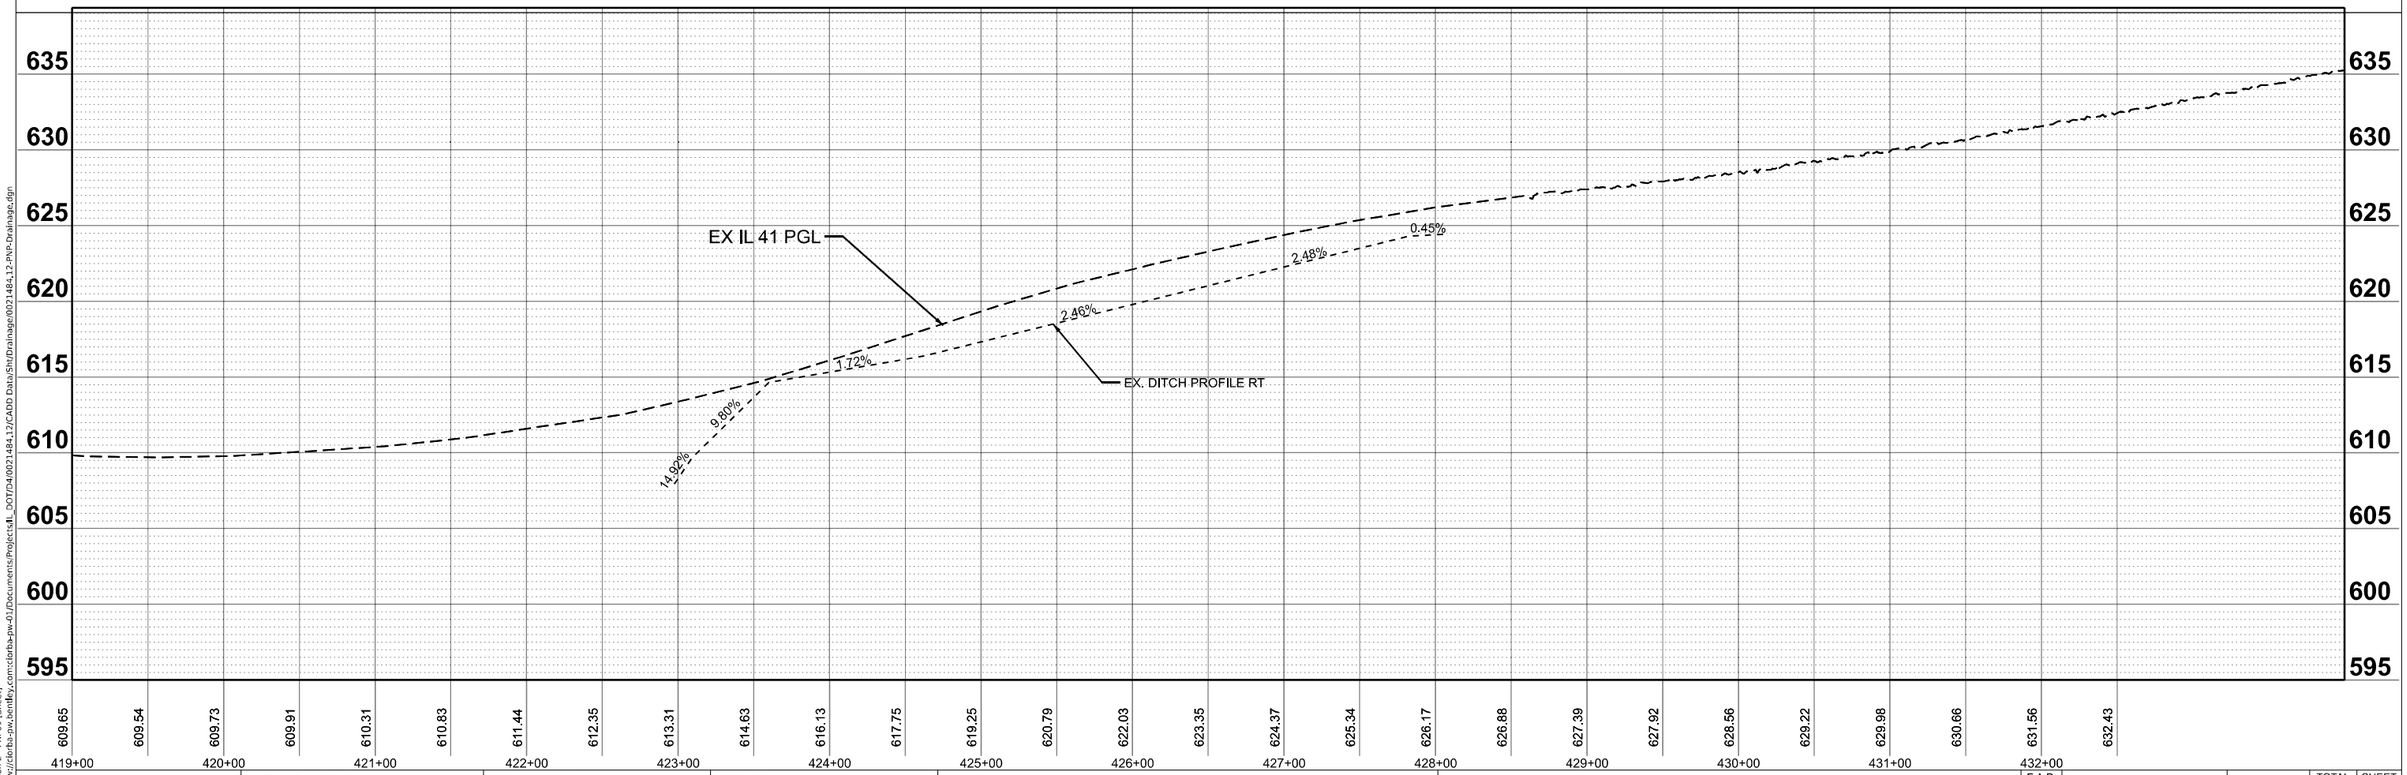

DATE PLOTTED = 12/5/2025 4:54:19 PM
PLOT NAME = 0021484_12.tbl
PLOT CONFIG = CQL-PDF.pltcfg
MODEL: Location 2 - PWP01 [Sheet]
FILE NAME: pw://ciorba-pw.bentley.com:ciorba-pw-01/Documents/Projects/IL_DOTD/400214841-12/CADD Data/Sht/Drainage/0021484_12-PWP-Drainage.dgn

CiorbaGroup
8725 W. Higgins Rd, Ste 600, Chicago, IL 60631
P 773.775.4009 | www.ciorba.com

USER NAME = bhodor	DESIGNED AEC	REVISED -	
	DRAWN AMS	REVISED -	
PLOT SCALE = 0.16666667 ' / In.	CHECKED AEC	REVISED -	
PLOT DATE = 6/24/2025	DATE 6/27/2025	REVISED -	

STATE OF ILLINOIS
DEPARTMENT OF TRANSPORTATION

IL 41 RESURFACING
PROPOSED DRAINAGE PLAN AND PROFILE

SCALE: 1"=50' | SHEET OF SHEETS | STA. 419+00.00 | TO STA. 434+00.00

F.A.P RTE.	SECTION	COUNTY	TOTAL SHEETS	SHEET NO.
574	(12RS-4, 11RS-2)	*	159	71
* FULTON, MCDONOUGH		CONTRACT NO. 68F91		
	ILLINOIS FED. AID PROJECT			

NOTE: REFER TO THE DRAINAGE DETAILS SHEET FOR PROPOSED AND EXISTING SEWER CONNECTION VIA A CONCRETE COLLAR. THIS WORK WILL BE INCLUDED IN THE COST OF THE PROPOSED STORM SEWER.

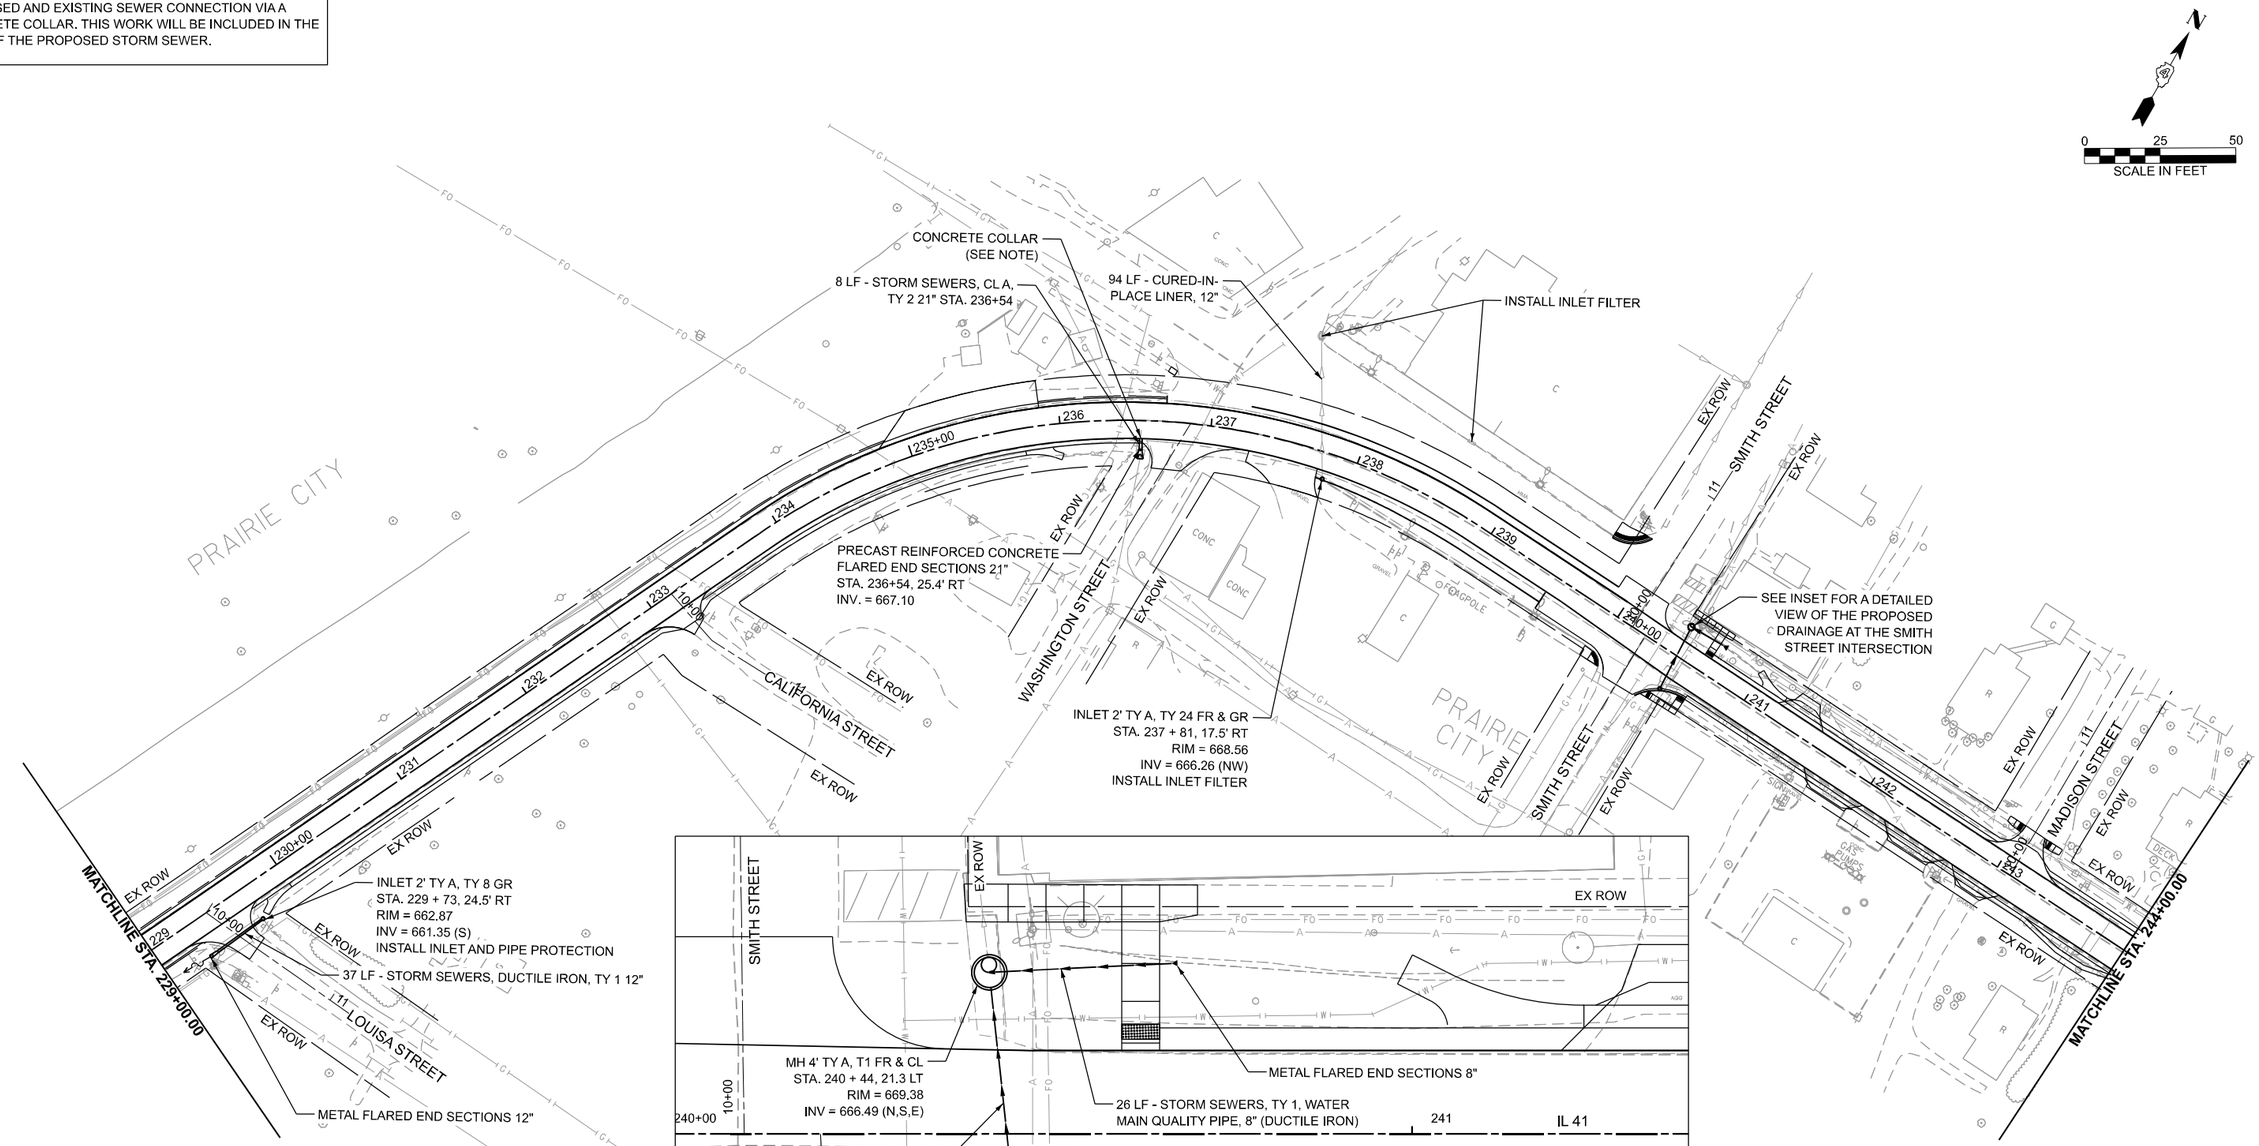

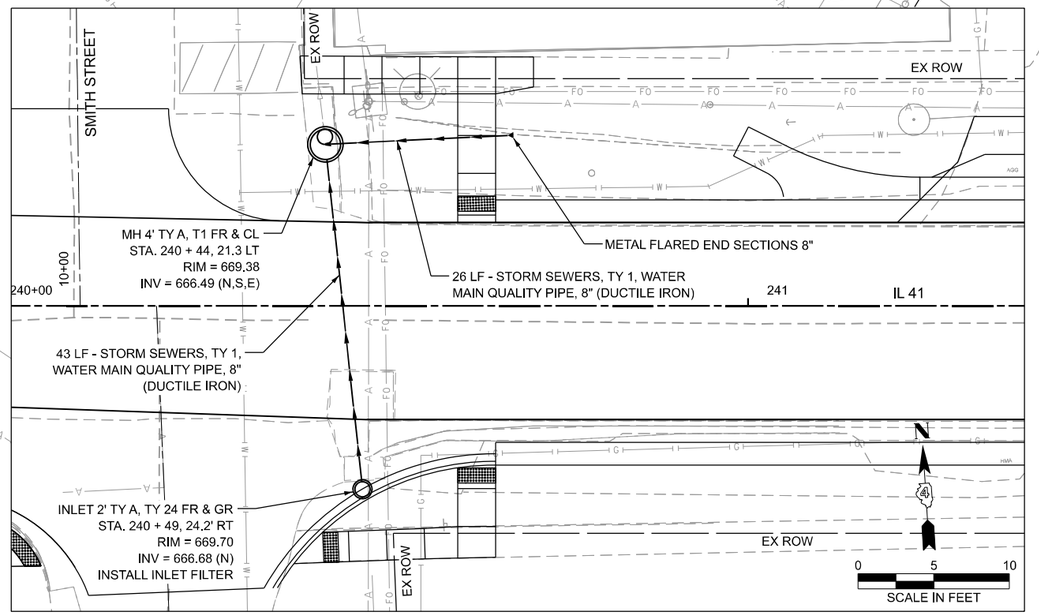

INSET A

DATE PLOTTED = 1/21/2026 2:21:41 PM
PRINT TABLE = 0021484_12.tbl
PLOT CONFIG = CGI-PDF.pltcfg
MODEL: Default
FILE NAME: pw://ciorba-pw.bentley.com:ciorba-pw-01/Documents/Projects/IL_DOT/D4/0021484.12/CADD Data/Shts/Drainage/0021484_12-PKP-Drainage_Prairie City.dgn

CiorbaGroup
8725 W. Higgins Rd, Ste 600, Chicago, IL 60631
P 773.775.4009 | www.ciorba.com

USER NAME = bhodor	DESIGNED AEC	REVISED -
	DRAWN AMS	REVISED -
PLOT SCALE = 0.167 ' / In.	CHECKED AEC	REVISED -
PLOT DATE = 6/24/2025	DATE 6/27/2025	REVISED -

STATE OF ILLINOIS
DEPARTMENT OF TRANSPORTATION

IL 41 RESURFACING
PROPOSED DRAINAGE PLAN - PRAIRIE CITY

SCALE: | SHEET OF SHEETS | STA. | TO STA.

F.A.P RTE.	SECTION	COUNTY	TOTAL SHEETS	SHEET NO.
574	(12RS-4, 11RS-2)	*	159	72
* FULTON, MCDONOUGH		CONTRACT NO. 68F91		
	ILLINOIS FED. AID PROJECT			

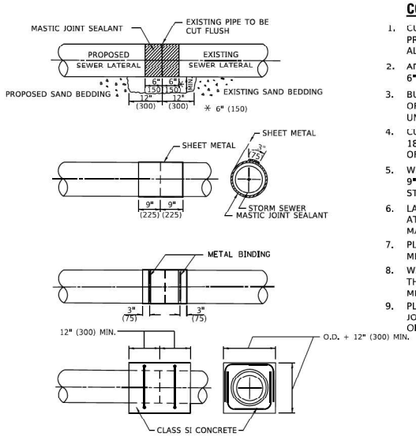

CONSTRUCTION SEQUENCE

1. CUT THE EXISTING END OF THE PIPE SO AS TO PRESENT A FLUSH BUTT JOINT. BRUSH AND CLEAN ALL PIPES.
2. APPLY THE MASTIC JOINT SEALANT TO THE FIRST 6" (150) OF EACH PIPE.
3. BUTT THE PIPES TOGETHER LEAVING A MINIMUM OF 12' x 6' (300 x 150) DEEP EXCAVATION UNDER AND AROUND EACH PIPE END.
4. CUT A PIECE OF SHEET METAL GAGE NO. 19 1.1 (0.0418) 18" (450) WIDE BY THE OUTSIDE CIRCUMFERANCE OF THE PIPE PLUS 3" (75) LONG.
5. WRAP THE SHEET METAL AROUND THE PIPES, 9" (225) ON EACH SIDE OF THE JOINT, STARTING AT THE TOP OF THE PIPE.
6. LAP THE SHEET METAL AT LEAST 3" (75) AT THE TOP OF THE PIPE AND PLACE THE MASTIC JOINT SEALANT BETWEEN THE LAP.
7. PLACE TWO METAL BANDS AROUND THE SHEET METAL AND TIGHTEN.
8. WIPE OFF ANY EXCESS MASTIC JOINT SEALANT THAT OOZES OUT FROM BETWEEN THE SHEET METAL AND THE PIPES.
9. PLACE CLASS SI CONCRETE AROUND THE JOINT. PLACE TWO #4 REBAR ON EACH SIDE OF OF THE JOINT.

CLASS SI CONCRETE COLLAR

NOTES:

1. THIS WORK SHALL BE CONSTRUCTED IN CONFORMANCE WITH THE APPLICABLE PORTIONS OF SECTION 550 OF THE STANDARD SPECIFICATIONS.
2. IF THE EXISTING SEWER PIPE IS CRACKED, BROKEN OR OTHERWISE DAMAGED BY THE CONTRACTOR DURING THE COLLAR INSTALLATION, THE CONTRACTOR SHALL REPLACE THAT SECTION OF PIPE WITH PIPE EQUAL AND SIMILAR IN ALL RESPECTS TO THE PIPE IN THE EXISTING SEWER, IN A CAREFUL WORKMANLIKE MANNER, WITHOUT EXTRA COMPENSATION.
3. CARE MUST BE TAKEN TO PREVENT DEBRIS FROM ENTERING THE SEWER, ALL DEBRIS WHICH ENTERS THE SEWER MUST BE REMOVED. THE SEWER MUST BE LEFT CLEAN AND UNOBSTRUCTED UPON COMPLETION OF THE CONTRACT.
4. CARE MUST BE TAKEN TO PREVENT ANY PART OF THE NEW PIPE CONNECTION FROM PROJECTING INTO THE EXISTING SEWER.
5. CONCRETE COLLAR FOR CONNECTING A PROPOSED STORM SEWER TO AN EXISTING STORM SEWER WILL NOT BE PAID FOR SEPARATELY BUT SHALL BE INCLUDED IN THE COST OF THE PROPOSED STORM SEWER. THIS PRICE SHALL INCLUDE ALL EXCAVATION OF THE TRENCH, REMOVAL OF THE EXISTING STORM SEWER, TRENCH BACKFILL, FURNISHING AND INSTALLING THE REQUIRED CONCRETE COLLAR, AND ALL OTHER MATERIAL NECESSARY TO COMPLETE THIS WORK AS SHOWN AND SPECIFIED.
6. REMOVAL AND REINSTALLATION OF EXISTING STORM SEWER FOR THE PURPOSE OF FACILITATING THE INSTALLATION OF THE CONCRETE COLLAR, WILL NOT BE PAID FOR SEPARATELY BUT SHALL BE INCLUDED IN THE UNIT PRICE BID FOR THE WORK.
7. EXCAVATION IN ROCK AND REMOVAL AND REPLACEMENT OF UNSUITABLE MATERIAL BELOW PLAN BEDDING GRADE WILL BE PAID FOR SEPARATELY.

DATE PLOTTED = 12/5/2025 4:54:44 PM
PLOT SCALE = 0.0234 '/ IN
PLOT CONFIG = CGI-PDF.dlc-fg
MODEL: Default
FILE NAME: pw://ciorba-pw.bentley.com:ciorba-pw-01/Documents/Projects/IL_DOT/D4100021484.12/CADD Data/Shr/Details/00021484.12-det-DRN.dgn

CiorbaGroup
8725 W. Higgins Rd, Ste 600, Chicago, IL 60631
P 773.775.4009 | www.ciorba.com

USER NAME = bhodor	DESIGNED AEC	REVISED -	
	DRAWN AMS	REVISED -	
PLOT SCALE = 0.167 ' / In.	CHECKED AEC	REVISED -	
PLOT DATE = 6/24/2025	DATE 6/27/2025	REVISED -	

STATE OF ILLINOIS
DEPARTMENT OF TRANSPORTATION

IL 41 RESURFACING
DRAINAGE DETAIL

SCALE: N.T.S. | SHEET OF SHEETS | STA. | TO STA.

F.A.P RTE.	SECTION	COUNTY	TOTAL SHEETS	SHEET NO.
574	(12RS-4, 11RS-2)	*	159	73
*	FULTON, MCDONOUGH	CONTRACT NO. 68F91		
	ILLINOIS	FED. AID PROJECT		

ROLLED EROSION CONTROL PRODUCTS

STAKING PATTERN GUIDE

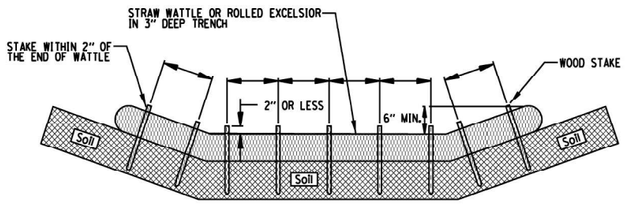

NOTES:
1. OVERLAP MINIMUM IS THE DIAMETER OF THE ROLL.
2. 4' SPACING FOR WATTLES.
3. 2' SPACING FOR ROLLED EXCELSIOR.
4. OR SPACE ACCORDING TO MANUFACTURER'S SPECIFICATIONS.

STAKE DETAIL

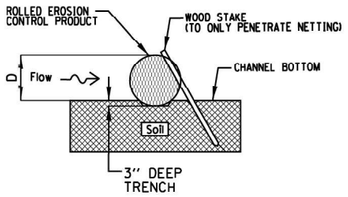

NOTES:
1. DRAWINGS ARE NOT TO SCALE.
2. ENDS OF WATTLES OR ROLLED EXCELSIOR SHALL BE TURNED AT LEAST 6" UPSLOPE.
3. RECOMMENDED STAKES ARE 1 1/8" WIDE x 1 1/8" THICK x 30" LONG.
4. STAKES SHALL NOT EXTEND ABOVE THE STRAW WATTLE MORE THAN 2".
5. SPACING: THE TOE OF THE UPSTREAM DITCH CHECK SHALL CREATE A HORIZONTAL LINE WITH THE TOP OF THE DOWNSTREAM DITCH CHECK.

REFERENCE		STANDARD DWG. NO.
Project		IUM-514
Designed ____ Date ____		SHEET 1 OF 1
Checked ____ Date ____		DATE 08-2-2019
Approved ____ Date ____		

TEMPORARY DITCH CHECK

AUTOCAD2006

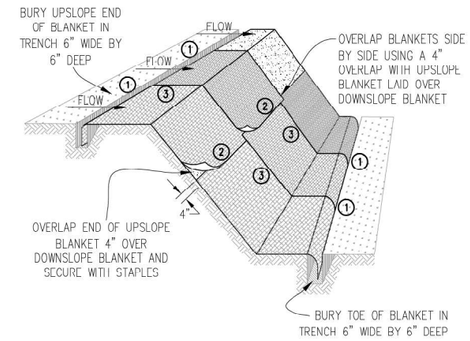

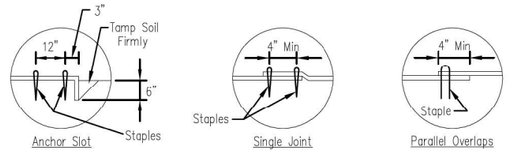

DETAIL 1 DETAIL 2 DETAIL 3

NOTES:

1. Staples shall be placed in a diamond pattern at 2 per s.y. for stiched blankets. Non-stiched shall use 4 staples per s.y. of material. This equates to 200 staples with stiched blanket and 400 stapels with non-stiched blanket per 100 s.y. of material.
2. Staple or push pin lengths shall be selected based on soil type and conditions. (minimum staple length is 6")
3. Erosion control material shall be placed in contact with the soil over a prepared seedbed.
4. All anchor slots shall be stapled at approximately 12" intervals.

Sheet 1 of 1	File No. IUM-530	EROSION CONTROL BLANKET INSTALLATION DETAILS	Designed ____ Date ____ Drawn by B. JOHNSON 11/08 Checked ____ Approved ____

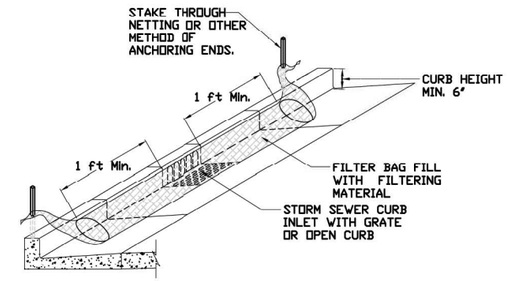

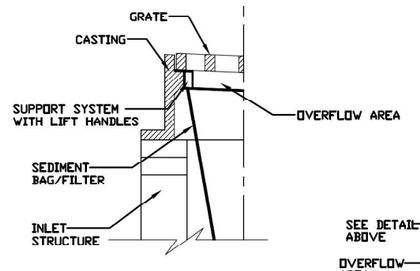

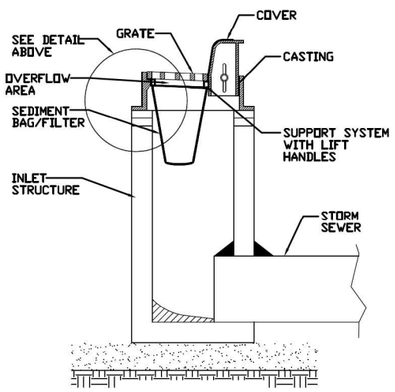

INLET PROTECTION
PAVED AREAS / DROP PROTECTION

DATE PLOTTED = 12/5/2025 4:54:57 PM
PEN TABLE = 007248_12.tbl
PLOT CONFIG = CGI-PDF.pltcfg
MODEL: Default
FILE NAME: pw://ciorba-pw.bentley.com:ciorba-pw-01/Documents/Projects/IL_DOT/D40021484.12/CADD Data/Shr/Details/40021484_12-det-ESC.dgn

CiorbaGroup
8725 W. Higgins Rd, Ste 600, Chicago, IL 60631
P 773.775.4009 | www.ciorba.com

USER NAME = bhodor	DESIGNED AEC	REVISED -	
	DRAWN AMS	REVISED -	
PLOT SCALE = 0.167 '/ In.	CHECKED AEC	REVISED -	
PLOT DATE = 6/24/2025	DATE 6/27/2025	REVISED -	

STATE OF ILLINOIS
DEPARTMENT OF TRANSPORTATION

IL 41 RESURFACING
EROSION CONTROL DETAIL

SCALE: N.T.S. SHEET OF SHEETS STA. TO STA.

F.A.P RTE.	SECTION	COUNTY	TOTAL SHEETS	SHEET NO.
574	(12RS-4, 11RS-2)	*	159	74
*	FULTON, MCDONOUGH	CONTRACT NO. 68F91		
	ILLINOIS FED. AID PROJECT			

GENERAL NOTES

STAGING WILL BE DONE SEQUENTIALLY AS SHOWN IN THE PLANS TO COMPLY WITH COMMITMENTS AND TO BE ABLE TO MAINTAIN TRAFFIC THROUGHOUT THE AREA.

A DROP OFF TO AN OPEN TRAFFIC LANE WILL NOT BE ALLOWED AT THE END OF EACH DAY. THE CONTRACTOR SHALL ELIMINATE DROP OFF WITH EITHER AGGREGATE OR PROPOSED HMA WIDENING AT THE END OF EACH DAY. THIS WORK WILL NOT BE PAID FOR SEPARATELY BUT SHALL BE INCLUDED IN THE COST FOR TRAFFIC CONTROL AND PROTECTION PAY ITEM.

THE CONTRACTOR SHALL NOTIFY THE ENGINEER 7 CALENDAR DAYS IN ADVANCE OF TRAFFIC CONTROL SWITCH BETWEEN STAGES. THE CONTRACTOR SHALL ALSO CONFIRM THE PLANNED STAGE CHANGE THE ENGINEER 24 HOURS PRIOR.

TYPE III BARRICADES WILL BE PROVIDED AT LOCATIONS SHOWN IN THE PLANS TO PROVIDE A PROPER CLOSURE, SPACING AND PLACEMENT AS SHOWN ON STANDARD 701901 OR AS APPROVED BY THE ENGINEER.

PRIOR TO REMOVING TRAFFIC CONTROL AND OPENING CLOSED PAVEMENT AREAS TO TRAFFIC, THE CONTRACTOR SHALL SWEEP THE PAVEMENT SURFACE CLEAN. THIS WORK WILL NOT BE PAID FOR SEPARATELY BUT SHALL BE INCLUDED IN THE COST FOR TRAFFIC CONTROL AND PROTECTION PAY ITEMS.

PAVEMENT, CURB, SIDEWALK AND DRIVEWAYS TO BE REMOVED MUST BE COMPLETELY REMOVED FROM THE SITE BY THE END OF THE DAY. NO REMOVAL ITEMS MAY BE STORED ON SITE.

ACCESS TO DRIVEWAYS, ENTRANCES, AND SIDE ROADS SHALL BE MAINTAINED AT ALL TIMES PER THE TEMPORARY ACCESS SPECIAL PROVISION.

DATE PLOTTED = 12/5/2025 4:55:10 PM
PW TEMPLATE = D2024A1.2.tbl
PLOT CONFIG = CGI-PDF.pltcfg
MODEL: Default
FILE NAME: pw://ciorba-pw.bentley.com:ciorba-pw-01/Documents/Projects/IL_DOT/04002148412/CADD Data/Shr/MOT/60021484.12-MOT-gennotes.dgn

CiorbaGroup
8725 W. Higgins Rd, Ste 600, Chicago, IL 60631
P 773.775.4009 | www.ciorba.com

USER NAME = bhodor	DESIGNED AEC	REVISED -
	DRAWN AMS	REVISED -
PLOT SCALE = 0.167 ' / In.	CHECKED AEC	REVISED -
PLOT DATE = 6/24/2025	DATE 6/27/2025	REVISED -

STATE OF ILLINOIS
DEPARTMENT OF TRANSPORTATION

IL 41 RESURFACING
MAINTENANCE OF TRAFFIC STAGING NOTES

SCALE: | SHEET OF SHEETS | STA. TO STA.

F.A.P RTE.	SECTION	COUNTY	TOTAL SHEETS	SHEET NO.
574	(12RS-4, 11RS-2)	*	159	75
* FULTON, MCDONOUGH		CONTRACT NO. 68F91		
	ILLINOIS FED. AID PROJECT			

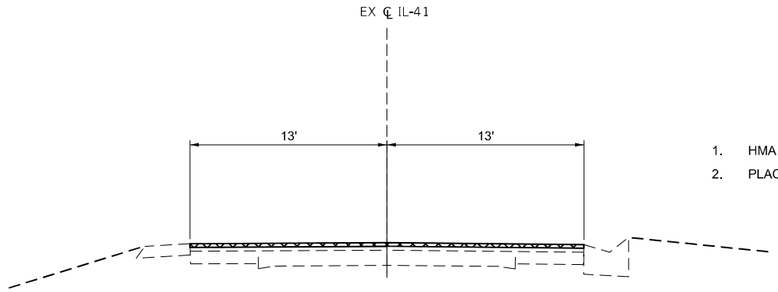

1. HMA SURFACE REMOVAL (DEPTH AS SHOWN ON PLANS)
2. PLACE SHORT TERM PAVEMENT MARKINGS.

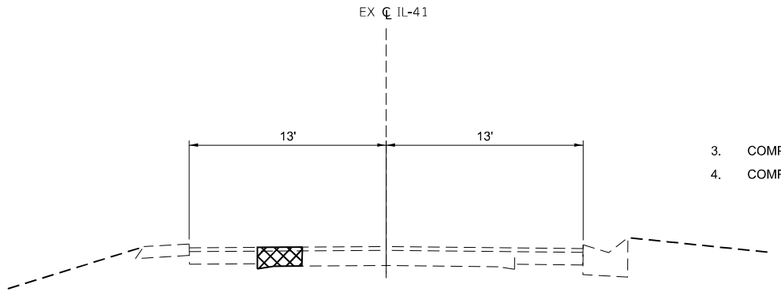

3. COMPLETE CLASS D PATCHING (FULL DEPTH)
4. COMPLETE CLASS D PATCHING (PARTIAL DEPTH)

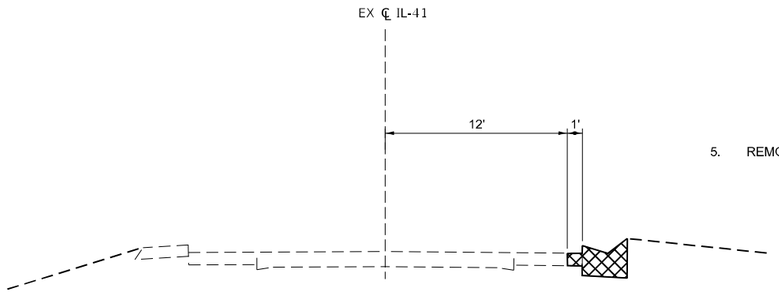

5. REMOVE GUTTER

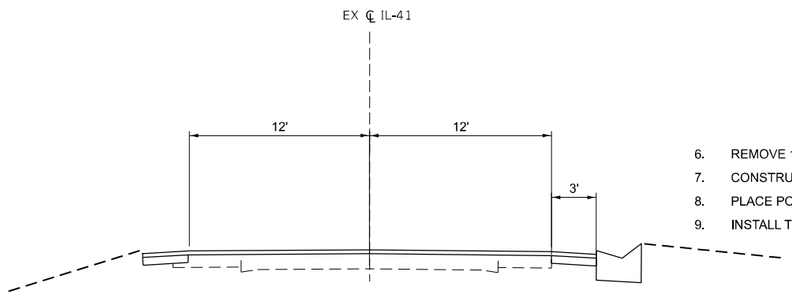

6. REMOVE 1' OF PAVED SHOULDER.
7. CONSTRUCT 3' HMA SHOULDER (4.25")
8. PLACE POLY HMA BINDER
9. INSTALL TYPE A GUTTER

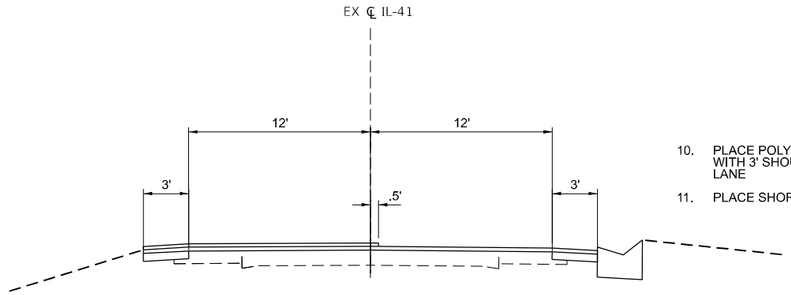

10. PLACE POLY SURFACE COURSE MONOLITHICALLY WITH 3' SHOULDER - EXTENDING 6" INTO OPPOSITE LANE
11. PLACE SHORT TERM PAVEMENT MARKINGS

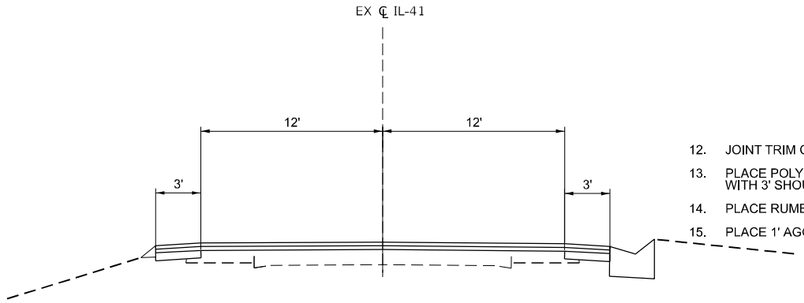

12. JOINT TRIM CENTERLINE
13. PLACE POLY SURFACE COURSE MONOLITHICALLY WITH 3' SHOULDER
14. PLACE RUMBLE STRIPS
15. PLACE 1' AGGREGATE WEDGE SHOULDER TYPE B

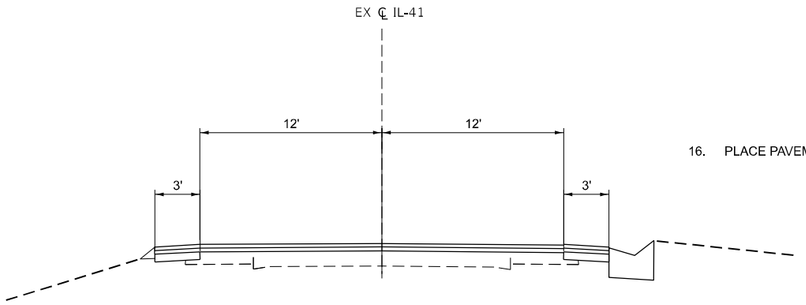

16. PLACE PAVEMENT MARKINGS

DATE PLOTTED = 12/5/2025 4:55:21 PM
PLOT SCALE = 100.0000 '/ In.
PLOT CONFIG = CQI-PDF_sBrd.cfg
MODEL: Default
FILE NAME: pw://ciorba-pw.bentley.com:ciorba-pw-01/Documents/Projects/IL_DOTD400021484.12/CADD Data/Stu/MOT/00021484.12-MOT-seq_of_operations_01.dgn

CiorbaGroup
8725 W. Higgins Rd, Ste 600, Chicago, IL 60631
P 773.775.4009 | www.ciorba.com

USER NAME = bhodor	DESIGNED AEC	REVISED -
	DRAWN AMS	REVISED -
PLOT SCALE = 10.000 ' / In.	CHECKED AEC	REVISED -
PLOT DATE = 6/24/2025	DATE 6/27/2025	REVISED -

STATE OF ILLINOIS
DEPARTMENT OF TRANSPORTATION

IL 41 RESURFACING
MAINTENANCE OF TRAFFIC SEQUENCE OF OPERATIONS

SCALE: | SHEET OF SHEETS

F.A.P RTE.	SECTION	COUNTY	TOTAL SHEETS	SHEET NO.
574	(12RS-4, 11RS-2)	*	159	76
* FULTON, MCDONOUGH		CONTRACT NO. 68F91		
	ILLINOIS FED. AID PROJECT			

LEGEND

1. MODIFIED URETHANE PAVT MK LINE 4", DOUBLE SOLID YELLOW CENTERLINE
2. MODIFIED URETHANE PAVT MK LINE 4", SKIP DASH YELLOW LINE, 10' DASH - 30' SKIP
3. MODIFIED URETHANE PAVT MK LINE 4", ONE SOLID, ONE SKIP DASH YELLOW LINES @ 5 1/2" C-C, 10' DASH-30' SKIP
4. MODIFIED URETHANE PAVT MK LINE 12", SOLID YELLOW / DIAGONAL, 45° @ 30' MAX SPACING
5. MODIFIED URETHANE PAVT MK LINE 6", SOLID WHITE LINE
6. MODIFIED URETHANE PAVT MK LINE 8", SKIP DASH WHITE LINE, 2" DASH - 6' SKIP
6. MODIFIED URETHANE PAVT MK LINE 8", SKIP DASH WHITE LINE, 2" DASH - 6' SKIP
7. MODIFIED URETHANE PAVT MK LINE 8", SOLID WHITE LINE
8. MODIFIED URETHANE PAVT MK LINE 24", SOLID WHITE STOP BAR
9. MODIFIED URETHANE PAVT MK, LETTERS AND SYMBOLS
10. CENTERLINE RUMBLE STRIPS
11. SHOULDER RUMBLE STRIPS, 8 INCH

NOTES:

1. ALL FINAL PAVEMENT MARKINGS SHALL BE MODIFIED URETHANE PAVEMENT MARKINGS ON HMA.
2. ALL FINAL PAVEMENT MARKINGS SHALL BE PLACED IN ACCORDANCE WITH 780001-D4 "DISTRICT FOUR TYPICAL PAVEMENT MARKINGS" STANDARD DETAIL.

N

0 50 100
SCALE IN FEET

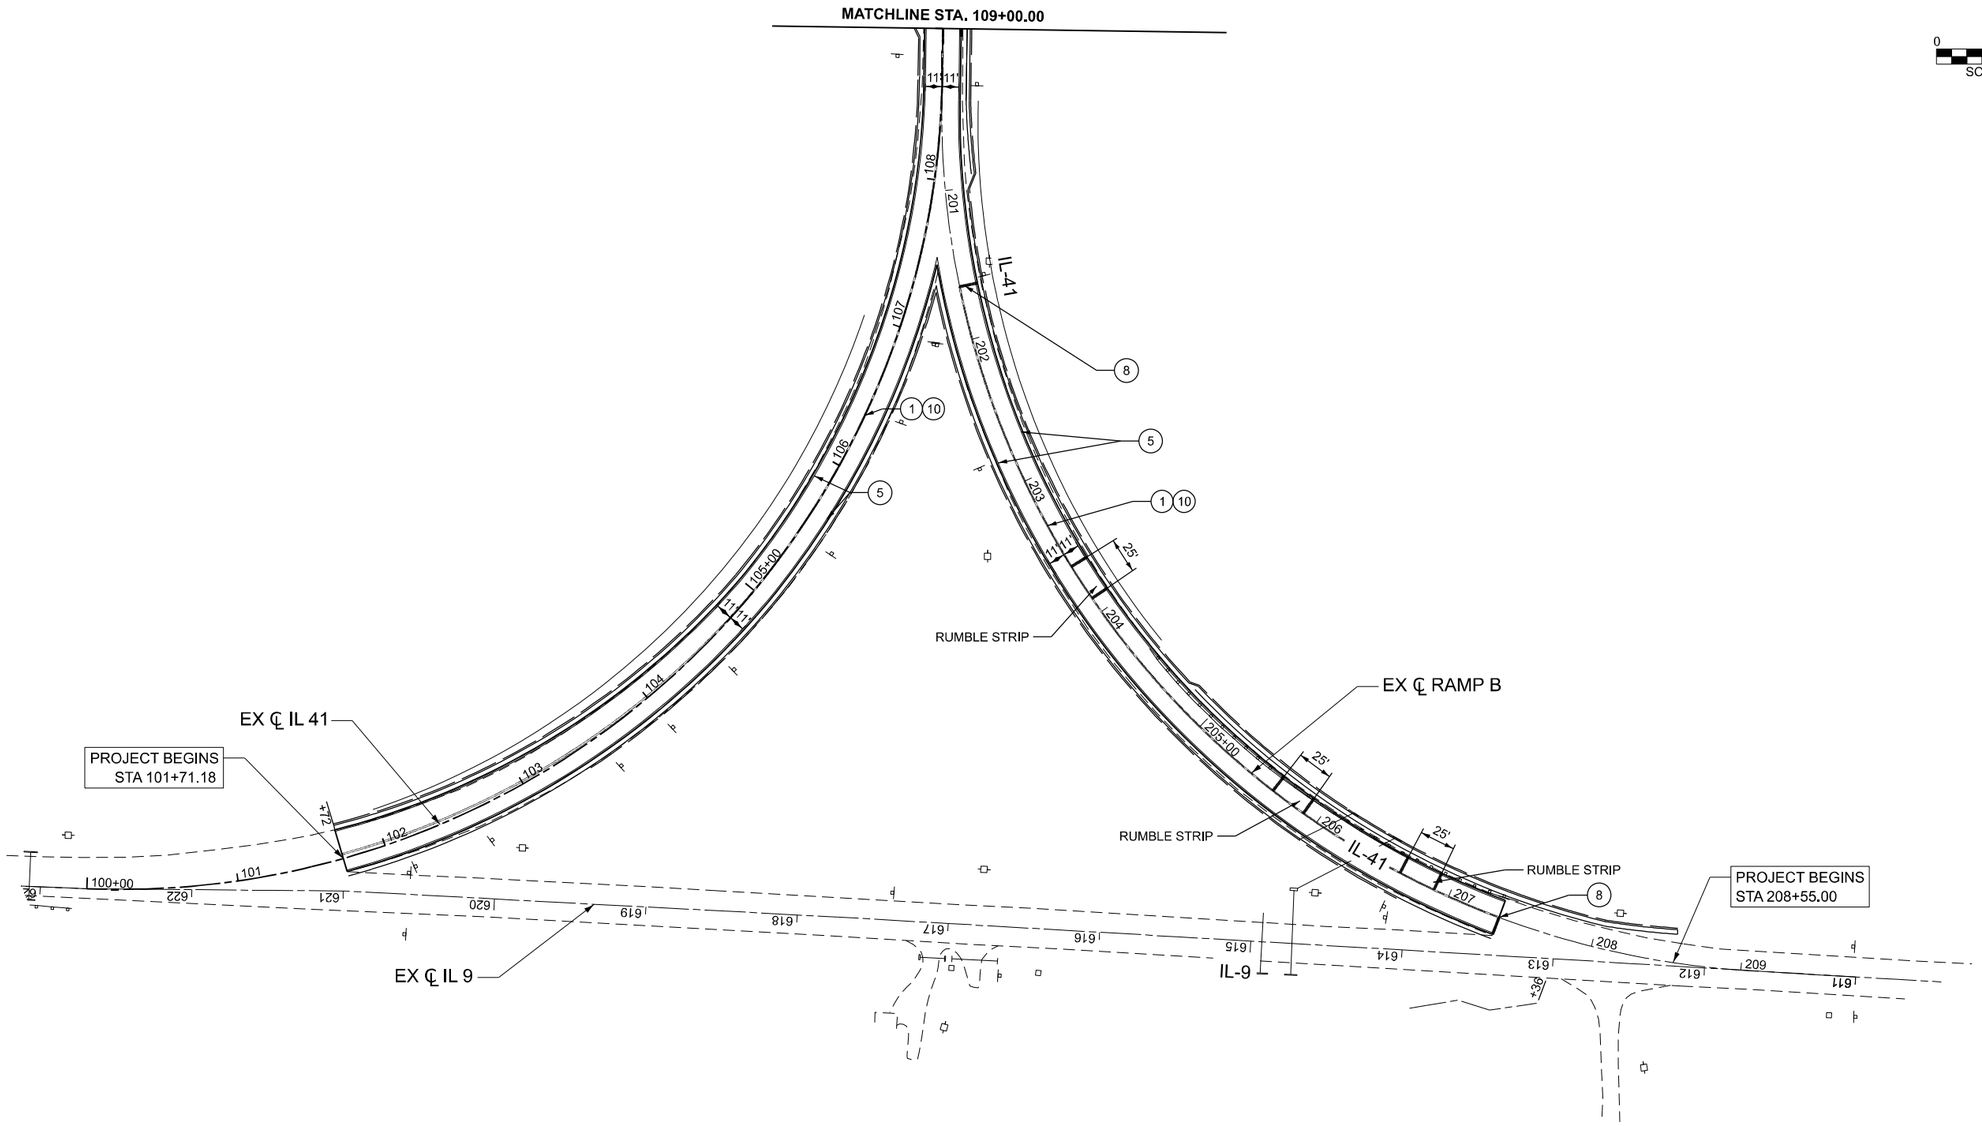

DATE PLOTTED = 12/5/2025 4:55:35 PM
PEN TABLE = 0721484_12.tbl
PLOT CONFIG = CGI-PDF.pltcfg
MODEL: IL-41 Plan Sheet 02 [Sheet]
FILE NAME: pw://ciorba-pw.bentley.com:ciorba-pw-01/Documents/Projects/IL_DOT/D4/00214484.12/CADD Data/Shr/Stripling/Signing/00214484.12-sht-pmk-McDonough.dgn

CiorbaGroup
8725 W. Higgins Rd, Ste 600, Chicago, IL 60631
P 773.775.4009 | www.ciorba.com

USER NAME = bhodor	DESIGNED AEC	REVISED -	
	DRAWN AMS	REVISED -	
PLOT SCALE = 0.16666667 ' / In.	CHECKED AEC	REVISED -	
PLOT DATE = 6/24/2025	DATE 6/27/2025	REVISED -	

STATE OF ILLINOIS
DEPARTMENT OF TRANSPORTATION

IL 41 RESURFACING
PROPOSED PAVEMENT MARKING AND SIGNING PLANS

SCALE: 1"=50' | SHEET 1 OF 14 SHEETS | STA. 94+00.00 | TO STA. 109+00.00

F.A.P RTE.	SECTION	COUNTY	TOTAL SHEETS	SHEET NO.
574	(12RS-4, 11RS-2)	*	159	77
* FULTON, MCDONOUGH		CONTRACT NO. 68F91		
	ILLINOIS FED. AID PROJECT			

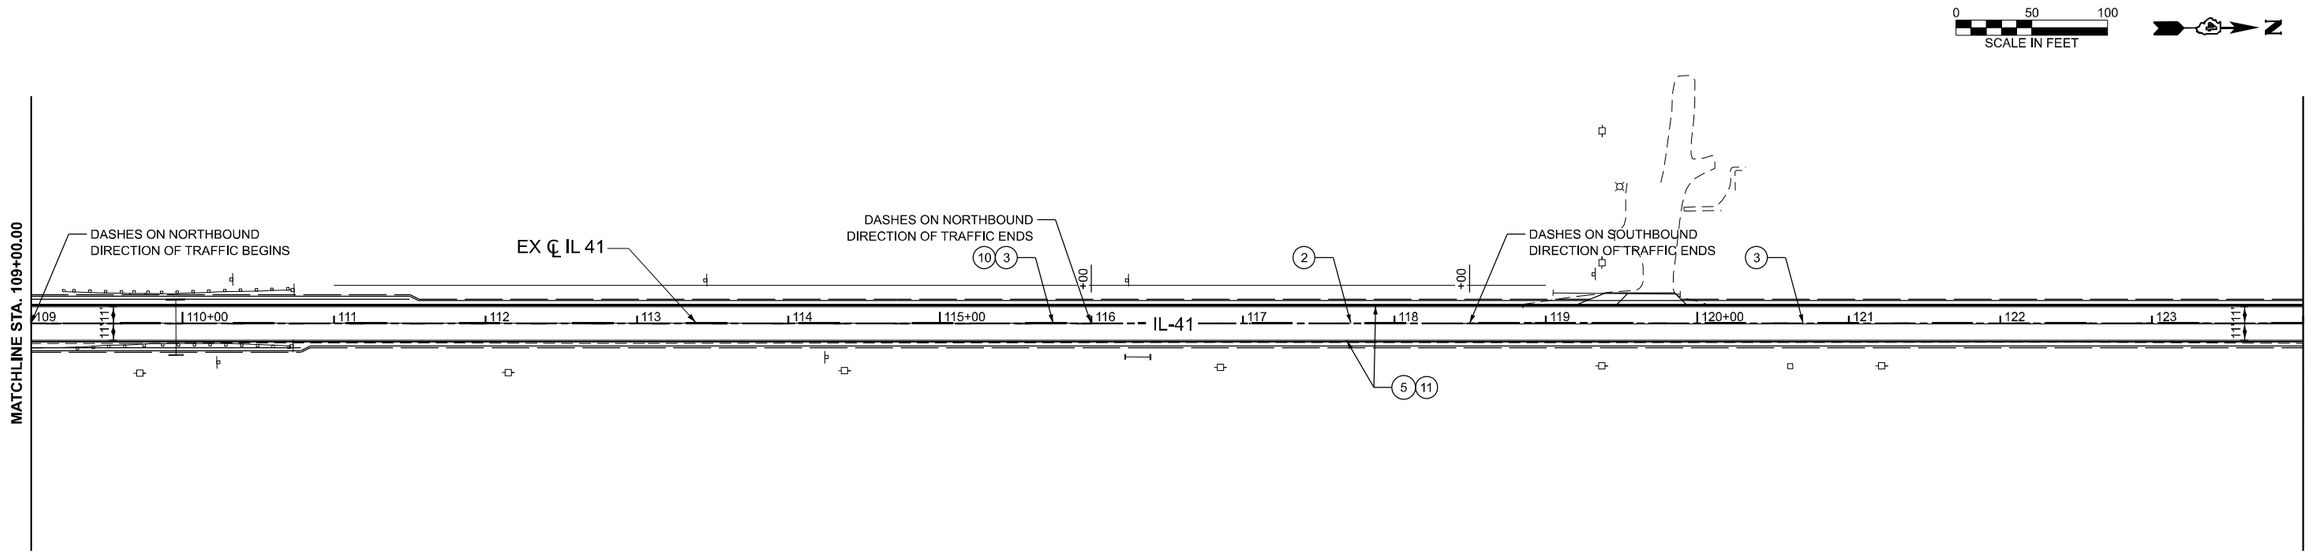

LEGEND

1. MODIFIED URETHANE PAVT MK LINE 4", DOUBLE SOLID YELLOW CENTERLINE
2. MODIFIED URETHANE PAVT MK LINE 4", SKIP DASH YELLOW LINE, 10' DASH - 30' SKIP
3. MODIFIED URETHANE PAVT MK LINE 4", ONE SOLID, ONE SKIP DASH YELLOW LINES @ 5 1/2" C-C, 10' DASH-30' SKIP
4. MODIFIED URETHANE PAVT MK LINE 12", SOLID YELLOW / DIAGONAL, 45° @ 30' MAX SPACING
5. MODIFIED URETHANE PAVT MK LINE 6", SOLID WHITE LINE
6. MODIFIED URETHANE PAVT MK LINE 8", SKIP DASH WHITE LINE, 2" DASH - 6' SKIP
7. MODIFIED URETHANE PAVT MK LINE 8", SOLID WHITE LINE
8. MODIFIED URETHANE PAVT MK LINE 24", SOLID WHITE STOP BAR
9. MODIFIED URETHANE PAVT MK, LETTERS AND SYMBOLS
10. CENTERLINE RUMBLE STRIPS
11. SHOULDER RUMBLE STRIPS, 8 INCH

NOTES:

1. ALL FINAL PAVEMENT MARKINGS SHALL BE MODIFIED URETHANE PAVEMENT MARKINGS ON HMA.
2. ALL FINAL PAVEMENT MARKINGS SHALL BE PLACED IN ACCORDANCE WITH 780001-D4 "DISTRICT FOUR TYPICAL PAVEMENT MARKINGS" STANDARD DETAIL.

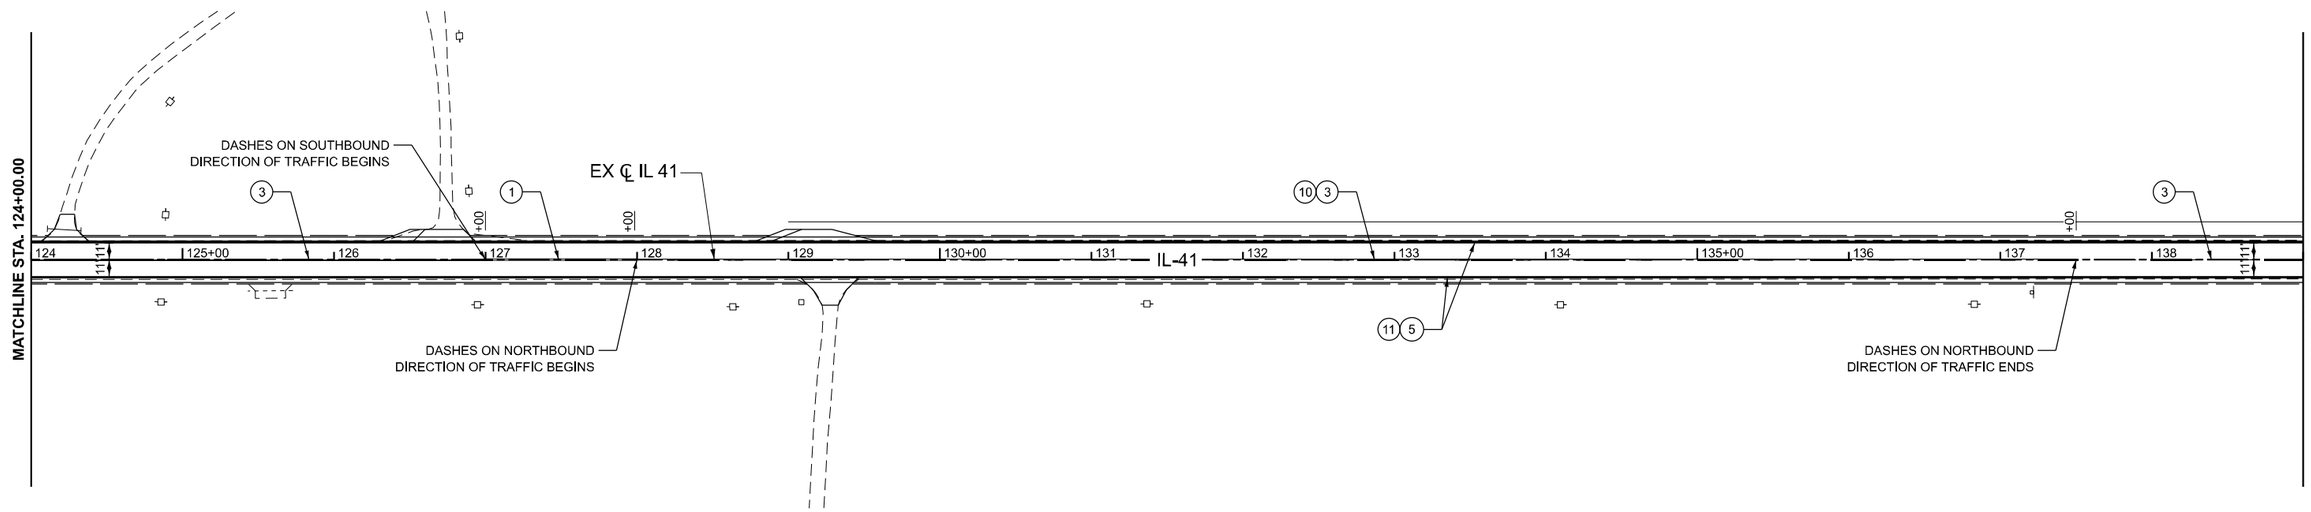

DATE PLOTTED = 12/5/2025 4:55:36 PM
PROJECT NO. = 0021484.12
PLOT CONFIG = CQI-PDF.pltcfg
MODEL: IL-41 Plan Sheet 03
FILE NAME: pw://ciorba-pw.bentley.com:ciorba-pw-01/Documents/Projects/IL_DOTD\0021484-12/CADD Data/Shs/StripingSigning/0021484_12-4ht-gmk-McDonough.dgn

CiorbaGroup
8725 W. Higgins Rd, Ste 600, Chicago, IL 60631
P 773.775.4009 | www.ciorba.com

USER NAME = bhodor	DESIGNED AEC	REVISED -	
	DRAWN AMS	REVISED -	
PLOT SCALE = 0.16666667 ' / In.	CHECKED AEC	REVISED -	
PLOT DATE = 6/24/2025	DATE 6/27/2025	REVISED -	

STATE OF ILLINOIS
DEPARTMENT OF TRANSPORTATION

IL 41 RESURFACING
PROPOSED PAVEMENT MARKING AND SIGNING PLANS

SCALE: 1"=50' | SHEET 2 OF 14 SHEETS | STA. 109+00.00 | TO STA. 139+00.00

F.A.P RTE.	SECTION	COUNTY	TOTAL SHEETS	SHEET NO.
574	(12RS-4, 11RS-2)	*	159	78
* FULTON, MCDONOUGH		CONTRACT NO. 68F91		
	ILLINOIS FED. AID PROJECT			

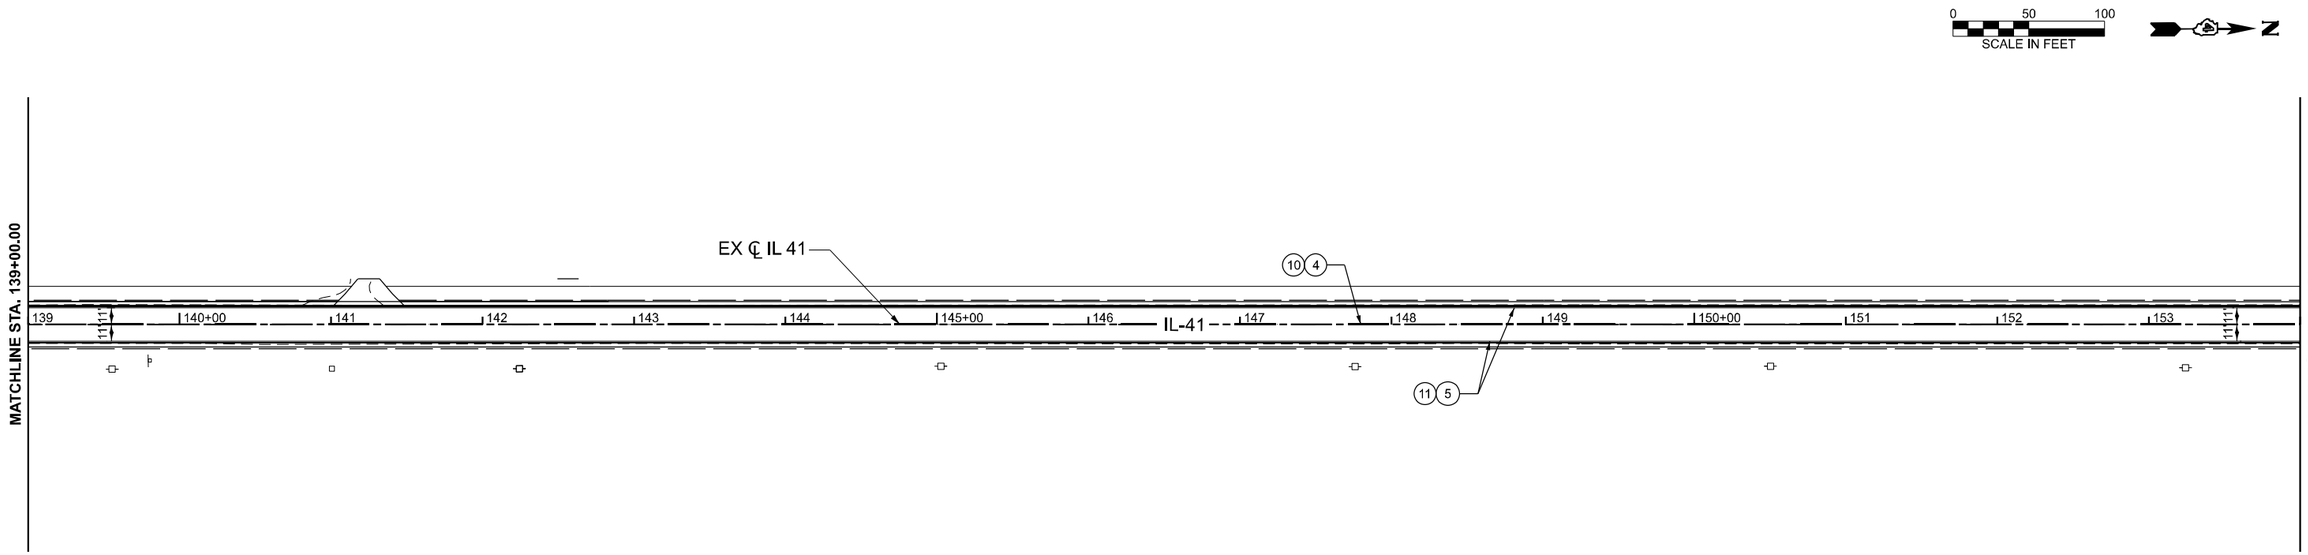

LEGEND

1. MODIFIED URETHANE PAVT MK LINE 4", DOUBLE SOLID YELLOW CENTERLINE
2. MODIFIED URETHANE PAVT MK LINE 4", SKIP DASH YELLOW LINE, 10' DASH - 30' SKIP
3. MODIFIED URETHANE PAVT MK LINE 4", ONE SOLID, ONE SKIP DASH YELLOW LINES @ 5 1/2" C-C, 10' DASH-30' SKIP
4. MODIFIED URETHANE PAVT MK LINE 12", SOLID YELLOW / DIAGONAL, 45° @ 30' MAX SPACING
5. MODIFIED URETHANE PAVT MK LINE 6", SOLID WHITE LINE
6. MODIFIED URETHANE PAVT MK LINE 8", SKIP DASH WHITE LINE, 2" DASH - 6' SKIP
6. MODIFIED URETHANE PAVT MK LINE 8", SKIP DASH WHITE LINE, 2" DASH - 6' SKIP
7. MODIFIED URETHANE PAVT MK LINE 8", SOLID WHITE LINE
8. MODIFIED URETHANE PAVT MK LINE 24", SOLID WHITE STOP BAR
9. MODIFIED URETHANE PAVT MK, LETTERS AND SYMBOLS
10. CENTERLINE RUMBLE STRIPS
11. SHOULDER RUMBLE STRIPS, 8 INCH

NOTES:

1. ALL FINAL PAVEMENT MARKINGS SHALL BE MODIFIED URETHANE PAVEMENT MARKINGS ON HMA.
2. ALL FINAL PAVEMENT MARKINGS SHALL BE PLACED IN ACCORDANCE WITH 780001-D4 "DISTRICT FOUR TYPICAL PAVEMENT MARKINGS" STANDARD DETAIL.

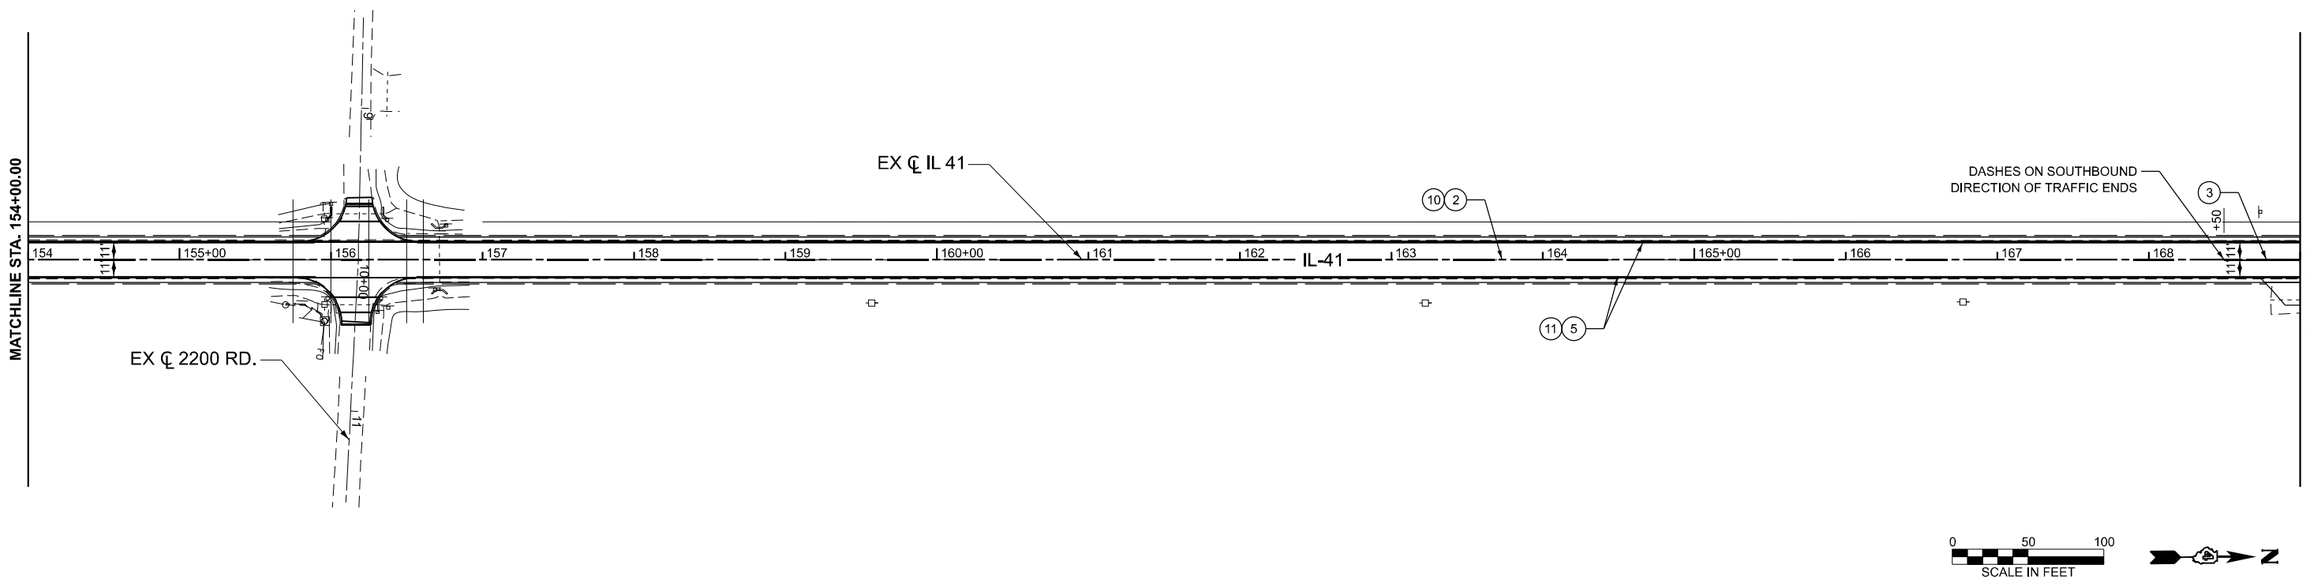

CiorbaGroup
8725 W. Higgins Rd, Ste 600, Chicago, IL 60631
P 773.775.4009 | www.ciorba.com

USER NAME = bhodor	DESIGNED AEC	REVISED -
	DRAWN AMS	REVISED -
PLOT SCALE = 0.16666667 ' / In.	CHECKED AEC	REVISED -
PLOT DATE = 6/24/2025	DATE 6/27/2025	REVISED -

STATE OF ILLINOIS
DEPARTMENT OF TRANSPORTATION

IL 41 RESURFACING
PROPOSED PAVEMENT MARKING AND SIGNING PLANS

SCALE: 1"=50' | SHEET 3 OF 14 SHEETS | STA. 139+00.00 TO STA. 169+00.00

F.A.P RTE.	SECTION	COUNTY	TOTAL SHEETS	SHEET NO.
574	(12RS-4, 11RS-2)	*	159	79
* FULTON, MCDONOUGH		CONTRACT NO. 68F91		
	ILLINOIS FED. AID PROJECT			

DATE PLOTTED = 12/5/2025 4:55:37 PM
PEN TABLE = 0021484-12.tbl
PLOT CONFIG = CGI-PDF.pltcfg
MODEL: IL-41 Plan Sheet 04
FILE NAME: pw://ciorba-pw.bentley.com:ciorba-pw-01/Documents/Projects/IL_DOTD/40021484-12/CADD Data/Shs/StripingSigning/0021484-12-shs-gmk-McDonough.dgn

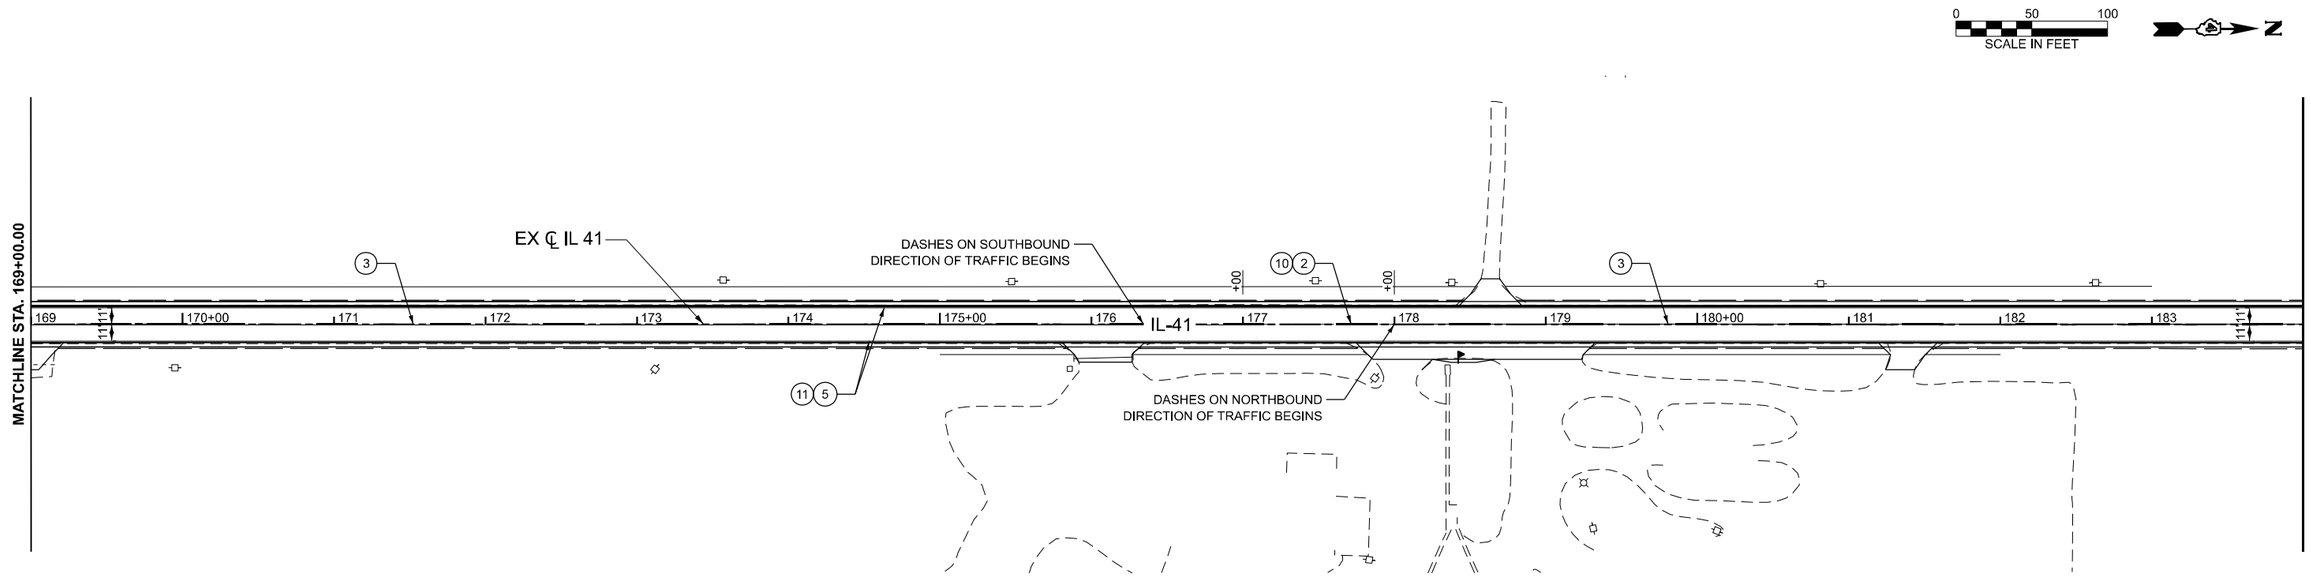

LEGEND

1. MODIFIED URETHANE PAVT MK LINE 4", DOUBLE SOLID YELLOW CENTERLINE
2. MODIFIED URETHANE PAVT MK LINE 4", SKIP DASH YELLOW LINE, 10' DASH - 30' SKIP
3. MODIFIED URETHANE PAVT MK LINE 4", ONE SOLID, ONE SKIP DASH YELLOW LINES @ 5 1/2" C-C, 10' DASH-30' SKIP
4. MODIFIED URETHANE PAVT MK LINE 12", SOLID YELLOW / DIAGONAL, 45° @ 30' MAX SPACING
5. MODIFIED URETHANE PAVT MK LINE 6", SOLID WHITE LINE
6. MODIFIED URETHANE PAVT MK LINE 8", SKIP DASH WHITE LINE, 2" DASH - 6' SKIP
6. MODIFIED URETHANE PAVT MK LINE 8", SKIP DASH WHITE LINE, 2" DASH - 6' SKIP
7. MODIFIED URETHANE PAVT MK LINE 8", SOLID WHITE LINE
8. MODIFIED URETHANE PAVT MK LINE 24", SOLID WHITE STOP BAR
9. MODIFIED URETHANE PAVT MK, LETTERS AND SYMBOLS
10. CENTERLINE RUMBLE STRIPS
11. SHOULDER RUMBLE STRIPS, 8 INCH

NOTES:

1. ALL FINAL PAVEMENT MARKINGS SHALL BE MODIFIED URETHANE PAVEMENT MARKINGS ON HMA.
2. ALL FINAL PAVEMENT MARKINGS SHALL BE PLACED IN ACCORDANCE WITH 780001-D4 "DISTRICT FOUR TYPICAL PAVEMENT MARKINGS" STANDARD DETAIL.

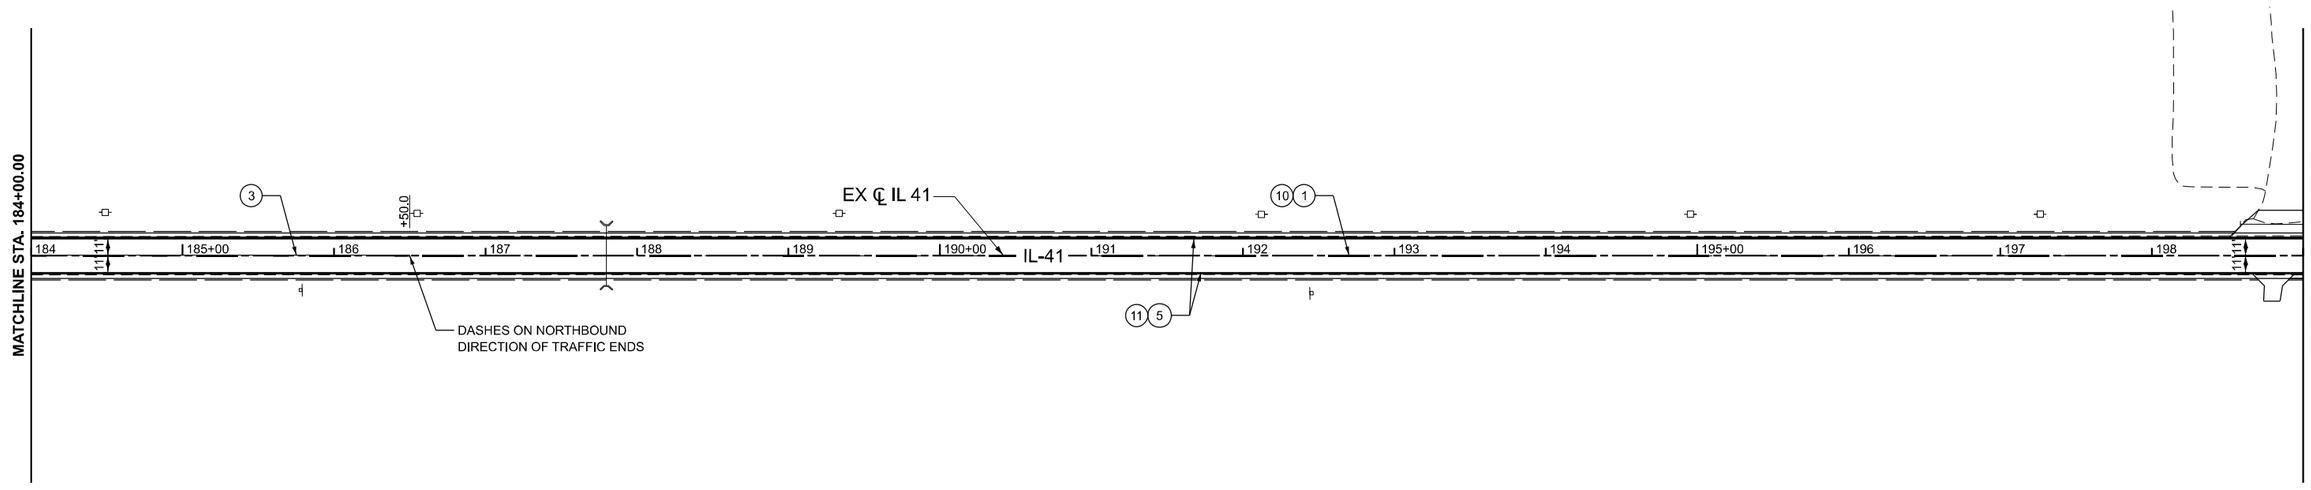

DATE PLOTTED = 12/5/2025 4:55:37 PM
PLOT SCALE = 100.0000 ' / In.
PLOT CONFIG = CQL-PDF.pltcfg
MODEL: IL-41 Plan Sheet 05
FILE NAME: pw://ciorba-pw.bentley.com:ciorba-pw-01/Documents/Projects/IL_DOTD/400214841-12/CADD Data/Shs/StripingSigning/00214841-12-shl-gmk-McDonough.dgn

CiorbaGroup
8725 W. Higgins Rd, Ste 600, Chicago, IL 60631
P 773.775.4009 | www.ciorba.com

USER NAME = bhodor	DESIGNED AEC	REVISED -	
	DRAWN AMS	REVISED -	
PLOT SCALE = 0.16666667 ' / In.	CHECKED AEC	REVISED -	
PLOT DATE = 6/24/2025	DATE 6/27/2025	REVISED -	

STATE OF ILLINOIS
DEPARTMENT OF TRANSPORTATION

IL 41 RESURFACING
PROPOSED PAVEMENT MARKING AND SIGNING PLANS

SCALE: 1"=50' | SHEET 4 OF 14 SHEETS | STA. 169+00.00 | TO STA. 199+00.00

F.A.P RTE.	SECTION	COUNTY	TOTAL SHEETS	SHEET NO.
574	(12RS-4, 11RS-2)	*	159	80
*	FULTON, MCDONOUGH	CONTRACT NO. 68F91		
	ILLINOIS FED. AID PROJECT			

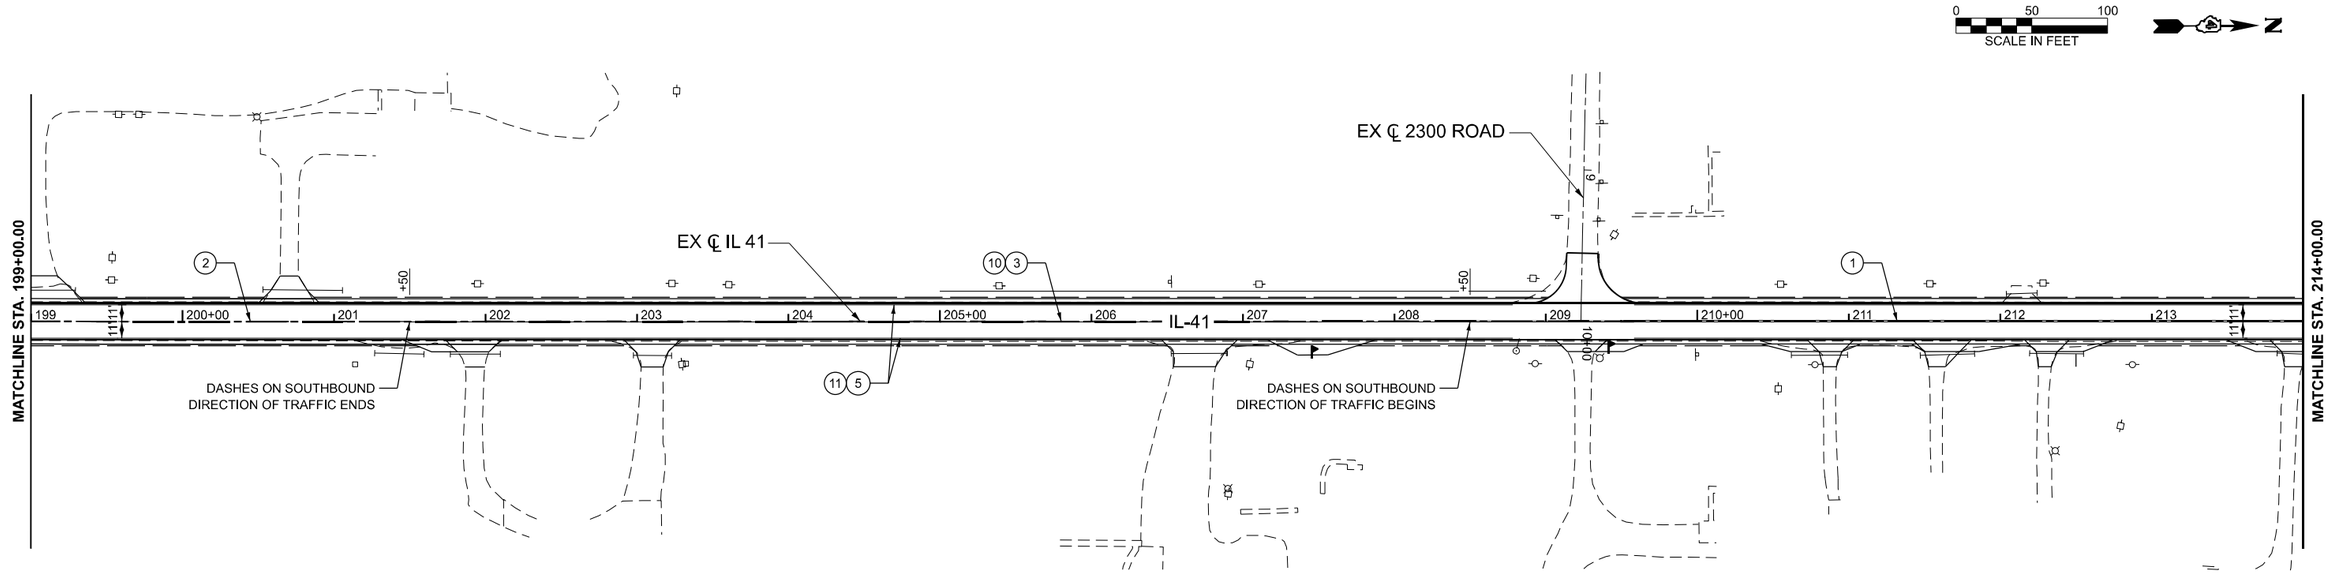

LEGEND

1. MODIFIED URETHANE PAVT MK LINE 4", DOUBLE SOLID YELLOW CENTERLINE
2. MODIFIED URETHANE PAVT MK LINE 4", SKIP DASH YELLOW LINE, 10' DASH - 30' SKIP
3. MODIFIED URETHANE PAVT MK LINE 4", ONE SOLID, ONE SKIP DASH YELLOW LINES @ 5 1/2" C-C, 10' DASH-30' SKIP
4. MODIFIED URETHANE PAVT MK LINE 12", SOLID YELLOW / DIAGONAL, 45° @ 30' MAX SPACING
5. MODIFIED URETHANE PAVT MK LINE 6", SOLID WHITE LINE
6. MODIFIED URETHANE PAVT MK LINE 8", SKIP DASH WHITE LINE, 2" DASH - 6' SKIP
6. MODIFIED URETHANE PAVT MK LINE 8", SKIP DASH WHITE LINE, 2" DASH - 6' SKIP
7. MODIFIED URETHANE PAVT MK LINE 8", SOLID WHITE LINE
8. MODIFIED URETHANE PAVT MK LINE 24", SOLID WHITE STOP BAR
9. MODIFIED URETHANE PAVT MK, LETTERS AND SYMBOLS
10. CENTERLINE RUMBLE STRIPS
11. SHOULDER RUMBLE STRIPS, 8 INCH

NOTES:

1. ALL FINAL PAVEMENT MARKINGS SHALL BE MODIFIED URETHANE PAVEMENT MARKINGS ON HMA.
2. ALL FINAL PAVEMENT MARKINGS SHALL BE PLACED IN ACCORDANCE WITH 780001-D4 "DISTRICT FOUR TYPICAL PAVEMENT MARKINGS" STANDARD DETAIL.

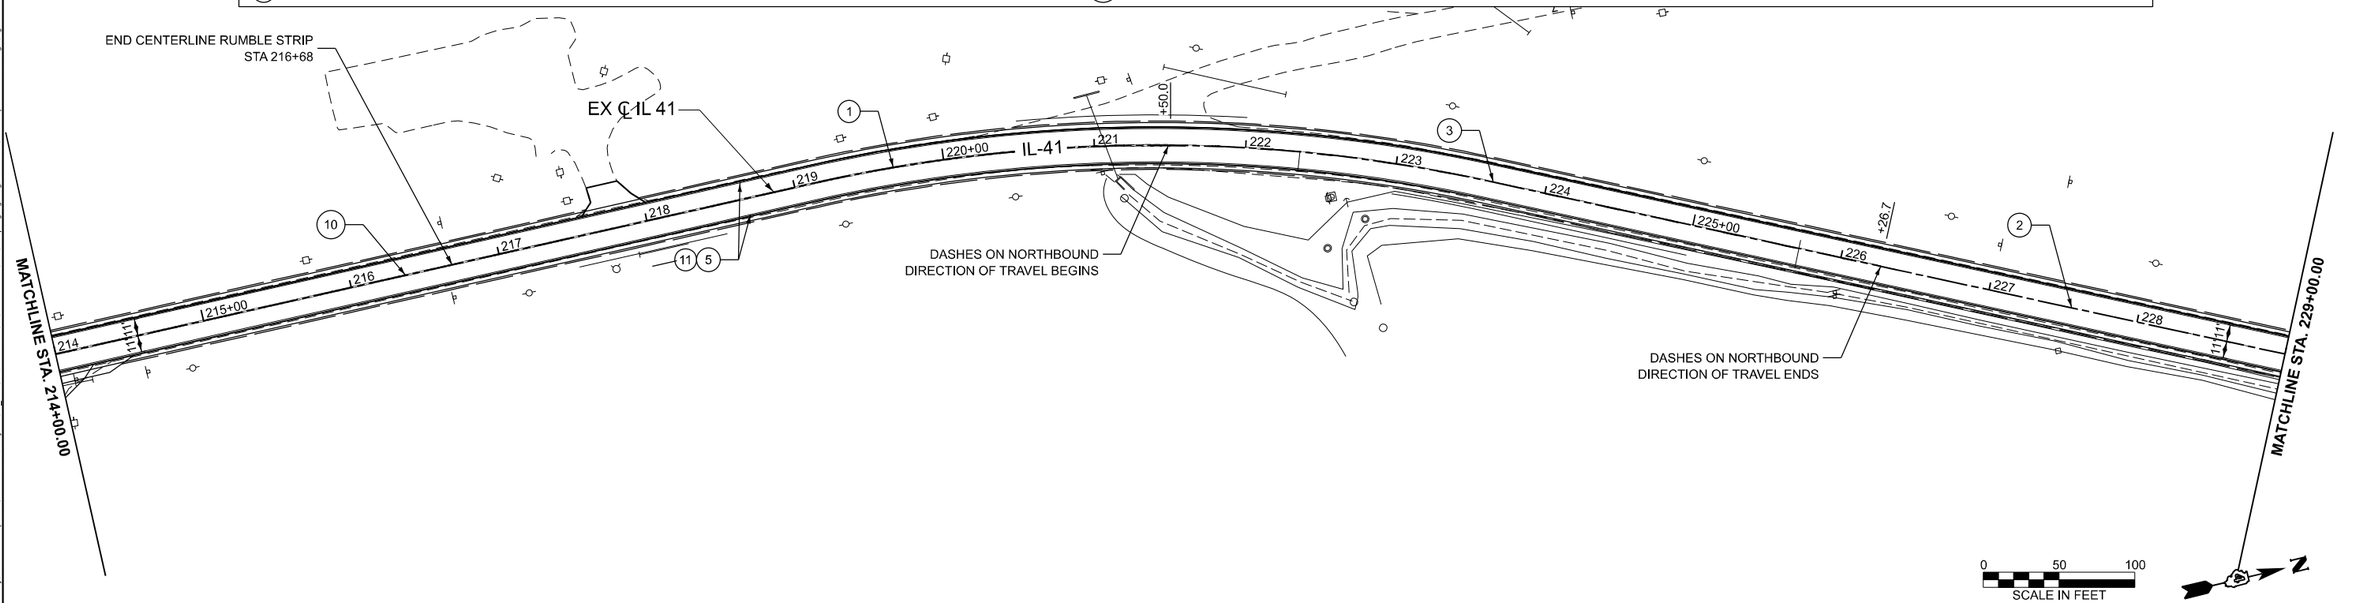

DATE PLOTTED = 12/5/2025 4:55:38 PM
PRINTED BY = Andrew Hall
PLOT CONFIG = CGI-PDF.pltcfg
MODEL: IL-41 Plan Sheet 06
FILE NAME: pw:\ciorba-pw.bentley.com:ciorba-pw-01\Documents\Projects\IL_DOT\PA\0021484.12\CADD Data\Stru\Stripe\gSigning\0021484_12-slt-gsmk-McDonough.dgn

CiorbaGroup
8725 W. Higgins Rd, Ste 600, Chicago, IL 60631
P 773.775.4009 | www.ciorba.com

USER NAME = bhodor	DESIGNED AEC	REVISED -	
	DRAWN AMS	REVISED -	
PLOT SCALE = 0.16666667 ' / In.	CHECKED AEC	REVISED -	
PLOT DATE = 6/24/2025	DATE 6/27/2025	REVISED -	

STATE OF ILLINOIS
DEPARTMENT OF TRANSPORTATION

IL 41 RESURFACING
PROPOSED PAVEMENT MARKING AND SIGNING PLANS

SCALE: 1"=50' | SHEET 5 OF 14 SHEETS | STA. 199+00.00 | TO STA. 229+00.00

F.A.P RTE.	SECTION	COUNTY	TOTAL SHEETS	SHEET NO.
574	(12RS-4, 11RS-2)	*	159	81
* FULTON, MCDONOUGH		CONTRACT NO. 68F91		
	ILLINOIS	FED. AID PROJECT		

LEGEND

1. MODIFIED URETHANE PAVT MK LINE 4", DOUBLE SOLID YELLOW CENTERLINE
2. MODIFIED URETHANE PAVT MK LINE 4", SKIP DASH YELLOW LINE, 10' DASH - 30' SKIP
3. MODIFIED URETHANE PAVT MK LINE 4", ONE SOLID, ONE SKIP DASH YELLOW LINES @ 5 1/2" C-C, 10' DASH-30' SKIP
4. MODIFIED URETHANE PAVT MK LINE 12", SOLID YELLOW / DIAGONAL, 45° @ 30' MAX SPACING
5. MODIFIED URETHANE PAVT MK LINE 6", SOLID WHITE LINE
6. MODIFIED URETHANE PAVT MK LINE 8", SKIP DASH WHITE LINE, 2" DASH - 6' SKIP
6. MODIFIED URETHANE PAVT MK LINE 8", SKIP DASH WHITE LINE, 2" DASH - 6' SKIP
7. MODIFIED URETHANE PAVT MK LINE 8", SOLID WHITE LINE
8. MODIFIED URETHANE PAVT MK LINE 24", SOLID WHITE STOP BAR
9. MODIFIED URETHANE PAVT MK, LETTERS AND SYMBOLS
10. CENTERLINE RUMBLE STRIPS
11. SHOULDER RUMBLE STRIPS, 8 INCH

NOTES:

1. ALL FINAL PAVEMENT MARKINGS SHALL BE MODIFIED URETHANE PAVEMENT MARKINGS ON HMA.
2. ALL FINAL PAVEMENT MARKINGS SHALL BE PLACED IN ACCORDANCE WITH 780001-D4 "DISTRICT FOUR TYPICAL PAVEMENT MARKINGS" STANDARD DETAIL.

N

0 50 100
SCALE IN FEET

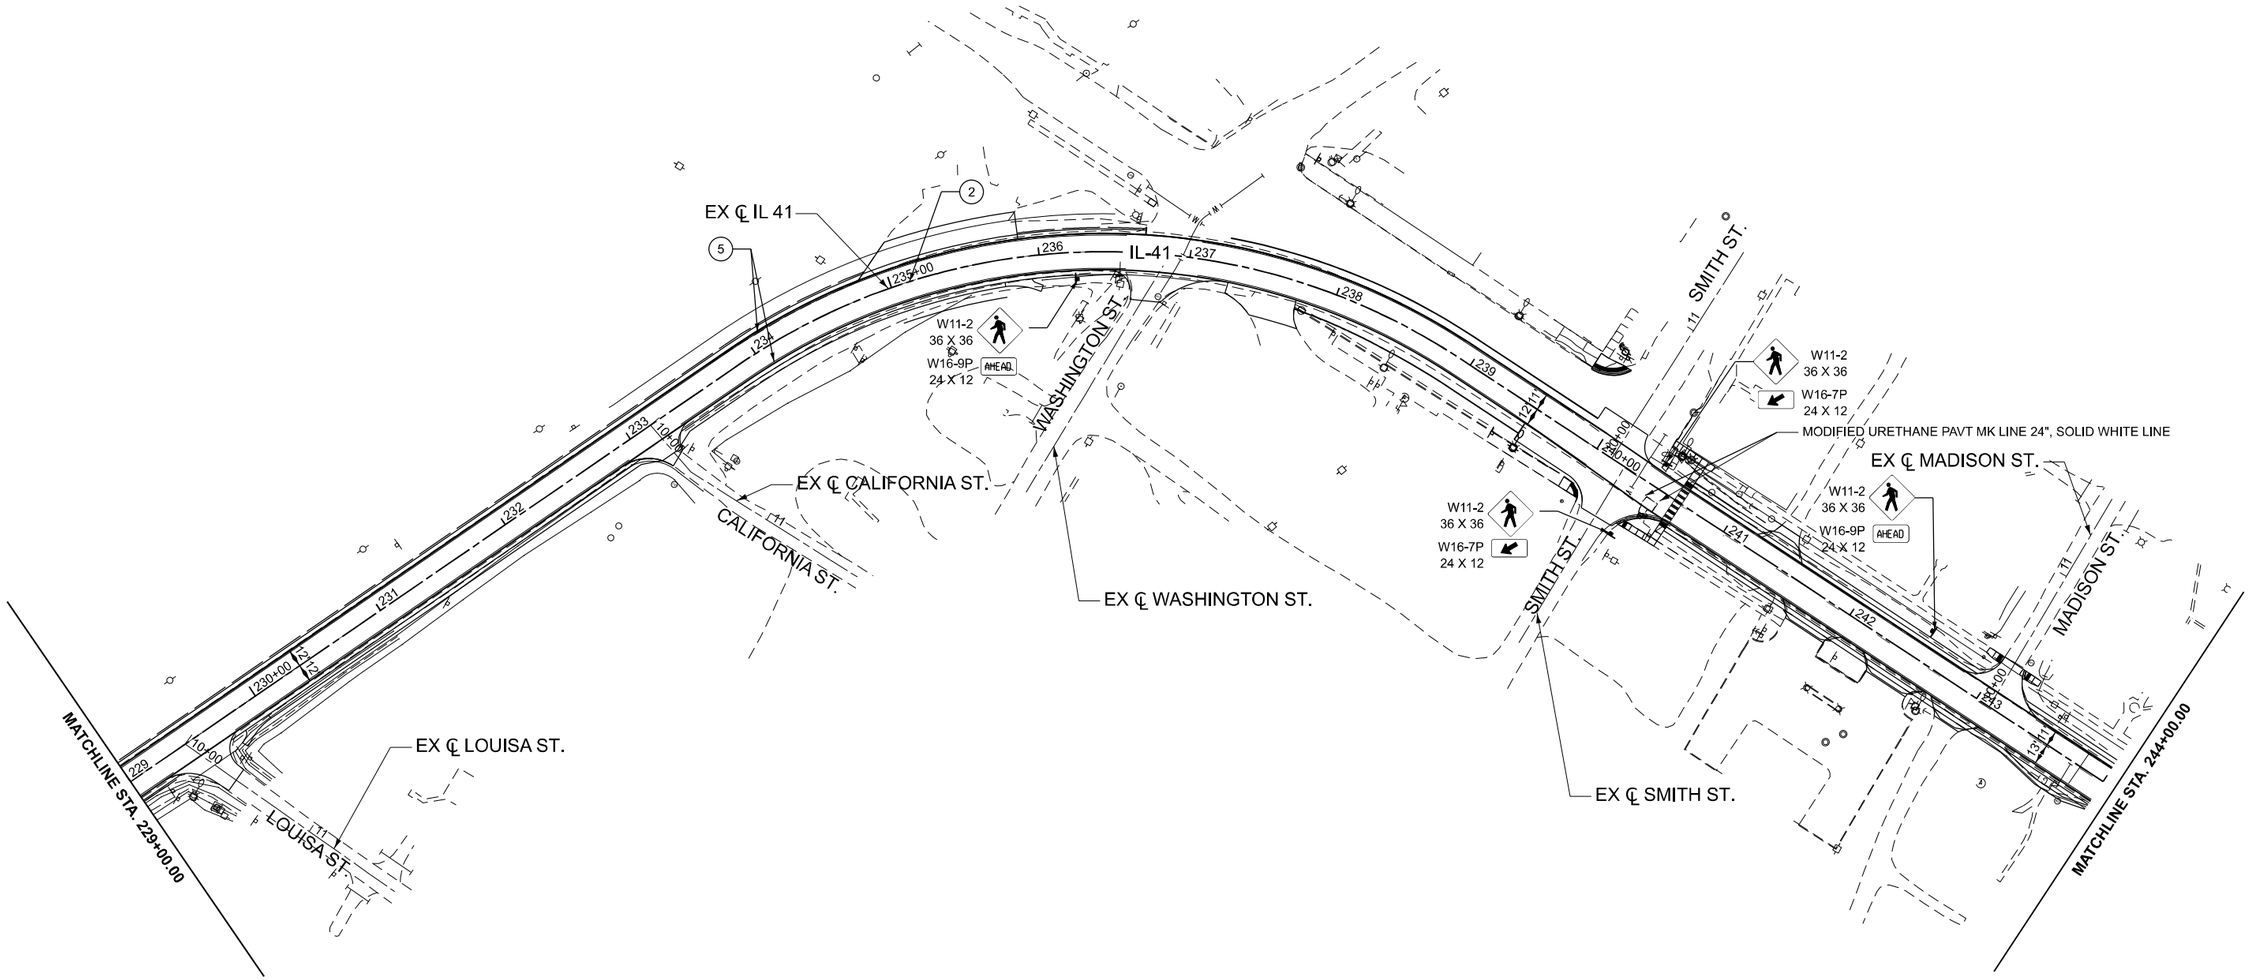

DATE PLOTTED = 12/5/2025 4:55:39 PM
PEN TABLE = 007-043-12.tbl
PLOT CONFIG = CQI-PDF.pltcfg
MODEL: IL-41 Plan Sheet 07 [Sheet]
FILE NAME: pw://ciorba-pw.bentley.com:ciorba-pw-01/Documents/Projects/IL_DOTD40021484-12/CADD Data/Shr/StripingSigning/40021484_12-4th-gmk-AMcDonough.dgn

CiorbaGroup
8725 W. Higgins Rd, Ste 600, Chicago, IL 60631
P 773.775.4009 | www.ciorba.com

USER NAME = bhodor	DESIGNED AEC	REVISED -	
	DRAWN AMS	REVISED -	
PLOT SCALE = 0.16666667 ' / In.	CHECKED AEC	REVISED -	
PLOT DATE = 6/24/2025	DATE 6/27/2025	REVISED -	

STATE OF ILLINOIS
DEPARTMENT OF TRANSPORTATION

IL 41 RESURFACING
PROPOSED PAVEMENT MARKING AND SIGNING PLANS

SCALE: 1"=50' | SHEET 6 OF 14 SHEETS | STA. 229+00.00 | TO STA. 244+00.00

F.A.P RTE.	SECTION	COUNTY	TOTAL SHEETS	SHEET NO.
574	(12RS-4, 11RS-2)	*	159	82
*	FULTON, MCDONOUGH	CONTRACT NO. 68F91		
	ILLINOIS FED. AID PROJECT			

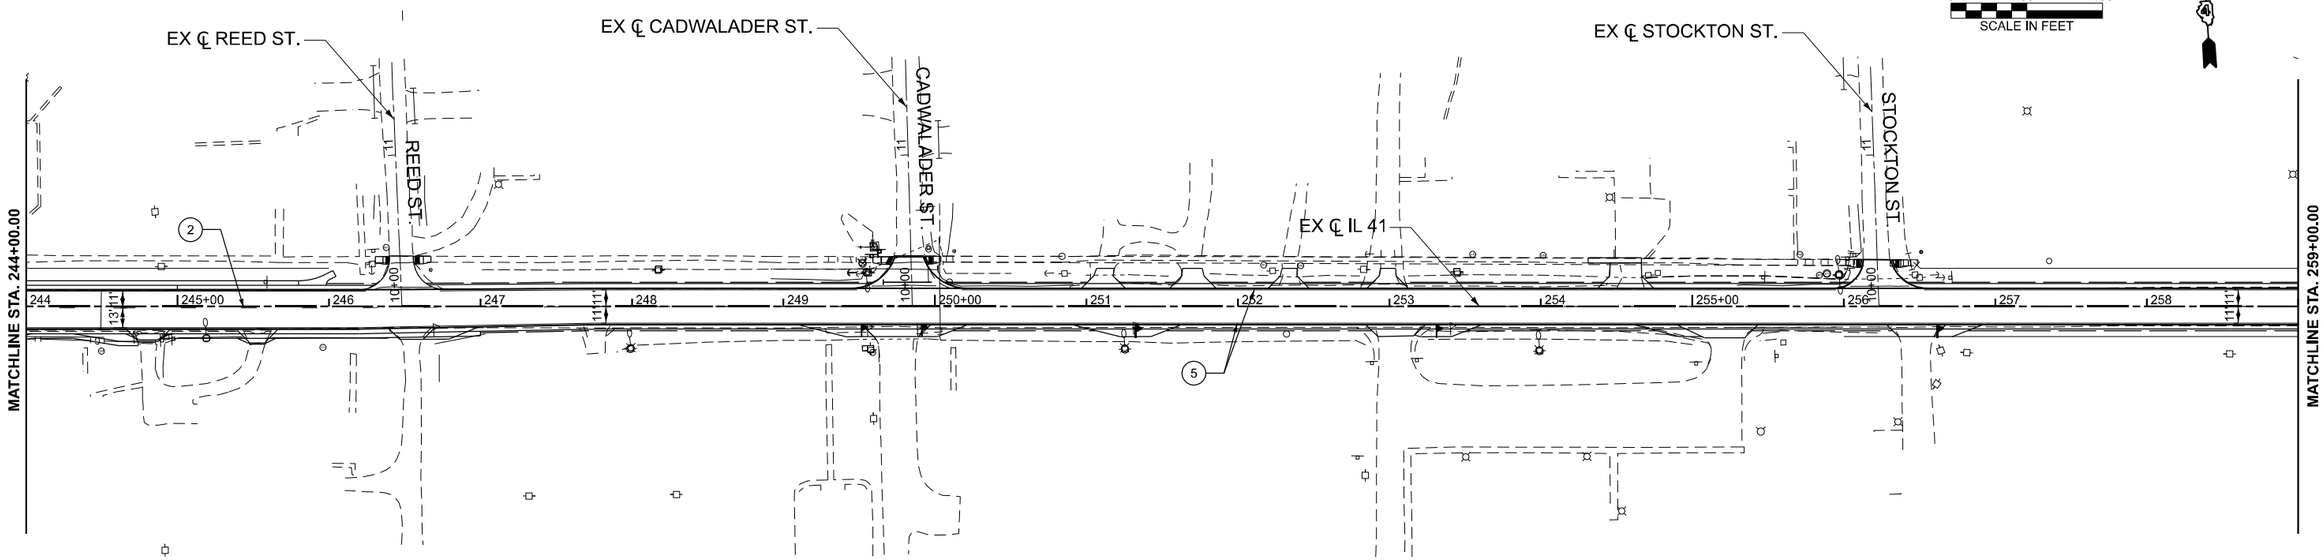

LEGEND

1. MODIFIED URETHANE PAVT MK LINE 4", DOUBLE SOLID YELLOW CENTERLINE
2. MODIFIED URETHANE PAVT MK LINE 4", SKIP DASH YELLOW LINE, 10' DASH - 30' SKIP
3. MODIFIED URETHANE PAVT MK LINE 4", ONE SOLID, ONE SKIP DASH YELLOW LINES @ 5 1/2" C-C, 10' DASH-30' SKIP
4. MODIFIED URETHANE PAVT MK LINE 12", SOLID YELLOW / DIAGONAL, 45° @ 30' MAX SPACING
5. MODIFIED URETHANE PAVT MK LINE 6", SOLID WHITE LINE
6. MODIFIED URETHANE PAVT MK LINE 8", SKIP DASH WHITE LINE, 2" DASH - 6' SKIP
7. MODIFIED URETHANE PAVT MK LINE 8", SOLID WHITE LINE
8. MODIFIED URETHANE PAVT MK LINE 24", SOLID WHITE STOP BAR
9. MODIFIED URETHANE PAVT MK, LETTERS AND SYMBOLS
10. CENTERLINE RUMBLE STRIPS
11. SHOULDER RUMBLE STRIPS, 8 INCH

NOTES:

1. ALL FINAL PAVEMENT MARKINGS SHALL BE MODIFIED URETHANE PAVEMENT MARKINGS ON HMA.
2. ALL FINAL PAVEMENT MARKINGS SHALL BE PLACED IN ACCORDANCE WITH 780001-D4 "DISTRICT FOUR TYPICAL PAVEMENT MARKINGS" STANDARD DETAIL.

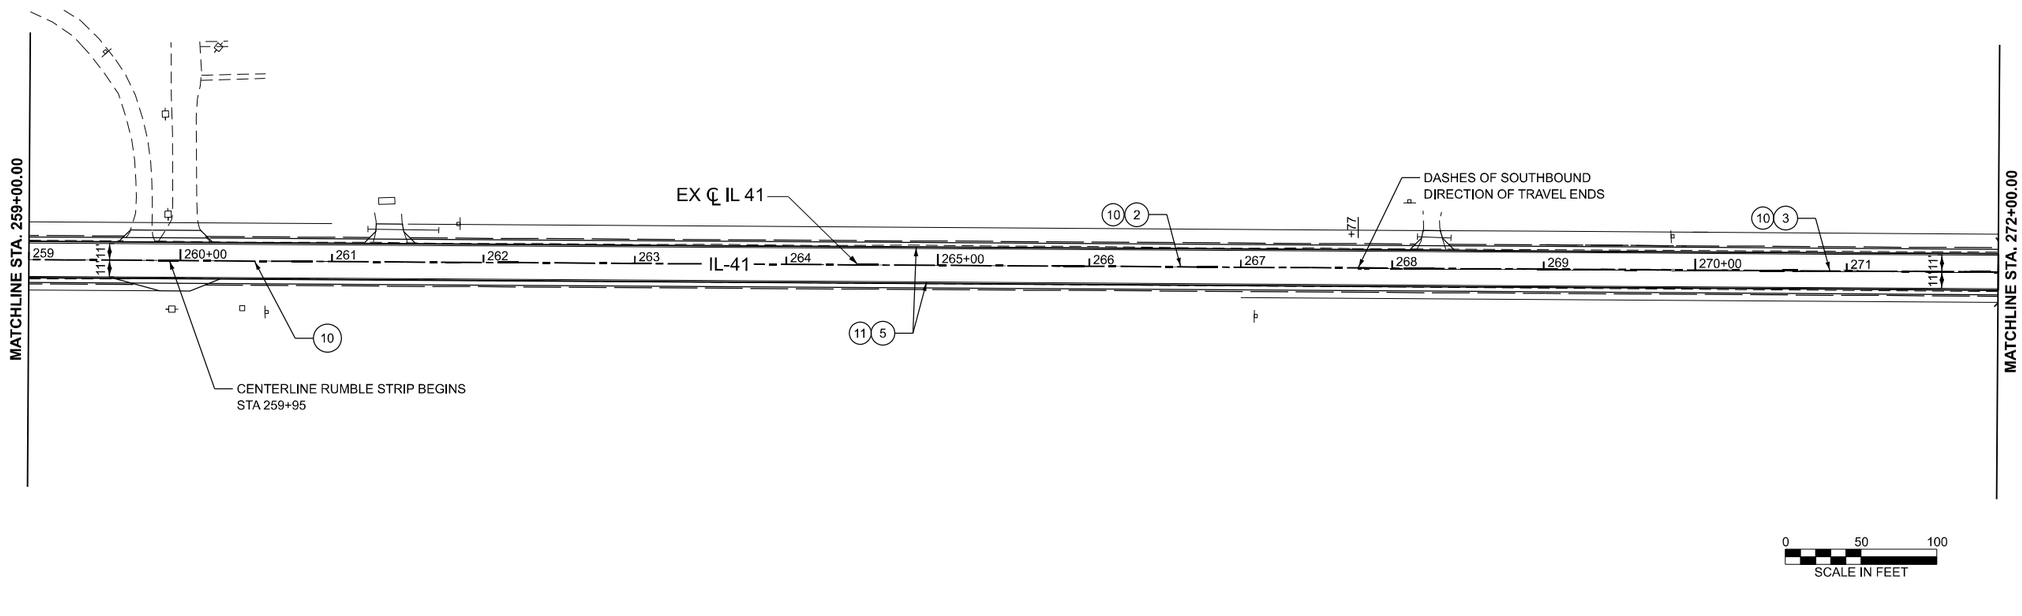

CiorbaGroup
8725 W. Higgins Rd, Ste 600, Chicago, IL 60631
P 773.775.4009 | www.ciorba.com

USER NAME = bhodor	DESIGNED AEC	REVISED -
	DRAWN AMS	REVISED -
PLOT SCALE = 0.16666667 ' / In.	CHECKED AEC	REVISED -
PLOT DATE = 6/24/2025	DATE 6/27/2025	REVISED -

STATE OF ILLINOIS
DEPARTMENT OF TRANSPORTATION

IL 41 RESURFACING
PROPOSED PAVEMENT MARKING AND SIGNING PLANS

SCALE: 1"=50' | SHEET 7 OF 14 SHEETS | STA. 244+00.00 | TO STA. 272+00.00

F.A.P RTE.	SECTION	COUNTY	TOTAL SHEETS	SHEET NO.
574	(12RS-4, 11RS-2)	*	159	83
* FULTON, MCDONOUGH		CONTRACT NO. 68F91		
	ILLINOIS FED. AID PROJECT			

DATE PLOTTED = 12/5/2025 4:55:39 PM
PEN TABLE = 0021484-12.tbl
PLOT CONFIG = CQL-PDF.pltcfg
MODEL: IL-41 Plan Sheet 08
FILE NAME: pw://ciorba-pw.bentley.com:ciorba-pw-01/Documents/Projects/IL_DOTD40021484-12/CADD Data/Stn/StripingSigning/0021484_12-sht-gmrk-McDonough.dgn

0 50 100
SCALE IN FEET

N

LEGEND

1. MODIFIED URETHANE PAVT MK LINE 4", DOUBLE SOLID YELLOW CENTERLINE
2. MODIFIED URETHANE PAVT MK LINE 4", SKIP DASH YELLOW LINE, 10' DASH - 30' SKIP
3. MODIFIED URETHANE PAVT MK LINE 4", ONE SOLID, ONE SKIP DASH YELLOW LINES @ 5 1/2" C-C, 10' DASH-30' SKIP
4. MODIFIED URETHANE PAVT MK LINE 12", SOLID YELLOW / DIAGONAL, 45° @ 30' MAX SPACING
5. MODIFIED URETHANE PAVT MK LINE 6", SOLID WHITE LINE
6. MODIFIED URETHANE PAVT MK LINE 8", SKIP DASH WHITE LINE, 2" DASH - 6' SKIP
6. MODIFIED URETHANE PAVT MK LINE 8", SKIP DASH WHITE LINE, 2" DASH - 6' SKIP
7. MODIFIED URETHANE PAVT MK LINE 8", SOLID WHITE LINE
8. MODIFIED URETHANE PAVT MK LINE 24", SOLID WHITE STOP BAR
9. MODIFIED URETHANE PAVT MK, LETTERS AND SYMBOLS
10. CENTERLINE RUMBLE STRIPS
11. SHOULDER RUMBLE STRIPS, 8 INCH

NOTES:

1. ALL FINAL PAVEMENT MARKINGS SHALL BE MODIFIED URETHANE PAVEMENT MARKINGS ON HMA.
2. ALL FINAL PAVEMENT MARKINGS SHALL BE PLACED IN ACCORDANCE WITH 780001-D4 "DISTRICT FOUR TYPICAL PAVEMENT MARKINGS" STANDARD DETAIL.

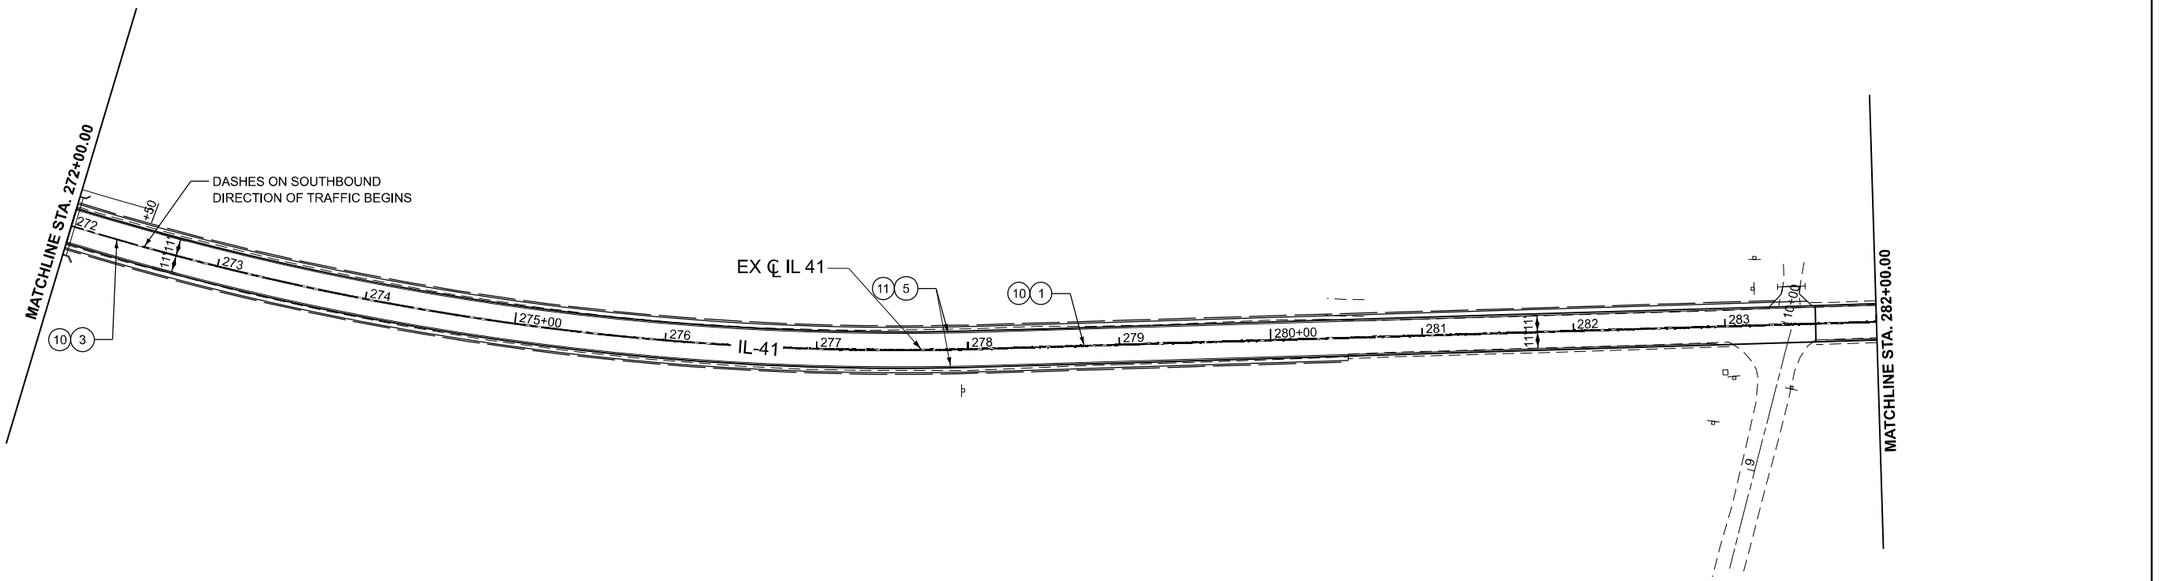

DATE PLOTTED = 12/5/2025 4:55:40 PM
PRINTED BY = JONATHAN.12.HJ
PLOT CONFIG = CGI-PDF.pltcfg
MODEL: IL-41 Plan Sheet 09
FILE NAME: pw:\\ciorba-pw.bentley.com:ciorba-pw-01\Documents\Projects\IL_DOT\04\0021484.12\CADD Data\SIM\StripingSigning\0021484.12-sht-gmk-McDonough.dgn

CiorbaGroup
8725 W. Higgins Rd, Ste 600, Chicago, IL 60631
P 773.775.4009 | www.ciorba.com

USER NAME = bhodor	DESIGNED AEC	REVISED -
	DRAWN AMS	REVISED -
PLOT SCALE = 0.16666667 ' / In.	CHECKED AEC	REVISED -
PLOT DATE = 6/24/2025	DATE 6/27/2025	REVISED -

STATE OF ILLINOIS
DEPARTMENT OF TRANSPORTATION

IL 41 RESURFACING
PROPOSED PAVEMENT MARKING AND SIGNING PLANS

SCALE: 1"=50' | SHEET 8 OF 14 SHEETS | STA. 274+00.00 TO STA. 284+00.00

F.A.P RTE.	SECTION	COUNTY	TOTAL SHEETS	SHEET NO.
574	(12RS-4, 11RS-2)	*	159	84
*	FULTON, MCDONOUGH	CONTRACT NO. 68F91		
	ILLINOIS FED. AID PROJECT			

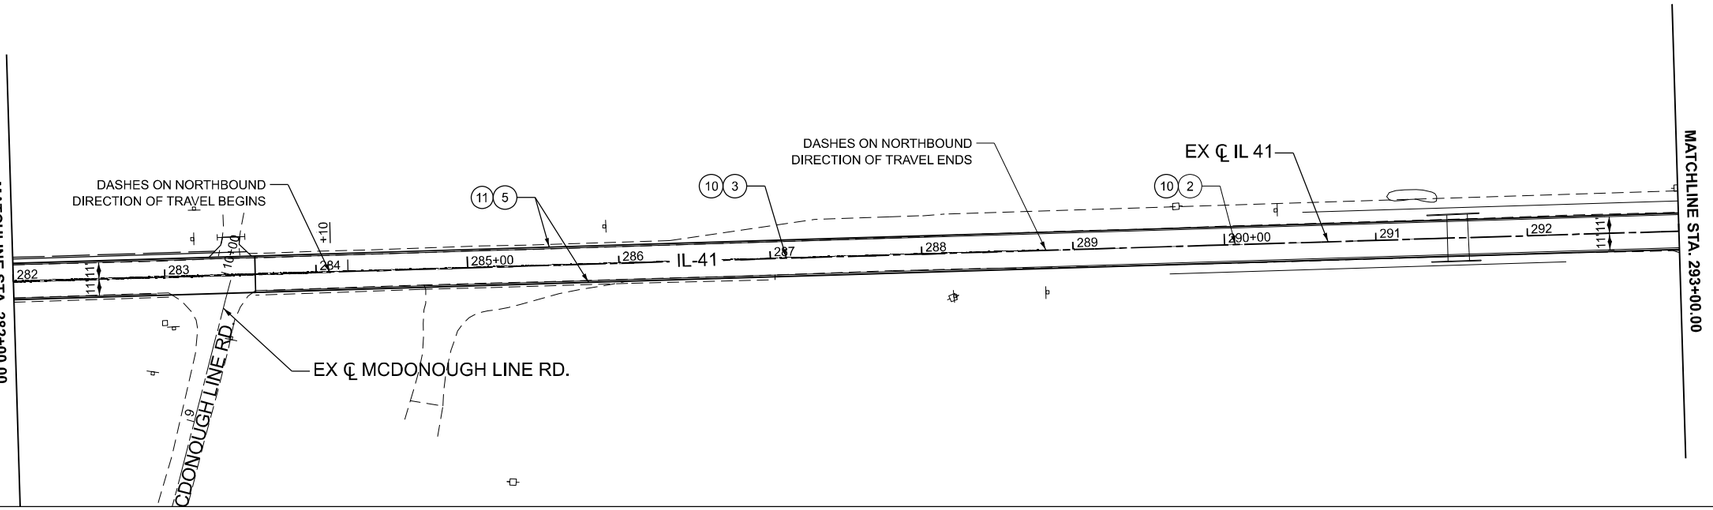

0 50 100
SCALE IN FEET

N

LEGEND

1. MODIFIED URETHANE PAVT MK LINE 4", DOUBLE SOLID YELLOW CENTERLINE
2. MODIFIED URETHANE PAVT MK LINE 4", SKIP DASH YELLOW LINE, 10' DASH - 30' SKIP
3. MODIFIED URETHANE PAVT MK LINE 4", ONE SOLID, ONE SKIP DASH YELLOW LINES @ 5 1/2" C-C, 10' DASH-30' SKIP
4. MODIFIED URETHANE PAVT MK LINE 12", SOLID YELLOW / DIAGONAL, 45° @ 30' MAX SPACING
5. MODIFIED URETHANE PAVT MK LINE 6", SOLID WHITE LINE
6. MODIFIED URETHANE PAVT MK LINE 8", SKIP DASH WHITE LINE, 2" DASH - 6' SKIP
6. MODIFIED URETHANE PAVT MK LINE 8", SKIP DASH WHITE LINE, 2" DASH - 6' SKIP
7. MODIFIED URETHANE PAVT MK LINE 8", SOLID WHITE LINE
8. MODIFIED URETHANE PAVT MK LINE 24", SOLID WHITE STOP BAR
9. MODIFIED URETHANE PAVT MK, LETTERS AND SYMBOLS
10. CENTERLINE RUMBLE STRIPS
11. SHOULDER RUMBLE STRIPS, 8 INCH

NOTES:

1. ALL FINAL PAVEMENT MARKINGS SHALL BE MODIFIED URETHANE PAVEMENT MARKINGS ON HMA.
2. ALL FINAL PAVEMENT MARKINGS SHALL BE PLACED IN ACCORDANCE WITH 780001-D4 "DISTRICT FOUR TYPICAL PAVEMENT MARKINGS" STANDARD DETAIL.

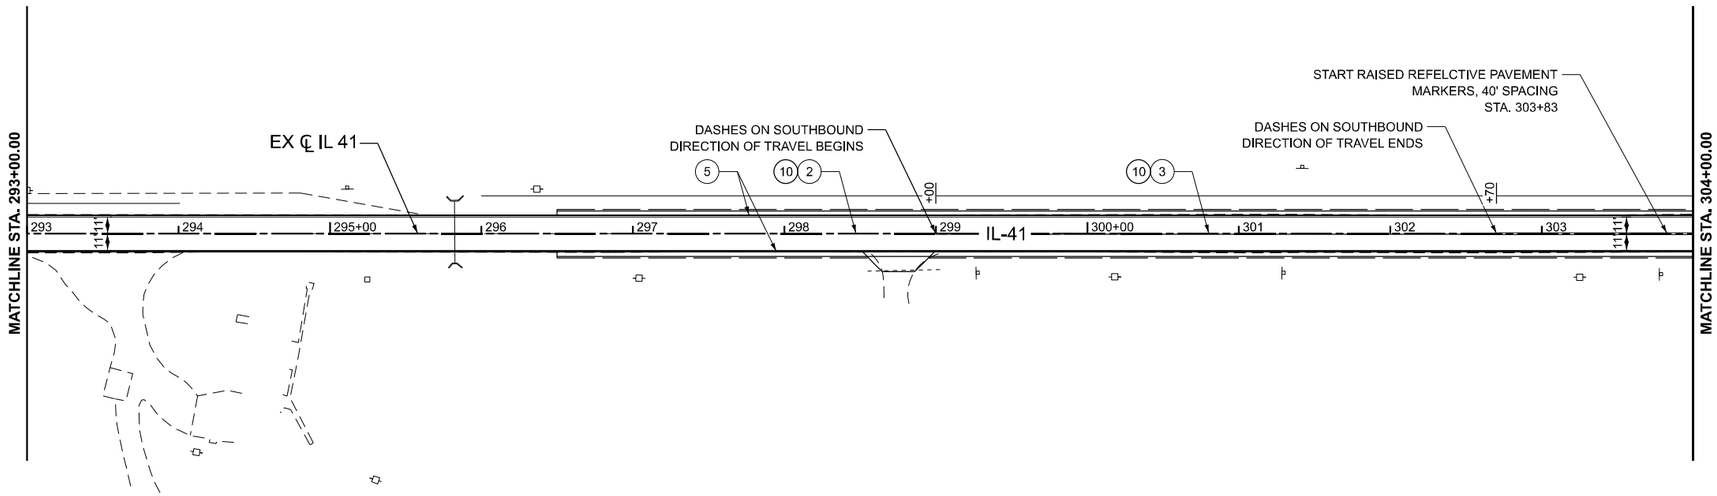

0 50 100
SCALE IN FEET

N

CiorbaGroup
8725 W. Higgins Rd, Ste 600, Chicago, IL 60631
P 773.775.4009 | www.ciorba.com

DATE PLOTTED = 12/5/2025 4:55:52 PM
REFERENCE = 00221484_12.DN
PLOT CONFIG = CDI-PDF.pltcfg
MODEL: Fulton County - Plan Sheet 10
FILE NAME: pw://ciorba-pw.bentley.com:ciorba-pw-01/Documents/Projects/IL_DOTD400221484-12/CADD Data/Shr/StripingSigning/00221484_12-sht-gnrl-Fulton.dgn

USER NAME = bhodor	DESIGNED AEC	REVISED -	
	DRAWN AMS	REVISED -	
PLOT SCALE = 0.16666667 ' / In.	CHECKED AEC	REVISED -	
PLOT DATE = 6/24/2025	DATE 6/27/2025	REVISED -	

STATE OF ILLINOIS
DEPARTMENT OF TRANSPORTATION

IL 41 RESURFACING
PROPOSED PAVEMENT MARKING AND SIGNING PLANS

SCALE: 1"=50' | SHEET 9 OF 14 SHEETS | STA. 282+00.00 | TO STA. 304+00.00

F.A.P RTE.	SECTION	COUNTY	TOTAL SHEETS	SHEET NO.
574	(12RS-4, 11RS-2)	*	159	85
* FULTON, MCDONOUGH		CONTRACT NO. 68F91		
	ILLINOIS FED. AID PROJECT			

0 50 100
SCALE IN FEET

N

LEGEND

1. MODIFIED URETHANE PAVT MK LINE 4", DOUBLE SOLID YELLOW CENTERLINE
2. MODIFIED URETHANE PAVT MK LINE 4", SKIP DASH YELLOW LINE, 10' DASH - 30' SKIP
3. MODIFIED URETHANE PAVT MK LINE 4", ONE SOLID, ONE SKIP DASH YELLOW LINES @ 5 1/2" C-C, 10' DASH-30' SKIP
4. MODIFIED URETHANE PAVT MK LINE 12", SOLID YELLOW / DIAGONAL, 45° @ 30' MAX SPACING
5. MODIFIED URETHANE PAVT MK LINE 6", SOLID WHITE LINE
6. MODIFIED URETHANE PAVT MK LINE 8", SKIP DASH WHITE LINE, 2" DASH - 6' SKIP
6. MODIFIED URETHANE PAVT MK LINE 8", SKIP DASH WHITE LINE, 2" DASH - 6' SKIP
7. MODIFIED URETHANE PAVT MK LINE 8", SOLID WHITE LINE
8. MODIFIED URETHANE PAVT MK LINE 24", SOLID WHITE STOP BAR
9. MODIFIED URETHANE PAVT MK, LETTERS AND SYMBOLS
10. CENTERLINE RUMBLE STRIPS
11. SHOULDER RUMBLE STRIPS, 8 INCH

NOTES:

1. ALL FINAL PAVEMENT MARKINGS SHALL BE MODIFIED URETHANE PAVEMENT MARKINGS ON HMA.
2. ALL FINAL PAVEMENT MARKINGS SHALL BE PLACED IN ACCORDANCE WITH 780001-D4 "DISTRICT FOUR TYPICAL PAVEMENT MARKINGS" STANDARD DETAIL.

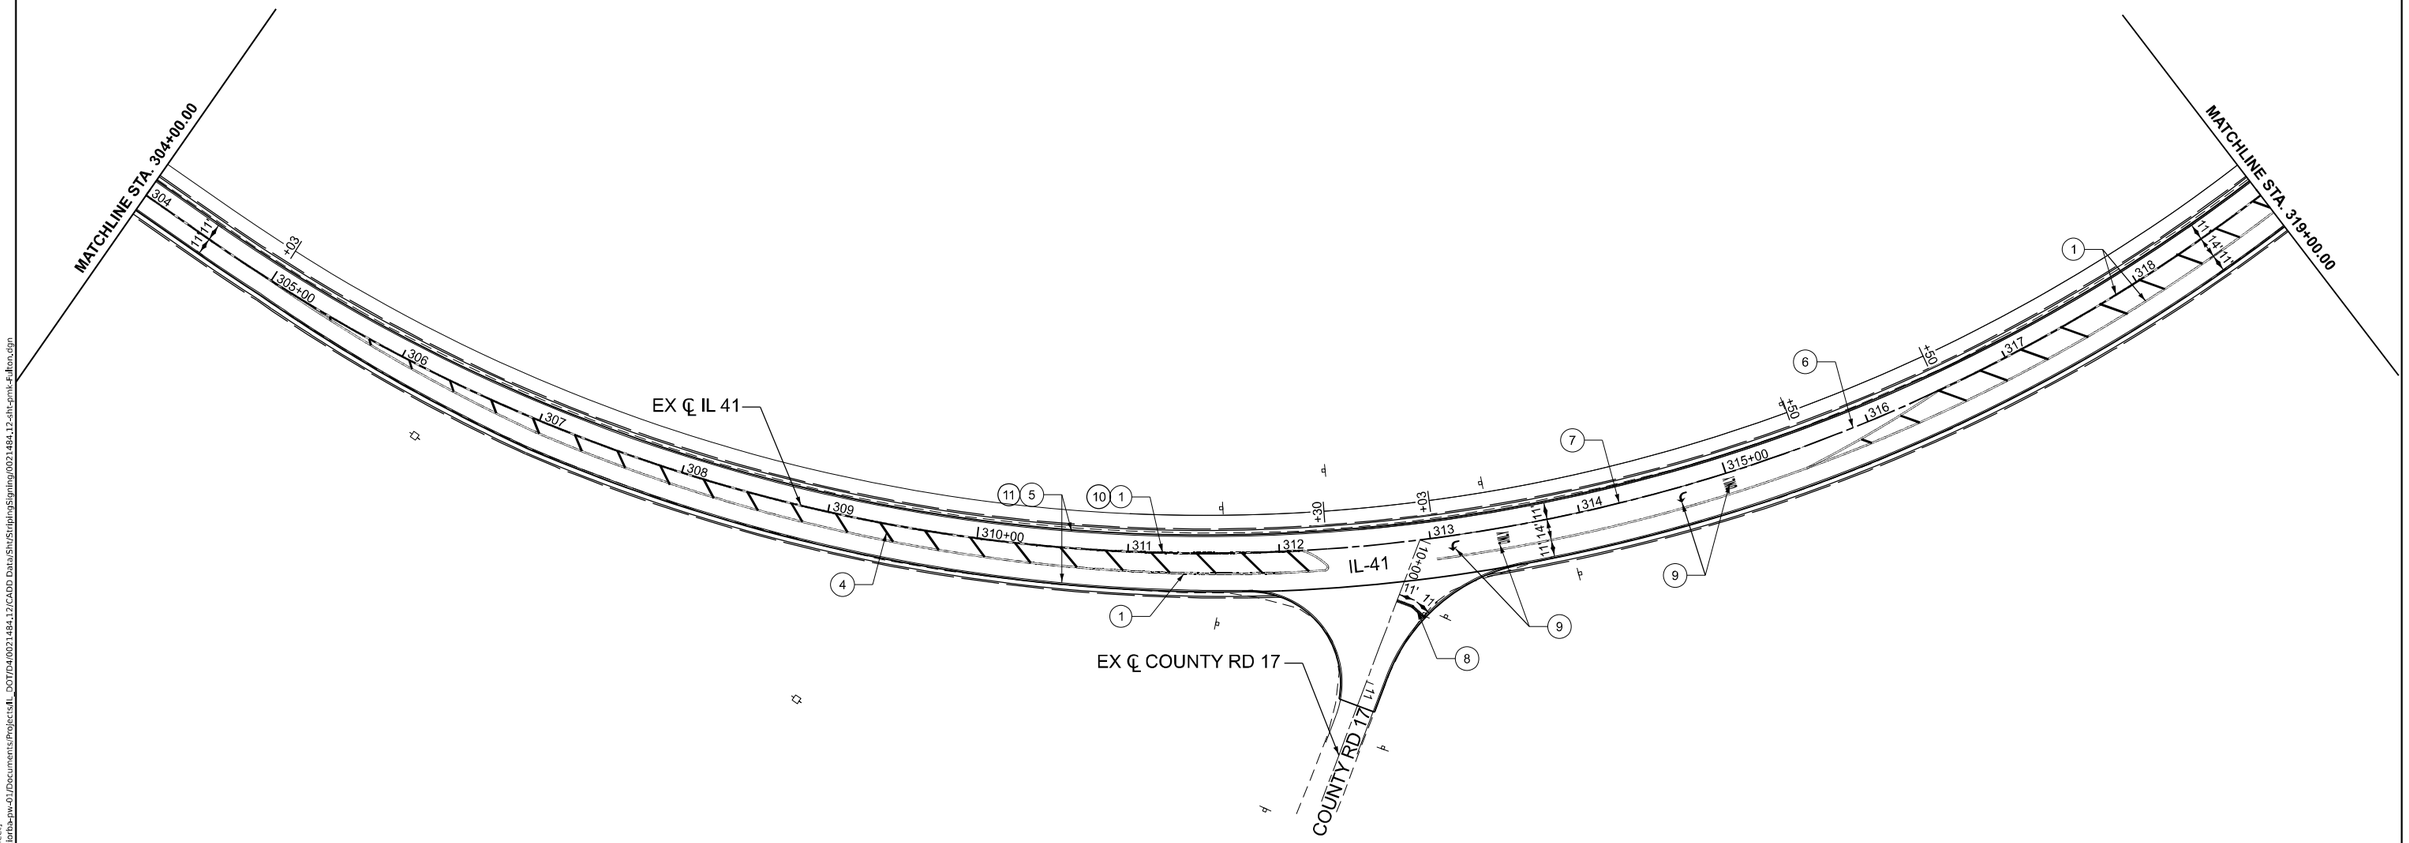

DATE PLOTTED = 12/5/2025 4:55:53 PM
PW FILE NAME = 0021484.12.pw
PLOT CONFIG = CGI-PDF.pltcfg
MODEL: Fulton County - Plan Sheet 11 [Sheet]
FILE NAME: pw://ciorba-pw.bentley.com:ciorba-pw-01/Documents/Projects/IL_DOT/04/0021484.12/CADD Data/Stru/Sldpr/gSigning/0021484_12-alt-gsmk-Fulton.dgn

CiorbaGroup
8725 W. Higgins Rd, Ste 600, Chicago, IL 60631
P 773.775.4009 | www.ciorba.com

USER NAME = bhodor	DESIGNED AEC	REVISED -
	DRAWN AMS	REVISED -
PLOT SCALE = 0.16666667 ' / In.	CHECKED AEC	REVISED -
PLOT DATE = 6/24/2025	DATE 6/27/2025	REVISED -

STATE OF ILLINOIS
DEPARTMENT OF TRANSPORTATION

IL 41 RESURFACING
PROPOSED PAVEMENT MARKING AND SIGNING PLANS

SCALE: 1"=50' | SHEET 10 OF 14 SHEETS | STA. 304+00.00 | TO STA. 319+00.00

F.A.P RTE.	SECTION	COUNTY	TOTAL SHEETS	SHEET NO.
574	(12RS-4, 11RS-2)	*	159	86
*	FULTON, MCDONOUGH	CONTRACT NO. 68F91		
	ILLINOIS FED. AID PROJECT			

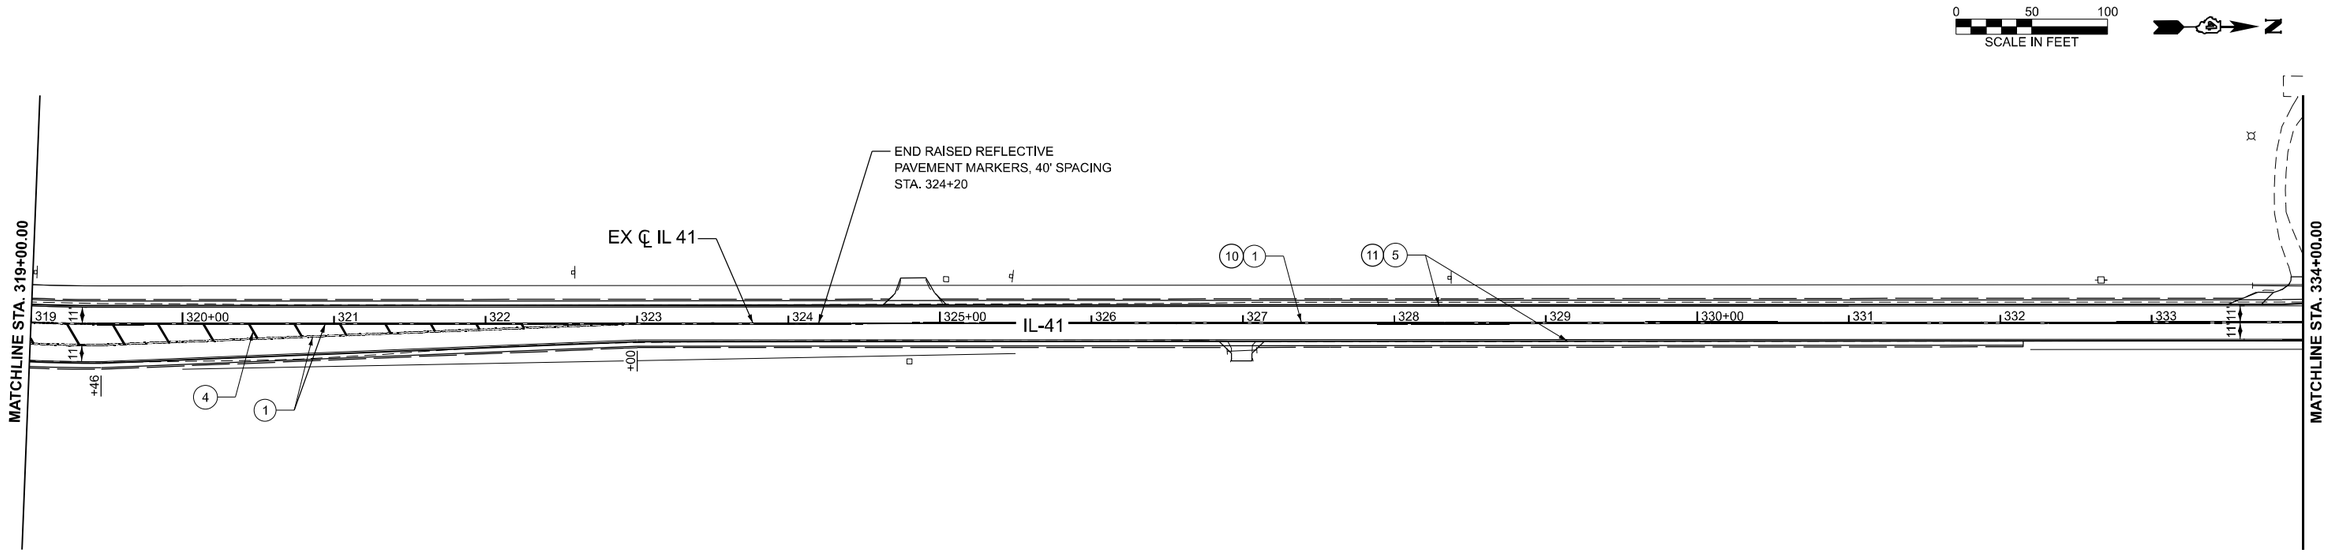

LEGEND

1. MODIFIED URETHANE PAVT MK LINE 4", DOUBLE SOLID YELLOW CENTERLINE
2. MODIFIED URETHANE PAVT MK LINE 4", SKIP DASH YELLOW LINE, 10' DASH - 30' SKIP
3. MODIFIED URETHANE PAVT MK LINE 4", ONE SOLID, ONE SKIP DASH YELLOW LINES @ 5 1/2" C-C, 10' DASH-30' SKIP
4. MODIFIED URETHANE PAVT MK LINE 12", SOLID YELLOW / DIAGONAL, 45° @ 30' MAX SPACING
5. MODIFIED URETHANE PAVT MK LINE 6", SOLID WHITE LINE
6. MODIFIED URETHANE PAVT MK LINE 8", SKIP DASH WHITE LINE, 2" DASH - 6' SKIP
6. MODIFIED URETHANE PAVT MK LINE 8", SKIP DASH WHITE LINE, 2" DASH - 6' SKIP
7. MODIFIED URETHANE PAVT MK LINE 8", SOLID WHITE LINE
8. MODIFIED URETHANE PAVT MK LINE 24", SOLID WHITE STOP BAR
9. MODIFIED URETHANE PAVT MK, LETTERS AND SYMBOLS
10. CENTERLINE RUMBLE STRIPS
11. SHOULDER RUMBLE STRIPS, 8 INCH

NOTES:

1. ALL FINAL PAVEMENT MARKINGS SHALL BE MODIFIED URETHANE PAVEMENT MARKINGS ON HMA.
2. ALL FINAL PAVEMENT MARKINGS SHALL BE PLACED IN ACCORDANCE WITH 780001-D4 "DISTRICT FOUR TYPICAL PAVEMENT MARKINGS" STANDARD DETAIL.

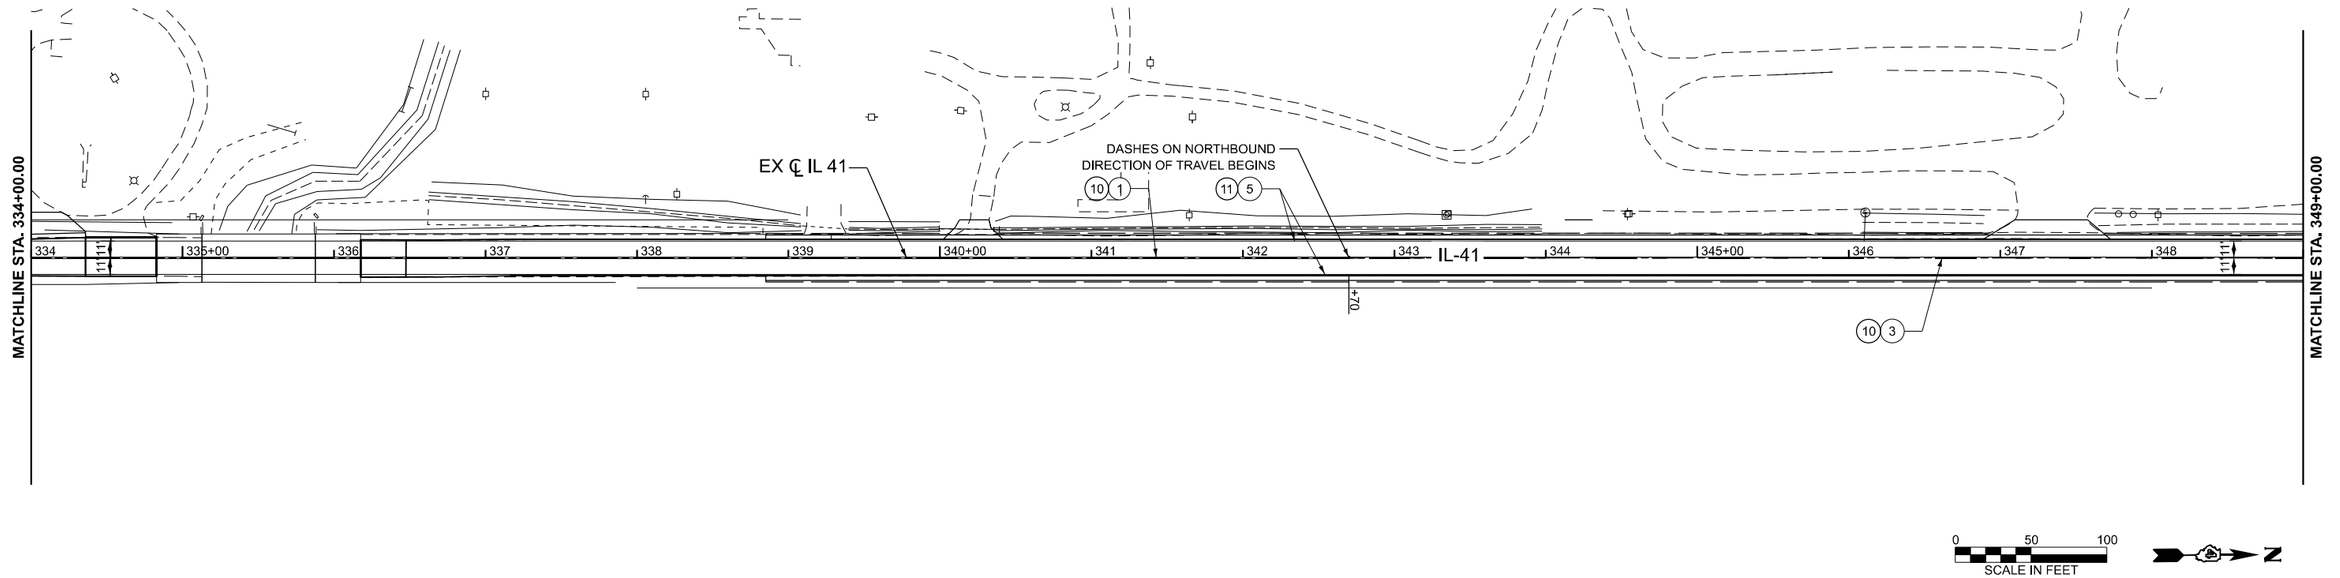

DATE PLOTTED = 12/5/2025 4:55:53 PM
PROJECT NUMBER = D0702484.12.1N
PLOT CONFIG = CGI-PDF.pltcfg
MODEL: Fulton County - Plan Sheet 12
FILE NAME: pw://ciorba-pw.bentley.com:ciorba-pw-01/Documents/Projects/IL_DOTD40021484-12/CADD Data/Stu/StripingSigning/40021484_12-sht-gmk-Fulton.dgn

CiorbaGroup
8725 W. Higgins Rd, Ste 600, Chicago, IL 60631
P 773.775.4009 | www.ciorba.com

USER NAME = bhodor	DESIGNED AEC	REVISED -
	DRAWN AMS	REVISED -
PLOT SCALE = 0.16666667 ' / In.	CHECKED AEC	REVISED -
PLOT DATE = 6/24/2025	DATE 6/27/2025	REVISED -

STATE OF ILLINOIS
DEPARTMENT OF TRANSPORTATION

IL 41 RESURFACING
PROPOSED PAVEMENT MARKING AND SIGNING PLANS

SCALE: 1"=50' | SHEET 11 OF 14 SHEETS | STA. 319+00.00 | TO STA. 349+00.00

F.A.P RTE.	SECTION	COUNTY	TOTAL SHEETS	SHEET NO.
574	(12RS-4, 11RS-2)	*	159	87
* FULTON, MCDONOUGH		CONTRACT NO. 68F91		
	ILLINOIS FED. AID PROJECT			

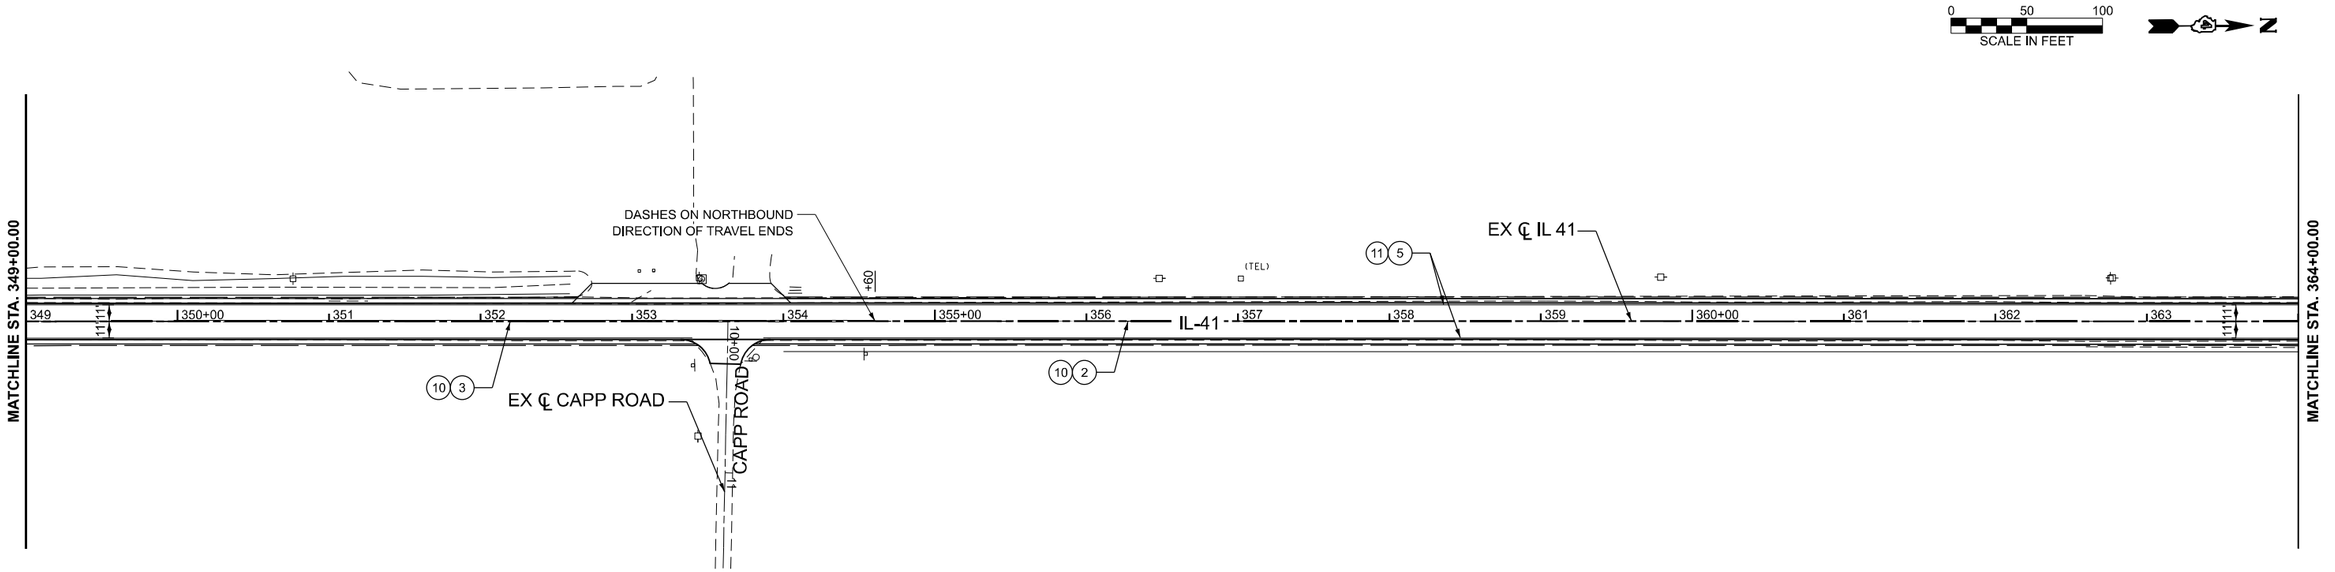

LEGEND

1. MODIFIED URETHANE PAVT MK LINE 4", DOUBLE SOLID YELLOW CENTERLINE
2. MODIFIED URETHANE PAVT MK LINE 4", SKIP DASH YELLOW LINE, 10' DASH - 30' SKIP
3. MODIFIED URETHANE PAVT MK LINE 4", ONE SOLID, ONE SKIP DASH YELLOW LINES @ 5 1/2" C-C, 10' DASH-30' SKIP
4. MODIFIED URETHANE PAVT MK LINE 12", SOLID YELLOW / DIAGONAL, 45° @ 30' MAX SPACING
5. MODIFIED URETHANE PAVT MK LINE 6", SOLID WHITE LINE
6. MODIFIED URETHANE PAVT MK LINE 8", SKIP DASH WHITE LINE, 2" DASH - 6' SKIP
6. MODIFIED URETHANE PAVT MK LINE 8", SKIP DASH WHITE LINE, 2" DASH - 6' SKIP
7. MODIFIED URETHANE PAVT MK LINE 8", SOLID WHITE LINE
8. MODIFIED URETHANE PAVT MK LINE 24", SOLID WHITE STOP BAR
9. MODIFIED URETHANE PAVT MK, LETTERS AND SYMBOLS
10. CENTERLINE RUMBLE STRIPS
11. SHOULDER RUMBLE STRIPS, 8 INCH

NOTES:

1. ALL FINAL PAVEMENT MARKINGS SHALL BE MODIFIED URETHANE PAVEMENT MARKINGS ON HMA.
2. ALL FINAL PAVEMENT MARKINGS SHALL BE PLACED IN ACCORDANCE WITH 780001-D4 "DISTRICT FOUR TYPICAL PAVEMENT MARKINGS" STANDARD DETAIL.

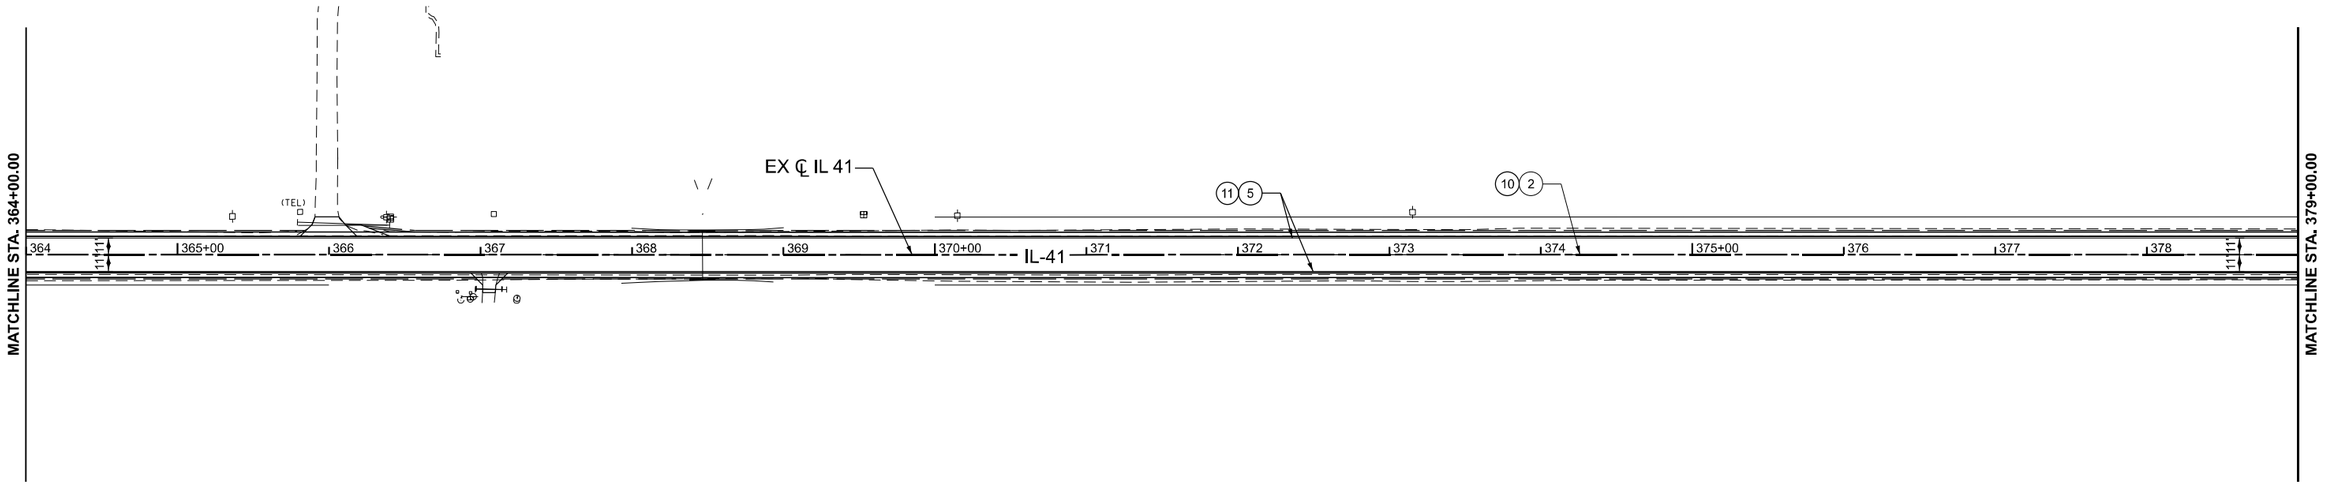

DATE PLOTTED = 12/5/2025 4:55:54 PM
PLOT SCALE = 100.0000 ' / In.
PLOT CONFIG = CGI-PDF.pltcfg
MODEL: Fulton County - Plan Sheet 13
FILE NAME: pw://ciorba-pw.bentley.com:ciorba-pw-01/Documents/Projects/IL_DOTD400021484-12/CADD Data/Shr/StripingSigning/00021484_12-sht-gmrk-Fulton.dgn

CiorbaGroup
8725 W. Higgins Rd, Ste 600, Chicago, IL 60631
P 773.775.4009 | www.ciorba.com

USER NAME = bhodor	DESIGNED AEC	REVISED -
	DRAWN AMS	REVISED -
PLOT SCALE = 0.16666667 ' / In.	CHECKED AEC	REVISED -
PLOT DATE = 6/24/2025	DATE 6/27/2025	REVISED -

STATE OF ILLINOIS
DEPARTMENT OF TRANSPORTATION

IL 41 RESURFACING
PROPOSED PAVEMENT MARKING AND SIGNING PLANS

SCALE: 1"=50' | SHEET 12 OF 14 SHEETS | STA. 349+00.00 | TO STA. 379+00.00

F.A.P RTE.	SECTION	COUNTY	TOTAL SHEETS	SHEET NO.
574	(12RS-4, 11RS-2)	*	159	88
* FULTON, MCDONOUGH		CONTRACT NO. 68F91		
	ILLINOIS FED. AID PROJECT			

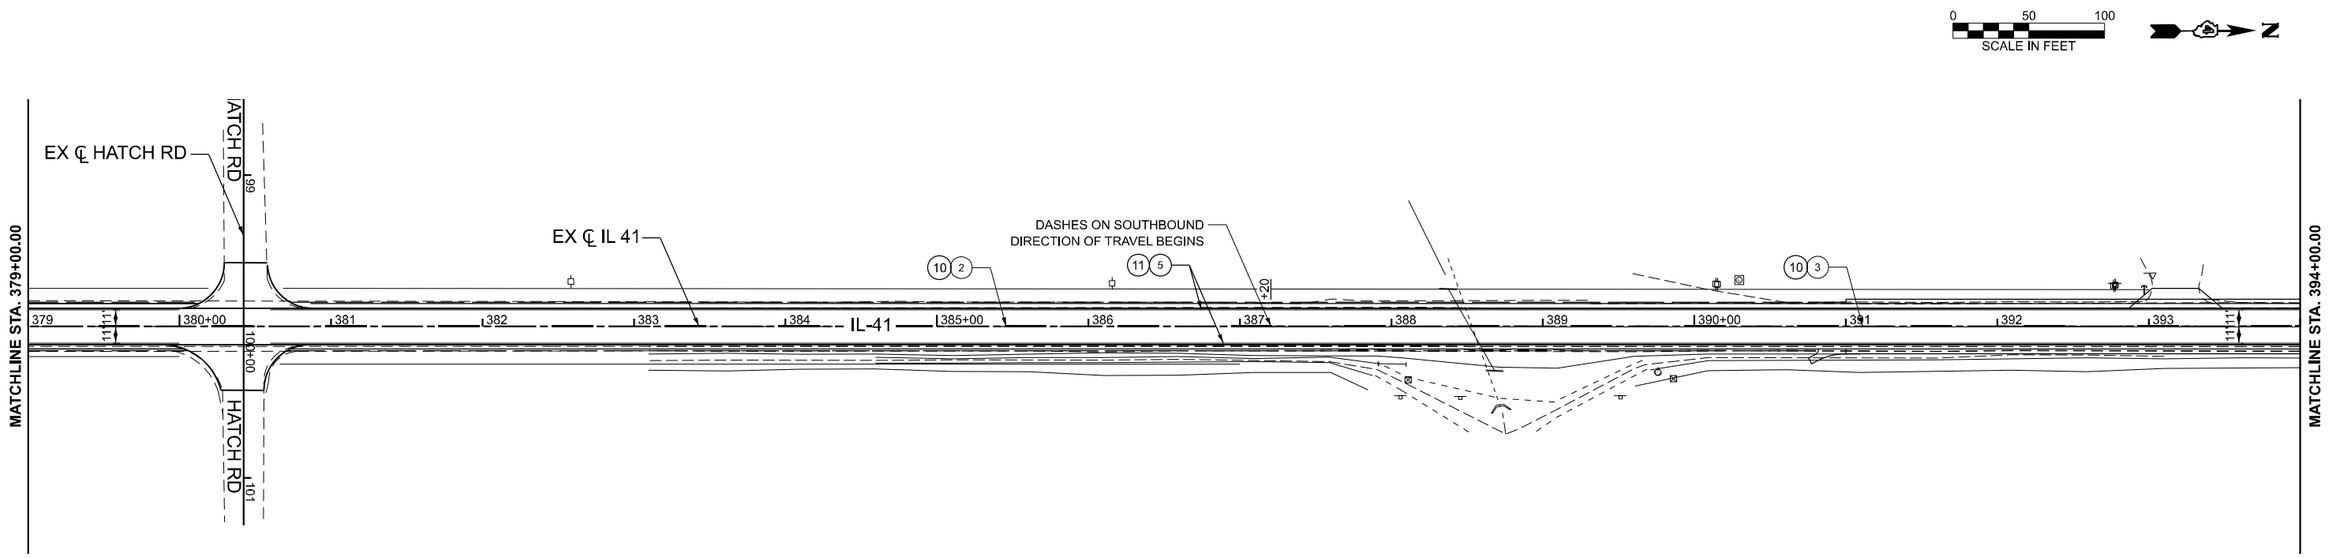

LEGEND

1. MODIFIED URETHANE PAVT MK LINE 4", DOUBLE SOLID YELLOW CENTERLINE
2. MODIFIED URETHANE PAVT MK LINE 4", SKIP DASH YELLOW LINE, 10' DASH - 30' SKIP
3. MODIFIED URETHANE PAVT MK LINE 4", ONE SOLID, ONE SKIP DASH YELLOW LINES @ 5 1/2" C-C, 10' DASH-30' SKIP
4. MODIFIED URETHANE PAVT MK LINE 12", SOLID YELLOW / DIAGONAL, 45° @ 30' MAX SPACING
5. MODIFIED URETHANE PAVT MK LINE 6", SOLID WHITE LINE
6. MODIFIED URETHANE PAVT MK LINE 8", SKIP DASH WHITE LINE, 2" DASH - 6' SKIP
6. MODIFIED URETHANE PAVT MK LINE 8", SKIP DASH WHITE LINE, 2" DASH - 6' SKIP
7. MODIFIED URETHANE PAVT MK LINE 8", SOLID WHITE LINE
8. MODIFIED URETHANE PAVT MK LINE 24", SOLID WHITE STOP BAR
9. MODIFIED URETHANE PAVT MK, LETTERS AND SYMBOLS
10. CENTERLINE RUMBLE STRIPS
11. SHOULDER RUMBLE STRIPS, 8 INCH

NOTES:

1. ALL FINAL PAVEMENT MARKINGS SHALL BE MODIFIED URETHANE PAVEMENT MARKINGS ON HMA.
2. ALL FINAL PAVEMENT MARKINGS SHALL BE PLACED IN ACCORDANCE WITH 780001-D4 "DISTRICT FOUR TYPICAL PAVEMENT MARKINGS" STANDARD DETAIL.

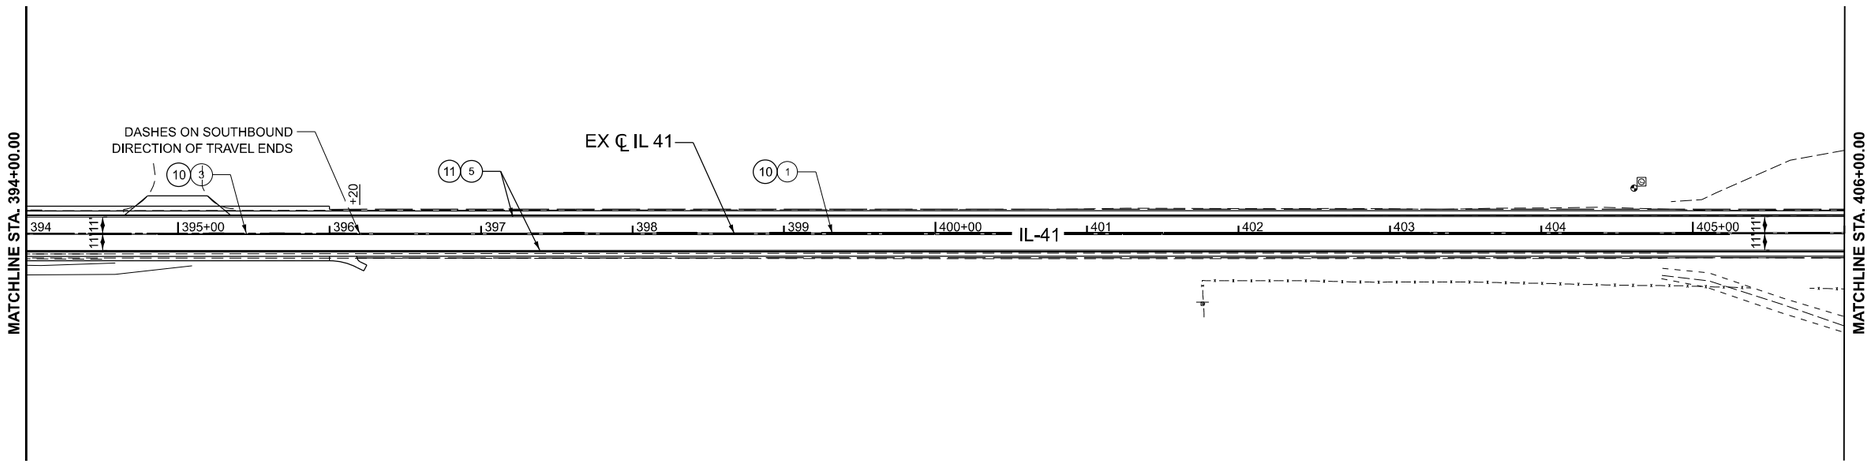

CiorbaGroup
8725 W. Higgins Rd, Ste 600, Chicago, IL 60631
P 773.775.4009 | www.ciorba.com

USER NAME = bhodor	DESIGNED AEC	REVISED -
	DRAWN AMS	REVISED -
PLOT SCALE = 0.16666667 ' / In.	CHECKED AEC	REVISED -
PLOT DATE = 6/24/2025	DATE 6/27/2025	REVISED -

STATE OF ILLINOIS
DEPARTMENT OF TRANSPORTATION

IL 41 RESURFACING
PROPOSED PAVEMENT MARKING AND SIGNING PLANS

SCALE: 1"=50' | SHEET 13 OF 14 SHEETS | STA. 379+00.00 | TO STA. 406+00.00

F.A.P RTE.	SECTION	COUNTY	TOTAL SHEETS	SHEET NO.
574	(12RS-4, 11RS-2)	*	159	89
* FULTON, MCDONOUGH		CONTRACT NO. 68F91		
	ILLINOIS FED. AID PROJECT			

DATE PLOTTED = 12/5/2025 4:55:55 PM
PROJECT NUMBER = 0021484.12
PLOT CONFIG = CQI-PDF.pltcfg
MODEL: Fulton County - Plan Sheet 14
FILE NAME: pw://ciorba-pw.bentley.com:ciorba-pw-01/Documents/Projects/IL_DOTD/40021484-12/CADD Data/StriSt/StripSigning/0021484_12-sht-gmrk-Fulton.dgn

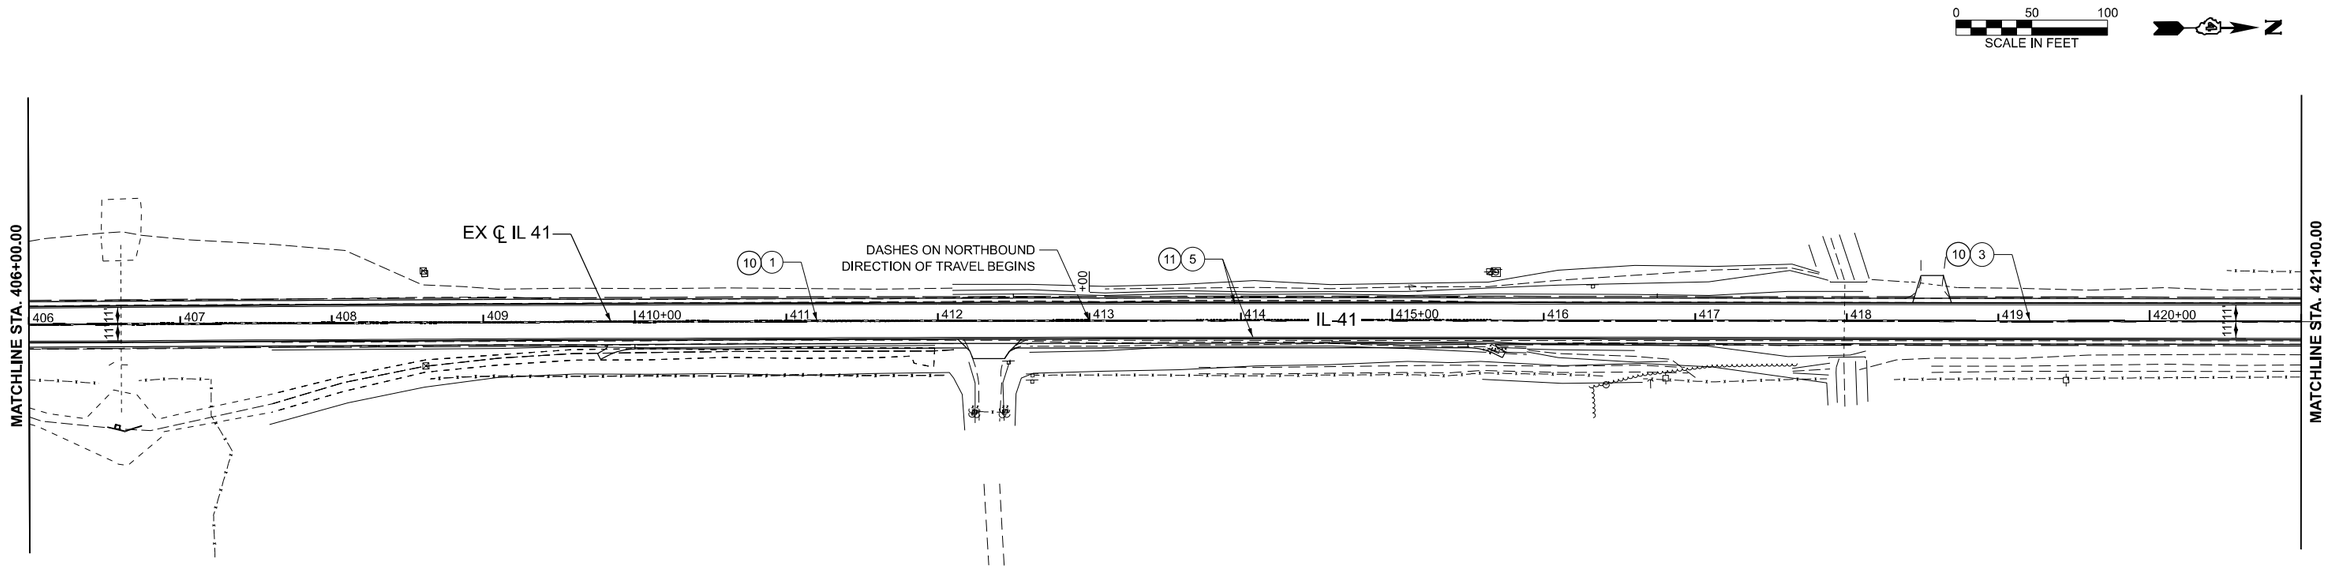

LEGEND

1. MODIFIED URETHANE PAVT MK LINE 4", DOUBLE SOLID YELLOW CENTERLINE
2. MODIFIED URETHANE PAVT MK LINE 4", SKIP DASH YELLOW LINE, 10' DASH - 30' SKIP
3. MODIFIED URETHANE PAVT MK LINE 4", ONE SOLID, ONE SKIP DASH YELLOW LINES @ 5 1/2" C-C, 10' DASH-30' SKIP
4. MODIFIED URETHANE PAVT MK LINE 12", SOLID YELLOW / DIAGONAL, 45° @ 30' MAX SPACING
5. MODIFIED URETHANE PAVT MK LINE 6", SOLID WHITE LINE
6. MODIFIED URETHANE PAVT MK LINE 8", SKIP DASH WHITE LINE, 2" DASH - 6' SKIP
6. MODIFIED URETHANE PAVT MK LINE 8", SKIP DASH WHITE LINE, 2" DASH - 6' SKIP
7. MODIFIED URETHANE PAVT MK LINE 8", SOLID WHITE LINE
8. MODIFIED URETHANE PAVT MK LINE 24", SOLID WHITE STOP BAR
9. MODIFIED URETHANE PAVT MK, LETTERS AND SYMBOLS
10. CENTERLINE RUMBLE STRIPS
11. SHOULDER RUMBLE STRIPS, 8 INCH

NOTES:

1. ALL FINAL PAVEMENT MARKINGS SHALL BE MODIFIED URETHANE PAVEMENT MARKINGS ON HMA.
2. ALL FINAL PAVEMENT MARKINGS SHALL BE PLACED IN ACCORDANCE WITH 780001-D4 "DISTRICT FOUR TYPICAL PAVEMENT MARKINGS" STANDARD DETAIL.

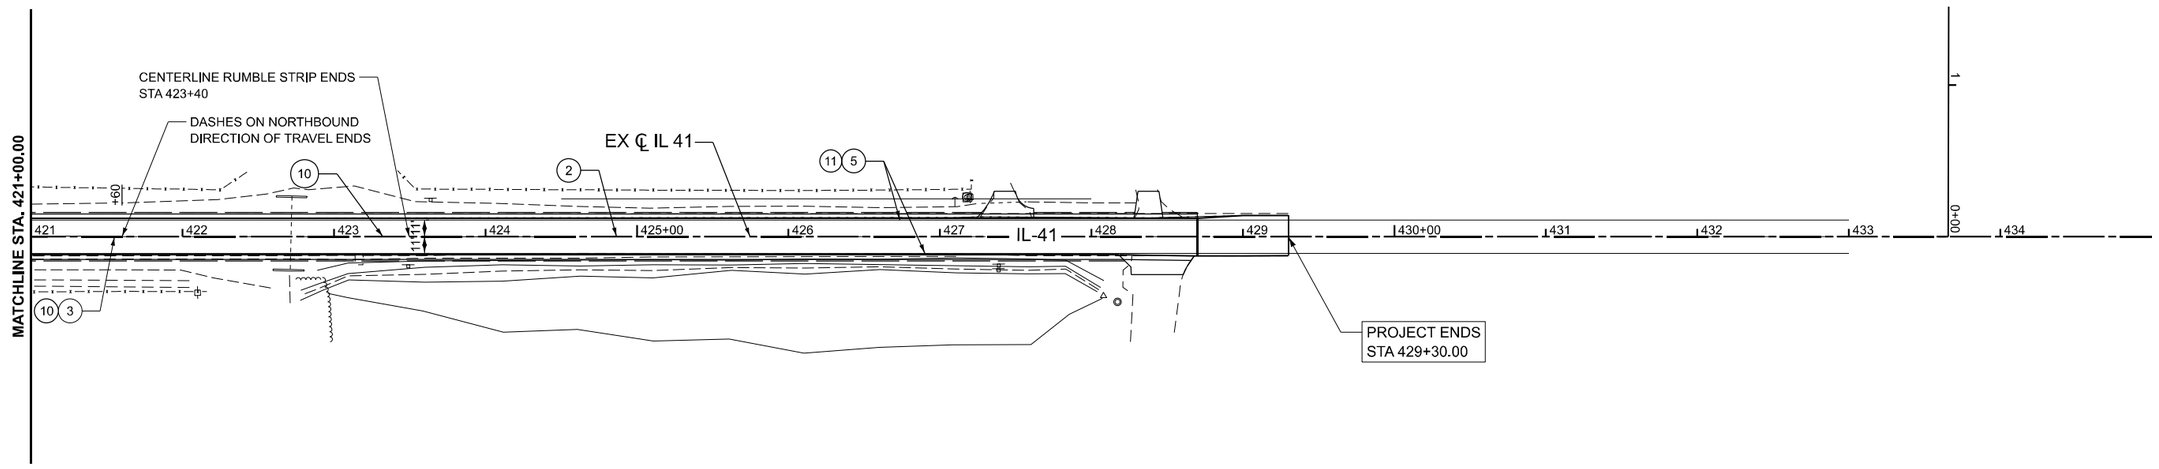

CiorbaGroup
8725 W. Higgins Rd, Ste 600, Chicago, IL 60631
P 773.775.4009 | www.ciorba.com

USER NAME = bhodor	DESIGNED AEC	REVISED -
	DRAWN AMS	REVISED -
PLOT SCALE = 0.16666667 ' / In.	CHECKED AEC	REVISED -
PLOT DATE = 6/24/2025	DATE 6/27/2025	REVISED -

STATE OF ILLINOIS
DEPARTMENT OF TRANSPORTATION

IL 41 RESURFACING
PROPOSED PAVEMENT MARKING AND SIGNING PLANS

SCALE: 1"=50' | SHEET 14 OF 14 SHEETS | STA. 406+00.00 | TO STA. 439+00.00

F.A.P RTE.	SECTION	COUNTY	TOTAL SHEETS	SHEET NO.
574	(12RS-4, 11RS-2)	*	159	90
* FULTON, MCDONOUGH		CONTRACT NO. 68F91		
ILLINOIS	FED. AID PROJECT			

DATE PLOTTED = 12/5/2025 4:55:55 PM
PROJECT FILE = 0021484-12.ZM
PLOT CONFIG = CQI-PDF.pltcfg
MODEL: Fulton County - Plan Sheet 15
FILE NAME: pw://ciorba-pw.bentley.com:ciorba-pw-01/Documents/Projects/IL_DOTD/400021484-12/CADD Data/Stu/StripingSignling/0021484_12-sht-pmk-Fulton.dgn

CASE 1
(DITCH)

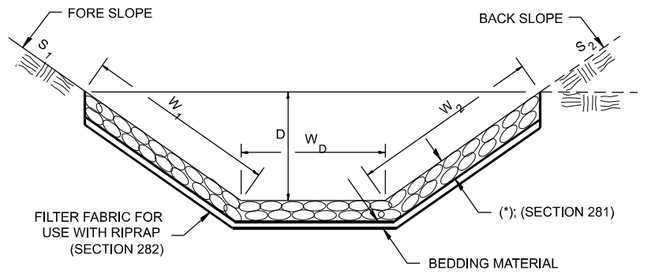

(*)				
LOCATION	WIDTH (1)	LENGTH	RIPRAP	FABRIC
STA TO STA	lin ft	lin ft	tons	sq yds
409+00 - 410+00	12	100	68	
410+00 - 411+75	7.5	175	74	
423+10 - 427+92	8	482	217	
TOTAL			359	

(1) WIDTH = W_1+ W_2+ W_D

CASE 2
(CULVERT & SLOPE)

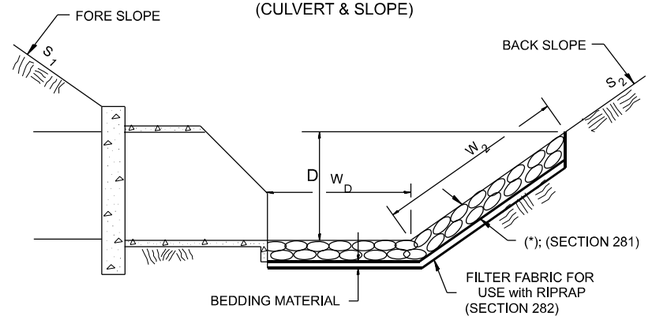

(*)				
LOCATION	WIDTH (1)	LENGTH	RIPRAP	FABRIC
STA TO STA	lin ft	lin ft	tons	sq yds
TOTAL				

(1) WIDTH = W_2+ W_D

CASE 3
(CULVERT)

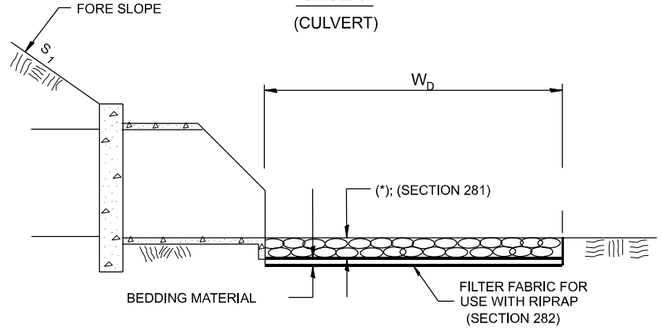

(*)				
LOCATION	WIDTH (1)	LENGTH	RIPRAP	FABRIC
STA TO STA	lin ft	lin ft	tons	sq yds
TOTAL				

(1) WIDTH = W_D

Designer Notes:
1. Designer to modify this Special Detail Sheet, as needed for inclusion in plans.
2. (*) Designer to specify pay item including material, quality, and gradation.
3. Include District Special Provision if needed.

All slope ratios are expressed as units of vertical displacement to units of horizontal displacement (V:H).

All dimensions are in inches unless otherwise noted.

MODEL: Default
FILE NAME: c:\pw~g\jmosfdms\d2525020021484.12.v6d-281001.dgn

USER NAME = DDiazGonzalez	DESIGNED -	REVISED -	STATE OF ILLINOIS DEPARTMENT OF TRANSPORTATION
	DRAWN -	REVISED -	
	CHECKED -	REVISED -	
PLOT DATE = 11/6/2025	DATE -	REVISED -	

RIPRAP DITCH FOR EROSION PROTECTION

SCALE: NOT TO SCALE | SHEET | OF | SHEETS | STA. | TO STA.

F.A. RTE.	SECTION	COUNTY	TOTAL SHEETS	SHEET NO.
DISTRICT 4 DETAIL NO. 281001		CONTRACT NO.		
ILLINOIS	FED. AID PROJECT			

DATE PLOTTED = 12/1/2025 2:21:54 PM
PRINT TABLE = 00021484.12.tbl
PLOT CONFIG = CGI-PDF.pltcfg
MODEL: SheMod02
FILE NAME: pw:\\ciorba-pw.bentley.com:ciorba-pw-01.\Documents\Projects\IL_DOT\D4\00021484.12\CADD Data\Shts\Details\00021484.12-det-281001.dgn

CiorbaGroup
8725 W. Higgins Rd, Ste 600, Chicago, IL 60631
P 773.775.4009 | www.ciorba.com

USER NAME = askonicki	DESIGNED AEC	REVISED -	STATE OF ILLINOIS DEPARTMENT OF TRANSPORTATION
	DRAWN AMS	REVISED -	
PLOT SCALE = 0.16666812 ' / In.	CHECKED AEC	REVISED -	
PLOT DATE = 5/30/2025	DATE 6/27/2025	REVISED -	

IL 41 WIDENING AND RESURFACING
IDOT DISTRICT 4 STANDARD DETAILS

SCALE: | SHEET | OF | SHEETS | STA. | TO STA.

F.A.P RTE.	SECTION	COUNTY	TOTAL SHEETS	SHEET NO.
574	(12RS-4, 11RS-2)	*	159	91
* FULTON, MCDONOUGH		CONTRACT NO. 68F91		
ILLINOIS	FED. AID PROJECT			

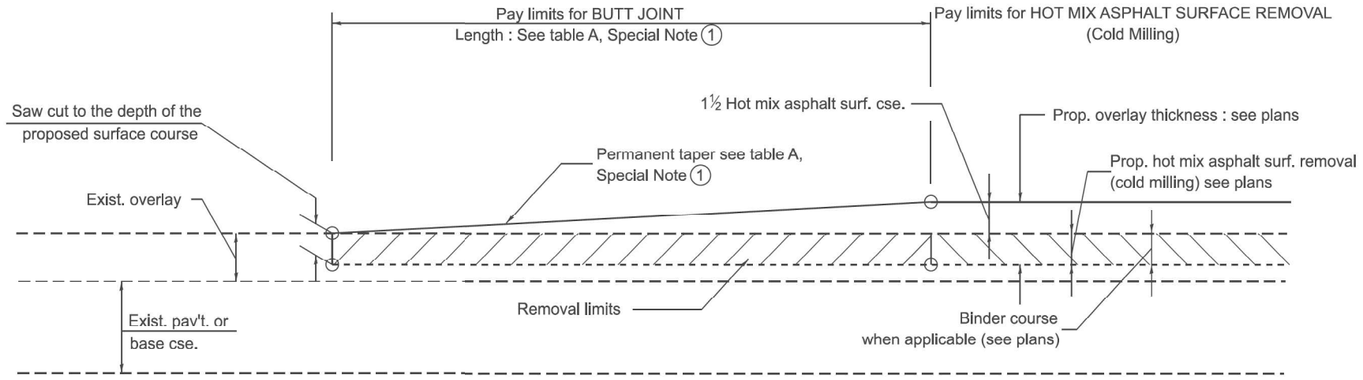

CASE 1 : WITH HOT MIX ASPHALT SURFACE REMOVAL (COLD MILLING)

TABLE A
TAPER RATES

SPECIAL NOTE NUMBER	ELEMENT	MAINLINE INTERSTATES & 4-LANE EXPRESSWAYS	ALL OTHERS
(1)	BUTT JOINT TAPER RATE	1:480	1:240
(2)	TEMPORARY RAMP TAPER RATE	1:40	1:80

GENERAL NOTES

1. The work shall be done in accordance with Article 406.08 and the Special Provision for Butt Joints.
2. The pavement surface to be removed may be either bituminous or P.C. concrete. The work shall be performed in accordance with Article 440.04 and the Special Provisions for Butt Joints.
3. The saw cut joints shall be primed just prior to the placing of bituminous material. The work will be in accordance with the applicable portions of Article 406.05.
4. The length of butt joint is based on the taper rate times change in cold milling depth within the butt joint pay limits, unless otherwise indicated.
5. Temporary ramps are paid for separately and not included in the cost of the butt joints.

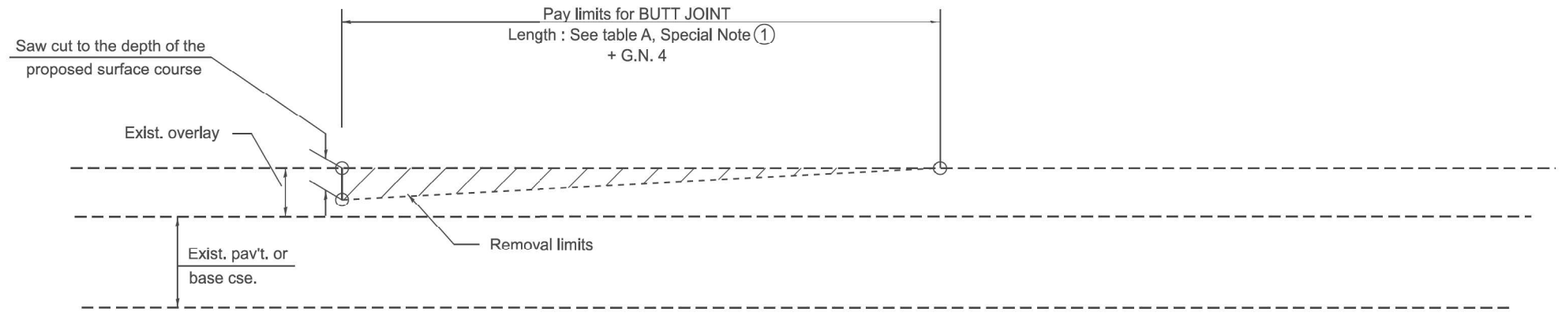

CASE 2 : NO HOT MIX ASPHALT SURFACE REMOVAL (COLD MILLING)

All dimensions are in inches unless otherwise noted.

USER NAME = Eric.Thomas	DESIGNED -	REVISED -	
	DRAWN -	REVISED -	
	CHECKED -	REVISED -	
PLOT DATE = 12/7/2022	DATE -	REVISED -	

STATE OF ILLINOIS
DEPARTMENT OF TRANSPORTATION

BUTT JOINTS

SCALE: NOT TO SCALE | SHEET 1 OF 3 SHEETS | STA. | TO STA.

F.A. RTE.	SECTION	COUNTY	TOTAL SHEETS	SHEET NO.
DISTRICT 4 STANDARD NO. 406101		CONTRACT NO.		
ILLINOIS	FED. AID PROJECT			

CiorbaGroup
8725 W. Higgins Rd, Ste 600, Chicago, IL 60631
P 773.775.4009 | www.ciorba.com

USER NAME = askonicki	DESIGNED AEC	REVISED -	
	DRAWN AMS	REVISED -	
PLOT SCALE = 0.1666612 ' / in.	CHECKED AEC	REVISED -	
PLOT DATE = 5/30/2025	DATE 6/27/2025	REVISED -	

STATE OF ILLINOIS
DEPARTMENT OF TRANSPORTATION

IL 41 WIDENING AND RESURFACING
IDOT DISTRICT 4 STANDARD DETAILS

SCALE: | SHEET OF SHEETS | STA. | TO STA.

F.A.P RTE.	SECTION	COUNTY	TOTAL SHEETS	SHEET NO.
574	(12RS-4, 11RS-2)	*	159	92
* FULTON, MCDONOUGH		CONTRACT NO. 68F91		
ILLINOIS	FED. AID PROJECT			

DATE PLOTTED = 12/7/2025 4:56:18 PM
PEN TABLE = 0720423.2.tbl
PLOT CONFIG = CGI-PDF.pltcfg
MODEL: Sht Mod04
FILE NAME: pw://ciorba-pw.bentley.com:ciorba-pw-01/Documents/Projects/IL_DOT/04002148412/CADD Data/Sht/Details/00214841 2-det-406101-01.dgn

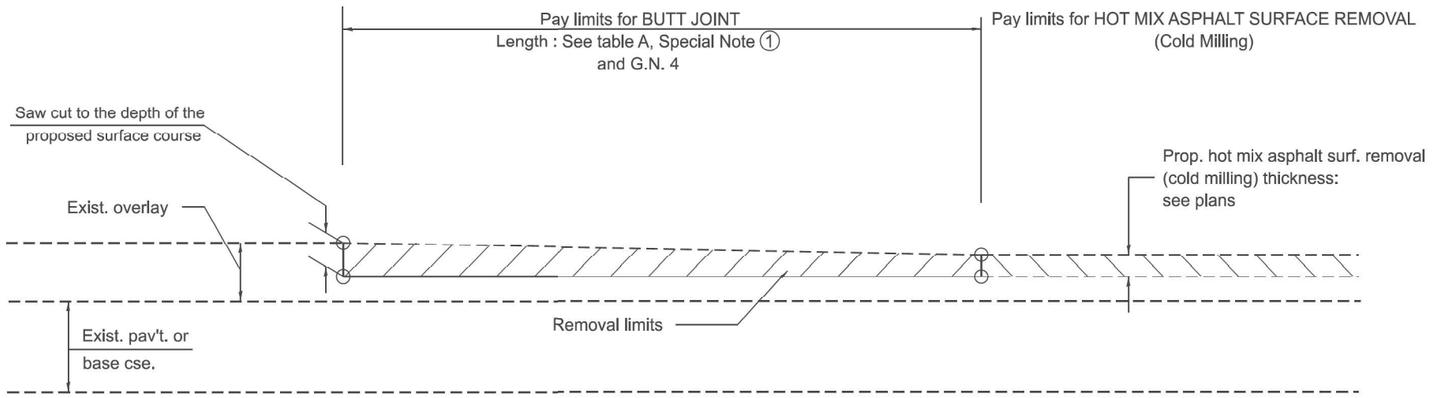

CASE 3 : HOT MIX ASPHALT SURFACE REMOVAL (COLD MILLING)
TIE-IN TO EXISTING BITUMINOUS TAPER

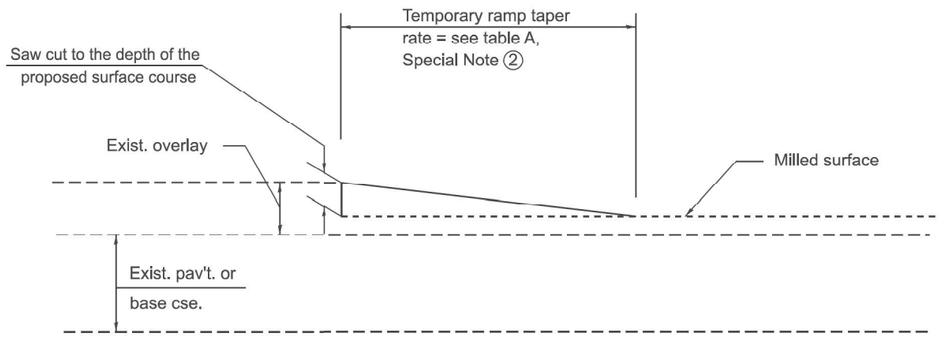

DETAIL TEMPORARY RAMP

All dimensions are in inches
unless otherwise noted.

USER NAME = Eric.Thomas	DESIGNED -	REVISED -	STATE OF ILLINOIS DEPARTMENT OF TRANSPORTATION
	DRAWN -	REVISED -	
	CHECKED -	REVISED -	
PLOT DATE = 12/7/2022	DATE -	REVISED -	

BUTT JOINTS

SCALE: NOT TO SCALE | SHEET 2 OF 3 SHEETS | STA. | TO STA.

F.A. RTE.	SECTION	COUNTY	TOTAL SHEETS	SHEET NO.
DISTRICT 4 STANDARD NO. 406101		CONTRACT NO.		
ILLINOIS	FED. AID PROJECT			

CiorbaGroup
8725 W. Higgins Rd, Ste 600, Chicago, IL 60631
P 773.775.4009 | www.ciorba.com

USER NAME = askonicki	DESIGNED AEC	REVISED -	STATE OF ILLINOIS DEPARTMENT OF TRANSPORTATION
	DRAWN AMS	REVISED -	
PLOT SCALE = 0.16666612 ' / In.	CHECKED AEC	REVISED -	
PLOT DATE = 5/30/2025	DATE 6/27/2025	REVISED -	

IL 41 WIDENING AND RESURFACING
IDOT DISTRICT 4 STANDARD DETAILS

SCALE: | SHEET OF SHEETS | STA. | TO STA.

F.A.P RTE.	SECTION	COUNTY	TOTAL SHEETS	SHEET NO.
574	(12RS-4, 11RS-2)	*	159	93
* FULTON, MCDONOUGH		CONTRACT NO. 68F91		
ILLINOIS	FED. AID PROJECT			

DATE PLOTTED = 12/5/2025 4:56:32 PM
PRF NAME = D2021A1.2.prf
PLOT CONFIG = CGI-PDF.pltcfg
MODEL: ShtMod05
FILE NAME: pw://ciorba-pw.bentley.com:ciorba-pw-01/Documents/Projects/IL_DOT/D4/00214484.12/CADD Data/Shr/Details/00214484.12-det-406101-02.dgn

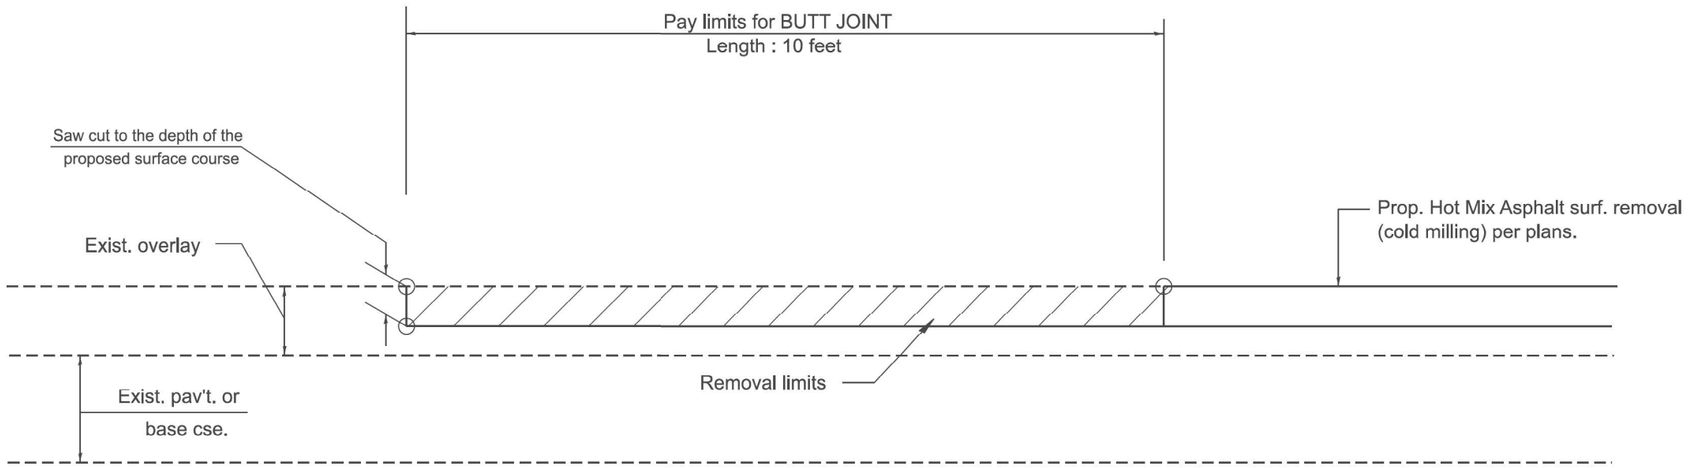

CASE 4 : SINGLE LIFT OVERLAY WITH EQUIVALENT DEPTH HOT MIX ASPHALT SURFACE REMOVAL (COLD MILLING) TIE-IN TO EXISTING BITUMINOUS TAPER

All dimensions are in inches
unless otherwise noted.

USER NAME = Eric.Thomas	DESIGNED -	REVISED -	STATE OF ILLINOIS DEPARTMENT OF TRANSPORTATION
	DRAWN -	REVISED -	
	CHECKED -	REVISED -	
PLOT DATE = 12/7/2022	DATE _	REVISED _	

BUTT JOINTS

SCALE: NOT TO SCALE | SHEET 3 OF 3 SHEETS | STA. | TO STA.

F.A. RTE.	SECTION	COUNTY	TOTAL SHEETS	SHEET NO.
DISTRICT 4 STANDARD NO. 406101		CONTRACT NO.		
ILLINOIS FED. AID PROJECT				

USER NAME = askonicki	DESIGNED AEC	REVISED -	STATE OF ILLINOIS DEPARTMENT OF TRANSPORTATION
	DRAWN AMS	REVISED -	
PLOT SCALE = 0.16666612 ' / In.	CHECKED AEC	REVISED -	
PLOT DATE = 5/30/2025	DATE 6/27/2025	REVISED -	

IL 41 WIDENING AND RESURFACING
IDOT DISTRICT 4 STANDARD DETAILS

SCALE: | SHEET OF SHEETS | STA. | TO STA.

F.A.P RTE.	SECTION	COUNTY	TOTAL SHEETS	SHEET NO.
574	(12RS-4, 11RS-2)	*	159	94
* FULTON, MCDONOUGH		CONTRACT NO. 68F91		
ILLINOIS FED. AID PROJECT				

CiorbaGroup
8725 W. Higgins Rd, Ste 600, Chicago, IL 60631
P 773.775.4009 | www.ciorba.com

DATE PLOTTED = 12/5/2025 4:56:46 PM
PEN TABLE = 0021484_12.tbl
PLOT CONFIG = CGI-PDF.pltcfg
MODEL: SnMod06
FILE NAME: pw:c:\ciorba-pw.bentley.com:ciorba-pw-01\Documents\Projects\IL_DOT\0400211484.12\CADD Data\Shts\Details\0021484_12-det-406101-03.dgn

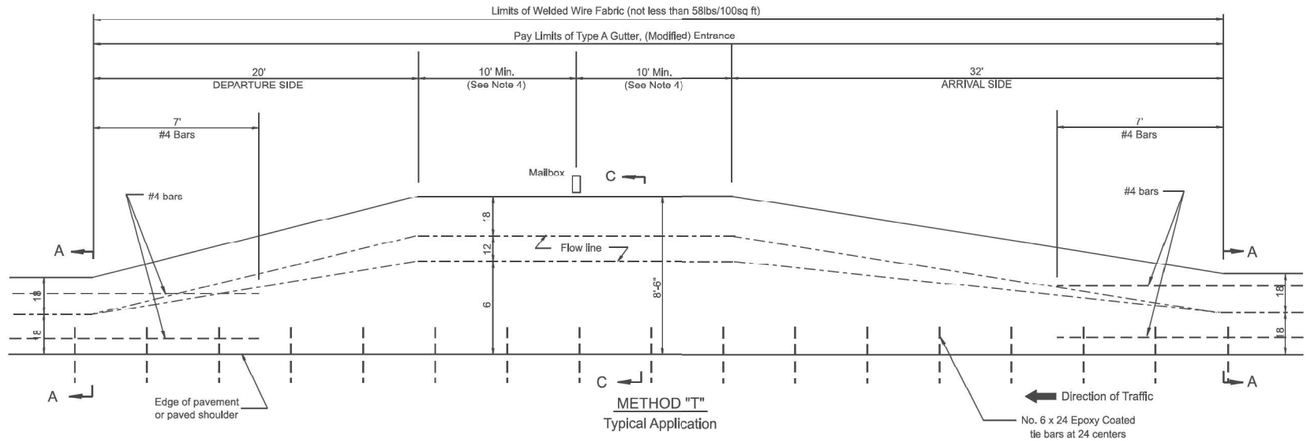

METHOD "T"
Typical Application

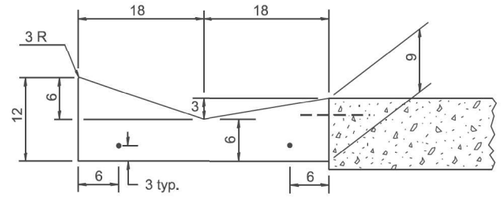

SECTION A-A

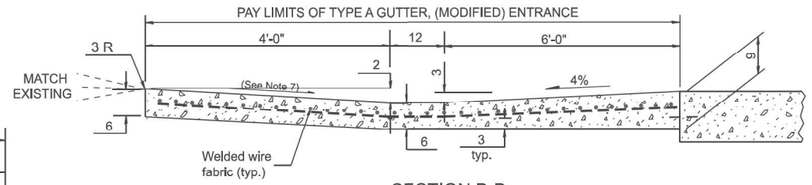

SECTION B-B

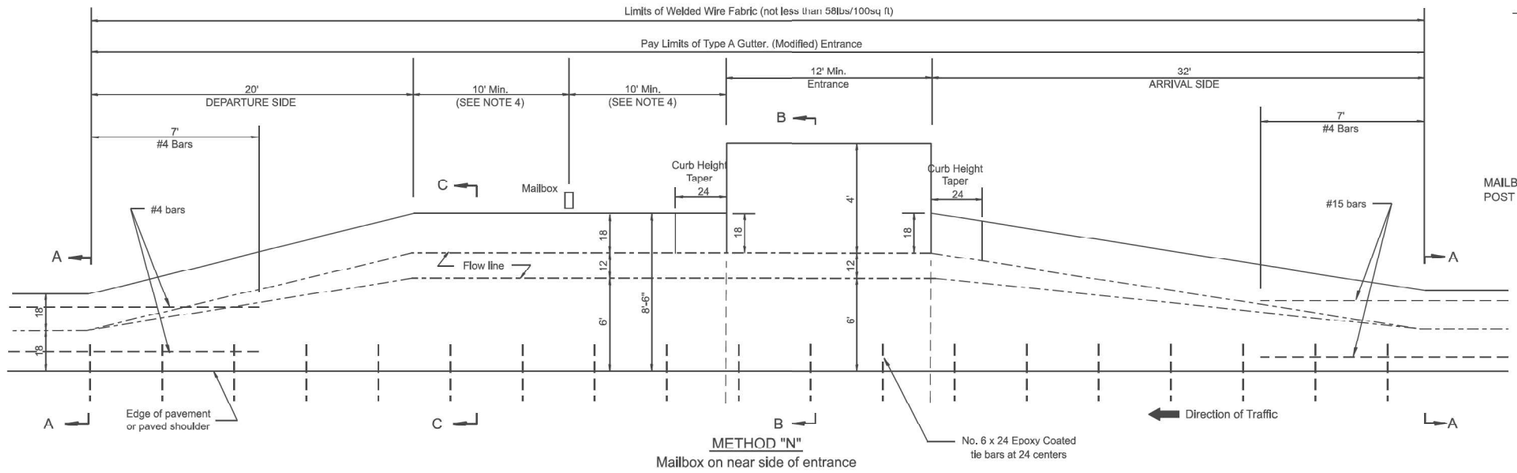

METHOD "N"
Mailbox on near side of entrance

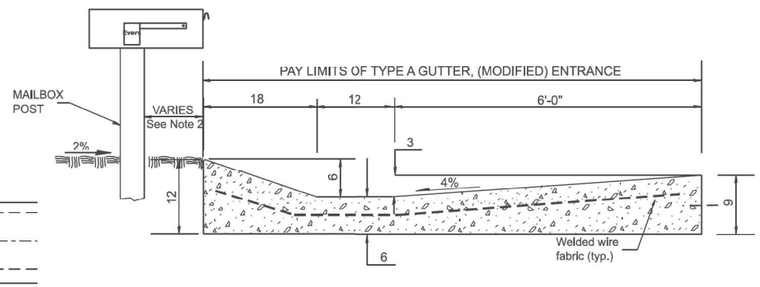

SECTION C-C

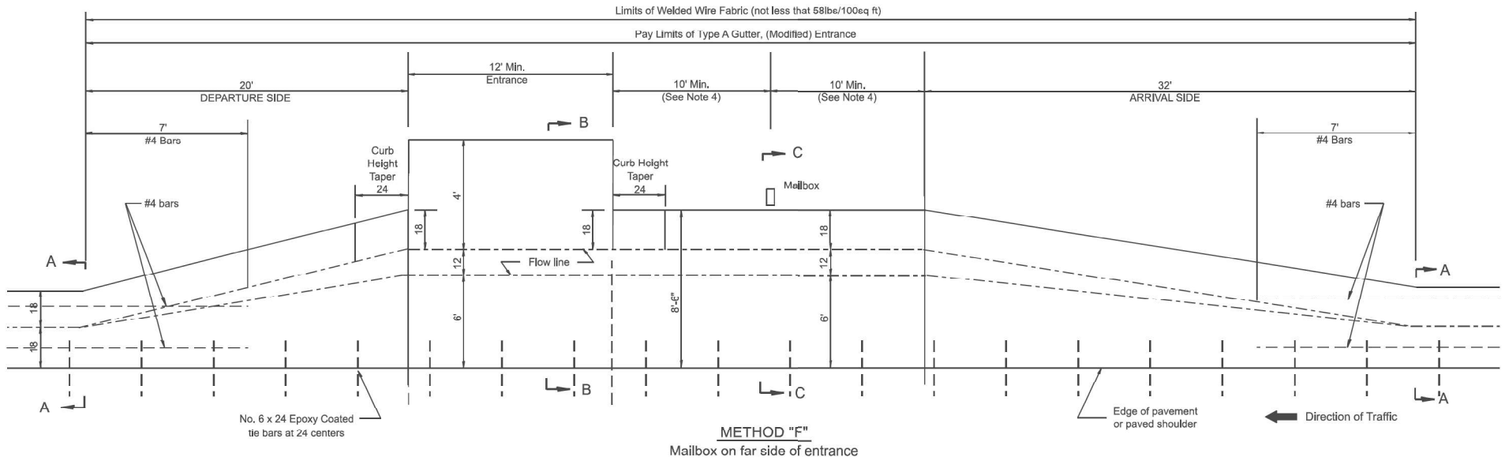

METHOD "F"
Mailbox on far side of entrance

QUANTITY CALCULATION		
LOCATION	*LENGTH*	*CU YD / FT*
Arrival Side	32 ft	0.14
Section B-B	12 ft Min.	0.23
Section C-C	20 ft Min.	0.20
Departure Side	20 ft	0.14

GENERAL NOTES

1. See plans for turnout slopes on super elevated horizonal curves.
2. Mailboxes shall be mounted such that the face of the mailbox is vertically above the back of the gutter.
3. The mailbox turnout shall be saw cut at approximately 10'-0" centers.
4. If more than one mailbox is present, this dimension shall be measured from the end box in each direction.
5. Refer to the plans for entrance width, length and surface type.
6. The cross slope is to be constructed as given in the plans from back of turnout to where driveway matches existing.
7. Slope may be increased from 4% (min.) to 6% (max.) in order to match the existing.

All dimensions are in inches
unless otherwise noted.

USER NAME = Eric.Thomas	DESIGNED -	REVISED -
	DRAWN -	REVISED -
	CHECKED -	REVISED -
PLOT DATE = 12/7/2022	DATE -	REVISED -

STATE OF ILLINOIS
DEPARTMENT OF TRANSPORTATION

MAILBOX TURNOUTS IN TYPE A GUTTER, (MODIFIED) SECTION

SCALE: NOT TO SCALE | SHEET OF SHEETS | STA. TO STA.

F.A. RTE.	SECTION	COUNTY	TOTAL SHEETS	SHEET NO.
DISTRICT 4 DETAIL NO. 406211		CONTRACT NO.		
ILLINOIS	FED. AID PROJECT			

CiorbaGroup
8725 W. Higgins Rd, Ste 600, Chicago, IL 60631
P 773.775.4009 | www.ciorba.com

USER NAME = askonicki	DESIGNED AEC	REVISED -
	DRAWN AMS	REVISED -
PLOT SCALE = 0.16666566 ' / In.	CHECKED AEC	REVISED -
PLOT DATE = 5/30/2025	DATE 6/27/2025	REVISED -

STATE OF ILLINOIS
DEPARTMENT OF TRANSPORTATION

IL 41 WIDENING AND RESURFACING
IDOT DISTRICT 4 STANDARD DETAILS

SCALE: | SHEET OF SHEETS | STA. TO STA.

F.A.P RTE.	SECTION	COUNTY	TOTAL SHEETS	SHEET NO.
574	(12RS-4, 11RS-2)	*	159	95
* FULTON, MCDONOUGH		CONTRACT NO. 68F91		
ILLINOIS	FED. AID PROJECT			

DATE PLOTTED = 12/5/2025 4:57:00 PM
PLOT TABLE = 2024_11_12.tbl
PLOT CONFIG = CGI-PDF.pltcfg
MODEL: ShtMod07
FILE NAME: pw:\\ciorba-pw.bentley.com:ciorba-pw-01\Documents\Projects\IL_DOT\D4\00211484.12\CADD Data\Shts\Details\00211484_12-det-406211.dgn

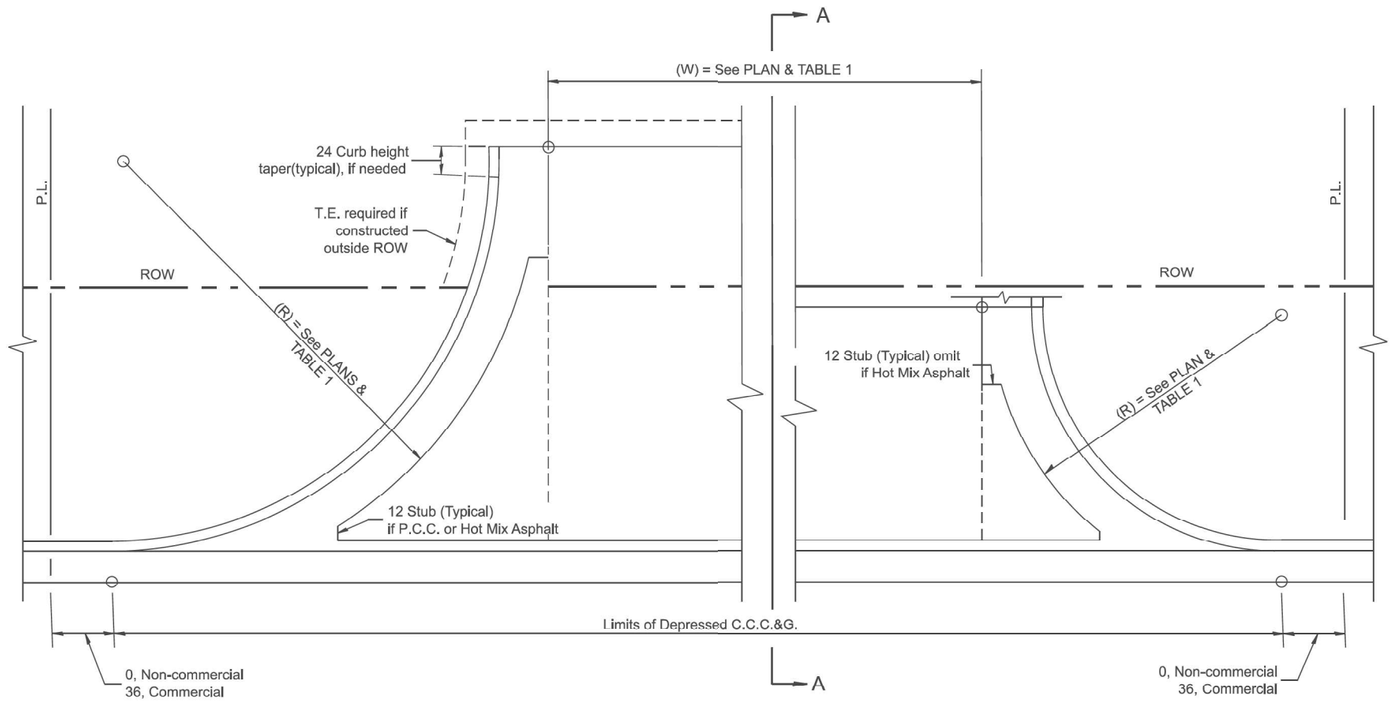

PLAN

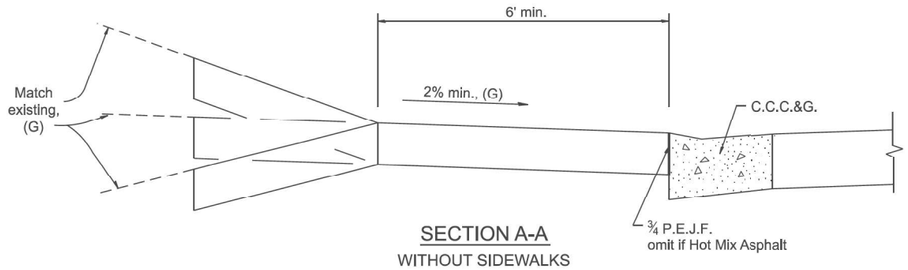

SECTION A-A
WITHOUT SIDEWALKS

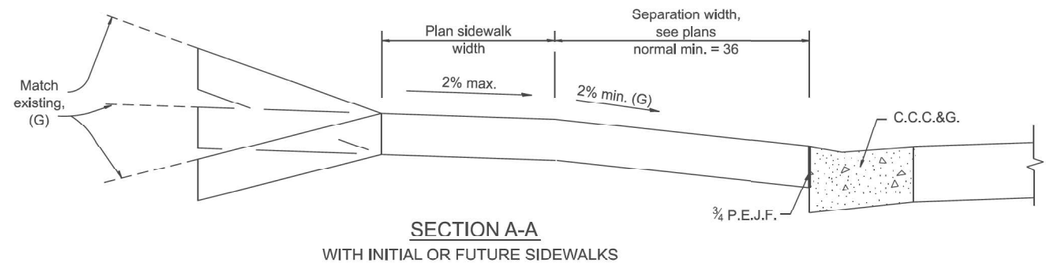

SECTION A-A
WITH INITIAL OR FUTURE SIDEWALKS

GENERAL NOTES

1. C.C.C.&G. will be measured for pavement as specified in Article 606.13 of the Standard Specifications.
2. C.C.C.&G. Construction Joints will be as shown on Standard 606001.

TABLE 1

URBAN ENTRANCE DESIGN CONTROLS

ELEMENT	NON-COMMERCIAL		COMMERCIAL			
			1-WAY OPERATION		2-WAY OPERATION	
WIDTH (W)	12' MIN.	24' MAX.	14' MIN.	24' MAX.	24' MIN.	35' MAX.
RADIUS EQUIVALENT 1:1 FLARE (F)	5' MIN.	25' MAX.	15' MIN.	40' MAX.	15' MIN.	40' MAX.
MAX. GRADE (G)	8%		6%			

All dimensions are in inches unless otherwise noted.

USER NAME = Eric.Thomas	DESIGNED -	REVISED -	STATE OF ILLINOIS DEPARTMENT OF TRANSPORTATION
	DRAWN -	REVISED -	
	CHECKED -	REVISED -	
PLOT DATE = 12/7/2022	DATE -	REVISED -	

SUBURBAN ENTRANCES WITH CURBED RADII

SCALE: NOT TO SCALE | SHEET OF SHEETS | STA. | TO STA.

F.A. RTE.	SECTION	COUNTY	TOTAL SHEETS	SHEET NO.
DISTRICT 4 DETAIL NO. 423001		CONTRACT NO.		
ILLINOIS FED. AID PROJECT				

DATE PLOTTED = 12/7/2022 4:57:19 PM
PEN TABLE = 0722_43.tbl
PLOT CONFIG = CGI-PDF.cfg
MODEL: SnitModel
FILE NAME: pw://ciorba-pw.bentley.com:ciorba-pw-01/Documents/Projects/IL_DOT/04002148412/CADD Data/Shr/Details/00214841212-det-423001.dgn

CiorbaGroup
8725 W. Higgins Rd, Ste 600, Chicago, IL 60631
P 773.775.4009 | www.ciorba.com

USER NAME = askonicki	DESIGNED AEC	REVISED -	STATE OF ILLINOIS DEPARTMENT OF TRANSPORTATION
	DRAWN AMS	REVISED -	
PLOT SCALE = 0.16666812 ' / in.	CHECKED AEC	REVISED -	
PLOT DATE = 5/30/2025	DATE 6/27/2025	REVISED -	

IL 41 WIDENING AND RESURFACING
IDOT DISTRICT 4 STANDARD DETAILS

SCALE: | SHEET OF SHEETS | STA. | TO STA.

F.A.P RTE.	SECTION	COUNTY	TOTAL SHEETS	SHEET NO.
574	(12RS-4, 11RS-2)	*	159	96
* FULTON, MCDONOUGH		CONTRACT NO. 68F91		
ILLINOIS FED. AID PROJECT				

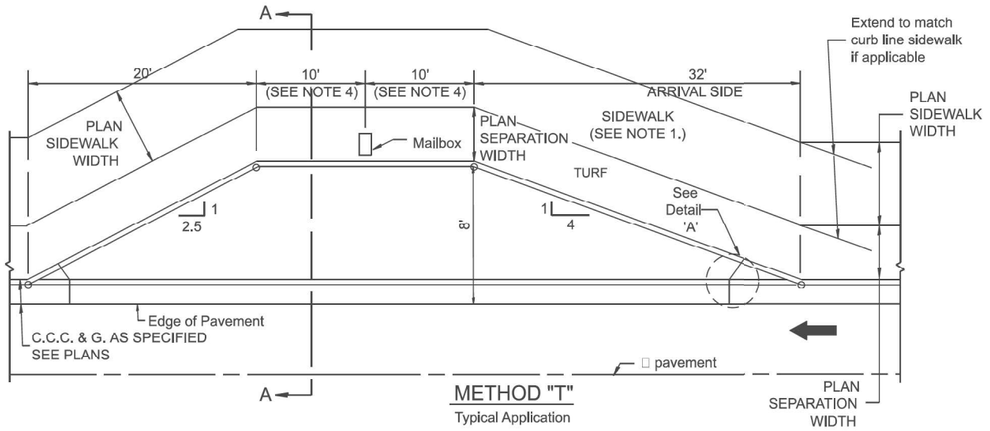

METHOD "T"

Typical Application

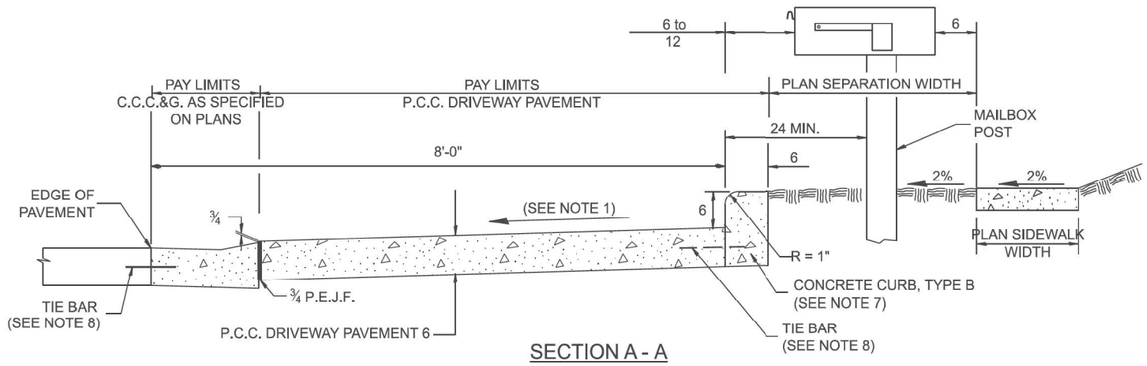

SECTION A - A

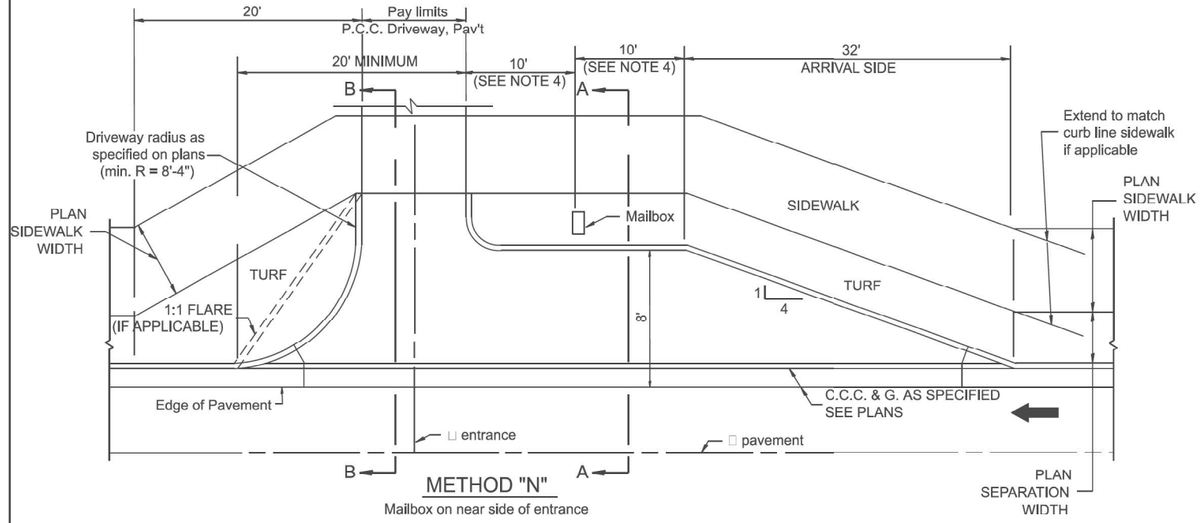

METHOD "N"

Mailbox on near side of entrance

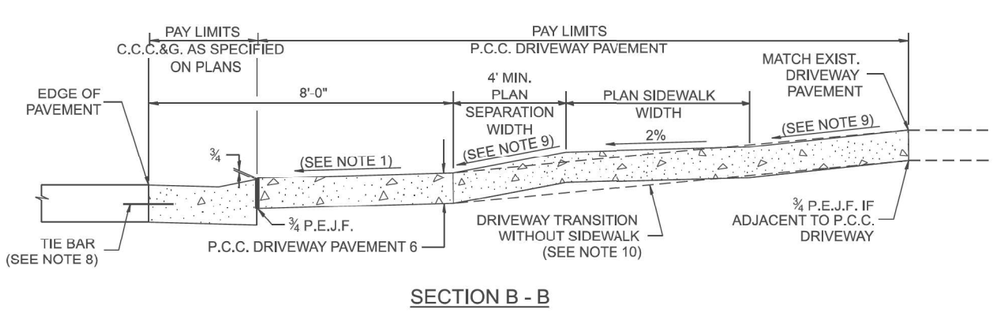

SECTION B - B

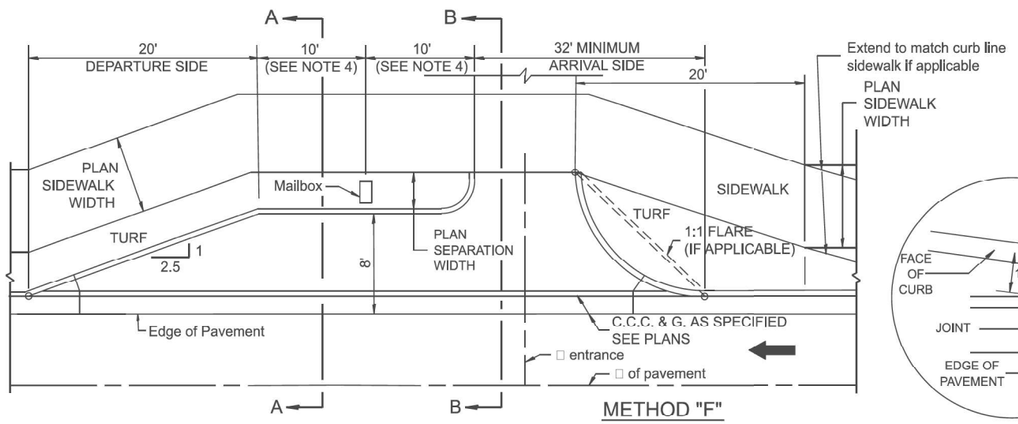

METHOD "F"

Mailbox on far side of entrance

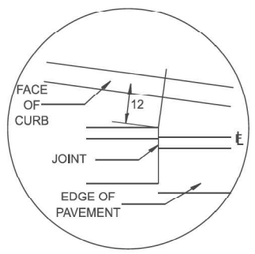

DETAIL A

GENERAL NOTES

1. Cross slope 2% to 4% (max) adjacent to normal crown roadway. See plans for turnout slopes on super elevated horizonal curves.
2. Mailboxes shall be mounted such that the face of the mailbox is 6 to 12 and the post a minimum of 24 from the face of the turnout curb.
3. The mailbox turnout shall be constructed according to Section 423 of the Standard Specification, with grooves at approximately 10'-0" centers.
4. If more than one mailbox is present, this dimension shall be measured from the end box in each direction.
5. Refer to the plans for entrance width, length and surface type.
6. Driveway curbs shall be tapered from the full height to ground level in a distance of approximatly 24 when applicable.
7. The Concrete Curb, Type B shall be included in the cost of P.C.C. Driveway Pavement. It is the contractor's option to pour the Concrete Curb, Type B monolithically with the driveway pavement. If it is poured separately, the Concrete Curb, Type B shall be constructed in accordance with Standard 606001 and connected to the proposed Driveway Pavement with tie bars.
8. Tie bars shall be placed in accordance with Standard 606001 and shall be included in the cost of the specified C.C.C.&G.
9. Cross slope to be constructed as given in the plans and District CADD Standards for urban entrances.
10. Where there is no sidewalk behind proposed turnout, the cross slope is to be constructed as given in the plans from back of turnout to where driveway matches existing.

All dimensions are in inches
unless otherwise noted.

USER NAME = Eric.Thomas	DESIGNED -	REVISED -
	DRAWN -	REVISED -
	CHECKED -	REVISED -
PLOT DATE = 12/7/2022	DATE _	REVISED _

STATE OF ILLINOIS
DEPARTMENT OF TRANSPORTATION

MAILBOX TURNOUTS IN CURB AND GUTTER SECTION

SCALE: NOT TO SCALE | SHEET | OF | SHEETS | STA. | TO STA.

F.A. RTE.	SECTION	COUNTY	TOTAL SHEETS	SHEET NO.
DISTRICT 4 DETAIL NO. 423201		CONTRACT NO.		
ILLINOIS	FED. AID PROJECT			

CiorbaGroup
8725 W. Higgins Rd, Ste 600, Chicago, IL 60631
P 773.775.4009 | www.ciorba.com

USER NAME = askonicki	DESIGNED AEC	REVISED -
	DRAWN AMS	REVISED -
PLOT SCALE = 0.16666612 ' / In.	CHECKED AEC	REVISED -
PLOT DATE = 5/30/2025	DATE 6/27/2025	REVISED -

STATE OF ILLINOIS
DEPARTMENT OF TRANSPORTATION

IL 41 WIDENING AND RESURFACING
IDOT DISTRICT 4 STANDARD DETAILS

SCALE: | SHEET | OF | SHEETS | STA. | TO STA.

F.A.P RTE.	SECTION	COUNTY	TOTAL SHEETS	SHEET NO.
574	(12RS-4, 11RS-2)	*	159	97
* FULTON, MCDONOUGH		CONTRACT NO. 68F91		
ILLINOIS	FED. AID PROJECT			

DATE PLOTTED = 12/5/2025 4:57:33 PM
PRINT WIDTH = 20.784 in.
PLOT CONFIG = CGI-PDF.pltcfg
MODEL: Sht4ed09
FILE NAME: pw://ciorba-pw.bentley.com:ciorba-pw-01/Documents/Projects/IL_DOT/04002148412/CADD Data/Shr/Details/00214841 2-det-423201.dgn

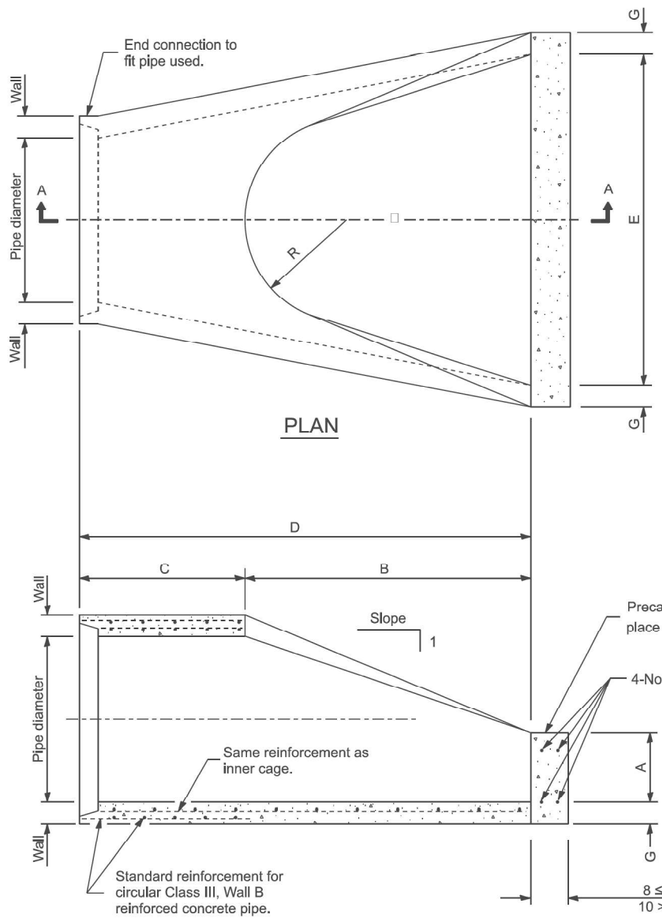

SECTION A-A

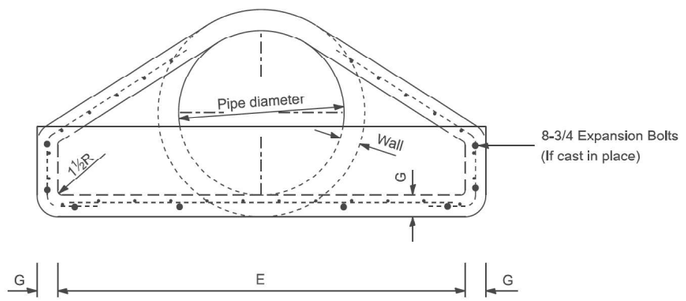

END VIEW

PIPE DIA.	APPROX. QTY. lbs	WALL	A	B	C	D	E	G	R	APPROX. SLOPE
12	530	2	4	24	4'-0⅞"	6'-0⅞"	24	2	9	1:2.4
15	740	2¼	6	27	3'-10"	6'-1"	30	2¼	11	1:2.4
18	990	2½	9	27	3'-10"	6'-1"	36	2½	12	1:2.4
21	1280	2¾	9	35	38	6'-1"	3'-6"	2¾	13	1:2.4
24	1520	3	9½	3'-7½"	30	6'-1½"	4'-0"	3	14	1:2.5
27	1930	3¼	10½	4'-0"	25½	6'-1½"	4'-6"	3¼	14½	1:2.4
30	2190	3½	12	4'-6"	19¾	6'-1¾"	5'-0"	3½	15	1:2.5
33	3200	3¾	13½	4'-10½"	39¼	8'-1¾"	5'-6"	3¾	17½	1:2.5
36	4100	4	15	5'-3"	34¾	8'-1¾"	6'-0"	4	20	1:2.5
42	5380	4½	21	5'-3"	35	8'-2"	6'-6"	4½	22	1:2.5
48	6550	5	24	6'-0"	26	8'-2"	7'-0"	5	22	1:2.5
54	8240	5½	27	5'-5"	35	8'-4"	7'-6"	5½	24	1:2.0
60	8730	6	35	5'-0"	39	8'-3"	8'-0"	5	*	1:1.9
66	10710	6½	30	6'-0"	27	8'-3"	8'-6"	5½	*	1:1.7
72	12520	7	36	6'-6"	21	8'-3"	9'-0"	6	*	1:1.8
78	14770	7½	36	7'-6"	21	9'-3"	9'-6"	6½	*	1:1.8
84	18160	8	36	7'-6½"	21	9'-3½"	10'-0"	6½	*	1:1.6

* Radius as furnished by manufacturer

GENERAL NOTES

All slope ratios are expressed as units of vertical displacement to units of horizontal displacement (V:H).

All dimensions are in inches unless otherwise noted.

DATE PLOTTED = 12/5/2025 4:57:48 PM
PROJECT FILE = 0021484.12.DN
PLOT CONFIG = CGI-PDF.pltcfg
MODEL: SnMod11
FILE NAME: pw://dotba-pw.bentley.com:dotba-pw-01/Documents/Projects/IL_DOT/D4/0021484.12/CADD Data/Shr/Details/0021484.12-det-542301.dgn

CiorbaGroup
8725 W. Higgins Rd, Ste 600, Chicago, IL 60631
P 773.775.4009 | www.ciorba.com

USER NAME = Eric.Thomas	DESIGNED -	REVISED -
	DRAWN -	REVISED -
	CHECKED -	REVISED -
PLOT DATE = 12/7/2022	DATE -	REVISED -

STATE OF ILLINOIS
DEPARTMENT OF TRANSPORTATION

PRECAST REINFORCED CONCRETE FLARED DROP BOX END SECTION

F.A. RTE.	SECTION	COUNTY	TOTAL SHEETS	SHEET NO.
DISTRICT 4 DETAIL NO. 542301		CONTRACT NO.		
ILLINOIS FED. AID PROJECT				

SCALE: NOT TO SCALE | SHEET OF SHEETS | STA. | TO STA.

USER NAME = askonicki	DESIGNED AEC	REVISED -
	DRAWN AMS	REVISED -
PLOT SCALE = 0.16666616 ' / In.	CHECKED AEC	REVISED -
PLOT DATE = 5/30/2025	DATE 6/27/2025	REVISED -

STATE OF ILLINOIS
DEPARTMENT OF TRANSPORTATION

IL 41 WIDENING AND RESURFACING
IDOT DISTRICT 4 STANDARD DETAILS

SCALE: | SHEET OF SHEETS | STA. | TO STA.

F.A.P RTE.	SECTION	COUNTY	TOTAL SHEETS	SHEET NO.
574	(12RS-4, 11RS-2)	*	159	98
* FULTON, MCDONOUGH		CONTRACT NO. 68F91		
ILLINOIS FED. AID PROJECT				

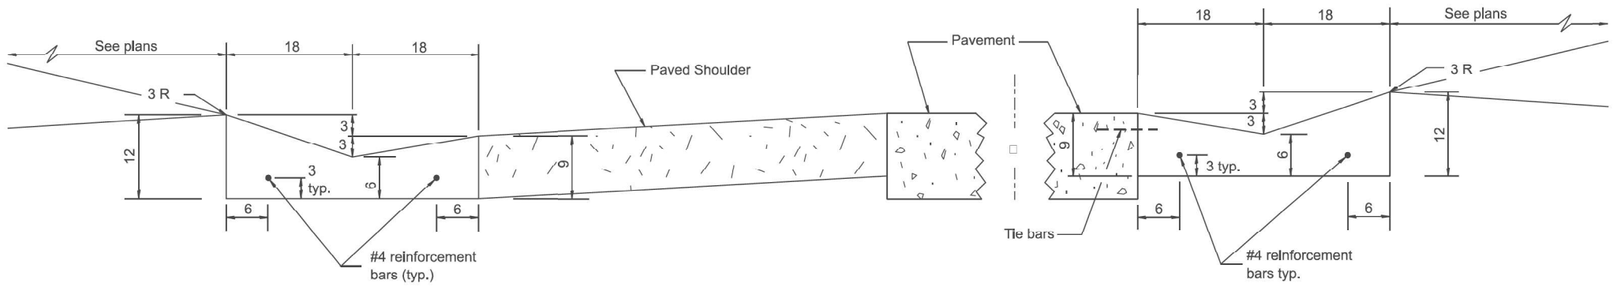

SHOULDER EDGE GUTTER

PAVEMENT EDGE GUTTER

CONCRETE GUTTER, TYPE A, (SPECIAL)

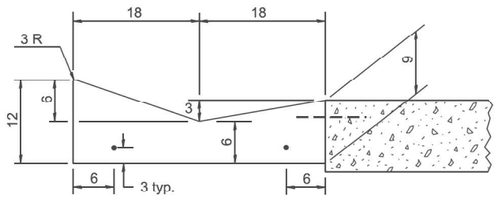

SECTION A-A

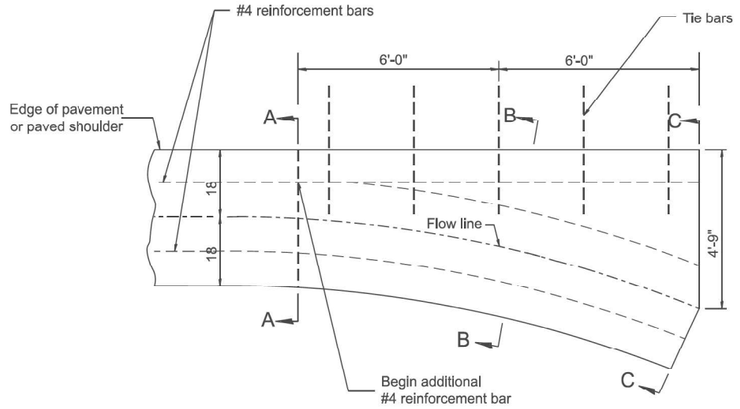

PLAN

QUANTITY
Section C-C to A-A= 1.2 cu. yd. concrete.

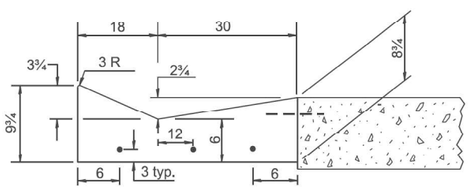

SECTION B-B

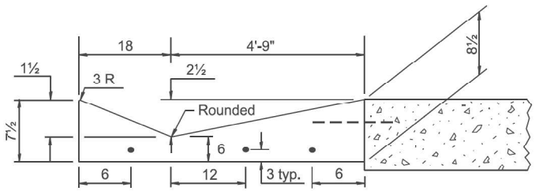

SECTION C-C

GENERAL NOTES:

1. CONCRETE GUTTER, TYPE A, (SPECIAL) shall conform to the applicable portions of Section 606.
2. Tie bars shall be No. 6x24 (No. 19x600) at 36" centers unless otherwise shown.
3. Gutter, gutter inlets, gutter outlets, and gutter entrances shall be tied to rigid pavement in accordance with details shown on Standard 420001.
4. Joints shall be constructed in accordance with Article 606.06.
5. Welded wire fabric shall conform to Article 1006.10(c)(1), and shall not be less than 58 lbs/100 sq.ft.

QUANTITIES
CALC. BY: _____ DATE:
CHECKED BY: _____ DATE:
QUANTITY CALCULATIONS ARE ON FILE AT THE DISTRICT 4 OFFICE; BUREAU OF PROJECT IMPLEMENTATION; DOCUMENTATION SECTION

INLET

All dimensions are in inches unless otherwise noted.

USER NAME = Eric.Thomas	DESIGNED -	REVISED -
	DRAWN -	REVISED -
	CHECKED -	REVISED -
PLOT DATE = 12/7/2022	DATE -	REVISED -

STATE OF ILLINOIS
DEPARTMENT OF TRANSPORTATION

CONCRETE GUTTER, TYPE A, (SPECIAL)
(INLET, OUTLET & ENTRANCE)

SCALE: NOT TO SCALE | SHEET 1 OF 3 SHEETS | STA. | TO STA.

F.A. RTE.	SECTION	COUNTY	TOTAL SHEETS	SHEET NO.
	DISTRICT 4 DETAIL NO. 606101		CONTRACT NO.	
	ILLINOIS FED. AID PROJECT			

CiorbaGroup
8725 W. Higgins Rd, Ste 600, Chicago, IL 60631
P 773.775.4009 | www.ciorba.com

USER NAME = askonicki	DESIGNED AEC	REVISED -	
	DRAWN AMS	REVISED -	
PLOT SCALE = 0.16666612 ' / In.	CHECKED AEC	REVISED -	
PLOT DATE = 5/30/2025	DATE 6/27/2025	REVISED -	

STATE OF ILLINOIS
DEPARTMENT OF TRANSPORTATION

IL 41 WIDENING AND RESURFACING
IDOT DISTRICT 4 STANDARD DETAILS

SCALE: | SHEET OF SHEETS | STA. | TO STA.

F.A.P RTE.	SECTION	COUNTY	TOTAL SHEETS	SHEET NO.
574	(12RS-4, 11RS-2)	*	159	99
* FULTON, MCDONOUGH		CONTRACT NO. 68F91		
	ILLINOIS FED. AID PROJECT			

DATE PLOTTED = 12/5/2025 4:58:02 PM
PRINTED BY = DOUGLAS J.LIN
PLOT CONFIG = CGI-PDF.pltcfg
MODEL: SheMod12
FILE NAME: pw://ciorba-pw.bentley.com:ciorba-pw-01/Documents/Projects/IL_DOT/D4/00021484.12/CADD Data/Shr/Details/00021484.12-dot-606101-01.dgn

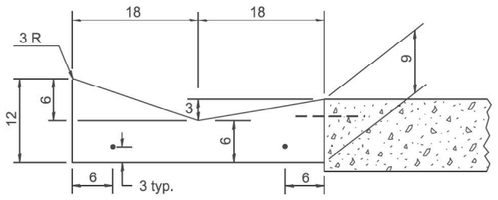

SECTION A-A

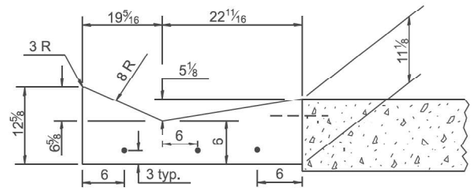

SECTION B-B

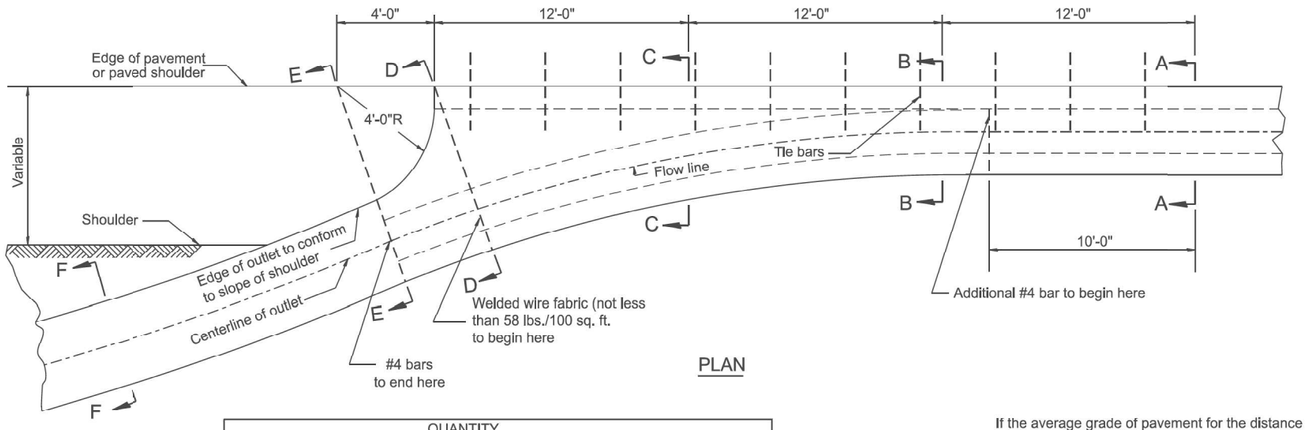

PLAN

QUANTITY

Section A-A to E-E= 4.5 cu. yd. concrete.
Section E-E to F-F= 0.10 cu. yd./ft. concrete.

If the average grade of pavement for the distance from section A-A to section D-D exceeds 2%, this distance shall be increased 6 ft. for each 1% increase in grade. A quantity adjustment is required.

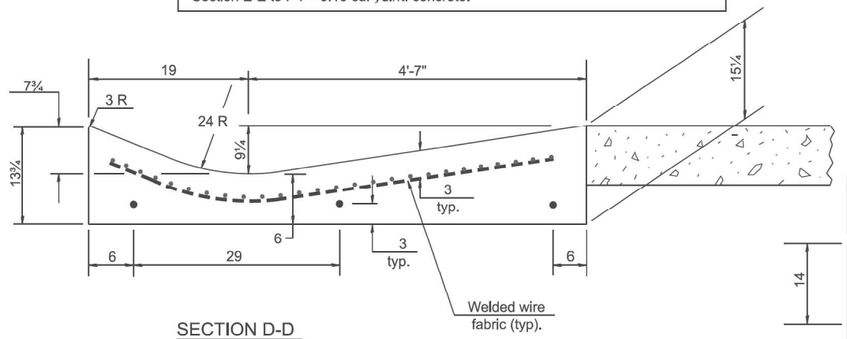

SECTION D-D

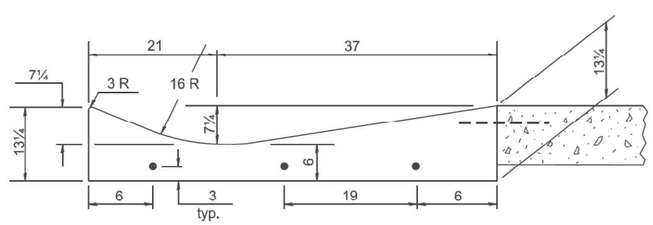

SECTION C-C

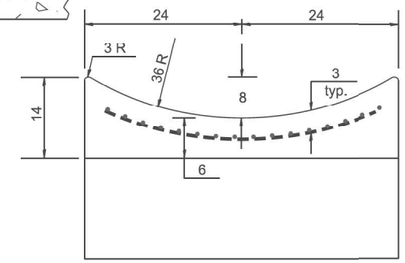

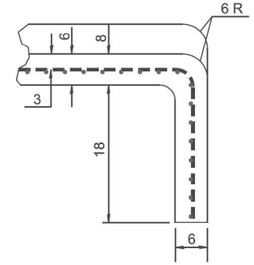

SECTIONS AT END OF OUTLET
(CURTAIN WALL)

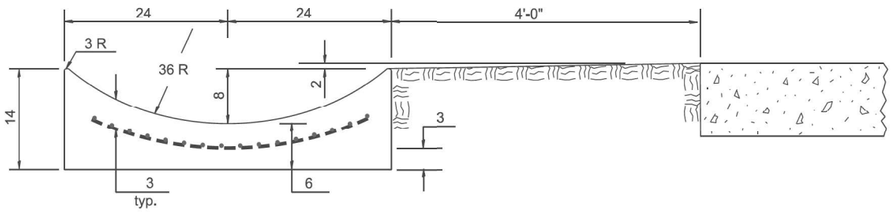

SECTION E-E

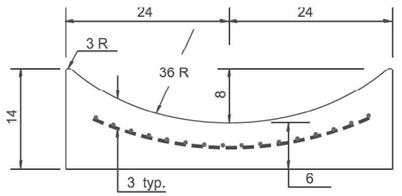

SECTION F-F

QUANTITY

Curtain Wall = 0.1 cu. yd. concrete.

QUANTITIES

CALC. BY: _____ DATE:
CHECKED BY: _____ DATE:

QUANTITY CALCULATIONS ARE ON FILE AT THE DISTRICT 4 OFFICE; BUREAU OF PROJECT IMPLEMENTATION; DOCUMENTATION SECTION

OUTLET

All dimensions are in inches unless otherwise noted.

USER NAME = Eric.Thomas	DESIGNED -	REVISED -	
	DRAWN -	REVISED -	
	CHECKED -	REVISED -	
PLOT DATE = 12/7/2022	DATE -	REVISED -	

STATE OF ILLINOIS
DEPARTMENT OF TRANSPORTATION

CONCRETE GUTTER, TYPE A, (SPECIAL)
(INLET, OUTLET & ENTRANCE)

SCALE: NOT TO SCALE | SHEET 2 OF 3 SHEETS | STA. | TO STA.

F.A. RTE.	SECTION	COUNTY	TOTAL SHEETS	SHEET NO.
DISTRICT 4 DETAIL NO. 606101		CONTRACT NO.		
	ILLINOIS FED. AID PROJECT			

CiorbaGroup
8725 W. Higgins Rd, Ste 600, Chicago, IL 60631
P 773.775.4009 | www.ciorba.com

USER NAME = askonicki	DESIGNED AEC	REVISED -	
	DRAWN AMS	REVISED -	
PLOT SCALE = 0.16666817 ' / In.	CHECKED AEC	REVISED -	
PLOT DATE = 5/30/2025	DATE 6/27/2025	REVISED -	

STATE OF ILLINOIS
DEPARTMENT OF TRANSPORTATION

IL 41 WIDENING AND RESURFACING
IDOT DISTRICT 4 STANDARD DETAILS

SCALE: | SHEET OF SHEETS | STA. | TO STA.

F.A.P RTE.	SECTION	COUNTY	TOTAL SHEETS	SHEET NO.
574	(12RS-4, 11RS-2)	*	159	100
* FULTON, MCDONOUGH		CONTRACT NO. 68F91		
	ILLINOIS FED. AID PROJECT			

DATE PLOTTED = 12/5/2025 4:58:16 PM
PRINT SCALE = 0.0833333 ' / In.
PLOT CONFIG = CGI-PDF.pltcfg
MODEL: SnMod13
FILE NAME: pw://ciorba-pw.bentley.com:ciorba-pw-01/Documents/Projects/IL_DOT/040021484.12/CADD Data/Shts/Details/0021484_12-det-606101-02.dgn

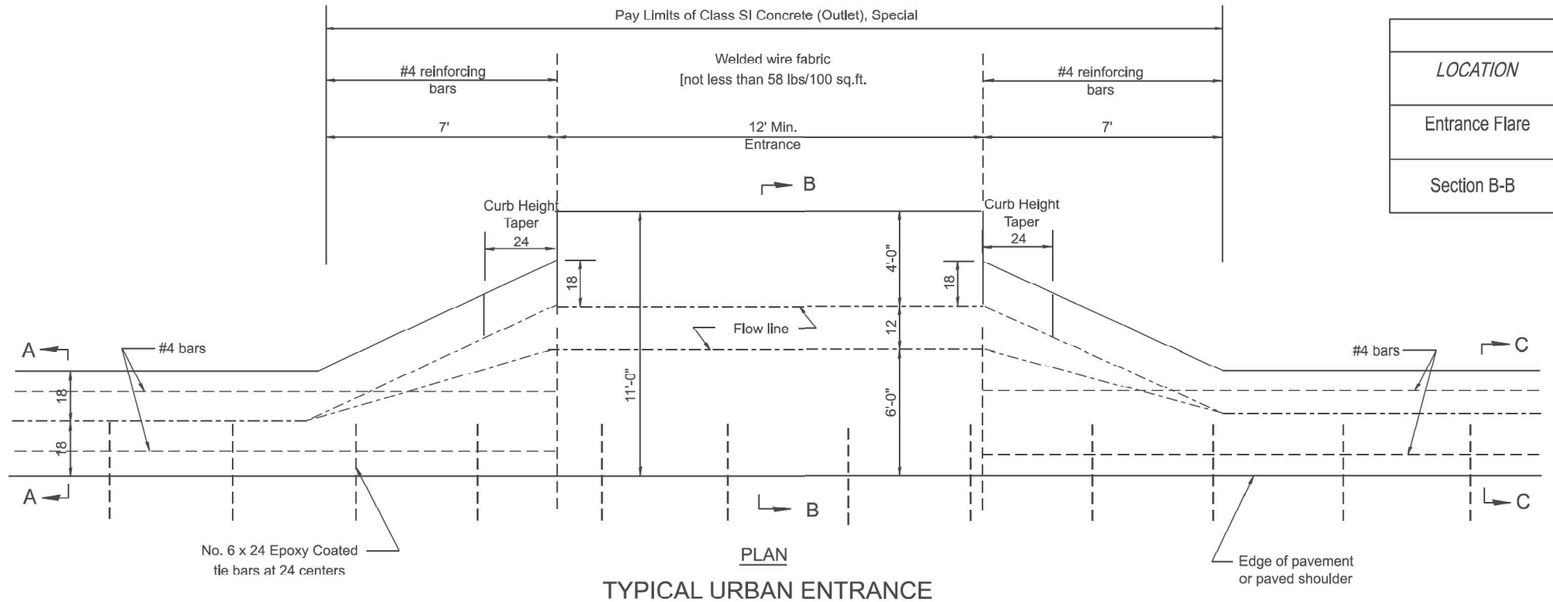

PLAN

TYPICAL URBAN ENTRANCE

QUANTITY CALCULATION			
LOCATION	*LENGTH*	*NON-COMMERCIAL 6*	*COMMERCIAL ENTRANCE 8*
Entrance Flare	7 Ft Urban 14 Ft Rural	0.15 Cu Yd / Ft	0.18 Cu Yd / Ft
Section B-B	See Plans	0.23 Cu Yd / Ft	0.28 Cu Yd / Ft

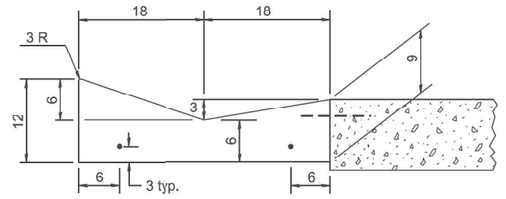

SECTION A-A & C-C

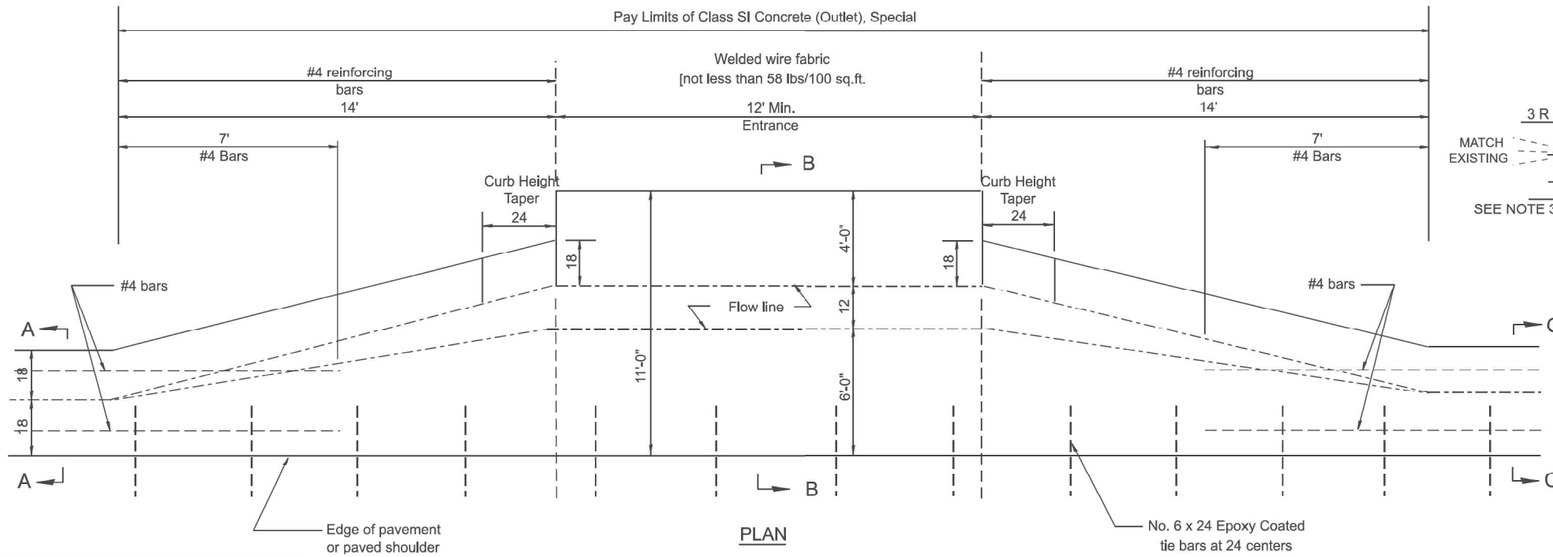

PLAN

TYPICAL RURAL ENTRANCE

ENTRANCE

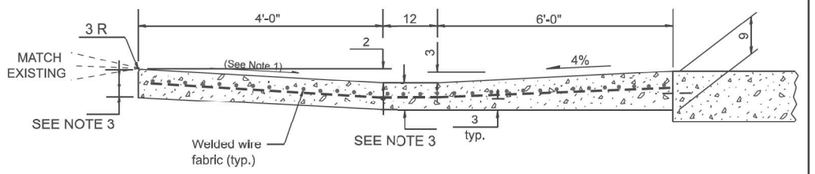

SECTION B-B

GENERAL NOTES

1.) Slope may be increased from 4% (min.) to 6% (max.) in order to match the existing.

2.) The cross-slope is to be constructed as given in the plans from back turnout to where driveway matches existing.

3.) For Non-Commercial Entrances the driveway thickness shall be 6. For Commercial Entrances the driveway thickness shall be 8.

QUANTITIES
CALC. BY: _____ DATE:
CHECKED BY: _____ DATE:
QUANTITY CALCULATIONS ARE ON FILE AT THE DISTRICT 4 OFFICE; BUREAU OF PROJECT IMPLEMENTATION; DOCUMENTATION SECTION

All dimensions are in inches unless otherwise noted.

USER NAME = Eric.Thomas	DESIGNED -	REVISED -
	DRAWN -	REVISED -
	CHECKED -	REVISED -
PLOT DATE = 12/7/2022	DATE -	REVISED -

STATE OF ILLINOIS
DEPARTMENT OF TRANSPORTATION

CONCRETE GUTTER, TYPE A, (SPECIAL) (INLET, OUTLET & ENTRANCE)

SCALE: NOT TO SCALE | SHEET 3 OF 3 SHEETS | STA. | TO STA.

F.A. RTE.	SECTION	COUNTY	TOTAL SHEETS	SHEET NO.

DISTRICT 4 DETAIL NO. 606101 | CONTRACT NO.

ILLINOIS | FED. AID PROJECT

CiorbaGroup
8725 W. Higgins Rd, Ste 600, Chicago, IL 60631
P 773.775.4009 | www.ciorba.com

USER NAME = askonicki	DESIGNED AEC	REVISED -
	DRAWN AMS	REVISED -
PLOT SCALE = 0.16666617 ' / In.	CHECKED AEC	REVISED -
PLOT DATE = 5/30/2025	DATE 6/27/2025	REVISED -

STATE OF ILLINOIS
DEPARTMENT OF TRANSPORTATION

IL 41 WIDENING AND RESURFACING
IDOT DISTRICT 4 STANDARD DETAILS

SCALE: | SHEET OF SHEETS | STA. | TO STA.

F.A.P RTE.	SECTION	COUNTY	TOTAL SHEETS	SHEET NO.
574	(12RS-4, 11RS-2)	*	159	101

* FULTON, MCDONOUGH | CONTRACT NO. 68F91

ILLINOIS | FED. AID PROJECT

DATE PLOTTED = 12/7/2021 4:58:30 PM
PEN TABLE = 0072-043.tbl
PLOT CONFIG = CGI-PDF.pltcfg
MODEL: SnMod14
FILE NAME: p:\ciorba-pw.bentley.com:ciorba-pw-01\Documents\Projects\IL_DOT\04\0021484.12\CADD Data\Sht\Details\0021484.12-det-606101-03.dgn

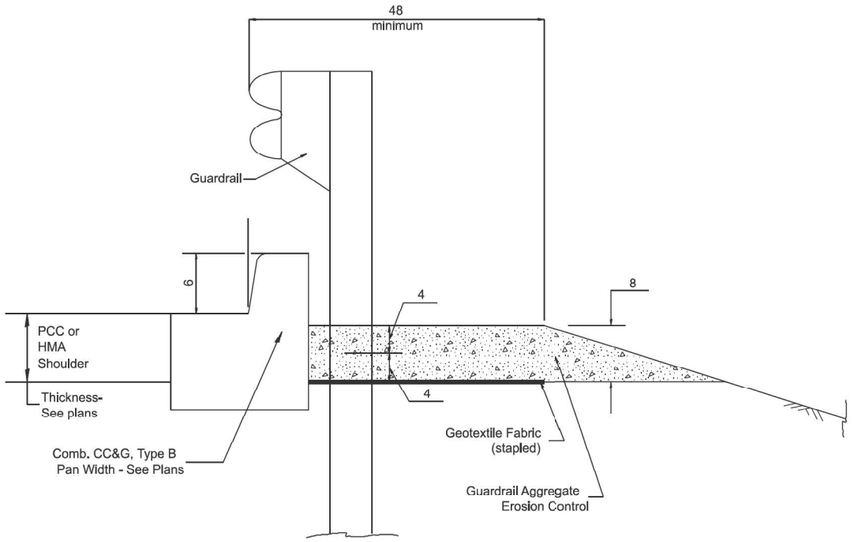

TYPICAL SECTION WITH COMBINATION CONCRETE CURB & GUTTER

GENERAL NOTES: GUARDRAIL AGGREGATE EROSION CONTROL

1. This work shall consist of grading as needed, furnishing and installing geotextile fabric and staples, and furnishing, placing and shaping crushed aggregate around and behind Steel Plate Beam Guardrail posts in accordance with Plan Details.

2. Before placing the aggregate and the Geotextile Fabric, weeds and grass shall be removed from the area to be covered.

3. After the area has been prepared, and in a dry condition, the Geotextile fabric shall be placed with a 12 minimum overlap. A knife cut for guardrail post installation is necessary.

4. The aggregate shall be deposited, compacted and shaped by either mechanical or hand methods, in a manner reasonably true to line and grade.

5. The Contractor shall have the option of placing the guardrail before or after the Geotextile Fabric and Aggregate are in place. If the guardrail is placed after the Geotextile Fabric and Aggregate, then any voids must be filled and the aggregate returned to line and grade.

6. Materials shall meet the following requirements:

A. The crushed aggregate shall be CA1 gradation in accordance with Article 1004.01(c) of the Standard Specifications.

B. The Geotextile Fabric shall be nonwoven fabric in accordance with Article 1080.02 of the Standard Specifications.

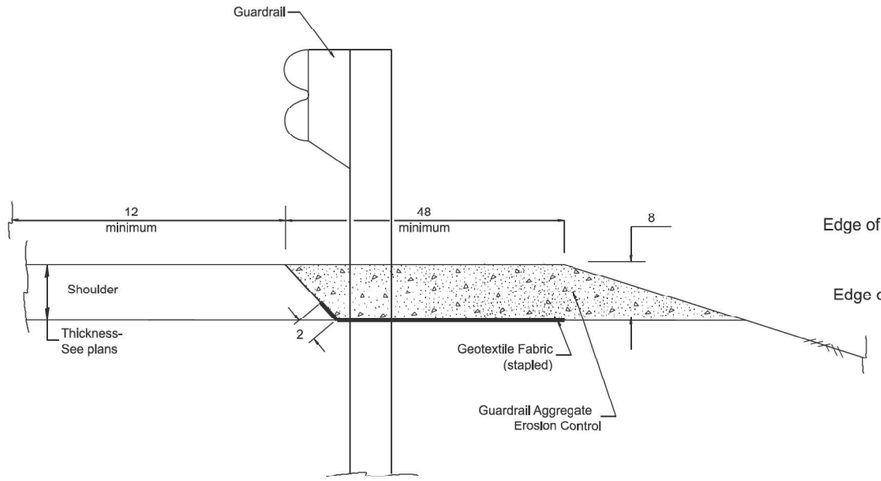

TYPICAL SECTION WITHOUT EROSION CONTROL CURB

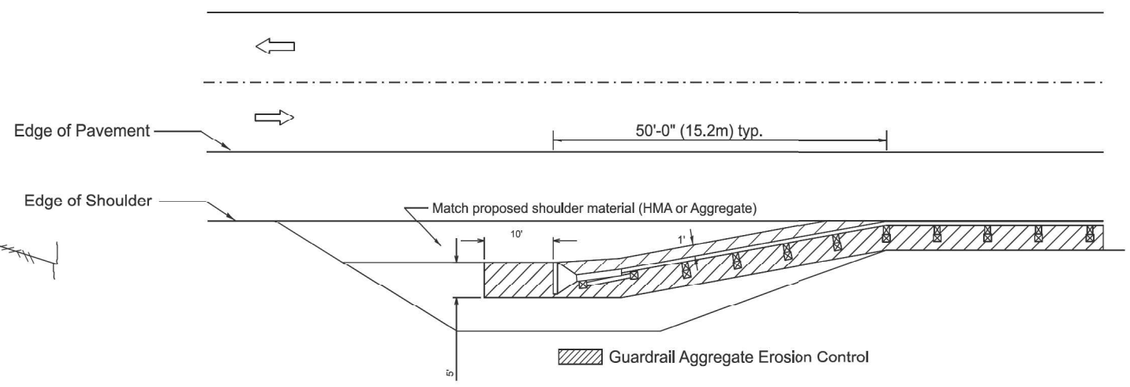

All dimensions are in inches
unless otherwise noted.

USER NAME = thomas.cox	DESIGNED -	REVISED -	
	DRAWN -	REVISED -	
	CHECKED	REVISED -	
PLOT DATE = 11/11/2024	DATE -	REVISED -	

STATE OF ILLINOIS
DEPARTMENT OF TRANSPORTATION

GUARDRAIL EROSION CONTROL TREATMENTS

SCALE:NOT TO SCALE | SHEET 0001 OF 2 SHEETS | STA. | TO STA.

F.A. RTE.	SECTION	COUNTY	TOTAL SHEETS	SHEET NO.
				0
DISTRICT 4 DETAIL NO. 630101		CONTRACT NO.		
ILLINOIS	FED. AID PROJECT			

DATE PLOTTED = 12/5/2025 4:58:45 PM
PRT. TABLE = 2024_Mod_12.tbl
PLOT CONFIG = CGI-PDF.pltcfg
MODEL: ShtMod15
FILE NAME: pw:\\ciorba-pw.bentley.com:ciorba-pw-01\Documents\Projects\IL_DOT\fd\00211484.12\CADD Data\Shts\Details\00211484_12-det-630011-01.dgn

Ciorba Group
8725 W. Higgins Rd, Ste 600, Chicago, IL 60631
P 773.775.4009 | www.ciorba.com

USER NAME = askonicki	DESIGNED AEC	REVISED -	
	DRAWN AMS	REVISED -	
PLOT SCALE = 0.16666617 ' / In.	CHECKED AEC	REVISED -	
PLOT DATE = 5/30/2025	DATE 6/27/2025	REVISED -	

STATE OF ILLINOIS
DEPARTMENT OF TRANSPORTATION

IL 41 WIDENING AND RESURFACING
IDOT DISTRICT 4 STANDARD DETAILS

SCALE: | SHEET OF SHEETS | STA. | TO STA.

F.A.P RTE.	SECTION	COUNTY	TOTAL SHEETS	SHEET NO.
574	(12RS-4, 11RS-2)	*	159	102
* FULTON, MCDONOUGH		CONTRACT NO. 68F91		
ILLINOIS	FED. AID PROJECT			

DETAIL "A"

#4 reinforcement bars may be cast in PCC apron and precast inlet box or drilled and anchored with an approved chemical adhesive at 2' spacing. Cost of curb and reinforcement are included in the cost of shoulder inlet.

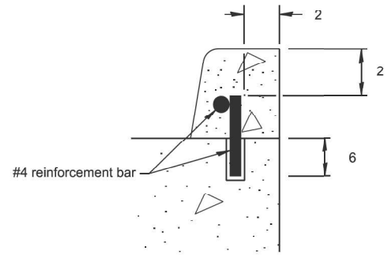

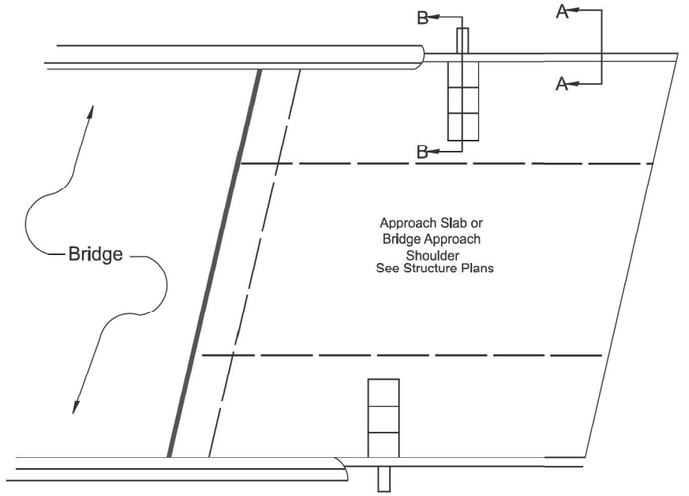

PLAN VIEW

APPROACH SLAB OR SHOULDER PLACEMENT

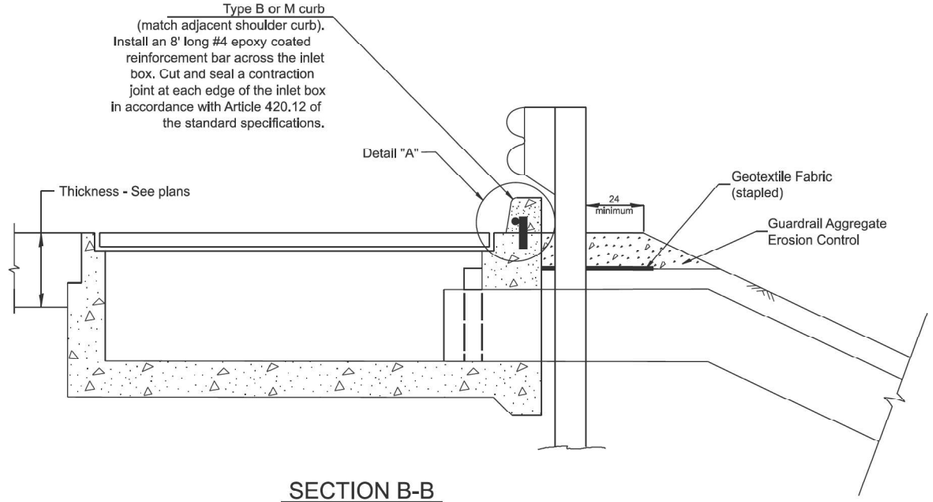

SECTION B-B

TYPICAL SECTION AT INLETS

TYPE E, F & G (HIGHWAY STANDARD 610001)

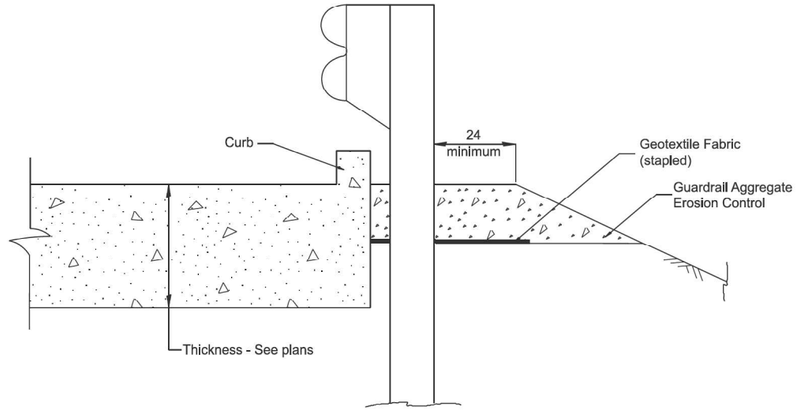

SECTION A-A

TYPICAL SECTION WITH BRIDGE APPROACH CURB

All dimensions are in inches
unless otherwise noted.

MODEL: SHT_PLAN
FILE NAME: C:\Bentley\CONNECT101\Organization-Civil\IDOT_Standards\Cell\IDOT_Sheets.cel

USER NAME = Eric.Thomas	DESIGNED -	REVISED -	STATE OF ILLINOIS DEPARTMENT OF TRANSPORTATION
	DRAWN -	REVISED -	
	CHECKED -	REVISED -	
PLOT DATE = 12/7/2022	DATE -	REVISED -	

GUARDRAIL EROSION CONTROL TREATMENTS

SCALE:NOT TO SCALE | SHEET 2 OF 2 SHEETS | STA. | TO STA.

F.A. RTE.	SECTION	COUNTY	TOTAL SHEETS	SHEET NO.
	DISTRICT 4 DETAIL NO. 630101	CONTRACT NO.		
	ILLINOIS FED. AID PROJECT			

DATE PLOTTED = 12/5/2025 4:59:01 PM
PW FILE = 0021484.12.dgn
PLOT CONFIG = CGI-PDF.pltcfg
MODEL: SHtMod16
FILE NAME: pw:\ciorba-pw.bentley.com:ciorba-pw-01\Documents\Projects\IL_DOT\04\0021484.12\CADD Data\Sht\Details\0021484.12-det-630011-02.dgn

CiorbaGroup
8725 W. Higgins Rd, Ste 600, Chicago, IL 60631
P 773.775.4009 | www.ciorba.com

USER NAME = askonicki	DESIGNED AEC	REVISED -	STATE OF ILLINOIS DEPARTMENT OF TRANSPORTATION
	DRAWN AMS	REVISED -	
PLOT SCALE = 0.16666617 ' / In.	CHECKED AEC	REVISED -	
PLOT DATE = 5/30/2025	DATE 6/27/2025	REVISED -	

IL 41 WIDENING AND RESURFACING
IDOT DISTRICT 4 STANDARD DETAILS

SCALE: | SHEET OF SHEETS | STA. | TO STA.

F.A.P RTE.	SECTION	COUNTY	TOTAL SHEETS	SHEET NO.
574	(12RS-4, 11RS-2)	*	159	103
* FULTON, MCDONOUGH		CONTRACT NO. 68F91		
	ILLINOIS FED. AID PROJECT			

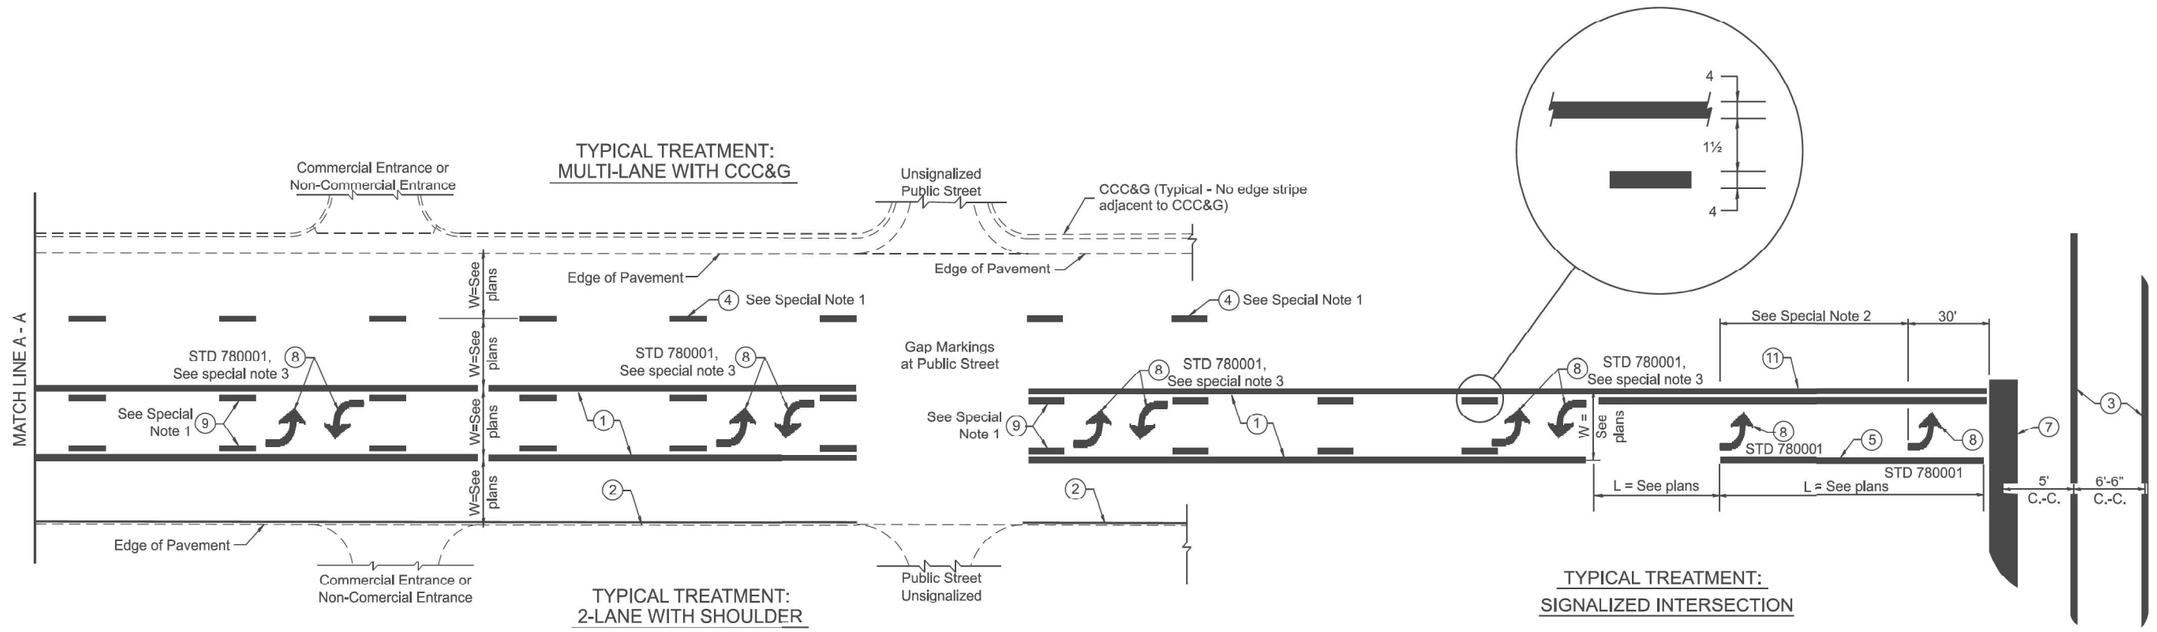

FLUSH PAVED MEDIAN: TWO-WAY LEFT TURN LANE WITH ONE-WAY LEFT TURN LANE AT SIGNALIZED INTERSECTION

TYPICAL PAVEMENT MARKING LEGEND

(Note: This is a District Standard Legend.
Some elements may not apply to specific project.)

1. 4 Solid (Yellow)
2. 4 Solid (White)
3. 2-6 Crosswalk @ 6'-6" min C.-C. (White)
   2-8 Crosswalk @ 6'-6" min C.-C. (White) (When traffic signals are present.)
4. 6 Skip-Dash (White) — 10' / 30' / 10' (See Special Note 1)
5. 8 Solid (White)
6. 12 Diagonal (White) (Item 6 is shown on Std. 780001)
7. 24 Stop Bar (White)
8. Letters & Arrows — 33' (See Std. 780001 and Special Notes 2 & 3)
9. 4 Skip-Dash (Yellow) — 10' / 30' / 10' (See Special Note 1)
10. 12 Diagonal (Yellow) (See Table A) — 45°
11. 4 Double Solid (Yellow) — 11 C.-C., See Table A

SPECIAL NOTES

1. Skip-Dash markings will be centered between both ends of city blocks and shall be placed in alignment transversely across the pavement.
2. The following shall apply to arrows located in one-way left turn lanes:
   A. A minimum of two (2) arrows is required.
   B. The maximum spacing between arrows is 80'.
   C. Arrows shall be evenly spaced if three (3) or more are required.
3. The following shall apply to arrow pairs located in two-way left turn lanes:
   A. A minimum of two (2) arrow pairs is required.
   B. The maximum spacing between arrow pairs is 200'.
   C. Arrow pairs shall be evenly spaced if three (3) or more are required.
   D. The spacing between Bi Directional Left Turn Arrows is 33'.

GENERAL NOTES

1. Refer to State Standard 780001 for additional Pavement Markings including letters & arrows.
2. See Plans for Pavement Markings adjacent to curbed islands and medians, and through lane reductions.
3. Refer to Article 780.13 for letter, number and symbol areas (sq. ft.)
4. Areas are grooved 1" beyond each edge for the following symbols:
   Through Arrow= 14.8 sq. ft.
   Large Left or Right Arrow= 21.9 sq. ft.
   2 Arrow Combination Left (or Right) and Through= 34.9 sq. ft.
   Wrong Way Arrow= 29.5 sq. ft.
   Railroad Crossing Symbol= 69.8 sq. ft.
   (For further information, refer to BDE Special Provision: Grooving for Recessed Pavement Markings)

USER NAME = thomas.cox	DESIGNED -	REVISED -
	DRAWN -	REVISED -
	CHECKED -	REVISED -
PLOT DATE = 11/11/2024	DATE -	REVISED -

STATE OF ILLINOIS
DEPARTMENT OF TRANSPORTATION

TYPICAL PAVEMENT MARKINGS

SCALE:NOT TO SCALE | SHEET 000 OF 2 SHEETS | STA. | TO STA.

F.A. RTE.	SECTION	COUNTY	TOTAL SHEETS	SHEET NO.
DISTRICT 4 DETAIL NO. 780001		CONTRACT NO.		
	ILLINOIS FED. AID PROJECT			

DATE PLOTTED = 12/5/2025 4:59:14 PM
PW FILE NAME = D0704003.pltN
PLOT CONFIG = CGI-PDF.cfg
MODEL: SnMod18
FILE NAME: pw://ciorba-pw.bentley.com:ciorba-pw-01/Documents/Projects/IL_DOT/D0704003148412/CADD Data/Shr/Details/0021484.12-det-780001-01.dgn

CiorbaGroup
8725 W. Higgins Rd, Ste 600, Chicago, IL 60631
P 773.775.4009 | www.ciorba.com

USER NAME = askonicki	DESIGNED AEC	REVISED -
	DRAWN AMS	REVISED -
PLOT SCALE = 0.16666617 ' / in.	CHECKED AEC	REVISED -
PLOT DATE = 5/30/2025	DATE 6/27/2025	REVISED -

STATE OF ILLINOIS
DEPARTMENT OF TRANSPORTATION

IL 41 WIDENING AND RESURFACING
IDOT DISTRICT 4 STANDARD DETAILS

SCALE: | SHEET OF SHEETS | STA. | TO STA.

F.A.P RTE.	SECTION	COUNTY	TOTAL SHEETS	SHEET NO.
574	(12RS-4, 11RS-2)	*	159	104
* FULTON, MCDONOUGH		CONTRACT NO. 68F91		
	ILLINOIS FED. AID PROJECT			

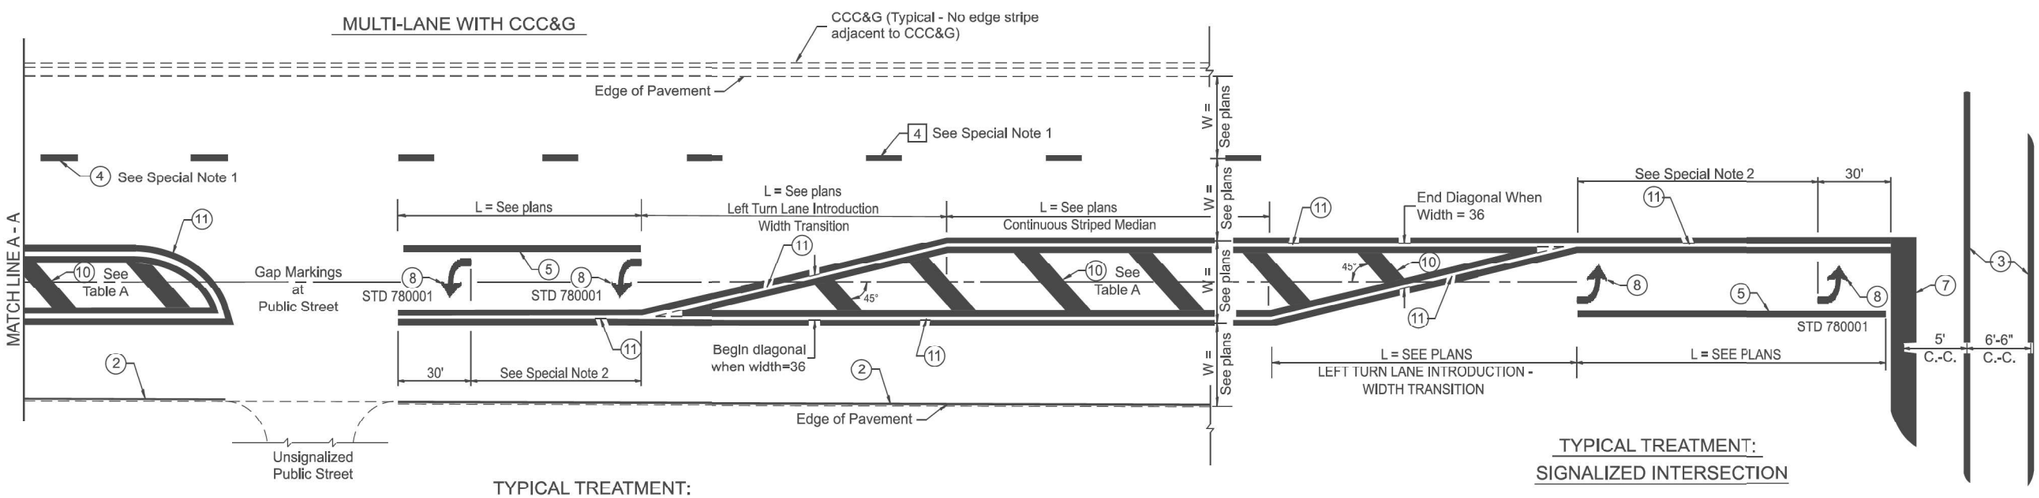

FLUSH PAVED MEDIAN: RESTRICTED LEFT TURN LANE

TABLE A

RECOMMENDED SPACING BETWEEN DIAGONAL LINES

SPEED LIMIT RANGE	CONTINUOUS	INTERSECTION CHANNELIZATION (Includes Width Transitions for Median and Left Turn Lane Introductions)
Less Than 30 mph	50'	15'
30 - 45 mph	75'	20'
Over 45 mph	150'	30'

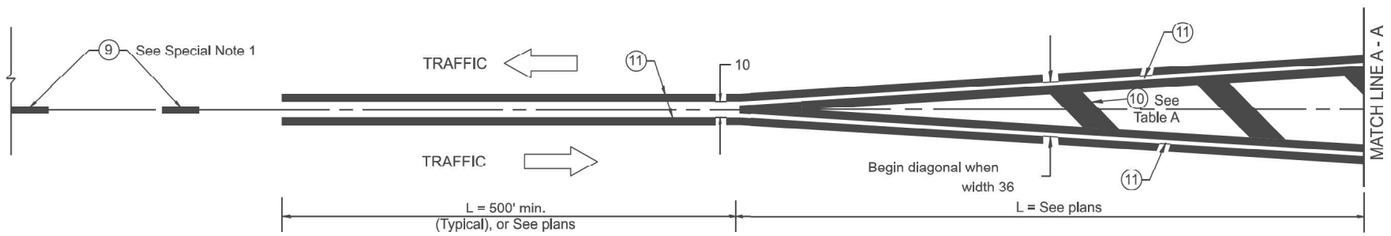

MEDIAN INTRODUCTION - WIDTH TRANSITIONS

All dimensions are in inches unless otherwise noted.

USER NAME = Eric.Thomas	DESIGNED -	REVISED -
	DRAWN -	REVISED -
	CHECKED -	REVISED -
PLOT DATE = 12/7/2022	DATE -	REVISED -

STATE OF ILLINOIS
DEPARTMENT OF TRANSPORTATION

TYPICAL PAVEMENT MARKINGS

SCALE:NOT TO SCALE | SHEET 2 OF 2 SHEETS | STA. | TO STA.

F.A. RTE.	SECTION	COUNTY	TOTAL SHEETS	SHEET NO.
DISTRICT 4 DETAIL NO. 780001		CONTRACT NO.		
ILLINOIS	FED. AID PROJECT			

CiorbaGroup
8725 W. Higgins Rd, Ste 600, Chicago, IL 60631
P 773.775.4009 | www.ciorba.com

USER NAME = askonicki	DESIGNED AEC	REVISED -
	DRAWN AMS	REVISED -
PLOT SCALE = 0.16666617 ' / In.	CHECKED AEC	REVISED -
PLOT DATE = 5/30/2025	DATE 6/27/2025	REVISED -

STATE OF ILLINOIS
DEPARTMENT OF TRANSPORTATION

IL 41 WIDENING AND RESURFACING
IDOT DISTRICT 4 STANDARD DETAILS

SCALE: | SHEET OF SHEETS | STA. | TO STA.

F.A.P RTE.	SECTION	COUNTY	TOTAL SHEETS	SHEET NO.
574	(12RS-4, 11RS-2)	*	159	105
* FULTON, MCDONOUGH		CONTRACT NO. 68F91		
ILLINOIS	FED. AID PROJECT			

DATE PLOTTED = 12/7/2021 4:59:28 PM
PEN TABLE = 0720_ARA_2.tbl
PLOT CONFIG = CGI-PDF.pltcfg
MODEL: Sht#ad19
FILE NAME: pw://ciorba-pw.bentley.com:ciorba-pw-01/Documents/Projects/IL_DOT/04002148412/CADD Data/Sht/Details/00214841212-det-780001-02.dgn

PLAN

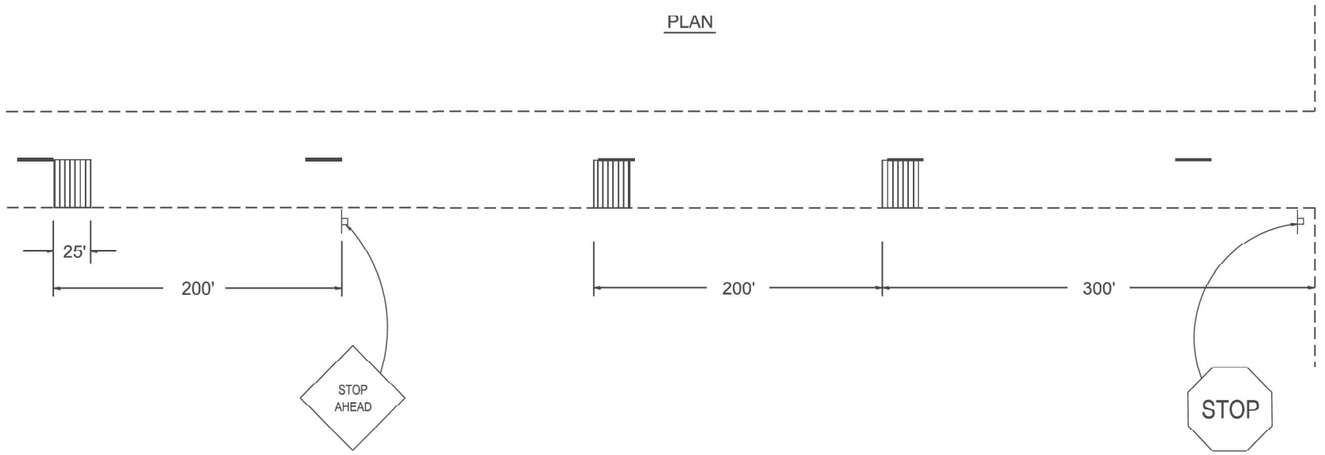

GROOVING DETAIL

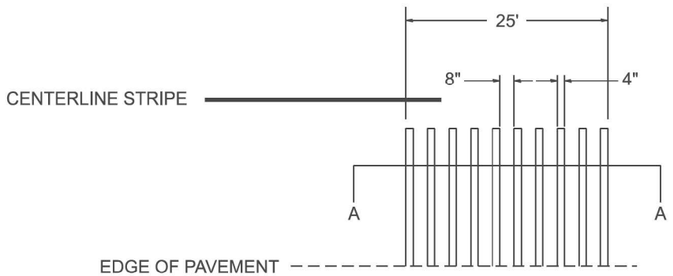

SECTION A-A

USER NAME = Eric.Thomas	DESIGNED -	REVISED -
	DRAWN -	REVISED -
	CHECKED -	REVISED -
PLOT DATE = 12/7/2022	DATE -	REVISED -

STATE OF ILLINOIS
DEPARTMENT OF TRANSPORTATION

GROOVED-IN RUMBLE STRIP

SCALE:NOT TO SCALE | SHEET OF SHEETS | STA. | TO STA.

F.A. RTE.	SECTION	COUNTY	TOTAL SHEETS	SHEET NO.
DISTRICT 4 DETAIL NO. 780002		CONTRACT NO.		
	ILLINOIS FED. AID PROJECT			

CiorbaGroup
8725 W. Higgins Rd, Ste 600, Chicago, IL 60631
P 773.775.4009 | www.ciorba.com

USER NAME = askonicki	DESIGNED AEC	REVISED -
	DRAWN AMS	REVISED -
PLOT SCALE = 0.16666617 ' / in.	CHECKED AEC	REVISED -
PLOT DATE = 5/30/2025	DATE 6/27/2025	REVISED -

STATE OF ILLINOIS
DEPARTMENT OF TRANSPORTATION

IL 41 WIDENING AND RESURFACING
IDOT DISTRICT 4 STANDARD DETAILS

SCALE: | SHEET OF SHEETS | STA. | TO STA.

F.A.P RTE.	SECTION	COUNTY	TOTAL SHEETS	SHEET NO.
574	(12RS-4, 11RS-2)	*	159	106
* FULTON, MCDONOUGH		CONTRACT NO. 68F91		
	ILLINOIS FED. AID PROJECT			

DATE PLOTTED = 12/7/2025 4:59:42 PM
PEN TABLE = 0720_4K3_2.tbl
PLOT CONFIG = CGI-PDF.cfg
MODEL: Sht Mod20
FILE NAME: pw:\\ciorba-pw.bentley.com:ciorba-pw-01\Documents\Projects\IL_DOT\D4\00021484.12\CADD Data\Sht\Details\00021484.12-det-780002.dgn

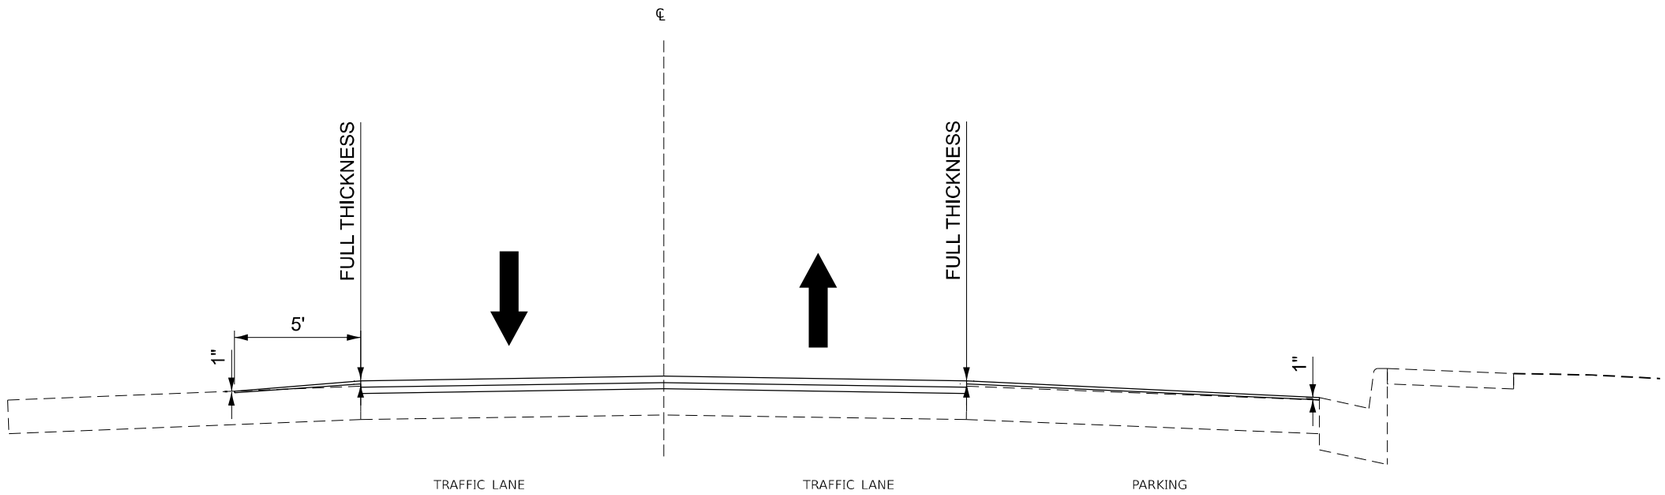

DATE PLOTTED = 12/5/2025 4:59:56 PM
PEN TABLE = 00021484.12.tbl
PLOT CONFIG = CGI-PDF.pltcfg
MODEL: Default
FILE NAME: pw:\\ciorba-pw.bentley.com:ciorba-pw-01\Documents\Projects\IL_DOT\D40021484.12\CADD Data\Shts\Details\00021484_12-det-IL-41.dgn

CiorbaGroup 8725 W. Higgins Rd, Ste 600, Chicago, IL 60631 P 773.775.4009 | www.ciorba.com	USER NAME = askonicki	DESIGNED AEC	REVISED -
		DRAWN AMS	REVISED -
	PLOT SCALE = 3.000 ' / In.	CHECKED AEC	REVISED -
	PLOT DATE = 5/30/2025	DATE 6/27/2025	REVISED -

STATE OF ILLINOIS
DEPARTMENT OF TRANSPORTATION

IL 41 WIDENING AND RESURFACING
IL 41 PARKING LANE RESURFACING DETAIL

SCALE: | SHEET OF SHEETS | STA. | TO STA.

F.A.P RTE.	SECTION	COUNTY	TOTAL SHEETS	SHEET NO.
574	(12RS-4, 11RS-2)	*	159	107
*	FULTON, MCDONOUGH	CONTRACT NO. 68F91		
	ILLINOIS | FED. AID PROJECT			

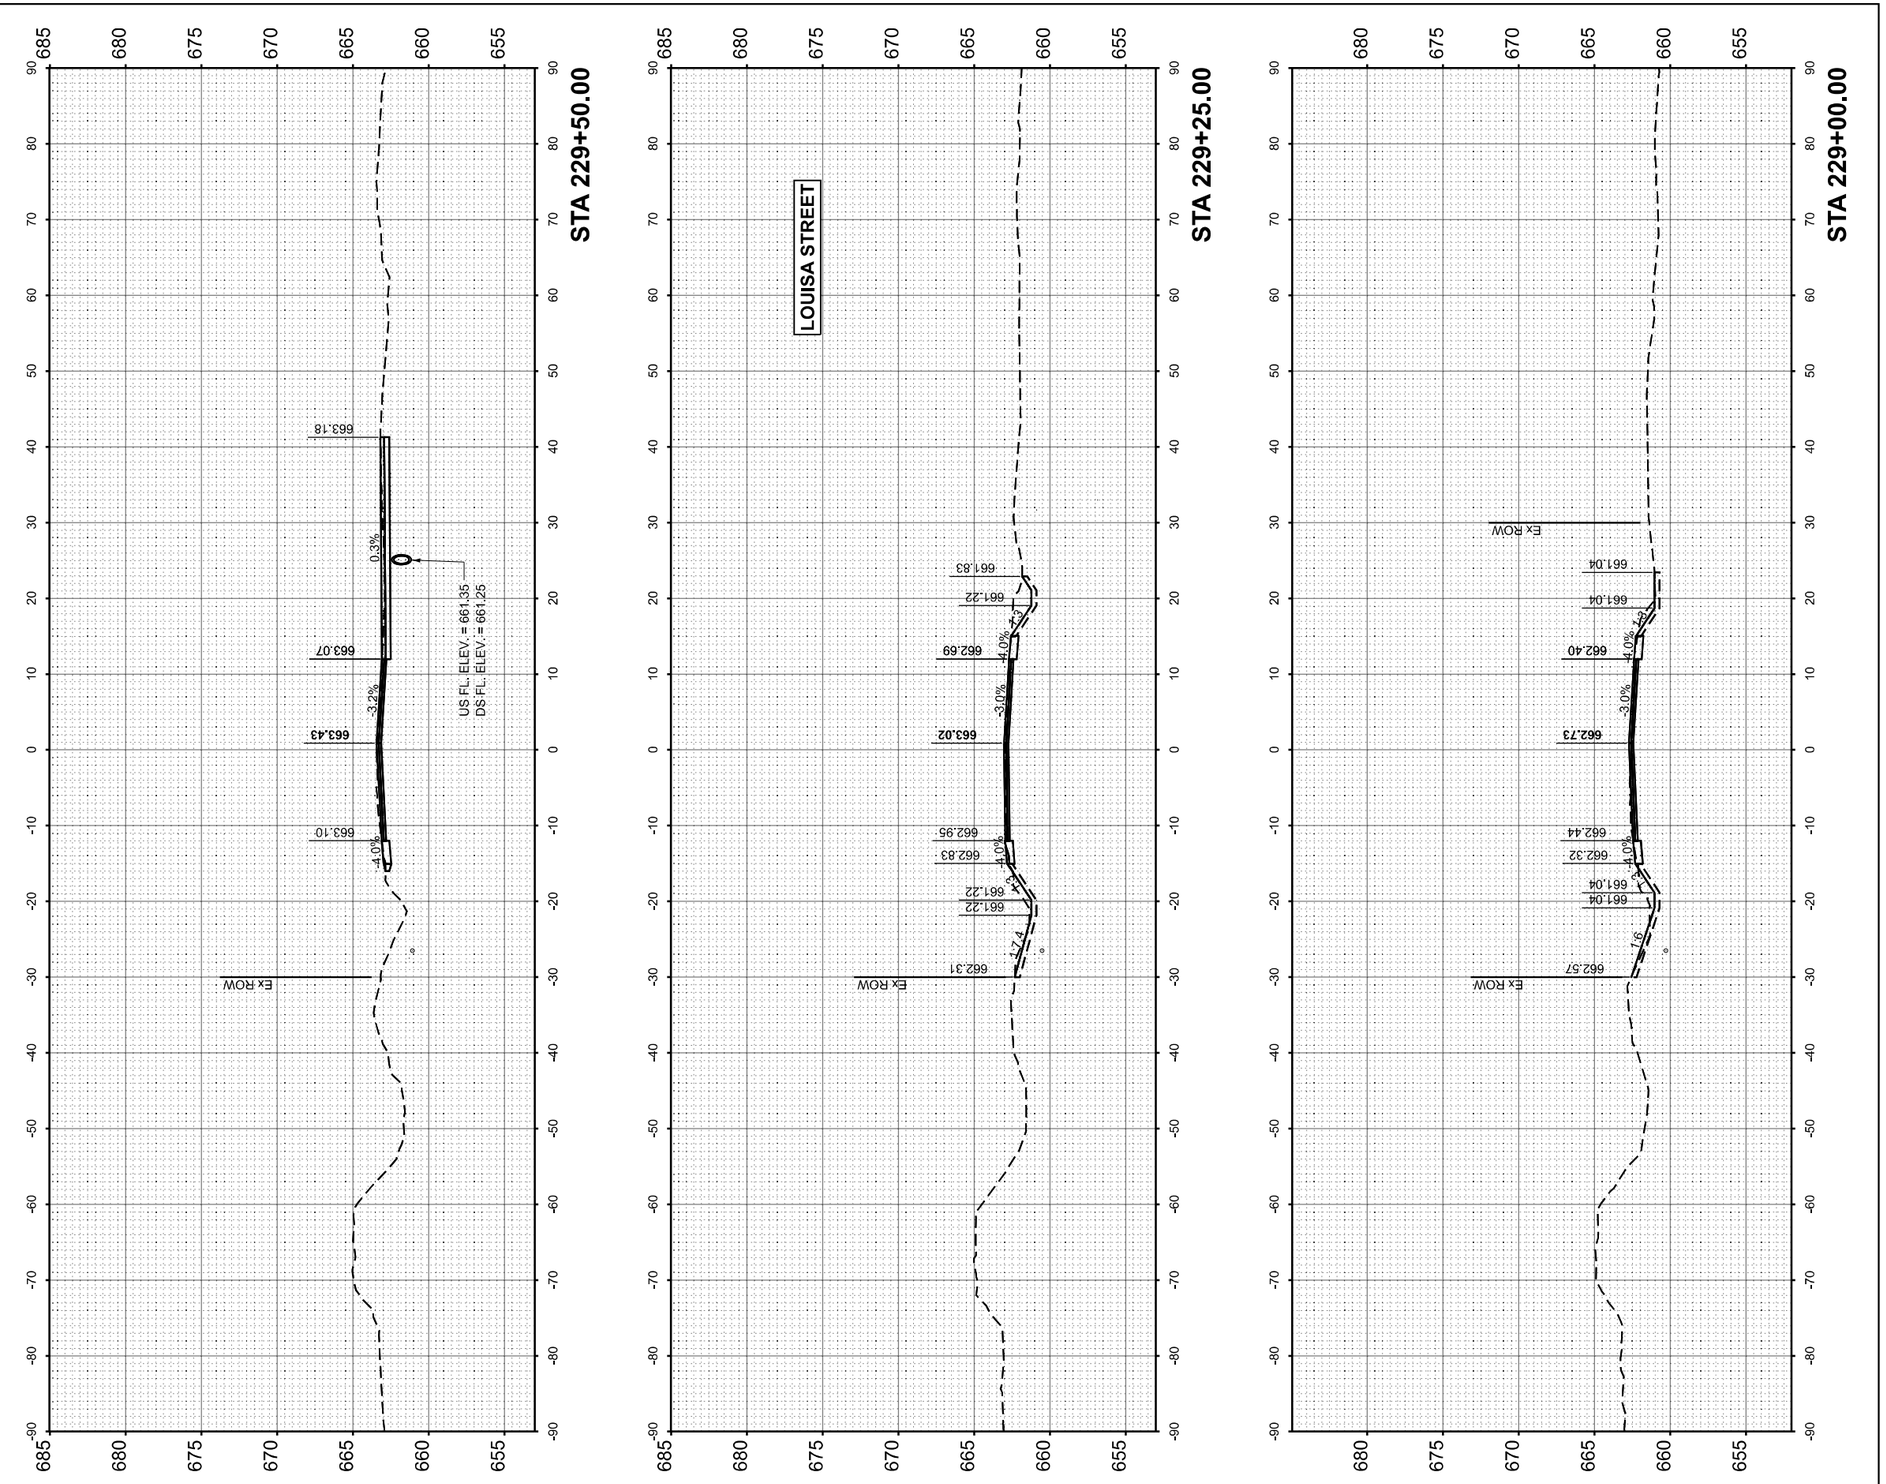

FINAL SURVEY		BY	DATE
NOTE BOOK	SURVEYED		
NO.	PLOTTED		
	TEMPLATE		
	AREAS		
	AREAS CHECKED		

ORIGINAL SURVEY		BY	DATE
NOTE BOOK	SURVEYED		
NO.	PLOTTED		
	TEMPLATE		
	AREAS		
	AREAS CHECKED		

DATE PLOTTED = 12/5/2025 5:04:21 PM
PEN TABLE = 0021484.12.tbl
PLOT CONFIG = C:\pw\ciorba-pw.bentley.com\ciorba-pw-01\Documents\Projects\IL_DOT\D4\0021484.12\CADD Data\Shr\Xsections\0021484.12-xs.dgn
MODEL NAME = 41 Final 1 - 229+00.00 (Sheet)
FILE NAME: pw://ciorba-pw.bentley.com:ciorba-pw-01/Documents/Projects/IL_DOT/D4/0021484.12/CADD Data/Shr/Xsections/0021484.12-xs.dgn

CiorbaGroup
8725 W. Higgins Rd, Ste 600, Chicago, IL 60631
P 773.775.4009 | www.ciorba.com

USER NAME = jmorris	DESIGNED -	REVISED -	
	DRAWN -	REVISED -	
PLOT SCALE = 0.16666667 ' / In.	CHECKED -	REVISED -	
PLOT DATE = 12/4/2025	DATE -	REVISED -	

STATE OF ILLINOIS
DEPARTMENT OF TRANSPORTATION

IL 41 RESURFACING
CROSS SECTIONS

SCALE: 1"=10' | SHEET OF 33 SHEETS | STA. 229+00.00 | TO STA. 229+50.00

F.A.P RTE.	SECTION	COUNTY	TOTAL SHEETS	SHEET NO.
574	(12RS-4, 11RS-2)	*	159	108
FULTON, MCDONOUGH		CONTRACT NO. 68F91		
	ILLINOIS	FED. AID PROJECT		

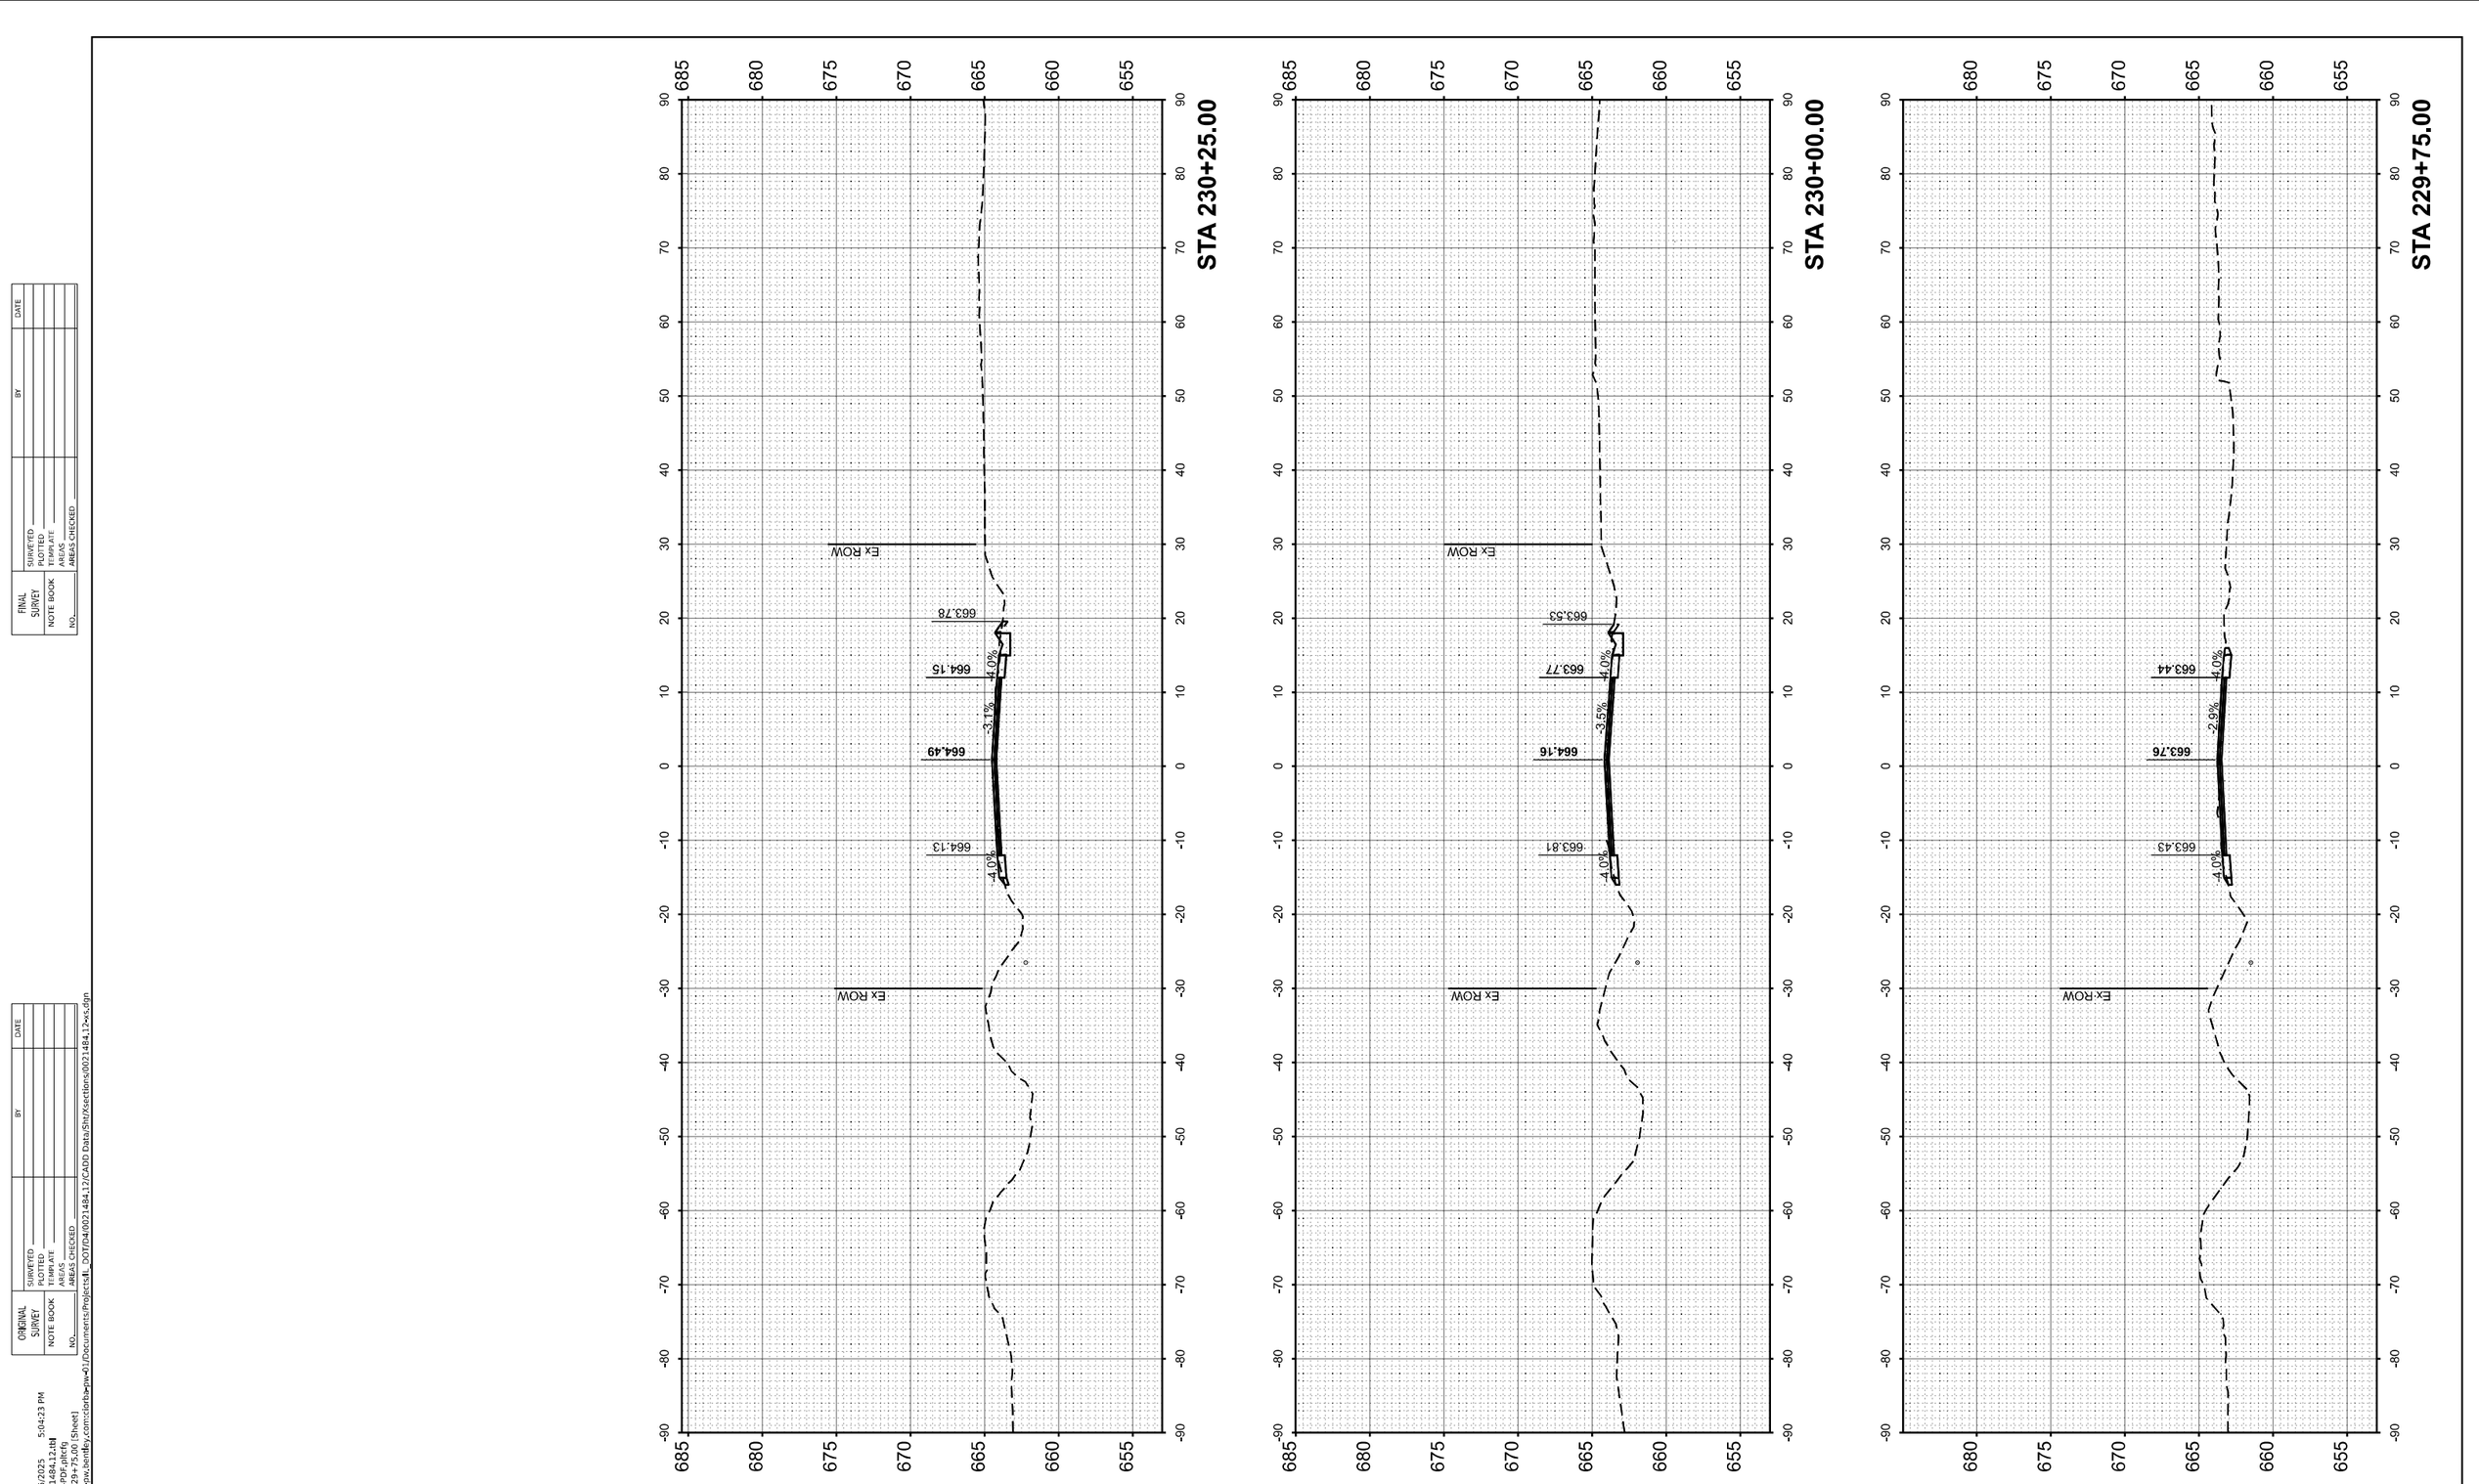

FINAL SURVEY

	SURVEYED		BY	DATE
NOTE BOOK	PLOTTED			
NO.	TEMPLATE			
	AREAS			
	AREAS CHECKED			

ORIGINAL SURVEY

	SURVEYED		BY	DATE
NOTE BOOK	PLOTTED			
NO.	TEMPLATE			
	AREAS			
	AREAS CHECKED			

DATE PLOTTED = 12/5/2025 5:04:23 PM
PEN TABLE = 0021484.12.tbl
PW CURVES = CURVES.pwl
MODEL = 1 - 229+75.00 (Sheet)
FILE NAME: pw://ciorba-pw.bentley.com:ciorba-pw-01/Documents/Projects/IL_DOT/D4002148 4.12/CADD Data/Sht/Xsections/0021484.12-xs.dgn

CiorbaGroup 8725 W. Higgins Rd, Ste 600, Chicago, IL 60631 P 773.775.4009 | www.ciorba.com	USER NAME = jmorris	DESIGNED -	REVISED -	STATE OF ILLINOIS DEPARTMENT OF TRANSPORTATION
		DRAWN -	REVISED -	
	PLOT SCALE = 0.16666667 ' / In.	CHECKED -	REVISED -	
	PLOT DATE = 12/4/2025	DATE -	REVISED -	

IL 41 RESURFACING
CROSS SECTIONS

SCALE: 1"=10' | SHEET OF 33 SHEETS | STA. 229+75.00 | TO STA. 230+25.00

F.A.P RTE.	SECTION	COUNTY	TOTAL SHEETS	SHEET NO.
574	(12RS-4, 11RS-2)	*	159	109
FULTON, MCDONOUGH		CONTRACT NO. 68F91		
	ILLINOIS | FED. AID PROJECT			

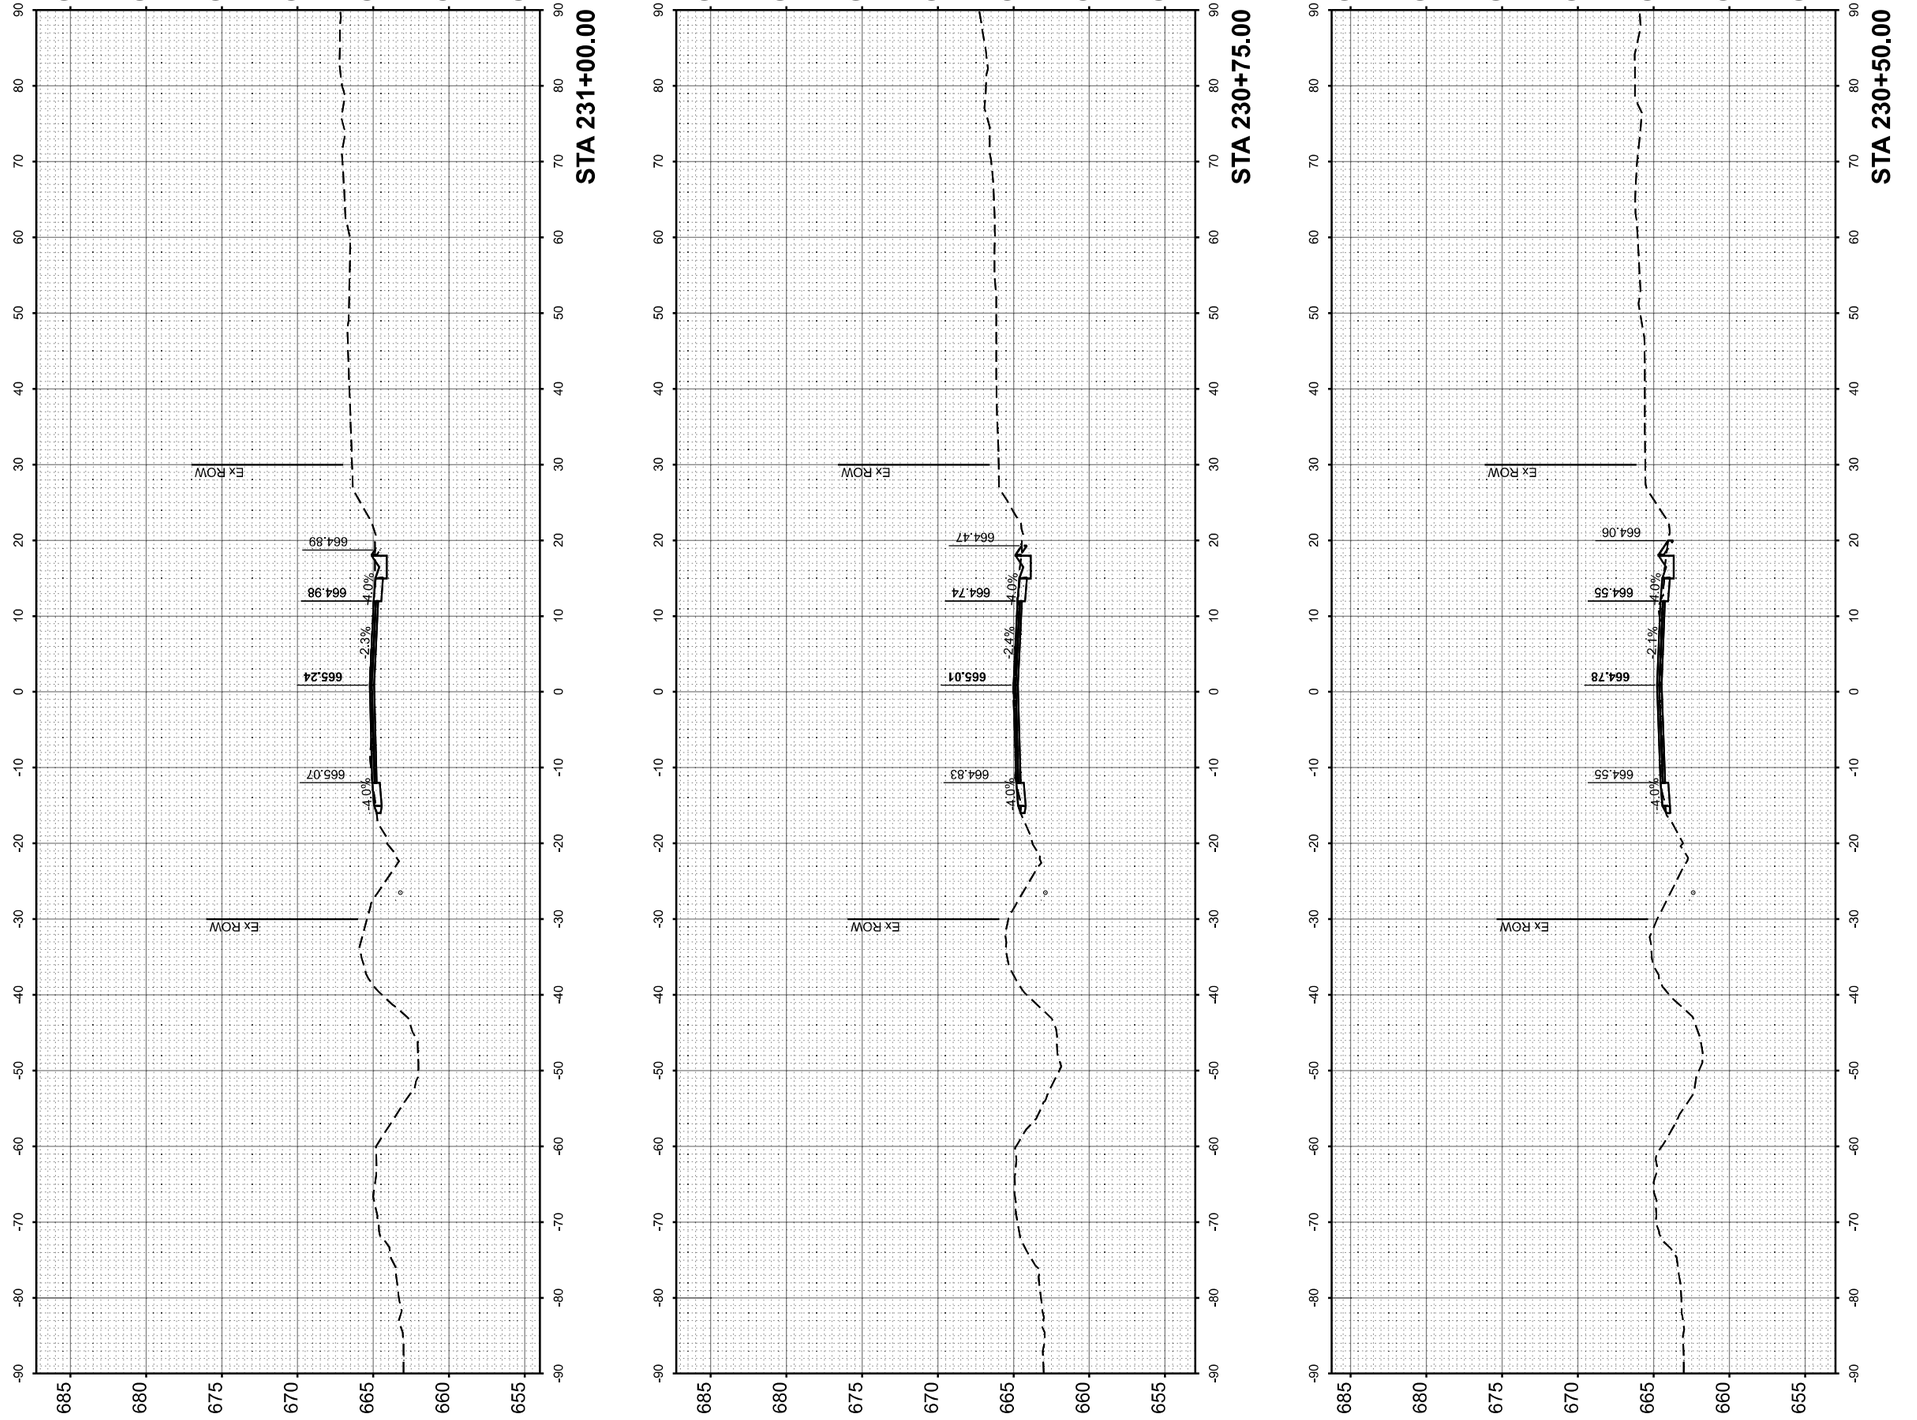

FINAL SURVEY		BY	DATE
NOTE BOOK	SURVEYED		
NO.	PLOTTED		
	TEMPLATE		
	AREAS		
	AREAS CHECKED		

ORIGINAL SURVEY		BY	DATE
NOTE BOOK	SURVEYED		
NO.	PLOTTED		
	TEMPLATE		
	AREAS		
	AREAS CHECKED		

DATE PLOTTED = 12/5/2025 5:04:26 PM
PEN TABLE = 0021484.12.tbl
PLOT COMMON = C3-10-plt.cfg
MODEL: IL 41 Final • 230+50.00 Sheet1
FILE NAME: pw://ciorba-pw.bentley.com:ciorba-pw-03/Documents/Projects/IL_DOTD/40021484.12/CADD Data/Sht/Sections/0021484.12-xs.dgn

CiorbaGroup
8725 W. Higgins Rd, Ste 600, Chicago, IL 60631
P 773.775.4009 | www.ciorba.com

USER NAME = jmorris	DESIGNED -	REVISED -	
	DRAWN -	REVISED -	
PLOT SCALE = 0.16666667 ' / In.	CHECKED -	REVISED -	
PLOT DATE = 12/4/2025	DATE -	REVISED -	

STATE OF ILLINOIS
DEPARTMENT OF TRANSPORTATION

IL 41 RESURFACING
CROSS SECTIONS

SCALE: 1"=10' | SHEET OF 33 SHEETS | STA. 230+50.00 | TO STA. 231+00.00

F.A.P RTE.	SECTION	COUNTY	TOTAL SHEETS	SHEET NO.
574	(12RS-4, 11RS-2)	*	159	110
FULTON, MCDONOUGH		CONTRACT NO. 68F91		
	ILLINOIS FED. AID PROJECT			

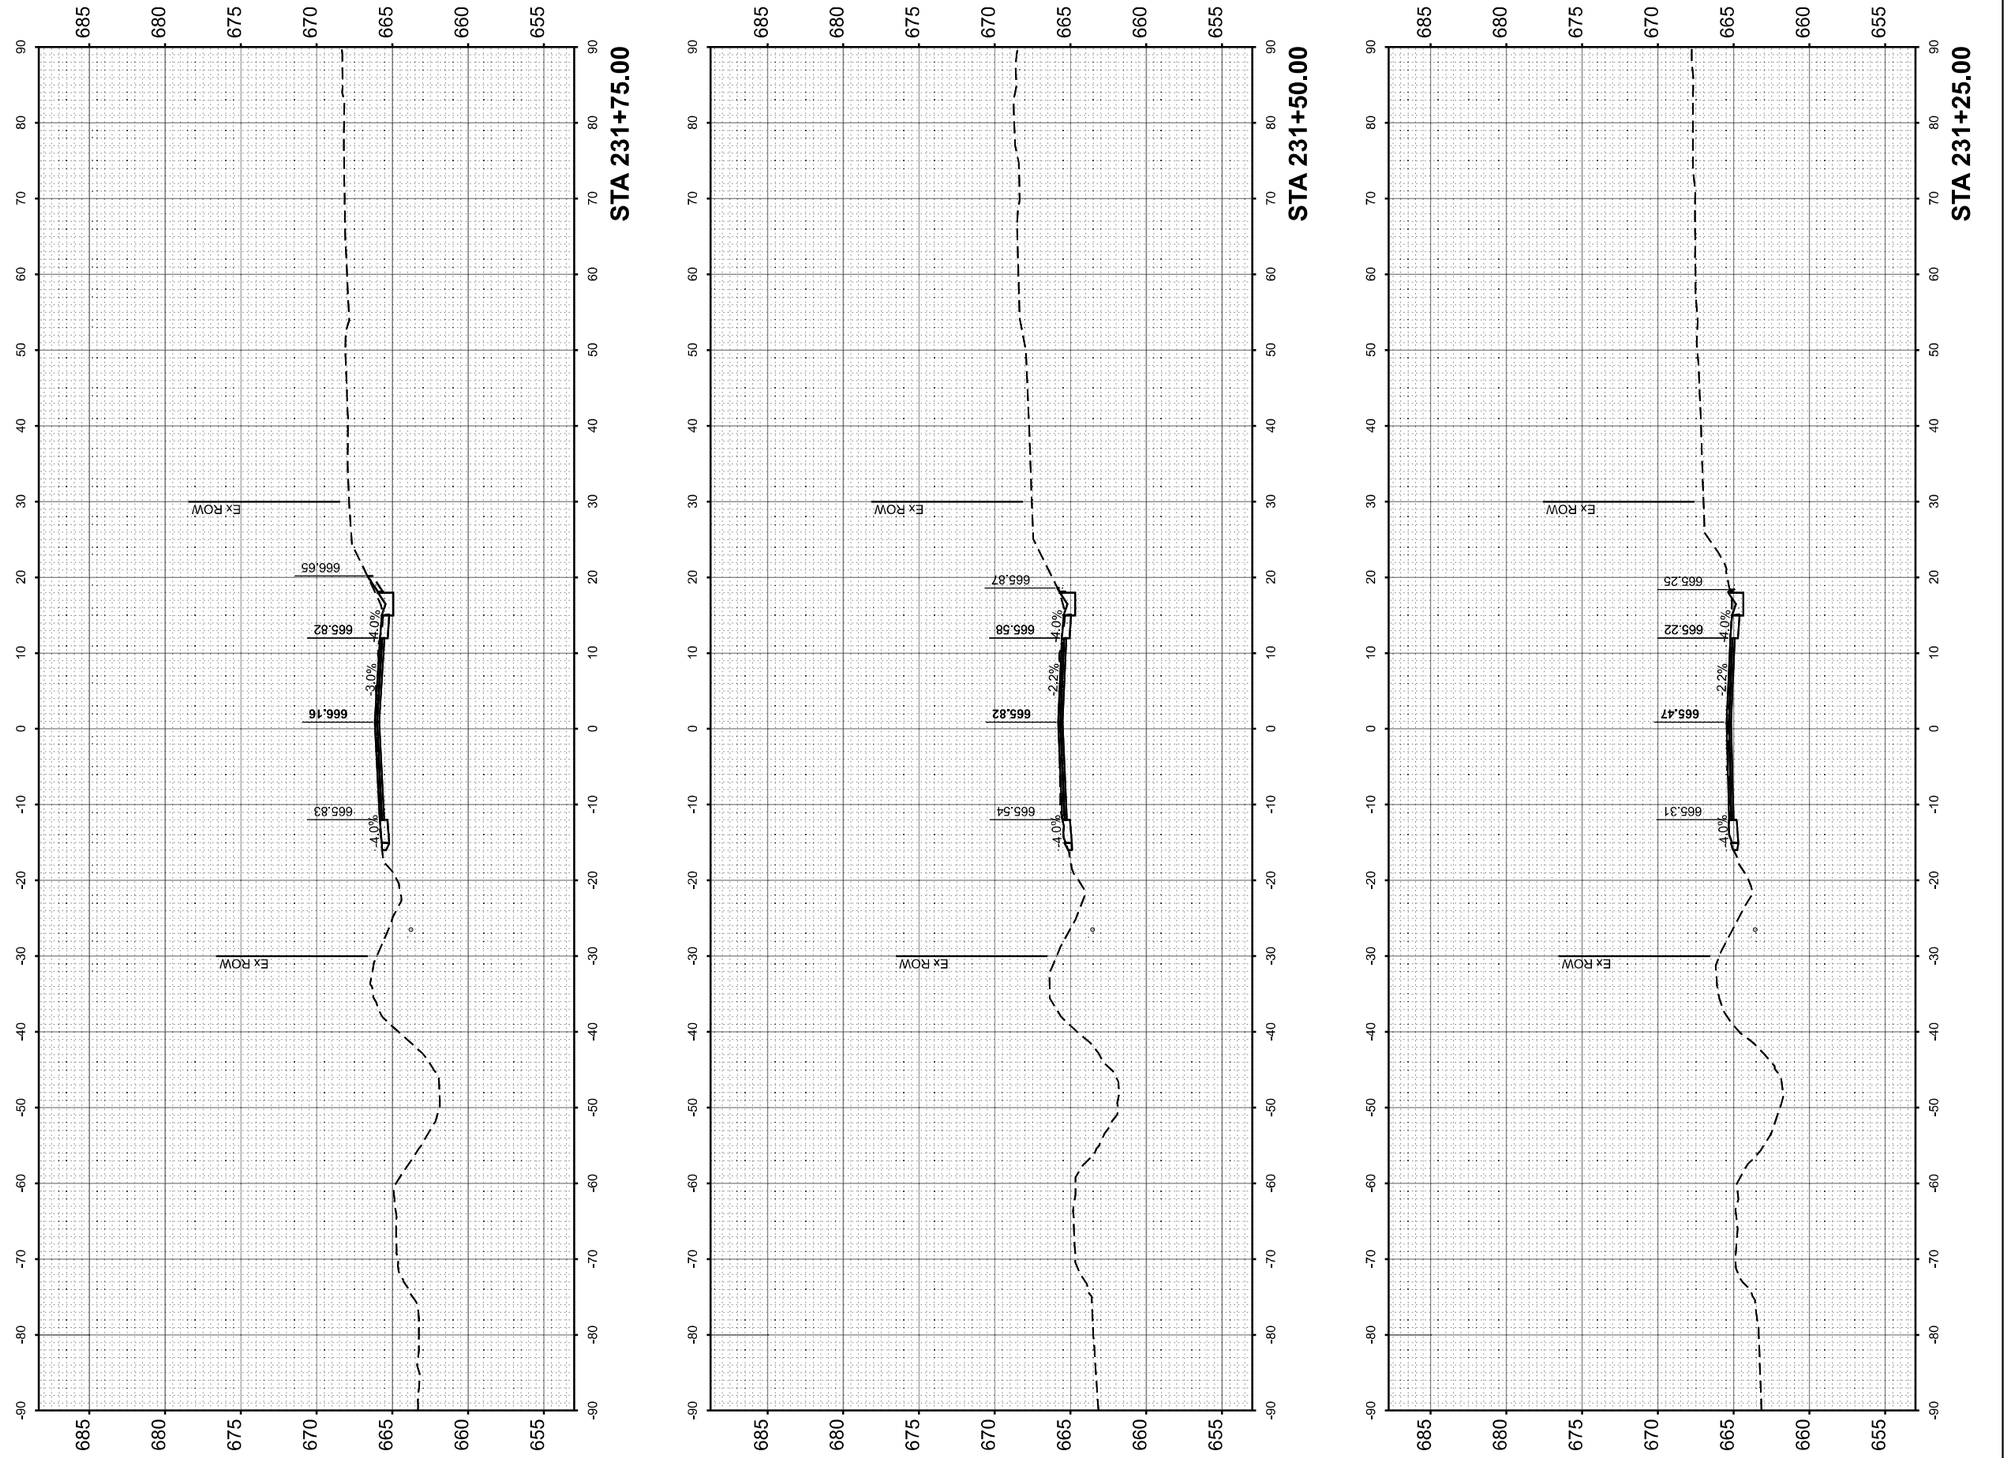

FINAL SURVEY		BY	DATE
	SURVEYED		
	PLOTTED		
NOTE BOOK	TEMPLATE		
	AREAS		
NO.	AREAS CHECKED		

ORIGINAL SURVEY		BY	DATE
	SURVEYED		
	PLOTTED		
NOTE BOOK	TEMPLATE		
	AREAS		
NO.	AREAS CHECKED		

DATE PLOTTED = 12/5/2025 5:04:28 PM
PEN TABLE = 0021484.12.tbl
PLOT CONFIG = CS-24in-1in.pltcfg
MODEL NAME = 231+75.00 [Sheet]
FILE NAME: pw://ciorba-pw.bentley.com:ciorba-pw-01/Documents/Projects\IL_DOT\D4\0021484.12\CADD Data\Shr\Xsections\0021484_12-xs.dgn

CiorbaGroup
8725 W. Higgins Rd, Ste 600, Chicago, IL 60631
P 773.775.4009 | www.ciorba.com

USER NAME = jmorris	DESIGNED -	REVISED -	
	DRAWN -	REVISED -	
PLOT SCALE = 0.16666667 ' / In.	CHECKED -	REVISED -	
PLOT DATE = 12/4/2025	DATE -	REVISED -	

STATE OF ILLINOIS
DEPARTMENT OF TRANSPORTATION

IL 41 RESURFACING
CROSS SECTIONS

SCALE: 1"=10' | SHEET OF 33 SHEETS | STA. 231+25.00 | TO STA. 231+75.00

F.A.P RTE.	SECTION	COUNTY	TOTAL SHEETS	SHEET NO.
574	(12RS-4, 11RS-2)	*	159	111
FULTON, MCDONOUGH		CONTRACT NO. 68F91		
	ILLINOIS	FED. AID PROJECT		

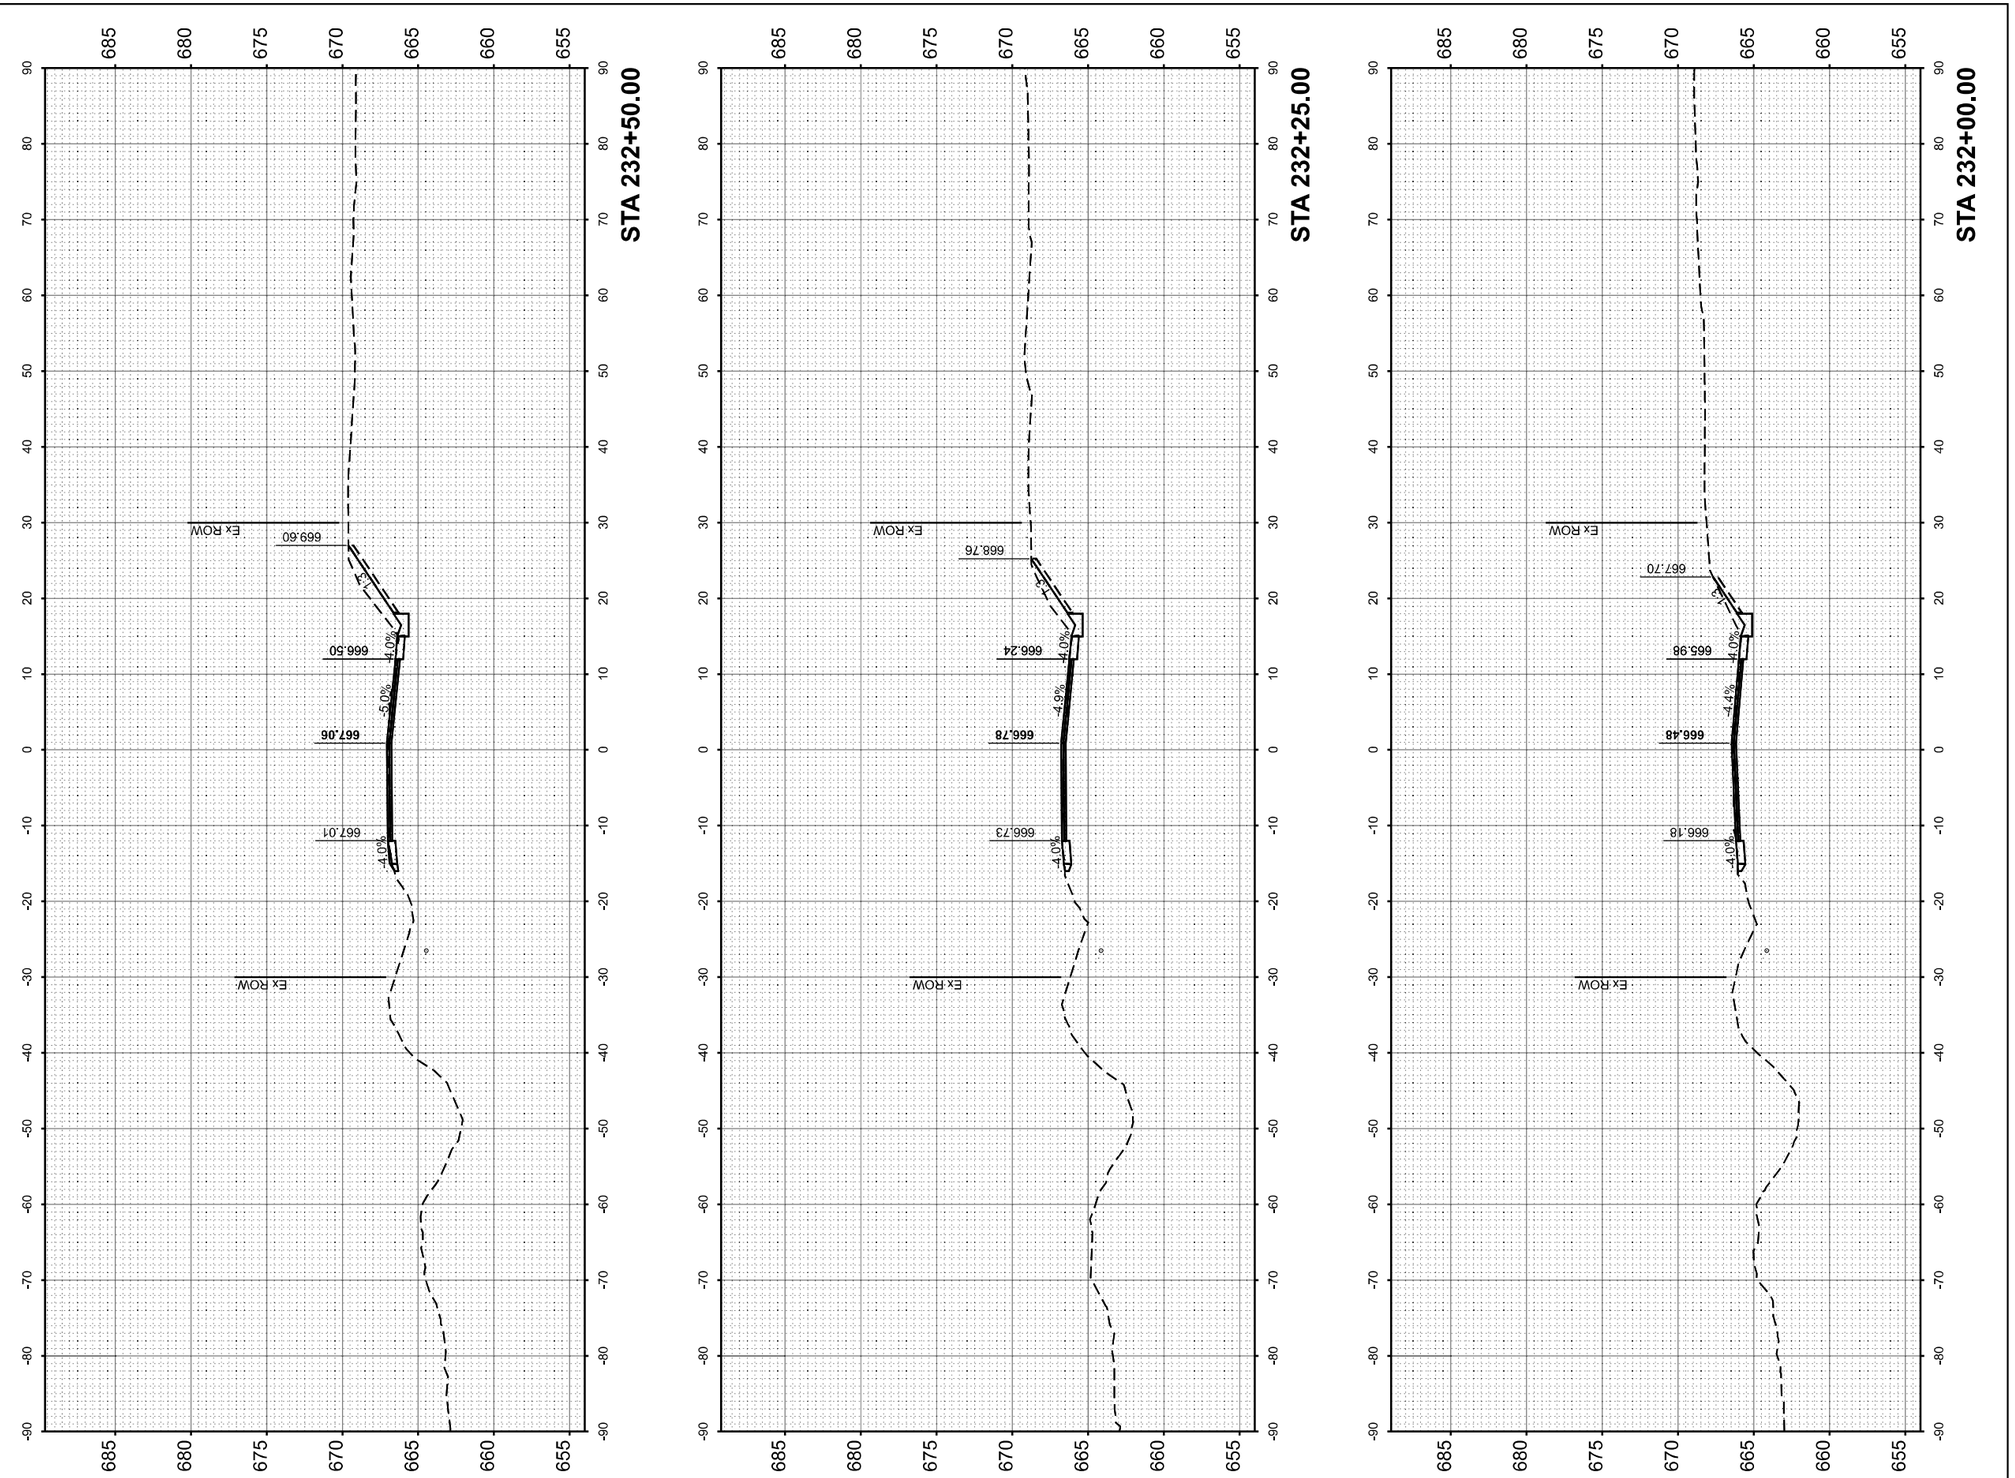

FINAL SURVEY	SURVEYED	BY	DATE
	PLOTTED		
NOTE BOOK	TEMPLATE		
	AREAS		
NO.	AREAS CHECKED		

ORIGINAL SURVEY	SURVEYED	BY	DATE
	PLOTTED		
NOTE BOOK	TEMPLATE		
	AREAS		
NO.	AREAS CHECKED		

DATE PLOTTED = 12/5/2025 5:04:30 PM
PEN TABLE = 0021484_12.tbl
PLOT CONFIG = C-232-0100.pltcfg
MODEL NAME = IL 41 Final 1 - 232+00.00 [Sheet]
FILE NAME: pw://ciorba-pw.bentley.com:ciorba-pw-01/Documents/Projects/IL_DOT/D4/0021484.12/CADD Data/Shir/Xsections/0021484_12-xs.dgn

CiorbaGroup
8725 W. Higgins Rd, Ste 600, Chicago, IL 60631
P 773.775.4009 | www.ciorba.com

USER NAME = jmorris	DESIGNED -	REVISED -	
	DRAWN -	REVISED -	
PLOT SCALE = 0.16666667 ' / In.	CHECKED -	REVISED -	
PLOT DATE = 12/4/2025	DATE -	REVISED -	

STATE OF ILLINOIS
DEPARTMENT OF TRANSPORTATION

IL 41 RESURFACING
CROSS SECTIONS

SCALE: 1"=10' | SHEET OF 33 SHEETS | STA. 232+00.00 TO STA. 232+50.00

F.A.P RTE.	SECTION	COUNTY	TOTAL SHEETS	SHEET NO.
574	(12RS-4, 11RS-2)	*	159	112
FULTON, MCDONOUGH		CONTRACT NO. 68F91		
	ILLINOIS	FED. AID PROJECT		

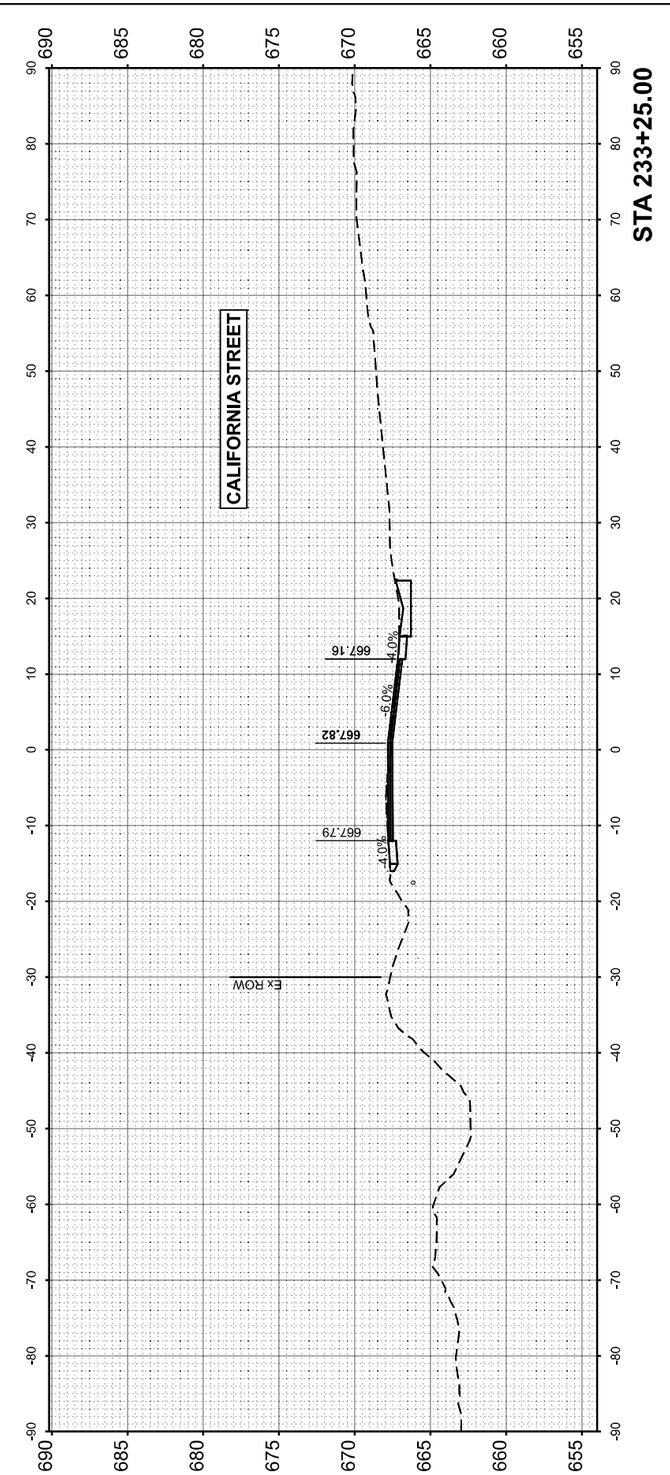

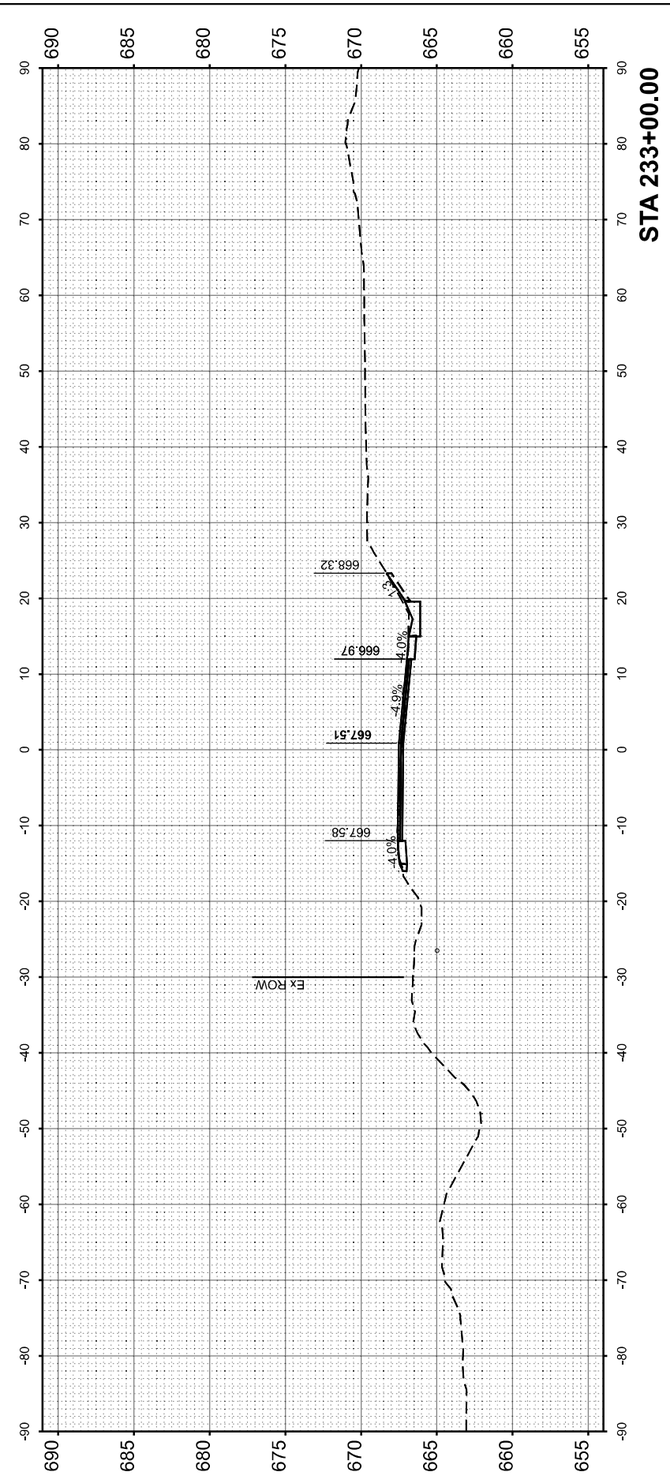

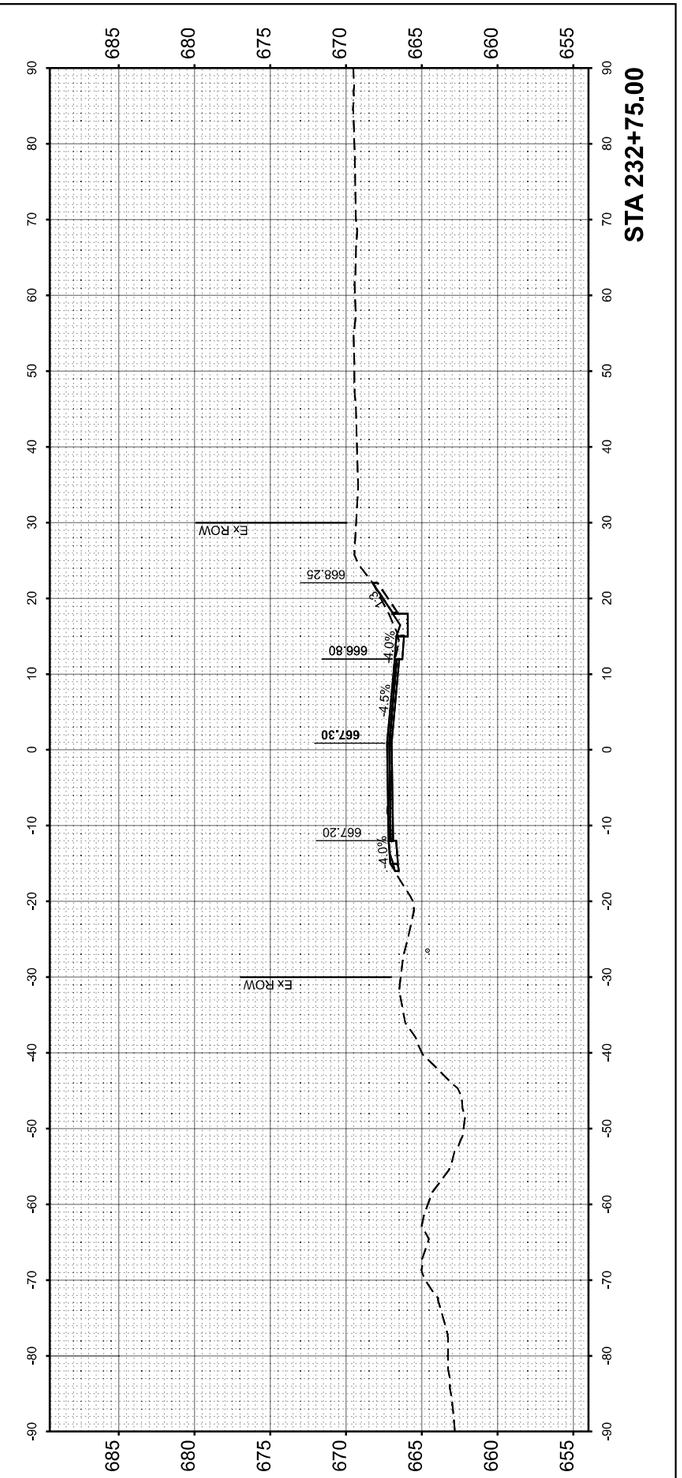

FINAL SURVEY		BY	DATE
NOTE BOOK	SURVEYED		
NO.	PLOTTED		
	TEMPLATE		
	AREAS		
	AREAS CHECKED		

ORIGINAL SURVEY		BY	DATE
NOTE BOOK	SURVEYED		
NO.	PLOTTED		
	TEMPLATE		
	AREAS		
	AREAS CHECKED		

DATE PLOTTED = 1/22/2026 12:40:19 PM
PEN TABLE = 00214841.2.tbl
PLOT CONFIG = C:\Projects\IL_DOT\D4\00214841.2\CADD Data\Shared_BW.pltcfg
MODEL NAME = IL 41 Final 1 - 232+75.00 (Sheet)
FILE NAME: pw://ciorba-pw.bentley.com:ciorba-pw-01/Documents/Projects\IL_DOT\D4\00214841.2\CADD Data\Shr\Xsections\00214841.12-xs.dgn

CiorbaGroup
8725 W. Higgins Rd, Ste 600, Chicago, IL 60631
P 773.775.4009 | www.ciorba.com

USER NAME = BradHodor	DESIGNED -	REVISED -	
	DRAWN -	REVISED -	
PLOT SCALE = 0.16666667 ' / In.	CHECKED -	REVISED -	
PLOT DATE = 1/22/2026	DATE -	REVISED -	

STATE OF ILLINOIS
DEPARTMENT OF TRANSPORTATION

IL 41 RESURFACING
CROSS SECTIONS

SCALE: 1"=10' | SHEET OF 33 SHEETS | STA. 232+75.00 | TO STA. 233+25.00

F.A.P RTE.	SECTION	COUNTY	TOTAL SHEETS	SHEET NO.
574	(12RS-4, 11RS-2)	*	159	113
FULTON, MCDONOUGH		CONTRACT NO. 68F91		
		ILLINOIS	FED. AID PROJECT	

FINAL SURVEY		BY	DATE
NOTE BOOK	SURVEYED		
NO.	PLOTTED		
	TEMPLATE		
	AREAS		
	AREAS CHECKED		

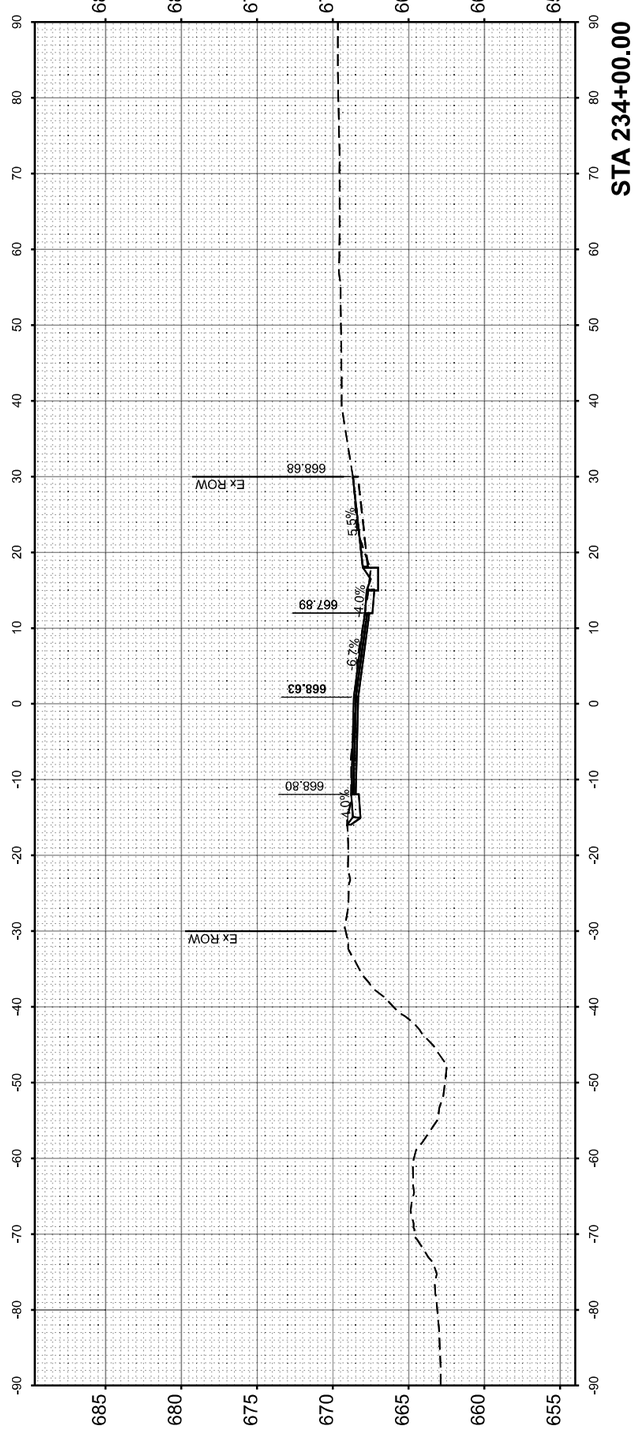

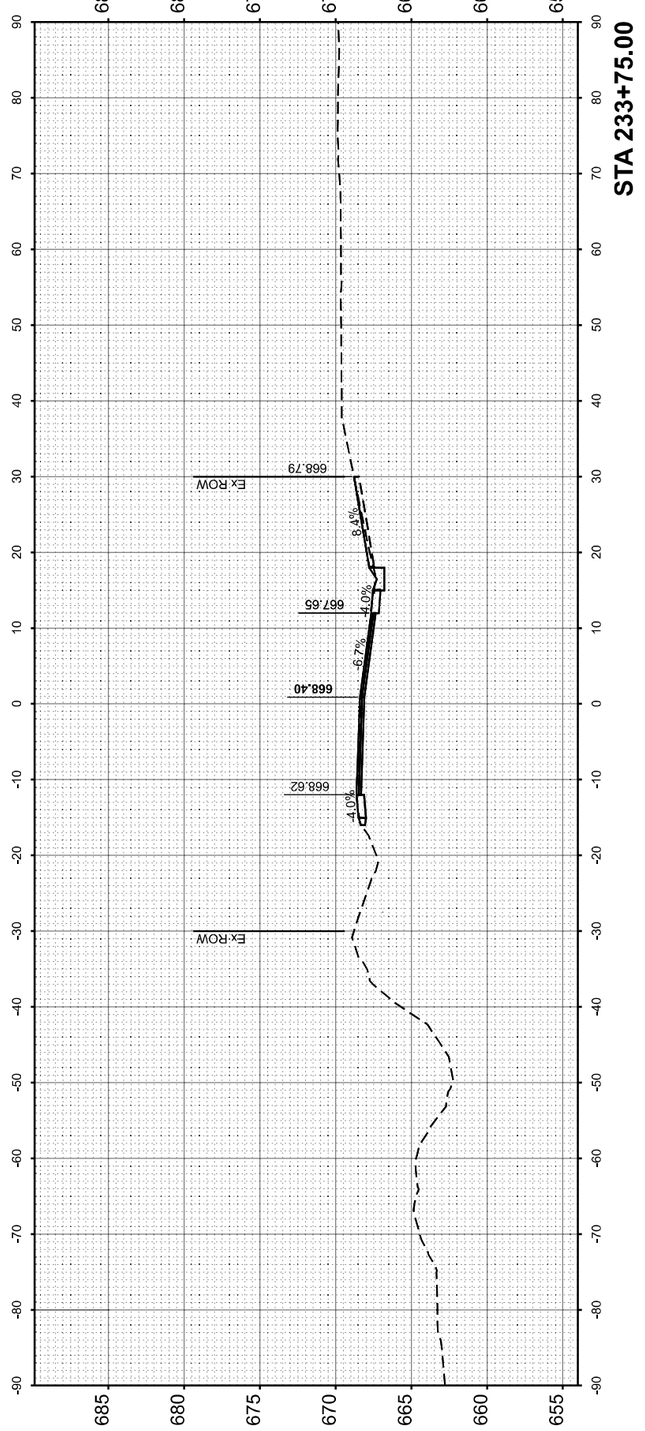

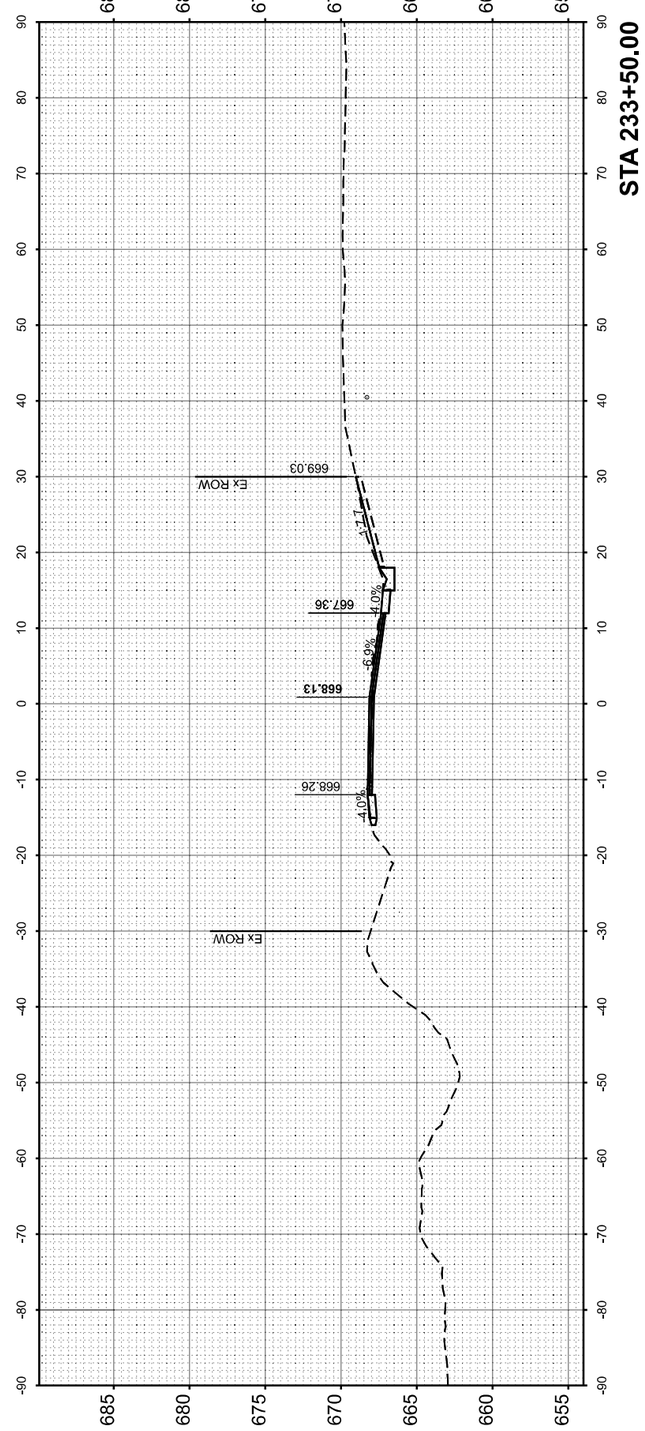

ORIGINAL SURVEY		BY	DATE
NOTE BOOK	SURVEYED		
NO.	PLOTTED		
	TEMPLATE		
	AREAS		
	AREAS CHECKED		

DATE PLOTTED = 12/5/2025 5:04:35 PM
PEN TABLE = 0021484.12.tbl
PLOT CLIMS = CIA3C_ANSI_D.clm
MODEL: IL 41 Final 1 • 233+50 (Sheet)
FILE NAME: pw://ciorba-pw.bentley.com:ciorba-pw-01/Documents/Projects/IL_DOT/D4/0021484.12/CADD Data/Shtz/Xsections/0021484.12+xs.dgn

Ciorba Group
8725 W. Higgins Rd, Ste 600, Chicago, IL 60631
P 773.775.4009 | www.ciorba.com

USER NAME = jmorris	DESIGNED -	REVISED -
	DRAWN -	REVISED -
PLOT SCALE = 0.16666667 ' / In.	CHECKED -	REVISED -
PLOT DATE = 12/4/2025	DATE -	REVISED -

STATE OF ILLINOIS
DEPARTMENT OF TRANSPORTATION

IL 41 RESURFACING
CROSS SECTIONS

SCALE: 1"=10' | SHEET OF 33 SHEETS | STA. 233+50.00 | TO STA. 234+00.00

F.A.P RTE.	SECTION	COUNTY	TOTAL SHEETS	SHEET NO.
574	(12RS-4, 11RS-2)	*	159	114
FULTON, MCDONOUGH		CONTRACT NO. 68F91		
	ILLINOIS FED. AID PROJECT			

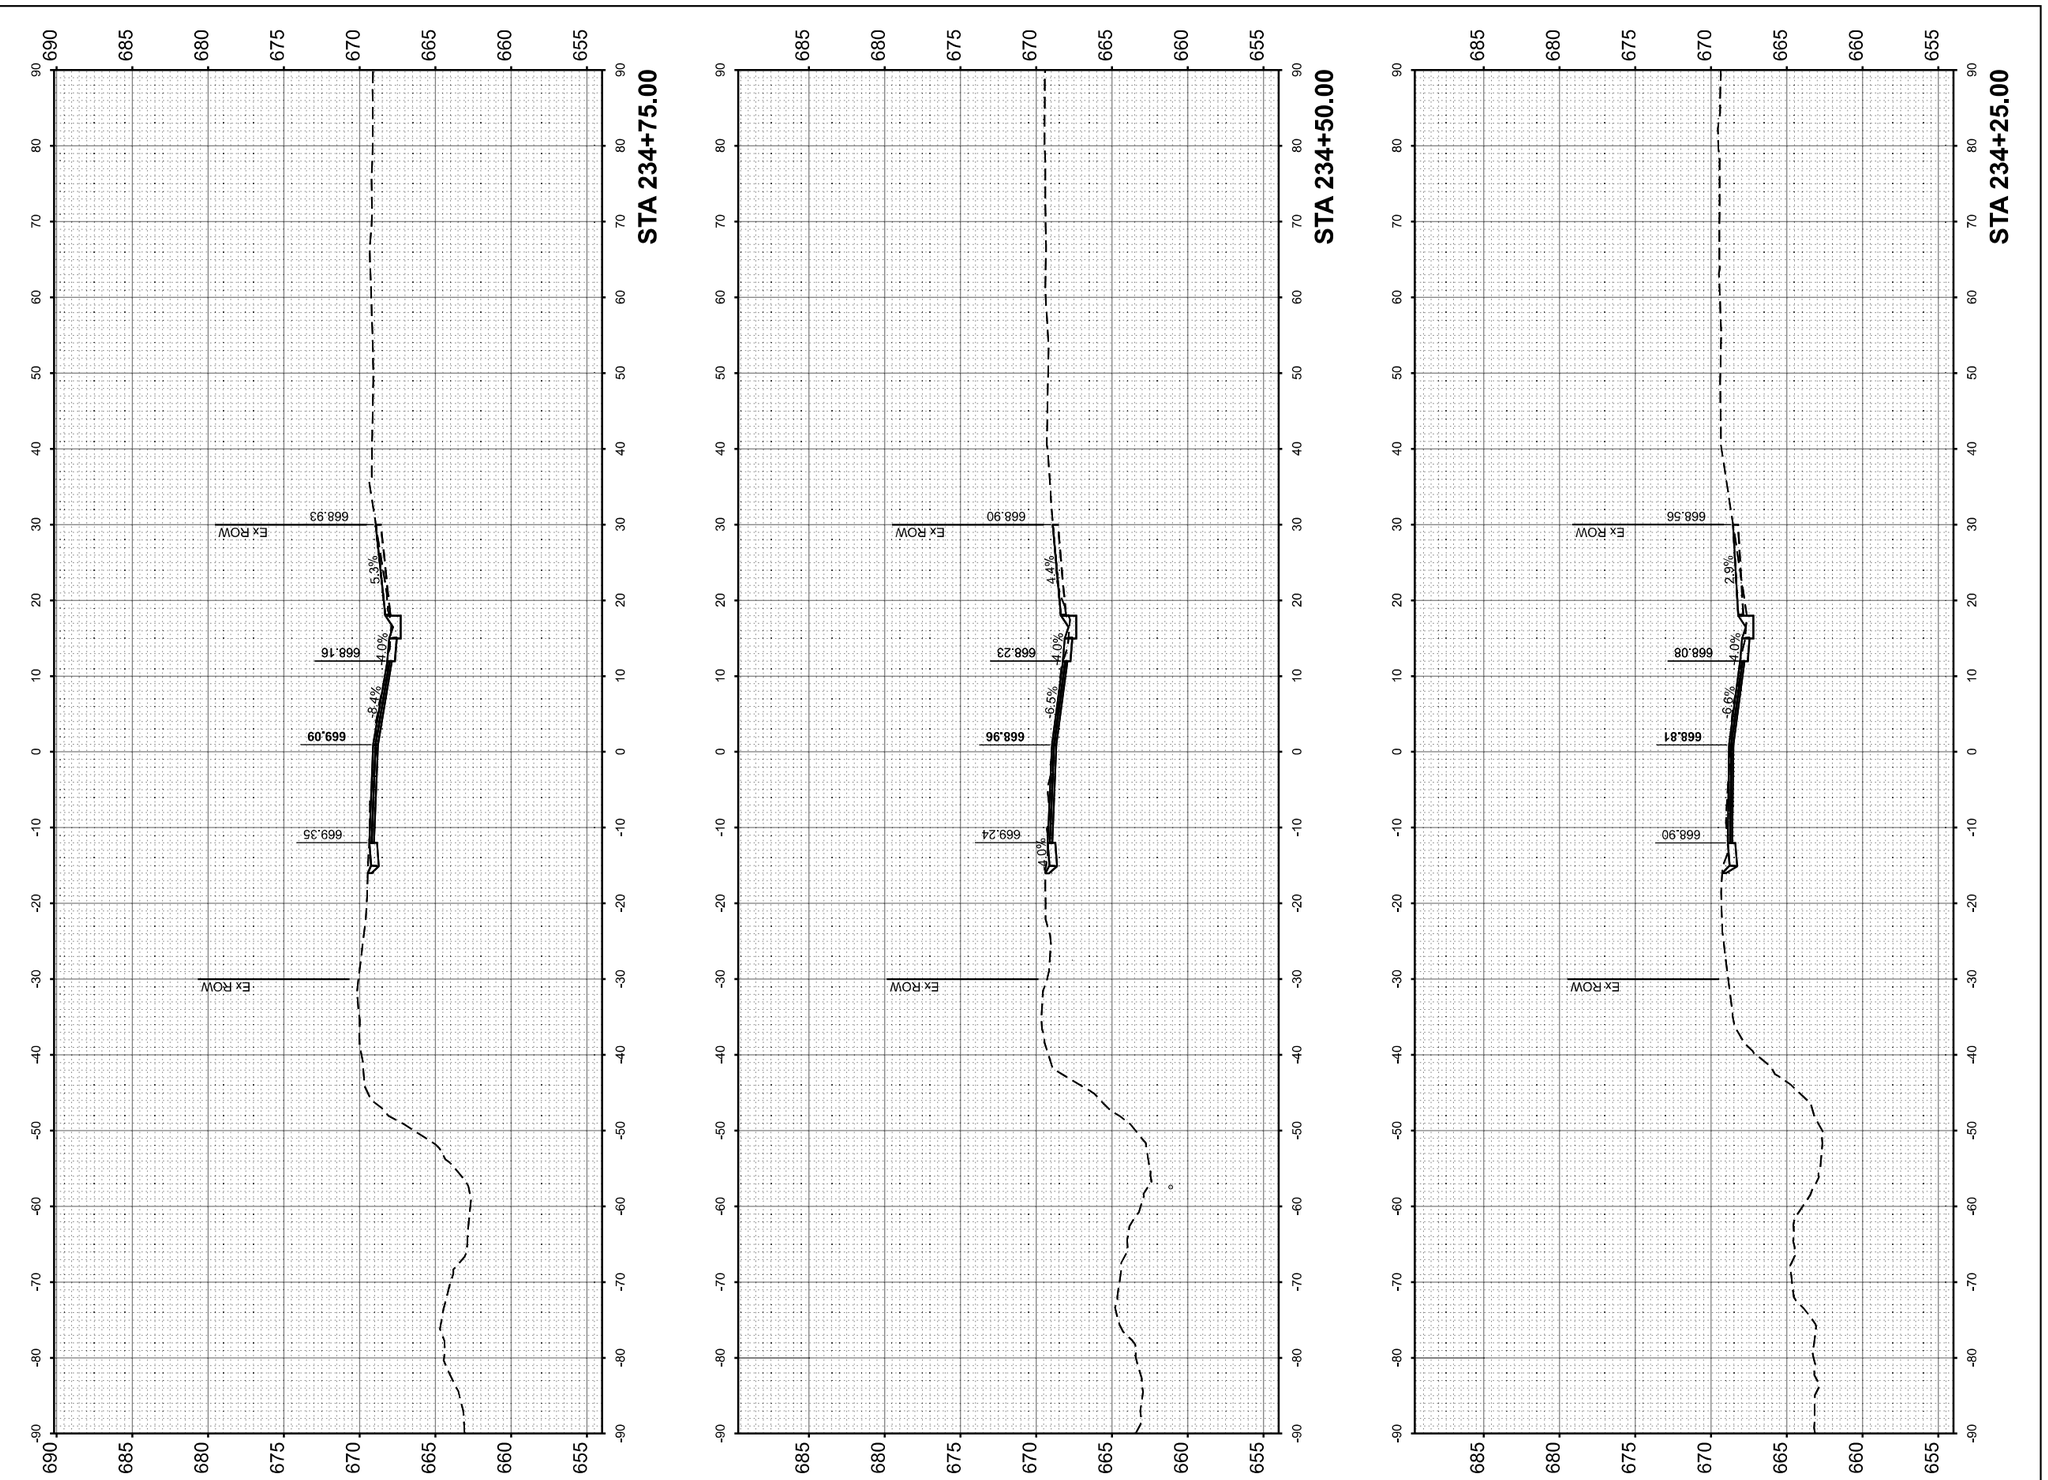

FINAL SURVEY		BY	DATE
	SURVEYED		
	PLOTTED		
NOTE BOOK	TEMPLATE		
	AREAS		
NO.	AREAS CHECKED		

ORIGINAL SURVEY		BY	DATE
	SURVEYED		
	PLOTTED		
NOTE BOOK	TEMPLATE		
	AREAS		
NO.	AREAS CHECKED		

DATE PLOTTED = 12/5/2025 5:04:37 PM
PEN TABLE = 0021484-12.tbl
PLOT COMMENTS = C-234-25.00
MODEL = IL 41 Final 1 (Sheet)
FILE NAME: pw://ciorba-pw.bentley.com:ciorba-pw-02/Documents/Projects/IL_DOT/04/0021484-12/CADD Data/Shts/Xsections/0021484_12-xs.dgn

CiorbaGroup
8725 W. Higgins Rd, Ste 600, Chicago, IL 60631
P 773.775.4009 | www.ciorba.com

USER NAME = jmorris	DESIGNED -	REVISED -	
	DRAWN -	REVISED -	
PLOT SCALE = 0.16666667 ' / In.	CHECKED -	REVISED -	
PLOT DATE = 12/4/2025	DATE -	REVISED -	

STATE OF ILLINOIS
DEPARTMENT OF TRANSPORTATION

IL 41 RESURFACING
CROSS SECTIONS

SCALE: 1"=10' | SHEET OF 33 SHEETS | STA. 234+25.00 | TO STA. 234+75.00

F.A.P RTE.	SECTION	COUNTY	TOTAL SHEETS	SHEET NO.
574	(12RS-4, 11RS-2)	*	159	115
FULTON, MCDONOUGH		CONTRACT NO. 68F91		
	ILLINOIS FED. AID PROJECT			

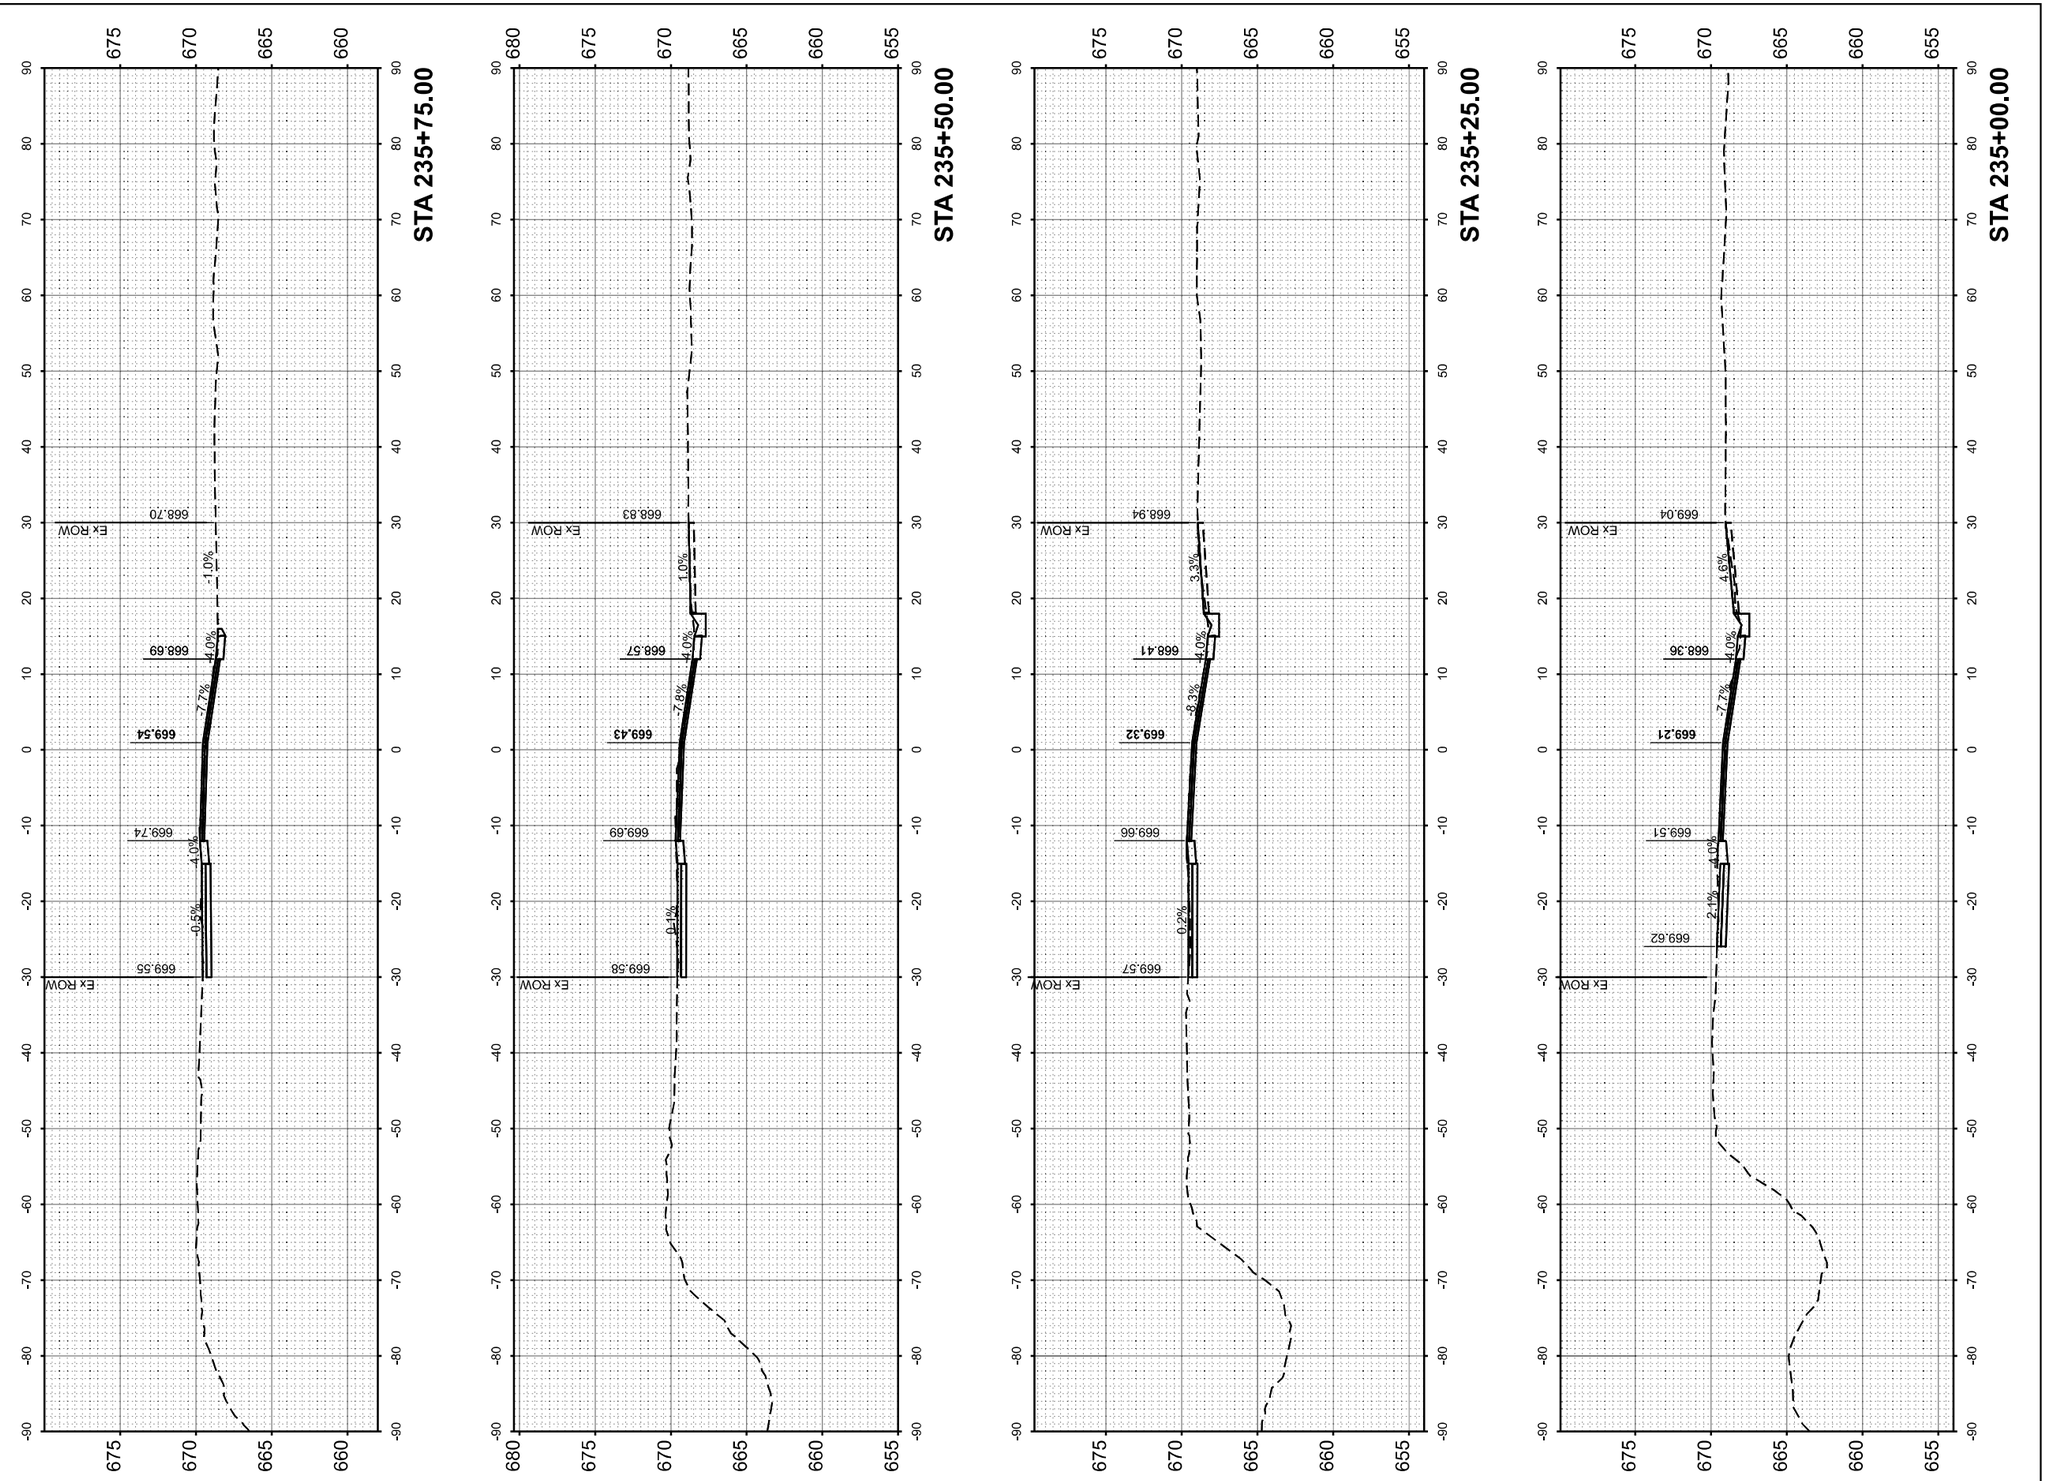

FINAL SURVEY	SURVEYED	BY	DATE
NOTE BOOK	PLOTTED		
NO.	TEMPLATE		
	AREAS		
	AREAS CHECKED		

ORIGINAL SURVEY	SURVEYED	BY	DATE
NOTE BOOK	PLOTTED		
NO.	TEMPLATE		
	AREAS		
	AREAS CHECKED		

DATE PLOTTED = 12/5/2025 5:04:39 PM
PEN TABLE = 0021484.12.tbl
PLOT COMMENTS = C3-75-plot.plt
MODEL: [1] Final 1 - 235+50.00 (Sheet)
FILE NAME: pw://ciorba-pw.bentley.com:ciorba-pw-01/Documents/Projects/IL_DOTD/d0021484.12/CADD Data/Sht/Sections/0021484.12-xs.dgn

USER NAME = jmorris	DESIGNED -	REVISED -	
	DRAWN -	REVISED -	
PLOT SCALE = 0.16666667 ' / In.	CHECKED -	REVISED -	
PLOT DATE = 12/4/2025	DATE -	REVISED -	

CiorbaGroup
8725 W. Higgins Rd, Ste 600, Chicago, IL 60631
P 773.775.4009 | www.ciorba.com

STATE OF ILLINOIS
DEPARTMENT OF TRANSPORTATION

IL 41 RESURFACING
CROSS SECTIONS

SCALE: 1"=10' | SHEET OF 33 SHEETS | STA. 235+00.00 | TO STA. 235+75.00

F.A.P RTE.	SECTION	COUNTY	TOTAL SHEETS	SHEET NO.
574	(12RS-4, 11RS-2)	*	159	116
FULTON, MCDONOUGH		CONTRACT NO. 68F91		
	ILLINOIS	FED. AID PROJECT		

DATE PLOTTED = 12/5/2025 5:04:41 PM
PEN TABLE = 0021484.12.tbl
PLOT CONFIG = CGI-PDF.pltcfg
MODEL: IL 41 Final 1 - 236+00.00 [Sheet]
FILE NAME: pw://ciorba-pw.bentley.com:ciorba-pw-01/Documents/Projects/IL_DOT/D4/0021484.12/CADD Data/Sht/Xsections/0021484.12-xs.dgn

ORIGINAL SURVEY		BY	DATE
NOTE BOOK	SURVEYED		
	PLOTTED		
NO.	TEMPLATE		
	AREAS		
	AREAS CHECKED		

FINAL SURVEY		BY	DATE
NOTE BOOK	SURVEYED		
	PLOTTED		
NO.	TEMPLATE		
	AREAS		
	AREAS CHECKED		

CiorbaGroup
8725 W. Higgins Rd. Ste 600. Chicago, IL 60631
P 773.775.4009 | www.ciorba.com

USER NAME	= jmorris
PLOT SCALE	= 0.1666666' / in.
PLOT DATE	= 12/4/2025

DESIGNED	-	
DRAWN	-	
CHECKED	-	
DATE	-	

REVISED	-	
REVISED	-	
REVISED	-	

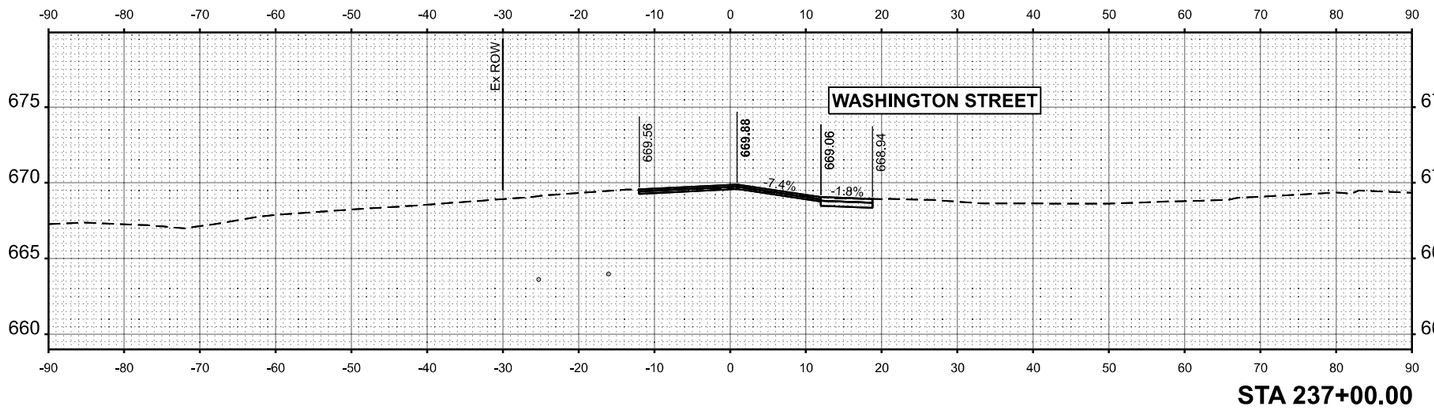

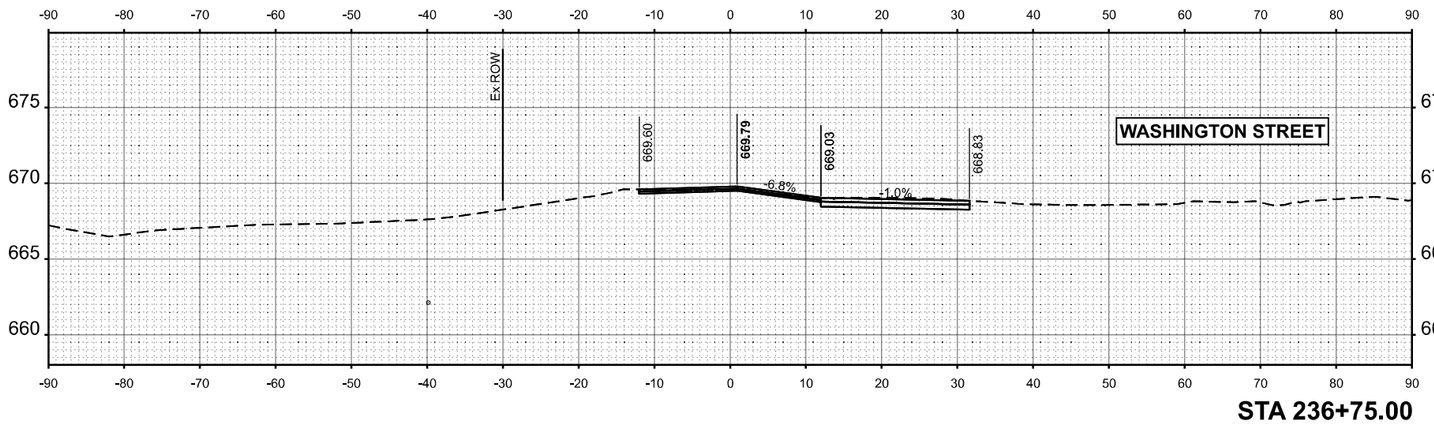

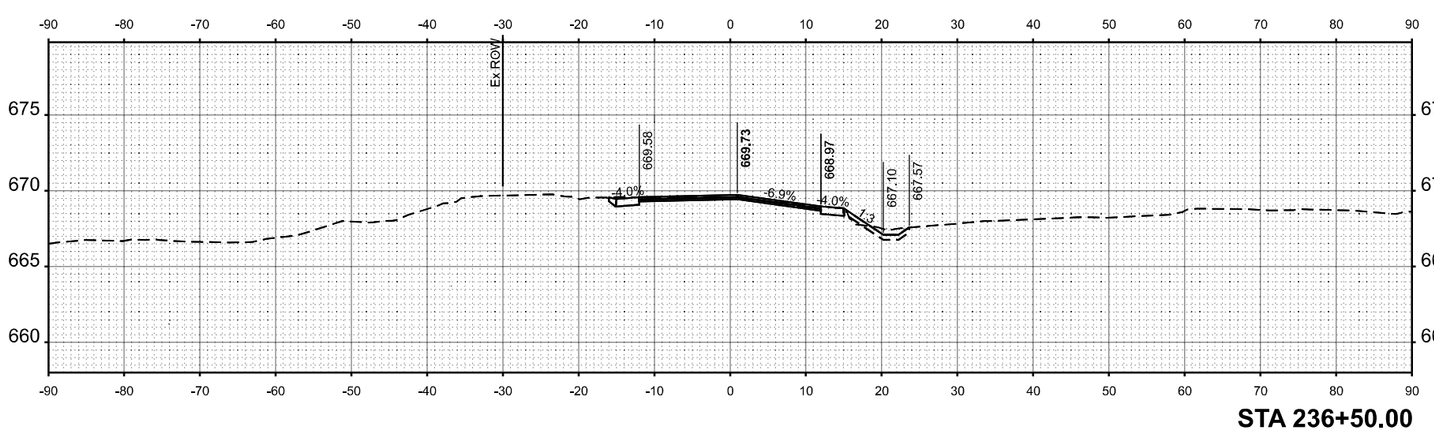

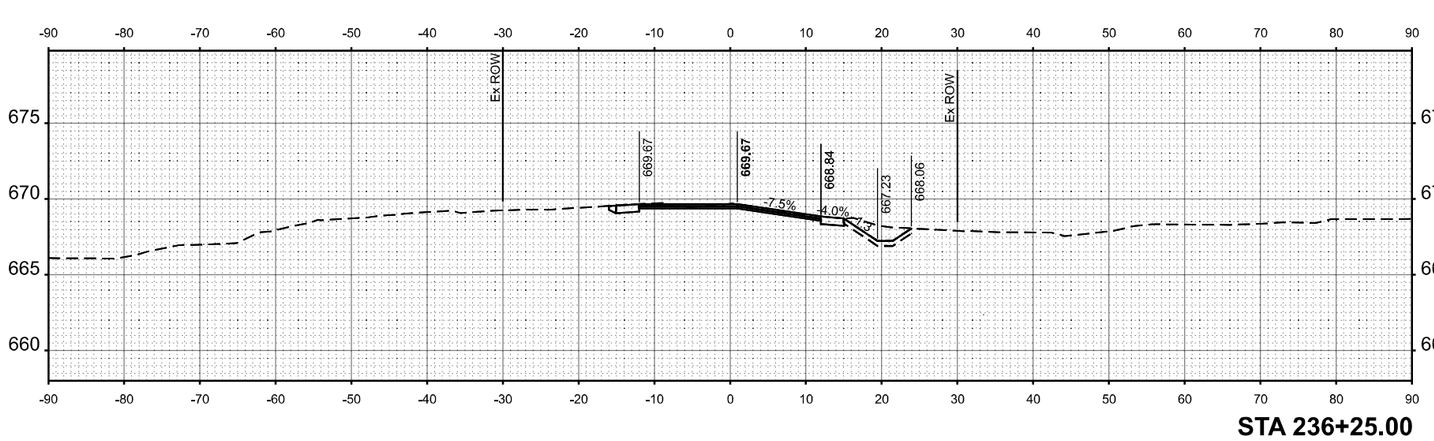

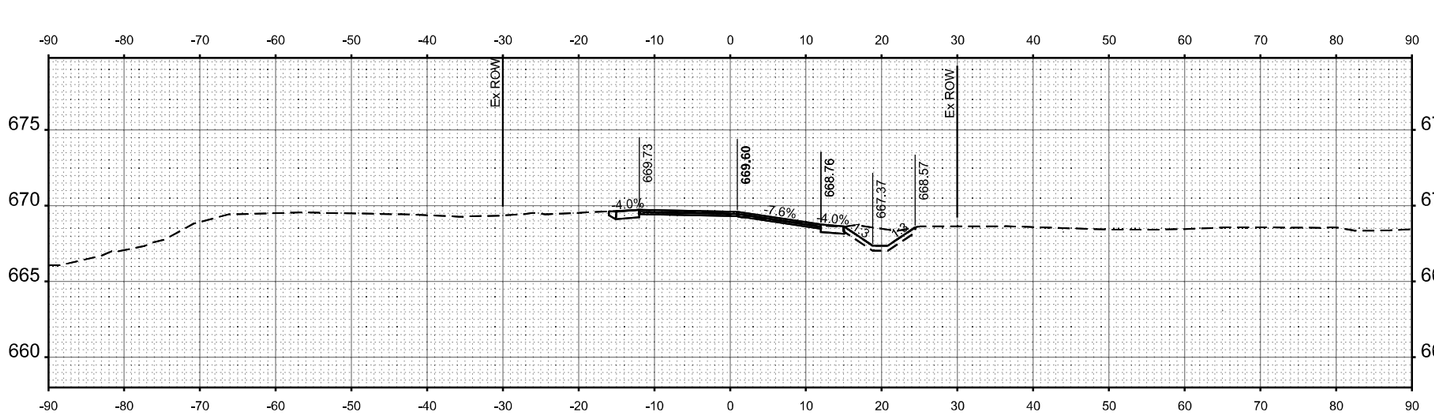

STATE OF ILLINOIS
DEPARTMENT OF TRANSPORTATION

IL 41 RESURFACING
CROSS SECTIONS

SCALE: 1"=10'	SHEET	OF 33	SHEETS	STA. 236+00.00	TO STA. 237+00.00

F.A.P. RTE.	SECTION	COUNTY	TOTAL SHEETS	SHEET NO.
574	(12RS-4, 11RS-2)	*	159	117
FULTON, MCDONOUGH	KLR/35	FED. AID PROJECT	CONTRACT NO. 68F91	

FINAL SURVEY		BY	DATE
	SURVEYED		
	PLOTTED		
NOTE BOOK	TEMPLATE		
	AREAS		
NO.	AREAS CHECKED		

ORIGINAL SURVEY		BY	DATE
	SURVEYED		
	PLOTTED		
NOTE BOOK	TEMPLATE		
	AREAS		
NO.	AREAS CHECKED		

DATE PLOTTED = 12/5/2025 5:04:44 PM
PEN TABLE = 0021484.12.ctb
PW CONFIG = C:\Users\jmorris\Desktop\IL 41 Final 1-237+50 (Sheet)
MODEL NAME: pw://ciorba-pw.bentley.com:ciorba-pw-01/Documents/Projects/IL_DOT/D4/0021484.12/CADD Data/Sht/Xsections/0021484.12-xs.dgn

USER NAME = jmorris	DESIGNED -	REVISED -	
	DRAWN -	REVISED -	
PLOT SCALE = 0.16666667 ' / In.	CHECKED -	REVISED -	
PLOT DATE = 12/4/2025	DATE -	REVISED -	

CiorbaGroup
8725 W. Higgins Rd, Ste 600, Chicago, IL 60631
P 773.775.4009 | www.ciorba.com

STATE OF ILLINOIS
DEPARTMENT OF TRANSPORTATION

IL 41 RESURFACING
CROSS SECTIONS

SCALE: 1"=10' | SHEET OF 33 SHEETS | STA. 237+25.00 | TO STA. 238+25.00

F.A.P RTE.	SECTION	COUNTY	TOTAL SHEETS	SHEET NO.
574	(12RS-4, 11RS-2)	*	159	118
FULTON, MCDONOUGH		CONTRACT NO. 68F91		
	ILLINOIS | FED. AID PROJECT			

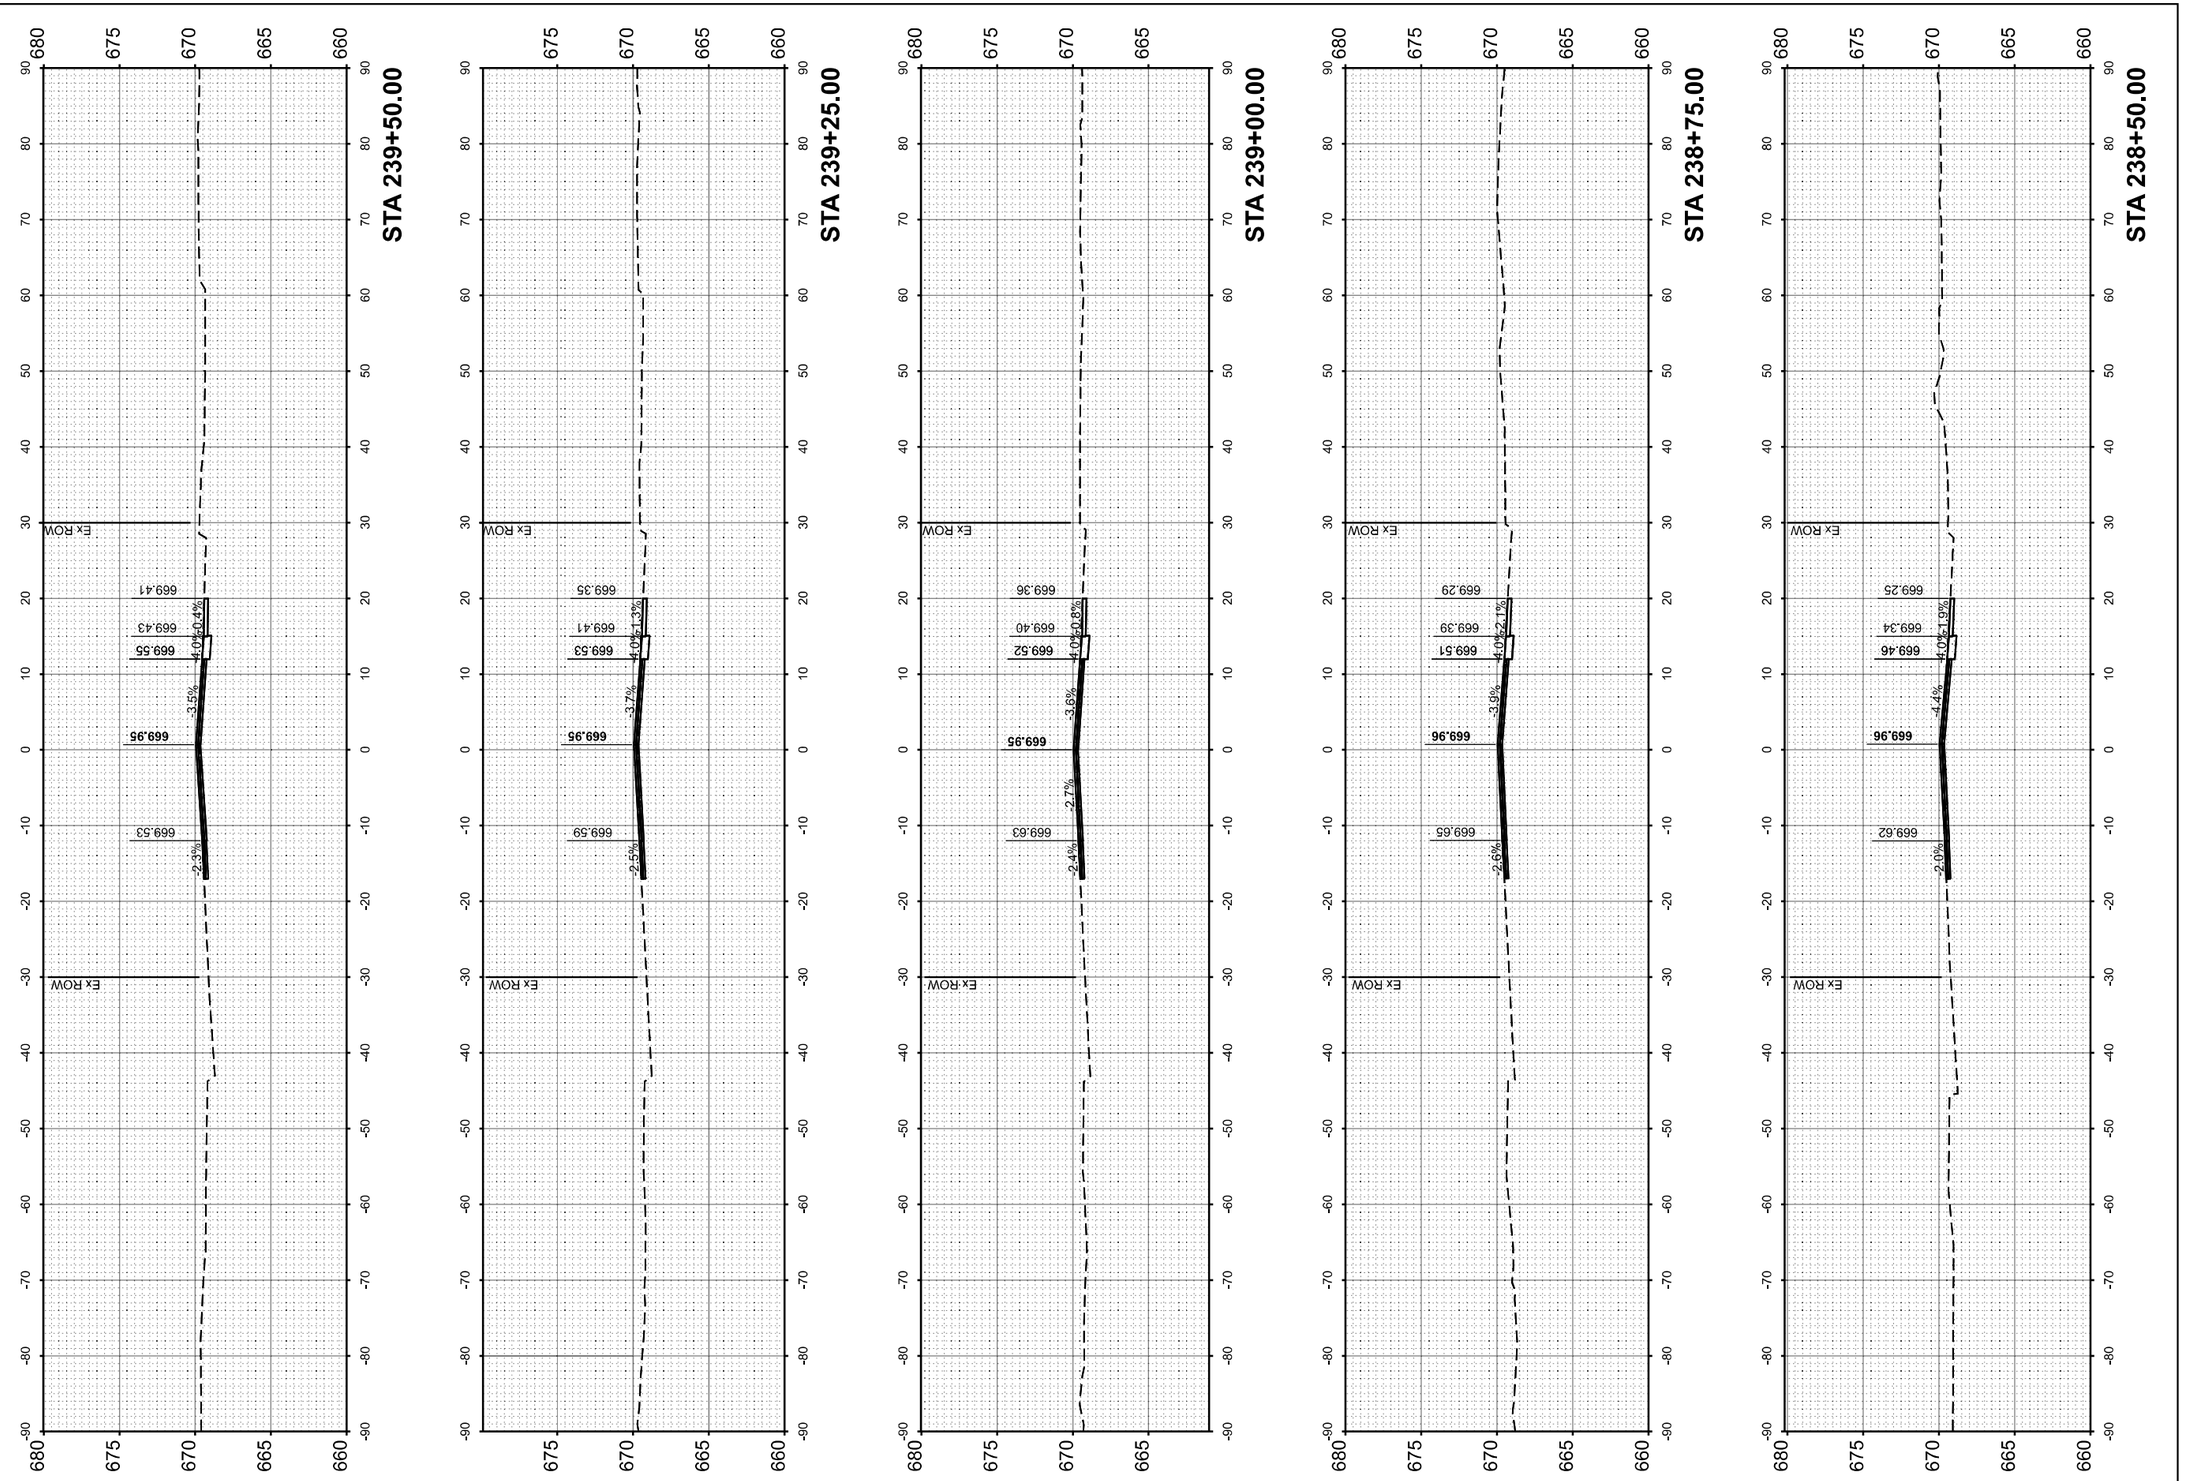

ORIGINAL SURVEY		BY	DATE
	SURVEYED		
	PLOTTED		
NOTE BOOK	TEMPLATE		
	AREAS		
NO.	AREAS CHECKED		

DATE PLOTTED = 12/5/2025 5:04:46 PM
PEN TABLE = ciorba-pw.tbl
PLOT CONFIG = CS-30-Plot10
MODEL(S) = Final • 238+00 (Sheet)
FILE NAME: pw://ciorba-pw.ikenkey.com:ciorba-pw-01/Documents/Projects/IL_DOT/D4/00021484.12/CADD Data/Shit/Sections/00214841.12+xs.dgn

FINAL SURVEY		BY	DATE
	SURVEYED		
	PLOTTED		
NOTE BOOK	TEMPLATE		
	AREAS		
NO.	AREAS CHECKED		

CiorbaGroup
8725 W. Higgins Rd, Ste 600, Chicago, IL 60631
P 773.775.4009 | www.ciorba.com

USER NAME = jmorris	DESIGNED -	REVISED -	
	DRAWN -	REVISED -	
PLOT SCALE = 0.16666667 ' / In.	CHECKED -	REVISED -	
PLOT DATE = 12/4/2025	DATE -	REVISED -	

STATE OF ILLINOIS
DEPARTMENT OF TRANSPORTATION

IL 41 RESURFACING
CROSS SECTIONS

SCALE: 1"=10' | SHEET OF 33 SHEETS | STA. 238+50.00 | TO STA. 239+50.00

F.A.P RTE.	SECTION	COUNTY	TOTAL SHEETS	SHEET NO.
574	(12RS-4, 11RS-2)	*	159	119
FULTON, MCDONOUGH		CONTRACT NO. 68F91		
	ILLINOIS FED. AID PROJECT			

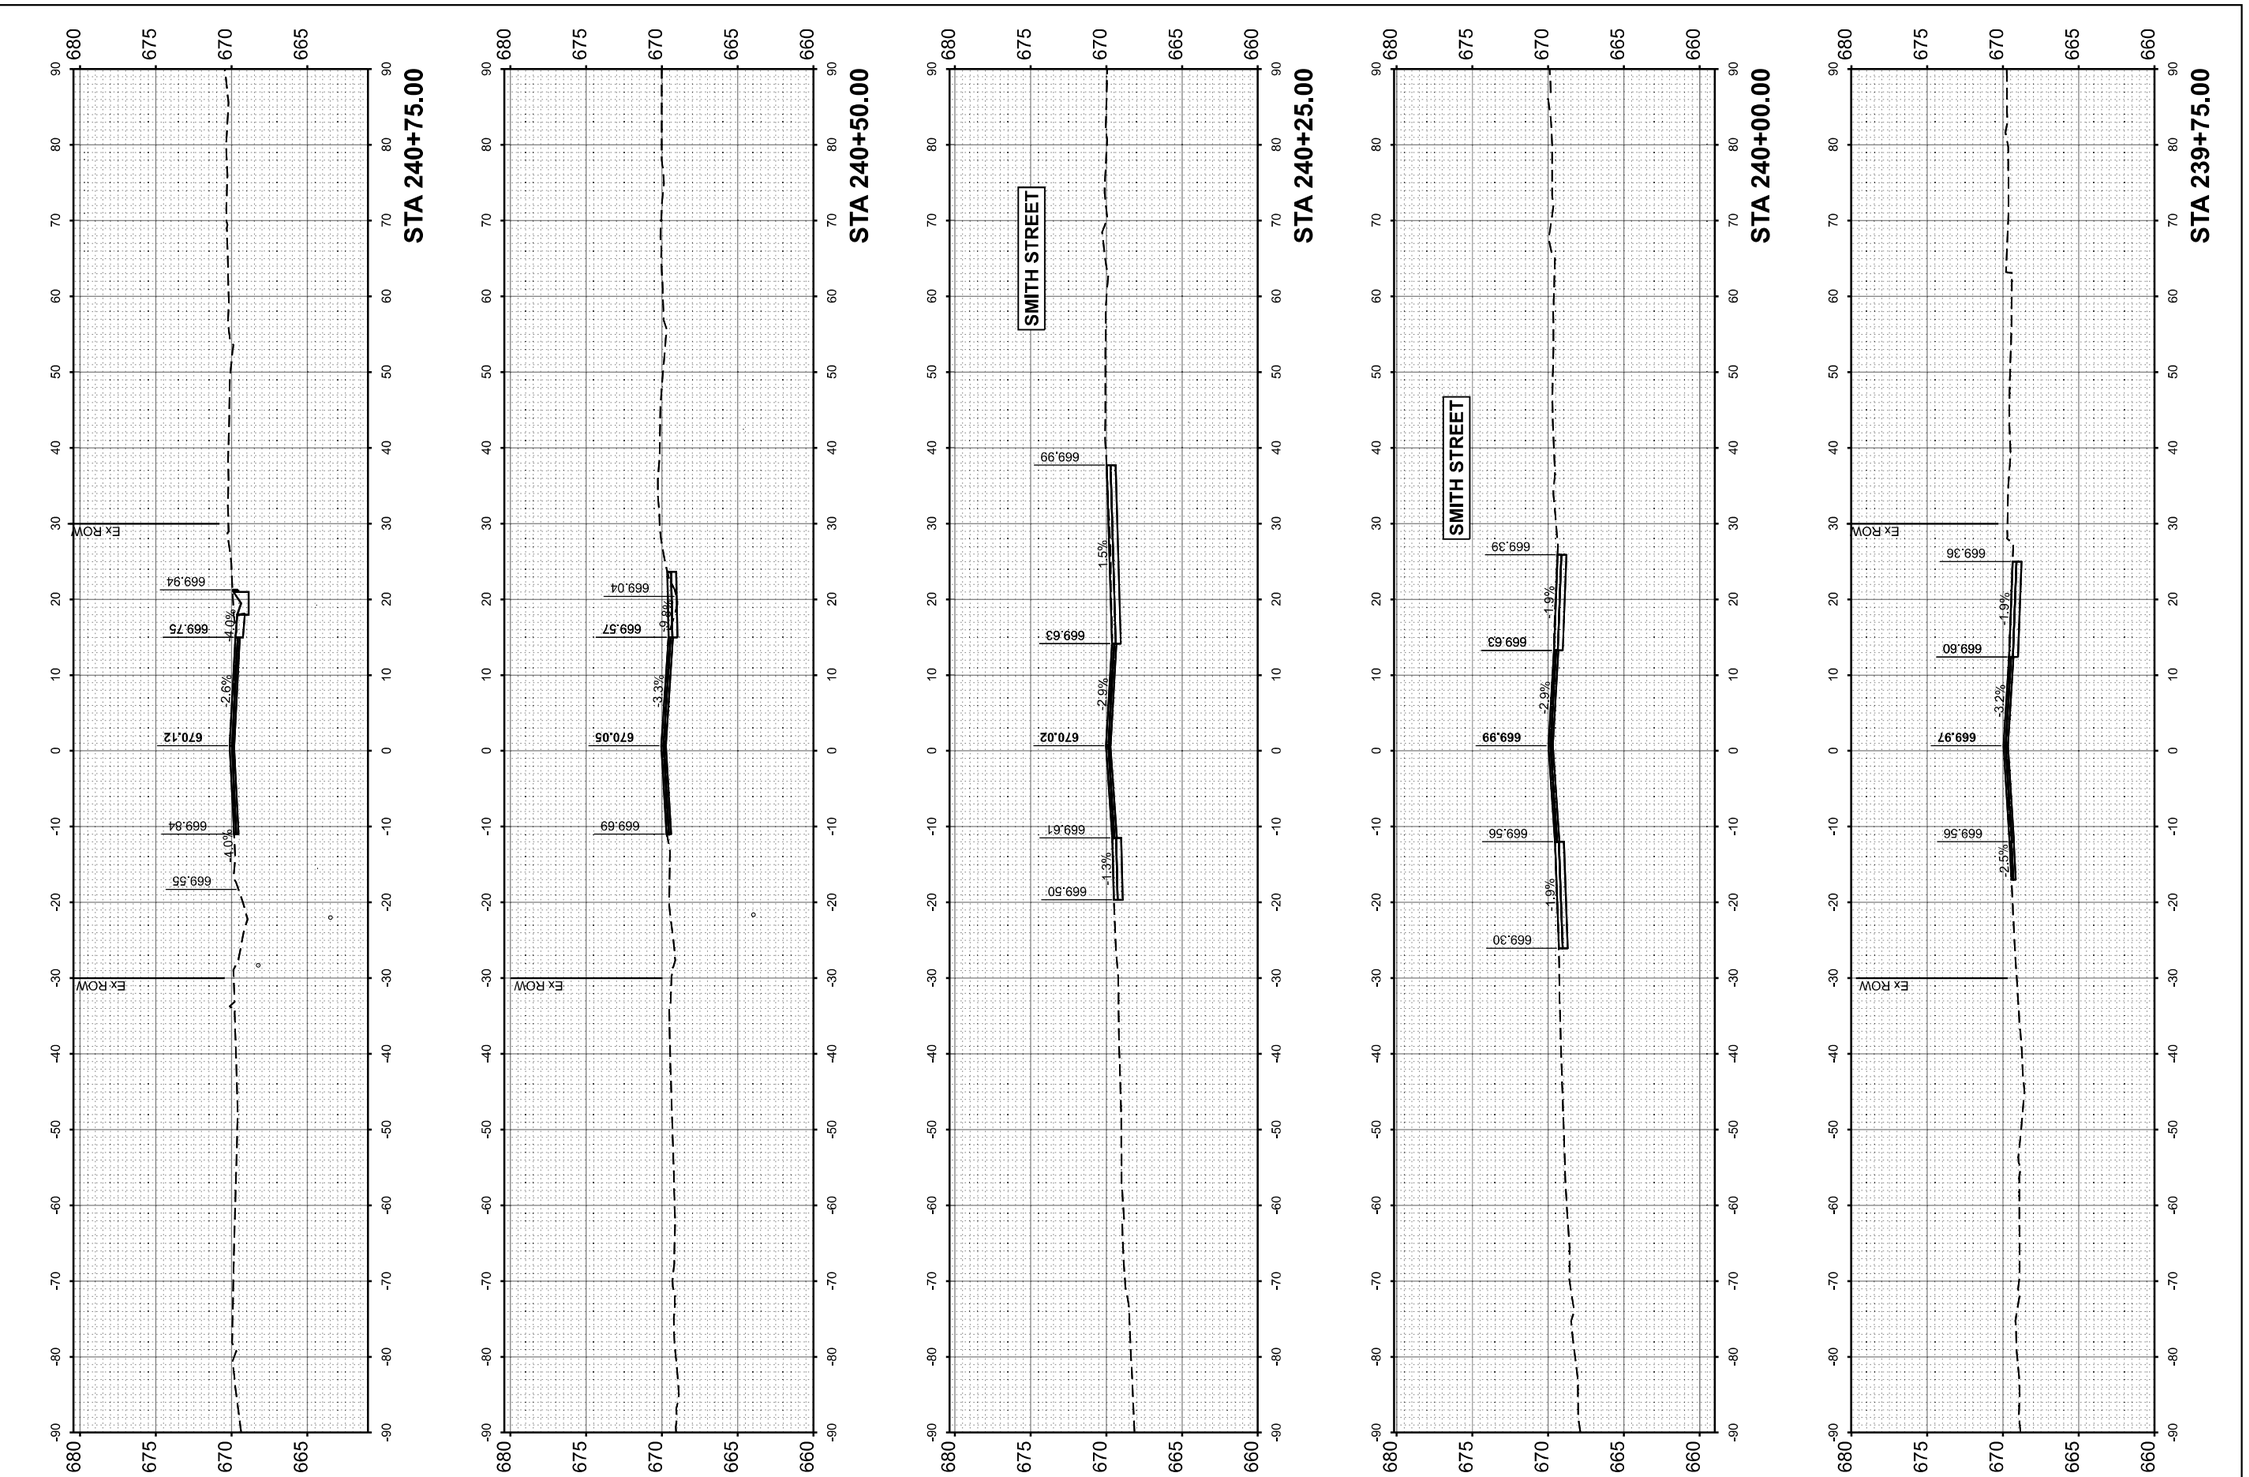

FINAL SURVEY		BY	DATE
	SURVEYED		
	PLOTTED		
NOTE BOOK	TEMPLATE		
	AREAS		
NO.	AREAS CHECKED		

ORIGINAL SURVEY		BY	DATE
	SURVEYED		
	PLOTTED		
NOTE BOOK	TEMPLATE		
	AREAS		
NO.	AREAS CHECKED		

DATE PLOTTED = 1/22/2026 12:40:23 PM
PEN TABLE = 0021484.12.tbl
PLOT CONFIG = CTB Mono Grayscale Plans_BW.ctb
PLOT SCALE = 1.25 '= 1.00 '
FILE NAME: pw://ciorba-pw.bentley.com:ciorba-pw-40/Documents/Projects/IL_DOTD40021484.12/CADD Data/Shts/Sections/0021484.12+xs.dgn

CiorbaGroup
8725 W. Higgins Rd, Ste 600, Chicago, IL 60631
P 773.775.4009 | www.ciorba.com

USER NAME = BradHodor	DESIGNED -	REVISED -	
	DRAWN -	REVISED -	
PLOT SCALE = 0.16666667 ' / In.	CHECKED -	REVISED -	
PLOT DATE = 1/22/2026	DATE -	REVISED -	

STATE OF ILLINOIS
DEPARTMENT OF TRANSPORTATION

IL 41 RESURFACING
CROSS SECTIONS

SCALE: 1"=10' | SHEET OF 33 SHEETS | STA. 239+75.00 | TO STA. 240+75.00

F.A.P RTE.	SECTION	COUNTY	TOTAL SHEETS	SHEET NO.
574	(12RS-4, 11RS-2)	*	159	120
FULTON, MCDONOUGH		CONTRACT NO. 68F91		
	ILLINOIS FED. AID PROJECT			

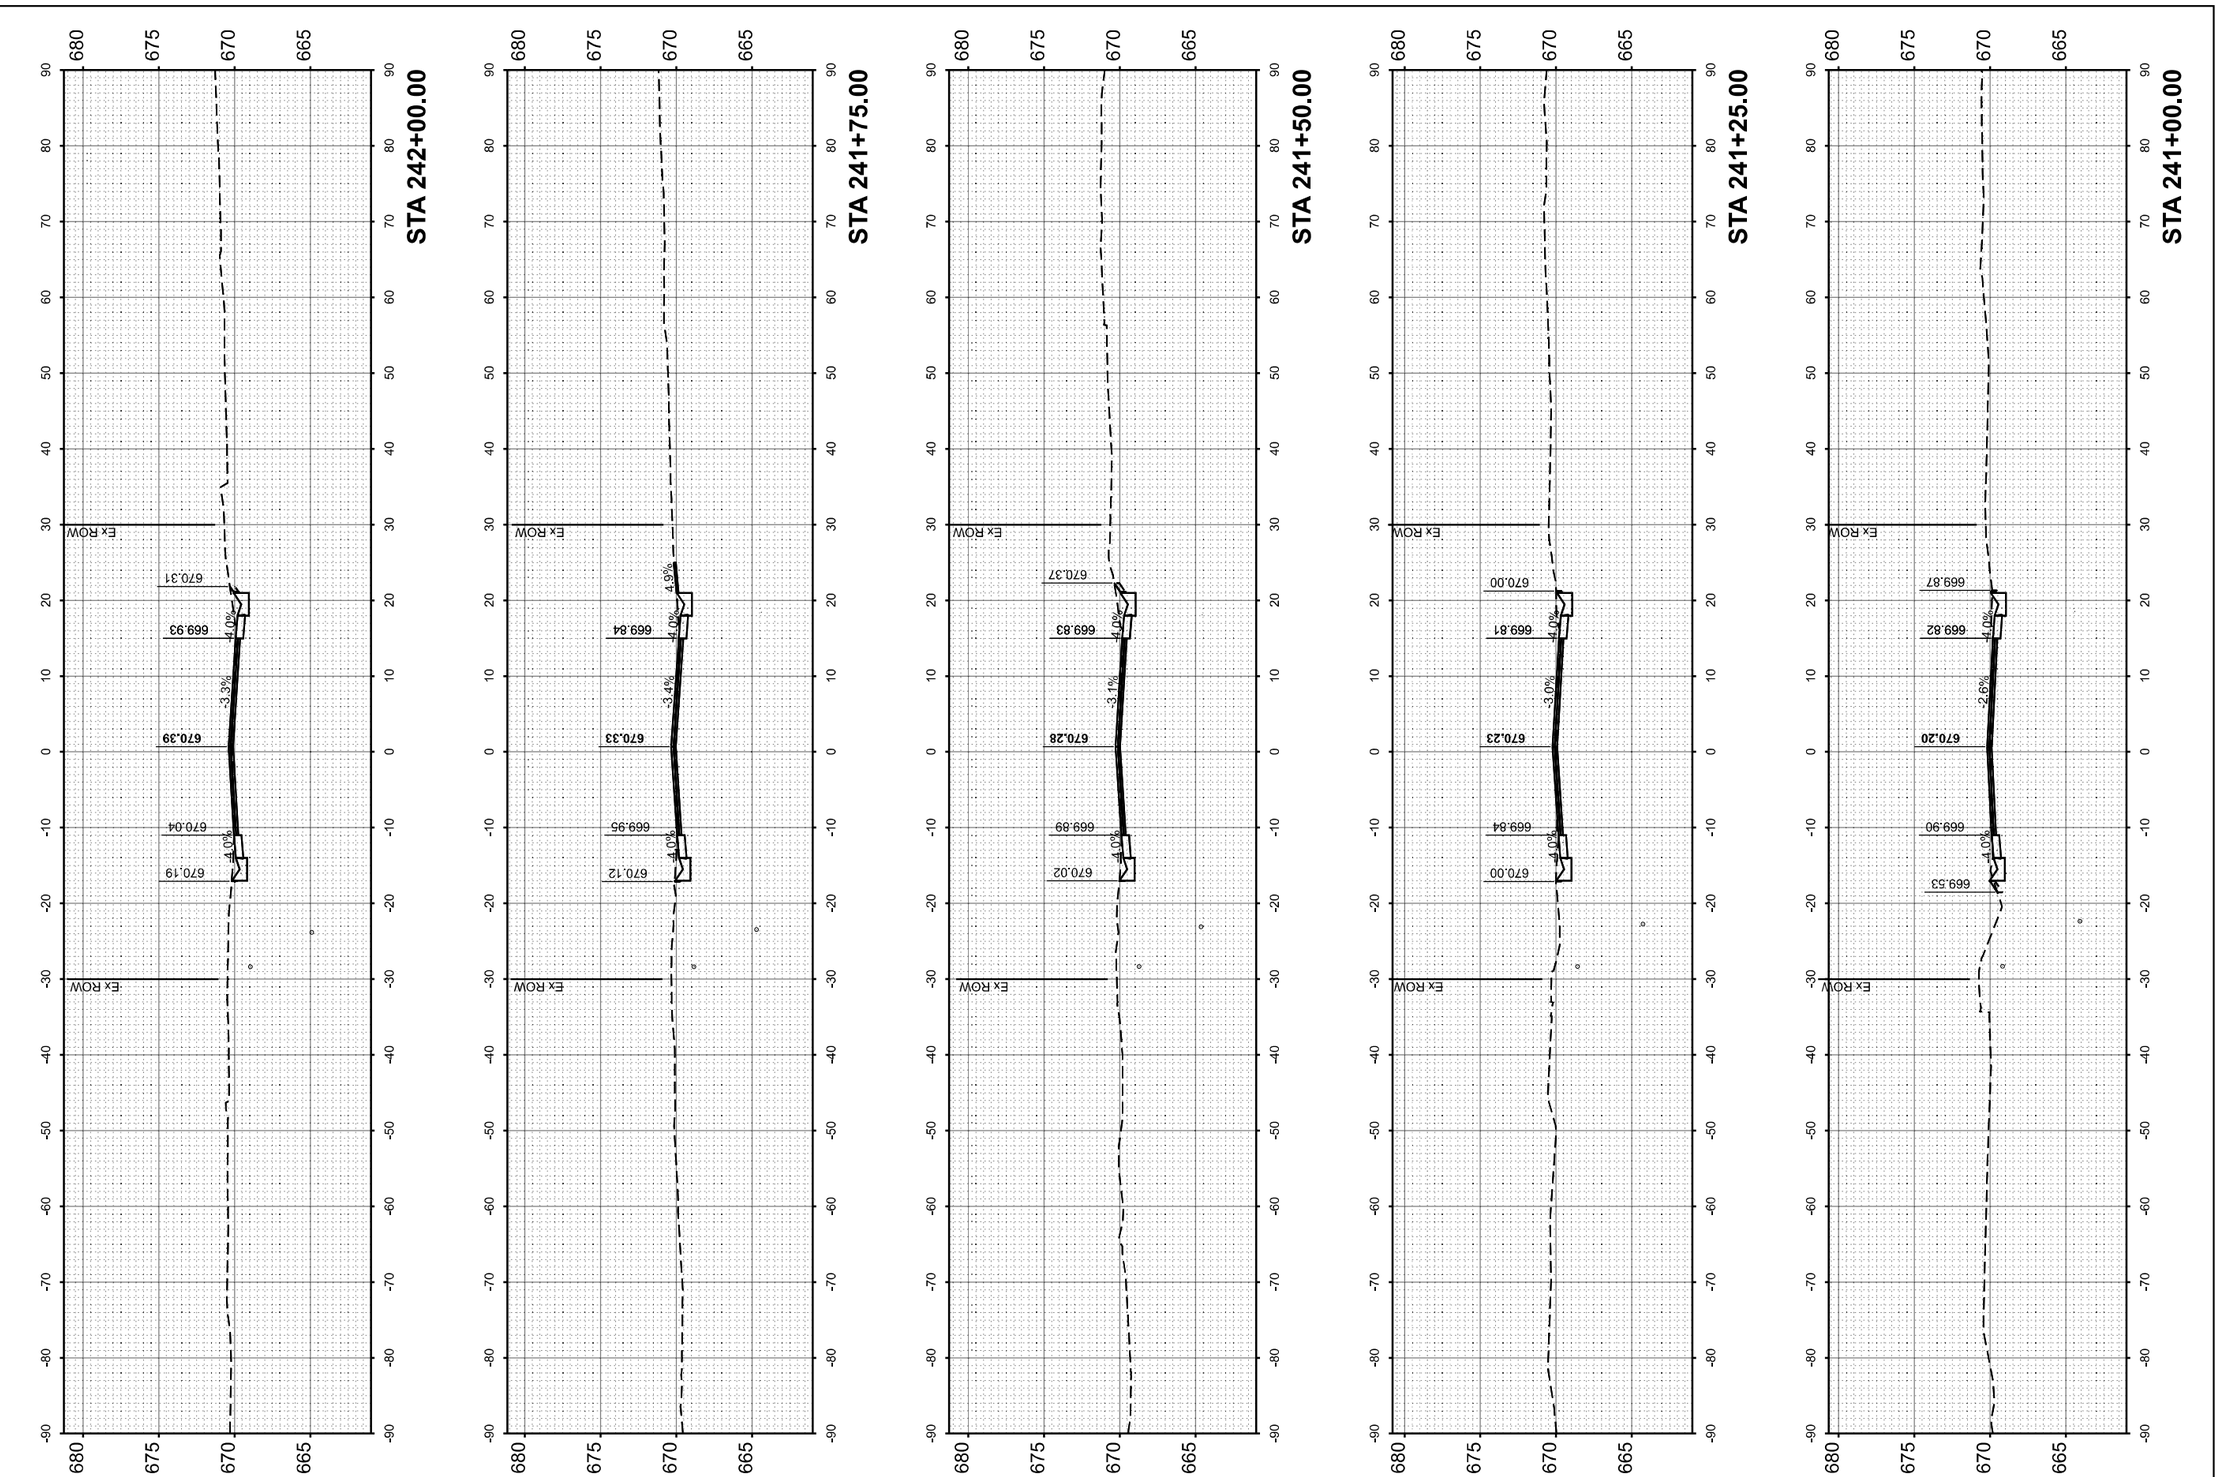

FINAL SURVEY	SURVEYED	BY	DATE
NOTE BOOK	PLOTTED		
NO.	TEMPLATE		
	AREAS		
	AREAS CHECKED		

ORIGINAL SURVEY	SURVEYED	BY	DATE
NOTE BOOK	PLOTTED		
NO.	TEMPLATE		
	AREAS		
	AREAS CHECKED		

DATE PLOTTED = 12/5/2025 5:04:51 PM
PEN TABLE = 0021484-12.tbl
PLOT COM. = C:\SS\PLOTS\
MODEL: IL 41 Final 1 = 41-0000 (Sheet)
FILE NAME: pw:c\ciorba-pw.bentley.com:ciorbapw-ad\Documents\Projects\IL_DOT\04\0021484.12\CADD Data\Shts\Xsections\0021484_12xs.dgn

CiorbaGroup
8725 W. Higgins Rd. Ste 600, Chicago, IL 60631
P 773.775.4009 | www.ciorba.com

USER NAME = jmorris	DESIGNED -	REVISED -
	DRAWN -	REVISED -
PLOT SCALE = 0.16666667 ' / In.	CHECKED -	REVISED -
PLOT DATE = 12/4/2025	DATE -	REVISED -

STATE OF ILLINOIS
DEPARTMENT OF TRANSPORTATION

IL 41 RESURFACING
CROSS SECTIONS

SCALE: 1"=10' | SHEET OF 33 SHEETS | STA. 241+00.00 | TO STA. 242+00.00

F.A.P RTE.	SECTION	COUNTY	TOTAL SHEETS	SHEET NO.
574	(12RS-4, 11RS-2)	*	159	121
FULTON, MCDONOUGH		CONTRACT NO. 68F91		
ILLINOIS FED. AID PROJECT				

FINAL SURVEY		BY	DATE
NOTE BOOK	SURVEYED		
NO.	PLOTTED		
	TEMPLATE		
	AREAS		
	AREAS CHECKED		

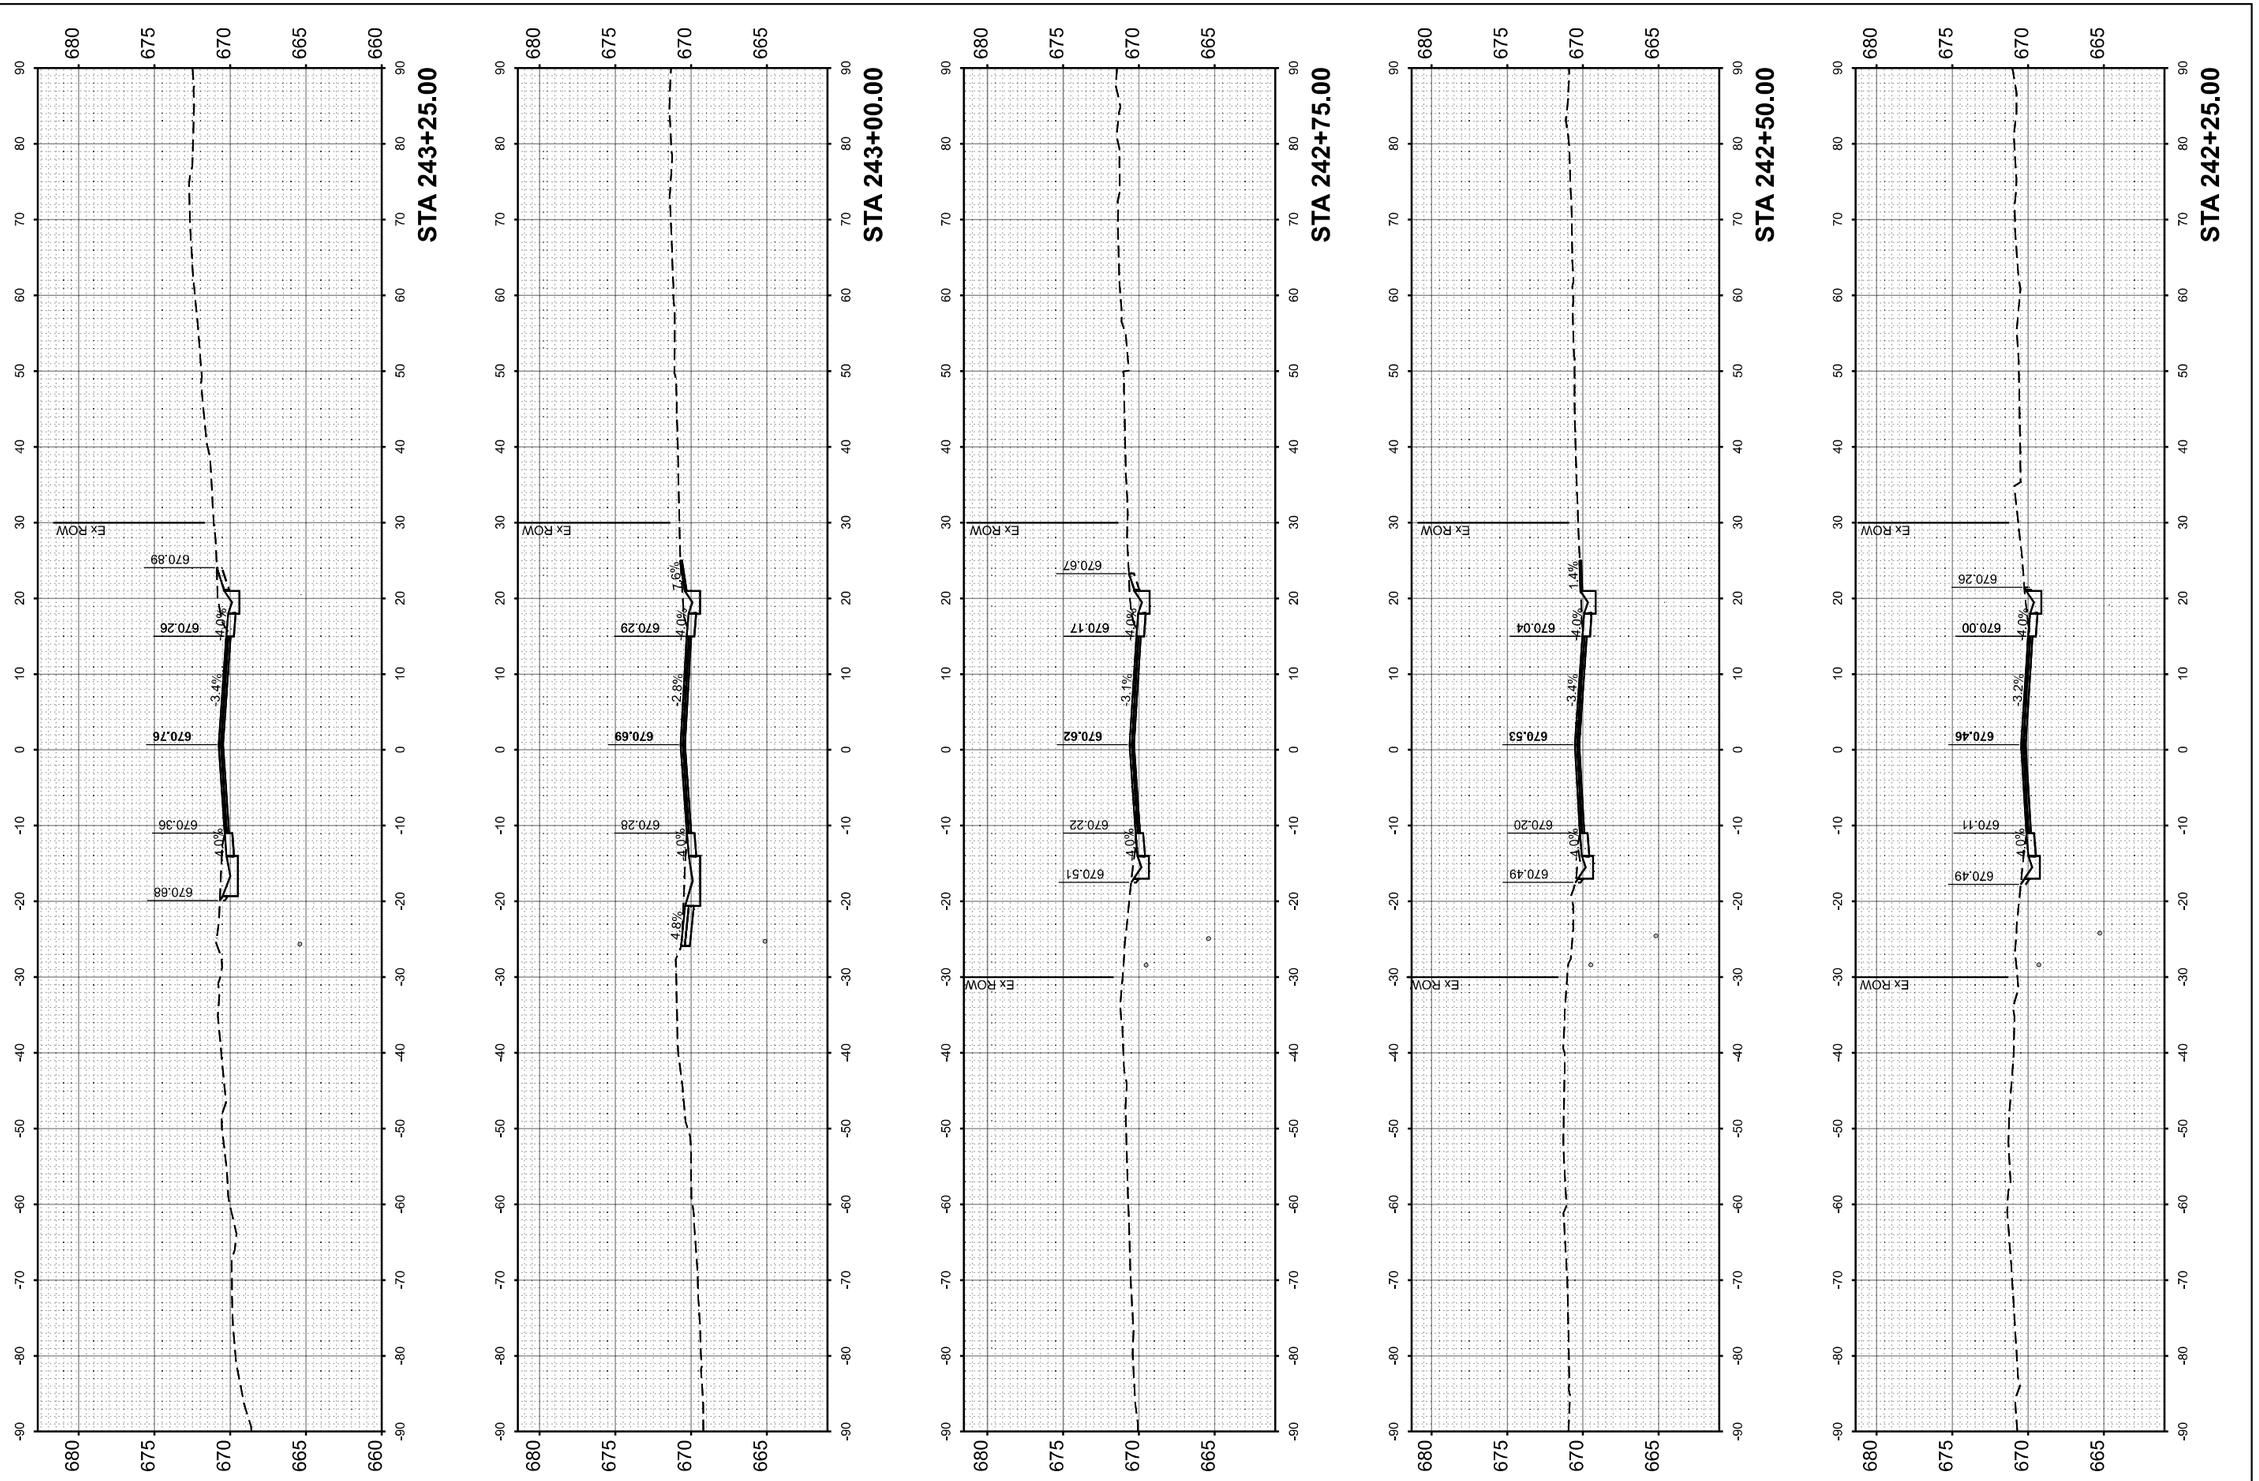

ORIGINAL SURVEY		BY	DATE
NOTE BOOK	SURVEYED		
NO.	PLOTTED		
	TEMPLATE		
	AREAS		
	AREAS CHECKED		

DATE PLOTTED = 1/22/2026 12:40:49 PM
PEN TABLE = 0021484.12.tbl
PLOT CONFIG = Ciorba Group Plots BW.ctb
MODEL = Final 1 +2.5.00 (Sheet)
FILE NAME: pw://ciorba-pw.bentley.com:ciorba-pw-w01/Documents/Projects/IL_DOT/D40021484.12/CADD Data/Sht/Xsections/0021484.12+xs.dgn

CiorbaGroup
8725 W. Higgins Rd, Ste 600, Chicago, IL 60631
P 773.775.4009 | www.ciorba.com

USER NAME = jmorris	DESIGNED -	REVISED -	
	DRAWN -	REVISED -	
PLOT SCALE = 0.16666667 ' / In.	CHECKED -	REVISED -	
PLOT DATE = 12/4/2025	DATE -	REVISED -	

STATE OF ILLINOIS
DEPARTMENT OF TRANSPORTATION

IL 41 RESURFACING
CROSS SECTIONS

SCALE: 1"=10' | SHEET OF 33 SHEETS | STA. 242+25.00 TO STA. 243+25.00

F.A.P RTE.	SECTION	COUNTY	TOTAL SHEETS	SHEET NO.
574	(12RS-4, 11RS-2)	*	159	122
FULTON, MCDONOUGH		CONTRACT NO. 68F91		
	ILLINOIS FED. AID PROJECT			

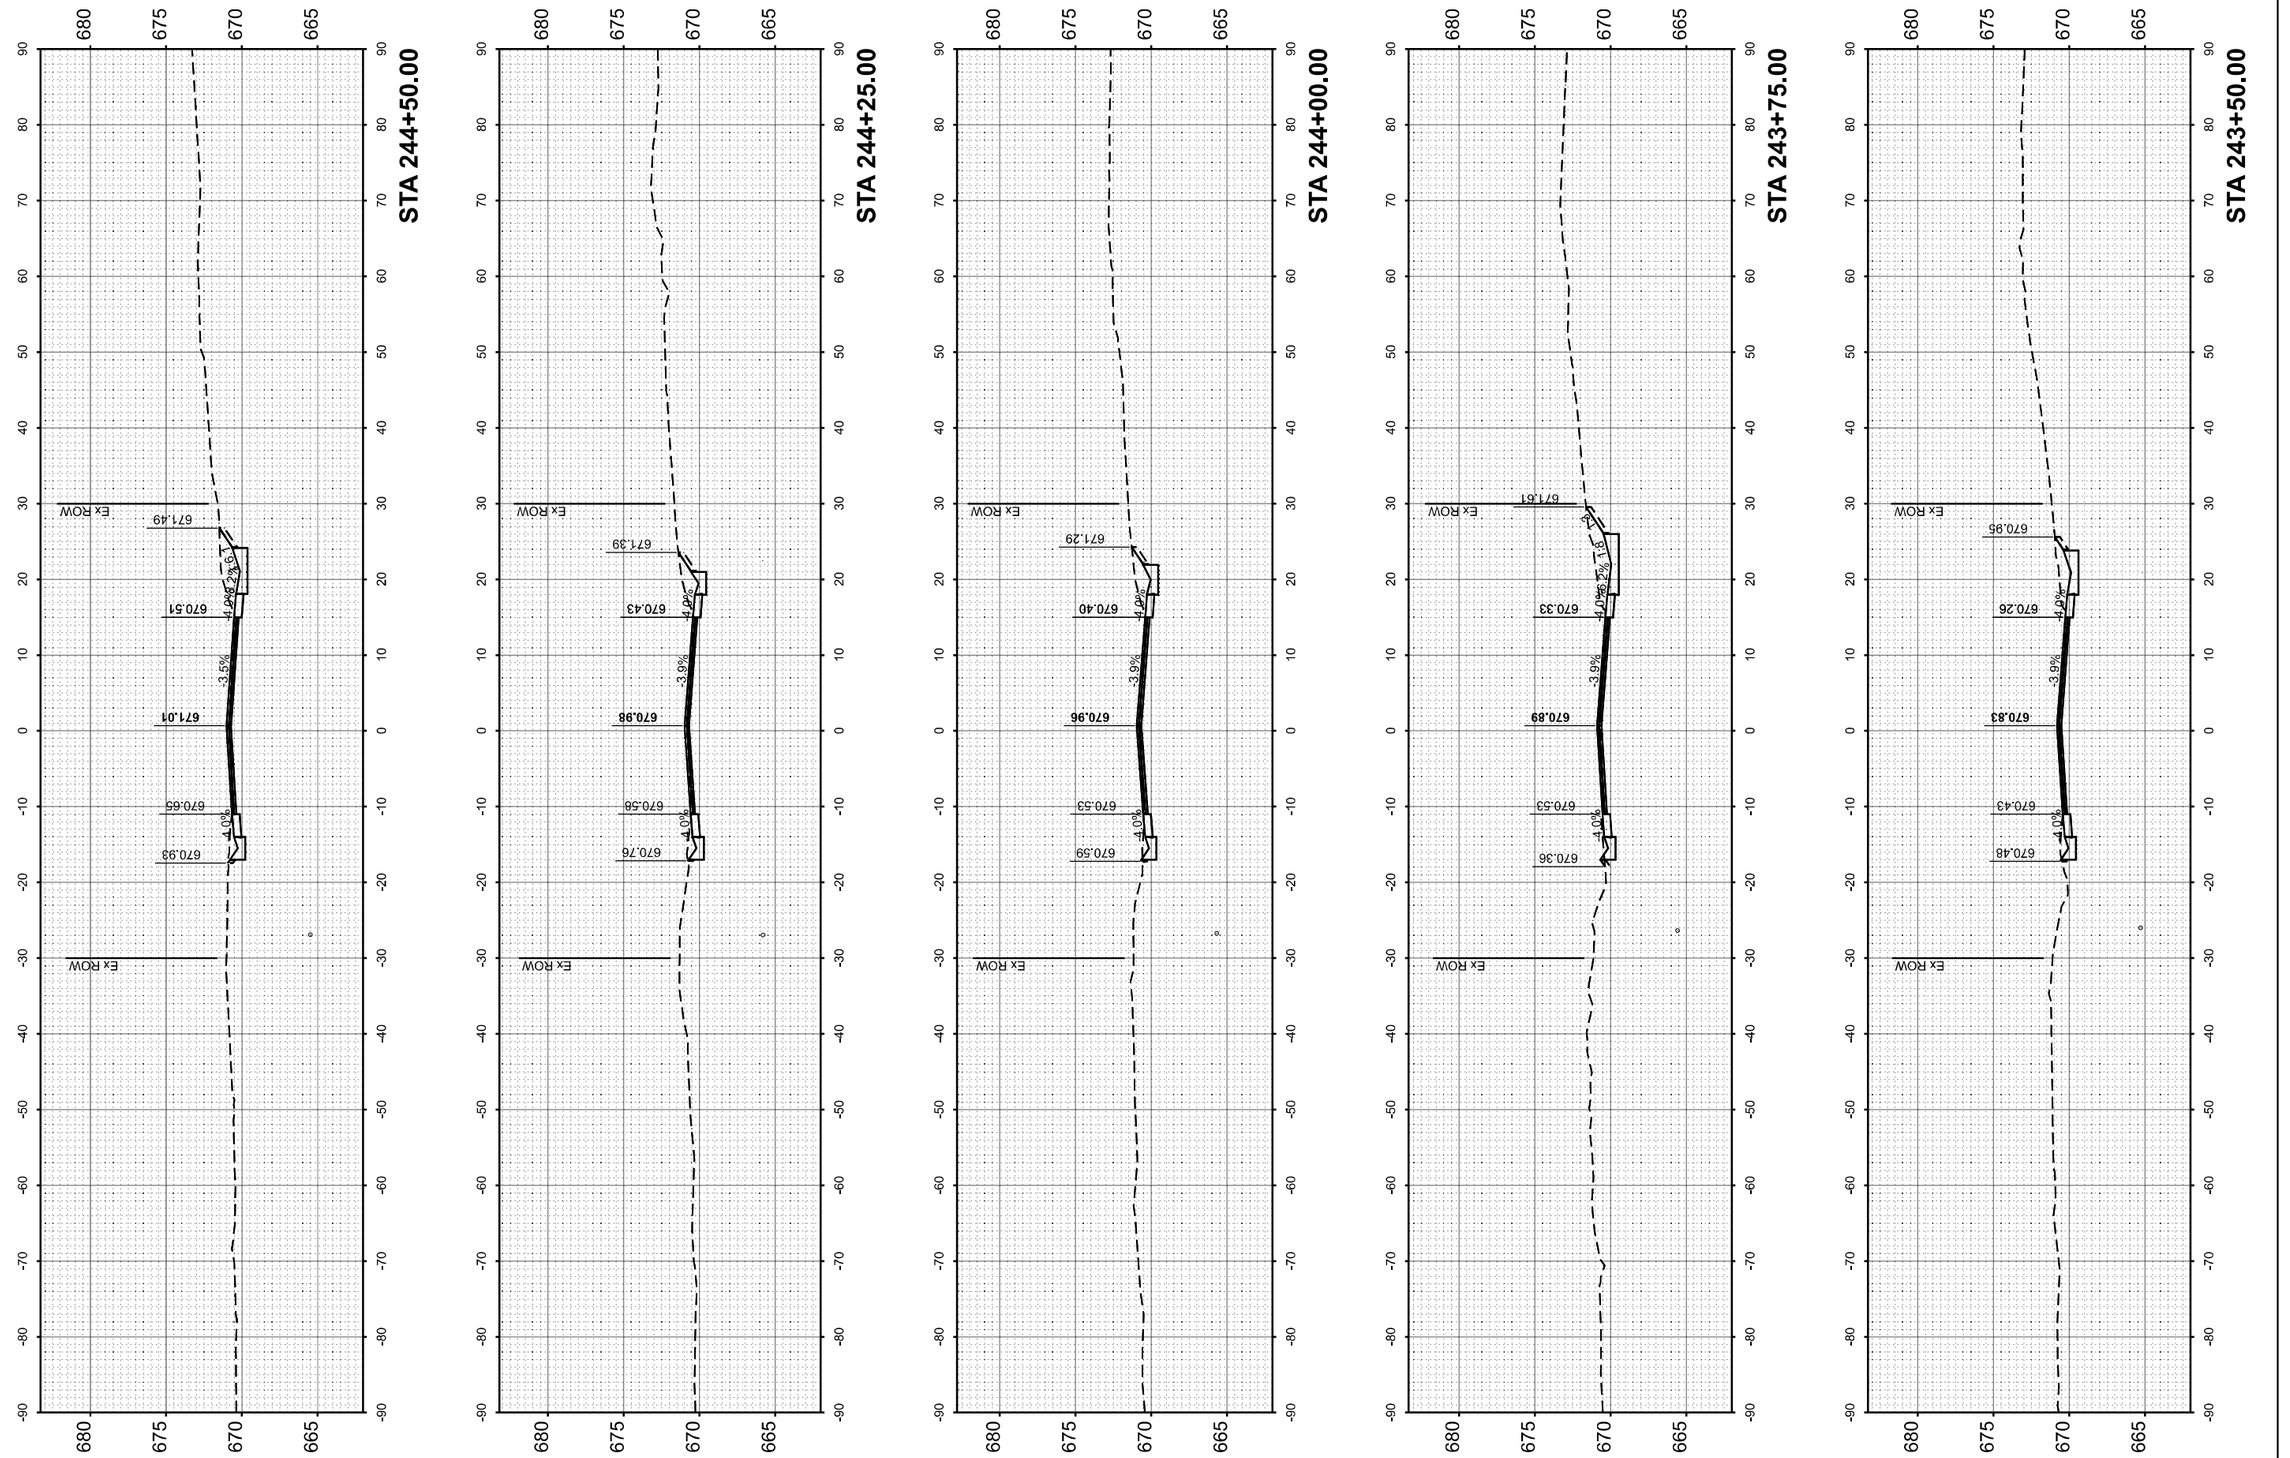

FINAL SURVEY	SURVEYED	BY	DATE
NOTE BOOK	PLOTTED		
NO.	TEMPLATE		
	AREAS		
	AREAS CHECKED		

ORIGINAL SURVEY	SURVEYED	BY	DATE
NOTE BOOK	PLOTTED		
NO.	TEMPLATE		
	AREAS		
	AREAS CHECKED		

DATE PLOTTED = 12/5/2025 5:04:56 PM
PEN TABLE = 0021484.12.tbl
PLOT CMD = -pltofi -pltcfg -pltdev
MODEL: IL 41 Final 1-243+50.00 (Sheet)
FILE NAME: pw://ciorbapw.bentley.com:ciorbapw-01/Documents/Projects\IL_DOT/04\0021484.12/CADD Data/Sht/Xsections\0021484.12+xs.dgn

CiorbaGroup
8725 W. Higgins Rd, Ste 600, Chicago, IL 60631
P 773.775.4009 | www.ciorba.com

USER NAME = jmorris	DESIGNED -	REVISED -	
	DRAWN -	REVISED -	
PLOT SCALE = 0.1666667 ' / In.	CHECKED -	REVISED -	
PLOT DATE = 12/4/2025	DATE -	REVISED -	

STATE OF ILLINOIS
DEPARTMENT OF TRANSPORTATION

IL 41 RESURFACING
CROSS SECTIONS

SCALE: 1"=10' | SHEET OF 33 SHEETS | STA. 243+50.00 | TO STA. 244+50.00

F.A.P RTE.	SECTION	COUNTY	TOTAL SHEETS	SHEET NO.
574	(12RS-4, 11RS-2)	*	159	123
FULTON, MCDONOUGH		CONTRACT NO. 68F91		
	ILLINOIS FED. AID PROJECT			

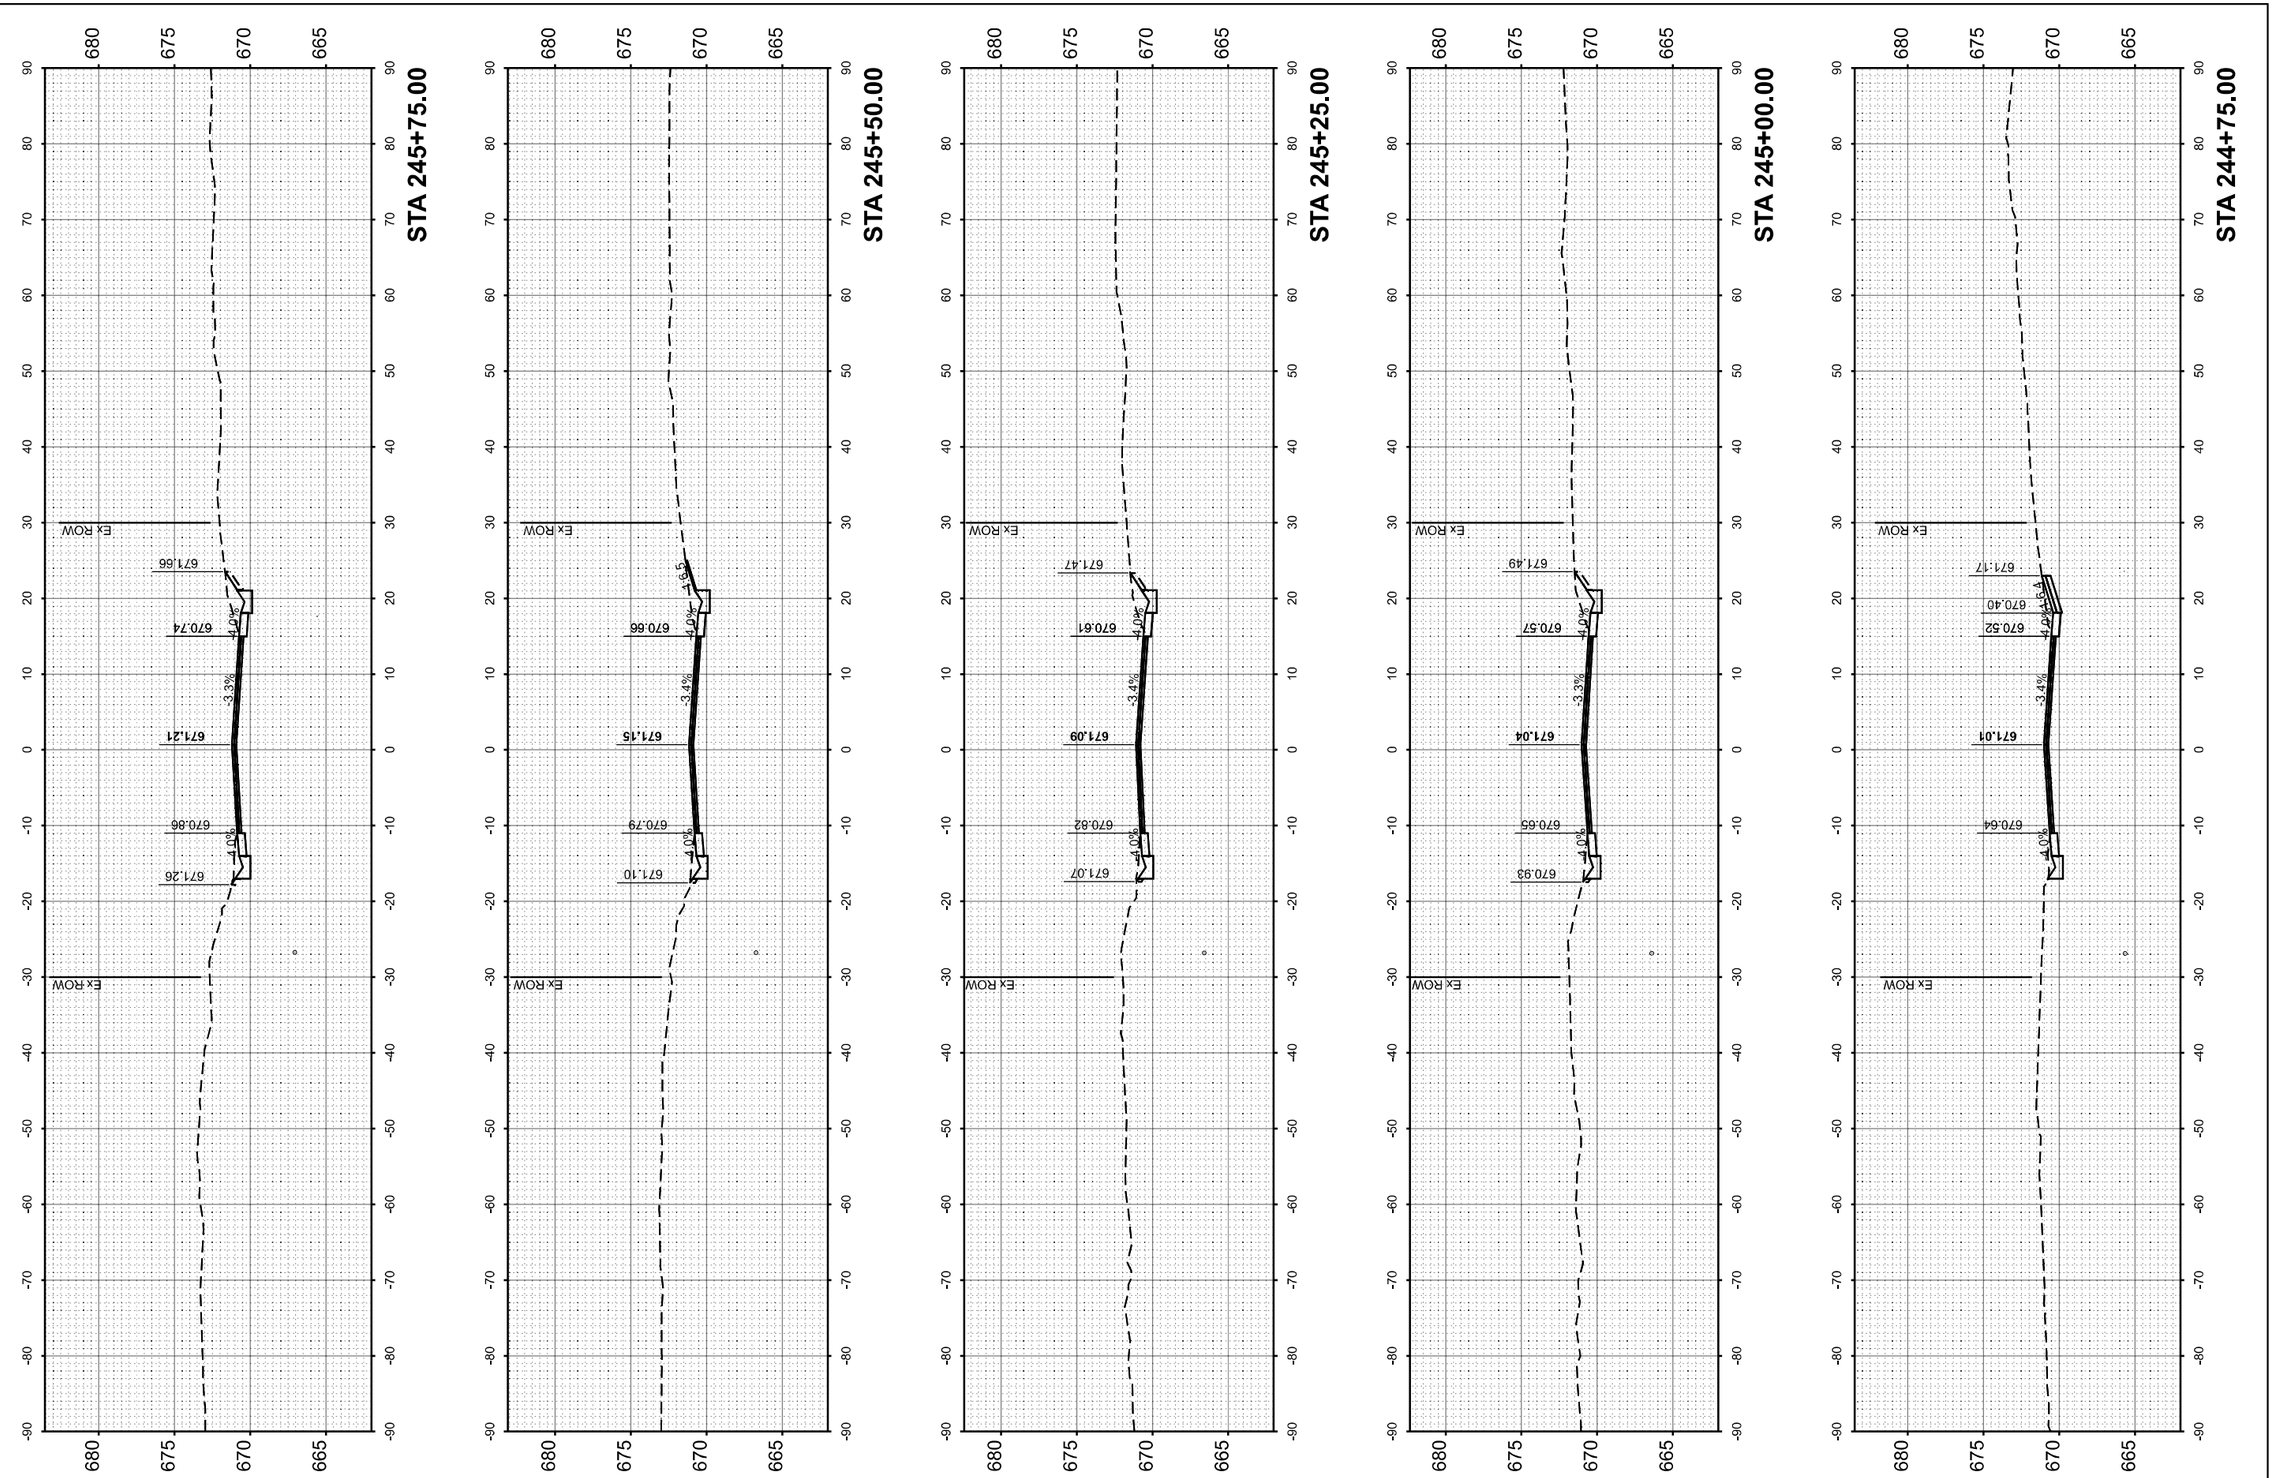

FINAL SURVEY		BY	DATE
	SURVEYED		
	PLOTTED		
NOTE BOOK	TEMPLATE		
	AREAS		
NO.	AREAS CHECKED		

ORIGINAL SURVEY		BY	DATE
	SURVEYED		
	PLOTTED		
NOTE BOOK	TEMPLATE		
	AREAS		
NO.	AREAS CHECKED		

DATE PLOTTED = 12/5/2025 5:04:59 PM
PEN TABLE = 0021484-12.tbl
PLOT COM = C:\24PLOT\PLOT.COM
MODEL = IL 41 Final 1 (Sheet)
FILE NAME: pw:c\ciorba-pw.bentley.com:ciorbapw-pw02\Documents\Projects\IL_DOT\04\0021484.12\CADD Data\Shtz\Xsections\0021484_12xs.dgn

USER NAME = jmorris	DESIGNED -	REVISED -	
	DRAWN -	REVISED -	
PLOT SCALE = 0.16666667 ' / In.	CHECKED -	REVISED -	
PLOT DATE = 12/4/2025	DATE -	REVISED -	

CiorbaGroup
8725 W. Higgins Rd. Ste 600, Chicago, IL 60631
P 773.775.4009 | www.ciorba.com

STATE OF ILLINOIS
DEPARTMENT OF TRANSPORTATION

IL 41 RESURFACING
CROSS SECTIONS

SCALE: 1"=10' | SHEET OF 33 SHEETS | STA. 244+75.00 TO STA. 245+75.00

F.A.P RTE.	SECTION	COUNTY	TOTAL SHEETS	SHEET NO.
574	(12RS-4, 11RS-2)	*	159	124
FULTON, MCDONOUGH		CONTRACT NO. 68F91		
ILLINOIS FED. AID PROJECT				

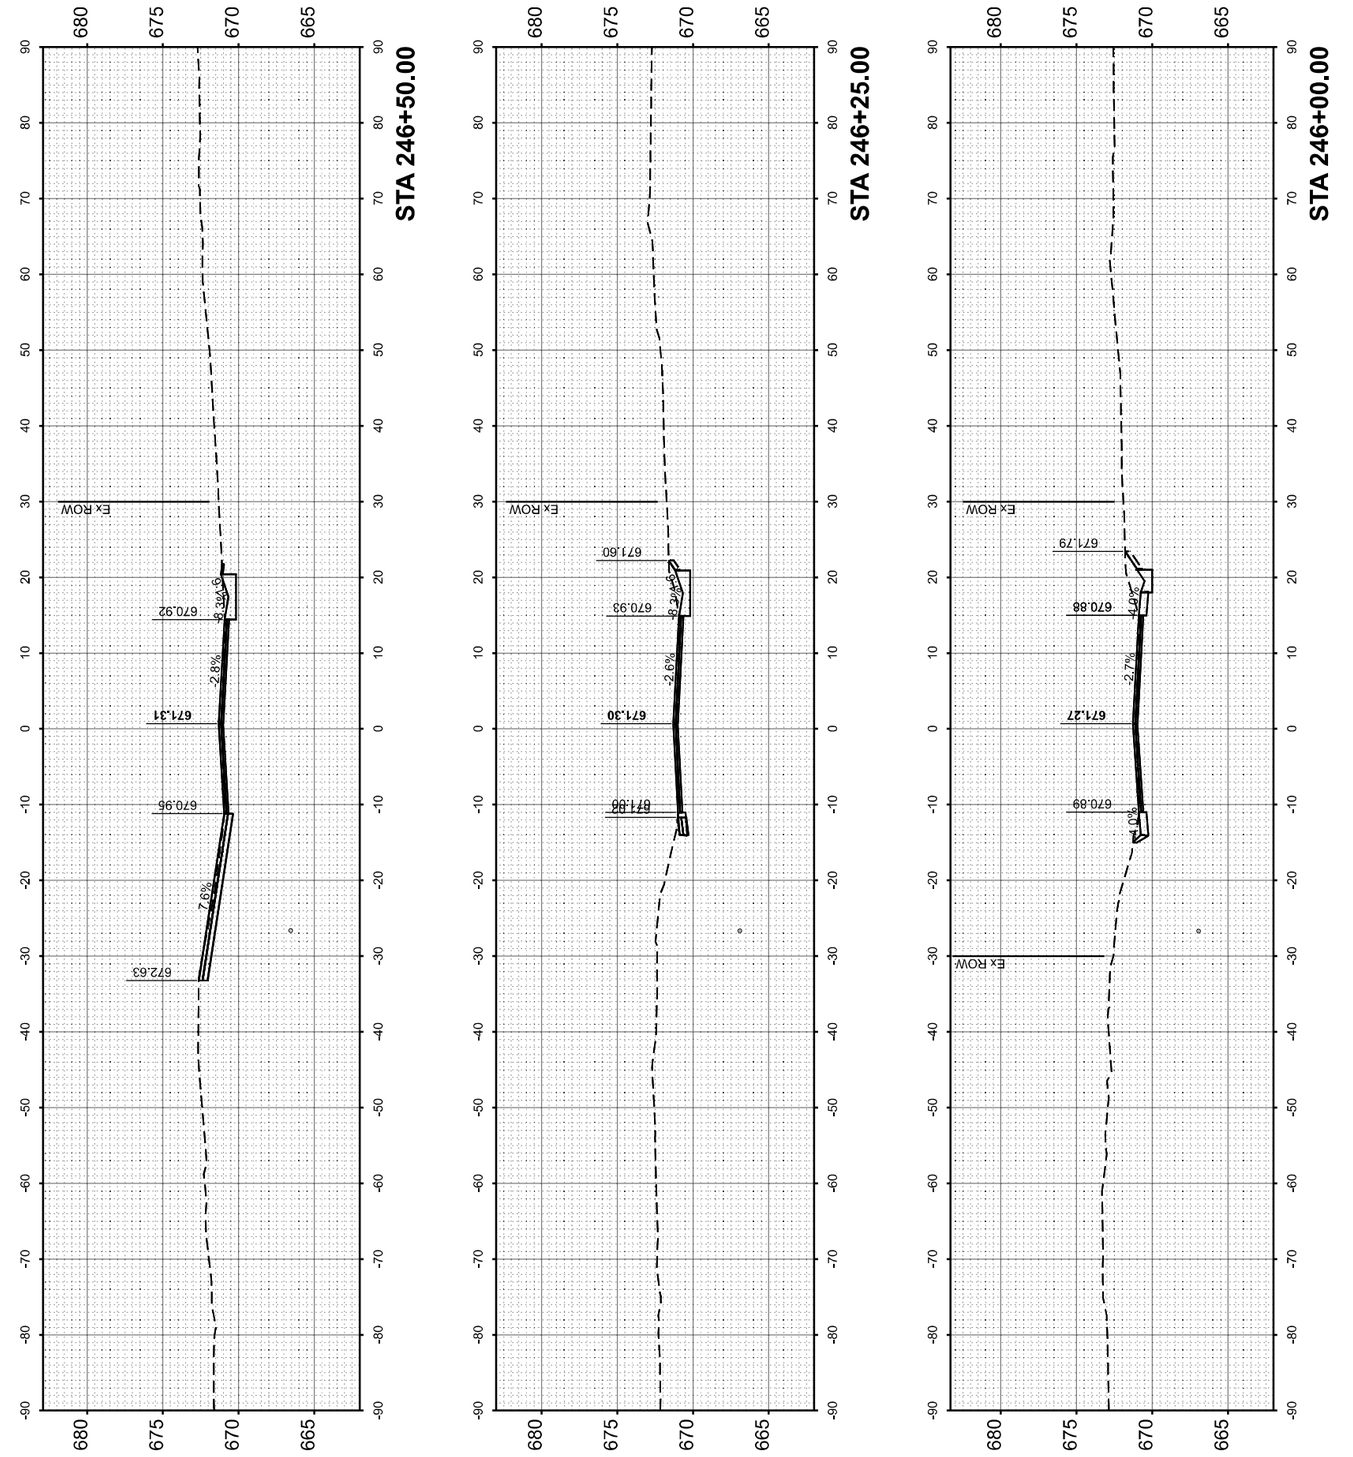

FINAL SURVEY		BY	DATE
	SURVEYED		
	PLOTTED		
NOTE BOOK	TEMPLATE		
	AREAS		
NO.	AREAS CHECKED		

ORIGINAL SURVEY		BY	DATE
	SURVEYED		
	PLOTTED		
NOTE BOOK	TEMPLATE		
	AREAS		
NO.	AREAS CHECKED		

DATE PLOTTED = 12/5/2025 5:05:01 PM
PEN TABLE = 0021484.12.ctb
PW CONFIG = Ciorba Group
MODEL = IL 41 Final 1 - 246+00.00 Sheet
FILE NAME: pw://ciorba-pw.bentley.com:ciorba-pw-01/Documents/Projects/IL_DOT/D40021484.12/CADD Data/ShtXsections/0021484.12+xs.dgn

USER NAME = jmorris	DESIGNED -	REVISED -	
	DRAWN -	REVISED -	
PLOT SCALE = 0.16666667 ' / In.	CHECKED -	REVISED -	
PLOT DATE = 12/4/2025	DATE -	REVISED -	

CiorbaGroup
8725 W. Higgins Rd, Ste 600, Chicago, IL 60631
P 773.775.4009 | www.ciorba.com

STATE OF ILLINOIS
DEPARTMENT OF TRANSPORTATION

IL 41 RESURFACING
CROSS SECTIONS

SCALE: 1"=10' | SHEET OF 33 SHEETS | STA. 246+00.00 | TO STA. 246+50.00

F.A.P RTE.	SECTION	COUNTY	TOTAL SHEETS	SHEET NO.
574	(12RS-4, 11RS-2)	*	159	125
FULTON, MCDONOUGH		CONTRACT NO. 68F91		
	ILLINOIS FED. AID PROJECT			

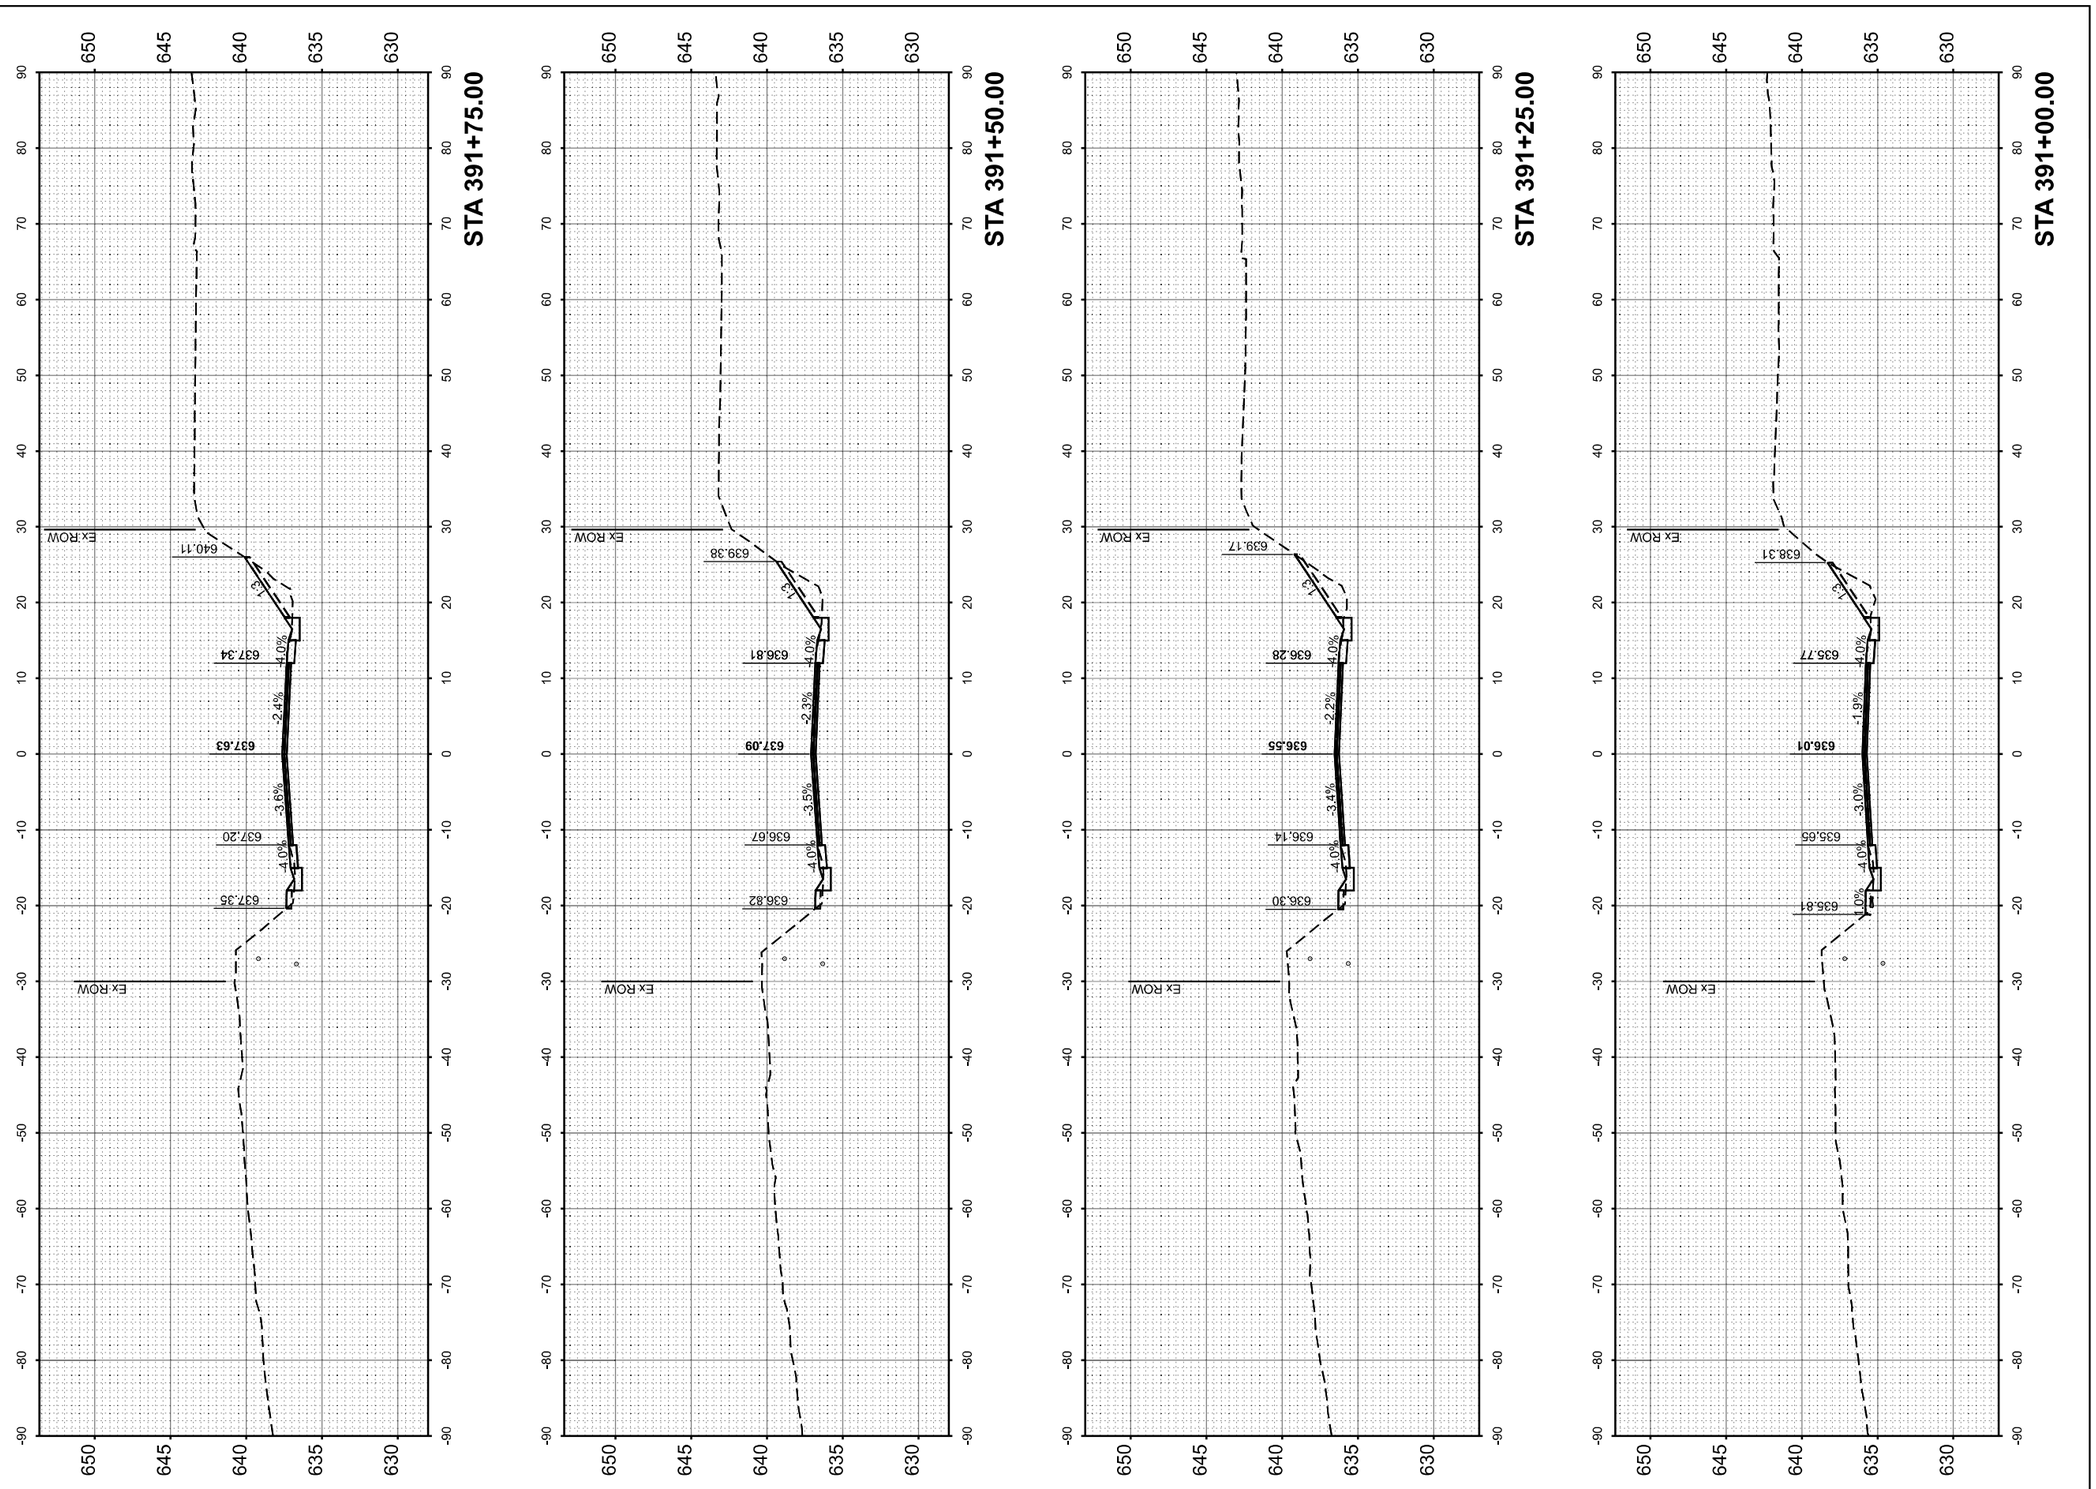

FINAL SURVEY	SURVEYED	BY	DATE
NOTE BOOK	PLOTTED		
	TEMPLATE		
	AREAS		
NO.	AREAS CHECKED		

ORIGINAL SURVEY	SURVEYED	BY	DATE
NOTE BOOK	PLOTTED		
	TEMPLATE		
	AREAS		
NO.	AREAS CHECKED		

MODEL: Cross Section Portrait
FILE NAME: c:\pw-cgi\pwrod\dms552341002148 4 :12-Border_Plan.dgn

CiorbaGroup
8725 W. Higgins Rd, Ste 600, Chicago, IL 60631
P 773.775.4009 | www.ciorba.com

USER NAME = jmorris	DESIGNED -	REVISED -
	DRAWN -	REVISED -
	CHECKED -	REVISED -
PLOT DATE = 12/4/2025	DATE -	REVISED -

STATE OF ILLINOIS
DEPARTMENT OF TRANSPORTATION

IL 41 RESURFACING
CROSS SECTIONS

SCALE: | SHEET OF SHEETS | STA. | TO STA.

F.A. RTE.	SECTION	COUNTY	TOTAL SHEETS	SHEET NO.
574	(12RS-4, 11RS-2)	*	159	126
FULTON, MCDONOUGH		CONTRACT NO. 68F91		
	ILLINOIS	FED. AID PROJECT		

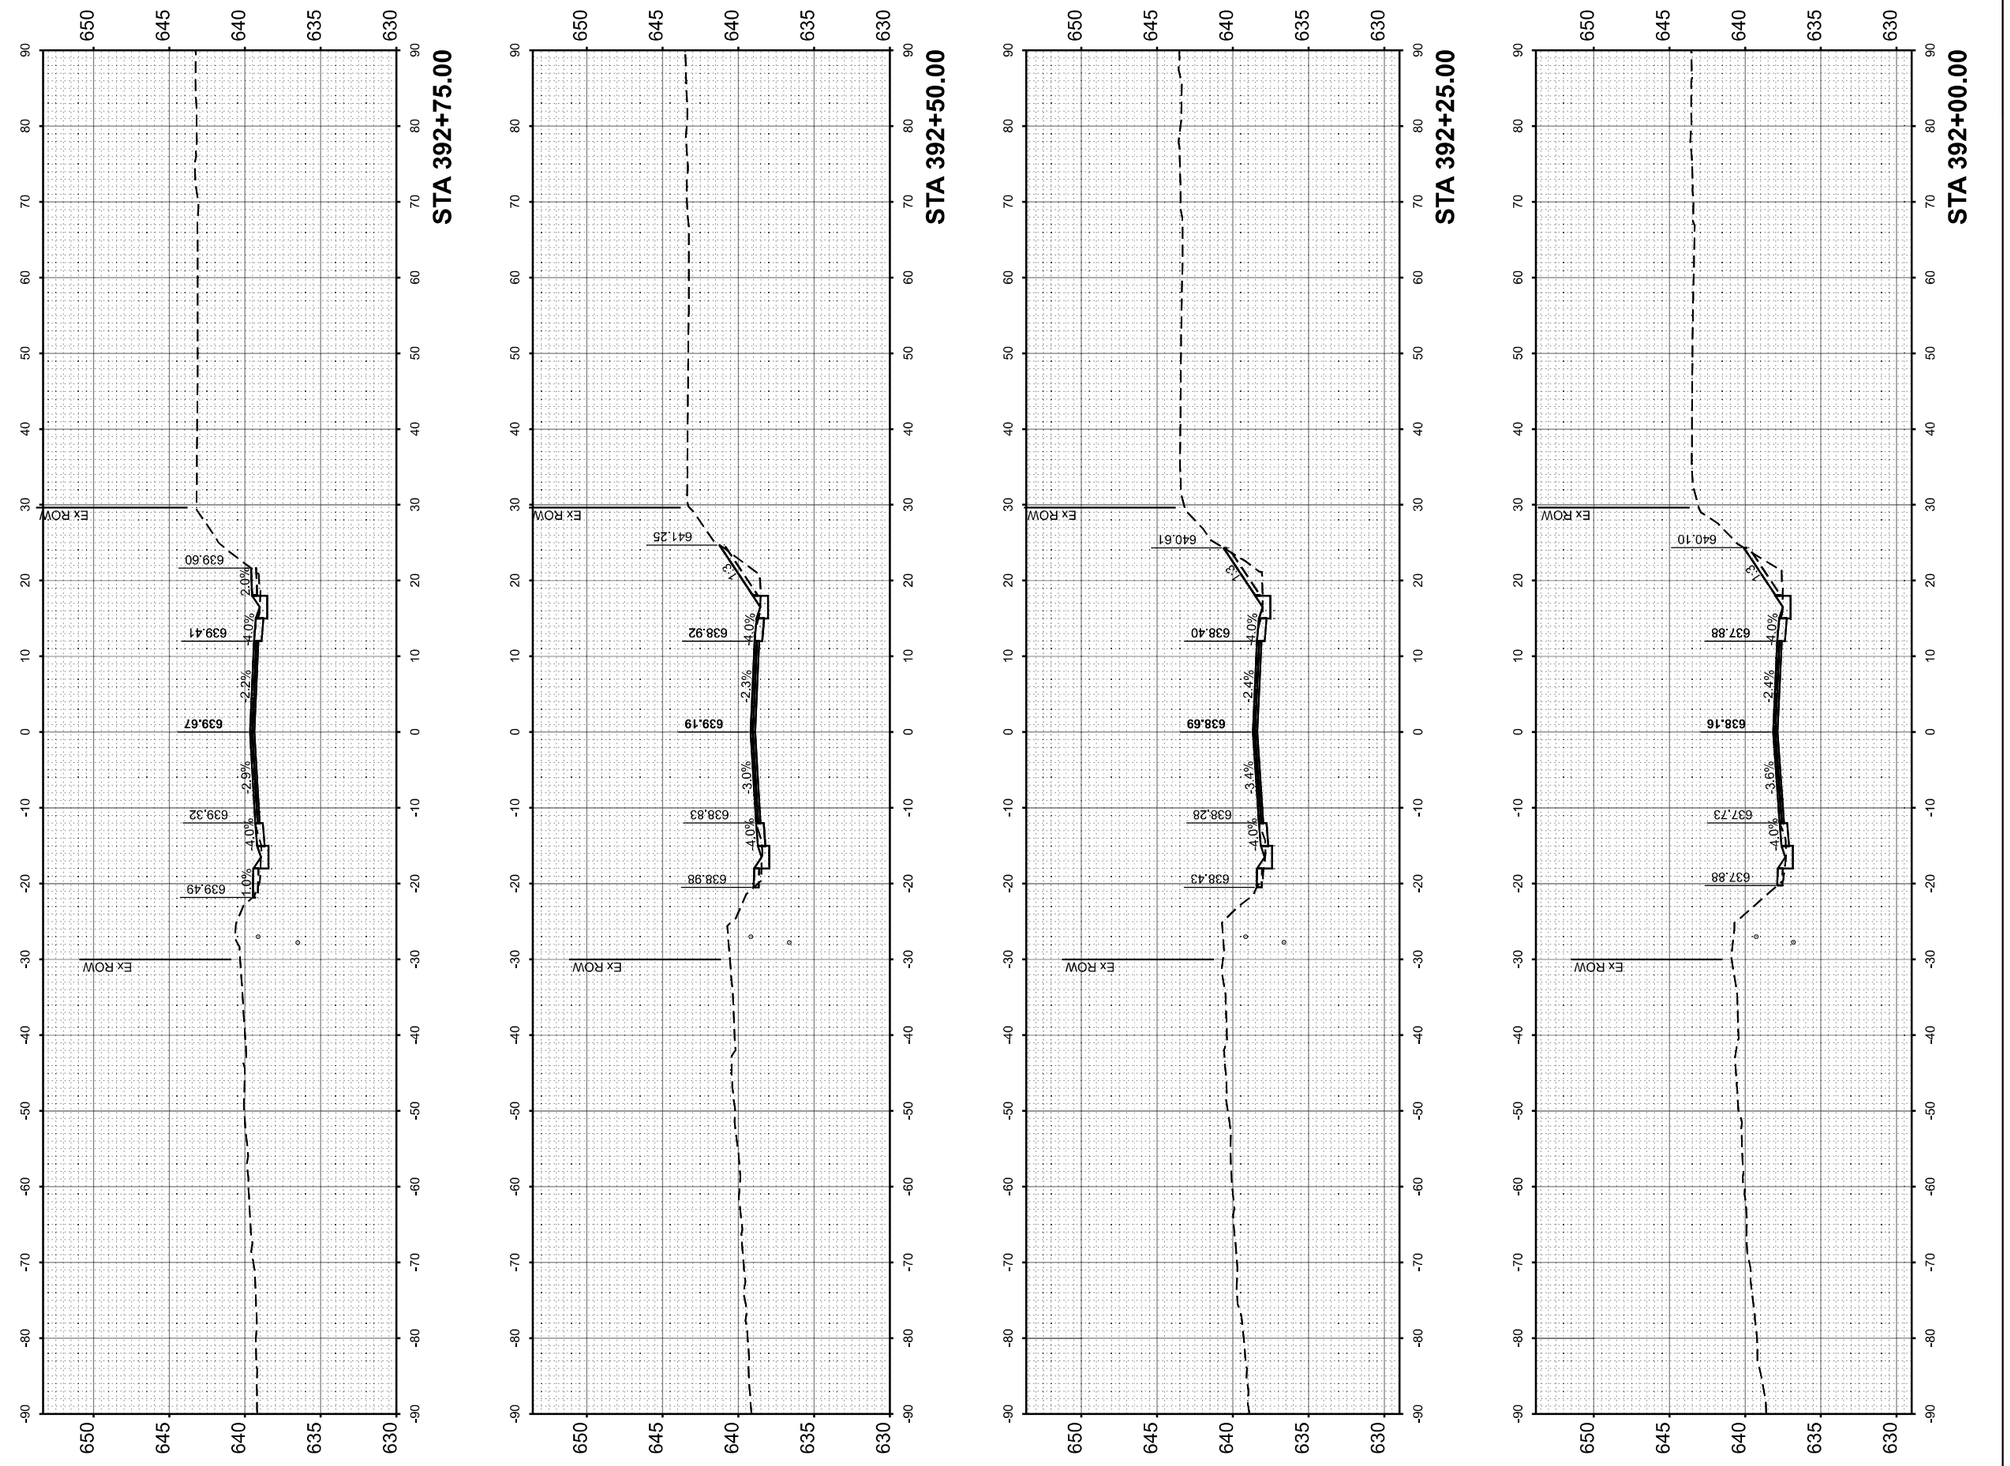

ORIGINAL SURVEY		BY	DATE
	SURVEYED		
	PLOTTED		
NOTE BOOK	TEMPLATE		
	AREAS		
NO.	AREAS CHECKED		

FINAL SURVEY		BY	DATE
	SURVEYED		
	PLOTTED		
NOTE BOOK	TEMPLATE		
	AREAS		
NO.	AREAS CHECKED		

MODEL: Cross Section Portrait
FILE NAME: c:\pw~cgi\prod\dms552334\0021484.12-Border_Plan.dgn

CiorbaGroup
8725 W. Higgins Rd, Ste 600, Chicago, IL 60631
P 773.775.4009 | www.ciorba.com

USER NAME = jmorris	DESIGNED -	REVISED -
	DRAWN -	REVISED -
	CHECKED -	REVISED -
PLOT DATE = 12/4/2025	DATE -	REVISED -

STATE OF ILLINOIS
DEPARTMENT OF TRANSPORTATION

IL 41 RESURFACING
CROSS SECTIONS

SCALE: | SHEET OF SHEETS | STA. | TO STA.

F.A. RTE.	SECTION	COUNTY	TOTAL SHEETS	SHEET NO.
574	(12RS-4, 11RS-2)	*	159	127
FULTON, MCDONOUGH		CONTRACT NO. 68F91		
	ILLINOIS	FED. AID PROJECT		

FINAL SURVEY		BY	DATE
NOTE BOOK	SURVEYED		
NO.	PLOTTED		
	TEMPLATE		
	AREAS		
	AREAS CHECKED		

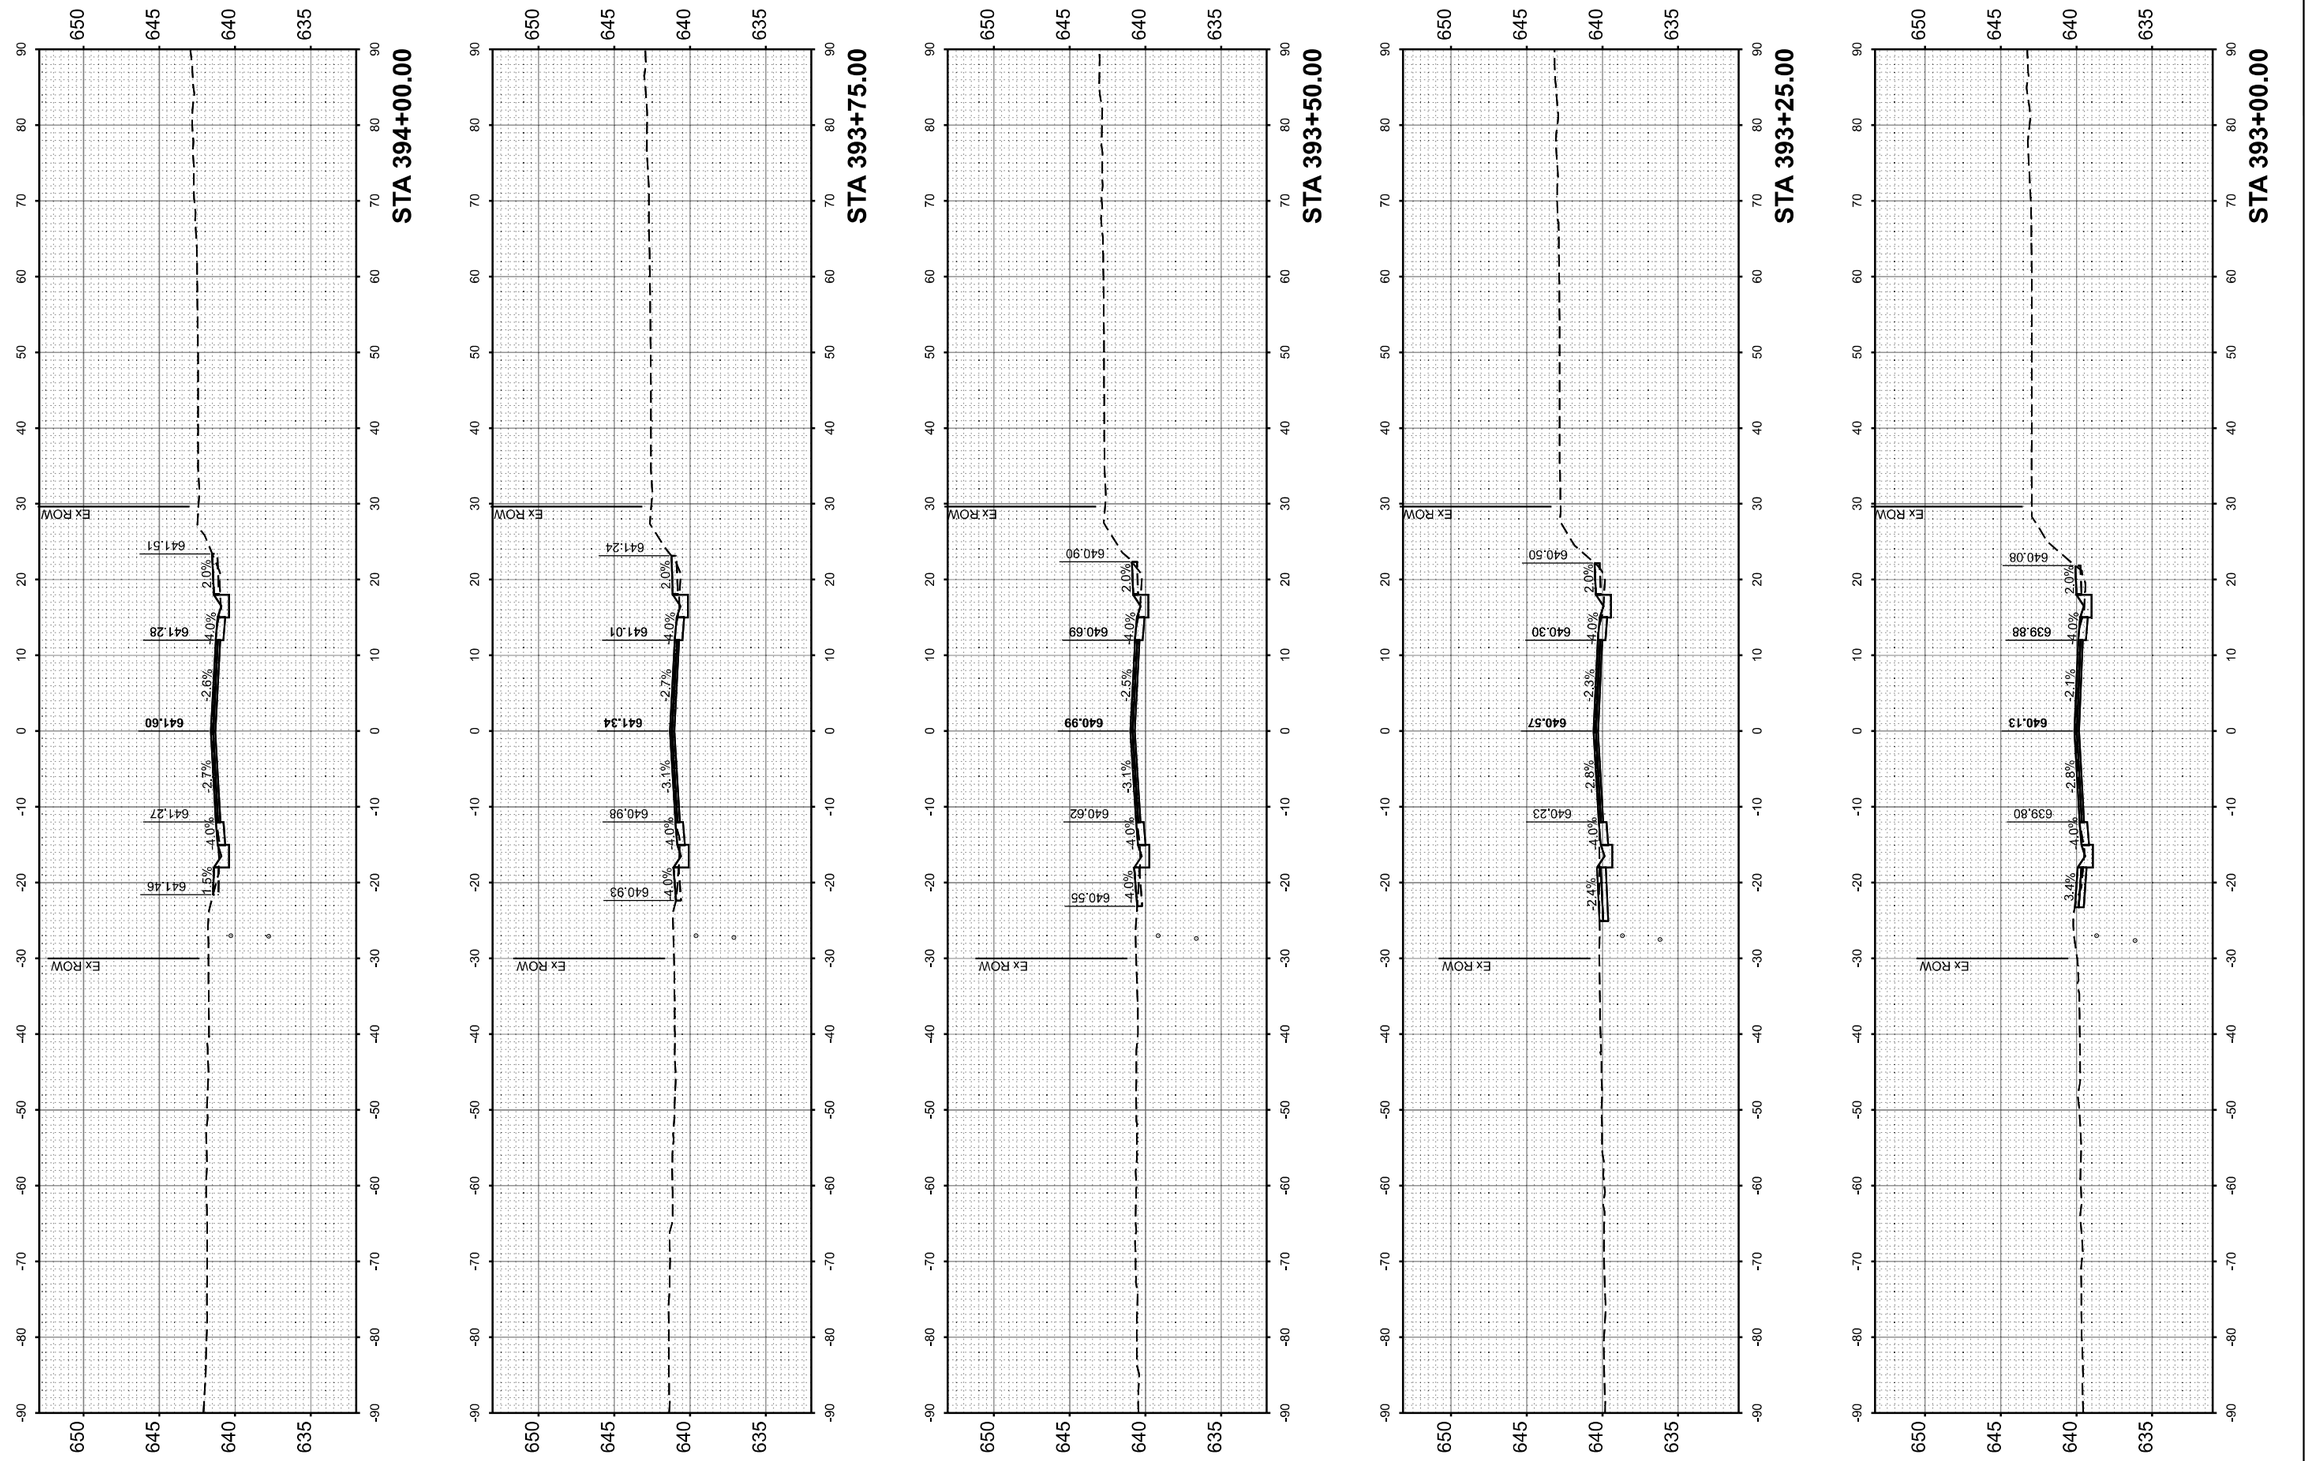

ORIGINAL SURVEY		BY	DATE
NOTE BOOK	SURVEYED		
NO.	PLOTTED		
	TEMPLATE		
	AREAS		
	AREAS CHECKED		

MODEL: Cross Section Portrait
FILE NAME: c:\pw~cgl\prod\dms\5523410021484.12-Border_Plan.dgn

CiorbaGroup
8725 W. Higgins Rd, Ste 600, Chicago, IL 60631
P 773.775.4009 | www.ciorba.com

USER NAME = jmorris	DESIGNED -	REVISED -	
	DRAWN -	REVISED -	
	CHECKED -	REVISED -	
PLOT DATE = 12/4/2025	DATE -	REVISED -	

STATE OF ILLINOIS
DEPARTMENT OF TRANSPORTATION

IL 41 RESURFACING
CROSS SECTIONS

SCALE: | SHEET OF SHEETS | STA. | TO STA.

F.A. RTE.	SECTION	COUNTY	TOTAL SHEETS	SHEET NO.
574	(12RS-4, 11RS-2)	*	159	128
	FULTON, MCDONOUGH		CONTRACT NO. 68F91	
	ILLINOIS	FED. AID PROJECT		

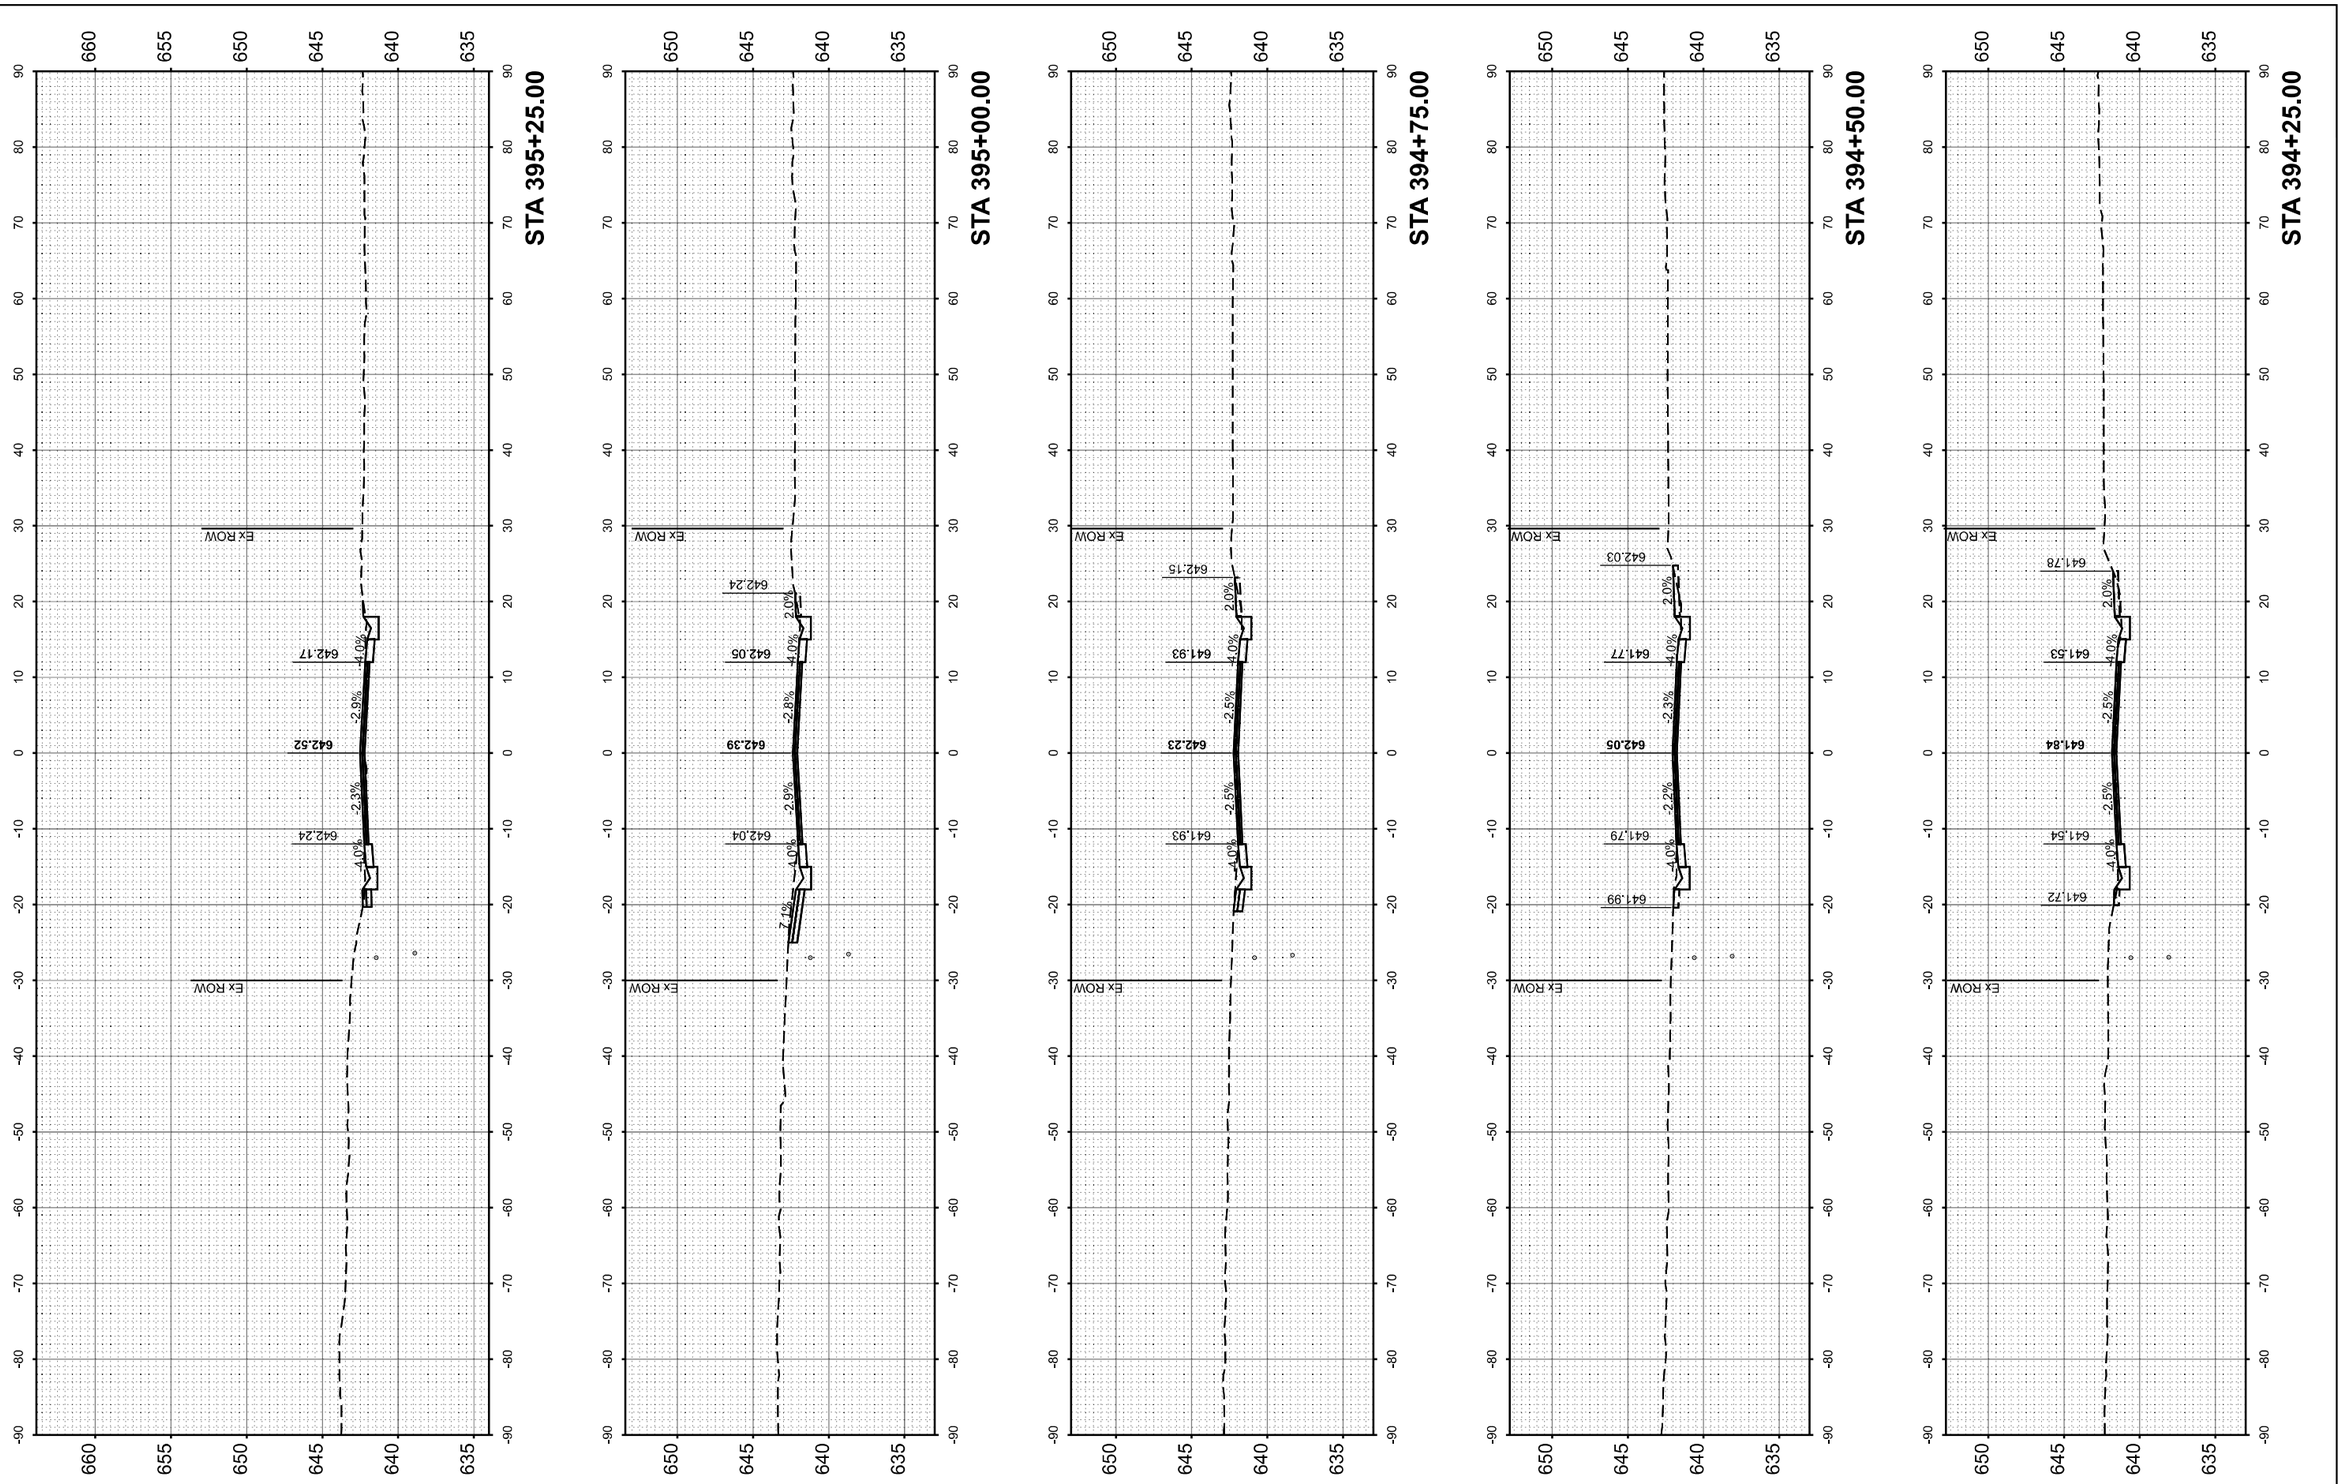

FINAL SURVEY	SURVEYED	BY	DATE
NOTE BOOK	PLOTTED		
	TEMPLATE		
	AREAS		
NO.	AREAS CHECKED		

ORIGINAL SURVEY	SURVEYED	BY	DATE
NOTE BOOK	PLOTTED		
	TEMPLATE		
	AREAS		
NO.	AREAS CHECKED		

MODEL: Cross Section Portrait
FILE NAME: c:\pw-cgljurod\dms5523410021494_12-Border_Plan.dgn

CiorbaGroup
8725 W. Higgins Rd, Ste 600, Chicago, IL 60631
P 773.775.4009 | www.ciorba.com

USER NAME = jmorris	DESIGNED -	REVISED -
	DRAWN -	REVISED -
	CHECKED -	REVISED -
PLOT DATE = 12/4/2025	DATE -	REVISED -

STATE OF ILLINOIS
DEPARTMENT OF TRANSPORTATION

IL 41 RESURFACING
CROSS SECTIONS

SCALE: | SHEET OF SHEETS | STA. | TO STA.

F.A. RTE.	SECTION	COUNTY	TOTAL SHEETS	SHEET NO.
574	(12RS-4, 11RS-2)	*	159	129
FULTON, MCDONOUGH		CONTRACT NO. 68F91		
	ILLINOIS FED. AID PROJECT			

FINAL SURVEY		BY	DATE
	SURVEYED		
	PLOTTED		
NOTE BOOK	TEMPLATE		
	AREAS		
NO.	AREAS CHECKED		

ORIGINAL SURVEY		BY	DATE
	SURVEYED		
	PLOTTED		
NOTE BOOK	TEMPLATE		
	AREAS		
NO.	AREAS CHECKED		

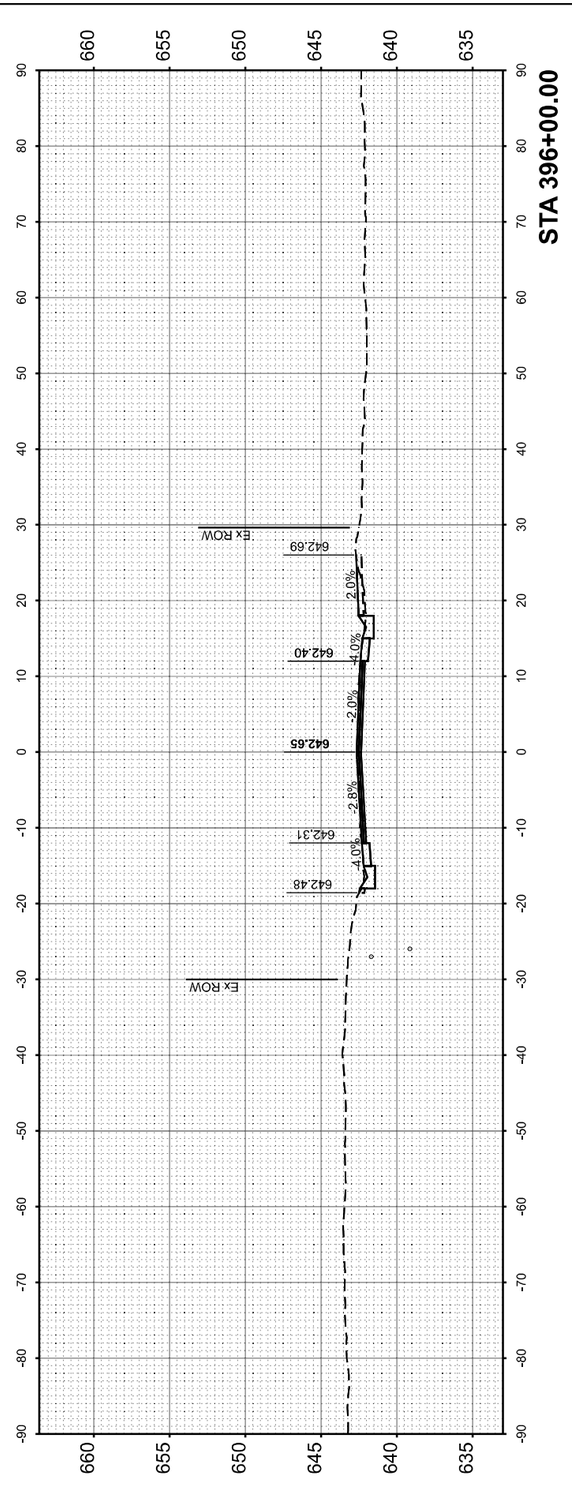

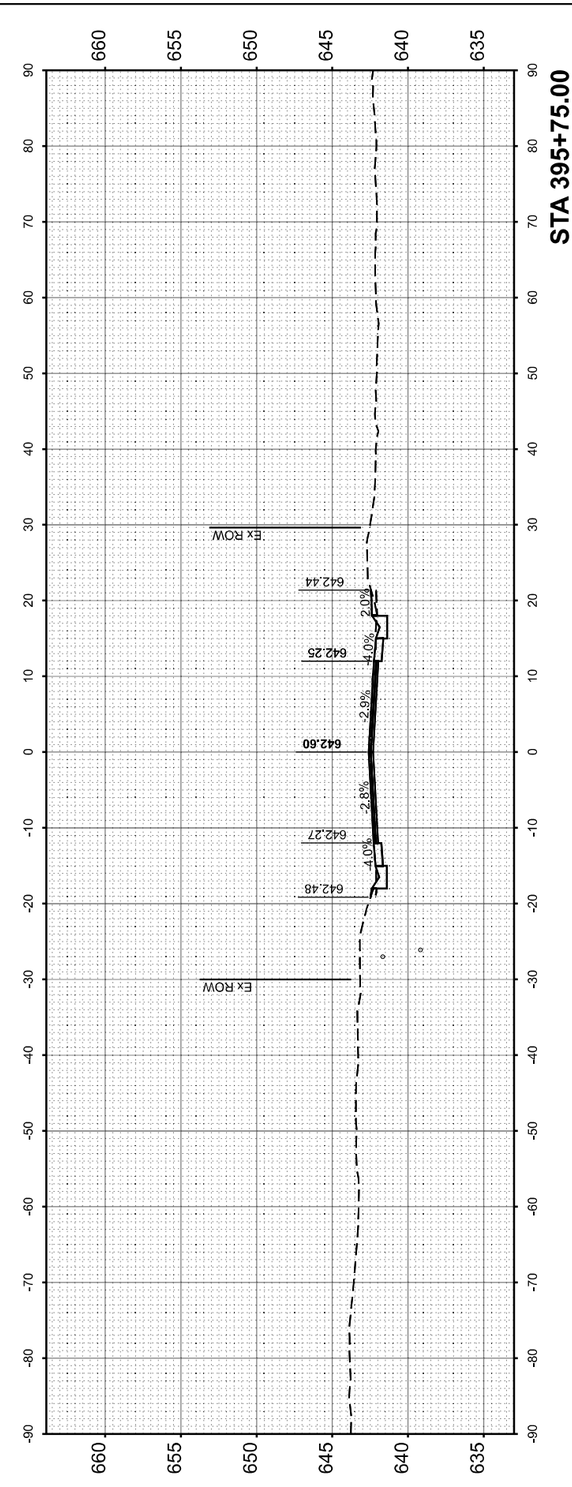

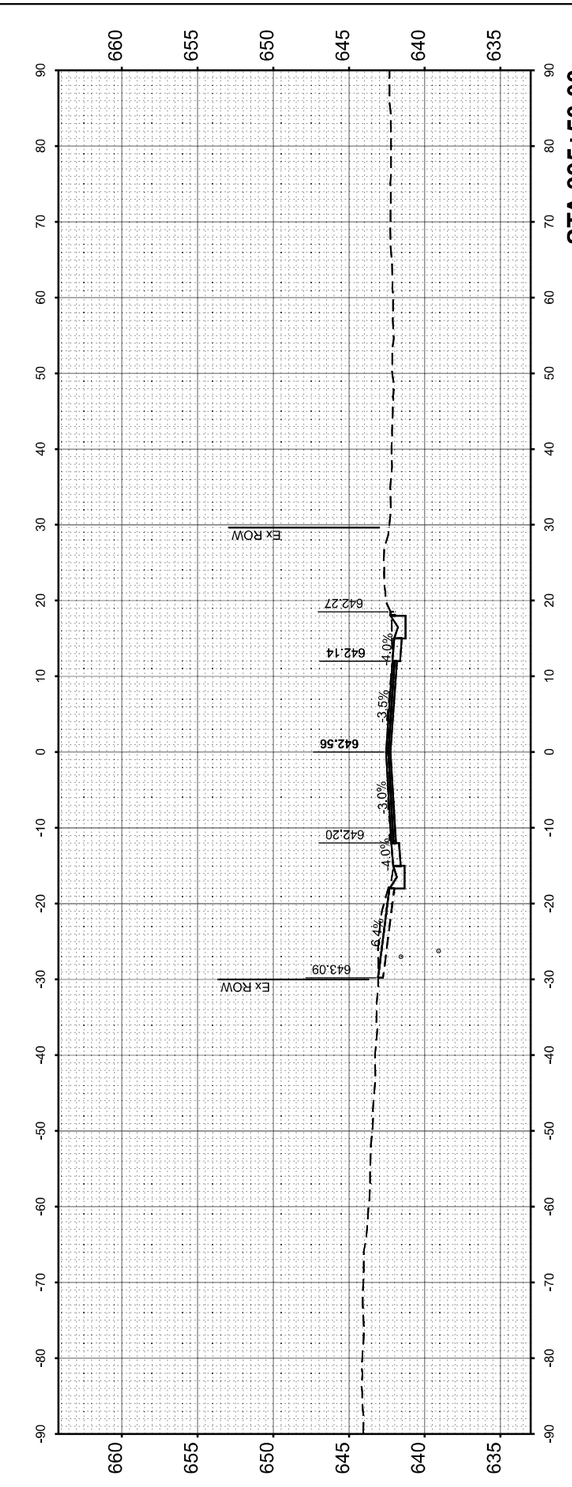

MODEL: Cross Section Portrait
FILE NAME: c:\pw~cgi\prod\dms552341002\1484.12-Border_Plan.dgn

CiorbaGroup
8725 W. Higgins Rd, Ste 600, Chicago, IL 60631
P 773.775.4009 | www.ciorba.com

USER NAME = jmorris	DESIGNED -	REVISED -
	DRAWN -	REVISED -
	CHECKED -	REVISED -
PLOT DATE = 12/4/2025	DATE -	REVISED -

STATE OF ILLINOIS
DEPARTMENT OF TRANSPORTATION

IL 41 RESURFACING
CROSS SECTIONS

SCALE: | SHEET OF SHEETS | STA. | TO STA.

F.A. RTE.	SECTION	COUNTY	TOTAL SHEETS	SHEET NO.
574	(12RS-4, 11RS-2)	*	159	130
FULTON, MCDONOUGH		CONTRACT NO. 68F91		
	ILLINOIS	FED. AID PROJECT		

FINAL SURVEY		BY	DATE
NOTE BOOK	SURVEYED		
NO.	PLOTTED		
	TEMPLATE		
	AREAS		
	AREAS CHECKED		

ORIGINAL SURVEY		BY	DATE
NOTE BOOK	SURVEYED		
NO.	PLOTTED		
	TEMPLATE		
	AREAS		
	AREAS CHECKED		

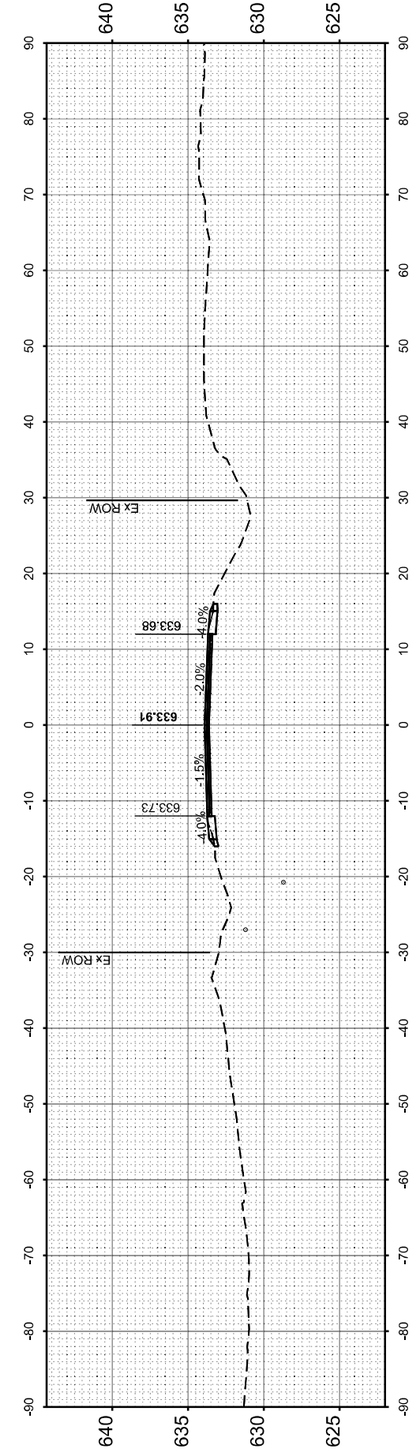

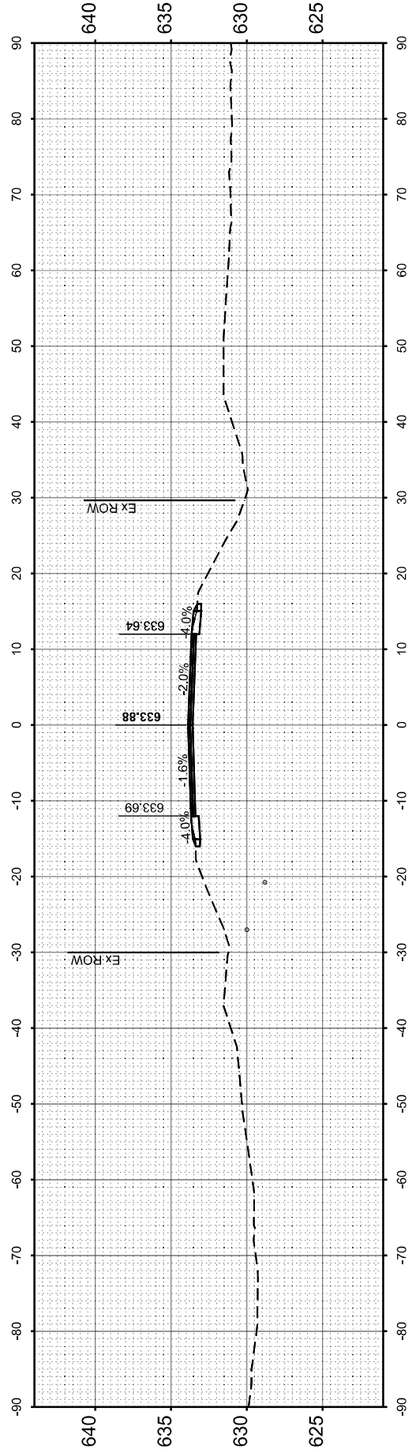

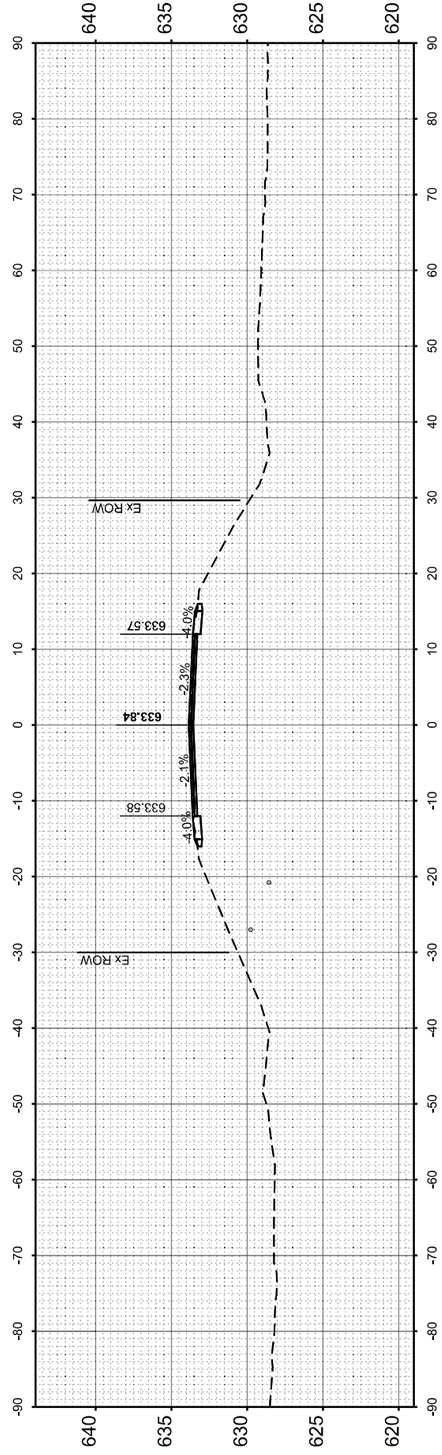

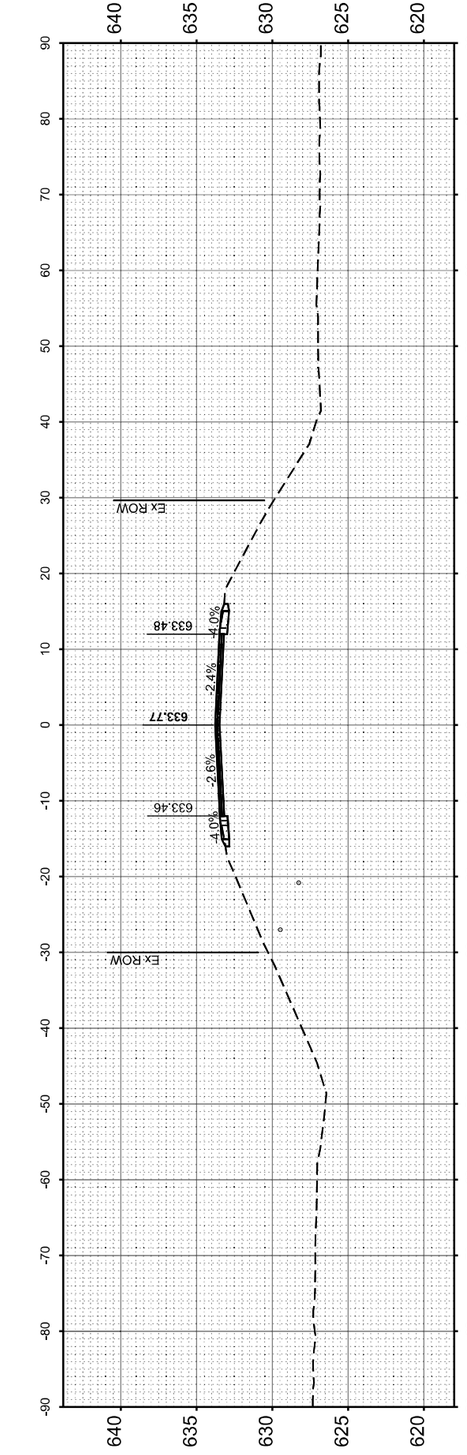

MODEL: Cross Section Portrait
FILE NAME: c:\pw~cgi\prod\dms552341002148 4.12-Border_Plan.dgn

CiorbaGroup
8725 W. Higgins Rd, Ste 600, Chicago, IL 60631
P 773.775.4009 | www.ciorba.com

USER NAME = jmorris	DESIGNED -	REVISED -
	DRAWN -	REVISED -
	CHECKED -	REVISED -
PLOT DATE = 12/4/2025	DATE -	REVISED -

STATE OF ILLINOIS
DEPARTMENT OF TRANSPORTATION

IL 41 RESURFACING
CROSS SECTIONS

SCALE: | SHEET OF SHEETS | STA. | TO STA.

F.A. RTE.	SECTION	COUNTY	TOTAL SHEETS	SHEET NO.
574	(12RS-4, 11RS-2)	*	159	131
FULTON, MCDONOUGH		CONTRACT NO. 68F91		
	ILLINOIS	FED. AID PROJECT		

FINAL SURVEY		BY	DATE
NOTE BOOK	SURVEYED		
	PLOTTED		
NO.	TEMPLATE		
	AREAS		
	AREAS CHECKED		

ORIGINAL SURVEY		BY	DATE
NOTE BOOK	SURVEYED		
	PLOTTED		
NO.	TEMPLATE		
	AREAS		
	AREAS CHECKED		

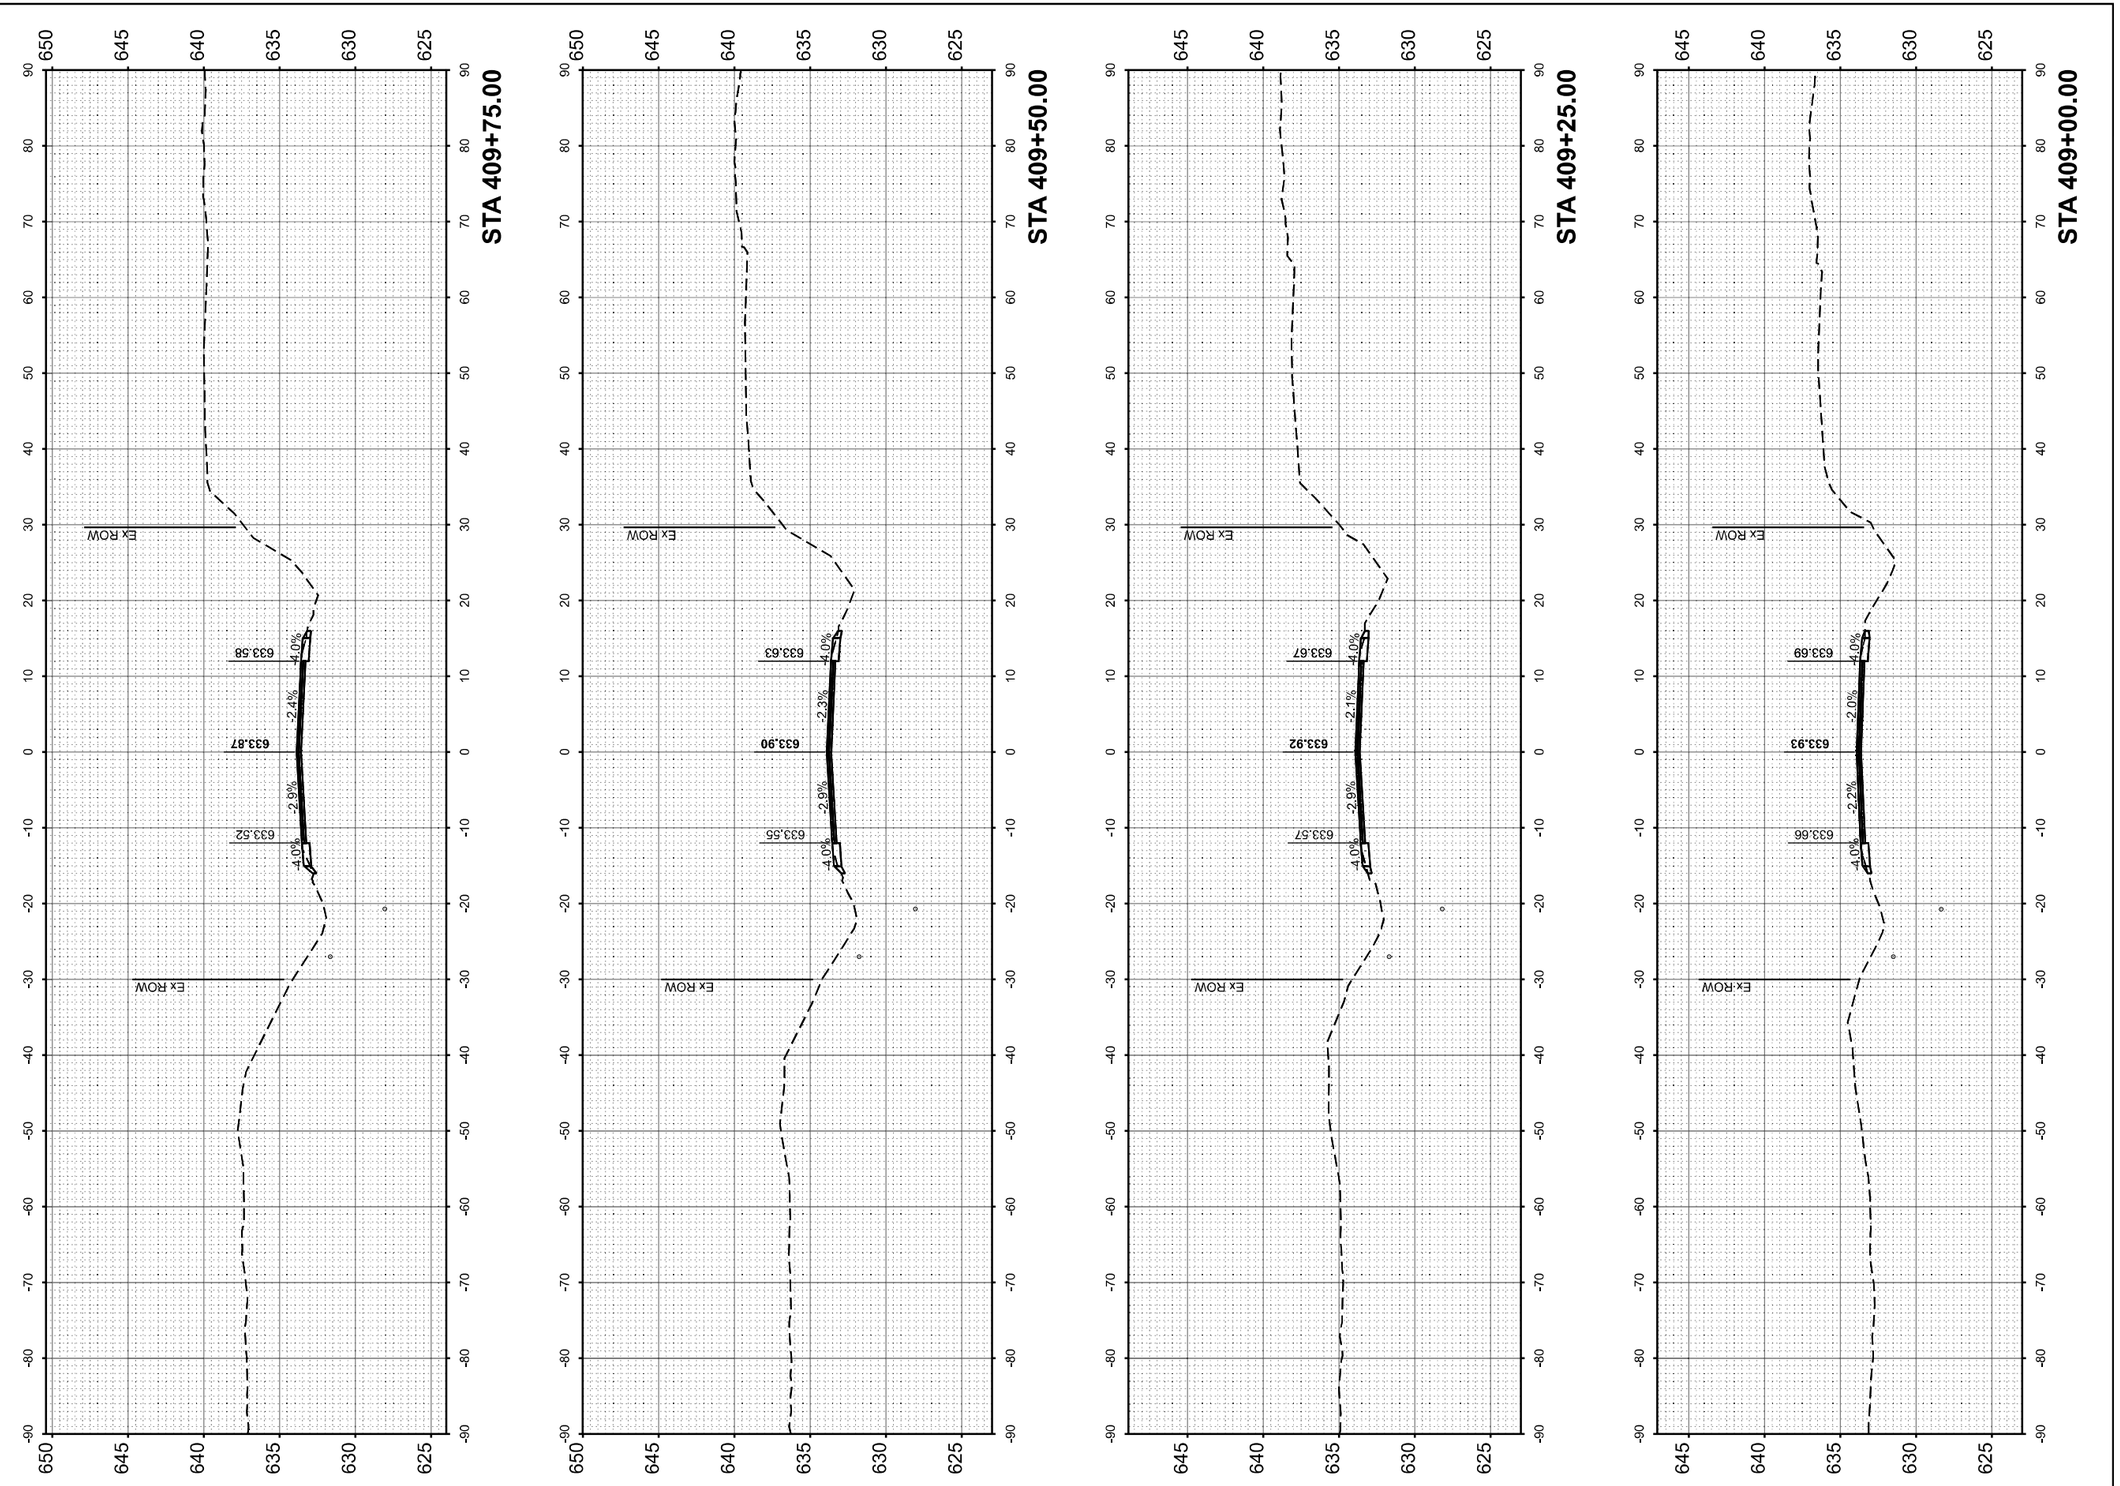

MODEL: Cross Section Portrait
FILE NAME: c:\pw~cgi\prod\dms5523410021484.12-Border_Plan.dgn

CiorbaGroup
8725 W. Higgins Rd, Ste 600, Chicago, IL 60631
P 773.775.4009 | www.ciorba.com

USER NAME = jmorris	DESIGNED -	REVISED -
	DRAWN -	REVISED -
	CHECKED -	REVISED -
PLOT DATE = 12/4/2025	DATE -	REVISED -

STATE OF ILLINOIS
DEPARTMENT OF TRANSPORTATION

IL 41 RESURFACING
CROSS SECTIONS

SCALE: | SHEET OF SHEETS | STA. | TO STA.

F.A. RTE.	SECTION	COUNTY	TOTAL SHEETS	SHEET NO.
574	(12RS-4, 11RS-2)	*	159	132
FULTON, MCDONOUGH		CONTRACT NO. 68F91		
	ILLINOIS	FED. AID PROJECT		

FINAL SURVEY		BY	DATE
	SURVEYED		
	PLOTTED		
NOTE BOOK	TEMPLATE		
	AREAS		
NO.	AREAS CHECKED		

ORIGINAL SURVEY		BY	DATE
	SURVEYED		
	PLOTTED		
NOTE BOOK	TEMPLATE		
	AREAS		
NO.	AREAS CHECKED		

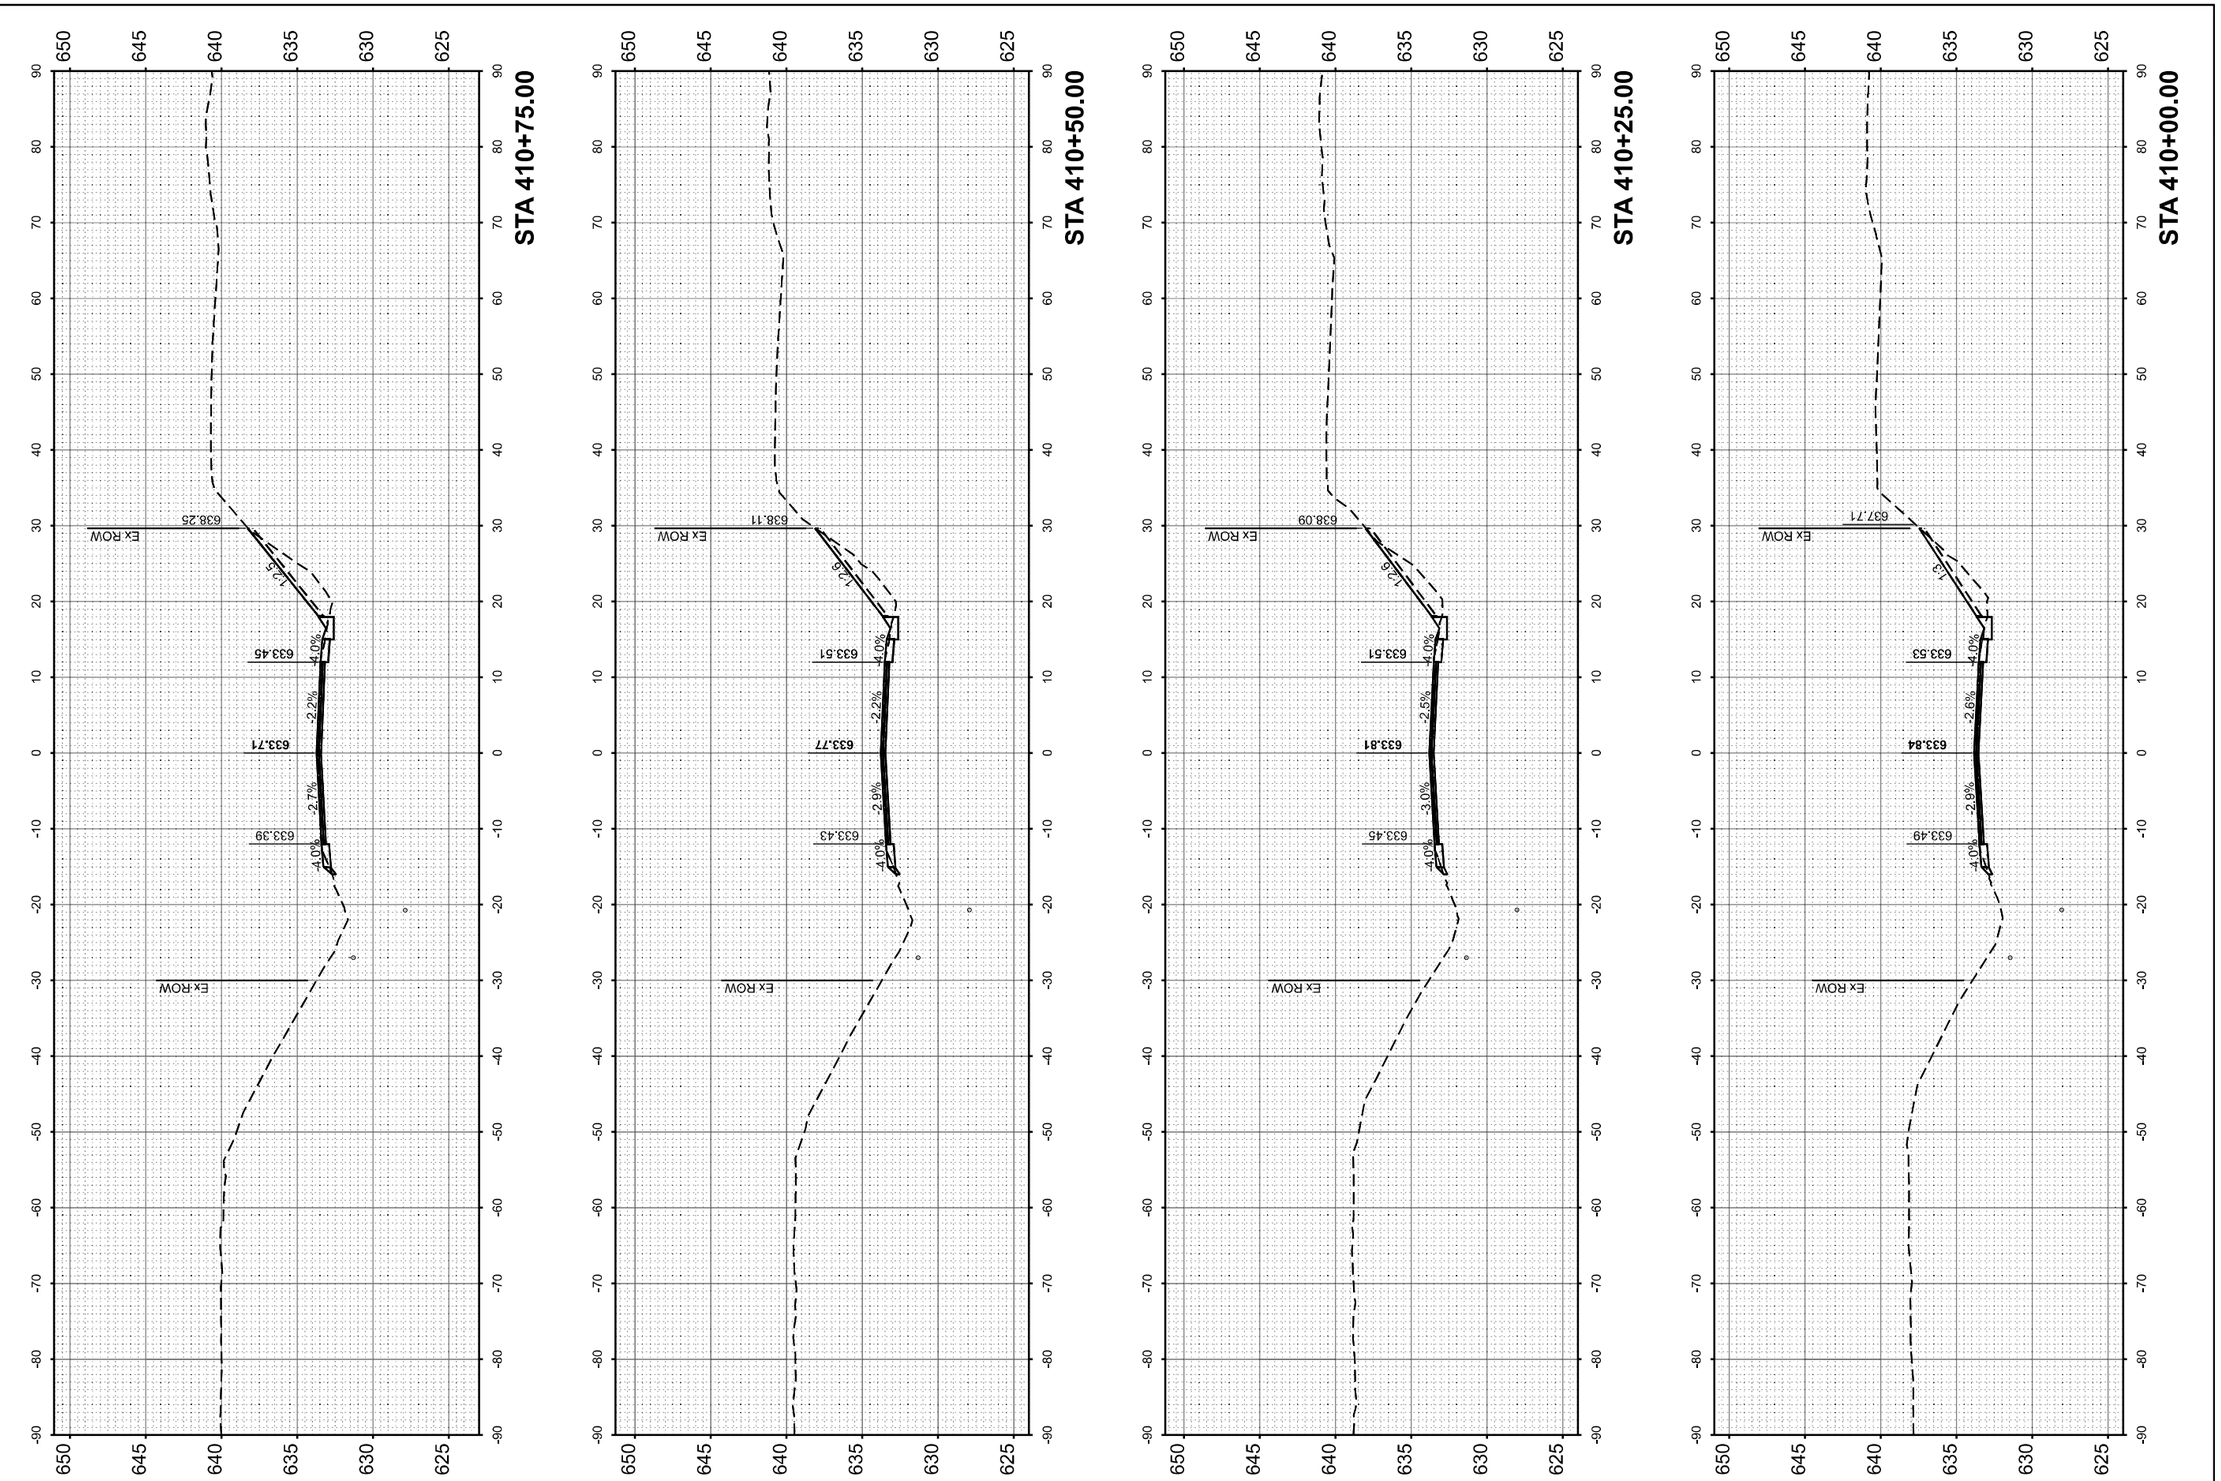

MODEL: Cross Section Portrait
FILE NAME: c:\pw~cgi\prod\dms552341\00021484.12-Border_Plan.dgn

CiorbaGroup
8725 W. Higgins Rd, Ste 600, Chicago, IL 60631
P 773.775.4009 | www.ciorba.com

USER NAME = jmorris	DESIGNED -	REVISED -
	DRAWN -	REVISED -
	CHECKED -	REVISED -
PLOT DATE = 12/4/2025	DATE -	REVISED -

STATE OF ILLINOIS
DEPARTMENT OF TRANSPORTATION

IL 41 RESURFACING
CROSS SECTIONS

SCALE: | SHEET OF SHEETS | STA. | TO STA.

F.A. RTE.	SECTION	COUNTY	TOTAL SHEETS	SHEET NO.
574	(12RS-4, 11RS-2)	*	159	133
FULTON, MCDONOUGH		CONTRACT NO. 68F91		
	ILLINOIS	FED. AID PROJECT		

FINAL SURVEY		BY	DATE
	SURVEYED		
	PLOTTED		
NOTE BOOK	TEMPLATE		
	AREAS		
NO.	AREAS CHECKED		

ORIGINAL SURVEY		BY	DATE
	SURVEYED		
	PLOTTED		
NOTE BOOK	TEMPLATE		
	AREAS		
NO.	AREAS CHECKED		

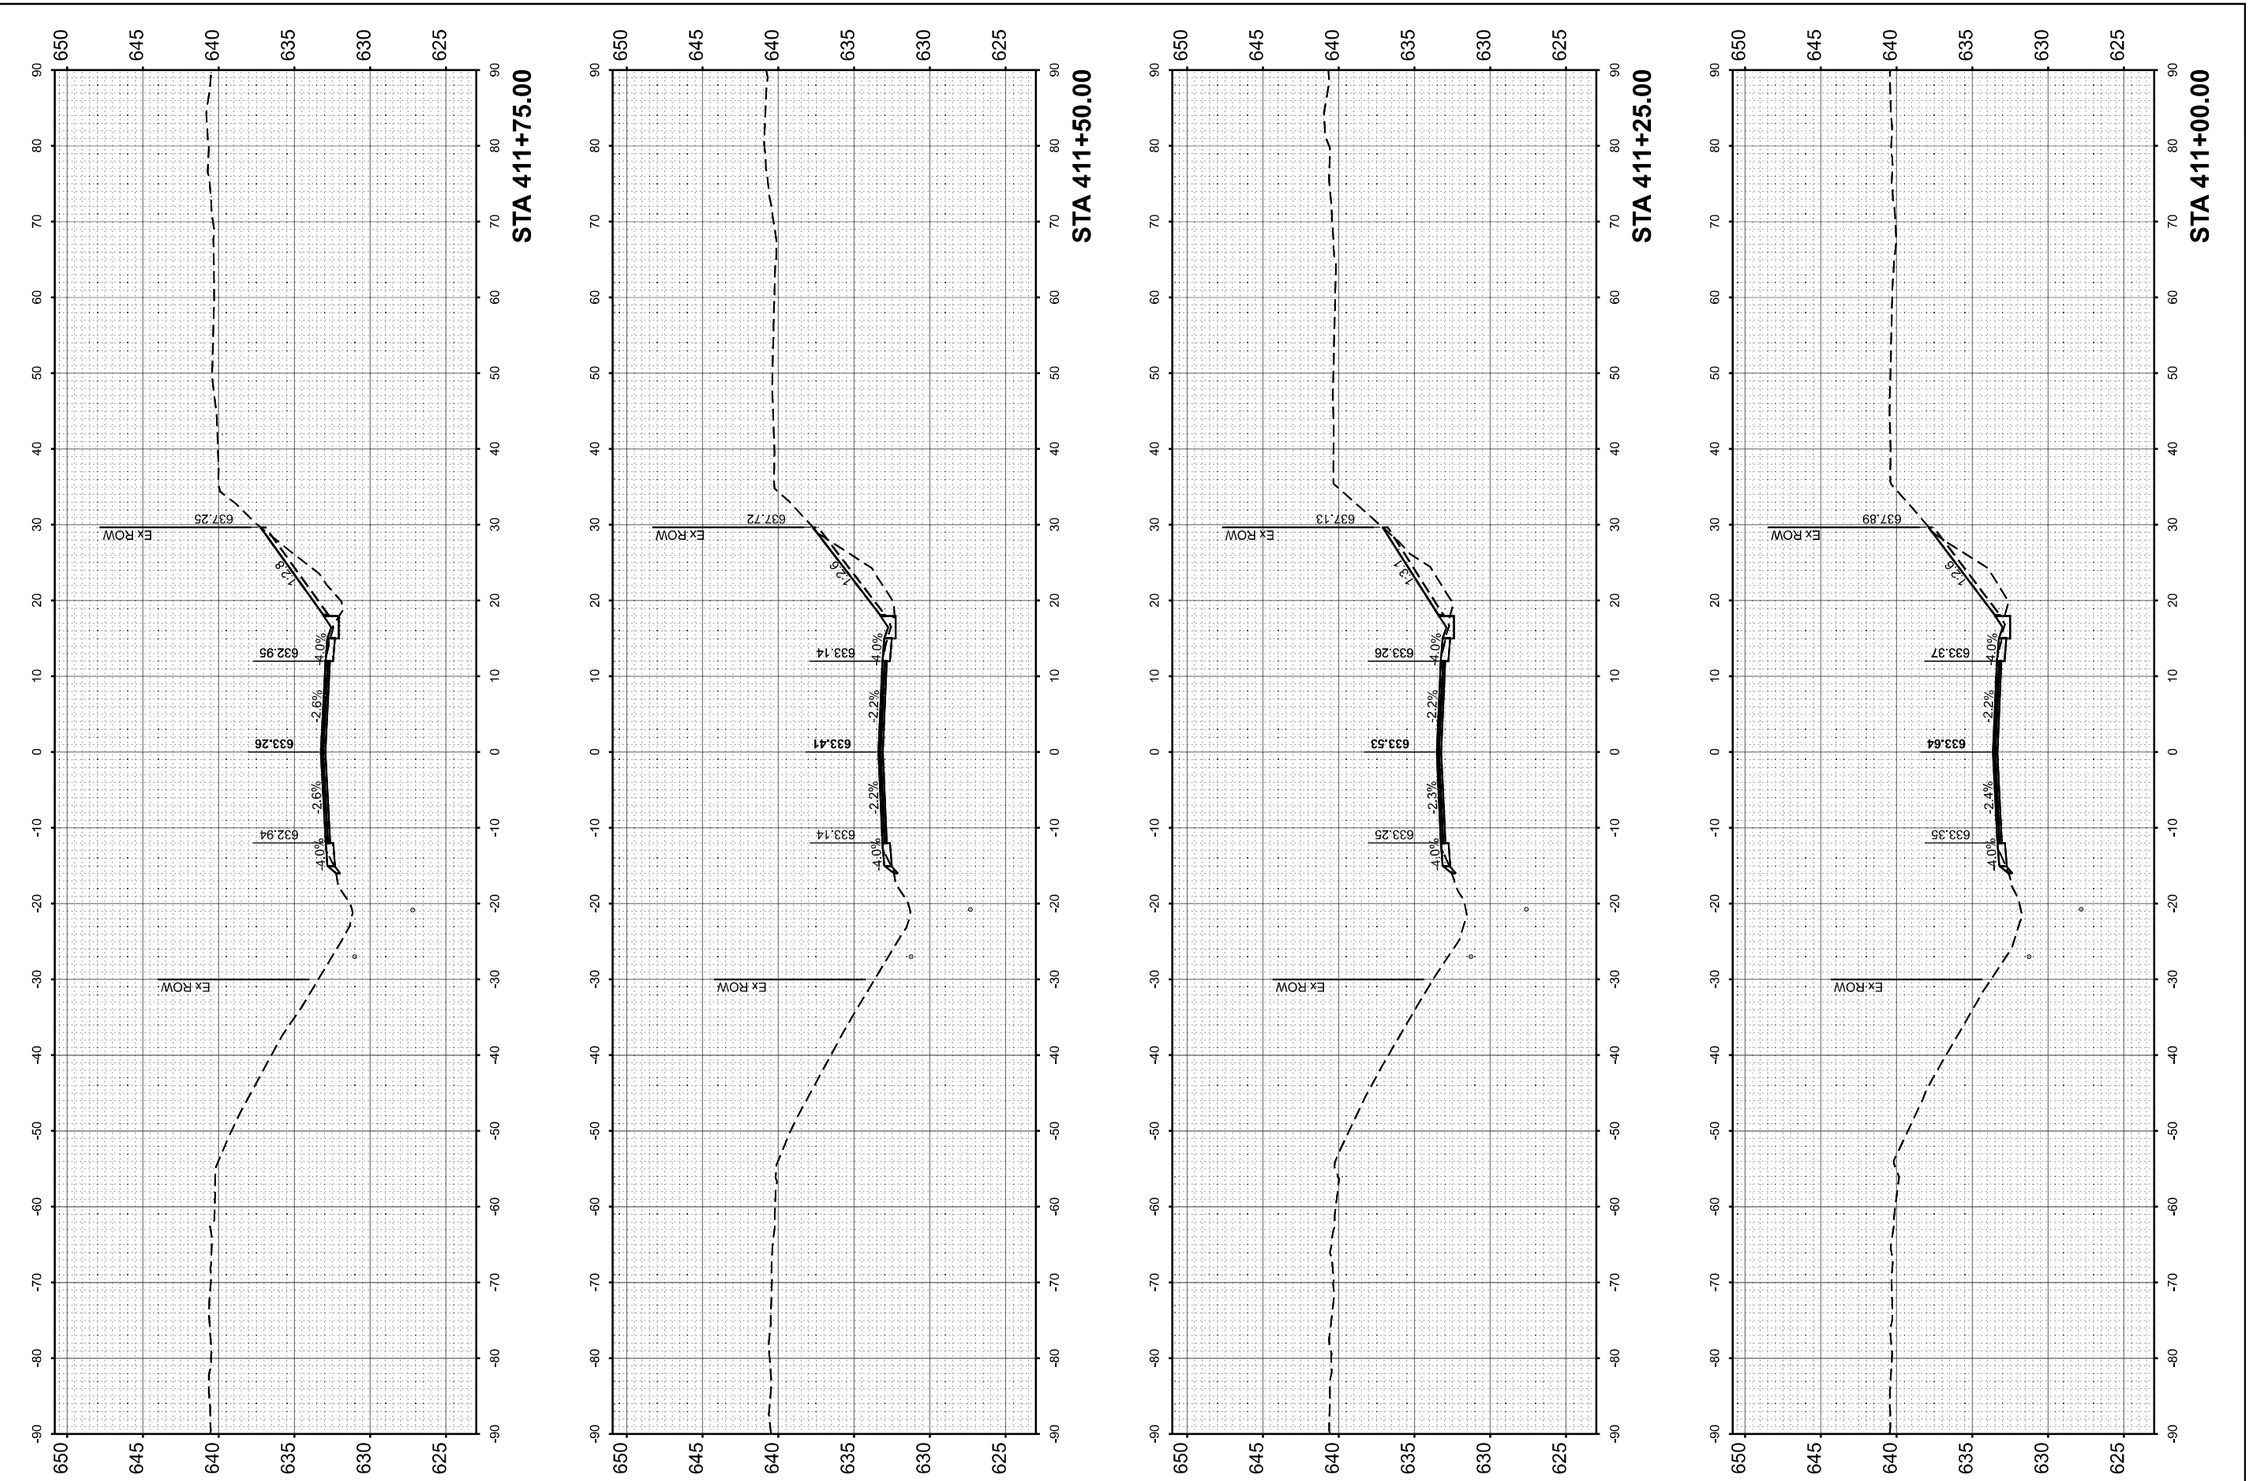

MODEL: Cross Section Portrait
FILE NAME: c:\pw-cglgprod\dms552341\0021484.12-Border_Plan.dgn

CiorbaGroup
8725 W. Higgins Rd, Ste 600, Chicago, IL 60631
P 773.775.4009 | www.ciorba.com

USER NAME = jmorris	DESIGNED -	REVISED -	
	DRAWN -	REVISED -	
	CHECKED -	REVISED -	
PLOT DATE = 12/4/2025	DATE -	REVISED -	

STATE OF ILLINOIS
DEPARTMENT OF TRANSPORTATION

IL 41 RESURFACING
CROSS SECTIONS

SCALE: | SHEET OF SHEETS | STA. | TO STA.

F.A. RTE.	SECTION	COUNTY	TOTAL SHEETS	SHEET NO.
574	(12RS-4, 11RS-2)	*	159	134
FULTON, MCDONOUGH		CONTRACT NO. 68F91		
	ILLINOIS FED. AID PROJECT			

FINAL SURVEY		BY	DATE
	SURVEYED		
	PLOTTED		
NOTE BOOK	TEMPLATE		
	AREAS		
NO.	AREAS CHECKED		

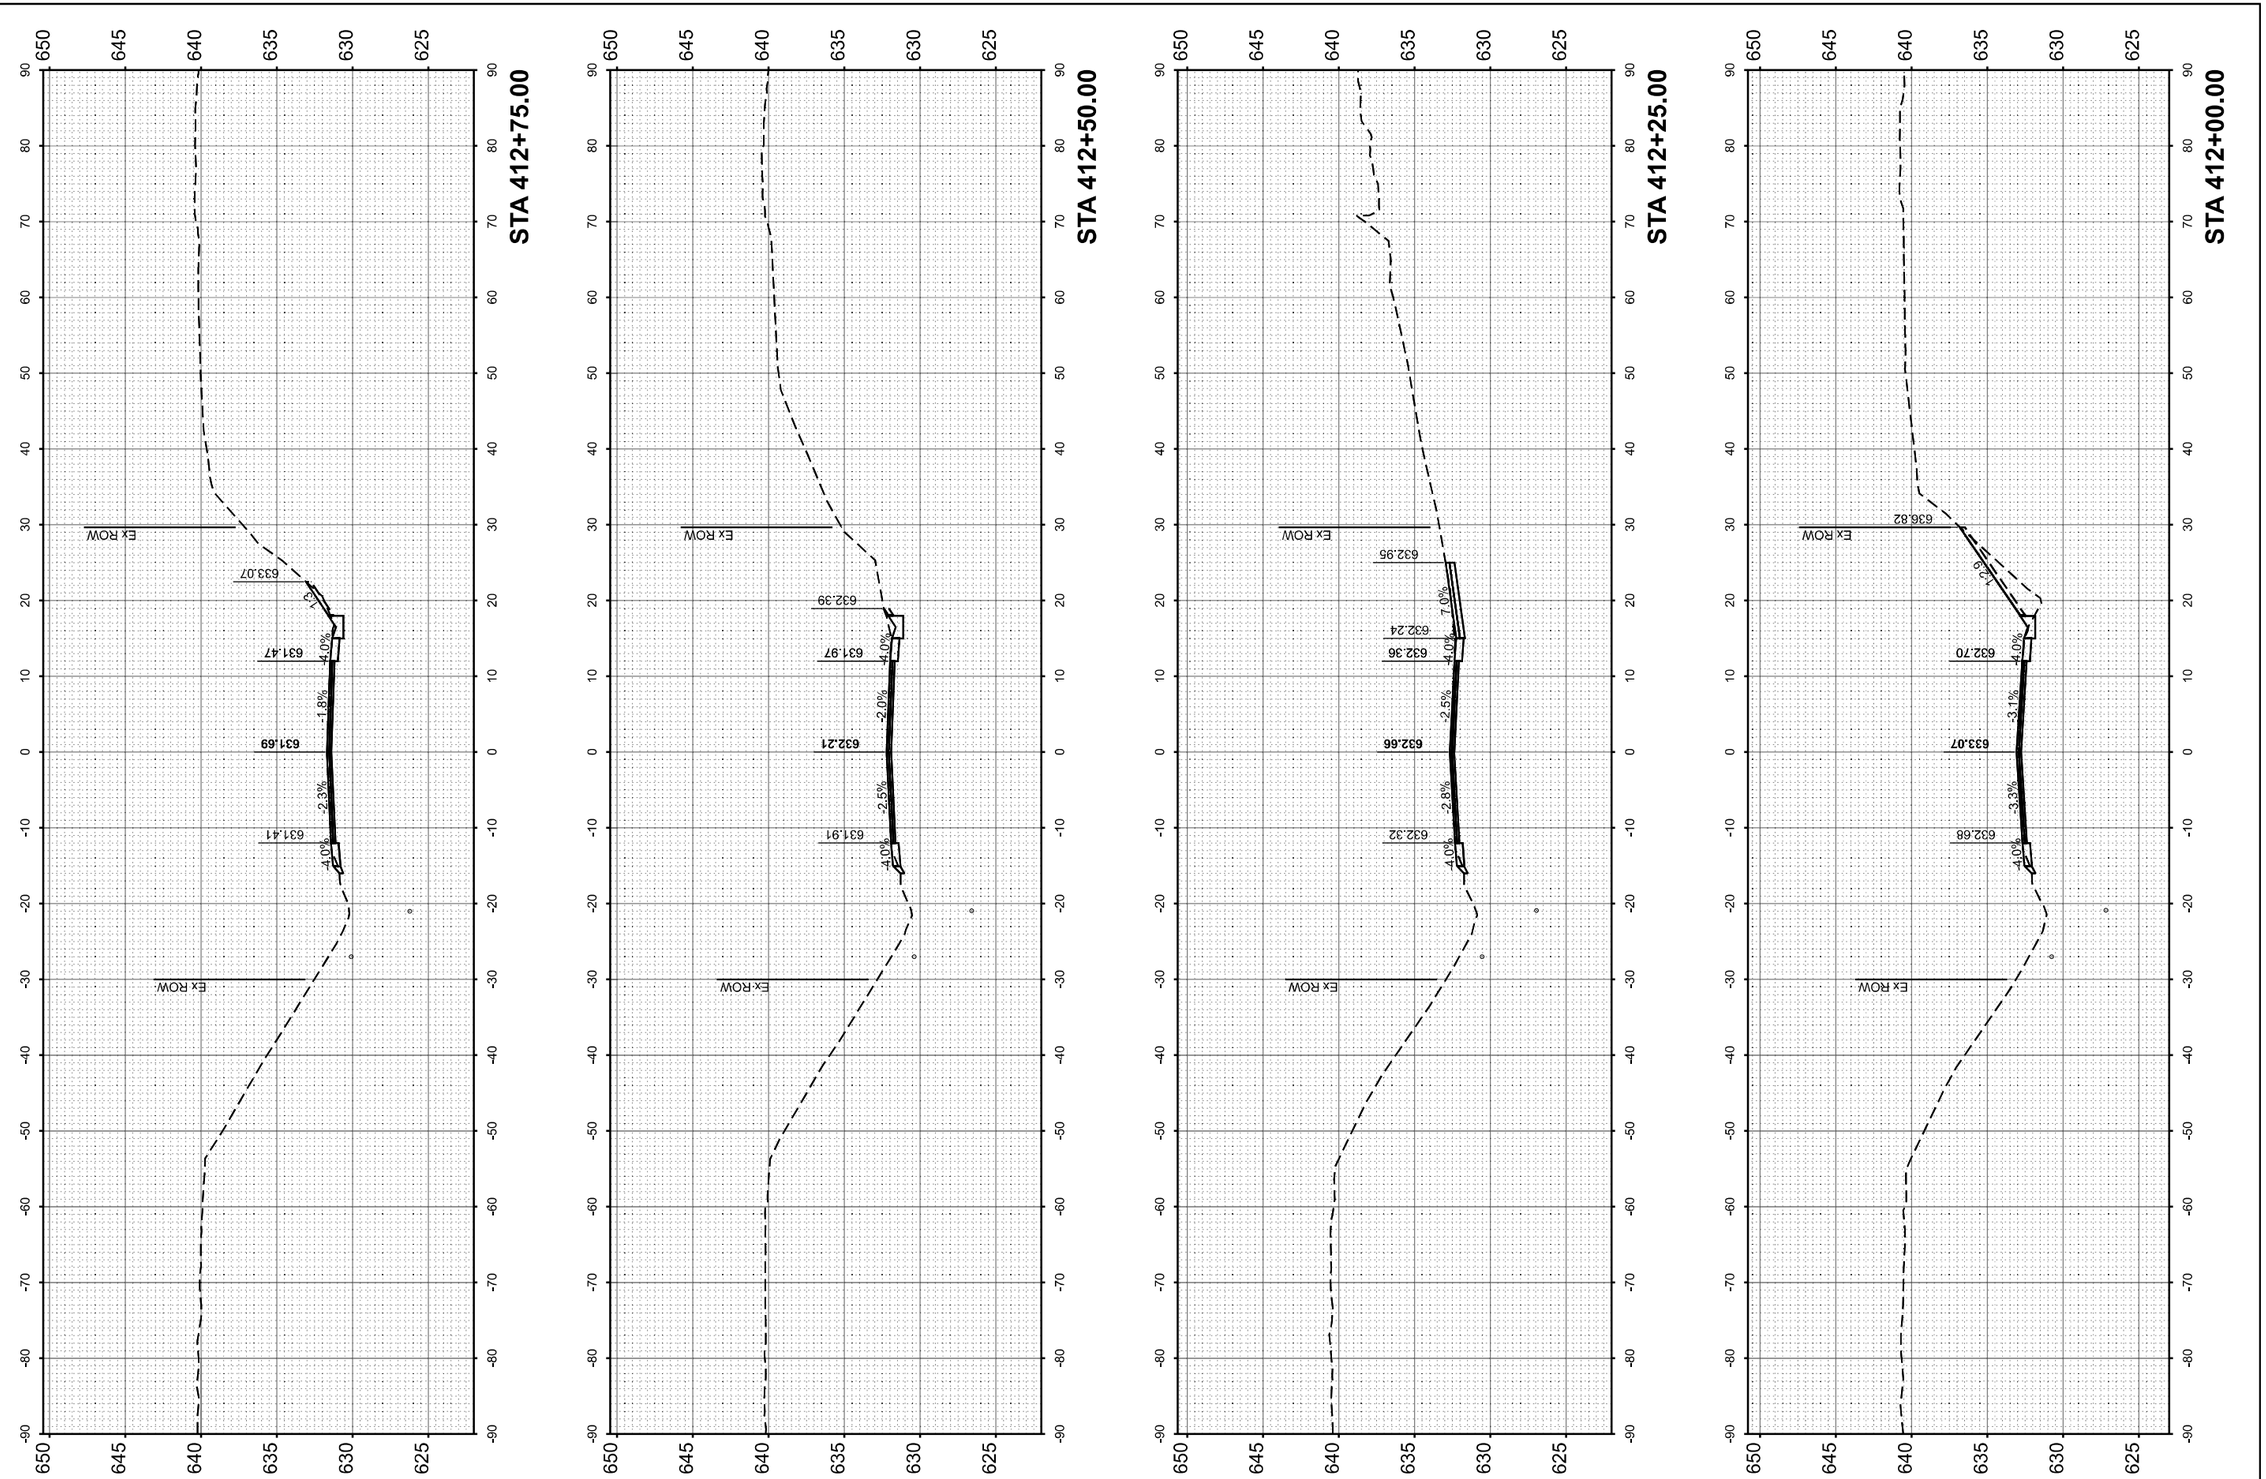

ORIGINAL SURVEY		BY	DATE
	SURVEYED		
	PLOTTED		
NOTE BOOK	TEMPLATE		
	AREAS		
NO.	AREAS CHECKED		

MODEL: Cross Section Portrait
FILE NAME: c:\pw~cgl\prod\dms552334\0021484.12-Border_Plan.dgn

CiorbaGroup
8725 W. Higgins Rd, Ste 600, Chicago, IL 60631
P 773.775.4009 | www.ciorba.com

USER NAME = jmorris	DESIGNED -	REVISED -
	DRAWN -	REVISED -
	CHECKED -	REVISED -
PLOT DATE = 12/4/2025	DATE -	REVISED -

STATE OF ILLINOIS
DEPARTMENT OF TRANSPORTATION

IL 41 RESURFACING
CROSS SECTIONS

SCALE: | SHEET OF SHEETS | STA. | TO STA.

F.A. RTE.	SECTION	COUNTY	TOTAL SHEETS	SHEET NO.
574	(12RS-4, 11RS-2)	*	159	135
FULTON, MCDONOUGH		CONTRACT NO. 68F91		
ILLINOIS	FED. AID PROJECT			

FINAL SURVEY		BY	DATE
	SURVEYED		
	PLOTTED		
NOTE BOOK	TEMPLATE		
	AREAS		
NO.	AREAS CHECKED		

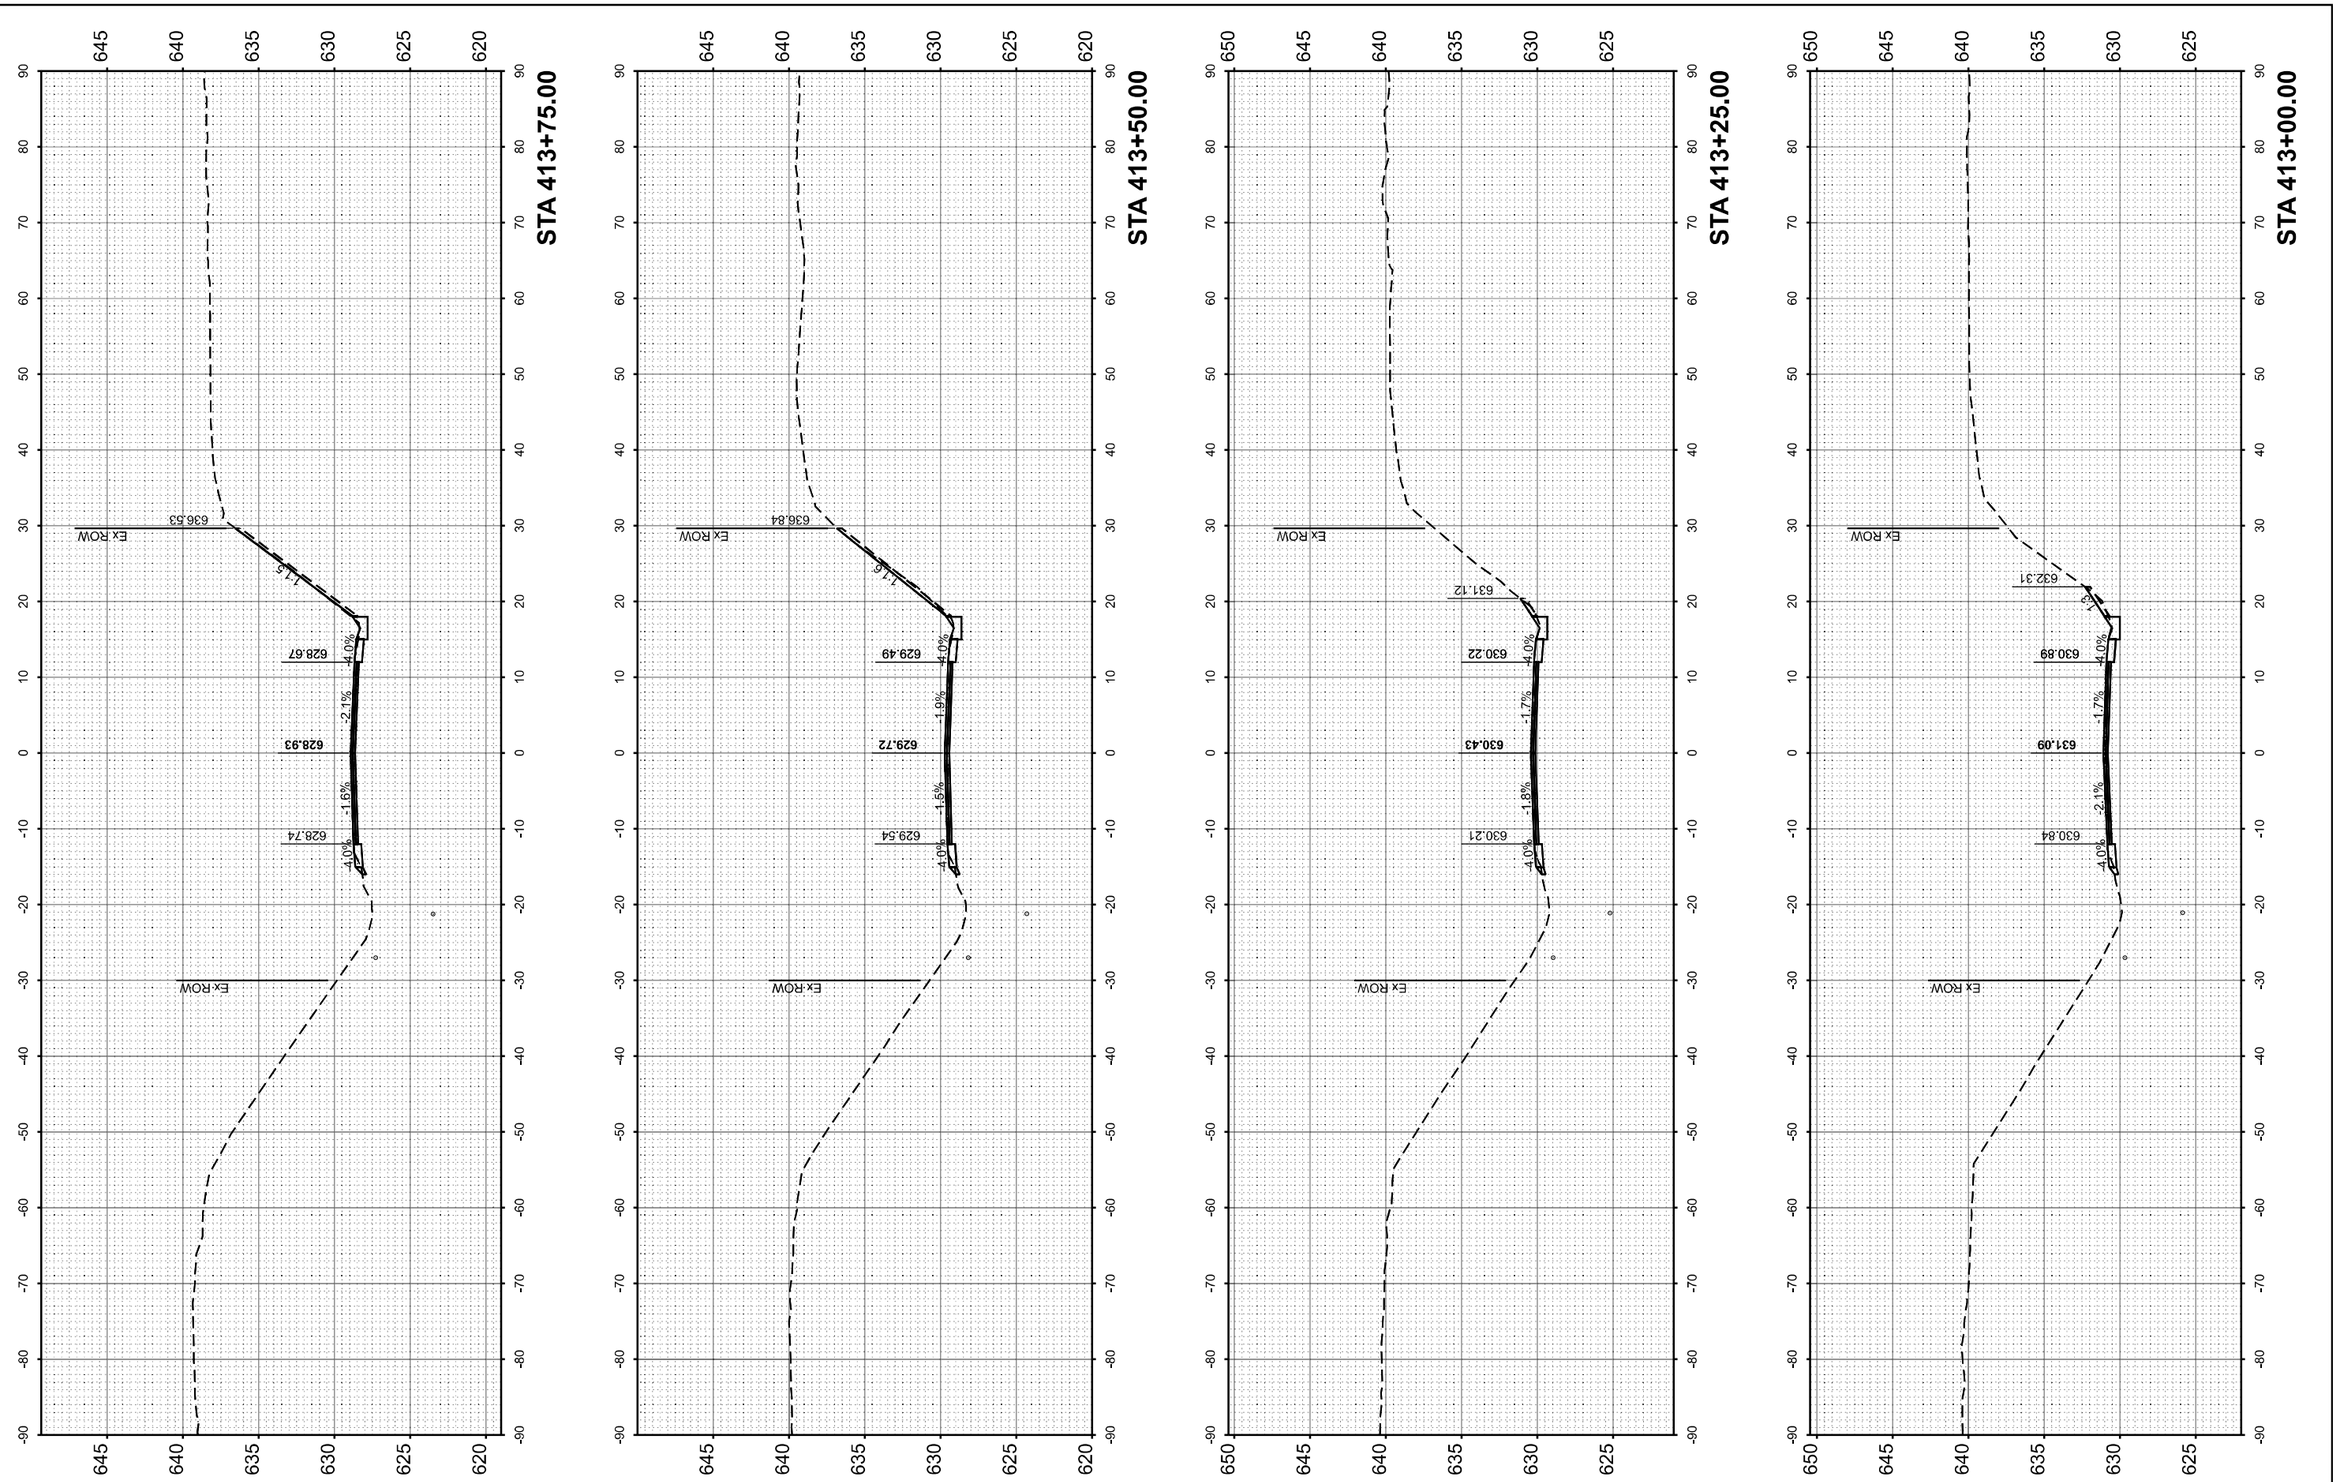

ORIGINAL SURVEY		BY	DATE
	SURVEYED		
	PLOTTED		
NOTE BOOK	TEMPLATE		
	AREAS		
NO.	AREAS CHECKED		

MODEL: Cross Section Portrait
FILE NAME: c:\pw-cgligrod\dms552341\0021484.12-Border_Plan.dgn

CiorbaGroup
8725 W. Higgins Rd, Ste 600, Chicago, IL 60631
P 773.775.4009 | www.ciorba.com

USER NAME = jmorris	DESIGNED -	REVISED -
	DRAWN -	REVISED -
	CHECKED -	REVISED -
PLOT DATE = 12/4/2025	DATE -	REVISED -

STATE OF ILLINOIS
DEPARTMENT OF TRANSPORTATION

IL 41 RESURFACING
CROSS SECTIONS

SCALE: | SHEET OF SHEETS | STA. | TO STA.

F.A. RTE.	SECTION	COUNTY	TOTAL SHEETS	SHEET NO.
574	(12RS-4, 11RS-2)	*	159	136
FULTON, MCDONOUGH		CONTRACT NO. 68F91		
	ILLINOIS FED. AID PROJECT			

FINAL SURVEY		BY	DATE
	SURVEYED		
	PLOTTED		
NOTE BOOK	TEMPLATE		
	AREAS		
NO.	AREAS CHECKED		

ORIGINAL SURVEY		BY	DATE
	SURVEYED		
	PLOTTED		
NOTE BOOK	TEMPLATE		
	AREAS		
NO.	AREAS CHECKED		

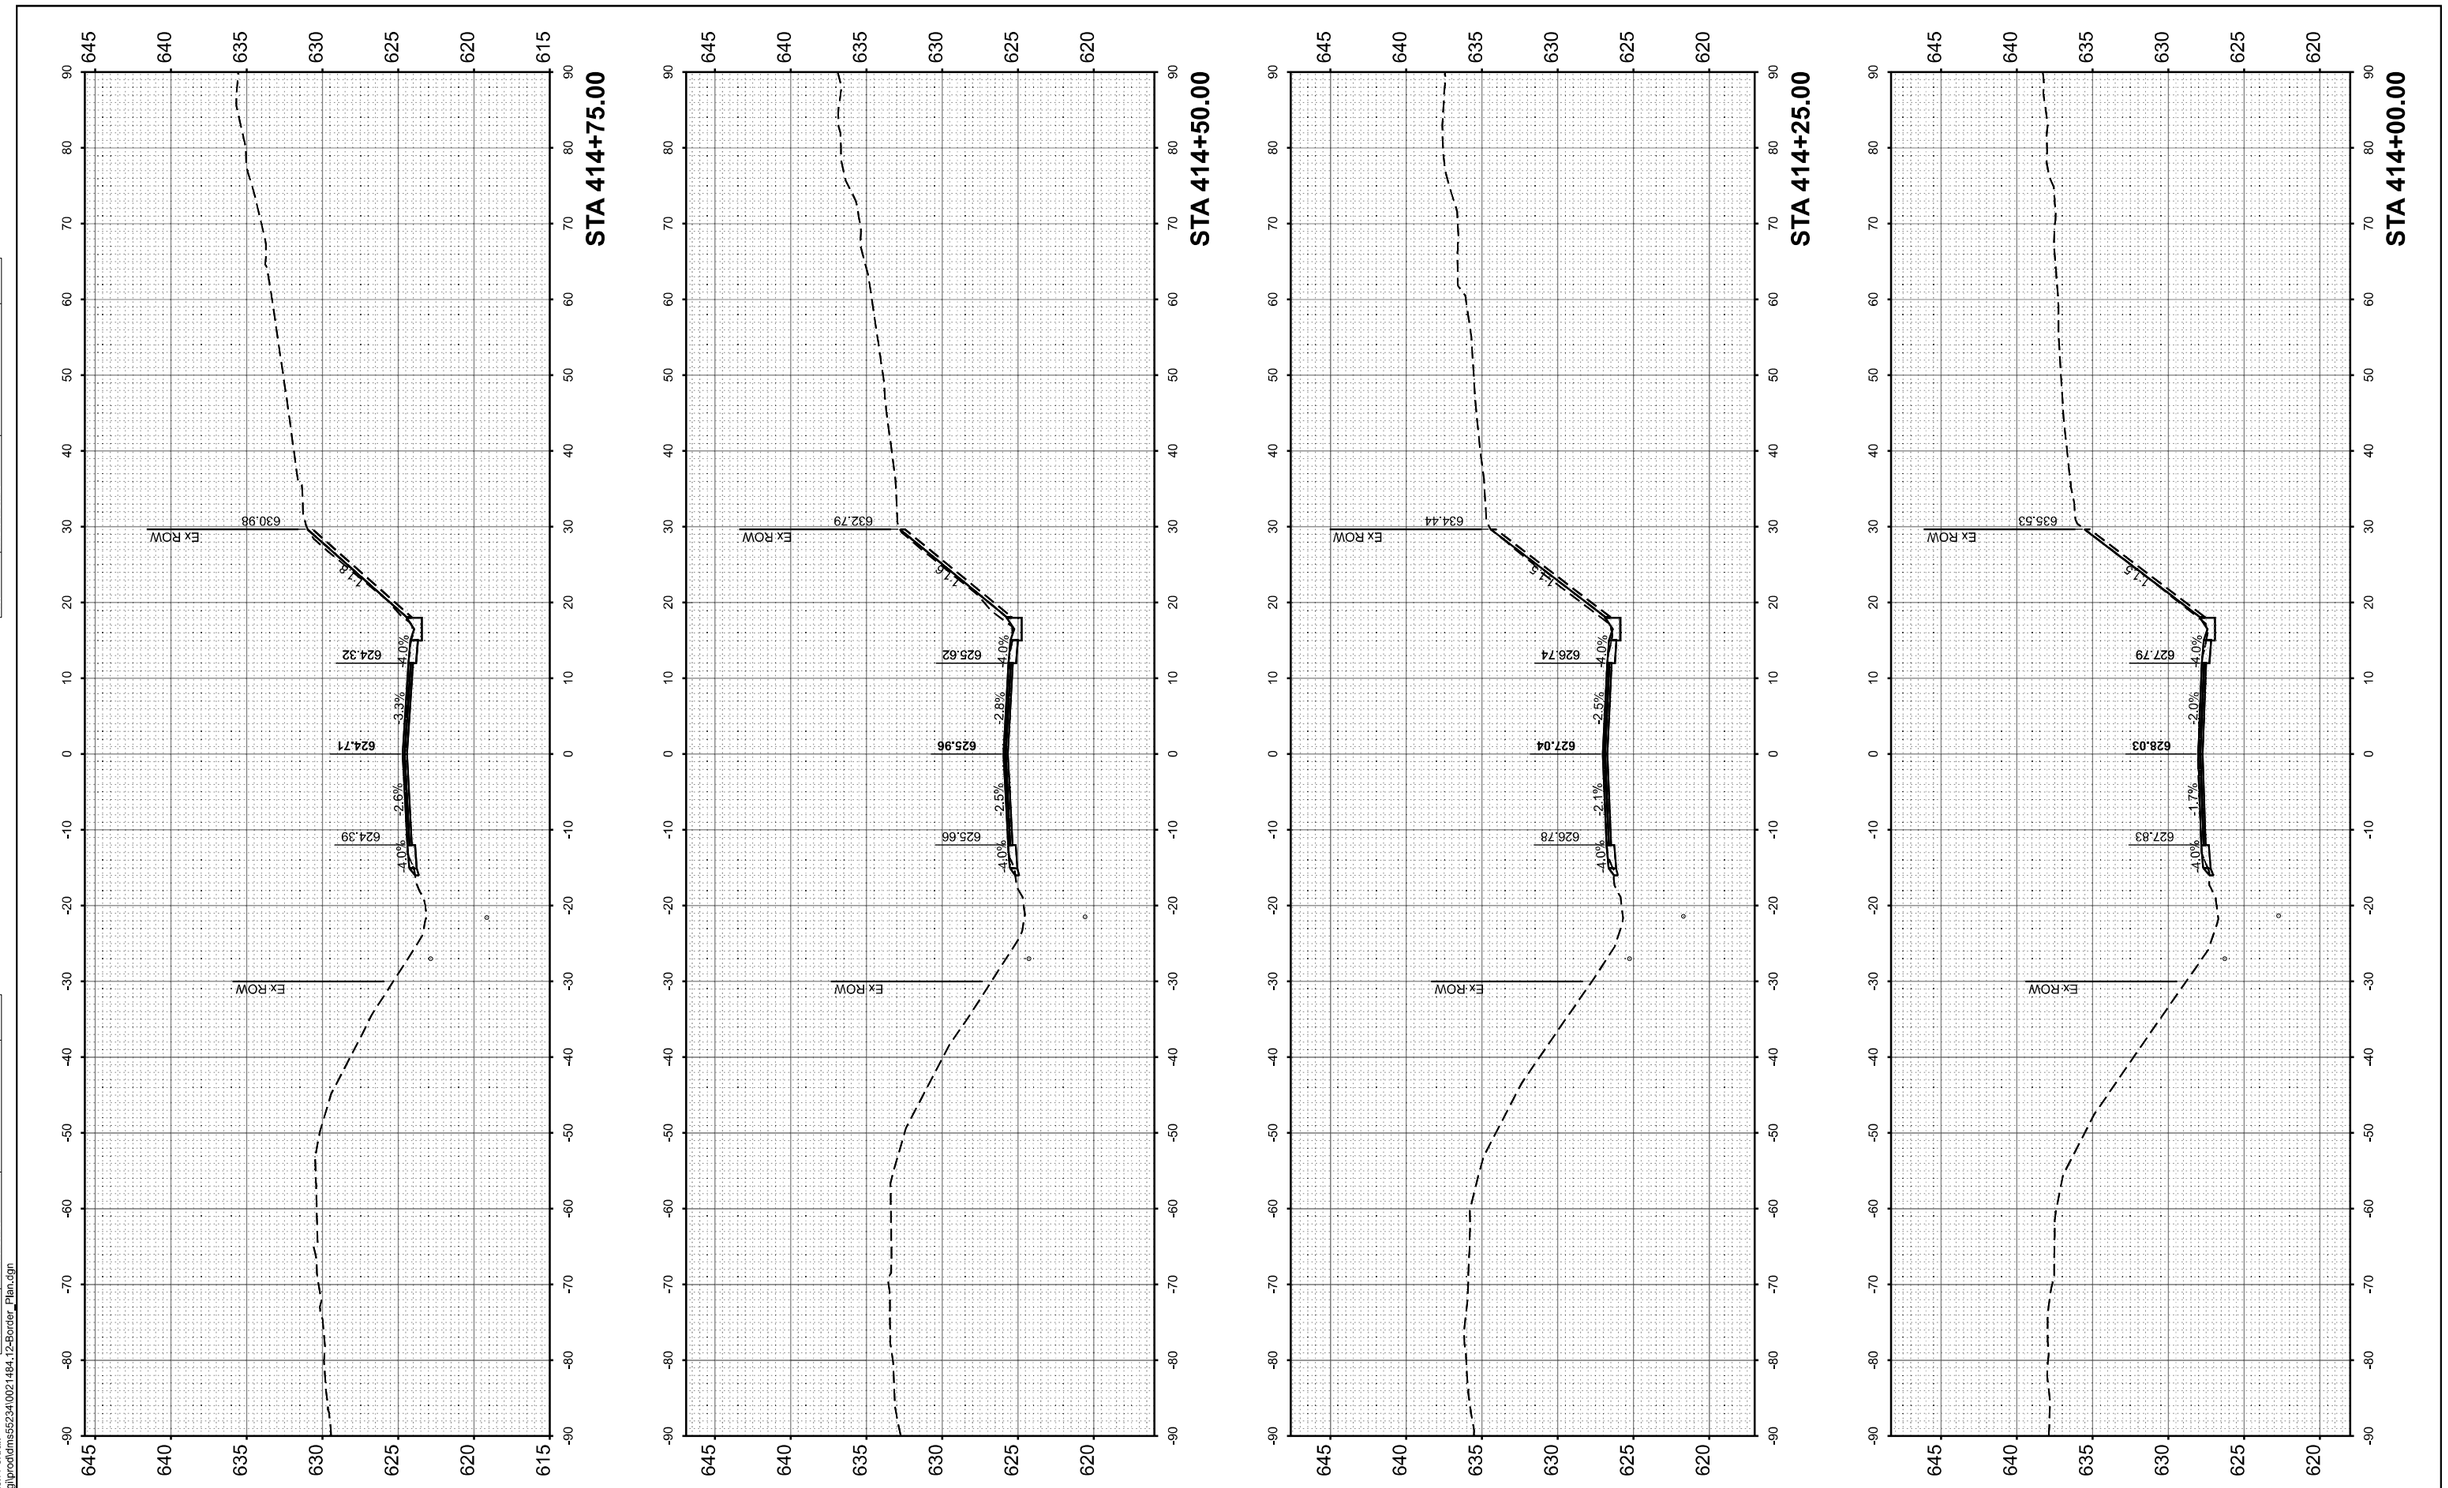

MODEL: Cross Section Portrait
FILE NAME: c:\pw~cgi\prod\dms5523410021484.12-Border_Plan.dgn

CiorbaGroup
8725 W. Higgins Rd, Ste 600, Chicago, IL 60631
P 773.775.4009 | www.ciorba.com

USER NAME = jmorris	DESIGNED -	REVISED -
	DRAWN -	REVISED -
	CHECKED -	REVISED -
PLOT DATE = 12/4/2025	DATE -	REVISED -

STATE OF ILLINOIS
DEPARTMENT OF TRANSPORTATION

IL 41 RESURFACING
CROSS SECTIONS

SCALE: | SHEET OF SHEETS | STA. | TO STA.

F.A. RTE.	SECTION	COUNTY	TOTAL SHEETS	SHEET NO.
574	(12RS-4, 11RS-2)	*	159	137
FULTON, MCDONOUGH		CONTRACT NO. 68F91		
	ILLINOIS	FED. AID PROJECT		

FINAL SURVEY		BY	DATE
	SURVEYED		
	PLOTTED		
NOTE BOOK	TEMPLATE		
	AREAS		
NO.	AREAS CHECKED		

ORIGINAL SURVEY		BY	DATE
	SURVEYED		
	PLOTTED		
NOTE BOOK	TEMPLATE		
	AREAS		
NO.	AREAS CHECKED		

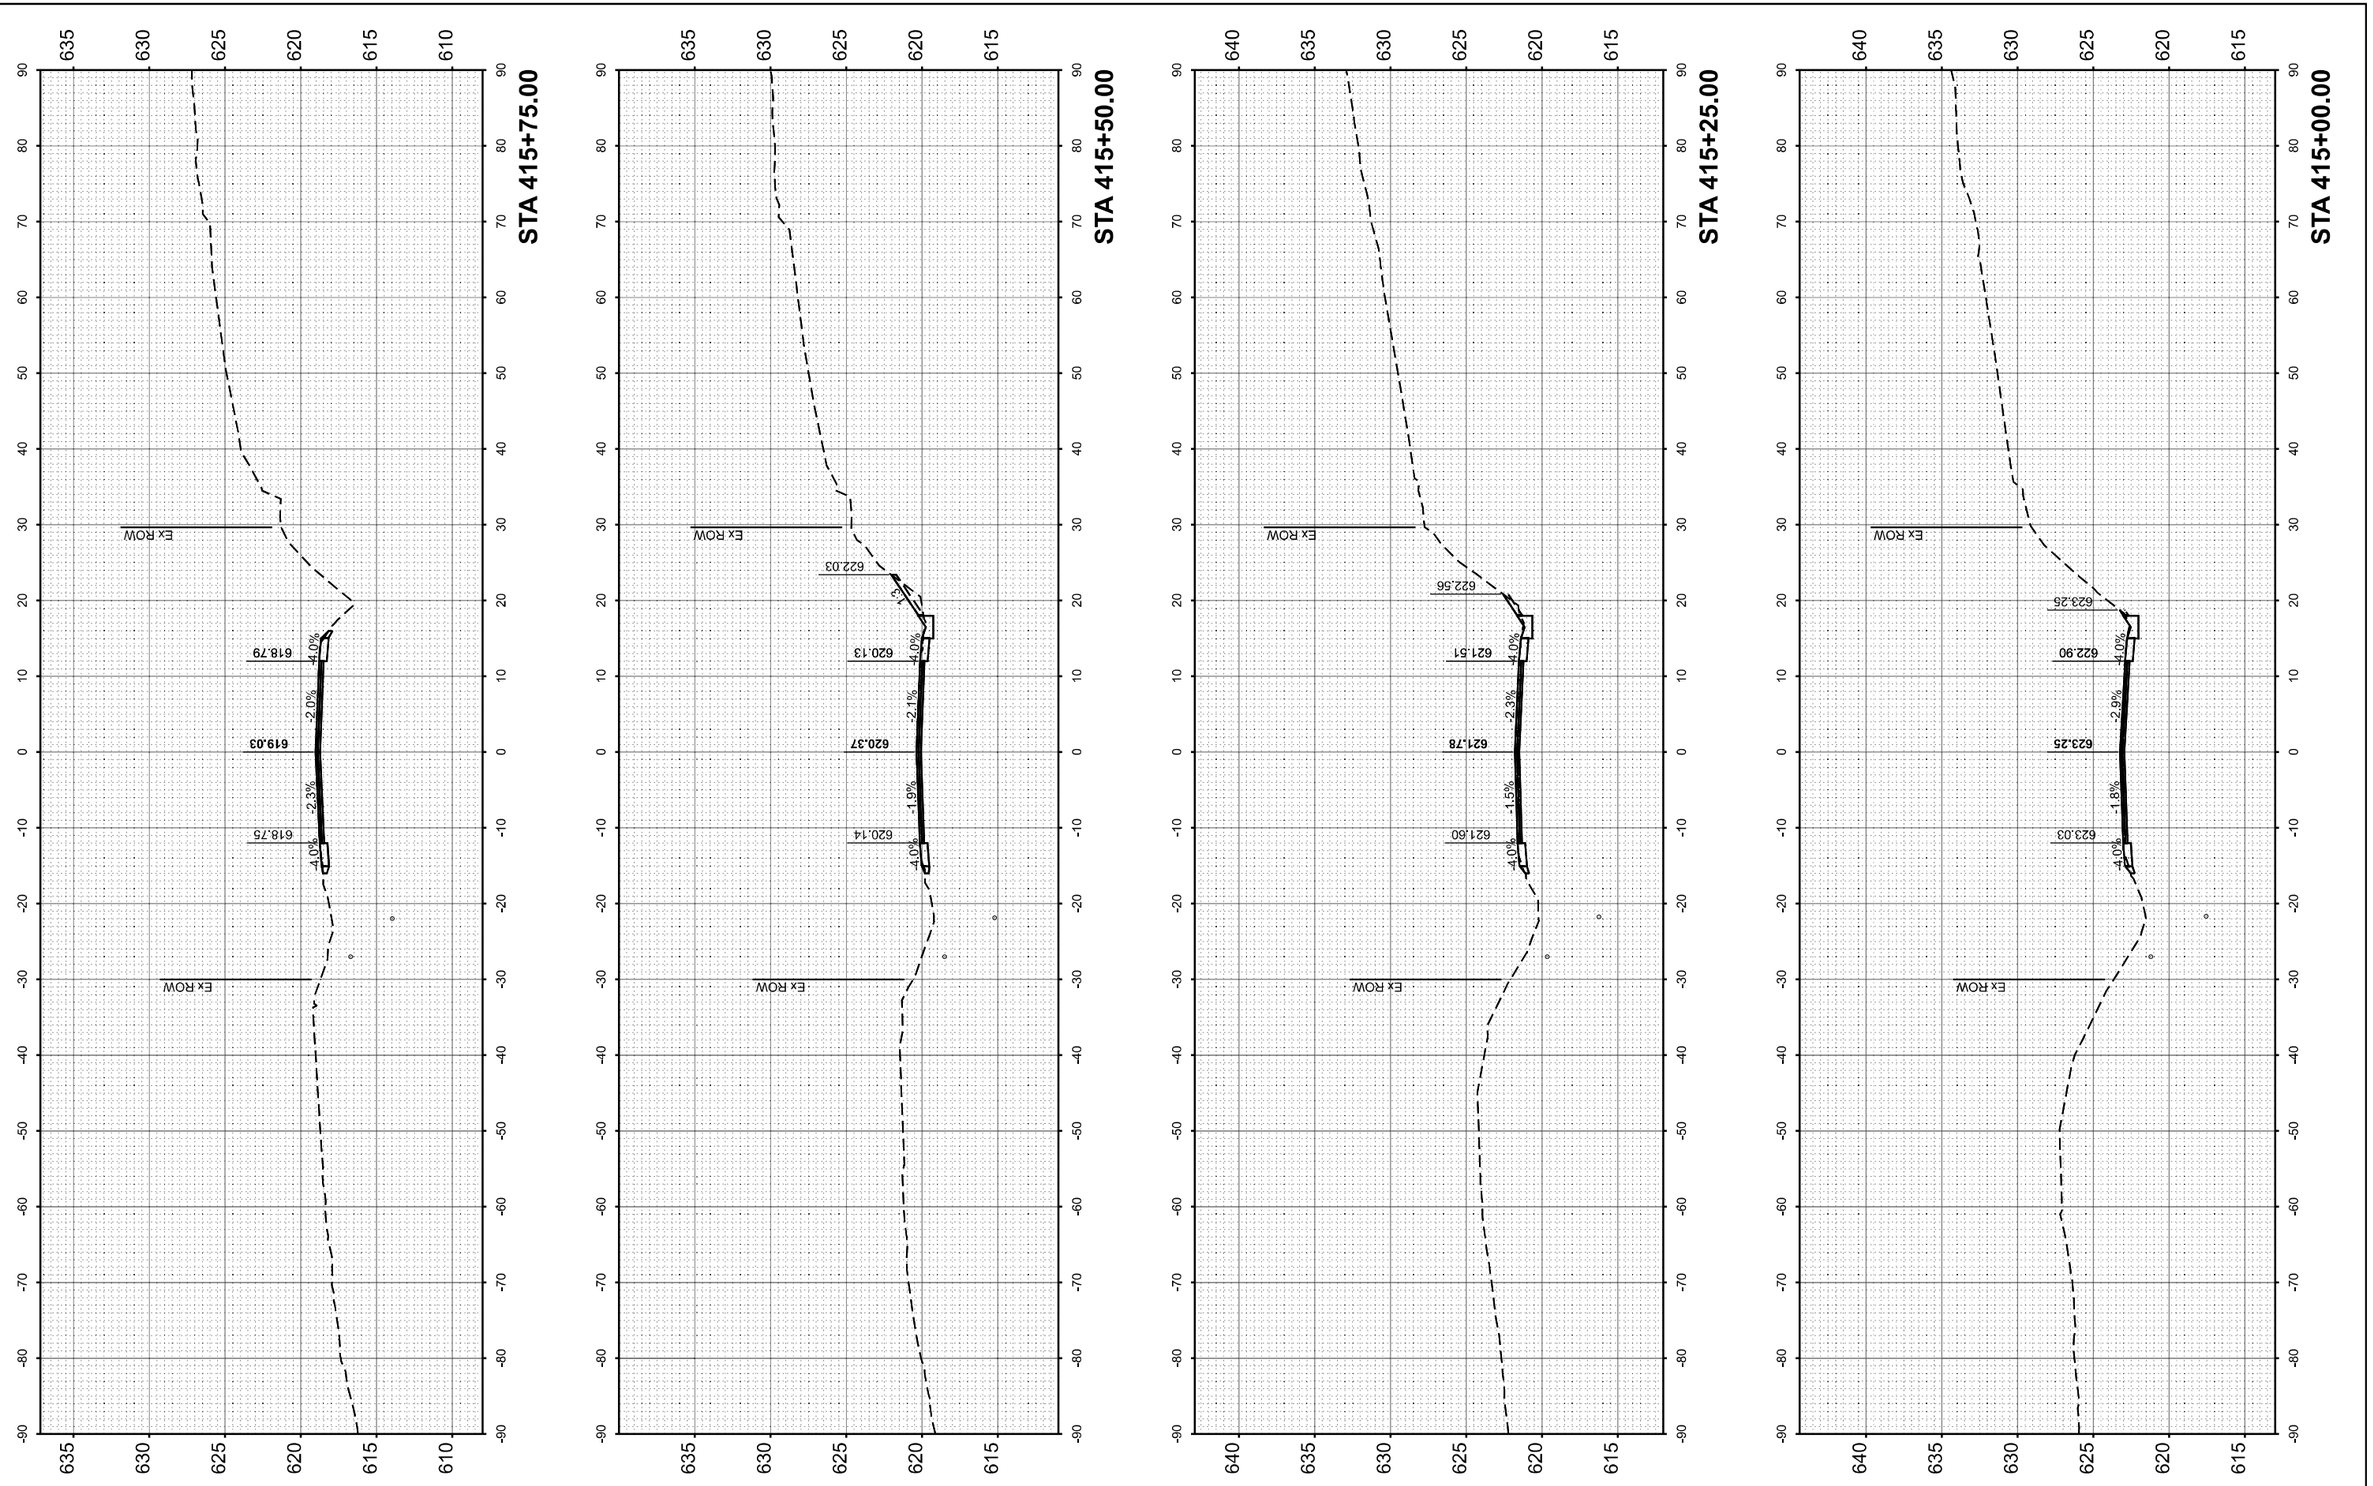

MODEL: Cross Section Portrait
FILE NAME: c:\pw~cgi\prod\dms5523410021484.12-Border_Plan.dgn

USER NAME = jmorris	DESIGNED -	REVISED -	
	DRAWN -	REVISED -	
	CHECKED -	REVISED -	
PLOT DATE = 12/4/2025	DATE -	REVISED -	

CiorbaGroup
8725 W. Higgins Rd, Ste 600, Chicago, IL 60631
P 773.775.4009 | www.ciorba.com

STATE OF ILLINOIS
DEPARTMENT OF TRANSPORTATION

IL 41 RESURFACING
CROSS SECTIONS

SCALE: | SHEET OF SHEETS | STA. | TO STA.

F.A. RTE.	SECTION	COUNTY	TOTAL SHEETS	SHEET NO.
574	(12RS-4, 11RS-2)	*	159	138
FULTON, MCDONOUGH		CONTRACT NO. 68F91		
ILLINOIS	FED. AID PROJECT			

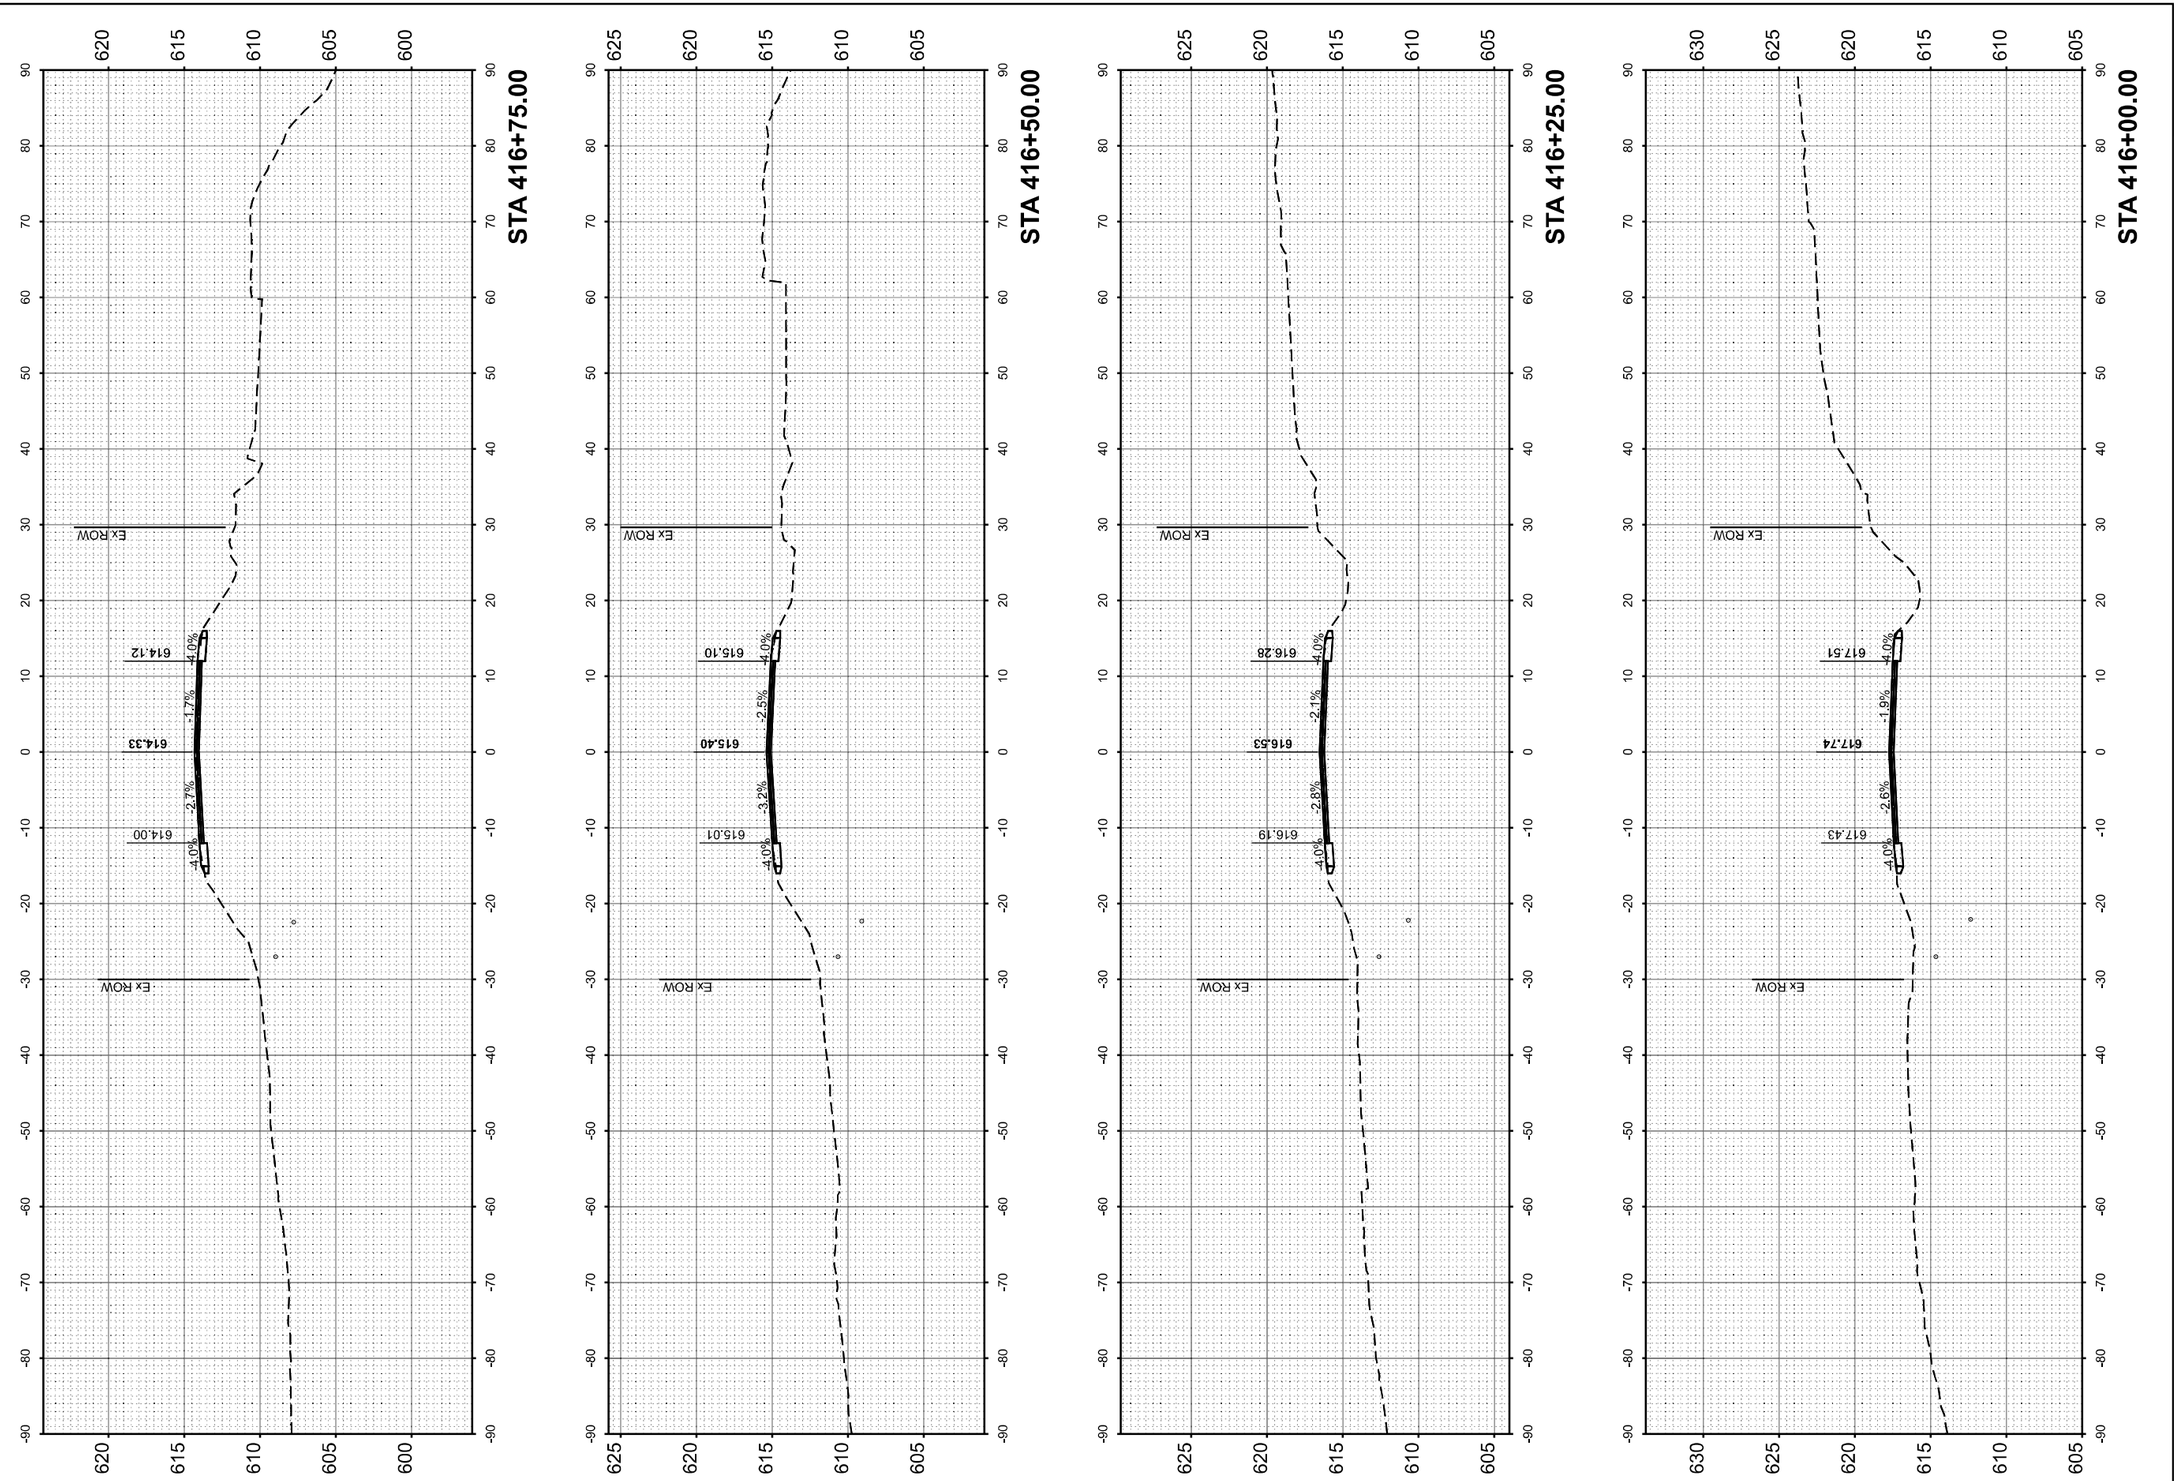

FINAL SURVEY		BY	DATE
	SURVEYED		
	PLOTTED		
NOTE BOOK	TEMPLATE		
	AREAS		
NO.	AREAS CHECKED		

ORIGINAL SURVEY		BY	DATE
	SURVEYED		
	PLOTTED		
NOTE BOOK	TEMPLATE		
	AREAS		
NO.	AREAS CHECKED		

MODEL: Cross Section Portrait
FILE NAME: c:\pw~cgi\prod\dms5523410021484.12-Border_Plan.dgn

CiorbaGroup
8725 W. Higgins Rd, Ste 600, Chicago, IL 60631
P 773.775.4009 | www.ciorba.com

USER NAME = jmorris	DESIGNED -	REVISED -
	DRAWN -	REVISED -
	CHECKED -	REVISED -
PLOT DATE = 12/4/2025	DATE -	REVISED -

STATE OF ILLINOIS
DEPARTMENT OF TRANSPORTATION

IL 41 RESURFACING
CROSS SECTIONS

SCALE: | SHEET OF SHEETS | STA. | TO STA.

F.A. RTE.	SECTION	COUNTY	TOTAL SHEETS	SHEET NO.
574	(12RS-4, 11RS-2)	*	159	139
FULTON, MCDONOUGH		CONTRACT NO. 68F91		
	ILLINOIS FED. AID PROJECT			

FINAL SURVEY		BY	DATE
NOTE BOOK	SURVEYED		
NO.	PLOTTED		
	TEMPLATE		
	AREAS		
	AREAS CHECKED		

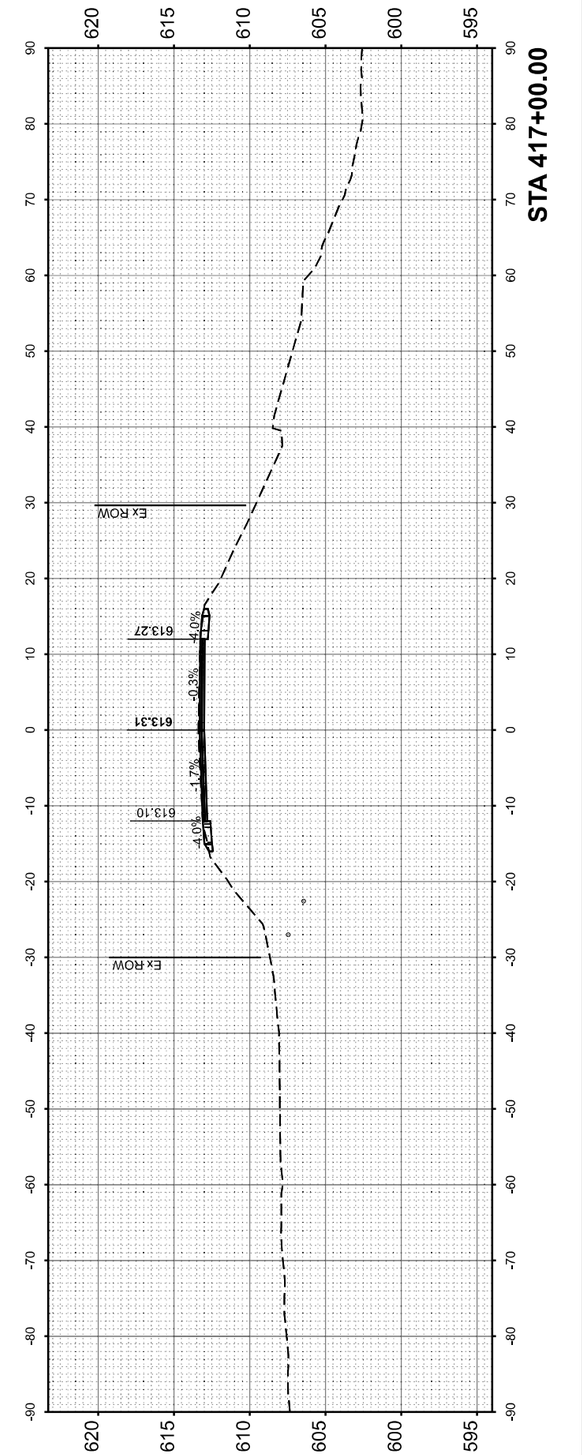

ORIGINAL SURVEY		BY	DATE
NOTE BOOK	SURVEYED		
NO.	PLOTTED		
	TEMPLATE		
	AREAS		
	AREAS CHECKED		

MODEL: Cross Section Portrait
FILE NAME: c:\pw-cgl\prod\dms5523410021484.12-Border_Plan.dgn

CiorbaGroup
8725 W. Higgins Rd, Ste 600, Chicago, IL 60631
P 773.775.4009 | www.ciorba.com

USER NAME = jmorris	DESIGNED -	REVISED -
	DRAWN -	REVISED -
	CHECKED -	REVISED -
PLOT DATE = 12/4/2025	DATE -	REVISED -

STATE OF ILLINOIS
DEPARTMENT OF TRANSPORTATION

IL 41 RESURFACING
CROSS SECTIONS

SCALE: | SHEET OF SHEETS | STA. | TO STA.

F.A. RTE.	SECTION	COUNTY	TOTAL SHEETS	SHEET NO.
574	(12RS-4, 11RS-2)	*	159	140
FULTON, MCDONOUGH		CONTRACT NO. 68F91		
ILLINOIS	FED. AID PROJECT			

FINAL SURVEY	SURVEYED	BY	DATE
	PLOTTED		
NOTE BOOK	TEMPLATE		
	AREAS		
NO.	AREAS CHECKED		

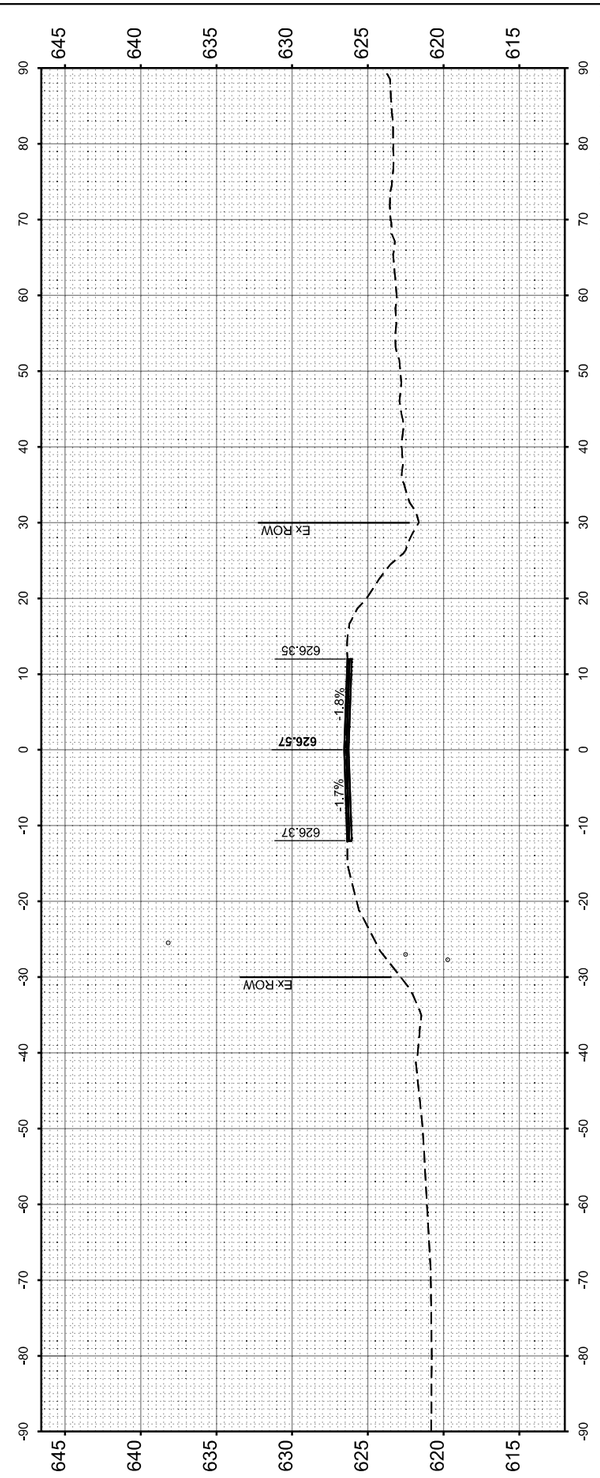

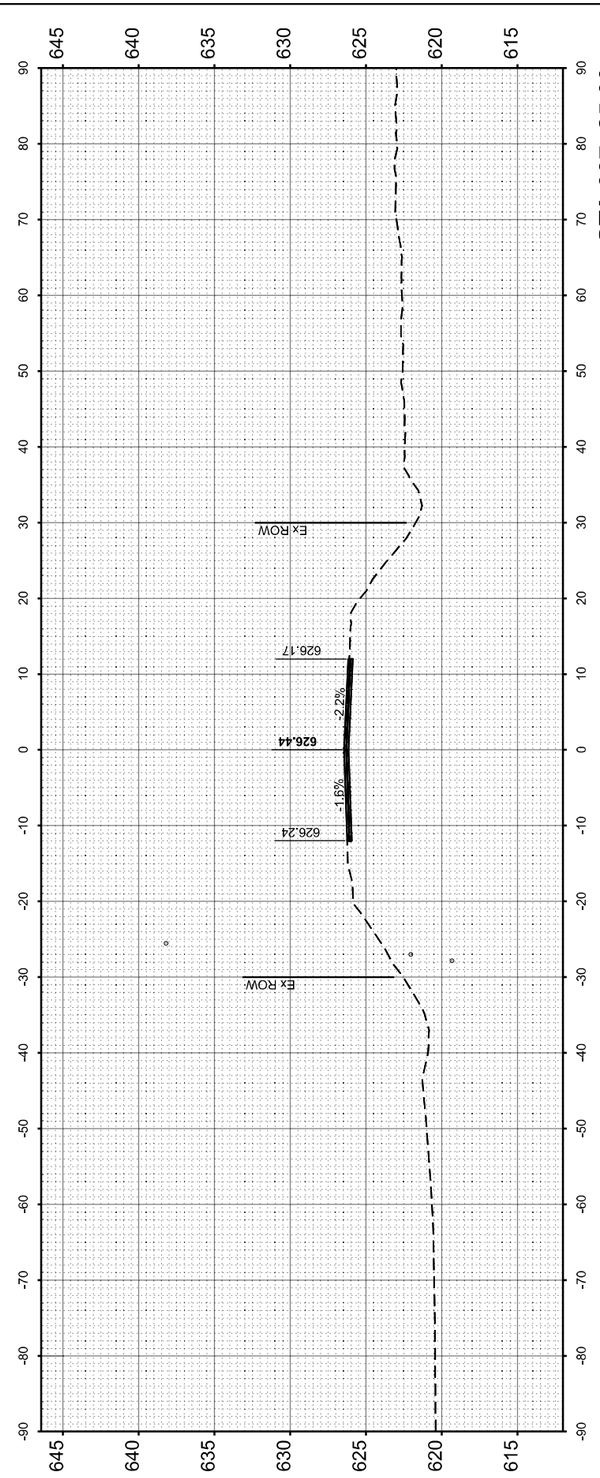

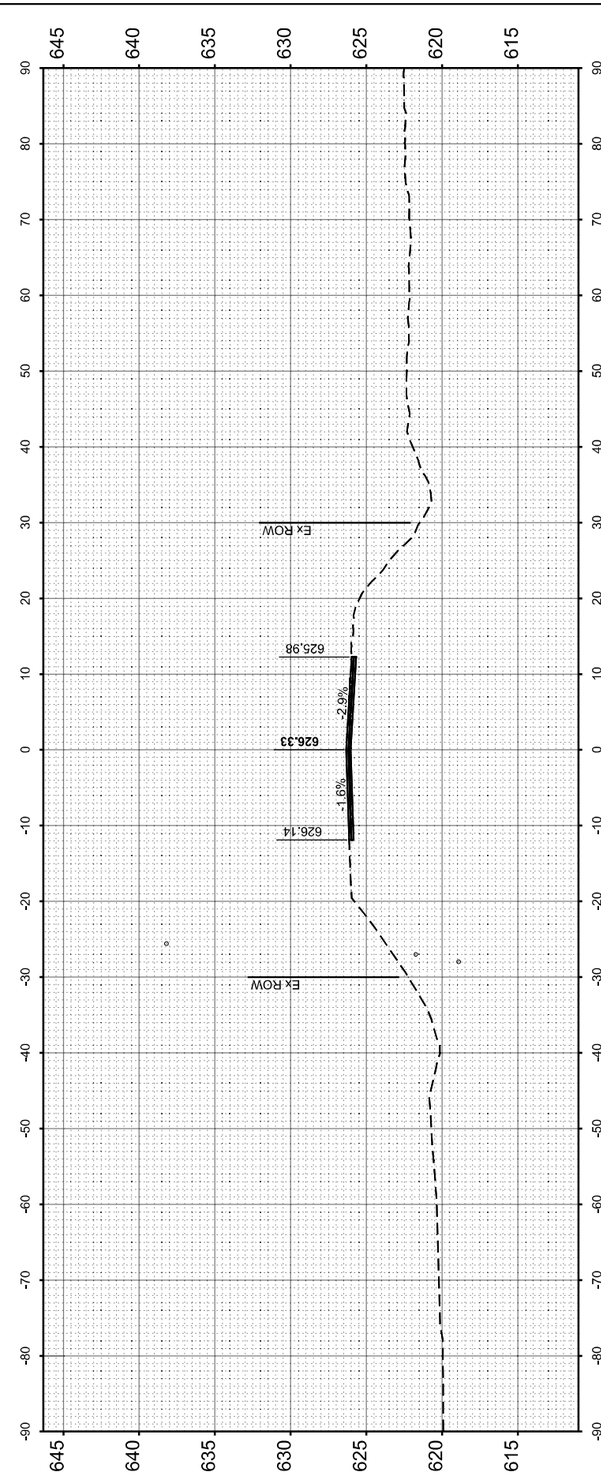

ORIGINAL SURVEY	SURVEYED	BY	DATE
	PLOTTED		
NOTE BOOK	TEMPLATE		
	AREAS		
NO.	AREAS CHECKED		

DATE PLOTTED = 12/5/2025 5:05:35 PM
PEN TABLE = 0021484_12.tbl
PLOT CONFIG = CIORBA_ANSI_D.ctb
MODE: PRINT_C16 - 337+00.00[1 Sheet]
FILE NAME: pw://ciorba-pw.bentley.com:ciorba-pw-01/Documents/Projects/IL_DOT/D40021484.12/CADD Data/Shtl/Xsections/0021484_12-xs.dgn

CiorbaGroup
8725 W. Higgins Rd, Ste 600, Chicago, IL 60631
P 773.775.4009 | www.ciorba.com

USER NAME = jmorris	DESIGNED -	REVISED -	
	DRAWN -	REVISED -	
PLOT SCALE = 0.16666667 ' / In.	CHECKED -	REVISED -	
PLOT DATE = 12/4/2025	DATE -	REVISED -	

STATE OF ILLINOIS
DEPARTMENT OF TRANSPORTATION

IL 41 RESURFACING
IL-41 CROSS SECTIONS

SCALE: 1"=10' | SHEET OF SHEETS | STA. 337+00.00 | TO STA. 337+50.00

F.A. RTE.	SECTION	COUNTY	TOTAL SHEETS	SHEET NO.
574	(12RS-4, 11RS-2)	*	159	141
FULTON, MCDONOUGH		CONTRACT NO. 68F91		
	ILLINOIS FED. AID PROJECT			

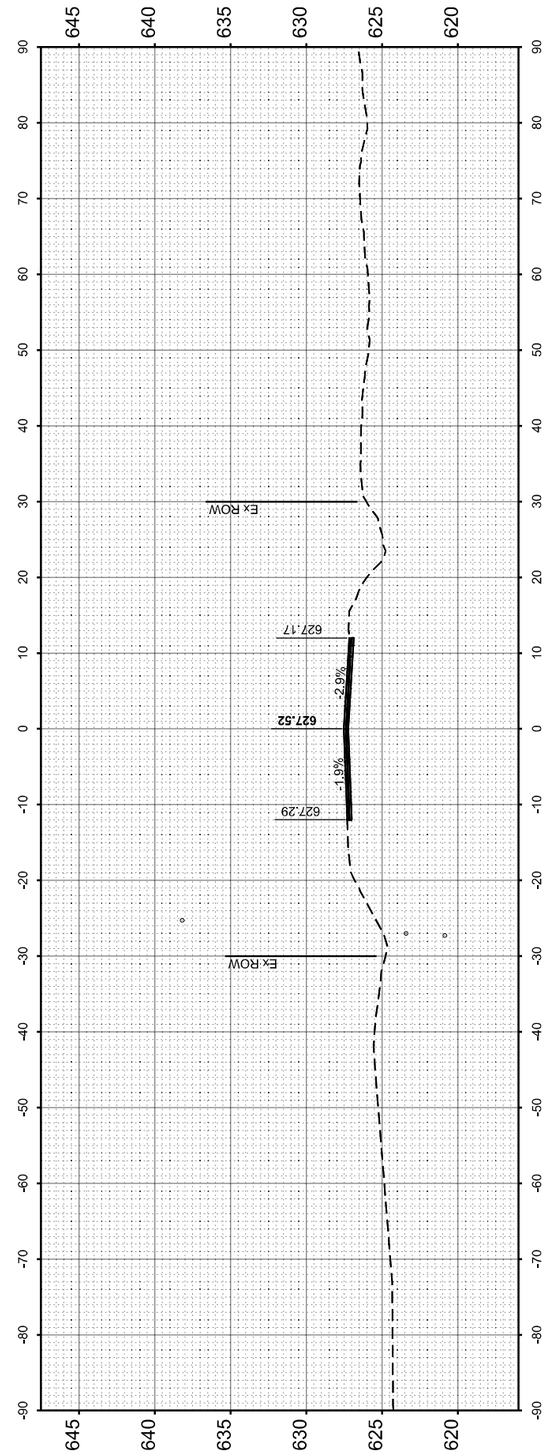

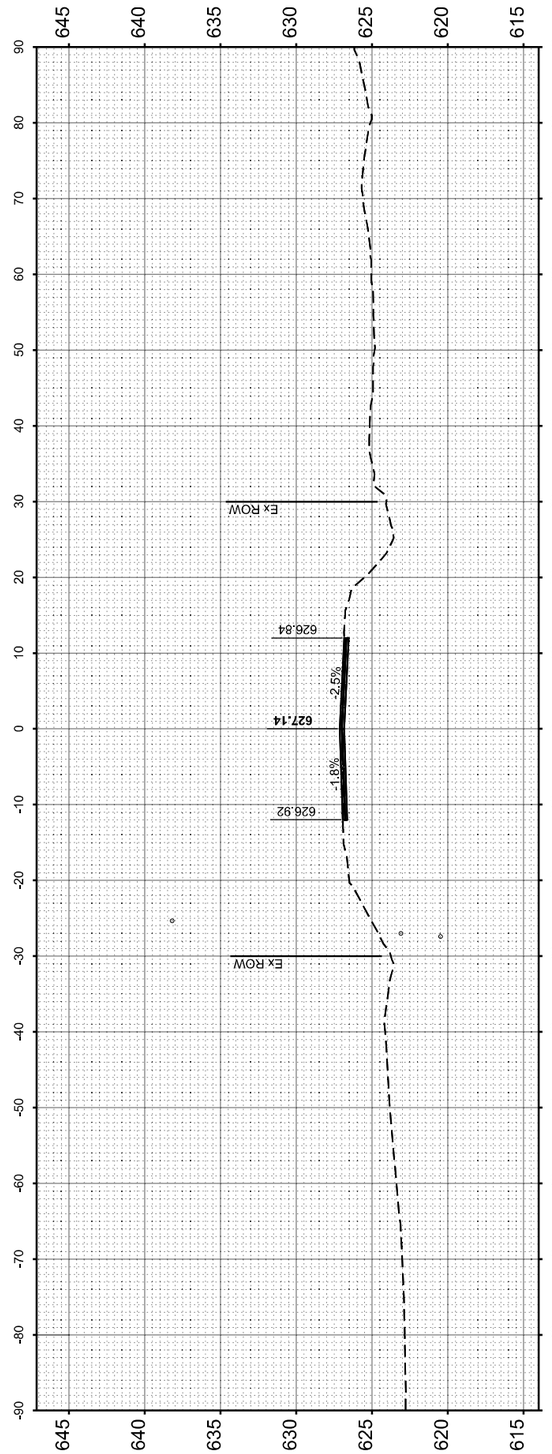

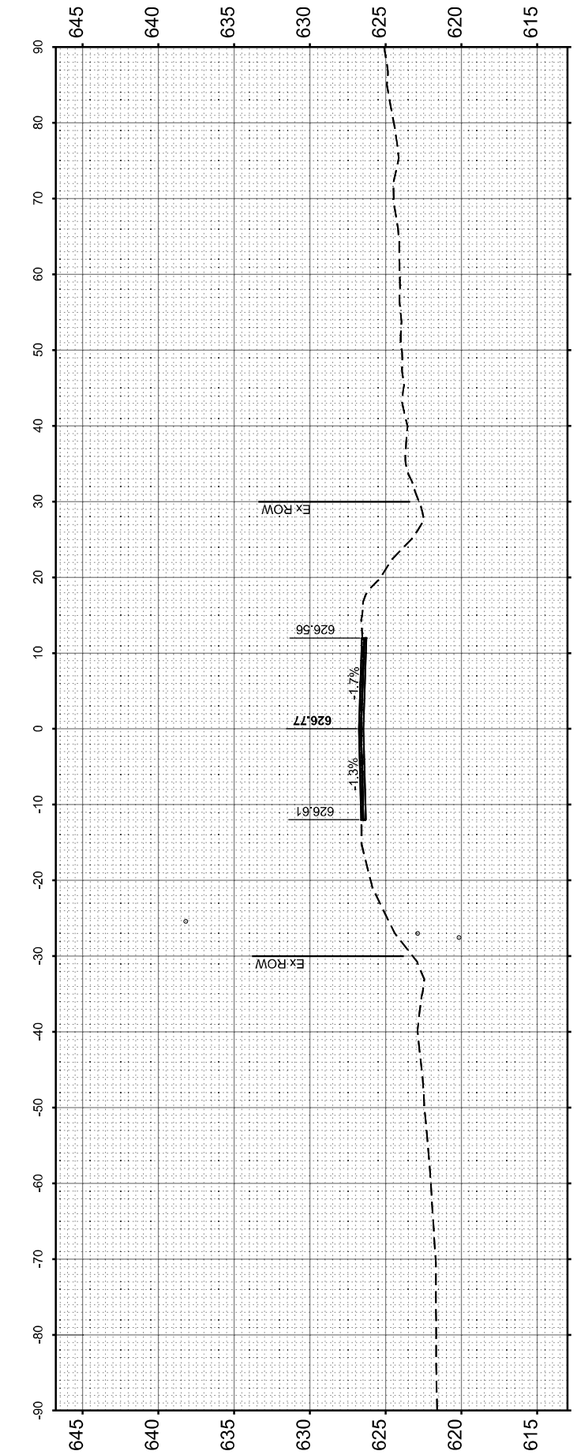

FINAL SURVEY		BY	DATE
	SURVEYED		
	PLOTTED		
NOTE BOOK	TEMPLATE		
	AREAS		
NO.	AREAS CHECKED		

ORIGINAL SURVEY		BY	DATE
	SURVEYED		
	PLOTTED		
NOTE BOOK	TEMPLATE		
	AREAS		
NO.	AREAS CHECKED		

DATE PLOTTED = 12/5/2025 5:05:37 PM
PEN TABLE = 0021484.12.tbl
PLOT CLASS = ALL
MODEL NAME = 337+75.00 (Sheet)
FILE NAME: pw://ciorba-pw.bentley.com:ciorba-pw-01/Documents/Projects/IL_DOT/D4/0021484.12/CADD Data/Shr/Xsections/0021484_12-xs.dgn

CiorbaGroup
8725 W. Higgins Rd, Ste 600, Chicago, IL 60631
P 773.775.4009 | www.ciorba.com

USER NAME = jmorris	DESIGNED -	REVISED -	
	DRAWN -	REVISED -	
PLOT SCALE = 0.16666667 ' / In.	CHECKED -	REVISED -	
PLOT DATE = 12/4/2025	DATE -	REVISED -	

STATE OF ILLINOIS
DEPARTMENT OF TRANSPORTATION

IL 41 RESURFACING
IL-41 CROSS SECTIONS

SCALE: 1"=10' | SHEET OF SHEETS | STA. 337+75.00 | TO STA. 338+25.00

F.A. RTE.	SECTION	COUNTY	TOTAL SHEETS	SHEET NO.
574	(12RS-4, 11RS-2)	*	159	142
FULTON, MCDONOUGH		CONTRACT NO. 68F91		
	ILLINOIS	FED. AID PROJECT		

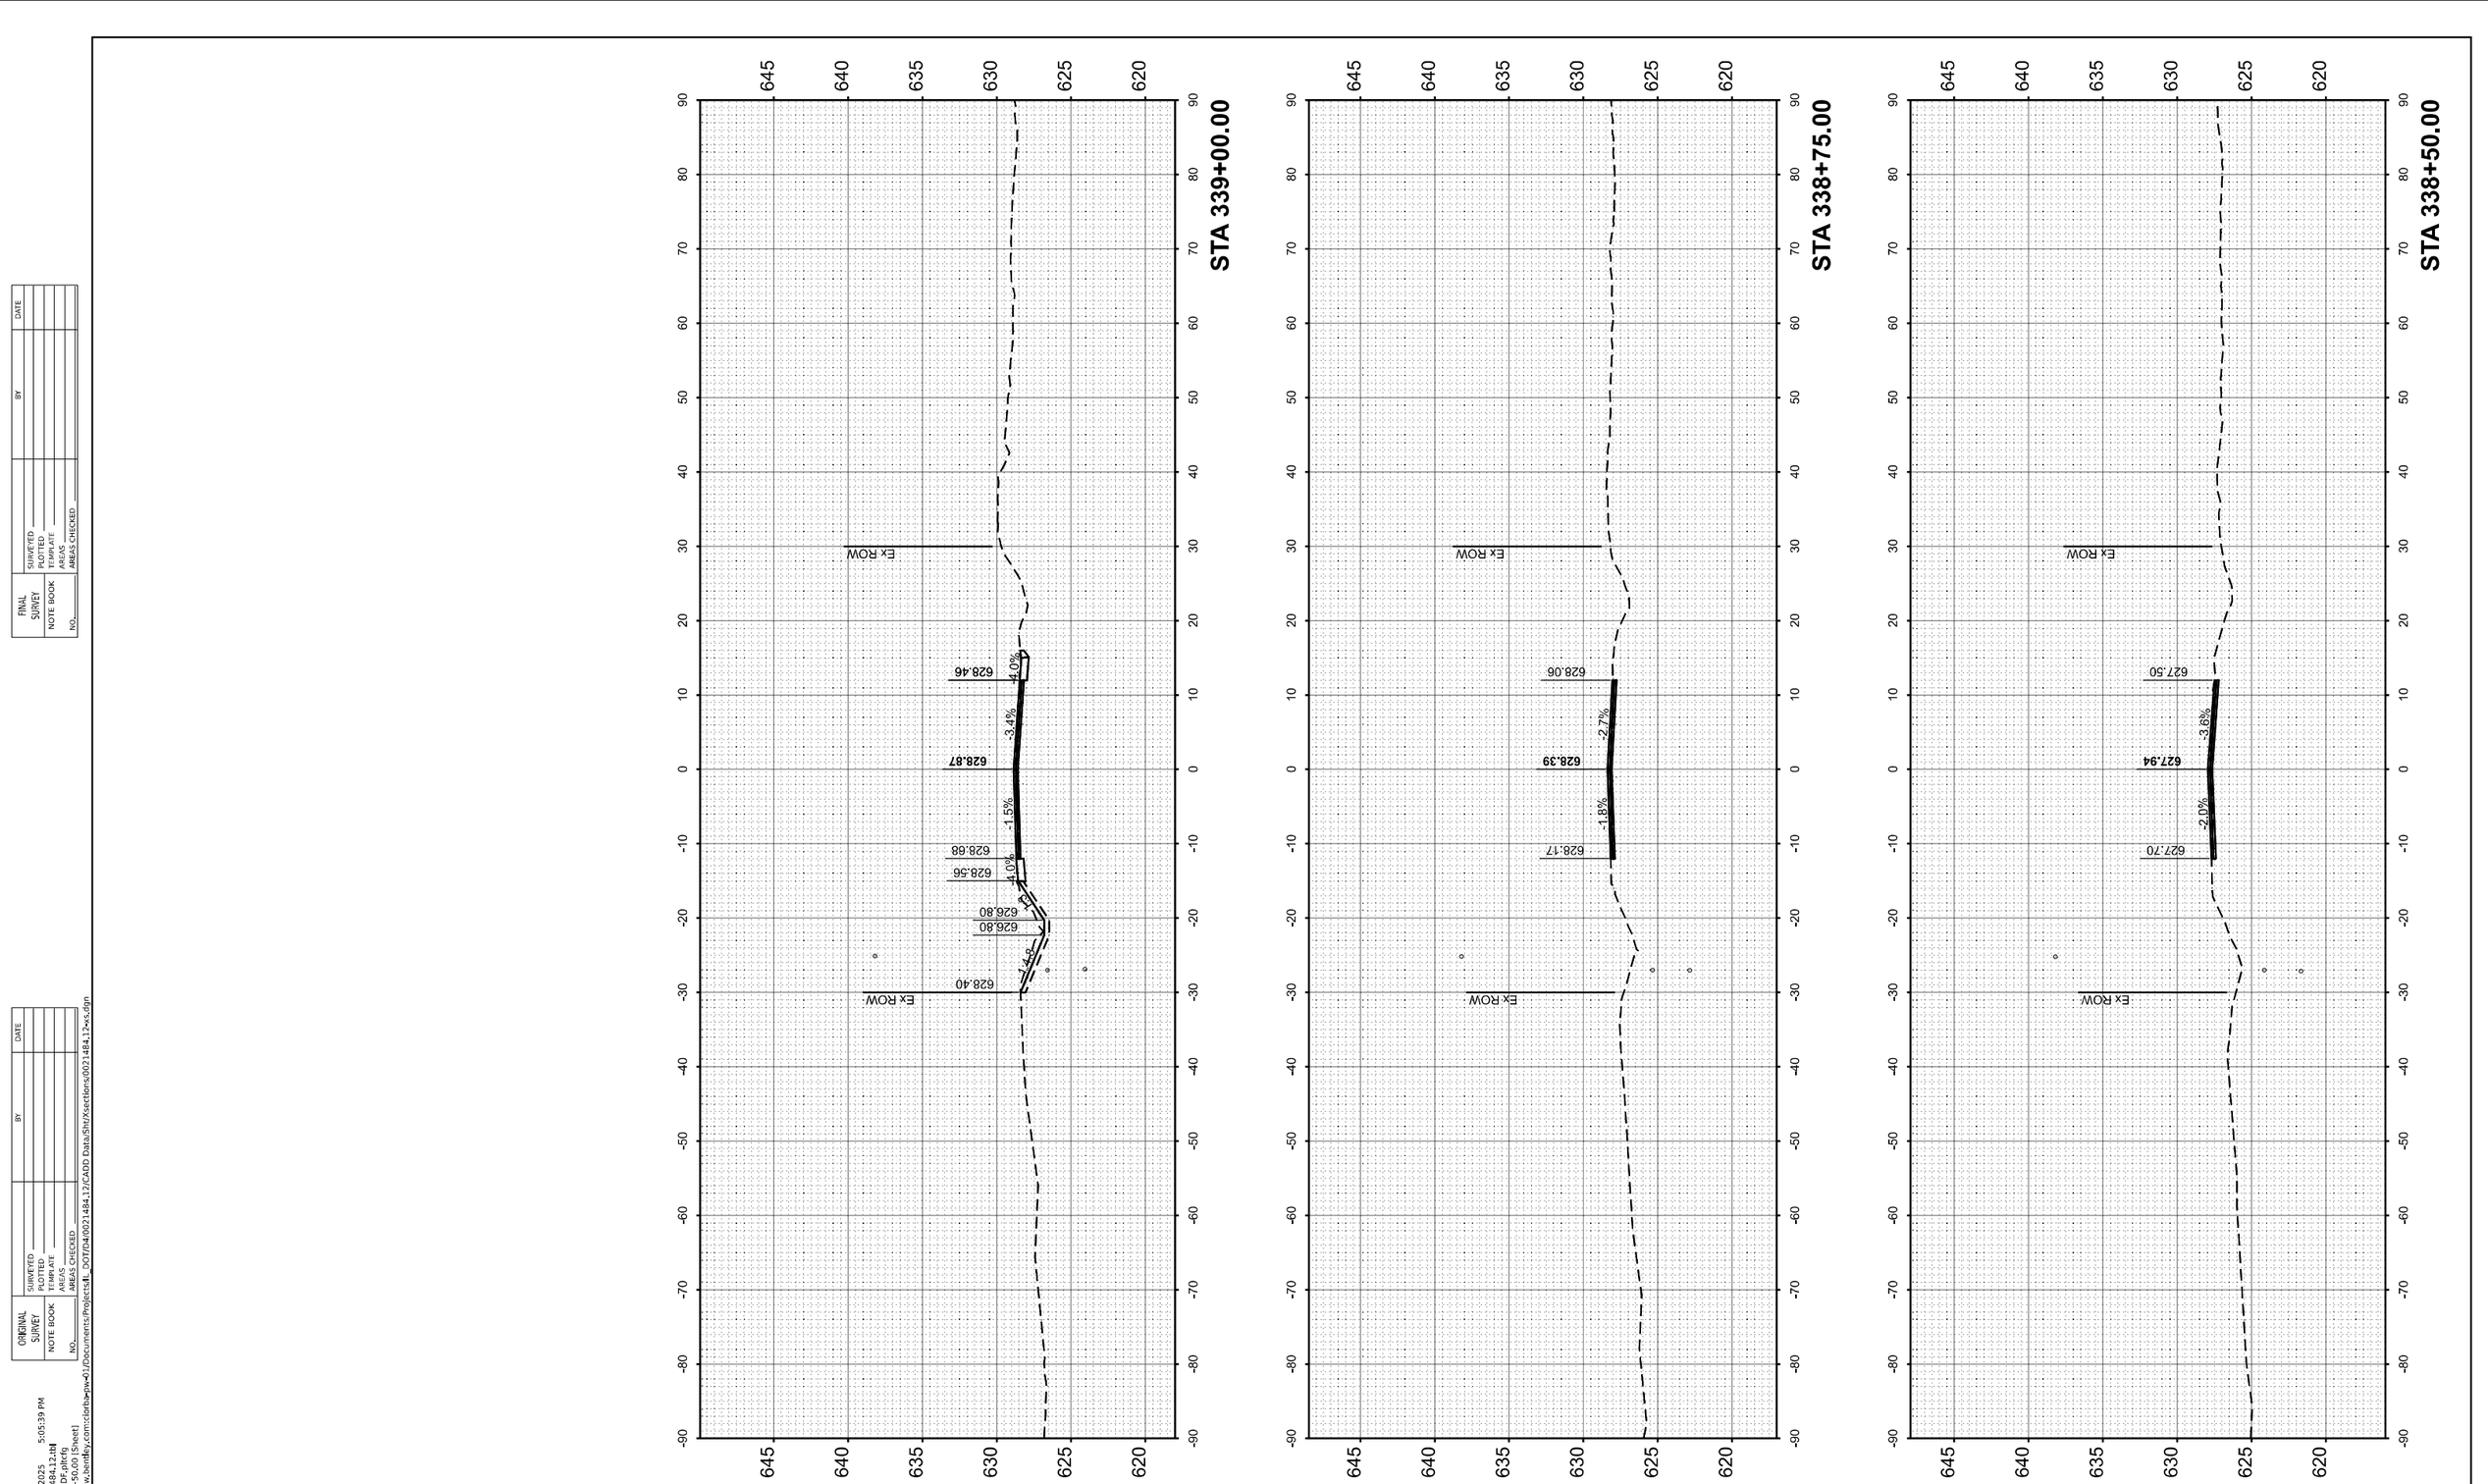

FINAL SURVEY		BY	DATE
	SURVEYED		
	PLOTTED		
NOTE BOOK	TEMPLATE		
	AREAS		
NO.	AREAS CHECKED		

ORIGINAL SURVEY		BY	DATE
	SURVEYED		
	PLOTTED		
NOTE BOOK	TEMPLATE		
	AREAS		
NO.	AREAS CHECKED		

DATE PLOTTED = 12/5/2025 5:05:39 PM
PEN TABLE = 0021484-12.tbl
PLOT COMMENTS = C21484_PLOT.pltcfg
MODEL: IL41CL6 - 338+50.00 (Sheet)
FILE NAME: pw:\\ciorba-pw.bentley.com:ciorba-pw-02\Documents\Projects\IL_DOT\04\0021484.12\CADD Data\Shts\Xsections\0021484.12+xs.dgn

CiorbaGroup
8725 W. Higgins Rd. Ste 600, Chicago, IL 60631
P 773.775.4009 | www.ciorba.com

USER NAME = jmorris	DESIGNED -	REVISED -
	DRAWN -	REVISED -
PLOT SCALE = 0.16666667 ' / In.	CHECKED -	REVISED -
PLOT DATE = 12/4/2025	DATE -	REVISED -

STATE OF ILLINOIS
DEPARTMENT OF TRANSPORTATION

IL 41 RESURFACING
IL-41 CROSS SECTIONS

SCALE: 1"=10' | SHEET OF SHEETS | STA. 338+50.00 | TO STA. 339+00.00

F.A. RTE.	SECTION	COUNTY	TOTAL SHEETS	SHEET NO.
574	(12RS-4, 11RS-2)	*	159	143
FULTON, MCDONOUGH		CONTRACT NO. 68F91		
ILLINOIS	FED. AID PROJECT			

FINAL SURVEY		BY	DATE
	SURVEYED		
	PLOTTED		
NOTE BOOK	TEMPLATE		
	AREAS		
NO.	AREAS CHECKED		

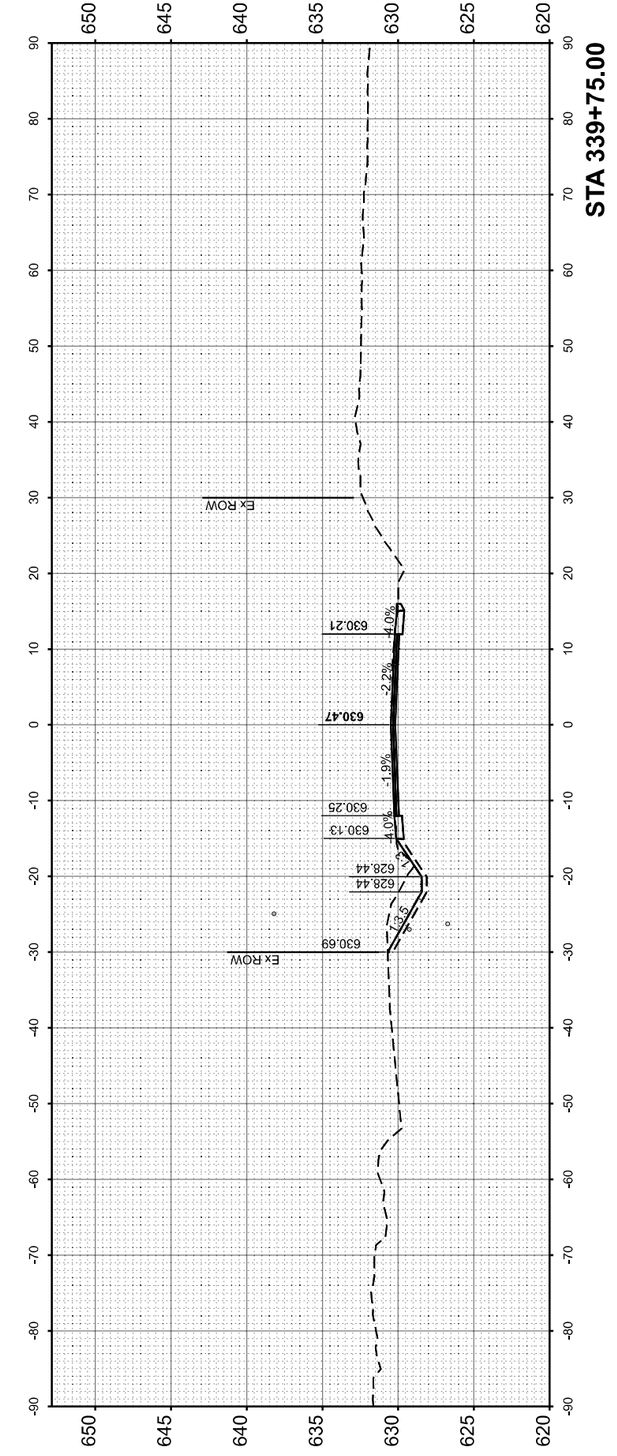

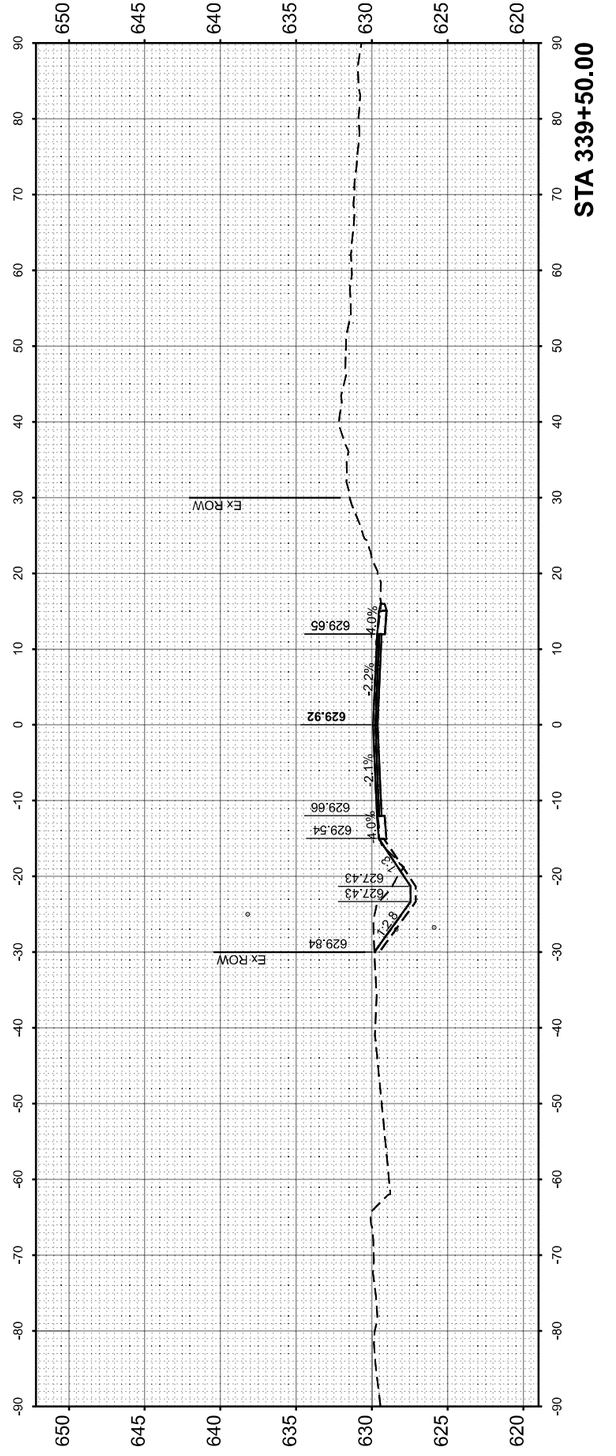

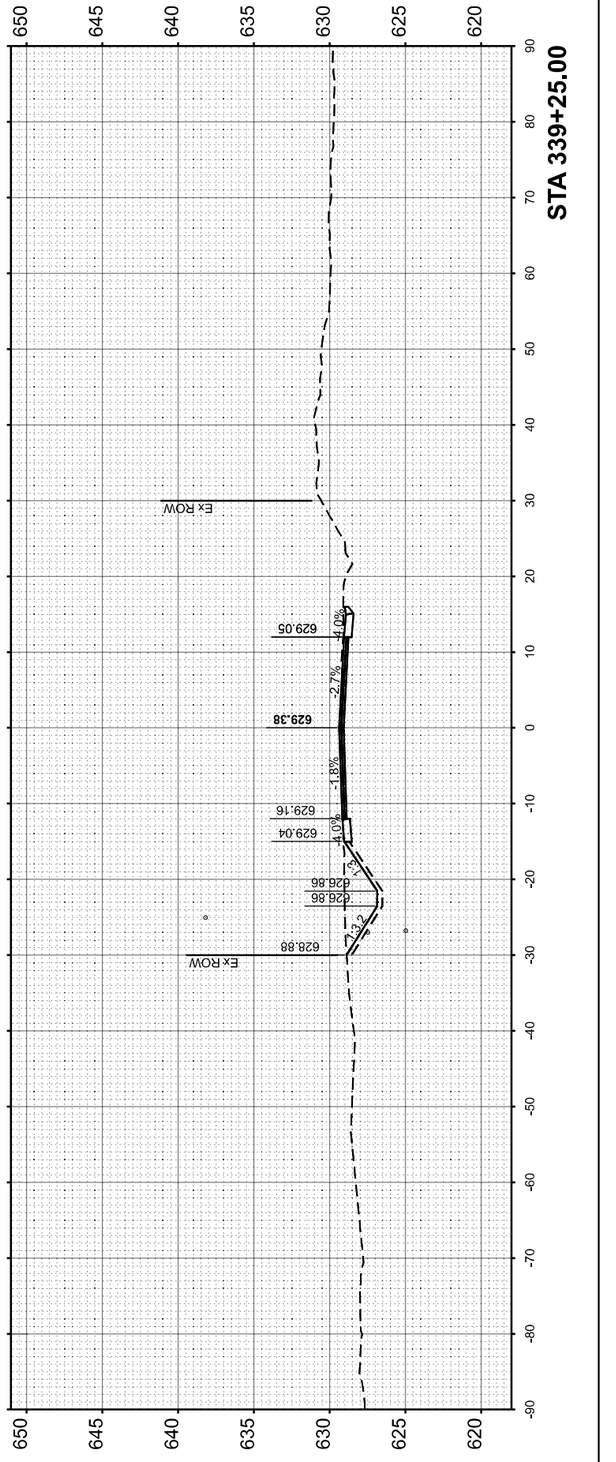

ORIGINAL SURVEY		BY	DATE
	SURVEYED		
	PLOTTED		
NOTE BOOK	TEMPLATE		
	AREAS		
NO.	AREAS CHECKED		

DATE PLOTTED = 12/5/2025 5:05:41 PM
PEN TABLE = 0021484.12.tbl
PLOT CONFIG = C21484.pltcfg
MODEL: IL 41 CL6 - 339+25.00 [Sheet]
FILE NAME: pw://ciorba-pw.bentley.com:ciorba-pw-01/Documents/Projects/IL_DOT/D4002l484.12/CADD Data/Shtl/Xsections/0021484.12-xs.dgn

CiorbaGroup
8725 W. Higgins Rd, Ste 600, Chicago, IL 60631
P 773.775.4009 | www.ciorba.com

USER NAME = jmorris	DESIGNED -	REVISED -	
	DRAWN -	REVISED -	
PLOT SCALE = 0.16666667 ' / In.	CHECKED -	REVISED -	
PLOT DATE = 12/4/2025	DATE -	REVISED -	

STATE OF ILLINOIS
DEPARTMENT OF TRANSPORTATION

IL 41 RESURFACING
IL-41 CROSS SECTIONS

SCALE: 1"=10' | SHEET OF SHEETS | STA. 339+25.00 | TO STA. 339+75.00

F.A. RTE.	SECTION	COUNTY	TOTAL SHEETS	SHEET NO.
574	(12RS-4, 11RS-2)	*	159	144
FULTON, MCDONOUGH		CONTRACT NO. 68F91		
	ILLINOIS FED. AID PROJECT			

FINAL SURVEY		BY	DATE
	SURVEYED		
	PLOTTED		
NOTE BOOK	TEMPLATE		
	ANGLES		
NO.	AREAS CHECKED		

ORIGINAL SURVEY		BY	DATE
	SURVEYED		
	PLOTTED		
NOTE BOOK	TEMPLATE		
	ANGLES		
NO.	AREAS CHECKED		

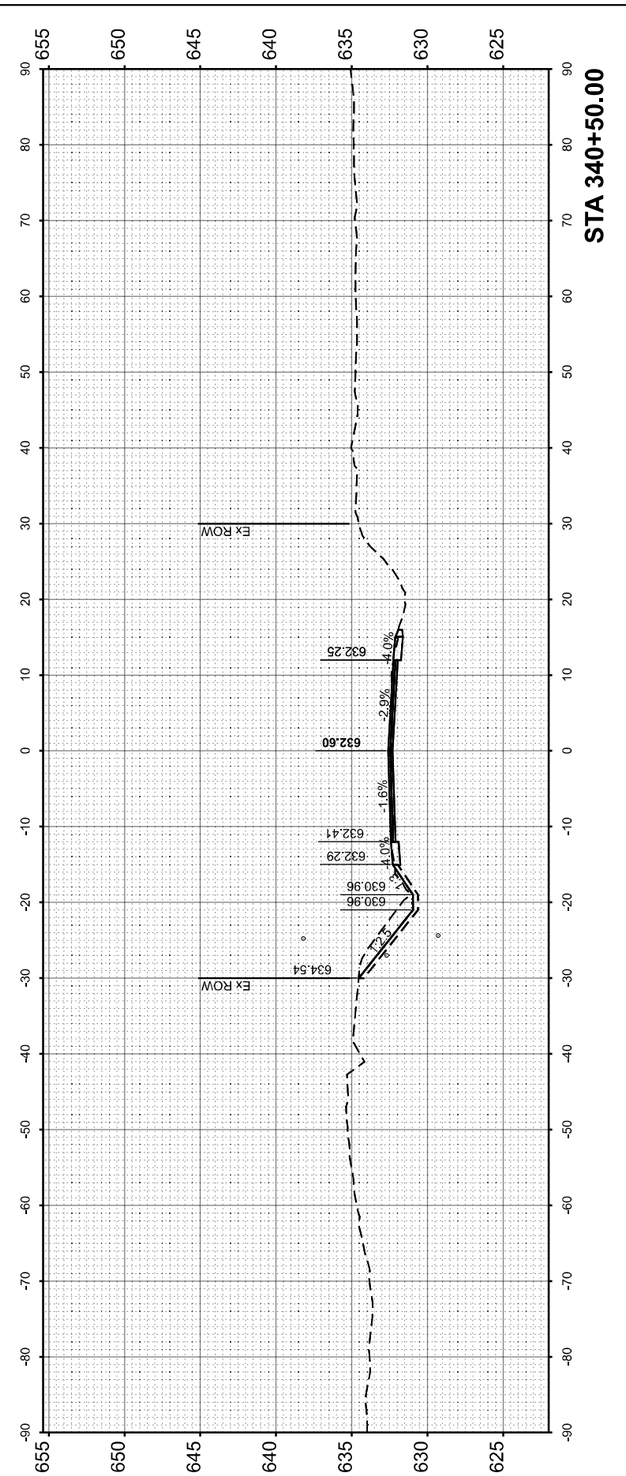

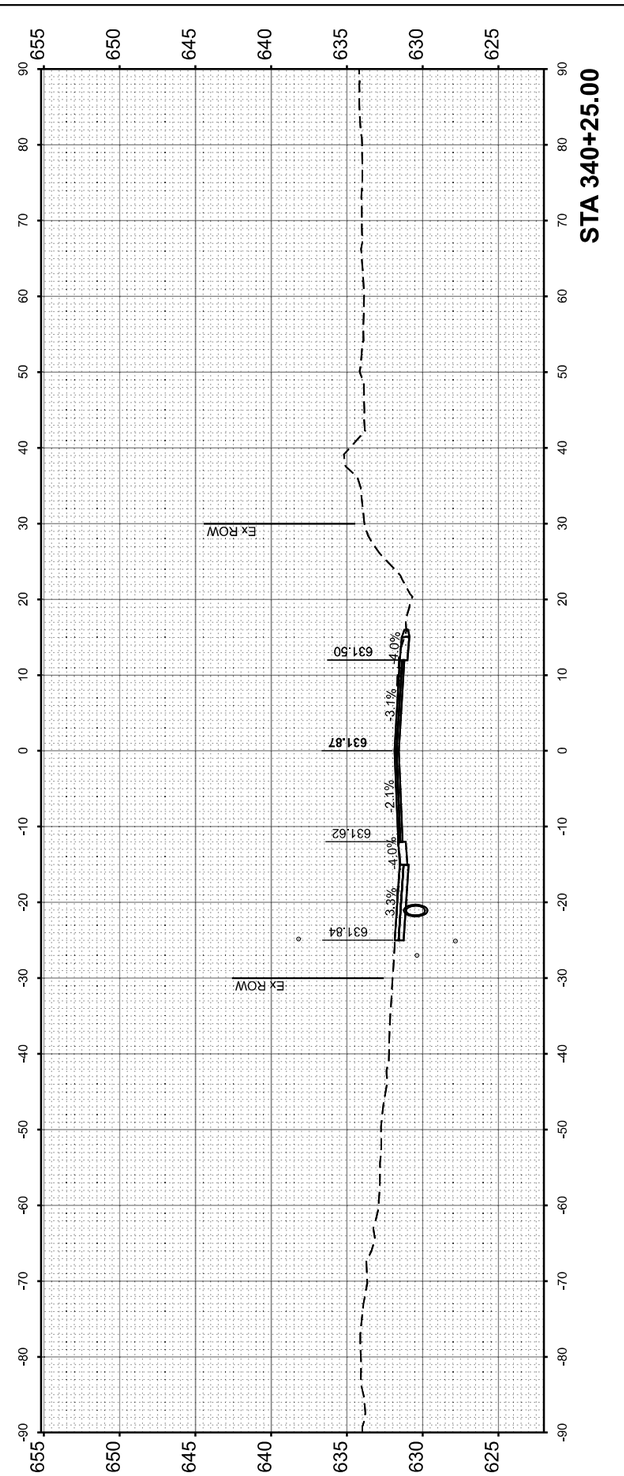

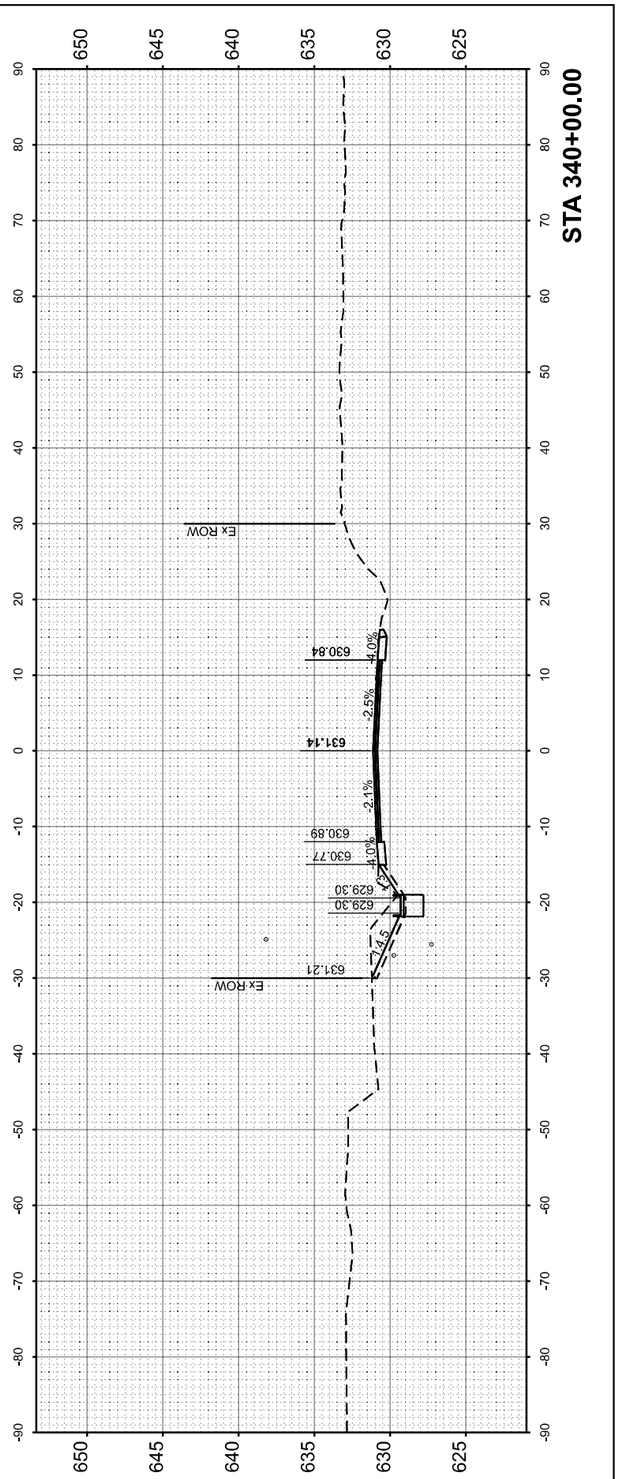

DATE PLOTTED = 12/5/2025 5:05:43 PM
PEN TABLE = 0021484-12.tbl
PLOT CONFIG = CIORBA.pltcfg
MODEL: 41C16 - 340+00.00 [Sheet]
FILE NAME: pw:\\ciorba-pw.bentley.com:ciorba-pw-02\Documents\Projects\IL_DOT\04\0021484.12\CADD Data\Sht\Xsections\0021484.12-xs.dgn

CiorbaGroup
8725 W. Higgins Rd, Ste 600, Chicago, IL 60631
P 773.775.4009 | www.ciorba.com

USER NAME = jmorris	DESIGNED -	REVISED -	
	DRAWN -	REVISED -	
PLOT SCALE = 0.1666667 ' / In.	CHECKED -	REVISED -	
PLOT DATE = 12/4/2025	DATE -	REVISED -	

STATE OF ILLINOIS
DEPARTMENT OF TRANSPORTATION

IL 41 RESURFACING
IL-41 CROSS SECTIONS

SCALE: 1"=10' | SHEET OF SHEETS | STA. 340+00.00 | TO STA. 340+50.00

F.A. RTE.	SECTION	COUNTY	TOTAL SHEETS	SHEET NO.
574	(12RS-4, 11RS-2)	*	159	145
FULTON, MCDONOUGH		CONTRACT NO. 68F91		
	ILLINOIS | FED. AID PROJECT			

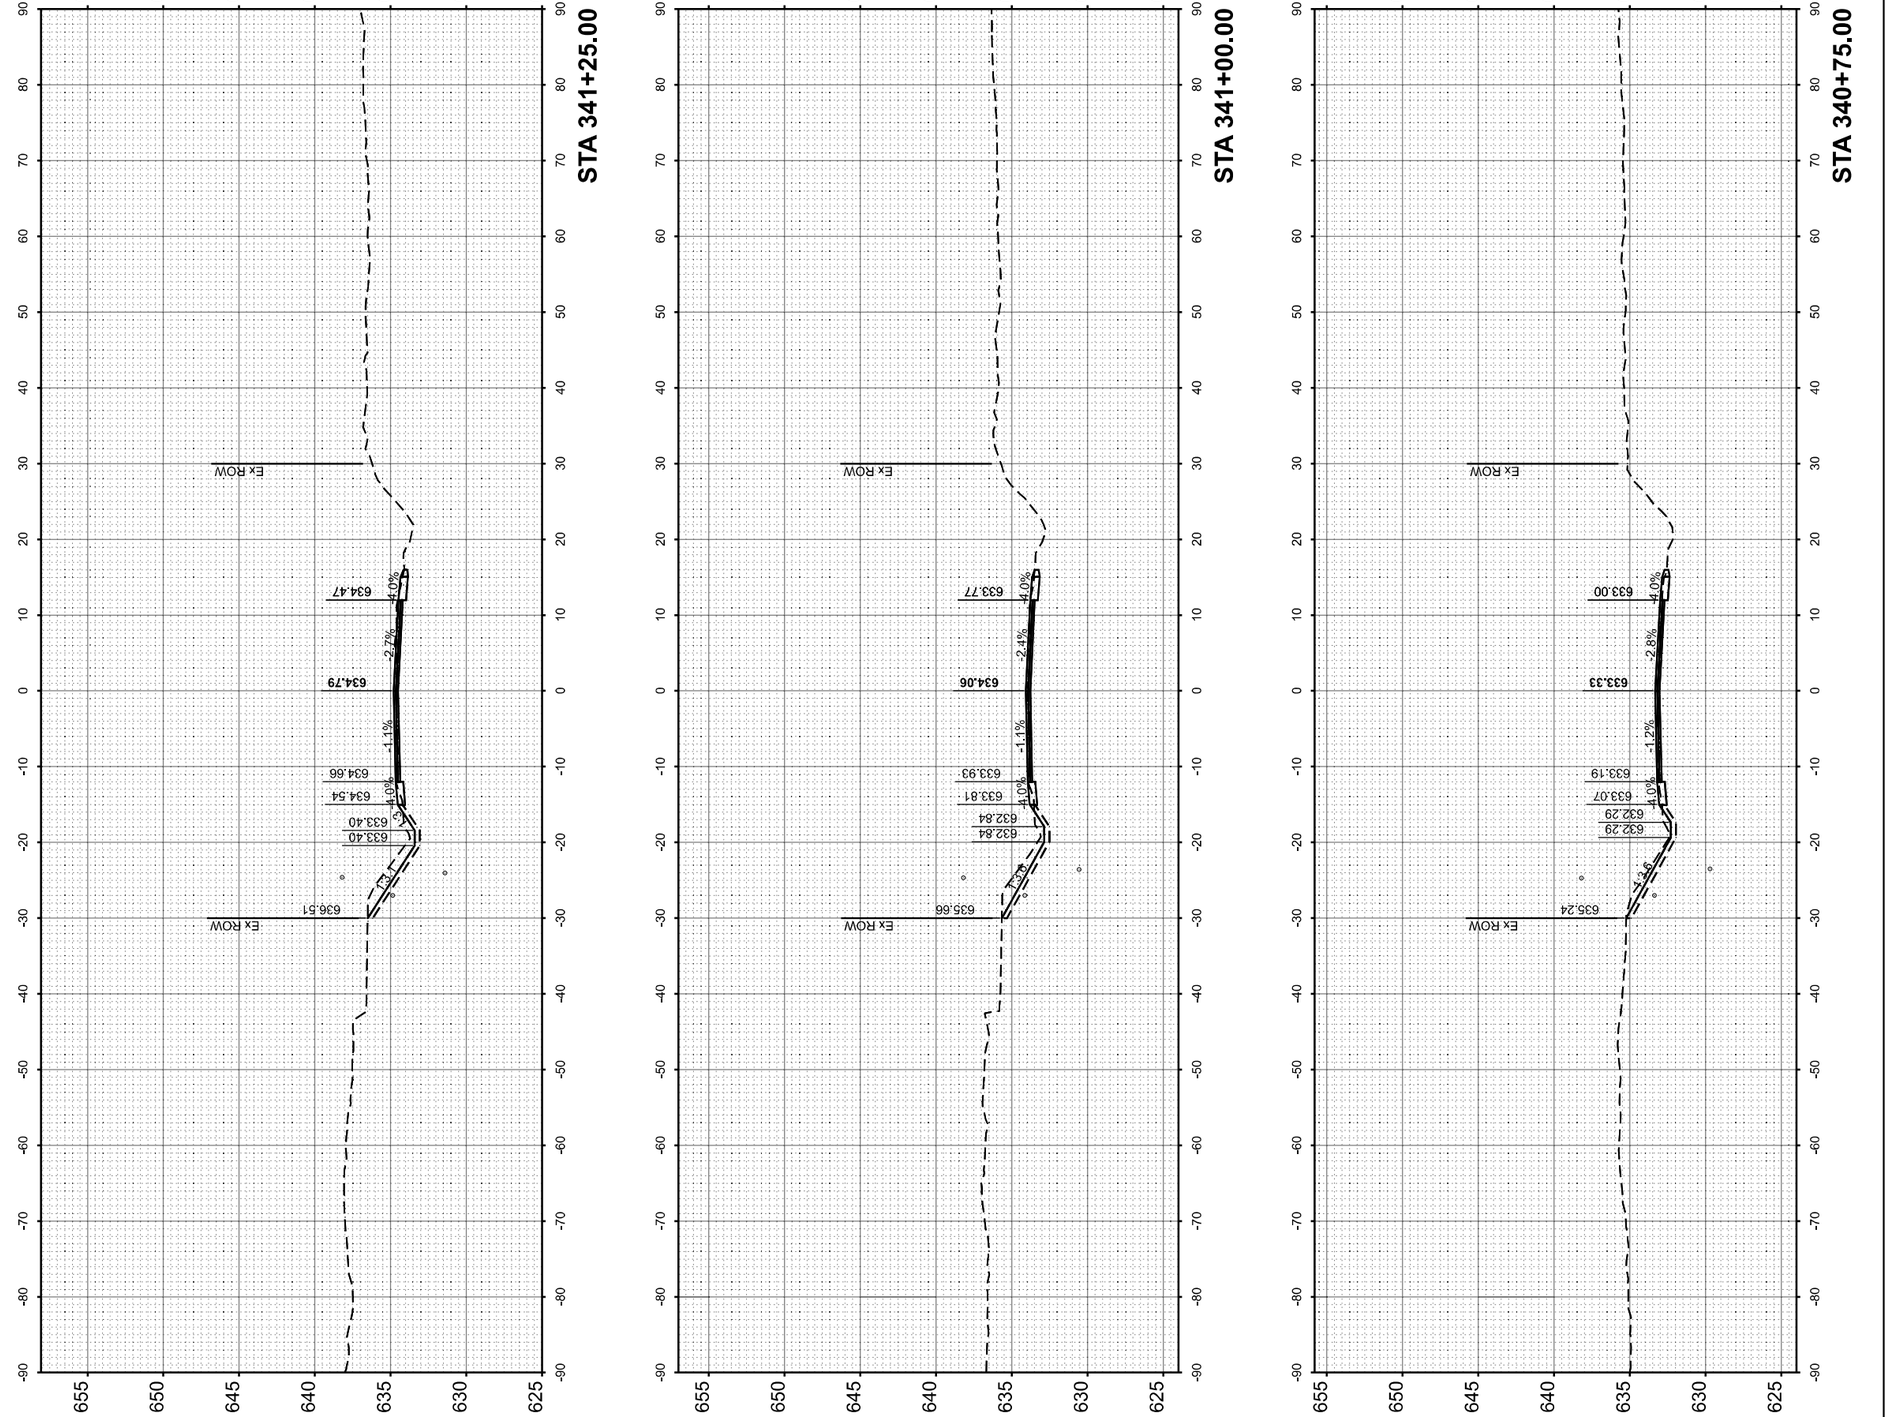
STA 340+75.00
STA 341+00.00
STA 341+25.00
Ex ROW
633.00
633.33
633.19
633.07
632.29
632.29
635.24
633.77
634.06
633.93
633.81
632.84
632.84
635.66
634.47
634.79
634.66
634.54
633.40
633.40
636.51
4.0%
-2.8%
-1.2%
-2.4%
-1.1%
-2.7%
-1.1%
4.0%
4.0%
4.0

FINAL SURVEY		BY	DATE
	SURVEYED		
	PLOTTED		
NOTE BOOK	TEMPLATE		
	AREAS		
NO.	AREAS CHECKED		

ORIGINAL SURVEY		BY	DATE
	SURVEYED		
	PLOTTED		
NOTE BOOK	TEMPLATE		
	AREAS		
NO.	AREAS CHECKED		

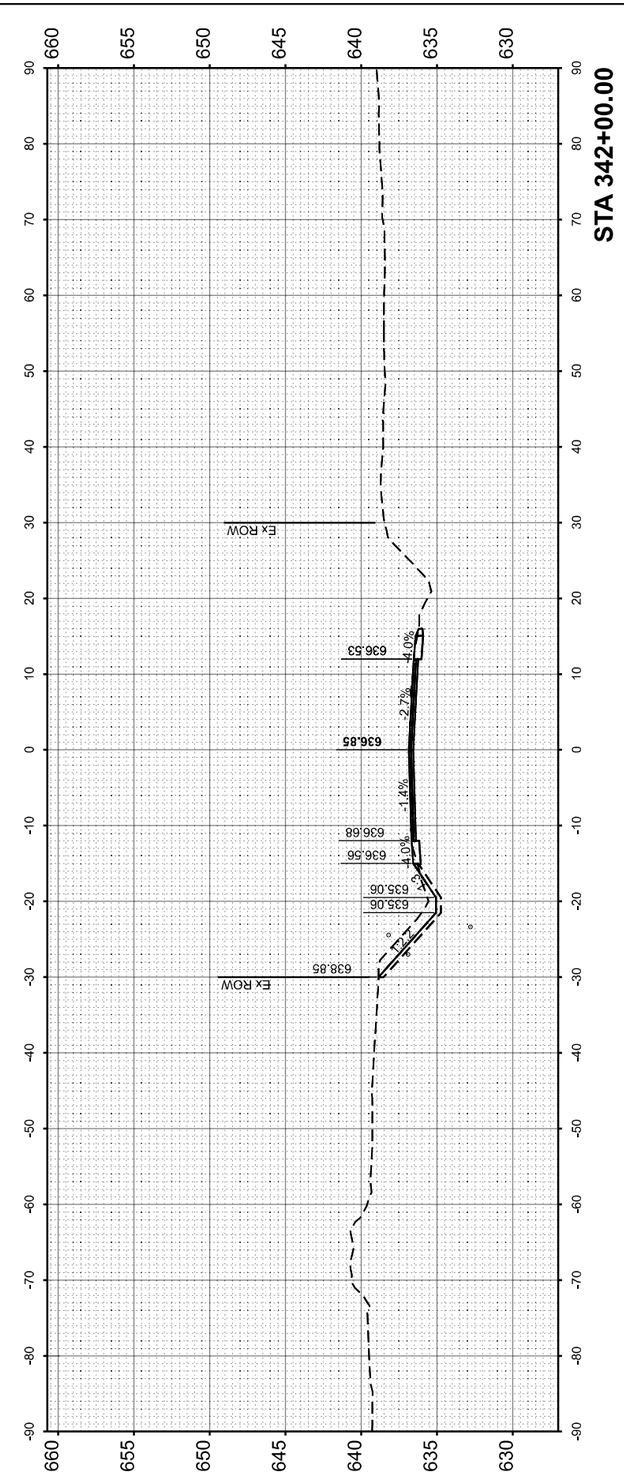
STA 342+00.00
Ex ROW
638.85
635.06
636.56
636.68
636.85
636.53
-4.0%
-2.7%
-1.4%
-4.0%
-4.0%
-4.0

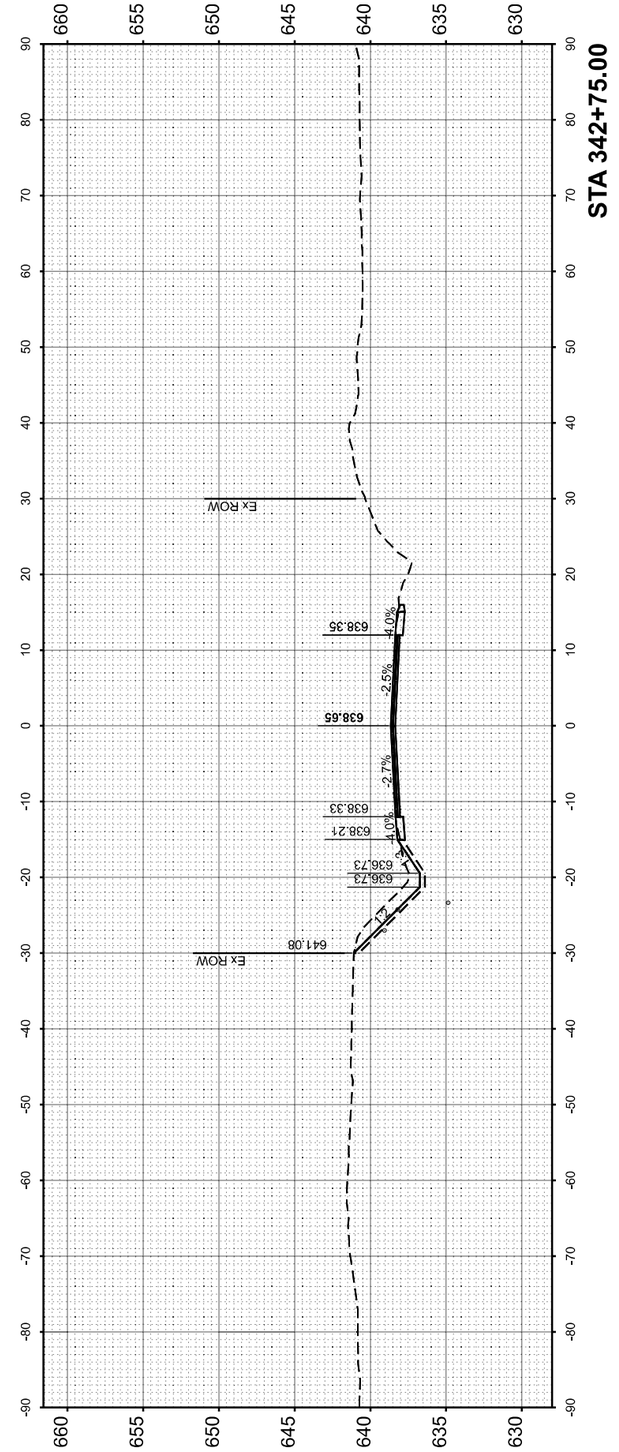

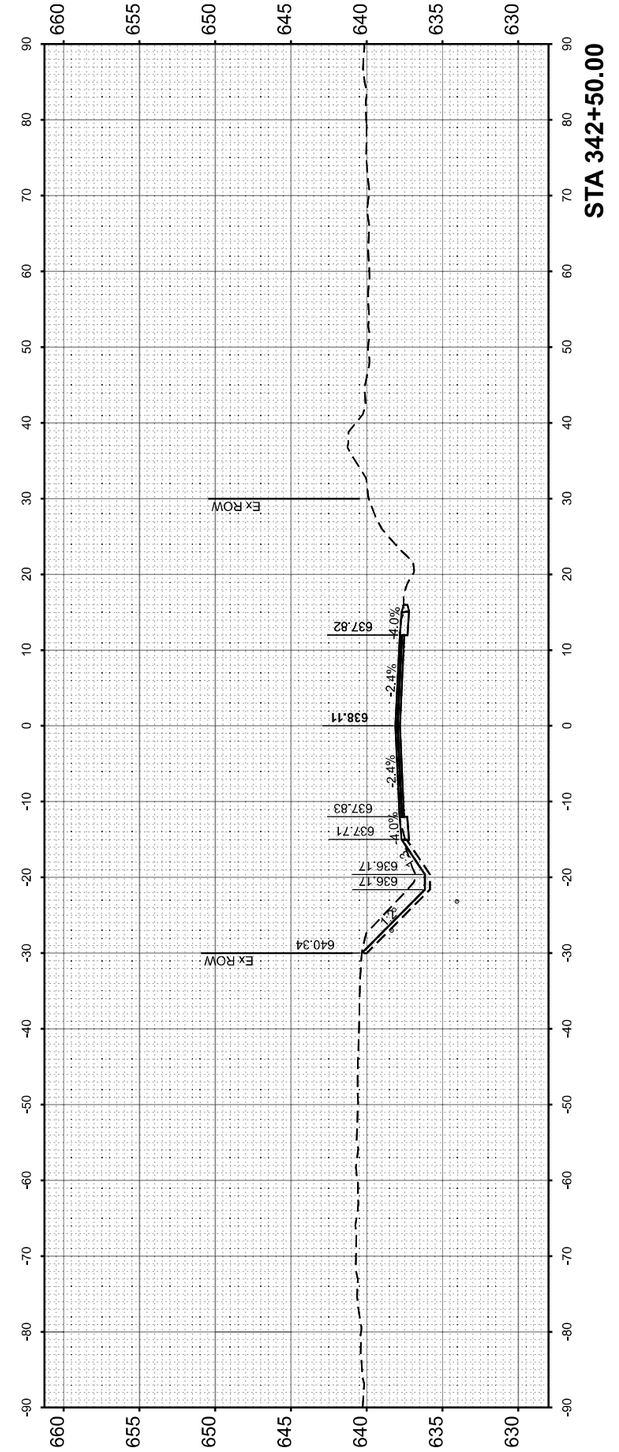

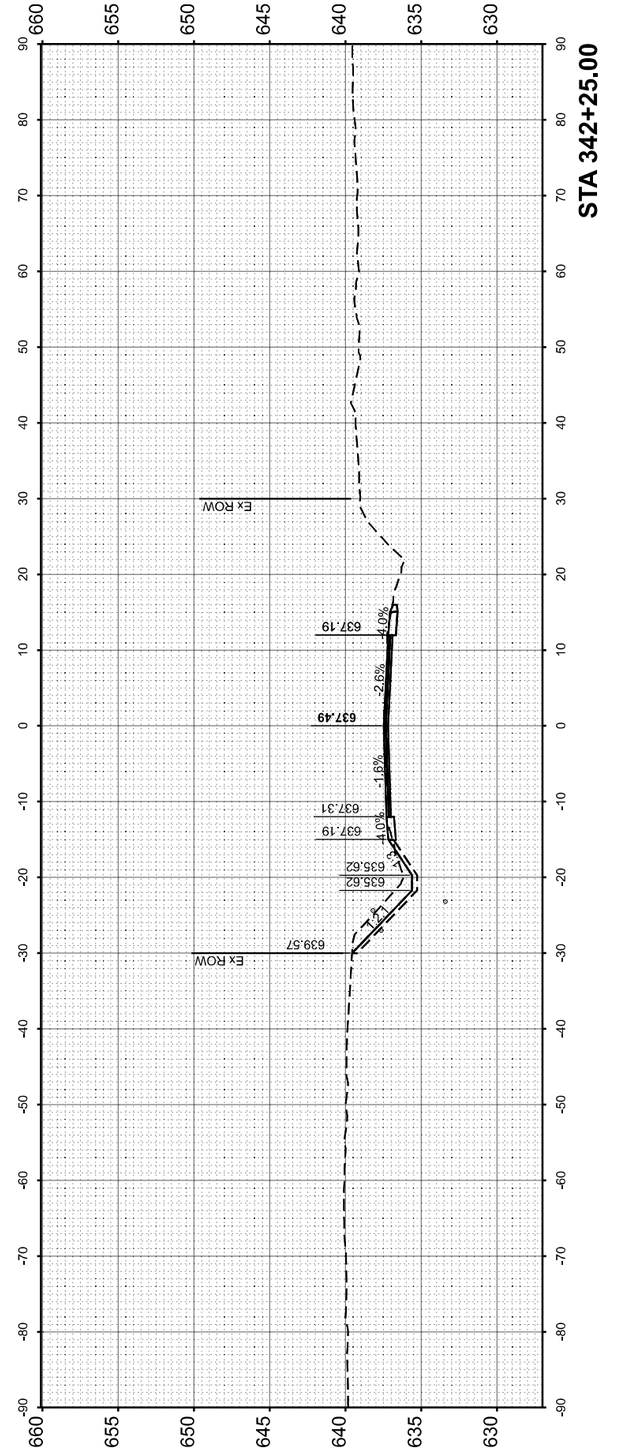

ORIGINAL SURVEY		BY	DATE
NOTE BOOK	SURVEYED		
NO.	PLOTTED		
	TEMPLATE		
	AREAS		
	AREAS CHECKED		

FINAL SURVEY		BY	DATE
NOTE BOOK	SURVEYED		
NO.	PLOTTED		
	TEMPLATE		
	AREAS		
	AREAS CHECKED		

DATE PLOTTED = 12/5/2025 5:05:49 PM
PEN TABLE = 0021484.12.tbl
PLOT CONFIG = C24_PDF.pltcfg
MODEL: PM_41CLG - 342+25.00 (Sheet)
FILE NAME: p:\Ciorba-pw.bentley.com:ciorba-pw-01\Documents\Projects\IL_DOT\D4\0021484.12\CADD Data\Sht\Xsections\0021484.12+xs.dgn

CiorbaGroup
8725 W. Higgins Rd, Ste 600, Chicago, IL 60631
P 773.775.4009 | www.ciorba.com

USER NAME = jmorris	DESIGNED -	REVISED -	
	DRAWN -	REVISED -	
PLOT SCALE = 0.16666667 ' / in.	CHECKED -	REVISED -	
PLOT DATE = 12/4/2025	DATE -	REVISED -	

STATE OF ILLINOIS
DEPARTMENT OF TRANSPORTATION

IL 41 RESURFACING
IL-41 CROSS SECTIONS

SCALE: 1"=10' | SHEET OF SHEETS | STA. 342+25.00 | TO STA. 342+75.00

F.A. RTE.	SECTION	COUNTY	TOTAL SHEETS	SHEET NO.
574	(12RS-4, 11RS-2)	*	159	148
FULTON, MCDONOUGH		CONTRACT NO. 68F91		
	ILLINOIS FED. AID PROJECT			

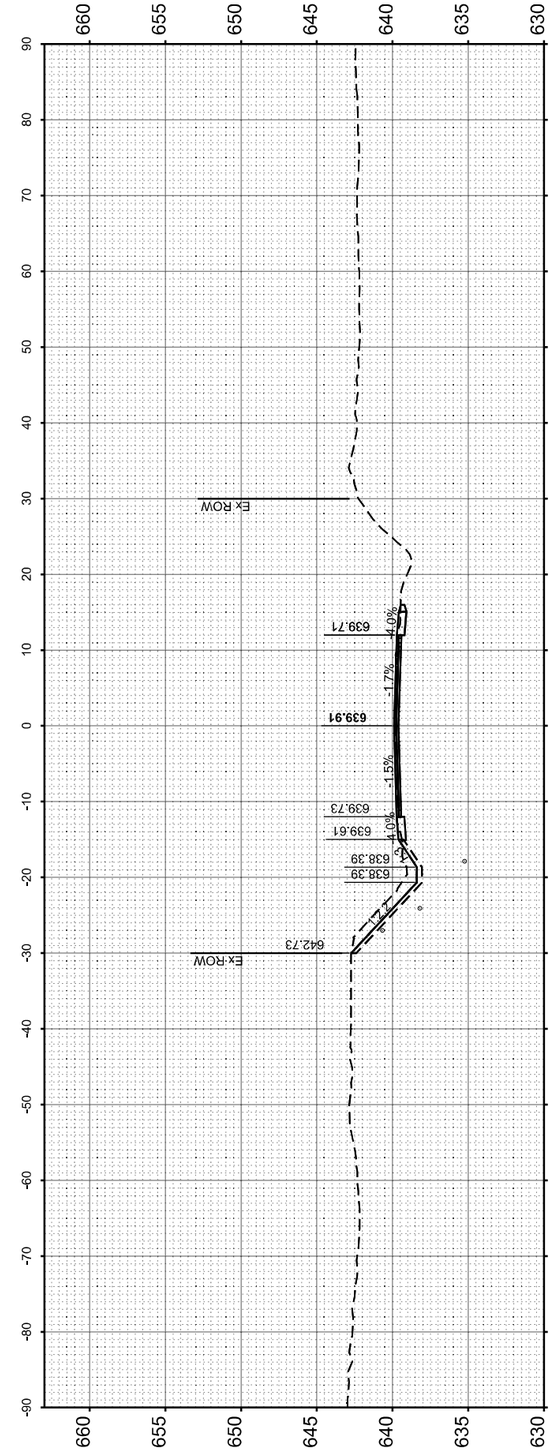

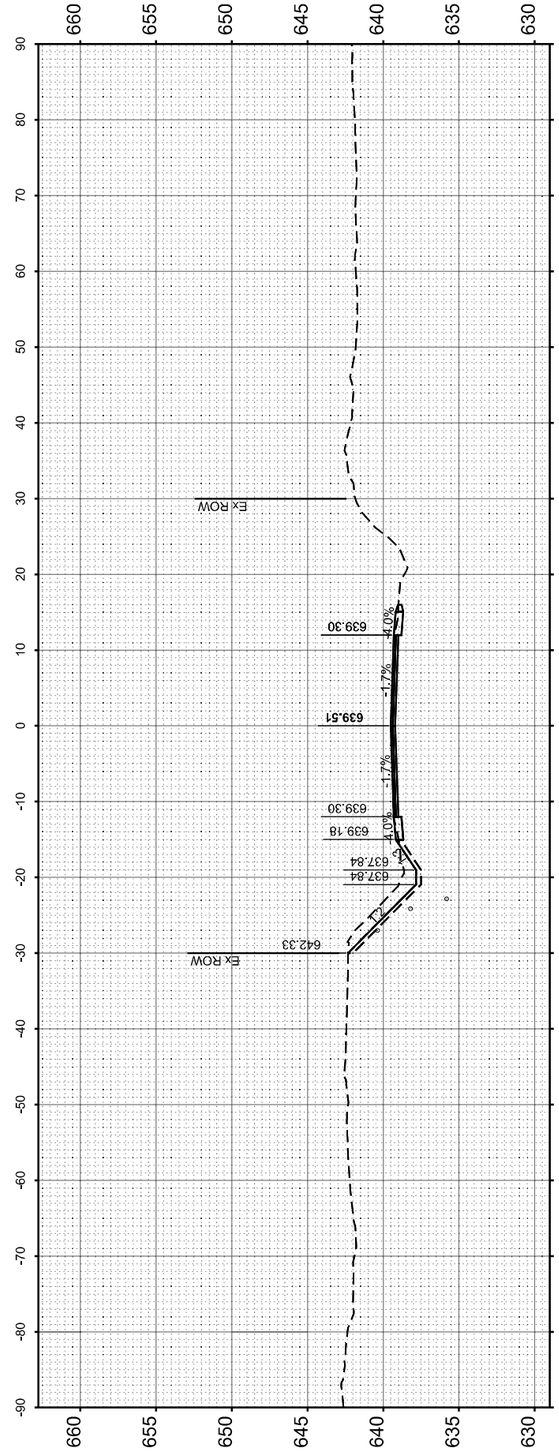

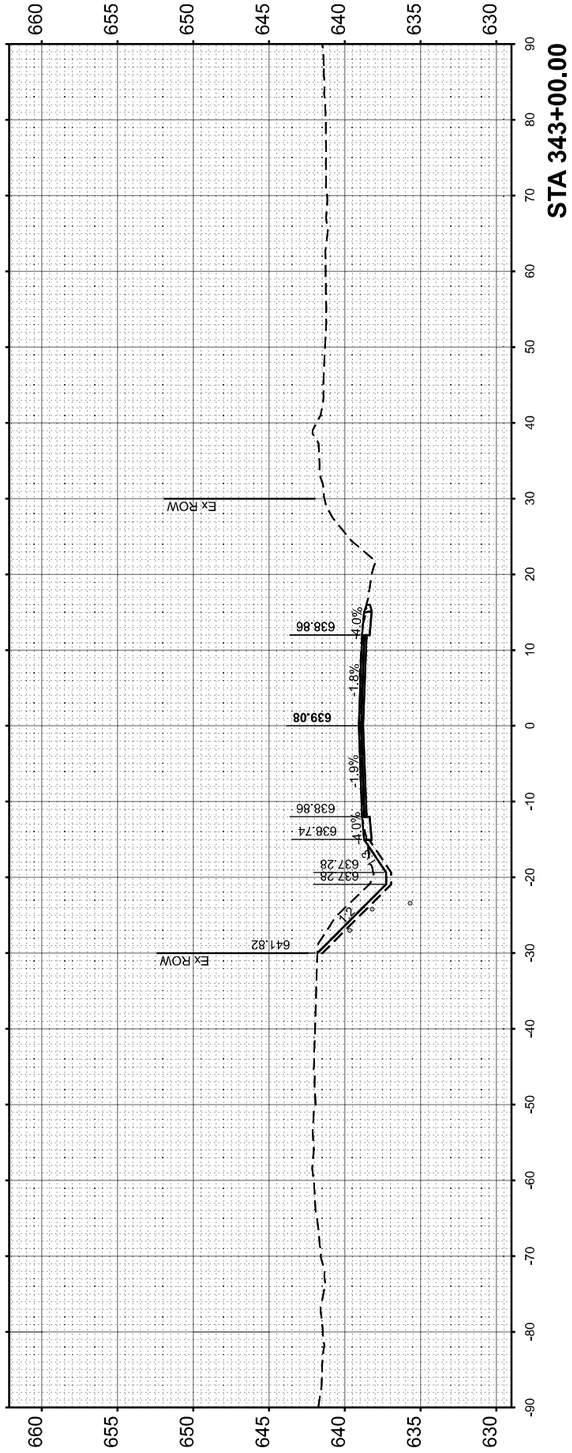

FINAL SURVEY		BY	DATE
	SURVEYED		
	PLOTTED		
NOTE BOOK	TEMPLATE		
	ANGLES		
NO.	AREAS CHECKED		

ORIGINAL SURVEY		BY	DATE
	SURVEYED		
	PLOTTED		
NOTE BOOK	TEMPLATE		
	ANGLES		
NO.	AREAS CHECKED		

DATE PLOTTED = 12/5/2025 5:05:51 PM
PEN TABLE = 0021484.12.tbl
PLOT CONFIG = C:\Users\jmorris\Desktop\0021484_001.pltcfg
MODEL: PM_CL6 - 343+00 [Sheet]
FILE NAME: pw:c:\ciorba-pw.bentley.com:ciorba-pw-01\Documents\Projects\IL_DOT\D4\0021484.12\CADD Data\Sht\Xsections\0021484.12-xs.dgn

CiorbaGroup
8725 W. Higgins Rd, Ste 600, Chicago, IL 60631
P 773.775.4009 | www.ciorba.com

USER NAME = jmorris	DESIGNED -	REVISED -	
	DRAWN -	REVISED -	
PLOT SCALE = 0.16666667 ' / In.	CHECKED -	REVISED -	
PLOT DATE = 12/4/2025	DATE -	REVISED -	

STATE OF ILLINOIS
DEPARTMENT OF TRANSPORTATION

IL 41 RESURFACING
IL-41 CROSS SECTIONS

SCALE: 1"=10' | SHEET OF SHEETS | STA. 343+00.00 | TO STA. 343+50.00

F.A. RTE.	SECTION	COUNTY	TOTAL SHEETS	SHEET NO.
574	(12RS-4, 11RS-2)	*	159	149
FULTON, MCDONOUGH		CONTRACT NO. 68F91		
	ILLINOIS FED. AID PROJECT			

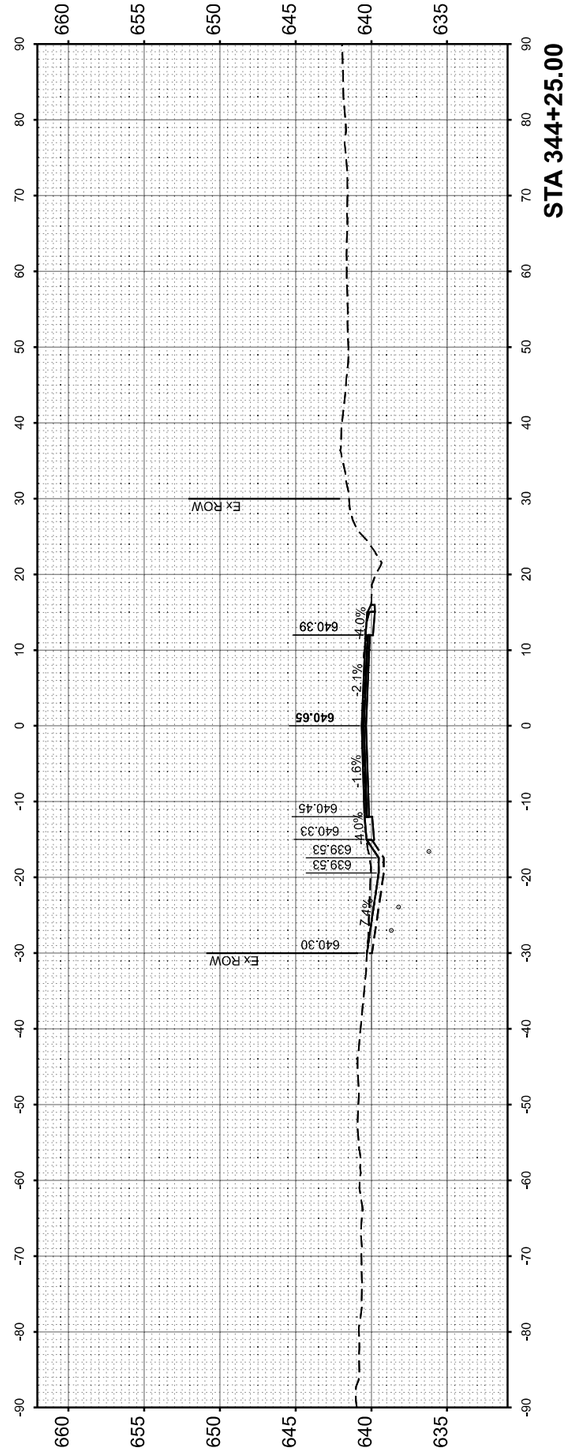

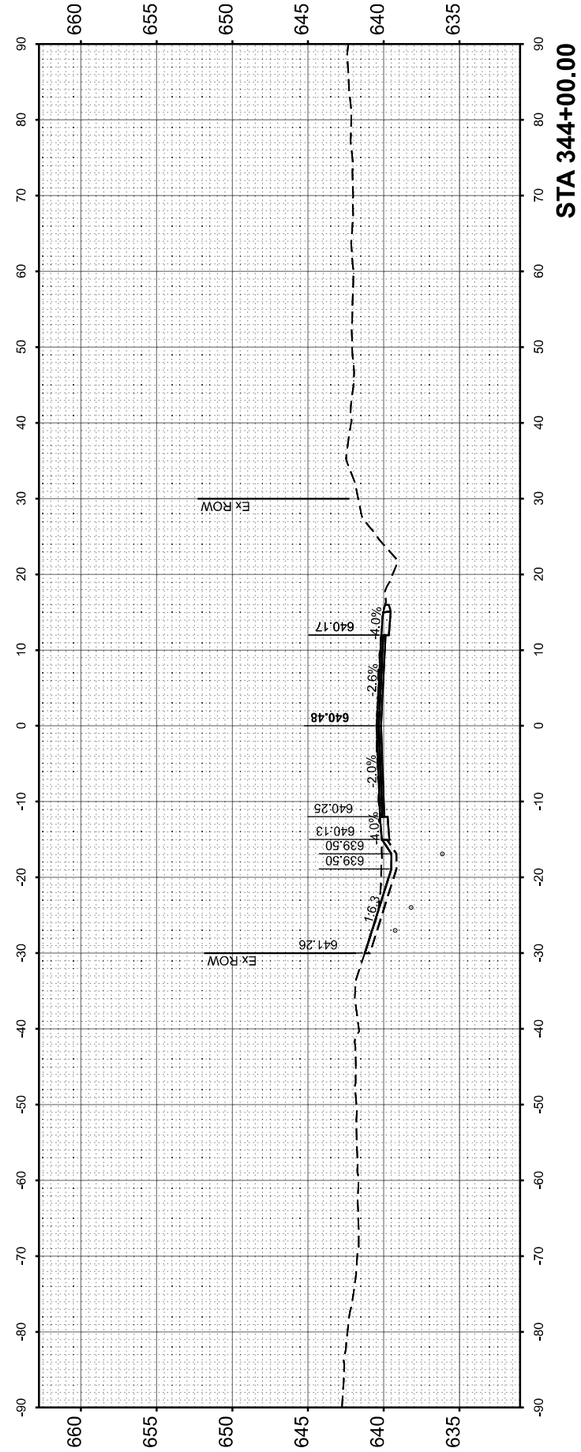

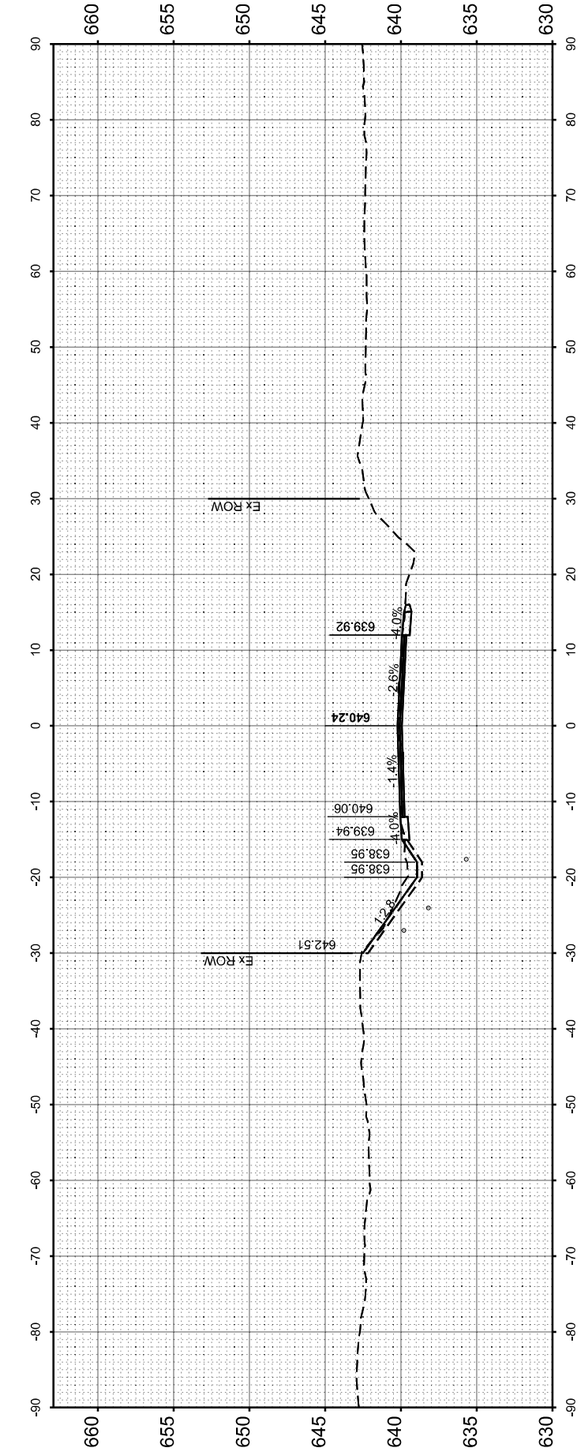

FINAL SURVEY	SURVEYED	BY	DATE
NOTE BOOK	PLOTTED		
NO.	TEMPLATE		
	AREAS		
	AREAS CHECKED		

ORIGINAL SURVEY	SURVEYED	BY	DATE
NOTE BOOK	PLOTTED		
	TEMPLATE		
	AREAS		
NO.	AREAS CHECKED		

DATE PLOTTED = 12/5/2025 5:05:54 PM
PEN TABLE = 0021484.12.tbl
PLOT SCALE = 25.4000 '/ in.
MODEL = PM 41CLC6 - 343+75.00 (Sheet)
FILE NAME: p:\\ciorba-aw.bentley.com:ciorba-pw-03\Documents\Projects\IL_DOT\D4\0021484.12\CADD Data\Sht\Xsections\0021484.12-xs.dgn

CiorbaGroup
8725 W. Higgins Rd, Ste 600, Chicago, IL 60631
P 773.775.4009 | www.ciorba.com

USER NAME = jmorris	DESIGNED -	REVISED -	
	DRAWN -	REVISED -	
PLOT SCALE = 0.16666667 ' / in.	CHECKED -	REVISED -	
PLOT DATE = 12/4/2025	DATE -	REVISED -	

STATE OF ILLINOIS
DEPARTMENT OF TRANSPORTATION

IL 41 RESURFACING
IL-41 CROSS SECTIONS

SCALE: 1"=10' | SHEET OF SHEETS | STA. 343+75.00 | TO STA. 344+25.00

F.A. RTE.	SECTION	COUNTY	TOTAL SHEETS	SHEET NO.
574	(12RS-4, 11RS-2)	*	159	150
FULTON, MCDONOUGH		CONTRACT NO. 68F91		
	ILLINOIS FED. AID PROJECT			

FINAL SURVEY		BY	DATE
	SURVEYED		
	PLOTTED		
NOTE BOOK	TEMPLATE		
	AREAS		
NO.	AREAS CHECKED		

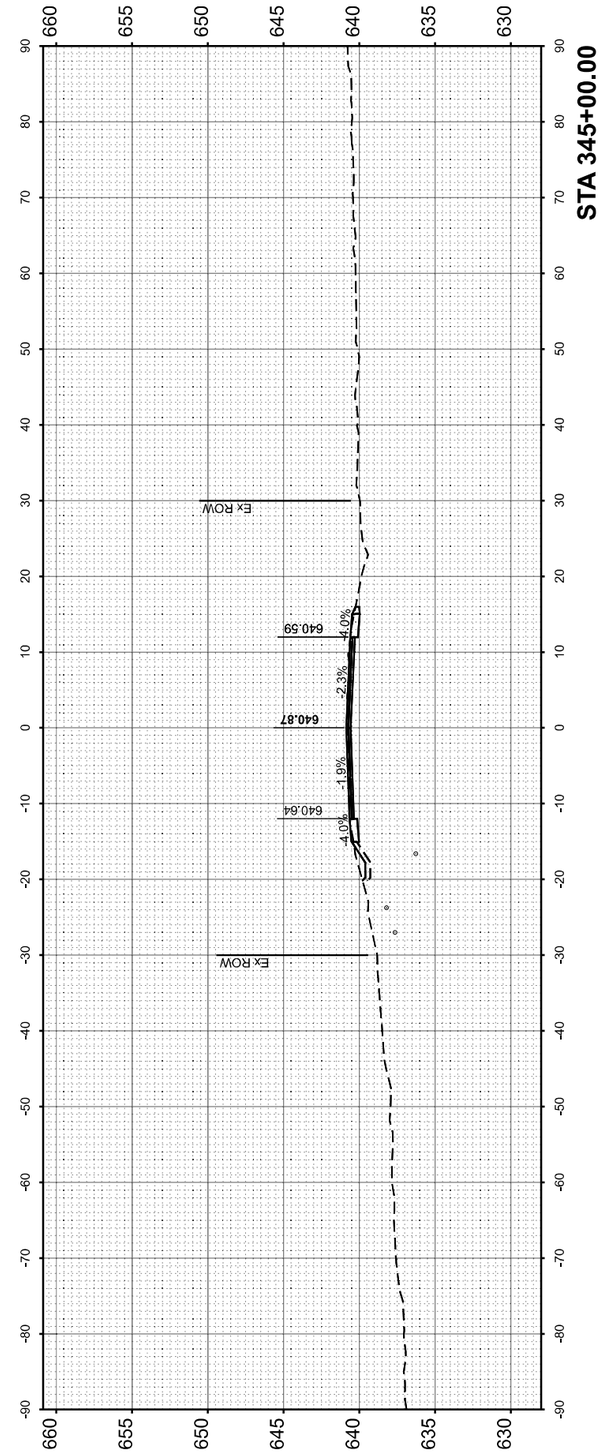

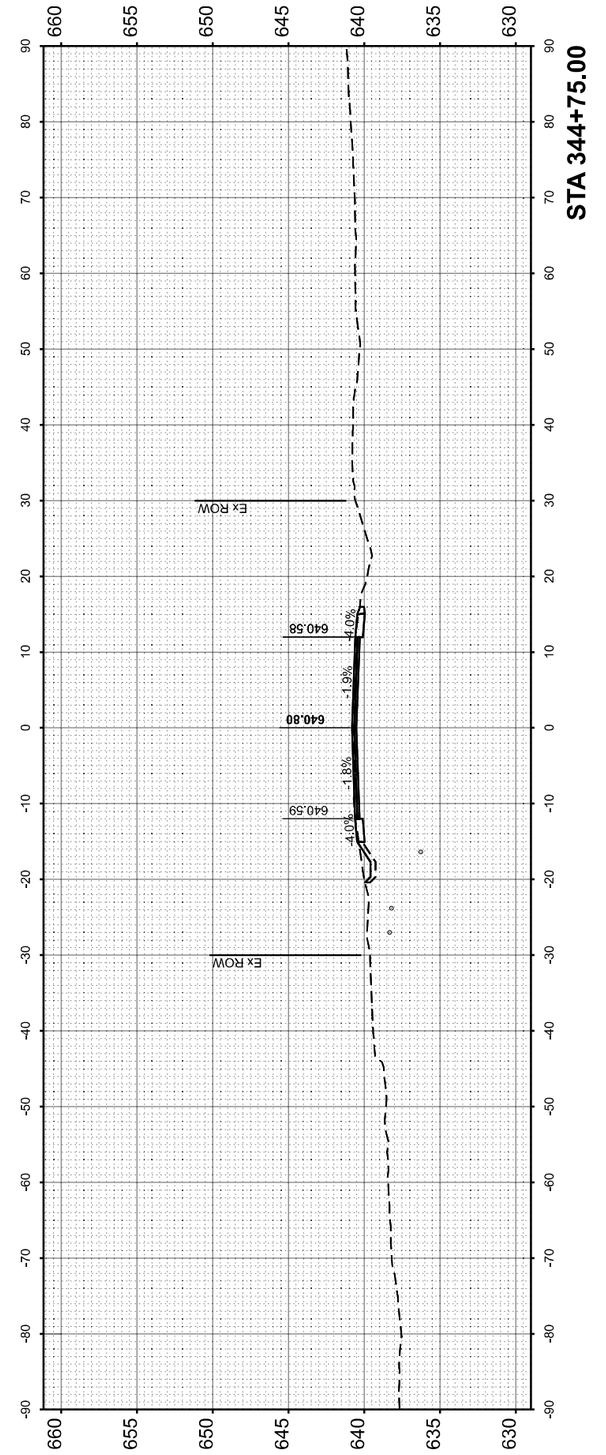

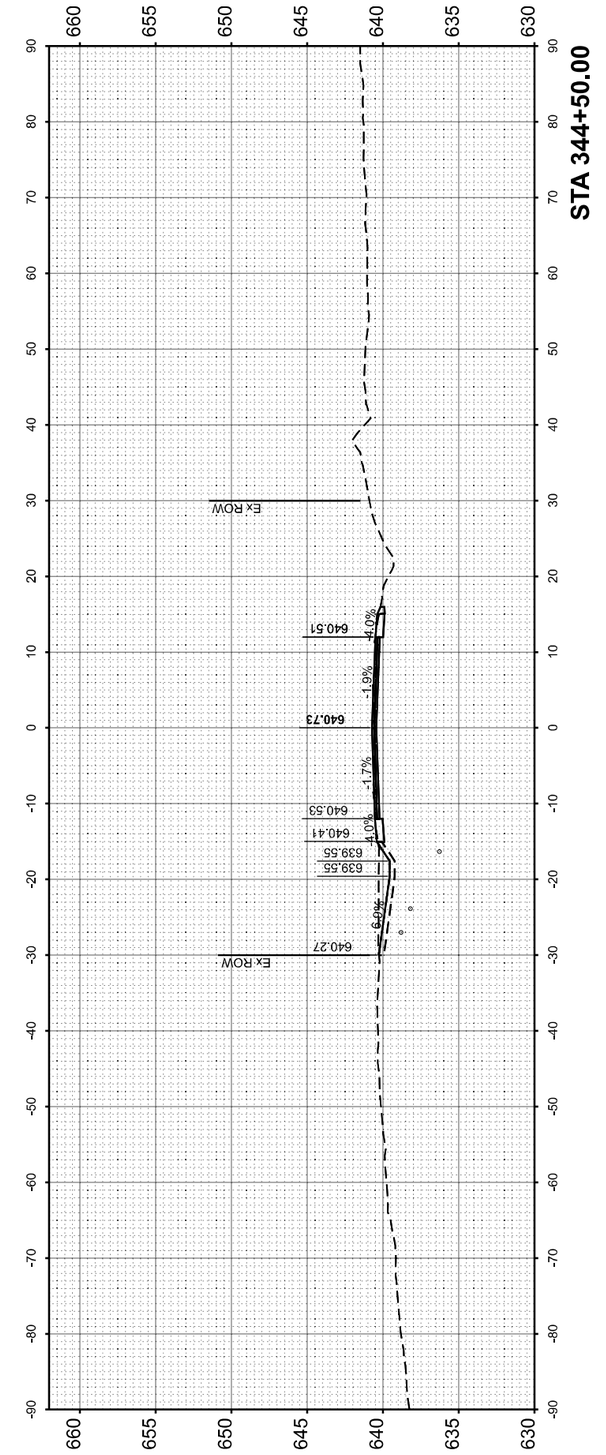

ORIGINAL SURVEY		BY	DATE
	SURVEYED		
	PLOTTED		
NOTE BOOK	TEMPLATE		
	AREAS		
NO.	AREAS CHECKED		

DATE PLOTTED = 12/5/2025 5:05:55 PM
PEN TABLE = 0021484_12.tbl
PLOT CONFIG = ctb-color.pltcfg
MODEL: PM41.1C6 - 344+50(0) (Sheet)
FILE NAME: pw://ciorbapw.bentley.com:ciorbapw-01/Documents/Projects\IL_DOT/04\0021484_12/CADD Data/Sht/Xsections\0021484_12+xs.dgn

CiorbaGroup
8725 W. Higgins Rd, Ste 600, Chicago, IL 60631
P 773.775.4009 | www.ciorba.com

USER NAME = jmorris	DESIGNED -	REVISED -
	DRAWN -	REVISED -
PLOT SCALE = 0.'16666667 ' / In.	CHECKED -	REVISED -
PLOT DATE = 12/4/2025	DATE -	REVISED -

STATE OF ILLINOIS
DEPARTMENT OF TRANSPORTATION

IL 41 RESURFACING
IL-41 CROSS SECTIONS

SCALE: 1"=10' | SHEET OF SHEETS | STA. 344+50.00 | TO STA. 345+00.00

F.A. RTE.	SECTION	COUNTY	TOTAL SHEETS	SHEET NO.
574	(12RS-4, 11RS-2)	*	159	151
FULTON, MCDONOUGH		CONTRACT NO. 68F91		
	ILLINOIS	FED. AID PROJECT		

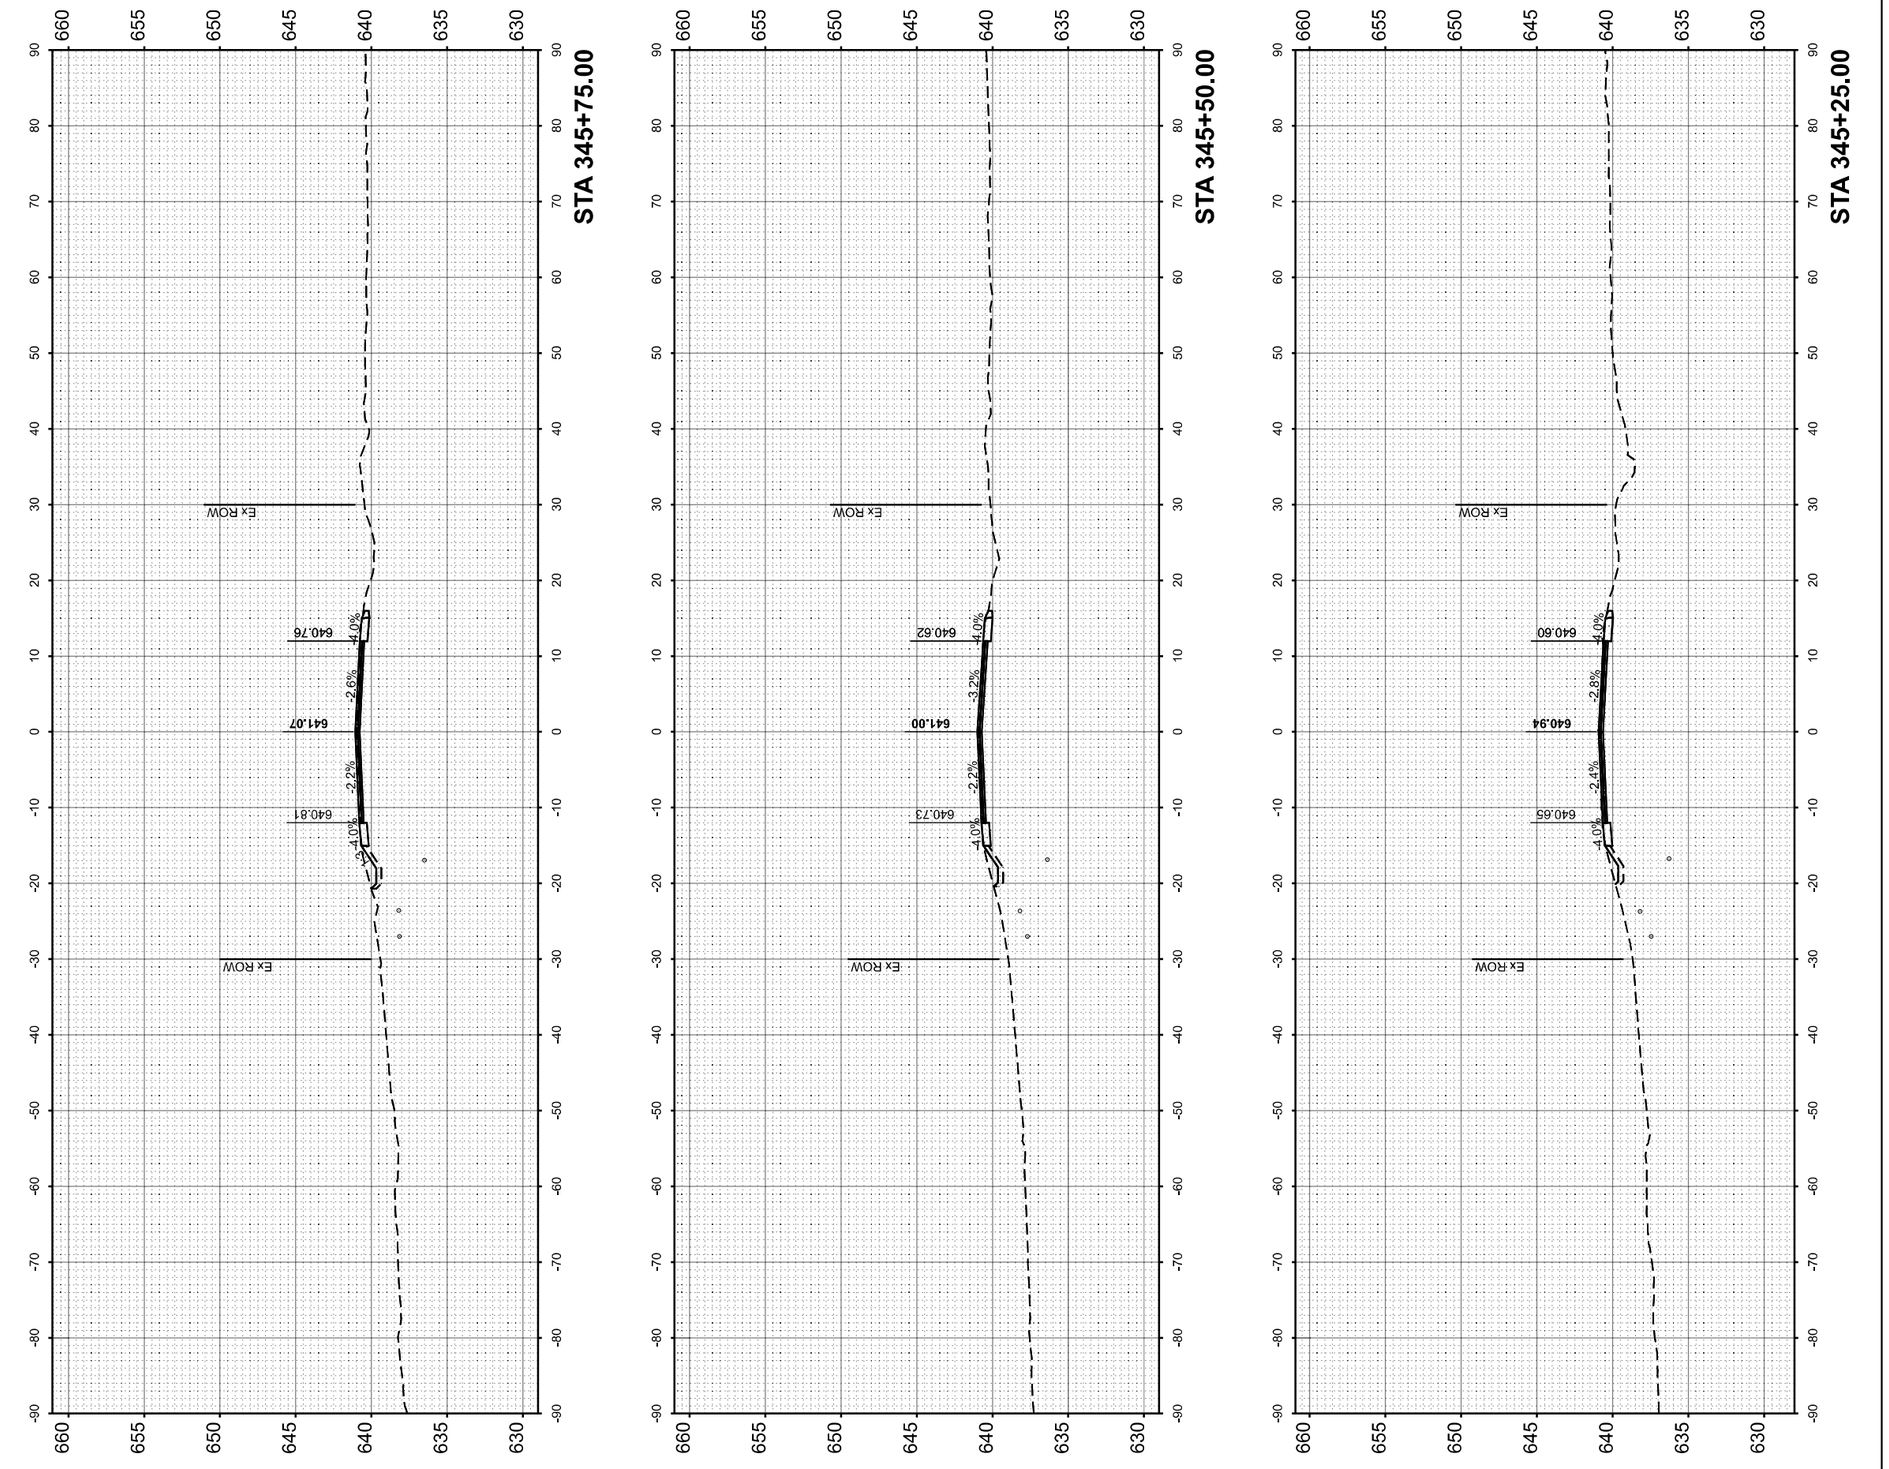

FINAL SURVEY	SURVEYED	BY	DATE
	PLOTTED		
NOTE BOOK	TEMPLATE		
	AREAS		
NO.	AREAS CHECKED		

ORIGINAL SURVEY	SURVEYED	BY	DATE
	PLOTTED		
NOTE BOOK	TEMPLATE		
	AREAS		
NO.	AREAS CHECKED		

DATE PLOTTED = 12/5/2025 5:05:58 PM
PEN TABLE = 0021484.12.tbl
PLOT CLASS = PLOT AREA 1
MODEL NAME = 345+25.00 (Sheet)
FILE NAME: p:e//ciorba-pw.bentley.com:ciorba-pw-01/Documents/Projects\IL_DOT\D4\0021484.12\CADD Data\Shr\Xsections\0021484_12-xs.dgn

CiorbaGroup
8725 W. Higgins Rd, Ste 600, Chicago, IL 60631
P 773.775.4009 | www.ciorba.com

USER NAME = jmorris	DESIGNED -		REVISED -
	DRAWN -		REVISED -
PLOT SCALE = 0.16666667 ' / In.	CHECKED -		REVISED -
PLOT DATE = 12/4/2025	DATE -		REVISED -

STATE OF ILLINOIS
DEPARTMENT OF TRANSPORTATION

IL 41 RESURFACING
IL-41 CROSS SECTIONS

SCALE: 1"=10' | SHEET OF SHEETS | STA. 345+25.00 | TO STA. 345+75.00

F.A. RTE.	SECTION	COUNTY	TOTAL SHEETS	SHEET NO.
574	(12RS-4, 11RS-2)	*	159	152
FULTON, MCDONOUGH		CONTRACT NO. 68F91		
		ILLINOIS	FED. AID PROJECT	

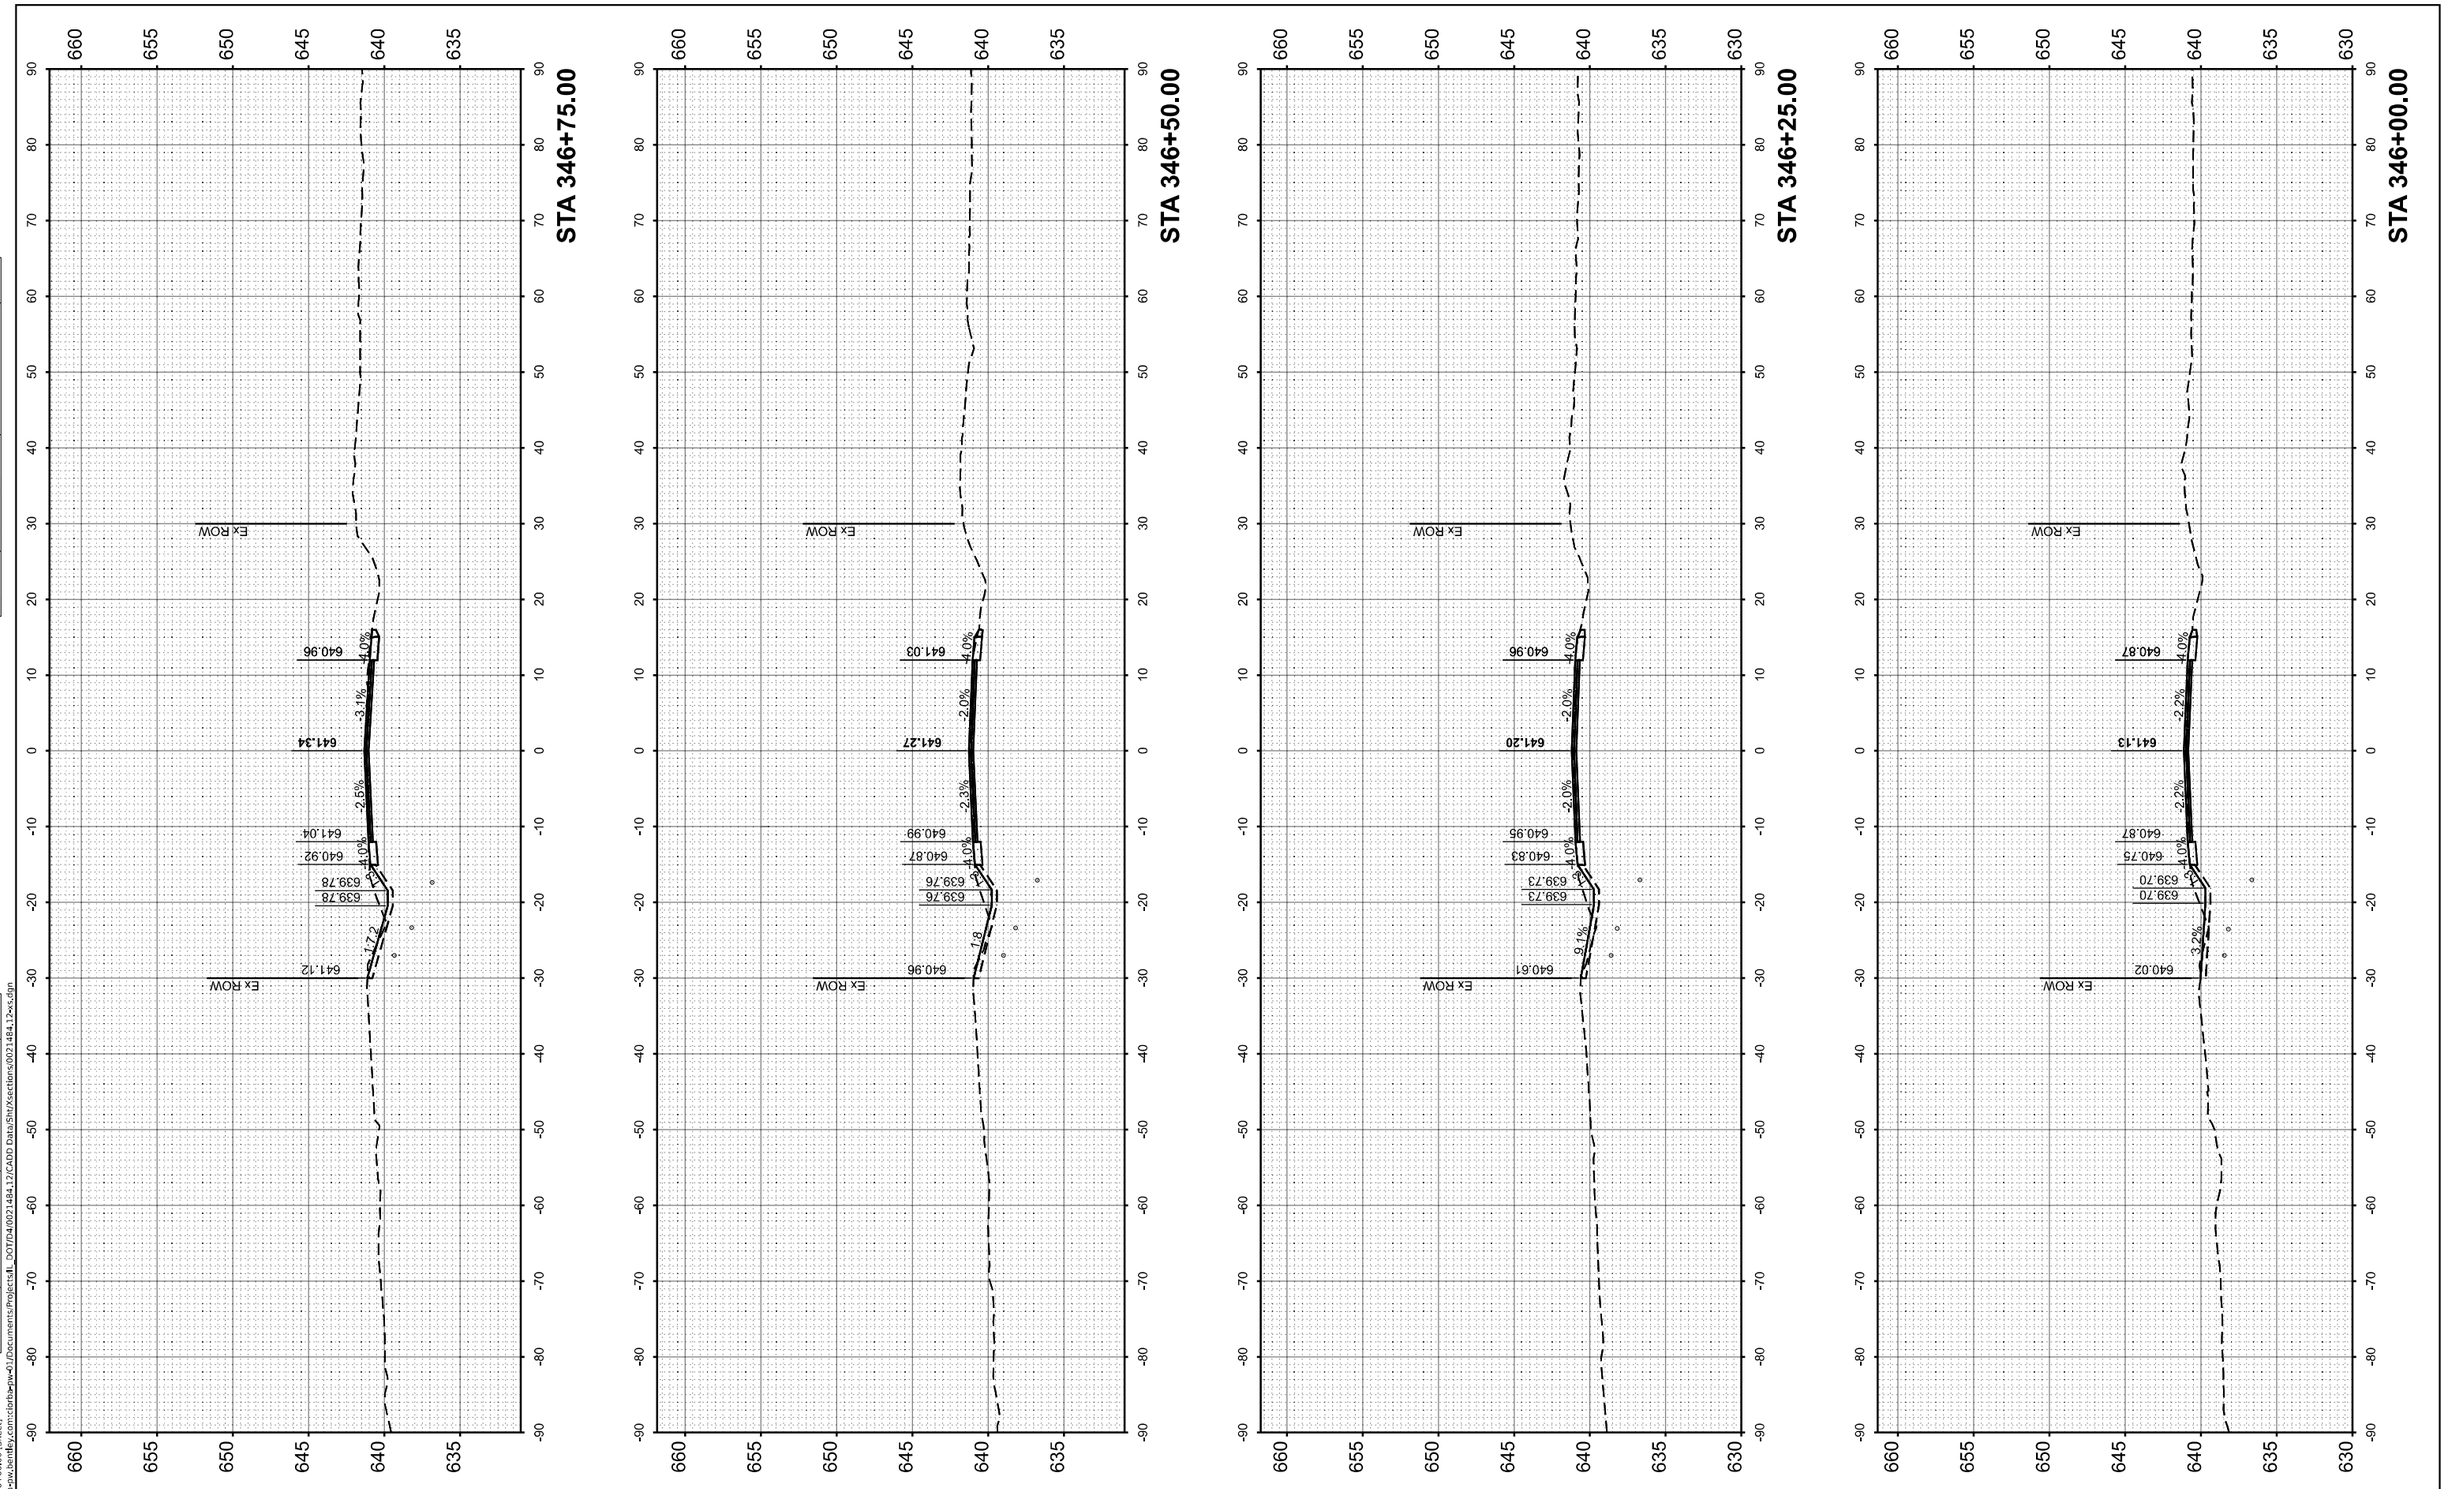

FINAL SURVEY		BY	DATE
	SURVEYED		
	PLOTTED		
NOTE BOOK	TEMPLATE		
	AREAS		
NO.	AREAS CHECKED		

ORIGINAL SURVEY		BY	DATE
	SURVEYED		
	PLOTTED		
NOTE BOOK	TEMPLATE		
	AREAS		
NO.	AREAS CHECKED		

DATE PLOTTED = 12/5/2025 5:05:59 PM
PEN TABLE = 0021484.12.tbl
XC CONFIG = 0021484_pltcfg
MODEL NAME = 346+00.00 Sheet1
FILE NAME: pw:(ciorba-pw.bentley.com:ciorbapw-v1)\Documents\Projects\IL DOT\D4\0021484.12\CADD Data\Sht\Xsections\0021484_12+xs.dgn

CiorbaGroup
8725 W. Higgins Rd, Ste 600, Chicago, IL 60631
P 773.775.4009 | www.ciorba.com

USER NAME = jmorris	DESIGNED -	REVISED -	
	DRAWN -	REVISED -	
PLOT SCALE = 0.16666667 ' / In.	CHECKED -	REVISED -	
PLOT DATE = 12/4/2025	DATE -	REVISED -	

STATE OF ILLINOIS
DEPARTMENT OF TRANSPORTATION

IL 41 RESURFACING
IL-41 CROSS SECTIONS

SCALE: 1"=10' | SHEET OF SHEETS | STA. 346+00.00 | TO STA. 346+75.00

F.A. RTE.	SECTION	COUNTY	TOTAL SHEETS	SHEET NO.
574	(12RS-4, 11RS-2)	*	159	153
FULTON, MCDONOUGH		CONTRACT NO. 68F91		
		ILLINOIS	FED. AID PROJECT	

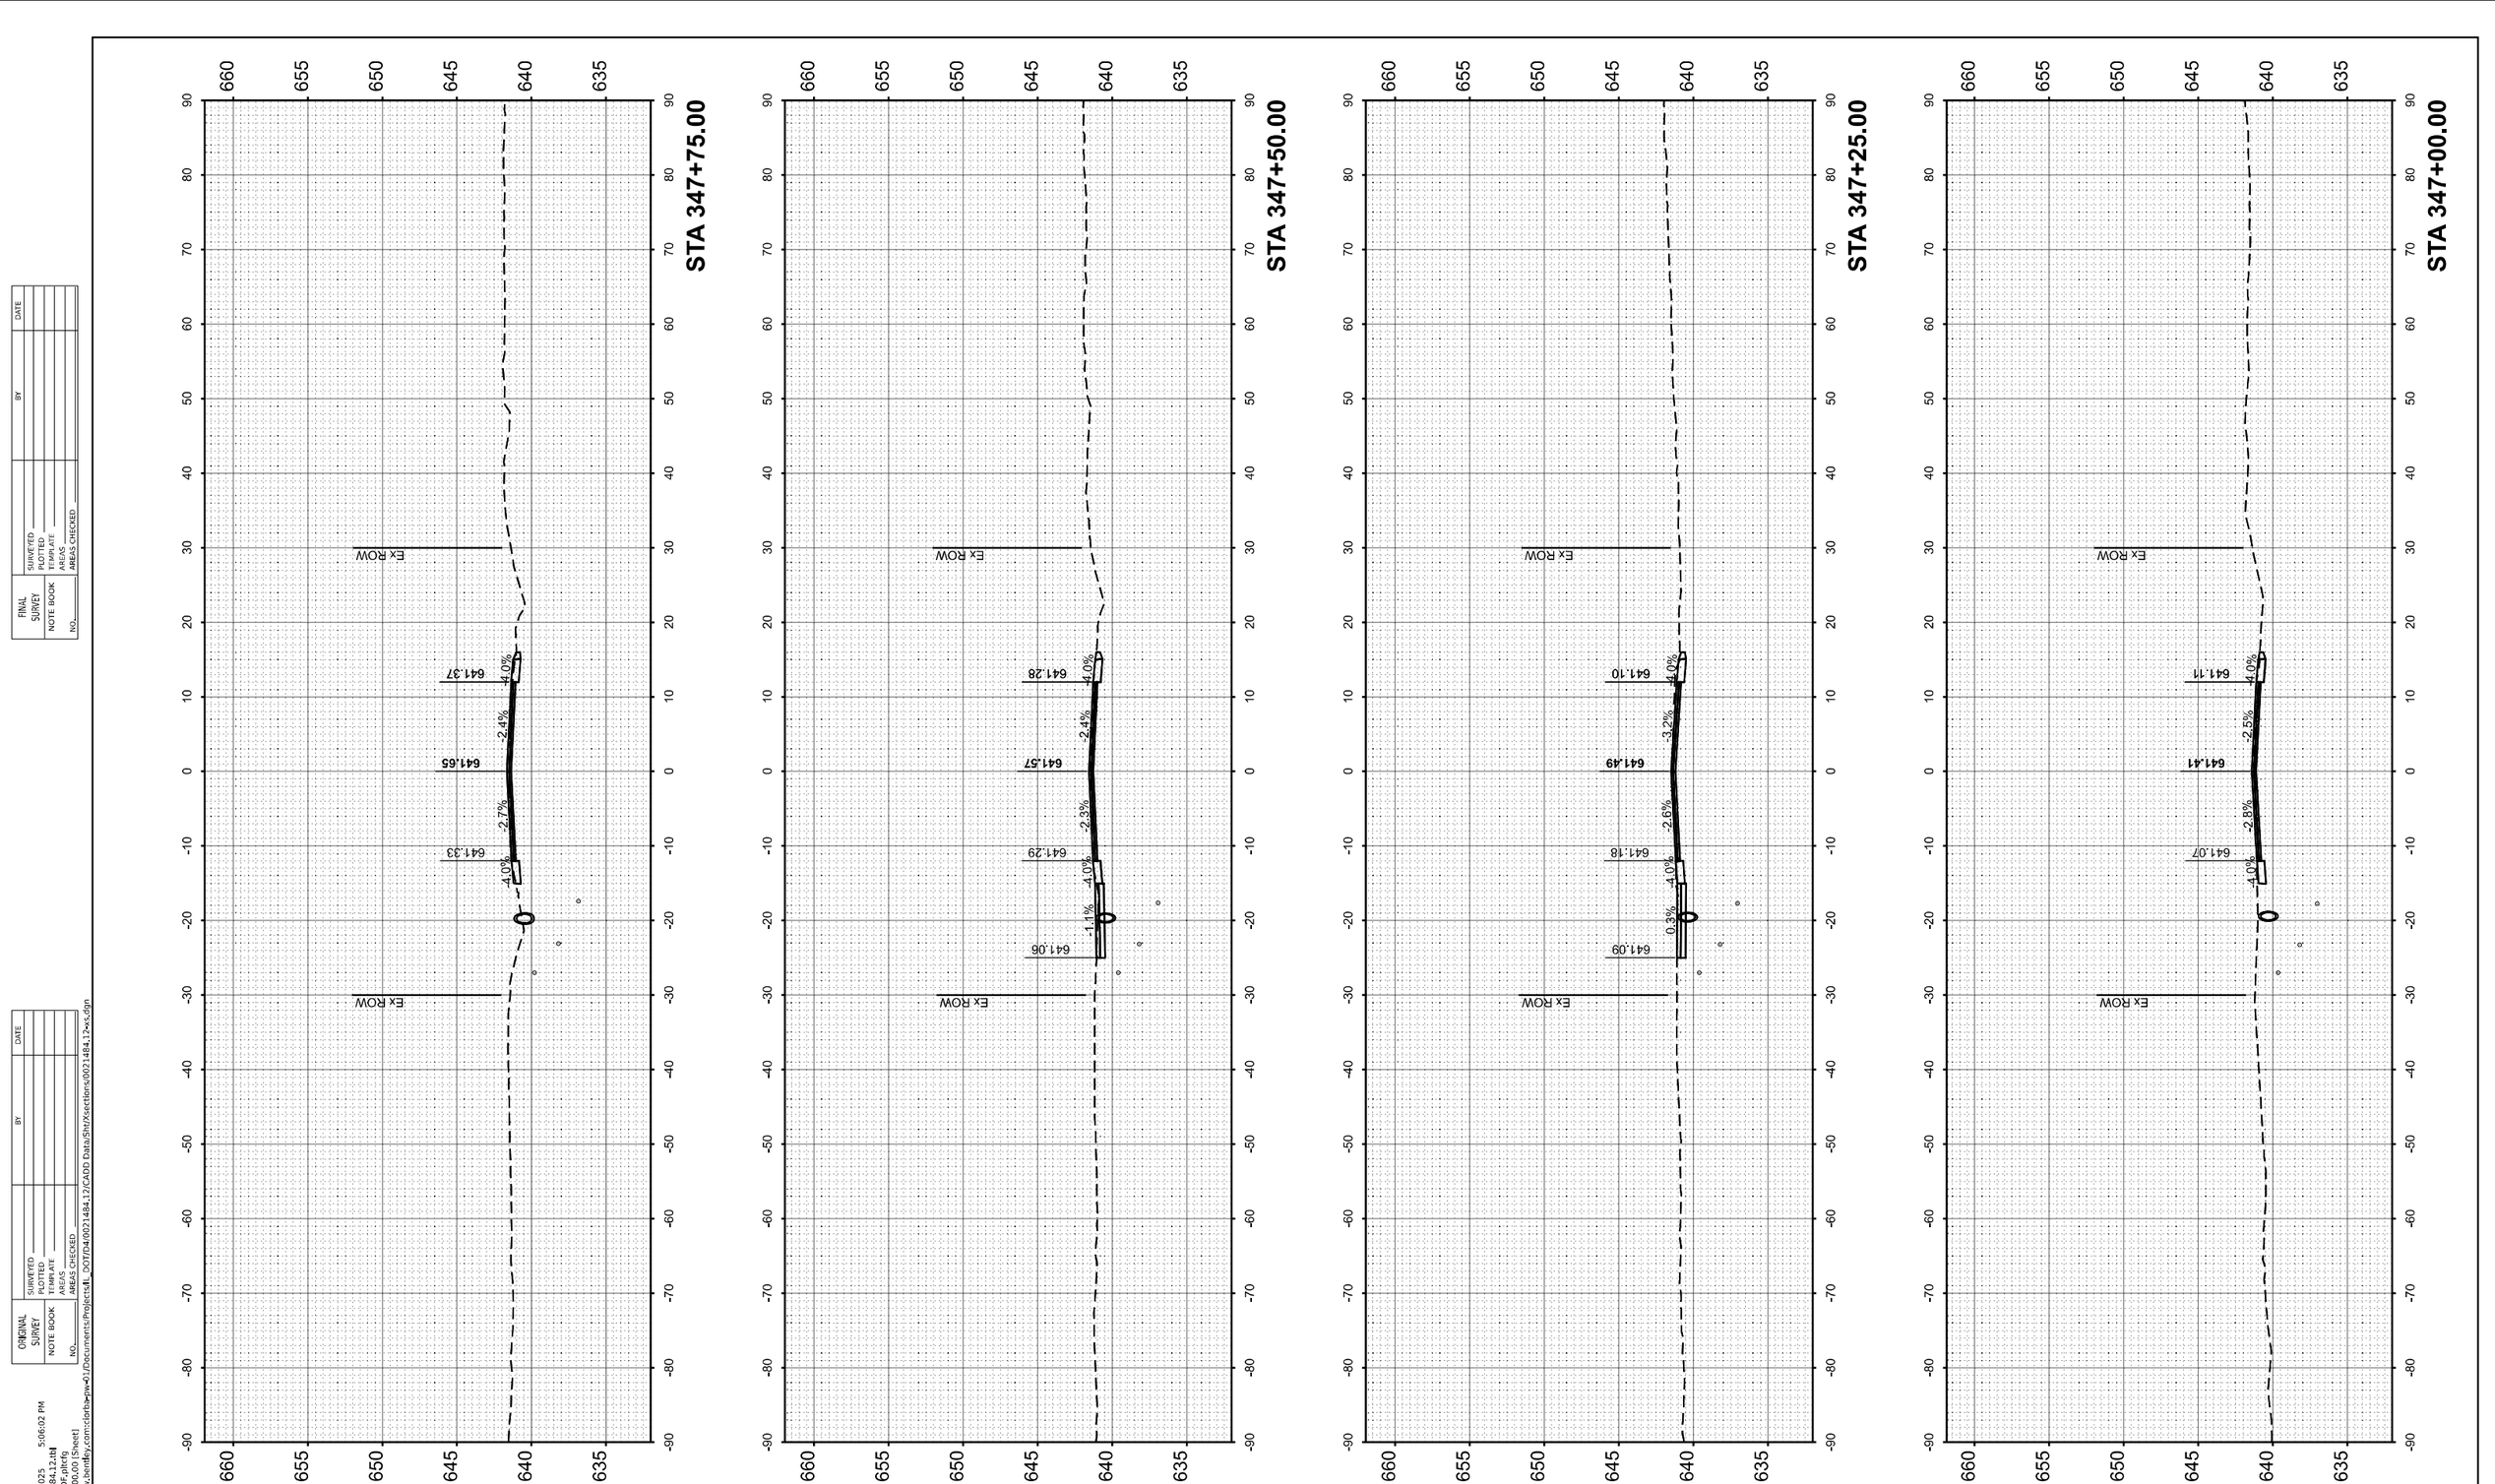

FINAL SURVEY	SURVEYED	BY	DATE
	PLOTTED		
NOTE BOOK	TEMPLATE		
	AREAS		
NO.	AREAS CHECKED		

ORIGINAL SURVEY	SURVEYED	BY	DATE
	PLOTTED		
NOTE BOOK	TEMPLATE		
	AREAS		
NO.	AREAS CHECKED		

DATE PLOTTED = 12/5/2025 5:06:02 PM
PEN TABLE = 0021484.12.tbl
PLOT CFG. FILE = CIA_Color.pltcfg
MODEL NAME = 347+00.00 (Sheet)
FILE NAME: pw://ciorba-pw.bentley.com:ciorba-pw01/Documents/Projects/IL_DOT/DA0021484.12/CADD Data/Shr/Xsections/0021484_12-xs.dgn

USER NAME = jmorris	DESIGNED -	REVISED -	
	DRAWN -	REVISED -	
PLOT SCALE = 0.16666667 ' / In.	CHECKED -	REVISED -	
PLOT DATE = 12/4/2025	DATE -	REVISED -	

CiorbaGroup
8725 W. Higgins Rd, Ste 600, Chicago, IL 60631
P 773.775.4009 | www.ciorba.com

STATE OF ILLINOIS
DEPARTMENT OF TRANSPORTATION

IL 41 RESURFACING
IL-41 CROSS SECTIONS

SCALE: 1"=10' | SHEET OF SHEETS | STA. 347+00.00 | TO STA. 347+75.00

F.A. RTE.	SECTION	COUNTY	TOTAL SHEETS	SHEET NO.
574	(12RS-4, 11RS-2)	*	159	154
FULTON, MCDONOUGH		CONTRACT NO. 68F91		
	ILLINOIS	FED. AID PROJECT		

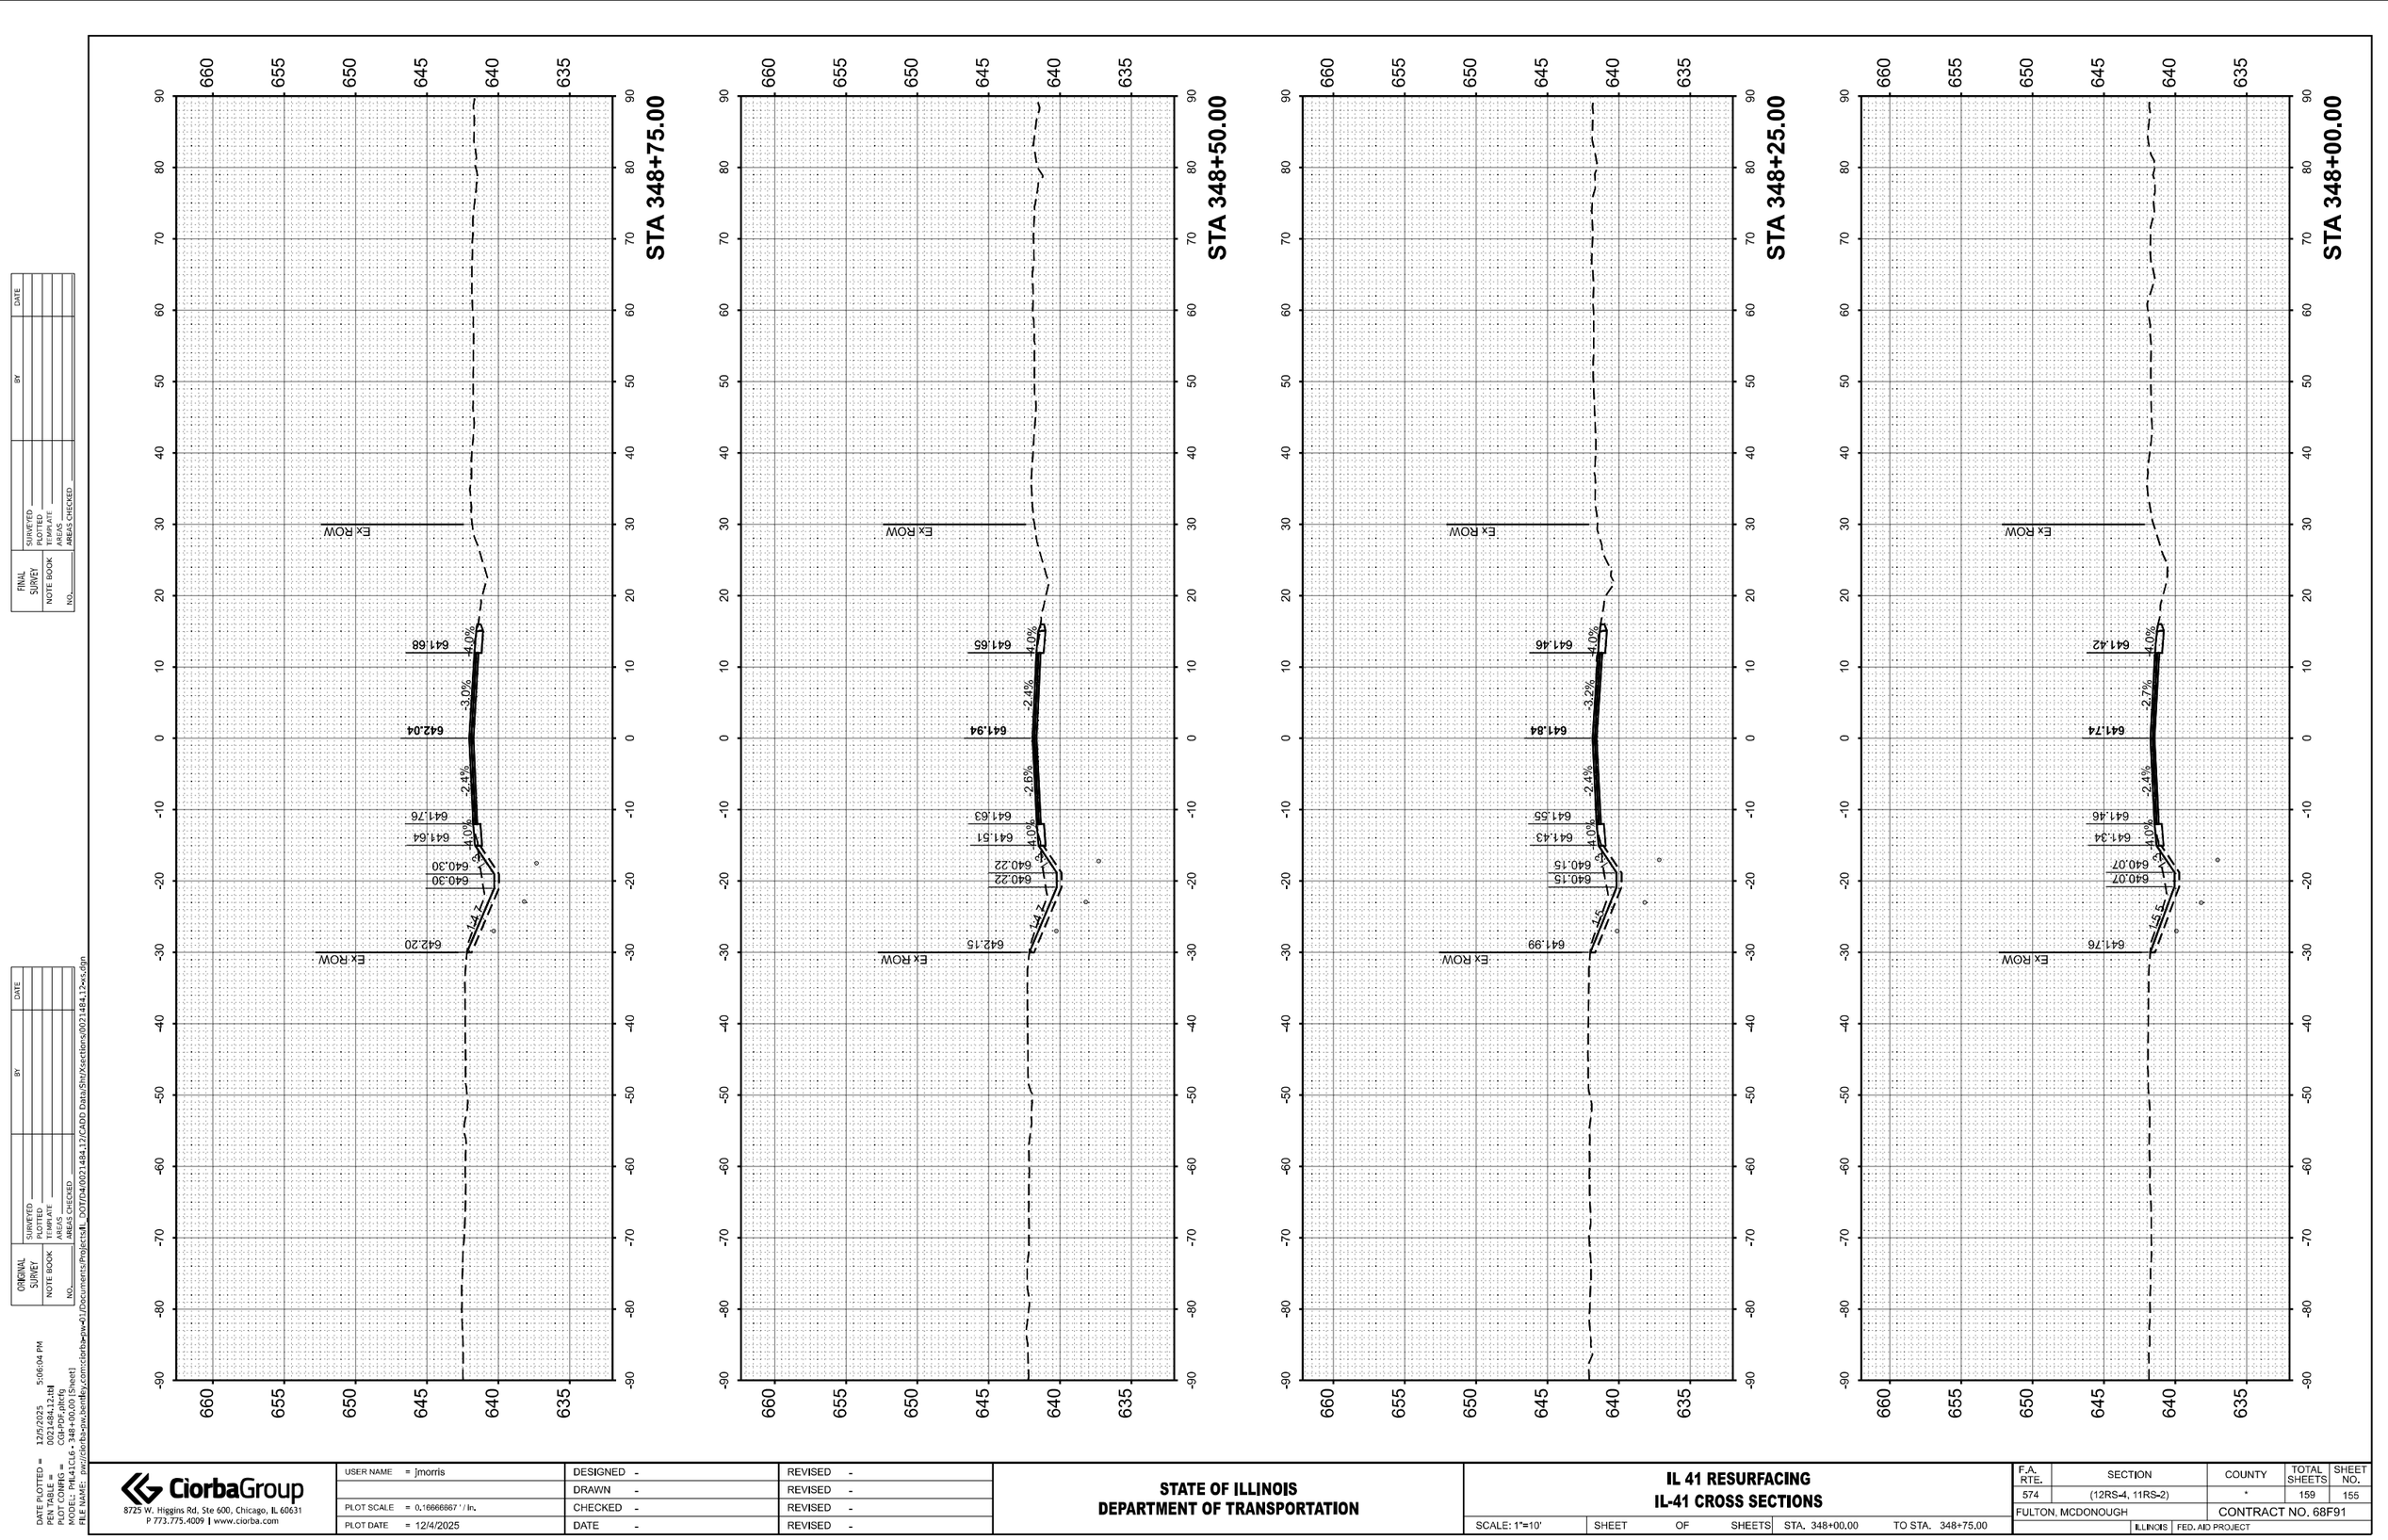

FINAL SURVEY	SURVEYED	BY	DATE
NOTE BOOK	PLOTTED		
NO.	TEMPLATE		
	AREAS		
	AREAS CHECKED		

ORIGINAL SURVEY	SURVEYED	BY	DATE
NOTE BOOK	PLOTTED		
NO.	TEMPLATE		
	AREAS		
	AREAS CHECKED		

DATE PLOTTED = 12/5/2025 5:06:04 PM
PEN TABLE = 0021484.12.ctb
PLOT CONFIG = C21A30_D01.pc3
MODEL: PM1T.C16 - 348+00.dgn [Sheet]
FILE NAME: pw://ciorba-pw.bentley.com:ciorba-pw-01/Documents/Projects/IL_DOT/D4/0021484.12/CADD Data/Sht/Xsections/0021484.12-xs.dgn

CiorbaGroup
8725 W. Higgins Rd, Ste 600, Chicago, IL 60631
P 773.775.4009 | www.ciorba.com

USER NAME = jmorris	DESIGNED -	REVISED -	
	DRAWN -	REVISED -	
PLOT SCALE = 0.16666667 ' / In.	CHECKED -	REVISED -	
PLOT DATE = 12/4/2025	DATE -	REVISED -	

STATE OF ILLINOIS
DEPARTMENT OF TRANSPORTATION

IL 41 RESURFACING
IL-41 CROSS SECTIONS

SCALE: 1"=10' | SHEET OF SHEETS | STA. 348+00.00 | TO STA. 348+75.00

F.A. RTE.	SECTION	COUNTY	TOTAL SHEETS	SHEET NO.
574	(12RS-4, 11RS-2)	*	159	155
FULTON, MCDONOUGH		CONTRACT NO. 68F91		
ILLINOIS	FED. AID PROJECT			

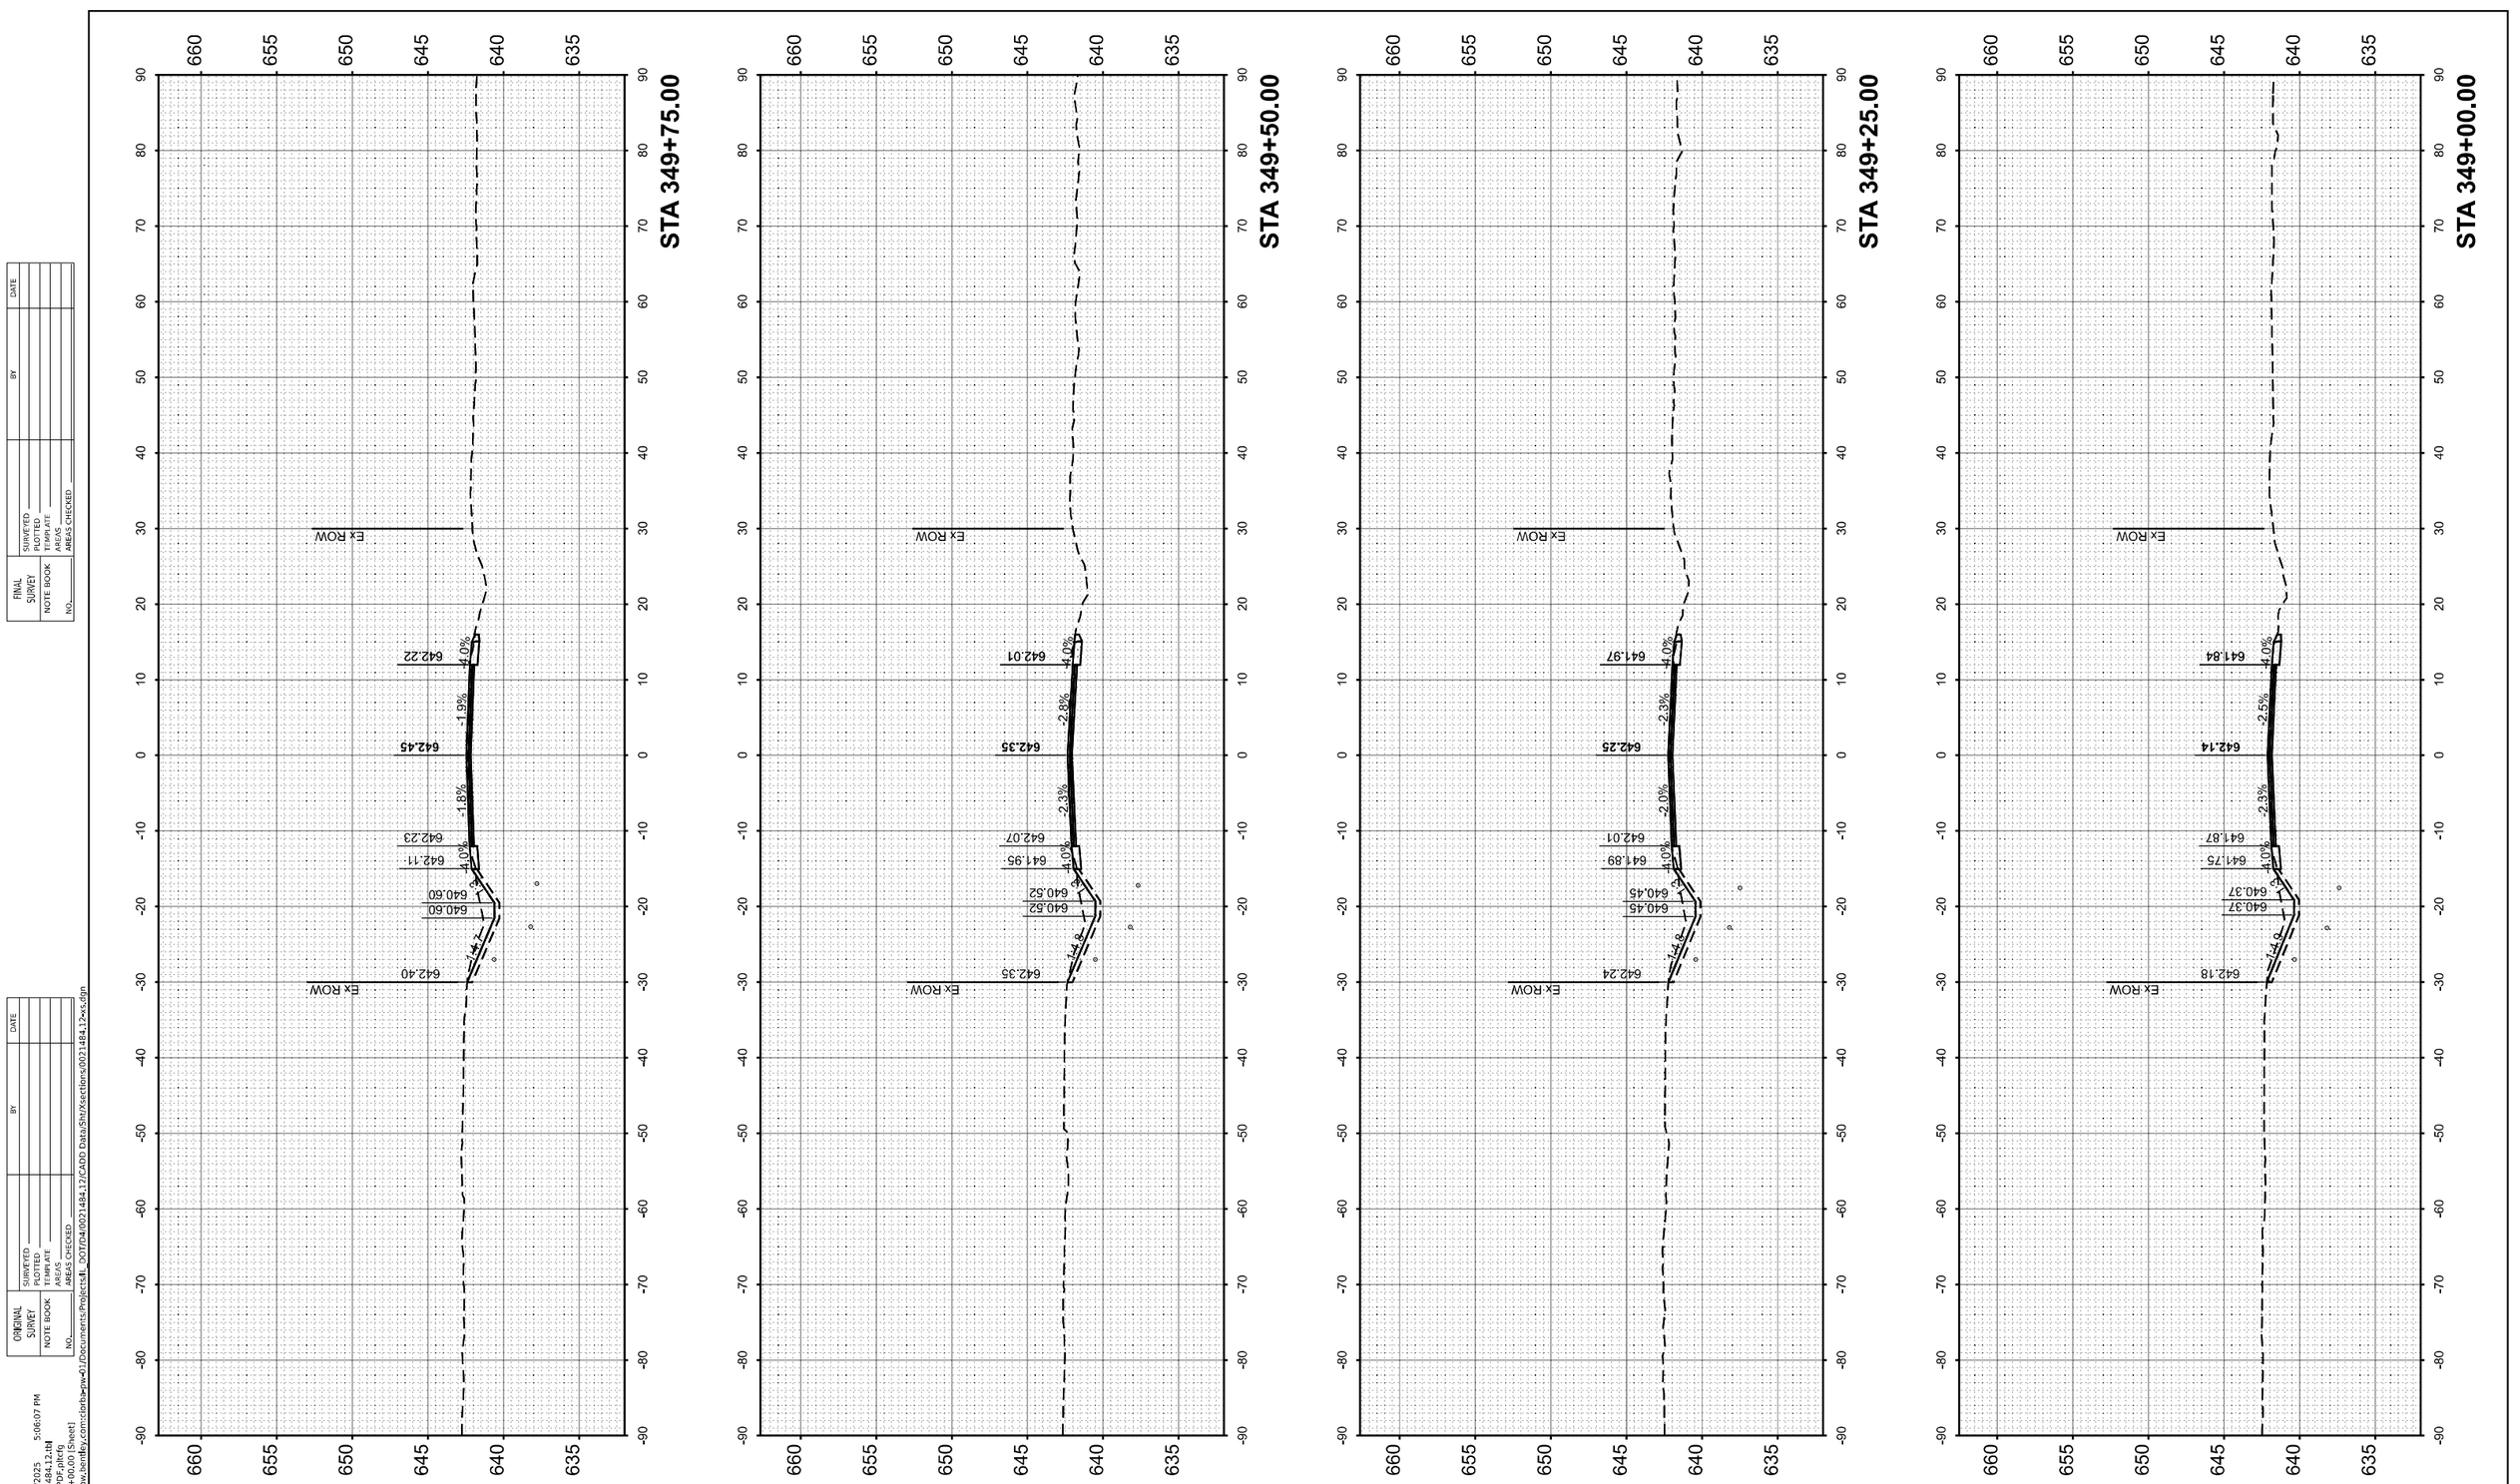

FINAL SURVEY		BY	DATE
	SURVEYED		
	PLOTTED		
NOTE BOOK	TEMPLATE		
	AREAS		
NO.	AREAS CHECKED		

ORIGINAL SURVEY		BY	DATE
	SURVEYED		
	PLOTTED		
NOTE BOOK	TEMPLATE		
	AREAS		
NO.	AREAS CHECKED		

DATE PLOTTED = 12/5/2025 5:06:07 PM
PEN TABLE = 0021484.12.tbl
PLOT CONFIG = C:\CAD\PLOT.cfg
MODEL: [PM1C16 - 349+00.dgn] [Sheet]
FILE NAME: pw://ciorba-pw.bentley.com:ciorba-pw-01/Documents/Projects/IL_DOT/D4/0021484.12/CADD Data/Sht/Xsections/0021484.12xs.dgn

CiorbaGroup
8725 W. Higgins Rd, Ste 600, Chicago, IL 60631
P 773.775.4009 | www.ciorba.com

USER NAME = jmorris	DESIGNED -	REVISED -	
	DRAWN -	REVISED -	
PLOT SCALE = 0.16666667 ' / In.	CHECKED -	REVISED -	
PLOT DATE = 12/4/2025	DATE -	REVISED -	

STATE OF ILLINOIS
DEPARTMENT OF TRANSPORTATION

IL 41 RESURFACING
IL-41 CROSS SECTIONS

SCALE: 1"=10' | SHEET OF SHEETS | STA. 349+00.00 | TO STA. 349+75.00

F.A. RTE.	SECTION	COUNTY	TOTAL SHEETS	SHEET NO.
574	(12RS-4, 11RS-2)	*	159	156
FULTON, MCDONOUGH		CONTRACT NO. 68F91		
	ILLINOIS FED. AID PROJECT			

FINAL SURVEY		BY	DATE
NOTE BOOK	SURVEYED		
NO.	PLOTTED		
	TEMPLATE		
	AREAS		
	AREAS CHECKED		

ORIGINAL SURVEY		BY	DATE
NOTE BOOK	SURVEYED		
NO.	PLOTTED		
	TEMPLATE		
	AREAS		
	AREAS CHECKED		

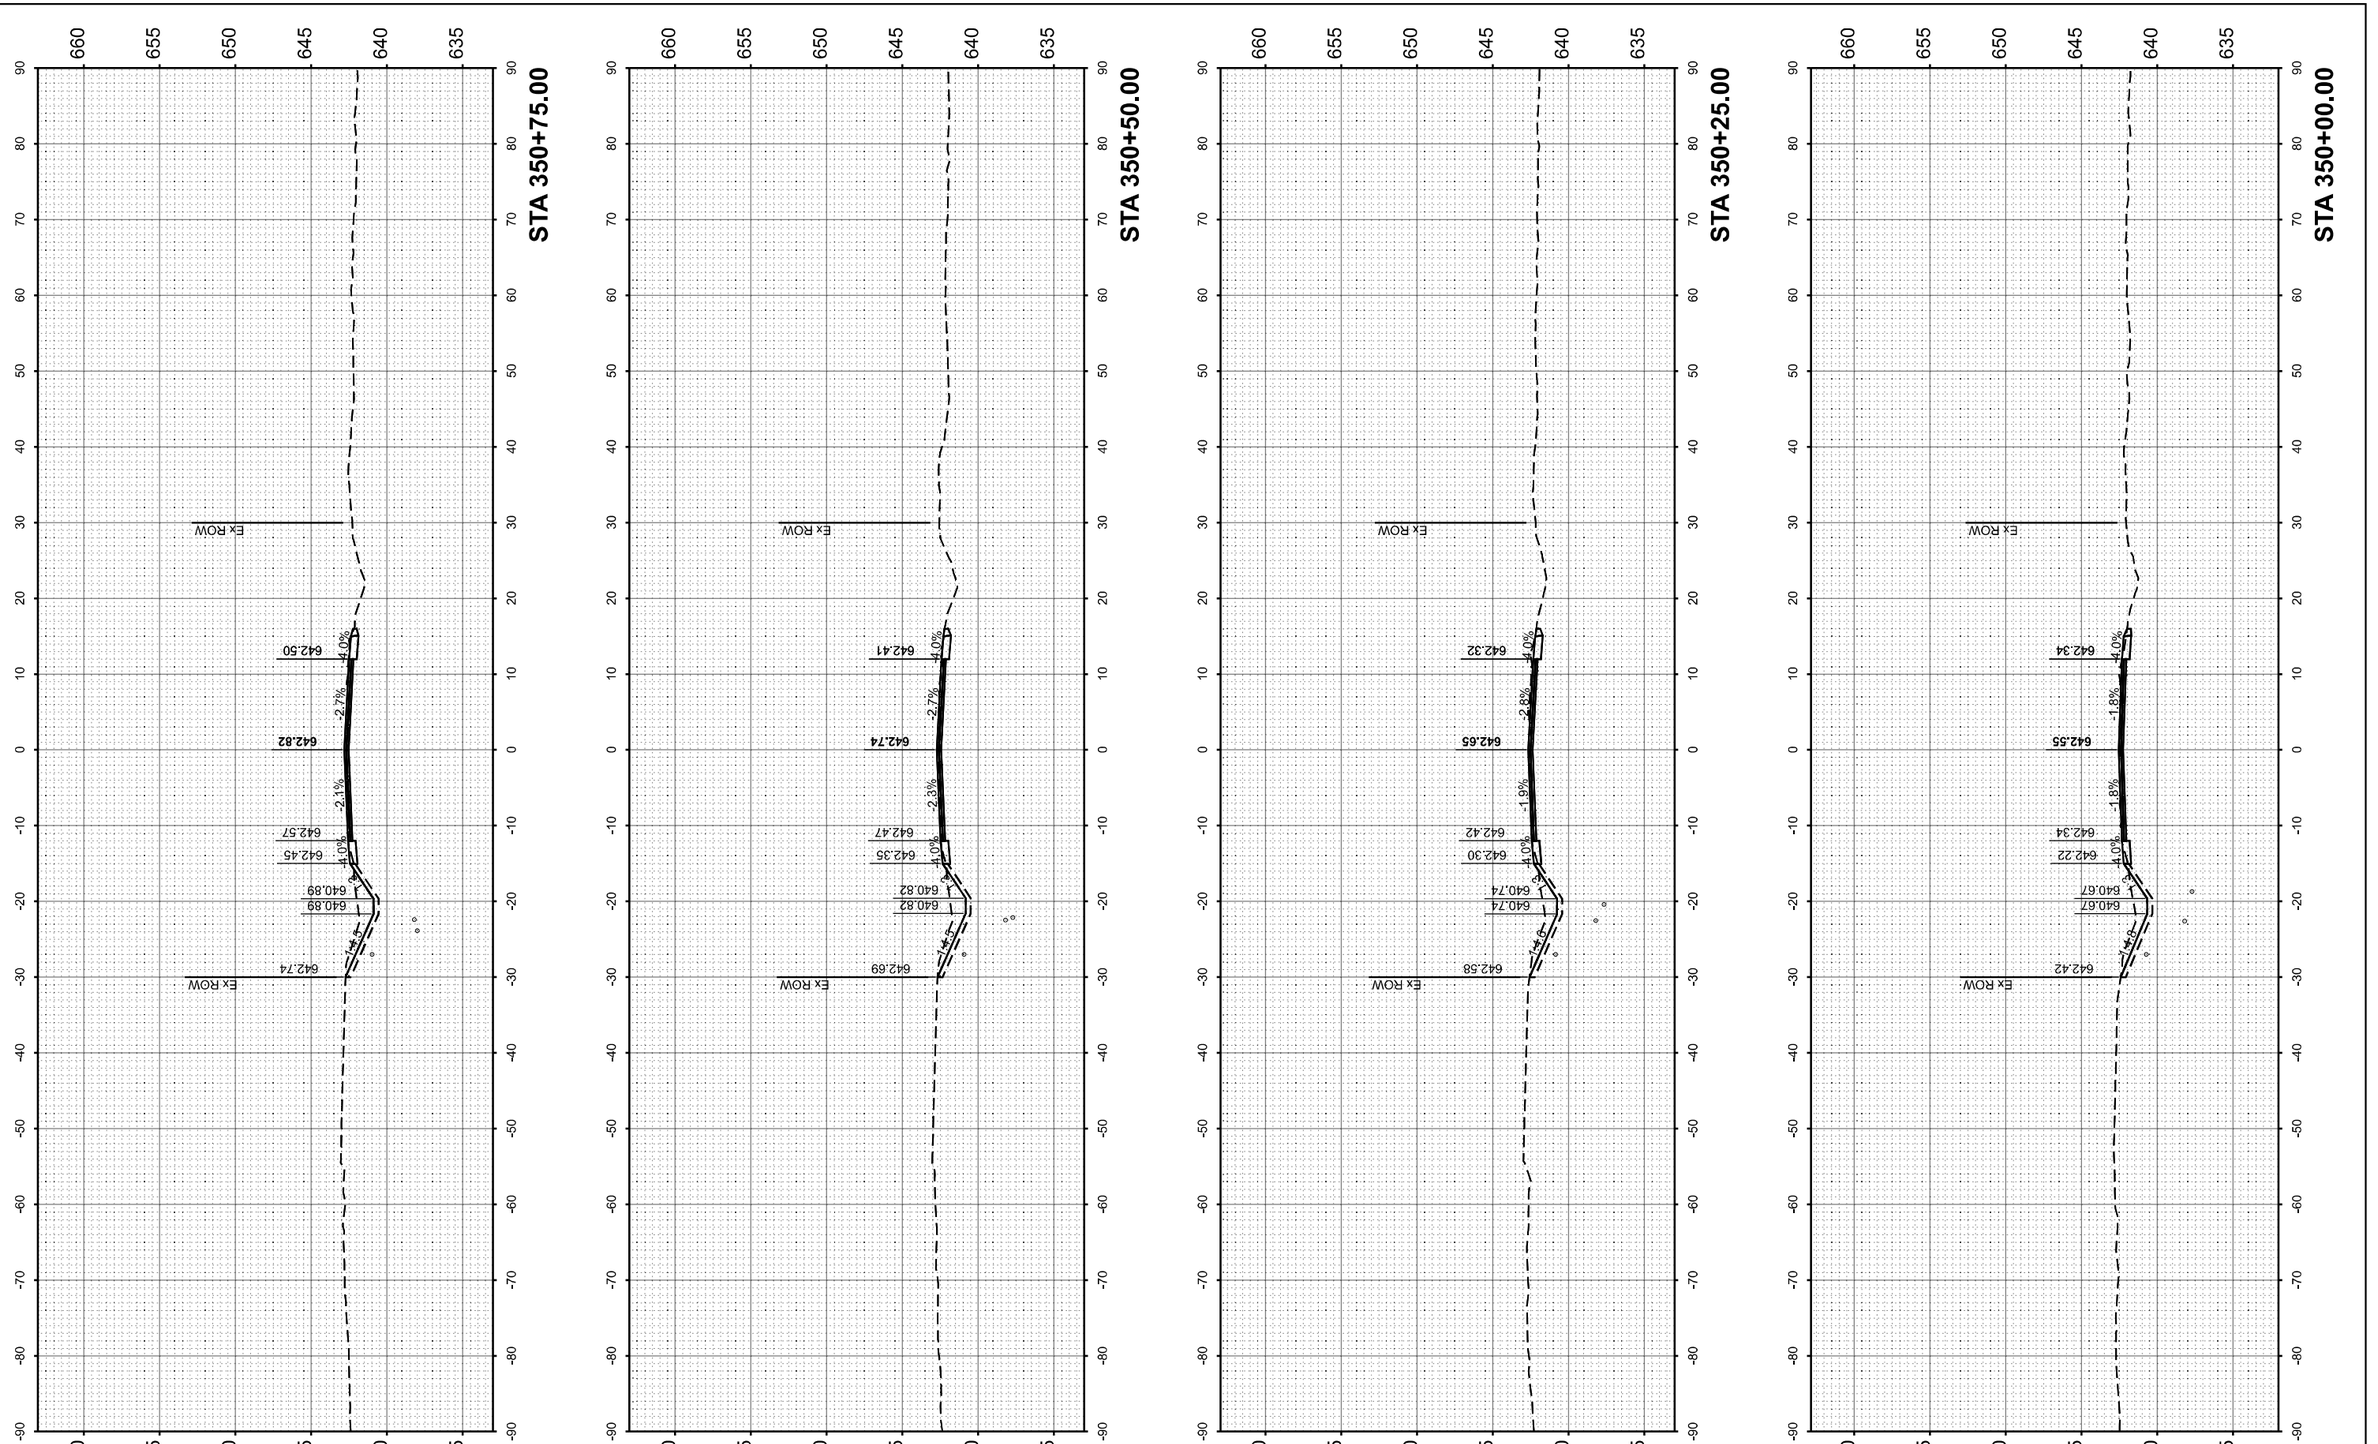

DATE PLOTTED = 12/5/2025 5:06:08 PM
PEN TABLE = 0021484.12.ctb
PLOT CONFIG = CC1440_001.pc3
MODEL: PM1 [1 of 1 Sheet]
FILE NAME: pw://ciorba-pw.bentley.com:ciorba-pw-01/Documents/Projects/IL_DOT/D4002148412/CADD Data/Sht/Xsections/0021484.12-xs.dgn

CiorbaGroup
8725 W. Higgins Rd, Ste 600, Chicago, IL 60631
P 773.775.4009 | www.ciorba.com

USER NAME = jmorris	DESIGNED -	REVISED -	
	DRAWN -	REVISED -	
PLOT SCALE = 0.16666667 ' / In.	CHECKED -	REVISED -	
PLOT DATE = 12/4/2025	DATE -	REVISED -	

STATE OF ILLINOIS
DEPARTMENT OF TRANSPORTATION

IL 41 RESURFACING
IL-41 CROSS SECTIONS

SCALE: 1"=10' | SHEET OF SHEETS | STA. 350+00.00 | TO STA. 350+75.00

F.A. RTE.	SECTION	COUNTY	TOTAL SHEETS	SHEET NO.
574	(12RS-4, 11RS-2)	*	159	157
FULTON, MCDONOUGH		CONTRACT NO. 68F91		
	ILLINOIS FED. AID PROJECT			

FINAL SURVEY		BY	DATE
	SURVEYED		
	PLOTTED		
NOTE BOOK	TEMPLATE		
	AREAS		
NO.	AREAS CHECKED		

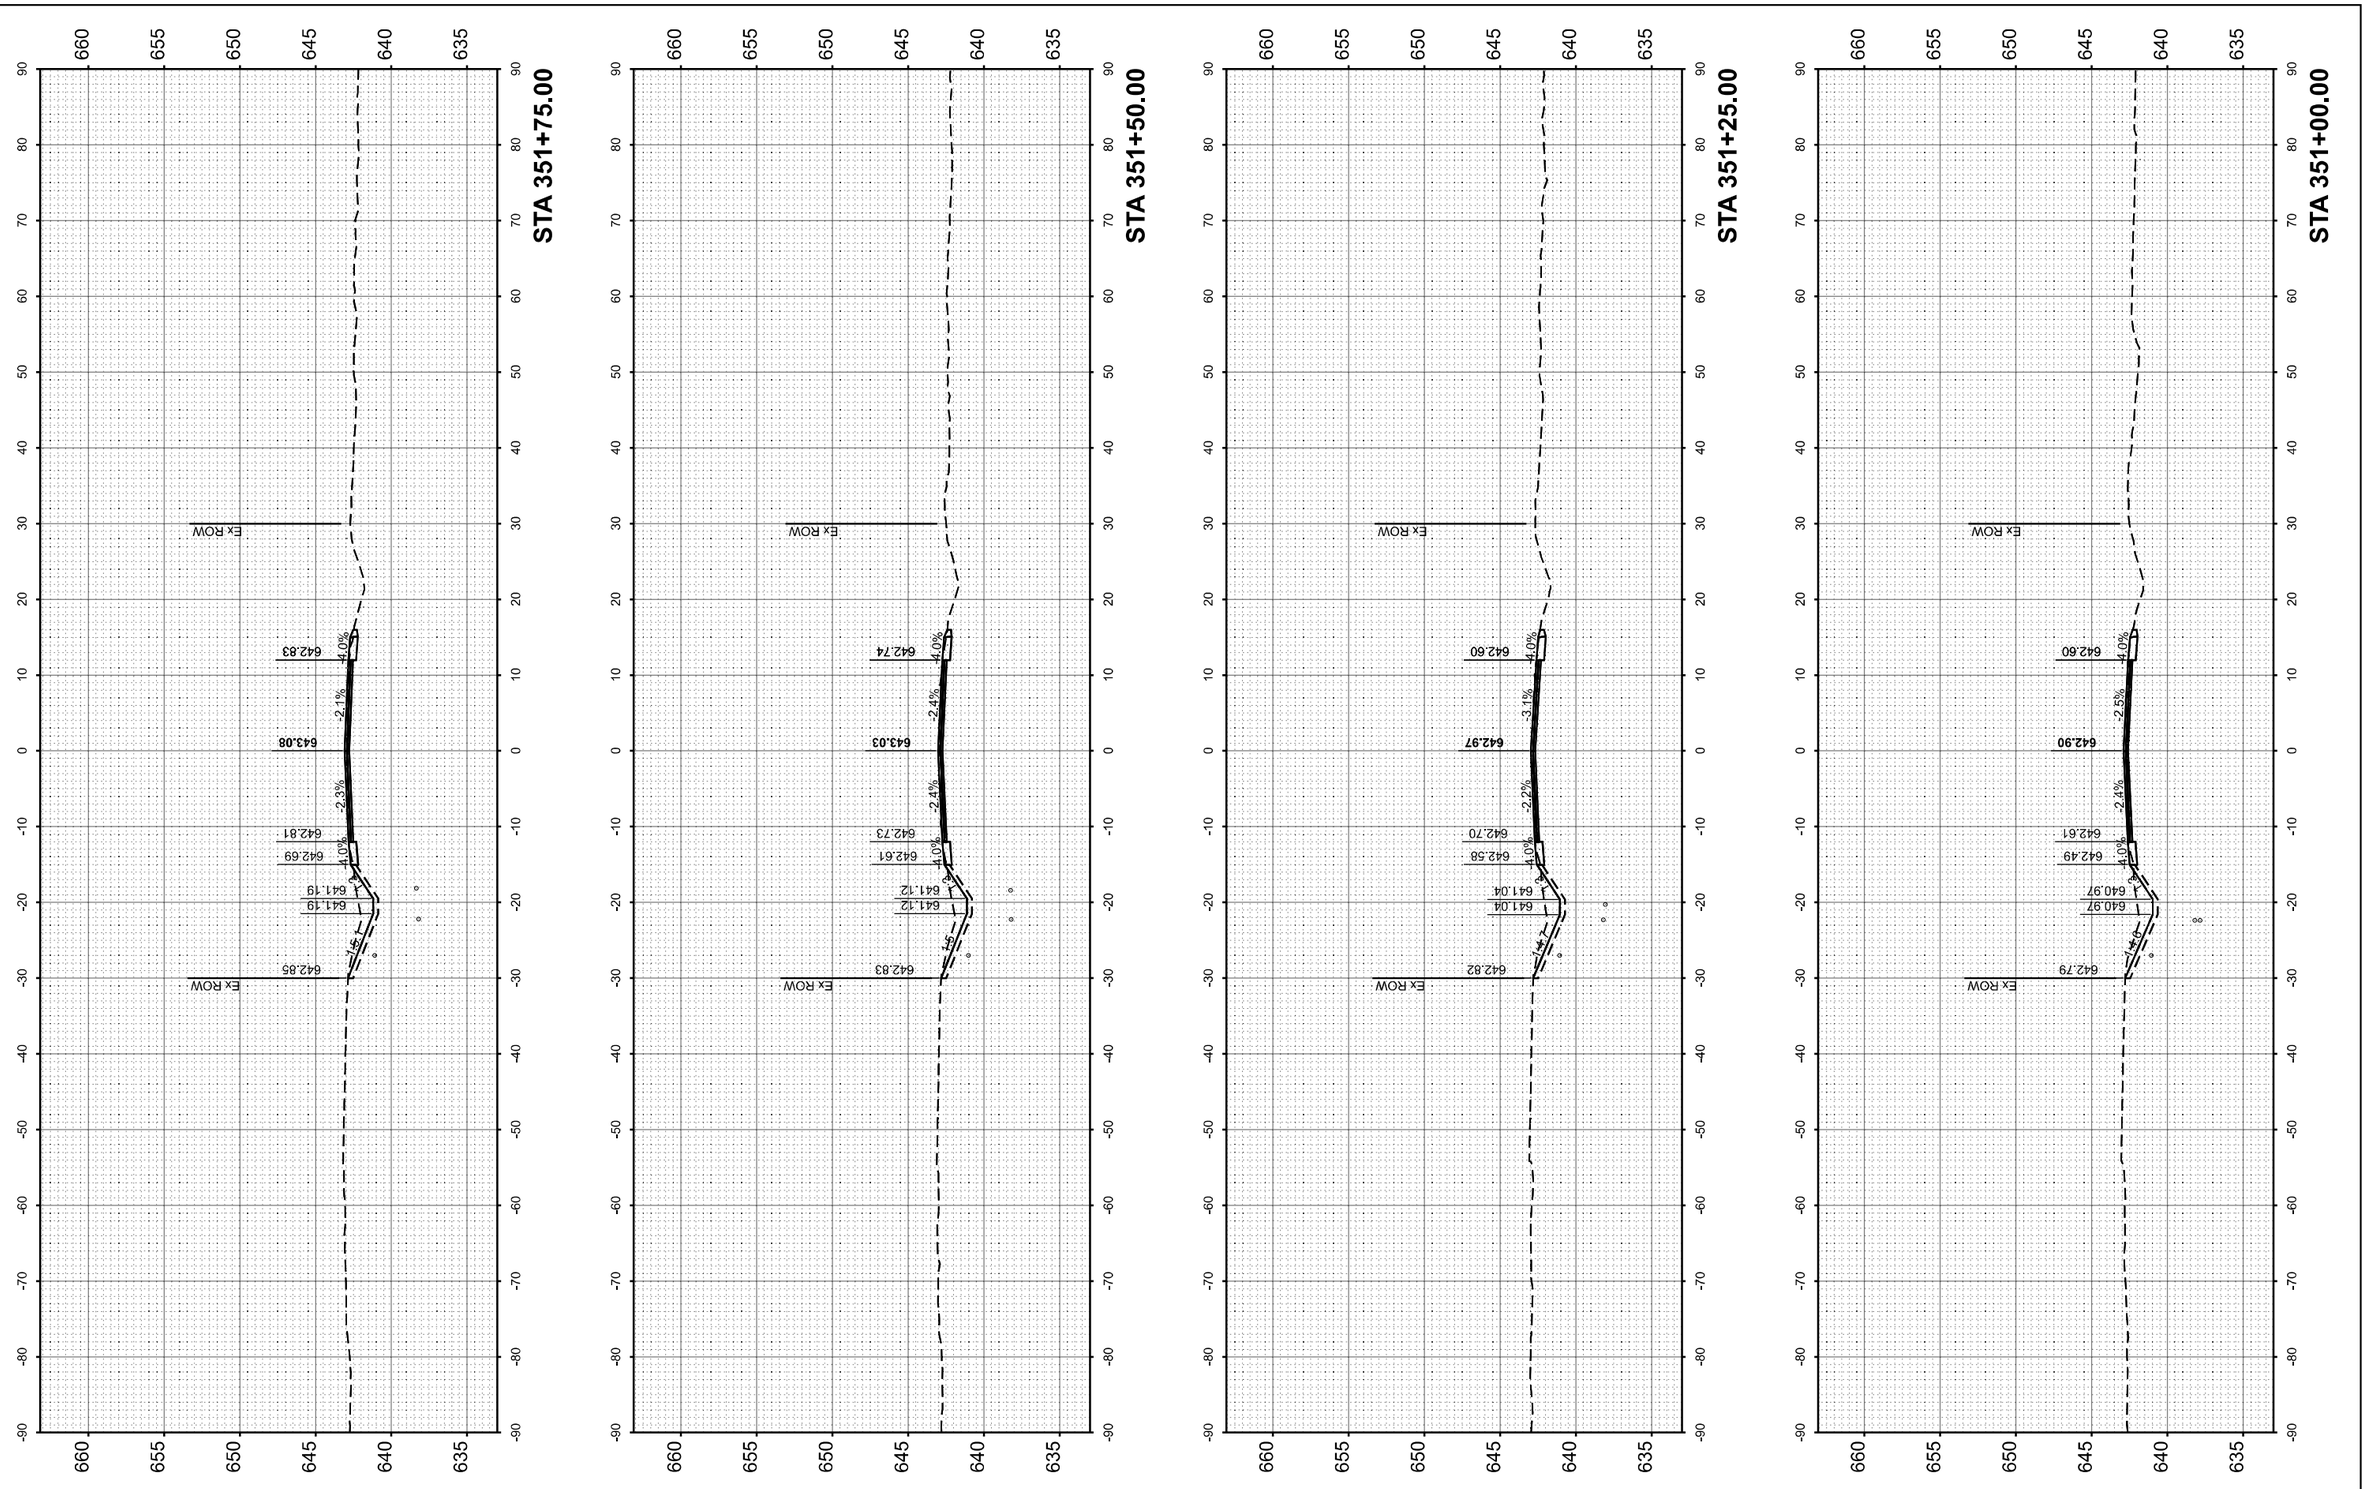

ORIGINAL SURVEY		BY	DATE
	SURVEYED		
	PLOTTED		
NOTE BOOK	TEMPLATE		
	AREAS		
NO.	AREAS CHECKED		

DATE PLOTTED = 12/5/2025 5:06:11 PM
PEN TABLE = 0021484.12.tbl
PLOT CONFIG = CIORBA_001.cfg
MODEL: PM1 [1 of 1 Sheet]
FILE NAME: pw://ciorba-pw.bentley.com:ciorba-pw-01/Documents/Projects/IL_DOT/D4002148412/CADD Data/Shtz/Xsections/0021484.12-xs.dgn

CiorbaGroup
8725 W. Higgins Rd, Ste 600, Chicago, IL 60631
P 773.775.4009 | www.ciorba.com

USER NAME = jmorris	DESIGNED -	REVISED -	
	DRAWN -	REVISED -	
PLOT SCALE = 0.16666667 ' / In.	CHECKED -	REVISED -	
PLOT DATE = 12/4/2025	DATE -	REVISED -	

STATE OF ILLINOIS
DEPARTMENT OF TRANSPORTATION

IL 41 RESURFACING
IL-41 CROSS SECTIONS

SCALE: 1"=10' | SHEET OF SHEETS | STA. 351+00.00 | TO STA. 351+75.00

F.A. RTE.	SECTION	COUNTY	TOTAL SHEETS	SHEET NO.
574	(12RS-4, 11RS-2)	*	159	158
FULTON, MCDONOUGH		CONTRACT NO. 68F91		
	ILLINOIS FED. AID PROJECT			

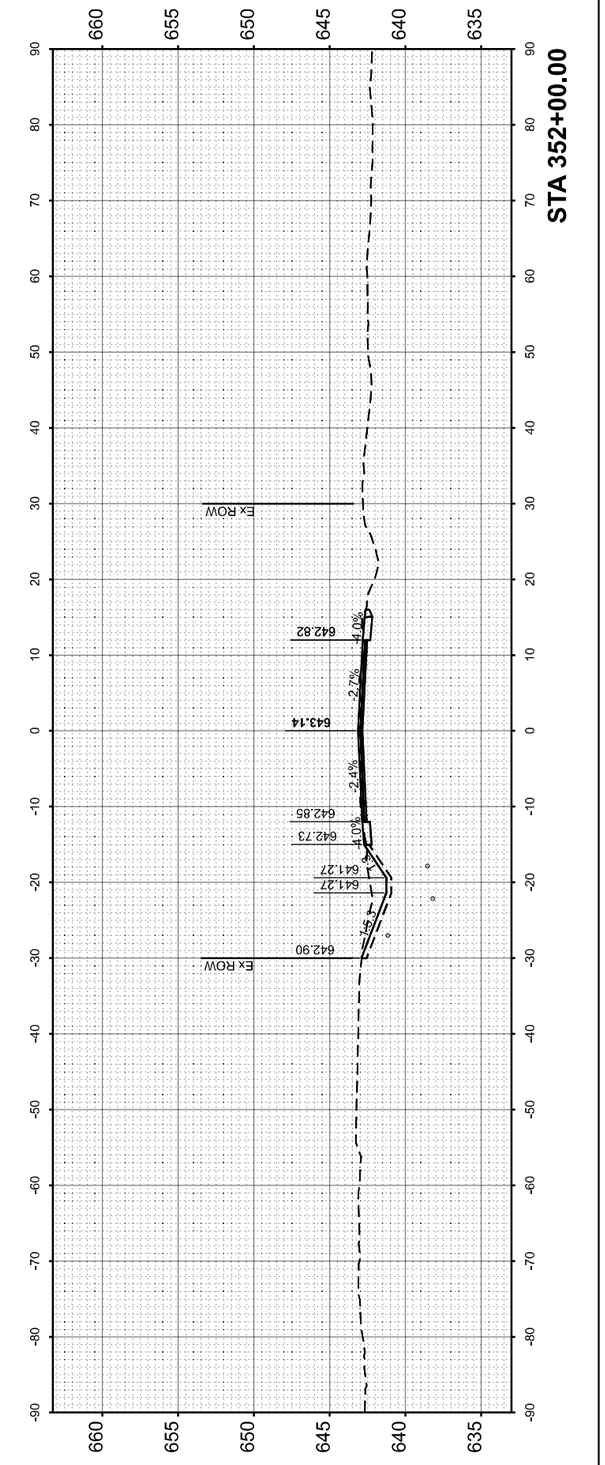

FINAL SURVEY		BY	DATE
	SURVEYED		
	PLOTTED		
NOTE BOOK	TEMPLATE		
	AREAS		
NO.	AREAS CHECKED		

ORIGINAL SURVEY		BY	DATE
	SURVEYED		
	PLOTTED		
NOTE BOOK	TEMPLATE		
	AREAS		
NO.	AREAS CHECKED		

DATE PLOTTED = 12/5/2025 5:06:12 PM
PEN TABLE = 0021484.12.tbl
PLOT FORMAT = CIARB_ANSI_D.pltcfg
MODEL: PM41C16 - 352+00.00 [Sheet]
FILE NAME: pw://ciorba-pw.bentley.com:ciorba-pw-01/Documents/Projects/IL_DOT/D4/0021484.12/CADD Data/Shtl/Xsections/0021484.12*xs.dgn

USER NAME = jmorris	DESIGNED -	REVISED -	
	DRAWN -	REVISED -	
PLOT SCALE = 0.16666667 ' / In.	CHECKED -	REVISED -	
PLOT DATE = 12/4/2025	DATE -	REVISED -	

CiorbaGroup
8725 W. Higgins Rd, Ste 600, Chicago, IL 60631
P 773.775.4009 | www.ciorba.com

STATE OF ILLINOIS
DEPARTMENT OF TRANSPORTATION

IL 41 RESURFACING
IL-41 CROSS SECTIONS

SCALE: 1"=10' | SHEET OF SHEETS | STA. 352+00.00 | TO STA. 352+00.00

F.A. RTE.	SECTION	COUNTY	TOTAL SHEETS	SHEET NO.
574	(12RS-4, 11RS-2)	*	159	159
FULTON, MCDONOUGH		CONTRACT NO. 68F91		
	ILLINOIS FED. AID PROJECT			