| F.A.I. RTE. | SECTION | COUNTY | TOTAL SHEETS | SHEET NO. |
|---|---|---|---|---|
| | | | | |
| STA. | | TO STA. | | |
| FED. ROAD DIST. NO. | | ILLINOIS FED. AID PROJECT | | |

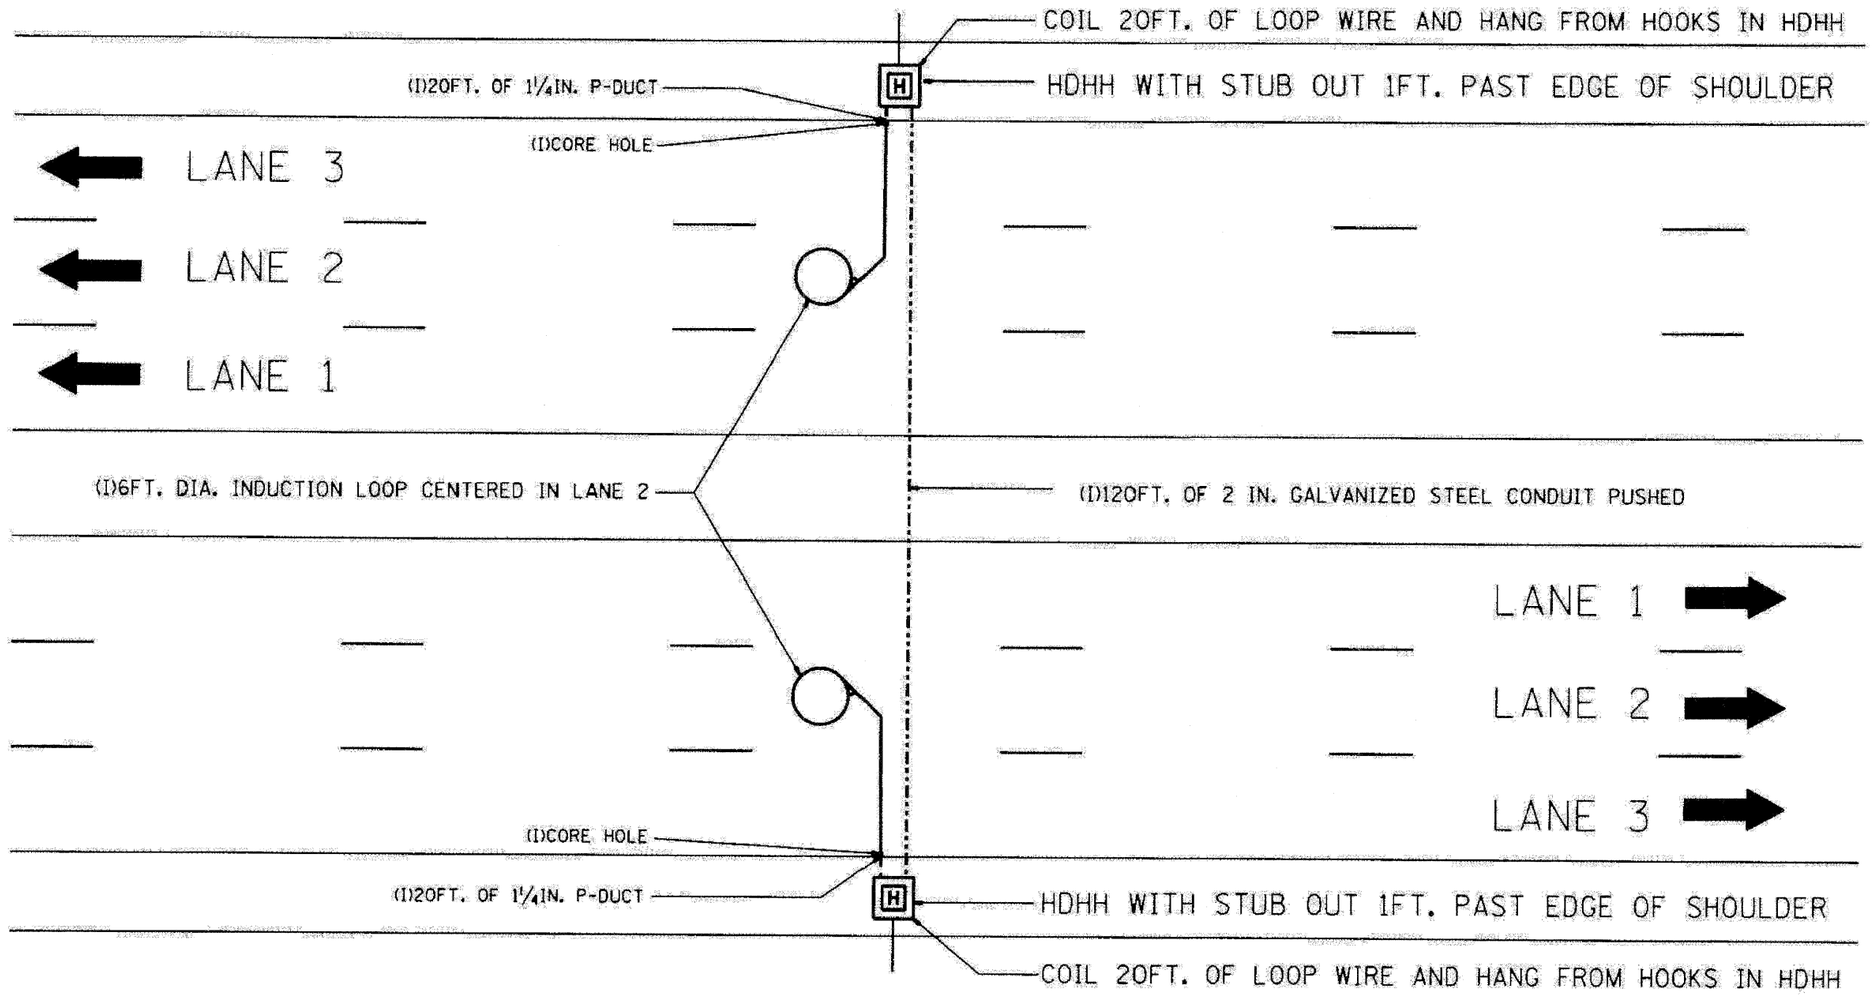


**NOTE:**

THE COST OF LOOP WIRE IN HDHH IS INCIDENTAL TO THE INDUCTION LOOP, IT SHALL NOT BE MEASURE FOR PAYMENT.

INSTALL AT STATIONS.

| REVISION NAME | DATE |
|---|---|
| | |

ILLINOIS DEPARTMENT OF TRANSPORTATION

ONE LANE COUNT STATION

SCALE: VERT. NONE HORIZ. DATE 01-31-07 DRAWN BY C.M. CHECKED BY J.G.

TRAFFIC SYSTEMS CENTER (TY-1TSC-400*31)

| | | |
|---|---|---|
| FILE NAME = | DESIGNED - GHT | REVISED - |
| ...\prpln_ABC_CI_TS_DET_07.dgn | DRAWN - TMB | REVISED - |
| USER NAME = tblank | CHECKED - MPM | REVISED - |
| PLOT DATE = 11/13/2009 | DATE - 10/16/09 | REVISED - |

benesch

STATE OF ILLINOIS
DEPARTMENT OF TRANSPORTATION

TRAFFIC SYSTEMS CENTER
DETAIL SHEETS

SCALE: N.T.S. | SHEET NO. 7 OF 14 SHEETS | STA. | TO STA.

| F.A.I. RTE. | SECTION | COUNTY | TOTAL SHEETS | SHEET NO. |
|---|---|---|---|---|
| * | 22(1, 1-1, 2&3)RS-7 | DUPAGE | 546 | 524 |
| *290,355 | | CONTRACT NO. 60G51 | | |
| FED. ROAD DIST. NO. | ILLINOIS | FED. AID PROJECT | | |