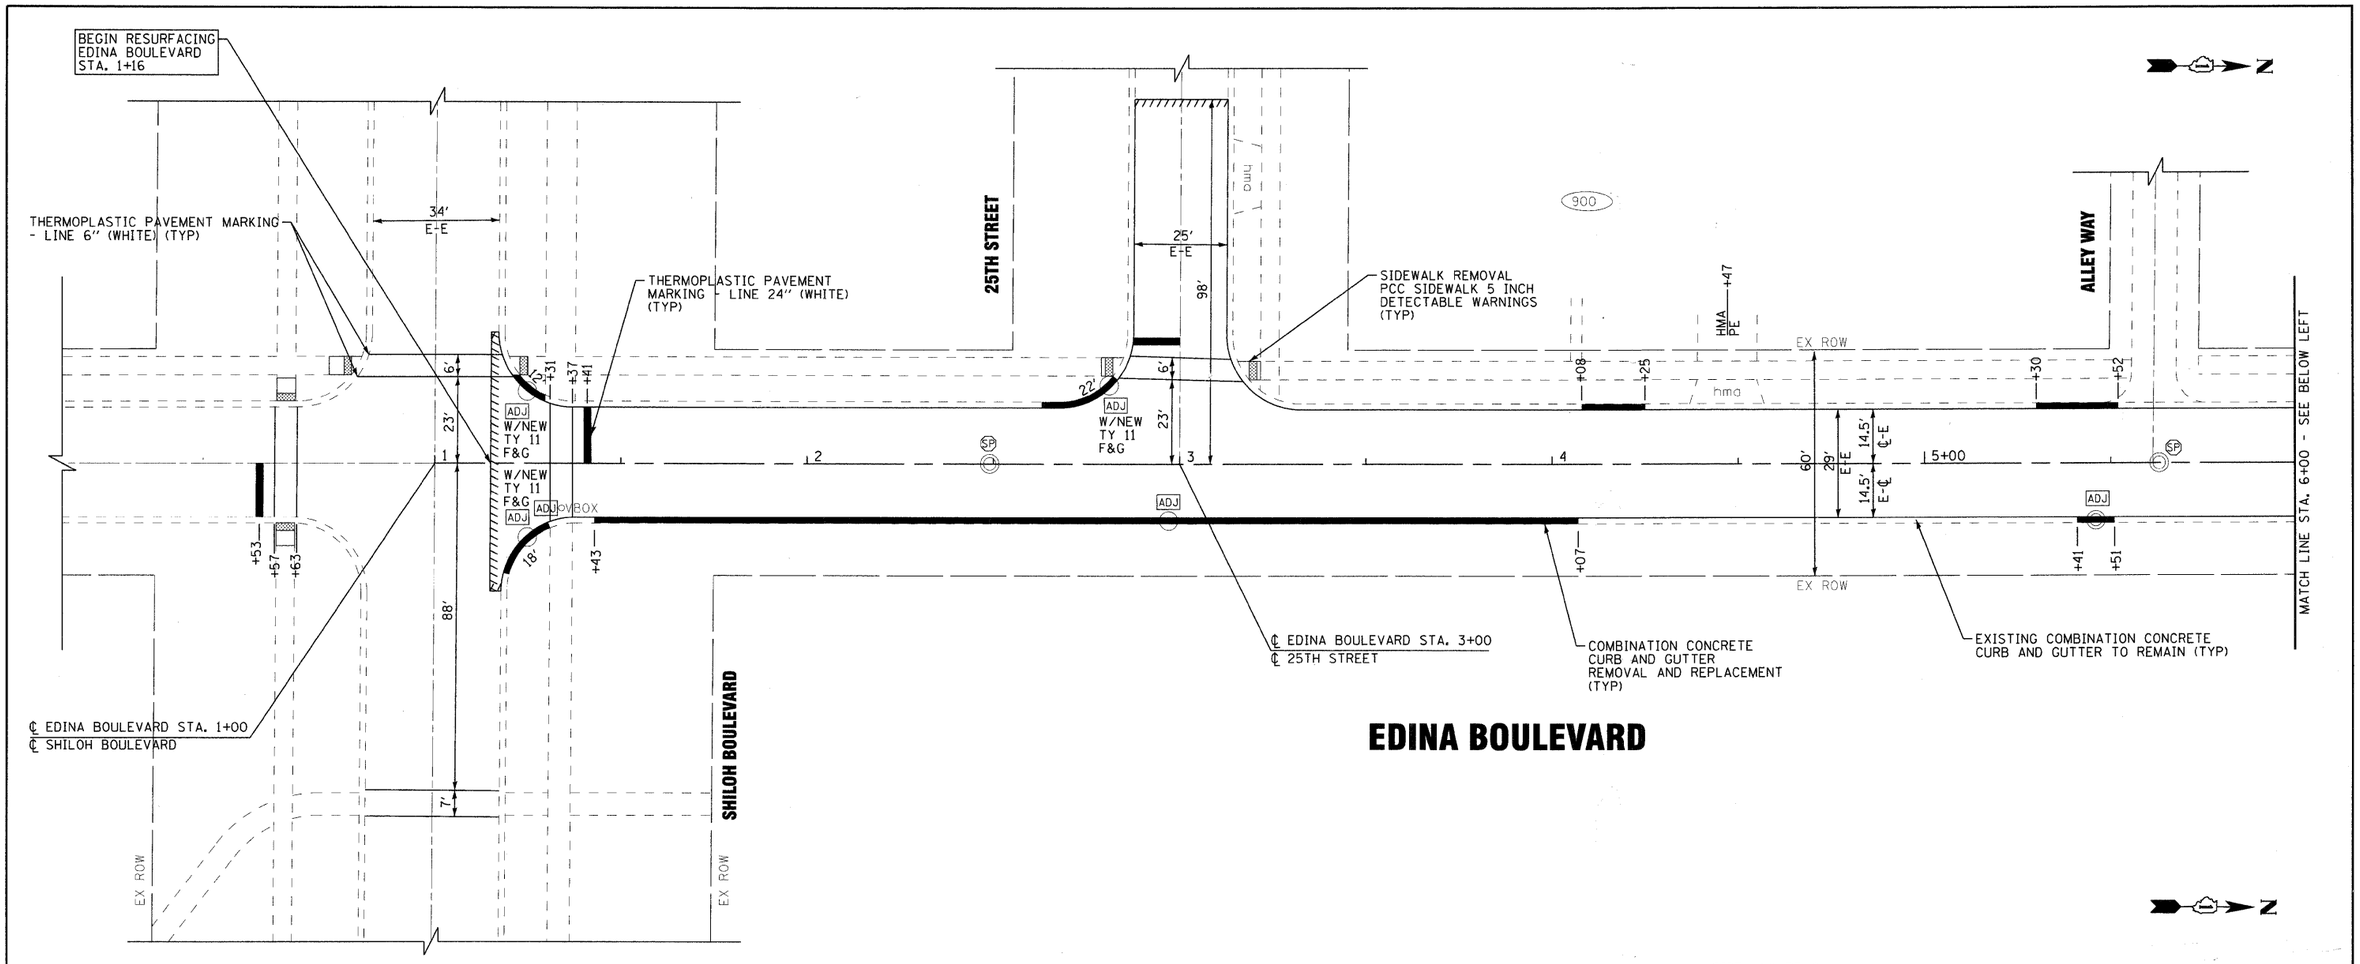

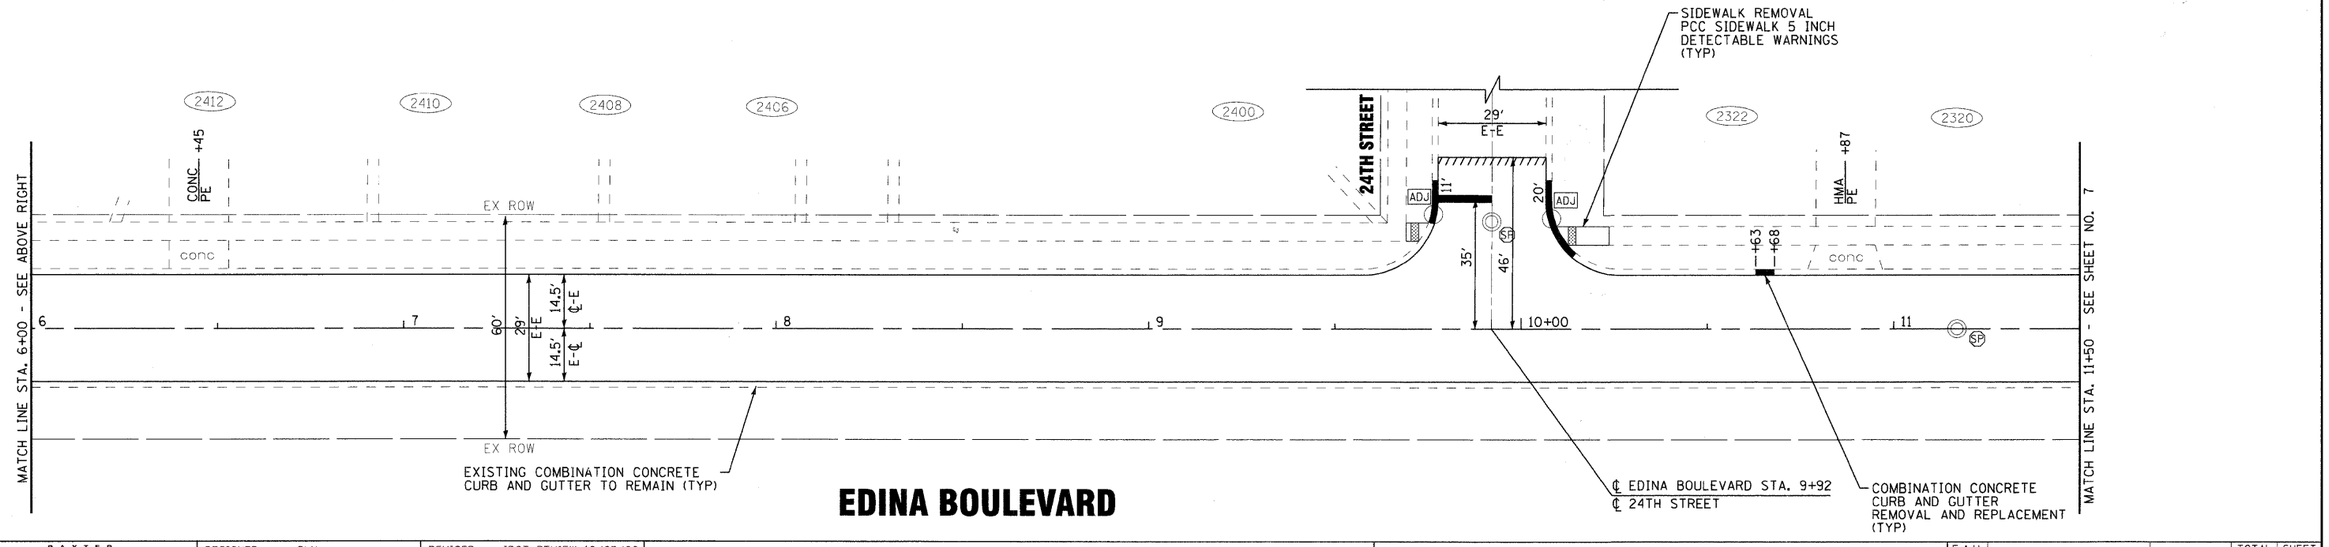

DESIGNED - SLN	REVISED - IDOT REVIEW 10/05/09	CITY OF ZION, ILLINOIS EDINA BOULEVARD ARRA (LAPP) RESURFACING	PLAN – EDINA BOULEVARD
DRAWN - KAR	REVISED -		
CHECKED - RWL	REVISED -		
DATE - 08-13-09	FILE - 090759-ppl.sht		SCALE: 1" = 20' STA. 1+00 TO STA. 11+50

F.A.U. RTE.	SECTION	COUNTY	TOTAL SHEETS	SHEET NO.
2769	09-00083-00-RS	LAKE	17	6
C-91-906-09		CONTRACT NO. 63336		
FED. ROAD DIST. NO. 1	ILLINOIS	FED. AID PROJECT ARA-9003(442)		

COPYRIGHT © 2009, BY BAXTER & WOODMAN, INC.
STATE OF ILLINOIS PROFESSIONAL DESIGN FIRM
CORPORATE OFFICE: 7744 W. IMPERIAL HWY. P.O. BOX 808 HARWOOD HEIGHTS, IL 60706-0808 (708) 867-7337
10/15/2009 3:40:32 PM
...\ppl-01\ln\PPF22-24.sht
...\DATA\V8I\WSDOT.PRM
...\ZION\090759-Edina LAPP\CADD-SURVEY\DRAWINGS\DGNS\Sheets\090759-ppl.sht
4182.jc