CONTRACT NO. 72291

F.A.D RTE.	SECTION	COUNTY	TOTAL SHEETS	SHEET NO.
SBI4	(L-15D)B	MACOUPIN	21	19
STA. 1614+00		TO STA.1615+96		
FED. ROAD DIST. NO. 6	ILLINOIS	FED. AID PROJECT		

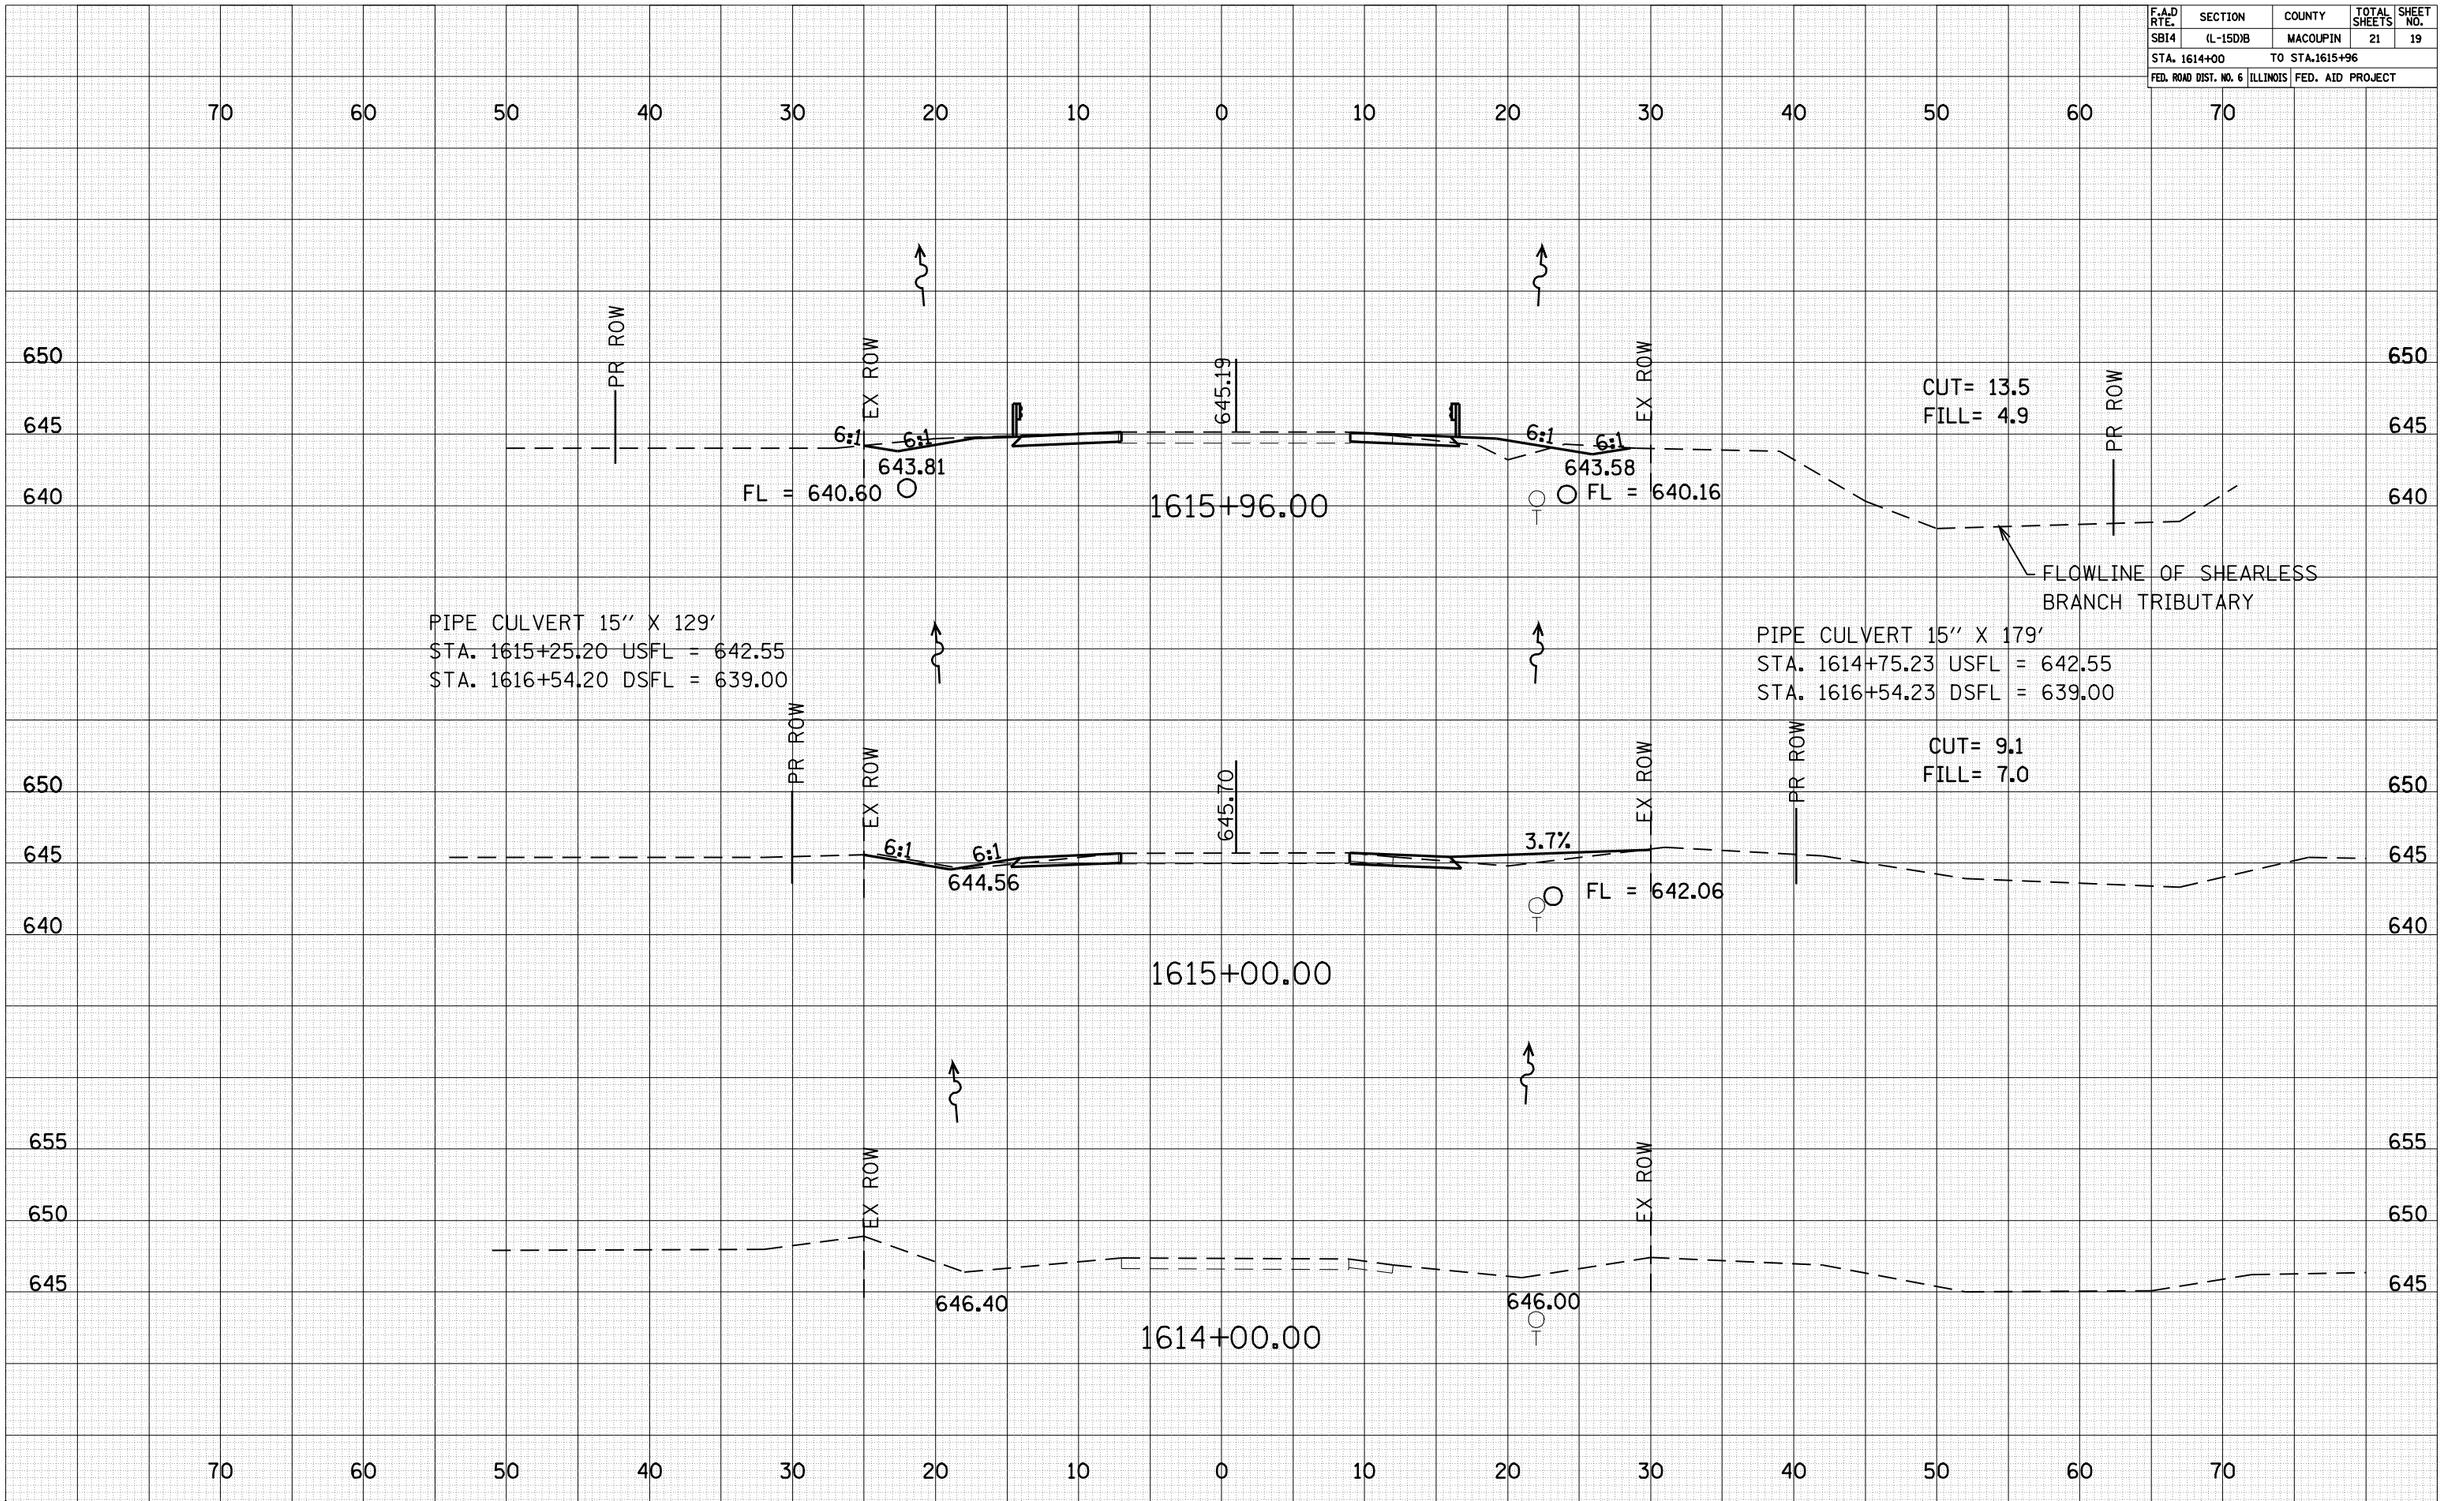

FINAL SURVEY — NOTE BOOK NO. — SURVEYED / PLOTTED / TEMPLATE / AREAS / AREAS CHECKED — BY — DATE

ORIGINAL SURVEY — NOTE BOOK NO. — SURVEYED / PLOTTED / TEMPLATE / AREAS / AREAS CHECKED — BY — DATE

c:\pw_work\PWIDOT\LAUGHLINRL\dms27299\d54899xs_IDOT_REV.m32
Oct-19-2009 01:53:49PM laughlinrl