F.A. ROUTE	SECTION	COUNTY	TOTAL SHEETS	SHEET NO.
6904	09-00058-06-WR	LA SALLE	24	5

CITY OF MENDOTA
CONTRACT NO. 87432

E Main St.

SCALE: 1" = 20'

LEGEND
- WATER VALVE
- INLET STRUCTURE
- CURB INLET
- SANITARY SEWER MANHOLE
- FIRE HYDRANT
- POWER POLE
- CULVERT
- EXIST EOP — EXISTING EDGE OF PAVEMENT
- SAN SEW — EXISTING SANITARY SEWER
- ST SEW — EXISTING STORM SEWER

EXIST INLET TY A
STA 1+46 12' LT
EOP 769.85
REMOVE TY 1 LID AND
REPLACE WITH TY 3 F&G
ADJ TY 3 FR & GR

EXIST SAN SEW

BM 7 STA 1+00
SPIKE IN POLE
ELEV 770.80

R.O.W. LINE

EXIST C & G AT STA 0+27 LT SHALL REMAIN

TRANSITION EOP FROM 13' LT AT STA 0+27 TO 12' LT AT STA 1+00

STA 0+27 PROJECT BEGINS

STA 0+27 TO 0+47 BIT SURF REM (2")

EXIST C & G AT STA 0+27 RT SHALL REMAIN

TRANSITION EOP FROM 13' RT AT STA 0+27 TO 12' RT AT STA 1+00

R.O.W. LINE

0+48 ASPHALT DR

EXIST INLET TY A
STA 1+46 18' RT
TY 1 OPEN LID
ADJ T/LID

STA 1+46 12' RT
EXIST INLET TY A
EOP 769.85
REMOVE TY 1 LID AND
REPLACE WITH TY 3 F&G
ADJ TY 3 FR & GR

1+67 GRAVEL DR

STA 2+00 NEW GRAV DR

SAN SEW MH

EXISTING 12" ST SEW

EXISTING SAN SEW

INV 764.37

INV 764.13

2+04 ASPHALT DRIVE

2+86 CONCRETE DRIVE

INV 763.55

INV 763.53

3+37 CONCRETE DRIVE

INV 763.19

763.25

BM 6 STA 3+50
SPIKE IN POLE
ELEV 768.07

INV 762.94

STA 4+00 12' LT
INLET TY A
EOP 767.17
REMOVE TY 1 LID AND
REPLACE WITH TY 3 F&G
ADJ TY 3 FR & GR

4+61 CONCRETE DR

INV 762.52

INV 762.32

5+09 CONCRETE DR

R.O.W. LINE

EXIST PAV'T EDGE

ST SEW

ST GRAV

W. Main St.

EXIST PAV'T EDGE

FIRE HYD

3+91 GRAVEL DR

STA 4+00 12' RT
EXIST INLET TY A
EOP 767.17
REMOVE TY 1 LID AND
REPLACE WITH TY 3 F&G
ADJ TY 3 FR & GR

STA 5+20 - GRAVEL DRIVE

R.O.W. LINE

0+00 0+11.19 0+27.04 0+50 1+00 1+29.42 1+50 2+00 2+50 3+00 3+50 4+00 4+44.16 5+00 5+50

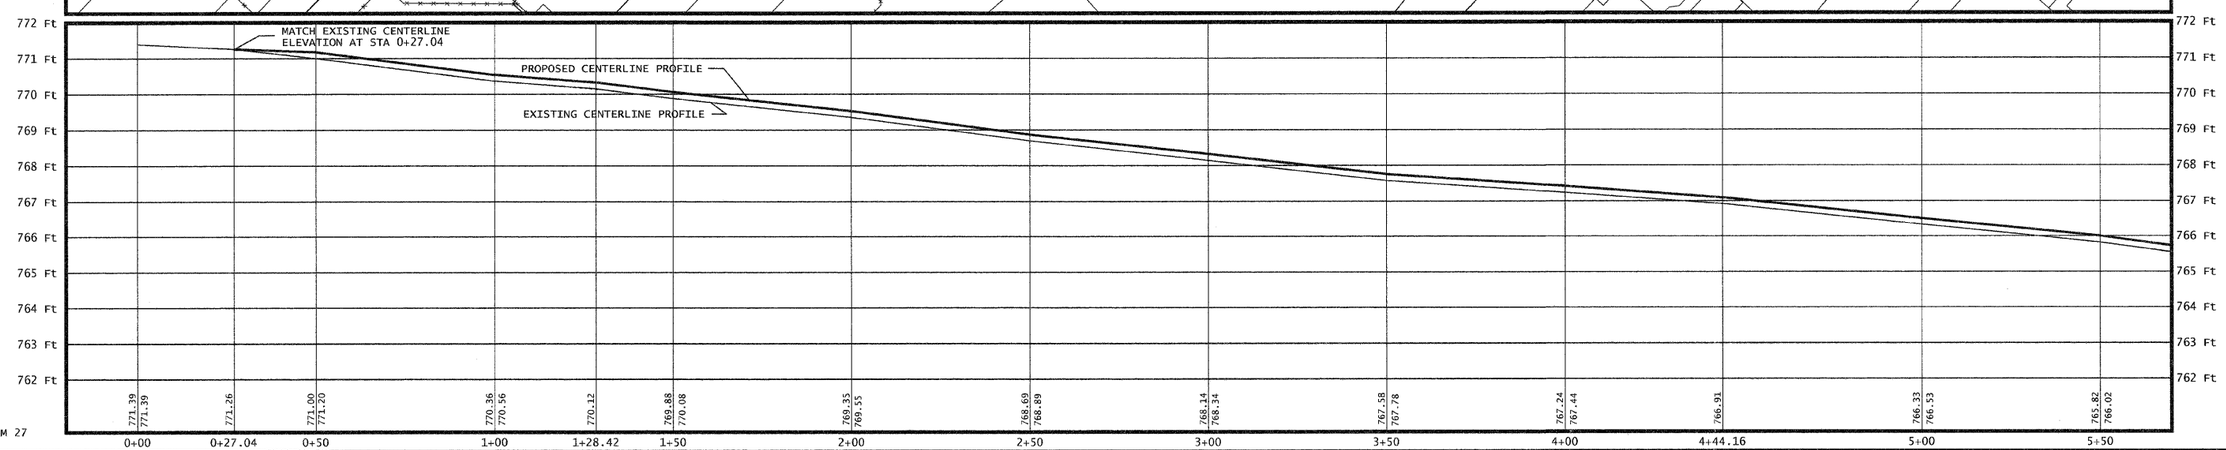

PPSTORM 27
PP01