CONTRACT NO. 64C84

F.A.S. RTE.	SECTION	COUNTY	TOTAL SHEETS	SHEET NO.
1087	106T-1	STEPHENSON	78	12
STA.	TO STA.			
FED. ROAD DIST. NO.	ILLINOIS FED. AID PROJECT			

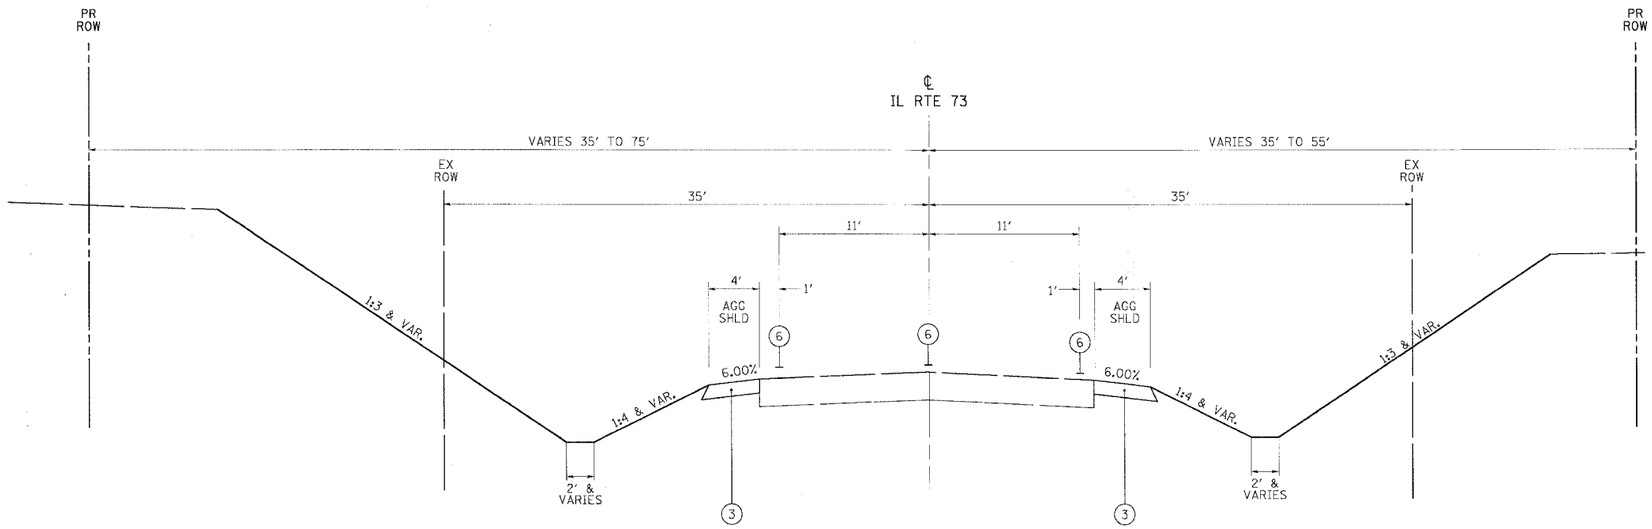

PROPOSED TYPICAL SECTION – IL RTE 73 @ PROPOSED CULVERT SN 089-1108

STA. 1048+69.92 TO STA. 1052+50.00

PROPOSED LEGEND

1. 2" HOT-MIX ASPHALT SURFACE COURSE MIX "C", N50
2. HOT-MIX ASPHALT SHOULDER, 6"
3. AGGREGATE SHOULDERS, TYPE B
4. CLASS B PATCHES, TYPE IV, 7"
5. CLASS B PATCHES (SPECIAL)
6. PAVEMENT MARKING
7. 4" HOT-MIX ASPHALT SURFACE COURSE MIX "D", N70 APPLIED IN TWO LIFTS
8. GUARDRAIL

REVISIONS	
NAME	DATE

ILLINOIS DEPARTMENT OF TRANSPORTATION

TYPICAL SECTIONS

IL RTE 73 CULVERT REPLACEMENTS

SCALE: VERT.: N.A.
HORIZ.: 1:20
DATE : OCTOBER 1, 2007

DRAWN BY: DLZ
CHECKED BY: GB

PLOT DATE = $DATE$
FILE NAME = $FILEL$
PLOT SCALE = $SCALE$
USER NAME = $USER$