CONTRACT NO. 66600

F.A.I. RTE.	SECTION	COUNTY	TOTAL SHEETS	SHEET NO.
80	(50-5) HBK-2	LASALLE	331	104
STA. 114+50		TO STA. 116+00		
FED. ROAD DIST. NO.	ILLINOIS	FED. AID PROJECT		

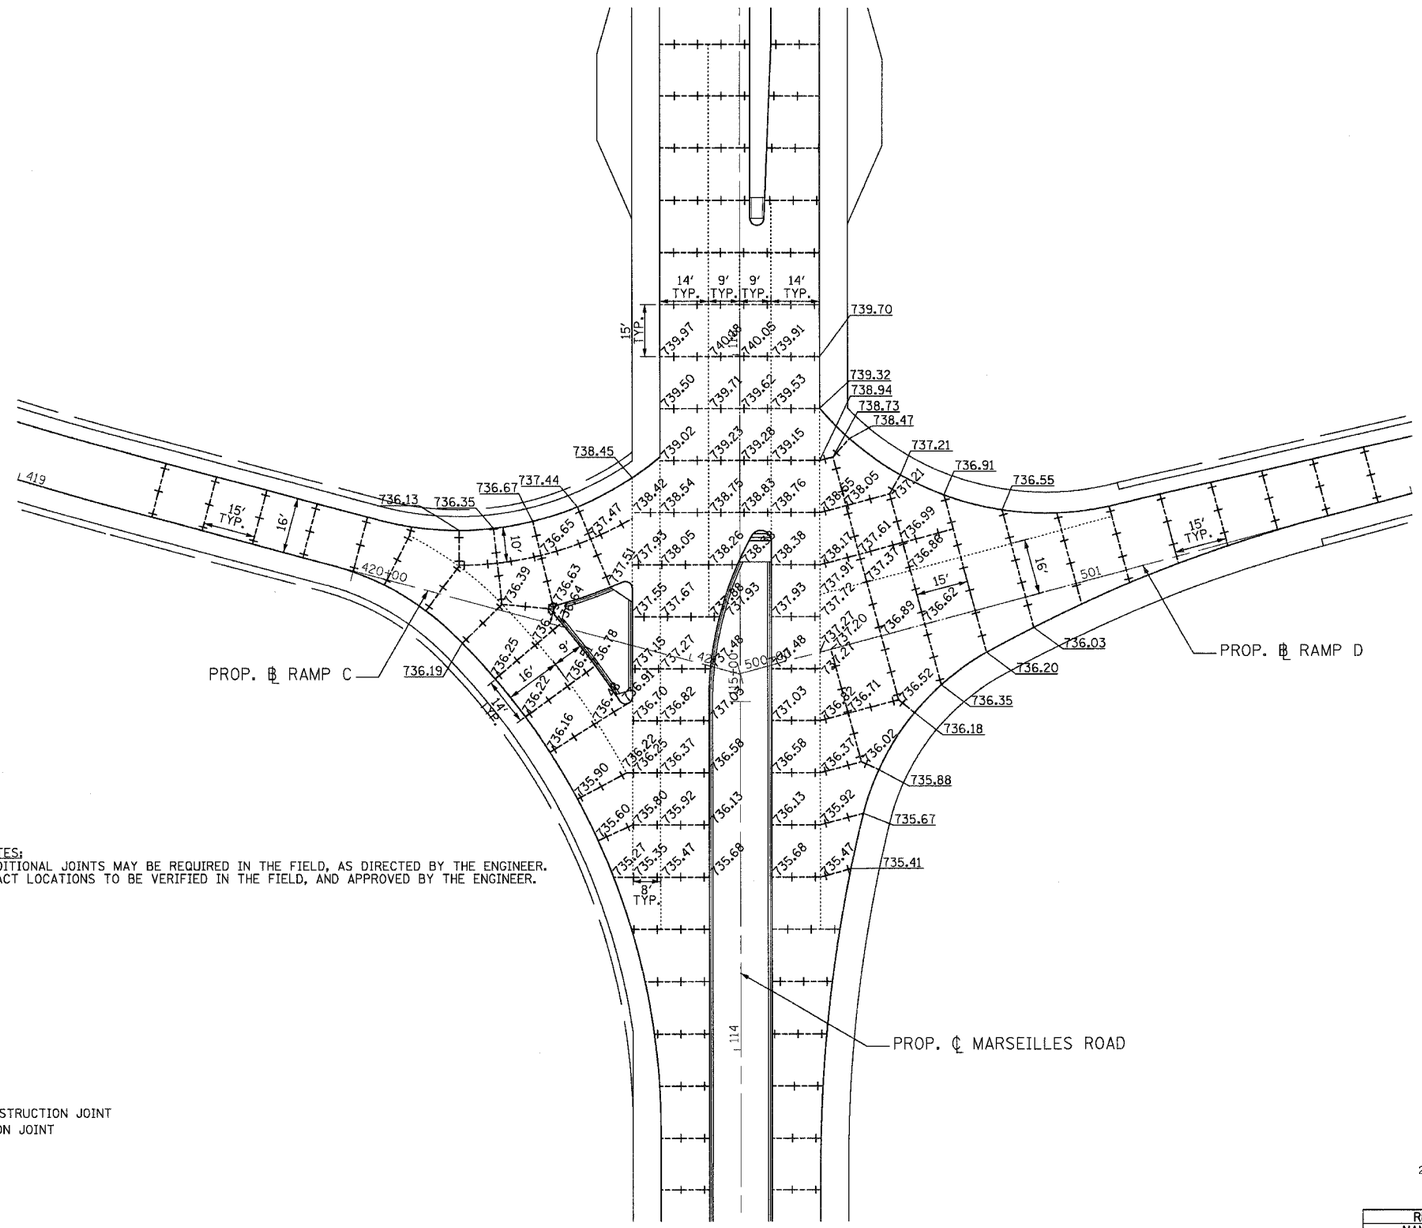

NOTES:
ADDITIONAL JOINTS MAY BE REQUIRED IN THE FIELD, AS DIRECTED BY THE ENGINEER.
EXACT LOCATIONS TO BE VERIFIED IN THE FIELD, AND APPROVED BY THE ENGINEER.

LEGEND

····· LONGITUDINAL CONSTRUCTION JOINT

+-+-+ SAWED CONTRACTION JOINT

GRAPHIC SCALE

FEET

20 0 20 40 60 80 100

REVISIONS	
NAME	DATE

Baker

Baker Engineering, Inc.

ILLINOIS DEPARTMENT OF TRANSPORTATION

MARSEILLES ROAD PAVEMENT JOINT AND ELEVATION PLAN

MARSEIILES ROAD, RAMPS C & D

SCALE: 1"=20'

DATE: 11/02/07

DRAWN BY: KM

CHECKED BY: SE

h:\107496\3.0 deliverables\3.2 roadway\design\sheets\180_Int_DET02.dgn
11/5/2007

SHT. INT DET-02 OF 02