F.A.U. RTE.	SECTION	COUNTY	TOTAL SHEETS	SHEET NO.
3573	07-00058-00-RS	DUPAGE	21	7
STA. 34+00		TO STA. 46+00		
FED. ROAD DIST. NO.		ILLINOIS	FED. AID PROJECT	

CONTRACT NO. 83976

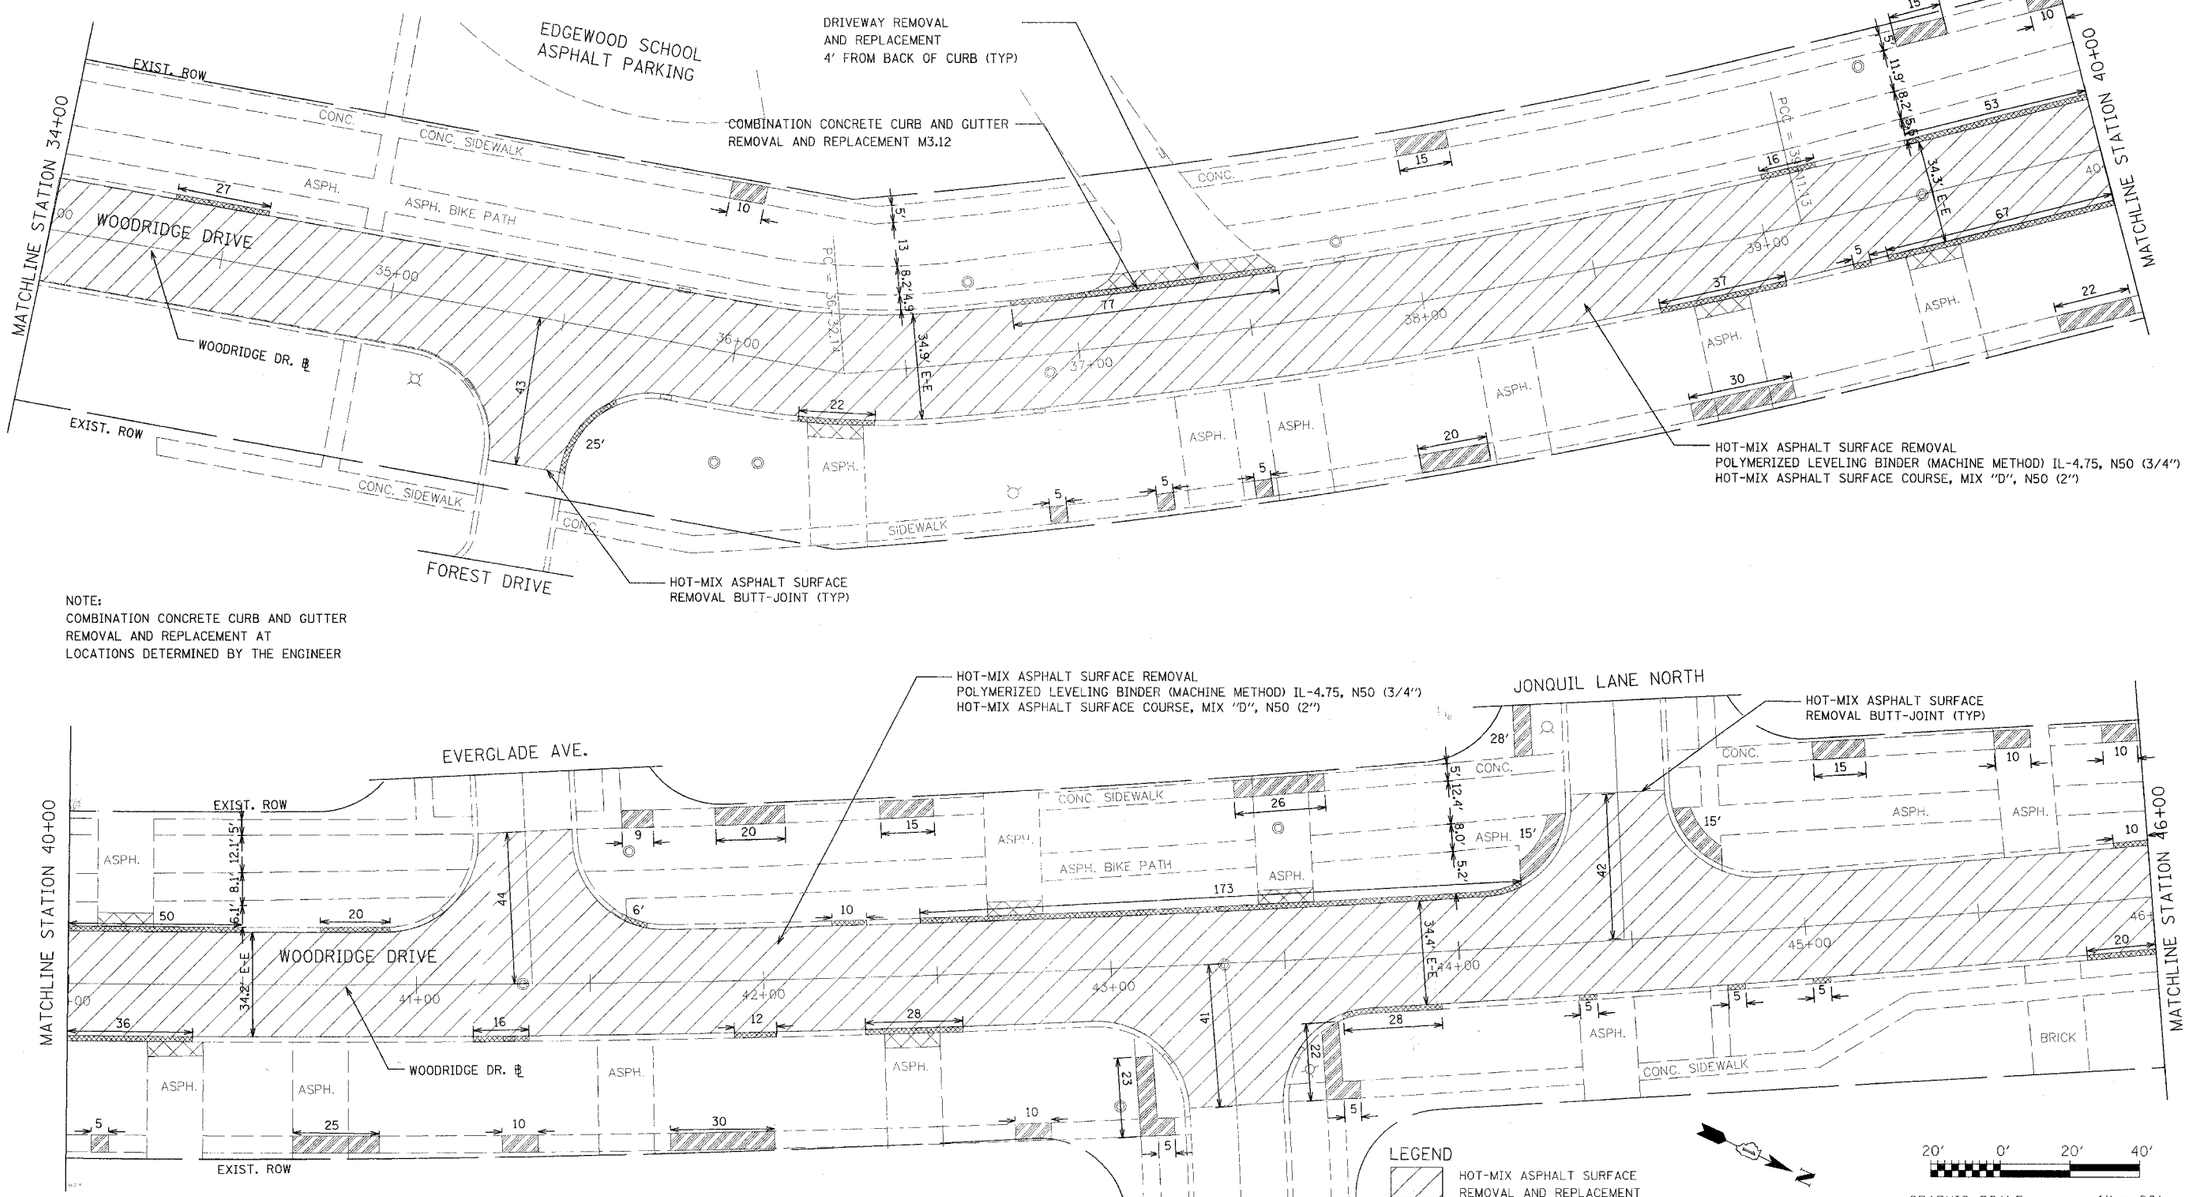

NOTE:
COMBINATION CONCRETE CURB AND GUTTER REMOVAL AND REPLACEMENT AT LOCATIONS DETERMINED BY THE ENGINEER

LEGEND

- HOT-MIX ASPHALT SURFACE REMOVAL AND REPLACEMENT
- SIDEWALK REMOVAL AND REPLACEMENT
- DRIVEWAY REMOVAL 4' FROM BACK OF CURB (TYP.)
- COMBINATION CONCRETE CURB AND GUTTER REMOVAL AND REPLACEMENT

20' 0' 20' 40'

GRAPHIC SCALE: 1" = 20'

REVISIONS	
NAME	DATE

ILLINOIS DEPARTMENT OF TRANSPORTATION

WOODRIDGE DRIVE

RESURFACING PLAN

STA 34+00 - 46+00

DRAWN BY: LLM

DATE: OCTOBER 12, 2007

CHECKED BY: JRP