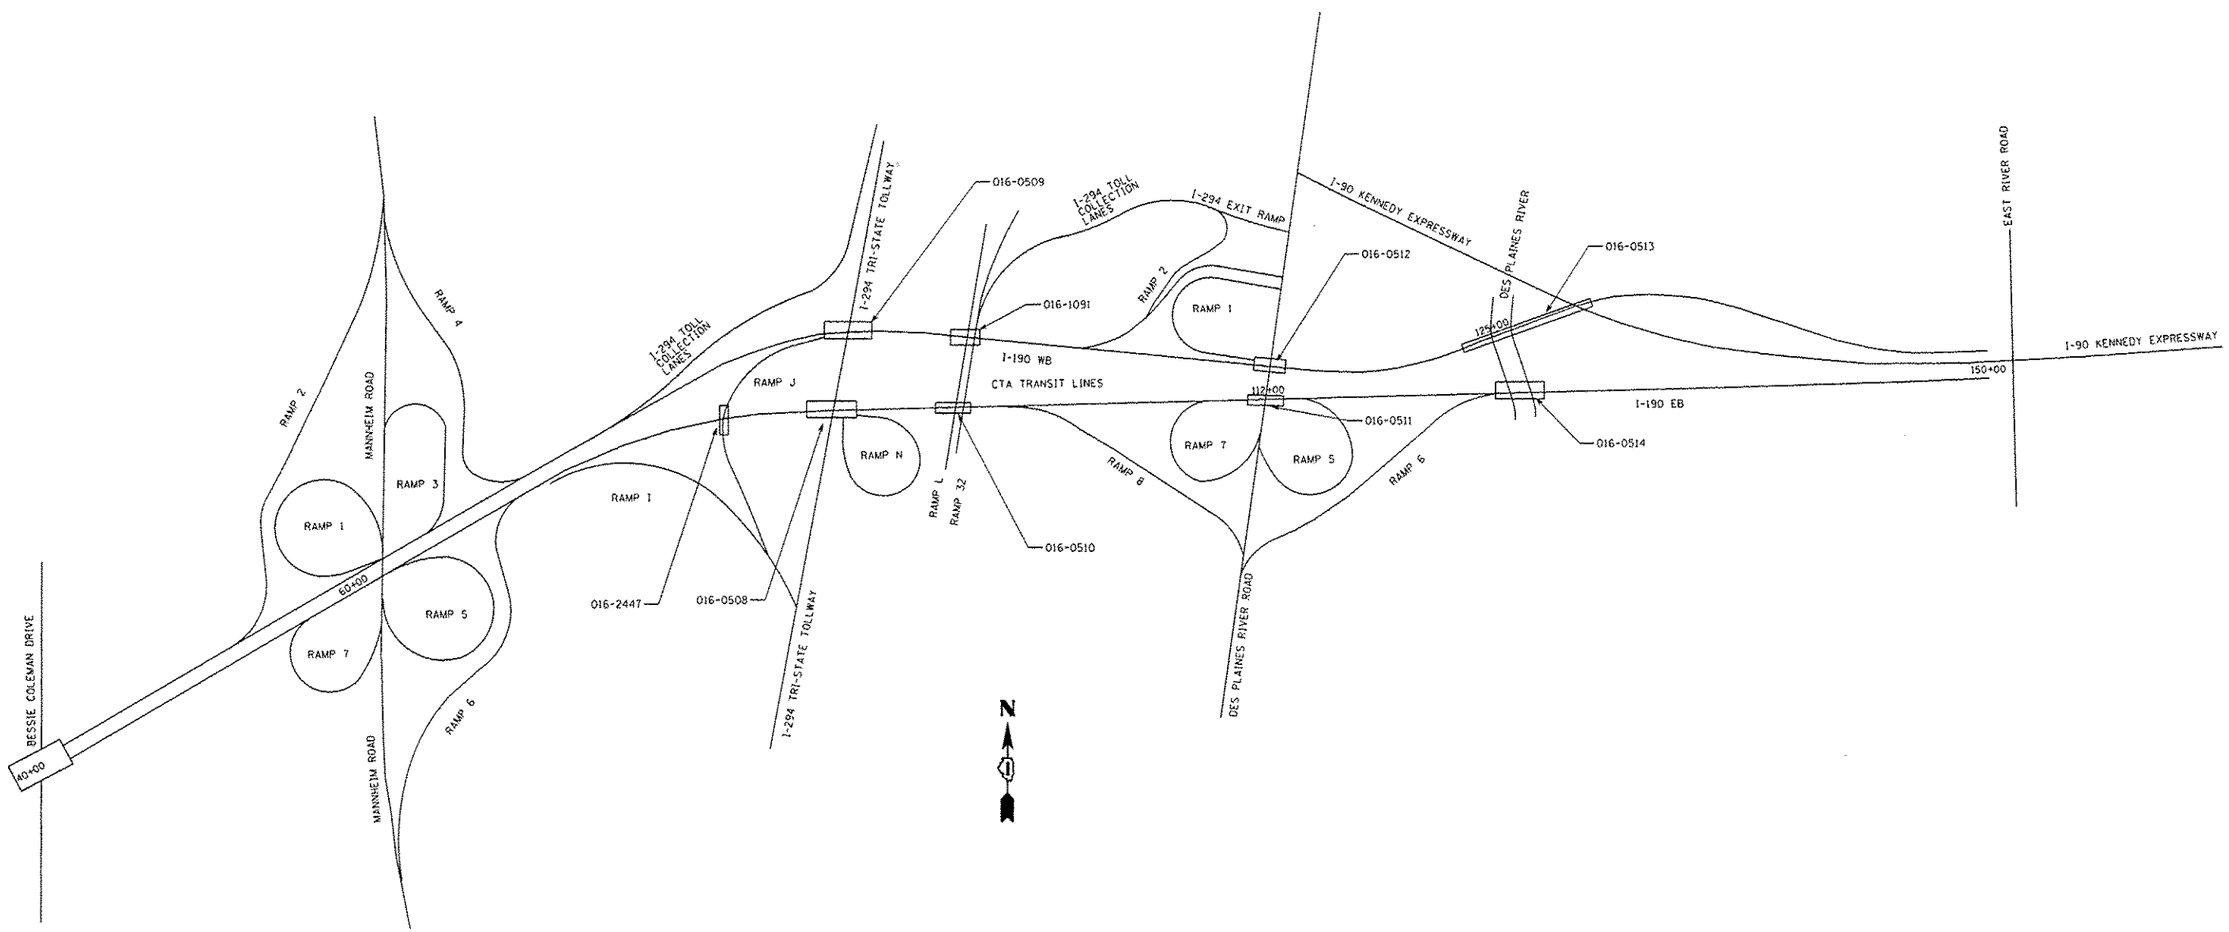

LOCATION PLAN PROVIDED FOR REFERENCE ONLY.

1 Rev. Sheet 1-3-13

FILE NAME = c:\pw_work\pwidot\chrzascl\d0299718\D132812-sht-plan2.dgn	USER NAME = chrzascl	DESIGNED -	REVISED - LC 11/29/12	STATE OF ILLINOIS DEPARTMENT OF TRANSPORTATION	GENERAL LOCATION PLAN I-190 (O'HARE AIRPORT TO I-90)
		DRAWN -	REVISED -		SHEET OF SHEETS STA. TO STA.
	PLOT SCALE = 100.0000 ' / in.	CHECKED -	REVISED -		
	PLOT DATE = 11/29/2012	DATE -	REVISED -		

F.A.I. RTE.	SECTION	COUNTY	TOTAL SHEETS	SHEET NO.
190	(0101.6 & 0102.5) RS-2	COOK	85	16
		CONTRACT NO. 60T33		
	ILLINOIS FED. AID PROJECT			