F. A. P. RTE.	SECTION	COUNTY	TOTAL SHEETS	SHEET NO
301		**	290	193
STA.		TO STA.		
FED. ROAD DIST. NO.	ILLINOIS	FED. AID PROJECT		

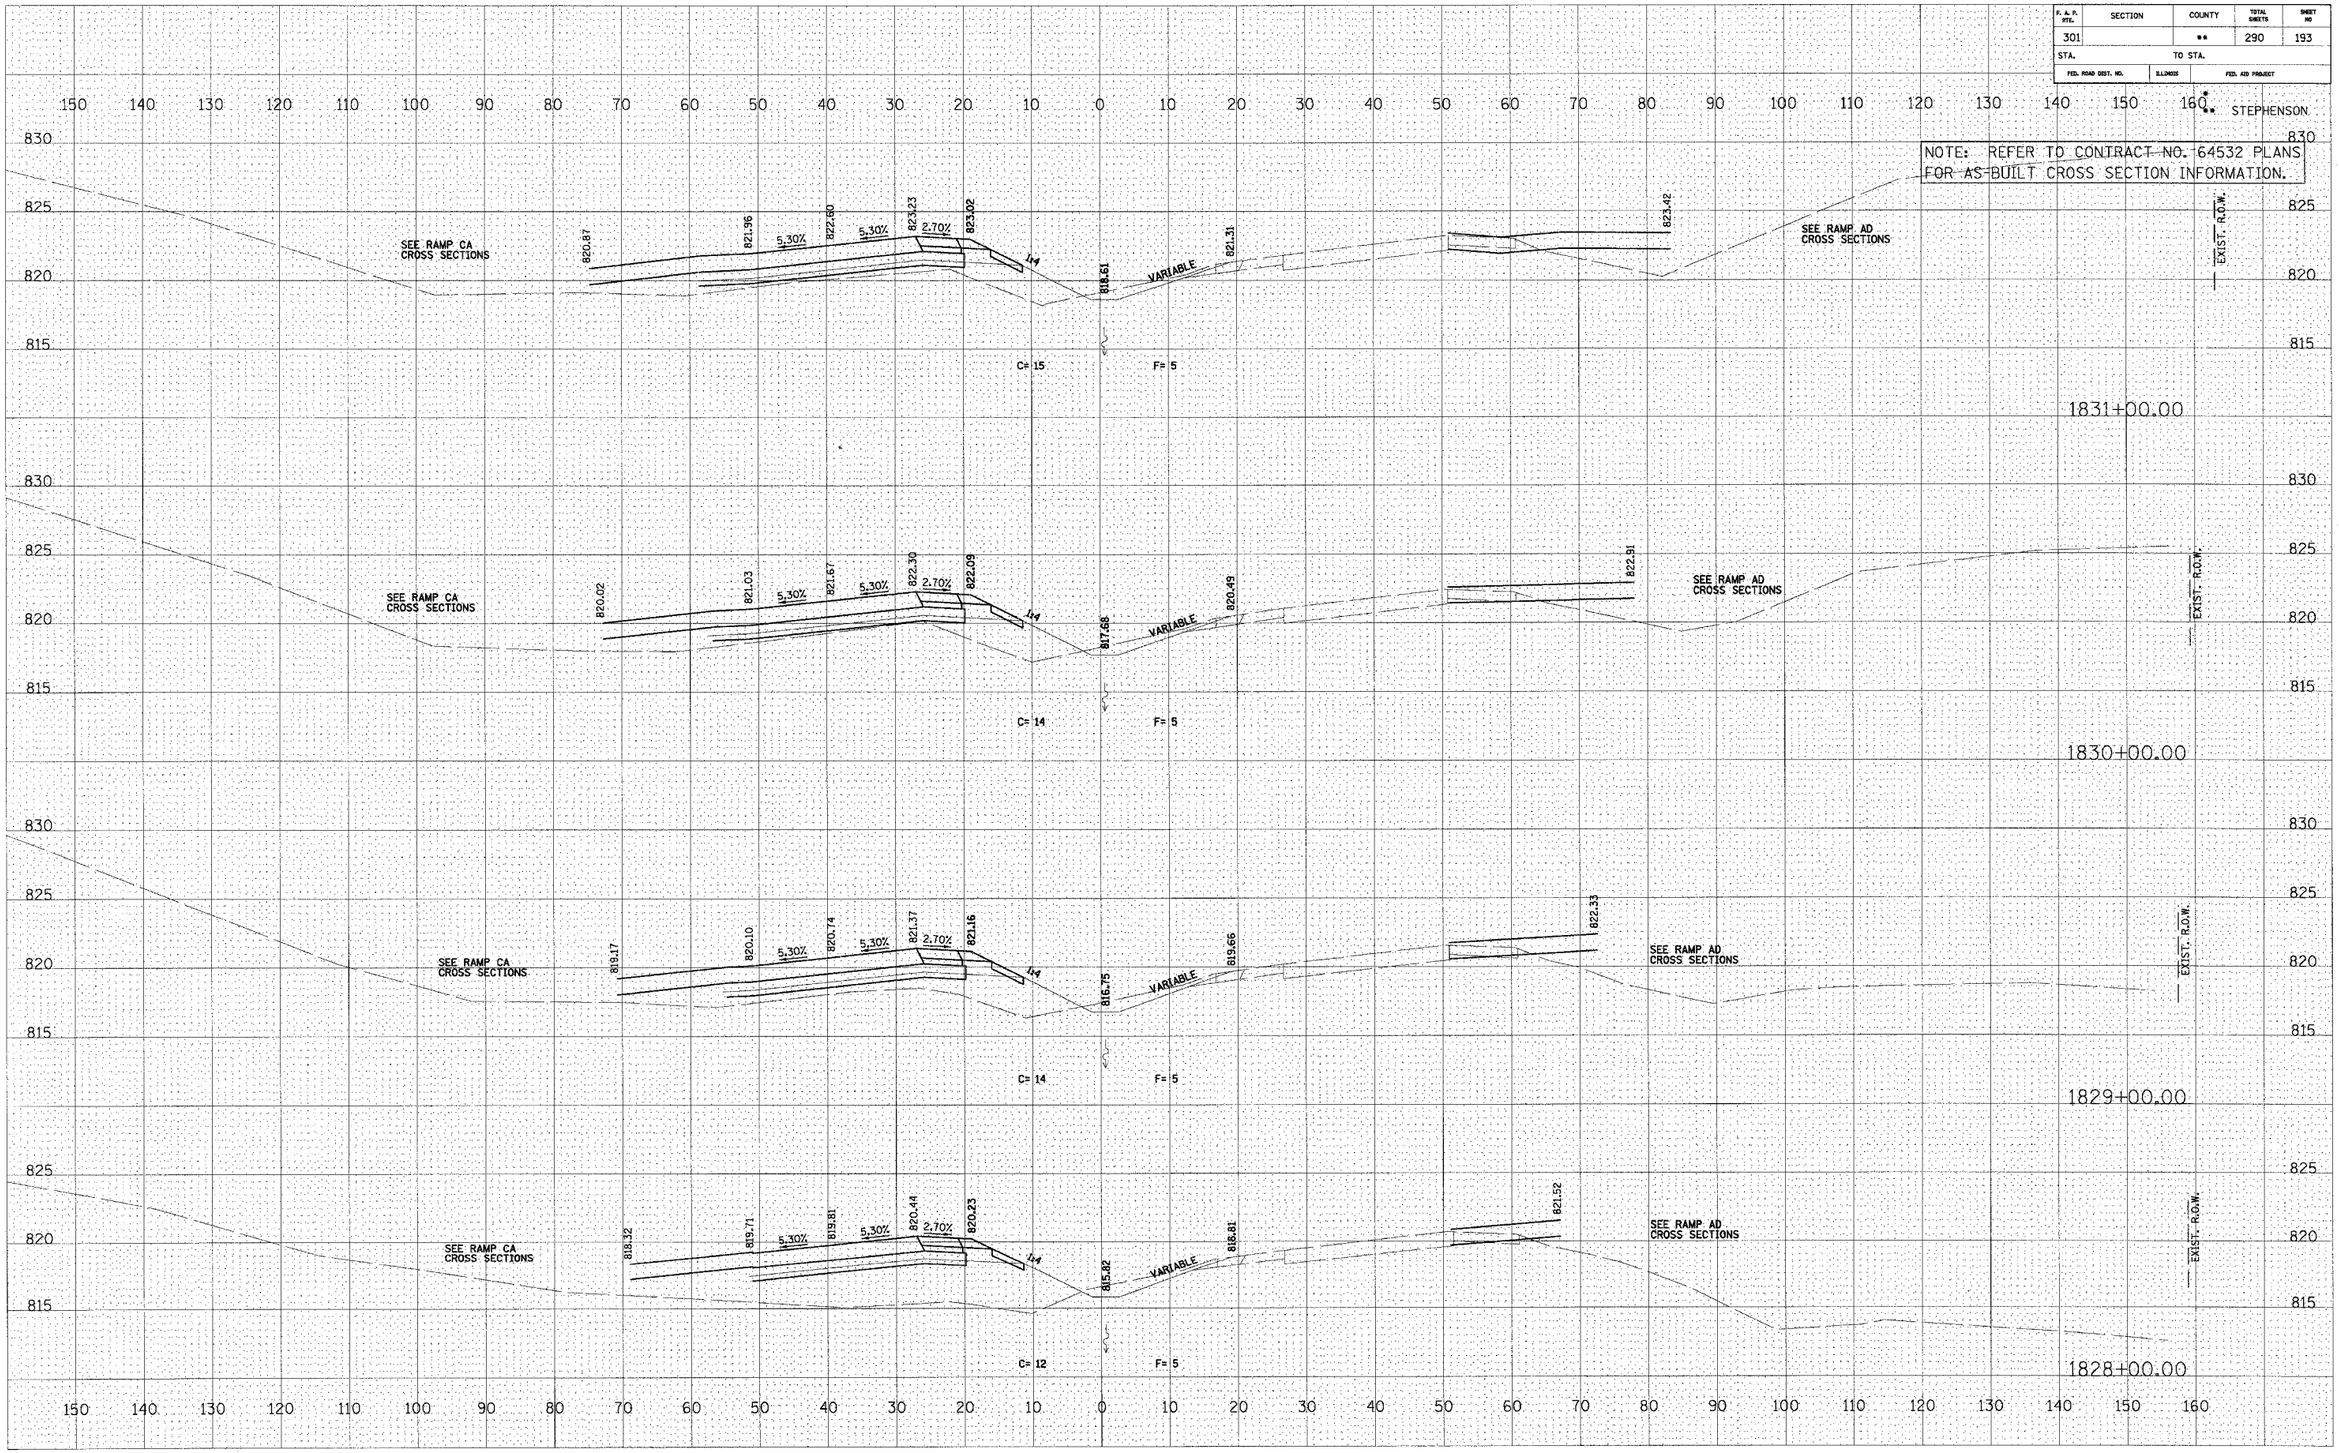

U.S. ROUTE 20

FINAL SURVEY: NOTE BOOK NO. ___ SURVEYED ___ PLOTTED ___ TEMPLATE ___ AREAS ___ AREAS CHECKED ___ BY ___ DATE ___

ORIGINAL SURVEY: NOTE BOOK NO. ___ SURVEYED ___ PLOTTED ___ TEMPLATE ___ AREAS ___ AREAS CHECKED ___ BY ___ DATE ___