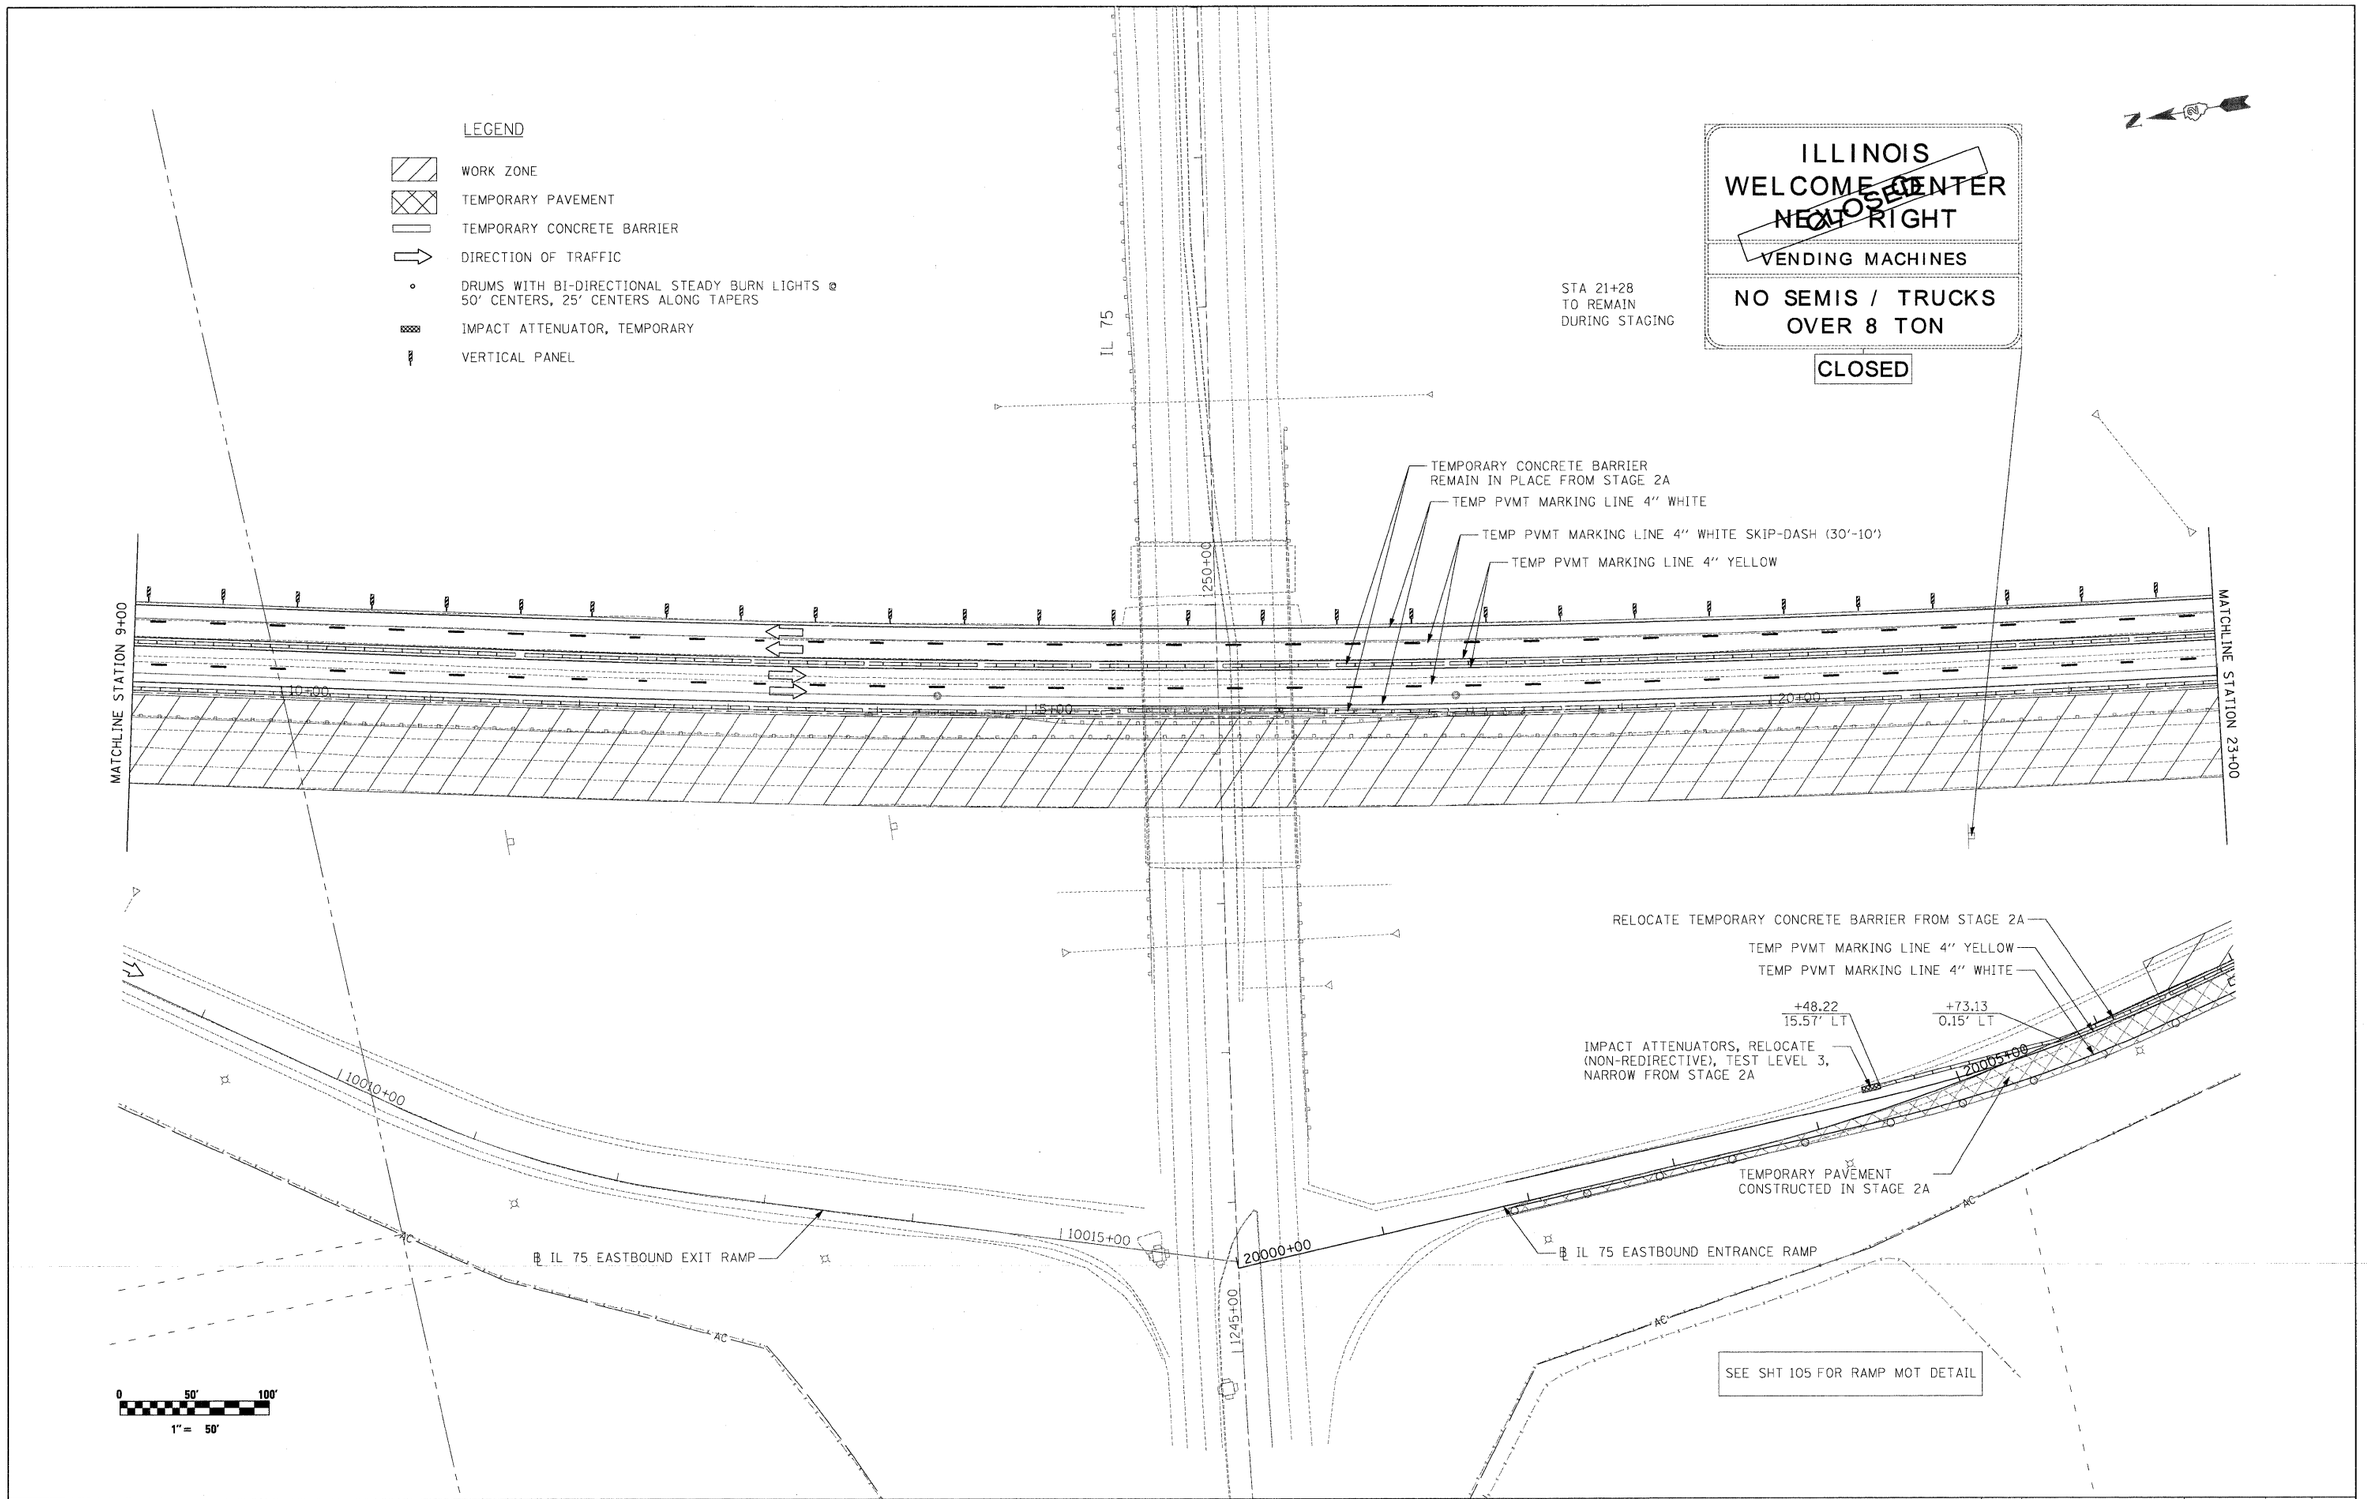

McClure Engineering Associates, Inc. / LOCHNER HNTB, LOCHNER, INC. CHICAGO, ILLINOIS	USER NAME = _USERNAME_	DESIGNED - CGC	REVISED -	STATE OF ILLINOIS DEPARTMENT OF TRANSPORTATION	MOT I-90 STAGE 2B	F.A.I. RTE.	SECTION	COUNTY	TOTAL SHEETS	SHEET NO.
		DRAWN - CGC	REVISED -			90	(X2-1)R	WINNEBAGO	510	188
RVA Regan Vaughn & Associates, Inc. / QUIGG ENGINEERING INC.	PLOT SCALE = 50.0000 ' / IN.	CHECKED - AM	REVISED -					CONTRACT NO. 64C29		
	PLOT DATE = 10/19/2011	DATE - 10/14/2011	REVISED -		SCALE: 1"=50' / SHEET NO. OF SHEETS / STA. 9+00 TO STA. 23+00		ILLINOIS	FED. AID PROJECT		