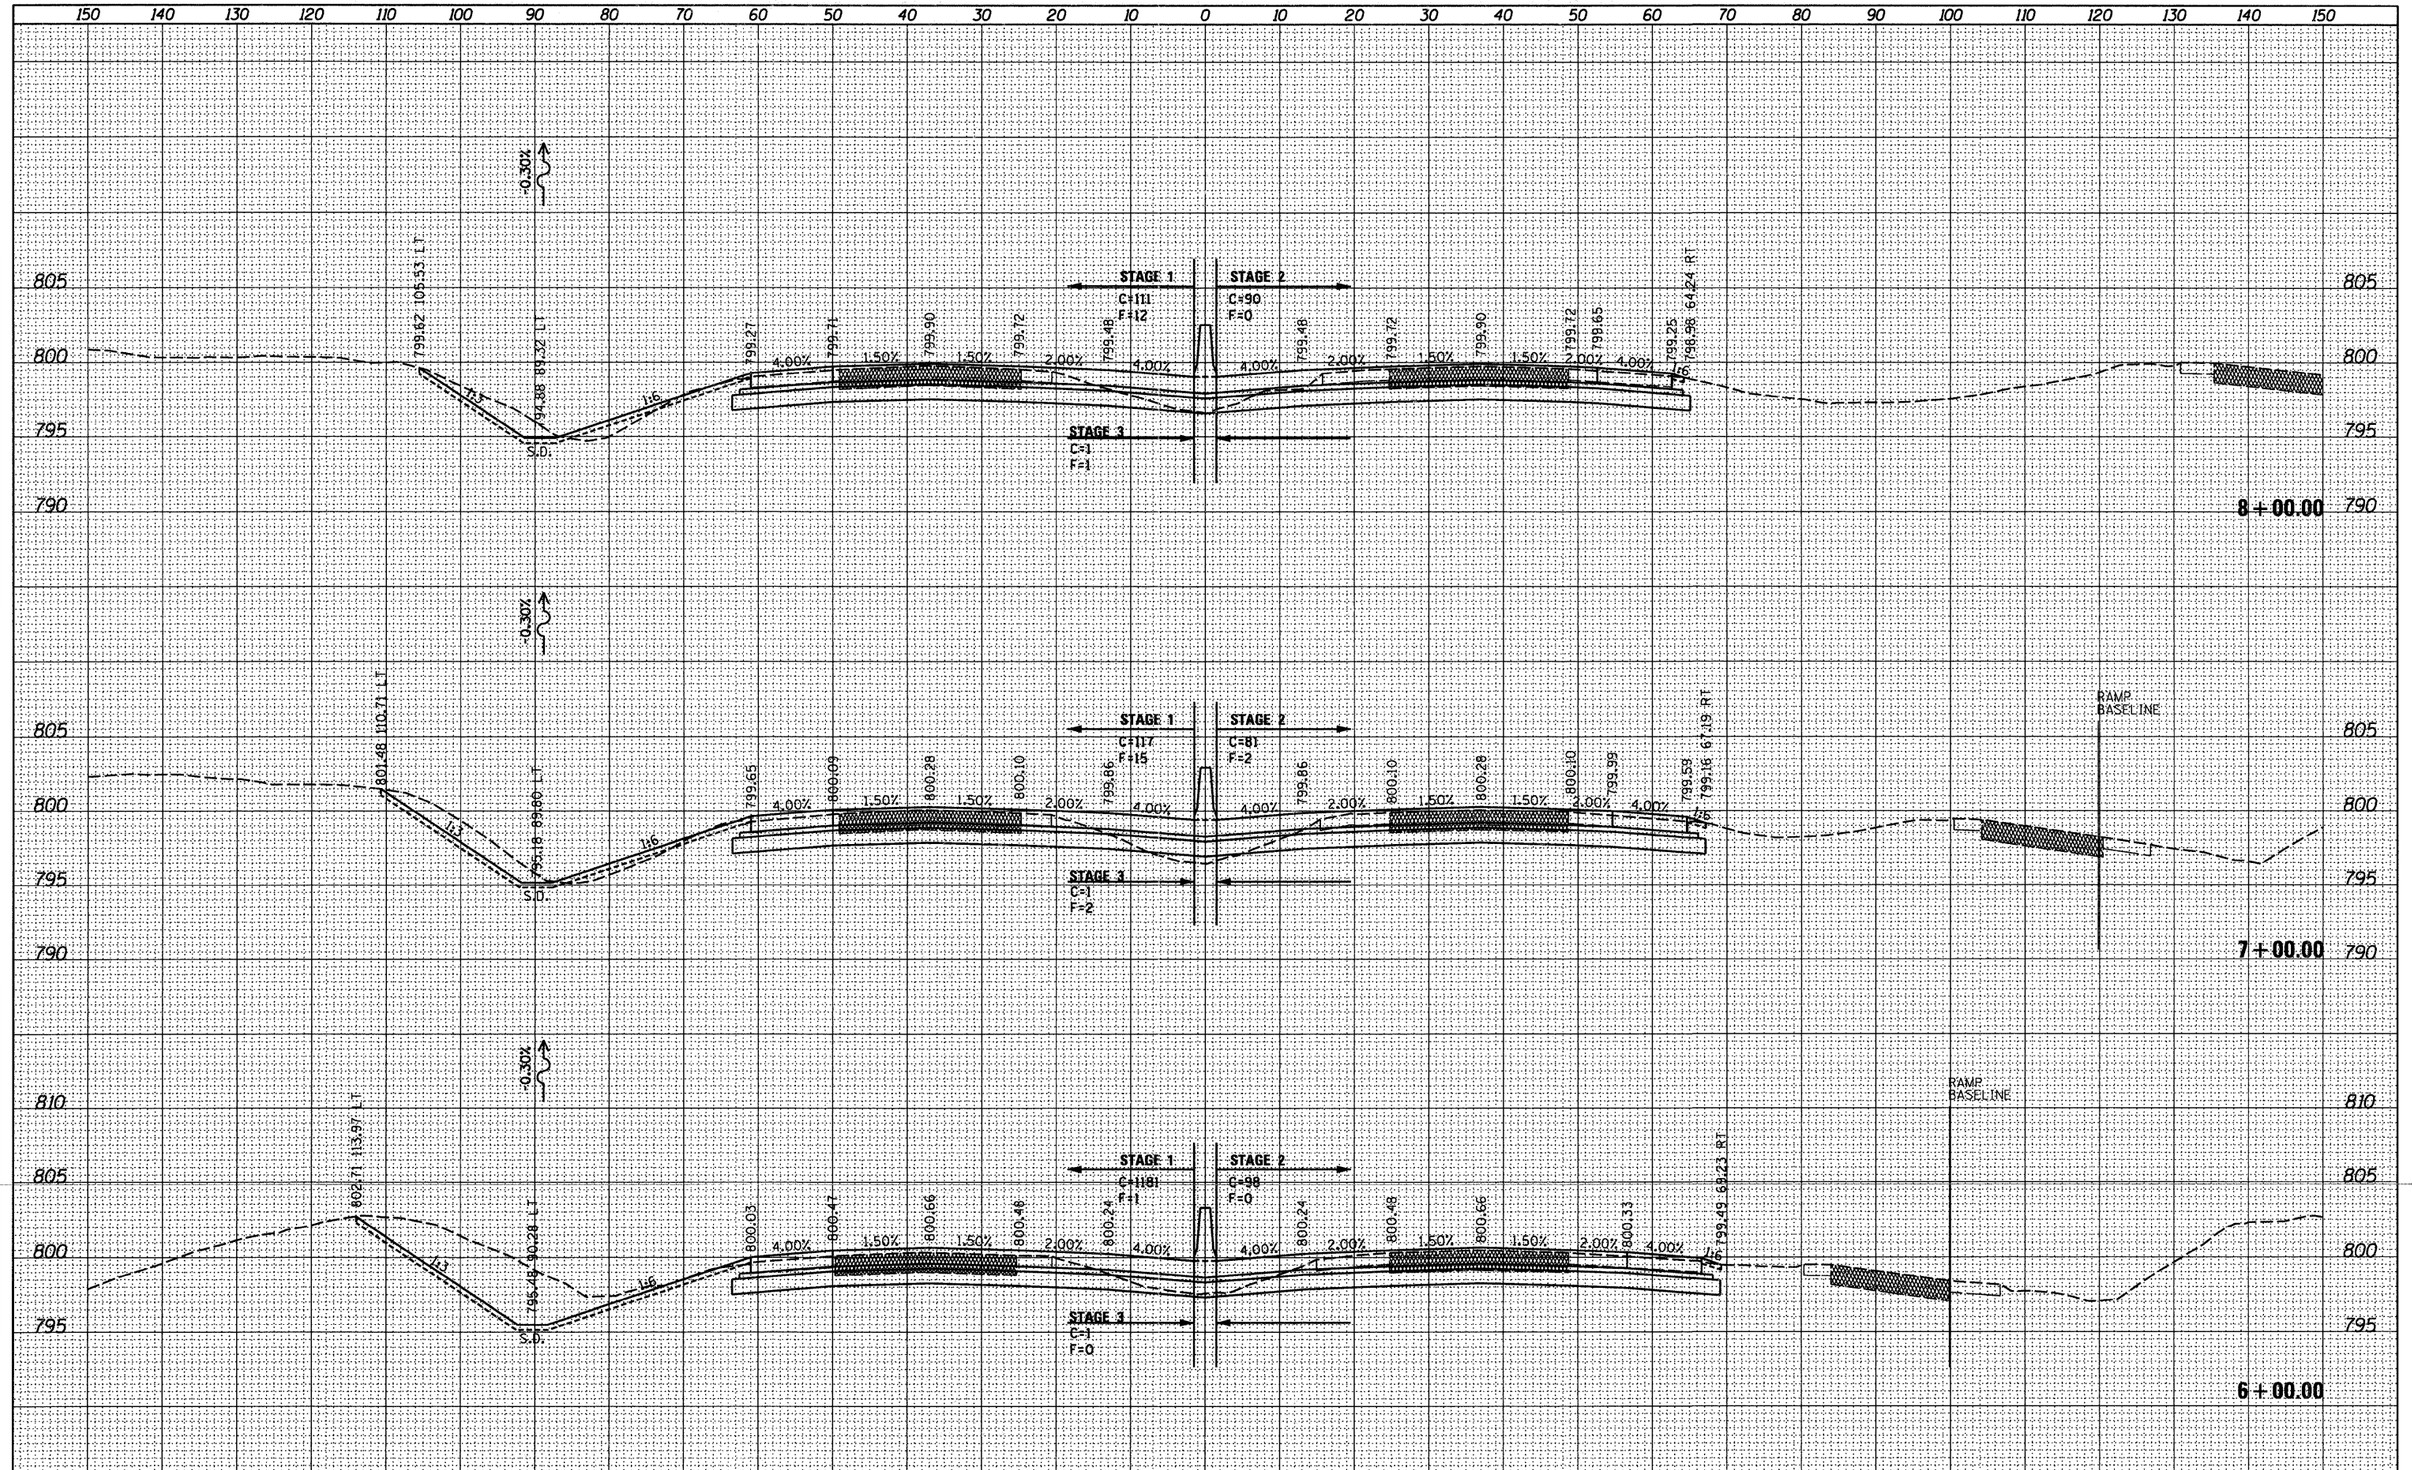

FINAL SURVEY	BY	DATE
SURVEYED		
PLOTTED		
TOTAL STATE AREAS		
AREAS CHECKED		
NOTE BOOK NO.		

ORIGINAL SURVEY	BY	DATE
SURVEYED		
PLOTTED		
TOTAL STATE AREAS		
AREAS CHECKED		
NOTE BOOK NO.		

McClure Engineering Associates, Inc. — LOCHNER PUBLIC HEALTH, ENGINEERING, ARCHITECTURE, CHICAGO, ILLINOIS — CIVIL ENGINEERING CONSULTANTS — RWA Regina Webster & Associates, Inc. — QUIGG ENGINEERING INC.

USER NAME = _USERNAME_	DESIGNED -	REVISED -
FILE NAME = $FILE$	DRAWN - BSL	REVISED -
PLOT SCALE = 10.0000 ' / IN.	CHECKED - PDS	REVISED -
PLOT DATE = 10/19/2011	DATE - 10-21-2011	REVISED -

STATE OF ILLINOIS
DEPARTMENT OF TRANSPORTATION

I-90 CROSS SECTIONS

SCALE: H: 1"=10' V: 1"=5' | SHEET NO. OF SHEETS | STA. 6+00.00 TO STA. 8+00.00

F.A. RTE.	SECTION	COUNTY	TOTAL SHEETS	SHEET NO.
90	(X2-1) R	WINNEBAGO	510	417

CONTRACT NO. 64C29

ILLINOIS FED. AID PROJECT